Appendix A
Scoping Report

ESA

626 Wilshire Boulevard
Suite 1100
Los Angeles, CA 90017
213.599.4300 phone
213.599.4301 fax

www.esassoc.com

Scoping Summary Report

date January 19, 2022

subject Silver Lake Reservoir Complex Master Plan EIR

Introduction

The City of Los Angeles Department of Public Works, Bureau of Engineering (City) is preparing the Silver Lake Reservoir Complex Master Plan Project (the Project) Environmental Impact Report (EIR). The proposed Project would redesign approximately 116 acres of the 127-acre Silver Lake Reservoir Complex (SLRC) with community park amenities, which includes the City constructing various community park facilities and allowing some new public park uses within portions of the SLRC. The proposed Project would be located within the Silver Lake neighborhood of the City of Los Angeles and would be bounded by Tesla Avenue on the north, Armstrong Avenue and Silver Lake Boulevard on the east, Van Pelt Place and Silver Lake Boulevard on the south, and West Silver Lake Drive on the west.

Notice of Preparation

The Notice of Preparation (NOP) was prepared pursuant to Section 15082 of the California Environmental Quality Act (CEQA) Guidelines, to notify agencies and interested parties that the City will be preparing a Draft Environmental Impact Report (DEIR) to evaluate potential environmental impacts of the proposed Project (see Attachment 1). The NOP was also posted by the County Clerk in Los Angeles and was mailed on January 6, 2022 to a total of approximately 6,500 properties within an approximately 0.5-mile radius of the Project area. In addition, the NOP was mailed to 23 interested parties, including local, state, and federal agencies, and tribes, and emailed to a total of approximately 1,100 agencies, interested parties, groups, or individuals who had previously expressed interest in the proposed Project (see Attachment 2 for all three distribution lists). A Notice of Completion (NOC) was prepared by the City and uploaded to the State Clearinghouse website (see Attachment 3). The proposed Project was given a State Clearinghouse number of SCH# 2022010055, and the proposed Project information was posted in the CEQAnet Database. The NOP was made available online at the City's website (https://eng.lacity.org/silver-lake-reservoir-complex-master-plan/eir), and at two public libraries: Silver Lake Branch Library at 2411 Glendale Boulevard in Los Angeles, and the Los Angeles County City Terrace Library at 4025 East City Terrace Drive in Los Angeles. The NOP was published in the Los Angeles Times on January 6, 2022 and La Opinión on January 9, 2022, and available on the EastSider, a neighborhood news blog and website, for the duration of the 30-day scoping period starting January 6, 2022 (see Attachment 4).

Scoping Period

The NOP was posted for a 31-day scoping period beginning on January 6, 2022 and ending on February 7, 2022. Due to the global pandemic, having an in-person scoping meeting was not possible. In its place, the City hosted a

virtual public meeting on January 19, 2022. The purpose of the virtual scoping meeting was to provide an overview of the proposed Project, an overview of the CEQA process, and the timeline for environmental review. A presentation was recorded and made available on the City website for the duration of the 31-day scoping period and was played during the virtual scoping meeting (Attachment 5).

Comments

During the scoping period, the City received a total of 206 comment letters on the proposed Project via mail, email, and through a web-based portal link on the City website (Comment Tracker). In addition, a total of 21 verbal comments were collected during the virtual scoping meeting. Attachment 6 includes all comment letters received and a transcript from the virtual scoping meeting comments. Table 1 below includes a summary of the letters and verbal comments received during the 31-day scoping period, as well as the agency, organization or individual commenter, and a reference to the Draft EIR document section where topics for each will be addressed.

TABLE 1
SUMMARY OF NOP COMMENTS

No.	Date Received	Commenter	Comment Format	Summary of Comment
Federal, State, or Local Agencies				
A-1	January 6, 2022	Native American Heritage Commission	CEQAnet	• Recommends Tribal consultation, AB 52 and SB 18 related
A-2	January 18, 2022	California State Transportation Agency	CEQAnet	• Recommendations for truck trip periods and Caltrans transportation permits
A-3	January 25, 2022	Department of Water Resources	CEQAnet	• Project Description contains insufficient information, the City needs to submit preliminary plans for impacts to dams
A-4	February 1, 2022	Southern California Association of Governments	Email	• SCAG Connect SoCal Goals, a list of goals that provide guidance for the Project • Links to technical reports which include land use and transportation strategies that will support the Connect SoCal Goals
A-5	February 4, 2022	California Department of Fish and Wildlife	CEQAnet	• Comments and recommendations for the prevention of negative impacts on fish and wildlife
Individuals & Organizations				
I-1	January 7, 2022	Linda Okamura	Comment Tracker	• Concerns about drought resistance and effects of climate change • What thoughts have been put into Silver Lakes recreational purposes versus the ecological function that it serves (“water storage beneath the wetland”) • Concerns about issues with insects and other disease carrying wildlife

No.	Date Received	Commenter	Comment Format	Summary of Comment
I-2	January 7, 2022	Jason Leung	Comment Tracker	• Request for additional park features, including cafes/restaurants, a swimming area, kayak/boat rentals, an aroma garden • Prioritize native plants for landscaping, too many non-native plants being considered in the Master Plan • Up-zone the area around the park by providing more walking and biking paths
I-3	January 8, 2022	Daniella Southgate	Comment Tracker	• Proponent of the Project
I-4	January 11, 2022	Robert Ashton	Comment Tracker	• Proponent of the Project
I-5	January 11, 2022	Ben Coppersmith	Comment Tracker	• Proponent of the Project
I-6	January 12, 2022	Debbie Slater	Comment Tracker	• Concerns that the Project will create additional traffic and parking challenges • Opposes putting anything in the water
I-7	January 13, 2022	Michael Hayes	Comment Tracker	• Encourages the City to explore mobility options that would allow visitors to come without personal automobiles • Concerns that limited parking will lead to additional issues • Requests that the EIR also include a small retail space, such as café, for the park
I-8	January 14, 2022	Riah Buchan	Comment Tracker	• Opposed to the expansion of the dog park, specifically worried about the replacement of green space with bare ground • Questions if there is a way to incorporate more native plants in the dog park
I-9	January 14, 2022	Kevin Fung	Comment Tracker	• Suggests that the Project should not be implemented until all the homeless are relocated and “no homeless camping” laws are enacted
I-10	January 15, 2022	Erica Goebel	Comment Tracker	• Opposes kayak launch, ornamental gardens, picnic grove, habitat islands, restroom and education center because they may lead to traffic issues • Concerns about transportation safety issues, specifically with pedestrians walking/running into the road • Suggestions for park maintenance including plant trimming, watering, weeding, and management of waste/trash • Additional concerns include: Maintenance of plants, trash and other waste that needs to be collected, unleashed dogs in the meadow and trails
I-11	January 15, 2022	Adam Zuckert	Comment Tracker	• Proponent of the Project
I-12	January 15, 2022	Michelle Fauchex	Comment Tracker	• Raises concerns about impact Project will have on parking • Opposes the use of shade pavilions on Ivanhoe Reservoir and construction of community center, suggests that it will interrupt natural scenic beauty • Concerns about the impact of kayaking and safety
I-13	January 16, 2022	Marielle Marne	Comment Tracker	• Concerns that the Educational/Community meeting building would replace wildlife habitat in the Knoll

No.	Date Received	Commenter	Comment Format	Summary of Comment
I-14	January 16, 2022	Christine Cardone	Comment Tracker	• Request to keep fencing in order to protect urban wildlife
I-15	January 16, 2022	Gina Acuña	Comment Tracker	• Inquiry about parking for recreational activities • Requests that issues such as enforcement of park hours, trash in the meadow, noise are addressed before proceeding with Project • Concerns about activities in the park after dark and trash
I-16	January 16, 2022	Pamela Burian	Comment Tracker	• Inquiry about parking in the area and if there will be a new lot
I-17	January 16, 2022	Petra Geiger	Comment Tracker	• Requests that EIR includes plans for non-vehicular access to the, such as bike paths and racks for visitors from the surrounding neighborhoods
I-18	January 16, 2022	King Cheung	Comment Tracker	• Requests that the EIR include fencing for the protection of wildlife • Requests that the Knoll remains undeveloped and that the available green space is left for wildlife • Requests minimal development and that destruction, noise, and pollution are minimized during the construction period
I-19	January 16, 2022	Lynda Obst	Comment Tracker	• Requests that the fencing remains for the protection of wildlife. Concern about traffic and population on wildlife.
I-20	January 16, 2022	Mara Kuge	Comment Tracker	• Requests for areas that are “dog-on-leash friendly” and green spaces where dogs are allowed
I-21	January 16, 2022	Fern Belmear	Comment tracker	• Request that reservoir is filled with water and left as is
I-22	January 16, 2022	Robert Belmear	Comment tracker	• Request that reservoir is filled with water and left as is
I-23	January 16, 2022	Dorrie Hall	Comment Tracker	• Opposed to removing or lowering the perimeter fence, due to possible disturbances to wildlife • Opposed to development of the Knoll so that green space can remain available to wildlife • Concerns that the Educational/Community Meeting building would replace some wildlife habitat • Concerns that the Project will have negative impacts on noise, traffic, and air quality
I-24	January 17, 2022	Mary Kula	Comment Tracker	• Concerned that development of the Knoll would take away wildlife habitat • Removal of fencing will interfere with wildlife • Human access to the park in the evening may put people and wildlife at safety risk • Concerns that materials left over from fishing would harm birds that reside in the reservoir, requests that fishing is prohibited in the area
I-25	January 17, 2022	Yadira Kuzmicz	Comment Tracker	• Proponent of the Project

No.	Date Received	Commenter	Comment Format	Summary of Comment
I-26	January 17, 2022	Lisa Feder Castenskiold	Comment Tracker	• Concerns about homeless people and others residing within the area • Questions if EIR includes areas that will be secluded and if these areas will be locked at night
I-27	January 17, 2022	Desiree Ramos	Comment Tracker	• Opposes the Project entirely
I-28	January 17, 2022	Mandy Kaiser	Comment Tracker	• Concerns about the negative impacts the fence removal will have on wildlife
I-29	January 17, 2022	George Cook	Comment Tracker	• Concerns that the EIR does not sufficiently cover the maintenance, groundskeeping, and water level budget of the Project
I-30	January 17, 2022	Amy Wolfberg	Comment Tracker	• Suggests that perimeter fencing should be used to protect wildlife and that access to the park should be prohibited at night • Suggests Knoll should remain undeveloped • Concerns about prolonged exposure to noise and traffic
I-31	January 17, 2022	Florence Rosen	Comment Tracker	• Concerned that the EIR will have negative impacts on wildlife including loss of habitat, increased noise, and increased traffic congestion • Suggest that the fence should remain to protect wildlife
I-32	January 17, 2022	Paul Ibusuki	Comment Tracker	• Suggests that fishing should be included as part of the redevelopment project
I-33	January 17, 2022	Tessa Petrich	Comment Tracker	• Proponent of the Project
I-34	January 18, 2022	Sue Iri	Comment Tracker	• Suggests that the perimeter gates need to be installed to maintain the safety of wildlife and community members • Concerns that human traffic may disturb wildlife at night • Concerns that development of the Knoll would replace important wildlife habitat • Concerns that prolonged noise, traffic, and pollution will be detrimental to wildlife and residents, emphasizes that mitigation will need to be implemented
I-35	January 18, 2022	Joseph Fernandez	Comment Tracker	• Proponent of the Project
I-36	January 18, 2022	Lorrain Gatz	Comment Tracker	• Proponent of the Project
I-37	January 18, 2022	Ainsley Cohen	Comment Tracker	• Concerns that development would increase traffic congestions, parking issues, garbage, and waste • Suggests that water activities in the reservoir should be prohibited • Suggests that the only element of the Project that should proceed is the upgrades to the Rec center
I-38	January 18, 2022	Dogan Ozkan	Comment Tracker	• Submitter copied and pasted notification of NOP

No.	Date Received	Commenter	Comment Format	Summary of Comment
I-39	January 18, 2022	Weston Westenborg	Comment Tracker	• Proponent of the Project
I-40	January 18, 2022	Diane Meyer	Comment Tracker	• Proponent of the Project
I-41	January 19, 2022	Isaac Rubinstein	Comment Tracker	• Concerned about increased traffic in the area • Inquiry about whether there will be fencing for the bathroom and reservoir
I-42	January 19, 2022	Anonymous Anonymous	Comment Tracker	• Empty submission
I-43	January 19, 2022	Sidney Higgins	Comment Tracker	• Concerns that a lack of fencing would allow homeless to set up tents in the area • Suggests that the park should be closed at night • Suggest the creation of a monarch butterfly habitat
I-44	January 19, 2022	Kevin Dosch	Comment Tracker	• Concerns that there is not enough green space to support wildlife • Suggests that the fence is essential for maintaining wildlife habitat and the community
I-45	January 20, 2022	Donald Parker	Comment Tracker	• Opposes the Project • Suggests that maintenance and upkeep of the existing property should be the main focus
I-46	January 20, 2022	Catherine Davila	Comment Tracker	• Concerns that the Knoll would replace some wildlife habitat • Concerns that watercraft related activity would disrupt migratory birds with human presence, noise, and pollution
I-47	January 20, 2022	Lisa Dosch	Comment Tracker	• Opposed to the use of motorized and non-motorized water activities due to the negative impacts it will have on migratory birds, noise, transportation & traffic, and air quality
I-48	January 20, 2022	Daniel Weidlein	Comment Tracker	• Suggests that Tongva/Gabrieleño tribe need to be included in the planning to ensure that redevelopment is done in a way that honors the first people
I-49	January 20, 2022	Cynthia Hubach	Comment Tracker	• Concerns about the negative impacts that the construction process will have on wildlife • Inquires about the mitigation measures that will be implemented to limit these effects
I-50	January 20, 2022	David Dosch	Comment Tracker	• Opposed to water activities within the reservoir
I-51	January 20, 2022	Daniel Weidlein (Silver Lake Neighborhood Council)	Comment Tracker	• Request for more shade in the dog park and additional amenities to the dog park
I-52	January 20, 2022	Anthony Burton	Comment Tracker	• Request for improved bike infrastructure

No.	Date Received	Commenter	Comment Format	Summary of Comment
I-53	January 21, 2022	gtimcummings@gmail.com (Name not available)	Comment Tracker	• Concerns about the construction process, noise, road/pathway closures, parking, and impacts to wildlife
I-54	January 24, 2022	Leigh Jacoby	Comment Tracker	• Concerns about fence removal, modifications to the Knoll, reduction in green space, and construction impacts
I-55	January 24, 2022	David Schapiro	Comment Tracker	• Proponent of Project
I-56	January 24, 2022	Dianne Chadwick	Comment Tracker	• Concerns about habitat loss with development of the Knoll
I-57	January 25, 2022	Jeff Noles	Comment Tracker	• Proponent of the Project
I-58	January 26, 2022	Anne Thompson	Comment Tracker	• Concerns about negative impacts on parking, traffic, and wildlife
I-59	January 26, 2022	Marilynn Fong	Comment Tracker	• Concerns about traffic/transportation, pollution, noise, and safety • Concerns about loss of wildlife habitat • Inquiry about maintenance of the site and facilities
I-60	January 28, 2022	Justin Mayfield	Comment Tracker	• Concerns about parking and increased traffic congestion in the area • Suggestion that the dog park should be locked after park closes
I-61	January 30, 2022	Dartanyan Tzanetopoulos	Comment Tracker	• Expresses confusion about the group that is managing the Project • Explains that many residents of Silver Lake feel as though they were not listened to during workshops
I-62	January 31, 2022	Dorannae Jung	Comment Tracker	• Project needs to include a wildlife sanctuary • Suggests that the Project site should only be natural habitat and fencing should be included • Includes suggestions for the types of plants that should be used at the site types of recreational activities available to the youth • Building materials should meet LEED green certificate requirements • Do not allow fossil fuel powered machines on the site. Concerns that they will release oil and other pollutants at the site. • Prohibit kayaking • Concerns about the impacts of increased air pollution and noise on wildlife
I-63	January 31, 2022	Lisa Feder Castenskiold	Comment Tracker	• Concerns about security and illegal activities occurring in the park
I-64	February 1, 2022	Adelina Sorkin	Comment Tracker	• Concerns about the safety of people and wildlife • Opposes the removal of the fence • Suggests that the Project should include a more thorough traffic study

No.	Date Received	Commenter	Comment Format	Summary of Comment
I-65	February 1, 2022	Daniel Dominguez	Comment Tracker	• Concerns about increased traffic • Concerns that an increase in visitors to the area will disturb wildlife
I-66	February 1, 2022	Nicholas Carmen	Comment Tracker	• Proponent of the Project
I-67	February 1, 2022	Patricia Tashma (none)	Comment Tracker	• Concerns about traffic induced safety hazards • Concerns about trash/waste from humans and dogs • Opposes the removal of the fence, in favor of keeping it in order to protect wildlife • Opposes the planned modifications to the Knoll and Meadows. Eliminate concrete islands due to safety concerns. • States that water in reservoir is used in local wildfires
I-68	February 1, 2022	Annaleigh Ekman	Comment Tracker	• This submission is the same as A-4
I-69	February 1, 2022	Jeffrey Kelly w/Jeeto	Comment Tracker	• Opposes the Project, but does not address specific environmental resources
I-70	February 1, 2022	McShane Murnane (Project M Plus)	Comment Tracker	• Proponent of the Project
I-71	February 2, 2022	Stephen Sorkin	Comment Tracker	• Concerns about the Project impacts on wildlife • Questions if the Transportation study was thorough enough. Concerns about traffic issues and safety. • Suggestion for upgrades to certain parts of the park and more restrictions in parts of the park • Request for tree pruning and request to keep the fence • Opposes habitat islands. Monitors on the west side of the reservoir.
I-72	February 2, 2022	Woody Thompson	Comment Tracker	• Concerns about parking availability and increased traffic
I-73	February 2, 2022	Dene Feldman	Comment Tracker	• Concerns about Project impacts on wildlife, noise, traffic, and air pollution • Suggests that the education center should not be built and the Knoll should be preserved • Opposed to the removal of the perimeter fence
I-74	February 2, 2022	Earl Hough	Comment Tracker	• Concerns about increased traffic in the area • Suggests that noise from park visitors will disturb wildlife and residents • Concerns that kayaking and other water activities will create challenges for helicopters during wildfire emergencies
I-75	February 3, 2022	Doris Slater	Comment Tracker	• Concerns about potential increased traffic and parking issues • Request to keep the perimeter fence

No.	Date Received	Commenter	Comment Format	Summary of Comment
I-76	February 3, 2022	Patti Wilcox	Comment Tracker	• Concerns about increased traffic and safety of wildlife • Concerns about funding • Concerns about garbage and graffiti
I-77	February 3, 2022	Mike Jordan	Comment Tracker	• Concerns about potential negative impacts from Project including: increased traffic, less parking, water safety, and loss of wildlife habitat
I-78	February 3, 2022	Cynthia Hubach	Comment Tracker	• The Reservoir loses water to evaporation, how can this water be replaced without harming wildlife? • Can we confirm that the added water will be safe for wildlife?
I-79	February 3, 2022	Robbie Burton	Comment Tracker	• Proponent of Project
I-80	February 3, 2022	Marol Butcher	Comment Tracker	• Inquiry about the funding for the Project • Concerns about increased traffic, parking issues, and trash • Concerns about negative impacts on wildlife, noise, and light pollution • Inquiry about the group that would be responsible for maintaining park and facilities
I-81	February 4, 2022	Todd Lefelt	Comment Tracker	• Concerns about increased traffic and less parking • Inquiry about maintenance of park and facilities • Concern about impacts to wildlife that inhabit the park, specifically birds and coyotes
I-82	February 4, 2022	Kirby Smith	Comment Tracker	• Proponent of the Project
I-83	February 4, 2022	L Co	Comment Tracker	• Concerns about increased traffic, increased noise, increased light pollution, and decreased parking • Concerns about negative impacts on wildlife • Inquiry about the group that would be responsible for maintaining park and facilities
I-84	February 4, 2022	Nicholas Constant	Comment Tracker	• Opposes the bathroom and kayak launch • States that there are a variety of existing issues within the area and that adding long term infrastructure is “reckless”
I-85	February 4, 2022	Eileen Connors	Comment Tracker	• Recommends inclusion of bike lanes and pedestrian crossing in Project plan
I-86	February 4, 2022		Comment tracker	• Inquiry about the funding for the Project • Concerns about increased traffic, parking issues, and trash • Concerns about negative impacts on wildlife, noise, and light pollution • Inquiry about the group that would be responsible for maintaining park and facilities
I-87	February 4, 2022	Elayne Sawaya	Comment Tracker	• Request to limit construction and to instead create more green space • Opposes the removal of the perimeter fence • Opposes construction on the Knoll • Concerns about loss of wildlife, increased noise, increased traffic, and increased air pollution

No.	Date Received	Commenter	Comment Format	Summary of Comment
I-88	February 4, 2022	Melanie McGraw	Comment Tracker	• Inquiry about the funding for the Project • Concerns about increased traffic, parking issues, and trash • Concerns about negative impacts on wildlife, noise, and light pollution • Inquiry about the group that would be responsible for maintaining park and facilities
I-89	February 4, 2022	Jennifer Stoller	Comment Tracker	• Community needs green space alternatives. Request to limit construction and to instead create more green space. • Concerns that the Project will cause a loss of wildlife, increase in noise, increase in traffic, and increase in air pollution • In favor of keeping the fence in order to protect wildlife and people • Concerns about loss of open space for wildlife, specifically the redevelopment of the Knoll
I-90	February 4, 2022	Hanna Barakat	Comment Tracker	• Community needs green space alternatives • Concerns that the Project will cause a loss of wildlife, increase in noise, increase in traffic, and increase in air pollution • In favor of keeping the fence in order to protect wildlife and people • Concerns about loss of open space for wildlife, specifically the redevelopment of the Knoll
I-91	February 4, 2022	Hanna Barakat	Comment Tracker	• Community needs green space alternatives • Concerns that the Project will cause a loss of wildlife, increase in noise, increase in traffic, and increase in air pollution • In favor of keeping the fence in order to protect wildlife and people • Concerns about loss of open space for wildlife, specifically the redevelopment of the Knoll
I-92	February 4, 2022	Linden Waddell	Comment Tracker	• Concerns about traffic and parking issues within the area • Opposes the proposed “options” for the site • Concerns about homeless encampments • Concerns that the Meadow will cause increased traffic • Concerns that the Project will disturb/interrupt wildlife • Concern about noise and air quality related construction issues • Concerns about water safety • Concern about helicopters that would need to access water during fire emergencies
I-93	February 4, 2022	Louise Steinman	Comment Tracker	• Request for spaces with passive viewing and recreation, while making sure the area is still accommodating to wildlife
I-94	February 4, 2022	Paul Tzanetopoulos	Comment Tracker	• In favor of leaving the park as is • Emphasized that traffic and parking issues are of great concern • Project should preserve and not displace wildlife

No.	Date Received	Commenter	Comment Format	Summary of Comment
I-95	February 4, 2022	Joanne Hoffman	Comment Tracker	• Community needs green space alternatives. Request to limit construction and to instead create more green space. • Concerns that the Project will cause a loss of wildlife, increase in noise, increase in traffic, and increase in air pollution • In favor of keeping the fence in order to protect wildlife and people • Concerns about loss of open space for wildlife, specifically the redevelopment of the Knoll
I-96	February 4, 2022	Zoe Towne	Comment Tracker	• Concerns that water sports will have negative impacts on wildlife and lead to increased traffic in the area • Upkeep needed to keep facilities safe are exorbitant and unnecessary
I-97	February 4, 2022	Kathleen Johnson	Comment Tracker	• Request for the removal of some asphalt along the banks and replacing with native plants
I-98	February 4, 2022	Elsie Acevedo	Comment Tracker	• Concerns about the negative impacts on wildlife, noise, light pollution, traffic, and parking • Concerns that Project would lead to increased litter/trash, crime, and overnight encampments
I-99	February 4, 2022	Martin Grey Gottlieb	Comment Tracker	• Concerns about the homeless and inquiry about park fencing • Concerns about the impacts the redesign will have on the habitat and wildlife • Opposes all elements of the Project and only in favor of essential repairs
I-100	February 4, 2022	Anne Thompson	Comment Tracker	• Community needs green space alternatives. Request to limit construction and to instead create more green space. • Concerns that the Project will cause a loss of wildlife, increase in noise, increase in traffic, and increase in air pollution • In favor of keeping the fence in order to protect wildlife and people • Concerns about loss of open space for wildlife, specifically the redevelopment of the Knoll
I-101	February 5, 2022	Douglas Hill	Comment Tracker	• Proponent of the Project
I-102	February 5, 2022	Jeremy Rubenstien	Comment Tracker	• Proponent of the Project
I-103	February 5, 2022	Jessica Drake	Comment Tracker	• Opposes the construction of the education center and suggests that this area should be reserved for green space • In favor of keeping the fence • In favor of removing concrete sides of reservoir • Opposes water activities such as kayaking, concerns that it would negatively impact wildlife
I-104	February 5, 2022	Patty Jausoro	Comment Tracker	• Proponent of the Project • Inquiry about bathrooms for the public

No.	Date Received	Commenter	Comment Format	Summary of Comment
I-105	February 5, 2022	Jackie Sloan	Comment Tracker	• Concerns about the length of the construction period • Community needs green space alternatives. Request to limit construction and to instead create more green space. • Concerns that the Project will cause a loss of wildlife, increase in noise, increase in traffic, and increase in air pollution • In favor of keeping the fence in order to protect wildlife and people • Concerns about loss of open space for wildlife, specifically the redevelopment of the Knoll
I-106	February 5, 2022	Judy Sloan	Comment Tracker	• Concerns about the length of the construction period • Community needs green space alternatives. Request to limit construction and to instead create more green space. • Concerns that the Project will cause a loss of wildlife, increase in noise, increase in traffic, and increase in air pollution • In favor of keeping the fence in order to protect wildlife and people • Concerns about loss of open space for wildlife, specifically the redevelopment of the Knoll
I-107	February 5, 2022	Roshan Reporter	Comment Tracker	• Concerns about the length of the construction period • Community needs green space alternatives. Request to limit construction and to instead create more green space. • Concerns that the Project will lead to a loss of wildlife, specifically the Blue Heron that nest on west side of the lake • Concerns that the Project will cause an increase in noise, increase in traffic, and increase in air pollution • In favor of keeping the fence in order to protect wildlife and people • Opposes water activities, concerns that they will negatively impact wildlife • Concerns about loss of open space for wildlife, specifically the redevelopment of the Knoll
I-108	February 5, 2022	Brian Wakil	Comment Tracker	• Emphasizes the some the benefits that the fence has provided, suggests that removal o the fence would negatively impact wildlife
I-109	February 5, 2022	Ben Decter	Comment Tracker	• Community needs green space alternatives. Request to limit construction and to instead create more green space. • Concerns that the Project will cause a loss of wildlife • In favor of keeping the fence in order to protect wildlife and people • Concerns about loss of open space for wildlife, specifically the redevelopment of the Knoll
I-110	February 5, 2022	Karen Cusolito	Comment Tracker	• Concerns about the safety of wildlife and loss of wildlife habitat
I-111	February 5, 2022	Mike Jordan	Comment Tracker	• Concerns that Project would lead to traffic and parking issues • Water safety concerns

No.	Date Received	Commenter	Comment Format	Summary of Comment
I-112	February 5, 2022	Mohammed Barakat	Comment Tracker	• Concerns about the effects of long-term construction on wildlife, noise and air quality • Suggests that perimeter fencing will be essential to keeping wildlife safe
I-113	February 5, 2022	Adam Barakat	Comment Tracker	• Concerns that reducing the Knoll and increasing green space will drive out multiple species of wildlife from the reservoir • Suggests that construction will disturb herons that nest around the reservoir and will prevent them from returning
I-114	February 5, 2022	Rodney Crosby	Comment Tracker	• In favor of retaining the perimeter fencing for the protection of wildlife • Opposes kayaking in the reservoir
I-115	February 5, 2022	Deena Hassan	Comment Tracker	• Concerns about the length of the construction period • Concerns about potential negative impacts the Project will have on wildlife including: loss of habitat and increased wildlife aggression. • Concerns about increased traffic and parking issues • Suggests that the timeline for the Project would prevent people from experiencing the recreational benefits that the reservoir currently offers, “for up to 20 years”
I-116	February 5, 2022	Jane Sobo	Comment Tracker	• Proponent of the Project
I-117	February 5, 2022	Nancy Hoven	Comment Tracker	• Need to ensure that disturbances to wildlife will be minimized, concerns that construction will negatively impact nesting birds • Opposes large events being held in the park due to traffic and parking concerns • Need to take vandalism and graffiti into consideration when planning how park and facilities will be maintained
I-118	February 5, 2022	Anonymous Anonymous	Comment Tracker	• Empty submission
I-119	February 5, 2022	Susan Kepner	Comment Tracker	• The Project should prioritize the protection of wildlife • The Project has recreational value for residents of the city
I-120	February 6, 2022	Clifford Towne	Comment Tracker	• Concerns about destruction of habitat and loss of wildlife • Concerns about increased traffic and noise • Cut back on recreational facilities so that there is enough space for wildlife habitat • Opposes water recreation
I-121	February 6, 2022	A Graham	Comment Tracker	• Concerns about increased traffic and parking issues, especially during times of emergency • Concerns about increased noise, light pollution, and litter/trash • Concerns about loss of wildlife habitat, specifically for the birds that reside in the reservoir
I-122	February 6, 2022	Alan Lowe	Comment Tracker	• Proponent of the Project

No.	Date Received	Commenter	Comment Format	Summary of Comment
I-123	February 6, 2022	Christopher Tumolo	Comment Tracker	• Concerns that the new structures will negatively impact wildlife
I-124	February 6, 2022	Peter Taylor	Comment Tracker	• Proponent of the Project
I-125	February 6, 2022	Sherry Walker	Comment Tracker	• Requests that spaces are saved for birds and animals.
I-126	February 6, 2022	Dogan Ozkan	Comment Tracker	• Requests that a Silver Lake Wildlife Sanctuary is established
I-127	February 6, 2022	Marlys Gilgen	Comment Tracker	• Asks Project team to consider the structural safety of the dam and public safety around the water • Concerns about wildlife safety while the public accesses the waterlines • Asks Project team to consider the limited street access to the reservoir area
I-128	February 6, 2022	Terrence Jackson	Comment Tracker	• Concerns about Project impacts on transportation • Concerns that Project will lead to loss of quiet natural habitat
I-129	February 6, 2022	Willaim Sloan	Comment Tracker	• Community needs green space alternatives. Request to limit construction and to instead create more green space. • Concerns about loss of wildlife, increased noise, increased traffic, and increased air pollution • In favor of keeping the fence in order to protect wildlife and people • Concerns about loss of open space for wildlife, specifically the redevelopment of the Knoll
I-130	February 6, 2022	Forence Rosen	Comment Tracker	• Quote stating that the fence is an important conservation management tool
I-131	February 6, 2022	Frank San Juan	Comment Tracker	• Empty submission
I-132	February 6, 2022	Frank San Juan	Comment Tracker	• Concerns that the Project will lead to increase in traffic, increase in accidents, less parking, and increase in carbon emissions • Suggests that the Project will have a negative impact on wildlife • Concerns that water activities will lead to pollution and negatively impact water quality for wildlife • Emphasizes that Silver Lake has been essential for firefighting in the area, need to make sure that water is available for firefighters • Concerns about negative impacts on vegetation • Concerns about noise pollution and waste
I-133	February 6, 2022	Cynthia Ashford	Comment Tracker	• Opposes the removal of fence • Request to restrict kayaking to specific parts of lake

No.	Date Received	Commenter	Comment Format	Summary of Comment
I-134	February 7, 2022	Manohla Dargis	Comment Tracker	• Suggests that the planners should expand green space for wildlife and include more native plants in the Project plans • Opposes the construction of additional buildings, especially due to construction pollution • Opposes kayak launches
I-135	February 7, 2022	Janet Upjohn	Comment Tracker	• Request to limit construction and to instead create more green space. • Concerns that the Project will lead to loss of wildlife (for example the herons), increased noise, increased traffic, and increased air pollution.
I-136	February 7, 2022	Manohla Dargis	Comment Tracker	• Opposes the expansion of the dog park and use of artificial turf for dog park
I-137	February 7, 2022	Dale Gee	Comment Tracker	• Suggests that streets and available parking are not currently able to accommodate visitors and that this will become even more challenging with the Project • Concerns about increased trash and litter
I-138	February 7, 2022	Zev Schmitz	Comment Tracker	• Proponent of the Project
I-139	February 7, 2022	Michael Masterson	Comment Tracker	• Concerns about the Project's impacts on wildlife, especially migratory birds • Concerns about the noise, dust, pollution, and traffic that could be generated by the Project • Opposes the education center, kayak launch, and seating areas
I-140	February 7, 2022	Judith Serlin	Comment Tracker	• Concerns about the potentially negative impacts that the Project will have on traffic, parking, wildlife and noise • Concerns about increase in trash/litter and light pollution • Inquiry about group that will be responsible for maintaining the park and streets
I-141	February 7, 2022	Erica Silverman	Comment Tracker	• Asks the City to prioritize long-lasting effects on wildlife, biodiversity, climate change and the depleted aquifer during analysis of environmental impacts • Consider mitigation measures for noise, traffic, light pollution, air quality, and wildlife during construction and maintenance. • In favor of a perimeter fence for the protection of wildlife • Reducing area allotted for the Knoll would save more wildlife habitat • If additional concrete is used for the site, the City needs to consider impact on the local aquifer • The City needs to consider the impact of various park features (ex. kayak launch, stepped terraces, Ivanhoe Overlook, etc.) • Concern that the kayak launch pad will lead to pollution, noise, and wildlife disruptions

No.	Date Received	Commenter	Comment Format	Summary of Comment
I-142	February 7, 2022	Lorena Soto	Comment Tracker	• Mentions the existing traffic and parking issues. Walking path is overcrowded. • Project should minimize construction and eliminate the Ivanhoe Overlook, habitat islands, education center, soccer field, and kayak launch • In favor of keeping the perimeter fence
I-143	February 7, 2022	Paul Franceschi	Comment Tracker	• Suggests that the limited parking and public transportation in the area are inadequate • States that wildlife is stressed by development, loss of trees, and traffic
I-144	February 7, 2022	Mary Ellen Shu	Comment Tracker	• Concerns that the development and addition of recreational facilities will increase traffic issues • Concerns that there will not be enough parking space for visitors • Concerns that the increase in traffic issues will have a negative impact on air quality
I-145	February 7, 2022	Anne Johnson	Comment Tracker	• Opposes SLRCMP • In favor of creating parks in underserved neighborhoods
I-146	February 7, 2022	Vicki Baral	Comment Tracker	• Concerns about issues with traffic and parking • Concern about homeless encampments • Concern that if the reservoir stays empty for too long, it will cause a lot of dirt, dust, and air pollution • Concern about noise generated by construction • Concern that the Project will require road closures • Request for permanent fence to provide safety. • Park should only be accessible during the day. • Concern that nighttime activities will lead to noise and light pollution. • The Knoll should be preserved, the Education center is a duplicate of the Rec Center • Eliminate kayak launch and any water activities
I-147	February 7, 2022	Gerry Hariton	Comment Tracker	• Concerns about increased parking issues, traffic, and deterioration of streets • Inquiries about security, project timeline, and the maintenance of the park/facilities • Plans must include mitigation measures for noise, dust, and streets
I-148	February 7, 2022	Doris Gee	Comment Tracker	• Concerns that traffic and parking will become worse if plans do not include more parking space
I-149	February 7, 2022	Joyce Peyton	Comment Tracker	• Concern that wetland will become breeding ground for mosquitos and will have negative impacts on wildlife and people
I-150	February 7, 2022	Louis Amdur	Comment Tracker	• Critiques of park elements including: plant species that will be used to replant the Grove, expansion of the dog park, use of artificial turf for the dog park, and architecture of the buildings

No.	Date Received	Commenter	Comment Format	Summary of Comment
I-151	February 7, 2022	Julia Stewart Yilmaz	Comment Tracker	• Request to improve playground and add additional structures • Concern about parking issues • Inquiry about what will be done to prevent overnight encampments • Request for more public trash cans around the reservoir
I-152	February 7, 2022	Michael Masterson	Comment Tracker	• Concerns about Projects general impacts on wildlife • Concerns about costs for the Project • Concerns about the noise, dust, pollution, and traffic trips that the Project will generate • Concern about an increase in crime and encampments in the area • Concerns about increased traffic and parking issues • Opposes multiple park features including the education center, the kayak launch, and the seating area • Concern about increased commercial development in the area and that
I-153	February 7, 2022	Christi Moore	Comment Tracker	• Opposes seating along the reservoir, removal of the perimeter fence, and light posts • Requests that gates continue to be locked at night and that the meadow is left as is • Concerns about trash and crime
I-154	February 7, 2022	Anonymous Anonymous	Comment Tracker	• Empty submission
I-155	February 7, 2022	Amy Minteer w/Silver Lake Wildlife Sanctuary	Comment Tracker	• Identifies multiple potential adverse impacts associated with the development and increased intensity of use at the site • Request for an extension of the comment scoping period
I-156	February 7, 2022	Jane Cook	Comment Tracker	• Concerns that people walking around the Knoll will damage plant • Requests that the plan include shade trees instead of the shade/observation pavilion • Concerns that park facilities and people will displace wildlife habitat • Concern that the construction of the Knoll will obstruct traffic • Requests that the EIR detail the loss of natural habitat, trees, and wildlife
I-157	February 7, 2022	Alma Avalos	Comment Tracker	• Opposes construction in the park and reservoir • Request for improved dog park so that they are away from people • Opposes concrete islands and water recreation activities such as boating

No.	Date Received	Commenter	Comment Format	Summary of Comment
I-158	February 7, 2022	Jane Cook	Comment Tracker	• Opposes construction of the education center • Concerns about the impact the Education will have on the Knoll because the Knoll is a cultural monument • Concerns about the impact the Education will have on the Knoll because the Knoll is a historic monument • Concerns that the Education center will eliminate some wildlife habitat • Concerns that the length of the construction process will drive away wildlife • Eliminate the Education center
I-159	February 7, 2022	Tiffany Nguyen	Comment Tracker	• Concerns about increased traffic and parking issues • Inquiry about funding for the Project and duration of the Project • Concerns about increase in noise and light pollution • Concerns about Project impacts on wildlife • Concerns about increase in litter and trash
I-160	February 7, 2022	Andras Kanegson	Comment Tracker	• Asks the City to consider events at Echo Park during the EIR process, specifically concerned about encampments • Opposes the removal of the perimeter fence, suggests that it will be necessary to preserve the park
I-161	February 7, 2022	Amelia Casanova	Comment Tracker	• Opposes modifications to the lake • Request to improve dog park and leave the Meadow as is • Request to fix sidewalk near the Park center
I-162	February 7, 2022	Dorrie Hall	Comment Tracker	• Opposes construction of recreational facilities • Concerns that the Project will harm wildlife and lead ecological damage • Suggestion to leave the park as is
I-163	February 7, 2022	Jane Cook	Comment Tracker	• EIR process needs to asses possible impacts from removing perimeter fence • Concern that the wildlife friendly barriers will fail to protect wildlife from dogs and people • Include a perimeter fence that will be permeable to wildlife, but as high and strong as the current one • Requests that the Tongva people are involved in the fence design • Suggests that fence should be open during the day and closed at night. Security should be present as well. • Concerns that removal of any perimeter fence would pose a safety risk to residents of the neighborhood
I-164	February 7, 2022	Maurice Gainen	Comment Tracker	• Supports the Project as long as there are “safeguards to prevent the denigration that happened to Echo Park Lake and MacArthur Park”
I-165	February 7, 2022	Allison Amon	Comment Tracker	• Concerns about the limited parking in the area, especially the west side of the reservoir. Suggest that public transportation in the area is inadequate. • Concerns that wildlife is stressed by development, loss of trees, and traffic. Reservoir should be a wildlife corridor not a public space.

No.	Date Received	Commenter	Comment Format	Summary of Comment
I-166	February 8, 2022	Khoi Pham	Comment Tracker	• Opposes SLRCMP • Suggests that there are not enough long term studies on the impact of: traffic/parking issues, crime/homeless encampments, negative impacts on wildlife, noise, trash, light pollution, unnecessary costs, and the duration of the Project • Suggests that funds should be used to create other reservoirs in all council districts
I-167	February 8, 2022	Ben Downing	Comment Tracker	• Opposes SLRCMP • Suggests that there are not enough long term studies on the impact of: traffic/parking issues, crime/homeless encampments, negative impacts on wildlife, noise, trash, light pollution, unnecessary costs, and the duration of the Project • Suggests that funds should be used to create other reservoirs in all council districts
I-168	February 8, 2022	Jane Cook	Comment Tracker	• Concerns that the SLRCMP eliminates too much habitat for wildlife and too much open space • Concerns that construction would interfere with the view of the water • Concern that migratory birds would be driven out by construction and operations • Concerns about loss of open space • Concerns about noise, traffic, and air quality • The EIR should explore eliminating some of the recreational elements • The Silver Lake Natural Lands and Open Space Preserve Alternative will suffice. Mentions an alternative that involves cultivating native plants and natural habitat for the benefit of wildlife
I-169	February 8, 2022	Jozef Bilman	Comment Tracker	• Completely opposed to the Project
I-170	February 8, 2022	Eileen Marcussen	Comment Tracker	• Opposes the expansion of the recreation center due to existing traffic related issues • In favor in keeping the perimeter fence so that wildlife is protected • Concerns that the removal of the fence would lead to encampments and rise in safety related issues
I-171	February 8, 2022	David Omenn	Comment Tracker	• Concerns about the cost for the Project • Recommends a scaled back version of the plan that focuses improving the habitat and making the area more accessible for people
I-172	February 8, 2022	Caren Singer	Comment Tracker	• Emphasizes the existing traffic and congestion issues within the area • Concerns about increased litter, noise, and traffic • Opposes construction of the Recreation center and the basketball court with seating. Concerns that these would lead to increased traffic, crowds, trash, noise, and less parking.

No.	Date Received	Commenter	Comment Format	Summary of Comment
				• Inquiry about where construction crew will park, concern that they will take up needed parking space • Suggests that Van Pelt Place and West Silver Lake Drive cannot sustain any more crowds, traffic, or parking • Suggests that the expanded picnic area will cause more crowding, traffic, and increase parking issues • Concerns for safety of wildlife if perimeter fencing is removed • Concerns that removal of perimeter fence will lead to more crime and homeless encampments. There also general safety concerns, such as drowning. • Concerns that lighting would be visually disturbing to wildlife and people. Additional concerns attributed to lighting include noise from nighttime activities in the park and increased crime. • Opposes the terraced seating area. Suggests that its proximity to the lake increases chances of littering in the lake. • Concerns that terraced seating would provide a place for individuals to sleep and that its proximity to the lake increases the chances of someone falling in • Opposes kayaking in the lake • Concerns about the cost of the Project • Offers alternatives for some of the Project elements that were critiqued
I-173	February 8, 2022	Mike Krose	Comment Tracker	• States that the location of the Education is unclear when comparing the NOP and Master Plan • Suggests that construction in the Knoll will be harmful to wildlife. • The alternative is to eliminate all construction in the Knoll. • Concern that removing the perimeter fencing will jeopardize the safety of wildlife and people • Concerns that night access to the park will encourage loitering, litter, and noise • Alternative(a) is to leave the fence at its current height, install gates, and close at night • Alternative(b) is to use a wildlife friendly fence that is as high as the current one and add gates • Concern about construction impacts on wildlife • Concern about construction impacts on noise • Concern about construction impacts on traffic • Concern about construction impacts on air quality • The alternative is to minimize the size and scope of each site • Concern about the impacts that construction on the Knoll will have on wildlife • The alternative is to eliminate all construction on the Knoll • No water recreation due to safety concerns for people and wildlife • The alternative is to eliminate the kayak launch and Overlook. Create a buffer zone away from water. • Concerns about funding for construction, maintenance, and operations

No.	Date Received	Commenter	Comment Format	Summary of Comment
I-174	February 8, 2022	Robert Wolin	Comment Tracker	• Emphasizes the existing traffic and congestion issues within the area • Concerns about increased litter, noise, and traffic • Opposes construction of the Recreation center and the basketball court with seating. Concerns that these would lead to increased traffic, crowds, trash, noise, and less parking. • Inquiry about where construction crew will park, concern that they will take up needed parking space • Suggests that Van Pelt Place and West Silver Lake Drive cannot sustain any more crowds, traffic, or parking • Suggests that the expanded picnic area will cause more crowding, traffic, and increase parking issues • Concerns for safety of wildlife if perimeter fencing is removed • Concerns that removal of perimeter fence will lead to more crime and homeless encampments. There also general safety concerns, such as drowning. • Concerns that lighting would be visually disturbing to wildlife and people. Additional concerns attributed to lighting include noise from nighttime activities in the park and increased crime. • Opposes the terraced seating area. Suggests that its proximity to the lake increases chances of littering in the lake. • Concerns that terraced seating would provide a place for individuals to sleep and that its proximity to the lake increases the chances of someone falling in • Opposes kayaking in the lake • Concerns about the cost of the Project • Offers alternatives for some of the Project elements that were critiqued
I-175	February 8, 2022	Donna Barstow w/SLNC	Comment Tracker	• States that the Project does not add any habitat • Space between trees in the Meadow limits shade for people, prevents insects from moving between trees, and does not leave enough room for birds to build nests. General concerns that wildlife will leave the park due to the Project. • Calls attention to the important source of water Silver Lake holds for fighting fires and responding to other emergencies • Critiques different aspects of the Meadow • Asks if the City has checked the federal protections for waterfowl • Concerns that Silver Lake will have more homeless issues • Concerns about parking in the area
I-176	February 8, 2022	Nina Sorkin	Comment Tracker	• Empty Submission

No.	Date Received	Commenter	Comment Format	Summary of Comment
I-177	February 8, 2022	C McDonald	Comment Tracker	• Concerns about traffic, parking scarcity, and road safety • Concern about increase in crime and encampments • Concern about Project's negative impacts on wildlife • Concern that Project will bring more noise to the area • Inquiry about group responsible for managing trash
I-178	February 8, 2022	Amy Minteer w/ Silver Lake Wildlife Sanctuary	Comment Tracker	• States that the EIR needs to assess the environmental impacts of the habitat islands, including possible hawk predation
I-179	February 8, 2022	Adelina Sorkin	Comment Tracker	• Concerns about traffic, parking, and road safety • Opposes park facilities such as the kayak launch and the Education center • Request to improve the dog park • Emphasizes that wildlife needs to be protected • Includes recommendations for the Recreation center and space around it • Opposes water activities due to use of reservoir as a source of water for fire fighters • Suggests that area needs small improvements and that funds should go to areas that lack green space
I-180	February 8, 2022	Adelina Sorkin	Comment Tracker	• This submission is identical to I-179 above.
I-181	February 8, 2022	Joan Harrison	Comment Tracker	• Concern that Project elements will eliminate wildlife habitat • Concern about impacts from removing perimeter fence • Concerns about Project's impacts on traffic and parking
I-182	February 8, 2022	Lisa Cristiano	Comment Tracker	• Concern that Project will lead to increased crime • Concerns that the Project will have a negative impact on wildlife • Concern that increased human activity and traffic will have negative impacts on wildlife • Opposes kayak launch • Emphasizes the current traffic and parking issues in Silver Lake
I-183	February 8, 2022	Sandra Wisot	Comment Tracker	• Perimeter fence should remain at the height that it is now in order to protect wildlife • The calm atmosphere and the safety that the reservoir creates for wildlife would be disrupted by the overdevelopment of structures • Emphasizes the importance of creating a plan for maintenance and management of the park • Emphasizes that the lake is within a "bowl" like area that exaggerates and transmits sounds • Concerns about the limited parking in the area • Concerns that recreational facilities will attract more people, requiring more maintenance of the facilities and affecting wildlife • Concerns that park will be turned into a campground, park should not be open 24/7

No.	Date Received	Commenter	Comment Format	Summary of Comment
I-184	February 8, 2022	Sidney Higgins	Comment Tracker	• Concerns that the plans cater to people and not wildlife. Especially concerned about coyotes. • Request for the Project to be done in stages • Request for fences or patrols in order to prevent camping • Request for owl boxes and a monarch garden
I-185	February 8, 2022	Rudy Perez	Comment Tracker	• Concerns that the Project will increase traffic/parking issues • Concerns that the Project will increase noise related issues • Concerns that the Project will increase littering and trash • Inquiry about what the City will do to mitigate these impacts
I-186	February 8, 2022	Taylor Goodrich	Comment Tracker	• Proponent of the Project
I-187	February 8, 2022	Theresa Chavez	Comment Tracker	• The Project should have a low impact on transportation • Suggests that funding for this Project should be used to create green space in another neighborhood • Suggests that Project should mainly focus on protecting the natural environment • Supports educational opportunities provided by the Project • Concerns that the Project will encourage people to spend more time at the park and will increase traffic issues, parking issues, and pollution
I-188	February 8, 2022	Anonymous Anonymous	Comment Tracker	• Scale back construction and eliminate the education center • Eliminate the fence
I-189	February 8, 2022	Theresa Corigliano	Comment Tracker	• Concerns about the impact that the Project's duration will have on the neighborhood • Concerns about cost of Project • Concerns about increased traffic • Concerns about pollution due to construction and increased traffic • Inquiry about security and maintenance for the park • Concerns about Projects impacts on wildlife • Concerns about noise pollution
I-190	February 8, 2022	Lisa Hart	Comment Tracker	• Mentions that they used to receive emails about the Project and that the emails have stopped
I-191	February 8, 2022	Cindy Abrams	Comment Tracker	• Opposes additional concrete construction within the fence. Concerned that this will increase the likelihood of water accidents. • In favor of keeping the fence, for safety and purposes • Opposes the kayak launch due to safety reasons • Eliminate the education center • Concerns that construction and traffic noise will have negative impacts on wildlife and people • Parking in the area is inadequate • Suggests that more trees and reeds should be planted

No.	Date Received	Commenter	Comment Format	Summary of Comment
I-192	February 16, 2022	Amit Thakkar	Comment Tracker	• Opposes adding structures to the reservoir complex, specifically the shade structure around the Ivanhoe Overlook • Mentions large trees as an alternative for the shade structure
I-193	February 4, 2022	Susan Murphy	Comment Tracker	• Concerns about Project's duration • Concerns about the impact that construction will have on wildlife, specifically the Blue Heron • Mentions that there are already existing issues with traffic and parking
I-194	February 6, 2022	Robbi Hobbs	Comment Tracker	• Opposes the concrete islands and launches • Mentions existing traffic and parking issues • Opposes the removal of the perimeter fence • Concerned that all construction will negatively impact wildlife • Fire department uses water in reservoir during emergencies
I-195		Penny Kunitani	Comment Tracker	• In favor of the perimeter fence in order to protect wildlife • Construction and regrading of the Knoll would eliminate wildlife habitat • Concerns that construction will lead to increased noise, traffic, and air pollution • Concerns about parking and road safety • Concerns about increased in trash, trampled vegetation, and crime • Concern about the impacts of light pollution on people and wildlife • Suggests that native plants need to be used for the park • Prohibit water activities. Eliminate Recreation/Education center.
I-196	February 7, 2022	Barbara Hoff	Comment Tracker	• Request for the City to evaluate the impact that the Project elements will have on wildlife • Concern about the impacts of lighting on wildlife • Concern about noise impacts on wildlife • Request to compare % of existing hardscape to the % of proposed new hardscape • Inquiry about how trash will be managed at the site • Inquiry about why more space is being allocated to construction instead of wildlife habitat
I-197	February 8, 2022	Freda Shen	Comment Tracker	• Request to extend public comment period. Mentions that there was no signage, announcing the comment period, at Silver Lake • Concern about the impact that concrete platforms, terraces, and buildings would have on groundwater recharge • Concern that structures will obstruct the view of the water • Concern about the Projects impacts on wildlife

No.	Date Received	Commenter	Comment Format	Summary of Comment
I-198	February 1, 2022	Paul Feldman	Comment Tracker	• Concerns about issues from traffic, parking, truck trips, and length of construction. • Concern about the impacts from removing the fence to wildlife and public safety. • Concern about construction impacts and parking addition to traffic, hazardous materials, noise, air quality, greenhouse gas emissions, land use, water quality, aesthetics, and wildlife. • States that reservoir serves as a source of water for fire emergencies • Concern that lowering the walls would create flood hazards in neighborhoods • Suggests park should be left as is
I-199	February 7, 2022	John Sheppard	Comment Tracker	• No additional buildings or structures along the lake front. No water recreation. Avoid tree removal. Fence should be aesthetically compatible with “urban oasis environment” • Concern about the effect that traveling and idle vehicles will have on air quality and GHG • Site should provide parking • Maintain the wildlife corridor, plant native species, and carefully select fish • Prohibit water recreation • Suggest stormwater should be piped into the reservoir and gray water used • Consider impacts on Land Use and Planning • Concerns about increased traffic, road safety, parking, road deterioration, homeless encampments, and noise.
I-200		Elizabeth Isroelit w/ Silver Lake Together	Comment Tracker	• Assess the impacts of the Project on wildlife and habitat • Consider the impacts that people, dogs, and trash will have on wildlife • Concerns about the duration and impacts of noise, dust, pollution, and truck traffic generated by Project to the community and wildlife. • Address crime and homelessness, especially if the fence is removed • Concerns about parking • Opposes some of the recreation facilities, suggests that current facilities are adequate, funds to be allocated to other parks
I-201	February 2, 2022	Charlie Vinoly	Mail	• Opposes habitat islands and bleachers • Inquiry about the prevention of encampments
Scoping Meeting				
M-1	January 19, 2022	Jessica D	Scoping Meeting	• Requested a management plan for parking
M-2	January 19, 2022	Debbie Slater	Scoping Meeting	• Concerns about traffic and parking
M-3	January 19, 2022	Maryann Kuk	Scoping Meeting	• Suggests that housing should be built on available land

No.	Date Received	Commenter	Comment Format	Summary of Comment
M-4	January 19, 2022	Andrew Thomas	Scoping Meeting	• Proponent of the Project
M-5	January 19, 2022	Freda Shen (Silver Lake Wildlife Sanctuary)	Scoping Meeting	• Concerns about the impact of fence removal, education center, and construction
M-6	January 19, 2022	Hugh Kenny	Scoping Meeting	• Concerns about impact of education center construction
M-7	January 19, 2022	Stephanie Bartron	Scoping Meeting	• Proponent of the Project
M-8	January 19, 2022	Penny Kunitani	Scoping Meeting	• Concerns about camping in the park and light pollution
M-9	January 19, 2022	Eric Brightwell	Scoping Meeting	• Concerns about impacts to wildlife during construction process
M-10	January 19, 2022	Leslie Edmonds	Scoping Meeting	• Proponent of the Project
M-11	January 19, 2022	Liliana Griego (Friends of the LA River)	Scoping Meeting	• Concerns about Project's impact on water quality and habitats of the LA River
M-12	January 19, 2022	Sandy Kaye	Scoping Meeting	• Concerns about Project impacts on parking and transportation
M-13	January 19, 2022	Mark McMillan	Scoping Meeting	• Suggests that it would be beneficial to find a way to deposit stormwater in reservoir
M-14	January 19, 2022	Daniel Weidlein (Subway Neighborhood Council and Reservoir Committee)	Scoping Meeting	• Recommends discussion with the Tongva/Gabrieleño tribe
M-15	January 19, 2022	Andras K	Scoping Meeting	• Concerns about maintenance of the park and fencing
M-16	January 19, 2022	Bob Soderstrom (Silver Lake Forward)	Scoping Meeting	• Proponent of the Project
M-17	January 19, 2022	Betsy Isroelit (Silver Lake Together)	Scoping Meeting	• Concerns about wildlife during the construction process
M-18	January 19, 2022	Freda Shen	Scoping Meeting	• Questions about submitting comments
M-19	January 19, 2022	Penny Kunitani	Scoping Meeting	• Question about process for evaluating comments

No.	Date Received	Commenter	Comment Format	Summary of Comment
M-20	January 19, 2022	Sandy Kaye	Scoping Meeting	• Concerns about transportation in the area
M-21	January 19, 2022	Shawn Kiggins	Scoping Meeting	• Question about funding for the Project

List of Attachments

Attachment 1: Notice of Preparation
Attachment 2: Mailing List
Attachment 3: Notice of Completion
Attachment 4: Newspaper Notice
Attachment 5: Virtual Scoping Open House Presentation
Attachment 6: Comments Received by the City

Attachment 1
Notice of Preparation

ESA

BOARD OF PUBLIC WORKS MEMBERS

GREG GOOD
PRESIDENT

AURA GARCIA
VICE PRESIDENT

DR. MICHAEL R. DAVIS
PRESIDENT PRO TEMPORE

JESSICA M CALOZA
COMMISSIONER

M. TERESA VILLEGAS
COMMISSIONER

CITY OF LOS ANGELES

CALIFORNIA

ERIC GARCETTI
MAYOR

OFFICE OF THE
BOARD OF PUBLIC WORKS

DR. FERNANDO CAMPOS
EXECUTIVE OFFICER

200 NORTH SPRING STREET
ROOM 361, CITY HALL
LOS ANGELES, CA 90012

TEL: (213) 978-0261
TDD: (213) 978-2310
FAX: (213) 978-0278

http://bpw.lacity.org

NOTICE OF PREPARATION OF A DRAFT ENVIRONMENTAL IMPACT REPORT

DATE:	January 6, 2022
TO:	Responsible Agencies, Trustee Agencies, Interested Parties
FROM:	City of Los Angeles, Department of Public Works, Bureau of Engineering
SUBJECT:	Notice of Preparation of a Draft Environmental Impact Report
PROJECT:	Silver Lake Reservoir Complex Master Plan
REVIEW PERIOD:	January 6, 2022 through February 7, 2022

This Notice of Preparation (NOP) has been prepared to notify agencies and interested parties that the City of Los Angeles (City), as the Lead Agency, through the Department of Public Works, Bureau of Engineering will prepare an Environmental Impact Report (EIR) pursuant to the California Environmental Quality Act (CEQA) for the Silver Lake Reservoir Complex Master Plan Project (proposed Project). The proposed Project design was developed over a year-long community outreach process that included several Community Workshops and meetings with the Stakeholder Working Groups. A Master Plan was prepared for the proposed Project and is available for review here: https://eng.lacity.org/silver-lake-reservoir-complex-master-plan.

As permitted by State CEQA Guidelines Section 15060(d), the City has not prepared an Initial Study/Environmental Checklist, as it has determined that an EIR will be needed for the proposed Project. The EIR will address the proposed Project's potential effects for all environmental resource areas as outlined in the City of Los Angeles' L.A. CEQA Thresholds Guide (2006) and Appendix G of the State CEQA Guidelines, which are as follows:

- Aesthetics
- Agricultural and Forestry Resources
- Air Quality
- Biological Resources
- Cultural Resources
- Energy
- Geology and Soils
- Greenhouse Gas Emissions
- Hazards and Hazardous Materials
- Hydrology and Water Quality
- Land Use and Planning
- Mineral Resources
- Noise
- Population and Housing
- Public Services
- Recreation
- Transportation and Traffic
- Tribal Cultural Resources
- Utilities and Service Systems
- Wildfire

PROJECT LOCATION: The proposed Project is located in the Silver Lake neighborhood within the City of Los Angeles. The Silver Lake neighborhood consists primarily of residential uses with some commercial areas, and some existing public access in and around the Silver Lake Reservoir Complex that allow park uses. The Project site is bounded by Tesla Avenue on the north, Armstrong Avenue and Silver Lake Boulevard on the east, Van Pelt Place and Silver Lake Boulevard on the south, and West Silver Lake Drive on the west.

PROJECT DESCRIPTION: The proposed Project would redesign 116 acres of the 127-acre Silver Lake Reservoir Complex with community park amenities. The proposed Project would consist of a series of spaces (park zones) stitched together by a 2.5-mile, tree-lined promenade. As shown in **Figure 1**, these zones include: Ivanhoe Overlook; Eucalyptus Grove; Knoll; Meadow; East and West Narrows; South Valley; and Habitat Islands. The proposed Project would feature two flexible lawns with shade trees, a picnic grove and ornamental gardens with an informal play area, and an environmental education center along the east edge of Silver Lake Reservoir at the base of the Knoll. At the intersection between the lawns and water, stepped seating terraces would navigate to wetland terraces interwoven with small footpaths. Two existing areas of woodland, the Knoll and Eucalyptus Grove would be restored to increase their upland habitat value. A new ecosystem that reintroduces coastal scrub and wetland habitat to the Silver Lake Reservoir Complex in the form of habitat islands and terraces would extend from the shoreline embankments and within the reservoir bodies.

PUBLIC REVIEW AND COMMENT PERIOD: The City is soliciting comments from responsible and trustee agencies as well as interested parties as to the scope and content of the environmental information to be included in the EIR. The EIR will be used by the City when considering approval of the proposed Project as well as any related discretionary approvals. In accordance with time limits mandated by CEQA, the NOP is being circulated for a 30-day public scoping period. All comments to the NOP are due no later than 5:00 p.m. on February 7, 2022. Please include the name, mailing address, and email address of the commenter. Written comments may be submitted via the following:

Mail to: City of Los Angeles Department of Public Works, Bureau of Engineering
c/o ESA- Nicolle Steiner
626 Wilshire Boulevard, Suite 1100
Los Angeles, CA 90017


Website: Comments can be submitted online through the proposed Project website at https://eng.lacity.org/silver-lake-reservoir-complex-master-plan/eir

DOCUMENT AVAILABILITY: The NOP is available online at the City website (https://eng.lacity.org/silver-lake-reservoir-complex-master-plan/eir) along with a pre-recorded presentation outlining the CEQA process and a short description of the Project. A hardcopy of the NOP is available for review at the Silver Lake Branch Library at 2411 Glendale Blvd, Los Angeles, CA 90039 and at the Los Angeles County City Terrace Library at 4025 E. City Terrace Dr, Los Angeles, CA 90063.

SCOPING MEETING: Due to the global pandemic, a virtual public meeting will be held on January 19, 2022, from 6:00 p.m. to 7:30 p.m. on Zoom. The public scoping meeting will include a brief presentation, providing an overview of the Project. Verbal comments may be made during the meeting. As covered under Title II of the Americans with Disabilities Act, the City does not discriminate based on disability and, upon request at least three days prior to the meeting date, will provide reasonable accommodation to ensure equal access to its programs, services, and activities. Spanish translation services can also be provided upon request at least three days prior to the meeting. Send inquiries to eng.slrcmp@lacity.org or call (310) 566-8018.

Virtual Scoping Meeting Details

Date:	January 19, 2022
Start Time:	6:00 p.m.
Zoom:	https://esassoc.zoom.us/j/85363693488
Telephone Dial-in:	(833) 548-0276
Meeting ID:	853 6369 3488

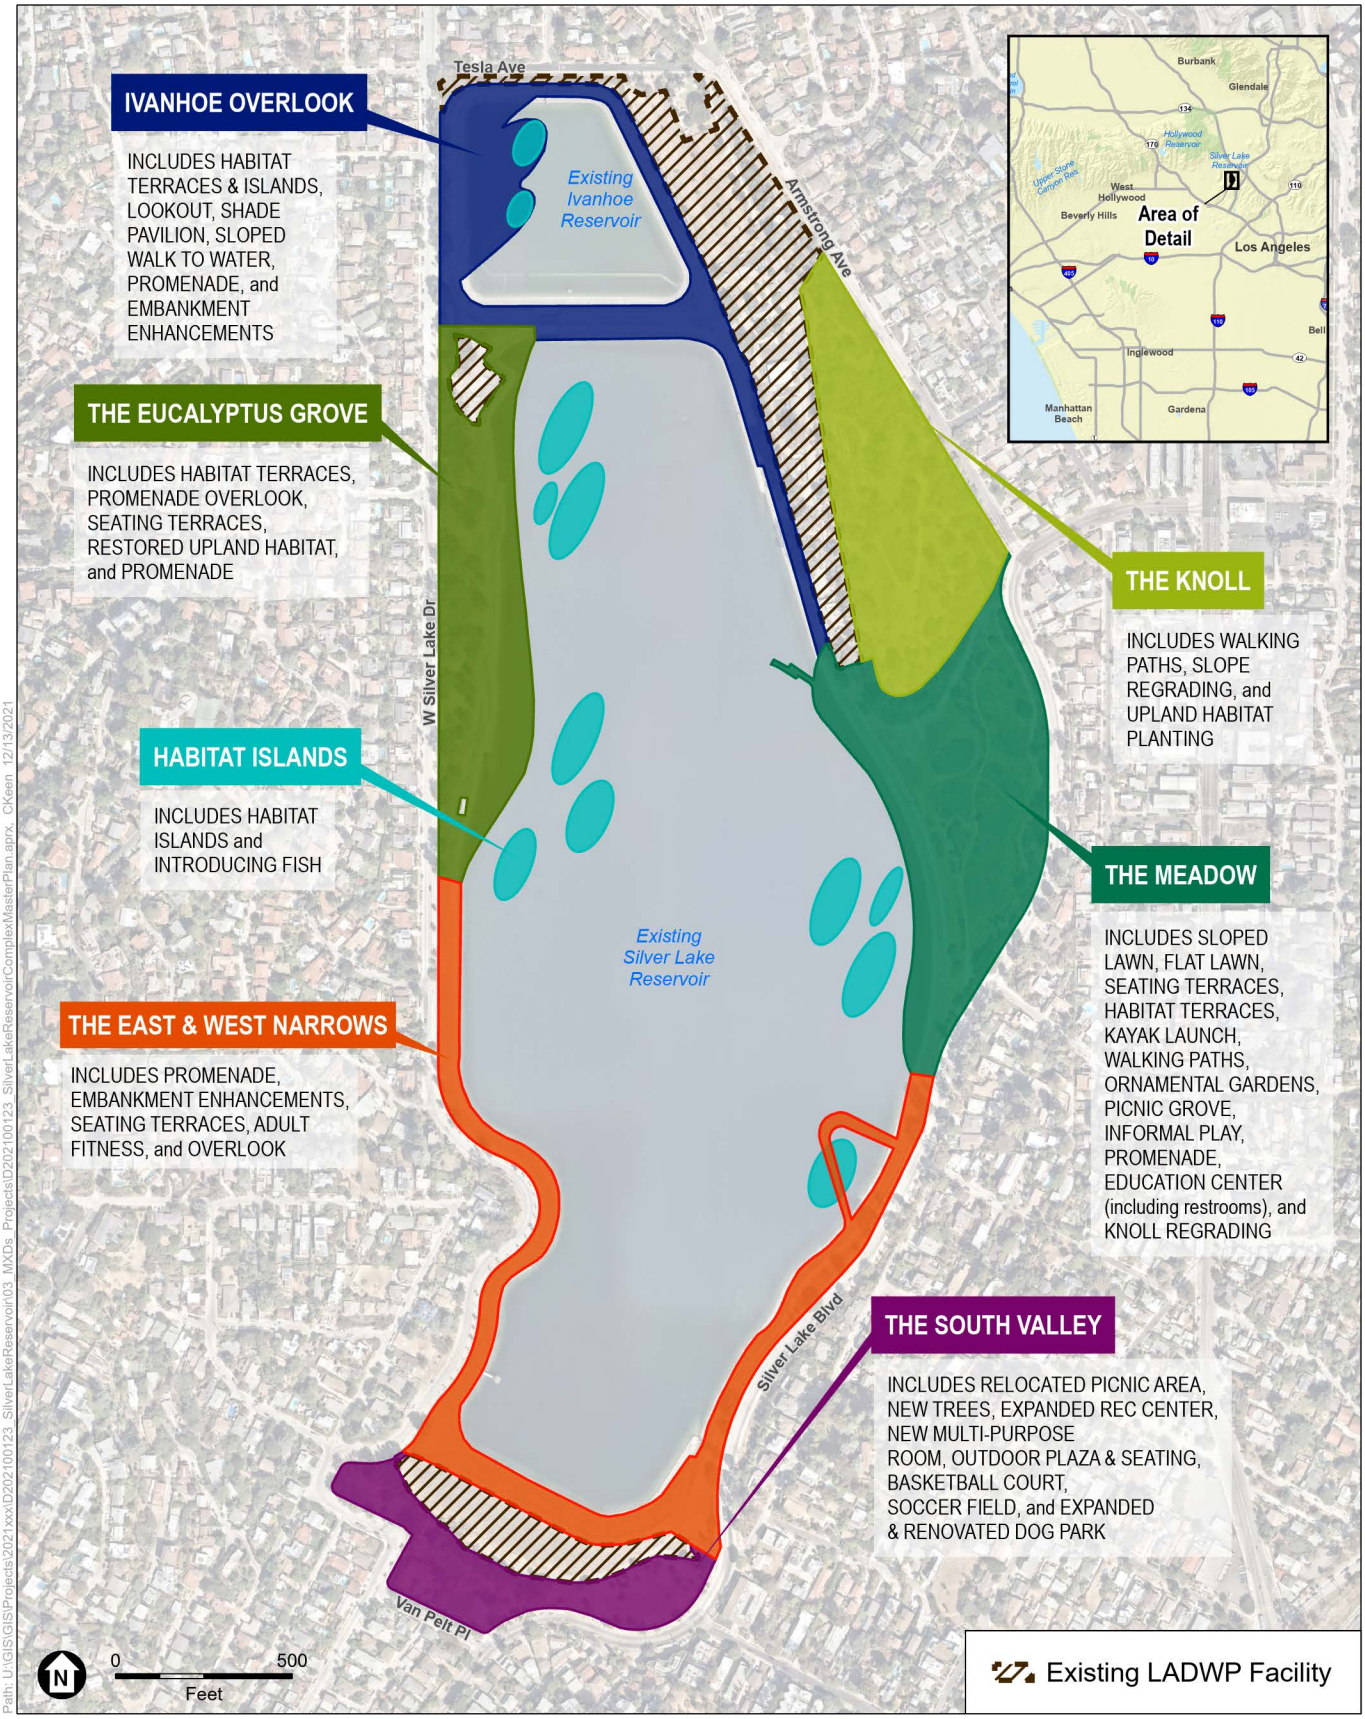

SOURCE: Nearmap, 2021; Hargreaves Jones Landscape Architects, 2020; ESA, 2021

Silver Lake Reservoir Complex Master Plan Project

Figure 1
Proposed Project Location and Zones

ESA

Attachment 2
Mailing List

ESA

Silver Lake Reservoir Complex Master Plan NOP Distribution List

Organization	First Name	Last Name	Title	Address	City	State	Zip
Federal, State, and Local Agencies							
U.S. Army Corps of Engineers	James	Mace		915 Wilshire Blvd., Suite 1101	Los Angeles	CA	90017
California Department of Fish and Wildlife	Ed	Pert	Regional Manager	3883 Ruffin Road	San Diego	CA	92123
California Division of Occupational Safety and Health	Victor	Copeland	District Manager	320 W. 4th St., Suit 820	Los Angeles	CA	90013
California Dept. of Transportation District 7 - IGR/CEQA	DiAnna	Watson	IGR/CEQA Branch Chief	100 S. Main Street, Ms 16	Los Angeles	CA	90012
California Department of Water Resources, DSOD	Cameron	Lancaster	Area 9 Engineer	2720 Gateway Oaks Drive, Suite 300	Sacramento	CA	95833
California Native American Heritage Commission	Christina	Snider	Executive Secretary	1550 Harbor Blvd, Suite 100	West Sacramento	CA	95691
Los Angeles Regional Water Quality Control Board - CEQA	Deborah	Smith		320 W. 4th St., Ste 200	Los Angeles	CA	90013
California Office of Historic Preservation	Lucinda	Woodward	Supervisor	1725 23rd Street, Suite 100	Sacramento	CA	95816
California Air Resources Board	Sydney	Vergis	Land Use/CEQA	P.O. Box 2815	Sacramento	CA	95812
South Coast Air Quality Management District	Ben	Benoit	Chairman	21865 East Copley Drive	Diamond Bar	CA	91765
Los Angeles County Metropolitan Transporation Authority	Hilda L.	Solis	Boardmember, District 1	One Gateway Plaza, Ms 99-18-3	Los Angeles	CA	90012
Others							
Southern California Association Of Governments, Inter-Governmental Review	Sarah	Jepson	Director	900 Wilshire Boulevard., Ste. 1700	Los Angeles	CA	90017
Silver Lake Chamber of Commerce	Natalie	Freidberg	Co-President	2046 Hillhurst Ave, #142	Los Angeles	CA	90027
Tribal Governments							
Fernandeno Tataviam Band of Mission Indians	Jairo	Avila	Tribal Historic and Cultural Preservation Officer	1019 Second St., Suite 1	San Fernando	CA	91340
Gabrieleno Band of Mission Indians - Kizh Nation	Andrew	Salas	Chairperson	P.O. Box 393	Covina	CA	91723
Gabrieleno/Tongva San Gabriel Band of Mission Indians	Anthony	Morales	Chairperson	P.O. Box 693	San Gabriel	CA	91778
Gabrielino /Tongva Nation	Sandonne	Goad	Chairperson	106 1/2 Judge John Aiso St., #231	Los Angeles	CA	90012
Gabrielino Tongva Indians of California Tribal Council	Christina	Conley	Tribal Consultant and Administrator	P.O. Box 941078	Simi Valley	CA	93094
Gabrielino Tongva Indians of California Tribal Council	Robert	Dorame	Chairperson	P.O. Box 490	Bellflower	CA	90707
Gabrielino-Tongva Tribe	Charles	Alvarez		23454 Vanowen Street	West Hills	CA	91307
Santa Rosa Band of Cahuilla Indians	Lovina	Redner	Tribal Chair	P.O. Box 391820	Anza	CA	92539
Soboba Band of Luiseno Indians	Joseph	Ontiveros	Cultural Resource Department	P.O. BOX 487	San Jacinto	CA	92581
Soboba Band of Luiseno Indians	Isaiah	Vivanco	Chairperson	P. O. Box 487	San Jacinto	CA	92581
Libraries							
Silver Lake Branch Library	Lisa	Palombi	Senior Librarian	2411 Glendale Blvd	Los Angeles	CA	90039
Los Angeles County City Terrace Library	Alejandra	Garcia	Manager	4025 East City Terrace Drive	Los Angeles	CA	90063

Silver Lake Reservoir Complex Master Plan NOP Distribution List

Organization	Address	City	State	Zip
Current Resident	2640 IVANHOE DR	LOS ANGELES	CA	90039-2652
Current Resident	2730 IVAN CT	LOS ANGELES	CA	90039-2601
Current Resident	2365 GLENDALE BLVD	LOS ANGELES	CA	90039-3266
Current Resident	2297 GLENDALE BLVD	LOS ANGELES	CA	90039-3670
Current Resident	2301 GLENDALE BLVD	LOS ANGELES	CA	90039-3255
Current Resident	2313 GLENDALE BLVD	LOS ANGELES	CA	90039-3208
Current Resident	2707 LOCKSLEY PL	LOS ANGELES	CA	90039-2754
Current Resident	2811 W SILVER LAKE DR	LOS ANGELES	CA	90039-2628
Current Resident	2816 ROWENA AVE	LOS ANGELES	CA	90039-4108
Current Resident	2840 ROWENA AVE	LOS ANGELES	CA	90039-2002
Current Resident	2714 N AUBURN ST 203	LOS ANGELES	CA	90039
Current Resident	2813 ROWENA AVE	LOS ANGELES	CA	90039-2001
Current Resident	2964 WAVERLY DR	LOS ANGELES	CA	90039-2041
Current Resident	2822 AVENEL ST	LOS ANGELES	CA	90039-2071
Current Resident	3003 ROWENA AVE	LOS ANGELES	CA	90039-2019
Current Resident	2901 ROWENA AVE	LOS ANGELES	CA	90039-2003
Current Resident	2958 HYPERION AVE	LOS ANGELES	CA	90027-2554
Current Resident	3038 1/2 LANDA ST	LOS ANGELES	CA	90039-3012
Current Resident	2929 WAVERLY DR UNIT 208	LOS ANGELES	CA	90039-2033
Current Resident	3623 MONON ST	LOS ANGELES	CA	90027-3003
Current Resident	3636 MONON ST	LOS ANGELES	CA	90027-3032
Current Resident	3712 EVANS ST 9	LOS ANGELES	CA	90027-3381
Current Resident	3712 EVANS ST 8	LOS ANGELES	CA	90027-3381
Current Resident	3712 EVANS ST 7	LOS ANGELES	CA	90027-3381
Current Resident	3712 EVANS ST 6	LOS ANGELES	CA	90027-3381
Current Resident	3712 EVANS ST 5	LOS ANGELES	CA	90027-3366
Current Resident	3712 EVANS ST 4	LOS ANGELES	CA	90027-3366
Current Resident	3712 EVANS ST 3	LOS ANGELES	CA	90027-3366
Current Resident	3712 EVANS ST 2	LOS ANGELES	CA	90027-3366
Current Resident	3712 EVANS ST 1	LOS ANGELES	CA	90027-3366
Current Resident	2246 TRACY TER	LOS ANGELES	CA	90027-4716
Current Resident	2241 LYRIC AVE	LOS ANGELES	CA	90027-4751
Current Resident	2220 HYPERION AVE	LOS ANGELES	CA	90027-4710
Current Resident	3150 SILVERADO DR	LOS ANGELES	CA	90039-2508
Current Resident	2136 MEADOW VALLEY TER	LOS ANGELES	CA	90039-3535
Current Resident	2149 PANORAMA TER	LOS ANGELES	CA	90039-3540
Current Resident	2262 PANORAMA TER	LOS ANGELES	CA	90039-3543
Current Resident	2256 PANORAMA TER	LOS ANGELES	CA	90039-3543
Current Resident	2416 MORENO DR	LOS ANGELES	CA	90039-2640
Current Resident	2458 MICHELTORENA ST	LOS ANGELES	CA	90039-2532
Current Resident	2537 MICHELTORENA ST	LOS ANGELES	CA	90039-2533
Current Resident	2521 GRIFFITH PARK BLVD	LOS ANGELES	CA	90039-2517
Current Resident	2530 HYPERION AVE	LOS ANGELES	CA	90027-3317
Current Resident	1822 W SILVER LAKE DR	LOS ANGELES	CA	90026-1352
Current Resident	2953 EFFIE ST	LOS ANGELES	CA	90026-1249
Current Resident	1731 SILVER LAKE BLVD	LOS ANGELES	CA	90026-1247
Current Resident	1756 ROTARY DR	LOS ANGELES	CA	90026-1218
Current Resident	1705 ROTARY DR	LOS ANGELES	CA	90026-1217
Current Resident	1744 WEBSTER AVE	LOS ANGELES	CA	90026-1242
Current Resident	1807 SAN JACINTO ST	LOS ANGELES	CA	90026-1239
Current Resident	3218 WINDSOR AVE	LOS ANGELES	CA	90039-3038
Current Resident	1832 MICHELTORENA ST	LOS ANGELES	CA	90026-1130
Current Resident	1954 REDESDALE AVE	LOS ANGELES	CA	90039-3058
Current Resident	2171 KENILWORTH AVE	LOS ANGELES	CA	90039-3007
Current Resident	1888 LUCILE AVE	LOS ANGELES	CA	90026-1026
Current Resident	2018 GRIFFITH PARK BLVD NO 302	LOS ANGELES	CA	90039-3559
Current Resident	2018 GRIFFITH PARK BLVD NO 214	LOS ANGELES	CA	90039-3557
Current Resident	2231 HYPERION AVE	LOS ANGELES	CA	90027-4709
Current Resident	1724 GOLDEN GATE AVE	LOS ANGELES	CA	90026-1122
Current Resident	1607 MICHELTORENA ST	LOS ANGELES	CA	90026-1623
Current Resident	1615 GOLDEN GATE AVE	LOS ANGELES	CA	90026-1013
Current Resident	3512 CRESTMONT AVE	LOS ANGELES	CA	90026-1108
Current Resident	1482 SILVER LAKE BLVD	LOS ANGELES	CA	90026-1346
Current Resident	1517 SILVER LAKE BLVD	LOS ANGELES	CA	90026-1342
Current Resident	1625 RENDALL PL	LOS ANGELES	CA	90026-1305
Current Resident	1606 WESTERLY TER	LOS ANGELES	CA	90026-1234
Current Resident	1605 SILVER LAKE BLVD	LOS ANGELES	CA	90026-1336
Current Resident	1647 SILVER LAKE BLVD	LOS ANGELES	CA	90026-1310

Current Resident	1646 REDESDALE AVE	LOS ANGELES	CA	90026-1654
Current Resident	3106 BERKELEY AVE	LOS ANGELES	CA	90026-1630
Current Resident	1522 MICHELTORENA ST	LOS ANGELES	CA	90026-1665
Current Resident	1545 MURRAY DR	LOS ANGELES	CA	90026-1645
Current Resident	1559 MURRAY DR	LOS ANGELES	CA	90026-1645
Current Resident	1475 N EASTERLY TER	LOS ANGELES	CA	90026-1427
Current Resident	1611 SILVERWOOD TER	LOS ANGELES	CA	90026-1447
Current Resident	2324 BERKELEY AVE	LOS ANGELES	CA	90026-1417
Current Resident	2340 DUANE ST	LOS ANGELES	CA	90039-3154
Current Resident	1728 N EASTERLY TER	LOS ANGELES	CA	90026-1313
Current Resident	1806 SILVERWOOD TER	LOS ANGELES	CA	90026-1452
Current Resident	1658 N BENTON WAY	LOS ANGELES	CA	90026-1415
Current Resident	1615 MCCOLLUM ST	LOS ANGELES	CA	90026-1441
Current Resident	1635 MCCOLLUM ST	LOS ANGELES	CA	90026-1441
Current Resident	1621 N CORONADO ST	LOS ANGELES	CA	90026-1425
Current Resident	2415 BERKELEY AVE	LOS ANGELES	CA	90026-1418
Current Resident	2409 BERKELEY AVE	LOS ANGELES	CA	90026-1418
Current Resident	1659 MOHAWK ST	LOS ANGELES	CA	90026-2449
Current Resident	1647 MOHAWK ST	LOS ANGELES	CA	90026-2420
Current Resident	1707 GLENDALE BLVD	LOS ANGELES	CA	90026-1737
Current Resident	1715 GLENDALE BLVD	LOS ANGELES	CA	90026-1737
Current Resident	1717 GLENDALE BLVD	LOS ANGELES	CA	90026-1737
Current Resident	1723 GLENDALE BLVD	LOS ANGELES	CA	90026-1737
Current Resident	2243 BRANDEN ST	LOS ANGELES	CA	90026-1731
Current Resident	2223 CLIFFORD ST	LOS ANGELES	CA	90026-1735
Current Resident	2249 DUANE ST NO 5	LOS ANGELES	CA	90039-3167
Current Resident	2428 EARL ST	LOS ANGELES	CA	90039-3142
Current Resident	2207 N APEX AVE	LOS ANGELES	CA	90039-3610
Current Resident	2117 N APEX AVE	LOS ANGELES	CA	90039
Current Resident	2111 APEX AVE	LOS ANGELES	CA	90039-3118
Current Resident	2300 FARGO ST	LOS ANGELES	CA	90039-3127
Current Resident	2340 FARGO ST	LOS ANGELES	CA	90039-3127
Current Resident	2345 DUANE ST	LOS ANGELES	CA	90039-3155
Current Resident	2160 MORENO DR	LOS ANGELES	CA	90039-3023
Current Resident	2153 W SILVER LAKE DR	LOS ANGELES	CA	90039-3113
Current Resident	2224 KENILWORTH AVE	LOS ANGELES	CA	90039-3010
Current Resident	2236 KENILWORTH AVE	LOS ANGELES	CA	90039-3010
Current Resident	2242 KENILWORTH AVE	LOS ANGELES	CA	90039-3010
Current Resident	2321 W SILVER LAKE DR	LOS ANGELES	CA	90039-3144
Current Resident	2340 KENILWORTH AVE	LOS ANGELES	CA	90039-3042
Current Resident	2351 W SILVER LAKE DR	LOS ANGELES	CA	90039-3144
Current Resident	2357 W SILVER LAKE DR	LOS ANGELES	CA	90039-3144
Current Resident	2372 KENILWORTH AVE	LOS ANGELES	CA	90039-3042
Current Resident	2376 KENILWORTH AVE	LOS ANGELES	CA	90039-3042
Current Resident	2405 W SILVER LAKE DR	LOS ANGELES	CA	90039-3145
Current Resident	2816 TESLA AVE	LOS ANGELES	CA	90039-2655
Current Resident	2406 TESLA TER	LOS ANGELES	CA	90039-2645
Current Resident	2412 TESLA TER	LOS ANGELES	CA	90039-2645
Current Resident	2418 TESLA TER	LOS ANGELES	CA	90039-2645
Current Resident	2445 W SILVER LAKE DR	LOS ANGELES	CA	90039-3148
Current Resident	2424 TESLA TER	LOS ANGELES	CA	90039-2645
Current Resident	2449 W SILVER LAKE DR	LOS ANGELES	CA	90039-3149
Current Resident	2816 PUTNAM ST	LOS ANGELES	CA	90039-2642
Current Resident	2452 KENILWORTH AVE	LOS ANGELES	CA	90039-2649
Current Resident	2431 TESLA TER	LOS ANGELES	CA	90039-2644
Current Resident	2751 W SILVER LAKE DR	LOS ANGELES	CA	90039-2626
Current Resident	2522 KENILWORTH AVE	LOS ANGELES	CA	90039-2638
Current Resident	2528 KENILWORTH AVE	LOS ANGELES	CA	90039-2638
Current Resident	2501 W SILVER LAKE DR	LOS ANGELES	CA	90039-3147
Current Resident	2802 ANGUS ST	LOS ANGELES	CA	90039-2631
Current Resident	2816 ANGUS ST	LOS ANGELES	CA	90039-2631
Current Resident	2400 W SILVER LAKE DR	LOS ANGELES	CA	90039-3146
Current Resident	2430 W SILVER LAKE DR	LOS ANGELES	CA	90039-3170
Current Resident	2745 TESLA AVE	LOS ANGELES	CA	90039-2650
Current Resident	2616 ROKEBY ST	LOS ANGELES	CA	90039-2621
Current Resident	2627 ARMSTRONG AVE	LOS ANGELES	CA	90039-2612
Current Resident	2725 LAKEWOOD AVE	LOS ANGELES	CA	90039-2618
Current Resident	2726 ANGUS ST	LOS ANGELES	CA	90039-2611
Current Resident	2720 ARMSTRONG AVE	LOS ANGELES	CA	90039-2615
Current Resident	2628 ARMSTRONG AVE	LOS ANGELES	CA	90039-2613
Current Resident	2620 LAKEWOOD AVE	LOS ANGELES	CA	90039-2617
Current Resident	2634 LAKEWOOD AVE	LOS ANGELES	CA	90039-2617

Current Resident	2647 LAKE VIEW TER W	LOS ANGELES	CA	90039-2606
Current Resident	2641 LAKE VIEW TER W	LOS ANGELES	CA	90039-2606
Current Resident	2631 LAKE VIEW TER W	LOS ANGELES	CA	90039-2606
Current Resident	2625 LAKE VIEW TER W	LOS ANGELES	CA	90039-2606
Current Resident	2619 LAKE VIEW TER W	LOS ANGELES	CA	90039-2606
Current Resident	2605 LAKE VIEW TER W	LOS ANGELES	CA	90039-2606
Current Resident	2610 LAKE VIEW TER W	LOS ANGELES	CA	90039-2607
Current Resident	2620 LAKE VIEW TER W	LOS ANGELES	CA	90039-2607
Current Resident	2661 LAKE VIEW TER E	LOS ANGELES	CA	90039-2604
Current Resident	2531 SILVER LAKE TER	LOS ANGELES	CA	90039-2608
Current Resident	2658 LAKE VIEW TER E	LOS ANGELES	CA	90039-2605
Current Resident	2638 LAKE VIEW TER E	LOS ANGELES	CA	90039-2605
Current Resident	2503 SILVER LAKE TER	LOS ANGELES	CA	90039-2608
Current Resident	2505 SILVER LAKE TER	LOS ANGELES	CA	90039-2608
Current Resident	2618 LAKE VIEW TER E	LOS ANGELES	CA	90039-2605
Current Resident	2556 ARMSTRONG AVE	LOS ANGELES	CA	90039-2651
Current Resident	2464 LINDSAY LN	LOS ANGELES	CA	90039-3214
Current Resident	2480 LINDSAY LN	LOS ANGELES	CA	90039-3214
Current Resident	2443 IVANHOE DR	LOS ANGELES	CA	90039-3246
Current Resident	2420 IVANHOE DR	LOS ANGELES	CA	90039-3211
Current Resident	2526 ARMSTRONG AVE	LOS ANGELES	CA	90039-2634
Current Resident	2430 ARMSTRONG AVE	LOS ANGELES	CA	90039-3201
Current Resident	2423 EDGEWATER TER	LOS ANGELES	CA	90039-3206
Current Resident	2429 EDGEWATER TER	LOS ANGELES	CA	90039-3206
Current Resident	2389 SILVER LAKE BLVD	LOS ANGELES	CA	90039-3243
Current Resident	2444 EDGEWATER TER	LOS ANGELES	CA	90039-3207
Current Resident	2479 IVANHOE DR	LOS ANGELES	CA	90039-3247
Current Resident	2524 IVANHOE DR	LOS ANGELES	CA	90039-3213
Current Resident	2525 IVANHOE DR	LOS ANGELES	CA	90039-3212
Current Resident	2534 IVAN HILL TER	LOS ANGELES	CA	90039-2713
Current Resident	2626 IVAN HILL TER	LOS ANGELES	CA	90039-2715
Current Resident	2630 IVAN HILL TER	LOS ANGELES	CA	90039-2715
Current Resident	2638 IVAN HILL TER	LOS ANGELES	CA	90039-2715
Current Resident	2644 IVAN HILL TER	LOS ANGELES	CA	90039-2715
Current Resident	2656 IVAN HILL TER	LOS ANGELES	CA	90039-2715
Current Resident	2674 IVAN HILL TER	LOS ANGELES	CA	90039-2715
Current Resident	2680 IVAN HILL TER	LOS ANGELES	CA	90039-2715
Current Resident	2700 IVAN HILL TER	LOS ANGELES	CA	90039-2717
Current Resident	2706 IVAN HILL TER	LOS ANGELES	CA	90039-2717
Current Resident	2712 IVAN HILL TER	LOS ANGELES	CA	90039-2717
Current Resident	2619 IVANHOE DR	LOS ANGELES	CA	90039-2602
Current Resident	2724 IVAN HILL TER	LOS ANGELES	CA	90039-2717
Current Resident	2730 IVAN HILL TER	LOS ANGELES	CA	90039-2717
Current Resident	2720 LAKEWOOD AVE	LOS ANGELES	CA	90039-2619
Current Resident	2733 GLENDALE BLVD	LOS ANGELES	CA	90039-2706
Current Resident	2723 GLENDALE BLVD	LOS ANGELES	CA	90039-2706
Current Resident	2659 GLENDALE BLVD	LOS ANGELES	CA	90039-2767
Current Resident	2637 GLENDALE BLVD	LOS ANGELES	CA	90039-2735
Current Resident	2525 IVAN HILL TER	LOS ANGELES	CA	90039-2712
Current Resident	2533 IVAN HILL TER	LOS ANGELES	CA	90039-2712
Current Resident	2535 IVAN HILL TER	LOS ANGELES	CA	90039-2712
Current Resident	2601 IVAN HILL TER	LOS ANGELES	CA	90039-2714
Current Resident	2611 GLENDALE BLVD	LOS ANGELES	CA	90039-2732
Current Resident	2613 GLENDALE BLVD	LOS ANGELES	CA	90039-2704
Current Resident	2615 IVAN HILL TER	LOS ANGELES	CA	90039-2714
Current Resident	2397 SILVER LAKE BLVD 24	LOS ANGELES	CA	90039-3296
Current Resident	2397 SILVER LAKE BLVD 21	LOS ANGELES	CA	90039-3296
Current Resident	2399 N SILVER LAKE BLVD UNIT 17	LOS ANGELES	CA	90039
Current Resident	2395 SILVER LAKE BLVD 9	LOS ANGELES	CA	90039-3293
Current Resident	2523 IVAN HILL TER	LOS ANGELES	CA	90039-2712
Current Resident	2473 GLENDALE BLVD	LOS ANGELES	CA	90039-3238
Current Resident	2505 GLENDALE BLVD	LOS ANGELES	CA	90039-3219
Current Resident	2463 GLENDALE BLVD	LOS ANGELES	CA	90039-3238
Current Resident	2495 IVAN HILL TER	LOS ANGELES	CA	90039-2711
Current Resident	2383 GLENDALE BLVD	LOS ANGELES	CA	90039-3245
Current Resident	2349 GLENDALE BLVD	LOS ANGELES	CA	90039-3245
Current Resident	2376 EDGEWATER TER	LOS ANGELES	CA	90039-3244
Current Resident	2355 GLENDALE BLVD APT 0005	LOS ANGELES	CA	90039-3258
Current Resident	2379 GLENDALE BLVD	LOS ANGELES	CA	90039-3245
Current Resident	2379 EDGEWATER TER	LOS ANGELES	CA	90039-3204
Current Resident	2360 SILVER LAKE BLVD	LOS ANGELES	CA	90039-3215
Current Resident	2350 SILVER LAKE BLVD	LOS ANGELES	CA	90039-3215

Current Resident	2380 SILVER LAKE BLVD	LOS ANGELES	CA	90039-3215
Current Resident	2376 SILVER LAKE BLVD	LOS ANGELES	CA	90039-3215
Current Resident	2366 SILVER LAKE BLVD	LOS ANGELES	CA	90039-3215
Current Resident	2312 SILVER LAKE BLVD	LOS ANGELES	CA	90039-3215
Current Resident	2250 SILVER LAKE BLVD	LOS ANGELES	CA	90039-3165
Current Resident	2270 SILVER LAKE BLVD	LOS ANGELES	CA	90039-3165
Current Resident	2303 EDGEWATER TER	LOS ANGELES	CA	90039-3204
Current Resident	2321 EDGEWATER TER	LOS ANGELES	CA	90039-3204
Current Resident	2300 EDGEWATER TER	LOS ANGELES	CA	90039-3205
Current Resident	2406 GLENDALE CT	LOS ANGELES	CA	90039-1133
Current Resident	2279 GLENDALE BLVD NO 6	LOS ANGELES	CA	90039-3681
Current Resident	2295 GLENDALE BLVD	LOS ANGELES	CA	90039-3684
Current Resident	2275 GLENDALE BLVD	LOS ANGELES	CA	90039-3670
Current Resident	2307 GLENDALE BLVD	LOS ANGELES	CA	90039-3208
Current Resident	2340 DEANE ST	LOS ANGELES	CA	90039-3237
Current Resident	2318 EDGEWATER TER	LOS ANGELES	CA	90039-3205
Current Resident	2312 EDGEWATER TER	LOS ANGELES	CA	90039-3205
Current Resident	2427 FLETCHER DR	LOS ANGELES	CA	90039-2801
Current Resident	2753 WAVERLY DR 602	LOS ANGELES	CA	90039-2786
Current Resident	2753 WAVERLY DR 908	LOS ANGELES	CA	90039-2788
Current Resident	2753 WAVERLY DR 906	LOS ANGELES	CA	90039-2788
Current Resident	2753 WAVERLY DR 905	LOS ANGELES	CA	90039-2787
Current Resident	2753 WAVERLY DR 404	LOS ANGELES	CA	90039-2786
Current Resident	2753 WAVERLY DR 405	LOS ANGELES	CA	90039-2786
Current Resident	2753 WAVERLY DR 406	LOS ANGELES	CA	90039-2786
Current Resident	2753 WAVERLY DR 510	LOS ANGELES	CA	90039-2786
Current Resident	2753 WAVERLY DR 203	LOS ANGELES	CA	90039-2785
Current Resident	2753 WAVERLY DR 204	LOS ANGELES	CA	90039-2785
Current Resident	2753 WAVERLY DR 104	LOS ANGELES	CA	90039-2785
Current Resident	2753 WAVERLY DR 105	LOS ANGELES	CA	90039-2785
Current Resident	2709 WAVERLY DR	LOS ANGELES	CA	90039-2726
Current Resident	2743 WAVERLY DR NO 9	LOS ANGELES	CA	90039-2758
Current Resident	2701 WAVERLY DR	LOS ANGELES	CA	90039-2726
Current Resident	2693 WAVERLY DR	LOS ANGELES	CA	90039-2770
Current Resident	2689 WAVERLY DR	LOS ANGELES	CA	90039-2770
Current Resident	2683 WAVERLY DR	LOS ANGELES	CA	90039-2770
Current Resident	2677 WAVERLY DR	LOS ANGELES	CA	90039-2769
Current Resident	2500 RIVERSIDE DR	LOS ANGELES	CA	90039-4025
Current Resident	2629 WAVERLY DR	LOS ANGELES	CA	90039-2724
Current Resident	2633 WAVERLY DR	LOS ANGELES	CA	90039-2724
Current Resident	2621 WAVERLY DR	LOS ANGELES	CA	90039-2724
Current Resident	2605 WAVERLY DR	LOS ANGELES	CA	90039-2724
Current Resident	2601 LOCKSLEY PL	LOS ANGELES	CA	90039-2708
Current Resident	2607 LOCKSLEY PL	LOS ANGELES	CA	90039-2708
Current Resident	2633 LOCKSLEY PL	LOS ANGELES	CA	90039-2708
Current Resident	2641 LOCKSLEY PL	LOS ANGELES	CA	90039-2708
Current Resident	2634 WAVERLY DR	LOS ANGELES	CA	90039-2725
Current Resident	2657 LOCKSLEY PL	LOS ANGELES	CA	90039-2743
Current Resident	2661 LOCKSLEY PL	LOS ANGELES	CA	90039-2743
Current Resident	2681 LOCKSLEY PL	LOS ANGELES	CA	90039-2743
Current Resident	2741 LOCKSLEY PL	LOS ANGELES	CA	90039-2754
Current Resident	2756 W WAVERLY DR	LOS ANGELES	CA	90039
Current Resident	2743 LOCKSLEY PL	LOS ANGELES	CA	90039-2754
Current Resident	2744 WAVERLY DR	LOS ANGELES	CA	90039-2727
Current Resident	2808 GLENDALE BLVD	LOS ANGELES	CA	90039-2723
Current Resident	2820 GLENDALE BLVD	LOS ANGELES	CA	90039-2723
Current Resident	2728 LOCKSLEY PL	LOS ANGELES	CA	90039-2710
Current Resident	2712 LOCKSLEY PL	LOS ANGELES	CA	90039-2710
Current Resident	2662 GLENDALE BLVD	LOS ANGELES	CA	90039-2737
Current Resident	2668 GLENDALE BLVD	LOS ANGELES	CA	90039-2763
Current Resident	2682 GLENDALE BLVD	LOS ANGELES	CA	90039-2763
Current Resident	2706 GLENDALE BLVD	LOS ANGELES	CA	90039-2736
Current Resident	2756 LOCKSLEY PL	LOS ANGELES	CA	90039-2710
Current Resident	2686 LOCKSLEY PL	LOS ANGELES	CA	90039-2742
Current Resident	2674 LOCKSLEY PL	LOS ANGELES	CA	90039-2742
Current Resident	2660 LOCKSLEY PL	LOS ANGELES	CA	90039-2742
Current Resident	2631 FARWELL AVE	LOS ANGELES	CA	90039-2702
Current Resident	2616 GLENDALE BLVD	LOS ANGELES	CA	90039-2740
Current Resident	2624 GLENDALE BLVD	LOS ANGELES	CA	90039-2739
Current Resident	2600 GLENDALE BLVD	LOS ANGELES	CA	90039-2705
Current Resident	2620 FARWELL AVE	LOS ANGELES	CA	90039-2760
Current Resident	2624 LOCKSLEY PL	LOS ANGELES	CA	90039-2764

Current Resident	2620 LOCKSLEY PL	LOS ANGELES	CA	90039-2764
Current Resident	2600 LOCKSLEY PL	LOS ANGELES	CA	90039-2709
Current Resident	2650 GRIFFITH PARK BLVD	LOS ANGELES	CA	90039-2520
Current Resident	3049 ANGUS ST	LOS ANGELES	CA	90039-2571
Current Resident	2640 GRIFFITH PARK BLVD	LOS ANGELES	CA	90039-2520
Current Resident	3043 ANGUS ST	LOS ANGELES	CA	90039-2557
Current Resident	2718 HYPERION AVE	LOS ANGELES	CA	90027-3002
Current Resident	2808 HYPERION AVE	LOS ANGELES	CA	90027-2506
Current Resident	2828 HYPERION AVE	LOS ANGELES	CA	90027-2506
Current Resident	2912 W ROWENA AVE	LOS ANGELES	CA	90039
Current Resident	2924 ROWENA AVE 4	LOS ANGELES	CA	90039-2042
Current Resident	2924 ROWENA AVE 1	LOS ANGELES	CA	90039-2042
Current Resident	2922 ROWENA AVE 2	LOS ANGELES	CA	90039-2042
Current Resident	2926 ROWENA AVE 4	LOS ANGELES	CA	90039-2042
Current Resident	2880 ROWENA AVE	LOS ANGELES	CA	90039-2074
Current Resident	2835 SHADOWLAWN AVE	LOS ANGELES	CA	90039-2622
Current Resident	2827 SHADOWLAWN AVE	LOS ANGELES	CA	90039-2622
Current Resident	2821 SHADOWLAWN AVE	LOS ANGELES	CA	90039-2622
Current Resident	2823 W SILVER LAKE DR	LOS ANGELES	CA	90039-2628
Current Resident	2817 W SILVER LAKE DR	LOS ANGELES	CA	90039-2628
Current Resident	2910 ROWENA AVE	LOS ANGELES	CA	90039-2042
Current Resident	2894 ROWENA AVE	LOS ANGELES	CA	90039-2074
Current Resident	2827 W SILVER LAKE DR	LOS ANGELES	CA	90039-2628
Current Resident	2801 W SILVER LAKE DR	LOS ANGELES	CA	90039-2628
Current Resident	2810 W SHADOWLAWN AVE	LOS ANGELES	CA	90039
Current Resident	2820 SHADOWLAWN AVE	LOS ANGELES	CA	90039-2623
Current Resident	2841 BUZZ COURT	LOS ANGELES	CA	90039
Current Resident	2846 BUZZ COURT	LOS ANGELES	CA	90039
Current Resident	2848 BUZZ COURT	LOS ANGELES	CA	90039
Current Resident	2808 ROWENA AVE	LOS ANGELES	CA	90039-2002
Current Resident	2836 W SILVER LAKE DR	LOS ANGELES	CA	90039-2629
Current Resident	2709 ANGUS ST	LOS ANGELES	CA	90039-2610
Current Resident	2717 ANGUS ST	LOS ANGELES	CA	90039-2610
Current Resident	2731 ANGUS ST	LOS ANGELES	CA	90039-2610
Current Resident	2751 ANGUS ST	LOS ANGELES	CA	90039-2610
Current Resident	2872 ROWENA AVE	LOS ANGELES	CA	90039-4107
Current Resident	2860 ROWENA AVE	LOS ANGELES	CA	90039-2024
Current Resident	2800 ROWENA AVE	LOS ANGELES	CA	90039-2002
Current Resident	2768 ROWENA AVE	LOS ANGELES	CA	90039-2721
Current Resident	2764 ROWENA AVE	LOS ANGELES	CA	90039-2721
Current Resident	2762 ROWENA AVE	LOS ANGELES	CA	90039-2721
Current Resident	2773 LAKEWOOD AVE	LOS ANGELES	CA	90039-2647
Current Resident	2779 LAKEWOOD AVE	LOS ANGELES	CA	90039-2647
Current Resident	2825 GLENDALE BLVD	LOS ANGELES	CA	90039-2722
Current Resident	2812 ROKEBY ST	LOS ANGELES	CA	90039-2719
Current Resident	2726 N AUBURN ST	LOS ANGELES	CA	90039
Current Resident	2724 N AUBURN ST	LOS ANGELES	CA	90039
Current Resident	2948 1/2 HYPERION AVE	LOS ANGELES	CA	90027-2554
Current Resident	2858 W WAVERLY DR	LOS ANGELES	CA	90039
Current Resident	2756 N AUBURN ST	LOS ANGELES	CA	90039
Current Resident	2752 N AUBURN ST	LOS ANGELES	CA	90039
Current Resident	2748 N AUBURN ST	LOS ANGELES	CA	90039
Current Resident	2746 N AUBURN ST	LOS ANGELES	CA	90039
Current Resident	2732 AUBURN ST #5	LOS ANGELES	CA	90039-4300
Current Resident	2849 ROWENA AVE	LOS ANGELES	CA	90039-2001
Current Resident	2829 ROWENA AVE	LOS ANGELES	CA	90039-2054
Current Resident	2801 ROWENA AVE	LOS ANGELES	CA	90039-2001
Current Resident	2819 ROKEBY ST	LOS ANGELES	CA	90039-2780
Current Resident	2800 WAVERLY DR	LOS ANGELES	CA	90039-2729
Current Resident	2810 WAVERLY DR	LOS ANGELES	CA	90039-2729
Current Resident	2828 WAVERLY DR	LOS ANGELES	CA	90039-2701
Current Resident	2736 AUBURN ST	LOS ANGELES	CA	90039-2006
Current Resident	2841 ROWENA AVE	LOS ANGELES	CA	90039-2001
Current Resident	2747 AUBURN ST	LOS ANGELES	CA	90039-2062
Current Resident	2918 WAVERLY DR	LOS ANGELES	CA	90039-4104
Current Resident	2840 AVENEL ST	LOS ANGELES	CA	90039-2071
Current Resident	2984 AVENEL TER NO 6	LOS ANGELES	CA	90039-2053
Current Resident	2823 HERKIMER ST	LOS ANGELES	CA	90039-2039
Current Resident	2849 HERKIMER ST	LOS ANGELES	CA	90039-2070
Current Resident	2860 AVENEL ST	LOS ANGELES	CA	90039-2045
Current Resident	2986 WAVERLY DR	LOS ANGELES	CA	90039-2078
Current Resident	3025 ROWENA AVE	LOS ANGELES	CA	90039-2004

Current Resident	3025 ROWENA AVE	LOS ANGELES	CA	90039-2004
Current Resident	3021 ROWENA AVE	LOS ANGELES	CA	90039-2004
Current Resident	2900 HYPERION AVE	LOS ANGELES	CA	90027-2553
Current Resident	2812 AVENEL ST	LOS ANGELES	CA	90039-2047
Current Resident	2933 ROWENA AVE	LOS ANGELES	CA	90039-2003
Current Resident	2849 AVENEL ST	LOS ANGELES	CA	90039-2043
Current Resident	2994 HYPERION AVE	LOS ANGELES	CA	90027-2564
Current Resident	3004 HYPERION AVE	LOS ANGELES	CA	90027-2564
Current Resident	3021 LA PAZ DR	LOS ANGELES	CA	90039-2011
Current Resident	2962 HYPERION AVE	LOS ANGELES	CA	90027-2531
Current Resident	2952 HYPERION AVE	LOS ANGELES	CA	90027-2554
Current Resident	2829 WAVERLY DR	LOS ANGELES	CA	90039-2728
Current Resident	2811 WAVERLY DR	LOS ANGELES	CA	90039-2775
Current Resident	2929 WAVERLY DR UNIT 309	LOS ANGELES	CA	90039-2034
Current Resident	2929 WAVERLY DR UNIT 305	LOS ANGELES	CA	90039-2034
Current Resident	2929 WAVERLY DR UNIT 215	LOS ANGELES	CA	90039-4117
Current Resident	2929 WAVERLY DR UNIT 214	LOS ANGELES	CA	90039-4117
Current Resident	2929 WAVERLY DR UNIT 206	LOS ANGELES	CA	90039-2033
Current Resident	2929 WAVERLY DR UNIT 118	LOS ANGELES	CA	90039-4110
Current Resident	2929 WAVERLY DR UNIT 116	LOS ANGELES	CA	90039-4110
Current Resident	2929 WAVERLY DR UNIT 113	LOS ANGELES	CA	90039-2072
Current Resident	2929 WAVERLY DR UNIT 112	LOS ANGELES	CA	90039-2072
Current Resident	2929 WAVERLY DR UNIT 104	LOS ANGELES	CA	90039-2032
Current Resident	2871 GLENDALE BLVD	LOS ANGELES	CA	90039-2752
Current Resident	2839 WAVERLY DR	LOS ANGELES	CA	90039-2728
Current Resident	2925 WAVERLY DR	LOS ANGELES	CA	90039-2015
Current Resident	2918 RIVERSIDE DR	LOS ANGELES	CA	90039-2013
Current Resident	2923 WAVERLY DR	LOS ANGELES	CA	90039-2015
Current Resident	2919 WAVERLY DR	LOS ANGELES	CA	90039-2015
Current Resident	3044 RIVERSIDE DR	LOS ANGELES	CA	90039-2014
Current Resident	2975 WAVERLY DR	LOS ANGELES	CA	90039-2015
Current Resident	3012 RIVERSIDE DR	LOS ANGELES	CA	90039-2014
Current Resident	2829 HYPERION AVE	LOS ANGELES	CA	90027-2505
Current Resident	3124 ROWENA AVE	LOS ANGELES	CA	90027-2550
Current Resident	3118 ROWENA AVE	LOS ANGELES	CA	90027-2513
Current Resident	3116 ROWENA AVE	LOS ANGELES	CA	90027-2552
Current Resident	3635 MONON ST	LOS ANGELES	CA	90027-3003
Current Resident	3643 MONON ST	LOS ANGELES	CA	90027-3036
Current Resident	2725 HYPERION AVE	LOS ANGELES	CA	90027-3001
Current Resident	3620 MONON ST	LOS ANGELES	CA	90027-3004
Current Resident	2820 GRIFFITH PARK BLVD	LOS ANGELES	CA	90027-3347
Current Resident	2601 HYPERION AVE	LOS ANGELES	CA	90027-3318
Current Resident	2729 GRIFFITH PARK BLVD	LOS ANGELES	CA	90027-3311
Current Resident	2725 GRIFFITH PARK BLVD	LOS ANGELES	CA	90027-3374
Current Resident	2719 GRIFFITH PARK BLVD	LOS ANGELES	CA	90027-3375
Current Resident	2635 HYPERION AVE	LOS ANGELES	CA	90027-3318
Current Resident	2625 HYPERION AVE	LOS ANGELES	CA	90027-3318
Current Resident	2607 HYPERION AVE	LOS ANGELES	CA	90027-3318
Current Resident	3721 EVANS ST	LOS ANGELES	CA	90027-3307
Current Resident	3731 EVANS ST	LOS ANGELES	CA	90027-3307
Current Resident	3747 EVANS ST	LOS ANGELES	CA	90027-3329
Current Resident	2807 GRIFFITH PARK BLVD	LOS ANGELES	CA	90027-3312
Current Resident	2801 GRIFFITH PARK BLVD	LOS ANGELES	CA	90027-3312
Current Resident	2745 GRIFFITH PARK BLVD	LOS ANGELES	CA	90027-3311
Current Resident	3740 EVANS ST	LOS ANGELES	CA	90027-3345
Current Resident	2547 HYPERION AVE	LOS ANGELES	CA	90027-3316
Current Resident	2525 HYPERION AVE	LOS ANGELES	CA	90027-3316
Current Resident	2625 CLAREMONT AVE	LOS ANGELES	CA	90027-3344
Current Resident	2545 HYPERION AVE	LOS ANGELES	CA	90027-3316
Current Resident	3725 TRACY ST	LOS ANGELES	CA	90027-4607
Current Resident	3755 ALOHA ST	LOS ANGELES	CA	90027-3301
Current Resident	3751 TRACY ST	LOS ANGELES	CA	90027-4647
Current Resident	3769 TRACY ST	LOS ANGELES	CA	90027-4647
Current Resident	2388 LYRIC AVE	LOS ANGELES	CA	90027-4657
Current Resident	2384 LYRIC AVE	LOS ANGELES	CA	90027-4657
Current Resident	2366 LYRIC AVE	LOS ANGELES	CA	90027-4657
Current Resident	2350 LYRIC AVE	LOS ANGELES	CA	90027-4657
Current Resident	2346 LYRIC AVE	LOS ANGELES	CA	90027-4657
Current Resident	2479 CLAREMONT AVE	LOS ANGELES	CA	90027-4601
Current Resident	2457 CLAREMONT AVE	LOS ANGELES	CA	90027-4601
Current Resident	3706 TRACY ST	LOS ANGELES	CA	90027-4608
Current Resident	3736 TRACY ST	LOS ANGELES	CA	90027-4648

Current Resident	2450 CLAREMONT AVE	LOS ANGELES	CA	90027-4602
Current Resident	3716 TRACY ST	LOS ANGELES	CA	90027-4608
Current Resident	2412 CLAREMONT AVE	LOS ANGELES	CA	90027-4602
Current Resident	2339 HYPERION AVE	LOS ANGELES	CA	90027-4761
Current Resident	2419 HYPERION AVE	LOS ANGELES	CA	90027-4713
Current Resident	2406 ENTRANCE DR	LOS ANGELES	CA	90027-4704
Current Resident	2318 LYRIC AVE	LOS ANGELES	CA	90027-4657
Current Resident	2431 HYPERION AVE	LOS ANGELES	CA	90027-4713
Current Resident	2403 HYPERION AVE	LOS ANGELES	CA	90027-4713
Current Resident	2335 HYPERION AVE	LOS ANGELES	CA	90027-4711
Current Resident	2300 TRACY TER	LOS ANGELES	CA	90027-4718
Current Resident	2250 TRACY TER	LOS ANGELES	CA	90027-4716
Current Resident	2315 HYPERION AVE	LOS ANGELES	CA	90027-4711
Current Resident	2305 HYPERION AVE	LOS ANGELES	CA	90027-4711
Current Resident	2266 RONDA VISTA DR	LOS ANGELES	CA	90027-4642
Current Resident	2234 RONDA VISTA DR	LOS ANGELES	CA	90027-4642
Current Resident	2251 LYRIC AVE	LOS ANGELES	CA	90027-4751
Current Resident	2233 LYRIC AVE	LOS ANGELES	CA	90027-4751
Current Resident	2300 RONDA VISTA DR	LOS ANGELES	CA	90027-4644
Current Resident	2109 GRIFFITH PARK BLVD	LOS ANGELES	CA	90039-3522
Current Resident	2132 HYPERION AVE	LOS ANGELES	CA	90027-4708
Current Resident	2066 LYRIC AVE	LOS ANGELES	CA	90039-3532
Current Resident	2111 GRIFFITH PARK BLVD	LOS ANGELES	CA	90039-3564
Current Resident	2124 HYPERION AVE	LOS ANGELES	CA	90027-4708
Current Resident	2140 HYPERION AVE	LOS ANGELES	CA	90027-4708
Current Resident	3134 SCOTLAND ST	LOS ANGELES	CA	90039-2553
Current Resident	2238 GRIFFITH PARK BLVD APT 0001	LOS ANGELES	CA	90039-2573
Current Resident	3114 SCOTLAND ST	LOS ANGELES	CA	90039-2546
Current Resident	3211 SILVERADO DR	LOS ANGELES	CA	90039-2509
Current Resident	2212 GRIFFITH PARK BLVD	LOS ANGELES	CA	90039-2502
Current Resident	2218 GRIFFITH PARK BLVD	LOS ANGELES	CA	90039-2502
Current Resident	2203 MEADOW VALLEY TER	LOS ANGELES	CA	90039-2503
Current Resident	3129 SILVERADO DR	LOS ANGELES	CA	90039-2507
Current Resident	3123 SILVERADO DR	LOS ANGELES	CA	90039-2507
Current Resident	2347 PANORAMA TER	LOS ANGELES	CA	90039-2559
Current Resident	2423 LANTERMAN TER	LOS ANGELES	CA	90039-2521
Current Resident	2419 LANTERMAN TER	LOS ANGELES	CA	90039-2521
Current Resident	2403 LANTERMAN TER	LOS ANGELES	CA	90039-2521
Current Resident	2354 PANORAMA TER	LOS ANGELES	CA	90039-2536
Current Resident	2350 PANORAMA TER	LOS ANGELES	CA	90039-2536
Current Resident	2346 PANORAMA TER	LOS ANGELES	CA	90039-2536
Current Resident	3015 SILVER LEA TER	LOS ANGELES	CA	90039-3033
Current Resident	2316 PANORAMA TER	LOS ANGELES	CA	90039-2536
Current Resident	2276 PANORAMA TER	LOS ANGELES	CA	90039-3574
Current Resident	2265 PANORAMA TER	LOS ANGELES	CA	90039-3542
Current Resident	2247 PANORAMA TER	LOS ANGELES	CA	90039-3542
Current Resident	2126 MEADOW VALLEY TER	LOS ANGELES	CA	90039-3535
Current Resident	2201 PANORAMA TER	LOS ANGELES	CA	90039-3542
Current Resident	2137 PANORAMA TER	LOS ANGELES	CA	90039-3540
Current Resident	3101 FERNWOOD AVE	LOS ANGELES	CA	90039-3508
Current Resident	2131 REDROCK CT	LOS ANGELES	CA	90039-3549
Current Resident	2149 REDROCK CT	LOS ANGELES	CA	90039-3549
Current Resident	2220 PANORAMA TER	LOS ANGELES	CA	90039-3543
Current Resident	2206 PANORAMA TER	LOS ANGELES	CA	90039-3543
Current Resident	2124 PANORAMA TER	LOS ANGELES	CA	90039-3541
Current Resident	2118 PANORAMA TER	LOS ANGELES	CA	90039-3541
Current Resident	3107 FERNWOOD AVE	LOS ANGELES	CA	90039-3508
Current Resident	2244 PANORAMA TER	LOS ANGELES	CA	90039-3543
Current Resident	2240 PANORAMA TER	LOS ANGELES	CA	90039-3543
Current Resident	2144 REDROCK CT	LOS ANGELES	CA	90039-3549
Current Resident	3016 SILVER LEA TER	LOS ANGELES	CA	90039-3034
Current Resident	2259 MICHELTORENA ST	LOS ANGELES	CA	90039-3020
Current Resident	2252 PANORAMA TER	LOS ANGELES	CA	90039-3543
Current Resident	2280 MICHELTORENA ST	LOS ANGELES	CA	90039-3021
Current Resident	2236 MICHELTORENA ST	LOS ANGELES	CA	90039-3021
Current Resident	2232 MORENO DR	LOS ANGELES	CA	90039-3044
Current Resident	2254 MORENO DR	LOS ANGELES	CA	90039-3044
Current Resident	2258 MORENO DR	LOS ANGELES	CA	90039-3044
Current Resident	2305 KENILWORTH AVE	LOS ANGELES	CA	90039-3041
Current Resident	2323 KENILWORTH AVE	LOS ANGELES	CA	90039-3041
Current Resident	2288 MORENO DR	LOS ANGELES	CA	90039-3044
Current Resident	2292 MORENO DR	LOS ANGELES	CA	90039-3044

Current Resident	2345 KENILWORTH AVE	LOS ANGELES	CA	90039-3041
Current Resident	2314 MORENO DR	LOS ANGELES	CA	90039-3046
Current Resident	2395 KENILWORTH AVE	LOS ANGELES	CA	90039-3041
Current Resident	2358 MORENO DR	LOS ANGELES	CA	90039-3046
Current Resident	2408 MORENO DR	LOS ANGELES	CA	90039-2640
Current Resident	2447 KENILWORTH AVE	LOS ANGELES	CA	90039-2648
Current Resident	2461 KENILWORTH AVE	LOS ANGELES	CA	90039-2648
Current Resident	2430 MORENO DR	LOS ANGELES	CA	90039-2640
Current Resident	2440 MORENO DR	LOS ANGELES	CA	90039-2640
Current Resident	2858 ANGUS ST	LOS ANGELES	CA	90039-2631
Current Resident	2535 KENILWORTH AVE	LOS ANGELES	CA	90039-2637
Current Resident	2529 KENILWORTH AVE	LOS ANGELES	CA	90039-2637
Current Resident	2523 KENILWORTH AVE	LOS ANGELES	CA	90039-2637
Current Resident	2450 MORENO DR	LOS ANGELES	CA	90039-2640
Current Resident	2517 KENILWORTH AVE	LOS ANGELES	CA	90039-2637
Current Resident	2511 KENILWORTH AVE	LOS ANGELES	CA	90039-2637
Current Resident	2536 MICHELTORENA ST	LOS ANGELES	CA	90039-2534
Current Resident	2482 MICHELTORENA ST	LOS ANGELES	CA	90039-2532
Current Resident	2434 MICHELTORENA ST	LOS ANGELES	CA	90039-2532
Current Resident	2335 MORENO DR	LOS ANGELES	CA	90039-3045
Current Resident	2459 MICHELTORENA ST	LOS ANGELES	CA	90039-2531
Current Resident	2470 LANTERMAN TER	LOS ANGELES	CA	90039-2522
Current Resident	2466 LANTERMAN TER	LOS ANGELES	CA	90039-2522
Current Resident	2462 LANTERMAN TER	LOS ANGELES	CA	90039-2522
Current Resident	2421 MICHELTORENA ST	LOS ANGELES	CA	90039-2531
Current Resident	2424 LANTERMAN TER	LOS ANGELES	CA	90039-2522
Current Resident	2401 MICHELTORENA ST	LOS ANGELES	CA	90039-2531
Current Resident	2534 PANORAMA TER	LOS ANGELES	CA	90039-2540
Current Resident	2538 PANORAMA TER	LOS ANGELES	CA	90039-2540
Current Resident	2548 PANORAMA TER	LOS ANGELES	CA	90039-2540
Current Resident	2501 LANTERMAN TER	LOS ANGELES	CA	90039-2523
Current Resident	2507 MICHELTORENA ST	LOS ANGELES	CA	90039-2533
Current Resident	2483 LANTERMAN TER	LOS ANGELES	CA	90039-2521
Current Resident	2485 LANTERMAN TER	LOS ANGELES	CA	90039-2521
Current Resident	2489 LANTERMAN TER	LOS ANGELES	CA	90039-2521
Current Resident	2500 PANORAMA TER	LOS ANGELES	CA	90039-2540
Current Resident	2506 PANORAMA TER	LOS ANGELES	CA	90039-2540
Current Resident	2497 LANTERMAN TER	LOS ANGELES	CA	90039-2521
Current Resident	2429 LANTERMAN TER	LOS ANGELES	CA	90039-2521
Current Resident	2433 LANTERMAN TER	LOS ANGELES	CA	90039-2521
Current Resident	2378 PANORAMA TER	LOS ANGELES	CA	90039-2536
Current Resident	2441 LANTERMAN TER	LOS ANGELES	CA	90039-2521
Current Resident	2400 PANORAMA TER	LOS ANGELES	CA	90039-2538
Current Resident	2445 LANTERMAN TER	LOS ANGELES	CA	90039-2521
Current Resident	2451 LANTERMAN TER	LOS ANGELES	CA	90039-2521
Current Resident	2320 MEADOW VALLEY TER	LOS ANGELES	CA	90039-2526
Current Resident	2383 PANORAMA TER	LOS ANGELES	CA	90039-2559
Current Resident	2379 PANORAMA TER	LOS ANGELES	CA	90039-2559
Current Resident	2371 PANORAMA TER	LOS ANGELES	CA	90039-2559
Current Resident	3001 SCOTLAND ST	LOS ANGELES	CA	90039-2541
Current Resident	2449 PANORAMA TER	LOS ANGELES	CA	90039-2537
Current Resident	2452 MEADOW VALLEY TER	LOS ANGELES	CA	90039-2528
Current Resident	2433 PANORAMA TER	LOS ANGELES	CA	90039-2537
Current Resident	2428 MEADOW VALLEY TER	LOS ANGELES	CA	90039-2528
Current Resident	2415 PANORAMA TER	LOS ANGELES	CA	90039-2537
Current Resident	2610 GRIFFITH PARK BLVD	LOS ANGELES	CA	90039-2520
Current Resident	2600 GRIFFITH PARK BLVD	LOS ANGELES	CA	90039-2520
Current Resident	2618 GRIFFITH PARK BLVD	LOS ANGELES	CA	90039-2562
Current Resident	2503 PANORAMA TER	LOS ANGELES	CA	90039-2539
Current Resident	2431 MEADOW VALLEY TER	LOS ANGELES	CA	90039-2527
Current Resident	2459 MEADOW VALLEY TER	LOS ANGELES	CA	90039-2527
Current Resident	2455 MEADOW VALLEY TER	LOS ANGELES	CA	90039-2527
Current Resident	2443 MEADOW VALLEY TER	LOS ANGELES	CA	90039-2527
Current Resident	2425 MEADOW VALLEY TER	LOS ANGELES	CA	90039-2527
Current Resident	2419 MEADOW VALLEY TER	LOS ANGELES	CA	90039-2527
Current Resident	2401 MEADOW VALLEY TER	LOS ANGELES	CA	90039-2527
Current Resident	2335 MEADOW VALLEY TER	LOS ANGELES	CA	90039-2525
Current Resident	3125 SCOTLAND ST	LOS ANGELES	CA	90039-2505
Current Resident	2320 GRIFFITH PARK BLVD	LOS ANGELES	CA	90039-2514
Current Resident	2319 MEADOW VALLEY TER	LOS ANGELES	CA	90039-2525
Current Resident	2315 MEADOW VALLEY TER	LOS ANGELES	CA	90039-2525
Current Resident	3101 SCOTLAND ST	LOS ANGELES	CA	90039-2505

Current Resident	3055 SCOTLAND ST	LOS ANGELES	CA	90039-2567
Current Resident	3051 SCOTLAND ST	LOS ANGELES	CA	90039-2567
Current Resident	2346 HYPERION AVE	LOS ANGELES	CA	90027-4712
Current Resident	2351 GRIFFITH PARK BLVD	LOS ANGELES	CA	90039-2513
Current Resident	2301 GRIFFITH PARK BLVD	LOS ANGELES	CA	90039-2555
Current Resident	2300 HYPERION AVE	LOS ANGELES	CA	90027-4712
Current Resident	2310 HYPERION AVE	LOS ANGELES	CA	90027-4712
Current Resident	2316 HYPERION AVE	LOS ANGELES	CA	90027-4712
Current Resident	2311 GRIFFITH PARK BLVD	LOS ANGELES	CA	90039-2513
Current Resident	2321 GRIFFITH PARK BLVD	LOS ANGELES	CA	90039-2513
Current Resident	2328 HYPERION AVE	LOS ANGELES	CA	90027-4712
Current Resident	2355 GRIFFITH PARK BLVD	LOS ANGELES	CA	90039-2572
Current Resident	2508 N HYPERION AVE 104	LOS ANGELES	CA	90027
Current Resident	2436 HYPERION AVE	LOS ANGELES	CA	90027-4714
Current Resident	2507 GRIFFITH PARK BLVD	LOS ANGELES	CA	90039-2517
Current Resident	2520 HYPERION AVE	LOS ANGELES	CA	90027-3317
Current Resident	3655 TRACY ST	LOS ANGELES	CA	90039-2556
Current Resident	2442 HYPERION AVE	LOS ANGELES	CA	90027-4714
Current Resident	2447 GRIFFITH PARK BLVD	LOS ANGELES	CA	90039-2558
Current Resident	2515 GRIFFITH PARK BLVD	LOS ANGELES	CA	90039-2517
Current Resident	2512 HYPERION AVE	LOS ANGELES	CA	90027-3317
Current Resident	2527 GRIFFITH PARK BLVD	LOS ANGELES	CA	90039-2517
Current Resident	2526 HYPERION AVE	LOS ANGELES	CA	90027-3352
Current Resident	2635 GRIFFITH PARK BLVD	LOS ANGELES	CA	90039-2519
Current Resident	2601 GRIFFITH PARK BLVD	LOS ANGELES	CA	90039-2563
Current Resident	2607 GRIFFITH PARK BLVD	LOS ANGELES	CA	90039-2519
Current Resident	2552 HYPERION AVE	LOS ANGELES	CA	90027-3317
Current Resident	2560 HYPERION AVE	LOS ANGELES	CA	90027-3317
Current Resident	2933 SWAN PL	LOS ANGELES	CA	90026-1223
Current Resident	1814 W SILVER LAKE DR	LOS ANGELES	CA	90026-1324
Current Resident	1830 W SILVER LAKE DR	LOS ANGELES	CA	90026-1324
Current Resident	2910 VAN PELT PL	LOS ANGELES	CA	90026-1323
Current Resident	1837 SILVER LAKE BLVD	LOS ANGELES	CA	90026-1320
Current Resident	1833 SILVER LAKE BLVD	LOS ANGELES	CA	90026-1320
Current Resident	1821 SILVER LAKE BLVD	LOS ANGELES	CA	90026-1320
Current Resident	1805 SILVER LAKE BLVD	LOS ANGELES	CA	90026-1320
Current Resident	2907 SWAN PL	LOS ANGELES	CA	90026-1223
Current Resident	1821 WESTERLY TER	LOS ANGELES	CA	90026-1237
Current Resident	1841 WESTERLY TER	LOS ANGELES	CA	90026-1237
Current Resident	1847 WESTERLY TER	LOS ANGELES	CA	90026-1237
Current Resident	1851 WESTERLY TER	LOS ANGELES	CA	90026-1237
Current Resident	1854 REDESDALE AVE	LOS ANGELES	CA	90026-1214
Current Resident	1807 W SILVER LAKE DR	LOS ANGELES	CA	90026-1347
Current Resident	1830 WESTERLY TER	LOS ANGELES	CA	90026-1238
Current Resident	1834 WESTERLY TER	LOS ANGELES	CA	90026-1238
Current Resident	1846 WESTERLY TER	LOS ANGELES	CA	90026-1238
Current Resident	1858 WESTERLY TER	LOS ANGELES	CA	90026-1238
Current Resident	1737 SILVER LAKE BLVD	LOS ANGELES	CA	90026-1221
Current Resident	1707 W SILVER LAKE DR	LOS ANGELES	CA	90026-1231
Current Resident	1718 WESTERLY TER	LOS ANGELES	CA	90026-1236
Current Resident	1732 WESTERLY TER	LOS ANGELES	CA	90026-1236
Current Resident	1736 WESTERLY TER	LOS ANGELES	CA	90026-1236
Current Resident	1740 WESTERLY TER	LOS ANGELES	CA	90026-1236
Current Resident	1766 W SILVER LAKE DR	LOS ANGELES	CA	90026-1232
Current Resident	1765 SILVER LAKE BLVD	LOS ANGELES	CA	90026-1221
Current Resident	1759 SILVER LAKE BLVD	LOS ANGELES	CA	90026-1221
Current Resident	1747 SILVER LAKE BLVD	LOS ANGELES	CA	90026-1221
Current Resident	1741 SILVER LAKE BLVD	LOS ANGELES	CA	90026-1221
Current Resident	1719 SILVER LAKE BLVD	LOS ANGELES	CA	90026-1221
Current Resident	1715 SILVER LAKE BLVD	LOS ANGELES	CA	90026-1221
Current Resident	1701 SILVER LAKE BLVD	LOS ANGELES	CA	90026-1221
Current Resident	1717 WESTERLY TER	LOS ANGELES	CA	90026-1235
Current Resident	1735 WESTERLY TER	LOS ANGELES	CA	90026-1235
Current Resident	1728 REDESDALE AVE	LOS ANGELES	CA	90026-1212
Current Resident	1722 REDESDALE AVE	LOS ANGELES	CA	90026-1212
Current Resident	3013 EFFIE ST	LOS ANGELES	CA	90026-1207
Current Resident	3025 EFFIE ST	LOS ANGELES	CA	90026-1207
Current Resident	1668 ROTARY DR	LOS ANGELES	CA	90026-1216
Current Resident	1672 ROTARY DR	LOS ANGELES	CA	90026-1216
Current Resident	1722 ROTARY DR	LOS ANGELES	CA	90026-1218
Current Resident	1736 ROTARY DR	LOS ANGELES	CA	90026-1218
Current Resident	1744 ROTARY DR	LOS ANGELES	CA	90026-1218

Current Resident	1723 ROTARY DR	LOS ANGELES	CA	90026-1217
Current Resident	3100 SWAN PL	LOS ANGELES	CA	90026-1228
Current Resident	1812 SAN JACINTO ST	LOS ANGELES	CA	90026-1240
Current Resident	1834 SAN JACINTO ST	LOS ANGELES	CA	90026-1240
Current Resident	1827 ROTARY DR	LOS ANGELES	CA	90026-1219
Current Resident	3026 FALL AVE	LOS ANGELES	CA	90026-1210
Current Resident	3024 CASTLE ST	LOS ANGELES	CA	90039-3004
Current Resident	3003 FALL AVE	LOS ANGELES	CA	90026-1209
Current Resident	1906 REDCLIFF ST	LOS ANGELES	CA	90039-3025
Current Resident	1863 WEBSTER AVE	LOS ANGELES	CA	90026-1229
Current Resident	3032 CASTLE ST REAR	LOS ANGELES	CA	90039-3004
Current Resident	1818 REDCLIFF ST	LOS ANGELES	CA	90026-1134
Current Resident	1818 REDCLIFF ST	LOS ANGELES	CA	90026-1134
Current Resident	1860 REDCLIFF ST	LOS ANGELES	CA	90026-1134
Current Resident	1822 REDCLIFF ST	LOS ANGELES	CA	90026-1134
Current Resident	1758 REDCLIFF ST	LOS ANGELES	CA	90026-1132
Current Resident	1750 REDCLIFF ST	LOS ANGELES	CA	90026-1132
Current Resident	1732 REDCLIFF ST	LOS ANGELES	CA	90026-1132
Current Resident	1728 REDCLIFF ST	LOS ANGELES	CA	90026-1132
Current Resident	1724 REDCLIFF ST	LOS ANGELES	CA	90026-1132
Current Resident	1718 REDCLIFF ST	LOS ANGELES	CA	90026-1132
Current Resident	1821 REDCLIFF ST	LOS ANGELES	CA	90026-1133
Current Resident	1701 REDCLIFF ST	LOS ANGELES	CA	90026-1131
Current Resident	1735 REDCLIFF ST	LOS ANGELES	CA	90026-1131
Current Resident	1700 MICHELTORENA ST	LOS ANGELES	CA	90026-1128
Current Resident	1861 N REDCLIFF ST	LOS ANGELES	CA	90026
Current Resident	1852 MICHELTORENA ST	LOS ANGELES	CA	90026-1130
Current Resident	1920 N MICHELTORENA ST	LOS ANGELES	CA	90026
Current Resident	1910 MICHELTORENA ST	LOS ANGELES	CA	90039-3537
Current Resident	1941 REDESDALE AVE	LOS ANGELES	CA	90039-3057
Current Resident	3040 W LANDA ST	LOS ANGELES	CA	90039
Current Resident	2001 1/2 GRIFFITH PARK BLVD	LOS ANGELES	CA	90039-3520
Current Resident	2031 REDESDALE AVE	LOS ANGELES	CA	90039-3031
Current Resident	3044 W LANDA ST	LOS ANGELES	CA	90039
Current Resident	3068 LANDA ST	LOS ANGELES	CA	90039-3012
Current Resident	3041 WINDSOR AVE	LOS ANGELES	CA	90039-3035
Current Resident	3021 WINDSOR AVE	LOS ANGELES	CA	90039-3035
Current Resident	1951 REDESDALE AVE	LOS ANGELES	CA	90039-3048
Current Resident	2045 KENILWORTH AVE	LOS ANGELES	CA	90039-3005
Current Resident	3061 LANDA ST	LOS ANGELES	CA	90039-3011
Current Resident	2036 BALMER DR	LOS ANGELES	CA	90039-3002
Current Resident	2026 BALMER DR	LOS ANGELES	CA	90039-3002
Current Resident	2055 W SILVER LAKE DR	LOS ANGELES	CA	90039-3112
Current Resident	2055 BALMER DR	LOS ANGELES	CA	90039-3047
Current Resident	2085 BALMER DR	LOS ANGELES	CA	90039-3047
Current Resident	2118 N REDCLIFF ST	LOS ANGELES	CA	90039
Current Resident	2090 REDCLIFF ST	LOS ANGELES	CA	90039-3027
Current Resident	3321 LANDA ST	LOS ANGELES	CA	90039-3017
Current Resident	3501 LANDA ST	LOS ANGELES	CA	90039-3525
Current Resident	1922 N LUCILE AVE	LOS ANGELES	CA	90039-3531
Current Resident	3617 W LANDA ST	LOS ANGELES	CA	90039
Current Resident	1834 GRIFFITH PARK BLVD	LOS ANGELES	CA	90026-1056
Current Resident	1820 GRIFFITH PARK BLVD	LOS ANGELES	CA	90026-1056
Current Resident	1810 GRIFFITH PARK BLVD	LOS ANGELES	CA	90026-1056
Current Resident	3729 LANDA ST	LOS ANGELES	CA	90039-3546
Current Resident	3426 W FERNWOOD AVE	LOS ANGELES	CA	90039
Current Resident	3500 FERNWOOD AVE	LOS ANGELES	CA	90039-3517
Current Resident	3514 FERNWOOD AVE	LOS ANGELES	CA	90039-3517
Current Resident	2023 MICHELTORENA ST	LOS ANGELES	CA	90039-3538
Current Resident	3044 FERNWOOD AVE	LOS ANGELES	CA	90039-3507
Current Resident	3038 FERNWOOD AVE	LOS ANGELES	CA	90039-3507
Current Resident	2115 MICHELTORENA ST	LOS ANGELES	CA	90039-3018
Current Resident	3255 FERNWOOD AVE	LOS ANGELES	CA	90039-3510
Current Resident	2018 MEADOW VALLEY TER	LOS ANGELES	CA	90039-3533
Current Resident	2036 MEADOW VALLEY TER	LOS ANGELES	CA	90039-3533
Current Resident	2044 MEADOW VALLEY TER	LOS ANGELES	CA	90039-3533
Current Resident	2115 PANORAMA TER	LOS ANGELES	CA	90039-3540
Current Resident	3221 FERNWOOD AVE	LOS ANGELES	CA	90039-3510
Current Resident	3417 FERNWOOD AVE	LOS ANGELES	CA	90039-3514
Current Resident	3431 FERNWOOD AVE	LOS ANGELES	CA	90039-3514
Current Resident	1955 CEDAR LODGE TER	LOS ANGELES	CA	90039-3501
Current Resident	1941 CEDAR LODGE TER	LOS ANGELES	CA	90039-3501

Current Resident	1923 CEDAR LODGE TER	LOS ANGELES	CA	90039-3501
Current Resident	1921 CEDAR LODGE TER	LOS ANGELES	CA	90039-3501
Current Resident	1915 CEDAR LODGE TER	LOS ANGELES	CA	90039-3501
Current Resident	1911 CEDAR LODGE TER	LOS ANGELES	CA	90039-3501
Current Resident	1910 GRIFFITH PARK BLVD	LOS ANGELES	CA	90039-3519
Current Resident	1940 CEDAR LODGE TER	LOS ANGELES	CA	90039-3502
Current Resident	3525 FERNWOOD AVE	LOS ANGELES	CA	90039-3516
Current Resident	2018 GRIFFITH PARK BLVD NO 326	LOS ANGELES	CA	90039-3562
Current Resident	2018 GRIFFITH PARK BLVD NO 308	LOS ANGELES	CA	90039-3560
Current Resident	2018 GRIFFITH PARK BLVD NO 223	LOS ANGELES	CA	90039-3558
Current Resident	2018 GRIFFITH PARK BLVD NO 318	LOS ANGELES	CA	90039-3561
Current Resident	2018 GRIFFITH PARK BLVD NO 319	LOS ANGELES	CA	90039-3561
Current Resident	2018 GRIFFITH PARK BLVD NO 304	LOS ANGELES	CA	90039-3559
Current Resident	2018 GRIFFITH PARK BLVD NO 210	LOS ANGELES	CA	90039-3556
Current Resident	2018 GRIFFITH PARK BLVD NO 217	LOS ANGELES	CA	90039-3557
Current Resident	2018 GRIFFITH PARK BLVD NO 203	LOS ANGELES	CA	90039-3555
Current Resident	2018 GRIFFITH PARK BLVD NO 204	LOS ANGELES	CA	90039-3555
Current Resident	2018 GRIFFITH PARK BLVD NO 206	LOS ANGELES	CA	90039-3555
Current Resident	2018 GRIFFITH PARK BLVD NO 108	LOS ANGELES	CA	90039-3552
Current Resident	2018 GRIFFITH PARK BLVD NO 111	LOS ANGELES	CA	90039-3552
Current Resident	2018 GRIFFITH PARK BLVD NO 115	LOS ANGELES	CA	90039-3553
Current Resident	2018 GRIFFITH PARK BLVD NO 119	LOS ANGELES	CA	90039-3553
Current Resident	2013 MEADOW VALLEY TER	LOS ANGELES	CA	90039-3533
Current Resident	2025 MEADOW VALLEY TER	LOS ANGELES	CA	90039-3533
Current Resident	2051 MEADOW VALLEY TER	LOS ANGELES	CA	90039-3533
Current Resident	2042 GRIFFITH PARK BLVD	LOS ANGELES	CA	90039-3571
Current Resident	2118 GRIFFITH PARK BLVD	LOS ANGELES	CA	90039-3545
Current Resident	2124 GRIFFITH PARK BLVD	LOS ANGELES	CA	90039-3545
Current Resident	2130 GRIFFITH PARK BLVD	LOS ANGELES	CA	90039-3545
Current Resident	3206 SILVERADO DR	LOS ANGELES	CA	90039-2510
Current Resident	2111 MEADOW VALLEY TER	LOS ANGELES	CA	90039-3534
Current Resident	2057 MEADOW VALLEY TER	LOS ANGELES	CA	90039-3533
Current Resident	2008 HYPERION AVE	LOS ANGELES	CA	90027-4706
Current Resident	2007 GRIFFITH PARK BLVD	LOS ANGELES	CA	90039-3520
Current Resident	2021 GRIFFITH PARK BLVD	LOS ANGELES	CA	90039-3520
Current Resident	2025 GRIFFITH PARK BLVD	LOS ANGELES	CA	90039-3544
Current Resident	2037 GRIFFITH PARK BLVD	LOS ANGELES	CA	90039-3520
Current Resident	2012 HYPERION AVE	LOS ANGELES	CA	90027-4706
Current Resident	2020 HYPERION AVE	LOS ANGELES	CA	90027-4706
Current Resident	2030 HYPERION AVE	LOS ANGELES	CA	90027-4706
Current Resident	2106 HYPERION AVE	LOS ANGELES	CA	90027-4708
Current Resident	1927 N GRIFFITH PARK BLVD	LOS ANGELES	CA	90039
Current Resident	2000 HYPERION AVE	LOS ANGELES	CA	90027-4706
Current Resident	1901 GRIFFITH PARK BLVD	LOS ANGELES	CA	90039-3518
Current Resident	1905 GRIFFITH PARK BLVD	LOS ANGELES	CA	90039-3518
Current Resident	1909 GRIFFITH PARK BLVD	LOS ANGELES	CA	90039-3518
Current Resident	1928 HYPERION AVE	LOS ANGELES	CA	90027-4740
Current Resident	2267 1/2 EWING ST	LOS ANGELES	CA	90039-3105
Current Resident	1919 GRIFFITH PARK BLVD	LOS ANGELES	CA	90039-3518
Current Resident	1915 GRIFFITH PARK BLVD	LOS ANGELES	CA	90039-3518
Current Resident	1841 GRIFFITH PARK BLVD	LOS ANGELES	CA	90026-1047
Current Resident	1937 HYPERION AVE	LOS ANGELES	CA	90027-4746
Current Resident	2019 HYPERION AVE	LOS ANGELES	CA	90027-4705
Current Resident	2015 HYPERION AVE	LOS ANGELES	CA	90027-4705
Current Resident	1933 HYPERION AVE	LOS ANGELES	CA	90027-4746
Current Resident	2035 HYPERION AVE	LOS ANGELES	CA	90027-4705
Current Resident	2029 HYPERION AVE	LOS ANGELES	CA	90027-4705
Current Resident	2121 LYRIC AVE	LOS ANGELES	CA	90027-4753
Current Resident	2119 HYPERION AVE	LOS ANGELES	CA	90027-4766
Current Resident	2111 HYPERION AVE	LOS ANGELES	CA	90027-4766
Current Resident	2112 LYRIC AVE	LOS ANGELES	CA	90027-4754
Current Resident	2107 N HYPERION AVE	LOS ANGELES	CA	90027
Current Resident	2123 HYPERION AVE	LOS ANGELES	CA	90027-4707
Current Resident	2130 LYRIC AVE	LOS ANGELES	CA	90027-4754
Current Resident	2120 LYRIC AVE	LOS ANGELES	CA	90027-4754
Current Resident	2241 HYPERION AVE 5	LOS ANGELES	CA	90027
Current Resident	2241 HYPERION AVE 4	LOS ANGELES	CA	90027
Current Resident	2241 HYPERION AVE 3	LOS ANGELES	CA	90027
Current Resident	2241 HYPERION AVE 2	LOS ANGELES	CA	90027
Current Resident	2241 HYPERION AVE 1	LOS ANGELES	CA	90027
Current Resident	2225 HYPERION AVE A	LOS ANGELES	CA	90027-4709
Current Resident	2215 HYPERION AVE	LOS ANGELES	CA	90027-4709

Current Resident	2211 HYPERION AVE		LOS ANGELES	CA	90027-4709
Current Resident	2224 N RONDA VISTA DR		LOS ANGELES	CA	90027-4642
Current Resident	2220 RONDA VISTA DR		LOS ANGELES	CA	90027-4642
Current Resident	2206 RONDA VISTA DR		LOS ANGELES	CA	90027-4642
Current Resident	2211 LYRIC AVE		LOS ANGELES	CA	90027-4751
Current Resident	2163 LYRIC AVE		LOS ANGELES	CA	90027-4753
Current Resident	1836 MALTMAN AVE		LOS ANGELES	CA	90026-1126
Current Resident	1844 MALTMAN AVE		LOS ANGELES	CA	90026-1126
Current Resident	3518 W CARNATION AVE		LOS ANGELES	CA	90026-1104
Current Resident	3530 CARNATION AVE		LOS ANGELES	CA	90026-1104
Current Resident	1811 MICHELTORENA ST		LOS ANGELES	CA	90026-1129
Current Resident	1807 MICHELTORENA ST		LOS ANGELES	CA	90026-1129
Current Resident	3547 DAHLIA AVE		LOS ANGELES	CA	90026-1111
Current Resident	3544 DAHLIA AVE		LOS ANGELES	CA	90026-1112
Current Resident	1736 MALTMAN AVE		LOS ANGELES	CA	90026-1124
Current Resident	1707 MICHELTORENA ST	NO 318	LOS ANGELES	CA	90026-1143
Current Resident	1707 MICHELTORENA ST	APT 0316	LOS ANGELES	CA	90026-1143
Current Resident	1707 MICHELTORENA ST	NO 310	LOS ANGELES	CA	90026-1142
Current Resident	1707 MICHELTORENA ST	NO 216	LOS ANGELES	CA	90026-1141
Current Resident	1707 MICHELTORENA ST	NO 110	LOS ANGELES	CA	90026-1136
Current Resident	1700 GOLDEN GATE AVE		LOS ANGELES	CA	90026-1150
Current Resident	1654 GOLDEN GATE AVE		LOS ANGELES	CA	90026-1014
Current Resident	3400 EFFIE ST		LOS ANGELES	CA	90026-1612
Current Resident	1606 GOLDEN GATE AVE		LOS ANGELES	CA	90026-1014
Current Resident	1610 GOLDEN GATE AVE		LOS ANGELES	CA	90026-1014
Current Resident	1618 GOLDEN GATE AVE		LOS ANGELES	CA	90026-1014
Current Resident	1627 MICHELTORENA ST		LOS ANGELES	CA	90026-1623
Current Resident	1619 MICHELTORENA ST		LOS ANGELES	CA	90026-1623
Current Resident	1613 MICHELTORENA ST		LOS ANGELES	CA	90026-1623
Current Resident	1546 GOLDEN GATE AVE		LOS ANGELES	CA	90026-1061
Current Resident	1600 GOLDEN GATE AVE		LOS ANGELES	CA	90026-1014
Current Resident	1601 MICHELTORENA ST		LOS ANGELES	CA	90026-1623
Current Resident	1553 MICHELTORENA ST		LOS ANGELES	CA	90026-1621
Current Resident	1614 MALTMAN AVE		LOS ANGELES	CA	90026-1022
Current Resident	1618 MALTMAN AVE		LOS ANGELES	CA	90026-1022
Current Resident	1650 MALTMAN AVE		LOS ANGELES	CA	90026-1022
Current Resident	1665 GOLDEN GATE AVE		LOS ANGELES	CA	90026-1013
Current Resident	1651 GOLDEN GATE AVE	NO 9	LOS ANGELES	CA	90026-1034
Current Resident	1644 MALTMAN AVE		LOS ANGELES	CA	90026-1022
Current Resident	1636 MALTMAN AVE		LOS ANGELES	CA	90026-1022
Current Resident	1660 EDGECLIFFE DR		LOS ANGELES	CA	90026-1002
Current Resident	1666 EDGECLIFFE DR		LOS ANGELES	CA	90026-1002
Current Resident	1635 MALTMAN AVE		LOS ANGELES	CA	90026-1021
Current Resident	3501 EFFIE ST		LOS ANGELES	CA	90026-1003
Current Resident	3508 CRESTMONT AVE		LOS ANGELES	CA	90026-1108
Current Resident	3604 CRESTMONT AVE		LOS ANGELES	CA	90026-1110
Current Resident	3616 CRESTMONT AVE		LOS ANGELES	CA	90026-1110
Current Resident	3626 CRESTMONT AVE		LOS ANGELES	CA	90026-1110
Current Resident	3636 CRESTMONT AVE		LOS ANGELES	CA	90026-1110
Current Resident	1717 MALTMAN AVE		LOS ANGELES	CA	90026-1123
Current Resident	1723 MALTMAN AVE		LOS ANGELES	CA	90026-1144
Current Resident	1729 MALTMAN AVE		LOS ANGELES	CA	90026-1123
Current Resident	1839 MALTMAN AVE		LOS ANGELES	CA	90026-1125
Current Resident	1807 EDGECLIFFE DR		LOS ANGELES	CA	90026-1147
Current Resident	1817 N LUCILE AVE		LOS ANGELES	CA	90026
Current Resident	1833 EDGECLIFFE DR		LOS ANGELES	CA	90026-1137
Current Resident	1776 GRIFFITH PARK BLVD		LOS ANGELES	CA	90026-1054
Current Resident	3740 LANDA ST		LOS ANGELES	CA	90039-3569
Current Resident	1620 SILVER LAKE BLVD		LOS ANGELES	CA	90026-1311
Current Resident	1618 SILVER LAKE BLVD		LOS ANGELES	CA	90026-1332
Current Resident	1612 SILVER LAKE BLVD		LOS ANGELES	CA	90026-1338
Current Resident	1608 SILVER LAKE BLVD		LOS ANGELES	CA	90026-1357
Current Resident	1542 SILVER LAKE BLVD		LOS ANGELES	CA	90026-1351
Current Resident	1536 SILVER LAKE BLVD		LOS ANGELES	CA	90026-1351
Current Resident	2933 BERKELEY AVE		LOS ANGELES	CA	90026-1301
Current Resident	1522 SILVER LAKE BLVD		LOS ANGELES	CA	90026-1309
Current Resident	1508 SILVER LAKE BLVD		LOS ANGELES	CA	90026-1309
Current Resident	1486 SILVER LAKE BLVD		LOS ANGELES	CA	90026-1346
Current Resident	1470 SILVER LAKE BLVD		LOS ANGELES	CA	90026-1346
Current Resident	1478 WESTERLY TER		LOS ANGELES	CA	90026-1652
Current Resident	1474 WESTERLY TER		LOS ANGELES	CA	90026-1652
Current Resident	1470 WESTERLY TER		LOS ANGELES	CA	90026-1652

Current Resident	1467 SILVER LAKE BLVD	LOS ANGELES	CA	90026-1329
Current Resident	1471 SILVER LAKE BLVD	LOS ANGELES	CA	90026-1307
Current Resident	1537 RENDALL PL	LOS ANGELES	CA	90026-1303
Current Resident	1526 WESTERLY TER	LOS ANGELES	CA	90026-1243
Current Resident	1516 WESTERLY TER	LOS ANGELES	CA	90026-1202
Current Resident	1507 SILVER LAKE BLVD	LOS ANGELES	CA	90026-1341
Current Resident	1521 SILVER LAKE BLVD	LOS ANGELES	CA	90026-1308
Current Resident	1531 SILVER LAKE BLVD	LOS ANGELES	CA	90026-1308
Current Resident	1537 SILVER LAKE BLVD	LOS ANGELES	CA	90026-1308
Current Resident	1640 WESTERLY TER	LOS ANGELES	CA	90026-1234
Current Resident	1636 WESTERLY TER	LOS ANGELES	CA	90026-1234
Current Resident	1620 WESTERLY TER	LOS ANGELES	CA	90026-1234
Current Resident	1600 WESTERLY TER	LOS ANGELES	CA	90026-1234
Current Resident	1546 WESTERLY TER	LOS ANGELES	CA	90026-1202
Current Resident	1543 SILVER LAKE BLVD	LOS ANGELES	CA	90026-1308
Current Resident	1549 SILVER LAKE BLVD	LOS ANGELES	CA	90026-1308
Current Resident	1601 SILVER LAKE BLVD	LOS ANGELES	CA	90026-1310
Current Resident	1619 SILVER LAKE BLVD	LOS ANGELES	CA	90026-1310
Current Resident	1621 SILVER LAKE BLVD	LOS ANGELES	CA	90026-1337
Current Resident	1627 SILVER LAKE BLVD	LOS ANGELES	CA	90026-1310
Current Resident	1637 SILVER LAKE BLVD	LOS ANGELES	CA	90026-1358
Current Resident	1639 SILVER LAKE BLVD	LOS ANGELES	CA	90026-1310
Current Resident	1551 WESTERLY TER	LOS ANGELES	CA	90026-1201
Current Resident	1601 WESTERLY TER	LOS ANGELES	CA	90026-1233
Current Resident	1607 WESTERLY TER	LOS ANGELES	CA	90026-1233
Current Resident	1631 WESTERLY TER	LOS ANGELES	CA	90026-1233
Current Resident	1650 REDESDALE AVE	LOS ANGELES	CA	90026-1654
Current Resident	1664 REDESDALE AVE	LOS ANGELES	CA	90026-1654
Current Resident	3012 EFFIE ST	LOS ANGELES	CA	90026-1208
Current Resident	1676 REDESDALE AVE	LOS ANGELES	CA	90026-1654
Current Resident	1614 ROTARY DR	LOS ANGELES	CA	90026-1216
Current Resident	1620 ROTARY DR	LOS ANGELES	CA	90026-1216
Current Resident	1638 ROTARY DR	LOS ANGELES	CA	90026-1216
Current Resident	1648 ROTARY DR	LOS ANGELES	CA	90026-1216
Current Resident	1656 N DILLON ST	LOS ANGELES	CA	90026-1204
Current Resident	1642 REDCLIFF ST	LOS ANGELES	CA	90026-1650
Current Resident	1636 REDCLIFF ST	LOS ANGELES	CA	90026-1650
Current Resident	1659 CICERO DR	LOS ANGELES	CA	90026-1603
Current Resident	1617 REDESDALE AVE	LOS ANGELES	CA	90026-1653
Current Resident	3203 BERKELEY AVE	LOS ANGELES	CA	90026-1631
Current Resident	1643 N DILLON ST	LOS ANGELES	CA	90026-1203
Current Resident	1630 CICERO DR	LOS ANGELES	CA	90026-1604
Current Resident	1630 REDCLIFF ST	LOS ANGELES	CA	90026-1650
Current Resident	3209 BERKELEY AVE	LOS ANGELES	CA	90026-1631
Current Resident	3023 BERKELEY AVE UNIT 12	LOS ANGELES	CA	90026-1615
Current Resident	3023 BERKELEY AVE UNIT 6	LOS ANGELES	CA	90026-1615
Current Resident	3023 BERKELEY AVE UNIT 5	LOS ANGELES	CA	90026-1615
Current Resident	1509 WESTERLY TER	LOS ANGELES	CA	90026-1201
Current Resident	1523 WESTERLY TER	LOS ANGELES	CA	90026-1201
Current Resident	1537 WESTERLY TER	LOS ANGELES	CA	90026-1201
Current Resident	3027 BERKELEY AVE	LOS ANGELES	CA	90026-1627
Current Resident	3043 BERKELEY AVE	LOS ANGELES	CA	90026-1627
Current Resident	3109 BERKELEY AVE	LOS ANGELES	CA	90026-1629
Current Resident	3123 BERKELEY AVE	LOS ANGELES	CA	90026-1629
Current Resident	3125 BERKELEY CIR	LOS ANGELES	CA	90026-1635
Current Resident	3101 BERKELEY CIR	LOS ANGELES	CA	90026-1635
Current Resident	3035 BERKELEY CIR	LOS ANGELES	CA	90026-1633
Current Resident	1469 WESTERLY TER	LOS ANGELES	CA	90026-1651
Current Resident	1475 WESTERLY TER	LOS ANGELES	CA	90026-1651
Current Resident	1479 WESTERLY TER	LOS ANGELES	CA	90026-1651
Current Resident	1483 WESTERLY TER	LOS ANGELES	CA	90026-1651
Current Resident	1495 WESTERLY TER	LOS ANGELES	CA	90026-1651
Current Resident	3016 BERKELEY AVE	LOS ANGELES	CA	90026-1628
Current Resident	3040 BERKELEY CIR	LOS ANGELES	CA	90026-1634
Current Resident	3044 BERKELEY CIR	LOS ANGELES	CA	90026-1634
Current Resident	1542 MURRAY DR	LOS ANGELES	CA	90026-1646
Current Resident	1565 MURRAY CIR	LOS ANGELES	CA	90026-1643
Current Resident	1568 MURRAY CIR	LOS ANGELES	CA	90026-1644
Current Resident	1556 MURRAY CIR	LOS ANGELES	CA	90026-1644
Current Resident	1542 MURRAY CIR	LOS ANGELES	CA	90026-1644
Current Resident	3110 BERKELEY CIR	LOS ANGELES	CA	90026-1636
Current Resident	3120 BERKELEY CIR	LOS ANGELES	CA	90026-1636

Current Resident	3126 BERKELEY CIR	LOS ANGELES	CA	90026-1636
Current Resident	3208 BERKELEY AVE	LOS ANGELES	CA	90026-1632
Current Resident	1511 MURRAY DR	LOS ANGELES	CA	90026-1655
Current Resident	1542 MICHELTORENA ST	LOS ANGELES	CA	90026-1622
Current Resident	1538 MICHELTORENA ST	LOS ANGELES	CA	90026-1622
Current Resident	1532 MICHELTORENA ST	LOS ANGELES	CA	90026-1622
Current Resident	1528 MICHELTORENA ST	LOS ANGELES	CA	90026-1622
Current Resident	1517 N MURRAY DR	LOS ANGELES	CA	90026
Current Resident	1523 MURRAY DR	LOS ANGELES	CA	90026-1645
Current Resident	1535 MURRAY DR	LOS ANGELES	CA	90026-1645
Current Resident	1539 MURRAY DR	LOS ANGELES	CA	90026-1645
Current Resident	1607 REDCLIFF ST	LOS ANGELES	CA	90026-1649
Current Resident	1650 MICHELTORENA ST D	LOS ANGELES	CA	90026-1656
Current Resident	3309 BERKELEY AVE	LOS ANGELES	CA	90026-1601
Current Resident	1602 MICHELTORENA ST	LOS ANGELES	CA	90026-1624
Current Resident	1616 MICHELTORENA ST	LOS ANGELES	CA	90026-1624
Current Resident	1639 REDCLIFF ST	LOS ANGELES	CA	90026-1649
Current Resident	3308 EFFIE ST	LOS ANGELES	CA	90026-1608
Current Resident	1475 ANGELUS AVE	LOS ANGELES	CA	90026-2208
Current Resident	1536 N OCCIDENTAL BLVD	LOS ANGELES	CA	90026-2202
Current Resident	1525 N EASTERLY TER	LOS ANGELES	CA	90026-1429
Current Resident	1511 N EASTERLY TER	LOS ANGELES	CA	90026-1429
Current Resident	1483 N EASTERLY TER	LOS ANGELES	CA	90026-1427
Current Resident	1519 SILVERWOOD TER	LOS ANGELES	CA	90026-1445
Current Resident	1505 SILVERWOOD TER	LOS ANGELES	CA	90026-1445
Current Resident	1603 SILVERWOOD TER	LOS ANGELES	CA	90026-1447
Current Resident	1541 SILVERWOOD TER	LOS ANGELES	CA	90026-1445
Current Resident	1533 SILVERWOOD TER	LOS ANGELES	CA	90026-1445
Current Resident	1531 SILVERWOOD TER	LOS ANGELES	CA	90026-1445
Current Resident	1525 SILVERWOOD TER	LOS ANGELES	CA	90026-1445
Current Resident	1530 SILVERWOOD TER	LOS ANGELES	CA	90026-1446
Current Resident	1540 SILVERWOOD TER	LOS ANGELES	CA	90026-1446
Current Resident	1560 SILVERWOOD TER	LOS ANGELES	CA	90026-1446
Current Resident	1543 ANGELUS AVE	LOS ANGELES	CA	90026-1410
Current Resident	1482 ANGELUS AVE	LOS ANGELES	CA	90026-2209
Current Resident	1512 ANGELUS AVE	LOS ANGELES	CA	90026-1411
Current Resident	1500 ANGELUS AVE	LOS ANGELES	CA	90026-1411
Current Resident	1510 N BENTON WAY	LOS ANGELES	CA	90026-2219
Current Resident	2635 SCOTT AVE	LOS ANGELES	CA	90026-2335
Current Resident	1513 MCCOLLUM ST	LOS ANGELES	CA	90026-2325
Current Resident	1507 MCCOLLUM ST	LOS ANGELES	CA	90026-2325
Current Resident	2629 SCOTT AVE	LOS ANGELES	CA	90026-2335
Current Resident	2646 BERKELEY AVE	LOS ANGELES	CA	90026-1456
Current Resident	2624 BERKELEY AVE	LOS ANGELES	CA	90026-1456
Current Resident	1518 N BENTON WAY	LOS ANGELES	CA	90026-2219
Current Resident	1512 N BENTON WAY	LOS ANGELES	CA	90026-2219
Current Resident	1504 N BENTON WAY	LOS ANGELES	CA	90026-2219
Current Resident	1529 MCCOLLUM ST	LOS ANGELES	CA	90026-2325
Current Resident	2604 BERKELEY AVE	LOS ANGELES	CA	90026-1401
Current Resident	1502 MCCOLLUM ST	LOS ANGELES	CA	90026-2326
Current Resident	2524 BERKELEY AVE	LOS ANGELES	CA	90026-1421
Current Resident	1532 N CORONADO ST	LOS ANGELES	CA	90026-2310
Current Resident	2501 MAYBERRY ST	LOS ANGELES	CA	90026-2319
Current Resident	1536 MCCOLLUM ST	LOS ANGELES	CA	90026-2345
Current Resident	2422 BERKELEY AVE	LOS ANGELES	CA	90026-1419
Current Resident	2412 BERKELEY AVE	LOS ANGELES	CA	90026-1419
Current Resident	2402 BERKELEY AVE	LOS ANGELES	CA	90026-1419
Current Resident	2332 BERKELEY AVE	LOS ANGELES	CA	90026-1417
Current Resident	2205 POLYSCOPE PL	LOS ANGELES	CA	90026-7055
Current Resident	2210 POLYSCOPE PL	LOS ANGELES	CA	90026-7054
Current Resident	1857 SILENT ERA DR	LOS ANGELES	CA	90026-7051
Current Resident	1831 SILENT ERA DR	LOS ANGELES	CA	90026-7050
Current Resident	1809 APEX AVE	LOS ANGELES	CA	90026-1462
Current Resident	1844 SILVERWOOD TER	LOS ANGELES	CA	90026-1452
Current Resident	1820 APEX AVE	LOS ANGELES	CA	90026-1472
Current Resident	2250 DUANE ST	LOS ANGELES	CA	90039-3102
Current Resident	2272 DUANE ST	LOS ANGELES	CA	90039-3100
Current Resident	1748 N BENTON WAY	LOS ANGELES	CA	90026-1478
Current Resident	2322 BRANDEN ST	LOS ANGELES	CA	90026-1479
Current Resident	1705 APEX AVE	LOS ANGELES	CA	90026-1458
Current Resident	2480 AARON ST	LOS ANGELES	CA	90026-1772
Current Resident	2300 DUANE ST NO 9	LOS ANGELES	CA	90039-3176

Current Resident	2300 DUANE ST NO 4	LOS ANGELES	CA	90039-3174
Current Resident	2300 DUANE ST NO 3	LOS ANGELES	CA	90039-3174
Current Resident	2306 DUANE ST	LOS ANGELES	CA	90039-3104
Current Resident	2346 DUANE ST	LOS ANGELES	CA	90039-3104
Current Resident	2352 DUANE ST NO 3	LOS ANGELES	CA	90039-3152
Current Resident	2356 DUANE ST	LOS ANGELES	CA	90039-3153
Current Resident	1852 FANNING ST	LOS ANGELES	CA	90026-1440
Current Resident	1850 SILVERWOOD TER	LOS ANGELES	CA	90026-1482
Current Resident	1832 N EASTERLY TER	LOS ANGELES	CA	90026-1315
Current Resident	1884 SILVER LAKE BLVD	LOS ANGELES	CA	90026-1321
Current Resident	2839 EFFIE ST	LOS ANGELES	CA	90026-1435
Current Resident	1734 N EASTERLY TER	LOS ANGELES	CA	90026-1313
Current Resident	1868 SILVER LAKE BLVD	LOS ANGELES	CA	90026-1321
Current Resident	1866 SILVER LAKE BLVD	LOS ANGELES	CA	90026-1321
Current Resident	1848 SILVER LAKE BLVD	LOS ANGELES	CA	90026-1321
Current Resident	1840 SILVER LAKE BLVD	LOS ANGELES	CA	90026-1321
Current Resident	1834 SILVER LAKE BLVD	LOS ANGELES	CA	90026-1321
Current Resident	1828 SILVER LAKE BLVD	LOS ANGELES	CA	90026-1355
Current Resident	1825 N EASTERLY TER	LOS ANGELES	CA	90026-1314
Current Resident	1820 SILVER LAKE BLVD	LOS ANGELES	CA	90026-1350
Current Resident	1816 SILVER LAKE BLVD	LOS ANGELES	CA	90026-1321
Current Resident	1808 SILVER LAKE BLVD	LOS ANGELES	CA	90026-1321
Current Resident	1800 SILVER LAKE BLVD	LOS ANGELES	CA	90026-1344
Current Resident	1738 SILVER LAKE BLVD 204	LOS ANGELES	CA	90026-1248
Current Resident	1738 SILVER LAKE BLVD 104	LOS ANGELES	CA	90026-1251
Current Resident	1738 SILVER LAKE BLVD 101	LOS ANGELES	CA	90026-1251
Current Resident	1729 N OCCIDENTAL BLVD	LOS ANGELES	CA	90026-1349
Current Resident	1726 SILVER LAKE BLVD	LOS ANGELES	CA	90026-1222
Current Resident	1760 SILVER LAKE BLVD	LOS ANGELES	CA	90026-1255
Current Resident	1748 SILVER LAKE BLVD	LOS ANGELES	CA	90026-1222
Current Resident	1732 SILVER LAKE BLVD	LOS ANGELES	CA	90026-1222
Current Resident	1724 SILVER LAKE BLVD	LOS ANGELES	CA	90026-1222
Current Resident	1716 SILVER LAKE BLVD	LOS ANGELES	CA	90026-1222
Current Resident	1706 SILVER LAKE BLVD	LOS ANGELES	CA	90026-1222
Current Resident	1713 N EASTERLY TER	LOS ANGELES	CA	90026-1312
Current Resident	1714 N OCCIDENTAL BLVD	LOS ANGELES	CA	90026-1319
Current Resident	1709 N EASTERLY TER	LOS ANGELES	CA	90026-1312
Current Resident	1700 N OCCIDENTAL BLVD	LOS ANGELES	CA	90026-1319
Current Resident	1636 N OCCIDENTAL BLVD	LOS ANGELES	CA	90026-1317
Current Resident	1628 N OCCIDENTAL BLVD	LOS ANGELES	CA	90026-1317
Current Resident	1625 SILVERWOOD TER	LOS ANGELES	CA	90026-1447
Current Resident	2812 EFFIE ST	LOS ANGELES	CA	90026-1436
Current Resident	1715 SILVERWOOD TER	LOS ANGELES	CA	90026-1449
Current Resident	1709 SILVERWOOD TER	LOS ANGELES	CA	90026-1449
Current Resident	1705 SILVERWOOD TER	LOS ANGELES	CA	90026-1449
Current Resident	1655 SILVERWOOD TER	LOS ANGELES	CA	90026-1447
Current Resident	1620 N EASTERLY TER	LOS ANGELES	CA	90026-1432
Current Resident	1621 SILVERWOOD TER	LOS ANGELES	CA	90026-1447
Current Resident	1617 SILVERWOOD TER	LOS ANGELES	CA	90026-1447
Current Resident	1737 SILVERWOOD TER	LOS ANGELES	CA	90026-1469
Current Resident	1755 SILVERWOOD TER	LOS ANGELES	CA	90026-1469
Current Resident	1809 SILVERWOOD TER	LOS ANGELES	CA	90026-1451
Current Resident	1819 SILVERWOOD TER	LOS ANGELES	CA	90026-1451
Current Resident	1835 SILVERWOOD TER	LOS ANGELES	CA	90026-1451
Current Resident	1838 SILVERWOOD TER	LOS ANGELES	CA	90026-1452
Current Resident	1824 SILVERWOOD TER	LOS ANGELES	CA	90026-1452
Current Resident	1810 SILVERWOOD TER	LOS ANGELES	CA	90026-1452
Current Resident	1602 SILVERWOOD TER	LOS ANGELES	CA	90026-1448
Current Resident	1610 SILVERWOOD TER	LOS ANGELES	CA	90026-1448
Current Resident	1618 SILVERWOOD TER	LOS ANGELES	CA	90026-1448
Current Resident	1636 SILVERWOOD TER	LOS ANGELES	CA	90026-1448
Current Resident	1640 SILVERWOOD TER	LOS ANGELES	CA	90026-1448
Current Resident	1642 SILVERWOOD TER	LOS ANGELES	CA	90026-1448
Current Resident	1648 SILVERWOOD TER	LOS ANGELES	CA	90026-1448
Current Resident	1617 ANGELUS AVE	LOS ANGELES	CA	90026-1412
Current Resident	1627 ANGELUS AVE	LOS ANGELES	CA	90026-1412
Current Resident	1647 ANGELUS AVE	LOS ANGELES	CA	90026-1412
Current Resident	1640 ANGELUS AVE	LOS ANGELES	CA	90026-1413
Current Resident	1637 N BENTON WAY	LOS ANGELES	CA	90026-1414
Current Resident	1834 MCCOLLUM ST	LOS ANGELES	CA	90026-1466
Current Resident	1858 MCCOLLUM ST	LOS ANGELES	CA	90026-1466
Current Resident	2240 DUANE ST	LOS ANGELES	CA	90039-3102

Current Resident	1629 MCCOLLUM PL	LOS ANGELES	CA	90026-1443
Current Resident	1610 N BENTON WAY	LOS ANGELES	CA	90026-1415
Current Resident	1612 N BENTON WAY	LOS ANGELES	CA	90026-1415
Current Resident	2621 BERKELEY AVE	LOS ANGELES	CA	90026-1457
Current Resident	1606 N BENTON WAY	LOS ANGELES	CA	90026-1415
Current Resident	1618 MCCOLLUM PL	LOS ANGELES	CA	90026-1444
Current Resident	1627 MCCOLLUM ST	LOS ANGELES	CA	90026-1441
Current Resident	1648 MCCOLLUM PL	LOS ANGELES	CA	90026-1444
Current Resident	1651 N CORONADO ST	LOS ANGELES	CA	90026-1425
Current Resident	1658 N CORONADO ST	LOS ANGELES	CA	90026-1426
Current Resident	1617 WATERLOO ST	LOS ANGELES	CA	90026-2422
Current Resident	1621 WATERLOO ST	LOS ANGELES	CA	90026-2422
Current Resident	1633 WATERLOO ST	LOS ANGELES	CA	90026-2422
Current Resident	1654 WATERLOO ST	LOS ANGELES	CA	90026-2423
Current Resident	1624 WATERLOO ST	LOS ANGELES	CA	90026-2423
Current Resident	1616 WATERLOO ST	LOS ANGELES	CA	90026-2423
Current Resident	1633 MOHAWK ST	LOS ANGELES	CA	90026-2420
Current Resident	2220 EFFIE ST	LOS ANGELES	CA	90026-2413
Current Resident	1636 MOHAWK ST	LOS ANGELES	CA	90026-2421
Current Resident	1628 MOHAWK ST	LOS ANGELES	CA	90026-2421
Current Resident	1667 ALLESANDRO ST	LOS ANGELES	CA	90026-2404
Current Resident	2210 EFFIE ST	LOS ANGELES	CA	90026-2413
Current Resident	1661 ALLESANDRO ST	LOS ANGELES	CA	90026-2404
Current Resident	2237 EFFIE ST	LOS ANGELES	CA	90026-2412
Current Resident	1729 GLENDALE BLVD	LOS ANGELES	CA	90026-1737
Current Resident	2231 EFFIE ST	LOS ANGELES	CA	90026-2412
Current Resident	2301 EFFIE ST	LOS ANGELES	CA	90026-2414
Current Resident	2267 AARON ST	LOS ANGELES	CA	90026-1723
Current Resident	2230 BRANDEN ST	LOS ANGELES	CA	90026-1732
Current Resident	2247 AARON ST	LOS ANGELES	CA	90026-1723
Current Resident	2253 AARON ST	LOS ANGELES	CA	90026-1723
Current Resident	2242 CLIFFORD ST	LOS ANGELES	CA	90026-1736
Current Resident	2201 BRANDEN ST	LOS ANGELES	CA	90026-1756
Current Resident	2225 BRANDEN ST	LOS ANGELES	CA	90026-1770
Current Resident	2216 CLIFFORD ST	LOS ANGELES	CA	90026-1736
Current Resident	2237 BRANDEN ST	LOS ANGELES	CA	90026-1765
Current Resident	2241 BRANDEN ST	LOS ANGELES	CA	90026-1771
Current Resident	2222 DUANE ST NO 4	LOS ANGELES	CA	90039-4210
Current Resident	2224 DUANE ST NO 4	LOS ANGELES	CA	90039-4208
Current Resident	2233 CLIFFORD ST	LOS ANGELES	CA	90026-1735
Current Resident	2243 DUANE ST	LOS ANGELES	CA	90039-3101
Current Resident	2246 EWING ST	LOS ANGELES	CA	90039-3106
Current Resident	2260 EWING ST	LOS ANGELES	CA	90039-3106
Current Resident	2285 DUANE ST	LOS ANGELES	CA	90039-3101
Current Resident	2220 FARGO ST	LOS ANGELES	CA	90039-3108
Current Resident	2227 EWING ST	LOS ANGELES	CA	90039-3105
Current Resident	2235 EWING ST	LOS ANGELES	CA	90039-3105
Current Resident	2241 EWING ST	LOS ANGELES	CA	90039-3287
Current Resident	2234 FARGO ST	LOS ANGELES	CA	90039-3108
Current Resident	2257 EWING ST	LOS ANGELES	CA	90039-3288
Current Resident	2244 FARGO ST	LOS ANGELES	CA	90039-3108
Current Resident	1944 APEX AVE	LOS ANGELES	CA	90039-3116
Current Resident	2264 BAXTER ST	LOS ANGELES	CA	90039-3663
Current Resident	2278 BAXTER ST	LOS ANGELES	CA	90039-3663
Current Resident	2125 GLENDALE BLVD	LOS ANGELES	CA	90039-3666
Current Resident	2287 BAXTER ST	LOS ANGELES	CA	90039-3662
Current Resident	2277 BAXTER ST	LOS ANGELES	CA	90039-3662
Current Resident	2247 GLENDALE BLVD	LOS ANGELES	CA	90039-3669
Current Resident	2257 GLENDALE BLVD	LOS ANGELES	CA	90039-3669
Current Resident	2406 EARL ST	LOS ANGELES	CA	90039-3142
Current Resident	2418 EARL ST	LOS ANGELES	CA	90039-3142
Current Resident	2214 SILVER LAKE BLVD	LOS ANGELES	CA	90039-3140
Current Resident	2217 NEUTRA PL	LOS ANGELES	CA	90039-3141
Current Resident	2242 SILVER LAKE BLVD	LOS ANGELES	CA	90039-3140
Current Resident	2311 COVE AVE	LOS ANGELES	CA	90039-3122
Current Resident	2213 JEROME WAY	LOS ANGELES	CA	90039-3674
Current Resident	2212 JEROME WAY	LOS ANGELES	CA	90039-3674
Current Resident	2343 COVE AVE	LOS ANGELES	CA	90039-3122
Current Resident	2416 LOMA VISTA PL	LOS ANGELES	CA	90039-3622
Current Resident	2424 LOMA VISTA PL	LOS ANGELES	CA	90039-3622
Current Resident	2430 LOMA VISTA PL	LOS ANGELES	CA	90039-3622
Current Resident	2106 ROCKFORD RD	LOS ANGELES	CA	90039-3133

Current Resident	2352 COVE AVE	LOS ANGELES	CA	90039-3123
Current Resident	2343 BAXTER ST	LOS ANGELES	CA	90039-3120
Current Resident	2337 BAXTER ST	LOS ANGELES	CA	90039-3120
Current Resident	2329 BAXTER ST	LOS ANGELES	CA	90039-3120
Current Resident	2107 APEX AVE	LOS ANGELES	CA	90039-3118
Current Resident	2001 ROCKFORD RD	LOS ANGELES	CA	90039-3130
Current Resident	1965 ROCKFORD RD	LOS ANGELES	CA	90039-3128
Current Resident	1939 ROCKFORD RD	LOS ANGELES	CA	90039-3128
Current Resident	2307 FARGO ST	LOS ANGELES	CA	90039-3126
Current Resident	2341 FARGO ST	LOS ANGELES	CA	90039-3126
Current Resident	2348 W BAXTER ST	LOS ANGELES	CA	90039
Current Resident	2310 FARGO ST	LOS ANGELES	CA	90039-3127
Current Resident	2343 EWING ST	LOS ANGELES	CA	90039-3124
Current Resident	1916 SILVER LAKE BLVD	LOS ANGELES	CA	90039-3135
Current Resident	2337 DUANE ST	LOS ANGELES	CA	90039-3103
Current Resident	2336 EWING ST	LOS ANGELES	CA	90039-3125
Current Resident	1905 APEX AVE	LOS ANGELES	CA	90039-3115
Current Resident	1919 APEX AVE	LOS ANGELES	CA	90039-3115
Current Resident	2310 EWING ST	LOS ANGELES	CA	90039-3125
Current Resident	2316 EWING ST	LOS ANGELES	CA	90039-3125
Current Resident	2332 EWING ST	LOS ANGELES	CA	90039-3125
Current Resident	2646 1/4 GRIFFITH PARK BLVD	LOS ANGELES	CA	90039-2520
Current Resident	2119 GRIFFITH PARK BLVD	LOS ANGELES	CA	90039-3522
Current Resident	1818 WEBSTER AVE	LOS ANGELES	CA	90026-1230
Current Resident	1516 SILVER LAKE BLVD	LOS ANGELES	CA	90026-1309
Current Resident	1615 SILVER LAKE BLVD	LOS ANGELES	CA	90026-1310
Current Resident	2258 DUANE ST	LOS ANGELES	CA	90039-3102
Current Resident	1710 SILVER LAKE BLVD	LOS ANGELES	CA	90026-1222
Current Resident	1639 MCCOLLUM ST	LOS ANGELES	CA	90026-1441
Current Resident	1635 N CORONADO ST	LOS ANGELES	CA	90026-1425
Current Resident	1643 MOHAWK ST	LOS ANGELES	CA	90026-2420
Current Resident	1807 GLENDALE BLVD	LOS ANGELES	CA	90026-1768
Current Resident	2220 CLIFFORD ST	LOS ANGELES	CA	90026-1736
Current Resident	2262 FARGO ST	LOS ANGELES	CA	90039-3108
Current Resident	2722 1/2 N AUBURN ST	LOS ANGELES	CA	90039
Current Resident	2816 WAVERLY DR	LOS ANGELES	CA	90039-2748
Current Resident	2916 WAVERLY DR	LOS ANGELES	CA	90039-2016
Current Resident	1495 N EASTERLY TER	LOS ANGELES	CA	90026-1427
Current Resident	2110 MORENO DR	LOS ANGELES	CA	90039-3023
Current Resident	2331 W SILVER LAKE DR	LOS ANGELES	CA	90039-3144
Current Resident	2394 KENILWORTH AVE	LOS ANGELES	CA	90039-3042
Current Resident	2341 W SILVER LAKE DR	LOS ANGELES	CA	90039-3144
Current Resident	2506 KENILWORTH AVE	LOS ANGELES	CA	90039-2638
Current Resident	2611 ARMSTRONG AVE	LOS ANGELES	CA	90039-2612
Current Resident	2701 LAKEWOOD AVE	LOS ANGELES	CA	90039-2618
Current Resident	2586 ARMSTRONG AVE	LOS ANGELES	CA	90039-2651
Current Resident	2594 ARMSTRONG AVE	LOS ANGELES	CA	90039-2651
Current Resident	2566 IVANHOE DR	LOS ANGELES	CA	90039-3248
Current Resident	2481 LINDSAY LN	LOS ANGELES	CA	90039-3214
Current Resident	2514 ARMSTRONG AVE	LOS ANGELES	CA	90039-2634
Current Resident	2436 1/2 ARMSTRONG AVE	LOS ANGELES	CA	90039-3201
Current Resident	2406 EDGEWATER TER	LOS ANGELES	CA	90039-3207
Current Resident	2557 IVANHOE DR	LOS ANGELES	CA	90039-3212
Current Resident	2547 IVANHOE DR	LOS ANGELES	CA	90039-3212
Current Resident	2542 IVAN HILL TER	LOS ANGELES	CA	90039-2713
Current Resident	2397 SILVER LAKE BLVD 26	LOS ANGELES	CA	90039-3296
Current Resident	2397 SILVER LAKE BLVD 23	LOS ANGELES	CA	90039-3296
Current Resident	2397 SILVER LAKE BLVD 22	LOS ANGELES	CA	90039-3296
Current Resident	2399 N SILVER LAKE BLVD UNIT 20	LOS ANGELES	CA	90039
Current Resident	2399 N SILVER LAKE BLVD UNIT 19	LOS ANGELES	CA	90039
Current Resident	2399 N SILVER LAKE BLVD UNIT 16	LOS ANGELES	CA	90039
Current Resident	2399 N SILVER LAKE BLVD UNIT 15	LOS ANGELES	CA	90039
Current Resident	2395 SILVER LAKE BLVD 14	LOS ANGELES	CA	90039-3293
Current Resident	2395 SILVER LAKE BLVD 13	LOS ANGELES	CA	90039-3293
Current Resident	2395 SILVER LAKE BLVD 12	LOS ANGELES	CA	90039-3293
Current Resident	2395 SILVER LAKE BLVD 11	LOS ANGELES	CA	90039-3293
Current Resident	2395 SILVER LAKE BLVD # 10	LOS ANGELES	CA	90039-3293
Current Resident	2395 SILVER LAKE BLVD 8	LOS ANGELES	CA	90039-3293
Current Resident	2395 SILVER LAKE BLVD 7	LOS ANGELES	CA	90039-3293
Current Resident	2393 N SILVER LAKE BLVD 6	LOS ANGELES	CA	90039
Current Resident	2393 SILVER LAKE BLVD 5	LOS ANGELES	CA	90039-3292
Current Resident	2393 SILVER LAKE BLVD 4	LOS ANGELES	CA	90039-3292

Current Resident	2393 SILVER LAKE BLVD 2	LOS ANGELES	CA	90039-3292
Current Resident	2393 SILVER LAKE BLVD 1	LOS ANGELES	CA	90039-3292
Current Resident	2402 GLENDALE CT	LOS ANGELES	CA	90039-1133
Current Resident	2279 GLENDALE BLVD NO 8	LOS ANGELES	CA	90039-3681
Current Resident	2279 GLENDALE BLVD NO 7	LOS ANGELES	CA	90039-3681
Current Resident	2279 GLENDALE BLVD NO 5	LOS ANGELES	CA	90039-3681
Current Resident	2279 GLENDALE BLVD NO 4	LOS ANGELES	CA	90039-3678
Current Resident	2279 GLENDALE BLVD NO 3	LOS ANGELES	CA	90039-3678
Current Resident	2279 GLENDALE BLVD NO 2	LOS ANGELES	CA	90039-3678
Current Resident	2279 GLENDALE BLVD NO 1	LOS ANGELES	CA	90039-3678
Current Resident	2305 GLENDALE BLVD	LOS ANGELES	CA	90039-3272
Current Resident	2403 EARL ST	LOS ANGELES	CA	90039-3143
Current Resident	2753 WAVERLY DR 806	LOS ANGELES	CA	90039-2787
Current Resident	2753 WAVERLY DR 805	LOS ANGELES	CA	90039-2787
Current Resident	2753 WAVERLY DR 804	LOS ANGELES	CA	90039-2787
Current Resident	2753 WAVERLY DR 803	LOS ANGELES	CA	90039-2787
Current Resident	2753 WAVERLY DR 802	LOS ANGELES	CA	90039-2787
Current Resident	2753 WAVERLY DR 801	LOS ANGELES	CA	90039-2787
Current Resident	2753 WAVERLY DR 606	LOS ANGELES	CA	90039-2786
Current Resident	2753 WAVERLY DR 605	LOS ANGELES	CA	90039-2786
Current Resident	2753 WAVERLY DR 604	LOS ANGELES	CA	90039-2786
Current Resident	2753 WAVERLY DR 603	LOS ANGELES	CA	90039-2786
Current Resident	2753 WAVERLY DR 601	LOS ANGELES	CA	90039-2786
Current Resident	2753 WAVERLY DR 1108	LOS ANGELES	CA	90039-2788
Current Resident	2753 WAVERLY DR 1107	LOS ANGELES	CA	90039-2788
Current Resident	2753 WAVERLY DR 1106	LOS ANGELES	CA	90039-2788
Current Resident	2753 WAVERLY DR 1104	LOS ANGELES	CA	90039-2788
Current Resident	2753 WAVERLY DR 1103	LOS ANGELES	CA	90039-2788
Current Resident	2753 WAVERLY DR 1101	LOS ANGELES	CA	90039-2788
Current Resident	2753 WAVERLY DR 706	LOS ANGELES	CA	90039-2787
Current Resident	2753 WAVERLY DR 705	LOS ANGELES	CA	90039-2787
Current Resident	2753 WAVERLY DR 704	LOS ANGELES	CA	90039-2787
Current Resident	2753 WAVERLY DR 703	LOS ANGELES	CA	90039-2787
Current Resident	2753 WAVERLY DR 702	LOS ANGELES	CA	90039-2787
Current Resident	2753 WAVERLY DR 701	LOS ANGELES	CA	90039-2786
Current Resident	2753 WAVERLY DR 907	LOS ANGELES	CA	90039-2788
Current Resident	2753 WAVERLY DR 904	LOS ANGELES	CA	90039-2787
Current Resident	2753 WAVERLY DR 903	LOS ANGELES	CA	90039-2787
Current Resident	2753 WAVERLY DR 902	LOS ANGELES	CA	90039-2787
Current Resident	2753 WAVERLY DR 901	LOS ANGELES	CA	90039-2787
Current Resident	2753 WAVERLY DR 1004	LOS ANGELES	CA	90039-2788
Current Resident	2753 WAVERLY DR 1003	LOS ANGELES	CA	90039-2788
Current Resident	2753 WAVERLY DR 1002	LOS ANGELES	CA	90039-2788
Current Resident	2753 WAVERLY DR 1001	LOS ANGELES	CA	90039-2788
Current Resident	2753 WAVERLY DR 401	LOS ANGELES	CA	90039-2785
Current Resident	2753 WAVERLY DR 402	LOS ANGELES	CA	90039-2785
Current Resident	2753 WAVERLY DR 403	LOS ANGELES	CA	90039-2785
Current Resident	2753 WAVERLY DR 301	LOS ANGELES	CA	90039-2785
Current Resident	2753 WAVERLY DR 303	LOS ANGELES	CA	90039-2785
Current Resident	2753 WAVERLY DR 304	LOS ANGELES	CA	90039-2785
Current Resident	2753 WAVERLY DR 509	LOS ANGELES	CA	90039-2786
Current Resident	2753 WAVERLY DR 508	LOS ANGELES	CA	90039-2786
Current Resident	2753 WAVERLY DR 507	LOS ANGELES	CA	90039-2786
Current Resident	2753 WAVERLY DR 506	LOS ANGELES	CA	90039-2786
Current Resident	2753 WAVERLY DR 505	LOS ANGELES	CA	90039-2786
Current Resident	2753 WAVERLY DR 201	LOS ANGELES	CA	90039-2785
Current Resident	2753 WAVERLY DR 202	LOS ANGELES	CA	90039-2785
Current Resident	2753 WAVERLY DR 101	LOS ANGELES	CA	90039-2785
Current Resident	2753 WAVERLY DR 102	LOS ANGELES	CA	90039-2785
Current Resident	2753 WAVERLY DR 103	LOS ANGELES	CA	90039-2785
Current Resident	2750 RIVERSIDE DR	LOS ANGELES	CA	90039-2300
Current Resident	2667 WAVERLY DR	LOS ANGELES	CA	90039-2766
Current Resident	2659 WAVERLY DR	LOS ANGELES	CA	90039-2724
Current Resident	2609 WAVERLY DR	LOS ANGELES	CA	90039-2724
Current Resident	2641 WAVERLY DR	LOS ANGELES	CA	90039-2724
Current Resident	2616 LOCKSLEY PL	LOS ANGELES	CA	90039-2731
Current Resident	2612 LOCKSLEY PL	LOS ANGELES	CA	90039-2730
Current Resident	2580 GLENDALE BLVD	LOS ANGELES	CA	90039-3235
Current Resident	2590 GLENDALE BLVD	LOS ANGELES	CA	90039-3298
Current Resident	3027 ANGUS ST	LOS ANGELES	CA	90039-2557
Current Resident	3037 ANGUS ST	LOS ANGELES	CA	90039-2557
Current Resident	3018 ROWENA AVE	LOS ANGELES	CA	90039-2005

Current Resident	3002 ROWENA AVE	LOS ANGELES	CA	90039-2005
Current Resident	3032 ROWENA AVE	LOS ANGELES	CA	90039-2005
Current Resident	2820 HYPERION AVE	LOS ANGELES	CA	90027-2506
Current Resident	2924 ROWENA AVE 10	LOS ANGELES	CA	90039-2042
Current Resident	2924 ROWENA AVE 9	LOS ANGELES	CA	90039-2042
Current Resident	2924 ROWENA AVE 8	LOS ANGELES	CA	90039-2042
Current Resident	2924 ROWENA AVE 7	LOS ANGELES	CA	90039-2042
Current Resident	2924 ROWENA AVE 6	LOS ANGELES	CA	90039-2042
Current Resident	2924 ROWENA AVE 5	LOS ANGELES	CA	90039-2042
Current Resident	2924 ROWENA AVE 3	LOS ANGELES	CA	90039-2042
Current Resident	2924 ROWENA AVE 2	LOS ANGELES	CA	90039-2042
Current Resident	2922 ROWENA AVE 1	LOS ANGELES	CA	90039-2042
Current Resident	2926 ROWENA AVE 6	LOS ANGELES	CA	90039-2042
Current Resident	2926 ROWENA AVE 5	LOS ANGELES	CA	90039-2042
Current Resident	2926 ROWENA AVE 3	LOS ANGELES	CA	90039-2042
Current Resident	2926 ROWENA AVE 1	LOS ANGELES	CA	90039-2042
Current Resident	2928 ROWENA AVE 6	LOS ANGELES	CA	90039-2042
Current Resident	2928 ROWENA AVE 5	LOS ANGELES	CA	90039-2042
Current Resident	2928 ROWENA AVE 4	LOS ANGELES	CA	90039-2042
Current Resident	2928 ROWENA AVE 3	LOS ANGELES	CA	90039-2042
Current Resident	2928 ROWENA AVE 2	LOS ANGELES	CA	90039-2042
Current Resident	2920 ROWENA AVE 3	LOS ANGELES	CA	90039-2042
Current Resident	2920 ROWENA AVE 2	LOS ANGELES	CA	90039-2042
Current Resident	2920 ROWENA AVE 1	LOS ANGELES	CA	90039-2042
Current Resident	2930 ROWENA AVE 6	LOS ANGELES	CA	90039-2042
Current Resident	2930 ROWENA AVE 5	LOS ANGELES	CA	90039-2042
Current Resident	2930 ROWENA AVE 4	LOS ANGELES	CA	90039-2042
Current Resident	2930 ROWENA AVE 3	LOS ANGELES	CA	90039-2042
Current Resident	2930 ROWENA AVE 2	LOS ANGELES	CA	90039-2042
Current Resident	2930 ROWENA AVE 1	LOS ANGELES	CA	90039-2042
Current Resident	2898 ROWENA AVE	LOS ANGELES	CA	90039-2020
Current Resident	2839 BUZZ COURT	LOS ANGELES	CA	90039
Current Resident	2851 BUZZ COURT	LOS ANGELES	CA	90039
Current Resident	2838 ROWENA AVE	LOS ANGELES	CA	90039-2002
Current Resident	2714 N AUBURN ST 202	LOS ANGELES	CA	90039
Current Resident	2714 N AUBURN ST 201	LOS ANGELES	CA	90039
Current Resident	2714 N AUBURN ST 102	LOS ANGELES	CA	90039
Current Resident	2714 N AUBURN ST 101	LOS ANGELES	CA	90039
Current Resident	2732 AUBURN ST # 6	LOS ANGELES	CA	90039-4300
Current Resident	2732 AUBURN ST #4	LOS ANGELES	CA	90039-4300
Current Resident	2732 AUBURN ST	LOS ANGELES	CA	90039-4300
Current Resident	2732 AUBURN ST	LOS ANGELES	CA	90039-4300
Current Resident	2822 WAVERLY DR	LOS ANGELES	CA	90039-2765
Current Resident	2978 AVENEL TER NO 11	LOS ANGELES	CA	90039-2053
Current Resident	2976 AVENEL TER NO 10	LOS ANGELES	CA	90039-2053
Current Resident	2848 AVENEL ST	LOS ANGELES	CA	90039-2071
Current Resident	2826 AVENEL ST	LOS ANGELES	CA	90039-2038
Current Resident	2831 HERKIMER ST	LOS ANGELES	CA	90039-2070
Current Resident	2950 WAVERLY DR	LOS ANGELES	CA	90039-2041
Current Resident	2958 WAVERLY DR	LOS ANGELES	CA	90039-2041
Current Resident	2919 ROWENA AVE	LOS ANGELES	CA	90039-2003
Current Resident	2911 ROWENA AVE	LOS ANGELES	CA	90039-2003
Current Resident	2905 ROWENA AVE	LOS ANGELES	CA	90039-2003
Current Resident	3016 WAVERLY DR	LOS ANGELES	CA	90039-2052
Current Resident	2821 AVENEL ST	LOS ANGELES	CA	90039-2043
Current Resident	2859 AVENEL ST	LOS ANGELES	CA	90039-2040
Current Resident	3040 WAVERLY DR	LOS ANGELES	CA	90039-2018
Current Resident	3030 WAVERLY DR	LOS ANGELES	CA	90039-4109
Current Resident	2929 WAVERLY DR UNIT 313	LOS ANGELES	CA	90039-4111
Current Resident	2929 WAVERLY DR UNIT 312	LOS ANGELES	CA	90039-4111
Current Resident	2929 WAVERLY DR UNIT 311	LOS ANGELES	CA	90039-4117
Current Resident	2929 WAVERLY DR UNIT 310	LOS ANGELES	CA	90039-4117
Current Resident	2929 WAVERLY DR UNIT 306	LOS ANGELES	CA	90039-2034
Current Resident	2929 WAVERLY DR UNIT 304	LOS ANGELES	CA	90039-2034
Current Resident	2929 WAVERLY DR UNIT 301	LOS ANGELES	CA	90039-2033
Current Resident	2929 WAVERLY DR UNIT 218	LOS ANGELES	CA	90039-4117
Current Resident	2929 WAVERLY DR UNIT 217	LOS ANGELES	CA	90039-4117
Current Resident	2929 WAVERLY DR UNIT 216	LOS ANGELES	CA	90039-4117
Current Resident	2929 WAVERLY DR UNIT 212	LOS ANGELES	CA	90039-4110
Current Resident	2929 WAVERLY DR UNIT 207	LOS ANGELES	CA	90039-2033
Current Resident	2929 WAVERLY DR UNIT 203	LOS ANGELES	CA	90039-2099
Current Resident	2929 WAVERLY DR UNIT 202	LOS ANGELES	CA	90039-2099

Current Resident	2929 WAVERLY DR UNIT 114	LOS ANGELES	CA	90039-2072
Current Resident	2929 WAVERLY DR UNIT 111	LOS ANGELES	CA	90039-2072
Current Resident	2929 WAVERLY DR UNIT 108	LOS ANGELES	CA	90039-2099
Current Resident	2929 WAVERLY DR UNIT 102	LOS ANGELES	CA	90039-2032
Current Resident	2849 WAVERLY DR	LOS ANGELES	CA	90039-2776
Current Resident	2801 HYPERION AVE	LOS ANGELES	CA	90027-2571
Current Resident	3617 MONON ST	LOS ANGELES	CA	90027-3034
Current Resident	2811 HYPERION AVE	LOS ANGELES	CA	90027-2505
Current Resident	3640 MONON ST	LOS ANGELES	CA	90027-3055
Current Resident	2808 GRIFFITH PARK BLVD	LOS ANGELES	CA	90027-3326
Current Resident	3626 MONON ST	LOS ANGELES	CA	90027-3033
Current Resident	2800 GRIFFITH PARK BLVD	LOS ANGELES	CA	90027-3323
Current Resident	2816 GRIFFITH PARK BLVD	LOS ANGELES	CA	90027-3326
Current Resident	2733 GRIFFITH PARK BLVD	LOS ANGELES	CA	90027-3369
Current Resident	2739 GRIFFITH PARK BLVD	LOS ANGELES	CA	90027-3311
Current Resident	3803 EVANS ST	LOS ANGELES	CA	90027-3309
Current Resident	3813 EVANS ST	LOS ANGELES	CA	90027-3309
Current Resident	3804 EVANS ST	LOS ANGELES	CA	90027-3346
Current Resident	3729 TRACY ST	LOS ANGELES	CA	90027-4650
Current Resident	2447 CLAREMONT AVE	LOS ANGELES	CA	90027-4601
Current Resident	2413 HYPERION AVE	LOS ANGELES	CA	90027-4713
Current Resident	2409 HYPERION AVE	LOS ANGELES	CA	90027-4713
Current Resident	2211 GRIFFITH PARK BLVD	LOS ANGELES	CA	90039-2560
Current Resident	2232 GRIFFITH PARK BLVD	LOS ANGELES	CA	90039-2551
Current Resident	2230 MEADOW VALLEY TER	LOS ANGELES	CA	90039-2504
Current Resident	2297 PANORAMA TER	LOS ANGELES	CA	90039-3575
Current Resident	3027 FERNWOOD AVE	LOS ANGELES	CA	90039-3506
Current Resident	2247 MICHELTORENA ST	LOS ANGELES	CA	90039-3020
Current Resident	2241 MICHELTORENA ST	LOS ANGELES	CA	90039-3020
Current Resident	2173 N REDCLIFF ST	LOS ANGELES	CA	90039
Current Resident	2210 MORENO DR	LOS ANGELES	CA	90039-3044
Current Resident	2369 KENILWORTH AVE	LOS ANGELES	CA	90039-3041
Current Resident	2320 MORENO DR	LOS ANGELES	CA	90039-3046
Current Resident	2389 KENILWORTH AVE	LOS ANGELES	CA	90039-3041
Current Resident	2400 MORENO DR	LOS ANGELES	CA	90039-2640
Current Resident	2924 ANGUS ST	LOS ANGELES	CA	90039-2633
Current Resident	2926 ANGUS ST	LOS ANGELES	CA	90039-2633
Current Resident	2554 MICHELTORENA ST	LOS ANGELES	CA	90039-2534
Current Resident	2485 MORENO DR	LOS ANGELES	CA	90039-2639
Current Resident	3028 ANGUS ST	LOS ANGELES	CA	90039-2512
Current Resident	2434 PANORAMA TER	LOS ANGELES	CA	90039-2538
Current Resident	2314 MEADOW VALLEY TER	LOS ANGELES	CA	90039-2526
Current Resident	2460 MEADOW VALLEY TER	LOS ANGELES	CA	90039-2528
Current Resident	2525 PANORAMA TER	LOS ANGELES	CA	90039-2539
Current Resident	3032 ANGUS ST	LOS ANGELES	CA	90039-2564
Current Resident	2537 PANORAMA TER	LOS ANGELES	CA	90039-2539
Current Resident	2463 MEADOW VALLEY TER	LOS ANGELES	CA	90039-2527
Current Resident	2400 HYPERION AVE	LOS ANGELES	CA	90027-4714
Current Resident	2409 GRIFFITH PARK BLVD	LOS ANGELES	CA	90039-2515
Current Resident	2345 GRIFFITH PARK BLVD	LOS ANGELES	CA	90039-2568
Current Resident	2415 GRIFFITH PARK BLVD	LOS ANGELES	CA	90039-2515
Current Resident	3654 TRACY ST	LOS ANGELES	CA	90039-2544
Current Resident	2508 N HYPERION AVE 102	LOS ANGELES	CA	90027
Current Resident	2616 HYPERION AVE	LOS ANGELES	CA	90027-3319
Current Resident	1843 SILVER LAKE BLVD	LOS ANGELES	CA	90026-1320
Current Resident	1717 W SILVER LAKE DR	LOS ANGELES	CA	90026-1231
Current Resident	1749 W SILVER LAKE DR	LOS ANGELES	CA	90026-1231
Current Resident	1742 REDESDALE AVE	LOS ANGELES	CA	90026-1212
Current Resident	1697 REDESDALE AVE	LOS ANGELES	CA	90026-1653
Current Resident	1715 WEBSTER AVE	LOS ANGELES	CA	90026-1241
Current Resident	1784 ROTARY DR	LOS ANGELES	CA	90026-1218
Current Resident	3018 CASTLE ST	LOS ANGELES	CA	90039-3004
Current Resident	3010 CASTLE ST	LOS ANGELES	CA	90039-3004
Current Resident	1901 W SILVER LAKE DR	LOS ANGELES	CA	90039-3111
Current Resident	3017 FALL AVE	LOS ANGELES	CA	90026-1209
Current Resident	1742 REDCLIFF ST	LOS ANGELES	CA	90026-1132
Current Resident	1801 REDCLIFF ST	LOS ANGELES	CA	90026-1133
Current Resident	1916 MICHELTORENA ST	LOS ANGELES	CA	90039-3537
Current Resident	1902 MICHELTORENA ST	LOS ANGELES	CA	90039-3537
Current Resident	3021 CASTLE ST	LOS ANGELES	CA	90039-3003
Current Resident	1936 REDCLIFF ST	LOS ANGELES	CA	90039-3025
Current Resident	1930 REDESDALE AVE	LOS ANGELES	CA	90039-3058

Current Resident	3055 LANDA ST		LOS ANGELES	CA	90039-3011
Current Resident	3049 LANDA ST		LOS ANGELES	CA	90039-3011
Current Resident	3043 LANDA ST		LOS ANGELES	CA	90039-3011
Current Resident	2004 REDESDALE AVE		LOS ANGELES	CA	90039-3032
Current Resident	2030 KENILWORTH AVE		LOS ANGELES	CA	90039-3006
Current Resident	2124 REDCLIFF ST		LOS ANGELES	CA	90039-3029
Current Resident	2135 KENILWORTH AVE		LOS ANGELES	CA	90039-3007
Current Resident	2151 KENILWORTH AVE		LOS ANGELES	CA	90039-3007
Current Resident	2134 REDCLIFF ST		LOS ANGELES	CA	90039-3029
Current Resident	2079 KENILWORTH AVE		LOS ANGELES	CA	90039-3005
Current Resident	2073 REDCLIFF ST		LOS ANGELES	CA	90039-3026
Current Resident	2057 REDCLIFF ST		LOS ANGELES	CA	90039-3026
Current Resident	1982 MICHELTORENA ST		LOS ANGELES	CA	90039-3537
Current Resident	1935 MICHELTORENA ST		LOS ANGELES	CA	90039-3548
Current Resident	3623 W LANDA ST		LOS ANGELES	CA	90039
Current Resident	1826 GRIFFITH PARK BLVD		LOS ANGELES	CA	90026-1056
Current Resident	1937 CEDAR LODGE TER		LOS ANGELES	CA	90039-3501
Current Resident	2018 GRIFFITH PARK BLVD	NO 320	LOS ANGELES	CA	90039-3562
Current Resident	2018 GRIFFITH PARK BLVD	NO 321	LOS ANGELES	CA	90039-3562
Current Resident	2018 GRIFFITH PARK BLVD	NO 322	LOS ANGELES	CA	90039-3562
Current Resident	2018 GRIFFITH PARK BLVD	NO 323	LOS ANGELES	CA	90039-3562
Current Resident	2018 GRIFFITH PARK BLVD	NO 324	LOS ANGELES	CA	90039-3562
Current Resident	2018 GRIFFITH PARK BLVD	NO 325	LOS ANGELES	CA	90039-3562
Current Resident	2018 GRIFFITH PARK BLVD	NO 307	LOS ANGELES	CA	90039-3560
Current Resident	2018 GRIFFITH PARK BLVD	NO 309	LOS ANGELES	CA	90039-3560
Current Resident	2018 GRIFFITH PARK BLVD	NO 310	LOS ANGELES	CA	90039-3560
Current Resident	2018 GRIFFITH PARK BLVD	NO 311	LOS ANGELES	CA	90039-3560
Current Resident	2018 GRIFFITH PARK BLVD	NO 313	LOS ANGELES	CA	90039-3560
Current Resident	2018 GRIFFITH PARK BLVD	NO 220	LOS ANGELES	CA	90039-3558
Current Resident	2018 GRIFFITH PARK BLVD	NO 221	LOS ANGELES	CA	90039-3558
Current Resident	2018 GRIFFITH PARK BLVD	NO 222	LOS ANGELES	CA	90039-3558
Current Resident	2018 GRIFFITH PARK BLVD	NO 224	LOS ANGELES	CA	90039-3558
Current Resident	2018 GRIFFITH PARK BLVD	NO 225	LOS ANGELES	CA	90039-3558
Current Resident	2018 GRIFFITH PARK BLVD	NO 314	LOS ANGELES	CA	90039-3561
Current Resident	2018 GRIFFITH PARK BLVD	NO 315	LOS ANGELES	CA	90039-3561
Current Resident	2018 GRIFFITH PARK BLVD	NO 316	LOS ANGELES	CA	90039-3561
Current Resident	2018 GRIFFITH PARK BLVD	NO 317	LOS ANGELES	CA	90039-3561
Current Resident	2018 GRIFFITH PARK BLVD	NO 301	LOS ANGELES	CA	90039-3559
Current Resident	2018 GRIFFITH PARK BLVD	NO 303	LOS ANGELES	CA	90039-3559
Current Resident	2018 GRIFFITH PARK BLVD	NO 305	LOS ANGELES	CA	90039-3559
Current Resident	2018 GRIFFITH PARK BLVD	NO 207	LOS ANGELES	CA	90039-3556
Current Resident	2018 GRIFFITH PARK BLVD	NO 208	LOS ANGELES	CA	90039-3556
Current Resident	2018 GRIFFITH PARK BLVD	NO 209	LOS ANGELES	CA	90039-3556
Current Resident	2018 GRIFFITH PARK BLVD	NO 213	LOS ANGELES	CA	90039-3556
Current Resident	2018 GRIFFITH PARK BLVD	NO 120	LOS ANGELES	CA	90039-3554
Current Resident	2018 GRIFFITH PARK BLVD	NO 122	LOS ANGELES	CA	90039-3554
Current Resident	2018 GRIFFITH PARK BLVD	NO 123	LOS ANGELES	CA	90039-3554
Current Resident	2018 GRIFFITH PARK BLVD	NO 124	LOS ANGELES	CA	90039-3554
Current Resident	2018 GRIFFITH PARK BLVD	NO 125	LOS ANGELES	CA	90039-3554
Current Resident	2018 GRIFFITH PARK BLVD	NO 126	LOS ANGELES	CA	90039-3554
Current Resident	2018 GRIFFITH PARK BLVD	NO 215	LOS ANGELES	CA	90039-3557
Current Resident	2018 GRIFFITH PARK BLVD	NO 219	LOS ANGELES	CA	90039-3557
Current Resident	2018 GRIFFITH PARK BLVD	NO 201	LOS ANGELES	CA	90039-3555
Current Resident	2018 GRIFFITH PARK BLVD	NO 202	LOS ANGELES	CA	90039-3555
Current Resident	2018 GRIFFITH PARK BLVD	NO 205	LOS ANGELES	CA	90039-3555
Current Resident	2018 GRIFFITH PARK BLVD	NO 109	LOS ANGELES	CA	90039-3552
Current Resident	2018 GRIFFITH PARK BLVD	NO 113	LOS ANGELES	CA	90039-3552
Current Resident	2018 GRIFFITH PARK BLVD	NO 114	LOS ANGELES	CA	90039-3553
Current Resident	2018 GRIFFITH PARK BLVD	NO 116	LOS ANGELES	CA	90039-3553
Current Resident	2018 GRIFFITH PARK BLVD	NO 117	LOS ANGELES	CA	90039-3553
Current Resident	2018 GRIFFITH PARK BLVD	NO 118	LOS ANGELES	CA	90039-3553
Current Resident	2018 GRIFFITH PARK BLVD	101	LOS ANGELES	CA	90039-3551
Current Resident	2018 GRIFFITH PARK BLVD	102	LOS ANGELES	CA	90039-3551
Current Resident	2018 GRIFFITH PARK BLVD	103	LOS ANGELES	CA	90039-3551
Current Resident	2018 GRIFFITH PARK BLVD	104	LOS ANGELES	CA	90039-3551
Current Resident	2018 GRIFFITH PARK BLVD	105	LOS ANGELES	CA	90039-3551
Current Resident	2018 GRIFFITH PARK BLVD	106	LOS ANGELES	CA	90039-3551
Current Resident	3224 SILVERADO DR #4		LOS ANGELES	CA	90039-2510
Current Resident	2100 GRIFFITH PARK BLVD		LOS ANGELES	CA	90039-3500
Current Resident	2121 MEADOW VALLEY TER		LOS ANGELES	CA	90039-3534
Current Resident	2045 GRIFFITH PARK BLVD		LOS ANGELES	CA	90039-3520
Current Resident	2241 HYPERION AVE 11		LOS ANGELES	CA	90027

Current Resident	2241 HYPERION AVE 10	LOS ANGELES	CA	90027
Current Resident	2241 HYPERION AVE 8	LOS ANGELES	CA	90027
Current Resident	2241 HYPERION AVE 7	LOS ANGELES	CA	90027
Current Resident	2241 HYPERION AVE 6	LOS ANGELES	CA	90027
Current Resident	3533 CARNATION AVE	LOS ANGELES	CA	90026-1103
Current Resident	1741 GOLDEN GATE AVE	LOS ANGELES	CA	90026-1121
Current Resident	1707 MICHELTORENA ST NO 418	LOS ANGELES	CA	90026-1143
Current Resident	1707 MICHELTORENA ST NO 416	LOS ANGELES	CA	90026-1143
Current Resident	1707 MICHELTORENA ST NO 414	LOS ANGELES	CA	90026-1143
Current Resident	1707 MICHELTORENA ST APT 312A	LOS ANGELES	CA	90026-1142
Current Resident	1707 MICHELTORENA ST NO 308	LOS ANGELES	CA	90026-1142
Current Resident	1707 MICHELTORENA ST APT 0306	LOS ANGELES	CA	90026-1142
Current Resident	1707 MICHELTORENA ST NO 302	LOS ANGELES	CA	90026-1142
Current Resident	1707 MICHELTORENA ST NO 214	LOS ANGELES	CA	90026-1141
Current Resident	1707 MICHELTORENA ST NO 212	LOS ANGELES	CA	90026-1141
Current Resident	1707 MICHELTORENA ST NO 210	LOS ANGELES	CA	90026-1141
Current Resident	1707 MICHELTORENA ST NO 208	LOS ANGELES	CA	90026-1141
Current Resident	1707 MICHELTORENA ST NO 204	LOS ANGELES	CA	90026-1141
Current Resident	1707 MICHELTORENA ST NO 202	LOS ANGELES	CA	90026-1136
Current Resident	1707 MICHELTORENA ST NO 112	LOS ANGELES	CA	90026-1136
Current Resident	1707 MICHELTORENA ST NO 108	LOS ANGELES	CA	90026-1136
Current Resident	1707 MICHELTORENA ST NO 104	LOS ANGELES	CA	90026-1136
Current Resident	1707 MICHELTORENA ST APT 0102	LOS ANGELES	CA	90026-1136
Current Resident	1653 MICHELTORENA ST NO 6	LOS ANGELES	CA	90026-1617
Current Resident	1653 MICHELTORENA ST NO 5	LOS ANGELES	CA	90026-1617
Current Resident	1653 MICHELTORENA ST NO 4	LOS ANGELES	CA	90026-1617
Current Resident	1653 MICHELTORENA ST NO 3	LOS ANGELES	CA	90026-1617
Current Resident	1653 MICHELTORENA ST NO 2	LOS ANGELES	CA	90026-1617
Current Resident	1658 GOLDEN GATE AVE	LOS ANGELES	CA	90026-1014
Current Resident	1659 MICHELTORENA ST	LOS ANGELES	CA	90026-1623
Current Resident	1636 GOLDEN GATE AVE	LOS ANGELES	CA	90026-1014
Current Resident	1540 GOLDEN GATE AVE	LOS ANGELES	CA	90026-1068
Current Resident	1664 MALTMAN AVE	LOS ANGELES	CA	90026-1022
Current Resident	1640 MALTMAN AVE	LOS ANGELES	CA	90026-1022
Current Resident	1648 EDGECLIFFE DR	LOS ANGELES	CA	90026-1031
Current Resident	3637 EFFIE ST	LOS ANGELES	CA	90026-1005
Current Resident	3634 CARNATION AVE	LOS ANGELES	CA	90026-1106
Current Resident	1843 LUCILE AVE	LOS ANGELES	CA	90026-1025
Current Resident	1809 LUCILE AVE	LOS ANGELES	CA	90026-1025
Current Resident	1650 SILVER LAKE BLVD	LOS ANGELES	CA	90026-1311
Current Resident	1628 SILVER LAKE BLVD	LOS ANGELES	CA	90026-1311
Current Resident	1626 SILVER LAKE BLVD	LOS ANGELES	CA	90026-1311
Current Resident	1602 SILVER LAKE BLVD	LOS ANGELES	CA	90026-1311
Current Resident	1546 SILVER LAKE BLVD	LOS ANGELES	CA	90026-1351
Current Resident	1487 SILVER LAKE BLVD	LOS ANGELES	CA	90026-1307
Current Resident	1506 WESTERLY TER	LOS ANGELES	CA	90026-1202
Current Resident	1515 SILVER LAKE BLVD	LOS ANGELES	CA	90026-1348
Current Resident	1633 RENDALL PL	LOS ANGELES	CA	90026-1305
Current Resident	1611 SILVER LAKE BLVD	LOS ANGELES	CA	90026-1310
Current Resident	1654 CICERO DR	LOS ANGELES	CA	90026-1604
Current Resident	3023 BERKELEY AVE UNIT 11	LOS ANGELES	CA	90026-1615
Current Resident	3023 BERKELEY AVE UNIT 10	LOS ANGELES	CA	90026-1615
Current Resident	3023 BERKELEY AVE UNIT 8	LOS ANGELES	CA	90026-1615
Current Resident	3023 BERKELEY AVE UNIT 4	LOS ANGELES	CA	90026-1615
Current Resident	3023 BERKELEY AVE UNIT 2	LOS ANGELES	CA	90026-1615
Current Resident	1520 ELEVADO ST	LOS ANGELES	CA	90026-1640
Current Resident	1550 ELEVADO ST	LOS ANGELES	CA	90026-1640
Current Resident	1548 MURRAY CIR	LOS ANGELES	CA	90026-1644
Current Resident	1529 MURRAY DR	LOS ANGELES	CA	90026-1645
Current Resident	1651 REDCLIFF ST	LOS ANGELES	CA	90026-1649
Current Resident	1650 MICHELTORENA ST C	LOS ANGELES	CA	90026-1656
Current Resident	1650 MICHELTORENA ST A	LOS ANGELES	CA	90026-1656
Current Resident	3319 BERKELEY AVE	LOS ANGELES	CA	90026-1601
Current Resident	3321 BERKELEY AVE	LOS ANGELES	CA	90026-1601
Current Resident	1640 MICHELTORENA ST	LOS ANGELES	CA	90026-1624
Current Resident	1511 N BENTON WAY	LOS ANGELES	CA	90026-2218
Current Resident	2506 BERKELEY AVE	LOS ANGELES	CA	90026-1421
Current Resident	2512 BERKELEY AVE	LOS ANGELES	CA	90026-1421
Current Resident	1849 SILENT ERA DR	LOS ANGELES	CA	90026-7051
Current Resident	2203 EDENDALE LN	LOS ANGELES	CA	90026-7057
Current Resident	2206 SELIG DR	LOS ANGELES	CA	90026-7052
Current Resident	2262 DUANE ST	LOS ANGELES	CA	90039-3102

Current Resident	2364 DUANE ST NO 7	LOS ANGELES	CA	90039-3183
Current Resident	2364 DUANE ST NO 5	LOS ANGELES	CA	90039-3183
Current Resident	2364 DUANE ST NO 4	LOS ANGELES	CA	90039-3182
Current Resident	2364 DUANE ST NO 3	LOS ANGELES	CA	90039-3182
Current Resident	2364 DUANE ST NO 2	LOS ANGELES	CA	90039-3182
Current Resident	2364 DUANE ST NO 1	LOS ANGELES	CA	90039-3182
Current Resident	2330 DUANE ST NO 206	LOS ANGELES	CA	90039-3180
Current Resident	2330 DUANE ST NO 205	LOS ANGELES	CA	90039-3180
Current Resident	2330 DUANE ST NO 204	LOS ANGELES	CA	90039-3180
Current Resident	2330 DUANE ST NO 203	LOS ANGELES	CA	90039-3180
Current Resident	2330 DUANE ST NO 202	LOS ANGELES	CA	90039-3180
Current Resident	2330 DUANE ST NO 201	LOS ANGELES	CA	90039-3180
Current Resident	2330 DUANE ST NO 106	LOS ANGELES	CA	90039-3179
Current Resident	2330 DUANE ST NO 105	LOS ANGELES	CA	90039-3179
Current Resident	2330 DUANE ST NO 104	LOS ANGELES	CA	90039-3179
Current Resident	2330 DUANE ST NO 103	LOS ANGELES	CA	90039-3179
Current Resident	2330 DUANE ST NO 102	LOS ANGELES	CA	90039-3179
Current Resident	2330 DUANE ST NO 101	LOS ANGELES	CA	90039-3179
Current Resident	2300 DUANE ST NO 10	LOS ANGELES	CA	90039-3176
Current Resident	2300 DUANE ST NO 8	LOS ANGELES	CA	90039-3175
Current Resident	2300 DUANE ST NO 7	LOS ANGELES	CA	90039-3175
Current Resident	2300 DUANE ST NO 6	LOS ANGELES	CA	90039-3175
Current Resident	2300 DUANE ST NO 5	LOS ANGELES	CA	90039-3175
Current Resident	2300 DUANE ST NO 2	LOS ANGELES	CA	90039-3174
Current Resident	2300 DUANE ST NO 1	LOS ANGELES	CA	90039-3174
Current Resident	1846 SILVER LAKE BLVD	LOS ANGELES	CA	90026-1321
Current Resident	1738 SILVER LAKE BLVD 202	LOS ANGELES	CA	90026-1248
Current Resident	1738 SILVER LAKE BLVD 201	LOS ANGELES	CA	90026-1248
Current Resident	1738 SILVER LAKE BLVD 103	LOS ANGELES	CA	90026-1251
Current Resident	1738 SILVER LAKE BLVD 102	LOS ANGELES	CA	90026-1251
Current Resident	1718 N OCCIDENTAL BLVD	LOS ANGELES	CA	90026-1319
Current Resident	1601 N EASTERLY TER	LOS ANGELES	CA	90026-1431
Current Resident	1759 SILVERWOOD TER	LOS ANGELES	CA	90026-1469
Current Resident	1831 SILVERWOOD TER	LOS ANGELES	CA	90026-1451
Current Resident	1816 SILVERWOOD TER	LOS ANGELES	CA	90026-1452
Current Resident	1800 SILVERWOOD TER	LOS ANGELES	CA	90026-1452
Current Resident	1607 ANGELUS AVE	LOS ANGELES	CA	90026-1412
Current Resident	1655 ANGELUS AVE	LOS ANGELES	CA	90026-1412
Current Resident	1600 ANGELUS AVE	LOS ANGELES	CA	90026-1413
Current Resident	1619 N BENTON WAY	LOS ANGELES	CA	90026-1414
Current Resident	1623 N BENTON WAY	LOS ANGELES	CA	90026-1414
Current Resident	1716 APEX AVE	LOS ANGELES	CA	90026-1459
Current Resident	1645 MCCOLLUM PL	LOS ANGELES	CA	90026-1443
Current Resident	1630 N BENTON WAY	LOS ANGELES	CA	90026-1415
Current Resident	1652 N CORONADO ST	LOS ANGELES	CA	90026-1426
Current Resident	1632 N CORONADO ST	LOS ANGELES	CA	90026-1426
Current Resident	1663 WATERLOO ST	LOS ANGELES	CA	90026-2422
Current Resident	2412 EFFIE ST	LOS ANGELES	CA	90026-1407
Current Resident	2214 AARON ST	LOS ANGELES	CA	90026-1724
Current Resident	2218 AARON ST	LOS ANGELES	CA	90026-1724
Current Resident	2305 EFFIE ST	LOS ANGELES	CA	90026-2414
Current Resident	2257 AARON ST	LOS ANGELES	CA	90026-1723
Current Resident	2222 DUANE ST NO 5	LOS ANGELES	CA	90039-4210
Current Resident	2222 DUANE ST NO 2	LOS ANGELES	CA	90039-4210
Current Resident	2222 DUANE ST NO 1	LOS ANGELES	CA	90039-4210
Current Resident	2224 DUANE ST NO 5	LOS ANGELES	CA	90039-4208
Current Resident	2224 DUANE ST NO 3	LOS ANGELES	CA	90039-4208
Current Resident	2224 DUANE ST NO 2	LOS ANGELES	CA	90039-4208
Current Resident	2224 DUANE ST NO 1	LOS ANGELES	CA	90039-4208
Current Resident	2230 DUANE ST NO 1	LOS ANGELES	CA	90039-4211
Current Resident	2230 DUANE ST NO 2	LOS ANGELES	CA	90039-4211
Current Resident	2230 DUANE ST NO 3	LOS ANGELES	CA	90039-4211
Current Resident	2230 DUANE ST NO 4	LOS ANGELES	CA	90039-4211
Current Resident	2230 DUANE ST NO 5	LOS ANGELES	CA	90039-4211
Current Resident	2230 DUANE ST NO 6	LOS ANGELES	CA	90039-4211
Current Resident	2271 DUANE ST	LOS ANGELES	CA	90039-3194
Current Resident	2251 DUANE ST	LOS ANGELES	CA	90039-3187
Current Resident	2210 FARGO ST	LOS ANGELES	CA	90039-3108
Current Resident	2216 FARGO ST	LOS ANGELES	CA	90039-3108
Current Resident	1956 APEX AVE	LOS ANGELES	CA	90039-3162
Current Resident	2215 FARGO ST	LOS ANGELES	CA	90039-3107
Current Resident	2223 FARGO ST	LOS ANGELES	CA	90039-3107

Current Resident	2004 APEX AVE	LOS ANGELES	CA	90039-3171
Current Resident	2004 APEX AVE APT 0014	LOS ANGELES	CA	90039-3160
Current Resident	2004 APEX AVE APT 0016	LOS ANGELES	CA	90039-3160
Current Resident	2004 APEX AVE APT 0001	LOS ANGELES	CA	90039-3159
Current Resident	2434 EARL ST	LOS ANGELES	CA	90039-3142
Current Resident	2226 SILVER LAKE BLVD	LOS ANGELES	CA	90039-3140
Current Resident	2365 COVE AVE	LOS ANGELES	CA	90039-3122
Current Resident	2355 COVE AVE	LOS ANGELES	CA	90039-3172
Current Resident	2331 COVE AVE	LOS ANGELES	CA	90039-3122
Current Resident	2114 ROCKFORD RD	LOS ANGELES	CA	90039-3133
Current Resident	2328 COVE AVE	LOS ANGELES	CA	90039-3123
Current Resident	1957 ROCKFORD RD	LOS ANGELES	CA	90039-3128
Current Resident	2327 FARGO ST	LOS ANGELES	CA	90039-3126
Current Resident	2333 DUANE ST	LOS ANGELES	CA	90039-3156
Current Resident	2326 EWING ST	LOS ANGELES	CA	90039-3125
Current Resident	1900 SILVER LAKE BLVD	LOS ANGELES	CA	90039-3189
Current Resident	2301 W SILVER LAKE DR	LOS ANGELES	CA	90039-3144
Current Resident	2516 KENILWORTH AVE	LOS ANGELES	CA	90039-2638
Current Resident	2833 PUTNAM ST	LOS ANGELES	CA	90039-2641
Current Resident	2717 LAKEWOOD AVE	LOS ANGELES	CA	90039-2618
Current Resident	2466 EDGEWATER TER	LOS ANGELES	CA	90039-3270
Current Resident	2718 IVAN HILL TER	LOS ANGELES	CA	90039-2717
Current Resident	2711 GLENDALE BLVD	LOS ANGELES	CA	90039-2756
Current Resident	2393 SILVER LAKE BLVD 3	LOS ANGELES	CA	90039-3292
Current Resident	2411 GLENDALE BLVD	LOS ANGELES	CA	90039-3217
Current Resident	2366 EDGEWATER TER	LOS ANGELES	CA	90039-3244
Current Resident	2339 GLENDALE BLVD APT 0001	LOS ANGELES	CA	90039-3256
Current Resident	2311 EDGEWATER TER	LOS ANGELES	CA	90039-3204
Current Resident	2753 WAVERLY DR 1105	LOS ANGELES	CA	90039-2788
Current Resident	2753 WAVERLY DR 1102	LOS ANGELES	CA	90039-2788
Current Resident	2628 WAVERLY DR	LOS ANGELES	CA	90039-2725
Current Resident	2715 LOCKSLEY PL	LOS ANGELES	CA	90039-2754
Current Resident	2660 GLENDALE BLVD NO 4	LOS ANGELES	CA	90039-2738
Current Resident	2656 GRIFFITH PARK BLVD	LOS ANGELES	CA	90039-2520
Current Resident	2928 ROWENA AVE 1	LOS ANGELES	CA	90039-2042
Current Resident	2870 W ROWENA AVE	LOS ANGELES	CA	90039
Current Resident	2854 ROWENA AVE	LOS ANGELES	CA	90039-2025
Current Resident	2930 WAVERLY DR	LOS ANGELES	CA	90039-2016
Current Resident	3723 TRACY ST	LOS ANGELES	CA	90027-4651
Current Resident	3715 TRACY ST	LOS ANGELES	CA	90027-4607
Current Resident	3732 TRACY ST	LOS ANGELES	CA	90027-4648
Current Resident	2449 HYPERION AVE	LOS ANGELES	CA	90027-4742
Current Resident	2301 HYPERION AVE	LOS ANGELES	CA	90027-4711
Current Resident	2301 PANORAMA TER	LOS ANGELES	CA	90039-2535
Current Resident	2144 PANORAMA TER	LOS ANGELES	CA	90039-3541
Current Resident	2239 MORENO DR	LOS ANGELES	CA	90039-3049
Current Resident	2336 MORENO DR	LOS ANGELES	CA	90039-3046
Current Resident	2466 MORENO DR	LOS ANGELES	CA	90039-2640
Current Resident	2461 MORENO DR	LOS ANGELES	CA	90039-2639
Current Resident	2518 MICHELTORENA ST	LOS ANGELES	CA	90039-2534
Current Resident	2512 MICHELTORENA ST	LOS ANGELES	CA	90039-2534
Current Resident	2481 MICHELTORENA ST	LOS ANGELES	CA	90039-2531
Current Resident	2472 PANORAMA TER	LOS ANGELES	CA	90039-2538
Current Resident	2340 GRIFFITH PARK BLVD	LOS ANGELES	CA	90039-2514
Current Resident	2508 N HYPERION AVE 105	LOS ANGELES	CA	90027
Current Resident	2508 N HYPERION AVE 103	LOS ANGELES	CA	90027
Current Resident	2508 N HYPERION AVE 101	LOS ANGELES	CA	90027
Current Resident	2503 GRIFFITH PARK BLVD	LOS ANGELES	CA	90039-2517
Current Resident	2502 HYPERION AVE	LOS ANGELES	CA	90027-3317
Current Resident	1811 W SILVER LAKE DR	LOS ANGELES	CA	90026-1347
Current Resident	1815 W SILVER LAKE DR	LOS ANGELES	CA	90026-1347
Current Resident	1838 WESTERLY TER	LOS ANGELES	CA	90026-1238
Current Resident	1753 SILVER LAKE BLVD	LOS ANGELES	CA	90026-1221
Current Resident	1815 SAN JACINTO ST	LOS ANGELES	CA	90026-1239
Current Resident	1967 REDESDALE AVE	LOS ANGELES	CA	90039-3048
Current Resident	1981 REDESDALE AVE	LOS ANGELES	CA	90039-3048
Current Resident	2039 KENILWORTH AVE	LOS ANGELES	CA	90039-3005
Current Resident	2016 REDESDALE AVE	LOS ANGELES	CA	90039-3032
Current Resident	2094 KENILWORTH AVE	LOS ANGELES	CA	90039-3006
Current Resident	1977 LUCILE AVE	LOS ANGELES	CA	90039-3530
Current Resident	2109 PANORAMA TER	LOS ANGELES	CA	90039-3540
Current Resident	2018 GRIFFITH PARK BLVD NO 212	LOS ANGELES	CA	90039-3556

Current Resident	2018 GRIFFITH PARK BLVD NO 121	LOS ANGELES	CA	90039-3554
Current Resident	3305 CHILDS CT	LOS ANGELES	CA	90039-3503
Current Resident	1943 N GRIFFITH PARK BLVD	LOS ANGELES	CA	90039
Current Resident	1925 N GRIFFITH PARK BLVD	LOS ANGELES	CA	90039
Current Resident	2241 HYPERION AVE 9	LOS ANGELES	CA	90027
Current Resident	2235 HYPERION AVE	LOS ANGELES	CA	90027-4709
Current Resident	2226 RONDA VISTA DR	LOS ANGELES	CA	90027-4642
Current Resident	1653 MICHELTORENA ST NO 1	LOS ANGELES	CA	90026-1617
Current Resident	1648 GOLDEN GATE AVE	LOS ANGELES	CA	90026-1014
Current Resident	1657 GOLDEN GATE AVE	LOS ANGELES	CA	90026-1013
Current Resident	1733 MALTMAN AVE	LOS ANGELES	CA	90026-1123
Current Resident	1492 SILVER LAKE BLVD	LOS ANGELES	CA	90026-1330
Current Resident	1501 N OCCIDENTAL BLVD	LOS ANGELES	CA	90026-2201
Current Resident	1551 MURRAY DR	LOS ANGELES	CA	90026-1645
Current Resident	3315 BERKELEY AVE	LOS ANGELES	CA	90026-1601
Current Resident	1563 SILVERWOOD TER	LOS ANGELES	CA	90026-1445
Current Resident	1551 SILVERWOOD TER	LOS ANGELES	CA	90026-1445
Current Resident	1506 N BENTON WAY	LOS ANGELES	CA	90026-2219
Current Resident	1539 N CORONADO ST	LOS ANGELES	CA	90026-2309
Current Resident	2264 DUANE ST	LOS ANGELES	CA	90039-3102
Current Resident	2364 DUANE ST NO 6	LOS ANGELES	CA	90039-3183
Current Resident	1752 SILVER LAKE BLVD	LOS ANGELES	CA	90026-1222
Current Resident	2818 EFFIE ST	LOS ANGELES	CA	90026-1436
Current Resident	1675 ANGELUS AVE	LOS ANGELES	CA	90026-1412
Current Resident	1642 MCCOLLUM ST	LOS ANGELES	CA	90026-1442
Current Resident	2419 BERKELEY AVE	LOS ANGELES	CA	90026-1418
Current Resident	1642 WATERLOO ST	LOS ANGELES	CA	90026-2423
Current Resident	1641 ALLESANDRO ST	LOS ANGELES	CA	90026-2404
Current Resident	1745 GLENDALE BLVD	LOS ANGELES	CA	90026-1761
Current Resident	1739 GLENDALE BLVD	LOS ANGELES	CA	90026-1761
Current Resident	2233 AARON ST	LOS ANGELES	CA	90026-1723
Current Resident	2226 BRANDEN ST	LOS ANGELES	CA	90026-1732
Current Resident	2276 EWING ST	LOS ANGELES	CA	90039-3106
Current Resident	2221 JEROME WAY	LOS ANGELES	CA	90039-3674
Current Resident	2217 JEROME WAY	LOS ANGELES	CA	90039-3674
Current Resident	2325 COVE AVE	LOS ANGELES	CA	90039-3122
Current Resident	2348 FARGO ST	LOS ANGELES	CA	90039-3127
Current Resident	2103 W SILVER LAKE DR	LOS ANGELES	CA	90039-3113
Current Resident	2409 W SILVER LAKE DR	LOS ANGELES	CA	90039-3145
Current Resident	2811 BRIGHT LN	LOS ANGELES	CA	90039-3039
Current Resident	2427 W SILVER LAKE DR	LOS ANGELES	CA	90039-3148
Current Resident	2433 W SILVER LAKE DR	LOS ANGELES	CA	90039-3148
Current Resident	2426 W SILVER LAKE DR	LOS ANGELES	CA	90039-3170
Current Resident	2668 LAKE VIEW TER E	LOS ANGELES	CA	90039-2605
Current Resident	2470 ARMSTRONG AVE	LOS ANGELES	CA	90039-3241
Current Resident	2508 IVAN HILL TER	LOS ANGELES	CA	90039-2713
Current Resident	2631 GLENDALE BLVD	LOS ANGELES	CA	90039-2734
Current Resident	2627 GLENDALE BLVD	LOS ANGELES	CA	90039-2733
Current Resident	2399 N SILVER LAKE BLVD UNIT 18	LOS ANGELES	CA	90039
Current Resident	2491 IVAN HILL TER	LOS ANGELES	CA	90039-2711
Current Resident	2515 IVAN HILL TER	LOS ANGELES	CA	90039-2712
Current Resident	2403 GLENDALE BLVD	LOS ANGELES	CA	90039-3217
Current Resident	2345 GLENDALE BLVD APT 0008	LOS ANGELES	CA	90039-3257
Current Resident	2359 GLENDALE BLVD	LOS ANGELES	CA	90039-3259
Current Resident	2375 GLENDALE BLVD	LOS ANGELES	CA	90039-3245
Current Resident	2300 SILVER LAKE BLVD	LOS ANGELES	CA	90039-3215
Current Resident	2408 GLENDALE CT	LOS ANGELES	CA	90039-1133
Current Resident	2269 GLENDALE BLVD	LOS ANGELES	CA	90039-3670
Current Resident	2753 WAVERLY DR 302	LOS ANGELES	CA	90039-2785
Current Resident	2669 WAVERLY DR	LOS ANGELES	CA	90039-2768
Current Resident	2653 LOCKSLEY PL	LOS ANGELES	CA	90039-2743
Current Resident	2693 LOCKSLEY PL	LOS ANGELES	CA	90039-2743
Current Resident	2680 LOCKSLEY PL	LOS ANGELES	CA	90039-2742
Current Resident	2644 GLENDALE BLVD	LOS ANGELES	CA	90039-2763
Current Resident	3033 ANGUS ST	LOS ANGELES	CA	90039-2557
Current Resident	3031 ANGUS ST	LOS ANGELES	CA	90039-2557
Current Resident	2738 HYPERION AVE	LOS ANGELES	CA	90027-3002
Current Resident	2931 ANGUS ST	LOS ANGELES	CA	90039-2632
Current Resident	2800 HYPERION AVE	LOS ANGELES	CA	90027-2506
Current Resident	2926 ROWENA AVE 2	LOS ANGELES	CA	90039-2042
Current Resident	2936 ROWENA AVE	LOS ANGELES	CA	90039-2042
Current Resident	2836 BUZZ COURT	LOS ANGELES	CA	90039

Current Resident	2828 ROWENA AVE	LOS ANGELES	CA	90039-2048
Current Resident	2820 ROWENA AVE	LOS ANGELES	CA	90039-2002
Current Resident	2763 LAKEWOOD AVE	LOS ANGELES	CA	90039-2647
Current Resident	2772 ROWENA AVE	LOS ANGELES	CA	90039-2721
Current Resident	2730 N AUBURN ST	LOS ANGELES	CA	90039
Current Resident	2728 N AUBURN ST	LOS ANGELES	CA	90039
Current Resident	2722 N AUBURN ST	LOS ANGELES	CA	90039
Current Resident	2714 N AUBURN ST 103	LOS ANGELES	CA	90039
Current Resident	2828 HERKIMER ST	LOS ANGELES	CA	90039-2010
Current Resident	2982 AVENEL TER NO 5	LOS ANGELES	CA	90039-2053
Current Resident	2832 AVENEL ST	LOS ANGELES	CA	90039-2000
Current Resident	2845 HERKIMER ST	LOS ANGELES	CA	90039-2070
Current Resident	3017 ROWENA AVE	LOS ANGELES	CA	90039-2050
Current Resident	3011 ROWENA AVE	LOS ANGELES	CA	90039-2049
Current Resident	2816 AVENEL ST	LOS ANGELES	CA	90039-2047
Current Resident	2701 HYPERION AVE	LOS ANGELES	CA	90027-3001
Current Resident	3775 ALOHA ST	LOS ANGELES	CA	90027-3301
Current Resident	2457 HYPERION AVE	LOS ANGELES	CA	90027-4755
Current Resident	2137 GRIFFITH PARK BLVD	LOS ANGELES	CA	90039-3522
Current Resident	2123 GRIFFITH PARK BLVD	LOS ANGELES	CA	90039-3522
Current Resident	2209 MEADOW VALLEY TER	LOS ANGELES	CA	90039-2503
Current Resident	3008 SCOTLAND ST	LOS ANGELES	CA	90039-2542
Current Resident	2360 PANORAMA TER	LOS ANGELES	CA	90039-2536
Current Resident	2328 PANORAMA TER	LOS ANGELES	CA	90039-2536
Current Resident	2345 MORENO DR	LOS ANGELES	CA	90039-3045
Current Resident	3029 SCOTLAND ST	LOS ANGELES	CA	90039-2541
Current Resident	2518 GRIFFITH PARK BLVD	LOS ANGELES	CA	90039-2518
Current Resident	2319 GRIFFITH PARK BLVD	LOS ANGELES	CA	90039-2513
Current Resident	2630 HYPERION AVE	LOS ANGELES	CA	90027-3319
Current Resident	2544 HYPERION AVE	LOS ANGELES	CA	90027-3317
Current Resident	2538 HYPERION AVE	LOS ANGELES	CA	90027-3317
Current Resident	2915 SWAN PL	LOS ANGELES	CA	90026-1223
Current Resident	1826 W SILVER LAKE DR	LOS ANGELES	CA	90026-1324
Current Resident	2955 W SWAN PLACE	LOS ANGELES	CA	90026
Current Resident	1725 W SILVER LAKE DR	LOS ANGELES	CA	90026-1231
Current Resident	1758 W SILVER LAKE DR	LOS ANGELES	CA	90026-1232
Current Resident	1733 SILVER LAKE BLVD	LOS ANGELES	CA	90026-1221
Current Resident	1722 WEBSTER AVE	LOS ANGELES	CA	90026-1242
Current Resident	1726 WEBSTER AVE	LOS ANGELES	CA	90026-1242
Current Resident	1736 WEBSTER AVE	LOS ANGELES	CA	90026-1242
Current Resident	1851 N WEBSTER AVE	LOS ANGELES	CA	90026
Current Resident	1850 SAN JACINTO ST	LOS ANGELES	CA	90026-1240
Current Resident	1835 N ROTARY DR	LOS ANGELES	CA	90026
Current Resident	1825 REDESDALE AVE	LOS ANGELES	CA	90026-1213
Current Resident	3025 FALL AVE	LOS ANGELES	CA	90026-1209
Current Resident	1845 N DILLON ST	LOS ANGELES	CA	90026-1115
Current Resident	1807 N DILLON ST	LOS ANGELES	CA	90026-1115
Current Resident	1731 N DILLON ST	LOS ANGELES	CA	90026-1113
Current Resident	1735 N DILLON ST	LOS ANGELES	CA	90026-1113
Current Resident	1716 MICHELTORENA ST	LOS ANGELES	CA	90026-1128
Current Resident	3042 W LANDA ST	LOS ANGELES	CA	90039
Current Resident	3019 WINDSOR AVE	LOS ANGELES	CA	90039-3035
Current Resident	2127 KENILWORTH AVE	LOS ANGELES	CA	90039-3007
Current Resident	1950 N LUCILE AVE	LOS ANGELES	CA	90039
Current Resident	1955 MICHELTORENA ST	LOS ANGELES	CA	90039-3548
Current Resident	3737 W LANDA ST	LOS ANGELES	CA	90026
Current Resident	2131 MICHELTORENA ST	LOS ANGELES	CA	90039-3018
Current Resident	2009 MEADOW VALLEY TER	LOS ANGELES	CA	90039-3533
Current Resident	2018 GRIFFITH PARK BLVD NO 312	LOS ANGELES	CA	90039-3560
Current Resident	2018 GRIFFITH PARK BLVD NO 226	LOS ANGELES	CA	90039-3558
Current Resident	2018 GRIFFITH PARK BLVD NO 107	LOS ANGELES	CA	90039-3552
Current Resident	2029 GRIFFITH PARK BLVD	LOS ANGELES	CA	90039-3520
Current Resident	1933 N GRIFFITH PARK BLVD	LOS ANGELES	CA	90039
Current Resident	1935 N GRIFFITH PARK BLVD	LOS ANGELES	CA	90039
Current Resident	1937 N GRIFFITH PARK BLVD	LOS ANGELES	CA	90039
Current Resident	1939 N GRIFFITH PARK BLVD	LOS ANGELES	CA	90039
Current Resident	1941 N GRIFFITH PARK BLVD	LOS ANGELES	CA	90039
Current Resident	1931 N GRIFFITH PARK BLVD	LOS ANGELES	CA	90039
Current Resident	1929 N GRIFFITH PARK BLVD	LOS ANGELES	CA	90039
Current Resident	1923 N GRIFFITH PARK BLVD	LOS ANGELES	CA	90039
Current Resident	1908 HYPERION AVE	LOS ANGELES	CA	90027-4740
Current Resident	1912 HYPERION AVE	LOS ANGELES	CA	90027-4740

Current Resident	1916 HYPERION AVE	LOS ANGELES	CA	90027-4740
Current Resident	1920 HYPERION AVE	LOS ANGELES	CA	90027-4740
Current Resident	1924 HYPERION AVE	LOS ANGELES	CA	90027-4740
Current Resident	1997 HYPERION AVE	LOS ANGELES	CA	90027-4746
Current Resident	1941 HYPERION AVE	LOS ANGELES	CA	90027-4746
Current Resident	2143 HYPERION AVE	LOS ANGELES	CA	90027-4707
Current Resident	2207 HYPERION AVE	LOS ANGELES	CA	90027-4709
Current Resident	1637 MICHELTORENA ST	LOS ANGELES	CA	90026-1623
Current Resident	1633 MICHELTORENA ST APT 0001	LOS ANGELES	CA	90026-1663
Current Resident	3604 EFFIE ST	LOS ANGELES	CA	90026-1006
Current Resident	3624 CARNATION AVE	LOS ANGELES	CA	90026-1106
Current Resident	1829 LUCILE AVE	LOS ANGELES	CA	90026-1025
Current Resident	1500 SILVER LAKE BLVD	LOS ANGELES	CA	90026-1309
Current Resident	1466 SILVER LAKE BLVD	LOS ANGELES	CA	90026-1346
Current Resident	1542 WESTERLY TER	LOS ANGELES	CA	90026-1202
Current Resident	2963 BERKELEY AVE	LOS ANGELES	CA	90026-1301
Current Resident	2955 BERKELEY AVE	LOS ANGELES	CA	90026-1335
Current Resident	1609 RENDALL PL	LOS ANGELES	CA	90026-1305
Current Resident	1640 ROTARY DR	LOS ANGELES	CA	90026-1216
Current Resident	1615 ROTARY DR	LOS ANGELES	CA	90026-1215
Current Resident	3219 BERKELEY AVE	LOS ANGELES	CA	90026-1631
Current Resident	3035 BERKELEY AVE	LOS ANGELES	CA	90026-1627
Current Resident	3320 BERKELEY AVE	LOS ANGELES	CA	90026-1602
Current Resident	1548 MICHELTORENA ST	LOS ANGELES	CA	90026-1622
Current Resident	1650 MICHELTORENA ST E	LOS ANGELES	CA	90026-1618
Current Resident	1614 MICHELTORENA ST	LOS ANGELES	CA	90026-1624
Current Resident	1547 N EASTERLY TER	LOS ANGELES	CA	90026-1429
Current Resident	1543 N EASTERLY TER	LOS ANGELES	CA	90026-1429
Current Resident	1519 N EASTERLY TER	LOS ANGELES	CA	90026-1429
Current Resident	1501 N EASTERLY TER	LOS ANGELES	CA	90026-1429
Current Resident	1542 N EASTERLY TER	LOS ANGELES	CA	90026-1430
Current Resident	1536 N EASTERLY TER	LOS ANGELES	CA	90026-1430
Current Resident	1515 ANGELUS AVE	LOS ANGELES	CA	90026-1410
Current Resident	1515 MCCOLLUM ST	LOS ANGELES	CA	90026-2325
Current Resident	1526 MCCOLLUM ST	LOS ANGELES	CA	90026-2345
Current Resident	2520 BERKELEY AVE	LOS ANGELES	CA	90026-1421
Current Resident	2515 MAYBERRY ST	LOS ANGELES	CA	90026-2319
Current Resident	2418 BERKELEY AVE	LOS ANGELES	CA	90026-1419
Current Resident	1837 SILENT ERA DR	LOS ANGELES	CA	90026-7050
Current Resident	1749 N BENTON WAY	LOS ANGELES	CA	90026-1478
Current Resident	2352 BRANDEN ST	LOS ANGELES	CA	90026-1480
Current Resident	2318 DUANE ST	LOS ANGELES	CA	90039-3286
Current Resident	1856 N EASTERLY TER	LOS ANGELES	CA	90026-1315
Current Resident	1852 N EASTERLY TER	LOS ANGELES	CA	90026-1354
Current Resident	1842 N EASTERLY TER	LOS ANGELES	CA	90026-1315
Current Resident	1811 FANNING ST	LOS ANGELES	CA	90026-1439
Current Resident	1760 N EASTERLY TER	LOS ANGELES	CA	90026-1313
Current Resident	1724 N EASTERLY TER	LOS ANGELES	CA	90026-1313
Current Resident	1865 N EASTERLY TER	LOS ANGELES	CA	90026-1314
Current Resident	1855 N EASTERLY TER	LOS ANGELES	CA	90026-1314
Current Resident	1843 N EASTERLY TER	LOS ANGELES	CA	90026-1314
Current Resident	1812 SILVER LAKE BLVD	LOS ANGELES	CA	90026-1321
Current Resident	1770 SILVER LAKE BLVD	LOS ANGELES	CA	90026-1222
Current Resident	1738 SILVER LAKE BLVD 203	LOS ANGELES	CA	90026-1248
Current Resident	1719 N EASTERLY TER	LOS ANGELES	CA	90026-1312
Current Resident	1635 N EASTERLY TER	LOS ANGELES	CA	90026-1431
Current Resident	1611 N EASTERLY TER	LOS ANGELES	CA	90026-1431
Current Resident	1729 SILVERWOOD TER	LOS ANGELES	CA	90026-1449
Current Resident	2519 W BERKELEY AVE	LOS ANGELES	CA	90026-1420
Current Resident	1617 N CORONADO ST	LOS ANGELES	CA	90026-1425
Current Resident	2527 BERKELEY AVE	LOS ANGELES	CA	90026-1420
Current Resident	1646 N CORONADO ST	LOS ANGELES	CA	90026-1426
Current Resident	1642 N CORONADO ST	LOS ANGELES	CA	90026-1426
Current Resident	1655 WATERLOO ST	LOS ANGELES	CA	90026-2422
Current Resident	1620 WATERLOO ST	LOS ANGELES	CA	90026-2423
Current Resident	1656 MOHAWK ST	LOS ANGELES	CA	90026-2421
Current Resident	2225 EFFIE ST	LOS ANGELES	CA	90026-2412
Current Resident	2401 EFFIE ST	LOS ANGELES	CA	90026-1406
Current Resident	1761 GLENDALE BLVD	LOS ANGELES	CA	90026-1761
Current Resident	2251 BRANDEN ST	LOS ANGELES	CA	90026-1779
Current Resident	2255 BRANDEN ST	LOS ANGELES	CA	90026-1731
Current Resident	2236 DUANE ST	LOS ANGELES	CA	90039-3102

Current Resident	2233 EWING ST	LOS ANGELES	CA	90039-3105
Current Resident	2250 FARGO ST	LOS ANGELES	CA	90039-3108
Current Resident	2261 EWING ST	LOS ANGELES	CA	90039-3105
Current Resident	2254 FARGO ST	LOS ANGELES	CA	90039-3108
Current Resident	2205 N APEX AVE	LOS ANGELES	CA	90039
Current Resident	2342 COVE AVE	LOS ANGELES	CA	90039-3123
Current Resident	2315 FARGO ST	LOS ANGELES	CA	90039-3126
Current Resident	1915 APEX AVE	LOS ANGELES	CA	90039-3115
Current Resident	2107 W SILVER LAKE DR	LOS ANGELES	CA	90039-3113
Current Resident	2116 MORENO DR	LOS ANGELES	CA	90039-3023
Current Resident	2122 MORENO DR	LOS ANGELES	CA	90039-3023
Current Resident	2140 MORENO DR	LOS ANGELES	CA	90039-3023
Current Resident	2113 W SILVER LAKE DR	LOS ANGELES	CA	90039-3113
Current Resident	2121 W SILVER LAKE DR	LOS ANGELES	CA	90039-3113
Current Resident	2150 MORENO DR	LOS ANGELES	CA	90039-3023
Current Resident	2125 W SILVER LAKE DR	LOS ANGELES	CA	90039-3113
Current Resident	2154 MORENO DR	LOS ANGELES	CA	90039-3023
Current Resident	2129 W SILVER LAKE DR	LOS ANGELES	CA	90039-3113
Current Resident	2135 W SILVER LAKE DR	LOS ANGELES	CA	90039-3113
Current Resident	2166 MORENO DR	LOS ANGELES	CA	90039-3023
Current Resident	2141 W SILVER LAKE DR	LOS ANGELES	CA	90039-3113
Current Resident	2147 W SILVER LAKE DR	LOS ANGELES	CA	90039-3113
Current Resident	2172 MORENO DR	LOS ANGELES	CA	90039-3023
Current Resident	2178 MORENO DR	LOS ANGELES	CA	90039-3023
Current Resident	2159 W SILVER LAKE DR	LOS ANGELES	CA	90039-3113
Current Resident	2184 MORENO DR	LOS ANGELES	CA	90039-3023
Current Resident	2165 W SILVER LAKE DR	LOS ANGELES	CA	90039-3113
Current Resident	2190 MORENO DR	LOS ANGELES	CA	90039-3023
Current Resident	2171 W SILVER LAKE DR	LOS ANGELES	CA	90039-3113
Current Resident	2200 KENILWORTH AVE	LOS ANGELES	CA	90039-3010
Current Resident	2201 W SILVER LAKE DR	LOS ANGELES	CA	90039-3114
Current Resident	2206 KENILWORTH AVE	LOS ANGELES	CA	90039-3010
Current Resident	2207 W SILVER LAKE DR	LOS ANGELES	CA	90039-3114
Current Resident	2212 KENILWORTH AVE	LOS ANGELES	CA	90039-3010
Current Resident	2215 W SILVER LAKE DR	LOS ANGELES	CA	90039-3114
Current Resident	2222 KENILWORTH AVE	LOS ANGELES	CA	90039-3010
Current Resident	2219 W SILVER LAKE DR	LOS ANGELES	CA	90039-3114
Current Resident	2225 W SILVER LAKE DR	LOS ANGELES	CA	90039-3114
Current Resident	2230 KENILWORTH AVE	LOS ANGELES	CA	90039-3010
Current Resident	2231 W SILVER LAKE DR	LOS ANGELES	CA	90039-3114
Current Resident	2241 W SILVER LAKE DR	LOS ANGELES	CA	90039-3114
Current Resident	2248 KENILWORTH AVE	LOS ANGELES	CA	90039-3010
Current Resident	2247 W SILVER LAKE DR	LOS ANGELES	CA	90039-3114
Current Resident	2252 KENILWORTH AVE	LOS ANGELES	CA	90039-3010
Current Resident	2251 W SILVER LAKE DR	LOS ANGELES	CA	90039-3114
Current Resident	2258 KENILWORTH AVE	LOS ANGELES	CA	90039-3010
Current Resident	2302 KENILWORTH AVE	LOS ANGELES	CA	90039-3042
Current Resident	2305 W SILVER LAKE DR	LOS ANGELES	CA	90039-3144
Current Resident	2306 KENILWORTH AVE	LOS ANGELES	CA	90039-3042
Current Resident	2310 KENILWORTH AVE	LOS ANGELES	CA	90039-3042
Current Resident	2317 W SILVER LAKE DR	LOS ANGELES	CA	90039-3144
Current Resident	2316 KENILWORTH AVE	LOS ANGELES	CA	90039-3042
Current Resident	2320 KENILWORTH AVE	LOS ANGELES	CA	90039-3042
Current Resident	2327 W SILVER LAKE DR	LOS ANGELES	CA	90039-3144
Current Resident	2324 KENILWORTH AVE	LOS ANGELES	CA	90039-3042
Current Resident	2330 KENILWORTH AVE	LOS ANGELES	CA	90039-3042
Current Resident	2337 W SILVER LAKE DR	LOS ANGELES	CA	90039-3144
Current Resident	2334 KENILWORTH AVE	LOS ANGELES	CA	90039-3042
Current Resident	2812 BRIGHT LN	LOS ANGELES	CA	90039-3040
Current Resident	2388 KENILWORTH AVE	LOS ANGELES	CA	90039-3042
Current Resident	2344 KENILWORTH AVE	LOS ANGELES	CA	90039-3042
Current Resident	2347 W SILVER LAKE DR	LOS ANGELES	CA	90039-3144
Current Resident	2348 KENILWORTH AVE	LOS ANGELES	CA	90039-3042
Current Resident	2354 KENILWORTH AVE	LOS ANGELES	CA	90039-3042
Current Resident	2360 KENILWORTH AVE	LOS ANGELES	CA	90039-3042
Current Resident	2363 W SILVER LAKE DR	LOS ANGELES	CA	90039-3144
Current Resident	2366 KENILWORTH AVE	LOS ANGELES	CA	90039-3042
Current Resident	2367 W SILVER LAKE DR	LOS ANGELES	CA	90039-3144
Current Resident	2373 W SILVER LAKE DR	LOS ANGELES	CA	90039-3144
Current Resident	2377 W SILVER LAKE DR	LOS ANGELES	CA	90039-3144
Current Resident	2382 KENILWORTH AVE	LOS ANGELES	CA	90039-3042
Current Resident	2383 W SILVER LAKE DR	LOS ANGELES	CA	90039-3144

Current Resident	2387 W SILVER LAKE DR	LOS ANGELES	CA	90039-3144
Current Resident	2400 KENILWORTH AVE	LOS ANGELES	CA	90039-2636
Current Resident	2406 KENILWORTH AVE	LOS ANGELES	CA	90039-2636
Current Resident	2401 W SILVER LAKE DR	LOS ANGELES	CA	90039-3145
Current Resident	2415 W SILVER LAKE DR	LOS ANGELES	CA	90039-3145
Current Resident	2812 TESLA AVE	LOS ANGELES	CA	90039-2655
Current Resident	2815 BRIGHT LN	LOS ANGELES	CA	90039-3039
Current Resident	2412 KENILWORTH AVE	LOS ANGELES	CA	90039-2636
Current Resident	2416 KENILWORTH AVE	LOS ANGELES	CA	90039-2636
Current Resident	2421 W SILVER LAKE DR	LOS ANGELES	CA	90039-3148
Current Resident	2400 TESLA TER	LOS ANGELES	CA	90039-2645
Current Resident	2439 W SILVER LAKE DR	LOS ANGELES	CA	90039-3148
Current Resident	2823 TESLA AVE	LOS ANGELES	CA	90039-2656
Current Resident	2430 KENILWORTH AVE	LOS ANGELES	CA	90039-2649
Current Resident	2407 TESLA TER	LOS ANGELES	CA	90039-2644
Current Resident	2440 KENILWORTH AVE	LOS ANGELES	CA	90039-2649
Current Resident	2419 TESLA TER	LOS ANGELES	CA	90039-2644
Current Resident	2446 KENILWORTH AVE	LOS ANGELES	CA	90039-2649
Current Resident	2427 TESLA TER	LOS ANGELES	CA	90039-2644
Current Resident	2460 KENILWORTH AVE	LOS ANGELES	CA	90039-2649
Current Resident	2519 W SILVER LAKE DR	LOS ANGELES	CA	90039-3147
Current Resident	2510 KENILWORTH AVE	LOS ANGELES	CA	90039-2638
Current Resident	2822 ANGUS ST	LOS ANGELES	CA	90039-2631
Current Resident	2828 ANGUS ST	LOS ANGELES	CA	90039-2631
Current Resident	2534 KENILWORTH AVE	LOS ANGELES	CA	90039-2638
Current Resident	2500 KENILWORTH AVE	LOS ANGELES	CA	90039-2638
Current Resident	2827 PUTNAM ST	LOS ANGELES	CA	90039-2641
Current Resident	2823 PUTNAM ST	LOS ANGELES	CA	90039-2641
Current Resident	2817 PUTNAM ST	LOS ANGELES	CA	90039-2641
Current Resident	2813 PUTNAM ST	LOS ANGELES	CA	90039-2641
Current Resident	2515 W SILVER LAKE DR	LOS ANGELES	CA	90039-3147
Current Resident	2807 PUTNAM ST	LOS ANGELES	CA	90039-2641
Current Resident	2765 W SILVER LAKE DR	LOS ANGELES	CA	90039-2626
Current Resident	2771 W SILVER LAKE DR	LOS ANGELES	CA	90039-2626
Current Resident	2812 ANGUS ST	LOS ANGELES	CA	90039-2631
Current Resident	2410 W SILVER LAKE DR	LOS ANGELES	CA	90039-3146
Current Resident	2416 W SILVER LAKE DR	LOS ANGELES	CA	90039-3170
Current Resident	2424 W SILVER LAKE DR	LOS ANGELES	CA	90039-3170
Current Resident	2436 W SILVER LAKE DR	LOS ANGELES	CA	90039-3170
Current Resident	2500 W SILVER LAKE DR	LOS ANGELES	CA	90039-3169
Current Resident	2721 ARMSTRONG AVE	LOS ANGELES	CA	90039-2614
Current Resident	2715 ARMSTRONG AVE	LOS ANGELES	CA	90039-2614
Current Resident	2707 ARMSTRONG AVE	LOS ANGELES	CA	90039-2614
Current Resident	2705 ARMSTRONG AVE	LOS ANGELES	CA	90039-2614
Current Resident	2635 ROKEBY ST	LOS ANGELES	CA	90039-2620
Current Resident	2627 ROKEBY ST	LOS ANGELES	CA	90039-2620
Current Resident	2623 ROKEBY ST	LOS ANGELES	CA	90039-2620
Current Resident	2617 ROKEBY ST	LOS ANGELES	CA	90039-2620
Current Resident	2611 ROKEBY ST	LOS ANGELES	CA	90039-2620
Current Resident	2607 ROKEBY ST	LOS ANGELES	CA	90039-2620
Current Resident	2610 ROKEBY ST	LOS ANGELES	CA	90039-2621
Current Resident	2606 ROKEBY ST	LOS ANGELES	CA	90039-2621
Current Resident	2731 TESLA AVE	LOS ANGELES	CA	90039-2643
Current Resident	2719 TESLA AVE	LOS ANGELES	CA	90039-2643
Current Resident	2607 ARMSTRONG AVE	LOS ANGELES	CA	90039-2612
Current Resident	2617 ARMSTRONG AVE	LOS ANGELES	CA	90039-2612
Current Resident	2623 ARMSTRONG AVE	LOS ANGELES	CA	90039-2612
Current Resident	2633 ARMSTRONG AVE	LOS ANGELES	CA	90039-2612
Current Resident	2641 ARMSTRONG AVE	LOS ANGELES	CA	90039-2612
Current Resident	2510 W SILVER LAKE DR	LOS ANGELES	CA	90039-3169
Current Resident	2506 W SILVER LAKE DR	LOS ANGELES	CA	90039-3169
Current Resident	2721 LAKEWOOD AVE	LOS ANGELES	CA	90039-2618
Current Resident	2733 LAKEWOOD AVE	LOS ANGELES	CA	90039-2618
Current Resident	2714 ANGUS ST	LOS ANGELES	CA	90039-2611
Current Resident	2718 ANGUS ST	LOS ANGELES	CA	90039-2611
Current Resident	2730 ANGUS ST	LOS ANGELES	CA	90039-2611
Current Resident	2738 ANGUS ST	LOS ANGELES	CA	90039-2611
Current Resident	2740 ANGUS ST	LOS ANGELES	CA	90039-2611
Current Resident	2746 ANGUS ST	LOS ANGELES	CA	90039-2611
Current Resident	2756 ANGUS ST	LOS ANGELES	CA	90039-2611
Current Resident	2762 W SILVER LAKE DR	LOS ANGELES	CA	90039-2627
Current Resident	2758 W SILVER LAKE DR	LOS ANGELES	CA	90039-2627

Current Resident	2750 W SILVER LAKE DR	LOS ANGELES	CA	90039-2627
Current Resident	2746 W SILVER LAKE DR	LOS ANGELES	CA	90039-2627
Current Resident	2736 ARMSTRONG AVE	LOS ANGELES	CA	90039-2615
Current Resident	2732 ARMSTRONG AVE	LOS ANGELES	CA	90039-2615
Current Resident	2728 ARMSTRONG AVE	LOS ANGELES	CA	90039-2615
Current Resident	2716 ARMSTRONG AVE	LOS ANGELES	CA	90039-2615
Current Resident	2712 ARMSTRONG AVE	LOS ANGELES	CA	90039-2615
Current Resident	2704 ARMSTRONG AVE	LOS ANGELES	CA	90039-2615
Current Resident	2700 ARMSTRONG AVE	LOS ANGELES	CA	90039-2615
Current Resident	2648 ARMSTRONG AVE	LOS ANGELES	CA	90039-2613
Current Resident	2644 ARMSTRONG AVE	LOS ANGELES	CA	90039-2613
Current Resident	2638 ARMSTRONG AVE	LOS ANGELES	CA	90039-2613
Current Resident	2634 ARMSTRONG AVE	LOS ANGELES	CA	90039-2613
Current Resident	2622 ARMSTRONG AVE	LOS ANGELES	CA	90039-2613
Current Resident	2617 LAKEWOOD AVE	LOS ANGELES	CA	90039-2616
Current Resident	2631 LAKEWOOD AVE	LOS ANGELES	CA	90039-2616
Current Resident	2637 LAKEWOOD AVE	LOS ANGELES	CA	90039-2616
Current Resident	2705 LAKEWOOD AVE	LOS ANGELES	CA	90039-2618
Current Resident	2709 LAKEWOOD AVE	LOS ANGELES	CA	90039-2618
Current Resident	2715 LAKEWOOD AVE	LOS ANGELES	CA	90039-2618
Current Resident	2574 ARMSTRONG AVE	LOS ANGELES	CA	90039-2651
Current Resident	2580 ARMSTRONG AVE	LOS ANGELES	CA	90039-2651
Current Resident	2598 ARMSTRONG AVE	LOS ANGELES	CA	90039-2651
Current Resident	2604 LAKEWOOD AVE	LOS ANGELES	CA	90039-2617
Current Resident	2610 LAKEWOOD AVE	LOS ANGELES	CA	90039-2617
Current Resident	2614 LAKEWOOD AVE	LOS ANGELES	CA	90039-2617
Current Resident	2624 LAKEWOOD AVE	LOS ANGELES	CA	90039-2617
Current Resident	2630 LAKEWOOD AVE	LOS ANGELES	CA	90039-2617
Current Resident	2658 IVANHOE DR	LOS ANGELES	CA	90039-2653
Current Resident	2651 LAKE VIEW TER W	LOS ANGELES	CA	90039-2606
Current Resident	2637 LAKE VIEW TER W	LOS ANGELES	CA	90039-2606
Current Resident	2615 LAKE VIEW TER W	LOS ANGELES	CA	90039-2606
Current Resident	2604 LAKE VIEW TER W	LOS ANGELES	CA	90039-2607
Current Resident	2614 LAKE VIEW TER W	LOS ANGELES	CA	90039-2607
Current Resident	2624 LAKE VIEW TER W	LOS ANGELES	CA	90039-2607
Current Resident	2655 LAKE VIEW TER E	LOS ANGELES	CA	90039-2604
Current Resident	2667 LAKE VIEW TER E	LOS ANGELES	CA	90039-2604
Current Resident	2671 LAKE VIEW TER E	LOS ANGELES	CA	90039-2604
Current Resident	2537 SILVER LAKE TER	LOS ANGELES	CA	90039-2608
Current Resident	2560 IVANHOE DR	LOS ANGELES	CA	90039-3248
Current Resident	2572 IVANHOE DR	LOS ANGELES	CA	90039-3248
Current Resident	2600 IVANHOE DR	LOS ANGELES	CA	90039-2603
Current Resident	2608 IVANHOE DR	LOS ANGELES	CA	90039-2603
Current Resident	2620 IVANHOE DR	LOS ANGELES	CA	90039-2603
Current Resident	2674 LAKE VIEW TER E	LOS ANGELES	CA	90039-2605
Current Resident	2652 LAKE VIEW TER E	LOS ANGELES	CA	90039-2605
Current Resident	2646 LAKE VIEW TER E	LOS ANGELES	CA	90039-2605
Current Resident	2566 ARMSTRONG AVE	LOS ANGELES	CA	90039-2651
Current Resident	2500 SILVER LAKE TER	LOS ANGELES	CA	90039-2608
Current Resident	2501 SILVER LAKE TER	LOS ANGELES	CA	90039-2608
Current Resident	2511 SILVER LAKE TER	LOS ANGELES	CA	90039-2608
Current Resident	2517 SILVER LAKE TER	LOS ANGELES	CA	90039-2608
Current Resident	2523 SILVER LAKE TER	LOS ANGELES	CA	90039-2608
Current Resident	2634 LAKE VIEW TER E	LOS ANGELES	CA	90039-2605
Current Resident	2634 LAKE VIEW TER E	LOS ANGELES	CA	90039-2605
Current Resident	2624 LAKE VIEW TER E	LOS ANGELES	CA	90039-2605
Current Resident	2562 ARMSTRONG AVE	LOS ANGELES	CA	90039-2651
Current Resident	2552 ARMSTRONG AVE	LOS ANGELES	CA	90039-2651
Current Resident	2546 ARMSTRONG AVE	LOS ANGELES	CA	90039-2634
Current Resident	2542 ARMSTRONG AVE	LOS ANGELES	CA	90039-2634
Current Resident	2536 ARMSTRONG AVE	LOS ANGELES	CA	90039-2634
Current Resident	2454 LINDSAY LN	LOS ANGELES	CA	90039-3214
Current Resident	2462 LINDSAY LN	LOS ANGELES	CA	90039-3214
Current Resident	2468 LINDSAY LN	LOS ANGELES	CA	90039-3214
Current Resident	2472 LINDSAY LN	LOS ANGELES	CA	90039-3214
Current Resident	2522 SILVER LAKE TER	LOS ANGELES	CA	90039-2608
Current Resident	2516 SILVER LAKE TER	LOS ANGELES	CA	90039-2608
Current Resident	2510 SILVER LAKE TER	LOS ANGELES	CA	90039-2608
Current Resident	2504 SILVER LAKE TER	LOS ANGELES	CA	90039-2608
Current Resident	2439 IVANHOE DR	LOS ANGELES	CA	90039-3246
Current Resident	2435 IVANHOE DR	LOS ANGELES	CA	90039-3210
Current Resident	2425 IVANHOE DR	LOS ANGELES	CA	90039-3210

Current Resident	2475 LINDSAY LN	LOS ANGELES	CA	90039-3214
Current Resident	2471 LINDSAY LN	LOS ANGELES	CA	90039-3214
Current Resident	2465 LINDSAY LN	LOS ANGELES	CA	90039-3214
Current Resident	2463 LINDSAY LN	LOS ANGELES	CA	90039-3214
Current Resident	2451 LINDSAY LN	LOS ANGELES	CA	90039-3214
Current Resident	2410 IVANHOE DR	LOS ANGELES	CA	90039-3211
Current Resident	2485 LINDSAY LN	LOS ANGELES	CA	90039-3214
Current Resident	2487 LINDSAY LN	LOS ANGELES	CA	90039-3214
Current Resident	2522 ARMSTRONG AVE	LOS ANGELES	CA	90039-2634
Current Resident	2483 LINDSAY LN	LOS ANGELES	CA	90039-3214
Current Resident	2422 IVANHOE DR	LOS ANGELES	CA	90039-3211
Current Resident	2491 LINDSAY LN	LOS ANGELES	CA	90039-3214
Current Resident	2508 ARMSTRONG AVE	LOS ANGELES	CA	90039-2634
Current Resident	2502 ARMSTRONG AVE	LOS ANGELES	CA	90039-2634
Current Resident	2484 ARMSTRONG AVE	LOS ANGELES	CA	90039-3241
Current Resident	2400 IVANHOE DR	LOS ANGELES	CA	90039-3211
Current Resident	2456 EDGEWATER TER	LOS ANGELES	CA	90039-3270
Current Resident	2381 SILVER LAKE BLVD	LOS ANGELES	CA	90039-3263
Current Resident	2409 EDGEWATER TER	LOS ANGELES	CA	90039-3206
Current Resident	2415 EDGEWATER TER	LOS ANGELES	CA	90039-3206
Current Resident	2440 ARMSTRONG AVE	LOS ANGELES	CA	90039-3201
Current Resident	2419 EDGEWATER TER	LOS ANGELES	CA	90039-3206
Current Resident	2446 ARMSTRONG AVE	LOS ANGELES	CA	90039-3201
Current Resident	2450 ARMSTRONG AVE	LOS ANGELES	CA	90039-3201
Current Resident	2456 ARMSTRONG AVE	LOS ANGELES	CA	90039-3201
Current Resident	2433 EDGEWATER TER	LOS ANGELES	CA	90039-3206
Current Resident	2465 EDGEWATER TER	LOS ANGELES	CA	90039-3280
Current Resident	2460 ARMSTRONG AVE	LOS ANGELES	CA	90039-3201
Current Resident	2402 EDGEWATER TER	LOS ANGELES	CA	90039-3207
Current Resident	2412 EDGEWATER TER	LOS ANGELES	CA	90039-3207
Current Resident	2420 EDGEWATER TER	LOS ANGELES	CA	90039-3207
Current Resident	2424 EDGEWATER TER	LOS ANGELES	CA	90039-3207
Current Resident	2430 EDGEWATER TER	LOS ANGELES	CA	90039-3207
Current Resident	2434 EDGEWATER TER	LOS ANGELES	CA	90039-3207
Current Resident	2440 EDGEWATER TER	LOS ANGELES	CA	90039-3207
Current Resident	2405 IVANHOE DR	LOS ANGELES	CA	90039-3210
Current Resident	2411 IVANHOE DR	LOS ANGELES	CA	90039-3210
Current Resident	2455 IVANHOE DR	LOS ANGELES	CA	90039-3246
Current Resident	2457 IVANHOE DR	LOS ANGELES	CA	90039-3246
Current Resident	2461 IVANHOE DR	LOS ANGELES	CA	90039-3246
Current Resident	2469 IVANHOE DR	LOS ANGELES	CA	90039-3247
Current Resident	2517 IVANHOE DR	LOS ANGELES	CA	90039-3212
Current Resident	2511 IVANHOE DR	LOS ANGELES	CA	90039-3212
Current Resident	2501 IVANHOE DR	LOS ANGELES	CA	90039-3212
Current Resident	2473 IVANHOE DR	LOS ANGELES	CA	90039-3247
Current Resident	2465 IVANHOE DR	LOS ANGELES	CA	90039-3246
Current Resident	2470 IVANHOE DR	LOS ANGELES	CA	90039-3211
Current Resident	2484 IVANHOE DR	LOS ANGELES	CA	90039-3211
Current Resident	2500 IVANHOE DR	LOS ANGELES	CA	90039-3213
Current Resident	2510 IVANHOE DR	LOS ANGELES	CA	90039-3213
Current Resident	2516 IVANHOE DR	LOS ANGELES	CA	90039-3213
Current Resident	2534 IVANHOE DR	LOS ANGELES	CA	90039-3213
Current Resident	2540 IVANHOE DR	LOS ANGELES	CA	90039-3248
Current Resident	2573 IVANHOE DR	LOS ANGELES	CA	90039-3212
Current Resident	2565 IVANHOE DR	LOS ANGELES	CA	90039-3212
Current Resident	2561 IVANHOE DR	LOS ANGELES	CA	90039-3212
Current Resident	2541 IVANHOE DR	LOS ANGELES	CA	90039-3212
Current Resident	2535 IVANHOE DR	LOS ANGELES	CA	90039-3212
Current Resident	2529 IVANHOE DR	LOS ANGELES	CA	90039-3212
Current Resident	2516 IVAN HILL TER	LOS ANGELES	CA	90039-2713
Current Resident	2524 IVAN HILL TER	LOS ANGELES	CA	90039-2713
Current Resident	2600 IVAN HILL TER	LOS ANGELES	CA	90039-2715
Current Resident	2606 IVAN HILL TER	LOS ANGELES	CA	90039-2715
Current Resident	2612 IVAN HILL TER	LOS ANGELES	CA	90039-2715
Current Resident	2616 IVAN HILL TER	LOS ANGELES	CA	90039-2715
Current Resident	2620 IVAN HILL TER	LOS ANGELES	CA	90039-2715
Current Resident	2650 IVAN HILL TER	LOS ANGELES	CA	90039-2715
Current Resident	2662 IVAN HILL TER	LOS ANGELES	CA	90039-2715
Current Resident	2668 IVAN HILL TER	LOS ANGELES	CA	90039-2715
Current Resident	2645 IVANHOE DR	LOS ANGELES	CA	90039-2602
Current Resident	2651 IVANHOE DR	LOS ANGELES	CA	90039-2602
Current Resident	2641 IVANHOE DR	LOS ANGELES	CA	90039-2602

Current Resident	2635 IVANHOE DR	LOS ANGELES	CA	90039-2602
Current Resident	2631 IVANHOE DR	LOS ANGELES	CA	90039-2602
Current Resident	2623 IVANHOE DR	LOS ANGELES	CA	90039-2602
Current Resident	2615 IVANHOE DR	LOS ANGELES	CA	90039-2602
Current Resident	2611 IVANHOE DR	LOS ANGELES	CA	90039-2602
Current Resident	2605 IVANHOE DR	LOS ANGELES	CA	90039-2602
Current Resident	2750 LAKEWOOD AVE	LOS ANGELES	CA	90039-2619
Current Resident	2726 IVAN CT	LOS ANGELES	CA	90039-2601
Current Resident	2720 IVAN CT	LOS ANGELES	CA	90039-2601
Current Resident	2714 IVAN CT	LOS ANGELES	CA	90039-2601
Current Resident	2738 IVAN HILL TER	LOS ANGELES	CA	90039-2717
Current Resident	2778 LAKEWOOD AVE	LOS ANGELES	CA	90039-2619
Current Resident	2768 LAKEWOOD AVE	LOS ANGELES	CA	90039-2619
Current Resident	2726 LAKEWOOD AVE	LOS ANGELES	CA	90039-2619
Current Resident	2726 LAKEWOOD AVE	LOS ANGELES	CA	90039-2619
Current Resident	2718 LAKEWOOD AVE	LOS ANGELES	CA	90039-2619
Current Resident	2714 LAKEWOOD AVE	LOS ANGELES	CA	90039-2619
Current Resident	2708 LAKEWOOD AVE	LOS ANGELES	CA	90039-2619
Current Resident	2702 LAKEWOOD AVE	LOS ANGELES	CA	90039-2619
Current Resident	2657 IVANHOE DR	LOS ANGELES	CA	90039-2602
Current Resident	2717 GLENDALE BLVD	LOS ANGELES	CA	90039-2706
Current Resident	2707 GLENDALE BLVD	LOS ANGELES	CA	90039-2706
Current Resident	2701 GLENDALE BLVD	LOS ANGELES	CA	90039-2706
Current Resident	2681 GLENDALE BLVD	LOS ANGELES	CA	90039-2767
Current Resident	2677 GLENDALE BLVD	LOS ANGELES	CA	90039-2767
Current Resident	2671 GLENDALE BLVD	LOS ANGELES	CA	90039-2767
Current Resident	2667 GLENDALE BLVD	LOS ANGELES	CA	90039-2767
Current Resident	2663 GLENDALE BLVD	LOS ANGELES	CA	90039-2767
Current Resident	2653 GLENDALE BLVD	LOS ANGELES	CA	90039-2767
Current Resident	2643 GLENDALE BLVD	LOS ANGELES	CA	90039-2767
Current Resident	2621 GLENDALE BLVD	LOS ANGELES	CA	90039-2704
Current Resident	2545 IVAN HILL TER	LOS ANGELES	CA	90039-2712
Current Resident	2555 IVAN HILL TER	LOS ANGELES	CA	90039-2712
Current Resident	2617 GLENDALE BLVD	LOS ANGELES	CA	90039-2704
Current Resident	2397 SILVER LAKE BLVD #25	LOS ANGELES	CA	90039-3296
Current Resident	2501 IVAN HILL TER	LOS ANGELES	CA	90039-2712
Current Resident	2509 IVAN HILL TER	LOS ANGELES	CA	90039-2712
Current Resident	2517 IVAN HILL TER	LOS ANGELES	CA	90039-2712
Current Resident	2380 EDGEWATER TER	LOS ANGELES	CA	90039-3244
Current Resident	2374 EDGEWATER TER	LOS ANGELES	CA	90039-3244
Current Resident	2372 EDGEWATER TER	LOS ANGELES	CA	90039-3244
Current Resident	2370 EDGEWATER TER	LOS ANGELES	CA	90039-3244
Current Resident	2358 EDGEWATER TER	LOS ANGELES	CA	90039-3244
Current Resident	2354 EDGEWATER TER	LOS ANGELES	CA	90039-3244
Current Resident	2350 EDGEWATER TER	LOS ANGELES	CA	90039-3244
Current Resident	2346 EDGEWATER TER	LOS ANGELES	CA	90039-3244
Current Resident	2382 EDGEWATER TER	LOS ANGELES	CA	90039-3244
Current Resident	2384 EDGEWATER TER	LOS ANGELES	CA	90039-3244
Current Resident	2386 EDGEWATER TER	LOS ANGELES	CA	90039-3244
Current Resident	2392 EDGEWATER TER	LOS ANGELES	CA	90039-3244
Current Resident	2388 SILVER LAKE BLVD	LOS ANGELES	CA	90039-3242
Current Resident	2384 SILVER LAKE BLVD	LOS ANGELES	CA	90039-3242
Current Resident	2395 GLENDALE BLVD	LOS ANGELES	CA	90039-3245
Current Resident	2344 SILVER LAKE BLVD	LOS ANGELES	CA	90039-3215
Current Resident	2354 SILVER LAKE BLVD	LOS ANGELES	CA	90039-3215
Current Resident	2385 EDGEWATER TER	LOS ANGELES	CA	90039-3204
Current Resident	2391 EDGEWATER TER	LOS ANGELES	CA	90039-3204
Current Resident	2370 SILVER LAKE BLVD	LOS ANGELES	CA	90039-3215
Current Resident	2365 EDGEWATER TER	LOS ANGELES	CA	90039-3204
Current Resident	2334 SILVER LAKE BLVD	LOS ANGELES	CA	90039-3215
Current Resident	2330 SILVER LAKE BLVD	LOS ANGELES	CA	90039-3215
Current Resident	2353 EDGEWATER TER	LOS ANGELES	CA	90039-3204
Current Resident	2361 EDGEWATER TER	LOS ANGELES	CA	90039-3204
Current Resident	2347 EDGEWATER TER	LOS ANGELES	CA	90039-3204
Current Resident	2441 EARL ST	LOS ANGELES	CA	90039-3143
Current Resident	2266 SILVER LAKE BLVD	LOS ANGELES	CA	90039-3165
Current Resident	2309 EDGEWATER TER	LOS ANGELES	CA	90039-3204
Current Resident	2317 EDGEWATER TER	LOS ANGELES	CA	90039-3204
Current Resident	2329 EDGEWATER TER	LOS ANGELES	CA	90039-3204
Current Resident	2329 EDGEWATER TER	LOS ANGELES	CA	90039-3204
Current Resident	2339 EDGEWATER TER	LOS ANGELES	CA	90039-3204
Current Resident	2419 EARL ST	LOS ANGELES	CA	90039-3143

Current Resident	2425 EARL ST	LOS ANGELES	CA	90039-3143
Current Resident	2435 EARL ST	LOS ANGELES	CA	90039-3143
Current Resident	2301 EDGEWATER TER	LOS ANGELES	CA	90039-3204
Current Resident	2404 GLENDALE CT	LOS ANGELES	CA	90039-1133
Current Resident	2400 GLENDALE CT	LOS ANGELES	CA	90039-1133
Current Resident	2405 EARL ST	LOS ANGELES	CA	90039-3143
Current Resident	2401 EARL ST	LOS ANGELES	CA	90039-3143
Current Resident	2287 GLENDALE BLVD	LOS ANGELES	CA	90039-3670
Current Resident	2317 GLENDALE BLVD	LOS ANGELES	CA	90039-3208
Current Resident	2340 EDGEWATER TER	LOS ANGELES	CA	90039-3205
Current Resident	2336 EDGEWATER TER	LOS ANGELES	CA	90039-3205
Current Resident	2332 EDGEWATER TER	LOS ANGELES	CA	90039-3205
Current Resident	2328 EDGEWATER TER	LOS ANGELES	CA	90039-3205
Current Resident	2310 EDGEWATER TER	LOS ANGELES	CA	90039-3205
Current Resident	2306 EDGEWATER TER	LOS ANGELES	CA	90039-3205
Current Resident	2739 WAVERLY DR	LOS ANGELES	CA	90039-2726
Current Resident	2731 WAVERLY DR	LOS ANGELES	CA	90039-2726
Current Resident	2727 WAVERLY DR	LOS ANGELES	CA	90039-2726
Current Resident	2717 WAVERLY DR	LOS ANGELES	CA	90039-2726
Current Resident	2697 WAVERLY DR	LOS ANGELES	CA	90039-2770
Current Resident	2671 WAVERLY DR	LOS ANGELES	CA	90039-2778
Current Resident	2663 WAVERLY DR	LOS ANGELES	CA	90039-2724
Current Resident	2625 WAVERLY DR	LOS ANGELES	CA	90039-2724
Current Resident	2617 WAVERLY DR	LOS ANGELES	CA	90039-2724
Current Resident	2649 WAVERLY DR	LOS ANGELES	CA	90039-2724
Current Resident	2645 WAVERLY DR	LOS ANGELES	CA	90039-2724
Current Resident	2637 WAVERLY DR	LOS ANGELES	CA	90039-2724
Current Resident	2601 WAVERLY DR	LOS ANGELES	CA	90039-2724
Current Resident	2611 LOCKSLEY PL	LOS ANGELES	CA	90039-2708
Current Resident	2615 LOCKSLEY PL	LOS ANGELES	CA	90039-2708
Current Resident	2619 LOCKSLEY PL	LOS ANGELES	CA	90039-2708
Current Resident	2625 LOCKSLEY PL	LOS ANGELES	CA	90039-2708
Current Resident	2629 LOCKSLEY PL	LOS ANGELES	CA	90039-2708
Current Resident	2640 WAVERLY DR	LOS ANGELES	CA	90039-2725
Current Resident	2669 LOCKSLEY PL	LOS ANGELES	CA	90039-2743
Current Resident	2673 LOCKSLEY PL	LOS ANGELES	CA	90039-2743
Current Resident	2677 LOCKSLEY PL	LOS ANGELES	CA	90039-2743
Current Resident	2687 LOCKSLEY PL	LOS ANGELES	CA	90039-2743
Current Resident	2699 LOCKSLEY PL	LOS ANGELES	CA	90039-2743
Current Resident	2703 LOCKSLEY PL	LOS ANGELES	CA	90039-2754
Current Resident	2719 LOCKSLEY PL	LOS ANGELES	CA	90039-2754
Current Resident	2725 LOCKSLEY PL	LOS ANGELES	CA	90039-2754
Current Resident	2731 LOCKSLEY PL	LOS ANGELES	CA	90039-2754
Current Resident	2737 LOCKSLEY PL	LOS ANGELES	CA	90039-2754
Current Resident	2740 WAVERLY DR	LOS ANGELES	CA	90039-2727
Current Resident	2749 LOCKSLEY PL	LOS ANGELES	CA	90039-2754
Current Resident	2738 LOCKSLEY PL	LOS ANGELES	CA	90039-2710
Current Resident	2732 LOCKSLEY PL	LOS ANGELES	CA	90039-2710
Current Resident	2724 LOCKSLEY PL	LOS ANGELES	CA	90039-2710
Current Resident	2718 LOCKSLEY PL	LOS ANGELES	CA	90039-2710
Current Resident	2706 LOCKSLEY PL	LOS ANGELES	CA	90039-2710
Current Resident	2702 LOCKSLEY PL	LOS ANGELES	CA	90039-2710
Current Resident	2698 LOCKSLEY PL	LOS ANGELES	CA	90039-2742
Current Resident	2694 LOCKSLEY PL	LOS ANGELES	CA	90039-2742
Current Resident	2690 LOCKSLEY PL	LOS ANGELES	CA	90039-2742
Current Resident	2676 GLENDALE BLVD	LOS ANGELES	CA	90039-2763
Current Resident	2702 GLENDALE BLVD	LOS ANGELES	CA	90039-2707
Current Resident	2712 GLENDALE BLVD	LOS ANGELES	CA	90039-2707
Current Resident	2716 GLENDALE BLVD	LOS ANGELES	CA	90039-2707
Current Resident	2722 GLENDALE BLVD	LOS ANGELES	CA	90039-2707
Current Resident	2670 LOCKSLEY PL	LOS ANGELES	CA	90039-2742
Current Resident	2664 LOCKSLEY PL	LOS ANGELES	CA	90039-2742
Current Resident	2656 LOCKSLEY PL	LOS ANGELES	CA	90039-2742
Current Resident	2625 FARWELL AVE	LOS ANGELES	CA	90039-2702
Current Resident	2620 GLENDALE BLVD	LOS ANGELES	CA	90039-2762
Current Resident	2632 GLENDALE BLVD	LOS ANGELES	CA	90039-2763
Current Resident	2638 GLENDALE BLVD	LOS ANGELES	CA	90039-2763
Current Resident	2642 GLENDALE BLVD	LOS ANGELES	CA	90039-2763
Current Resident	2650 GLENDALE BLVD	LOS ANGELES	CA	90039-2763
Current Resident	2656 GLENDALE BLVD	LOS ANGELES	CA	90039-2763
Current Resident	2333 FLETCHER DR	LOS ANGELES	CA	90039-4018
Current Resident	2640 LOCKSLEY PL	LOS ANGELES	CA	90039-2764

Current Resident	2636 LOCKSLEY PL	LOS ANGELES	CA	90039-2764
Current Resident	2630 LOCKSLEY PL	LOS ANGELES	CA	90039-2764
Current Resident	2606 LOCKSLEY PL	LOS ANGELES	CA	90039-2709
Current Resident	2646 GRIFFITH PARK BLVD	LOS ANGELES	CA	90039-2520
Current Resident	3021 ANGUS ST	LOS ANGELES	CA	90039-2557
Current Resident	3015 ANGUS ST	LOS ANGELES	CA	90039-2557
Current Resident	3007 ANGUS ST	LOS ANGELES	CA	90039-2557
Current Resident	3003 ANGUS ST	LOS ANGELES	CA	90039-2557
Current Resident	2965 ANGUS ST	LOS ANGELES	CA	90039-2632
Current Resident	2945 ANGUS ST	LOS ANGELES	CA	90039-2632
Current Resident	2943 ANGUS ST	LOS ANGELES	CA	90039-2632
Current Resident	2935 ANGUS ST	LOS ANGELES	CA	90039-2632
Current Resident	2941 ANGUS ST	LOS ANGELES	CA	90039-2632
Current Resident	2951 ANGUS ST	LOS ANGELES	CA	90039-2632
Current Resident	2955 ANGUS ST	LOS ANGELES	CA	90039-2632
Current Resident	2961 ANGUS ST	LOS ANGELES	CA	90039-2632
Current Resident	2923 ANGUS ST	LOS ANGELES	CA	90039-2632
Current Resident	2919 ANGUS ST	LOS ANGELES	CA	90039-2632
Current Resident	2913 ANGUS ST	LOS ANGELES	CA	90039-2632
Current Resident	2909 ANGUS ST	LOS ANGELES	CA	90039-2632
Current Resident	2901 ANGUS ST	LOS ANGELES	CA	90039-2632
Current Resident	2833 SHADOWLAWN AVE	LOS ANGELES	CA	90039-2622
Current Resident	2817 SHADOWLAWN AVE	LOS ANGELES	CA	90039-2622
Current Resident	2811 SHADOWLAWN AVE	LOS ANGELES	CA	90039-2622
Current Resident	2900 ROWENA AVE	LOS ANGELES	CA	90039-2042
Current Resident	2833 W SILVER LAKE DR	LOS ANGELES	CA	90039-2628
Current Resident	2847 ANGUS ST	LOS ANGELES	CA	90039-2630
Current Resident	2837 ANGUS ST	LOS ANGELES	CA	90039-2630
Current Resident	2832 SHADOWLAWN AVE	LOS ANGELES	CA	90039-2623
Current Resident	2816 SHADOWLAWN AVE	LOS ANGELES	CA	90039-2623
Current Resident	2826 SHADOWLAWN AVE	LOS ANGELES	CA	90039-2623
Current Resident	2833 ANGUS ST	LOS ANGELES	CA	90039-2630
Current Resident	2827 ANGUS ST	LOS ANGELES	CA	90039-2630
Current Resident	2817 ANGUS ST	LOS ANGELES	CA	90039-2630
Current Resident	2804 W SILVER LAKE DR	LOS ANGELES	CA	90039-2629
Current Resident	2828 W SILVER LAKE DR	LOS ANGELES	CA	90039-2629
Current Resident	2818 W SILVER LAKE DR	LOS ANGELES	CA	90039-2629
Current Resident	2822 W SILVER LAKE DR	LOS ANGELES	CA	90039-2629
Current Resident	2826 W SILVER LAKE DR	LOS ANGELES	CA	90039-2629
Current Resident	2721 ANGUS ST	LOS ANGELES	CA	90039-2610
Current Resident	2727 ANGUS ST	LOS ANGELES	CA	90039-2610
Current Resident	2737 ANGUS ST	LOS ANGELES	CA	90039-2610
Current Resident	2743 ANGUS ST	LOS ANGELES	CA	90039-2610
Current Resident	2755 ANGUS ST	LOS ANGELES	CA	90039-2610
Current Resident	2759 ANGUS ST	LOS ANGELES	CA	90039-2610
Current Resident	2765 ANGUS ST	LOS ANGELES	CA	90039-2610
Current Resident	2840 W SILVER LAKE DR	LOS ANGELES	CA	90039-2629
Current Resident	2743 LAKEWOOD AVE	LOS ANGELES	CA	90039-2647
Current Resident	2749 LAKEWOOD AVE	LOS ANGELES	CA	90039-2647
Current Resident	2755 LAKEWOOD AVE	LOS ANGELES	CA	90039-2647
Current Resident	2754 N AUBURN ST	LOS ANGELES	CA	90039
Current Resident	2750 N AUBURN ST	LOS ANGELES	CA	90039
Current Resident	2732 AUBURN ST	LOS ANGELES	CA	90039-4300
Current Resident	2740 AUBURN ST	LOS ANGELES	CA	90039-2006
Current Resident	2718 AUBURN ST	LOS ANGELES	CA	90039-2006
Current Resident	2926 WAVERLY DR	LOS ANGELES	CA	90039-4105
Current Resident	2840 HERKIMER ST	LOS ANGELES	CA	90039-2010
Current Resident	2860 HERKIMER ST	LOS ANGELES	CA	90039-2010
Current Resident	2974 AVENEL TER NO 9	LOS ANGELES	CA	90039-2053
Current Resident	2988 AVENEL TER NO 8	LOS ANGELES	CA	90039-2053
Current Resident	2986 AVENEL TER NO 7	LOS ANGELES	CA	90039-2053
Current Resident	2844 AVENEL ST	LOS ANGELES	CA	90039-2071
Current Resident	2846 AVENEL ST # 7	LOS ANGELES	CA	90039-2071
Current Resident	2850 AVENEL ST	LOS ANGELES	CA	90039-2071
Current Resident	2960 AVENEL TER	LOS ANGELES	CA	90039-2053
Current Resident	2821 HERKIMER ST	LOS ANGELES	CA	90039-2009
Current Resident	2971 AVENEL TER	LOS ANGELES	CA	90039-2007
Current Resident	2970 WAVERLY DR	LOS ANGELES	CA	90039-2041
Current Resident	2974 WAVERLY DR	LOS ANGELES	CA	90039-2041
Current Resident	2868 AVENEL ST	LOS ANGELES	CA	90039-2045
Current Resident	2980 WAVERLY DR	LOS ANGELES	CA	90039-2041
Current Resident	2927 ROWENA AVE	LOS ANGELES	CA	90039-2003

Current Resident	2811 HERKIMER ST	LOS ANGELES	CA	90039-2009
Current Resident	2813 HERKIMER ST	LOS ANGELES	CA	90039-2009
Current Resident	3022 LA PAZ DR	LOS ANGELES	CA	90039-2012
Current Resident	3018 LA PAZ DR	LOS ANGELES	CA	90039-2012
Current Resident	2843 AVENEL ST	LOS ANGELES	CA	90039-2043
Current Resident	2839 1/2 AVENEL ST	LOS ANGELES	CA	90039-2043
Current Resident	2841 AVENEL ST	LOS ANGELES	CA	90039-2043
Current Resident	2847 1/2 AVENEL ST	LOS ANGELES	CA	90039-2043
Current Resident	2839 AVENEL ST	LOS ANGELES	CA	90039-2043
Current Resident	2845 1/2 AVENEL ST	LOS ANGELES	CA	90039-2043
Current Resident	2847 AVENEL ST	LOS ANGELES	CA	90039-2043
Current Resident	1626 1/2 GOLDEN GATE AVE	LOS ANGELES	CA	90026-1164
Current Resident	2845 AVENEL ST	LOS ANGELES	CA	90039-2043
Current Resident	3000 HYPERION AVE	LOS ANGELES	CA	90027-2564
Current Resident	2998 HYPERION AVE	LOS ANGELES	CA	90027-2564
Current Resident	2996 HYPERION AVE	LOS ANGELES	CA	90027-2564
Current Resident	3006 HYPERION AVE	LOS ANGELES	CA	90027-2564
Current Resident	3002 HYPERION AVE	LOS ANGELES	CA	90027-2564
Current Resident	3012 HYPERION AVE	LOS ANGELES	CA	90027-2509
Current Resident	3011 LA PAZ DR	LOS ANGELES	CA	90039-2011
Current Resident	3017 LA PAZ DR	LOS ANGELES	CA	90039-2011
Current Resident	2827 AVENEL ST	LOS ANGELES	CA	90039-2043
Current Resident	2835 AVENEL ST	LOS ANGELES	CA	90039-2043
Current Resident	2853 AVENEL ST	LOS ANGELES	CA	90039-2043
Current Resident	2966 HYPERION AVE	LOS ANGELES	CA	90027-2563
Current Resident	2930 HYPERION AVE	LOS ANGELES	CA	90027-2554
Current Resident	2929 WAVERLY DR UNIT 318	LOS ANGELES	CA	90039-4111
Current Resident	2929 WAVERLY DR UNIT 317	LOS ANGELES	CA	90039-4111
Current Resident	2929 WAVERLY DR UNIT 316	LOS ANGELES	CA	90039-4111
Current Resident	2929 WAVERLY DR UNIT 315	LOS ANGELES	CA	90039-4111
Current Resident	2929 WAVERLY DR UNIT 314	LOS ANGELES	CA	90039-4111
Current Resident	2929 WAVERLY DR UNIT 308	LOS ANGELES	CA	90039-2034
Current Resident	2929 WAVERLY DR UNIT 307	LOS ANGELES	CA	90039-2034
Current Resident	2929 WAVERLY DR UNIT 303	LOS ANGELES	CA	90039-2034
Current Resident	2929 WAVERLY DR UNIT 302	LOS ANGELES	CA	90039-2033
Current Resident	2929 WAVERLY DR UNIT 213	LOS ANGELES	CA	90039-4110
Current Resident	2929 WAVERLY DR UNIT 211	LOS ANGELES	CA	90039-4110
Current Resident	2929 WAVERLY DR UNIT 210	LOS ANGELES	CA	90039-4110
Current Resident	2929 WAVERLY DR UNIT 209	LOS ANGELES	CA	90039-2033
Current Resident	2929 WAVERLY DR UNIT 205	LOS ANGELES	CA	90039-2033
Current Resident	2929 WAVERLY DR UNIT 204	LOS ANGELES	CA	90039-2099
Current Resident	2929 WAVERLY DR UNIT 201	LOS ANGELES	CA	90039-2099
Current Resident	2929 WAVERLY DR UNIT 117	LOS ANGELES	CA	90039-4110
Current Resident	2929 WAVERLY DR UNIT 115	LOS ANGELES	CA	90039-2072
Current Resident	2929 WAVERLY DR UNIT 110	LOS ANGELES	CA	90039-2072
Current Resident	2929 WAVERLY DR UNIT 109	LOS ANGELES	CA	90039-2099
Current Resident	2929 WAVERLY DR UNIT 107	LOS ANGELES	CA	90039-2099
Current Resident	2929 WAVERLY DR UNIT 106	LOS ANGELES	CA	90039-2032
Current Resident	2929 WAVERLY DR UNIT 105	LOS ANGELES	CA	90039-2032
Current Resident	2929 WAVERLY DR UNIT 103	LOS ANGELES	CA	90039-2032
Current Resident	2929 WAVERLY DR UNIT 101	LOS ANGELES	CA	90039-2032
Current Resident	2859 GLENDALE BLVD	LOS ANGELES	CA	90039-2752
Current Resident	2934 RIVERSIDE DR	LOS ANGELES	CA	90039-2013
Current Resident	2913 WAVERLY DR	LOS ANGELES	CA	90039-2015
Current Resident	2909 WAVERLY DR	LOS ANGELES	CA	90039-2015
Current Resident	2900 RIVERSIDE DR	LOS ANGELES	CA	90039-2046
Current Resident	3021 WAVERLY DR	LOS ANGELES	CA	90039-2017
Current Resident	3001 WAVERLY DR	LOS ANGELES	CA	90039-2017
Current Resident	2985 WAVERLY DR	LOS ANGELES	CA	90039-2015
Current Resident	2981 WAVERLY DR	LOS ANGELES	CA	90039-2015
Current Resident	2955 WAVERLY DR	LOS ANGELES	CA	90039-2015
Current Resident	3000 RIVERSIDE DR	LOS ANGELES	CA	90039-2014
Current Resident	2823 HYPERION AVE	LOS ANGELES	CA	90027-2505
Current Resident	3629 MONON ST	LOS ANGELES	CA	90027-3063
Current Resident	2615 HYPERION AVE	LOS ANGELES	CA	90027-3318
Current Resident	3727 EVANS ST	LOS ANGELES	CA	90027-3307
Current Resident	3737 EVANS ST	LOS ANGELES	CA	90027-3307
Current Resident	3741 EVANS ST	LOS ANGELES	CA	90027-3307
Current Resident	3751 EVANS ST	LOS ANGELES	CA	90027-3307
Current Resident	2815 GRIFFITH PARK BLVD	LOS ANGELES	CA	90027-3312
Current Resident	3807 EVANS ST	LOS ANGELES	CA	90027-3309
Current Resident	3817 EVANS ST	LOS ANGELES	CA	90027-3309

Current Resident	3801 ALOHA ST	LOS ANGELES	CA	90027-3303
Current Resident	3747 ALOHA ST	LOS ANGELES	CA	90027-3301
Current Resident	2624 CLAREMONT AVE	LOS ANGELES	CA	90027-3306
Current Resident	2517 HYPERION AVE	LOS ANGELES	CA	90027-3316
Current Resident	2505 HYPERION AVE	LOS ANGELES	CA	90027-3316
Current Resident	3767 ALOHA ST	LOS ANGELES	CA	90027-3301
Current Resident	2620 CLAREMONT AVE	LOS ANGELES	CA	90027-3306
Current Resident	2616 CLAREMONT AVE	LOS ANGELES	CA	90027-3306
Current Resident	2610 CLAREMONT AVE	LOS ANGELES	CA	90027-3306
Current Resident	3733 TRACY ST	LOS ANGELES	CA	90027-4607
Current Resident	3737 TRACY ST	LOS ANGELES	CA	90027-4607
Current Resident	3747 TRACY ST	LOS ANGELES	CA	90027-4647
Current Resident	3757 TRACY ST	LOS ANGELES	CA	90027-4647
Current Resident	3756 ALOHA ST	LOS ANGELES	CA	90027-3302
Current Resident	3761 TRACY ST	LOS ANGELES	CA	90027-4647
Current Resident	3767 TRACY ST	LOS ANGELES	CA	90027-4647
Current Resident	3764 TRACY ST	LOS ANGELES	CA	90027-4649
Current Resident	2471 CLAREMONT AVE	LOS ANGELES	CA	90027-4601
Current Resident	2380 LYRIC AVE	LOS ANGELES	CA	90027-4657
Current Resident	2376 LYRIC AVE	LOS ANGELES	CA	90027-4657
Current Resident	2372 LYRIC AVE	LOS ANGELES	CA	90027-4657
Current Resident	2362 LYRIC AVE	LOS ANGELES	CA	90027-4657
Current Resident	2358 LYRIC AVE	LOS ANGELES	CA	90027-4657
Current Resident	2352 LYRIC AVE	LOS ANGELES	CA	90027-4657
Current Resident	3760 TRACY ST	LOS ANGELES	CA	90027-4649
Current Resident	2463 CLAREMONT AVE	LOS ANGELES	CA	90027-4601
Current Resident	2461 CLAREMONT AVE	LOS ANGELES	CA	90027-4601
Current Resident	2441 CLAREMONT AVE	LOS ANGELES	CA	90027-4601
Current Resident	2437 CLAREMONT AVE	LOS ANGELES	CA	90027-4601
Current Resident	2431 CLAREMONT AVE	LOS ANGELES	CA	90027-4601
Current Resident	2425 CLAREMONT AVE	LOS ANGELES	CA	90027-4601
Current Resident	2419 CLAREMONT AVE	LOS ANGELES	CA	90027-4601
Current Resident	2446 CLAREMONT AVE	LOS ANGELES	CA	90027-4602
Current Resident	2439 HYPERION AVE	LOS ANGELES	CA	90027-4755
Current Resident	2476 CLAREMONT AVE	LOS ANGELES	CA	90027-4602
Current Resident	3746 TRACY ST	LOS ANGELES	CA	90027-4648
Current Resident	3742 TRACY ST	LOS ANGELES	CA	90027-4648
Current Resident	3726 TRACY ST	LOS ANGELES	CA	90027-4648
Current Resident	3722 TRACY ST	LOS ANGELES	CA	90027-4648
Current Resident	2436 CLAREMONT AVE	LOS ANGELES	CA	90027-4602
Current Resident	2432 CLAREMONT AVE	LOS ANGELES	CA	90027-4602
Current Resident	2426 CLAREMONT AVE	LOS ANGELES	CA	90027-4602
Current Resident	2422 CLAREMONT AVE	LOS ANGELES	CA	90027-4602
Current Resident	2400 CLAREMONT AVE	LOS ANGELES	CA	90027-4602
Current Resident	2338 LYRIC AVE	LOS ANGELES	CA	90027-4657
Current Resident	2332 CLAREMONT AVE	LOS ANGELES	CA	90027-4702
Current Resident	2326 CLAREMONT AVE	LOS ANGELES	CA	90027-4702
Current Resident	2320 CLAREMONT AVE	LOS ANGELES	CA	90027-4702
Current Resident	2316 CLAREMONT AVE	LOS ANGELES	CA	90027-4702
Current Resident	2312 CLAREMONT AVE	LOS ANGELES	CA	90027-4702
Current Resident	2306 CLAREMONT AVE	LOS ANGELES	CA	90027-4702
Current Resident	2300 CLAREMONT AVE	LOS ANGELES	CA	90027-4702
Current Resident	2250 LYRIC AVE	LOS ANGELES	CA	90027-4752
Current Resident	2246 LYRIC AVE	LOS ANGELES	CA	90027-4752
Current Resident	2236 LYRIC AVE	LOS ANGELES	CA	90027-4752
Current Resident	2342 LYRIC AVE	LOS ANGELES	CA	90027-4657
Current Resident	2330 LYRIC AVE	LOS ANGELES	CA	90027-4657
Current Resident	2326 LYRIC AVE	LOS ANGELES	CA	90027-4657
Current Resident	2322 LYRIC AVE	LOS ANGELES	CA	90027-4657
Current Resident	2312 LYRIC AVE	LOS ANGELES	CA	90027-4657
Current Resident	2306 LYRIC AVE	LOS ANGELES	CA	90027-4657
Current Resident	2232 LYRIC AVE	LOS ANGELES	CA	90027-4752
Current Resident	2401 HYPERION AVE	LOS ANGELES	CA	90027-4713
Current Resident	2311 HYPERION AVE	LOS ANGELES	CA	90027-4711
Current Resident	2258 RONDA VISTA DR	LOS ANGELES	CA	90027-4642
Current Resident	2294 RONDA VISTA DR	LOS ANGELES	CA	90027-4642
Current Resident	2288 RONDA VISTA DR	LOS ANGELES	CA	90027-4642
Current Resident	2286 RONDA VISTA DR	LOS ANGELES	CA	90027-4642
Current Resident	2282 RONDA VISTA DR	LOS ANGELES	CA	90027-4642
Current Resident	2278 RONDA VISTA DR	LOS ANGELES	CA	90027-4642
Current Resident	2274 RONDA VISTA DR	LOS ANGELES	CA	90027-4642
Current Resident	2254 RONDA VISTA DR	LOS ANGELES	CA	90027-4642

Current Resident	2246 RONDA VISTA DR	LOS ANGELES	CA	90027-4642
Current Resident	2242 RONDA VISTA DR	LOS ANGELES	CA	90027-4642
Current Resident	2236 RONDA VISTA DR	LOS ANGELES	CA	90027-4642
Current Resident	2339 N LYRIC AVE	LOS ANGELES	CA	90027-4656
Current Resident	2315 LYRIC AVE	LOS ANGELES	CA	90027-4656
Current Resident	2311 LYRIC AVE	LOS ANGELES	CA	90027-4656
Current Resident	2307 LYRIC AVE	LOS ANGELES	CA	90027-4656
Current Resident	2301 LYRIC AVE	LOS ANGELES	CA	90027-4656
Current Resident	2247 LYRIC AVE	LOS ANGELES	CA	90027-4751
Current Resident	2237 LYRIC AVE	LOS ANGELES	CA	90027-4751
Current Resident	3763 FRANKLIN AVE	LOS ANGELES	CA	90027-4619
Current Resident	2247 RONDA VISTA DR	LOS ANGELES	CA	90027-4641
Current Resident	2243 RONDA VISTA DR	LOS ANGELES	CA	90027-4641
Current Resident	3751 FRANKLIN AVE	LOS ANGELES	CA	90027-4619
Current Resident	2298 RONDA VISTA DR	LOS ANGELES	CA	90027-4642
Current Resident	2377 LYRIC AVE	LOS ANGELES	CA	90027-4656
Current Resident	2373 LYRIC AVE	LOS ANGELES	CA	90027-4656
Current Resident	2369 LYRIC AVE	LOS ANGELES	CA	90027-4656
Current Resident	2361 LYRIC AVE	LOS ANGELES	CA	90027-4656
Current Resident	2357 LYRIC AVE	LOS ANGELES	CA	90027-4656
Current Resident	2355 LYRIC AVE	LOS ANGELES	CA	90027-4656
Current Resident	2139 GRIFFITH PARK BLVD	LOS ANGELES	CA	90039-3522
Current Resident	2135 GRIFFITH PARK BLVD	LOS ANGELES	CA	90039-3522
Current Resident	2133 GRIFFITH PARK BLVD	LOS ANGELES	CA	90039-3522
Current Resident	2131 GRIFFITH PARK BLVD	LOS ANGELES	CA	90039-3522
Current Resident	2120 HYPERION AVE	LOS ANGELES	CA	90027-4708
Current Resident	2145 GRIFFITH PARK BLVD	LOS ANGELES	CA	90039-3522
Current Resident	2231 GRIFFITH PARK BLVD	LOS ANGELES	CA	90039-2501
Current Resident	2210 GRIFFITH PARK BLVD	LOS ANGELES	CA	90039-2502
Current Resident	2208 GRIFFITH PARK BLVD	LOS ANGELES	CA	90039-2502
Current Resident	2236 MEADOW VALLEY TER	LOS ANGELES	CA	90039-2504
Current Resident	2230 GRIFFITH PARK BLVD	LOS ANGELES	CA	90039-2502
Current Resident	2222 GRIFFITH PARK BLVD	LOS ANGELES	CA	90039-2502
Current Resident	2223 MEADOW VALLEY TER	LOS ANGELES	CA	90039-2503
Current Resident	2227 MEADOW VALLEY TER	LOS ANGELES	CA	90039-2503
Current Resident	2233 MEADOW VALLEY TER	LOS ANGELES	CA	90039-2503
Current Resident	3106 SCOTLAND ST	LOS ANGELES	CA	90039-2506
Current Resident	3100 SCOTLAND ST	LOS ANGELES	CA	90039-2506
Current Resident	2211 MEADOW VALLEY TER	LOS ANGELES	CA	90039-2503
Current Resident	3209 SILVERADO DR	LOS ANGELES	CA	90039-2509
Current Resident	3048 SCOTLAND ST	LOS ANGELES	CA	90039-2542
Current Resident	2222 MEADOW VALLEY TER	LOS ANGELES	CA	90039-2504
Current Resident	3052 SCOTLAND ST	LOS ANGELES	CA	90039-2542
Current Resident	2299 PANORAMA TER	LOS ANGELES	CA	90039-3575
Current Resident	3042 SCOTLAND ST	LOS ANGELES	CA	90039-2542
Current Resident	3036 SCOTLAND ST	LOS ANGELES	CA	90039-2542
Current Resident	2216 MEADOW VALLEY TER	LOS ANGELES	CA	90039-2504
Current Resident	3145 SILVERADO DR	LOS ANGELES	CA	90039-2507
Current Resident	3139 SILVERADO DR	LOS ANGELES	CA	90039-2507
Current Resident	2293 PANORAMA TER	LOS ANGELES	CA	90039-3575
Current Resident	2287 PANORAMA TER	LOS ANGELES	CA	90039-3575
Current Resident	3101 SILVERADO DR	LOS ANGELES	CA	90039-2507
Current Resident	3032 SCOTLAND ST	LOS ANGELES	CA	90039-2542
Current Resident	2317 PANORAMA TER	LOS ANGELES	CA	90039-2535
Current Resident	3022 SCOTLAND ST	LOS ANGELES	CA	90039-2542
Current Resident	3016 SCOTLAND ST	LOS ANGELES	CA	90039-2542
Current Resident	3004 SCOTLAND ST	LOS ANGELES	CA	90039-2542
Current Resident	2366 PANORAMA TER	LOS ANGELES	CA	90039-2536
Current Resident	2411 LANTERMAN TER	LOS ANGELES	CA	90039-2521
Current Resident	2323 MICHELTORENA ST	LOS ANGELES	CA	90039-2529
Current Resident	2317 MICHELTORENA ST	LOS ANGELES	CA	90039-2529
Current Resident	2311 MICHELTORENA ST	LOS ANGELES	CA	90039-2529
Current Resident	3021 SILVER LEA TER	LOS ANGELES	CA	90039-3033
Current Resident	2342 PANORAMA TER	LOS ANGELES	CA	90039-2536
Current Resident	2338 PANORAMA TER	LOS ANGELES	CA	90039-2536
Current Resident	3027 SILVER LEA TER	LOS ANGELES	CA	90039-3033
Current Resident	2307 MICHELTORENA ST	LOS ANGELES	CA	90039-2529
Current Resident	2303 MICHELTORENA ST	LOS ANGELES	CA	90039-2529
Current Resident	3007 SILVER LEA TER	LOS ANGELES	CA	90039-3033
Current Resident	3019 SILVER LEA TER	LOS ANGELES	CA	90039-3033
Current Resident	3031 SILVER LEA TER	LOS ANGELES	CA	90039-3033
Current Resident	3041 SILVER LEA TER	LOS ANGELES	CA	90039-3033

Current Resident	2320 PANORAMA TER	LOS ANGELES	CA	90039-2536
Current Resident	2300 PANORAMA TER	LOS ANGELES	CA	90039-2536
Current Resident	2290 PANORAMA TER	LOS ANGELES	CA	90039-3574
Current Resident	2284 PANORAMA TER	LOS ANGELES	CA	90039-3574
Current Resident	2280 PANORAMA TER	LOS ANGELES	CA	90039-3574
Current Resident	3047 SILVER LEA TER	LOS ANGELES	CA	90039-3033
Current Resident	2271 PANORAMA TER	LOS ANGELES	CA	90039-3542
Current Resident	3110 SILVERADO DR	LOS ANGELES	CA	90039-2508
Current Resident	2237 PANORAMA TER	LOS ANGELES	CA	90039-3542
Current Resident	3124 SILVERADO DR	LOS ANGELES	CA	90039-2508
Current Resident	3132 SILVERADO DR	LOS ANGELES	CA	90039-2508
Current Resident	3140 SILVERADO DR	LOS ANGELES	CA	90039-2508
Current Resident	2211 PANORAMA TER	LOS ANGELES	CA	90039-3542
Current Resident	2207 PANORAMA TER	LOS ANGELES	CA	90039-3542
Current Resident	3217 DRURY LN	LOS ANGELES	CA	90039-3504
Current Resident	2112 MEADOW VALLEY TER	LOS ANGELES	CA	90039-3535
Current Resident	2118 MEADOW VALLEY TER	LOS ANGELES	CA	90039-3535
Current Resident	2122 MEADOW VALLEY TER	LOS ANGELES	CA	90039-3535
Current Resident	2132 MEADOW VALLEY TER	LOS ANGELES	CA	90039-3535
Current Resident	3158 SILVERADO DR	LOS ANGELES	CA	90039-2508
Current Resident	2143 PANORAMA TER	LOS ANGELES	CA	90039-3540
Current Resident	3209 DRURY LN	LOS ANGELES	CA	90039-3504
Current Resident	2105 REDROCK CT	LOS ANGELES	CA	90039-3549
Current Resident	2109 REDROCK CT	LOS ANGELES	CA	90039-3549
Current Resident	2117 REDROCK CT	LOS ANGELES	CA	90039-3549
Current Resident	2121 REDROCK CT	LOS ANGELES	CA	90039-3549
Current Resident	2137 REDROCK CT	LOS ANGELES	CA	90039-3549
Current Resident	2143 REDROCK CT	LOS ANGELES	CA	90039-3549
Current Resident	2224 PANORAMA TER	LOS ANGELES	CA	90039-3543
Current Resident	2214 PANORAMA TER	LOS ANGELES	CA	90039-3543
Current Resident	2152 PANORAMA TER	LOS ANGELES	CA	90039-3541
Current Resident	2132 PANORAMA TER	LOS ANGELES	CA	90039-3541
Current Resident	2112 PANORAMA TER	LOS ANGELES	CA	90039-3541
Current Resident	3115 FERNWOOD AVE	LOS ANGELES	CA	90039-3508
Current Resident	2215 MICHELTORENA ST	LOS ANGELES	CA	90039-3020
Current Resident	2248 PANORAMA TER	LOS ANGELES	CA	90039-3543
Current Resident	2207 MICHELTORENA ST	LOS ANGELES	CA	90039-3020
Current Resident	2203 MICHELTORENA ST	LOS ANGELES	CA	90039-3020
Current Resident	3001 FERNWOOD AVE	LOS ANGELES	CA	90039-3506
Current Resident	2150 REDROCK CT	LOS ANGELES	CA	90039-3549
Current Resident	3015 FERNWOOD AVE	LOS ANGELES	CA	90039-3506
Current Resident	2136 REDROCK CT	LOS ANGELES	CA	90039-3549
Current Resident	3023 FERNWOOD AVE	LOS ANGELES	CA	90039-3506
Current Resident	3033 FERNWOOD AVE	LOS ANGELES	CA	90039-3506
Current Resident	3039 FERNWOOD AVE	LOS ANGELES	CA	90039-3506
Current Resident	2266 PANORAMA TER	LOS ANGELES	CA	90039-3543
Current Resident	3040 SILVER LEA TER	LOS ANGELES	CA	90039-3034
Current Resident	3032 SILVER LEA TER	LOS ANGELES	CA	90039-3034
Current Resident	3026 SILVER LEA TER	LOS ANGELES	CA	90039-3034
Current Resident	3022 SILVER LEA TER	LOS ANGELES	CA	90039-3034
Current Resident	2275 MICHELTORENA ST	LOS ANGELES	CA	90039-3020
Current Resident	2265 MICHELTORENA ST	LOS ANGELES	CA	90039-3020
Current Resident	2253 MICHELTORENA ST	LOS ANGELES	CA	90039-3020
Current Resident	2235 MICHELTORENA ST	LOS ANGELES	CA	90039-3020
Current Resident	2229 MICHELTORENA ST	LOS ANGELES	CA	90039-3020
Current Resident	2223 MICHELTORENA ST	LOS ANGELES	CA	90039-3020
Current Resident	2291 MORENO DR	LOS ANGELES	CA	90039-3049
Current Resident	2281 MORENO DR	LOS ANGELES	CA	90039-3049
Current Resident	2277 MORENO DR	LOS ANGELES	CA	90039-3049
Current Resident	2260 MICHELTORENA ST	LOS ANGELES	CA	90039-3021
Current Resident	2254 MICHELTORENA ST	LOS ANGELES	CA	90039-3021
Current Resident	2250 MICHELTORENA ST	LOS ANGELES	CA	90039-3021
Current Resident	2242 MICHELTORENA ST	LOS ANGELES	CA	90039-3021
Current Resident	2253 MORENO DR	LOS ANGELES	CA	90039-3049
Current Resident	2228 MICHELTORENA ST	LOS ANGELES	CA	90039-3021
Current Resident	2235 MORENO DR	LOS ANGELES	CA	90039-3062
Current Resident	2220 MICHELTORENA ST	LOS ANGELES	CA	90039-3021
Current Resident	2227 MORENO DR	LOS ANGELES	CA	90039-3062
Current Resident	2214 MICHELTORENA ST	LOS ANGELES	CA	90039-3021
Current Resident	2221 MORENO DR	LOS ANGELES	CA	90039-3062
Current Resident	2206 MICHELTORENA ST	LOS ANGELES	CA	90039-3021
Current Resident	2150 MICHELTORENA ST	LOS ANGELES	CA	90039-3019

Current Resident	2138 MICHELTORENA ST	LOS ANGELES	CA	90039-3019
Current Resident	2132 MICHELTORENA ST	LOS ANGELES	CA	90039-3019
Current Resident	2128 MICHELTORENA ST	LOS ANGELES	CA	90039-3019
Current Resident	2129 REDCLIFF ST	LOS ANGELES	CA	90039-3028
Current Resident	2118 MICHELTORENA ST	LOS ANGELES	CA	90039-3019
Current Resident	2111 REDCLIFF ST	LOS ANGELES	CA	90039-3028
Current Resident	2101 REDCLIFF ST	LOS ANGELES	CA	90039-3028
Current Resident	2204 MORENO DR	LOS ANGELES	CA	90039-3044
Current Resident	2218 MORENO DR	LOS ANGELES	CA	90039-3044
Current Resident	2221 KENILWORTH AVE	LOS ANGELES	CA	90039-3009
Current Resident	2226 MORENO DR	LOS ANGELES	CA	90039-3044
Current Resident	2229 KENILWORTH AVE	LOS ANGELES	CA	90039-3009
Current Resident	2237 KENILWORTH AVE	LOS ANGELES	CA	90039-3009
Current Resident	2238 MORENO DR	LOS ANGELES	CA	90039-3044
Current Resident	2243 KENILWORTH AVE	LOS ANGELES	CA	90039-3009
Current Resident	2244 MORENO DR	LOS ANGELES	CA	90039-3044
Current Resident	2249 KENILWORTH AVE	LOS ANGELES	CA	90039-3009
Current Resident	2250 MORENO DR	LOS ANGELES	CA	90039-3044
Current Resident	2255 KENILWORTH AVE	LOS ANGELES	CA	90039-3009
Current Resident	2261 KENILWORTH AVE	LOS ANGELES	CA	90039-3009
Current Resident	2301 KENILWORTH AVE	LOS ANGELES	CA	90039-3041
Current Resident	2264 MORENO DR	LOS ANGELES	CA	90039-3044
Current Resident	2268 MORENO DR	LOS ANGELES	CA	90039-3044
Current Resident	2309 KENILWORTH AVE	LOS ANGELES	CA	90039-3041
Current Resident	2272 MORENO DR	LOS ANGELES	CA	90039-3044
Current Resident	2315 KENILWORTH AVE	LOS ANGELES	CA	90039-3041
Current Resident	2276 MORENO DR	LOS ANGELES	CA	90039-3044
Current Resident	2319 KENILWORTH AVE	LOS ANGELES	CA	90039-3041
Current Resident	2280 MORENO DR	LOS ANGELES	CA	90039-3044
Current Resident	2284 MORENO DR	LOS ANGELES	CA	90039-3044
Current Resident	2329 KENILWORTH AVE	LOS ANGELES	CA	90039-3041
Current Resident	2335 KENILWORTH AVE	LOS ANGELES	CA	90039-3041
Current Resident	2339 KENILWORTH AVE	LOS ANGELES	CA	90039-3041
Current Resident	2296 MORENO DR	LOS ANGELES	CA	90039-3044
Current Resident	2300 MORENO DR	LOS ANGELES	CA	90039-3046
Current Resident	2353 KENILWORTH AVE	LOS ANGELES	CA	90039-3041
Current Resident	2304 MORENO DR	LOS ANGELES	CA	90039-3046
Current Resident	2357 KENILWORTH AVE	LOS ANGELES	CA	90039-3041
Current Resident	2312 MORENO DR	LOS ANGELES	CA	90039-3046
Current Resident	2363 KENILWORTH AVE	LOS ANGELES	CA	90039-3041
Current Resident	2373 KENILWORTH AVE	LOS ANGELES	CA	90039-3041
Current Resident	2381 KENILWORTH AVE	LOS ANGELES	CA	90039-3041
Current Resident	2324 MORENO DR	LOS ANGELES	CA	90039-3046
Current Resident	2330 MORENO DR	LOS ANGELES	CA	90039-3046
Current Resident	2342 MORENO DR	LOS ANGELES	CA	90039-3046
Current Resident	2401 KENILWORTH AVE	LOS ANGELES	CA	90039-2635
Current Resident	2348 MORENO DR	LOS ANGELES	CA	90039-3046
Current Resident	2405 KENILWORTH AVE	LOS ANGELES	CA	90039-2635
Current Resident	2352 MORENO DR	LOS ANGELES	CA	90039-3046
Current Resident	2411 KENILWORTH AVE	LOS ANGELES	CA	90039-2635
Current Resident	2415 KENILWORTH AVE	LOS ANGELES	CA	90039-2635
Current Resident	2421 KENILWORTH AVE	LOS ANGELES	CA	90039-2635
Current Resident	2404 MORENO DR	LOS ANGELES	CA	90039-2640
Current Resident	2427 KENILWORTH AVE	LOS ANGELES	CA	90039-2648
Current Resident	2435 KENILWORTH AVE	LOS ANGELES	CA	90039-2648
Current Resident	2412 MORENO DR	LOS ANGELES	CA	90039-2640
Current Resident	2441 KENILWORTH AVE	LOS ANGELES	CA	90039-2648
Current Resident	2420 MORENO DR	LOS ANGELES	CA	90039-2640
Current Resident	2453 KENILWORTH AVE	LOS ANGELES	CA	90039-2648
Current Resident	2426 MORENO DR	LOS ANGELES	CA	90039-2640
Current Resident	2467 KENILWORTH AVE	LOS ANGELES	CA	90039-2648
Current Resident	2434 MORENO DR	LOS ANGELES	CA	90039-2640
Current Resident	2501 KENILWORTH AVE	LOS ANGELES	CA	90039-2637
Current Resident	2505 KENILWORTH AVE	LOS ANGELES	CA	90039-2637
Current Resident	2850 ANGUS ST	LOS ANGELES	CA	90039-2631
Current Resident	2844 ANGUS ST	LOS ANGELES	CA	90039-2631
Current Resident	2486 MORENO DR	LOS ANGELES	CA	90039-2640
Current Resident	2480 MORENO DR	LOS ANGELES	CA	90039-2640
Current Resident	2840 ANGUS ST	LOS ANGELES	CA	90039-2631
Current Resident	2474 MORENO DR	LOS ANGELES	CA	90039-2640
Current Resident	2458 MORENO DR	LOS ANGELES	CA	90039-2640
Current Resident	2446 MORENO DR	LOS ANGELES	CA	90039-2640

Current Resident	2934 ANGUS ST	LOS ANGELES	CA	90039-2633
Current Resident	2930 ANGUS ST	LOS ANGELES	CA	90039-2633
Current Resident	2962 ANGUS ST	LOS ANGELES	CA	90039-2633
Current Resident	2566 MICHELTORENA ST	LOS ANGELES	CA	90039-2534
Current Resident	2920 ANGUS ST	LOS ANGELES	CA	90039-2633
Current Resident	2560 MICHELTORENA ST	LOS ANGELES	CA	90039-2534
Current Resident	2489 MORENO DR	LOS ANGELES	CA	90039-2639
Current Resident	2548 MICHELTORENA ST	LOS ANGELES	CA	90039-2534
Current Resident	2479 MORENO DR	LOS ANGELES	CA	90039-2639
Current Resident	2475 MORENO DR	LOS ANGELES	CA	90039-2639
Current Resident	2542 MICHELTORENA ST	LOS ANGELES	CA	90039-2534
Current Resident	2530 MICHELTORENA ST	LOS ANGELES	CA	90039-2534
Current Resident	2467 MORENO DR	LOS ANGELES	CA	90039-2639
Current Resident	2524 MICHELTORENA ST	LOS ANGELES	CA	90039-2534
Current Resident	2455 MORENO DR	LOS ANGELES	CA	90039-2639
Current Resident	2449 MORENO DR	LOS ANGELES	CA	90039-2639
Current Resident	2506 MICHELTORENA ST	LOS ANGELES	CA	90039-2534
Current Resident	2443 MORENO DR	LOS ANGELES	CA	90039-2639
Current Resident	2500 MICHELTORENA ST	LOS ANGELES	CA	90039-2534
Current Resident	2437 MORENO DR	LOS ANGELES	CA	90039-2639
Current Resident	2431 MORENO DR	LOS ANGELES	CA	90039-2639
Current Resident	2476 MICHELTORENA ST	LOS ANGELES	CA	90039-2532
Current Resident	2421 MORENO DR	LOS ANGELES	CA	90039-2639
Current Resident	2470 MICHELTORENA ST	LOS ANGELES	CA	90039-2532
Current Resident	2464 MICHELTORENA ST	LOS ANGELES	CA	90039-2532
Current Resident	2417 MORENO DR	LOS ANGELES	CA	90039-2639
Current Resident	2411 MORENO DR	LOS ANGELES	CA	90039-2639
Current Resident	2452 MICHELTORENA ST	LOS ANGELES	CA	90039-2532
Current Resident	2405 MORENO DR	LOS ANGELES	CA	90039-2639
Current Resident	2446 MICHELTORENA ST	LOS ANGELES	CA	90039-2532
Current Resident	2401 MORENO DR	LOS ANGELES	CA	90039-2639
Current Resident	2440 MICHELTORENA ST	LOS ANGELES	CA	90039-2532
Current Resident	2363 MORENO DR	LOS ANGELES	CA	90039-3045
Current Resident	2353 MORENO DR	LOS ANGELES	CA	90039-3045
Current Resident	2428 MICHELTORENA ST	LOS ANGELES	CA	90039-2532
Current Resident	2347 MORENO DR	LOS ANGELES	CA	90039-3045
Current Resident	2420 MICHELTORENA ST	LOS ANGELES	CA	90039-2532
Current Resident	2412 MICHELTORENA ST	LOS ANGELES	CA	90039-2532
Current Resident	2404 MICHELTORENA ST	LOS ANGELES	CA	90039-2532
Current Resident	2327 MORENO DR	LOS ANGELES	CA	90039-3045
Current Resident	2400 MICHELTORENA ST	LOS ANGELES	CA	90039-2532
Current Resident	2319 MORENO DR	LOS ANGELES	CA	90039-3045
Current Resident	2324 MICHELTORENA ST	LOS ANGELES	CA	90039-2530
Current Resident	2313 MORENO DR	LOS ANGELES	CA	90039-3045
Current Resident	2300 MICHELTORENA ST	LOS ANGELES	CA	90039-2530
Current Resident	2475 MICHELTORENA ST	LOS ANGELES	CA	90039-2531
Current Resident	2471 MICHELTORENA ST	LOS ANGELES	CA	90039-2531
Current Resident	2465 MICHELTORENA ST	LOS ANGELES	CA	90039-2531
Current Resident	2455 MICHELTORENA ST	LOS ANGELES	CA	90039-2531
Current Resident	2474 LANTERMAN TER	LOS ANGELES	CA	90039-2522
Current Resident	2447 MICHELTORENA ST	LOS ANGELES	CA	90039-2531
Current Resident	2443 MICHELTORENA ST	LOS ANGELES	CA	90039-2531
Current Resident	2437 MICHELTORENA ST	LOS ANGELES	CA	90039-2531
Current Resident	2431 MICHELTORENA ST	LOS ANGELES	CA	90039-2531
Current Resident	2458 LANTERMAN TER	LOS ANGELES	CA	90039-2522
Current Resident	2427 MICHELTORENA ST	LOS ANGELES	CA	90039-2531
Current Resident	2452 LANTERMAN TER	LOS ANGELES	CA	90039-2522
Current Resident	2444 LANTERMAN TER	LOS ANGELES	CA	90039-2522
Current Resident	2438 LANTERMAN TER	LOS ANGELES	CA	90039-2522
Current Resident	2430 LANTERMAN TER	LOS ANGELES	CA	90039-2522
Current Resident	2415 MICHELTORENA ST	LOS ANGELES	CA	90039-2531
Current Resident	2407 MICHELTORENA ST	LOS ANGELES	CA	90039-2531
Current Resident	2511 MICHELTORENA ST	LOS ANGELES	CA	90039-2533
Current Resident	2528 PANORAMA TER	LOS ANGELES	CA	90039-2540
Current Resident	2517 MICHELTORENA ST	LOS ANGELES	CA	90039-2533
Current Resident	2521 MICHELTORENA ST	LOS ANGELES	CA	90039-2533
Current Resident	2527 MICHELTORENA ST	LOS ANGELES	CA	90039-2533
Current Resident	2542 PANORAMA TER	LOS ANGELES	CA	90039-2540
Current Resident	2531 MICHELTORENA ST	LOS ANGELES	CA	90039-2533
Current Resident	3024 ANGUS ST	LOS ANGELES	CA	90039-2512
Current Resident	3018 ANGUS ST	LOS ANGELES	CA	90039-2512
Current Resident	2545 MICHELTORENA ST	LOS ANGELES	CA	90039-2533

Current Resident	2551 MICHELTORENA ST	LOS ANGELES	CA	90039-2533
Current Resident	3006 ANGUS ST	LOS ANGELES	CA	90039-2512
Current Resident	2471 LANTERMAN TER	LOS ANGELES	CA	90039-2521
Current Resident	2479 LANTERMAN TER	LOS ANGELES	CA	90039-2521
Current Resident	2493 LANTERMAN TER	LOS ANGELES	CA	90039-2521
Current Resident	2512 PANORAMA TER	LOS ANGELES	CA	90039-2540
Current Resident	2518 PANORAMA TER	LOS ANGELES	CA	90039-2540
Current Resident	2524 PANORAMA TER	LOS ANGELES	CA	90039-2540
Current Resident	2384 PANORAMA TER	LOS ANGELES	CA	90039-2536
Current Resident	2437 LANTERMAN TER	LOS ANGELES	CA	90039-2521
Current Resident	2392 PANORAMA TER	LOS ANGELES	CA	90039-2536
Current Resident	2447 LANTERMAN TER	LOS ANGELES	CA	90039-2521
Current Resident	2455 LANTERMAN TER	LOS ANGELES	CA	90039-2521
Current Resident	2428 PANORAMA TER	LOS ANGELES	CA	90039-2538
Current Resident	2440 PANORAMA TER	LOS ANGELES	CA	90039-2538
Current Resident	2409 PANORAMA TER	LOS ANGELES	CA	90039-2537
Current Resident	2400 MEADOW VALLEY TER	LOS ANGELES	CA	90039-2528
Current Resident	2403 PANORAMA TER	LOS ANGELES	CA	90039-2537
Current Resident	2342 MEADOW VALLEY TER	LOS ANGELES	CA	90039-2526
Current Resident	2393 PANORAMA TER	LOS ANGELES	CA	90039-2559
Current Resident	2336 MEADOW VALLEY TER	LOS ANGELES	CA	90039-2526
Current Resident	2387 PANORAMA TER	LOS ANGELES	CA	90039-2559
Current Resident	2330 MEADOW VALLEY TER	LOS ANGELES	CA	90039-2526
Current Resident	2308 MEADOW VALLEY TER	LOS ANGELES	CA	90039-2526
Current Resident	2304 MEADOW VALLEY TER	LOS ANGELES	CA	90039-2526
Current Resident	3035 SCOTLAND ST	LOS ANGELES	CA	90039-2541
Current Resident	3023 SCOTLAND ST	LOS ANGELES	CA	90039-2541
Current Resident	3017 SCOTLAND ST	LOS ANGELES	CA	90039-2541
Current Resident	3011 SCOTLAND ST	LOS ANGELES	CA	90039-2541
Current Resident	2459 PANORAMA TER	LOS ANGELES	CA	90039-2537
Current Resident	2443 PANORAMA TER	LOS ANGELES	CA	90039-2537
Current Resident	2439 PANORAMA TER	LOS ANGELES	CA	90039-2537
Current Resident	2423 PANORAMA TER	LOS ANGELES	CA	90039-2537
Current Resident	2419 PANORAMA TER	LOS ANGELES	CA	90039-2537
Current Resident	2526 GRIFFITH PARK BLVD	LOS ANGELES	CA	90039-2518
Current Resident	2606 GRIFFITH PARK BLVD	LOS ANGELES	CA	90039-2520
Current Resident	2612 GRIFFITH PARK BLVD	LOS ANGELES	CA	90039-2520
Current Resident	2624 GRIFFITH PARK BLVD	LOS ANGELES	CA	90039-2520
Current Resident	3038 ANGUS ST	LOS ANGELES	CA	90039-2511
Current Resident	2531 PANORAMA TER	LOS ANGELES	CA	90039-2539
Current Resident	2519 PANORAMA TER	LOS ANGELES	CA	90039-2539
Current Resident	2515 PANORAMA TER	LOS ANGELES	CA	90039-2539
Current Resident	2507 PANORAMA TER	LOS ANGELES	CA	90039-2539
Current Resident	2428 GRIFFITH PARK BLVD	LOS ANGELES	CA	90039-2516
Current Resident	2432 GRIFFITH PARK BLVD	LOS ANGELES	CA	90039-2516
Current Resident	2436 GRIFFITH PARK BLVD	LOS ANGELES	CA	90039-2516
Current Resident	2506 GRIFFITH PARK BLVD	LOS ANGELES	CA	90039-2518
Current Resident	2510 GRIFFITH PARK BLVD	LOS ANGELES	CA	90039-2518
Current Resident	2514 GRIFFITH PARK BLVD	LOS ANGELES	CA	90039-2518
Current Resident	2522 GRIFFITH PARK BLVD	LOS ANGELES	CA	90039-2518
Current Resident	2501 PANORAMA TER	LOS ANGELES	CA	90039-2539
Current Resident	2469 MEADOW VALLEY TER	LOS ANGELES	CA	90039-2527
Current Resident	2437 MEADOW VALLEY TER	LOS ANGELES	CA	90039-2527
Current Resident	2449 MEADOW VALLEY TER	LOS ANGELES	CA	90039-2527
Current Resident	2500 GRIFFITH PARK BLVD	LOS ANGELES	CA	90039-2518
Current Resident	2450 GRIFFITH PARK BLVD	LOS ANGELES	CA	90039-2516
Current Resident	2444 GRIFFITH PARK BLVD	LOS ANGELES	CA	90039-2516
Current Resident	2440 GRIFFITH PARK BLVD	LOS ANGELES	CA	90039-2516
Current Resident	2336 GRIFFITH PARK BLVD	LOS ANGELES	CA	90039-2514
Current Resident	2344 GRIFFITH PARK BLVD	LOS ANGELES	CA	90039-2514
Current Resident	2348 GRIFFITH PARK BLVD	LOS ANGELES	CA	90039-2514
Current Resident	2400 GRIFFITH PARK BLVD	LOS ANGELES	CA	90039-2516
Current Resident	2404 GRIFFITH PARK BLVD	LOS ANGELES	CA	90039-2516
Current Resident	2408 GRIFFITH PARK BLVD	LOS ANGELES	CA	90039-2516
Current Resident	2416 GRIFFITH PARK BLVD	LOS ANGELES	CA	90039-2516
Current Resident	2420 GRIFFITH PARK BLVD	LOS ANGELES	CA	90039-2516
Current Resident	2424 GRIFFITH PARK BLVD	LOS ANGELES	CA	90039-2516
Current Resident	2415 MEADOW VALLEY TER	LOS ANGELES	CA	90039-2527
Current Resident	2407 MEADOW VALLEY TER	LOS ANGELES	CA	90039-2527
Current Resident	2341 MEADOW VALLEY TER	LOS ANGELES	CA	90039-2525
Current Resident	2306 GRIFFITH PARK BLVD	LOS ANGELES	CA	90039-2514
Current Resident	2310 GRIFFITH PARK BLVD	LOS ANGELES	CA	90039-2514

Current Resident	2316 GRIFFITH PARK BLVD	LOS ANGELES	CA	90039-2514
Current Resident	2324 GRIFFITH PARK BLVD	LOS ANGELES	CA	90039-2514
Current Resident	2328 GRIFFITH PARK BLVD	LOS ANGELES	CA	90039-2514
Current Resident	2332 GRIFFITH PARK BLVD	LOS ANGELES	CA	90039-2514
Current Resident	2329 MEADOW VALLEY TER	LOS ANGELES	CA	90039-2525
Current Resident	2325 MEADOW VALLEY TER	LOS ANGELES	CA	90039-2525
Current Resident	3115 SCOTLAND ST	LOS ANGELES	CA	90039-2505
Current Resident	3107 SCOTLAND ST	LOS ANGELES	CA	90039-2505
Current Resident	2432 HYPERION AVE	LOS ANGELES	CA	90027-4714
Current Resident	2350 HYPERION AVE	LOS ANGELES	CA	90027-4712
Current Resident	2327 GRIFFITH PARK BLVD	LOS ANGELES	CA	90039-2513
Current Resident	2401 GRIFFITH PARK BLVD	LOS ANGELES	CA	90039-2515
Current Resident	2443 GRIFFITH PARK BLVD	LOS ANGELES	CA	90039-2558
Current Resident	3667 TRACY ST	LOS ANGELES	CA	90039-2543
Current Resident	2450 HYPERION AVE	LOS ANGELES	CA	90027-4714
Current Resident	2615 GRIFFITH PARK BLVD	LOS ANGELES	CA	90039-2519
Current Resident	2621 GRIFFITH PARK BLVD	LOS ANGELES	CA	90039-2519
Current Resident	2623 GRIFFITH PARK BLVD	LOS ANGELES	CA	90039-2566
Current Resident	2911 SWAN PL	LOS ANGELES	CA	90026-1223
Current Resident	1812 W SILVER LAKE DR	LOS ANGELES	CA	90026-1324
Current Resident	1836 W SILVER LAKE DR	LOS ANGELES	CA	90026-1324
Current Resident	2924 VAN PELT PL	LOS ANGELES	CA	90026-1323
Current Resident	1827 SILVER LAKE BLVD	LOS ANGELES	CA	90026-1320
Current Resident	1817 SILVER LAKE BLVD	LOS ANGELES	CA	90026-1320
Current Resident	1815 SILVER LAKE BLVD	LOS ANGELES	CA	90026-1320
Current Resident	1760 REDESDALE AVE	LOS ANGELES	CA	90026-1212
Current Resident	1802 REDESDALE AVE	LOS ANGELES	CA	90026-1214
Current Resident	1806 REDESDALE AVE	LOS ANGELES	CA	90026-1214
Current Resident	1810 REDESDALE AVE	LOS ANGELES	CA	90026-1214
Current Resident	1820 REDESDALE AVE	LOS ANGELES	CA	90026-1214
Current Resident	1824 REDESDALE AVE	LOS ANGELES	CA	90026-1214
Current Resident	1830 REDESDALE AVE	LOS ANGELES	CA	90026-1214
Current Resident	1848 REDESDALE AVE	LOS ANGELES	CA	90026-1214
Current Resident	1871 W SILVER LAKE DR	LOS ANGELES	CA	90026-1347
Current Resident	1812 WESTERLY TER	LOS ANGELES	CA	90026-1238
Current Resident	1818 WESTERLY TER	LOS ANGELES	CA	90026-1238
Current Resident	1822 WESTERLY TER	LOS ANGELES	CA	90026-1238
Current Resident	1842 WESTERLY TER	LOS ANGELES	CA	90026-1238
Current Resident	1835 W SILVER LAKE DR	LOS ANGELES	CA	90026-1347
Current Resident	1850 WESTERLY TER	LOS ANGELES	CA	90026-1238
Current Resident	1843 W SILVER LAKE DR	LOS ANGELES	CA	90026-1347
Current Resident	1851 W SILVER LAKE DR	LOS ANGELES	CA	90026-1347
Current Resident	1855 W SILVER LAKE DR	LOS ANGELES	CA	90026-1347
Current Resident	2961 EFFIE ST	LOS ANGELES	CA	90026-1205
Current Resident	2965 EFFIE ST	LOS ANGELES	CA	90026-1205
Current Resident	1716 WESTERLY TER	LOS ANGELES	CA	90026-1236
Current Resident	1728 WESTERLY TER	LOS ANGELES	CA	90026-1236
Current Resident	1729 W SILVER LAKE DR	LOS ANGELES	CA	90026-1231
Current Resident	1734 WESTERLY TER	LOS ANGELES	CA	90026-1236
Current Resident	1745 W SILVER LAKE DR	LOS ANGELES	CA	90026-1231
Current Resident	1753 W SILVER LAKE DR	LOS ANGELES	CA	90026-1231
Current Resident	1752 WESTERLY TER	LOS ANGELES	CA	90026-1236
Current Resident	1757 W SILVER LAKE DR	LOS ANGELES	CA	90026-1231
Current Resident	1761 W SILVER LAKE DR	LOS ANGELES	CA	90026-1231
Current Resident	2956 SWAN PL	LOS ANGELES	CA	90026-1224
Current Resident	2958 SWAN PL	LOS ANGELES	CA	90026-1224
Current Resident	1750 W SILVER LAKE DR	LOS ANGELES	CA	90026-1232
Current Resident	2916 SWAN PL	LOS ANGELES	CA	90026-1224
Current Resident	1761 SILVER LAKE BLVD	LOS ANGELES	CA	90026-1221
Current Resident	1745 SILVER LAKE BLVD	LOS ANGELES	CA	90026-1221
Current Resident	1725 SILVER LAKE BLVD	LOS ANGELES	CA	90026-1221
Current Resident	1734 REDESDALE AVE	LOS ANGELES	CA	90026-1212
Current Resident	1701 WESTERLY TER	LOS ANGELES	CA	90026-1235
Current Resident	1707 WESTERLY TER	LOS ANGELES	CA	90026-1235
Current Resident	1713 WESTERLY TER	LOS ANGELES	CA	90026-1235
Current Resident	1723 WESTERLY TER	LOS ANGELES	CA	90026-1235
Current Resident	1727 WESTERLY TER	LOS ANGELES	CA	90026-1235
Current Resident	1738 REDESDALE AVE	LOS ANGELES	CA	90026-1212
Current Resident	1748 REDESDALE AVE	LOS ANGELES	CA	90026-1212
Current Resident	1752 REDESDALE AVE	LOS ANGELES	CA	90026-1212
Current Resident	1754 REDESDALE AVE	LOS ANGELES	CA	90026-1212
Current Resident	1716 REDESDALE AVE	LOS ANGELES	CA	90026-1212

Current Resident	1712 REDESDALE AVE	LOS ANGELES	CA	90026-1212
Current Resident	1706 REDESDALE AVE	LOS ANGELES	CA	90026-1212
Current Resident	3019 EFFIE ST	LOS ANGELES	CA	90026-1207
Current Resident	1693 REDESDALE AVE	LOS ANGELES	CA	90026-1653
Current Resident	1684 ROTARY DR	LOS ANGELES	CA	90026-1216
Current Resident	1705 REDESDALE AVE	LOS ANGELES	CA	90026-1211
Current Resident	1700 ROTARY DR	LOS ANGELES	CA	90026-1218
Current Resident	1708 ROTARY DR	LOS ANGELES	CA	90026-1218
Current Resident	1712 ROTARY DR	LOS ANGELES	CA	90026-1218
Current Resident	1709 REDESDALE AVE	LOS ANGELES	CA	90026-1211
Current Resident	1730 ROTARY DR	LOS ANGELES	CA	90026-1218
Current Resident	1717 REDESDALE AVE	LOS ANGELES	CA	90026-1211
Current Resident	1721 REDESDALE AVE	LOS ANGELES	CA	90026-1211
Current Resident	1727 REDESDALE AVE	LOS ANGELES	CA	90026-1211
Current Resident	1737 REDESDALE AVE	LOS ANGELES	CA	90026-1211
Current Resident	1762 ROTARY DR	LOS ANGELES	CA	90026-1218
Current Resident	1764 ROTARY DR	LOS ANGELES	CA	90026-1218
Current Resident	1768 ROTARY DR	LOS ANGELES	CA	90026-1218
Current Resident	1774 ROTARY DR	LOS ANGELES	CA	90026-1218
Current Resident	1780 ROTARY DR	LOS ANGELES	CA	90026-1218
Current Resident	1748 WEBSTER AVE	LOS ANGELES	CA	90026-1242
Current Resident	1714 WEBSTER AVE	LOS ANGELES	CA	90026-1242
Current Resident	1716 N DILLON ST	LOS ANGELES	CA	90026-1114
Current Resident	1720 N DILLON ST	LOS ANGELES	CA	90026-1114
Current Resident	1708 WEBSTER AVE	LOS ANGELES	CA	90026-1242
Current Resident	1718 WEBSTER AVE	LOS ANGELES	CA	90026-1242
Current Resident	1763 ROTARY DR	LOS ANGELES	CA	90026-1217
Current Resident	1740 WEBSTER AVE	LOS ANGELES	CA	90026-1242
Current Resident	1732 N DILLON ST	LOS ANGELES	CA	90026-1114
Current Resident	1740 N DILLON ST	LOS ANGELES	CA	90026-1114
Current Resident	1748 N DILLON ST	LOS ANGELES	CA	90026-1114
Current Resident	3124 SWAN PL	LOS ANGELES	CA	90026-1228
Current Resident	1727 WEBSTER AVE	LOS ANGELES	CA	90026-1241
Current Resident	3118 SWAN PL	LOS ANGELES	CA	90026-1228
Current Resident	3112 SWAN PL	LOS ANGELES	CA	90026-1228
Current Resident	3106 SWAN PL	LOS ANGELES	CA	90026-1228
Current Resident	1804 SAN JACINTO ST	LOS ANGELES	CA	90026-1240
Current Resident	1816 SAN JACINTO ST	LOS ANGELES	CA	90026-1240
Current Resident	1820 SAN JACINTO ST	LOS ANGELES	CA	90026-1240
Current Resident	1824 SAN JACINTO ST	LOS ANGELES	CA	90026-1240
Current Resident	1828 SAN JACINTO ST	LOS ANGELES	CA	90026-1240
Current Resident	1843 WEBSTER AVE	LOS ANGELES	CA	90026-1229
Current Resident	1840 SAN JACINTO ST	LOS ANGELES	CA	90026-1240
Current Resident	1859 WEBSTER AVE	LOS ANGELES	CA	90026-1229
Current Resident	1844 SAN JACINTO ST	LOS ANGELES	CA	90026-1240
Current Resident	1809 SAN JACINTO ST	LOS ANGELES	CA	90026-1239
Current Resident	1823 SAN JACINTO ST	LOS ANGELES	CA	90026-1239
Current Resident	3123 SWAN PL	LOS ANGELES	CA	90026-1227
Current Resident	1810 N DILLON ST	LOS ANGELES	CA	90026-1116
Current Resident	1830 N DILLON ST	LOS ANGELES	CA	90026-1116
Current Resident	1824 WEBSTER AVE	LOS ANGELES	CA	90026-1230
Current Resident	1804 ROTARY DR	LOS ANGELES	CA	90026-1220
Current Resident	1808 ROTARY DR	LOS ANGELES	CA	90026-1220
Current Resident	1814 ROTARY DR	LOS ANGELES	CA	90026-1220
Current Resident	1818 ROTARY DR	LOS ANGELES	CA	90026-1220
Current Resident	1831 REDESDALE AVE	LOS ANGELES	CA	90026-1213
Current Resident	1836 ROTARY DR	LOS ANGELES	CA	90026-1220
Current Resident	1800 WEBSTER AVE	LOS ANGELES	CA	90026-1230
Current Resident	1804 WEBSTER AVE	LOS ANGELES	CA	90026-1230
Current Resident	1806 WEBSTER AVE	LOS ANGELES	CA	90026-1230
Current Resident	1817 ROTARY DR	LOS ANGELES	CA	90026-1219
Current Resident	1814 WEBSTER AVE	LOS ANGELES	CA	90026-1230
Current Resident	1839 ROTARY DR	LOS ANGELES	CA	90026-1219
Current Resident	1836 WEBSTER AVE	LOS ANGELES	CA	90026-1230
Current Resident	3022 FALL AVE	LOS ANGELES	CA	90026-1210
Current Resident	3028 CASTLE ST	LOS ANGELES	CA	90039-3004
Current Resident	3002 CASTLE ST	LOS ANGELES	CA	90039-3004
Current Resident	1855 REDESDALE AVE	LOS ANGELES	CA	90026-1213
Current Resident	1861 REDESDALE AVE	LOS ANGELES	CA	90026-1213
Current Resident	3029 FALL AVE	LOS ANGELES	CA	90026-1209
Current Resident	1902 REDCLIFF ST	LOS ANGELES	CA	90039-3025
Current Resident	1918 REDCLIFF ST	LOS ANGELES	CA	90039-3025

Current Resident	1914 REDCLIFF ST	LOS ANGELES	CA	90039-3025
Current Resident	1910 REDCLIFF ST	LOS ANGELES	CA	90039-3025
Current Resident	3214 WINDSOR AVE	LOS ANGELES	CA	90039-3038
Current Resident	1865 WEBSTER AVE	LOS ANGELES	CA	90026-1229
Current Resident	3210 WINDSOR AVE	LOS ANGELES	CA	90039-3038
Current Resident	3206 WINDSOR AVE	LOS ANGELES	CA	90039-3038
Current Resident	3200 WINDSOR AVE	LOS ANGELES	CA	90039-3038
Current Resident	3044 CASTLE ST	LOS ANGELES	CA	90039-3004
Current Resident	1861 WEBSTER AVE	LOS ANGELES	CA	90026-1229
Current Resident	3040 CASTLE ST	LOS ANGELES	CA	90039-3004
Current Resident	3036 CASTLE ST	LOS ANGELES	CA	90039-3004
Current Resident	3032 CASTLE ST	LOS ANGELES	CA	90039-3004
Current Resident	1823 N DILLON ST	LOS ANGELES	CA	90026-1115
Current Resident	1801 N DILLON ST	LOS ANGELES	CA	90026-1115
Current Resident	1813 N DILLON ST	LOS ANGELES	CA	90026-1115
Current Resident	1800 REDCLIFF ST	LOS ANGELES	CA	90026-1134
Current Resident	1832 REDCLIFF ST	LOS ANGELES	CA	90026-1134
Current Resident	1838 REDCLIFF ST	LOS ANGELES	CA	90026-1134
Current Resident	1835 N DILLON ST	LOS ANGELES	CA	90026-1115
Current Resident	1827 N DILLON ST	LOS ANGELES	CA	90026-1115
Current Resident	1843 N DILLON ST	LOS ANGELES	CA	90026-1115
Current Resident	1854 REDCLIFF ST	LOS ANGELES	CA	90026-1134
Current Resident	1848 REDCLIFF ST	LOS ANGELES	CA	90026-1134
Current Resident	1842 REDCLIFF ST	LOS ANGELES	CA	90026-1134
Current Resident	1701 N DILLON ST	LOS ANGELES	CA	90026-1113
Current Resident	1711 N DILLON ST	LOS ANGELES	CA	90026-1113
Current Resident	1717 N DILLON ST	LOS ANGELES	CA	90026-1113
Current Resident	1721 N DILLON ST	LOS ANGELES	CA	90026-1113
Current Resident	1727 N DILLON ST	LOS ANGELES	CA	90026-1113
Current Resident	1743 N DILLON ST	LOS ANGELES	CA	90026-1113
Current Resident	1747 N DILLON ST	LOS ANGELES	CA	90026-1113
Current Resident	1753 N DILLON ST	LOS ANGELES	CA	90026-1113
Current Resident	1755 N DILLON ST	LOS ANGELES	CA	90026-1113
Current Resident	1754 REDCLIFF ST	LOS ANGELES	CA	90026-1132
Current Resident	1746 REDCLIFF ST	LOS ANGELES	CA	90026-1132
Current Resident	1738 REDCLIFF ST	LOS ANGELES	CA	90026-1132
Current Resident	1722 REDCLIFF ST	LOS ANGELES	CA	90026-1132
Current Resident	1714 REDCLIFF ST	LOS ANGELES	CA	90026-1132
Current Resident	1710 REDCLIFF ST	LOS ANGELES	CA	90026-1132
Current Resident	3231 W EFFIE PLACE	LOS ANGELES	CA	90026
Current Resident	1700 REDCLIFF ST	LOS ANGELES	CA	90026-1132
Current Resident	1707 REDCLIFF ST	LOS ANGELES	CA	90026-1131
Current Resident	1717 REDCLIFF ST	LOS ANGELES	CA	90026-1131
Current Resident	1721 REDCLIFF ST	LOS ANGELES	CA	90026-1131
Current Resident	1725 REDCLIFF ST	LOS ANGELES	CA	90026-1131
Current Resident	1727 REDCLIFF ST	LOS ANGELES	CA	90026-1131
Current Resident	1731 REDCLIFF ST	LOS ANGELES	CA	90026-1131
Current Resident	1743 REDCLIFF ST	LOS ANGELES	CA	90026-1131
Current Resident	1753 REDCLIFF ST	LOS ANGELES	CA	90026-1131
Current Resident	1757 REDCLIFF ST	LOS ANGELES	CA	90026-1131
Current Resident	1710 MICHELTORENA ST	LOS ANGELES	CA	90026-1128
Current Resident	1712 MICHELTORENA ST	LOS ANGELES	CA	90026-1128
Current Resident	1720 MICHELTORENA ST	LOS ANGELES	CA	90026-1128
Current Resident	1724 MICHELTORENA ST	LOS ANGELES	CA	90026-1128
Current Resident	1730 MICHELTORENA ST	LOS ANGELES	CA	90026-1128
Current Resident	1736 MICHELTORENA ST	LOS ANGELES	CA	90026-1128
Current Resident	1746 MICHELTORENA ST	LOS ANGELES	CA	90026-1128
Current Resident	1756 MICHELTORENA ST	LOS ANGELES	CA	90026-1128
Current Resident	1800 MICHELTORENA ST	LOS ANGELES	CA	90026-1130
Current Resident	1812 MICHELTORENA ST	LOS ANGELES	CA	90026-1130
Current Resident	1818 MICHELTORENA ST	LOS ANGELES	CA	90026-1130
Current Resident	1911 REDCLIFF ST	LOS ANGELES	CA	90039-3024
Current Resident	1926 MICHELTORENA ST	LOS ANGELES	CA	90039-3537
Current Resident	1855 REDCLIFF ST	LOS ANGELES	CA	90026-1133
Current Resident	1849 REDCLIFF ST	LOS ANGELES	CA	90026-1133
Current Resident	1845 REDCLIFF ST	LOS ANGELES	CA	90026-1133
Current Resident	1841 REDCLIFF ST	LOS ANGELES	CA	90026-1133
Current Resident	1831 REDCLIFF ST	LOS ANGELES	CA	90026-1133
Current Resident	1933 REDCLIFF ST	LOS ANGELES	CA	90039-3024
Current Resident	1824 MICHELTORENA ST	LOS ANGELES	CA	90026-1130
Current Resident	1836 MICHELTORENA ST	LOS ANGELES	CA	90026-1130
Current Resident	1842 MICHELTORENA ST	LOS ANGELES	CA	90026-1130

Current Resident	1856 MICHELTORENA ST	LOS ANGELES	CA	90026-1130
Current Resident	1921 REDCLIFF ST	LOS ANGELES	CA	90039-3024
Current Resident	3210 LANDA ST	LOS ANGELES	CA	90039-3016
Current Resident	3050 CASTLE ST	LOS ANGELES	CA	90039-3050
Current Resident	3207 WINDSOR AVE	LOS ANGELES	CA	90039-3037
Current Resident	3200 LANDA ST	LOS ANGELES	CA	90039-3016
Current Resident	3035 CASTLE ST	LOS ANGELES	CA	90039-3003
Current Resident	3031 CASTLE ST	LOS ANGELES	CA	90039-3003
Current Resident	3032 WINDSOR AVE	LOS ANGELES	CA	90039-3036
Current Resident	3027 CASTLE ST	LOS ANGELES	CA	90039-3003
Current Resident	3022 WINDSOR AVE	LOS ANGELES	CA	90039-3036
Current Resident	3016 WINDSOR AVE	LOS ANGELES	CA	90039-3036
Current Resident	3017 CASTLE ST	LOS ANGELES	CA	90039-3003
Current Resident	3001 CASTLE ST	LOS ANGELES	CA	90039-3003
Current Resident	1927 REDESDALE AVE	LOS ANGELES	CA	90039-3057
Current Resident	1931 REDESDALE AVE	LOS ANGELES	CA	90039-3057
Current Resident	1935 REDESDALE AVE	LOS ANGELES	CA	90039-3057
Current Resident	1926 REDCLIFF ST	LOS ANGELES	CA	90039-3025
Current Resident	3209 WINDSOR AVE	LOS ANGELES	CA	90039-3037
Current Resident	3064 CASTLE ST	LOS ANGELES	CA	90039-3050
Current Resident	3030 LANDA ST	LOS ANGELES	CA	90039-3012
Current Resident	3050 LANDA ST	LOS ANGELES	CA	90039-3012
Current Resident	3056 LANDA ST	LOS ANGELES	CA	90039-3012
Current Resident	3045 CASTLE ST	LOS ANGELES	CA	90039-3051
Current Resident	3035 WINDSOR AVE	LOS ANGELES	CA	90039-3035
Current Resident	3027 WINDSOR AVE	LOS ANGELES	CA	90039-3035
Current Resident	3025 WINDSOR AVE	LOS ANGELES	CA	90039-3035
Current Resident	1963 REDESDALE AVE	LOS ANGELES	CA	90039-3048
Current Resident	1973 REDESDALE AVE	LOS ANGELES	CA	90039-3048
Current Resident	1975 REDESDALE AVE	LOS ANGELES	CA	90039-3055
Current Resident	2019 REDESDALE AVE	LOS ANGELES	CA	90039-3031
Current Resident	1921 W SILVER LAKE DR	LOS ANGELES	CA	90039-3111
Current Resident	1967 W SILVER LAKE DR	LOS ANGELES	CA	90039-3111
Current Resident	1971 W SILVER LAKE DR	LOS ANGELES	CA	90039-3111
Current Resident	1938 REDESDALE AVE	LOS ANGELES	CA	90039-3058
Current Resident	1942 REDESDALE AVE	LOS ANGELES	CA	90039-3058
Current Resident	1952 REDESDALE AVE	LOS ANGELES	CA	90039-3058
Current Resident	1975 W SILVER LAKE DR	LOS ANGELES	CA	90039-3111
Current Resident	1982 REDESDALE AVE	LOS ANGELES	CA	90039-3058
Current Resident	1988 REDESDALE AVE	LOS ANGELES	CA	90039-3058
Current Resident	3221 LANDA ST	LOS ANGELES	CA	90039-3015
Current Resident	3075 LANDA ST	LOS ANGELES	CA	90039-3011
Current Resident	2025 KENILWORTH AVE	LOS ANGELES	CA	90039-3005
Current Resident	2029 KENILWORTH AVE	LOS ANGELES	CA	90039-3005
Current Resident	2035 KENILWORTH AVE	LOS ANGELES	CA	90039-3005
Current Resident	2051 KENILWORTH AVE	LOS ANGELES	CA	90039-3005
Current Resident	2059 KENILWORTH AVE	LOS ANGELES	CA	90039-3005
Current Resident	2063 KENILWORTH AVE	LOS ANGELES	CA	90039-3005
Current Resident	2014 REDCLIFF ST	LOS ANGELES	CA	90039-3027
Current Resident	2020 REDCLIFF ST	LOS ANGELES	CA	90039-3027
Current Resident	2028 REDCLIFF ST	LOS ANGELES	CA	90039-3027
Current Resident	2010 REDCLIFF ST	LOS ANGELES	CA	90039-3027
Current Resident	3209 LANDA ST	LOS ANGELES	CA	90039-3015
Current Resident	3069 LANDA ST	LOS ANGELES	CA	90039-3011
Current Resident	3059 LANDA ST	LOS ANGELES	CA	90039-3011
Current Resident	2026 REDESDALE AVE	LOS ANGELES	CA	90039-3032
Current Resident	2020 REDESDALE AVE	LOS ANGELES	CA	90039-3032
Current Resident	2011 W SILVER LAKE DR	LOS ANGELES	CA	90039-3112
Current Resident	2001 BALMER DR	LOS ANGELES	CA	90039-3001
Current Resident	2005 BALMER DR	LOS ANGELES	CA	90039-3001
Current Resident	2009 BALMER DR	LOS ANGELES	CA	90039-3001
Current Resident	2015 BALMER DR	LOS ANGELES	CA	90039-3001
Current Resident	2021 BALMER DR	LOS ANGELES	CA	90039-3001
Current Resident	2025 BALMER DR	LOS ANGELES	CA	90039-3001
Current Resident	2011 KENILWORTH AVE	LOS ANGELES	CA	90039-3005
Current Resident	2001 KENILWORTH AVE	LOS ANGELES	CA	90039-3005
Current Resident	2021 KENILWORTH AVE	LOS ANGELES	CA	90039-3005
Current Resident	2023 KENILWORTH AVE	LOS ANGELES	CA	90039-3005
Current Resident	2145 MORENO DR	LOS ANGELES	CA	90039-3022
Current Resident	2086 BALMER DR	LOS ANGELES	CA	90039-3002
Current Resident	2080 BALMER DR	LOS ANGELES	CA	90039-3002
Current Resident	2078 BALMER DR	LOS ANGELES	CA	90039-3002

Current Resident	2070 BALMER DR	LOS ANGELES	CA	90039-3002
Current Resident	2064 BALMER DR	LOS ANGELES	CA	90039-3002
Current Resident	2129 MORENO DR	LOS ANGELES	CA	90039-3022
Current Resident	2125 MORENO DR	LOS ANGELES	CA	90039-3022
Current Resident	2119 MORENO DR	LOS ANGELES	CA	90039-3022
Current Resident	2050 BALMER DR	LOS ANGELES	CA	90039-3002
Current Resident	2042 BALMER DR	LOS ANGELES	CA	90039-3002
Current Resident	2032 BALMER DR	LOS ANGELES	CA	90039-3002
Current Resident	2115 MORENO DR	LOS ANGELES	CA	90039-3022
Current Resident	2022 BALMER DR	LOS ANGELES	CA	90039-3002
Current Resident	2014 BALMER DR	LOS ANGELES	CA	90039-3002
Current Resident	2111 MORENO DR	LOS ANGELES	CA	90039-3022
Current Resident	2079 W SILVER LAKE DR	LOS ANGELES	CA	90039-3112
Current Resident	2075 W SILVER LAKE DR	LOS ANGELES	CA	90039-3112
Current Resident	2065 W SILVER LAKE DR	LOS ANGELES	CA	90039-3112
Current Resident	2059 W SILVER LAKE DR	LOS ANGELES	CA	90039-3112
Current Resident	2066 KENILWORTH AVE	LOS ANGELES	CA	90039-3006
Current Resident	2054 KENILWORTH AVE	LOS ANGELES	CA	90039-3006
Current Resident	2048 KENILWORTH AVE	LOS ANGELES	CA	90039-3006
Current Resident	2042 KENILWORTH AVE	LOS ANGELES	CA	90039-3006
Current Resident	2002 KENILWORTH AVE	LOS ANGELES	CA	90039-3006
Current Resident	2000 KENILWORTH AVE	LOS ANGELES	CA	90039-3006
Current Resident	2078 KENILWORTH AVE	LOS ANGELES	CA	90039-3006
Current Resident	2049 BALMER DR	LOS ANGELES	CA	90039-3047
Current Resident	2082 KENILWORTH AVE	LOS ANGELES	CA	90039-3006
Current Resident	2059 BALMER DR	LOS ANGELES	CA	90039-3047
Current Resident	2065 BALMER DR	LOS ANGELES	CA	90039-3047
Current Resident	2100 KENILWORTH AVE	LOS ANGELES	CA	90039-3008
Current Resident	2071 BALMER DR	LOS ANGELES	CA	90039-3047
Current Resident	2106 KENILWORTH AVE	LOS ANGELES	CA	90039-3008
Current Resident	2077 BALMER DR	LOS ANGELES	CA	90039-3047
Current Resident	2110 KENILWORTH AVE	LOS ANGELES	CA	90039-3008
Current Resident	2120 KENILWORTH AVE	LOS ANGELES	CA	90039-3008
Current Resident	2130 KENILWORTH AVE	LOS ANGELES	CA	90039-3008
Current Resident	2134 KENILWORTH AVE	LOS ANGELES	CA	90039-3008
Current Resident	2081 BALMER DR	LOS ANGELES	CA	90039-3047
Current Resident	2140 KENILWORTH AVE	LOS ANGELES	CA	90039-3008
Current Resident	2146 KENILWORTH AVE	LOS ANGELES	CA	90039-3008
Current Resident	2089 BALMER DR	LOS ANGELES	CA	90039-3047
Current Resident	2152 KENILWORTH AVE	LOS ANGELES	CA	90039-3008
Current Resident	2160 KENILWORTH AVE	LOS ANGELES	CA	90039-3008
Current Resident	2093 BALMER DR	LOS ANGELES	CA	90039-3047
Current Resident	2153 MORENO DR	LOS ANGELES	CA	90039-3061
Current Resident	2157 MORENO DR	LOS ANGELES	CA	90039-3061
Current Resident	2166 KENILWORTH AVE	LOS ANGELES	CA	90039-3008
Current Resident	2163 MORENO DR	LOS ANGELES	CA	90039-3061
Current Resident	2174 KENILWORTH AVE	LOS ANGELES	CA	90039-3008
Current Resident	2171 MORENO DR	LOS ANGELES	CA	90039-3061
Current Resident	2178 KENILWORTH AVE	LOS ANGELES	CA	90039-3008
Current Resident	2177 MORENO DR	LOS ANGELES	CA	90039-3061
Current Resident	2185 MORENO DR	LOS ANGELES	CA	90039-3061
Current Resident	2193 MORENO DR	LOS ANGELES	CA	90039-3061
Current Resident	2147 KENILWORTH AVE	LOS ANGELES	CA	90039-3007
Current Resident	2138 REDCLIFF ST	LOS ANGELES	CA	90039-3029
Current Resident	2167 KENILWORTH AVE	LOS ANGELES	CA	90039-3007
Current Resident	2142 REDCLIFF ST	LOS ANGELES	CA	90039-3029
Current Resident	2146 REDCLIFF ST	LOS ANGELES	CA	90039-3029
Current Resident	2177 KENILWORTH AVE	LOS ANGELES	CA	90039-3007
Current Resident	2150 N REDCLIFF ST	LOS ANGELES	CA	90039
Current Resident	2183 KENILWORTH AVE	LOS ANGELES	CA	90039-3007
Current Resident	2158 REDCLIFF ST	LOS ANGELES	CA	90039-3029
Current Resident	2205 MORENO DR	LOS ANGELES	CA	90039-3043
Current Resident	2211 MORENO DR	LOS ANGELES	CA	90039-3043
Current Resident	2219 MORENO DR	LOS ANGELES	CA	90039-3043
Current Resident	2067 REDCLIFF ST	LOS ANGELES	CA	90039-3026
Current Resident	2105 KENILWORTH AVE	LOS ANGELES	CA	90039-3007
Current Resident	2109 KENILWORTH AVE	LOS ANGELES	CA	90039-3007
Current Resident	2032 REDCLIFF ST	LOS ANGELES	CA	90039-3027
Current Resident	2038 REDCLIFF ST	LOS ANGELES	CA	90039-3027
Current Resident	2042 REDCLIFF ST	LOS ANGELES	CA	90039-3027
Current Resident	2083 KENILWORTH AVE	LOS ANGELES	CA	90039-3005
Current Resident	2048 REDCLIFF ST	LOS ANGELES	CA	90039-3027

Current Resident	2089 KENILWORTH AVE	LOS ANGELES	CA	90039-3005
Current Resident	2052 REDCLIFF ST	LOS ANGELES	CA	90039-3027
Current Resident	2095 KENILWORTH AVE	LOS ANGELES	CA	90039-3005
Current Resident	2058 REDCLIFF ST	LOS ANGELES	CA	90039-3027
Current Resident	2062 REDCLIFF ST	LOS ANGELES	CA	90039-3027
Current Resident	2068 REDCLIFF ST	LOS ANGELES	CA	90039-3027
Current Resident	2117 KENILWORTH AVE	LOS ANGELES	CA	90039-3007
Current Resident	2076 REDCLIFF ST	LOS ANGELES	CA	90039-3027
Current Resident	2106 REDCLIFF ST	LOS ANGELES	CA	90039-3029
Current Resident	2038 MICHELTORENA ST	LOS ANGELES	CA	90039-3539
Current Resident	2087 REDCLIFF ST	LOS ANGELES	CA	90039-3026
Current Resident	2081 REDCLIFF ST	LOS ANGELES	CA	90039-3026
Current Resident	2023 REDCLIFF ST	LOS ANGELES	CA	90039-3026
Current Resident	1938 MICHELTORENA ST	LOS ANGELES	CA	90039-3537
Current Resident	1962 MICHELTORENA ST	LOS ANGELES	CA	90039-3537
Current Resident	2033 REDCLIFF ST	LOS ANGELES	CA	90039-3026
Current Resident	1954 MICHELTORENA ST	LOS ANGELES	CA	90039-3537
Current Resident	1946 MICHELTORENA ST	LOS ANGELES	CA	90039-3537
Current Resident	3307 LANDA ST	LOS ANGELES	CA	90039-3017
Current Resident	1975 MICHELTORENA ST	LOS ANGELES	CA	90039-3548
Current Resident	1967 MICHELTORENA ST	LOS ANGELES	CA	90039-3548
Current Resident	1994 LUCILE AVE	LOS ANGELES	CA	90039-3531
Current Resident	1990 LUCILE AVE	LOS ANGELES	CA	90039-3531
Current Resident	1986 LUCILE AVE	LOS ANGELES	CA	90039-3531
Current Resident	1978 LUCILE AVE	LOS ANGELES	CA	90039-3531
Current Resident	1966 LUCILE AVE	LOS ANGELES	CA	90039-3531
Current Resident	1956 LUCILE AVE	LOS ANGELES	CA	90039-3531
Current Resident	1954 LUCILE AVE	LOS ANGELES	CA	90039-3531
Current Resident	1944 LUCILE AVE	LOS ANGELES	CA	90039-3531
Current Resident	1934 LUCILE AVE	LOS ANGELES	CA	90039-3531
Current Resident	3521 LANDA ST	LOS ANGELES	CA	90039-3525
Current Resident	3515 LANDA ST	LOS ANGELES	CA	90039-3525
Current Resident	3507 LANDA ST	LOS ANGELES	CA	90039-3525
Current Resident	3421 LANDA ST	LOS ANGELES	CA	90039-3524
Current Resident	1939 MICHELTORENA ST	LOS ANGELES	CA	90039-3548
Current Resident	1949 MICHELTORENA ST	LOS ANGELES	CA	90039-3548
Current Resident	1961 MICHELTORENA ST	LOS ANGELES	CA	90039-3548
Current Resident	1872 LUCILE AVE	LOS ANGELES	CA	90026-1026
Current Resident	3527 LANDA ST	LOS ANGELES	CA	90039-3525
Current Resident	3541 LANDA ST	LOS ANGELES	CA	90039-3525
Current Resident	1860 LUCILE AVE	LOS ANGELES	CA	90026-1026
Current Resident	1880 LUCILE AVE	LOS ANGELES	CA	90026-1026
Current Resident	1896 LUCILE AVE	LOS ANGELES	CA	90026-1026
Current Resident	1910 LUCILE AVE	LOS ANGELES	CA	90039-3531
Current Resident	1916 LUCILE AVE	LOS ANGELES	CA	90039-3531
Current Resident	3605 LANDA ST	LOS ANGELES	CA	90039-3526
Current Resident	3633 LANDA ST	LOS ANGELES	CA	90039-3526
Current Resident	3701 LANDA ST	LOS ANGELES	CA	90039-3528
Current Resident	3528 FERNWOOD AVE	LOS ANGELES	CA	90039-3517
Current Resident	3534 FERNWOOD AVE	LOS ANGELES	CA	90039-3517
Current Resident	1881 LUCILE AVE	LOS ANGELES	CA	90026-1025
Current Resident	1875 LUCILE AVE	LOS ANGELES	CA	90026-1025
Current Resident	1871 LUCILE AVE	LOS ANGELES	CA	90026-1025
Current Resident	1867 LUCILE AVE	LOS ANGELES	CA	90026-1025
Current Resident	1857 LUCILE AVE	LOS ANGELES	CA	90026-1025
Current Resident	1832 GRIFFITH PARK BLVD	LOS ANGELES	CA	90026-1056
Current Resident	1830 GRIFFITH PARK BLVD	LOS ANGELES	CA	90026-1056
Current Resident	1824 GRIFFITH PARK BLVD	LOS ANGELES	CA	90026-1056
Current Resident	1818 GRIFFITH PARK BLVD	LOS ANGELES	CA	90026-1056
Current Resident	1816 GRIFFITH PARK BLVD	LOS ANGELES	CA	90026-1056
Current Resident	1814 GRIFFITH PARK BLVD	LOS ANGELES	CA	90026-1056
Current Resident	1812 GRIFFITH PARK BLVD	LOS ANGELES	CA	90026-1056
Current Resident	1800 GRIFFITH PARK BLVD	LOS ANGELES	CA	90026-1056
Current Resident	1796 GRIFFITH PARK BLVD	LOS ANGELES	CA	90026-1054
Current Resident	1855 LUCILE AVE	LOS ANGELES	CA	90026-1025
Current Resident	3434 FERNWOOD AVE	LOS ANGELES	CA	90039-3515
Current Resident	3414 FERNWOOD AVE	LOS ANGELES	CA	90039-3515
Current Resident	3410 FERNWOOD AVE	LOS ANGELES	CA	90039-3515
Current Resident	3328 FERNWOOD AVE	LOS ANGELES	CA	90039-3513
Current Resident	3322 FERNWOOD AVE	LOS ANGELES	CA	90039-3513
Current Resident	1971 LUCILE AVE	LOS ANGELES	CA	90039-3530
Current Resident	1969 LUCILE AVE	LOS ANGELES	CA	90039-3530

Current Resident	1965 LUCILE AVE	LOS ANGELES	CA	90039-3530
Current Resident	1959 LUCILE AVE	LOS ANGELES	CA	90039-3530
Current Resident	1945 LUCILE AVE	LOS ANGELES	CA	90039-3530
Current Resident	1941 LUCILE AVE	LOS ANGELES	CA	90039-3530
Current Resident	1933 LUCILE AVE	LOS ANGELES	CA	90039-3530
Current Resident	1925 LUCILE AVE	LOS ANGELES	CA	90039-3530
Current Resident	1921 LUCILE AVE	LOS ANGELES	CA	90039-3530
Current Resident	1917 LUCILE AVE	LOS ANGELES	CA	90039-3530
Current Resident	1907 LUCILE AVE	LOS ANGELES	CA	90039-3530
Current Resident	1903 LUCILE AVE	LOS ANGELES	CA	90039-3530
Current Resident	3522 FERNWOOD AVE	LOS ANGELES	CA	90039-3517
Current Resident	1897 LUCILE AVE	LOS ANGELES	CA	90026-1025
Current Resident	1887 LUCILE AVE	LOS ANGELES	CA	90026-1025
Current Resident	3222 FERNWOOD AVE	LOS ANGELES	CA	90039-3511
Current Resident	2029 MICHELTORENA ST	LOS ANGELES	CA	90039-3538
Current Resident	3228 FERNWOOD AVE	LOS ANGELES	CA	90039-3511
Current Resident	2013 MICHELTORENA ST	LOS ANGELES	CA	90039-3538
Current Resident	2007 MICHELTORENA ST	LOS ANGELES	CA	90039-3538
Current Resident	3238 FERNWOOD AVE	LOS ANGELES	CA	90039-3511
Current Resident	3244 FERNWOOD AVE	LOS ANGELES	CA	90039-3511
Current Resident	1987 LUCILE AVE	LOS ANGELES	CA	90039-3530
Current Resident	2001 MICHELTORENA ST	LOS ANGELES	CA	90039-3538
Current Resident	1997 LUCILE AVE	LOS ANGELES	CA	90039-3530
Current Resident	1993 LUCILE AVE	LOS ANGELES	CA	90039-3530
Current Resident	1989 LUCILE AVE	LOS ANGELES	CA	90039-3530
Current Resident	3200 FERNWOOD AVE	LOS ANGELES	CA	90039-3511
Current Resident	3116 FERNWOOD AVE	LOS ANGELES	CA	90039-3509
Current Resident	3112 FERNWOOD AVE	LOS ANGELES	CA	90039-3509
Current Resident	3108 FERNWOOD AVE	LOS ANGELES	CA	90039-3509
Current Resident	3214 FERNWOOD AVE	LOS ANGELES	CA	90039-3511
Current Resident	3100 FERNWOOD AVE	LOS ANGELES	CA	90039-3509
Current Resident	2145 MICHELTORENA ST	LOS ANGELES	CA	90039-3018
Current Resident	2137 MICHELTORENA ST	LOS ANGELES	CA	90039-3018
Current Resident	3030 FERNWOOD AVE	LOS ANGELES	CA	90039-3507
Current Resident	3032 FERNWOOD AVE	LOS ANGELES	CA	90039-3507
Current Resident	2125 MICHELTORENA ST	LOS ANGELES	CA	90039-3018
Current Resident	2109 MICHELTORENA ST	LOS ANGELES	CA	90039-3018
Current Resident	2105 MICHELTORENA ST	LOS ANGELES	CA	90039-3018
Current Resident	2045 MICHELTORENA ST	LOS ANGELES	CA	90039-3538
Current Resident	2039 MICHELTORENA ST	LOS ANGELES	CA	90039-3538
Current Resident	2030 MEADOW VALLEY TER	LOS ANGELES	CA	90039-3533
Current Resident	2024 MEADOW VALLEY TER	LOS ANGELES	CA	90039-3533
Current Resident	2050 MEADOW VALLEY TER	LOS ANGELES	CA	90039-3533
Current Resident	2056 MEADOW VALLEY TER	LOS ANGELES	CA	90039-3533
Current Resident	3230 DRURY LN	LOS ANGELES	CA	90039-3505
Current Resident	3220 DRURY LN	LOS ANGELES	CA	90039-3505
Current Resident	3210 DRURY LN	LOS ANGELES	CA	90039-3505
Current Resident	2101 PANORAMA TER	LOS ANGELES	CA	90039-3540
Current Resident	3201 FERNWOOD AVE	LOS ANGELES	CA	90039-3510
Current Resident	3205 FERNWOOD AVE	LOS ANGELES	CA	90039-3510
Current Resident	3211 FERNWOOD AVE	LOS ANGELES	CA	90039-3510
Current Resident	3217 FERNWOOD AVE	LOS ANGELES	CA	90039-3510
Current Resident	3227 FERNWOOD AVE	LOS ANGELES	CA	90039-3510
Current Resident	3231 FERNWOOD AVE	LOS ANGELES	CA	90039-3510
Current Resident	3249 FERNWOOD AVE	LOS ANGELES	CA	90039-3510
Current Resident	3301 FERNWOOD AVE	LOS ANGELES	CA	90039-3512
Current Resident	3315 FERNWOOD AVE	LOS ANGELES	CA	90039-3512
Current Resident	3421 FERNWOOD AVE	LOS ANGELES	CA	90039-3514
Current Resident	3407 FERNWOOD AVE	LOS ANGELES	CA	90039-3514
Current Resident	3427 FERNWOOD AVE	LOS ANGELES	CA	90039-3514
Current Resident	3443 FERNWOOD AVE	LOS ANGELES	CA	90039-3514
Current Resident	1929 CEDAR LODGE TER	LOS ANGELES	CA	90039-3501
Current Resident	1909 CEDAR LODGE TER	LOS ANGELES	CA	90039-3501
Current Resident	1905 CEDAR LODGE TER	LOS ANGELES	CA	90039-3501
Current Resident	1906 GRIFFITH PARK BLVD	LOS ANGELES	CA	90039-3519
Current Resident	1900 GRIFFITH PARK BLVD	LOS ANGELES	CA	90039-3519
Current Resident	1920 CEDAR LODGE TER	LOS ANGELES	CA	90039-3502
Current Resident	3531 FERNWOOD AVE	LOS ANGELES	CA	90039-3566
Current Resident	3519 FERNWOOD AVE	LOS ANGELES	CA	90039-3516
Current Resident	3515 FERNWOOD AVE	LOS ANGELES	CA	90039-3516
Current Resident	3511 FERNWOOD AVE	LOS ANGELES	CA	90039-3516
Current Resident	3507 FERNWOOD AVE	LOS ANGELES	CA	90039-3516

Current Resident	2018 GRIFFITH PARK BLVD	NO 306	LOS ANGELES	CA	90039-3559
Current Resident	2018 GRIFFITH PARK BLVD	NO 211	LOS ANGELES	CA	90039-3556
Current Resident	2018 GRIFFITH PARK BLVD	NO 216	LOS ANGELES	CA	90039-3557
Current Resident	2018 GRIFFITH PARK BLVD	NO 218	LOS ANGELES	CA	90039-3557
Current Resident	2018 GRIFFITH PARK BLVD	NO 110	LOS ANGELES	CA	90039-3552
Current Resident	2021 MEADOW VALLEY TER		LOS ANGELES	CA	90039-3533
Current Resident	2029 MEADOW VALLEY TER		LOS ANGELES	CA	90039-3533
Current Resident	2035 MEADOW VALLEY TER		LOS ANGELES	CA	90039-3533
Current Resident	3226 SILVERADO DR		LOS ANGELES	CA	90039-2510
Current Resident	3214 SILVERADO DR		LOS ANGELES	CA	90039-2510
Current Resident	3212 SILVERADO DR		LOS ANGELES	CA	90039-2510
Current Resident	2049 MEADOW VALLEY TER		LOS ANGELES	CA	90039-3533
Current Resident	2053 MEADOW VALLEY TER		LOS ANGELES	CA	90039-3533
Current Resident	2036 GRIFFITH PARK BLVD		LOS ANGELES	CA	90039-3565
Current Resident	3304 CHILDS CT		LOS ANGELES	CA	90039-3503
Current Resident	2123 MEADOW VALLEY TER		LOS ANGELES	CA	90039-3534
Current Resident	2117 MEADOW VALLEY TER		LOS ANGELES	CA	90039-3534
Current Resident	2107 MEADOW VALLEY TER		LOS ANGELES	CA	90039-3534
Current Resident	2063 MEADOW VALLEY TER		LOS ANGELES	CA	90039-3533
Current Resident	2003 GRIFFITH PARK BLVD		LOS ANGELES	CA	90039-3520
Current Resident	2013 GRIFFITH PARK BLVD		LOS ANGELES	CA	90039-3520
Current Resident	2017 GRIFFITH PARK BLVD		LOS ANGELES	CA	90039-3520
Current Resident	2033 GRIFFITH PARK BLVD		LOS ANGELES	CA	90039-3520
Current Resident	2041 GRIFFITH PARK BLVD		LOS ANGELES	CA	90039-3520
Current Resident	2024 HYPERION AVE		LOS ANGELES	CA	90027-4706
Current Resident	1902 HYPERION AVE		LOS ANGELES	CA	90027-4740
Current Resident	1835 GRIFFITH PARK BLVD		LOS ANGELES	CA	90026-1057
Current Resident	2034 MAYVIEW DR		LOS ANGELES	CA	90027-4724
Current Resident	2017 HYPERION AVE		LOS ANGELES	CA	90027-4705
Current Resident	2011 HYPERION AVE		LOS ANGELES	CA	90027-4705
Current Resident	2005 HYPERION AVE		LOS ANGELES	CA	90027-4705
Current Resident	1927 HYPERION AVE		LOS ANGELES	CA	90027-4746
Current Resident	2052 MAYVIEW DR		LOS ANGELES	CA	90027-4724
Current Resident	2131 LYRIC AVE		LOS ANGELES	CA	90027-4753
Current Resident	2025 HYPERION AVE		LOS ANGELES	CA	90027-4705
Current Resident	2048 MAYVIEW DR		LOS ANGELES	CA	90027-4724
Current Resident	2044 MAYVIEW DR		LOS ANGELES	CA	90027-4724
Current Resident	2127 LYRIC AVE		LOS ANGELES	CA	90027-4753
Current Resident	2205 HYPERION AVE		LOS ANGELES	CA	90027-4709
Current Resident	2158 LYRIC AVE		LOS ANGELES	CA	90027-4754
Current Resident	2146 LYRIC AVE		LOS ANGELES	CA	90027-4754
Current Resident	2210 LYRIC AVE		LOS ANGELES	CA	90027-4752
Current Resident	2219 HYPERION AVE		LOS ANGELES	CA	90027-4709
Current Resident	2226 LYRIC AVE		LOS ANGELES	CA	90027-4752
Current Resident	2222 LYRIC AVE		LOS ANGELES	CA	90027-4752
Current Resident	2214 LYRIC AVE		LOS ANGELES	CA	90027-4752
Current Resident	2200 LYRIC AVE		LOS ANGELES	CA	90027-4752
Current Resident	2168 LYRIC AVE		LOS ANGELES	CA	90027-4754
Current Resident	2162 LYRIC AVE		LOS ANGELES	CA	90027-4754
Current Resident	2230 RONDA VISTA DR		LOS ANGELES	CA	90027-4642
Current Resident	2216 RONDA VISTA DR		LOS ANGELES	CA	90027-4642
Current Resident	2212 RONDA VISTA DR		LOS ANGELES	CA	90027-4642
Current Resident	2204 RONDA VISTA DR		LOS ANGELES	CA	90027-4642
Current Resident	3720 CLAYTON AVE		LOS ANGELES	CA	90027-4614
Current Resident	3716 CLAYTON AVE		LOS ANGELES	CA	90027-4614
Current Resident	3728 CLAYTON AVE		LOS ANGELES	CA	90027-4614
Current Resident	2227 LYRIC AVE		LOS ANGELES	CA	90027-4751
Current Resident	2223 LYRIC AVE		LOS ANGELES	CA	90027-4751
Current Resident	2219 LYRIC AVE		LOS ANGELES	CA	90027-4751
Current Resident	2215 LYRIC AVE		LOS ANGELES	CA	90027-4751
Current Resident	2207 LYRIC AVE		LOS ANGELES	CA	90027-4751
Current Resident	2201 LYRIC AVE		LOS ANGELES	CA	90027-4751
Current Resident	2169 LYRIC AVE		LOS ANGELES	CA	90027-4753
Current Resident	2159 LYRIC AVE		LOS ANGELES	CA	90027-4753
Current Resident	2155 LYRIC AVE		LOS ANGELES	CA	90027-4753
Current Resident	3760 FRANKLIN AVE		LOS ANGELES	CA	90027-4620
Current Resident	1923 MICHELTORENA ST		LOS ANGELES	CA	90039-3536
Current Resident	3573 CARNATION AVE		LOS ANGELES	CA	90026-1103
Current Resident	1816 MALTMAN AVE		LOS ANGELES	CA	90026-1126
Current Resident	1832 MALTMAN AVE		LOS ANGELES	CA	90026-1126
Current Resident	1850 MALTMAN AVE		LOS ANGELES	CA	90026-1126
Current Resident	1856 MALTMAN AVE		LOS ANGELES	CA	90026-1126

Current Resident	1860 MALTMAN AVE		LOS ANGELES	CA	90026-1126
Current Resident	3519 CARNATION AVE		LOS ANGELES	CA	90026-1103
Current Resident	3523 CARNATION AVE		LOS ANGELES	CA	90026-1103
Current Resident	3527 CARNATION AVE		LOS ANGELES	CA	90026-1103
Current Resident	3567 CARNATION AVE		LOS ANGELES	CA	90026-1103
Current Resident	3561 CARNATION AVE		LOS ANGELES	CA	90026-1103
Current Resident	3543 CARNATION AVE		LOS ANGELES	CA	90026-1103
Current Resident	3506 CARNATION AVE		LOS ANGELES	CA	90026-1104
Current Resident	3542 CARNATION AVE		LOS ANGELES	CA	90026-1104
Current Resident	3536 CARNATION AVE		LOS ANGELES	CA	90026-1104
Current Resident	3501 DAHLIA AVE		LOS ANGELES	CA	90026-1111
Current Resident	3408 CARNATION AVE		LOS ANGELES	CA	90026-1102
Current Resident	3400 CARNATION AVE		LOS ANGELES	CA	90026-1102
Current Resident	1827 MICHELTORENA ST		LOS ANGELES	CA	90026-1129
Current Resident	1825 MICHELTORENA ST		LOS ANGELES	CA	90026-1129
Current Resident	1817 MICHELTORENA ST		LOS ANGELES	CA	90026-1129
Current Resident	1801 MICHELTORENA ST		LOS ANGELES	CA	90026-1129
Current Resident	3509 DAHLIA AVE		LOS ANGELES	CA	90026-1111
Current Resident	3515 DAHLIA AVE		LOS ANGELES	CA	90026-1111
Current Resident	3519 DAHLIA AVE		LOS ANGELES	CA	90026-1111
Current Resident	3548 CARNATION AVE		LOS ANGELES	CA	90026-1104
Current Resident	3533 DAHLIA AVE		LOS ANGELES	CA	90026-1111
Current Resident	3554 CARNATION AVE		LOS ANGELES	CA	90026-1104
Current Resident	3535 DAHLIA AVE		LOS ANGELES	CA	90026-1111
Current Resident	1756 MALTMAN AVE		LOS ANGELES	CA	90026-1138
Current Resident	1752 MALTMAN AVE		LOS ANGELES	CA	90026-1138
Current Resident	3541 DAHLIA AVE		LOS ANGELES	CA	90026-1111
Current Resident	3514 DAHLIA AVE		LOS ANGELES	CA	90026-1112
Current Resident	3518 DAHLIA AVE		LOS ANGELES	CA	90026-1112
Current Resident	3524 DAHLIA AVE		LOS ANGELES	CA	90026-1112
Current Resident	3528 DAHLIA AVE		LOS ANGELES	CA	90026-1112
Current Resident	3534 DAHLIA AVE		LOS ANGELES	CA	90026-1112
Current Resident	3540 DAHLIA AVE		LOS ANGELES	CA	90026-1112
Current Resident	1732 MALTMAN AVE		LOS ANGELES	CA	90026-1124
Current Resident	1726 MALTMAN AVE		LOS ANGELES	CA	90026-1124
Current Resident	1722 MALTMAN AVE		LOS ANGELES	CA	90026-1124
Current Resident	1718 MALTMAN AVE		LOS ANGELES	CA	90026-1124
Current Resident	3527 CRESTMONT AVE		LOS ANGELES	CA	90026-1107
Current Resident	3523 CRESTMONT AVE		LOS ANGELES	CA	90026-1107
Current Resident	3517 CRESTMONT AVE		LOS ANGELES	CA	90026-1107
Current Resident	3513 CRESTMONT AVE		LOS ANGELES	CA	90026-1107
Current Resident	3507 CRESTMONT AVE		LOS ANGELES	CA	90026-1107
Current Resident	3501 CRESTMONT AVE		LOS ANGELES	CA	90026-1107
Current Resident	1735 GOLDEN GATE AVE		LOS ANGELES	CA	90026-1121
Current Resident	1751 GOLDEN GATE AVE		LOS ANGELES	CA	90026-1121
Current Resident	1707 MICHELTORENA ST	NO 314	LOS ANGELES	CA	90026-1142
Current Resident	1707 MICHELTORENA ST	NO 304	LOS ANGELES	CA	90026-1142
Current Resident	1707 MICHELTORENA ST	NO 206	LOS ANGELES	CA	90026-1141
Current Resident	1707 MICHELTORENA ST	NO 106	LOS ANGELES	CA	90026-1136
Current Resident	1743 MICHELTORENA ST		LOS ANGELES	CA	90026-1127
Current Resident	1739 MICHELTORENA ST		LOS ANGELES	CA	90026-1127
Current Resident	1735 MICHELTORENA ST		LOS ANGELES	CA	90026-1127
Current Resident	1731 MICHELTORENA ST		LOS ANGELES	CA	90026-1127
Current Resident	1725 MICHELTORENA ST		LOS ANGELES	CA	90026-1127
Current Resident	1721 MICHELTORENA ST		LOS ANGELES	CA	90026-1127
Current Resident	1715 MICHELTORENA ST		LOS ANGELES	CA	90026-1127
Current Resident	1644 GOLDEN GATE AVE		LOS ANGELES	CA	90026-1014
Current Resident	3450 EFFIE ST		LOS ANGELES	CA	90026-1610
Current Resident	1649 MICHELTORENA ST		LOS ANGELES	CA	90026-1623
Current Resident	1643 MICHELTORENA ST		LOS ANGELES	CA	90026-1623
Current Resident	2327 1/2 DUANE ST		LOS ANGELES	CA	90039-3103
Current Resident	1640 GOLDEN GATE AVE		LOS ANGELES	CA	90026-1014
Current Resident	1552 GOLDEN GATE AVE		LOS ANGELES	CA	90026-1012
Current Resident	1547 MICHELTORENA ST		LOS ANGELES	CA	90026-1621
Current Resident	1541 MICHELTORENA ST		LOS ANGELES	CA	90026-1621
Current Resident	1608 MALTMAN AVE		LOS ANGELES	CA	90026-1022
Current Resident	1626 MALTMAN AVE		LOS ANGELES	CA	90026-1022
Current Resident	1632 MALTMAN AVE		LOS ANGELES	CA	90026-1022
Current Resident	1656 MALTMAN AVE		LOS ANGELES	CA	90026-1022
Current Resident	1660 MALTMAN AVE		LOS ANGELES	CA	90026-1022
Current Resident	1645 GOLDEN GATE AVE		LOS ANGELES	CA	90026-1013
Current Resident	1639 GOLDEN GATE AVE		LOS ANGELES	CA	90026-1013

Current Resident	1633 GOLDEN GATE AVE	LOS ANGELES	CA	90026-1013
Current Resident	1625 GOLDEN GATE AVE	LOS ANGELES	CA	90026-1013
Current Resident	1621 GOLDEN GATE AVE	LOS ANGELES	CA	90026-1013
Current Resident	1654 EDGECLIFFE DR	LOS ANGELES	CA	90026-1002
Current Resident	3612 EFFIE ST	LOS ANGELES	CA	90026-1006
Current Resident	1659 MALTMAN AVE	LOS ANGELES	CA	90026-1021
Current Resident	1653 MALTMAN AVE	LOS ANGELES	CA	90026-1021
Current Resident	1651 MALTMAN AVE	LOS ANGELES	CA	90026-1021
Current Resident	1647 MALTMAN AVE	LOS ANGELES	CA	90026-1021
Current Resident	1641 MALTMAN AVE	LOS ANGELES	CA	90026-1081
Current Resident	1631 MALTMAN AVE	LOS ANGELES	CA	90026-1021
Current Resident	3515 EFFIE ST	LOS ANGELES	CA	90026-1003
Current Resident	3516 CRESTMONT AVE	LOS ANGELES	CA	90026-1108
Current Resident	3520 CRESTMONT AVE	LOS ANGELES	CA	90026-1108
Current Resident	3526 CRESTMONT AVE	LOS ANGELES	CA	90026-1108
Current Resident	3600 CRESTMONT AVE	LOS ANGELES	CA	90026-1110
Current Resident	3612 CRESTMONT AVE	LOS ANGELES	CA	90026-1110
Current Resident	3621 EFFIE ST	LOS ANGELES	CA	90026-1005
Current Resident	3622 CRESTMONT AVE	LOS ANGELES	CA	90026-1110
Current Resident	3627 EFFIE ST	LOS ANGELES	CA	90026-1005
Current Resident	3633 EFFIE ST	LOS ANGELES	CA	90026-1005
Current Resident	3632 CRESTMONT AVE	LOS ANGELES	CA	90026-1110
Current Resident	3617 CRESTMONT AVE	LOS ANGELES	CA	90026-1109
Current Resident	3630 CARNATION AVE	LOS ANGELES	CA	90026-1106
Current Resident	3640 CARNATION AVE	LOS ANGELES	CA	90026-1106
Current Resident	3644 CARNATION AVE	LOS ANGELES	CA	90026-1106
Current Resident	1740 LUCILE AVE	LOS ANGELES	CA	90026-1024
Current Resident	1730 LUCILE AVE	LOS ANGELES	CA	90026-1024
Current Resident	3645 CRESTMONT AVE	LOS ANGELES	CA	90026-1109
Current Resident	3633 CRESTMONT AVE	LOS ANGELES	CA	90026-1109
Current Resident	3627 CRESTMONT AVE	LOS ANGELES	CA	90026-1109
Current Resident	1737 MALTMAN AVE	LOS ANGELES	CA	90026-1123
Current Resident	1741 MALTMAN AVE	LOS ANGELES	CA	90026-1123
Current Resident	1747 MALTMAN AVE	LOS ANGELES	CA	90026-1123
Current Resident	1755 MALTMAN AVE	LOS ANGELES	CA	90026-1123
Current Resident	1841 MALTMAN AVE	LOS ANGELES	CA	90026-1125
Current Resident	1832 EDGECLIFFE DR	LOS ANGELES	CA	90026-1118
Current Resident	1842 EDGECLIFFE DR	LOS ANGELES	CA	90026-1118
Current Resident	3622 LANDA ST	LOS ANGELES	CA	90039-3527
Current Resident	3616 LANDA ST	LOS ANGELES	CA	90039-3527
Current Resident	1849 MALTMAN AVE	LOS ANGELES	CA	90026-1125
Current Resident	1831 MALTMAN AVE	LOS ANGELES	CA	90026-1125
Current Resident	1825 MALTMAN AVE	LOS ANGELES	CA	90026-1125
Current Resident	1817 MALTMAN AVE	LOS ANGELES	CA	90026-1125
Current Resident	1813 MALTMAN AVE	LOS ANGELES	CA	90026-1125
Current Resident	1805 MALTMAN AVE	LOS ANGELES	CA	90026-1125
Current Resident	1801 MALTMAN AVE	LOS ANGELES	CA	90026-1125
Current Resident	3607 CARNATION AVE	LOS ANGELES	CA	90026-1105
Current Resident	1800 EDGECLIFFE DR	LOS ANGELES	CA	90026-1118
Current Resident	1801 LUCILE AVE	LOS ANGELES	CA	90026-1025
Current Resident	1851 LUCILE AVE	LOS ANGELES	CA	90026-1025
Current Resident	1839 LUCILE AVE	LOS ANGELES	CA	90026-1025
Current Resident	1833 LUCILE AVE	LOS ANGELES	CA	90026-1025
Current Resident	1823 LUCILE AVE	LOS ANGELES	CA	90026-1025
Current Resident	1807 LUCILE AVE	LOS ANGELES	CA	90026-1025
Current Resident	3631 CARNATION AVE	LOS ANGELES	CA	90026-1105
Current Resident	1801 EDGECLIFFE DR	LOS ANGELES	CA	90026-1117
Current Resident	1822 LUCILE AVE	LOS ANGELES	CA	90026-1026
Current Resident	1834 LUCILE AVE	LOS ANGELES	CA	90026-1026
Current Resident	1821 EDGECLIFFE DR	LOS ANGELES	CA	90026-1117
Current Resident	1825 EDGECLIFFE DR	LOS ANGELES	CA	90026-1117
Current Resident	1850 LUCILE AVE	LOS ANGELES	CA	90026-1026
Current Resident	3706 LANDA ST	LOS ANGELES	CA	90039-3529
Current Resident	1837 EDGECLIFFE DR	LOS ANGELES	CA	90026-1117
Current Resident	1512 SILVER LAKE BLVD	LOS ANGELES	CA	90026-1309
Current Resident	1511 N OCCIDENTAL BLVD	LOS ANGELES	CA	90026-2201
Current Resident	1507 N OCCIDENTAL BLVD	LOS ANGELES	CA	90026-2201
Current Resident	1495 N OCCIDENTAL BLVD	LOS ANGELES	CA	90026-2226
Current Resident	1489 N OCCIDENTAL BLVD	LOS ANGELES	CA	90026-2226
Current Resident	1483 N OCCIDENTAL BLVD	LOS ANGELES	CA	90026-2226
Current Resident	1478 SILVER LAKE BLVD	LOS ANGELES	CA	90026-1346
Current Resident	1474 SILVER LAKE BLVD	LOS ANGELES	CA	90026-1346

Current Resident	1471 N OCCIDENTAL BLVD	LOS ANGELES	CA	90026-2226
Current Resident	1479 N OCCIDENTAL BLVD	LOS ANGELES	CA	90026-2226
Current Resident	1466 WESTERLY TER	LOS ANGELES	CA	90026-1652
Current Resident	1475 SILVER LAKE BLVD	LOS ANGELES	CA	90026-1307
Current Resident	1479 SILVER LAKE BLVD	LOS ANGELES	CA	90026-1307
Current Resident	2972 BERKELEY AVE	LOS ANGELES	CA	90026-1302
Current Resident	2966 BERKELEY AVE	LOS ANGELES	CA	90026-1302
Current Resident	2960 BERKELEY AVE	LOS ANGELES	CA	90026-1302
Current Resident	1483 SILVER LAKE BLVD	LOS ANGELES	CA	90026-1307
Current Resident	1543 RENDALL PL	LOS ANGELES	CA	90026-1303
Current Resident	1536 WESTERLY TER	LOS ANGELES	CA	90026-1202
Current Resident	1535 RENDALL PL	LOS ANGELES	CA	90026-1303
Current Resident	1520 WESTERLY TER	LOS ANGELES	CA	90026-1202
Current Resident	1515 RENDALL PL	LOS ANGELES	CA	90026-1303
Current Resident	1512 WESTERLY TER	LOS ANGELES	CA	90026-1202
Current Resident	1527 SILVER LAKE BLVD	LOS ANGELES	CA	90026-1343
Current Resident	1628 WESTERLY TER	LOS ANGELES	CA	90026-1234
Current Resident	1615 RENDALL PL	LOS ANGELES	CA	90026-1305
Current Resident	1601 RENDALL PL	LOS ANGELES	CA	90026-1305
Current Resident	1549 RENDALL PL	LOS ANGELES	CA	90026-1303
Current Resident	1545 RENDALL PL	LOS ANGELES	CA	90026-1303
Current Resident	1635 SILVER LAKE BLVD	LOS ANGELES	CA	90026-1310
Current Resident	3026 EFFIE ST	LOS ANGELES	CA	90026-1208
Current Resident	1611 WESTERLY TER	LOS ANGELES	CA	90026-1233
Current Resident	1617 WESTERLY TER	LOS ANGELES	CA	90026-1233
Current Resident	1621 WESTERLY TER	LOS ANGELES	CA	90026-1233
Current Resident	1627 WESTERLY TER	LOS ANGELES	CA	90026-1233
Current Resident	1637 WESTERLY TER	LOS ANGELES	CA	90026-1233
Current Resident	1641 WESTERLY TER	LOS ANGELES	CA	90026-1233
Current Resident	1658 REDESDALE AVE	LOS ANGELES	CA	90026-1654
Current Resident	1668 REDESDALE AVE	LOS ANGELES	CA	90026-1654
Current Resident	3018 EFFIE ST	LOS ANGELES	CA	90026-1208
Current Resident	1672 REDESDALE AVE	LOS ANGELES	CA	90026-1654
Current Resident	1637 REDESDALE AVE	LOS ANGELES	CA	90026-1653
Current Resident	1608 ROTARY DR	LOS ANGELES	CA	90026-1216
Current Resident	1630 ROTARY DR	LOS ANGELES	CA	90026-1216
Current Resident	1654 ROTARY DR	LOS ANGELES	CA	90026-1216
Current Resident	1662 ROTARY DR	LOS ANGELES	CA	90026-1216
Current Resident	1681 REDESDALE AVE	LOS ANGELES	CA	90026-1653
Current Resident	1663 ROTARY DR	LOS ANGELES	CA	90026-1215
Current Resident	1657 ROTARY DR	LOS ANGELES	CA	90026-1215
Current Resident	1655 ROTARY DR	LOS ANGELES	CA	90026-1215
Current Resident	1647 ROTARY DR	LOS ANGELES	CA	90026-1215
Current Resident	1643 ROTARY DR	LOS ANGELES	CA	90026-1215
Current Resident	1622 N DILLON ST	LOS ANGELES	CA	90026-1204
Current Resident	1628 N DILLON ST	LOS ANGELES	CA	90026-1204
Current Resident	1632 N DILLON ST	LOS ANGELES	CA	90026-1204
Current Resident	1640 N DILLON ST	LOS ANGELES	CA	90026-1204
Current Resident	1646 N DILLON ST	LOS ANGELES	CA	90026-1204
Current Resident	1654 N DILLON ST	LOS ANGELES	CA	90026-1204
Current Resident	1660 N DILLON ST	LOS ANGELES	CA	90026-1204
Current Resident	1667 ROTARY DR	LOS ANGELES	CA	90026-1215
Current Resident	1664 N DILLON ST	LOS ANGELES	CA	90026-1204
Current Resident	1672 N DILLON ST	LOS ANGELES	CA	90026-1204
Current Resident	1660 REDCLIFF ST	LOS ANGELES	CA	90026-1650
Current Resident	1650 REDCLIFF ST	LOS ANGELES	CA	90026-1650
Current Resident	1648 REDCLIFF ST	LOS ANGELES	CA	90026-1650
Current Resident	1637 CICERO DR	LOS ANGELES	CA	90026-1603
Current Resident	1645 CICERO DR	LOS ANGELES	CA	90026-1603
Current Resident	1651 CICERO DR	LOS ANGELES	CA	90026-1603
Current Resident	3210 EFFIE ST	LOS ANGELES	CA	90026-1606
Current Resident	1650 CICERO DR	LOS ANGELES	CA	90026-1604
Current Resident	1644 CICERO DR	LOS ANGELES	CA	90026-1604
Current Resident	1636 CICERO DR	LOS ANGELES	CA	90026-1604
Current Resident	1655 N DILLON ST	LOS ANGELES	CA	90026-1203
Current Resident	1657 N DILLON ST	LOS ANGELES	CA	90026-1203
Current Resident	1665 N DILLON ST	LOS ANGELES	CA	90026-1203
Current Resident	1669 N DILLON ST	LOS ANGELES	CA	90026-1203
Current Resident	1673 N DILLON ST	LOS ANGELES	CA	90026-1203
Current Resident	1679 N DILLON ST	LOS ANGELES	CA	90026-1203
Current Resident	1605 REDESDALE AVE	LOS ANGELES	CA	90026-1653
Current Resident	1623 N DILLON ST	LOS ANGELES	CA	90026-1203

Current Resident	1631 N DILLON ST		LOS ANGELES	CA	90026-1203
Current Resident	1601 REDESDALE AVE		LOS ANGELES	CA	90026-1653
Current Resident	1637 N DILLON ST		LOS ANGELES	CA	90026-1203
Current Resident	1647 N DILLON ST		LOS ANGELES	CA	90026-1203
Current Resident	1649 N DILLON ST		LOS ANGELES	CA	90026-1203
Current Resident	1631 CICERO DR		LOS ANGELES	CA	90026-1603
Current Resident	1624 REDCLIFF ST		LOS ANGELES	CA	90026-1650
Current Resident	1620 REDCLIFF ST		LOS ANGELES	CA	90026-1650
Current Resident	1616 REDCLIFF ST		LOS ANGELES	CA	90026-1650
Current Resident	1612 REDCLIFF ST		LOS ANGELES	CA	90026-1650
Current Resident	3215 BERKELEY AVE		LOS ANGELES	CA	90026-1631
Current Resident	3023 BERKELEY AVE	UNIT 9	LOS ANGELES	CA	90026-1615
Current Resident	3023 BERKELEY AVE	UNIT 7	LOS ANGELES	CA	90026-1615
Current Resident	3023 BERKELEY AVE	NO 3	LOS ANGELES	CA	90026-1615
Current Resident	3023 BERKELEY AVE	UNIT 1	LOS ANGELES	CA	90026-1615
Current Resident	1501 WESTERLY TER		LOS ANGELES	CA	90026-1201
Current Resident	1507 WESTERLY TER		LOS ANGELES	CA	90026-1201
Current Resident	1517 WESTERLY TER		LOS ANGELES	CA	90026-1201
Current Resident	1527 WESTERLY TER		LOS ANGELES	CA	90026-1201
Current Resident	1533 WESTERLY TER		LOS ANGELES	CA	90026-1201
Current Resident	1543 WESTERLY TER		LOS ANGELES	CA	90026-1201
Current Resident	3013 BERKELEY AVE		LOS ANGELES	CA	90026-1627
Current Resident	3017 BERKELEY AVE		LOS ANGELES	CA	90026-1627
Current Resident	3101 BERKELEY AVE		LOS ANGELES	CA	90026-1629
Current Resident	3107 BERKELEY AVE		LOS ANGELES	CA	90026-1629
Current Resident	3117 BERKELEY AVE		LOS ANGELES	CA	90026-1629
Current Resident	3119 BERKELEY AVE		LOS ANGELES	CA	90026-1629
Current Resident	1610 REDESDALE AVE		LOS ANGELES	CA	90026-1654
Current Resident	1620 REDESDALE AVE		LOS ANGELES	CA	90026-1654
Current Resident	1626 REDESDALE AVE		LOS ANGELES	CA	90026-1654
Current Resident	1632 REDESDALE AVE		LOS ANGELES	CA	90026-1654
Current Resident	1638 REDESDALE AVE		LOS ANGELES	CA	90026-1654
Current Resident	1640 REDESDALE AVE		LOS ANGELES	CA	90026-1654
Current Resident	1642 REDESDALE AVE		LOS ANGELES	CA	90026-1654
Current Resident	3131 BERKELEY CIR		LOS ANGELES	CA	90026-1635
Current Resident	3115 BERKELEY CIR		LOS ANGELES	CA	90026-1635
Current Resident	3057 BERKELEY CIR		LOS ANGELES	CA	90026-1633
Current Resident	3040 BERKELEY AVE		LOS ANGELES	CA	90026-1628
Current Resident	3047 BERKELEY CIR		LOS ANGELES	CA	90026-1633
Current Resident	3034 BERKELEY AVE		LOS ANGELES	CA	90026-1628
Current Resident	1522 ELEVADO ST		LOS ANGELES	CA	90026-1640
Current Resident	3012 BERKELEY AVE		LOS ANGELES	CA	90026-1628
Current Resident	3022 BERKELEY CIR		LOS ANGELES	CA	90026-1634
Current Resident	3100 BERKELEY CIR		LOS ANGELES	CA	90026-1636
Current Resident	3056 BERKELEY CIR		LOS ANGELES	CA	90026-1634
Current Resident	3052 BERKELEY CIR		LOS ANGELES	CA	90026-1634
Current Resident	1526 ELEVADO ST		LOS ANGELES	CA	90026-1640
Current Resident	1530 ELEVADO ST		LOS ANGELES	CA	90026-1640
Current Resident	1536 ELEVADO ST		LOS ANGELES	CA	90026-1640
Current Resident	1540 ELEVADO ST		LOS ANGELES	CA	90026-1640
Current Resident	1546 ELEVADO ST		LOS ANGELES	CA	90026-1640
Current Resident	1556 ELEVADO ST		LOS ANGELES	CA	90026-1640
Current Resident	3028 BERKELEY CIR		LOS ANGELES	CA	90026-1634
Current Resident	3034 BERKELEY CIR		LOS ANGELES	CA	90026-1634
Current Resident	3106 BERKELEY CIR		LOS ANGELES	CA	90026-1636
Current Resident	1534 MURRAY CIR		LOS ANGELES	CA	90026-1644
Current Resident	1514 MURRAY CIR		LOS ANGELES	CA	90026-1644
Current Resident	1508 MURRAY DR		LOS ANGELES	CA	90026-1646
Current Resident	1500 MURRAY DR		LOS ANGELES	CA	90026-1646
Current Resident	1444 MURRAY DR		LOS ANGELES	CA	90026-2114
Current Resident	1536 MURRAY DR		LOS ANGELES	CA	90026-1646
Current Resident	1515 MURRAY CIR		LOS ANGELES	CA	90026-1643
Current Resident	1571 MURRAY CIR		LOS ANGELES	CA	90026-1643
Current Resident	1521 MURRAY CIR		LOS ANGELES	CA	90026-1643
Current Resident	1535 MURRAY CIR		LOS ANGELES	CA	90026-1643
Current Resident	1561 MURRAY CIR		LOS ANGELES	CA	90026-1643
Current Resident	1572 MURRAY DR		LOS ANGELES	CA	90026-1646
Current Resident	3214 BERKELEY AVE		LOS ANGELES	CA	90026-1632
Current Resident	3210 BERKELEY AVE		LOS ANGELES	CA	90026-1632
Current Resident	1566 MURRAY CIR		LOS ANGELES	CA	90026-1644
Current Resident	1564 MURRAY CIR		LOS ANGELES	CA	90026-1644
Current Resident	3114 BERKELEY CIR		LOS ANGELES	CA	90026-1636

Current Resident	3132 BERKELEY CIR	LOS ANGELES	CA	90026-1636
Current Resident	3206 BERKELEY AVE	LOS ANGELES	CA	90026-1632
Current Resident	1501 MURRAY DR	LOS ANGELES	CA	90026-1645
Current Resident	3326 BERKELEY AVE	LOS ANGELES	CA	90026-1602
Current Resident	3324 BERKELEY AVE	LOS ANGELES	CA	90026-1602
Current Resident	3322 BERKELEY AVE	LOS ANGELES	CA	90026-1602
Current Resident	3314 BERKELEY AVE	LOS ANGELES	CA	90026-1602
Current Resident	3312 BERKELEY AVE	LOS ANGELES	CA	90026-1602
Current Resident	3300 BERKELEY AVE	LOS ANGELES	CA	90026-1602
Current Resident	1654 MICHELTORENA ST	LOS ANGELES	CA	90026-1624
Current Resident	1621 REDCLIFF ST	LOS ANGELES	CA	90026-1649
Current Resident	1615 REDCLIFF ST	LOS ANGELES	CA	90026-1649
Current Resident	3325 BERKELEY AVE	LOS ANGELES	CA	90026-1601
Current Resident	1608 MICHELTORENA ST	LOS ANGELES	CA	90026-1624
Current Resident	1620 MICHELTORENA ST	LOS ANGELES	CA	90026-1624
Current Resident	1625 REDCLIFF ST	LOS ANGELES	CA	90026-1649
Current Resident	1633 REDCLIFF ST	LOS ANGELES	CA	90026-1649
Current Resident	1630 MICHELTORENA ST	LOS ANGELES	CA	90026-1624
Current Resident	1635 REDCLIFF ST	LOS ANGELES	CA	90026-1649
Current Resident	1660 MICHELTORENA ST	LOS ANGELES	CA	90026-1624
Current Resident	1666 MICHELTORENA ST	LOS ANGELES	CA	90026-1624
Current Resident	1645 REDCLIFF ST	LOS ANGELES	CA	90026-1649
Current Resident	1655 REDCLIFF ST	LOS ANGELES	CA	90026-1649
Current Resident	1659 REDCLIFF ST	LOS ANGELES	CA	90026-1649
Current Resident	3303 BERKELEY AVE	LOS ANGELES	CA	90026-1601
Current Resident	1465 N BENTON WAY	LOS ANGELES	CA	90026-2216
Current Resident	1461 N BENTON WAY	LOS ANGELES	CA	90026-2216
Current Resident	1478 ANGELUS AVE	LOS ANGELES	CA	90026-2209
Current Resident	1474 ANGELUS AVE	LOS ANGELES	CA	90026-2209
Current Resident	1473 N EASTERLY TER	LOS ANGELES	CA	90026-1427
Current Resident	1470 N OCCIDENTAL BLVD	LOS ANGELES	CA	90026-2227
Current Resident	1477 ANGELUS AVE	LOS ANGELES	CA	90026-2208
Current Resident	1479 ANGELUS AVE	LOS ANGELES	CA	90026-2208
Current Resident	1515 SILVERWOOD TER	LOS ANGELES	CA	90026-1445
Current Resident	1530 N OCCIDENTAL BLVD	LOS ANGELES	CA	90026-2202
Current Resident	1487 N EASTERLY TER	LOS ANGELES	CA	90026-1427
Current Resident	1480 N EASTERLY TER	LOS ANGELES	CA	90026-1428
Current Resident	1478 N EASTERLY TER	LOS ANGELES	CA	90026-1428
Current Resident	1537 ANGELUS AVE	LOS ANGELES	CA	90026-1410
Current Resident	1530 N EASTERLY TER	LOS ANGELES	CA	90026-1430
Current Resident	1557 SILVERWOOD TER	LOS ANGELES	CA	90026-1445
Current Resident	1545 SILVERWOOD TER	LOS ANGELES	CA	90026-1445
Current Resident	1548 SILVERWOOD TER	LOS ANGELES	CA	90026-1446
Current Resident	1501 ANGELUS AVE	LOS ANGELES	CA	90026-1410
Current Resident	1519 ANGELUS AVE	LOS ANGELES	CA	90026-1410
Current Resident	1525 ANGELUS AVE	LOS ANGELES	CA	90026-1410
Current Resident	1531 ANGELUS AVE	LOS ANGELES	CA	90026-1410
Current Resident	1547 ANGELUS AVE	LOS ANGELES	CA	90026-1410
Current Resident	1505 N BENTON WAY	LOS ANGELES	CA	90026-2218
Current Resident	1503 N BENTON WAY	LOS ANGELES	CA	90026-2218
Current Resident	1517 N BENTON WAY	LOS ANGELES	CA	90026-2218
Current Resident	1521 N BENTON WAY	LOS ANGELES	CA	90026-2218
Current Resident	1525 N BENTON WAY	LOS ANGELES	CA	90026-2218
Current Resident	1537 N BENTON WAY	LOS ANGELES	CA	90026-2218
Current Resident	1545 N BENTON WAY	LOS ANGELES	CA	90026-2218
Current Resident	2700 BERKELEY AVE	LOS ANGELES	CA	90026-1424
Current Resident	2712 BERKELEY AVE	LOS ANGELES	CA	90026-1424
Current Resident	1544 ANGELUS AVE	LOS ANGELES	CA	90026-1411
Current Resident	1540 ANGELUS AVE	LOS ANGELES	CA	90026-1411
Current Resident	1536 ANGELUS AVE	LOS ANGELES	CA	90026-1411
Current Resident	1530 ANGELUS AVE	LOS ANGELES	CA	90026-1411
Current Resident	1526 ANGELUS AVE	LOS ANGELES	CA	90026-1411
Current Resident	1520 ANGELUS AVE	LOS ANGELES	CA	90026-1411
Current Resident	1516 ANGELUS AVE	LOS ANGELES	CA	90026-1411
Current Resident	1504 ANGELUS AVE	LOS ANGELES	CA	90026-1411
Current Resident	1502 N BENTON WAY	LOS ANGELES	CA	90026-2219
Current Resident	1509 MCCOLLUM ST	LOS ANGELES	CA	90026-2325
Current Resident	2616 BERKELEY AVE	LOS ANGELES	CA	90026-1456
Current Resident	1540 N BENTON WAY	LOS ANGELES	CA	90026-2219
Current Resident	1536 N BENTON WAY	LOS ANGELES	CA	90026-2219
Current Resident	1532 N BENTON WAY	LOS ANGELES	CA	90026-2219
Current Resident	1526 N BENTON WAY	LOS ANGELES	CA	90026-2219

Current Resident	1522 N BENTON WAY	LOS ANGELES	CA	90026-2219
Current Resident	1521 MCCOLLUM ST	LOS ANGELES	CA	90026-2325
Current Resident	1525 MCCOLLUM ST	LOS ANGELES	CA	90026-2325
Current Resident	1533 MCCOLLUM ST	LOS ANGELES	CA	90026-2325
Current Resident	1541 MCCOLLUM ST	LOS ANGELES	CA	90026-2325
Current Resident	2526 MAYBERRY ST	LOS ANGELES	CA	90026-2320
Current Resident	2518 MAYBERRY ST	LOS ANGELES	CA	90026-2320
Current Resident	2521 MAYBERRY ST	LOS ANGELES	CA	90026-2319
Current Resident	2525 MAYBERRY ST	LOS ANGELES	CA	90026-2319
Current Resident	2518 BERKELEY AVE	LOS ANGELES	CA	90026-1421
Current Resident	1520 N CORONADO ST	LOS ANGELES	CA	90026-2310
Current Resident	1528 N CORONADO ST	LOS ANGELES	CA	90026-2310
Current Resident	2415 MAYBERRY ST	LOS ANGELES	CA	90026-2317
Current Resident	2421 MAYBERRY ST	LOS ANGELES	CA	90026-2317
Current Resident	2507 MAYBERRY ST	LOS ANGELES	CA	90026-2319
Current Resident	2511 MAYBERRY ST	LOS ANGELES	CA	90026-2319
Current Resident	2430 BERKELEY AVE	LOS ANGELES	CA	90026-1419
Current Resident	2408 BERKELEY AVE	LOS ANGELES	CA	90026-1419
Current Resident	2336 BERKELEY AVE	LOS ANGELES	CA	90026-1417
Current Resident	1855 SILENT ERA DR	LOS ANGELES	CA	90026-7051
Current Resident	2201 EDENDALE LN	LOS ANGELES	CA	90026-7057
Current Resident	2205 EDENDALE LN	LOS ANGELES	CA	90026-7057
Current Resident	2207 EDENDALE LN	LOS ANGELES	CA	90026-7057
Current Resident	2200 EDENDALE LN	LOS ANGELES	CA	90026-7056
Current Resident	2202 EDENDALE LN	LOS ANGELES	CA	90026-7056
Current Resident	2204 EDENDALE LN	LOS ANGELES	CA	90026-7056
Current Resident	2206 EDENDALE LN	LOS ANGELES	CA	90026-7056
Current Resident	2208 EDENDALE LN	LOS ANGELES	CA	90026-7056
Current Resident	2211 POLYSCOPE PL	LOS ANGELES	CA	90026-7055
Current Resident	2209 POLYSCOPE PL	LOS ANGELES	CA	90026-7055
Current Resident	2207 POLYSCOPE PL	LOS ANGELES	CA	90026-7055
Current Resident	2203 POLYSCOPE PL	LOS ANGELES	CA	90026-7055
Current Resident	2201 POLYSCOPE PL	LOS ANGELES	CA	90026-7055
Current Resident	2200 POLYSCOPE PL	LOS ANGELES	CA	90026-7054
Current Resident	2202 POLYSCOPE PL	LOS ANGELES	CA	90026-7054
Current Resident	2204 POLYSCOPE PL	LOS ANGELES	CA	90026-7054
Current Resident	2206 POLYSCOPE PL	LOS ANGELES	CA	90026-7054
Current Resident	2208 POLYSCOPE PL	LOS ANGELES	CA	90026-7054
Current Resident	2213 SELIG DR	LOS ANGELES	CA	90026-7053
Current Resident	2211 SELIG DR	LOS ANGELES	CA	90026-7053
Current Resident	2209 SELIG DR	LOS ANGELES	CA	90026-7053
Current Resident	2207 SELIG DR	LOS ANGELES	CA	90026-7053
Current Resident	2205 SELIG DR	LOS ANGELES	CA	90026-7053
Current Resident	2203 SELIG DR	LOS ANGELES	CA	90026-7053
Current Resident	2201 SELIG DR	LOS ANGELES	CA	90026-7053
Current Resident	2200 SELIG DR	LOS ANGELES	CA	90026-7052
Current Resident	2202 SELIG DR	LOS ANGELES	CA	90026-7052
Current Resident	2204 SELIG DR	LOS ANGELES	CA	90026-7052
Current Resident	2208 SELIG DR	LOS ANGELES	CA	90026-7052
Current Resident	2210 SELIG DR	LOS ANGELES	CA	90026-7052
Current Resident	2212 SELIG DR	LOS ANGELES	CA	90026-7052
Current Resident	2214 SELIG DR	LOS ANGELES	CA	90026-7052
Current Resident	2216 SELIG DR	LOS ANGELES	CA	90026-7052
Current Resident	1845 SILENT ERA DR	LOS ANGELES	CA	90026-7051
Current Resident	1847 SILENT ERA DR	LOS ANGELES	CA	90026-7051
Current Resident	1859 SILENT ERA DR	LOS ANGELES	CA	90026-7051
Current Resident	1861 SILENT ERA DR	LOS ANGELES	CA	90026-7051
Current Resident	2217 BRANDEN ST	LOS ANGELES	CA	90026-1731
Current Resident	1823 SILENT ERA DR	LOS ANGELES	CA	90026-7050
Current Resident	2205 FOX LN	LOS ANGELES	CA	90026-7061
Current Resident	2203 FOX LN	LOS ANGELES	CA	90026-7061
Current Resident	2201 FOX LN	LOS ANGELES	CA	90026-7061
Current Resident	2200 FOX LN	LOS ANGELES	CA	90026-7060
Current Resident	2202 FOX LN	LOS ANGELES	CA	90026-7060
Current Resident	2204 FOX LN	LOS ANGELES	CA	90026-7060
Current Resident	2206 FOX LN	LOS ANGELES	CA	90026-7060
Current Resident	2201 TOM MIX RD	LOS ANGELES	CA	90026-7059
Current Resident	2203 TOM MIX RD	LOS ANGELES	CA	90026-7059
Current Resident	2205 TOM MIX RD	LOS ANGELES	CA	90026-7059
Current Resident	2200 TOM MIX RD	LOS ANGELES	CA	90026-7058
Current Resident	2202 TOM MIX RD	LOS ANGELES	CA	90026-7058
Current Resident	2204 TOM MIX RD	LOS ANGELES	CA	90026-7058

Current Resident	2206 TOM MIX RD	LOS ANGELES	CA	90026-7058
Current Resident	2208 TOM MIX RD	LOS ANGELES	CA	90026-7058
Current Resident	2210 TOM MIX RD	LOS ANGELES	CA	90026-7058
Current Resident	2219 BRANDEN ST	LOS ANGELES	CA	90026-1731
Current Resident	1827 SILENT ERA DR	LOS ANGELES	CA	90026-7050
Current Resident	1829 SILENT ERA DR	LOS ANGELES	CA	90026-7050
Current Resident	1833 SILENT ERA DR	LOS ANGELES	CA	90026-7050
Current Resident	1835 SILENT ERA DR	LOS ANGELES	CA	90026-7050
Current Resident	1839 SILENT ERA DR	LOS ANGELES	CA	90026-7050
Current Resident	2355 BRANDEN ST	LOS ANGELES	CA	90026-1480
Current Resident	2349 BRANDEN ST	LOS ANGELES	CA	90026-1480
Current Resident	2341 BRANDEN ST	LOS ANGELES	CA	90026-1480
Current Resident	2333 BRANDEN ST	LOS ANGELES	CA	90026-1479
Current Resident	2325 BRANDEN ST	LOS ANGELES	CA	90026-1479
Current Resident	2317 BRANDEN ST	LOS ANGELES	CA	90026-1479
Current Resident	1801 MCCOLLUM ST	LOS ANGELES	CA	90026-1473
Current Resident	1801 APEX AVE	LOS ANGELES	CA	90026-1462
Current Resident	1807 APEX AVE	LOS ANGELES	CA	90026-1462
Current Resident	1823 APEX AVE	LOS ANGELES	CA	90026-1472
Current Resident	1827 APEX AVE	LOS ANGELES	CA	90026-1472
Current Resident	1831 APEX AVE	LOS ANGELES	CA	90026-1472
Current Resident	1835 APEX AVE	LOS ANGELES	CA	90026-1472
Current Resident	1832 APEX AVE	LOS ANGELES	CA	90026-1472
Current Resident	1828 APEX AVE	LOS ANGELES	CA	90026-1472
Current Resident	1824 APEX AVE	LOS ANGELES	CA	90026-1472
Current Resident	1816 APEX AVE	LOS ANGELES	CA	90026-1462
Current Resident	1812 APEX AVE	LOS ANGELES	CA	90026-1462
Current Resident	1861 MCCOLLUM ST	LOS ANGELES	CA	90026-1466
Current Resident	1859 MCCOLLUM ST	LOS ANGELES	CA	90026-1466
Current Resident	1841 MCCOLLUM ST	LOS ANGELES	CA	90026-1466
Current Resident	1808 APEX AVE	LOS ANGELES	CA	90026-1462
Current Resident	1804 APEX AVE	LOS ANGELES	CA	90026-1462
Current Resident	1800 APEX AVE	LOS ANGELES	CA	90026-1462
Current Resident	2276 DUANE ST	LOS ANGELES	CA	90039-3102
Current Resident	2282 DUANE ST	LOS ANGELES	CA	90039-3102
Current Resident	1714 N BENTON WAY	LOS ANGELES	CA	90026-1476
Current Resident	1709 N BENTON WAY	LOS ANGELES	CA	90026-1476
Current Resident	1701 MCCOLLUM ST	LOS ANGELES	CA	90026-1409
Current Resident	1711 MCCOLLUM ST	LOS ANGELES	CA	90026-1409
Current Resident	1721 MCCOLLUM ST	LOS ANGELES	CA	90026-1409
Current Resident	1731 MCCOLLUM ST	LOS ANGELES	CA	90026-1409
Current Resident	1741 MCCOLLUM ST	LOS ANGELES	CA	90026-1409
Current Resident	1730 N BENTON WAY	LOS ANGELES	CA	90026-1476
Current Resident	1722 N BENTON WAY	LOS ANGELES	CA	90026-1476
Current Resident	1717 N BENTON WAY	LOS ANGELES	CA	90026-1476
Current Resident	1725 N BENTON WAY	LOS ANGELES	CA	90026-1476
Current Resident	1733 N BENTON WAY	LOS ANGELES	CA	90026-1476
Current Resident	1741 N BENTON WAY	LOS ANGELES	CA	90026-1478
Current Resident	1757 N BENTON WAY	LOS ANGELES	CA	90026-1478
Current Resident	1765 N BENTON WAY	LOS ANGELES	CA	90026-1478
Current Resident	1773 N BENTON WAY	LOS ANGELES	CA	90026-1478
Current Resident	1781 N BENTON WAY	LOS ANGELES	CA	90026-1478
Current Resident	1789 N BENTON WAY	LOS ANGELES	CA	90026-1478
Current Resident	2310 BRANDEN ST	LOS ANGELES	CA	90026-1479
Current Resident	2316 BRANDEN ST	LOS ANGELES	CA	90026-1479
Current Resident	2328 BRANDEN ST	LOS ANGELES	CA	90026-1479
Current Resident	2334 BRANDEN ST	LOS ANGELES	CA	90026-1479
Current Resident	2340 BRANDEN ST	LOS ANGELES	CA	90026-1480
Current Resident	2346 BRANDEN ST	LOS ANGELES	CA	90026-1480
Current Resident	2358 BRANDEN ST	LOS ANGELES	CA	90026-1480
Current Resident	1729 APEX AVE	LOS ANGELES	CA	90026-1459
Current Resident	1725 APEX AVE	LOS ANGELES	CA	90026-1459
Current Resident	1721 APEX AVE	LOS ANGELES	CA	90026-1459
Current Resident	1717 APEX AVE	LOS ANGELES	CA	90026-1459
Current Resident	1713 APEX AVE	LOS ANGELES	CA	90026-1458
Current Resident	1709 APEX AVE	LOS ANGELES	CA	90026-1458
Current Resident	1701 APEX AVE	LOS ANGELES	CA	90026-1458
Current Resident	1810 MCCOLLUM ST	LOS ANGELES	CA	90026-1473
Current Resident	1800 MCCOLLUM ST	LOS ANGELES	CA	90026-1473
Current Resident	1770 MCCOLLUM ST	LOS ANGELES	CA	90026-1400
Current Resident	1758 MCCOLLUM ST	LOS ANGELES	CA	90026-1400
Current Resident	1746 MCCOLLUM ST	LOS ANGELES	CA	90026-1409

Current Resident	2491 AARON ST	LOS ANGELES	CA	90026-1772
Current Resident	2481 AARON ST	LOS ANGELES	CA	90026-1772
Current Resident	2471 AARON ST	LOS ANGELES	CA	90026-1772
Current Resident	2461 AARON ST	LOS ANGELES	CA	90026-1772
Current Resident	2451 AARON ST	LOS ANGELES	CA	90026-1772
Current Resident	2445 AARON ST	LOS ANGELES	CA	90026-1772
Current Resident	2450 AARON ST	LOS ANGELES	CA	90026-1772
Current Resident	2460 AARON ST	LOS ANGELES	CA	90026-1772
Current Resident	2470 AARON ST	LOS ANGELES	CA	90026-1772
Current Resident	2490 AARON ST	LOS ANGELES	CA	90026-1772
Current Resident	1662 MCCOLLUM ST	LOS ANGELES	CA	90026-1442
Current Resident	2364 DUANE ST NO 8	LOS ANGELES	CA	90039-3183
Current Resident	2310 DUANE ST	LOS ANGELES	CA	90039-3104
Current Resident	1860 SILVERWOOD TER	LOS ANGELES	CA	90026-1452
Current Resident	1858 FANNING ST	LOS ANGELES	CA	90026-1440
Current Resident	1862 FANNING ST	LOS ANGELES	CA	90026-1440
Current Resident	1831 FANNING ST	LOS ANGELES	CA	90026-1439
Current Resident	1847 FANNING ST	LOS ANGELES	CA	90026-1439
Current Resident	1841 FANNING ST	LOS ANGELES	CA	90026-1439
Current Resident	1827 FANNING ST	LOS ANGELES	CA	90026-1439
Current Resident	1822 N EASTERLY TER	LOS ANGELES	CA	90026-1315
Current Resident	1817 FANNING ST	LOS ANGELES	CA	90026-1439
Current Resident	1807 FANNING ST	LOS ANGELES	CA	90026-1439
Current Resident	1771 FANNING ST	LOS ANGELES	CA	90026-1437
Current Resident	1755 FANNING ST	LOS ANGELES	CA	90026-1437
Current Resident	1767 FANNING ST	LOS ANGELES	CA	90026-1437
Current Resident	1758 N EASTERLY TER	LOS ANGELES	CA	90026-1313
Current Resident	2843 EFFIE ST	LOS ANGELES	CA	90026-1435
Current Resident	2855 EFFIE ST	LOS ANGELES	CA	90026-1435
Current Resident	2859 EFFIE ST	LOS ANGELES	CA	90026-1435
Current Resident	1764 SILVER LAKE BLVD	LOS ANGELES	CA	90026-1222
Current Resident	1738 SILVER LAKE BLVD 205	LOS ANGELES	CA	90026-1248
Current Resident	1759 N EASTERLY TER	LOS ANGELES	CA	90026-1312
Current Resident	1712 SILVER LAKE BLVD	LOS ANGELES	CA	90026-1222
Current Resident	1613 N EASTERLY TER	LOS ANGELES	CA	90026-1431
Current Resident	1726 N OCCIDENTAL BLVD	LOS ANGELES	CA	90026-1319
Current Resident	1722 N OCCIDENTAL BLVD	LOS ANGELES	CA	90026-1319
Current Resident	1710 N OCCIDENTAL BLVD	LOS ANGELES	CA	90026-1319
Current Resident	1706 N OCCIDENTAL BLVD	LOS ANGELES	CA	90026-1319
Current Resident	1644 N OCCIDENTAL BLVD	LOS ANGELES	CA	90026-1317
Current Resident	1624 N OCCIDENTAL BLVD	LOS ANGELES	CA	90026-1317
Current Resident	1619 N EASTERLY TER	LOS ANGELES	CA	90026-1431
Current Resident	1606 N OCCIDENTAL BLVD	LOS ANGELES	CA	90026-1317
Current Resident	2834 EFFIE ST	LOS ANGELES	CA	90026-1436
Current Resident	2808 EFFIE ST	LOS ANGELES	CA	90026-1436
Current Resident	1669 SILVERWOOD TER	LOS ANGELES	CA	90026-1447
Current Resident	1661 SILVERWOOD TER	LOS ANGELES	CA	90026-1447
Current Resident	1651 SILVERWOOD TER	LOS ANGELES	CA	90026-1447
Current Resident	1628 N EASTERLY TER	LOS ANGELES	CA	90026-1432
Current Resident	1624 N EASTERLY TER	LOS ANGELES	CA	90026-1432
Current Resident	1635 SILVERWOOD TER	LOS ANGELES	CA	90026-1447
Current Resident	1616 N EASTERLY TER	LOS ANGELES	CA	90026-1432
Current Resident	1758 FANNING ST	LOS ANGELES	CA	90026-1438
Current Resident	1749 SILVERWOOD TER	LOS ANGELES	CA	90026-1469
Current Resident	1751 SILVERWOOD TER	LOS ANGELES	CA	90026-1469
Current Resident	1763 SILVERWOOD TER	LOS ANGELES	CA	90026-1469
Current Resident	1767 SILVERWOOD TER	LOS ANGELES	CA	90026-1469
Current Resident	1803 SILVERWOOD TER	LOS ANGELES	CA	90026-1451
Current Resident	1825 SILVERWOOD TER	LOS ANGELES	CA	90026-1451
Current Resident	1762 SILVERWOOD TER	LOS ANGELES	CA	90026-1450
Current Resident	1750 SILVERWOOD TER	LOS ANGELES	CA	90026-1450
Current Resident	1742 SILVERWOOD TER	LOS ANGELES	CA	90026-1450
Current Resident	2759 EFFIE ST	LOS ANGELES	CA	90026-1433
Current Resident	1616 SILVERWOOD TER	LOS ANGELES	CA	90026-1448
Current Resident	1622 SILVERWOOD TER	LOS ANGELES	CA	90026-1448
Current Resident	1630 SILVERWOOD TER	LOS ANGELES	CA	90026-1448
Current Resident	1603 ANGELUS AVE	LOS ANGELES	CA	90026-1412
Current Resident	1611 ANGELUS AVE	LOS ANGELES	CA	90026-1412
Current Resident	1623 ANGELUS AVE	LOS ANGELES	CA	90026-1412
Current Resident	1631 ANGELUS AVE	LOS ANGELES	CA	90026-1412
Current Resident	1635 ANGELUS AVE	LOS ANGELES	CA	90026-1412
Current Resident	1641 ANGELUS AVE	LOS ANGELES	CA	90026-1412

Current Resident	1651 ANGELUS AVE	LOS ANGELES	CA	90026-1412
Current Resident	1661 ANGELUS AVE	LOS ANGELES	CA	90026-1412
Current Resident	1665 ANGELUS AVE	LOS ANGELES	CA	90026-1412
Current Resident	1671 ANGELUS AVE	LOS ANGELES	CA	90026-1412
Current Resident	1666 ANGELUS AVE	LOS ANGELES	CA	90026-1413
Current Resident	1656 ANGELUS AVE	LOS ANGELES	CA	90026-1413
Current Resident	1650 ANGELUS AVE	LOS ANGELES	CA	90026-1413
Current Resident	1644 ANGELUS AVE	LOS ANGELES	CA	90026-1413
Current Resident	1636 ANGELUS AVE	LOS ANGELES	CA	90026-1413
Current Resident	1630 ANGELUS AVE	LOS ANGELES	CA	90026-1413
Current Resident	1626 ANGELUS AVE	LOS ANGELES	CA	90026-1413
Current Resident	1620 ANGELUS AVE	LOS ANGELES	CA	90026-1413
Current Resident	1616 ANGELUS AVE	LOS ANGELES	CA	90026-1413
Current Resident	1612 ANGELUS AVE	LOS ANGELES	CA	90026-1413
Current Resident	1606 ANGELUS AVE	LOS ANGELES	CA	90026-1413
Current Resident	1603 N BENTON WAY	LOS ANGELES	CA	90026-1414
Current Resident	1607 N BENTON WAY	LOS ANGELES	CA	90026-1414
Current Resident	1627 N BENTON WAY	LOS ANGELES	CA	90026-1414
Current Resident	1633 N BENTON WAY	LOS ANGELES	CA	90026-1414
Current Resident	1641 N BENTON WAY	LOS ANGELES	CA	90026-1414
Current Resident	1645 N BENTON WAY	LOS ANGELES	CA	90026-1414
Current Resident	1651 N BENTON WAY	LOS ANGELES	CA	90026-1414
Current Resident	1655 N BENTON WAY	LOS ANGELES	CA	90026-1414
Current Resident	1661 N BENTON WAY	LOS ANGELES	CA	90026-1414
Current Resident	1700 APEX AVE	LOS ANGELES	CA	90026-1458
Current Resident	1704 APEX AVE	LOS ANGELES	CA	90026-1458
Current Resident	1708 APEX AVE	LOS ANGELES	CA	90026-1458
Current Resident	1712 APEX AVE	LOS ANGELES	CA	90026-1458
Current Resident	1722 APEX AVE	LOS ANGELES	CA	90026-1459
Current Resident	1724 APEX AVE	LOS ANGELES	CA	90026-1459
Current Resident	1728 APEX AVE	LOS ANGELES	CA	90026-1459
Current Resident	1838 MCCOLLUM ST	LOS ANGELES	CA	90026-1466
Current Resident	1842 MCCOLLUM ST	LOS ANGELES	CA	90026-1466
Current Resident	1846 MCCOLLUM ST	LOS ANGELES	CA	90026-1466
Current Resident	1850 MCCOLLUM ST	LOS ANGELES	CA	90026-1466
Current Resident	1854 MCCOLLUM ST	LOS ANGELES	CA	90026-1466
Current Resident	1862 MCCOLLUM ST	LOS ANGELES	CA	90026-1466
Current Resident	1662 N BENTON WAY	LOS ANGELES	CA	90026-1415
Current Resident	1660 N BENTON WAY	LOS ANGELES	CA	90026-1415
Current Resident	1654 N BENTON WAY	LOS ANGELES	CA	90026-1415
Current Resident	1649 MCCOLLUM PL	LOS ANGELES	CA	90026-1443
Current Resident	1642 N BENTON WAY	LOS ANGELES	CA	90026-1415
Current Resident	1637 MCCOLLUM PL	LOS ANGELES	CA	90026-1443
Current Resident	1634 N BENTON WAY	LOS ANGELES	CA	90026-1415
Current Resident	1626 N BENTON WAY	LOS ANGELES	CA	90026-1415
Current Resident	1622 N BENTON WAY	LOS ANGELES	CA	90026-1415
Current Resident	1621 MCCOLLUM PL	LOS ANGELES	CA	90026-1443
Current Resident	1618 N BENTON WAY	LOS ANGELES	CA	90026-1415
Current Resident	2611 BERKELEY AVE	LOS ANGELES	CA	90026-1457
Current Resident	2609 BERKELEY AVE	LOS ANGELES	CA	90026-1422
Current Resident	1619 MCCOLLUM ST	LOS ANGELES	CA	90026-1441
Current Resident	1631 MCCOLLUM ST	LOS ANGELES	CA	90026-1441
Current Resident	1643 MCCOLLUM ST	LOS ANGELES	CA	90026-1441
Current Resident	1655 MCCOLLUM ST	LOS ANGELES	CA	90026-1441
Current Resident	1661 MCCOLLUM ST	LOS ANGELES	CA	90026-1441
Current Resident	1622 MCCOLLUM ST	LOS ANGELES	CA	90026-1442
Current Resident	2513 BERKELEY AVE	LOS ANGELES	CA	90026-1420
Current Resident	1658 MCCOLLUM ST	LOS ANGELES	CA	90026-1442
Current Resident	1654 MCCOLLUM ST	LOS ANGELES	CA	90026-1442
Current Resident	1646 MCCOLLUM ST	LOS ANGELES	CA	90026-1442
Current Resident	1636 MCCOLLUM ST	LOS ANGELES	CA	90026-1442
Current Resident	1632 MCCOLLUM ST	LOS ANGELES	CA	90026-1442
Current Resident	1620 MCCOLLUM ST	LOS ANGELES	CA	90026-1442
Current Resident	2523 BERKELEY AVE	LOS ANGELES	CA	90026-1420
Current Resident	1627 N CORONADO ST	LOS ANGELES	CA	90026-1425
Current Resident	1633 N CORONADO ST	LOS ANGELES	CA	90026-1425
Current Resident	1643 N CORONADO ST	LOS ANGELES	CA	90026-1425
Current Resident	1647 N CORONADO ST	LOS ANGELES	CA	90026-1425
Current Resident	1657 N CORONADO ST	LOS ANGELES	CA	90026-1425
Current Resident	1663 N CORONADO ST	LOS ANGELES	CA	90026-1425
Current Resident	2416 EFFIE ST	LOS ANGELES	CA	90026-1407
Current Resident	1662 N CORONADO ST	LOS ANGELES	CA	90026-1426

Current Resident	1660 N CORONADO ST	LOS ANGELES	CA	90026-1426
Current Resident	1653 WATERLOO ST	LOS ANGELES	CA	90026-2422
Current Resident	1626 N CORONADO ST	LOS ANGELES	CA	90026-1426
Current Resident	1622 N CORONADO ST	LOS ANGELES	CA	90026-1426
Current Resident	1618 N CORONADO ST	LOS ANGELES	CA	90026-1426
Current Resident	2429 BERKELEY AVE	LOS ANGELES	CA	90026-1418
Current Resident	1608 N CORONADO ST	LOS ANGELES	CA	90026-1426
Current Resident	2423 BERKELEY AVE	LOS ANGELES	CA	90026-1418
Current Resident	1605 WATERLOO ST APT 0001	LOS ANGELES	CA	90026-2450
Current Resident	1625 WATERLOO ST	LOS ANGELES	CA	90026-2422
Current Resident	1639 WATERLOO ST	LOS ANGELES	CA	90026-2422
Current Resident	1645 WATERLOO ST	LOS ANGELES	CA	90026-2422
Current Resident	1647 WATERLOO ST	LOS ANGELES	CA	90026-2422
Current Resident	2325 BERKELEY AVE	LOS ANGELES	CA	90026-1416
Current Resident	2311 BERKELEY AVE	LOS ANGELES	CA	90026-1416
Current Resident	2329 BERKELEY AVE	LOS ANGELES	CA	90026-1416
Current Resident	1661 MOHAWK ST	LOS ANGELES	CA	90026-2420
Current Resident	2306 EFFIE ST	LOS ANGELES	CA	90026-2415
Current Resident	1612 WATERLOO ST	LOS ANGELES	CA	90026-2423
Current Resident	2307 BERKELEY AVE	LOS ANGELES	CA	90026-1416
Current Resident	2317 BERKELEY AVE	LOS ANGELES	CA	90026-1416
Current Resident	2321 BERKELEY AVE	LOS ANGELES	CA	90026-1416
Current Resident	2331 BERKELEY AVE	LOS ANGELES	CA	90026-1416
Current Resident	1662 WATERLOO ST	LOS ANGELES	CA	90026-2423
Current Resident	1656 WATERLOO ST	LOS ANGELES	CA	90026-2423
Current Resident	1646 WATERLOO ST	LOS ANGELES	CA	90026-2423
Current Resident	1638 WATERLOO ST	LOS ANGELES	CA	90026-2423
Current Resident	1632 WATERLOO ST	LOS ANGELES	CA	90026-2423
Current Resident	1617 MOHAWK ST	LOS ANGELES	CA	90026-2420
Current Resident	1627 MOHAWK ST	LOS ANGELES	CA	90026-2420
Current Resident	1637 MOHAWK ST	LOS ANGELES	CA	90026-2420
Current Resident	2218 EFFIE ST	LOS ANGELES	CA	90026-2413
Current Resident	2222 EFFIE ST	LOS ANGELES	CA	90026-2413
Current Resident	1650 MOHAWK ST	LOS ANGELES	CA	90026-2421
Current Resident	1644 MOHAWK ST	LOS ANGELES	CA	90026-2421
Current Resident	1640 MOHAWK ST	LOS ANGELES	CA	90026-2421
Current Resident	1622 MOHAWK ST	LOS ANGELES	CA	90026-2421
Current Resident	2339 EFFIE ST	LOS ANGELES	CA	90026-2414
Current Resident	2333 EFFIE ST	LOS ANGELES	CA	90026-2414
Current Resident	2331 EFFIE ST	LOS ANGELES	CA	90026-2414
Current Resident	2219 EFFIE ST	LOS ANGELES	CA	90026-2412
Current Resident	2224 AARON ST	LOS ANGELES	CA	90026-1724
Current Resident	2228 AARON ST	LOS ANGELES	CA	90026-1724
Current Resident	2234 AARON ST	LOS ANGELES	CA	90026-1724
Current Resident	2238 AARON ST	LOS ANGELES	CA	90026-1724
Current Resident	2256 BRANDEN ST	LOS ANGELES	CA	90026-1732
Current Resident	2227 AARON ST	LOS ANGELES	CA	90026-1723
Current Resident	2214 BRANDEN ST	LOS ANGELES	CA	90026-1732
Current Resident	2220 BRANDEN ST	LOS ANGELES	CA	90026-1732
Current Resident	2237 AARON ST	LOS ANGELES	CA	90026-1723
Current Resident	2243 AARON ST	LOS ANGELES	CA	90026-1723
Current Resident	2238 BRANDEN ST	LOS ANGELES	CA	90026-1732
Current Resident	2242 BRANDEN ST	LOS ANGELES	CA	90026-1732
Current Resident	2246 BRANDEN ST	LOS ANGELES	CA	90026-1732
Current Resident	2252 BRANDEN ST	LOS ANGELES	CA	90026-1732
Current Resident	2240 CLIFFORD ST	LOS ANGELES	CA	90026-1736
Current Resident	2246 CLIFFORD ST	LOS ANGELES	CA	90026-1736
Current Resident	2231 BRANDEN ST	LOS ANGELES	CA	90026-1731
Current Resident	2226 CLIFFORD ST	LOS ANGELES	CA	90026-1755
Current Resident	2230 CLIFFORD ST	LOS ANGELES	CA	90026-1736
Current Resident	2222 DUANE ST NO 3	LOS ANGELES	CA	90039-4210
Current Resident	2237 CLIFFORD ST	LOS ANGELES	CA	90026-1735
Current Resident	2247 CLIFFORD ST	LOS ANGELES	CA	90026-1735
Current Resident	2227 CLIFFORD ST	LOS ANGELES	CA	90026-1735
Current Resident	1925 WATERLOO ST	LOS ANGELES	CA	90039-3109
Current Resident	2228 EWING ST	LOS ANGELES	CA	90039-3106
Current Resident	2234 EWING ST	LOS ANGELES	CA	90039-3106
Current Resident	2240 EWING ST	LOS ANGELES	CA	90039-3106
Current Resident	2247 DUANE ST	LOS ANGELES	CA	90039-3101
Current Resident	2252 EWING ST	LOS ANGELES	CA	90039-3106
Current Resident	2256 EWING ST	LOS ANGELES	CA	90039-3106
Current Resident	2261 DUANE ST	LOS ANGELES	CA	90039-3101

Current Resident	2266 EWING ST	LOS ANGELES	CA	90039-3106
Current Resident	2275 DUANE ST	LOS ANGELES	CA	90039-3101
Current Resident	1916 APEX AVE	LOS ANGELES	CA	90039-3116
Current Resident	1910 APEX AVE	LOS ANGELES	CA	90039-3116
Current Resident	1906 APEX AVE	LOS ANGELES	CA	90039-3116
Current Resident	2230 FARGO ST	LOS ANGELES	CA	90039-3108
Current Resident	2243 EWING ST	LOS ANGELES	CA	90039-3105
Current Resident	2247 EWING ST	LOS ANGELES	CA	90039-3105
Current Resident	2256 FARGO ST	LOS ANGELES	CA	90039-3108
Current Resident	2271 EWING ST	LOS ANGELES	CA	90039-3105
Current Resident	2277 EWING ST	LOS ANGELES	CA	90039-3105
Current Resident	2227 FARGO ST	LOS ANGELES	CA	90039-3107
Current Resident	2231 FARGO ST	LOS ANGELES	CA	90039-3107
Current Resident	2237 FARGO ST	LOS ANGELES	CA	90039-3107
Current Resident	2272 BAXTER ST	LOS ANGELES	CA	90039-3663
Current Resident	2243 FARGO ST	LOS ANGELES	CA	90039-3107
Current Resident	2247 FARGO ST	LOS ANGELES	CA	90039-3107
Current Resident	2284 BAXTER ST	LOS ANGELES	CA	90039-3663
Current Resident	2290 BAXTER ST	LOS ANGELES	CA	90039-3663
Current Resident	2014 APEX AVE	LOS ANGELES	CA	90039-3117
Current Resident	2101 GLENDALE BLVD	LOS ANGELES	CA	90039-3608
Current Resident	2130 APEX AVE	LOS ANGELES	CA	90039-3119
Current Resident	2116 APEX AVE	LOS ANGELES	CA	90039-3119
Current Resident	2121 GLENDALE BLVD	LOS ANGELES	CA	90039-3608
Current Resident	2110 APEX AVE	LOS ANGELES	CA	90039-3119
Current Resident	2297 BAXTER ST	LOS ANGELES	CA	90039-3662
Current Resident	2283 BAXTER ST	LOS ANGELES	CA	90039-3662
Current Resident	2117 GLENDALE BLVD	LOS ANGELES	CA	90039-3608
Current Resident	2111 GLENDALE BLVD	LOS ANGELES	CA	90039-3608
Current Resident	2204 SILVER LAKE BLVD	LOS ANGELES	CA	90039-3140
Current Resident	2414 EARL ST	LOS ANGELES	CA	90039-3142
Current Resident	2424 EARL ST	LOS ANGELES	CA	90039-3142
Current Resident	2440 NEUTRA PL	LOS ANGELES	CA	90039-4400
Current Resident	2218 NEUTRA PL	LOS ANGELES	CA	90039-3141
Current Resident	2210 NEUTRA PL	LOS ANGELES	CA	90039-3141
Current Resident	2200 NEUTRA PL	LOS ANGELES	CA	90039-3141
Current Resident	2208 SILVER LAKE BLVD	LOS ANGELES	CA	90039-3140
Current Resident	2232 SILVER LAKE BLVD	LOS ANGELES	CA	90039-3140
Current Resident	2238 SILVER LAKE BLVD	LOS ANGELES	CA	90039-3140
Current Resident	2231 GLENDALE BLVD	LOS ANGELES	CA	90039-3669
Current Resident	2227 GLENDALE BLVD	LOS ANGELES	CA	90039-3669
Current Resident	2223 GLENDALE BLVD	LOS ANGELES	CA	90039-3669
Current Resident	2219 GLENDALE BLVD	LOS ANGELES	CA	90039-3610
Current Resident	2215 GLENDALE BLVD	LOS ANGELES	CA	90039-3610
Current Resident	2229 JEROME WAY	LOS ANGELES	CA	90039-3674
Current Resident	2345 COVE AVE	LOS ANGELES	CA	90039-3122
Current Resident	2420 LOMA VISTA PL	LOS ANGELES	CA	90039-3622
Current Resident	2371 COVE AVE	LOS ANGELES	CA	90039-3122
Current Resident	2341 COVE AVE	LOS ANGELES	CA	90039-3122
Current Resident	2319 COVE AVE	LOS ANGELES	CA	90039-3122
Current Resident	2315 COVE AVE	LOS ANGELES	CA	90039-3122
Current Resident	2348 COVE AVE	LOS ANGELES	CA	90039-3123
Current Resident	2359 BAXTER ST	LOS ANGELES	CA	90039-3120
Current Resident	2310 COVE AVE	LOS ANGELES	CA	90039-3123
Current Resident	2312 COVE AVE	LOS ANGELES	CA	90039-3123
Current Resident	2121 APEX AVE	LOS ANGELES	CA	90039-3118
Current Resident	2314 COVE AVE	LOS ANGELES	CA	90039-3123
Current Resident	2318 COVE AVE	LOS ANGELES	CA	90039-3123
Current Resident	2360 COVE AVE	LOS ANGELES	CA	90039-3123
Current Resident	2120 ROCKFORD RD	LOS ANGELES	CA	90039-3133
Current Resident	2349 BAXTER ST	LOS ANGELES	CA	90039-3120
Current Resident	2333 BAXTER ST	LOS ANGELES	CA	90039-3120
Current Resident	2319 BAXTER ST	LOS ANGELES	CA	90039-3120
Current Resident	2317 BAXTER ST	LOS ANGELES	CA	90039-3120
Current Resident	2311 BAXTER ST	LOS ANGELES	CA	90039-3120
Current Resident	2307 BAXTER ST	LOS ANGELES	CA	90039-3120
Current Resident	2015 ROCKFORD RD	LOS ANGELES	CA	90039-3130
Current Resident	2007 ROCKFORD RD	LOS ANGELES	CA	90039-3130
Current Resident	1961 ROCKFORD RD	LOS ANGELES	CA	90039-3128
Current Resident	1953 ROCKFORD RD	LOS ANGELES	CA	90039-3128
Current Resident	1949 ROCKFORD RD	LOS ANGELES	CA	90039-3128
Current Resident	2337 FARGO ST	LOS ANGELES	CA	90039-3126

Current Resident	2312 BAXTER ST	LOS ANGELES	CA	90039-3121
Current Resident	2301 FARGO ST	LOS ANGELES	CA	90039-3126
Current Resident	2300 BAXTER ST	LOS ANGELES	CA	90039-3121
Current Resident	2311 FARGO ST	LOS ANGELES	CA	90039-3126
Current Resident	2316 BAXTER ST	LOS ANGELES	CA	90039-3121
Current Resident	2333 FARGO ST	LOS ANGELES	CA	90039-3126
Current Resident	2000 ROCKFORD RD	LOS ANGELES	CA	90039-3131
Current Resident	2012 ROCKFORD RD	LOS ANGELES	CA	90039-3131
Current Resident	2016 ROCKFORD RD	LOS ANGELES	CA	90039-3131
Current Resident	2354 BAXTER ST	LOS ANGELES	CA	90039-3121
Current Resident	2024 ROCKFORD RD	LOS ANGELES	CA	90039-3131
Current Resident	1942 ROCKFORD RD	LOS ANGELES	CA	90039-3164
Current Resident	1948 ROCKFORD RD	LOS ANGELES	CA	90039-3164
Current Resident	1935 APEX AVE	LOS ANGELES	CA	90039-3115
Current Resident	2306 FARGO ST	LOS ANGELES	CA	90039-3127
Current Resident	2317 EWING ST	LOS ANGELES	CA	90039-3124
Current Resident	2323 EWING ST	LOS ANGELES	CA	90039-3124
Current Resident	2327 EWING ST	LOS ANGELES	CA	90039-3124
Current Resident	2316 FARGO ST	LOS ANGELES	CA	90039-3127
Current Resident	2322 FARGO ST	LOS ANGELES	CA	90039-3127
Current Resident	2326 FARGO ST	LOS ANGELES	CA	90039-3127
Current Resident	2331 EWING ST	LOS ANGELES	CA	90039-3124
Current Resident	2337 EWING ST	LOS ANGELES	CA	90039-3124
Current Resident	1936 ROCKFORD RD	LOS ANGELES	CA	90039-3164
Current Resident	2356 EWING ST	LOS ANGELES	CA	90039-3125
Current Resident	2346 EWING ST	LOS ANGELES	CA	90039-3125
Current Resident	2348 EWING ST	LOS ANGELES	CA	90039-3125
Current Resident	2352 EWING ST	LOS ANGELES	CA	90039-3125
Current Resident	2350 EWING ST	LOS ANGELES	CA	90039-3125
Current Resident	1901 APEX AVE	LOS ANGELES	CA	90039-3115
Current Resident	1903 APEX AVE	LOS ANGELES	CA	90039-3115
Current Resident	1927 APEX AVE	LOS ANGELES	CA	90039-3115
Current Resident	2311 DUANE ST	LOS ANGELES	CA	90039-3103
Current Resident	2317 DUANE ST	LOS ANGELES	CA	90039-3103
Current Resident	2323 DUANE ST	LOS ANGELES	CA	90039-3103
Current Resident	2322 EWING ST	LOS ANGELES	CA	90039-3125
Current Resident	2646 1/4 GRIFFITH PARK BLVD	LOS ANGELES	CA	90039-2520
Current Resident	2344 EWING ST	LOS ANGELES	CA	90039-3125
Current Resident	2347 DUANE ST	LOS ANGELES	CA	90039-3103
Current Resident	2353 DUANE ST	LOS ANGELES	CA	90039-3103
Owner	PO BOX 15794	SANTA ANA	CA	92735
Owner	PO BOX 332	CAMPO	CA	91906
Owner	PO BOX 491246	LOS ANGELES	CA	90049
Owner	PO BOX 3247	GLENDALE	CA	91221
Owner	PO BOX 39500	LOS ANGELES	CA	90039
Owner	PO BOX 1550	SOLANA BEACH	CA	92075
Owner	PO BOX 351284	LOS ANGELES	CA	90035
Owner	PO BOX 41884	LOS ANGELES	CA	90041
Owner	PO BOX 411147	LOS ANGELES	CA	90041
Owner	PO BOX 291898	LOS ANGELES	CA	90029
Owner	PO BOX 51111	LOS ANGELES	CA	90051
Owner	PO BOX 51111	LOS ANGELES	CA	90051
Owner	PO BOX 51111	LOS ANGELES	CA	90051
Owner	PO BOX 51111	LOS ANGELES	CA	90051
Owner	PO BOX 51111	LOS ANGELES	CA	90051
Owner	PO BOX 751	BURBANK	CA	91503
Owner	PO BOX 51111	LOS ANGELES	CA	90051
Owner	PO BOX 221902	CARMEL	CA	93922
Owner	PO BOX 770	MONTROSE	CA	91021
Owner	PO BOX 39638	LOS ANGELES	CA	90039
Owner	PO BOX 51111	LOS ANGELES	CA	90012
Owner	PO BOX 39488	LOS ANGELES	CA	90039
Owner	PO BOX 770	MONTROSE	CA	91021
Owner	PO BOX 39582	LOS ANGELES	CA	90039
Owner	PO BOX 10179	PALM DESERT	CA	92255
Owner	PO BOX 97	HILLSDALE	OK	73743
Owner	PO BOX 480905	LOS ANGELES	CA	90048
Owner	PO BOX 39817	LOS ANGELES	CA	90039
Owner	PO BOX 301	PALM SPRINGS	CA	92263
Owner	PO BOX 39378	LOS ANGELES	CA	90039
Owner	PO BOX 50276	PASADENA	CA	91115
Owner	PO BOX 1065	GLENDALE	CA	91209

Owner	PO BOX 907	ALHAMBRA	CA	91802
Owner	PO BOX 492085	LOS ANGELES	CA	90049
Owner	PO BOX 492085	LOS ANGELES	CA	90049
Owner	PO BOX 492085	LOS ANGELES	CA	90049
Owner	PO BOX 492085	LOS ANGELES	CA	90049
Owner	PO BOX 492085	LOS ANGELES	CA	90049
Owner	PO BOX 492085	LOS ANGELES	CA	90049
Owner	PO BOX 492085	LOS ANGELES	CA	90049
Owner	PO BOX 492085	LOS ANGELES	CA	90049
Owner	PO BOX 492085	LOS ANGELES	CA	90049
Owner	PO BOX 1250	NEW YORK	NY	10101
Owner	PO BOX 360826	LOS ANGELES	CA	90036
Owner	PO BOX 27920	LOS ANGELES	CA	90027
Owner	PO BOX 55188	SHERMAN OAKS	CA	91413
Owner	PO BOX 27517	LOS ANGELES	CA	90027
Owner	PO BOX 301	PALM SPRINGS	CA	92263
Owner	PO BOX 39594	LOS ANGELES	CA	90039
Owner	PO BOX 17023	BEVERLY HILLS	CA	90209
Owner	PO BOX 39642	LOS ANGELES	CA	90039
Owner	PO BOX 1250	NEW YORK	NY	10101
Owner	PO BOX 1559	SACRAMENTO	CA	95814
Owner	PO BOX 486	YERINGTON	NV	89447
Owner	PO BOX 9296	LAGUNA BEACH	CA	92652
Owner	PO BOX 9094	BERKELEY	CA	94709
Owner	PO BOX 27482	LOS ANGELES	CA	90027
Owner	PO BOX 351284	LOS ANGELES	CA	90035
Owner	PO BOX 77211	CORONA	CA	92877
Owner	PO BOX 521064	TULSA	OK	74152
Owner	PO BOX 5816	BEVERLY HILLS	CA	90209
Owner	PO BOX 26185	LOS ANGELES	CA	90026
Owner	PO BOX 1283	BURBANK	CA	91507
Owner	PO BOX 1283	BURBANK	CA	91507
Owner	PO BOX 517	AGOURA HILLS	CA	91376
Owner	PO BOX 29550	LOS ANGELES	CA	90029
Owner	PO BOX 39512	LOS ANGELES	CA	90039
Owner	PO BOX 7110	VAN NUYS	CA	91409
Owner	PO BOX 7110	VAN NUYS	CA	91409
Owner	PO BOX 1340	SAN MATEO	CA	94401
Owner	PO BOX 1857	BENTONVILLE	AR	72712
Owner	PO BOX 17351	BEVERLY HILLS	CA	90209
Owner	PO BOX 269	CRESTLINE	CA	92325
Owner	PO BOX 1469	MONTEREY PARK	CA	91754
Owner	PO BOX 571511	TARZANA	CA	91357
Owner	PO BOX 571511	TARZANA	CA	91357
Owner	PO BOX 291883	LOS ANGELES	CA	90029
Owner	PO BOX 291883	LOS ANGELES	CA	90029
Owner	PO BOX 571511	TARZANA	CA	91357
Owner	PO BOX 94097	PASADENA	CA	91109
Owner	PO BOX 27482	LOS ANGELES	CA	90027
Owner	PO BOX 26872	LOS ANGELES	CA	90026
Owner	PO BOX 711	DALLAS	TX	75221
Owner	PO BOX 383	BRIDGEWATER CORNERS	VT	50350
Owner	PO BOX 4853	GLENDALE	CA	91222
Owner	PO BOX 26872	LOS ANGELES	CA	90026
Owner	PO BOX 1388	LA CANADA	CA	91012
Owner	PO BOX 1524	GLENDALE	CA	91209
Owner	PO BOX 291099	LOS ANGELES	CA	90029
Owner	PO BOX 26570	LOS ANGELES	CA	90026
Owner	PO BOX 26771	LOS ANGELES	CA	90026
Owner	PO BOX 284	LA CANADA FLINTRIDGE	CA	91012
Owner	PO BOX 301	PALM SPRINGS	CA	92263
Owner	PO BOX 26940	LOS ANGELES	CA	90026
Owner	PO BOX 12026	LA CRESCENTA	CA	91224
Owner	PO BOX 35187	LOS ANGELES	CA	90035
Owner	PO BOX 3535	FREMONT	CA	94539
Owner	PO BOX 39806	LAKEWOOD	WA	98439
Owner	PO BOX 26364	LOS ANGELES	CA	90026
Owner	PO BOX 26364	LOS ANGELES	CA	90026
Owner	PO BOX 4796	CERRITOS	CA	90703
Owner	PO BOX 4796	CERRITOS	CA	90703
Owner	PO BOX 26657	LOS ANGELES	CA	90026
Owner	PO BOX 26657	LOS ANGELES	CA	90026

Owner	PO BOX 26657	LOS ANGELES	CA	90026
Owner	PO BOX 26657	LOS ANGELES	CA	90026
Owner	PO BOX 26657	LOS ANGELES	CA	90026
Owner	PO BOX 4814	WHITTIER	CA	90607
Owner	PO BOX 7325	VAN NUYS	CA	91409
Owner	PO BOX 691889	LOS ANGELES	CA	90069
Owner	PO BOX 39537	LOS ANGELES	CA	90039
Owner	PO BOX 39537	LOS ANGELES	CA	90039
Owner	PO BOX 472	CULVER CITY	CA	90232
Owner	PO BOX 29154	LOS ANGELES	CA	90029
Owner	PO BOX 630	POINT REYES STATION	CA	94956
Owner	PO BOX 920	CANFIELD	OH	44406
Owner	PO BOX 261062	LOS ANGELES	CA	90026
Owner	PO BOX 1473	SUN VALLEY	ID	83353
Owner	897 NORFOLK PINE AVE	SUNNYVALE	CA	94087
Owner	2235 EL SOL AVE	ALTADENA	CA	91001
Owner	91 LONGFELLOW RD	MILL VALLEY	CA	94941
Owner	1304 ROBERTSON AVE	NELSON BC CANADA V1L	C3	99999
Owner	12157 179TH ST	ARTESIA	CA	90701
Owner	270 VEREDA PRADERA	GOLETA	CA	93117
Owner	2301 NOTTINGHAM AVE	LOS ANGELES	CA	90027
Owner	2235 MICHELTORENA ST	LOS ANGELES	CA	90039
Owner	4000 INDUSTRIAL BLVD	ALIQUIPPA	PA	15001
Owner	344 A RUE ST HUBERT	MONTREAL QUEBEC H2Y	B3	99999
Owner	155 SIERRA MADRE BLVD	ARCADIA	CA	91006
Owner	2350 HYPERION AVE	LOS ANGELES	CA	90027
Owner	22001 KRISTIN LN	SANTA CLARITA	CA	91350
Owner	2406 TESLA TERRACE	LOS ANGELES	CA	90039
Owner	5193 LA CANADA BLVD	LA CANADA FLINTRIDGE	CA	91011
Owner	463 CHERRY DR	PASADENA	CA	91105
Owner	2635 FARWELL AVE	LOS ANGELES	CA	90039
Owner	2424 TESLA TERRACE	LOS ANGELES	CA	90039
Owner	2005 ROBIN RD	SAN MARINO	CA	91108
Owner	2818 PUTNAM ST	LOS ANGELES	CA	90039
Owner	2059 KENILWORTH AVE	LOS ANGELES	CA	90039
Owner	2431 TESLA TERRACE	LOS ANGELES	CA	90039
Owner	452 LA TERRAZA ST	SOUTH PASADENA	CA	91030
Owner	2746 KAMAILE ST	WAILUKU	HI	96793
Owner	2152 BEACHWOOD TER	LOS ANGELES	CA	90068
Owner	2405 KENILWORTH AVE	LOS ANGELES	CA	90039
Owner	7555 JALMIA WAY	LOS ANGELES	CA	90046
Owner	344 BINSCARTH RD	LOS OSOS	CA	93402
Owner	5618 BERKSHIRE DR	LOS ANGELES	CA	90032
Owner	6509 DE LONGPRE AVE	LOS ANGELES	CA	90028
Owner	2635 FARWELL AVE	LOS ANGELES	CA	90039
Owner	2331 OBSERVATORY AVE	LOS ANGELES	CA	90027
Owner	1420 PEERLESS PL	LOS ANGELES	CA	90035
Owner	2281 MORENO DR	LOS ANGELES	CA	90039
Owner	4947 CASTLE RD	LA CANADA FLINTRIDGE	CA	91011
Owner	530 BERKSHIRE AVE	LA CANADA FLINTRIDGE	CA	91011
Owner	8712 MENDOCINO DR	AUSTIN	TX	78735
Owner	1260 CHATEAU RD	PASADENA	CA	91105
Owner	2510 IVANHOE DR	LOS ANGELES	CA	90039
Owner	2647 LAKE VIEW TERRACE W	LOS ANGELES	CA	90039
Owner	2641 LAKE VIEW TERRACE W	LOS ANGELES	CA	90039
Owner	2631 LAKE VIEW TERRACE W	LOS ANGELES	CA	90039
Owner	2625 LAKE VIEW TERRACE W	LOS ANGELES	CA	90039
Owner	2635 FARWELL AVE	LOS ANGELES	CA	90039
Owner	2605 LAKE VIEW TERRACE W	LOS ANGELES	CA	90039
Owner	2610 LAKE VIEW TERRACE W	LOS ANGELES	CA	90039
Owner	2620 LAKE VIEW TERRACE W	LOS ANGELES	CA	90039
Owner	3751 MONON ST	LOS ANGELES	CA	90027
Owner	1577 VILLA RICA DR	HENDERSON	NV	89052
Owner	2658 LAKE VIEW TERRACE E	LOS ANGELES	CA	90039
Owner	2030 HYPERION AVE	LOS ANGELES	CA	90027
Owner	52 MIDNIGHT RIDGE DR	LAS VEGAS	NV	89135
Owner	333 10TH ST	SEAL BEACH	CA	90740
Owner	2618 LAKE VIEW TERRACE E	LOS ANGELES	CA	90039
Owner	10403 NEWHOME AVE	SUNLAND	CA	91040
Owner	2522 SILVER LAKE TER	LOS ANGELES	CA	90039
Owner	9139 MENLO AVE	LOS ANGELES	CA	90044
Owner	2516 SILVER LAKE TER	LOS ANGELES	CA	90039

Owner	2510 SILVER LAKE TER	LOS ANGELES	CA	90039
Owner	2635 FARWELL AVE	LOS ANGELES	CA	90039
Owner	2510 SILVER LAKE TER	LOS ANGELES	CA	90039
Owner	957 CHUNG KING RD	LOS ANGELES	CA	90012
Owner	2605 IVANHOE DR	LOS ANGELES	CA	90039
Owner	3169 GLENDALE BLVD	LOS ANGELES	CA	90039
Owner	2483 LINDSAY LN	LOS ANGELES	CA	90039
Owner	2483 LINDSAY LN	LOS ANGELES	CA	90039
Owner	24 RAPHAEL ST	ABBOTSFORD AU 3	67	99999
Owner	2405 KENILWORTH AVE	LOS ANGELES	CA	90039
Owner	2456 EDGEWATER TER	LOS ANGELES	CA	90039
Owner	2360 SILVER LAKE BLVD	LOS ANGELES	CA	90039
Owner	2425 EDGEWATER TER	LOS ANGELES	CA	90039
Owner	1920 HILLHURST AVE	LOS ANGELES	CA	90027
Owner	124 14TH ST	MANHATTAN BEACH	CA	90266
Owner	7782 BOUMA CIR	LA PALMA	CA	90623
Owner	787 MADRONE AVE	SUNNYVALE	CA	94085
Owner	2598 CORRALITAS DR	LOS ANGELES	CA	90039
Owner	567 PROSPECT BLVD	PASADENA	CA	91103
Owner	3615 VIEWCREST DR	BURBANK	CA	91504
Owner	2626 IVAN HILL TERRACE	LOS ANGELES	CA	90039
Owner	2630 IVAN HILL TERRACE	LOS ANGELES	CA	90039
Owner	2638 IVAN HILL TERRACE	LOS ANGELES	CA	90039
Owner	2644 IVAN HILL TERRACE	LOS ANGELES	CA	90039
Owner	1034 RUTLAND AVE	LOS ANGELES	CA	90042
Owner	2674 IVAN HILL TERRACE	LOS ANGELES	CA	90039
Owner	3255 FERNWOOD AVE	LOS ANGELES	CA	90039
Owner	2700 IVAN HILL TERRACE	LOS ANGELES	CA	90039
Owner	2706 IVAN HILL TERRACE	LOS ANGELES	CA	90039
Owner	2712 IVAN HILL TERRACE	LOS ANGELES	CA	90039
Owner	3567 CARNATION AVE	LOS ANGELES	CA	90026
Owner	2726 LAKEWOOD AVE	LOS ANGELES	CA	90039
Owner	2147 SUNSET BLVD	LOS ANGELES	CA	90026
Owner	2730 IVAN HILL TERRACE	LOS ANGELES	CA	90039
Owner	2727 IVAN CT	LOS ANGELES	CA	90039
Owner	1657 SHORELAND DR	LOS ANGELES	CA	90012
Owner	1657 SHORELAND DR	LOS ANGELES	CA	90012
Owner	3234 GARDEN AVE	LOS ANGELES	CA	90039
Owner	2659 IVAN HILL TER	LOS ANGELES	CA	90039
Owner	2643 GLENDALE BLVD	LOS ANGELES	CA	90039
Owner	3187 ROWENA AVE	LOS ANGELES	CA	90027
Owner	2525 IVAN HILL TERRACE	LOS ANGELES	CA	90039
Owner	2533 IVAN HILL TERRACE	LOS ANGELES	CA	90039
Owner	2535 IVAN HILL TERRACE	LOS ANGELES	CA	90039
Owner	4653 WHITE OAK PL	ENCINO	CA	91316
Owner	2293 COLLEGE VIEW DR	MONTEREY PARK	CA	91754
Owner	2204 WHITNEY DR	ALHAMBRA	CA	91803
Owner	2454 VALENTINE ST	LOS ANGELES	CA	90026
Owner	1904 BOULDER DR	PLANO	TX	75023
Owner	255 HARLOW DR	GLENDALE	CA	91206
Owner	1545 VICTORY BLVD	GLENDALE	CA	91201
Owner	1256 IRVING AVE	GLENDALE	CA	91201
Owner	1055 GREEN ST	SAN FRANCISCO	CA	94133
Owner	17341 LAHEY ST	GRANADA HILLS	CA	91344
Owner	12242 WOODLEY AVE	GRANADA HILLS	CA	91344
Owner	1529 GRANDVIEW AVE	GLENDALE	CA	91201
Owner	17341 LAHEY ST	GRANADA HILLS	CA	91344
Owner	1529 GRANDVIEW AVE	GLENDALE	CA	91201
Owner	1529 GRANDVIEW AVE	GLENDALE	CA	91201
Owner	1529 GRANDVIEW AVE	GLENDALE	CA	91201
Owner	2495 IVAN HILL TERRACE	LOS ANGELES	CA	90039
Owner	2395 GLENDALE BLVD	LOS ANGELES	CA	90039
Owner	2362 EDGEWATER TER	LOS ANGELES	CA	90039
Owner	3863 SHANNON RD	LOS ANGELES	CA	90027
Owner	2376 EDGEWATER TER	LOS ANGELES	CA	90039
Owner	2947 SANTA CARLOTTA ST	LA CRESCENTA	CA	91214
Owner	2440 NEUTRA PL	LOS ANGELES	CA	90039
Owner	28871 BLYTHEWOOD DR	RANCHO PALOS VERDES	CA	90275
Owner	57 GLACIER VLY	IRVINE	CA	92602
Owner	1810 REDESDALE AVE	LOS ANGELES	CA	90026
Owner	235 YERBA BUENA AVE	SAN FRANCISCO	CA	94127
Owner	3205 LOWRY RD	LOS ANGELES	CA	90027

Owner	2368 SILVER LAKE BLVD	LOS ANGELES	CA	90039
Owner	11124 PACIFIC COAST HWY	MALIBU	CA	90265
Owner	1935 MANCHA WAY	MONTEREY PARK	CA	91755
Owner	13040 PASEO DEL VERANO	SAN DIEGO	CA	92128
Owner	2329 EDGEWATER TER	LOS ANGELES	CA	90039
Owner	2339 EDGEWATER TER	LOS ANGELES	CA	90039
Owner	125 BRAZILIAN AVE	PALM BEACH	FL	33480
Owner	2323 EDGEWATER TER	LOS ANGELES	CA	90039
Owner	2435 EARL ST	LOS ANGELES	CA	90039
Owner	1576 SUMMERFIELD DR	CAMPBELL	CA	95008
Owner	3744 SAN RAFAEL AVE	LOS ANGELES	CA	90065
Owner	1494 INDIANA AVE	SOUTH PASADENA	CA	91030
Owner	1704 APEX AVE	LOS ANGELES	CA	90026
Owner	2309 GLENDALE BLVD	LOS ANGELES	CA	90039
Owner	227 KAMAKOI LOOP	KIHEI	HI	96753
Owner	18771 MAPLEWOOD LN	NORTHRIDGE	CA	91326
Owner	18771 MAPLEWOOD LN	NORTHRIDGE	CA	91326
Owner	2314 EDGEWATER TER	LOS ANGELES	CA	90039
Owner	7661 ALCOVE AVE	NORTH HOLLYWOOD	CA	91605
Owner	16772 GLENHAVEN LN	HUNTINGTON BEACH	CA	92647
Owner	784 SAN LORENZO ST	SANTA MONICA	CA	90402
Owner	2357 WINDWARD CIR	WESTLAKE VILLAGE	CA	91361
Owner	13310 SILVER BERRY CIR	CERRITOS	CA	90703
Owner	101 SUNSET RIDGE DR	WOODSTOCK	IL	60098
Owner	49 OCEANAIRE DR	RANCHO PALOS VERDES	CA	90275
Owner	129 SPRING AVE	NAPERVILLE	IL	60540
Owner	211 HOBART AVE	SAN MATEO	CA	94402
Owner	19 MINERS TRL	IRVINE	CA	92620
Owner	802 KRAKEN LN	REDWOOD CITY	CA	94065
Owner	27971 GOLDEN RIDGE LN	SAN JUAN CAPISTRANO	CA	92675
Owner	4940 PEACEABLE WAY	SIESTA KEY	FL	34242
Owner	1032 CORONADO TERRACE	LOS ANGELES	CA	90026
Owner	1657 SHORELAND DR	LOS ANGELES	CA	90012
Owner	4115 PINE HOLLOW RD	CALABASAS	CA	91302
Owner	4510 PALM DR	LA CANADA	CA	91011
Owner	5205 MARYLAND AVE	LA CRESCENTA	CA	91214
Owner	2687 WAVERLY DR	LOS ANGELES	CA	90039
Owner	23321 AETNA ST	WOODLAND HILLS	CA	91367
Owner	2621 WAVERLY DR	LOS ANGELES	CA	90039
Owner	1920 HYPERION AVE	LOS ANGELES	CA	90027
Owner	1920 HYPERION AVE	LOS ANGELES	CA	90027
Owner	1841 COLINA DR	GLENDALE	CA	91208
Owner	5929 AYALA AVE	OAKLAND	CA	94609
Owner	2621 WAVERLY DR	LOS ANGELES	CA	90039
Owner	939 ARCADY RD	SANTA BARBARA	CA	93108
Owner	10825 SANTA MONICA BLVD	LOS ANGELES	CA	90025
Owner	10825 SANTA MONICA BLVD	LOS ANGELES	CA	90025
Owner	3231 EFFIE PL	LOS ANGELES	CA	90026
Owner	2609 LOCKSLEY PL	LOS ANGELES	CA	90039
Owner	8305 FRUITVALE AVE	MOORPARK	CA	93021
Owner	11 HOLSTER LN	BELL CANYON	CA	91307
Owner	330 AVENUE E	REDONDO BEACH	CA	90277
Owner	3169 GLENDALE BLVD	LOS ANGELES	CA	90039
Owner	2586 ABERDEEN AVE	LOS ANGELES	CA	90027
Owner	2721 WAVERLY DR	LOS ANGELES	CA	90039
Owner	39 SAN PABLO CT	MORAGA	CA	94556
Owner	1301 ANGELUS AVE	LOS ANGELES	CA	90026
Owner	3530 GRIFFITH PARK BLVD	LOS ANGELES	CA	90027
Owner	2535 ABERDEEN AVE	LOS ANGELES	CA	90027
Owner	6301 VALLEY VIEW RD	OAKLAND	CA	94611
Owner	2511 SILVER LAKE TER	LOS ANGELES	CA	90039
Owner	2511 SILVER LAKE TER	LOS ANGELES	CA	90039
Owner	11911 WESTMINSTER PL	LOS ANGELES	CA	90066
Owner	12709 SHENLEY ST	SYLMAR	CA	91342
Owner	3863 SHANNON RD	LOS ANGELES	CA	90027
Owner	7029 TEESDALE AVE	NORTH HOLLYWOOD	CA	91605
Owner	6287 VIA ESCONDIDO DR	MALIBU	CA	90265
Owner	19443 GREENWILLOW LN	ROWLAND HEIGHTS	CA	91748
Owner	4651 CASTLE CREST DR	LOS ANGELES	CA	90041
Owner	4821 COMMONWEALTH AVE	LA CANADA FLINTRIDGE	CA	91011
Owner	475 TORO CANYON RD	SANTA BARBARA	CA	93108
Owner	3448 LARGA AVE	LOS ANGELES	CA	90039

Owner	2635 FARWELL AVE	LOS ANGELES	CA	90039
Owner	2560 IVANHOE DR	LOS ANGELES	CA	90039
Owner	818 STANISLAUS CIR	CLAREMONT	CA	91711
Owner	2658 GLENDOWER AVE	LOS ANGELES	CA	90027
Owner	2658 GLENDOWER AVE	LOS ANGELES	CA	90027
Owner	7098 HERON CIR	CARLSBAD	CA	92011
Owner	217 ALVARADO ST	REDLANDS	CA	92373
Owner	1657 SHORELAND DR	LOS ANGELES	CA	90012
Owner	1333 DAILY CIR	GLENDALE	CA	91208
Owner	2646 GRIFFITH AVE	LOS ANGELES	CA	90011
Owner	3971 ABELLA ST	GLENDALE	CA	91214
Owner	2146 LYRIC AVE	LOS ANGELES	CA	90027
Owner	3045 ANGUS ST	LOS ANGELES	CA	90039
Owner	2341 MICHIGAN AVE	SANTA MONICA	CA	90404
Owner	8866 COLLINGWOOD DR	LOS ANGELES	CA	90069
Owner	3822 SAN PABLO DR	FULLERTON	CA	92835
Owner	268 ASHDALE PL	LOS ANGELES	CA	90049
Owner	210 BRIDLEWOOD	IRVINE	CA	92612
Owner	210 BRIDLEWOOD	IRVINE	CA	92612
Owner	15447 SUTTON ST	SHERMAN OAKS	CA	91403
Owner	20501 CHATSBORO DR	WOODLAND HILLS	CA	91364
Owner	1517 BEECH ST	SOUTH PASADENA	CA	91030
Owner	1517 BEECH ST	SOUTH PASADENA	CA	91030
Owner	6150 ALMOND DR	TEMPLETON	CA	93465
Owner	2219 MORENO DR	LOS ANGELES	CA	90039
Owner	1028 BANNER RIDGE RD	DIAMOND BAR	CA	91765
Owner	3142 VALMAINE CT	SAN JOSE	CA	95135
Owner	8068 COWAN AVE	LOS ANGELES	CA	90045
Owner	3210 DRURY LN	LOS ANGELES	CA	90039
Owner	2222 NOTTINGHAM AVE	LOS ANGELES	CA	90027
Owner	3018 SURRY ST	LOS ANGELES	CA	90027
Owner	8727 SUNSET PLAZA PL	LOS ANGELES	CA	90069
Owner	2810 SHADOWLAWN AVE	LOS ANGELES	CA	90039
Owner	2820 SHADOWLAWN AVE	LOS ANGELES	CA	90039
Owner	2841 BUZZ CT	LOS ANGELES	CA	90039
Owner	2846 BUZZ CT	LOS ANGELES	CA	90039
Owner	2848 BUZZ CT	LOS ANGELES	CA	90039
Owner	2806 ROWENA AVE	LOS ANGELES	CA	90039
Owner	2140 KENILWORTH AVE	LOS ANGELES	CA	90039
Owner	2711 ANGUS ST	LOS ANGELES	CA	90039
Owner	1782 VAN DUSEN RD	LA VERNE	CA	91750
Owner	2247 FARGO ST	LOS ANGELES	CA	90039
Owner	3266 LOWRY RD	LOS ANGELES	CA	90027
Owner	1987 LUCILE AVE	LOS ANGELES	CA	90039
Owner	5031 ROMAINE ST	LOS ANGELES	CA	90029
Owner	2806 ROWENA AVE	LOS ANGELES	CA	90039
Owner	1908 CHANTILLY LN	FULLERTON	CA	92833
Owner	1908 CHANTILLY LN	FULLERTON	CA	92833
Owner	2758 ROWENA AVE	LOS ANGELES	CA	90039
Owner	390 GRACE DR	SOUTH PASADENA	CA	91030
Owner	390 GRACE DR	SOUTH PASADENA	CA	91030
Owner	390 GRACE DR	SOUTH PASADENA	CA	91030
Owner	2045 KENILWORTH AVE	LOS ANGELES	CA	90039
Owner	2560 IVANHOE DR	LOS ANGELES	CA	90039
Owner	2726 AUBURN ST	LOS ANGELES	CA	90039
Owner	441 SYCAMORE RD	SANTA MONICA	CA	90402
Owner	1135 KILDONAN DR	GLENDALE	CA	91207
Owner	4910 MOUNT ROYAL DR	LOS ANGELES	CA	90041
Owner	2756 AUBURN ST	LOS ANGELES	CA	90039
Owner	2752 AUBURN ST	LOS ANGELES	CA	90039
Owner	2748 AUBURN ST	LOS ANGELES	CA	90039
Owner	2746 AUBURN ST	LOS ANGELES	CA	90039
Owner	3424 HUXLEY ST	LOS ANGELES	CA	90027
Owner	2211 MONTROSE AVE	MONTROSE	CA	91020
Owner	3004 EL CAMINITO	LA CRESCENTA	CA	91214
Owner	468 HIGHLAND ST	PASADENA	CA	91104
Owner	2514 SUNSET BLVD	LOS ANGELES	CA	90026
Owner	2424 LYRIC AVE	LOS ANGELES	CA	90027
Owner	2814 WAVERLY DR	LOS ANGELES	CA	90039
Owner	1728 RODEO RD	ARCADIA	CA	91006
Owner	955 ONEONTA DR	LOS ANGELES	CA	90065
Owner	2211 MONTROSE AVE	MONTROSE	CA	91020

Owner	2912 WAVERLY DR	LOS ANGELES	CA	90039
Owner	2910 WAVERLY DR	LOS ANGELES	CA	90039
Owner	2043 MAIDEN LN	ALTADENA	CA	91001
Owner	2451 LANTERMAN TERRACE	LOS ANGELES	CA	90039
Owner	2980 AVENEL TERRACE	LOS ANGELES	CA	90039
Owner	2180 9TH AVE	SAN FRANCISCO	CA	94116
Owner	4741 CROMWELL AVE	LOS ANGELES	CA	90027
Owner	2544 ELSINORE ST	LOS ANGELES	CA	90026
Owner	325 OAKLAWN AVE	SOUTH PASADENA	CA	91030
Owner	46 EL CAMINITO DEL NORTE	MONTEREY	CA	93940
Owner	4400 ENCINAS DR	LA CANADA FLINTRIDGE	CA	91011
Owner	4400 ENCINAS DR	LA CANADA FLINTRIDGE	CA	91011
Owner	4400 ENCINAS DR	LA CANADA FLINTRIDGE	CA	91011
Owner	209 CLEAR FLS	IRVINE	CA	92602
Owner	209 CLEAR FLS	IRVINE	CA	92602
Owner	452 LA TERRAZA ST	SOUTH PASADENA	CA	91030
Owner	452 LA TERRAZA ST	SOUTH PASADENA	CA	91030
Owner	371 MAVIS DR	LOS ANGELES	CA	90065
Owner	3173 ROWENA AVE	LOS ANGELES	CA	90027
Owner	10 CURIE CT	IRVINE	CA	92617
Owner	20302 VIA OPORTO	YORBA LINDA	CA	92886
Owner	2966 SUNNYNOOK DR	LOS ANGELES	CA	90039
Owner	3304 JURICH PL	ALHAMBRA	CA	91803
Owner	775 CHAUCER RD	SAN MARINO	CA	91108
Owner	2238 SILVER LAKE BLVD	LOS ANGELES	CA	90039
Owner	2327 EWING ST	LOS ANGELES	CA	90039
Owner	1169 BROWN AVE	LAFAYETTE	CA	94549
Owner	3345 LOWRY RD	LOS ANGELES	CA	90027
Owner	1831 REDESDALE AVE	LOS ANGELES	CA	90026
Owner	1333 SNOW BERRY ST	PARK CITY	UT	84098
Owner	9589 STUART LN	BEVERLY HILLS	CA	90210
Owner	6220 PIONEER BLVD	WHITTIER	CA	90606
Owner	18619 CEDAR CREST DR	SANTA CLARITA	CA	91387
Owner	408 NORWICH DR	WEST HOLLYWOOD	CA	90048
Owner	916 IRVING DR	BURBANK	CA	91504
Owner	2900 RIVERSIDE DR	LOS ANGELES	CA	90039
Owner	2841 WAVERLY DR	LOS ANGELES	CA	90039
Owner	3831 LOST SPRINGS DR	CALABASAS	CA	91301
Owner	2900 RIVERSIDE DR	LOS ANGELES	CA	90039
Owner	3831 LOST SPRINGS DR	CALABASAS	CA	91301
Owner	3831 LOST SPRINGS DR	CALABASAS	CA	91301
Owner	2900 RIVERSIDE DR	LOS ANGELES	CA	90039
Owner	2900 RIVERSIDE DR	LOS ANGELES	CA	90039
Owner	1975 ERIN WAY	GLENDALE	CA	91206
Owner	3995 INGLEWOOD BLVD	LOS ANGELES	CA	90066
Owner	3012 RIVERSIDE DR	LOS ANGELES	CA	90039
Owner	5261 HASKELL ST	LA CANADA	CA	91011
Owner	26766 LATIGO SHORE DR	MALIBU	CA	90265
Owner	3632 AMESBURY RD	LOS ANGELES	CA	90027
Owner	11 CHESTER	IRVINE	CA	92603
Owner	849 CAVANAGH RD	GLENDALE	CA	91207
Owner	4936 HELLMAN AVE	LOS ANGELES	CA	90042
Owner	3903 BELLAIRE BLVD	HOUSTON	TX	77025
Owner	4910 MOUNT ROYAL DR	LOS ANGELES	CA	90041
Owner	2511 MICHELTORENA ST	LOS ANGELES	CA	90039
Owner	7174 MELROSE AVE	LOS ANGELES	CA	90046
Owner	17358 PLUMMER ST	NORTHRIDGE	CA	91325
Owner	2395 LORAIN RD	SAN MARINO	CA	91108
Owner	2273 DAISY LN	LA CANADA	CA	91011
Owner	2635 HYPERION AVE	LOS ANGELES	CA	90027
Owner	2635 HYPERION AVE	LOS ANGELES	CA	90027
Owner	7174 MELROSE AVE	LOS ANGELES	CA	90046
Owner	7174 MELROSE AVE	LOS ANGELES	CA	90046
Owner	24 FOX HOLE RD	LADERA RANCH	CA	92694
Owner	3745 EVANS ST	LOS ANGELES	CA	90027
Owner	416 SAND CANYON WAY	BREA	CA	92821
Owner	9639 GREEN VERDUGO DR	SHADOW HILLS	CA	91040
Owner	3541 GRIFFITH PARK BLVD	LOS ANGELES	CA	90027
Owner	1660 DUKE ST	ALEXANDRIA	VA	22314
Owner	9105 EMERALD COVE CT	LAS VEGAS	NV	89117
Owner	2341 MICHIGAN AVE	SANTA MONICA	CA	90404
Owner	2635 FARWELL AVE	LOS ANGELES	CA	90039

Owner	2341 MICHIGAN AVE	SANTA MONICA	CA	90404
Owner	4000 VENICE BLVD	LOS ANGELES	CA	90019
Owner	4506 ROCKLAND PL	LA CANADA	CA	91011
Owner	3751 TRACY ST	LOS ANGELES	CA	90027
Owner	3093 SAINT GEORGE ST	LOS ANGELES	CA	90027
Owner	2463 CLAREMONT AVE	LOS ANGELES	CA	90027
Owner	8504 WALNUT DR	LOS ANGELES	CA	90046
Owner	1223 OLD MILL RD	SAN MARINO	CA	91108
Owner	3717 CLAYTON AVE	LOS ANGELES	CA	90027
Owner	3931 PROSPECT AVE	LOS ANGELES	CA	90027
Owner	2457 NORWALK AVE	LOS ANGELES	CA	90041
Owner	19506 PERKINS RD E	BATON ROUGE	LA	70810
Owner	2451 CLAREMONT AVE	LOS ANGELES	CA	90027
Owner	2419 CLAREMONT AVE	LOS ANGELES	CA	90027
Owner	2505 HYPERION AVE	LOS ANGELES	CA	90027
Owner	3959 FRANKLIN AVE	LOS ANGELES	CA	90027
Owner	4236 TIVOLI AVE	LOS ANGELES	CA	90066
Owner	1107 LINCOLN AVE	PASADENA	CA	91103
Owner	1109 HILLTOP DR	ROCK SPRINGS	WY	82901
Owner	26 CHILTON ST	BROOKLINE	MA	24460
Owner	2238 SILVER LAKE BLVD	LOS ANGELES	CA	90039
Owner	2330 LYRIC AVE	LOS ANGELES	CA	90027
Owner	1744 ROTARY DR	LOS ANGELES	CA	90026
Owner	6128 RODGERTON DR	LOS ANGELES	CA	90068
Owner	2426 ENTRANCE DR	LOS ANGELES	CA	90027
Owner	2405 HYPERION AVE	LOS ANGELES	CA	90027
Owner	1955 MAYVIEW DR	LOS ANGELES	CA	90027
Owner	2020 LYANS DR	LA CANADA FLINTRIDGE	CA	91011
Owner	12944 WOODBRIDGE ST	STUDIO CITY	CA	91604
Owner	2240 TRACY TERRACE	LOS ANGELES	CA	90027
Owner	2990 EDGEWICK RD	GLENDALE	CA	91206
Owner	907 BIRMINGHAM RD	BURBANK	CA	91504
Owner	14 CRESTWIND DR	RANCHO PALOS VERDES	CA	90275
Owner	3831 LOST SPRINGS DR	CALABASAS	CA	91301
Owner	3831 LOST SPRINGS DR	CALABASAS	CA	91301
Owner	3831 LOST SPRINGS DR	CALABASAS	CA	91301
Owner	3831 LOST SPRINGS DR	CALABASAS	CA	91301
Owner	3831 LOST SPRINGS DR	CALABASAS	CA	91301
Owner	12230 FALKIRK LN	LOS ANGELES	CA	90049
Owner	2025 SAN MARINO AVE	SAN MARINO	CA	91108
Owner	4208 OVERLAND AVE	CULVER CITY	CA	90230
Owner	4808 BONVUE AVE	LOS ANGELES	CA	90027
Owner	4808 BONVUE AVE	LOS ANGELES	CA	90027
Owner	5801 RANDOLPH ST	COMMERCE	CA	90040
Owner	2114 HYPERION AVE	LOS ANGELES	CA	90027
Owner	2245 MONTECITO DR	SAN MARINO	CA	91108
Owner	5801 RANDOLPH ST	COMMERCE	CA	90040
Owner	2227 TALMADGE ST	LOS ANGELES	CA	90027
Owner	5691 HILL OAK DR	LOS ANGELES	CA	90068
Owner	2069 CASUAL CT	SIMI VALLEY	CA	93065
Owner	9501 CRESTA DR	LOS ANGELES	CA	90035
Owner	3213 SILVERADO DR	LOS ANGELES	CA	90039
Owner	2214 GRIFFITH PARK BLVD	LOS ANGELES	CA	90039
Owner	120 SHORECLIFF RD	CORONA DEL MAR	CA	92625
Owner	1675 CAMBERWELL PL	WESTLAKE VILLAGE	CA	91361
Owner	2331 OBSERVATORY AVE	LOS ANGELES	CA	90027
Owner	14672 SUNNYMEAD DR	LA MIRADA	CA	90638
Owner	2347 PANORAMA TERRACE	LOS ANGELES	CA	90039
Owner	2423 LANTERMAN TERRACE	LOS ANGELES	CA	90039
Owner	2419 LANTERMAN TERRACE	LOS ANGELES	CA	90039
Owner	2403 LANTERMAN TERRACE	LOS ANGELES	CA	90039
Owner	2354 PANORAMA TERRACE	LOS ANGELES	CA	90039
Owner	2350 PANORAMA TERRACE	LOS ANGELES	CA	90039
Owner	2346 PANORAMA TERRACE	LOS ANGELES	CA	90039
Owner	2056 MAGINN DR	GLENDALE	CA	91202
Owner	2316 PANORAMA TERRACE	LOS ANGELES	CA	90039
Owner	2320 PANORAMA TER	LOS ANGELES	CA	90039
Owner	2265 PANORAMA TERRACE	LOS ANGELES	CA	90039
Owner	2224 PANORAMA TER	LOS ANGELES	CA	90039
Owner	3132 SILVERADO DR	LOS ANGELES	CA	90039
Owner	3140 SILVERADO DR	LOS ANGELES	CA	90039
Owner	2126 MEADOW VALLEY TERRACE	LOS ANGELES	CA	90039

Owner	2201 PANORAMA TERRACE	LOS ANGELES	CA	90039
Owner	2137 PANORAMA TERRACE	LOS ANGELES	CA	90039
Owner	474 FAIRMONT AVE	MOUNTAIN VIEW	CA	94041
Owner	30211 MATISSE DR	RANCHO PALOS VERDES	CA	90275
Owner	2328 BRANDEN ST	LOS ANGELES	CA	90026
Owner	2220 PANORAMA TERRACE	LOS ANGELES	CA	90039
Owner	4601 LINDLEY AVE	TARZANA	CA	91356
Owner	2124 PANORAMA TERRACE	LOS ANGELES	CA	90039
Owner	2252 CHESWIC LN	LOS ANGELES	CA	90027
Owner	2429 MCCREADY AVE	LOS ANGELES	CA	90039
Owner	2363 SILVER RIDGE AVE	LOS ANGELES	CA	90039
Owner	2154 REDROCK CT	LOS ANGELES	CA	90039
Owner	2635 FARWELL AVE	LOS ANGELES	CA	90039
Owner	3040 SILVER LEA TER	LOS ANGELES	CA	90039
Owner	3040 SILVER LEA TER	LOS ANGELES	CA	90039
Owner	1412 12TH AVE	LOS ANGELES	CA	90019
Owner	81 ANNANDALE RD	PASADENA	CA	91105
Owner	1635 OAK ST	SOUTH PASADENA	CA	91030
Owner	4365 CLAYTON AVE	LOS ANGELES	CA	90027
Owner	335 28TH AVE	VENICE	CA	90291
Owner	335 28TH AVE	VENICE	CA	90291
Owner	2138 MICHELTORENA ST	LOS ANGELES	CA	90039
Owner	2118 MICHELTORENA ST	LOS ANGELES	CA	90039
Owner	12400 WILSHIRE BLVD	LOS ANGELES	CA	90025
Owner	2478 WESTRIDGE RD	LOS ANGELES	CA	90049
Owner	235 ROBINSON ST	HUDSON	NY	12534
Owner	1477 MAYHURST BLVD	MCLEAN	VA	22102
Owner	9716 EL ARCO DR	WHITTIER	CA	90603
Owner	1914 LUKER DR	CASPER	WY	82609
Owner	2379 PANORAMA TER	LOS ANGELES	CA	90039
Owner	1321 ALTA VISTA RD	SANTA BARBARA	CA	93103
Owner	12165 IREDELL ST	STUDIO CITY	CA	91604
Owner	6336 MARYLAND DR	LOS ANGELES	CA	90048
Owner	2138 MICHELTORENA ST	LOS ANGELES	CA	90039
Owner	2410 MORENO DR	LOS ANGELES	CA	90039
Owner	7311 DUNFIELD AVE	LOS ANGELES	CA	90045
Owner	12150 GROVEDALE DR	WHITTIER	CA	90604
Owner	2446 MORENO DR	LOS ANGELES	CA	90039
Owner	2635 FARWELL AVE	LOS ANGELES	CA	90039
Owner	2858 ANGUS ST	LOS ANGELES	CA	90039
Owner	3137 MAKINI ST	HONOLULU	HI	96815
Owner	2531 KENILWORTH AVE	LOS ANGELES	CA	90039
Owner	4922 ONTEORA WAY	LOS ANGELES	CA	90041
Owner	2452 MORENO DR	LOS ANGELES	CA	90039
Owner	1328 SINALOA DR	GLENDALE	CA	91207
Owner	3585 ANTHONY WAY	PASO ROBLES	CA	93446
Owner	5002 BLACKHORSE RD	RANCHO PALOS VERDES	CA	90275
Owner	2635 FARWELL AVE	LOS ANGELES	CA	90039
Owner	22138 RASHDALL AVE	CARSON	CA	90745
Owner	2635 FARWELL AVE	LOS ANGELES	CA	90039
Owner	2635 FARWELL AVE	LOS ANGELES	CA	90039
Owner	614 FIREHOUSE LN	GAITHERSBURG	MD	20878
Owner	2466 LANTERMAN TERRACE	LOS ANGELES	CA	90039
Owner	2462 LANTERMAN TERRACE	LOS ANGELES	CA	90039
Owner	394 SOUTH RD	GERMANTOWN	NY	12526
Owner	2424 LANTERMAN TERRACE	LOS ANGELES	CA	90039
Owner	2401 MICHELTORENA ST	LOS ANGELES	CA	90039
Owner	2534 PANORAMA TERRACE	LOS ANGELES	CA	90039
Owner	2538 PANORAMA TERRACE	LOS ANGELES	CA	90039
Owner	4797 CROMWELL AVE	LOS ANGELES	CA	90027
Owner	2501 LANTERMAN TERRACE	LOS ANGELES	CA	90039
Owner	13801 VENTURA BLVD	SHERMAN OAKS	CA	91423
Owner	2471 LANTERMAN TER	LOS ANGELES	CA	90039
Owner	2483 LANTERMAN TERRACE	LOS ANGELES	CA	90039
Owner	2485 LANTERMAN TERRACE	LOS ANGELES	CA	90039
Owner	2489 LANTERMAN TERRACE	LOS ANGELES	CA	90039
Owner	2500 PANORAMA TERRACE	LOS ANGELES	CA	90039
Owner	1620 SANTA ROSA AVE	GLENDALE	CA	91208
Owner	2497 LANTERMAN TERRACE	LOS ANGELES	CA	90039
Owner	2429 LANTERMAN TERRACE	LOS ANGELES	CA	90039
Owner	2433 LANTERMAN TERRACE	LOS ANGELES	CA	90039
Owner	2378 PANORAMA TERRACE	LOS ANGELES	CA	90039

Owner	2635 FARWELL AVE	LOS ANGELES	CA	90039
Owner	301 MAKIN GRADE	KENTFIELD	CA	94904
Owner	2445 LANTERMAN TERRACE	LOS ANGELES	CA	90039
Owner	2451 LANTERMAN TERRACE	LOS ANGELES	CA	90039
Owner	2320 MEADOW VALLEY TERRACE	LOS ANGELES	CA	90039
Owner	2383 PANORAMA TERRACE	LOS ANGELES	CA	90039
Owner	2379 PANORAMA TERRACE	LOS ANGELES	CA	90039
Owner	2371 PANORAMA TERRACE	LOS ANGELES	CA	90039
Owner	3521 LANDA ST	LOS ANGELES	CA	90039
Owner	2449 PANORAMA TERRACE	LOS ANGELES	CA	90039
Owner	2452 MEADOW VALLEY TERRACE	LOS ANGELES	CA	90039
Owner	2433 PANORAMA TERRACE	LOS ANGELES	CA	90039
Owner	2428 MEADOW VALLEY TERRACE	LOS ANGELES	CA	90039
Owner	2415 PANORAMA TERRACE	LOS ANGELES	CA	90039
Owner	23923 WILDWOOD CANYON RD	NEWHALL	CA	91321
Owner	2216 MEADOW VALLEY TER	LOS ANGELES	CA	90039
Owner	3355 LA CLEDE AVE	LOS ANGELES	CA	90039
Owner	2503 PANORAMA TERRACE	LOS ANGELES	CA	90039
Owner	2431 MEADOW VALLEY TERRACE	LOS ANGELES	CA	90039
Owner	6369 IVARENE AVE	LOS ANGELES	CA	90068
Owner	2455 MEADOW VALLEY TERRACE	LOS ANGELES	CA	90039
Owner	2443 MEADOW VALLEY TERRACE	LOS ANGELES	CA	90039
Owner	3435 AMESBURY RD	LOS ANGELES	CA	90027
Owner	1344 WINCHESTER AVE	GLENDALE	CA	91201
Owner	2341 MEADOW VALLEY TER	LOS ANGELES	CA	90039
Owner	2333 MEADOW VALLEY TER	LOS ANGELES	CA	90039
Owner	3018 SURRY ST	LOS ANGELES	CA	90027
Owner	3001 BROOKDALE RD	STUDIO CITY	CA	91604
Owner	1815 ALTA CREST DR	ALTADENA	CA	91001
Owner	2315 MEADOW VALLEY TERRACE	LOS ANGELES	CA	90039
Owner	3103 SCOTLAND ST	LOS ANGELES	CA	90039
Owner	292 DOUGLAS RD	CHAPPAQUA	NY	10514
Owner	4613 SAN ANDREAS AVE	LOS ANGELES	CA	90065
Owner	2340 HYPERION AVE	LOS ANGELES	CA	90027
Owner	2350 HYPERION AVE	LOS ANGELES	CA	90027
Owner	2371 PANORAMA TERRACE	LOS ANGELES	CA	90039
Owner	45760 HOPI RD	INDIAN WELLS	CA	92210
Owner	2760 LOMPOC ST	LOS ANGELES	CA	90065
Owner	4319 AMBROSE AVE	LOS ANGELES	CA	90027
Owner	1849 LUCRETIA AVE	LOS ANGELES	CA	90026
Owner	2019 REDESDALE AVE	LOS ANGELES	CA	90039
Owner	2019 REDESDALE AVE	LOS ANGELES	CA	90039
Owner	1385 VIRGINIA RD	SANTA BARBARA	CA	93108
Owner	497 ISLAND WALK W	MOUNT PLEASANT	SC	29464
Owner	12270 DERWENT AVE	NORTHRIDGE	CA	91326
Owner	2040 CUMMINGS DR	LOS ANGELES	CA	90027
Owner	2222 NOTTINGHAM AVE	LOS ANGELES	CA	90027
Owner	501 INGER DR	SANTA MARIA	CA	93454
Owner	1344 WINCHESTER AVE	GLENDALE	CA	91201
Owner	1728 RODEO RD	ARCADIA	CA	91006
Owner	5060 ALDEA AVE	ENCINO	CA	91316
Owner	2222 NOTTINGHAM AVE	LOS ANGELES	CA	90027
Owner	1760 OBISPO AVE	LONG BEACH	CA	90804
Owner	2222 NOTTINGHAM AVE	LOS ANGELES	CA	90027
Owner	6331 HOLLYWOOD BLVD	LOS ANGELES	CA	90028
Owner	418 CASANOVA ST	LOS ANGELES	CA	90012
Owner	2611 GRIFFITH PARK BLVD	LOS ANGELES	CA	90039
Owner	2450 HYPERION AVE	LOS ANGELES	CA	90027
Owner	5753 MELROSE AVE	LOS ANGELES	CA	90038
Owner	1543 ANGELUS AVE	LOS ANGELES	CA	90026
Owner	8678 MELROSE AVE	WEST HOLLYWOOD	CA	90069
Owner	421 FERNANDO CT	GLENDALE	CA	91204
Owner	833 TIPTON TERRACE	LOS ANGELES	CA	90042
Owner	2430 LAKE VIEW AVE	LOS ANGELES	CA	90039
Owner	13245 MAGNOLIA BLVD	SHERMAN OAKS	CA	91423
Owner	5223 SHEARIN AVE	LOS ANGELES	CA	90041
Owner	3420 VIEWCREST DR	BURBANK	CA	91504
Owner	15902 GARNET ST	WESTMINSTER	CA	92683
Owner	1821 WESTERLY TERRACE	LOS ANGELES	CA	90026
Owner	1841 WESTERLY TERRACE	LOS ANGELES	CA	90026
Owner	1847 WESTERLY TERRACE	LOS ANGELES	CA	90026
Owner	1844 REDESDALE AVE	LOS ANGELES	CA	90026

Owner	56 RUTHERFORD AVE	SAN ANSELMO	CA	94960
Owner	1250 MEADOWBROOK RD	ALTADENA	CA	91001
Owner	5017 VALLEY RIDGE AVE	VIEW PARK	CA	90043
Owner	1834 WESTERLY TERRACE	LOS ANGELES	CA	90026
Owner	1846 WESTERLY TERRACE	LOS ANGELES	CA	90026
Owner	500 BEGONIA AVE	CORONA DEL MAR	CA	92625
Owner	2442 LAKE VIEW AVE	LOS ANGELES	CA	90039
Owner	4330 PARVA AVE	LOS ANGELES	CA	90027
Owner	1720 WESTERLY TER	LOS ANGELES	CA	90026
Owner	1732 WESTERLY TERRACE	LOS ANGELES	CA	90026
Owner	1049 HAVENHURST DR	WEST HOLLYWOOD	CA	90046
Owner	6 SAINT JAMES PL	PITTSBURGH	PA	15215
Owner	740 SAN LUIS RD	BERKELEY	CA	94707
Owner	2965 EFFIE ST	LOS ANGELES	CA	90026
Owner	2135 CLINTON ST	LOS ANGELES	CA	90026
Owner	1745 SILVER LAKE BLVD	LOS ANGELES	CA	90026
Owner	3435 WINSLOW DR	LOS ANGELES	CA	90026
Owner	78530 SUNRISE MOUNTAIN VIEW	PALM DESERT	CA	92211
Owner	78530 SUNRISE MOUNTAIN VIEW	PALM DESERT	CA	92211
Owner	5191 WENDOVER RD	YORBA LINDA	CA	92886
Owner	1717 WESTERLY TERRACE	LOS ANGELES	CA	90026
Owner	1735 WESTERLY TERRACE	LOS ANGELES	CA	90026
Owner	1207 MORADA PL	ALTADENA	CA	91001
Owner	3989 EL LADO DR	LA CRESCENTA	CA	91214
Owner	1557 HAZELWOOD AVE	LOS ANGELES	CA	90041
Owner	3027 EFFIE ST	LOS ANGELES	CA	90026
Owner	2945 ANGUS ST	LOS ANGELES	CA	90039
Owner	1674 ROTARY DR	LOS ANGELES	CA	90026
Owner	24 SIERRA VISTA DR	RANCHO MIRAGE	CA	92270
Owner	3075 LANDA ST	LOS ANGELES	CA	90039
Owner	2406 ENTRANCE DR	LOS ANGELES	CA	90027
Owner	2341 NOTTINGHAM AVE	LOS ANGELES	CA	90027
Owner	909 SANBORN AVE	LOS ANGELES	CA	90029
Owner	1810 SAN JACINTO ST	LOS ANGELES	CA	90026
Owner	1840 SAN JACINTO ST	LOS ANGELES	CA	90026
Owner	1070 LILAC AVE	EAST LANSING	MI	48823
Owner	3028 FALL AVE	LOS ANGELES	CA	90026
Owner	3028 CASTLE ST	LOS ANGELES	CA	90039
Owner	3176 HOLLYBURNE CT	GLENDALE	CA	91206
Owner	1450 VANESSA CIR	ENCINITAS	CA	92024
Owner	33721 PASEO DEL PUERTO	SAN JUAN CAPISTRANO	CA	92675
Owner	8040 WETHERLEY ST	LA MESA	CA	91941
Owner	33721 PASEO DEL PUERTO	SAN JUAN CAPISTRANO	CA	92675
Owner	3028 CASTLE ST	LOS ANGELES	CA	90039
Owner	2463 MEDLOW AVE	LOS ANGELES	CA	90041
Owner	1800 REDCLIFF ST	LOS ANGELES	CA	90026
Owner	1800 REDCLIFF ST	LOS ANGELES	CA	90026
Owner	1800 REDCLIFF ST	LOS ANGELES	CA	90026
Owner	9124 KNIGHTSRIDGE LN	MASON	OH	45040
Owner	2463 MEDLOW AVE	LOS ANGELES	CA	90041
Owner	4240 PALMERO DR	LOS ANGELES	CA	90065
Owner	2733 LAKEWOOD AVE	LOS ANGELES	CA	90039
Owner	1734 REDCLIFF ST	LOS ANGELES	CA	90026
Owner	5126 FLORINDA AVE	TEMPLE CITY	CA	91780
Owner	4052 BRAEBURN WAY	LOS ANGELES	CA	90027
Owner	1620 HULL DR	SAN CARLOS	CA	94070
Owner	3493 GRAND AVE	CHINO HILLS	CA	91709
Owner	1703 REDCLIFF ST	LOS ANGELES	CA	90026
Owner	2412 MORENO DR	LOS ANGELES	CA	90039
Owner	2166 KENILWORTH AVE	LOS ANGELES	CA	90039
Owner	1800 MICHELTORENA ST	LOS ANGELES	CA	90026
Owner	1467 VANDYKE RD	SAN MARINO	CA	91108
Owner	1911 REDCLIFF ST	LOS ANGELES	CA	90039
Owner	1824 MICHELTORENA ST	LOS ANGELES	CA	90026
Owner	2658 GLENDOWER AVE	LOS ANGELES	CA	90027
Owner	1920 MICHELTORENA ST	LOS ANGELES	CA	90039
Owner	1923 MICHELTORENA ST	LOS ANGELES	CA	90039
Owner	1911 REDCLIFF ST	LOS ANGELES	CA	90039
Owner	1921 REDCLIFF ST	LOS ANGELES	CA	90039
Owner	284 EASTWOOD DR	ASPEN	CO	81611
Owner	3040 LANDA ST	LOS ANGELES	CA	90039
Owner	805 MCANDREW RD	OJAI	CA	93023

Owner	2033 REDESDALE AVE	LOS ANGELES	CA	90039
Owner	3044 LANDA ST	LOS ANGELES	CA	90039
Owner	2042 KENILWORTH AVE	LOS ANGELES	CA	90039
Owner	2593 CALLE VILLADA CIR	DUARTE	CA	91010
Owner	3021 WINDSOR AVE	LOS ANGELES	CA	90039
Owner	411 ROCK RIDGE RD	FAIRFIELD	CT	68240
Owner	1938 REDESDALE AVE	LOS ANGELES	CA	90039
Owner	20405 KENILWORTH AVE	LOS ANGELES	CA	90039
Owner	2059 KENILWORTH AVE	LOS ANGELES	CA	90039
Owner	3063 LANDA ST	LOS ANGELES	CA	90039
Owner	790 KING ST	SAN GABRIEL	CA	91776
Owner	790 KING ST	SAN GABRIEL	CA	91776
Owner	2078 BALMER DR	LOS ANGELES	CA	90039
Owner	1037 CALLE CONTENTO	GLENDALE	CA	91208
Owner	4208 OVERLAND AVE	CULVER CITY	CA	90230
Owner	2055 ROBIN RD	SAN MARINO	CA	91108
Owner	1528 MYRA AVE	LOS ANGELES	CA	90027
Owner	8229 DAVISTA DR	WHITTIER	CA	90602
Owner	2118 REDCLIFF ST	LOS ANGELES	CA	90039
Owner	2067 REDCLIFF ST	LOS ANGELES	CA	90039
Owner	2109 KENILWORTH AVE	LOS ANGELES	CA	90039
Owner	219 UPPER TERRACE DR	SAN FRANCISCO	CA	94117
Owner	1938 MICHELTORENA ST	LOS ANGELES	CA	90039
Owner	3307 LANDA ST	LOS ANGELES	CA	90039
Owner	3307 LANDA ST	LOS ANGELES	CA	90039
Owner	3307 LANDA ST	LOS ANGELES	CA	90039
Owner	1101 HEATHERSIDE RD	PASADENA	CA	91105
Owner	1185 AVENUE OF THE AMERICAS	NEW YORK	NY	10036
Owner	1967 MICHELTORENA ST	LOS ANGELES	CA	90039
Owner	3541 LANDA ST	LOS ANGELES	CA	90039
Owner	3527 LANDA ST	LOS ANGELES	CA	90039
Owner	1892 LUCILE AVE	LOS ANGELES	CA	90026
Owner	1922 LUCILE AVE	LOS ANGELES	CA	90039
Owner	1607 MALTMAN AVE	LOS ANGELES	CA	90026
Owner	1896 LUCILE AVE	LOS ANGELES	CA	90026
Owner	3617 LANDA ST	LOS ANGELES	CA	90039
Owner	17527 CORINTHIAN DR	ENCINO	CA	91316
Owner	3356 SUNNYNOOK DR	LOS ANGELES	CA	90039
Owner	3356 SUNNYNOOK DR	LOS ANGELES	CA	90039
Owner	141 MERRITT RD	LOS ALTOS	CA	94022
Owner	3426 FERNWOOD AVE	LOS ANGELES	CA	90039
Owner	1653 CICERO DR	LOS ANGELES	CA	90026
Owner	3322 FERNWOOD AVE	LOS ANGELES	CA	90039
Owner	860 CUMBERLAND RD	GLENDALE	CA	91202
Owner	8400 BLERIOT AVE	LOS ANGELES	CA	90045
Owner	5501 FOOTHILLS DR	FARMINGTON	NM	87402
Owner	1987 LUCILE AVE	LOS ANGELES	CA	90039
Owner	1987 LUCILE AVE	LOS ANGELES	CA	90039
Owner	4867 FINLEY AVE	LOS ANGELES	CA	90027
Owner	145 ELDRIDGE AVE	MILL VALLEY	CA	94941
Owner	2635 FARWELL AVE	LOS ANGELES	CA	90039
Owner	2040 CUMMINGS DR	LOS ANGELES	CA	90027
Owner	2018 MEADOW VALLEY TERRACE	LOS ANGELES	CA	90039
Owner	2036 MEADOW VALLEY TERRACE	LOS ANGELES	CA	90039
Owner	2036 MEADOW VALLEY TERRACE	LOS ANGELES	CA	90039
Owner	2044 MEADOW VALLEY TERRACE	LOS ANGELES	CA	90039
Owner	2115 PANORAMA TERRACE	LOS ANGELES	CA	90039
Owner	1810 SAN JACINTO ST	LOS ANGELES	CA	90026
Owner	3255 FERNWOOD AVE	LOS ANGELES	CA	90039
Owner	516 WHEELING WAY	LOS ANGELES	CA	90042
Owner	516 WHEELING WAY	LOS ANGELES	CA	90042
Owner	2230 MEADOW VALLEY TERRACE	LOS ANGELES	CA	90039
Owner	2132 LYRIC AVE	LOS ANGELES	CA	90027
Owner	1941 CEDAR LODGE TERRACE	LOS ANGELES	CA	90039
Owner	1923 CEDAR LODGE TERRACE	LOS ANGELES	CA	90039
Owner	1921 CEDAR LODGE TERRACE	LOS ANGELES	CA	90039
Owner	441 SYCAMORE RD	SANTA MONICA	CA	90402
Owner	934 SHELDON ST	EL SEGUNDO	CA	90245
Owner	60 WALKER ST	NEW YORK	NY	10013
Owner	1940 CEDAR LODGE TERRACE	LOS ANGELES	CA	90039
Owner	5826 PRESLEY WAY	OAKLAND	CA	94618
Owner	10404 SUMMER HOLLY CIR	LOS ANGELES	CA	90077

Owner	179 SAINT JAMES DR	PIEDMONT	CA	94611
Owner	1805 HUMMINGBIRD DR	COSTA MESA	CA	92626
Owner	2963 INGLEDALE TERRACE	LOS ANGELES	CA	90039
Owner	4514 WAWONA ST	LOS ANGELES	CA	90065
Owner	5111 VARNA AVE	SHERMAN OAKS	CA	91423
Owner	296 BREWERY RD	NEW CITY	NY	10956
Owner	26696 MANZANARES	MISSION VIEJO	CA	92691
Owner	1509 CAPRI DR	PACIFIC PALISADES	CA	90272
Owner	804 RIDGESIDE DR	MONTEREY PARK	CA	91754
Owner	1663 ROTARY DR	LOS ANGELES	CA	90026
Owner	320 SMITH AVE	MODESTO	CA	95354
Owner	551 EUCLID ST	SANTA MONICA	CA	90402
Owner	18602 JOCOTAL AVE	VILLA PARK	CA	92861
Owner	1521 WILCOX AVE	MONTEREY PARK	CA	91755
Owner	2013 MEADOW VALLEY TERRACE	LOS ANGELES	CA	90039
Owner	2025 MEADOW VALLEY TERRACE	LOS ANGELES	CA	90039
Owner	2051 MEADOW VALLEY TERRACE	LOS ANGELES	CA	90039
Owner	238 FURNESS AVE	LOS ANGELES	CA	90042
Owner	238 FURNESS AVE	LOS ANGELES	CA	90042
Owner	6221 SCENIC AVE	LOS ANGELES	CA	90068
Owner	6221 SCENIC AVE	LOS ANGELES	CA	90068
Owner	6221 SCENIC AVE	LOS ANGELES	CA	90068
Owner	1829 LA LOMA RD	PASADENA	CA	91105
Owner	2111 MEADOW VALLEY TERRACE	LOS ANGELES	CA	90039
Owner	2057 MEADOW VALLEY TERRACE	LOS ANGELES	CA	90039
Owner	777 MOON AVE	LOS ANGELES	CA	90065
Owner	936 MOUNT WASHINGTON DR	LOS ANGELES	CA	90065
Owner	10058 MERITAGE CT	SUN VALLEY	CA	91352
Owner	2027 GRIFFITH PARK BLVD	LOS ANGELES	CA	90039
Owner	3043 INGLEDALE TER	LOS ANGELES	CA	90039
Owner	777 MOON AVE	LOS ANGELES	CA	90065
Owner	731 CEDAR POINT PL	WESTLAKE VILLAGE	CA	91362
Owner	944 CALLE AMABLE	GLENDALE	CA	91208
Owner	944 CALLE AMABLE	GLENDALE	CA	91208
Owner	9411 SW BAYVIEW DR	VASHON	WA	98070
Owner	1080 CATAMARAN ST	FOREST CITY	CA	94404
Owner	777 MOON AVE	LOS ANGELES	CA	90065
Owner	1903 GRIFFITH PARK BLVD	LOS ANGELES	CA	90039
Owner	1623 ELEVADO ST	LOS ANGELES	CA	90026
Owner	2371 PANORAMA TERRACE	LOS ANGELES	CA	90039
Owner	777 MOON AVE	LOS ANGELES	CA	90065
Owner	11901 MENDENHALL LN	WHITTIER	CA	90601
Owner	2635 FARWELL AVE	LOS ANGELES	CA	90039
Owner	2635 FARWELL AVE	LOS ANGELES	CA	90039
Owner	2150 HILLHURST AVE	LOS ANGELES	CA	90027
Owner	2730 TALL TIMBERS RD	BATON ROUGE	LA	70816
Owner	2017 HYPERION AVE	LOS ANGELES	CA	90027
Owner	2017 HYPERION AVE	LOS ANGELES	CA	90027
Owner	3022 SILVER LAKE BLVD	LOS ANGELES	CA	90039
Owner	134 GRAND ST	NEW YORK	NY	10013
Owner	2029 HYPERION AVE	LOS ANGELES	CA	90027
Owner	2612 MESA DR	NEWPORT BEACH	CA	92660
Owner	2247 LYRIC AVE	LOS ANGELES	CA	90027
Owner	2247 LYRIC AVE	LOS ANGELES	CA	90027
Owner	2109 HYPERION AVE	LOS ANGELES	CA	90027
Owner	2109 HYPERION AVE	LOS ANGELES	CA	90027
Owner	2247 LYRIC AVE	LOS ANGELES	CA	90027
Owner	2142 LYRIC AVE	LOS ANGELES	CA	90027
Owner	2132 LYRIC AVE	LOS ANGELES	CA	90027
Owner	2158 LYRIC AVE	LOS ANGELES	CA	90027
Owner	3520 STANFORD AVE	DALLAS	TX	75225
Owner	7586 WOODROW WILSON DR	LOS ANGELES	CA	90048
Owner	16013 CRESTLINE DR	LA MIRADA	CA	90638
Owner	7586 WOODROW WILSON DR	LOS ANGELES	CA	90048
Owner	1711 CAMDEN AVE	SOUTH PASADENA	CA	91030
Owner	10 RANCHO RD	SIERRA MADRE	CA	91024
Owner	3319 OAK GLEN DR	LOS ANGELES	CA	90068
Owner	2205 HYPERION AVE	LOS ANGELES	CA	90027
Owner	2205 HYPERION AVE	LOS ANGELES	CA	90027
Owner	2636 CORRALITAS DR	LOS ANGELES	CA	90039
Owner	1811 HOLLYVISTA AVE	LOS ANGELES	CA	90027
Owner	7147 BRIARMEADOW DR	DALLAS	TX	75230

Owner	3327 SUMAC RIDGE RD	MALIBU	CA	90265
Owner	1260 MESA RD	SAN MARINO	CA	91108
Owner	2131 LYRIC AVE	LOS ANGELES	CA	90027
Owner	1832 MALTMAN AVE	LOS ANGELES	CA	90026
Owner	1832 MALTMAN AVE	LOS ANGELES	CA	90026
Owner	1832 MALTMAN AVE	LOS ANGELES	CA	90026
Owner	1923 MICHELTORENA ST	LOS ANGELES	CA	90039
Owner	3518 CARNATION AVE	LOS ANGELES	CA	90026
Owner	180 TIBURON BAY LN	MONTECITO	CA	93108
Owner	180 TIBURON BAY LN	SANTA BARBARA	CA	93108
Owner	3940 LAUREL CANYON BLVD	STUDIO CITY	CA	91604
Owner	2454 LOUELLA AVE	VENICE	CA	90291
Owner	6505 ALDFORD CIR	AUSTIN	TX	78745
Owner	1114 ECHO PARK AVE	LOS ANGELES	CA	90026
Owner	5254 DAHLIA DR	LOS ANGELES	CA	90041
Owner	47 58TH PL	LONG BEACH	CA	90803
Owner	1545 CLOISTER DR	LA HABRA HEIGHTS	CA	90631
Owner	636 AURORA AVE	SANTA BARBARA	CA	93109
Owner	1040 HAVENHURST DR	WEST HOLLYWOOD	CA	90046
Owner	4546 WELLINGTON CT	CYPRESS	CA	90630
Owner	1535 VIRGINIA AVE	GLENDALE	CA	91202
Owner	4100 CRYSTAL SPRINGS DR NE	BAINBRIDGE ISLAND	WA	98110
Owner	4927 PROCTOR AVE	OAKLAND	CA	94618
Owner	1606 HENRIETTA AVE	LA CRESCENTA	CA	91214
Owner	1843 WEBSTER AVE	LOS ANGELES	CA	90026
Owner	3138 VERDUGO RD	LOS ANGELES	CA	90065
Owner	1629 MICHELTORENA ST	LOS ANGELES	CA	90026
Owner	1231 HOMEWOOD LN	LA CANADA	CA	91011
Owner	17311 SE 45TH ST	BELLEVUE	WA	98006
Owner	10970 BELLAGIO RD	LOS ANGELES	CA	90077
Owner	1843 WEBSTER AVE	LOS ANGELES	CA	90026
Owner	1373 LUCILE AVE	LOS ANGELES	CA	90026
Owner	1551 MICHELTORENA ST	LOS ANGELES	CA	90026
Owner	23060 PARK DULCE	CALABASAS	CA	91302
Owner	3918 FRANKLIN AVE	LOS ANGELES	CA	90027
Owner	637 12TH ST	SANTA MONICA	CA	90402
Owner	2731 CASIANO RD	LOS ANGELES	CA	90077
Owner	21557 MAGNOLIA ST	WALNUT	CA	91789
Owner	3807 EVANS ST	LOS ANGELES	CA	90027
Owner	214 4TH AVE	VENICE	CA	90291
Owner	15527 BIRCH ST	PORTERVILLE	CA	93257
Owner	939 AMOROSO PL	VENICE	CA	90291
Owner	1580 GARST LN	OJAI	CA	93023
Owner	4212 RUSSELL AVE	LOS ANGELES	CA	90027
Owner	4212 RUSSELL AVE	LOS ANGELES	CA	90027
Owner	3526 CRESTMONT AVE	LOS ANGELES	CA	90026
Owner	3355 LA CLEDE AVE	LOS ANGELES	CA	90039
Owner	33 AVENIDA LAS NUBES	SANTA FE	NM	87508
Owner	311 FOOTHILL RD	BEVERLY HILLS	CA	90210
Owner	311 FOOTHILL RD	BEVERLY HILLS	CA	90210
Owner	1719 MALTMAN AVE	LOS ANGELES	CA	90026
Owner	1825 SAN JACINTO ST	LOS ANGELES	CA	90026
Owner	2822 ANGUS ST	LOS ANGELES	CA	90039
Owner	3616 LANDA ST	LOS ANGELES	CA	90039
Owner	1842 EDGECLIFFE DR	LOS ANGELES	CA	90026
Owner	3622 LANDA ST	LOS ANGELES	CA	90039
Owner	3622 LANDA ST	LOS ANGELES	CA	90039
Owner	3616 LANDA ST	LOS ANGELES	CA	90039
Owner	7171 LA PRESA DR	LOS ANGELES	CA	90068
Owner	1811 EDGECLIFFE DR	LOS ANGELES	CA	90026
Owner	1817 LUCILE AVE	LOS ANGELES	CA	90026
Owner	669 ARBOR ST	PASADENA	CA	91105
Owner	4105 RIO HONDO AVE	ROSEMEAD	CA	91770
Owner	219 UPPER TER	SAN FRANCISCO	CA	94117
Owner	219 UPPER TERRACE	SAN FRANCISCO	CA	94117
Owner	219 UPPER TERRACE	SAN FRANCISCO	CA	94117
Owner	5414 GEER ST	LOS ANGELES	CA	90016
Owner	177 WESTLAKE DR	PALM SPRINGS	CA	92264
Owner	3213 SILVERADO DR	LOS ANGELES	CA	90039
Owner	2718 MOSS AVE	LOS ANGELES	CA	90065
Owner	3915 LONGRIDGE AVE	SHERMAN OAKS	CA	91423
Owner	19221 DEARBORN ST	NORTHRIDGE	CA	91324

Owner	1496 CHEVIOTDALE DR	PASADENA	CA	91105
Owner	1511 KINGS RD	NEWPORT BEACH	CA	92663
Owner	3427 FERNWOOD AVE	LOS ANGELES	CA	90039
Owner	1480 WESTERLY TER	LOS ANGELES	CA	90026
Owner	2111 OAK ST	SANTA MONICA	CA	90405
Owner	1470 WESTERLY TERRACE	LOS ANGELES	CA	90026
Owner	2462 INVERNESS AVE	LOS ANGELES	CA	90027
Owner	1471 SILVER LAKE BLVD	LOS ANGELES	CA	90026
Owner	1480 WESTERLY TER	LOS ANGELES	CA	90026
Owner	1336 EDGECLIFFE DR	LOS ANGELES	CA	90026
Owner	4459 WESTCHESTER DR	WOODLAND HILLS	CA	91364
Owner	1516 WESTERLY TERRACE	LOS ANGELES	CA	90026
Owner	1623 ELEVADO ST	LOS ANGELES	CA	90026
Owner	1946 MYRA AVE	LOS ANGELES	CA	90027
Owner	5415 HARTWICK ST	EAGLE ROCK	CA	90041
Owner	506 ORANGE GROVE AVE	SOUTH PASADENA	CA	91030
Owner	9361 WYSTONE AVE	NORTHRIDGE	CA	91324
Owner	2132 MICHELTORENA ST	LOS ANGELES	CA	90039
Owner	8950 GLENOAKS BLVD	SUN VALLEY	CA	91352
Owner	1600 WESTERLY TERRACE	LOS ANGELES	CA	90026
Owner	269 STANTON ST	ARROYO GRANDE	CA	93420
Owner	3932 MELBOURNE AVE	LOS ANGELES	CA	90027
Owner	4117 LOS NIETOS DR	LOS ANGELES	CA	90027
Owner	1417 EL CAMINO DR	MONTEBELLO	CA	90640
Owner	6203 ROY ST	LOS ANGELES	CA	90042
Owner	4427 SANTA MONICA BLVD	LOS ANGELES	CA	90029
Owner	16230 HIAWATHA ST	GRANADA HILLS	CA	91344
Owner	3255 ROWENA AVE	LOS ANGELES	CA	90027
Owner	3255 ROWENA AVE	LOS ANGELES	CA	90027
Owner	17340 ZOLA ST	GRANADA HILLS	CA	91344
Owner	1601 WESTERLY TERRACE	LOS ANGELES	CA	90026
Owner	1607 WESTERLY TERRACE	LOS ANGELES	CA	90026
Owner	1631 WESTERLY TERRACE	LOS ANGELES	CA	90026
Owner	6110 CORSICA CIR	LONG BEACH	CA	90803
Owner	3823 VALLEYBRINK RD	LOS ANGELES	CA	90039
Owner	238 SAINT ALBANS AVE	SOUTH PASADENA	CA	91030
Owner	2511 IVANHOE DR	LOS ANGELES	CA	90039
Owner	2215 G ST	BAKERSFIELD	CA	93301
Owner	74 FAIR OAKS ST	SAN FRANCISCO	CA	94110
Owner	1657 REDESDALE AVE	LOS ANGELES	CA	90026
Owner	1021 STEARNS DR	LOS ANGELES	CA	90035
Owner	2407 MEADOW VALLEY TER	LOS ANGELES	CA	90039
Owner	1644 REDCLIFF ST	LOS ANGELES	CA	90026
Owner	213 GLENDORA AVE	LONG BEACH	CA	90803
Owner	3231 EFFIE PL	LOS ANGELES	CA	90026
Owner	1166 GRIZZLY PEAK BLVD	BERKELEY	CA	94708
Owner	2232 MORENO DR	LOS ANGELES	CA	90039
Owner	5030 HALL RD	SANTA ROSA	CA	95401
Owner	1632 CICERO DR	LOS ANGELES	CA	90026
Owner	1632 CICERO DR	LOS ANGELES	CA	90026
Owner	1632 CICERO DR	LOS ANGELES	CA	90026
Owner	2311 BERKELEY AVE	LOS ANGELES	CA	90026
Owner	1200 ETHEL ST	GLENDALE	CA	91207
Owner	6 POPPY TRL	ROLLING HILLS	CA	90274
Owner	2401 MAIN ST	SANTA MONICA	CA	90405
Owner	1509 WESTERLY TERRACE	LOS ANGELES	CA	90026
Owner	1523 WESTERLY TERRACE	LOS ANGELES	CA	90026
Owner	1701 MANDEVILLE CANYON RD	LOS ANGELES	CA	90049
Owner	3029 BERKELEY AVE	LOS ANGELES	CA	90026
Owner	3435 GREENSWARD RD	LOS ANGELES	CA	90039
Owner	9025 DORRINGTON AVE	WEST HOLLYWOOD	CA	90048
Owner	4953 CROMWELL AVE	LOS ANGELES	CA	90027
Owner	1048 MAYBROOK DR	BEVERLY HILLS	CA	90210
Owner	34 HARVEY CT	IRVINE	CA	92617
Owner	2366 PANORAMA TER	LOS ANGELES	CA	90039
Owner	1469 WESTERLY TERRACE	LOS ANGELES	CA	90026
Owner	1475 WESTERLY TERRACE	LOS ANGELES	CA	90026
Owner	2300 PANORAMA TER	LOS ANGELES	CA	90039
Owner	2300 PANORAMA TER	LOS ANGELES	CA	90039
Owner	1483 WESTERLY TERRACE	LOS ANGELES	CA	90026
Owner	1630 KENILWORTH AVE	SAN MARINO	CA	91108
Owner	3018 BERKELEY AVE	LOS ANGELES	CA	90026

Owner	1526 ELEVADO ST	LOS ANGELES	CA	90026
Owner	1868 SILVER LAKE BLVD	LOS ANGELES	CA	90026
Owner	3046 BERKELEY CIR	LOS ANGELES	CA	90026
Owner	1544 MURRAY DR	LOS ANGELES	CA	90026
Owner	2214 MICHELTORENA ST	LOS ANGELES	CA	90039
Owner	14023 VALLEY VISTA BLVD	SHERMAN OAKS	CA	91423
Owner	1218 CHELSEA AVE	SANTA MONICA	CA	90404
Owner	1535 REGATTA RD	LAGUNA BEACH	CA	92651
Owner	1547 MURRAY CIR	LOS ANGELES	CA	90026
Owner	9211 THORNWOOD DR	LINCOLN	NE	68512
Owner	3122 BERKELEY CIR	LOS ANGELES	CA	90026
Owner	94417 LELEAKA ST	MILILANI	HI	96789
Owner	14023 VALLEY VISTA BLVD	SHERMAN OAKS	CA	91423
Owner	1620 MICHELTORENA ST	LOS ANGELES	CA	90026
Owner	4405 SANTA MONICA BLVD	LOS ANGELES	CA	90029
Owner	1532 MICHELTORENA ST	LOS ANGELES	CA	90026
Owner	1532 MICHELTORENA ST	LOS ANGELES	CA	90026
Owner	1532 MICHELTORENA ST	LOS ANGELES	CA	90026
Owner	1517 MURRAY DR	LOS ANGELES	CA	90026
Owner	3112 SWAN PL	LOS ANGELES	CA	90026
Owner	1537 MURRAY DR	LOS ANGELES	CA	90026
Owner	2730 IVAN CT	LOS ANGELES	CA	90039
Owner	4653 WHITE OAK PL	ENCINO	CA	91316
Owner	4653 WHITE OAK PL	ENCINO	CA	91316
Owner	4653 WHITE OAK PL	ENCINO	CA	91316
Owner	4653 WHITE OAK PL	ENCINO	CA	91316
Owner	630 NORUMBEGA DR	MONROVIA	CA	91016
Owner	7308 MOSS TREE WAY	PLEASANTON	CA	94566
Owner	2815 HACIENDA ST	SAN MATEO	CA	94403
Owner	1604 MICHELTORENA ST	LOS ANGELES	CA	90026
Owner	2304 MORENO DR	LOS ANGELES	CA	90039
Owner	11008 LIMERICK AVE	CHATSWORTH	CA	91311
Owner	4052 BRAEBURN WAY	LOS ANGELES	CA	90027
Owner	1625 REDCLIFF ST	LOS ANGELES	CA	90026
Owner	1477 ANGELUS AVE	LOS ANGELES	CA	90026
Owner	729 PROSPECT HEIGHTS	SANTA CRUZ	CA	95065
Owner	213 ROBINSON ST	HUDSON	NY	12534
Owner	30122 ABELIA RD	CANYON COUNTRY	CA	91387
Owner	2700 SANTA ANITA AVE	ALTADENA	CA	91001
Owner	2471 LANTERMAN TER	LOS ANGELES	CA	90039
Owner	2700 BERKELEY AVE	LOS ANGELES	CA	90026
Owner	19123 VIA TESORO CT	SARATOGA	CA	95070
Owner	4421 DUNDEE DR	LOS ANGELES	CA	90027
Owner	19123 VIA TESORO CT	SARATOGA	CA	95070
Owner	1541 SILVERWOOD TERRACE	LOS ANGELES	CA	90026
Owner	1533 SILVERWOOD TERRACE	LOS ANGELES	CA	90026
Owner	1531 SILVERWOOD TERRACE	LOS ANGELES	CA	90026
Owner	1525 SILVERWOOD TERRACE	LOS ANGELES	CA	90026
Owner	4778 BONVUE AVE	LOS ANGELES	CA	90027
Owner	1531 ANGELUS AVE	LOS ANGELES	CA	90026
Owner	1560 SILVERWOOD TERRACE	LOS ANGELES	CA	90026
Owner	4208 OVERLAND AVE	CULVER CITY	CA	90230
Owner	4208 OVERLAND AVE	CULVER CITY	CA	90230
Owner	5117 LA CRESCENTA AVE	LA CRESCENTA	CA	91214
Owner	3621 EAGLE ROCK BLVD	LOS ANGELES	CA	90065
Owner	3914 EDENHURST AVE	LOS ANGELES	CA	90039
Owner	515 TOOTING LN	BIRMINGHAM	MI	48009
Owner	2346 BRANDEN ST	LOS ANGELES	CA	90026
Owner	845 LORRAINE BLVD	LOS ANGELES	CA	90005
Owner	3 HAMPTON CT	NORTH CALDWELL	NJ	70060
Owner	2051 VISTA AVE	ARCADIA	CA	91006
Owner	2051 VISTA AVE	ARCADIA	CA	91006
Owner	6501 TRUXTUN AVE	BAKERSFIELD	CA	93309
Owner	5546 CARLTON WAY	LOS ANGELES	CA	90028
Owner	1381 LUCILE AVE	LOS ANGELES	CA	90026
Owner	1533 MCCOLLUM ST	LOS ANGELES	CA	90026
Owner	1533 MCCOLLUM ST	LOS ANGELES	CA	90026
Owner	9166 SOUTHVIEW RD	SAN GABRIEL	CA	91775
Owner	565 TAMARAC DR	PASADENA	CA	91105
Owner	2170 CLIFFORD ST	LOS ANGELES	CA	90026
Owner	2966 INGLEDALE TER	LOS ANGELES	CA	90039
Owner	12424 DEERBROOK LN	LOS ANGELES	CA	90049

Owner	1540 MCCOLLUM ST	LOS ANGELES	CA	90026
Owner	2424 BERKELEY AVE	LOS ANGELES	CA	90026
Owner	2414 BERKELEY AVE	LOS ANGELES	CA	90026
Owner	1402 LAVETA TER	LOS ANGELES	CA	90026
Owner	2327 FLINTRIDGE DR	GLENDALE	CA	91206
Owner	4357 MENSHA PL	SAN DIEGO	CA	92130
Owner	1131 DONAIRE WAY	PACIFIC PALISADES	CA	90272
Owner	45128 WARM SPRINGS BLVD	FREMONT	CA	94539
Owner	4951 GLENALBYN DR	LOS ANGELES	CA	90065
Owner	1809 APEX AVE	LOS ANGELES	CA	90026
Owner	1844 SILVERWOOD TERRACE	LOS ANGELES	CA	90026
Owner	871 EL CAMPO DR	PASADENA	CA	91107
Owner	17038 COUNTRYPARK LN	HACIENDA HEIGHTS	CA	91745
Owner	2817 92ND PL SE	EVERETT	WA	98208
Owner	1882 WINROW RD	EL CAJON	CA	92021
Owner	2322 BRANDEN STREET	LOS ANGELES	CA	90026
Owner	1709 APEX AVE	LOS ANGELES	CA	90026
Owner	18151 JAMES RD	VILLA PARK	CA	92861
Owner	1890 SILVER LAKE BLVD	LOS ANGELES	CA	90026
Owner	1890 SILVER LAKE BLVD	LOS ANGELES	CA	90026
Owner	1890 SILVER LAKE BLVD	LOS ANGELES	CA	90026
Owner	1890 SILVER LAKE BLVD	LOS ANGELES	CA	90026
Owner	531 LILLIAN WAY	LOS ANGELES	CA	90004
Owner	2095 KENILWORTH AVE	LOS ANGELES	CA	90039
Owner	2134 KELTON AVE	LOS ANGELES	CA	90025
Owner	2308 DUANE ST	LOS ANGELES	CA	90039
Owner	4210 SCANDIA WAY	LOS ANGELES	CA	90065
Owner	957 CHUNG KING RD	LOS ANGELES	CA	90012
Owner	3035 WINDSOR AVE	LOS ANGELES	CA	90039
Owner	315 AVERY ST	LOS ANGELES	CA	90013
Owner	4833 EVERETT AVE	VERNON	CA	90058
Owner	1832 EASTERLY TERRACE	LOS ANGELES	CA	90026
Owner	8347 CARMAR PL	LOS ANGELES	CA	90046
Owner	2843 EFFIE ST	LOS ANGELES	CA	90026
Owner	2261 CROSS ST	LA CANADA FLINTRIDGE	CA	91011
Owner	3056 LLOYD ST	SAN DIEGO	CA	92117
Owner	14257 ROBLAR PL	SHERMAN OAKS	CA	91423
Owner	4206 HOLLY KNOLL DR	LOS ANGELES	CA	90027
Owner	1412 SILVER LAKE BLVD	LOS ANGELES	CA	90026
Owner	1836 SILVER LAKE BLVD	LOS ANGELES	CA	90026
Owner	3221 LOWRY RD	LOS ANGELES	CA	90027
Owner	2890 ROYSTON PL	BEVERLY HILLS	CA	90210
Owner	15902 GARNET ST	WESTMINSTER	CA	92683
Owner	1848 REDESDALE AVE	LOS ANGELES	CA	90026
Owner	2700 BERKELEY AVE	LOS ANGELES	CA	90026
Owner	2965 EFFIE ST	LOS ANGELES	CA	90026
Owner	5488 DARDA ST	HENDERSON	NV	89044
Owner	4014 BAYWOOD ST	LOS ANGELES	CA	90039
Owner	1211 ELK RIVER CT	BAKERSFIELD	CA	93311
Owner	3017 FALL AVE	LOS ANGELES	CA	90026
Owner	3017 FALL AVE	LOS ANGELES	CA	90026
Owner	5641 FALLBROOK AVE	WOODLAND HILLS	CA	91367
Owner	10328 BANNOCKBURN DR	LOS ANGELES	CA	90064
Owner	8362 MELVIN AVE	NORTHRIDGE	CA	91324
Owner	78530 SUNRISE MOUNTAIN VIEW	PALM DESERT	CA	92211
Owner	78530 SUNRISE MOUNTAIN VIEW	PALM DESERT	CA	92211
Owner	78530 SUNRISE MOUNTAIN VIEW	PALM DESERT	CA	92211
Owner	942 CALLE AMABLE	GLENDALE	CA	91208
Owner	2635 FARWELL AVE	LOS ANGELES	CA	90039
Owner	3141 BLUME DR	LOS ALAMITOS	CA	90720
Owner	2250 EARL ST	LOS ANGELES	CA	90039
Owner	1058 MEADOWBROOK AVE	LOS ANGELES	CA	90019
Owner	4130 SEA VIEW LN	LOS ANGELES	CA	90065
Owner	1801 LOMA VISTA DR	BEVERLY HILLS	CA	90210
Owner	5011 FINLEY AVE	LOS ANGELES	CA	90027
Owner	3732 EFFINGHAM PL	LOS ANGELES	CA	90027
Owner	3781 HONEY RIDGE CT	LAS VEGAS	NV	89135
Owner	30 58TH PL	LONG BEACH	CA	90803
Owner	1709 SILVERWOOD TERRACE	LOS ANGELES	CA	90026
Owner	1705 SILVERWOOD TERRACE	LOS ANGELES	CA	90026
Owner	1661 SILVERWOOD TER	LOS ANGELES	CA	90026
Owner	1655 SILVERWOOD TERRACE	LOS ANGELES	CA	90026

Owner	3829 2ND AVE	LA CRESCENTA	CA	91214
Owner	505 ROEHAMPTON RD	HILLSBOROUGH	CA	94010
Owner	1617 SILVERWOOD TERRACE	LOS ANGELES	CA	90026
Owner	1737 SILVERWOOD TERRACE	LOS ANGELES	CA	90026
Owner	1755 SILVERWOOD TERRACE	LOS ANGELES	CA	90026
Owner	1809 SILVERWOOD TERRACE	LOS ANGELES	CA	90026
Owner	1815 SILVERWOOD TERRACE	LOS ANGELES	CA	90026
Owner	1819 SILVERWOOD TERRACE	LOS ANGELES	CA	90026
Owner	1017 MORNINGSIDE DR	MANHATTAN BEACH	CA	90266
Owner	1838 SILVERWOOD TERRACE	LOS ANGELES	CA	90026
Owner	1838 SILVERWOOD TERRACE	LOS ANGELES	CA	90026
Owner	3021 WAVERLY DR	LOS ANGELES	CA	90039
Owner	284 EASTWOOD DR	ASPEN	CO	81611
Owner	1810 SILVERWOOD TERRACE	LOS ANGELES	CA	90026
Owner	10521 EASTER HILL DR	SANTA ANA	CA	92705
Owner	1750 SILVERWOOD TER	LOS ANGELES	CA	90026
Owner	1742 SILVERWOOD TER	LOS ANGELES	CA	90026
Owner	1742 SILVERWOOD TER	LOS ANGELES	CA	90026
Owner	2759 EFFIE ST	LOS ANGELES	CA	90026
Owner	1602 SILVERWOOD TERRACE	LOS ANGELES	CA	90026
Owner	1610 SILVERWOOD TERRACE	LOS ANGELES	CA	90026
Owner	1618 SILVERWOOD TERRACE	LOS ANGELES	CA	90026
Owner	1460 LONGVIEW DR	DIAMOND BAR	CA	91765
Owner	1640 SILVERWOOD TERRACE	LOS ANGELES	CA	90026
Owner	60 OAKLAND HILLS	BOERNE	TX	78006
Owner	3925 KENWAY AVE	LOS ANGELES	CA	90008
Owner	18650 WITHEY RD	MONTE SERENO	CA	95030
Owner	4524 LONGRIDGE AVE	SHERMAN OAKS	CA	91423
Owner	5 WESTRIDGE	NEWPORT BEACH	CA	92660
Owner	248 MONTEGO KY	NOVATO	CA	94949
Owner	565 TAMARAC DR	PASADENA	CA	91105
Owner	10498 SANDALL LN	LOS ANGELES	CA	90077
Owner	18239 MINNEHAHA ST	NORTHRIDGE	CA	91326
Owner	5235 HAVASU DR	FRISCO	TX	75034
Owner	2242 DUANE ST	LOS ANGELES	CA	90039
Owner	3811 SAN RAFAEL AVE	LOS ANGELES	CA	90065
Owner	4665 TALOFA AVE	TOLUCA LAKE	CA	91602
Owner	1612 BENTON WAY	LOS ANGELES	CA	90026
Owner	10200 DONNA AVE	NORTHRIDGE	CA	91324
Owner	10200 DONNA AVE	NORTHRIDGE	CA	91324
Owner	2609 BERKELEY AVE	LOS ANGELES	CA	90026
Owner	1623 MCCOLLUM ST	LOS ANGELES	CA	90026
Owner	4788 EGGERS DR	FREMONT	CA	94536
Owner	1655 MCCOLLUM ST	LOS ANGELES	CA	90026
Owner	19091 SYCAMORE GLEN DR	TRABUCO CANYON	CA	92679
Owner	4804 BAMFORD PL	LOS ANGELES	CA	90042
Owner	2451 WHITE DOVE LN	CHINO HILLS	CA	91709
Owner	3313 LOS OLIVOS LN	LA CRESCENTA	CA	91214
Owner	3843 SHERVIEW DR	SHERMAN OAKS	CA	91403
Owner	2307 BERKELEY AVE	LOS ANGELES	CA	90026
Owner	2303 BERKELEY AVE	LOS ANGELES	CA	90026
Owner	1314 FOREST AVE	EVANSTON	IL	60201
Owner	1626 WATERLOO ST	LOS ANGELES	CA	90026
Owner	1713 WESTMORELAND DR	MONTEBELLO	CA	90640
Owner	1627 MOHAWK ST	LOS ANGELES	CA	90026
Owner	2220 EFFIE ST	LOS ANGELES	CA	90028
Owner	4957 MOUNT ROYAL DR	LOS ANGELES	CA	90041
Owner	1632 MOHAWK ST	LOS ANGELES	CA	90026
Owner	16912 BARUNA LN	HUNTINGTON BEACH	CA	92649
Owner	16912 BARUNA LN	HUNTINGTON BEACH	CA	92649
Owner	16912 BARUNA LN	HUNTINGTON BEACH	CA	92649
Owner	1034 PINEHURST PL	CAMARILLO	CA	93010
Owner	6207 TIPTON WAY	LOS ANGELES	CA	90042
Owner	506 ORANGE GROVE AVE	SOUTH PASADENA	CA	91030
Owner	3220 FAIR OAKS AVE	ALTADENA	CA	91001
Owner	95 VICTORIA WAY PO BOX 210	POINT ROBERTS	WA	98281
Owner	1513 SHAVER WAY	PLACENTIA	CA	92870
Owner	805 MCANDREW RD	OJAI	CA	93023
Owner	1468 NICOLAS WAY	FULLERTON	CA	92833
Owner	2057 CERRO GORDO ST	LOS ANGELES	CA	90039
Owner	1801 GLENDALE BLVD	LOS ANGELES	CA	90026
Owner	14641 DEEP CREEK CT	CHINO HILLS	CA	91709

Owner	27960 CUMBERLAND RD	TEHACHAPI	CA	93561
Owner	2231 BRANDEN ST	LOS ANGELES	CA	90026
Owner	2419 BANYAN DR	LOS ANGELES	CA	90049
Owner	2222 DUANE ST	LOS ANGELES	CA	90039
Owner	2356 EWING ST	LOS ANGELES	CA	90039
Owner	1668 TYLER DR	FULLERTON	CA	92835
Owner	1838 RANSOM RD	GLENDALE	CA	91201
Owner	2240 EWING ST	LOS ANGELES	CA	90039
Owner	1145 CORONADO TERRACE	LOS ANGELES	CA	90026
Owner	2106 NW 77TH ST	SEATTLE	WA	98117
Owner	1535 CHEVY CHASE DR	GLENDALE	CA	91206
Owner	2229 EWING ST	LOS ANGELES	CA	90039
Owner	2237 EWING ST	LOS ANGELES	CA	90039
Owner	6070 HOG CANYON RD	SAN MIGUEL	CA	93451
Owner	2254 FARGO ST	LOS ANGELES	CA	90039
Owner	4227 EDENHURST AVE	LOS ANGELES	CA	90039
Owner	368 PEMBROOK DR	CAMBRIA	CA	93428
Owner	5302 CRIBARI HTS	SAN JOSE	CA	95135
Owner	2272 BAXTER ST	LOS ANGELES	CA	90039
Owner	2272 BAXTER ST	LOS ANGELES	CA	90039
Owner	1700 ELEVADO AVE	ARCADIA	CA	91006
Owner	11 MAPLE AVE	EAST MORICHES	NY	11940
Owner	490 VISTA DEL NORTE	WALNUT	CA	91789
Owner	2341 COVE AVE	LOS ANGELES	CA	90039
Owner	2247 GLENDALE BLVD	LOS ANGELES	CA	90039
Owner	2259 GLENDALE BLVD	LOS ANGELES	CA	90039
Owner	2658 GLENDOWER AVE	LOS ANGELES	CA	90027
Owner	2424 EARL ST	LOS ANGELES	CA	90039
Owner	11234 LAURIE DR	STUDIO CITY	CA	91604
Owner	18146 COASTLINE DR	MALIBU	CA	90265
Owner	2042 KENILWORTH AVE	LOS ANGELES	CA	90039
Owner	957 CHUNG KING RD	LOS ANGELES	CA	90012
Owner	419 CANYON DR	GLENDALE	CA	91206
Owner	1625 CAMPESINO CT	ALAMO	CA	94507
Owner	6808 AMARETTO CT	PLANO	TX	75024
Owner	1236 WINCHESTER AVE	GLENDALE	CA	91201
Owner	617 FAYE LN	REDONDO BEACH	CA	90277
Owner	2420 LOMA VISTA PL	LOS ANGELES	CA	90039
Owner	2341 COVE AVE	LOS ANGELES	CA	90039
Owner	8782 APPIAN WAY	LOS ANGELES	CA	90046
Owner	2318 COVE AVE	LOS ANGELES	CA	90039
Owner	712 REDDEN RD	PARK CITY	UT	84098
Owner	2120 ROCKFORD RD	LOS ANGELES	CA	90039
Owner	3873 SHANNON RD	LOS ANGELES	CA	90027
Owner	2613 HARGRAVE DR	LOS ANGELES	CA	90068
Owner	2331 BAXTER ST	LOS ANGELES	CA	90039
Owner	2105 APEX AVE	LOS ANGELES	CA	90039
Owner	1632 REDESDALE AVE	LOS ANGELES	CA	90026
Owner	2804 HERMOSA AVE	HERMOSA BEACH	CA	90254
Owner	1501 STONEWELL ST	MONTEREY PARK	CA	91754
Owner	2311 FARGO ST	LOS ANGELES	CA	90039
Owner	2000 ROCKFORD RD	LOS ANGELES	CA	90039
Owner	1951 WALTONIA DR	MONTROSE	CA	91020
Owner	2334 EWING ST	LOS ANGELES	CA	90039
Owner	2334 EWING ST	LOS ANGELES	CA	90039
Owner	4214 LINCOLN AVE	CULVER CITY	CA	90232
Owner	579 STONEHURST DR	ALTADENA	CA	91001
Owner	1890 SILVER LAKE BLVD	LOS ANGELES	CA	90026
Owner	201 VILLAGE RD	PORT HUENEME	CA	93041
Owner	2334 EWING ST	LOS ANGELES	CA	90039
Owner	265 MESA LILA RD	GLENDALE	CA	91208
Owner	1921 APEX AVE	LOS ANGELES	CA	90039
Owner	25085 EATON LN	LAGUNA NIGUEL	CA	92677
Owner	25085 EATON LN	LAGUNA NIGUEL	CA	92677
Owner	2330 EWING ST	LOS ANGELES	CA	90039
Owner	2646 GRIFFITH PARK BLVD	LOS ANGELES	CA	90039
Owner	2119 1/2 GRIFFITH PARK BLVD	LOS ANGELES	CA	90039
Owner	1818 1/2 WEBSTER AVE	LOS ANGELES	CA	90026
Owner	1518 1/2 SILVER LAKE BLVD	LOS ANGELES	CA	90026
Owner	1617 1/2 SILVER LAKE BLVD	LOS ANGELES	CA	90026
Owner	2260 1/2 DUANE ST	LOS ANGELES	CA	90039
Owner	1712 1/2 SILVER LAKE BLVD	LOS ANGELES	CA	90026

Owner	1639 1/2 MCCOLLUM ST	LOS ANGELES	CA	90026
Owner	174 1/2 HARTFORD ST	SAN FRANCISCO	CA	94114
Owner	1643 1/2 MOHAWK ST	LOS ANGELES	CA	90026
Owner	1279 1/2 ELYSIAN PARK AVE	LOS ANGELES	CA	90026
Owner	2224 1/2 CLIFFORD ST	LOS ANGELES	CA	90026
Owner	2262 1/2 FARGO ST	LOS ANGELES	CA	90039
Owner	2722 1/2 N AUBURN ST	LOS ANGELES	CA	90039
Owner	749 1/2 N LA FAYETTE PARK PL	LOS ANGELES	CA	90026
Owner	1061 1/2 N SPAULDING AVE	WEST HOLLYWOOD	CA	90046
Owner	1495 1/2 N EASTERLY TER	LOS ANGELES	CA	90026
Owner	10960 WILSHIRE BLVD STE 1900	LOS ANGELES	CA	90024
Owner	7910 34TH AVE APT 2B	JACKSON HEIGHTS	NY	11372
Owner	3371 GLENDALE BLVD UNIT 142	LOS ANGELES	CA	90039
Owner	1570 LA BAIG AVE UNIT A	LOS ANGELES	CA	90028
Owner	15260 VENTURA BLVD STE 1040	SHERMAN OAKS	CA	91403
Owner	6526 OCEAN CREST DR APT A203	RANCHO PALOS VERDES	CA	90275
Owner	2658 GRIFFITH PARK BLVD UNIT 279	LOS ANGELES	CA	90039
Owner	2658 GRIFFITH PARK BLVD NO 147	LOS ANGELES	CA	90039
Owner	16000 VENTURA BLVD STE 600	ENCINO	CA	91436
Owner	15821 VENTURA BLVD STE 370	ENCINO	CA	91436
Owner	3130 WILSHIRE BLVD STE 600	SANTA MONICA	CA	90403
Owner	16000 VENTURA BLVD STE 520	ENCINO	CA	91436
Owner	2395 SILVER LAKE BLVD APT 10	LOS ANGELES	CA	90039
Owner	5419 HOLLYWOOD BLVD STE C356	LOS ANGELES	CA	90027
Owner	21201 VICTORY BLVD STE 225	CANOGA PARK	CA	91303
Owner	21201 VICTORY BLVD STE 225	CANOGA PARK	CA	91303
Owner	23440 HAWTHORNE BLVD STE 150	TORRANCE	CA	90505
Owner	2397 SILVER LAKE BLVD NO 26	LOS ANGELES	CA	90039
Owner	2397 SILVER LAKE BLVD UNIT 23	LOS ANGELES	CA	90039
Owner	2397 SILVER LAKE BLVD UNIT 22	LOS ANGELES	CA	90039
Owner	2399 SILVER LAKE BLVD UNIT 20	LOS ANGELES	CA	90039
Owner	2399 SILVER LAKE BLVD UNIT 19	LOS ANGELES	CA	90039
Owner	5032 MAPLEWOOD AVE NO 103	LOS ANGELES	CA	90004
Owner	2399 SILVER LAKE BLVD UNIT 15	LOS ANGELES	CA	90039
Owner	1107 FAIR OAKS AVE UNIT 501	SOUTH PASADENA	CA	91030
Owner	2395 SILVER LAKE BLVD UNIT 13	LOS ANGELES	CA	90039
Owner	2395 SILVER LAKE BLVD UNIT 12	LOS ANGELES	CA	90039
Owner	2395 SILVER LAKE BLVD # 11	LOS ANGELES	CA	90039
Owner	2395 SILVER LAKE BLVD UNIT 10	LOS ANGELES	CA	90039
Owner	2395 SILVER LAKE BLVD UNIT 8	LOS ANGELES	CA	90039
Owner	2395 SILVER LAKE BLVD UNIT 7	LOS ANGELES	CA	90039
Owner	2393 SILVER LAKE BLVD UNIT 6	LOS ANGELES	CA	90039
Owner	2393 SILVER LAKE BLVD UNIT 5	LOS ANGELES	CA	90039
Owner	2393 SILVER LAKE BLVD UNIT 4	LOS ANGELES	CA	90039
Owner	2393 SILVER LAKE BLVD UNIT 2	LOS ANGELES	CA	90039
Owner	2393 SILVER LAKE BLVD APT 1	LOS ANGELES	CA	90039
Owner	220 SAN VICENTE BLVD UNIT 214	SANTA MONICA	CA	90402
Owner	2279 GLENDALE BLVD UNIT 8	LOS ANGELES	CA	90039
Owner	2279 GLENDALE BLVD NO 7	LOS ANGELES	CA	90039
Owner	2279 GLENDALE BLVD # 5	LOS ANGELES	CA	90039
Owner	2279 GLENDALE BLVD UNIT 4	LOS ANGELES	CA	90039
Owner	2279 GLENDALE BLVD NO 3	LOS ANGELES	CA	90039
Owner	2279 GLENDALE BLVD UNIT 2	LOS ANGELES	CA	90039
Owner	2279 GLENDALE BLVD UNIT 1	LOS ANGELES	CA	90039
Owner	4605 LANKERSHIM BLVD UNIT 320	NORTH HOLLYWOOD	CA	91602
Owner	2403 EARL ST UNIT 2	LOS ANGELES	CA	90039
Owner	2753 WAVERLY DR UNIT 806	LOS ANGELES	CA	90039
Owner	2753 WAVERLY DR UNIT 805	LOS ANGELES	CA	90039
Owner	2753 WAVERLY DR UNIT 804	LOS ANGELES	CA	90039
Owner	2753 WAVERLY DR UNIT 803	LOS ANGELES	CA	90039
Owner	2753 WAVERLY DR UNIT 802	LOS ANGELES	CA	90039
Owner	2753 WAVERLY DR UNIT 801	LOS ANGELES	CA	90039
Owner	2753 WAVERLY DR UNIT 606	LOS ANGELES	CA	90039
Owner	2753 WAVERLY DR UNIT 605	LOS ANGELES	CA	90039
Owner	2753 WAVERLY DR UNIT 604	LOS ANGELES	CA	90039
Owner	2753 WAVERLY DR APT 603	LOS ANGELES	CA	90039
Owner	2753 WAVERLY DR UNIT 601	LOS ANGELES	CA	90039
Owner	2753 WAVERLY DR # 1108	LOS ANGELES	CA	90039
Owner	2753 WAVERLY DR # 1107	LOS ANGELES	CA	90039
Owner	2753 WAVERLY DR # 1106	LOS ANGELES	CA	90039
Owner	2753 WAVERLY DR # 1104	LOS ANGELES	CA	90039
Owner	2753 WAVERLY DR # 1103	LOS ANGELES	CA	90039

Owner	2753 WAVERLY DR # 1101	LOS ANGELES	CA	90039
Owner	2753 WAVERLY DR UNIT 706	LOS ANGELES	CA	90039
Owner	2753 WAVERLY DR UNIT 705	LOS ANGELES	CA	90039
Owner	2753 WAVERLY DR UNIT 704	LOS ANGELES	CA	90039
Owner	2753 WAVERLY DR UNIT 703	LOS ANGELES	CA	90039
Owner	2753 WAVERLY DR UNIT 702	LOS ANGELES	CA	90039
Owner	2753 WAVERLY DR UNIT 701	LOS ANGELES	CA	90039
Owner	2753 WAVERLY DR UNIT 907	LOS ANGELES	CA	90039
Owner	2753 WAVERLY DR UNIT 904	LOS ANGELES	CA	90039
Owner	2753 WAVERLY DR UNIT 903	LOS ANGELES	CA	90039
Owner	2753 WAVERLY DR UNIT 902	LOS ANGELES	CA	90039
Owner	2753 WAVERLY DR UNIT 901	LOS ANGELES	CA	90039
Owner	2753 WAVERLY DR # 1004	LOS ANGELES	CA	90039
Owner	2753 WAVERLY DR # 1003	LOS ANGELES	CA	90039
Owner	2753 WAVERLY DR # 1002	LOS ANGELES	CA	90039
Owner	2753 WAVERLY DR # 1001	LOS ANGELES	CA	90039
Owner	2753 WAVERLY DR UNIT 401	LOS ANGELES	CA	90039
Owner	2753 WAVERLY DR UNIT 402	LOS ANGELES	CA	90039
Owner	2753 WAVERLY DR UNIT 403	LOS ANGELES	CA	90039
Owner	2753 WAVERLY DR UNIT 301	LOS ANGELES	CA	90039
Owner	2753 WAVERLY DR UNIT 303	LOS ANGELES	CA	90039
Owner	2753 WAVERLY DR UNIT 304	LOS ANGELES	CA	90039
Owner	2753 WAVERLY DR UNIT 509	LOS ANGELES	CA	90039
Owner	2753 WAVERLY DR UNIT 508	LOS ANGELES	CA	90039
Owner	2753 WAVERLY DR UNIT 507	LOS ANGELES	CA	90039
Owner	2753 WAVERLY DR UNIT 506	LOS ANGELES	CA	90039
Owner	2753 WAVERLY DR UNIT 505	LOS ANGELES	CA	90039
Owner	2753 WAVERLY DR UNIT 201	LOS ANGELES	CA	90039
Owner	2753 WAVERLY DR UNIT 202	LOS ANGELES	CA	90039
Owner	2753 WAVERLY DR UNIT 101	LOS ANGELES	CA	90039
Owner	2753 WAVERLY DR UNIT 102	LOS ANGELES	CA	90039
Owner	2753 WAVERLY DR UNIT 103	LOS ANGELES	CA	90039
Owner	4221 WILSHIRE BLVD STE 480	LOS ANGELES	CA	90010
Owner	2667 WAVERLY DR APT 3/4	LOS ANGELES	CA	90039
Owner	2658 GRIFFITH PARK BLVD PMB 624	LOS ANGELES	CA	90039
Owner	4221 WILSHIRE BLVD STE 480	LOS ANGELES	CA	90010
Owner	20700 VENTURA BLVD NO 328	WOODLAND HILLS	CA	91364
Owner	1 SPINNAKER ST UNIT 18	MARINA DEL REY	CA	90292
Owner	2029 VERDUGO BLVD # 169	MONTROSE	CA	91020
Owner	2029 VERDUGO BLVD # 169	MONTROSE	CA	91020
Owner	3600 WILSHIRE BLVD NO 100 A	LOS ANGELES	CA	90010
Owner	8150 BEVERLY BLVD UNIT 100	LOS ANGELES	CA	90048
Owner	8665 WILSHIRE BLVD STE 410	BEVERLY HILLS	CA	90211
Owner	1548 GOLDEN RAIN RD UNIT 14	WALNUT CREEK	CA	94595
Owner	15335 MORRISON ST NO 203	SHERMAN OAKS	CA	91403
Owner	5900 WILSHIRE BLVD STE 1600	LOS ANGELES	CA	90036
Owner	4221 WILSHIRE BLVD STE 480	LOS ANGELES	CA	90010
Owner	32646 COASTSITE DR UNIT 102	RANCHO PALOS VERDES	CA	90275
Owner	2924 ROWENA AVE UNIT 10	LOS ANGELES	CA	90039
Owner	2924 ROWENA AVE UNIT 9	LOS ANGELES	CA	90039
Owner	2924 ROWENA AVE UNIT 8	LOS ANGELES	CA	90039
Owner	2924 ROWENA AVE UNIT 7	LOS ANGELES	CA	90039
Owner	2924 ROWENA AVE UNIT 6	LOS ANGELES	CA	90039
Owner	2924 ROWENA AVE UNIT 5	LOS ANGELES	CA	90039
Owner	2924 ROWENA AVE UNIT 3	LOS ANGELES	CA	90039
Owner	2924 ROWENA AVE UNIT 2	LOS ANGELES	CA	90039
Owner	2922 ROWENA AVE UNIT 1	LOS ANGELES	CA	90039
Owner	2926 ROWENA AVE UNIT 6	LOS ANGELES	CA	90039
Owner	2926 ROWENA AVE UNIT 5	LOS ANGELES	CA	90039
Owner	2926 ROWENA AVE UNIT 3	LOS ANGELES	CA	90039
Owner	2926 ROWENA AVE UNIT 1	LOS ANGELES	CA	90039
Owner	2928 ROWENA AVE UNIT 6	LOS ANGELES	CA	90039
Owner	2928 ROWENA AVE UNIT 5	LOS ANGELES	CA	90039
Owner	2928 ROWENA AVE UNIT 4	LOS ANGELES	CA	90039
Owner	2928 ROWENA AVE UNIT 3	LOS ANGELES	CA	90039
Owner	2928 ROWENA AVE UNIT 2	LOS ANGELES	CA	90039
Owner	229 HAIGHT ST APT 184	SAN FRANCISCO	CA	94102
Owner	2920 ROWENA AVE UNIT 2	LOS ANGELES	CA	90039
Owner	2920 ROWENA AVE UNIT 1	LOS ANGELES	CA	90039
Owner	1370 TRANCAS ST PMB 169	NAPA	CA	94558
Owner	2930 ROWENA AVE UNIT 5	LOS ANGELES	CA	90039
Owner	2930 ROWENA AVE UNIT 4	LOS ANGELES	CA	90039

Owner	2930 ROWENA AVE UNIT 3	LOS ANGELES	CA	90039
Owner	2930 ROWENA AVE UNIT 2	LOS ANGELES	CA	90039
Owner	2930 ROWENA AVE UNIT 1	LOS ANGELES	CA	90039
Owner	2898 ROWENA AVE # 201	LOS ANGELES	CA	90039
Owner	3200 PASEO VILLAGE WAY APT 3501	SAN DIEGO	CA	92130
Owner	7825 FAY AVE STE 200	LA JOLLA	CA	92037
Owner	30300 AGOURA RD STE 180	AGOURA HILLS	CA	91301
Owner	2714 AUBURN ST 5	LOS ANGELES	CA	90039
Owner	2714 AUBURN ST UNIT 4	LOS ANGELES	CA	90039
Owner	2714 AUBURN ST UNIT 2	LOS ANGELES	CA	90039
Owner	2714 AUBURN ST NO 101	LOS ANGELES	CA	90039
Owner	2732 AUBURN ST UNIT 6	LOS ANGELES	CA	90039
Owner	2732 AUBURN ST NO 4	LOS ANGELES	CA	90039
Owner	2732 AUBURN ST UNIT 3	LOS ANGELES	CA	90039
Owner	2732 AUBURN ST NO 2	LOS ANGELES	CA	90039
Owner	8265 SUNSET BLVD STE 100	WEST HOLLYWOOD	CA	90046
Owner	2978 AVENEL TER 11	LOS ANGELES	CA	90039
Owner	2976 AVENEL TERRACE UNIT 10	LOS ANGELES	CA	90039
Owner	2848 AVENEL ST UNIT 2	LOS ANGELES	CA	90039
Owner	30100 TOWN CENTER DR O-207	LAGUNA NIGUEL	CA	92677
Owner	1415 CHAPALA ST 2ND FL	SANTA BARBARA	CA	93101
Owner	1880 CENTURY PARK E STE 1600	LOS ANGELES	CA	90067
Owner	15821 VENTURA BLVD STE 270	ENCINO	CA	91436
Owner	3239 SAN AMADEO UNIT C	LAGUNA WOODS	CA	92637
Owner	3239 SAN AMADEO UNIT C	LAGUNA WOODS	CA	92637
Owner	3239 SAN AMADEO UNIT C	LAGUNA WOODS	CA	92637
Owner	11661 SAN VICENTE BLVD STE 510	LOS ANGELES	CA	90049
Owner	22287 MULHOLLAND HWY UNIT 564	CALABASAS	CA	91302
Owner	1843 THAYER AVE # 6	LOS ANGELES	CA	90025
Owner	16027 VENTURA BLVD STE 301	ENCINO	CA	91436
Owner	650 FOOTHILL BLVD STE B	LA CANADA FLINTRIDGE	CA	91011
Owner	2929 WAVERLY DR # 313	LOS ANGELES	CA	90039
Owner	2929 WAVERLY DR 312	LOS ANGELES	CA	90039
Owner	2929 WAVERLY DR # 311	LOS ANGELES	CA	90039
Owner	2929 WAVERLY DR # 310	LOS ANGELES	CA	90039
Owner	2929 WAVERLY DR NO 306	LOS ANGELES	CA	90039
Owner	2929 WAVERLY DR 304	LOS ANGELES	CA	90039
Owner	2829 WAVERLY DR # 301	LOS ANGELES	CA	90039
Owner	2929 WAVERLY DR NO 218	LOS ANGELES	CA	90039
Owner	2929 WAVERLY DR APT 217	LOS ANGELES	CA	90039
Owner	2929 WAVERLY DR NO 216	LOS ANGELES	CA	90039
Owner	2929 WAVERLY DR 212	LOS ANGELES	CA	90039
Owner	1910 RODNEY DR APT 10	LOS ANGELES	CA	90027
Owner	2929 WAVERLY DR 203	LOS ANGELES	CA	90039
Owner	2929 WAVERLY DR NO 202	LOS ANGELES	CA	90039
Owner	2929 WAVERLY DR NO 114	LOS ANGELES	CA	90039
Owner	16060 VENTURA BLVD STE 110 PMB 239	ENCINO	CA	91436
Owner	2929 WAVERLY DR NO 108	LOS ANGELES	CA	90039
Owner	2929 WAVERLY DR # 102	LOS ANGELES	CA	90039
Owner	7000 LA PALMA AVE # 11205	BUENA PARK	CA	90620
Owner	6711 FOREST LAWN DR STE 107	LOS ANGELES	CA	90068
Owner	2801 HYPERION AVE STE 105	LOS ANGELES	CA	90027
Owner	2801 HYPERION AVE STE 105	LOS ANGELES	CA	90027
Owner	2801 HYPERION AVE STE 105	LOS ANGELES	CA	90027
Owner	5959 TOPANGA CANYON BLVD STE 305	WOODLAND HILLS	CA	91367
Owner	4265 SAN FELIPE ST STE 550	HOUSTON	TX	77027
Owner	3626 MONON ST UNIT 1	LOS ANGELES	CA	90027
Owner	4265 SAN FELIPE ST STE 550	HOUSTON	TX	77027
Owner	2658 GRIFFITH PARK BLVD UNIT 319	LOS ANGELES	CA	90039
Owner	2737 GRIFFITH PARK BLVD UNIT A	LOS ANGELES	CA	90027
Owner	483 9TH ST APT 4	BROOKLYN	NY	11215
Owner	410 HAUSER BLVD UNIT 9L	LOS ANGELES	CA	90036
Owner	200 PARK AVE S FL 8	NEW YORK	NY	10003
Owner	1901 AVENUE OF THE STARS STE 1950	LOS ANGELES	CA	90067
Owner	17328 VENTURA BLVD STE 218	ENCINO	CA	91316
Owner	8530 WILSHIRE BLVD STE 200	BEVERLY HILLS	CA	90211
Owner	16633 VENTURA BLVD STE 815	ENCINO	CA	91436
Owner	3407 HUXLEY ST APT 30	LOS ANGELES	CA	90027
Owner	12600 BROOKHURST ST STE 102	GARDEN GROVE	CA	92840
Owner	12600 BROOKHURST ST STE 102	GARDEN GROVE	CA	92840
Owner	14515 DICKENS ST UNIT 200	SHERMAN OAKS	CA	91403
Owner	13321 VENTURA BLVD 2 FLR	SHERMAN OAKS	CA	91423

Owner	2120 RODNEY DR APT 4	LOS ANGELES	CA	90027
Owner	4470 WOODMAN AVE UNIT 203	SHERMAN OAKS	CA	91423
Owner	130 JANE ST APT 5F	NEW YORK	NY	10014
Owner	11812 SAN VICENTE BLVD 4TH FL	LOS ANGELES	CA	90049
Owner	2978 RIPPLE PL APT 206	LOS ANGELES	CA	90039
Owner	16633 VENTURA BLVD STE 815	ENCINO	CA	91436
Owner	1800 CENTURY PARK E UNIT 400	LOS ANGELES	CA	90067
Owner	16030 VENTURA BLVD STE 380	ENCINO	CA	91436
Owner	901 A ST STE C	SAN RAFAEL	CA	94901
Owner	9100 WILSHIRE BLVD # 1000W	BEVERLY HILLS	CA	90212
Owner	2658 GRIFFITH PARK BLVD STE 298	LOS ANGELES	CA	90039
Owner	1126 FAIRVIEW AVE UNIT 204	ARCADIA	CA	91007
Owner	1808 WEDEMEYER ST STE 232	SAN FRANCISCO	CA	94129
Owner	16030 VENTURA BLVD STE 240	ENCINO	CA	91436
Owner	8383 WILSHIRE BLVD STE 1000	BEVERLY HILLS	CA	90211
Owner	3028 ANGUS ST UNIT 16	LOS ANGELES	CA	90039
Owner	11684 VENTURA BLVD UNIT 632	STUDIO CITY	CA	91604
Owner	6300 WILSHIRE BLVD STE 880	LOS ANGELES	CA	90048
Owner	200 PARK AVE S 8 FLR	NEW YORK	NY	10003
Owner	3215 ARLINGTON AVE APT 7G	BRONX	NY	10463
Owner	2150 PARK PL UNIT 100	EL SEGUNDO	CA	90245
Owner	12665 VILLAGE LN STE 1439	PLAYA VISTA	CA	90094
Owner	4 SOUTH ROAD FAVERSHAM, KENT, MEI, 37LR	UNITED KING	OM	99999
Owner	13949 VENTURA BLVD STE 300	SHERMAN OAKS	CA	91423
Owner	10474 SANTA MONICA BLVD STE 403	LOS ANGELES	CA	90025
Owner	9663 SANTA MONICA BLVD STE 946	BEVERLY HILLS	CA	90210
Owner	1429 AVENUE D PMB 518	SNOHOMISH	WA	98290
Owner	13949 VENTURA BLVD STE 300	SHERMAN OAKS	CA	91423
Owner	6345 BALBOA BLVD STE 375	ENCINO	CA	91316
Owner	1710 IVAR AVE STE 1105	LOS ANGELES	CA	90028
Owner	11684 VENTURA BLVD PMB 820	STUDIO CITY	CA	91604
Owner	1732 1ST AVE #22769	NEW YORK	NY	10128
Owner	16030 VENTURA BLVD STE 240	ENCINO	CA	91436
Owner	9696 WILSHIRE BLVD 3RD FL	BEVERLY HILLS	CA	90212
Owner	2658 GRIFFITH PARK BLVD UNIT 426	LOS ANGELES	CA	90039
Owner	1518 YALE ST UNIT 4	SANTA MONICA	CA	90404
Owner	10375 WILSHIRE BLVD PH 5	LOS ANGELES	CA	90024
Owner	235 PARK AVE S 9TH FL	NEW YORK	NY	10003
Owner	4605 LANKERSHIM BLVD STE 721	NORTH HOLLYWOOD	CA	91602
Owner	4605 LANKERSHIM BLVD STE 721	NORTH HOLLYWOOD	CA	91602
Owner	11812 SAN VICENTE BLVD 4TH FL	LOS ANGELES	CA	90049
Owner	1550 CENTRAL AVE UNIT 29	RIVERSIDE	CA	92507
Owner	1954 HILLCREST RD APT 11	LOS ANGELES	CA	90068
Owner	2629 FOOTHILL BLVD STE 287	LA CRESCENTA	CA	91214
Owner	16000 VENTURA BLVD UNIT 600	ENCINO	CA	91436
Owner	920 WARD AVE APT 9C	HONOLULU	HI	96814
Owner	16000 VENTURA BLVD STE 600	ENCINO	CA	91436
Owner	6345 BALBOA BLVD STE 375	ENCINO	CA	91316
Owner	19528 VENTURA BLVD NO 814	TARZANA	CA	91356
Owner	888 7TH AVE 4TH FL	NEW YORK	NY	10106
Owner	131 CAMBRIDGE PL UNIT 1	BROOKLYN	NY	11238
Owner	15760 VENTURA BLVD STE 2020	ENCINO	CA	91436
Owner	16633 VENTURA BLVD STE 815	ENCINO	CA	91436
Owner	2658 GRIFFITH PARK BLVD # 136	LOS ANGELES	CA	90039
Owner	1401 5TH AVE W APT 111	SEATTLE	WA	98119
Owner	1650 ECHO PARK AVE UNIT 404	LOS ANGELES	CA	90026
Owner	8383 WILSHIRE BLVD UNIT 400	BEVERLY HILLS	CA	90211
Owner	16000 VENTURA BLVD STE 600	ENCINO	CA	91436
Owner	1920 HILLHURST AVE UNIT 157	LOS ANGELES	CA	90027
Owner	380 LEXINGTON AVE 31ST FL	NEW YORK	NY	10168
Owner	1299 OCEAN AVE STE 333	SANTA MONICA	CA	90401
Owner	1299 OCEAN AVE STE 333	SANTA MONICA	CA	90401
Owner	1299 OCEAN AVE STE 333	SANTA MONICA	CA	90401
Owner	9100 WILSHIRE BLVD STE 407E	BEVERLY HILLS	CA	90212
Owner	10960 WILSHIRE BLVD STE 1900	LOS ANGELES	CA	90024
Owner	3420 30TH AVE UNIT 3R	ASTORIA	NY	11103
Owner	1880 CENTURY PARK E STE 1600	LOS ANGELES	CA	90067
Owner	2018 GRIFFITH PARK BLVD UNIT 320	LOS ANGELES	CA	90039
Owner	2018 GRIFFITH PARK BLVD UNIT 321	LOS ANGELES	CA	90039
Owner	2018 GRIFFITH PARK BLVD # 322	LOS ANGELES	CA	90039
Owner	2018 GRIFFITH PARK BLVD UNIT 323	LOS ANGELES	CA	90039
Owner	2018 GRIFFITH PARK BLVD 324	LOS ANGELES	CA	90039

Owner	2018 GRIFFITH PARK BLVD UNIT 325	LOS ANGELES	CA	90039
Owner	2018 GRIFFITH PARK BLVD UNIT 307	LOS ANGELES	CA	90039
Owner	2018 GRIFFITH PARK BLVD UNIT 309	LOS ANGELES	CA	90039
Owner	2018 GRIFFITH PARK BLVD # 310	LOS ANGELES	CA	90039
Owner	2018 GRIFFITH PARK BLVD APT 311	LOS ANGELES	CA	90039
Owner	2018 GRIFFITH PARK BLVD # 313	LOS ANGELES	CA	90039
Owner	2018 GRIFFITH PARK BLVD UNIT 220	LOS ANGELES	CA	90039
Owner	2018 GRIFFITH PARK BLVD UNIT 221	LOS ANGELES	CA	90039
Owner	2018 GRIFFITH PARK BLVD UNIT 222	LOS ANGELES	CA	90039
Owner	2018 GRIFFITH PARK BLVD UNIT 224	LOS ANGELES	CA	90039
Owner	2018 GRIFFITH PARK BLVD UNIT 225	LOS ANGELES	CA	90039
Owner	2018 GRIFFITH PARK BLVD UNIT 314	LOS ANGELES	CA	90039
Owner	2018 GRIFFITH PARK BLVD UNIT 315	LOS ANGELES	CA	90039
Owner	2018 GRIFFITH PARK BLVD UNIT 316	LOS ANGELES	CA	90039
Owner	2018 GRIFFITH PARK BLVD UNIT 317	LOS ANGELES	CA	90039
Owner	2018 GRIFFITH PARK BLVD STE 301	LOS ANGELES	CA	90039
Owner	2018 GRIFFITH PARK BLVD UNIT 203	LOS ANGELES	CA	90039
Owner	2018 GRIFFITH PARK BLVD UNIT 305	LOS ANGELES	CA	90039
Owner	2018 GRIFFITH PARK BLVD UNIT 207	LOS ANGELES	CA	90039
Owner	2018 GRIFFITH PARK BLVD UNIT 208	LOS ANGELES	CA	90039
Owner	2018 GRIFFITH PARK BLVD UNIT 209	LOS ANGELES	CA	90039
Owner	2018 GRIFFITH PARK BLVD UNIT 213	LOS ANGELES	CA	90039
Owner	2018 GRIFFITH PARK BLVD UNIT 120	LOS ANGELES	CA	90039
Owner	2018 GRIFFITH PARK BLVD UNIT 122	LOS ANGELES	CA	90039
Owner	2018 GRIFFITH PARK BLVD UNIT 123	LOS ANGELES	CA	90039
Owner	2018 GRIFFITH PARK BLVD UNIT 124	LOS ANGELES	CA	90039
Owner	2018 GRIFFITH PARK BLVD UNIT 125	LOS ANGELES	CA	90039
Owner	2018 GRIFFITH PARK BLVD UNIT 126	LOS ANGELES	CA	90039
Owner	2018 GRIFFITH PARK BLVD UNIT 215	LOS ANGELES	CA	90039
Owner	2018 GRIFFITH PARK BLVD UNIT 219	LOS ANGELES	CA	90039
Owner	2018 GRIFFITH PARK BLVD UNIT 201	LOS ANGELES	CA	90039
Owner	2018 GRIFFITH PARK BLVD # 202	LOS ANGELES	CA	90039
Owner	2018 GRIFFITH PARK BLVD UNIT 205	LOS ANGELES	CA	90039
Owner	2018 GRIFFITH PARK BLVD UNIT 109	LOS ANGELES	CA	90039
Owner	2018 GRIFFITH PARK BLVD UNIT 113	LOS ANGELES	CA	90039
Owner	2018 GRIFFITH PARK BLVD UNIT 114	LOS ANGELES	CA	90039
Owner	2018 GRIFFITH PARK BLVD UNIT 116	LOS ANGELES	CA	90039
Owner	2018 GRIFFITH PARK BLVD UNIT 117	LOS ANGELES	CA	90039
Owner	2018 GRIFFITH PARK BLVD UNIT 118	LOS ANGELES	CA	90039
Owner	2018 GRIFFITH PARK BLVD UNIT 101	LOS ANGELES	CA	90039
Owner	2018 GRIFFITH PARK BLVD UNIT 102	LOS ANGELES	CA	90039
Owner	2018 GRIFFITH PARK BLVD NO 103	LOS ANGELES	CA	90039
Owner	2018 GRIFFITH PARK BLVD UNIT 104	LOS ANGELES	CA	90039
Owner	2018 GRIFFITH PARK BLVD UNIT 105	LOS ANGELES	CA	90039
Owner	2018 GRIFFITH PARK BLVD UNIT 106	LOS ANGELES	CA	90039
Owner	3224 SILVERADO DR UNIT 4	LOS ANGELES	CA	90039
Owner	1800 TAFT AVE UNIT 4	LOS ANGELES	CA	90028
Owner	1800 TAFT AVE UNIT 4	LOS ANGELES	CA	90028
Owner	1800 TAFT AVE UNIT 4	LOS ANGELES	CA	90028
Owner	10960 WILSHIRE BLVD STE 1900	LOS ANGELES	CA	90024
Owner	1400 PINNACLE CT UNIT 101	RICHMOND	CA	94801
Owner	304 HUDSON ST 7TH FL	NEW YORK	NY	10013
Owner	2241 HYPERION AVE UNIT B5	LOS ANGELES	CA	90027
Owner	1900 SILVER LAKE BLVD UNIT 109	LOS ANGELES	CA	90039
Owner	2241 HYPERION AVE UNIT B2	LOS ANGELES	CA	90027
Owner	2241 HYPERION AVE UNIT B1	LOS ANGELES	CA	90027
Owner	2241 HYPERION AVE UNIT A6	LOS ANGELES	CA	90027
Owner	21650 OXNARD ST STE 350	WOODLAND HILLS	CA	91367
Owner	200 PARK AVE S 8TH FL	NEW YORK	NY	10003
Owner	1707 MICHELTORENA ST UNIT 418	LOS ANGELES	CA	90026
Owner	1707 MICHELTORENA ST UNIT 416	LOS ANGELES	CA	90026
Owner	1707 MICHELTORENA ST UNIT 414	LOS ANGELES	CA	90026
Owner	1707 MICHELTORENA ST UNIT 312	LOS ANGELES	CA	90026
Owner	1707 MICHELTORENA ST APT 308	LOS ANGELES	CA	90026
Owner	1707 MICHELTORENA ST # 304	LOS ANGELES	CA	90026
Owner	1707 MICHELTORENA ST UNIT 302	LOS ANGELES	CA	90026
Owner	1707 MICHELTORENA ST 214	LOS ANGELES	CA	90026
Owner	1707 MICHELTORENA ST UNIT 212	LOS ANGELES	CA	90026
Owner	1707 MICHELTORENA ST 210	LOS ANGELES	CA	90026
Owner	1707 MICHELTORENA ST UNIT 208	LOS ANGELES	CA	90026
Owner	1707 MICHELTORENA ST UNIT 204	LOS ANGELES	CA	90026
Owner	1707 MICHELTORENA ST NO 202	LOS ANGELES	CA	90026

Owner	1707 MICHELTORENA ST # 112	LOS ANGELES	CA	90026
Owner	1707 MICHELTORENA ST UNIT 108	LOS ANGELES	CA	90026
Owner	1707 MICHELTORENA ST UNIT 104	LOS ANGELES	CA	90026
Owner	1707 MICHELTORENA ST UNIT 102	LOS ANGELES	CA	90026
Owner	1653 MICHELTORENA ST UNIT 6	LOS ANGELES	CA	90026
Owner	1653 MICHELTORENA ST UNIT 5	LOS ANGELES	CA	90026
Owner	1653 MICHELTORENA ST APT 4	LOS ANGELES	CA	90026
Owner	1012 3RD ST APT 304	SANTA MONICA	CA	90403
Owner	1653 MICHELTORENA ST # 2	LOS ANGELES	CA	90026
Owner	16000 VENTURA BLVD STE 900	ENCINO	CA	91436
Owner	20929 VENTURA BLVD STE 47 PMB 348	WOODLAND HILLS	CA	91364
Owner	3371 GLENDALE BLVD UNIT 335	LOS ANGELES	CA	90039
Owner	8721 SANTA MONICA BLVD PMB 42	LOS ANGELES	CA	90069
Owner	16133 VENTURA BLVD STE 545	ENCINO	CA	91436
Owner	1828 PURDUE AVE APT 301	LOS ANGELES	CA	90025
Owner	9903 SANTA MONICA BLVD UNIT 988	BEVERLY HILLS	CA	90212
Owner	743 SANTEE ST APT 805	LOS ANGELES	CA	90014
Owner	15260 VENTURA BLVD # 1040	SHERMAN OAKS	CA	91403
Owner	180 SUNSET WAY APT C	MUIR BEACH	CA	94965
Owner	25361 COMMERCENTRE DR STE 150	LAKE FOREST	CA	92630
Owner	8383 WILSHIRE BLVD STE 920	BEVERLY HILLS	CA	90211
Owner	3450 WILSHIRE BLVD UNIT 108	LOS ANGELES	CA	90010
Owner	9777 WILSHIRE BLVD STE 904	BEVERLY HILLS	CA	90212
Owner	2801 HYPERION AVE STE 103	LOS ANGELES	CA	90027
Owner	1645 VINE ST UNIT 305	LOS ANGELES	CA	90028
Owner	110 BLEECKER ST NO 21C	NEW YORK	NY	10012
Owner	5353 WILSHIRE BLVD UNIT 404	LOS ANGELES	CA	90036
Owner	7083 HOLLYWOOD BLVD STE 630	LOS ANGELES	CA	90028
Owner	7083 HOLLYWOOD BLVD STE 630	LOS ANGELES	CA	90028
Owner	1610 RENDALL PL UNIT B	LOS ANGELES	CA	90026
Owner	5482 WILSHIRE BLVD UNIT1612	LOS ANGELES	CA	90036
Owner	3023 BERKELEY AVE NO 11	LOS ANGELES	CA	90026
Owner	125 COURT ST APT 7NF	BROOKLYN	NY	11201
Owner	465 PACIFIC ST APT 3C	BROOKLYN	NY	11217
Owner	3023 BERKELEY AVE 4	LOS ANGELES	CA	90026
Owner	3023 BERKELEY AVE # 2	LOS ANGELES	CA	90026
Owner	200 PARK AVE S FL 8	NEW YORK	NY	10003
Owner	200 PARK AVE S FL 8	NEW YORK	NY	10003
Owner	6230 WILSHIRE BLVD 825	LOS ANGELES	CA	90048
Owner	3130 WILSHIRE BLVD STE 600	SANTA MONICA	CA	90403
Owner	15740 PARAMOUNT BLVD STE E	PARAMOUNT	CA	90723
Owner	1650 MICHELTORENA ST UNIT C	LOS ANGELES	CA	90026
Owner	1650 MICHELTORENA ST UNIT B	LOS ANGELES	CA	90026
Owner	1650 MICHELTORENA ST UNIT A	LOS ANGELES	CA	90026
Owner	300 MANHATTAN BEACH BLVD STE 206	MANHATTAN BEACH	CA	90266
Owner	300 MANHATTAN BEACH BLVD STE 206	MANHATTAN BEACH	CA	90266
Owner	10800 WILSHIRE BLVD NO 1901	LOS ANGELES	CA	90024
Owner	2049 CENTURY PARK E STE 1400	LOS ANGELES	CA	90067
Owner	2118 WILSHIRE BLVD UNIT 993	SANTA MONICA	CA	90403
Owner	2626 FOOTHILL BLVD STE 201	LA CRESCENTA	CA	91214
Owner	12340 SEAL BEACH BLVD STE B PMB 344	SEAL BEACH	CA	90740
Owner	2611 INTERNET BLVD STE 201	FRISCO	TX	75034
Owner	3345 WILSHIRE BLVD UNIT 914	LOS ANGELES	CA	90010
Owner	4601 WILSHIRE BLVD STE 225	LOS ANGELES	CA	90010
Owner	2364 DUANE ST UNIT 7	LOS ANGELES	CA	90039
Owner	4225 DEL MAR AVE UNIT 215	LOS ANGELES	CA	90029
Owner	2364 DUANE ST UNIT 4	LOS ANGELES	CA	90039
Owner	2364 DUANE ST UNIT 3	LOS ANGELES	CA	90039
Owner	2364 DUANE ST UNIT 2	LOS ANGELES	CA	90039
Owner	2364 DUANE ST UNIT 1	LOS ANGELES	CA	90039
Owner	2330 DUANE ST UNIT 206	LOS ANGELES	CA	90039
Owner	2330 DUANE ST UNIT 205	LOS ANGELES	CA	90039
Owner	2330 DUANE ST UNIT 204	LOS ANGELES	CA	90039
Owner	2330 DUANE ST NO 203	LOS ANGELES	CA	90039
Owner	2330 DUANE ST UNIT 202	LOS ANGELES	CA	90039
Owner	2330 DUANE ST # 201	LOS ANGELES	CA	90039
Owner	2330 DUANE ST UNIT 106	LOS ANGELES	CA	90039
Owner	2330 DUANE ST 105	LOS ANGELES	CA	90039
Owner	2330 DUANE ST UNIT 104	LOS ANGELES	CA	90039
Owner	2330 DUANE ST UNIT 103	LOS ANGELES	CA	90039
Owner	2330 DUANE ST APT 102	LOS ANGELES	CA	90039
Owner	2330 DUANE ST UNIT 101	LOS ANGELES	CA	90039

Owner	2300 DUANE ST UNIT 10	LOS ANGELES	CA	90039
Owner	3371 GLENDALE BLVD # 132	LOS ANGELES	CA	90039
Owner	2300 DUANE ST UNIT 7	LOS ANGELES	CA	90039
Owner	2300 DUANE ST UNIT 6	LOS ANGELES	CA	90039
Owner	2300 DUANE ST UNIT 5	LOS ANGELES	CA	90039
Owner	2300 DUANE ST UNIT 2	LOS ANGELES	CA	90039
Owner	2300 DUANE ST UNIT 1	LOS ANGELES	CA	90039
Owner	11693 SAN VICENTE BLVD UNIT 351	LOS ANGELES	CA	90049
Owner	1738 SILVER LAKE BLVD UNIT 202	LOS ANGELES	CA	90026
Owner	1738 SILVER LAKE BLVD UNIT 201	LOS ANGELES	CA	90026
Owner	1738 SILVER LAKE BLVD UNIT 103	LOS ANGELES	CA	90026
Owner	1738 SILVER LAKE BLVD UNIT 102	LOS ANGELES	CA	90026
Owner	26893 BOUQUET CANYON RD STE C PMB 210	SANTA CLARITA	CA	91350
Owner	1270 AVENUE OF THE AMERICAS STE 515	NEW YORK	NY	10020
Owner	9320 WILSHIRE BLVD STE 210	BEVERLY HILLS	CA	90212
Owner	10960 WILSHIRE BLVD STE 1900	LOS ANGELES	CA	90024
Owner	333 GRANT AVE NO 709	SAN FRANCISCO	CA	94108
Owner	17 VIA VISIONE UNIT 204	HENDERSON	NV	89011
Owner	9301 WILSHIRE BLVD UNIT 507	BEVERLY HILLS	CA	90210
Owner	800 WILSHIRE BLVD # 730	LOS ANGELES	CA	90017
Owner	1880 CENTURY PARK E STE 1600	LOS ANGELES	CA	90067
Owner	167 PERRY ST NO 6A	NEW YORK	NY	10014
Owner	14130 RIVERSIDE DR 3RD FL	SHERMAN OAKS	CA	91423
Owner	800 WILSHIRE BLVD UNIT 730	LOS ANGELES	CA	90017
Owner	18351 COLIMA RD UNIT 705	ROWLAND HEIGHTS	CA	91748
Owner	3824 CEDAR SPRINGS RD 801-5590	DALLAS	TX	75219
Owner	26880 ALISO VIEJO PKWY STE 100	ALISO VIEJO	CA	92656
Owner	26880 ALISO VIEJO PKWY STE 100	ALISO VIEJO	CA	92656
Owner	26880 ALISO VIEJO PKWY STE 100	ALISO VIEJO	CA	92656
Owner	10100 SANTA MONICA BLVD STE 2300	LOS ANGELES	CA	90067
Owner	2600 WILSHIRE BLVD FL 4TH	LOS ANGELES	CA	90057
Owner	8950 OLYMPIC BLVD STE 121	BEVERLY HILLS	CA	90211
Owner	8950 OLYMPIC BLVD STE 121	BEVERLY HILLS	CA	90211
Owner	7660 BEVERLY BLVD UNIT 407	LOS ANGELES	CA	90036
Owner	30765 PACIFIC COAST HWY PMB 452	MALIBU	CA	90265
Owner	5419 HOLLYWOOD BLVD STE C PMB 137	LOS ANGELES	CA	90027
Owner	3940 LAUREL CANYON BLVD UNIT 466	STUDIO CITY	CA	91604
Owner	812 FREMONT AVE UNIT 101	SOUTH PASADENA	CA	91030
Owner	812 FREMONT AVE UNIT 101	SOUTH PASADENA	CA	91030
Owner	2222 DUANE ST # 5	LOS ANGELES	CA	90039
Owner	2222 DUANE ST NO 2	LOS ANGELES	CA	90039
Owner	2222 DUANE ST NO 1	LOS ANGELES	CA	90039
Owner	2224 DUANE ST APT 5	LOS ANGELES	CA	90039
Owner	2224 DUANE ST 3	LOS ANGELES	CA	90039
Owner	2224 DUANE ST UNIT 2	LOS ANGELES	CA	90039
Owner	2224 DUANE ST UNIT 1	LOS ANGELES	CA	90039
Owner	2230 DUANE ST UNIT 1	LOS ANGELES	CA	90039
Owner	2230 DUANE ST UNIT 2	LOS ANGELES	CA	90039
Owner	2230 DUANE ST UNIT 3	LOS ANGELES	CA	90039
Owner	2230 DUANE ST NO 4	LOS ANGELES	CA	90039
Owner	2230 DUANE ST UNIT 5	LOS ANGELES	CA	90039
Owner	2230 DUANE ST UNIT 6	LOS ANGELES	CA	90039
Owner	2267 DUANE ST UNIT 3	LOS ANGELES	CA	90039
Owner	2267 DUANE ST UNIT 1	LOS ANGELES	CA	90039
Owner	2455 COLORADO BLVD STE 400	LOS ANGELES	CA	90041
Owner	6565 SUNSET BLVD STE 511	LOS ANGELES	CA	90028
Owner	3424 WILSHIRE BLVD 4TH FL	LOS ANGELES	CA	90010
Owner	3424 WILSHIRE BLVD 4TH FL	LOS ANGELES	CA	90010
Owner	7083 HOLLYWOOD BLVD UNIT 630	LOS ANGELES	CA	90028
Owner	3424 WILSHIRE BLVD 4TH FL	LOS ANGELES	CA	90010
Owner	3424 WILSHIRE BLVD 4TH FL	LOS ANGELES	CA	90010
Owner	525 ALPINE ST STE 200	LOS ANGELES	CA	90012
Owner	525 ALPINE ST STE 200	LOS ANGELES	CA	90012
Owner	525 ALPINE ST STE 200	LOS ANGELES	CA	90012
Owner	525 ALPINE ST STE 200	LOS ANGELES	CA	90012
Owner	7083 HOLLYWOOD BLVD STE 630	LOS ANGELES	CA	90028
Owner	8383 WILSHIRE BLVD STE 210	BEVERLY HILLS	CA	90211
Owner	9301 WILSHIRE BLVD UNIT 507	BEVERLY HILLS	CA	90210
Owner	4080 GLENCOE AVE UNIT 415	MARINA DEL REY	CA	90292
Owner	7083 HOLLYWOOD BLVD STE 630	LOS ANGELES	CA	90028
Owner	1880 CENTURY PARK E STE 950	LOS ANGELES	CA	90067
Owner	255 3RD ST UNIT 312	OAKLAND	CA	94607

Owner	8383 WILSHIRE BLVD STE 400	BEVERLY HILLS	CA	90211
Owner	3130 WILSHIRE BLVD STE 600	SANTA MONICA	CA	90403
Owner	536 MONTECITO DR 27 FLR	LOS ANGELES	CA	90031
Owner	22330 HAWTHORNE BLVD STE 210	TORRANCE	CA	90505
Owner	1850 INDUSTRIAL ST UNIT 107	LOS ANGELES	CA	90021
Owner	2732 AUBURN ST APT 6	LOS ANGELES	CA	90039
Owner	14515 DICKENS ST UNIT 200	SHERMAN OAKS	CA	91403
Owner	1990 S BUNDY DR STE 200	LOS ANGELES	CA	90025
Owner	11845 W OLYMPIC BLVD # 1125W	LOS ANGELES	CA	90064
Owner	4470 W SUNSET BLVD NO 600	LOS ANGELES	CA	90027
Owner	4111 W ALAMEDA AVE NO 505	BURBANK	CA	91505
Owner	625 W COMMONWEALTH AVE UNIT 208	ALHAMBRA	CA	91801
Owner	1125 E BROADWAY # 748	GLENDALE	CA	91205
Owner	222 N PACIFIC COAST HWY STE 1770	EL SEGUNDO	CA	90245
Owner	914 S WILTON PL UNIT 332	LOS ANGELES	CA	90019
Owner	111 E 1ST ST # 213	LOS ANGELES	CA	90012
Owner	600 W 9TH ST # 1112	LOS ANGELES	CA	90015
Owner	216 S MADISON AVE UNIT 405	PASADENA	CA	91101
Owner	1424 N CRESCENT HEIGHTS BLVD NO 29	WEST HOLLYWOOD	CA	90046
Owner	3221 W TEMPLE ST APT 311	LOS ANGELES	CA	90026
Owner	859 S LUCERNE BLVD APT 210	LOS ANGELES	CA	90005
Owner	1128 W DUARTE RD UNIT K	ARCADIA	CA	91007
Owner	880 W 1ST ST APT 705	LOS ANGELES	CA	90012
Owner	801 S GRAND AVE # 1100	LOS ANGELES	CA	90017
Owner	3720 S SUSAN ST STE 100	SANTA ANA	CA	92704
Owner	2928 W ROWENA AVE UNIT 1	LOS ANGELES	CA	90039
Owner	720 N POST OAK RD STE 500	HOUSTON	TX	77024
Owner	366 S CATALINA AVE APT 101	PASADENA	CA	91106
Owner	223 E THOUSAND OAKS BLVD STE 412	THOUSAND OAKS	CA	91360
Owner	135 S JACKSON ST STE 200	GLENDALE	CA	91205
Owner	201 S ALVARADO ST STE 824	LOS ANGELES	CA	90057
Owner	10573 W PICO BLVD # 832	LOS ANGELES	CA	90064
Owner	231 E 3RD ST STE G106	LOS ANGELES	CA	90013
Owner	700 E UNION ST UNIT 110	PASADENA	CA	91101
Owner	9000 W SUNSET BLVD STE 709	WEST HOLLYWOOD	CA	90069
Owner	308 N SYCAMORE AVE UNIT 504	LOS ANGELES	CA	90036
Owner	450 N ROSSMORE AVE # 903	LOS ANGELES	CA	90004
Owner	11444 W OLYMPIC BLVD FL 11	LOS ANGELES	CA	90064
Owner	1990 S BUNDY DR STE 200	LOS ANGELES	CA	90025
Owner	460 S SPRING ST # 1005	LOS ANGELES	CA	90013
Owner	865 S FIGUEROA ST NO 700	LOS ANGELES	CA	90017
Owner	865 S FIGUEROA ST UNIT 700	LOS ANGELES	CA	90017
Owner	4470 W SUNSET BLVD UNIT 30	LOS ANGELES	CA	90027
Owner	318 W 52ND ST APT 3A	NEW YORK	NY	10019
Owner	3838 W CARSON ST UNIT 109	TORRANCE	CA	90503
Owner	2508 N HYPERION AVE UNIT 105	LOS ANGELES	CA	90027
Owner	2508 N HYPERION AVE UNIT 3	LOS ANGELES	CA	90027
Owner	2508 N HYPERION AVE UNIT 101	LOS ANGELES	CA	90027
Owner	402 E YAKIMA AVE STE 200	YAKIMA	WA	98901
Owner	4470 W SUNSET BLVD UNIT 302	LOS ANGELES	CA	90027
Owner	999 N DOHENY DR APT 401	WEST HOLLYWOOD	CA	90069
Owner	4470 W SUNSET BLVD STE 471	LOS ANGELES	CA	90027
Owner	221 W 6TH ST # 13000	AUSTIN	TX	78701
Owner	200 S LOS ROBLES AVE STE 530	PASADENA	CA	91101
Owner	591 S MARENGO AVE NO 4	PASADENA	CA	91106
Owner	1237 S VICTORIA AVE UNIT1237	OXNARD	CA	93035
Owner	625 S CATALINA AVE UNIT B	REDONDO BEACH	CA	90277
Owner	250 W 57TH ST STE 26	NEW YORK	NY	10107
Owner	11845 W OLYMPIC BLVD 1125W	LOS ANGELES	CA	90064
Owner	645 W 9TH ST STE 110 PMB 216	LOS ANGELES	CA	90015
Owner	11400 W OLYMPIC BLVD STE 550	LOS ANGELES	CA	90064
Owner	11400 W OLYMPIC BLVD STE 550	LOS ANGELES	CA	90064
Owner	11400 W OLYMPIC BLVD STE 550	LOS ANGELES	CA	90064
Owner	1115 W SUNSET BLVD UNIT 709	LOS ANGELES	CA	90012
Owner	1776 N SYCAMORE AVE UNIT 116	LOS ANGELES	CA	90028
Owner	15 N INDIAN RIVER DR UNIT 705	COCOA	FL	32922
Owner	304 S JONES BLVD # 3437	LAS VEGAS	NV	89107
Owner	4212 E LOS ANGELES AVE UNIT3194	SIMI VALLEY	CA	93063
Owner	149 S BARRINGTON AVE UNIT 802	LOS ANGELES	CA	90049
Owner	100 S SANTA FE AVE UNIT 626	LOS ANGELES	CA	90013
Owner	4470 W SUNSET BLVD STE 471	LOS ANGELES	CA	90027
Owner	250 W 57TH ST 23RD FL	NEW YORK	NY	10107

Owner	2587 E WASHINGTON BLVD APT 219	PASADENA	CA	91107
Owner	250 N FIRST ST UNIT 413	BURBANK	CA	91502
Owner	1042 N MOUNTAIN AVE UNIT 197	UPLAND	CA	91786
Owner	5777 W CENTURY BLVD STE 1600	LOS ANGELES	CA	90045
Owner	6255 W SUNSET BLVD STE 1480	LOS ANGELES	CA	90028
Owner	280 S BEVERLY DR STE 514	BEVERLY HILLS	CA	90212
Owner	4470 W SUNSET BLVD STE 523	LOS ANGELES	CA	90027
Owner	418 E LAS TUNAS DR UNIT 3H	SAN GABRIEL	CA	91776
Owner	111 E 1ST ST RM 201	LOS ANGELES	CA	90012
Owner	6475 E PACIFIC COAST HWY UNIT 343	LONG BEACH	CA	90803
Owner	941 S VERMONT AVE STE 108	LOS ANGELES	CA	90006
Owner	700 N DOBSON RD # 31	CHANDLER	AZ	85224
Owner	655 S RIVERSIDE DR UNIT 702	MEMPHIS	TN	38103
Owner	187 E WARM SPRINGS RD STE B201	LAS VEGAS	NV	89119
Owner	2560 S CENTINELA AVE UNIT 14	LOS ANGELES	CA	90064
Owner	4470 W SUNSET BLVD PMB 228	LOS ANGELES	CA	90027
Owner	3756 W AVENUE 40 STE K #477	LOS ANGELES	CA	90065
Owner	2041 N COMMONWEALTH AVE # 312	LOS ANGELES	CA	90027
Owner	225 N LAFAYETTE ST APT 14A	NEW YORK	NY	10012
Owner	120 N TOPANGA CANYON BLVD STE 111	TOPANGA	CA	90290
Owner	4470 W SUNSET BLVD STE 512	LOS ANGELES	CA	90027
Owner	310 N WESTLAKE BLVD STE 260	WESTLAKE VILLAGE	CA	91362
Owner	113 N SAN VICENTE BLVD UNIT 326	BEVERLY HILLS	CA	90211
Owner	437 S CATARACT AVE STE 3	SAN DIMAS	CA	91773
Owner	28 N 3RD ST # B203	ALHAMBRA	CA	91801
Owner	550 N LARCHMONT BLVD NO 203	LOS ANGELES	CA	90004
Owner	111 W PORT PLZ 6TH FL	SAINT LOUIS	MO	63146
Owner	258 S OXFORD AVE STE 204	LOS ANGELES	CA	90004
Owner	645 W 9TH ST UNIT 740	LOS ANGELES	CA	90015
Owner	234 S FIGUEROA ST UNIT 732	LOS ANGELES	CA	90012
Owner	680 E COLORADO BLVD STE 150	PASADENA	CA	91101
Owner	940 E 2ND ST UNIT 18	LOS ANGELES	CA	90012
Owner	811 W 7TH ST 12TH FL	LOS ANGELES	CA	90017
Owner	1960 E GRAND AVE STE 240	EL SEGUNDO	CA	90245
Owner	411 W 5TH ST APT 810	LOS ANGELES	CA	90013
Owner	324 S BEVERLY DR PMB 727	BEVERLY HILLS	CA	90212
Owner	11845 W OLYMPIC BLVD NO 1125W	LOS ANGELES	CA	90064
Owner	2107 W SILVER LAKE DR	LOS ANGELES	CA	90039
Owner	2411 W SILVER LAKE DR	LOS ANGELES	CA	90039
Owner	7544 E MAGDALENA DR	ORANGE	CA	92867
Owner	2251 W SILVER LAKE DR	LOS ANGELES	CA	90039
Owner	2433 W SILVER LAKE DR	LOS ANGELES	CA	90039
Owner	2826 W SILVER LAKE DR	LOS ANGELES	CA	90039
Owner	705 N PASS AVE	BURBANK	CA	91505
Owner	203 N HOBART BLVD	LOS ANGELES	CA	90004
Owner	85 E BAY ST	CHARLESTON	SC	29401
Owner	85 E BAY ST	CHARLESTON	SC	29401
Owner	1945 N KENMORE AVE	LOS ANGELES	CA	90027
Owner	1660 N BENTON WAY	LOS ANGELES	CA	90026
Owner	1247 N EVERETT ST	GLENDALE	CA	91207
Owner	203 N SAN FERNANDO BLVD	BURBANK	CA	91502
Owner	639 N LA FAYETTE PARK PL	LOS ANGELES	CA	90026
Owner	111 E 1ST ST	LOS ANGELES	CA	90012
Owner	428 S GIBSON CT	BURBANK	CA	91501
Owner	2818 W SILVER LAKE DR	LOS ANGELES	CA	90039
Owner	520 S KING ST	SEATTLE	WA	98104
Owner	3801 W TEMPLE AVE	POMONA	CA	91768
Owner	2408 W GLENDALE CT	LOS ANGELES	CA	90039
Owner	800 W BOSTON AVE	MONTEBELLO	CA	90640
Owner	3761 S MUIRFIELD RD	LOS ANGELES	CA	90016
Owner	1223 N KEYSTONE ST	BURBANK	CA	91506
Owner	450 S WILLAMAN DR	LOS ANGELES	CA	90048
Owner	2470 N EDGEWATER TER	LOS ANGELES	CA	90039
Owner	6 S BATON ROUGE AVE	VENTNOR CITY	NJ	84060
Owner	9631 E AVENUE R14	LITTLEROCK	CA	93543
Owner	2209 W LIVE OAK DR	LOS ANGELES	CA	90068
Owner	2209 W LIVE OAK DR	LOS ANGELES	CA	90068
Owner	2209 W LIVE OAK DR	LOS ANGELES	CA	90068
Owner	2209 W LIVE OAK DR	LOS ANGELES	CA	90068
Owner	1906 W 181ST ST	TORRANCE	CA	90504
Owner	1706 N OCCIDENTAL BLVD	LOS ANGELES	CA	90026
Owner	2645 N VERMONT AVE	LOS ANGELES	CA	90027

Owner	332 N RIDGEWOOD PL	LOS ANGELES	CA	90004
Owner	327 N SWEETZER AVE	LOS ANGELES	CA	90048
Owner	2267 W EVERLEE LN	LOS ANGELES	CA	90041
Owner	2351 W 3RD ST	LOS ANGELES	CA	90057
Owner	9143 E FAIRVIEW AVE	SAN GABRIEL	CA	91775
Owner	1237 S VICTORIA AVE	OXNARD	CA	93035
Owner	6466 E VIA CORRAL	ANAHEIM	CA	92807
Owner	4260 W AVENUE 40	LOS ANGELES	CA	90065
Owner	2728 N AUBURN ST	LOS ANGELES	CA	90039
Owner	2722 N AUBURN ST	LOS ANGELES	CA	90039
Owner	2356 N AMOS ST	ORANGE	CA	92867
Owner	333 S BEAUDRY AVE	LOS ANGELES	CA	90017
Owner	1218 W AVENUE 37	LOS ANGELES	CA	90065
Owner	872 S GRETNA GREEN WAY	LOS ANGELES	CA	90049
Owner	1566 W SUNSET BLVD	LOS ANGELES	CA	90026
Owner	2351 W 3RD ST	LOS ANGELES	CA	90057
Owner	2351 W 3RD ST	LOS ANGELES	CA	90057
Owner	1527 S CLOVERDALE AVE	LOS ANGELES	CA	90019
Owner	2020 S CENTRAL AVE	COMPTON	CA	90220
Owner	203 N SAN FERNANDO BLVD	BURBANK	CA	91502
Owner	1009 S OAKLAND AVE	PASADENA	CA	91106
Owner	1009 S OAKLAND AVE	PASADENA	CA	91106
Owner	1906 W 181ST ST	TORRANCE	CA	90504
Owner	749 N LA FAYETTE PARK PL	LOS ANGELES	CA	90026
Owner	304 S KINGSLEY DR	LOS ANGELES	CA	90020
Owner	2209 N MEADOW VALLEY TERRACE	LOS ANGELES	CA	90039
Owner	129 S MANSFIELD AVE	LOS ANGELES	CA	90036
Owner	205 E RIDGELEY RD	COLUMBIA	MO	65203
Owner	1375 E VALLEY RD	SANTA BARBARA	CA	93108
Owner	2275 E 37TH ST	VERNON	CA	90058
Owner	825 E 4TH ST	LOS ANGELES	CA	90013
Owner	1218 S DEL MAR AVE	SAN GABRIEL	CA	91776
Owner	148 S HARVARD BLVD	LOS ANGELES	CA	90004
Owner	1517 S SEPULVEDA BLVD	LOS ANGELES	CA	90025
Owner	322 S LA BREA AVE	LOS ANGELES	CA	90036
Owner	322 S LA BREA AVE	LOS ANGELES	CA	90036
Owner	6386 W 79TH ST	LOS ANGELES	CA	90045
Owner	1828 W SILVER LAKE DR	LOS ANGELES	CA	90026
Owner	2955 W SWAN PL	LOS ANGELES	CA	90026
Owner	632 N LA FAYETTE PARK PL	LOS ANGELES	CA	90026
Owner	1553 N HOOVER ST	LOS ANGELES	CA	90027
Owner	2100 S TOBERMAN ST	LOS ANGELES	CA	90007
Owner	474 W 3RD ST	LEXINGTON	KY	40508
Owner	620 S IRVING BLVD	LOS ANGELES	CA	90005
Owner	6881 N LA PLACE	TUCSON	AZ	85750
Owner	1851 N WEBSTER AVE	LOS ANGELES	CA	90026
Owner	336 S BEDFORD DR	BEVERLY HILLS	CA	90212
Owner	1830 N DILLON ST	LOS ANGELES	CA	90026
Owner	1009 S OAKLAND AVE	PASADENA	CA	91106
Owner	201 W OAK AVE	EL SEGUNDO	CA	90245
Owner	714 N 59TH ST	SEATTLE	WA	98103
Owner	1843 N DILLON ST	LOS ANGELES	CA	90026
Owner	116 E GURLEY ST	PRESCOTT	AZ	86301
Owner	330 E POPPYFIELDS DR	ALTADENA	CA	91001
Owner	1737 N DILLON ST	LOS ANGELES	CA	90026
Owner	165 S ANITA AVE	LOS ANGELES	CA	90049
Owner	242 W DUARTE RD	ARCADIA	CA	91007
Owner	801 S OLIVE ST	LOS ANGELES	CA	90014
Owner	1228 N CORDOVA ST	BURBANK	CA	91505
Owner	1218 S ORANGE DR	LOS ANGELES	CA	90019
Owner	78 W STATE ST	PASADENA	CA	91105
Owner	1950 N LUCILE AVE	LOS ANGELES	CA	90039
Owner	720 N VALLEY ST	BURBANK	CA	91505
Owner	3737 W LANDA ST	LOS ANGELES	CA	90039
Owner	536 N ROCKINGHAM AVE	LOS ANGELES	CA	90049
Owner	2955 S BRONCO ST	LAS VEGAS	NV	89146
Owner	934 S HUDSON AVE	LOS ANGELES	CA	90019
Owner	333 S LAS VEGAS BLVD	LAS VEGAS	NV	89101
Owner	1007 S LONGWOOD AVE	LOS ANGELES	CA	90019
Owner	26431 E ARBOR DR	AURORA	CO	80016
Owner	263 S VAN NESS AVE	LOS ANGELES	CA	90004
Owner	1935 N GRIFFITH PARK BLVD	LOS ANGELES	CA	90039

Owner	1937 N GRIFFITH PARK BLVD	LOS ANGELES	CA	90039
Owner	1939 N GRIFFITH PARK BLVD	LOS ANGELES	CA	90039
Owner	1941 N GRIFFITH PARK BLVD	LOS ANGELES	CA	90039
Owner	1931 N GRIFFITH PARK BLVD	LOS ANGELES	CA	90039
Owner	1929 N GRIFFITH PARK BLVD	LOS ANGELES	CA	90039
Owner	1923 N GRIFFITH PARK BLVD	LOS ANGELES	CA	90039
Owner	171 S HOOVER ST	LOS ANGELES	CA	90004
Owner	171 S HOOVER ST	LOS ANGELES	CA	90004
Owner	171 S HOOVER ST	LOS ANGELES	CA	90004
Owner	171 S HOOVER ST	LOS ANGELES	CA	90004
Owner	1001 N VISTA ST	LOS ANGELES	CA	90046
Owner	1250 W SUNSET BLVD	LOS ANGELES	CA	90026
Owner	1250 W SUNSET BLVD	LOS ANGELES	CA	90026
Owner	1182 N KINGSLEY DR	LOS ANGELES	CA	90029
Owner	426 N BEACHWOOD DR	LOS ANGELES	CA	90004
Owner	1124 N BRAND BLVD	GLENDALE	CA	91202
Owner	1521 N DOHENY DR	LOS ANGELES	CA	90069
Owner	1661 N MALTMAN AVE	LOS ANGELES	CA	90026
Owner	215 S MANHATTAN PL	LOS ANGELES	CA	90004
Owner	624 S ORANGE GROVE BLVD	PASADENA	CA	91105
Owner	584 N LARCHMONT BLVD	LOS ANGELES	CA	90004
Owner	475 N SERRANO AVE	LOS ANGELES	CA	90004
Owner	1328 N OCCIDENTAL BLVD	LOS ANGELES	CA	90026
Owner	366 W ELK AVE	GLENDALE	CA	91204
Owner	1977 N NORMANDIE AVE	LOS ANGELES	CA	90027
Owner	419 N LARCHMONT BLVD	LOS ANGELES	CA	90004
Owner	1642 N ROTARY DR	LOS ANGELES	CA	90026
Owner	1615 N DILLON ST	LOS ANGELES	CA	90026
Owner	106 S VISTA ST	LOS ANGELES	CA	90036
Owner	630 S LUCERNE BLVD	LOS ANGELES	CA	90005
Owner	316 N BEACHWOOD DR	LOS ANGELES	CA	90004
Owner	1215 N WESTMORELAND AVE	LOS ANGELES	CA	90029
Owner	2530 N VAN BUREN AVE	TUCSON	AZ	85712
Owner	9814 E CAMINO REAL AVE	ARCADIA	CA	91007
Owner	1547 N EASTERLY TERRACE	LOS ANGELES	CA	90026
Owner	1543 N EASTERLY TERRACE	LOS ANGELES	CA	90026
Owner	325 W GLADSTONE ST	SAN DIMAS	CA	91773
Owner	1501 N EASTERLY TERRACE	LOS ANGELES	CA	90026
Owner	1542 N EASTERLY TERRACE	LOS ANGELES	CA	90026
Owner	1536 N EASTERLY TERRACE	LOS ANGELES	CA	90026
Owner	1530 N EASTERLY TER	LOS ANGELES	CA	90026
Owner	5833 W 75TH ST	LOS ANGELES	CA	90045
Owner	610 E GLENOAKS BLVD	GLENDALE	CA	91207
Owner	610 E GLENOAKS BLVD	GLENDALE	CA	91207
Owner	610 E GLENOAKS BLVD	GLENDALE	CA	91207
Owner	4130 N GREENBRIER RD	LONG BEACH	CA	90808
Owner	828 W LIBERTY AVE	MONTEBELLO	CA	90640
Owner	1802 S CALUMET AVE	CHICAGO	IL	60616
Owner	2003 N ALVARADO ST	LOS ANGELES	CA	90039
Owner	1773 N BENTON WAY	LOS ANGELES	CA	90026
Owner	229 S MEDIO DR	LOS ANGELES	CA	90049
Owner	1419 N MARYLAND AVE	GLENDALE	CA	91207
Owner	1865 N EASTERLY TERRACE	LOS ANGELES	CA	90026
Owner	1842 N EASTERLY TERRACE	LOS ANGELES	CA	90026
Owner	1328 N OCCIDENTAL BLVD	LOS ANGELES	CA	90026
Owner	470 S CAMDEN DR	BEVERLY HILLS	CA	90212
Owner	1724 N EASTERLY TERRACE	LOS ANGELES	CA	90026
Owner	1865 N EASTERLY TERRACE	LOS ANGELES	CA	90026
Owner	1855 N EASTERLY TERRACE	LOS ANGELES	CA	90026
Owner	1843 N EASTERLY TERRACE	LOS ANGELES	CA	90026
Owner	6457 N WILLARD AVE	SAN GABRIEL	CA	91775
Owner	1771 N EASTERLY TER	LOS ANGELES	CA	90026
Owner	961 E ORANGE GROVE BLVD	PASADENA	CA	91104
Owner	1719 N EASTERLY TERRACE	LOS ANGELES	CA	90026
Owner	1637 N EASTERLY TER	LOS ANGELES	CA	90026
Owner	1611 N EASTERLY TERRACE	LOS ANGELES	CA	90026
Owner	1606 N OCCIDENTAL BLVD	LOS ANGELES	CA	90026
Owner	421 S 5TH ST	ALHAMBRA	CA	91801
Owner	1616 N EASTERLY TER	LOS ANGELES	CA	90026
Owner	1455 N VAN NESS AVE	LOS ANGELES	CA	90028
Owner	610 E GLENOAKS BLVD	GLENDALE	CA	91207
Owner	1460 N MANSFIELD AVE	LOS ANGELES	CA	90028

Owner	610 E GLENOAKS BLVD	GLENDALE	CA	91207
Owner	610 E GLENOAKS BLVD	GLENDALE	CA	91207
Owner	610 E GLENOAKS BLVD	GLENDALE	CA	91207
Owner	721 W 29TH ST	SAN PEDRO	CA	90731
Owner	1720 W RIVERSIDE DR	BURBANK	CA	91506
Owner	1156 S CARMELINA AVE	LOS ANGELES	CA	90049
Owner	821 N WHITTIER DR	BEVERLY HILLS	CA	90210
Owner	2807 W SUNSET BLVD	LOS ANGELES	CA	90026
Owner	2040 E SANTA FE AVE	FULLERTON	CA	92831
Owner	610 E GLENOAKS BLVD	GLENDALE	CA	91207
Owner	610 E GLENOAKS BLVD	GLENDALE	CA	91207
Owner	327 W MAPLE AVE	MONROVIA	CA	91016
Owner	327 W MAPLE AVE	MONROVIA	CA	91016
Owner	414 W VALENCIA AVE	BURBANK	CA	91506
Owner	327 W MAPLE AVE	MONROVIA	CA	91016
Owner	528 W CALIFORNIA AVE	GLENDALE	CA	91203
Owner	3308 W JACARANDA AVE	BURBANK	CA	91505
Owner	2205 N APEX AVE	LOS ANGELES	CA	90039
Owner	414 N CRESCENT HEIGHTS BLVD	LOS ANGELES	CA	90048
Owner	1090 S OAKLAND AVE	PASADENA	CA	91106
Owner	1840 N BEVERLY DR	BEVERLY HILLS	CA	90210

Silver Lake Reservoir Complex Master Plan NOP Distribution List

Organization	First Name	Last Name	Title	Email
Stakeholders/				
Working Group - Organized Groups				
The Silver Lake Reservoirs Conservancy	Andrew	Thomas	President	athomas@eddetective.com
The Silver Lake Reservoirs Conservancy	Leslie	Edmonds		ljedmonds46@gmail.com
The Silver Lake Reservoirs Conservancy	Stephanie	Bartron		stephanie@sbgardendesign.com
Silver Lake Forward	Rick	Corsini	Board Member	rick@corsinistark.com
Silver Lake Forward	Elaine	Roark	Board Member	elaine.roark@gmail.com
Silver Lake Forward	Jocelyn	Hayes Simpson		jocelynhayessimpson@gmail.com
Silver Lake Now	Jill	Cordes	Founder	Jill@SilverLakeNow.com
Silver Lake Now	Andrea	Horwatt	Board Member	adventurechef55@gmail.com
Silver Lake Now	Joe	Mellis		joe@joemellis.com
Silver Lake Wildlife Sanctuary	Mike	Krose		mikekrose@roadrunner.com
Silver Lake Wildlife Sanctuary	Jane	Cook		janecook6@icloud.com
Silver Lake Wildlife Sanctuary	Freda	Schen		freda.shen@att.net
Silver Lake Neighborhood Council	Nina	Sorkin		nina.sorkin@gmail.com
Silver Lake Neighborhood Council	Daniel	Weidlein		danielforsilverlake@gmail.com
Schools				
Neighborhood Nursery School	Jane	Farrell	Teacher-Director	president@neighborhoodnurseryschool.org
Camelot Kids	Renae	Plant	Director	renae@camelotkids.org
Ivanhoe Elementary School - Friends of Ivanhoe	Andrea	Richards	Co-President (Community Events)	friendsofivanhoe@gmail.com
Micheltorena Elementary School - Friends of Micheltorena	Rebecca	DuMoulin	Co-Chair Communications	communications@micheltorena.org
Recreation Groups				
Silver Lake Track Club	Howie	Goldklang		howiegoldklang@gmail.com
LA County Bicycle Coalition	Eli	Akira Kaufman	Executive Director	eli@la-bike.org
Los Angeles Walks	Emilia	Crotty	Executive Director	hello@losangeleswalks.org
Silver Lake Dog Park Association	Jen	Byrne		silverlakedogpark@gmail.com
Silver Lake Meadow Native Garden	Julia	King		juliapking@yahoo.com
Other Organizations				
LAPL Silver Lake Branch Library	Lisa	Palombi	Senior Librarian	lpalombi@lapl.org
Friends of Silver Lake Library	Chenyl	Revkin		cheyl@cheylrevken.com
Silver Lake Chamber of Commerce	Natalie	Friedberg		nfriedberg@sbcglobal.net
Friends of the LA River (FoLAR)	Stephen	Mejia	Policy and Advocacy Manager	smejia@folar.org
RiverLA	Becca	Brukman	Director of Communications	becca@riverla.org
The River Project	Zoe	Axelrod	Environmental Designer	zoe@theriverproject.org
TreePeople	Andy	Lipkis	Founder & President	executiveassistant@treepeople.org
Sierra Club LA Chapter, Central LA	Barbara	Hensleigh	Central Group Chair	barbarajhensleigh@gmail.com
Los Angeles Audubon Society	Margot	Griswold	President	mgriswold@landiq.com
Homeowner Associations				
Silver Lake Improvement Association	Tracy	Morgenthau		tfleisch@gmail.com
Local Businesses				
Alimento	Zach	Pollack	Owner-Chef	info@alimentola.com
Hemingway & Sons	Toby	Hemingway	Owner	info@hemingwayandsons.com
L & E Oyster Bar				info@leoysterbar.com
The Black Cat				info@theblackcatla.com
Tracy Do Realty	Tracy	Do	Owner	tracy@tracydo.com
Courtney & Kurt Realtors				info@courtneyandkurt.com
Silver Lake Conservatory of Music	Keith	Barry	Dean and Co-founder	reception.SCM@outlook.com
La Mill Coffee				pr@lamillcoffee.com
Lake				store@lakeboutique.com
Lawson Fenning				info@lawsonfenning.com
Mush	Michelle	van der Heijden	Owner	info@mush.co
Rockaway Records	Wayne Johnson	Johnson	Owner	info@rockaway.com
Silver Lake Wine	Randy & April	Clement	Owner	info@silverlakewine.com
Little Pine				littlepineinfo@gmail.com
Michelangelo Ristorante				info@michelangelo-silverlake.com
Edendale				edendale56@gmail.com
Say Cheese	Glenn	Harrell	Owner-Chef	info@saycheeselosangeles.com
Broome St. General Store	C. Sophie	Graham	Founder	sup@broomestgeneral.com
Other				
SLNC	Sarah	Ullman		sarahforsilverlake@gmail.com
SLNC	Barbara	Ringuette		ltrbab@att.net
SLNC	Doug	Loewy		Doug.Loewy@silverlakenc.org
SLNC	Dulce	Stein		dulcestein@yahoo.com
SLNC	Jennifer	Dibs		jennifer.dibs@silverlakenc.org
SLNC	Lorraine	Getz		lorraine@lorrainegetz.com
SLNC	Mark	Duncan		markduncan@gmail.com
SLNC - Green Committee	Nicholas	Robbins		nickforsilverlake@gmail.com
SLNC	Paul	Emmons		paul@emmons.com
SLNC	Sarah	Ullman		sarah.ullman@gmail.com
SLNC	Taryn	Poole		Taryn.Poole@@SilverLakeNC.org
Silver Lake Forward	Adam	Sieff		assieff@gmail.com
Silver Lake Forward	Craig	Collins		Craig@craigcollins.com
Silver Lake Forward	Heather	Carson		lightaction@gmail.com
Silver Lake Forward	Helen	Munro Mether		hmuziel@gmail.com
Silver Lake Forward	Mabeleine	Mckenna		mckenna.madeleur@gmail.com
Silver Lake Forward	Savale	Swanseen		swanseen@usc.edu
Silver Lake Forward	Robert	Soderstrom	Co-Founder	robert@silverlakeforward.com
Silver Lake Forward	Catherine	Geanuracos	Co-Founder	catherine@silverlakeforward.com
Silver Lake Wildlife Sanctuary	Joan	Harrison		liveoak180@yahoo.com
Silver Lake Wildlife Sanctuary	Sandra	Wisot		sandrawisot@aol.com
Silver Lake Blvd. Botanical Garden	Peter	Killeen		peterbkilleen@gmail.com

USC	Alex	Nuffer		alexnuffer93@gmail.com
USC	Amhylei	Xing		mingleix@usc.edu
USC	Hector	Couambias		hectorco@usc.edu
USC	Mary	Ann Kuk		maryannkuk@me.com
Salt	Allen	Compton		Allen@salt-car.com
Salt	Jose	Devora		jose@salt-la.com
Civic Projects	Charu	Kukresa		charu@civicprojects.org
Civic Projects	Kati	Rubinyi		kati@civicprojects.org
DMUD+P	Deborah	Murphy		deborahmurphy@me.com
Arcadis	Michael	Maxwell		michael.maxwell@arcadis.com
Carollo	Gil	Crous		gcroses@carollo.com
Agence TER	Lauren	Hainer		Laurenhainer@gmail.com
Agence TER	Mehgean	Sha		megfansha@gmail.com
Huntington Botanical Garden	Seth	Baker		sethpbaker@icloud.com
Cal Poly Pomona	Andy	Wilcox		aowilcox@cpp.edu
Sothebys	Rosemary	Low		rosemary.low@sothebyhomes.com
Cars	Aaron	Palley		aaron@carsla.net
Cars	Midori	Mizultara		miduri@carsla.net
Brightview Landscaping	Katie	Bennett		katie.bennett@gmail.com
Brightview Lamdscaping	Mary	Santamaria		mary.santamaria@brightview.com
KPFF Consulting Engineers	Kevin	Yu		kevin.yu@kpff.com
Perkins Eastman	Dashiell	Nathanson		danathanson@perkinseastmen.com
AHBE Landscape Architects	Gary	Lai		glai@ahbe.com
Elysian Valley Riverside Neighborhood Council	Vincent	Wentalio		vincent.evrnc@gmail.com
SELAH Neighborhood Homeless Coalition	Cathy	Takenioto		clieselt@aol.com
LA County Supervisor District 1 - Hilda Solis	Waqas	Rehman	Director of Planning and Development	WRehman@bos.lacounty.gov
LA County Supervisor District 1 - Hilda Solis	Martin	Reyes	Transportation Deputy	MReyes@bos.lacounty.gov
State Assembly District 43 - Laura Friedman	Seamus	Garrity	Field Representative	seamus.garrity@asmica.gov
State Assembly District 51 - Wendy Carillo				
CA Congressional District 28 - Adam Schiff	Pamela	Marcello	Silver Lake Field Representative	pamela.marcello@mail.house.gov
SLRCMP Website Email List				
	Daniel	Weidlein		daniel.weidlein@silverlakenc.org
	Rick	Corsini		rick@corsinistark.com
	Nina	Sorkin		nina.sorkin@gmail.com
	George	Lennon		test@test.com
	Freda	Shen		freda.shen@att.net
	Stephanie	Bartron		stephanie@sbgardendesign.com
	Brian	Wakil		brianwakil12@gmail.com
	Stephen	Montgomery		smontgomery@csun.edu
	Manohla	Dargis		earlynothing@gmail.com
	Barbara	Hoff		barbhoffca@gmail.com
	Barbara	Ringuette		LTRBAB@att.net
	Jane	Sobo		janesobo@me.com
	Susan	Simon		sbsimon101@gmail.com
	Christi	Mo		wolffrau@aol.com
	Amy	Wolfberg		amyd1968@hotmail.com
	Frederick	Silny		fsilny@gmail.com
	Joyce and Guillerr	Bordarampe		joyce.e.bor@gmail.com
	Howard	Petersen		hhpdesign@gmail.com
	Rodney	Crosby		roddocc@aol.com
	PATTY	JAUSORO		pjausoro@gmail.com
	doranne	jung		djungles@aol.com
	Robert	Moore		mooresworld@gmail.com
	Gerda	Buss		violettematisse@gmail.com
	Andrew	Birch		andyrbirch@yahoo.com
	Hugh	Kenny		dauntlesshugh@icloud.com
	Susan	Murphy		suemurphy111@gmail.com
	Dene	Feldman		dene.feldman@me.com
	Sherry	Walker		swalker@pilgrim-school.org
	Nicole	Antoine		nicole.antoine@silverlakenc.org
	Daniel	Weidlein		daniel.weidlein@silverlakenc.org
	Penny	Kunitani		kunitani@ucla.edu
	King	Cheung		kingcheung@aol.com
	Daniella	Southgate		daniella.southgate@sbcglobal.net
	Mike	Krose		mikekrose13@gmail.com
Community and Residents				
SLNC	Anthony Crump			Anthony.Crump@silverlakenc.org
SLNC	Barbara Ringuette			ltrbab@att.net
SLNC	Doug Loewy			Doug.Loewy@silverlakenc.org
SLNC	Douglas Reed			
SLNC	Dulce Stein			dulcestein@yahoo.com
SLNC	Elaine Roark			elaine.roark@gmail.com
SLNC	Ianthe Zevos			
SLNC	Jennifer Dibs			jennifer.dibs@silverlakenc.org
SLNC	Jeremy Black			
SLNC	Lena Najarian Kaderali			
SLNC	Lorraine Getz			lorraine@lorrainegetz.com
SLNC	Maebe Girl			
SLNC	Mark Duncan			markduncan@gmail.com
SLNC - Green Committee	Nicholas Robbins			nickforsilverlake@gmail.com
SLNC	Nora Goudsmit			
SLNC	Paul Emmons			Transportation@silverlakenc.org
SLNC	Samantha Danner			
SLNC	Sarah Ullman			sarah.ullman@gmail.com
SLNC	Seth Copenhaver			
SLNC	Taryn Poole			Taryn.Poole@@SilverLakeNC.org

Silver Lake Reservoirs Conservancy	Stephanie Barthon		stephanie.barthon@gmail.com
Silver Lake Forward	Adam Sieff		assieff@gmail.com
Silver Lake Forward	Mabeleine Mckenna		mckenna.madeleur@gmail.com
Silver Lake Forward	Helen Munro Mether		hmuziel@gmail.com
Silver Lake Forward	Rick Corsini		rick@corsinistark.com
Silver Lake Forward	Craig Collins		Craig@craigcollins.com
Silver Lake Forward	Heather Carson		lightaction@gmail.com
Silver Lake Forward	Savale Swanseen		swanseen@usc.edu
Silver Lake Now	Andrea Horwatt		adventurecitef55@gmail.com
Silver Lake Wildlife Sanctuary	Joan Harrison		liveoak180@yahoo.com
Silver Lake Wildlife Sanctuary	Jane Cook		janewcook@sbcglobal.net
Silver Lake Wildlife Sanctuary	Sandra Wisot		sandrawisot@aol.com
Silver Lake Blvd. Botanical Garden	Peter Killeen		peterbkilleen@gmail.com
USC	Amhylei Xing		mingleix@usc.edu
USC	Alex Nuffer		alexnuffer93@gmail.com
USC	Mary Ann Kuk		maryannkuk@me.com
USC	Hector Couambias		hectorco@usc.edu
Salt	Allen Compton		Allen@salt-car.com
Salt	Jose Devora		jose@salt-la.com
Civic Projects	Charu Kukresa		charu@civicprojects.org
Civic Projects	Kati Rubinyi		kati@civicprojects.org
DMUD+P	Deborah Murphy		deborahmurphy@me.com
Arcadis	Michael Maxwell		michael.maxwell@arcadis.com
Carollo	Gil Crous		gcroses@carollo.com
Agence TER	Lauren Hainer		Laurenhainer@gmail.com
Agence TER	Mehgean Sha		megfansha@gmail.com
Huntington Botanical Garden	Seth Baker		sethpbaker@icloud.com
Cal Poly Pomona	Andy Wilcox		aowilcox@cpp.edu
Sothebys	Rosemary Low		rosemary.low@sothebyhomes.com
Cars	Aaron Palley		aaron@carsla.net
Cars	Midori Mizultara		miduri@carsla.net
Brightview Landscaping	Mary Santamaria		mary.santamaria@brightview.com
Brightview Lamdscaping	Katie Bennett		katie.bennett@gmail.com
KPFF Consulting Engineers	Kevin Yu		kevin.yu@kpff.com
Perkins Eastman	Dashiell Nathanson		danathanson@perkinseastmen.com
AHBE Landscape Architects	Gary Lai		glai@ahbe.com
Elysian Valley Riverside Neighborhood Council	Vincent Wentalio		vincent.evrnc@gmail.com
SELAH Neighborhood Homeless Coalition	Cathy Takenioto		clieselt@aol.com
Resident	Alex Torres		alextorresemail@gmail.com
Resident	Alicia Bleiet		aliciableier@earthlink.net
Resident	Amaris Hernandez		amarisehernandez@gmail.com
Resident	Andrew Pennington		anpennington@gmail.com
Resident	Anne Marie Johnson		kawalkid@earthlink.net
Resident	Astrid Sykes		astrid@winlelemx.com
Resident	Bill Macomber		bill@fancyfilm.com
Resident	Bradley Schmidt		bradschmidt@gmail.com
Resident	Brett Shears		brettshears2020@gmail.com
Resident	Brian Wasko		bw_lafd@hotmail.com
Resident	Calvin Lau		cslau@usc.edu
Resident	Caren Singer		carensuesinger@roadrunner.com
Resident	Chris Cox		ccmla@mac.com
Resident	Cindy Abrams		cindyabrams2010@aol.com
Resident	Connie Chung		cchung@hraadvidors.com
Resident	Elaine Tom		Elaine_Tom@sbcglobal.net
Resident	Eve Brenner		evebrenner@yahoo.com
Resident	Gerry Hariton		duo@designduo.com
Resident	Glenn Kurokel		gkuroni@sbcglobal.net
Resident	Howard Foon		h_foon@yahoo.com
Resident	Jeff Carr		jeffcarrzed@aol.com
Resident	Jerome Courshon		courshon@yahoo.com
Resident	Joe Fedorowich		joe1649@gmail.com
Resident	John Dutton		john@duttonarchitects.com
Resident	Julie Casey		jacasey4@gmail.com
Resident	Kenneth Young		ksjyoung@gmail.com
Resident	Kim Roberts		kimtheeditor@gmail.com
Resident	Kristy Mcgrath		Kristenmcgrath101@gmail.com
Resident	Laura Bouwman		bouwman@zagoarchitecture.com
Resident	Marelyn Chase		mtowriter@yahoo.com
Resident	Max Pedemski		maxpedemski@gmail.com
Resident	Michele Kuranee		Michele@levinegroups.com
Resident	Mirrirel Masterson		midieldmasterson@gmail.com
Resident	Mo Mah		moshit.mah@gmail.com
Resident	Nika Schmidt		nika.schmidt@gmail.com
Resident	Paul Feldman		feldman.paul1@gmail.com
Resident	Rebecca Ruben		rebecca.ruben@slnc.com
Resident	Ron Lozano		rxlozano@verizon.net
Resident	Sara Hrynik		sara.hrynik@gmail.com
Resident	Sean Murphy		sean.murphy898@gmail.com
Resident	Sheldon Gordon		sgordon55@roadrunner.com
Resident	Siobhan Burke		siobhanburke@mac.com
Resident	Teri Andrews		teri.305@yahoo.com
Resident	Tom Waits		tgibly@gmail.com
Resident	Tonmaru Pleshaler		taurera.pleshalar@gmail.com
Resident	Tracey Awad-Shears		tracyawad@gmail.com
	A.T.		thakkarstrategies@gmail.com
	abraham razon		asrazon@yahoo.com

	Adam Kopald			adamakopald@gmail.com
	Adam Miller			adam.miller@lacity.org
	Adam White			adamwhite4321@aol.com
	Adam Zuckert			adamzuckert@mac.com
	Adriana Leal			azleal@aol.com
	Adriene Hamalian			ahamalian@earthlink.com
	Aiko Strasserz			airkostrasser@hotmail.com
	Aimee Lubin			aimeelubin@gmail.com
	Ainsley & Isaac Rubinstein			ainsleybrooklyn@gmail.com
	Al Moggia			almog@dslextreme.com
	Alaina Killoch			alainaco@hotmail.com
	Alan Nathanoke			alan@austhausun.com
	Alec Ernest			alec.ernest@gmail.com
	Alejandro Palarie			frog.info@gmail.com
	Alex Dorcean			alexdorcean@gmail.com
	Alexander Kim			ACKim@semprautilities.com
	Alexander Zarcoff			chickenfez@gmail.com
	Alice Fountain			alicefountain@gmail.com
	Alicia Stone			astone10@earthlink.net
	Alison Pugash			ahpugash@gmail.com
	Alison Small			alisonbsmall@gmail.com
	Aliza Zarcoff			tralazaza@gmail.com
	Allan Spring			Exhuman@netzero.net
	Allison Cohen			allisoncohen@mac.com
	Allison Widdoes			alison.carol@gmail.com
	Aman Chaudhary			aman.about.town@gmail.com
	Amy Clarke			scorpfaery@gmail.com
	Amy Clarke			amy.clarke@lacity.org
	Amy Glore			amy90039@roadrunner.com
	Amy Handelman			funny617@aol.com
	Amy White			amyelizabethwhite@gmail.com
	Anahit Petrosyan			anhpetrosyan@gmail.com
	Anais Vandencosch			thetimeisgrey@gmail.com
	Anath Nolan			anolan@gmail.com
	Andras Kanegson			tellandras@gmail.com
	Andrew Parker			andyparker1@gmail.com
	Andy May			andymax@yahoo.com
	Angelica Otero			aoterosw@earthlink.net
	Ann Keniston			Annkeniston@gmail.com
	Anna Skiba-Crafts			anna.skibacrafts@gmail.com
	Anne Kaufman			annekaufman@sbcglobal.net
	Anne Thompson			annethompsonphd@mac.com
	Annie Macomber			mrsanniemac@gmail.com
	Anthony Anderson			anthony217@gmail.com
	Anthony Crump			board@silverlakenc.org
	Anthony Ghidotti			serendipitous@sbcglobal.net
	Antonio Stifano			antoniostifano@yahoo.com
	Anupama Mann			anupama_mann@hotmail.com
	Anya Farquhar			anya.farquhar@gmail.com
	Aprille Hogg			aprillethehogg@yahoo.com
	araceli martinez			aracelimartines@sbcglobal.net
	Armado Arorizo			arorizo@efeamerica.com
	Arnaud Dudemaine			hi.dudemaine@gmail.com
	Augie Blum			atblum@me.com
	Aurora Tang			aurora@clui.org
	barbara bestor			barbara@bestorarchitceture.com
	Barbara Davis			bvdavis@aol.com
	Barbara Hoff			barbhoff@gmail.com
	Barbara Marbels			Barbe88@gmail.com
	Barbara Noble			banoble@sbcglobal.net
	Barbara Ringuette			ltrbab@att.net
	Barbara Thomas			barbara.thomas1124@gmail.com
	Barry Jacobson			bhj315@gmail.com
	Barry Milofsky			bamilof@yahoo.com
	Beata Barrett			beatae316@gmail.com
	Ben Coppersmith			ben.coppersmith@gmail.com
	Ben Crisologo			bcrisologo@yahoo.com
	Ben Dickey			ben@constantartists.com
	Ben Loescher			bloescher@clui.org
	Ben Vargas			ben@disenolle.com
	Berkeley Chamberlain			Berkeley.chamberlain@gmail.com
	Beth Halper			bethhalper@mac.com
	Beverly Klein			beverlyklein@sbcglobal.net
	Bill Cooper			cooperb123@gmail.com
	Bill Wilbur			wwilburlaw@att.net
	Blake Lamb			blake.lamb@lacity.org
	Bob & Liz			bnltbnbb@att.net
	Bob De Mio			pjausoro@gmail.com
	Bobby Peppey			r.peppey@yahoo.com
	Bohdan Zachary			bohdanz@icloud.com
	Bonnie Hulkower			bhulkower@gmail.com
	Bonnie Rolls			bonnierolls@gmail.com
	Booka Bickar			bookabickar@att.net
	Brad Rumble			rrrrumble@aol.com
	Brian Cassels			janeandbrian@me.com
	Brian Dietrick			bdietrick@rmcwater.com

	Brian Janeczko			brianjaneczko@gmail.com
	Brian O'Connell			bpocon@mac.com
	Brinton Rowdybush			browdybush@hotmail.com
	Brock Hammond			brockstar@hotmail.com
	Brooks Atwood			Brooks.atwood@r-a-a-d.com
	Bruce Burke			shop22@thecitywall.com
	Bruce Richardson			bruceplantaffair@gmail.com
	Caitlin Scanlon			caitlinscanlon@icloud.com
	CALVIN LEE			cwlee8888@dslextreme.com
	Cameron Smith			smith-cameron@sbcglobal.net
	Camille Dieterle			camilledieterle@gmail.com
	Capri Haga			caprihaga@gmail.com
	Carolina Huete-Lehman			Huetelc@yahoo.com
	Caroline Mankey			carolinemankey@hotmail.com
	Carolyn Cooper			cecooper1@yahoo.com
	Carter Bhabha			carterandsatya@gmail.com
	Casey Revkin			crevkin@mac.com
	Casimiro U Tolentino			cutol@aol.com
	Catherine Lawson			lawson.catherine@gmail.com
	Catherine Stafford			catmailcatmail@yahoo.com
	Cathryne Macievic			cathrynemacievic@gmail.com
	Cathy Chien			chien.cathy@gmail.com
	Cathy Collelo			Gruvchk@msn.com
	Cathy Root			foodroot@aol.com
	Cecily Hammond			cecilyboo@yahoo.com
	Chad Harpole			chadharpole@calvertprops.com
	Charlene Hamer			charlenehamer@me.com
	Charles Herman-Wurmfeld			Radicalstory@gmail.com
	Charles Ingram			dellmajoring@aol.com
	Charles Liao			ctliao99@gmail.com
	Charles Whittaker			charles.whittaker@gmail.com
	Charlie Hethed			cmhetlarel@gmail.com
	Charlotte Hildek			lottobrand@hotmail.com
	Cheryl Revkin			cheryl@cherylrevkin.com
	Chris Abbott			cmabbott@pacbell.net
	Chris Chandler			Chris@chris-chandler.org
	Chris Enriquez			Sumowatcher@aol.com
	Chris Fedak			cfedak@gmail.com
	Chris Kerr			cgordonkerr@gmail.com
	Chris Phillips			talktochrisp@mac.com
	Chris Prophet			chrisprophetmusic@gmail.com
	Chris Willman			cwillman@me.com
	Christ Vhoore			Wolffrau@aol.com
	Christine Berry			bizberry1@comcast.net
	Christine Foster			fosterc@aol.com
	Christine Lee			chrlcc@gmail.com
	Christine Nguyen			ctnguyen246@gmail.com
	Christopher Hogan			hogancv@mac.com
	Christopher Willoughby			csw2@mac.com
	Chuck Gooley			cmgooley@wgn.net
	Claire Guy			claireguy_is@msn.com
	Clare De Briere			cdbriere@gmail.com
	Clare O'Flynn			claredoflynn@gmail.com
	Claris			bossmann37@gmail.com
	Claudia Chinchilla-Reyes			claudia.chinchilla@hotmail.com
	Colin Beswick			Beswick.colin@gmail.com
	Colin Stutz			colinstutz@gmail.com
	Coralyn AndresTaylor			cpaataylor@aol.com
	Corey Dimond			corey.dimond@gmail.com
	Corey Janus			Coreyjanus@gmail.com
	Corina Danckwerts			corinadanckwerts@kw.com
	Craig Mueller			cmueller134@gmail.com
	Cricki Morrissey			Cricki@aol.com
	Cyndi Hubach			cyndihubach@gmail.com
	Cynthia Jackson			cynfjack@sbcglobal.net
	Cynthia Marguis			cinmarg@att.net
	Dale Benson			dale_90026@yahoo.com
	Dale Schneeberger			dales@sanberg.com
	Dan Gershon			dangershon@aol.com
	Dan Gordon			dan@iamdangordon.com
	Dana Balkin			dana@resourcela.com
	Dana Wakefield			nickdana@sbcglobal.net
	Daniel `			daniel@scapegoat.net
	Daniel Chamberlain			daniel.chamberlain@gmail.com
	Daniel Gerwin			danielgerwin@gmail.com
	Daniel Pollack			Danpoll1@msn.com
	Danielle Vonlehe			vonlehe@usc.edu
	Darius Derakshan			dderakshan@gmail.com
	darlene lee			Darlene.s.lee@jpl.nasa.gov
	Dave Collyer			davecollyer@me.com
	Dave Keitel			davekeitel@sbcglobal.net
	David Dalzell			david@pluchere.com
	David De la Torre			david.delatorre@psterminals.com
	David Flores			legisperitis@yahoo.com
	David Henry			dhandmm@yahoo.com
	david johnson			johnsonavi@gmail.com

	David Johnson			Johnsond@facnet.ucla.edu
	David Jones			davidxjones@me.com
	David Kalwitz			dkal@pacbell.net
	David Kane			davidkane@gmail.com
	David McArthur			dmca@ucla.edu
	david rowley			Rocketm1@hotmail.com
	David Siders			dsiders@politico.com
	David Touster			dtouster@me.com
	David Wheatley			freshwater@prodigy.net
	David Wiener			toddflicks@yahoo.com
	David Zelenski			azelenski@outlook.com
	Dawn Andrews			dandrews@freerangethinking.com
	Day Higuchi			dhiguchi@atla.net
	Dean Alioto			dean@deanalioto.com
	Deb Vankin			deborahvankin@yahoo.com
	Debbie Gloria			debbie.gloria@gmail.com
	Debra Gellow			ddawn1229@aol.com
	Dena Green			dgplatinum@me.com
	Dene Feldman			dene.feldman@me.com
	Denis Hattemen			denishattemer@gmail.com
	Diana Hilberman			diana.hilberman@gmail.com
	Diane Evans			realtordianeevans@gmail.com
	Diane Gabe			mulberryjelly@yahoo.com
	Diane Gabe			Mulberryjelly@sbcglobal.net
	Diane Garcia			Garciadiane4@gmail.com
	Dianne Chadwick			diannechadwick@mac.com
	Dinesh Joshi			dineshjoshi1@gmail.com
	Dion Neutha			dion@nectsa.org
	Dion Neutra			dion@neutra.org
	Doane Liu			doane.liu@lacity.org
	Don Diers			dondecordiers@gmail.com
	Don Parker			mclaughusmc@yahoo.com
	Don Parker			cpldwp@live.com
	Donna Sloan			donna.h.sloan@gmail.com
	Doranie Jung			djungles@aol.com
	Dorcas Tokes			dtokes@gmail.com
	Dorrie Hall			dorriehall@earthlink.net
	Doug Loewy			dougloewy@sbcglobal.net
	Doug Short			douglas.short@gmail.com
	Dunn Wilson			dunwilson@hotmail.com
	Durinda Woon			durindaw@gmail.com
	Dylan Snowden			dylan.snowden@gmail.com
	Earl Hough			IMKstudio@aol.com
	Ed Cuevas			ed.cuevas@outlook.com
	Edgar Morales			emorales@forestlawn.com
	Edouard De Lachomette			delachomettee@gmail.com
	Edward Zarcoff			ezarcoff@gmail.com
	Edwin Lorenzana			edwin.lorenzana@lacity.org
	Eileen Leahy			cognoscenti@earthlink.net
	Elaine Koffman			koffman22@icloud.com
	Elijah Chiland			elijah@curbed.com
	Elisa Salcedo			Elisasalcedo@gmail.com
	Elizabeth Bougart-Sharkov			e.sharkov@att.net
	Elizabeth Graham			ruddpond@aol.com
	Elizabeth Wild			elizwild@att.net
	Elsie Aeevedo			Elsie@dekuxescreenprinting.net
	Elyse Pastel			elyse.pastel@gmail.com
	Emilia Crotty			emiliajocrotty@gmail.com
	Emma Nesper Holm			eknesper@gmail.com
	ENCI Silver Lake NC Webmaster			Enci@illuminatela.com
	Eoghan La Rosa			eoghan.odonnell@gmail.com
	Eric Lambert			lambert.e@gmail.com
	Eric Quirk			quirkesq@gmail.com
	Eric Schmidt			mrericschmidt@mac.com
	Erica Fargo			farglow@mac.com
	Erica Goebel			ericagoebel@gmail.com
	Erin La Rosa			erin.larosa@gmail.com
	Erin Segal			erinrsegal@gmail.com
	Ernesto Rodriguez			ladodgers85@gmail.com
	Eros Biox			erosxion@erosxion.com
	Estevan Montemayor			estevan.montemayor@lacity.org
	Esther Ingrem			queenesther109@gmail.com
	Etujan Lopez			etujan1@yahoo.com
	EVA LONTSCHARITSCH			lontscharitsch@gmail.com
	Eve Haberfield			Ehaberfield@gmail.mail
	Ezra Horne + Ryan Antcault			ezrahorne@gmail.com
	Fam Palacio			2150moreno@gmail.com
	Fanny Daubigny			fanny.daubigny@gmail.com
	Farlida Raksanoh			mini3119@gmail.com
	Felicia Gomez Verdin			felicia4oneunitedlacounty@gmail.com
	Fernando Corona			lakersdodgersandcowboys@gmail.com
	Flor Cruz			florcruz@aol.com
	Fran Francis			ffrancis2@sbcglobal.net
	frances tran			tran.frances@gmail.com
	Francine Tansey			flipsman@me.com
	Frank Espinoza			lulitaecua@hotmail.com

	Frank Russo			frank@russo-construction.net
	Frank San Juan			frankcsanjuan@gmail.com
	Fred Mariscal			fred.gwnc@gmail.com
	Freda Shen			raganne@att.net
	Frederick G Sicary			fsilny@gmail.com
	Frederick Young			fw.young@sbcglobal.net
	Fredia Reeves			frediar@global.net
	Gabriel Sandoval			gnsandoval@gmail.com
	Gary Geller			garygeller888@gmail.com
	Gary Leonard			echobark@aol.com
	Gary Ventimiglia			Garyventimiglia@mac.com
	Gary Ventimsha			garyventimisha@mac.com
	gayla hartsough			gayla@khcg.com
	Gayle Lund			gflund2@gmail.com
	Genelle Levin			genelle521@yahoo.com
	Genevieve Liang			genevieve.liang@gmail.com
	Geoffrey and Karen Lower			karen90039@gmail.com
	George Mimnaugh			gmimnaugh@sbcglobal.net
	George Wolfberg			wolfbergg@gmail.com
	Gerald Nisoerwjeser			gerald@gmail.com
	Gilbert Valdez			gilbert.valdez@gmail.com
	Gina Acuna			ginaphoto7@gmail.com
	Gina De La Barcera			gina.delabarcena@csun.edu
	Gisela Jensen			giselasilverlake@gmail.com
	Glen Dake			glen@glendake.com
	Glen Gomez			glengomez24@gmail.com
	Glenn Kurami			gkuromi@sbcglobal.net
	Govi Escudero			govi.escudero@gmail.com
	Goy Ying Pu			apy@usc.edu
	Grace and Peter Bouman			p.w.bouman@chello.nl
	Grace Lin			gracelin@mac.com
	grace nagle			grace.nagle@yahoo.com
	Gracie Hartmann			gracie.hartmann@gmail.com
	Grant James			gjames@district.bureau.com
	Greg Delson			neongreg@gmail.com
	Greg Ptacek			gregptacek@earthlink.net
	Gregg Baxter			greggbaxter1@gmail.com
	Gregg Baxter			greggbaxter2324@att.net
	Guy Vidal			guy@designvidal.com
	Hank Chilton			jacktruffaut@yahoo.com
	Hank Knaack			Hank.knaack@gmail.com
	Hannah Anderson			hkanderson@hotmail.com
	Harleen Gillum			harleenkg@gmail.com
	Harold Kalishman			harold.kalishman@gmail.com
	Harry Otto			Harryotto@yahoo.com
	Harvey Koranpron			hnmnk@att.net
	Hayes Davenport			hhdavenport@gmail.com
	Heidi Ford			heidiford4@gmail.com
	Heidi Knack			Hknack@gmail.com
	Helen Kummer			helenkummer@hotmail.com
	Henrik Retiriwer			henrikRR@gmail.com
	Henry Lehrman			Iamwhoiam1@Gmail.com
	Herbert Gold			herbgold@sbcglobal.net
	Hernan Jimenez			hernan.ximenez@gmail.com
	Howard Petersen			hhpdesign@gmail.com
	Hugh Kenny			dauntlesshush@me.com
	Hyunch Sure			hyunchs@gmail.com
	I Zevos			Xyzevos@aol.com
	Ian Thompson			ian.thompson@lacity.org
	Inga Westergren			ingawestergren@gmail.com
	Ingrid Kornspan			ingfwakor@yahoo.com
	Ingrid Kornspan			ingfunking@yahoo.com
	Iris Alonzo			iris@everybody.world.slf
	Isaac Rubinstein			westrubinstein@gmail.com
	Ivan Beardsley			ibeardsley@beardsleyweiss.com
	Ivan Houston			ljandiah@msn.com
	J. Profanato			junie675@aol.com
	Jack Conley			bluemackc@me.com
	Jack Humpheville			lajack@gmail.com
	Jack Humphreville			Jack@targetmediapartners.com
	James Ellsworth			jamie.ellsworth@gmail.com
	James Standish			ImperialPint@hotmail.com
	Jami Losurdo			jami674@gmail.com
	Jamie Hanson			jamieh1116@gmail.com
	Jan Keizer			Jkeizer91@yahoo.com
	Jan Sasabe			jansasabe@yahoo.com
	Jane Sobo			janesobo@me.com
	Jane Taguchi			Jteis@sbcglobal.net
	Janet Archila			archilajanet@gmail.com
	Janet Lee			janet88@sbcglobal.net
	Janet Tsuchiyama			janitsutoo-slrestoration@yahoo.com
	Jango Sirius			jangopaul@gmail.com
	Janielle Stanley			jstarrlight@yahoo.com
	Janis Purins			jvpurins@earthlink.net
	Jared Eberhardt			jarede@mac.com
	Jared Frank			jared@topsydesign.com

	jason bushman			sushijunkie@yahoo.fr
	Jason Wright			Corbitt26@msn.com
	Jay Edwards			jayedwardsmft@gmail.com
	Jay Gilbert			jb660@aol.com
	Jazmin Ortega			Jaortega@cde.ca.gov
	Jeff Iorillo			jeffmoon@earthlink.net
	Jeff Noles			jeffreynoles@hotmail.com
	Jeff Wayne			Needlejeff@juno.com
	Jeff Yana			jeff@atwatervillage.org
	Jeffery Schneider			Jeffery@jefferyschneider.com
	Jeffrey Clawson			jeffreyclawson@aol.com
	Jen Stoller			jennie@stollerbarakat.com
	Jena Schenk			Jena.schenk@gmail.com
	Jennie Chamberlain			jennie.chamberlain@gmail.com
	Jennie Stoller			info@stollerbarakat.com
	Jennifer Bird			jen@jenbirdistheword.com
	Jenny Pulsipher			jennypulsipher@gmail.com
	Jeremy Rubenstien			jr@mpcompanies.com
	Jesse Warren			jess.warren@mac.com
	Jesse Zwick			jesse.zwick@gmail.com
	Jesse Zwick			jessezwick@gmail.com
	Jessica Leal			Jessraeleal@gmail.com
	Jessica Peart			Peart.Jessica@yahoo.com
	Jessica Salans			jessalans@gmail.com
	Jill Cordes			jillcordes@gmail.com
	Jillian Wells			jilliantwells@gmail.com
	Jim Pickel			jimpickeljr@gmail.com
	Jim Speed			jbspeed@pacbell.net
	Jina Leal			Jinaleal2@gmail.com
	jo anne sitjar			itzmehere123@Yahoo.com
	Jo Sakai			orangecake323@hotmail.com
	Joan Walsh			walshjoan@yahoo.com
	joann deutch			contactme50@gmail.com
	Joanne Cabanting			jcabanting@gmail.com
	Joaquin Grey			joaquingrey@mac.com
	Jocelyn Hayes-Simpson			jocelynhayessimpson@gmail.com
	Joe Hankins			josephdoylehankins@gmail.com
	Joe Harris			joe.harris@lacity.org
	Joe Mellis			joe@joemellis.com
	Joe Troque			joseph.hogg@gmail.com
	Joel Schwartz			joelschwartz100@gmail.com
	Joey Franks			joeyfranks@sbcglobal.net
	Joey Harris			jmord@scbell.net
	Johann Diel			johanndiel@gmail.com
	John McDowell			mcdowelljr@gmail.com
	John Balcom			Johnbalcom@gmail.com
	John Butcher			jfbutcher1@6mmc.com
	John Bwarie			john@stratiscope.com
	John Harrison			so_lartech551@yahoo.com
	John Hicks			jahicks@gmail.com
	John O'Rourke			john.orourke.1351@gmail.com
	John Wingler			wingler.john@gmail.com
	John-David Forsyth			Johnnyboy0618@gmail.com
	Jon - Bok			jonbok@sbcglobal.net
	jon burk			labeachdweller@yahoo.com
	Jonas Blum			jeblum@me.com
	Jonathan			darrjonathan@yahoo.com
	Jonathan Greenfield			jshane54@yahoo.com
	Jonathan Wallace			jonathanwallace@hotmail.com
	jonathan weston			jpw@jonathanweston.com
	Jordan Corngold			jordancorngold@mac.com
	Jose Antonio Angeles			jaachusa@gmail.com
	Jose Tamayo			Josietomato@gmail.com
	Josh West			a.joshua.west@gmail.com
	Jotio Garcia Garate			info@photuna.com
	Joy Boyaiain			jab53@aol.com
	Joy Loo			joy.loo@gmail.com
	Judy Harris			jmordy@yahoo.com
	Judy Jurdan			jtjurdan@gmail.com
	Judy Zatkin			jlzatkin@csun.edu
	Julia Wu			julialwu888@yahoo.com
	Julie Klabin			jklabin@aol.com
	Julie Singer			juliebethsinger@aol.com
	Julie Werner			juliewerner585@gmail.com
	June Schmeier			juneschmeier@sbcglobal.net
	Justin Hills			justinhills@we.com
	Justo Robles			jrobles3@gmail.com
	K Chan			kdpham75@yahoo.com
	Karen + Guy Vidal			guymoxsvidal@gmail.com
	Karen Cusolito			karen.cusolito@gmail.com
	Karen Hougaard			karen@dylan.dk
	Karen Numme			knumme13@yahoo.com
	Karen Wood			cobralilly@gmail.com
	Karla Garcia			karlagarcia@roadrunner.com
	Kate Kingen			katekingen@gmail.com
	Katharine Meuli			kat541@hotmail.com

	Kathleen Joh			kathleajohusc@gmail.com
	Kathleen Smith			Kataphn@yahoo.com
	Kathryn Singh			kathryn.singh@gmail.com
	Kathy Mirescu			kmirescu@gmail.com
	Katie Kendall			katiekendall3@gmail.com
	Katie Kennedy			katiedkennedy@gmail.com
	Katie Wilson			kathlynwilson@hotmail.com
	Keeley Webster			keeley.webster@sourcemedia.com
	Kelly Dreher			kelly.dreher@gmail.com
	Ken Blair			kblair@traylor.com
	Ken Moffatt			krmoffatt@att.net
	kendra kozen			kkozen1@hotmail.com
	Kenneth Wilson			kwilson@csun.edu
	Kenny Uong			kennymanuong@gmail.com
	Kenrick Phan			kenrick.phan@umusic.com
	Kerry Hannawell			hannawell@mac.com
	Kevin Bannerman			stanykb@earthlink.net
	Kevin Boie			Kevinboie@yahoo.com
	Kevin Keesha			kkeesha@earthlink.net
	Kevin Keeshen			Kkeeshen@earthlink.net
	kevin souls			kevinsouls@gmail.com
	Kim Babon			kimbabon@hotmail.com
	Kim Wagner			kimd69@mac.com
	King Cheung			kingcheung@aol.com
	Kira Tirimacco			kiratirimacco@aol.com
	Kirk Chan			emptyname123@hotmail.com
	Kit Winter			kit.winter@gmail.com
	krissy clark			kristianiaclark@gmail.com
	Kristan Abraham			kjmabraham@gmail.com
	Kristine Delachur			kristinedlc@gmail.com
	L. Fong			landgfong@gmail.com
	Lael Beluve			laelbelove@gmail.com
	Landa Flores			landaflores@gmail.com
	Laura Diep			diep_laura@yahoo.com
	Laura Duncan			lauraduncanart@mac.com
	Laura Kaplansky			Laurakaplansky@gmail.com
	Laura Matthews			lan_laura@hotmail.com
	Laurie Dowlin			lad62@aol.com
	Laurie Pepper			6152117@gmail.com
	Laurie Pepper			Laurie@artpepper.net
	Lawrence Faljean			lawfaljean@aol.com
	Lee Conger			silverlaketimebank@gmail.com
	Lee Stein			lee.stein@me.com
	leesa martling			leesamartling@gmail.com
	Leslie Knauer			lesliesingin@yahoo.com
	Leslie Sager			lolamcg@gmail.com
	Letta Vengas			lettabv@gmail.com
	Lexsea Mann			lexsea.mann@gmail.com
	Lillian Sugahara			ljs1713@lausd.net
	Lily Lee			llee@wm.com
	Linda Forman			lacopy@aol.com
	Linda Graeme			lindagg@dsiextreme.com
	Linda Mackenzie			Lindasuemi@gmail.com
	Linda Okamura			linda0foto@sbcglobal.net
	Linda Rogers			lindamrogers101@yahoo.com
	Linda Taalman			lindataalman@gmail.com
	Linda Tcimpidis			Linda@tgt.org
	Linden Waddell			lindenw@earthlink.net
	Lindsey Barrow			lindsey@thehotgoss.com
	Line Postmyr			linepostmyr@mac.com
	Linnaea Dawson			dixdawson@earthlink.net
	Lisa Castenskiold			lfc2@mac.com
	Lisa Hart			lisamariehart@gmail.com
	Lisa McKenna			Lisaemck@yahoo.com
	Lissette Arenas			lissette.arenas@gmail.com
	Liz Brown			brown.evc@gmail.com
	Liz Graves			lizgraves@mac.com
	Loni Trang			Cherrybflora@gmail.com
	Lora Hall			gardengrl@gmail.com
	Lori Mount			mtlori1@verizon.net
	Lori Nowlen			Lori@LNmail.net
	Louis Esparza			L45649@yahoo.com
	Louise Steinman			louisesteinman@gmail.com
	Lourdes Fuentes			fuent.lourdes@gmail.com
	Lucy Bivins			lucybivins1@mac.com
	Luis Uribe			uribe.efe@gmail.com
	Lynda Obst			lrobst@gmail.com
	Lynn Garrett			contact@hiddenLA.com
	Lys Mendez			lysmendez@hotmail.com
	M Spinella			mspinell@usc.edu
	M. Barett			moe1706@gmail.com
	M. Fongchoy			msf0610@gmail.com
	M. Gainen			mosax@aol.com
	Magdalena Savala			magpie30@msn.com
	Mahmood Premji			mpremji@gmail.com
	Maja Zimmermann			maja@framing-la.com

	Malena Ally			WWUmalena@yahoo.com
	Marc Razo			marcrazo@hotmail.com
	Marc Young			marcyo@pacbell.net
	Marcelle Gravel			Marcelleg@msn.com
	Mareleine Fontillas Ronk			mfontillas@gmail.com
	Margaret Hundley			mjhundley@gmail.com
	Margot Jacobs			margot@mlagreen.com
	Mari Kono			marikono13@gmail.com
	Marian Dodge			marian@friendsofgriffithpark.org
	Mariann Karish			mariann.karish@lacity.org
	Marilynn Chou			msf061@gmail.com
	Mark Ashley			cakobau@hotmail.com
	Mark Garcia			Markgarcia2@gmail.com
	Mark Newman-Kuzel			mnewmankuzel@gmail.com
	Mark Stuplin			markstuplin@yahoo.com
	Mark Whitten			grnhsemark@gmail.com
	Marle Infusino			markhinfusinc@gmail.com
	Marlys Gilgen			gilgen35@gmail.com
	Marsha Nardo			marsha@offthewallcatering.com
	Martha Escudero			escudero213@gmail.com
	Martin Duran			mjwins@gmail.com
	Martin Morales			martin@didenolle.com
	martina kohl			martinakohl@mac.com
	Mary Ann Dibs			dibs@prodigy.net
	Mary Anne Thomas			mathomas666@gmail.com
	Mary Chavez			Chavez9427@sbcglobal.net
	Mary Hawley			mary@larchmontbuzz.com
	Mary Johnson			meachem36@hotmail.com
	Mary Knowles			merknowles@aol.com
	Mary Richardson			mary.richardson@lacity.org
	Mary Rodriguez			mary.d.rodriguez@lacity.org
	Mary Torgan			galeriem@aol.com
	Mary-Arsten Klein			mojave29@mac.com
	Mason Funk			masonfunk@mac.com
	Matt Azzarone			mattazzarone@gmail.com
	Matt Falnn			mattflynn49@gmail.com
	Matt Romero			matthew@mlagreen.com
	Matthew Iadarola			ihear@icloud.com
	Maurice Gaimen			mosat@aol.com
	Mauricio Figuls			mauriciofiguls@yahoo.com
	Maxim Jezek			maximjezek@gmail.com
	Megan Berru-Kerr			megalope@gmail.com
	Melinda Blum			mgblum@mac.com
	Melinda Sue Gordon			msgmsg@aol.com
	Melissa Guerrero			melissanlg@gmail.com
	Melissa Klages			klages.melissa@gmail.com
	Melissa Machuca			ecuaricangirl@ymail.com
	Melodie McDaniel			melodiemcdaniel@mac.com
	Mercer Berglind			murielbergland@sbcglobal.net
	Merilee Newman			merileenewman@mac.com
	Mia Lehrer			Mia@mlagreen.com
	Michael Carcieri			carcierijm@gmail.com
	Michael Hain			la_ergo_guy@yahoo.com
	Michael Lucas			newnaworld@gmail.com
	Michael Masterson			michaeldmasterson@gmail.com
	Michael Tansey			mltansey@gmail.com
	Michael Tansey			mltansey@earthlink.net
	Micheal Murphy			mdenismurphy@gmail.com
	Michela Bedard			ga@silverlakenc.org
	Michelle Figueroa			mvargas323@gmail.com
	Michelle Grey			meskue@yahoo.com
	Michelle Lopez			michelleannlopez@gmail.com
	Michelle Van der Neijden			michelle@mush.co
	Mick Kahwaji			kahwaji@pacbell.net
	Miguel Valsueirves			miguelvsueirves@yahoo.com
	Mike Hain			mikehain@yahoo.com
	Mike Kaplan			jacobkaplan1@gmail.com
	Mike Krose			mikerose@roadrummer.com
	Mike McGill			mikemcgillrealestate@gmail.com
	Mike Saintonge			Chalupo@pacbell.net
	Mike Waggoner			Mike@herebox.org
	Mina Fried			Animfried@hotmail.com
	Mina Gudis			cagudis@ucr.edu
	Mitch Levine			mitch@filmfestivalgroup.com
	Monique Frese			Mfrese@earthlink.net
	Morry Painter			duckandpisaster@gmail.com
	Moshe Kushert			mrkasher@gmail.com
	Muriel Berglund			murielberglund@sbcglobal.net
	Myra Chan			myrachan@163.com
	Nadine Trujillo			nadinetrujillo@me.com
	Nadria Tucker + Jason Horu			nadriatucker@gmail.com
	Nami Nishiyama			nam1980@gmail.com
	Nancy Berglass			nancyberglass@sbcglobal.net
	Nancy Berlin			nancyannneberlin@gmail.com
	Nancy Clark			nancy.clark@twcable.com
	Nancy Pearce			nancy.pearce@icloud.com

	Nancy Steiner			steinerama@mac.com
	Nancy Swan			misking@socal.rr.com
	natalie hill			nathill@mac.com
	Navdeep Sangha			navdeepsangha1@gmail.com
	Nicole Cannon			Nicole@ncastudio.com
	Niels Frenzen			Nielsfrenzen@yahoo.com
	Nilma Hernandez			hernandezv@metro.net
	Nina Greenberg			nina@ulta.net
	Nina Markowitz			NINAM77@gmail.com
	Nina Sorkin			nina.sorkin@gmail.com
	Noah Baylin			nbaylin@mac.com
	Noel Osheroff			noelosheroff@earthlink.net
	O.C. St. Cyr			Cstcyr@yahoo.com
	Olen Holm			olenholm@gmail.com
	Omar Moghaddam			omar.moghaddam@lacity.org
	Oren Uziel			orenuziel@yahoo.com
	Oscar Coarza			oggarza@sbcglobal.net
	Oscar Monge			oscarmonge9@gmail.com
	Oscar Williamson			oe3@aol.com
	P. Belger			petebegler@mac.com
	Pam Aronoff			pamaron@aol.com
	Pam Satier			howchop@sbcglobal.net
	Pamela Dreyfuss			pamelaldreyfuss@mac.com
	Pamela Fong			fong@caltech.edu
	Pamela Huntoon			pamelahuntoon@yahoo.com
	Pamela Wells			plwells44@sbcglobal.net
	Patricia Gallery			patricia.a.gallery@gmail.com
	Patricia M Drath			triciamcgrath0@gmail.com
	Patricia Walter			patriciasuewalter@hotmail.com
	Patrick & Graham Cleary			gp.patrickcleary@gmail.com
	Patrick Jensen			pjensen1970@yahoo.com
	Paul Apostle			davevj@sbcglobal.net
	Paul Egbert			paul.egbert@icloud.com
	Paul Grey			pakag@earthlink.net
	Paul Keeley			gpaulkeeley@gmail.com
	Paul Menke			pmenkeofstm@gmail.com
	Paul Neuman			pmneuman@yahoo.com
	Paul Redmond			paulredmondla@gmail.com
	Paul Steel			PabloinLA@gmail.com
	Paul Tepper			paultepperb@gmail.com
	Peborat Rurplty			deborah@losangeleswalks.org
	Peggy DiCaprio			pegina7@aol.com
	Peggy Tachdjian			iampeggyt@gmail.com
	Penelope Phillips			bspater@gmail.com
	Perias Pillay			pspillay@yahoo.com
	Peter Alexander			rsvpete@gmail.com
	Peter Ayala			peterayala@mac.com
	Peter Cerrato			peter_cerrato@mac.com
	Peter Hoban			peterhoban@hotmail.com
	Peter Taylor			cpaataylor@gmail.com
	Peter Truss			petertruss@gmail.com
	Petra Demas			pcdemas@gmail.com
	Phil Conserva			philconserva@yahoo.com
	PHILIP DRECHSLER			philip.drechsler@nbcuni.com
	Phoenix Tso			phoenix.tso@gmail.com
	Phyl van Ammers			phylvanammers@gmail.com
	Pierre de Reeder			pierre@rilokley.com
	PJ Letofsky			PJLetofsky@gmail.com
	Polli Glatleider			polli@earthlink.net
	Priya Mehendale			priya.mehendale@lacity.org
	Qris Yamashita			qrisyama@gmail.com
	Rachel Dahan			rachel.cy.dahan@gmail.com
	Rachel Moore			Rachel@madmudhome.com
	Radulle Arslan			raarslan@yahoo.com
	Rafael Shpelfogel			rafael@rafilaw.com
	Raff Rushton			riffraffx@yahoo.com
	rane melkom			Nolove81877@gmail.com
	Raven Hardison			raven.hardison@gmail.com
	Ravi Gunewardena			ravi@egarch.net
	Rebeca Pollack			beckpollack@hotmail.com
	Regina O'Brian Wronske			reginaobrien101@gmail.com
	Renata Kanclerz			renatak@mac.com
	Renee Nahum			reneenahum@yahoo.com
	Ricardo Lopez			lopezricardo97@gmail.com
	Ricardo Lopez			Rlopez90039@yahoo.com
	Richard Irwin			richardmirwin@yahoo.com
	Richard Lehman			RLehman@Environetics.com
	Rick Husong			rhusong@gmail.com
	Rick Thompson			rick@rickthompson.com
	Rick Vance			rvance@ucla.edu
	Rico Gagliano			one-11@pacbell.net
	RJ Sakai			rjsakai@gmail.com
	Rob Elk			rtelk@me.com
	Rob Giles			robgilesmusic@me.com
	Robert Cesario			bcesario@sequeyahschool.org
	Robert Clark			rjcarch@pacbell.net

	Robert Greene			robert.greene@latimes.com
	Robert Klein			rak1711@aol.com
	Robert Lamb			rlamb@alumni.upenn.edu
	Robert Lamb			the_rob_lamb@yahoo.com
	Robert Peppermuller			ferthalb741@yahoo.com
	Robert Soderstein			bobsod1@yahoo.com
	Robert Stone			bobstone17@gmail.com
	Roberta Barabash			bertbash2@gmail.com
	Roberta Spirit			raspivak@earthlink.net
	Robin Baltic			Rbaltic@mac.com
	Robin Mark			robin.mark@tpl.org
	Robyn Kimbrough			rob71mor@me.com
	Roderick Diaz			diaz_roderick@yahoo.com
	Rodrigo Fuentes			rodrigo.fuentes@lacity.org
	Roland Hammerl			rolandhammerl@yahoo.com
	Ron Tom			yt3625@gmail.com
	Ronald van Ammers			ronaldpvanammers@gmail.com
	Rosalind Helfand			rozhelfand@gmail.com
	Rose & Dana Fox			drkrfox@charter.net
	Rosemary Low			rosemary.low@sothebyshomes.com
	Roshanak Aflaki			roshanak.aflaki@lacity.org
	Roxane Stern			roxane.stern@gmail.com
	Roxanna Andino			Roxandino@aol.com
	Ruth Ross			raross@csulb.edu
	Ryan Perella			ryan@perellaarchitecture.com
	S Anderson			sashalou@mac.com
	S. Carol Ono			cono001@roadrunner.com
	S. Crabtree			sheigh@gmail.com
	Sabrina Gizzo			gizzo@mac.com
	Sairam Suresh			sai1138@gmail.com
	Sallie Neubauer			beachy2004@yahoo.com
	Sam Whites			patlsmith@me.com
	Samantha Bode			Sammy.Bode@gmail.com
	Sandi Hemmerlein			pandisoo@hotmail.com
	Sandra Gold			sandraegold@sbcglobal.net
	Sandrine Paoissonner			spoisson@gmail.com
	Sandy Driscoll			dobefoto@aol.com
	Sandy Kaye			sasinsandy@gmail.com
	Sandy Mahga			idiolect@neoreal.org
	Sara Greene			foreversara@gmail.com
	Sara Jane Colgin			saracolgin@gmail.com
	Sara Stein			saraann.stein@me.com
	Sarah Beadle			sjbeadle@gmail.com
	Sarah Lefkowitz			sarah.lefkowitz142@gmail.com
	Schuyler Senft-Grupp			schuylersg@gmail.com
	Scott Gamzon			sgamzon@me.com
	Scott Lyness			lyness@usc.edu
	Seamus Garrity			seamusgarrity@yahoo.com
	Sean Briski			sean.briski@gmail.com
	Seth Gillum			sethgillum@hotmail.com
	Shane Pangburn			shanepangburn@gmail.com
	Shannon Timms			shannontimms@mac.com
	Shawn Kiggins			shawn.kiggins@gmail.com
	Shelley Marks			shelleymarks@sbcglobal.net
	Sherry Grueter			segrueter@yahoo.com
	Shirley Moyers			shirleymoyers32@gmail.com
	Shizuka Kusayang			shizukak@gmail.com
	Siddhartha Majumdar			majum@hotmail.com
	Silvestre Vallejo			silvestrevallejo@gmail.com
	Simone George			simone.george@gmail.com
	Sitara Nieves			sitaramark@gmail.com
	Somair Muhamad			Somairmuhammad@yahoo.com
	Sonia Kamath			hkskla@gmail.com
	Sonia Santos			sjsantos.realtor@yahoo.com
	Sophia Tse			sophiatse@yahoo.com
	Sophocles Papas			sophocles@hotmail.com
	Spike Kaplansky			Spikekaplansky@gmail.com
	Stacey Zarcoff			zameander@gmail.com
	Stephanie Alpert			stephanie.alpert@gmail.com
	Stephanie Bartron			stephanie@sbgardendesign.com
	Stephanie Chin			chin@scag.ca.gov
	Stephanie Unson			cinghialetta@gmail.com
	Stephanie Vendig			vendig@sbcglobal.net
	Stephanie Wolf-Hicks			stephaniewolfhicks@me.com
	Stephen Montgomery			smontgomery26@roadrunner.com
	Stephen Upchurch			soupchurch@gmail.com
	Steve Andrews			steve305@pachell.net
	Steve Chivers			schivers@yahoo.com
	Steve Lee			leelouou@gmail.com
	Steven Andrews			steve305@pacbell.net
	Steven Finkel			sfinkel@usc.edu
	Steven O'Farrell			stevenwfarrell@gmail.com
	Steven Ong			stevenong@sbcglobal.net
	Sue Iri			sirigrafy@gmail.com
	Sue Iri			sirigrafx@gmail.com
	Susan Ambrosini			susanrbn@gmail.com

	Susan Coddington			scoddington@cdgla.com
	Susan Humphreville			susan@targetmediapartners.com
	Susan Lomazzo			lomazzo@earthlink.net
	Susan Mcnamara			sue.mcnamara@me.com
	Susan Takata			susie3424@hotmail.com
	Susan Trossman			susan.trossman@gmail.com
	Susie Santilena			wssantilena@gmail.com
	Suzanne Feller-Otto			sfo.chapu@gmail.com
	Syd Garon			mr.garon@gmail.com
	talleah Mcmahon			talleah@gmail.com
	Tanya Tolmachoff			wematanya@earthlink.net
	Tara Carroll			tara.c.carroll@gmail.com
	Tara Fass			Tarafass@Gmail.com
	Taras Otus			totus@sbcglobal.net
	Ted Lubin			nibuldet@gmail.com
	Ted Suriet			tedsuriet@gmail.com
	Ted Swift			tedswift@gmail.com
	Teira Gunlock			teiragunlock@gmail.com
	teresa mcgrath			Teresamcgrath04@gmail.com
	Teri Andrews			teri305@yahoo.com
	Teri Aranguren			Tacpa@pacbell.net
	Terry Riemer			1961micheltosene90039@gmail.com
	Terry Riemer			triemer@sbcglobal.net
	Terry Solis			solisgrp@ix.netcom.com
	Tessa Bell			tessahoranbell@gmail.com
	The Temples			lisagohtely@gmail.com
	Theresa Chavez			lugo@aol.com
	Theresa Corigliano			northadam@aol.com
	Thomas Baldwin			abald@pacbell.net
	thomas Maccalla			tmaccalla@mac.om
	Thomas Nellen			thomasnellen@mac.com
	Thomas R Sauer			trsmgmtconsulting@gmail.com
	Thomas Rhoads			thom.rhoads@gmail.com
	Ti Peake			tipeake@gmail.com
	Tiffany Siart			tsiart@gmail.com
	Tim Cummings			gtimcummings@gmail.com
	Tim Tatter			timtatter@gmail.com
	TINA MARIE PASCUAL			curlysoup@riseup.net
	Todd Lefelt			todd.lefelt@gmail.com
	Tom Baker			tom.baker@byu.net
	Tom De Simone			Tjdesimone@gmail.com
	Tom LaBonge			Tom.LaBonge@gmail.com
	Tomi Mukai			tomimukai@aol.com
	Toni Vian			Tvian@pacbell.net
	Tony Arranga			tony.arranaga@lacity.org
	Tony Michaelis			tonymichaelis@icloud.com
	Tony Wilkinson			lawilkinson@acm.org
	Toresa Halsted			tghalsted@yahoo.com
	Traci Minamide			traci.minamide@lacity.org
	Tracy James			jamestanen@gmail.com
	Ulrich Steiger			steigi@mac.com
	V Foxworth			erocchio@gmail.com
	Valeri Vaughn			valerinn@gmail.com
	Valerie Ho			valerie.ho@gmail.com
	van deshields			vdes123@aol.com
	vanesa corbala			vanesacorbala@gmail.com
	Victoria Gordon			vykx@sbcglobal.net
	Victoria LaFortune			victorialafortune@yahoo.com
	Victoria Vu			victoria.vu@gmail.com
	Vince Brook			vbrook@earthlink.net
	Virginia Jackson			vwjackson@gmail.com
	Vita Sheremetiev			vitas@pacbell.net
	Vivien Kotler			vivien.kotler@gmail.com
	Walter Liem			walter_liem@yahoo.com
	Wendy Bleiman			wab012008@gmail.com
	Wendy Hodgin			wkayh@att.net
	William Berry			wberry@orrick.com
	william inglot			inglot@gmail.com
	William Meyenberg			billmeyenberg@gmail.com
	William Weber			FirstcutWW@aol.com
	Woody Thompson			woody@eyeboogie.com
	Woody Thompson			woody@exeboogie.com
	Y Jimbo			yuki.jimbo@sbcglobal.net
	Yoram Rornaw			marilynfriedman@sbcglobal.net
	Younan Yim			younanyim@gmail.com
	Yuki Jimbo			yukijimbo@sbcglobal.net
	Yutei Zian			yuteifia@usc.edu
	Yvette Boleslav			yvette.bo@icloud.com
	Zach Pollack			zach@alimentola.com
	Zack Kenner			Zackkenner@gmail.com
	Zava Gomez			zloc21@yahoo.com
	Zhiyu Luang			zhiyulua@usc.edu
	Zoe Chamberlain			Zoe.Chamberlain@gmail.com

Attachment 3
Notice of Completion

ESA

Notice of Completion & Environmental Document Transmittal

Mail to: State Clearinghouse, P.O. Box 3044, Sacramento, CA 95812-3044 (916) 445-0613
For Hand Delivery/Street Address: 1400 Tenth Street, Sacramento, CA 95814

SCH # 2022010055

Project Title: Silver Lake Reservoir Complex Master Plan Project

Lead Agency: City of Los Angeles | Contact Person: Shilpa Gupta

Mailing Address: 1149 S. Broadway, Suite 600 | Phone: 213-485-4560 / shilpa.gupta@lacity.org

City: Los Angeles | Zip: CA | County: 90015

Project Location: County: Los Angeles | City/Nearest Community: Silver Lake

Cross Streets: Tesla Avenue and West Silver Lake Drive | Zip Code: 90039

Longitude/Latitude (degrees, minutes and seconds): -34 ° 5 ′ 38 ″ N / -118 ° 15 ′ 53 ″ W Total Acres: 127

Assessor's Parcel No.: 5439033901/5439032900 | Section: 8 | Twp.: 1 South | Range: 13 West | Base:

Within 2 Miles: State Hwy #: 5 | Waterways:

Airports: | Railways: | Schools: Neighborhood Nursery School

Document Type:

CEQA: ☒ NOP ☐ Draft EIR | NEPA: ☐ NOI | Other: ☐ Joint Document
☐ Early Cons ☐ Supplement/Subsequent EIR | ☐ EA | ☐ Final Document
☐ Neg Dec (Prior SCH No.) | ☐ Draft EIS | ☐ Other:
☐ Mit Neg Dec Other: | ☐ FONSI

Local Action Type:

☐ General Plan Update ☐ Specific Plan ☐ Rezone ☐ Annexation
☐ General Plan Amendment ☒ Master Plan ☐ Prezone ☐ Redevelopment
☐ General Plan Element ☐ Planned Unit Development ☐ Use Permit ☐ Coastal Permit
☐ Community Plan ☐ Site Plan ☐ Land Division (Subdivision, etc.) ☐ Other:

Development Type:

☐ Residential: Units Acres
☐ Office: Sq.ft. Acres Employees
☐ Commercial: Sq.ft. Acres Employees
☐ Industrial: Sq.ft. Acres Employees
☐ Educational:
☒ Recreational: Community park
☐ Water Facilities: Type MGD
☐ Transportation: Type
☐ Mining: Mineral
☐ Power: Type MW
☐ Waste Treatment: Type MGD
☐ Hazardous Waste: Type
☐ Other:

Project Issues Discussed in Document:

☒ Aesthetic/Visual ☐ Fiscal ☒ Recreation/Parks ☐ Vegetation
☒ Agricultural Land ☐ Flood Plain/Flooding ☐ Schools/Universities ☒ Water Quality
☒ Air Quality ☐ Forest Land/Fire Hazard ☐ Septic Systems ☐ Water Supply/Groundwater
☒ Archeological/Historical ☒ Geologic/Seismic ☐ Sewer Capacity ☐ Wetland/Riparian
☒ Biological Resources ☒ Minerals ☐ Soil Erosion/Compaction/Grading ☐ Growth Inducement
☐ Coastal Zone ☒ Noise ☐ Solid Waste ☒ Land Use
☐ Drainage/Absorption ☒ Population/Housing Balance ☒ Toxic/Hazardous ☐ Cumulative Effects
☐ Economic/Jobs ☒ Public Services/Facilities ☒ Traffic/Circulation ☐ Other:

Present Land Use/Zoning/General Plan Designation:

Open Space, [Q]OS-1XL

Project Description: *(please use a separate page if necessary)*

The proposed Silver Lake Reservoir Complex Master Plan Project (Project) would redesign 116 acres of the 127-acre Silver Lake Reservoir Complex with community park amenities. The proposed Project would consist of a series of spaces (park zones) stitched together by a 2.5-mile, tree-lined promenade. These zones include: Ivanhoe Overlook; Eucalyptus Grove; Knoll; Meadow; East and West Narrows; South Valley; and Habitat Islands. The proposed Project would feature two flexible lawns with shade trees, a picnic grove and ornamental gardens with an informal play area, and an environmental education center along the east edge of Silver Lake Reservoir at the base of the Knoll. At the intersection between the lawns and water, stepped seating terraces would navigate to wetland terraces interwoven with small footpaths. Two existing areas of woodland, the Knoll and Eucalyptus Grove would be restored to increase their upland habitat value. A new ecosystem that reintroduces coastal scrub and wetland habitat to the Silver Lake Reservoir Complex in the form of habitat islands and terraces would extend from the shoreline embankments and within the reservoir bodies.

Note: The State Clearinghouse will assign identification numbers for all new projects. If a SCH number already exists for a project (e.g. Notice of Preparation or previous draft document) please fill in.

Reviewing Agencies Checklist

Lead Agencies may recommend State Clearinghouse distribution by marking agencies below with and "**X**".
If you have already sent your document to the agency please denote that with an "**S**".

X	Air Resources Board	X	Office of Historic Preservation
	Boating & Waterways, Department of		Office of Public School Construction
	California Emergency Management Agency	X	Parks & Recreation, Department of
	California Highway Patrol		Pesticide Regulation, Department of
X	Caltrans District # 7		Public Utilities Commission
	Caltrans Division of Aeronautics	X	Regional WQCB # 4
	Caltrans Planning		Resources Agency
	Central Valley Flood Protection Board		Resources Recycling and Recovery, Department of
	Coachella Valley Mtns. Conservancy		S.F. Bay Conservation & Development Comm.
	Coastal Commission		San Gabriel & Lower L.A. Rivers & Mtns. Conservancy
	Colorado River Board		San Joaquin River Conservancy
	Conservation, Department of		Santa Monica Mtns. Conservancy
	Corrections, Department of		State Lands Commission
	Delta Protection Commission		SWRCB: Clean Water Grants
	Education, Department of	X	SWRCB: Water Quality
	Energy Commission		SWRCB: Water Rights
X	Fish & Game Region # 5		Tahoe Regional Planning Agency
	Food & Agriculture, Department of	X	Toxic Substances Control, Department of
	Forestry and Fire Protection, Department of	X	Water Resources, Department of
	General Services, Department of		
	Health Services, Department of		Other:
	Housing & Community Development		Other:
X	Native American Heritage Commission		

Local Public Review Period (to be filled in by lead agency)

Starting Date January 6, 2022 Ending Date February 7, 2022

Lead Agency (Complete if applicable):

Consulting Firm: ESA
Address: 626 Wilshire Boulevard, Suite 1100
City/State/Zip: Los Angeles, CA 90017
Contact: Nicolle Steiner
Phone: 213-599-4300

Applicant:
Address:
City/State/Zip:
Phone:

Signature of Lead Agency Representative: **Date:** 1/4/2022

Authority cited: Section 21083, Public Resources Code. Reference: Section 21161, Public Resources Code.

Attachment 4
Newspaper Notice

ESA

https://www.theeastsiderla.com/sponsored_posts/silver-lake-reservoir-complex-master-plan-project/article_6662bb94-6f25-11ec-9add-8b68689dfba1.html

SPONSORED

Silver Lake Reservoir Complex Master Plan Project

Jan 9, 2022



Notice of Preparation (NOP) of the Draft Environmental Impact Report (EIR) for the proposed Silver Lake Reservoir Complex (SLRC) Master Plan Project (Project).

The City of Los Angeles (City) Bureau of Engineering is beginning the environmental review process for the proposed Project. The Project would redesign 116 acres of the 127-acre SLRC with community park amenities. The Project would consist of a series of spaces (park zones) stitched together by a 2.5-mile, tree-lined promenade.

The City has prepared an NOP and is requesting input from public agencies, stakeholders, and other interested parties on the scope and content of the EIR. The NOP is available online at: https://eng.lacity.org/silver-lake-reservoir-complex-master-plan/eir and at the Silver Lake Branch Library at 2411 Glendale Boulevard, Los Angeles, CA 90039 and Los Angeles County City Terrace Library at 4025 E. City Terrace Drive, Los Angeles, CA 90063.

All written comments are due by 5:00 p.m. on Monday, February 7, 2022. Written comments may be submitted through the Project website at https://eng.lacity.org/silver-lake-reservoir-complex-master-plan/eir or submitted by

mail to: City of Los Angeles Department of Public Works, Bureau of Engineering, c/o ESA-Nicolle Steiner, 626 Wilshire Boulevard, Suite 1100, Los Angeles, CA 90017.

Public Meeting: A public scoping meeting will be held to review the environmental process, the Project, and to provide an opportunity for stakeholder and community to provide verbal comments on the scope and content of the Draft EIR. The meeting will be held via Zoom on January 19, 2022, from 6:00 p.m. to 7:30 p.m. Interested parties can join online at https://esassoc.zoom.us/j/85363693488, or dial in to (833) 548-0276, and use the meeting I.D. 853 6369 3488.

As covered under Title II of the Americans with Disabilities Act, the City does not discriminate based on disability. All requests for reasonable accommodations to ensure equal access to this public meeting, including Spanish translation, should be made at least three days prior to the meeting date and sent to eng.slrcmp@lacity.org or call (310) 566-8018.

This Sponsored Post is an advertisement on behalf of City of Los Angeles, Bureau of Engineering

Tags Silver Lake | Silver Lake Reservoir Complex | Bureau Of Engineering | Draft Environmental Impact Report

Clasificados!

Para anunciarse llame gratis **800-626-8332**

Búsquenos también **clasificados.laopinion.com**

Avisos Legales Ficticious Name

FICTITIOUS BUSINESS NAME STATEMENT #2021278233
The following person is doing business as:
EL TUCAN OFFICIAL TEST ONLY CENTER
1346 Firestone Blvd #B
Los Angeles, CA 90001
(LA COUNTY)

Ralph Reynoso
1346 Firestone Blvd #B
Los Angeles, CA 90001

This business is conducted by: **An Individual.**
The registrant has not commenced to transact business under the fictitious business names listed herein.
SIGNED: Ralph Reynoso (owner)
This statement was filed with the County Clerk of Los Angeles County on: **12/27/2021**
NOTICE: THIS FICTITIOUS NAME STATEMENT EXPIRES FIVE YEARS FROM DATE IT WAS FILED IN THE OFFICE OF THE COUNTY CLERK. A NEW FICTITIOUS BUSINESS NAME STATEMENT MUST BE FILED PRIOR TO THAT DATE. The filing of this statement does not of itself authorize the use in this state of a fictitious business name in violation of the rights of another under federal, state, or common law (See section 14411 et seq., Business and Professions Code.
Pub: 01/09, 01/16, 01/23, 01/30/2021

FICTITIOUS BUSINESS NAME STATEMENT #2021274000
The following person is doing business as:
ROSITAS 99 DISCOUNT
6430 Gage Ave Unit E
Bell Gardens, CA 90201
(LA COUNTY)

Maximino Martinez
1237 S Greenwood Ave. Apt. 11
Montebello CA 90640

This business is conducted by: **An Individual.**
The registrant has not commenced to transact business under the fictitious business names listed herein.
SIGNED: Maximino Martinez (owner)
This statement was filed with the County Clerk of Los Angeles County on: **12/17/2021**
NOTICE: THIS FICTITIOUS NAME STATEMENT EXPIRES FIVE YEARS FROM DATE IT WAS FILED IN THE OFFICE OF THE COUNTY CLERK. A NEW FICTITIOUS BUSINESS NAME STATEMENT MUST BE FILED PRIOR TO THAT DATE. The filing of this statement does not of itself authorize the use in this state of a fictitious business name in violation of the rights of another under federal, state, or common law (See section 14411 et seq., Business and Professions Code.
Pub: 12/26, 01/02, 01/09, 01/16/2021

Anúncielo en
Clasificados!
llame ***GRATIS*** al:
800-626-8332

Avisos Legales Ficticious Name

FICTITIOUS BUSINESS NAME STATEMENT #2021270070
The following person is doing business as:
LEAGAL NAME: LA CARRETA RESTAURANT
1471 E Vernon Avenue
Los Angeles, CA 90011

TAQUERIA LA CARRETA DBA
1471 E Vernon Avenue
Los Angeles, CA 90011
(LA COUNTY)

Jose Enrique Diaz
1471 E Vernon Avenue
Los Angeles, CA 90011

Gerardo Diaz
8923 San Miguel Avenue
South Gate, CA 90280

Roberto Enrique Diaz
8923 San Miguel Avenue
South Gate, CA 90280

Ivan Alejandro Diaz
8923 San Miguel Avenue
South Gate, CA 90280

Carmen K Diaz
8923 San Miguel Avenue
South Gate, CA 90280
This business is conducted by: **A General Partnership**
The registrant has commenced to transact business under the fictitious business names listed herein. on 10/2019
SIGNED: Jose Enrique Diaz (General Partner)
This statement was filed with the County Clerk of Los Angeles County on: 12/13/21
NOTICE: THIS FICTITIOUS NAME STATEMENT EXPIRES FIVE YEARS FROM DATE IT WAS FILED IN THE OFFICE OF THE COUNTY CLERK. A NEW FICTITIOUS BUSINESS NAME STATEMENT MUST BE FILED PRIOR TO THAT DATE. The filing of this statement does not of itself authorize the use in this state of a fictitious business name in violation of the rights of another under federal, state, or common law (See section 14411 et seq., Business and Professions Code.
Pub: 01/09, 01/16, 01/23, 01/30/2021

¿Busca servicios para su Auto? Encuéntrelo en los **Clasificados!**

Avisos Legales Name Change

ORDER TO SHOW CAUSE FOR CHANGE OF NAME
Case No. 21VECP00648
Superior Court of California, County of LOS ANGELES
Petition of: BERNABE ROJAS, BEATRIZ RUIZ for Change of Name
TO ALL INTERESTED PERSONS:
Petitioner BERNABE ROJAS, BEATRIZ RUIZ filed a petition with this court for a decree changing names as follows:
Alexa Stephanie Ruiz to Alexa Stephanie Rojas Ruiz
The Court orders that all persons interested in this matter appear before this court at the hearing indicated below to show cause, if any, why the petition for change of name should not be granted. Any person objecting to the name changes described above must file a written objection that includes the reasons for the objection at least two court days before the matter is scheduled to be heard and must appear at the hearing to show cause why the petition should not be granted. If no written objection is timely filed, the court may grant the petition without a hearing.
Notice of Hearing: Date: 2/07/2022, Time: 8:30 A.M., Dept.: W, Room: 610
The address of the court is 6230 SYLMAR AVENUE, VAN NUYS, CA 91401
A copy of this Order to Show Cause shall be published at least once each week for four successive weeks prior to the date set for hearing on the petition in the following newspaper of general circulation, printed in this county: La Opinion Newspaper
Date: 12/17/2021
Virginia Keeny
Judge of the Superior Court
12/19, 12/26, 1/2, 1/9/22

Para ordenar su anuncio, llame ***GRATIS*** de Lunes a Viernes al:
800-626-8332
Clasificados!

Avisos Legales Name Change

ORDER TO SHOW CAUSE FOR CHANGE OF NAME
Case No. 21NWCP00004
Superior Court of California, County of Los Angeles
Petition of: SANTOS JOEL MARTINEZ BARBOSA for Change of Name
TO ALL INTERESTED PERSONS:
Petitioner SANTOS JOEL MARTINEZ BARBOSA filed a petition with this court for a decree changing names as follows:
SANTOS JOEL MARTINEZ BARBOSA to JOEL MARTINEZ
The Court orders that all persons interested in this matter appear before this court at the hearing indicated below to show cause, if any, why the petition for change of name should not be granted. Any person objecting to the name changes described above must file a written objection that includes the reasons for the objection at least two court days before the matter is scheduled to be heard and must appear at the hearing to show cause why the petition should not be granted. If no written objection is timely filed, the court may grant the petition without a hearing.
Notice of Hearing: Date: FEBRURARY 16, 2022, Time: 10:30 a.m., Dept.: C, Room: 312
The address of the court is 12720 Norwalk Boulevard, Norwalk, CA 90650 Southeast
A copy of this Order to Show Cause shall be published at least once each week for four successive weeks prior to the date set for hearing on the petition in the following newspaper of general circulation, printed in this county: LA OPINION NEWSPAPER
Date: 01/04/2022
Margaret M. Bernal
Judge of the Superior Court
01/09, 01/16, 01/23, 01/30/2022


¿Ha soñado con su propio negocio? Hágalo una realidad buscando en nuestra sección de Venta de Negocios
Clasificados!

JUNK N TOW
COMPRAMOS CARROS PARA YONQUE ¡CAMINEN O NO!
PAGAMOS DESDE $500 HASTA $10,000 O MÁS.
Ofrecemos los mejores precios por cualquier tipo de vehículo y podemos recogerlos rápidamente el mismo día.
SERVICIO DE GRUA GRATIS
Le atenderemos con gusto. ¡LLAMENOS!
323.893.3277
323.683.5251

HANDICAP TOWING

COMPRO CARROS PARA YONQUE
Carros chocados, desvielados o en cualquier condición.
PAGO DE $500 A $1,000. SERVICIO 24 HORAS.
Servicio de grúa a larga distancia.
323-535-1220

AGUILA
COMPRO TODO TIPO DE CARRO
Camine o no camine. Pago los mejores precios, desde $100 hasta mucho más.
Pick up, vans, autos.
24 HORAS
¡LLAME HOY!
323-228-3733

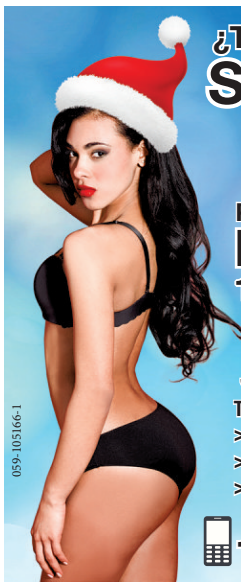
¿TIENES PROBLEMAS SEXUALES?
> Impotencia Sexual
> Eyaculación Precoz
> Prostatitis > Frigidez
PRODUCTOS SEXUALES NATURALES 100% EFECTIVOS
SI TUVISTE COMPLICACIONES CON EL COVID, TAMBIEN TE AYUDAMOS.
JUGUETES SEXUALES
También atendemos:
> Bajar de Peso > Ansiedad
> Gastritis > Artritis
> Vitaminas > Cansancio
Llame AHORA
1-800-517-7184
1-9951051-650

Clasificados!

¿Necesitas un Abogado?
¡La Opinión lo tiene!
Busca en el directorio de servicios legales de La Opinión el abogado adecuado para ti.
Búsquelo en http://laopinion.com/
Para anunciarse llame GRATIS al:
800-626-8332
La Opinión laopinion.com

Plomero Experto

Destapo Drenajes, Toilets, Sinks & Baños.
Re-entubado completo de pipas galvanizadas a cobre, liqueos de agua y gas, calentones de pared, remodelaciones de baño de ceramica. **Servicio 24 hrs.**
Llame a Carlos
323-822-6162

PALOS VERDES CONSTRUCTION
RESIDENCIAL Y COMERCIAL
Conversión de garajes a ADU, remodelación, fundación, framing, reparación de casas quemadas, driwall, techos, plomería, electricidad, planos y permisos.
323-590-3277
Lic. #632133

Búsquelo en: **La Opinión** laopinion.com
Autos • Arrendamientos • Negocios
Empleos • Bienes Raíces • Mercancía
800-626-8332

DBE SUBCONTRACTORS/SUPPLIER BIDS/PROPOSALS REQUESTED

CONTRACT NO. PS78835
I-105 Express Lanes Roadside Toll Collection System

BID/PROPOSAL SUBMITTAL DATE: FEBRUARY 07 2022

OWNER: LOS ANGELES COUNTY METROPOLITAN TRANSPORTATION AUTHORITY (LACMTA)
PERFORMANCE/PAYMENT/SUPPLY BOND MAY BE REQUIRED

THIS ADVERTISEMENT IS IN RESPONSE TO LACMTA 'S DBE PROGRAM. KAPSCH TRAFFICCOM USA, INC. INTENDS TO CONDUCT ITSELF IN "GOOD FAITH" WITH DBE FIRMS REGARDING PARTICIPATION ON THIS PROJECT. DRAWINGS AND SPECS WILL BE AVIALABLE FOR REVIEW FROM JANUARY 10 2022 – JANUARY 21 2022. CONTACT BILL CLEVEN FOR ACCESS LINK TO THE INFORMATION. QUOTES ARE REQUIRED BY COB, JANUARY 21 2022, SO THAT ALL BIDS/PROPOSALS CAN BE FAIRLY EVALUATED. PLEASE SUBMIT BIDS/PROPOSALS FOR THE WORK (BUT NOT LIMITED TO): ELECTRICAL INSTALLATION, POST INSTALLATION MAINTENANCE, ENGINEERING SERVICES STAFFING, IMAGE REVIEW, VALIDATION, TEST DRIVING MAINTENANCE OF TRAFFIC, MATERIAL FABRICATION AND SUPPLIERS, OTHER SERVICES

KAPSCH WILL ALSO BE HOSTING A WEBINAR ON JANUARY 13TH 2022 TO DISCUSS THIS OPPORTUNITY

CONTACT: BILL CLEVEN,
SUBCONTRACTOR & SERVICES MANAGER
WILLIAM.CLEVEN@KAPSCH.NET

Aviso de Preparación de un Borrador de Informe de Impacto Ambiental para el Silver Lake Reservoir Complex Master Plan Project

Aviso de Preparación (NOP, por sus siglas en inglés) del Borrador de Informe Ambiental (EIR, por sus siglas en inglés) para el Silver Lake Reservoir Complex Master Plan Project (SLRC). La Oficina de Ingeniería de la Ciudad de Los Ángeles (Ciudad) está comenzando el proceso de revisión para el Proyecto propuesto. El Proyecto rediseñaría 116 acres del SLRC de 127 acres con infraestructura de parque comunitario. El Proyecto consistiría de una serie de espacios (zonas de parque) agrupados por un paseo arbolado de 2.5 millas. La Ciudad ha preparado un NOP y está solicitando aportes de las agencias públicas, interesados, y otras partes interesadas sobre el alcance y contenido del EIR. El NOP está disponible en línea en: https://eng.lacity.org/silver-lake-reservoir-complex-master-plan/eir y en la Sucursal de la Biblioteca Silver Lake en 2411 Glendale Boulevard, Los Ángeles, CA 90039 y en la Biblioteca City Terrace del Condado de Los Ángeles at 4025 E. City Terrace Drive, Los Ángeles, CA 90063. Todos los comentarios escritos deben enviarse antes de las 5:00 p.m. del **lunes 7 de febrero de 2022.** Los comentarios escritos pueden enviarse a través del sitio web del Proyecto en https://eng.lacity.org/silver-lake-reservoir-complex-master-plan/eir o enviados por correo a: Departamento de Obras Públicas de la Ciudad de Los Ángeles, Oficina de Ingeniería, c/o ESA-Nicolle Steiner, 626 Wilshire Boulevard, Suite 1100, Los Ángeles, CA 90017.
Reunión Pública: Una reunión de alcance público se llevará a cabo para revisar el proceso ambiental, y brindar una oportunidad para que los interesados y la comunidad proporcionen comentarios verbales sobre el alcance y contenido del Borrador EIR. La reunión se llevará a cabo a través de Zoom el **19 de enero de 2022, de 6:00 p.m. a 7:30 p.m.** Las partes interesadas pueden unirse en línea en https://esassoc.zoom.us/j/85363693488, o marque al (833) 548-0276, y utilice el ID de la reunión 853 6369 3488.
Como se establece en el Título II de la Ley de Estadounidenses con discapacidades, la Ciudad no discrimina por motivos de discapacidad. Todas las solicitudes de adaptaciones razonables para garantizar el acceso equitativo a esta reunión pública, incluyendo la traducción al español, deberán realizarse al menos tres días antes de la fecha de la reunión y enviarse a eng.slrcmp@lacity.org o llame al (310) 566-8018.

CONTRATISTA GENERAL
www.zddcontractor.com
Planos y construcción para garajes y estructuras. (ADU) Legalización de unidades existentes. Convierta su garaje en vivienda.
Remodelaciones en general, construcción de Restaurantes y Locales Comerciales.
CSLB LIC. #554524
562-412-5307

ALEX ROOFING
Toda clase de techos, hotmat, shingles, altorcha, teja y canales para agua.
Con licencia.
CONSTRUCCION EN GENERAL
Llame a Juan o Jonathan
323-378-4870
213-451-0539

Proof of Publication

Los Angeles Times

STATE OF CALIFORNIA
County of Los Angeles

I am a resident of Los Angeles County, over the age of eighteen year and not a party to or interested in the notice published. The notice, of which the annexed is a printed copy appeared in the L.A. TIMES, a newspaper published in the English language in the city of Los Angeles, County of Los Angeles. and adjudged a newspaper of general circulation as defined by the Superior Court of the County of Los Angeles, State of California, under the date of May 21, 1952, Case No. 598,599.

January 6,

all in the year 2022

I certify (or declare) under penalty of perjury that the foregoing is true and correct

Dated at Los Angeles, California, this

6th *day of* **January** 2022

Signature
Debbie Yerkes

3555646

California Newspaper Service Bureau®
Public Notice Advertising Since 1934
Tel 1-800-788-7840 ▫ Fax 1-800-540-4089
Local Offices and Representatives in:
Los Angeles, Santa Ana, San Diego, Riverside/San Bernardino,
San Francisco, Oakland., San Jose, and Sacramento.
Special Services Available in Phoenix

Rev. 9/15. Daily Journal Corporation, 915 East First Street, Los Angeles, CA 90012

NOTICE OF PREPARATION OF A DRAFT ENVIRONMENTAL IMPACT REPORT FOR THE SILVER LAKE RESERVOIR COMPLEX MASTER PLAN PROJECT NOTICE OF PREPARATION (NOP) OF THE DRAFT ENVIRONMENTAL IMPACT REPORT (EIR) FOR THE PROPOSED SILVER LAKE RESERVOIR COMPLEX (SLRC) MASTER PLAN PROJECT (PROJECT).

The City of Los Angeles (City) Bureau of Engineering is beginning the environmental review process for the proposed Project. The Project would of redesigning 116 acres with community park amenities within the 127-acre SLRC. The Project includes a series of spaces (park zones) stitched together by a 2.5-mile, tree-lined promenade. The City has prepared the NOP and is requesting input from public agencies, stakeholders, and other interested parties on the scope and content of the EIR. The NOP is available online at: https://eng.lacity.org/silver-lake-reservoir-complex-master-plan/eir and at the Silver Lake Branch Library at 2411 Glendale Boulevard, Los Angeles, CA 90039 and Los Angeles County City Terrace Library at 4025 E. City Terrace Drive, Los Angeles, CA 90063. All written comments are due by 5:00 p.m. on Monday, February 7, 2022. Comments may be submitted through the Project website at https://eng.lacity.org/silver-lake-reservoir-complex-master-plan/eir or by email to eng.slrcmp@lacity.org (please include "SLRC" in the subject line). Please include the name, mailing address, and email address of the commenter. Comments may also be submitted by mail to: City of Los Angeles Department of Public Works, Bureau of Engineering, c/o ESA-Nicolle Steiner, 626 Wilshire Boulevard, Suite 1100, Los Angeles, CA 90017. Public Meeting: A public scoping meeting will be held to review the environmental process, the Project, and to provide an opportunity for stakeholder and community input on the scope and content of the Draft EIR. The meeting will be held via Zoom on January 19, 2022, from 6:00 p.m. to 7:30 p.m. Interested parties can join online at https://esassoc.zoom.us/j/85363693488, or dial in to (833) 548-0276, and use the meeting I.D. 853 6369 3488. As covered under Title II of the Americans with Disabilities Act, the City does not discriminate based on disability. All requests for reasonable accommodations to ensure equal access to this public meeting, including Spanish translation, should be made at least three days prior to the meeting date and sent to eng.slrcmp@lacity.org or call (310) 566-8018.
2/12/22

CNS-3555646#

* A 0 0 0 0 0 5 9 4 2 0 4 0 *

Attachment 5

Virtual Scoping Open House Presentation

ESA

SILVER LAKE RESERVOIR COMPLEX MASTER PLAN PROJECT

Notice of Preparation (NOP)



January 6, 2022 – February 7, 2022

Hargreaves Jones
ESA

NITHYA RAMAN | Los Angeles City Councilmember 4th District

MITCH O'FARRELL COUNCILMEMBER • 13TH DISTRICT CITY OF LOS ANGELES

ENGINEERING CITY OF LOS ANGELES

LA DWP Los Angeles Department of Water & Power

TOPICS COVERED IN THIS PRESENTATION

- What is the Purpose of the Presentation?
- What is the Project?
- What is the CEQA Process?
- What is the CEQA Schedule?
- How Can I Provide a Comment?

1 WHAT IS THE PURPOSE OF THE PRESENTATION?

Presentation Purpose

- Introduce the proposed Silver Lake Reservoir Complex Master Plan Project (Project)
- Notify the public and agencies that the City of Los Angeles, Bureau of Engineering is preparing an Environmental Impact Report (EIR) pursuant to the California Environmental Quality Act (CEQA) for the Project
- Present ways in which the public and agencies can provide input on the environmental issues to be evaluated in the EIR

2 WHAT IS THE PROJECT?

Project Location



Project Background

- Silver Lake Reservoir and Ivanhoe Reservoir together make up the Silver Lake Reservoir Complex owned by LADWP
- 2006: Federal Environmental Protection Agency released guidance related to water quality guidelines for open reservoir
- 2008: Silver Lake Reservoir taken out of service
- 2017: Ivanhoe Reservoir taken out of service
- 2018: BOE and LADWP began work on designing the proposed project

Project Background

- The proposed Project design was developed over a year-long community outreach process.




Master Plan Report

Completed December 2020

Available at:
https://eng.lacity.org/silver-lake-reservoir-complex-master-plan



Proposed Project

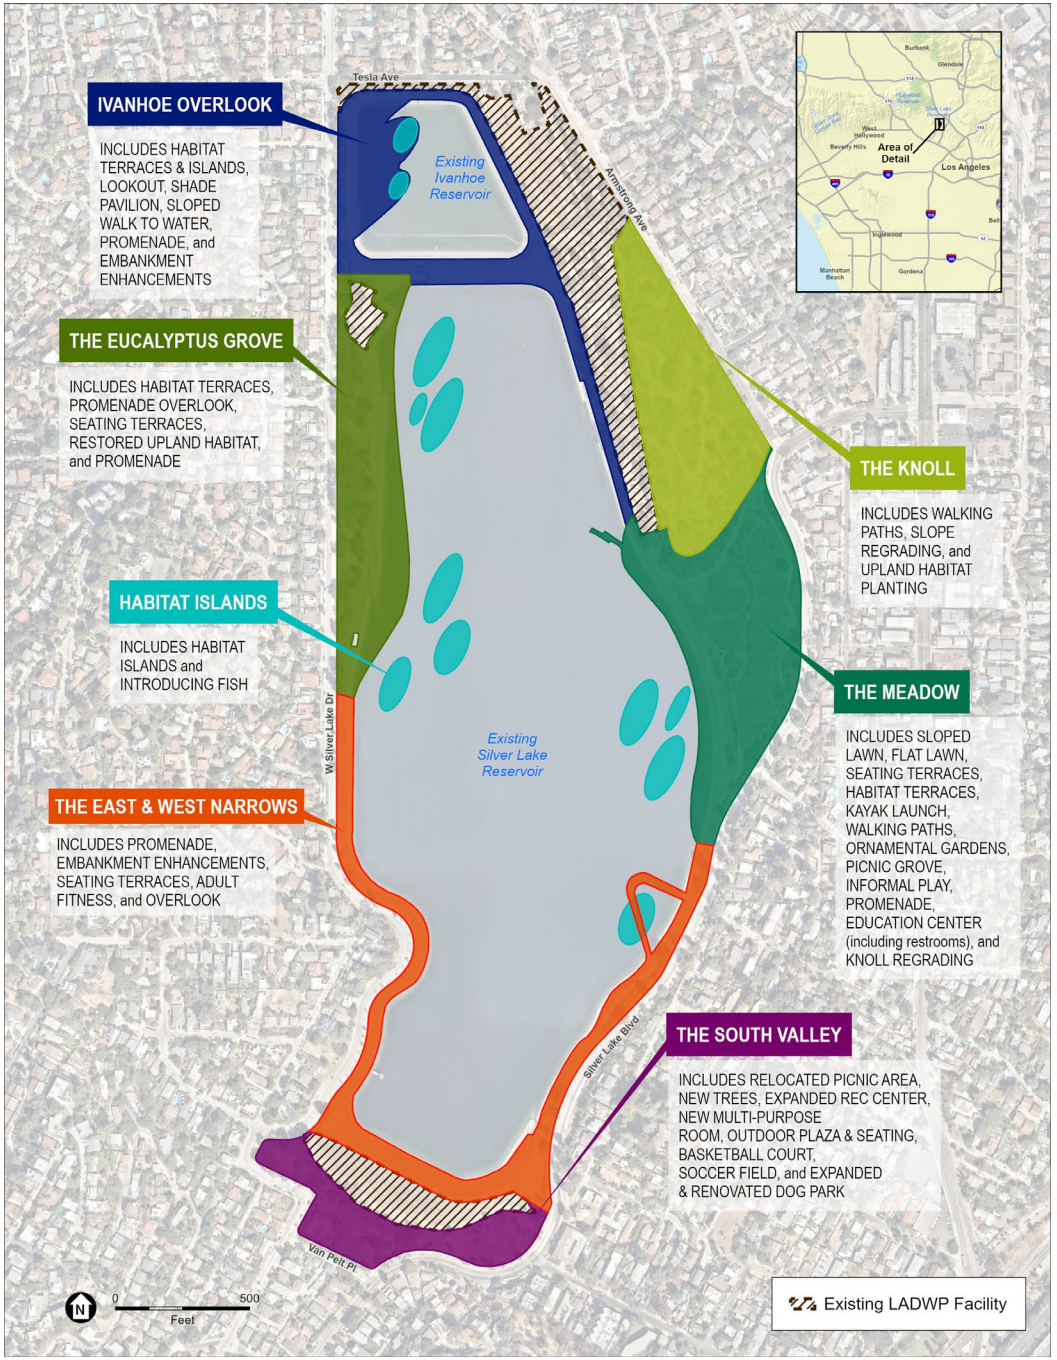

Proposed Project Overview





Proposed Project Overview






3 WHAT IS THE CEQA PROCESS?

California Environmental Quality Act (CEQA)



CEQA EIR Process

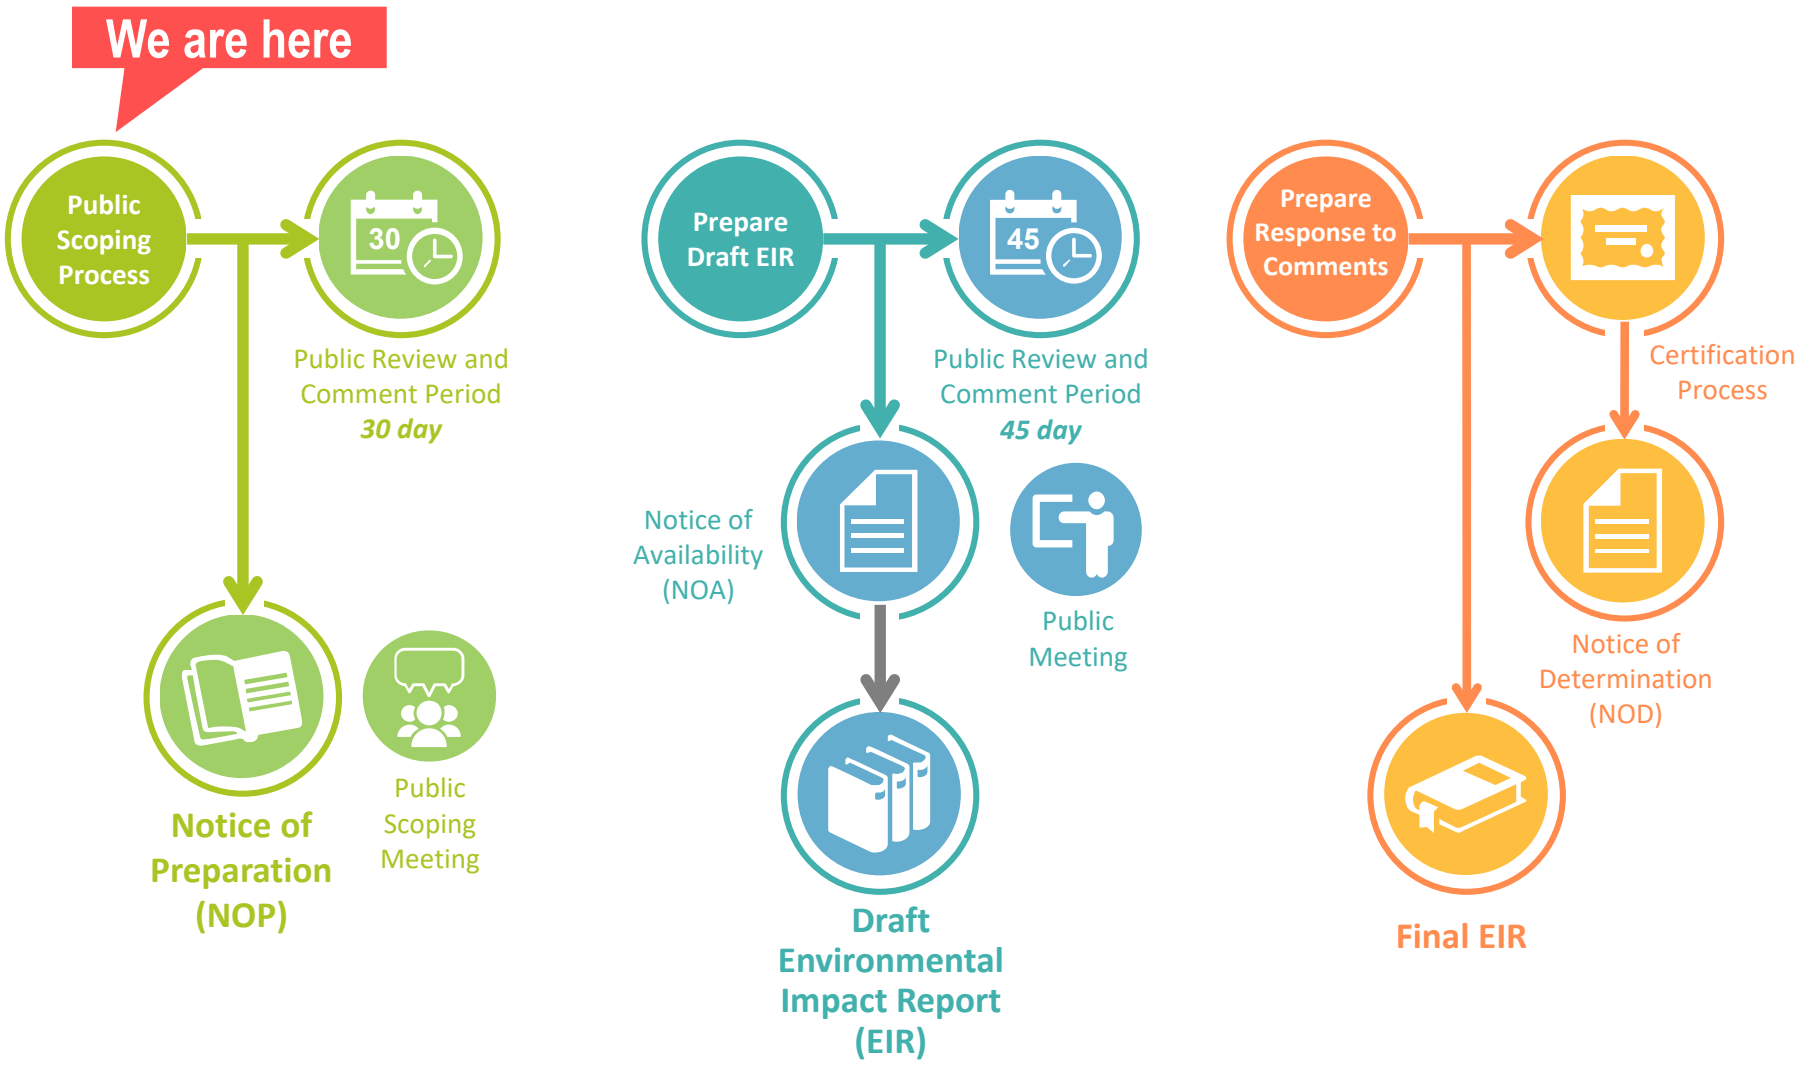


Issues Covered in the Draft EIR

- ☐ Aesthetics
- ☐ Agriculture and Forestry Resources
- ☐ Air Quality
- ☐ Biological Resources
- ☐ Cultural Resources
- ☐ Energy
- ☐ Geology /Soils
- ☐ Greenhouse Gas Emissions
- ☐ Hazards & Hazardous Materials
- ☐ Hydrology / Water Quality
- ☐ Land Use / Planning
- ☐ Mineral Resources
- ☐ Noise
- ☐ Population / Housing
- ☐ Public Services
- ☐ Recreation
- ☐ Transportation
- ☐ Tribal Cultural Resources
- ☐ Utilities / Service Systems
- ☐ Wildfire
- ☐ Mandatory Findings of Significance

4 WHAT IS THE CEQA SCHEDULE?

CEQA Schedule

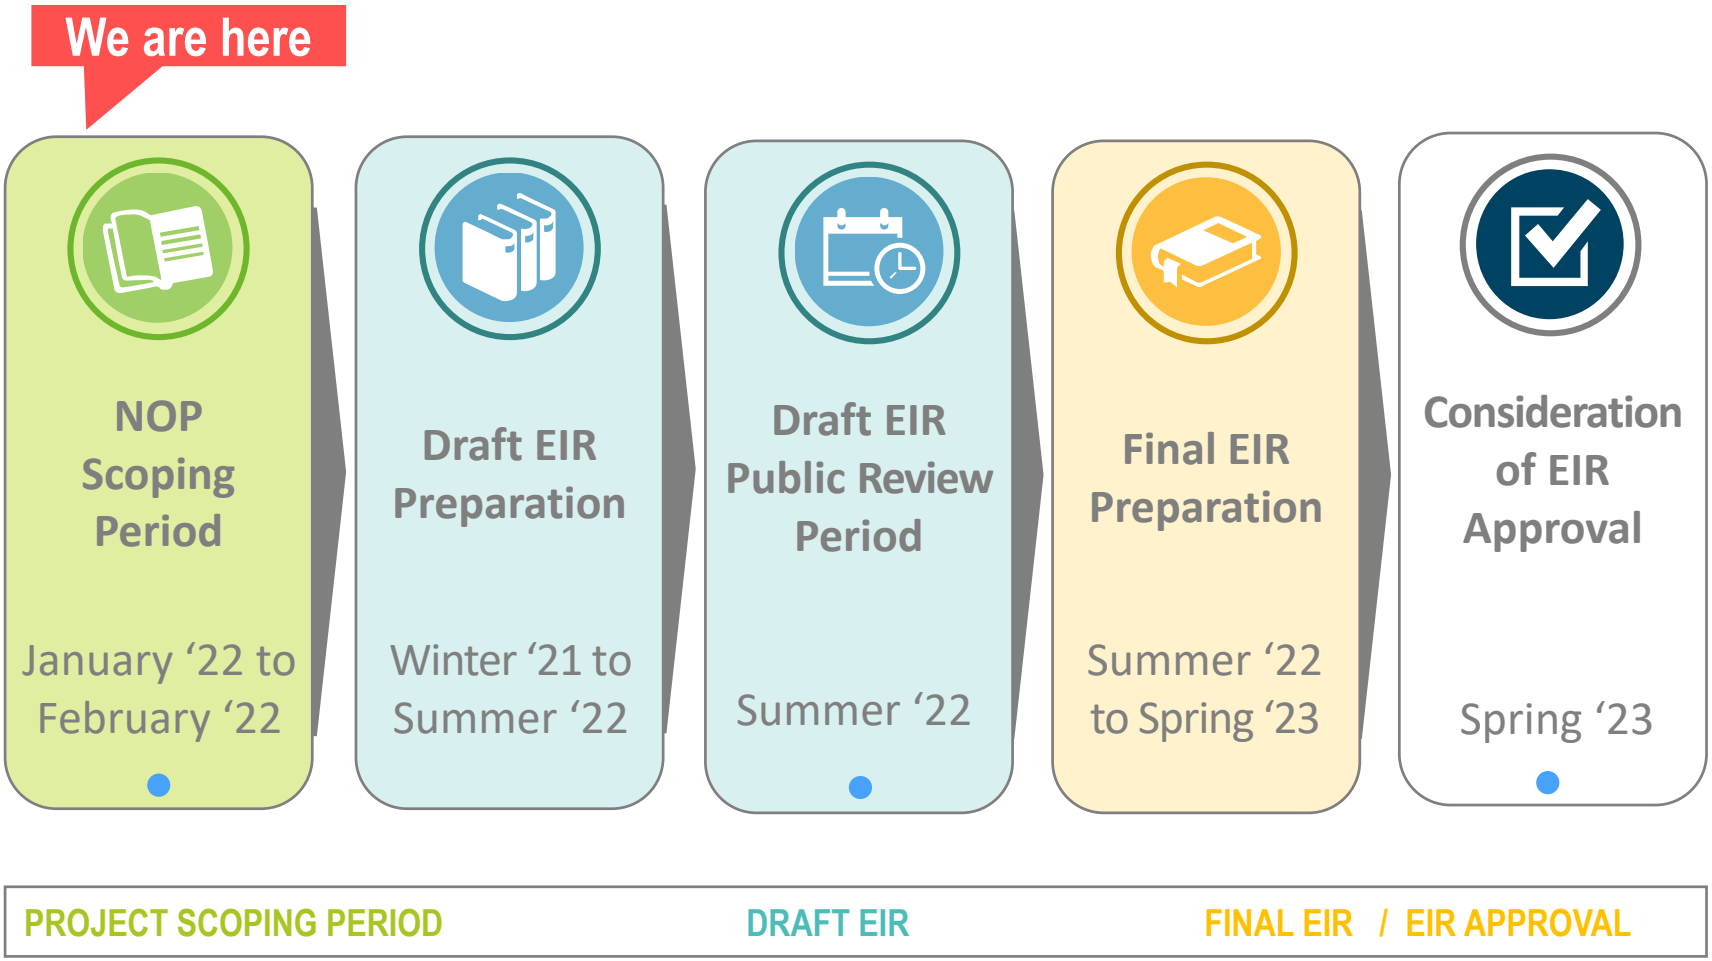

● Public Meeting

5 HOW CAN I PROVIDE A COMMENT?

Public Comments

Ways to provide written comments:

- **Submit comments** on the website at https://eng.lacity.org/silver-lake-reservoir-complex-master-plan/eir
- **Mail** written comments to:

  City of Los Angeles Department of Public Works, Bureau of Engineering
  c/o ESA – Nicolle Steiner
  626 Wilshire Blvd., Suite 1100
  Los Angeles, CA 90017

Comments are due by **5:00 p.m. on February 7, 2022**.

Ways to provide verbal comments:

- **Make a comment** at the public scoping meeting (January 19)

NOP Public Scoping Meeting

- **Date:** January 19, 2022
- **Time:** 6:00 p.m. to 7:30 p.m.
- Meeting Login Information
  - **Zoom:** https//esassoc.zoom.us/j/85363693488
  - **Telephone:** (833) 548-0276
  - **Meeting ID:** 853 6369 3488

Reasonable accommodation requests and Spanish translation requests can be sent to eng.slrcmp@lacity.org or (310) 566-8018 (at least 3 days prior to the meeting).

Document Availability

Notice of Preparation (NOP)

- **City website:** https://eng.lacity.org/silver-lake-reservoir-complex-master-plan/eir
- **Public Library:**
  - City of Los Angeles, Silver Lake Branch

    2411 Glendale Boulevard

    Los Angeles, CA 90039
  - Los Angeles County, City Terrace Library

    4025 E. City of Terrace Drive

    Los Angeles, CA 90063



THANK YOU!

Please visit our website for additional information:

https://eng.lacity.org/silver-lake-reservoir-complex-master-plan

Attachment 6
Comments Received by the City

ESA

NATIVE AMERICAN HERITAGE COMMISSION

GOVERNOR'S OFFICE OF PLANNING AND RESEARCH
Jan 07 2022
STATE OF CALIFORNIA

January 6, 2022

Shilpa Gupta
City of Los Angeles
1149 S. Broadway, Suite 600
Los Angeles, CA 90015

Re: 2022010055, Silver Lake Reservoir Complex Master Plan Project, Los Angeles County

Dear Ms. Gupta:

The Native American Heritage Commission (NAHC) has received the Notice of Preparation (NOP), Draft Environmental Impact Report (DEIR) or Early Consultation for the project referenced above. The California Environmental Quality Act (CEQA) (Pub. Resources Code §21000 et seq.), specifically Public Resources Code §21084.1, states that a project that may cause a substantial adverse change in the significance of a historical resource, is a project that may have a significant effect on the environment. (Pub. Resources Code § 21084.1; Cal. Code Regs., tit.14, §15064.5 (b) (CEQA Guidelines §15064.5 (b)). If there is substantial evidence, in light of the whole record before a lead agency, that a project may have a significant effect on the environment, an Environmental Impact Report (EIR) shall be prepared. (Pub. Resources Code §21080 (d); Cal. Code Regs., tit. 14, § 5064 subd.(a)(1) (CEQA Guidelines §15064 (a)(1)). In order to determine whether a project will cause a substantial adverse change in the significance of a historical resource, a lead agency will need to determine whether there are historical resources within the area of potential effect (APE).

CEQA was amended significantly in 2014. Assembly Bill 52 (Gatto, Chapter 532, Statutes of 2014) (AB 52) amended CEQA to create a separate category of cultural resources, "tribal cultural resources" (Pub. Resources Code §21074) and provides that a project with an effect that may cause a substantial adverse change in the significance of a tribal cultural resource is a project that may have a significant effect on the environment. (Pub. Resources Code §21084.2). Public agencies shall, when feasible, avoid damaging effects to any tribal cultural resource. (Pub. Resources Code §21084.3 (a)). **AB 52 applies to any project for which a notice of preparation, a notice of negative declaration, or a mitigated negative declaration is filed on or after July 1, 2015.** If your project involves the adoption of or amendment to a general plan or a specific plan, or the designation or proposed designation of open space, on or after March 1, 2005, it may also be subject to Senate Bill 18 (Burton, Chapter 905, Statutes of 2004) (SB 18). **Both SB 18 and AB 52 have tribal consultation requirements**. If your project is also subject to the federal National Environmental Policy Act (42 U.S.C. § 4321 et seq.) (NEPA), the tribal consultation requirements of Section 106 of the National Historic Preservation Act of 1966 (154 U.S.C. 300101, 36 C.F.R. §800 et seq.) may also apply.

The NAHC recommends consultation with California Native American tribes that are traditionally and culturally affiliated with the geographic area of your proposed project as early as possible in order to avoid inadvertent discoveries of Native American human remains and best protect tribal cultural resources. Below is a brief summary of portions of AB 52 and SB 18 as well as the NAHC's recommendations for conducting cultural resources assessments.

Consult your legal counsel about compliance with AB 52 and SB 18 as well as compliance with any other applicable laws.

CHAIRPERSON
Laura Miranda
Luiseño

VICE CHAIRPERSON
Reginald Pagaling
Chumash

PARLIAMENTARIAN
Russell Attebery
Karuk

COMMISSIONER
William Mungary
Paiute/White Mountain Apache

COMMISSIONER
Isaac Bojorquez
Ohlone-Costanoan

COMMISSIONER
Sara Dutschke
Miwok

COMMISSIONER
Buffy McQuillen
Yokayo Pomo, Yuki, Nomlaki

COMMISSIONER
Wayne Nelson
Luiseño

COMMISSIONER
Stanley Rodriguez
Kumeyaay

EXECUTIVE SECRETARY
Christina Snider
Pomo

NAHC HEADQUARTERS
1550 Harbor Boulevard
Suite 100
West Sacramento,
California 95691
(916) 373-3710
nahc@nahc.ca.gov
NAHC.ca.gov

AB 52

AB 52 has added to CEQA the additional requirements listed below, along with many other requirements:

1. Fourteen Day Period to Provide Notice of Completion of an Application/Decision to Undertake a Project: Within fourteen (14) days of determining that an application for a project is complete or of a decision by a public agency to undertake a project, a lead agency shall provide formal notification to a designated contact of, or tribal representative of, traditionally and culturally affiliated California Native American tribes that have requested notice, to be accomplished by at least one written notice that includes:

- **a.** A brief description of the project.
- **b.** The lead agency contact information.
- **c.** Notification that the California Native American tribe has 30 days to request consultation. (Pub. Resources Code §21080.3.1 (d)).
- **d.** A "California Native American tribe" is defined as a Native American tribe located in California that is on the contact list maintained by the NAHC for the purposes of Chapter 905 of Statutes of 2004 (SB 18). (Pub. Resources Code §21073).

2. Begin Consultation Within 30 Days of Receiving a Tribe's Request for Consultation and Before Releasing a Negative Declaration, Mitigated Negative Declaration, or Environmental Impact Report: A lead agency shall begin the consultation process within 30 days of receiving a request for consultation from a California Native American tribe that is traditionally and culturally affiliated with the geographic area of the proposed project. (Pub. Resources Code §21080.3.1, subds. (d) and (e)) and prior to the release of a negative declaration, mitigated negative declaration or Environmental Impact Report. (Pub. Resources Code §21080.3.1(b)).

- **a.** For purposes of AB 52, "consultation shall have the same meaning as provided in Gov. Code §65352.4 (SB 18). (Pub. Resources Code §21080.3.1 (b)).

3. Mandatory Topics of Consultation If Requested by a Tribe: The following topics of consultation, if a tribe requests to discuss them, are mandatory topics of consultation:

- **a.** Alternatives to the project.
- **b.** Recommended mitigation measures.
- **c.** Significant effects. (Pub. Resources Code §21080.3.2 (a)).

4. Discretionary Topics of Consultation: The following topics are discretionary topics of consultation:

- **a.** Type of environmental review necessary.
- **b.** Significance of the tribal cultural resources.
- **c.** Significance of the project's impacts on tribal cultural resources.
- **d.** If necessary, project alternatives or appropriate measures for preservation or mitigation that the tribe may recommend to the lead agency. (Pub. Resources Code §21080.3.2 (a)).

5. Confidentiality of Information Submitted by a Tribe During the Environmental Review Process: With some exceptions, any information, including but not limited to, the location, description, and use of tribal cultural resources submitted by a California Native American tribe during the environmental review process shall not be included in the environmental document or otherwise disclosed by the lead agency or any other public agency to the public, consistent with Government Code §6254 (r) and §6254.10. Any information submitted by a California Native American tribe during the consultation or environmental review process shall be published in a confidential appendix to the environmental document unless the tribe that provided the information consents, in writing, to the disclosure of some or all of the information to the public. (Pub. Resources Code §21082.3 (c)(1)).

6. Discussion of Impacts to Tribal Cultural Resources in the Environmental Document: If a project may have a significant impact on a tribal cultural resource, the lead agency's environmental document shall discuss both of the following:

- **a.** Whether the proposed project has a significant impact on an identified tribal cultural resource.
- **b.** Whether feasible alternatives or mitigation measures, including those measures that may be agreed to pursuant to Public Resources Code §21082.3, subdivision (a), avoid or substantially lessen the impact on the identified tribal cultural resource. (Pub. Resources Code §21082.3 (b)).

7. Conclusion of Consultation: Consultation with a tribe shall be considered concluded when either of the following occurs:

a. The parties agree to measures to mitigate or avoid a significant effect, if a significant effect exists, on a tribal cultural resource; or

b. A party, acting in good faith and after reasonable effort, concludes that mutual agreement cannot be reached. (Pub. Resources Code §21080.3.2 (b)).

8. Recommending Mitigation Measures Agreed Upon in Consultation in the Environmental Document: Any mitigation measures agreed upon in the consultation conducted pursuant to Public Resources Code §21080.3.2 shall be recommended for inclusion in the environmental document and in an adopted mitigation monitoring and reporting program, if determined to avoid or lessen the impact pursuant to Public Resources Code §21082.3, subdivision (b), paragraph 2, and shall be fully enforceable. (Pub. Resources Code §21082.3 (a)).

9. Required Consideration of Feasible Mitigation: If mitigation measures recommended by the staff of the lead agency as a result of the consultation process are not included in the environmental document or if there are no agreed upon mitigation measures at the conclusion of consultation, or if consultation does not occur, and if substantial evidence demonstrates that a project will cause a significant effect to a tribal cultural resource, the lead agency shall consider feasible mitigation pursuant to Public Resources Code §21084.3 (b). (Pub. Resources Code §21082.3 (e)).

10. Examples of Mitigation Measures That, If Feasible, May Be Considered to Avoid or Minimize Significant Adverse Impacts to Tribal Cultural Resources:

a. Avoidance and preservation of the resources in place, including, but not limited to:

i. Planning and construction to avoid the resources and protect the cultural and natural context.

ii. Planning greenspace, parks, or other open space, to incorporate the resources with culturally appropriate protection and management criteria.

b. Treating the resource with culturally appropriate dignity, taking into account the tribal cultural values and meaning of the resource, including, but not limited to, the following:

i. Protecting the cultural character and integrity of the resource.

ii. Protecting the traditional use of the resource.

iii. Protecting the confidentiality of the resource.

c. Permanent conservation easements or other interests in real property, with culturally appropriate management criteria for the purposes of preserving or utilizing the resources or places.

d. Protecting the resource. (Pub. Resource Code §21084.3 (b)).

e. Please note that a federally recognized California Native American tribe or a non-federally recognized California Native American tribe that is on the contact list maintained by the NAHC to protect a California prehistoric, archaeological, cultural, spiritual, or ceremonial place may acquire and hold conservation easements if the conservation easement is voluntarily conveyed. (Civ. Code §815.3 (c)).

f. Please note that it is the policy of the state that Native American remains and associated grave artifacts shall be repatriated. (Pub. Resources Code §5097.991).

11. Prerequisites for Certifying an Environmental Impact Report or Adopting a Mitigated Negative Declaration or Negative Declaration with a Significant Impact on an Identified Tribal Cultural Resource: An Environmental Impact Report may not be certified, nor may a mitigated negative declaration or a negative declaration be adopted unless one of the following occurs:

a. The consultation process between the tribes and the lead agency has occurred as provided in Public Resources Code §21080.3.1 and §21080.3.2 and concluded pursuant to Public Resources Code §21080.3.2.

b. The tribe that requested consultation failed to provide comments to the lead agency or otherwise failed to engage in the consultation process.

c. The lead agency provided notice of the project to the tribe in compliance with Public Resources Code §21080.3.1 (d) and the tribe failed to request consultation within 30 days. (Pub. Resources Code §21082.3 (d)).

The NAHC's PowerPoint presentation titled, "Tribal Consultation Under AB 52: Requirements and Best Practices" may be found online at: http://nahc.ca.gov/wp-content/uploads/2015/10/AB52TribalConsultation_CalEPAPDF.pdf

SB 18

SB 18 applies to local governments and requires local governments to contact, provide notice to, refer plans to, and consult with tribes prior to the adoption or amendment of a general plan or a specific plan, or the designation of open space. (Gov. Code §65352.3). Local governments should consult the Governor's Office of Planning and Research's "Tribal Consultation Guidelines," which can be found online at: https://www.opr.ca.gov/docs/09_14_05_Updated_Guidelines_922.pdf.

Some of SB 18's provisions include:

1. Tribal Consultation: If a local government considers a proposal to adopt or amend a general plan or a specific plan, or to designate open space it is required to contact the appropriate tribes identified by the NAHC by requesting a "Tribal Consultation List." If a tribe, once contacted, requests consultation the local government must consult with the tribe on the plan proposal. **A tribe has 90 days from the date of receipt of notification to request consultation unless a shorter timeframe has been agreed to by the tribe.** (Gov. Code §65352.3 (a)(2)).

2. No Statutory Time Limit on SB 18 Tribal Consultation. There is no statutory time limit on SB 18 tribal consultation.

3. Confidentiality: Consistent with the guidelines developed and adopted by the Office of Planning and Research pursuant to Gov. Code §65040.2, the city or county shall protect the confidentiality of the information concerning the specific identity, location, character, and use of places, features and objects described in Public Resources Code §5097.9 and §5097.993 that are within the city's or county's jurisdiction. (Gov. Code §65352.3 (b)).

4. Conclusion of SB 18 Tribal Consultation: Consultation should be concluded at the point in which:

- **a.** The parties to the consultation come to a mutual agreement concerning the appropriate measures for preservation or mitigation; or
- **b.** Either the local government or the tribe, acting in good faith and after reasonable effort, concludes that mutual agreement cannot be reached concerning the appropriate measures of preservation or mitigation. (Tribal Consultation Guidelines, Governor's Office of Planning and Research (2005) at p. 18).

Agencies should be aware that neither AB 52 nor SB 18 precludes agencies from initiating tribal consultation with tribes that are traditionally and culturally affiliated with their jurisdictions before the timeframes provided in AB 52 and SB 18. For that reason, we urge you to continue to request Native American Tribal Contact Lists and "Sacred Lands File" searches from the NAHC. The request forms can be found online at: http://nahc.ca.gov/resources/forms/.

NAHC Recommendations for Cultural Resources Assessments

To adequately assess the existence and significance of tribal cultural resources and plan for avoidance, preservation in place, or barring both, mitigation of project-related impacts to tribal cultural resources, the NAHC recommends the following actions:

1. Contact the appropriate regional California Historical Research Information System (CHRIS) Center (http://ohp.parks.ca.gov/?page_id=1068) for an archaeological records search. The records search will determine:

- **a.** If part or all of the APE has been previously surveyed for cultural resources.
- **b.** If any known cultural resources have already been recorded on or adjacent to the APE.
- **c.** If the probability is low, moderate, or high that cultural resources are located in the APE.
- **d.** If a survey is required to determine whether previously unrecorded cultural resources are present.

2. If an archaeological inventory survey is required, the final stage is the preparation of a professional report detailing the findings and recommendations of the records search and field survey.

- **a.** The final report containing site forms, site significance, and mitigation measures should be submitted immediately to the planning department. All information regarding site locations, Native American human remains, and associated funerary objects should be in a separate confidential addendum and not be made available for public disclosure.
- **b.** The final written report should be submitted within 3 months after work has been completed to the appropriate regional CHRIS center.

3. Contact the NAHC for:

a. A Sacred Lands File search. Remember that tribes do not always record their sacred sites in the Sacred Lands File, nor are they required to do so. A Sacred Lands File search is not a substitute for consultation with tribes that are traditionally and culturally affiliated with the geographic area of the project's APE.

b. A Native American Tribal Consultation List of appropriate tribes for consultation concerning the project site and to assist in planning for avoidance, preservation in place, or, failing both, mitigation measures.

4. Remember that the lack of surface evidence of archaeological resources (including tribal cultural resources) does not preclude their subsurface existence.

a. Lead agencies should include in their mitigation and monitoring reporting program plan provisions for the identification and evaluation of inadvertently discovered archaeological resources per Cal. Code Regs., tit. 14, §15064.5(f) (CEQA Guidelines §15064.5(f)). In areas of identified archaeological sensitivity, a certified archaeologist and a culturally affiliated Native American with knowledge of cultural resources should monitor all ground-disturbing activities.

b. Lead agencies should include in their mitigation and monitoring reporting program plans provisions for the disposition of recovered cultural items that are not burial associated in consultation with culturally affiliated Native Americans.

c. Lead agencies should include in their mitigation and monitoring reporting program plans provisions for the treatment and disposition of inadvertently discovered Native American human remains. Health and Safety Code §7050.5, Public Resources Code §5097.98, and Cal. Code Regs., tit. 14, §15064.5, subdivisions (d) and (e) (CEQA Guidelines §15064.5, subds. (d) and (e)) address the processes to be followed in the event of an inadvertent discovery of any Native American human remains and associated grave goods in a location other than a dedicated cemetery.

If you have any questions or need additional information, please contact me at my email address: Andrew.Green@nahc.ca.gov.

Sincerely,



Andrew Green
Cultural Resources Analyst

cc: State Clearinghouse

DEPARTMENT OF TRANSPORTATION
DISTRICT 7 – Office of Regional Planning
100 S. MAIN STREET, MS 16
LOS ANGELES, CA 90012
PHONE (213) 266-3562
FAX (213) 897-1337
TTY 711
www.dot.ca.gov

Making Conservation a California Way of Life.

January 18, 2022

Shilpa Gupta
City of Los Angeles
Planning Department
1149 S. Broadway, Suite 600
Los Angeles, CA 90015

RE: Silver Lake Reservoir Complex
Master Plan Project
SCH # 2022010055
GTS # 07-LA-2022-03816

Dear Shilpa Gupta:

Thank you for including the California Department of Transportation (Caltrans) in the environmental review process for the above referenced Notice of Preparation (NOP). The Project would redesign 116 acres of the 127-acre Silver Lake Reservoir Complex with community park amenities. New additions also include two flexible lawns with shade trees, a picnic grove and ornamental gardens with an informal play area, and an environmental education center along the east edge of Silver Lake Reservoir. The City of Los Angeles is the Lead Agency under the California Environmental Quality Act (CEQA).

The nearest State facilities to the proposed project are Interstate (I)-5 and State Route (SR)-2. From reviewing the NOP, Caltrans has the following comments:

Caltrans supports the addition of pedestrian pathways, dedicated bike lanes and transit availability that were noted in the Silver Lake Reservoir Complex Master Plan. This supports our mission to provide a safe and reliable transportation network that serves all people and respects the environment, and to help achieve our goal of enhancing and connecting the multimodal transportation network.

Caltrans also supports the addition of canopy trees and native plantings. These additions to regional green infrastructure help improve air quality, combat the heat island effect, and promote sustainable practices through water efficiency and wildlife habitat restoration.

As a reminder, it is recommended that large size truck trips be limited to off-peak commuter periods. Any transportation of heavy construction equipment and/or materials which requires use of oversized transport vehicles on State highways will need a Caltrans transportation permit. Information on the permit application can be found by contacting the Caltrans District 7 Office of Permits at (213) 897-3631.

We look forward to reviewing the forthcoming Draft Environmental Impact Report. If you have any questions about these comments, please contact Diana DeGroot, the project coordinator, at Diana.DeGroot@dot.ca.gov, and refer to GTS # 07-LA-2022-03816.

Sincerely,

Miya Edmonson

MIYA EDMONSON
IGR/CEQA Branch Chief

cc: Scott Morgan, State Clearinghouse

DocuSign Envelope ID: 288D736A-858C-42BB-BC51-2741EB26124A

DEPARTMENT OF WATER RESOURCES
P.O. BOX 942836
SACRAMENTO, CA 94236-0001
(916) 653-5791

GOVERNOR'S OFFICE OF PLANNING AND RESEARCH
Jan 25 2022
STATE OF CALIFORNIA

January 25, 2022

Ms. Shilpa Gupta, Environmental Supervisor
City of Los Angeles
1149 S. Broadway, Suite 600
Los Angeles, California 90015

Notice of Preparation of a Draft Environmental Impact Report
Silver Lake Reservoir Complex Master Plan Project
SCH# 2022010055
Silver Lake Dam No. 6-51
Los Angeles County

Dear Ms. Gupta:

The Division of Safety of Dams (DSOD) has reviewed the Notice of Preparation of a Draft Environmental Impact Report for the Silver Lake Reservoir Complex Master Plan Project, which describes the proposed redesign of most of the Sliver Lake Reservoir Complex with community park amenities. The project includes new parking areas, a tree-lined promenade, sports facilities, a picnic grove, lawns with shade trees, an ornamental garden, play areas, wetland terraces, and an environmental education center, among other features, surrounding Silver Lake and Ivanhoe Reservoirs.

Insufficient information is provided in the project description to make an accurate jurisdictional determination with regard to the embankment enhancements, new trees, and facilities proposed on or near the Silver Lake Dam and appurtenances, and whether some or all of the work will be subject to State jurisdiction for dam safety. Therefore, the City of Los Angeles needs to submit preliminary plans of the proposed work so that DSOD can make a jurisdictional determination.

Silver Lake Dam, as defined in Sections 6002 and 6003, Division 3, of the California Water Code, is subject to State jurisdiction.

If some or all of the proposed work is subject to State jurisdiction, an alteration application, together with plans, specifications, and the appropriate filing fee must be filed with DSOD for this project. All dam safety related issues must be resolved prior to approval of the application, and the work must be performed under the direction of a Civil Engineer registered in California. Erik Malvick, our Design Engineering Branch Manager, is responsible for the application process and can be reached at (916) 565-7840.

DocuSign Envelope ID: 288D736A-858C-42BB-BC51-2741EB26124A

If you have any questions or need additional information, you may contact Area Engineer Cameron Lancaster at (916) 565-7830 or me at (916) 565-7827.

Sincerely,

Rick Draeger

Rick G. Draeger, Regional Engineer
Southern Region
Field Engineering Branch
Division of Safety of Dams

cc: Governor's Office of Planning and Research
State Clearinghouse
State.Clearinghouse@opr.ca.gov

Ms. Evelyn Cortez-Davis, Director
Water Engineering and Technical Services
Los Angeles Department of Water and Power
Post Office Box 51111
Los Angeles, California 90051-5700

SCAG
INNOVATING FOR A BETTER TOMORROW

SOUTHERN CALIFORNIA
ASSOCIATION OF GOVERNMENTS
900 Wilshire Blvd., Ste. 1700
Los Angeles, CA 90017
T: (213) 236-1800
www.scag.ca.gov

REGIONAL COUNCIL OFFICERS

President
Clint Lorimore, Eastvale

First Vice President
Jan C. Harnik, Riverside County Transportation Commission

Second Vice President
Carmen Ramirez, County of Ventura

Immediate Past President
Rex Richardson, Long Beach

COMMITTEE CHAIRS

Executive/Administration
Clint Lorimore, Eastvale

Community, Economic & Human Development
Jorge Marquez, Covina

Energy & Environment
David Pollock, Moorpark

Transportation
Sean Ashton, Downey

February 1, 2022

Ms. Nicolle Steiner
City of Los Angeles Department of Public Works, Bureau of Engineering
626 Wilshire Boulevard, Suite 1100
Los Angeles, California 90017
E-mail: eng.slrcmp@lacity.org

RE: SCAG Comments on the Notice of Preparation of a Draft Environmental Impact Report for the Silver Lake Reservoir Complex Master Plan [SCAG NO. IGR10556]

Dear Ms. Steiner,

Thank you for submitting the Notice of Preparation of a Draft Environmental Impact Report for the Silver Lake Reservoir Complex Master Plan ("proposed project") to the Southern California Association of Governments (SCAG) for review and comment. SCAG is responsible for providing informational resources to regionally significant plans, projects, and programs per the California Environmental Quality Act (CEQA) to facilitate the consistency of these projects with SCAG's adopted regional plans, to be determined by the lead agencies.[1]

Pursuant to Senate Bill (SB) 375, SCAG is the designated Regional Transportation Planning Agency under state law and is responsible for preparation of the Regional Transportation Plan (RTP) including the Sustainable Communities Strategy (SCS). SCAG's feedback is intended to assist local jurisdictions and project proponents to implement projects that have the potential to contribute to attainment of Regional Transportation Plan/Sustainable Communities Strategy (RTP/SCS) goals and align with RTP/SCS policies. Finally, SCAG is also the authorized regional agency for Inter-Governmental Review (IGR) of programs proposed for Federal financial assistance and direct Federal development activities, pursuant to Presidential Executive Order 12372.

SCAG staff has reviewed the Notice of Preparation of a Draft Environmental Impact Report for the Silver Lake Reservoir Complex Master Plan in Los Angeles County. The proposed project would redesign 116 acres of the 127-acre Silver Lake Reservoir Complex with community park amenities, including two flexible lawns with shade trees; a picnic grove and ornamental gardens with informal play area; environmental education center, stepped seating terraces; restoration of two existing woodland areas; and new habitat islands and terraces.

When available, please email environmental documentation to *IGR@scag.ca.gov* providing, at a minimum, the full public comment period for review.

If you have any questions regarding the attached comments, please contact the Intergovernmental Review (IGR) Program, attn.: Anita Au, Senior Regional Planner, at (213) 236-1874 or IGR@scag.ca.gov. Thank you.

Sincerely,

Frank Wen, Ph.D.
Manager, Planning Strategy Department

[1] Lead agencies such as local jurisdictions have the sole discretion in determining a local project's consistency with the 2020 RTP/SCS (Connect SoCal) for the purpose of determining consistency for CEQA.

COMMENTS ON THE NOTICE OF PREPARATION OF A DRAFT ENVIRONMENTAL IMPACT REPORT FOR THE SILVER LAKE RESERVOIR COMPLEX MASTER PLAN [SCAG NO. IGR10556]

CONSISTENCY WITH CONNECT SOCAL

SCAG provides informational resources to facilitate the consistency of the proposed project with the adopted 2020-2045 Regional Transportation Plan/Sustainable Communities Strategy (RTP/SCS or Connect SoCal). For the purpose of determining consistency with CEQA, lead agencies such as local jurisdictions have the sole discretion in determining a local project's consistency with Connect SoCal.

CONNECT SOCAL GOALS

The SCAG Regional Council fully adopted Connect SoCal in September 2020. Connect SoCal, also known as the 2020 – 2045 RTP/SCS, builds upon and expands land use and transportation strategies established over several planning cycles to increase mobility options and achieve a more sustainable growth pattern. The long-range visioning plan balances future mobility and housing needs with goals for the environment, the regional economy, social equity and environmental justice, and public health. The goals included in Connect SoCal may be pertinent to the proposed project. These goals are meant to provide guidance for considering the proposed project. Among the relevant goals of Connect SoCal are the following:

SCAG CONNECT SOCAL GOALS	
Goal #1:	*Encourage regional economic prosperity and global competitiveness*
Goal #2:	*Improve mobility, accessibility, reliability and travel safety for people and goods*
Goal #3:	*Enhance the preservation, security, and resilience of the regional transportation system*
Goal #4:	*Increase person and goods movement and travel choices within the transportation system*
Goal #5:	*Reduce greenhouse gas emissions and improve air quality*
Goal #6:	*Support healthy and equitable communities*
Goal #7:	*Adapt to a changing climate and support an integrated regional development pattern and transportation network*
Goal #8:	*Leverage new transportation technologies and data-driven solutions that result in more efficient travel*
Goal #9:	*Encourage development of diverse housing types in areas that are supported by multiple transportation options*
Goal #10:	*Promote conservation of natural and agricultural lands and restoration of habitats*

For ease of review, we encourage the use of a side-by-side comparison of SCAG goals with discussions of the consistency, non-consistency or non-applicability of the goals and supportive analysis in a table format. Suggested format is as follows:

SCAG CONNECT SOCAL GOALS		
	Goal	Analysis
Goal #1:	*Encourage regional economic prosperity and global competitiveness*	*Consistent: Statement as to why;* *Not-Consistent: Statement as to why;* *Or* *Not Applicable: Statement as to why;* *DEIR page number reference*
Goal #2:	*Improve mobility, accessibility, reliability and travel safety for people and goods*	*Consistent: Statement as to why;* *Not-Consistent: Statement as to why;* *Or* *Not Applicable: Statement as to why;* *DEIR page number reference*
etc.		etc.

Connect SoCal Strategies

To achieve the goals of Connect SoCal, a wide range of land use and transportation strategies are included in the accompanying twenty (20) technical reports. Of particular note are multiple strategies included in Chapter 3 of Connect SoCal intended to support implementation of the regional Sustainable Communities Strategy (SCS) framed within the context of focusing growth near destinations and mobility options; promoting diverse housing choices; leveraging technology innovations; supporting implementation of sustainability policies; and promoting a Green Region. To view Connect SoCal and the accompanying technical reports, please visit the Connect SoCal webpage. Connect SoCal builds upon the progress from previous RTP/SCS cycles and continues to focus on integrated, coordinated, and balanced planning for land use and transportation that helps the SCAG region strive towards a more sustainable region, while meeting statutory requirements pertinent to RTP/SCSs. These strategies within the regional context are provided as guidance for lead agencies such as local jurisdictions when the proposed project is under consideration.

DEMOGRAPHICS AND GROWTH FORECASTS

A key, formative step in projecting future population, households, and employment through 2045 for Connect SoCal was the generation of a forecast of regional and county level growth in collaboration with expert demographers and economists on Southern California. From there, jurisdictional level forecasts were ground-truthed by subregions and local agencies, which helped SCAG identify opportunities and barriers to future development. This forecast helps the region understand, in a very general sense, where we are expected to grow, and allows SCAG to focus attention on areas that are experiencing change and may have increased transportation needs. After a year-long engagement effort with all 197 jurisdictions one-on-one, 82 percent of SCAG's 197 jurisdictions provided feedback on the forecast of future growth for Connect SoCal. SCAG also sought feedback on potential sustainable growth strategies from a broad range of stakeholder groups – including local jurisdictions, county transportation commissions, other partner agencies, industry groups, community-based organizations, and the general public. Connect SoCal utilizes a bottom-up approach in that total projected growth for each jurisdiction reflects feedback received from jurisdiction staff, including city managers, community development/planning directors, and local staff. Growth at the neighborhood level (i.e., transportation analysis zone (TAZ) reflects entitled projects and adheres to current general and specific plan maximum densities as conveyed by jurisdictions (except in cases where entitled projects and development agreements exceed these capacities as calculated by SCAG). Neighborhood level growth projections also feature strategies that help to reduce greenhouse gas emissions (GHG) from automobiles and light trucks to achieve Southern California's GHG reduction target, approved by the California Air Resources Board (CARB) in accordance with state planning law. Connect SoCal's Forecasted Development Pattern is utilized for long range modeling purposes and does not supersede actions taken by elected bodies on future development, including entitlements and development agreements. SCAG does not have the authority to implement the plan -- neither through decisions about what type of development is built where, nor what transportation projects are ultimately built, as Connect

SoCal is adopted at the jurisdictional level. Achieving a sustained regional outcome depends upon informed and intentional local action. To access jurisdictional level growth estimates and forecasts for years 2016 and 2045, please refer to the Connect SoCal Demographics and Growth Forecast Technical Report. The growth forecasts for the region and applicable jurisdictions are below.

	Adopted SCAG Region Wide Forecasts				Adopted County of Los Angeles Forecasts			
	Year 2020	**Year 2030**	**Year 2035**	**Year 2045**	**Year 2020**	**Year 2030**	**Year 2035**	**Year 2045**
Population	19,517,731	20,821,171	21,443,006	22,503,899	10,407,326	10,899,849	11,173,987	11,673,937
Households	6,333,458	6,902,821	7,170,110	7,633,451	3,471,759	3,749,346	3,884,871	4,119,336
Employment	8,695,427	9,303,627	9,566,384	10,048,822	4,838,458	5,059,615	5,171,618	5,382,235

MITIGATION MEASURES

SCAG staff recommends that you review the Final Program Environmental Impact Report (Final PEIR) for Connect SoCal for guidance, as appropriate. SCAG's Regional Council certified the PEIR and adopted the associated Findings of Fact and a Statement of Overriding Considerations (FOF/SOC) and Mitigation Monitoring and Reporting Program (MMRP) on May 7, 2020 and also adopted a PEIR Addendum and amended the MMRP on September 3, 2020 (please see the PEIR webpage and scroll to the bottom of the page for the PEIR Addendum). The PEIR includes a list of project-level performance standards-based mitigation measures that may be considered for adoption and implementation by lead, responsible, or trustee agencies in the region, as applicable and feasible. Project-level mitigation measures are within responsibility, authority, and/or jurisdiction of project-implementing agency or other public agency serving as lead agency under CEQA in subsequent project- and site- specific design, CEQA review, and decision-making processes, to meet the performance standards for each of the CEQA resource categories.

DocuSign Envelope ID: B17AF2C5-6E17-4FB4-9FE2-EE0B53AA7D27

State of California – Natural Resources Agency
DEPARTMENT OF FISH AND WILDLIFE
South Coast Region
3883 Ruffin Road
San Diego, CA 92123
(858) 467-4201
www.wildlife.ca.gov

GAVIN NEWSOM, Governor
CHARLTON H. BONHAM, Director

Via Electronic Mail Only

February 4, 2022

Shilpa Gupta
City of Los Angeles
1149 S. Broadway, Suite 600
Los Angeles, CA 90015
Shilpa.Gupta@lacity.org

Subject: Notice of Preparation of a Draft Environmental Impact Report for the Silver Lake Reservoir Complex Master Plan Project, SCH #2022010055, City of Los Angeles, Los Angeles County

Dear Shilpa Gupta:

The California Department of Fish and Wildlife (CDFW) has reviewed a Notice of Preparation (NOP) of Draft Environmental Impact Report (DEIR) from the City of Los Angeles (City) for the Silver Lake Reservoir Complex Master Plan Project (Project). CDFW appreciates the opportunity to provide comments regarding aspects of the Project that could affect fish and wildlife resources and be subject to CDFW's regulatory authority under the Fish and Game Code.

CDFW's Role

CDFW is California's Trustee Agency for fish and wildlife resources and holds those resources in trust by statute for all the people of the State [Fish & G. Code, §§ 711.7, subdivision (a) & 1802; Pub. Resources Code, § 21070; California Environmental Quality Act (CEQA) Guidelines, § 15386, subdivision (a)]. CDFW, in its trustee capacity, has jurisdiction over the conservation, protection, and management of fish, wildlife, native plants, and habitat necessary for biologically sustainable populations of those species (Id., § 1802). Similarly, for purposes of CEQA, CDFW is charged by law to provide, as available, biological expertise during public agency environmental review efforts, focusing specifically on projects and related activities that have the potential to adversely affect State fish and wildlife resources.

CDFW is also submitting comments as a Responsible Agency under CEQA (Pub. Resources Code, § 21069; CEQA Guidelines, § 15381). CDFW expects that it may need to exercise regulatory authority as provided by the Fish and Game Code, including lake and streambed alteration regulatory authority (Fish & G. Code, § 1600 *et seq*.). Likewise, to the extent implementation of the Project as proposed may result in "take", as defined by State law, of any species protected under the California Endangered Species Act (CESA) (Fish & G. Code, § 2050 *et seq.*), or CESA-listed rare plant pursuant to the Native Plant Protection Act (NPPA; Fish & G. Code, § 1900 *et seq.*), CDFW recommends the Project proponent obtain appropriate authorization under the Fish and Game Code.

DocuSign Envelope ID: B17AF2C5-6E17-4FB4-9FE2-EE0B53AA7D27

Project Description and Summary

Objective: The Project would redesign 116 acres of the 127-acre Silver Lake Reservoir Complex (Project area), which includes the existing out of service Silver Lake Reservoir and Ivanhoe Reservoir. The Project envisions a new park as a hybrid infrastructure that blends urban wilderness with human uses. The Project's themes are to provide a place for nature, wellness, community, children play, education, and water access. The Project would consist of seven park zones connected by a 2.5-mile tree-lined promenade. The seven park zones would consist of the following:

1) Ivanhoe Overlook: habitat terraces, wetland habitat islands in the Ivanhoe Reservoir, observation platforms, shade pavilion, sloped walk to water, and embankment enhancements;
2) Eucalyptus Grove: habitat terraces, overlook, seating terraces, and restored upland habitat;
3) Habitat Islands: wetland habitat islands in the Silver Lake Reservoir, fish introduction.
4) East and West Narrows: promenade, embankment enhancements, seating terraces, adult fitness circuit, and overlook;
5) South Valley: picnic area, expanded recreation center, new multi-purpose room, outdoor plaza and seating, basketball court, soccer field, and an expanded and renovated dog park;
6) Meadow: lawns, seating terraces, habitat terraces, kayak launch, walking paths, ornamental gardens, picnic grove, informal play, promenade, observation platforms, floating dock, and restrooms; and
7) Knoll: restored upland habitat, picnic grove, ornamental gardens, play area, environmental education center, and walking paths.

Location: The Project is located at the Silver Lake Reservoir Complex at 2300 Silver Lake Boulevard Los Angeles, CA 90039. The Project is in the Silver Lake neighborhood, which consists primarily of residential uses with some commercial areas, and some existing public access in and around the Silver Lake Reservoir Complex that allow park uses.

Comments and Recommendations

CDFW offers the comments and recommendations below to assist the City in adequately identifying, avoiding, and/or mitigating the Project's significant, or potentially significant, direct, and indirect impacts on fish and wildlife (biological) resources. The DEIR should provide adequate and complete disclosure of the Project's potential impacts on biological resources [Pub. Resources Code, § 21061; CEQA Guidelines, §§ 15003(i), 15151]. CDFW looks forward to commenting on the DEIR when it is available.

Specific Comments

1) Impacts of Recreation on Wildlife. The Project proposes to restore, create, and maximize habitat for wildlife (woodlands, scrublands, and wetlands), as well as provide public access and recreation opportunities throughout the Project area. The Project area currently provides nesting and breeding habitat for birds and raptors (see Comment #3). The Project area may support more wildlife after the Project is complete. CDFW supports the Project's goal to maximize habitat for wildlife, particularly wetland and aquatic habitat, which is

DocuSign Envelope ID: B17AF2C5-6E17-4FB4-9FE2-EE0B53AA7D27

extremely rare within the City. However, CDFW is concerned that the Project's proposal to increase public access and create recreation opportunities that currently do not exist may result in disturbances to habitat and wildlife. The Project proposes new footpaths, trails, terraces, play areas, picnic areas, floating docks, and opportunities for fishing and kayaking. These opportunities could result in the following:

- Increased numbers of people and dogs;
- Increased area of influence;
- Increased noise levels;
- Increased lighting;
- Increased trash or pet waste;
- Increased wildlife injury and mortality through harassment and entanglement (e.g., fishing line, encroachment, approach);
- Introduction of unnatural food sources via trash and trash receptacles;
- Habitat encroachment and disturbance; and,
- Loss of habitat due to erosion from non-official footpaths.

Recreation and increased human activities can have the following effects on wildlife:

- Non-consumptive recreation can lead to detrimental changes in animal behavior, reproduction, growth, and immune system function (Lucas 2020).
- Blue tit (*Cyanistes caeruleus*) nestlings near recreation facilities develop slower and fledge with low body mass and poor body condition (Remacha et al. 2016).
- Belding's savannah sparrow (*Passerculus sandwichensis beldingi*) is sensitive to pedestrian and vehicle traffic. An approaching distance of 3 meters and 2.8 meters during the pre-nesting and nesting season, respectively, alert Belding's savannah sparrows to take flight (Fernandez-Juricic et al. 2009).
- Being approached by a person may trigger a change in the behavior or physiological processes in a bird (e.g., flight responses or increased heart rate). Although these responses tend to be short in duration, they can have longer term effects as is the case of breeding birds being flushed from nests leaving eggs or chicks vulnerable to predation (Steven et al. 2011).
- Relatively 'low' impact activities such as walking or hiking can still have negative effects on birds (Steven et al. 2011).
- Increased noise may alter or mask the auditory signals required for information exchange in birds (Hillman et al. 2015).

The Project could result in energetic costs to wildlife, nest abandonment, reduced reproductive success, and reduced fitness. For example, Figure 5-2 in the Chapter 5 of the Master Plan depicts the 2.5-mile promenade going through the eucalyptus grove where red-tailed hawks (*Buteo jamaicensis*) have been documented to nest.

As such, CDFW recommends the City thoroughly analyze how the Project through increases in human activity, lighting, noise, and other anthropogenic effects may impact habitat, wildlife use of the Project area, and wildlife behavior (e.g., foraging, nesting). The assessment should include a study measuring and comparing pre- and post-Project activity types (e.g., fishing, kayaking), visitor use frequency, assess points, area of influence, level of lighting, ambient noise levels, trail routes, and trail width. The DEIR should discuss how

DocuSign Envelope ID: B17AF2C5-6E17-4FB4-9FE2-EE0B53AA7D27

the Project would avoid and/or mitigate for the effects/impacts of recreation on habitat and wildlife. The DEIR should explain how proposed Project designs (e.g., fences, trail alignment, operation hours, lighting, access restriction, restriction of certain activities) would effectively avoid and/or mitigate for those effects/impacts. If the Project would have significant impacts on wildlife as a result of increased recreation, CDFW recommends the City provide measures to mitigate for those impacts below a level of significance. Mitigation may include avoiding known breeding and nursery sites for sensitive and special status species by restricting or modifying trails (e.g., dimensions, number of trails, spatial arrangement), access points, activity types (e.g., dog walking), and structures. CDFW also recommends appropriate setbacks from known breeding and nursery sites. An appropriate setback should consider the species (e.g., alert and flight initiation distances) and type and intensity of recreational use proposed.

2) Potential Impacts on Monarch Butterfly. According to the NOP and the Biological Resources Report for the Silver Lake Reservoir Complex Master Plan (GPA Consulting 2019), approximately 14 acres of eucalyptus woodland is located in the Project area. Eucalyptus trees could provide habitat for overwintering monarch butterfly (*Danaus plexippus* population 1 – California overwintering population; monarch).

   a) Protection Status: The western migratory monarch population that overwinters along the California coast has declined by more than 99 percent from an estimated four million butterflies just twenty years ago (CDFW 2022a; Marcum and Darst 2021). Habitat loss and fragmentation, including grove senescence, are among the primary threats to the population (Thogmartin et al. 2017). Given the precipitous decline, the monarch is currently slated to be listed in 2024 under the Endangered Species Act (CDFW 2022a). The monarch is included on CDFW's Terrestrial and Vernal Pool Invertebrates of Conservation Priority list and identified as a Species of Greatest Conservation Need in California's State Wildlife Action Plan (CDFW 2017; CDFW 2015). The monarch meets the CEQA definition of rare, threatened, or endangered species (CEQA Guidelines, § 15380). Impacts on monarchs may require a mandatory finding of significance because the Project may threaten to eliminate an animal community and/or substantially reduce the number or restrict the range of an endangered, rare, or threatened species (CEQA Guidelines, § 15065).

   b) Surveys. CDFW recommends the City retain a qualified biologist to assess the Project area for monarchs and overwintering habitat. A qualified biologist should survey the eucalyptus groves and other trees within the Project area that are suitable for overwintering monarchs. A qualified biologist should conduct multiple surveys for overwintering monarchs where potential overwintering habitat has been identified. Monitoring should be done as frequently as possible during the overwintering season (typically September 15 through March 1[1]) to capture changing distributions through the season and in response to storm events.

   c) Analysis and Disclosure. The DEIR should evaluate the Project's potential impact and cumulative impact on monarchs. The DEIR should assess impacts on monarchs as a result of the following: loss and reduction of overwintering habitat; loss or reduction of

[1] The overwintering period is the estimated timeframe when monarchs are likely present. The overwintering period could vary by location and should be determined in coordination with a qualified biologist.

DocuSign Envelope ID: B17AF2C5-6E17-4FB4-9FE2-EE0B53AA7D27

nectar plants; altering overwintering habitat climatic conditions such as such as temperature, humidity, and wind; and use of pesticides to maintain the Project's proposed lawns, landscaping, and ornamental gardens. The DEIR should assess potential impacts on monarchs during Project construction and activities. In addition, the DEIR should assess potential impacts on monarchs under proposed Project conditions. New trails and overlooks could result increased anthropogenic disturbances that may alter overwintering habitat climatic conditions for monarchs (see Comment #1).

d) Mitigation. If the Project would have impacts on monarchs, the DEIR should include measures to first avoid and minimize impacts on monarchs and overwintering habitat. If the Project would result in loss of overwintering habitat, CDFW recommends the City provide compensatory mitigation so that there is no net loss of overwintering habitat. CDFW also recommends the City explore Project design alternatives (e.g., alignment of trails/promenade) that would avoid, reduce, or restrict disturbances to overwintering habitat (see Comment #1 and General Comment #5).

Mitigation for monarchs should be developed in consultation with a qualified biologist. CDFW recommends the City also consult the following resources to develop appropriate measures to mitigate for the Project's potential impacts on monarchs.

- Western Monarch Butterfly Conservation Plan (WAFWA 2019);
- Overwintering Site Management and Protection (Western Monarch Count 2022);
- Protecting California's Butterfly Groves (Xerces Society 2017);
- Managing Monarch Habitat in the West (Xerces Society 2021a);
- Pollinator-Friendly Native Plant Lists (Xerces Society 2021b);
- Monarch Butterfly Nectar Plant Lists for Conservation Plantings (Xerces Society 2018);
- Tropical Milkweed (Wheeler 2018); and,
- CDFW's Monarch Butterfly webpage (CDFW 2022a).

3) Nesting Birds. According to the Biological Resources Report for the Silver Lake Reservoir Complex Master Plan (GPA Consulting 2019), the Project area provides an important year-round resource for wildlife, especially for birds. The Project area provides nesting and breeding habitat for birds including great blue heron (*Ardea Herodias*), great horned owl (*Bubo virginianus*), northern mockingbird (*Mimus polyglottos*), and red-tailed hawk (*Buteo jamaicensis*).

a) Protection Status. Migratory nongame native bird species are protected by international treaty under the Federal Migratory Bird Treaty Act (MBTA) of 1918 (Code of Federal Regulations, Title 50, § 10.13). Sections 3503, 3503.5, and 3513 of the California Fish and Game Code prohibit take of all birds and their active nests including raptors and other migratory nongame birds (as listed under the Federal MBTA). It is unlawful to take, possess, or needlessly destroy the nest or eggs of any raptor.

b) Analysis and Disclosure. The Biological Resources Report for the Silver Lake Reservoir Complex Master Plan relies on bird surveys conducted in 2004, 2015, and 2018. In preparation of the DEIR, CDFW recommends the City retain a qualified biologist to conduct a recent nesting bird survey within the Project area (see General Comment #3f).

DocuSign Envelope ID: B17AF2C5-6E17-4FB4-9FE2-EE0B53AA7D27

The DEIR should disclose species of nesting birds and raptors on site and location of nests based on a more recent survey in addition to survey results from 2004, 2015, and 2018. The DEIR should discuss the Project's potential impact on nesting birds and raptors. A discussion of potential impacts should include impacts that may occur during Project construction, ground-disturbing activities (e.g., mobilizing, staging, drilling, and excavating), and vegetation removal. In addition, the DEIR should discuss impacts that may occur under proposed Project conditions (see Comment #1). The DEIR should disclose whether the Project would remove any trees that have been documented to support nesting birds and raptors.

c) Avoidance. CDFW recommends that the DEIR include measures to fully avoid impacts on nesting birds and raptors. To the extent feasible, no Project-related construction, ground-disturbing activities (e.g., mobilizing, staging, drilling, and excavating), and vegetation removal should occur during the avian breeding season which generally runs from February 15 through September 15 (as early as January 1 for some raptors) to avoid take of birds, raptors, or their eggs. CDFW recommends that the City protect trees where great blue herons, red-tailed hawks, and owls nest.

d) Minimizing Potential Impacts. If impacts on nesting birds and raptors cannot be avoided, CDFW recommends the DEIR include measures to minimize impacts on nesting birds and raptors. Prior to starting ground-disturbing activities and vegetation removal, CDFW recommends a qualified biologist conduct nesting bird and raptor surveys to identify nests. The qualified biologist should establish no-disturbance buffers to minimize impacts on those nests. CDFW recommends a minimum 300-foot no-disturbance buffer around active bird nests. For raptors, the no-disturbance buffer should be expanded to 500 feet and 0.5 mile for special status species, if feasible. Project personnel, including all contractors working on site, should be instructed on the presence of nesting birds, area sensitivity, and adherence to no-disturbance buffers. Reductions in the buffer distance may be appropriate depending on the avian species involved, ambient levels of human activity, screening vegetation, or possibly other factors determined by a qualified biologist.

4) Bats. According to Appendix D in the Biological Resources Report for the Silver Lake Reservoir Complex Master Plan, the following species of bats may occur in the Project area: pallid bat (*Antrozous pallidus*); western mastiff bat (*Eumops perotis californicus*); hoary bat (*Lasiurus cinereus*); and big free-tailed bat (*Nyctinomops macrotis*). These four species of bats are designated as California Species of Special Concern (SSC).

a) Protection Status. Bats are considered non-game mammals and are afforded protection by State law from take and/or harassment (Fish & G. Code, § 4150; Cal. Code of Regs., § 251.1). In addition, some bats are considered SSC. CEQA provides protection not only for CESA-listed species, but for any species including but not limited to SSC which can be shown to meet the criteria for State listing. These SSC meet the CEQA definition of endangered, rare, or threatened species (CEQA Guidelines, § 15380). Take of SSC could require a mandatory finding of significance (CEQA Guidelines, § 15065).

b) Survey. In preparation of the DEIR, CDFW recommends the City retain a qualified bat specialist identify potential daytime, nighttime, wintering, and hibernation roost sites and conduct bat surveys within these areas (plus a 100-foot buffer as access allows) to

DocuSign Envelope ID: B17AF2C5-6E17-4FB4-9FE2-EE0B53AA7D27

identify roosting bats and any maternity roosts. CDFW recommends using acoustic recognition technology to maximize detection of bats.

c) Analysis and Disclosure. The DEIR should discuss the Project's potential impact on bats and habitat supporting roosting bats. A discussion of potential impacts should include impacts that may occur during Project construction, ground-disturbing activities (e.g., mobilizing, staging, drilling, and excavating), and vegetation removal. In addition, a discussion should include impacts that may occur under proposed Project conditions (see Comment #1).

d) Avoidance and Minimization. If the Project would impact bats, CDFW recommends the DEIR include measures to avoid/minimize impacts on bats, roosts, and maternity roosts. The DEIR should incorporate mitigation measures in accordance with California Bat Mitigation Measures (Johnston et al. 2004).

5) Stream Delineation and Impact Assessment. CDFW recommends the DEIR include a stream delineation and analysis of impacts on any river, stream, or lake[2]. The delineation should be conducted pursuant to the USFWS wetland definition adopted by CDFW (Cowardin et al. 1979). Be advised that some wetland and riparian habitats subject to CDFW's authority may extend beyond the jurisdictional limits of the U.S. Army Corps of Engineers' Section 404 permit and Regional Water Quality Control Board Section 401 Certification. The DEIR should disclose the linear feet and acres of streams and associated plant communities impacted by the Project. Impacts may include channelizing or diverting streams, impairing a watercourse, erosion, and removing and degrading vegetation through habitat modification (e.g., loss of water source, encroachment, and edge effects leading to introduction of non-native plants). In addition, the DEIR should discuss whether the Project would require water diversion or dewatering during Project construction and for the Project's lifetime.

a) Mitigation. If the Project would impact streams, the City should provide measures to mitigate the Project's potential impacts on streams and associated plant communities. Mitigation may include avoiding impacts by establishing effective unobstructed vegetated buffers and setbacks adjoining streams and associated plant communities. If the City proposes buffers and setbacks as mitigation, the DEIR should include justification for the effectiveness of chosen buffer and setback distances to avoid impacts on the stream and associated plant communities. If avoidance is not feasible, the City should provide compensatory mitigation for impacts on streams and associated plant communities at no less than 2:1. The City should provide higher mitigation for impacts on sensitive plant communities (see General Comment #3a) and presence of rare, sensitive, or special status flora and fauna.

b) Fish and Game Code section 1602. CDFW exercises its regulatory authority as provided by Fish and Game Code section 1600 et seq. to conserve fish and wildlife resources

[2] "Any river, stream, or lake" includes those that are dry for periods of time (ephemeral/episodic) as well as those that flow year-round (perennial). This includes ephemeral streams, desert washes, and watercourses with a subsurface flow. It may also apply to work undertaken within the flood plain of a water body.

DocuSign Envelope ID: B17AF2C5-6E17-4FB4-9FE2-EE0B53AA7D27

which includes rivers, streams, or lakes and associated natural communities. As a Responsible Agency under CEQA, CDFW has authority over activities in streams and/or lakes that will divert or obstruct the natural flow, or change the bed, channel, or bank (including vegetation associated with the stream or lake) of a river or stream or use material from a streambed. For any such activities, the project applicant (or "entity") must notify CDFW[3]. Accordingly, if the Project would impact streams, the DEIR should include a measure whereby the City would notify CDFW pursuant to Fish and Game Code section 1602 prior to starting activities that may impact streams. Please visit CDFW's Lake and Streambed Alteration Program webpage for more information (CDFW 2022b).

6) Use of Rodenticides. The Project proposes a planting design that incorporates ornamental gardens and lawns. Ornamental gardens and lawns may need to be managed via chemical methods. Herbicides, pesticides, and rodenticides may impact wildlife. Second generation anticoagulant rodenticides are known to have harmful effects on the ecosystem and wildlife. Assembly Bill 1788 prohibits the use of any second-generation anticoagulant rodenticides because second generation anticoagulant rodenticides have a higher toxicity and are more dangerous to nontarget wildlife such as mountain lions, bobcats, foxes, and coyotes (California Legislative Information 2020). CDFW recommends the DEIR include a discussion as to the Project's use of herbicides, pesticides, and second-generation anticoagulant rodenticides to maintain the Project's grounds in perpetuity. The DEIR should discuss when and where these chemicals would be used and what impacts those chemicals may have on habitat and wildlife. CDFW recommends the City prohibit the use of any second-generation anticoagulant rodenticides during Project implementation and for maintenance of the Silver Lake Reservoir Complex in perpetuity.

7) Wildlife Friendly Fencing. CDFW supports the use of wildlife-friendly fences for the Project. Wildlife-friendly fences should replace chain-link fencing to the maximum extent feasible because chain-link fencing could result in wildlife injury or mortality due to impalement and entanglement. Wildlife-friendly fences should be used and strategically placed in areas of high biological resources value to protect biological resources and habitat. For information wildlife-friendly fences, CDFW recommends A Landowner's Guide to Wildlife Friendly Fences (MFWP 2012).

8) Use of Native Plants and Trees. CDFW supports the use of native plants for the Project. CDFW strongly recommends avoiding non-native, invasive plants for landscaping and restoration, particularly any species listed as 'Moderate' or 'High' by the California Invasive Plant Council (Cal-IPC 2022). CDFW supports the use of native species found in naturally occurring plant communities within or adjacent to the Project area. In addition, CDFW supports planting species of trees, such as oaks (*Quercus* genus), and understory vegetation (e.g., ground cover, subshrubs, and shrubs) that create habitat and provide a food source for birds. CDFW recommends retaining any standing, dead, or dying tree (snags) where possible because snags provide perching and nesting habitat for birds and

[3] CDFW's issuance of a LSA Agreement for a project that is subject to CEQA will require CEQA compliance actions by CDFW as a Responsible Agency. As a Responsible Agency, CDFW may consider the environmental document of the local jurisdiction (lead agency) for the project. To minimize additional requirements by CDFW pursuant to section 1600 et seq. and/or under CEQA, the environmental document should fully identify the potential impacts to the stream or riparian resources and provide adequate avoidance, mitigation, monitoring, and reporting commitments for issuance of the LSA Agreement.

DocuSign Envelope ID: B17AF2C5-6E17-4FB4-9FE2-EE0B53AA7D27

raptors. Finally, CDFW supports planting species of vegetation with high insect and pollinator value.

9) Prohibit the Use of Drones. To protect wildlife and habitat when the Project is fully built-out, CDFW recommends the City prohibit the use of drones in the Silver Lake Reservoir Complex. Drones disrupt wildlife and could affect bird breeding and nesting behavior, potentially resulting in loss of fertile eggs and nestlings. CDFW recommends the City install educational materials and signage prohibiting the use of drones and educating the public about the impacts drones can have on wildlife and habitats.

General Comments

1) Disclosure. The DEIR should provide an adequate, complete, and detailed disclosure about the effect which a proposed project is likely to have on the environment (Pub. Resources Code, § 20161; CEQA Guidelines, § 15151). Adequate disclosure is necessary so CDFW may provide comments on the adequacy of proposed avoidance, minimization, or mitigation measures, as well as to assess the significance of the specific impact relative to plant and wildlife species impacted (e.g., current range, distribution, population trends, and connectivity).

2) Mitigation Measures. Public agencies have a duty under CEQA to prevent significant, avoidable damage to the environment by requiring changes in a project through the use of feasible alternatives or mitigation measures [CEQA Guidelines, §§ 15002(a)(3), 15021]. Pursuant to CEQA Guidelines section 15126.4, an environmental document "shall describe feasible measures which could mitigate for impacts below a significant level under CEQA."

   a) Level of Detail. Mitigation measures must be feasible, effective, implemented, and fully enforceable/imposed by the lead agency through permit conditions, agreements, or other legally binding instruments (Pub. Resources Code, § 21081.6(b); CEQA Guidelines, § 15126.4). A public agency "shall provide the measures that are fully enforceable through permit conditions, agreements, or other measures" (Pub. Resources Code, § 21081.6). CDFW recommends the City provide mitigation measures that are specific, detailed (i.e., responsible party, timing, specific actions, location), and clear in order for a measure to be fully enforceable and implemented successfully via a mitigation monitoring and/or reporting program (Pub. Resources Code, § 21081.6; CEQA Guidelines, § 15097).

   b) Disclosure of Impacts. If a proposed mitigation measure would cause one or more significant effects, in addition to impacts caused by the proposed Project, the DEIR should include a discussion of the effects of proposed mitigation measures [CEQA Guidelines, § 15126.4(a)(1)]. In that regard, the DEIR should provide an adequate, complete, and detailed disclosure about the Project's proposed mitigation measure(s). Adequate disclosure is necessary so CDFW may assess the potential impacts of proposed mitigation measures.

3) Biological Baseline Assessment. An adequate biological resources assessment should provide a complete assessment and impact analysis of the flora and fauna within and adjacent to the Project area and where the Project may result in ground disturbance. The assessment and analysis should place emphasis on identifying endangered, threatened,

DocuSign Envelope ID: B17AF2C5-6E17-4FB4-9FE2-EE0B53AA7D27

rare, and sensitive species; regionally and locally unique species; and sensitive habitats. An impact analysis will aid in determining the Project's potential direct, indirect, and cumulative biological impacts, as well as specific mitigation or avoidance measures necessary to offset those impacts. CDFW also considers impacts to an SSC a significant direct and cumulative adverse effect without implementing appropriate avoidance and/or mitigation measures. The DEIR should include the following information:

a) Information on the regional setting that is critical to an assessment of environmental impacts, with special emphasis on resources that are rare or unique to the region [CEQA Guidelines, § 15125(c)]. The DEIR should include measures to fully avoid and otherwise protect Sensitive Natural Communities. CDFW considers Sensitive Natural Communities as threatened habitats having both regional and local significance. Natural communities, alliances, and associations with a State-wide rarity ranking of S1, S2, and S3 should be considered sensitive and declining at the local and regional level. These ranks can be obtained by visiting the Vegetation Classification and Mapping Program - Natural Communities webpage (CDFW 2022c);

b) A thorough, recent, floristic-based assessment of special status plants and natural communities following CDFW's Protocols for Surveying and Evaluating Impacts to Special Status Native Plant Populations and Sensitive Natural Communities (CDFW 2018). Adjoining habitat areas should be included where the Project's construction and activities could lead to direct or indirect impacts off site;

c) Floristic alliance- and/or association-based mapping and vegetation impact assessments conducted in the Project area and within adjacent areas. The Manual of California Vegetation (MCV), second edition, should also be used to inform this mapping and assessment (Sawyer et al. 2009). Adjoining habitat areas should be included in this assessment where the Project's construction and activities could lead to direct or indirect impacts off site;

d) A complete and recent assessment of the biological resources associated with each habitat type in the Project area and within adjacent areas. CDFW's California Natural Diversity Database in Sacramento should be contacted to obtain current information on any previously reported sensitive species and habitat (CDFW 2022d). An assessment should include a minimum nine-quadrangle search of the CNDDB to determine a list of species potentially present in the Project area. A lack of records in the CNDDB does not mean that rare, threatened, or endangered plants and wildlife do not occur. Field verification for the presence or absence of sensitive species is necessary to provide a complete biological assessment for adequate CEQA review [CEQA Guidelines, § 15003(i)];

e) A complete, recent, assessment of endangered, rare, or threatened species and other sensitive species within the Project area and adjacent areas, including SSC and California Fully Protected Species (Fish & G. Code, §§ 3511, 4700, 5050, and 5515). Species to be addressed should include all those which meet the CEQA definition of endangered, rare, or threatened species (CEQA Guidelines, § 15380). Seasonal variations in use of the Project area should also be addressed such as wintering, roosting, nesting, and foraging habitat. Focused species-specific surveys, conducted at the appropriate time of year and time of day when the sensitive species are active or otherwise identifiable, may be required if suitable habitat is present. See CDFW's Survey

DocuSign Envelope ID: B17AF2C5-6E17-4FB4-9FE2-EE0B53AA7D27

and Monitoring Protocols and Guidelines for established survey protocol for select species (CDFW 2022d). Acceptable species-specific survey procedures may be developed in consultation with CDFW and USFWS; and,

f) A recent wildlife and rare plant survey. CDFW generally considers biological field assessments for wildlife to be valid for a one-year period, and assessments for rare plants may be considered valid for a period of up to three years. Some aspects of the proposed Project may warrant periodic updated surveys for certain sensitive taxa, particularly if Project implementation build out could occur over a protracted time frame or in phases.

4) Biological Direct, Indirect, and Cumulative Impacts. The DEIR should provide a thorough discussion of direct, indirect, and cumulative impacts expected to adversely affect biological resources with specific measures to offset such impacts. The DEIR should address the following:

a) A discussion regarding Project-related indirect impacts on biological resources, including resources in nearby public lands, open space, adjacent natural habitats, riparian ecosystems, and any designated and/or proposed or existing reserve lands [e.g., preserve lands associated with a Natural Community Conservation Plan (Fish & G. Code, § 2800 et. seq.)]. Impacts on, and maintenance of, wildlife corridor/movement areas, including access to undisturbed habitats in areas adjacent to the Project, should be fully analyzed and discussed in the DEIR;

b) A discussion of both the short-term and long-term effects of the Project on species population distribution and concentration, as well as alterations of the ecosystem supporting those species impacted [CEQA Guidelines, § 15126.2(a)];

c) A discussion of potential adverse impacts from lighting, noise, temporary and permanent human activity, and exotic species, and identification of any mitigation measures;

d) A discussion of post-Project fate of drainage patterns, surface flows, and soil erosion and/or sedimentation in streams and water bodies. The discussion should also address the potential water extraction activities and the potential resulting impacts on habitat (if any) supported by the groundwater. Measures to mitigate such impacts should be included;

e) An analysis of impacts from proposed changes to land use designations and zoning, and existing land use designation and zoning located nearby or adjacent to natural areas that may inadvertently contribute to wildlife-human interactions. A discussion of possible conflicts and mitigation measures to reduce these conflicts should be included in the DEIR; and,

f) A cumulative effects analysis as described under CEQA Guidelines section 15130. General and specific plans, as well as past, present, and anticipated future projects, should be analyzed relative to their impacts on similar plant and wildlife species, habitat, and natural communities. If the City determines that the Project would not have a cumulative impact, the DEIR should indicate why the cumulative impact is not significant. The City's determination should be supported by facts and analyses [CEQA Guidelines,

DocuSign Envelope ID: B17AF2C5-6E17-4FB4-9FE2-EE0B53AA7D27

§ 15130(a)(2)].

5) Project Description and Alternatives. To enable adequate review and comment on the proposed Project from the standpoint of the protection of fish, wildlife, and plants, CDFW recommends the following information be included in the DEIR:

   a) A complete discussion of the purpose and need for, and description of the proposed Project;

   b) Pursuant to CEQA Guidelines section 15126.6(a), an environmental document "shall describe a reasonable range of potentially feasible alternatives to the Project, or to the location of the Project, which would feasibly attain most of the basic objectives of the Project but would avoid or substantially lessen any of the significant effects of the Project." CEQA Guidelines section 15126.6(f)(2) states if the lead agency concludes that no feasible alternative locations exist, it must disclose the reasons for this conclusion; and,

   c) A range of feasible alternatives to the Project location to avoid or otherwise minimize direct and indirect impacts on sensitive biological resources and wildlife movement areas. CDFW recommends the City select Project designs and alternatives that would avoid or otherwise minimize direct and indirect impacts on biological resources. CDFW also recommends the City consider establishing appropriate setbacks from sensitive and special status biological resources. Setbacks should not be impacted by ground disturbance or hydrological changes from any future Project-related construction, activities, maintenance, and development. As a general rule, CDFW recommends reducing or clustering a development footprint to retain unobstructed spaces for vegetation and wildlife and provide connections for wildlife between properties and minimize obstacles to open space.

      Project alternatives should be thoroughly evaluated, even if an alternative would impede, to some degree, the attainment of the Project objectives or would be more costly (CEQA Guidelines, § 15126.6). The DEIR "shall" include sufficient information about each alternative to allow meaningful evaluation, public participation, analysis, and comparison with the proposed Project (CEQA Guidelines, § 15126.6).

   d) Where the Project may impact aquatic and riparian resources, CDFW recommends the City select Project designs and alternatives that would fully avoid impacts to such resources. CDFW also recommends an alternative that would not impede, alter, or otherwise modify existing surface flow, watercourse and meander, and water-dependent ecosystems and natural communities. Project designs should consider elevated crossings to avoid channelizing or narrowing of watercourses. Any modifications to a river, creek, or stream may cause or magnify upstream bank erosion, channel incision, and drop in water level and cause the watercourse to alter its course of flow.

6) Data. CEQA requires that information developed in environmental impact reports be incorporated into a database which may be used to make subsequent or supplemental environmental determinations [Pub. Resources Code, § 21003, subd. (e)]. Accordingly, please report any special status species and natural communities detected by completing and submitting CNDDB Field Survey Forms (CDFW 2022e). To submit information on special status native plant populations and sensitive natural communities, the Combined

DocuSign Envelope ID: B17AF2C5-6E17-4FB4-9FE2-EE0B53AA7D27

Rapid Assessment and Releve Form should be completed and submitted to CDFW's Vegetation Classification and Mapping Program (CDFW 2022f). The City should ensure data collected for the preparation of the DEIR be properly submitted, with all data fields applicable filled out.

7) Translocation/Salvage of Plants and Animal Species. Translocation and transplantation is the process of removing plants and wildlife from one location and permanently moving it to a new location. CDFW generally does not support the use of translocation or transplantation as the primary mitigation strategy for unavoidable impacts to endangered, rare, or threatened plants and animals. Studies have shown that these efforts are experimental and the outcome unreliable. CDFW has found that permanent preservation and management of habitat capable of supporting these species is often a more effective long-term strategy for conserving plants and animals and their habitats.

8) Compensatory Mitigation. The DEIR should include compensatory mitigation measures for the Project's significant direct and indirect impacts to sensitive and special status plants, animals, and habitats. Mitigation measures should emphasize avoidance and minimization of Project-related impacts. For unavoidable impacts, on-site habitat restoration or enhancement should be discussed in detail. If on-site mitigation is not feasible or would not be biologically viable and therefore inadequate to mitigate the loss of biological functions and values, off-site mitigation through habitat creation and/or acquisition and preservation in perpetuity should be addressed. Areas proposed as mitigation lands should be protected in perpetuity with a conservation easement and financial assurance and dedicated to a qualified entity for long-term management and monitoring. Under Government Code, section 65967, the Lead Agency must exercise due diligence in reviewing the qualifications of a governmental entity, special district, or nonprofit organization to effectively manage and steward land, water, or natural resources on mitigation lands it approves.

9) Long-term Management of Mitigation Lands. For proposed preservation and/or restoration, the DEIR should include measures to protect the targeted habitat values from direct and indirect negative impacts in perpetuity. The objective should be to offset Project-induced qualitative and quantitative losses of wildlife habitat values. Issues that should be addressed include (but are not limited to) restrictions on access, proposed land dedications, monitoring and management programs, control of illegal dumping, water pollution, and increased human intrusion. An appropriate non-wasting endowment should be set aside to provide for long-term management of mitigation lands.

10) CESA. CDFW considers adverse impacts to a species protected by CESA to be significant without mitigation under CEQA. As to CESA, take of any endangered, threatened, candidate species, or CESA-listed plant species that results from a project is prohibited, except as authorized by State law (Fish & G. Code §§ 2080, 2085; Cal. Code Regs., tit. 14, §786.9). Consequently, if a project and any project-related activity during the life of a project will result in take of a species designated as endangered or threatened, or a candidate for listing under CESA, CDFW recommends that the project proponent seek appropriate take authorization under CESA prior to implementing the project. Appropriate authorization from CDFW may include an Incidental Take Permit (ITP) or a Consistency Determination in certain circumstances, among other options [Fish & Game Code, §§ 2080.1, 2081, subds. (b) and (c)]. Early consultation is encouraged, as significant modification to the project and mitigation measures may be required to obtain an ITP. Revisions to the Fish and Game

DocuSign Envelope ID: B17AF2C5-6E17-4FB4-9FE2-EE0B53AA7D27

Code, effective January 1998, may require that CDFW issue a separate CEQA document for the issuance of an ITP unless the project's CEQA document addresses all project impacts to CESA-listed species and specifies a mitigation monitoring and reporting program that will meet the requirements of an ITP. For these reasons, biological mitigation monitoring and reporting proposals should be of sufficient detail and resolution to satisfy the requirements for an ITP.

11) Wetland Resources. CDFW, as described in Fish and Game Code section 703(a), is guided by the Fish and Game Commission's (Commission) policies. The Wetlands Resources policy the Commission "…seek[s] to provide for the protection, preservation, restoration, enhancement and expansion of wetland habitat in California" (CFGC 2020). Further, it is the policy of the Fish and Game Commission to strongly discourage development in or conversion of wetlands. It opposes, consistent with its legal authority, any development or conversion that would result in a reduction of wetland acreage or wetland habitat values. To that end, the Commission opposes wetland development proposals unless, at a minimum, project mitigation assures there will be 'no net loss' of either wetland habitat values or acreage. The Commission strongly prefers mitigation which would achieve expansion of wetland acreage and enhancement of wetland habitat values."

    a) The Wetlands Resources policy provides a framework for maintaining wetland resources and establishes mitigation guidance. CDFW encourages avoidance of wetland resources as a primary mitigation measure and discourages the development or type conversion of wetlands to uplands. CDFW encourages activities that would avoid the reduction of wetland acreage, function, or habitat values. Once avoidance and minimization measures have been exhausted, a project should include mitigation measures to assure a "no net loss" of either wetland habitat values, or acreage, for unavoidable impacts to wetland resources. Conversions include, but are not limited to, conversion to subsurface drains, placement of fill or building of structures within the wetland, and channelization or removal of materials from the streambed. All wetlands and watercourses, whether ephemeral, intermittent, or perennial, should be retained and provided with substantial setbacks, which preserve the riparian and aquatic values and functions benefiting local and transient wildlife populations. CDFW recommends mitigation measures to compensate for unavoidable impacts be included in the DEIR and these measures should compensate for the loss of function and value.

    b) The Fish and Game Commission's Water policy guides CDFW on the quantity and quality of the waters of this State that should be apportioned and maintained respectively so as to produce and sustain maximum numbers of fish and wildlife; to provide maximum protection and enhancement of fish and wildlife and their habitat; encourage and support programs to maintain or restore a high quality of the waters of this State; prevent the degradation thereof caused by pollution and contamination; and, endeavor to keep as much water as possible open and accessible to the public for the use and enjoyment of fish and wildlife. CDFW recommends avoidance of water practices and structures that use excessive amounts of water, and minimization of impacts that negatively affect water quality, to the extent feasible (Fish & G. Code, § 5650).

Conclusion

DocuSign Envelope ID: B17AF2C5-6E17-4FB4-9FE2-EE0B53AA7D27

We appreciate the opportunity to comment on the NOP for the Silver Lake Reservoir Complex Master Plan Project to assist the City of Los Angeles in preparing the Project's environmental document and identifying and mitigating Project impacts on biological resources. If you have any questions or comments regarding this letter, please contact Ruby Kwan-Davis, Senior Environmental Scientist (Specialist), at Ruby.Kwan-Davis@wildlife.ca.gov or (562) 619-2230.

Sincerely,

DocuSigned by:
5991E19EF8094C3...
Victoria Tang signing for

Erinn Wilson-Olgin
Environmental Program Manager I
South Coast Region

ec: CDFW
Erinn Wilson-Olgin, Los Alamitos – Erinn.Wilson-Olgin@wildlife.ca.gov
Victoria Tang, Los Alamitos – Victoria.Tang@wildlife.ca.gov
Ruby Kwan-Davis, Los Alamitos – Ruby.Kwan-Davis@wildlife.ca.gov
Felicia Silva, Los Alamitos – Felicia.Silva@wildlife.ca.gov
Julisa Portugal, Los Alamitos – Julisa.Portugal@wildlife.ca.gov
Frederic (Fritz) Rieman, Los Alamitos – Frederic.Rieman@wildlife.ca.gov
Cindy Hailey, San Diego – Cindy.Hailey@wildlife.ca.gov
CEQA Program Coordinator, Sacramento – CEQACommentLetters@wildlife.ca.gov
State Clearinghouse, Office of Planning and Research – State.Clearinghouse@opr.ca.gov

References:

[CFGC] California Fish and Game Commission. 2020. Policies. Retention of Wetland Acreage and Habitat Values. Accessed: https://fgc.ca.gov/About/Policies/Miscellaneous.
[CDFWa] California Department of Fish and Wildlife. 2022. Monarch butterflies. Available from: https://wildlife.ca.gov/Conservation/Invertebrates/Monarch-Butterfly
[CDFWb] California Department of Fish and Wildlife. 2022. Lake and Streambed Alteration Program. Available from: https://wildlife.ca.gov/Conservation/LSA.
[CDFWc] California Department of Fish and Wildlife. 2022. Natural Communities. Available from: https://wildlife.ca.gov/Data/VegCAMP/Natural-Communities.
[CDFWd] California Department of Fish and Wildlife. 2022. California Natural Diversity Database. Available from: https://wildlife.ca.gov/Data/CNDDB/Maps-and-Data#43018408-cnddb-in-bios
[CDFWe] California Department of Fish and Wildlife. 2022. Submitting Data to the CNDDB. Available from: https://wildlife.ca.gov/Data/CNDDB/Submitting-Data
[CDFWf] California Department of Fish and Wildlife. 2022. Natural Communities — Submitting Information. Available from: https://wildlife.ca.gov/Data/VegCAMP/Natural-Communities/Submit
[CDFW] California Department of Fish and Wildlife. 2018. Protocols for Surveying and Evaluating Impacts to Special Status Native Plant Populations and Sensitive Natural

DocuSign Envelope ID: B17AF2C5-6E17-4FB4-9FE2-EE0B53AA7D27

Communities. Available from: https://nrm.dfg.ca.gov/FileHandler.ashx?DocumentID=18959)

[CDFW] California Department of Fish and Wildlife. 2017. California Terrestrial and Vernal Pool Invertebrates of Conservation Priority. Available from: https://nrm.dfg.ca.gov/FileHandler.ashx?DocumentID=149499&inline

[CDFW] California Department of Fish and Wildlife. 2015. State Wildlife Action Plan: A Conservation Legacy for Californians. Available from: https://wildlife.ca.gov/SWAP/Final

[Cal-IPC] California Invasive Plant Council. 2022. The Cal-IPC Inventory. Available from: https://www.cal-ipc.org/plants/inventory/

California Legislative Information. 2020. AB-1788 Pesticides: use of second-generation anticoagulant rodenticides. Available from: https://leginfo.legislature.ca.gov/faces/billTextClient.xhtml?bill_id=201920200AB1788

Cowardin, L.M., V. Carter, F.C. Golet, and E.T. LaRoe. 1979. Classification of wetlands and deepwater habitats of the United States. U.S. Fish and Wildlife Service. FWS/OBS-79/31. Washington, DC.

Crone, E. E., Pelton, E. M., Brown, L. M., Thomas, C. C., & Schultz, C. B. (2019). Why are monarch butterflies declining in the West? Understanding the importance of multiple correlated drivers. *Ecological Applications*, *29*(7), 1–13. https://doi.org/10.1002/eap.1975

Fernandez-Juricic, E., Zahn, E.F., Parker, T., Stankowich, T. (2009). California's endangered Belding's savannah sparrow (*Passerculus sandwichensis beldingi*): Tolerance of Pedestrian Disturbance. Avian Conservation and Ecology 4(2):1.

Fisher, A., Saniee, K., van der Heide, C., Griffiths, J., Meade, D., & Villablanca, F. (2018). Climatic niche model for overwintering monarch butterflies in a topographically complex region of California. *Insects*, *9*(4). https://doi.org/10.3390/insects9040167

GPA Consulting. 2019. Task II: Research & Analysis Biological Resources Report. Silver Lake Reservoir Complex Master Plan Project. Available from: https://eng2.lacity.org/sites/g/files/wph726/f/SLRCMP%20-%20BIOLOGICAL%20RESOURCES%20Report.pdf

Hillman, M.D., Karpanty, S.M., Faser, J.D., Derose-Wilson, A. (2015). Effects of Aircraft and Recreation on Colonial Waterbird Nesting Behavior. The Journal of Wildlife Management 79(7): 1192-1198.

Johnston, D., Tatarian, G., & Pierson, E. 2004. California Bat Mitigation Techniques, Solutions, and Effectiveness. Available from: https://nrm.dfg.ca.gov/FileHandler.ashx?DocumentID=10334

Lucas, E. (2020). Recreation-related disturbance to wildlife in California – better planning for and management of recreation are vital to conserve wildlife in protected areas where recreation occurs. California Fish and Wildlife, Recreation Special Issue 2020 pp 29-51. Available from: https://nrm.dfg.ca.gov/FileHandler.ashx?DocumentID=178943&inline

Marcum, S., & C. Darst. (2021). Western Monarch Butterfly Conservation Recommendations. Available from: https://wafwa.org/wp-content/uploads/2021/10/Western-Monarch-Sec-7-Conservation-Recs-08.31.2021.docx

[MFWP] Montana Fish, Wildlife and Parks. 2012. A Landowner's Guide to Wildlife Friendly Fences: How to Build Fence with Wildlife in Mind. Second Edition Revised and Updated. Available from: https://nrm.dfg.ca.gov/FileHandler.ashx?DocumentID=134713&inline

Remacha, C., Delgado, J.A., Bulaic, M., Perez-Tris, J. (2016). Human Disturbance during Early Life Impairs Nestling Growth in Birds Inhabiting a Nature Recreation Area. PLoS ONE 11(11): e0166748. doi:10.1371/journal.pone.0166748

DocuSign Envelope ID: B17AF2C5-6E17-4FB4-9FE2-EE0B53AA7D27

Steven, R., Pickering, C. and J.G. Castley. (2011). A review of the impacts of nature based recreation on birds. Journal of Environmental Management 92: 2287-2294.

Sawyer, J. O., Keeler-Wolf, T., and Evens J.M. 2009. A Manual of California Vegetation, 2nd ed. ISBN 978-0-943460-49-9.

Thogmartin, W. E., Wiederholt, R., Oberhauser, K., Drum, R. G., Diffendorfer, J. E., Altizer, S., Taylor, O. R., Pleasants, J., Semmens, D., Semmens, B., Erickson, R., Libby, K., & Lopez-Hoffman, L. (2017). Monarch butterfly population decline in north america: Identifying the threatening processes. *Royal Society Open Science*, *4*(9). https://doi.org/10.1098/rsos.170760

Weiss, S.B., Rich, P.M., Murphy, D.D., Calvert, W.H., & Ehrlich, P.R. (1991). Forest Canopy Structure at Overwintering Monarch Butterfly Sites: Measurements with Hemispherical Photography. *Conservation Biology*, *5*(2), 165–175. https://doi.org/10.1111/j.1523-1739.1991.tb00121.x

[WAFWA] Western Association of Fish and Wildlife Agencies. 2019. Western Monarch Butterfly Conservation Plan 2019-2069. Available from: https://wafwa.org/wpdm-package/western-monarch-butterfly-conservation-plan-2019-2069/?ind=1602171186650&filename=WAFWA_Monarch_Conservation_Plan.pdf&wpdmdl=13048&refresh=60f9defee81e21626988286

Western Monarch Count. 2022. Overwintering Site Management and Protection. Available from: https://www.westernmonarchcount.org/overwintering-site-management-and-protection/

Wheeler, J. 2018. Tropical Milkweed – a No-Grow. Xerces Society for Invertebrate Conservation. Available from: https://xerces.org/blog/tropical-milkweed-a-no-grow

[Xerces Society] Xerces Society for Invertebrate Conservation. 2021a. Managing Monarch Habitat in the West. Available from: https://xerces.org/monarchs/western-monarch-conservation/habitat

[Xerces Society] Xerces Society for Invertebrate Conservation. 2021b. Pollinator-Friendly Native Plant Lists. Available from: https://xerces.org/pollinator-conservation/pollinator-friendly-plant-lists

[Xerces Society] Xerces Society for Invertebrate Conservation. 2018. Monarch butterfly nectar plant lists for conservation plantings. Available from: https://xerces.org/sites/default/files/publications/18-003_02_Monarch-Nectar-Plant-Lists-FS_web%20-%20Jessa%20Kay%20Cruz.pdf

[Xerces Society] Xerces Society for Invertebrate Conservation. 2017. Protecting California's Butterfly Groves. Management Guidelines for Monarch Butterfly Overwintering Habitat. Available from: https://www.westernmonarchcount.org/wp-content/uploads/2014/11/2017-040_ProtectingCaliforniaButterflyGroves.pdf

I-1

	COMMENT	RESPONSE
I-1-1	What thoughts have been given to future droughts/climate crisis & allowing Silver Lake to become a reflecting pool 'lake' but also reserve water storage beneath 'Silver Lake'	
I-1-2	Wetlands - nice idea, what about insects and other disease carrying vermin.	

I-2

COMMENT RESPONSE

I'm very excited to see the plans to transform Silver Lake into a public park; there are some things I would love to see in the final project.

I-2-1 Please consider adding a boardwalk with cafes or restaurants to make the area even more of a destination.

Please consider a swimming area and a kayak or boat rental where the public can relax on the water.

I-2-2 Please consider maximizing the use of native plants in all landscaping. There are still too many non-native plants (particularly trees) being considered in the palettes for the master plan. An aroma garden featuring Southern California would be a great addition. This will help Silver Lake realize its full potential as habitat for surrounding wildlife.

I-2-3 Lastly this may be out of the scope, but please consider upzoning the area around the park so that more people can enjoy Silver Lake by walking or cycling to it.

I-3

COMMENT	RESPONSE
YAaaaaaaHooooo!!!!!! So. Excited. Thank you!	

I-4

COMMENT

RESPONSE

Very pleased to see this ambitious project moving forward. The reservoir is one of LA's jewels, but its potential as a recreational center, park, sports field and walk/running path has been overlooked for far too long.
The pandemic has shown there is a massive demand for attractive outside spaces in the city and I am happy to see so many people taking advantage of the current walking path around the reservoir and the meadow.
But, the reservoir is still massively under utilised and the masterplan demonstrates how this resource can be improved exponentially to make full use of the water and surrounding land.

I-5

COMMENT

RESPONSE

Just a quick comment that I'm strongly in favor of the proposed master plan, and am very excited about the increased recreation area. I take my kids to the rec center nearly every single day, and I think the proposed changes are exciting for us (and the community).

I-6

COMMENT RESPONSE

I-6-1 I am highly disturbed, that through the whole process so far, no one is willing to talk about additional traffic and parking these changes will bring to the area. This needs to be a MAJOR focus to the EIR!

I live near the south end of the lake and the changes planned for the Rec Center, et all, will create a nightmare for Van Pelt St. which is very narrow.

I-6-2 I am not in favor of the "floating islands". There should be NOTHING in the water!

Please take all the time needed for a thorough report and consider the views of LOCALS.

I-7

COMMENT RESPONSE

As a resident of the neighborhood and an advocate for a better Los Angeles, I am in very strong support of the city's efforts to increase the amount of green / park space in a city relatively deprived of such critical pieces of civic identity. I experience the reservoir as a pedestrian at least 4 times a week and I would love for the entire area to be more park-like and accessible to those in the neighborhood AND those who aren't hyperlocal to Silver Lake. Sadly, the discontinuation of metro bus 201 has eliminated any means of efficient, car-free access to what could be one of LA's
I-7-2 greatest environmental attractions, I would hope the city can explore mobility options for greater access to the park that don't involve personal automobiles. Personally, I'm not one that will complain about lack of parking (I can walk to the reservoir) but I understand the issue of parking to be very sensitive to the neighborhood, especially for those residents closest to the reservoir.

Additionally, I'd like to see even a small retail space within the park that could act like Echo Park Lake's cafe. Even a small spot in the park could be a huge attraction with the right tenant. Ideally, the cafe structure would be provided "rent-free" where
I-7-1 the proportionate amount of overhead dedicated to "rent" could otherwise be directed back to the city for improvements in the park and the surrounding neighborhood.

Regardless, the proposed master plan looks like a tremendous improvement to imprisoned space and I very much look forward to one day being beyond the chainlink fence.

I-8

	COMMENT	RESPONSE
I-8-1	Please do not expand the dog park. Nothing grows there- replacing green space with bare ground increases the temperature and encroaches on the habitat of native animals. Dogs can be walked around the parks and neighborhoods. Or maybe there is a way to have more native plants in the dog park?	

I-9

COMMENT RESPONSE

I-9-1	Until we have the homeless situation handled (to relocate all the homeless encampments out of silverlake and institute straight NO homeless camping laws), I would vote NO to this plan.

I-10

COMMENT RESPONSE

I-10-2 I oppose the proposed kayak launch, ornamental gardens, picnic grove, habitat islands, restroom and education center. They will bring more traffic, trash, and maintenance problems to the reservoir and adjacent neighborhood. The reservoir

I-10-1 currently suffers from: people running/walking in the street, oblivious to cars thereby endangering themselves; a flooded walking path after rain, causing people to walk in the street; plants that need trimming, watering, weeding and removal; trash and

I-10-5 person's possessions (?) hidden in bushes; dogs in the meadow and on the walking path off leash; a traffic increase as visitors search for parking, pull U-turns, and double park. Since these unaddressed problems exist currently, the recreational attractions of the Master Plan will increase these negative impacts to our reservoir

I-10-3 neighborhood. What provisions have been incorporated in the Plan to forestall these problems? The layout of the reservoir's streets, sidewalks, and small open spaces were not created to be a city park offering amenities to an extensive population. The master plan ignores the needs of the surrounding neighbors who need to enter

I-10-4 and exit these streets. Already to exit Silverlake one has to add significant time to one's schedule to safely flow through cars, bikes, and pedestrians. The money needed to execute the Plan should be spent on neighborhoods who have less access to parks, recreation, educational and healthful facilities.

I-11

COMMENT RESPONSE

Dear City of Los Angeles Department of Public Works, Bureau of Engineering c/o ESA-Nicolle Steiner,

I am a homeowner and resident in very close proximity to the Silver Lake complex. I am in favor of this well thought out, environmentally friendly and well-designed redevelopment plan of the complex.

I-11-1 I understand it is more frequent to see complaints or objections to city plans like this. However, I wanted to share positive, encouraging and appreciative note with you for this plan. I hope it can be realized and enjoyed by our residence and community sooner than later.

Thank you for your work on this much anticipated redevelopment of our beloved Silver Lake Complex.

Sincerely,
Adam Zuckert

I-12

COMMENT RESPONSE

Hi, as a resident directly adjacent to the reservoir for over 15 years I have grave

I-12-1 concerns about the parking impact this is going to have. Even just since the pandemic the trail use has increased so much we all struggle with finding parking for our own vehicles. I'm also very much opposed to the idea of putting shade pavilions

I-12-2 on the Ivanhoe reservoir. I feel like this is going to take away from the natural scenic beauty of the trees and nature. If we must live with this massive expansion is it really necessary to impact our natural views as well as the park like nature of the area? Feels like the whole thing is headed in a theme park direction instead of

I-12-3 improving the natural space. Same thoughts on the community center and I worry about the impact of kayaking, as well as who is going to be responsible for safety.

Thanks for your time.

I-13

COMMENT RESPONSE

The Knoll provides most of the protected wildlife land habitat that the Complex provides. However, the MP calls for the regrading and development of portions of the Knoll and the severe reduction of its open green space. The

I-13-1 Educational/Community Meeting building that necessitates this grading would

I-13-2 replace wide areas of wildlife habitat and duplicates existing space in the Recreation Center and in the public schools. It goes without saying, wildlife, its habitat and the community must be protected.

I-14

COMMENT RESPONSE

I-14-1 Please don't remove the protective fencing-it would create another homeless encampment such as the one that was recently taken down in Echo Park. We have an urban oasis for wild life which includes many migratory birds why destroy more instead of protecting what we have.

I-15

COMMENT RESPONSE

I-15-1 I live across the street from the Meadow. These plans do not reflect WHERE parking is going to be provided for all of this recreational activity planned at the Reservoir. I have brought this concern up before several times, and no adequate answer has been given. Also, will hours be enforced for these activities? Living across from the meadow right now, there are people that use it as a business for their bootcamp workout classes, it sucks to be awoken to groups of people shouting, and amplified music blaring at 6:30 am on weekends. It's inconsiderate to wake neighbors up like this, and there's been no signage let alone enforcement by the SL Recreation Center.

I-15-2

I-15-3

I-15-4 Live music occurs after dark in the Meadow. Is this permitted? There's trash everywhere in the Meadow the morning after. Issues like this need addressing. Now. Before you turn this reservoir into an amusement park!

I-16

	COMMENT	RESPONSE
I-16-1	I did not see parking addressed. Will there be a new lot?	

I-17

COMMENT RESPONSE

I-17-1 I think it looks great, especially the habitat restoration areas. I think making non vehicular access to the reservoir safe from surrounding neighborhoods should be considered- bike paths and bike racks. Parking is always an issue but safe bike lanes from Atwater, Echo Park etc... would be helpful!

I-18

COMMENT RESPONSE

I-18-1
I-18-4
I-18-2
I-18-3

1. Fencing with gates to protect the wildlife.
2. Do not develop the Knoll, and give wildlife the green space
3. Minimize development, minimize destruction, and minimize noise and pollution during any construction

I-19

COMMENT RESPONSE

I-19-1 Please protect our wildlife by not taking down the fence that protects them. I live right here and the traffic and population toll on the environment will be so destructive to all we hold dear.

I-20

COMMENT RESPONSE

I-20-1

LOVE the new plan for Silver Lake Reservoir and am excited to utilize the new areas you're building around the lake.

Can we please have a few areas that are friendly to dogs on leash? Right now the choice is no dogs allowed at all, or the dog park.

People like to picnic or sit down with their dogs. Can we please have a few green spaces set up like Barnsdall Park, where you can bring your dog alongside you but it's not a dog park situation?

Thanks,
Mara Kuge

I-21

	COMMENT	RESPONSE
I-21-1	Fill the lake with water and leave it the way it is!	

I-22

	COMMENT	RESPONSE
I-22-1	Please leave the lake with water and leave it as it is.	

I-23

COMMENT RESPONSE

Hello my name is Dorrie Hall and as a resident who has lived in Silverlake for over 20 years I would like to make known the following aspects of the Master Plans for the Silver Lake reservoir which I believe would negatively impact the health, safety and overall wellbeing of wildlife, as well as for human beings.

I am opposed to removing the perimeter fencing or lowering it and thereby allowing nighttime human activity. I believe such action would disturb the existence of wildlife particularly when they are most active. A permanent perimeter fencing with gates would provide safety, security and daylight access for people while allowing wildlife their natural existence in a round the clock undisturbed environment.

I-23-1 Additionally I am opposed to development on the Knoll. We need to keep more green space for the protection of wildlife. The Master Plan requires regrading and development of portions of the Knoll that would reduce its wide open green space. The Educational/Community Meeting building requires this same grading and would replace areas of wildlife habitat unnecessarily duplicating an already existing community space for educational purposes in the Recreation Center and in the public schools.

I-23-2

Construction in and around the reservoir has occurred in our community for years. The Reservoir at one point even lost the herons that had nested within it for that very reason. Finally as a neighborhood the Master Plan will cause disruptions on our community that could last years which and includes noise, traffic and air quality.

I-23-3

I hope you will consider these concerns for the future of our reservoir, it's inhabitants and the community that values it. Thank you.

Dorrie Hall
2455 Moreno Dr.
Silverlake

I-24

COMMENT

RESPONSE

I-24-1

I live close to the Silver Lake Reservoir. Im an avid bird watcher and love photographing wildlife. I am concerned that development of the knoll area will take away what little wild space there is left for wildlife. What I love most about living in Silver Lake is the opportunity to see wildlife and walk around the reservoir area. If we lessen the areas for wildlife they will roam elsewhere and become more of a nuisance to the community. I am frequently reading stories on Next Door of coyotes having a den under someone's porch or following them when they walk their dog. This will continue to happen as coyotes are a part of our ecosystem. However, let's not take away from what little "wild" space wildlife has in our community. Let's not push them to move elsewhere.

A secondary concern I have is that taking away fencing will also interfere with wildlife. Attached are some photos I've taken early in the morning of coyotes behind the fenced area. There is plenty of opportunity for viewing wildlife and appreciating the reservoir area with the fencing there. An alternative would be gates like they have at the nearby Rowena Reservoir which is currently waterless. We are loosing so many resources for wildlife in our community.

Thirdly, I am concerned about human access being allowed in the evening. Wildlife such as coyotes, raccoons, skunks, and possoms are most active at night. Let's let them do their thing. Furthermore, it feels unsafe having people inside Silver Lake Resevoir area at night.

Additionally, if fish are introduced, I hope fishing will not be allowed. It would be a shame to see fishing lines left as so often is the case at Echo Park Lake. This is very dangerous for birds that visit the reservoir. There is so much wonderful aquatic bird life to appreciate at the reservoir.

The Silver Lake Reservoir is such a beloved part of our community. Let's keep it safe and clean and respect our environment by keeping the needs of wildlife in mind.

As development is happening rapidly in the Silver Lake area we are surrounded by construction and the removal of trees. Let's not have more of this at the reservoir. I love Silver Lake because we are a conscientious community. Let's respect the wildlife nearby us by not developing the Knoll, keeping fencing up around the reservoir, not allowing fishing or evening access for humans.

I-24

COMMENT

RESPONSE



I-24

COMMENT

RESPONSE



I-24

COMMENT

RESPONSE



I-24

COMMENT

RESPONSE



I-24

COMMENT

RESPONSE



I-25

	COMMENT	RESPONSE
I-25-1	Love the plans for the silverlake reservoir renovations.	

I-26

	COMMENT	RESPONSE
I-26-2	How do we keep the criminals and homeless out?	
I-26-1	Are these areas secluded? Are they locked up at night?	

I-27

	COMMENT	RESPONSE
I-27-1	Leave it alone ! We don’t need a ridiculous park ! Go away	

I-28

COMMENT RESPONSE

I-28-1 I have a lot of concerns about the wildlife that currently thrives in the reservoir area. The fence is really important to helping keeping wildlife safe there, and major construction and alteration to this area will significantly negatively impact the animals that live there now. The fact that the reservoir area is going to be developed is depressing considering how little nature is left in this city.

COMMENT RESPONSE

I-29-2 For any development plan to move forward it should have a solid, multi-year maintenance, groundskeeping, and water level budget and execution.

I-29-1 The current dog park/meadow/rec center/tree landscaping/etc are insufficiently supported as is.

I-30

COMMENT RESPONSE

As a concerned citizen, it is most important to protect the wildlife in the area as nighttime is when our wildlife is most active. To that end, permanent permeter fencing, with gates, providing safety, security and daylight access. Nighttime access should not be allowed.

I-30-4 Also, the Knoll needs to be left alone and not developed, as the Knoll provides most of the protected wildlife land habitat that the Complex provides. Please leave the green space alone.

I-30-1

Lastly, construction will be disruptive to wildlife and neighborhoods for a very long time. The risks associated with prolonged exposure to noise and traffic congestion generated by construction far outweigh the benefits.

I-30-2

Thank you for your time.

I-31

COMMENT RESPONSE

My strong resistance to these plans :
concerns with respect to the ENVIRONMENTAL IMPACTS that may be caused by implementation of the Master Plan. These impacts would be on environmental resource areas listed in the NOP, such as "Biological Resources" which includes our wildlife.

I-31-1 harm to wildlife, loss of wildlife habitat, noise, congestion of people and traffic, etc.

-

.the fence is the single most important conservation management tool at the site after the presence of water."

I-32

COMMENT RESPONSE

I see that you are planning to add fish, are you going to allow for fishing? I certainly hope thats the case. Fishing provides safe fun entertainment for all age groups. It's very helpful for getting young boys and girls in a hobby that could last a lifetime. Plus it help keeps them busy and out of trouble.

If you are indeed going to introduce fish into the lake please consider these points. Largemouth Bass should be the focal point for many reasons. A few are they are

I-32-1 very hardy. Bass fishing has become popular in recent times, partly due to covid. 95% or more of Bass anglers practice catch and release. A healthy fishery would include Largemouth Bass, Bluegill, Sunfish, Minnows, and Shad. Channel Catfish would be a great addition and trout in the winter months. Most people will take home the Catfish and Trout. Any Trout left will die off in the summer months. Which is why making 2 or 3 Bass plants a year makes more sense, they can survive the summer heat.

Please consider fishing as a option for the redevelopment of Silverlake. Thank you.

I-33

	COMMENT	RESPONSE
I-33-1	Love it! Particularly grateful and eager for the expanded bathroom access. As a nearby resident and mom, the lack of bathrooms at the meadow has meant we don't get to go as often! We also hope that improves the accessibility to more folks to use the space! We do hope the water level will be filled in slightly more to cover the ugly concrete. :)	

I-34

COMMENT RESPONSE

To All Concerned:

1. I feel that permanent perimeter fencing with gates must be installed around this project- for the safety of the features to be created within the complex, for whatever wildlife is still there, and for the safety of community members. This area has the potential of becoming an attractive nuisance otherwise. Also, any wildlife within the boundaries would be negatively effected by nighttime human traffic. Nightime is normally a safe time for most wildlife, and I believe this would impact all of the birds and creatures negatively.

I-34-1

2. The Knoll has long been a haven for several species of animals, actually for decades. Green spaces must be preserved if we are to provide any habitat for wildlife, and the Knoll is the epicenter of that. Land habitat is extremely limited in this area, as human activity is so prevalent- the called-for regrading and development in this area is far too much for any habitat to be viable.

I-34-5

3. All construction brings with it noise, pollution and traffic. These effects along with the disruptions of the last few years in the Reservoir area will be very detrimental to the quality of life for residents and wildlife alike. All effort must be made to mitigate these effects in every way possible.

I-34-3

Sincerely,
Sue Iri - (43 year resident of Silver Lake).

I-35

	COMMENT	RESPONSE
I-35-1	I can't wait for this project to come to life and to finally have this amazing space open to the community. Please don't give up on this when the nimby's who want to optimize for driving in parking try to kill it.	

COMMENT RESPONSE

I-36-1 I live a block from the reservoir and I am in full support of the improvements to be made to the reservoir and surrounding area. Although I know these improvements are in the future, I am really looking forward to the day I can enjoy them. Thank you for not only beautifying the area but also making a space for the community to interact and enjoy being together.

I-37

COMMENT RESPONSE

Hello,

I have attended several of the meetings and believe that the local residents have been slightly mislead. There has never been an option on any of the questionnaires for “no change” local residents were forced to choose something new, some form of development. Our neighborhood residents that live in close proximity and/or above with reservoir views, do not want this project to move forward. We have traffic issues as it is, the congestion, parking concerns, garbage and waste, would be devastating to the local community. This neighborhood cannot handle the weight of a development project of this size. We should absolutely not have water activities in the reservoir. The reservoir is a beautiful place, as is, to walk, run or bike. It is quiet and protective of its wildlife etc.

I-37-1

I-37-2

I strongly vote no on any project except for upgrading the rec center.

This city needs to put funds in other areas such as our homeless crisis or perhaps funding beautiful projects of this nature in neighborhoods that don’t have a community space like what we already have. Let’s give other communities the opportunity to have something special. We do not need an upgrade of any kind in our neighborhood.

Pls do not proceed with this project.

I-38

COMMENT

RESPONSE

Environmental Impact Report (EIR)
The City of Los Angeles (City), Bureau of Engineering (BOE) has started the environmental review process for the proposed Silver Lake Reservoir Complex Master Plan Project (proposed Project). The proposed Project would redesign 116 acres of the 127-acre Silver Lake Reservoir Complex with community park amenities. The proposed Project would consist of a series of spaces (park zones) stitched together by a 2.5-mile, tree-lined promenade.

The City has determined that an Environmental Impact Report (EIR) is required. The anticipated timeline for the EIR process is outlined below. Check back for updates as the EIR progresses.

Download the CEQA Basics Fact Sheet to learn more about the CEQA environmental review process.

Join our email list! Sign up for notifications of public meetings and public comment periods here.

SLRCMP EIR Timeline

Notice of Preparation and Public Scoping Period
A Notice of Preparation (NOP) has been prepared to notify agencies and interested parties that the City of Los Angeles (City), as the Lead Agency, through the Department of Public Works, Bureau of Engineering will prepare an Environmental Impact Report (EIR) pursuant to the California Environmental Quality Act (CEQA) for the proposed Silver Lake Reservoir Complex Master Plan Project.

Download NOP document: Silver Lake Reservoir Complex Master Plan Notice of Preparation

View NOP presentation: Silver Lake Reservoir Complex Master Plan NOP Presentation

A virtual Public Scoping Meeting will be held to review the environmental process, the Project, and to provide an opportunity for stakeholder and community input on the scope and content of the Draft EIR.

Date: January 19, 2022
Time: 6:00 p.m. to 7:30 p.m.
Zoom Link: https://esassoc.zoom.us/j/85363693488
Telephone Dial-In: +1 (833) 548-0276
Meeting ID: 853 6369 3488

As covered under Title II of the Americans with Disabilities Act, the City does not discriminate based on disability. All requests for reasonable accommodations to ensure equal access to this public meeting, including Spanish translation, should be made at least three days prior to the meeting date and sent to eng.slrcmp@lacity.org or call (310) 566-8018.

Public Review and Comment Period: The City is soliciting comments from responsible and trustee agencies as well as interested parties as to the scope and content of the environmental information to be included in the EIR. In accordance with time limits mandated by CEQA, the NOP is being circulated for a 30-day public scoping period. All comments to the NOP are due no later than 5:00 p.m. on February 7, 2022.

COMMENT RESPONSE

As a ten year resident of NELA (currently Los Feliz), and former member of the Atwater Village Neighborhood Council, I wholeheartedly endorse this plan.

I-39-1 A small aside, I believe that the reservoir is large enough for Olympic kayaking events, which if they could be staged there, would be incredible.

Thanks for the good work!

I-40

	COMMENT	RESPONSE
I-40-1	I approve of this design and hope that funding is able to be secured so that this development can happen in the not too distant future. I appreciate the amount of community outreach that was done and the multiple opportunities to to be able to submit my input. I am concerned that by the time the development actually starts the people who were involved will be long gone and there will be opposition to the plan that will grind everything to a halt. Godspeed!	

I-41

COMMENT RESPONSE

As a homeowner that lives one block from the reservoir, I am deeply concerned about this enterprise. We, like many others moved to Silverlake almost 15 years ago for the calm beauty of the neighborhood, and of course the reservoir, which is beautiful as it is, and doesn't need "more". It baffles me why in a time when so many are suffering across our city that we would elect to spend money in a neighborhood where we don't need attractions that's what we live here. What about

I-41-2 children in other parts of town who don't have parks to play in? We are honestly worried that we may need to move due to the inevitable traffic, that will easily triple. It is already congested here on all of the local side streets. What is this for?

I-41-1 Better quality of life? For who? Will we build another fence to keep people from the bathrooms and have police preventing people from camping on the reservoir? Why can't we be thankful for the natural beauty we've been gifted with, and work towards making another, less fortunate neighborhood better by adding resources that are actually wanted and needed?

I-43

COMMENT

RESPONSE

To fence or not?

Yes, fence.

Sadly, our situation with the unhoused means people would want to pitch their tents in a beautiful place like Silver Lake will be. Can't blame them. But blame them we will if it turns into Echo Park redux. Face the current reality. Open the lake to all people during daylight hours, and close it up at night.

I-43-2

Also, keep the peace. By that I mean maximally support wildlife and passive recreation for the Homo Sapiens. Natural beauty is good for everyone's well being and doesn't need to be artificially tricked out. Bathrooms would be good, though!

I-43-3

One thing that would be AMAZING: a permanent Monarch butterfly habitat, using native Milkweed only. A place where the entire life cycle can be observed by classrooms of kids, but was protected form trammeling.

I-44

COMMENT RESPONSE

I-44-1	Green space in the area is in short supply. Green Space for wildlife is nonexistent. Having a safe fenced area free from human contact is essential to maintain a livable habitat for both wildlife and the community. I strongly urge that the committee recognize that in order to have both the status que should be maintained.

I-45

COMMENT RESPONSE

I-45-1 It has been my opinion from the beginning that the reservoir should be off limits to any major development projects. Maintenance and upkeep of existing property should be the only priority.

The proposed development plan, if carried through, will cause a change to the surrounding community that will not be in its best interest.

I-46

COMMENT RESPONSE

I-46-2
I-46-1

I am very concerned about the current plan for the Silver Lake reservoir, primarily because of impacts on local wildlife. The opening of "the knoll" to walking paths eliminates current habitat, and the presence of the kayak launch near the meadow indicates a push for watercraft that have the potential to disrupt migratory birds with human presence, noise, and pollution (if motorized). I urge the city to stop further incursion into the little habitats that wild animals have managed to find within our city. May thanks.

I-47

COMMENT RESPONSE

I do not support motorized and non-motorized water activities due to the negative impact on Biological Resources (migrating birds), Noise (if motorized), Transportation and Traffic (transporting any kind of boats), Air Quality (if motorized) etc. I-47-3

"The Reservoirs and the Public Trust Mulholland understood the many benefits that reservoirs could provide beyond water storage — including spiritual solace, pleasure and beauty for all. He saw these assets as part of the public trust, to be preserved and enhanced for generations to come." I-47-1

THE RESERVOIR IS A LITTLE BIT OF PEACE IN THE MIDDLE OF A FAST-PACED, OVERCROWDED CITY. PLEASE PRESERVE IT AS IS!

I-48

COMMENT RESPONSE

I-48-1 While I understand that there is a Tribal Cultural Resources Assessment built into the EIR process, it's my hope that this won't be a box to be checked, but rather that an earnest conversation will be had with members of the Tongva/Gabrieleño tribe to discuss ways in which redevelopment of natural resources can be done in a way that honors first peoples, and potentially ways in which the redeveloped reservoir can offer special access to native peoples to cultivate and responsibly harvest native plants. By no means is it my place to speak on behalf of anybody from the tribe, but I have had conversations with various Tongva descendants who have requested exactly this, and I would love to see them brought into the conversation in a meaningful way. Water is a sacred resource to the Tongva peoples and as a green space centered around a body of water, it is our duty to honor native peoples and ask their preference on how the land is redeveloped. This should be standard practice for any redevelopment of natural, green spaces in Los Angeles going forward.

I-49

COMMENT RESPONSE

I-49-1 I am excited about the reservoir being a safer and more welcoming place for local wildlife, but am concerned about the impact on that wildlife during the construction process. What precautions will be taken to ensure that the negative impacts are as minimal as possible?
Also, how much of the EIR will be focused on the impact of the final project on wildlife, both positive and negative. Will biologists and arborists be part of the EIR team? This will be essential to ensuring the plan is optimized for resident and migratory critters. Overall, I'm very excited about what is envisioned. It's going to be great. Thank you!

I-50

	COMMENT	RESPONSE
I-50-1	I do not support permitting water activities in the Silverlake reservoir.	

I-51

COMMENT

RESPONSE

Speaking on behalf of my constituents as a representative on the Silver Lake Neighborhood Council, and more specifically as the co-chair of the SLNC Reservoir Committee which deals with all matters related to the reservoir and the dog park as well.

I-51-1 Many of our constituents are frequent users of the dog park and have repeatedly asked for more shade for both themselves and their dogs. In the Summer months, the dog park gets so brutally hot to the point of being unsafe for dogs. The more shade the better, thank you!

Also, in the interest of the greenest space possible, we would love to see a self-sustaining compost pit solution for dog waste in the park. This would encourage people to pick up after their dogs more if it's that easy, and more importantly would vastly reduce our plastic use around the reservoir complex! Thank you!

I-52

COMMENT RESPONSE

As a resident of the neighborhood, I strongly support the plan and urge the City to move as quickly as possible to make it a reality.

I also encourage the BOE to work with LADOT and Councilmember O'Farrell's office to implement better bike infrastructure, including bikeshare stations and protected bike lanes to make it more easily accessible and enjoyed by many without the adverse impacts. Better infrastructure that allows and encourages more people to walk and bike and use transit can be built and it has been built in countless other cities around the world that were formerly more car dependent to great success, we just need our political leaders and city agencies to build quality infrastructure that provides a true alternative to driving.

I-52-1

I heard a lot of comments during the public meeting from those who are resistant to change that benefits the wider community and who are suspicious of, or worse, have animosity towards their fellow citizens. I urge the BOE to move forward with the project and not allow those self-interested voices who may wish to keep the neighborhood only to themselves or can't imagine a better community to delay and obstruct the project which will ultimately provide many benefits to the surrounding community and the wider Los Angeles community and will make Silver Lake Reservoir a much more attractive and environmentally beneficial asset.

I am very excited about the potential for making Silver Lake a more enjoyable and attractive place to live and play for all.

I-53

COMMENT RESPONSE

As residents who live right off the reservoir, who have a vital stake in the future of this area, we have a plethora of concerns and questions.

1. When will this begin?

2. How long until completion?

I-53-1 3. What is the noise disruption going to be?

4. Will parts of the reservoir loop be closed off? For how long?

I-53-2 5. How unsightly and disruptive will the construction be? Trucks? Cranes? What is the scope of the work?

I-53-3 6. Where is everyone going to park? Will there be a parking lot or garage built? And how will THAT impact the neighborhood? You do realize the traffic along Silver Lake Boulevard is already a nightmare. Where will all of these flocking tourists park? Up on the side streets, presumably. Which means all the residents will be clambering for parking restrictions. It will be an endless slog of whiny madness and unhappiness.

I-53-4 7. How will this impact the local wildlife of the reservoir? The coyotes, for instance-- will they be further flocking into our yards if their current dens are disrupted? The moles? Roof rats? Birds-of-prey? Squirrels. Mosquitoes. There are already issue with West Nile-carrying mosquitoes-- certainly, this will have a further impact.

8. Will this project impact our property taxes?

9. The renderings make it look like these new areas will be populated by, oh, you know, just a few people here and there... when we all know there will be hundreds of people clambering for a space to chill. This means the entire area will be perpetually inundated with people.

10. The excess homelessness and crime in the area: what will happen with all of that?

11. Will the City allow for small businesses who want to profit off of this new public park space to just set down and start making business and building more buildings?

12. The thing about the Highline in NYC, which this most closely resembles, is that it's at the edge of the island and not densely populated by apartment buildings and citizens. That is not the case with the Silverlake Reservoir. Residents live in close proximity to the space. Is this being addressed?

13. What voice will we have, ultimately, in not wanting this to go forward?

COMMENT RESPONSE

The MP would allow unlimited nighttime human activity by drastically lowering or possibly removing our protective perimeter fencing, eliminating the guaranteed flexible access the fence would provide.
To protect wildlife we need permanent perimeter fencing, with gates, providing safety, security, and daylight access.

I-54-1 The MP calls for the regrading and development of portions of the Knoll, and the severe reduction of its open green space. The Educational/Community Meeting building that necessitates this grading would replace wide areas of wildlife habitat, and duplicates existing space in the Recreation Center and in the public schools. We need to protect the maximum amount of wildlife green space on the Knoll.

I-54-2 This MP will cause significant disruptions to our community lasting many years, which includes noise, traffic, vitiated air quality -- all that happens in a construction zone. These are just a few negative impacts. We must guarantee necessary mitigations to construction and maintain the quality of life for residents of the area and visitors alike. Construction activity has the potential to negatively impact the

I-54-5 birds and other wildlife within the reservoir complex.

I-55

COMMENT RESPONSE

I-55-1 I live nearby the Silver Lake Reservoir, and am glad to see the City undertaking this project. This will be a tremendous asset to the community, and will add much needed open space in Los Angeles.

I-56

COMMENT RESPONSE

I-56-1 I love many aspects of the plan, especially the introduction of the islands, fish, restrooms for the meadow, embankment enhancements and the kayak launch (would be great to bring in youth programs like RowLA).
I am hesitant to endorse any development of the knoll however. Coyote families have lived in that area for as long as I've been here (nearly 30 years). Some of my newer neighbors don't want to co-exist with them and I worry the coyotes will have no safe refuge if we carve out even more of their space. There are so many great improvements in the plan. Not everything has to be developed.

I-57

COMMENT RESPONSE

I-57-1 Me and my family are *very* excited about the Silver Lake redevelopment project and it's potential to build community around a vital and treasured resource in our neighborhood. We're supportive of all aspects of the plan, especially access to the water, trails in the ramble, and foot paths throughout. Please proceed with all due speed--it will certainly benefit not only the immediate neighborhood but all LA residents. And it'll be a terrific place to bring visitors to LA.

COMMENT RESPONSE

I-58-2 As a resident of the Silverlake reservoir community I am very concerned about the impact the development of the Silverlake reservoir will have on parking and the congestion of traffic on our already crowded streets. I am also very concerned on the impact it will have on the wildlife at the Silverlake reservoir.

I-59

COMMENT RESPONSE

As a resident of over 35 years. have enjoyed the environmental beauty and diversity of the neighborhood. My neighbors and I are very concern about the following on EIR Draft and would like them address before any further planning:

Transportation and Traffic-It is a one lane each direction on the streets around the site, it is extremely congested, now. What time of plans do you have for easing the traffic congestions, pollution, noise, car and pedestrian safety? Since the street parking is now so limited, causing difficulty to get out of driveways, what are the plans for parking. Must address this problem, if these plans are implemented. Not all our visitors to the site live within walking distance.

I-59-2 Biological Resources- With increased development and population in Silverlake, our co-existence with local wildlife balance is very fragile. More efforts are need to preserve what is here with the migratory birds and other animals in safe thriving contained areas. Having motorized/non-motorized water activities will bring more unwanted noise, pollution, congestion and disruptiveness to our space. How do manage the traffic, congestion, loading/unloading ?

I-59-3 Safety and Security-How do plan to keep the space safe, healthy, clean, well-lighted and secure for all who use it respectfully? How do you deal with unwanted encampments, overnight stays, crimes, vandalism, harassments and other disruptions. You need to address health concerns as this pandemic continues, as well.

I-59-4 Air quality and Noise- Since the last renovation of the reservoir, plans must be in place before construction to address the noise, construction debris, trash, air pollution , traffic patterns, timing of street closures and rerouting

Look forward to hearing your solutions to the concerns.

I-60

COMMENT RESPONSE

Plans to expand activity spaces around the reservoir need to include additional parking. Our tiny streets are already congested and all the parking is constantly being taken by people going to the reservoir. Adding additional traffic will making living and parking in the area a nightmare. My car gets hit every six months due to the constant flux of cars. Every home owner on my street will attest to our cars constantly getting hit, often without the culprit leaving a note. Leaving us to come out of pocket. People going to the dog park not only park illegally in red zones, but on the wrong side of the street. Making the actual residents cars getting hit impossible to avoid. Fanning st already gets so congested that people put their cars in park, get out and having screaming matches about who has "the right of way". Several of these fights have turned violent.

I-60-1 Violence is nearly a daily trouble at the dog park in general. We are constantly hearing dog fights, that then escalate into human screaming matches and in some cases physical violence towards both dogs and humans. Our neighbors and I are having to call the police to deescalate. At one point a dog owner beat another persons dog TO DEATH. I realize this isn't something that can be properly policed given the randomness of the activities. But adding additional space is going to draw in more nonresidents and will definitely increase this activity. Many non-residents use the dog park as a free day care. Dropping their dogs off and not returning for

I-60-2 hours. This also happens at night. The dog park needs to have its gates locked upon closing to prevent the after hours nonsense.

The homes around the reservoir are expensive, we should not have to deal with enraged screams of traffic congestion, the violent acts that can follow,. Having our cars smashed for the sake of a dog park is ridiculous.

All of this can be solved with additional parking. If that is not an option then the streets surrounding the reservoir need to be permit only.

I-61

COMMENT

RESPONSE

Hey there!

I'm a - nearly - lifelong resident of Silverlake (yes, I still title it as one word, haha), and my comments regard some information that has eluded my understanding, despite many community workshop appearances in the infancy of this Master Plan discourse.

The first is transparency. Something I felt throughout the stakeholder working group meetings I attended was confusion about the identity of the folks who are actually driving this plan forward. Unfortunately, their lack of presence and self-expression left those who were presenting during the meetings with the unforgiving job of bearing the community's response. Sure, I vaguely remember City District Council members attending, but as opposed to someone who represents the community, the 3rd-party engineering liaisons and company/agency representatives took the brunt of the offense from the many irate residents who were ideologically opposed to a plan they never asked for in the first place. Though the plan did attract a diverse group, with many who enjoyed the notion of at least some of the proposed amenities, the plan took many (me) by surprise. The myriad concerns of those surprised people were funneled toward individuals who could never answer on behalf of those in charge. Those liaisons and reps, were forced to absorb a barrage of unsavory attitudes, however warranted. Considering that there was nothing that could be said to address or assuage that un-savoriness, it was evident in the very design of these meetings that the people who should've intervened were not present. That was pretty unfair to the unequipped presenters who learned the verbal ferocity of the multi-decade legacy homeowner who knows the value of what perfect, precious little they already have.

So - who originated this plan? Who is accountable for continuing it on its path? How can regular citizens reach them?

The Bureau of Engineering website merely states that the project "is being led by the BOE, with the support of the Council Districts 4 and 13, in coordination with the LADWP." That doesn't explicate who had ability to begin the plan, nor who is responsible for creating its scope. Sure, there has been a lot of publicly available discussion and lively debate for or against the plan, but I never observed that the people responsible for putting this plan on its path were there to hear those discussions (or, at least, that was never made clear). The answer to my question may have been, or can easily be, a first of me, so a response to my query here would be greatly appreciated. The fact remains that I'm not the only person who has been confused by this topic, so this information would be helpful not only to me, but also to the many residents who feel similarly.

Perhaps my questions are more properly directed at how the administrative aspect of this plan functions. Well, if it is the BOE that is responsible for "leading" the plan, that seems a little odd in my admittedly naive understanding of how city government works.

Why would the engineering branch of LA City government be in charge of suggesting these ideas? Their involvement in the implementation makes complete sense, and should be necessitated (regardless of my personal take on the Master Plan, I do believe in the principle of an Engineering Review being a part of large-scale city projects), but at whose request? There lies my greatest source of concern.

Again - transparency would be appreciated, and I fear this may not be the right channel for asking for that. Still, it's a concern that must be logged, especially during a pandemic that makes coming into contact with someone remotely proximal to the right people and resources for sharing these concerns a difficult enough task.

My second concern in question - the representation of resident opinions in the Master Plan.

During the initial stakeholder workshops, there seemed to be a pretty consistent split of those in favor and those against the Master Plan. The problem that kept butting its head was that while the half in favor were attempting to vote on which features they preferred to be included in the plan, the other half were so against the plan itself that they didn't want inclusion in such a discussion. They didn't want to choose between paddle boats or a surfing embankment; they wanted to choose no plan at all. The macro issue surrounding that conflict was that each meeting comprised making decisions about what prospective features the community wanted. There was no reckoning with the fact that a large percentage (if not occasional majority) of the community audience wanted nothing to do with these features. This created a demographic of stakeholders who felt disproportionately voiceless, because instead of there being a frank discussion about whether or not there ever should be a plan in the first place, they were forced to pick between a series of amenities they never wanted to begin with.

Many political allusions abound, most resonantly the challenge posed to many people in a presidential election cycle: choosing between two undesirable candidates instead of having the option for an ideal one. Though I'm intentionally being abstract here (as, to me, it was obvious who not to pick in 2020), that's the sort of inner conflict present in the dissenting metaphorical voter - the stakeholder - that has been called forth by this plan's implementation.

I apologize for my tangential thinking, but I believe the ramifications and context of these subjects are important.

Back to the focus - the main point I wanted to raise about representation is that as a result of the nature of the workshops, many residents of Silverlake felt they were not being counted. Despite being present at a meeting, and literally speaking to their qualms, they felt unheard by an ambiguous entity that claimed to be working on their behalf. Their opinions would go on to be furthered diluted by online questionnaires that invited input from more and more loosely related participants in the community.

Has there been this kind of assessment by the larger bodies involved? Do those in charge know how many people don't want this plan to exist?

Now, I'll tie together my two larger concerns.

I feel there should be another meeting for the general audience of the topic (such as the initial stakeholder meetings) so that there can be a public acknowledgement by those who started the Master Plan - presence mandatory - of how large a percentage of residents are against the plan, itself. That may finally give the long-festering issues of transparency and representation a chance to breathe.

I have to thank whomever had the arduous task of reading and critically assessing my comments. I tend to write a lot, and I imagine many others did the same. My apologies for that. I hope the profuse amount of concern is a clear enough indication that there are nuanced feelings regarding this plan, as the lake and neighborhood are a precious gem with enough problems already (houselessness, skyrocketing housing cost, energy grid distribution, uninhibited gentrification, wild habitat loss, etc.). I'm still surprised there are more resources and attentions paid to this topic than the ones I suggested in the parenthetical.

Again - thank you. I'm grateful that I live in a place that allows this sort of commentary to exist.

I-62

COMMENT RESPONSE

A Wildlife Sanctuary should be created as a protected habitat for migratory birds and urban wildlife, to be enjoyed by all. In addition, the SL Complex should serve as an example of a 100% net zero all-natural plantings that are naturally sustainable to educate people of all ages how to respect the earth as those native people's did who lived on this land originally.

I-62-1 The goal is to allow the entire SL site to be a "100% natural habitat" as mother nature created it prior to the introduction of the "modern" homo sapiens. Let the cite be guarded by the fencing because"....the fence is the single most important conservation management tool at the site after the presence of water."- LA Audubon Society: Statement on the Future Management of Silver Lake Reservoir. The fence should be kept at the current height to assure the wildlife can live naturally. The current fencing could be placed by more attractive fencing that is made of materials that are 100% chemical free.
See attached MS Word docx with complete list of comments

COMMENT RESPONSE

A Wildlife Sanctuary should be created as a protected habitat for migratory birds and urban wildlife, to be enjoyed by all. In addition, the SL Complex should serve as an example of a 100% net zero all-natural plantings that are naturally sustainable to educate people of all ages how to respect the earth as those native people's did who lived on this land originally.

I-62-2 Plants are chosen from a list approved by NASA to efficiently filter air so that more energy is produced than consumed. All "waste" receptacles must be clearly marked so that their contents can be used for extensive composting that can be returned to the soil for sustainable planting and/or can be 100% recycled with the aim to be a zero-waste site. Plants and trees should support the "pollinators" such as bees, butterflies and humming birds; all species of plantings needs to be native to this area georgraphically. No pesticides should be used for any reason; all fertilizers and additional dirt/soil used must be pesticide free to protect all wildlife including the pollinator species. If 100% chemical free soil and plantings are brought in to add to the site (such as new wetlands for birds) and the creation of the floating island that is highly encouraged. I would like to see an expert wild bird ornithologist advise on this project during this first phase of the process.

Instead of a "building" built to educate youth/children, there should be outdoor areas designed for students and community members to engage in all-natural gardening and farming like the "native Americans" that originally lived in this area. The existing building and space in the Recreation Center can be used for indoor classes if necessary.

I-62-3 Children/youth who come to the SL complex should be prepared to spend their time outdoors observing (not touching) natural wildlife and get a hands-on experience working in an "all natural" garden and perhaps cultivating organic fruits and vegetables (this is not permaculture). What is "all natural"? Refer to the book "One Straw Revolution, An Introduction to Natural Farming" by Masanobu Fukuoka, edited by Larry Korn who was a Marshall High School graduate and student body president S'66 (Rodale Press,1978) with a preface by Wendall Berry. Larry Korn authored his own book, "One Straw Revolutionary" published in 2015 by Chelsea Green Publishing in which he explains and defines "natural farming" and differentiates it from organic and permaculture; natural is natural exactly as nature intended and not making any impact what-so-ever on the environment which should also be all-natural; isn't this the issue? How do we re-create the all-natural net zero planet? Start right here in Silver Lake as an example of how we can reverse the effects of the climate crisis.

Children who come from "food desert" communities would greatly benefit from learning how to grow their own food naturally and share that information when they return to where they live. Like the "Victory Gardens" in Boston members of the SL communities could apply to cultivate small plots of land naturally and engage in the education of these children, too.

I-62-4 Allow no "fossil fuel powered" machines or vehicles onto the property or in the water for any reason. This should be a 100% net zero site and that should be included in the education of those

I-62-5 that visit it. All building materials must meet the standards required for Leed green certification.

I-62-6 No kayaking should be allowed to keep all human beings as far away from the birds and wildlife. All fossil fueled and motorized water activities such as motor boats, water skis, etc. will affect

I-62

COMMENT RESPONSE

I-62-7 the natural biological resources of the migratory birds and any fossil fuel burn off into the water coating it with oil sheen and polluting the air will harm all wildlife and foul such as the ducks who swim and drink the water as well as wild animals that drink and bathe in the water. Likewise, unnecessary transportation (cars, buses, trucks, etc.) using the public roads surrounding the reservoir will reduce the quality of the air , increase noise that cause stress to the wildlife. Residents living around and near the reservoirs will also be negatively affected more so than they already are.

I-62-8

I-62-9

I-62-10 The goal is to allow the entire SL site to be a "100% natural habitat" as mother nature created it prior to the introduction of the "modern" homo sapiens. *Let the cite be guarded by the fencing because"....the fence is the single most important conservation management tool at the site after the presence of water."*- LA Audubon Society: Statement on the Future Management of Silver Lake Reservoir. The fence should be kept at the current height to assure the wildlife can live naturally. The current fencing could be placed by more attractive fencing that is made of materials that are 100% chemical free.

I-63

	COMMENT	RESPONSE
I-63-1	My biggest concern is security. How are you planning to keep out criminals, and people w tents?	

I-64

COMMENT RESPONSE

I have lived in Silver Lake since 1967; the reservoir is important to me. I am very

I-64-1 concerned about the safety of both people and wildlife. First there are too many cars and very little parking. I only noticed traffic study instruments down for about one week. Second, the construction and proposed structures pose a danger to

I-64-2 wildlife. Additionally, through the years often fire departments use the reservoir to supply water for fighting fires. It is important for the area to remain safe for people and wildlife for the fences to remain.

Please consider a true traffic study. Emphasis has been on Silver Lake Blvd.

I-64-3 however, West Silver Lake Drive is often omitted. Here we have a situation where cars will drive on Kenilworth to avoid traffic of both Silver Lake Blvd and West Silver

I-64-4 Lake Drive. Minimize development. for safety of the wildlife

I-65

COMMENT

RESPONSE

I-65-1 I feel that the plan to install concrete islands and to open the reservoir to the public will create an excessive amount of traffic in the already narrow streets surrounding the reservoir. This will create a hazard for the many residents with young children.

I-65-2 Furthermore, the encroachment of people into the reservoir may disturb the current ecosystem surrounding it. I think the focus should be on renovating the silver lake recreation center and dog park.

I-66

COMMENT RESPONSE

Hi,

I am a resident and home owner in Silver Lake (for almost a decade) and would love to see this plan come to fruition. It would be great to share this beautiful update to the lake with my children as well as establish more habitat for native wildlife.

Please consider this my enthusiastic support for the project. Thank you,

Nick Carmen

I-67

COMMENT RESPONSE

I-67-1 I am concerned about safety. Traffic is a huge concern. Already there is far too
I-67-5 much and there is limited parking available. Trash is a problem from humans as
well as dogs. Concerned about jeopardizing the existence of the hundreds of birds
I-67-2 that nest and live here that call the reservoir home. Removal of the fences would
I-67-3 be a disaster. Currently the water in the larger reservoir is used for local fires. The
serenity of the Meadows and grassy knolls should not be disturbed. Concrete islands
should be eliminated. They pose a safety risk. The improvements that have been
I-67-4 made thus far are sufficient for the community. Try and maintain what we have:
tree trimming and trash pick up just to name a few. Make sure the path is in good
repair so walkers do not go into the street.

I-68

COMMENT RESPONSE

SCAG
INNOVATING FOR A BETTER TOMORROW

SOUTHERN CALIFORNIA ASSOCIATION OF GOVERNMENTS
900 Wilshire Blvd., Ste. 1700
Los Angeles, CA 90017
T: (213) 236-1800
www.scag.ca.gov

REGIONAL COUNCIL OFFICERS

President
Clint Lorimore, Eastvale

First Vice President
Jan C. Harnik, Riverside County Transportation Commission

Second Vice President
Carmen Ramirez, County of Ventura

Immediate Past President
Rex Richardson, Long Beach

COMMITTEE CHAIRS

Executive/Administration
Clint Lorimore, Eastvale

Community, Economic & Human Development
Jorge Marquez, Covina

Energy & Environment
David Pollock, Moorpark

Transportation
Sean Ashton, Downey

I-68-1
I-68-5

February 1, 2022

Ms. Nicolle Steiner
City of Los Angeles Department of Public Works, Bureau of Engineering
626 Wilshire Boulevard, Suite 1100
Los Angeles, California 90017
E-mail: eng.slrcmp@lacity.org

RE: SCAG Comments on the Notice of Preparation of a Draft Environmental Impact Report for the Silver Lake Reservoir Complex Master Plan [SCAG NO. IGR10556]

Dear Ms. Steiner,

Thank you for submitting the Notice of Preparation of a Draft Environmental Impact Report for the Silver Lake Reservoir Complex Master Plan ("proposed project") to the Southern California Association of Governments (SCAG) for review and comment. SCAG is responsible for providing informational resources to regionally significant plans, projects, and programs per the California Environmental Quality Act (CEQA) to facilitate the consistency of these projects with SCAG's adopted regional plans, to be determined by the lead agencies.[1]

Pursuant to Senate Bill (SB) 375, SCAG is the designated Regional Transportation Planning Agency under state law and is responsible for preparation of the Regional Transportation Plan (RTP) including the Sustainable Communities Strategy (SCS). SCAG's feedback is intended to assist local jurisdictions and project proponents to implement projects that have the potential to contribute to attainment of Regional Transportation Plan/Sustainable Communities Strategy (RTP/SCS) goals and align with RTP/SCS policies. Finally, SCAG is also the authorized regional agency for Inter-Governmental Review (IGR) of programs proposed for Federal financial assistance and direct Federal development activities, pursuant to Presidential Executive Order 12372.

SCAG staff has reviewed the Notice of Preparation of a Draft Environmental Impact Report for the Silver Lake Reservoir Complex Master Plan in Los Angeles County. The proposed project would redesign 116 acres of the 127-acre Silver Lake Reservoir Complex with community park amenities, including two flexible lawns with shade trees; a picnic grove and ornamental gardens with informal play area; environmental education center, stepped seating terraces; restoration of two existing woodland areas; and new habitat islands and terraces.

When available, please email environmental documentation to *IGR@scag.ca.gov* providing, at a minimum, the full public comment period for review.

If you have any questions regarding the attached comments, please contact the Intergovernmental Review (IGR) Program, attn.: Anita Au, Senior Regional Planner, at (213) 236-1874 or IGR@scag.ca.gov. Thank you.

Sincerely,

Frank Wen, Ph.D.
Manager, Planning Strategy Department

[1] Lead agencies such as local jurisdictions have the sole discretion in determining a local project's consistency with the 2020 RTP/SCS (Connect SoCal) for the purpose of determining consistency for CEQA.

I-68

COMMENT RESPONSE

COMMENTS ON THE NOTICE OF PREPARATION OF A DRAFT ENVIRONMENTAL IMPACT REPORT FOR THE SILVER LAKE RESERVOIR COMPLEX MASTER PLAN [SCAG NO. IGR10556]

CONSISTENCY WITH CONNECT SOCAL

SCAG provides informational resources to facilitate the consistency of the proposed project with the adopted 2020-2045 Regional Transportation Plan/Sustainable Communities Strategy (RTP/SCS or Connect SoCal). For the purpose of determining consistency with CEQA, lead agencies such as local jurisdictions have the sole discretion in determining a local project's consistency with Connect SoCal.

CONNECT SOCAL GOALS

The SCAG Regional Council fully adopted Connect SoCal in September 2020. Connect SoCal, also known as the 2020 – 2045 RTP/SCS, builds upon and expands land use and transportation strategies established over several planning cycles to increase mobility options and achieve a more sustainable growth pattern. The long-range visioning plan balances future mobility and housing needs with goals for the environment, the regional economy, social equity and environmental justice, and public health. The goals included in Connect SoCal may be pertinent to the proposed project. These goals are meant to provide guidance for considering the proposed project. Among the relevant goals of Connect SoCal are the following:

I-68-2

SCAG CONNECT SOCAL GOALS	
Goal #1:	*Encourage regional economic prosperity and global competitiveness*
Goal #2:	*Improve mobility, accessibility, reliability and travel safety for people and goods*
Goal #3:	*Enhance the preservation, security, and resilience of the regional transportation system*
Goal #4:	*Increase person and goods movement and travel choices within the transportation system*
Goal #5:	*Reduce greenhouse gas emissions and improve air quality*
Goal #6:	*Support healthy and equitable communities*
Goal #7:	*Adapt to a changing climate and support an integrated regional development pattern and transportation network*
Goal #8:	*Leverage new transportation technologies and data-driven solutions that result in more efficient travel*
Goal #9:	*Encourage development of diverse housing types in areas that are supported by multiple transportation options*
Goal #10:	*Promote conservation of natural and agricultural lands and restoration of habitats*

For ease of review, we encourage the use of a side-by-side comparison of SCAG goals with discussions of the consistency, non-consistency or non-applicability of the goals and supportive analysis in a table format. Suggested format is as follows:

I-68

COMMENT RESPONSE

SCAG CONNECT SOCAL GOALS		
Goal		Analysis
Goal #1:	*Encourage regional economic prosperity and global competitiveness*	*Consistent: Statement as to why;* *Not-Consistent: Statement as to why;* *Or* *Not Applicable: Statement as to why;* *DEIR page number reference*
Goal #2:	*Improve mobility, accessibility, reliability and travel safety for people and goods*	*Consistent: Statement as to why;* *Not-Consistent: Statement as to why;* *Or* *Not Applicable: Statement as to why;* *DEIR page number reference*
etc.		etc.

Connect SoCal Strategies

To achieve the goals of Connect SoCal, a wide range of land use and transportation strategies are included in the accompanying twenty (20) technical reports. Of particular note are multiple strategies included in Chapter 3 of Connect SoCal intended to support implementation of the regional Sustainable Communities Strategy (SCS) framed within the context of focusing growth near destinations and mobility options; promoting diverse housing choices; leveraging technology innovations; supporting implementation of sustainability policies; and promoting a Green Region. To view Connect SoCal and the accompanying technical reports, please visit the Connect SoCal webpage. Connect SoCal builds upon the progress from previous RTP/SCS cycles and continues to focus on integrated, coordinated, and balanced planning for land use and transportation that helps the SCAG region strive towards a more sustainable region, while meeting statutory requirements pertinent to RTP/SCSs. These strategies within the regional context are provided as guidance for lead agencies such as local jurisdictions when the proposed project is under consideration.

I-68-7
I-68-3

DEMOGRAPHICS AND GROWTH FORECASTS

A key, formative step in projecting future population, households, and employment through 2045 for Connect SoCal was the generation of a forecast of regional and county level growth in collaboration with expert demographers and economists on Southern California. From there, jurisdictional level forecasts were ground-truthed by subregions and local agencies, which helped SCAG identify opportunities and barriers to future development. This forecast helps the region understand, in a very general sense, where we are expected to grow, and allows SCAG to focus attention on areas that are experiencing change and may have increased transportation needs. After a year-long engagement effort with all 197 jurisdictions one-on-one, 82 percent of SCAG's 197 jurisdictions provided feedback on the forecast of future growth for Connect SoCal. SCAG also sought feedback on potential sustainable growth strategies from a broad range of stakeholder groups – including local jurisdictions, county transportation commissions, other partner agencies, industry groups, community-based organizations, and the general public. Connect SoCal utilizes a bottom-up approach in that total projected growth for each jurisdiction reflects feedback received from jurisdiction staff, including city managers, community development/planning directors, and local staff. Growth at the neighborhood level (i.e., transportation analysis zone (TAZ) reflects entitled projects and adheres to current general and specific plan maximum densities as conveyed by jurisdictions (except in cases where entitled projects and development agreements exceed these capacities as calculated by SCAG). Neighborhood level growth projections also feature strategies that help to reduce greenhouse gas emissions (GHG) from automobiles and light trucks to achieve Southern California's GHG reduction target, approved by the California Air Resources Board (CARB) in accordance with state planning law. Connect SoCal's Forecasted Development Pattern is utilized for long range modeling purposes and does not supersede actions taken by elected bodies on future development, including entitlements and development agreements. SCAG does not have the authority to implement the plan -- neither through decisions about what type of development is built where, nor what transportation projects are ultimately built, as Connect

I-68

COMMENT RESPONSE

SoCal is adopted at the jurisdictional level. Achieving a sustained regional outcome depends upon informed and intentional local action. To access jurisdictional level growth estimates and forecasts for years 2016 and 2045, please refer to the Connect SoCal Demographics and Growth Forecast Technical Report. The growth forecasts for the region and applicable jurisdictions are below.

	Adopted SCAG Region Wide Forecasts				Adopted County of Los Angeles Forecasts			
	Year 2020	Year 2030	Year 2035	Year 2045	Year 2020	Year 2030	Year 2035	Year 2045
Population	19,517,731	20,821,171	21,443,006	22,503,899	10,407,326	10,899,849	11,173,987	11,673,937
Households	6,333,458	6,902,821	7,170,110	7,633,451	3,471,759	3,749,346	3,884,871	4,119,336
Employment	8,695,427	9,303,627	9,566,384	10,048,822	4,838,458	5,059,615	5,171,618	5,382,235

I-68-4
I-68-5

MITIGATION MEASURES

SCAG staff recommends that you review the Final Program Environmental Impact Report (Final PEIR) for Connect SoCal for guidance, as appropriate. SCAG's Regional Council certified the PEIR and adopted the associated Findings of Fact and a Statement of Overriding Considerations (FOF/SOC) and Mitigation Monitoring and Reporting Program (MMRP) on May 7, 2020 and also adopted a PEIR Addendum and amended the MMRP on September 3, 2020 (please see the PEIR webpage and scroll to the bottom of the page for the PEIR Addendum). The PEIR includes a list of project-level performance standards-based mitigation measures that may be considered for adoption and implementation by lead, responsible, or trustee agencies in the region, as applicable and feasible. Project-level mitigation measures are within responsibility, authority, and/or jurisdiction of project-implementing agency or other public agency serving as lead agency under CEQA in subsequent project- and site- specific design, CEQA review, and decision-making processes, to meet the performance standards for each of the CEQA resource categories.

I-69

COMMENT

RESPONSE

Hello, I'm a Silverlake resident. I as well as my family uses the reservoir for its paths and parks regularly. I am not ok with the environmental impacts that will result from the implementation of the Silverlake Reservoir Master Plan.

I-69-1

There really isn't a need to change the reservoir. Maybe the use of the water in some way shape or form, seasonally, but not a year-round build, disruption fo the current environment, as well as the impact of the community, will have with visitors.

I-70

COMMENT RESPONSE

THE CREATIVE STUDIO OF

m+

City of Los Angeles Department of Public Works
Bureau of Engineering
% ESA-Nicolle Steiner
626 Wilshire Boulevard, Suite 1100
Los Angeles, CA 90017

RE: Silver Lake Reservoir Complex Redesign

Date: Jan 30, 2022

Dear Ms. Steiner,

I-70-1 We at Project M Plus, local Silver Lake architects, designers (as well as residents of Silver Lake) would like to offer up our overwhelming support for the proposed redesign of the Silver Lake Reservoir Complex. Providing a much needed recreational outlet for the residents of this city is paramount to the liveability and health of its inhabitants. We see the Silver Lake Reservoir as a "sleeping giant" in the renewal of our great city that far outweighs the cost and public issues that fog the concept.

I leave you with a quote from the architect Daniel Burnham who helped plan the city of Chicago:

"Make no little plans. They have no magic to stir men's blood and probably will not themselves be realized. Make big plans, aim high in hope and work, remembering that a noble, logical diagram once recorded will never die, but long after we are gone will be a living thing, asserting itself with ever growing insistency. Remember that our sons and grandsons are going to do things that would stagger us."

Thank you,

McShane Murnane AIA, NCARB

PROJECTMPLUS.COM ARCHITECTURE + DESIGN + BRAND DEVELOPMENT 2898 ROWENA AVENUE, 90039 — P. 323 284 8921

I-71

COMMENT RESPONSE

I-71-8 I am disappointed in the thought of placing concrete islands in the Ivanhoe
I-71-1 Reservoir. There is nothing natural about this. I question the extent of the traffic
I-71-9 study since it does not appear to have been expansive. I saw no monitors on the
west side of the reservoir. Of primary importance to me is to not disturb the wildlife
I-71-2 that lives within the reservoir complex. We have been mindful when the birds are
nesting. Please ensure that the wildlife is protected should you proceed with
I-71-3 minimal construction. I would also recommend the dog park be upgraded and that
I-71-4 the Meadows and Grassy Knoll be restricted as a people park. The walking path
should be upgraded to ensure walkers do not have to venture into the street on the
West Silver Lake side. In addition, trees should be pruned to ensure they are not a
I-71-5 hazard.
I would also recommend the fences protect the environment.
I-71-6 I question whether the educational center building should be constructed since there
is no area for parking large buses. The buses that ran on West Silver Lake Drive
I-71-7 were eliminated. Will this pose a problem for some communities.
Safety first. Limit cars.

I-72

COMMENT RESPONSE

I-72-1 My biggest concern is parking. How are our streets that are already full going to absorb the increase in traffic and parking especially around the places where groups can gather. The increase will be devastating to the neighborhood.

I-73

COMMENT RESPONSE

I am a Silverlake resident. I walk around the reservoir regularly, and my family and I use the existing reservoir complex for recreation. I am writing to voice my concerns about the environmental impacts that will result from the implementation of the Silverlake Reservoir Master Plan.

A. Years of construction will cause significant negative environmental impacts.
I-73-3 There will be loss of wildlife (for example the herons), increased noise, increased traffic, and increased air pollution. We must scale the construction to meet the community's needs, while preserving the needs of wildlife and the environment.

B. The Master Plan provides excessive reduction of The Knoll. The Knoll provides the most protected wildlife land habitat in the reservoir complex. Rather than
I-73-1 becoming the site for an unnecessary educational structure, The Knoll should be preserved for existing wildlife, and any learning spaces could remain outdoors in the
I-73-5 Meadow and the Recreation Center.

C. The Master Plan removes and/or reduces perimeter barriers, allowing unlimited nighttime human activity. I believe we need permanent perimeter barriers, with gates, to protect our wildlife. This will provide guaranteed, flexible access for wildlife, and still offer daylight access for humans.

We hope our voices are heard and accounted for in this master plan. We are worried that your vision has drowned out many community concerns.
Thank you.

I-74

COMMENT RESPONSE

I-74-1 This project would disrupt a quite community. The extra traffic around the lake will increase the backed up traffic we get now and the parking is already a problem. Why
I-74-2 are there no parking lots to accommodate the people visiting. The noise of people
I-74-3 playing, kayaking ect. will disturb the wild life and the people. The lake lies in a bowl with hills all around it. The noise is amplified. We can here small groups that gather in the meadow on weekends that play music or get boisterous. I can't imagine the
I-74-4 loud noises that will be created and it not scare the animals. What happens with the fire helicopters and super scoopers that use the water from the lake ? Griffith Park and Echo lake are close by, don't ruin our community.

I-75

	COMMENT	RESPONSE
I-75-1	My home is on Angus St. and I am concerned about an increase in traffic and parking issues with the planned changes in this Master Plan. I see no suggestions for parking but increase in visitors is expected. That is not smart.	
I-75-2	I also want the fence to remain in place. The space needs to remain protected.	

I-76

COMMENT

RESPONSE

Response to Virtual Scoping Meeting in regards to proposed project location and zones for the Silver Lake and Ivanhoe Reservoir.

I-76-2 My largest concerns are the traffic it will bring to our neighborhood and the impact on the wildlife that uses the reservoir area as home, or for nesting purposes. We live adjacent to the dog park on Fanning Street. As we are one house in from Silver Lake Blvd., we are already impacted by out of area traffic parking illegally in front of our home. This impacts us in many ways, as parking is never enforced, with park patrons parking illegally and making it difficult to pull in and out of our garage. Or, they will park directly in front of our house blocking the steps that lead up to our home, making us crawl over their car to reach our home. The traffic on an average day is heavy, very heavy on the weekends. As a resident, this is challenging entering and leaving our community and really pulls traffic onto the side streets looking for an easier way to get around. I didn't see any plan for a parking lot. Where will all these additional patrons park?

I-76-1 I'm not an expert on the wildlife that utilize the reservoir complex. I do know that every morning I can sit in my home and watch the gulls fly in for the day. Some days it looks as the reservoir is white, there are so many. Sometime in the late afternoon, the birds start to fly above the water, circling like a tornado. It is such a beautiful site. Many residents will go to the meadow in the afternoon just to take in this sight. Will these birds even come if there are kayaks in the water? Why on earth do we need kayak's in the water? What will happen on the days when the fire helicopters need to fill up at the reservoir? This happens multiple times a year. How will they be able to do this if there are people in kayaks? If someone wants to have a water experience, they can literally walk 2 miles from the Silver Lake reservoir to Echo Park Lake.

I-76-3 The plans we received did not include a budget. I would guess what has been proposed is quite a lot of money, time and headache to all who live here. I see so many more productive ways to spend this money. The city has so many homeless residents. The garbage and graffiti that litters our streets is an embarrassment. We moved from Chicago 8 years and have watched Los Angeles go from bad to worse. Isn't there a more productive way to utilize our money?

I-76-4 I am all for creating a less concrete type of reservoir, but if it means adding fitness facilities, kayak launch, restrooms, I say leave it alone. The residents take advantage of the walking/running path, the recreation center/grassy knoll, and the meadow. Those who come here to walk or run, appreciate it for that purpose, then leave.

With great concern,
Patti Wilcox
1862 Fanning Street

I-77

COMMENT RESPONSE

I have some concerns about this:

I-77-1 1) This retrofit is major and will result in a lot of construction traffic, which will have significant negative local impact.

2) After the retrofit is complete, it's likely that there will be an increase in use of the space. How will that be accommodated in terms of vehicle parking and traffic? Again, significant negative local impact.

I-77-4 3) Public safety. If people would actually be next to or even in the reservoir, which was originally designed to hold a large amount of water, there is a major water safety issue. This isn't Echo Park lake. Silver Lake reservoir is much deeper.

I-77-2 4) Wildlife habitat. Will existing wildlife habitat be uprooted and disturbed by the influx of patrons?

I-77-3 5) Cost vs benefit. This proposal looks costly. Do potential benefits justify the costs? Aren't there more pressing issues before the city (e.g. homelessness) that the funds allocated for this project should be addressing first? Isn't this just a luxurious transformation of what has been for so long a serene and beautiful space? Why is that no longer enough?

COMMENT RESPONSE

I-78-2 The reservoir loses about 50 million gallons of water a year to evaporation. How will this water be replaced without harming other sensitive ecological areas? Also, can we be sure that the added water will be safe (uncontaminated) for water birds and other wildlife?

Thank you!

I-79

	COMMENT	RESPONSE
I-79-1	Hi I just wanted to voice my support for the master plan project. I feel you've done a masterful (pun intended!) job of balancing the many stakeholders and opinions going into it. Hope the EIR goes well and looking forward to seeing it come to life!	

I-80

COMMENT RESPONSE

I have been a resident of Edgewater Terrace since 1999. I love my neighborhood and those who live here. As a homeowner and taxpayer I am extremely concerned with the development of the Silver Lake Reservoir into a LA destination. I have attended multiple meetings leading up to the "adoption" of the Master Plan but never were the concerns of local residents addressed.
These are issues that need to be assessed before any "Master Plan" can move forward:

I-80-5 • Cost and duration of the project - Where are the funds coming from? Never addressed was how the cost of such a large development would be covered. Will this raise local residents' property taxes ?

• Impact on traffic in an already congested area.

Edgewater Terrace is a very narrow street used as a short cut to get from Glendale Blvd to Silver Lake Blvd. We currently have multiple problems with traffic including vehicles traveling at high speeds and parked cars being sideswiped / damaged consistently.

• Parking impact on a deprived neighborhood. *** HEAVY EMPHASIS ON PARKING !!

I-80-1 Where is the plan for visitor parking other than putting the burden all on surrounding residential streets ? Edgewater Terrace is already heavily impacted by businesses on Glendale Blvd and The Meadow - especially on weekends. The street is narrower than most of the surrounding streets. The impact of congested parking actually makes our street more dangerous for residents who can't get out of their driveways and for visitors that can't navigate a busy car filled street.

(I have attached photos of the typical weekend parking situation on Edgewater Terrace.)

I-80-6 • Increase in crime, overnight encampments

• Negative impact on reservoir wild life and migratory animals

I-80-2 • Noise and light pollution

I-80-3 • Increase in litter and trash
I-80-7

I-80-4 Edgewater Terrace currently has no street sweeping. Who will be responsible to maintain the park as well as the surrounding streets impacted.

Please feel free to contact me with any questions. Edgewater Terrace is united in preventing such a massive plan to develop in a dense residential area.

I-80

COMMENT

RESPONSE



I-80

COMMENT

RESPONSE



I-81

COMMENT RESPONSE

Cost: How are we paying for this project? Will our taxes increase?

I-81-4 Encampments: What is the strategy to avoid encampments and a situation like Echo Park Lake?

I-81-1 Traffic & Parking: How can the area support an increase in vehicle traffic? What's the plan to support the uptick in parking needs so the surrounding residential areas aren't forced to absorb the impact? Paring is already difficult enough and this would make it near impossible to live near the reservoir without a dedicated spot.

I-81-2 Maintenance: Who will maintain the site (ie. cleaning bathrooms, pick up trash, close and lock gates, patrol for safety, etc)?

I-81-3 Wildlife: Will there be a negative impact on the birds and coyotes that currently live in reservoir?

COMMENT RESPONSE

I-82-1 As a homeowner on Silverlake Lake Blvd. across for the Meadow, I can attest to how much of a positive for the community the Meadow alone is, and wholeheartedly support additional redevelopment that provides even more amenities.

I-83

COMMENT RESPONSE

I have been a resident of Deane Street since 1994. I love my neighborhood and those who live here. As a taxpayer I am extremely concerned with the development of the Silver Lake Reservoir into a LA destination. I have attended multiple meetings leading up to the "adoption" of the Master Plan but never were the concerns of local residents addressed.

These are issues that need to be assessed before any "Master Plan" can move forward:

I-83-4 • Cost and duration of the project - Where are the funds coming from? Never addressed was how the cost of such a large development would be covered. Will this raise local residents' property taxes ?

• Impact on traffic in an already congested area.

Edgewater Terrace is a very narrow street used as a short cut to get from Glendale Blvd to Silver Lake Blvd. We currently have multiple problems with traffic including vehicles traveling at high speeds and parked cars being sideswiped / damaged consistently.

I-83-1 • Parking impact on a deprived neighborhood. *** HEAVY EMPHASIS ON PARKING !!

Where is the plan for visitor parking other than putting the burden all on surrounding residential streets ? Edgewater Terrace is already heavily impacted by businesses on Glendale Blvd and The Meadow - especially on weekends. The street is narrower than most of the surrounding streets. The impact of congested parking actually makes our street more dangerous for residents who can't get out of their driveways and for visitors that can't navigate a busy car filled street.

I-83-5 • Increase in crime, overnight encampments

• Negative impact on reservoir wild life and migratory animals

I-83-2 • Noise and light pollution

I-83-6 • Increase in litter and trash

I-83-7

Edgewater Terrace currently has no street sweeping. Who will be responsible to maintain the park as well as the surrounding streets impacted.

I-83-3

I am aware this is early on in the process, however, we have to begin somewhere to express our concerns. I do appreciate you taking the time to post your comments. Thank you.....

I-84

COMMENT RESPONSE

I-84-1 I live directly across from the proposed center with restrooms and kayak launch. I am opposed to both. This residential area was not designed to be either a marina or entertainment venue. It is a residential area that already has traffic, parking, and human resource problems. Adding long term infrastructure to the mix is reckless, no matter how well considered the planning.

I-84-2 In the past decade of the meadow opening, I have personally dealt with an increase of public stalking, trolling, trash, vandalism, car accidents, noise, illegal fireworks, and all manner of negligence, recklessness, and danger, all stemming from the attractive nuisance that the meadow has become, no matter how well intentioned the designers and politicians that pushed it through may have had at the time of planning.

While I considered a lawsuit at the time, I had not yet completed my education at Loyola Law School. That was a mistake. I will not make that mistake again, and look forward to the challenge presented.

Sincerely,
Nicholas Constant, Esq.

I-85

COMMENT RESPONSE

I-85-2 I am very in favor of this project. I'm submitting this to counter all of my incredibly NIMBY neighbors who are afraid that people will enjoy a tax payer funded park, might *gasp* park on free — city provided parking, and that this will somehow change their perfect neighborhood. I've lived on this street since 2013 and I think this can only bring good things. If anything I say eliminate all parking on Silver Lake boulevard, create protected bike lanes, and put in more pedestrian crossings please. Love the design and all your work. Best of luck!

I-85-1

I-86

COMMENT RESPONSE

I have been a resident of Edgewater Terrace since 1964. I love my neighborhood and those who live here. As a homeowner and taxpayer I am extremely concerned with the development of the Silver Lake Reservoir into a LA destination. I have attended multiple meetings leading up to the "adoption" of the Master Plan but never were the concerns of local residents addressed.

These are issues that need to be assessed before any "Master Plan" can move forward:

I-86-5 • Cost and duration of the project - Where are the funds coming from? Never addressed was how the cost of such a large development would be covered. Will this raise local residents' property taxes ?

• Impact on traffic in an already congested area.

Edgewater Terrace is a very narrow street used as a short cut to get from Glendale Blvd to Silver Lake Blvd. We currently have multiple problems with traffic including vehicles traveling at high speeds and parked cars being sideswiped / damaged consistently.

I-86-1 • Parking impact on a deprived neighborhood. *** HEAVY EMPHASIS ON PARKING !!

Where is the plan for visitor parking other than putting the burden all on surrounding residential streets ? Edgewater Terrace is already heavily impacted by businesses on Glendale Blvd and The Meadow - especially on weekends. The street is narrower than most of the surrounding streets. The impact of congested parking actually makes our street more dangerous for residents who can't get out of their driveways and for visitors that can't navigate a busy car filled street.

I-86-6 • Increase in crime, overnight encampments

• Negative impact on reservoir wild life and migratory animals

I-86-2 • Noise and light pollution

I-86-3 • Increase in litter and trash

I-86-4 Edgewater Terrace currently has no street sweeping. Who will be responsible to maintain the park as well as the surrounding streets impacted.

I-87

COMMENT RESPONSE

I am a Silverlake resident. and I and my husband and dog stroll around the reservoir.
I am writing to voice my concerns about the environmental impacts that will result from the implementation of the Silverlake Reservoir Master Plan.

With adjustments we can find a way to meet the community's needs, and still preserve and protect wildlife habitat and the environment.

I-87-2 1. Please scale back Construction to meet the community's needs in ways that allow greenspace and mitigate environmental impacts: I'm concerned that the draft Master Plan will require significantly more construction than the neighborhood can endure. Years of construction will cause significant negative environmental impacts.
I-87-5 There will be loss of wildlife (for example the herons), increased noise, increased traffic, and increased air pollution. We understand that some construction is necessary. There are opportunities within the MP to scale back construction and instead create more green space gathering and learning areas,instead of adding more structures and more concrete to the Reservoir Complex. The Meadow is a wonderful example of scaled-back construction -- designed to address the needs of
I-87-7 the community in a way that also protects the environment and the serenity of the Reservoirs and its wildlife habitat. Creating more green gathering spaces will meet the community's needs, while still protecting the wildlife habitat and the environment.

2. Appropriate and flexible perimeter boundaries with gates should be retained and
I-87-8 enhanced: We must find a balance between safety and access, so that the Master Plan will offer protection for both wildlife and humans. Councilmember O'Farrell's work in Echo Park serves as an example of how we can honor and protect the community's daylight use of a space, including both housed and unhoused people, and the wildlife. I also remember how hard CD 13 worked to secure the funds to move the existing perimeter fencing around the reservoir when the jogging path was added, rather than taking it down, as some community members wanted at that time. CD 13 understood the importance of maintaining perimeter barriers, which provide guaranteed, flexible access for wildlife, and still offer daylight access for
I-87-9 humans. For these same reasons, the Master Plan should provide for retaining and possibly enhancing the permanent perimeter barriers, with gates.

3. The Knoll should be preserved, with greenspace alternatives like the Meadow and the Cedar Grove area of Griffith Park: I am particularly concerned with preserving the Knoll area which is the most significant open space for our land-based wildlife.
I-87-1 The current MP proposes building concrete structures in the Knoll, including an Education Center and a trail pavilion, and excessive re-grading of the land, all of which will result in significant negative environmental impacts. Instead, this area, where it joins the Meadow, is ideal for green space learning areas, rather than the type of heavy construction and re-grading that the MP calls for. We could also follow the example from the Cedar Grove area in Griffith Park, which prioritizes open space rather than built-up space, with natural areas for children to create their own imagination-led unstructured play.

I-88

COMMENT RESPONSE

I have been a Silver Lake resident since 2005, and a homeowner on Edgewater Terrace since 2012. This neighborhood and my neighbors are incredibly important to me.. As a homeowner and taxpayer I am extremely concerned with the development of the Silver Lake Reservoir into a LA destination because the very real concerns of local residents have yet to be addressed. Before any "Master Plan" can move forward, these issues are critical to address and discuss with Silver Lake residents who will be the most impacted:

I-88-5 • Cost and duration of the project - Where are the funds coming from? Never addressed was how the cost of such a large development would be covered. Will this raise local residents' property taxes ?

• Impact on traffic in an already congested area.

Edgewater Terrace is a very narrow street used as a short cut to get from Glendale Blvd to Silver Lake Blvd. We currently have multiple problems with traffic including vehicles traveling at high speeds and parked cars being sideswiped / damaged consistently.

I-88-1 • Parking impact on a deprived neighborhood. *** HEAVY EMPHASIS ON PARKING !!

Where is the plan for visitor parking other than putting the burden all on surrounding residential streets ? Edgewater Terrace is already heavily impacted by businesses on Glendale Blvd and The Meadow - especially on weekends. The street is narrower than most of the surrounding streets. The impact of congested parking actually makes our street more dangerous for residents who can't get out of their driveways and for visitors that can't navigate a busy car filled street. WE HAVE A LOT OF YOUNG KIDS living on this small street and their safety is critical.

I-88-6 • Increase in crime, overnight encampments

• Negative impact on reservoir wildlife and migratory animals

I-88-2 • Noise and light pollution

I-88-3 • Increase in litter and trash

Edgewater Terrace currently has no street sweeping. Who will be responsible to
I-88-4 maintain the park as well as the surrounding streets impacted?

All of these issues need to be adequately addressed as a condition of the Master Plan. Thank you.

I-89

COMMENT RESPONSE

I am a Silverlake resident. My family and I regularly walk around the reservoir, and use the existing reservoir complex for recreation. I am writing to voice my concerns about the environmental impacts that will result from the implementation of the Silverlake Reservoir Master Plan. I strongly believe that with some compromise, we can find a way to meet the community's needs, and still preserve and protect wildlife habitat and the environment.

I-89-1 Construction should be scaled back to meet the community's needs in ways that offer greenspace alternatives and mitigate environmental impacts: I'm concerned that the draft Master Plan will require significantly more construction than the neighborhood can endure. Years of construction will cause significant negative
I-89-3 environmental impacts. There will be loss of wildlife (for example the herons), increased noise, increased traffic, and increased air pollution. We understand that some construction is necessary. There are opportunities within the MP to scale back construction and instead create more greenspace gathering and learning areas, rather than adding more structures and more concrete to the Reservoir Complex.
I-89-8 The Meadow is a wonderful example of scaled-back construction -- designed to address the needs of the community in a way that also protects the environment and the serenity of the Reservoirs and its wildlife habitat. Creating more green gathering spaces will meet the community's needs, while still protecting the wildlife habitat and the environment.

I-89-6 Appropriate and flexible perimeter boundaries with gates should be retained and enhanced: We must find a balance between safety and access, so that the Master Plan will offer protection for both wildlife and humans. Councilmember O'Farrell's work in Echo Park serves as an example of how we can honor and protect the community's daylight use of a space, including both housed and unhoused people, and the wildlife. I also remember how hard CD 13 worked to secure the funds to move the existing perimeter fencing around the reservoir when the jogging path was added, rather than taking it down, as some community members wanted at that time. CD 13 understood the importance of maintaining perimeter barriers, which
I-89-9 provide guaranteed, flexible access for wildlife, and still offer daylight access for humans. For these same reasons, the Master Plan should provide for retaining and possibly enhancing the permanent perimeter barriers, with gates.

I-89-7 The Knoll should be preserved, with greenspace alternatives like the Meadow and the Cedar Grove area of Griffith Park: I am particularly concerned with preserving the Knoll area which is the most significant open space for our land-based wildlife. The current MP proposes building concrete structures in the Knoll, including an Education Center and a trail pavilion, and excessive re-grading of the land, all of which will result in significant negative environmental impacts. Instead, this area, where it joins the Meadow, is ideal for greenspace learning areas, rather than the type of heavy construction and re-grading that the MP calls for. We could also follow the example from the Cedar Grove area in Griffith Park, which prioritizes open space rather than built-up space, with natural areas for children to create their own imagination-led unstructured play.

I-90

COMMENT RESPONSE

I am a Silverlake resident. My family and I regularly walk around the reservoir, and use the existing reservoir complex for recreation. I am writing to voice my concerns about the environmental impacts that will result from the implementation of the Silverlake Reservoir Master Plan. I strongly believe that with some compromise, we can find a way to meet the community's needs, and still preserve and protect wildlife habitat and the environment.

I-90-1 1. Construction should be scaled back to meet the community's needs in ways that offer greenspace alternatives and mitigate environmental impacts: I'm concerned that the draft Master Plan will require significantly more construction than the neighborhood can endure. Years of construction will cause significant negative I-90-3 environmental impacts. There will be loss of wildlife (for example the herons), increased noise, increased traffic, and increased air pollution. We understand that some construction is necessary. There are opportunities within the MP to scale back construction and instead create more greenspace gathering and learning areas, rather than adding more structures and more concrete to the Reservoir Complex. The Meadow is a wonderful example of scaled-back construction -- designed to address the needs of the community in a way that also protects the environment and the serenity of the Reservoirs and its wildlife habitat. Creating more green gathering spaces will meet the community's needs, while still protecting the wildlife habitat and the environment.

I-90-6 2. Appropriate and flexible perimeter boundaries with gates should be retained and enhanced: We must find a balance between safety and access, so that the Master Plan will offer protection for both wildlife and humans. Councilmember O'Farrell's work in Echo Park serves as an example of how we can honor and protect the community's daylight use of a space, including both housed and unhoused people, and the wildlife. I also remember how hard CD 13 worked to secure the funds to move the existing perimeter fencing around the reservoir when the jogging path was added, rather than taking it down, as some community members wanted at that time. CD 13 understood the importance of maintaining perimeter barriers, which provide guaranteed, flexible access for wildlife, and still offer daylight access for humans. For these same reasons, the Master Plan should provide for retaining and possibly enhancing the permanent perimeter barriers, with gates.

I-90-7 3. The Knoll should be preserved, with greenspace alternatives like the Meadow and the Cedar Grove area of Griffith Park: I am particularly concerned with preserving the Knoll area which is the most significant open space for our land-based wildlife. The current MP proposes building concrete structures in the Knoll, including an Education Center and a trail pavilion, and excessive re-grading of the land, all of which will result in significant negative environmental impacts. Instead, this area, where it joins the Meadow, is ideal for greenspace learning areas, rather than the type of heavy construction and re-grading that the MP calls for. We could also follow the example from the Cedar Grove area in Griffith Park, which prioritizes open space rather than built-up space, with natural areas for children to create their own imagination-led unstructured play.

I-91

COMMENT RESPONSE

I am a Silverlake resident. My family and I regularly walk around the reservoir, and use the existing reservoir complex for recreation. I am writing to voice my concerns about the environmental impacts that will result from the implementation of the Silverlake Reservoir Master Plan. I strongly believe that with some compromise, we can find a way to meet the community's needs, and still preserve and protect wildlife habitat and the environment.

I-91-1 1. Construction should be scaled back to meet the community's needs in ways that offer greenspace alternatives and mitigate environmental impacts: I'm concerned that the draft Master Plan will require significantly more construction than the neighborhood can endure. Years of construction will cause significant negative
I-91-3 environmental impacts. There will be loss of wildlife (for example the herons), increased noise, increased traffic, and increased air pollution. We understand that some construction is necessary. There are opportunities within the MP to scale back construction and instead create more greenspace gathering and learning areas, rather than adding more structures and more concrete to the Reservoir Complex. The Meadow is a wonderful example of scaled-back construction -- designed to address the needs of the community in a way that also protects the environment and the serenity of the Reservoirs and its wildlife habitat. Creating more green gathering spaces will meet the community's needs, while still protecting the wildlife habitat and the environment.

I-91-6 2. Appropriate and flexible perimeter boundaries with gates should be retained and enhanced: We must find a balance between safety and access, so that the Master Plan will offer protection for both wildlife and humans. Councilmember O'Farrell's work in Echo Park serves as an example of how we can honor and protect the community's daylight use of a space, including both housed and unhoused people, and the wildlife. I also remember how hard CD 13 worked to secure the funds to move the existing perimeter fencing around the reservoir when the jogging path was added, rather than taking it down, as some community members wanted at that time. CD 13 understood the importance of maintaining perimeter barriers, which provide guaranteed, flexible access for wildlife, and still offer daylight access for humans. For these same reasons, the Master Plan should provide for retaining and possibly enhancing the permanent perimeter barriers, with gates.

I-91-7 3. The Knoll should be preserved, with greenspace alternatives like the Meadow and the Cedar Grove area of Griffith Park: I am particularly concerned with preserving the Knoll area which is the most significant open space for our land-based wildlife. The current MP proposes building concrete structures in the Knoll, including an Education Center and a trail pavilion, and excessive re-grading of the land, all of which will result in significant negative environmental impacts. Instead, this area, where it joins the Meadow, is ideal for greenspace learning areas, rather than the type of heavy construction and re-grading that the MP calls for. We could also follow the example from the Cedar Grove area in Griffith Park, which prioritizes open space rather than built-up space, with natural areas for children to create their own imagination-led unstructured play.

I-92

COMMENT RESPONSE

Giving comments intimidates me. I'm not an engineer, I'm not a policy maker, my vocabulary isn't full of the perfect words. But I feel it's important to register my take on the proposed Silver Lake Reservoirs Master Plan (isn't this the 2nd or 3rd time there's been a proposed project like this?). As a community-active resident whose home overlooks the Silver Lake Reservoir (east side, off Cove Avenue) my family and I have valued our neighborhood during the 40-plus years we've lived here. I strongly object to these ambitious Project plans that are TOO infringing, TOO fraught with catastrophe, and ask TOO much of those who live here. The term 'NIMBY-ism' is tainted as a bad thing, but TRULY, this Project hijacks one of the LAST REMAINING SERENE PLACES in this busy city and turns it into an entertainment hub
I-92-1 -- with NO PLAN for PARKING/TRAFFIC/CONGESTION and, frankly, ensuring DISRUPTION to the entire neighborhood on a daily basis – during construction AND day-to-day long-term use after completion.

WHY are funds being used for zip code 90039? We have our fair share! We already enjoy Silver Lake walking paths, neighborhood recreation center, 2 dog parks, basketball court, playground and the meadow (its crowding and lack of parking notwithstanding); not to mention the VIEW and the PASSIVE ability to enjoy the space. Within a few miles we have access to Echo Park Lake if we want swan boats
I-92-10 and turtles; the LA River if we want bike paths and kayak rides; and, for goodness' sake, Griffith Park - that offers practically everything under the sun. Public parks and improvements should be sprouting up in less-fortunate areas of the city. This EXPENSIVE PROJECT is just NOT necessary!

I strongly OPPOSE the proposed Project, in its entirety. For all its feel-good elements, it's like plunking down a Disneyland in a neighborhood. 'Build It And They Will Come' seems an appropriate analogy. Ok, so it's built and they DO COME: WHERE will
I-92-2 they PARK? I've attended almost every community meeting regarding this issue, and when Traffic and Parking issues have been raised by constituents, we're told by the Project Leaders that THAT issue is a 'next step' – you mean, AFTER it's already completed? We're all left to deal with the AFTERMATH of hoards of people flocking to the neighborhood? THIS IS A NEIGHBORHOOD! Not a commercial zone!

Why can't the 'powers that be' recognize and VALUE of the Reservoir AS IS? A quiet place in a bustling city? Surely THAT is more precious and to be fully regarded as UNIQUE – ALREADY a destination. Adding these, frankly, STUPID options to the site
I-92-3 demeans its true value.

HISTORY. We are supposed to learn from HISTORY. What about the HISTORY of Echo
I-92-11 Park Lake and its shameful homeless encampments? What about the HISTORY of
I-92-4 adding the meadow and its resulting traffic and parking issues? What about the
I-92-5 HISTORY of wildlife interruption as the result of past changes? The HISTORY of
I-92-6 construction and noise and air quality disruptions when the reservoir was dry? The HISTORY of "another white affluent neighborhood getting more stuff" while less
I-92-8 fortunate neighbors are overlooked? A HISTORY of water safety (or lack of safety)? The HISTORY of fire-fighting helicopters needing access to the water? Tom LaBonge's
I-92-9 legacy?

Just, please: LEAVE IT BE!!!

I-93

COMMENT RESPONSE

I-93-1	Please consider making the project as friendly to wild creatuers as to human creatures. places for passive viewing. minimum of infra-structure. a place for quietude in the midst of the City as well as passive recreation. this is such a once in a lifetime treasure. thank you.

I-94

COMMENT RESPONSE

I-94-1 I would vastly prefer no change to the reservoir. As a 40-year resident lakeside, the neighborhood is currently overwhelmed with foot traffic, parking issues, and congestion. Traffic is currently unbearable; adding any element of an attraction to this location would be a disaster. The lake is currently, and always has been, enjoyed with a reasonable, limited access providing animal residences within the reservoir area. This wildlife already adds a tremendous amount of joy and opportunities for

I-94-2 hillside wildlife. Preserving and not displacing this wildlife should be a priority, as it has assimilated itself and is currently coexisting with the neighborhood. Please reconsider all or most of these amendments to the environment.

I-95

COMMENT RESPONSE

I am a Silverlake resident and my family and I have cherished our time at the reservoir for many years. . I am writing because I have grave concerns about the Silverlake Reservoir Master Plan.

I-95-7 1. Construction should be scaled back to minimize disturbances to the neighborhood and impact on the reservoir's natural beauty. The reservoir is probably the single
I-95-2 most factor that Silverlake such a special community. We will lose wildlife, endure greater pollution and suffer more traffic. There are opportunities within the Master Plan to scale back construction and instead create more greenspace gathering and
I-95-4 learning areas, rather than adding more structures and more concrete to the Reservoir Complex.

I-95-5 2. Perimeter boundaries with gates should be retained and enhanced: We must find a balance between safety and access, so that the Master Plan will offer protection for both wildlife and humans. Councilmember O'Farrell's work in Echo Park serves as an example of how we can honor and protect the community's daylight use of a space, including both housed and unhoused people, and the wildlife. I also remember how hard CD 13 worked to secure the funds to move the existing perimeter fencing around the reservoir when the jogging path was added, rather than taking it down, as some community members wanted at that time. CD 13 understood the importance of maintaining perimeter barriers, which provide guaranteed, flexible access for wildlife, and still offer daylight access for humans. For these same reasons, the Master Plan should provide for retaining and possibly enhancing the permanent perimeter barriers, with gates.

I-95-6 3. The Knoll should be preserved, with greenspace alternatives like the Meadow and the Cedar Grove area of Griffith Park: I am particularly concerned with preserving the Knoll area which is the most significant open space for our land-based wildlife. The current MP proposes building concrete structures in the Knoll, including an Education Center and a trail pavilion, and excessive re-grading of the land, all of which will result in significant negative environmental impacts. Instead, this area, where it joins the Meadow, is ideal for greenspace learning areas, rather than the type of heavy construction and re-grading that the MP calls for. We could also follow the example from the Cedar Grove area in Griffith Park, which prioritizes open space rather than built-up space, with natural areas for children to create their own imagination-led unstructured play.

I-96

COMMENT RESPONSE

I-96-1 I am most concerned with the proposal to include a kayak launch in the meadow, because I strongly believe that recreational water sports will disrupt the wildlife that depends on the green space provided by Sliver Lake. Water sports would also significantly change the traffic to our neighborhood, and worsen our already limited parking. The upkeep required to make such activities safe and clean (ie. preventing aquatic littering and enforcing life vests) seems exorbitant and unnecessary.

I-96-2

I-96-3

I-97

COMMENT RESPONSE

I-97-1 I would ask that you try, at all costs, to include at least some sections of asphalt removal along the banks, and replacement with terrraced, naturalized edges with native plantings. This is crucial for habitat and is what many of us in the neighborhood have long dreamed about!

As a working dam, we understand that this cannot be completed everywhere, but we must have sections on the banks that are natural.

COMMENT RESPONSE

Please consider our concerns as I have been a resident of silverlake since 2000.

I-98-5 • Increase in crime, overnight encampments

I-98-1 • Negative impact on reservoir wild life and migratory animals

I-98-2 • Noise and light pollution

I-98-3 • Increase in litter and trash

I-98-4 • Impact on traffic in an already congested area
• Parking impact on a deprived neighborhood.

I-99

COMMENT RESPONSE

I-99-1 I'm concerned about the cost and the disruption of this project. The area is already a
I-99-3 mess with regard to parking, traffic, congestion etc. And as more people come into
the area, what impact will that have crime? The homeless have parked all over as it
I-99-4 is. I really do not want Silver Lake to become what Echo Park was prior to the
O'Farrel cleanup. Can you guarantee the Lake will be fenced as Echo Park is now?
There's also a need to consider the natural habitat wildlife that currently exists. How
I-99-2 will this redesign impact that?
And how will the rise in visitors impact the peace and quiet in the neighborhood. It
just seems like the Silver Lake area has become such a destination at the expense
of those who are stakeholders in the community already. I don't see the need for this
I-99-5 work to happen and would vote against all but essential repairs to the existing area
with no new expensive, destructive to the community design needed.
We have Griffith Park minutes away. Do we really need more community space than
the already expansive Griffith Park? Please Silver Lake alone.

I-100

COMMENT RESPONSE

I am a Silverlake resident. My family and I regularly walk around the reservoir, and use the existing reservoir complex for recreation. I am writing to voice my concerns about the environmental impacts that will result from the implementation of the Silverlake Reservoir Master Plan. I strongly believe that with some compromise, we can find a way to meet the community's needs, and still preserve and protect wildlife habitat and the environment.

I-100-1 1. Construction should be scaled back to meet the community's needs in ways that offer greenspace alternatives and mitigate environmental impacts: I'm concerned that the draft Master Plan will require significantly more construction than the neighborhood can endure. Years of construction will cause significant negative
I-100-3 environmental impacts. There will be loss of wildlife (for example the herons), increased noise, increased traffic, and increased air pollution. We understand that some construction is necessary. There are opportunities within the MP to scale back construction and instead create more greenspace gathering and learning areas, rather than adding more structures and more concrete to the Reservoir Complex. The Meadow is a wonderful example of scaled-back construction -- designed to
I-100-7 address the needs of the community in a way that also protects the environment and the serenity of the Reservoirs and its wildlife habitat. Creating more green gathering spaces will meet the community's needs, while still protecting the wildlife habitat and the environment.

I-100-6 2. Appropriate and flexible perimeter boundaries with gates should be retained and enhanced: We must find a balance between safety and access, so that the Master Plan will offer protection for both wildlife and humans. Councilmember O'Farrell's work in Echo Park serves as an example of how we can honor and protect the community's daylight use of a space, including both housed and unhoused people, and the wildlife. I also remember how hard CD 13 worked to secure the funds to move the existing perimeter fencing around the reservoir when the jogging path was added, rather than taking it down, as some community members wanted at that time. CD 13 understood the importance of maintaining perimeter barriers, which provide guaranteed, flexible access for wildlife, and still offer daylight access for humans. For these same reasons, the Master Plan should provide for retaining and possibly enhancing the permanent perimeter barriers, with gates.

Thank you.

I-101

COMMENT RESPONSE

I'm wholeheartedly in favor of the plan's greatly expanded public use of the Silver Lake property.

I-102

COMMENT RESPONSE

I am writing to express my strong support for the Silver Lake Master Plan and the proposed revision and restoration of the reservoir complex. The benefits of the project are many: turn a concrete lined water pit into an attraction for waterfowl and other birds; provide folks in the city with a much more attractive park for them to enjoy, provide a long term use for the reservoir thus ensuring its continued viability, and greatly enhancing the aesthetics of the area. The plan provides additional cultural resources and will greatly improve the existing resources at the Recreation Center and Dog Park. Please support this project and see it forward!

I-103

	COMMENT	RESPONSE
I-103-2	In thinking bout this further it seems to me the education center is truly not a good idea. we don't need another building at all. green space should be prioritized. No concrete structures either. We definitely need to be able to lock this space up at night as we do now or we are asking for trouble. The fence should be as ornamental as possible though not just another ugly cyclone fence.	
I-103-4	Restoration to wetlands must include removal of the awful cement sides.	
I-103-3 I-103-1	No kayak access! That will lead to humans invading the wildlife island areas and possible accidents.	

I-104

COMMENT RESPONSE

I-104-1 I support this plan and have no major concerns. The wetlands restoration will be a welcome asset for the birds. can't wait! I don't however, see any descriptions for bathrooms for the public. Are they to be included later? thanks

I-105

COMMENT RESPONSE

I am a Silverlake resident. My family and I regularly walk around the reservoir, and use the existing reservoir complex for recreation. I am writing to voice my concerns about the environmental impacts that will result from the implementation of the Silverlake Reservoir Master Plan. I strongly believe that with some compromise, we can find a way to meet the community's needs, and still preserve and protect wildlife habitat and the environment.

The project description contained in the draft EIR is too short and vague, and gives no information on the anticipated length of construction or the anticipated intensity
I-105-7 of construction. For example, re-grading of The Knoll is not even mentioned in the description. This makes it difficult to comment on all of the potential environmental impacts from implementation of the Master Plan. But, below are some of my main concerns.

I-105-1 1. Construction should be scaled back to meet the community's needs in ways that offer greenspace alternatives and mitigate environmental impacts: I'm concerned that the draft Master Plan will require significantly more construction than the neighborhood can endure. Years of construction will cause significant negative
I-105-3 environmental impacts. There will be loss of wildlife (for example the herons), increased noise, increased traffic, and increased air pollution. We understand that some construction is necessary. There are opportunities within the MP to scale back construction and instead create more greenspace gathering and learning areas, rather than adding more structures and more concrete to the Reservoir Complex. The Meadow is a wonderful example of scaled-back construction -- designed to
I-105-8 address the needs of the community in a way that also protects the environment and the serenity of the Reservoirs and its wildlife habitat. Creating more green gathering spaces will meet the community's needs, while still protecting the wildlife habitat and the environment.

I-105-6 2. Appropriate and flexible perimeter boundaries with gates should be retained and enhanced: We must find a balance between safety and access, so that the Master Plan will offer protection for both wildlife and humans. Councilmember O'Farrell's work in Echo Park serves as an example of how we can honor and protect the community's daylight use of a space, including both housed and unhoused people, and the wildlife. I also remember how hard CD 13 worked to secure the funds to move the existing perimeter fencing around the reservoir when the jogging path was added, rather than taking it down, as some community members wanted at that time. CD 13 understood the importance of maintaining perimeter barriers, which provide guaranteed, flexible access for wildlife, and still offer daylight access for humans. For these same reasons, the Master Plan should provide for retaining and possibly enhancing the permanent perimeter barriers, with gates.

I-105-9 3. The Knoll should be preserved, with greenspace alternatives like the Meadow and the Cedar Grove area of Griffith Park: I am particularly concerned with preserving the Knoll area which is the most significant open space for our land-based wildlife. The current MP proposes building concrete structures in the Knoll, including an Education Center and a trail pavilion, and excessive re-grading of the land, all of which will result in significant negative environmental impacts. Instead, this area, where it joins the Meadow, is ideal for greenspace learning areas, rather than the type of heavy construction and re-grading that the MP calls for. We could also follow the example from the Cedar Grove area in Griffith Park, which prioritizes open space rather than built-up space, with natural areas for children to create their own imagination-led unstructured play.

I-106

COMMENT RESPONSE

I am a resident of the City of LA. My daughter and her family (including 2 adult children) live in Silverlake, and they regularly walk and jog around the reservoir, and my grandson used the existing reservoir complex for all of his sports as a child growing up. I attended many of his basketball games there, too. I am writing to voice my concerns about the environmental impacts that will result from the implementation of the Silverlake Reservoir Master Plan. I strongly believe that with some compromise, we can find a way to meet the community's needs, and still preserve and protect wildlife habitat and the environment.

I-106-1 1. Construction should be scaled back to meet the community's needs in ways that offer greenspace alternatives and mitigate environmental impacts: I'm concerned that the draft Master Plan will require significantly more construction than the neighborhood can endure. Years of construction will cause significant negative
I-106-8 environmental impacts. There will be loss of wildlife (for example the herons), increased noise, increased traffic, and increased air pollution. We understand that some construction is necessary. There are opportunities within the MP to scale back construction and instead create more greenspace gathering and learning areas, rather than adding more structures and more concrete to the Reservoir Complex. The Meadow is a wonderful example of scaled-back construction -- designed to
I-106-7 address the needs of the community in a way that also protects the environment and the serenity of the Reservoirs and its wildlife habitat. Creating more green gathering spaces will meet the community's needs, while still protecting the wildlife habitat and the environment.

I-106-2 2. Appropriate and flexible perimeter boundaries with gates should be retained and enhanced: We must find a balance between safety and access, so that the Master Plan will offer protection for both wildlife and humans. Councilmember O'Farrell's work in Echo Park serves as an example of how we can honor and protect the community's daylight use of a space, including both housed and unhoused people, and the wildlife. I also remember how hard CD 13 worked to secure the funds to move the existing perimeter fencing around the reservoir when the jogging path was added, rather than taking it down, as some community members wanted at that time. CD 13 understood the importance of maintaining perimeter barriers, which provide guaranteed, flexible access for wildlife, and still offer daylight access for humans. For these same reasons, the Master Plan should provide for retaining and possibly enhancing the permanent perimeter barriers, with gates.

I-106-8 3. The Knoll should be preserved, with greenspace alternatives like the Meadow and the Cedar Grove area of Griffith Park: I am particularly concerned with preserving the Knoll area which is the most significant open space for our land-based wildlife. The current MP proposes building concrete structures in the Knoll, including an Education Center and a trail pavilion, and excessive re-grading of the land, all of which will result in significant negative environmental impacts. Instead, this area, where it joins the Meadow, is ideal for greenspace learning areas, rather than the type of heavy construction and re-grading that the MP calls for. We could also follow the example from the Cedar Grove area in Griffith Park, which prioritizes open space rather than built-up space, with natural areas for children to create their own imagination-led unstructured play.

I-107

COMMENT RESPONSE

Hello,
I am a longtime Silverlake resident. My family and I regularly walk around the reservoir, and use the existing reservoir complex for recreation. I am writing to voice my concerns about the environmental impacts that will result from the implementation of the Silverlake Reservoir Master Plan. I strongly believe that with some compromise, we can find a way to meet the community's needs, and still preserve and protect wildlife habitat and the environment.

I-107-1 1. I have concern about the large amount of construction planned Construction should be scaled back to meet the community's needs in ways that offer greenspace alternatives and mitigate environmental impacts: I'm concerned that the draft Master Plan will require significantly more construction than the neighborhood can endure. Years of construction will cause significant negative environmental impacts.

I-107-3 There will be loss of wildlife (for example the Great Blue Herons that the lake has supported for many years), increased noise, increased traffic, and increased air pollution. We understand that some construction is necessary. There are opportunities within the MP to scale back construction and instead create more greenspace gathering and learning areas, rather than adding more structures and more concrete to the Reservoir Complex. The Meadow is a wonderful example of

I-107-7 scaled-back construction -- designed to address the needs of the community in a way that also protects the environment and the serenity of the Reservoirs and its wildlife habitat. Creating more green gathering spaces will meet the community's needs, while still protecting the wildlife habitat and the environment. I am particularly concerned about the loss of the Great Blue Herons nesting area on the west side of the lake. This is unique urban wildlife habitat that should be protected to allow our declining bird populations to continue to exist!

I-107-8

2. Appropriate and flexible perimeter boundaries with gates should be retained and enhanced: We must find a balance between safety and access, so that the Master Plan will offer protection for both wildlife and humans. Councilmember O'Farrell's work in Echo Park serves as an example of how we can honor and protect the community's daylight use of a space, including both housed and unhoused people, and the wildlife. I also remember how hard CD 13 worked to secure the funds to move the existing perimeter fencing around the reservoir when the jogging path was added, rather than taking it down, as some community members wanted at that time. CD 13 understood the importance of maintaining perimeter barriers, which provide guaranteed, flexible access for wildlife, and still offer daylight access for humans. For these same reasons, the Master Plan should provide for retaining and possibly enhancing the permanent perimeter barriers, with gates.

I-107-9 3. Eliminate the swimming and kayaking. The lake is small and human intrusion into the water will scare off many of the birds that use the lake as a stop during migration up and down the coast. Swimmers may also introduce disease to the water. Fishing is also intrusive. It would be better to keep the fence around the lake

I-107-6 and have no water activities, which are noisy, and would need extra staffing to monitor.

I-107-10 4. The Knoll should be preserved, with greenspace alternatives like the Meadow and the Cedar Grove area of Griffith Park: I am particularly concerned with preserving the Knoll area which is the most significant open space for our land-based wildlife. The current MP proposes building concrete structures in the Knoll, including an Education Center and a trail pavilion, and excessive re-grading of the land, all of which will result in significant negative environmental impacts. Instead, this area, where it joins the Meadow, is ideal for greenspace learning areas, rather than the type of heavy construction and re-grading that the MP calls for. We could also follow the example from the Cedar Grove area in Griffith Park, which prioritizes open space rather than built-up space, with natural areas for children to create their own imagination-led unstructured play.

Please act to preserve as much of the natural space as possible while offering peaceful open space for our community.

I-108

COMMENT RESPONSE

I-108-1 One of the marvels of living in Silverlake is our lake with it's sadly unloved fence surrounding it
That fence has been up up for over 100 years (I have a photo) and has done two jobs : protected the reservoir from human intrusion, and has inadvertently created an oasis for wildlife mostly free from the surrounding population.
Any development that threatens the wildlife within the currently protected acreage would be a travesty.
I hope that is taken into account during every phase of your EIS.
Thanks!

I-109

COMMENT RESPONSE

I have been a Silverlake resident since 1996. My wife and I walk around the reservoir daily. My daughter and I run around it. We all use the existing reservoir complex for recreation. I'd like to voice my concerns about the environmental impacts that will result from the implementation of the Silverlake Reservoir Master Plan. With some compromise, we can find a way to meet the community's needs, and still preserve and protect wildlife habitat and the environment.

1. There are opportunities within the MP to scale back construction and instead create more greenspace gathering and learning areas, rather than adding more structures and more concrete to the Reservoir Complex. The Meadow is a wonderful example of scaled-back construction -- designed to address the needs of the community in a way that also protects the environment and the serenity of the Reservoirs and its wildlife habitat. Creating more green gathering spaces will meet the community's needs, while still protecting the wildlife habitat and the environment.

I-109-1 2. Appropriate and flexible perimeter boundaries with gates should be retained and enhanced: We must find a balance between safety and access, so that the Master Plan will offer protection for both wildlife and humans. Councilmember O'Farrell's work in Echo Park serves as an example of how we can honor and protect the community's daylight use of a space, including both housed and unhoused people, and the wildlife. I also remember how hard CD 13 worked to secure the funds to move the existing perimeter fencing around the reservoir when the jogging path was added, rather than taking it down, as some community members wanted at that time. CD 13 understood the importance of maintaining perimeter barriers, which provide guaranteed, flexible access for wildlife, and still offer daylight access for humans. For these same reasons, the Master Plan should provide for retaining and possibly enhancing the permanent perimeter barriers, with gates.

I-109-2 3. The Knoll should be preserved, with greenspace alternatives like the Meadow and the Cedar Grove area of Griffith Park: I am particularly concerned with preserving the Knoll area which is the most significant open space for our land-based wildlife.

I-109-3 The current MP proposes building concrete structures in the Knoll, including an Education Center and a trail pavilion, and excessive re-grading of the land, all of which will result in significant negative environmental impacts. Instead, this area, where it joins the Meadow, is ideal for greenspace learning areas, rather than the type of heavy construction and re-grading that the MP calls for. We could also follow the example from the Cedar Grove area in Griffith Park, which prioritizes open space rather than built-up space, with natural areas for children to create their own imagination-led unstructured play.

I-110

	COMMENT	RESPONSE
I-110-1	I'm concerned about ensuring security for wildlife and losing wildlife habitat because of too many structures, too much concrete.	

I-111

COMMENT RESPONSE

Additional comment:

I've lived in Silver Lake for a long time and have seen many changes to the area around the reservoir. I really fail to see what problem this master plan is actually solving. I can see problems that it might be creating: traffic, parking and water safety. I can see a cost issue. And i really have to wonder about other neighborhoods in Los Angeles where all the funds for this Silver Lake Reservoir master plan might be better spent on local parks in neighborhoods where such essential infrastructure lacking or neglected.

I-111-1

I-111-2

The current reservoir area is just fine and enjoyed by many on a daily basis all these changes aren't really adding much; they come off as luxurious amenities catering to a class of people who simply expect too much. Silver Lake is just fine. Other parts of Los Angeles are more in need. Let these funds go to areas of greater need.

I-112

COMMENT RESPONSE

I-112-3 As a resident I'm extremely concerned about the effects of long-term construction on the existing wildlife in the area, as well as the impact both from a noise and air pollution standpoint for those of us that live around the reservoir.

I-112-1 Additionally the plan does not show perimeter fencing which, as a long-term solution, would have a major lasting impacts on maintaining wildlife safety and habitat.

I-113

COMMENT RESPONSE

I-113-2
I-113-1

The Coyotes that normally lived in the meadow and the knoll are increasingly coming into the neighborhood which impacts their safety. We see this now with a continual construction by DWP. By further reducing the knoll and increasing green space (which we don't seem to need as the meadow is just dying grass which is not used to capacity) will further reduce wildlife population in our area. Additionally the herons that nest ion front of our home will not return to this area once the construction begins again. We've seen this before with the continual draining and refilling of the reservoir. The heron population has decreased substantially in the last 10 years.

I-114

COMMENT RESPONSE

I-114-1 I support fencing off the reservoir with tastefully designed fencing (not simple cyclone fencing) so that hours of accessibility are limited to something like 7 am to 10 pm daily. And locked after hours. We need to keep out homeless encampments and give wildlife a chance to rest. I also oppose any kayaks on the reservoir.

I-114-2

Rod Crosby

I-115

COMMENT RESPONSE

As a resident of the Silver Lake reservoir I am adamantly opposed to the proposed Silver Lake Reservoir Complex Master Plan.
Primary concerns as follows:

I-115-4 -Timeline/timeframe is absolutely absurd. 8 phases at 18-24 months each?! With anticipation of continued halted funding (as it was stated funding would need to be raised during the project). We're looking at 15-20 years (and that's being "optimistic"). Thus, all concerns listed below are additionally in the context of a 15-20 year project.

I-115-1 -Wildlife will suffer. Access to a currently secured habitat in addition to access to water at the reservoir (as I'm sure it will be drained for who knows how many years over the currently proposed 15-20 year plan) will lead to plummeting populations of wildlife in addition to an increase in aggressive behavior of wildlife as they will be in desperate search of water. Increased aggressive behaviors of, for example, coyotes in search of water poses increased risk of danger to children, pets and our disabled individuals that frequent the park.

I-115-2 -Traffic/parking. At this time parking and traffic are both chronic problems in Silver Lake. The timeframe of closing down streets for the next 15-20years will be catastrophic in regards to exacerbating an already contentious issue in the Silver Lake community. Additionally, once the Complex is built, where is there allocated parking for park attendees? Residents of the reservoir will obtain "permit parking only" on all of the nearby streets of the reservoir if this plan moves forward as a solution to address exacerbation of the current parking problem and where will park visitors be able to park? Bank of America is not a solution, it is a temporary bandaid with poor adhesives.

I-115-3 -Public access to green space. The 15-20 proposed "8 phases at 18-24 months each" with the anticipated halts due to inevitable lack of funding means that everyone living in the Silver Lake community and nearby areas that utilize any part of the Silver Lake Reservoir will not have any access for up to 20 years? Please tell me i'm misinformed on this. Additionally, cities known for green spaces such as Austin have public swimming available. The current proposed plan should have incorporated public swimming (given so few options for public swimming in Los Angeles) in harmony with the wildlife reserve.

I-115-5 -COST!! The amount of money proposed (upwards to a quarter of a billion dollars) to do what? Silver Lake Reservoir does not need an educational center (waste of money and space). How is this money going to be raised? Starting a project without having the money in hand, it could be 50+ years until this project is completed with inflation, supply chain issues, increased building costs and the uncertainty that the COVID pandemic has placed on our economy. Not to mention, we have a homeless crisis in LA!! It is morally and ethically irresponsible to "raise" this obscene amount of money on a Park that is already beautiful and utilized to it's fullest when this money is needed to address the unhoused individuals currently living in Silver Lake. Not to mention, look at Echo Park Lake. After being renovated it cost millions upon millions of dollars to "clean up" the homeless encampments. Unhoused people are temporarily in hotels through Project Room Key and will unfortunately be back on the streets once funding is gone. Currently Echo Park Lake has a metal fence around it as a "solution" to keeping out unhoused individuals. Don't let Silver Lake be the next center of hypocrisy in the Los Angeles housing crisis. We are better than that as a community.

I-115-6 I will say, I am absolutely open to Silver Lake Reservoir/Park being renovated, however with a time-frame not to exceed 2-5 years and at a fraction of the budget in addition to consideration of concerns listed above.

I-115-7 The current plan is not ethically sustainable given the humanitarian landscape we are currently in. I also still have no clue how this money will actually be raised and have concerns regarding the ethics of that process as well.

I-116

COMMENT RESPONSE

Don't let the name fool you: Silverlake Wildlife Sanctuary is a cover for NIMBY's who don't want folks from outside the neighborhood to enjoy our Reservoir's potential. As another commenter remarked at a recent meeting, the reservoir campus's current state of massive amounts of concrete and asphalt offer little or no food or protection for the birds and other wildlife that inhabit the reservoir. Only herons sleep overnight there, and only seasonally. The others go elsewhere for protection and food. I vote for progress AND wildlife, and represent a growing contingent who believe that not only is it NOT unrealistic that both people and wildlife can EXIST together according to the plans offered, but that they'll indeed THRIVE in far better ways than they are now.

I-117

COMMENT RESPONSE

Maintaining the balance between wildlife habitat and human activity is essential. During construction, sensitivity to bird nesting (e.g. Great Blue Herons) should be considered, and construction activity limited in those areas.

I-117-1 Primary concerns are these:

1. Preservation and enhancement of wildlife nesting, feeding, and roosting areas, and minimizing human disruption of this.

I-117-2 2. There should be NO large events or festivals planned for the complex. This is primarily a residential area and there is absolutely no parking available. With the improvements, it is realistic to expect increased visitation, which in itself, will impact traffic and parking in the area. Also, loud noise with music, crowds, etc may disrupt wildlife.

2. This should not be a repeat of what occurred at Echo Park Lake after the lengthy and costly renovation. Rules regarding camping should be established and enforced. This area should be accessible by ALL, and we should ALL comply with rules and guidelines for a positive experience for everyone.

I-117-3 3. Safety and maintenance. This area is currently used during daylight and evening hours, and everyone should feel safe at all times. Also, being new, it will likely be a target for vandalism and graffiti. This should be considered in the maintenance of the area, and proactive efforts such as security patrols should be considered.

4. Education is an important aspect and I'm glad to see that there has been consideration made for students and others to visit the area and learn about the plants and animals.

I-119

COMMENT RESPONSE

I may not live close by but I can see the real value to saving this area. Day after day wildlife habitat is destroyed by development or segmented till there is no contiguous lands. America's wildlife is precious and ads to the nature that surrounds us. Habitat protects water resources, homes for birds that bring us joy with their songs, that help eat pests, and scatter seeds. We cannot just live in a concrete

I-119-1
I-119-2

jungle. Think of the recreational value in this place for those who live in the city, a chance to be in natural surroundings, and learn about them. Chances don't come like this very often and YOU MUST care for this fragile habitat and ensure that it remains protected.PLEASE do ALL YOU can to save and even expand it if possible. YOU will NOT be sorry!

I-120

COMMENT RESPONSE

We live in Sliver Lake. My wife and daughter and I walk around the lake and the Rec
I-120-1 Center and appreciate the value that the reservoir has as important bird habitat. We
I-120-2 are concerned about the destruction and reduction of habitat for wildlife. We are
concerned about the increased noise and traffic. The proposed construction is too
I-120-4 much and the plans should be scaled back to try to offer recreational benefit to the
community while still retaining the beauty of the Reservoirs' wildlife habitat. We
appreciate that the city needs to provide more park space for residents but Silver
Lake is between two very large urban parks - Griffith and Elysian. The City should
economize on the scale of this project and use scarce resources to improve and
develop parks closer to residents that lack our park access. Park facilities in the
area need attention - Elysian needs an overhaul of its ancient irrigation system, the
I-120-6 Griffith Pool needs work, and the Bellevue Recreation Center. Water sports are an
inappropriate use - Kayaking launch into the Lake is not a good idea. Removing
most all of the bird nesting habitat area and allowing people so much access is a
I-120-5 mistake. We involved ourselves in the lengthy review process in good faith and are
dismayed that the final plans do not have the balance between community
recreational needs and wildlife habitat that we consider so important.

I-121

COMMENT RESPONSE

As a neighbor and homeowner living right by The Reservoir - I have a day to day - 24 hour perspective of how life is now and what it could become if this Master Plan is implemented. I see nothing but NEGATIVE impacts from this Master Plan Proposal and have expressed as much all through the community meetings that were held back in 2019. It appears that NO ONE at The City is listening to the homeowners and neighbors concerns. Maybe we need to start speaking more loudly?
What is being proposed with have a MASSIVELY NEGATIVE impact on our lives here. Here's a list of some of them:

1) Increase traffic in an already congested and overly impacted area. This dangerous. There is no place for all of this traffic to go now. What happens once it increases?

2) Parking is a HUGE concern. Our street (EDGEWATER TERRACE) is already a nightmare from all the businesses on Glendale Blvd and people going to the Silver Lake Meadow. We have speeding cars using our streat as a cut through. We have drunk drivers and Uber drivers recklessly speeding down our street every night courtesy of all the bars on Glendale Blvd. Our street is incredibly narrow, which
I-121-1 makes all of this increased traffic VERY DANGEROUS.
On the note of our street being so narrow, when there are cars parking up and down it - residents literally can not back out of their driveways. Again, very dangerous. What happens when there is an emergency and we can't get out? Will the resident be forced to bring lawsuits against the City? Or, will the City come and re- engineer the street increasing the size of everyone home's driveway apron and paint the curbs red across from the driveway aprons so that people be able to back their cars out in order for the City to avoid liability when an emergency arises and people can't get out of their homes, or emergency personal can't get access to their homes.

3) This Master Plan will cause an increase in crime and overnight homeless
I-121-6 encampments. Where is the money to stop these things from happening?

I-121-3 4) What about all the increase in Noise and light pollution??? We already deal with CONSTANT NUISANCE issues from the bars on Glendale Blvd. We have drunk patrons
I-121-7 that disturb the peace, destroy property, engage in public urination and defecation. Are you asking the neighboring residents and the LAPD to take on more of these problems? We are already forced to call 911 so often at night due to all the drunks from the bars. Are you suggesting that with the Master Plan projects that we will be asked to endure more of this???

5) Increase in Litter and Trash. How will the City deal with this? As it is now, we have
I-121-4 quite a bit of trash left on our streets, sidewalks, and front yards from people that go to The Silver Lake Meadow and people that party at night from the bars.

6) HUGE NEGATIVE impact on all the birds and wildlife that currently call the
I-121-5 Reservoir home. What will become of them once their home is destroyed.

I-122

	COMMENT	RESPONSE
I-122-1	I think this is a fantastic idea. Less concrete and more plant life around the reservoir can only help the environment for both the residents and wildlife of the area. The design also appears thoughtful and inclusive. I believe it would be a huge improvement for the neighborhood as well as the city at large.	

I-123

	COMMENT	RESPONSE
I-123-1	I am worried about the impact the new structures are going to have on the wildlife. Protecting the wildlife has to be the top priority.	

I-124

	COMMENT	RESPONSE
I-124-1	Love the project as designed! After substantial public comment and engagement, we've got a great plan that deserves to move forward as submitted.	

I-125

COMMENT RESPONSE

我们的地球需要被爱护，大自然的鸟和动物需要我们来关爱和保护。城市里的数不胜数的高楼大厦已经夺

I-126

COMMENT RESPONSE

I-126-1 | ESTABLISH A SILVER LAKE WILDLIFE SANCTUARY NOW

I-127

COMMENT RESPONSE

Environmental issues to be considered:

1. Structural safety of the dam by changing the embankment .

I-127-1

2. Public safety of accessing a body of Water that is 40 feet deep.
The existing fence serves this purpose now.

3. Impact of wildlife: Native and migratory and nesting birds as the public

I-127-2 is accessing the waterlines .

4. Limited street access to the reservoir area.

I-127-3

I-128

COMMENT RESPONSE

Areas of concern: 1. Safety—for people accessing the lake and the effect of

I-128-1 changes to the embankments on the integrity of the earth fill dam, 2. Impact on

infrastructure—access to the area is only by limited narrow streets. What will be

I-128-2 the impact of. Construction and delays 3. Issues that will arise from insufficient

I-128-3 funding, and what is left half done. 4 .Loss of quiet natural habitat.

I was region seven representative on the SLNC for three years. I well know how

difficult and contentious this process has been. We couldn't even get the dog park

I-128-5 users to help take care of the dog park. The process we are about to embark on will

be problems on steroids.. There will be social costs and conflicts that will impact the

community

I-129

COMMENT RESPONSE

I am a Los Angeles resident. My daughter and her family (with two young adult kids) live in Silverlake, just 3 miles from my home. We regularly walk around the reservoir together, and my grandchildren use the existing reservoir complex for recreation (my grandson played many of his youth sports games there). I am writing to voice my concerns about the environmental impacts that will result from the implementation of the Silverlake Reservoir Master Plan. I strongly believe that with some compromise, we can find a way to meet the community's needs, and still preserve and protect wildlife habitat and the environment.

I-129-1 1. Construction should be scaled back to meet the community's needs in ways that offer greenspace alternatives and mitigate environmental impacts: I'm concerned that the draft Master Plan will require significantly more construction than the neighborhood can endure. Years of construction will cause significant negative environmental impacts. There will be loss of wildlife (for example the herons), increased noise, increased traffic, and increased air pollution. We understand that some construction is necessary. There are opportunities within the MP to scale back construction and instead create more greenspace gathering and learning areas, rather than adding more structures and more concrete to the Reservoir Complex. The Meadow is a wonderful example of scaled-back construction -- designed to address the needs of the community in a way that also protects the environment and the serenity of the Reservoirs and its wildlife habitat. Creating more green gathering spaces will meet the community's needs, while still protecting the wildlife habitat and the environment.

I-129-2

I-129-6

I-129-7 2. Appropriate and flexible perimeter boundaries with gates should be retained and enhanced: We must find a balance between safety and access, so that the Master Plan will offer protection for both wildlife and humans. Councilmember O'Farrell's work in Echo Park serves as an example of how we can honor and protect the community's daylight use of a space, including both housed and unhoused people, and the wildlife. I also remember how hard CD 13 worked to secure the funds to move the existing perimeter fencing around the reservoir when the jogging path was added, rather than taking it down, as some community members wanted at that time. CD 13 understood the importance of maintaining perimeter barriers, which provide guaranteed, flexible access for wildlife, and still offer daylight access for humans. For these same reasons, the Master Plan should provide for retaining and possibly enhancing the permanent perimeter barriers, with gates.

I-129-8

3. The Knoll should be preserved, with greenspace alternatives like the Meadow and the Cedar Grove area of Griffith Park: I am particularly concerned with preserving the Knoll area which is the most significant open space for our land-based wildlife. The current MP proposes building concrete structures in the Knoll, including an Education Center and a trail pavilion, and excessive re-grading of the land, all of which will result in significant negative environmental impacts. Instead, this area, where it joins the Meadow, is ideal for greenspace learning areas, rather than the type of heavy construction and re-grading that the MP calls for. We could also follow the example from the Cedar Grove area in Griffith Park, which prioritizes open space rather than built-up space, with natural areas for children to create their own imagination-led unstructured play.

I-129-9

COMMENT RESPONSE

I-130-1	"....the fence is the single most important conservation management tool at the site after the presence of water." - LA Audubon Society: Statement on the Future Management of Silver Lake Reservoir

I-132

COMMENT RESPONSE

Environmental Impact Considerations for the Silver Lake Reservoir Complex Master Plan Project

I-132-2

I-132-1 Increased traffic on already congested Silver Lake Boulevard and West Silver Lake Drive is causing increased carbon emissions negatively impacting the environment. The lack of parking for everyone driving to the reservoir will also lead to congestion on the local streets and an increased safety risk for residents due to the increased number of cars on narrow streets and erratic driving behaviors increasing the likelihood of accidents, pedestrian and bicycle deaths. There is no parking structure for the increased number of vehicles that will be going to the reservoir.

I-132-3 The proposed project will have a negative impact on the wildlife that have returned to the reservoir during the pandemic when there was less driving. The herons have returned to build their nests and the ducks and geese and other migratory birds have reclaimed their natural habitats that they have enjoyed for decades. The proposed

I-132-5 kayaking in the reservoir will have a negative impact on wildlife because of the negative effects of humans polluting the water and negatively impacting the water quality for the wildlife. There should be no humans touching the water and let the wildlife use the water as part of their natural habitat. You will be destroying a decades old wildlife habitat and destroying the environment for the wildlife.

I-132-6 Silver Lake Reservoir has been used to help put out local fires because of the ability to quickly tap its water resource as evidenced by the Griffith Park, Glendale and Eagle Rock fires in recent years. We need to keep Silver Lake as a resource to help fight fires because of its accessibility and close proximity to many neighborhoods in the city.

I-132-7 Trees and the native shrubs and bushes would be destroyed. We need to protect the native plant and shrubs in this precious ecosystem.

I-132-8 Noise Pollution is definitely an issue due to the sheer volume of cars and other modes of transportation that will be used to access the reservoir. Let us be truthful about the facts. Most people are driving to the reservoir in cars that have increased the noise levels for the residents that live near the reservoir.

I-132-9 There is a lot of dog waste due to the increased number of people using the dog park and the walkway around the reservoir. This waste is going into our local waterways and sewar systems and pollutes our rivers and oceans. As a long-time resident of Silver Lake, I constantly see people disregard signs about “picking up after your dog” and are not deterred by any fines (I have not seen anybody get ticketed or fined by any authority) for letting their dogs go “poop” anywhere along the reservoir.

I-132-10 Silver Lake definitely could be updated, but not completely changed so that it loses it character and refuge as a natural habitat for wildlife that has been coexisting with the human population for many years. Local and city leaders do not have the

I-132-11 resources to monitor and keep Silver Lake safe and clean for all who will be coming to the reservoir. Silver Lake has been a refuge for wildlife and the people in the community. Let us preserve and protect this beautiful resource and not destroy this beautiful landmark!

I-133

	COMMENT	RESPONSE
I-133-1	Please keep fencing - either what is there or something more attractive.	
I-133-2	I'm not sure about kayaks - restrict to specific area perhaps	

I-134

COMMENT

RESPONSE

I-134-1 I strongly urge the planners to increase and enhance the green spaces for the wild animals that live in, and travel through, the Silver Lake reservoir complex. Most of the people who use this complex are happy to walk around it, enjoy the green

I-134-2 spaces and observe the wild animals at a respectful distance. We do not need more buildings and other built environments. In the era of devastating climate change –

I-134-3 and in a neighborhood already dealing with a great deal of insensitive new construction – we certainly don't need more construction pollution. And we certainly

I-134-4 don't need "kayak launches," a feature mentioned on several maps on this site. We need California native plants – including native trees – we need more green spaces,

I-134-5 protected areas for the birds and for the other the other wild animals that live here. We must enhance and protect our precious, already limited green spaces.

I-135

COMMENT RESPONSE

I walked the reservoir just today and not only were there 100's of people enjoying the space - walking and being in the meadow with family and friends. I'm concerned that the draft Master Plan will require significantly more construction than the neighborhood can endure. Years of construction will cause significant negative environmental impacts. There will be loss of wildlife (for example the herons), increased noise, increased traffic, and increased air pollution. We understand that some construction is necessary. There are opportunities within the MP to scale back construction and instead create more greenspace gathering and learning areas, rather than adding more structures and more concrete to the Reservoir Complex. The Meadow is a wonderful example of scaled-back construction -- designed to address the needs of the community in a way that also protects the environment and the serenity of the Reservoirs and its wildlife habitat. Creating more green gathering spaces will meet the community's needs, while still protecting the wildlife habitat and the environment.

I-135-1

I-135-5

I-136

COMMENT

RESPONSE

I object to the proposal to increase the size of the dog area and I especially and strongly object to the proposal to install environmentally unfriendly artificial turf.
The dog park is already big enough and it is used by a minority of park users. Why should they receive a disproportionate share of this precious public resource?
Far worse is the proposal to cover the dog area in artificial turf, which is bad for the environment and for the non-dog animals that use the park. Among other things, artificial turf provides no habitat or food for animals, including insencts: you're basically covering the area with plastic.
"The manufacture of artificial grass requires plastics and heavy metals, which after a short lifetime are disposed, presenting environmental hazards. Decrying the use of plastics in general given their environmental dangers yet replacing natural grass with artificial, plastic, grass is inconsistent policy. Only by educating the public of the environmental consequences of installing artificial grass can this worrisome trend be mitigated or indeed terminated.
("https://www.liebertpub.com/doi/full/10.1089/scc.2021.0038)

I-136-1 "Over the last few decades, it has become increasingly popular to replace natural grass on sports fields and playgrounds with artificial turf. Given the close contact of children with artificial turf, and the potential for substances present in the turf to be released into the environment over time, there is an increasing interest in characterizing the chemical content of artificial turf. One class of chemicals that was recently reported in artificial turf from the United States was the per- and polyfluoroalkyl substances (PFAS). PFAS are a diverse class of substances used throughout society and are of concern because of their extreme persistence and links to adverse health effects in humans and wildlife.("https://www.diva-portal.org/smash/record.jsf?pid=diva2%3A1544989&dswid=936

“I can’t think of any real benefit of artificial turf, other than maybe for sports stadiums,” said James Baird, a horticulturist and an extension specialist in turfgrass management at University of California Riverside.
(https://www.nytimes.com/wirecutter/reviews/best-artificial-grass/#environmental-and-heal

I-137

COMMENT RESPONSE

The SilverLake Meadows section at the SilverLake Reservoir has brought many problems to the neighborhood. The biggest problem is the parking situation. The surrounding streets don't offer enough parking to accommodate the people who want to come to visit the Meadows. Especially on the weekends, the surrounding streets such as Silverlake Blvd, West SilverLake Drive, Armstrong Ave, and Van Pelt

I-137-1 Ave, are packed with cars, with even most of the red parking zones being occupied. Many of the nearby residents surrounding the SilverLake Reservoir, are unhappy with the increased traffic, and the continual circle of cars driving around hunting for a parking space. The infrastructure surrounding the SilverLake Reservoir isn't able

I-137-2 to handle the crowds of people starting to frequent the Meadows. We're seeing

I-137-3 more traffic, more trash and litter, more crime, and even homeless people who are

I-137-4 starting to camp around the reservoir. The surrounding streets just can't handle the amount of traffic, and there just isn't enough street parking available.

I-138

	COMMENT	RESPONSE
I-138-1	This plan is fantastic and a decades late development of poorly used public space. It needs to be enacted immediately and quickly. There is loud vocal opposition to it, however, the loudest voices in the room often do not represent the majority let alone the best interests of the city as a whole. I speak for many when I say please give us this overdue public amenity.	

I-139

COMMENT RESPONSE

I have multiple concerns about this project as projected in this proposal.

I-139-1 1. The potentially very negative impact on reservoir wild life and migratory birds who depend on the undisturbed open water and green areas around the existing reservoir complex.

I-139-2 2. The cost of "improving" an already wonderful facility and directing those funds instead to benefiting and upgrading existing parks in the area or creating more green space for areas deprived of them.

I-139-3 3. The duration of the project and its incumbent noise, dust, pollution, truck traffic and other disruptions that will continue for years and impact all of the community adjoining the reservoir complex in an extremely negative way.

I-139-7 4. The potential for increased crime and transients using a more open complex as an encampment when fences and boundaries are removed.

I-139-8 5. An increase in traffic and many more vehicles in an already congested neighborhood with limited parking further frustrating local residents.

6. An unnecessary "education center" which could be located in the existing recreation center area without intruding on the natural beauty of the reservoir.

7. The absurdity of proposing a "kayak launch" in a body of water that should be dedicated to water fowl and other wildlife, not recreational uses; there are plenty of places to kayak already.

I-139-9 8. Destroying the peaceful, open meadow area with numerous seating areas (we already have grass!) and other "amenities" that will contribute little to what's already there.

9. The worrying potential for commercial development (snack stand? coffee station?) in a peaceful and resoundingly residential neighborhood already blessed with plenty of options for hungry or thirsty visitors and locals.

10. A very real concern that none of these concerns or objections will be listened to since seemingly none of the previous meetings where the overwhelming number of participants opposed much of this proposal have apparently been mostly ignored and disregarded as the city and whomever is putting money into this continue to

I-139-10 bulldoze (figuratively for now and possibly literally later) their way into forcing this down the community's collective throat.

While the reservoir complex could use some improvements, it's already a wonderful passive recreation area and important wildlife preserve in the middle of an huge metropolis. Let's keep it that way. It ain't broke so don't try to fix it.

I-140

COMMENT RESPONSE

I have been a resident of Edgewater Terrace since 1991. As a homeowner and taxpayer, I am extremely concerned with the development of the Silver Lake Reservoir into a LA destination. I have attended multiple meetings leading up to the "adoption" of the Master Plan but never were the concerns of local residents addressed.
These are issues that need to be assessed before any "Master Plan" can move forward:

I-140-1 • Cost and duration of the project - Where are the funds coming from? Never addressed was how the cost of such a large development would be covered. Will this raise local residents' property taxes ?

Once the project has been completed, will Parks and Rec have their funds increased to cover costs.

Personnel costs money which would include Parks and Rec staff as well as maintenance workers. Maintenance workers are currently understaffed. Parks/Rec are usually hard hit by budget shortfalls bec its budget is staff heavy.

• Impact on traffic in an already congested area.
Our street, Edgewater Terrace, is a very narrow street used as a shortcut to get from Glendale Blvd to Silver Lake Blvd. We currently have multiple problems with traffic including vehicles traveling at high speeds and parked cars being sideswiped / damaged consistently.

I-140-2 • Parking impact on a deprived neighborhood. *** HEAVY EMPHASIS ON PARKING !!

Where is the plan for visitor parking other than putting the burden all on surrounding residential streets ? Edgewater Terrace is already heavily impacted by businesses on Glendale Blvd and The Meadow - especially on weekends. The street is narrower than most of the surrounding streets. The impact of congested parking actually makes our street more dangerous for residents who can't get out of their driveways and for visitors that can't navigate a busy car filled street.

I-140-3 • Increase in crime, overnight encampments

I-140-4 • Negative impact on reservoir wildlife and migratory animals

I-140-5 • Noise and light pollution

I-140-6 • Increase in litter and trash

Edgewater Terrace currently has no street sweeping. Who will be responsible to maintain the park as well as the surrounding streets impacted.

I-140-7 Thank you.

Judith Serlin

I-141

COMMENT RESPONSE

I-141-1 Please prioritize the environmental impact of the Silver Lake Master plan with
I-141-2 regard to its long-lasting effects on wildlife, biodiversity, climate change and the depleted aquifer.

Our cities have the opportunity to be on the forefront of mitigating species extinction and climate change. The Silver Lake Reservoir will best serve the neighborhood, the city, and the planet if it is part of a vision for preserving and restoring the ecosystem and supporting wildlife and biodiversity.

I would hope that the following areas of concern be carefully assessed::

Permanent perimeter fencing would ensure nighttime safety for wildlife while allowing gates for daylight access.

Reduction of the area allotted for the Knoll would allow the preservation of precious
I-141-6 wildlife habitat.

When planning for construction, maintenance and ongoing use of the Complex,
I-141-3 mitigations should be considered with regard to noise, traffic, light pollution, air quality and impact on resident wildlife.

Any addition of concrete must be considered with regard to the impact on the city's
I-141-7 severely diminished aquifer.

Potential loss of green space and water habitat that provide safe space for migrating
I-141-9 birds and nesting sites.

Consideration of potential pollution, noise and wildlife disruption caused by the
I-141-10 addition of a launch pad that allows for the possibility of future water activity.

With this in mind, please consider the impact of the kayaklaunch/floating dock, the
I-141-8 Education Center, the lack of perimeter fencing, the concrete stepped terraces, and the Ivanhoe Overlook. I'm asking that you analyze and evaluate all of these with regard to their impact on the ecosystem and with consideration to how the Reservoir can contribute to a healthy planet.

The Silver Lake Reservoir can and should be an asset both to the human community as well as refuge for Angelenos to enjoy nature while also ensuring that Los Angeles acts in concert with worldwide efforts to restore and preserve urban biodiversity, to support urban wildlife and to mitigate climate change.

I-142

COMMENT RESPONSE

I-142-4 The Reservoirs are a wonderful asset. What is being proposed is overkill. We already have too much traffic and no parking. Even the walking path is over crowded to the point walkers resort to using the street. Let's minimize construction

I-142-1 of the area and eliminate the Ivanhoe Overlook, habitat islands, educational center, and soccer field .

I say yes to the Eucalyptus Grove, enhanced dog park, and new multipurpose room.

Most important let's preserve the natural environment and especially protect our glorious wildlife,

I-142-2 A big No to kayak launching

I-142-3 A big Yes to keeping the fence intact!

I-143

COMMENT RESPONSE

There is no need for a park of this size in this dense residential neighborhood when Griffith Park is so close with better access to public transportation and better parking. The proposed LA river Park also provides a better location for a large public park and water recreation and education.

I-143-1 The out-of town designers that developed the master plan have not addressed the extremely limited parking in the neighborhood, and the public buildings are all located on the west side of the reservoir where there is no street parking. Those consultants rely on public transportation which is inadequate and under utilized in this area.

I-143-2 Our wildlife is stressed by development, loss of trees, and traffic. This is more important as a wildlife corridor. Sepulveda Wildlife Sanctuary as an example of what our reservoir could become.

I-144

COMMENT RESPONSE

As a longtime Silver Lake resident (over 60 years), I have seen the traffic in our
I-144-1 neighborhood grow increasingly congested. With the proposed development and
addition of recreational facilities and activities, I am extremely concerned that this
will only exacerbate the traffic problem. This, in turn, will severely affect the air
I-144-3 quality, negatively impacting the entire Silver Lake community including, of course,
the wildlife that we're hoping to protect.
I-144-2 Also, parking for soccer games, kayaking and other activities will be a problem,
especially for those homeowners closest to the lake.
It is crucial that these issues be addressed as part of the environmental study.

Thank you,
Mary Ellen K. Shu

I-145

COMMENT RESPONSE

February 5, 2022

Dear BOE:

I am not in support of the current SLRC Master Plan for several reasons. Most importantly for the lack of safe open green spaces and parks in underserved, and more deserving neighborhoods Los Angeles.

Silver Lake is one of the most affluent neighborhoods in the north east area of this city. It's not uncommon for homes to sell $200K to $300K over asking. Mega mansion are replacing lovely iconic Spanish style single family homes for millions of dollars.

Within 2 miles of the SLRC is Griffith Park, Bellevue Park, Elysian Park and Echo Park. We are awash with open green-space, yet dozens of neighborhoods in Los Angeles barely have enough trees to cool down the miles and miles of asphalt blanketing the city.

White people under the age of 65 make up the majority of residents living in Silver Lake. They are comfortably from the middle, upper middle, to the uber wealthy classes. Their children attend some of the most sought after public schools, and
I-145-1 according the LAPD, Silver Lake is the safest neighborhood within the LAPD Northeast Division. Teslas outnumber Prius', and there are no shortages of high end cafes, restaurants, bars, and pilates/yoga studios.

Of all the proposed city improvement projects, and the desperate need for safe open public spaces in L.A., why is there so much attention and money being targeted for a neighborhood that does not need the attention? It makes absolutely no sense. Or is the city pandering to a particular socio-economical class of Angelenos the city finds more appealing and who provide more revenue.

Until more deserving neighborhoods can provide their residents the recreational opportunities that Silver Lake already offers its residents, there will be well funded and expertly organized opposition to the SLRC MP. Residents in opposition plan to use every legal and political tool they may have at their disposal to stop this madness.

Please suspend the SLRC Master Plan.

Sincerely,
Anne Johnson

I-146

COMMENT RESPONSE

The Reservoir Master Plan is very interesting and could be a lovely project.

However, as a longtime resident of Silver Lake owning a house that overlooks the lake, I have a lot of concerns that have not been addressed or answered.

• What will be done to control traffic? The traffic along Silver Lake Blvd. Has gotten much worse over the years that I've lived here. It is often backed up for miles, even on weekends. Assuming this project will attract more people to the area, what plans are there to deal with this?

I-146-1

• What will be done about parking? The area around the lake has very limited parking that is already filled by the current amount of people driving from other areas to walk/run around the lake or picnic in the meadow. The overflow goes on adjacent streets. We live on a very narrow street with very limited parking on only one side. Our street is constantly filled with cars of people who are walking their dogs or otherwise heading to the reservoir. We're sure this is true of other streets around the reservoir. What consideration has been given to parking? Will the adjacent streets be made permit parking only, with permits being given free of charge to residents for the inconvenience?
There was some talk of using the Bank of America parking lot, but would that only be after the bank is closed? Also, that is not very many spots. The parking lot at Whole Foods is already a nightmare, so additional parking there should not be an option.

I-146-2

• How will the homeless problem be controlled? There is already someone living in a hammock adjacent to the meadow. There were also people living in the bushes across the street from the path. We definitely do not want another situation like Echo Park Lake.

I-146-9
I-146-10
I-146-3

• A big concern and question that has yet to be answered is how long the construction will go on for and how long will the reservoirs be emptied? The last time the reservoir was empty, it remained empty for much longer than was projected, causing a lot of dust, dirt, and air pollution, as well as continuous construction vehicles and noise. The streets have never been repaired from the damage of all the concrete and other trucks. The birds and wildlife were chased away and have taken time to recover. Needless to say, the construction will cause major inconveniences for everyone who lives nearby, with street lanes being closed, detours, and construction starting early in the morning. Everyone who lives nearby will have their quality of life disrupted and impacted for many years. Has any of this been addressed?

I-146-4
I-146-5
I-146-6

• There should be permanent fencing with gates to provide safety and security, and daylight access only. Nightime activities would only provide noise and light pollution.

I-146-7

• The Knoll, which provides a large area for wildlife, is being used for an Educational/Community meeting room. Why is this necessary when it duplicates the Rec Center? There should be as much done as possible to maintain the wildlife habitats.

I-146

COMMENT RESPONSE

I-146-8

• Why has a kayak launch site appeared on the plan? As of the last meeting, allowing water activities was not to be allowed at any time, present or future. Any motorized or non-motorized water activities would have potential negative environmental impacts, wildlife impacts, noise impacts, etc.

In conclusion, it appears that the comments by the majority of residents at the various community meetings have been negated and ignored. The reservoir is in the middle of a quiet residential neighborhood of primarily single family houses. That has been totally overlooked in the design of the new plan. The attempt to make it all things for all people is a mistake.

I-147

COMMENT RESPONSE

As a 40-year homeowner in Silver Lake, I have participated in all the community meetings developing the current Master Plan. While many of my neighbors have expressed negative feelings about development, fearing any change to the idyllic nature of this quiet residential neighborhood, I have remained enthusiastic and optimistic about the beautiful designs that have been generated. I look forward to enjoying the proposed amenities.

Throughout the process so far, several practical concerns have been repeatedly expressed, and always deferred or ignored. We were repeatedly told that these concerns would be addressed later, after the designs were developed, and the Master Plan completed. Each step of the way, these concerns get kicked further down the road.

The EIR process seems like the appropriate time to face the realities of the impact the project will have, not only on the environment, but on the community. Among the topics in question are:

I-147-1 • Parking for the large influx of visitors to the new park. Parking in the neighborhood is already at capacity. A token effort will not be acceptable.

I-147-2 • Maintenance, upkeep, and cleaning. Current efforts for maintaining even the existing amenities, such as the paths and meadow, are insufficient. A full plan *with appropriate funding* must be in place.

• Security, as well as plans for preventing homeless encampments, must be planned and funded.

I-147-3 • Traffic is already a significant issue in the Silver Lake area. What will be the impact of the increased traffic for a new popular attraction?

I-147-4 • How long will the community be subjected to disruption during construction? Plans and funding must be in place for mitigating noise, dust, and deterioration of neighborhood streets due to heavy machinery.

I-147-5

I do not think these are insurmountable obstacles to the implementation of the Master Plan, but I firmly believe that solutions to these potential problems *must be an integral part* of the Master Plan.

I cannot endorse <u>any part</u> of the Master Plan until these concerns are taken seriously.

I-148

COMMENT RESPONSE

I-148-1 This past Sunday, February 6, there was no parking available on streets near the reservoir, including the street where I live. We already have a problem with parking, and traffic. Several cars parked in red zones. My neighbor indicated a car tried to park in a spot that would have blocked the driveway. If there will not be additional new parking, the parking and traffic will worsen an already bad situation.

I-149

	COMMENT	RESPONSE
I-149-1	With the addition of the wetlands, I am concerned the wetlands will become breeding areas for mosquitoes. We already have a problem with ANY standing water in birdbaths, potted plant saucers. These mosquitoes breed very fast and are vicious causing infections when bitten requiring medical attention! They are also out day and night and tiny enough to enter screens. The reservoirs have previously had no vegetation in the water. Animals can dig holes producing standing water in surrounding grasses. How will the mosquitos be controlled without harming the birds, animals and humans?	

I-150

COMMENT

RESPONSE

This is a very ambitious plan to transform the reservoirs into a multi-use complex that meets the needs of both residents and the natural habitat that surrounds us.

I-150-1

I applaud the emphasis on replanting with native California flora, but do not see a strategy here for replanting the eucalyptus grove with California native trees; this area currently provides a unique environment for blue herons to nest, and so if there is a sound, biological reason for replanting with eucalyptus, so be it, but if not, I would want the area to host California native trees.

In addition, I have two reservations regarding the dog park strategy. The first reservation is the plan to expand the dog parks, but there is no metric provided for understanding the extent of this expansion. While the provided plan map indicates an expansion, it is impossible from examining the map to determine the additional square footage. The dog park already occupies a sufficient parcel of land at the southern portion of the reservoir, but I do not see the need to expand this use, as it is a zero-sum game, and I do not want to sacrifice the precious space we have for one constituency over the needs of kids and other park users. Is there a metric for determining that the dog park needs expansion, or is this simply an arbitrarily decreed desideratum? In addition, while I appreciate the master plan's emphasis on restoring and replanting with native flora, I reject the deprecation of decomposed granite for the dog park in favor of artificial turf. I would like to see a metric that compares DG and/or replanting with dog-tough native flora vs. artificial turf with regards to carbon footprint and total cost of maintenance. I believe replanting at least some of the dog park surface with dog-tough flora would dovetail better with the master plan's emphasis on ecological sensitivity than covering the area with artificial turf.

Finally, the plan mentions the mid-century modern design ethos that peppers our neighborhood, yet there are older design idioms that are here, too. I appreciate mid-century design, but the proposed buildings do not really reflect that and seem already dated to me.

I-151

COMMENT RESPONSE

Hello,

I am a resident of Edgewater Terrace, where I have lived for the last six years. While I am excited about the possibility of making the Silver Lake Reservoir a more natural space, I have several concerns about the proposed plan.

I-151-1 1. Children's Playground: As a parent of two small children, we often go to to the Silver Lake rec center playground. I applaud the master plan committee for using "Family Friendly" as a guiding principle, but the current plan does not reflect this. Although the dog park will be upgraded, there are currently no plans to upgrade the playground. PLEASE consider children when building this new space and not only improve the playground at the rec center, but also consider adding additional play structures at other areas of the park.

I-151-2 2. Parking: Parking is already a problem in the neighborhood. What is being done to address this in the new plan?

I-151-3 3. Safety: I am concerned that what happened at Echo Park Lake will happen here. What is being done to address overnight encampments?

I-151-4 4. Trash: Edgewater currently has no street sweeping and our trash cans are often the receptacles of people walking by (including their dog poop). Please install and upkeep more public trash cans around the Silver Lake Reservoir.

Thanks you,
Julia Stuart Yilmaz

I-152

COMMENT RESPONSE

I have multiple concerns about this project as projected in this proposal which concerns I would like the EIR to evaluate comprehensively AND include these analyses in the draft report.

I-152-1 1. The potentially very negative impact on reservoir wild life and migratory birds who depend on the undisturbed open water and green areas around the existing reservoir complex.

I-152-2 2. The cost of "improving" an already wonderful facility and directing those funds instead to benefiting and upgrading existing parks in the area or creating more green space for areas deprived of them.

I-152-3 3. The duration of the project and its incumbent noise, dust, pollution, truck traffic and other disruptions that will continue for years and impact all of the community adjoining the reservoir complex in an extremely negative way.

I-152-4 4. The potential for increased crime and transients using a more open complex as an encampment when fences and boundaries are removed.

5. An increase in traffic and many more vehicles in an already congested neighborhood with limited parking further frustrating local residents.

I-152-5 6. An unnecessary "education center" which could be located in the existing recreation center area without intruding on the natural beauty of the reservoir.

7. The absurdity of proposing a "kayak launch" in a body of water that should be dedicated to water fowl and other wildlife, not recreational uses; there are plenty of places to kayak already.

8. Destroying the peaceful, open meadow area with numerous seating areas (we already have grass!) and other "amenities" that will contribute little to what's already there.

9. The worrying potential for commercial development (snack stand? coffee station?) in a peaceful and resoundingly residential neighborhood already blessed with plenty of options for hungry or thirsty visitors and locals.

I-152-6 10. A very real concern that none of these concerns or objections will be listened to since seemingly none of the previous meetings where the overwhelming number of participants opposed much of this proposal have apparently been mostly ignored and disregarded as the city and whomever is putting money into this continue to bulldoze (figuratively for now and possibly literally later) their way into forcing this down the community's collective throat.

While the reservoir complex could use some improvements, it's already a wonderful passive recreation area and important wildlife preserve in the middle of an huge metropolis. Let's keep it that way. It ain't broke so don't try to fix it.

I-153

COMMENT RESPONSE

I-153-1 I do not want seating along the reservoir. I do not want the fence down around the perimeter of the reservoir. I do not want more lighting. I want the gates to continue to be locked at dusk. If the reservoir becomes fenceless -I am afraid of crime and trash. Leave this as a walking path around the reservoir. Keep the meadow as is. I am concerned about the wildlife here.

Spend the money where there are no Rec centers in Los Angeles. We are blessed here with this beautiful open space. Let's keep it the way it is. Please keep these concerns in mind of the EIR study.

COMMENT RESPONSE

I-155

COMMENT

RESPONSE

Please see the attached scoping comment letter, submitted by Amy Minteer, Chatten-Brown, Carstens & Minteer on behalf of Silver Lake Wildlife Sanctuary.

I-155

COMMENT RESPONSE

CBCM
Chatten-Brown, Carstens & Minteer LLP
2200 Pacific Coast Highway, Suite 318
Hermosa Beach, CA 90254
www.cbcearthlaw.com

Hermosa Beach Office
Phone: (310) 798-2400
San Diego Office
Phone: (619) 940-4522

Amy C. Minteer
Email Address:
acm@cbcearthlaw.com
Direct Dial:
310-798-2409

February 7, 2022

Via Electronic Submission (https://comment-tracker.esassoc.com/silverlake/index.html#/22/form)

City of Los Angeles Department of Public Works
Bureau of Engineering
c/o ESA-Nicolle Steiner
626 Wilshire Boulevard, Suite 1100
Los Angeles, CA 90017

Re: Scoping Comments on Silver Lake Reservoirs Complex Master Plan Notice of Preparation

I-155-1

Dear Ms. Steiner,

On behalf of Silver Lake Wildlife Sanctuary (SLWS), we submit the attached scoping comments for environmental review of the proposed Silver Lake Reservoir Complex Master Plan. These comments identify numerous potential adverse impacts associated with development and increased intensity of use of this site that would be allowed under the Master Plan that must be thoroughly analyzed in the environmental impact report ("EIR") for this project.

As an initial matter, SLWS is requesting an extension of the scoping comment period so that adequate public notice can be provided to the many existing users of the Silver Lake Reservoir Complex. Additionally, we urge the City to prepare and circulate an Initial Study regarding this project prior to closing the scoping comment period to allow the public to provide informed comments on the major changes proposed for this open space site.

SLWS have identified several elements proposed for the Silver Lake Reservoir that would have major impacts on bird species, other wildlife, and the surrounding community. These include the modification of fencing around the reservoirs, which would eliminate and/or reduce protections for the public and wildlife, as well as removing prohibitions on human uses within the reservoir. Further, the number and size

I-155

COMMENT RESPONSE

of structures proposed for construction at the Reservoir Complex is unnecessary to achieve the Master Plan's stated goals and would be highly impactful.

SLWS has proposed several alternatives and mitigation measures to the intensive development proposed under the Master Plan that would provide the public with excellent opportunities to interact with nature, maintain needed open space in an area where available open space is quickly diminishing and protect and enhance the habitat for the many wildlife and bird species that rely on the reservoir complex. Open space areas near urban land uses function as a visual amenity, as a passive recreational asset, a groundwater recharge site, and a "storehouse" for natural species populations. We urge you to carefully consider the Reduced Intensity Alternative and the Natural and Open Space Preserve Alternative, as well as mitigation through elimination and modification of proposed project components.

I-155-2

Thank you for your time and consideration in this matter.

Sincerely,

Amy Minteer

Attachment: SLWS Scoping Comments

I-155

COMMENT RESPONSE

SILVER LAKE WILDLIFE SANCTUARY

protecting our urban wildlife

February 7, 2022

Via Electronic Submission
(https://comment-tracker.esassoc.com/silverlake/index.html#/22/form)
City of Los Angeles Department of Public Works
Bureau of Engineering
c/o ESA-Nicolle Steiner
626 Wilshire Boulevard, Suite 1100
Los Angeles, CA 90017

Re: Scoping Comments on Silver Lake Reservoirs Complex Master Plan Notice of Preparation

I-155-3

Dear Ms. Steiner,

Silver Lake Wildlife Sanctuary (SLWS) submits these scoping comments on the proposed Silver Lake Reservoirs Complex Master Plan Project ("SLRCMP" or "the Project"). SLWS consists of more than 500 members in the community surrounding the proposed the Project site as well as over 6,800 petitioners from the community-at-large. Based upon the facts that have been represented to us, SLWS has serious concerns regarding the density and intensity of development proposed as part of the Project, as well as the impacts to wildlife and the surrounding community that could result due to the likelihood of increased public traffic to the proposed recreational facilities on the Project site. These issues must be fully addressed in the environmental impact report (EIR) and less impactful alternatives that reduce density and provide a project better suited to this unique and uniquely situated site, must be assessed.

I-155

COMMENT RESPONSE

I. Public Notice Adequate to Inform the Public Must Be Provided.

In this time of pandemic, the Project site (including its perimeter walking path, existing recreation center and outdoor basketball court, dog parks, picnic table areas and the Meadow), has become a major outdoor destination for the citizens of the City of Los Angeles, for recreation, socialization, celebration, exercise and more. SLWS seeks to ensure all those citizens who currently use the Project site have been given proper notice and opportunity to join in this vital process. The most effective way to provide the Project site users with notice is to post notice regarding the request for scoping comments and all other notices at highly visible areas of the Project site. SLWS has confirmed that there are currently no public notices posted at the Project site. We worry that online forums may not have been accessible to all of the existing and future users of the Project site and were inadequate to give notice to the members of the public that will clearly be impacted by the Project. SLWS urges the City to post notices on the Project site and extend the scoping comment period by at least 30 days to ensure all voices are heard.

II. The EIR Must Include an Accurate, Stable and Finite Project Description.

I-155-4

Every EIR must set forth a project description that is sufficient to allow an adequate evaluation and review of the project's environmental impacts. (CEQA Guidelines § 15124.) "An accurate, stable and finite project description is the *sine qua non* of an informative and legally sufficient EIR." (*County of Inyo v. City of Los Angeles* (1977) 71 Cal.App.3d 185, 192 93; accord *San Joaquin Raptor/Wildlife Reserve Center v. County of Stanislaus* (1994) 27 Cal.App.4th 713, 730.) "[O]nly through an accurate view of the project may the public and interested parties and public agencies balance the proposed project's benefits against its environmental cost, consider appropriate mitigation measures, assess the advantages of terminating the proposal and properly weigh other alternatives." (*City of Santee v. County of San Diego* (1989) 214 Cal.App.3d 1438, 1454.)

Thus far, the City has failed to provide a complete project description. The Notice of Preparation ("NOP") does not include an initial study, which severely limits the information available to the public. The three page NOP only provides limited information to the public, omitting several important aspects of the Project that will greatly influence the impacts of the Project. This significantly hinders the public's ability to provide scoping comments. Among the omissions:

- **Fencing**: The most significant safety and wildlife conservation element that is part of the current baseline conditions on the site is the perimeter fencing. (LA Audubon, March 2017, http://laaudubonconservation.blogspot.com/2017/03/statement-on-future-management-of.html, incorporated by reference.) A discussion of the fencing or lack

I-155

COMMENT RESPONSE

thereof under the SLRCMP (Master Plan p. 202) must be included as part of the EIR's project description and any proposed removal or alteration must be thoroughly evaluated and analyzed. (*Western Tanager* Vol. 86 No. 4 March-April 2020 Silver Lake Reservoir Development and Potential Waterfowl Habitat Loss | By Andy Birch, available at https://www.laaudubon.org/blog/2020/3/4/western-tanager-vol-86-no-4-mar-apr-2020, incorporated by reference.) Specific information regarding the height, type and location of any alternate proposed fencing must be included. The impacts associated with the removal of the existing fencing include: biological resources, land use and planning, aesthetics, population and housing, noise, hazards and hazardous materials.

- **Education Center**: The initial study has not clearly defined the proposed Education Center building, variously identifying it as an 'event space' and as a classroom. The implications of an 'event space' might include food or food preparation facilities, the impacts of which must be considered. In addition, the uses of new Multi-Purpose Building/ Community Center located adjacent to the existing Recreation Center in the South Valley are not disclosed. This proposed new building could also function as a potential event space/eatery, both for sports and community events. The EIR must address the full extent of activities and events planned for each part of the Project site.

I-155-5

  - The SLRCMP itself provides conflicting descriptions of the location of the Educational/Meeting (aka Education Center) structure. In the Master Plan, the structure is in the Knoll, while in the NOP document, it is in the Meadow. This is significant because construction in the Knoll will require extensive grading and excavation, which would be extremely harmful to wildlife land habitat. While construction in the Meadow would have its own impacts, it would not require the extensive grading and excavation that building into the Knoll would. The EIR should resolve these conflicting representations and study the structure's biological, land use, air quality and noise impacts in its correct location.

- **Construction Timeline**: There has been no projected definitive timeline for the duration of the complete construction of this Project. The construction timeline greatly affects the impacts the Project will have. At a maximum, with 8 stand-alone projects or phases estimated at 18-24 months construction time each, the timeline would be 16 years and more if there are delays. This would impose construction impacts on the surrounding community for an incredibly significant period of time. If 2 phases at a time were constructed, on the east and west sides of the Complex, the timeline would be 8 years plus delays, but this method of construction could condense the impacts, making them

I-155

COMMENT RESPONSE

more significant. The EIR must include a definitive timeline in the project description and the EIR must study and disclose the effects of varying construction timelines and the disruption they would have on the community and wildlife.

- **Public Water Activities**: The community, in all surveys conducted as a part of this Master Plan process, has consistently voted to deny all public water activities including boating and swimming. Yet SLRCMP states that activities on the water or at the water's edge are still possible goals and that the SLRCMP is simply planning construction of a provisional nature to facilitate water activities in the future, namely the Kayak Launch/ Floating Dock. However, on the map (SLRCMP, Ch. 5, p. 154), they identify the Kayak Launch/ Floating Dock as a site for confirmed active water use: "floating dock (used by environmental education for guided kayak tours of habitat areas)." Not only are these activities unwanted by the community, they also pose the demonstrable risk of people drowning and are detrimental to wildlife, particularly the migratory waterfowl. Water activities, whether boating or swimming, will greatly impact these migratory birds to the extent that the historic large flocks may no longer use the Reservoir. The EIR must clearly identify potential water uses in the project description and analyze all impacts associated with any potential use, including safety impacts and disturbance to wildlife and birds.

I-155-6

- **Nighttime Lighting**: The EIR project description must describe any nighttime lighting proposed for the Project site. This nighttime lighting can have significant impacts on wildlife that must be analyzed.

- **Nighttime Use of Project**: The EIR must describe any nighttime access that will be provided to the Project site, or if no nighttime access is provided, how that access will be controlled.

- **Embankment Enhancements**: The SLRCMP references embankment enhancements for the West Narrows area of the Project site. The EIR must provide a detailed description of these embankment enhancements to allow for a thorough assessment of their impacts.

- **Project Elements Not Identified in NOP**: The project description in the NOP fails to include a number of Project elements that are identified in the SLRCMP. The following omitted elements, which could have significant adverse impacts, must be included in the EIR's project description and analysis.

    - On the Knoll, these elements include the creation of ADA compliant trails, an

I-155

COMMENT RESPONSE

overlook shade pavilion and outdoor classroom, in addition to the floating dock mentioned above. These elements would require extensive regrading of the hillside.

- In the South Valley, the EIR must describe the proposed Multi-Purpose Facility/ Community Center in detail and identify its intended and allowed uses. The impacts of this facility could be made all the more significant due to the existing conditions in the South Valley. This is currently the most congested area of the Reservoir Complex, with the most recreational development. It is also where two major traffic arteries (Silver Lake Boulevard and West Silver Lake Drive) connect with a very short residential street (Van Pelt Place) to form the south end of the Reservoir Complex. The EIR must provide a comprehensive study of the cumulative traffic and transportation impacts of further development in this area of the Project site.

- In the Eucalyptus Grove and elsewhere, details have not been provided about the Promenade extending along the embankment by the water edge for various distances. These details must be included in the EIR's project description so the impacts associated with this Project element can be evaluated.

I-155-7

- At the Ivanhoe Overlook, these elements include substantial new construction of a shade pavilion/outdoor classroom, trails and observation platforms. A description of these elements must be included in the EIR.

- The EIR must also include a detailed description of the intended destruction of the steep concrete embankments and their replacement with naturalized gradually sloping sides.

- The EIR must define and analyze proposed stepped terraces/seating along the Reservoirs. This includes a disclosure and analysis of the materials that would be used, i.e., whether concrete terraces, grassy terraces with wood facing, or other types of terraces are planned.

- The EIR should also disclose and analyze what facilities would be available in the proposed Picnic Groves. Elements such as bbq pits could encourage fire and greatly increase fire hazards at the Reservoir Complex.

Due to lack of adequate information included in the NOP, SLWS urges the City to revise the NOP to provide adequate and accurate information to the public. The scoping process should

I-155

COMMENT RESPONSE

also be continued to allow the public to comment on a revised NOP, preferable one that includes an initial study, and also one that discloses an accurate project description to the public for their comments. As set forth by the CEQA Guidelines, when an agency already has determined it will prepare an EIR, "an Initial Study is not required **but may still be desirable**." (CEQA Guidelines § 15063, subd. (a), emphasis added.)

III. The EIR Must Comprehensively Address All of The Project's Significant Environmental Effects.

To be legally adequate, an EIR must comprehensively identify and address all of the "significant environmental effects" of a proposed project. (Public Resources Code § 21100(b)(1); CEQA Guidelines § 15126.2.) "All phases of a project," including "planning, acquisition, development, and operation," must be addressed. (CEQA Guidelines § 15126.) And both "[d]irect and indirect significant environmental effects" must be analyzed, "giving due consideration to both the short-term and long-term effects." (CEQA Guidelines § 15126.2(a).)

Here, among other significant environmental effects, the Project would dramatically increase traffic congestion, impose significant noise and lighting impacts on the surrounding community and wildlife, and impose noise, traffic and air quality impacts associated with the massive reconstruction and new construction required for the Project. SLWS insists that the EIR comprehensively analyze all of the Project's significant environmental effects, including, without limitation, each of the following:

I-155-8

A. The EIR Must Analyze the Project's Land Use and Planning Impacts.

CEQA Guidelines section 15125, subdivision (d) requires the EIR to analyze and disclose **any** inconsistencies with relevant land use plans. There are several applicable land use plans that apply to the Project site.

1. The EIR Must Evaluate the Project's Consistency with All Relevant Community Plan Policies.

The Silver Lake-Echo Park-Elysian Valley Community Plan applies to the Project site. (See https://planning.lacity.org/plans-policies/community-plan-area/silver-lake-echo-park-elysian-valley, incorporated by reference.) This Community Plan includes a number of policies relating to Open Space and the EIR must evaluate whether there are any inconsistencies with these policies.

The Project site has a land use designation of Open Space under the Community Plan and

meets the Community Plan's definition of open space as "land that is essentially free of structures and serves to provide recreational opportunities" (Silver Lake-Echo Park-Elysian Valley Community Plan, p. 58; https://planning.lacity.org/odocument/3cea4f7c-87a0-41af-bcdf-187b9b0bade9/SLKplanmap.pdf, incorporated by reference.) Objective 5-1, urges the City to "Preserve existing and develop new open space resources." and Policy 5-1.1 requires the City to "Encourage the retention of passive and visual open space which provides a balance to the urban development of the Plan area." As proposed, the Project would be inconsistent with this policy because it would remove existing open space and wildlife habitat even as the urban development of the Community Plan area increases in density. The Project would construct several large buildings on the Project site, eliminating significant amounts of the open space. The EIR must evaluate and consider mitigations.

2. The EIR Must Evaluate the Project's Consistency with the Los Angeles Zoning Code.

The Project site has a zoning designation of Open Space. Under the Los Angeles Zoning Code, there are limited uses allowed in the Open Space zone and no building or structure is allowed except for the following:

I-155-9

(i) Parks and recreation facilities, including: bicycle trails, equestrian trails, walking trails, nature trails, park land/lawn areas, children's' play areas, child care facilities, picnic facilities, and athletic fields (not to exceed 200 seats in park) used for park and recreation purposes.

(ii) Natural resource preserves for the managed production of resources, including, but not limited to, forest lands, waterways and watersheds used for commercial fisheries; agricultural lands used for food and plant production; areas containing major mineral deposits ("G" Surface Mining Districts) and other similar uses.

(iii) Marine and ecological preserves, sanctuaries and habitat protection sites.

(iv) Sanitary landfill sites which have received certificates of closure in compliance with federal and state regulations.

(v) Public water supply reservoirs (uncovered) and accessory uses which are incidental to the operation and continued maintenance of such reservoirs.

(vi) Water conservation areas, including percolation basins and flood plain areas.

(Los Angeles Municipal Code §12.04.05.)

While some of the Project elements are clearly allowed in the Open Space zone, others do not appear to be. The EIR must evaluate whether all of the buildings and structures proposed as

I-155

COMMENT RESPONSE

part of the Project complies with the City's zoning regulations. For example, the proposed Multi-Purpose building does not appear to be an allowable use. The EIR must analyze this and other inconsistencies. Additionally, as discussed below, the Silver Lake Reservoir Complex is a designated Historic Cultural Monument. As such, development on this Open Space requires approval of a conditional use permit. (Los Angeles Municipal Code §12.04.05(B)(1)(b).)

B. The EIR Must Evaluate the Project's Consistency with the Historic-Cultural Monument Designation Given the Silver Lake Reservoir Complex.

The EIR must also carefully evaluate whether the Project would have adverse cultural resource impacts due to inconsistencies with the Historic-Cultural Monument Designation (HCM #422), which the SLRC was given in 1989. This designation was approved and adopted by the City as the vision for this open space of land and waters in order to provide protection against demolition or inappropriate alterations, and to encourage long-term stewardship, as defined under the Los Angeles Cultural Heritage Ordinance and the Secretary of the Interior's Standards for the Treatment of Historic Properties. The EIR must carefully analyze and evaluate this Project against all listed Standards. In particular:

I-155-10

- Standard 1 - *A property will be used as it was historically or be placed in a new use that requires minimal change to its distinctive materials, features, spaces and spatial relationships.*
  - Since its 1989 designation, SLRC has been identified as an open space, providing wildlife and bird habitat as well as space for passive human activities.

- Standard 2 - *The removal of distinctive materials or alteration of features, spaces, and spatial relationships that characterize a property will be avoided.*
  - SLRC's distinctive feature and spatial relationship is that of sweeping open spaces and views without clutter.

- Standard 6 - *Deteriorated historic features will be repaired rather than replaced. Where the severity of deterioration requires replacement of a distinctive feature, the new feature will match the old in design, color, texture, and, where possible, materials. Replacement of missing features will be substantiated by documentary and physical evidence.*

  - Mature trees, especially those utilized by nesting birds, must be evaluated in this regard and care taken through consistent well-timed pruning and feeding schedules to repair and maintain, rather than replace.

I-155

COMMENT RESPONSE

- Standard 9 - *New additions, exterior alterations, or related new construction will not destroy historic materials, features, and spatial relationships that characterize the property. The new work will be differentiated from the old and will be compatible with the historic materials, features, size, scale and proportion, and massing to protect the integrity of the property and its environment.*
    - The EIR must evaluate the extent and impacts of all the new construction proposed under this Project. In particular, with the proposal of three new structures, careful analysis must be done of the impacts of each new structure as well as their cumulative impacts upon both the view sheds and the wildlife and birds of the site.

- Standard 10 - *New additions and adjacent or related new construction will be undertaken in such a manner that if removed in the future, the essential form and integrity of the historic property and its environment would be unimpaired.*
    - The EIR must analyze whether future removal of any and/or all of the proposed new elements would impact the form and integrity of this historic site. The HCM recognizes the importance of the Reservoir Complex in providing open space and wildlife and bird habitat. The potential impacts associated with construction and later removal of elements on this historic site, and whether these actions could impact wildlife and bird species for which the historic designation recognizes as a sanctuary, such as whether particular species would continue to inhabit or make use of the site and whether regraded habitat would be restored, must be evaluated. This is particularly relevant if any construction is undertaken at the Knoll, where the SLRCMP specifies regrading and excavation for the trails, pavilion and education center. At the Knoll, removal of such new construction would leave the essential form and integrity of the historic property and its environment impaired such that it could not be restored, as grading/tunneling below the bottom of a hillside creates "disturbed earth" which renders it less stable, more subject to erosion and landslide. (Disturbed Soil Properties and Geotechnical Design, Second edition; by Andrew Schofield and Stuart Haigh Published: 2017; https://www.icevirtuallibrary.com/doi/book/10.1680/dspagd.61552#, incorporated by reference; The Landslide Handbook by Lynn M. Highland, United States Geological Survey, and Peter Bobrowsky, Geological Survey of Canada, pp 33, 64; https://pubs.usgs.gov/circ/1325/pdf/C1325_508.pdf, incorporated by reference.)

I-155-11

C. The EIR Must Fully Analyze and Disclose the Project's Biological Impacts.

This open space site, with protected bodies of water is relied upon by numerous species

I-155

COMMENT RESPONSE

of birds and wildlife. The Project includes significant amounts of construction and intensification of uses on the site, which could have significant adverse impacts on these biological resources. The EIR must carefully analyze the biological impacts of the Project, including, but not limited to, the following:

- Use by wildlife and birds is normally time-dependent, both within the course of the day and of the year. Analysis must take these varying needs of each species into consideration.

- The EIR must evaluate whether the Project will include a draining of one or both of the Reservoirs, or parts thereof, and if so, the impacts that draining would have on birds and wildlife. This would include evaluation of the impacts from the use of diversion barriers and cofferdams to enable dry construction in the Reservoirs without draining. (Minutes: Stakeholder Working Group #3, p. 30; https://acrobat.adobe.com/link/review?uri=urn:aaid:scds:US:1aaa56ab-0e13-4e8f-8f55-d499844d58bb#pageNum=26, incorporated by reference.) In particular, risking the permanent loss of iconic bird life must be evaluated, given the experience of a several years' temporary loss of Silver Lake Reservoirs' great blue herons during and after the most recent draining and construction in 2017.

I-155-12

- The EIR must study the possible impacts on land wildlife as well as birds from regrading and construction on the Knoll for proposed structures, as well as regrading and habitat loss required by the creation of walking paths. This will include disruption, noise, poor air quality, and traffic from land-moving and construction equipment. All mitigation must be considered, including eliminating construction on the Knoll.

- The Educational/Meeting (aka Education Center) building: The construction of this building will cause irreparable harm in the Meadow and Knoll by destroying much of the scarce Open Space, that currently exists as wildlife land habitat. The Project also calls for regrading the Knoll as part of the construction process for this building, which will harm both wildlife and habitat. This building will duplicate facilities that currently exist at the Recreation Center, in local schools, and at another proposed new structure in the Project called either the Multi-Purpose Building/ Community Center or the Multi-Purpose Room, in the South Valley.

- The Knoll is also the proposed location for the construction of the Overlook Shade Pavilion/ Outdoor Classroom. As cited above, the Knoll is extremely important as an undeveloped Open Space haven for wildlife, away from intrusion by people and dogs. In

I-155

COMMENT RESPONSE

addition, the Project calls for slope regrading and installation of walking paths to reach the Pavilion, which will displace habitat and encroach upon this last undeveloped area. This proposal must be evaluated by the EIR.

- The Promenade/ Embankment Path will increase human activity around the entire Reservoir and its water edge, with resultant increase in litter, hazardous materials ingested by water birds in particular, noise, and human presence. Water edge or land barrier fences for the Path must be evaluated to be wildlife-permeable. The EIR must evaluate and analyze all these and other considerable impacts.

- The proposed great and sloped lawns extending to the water edge with no barriers encourages both outsized populations of particularly aggressive bird species (such as mallards, Canada geese, American coots) and undesirable human feeding of birds. For the birds and for water quality, any trash, plastic and micro-plastic waste, washed into the water or thrown and discarded into the habitat, pose risks of bird ingestion and thereby immediate or eventual death. Lawns need extensive maintenance labor and surveillance. In an increasingly dry climate, much recycled water will be needed to maintain large areas of grass, which displace existing brush habitat. The EIR must consider and evaluate these impacts.

I-155-13

- The Project's proposed nighttime lighting would adversely impact wildlife on the Project site, in the surrounding neighborhood and in the wildlife corridors that extend from the site to Griffith Park and Corralitas. (https://www.darksky.org/light-pollution/wildlife/, incorporated by reference) Many species depend on darkness for foraging and predator avoidance. The EIR must fully analyze night lighting and its effects upon Biological Resources such as wildlife, birds and light-sensitive flora. It must especially address the well-documented damaging effects of night light on the migrating stream of birds overhead. (https://environmentalevidencejournal.biomedcentral.com/articles/10.1186/s13750-021-00246-8, incorporated by reference; https://theconversation.com/want-to-save-millions-of-migratory-birds-turn-off-your-outdoor-lights-in-spring-and-fall-114476, incorporated by reference.) The increased night lighting of the Project would have an adverse impact on those species, as well as inviting human presence at night whose impact on wildlife must be evaluated.

- Additionally, the Project's proposed removal of multiple trees would eliminate nesting and foraging habitat for numerous species of native and migratory birds dependent upon them, with adverse impacts. Even if replacement trees are provided, the trees will not be

I-155

COMMENT RESPONSE

available during the lengthy construction phase of the Project. Moreover, replacement trees are typically much smaller than the mature trees that would be removed, which would be of significant impact to our larger nesting bird species such as but not limited to the great blue herons, great horned owls, and both red-tailed and red-shouldered hawks. The EIR must analyze and evaluate these impacts.

- Wetland terraces and wetland habitats will be constructed that "would extend from the shoreline embankments and within the reservoir bodies." (NOP, Project Description, p.2) The EIR must assess these habitats for mosquito attraction and breeding, and consider possible mitigations, not including neighborhood spraying of insecticides or other toxins. This is especially important with the arrival of the Aedes mosquito, a daytime feeder. (https://www.sgvmosquito.org/special-report-invasive-aedes-infesting-socal, incorporated by reference.)

- The SLRCMP proposes to replace tall fences along the perimeter of the Reservoir Complex with lower fencing along interior pathways. The removal of the tall perimeter fencing significantly alters the protection and safety afforded wildlife and people within the Complex. (LA Audubon, March 2017, http://laaudubonconservation.blogspot.com/2017/03/statement-on-future-management-of.html, incorporated by reference.) Human presence in excess numbers and at the wrong times is detrimental to wildlife. Tall perimeter fencing is what provides management of human access and density, as well as the timing of human access. A well-designed perimeter fence will not only protect habitat but also maximize wildlife movement and prevent wildlife injuries or mortality. This replacement must be carefully analyzed by the EIR.

I-155-14

D. The EIR Must Analyze the Project's Water Quality, Flooding and Water Recharge Impacts.

The Project would convert areas that are currently unpaved, pervious open space to paved and impervious areas that could increase runoff and pollutant loading. This is especially true for the concrete seating terraces, the pavilion open space, the Ivanhoe Overlook, the Knoll Overlook and the Education Center. The water quality impacts caused by the significant increase in cars and people at the Project site must be assessed, both during construction and Project operation. Pollutant loading from increased Project traffic on roads immediately adjacent to the Project site could cause significant water quality impacts that must be evaluated in the EIR. These roads include Tesla, Armstrong, Silver Lake Blvd, and West Silver Lake Drive.

The impacts of construction activities on water quality must also be evaluated. Runoff

from construction activities can have significant adverse impacts on water quality.

Further, a large open space site such as this provides the City with a unique opportunity to implement important groundwater recharge features, which are necessary to protect the City's water supply. However, the increase in impervious surfaces proposed as part of the Project would inhibit water recharge potential at the Project site. The EIR should carefully evaluate the Project's impacts on water recharge and include features and mitigation measures to enhance instead of restrict the site's ability to achieve necessary groundwater recharge.

E. The EIR Must Analyze the Project's Geotechnical Impacts.

The impacts of all proposed construction, individually and collectively, must be given a thorough geotechnical analysis, given the Project site is located in an area of high seismic activity and a liquefaction zone.

F. The EIR Must Analyze the Project's Traffic Impacts.

1. The EIR Must Evaluate Traffic Congestion and Vehicle Miles Traveled.

I-155-15

The increased intensity of uses at the Project site will increase traffic to and from the site. The City must analyze whether the Project will exceed the City's thresholds of significance for transportation-related metrics, including vehicle miles traveled and vehicle trips. (CEQA Guidelines section 15064.3, subd. (b)(1).) The increases in traffic, coupled with the existing adverse traffic conditions on the streets adjacent to the Project site, may result in impacts to the surrounding neighborhood from cut-through traffic. The EIR must evaluate these impacts.

Further, the EIR must use a baseline for traffic impacts that allows for the most accurate assessment of Project traffic impacts. The baseline must be from times of normal business operations, not during shutdowns required by the current COVID-19 pandemic.

Finally, construction on the Project site could take approximately 8 to 16 years (SLRCMP, 1.8 p. 22), and will require construction-related vehicles and equipment to enter and exit the site on a continuous basis. This will inevitably cause traffic disruption and congestion for the surrounding neighborhood. All possible measures must be taken to mitigate the effects of construction on wildlife and the community. The Complex is in a bowl, surrounded by hills and homes on all sides, causing reverberating sounds and trapping dust from construction, as well as amplifying noise from visitors, to be experienced by residents. The EIR must evaluate and analyze this impact.

I-155

COMMENT RESPONSE

2. The Project Will Result in Inadequate Emergency Access.

With construction on the Project Site anticipated to be for a number of years, the traffic and congestion surrounding the neighborhood will impede emergency services. The EIR must analyze this impact.

G. The EIR Must Analyze the Project's Air Quality.

1. The City Must Analyze and Disclose the Project's Construction Air Quality Impacts.

I-155-16

Construction of the Project may lead to significant air quality impacts, particularly of PM2.5 and PM10, both of which are criteria air pollutants regulated by the South Coast Air Quality Management District and the Federal Clean Air Act. The Project is located in the South Coast Air Basin, which is currently in nonattainment for the California Ambient Air Quality Standard ("CAAQS") PM10 24-hour and annual standards, nonattainment for the CAAQS PM2.5 annual standard, and serious nonattainment for the National Ambient Air Quality Standard ("NAAQS") PM2.5 24- hour and annual standards. (South Coast Air Quality Management District, *National Ambient Air Quality Standards (NAAQS) and California Ambient Air Quality Standards (CAAQS) Attainment Status for South Coast Air Basin*, September 2018, available at http://www.aqmd.gov/docs/default-source/clean-air-plans/air-quality-management-plans/naaqs-caaqs-feb2016.pdf?sfvrsn=14, incorporated by reference.)

The Project will result in increased air emissions. The Project has a possible construction schedule of anywhere from 4 - 16 years or more, which will lead to a sustained period of increased emission of air pollutants from construction in the Project area. Construction of the project may lead to increased fugitive dust arising from grading, excavating, demolition, and other construction operations, which leads to PM10 pollution. Additionally, use of diesel-powered construction equipment and vehicles will lead to PM2.5 pollution, as well as pollution of NOx, another criteria pollutant. The EIR must fully analyze and disclose the impacts from these emissions, as well as apply all feasible mitigation measures.

2. The City Must Connect the Project's Air Quality Impacts to their Likely Health Consequences.

In the recent case *Sierra Club v. County of Fresno* (2018) 6 Cal.5th 502, the Supreme Court found that lead agencies are required under CEQA not only to identify significant air quality impacts, but to explain the nature and magnitude of these impacts and connect these

I-155

COMMENT RESPONSE

impacts to their consequences on public health. (*Id.* at 521-22.) Thus, the City must comply with this mandate and ensure the Project EIR's air quality analysis contains not only a detailed explanation of significant construction and operational air quality impacts, but also their consequences to public health.

H. The EIR Must Analyze the Project's Greenhouse Gas Impacts.

The Project may have significant greenhouse gas (GHG) impacts due to its increase in traffic to and from the Project site, and the City must thoroughly evaluate these impacts in the EIR. First, GHG emissions from construction vehicles and construction traffic to and from the Project site during the lengthy construction period must be evaluated.

The SLRCMP also calls for a significant increase in the intensity of use of the Project site. This increased intensity of use will generate a significantly increased amount of traffic in the area, increasing vehicle miles traveled and vehicle trips. The City must include in the EIR detailed traffic analyses during event- and non-event conditions, as well as weekday and weekends.

Further, the Project proposes to remove trees from the Project site, with a plan to replace mature removed trees with young saplings. Trees are important carbon sinks and also help to improve air quality, but saplings absorb far less carbon than the existing mature trees. The EIR must evaluate the GHG impacts associated with loss of carbon sequestration.

I-155-17

To reduce the Project's GHG emissions, the Project should include and the EIR should evaluate the following feasible mitigation measures. (*King & Gardiner Farms v. County of Kern* (2020) 45 Cal.App.5th 814, 869 [Lead agencies are required to analyze all feasible mitigation measures].) The City can implement numerous GHG mitigation measures to mitigate the likely significant GHG impacts of the Project. These include:

- Requiring all Project components to be all electric with no plumbing for natural gas. No gas-powered water heaters, or any other gas- powered appliance should be allowed.
- Including photovoltaic solar panels and batteries in the project design to provide the maximum amount of the Project's commercial needs.
- Including electric vehicle charging stations in the Project design to provide charging capacity adequate to service all anticipated vehicles to the Project site.
- Including electric heat pumps in the project design to provide air and water heating and cooling.
- Prohibiting gas-powered landscape maintenance equipment.

I-155

COMMENT RESPONSE

- Seeking increased frequency and access to public transit options to the Project site.
- To mitigate the removal of any unhealthy trees on the Project site, the City must implement a regular schedule of tree maintenance—including pruning, feeding and watering—as approved by a certified arborist.

I. The EIR Must Analyze the Project's Noise and Vibration Impacts.

Excessive noise pollution can cause hearing loss and damage, sleep disturbance, and cardiovascular issues. It is thus crucial that the EIR disclose and analyze the Project's noise impacts, especially during the years-long construction period.

Noise sensitive receptors typically include locales such as residences, parks, schools, places of worship, libraries, and hospitals. The Project site is adjacent to residential neighborhoods on all four sides, and each of these neighborhoods will be sensitive receptors with respect to noise. Wildlife that uses the site are also noise sensitive receptors. The EIR must evaluate the Project's noise impact during wildlife and birds' transitory and permanent presence on the site.

1. The City Must Analyze and Disclose All Project Construction Noise and Vibration Impacts.

I-155-18

The SLRCMP includes a significant amount of construction at the Project site and Project construction will likely have significant noise and vibration impacts. There will be extensive noise and vibration impacts from embankment destruction and regrading of Reservoir slopes as well as regrading for seating terraces and other proposals. Construction will also include clearing activities and haul truck travel. Thus, the Project site will be subject to intense construction over the 8 to 16-year construction phase, generating significant noise and vibration. The EIR must analyze and disclose the noise and vibration impacts of these activities on the surrounding community, trail users and wildlife.

2. The City Must Analyze and Disclose All Project Operational Noise and Vibration Impacts.

Project operation will likely have significant noise and vibration impacts. As described in the traffic section of this letter, the significant increase in the intensity of uses as part of the Project will result in increased traffic to the Project site. This will lead to increased vehicle-related noise in the vicinity of the Project Site.

I-155

COMMENT RESPONSE

The increased number of persons using the Project site will also themselves increase noise levels generated at the site. Noise levels must be evaluated during the allowed hours of operation at the Project site, particularly if the City does not take steps to close the site at night. The EIR must analyze and disclose the noise and vibration impacts of these activities on the surrounding community and wildlife. The EIR must also ensure the Project is compliant with local land use plans and laws that impose restrictions on noise, including the City of Los Angeles General Plan Noise Element and the City of Los Angeles Noise Ordinance, codified at Los Angeles Municipal Code section 111.00 et seq.

J. The EIR Must Analyze the Project's Aesthetic Impacts.

As a matter of law, the EIR must comprehensively address the significant aesthetic effect of the Project. (*See Quail Botanical Gardens Foundation, Inc. v. City of Encinitas* (1994) 29 Cal.App.4th 1597.) The Project adversely alters and removes greenspace areas on the Project site and replaces them with manmade structures. The impact this will cause to existing public views of the open and expansive Project site, with numerous trees and green space must be evaluated. These visual impacts include the removal of mature trees located in the publicly visible public right-of-way, notably the Eucalyptus Grove and the Knoll.

I-155-19

Additionally, with the embankment part of the Promenade, any necessary safety fencing along the edge of the water will visually clutter and spoil the view of the Reservoir. This aesthetic impact could be mitigated by ensuring a buffer zone of 5 feet or more between the water and the fencing.

Increased night lighting impacts would also be aesthetically significant as a loss of the views of dark skies and stars to the surrounding community. These impacts of night lighting must be fully analyzed in the EIR.

Further, the visual impacts of the proposed floating islands interrupt the historic visual sweep of the open waters of the Reservoir, causing significant aesthetic impact. (See *Ocean View Estates Homeowners Assn., Inc. v. Montecito Water Dist*. (2004) 116 Cal.App.4th 396 [aesthetic impacts of cover on reservoir could be significant].)

K. The EIR Must Analyze the Project's Safety Impacts and Impacts on Public Services.

1. Safety Impacts Associated with Changes to Fencing Must Be Evaluated.

The most profound Public Services impact that must be addressed by the EIR is public

I-155

COMMENT RESPONSE

safety for people and wildlife. This must include evaluation of an appropriate perimeter fence, and creation of wildlife-friendly but adequate security fencing at an appropriate distance from the water's edge to prevent accidental drownings and harm to waterbirds. The EIR must carefully study the SLRCMP's proposed removal of the present kind of perimeter fences and its replacement with lower fences that do not protect wildlife and people. (SLRCMP, p. 202.) Unlike the existing fencing, the Project's proposed interior pathway fence materials made of 2 or 3 parallel wooden poles will not protect wildlife from people, children, or dogs, nor will they protect people from accidental drownings. (https://www.theeastsiderla.com/archives/woman-rescued-from-silver-lake-reservoir/article_5f5f025a-07ea-5f84-8f01-dae2c29ea3d7.html#comment-6239668, incorporated by reference; https://www.theeastsiderla.com/neighborhoods/silver_lake/man-suffers-hypothermia-after-swimming-in-the-silver-lake-reservoir/article_ad974356-871d-11e9-8dda-633855a5dffa.html#utm_source=theeastsiderla.com&utm_campaign=%2Fnewsletters%2Flists%2Fdaily-digest%2F%3F-dc%3D1559700008&utm_medium=email&utm_content=headline, incorporated by reference.)

I-155-20

In addition to safety impacts associated with the Reservoir, the impacts changes in fencing will have on public safety must also be evaluated. Such significant alterations of the site fencing will allow night access, at a time when some wildlife is most active, and will pose a danger to both people and wildlife. The potential for increased criminal activity that could result from nighttime access must also be evaluated. This could lead to safety hazards for the public and would require increased police presence.

The current perimeter path is safe because it is readily visible at all times to residents on Silver Lake Boulevard and West Silver Lake Drive. Pedestrians there are protected by the current perimeter fence from any harm arising from within the Reservoirs Complex. Perimeter fencing is what allows management of human access and density, as well as the timing of human access. The existing perimeter fencing protects the Complex's habitat, wildlife, and surrounding communities and including the maintenance of this fencing should be evaluated as part of the Project. The EIR must include an assessment and disclosure of these potential impacts and their mitigation.

2. Increased Intensity of Use Increases Need for Emergency Services.

The Project includes an increase in development at the site and potential increase in intensity of use, which could significantly heighten the need for police and other emergency services. The EIR needs to evaluate this impact on the services, their access, and the effect on the neighborhood.

I-155

COMMENT RESPONSE

3. Additional Safety Impacts Must Be Evaluated.

The SLRCMP proposes the destruction of the concrete embankments and their replacement with naturalized gradually sloping banks. The EIR must evaluate the safety consequences of such naturalized banks as an 'attractive nuisance' to the public, which could increase human activity in the Reservoir and the safety hazards that poses. The Master Plan states that water access should be provided such that people may have "opportunities to be at and on the water." (SLRCMP. p. 147.) The EIR must evaluate the safety consequences of such 'opportunities.'

Fully enforceable mitigation in the form of designating funding for maintenance is required to prevent the proposed project from having significant aesthetic and health and safety impacts. Under CEQA guidelines, the EIR must evaluate this mitigation.

L. The EIR Must Analyze the Project's Cumulative Impacts.

When the possible effects of a project are "individually limited but cumulatively considerable" a finding that the project may have a significant effect on the environment must be made. (Public Resources Code § 21083.) "Cumulatively considerable" means that the increased effects of a project are considerable when viewed in connection with the effects of past, current, and probable future projects. (*Ibid.*) There have been numerous projects in the vicinity of the Project site that have been recently constructed as well as many more proposed for construction, including, but not limited to, projects under consideration along Sunset Boulevard, Silver Lake Boulevard, Glendale Boulevard, Rowena Street and multiple residential renovations in the neighborhood hills surrounding the Reservoir Complex.

I-155-21

CEQA requires the EIR consider the traffic, noise, air quality and other impacts of these multiple projects in conjunction with the impacts of this Project and the cumulative impacts must be mitigated.

IV. The EIR Must Analyze a Reasonable Range of Alternatives and Feasible Mitigation Measures.

CEQA provides that an EIR "shall include a detailed statement of mitigation measures and "[a]lternatives to the proposed project." (*Laurel Heights Improvement Assn. v. Regents of University of California* (1988) 47 Cal.3d 376, 400, citation to Public Resources Code § 21100, subds. (c) and (d).) Section 15126.6 of the CEQA Guidelines requires that an EIR "describe a range of reasonable alternatives to the project, or to the location of the project, which would feasibly attain most of the basic objectives of the project but would avoid or substantially lessen

any of the significant effects of the project, and evaluate the comparative merits of the alternatives . . . even if these alternatives would impede to some degree the attainment of the project objectives, or would be more costly." This discussion must include "sufficient information about each alternative to allow meaningful evaluation, analysis, and comparison with the proposed project," and expressly must address "[t]he specific alternative of 'no project,'" the purpose of which "is to allow decision makers to compare the impacts of approving the proposed project with the impacts of not approving the proposed project."

In light of this legal mandate, SLWS insists that the EIR contain a complete and comprehensive "alternatives" analysis that should include at least the following alternatives and mitigation measures:

A. Reduced Intensity Alternative.

As proposed, the Project would have many significant impacts; thus, the EIR must analyze alternatives that could substantially lessen or avoid some impacts. Many of the Project's impacts result from the SLRCMP's attempt to cram far too much building and too many uses on to this unique and sensitive site. SLWS questions the logic of adding significant amounts of new indoor space when outdoor open space is at a premium due to the increased density of residential neighborhoods, as well as for the protection of public health during the pandemic and moving forward.

I-155-22

In addition to those impacts, the cumulative impact is a resulting clutter that destroys the sense of serenity and peace so expressly voted by the community as their #1 value for the Silver Lake Reservoirs Complex and so greatly needed in a dense urban setting. SLWS requests the EIR analyze a Reduced Intensity Alternative that eliminates and modifies the most impactful components of the SLCRMP. This Reduced Intensity Alternative should include the following:

- Eliminate Ivanhoe Overlook element; construction in this northwest area of the Project site would be determinantal to migratory birds and indigenous herons and hawks.
- Eliminate Education Center/ Community Center building and instead acknowledge all Reservoir land as an open space education area.
- Relocate proposed outdoor covered pavilion proposed for the Knoll's hillside to a flat area in the Meadow that will not require extensive grading.
- Eliminate floating dock/ kayak launch site.

I-155

COMMENT RESPONSE

- Eliminate floating islands.
- Move Promenade area away from the water's edge to protect birds and other wildlife using the Reservoirs.
- Eliminate additional night lighting, other than currently existing and recommended lighting improvements for South end sports facilities, dog park, and Recreation Center. (SLRCMP, 5.6.3.)
- Eliminate the seating terraces on both sides of the East and West Narrows to ensure safe and undisturbed water edges for migratory bird flocks, to retain unpaved, pervious open space.
- Remove only damaged or dying trees as part of the Project. All other mature trees should remain, under a new funded plan for healthy maintenance, including pruning, feeding and watering during drought.
- Ensure the entire complex is protected by a wildlife-friendly perimeter fence as tall as the current fence, with gates and security to allow flexible access.

I-155-23

- Eliminate any potential for night time human access.
- Maintain the historic elements of open space and sweeping views over water and land.

In addition to considering these Project modifications collectively as a Reduced Intensity Alternative, the EIR should also evaluate each of these Project revisions separately as mitigation measures for the Project's adverse impacts.

B. Silver Lake Reservoirs Natural Lands and Open Space Preserve Alternative.

SLWS also urges the City to evaluate a Silver Lake Reservoirs Natural Lands and Open Space Preserve Alternative. This alternative combines a migratory bird sanctuary on the waters of both Reservoirs with the newly designed Master Plan vision of native habitat designed for runoff catchment, filtration and treatment systems to maintain high water quality in the Reservoirs and to assist in achieving State regulatory requirements and water management

I-155

COMMENT RESPONSE

improvement goals through water recharge. It would incorporate the Reduced Intensity Alternative recommendations along with opportunities to create and conserve greenspace and open space, and encourage growth of native plant species to create habitat. Its key features would be the resources of nature and serenity that people seek at the Reservoirs.

As part of this Open Space Preserve Alternative, and for the safety of people and wildlife, a high non-scalable perimeter fence with wildlife access features would be essential. The fencing described in the SLRCMP as the LADWP fencing (MP, 5.6.5 pg. 202) fits this need: *"These spaces will be secured with a 8-foot high, continuous fence with gates as needed for access..... The fence design should follow best practices for wildlife-friendly fence design and be highly visible to birds to minimize risk of collisions. The fence design should provide a minimum 6" clear zone at the bottom for small mammals to pass through. There should be no elements that could injure or trap wildlife."* The fencing described as "Habitat Fencing" at the same page of the SLRCMP does not provide these necessary protections to wildlife and humans.

This Open Space Preserve Alternative envisions the perimeter fencing gates to be designed by local artists such as those that were commissioned along the LA River Trail/ Bike Path. (https://earthiron.net/los-angeles-river-gate, incorporated by reference.) One or all of the Reservoirs' gates should be designed by local indigenous people artists, perhaps some of those who last August created #Tongvaland. The symbolic effect of Tongva gates opening to allow people on to this land, which used to belong to them, is an important historic-cultural connection.

I-155-24

By utilizing some of the Master Plan's less impactful habitat restoration plans without the floating islands, this Open Space Preserve Alternative could provide an expanded range of native habitats necessary to sustain species biodiversity of plants, birds and animals, including open water, marsh, riparian and upland habitats.

This Alternative would retain all current public use facilities while improving heavily used facilities on the south end. It would provide a safe location for educational field trips and bird watching without destroying the resources people come for and without bringing higher density than is optimal for the site and its neighborhood. It would encourage individual strolling with views of green areas of woods and shrubbery with minimal trail creation and grading, and some fencing direction.

This Alternative would prioritize open space and natural areas rather than built-up space. It would seek opportunities to create green gathering spaces and learning opportunities, rather than adding more structures and more concrete to the Reservoir Complex.

The Silver Lake Natural Lands and Open Space Preserve Alternative would provide a

I-155

COMMENT RESPONSE

wildlife corridor within the larger Los Angeles basin, while offering safe passive recreational use for the peoples of Los Angeles. Finally, it would conserve an invaluable open water resource for the migratory birds traversing the Pacific Flyway and an invaluable open water view for the public.

This alternative meets the most important stated goals of the SLRCMP with potentially far fewer negative impacts, by adjusting the balance of use and the number of changes. Those goals are:

- Preserve and enhance the unique character of the SLRC.
- Create a public amenity with safe and varied access.
- Balance active and passive uses.
- Balance wildlife habitat with human uses.
- Create a design that is implementable and can be partially funded through grants.
- Allow for continued LADWP operations, access, and future use.

This less impactful alternative must be analyzed in the EIR.

I-155-25

V. Conclusion

The proposed SLRCMP Project would be located at an important and unique site, which provides some of the last opportunities to preserve publicly accessible open space **and** provide native habitat within the urban neighborhoods of Los Angeles. The impacts of the proposed Project, measures to mitigate impacts, and alternatives to the Project must be carefully reviewed by the City, with broad public participation. We look forward to working with the City to assure that this Project and alternatives to the Project receive the careful review that they deserve.

Thank you for consideration of our views. We incorporate into the administrative record all of the documents that we cited. We request to be placed on the mailing list for any future notices and documents.

Sincerely,

Silver Lake Wildlife Sanctuary

I-156

COMMENT RESPONSE

The Master Plan renderings depict a system of switchback trails with an "observation pavilion" at the top. As the trails must be ADA compliant, and the platform no doubt a hardscape, this constitutes a drastic deformation and
I-156-2 defacement of the most significant Biological Resource (habitat space) in the SLRC. It would occasion years of disruptive construction. Witness the extremely lengthy, intrusive process of installing the much smaller Tesla St. Reservoir pathway.

The EIR must analyze both the long and short term environmental impacts on the
I-156-4 surrounding neighborhood. It must detail the losses of habitat, and driving away of
I-156-3 the birds and animals, the loss of serenity and quiet, the obstructions to traffic this
I-156-5 Knoll construction would impose. It must detail the loss of trees and natural habitat thickets. The EIR findings must be made public.

The EIR should note the problems posed by many trails in Griffith Park, where hikers commonly strike straight off from them and climb the hills across land. They have ground gullies into the hillsides, which then erode and despoil the landscape, and kill many essential plants. Griffith Park is much larger, and thus these impacts somewhat mitigable, but the Knoll cannot withstand this.

The hardscape observation pavilion is redundant. There are trees up there, which would serve as well to create shade, if they were properly maintained. The EIR must consider this alternative. Moreover, the hardscape pavilion itself will displace habitat. Human intrusion will drive away animals and birds, all the way up the proposed pathway and on the pavilion..

I-156-1

An alternative could be a pathway off Armstrong Ave. into a gate (closed at night) leading to a small flat area covered with permeable material that will protect the soil and not seal it off. This would leave the fragile hillside of the knoll an undisturbed habitat for wildlife and plants that have lived there for over a hundred years. The EIR must detail its study of this alternative.

I-157

	COMMENT	RESPONSE
I-157-1	Cada semana vengo a Silver Lake, el lago esta hermoso. No estar de acuerdo que vayan a edificar mas. Se debe mantener tranquilo. Los peros deben tener mejor lugar parque no estan en las areas de personas. No deseo ver islas de cemento ni barcos. Hay mucho transito de auto y tambien falta estacionamento. Debemos protejer los animales y pajaros.	

I-158

COMMENT RESPONSE

Subject: DEIR Education Center, SLRCMP

This proposed project element should be eliminated. The BOE should also study its impacts as an event space/snack establishment, and reflect findings in the EIR. That is what it may well devolve to be, as its use as an education center will no doubt be inadequate to support a building.

Science teachers do not want classrooms or buildings to take students to on field trips; they want untrammeled open Nature space, such that the Reservoir now offers. They have classrooms at their schools, which are far more convenient to them for classroom-appropriate activities. I speak as a career high school teacher.

A similar project was proposed at the Ballona Wetlands. The Annenburg Foundation had pledged funding. Teachers, and residents convinced them that a built facility
I-158-1 was unnecessary and in fact destructive to Nature and counterproductive to nature education. So, the Annenburg Foundation withdrew the grant.

No LAUSD study was done on this project; the Facilities and Operations divisions have not endorsed it. There are no metrics on how many students could use it, or what percentage of the time the Center would be actually used. The site is too small to be a magnet or charter program.

The Audubon Society built a Center in Debs Park intended to support education; a perusal of their schedule (before the pandemic) revealed that educational activities went forth overwhelmingly outdoors, not in the building. The building found a purpose as an Event Space, rented out, to bring in revenue for the organization. The Audubon location could support the parking needs and more intensive use; this Center could not.

The BOE should study and the EIR reflect how seriously and permanently the
I-158-5 education center disfigures the Knoll, part of a City Historic-Cultural Monument, as
I-158-6 it would require excavation.
It would obliterate much of the very scarce habitat its presence purports to study.
The lengthy construction process itself would drive away the animals and birds.
I-158-2

Worse, this building's "classroom" intended use could easily migrate to other, more impactful uses, such as harboring a snack establishment or becoming an event
I-158-3 space. Some advocated for these uses, and they would persist if educational use were insufficient after the building was in hand.

In conclusion, the EIR should enumerate and analyze the heavy environmental costs Education Center imposes against its unproven benefit. The EIR should examine the possibility of a far more impactful, noxious use. This model has been tried in other places, and the space was either subverted to other uses, or defunded and not built at all. Eliminate the Education Center building.

I-159

COMMENT RESPONSE

Hello!
I have been a resident of Silver Lake for 8 years now and I love my neighborhood and those who live in it. As a homeowner and taxpayer, I am extremely concerned with some aspects of the development of the Silver Lake Reservoir into more of a destination. I have attended multiple meetings, but feel that some of my below concerns were never heard.

Here are the issues that I have based on the current plan:

1. Parking and Impact of traffic in an already busy neighborhood.
I live near the meadows and Edgewater Terrace and there is already issues with
I-159-1 residents finding parking in their own neighborhood. The street in front of our house is always full, especially on the weekends.

2. Cost and Duration of the project. Will this raise local residents taxes and who is funding this?

I-159-2

3. Increase in Crime and Overnight encampments, especially if there are bathrooms in the new plan.

4. Increase in Noise and light pollution
I-159-3

5. Impact on the reservoir and wild life in the area
I-159-5

6. Increase in litter and trash. We already are experiencing this on the weekends even in front of our house, due to the influx of people parking and walking to the meadows.
I-159-6

Thank you,
Tiffany

I-160

COMMENT

RESPONSE

As you undertake your Environmental Impact Report please consider recent current events in Echo Park. In 2013 Echo Park reopened after a $45MM renovation that improved its public spaces and provided enriched venues for flora and fauna. Sound familiar?

I-160-1 Fast forward several years to March 2021 when Councilman O'Farrell had to close the park <and erect a security fence> after evicting 200 people who had turned the park into a drug riddled camping ground. This after 182 homeless people and activists had to be arrested for failure to disperse and four people had died from overdose in the prior year. So bad were the effects of the encampment that, per the LA Times, a 2-month-long, $600K clean-up was needed to remove in excess of 35 tons of trash, 723 pounds of 'biological waste', 30 lbs. of drug paraphernalia, 3 firearms and an unspecified number of knives and machetes.

Meanwhile, just 2 miles away, Silver Lake Reservoir Complex has maintained its comparatively well-preserved wildlife and neighbor-friendly peace with no encampments, no need for six figure clean-ups and zero overdose deaths. Instead it's been the center of a relatively peaceful and safe environment for residents and wildlife alike.

The key difference between Echo Park and the Silver Lake Reservoir is the tall security fencing that allows the Reservoir Complex to regulate its use. Controlling public access to the site has not only preserved the site and prevented misuse, it's also helped to anchor and preserve the peaceful qualities of the surrounding neighborhood.

I-160-2 In Silver Lake we know from experience that strong fences make for a good neighborhood. The BOE's Environmental Impact Review needs to be grounded in the realities Echo Park exposed and equip the Silver Lake Reservoir with the security fencing that Echo Park lacks. Just opening the reservoir to the public will inflict a monumental change on the surrounding hillside neighborhood. Allowing 24 hour open access would be a long term seismic shock. At minimum, this Master Plan must provide the means to control access and provide a way to close the site to the public during evening hours in precisely the same way that the northwest and southern paths are currently handled.

Currently the Master Plan shows no way to prevent the new park from degrading into an all hours camping ground. If no security fencing is installed and no curfew is enforcable then how long will it be before another park has to be evacuated and encircled in emergency fencing in response to encampments and overdose deaths? I urge the BOE to provide the fencing necessary to preserve the peace and security of my neighborhood, and not create another Echo Park urban planning fiasco.

I-161

	COMMENT	RESPONSE
I-161-1	Se debe mantener los Lagos de Silver Lake natural en vez de darle a gente la oportunidad de destruir lo natural. No se necesita mas autos. La gente que necesita espacio verde lo merece en su comunidad. Deben mejorar el parque de peros. Se debe mantener el Meadows sin pero. Favor de mantener los Lagos sin destruirlos con construcción que no se nesecita aquí. Si esta bien tener a cuarte mas grande en el centro de parques. Favor de reparar la banqueta cerca del centro de parques	

I-162

COMMENT RESPONSE

We have Griffith Park and the Silver Lake reservoir to appreciate nature in it's unencumbered beauty and splendor. For such a heavily populated city it's a privilege to enjoy these large and looming areas to recreate, study nature and take in the great outdoors and that is enough.

I-162-1 Silver Lake reservoir does not need the changes recommended by the masterplan. We do not need more for what is a already a reserve for nature!!! More buildings, educational centers, boats on the lake, visitor planks into the lake, benches right up to the water, cutting down trees, flora and fauna to accommodate more and more people to an area that cannot accommodate more is not in the best interest of nature and it's wildlife. Silver Lake is a large area of land and a large body of water for which we need to allow nature to exist without disturbance and to take in as is. We do not need more. If we do what the Master Plan recommends we run the risk of

I-162-2 damaging the lake's bird and animal population and potentially creating ecological damage.

I-162-3 Enjoy the grand acreage as is; lots of space, a beautiful landscape, land and paths to recreate and creatures to observe living protected. Silver Lake reservoir does not need more people!!! Not more cars, not more buildings, not more plans. We can value and learn from nature's inhabitants by keeping it a place of peace for their future and providing enjoyment for ourselves knowing that we are living with and protecting our wildlife.

I-163

COMMENT RESPONSE

I-163-1 The elimination of the existing Perimeter fence is a glaring omission in the NOP for the SLRCMP. This is specified in the Master Plan documents, but is not specifically described in the NOP. This is a truly frightening proposal. It is imperative that it is thoroughly and comprehensively studied and reviewed in the EIR process, with robust input from all informed community members, from LAPD and LAFD. Public Safety is the absolute bedrock necessity for a livable neighborhood. Vitiating it in any way will destroy the quality of life for residents, the fabric of this longstanding community, and eventually, property values.

I-163-2 The "wildlife friendly barriers" in the Eucalyptus Grove consisting of wooden poles and shrubbery are ludicrously inadequate to prevent muggers and "unauthorized outdoor dwellers" from invading and occupying the spaces around the Reservoir. Any breach of the existing continuous perimeter fence would nullify the rest of it, and allow incursions of people and dogs that would devastate the wildlife within the Reservoir grounds.

I-163-5 Removal of a continuous perimeter fence would gravely endanger people of all ages in the surrounding neighborhood, especially children and the elderly, during all hours of the day and night. The experience of Echo Park established that once these incursions are made, it requires almost superhuman effort and millions of dollars to get them out. It also established the reality of the public nuisances and outright danger posed by mobile vagrants and by encampments. Five people have died in Los Angeles area within the past year, randomly murdered by vagrants. These five higher-profile deaths possibly do not represent the true number. Large areas of Sunnynook Park and the River Bikeways are unusable to most of us because of the vandalism and outright danger posed by criminal elements who seek to take over any unguarded open space.

The existing fence affords a safe walking path around the Reservoir, as whatever happens there is visible and audible to surrounding residents. The existing streetlights provide enough light to walk safely, without disrupting the wildlife within the fence. If the fence were removed or breached, this safety would be utterly and finally destroyed.

Much of the community's objection to the current fence centers on aesthetics - the chain link construction. Many would like to stroll the Reseroir's natural open space. This can be accommodated without compromising community safety.

I-163-3 A reasonable, safe and aesthetic alternative would be a perimeter fence permeable by wildlife, but as high and strong as the present one, with artistically designed gates. I would very, very much like to see the Tongva people honored in the gates' design. Please consider an invitation to native artists to submit designs.

I-163-4 There are also numerous designs for pleasingly-appearing perimeter fencing that provide safety, now being used in other communities. The fence could provide flexible access, open during daylight hours, closed at night. Of course, police or rangers would need to patrol the area during the day, and to ensure that all people were out by the specified closing time at night. So, additional public services would be required.
Not as many, however, than would be necessary if the area were left defenseless against criminal activity.

I-164

COMMENT RESPONSE

I-164-1 We are all for improvements in the area, as long as there are sufficient safeguards to prevent the denigration that happened to Echo Park Lake and MacArthur Park.
Thank you.

I-165

COMMENT RESPONSE

I-165-1	There is no need for a park of this size in this dense residential neighborhood when Griffith Park is so close with better access to public transportation and better parking. The proposed LA river Park also provides a better location for a large public park and water recreation and education.
I-165-2	The out-of town designers that developed the master plan have not addressed the extremely limited parking in the neighborhood, and the public buildings are all located on the west side of the reservoir where there is no street parking. Those consultants rely on public transportation which is inadequate and under utilized in this area.
I-165-3	Our wildlife is stressed by development, loss of trees, and traffic. The reservoir is more important as a wildlife corridor than a public space. Sepulveda Wildlife Sanctuary is an example of what our reservoir could become.

I-166

COMMENT RESPONSE

I join my fellow neighbors in opposing the overdevelopment of the Reservoir. Not enough long-term impact studies have been conducted to address:

I-166-1 1. Impact on traffic in an already congested and parking deprived neighborhood; Silver Lake Boulevard is already a thorough fare from Beverly Blvd over to the 2 and 5 freeways.

I-166-2 2. Increase in crime, homeless encampments, etc., as seen in Echo Park and MacArthur Park;

I-166-3 3. Negative impact on reservoir wild life and migratory animals and human's need for serenity.

I-166-4 4. Noise, trash and light pollution;

I-166-5 5. Unnecessary Cost and duration of the project;• Best use of funds that could benefit residents in park-deprived communities throughout L.A. — or be used to conduct critical repairs and upgrades on existing parks in the area, such as Bellevue Park Rec Center and the Griffith Park Pool.

I-166-6 6. Let's not pit one council district against another. Let's use the funds to create a 1000 Silver Lake like reservoirs across the Southland in all the council districts.

I-167

COMMENT RESPONSE

I join my fellow neighbors in opposing the overdevelopment of the Reservoir. Not enough long-term impact studies have been conducted to address:

I-167-1 1. Impact on traffic in an already congested and parking deprived neighborhood; Silver Lake Boulevard is already a thorough fare from Beverly Blvd over to the 2 and 5 freeways.

I-167-2 2. Increase in crime, homeless encampments, etc., as seen in Echo Park and MacArthur Park;

I-167-3 3. Negative impact on reservoir wild life and migratory animals and human's need for serenity.

I-167-4 4. Noise, trash and light pollution;

I-167-5 5. Unnecessary Cost and duration of the project;• Best use of funds that could benefit residents in park-deprived communities throughout L.A. — or be used to conduct critical repairs and upgrades on existing parks in the area, such as Bellevue Park Rec Center and the Griffith Park Pool.

I-167-7 6. Let's not pit one council district against another. Let's use the funds to create a 1000 Silver Lake like reservoirs across the Southland in all the council districts.

I-168

COMMENT RESPONSE

I-168-1 The EIR should be scoped to consider the impacts on residents outside the immediate half-mile radius of the Reservoirs. There are hundreds of people residing in the new apartment/condominium developments going up along Sunset Blvd. and other major thoroughfares, per the new density allowances. They have a need for Nature and Open Space as well. The huge popularity of the Walking Path around a now-peaceful Reservoir demonstrates this. Serenity and Enjoying Nature were the greatest community desires expressed early in the SLRCMP process.

I-168-2 I-168-3 I-168-4 The SLRCMP contains numerous intensive uses, intrusive buildings, thousands upon thousands of square yards of concrete; and obliterates acres of natural space and wildlife habitat. The historic, calming sweep of water views would be lost to visual intrusion of this new construction. The large flocks of migratory and local birds that enliven the Reservoir may well be driven off by construction and operation of these proposed buildings and uses. This would deny the residents of the larger LA area a much-needed respite from urban congestion and cherished experience of Nature.

The Silver Lake-Echo Park-Elysian Valley Community plan urges consideration of the impacts of local construction on the larger areas within the City. The need for new residences is bringing far more densely built neighborhood standards to the rest of Los Angeles. This needs to be offset by preserving what natural open space exists, and offering the public the chance to enjoy it.

I-168-5 Driving is becoming a prohibitively aversive experience because of traffic congestion; use of bikes and walking is encouraged within the new density code allowances. The Reservoir is walking distance from all the new developments along Sunset, Glendale Blvd. Hyperion, and Rowena Streets. Griffith Park is much farther away. Open natural space at a walkable distance is a cherished advantage of the Silver Lake Reservoirs Complex for hundreds of present and future residents. . The EIR must consider this.

I-168-11 I-168-8 The EIR must detail the impacts of all elements of the SLRCMP in this light. It must view each Project element in light of how much natural open space it subtracts, and how much noise, traffic, and vitiation of air quality it brings to the City as a whole, factored in with that caused by the new density allowances.

I-168-9 The Education Center, the additional embankment and promenade paths, the observation platforms, the structured Knoll trail, the floating islands and terraces, the "educational" elements -- all are unnatural intrusions and the EIR should explore eliminating them.

I-168-10 The Silver Lake Natural Lands and Open Space Preserve Alternative would nourish and maintain the Reservoir area as designated Open Space, as it is now zoned, free of man-made buildings and structural intrusions. The alternative is to spend all available money to cultivate native plants and natural habitat so as to enhance the welfare of the animals and birds who now live in its grounds, for the delight and health of the people of Los Angeles. The EIR must seriously study this alternative.

I-169

COMMENT RESPONSE

I-169-1 I am opposed to all and every part of this development for many reasons.

I-170

COMMENT RESPONSE

I-170-1 I do not want an expanded Rec Center; that part of the reservoir is already taxed with parking headaches and congestion. Getting around the Rec Center during peak hours can be treacherous, especially on Van Pelt.

I-170-2 It's my hope that the present perimeter fence will stay put. Silver Lake wildlife is best protected when we keep the humans at bay.

I-170-3 Finally, I do not want homeless encampments and settlements to become established at the Silver Lake Reservoir complex as they were at Echo Park park, and losing a fence perimeter may make the Silver Lake Reservoir Complex more vulnerable to that type of movement. Echo Park's park encampments were dangerous to the surrounding users.

I-171

COMMENT RESPONSE

I am a Silver Lake resident and long-time enthusiast of the Reservoirs as a runner, walker, dog owner, and parent. I appreciate the process by which the master plan has been created and am supportive of the focus on creating a more supportive
I-171-1 environment for wildlife. However, I am concerned about the size of this investment
I-171-3 ($250M+) without a clear mechanism for paying for it. I would encourage you to
I-171-4 consider a scaled back plan that focuses on improving the habitat and making some improvements to the accessibility for people but perhaps forgoes some of the more
I-171-2 significant costs, such as spending $60M on the Meadow, which is already a lovely public space.

I-172

COMMENT RESPONSE

To City of LA, DWP, and BOE:

We are writing to voice our concerns about the proposed changes to the Silver Lake Reservoir Complex. We attended every meeting and submitted thoughtful, deliberate comments. We, as well as many others who attended all the meetings, are frustrated, disappointed, and worried, as the Board of Engineering (BOE) has not taken into consideration serious concerns raised at these multiple community workshops prior to the pandemic.

Now, as the project is in the beginning stages of the Environmental Impact Report (EIR), we residents have another opportunity to make our voices heard. But will anyone listen?

I-172-1 The area in and around the Reservoirs is terribly congested as is. Every year, we see
I-172-2 more litter, more noise, and more traffic. Our neighborhood cannot sustain more, which the influx of people this project is encouraging will bring.

The people who live here, many like we—long-time residents—respect and support our community. If we see trash on the sidewalk or in the street, we put on a pair of plastic gloves and pick it up. We do not litter the street or the green space between the curb and sidewalk with our dirty baby diapers, beer bottles, dogs' defecation, or cigarette buttes from car ashtrays.

With this in mind, we do not need a bigger Recreation Center. The current one
I-172-5 serves well for community needs—including voting, community meetings, and children's events. Nor do we need an expanded basketball court with seating. The
I-172-6 negative consequences of expansion are obvious—more traffic, less parking, more
I-172-7 crowds, more trash, and more noise. In addition, the proposed construction itself will
I-172-8 negatively impact residents in terms of both noise and air quality pollution. And
I-172-11 where will the construction crews park, or will they take up needed parking space?
I-172-19 The EIR must study these issues and consider the negative impact on the community. The alternative is to keep the Recreation Center and Basketball Court Footprint as is. Van Pelt Place and West Silver Lake Drive at the south end of the Lakes— in front of the Grassy Knoll—(what you have named the Picnic
I-172-12 Area)—cannot sustain any more crowds, traffic, or parking.

An expanded "Picnic Area" will have more of the same negative consequences. We do not want more picnic tables at the south end of the Reservoir. We residents fought long and hard to save this area, "the jewel of Silver Lake" from DWP's original plan to chop them all the trees and install the regulating station here. This is a peaceful, lovely, shaded grassy area used for a variety of purposes—not just
I-172-13 picnicking. People read here, they meditate here; they have weekend birthday parties for their children here. We do not want this beautiful area tuned into an outdoor cafeteria with more garbage, noise, and crowds. The EIR must study this issue and consider the negative impact on the community. The clear alternative is to leave this area as is.

Removing the perimeter fencing will have dire consequences for the wildlife. Please note, the Audubon Society recognizes the importance of the fencing to protect the
I-172-14 birds. The closer people come to the water, the more litter will be deposited in the water. Without perimeter fencing, people will have the freedom to walk within the Reservoir Complex at all hours of the night. This will be detrimental to the wildlife as well as to residents because it will encourage noise and activity after the park is closed. It has the potential to lead to more crime and homeless encampments, as was the case in Echo Park and MacArthur Park. It has the potential to lead to fires as
I-172-15 people smoke in the area. Without fencing, the potential for people falling into the Reservoir or deliberately taking a nighttime swim is great. This could lead to drowning and/or great cost to the city as Emergency Personnel are called to the rescue. The EIR must study this issue and consider the negative impact on the community and its inhabitants—the feathered and four-footed as well as the human.
I-172-20 The alternative is to maintain perimeter fencing, which could be more attractive—as long at is wildlife friendly.

Additional lighting too would have adverse effects. The lights would be visually disturbing to residents and wildlife. The lights would encourage people to walk within
I-172-16 the Reservoir Complex after hours, which would cause disturbing noise—to residents and wildlife. Encouraging people to walk freely in this area after dark has the potential to create more crime. The EIR must study this issue and consider the negative impact on the community. The alternative is to maintain current street
I-172-21 lighting and forget the rest.

Terraced Seating is another potential for negative consequences. Again, the closer people are to the lakes, the more potential for litter in the lake. Even well intentioned people may think feeding the birds is helpful and throw food into the lake, which would, of course be detrimental to the wildlife and to the water itself. Terraced Seating would also give people a place to gather at night and a place to lay down a blanket and go to sleep. Terraced Seating also puts people too close to the water where they can fall into the Lake or deliberately go into the Lake for an swim. This has the same concerns we voiced earlier, potential drowning and/or great cost to the city when Emergency Personnel are called to the rescue. The EIR must study
I-172-18 this issue and consider the negative impact on the community. The alternative is to eliminate the proposal for Terraced Seating or make it much farther from the water.

Throughout the community meetings, the idea of boating was highly disapproved of by the majority of those who submitted comments, yet a Kayak Launch is still included on the Master Plan Project Map. Despite boating's being continually voted down at the meetings, it recurred time after time on subsequent proposals. And still, someone doesn't want to give up on this idea.

Finally, the cost of this project is astronomical. The funds could better be used to benefit residents in communities that do not have a park or a recreation center. These funds could be used for critical repairs for existing parks. These funds could also be used for much needed after school programs. This proposal, with its high
I-172-17 price tag, is an extravagance many in Silver Lake do not want.

Residents of Silver Lake as well as residents from other neighborhoods throughout the city have enjoyed this natural space for decades. This open space is special because it is peaceful, and it is wild. It is special because it is home to a myriad of birds and other wildlife. It is a resting spot for hundreds of migratory birds. The so-called "reimagining" of this space threatens the delicate balance that makes the Lakes and Surrounding areas special and beloved. We respectfully request that you thoroughly study each of the issues we have raised, consider the consequences, and offer appropriate alternatives.

Thank you.

Sincerely,

Caren Singer

I-173

COMMENT RESPONSE

As a resident and homeowner of Silver Lake, I am asking the BOE to study the following items and determine the merits of the given alternatives. Thank you for your time and consideration.

I-173-1 1) The EIR must study the conflicting description of the location of the Educational/Meeting structure. In the Master Plan, the structure is in the Knoll, while
I-173-2 in the NOP document, it is in the Meadow. This is significant because construction in
I-173-3 the Knoll will be extremely harmful to wildlife land habitat.
Environmental Resource Areas: Biological Resources, Land Use and Planning.
I-173-4 Alternatives: Eliminate all construction in the Knoll

I-173-5 2) Perimeter Fences(a): The EIR must study the removing of perimeter fences and constructing fences that do not protect wildlife and people, and that will allow night access, a time when some wildlife is most active, and which poses a danger to both people and wildlife. Further, access to the Complex at night will encourage loitering, vagrancy, litter, and noise.
I-173-6 Perimeter Fences(b): In Section 5.6.5 of the Master Plan states that one of the reasons given for eliminating some of the perimeter fences is the results of a previous survey (http://www.silverlakereservoirs.org/survey-2016). The EIR must research the validity of this survey, as it relies on an extremely small sample size, and does not accurately represent the majority of the residents of Silver Lake.
Environmental Resource Areas: Biological Resources, Land Use and Planning, Aesthetics, Population and Housing, Noise, Hazards and Hazardous Materials.
I-173-7 Alternatives: (a) Leave current perimeter fences at current height. Install gates, open during the day and closed at night, as is done with the Ivanhoe and South Dam pathways. (b) Replace current fence with aesthically pleasing, wildlife-friendly perimeter fence, maintaining the approximate current height, with gates.

I-173-8 3) Effects on residents and wildlife of the entire project: The entire project consisting of 8 construction sites, each conservatively taking two years to complete, the EIR must study the effects of 16 years of disruption on the community and wildlife with respect to noise, traffic, poor air quality.
Environmental Resource Areas: Biological Resources, Land Use and Planning, Aesthetics, Population and Housing, Noise, Hazards and Hazardous Materials.
I-173-12 Alternatives: Eliminate and/or minimize the size and scope of each site.

I-173-13 4) The Knoll: The EIR must study the possible effects on land wildlife from regrading and construction on the Knoll of an unnecessary structure (the Educational/Meeting structure), and walking paths that encroach on habitat. This will include disruption, noise, poor air quality, and traffic from land-moving and construction equipment, affecting the only safe haven for land wildlife remaining in the Complex.
Environmental Resource Areas: Biological Resources, Land Use and Planning, Aesthetics, Population and Housing, Noise, Hazards and Hazardous Materials.
I-173-14 Alternatives: Eliminate all construction on the Knoll.

I-173-15 5) The community voted down swimming and boating, but the Master Plan still states that activities on the water or at the water's edge are still goals. The EIR must address this issue. These activities are detrimental to migratory birds, as well as indigenous birds, and also poses the risk of human drowning.
Environmental Resource Areas: Biological Resources, Land Use and Planning, Recreation.
Alternatives: Eliminate the Kayak Launch and Overlook and create a buffer zone away from the water.

I-173-16 ***Although the following is not a "direct" topic for the EIR, it is extremely important that it is considered by BOE before any construction should begin. Please evaluate:

I-173-17 6) Funds for ongoing maintenance, upkeep, and operations: This project will be enormously expensive and of extreme duration. The EIR must study the legitimate funding sources to complete construction, an entity or entities to manage the entire complex, and determine an ongoing funding source to maintain and operate the facility in perpetuity. Without a guarantee of ongoing funding, the facility will degenerate causing sustainability issues that will harm the wildlife, habitat, and the community.
Environmental Resource Areas: Biological Resources, Land Use and Planning, Aesthetics, Population and Housing, Geology and Soils, Energy, Public Services, Hydrology and Water Quality, Air Quality, Recreation, Utilities and Service Systems.
Alternatives: Eliminate all elements where funds, and an entity, for maintenance, upkeep, and operations, can't be guaranteed.

Thank you very much reading my comments.

I-174

COMMENT

RESPONSE

To City of LA, DWP, and BOE:

We are writing to voice our concerns about the proposed changes to the Silver Lake Reservoir Complex. We attended every meeting and submitted thoughtful, deliberate comments. We, as well as many others who attended all the meetings, are frustrated, disappointed, and worried, as the Board of Engineering (BOE) has not taken into consideration serious concerns raised at these multiple community workshops prior to the pandemic.

Now, as the project is in the beginning stages of the Environmental Impact Report (EIR), we residents have another opportunity to make our voices heard. But will anyone listen?

I-174-1 The area in and around the Reservoirs is terribly congested as is. Every year, we see
I-174-3 more litter, more noise, and more traffic. Our neighborhood cannot sustain more, which the influx of people this project is encouraging will bring.

The people who live here, many like we—long-time residents—respect and support our community. If we see trash on the sidewalk or in the street, we put on a pair of plastic gloves and pick it up. We do not litter the street or the green space between the curb and sidewalk with our dirty baby diapers, beer bottles, dogs' defecation, or cigarette buttes from car ashtrays.

I-174-4 With this in mind, we do not need a bigger Recreation Center. The current one
I-174-5 serves well for community needs—including voting, community meetings, and
I-174-8 children's events. Nor do we need an expanded basketball court with seating. The
I-174-9 negative consequences of expansion are obvious—more traffic, less parking, more
I-174-10 crowds, more trash, and more noise. In addition, the proposed construction itself will
I-174-18 negatively impact residents in terms of both noise and air quality pollution. And
I-174-17 where will the construction crews park, or will they take up needed parking space?
The EIR must study these issues and consider the negative impact on the community. The alternative is to keep the Recreation Center and Basketball Court Footprint as is. Van Pelt Place and West Silver Lake Drive at the south end of the Lakes— in front of the Grassy Knoll—(what you have named the Picnic Area)—cannot sustain any more crowds, traffic, or parking.

An expanded "Picnic Area" will have more of the same negative consequences. We do not want more picnic tables at the south end of the Reservoir. We residents fought long and hard to save this area, "the jewel of Silver Lake" from DWP's original plan to chop them all the trees and install the regulating station here. This is a peaceful, lovely, shaded grassy area used for a variety of purposes—not just
I-174-11 picnicking. People read here, they meditate here; they have weekend birthday parties for their children here. We do not want this beautiful area tuned into an outdoor cafeteria with more garbage, noise, and crowds. The EIR must study this issue and consider the negative impact on the community. The clear alternative is to leave this area as is.

Removing the perimeter fencing will have dire consequences for the wildlife. Please note, the Audubon Society recognizes the importance of the fencing to protect the
I-174-12 birds. The closer people come to the water, the more litter will be deposited in the water. Without perimeter fencing, people will have the freedom to walk within the Reservoir Complex at all hours of the night. This will be detrimental to the wildlife as well as to residents because it will encourage noise and activity after the park is closed. It has the potential to lead to more crime and homeless encampments, as was the case in Echo Park and MacArthur Park. It has the potential to lead to fires as
I-174-13 people smoke in the area. Without fencing, the potential for people falling into the Reservoir or deliberately taking a nighttime swim is great. This could lead to drowning and/or great cost to the city as Emergency Personnel are called to the rescue. The EIR must study this issue and consider the negative impact on the community and its inhabitants—the feathered and four-footed as well as the human.
I-174-19 The alternative is to maintain perimeter fencing, which could be more attractive—as long at is wildlife friendly.

Additional lighting too would have adverse effects. The lights would be visually disturbing to residents and wildlife. The lights would encourage people to walk within
I-174-14 the Reservoir Complex after hours, which would cause disturbing noise—to residents and wildlife. Encouraging people to walk freely in this area after dark has the potential to create more crime. The EIR must study this issue and consider the negative impact on the community. The alternative is to maintain current street
I-174-20 lighting and forget the rest.

Terraced Seating is another potential for negative consequences. Again, the closer people are to the lakes, the more potential for litter in the lake. Even well intentioned people may think feeding the birds is helpful and throw food into the lake, which would, of course be detrimental to the wildlife and to the water itself. Terraced Seating would also give people a place to gather at night and a place to lay down a blanket and go to sleep. Terraced Seating also puts people too close to the water where they can fall into the Lake or deliberately go into the Lake for an swim. This has the same concerns we voiced earlier, potential drowning and/or great cost to the city when Emergency Personnel are called to the rescue. The EIR must study this issue and consider the negative impact on the community. The alternative is to eliminate the proposal for Terraced Seating or make it much farther from the water.

I-174-16 Throughout the community meetings, the idea of boating was highly disapproved of by the majority of those who submitted comments, yet a Kayak Launch is still included on the Master Plan Project Map. Despite boating's being continually voted down at the meetings, it recurred time after time on subsequent proposals. And still, someone doesn't want to give up on this idea.

Finally, the cost of this project is astronomical. The funds could better be used to benefit residents in communities that do not have a park or a recreation center. These funds could be used for critical repairs for existing parks. These funds could also be used for much needed after school programs. This proposal, with its high
I-174-15 price tag, is an extravagance many in Silver Lake do not want.

Residents of Silver Lake as well as residents from other neighborhoods throughout the city have enjoyed this natural space for decades. This open space is special because it is peaceful, and it is wild. It is special because it is home to a myriad of birds and other wildlife. It is a resting spot for hundreds of migratory birds. The so-called "reimagining" of this space threatens the delicate balance that makes the Lakes and Surrounding areas special and beloved. We respectfully request that you thoroughly study each of the issues we have raised, consider the consequences, and offer appropriate alternatives.

Thank you.

Sincerely,

Robert Wolin

I-175

COMMENT RESPONSE

Hello!

I'm on the Housing Committee of the SLNC. I was on the Griffith Park Neigh Council until it disbanded. I also wrote about coyotes and wildlife for the LA Weekly and was a reviewer for a scientific journal. I've been a birdwatcher since I was 7, and I'm a self-taught naturalist.

I have the unique experience of observing evening activity by running around the Silver Lake reservoir for the last 20 years, at 1 AM or later. There might be one or 2 cars and maybe one person a month. It's just me and wildlife.

I know what wildlife was there before DWP turned it into a construction zone for 6 years and drained it: great horned owls, coyotes, bats, skunks, raccoons, mice, herons, canada geese, grebes, geckos...and this is just what I have seen myself at night. I also wrote a blog on what happened there (Including DWP malfeasance with the water) which, in fact, caused the empty lake to be refilled a month before the DWP original date.

In my observations, after the construction and drought, and DWP's failure to keep the reservoirs full, all life is gone. Not a sighting nor a peep.

This is when a qualified naturalist or field manager should step in, before it really is too late. I haven't seen any reptiles in 2 years - LA has reported that they have been missing for a few years, and now they are endangered.. They can't just fly or run away, and they at least did have water here. If you had had an EIR done - as we did for Griffith Park - you would already know this. And as the small animals disappeared, including mice and rats, so do the owls and coyotes and raccoons leave.

I-175-1 This "Master Plan " adds no habitat. Trees planted like an English garden, spaced so
I-175-2 many feet apart don't create shade for people (most common complaint about the Silver Lake Meadow), and don't allow insects to get from one tree to another, or create safety for any small creature. They don't even allow safe places for birds to build nests. Whoops, there goes another songbird, leaving Silver Lake!

Of course, just as importantly, the infrastructure of the Reservoirs as a source of
I-175-3 emergency water for fire management can't be underestimated. For decades, the LAFD has been using the reservoirs for water drop helicopters to tamp out fires in the Burbank and Glendale mountains. Not to mention the destructive Griffith Park fire!! And we shouldn't forget about possible earthquakes...

You already have the perfect test case: Silver Lake Meadow.A complete Fail. No one goes.It's almost empty. Lots of signs for no dogs, but lots of dogs there anyway. Acres of muddy grass, because grass needs so much water, and there's DWP, pouring millions of water into keeping it alive. Let's Go, LADWP! Go there yourself,
I-175-4 and be sure to read the Yelp reports

What we need in LA are green spaces, not extended public sidewalks, which is what all these plans look like. What happened to the wetland plan?

Other observations:
Our honored forefathers built a reservoir in this ravine so the water wouldn't evaporate.That's why it (and the Meadow) are so hot. It's not a good park.
I-175-5 Did you know Silver Lake is part of a Migratory Bird Path? Have you checked with federal protections for waterfowl?
Griffith Park, the 2nd biggest urban park in the country, is 1.2 miles away walking.
I-175-6 Is Silver Lake the next Echo Park for the homeless, with food, bathroom facilities, and lots of empty spaces?
Parking. Parking. Parking.

I-175-7 Don't do this, I beg you. You won't be able to pay, to get everything back that you will lose.

I am available and happy to talk with anyone looking for information and answers about the usability and protection of this area.

I-177

COMMENT RESPONSE

This project with have a HUGE impact on traffic in an already congested area!

Edgewater Terrace is a very narrow street used as a short cut to get from Glendale Blvd to Silver Lake Blvd. We currently have multiple problems with traffic including vehicles traveling at high speeds and parked cars being sideswiped / damaged consistently.

I-177-1 • Parking impact on a parking deprived neighborhood.

Where is the plan for visitor parking other than putting the burden all on surrounding residential streets ? Edgewater Terrace is already heavily impacted by businesses on Glendale Blvd and The Meadow - especially on weekends. The street is narrower than most of the surrounding streets. The impact of congested parking actually makes our street more DANGEROUS for residents who can't get out of their driveways and for visitors that can't navigate a busy car filled street.

I-177-2 • Increase in crime, overnight encampments - WE DON"T WANT ANOTHER ECHO PARK MESS!!!!!!!!!!

I-177-3 • Negative impact on reservoir wild life and migratory animals

I-177-4 • Noise and NUISANCE - We already deal with lots of public nuisance from all the bars on Glendale Blvd and people coming and going to The Meadow all day and at night.

I-177-5 • Increase in litter and trash - WHO WILL CLEAN ALL OF THIS UP? Edgewater Terrace is already a mess with trash from people that go to The Meadow now!

I-178

COMMENT RESPONSE

Please see the attached follow-up comments submitted by Amy Minteer,
Chatten-Brown, Carstens & Minteer on behalf of Silver Lake Wildlife Sanctuary.

I-178

COMMENT RESPONSE

CBCM
Chatten-Brown, Carstens & Minteer LLP
2200 Pacific Coast Highway, Suite 318
Hermosa Beach, CA 90254
www.cbcearthlaw.com

Hermosa Beach Office
Phone: (310) 798-2400
San Diego Office
Phone: (619) 940-4522

Amy C. Minteer
Email Address:
acm@cbcearthlaw.com
Direct Dial:
310-798-2409

February 7, 2022

Via Electronic Submission (https://comment-tracker.esassoc.com/silverlake/index.html#/22/form)

City of Los Angeles Department of Public Works
Bureau of Engineering
c/o ESA-Nicolle Steiner
626 Wilshire Boulevard, Suite 1100
Los Angeles, CA 90017

Re: Follow-up Scoping Comments on Silver Lake Reservoirs Complex Master Plan Notice of Preparation

I-178-1

Dear Ms. Steiner,

On behalf of Silver Lake Wildlife Sanctuary (SLWS), we submit these additional scoping comments to supplement the scoping comments we submitted earlier today. The Silver Lake Reservoirs Complex Master Plan (SLRCMP) includes the creation of new habitat in and around the Reservoirs, including artificial floating islands, as Master Plan elements. The environmental impact report (EIR) must fully analyze and disclose the potential biological impacts that would be associated with these project elements.

The commercial development and wider use of artificial floating islands has only been available for approximately two decades. The SLRCMP proposes creating both floating wetland islands out in the Reservoir waters and land-based constructed habitat terrace trays along the Reservoir embankments. The EIR must comprehensively analyze the environmental impacts of this construction including possible hawk predation. Due to the water space needed by the large migratory flocks that inhabit the Reservoirs for much of the year, the EIR must also analyze the impacts of these two new elements on the migratory birds' use of the Reservoir's open waters. The potential for increased access to the Reservoir by more aggressive species of birds, such as Canada geese and mallards, and their impacts on other water fowl species that rely on the Reservoirs must also be evaluated. The potential for these proposed new elements to reduce the water depth of the Reservoirs, and in turn reduce the cooling effects of the Reservoir on the surrounding community.

I-178

COMMENT RESPONSE

The EIR must further evaluate alternatives and mitigation measures to reduce these potential biological impacts, including the elimination of these SLRCMP components.

I-178-2

Thank you for your time and consideration in this matter.

Sincerely,

Amy Minteer

I-179

COMMENT RESPONSE

Thank you for this opportunity to submit these comments. I participated in all but one of the community meeting. I question whether this is a futile effort since the voices expressed during the in person meetings appear to have been ignored.

I-179-1 I first must question the traffic study since I only saw the boxes on the Silver Lake Blvd side and Armstrong. We have a serious traffic problem. In addition I question whether the study included West Silver Lake Drive.
There is only street parking available. Traffic also occurs on the walking path. Often it is so crowded that walkers go into the street posing a safety issue.

The enhancements that have been made in the past such as the Meadows are good because that preserved the natural environment. Relocating the pump from the grassy knoll also was responsive to community.

I-179-2 However, it is going too far talking of concrete islands and kyiak launches. Lets reserve this to the LA River improvements.
Children need to learn in the environment not in a building. Therefore no on the Educational building.

Lets improve the dog park so dog owners will be able to use the dog park rather than dog owners using the people park areas.

I-179-3 Try to preserve areas to the nature environment. We need to protect our birds as well as the wild life.

The Recreation Center can use a larger community room. However the whole area

I-179-4 near the rec center needs to be improved. The adjacent sidewalks are dangerous and yes, I have had to walk on the street where it is safer at least from falling.

I-179-5 The fence needs to stay up
No water activity because water is used during fire seasons.

Lets make small less expensive improvements. If money is raised, please use it in

I-179-6 areas that lack green space.
Thank you.

I-180

COMMENT RESPONSE

Thank you for this opportunity to submit these comments. I participated in all but one of the community meeting. I question whether this is a futile effort since the voices expressed during the in person meetings appear to have been ignored.
I first must question the traffic study since I only saw the boxes on the Silver Lake Blvd side and Armstrong. We have a serious traffic problem. In addition I question whether the study included West Silver Lake Drive.
There is only street parking available. Traffic also occurs on the walking path. Often it is so crowded that walkers go into the street posing a safety issue.
The enhancements that have been made in the past such as the Meadows are good because that preserved the natural environment. Relocating the pump from the grassy knoll also was responsive to community.
However, it is going too far talking of concrete islands and kyiak launches. Lets reserve this to the LA River improvements.
Children need to learn in the environment not in a building. Therefore no on the Educational building.
Lets improve the dog park so dog owners will be able to use the dog park rather than dog owners using the people park areas.
Try to preserve areas to the nature environment. We need to protect our birds as well as the wild life.
The Recreation Center can use a larger community room. However the whole area near the rec center needs to be improved. The adjacent sidewalks are dangerous and yes, I have had to walk on the street where it is safer at least from falling.
The fence needs to stay up
No water activity because water is used during fire seasons.
Lets make small less expensive improvements. If money is raised, please use it in areas that lack green space.
Thank you.

I-181

COMMENT RESPONSE

I-181-1

I am extremely concerned about how each proposed feature will impact wildlife habitats and behaviour. I am concerned about the destruction and disruption of existing habitats, especially on the knolls , and behind the knolls. where the lawns, added buildings , terraces, kayaks, etc. are proposed.

I am extremely concerned about the destruction of habitats during the construction process.

The reservoir is part of the Pacific Flyway, and I am concerned that the proposed terraces KAYAKING AND HUMAN INTRUSION ON AND OVER THE RESERVOIR WATERS WILL NEGATIVELY IMPACT THE MIGRATORY BIRDS.

I am concerned that the promenade will bisect the habitat areas in the eucalyptus grove.

I am concerned that the heron nests and fledge areas will be negatively impacted.

I-181-2

I am concerned about the negative impact of taking down perimeter fences, both along the street and the reservoir edges.

I am concerned about the negative impact on traffic and parking.

Thank you.

I-181-3

I-182

COMMENT RESPONSE

I am vehemently against this proposal as written. And, having attended past community meetings, I know I am in the majority of Silver Lake residents who also oppose this blatant exploitation of the neighborhood that we are 100% invested in. We do not just "visit." We LIVE HERE. and our voices should not be silenced or dismissed.

I am a 20+ year Silver Lake resident. I have seen this neighborhood grow and evolve. Some changes have been for the better but certainly not all. This proposed re-development of the majority of the reservoir land is an insult to residents. It is blatant exploitation by parties who are NOT invested in the quality of life of this neighborhood. I have not heard from one resident neighbor in favor of the commercialization of this urban oasis.

By "neighbor," I am referring to someone who actually RESIDES, drives, shops, sends their kids to school, patronizes SL businesses, wrangles the horrors of the
I-182-1 surge in crime (both property and personal) in our Silver Lake neighborhood.
.

This is rape. Rape of a neighborhood. Rape of land. Full blown exploitation of a warm and charming area and its residents.

I-182-2 Aside from the human residents, this will be a disaster to the urban wildlife that make Silver Lake Reservoir their home and sanctuary. We, their human neighbors, love , value and appreciate them. Bringing this additional human activity, traffic,
I-182-3 and over development will harm them.

I-182-4 Kayaks? ABSOLUTELY NO. The Silver Lake neighborhood is already plagued by
I-182-5 excessively heavy traffic and extreme parking challenges.

Thankfully, we are not without "green space" and parks in this area. Griffith Park, one of the largest U.S. urban parks is only 2 miles away.

I-183

COMMENT RESPONSE

Please engage in a comprehensive analysis of the environmental impact concerns of the following concerns regarding proposals within the MP:

I-183-1 The protective perimeter fence must be delineated as no shorter than it is now both for the protection of wildlife and birds and for the community. This has been repeatedly stated by the Audubon society as well as by wildlife agents for LA Co.

I-183-2 The presence of a wide expanse of deep water provides a respite of calm to commuters driving by it each day as well as to walkers and joggers, to coyotes, and other wildlife and an element of safety to water foul resting on the water during their journey on THE PACIFIC FLYWAY. This would be disrupted by overdevelopment of additional structures for study (the existing bldg can be incorporated for the same purpose) , terribly so by permitting any water sports, or commercial ventures to provide them.

I-183-3 Further it is of paramount importance to present definitive plans for maintenance and governance of this revered public space....both as it is within a residential

I-183-4 community , and the geographical area places the lake within a “bowl” that

I-183-5 transmits and exaggerates sound and by nature is located on narrow hillside streets with extremely limited parking.

I-183-6 Overlooks and green terraces invite additional human activity that is not protective of wildlife and require. maintenance. Wildlife are nocturnal .. they arrive when humans leave . ... and in the current situation in Los Angeles the lake area must not become a dangerously unprotected campground . Hours of access need to be enforced.

I-184

COMMENT RESPONSE

What about the coyotes? Be CONSIDERATE of the pack..

Have you assessed what wildlife exists there now? I would like to see that report.

I-184-1 Oaks Oaks Oaks!!!

The plan looks a little too people friendly; not wildlife friendly enough.

Please don't tear up the whole thing at once. Do it in stages.

I-184-2 It needs fencing or patrols at night, at least in portions where people are likely to camp.

Owl boxes, please.

I-184-3 A permanent Monarch garden based on native milkweed, with places to pupate, would be AMAZING. Great place for school field trips. It won't look so good in the Fall and winter, but it would be real.

Thank you for your time and energy.

I-185

COMMENT RESPONSE

I've been a resident of Silver Lake for over 45 years. I reside directly in front of the
I-185-1 meadows. Since the inception of the meadows my neighbors and I have had to deal
I-185-2 increased traffic, parking issues, specifically the blocking of our driveways, trash left
I-185-3 in the parkway, and people partying at night and into the a.m. well beyond the 10
p.m. closing time.Throughout the years I have met with LAPD and the park police to
voice my concerns. My belief is that the further development of the Silver Lake
I-185-4 resivor will only increase the challenges we presently face. Should this plan come to
fruition I would like to know what actions the city would take to mitigate the present
and further impact on the neighborhood. Thank you for your consideration.

I-186

COMMENT RESPONSE

I am in in full support of this project and am so happy to see beautification and revitalization of an underused and unrealized urban jewel. I understand the concerns for parking, but that should not prevent us from creating a beautiful and universally accessible park.

I-186-1

I love the design, the promenade, the islands, the new plantings, the animal access, and the education center. There were lots of people in the community meetings that were in support of the these design elements and I want to make sure our voices are heard as well. We are excited for the designs to move forward.

I-187

COMMENT RESPONSE

I-187-1 Project should be as low impact as possible on the environment, neighborhood, traffic/parking, etc. This neighborhood was not built for, nor designed for a project like this, and there is a perfect alternative in the immediate vicinity, that being Griffith Park.

I-187-2 Plus funding would be better allocated to a neighborhood that desperately needs green space which this area is the opposite of. There's no real need except for creating more protection for the natural environment that has developed over the
I-187-3 past 100+ years. Some educational purposes would be welcome if they could serve the public schools in the area and be integrated into their STEAM education.

Turning the reservoir into a "destination" where folks spend hours and hours of their recreational time will jam up the neighborhood especially in regards to parking. Currently people visit for a relatively short period of time; coming and going within an hour or less.

I-187-4 I haven't seen any plans or options for how parking will be accommodated within the reservoir property so residents will be forced to deal with more traffic, congestion, loitering, and pollution (created by parked and idling cars -- which is already a
I-187-5 problem).

Thank you!

I-188

	COMMENT	RESPONSE
I-188-1	I was told the deadline was 2/7, not 5 pm on 2/7. I don't know what I'm reacting to; don't understand what impact we might have. I know that at the last in-person meeting, we seemed mostly unanimous on less is more and not wanting an education center. But it doesn't seem like our feedback had any impact whatsoever. I've heard nothing about changes that were made based on feedback....?????? I think it's unconscionable that DWP is taking so much space. It makes me nauseated. One of my big concerns is the fence (I would like us not to have one), but that huge and contentious question isn't even addressed in the video. I also think it's terrible that at the forum you held in January the participants couldn't see each other. Why? It feels like just another effort to keep the community weakened. Sorry, but this experience seems so disempowering, by design.	

I-189

COMMENT RESPONSE

I feel like I'm asking the same questions repeatedly... that's because I am and I'm
I-189-10 receiving no answers. Aside from the impact the duration of this project will have on
I-189-11 the neighborhood, and aside from the monumental cost when the millions could be
better spent in working in our homeless crisis & the increase in crime in Silver Lake,
I-189-1 i want to know what plans are being made to handle the influx of cars and visitors to
I-189-2 the new reservoir? Where will they park? Who will provide security? What
department will be responsible for maintenance & garbage collection? How will the
I-189-3 noise pollution & traffic congestion be mitigated during the 8 years of
I-189-5 construction—and afterwards? The police can't handle the increase in crime
now—how will increased police patrols be funded? I've yet to see an environmental
I-189-6 report that adequately & honestly assesses the impact on wildlife that make the
reservoir their home (you're wrong about the ducks; the herons are gone and where
will the coyotes go? The city has been unable to maintain the small areas opened to
the public in Silver Lake Blvd. so forgive me for being skeptical about how the new
Disneyland will be maintained. About a mile from here is a playground that's big
enough for all—it's called Griffith Park. This residential neighborhood will be
I-189-9 impacted in ways you're not addressing—refusing to address. I don't see any sign of
projection designed to protect those of us who will be dealing with the construction,
delays, congestion, pollution, traffic etc. How about some answers? Concrete,
thoughtful answers.

I-190

	COMMENT	RESPONSE
I-190-1	I forgot to add that I used to get emails from you about the project; then they stopped.	

I-191

COMMENT RESPONSE

I am a resident of Silverlake who has a home on the W Silverlake side of the Reservoir complex. I attended all but one of the community meetings and would like to give my feedback to this written document.

1. There is no need for additional concrete construction inside of the fences, especially when they present opportunities to enter the water areas. These areas will turn into places where water accidents will happen. The lake is deep. Drownings are a great possibility.

2. Do not take down the fencing, once again giving opportunity to water accidents and creating an unsafe, unsecured environmen. There would never be enough security to keep the area free from vandalism.

I-191-1

3. Kayak launches? That was not agreed upon by the majority of people attending in-person community meetings. Again, the lake is too deep, and too dangerous for amateur kayaking. It seems like this is a business opportunity for someone outside of the City services- so perhaps it was pushed by non-adjacent residents.

4. No need for an education center. The Silverlake branch of the LA Public Library is within walking distance and has a community room which can be used as a teaching center. Also schools are close by with adequate facilities.

5. Noise. The over construction of this area used by wildlife will be hazardous to them and to residents on both sides of the lake. It is already noisy because the lake and the hills around the lake act as an amphitheater. DWP noise is amplified. Automobile traffic noise is amplified.

I-191-2

6. There is absolutely no way that the adjacent street can handle the overflow parking that will be needed.

I-191-3

7. Keep this oasis intact. Plant more trees. Water the ones that we have. Plant reeds for nesting places. Leave good enough alone.

I-191-4

I-192

COMMENT RESPONSE

Hello LADWP and LA City Team -- Thank you for all your work on this plan. One important comment. I do not think we need to be adding structures to the reservoir complex, particular the shade structure around the Ivanhoe Overlook. If we want shade for an outdoor classroom, large shade trees would make much more sense from an ecological perspective, providing heat absorption along with shade, and more nature for humans and animals. Plus they will be considerably cheaper while providing greater value. These can cover the benches and boardwalk you plan, but my neighbors and I think shade structures are the wrong way to go and would like to express our opposition to them. Thank you.

I-192-1

I-193

COMMENT RESPONSE

NO TO SILVER LAKE RES COMPLEX MASTER PLAN.

I-193-1 I am very concerned about the Silver Lake Reservoir Complex Master Plan. How long will this take and at what expense? After enduring the three year LADWP Bypass Project with endless trucks and dirt and noise I can't imagine another endless interruption of this quiet community. I have lived here over 25 years and I feel the improvements of upgrading the walking path, the meadow and new fencing have been great additions. But this is a neighborhood of small streets and limited

I-193-4 direct access. There are already issues with traffic and parking. The blue herons just

I-193-2 started to come back to nest but that won't last with what looks like an enormous amount of construction. Please reconsider. It is ridiculous to spend this kind of money on a community that doesn't need it and doesn't want it. I imagine that there

I-193-3 are many, many parts of Los Angeles and even Silver Lake that could using this funding for essential improvements. Sincerely. Susan Murphy

I-194

COMMENT RESPONSE

I come to Silver Lake to enjoy the peace and tranquility of the meadows. It is

I-194-5 beautiful knowing that the wildlife is safe. Please keep it that way. Nonsense having

I-194-6 concrete islands and launches. There is too much traffic right now and no place to park. Use the facilities at Griffith Park rather than construct an Educational Building.

I-194-1 How about ensuring equity of green space in Los Angeles rather than spend millions in an area that is perfect.

I-194-4 Do not take the fences down unless you are ok with a tent city. Look what happened to Echo Park lake and Mac Arthur Park lake.

I-194-2 Construction of any kind will jeopardize safety and nesting of wildlife.

I-194-3 One more thing, fire departments use the reservoir when fighting fires in the hills of Glendale, Lake View Terrace and surrounding areas.

Protect what we have.

I-195

COMMENT	RESPONSE
Please see attachment	

I-195

COMMENT RESPONSE

Public Comment for
Silverlake Reservoirs Complex Master Plan
Environmental Impact Report
Submitted by Dr. Penny Kunitani, Silverlake resident and homeowner

I. We need permanent robust perimeter fencing with gates that can be closed and locked at night. This will help prevent:

1. -disruption to wildlife, much of which is very active at night.
2. -undesirable human activities, such as attacks for robbery, rape, and hate crimes; vandalism; graffiti; theft of public property; camping; etc.
3. -the need to greatly increase security patrols at night.
4. -the need to plan all vegetation and structures with public security in mind.
5. -the need for illuminating all areas with very extensive and bright lights (see more on lighting below).

I-195-4

Please note that other local parks, such as all of Griffith Park, are closed at night with limited access. For example, Griffith Park has all access roads closed and locked after 10 p.m. every night. Thus, it is not unique or unreasonable to close access to our public parks at night.

II. The Knoll provides most of the protected wildlife land habitat that the Complex provides.
However, the Master Plan calls for the regrading and development of portions of the Knoll, and the severe reduction of its open green space. The Educational/Community Meeting building that necessitates this grading would replace wide areas of wildlife habitat, and duplicates existing space in the Recreation Center and in the public schools.

III. Construction, in and around the Complex, has been a common occurrence in our community for years. There needs to be mitigations to construction consequences.
For a time, the Reservoir even lost the herons that had nested within it. Implementation of this MP will cause significant disruptions on our community lasting many years, which includes, for example, noise, traffic, vitiated air quality -- all that happens in a construction zone. There needs to be specific plans to ensure that life around the reservoir will not be hell while we are preparing for the eventual return to our heavenly reservoir environment.

I-195-8

IV. There needs to be increased capacity for transportation, and in particular, parking accommodation. It is *completely unrealistic* to think that Los Angeles residents, as well as tourists, will all come to Silverlake via public transportation. Currently, Silverlake is very difficult to reach by bus, as the one bus line does not go on any major routes, and runs very infrequently. There is no other public transportation serving anywhere within at least two miles of Silverlake, including Metrolines, train, shuttle, etc. Even if bus routes are improved and increased, there is no accommodation for where these buses will be able to stop. As it is, parking near the dog park/basketball court/recreation center is highly impacted every single day. On weekends, traffic is often jammed in this area. The residents who live close to the reservoir will suffer: trash,

I-195

COMMENT RESPONSE

I-195-9
I-195-10
I-195-11

trampled vegetation, perhaps crime, constant parking problems in the vicinity of their homes, exhaust from vehicles roaming for parking spaces, and more. The surrounding streets are extremely narrow, hilly, winding, most often without sidewalks, and often very circuitous, causing one to go up to a half mile just in order to go around the block. It would be dangerous, and a civic nightmare having traffic cruising around these neighborhoods looking for street parking.

V. LIGHTING needs to be adequate for safety, while also minimized and controlled to reduce light pollution.
Light pollution is highly detrimental to wildlife and human life. Migrating birds can be so confused by bright lights that they get lost or mesmerized and die. Animals and plants need darkness at night for their health and well-being. Those that hunt and forage at night need the cover of darkness. Those that sleep at night need darkness to sleep. Humans need darkness for health and for enjoyment of the night sky. There is already enough light pollution in Los Angeles, so let's not make it even worse.

I-195-1

Thus, the lighting needs to be shining *downward only* to a limited area, unless specifically needed to shine upward or outward. The lighting needs to be of *limited lumens*, and not more than necessary for the specific purpose. Using excess lumens is not only creating more light pollution, but it is also a financial waste and a waste of energy, and thus causing more global warming. The lighting needs to be *only where needed* for specific designated purposes. The lighting needs to be of a warm color (color temperature of no more than 3000 Kelvins), and avoid blue light (which is found in most LEDs and compact fluorescent. See International Dark-Sky Association for more information.

VI. Hydrology and Water. There should be native plants used.
This will conserve water, and create environments hospitable for our native animals, such as native bees, butterflies and birds. Further, I suggest a native plant focus, such as a "nature walk" where there could be signs to identify native plants and their benefits.

VI. NO kayak accommodations. Kayaks, other watercraft, swimming, motor craft, and other water activities are highly detrimental to wildlife, and are not desired by the community. Even though, and especially since there is no current plan for kayaking on the reservoir, there should be NO accommodations made for launch sites.

I-195-2

VI. Community input needs to be able to impact this development!
In the past several years, there were at least three very large community meetings. Several of the community speakers at the EIR scoping meeting on January 19, 2022 protested that although they and apparently the vast majority of other community members wanted very limited development, the Master Plan has apparently largely ignored the input from the community. WE DO NOT WANT A RECREATION OR ENTERTAINMENT CENTER WITH A WATER FEATURE. We want a pleasant, peaceful respite from the hectic city around us, where all can enjoy this uniquely beautiful place. Also, we are concerned with the huge financial cost, and that this expenditure will not be located where it can do the most to balance equitable distribution

COMMENT RESPONSE

I-195-3 of city resources for all Los Angeles residents. *Minimal development* is desired by the Silverlake community, including both now and into the future.

I-196

COMMENT RESPONSE

I-196-1 Please analyze and evaluate the potential negative impacts on the existing and future wildlife in the project site and the wildlife in the immediate and greater Silver Lake neighborhood from all the Master Plan proposed new construction and expanded human activities, expanded buildings, observation platforms and living laboratory, overlooks, seating and viewing terraces, expanded running and walking paths and promenades and their materials, items installed in picnic groves, basketball court, playing field, multi-purpose facility/community center, floating dock and kayak launch, overlook shade pavilion and outdoor classroom and environmental education center and the construction materials of these places, the informal play walk, picnic grove and upper lawn and the materials, fitness circuit, restrooms, new hardscape of any kind throughout the project site, anticipated increased human activities during the day, evening or night, anticipated increased automobile, bicycle including electric bikes, skate board, scooter traffic along the perimeter or within the project site, lighting of any kind, noise impacts on wildlife.

I-196-8 Please discuss and compare the percentage of existing hardscape within the entire existing project site and the percentage of proposed new hardscape within the project site.

I-196-2 Please discuss the problems of potential crime, harassment and increased trash from the potential homeless population that will be attracted to the project site because of the proposed restrooms.

I-196-3 Please explain why this plan has so much new construction and human activities when the vast majority or those attending the numerous neighborhood meetings about the proposed project objected to this plan in favor of increasing a native habitat to provide support for our stressed, and dwindling wildlife population.

I-196-4 Please explain why this proposed plan is the opposite of what the vast majority of the neighborhood wants.

I-196-5

I-197

COMMENT RESPONSE

I-197-3 I request the BOE consider extending the Scoping Comment period in order to allow the public more time to review this very important and extensive Project. There has not been enough public outreach, notably no signage at the site itself of the request for public comments during this scoping period in the CEQA process. This signage could incorporate QR codes that can immediately point users to the NOP and the Master Plan itself. This signage would reach people who visit and use the open spaces at the Reservoirs. I also request the City and the BOE consider preparing and sending out an Initial Study, with an additional 30 days' comments period, to give the public more details and allow people to provide informed comments on major changes to their beloved open Reservoirs space. The Project Description in the NOP is altogether too skimpy and leaves out too many changes for the community to be well-informed. Furthermore, this lack of outreach feeds a growing sense in the community that their opinions are ignored or not valued by the City and the BOE.

Please expand the scope of the DEIR as broadly as possible, as community members have requested, to cover evaluation of all elements of this very large and impactful Project. I also request that the EIR evaluate the cumulative impacts in all environmental resource areas should all or a majority of the projects be constructed, including but not limited to Biological Resources, Aesthetics, Land Use and Planning, and Public Services. For instance, what would be the effect on

I-197-1 groundwater recharging if all the concrete platforms, terraces, and buildings were built and the permeable soil covered?

The EIR must consider the impact of any structures which obstruct or clutter the iconic view of the open waters and shorelines. Destroying that view has not only

I-197-2 Aesthetic Impacts but an impact on what beautiful aesthetics give us - peace of mind. Introducing island masses on the water and more concrete on the land would impact that open view, that peace of mind.

For the sake of our diminishing bird species and wildlife, I ask the EIR to evaluate all

I-197-4 the proposals in the MP for their impact especially on our Biological Resources.

I could list every single item proposed for construction in the Master Plan, because in a Plan this large, with this many changes, nothing should be overlooked. I ask the EIR to do just this: evaluate and carefully analyze every item. Only then, will the public and the City know what they're getting and what the future may hold.

I-197

COMMENT

RESPONSE



I-198

COMMENT

RESPONSE

As a 31-year Silver Lake homeowner residing a block from the reservoir, I want to make clear that the Silver Lake Reservoir Complex Master Plan is replete with negative environmental impacts, several of which can only be remedied if the plan is scuttled and the complex is left as it currently is.

The plan also contains what at best is a misstatement about a key area of environmental concern — transportation and traffic. The parking section of the Master Plan 3.8.2 states, "Given the traffic congestion concerns of the community and limited parking availability, making alternate modes of transportation to the Complex plentiful and easy to access is paramount." And then it goes on to claim that County Metro bus service is provided to the reservoir by the #201 bus along West Silver Lake Drive. That bus service was discontinued in June 2021, long before the Master Plan was completed and made public.

As the plan states, there is limited parking and traffic congestion and that plentiful alternate modes are "paramount" to the plan working. Yet the plan contains NO adequate parking (or transportation) solutions and thus should be summarily rejected on environmental grounds because without a decent solution, there will be deleterious impacts on transportation and traffic, on aesthetics, on air quality, on noise, and on the neighborhood's population, among other impacts.

Is there a way to sufficiently mitigate these problems? No, there is not. There is no logical place to add the necessary parking for a project this size and besides, adding that amount of parking would again create negative environmental impacts that could not be mitigated in terms of aesthetics, air quality, greenhouse gas emissions, water quality, land use and planning, noise, transportation and traffic and impact on population and housing. I-198-1

Alternate transportation suggestions in the master plan seem to be two-fold. One is adding bicycle lanes. The problem with that is that comprises motor traffic on streets that are already frightfully narrow and are often made even more narrow by parked vehicles and pedestrians/runners who use the street instead of the walking path. Most Silver Lake side streets don't even have sidewalks because they are so narrow. The few cyclists who use city bike paths in the area would not be much of an "alternate mode" of transportation to alleviate parking and traffic congestion, not to mention reduced neighborhood aesthetics, would have an additional negative environmental impact, including life-threatening consequences due to the inability of fire trucks and other emergency vehicles to access these narrow streets which would be utterly clogged with parked cars of Complex users and additional traffic.

The concept of public transportation may be the biggest joke of all. Has any survey been done of the current users of the reservoir complex to see how many now arrive by public transportation? Does anyone really believe that it's anything more than a miniscule portion? One reason, of course, is that while the planners may tout public transportation, the city and county public transportation has actually ELIMINATED public bus routes in Silver Lake.

Another major negative environmental issue with the plan: it does not provide for maintaining the perimeter fencing that is around the complex now, and which should remain in place in order to protect and enhance the now-abundant wildlife. The plan calls for so-called habitat islands to be floated on the water. But it also makes clear that there will be even more interaction and as a result, interference, by human beings on the water, the Knoll, the Overlook, the Eucalyptus Grove and other areas. The planners also concede in the Wildlife section that the Reservoir already provides "an important year-round resource of fresh water for wildlife, particularly for local and migratory waterfowl." Birds on the Reservoir grounds, according to the master plan CURRENTLY (without 'habitat islands') include "hummingbirds, crows, blackbirds, gulls, herons, egrets and ducks...Great Blue Herons, Great-Horned Owls, Northern Mockingbirds and Red-Tailed Hawks." Observers also see squirrels, rabbits, lizards, bobcats, coyotes, and particularly apt for the creators of this master plan — skunks. I-198-2

It doesn't take a degree in rocket science to know that an area like this without a perimeter fence will prove less comfortable or enticing for wildlife, while making it more enticing for unhoused people who the city has failed to find sufficient assistance for. An open park space like this in the middle of the residential neighborhood (with no major arteries and precious little parking) is a recipe for disaster, creating safety problems for the general public as well as the wildlife.

What kind of joke is it that after having spent so much money on the Echo Park Lake complex that Councilman O'Farrell and other government officials have now found it necessary to put up a chainlink fencing around the entire park due to the tent city that emerged there — yet want to take down the fencing at the Silver Lake complex while asking the public to spend more than $250 million to allegedly 'improve' it while ignoring the environmental impacts? Seems like an awfully big joke - but one that isn't in the least funny.

The need for fencing and the issues of wildlife safety, construction chaos and insufficient parking, were made time and again by a vocal majority of residents and stakeholders who attended the public sessions prior to the master plan being finalized. And time and again, the firms developing the master plan ignored these concerns, making a mockery of the clear desires of the majority, who would now be asked to fund most of this project. Nonetheless, the designers plowed ahead, for God knows what reasons, with a plan that would leave large portions of the complex open to any humans who care to be there - regardless of the welfare and safety of the wildlife or the garnet is now that is one of the few remaining coherent and workable neighborhoods in the city of Los Angeles.

The wildlife that has lived in peace for generations on Silver Lake would be negatively impacted, from the construction through the completion, on the Knoll, the Eucalyptus Grove and the Overlook. And again, without perimeter fences, the public's safety and welfare would likewise be harmed over the long run and short run. I-198-3

Speaking of the short run, the plan also fails to address the negative environmental impact of construction activities to its traffic, hazardous materials, noise , air quality, greenhouse gas emissions, aesthetics and biological resources. Thousands of truck trips would be necessary to cart out the concrete and other materials to change the face of the reservoir complex; and even if the walls were pushed into the existing reservoir area, the same problems, with just as much noise, dirt and other substances, air impact on wildlife etc., would result. Besides the folly of not keeping a reservoir in place in case it's needed again in the long run — or the issue of using as a source to draw water from in order to fight the increasing wildfires and structural fires in the area due to climate change, as the master plan gives lip service to without explaining how — lowering the walls could also cause creating flooding hazards in the neighborhood and in other areas, mainly toward the Echo Park and MacArthur Park districts. Construction and the final results would increase the already overloaded traffic, particularly during rush hours, throughout the neighborhood and the northeast Los Angeles in an area already highly congested.

In a city where tens of thousands of people sleep on the streets and the local government does not have the willpower, money or apparent capability to solve such problems, it's difficult to fathom that limited governmental resources would even be considered for use like this — to address all the negative environmental impacts and the slew of other problems engendered in the Silver Lake Reservoir master plan. Based on the inherent flaws in the plan itself, it is inconceivable that the project would work out as planned, given the lack of adequate environmental and other planning, or that it would be funded sufficiently in the future to avoid the secondary resulting environmental lessening. If any work is undertaken prior to a community vote on taxing itself, as the plan calls for under Measure A, it's not certain to fail in that most residents would be reluctant to agree to spend money to provide increased traffic and parking congestion, safety and welfare hazards not just for themselves but for the wildlife that flourishes at the reservoir, not to mention the lengthy construction chaos and the air, noise, light and traffic environmental issues it creates. I-198-16 I-198-17 I-198-15 I-198-18

Then the negative environmental impact would be all the more profound and leave the city with a huge eyesore in what is one of its most flourishing and diverse neighborhoods.

One of the few things the city has not made worse over the years is the Reservoir Complex — mainly because it has for the most part kept the fence up and kept its mitts off. There is no need to undertake this project - the meadow, the walking path, the recreation area, including the current dog park and the children's playground, already provide for a plethora of human needs and uses. Moreover, as the master plan acknowledges, more than 30 other public parks already exist within a two-mile radius of the Reservoir, including the granddaddy of them all, Griffith Park. I-198-19

I-199

COMMENT RESPONSE

Aesthetics:
I-199-1 The park exterior should be pleasing to public as well as those residents that adjoin the park who has invested in the community and should be no additional buildings and structures along lake front. We strongly against any unnatural elements on water including but not limited to, boats, buoys, kayaks, etc. to be introduced. The people come to the lake to enjoy birdwatching a variety of migratory birds, not anything like giant fake swan puddle boats on Echo Park Lake. Any new fencing should be aesthetically compatible with the urban oasis environment. The should not be any tree removals unless the existing trees are not expected to survive. Public Art projects are welcome, but they should be strategically located and must not interfere the natural setting of the lake and its surroundings.

Air Quality:
I-199-5 Vehicular travels to and from the lake would be substantially increased if more active use of the lake is introduced so as idling vehicles trying to park. Parking on site should be regulated to a reasonable number of spaces based on environmental
I-199-6 factors to be determined in the report.

Biological Resources:
I-199-7 Migratory corridors should be maintained. Added vegetative communities should be consistent with the native species. The addition of fish life is good for the lake but the species must be carefully selected. In order to protect wildlife, introduction of any recreational use on the lake, including but not limited to, boating, kayaking, swimming, fishing, or any other water sports must be prohibited. Otherwise, the
I-199-8 project would significantly impact the biological resources. In addition, any camping, temporary or permanent, or regulated or unregulated would endanger pattern of wildlife.

Greenhouse Gas Emissions:
The Project would potentially impact GHG emissions if traffic is increased due to additional or active use of the lake is introduced. The project should embrace
I-199-2 reduction of emissions of greenhouse gases.

Hydrology and Water:
Stormwater form the community should be piped into the reservoirs as well as the
I-199-9 use of gray water should be encouraged.

Land Use and Planning:
Planners must respect an established community that has enjoyed decades of a peaceful and quiet environment around the reservoirs. Planners should always make
I-199-12 decisions based on the fact that what is implemented may negatively imapct the neighborhood forever.

Noise:
I-199-10 The construction noise shall be minimized by limiting new construction project on the site. Also, see Land Use and Planning above.

Recreation:
I-199-3 All recreation should be passive much like what has currently enjoyed. There should be no water sports or activities at all. This Project should be maintained as a habitat for wildlife enjoy without interacting with the water. Policing water activity would be problematic for a reservoir this size. If restrooms and potable water is proposed, any camping, temporary or permanent, regulated or unregulated must be prohibited, and
I-199-4 City shall maintain the facilities clean and safe.

Transportation:
Introduction of any additional active use of the lake would substantially increase the traffic to and from the area. In addition, it would substantially increase vehicular traffic within the hillside residential neighborhood within a half mile of the lake. The narrow, winding, and steep hillside streets would not be able to accommodate additional vehicular traffic volume. Also, it would accelerate deterioration of the hillside streets which are difficult be repaired by the City's street services. It would substantially impact the City's CIP budget and affect the life of existing residents in the hillside neighborhood.

I-199-11 Street parking should be regulated by implementing preferential parking for 3-4 block radius from the exterior of the Project at the Cities cost with the exception of street parking along Silver Lake Blvd. (east narrows) where homes are adjacent to but are located above the street, directly adjoining the recreation center (South Valley) and along Silver Lake Blvd. West where homes are located above the street. Ride-sharing and bicycling may be encouraged. A designated area should be used for vehicular drop off and pick up.

I-200

COMMENT RESPONSE

The Environmental Impact Report (EIR) is a crucial component in the Silver Lake Master Plan. It is critical that qualified experts conduct a rigorous, scientific examination of how the dramatic changes proposed in the plan would impact the wildlife and wild birds that depend on the reservoirs for substance and habitat — and how the proposed changes will affect the quality of life for people who live in the surrounding residential neighborhood.

I-200-12

I-200-14

Please include the following when preparing the EIR:

I-200-10

1. Consider the impact humans (and dogs) will have on wildlife and migratory birds that depend on the undisturbed open water and undeveloped areas around the existing reservoir complex. Estimate the amount of trash, including human and domestic animal waste, the proposed changes will create.

I-200-1

I-200-13

2. Provide an accurate assessment of how long the project and the accompanying noise, dust, pollution, truck traffic, etc. will last. Evaluate how these disruptions will disturb wildlife and the surrounding community.

I-200-11

3. Examine if creating a large public park, with rest rooms and other facilities, will increase crime and attract transients — especially if fencing is removed. Compare to Echo Park Lake, which became a large, unmanaged and dangerous encampment of unhoused individuals, making it unusable and unsafe for residents, children and visitors.

I-200-5

4. Measure and accurately project how much additional traffic will come to the neighborhood, which is already highly congested.

5. Evaluate how an increased demand for parking will be managed in the surrounding area. Parking is already very limited and public transportation has been recently cut. Please base this assessment on a realistic evaluation, not a hope that people will use public transportation that does not exist.

I-200-6

6. Ask why there should be a "kayak launch" in a body of water that wildlife and wild birds depend on, when kayaks are now permitted on two designated stretches of the nearby Los Angeles River.

I-200-7

7. Question why open spaces need seating and other amenities that contribute little and disturb the environment and wildlife.

8. Evaluate the negative impact of commercial developments, such as snack stands, in an area protected for wildlife — and in a peaceful neighborhood that has numerous options for hungry or thirsty visitors and residents.

9. Ask why we need constructed “viewpoints” when there are already ample views and a stunning walkway across the reservoirs. Provide a detailed evaluation of why an education center is needed. Include cost, number of people served, staffing, goals, etc. Determine if the existing Silver Lake Rec Center could be used for this purpose.

I-200-8

10. Last but not least…Silver Lake is a park-rich and affluent community. Would the millions of dollars it will take to provide unnecessary changes to reservoirs that now function as a wildlife sanctuary be better spent in neighborhoods that have no or little access to parks? Evaluate if a portion of these millions could also be better used to provide much needed improvements to the Bellevue Park Rec Center and the nearby Griffith Park pool. Please provide up-to-date comparisons between park-rich and park-poor communities in Los Angeles.

I-200-9

2/1/22

I have lived in the same Silver Lake front house since 1948. Your plans will ruin the pristine beauty of the lake.

No habitat islands.. People want to see water - not dirt. No bleachers. How are you keep out homeless people?

going to
LARRY BAMBERGER
2201 W. SILVER LAKE DR.
LA CA 90039-3114

CHARLIEVINOLY@GMAIL.COM

626 Wilshire Boulevard
Suite 1100
Los Angeles, CA 90017
213.599.4300 phone
213.599.4301 fax

esassoc.com

memorandum

date	January 22, 2022
to	Wendy Delgado, City of Los Angeles
cc	Meghen Quinn, Hargreaves Jones
from	Nicolle Steiner, ESA
subject	Silver Lake Reservoir Complex Master Plan Project – Public Scoping Meeting Transcript

Below is a transcript of the verbal comments received during the comment period of the Silver Lake Reservoir Complex Master Plan Project's Notice of Preparation (NOP) public scoping meeting held on January 19, 2022 at 6:00 p.m. via zoom.

Transcript

Comment M-1

Jessica D: Hi my name is Jessica. I've been a resident of Silver Lake for 32 years I live quite near the lake I have to say I've appreciated all of the improvements over the years. I haven't necessarily agreed with them all one-hundred percent, but I think overall it's been great for the area, the one problem we have that I feel has to be addressed and I'm still not hearing anything coming out of any of you about is parking. Where are all these cars going to go? You seem to have these vague ideas about public transportation being used to somehow dis-incentivize people from driving their own personal cars, I think, in view of the pandemic and just in general, the way people live in LA that's unrealistic and we're going to have hundreds of cars and living as close as I do, to the lake. I can tell you, people blocking driveways they do all kinds of things that become really difficult for the residents, so please you got to have a management plan for the parking, and that is a huge environmental concern as well, thank you.

Comment M-2

Debbie Slater: Hello, thank you for the presentation, one of the things I'm hoping, you can answer is to tell us how many people from the public are attending this meeting. You you've talked about how there are a lot of people present, it would be nice for us to know, since we can't look around the room and see how many are there. My name is Debbie Slater I'm very active in the Silver Lake neighborhood Council. I sit on several committees, but the two that I think are important here are. I sit on our resident committee, and I sit on our urban design and preservation committee. I want to emphasize that we specifically named our land use committee to include the word preservation because it's something that's very, very important to this Community. That we hold on to what makes this Community special and important, I want to reiterate the previous attendees comments about traffic

and parking that has been sorely lacking in all of these presentations and won't be addressed my other big concern about this is how much this will cost. As much as I know, this will be a benefit to this city, I think there are other more important things in a city that need to be addressed. That covid is highlighted with, not just in illumination to the nth degree, but also with a fine tooth comb of the issues that that really travel this city and that the money spent on doing this when we already have a very usable space can go to much better efforts, thank you for my time.

Comment M-3

Maryann Kuk: Hi I'm on your Notice of Preparation that went out to some residents, I know some people who haven't yet received it, is there any way for the next Community meeting notice that you could send it out sooner and then secondly, on page two it talks about the project description. 116 acres of the 127 acres Silver Lake Reservoir Complex that's a little deceiving because there's a lot of water in that acreage and I think if you separate out the land use, from the water I know there's some improvements, you want to make on the water but it's inconsequential. One of the comments that I have read was with all that land why don't you just build housing so someone didn't understand that it isn't really 127 acres of land, thank you very much.

Comment M-4

Thomas, Andy: Thank you hi I'm Andrew Thomas. I'm the president of the Silver Lake Resorts Conservancy and I just want to thank the Bureau of Engineering for sponsoring this Master Plan and Herbert Jones for leading it and DWP for providing the funds and environmental sciences, for doing the EIR. We're all very excited about the about the master plan process, especially the creations of the wetlands wildlife habitat in the middle of a major metropolitan area and we're excited about the fact that wildlife habitat will increase biological resources and hopefully in some small way, mitigate greenhouse gas emissions alongside, adding passive recreation, which is much needed in the city and aesthetically the naturalization of the banks and the improvement of the walking and jogging paths are also exciting. To us, and eventually also there's lots of stuff much more native vegetation and then all of that, while providing wildlife through the islands that are inaccessible to people and the wildlife fencing that will protect the wildlife in certain areas of the property so it's all very exciting, we hope that the construction goes very smoothly and fundraising is easy.

Comment M-5

Freda Shen: Hi can you hear me. Hi I'm free to share and I'm speaking as a board member, on behalf of the Silver Lake Wildlife Sanctuary. A lot of what's proposed in the Master Plan looks good but we've got three major concerns to add to the scope of the draft EIR and one overall concern. First, we asked for environmental impact analysis of any lowering or removal of fences, especially the perimeter fence, which should be part of the project description. We support the goal of fencing, which is a safe complex for people and wildlife. The current perimeter fence really mitigates negative environmental impacts, such as occurred to Echo Park, where crime increased, while community use of the park decreased. Instead of lowering or removal, we propose the alternative of creating and installing some new beautifully designed wildlife friendly perimeter fence with flexible gated access to keep Community reservoirs and wildlife safe. We think that this particular item affects almost every single environmental impact in the reservoirs. Second, we asked for detailed analysis of the impacts of the proposed education Center at the Meadow, especially on biological resources and land use. We completely support the goal of environmental education; however, we suggest that the goal can be better served with fewer negative impacts. By the alternative of a natural outdoor setting with a small bathrooms area such as other parks have. This would preserve the little wildlife land habitat the complex has, as well as open land use for all rather than duplicating a school classroom. Third, wherever construction is indicated, we asked for analysis of impacts,

particularly on surrounding community and on wildlife and that all mitigation or elimination efforts be taken. We believe this will further the goal of a better transition period for all, for instance, since no boating activities have been approved for the reservoirs we suggest the alternative. We suggest, sorry, the alternative of eliminating the construction of the kayak launch site. Our overall concern is for the environmental impact on the biological resources wildlife and birds, including their habitat, our concern is that these impacts be widely and carefully analyzed for the draft EIR. Thank you so much, and it's great to see you all.

Comment M-6

Hugh Kenny: Thank you, excellent. At the last public meeting and friendship hall after being fed it, with the exception of donors we were asked to sit at tables and sort out what we wish to see in the master plan. To my delight, most of the Community agreed that we want to lose reduction or disturbance of this scant existing habitat that's what was expected the table, and that was expressed as each table sent a representative to the stage. For example, most found it odd to destroy nature to build a nature Center. As the meeting closed up, I was pleased with the results and I lovingly remark to one of the presenters “looks like there's not gonna be any nature center”.

“We don't know that” was the reply. “But the Community just spoke against it”, I insisted. “It doesn't matter, what matters is the input from the groups withstanding”, I was told. Now here we are assembled again that the day on summer note the noise can check off a pro forma due diligence box that wrapped it up and start signing contracts. The only reason I'm here is that there is some very nice confused people who still believe that you might be influencing to avoid real protection to this small patch of habitat, and I wish to be supportive to them there's a sanctuary group withstanding that I'm not a part of I am not Nice, you know, please listen to them at least. Please listen to them, at least, thank you.

Comment M-7

Stephanie Bartron: Hi, can you hear me okay? Yes, great I'm Stephanie Barton I'm a local garden designer I've lived in the neighborhood for 30 years and I'm on the board of the SRC and I wanted to say I'm so excited about all of the great stuff that's included in this, including capturing the storm water that falls on our hills that we can't capture in our gardens, because our hillside are so deep and actually getting that into the reservoir and making that part of our water cycle, instead of throwing it away. I'm excited about the opportunities to sequester carbon and but the watershed, the wetlands areas and in the soil and the biomass of all of the improvements and most of important and I’m excited about how we can transform this property from a barren wasteland which it is, I mean I don't know why everyone is so excited about preserving the Knoll right now, because it is not a wildlife sanctuary it is basically bare dirt with some dying eucalyptus trees on it and so. I'm excited that this property could be transformed into a national wildlife sanctuary when we start to plant locally native plants we start to restore the water said we provide habitat and food for the birds and safety and forage for the animals, so thank you so much for all of this, and I look forward to the EIR process showing how much soil quality of this property is going to be improved by this proposal, thank you again.

Comment M-8

Penny Kunitani: Thank you very much. Thank you, and I agree with all of this. So far, stated and I have not heard anyone or read anything about camping I'm assuming, of course, it will be no camping allowed and I’m wondering how that's going to be controlled, is the property going to be open for people to access at night and, along with that concern is a nighttime lighting, I am very concerned with lighting in the city of Los Angeles, it has been up. Well let's see increased with new light bulbs everywhere on the streets, which are causing more and more light pollution, so that none of us can really enjoy the night sky anymore even what's left of it in our city,

and so I hope that the lighting will be pointing downwards, or as needed, not in every other direction, where it's not needed, and also that the color and the type of lighting will be considered to diminish the light pollution. And again, I agree with every single stated concerns so far, I am not delighted with the plans, thank you very much.

Comment M-9

Eric Brightwell: Hello America right well I'm 22 years or like 23 years so really. I'm a resident and I'm on the neighborhood Council. I've been following this for a while, I'm really looking forward to the reservoir becoming an improved an amazing public asset. I did miss the first few minutes, so I just want to apologize if I express a concern that's already been addressed tonight, but, as someone that enjoys visiting the complex almost every day, and probably after this meeting. I really enjoy seeing and hearing all the wildlife that already lives in the reservoir like the nesting herons and the great horned owls and the coyotes the waterfowl or the migrating birds and I haven't heard it addressed, often in these meetings that these were natural wetlands before they were a reservoir and I hope that the development can be undertaken in a way that sensitive to the non-human residents that are already in the reservoir not just about making a better in the end because it could be very disruptive if it's done during like nesting season. Okay, thank you.

Comment M-10

Leslie Edmonds: Yes, thank you for the opportunity, I must say that I am very pleased, if I understand the scope correctly that the current situation where we have not enough food or shelter for those birds that are trying to nest. I know every spring we have baby ducks end up in people's pools, because they cannot navigate the current reservoir if they get in there, they can't get out. So, I see the slopes as being a naturalized a benefit for those nesting birds and the fact that the reservoir will have food will increase the viability of the habitat, I would like us all to look at the magic Johnson park in South la that recently opened. That is much larger than ours but has a viable bird population as well as capability for people to walk very close to the edge of the water and it's an excellent example of what we can have here so I'm looking forward to seeing that manifestation in Silver Lake. Thank you.

Comment M-11

Liliana Griego: Hello, good evening everyone, my name is Liliana Griego I am with friends of the LA river so first. Thank you so much for hosting this meeting. I wanted to comment on the water resource report, and specifically the section that's addressing the reservoir refilling. It stated in that report, that the LA river could be a potential water source to refill the reservoir and specifically diverting water from the river during dry weather flows. Which is somewhat of a concern for us, there are several the three reclamation plants that currently discharge water into the river are looking at decreasing that amount of water which can definitely impact, you know water quality and habitat and the various species that depend on the river. Which is why the flow study is being conducted right now looking at what potential impacts that can have in reducing flow and you know, we definitely believe that we need to find a balance between recycling water but also ensuring that we have a healthy river that supports wildlife and recreational activity so.

As this EIR process begins, we just want to make sure that attention is given to what potential impacts can come with diverting water from the river to refill the reservoir, especially given that the three water treatment facilities are already considering reducing flow to the river currently so thank you.

Comment M-12

Sandy Kaye Stakeholder: Can you hear me now. Yes, hi. Environmental impact are you guys high? I'm just gonna lay it out, you know. I have been involved in this stuff I'm a 23 year homeowner I live on the bottom of Duane street and Silver Lake Boulevard so I'm 17 steps from the lake. I'm a pretty cool person and I'm kind of a hippie and I was all for it, I was like yeah let's put a jet ski track in there let's put a Ferris wheel in the middle let's have some concerts. But it's not possible it's not tenable I have no weekend because of the impossibility of the traffic and I'm seeing a severe lack of fiduciary and public service responsibility towards the impossibility of traffic mitigation, and I believe and I'd like to surmise that that's why it hasn't been addressed magically. On a dress nicely I brought visual aids, I understand you can't see them and I'll be more than happy to. To put them in but you don't need me to send in pictures of traffic backed all the way up Duane Street sitting there and who is breathing that stuff are you guys living here you stakeholders living here, are you breathing all this toxic air from backed up traffic all weekends I don't think you are. Because, if you are, you would not be doing this right now, it would be great if we had a different world, but we don't people are selfish and they're obnoxious and they don't care about other people and that's where we're living you guys all know that. So, as somebody trying to make money off of this thing. Is something shady going on? DWP just got busted for that thing you know it's always been shady here, I know that my comments aren't going to mean anything, because I've been talking about this, since 1999 to Jackie Goldberg to Eric Garcetti again I have visual aids letters from them things like that. The unresponsiveness of Mitch O'Farrell's offices its just been just it made me physically sick, which is sad because I'm a nice person I'm a good person and I like people and I love you all, but this thing can't happen, and I use the word can't sadly. It can't because we don't know how to make it right, we don't know how to fix the traffic. I'm sorry, thank you all and I'm sorry.

Comment M-13

Mark McMillan: Oh hello, can you guys hear me okay. Yes, I so I'm a resident of Silver Lake for 22 years I live adjacent to the reservoir. So, the first thing I want to say is over the years I'm very happy with the improvements that have been made with the reservoir. You know it warms my heart to see the meadow full of families, and you know people picnicking on you know Sundays and Saturdays or flying kites oh it's great everything that's been done over the years. Number one I like to make sure that any changes are family friendly, meaning that the space is still open to the public, and it doesn't become sort of a private housing and space for a select few number of people, you know that set up tents or decide to like sleep there overnight, because I think that takes away from the family friendly element, and it makes it so that it's not really open to the public, and it becomes a private space for a handful of people that decided to set up residency there. So I think that safety is very important, I like to be able to see kids be able to ride their bikes around the reservoir I see lots of kids learn to ride bikes for the very first time on that path, and I just wanted to be a very safe space for them. And then, finally I think I've heard a number of people talking about comments of capturing stormwater/rainwater. I'm on a hill right now adjacent to the reservoir and this last round of storms, we had it was just it breaks your heart to see all of that water, you know flow into you know the gutter knowing that it's going to go straight out to the Pacific Ocean and then see the reservoir and such low levels, you know somehow we have to figure out a way to capture some of that storm water, and you know figure out a way we can get back into the reservoir and kind of integrate those two things. So those are my comments thanks you Thank you everybody for your efforts.

Comment M-14

Daniel Weidlein (he/him) -- SLNC Region 7 Rep: Hi Daniel Weidlein here I am on the subway neighborhood Council and also the Co-Chair of the reservoir committee. Thank you all for doing what you're doing I'm excited about anything that leads to the greening of Los Angeles and while I understand that there's a tribal cultural

resources assessment, I think that's what it's called built into the EIR process. It's my hope that it won't just be a box to be checked, but then an earnest conversation will be had with members of the Tongva/Gabrieleño tribe to discuss ways in which redevelopment of natural resources can be done in a way that honors first peoples and potentially ways in which the redeveloped reservoir can offer special access to native peoples to cultivate and responsibly harvest native plants. By no means by no means is it my place to speak on behalf of anybody from the tribe, but I have had numerous conversations with various people who are Tongva descendants, and they have requested exactly this, so I would love to see them brought into the conversation with a meaningful way and not just checking the box to make sure that there wasn't an archaeological site of importance. Thank you.

Comment M-15

Andras K: Can you hear me? Thank you very much for having this meeting, I appreciate having the event having its availability and being able to make comments, I agree with previous speakers, especially for instance Ms. Shen who talked about the importance of having a fence around continuing to be around the reservoir I've lived here for over 20 years I'm very close to that reservoir and I think one of the reasons why it's as well preserved and as relatively safe, as it is compared to the rest of Los Angeles, is because the fence has protected it from people and they're negative effects, you only have to look at, for instance, the dog Park, to see what happens when area is developed around here and not properly maintained. I wonder about how this development would be maintained, who would be responsible, where the budget would come from and what we can rely on going forward once all of this new area is accessible. I support maximizing wildlife friendly improvements, but I do think that it's very important that there be some sort of a, of a daily curfew along the lines of what's there now that makes daytime use of whatever areas that developed, you know be manageable and then minimized and you know, emptied, at the end of the day, so that's my comment, and thank you very much.

Comment M-16

Bob Soderstrom: Hi there can you hear me Nicole? Yes, hey thanks so much hey everybody it's from President of Silver Lake Forward, thank you very much for hosting this meeting tonight, many thanks to BOE and DWP and Hargreaves and all those engaged in the process, on behalf of the city in this ambitious and exciting project. You know that Silver Lake forward is a neighborhood 501(c)(3) we're dedicated to remaking the retired Silver Lake reservoirs and a friendly, sustainable and inspiring way. As a personal note, I live steps from the walking path and use it almost every day with my family and kids and their friends and all of the improvements over the years, like the meadow and the South damn walkway the Ivanhoe pathway they've all increased our quality of life, considerably, especially during this pandemic so thanks to those of you on the call who have helped get those improvements made into reality in the last couple of years, we are really excited about the possibility of this huge renewal project, and this EIR process, we want wildlife to thrive here in the future, especially we don't think wildlife is thriving in the current state. The reservoir is a very large bathtub with concrete walls and there is not enough vegetation or wetlands or food for the birds that already live there, they all have to fly to the river to feed and come back and we think the possibility. Especially the drawings that have been submitted are going to make wildlife thrive in a much larger level than they already do. My next and final point is just that many of our members are parents of children and active in the local schools like Ivanhoe, Franklin, nickel train, and king. Our local middle school, King, is one of the few LAUSD environmental magnet programs, and when we did an outreach with those kids. During the Master Plan process they're so excited to be stewards of the land to grow bees to release tadpoles to plant flowers and more and we're excited about the possibility of reconnecting these children to the land they live by. Thank you very much.

Comment M-17

Betsy Isroelit: Hi and thank you all for your hard work I'm a long time Silver Lake resident I live close to the reservoir and also co-founder of Silver Lake together and might have missed this I've seen a lot of comments and about what happens after the reservoir is possibly changed or turned into a public Park, but I haven't seen anything about the process like what happens to the wildlife. During the construction, what will the reservoir be drained I think you understand my question, I see the EIR deals with the results, but what happens, while it's all being changed. That's my question, thank you.

Comment M-18

Freda Shen: Thank you for the little box, I was just wondering if we put a comment you know, submit a comment online and then later think of more things we want to say, can we have more comments or are we limited to just one comment from each computer.

Nicolle Steiner: No, you can go ahead and submit an additional comment or if something comes up within the comment period that you

Freda Shen: know just wonderful yeah cuz sometimes you know I just don't think fast enough, so thank you very much.

Comment M-19

Penny Kunitani: Thank you very much, I was wondering how will we know what the impact of our comments will be? Will they just be somebody earlier suggested a checkoff box or how will they be considered, because I agree with the gentleman who said at the last meeting, where we read the tables, it seems to be the general consensus that we wanted less development rather than more, and yet it does not seem like those hundreds of people were listened to, thank you very much.

Comment M-20

Sandy Kaye Stakeholder: Got me, am I there. Yes. Hi Sandy Kaye, I did have an organization called the Duane street association when we tried for nine years to get some of the funding that was given to Los Angeles, the Department of Transportation specifically to mitigate some of the traffic a cut through traffic from freeway to on the water through under Duane street to get to Silver Lake. All requests to mitigate the cut through traffic over the past 23 years have resulted in zero dollars spent on Duane St. 00 do you know how insulting that is multimillion dollar Silver Lake Reservoir Project with the brand new nice fence and the whole walking path which I was. I was for okay do it, although I wasn't asked what we do it, but can you can you help us with the traffic. No zero money zero not $1. How about this a free way 2 terminus project? $22 million given to us from the Fed how much was spent on Duane St? 0 dollars, they told me to go pay for a left turn left turn arrow if I wanted it. They told our association, if you want it, you can pay for it that's what DOT said. This is the kind of treatment that we have gotten it's just abhorrent and it makes so much sadness that anything that you do that's going to create happiness is going to be negatively balanced off unless you actually start to say something about the traffic. Stand up, take a stand say something about it address it. Stop being afraid. Yeah that's what I got to say. Thank you for listening.

Comment M-21

Shawn Kiggins: Hi I am I missed the meeting so. I think it's waiting to get lead in so apologies for asking questions information they've been given more of a kind of generally I looked at the documents online I could see

that the Final EIR is scheduled to go to city council. In June of next year I was more wondering like is there what's the funding is that still to be determined? Hi can you hear me. Sorry about that.

Nicolle Steiner: that's okay earlier in the presentation we did mention that this meeting is really focused on taking in input from the public, we are here to collect comments and unfortunately, we're not responding to any questions at this time, so your comment is being recorded and has been added as part of the public record. If you have any additional comments that you would like to provide at this time we can add them as well.

Shawn Kiggins: Got it okay so it's very legal proceeding, I see. Got it okay. All right, thank you.

Appendix B
Silver Lake Reservoir Complex Master Plan

ESA



SILVER LAKE RESERVOIR COMPLEX
MASTER PLAN

December 30, 2020

NITHYA RAMAN | Los Angeles City Councilmer | 4th District

MITCH O'FARRELL
COUNCILMEMBER • 13TH DISTRICT
CITY OF LOS ANGELES

ENGINEERING
CITY OF LOS ANGELES

LA DWP Los Angeles Department of Water & Power

SILVER LAKE RESERVOIR COMPLEX **MASTER PLAN**

December 30, 2020



this page is intentionally left blank

city project management team

Deborah Weintraub Bureau of Engineering
Cyril Charles Bureau of Engineering
Mary Nemick Bureau of Engineering

Christine Peters City Coucil, 13th District
Rachel Fox City Council, 4th Distict
Mary Rodriguez City Council, 4th Distict

Dawn Cotterell Department of Water and Power
Christine Truong Department of Water and Power
Scott Fajack Department of Water and Power
Helen Olivares Department of Water and Power

consultant team

DESIGN TEAM LEAD CONSULTANTS

Hargreaves Jones Landscape Architects
lead landscape architecture and planning

DESIGN TEAM

Chee Salette local landscape architecture and architecture
The Robert Group community outreach and engagement
CWE Engineering water resources and civil engineering
GPA Consulting biological and cultural resources
HR&A Advisors park economics
Beyaz & Patel geotechnical and structural engineering
JB & Associates traffic engineering
Leyland Saylor & Associates cost estimating

contents

CHAPTER 1 EXECUTIVE SUMMARY 11

1.1 Master Plan Scope of Work 12
1.2 City of Los Angeles Project Team 13
1.3 Project Overview 14
1.4 Vision & Goals 15
1.5 Community-Based Planning Process 16
1.6 Master Plan Overview 18
1.7 Park Sustainability 20
1.8 Park Phasing & Estimated Cost 22
1.9 Park Economics & Governance 24
1.10 Near-Term Action Items 26

CHAPTER 2 PROJECT OVERVIEW 29

2.1 Project Background 30
2.2 Purpose of a Master Plan 32
2.3 Master Plan Study Area 32
2.4 LADWP Lands & Structures 34
2.5 Existing Site Conditions 36

CHAPTER 3 ANALYSIS 41

3.1 Analysis Overview 42
3.2 Silver Lake History & Cultural Context 43
3.3 Historic-Cultural Monument Designation 48
3.4 Site Ecology 52
3.5 Water Resources 58
3.6 Precedent Studies 62
3.7 Park Needs Assessment 66
3.8 Circulation 72
3.9 Dams and Reservoirs 82
3.10 Viewshed 84

CHAPTER 4 PROCESS 95

4.1 Overview 96
4.2 City Coordination Meetings 97
4.3 Stakeholder Working Group Meetings 98
4.4 Community Workshops 100

CHAPTER 5 MASTER PLAN 145

5.1 Master Plan Overview 146
5.2 Park Zones 148
5.3 Spaces, Uses, and Activities 164
5.4 Buildings & Structures 166
5.5 Historic-Cultural Monument Designation Analysis 174
5.6 Park-Wide Systems 178

CHAPTER 6 PARK SUSTAINABILITY 205

6.1 Park Sustainability Overview 206
6.2 Habitat Enhancement & Expansion 208
6.3 Wildlife 218
6.4 Education and Interpretation 220
6.5 Water Systems 222
6.6 Envision Rating 228

CHAPTER 7 CAPITAL FUNDING STRATEGIES 231

7.1 Capital Funding Strategies Overview 232
7.2 Capital Funding Recommendations 234
7.3 Philanthropy & Grants 236
7.4 Governance Considerations 237

CHAPTER 8 PARK GOVERNANCE, O&M 239

8.1 Park Governance, Maintenance & Operations Overview 240
8.2 Park Governance and Operating Structure 242
8.3 Park Operations & Maintenance 244
8.4 O&M Precedent Parks 247
8.5 Routine Maintenance 248
8.6 Horticultural Maintenance & Water Management 248

ACKNOWLEDGMENTS 255

REFERENCES 261

APPENDICES 267

this page is intentionally left blank

abbreviations

Unless otherwise specifically defined in the Master Plan, when the following abbreviations are used, the intent and meaning will be interpreted as follows:

BOE	Los Angeles Bureau of Engineering
CAO	City Administration Office
CD4	Council District 4
CD13	Council District 13
CFD	Community Facilities District
Complex	Silver Lake Reservoir Complex
DSOD	Division of Safety of Dams
LADWP	Los Angeles Department of Water & Power
LASAN	Los Angeles Sanitation
Master Plan	Silver Lake Reservoir Complex Master Plan
O&M	Operations and Maintenance
Park	Proposed Master Plan Design
RAP	Los Angeles Department of Recreation and Parks
SLRC	Silver Lake Reservoir Complex

CHAPTER 1
EXECUTIVE SUMMARY

contents

1.1	Master Plan Scope of Work	12
1.2	City of Los Angeles Project Team	13
1.3	Project Overview	14
1.4	Vision & Goals	15
1.5	Community-Based Planning Process	16
1.6	Master Plan Overview	18
1.7	Park Sustainability	20
1.8	Park Phasing & Estimated Cost	22
1.9	Park Economics & Governance	24
1.10	Near-Term Action Items	26

---

figures

Figure 1-1 Image of The Silver Lake Reservoir Complex today 12
Figure 1-2 Master Plan Project Team 13
Figure 1-3 Community Workshop Photos 16
Figure 1-4 Community Engagement Process Summary 17
Figure 1-5 Silver Lake Reservoir Complex Master Plan 19
Figure 1-6 Living Laboratory at Ivanhoe Overlook 21
Figure 1-7 Educational Overlook at the Eucalyptus Grove 21
Figure 1-8 Phasing Diagram 23
Figure 1-9 Park Funding Matrix 25
Figure 1-10 Master Plan Implementation Funding 25
Figure 1-11 Master Plan Near-Term Implementation Timeline 27

1.1 Master Plan Scope of Work

The Silver Lake Reservoir Complex (herein referred to as the "Complex" or "SLRC") located in the Silver Lake neighborhood of the City of Los Angeles (herein referred to as "the City" or "LA") was removed from the City's drinking water supply system in 2008 and is being repurposed as a passive public park.

The Silver Lake Reservoir Complex Master Plan (herein referred to as the "Master Plan") provides a bold vision for a new 116-acre park that will blend urban wilderness with community park amenities. The Master Plan includes a physical plan, park activities and uses, park sustainability, funding strategies, park operations and maintenance considerations, a conceptual cost estimate, and a phasing strategy. The Master Plan scope of work has been summarized in the following Master Plan Report chapters and sections:

Chapter 1: Executive Summary
Chapter 2: Project Overview
Chapter 3: Analysis
Chapter 4: Process
Chapter 5: Master Plan
Chapter 6: Park Sustainability
Chapter 7: Capital Funding Strategies
Chapter 8: Park Governance, Operation & Maintenance

Acknowledgments
References
Appendices



Figure 1-1 Image of The Silver Lake Reservoir Complex today

1.2 City of Los Angeles Project Team

This Master Plan was initiated by the Council offices of Councilmember Mitch O'Farrell and Councilmember David Ryu. The Los Angeles Department of Water and Power (LADWP) financed the planning effort and worked collaboratively with the Bureau of Engineering (BOE) to define the Master Plan scope. The City Project team was led by the BOE who composed the scope of work, led the effort to hire the consultant team, and managed the Master Plan process. The City project team included staff from Councilmember Mitch O'Farrell, staff from Councilmember David Ryu, staff from the Mayor's office, and staff from the LADWP; with input from staff in the City's Department of Recreation and Parks (RAP), the Office of the City Administrative Officer, LA Sanitation, and others.

CONSULTANT DESIGN TEAM

The Master Plan was completed by a team of local consultants led by Hargreaves Jones, an international landscape architecture and planning firm specializing in the design of urban parks. Hargreaves Jones was selected to lead the Master Plan by the City of Los Angeles through an open RFP / interview process. The Hargreaves Jones Team (herein referred to as the "Design Team") includes local experts in landscape architecture and architecture (Chee Salette), community outreach and engagement (The Robert Group), water resources and civil engineering (CWE), biological and cultural resources (GPA Consulting), park economics (HR&A Advisors), geotechnical and structural engineering (Beyaz & Patel), traffic engineering (JB & Associates), and cost estimating (Leyland Saylor & Associates).

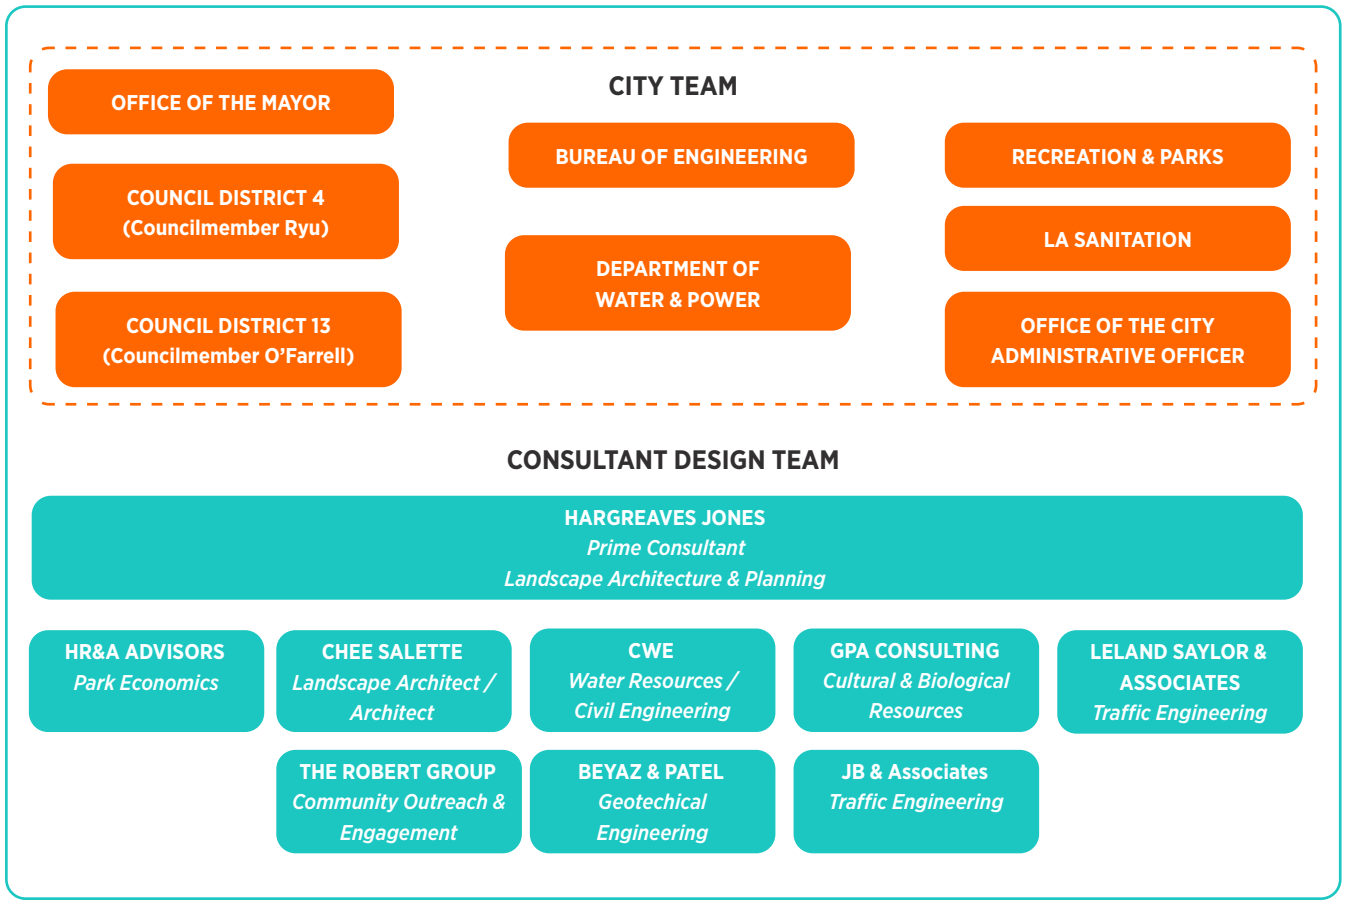


Figure 1-2 Master Plan Project Team

1.3 Project Overview

In response to a federal mandate to phase out open-air drinking water reservoirs in 2006, the LADWP decommissioned Silver Lake and Ivanhoe Reservoirs and removed them from the City of Los Angeles' potable water system. Silver Lake Reservoir was removed from service in 2008, drained in 2015 to construct the Bypass Project, and then refilled in 2017. Ivanhoe Reservoir was removed from the distribution system in 2017 and has been consistently filled with water. Although Silver Lake and Ivanhoe Reservoirs are no longer a potable water source, LADWP has active components at the Silver Lake Reservoir Complex (SLRC) which requires preserving areas of the site for system operations, personnel, and future projects. LADWP offered the majority of the Silver Lake Reservoir Complex property to be used to allow access by the community.

The Master Plan initiative was undertaken to allow the Silver Lake community and City of Los Angeles to consider repurposing this major piece of urban infrastructure for public use. The Master Plan project was officially initiated in March 2018, when the City Council approved a Memorandum of Agreement between the BOE and the LADWP, allowing the BOE to begin the Silver Lake Reservoir Complex Master Plan process. LADWP, in continuing its commitment to the neighborhood, funded the development of the Master Plan. The agreement included LADWP continuing their operational responsibilities, such as maintaining the integrity of the dams and LADWP onsite facilities.

The Master Plan was seen as a unique opportunity to transform this historically significant and iconic urban feature into a community park while addressing LADWP's on-going operational needs. The community was given a chance to determine the future of this 116 acres of land and lay out a shared vision. The proposed Master Plan design is the result of a robust community participation process and partnership between Council Offices, City departments, and consultants. It is a testament to what we can do when we work together.

1.4 Vision & Goals

As habitat continues to disappear in our increasingly urbanized world, reintroducing wildlife back into cities is becoming ever more important. Early in the community engagement process, enhancing and expanding habitat for wildlife was identified as a primary goal for the Master Plan. The Park is envisioned as a hybrid space that balances urban wilderness with human uses; unleashing the power of natural processes to create a healthy ecosystem and of human connections to nature and one another.

The Master Plan creates a foundation for realizing this vision. It conceptually defines the design, construction costs, phasing strategy, and approach to the operation of the Park. It specifies near and long-range strategies for park development and provides a framework for post-construction programming, operations, governance, and long-term financial sustainability.

The project goals listed below guided the development of the Master Plan:

- Create a clear, bold design that repurposes the SLRC into a public park
- Preserve and enhance the unique character of the SLRC
- Create a public amenity with safe and varied access
- Balance active and passive uses
- Balance wildlife habitat with human uses
- Create a design that is implementable and can be partially funded through grants
- Allow for continued LADWP operations, access, and future use

1.5 Community-Based Planning Process

This Master Plan evolved through a uniquely collaborative process integrating extensive community and stakeholder input and frequent progress reviews with City departments and the Council Districts. The 18-month community process included five large Community Workshops and eight focused meetings with the project's Stakeholder Working Group to garner public feedback at all critical stages in the planning and design process: Analysis, Visioning and Programming; Master Plan Alternatives; Preferred Master Plan; and Final Master Plan (Figure 1-4).

The format of the Community Workshops varied from presentations and break out discussions on Thursday evenings and Saturday afternoons to an open reservoir walk at the SLRC. Due to Covid-19, the final Community Workshop was held virtually in the form of online videos and an online questionnaire which was supplemented with paper copies for those without computer access. These diverse approaches maximized opportunities to capture community input as well as give the neighborhood a chance to experience the power of the water bodies inside the fence. Community Workshops were attended by 1,570 community members and generated 8,478 questionnaire responses. The Master Plan reflects the vision and interests of the community who live near the Complex and visit it frequently. An average of 88% of respondents consistently reported living in a zip code within a 2-mile radius of the Complex and are frequent visitors – over 77% of responders visit the reservoirs at least once per week. In the final questionnaire, participants indicated that they would visit the Complex more often when the Master Plan is implemented.



Community Workshop 01, June 27, 2019
Friendship Auditorium



Community Workshop 02, August 22, 2019
Silver Lake Reservoir Complex



Community Workshop 03, November 2, 2019,
Marshall High School



Community Workshop 04, January 23, 2020,
Friendship Auditorium

Figure 1-3 Community Workshop Photos

Figure 1-4 Community Engagement Process Summary

2019

JUN 27

community WORKSHOP 01

INTRODUCTION

purpose...

OPPORTUNITIES & CHALLENGES

approx. 220 attendees

questionnaire RESPONSES 172

AUG 22

community WORKSHOP 02

ACTIVITIES & USES

purpose... VISIONING

NATURE / BEAUTY	SOCIAL / GATHER / EAT
EDUCATION	ARTS / CULTURE
SUPPORT / MOBILITY	HEALTH / WELLNESS
WATER ACTIVITIES	SPORTS / GAMES / PLAY

approx. 600 attendees

questionnaire RESPONSES 1432


NOV 2

community WORKSHOP 03

DESIGN ALTERNATIVES

purpose...

present THREE DESIGN alternatives

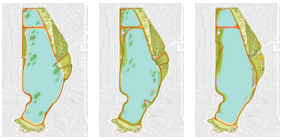

approx. 450 attendees

questionnaire RESPONSES 2986

2020

JAN 23

community WORKSHOP 04

PREFERRED ALTERNATIVE

purpose...

PREFERRED alternative



approx. 300 attendees

questionnaire RESPONSES 2966

VIRTUAL community WORKSHOP 05

MASTER PLAN DRAFT

purpose...

PRESENT DRAFT MASTER PLAN

approx. 1,500 video views *at the time the questionnaire closed*

questionnaire RESPONSES 922 **4 paper questionnaires*

AUG 21

1.6 Master Plan Overview

The new Park is conceived as a hybrid infrastructure that amplifies the use of the reservoir water bodies to attract and sustain wildlife, connect with nature and neighbors, and educate. The Master Plan design was inspired in great part by its rich history and narrative from a freshwater marsh and intermittent pond within Ivanhoe Canyon to a significant and iconic piece of Los Angeles water infrastructure.

As shown in Figure 1-5, the proposed Master Plan design consists of a series of overall park zones stitched together by a 2.5-mile, tree-lined Promenade. These zones include: The Meadow, The Knoll, Ivanhoe Overlook, Eucalyptus Grove, East and West Narrows, and South Valley.

The Park will feature two flexible lawns with shade trees, a picnic grove and ornamental gardens with an informal play area, and an environmental education center along the east edge of Silver Lake Reservoir at the base of The Knoll. At the intersection between the lawns and water, stepped seating terraces give way to wetland terraces interwoven with small footpaths. Two existing areas of woodland, The Knoll and Eucalyptus Grove, are restored to increase their upland habitat value. Extending from the shoreline embankments and within the reservoir bodies is a new ecosystem that reintroduces coastal scrub and wetland habitat to the Complex for the first time in over 100 years in the form of habitat islands and terraces.

Figure 1-5 Silver Lake Reservoir Complex Master Plan



1.7 Park Sustainability

The Master Plan design is founded on principles of sustainability, interweaving systems of ecology, water, and education cohesively. These visible forms of sustainability included in the Master Plan represent the commitment by the Silver Lake neighborhood and the City of Los Angeles to being leaders in freshwater resource management and leaders as stewards of urban wildlife.

During the Master Plan design process, a September 2019 study was published in *Science* magazine that documented a loss of three billion birds in North America, nearly 30% of the total population, since 1970. The study sites habitat loss as a significant factor contributing to this decline. Given the reservoirs' location along the Pacific Flyway and that they are such a large, freshwater resource for local and migratory birds, particularly waterfowl, the Master Plan's habitat recommendations prioritizes these avian species.

HABITAT EXPANSION AND ENHANCEMENT

Until recently, the Complex has been managed as a sterile reservoir to support the drinking water needs of Los Angeles. Its habitat value is moderate, and most significantly, it lacks food resources for birds and small terrestrial species. To remedy this, the Master Plan design focuses on increasing habitat diversity and introducing a food web, particularly for local and migratory waterfowl. The range of habitats proposed in the Master Plan will support an increasingly diverse array of birds, fish, amphibians, invertebrates, and other aquatic species. To provide this biodiversity, the Master Plan design maximizes the habitat value of existing wooded areas and creates new habitat resulting in a combined total 23 acres of dedicated habitat area.

EDUCATION AND INTERPRETATION

Along with the high priority placed on habitat and wildlife in the Master Plan, there is also an inherent responsibility for long-term stewardship. The SLRC has the potential to become an exemplary model of urban wilderness management and citizen stewardship. Through the lens of a living laboratory, the research and maintenance activities required for the long-term success of the proposed ecosystem can be made legible and transparent by increasing environmental and climate awareness across the community. The Master Plan design provides the foundation to develop a myriad of education and interpretation opportunities from organized tours, classes, school field trips, and volunteer programs, to less structured interpretive features and elements.

WATER QUALITY

The proposed water system at the SLRC has been developed to support the wetland and aquatic habitat aspirations of the Master Plan. Key variables of this system are the reservoirs' water replenishment sources (stormwater and Pollock Well), annual evaporation, aeration, recirculation, nutrient loading, and treatment wetlands. During the Master Plan development process, a Water Quality Model study was developed to predict water quality impacts in both Silver Lake and Ivanhoe Reservoirs with the goal of maintaining a level of water quantity and quality that can support the future uses proposed at the site, such as aquatic habitat. The results from the model indicated that the addition of proposed wetlands in the Master Plan, combined with LADWP's planned aeration and recirculation projects, will significantly contribute to reducing nutrients and bacteria to levels safe for sustaining aquatic habitat. This study along with the Park's water system is discussed further in Chapter 06.

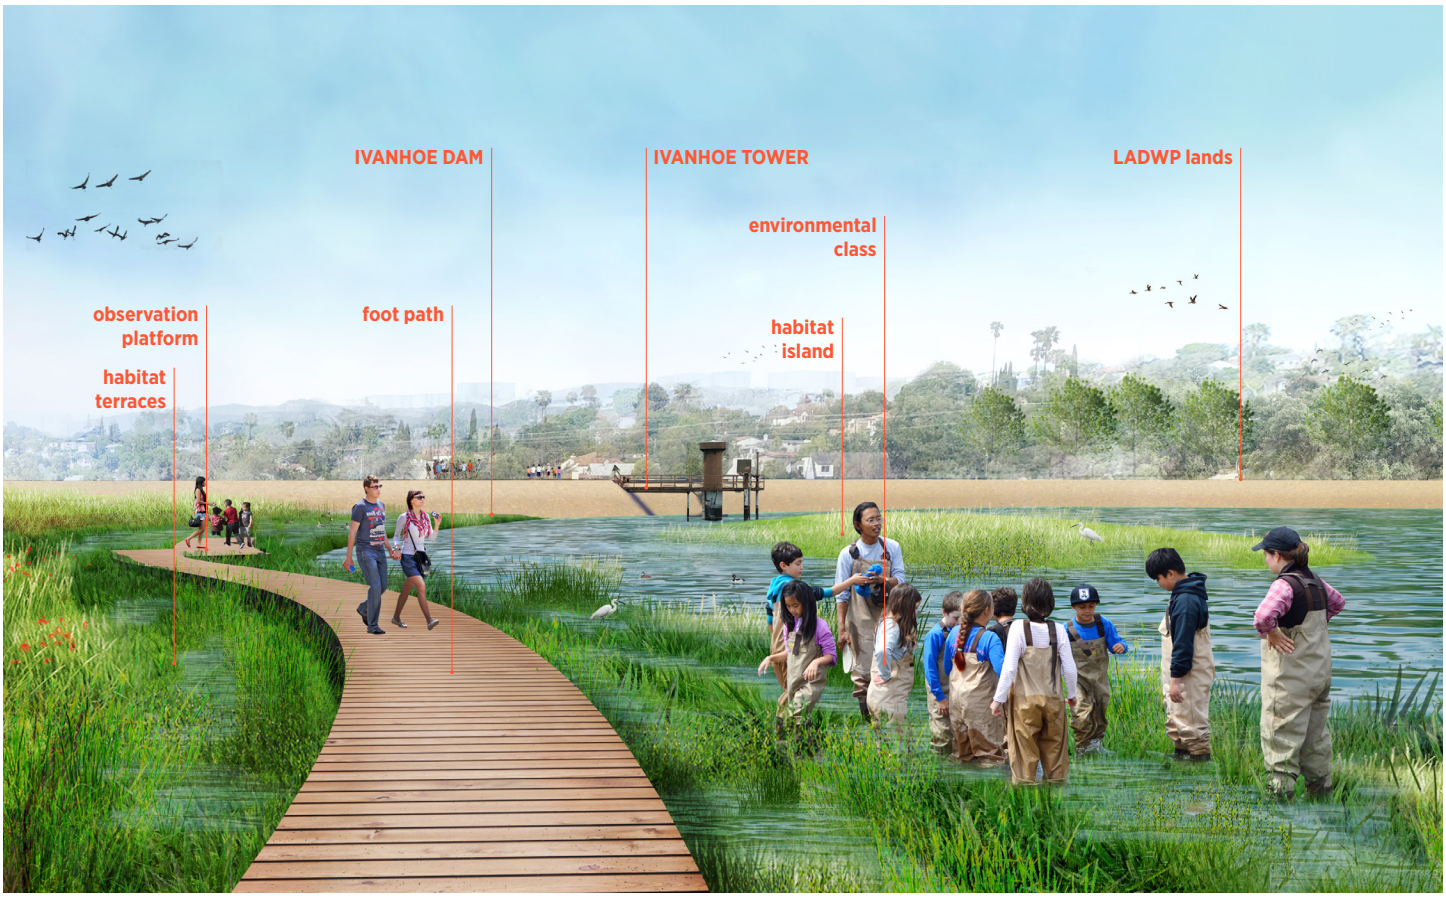


Figure 1-6 Living Laboratory at Ivanhoe Overlook

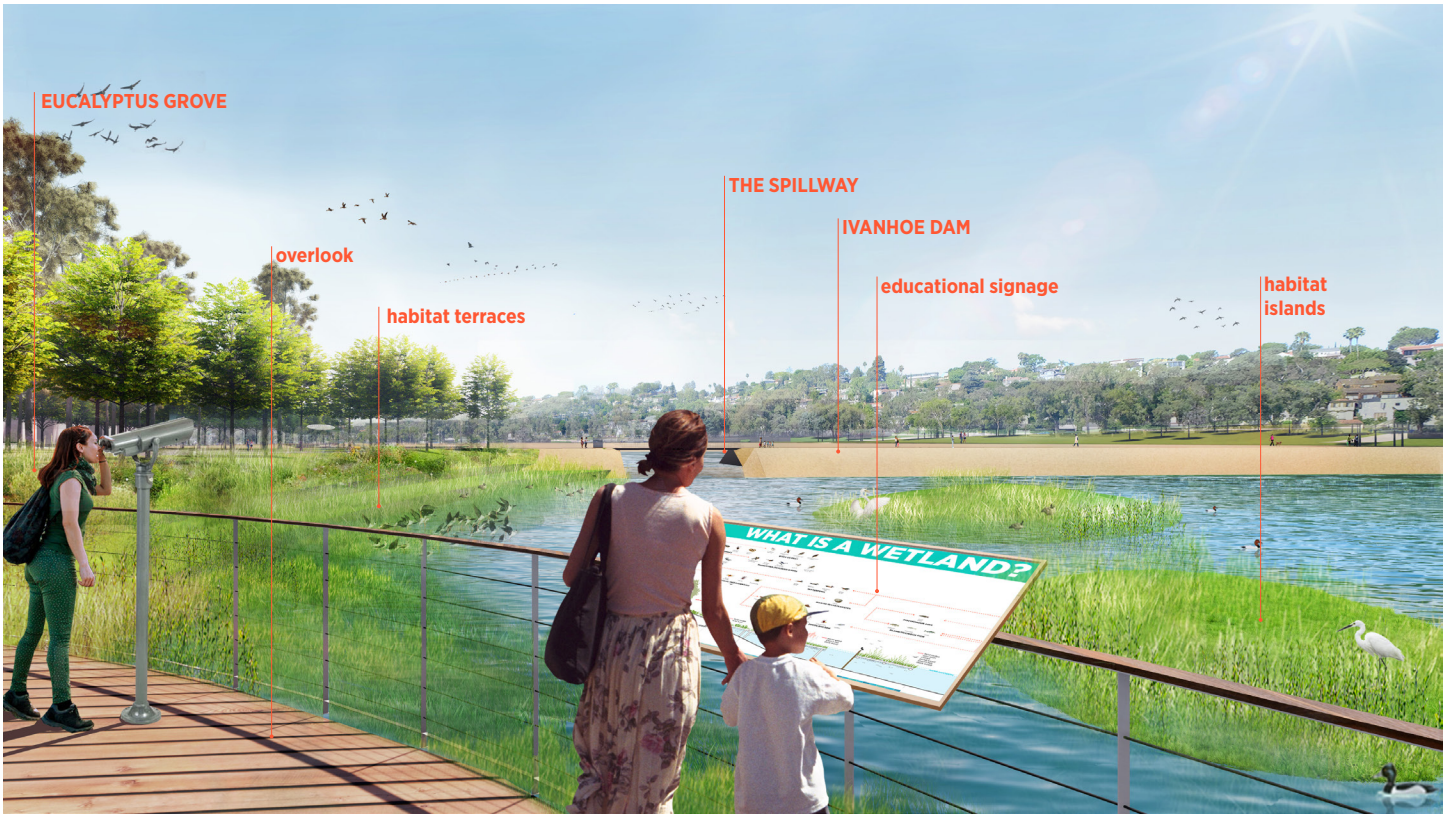


Figure 1-7 Educational Overlook at the Eucalyptus Grove

1.8 Park Phasing & Estimated Cost

The project team has identified eight potential stand-alone projects within the Master Plan design for construction phasing and fundraising. They are graphically shown in Figure 1-8 with no implied order of priority. Based on prior experience, the project team estimates each phase will take approximately 18- to 24-months to construct. Depending on funding, these phases can be constructed individually or collectively.


Some of the phases have many interdependent spaces or sub-phases, which require that they be built contiguously and sequentially. For instance, The Meadow design implementation will require cut and fill earthwork in order for the lawns to be excavated and the resulting fill from this work to be used to construct the seating and wetland terraces. This project work should happen first and is indicated as sub-phase A of the Meadow in Figure 1-8. Subsequently, the Picnic Grove and Ornamental Gardens can be completed next (sub-phases B & C), followed by re-grading at the base of The Knoll to install a footpath and build the Education Center (sub-phase D). Similarly, work along the water's edge including the proposed wetland terraces and overlook should be completed in the Eucalyptus Grove prior to restoring the upland habitat. The improvements in the Recreation and Parks area in the South Valley can be broken into three discrete projects: the Dog Park; the Multi-Purpose Facility, play fields and court; and the picnic area and replanting in the Grassy Patch.

The floating wetland Habitat Islands can be implemented all at once or island-by-island. Fish will need to be introduced following the completion of all major in-water construction work and floating wetland islands installation.

The overall conceptual budget for Master Plan implementation is $268.5M. A professional cost estimator, Leland Saylor Associates, provided construction cost estimates for each proposed Master Plan phase shown in Figure 1-8. These estimates include industry assumptions for escalation, contingencies, contractor general conditions, and soft costs. They were also developed based on the assumption that all phases of the Park will be built at the same time and construction would commence in approximately two years following an environmental clearance and design phase. Therefore, this budget is subject to change as timelines are adjusted. As a conceptual estimate, the budget is intended to provide an order of magnitude cost for the Master Plan's construction to assist the City in project budgeting and funding.

Project Phase		
	The Meadow	$60,300,000
	The Knoll	$18,000,000
	Ivanhoe Overlook	$27,400,000
	Ivanhoe Spillway and Promenade	$11,200,000
	Eucalyptus Grove	$67,200,000
	Habitat Islands	$32,800,000
	East and West Narrows	$36,000,000
	Silver Lake Recreation Center	$15,600,000
	Total Conceptual Construction Costs	**$268,500,000**

Figure 1-8 Phasing Diagram

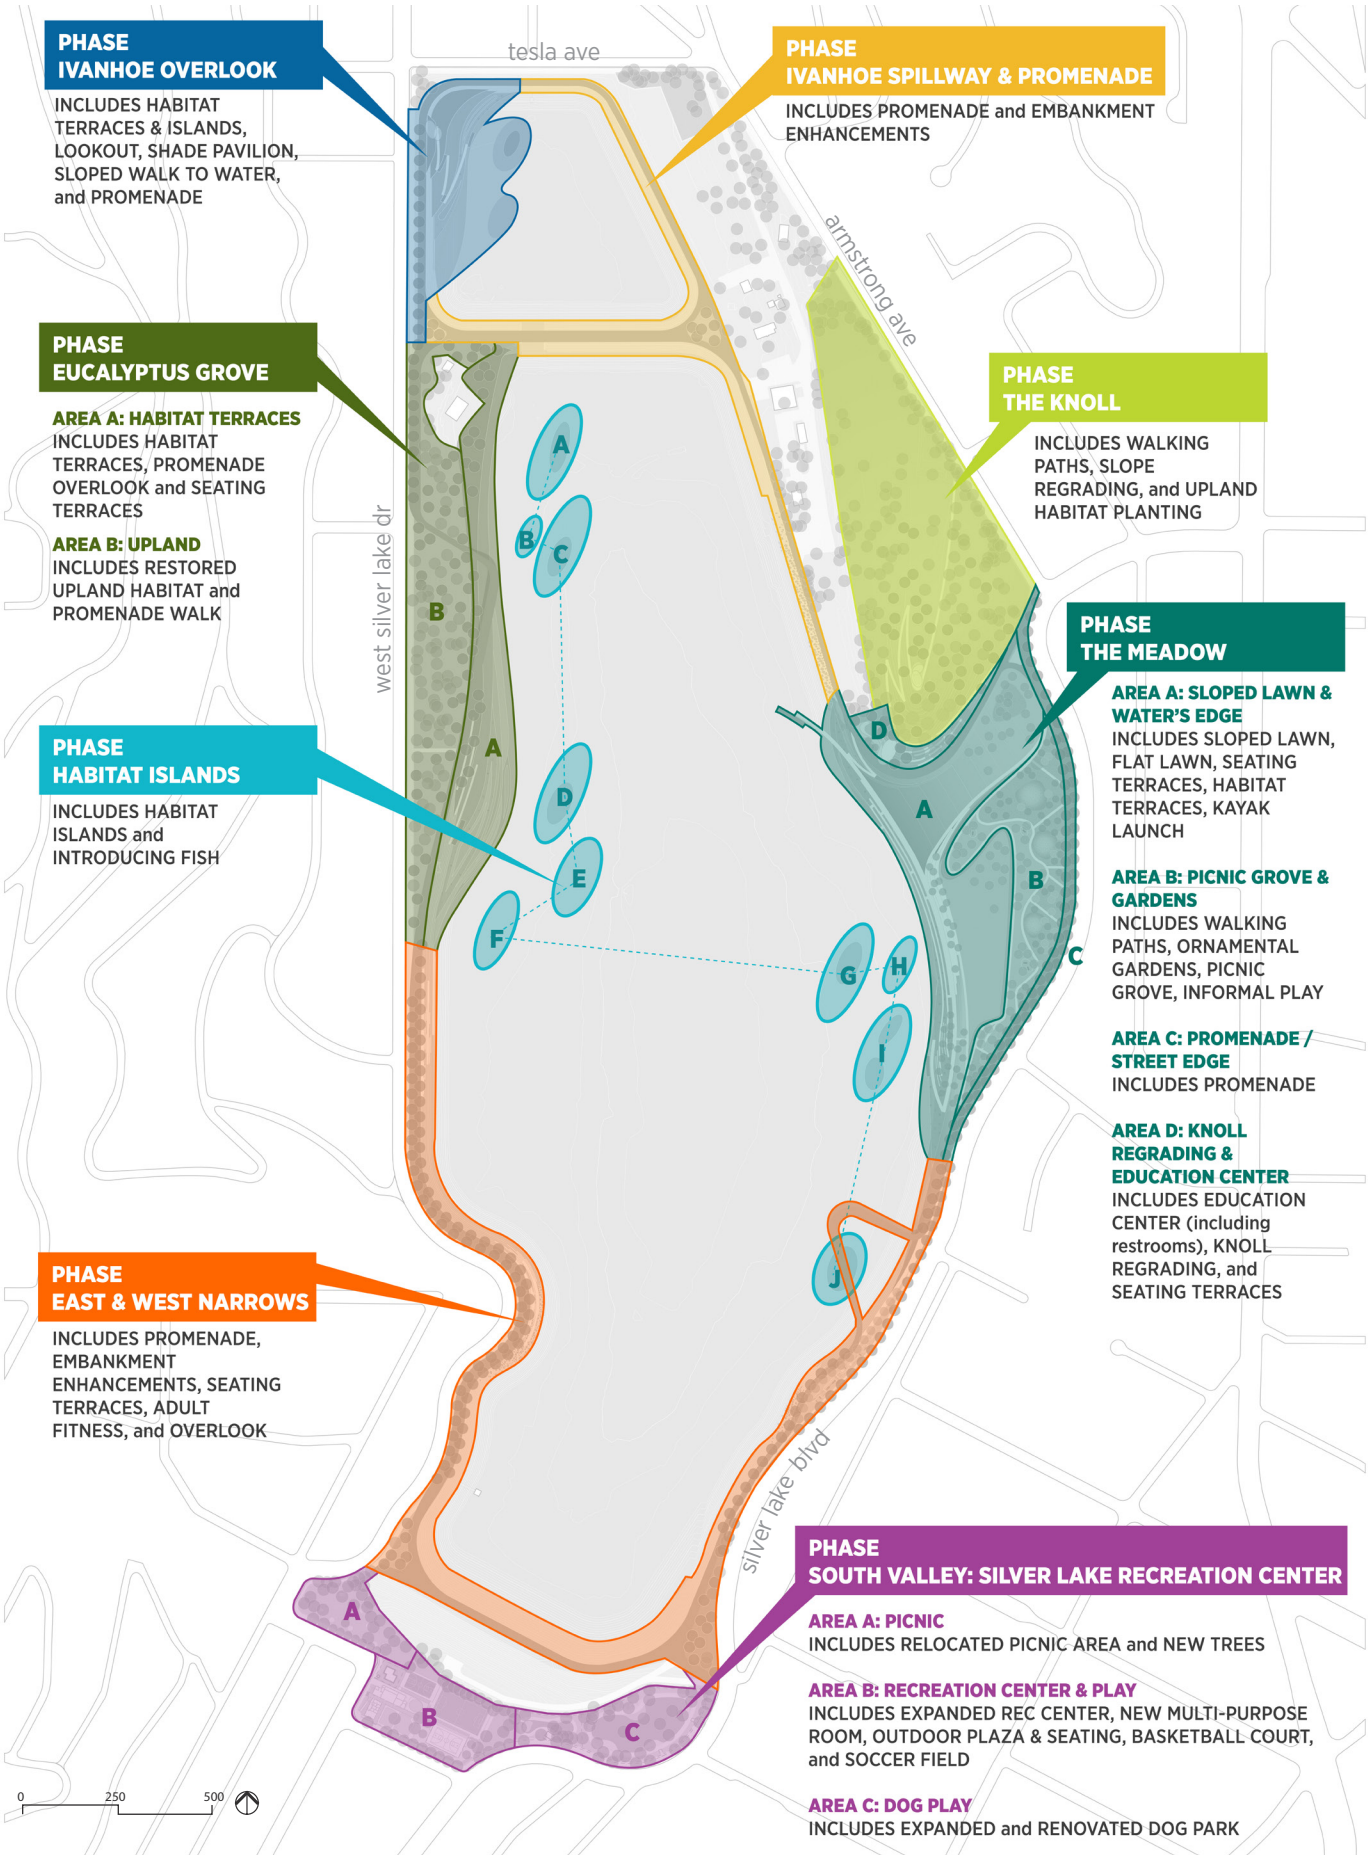

1.9 Park Economics & Governance

CAPITAL AND O&M FUNDING

During the Master Plan development process, HR&A Advisors was retained to provide an analysis of potential public and other mechanisms to fund capital and operating needs of the proposed Park. Six public mechanisms were reviewed including: Community Finance Districts (CFD), Development Agreement Fees, Enhanced Infrastructure Financing Districts, Parcel Taxes, Quimby Fees, and Special Assessment Districts. Additional funding sources identified were Grant Funding and Philanthropic contributions.

Based on the Park's context, the needs and perspective of City staff, and a review of potential funding mechanisms, the recommended capital funding strategy for the Master Plan relies primarily on the implementation of a Community Facilities District (CFD) to generate revenue for O&M and capital bonds, which would be supplemented by Development Agreement Fees, Quimby Fees, Grants, and Philanthropic contributions.

As outlined in Section 1.8 above, the overall conceptual budget for Master Plan implementation is $268.5M. A conceptual O&M budget of $3.64M annually is anticipated as described in Chapter 08. Figures 1-9 and 1-10 show the range of potential funding that the recommended mechanisms could yield, as well as how these could be applied to various phases of Master Plan implementation and ongoing operations.

GOVERNANCE

To achieve the Master Plan vision, the formation of an independent, special-purpose, non-profit entity named the Silver Lake Reservoirs Park Conservancy (SLRPC) is recommended. This special-purpose entity can be completely new or represent an expanded role for one of the existing non-profit stakeholders in Silver Lake. It can provide the leadership to manage project implementation and long-term operations. It can also fundraise to support capital and operations and maintenance (O&M) costs, with a Board of Directors that is representative of committed project stakeholders. If structured to benefit from dedicated resources and funding outlined in Chapter 07, such an entity would be endowed with the staff and budget capacity necessary to champion a multi-phase implementation process; provide sustainable operations, including maintenance of unique horticulture and wetland spaces to the elevated standard envisioned in the proposed Master Plan; and coordinate revenue allocation generated by one or more CDFs and any philanthropic fundraising.

It is recommended that the SLRPC report regularly to a City Oversight Committee led by representatives from key City departments. The Oversight Committee will ensure that Park capital expenditures and ongoing operations align with the guidelines and goals for a public open space, and will provide accountability for the expenditure of public funds. The Oversight Committee will then report to City Council and the Mayor for decisions that require policy direction.


All these topics are discussed further in Chapter 07 Capital Funding Strategies and Chapter 08 Governance, Operations & Maintenance.

Figure 1-9 Park Funding Matrix

Funding Source	Potential Funding Amount	Notes
Community Facilities District (CFD)	$150M - $200M	Includes annual O&M costs
Quimby & Development Agreement Fees	TBD	Quimby Fees can only be used on RAP lands.
Public Grants	$200k - $6M	
City General Fund	TBD	
Total	$150M to $206M+	
Remaining Capital Funding Gap	$62M - $118M	Range of capital funding needed from fundraising or City General Fund.

Figure 1-10 Master Plan Implementation Funding

Chart shows the order of magnitude expected from each funding source for Master Plan implement

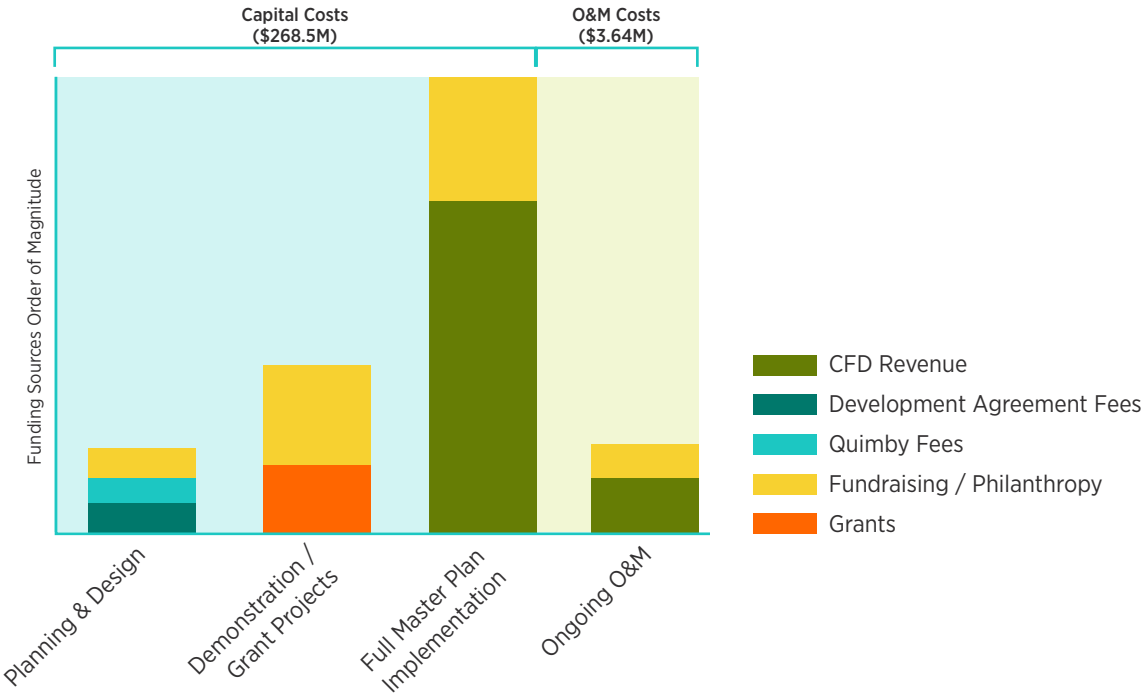

1.10 Near-Term Action Items

As demonstrated during the community outreach and engagement process outlined in Chapter 04, the Master Plan has garnered significant support by the community and City leaders, with the potential to catalyze environmental stewardship for generations to come. Harnessing this potential requires early initiatives to establish appropriate funding vehicles and a governance structure, provide a road map for water resource and wildlife management, and seek environmental clearance. In the near term, the Project Team recommends pursuit of the following implementation tasks listed below. Figure 1-11 provides a conceptual timeline for Master Plan implementation and the relationship and sequencing of key implementation variables.

ENVIRONMENTAL CLEARANCE

Under the State of California Environmental Quality Act (CEQA) this project will be subject to CEQA review and will need to complete an Environmental Impact Report (EIR), the additional project studies necessary for the EIR, and engage the public in the process. While some planning, design, feasibility analysis, and Park governance work can be initiated during the EIR process, none of the Master Plan design elements can be finalized or constructed until an EIR is approved by the City.

FUNDING

As the primary funding source identified for project capital, CFD implementation details should be advanced as soon as possible following Master Plan adoption and should prioritize the following:

- Engagement of a municipal advisor and/or CFD tax consultant to develop and evaluate potential structure(s) and related detailed revenue estimates.
- Engagement of bond counsel to advise on the use of tax revenue.
- Evaluation of potential voter support of the CFD mechanism.
- Identification of a funding source to support CFD formation costs of approximately $500,000, excluding community outreach and engagement.
- Completion of a fundraising feasibility study, to establish and confirm the potential amount that can be raised from among likely donors.

GOVERNANCE

Upon the adoption of the Master Plan by City Council and concurrence of the Mayor, the City should establish a City Oversight Committee for the Park, and participate in the formation of a non-profit entity to lead the effort with the public to fund and operate the Park including the following:

- Identify a project champion who can act as a leader in this effort.
- Assemble an initial Board of Directors.
- Identify a minimum of three years of funding to support the new non-profit entity.

PLANNING

Early planning efforts to set forth the guidelines and requirements of detailed design, construction, O&M, and stewardship related to the environmental aspects of the Park will be critical to its success. These planning initiatives should include development of the following:

- Biodiversity Plan
- Wildlife Management Plan
- Tree Health Assessment
- Tree Succession Plan
- Water Quality Management Plan
- Wetlands Maintenance Plan

Figure 1-11 Master Plan Near-Term Implementation Timeline



CHAPTER 2
PROJECT OVERVIEW

contents

2.1	Project Background	**30**
2.2	Purpose of a Master Plan	**32**
2.3	Master Plan Study Area	**32**
2.4	LADWP Lands & Structures	**34**
2.5	Existing Site Conditions	**36**

figures

Figure 2-1 Master Plan Study Area **33**
Figure 2-2 LADWP Land **35**
Figure 2-3 Silver Lake Reservoir Complex Context **37**
Figure 2-4 Silver Lake Reservoir Complex Existing Conditions **39**



2.1 Project Background

In 2006, the Federal Environmental Protection Agency issued new guidelines for water quality that required open reservoirs to be covered, to be removed from service, or for the water to be treated before distribution. In response, the LADWP decided to decommission both the Silver Lake and Ivanhoe Reservoirs and build a new covered water storage facility north of Griffith Park called the Headworks Reservoir.

The Headworks Reservoir required the completion of the Silver Lake Reservoir Bypass and Regulator Station Project (Bypass Project). This project involved the installation of a bypass pipeline along the bottom of the Silver Lake Reservoir basin, and a new regulator station to connect the new Headworks Reservoir to the City's water distribution system. The Silver Lake Reservoir was removed from service in 2008, drained in 2015 to construct the Bypass Project, and then refilled in 2017. Ivanhoe Reservoir was removed from the distribution system in 2017 and remains filled with water.

Although Silver Lake and Ivanhoe Reservoirs are no longer a potable water source, LADWP still has active components at SLRC which requires the Master Plan to preserve areas of the site for LADWP system operations, personnel, and future projects.

The Master Plan project originated in March 2018, when the City Council approved a Memorandum of Agreement between the BOE and the LADWP, allowing the BOE to begin the Silver Lake Reservoir Complex Master Plan process. LADWP funded the development of the Master Plan. The agreement included LADWP continuing their operational responsibilities, such as maintaining then integrity of the dams and LADWP onsite facilities.

The Master Plan initiative was seen as a unique opportunity for the Silver Lake community and the City of Los Angeles to consider repurposing a major piece of urban infrastructure while addressing LADWP's on-going operational needs. Goals for the new Master Plan include balancing its historic character; its strategic location within the Silver Lake neighborhood; and its visual impact with its long-term environmental value; its use as a public and community gathering place; and its potential to blend urban wilderness with recreational spaces.

PRIOR INITIATIVES – 2000 MASTER PLAN


A Master Plan was completed on November 1, 2000. It's purpose included defining long-range planning goals for the Silver Lake community and for the LADWP, providing the community with a better understanding of LADWP facilities, operations, and both planned and potential water quality improvement projects, and specifying potential public uses for the SLRC and adjoining property desired by the community including recreational elements and improved pedestrian safety, and serve as a guide to ensure all future improvements identified for public use were compatible with LADWP's operations and mandate to comply with federal and state water quality regulations.

The primary difference between goals of the 2000 Master Plan and those of this 2020 Master Plan is twofold. The 2000 Plan was part of a mitigation document for a proposed Water Quality Treatment Facility at that time. Now, the reservoirs are no longer part of the City's drinking water supply making the vast majority of the SLRC, including both water bodies, available for public use.

Between 2000 and 2018 the following projects identified in the 2000 Master Plan were implemented. These projects involved significant community involvement and many were funded through community efforts:

- **2005** – West Silver Lake Drive Path opens
- **2006** – Armstrong Path opens
- **2008** – Silver Lake Boulevard Path opens
- **2011** – Silver Lake Meadow opens
- **2012** – Tesla Path opens, Pocket Park and Meadow Native Garden are created
- **2015** – Path and Meadow improvements; Armstrong Native Meadow created
- **2018** – South Dam Path opens, inside the fence
- **2019** – Ivanhoe Path opens, inside the fence

Cover of 2000 Silver Lake Reservoir Complex Master Plan Report

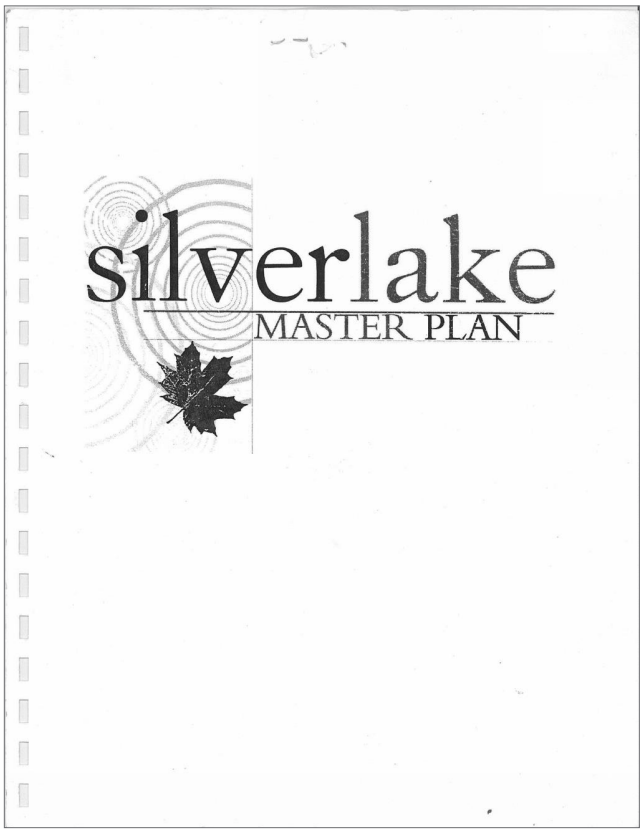

2.2 Purpose of a Master Plan

A master plan is a dynamic, long-term planning document that provides a conceptual layout to guide future growth and development. It is based on community goals and aspirations, prior planning initiatives, existing site conditions, physical site characteristics, and social and economic conditions.

Master Plans specify near and long-range strategies for development and provide a framework for post-construction programming, operations, governance, and long-term financial sustainability. A master plan for a park includes neighborhood, site, and systems research and analysis, conceptual design, recommendations for implementation and future studies, and construction and operational budget estimates.

As long-term documents, Master Plans typically guide planning and implementation of community goals for 10 to 20 years. Once adopted by City Council and concurrence of the Mayor, environmental clearance, detailed design, permitting, and project implementation typically occur in phases and in accordance with funding and political will.

2.3 Master Plan Study Area

The Silver Lake and Ivanhoe Reservoirs, also known as the Silver Lake Reservoir Complex (SLRC), are owned by the LADWP. The SLRC is located on an approximately 127-acre site in the Silver Lake neighborhood of Los Angeles and includes reservoirs, dams, buildings, water and stormwater infrastructure, interior roads, and public recreational facilities.

The SLRC Master Plan Study Area includes approximately 116 acres of land, pathways, and water within the Complex (Figure 2-1). The remaining 11 acres of land at the Complex are restricted for LADWP facilities and infrastructure. LADWP currently leases approximately 3 acres of land to the Los Angeles Recreation and Parks Department (RAP) to operate and maintain the Meadow. Approximately 4 acres of the Complex are owned and operated by RAP for the Silver Lake Recreation Center and a nursery school.

Currently, there are two pathways shared with the public on the west side of Ivanhoe Reservoir and along the top of Silver Lake Dam. Approximately 4 acres of existing paved surfaces around the reservoirs' perimeters and at the base of the Knoll are available for shared public use with LADWP.

Figure 2-1 Master Plan Study Area




2.4 LADWP Lands & Structures

Within the SLRC, several land areas and structures are excluded from the Master Plan Study Area to enable the LADWP to continue its required operations at the site as shown in Figure 2-2. The largest area outside the Study Area is located on the northeast side of the Complex where LADWP facilities are maintained. The reservoir bodies are bounded by three dams under LADWP responsibility, one on the north side of Ivanhoe Reservoir, one on the south side of Silver Lake Reservoir, and one separating Ivanhoe and Silver Lake Reservoirs which contains a spillway. Additional LADWP structures which must remain in place and operational include pipelines, a regulator station, valves, vaults, equipment, buildings, reservoir structures, power and communication systems, and other supporting infrastructure. These areas will all be fenced.

Future alterations to the SLRC resulting from the Master Plan must also allow access into both reservoirs and provide vehicular access around the reservoirs for LADWP operational use. At a minimum, the Master Plan design must accommodate one ramp into Ivanhoe Reservoir and two ramps into Silver Lake Reservoir. Designated paths for LADWP vehicles must maintain a minimum 15-foot clear width.

Figure 2-2 LADWP Land

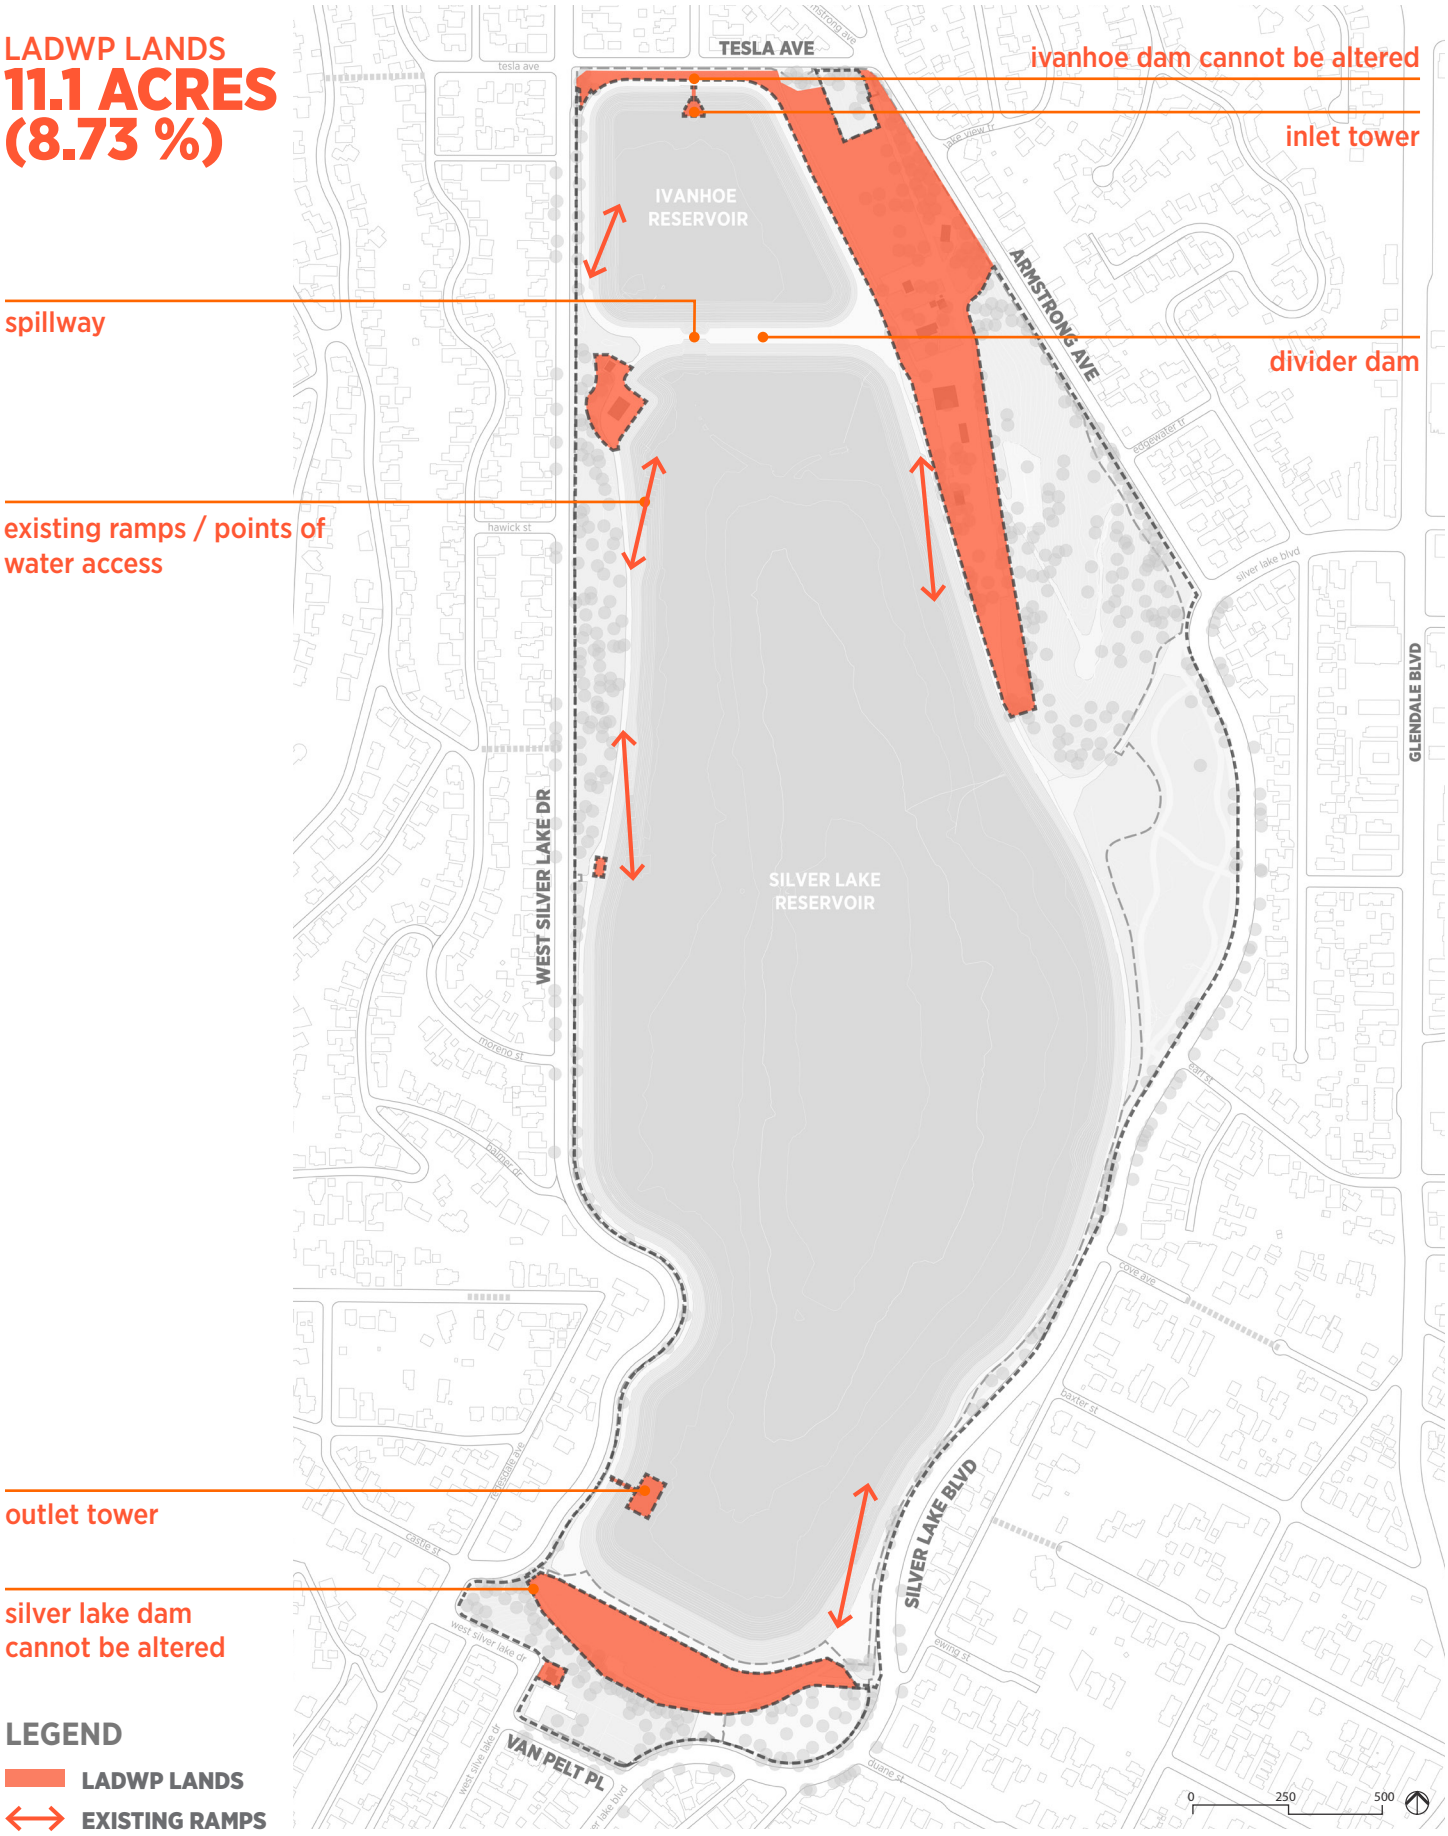


2.5 Existing Site Conditions

The Silver Lake Reservoir Complex is located in the Silver Lake neighborhood of the City of Los Angeles (Figure 2-3). Silver Lake is primarily a residential neighborhood with some commercial areas. Under the Los Angeles General Plan, Silver Lake is part of the Silver Lake–Echo Park–Elysian Valley Community Plan Area which establishes policy and land use guidelines. The Complex is zoned as Open Space (OS) for which the Master Plan design is compatible. Additionally, the Complex crosses two Los Angeles political jurisdictions, Council Districts 4 and 13 (CD4 and CD13).

The Silver Lake–Echo Park–Elysian Valley Community Plan identifies several opportunities related to the SLRC Master Plan including the promotion and facilitation of implementing the Master Plan as a valuable community and recreational asset. The Community Plan also supports and encourages creating pedestrian and bike linkages between parks and open spaces with which the SLRC Master Plan proposal is compatible.

Figure 2-3 Silver Lake Reservoir Complex Context

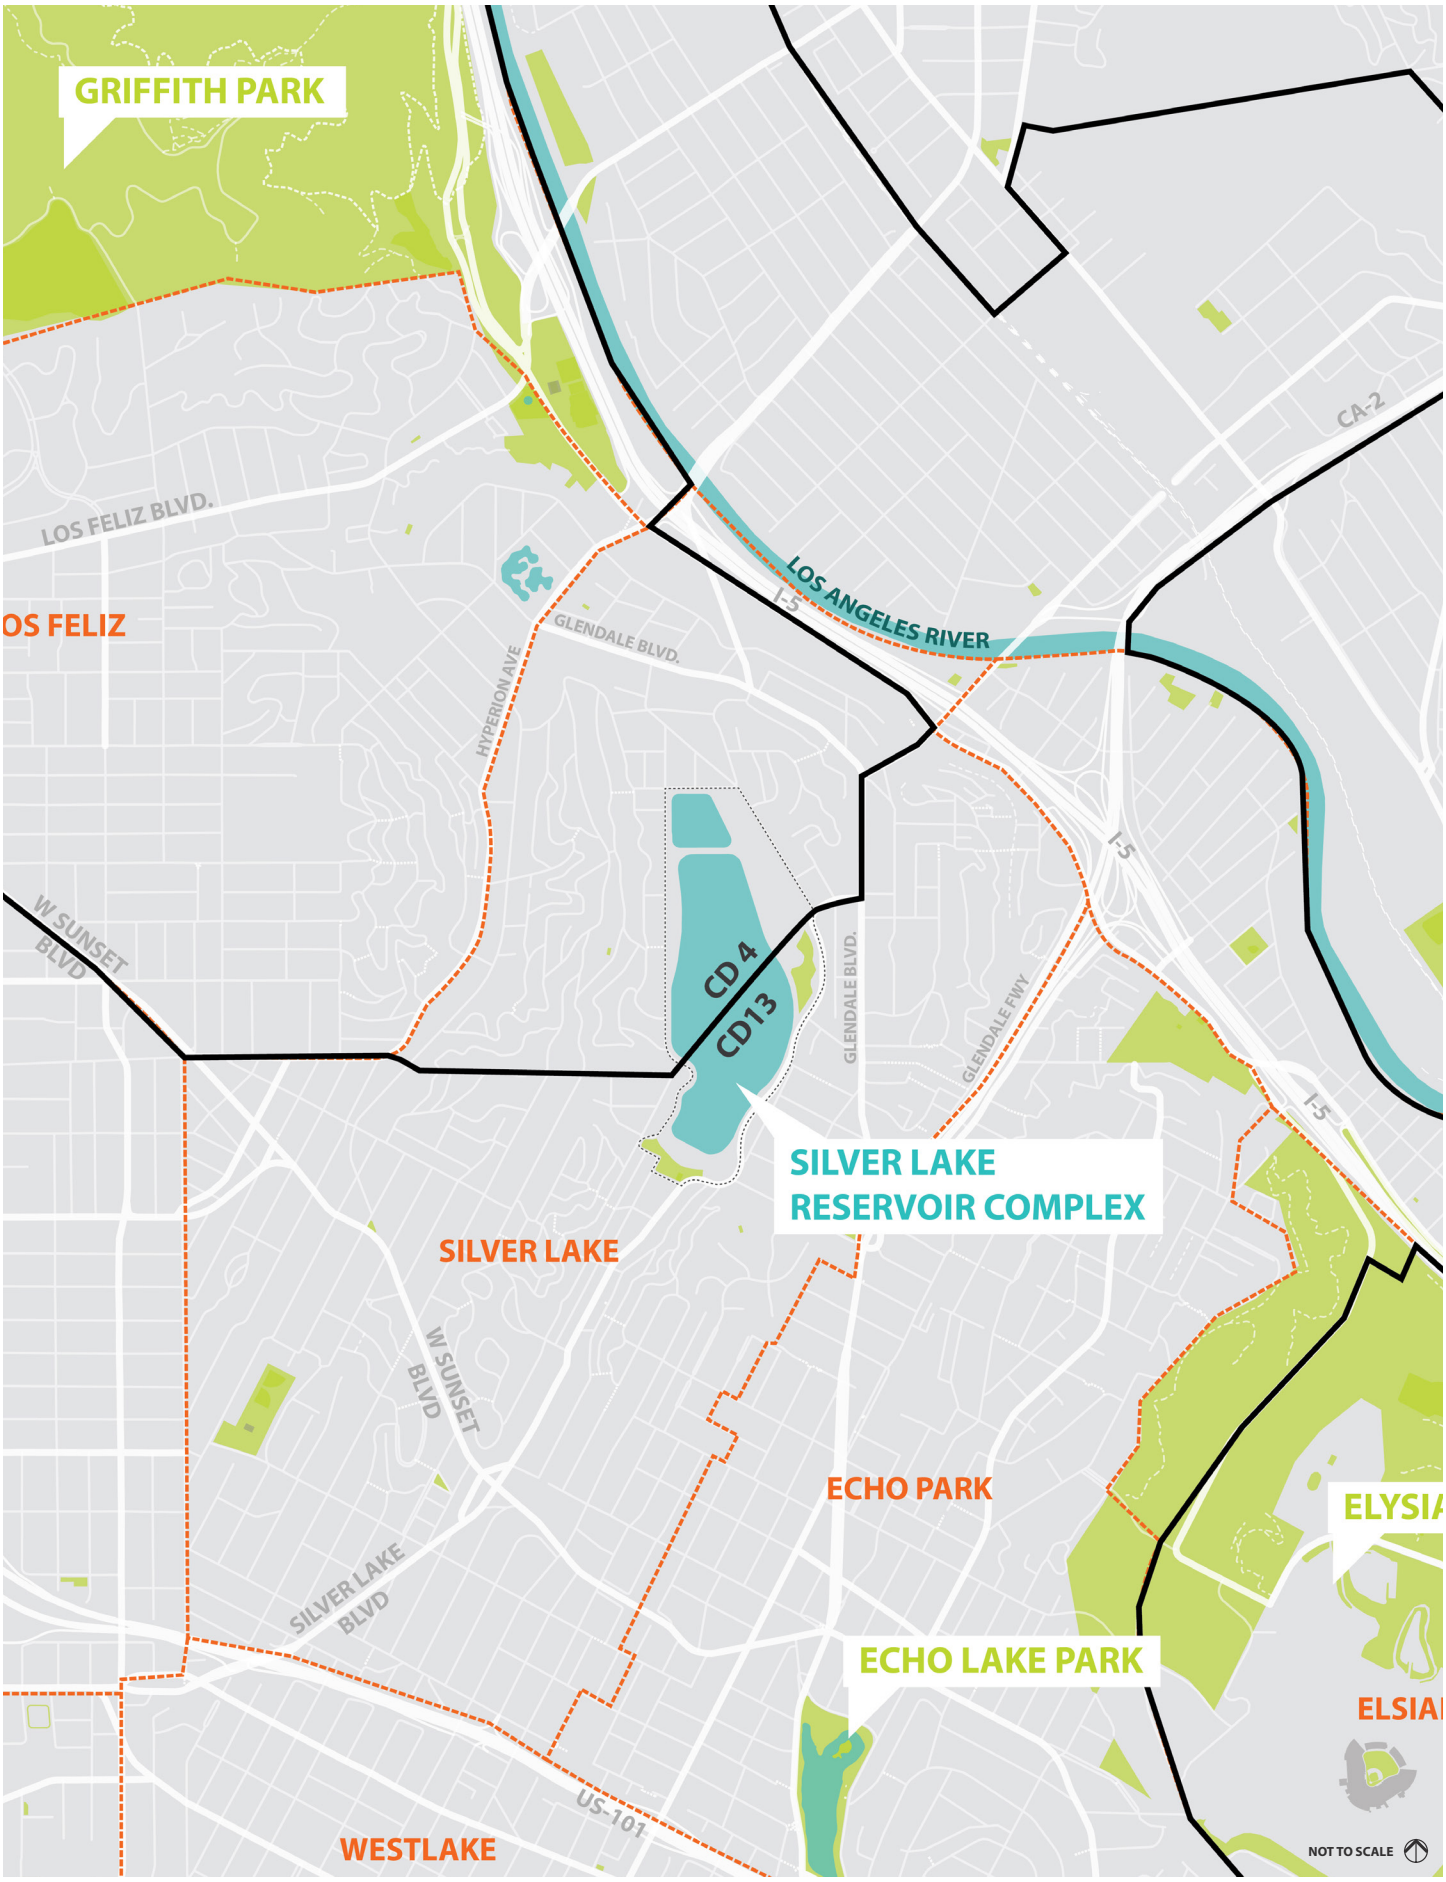

The irregularly shaped site is bounded by Tesla Avenue on the north, Armstrong Avenue and Silver Lake Boulevard on the east, Van Pelt Place, and Silver Lake Boulevard on the south, and West Silver Lake Drive on the west.

The existing site is organized into a series of spaces surrounding the reservoirs as described below and shown in Figure 2-4.

MEADOW
The Meadow is mostly open lawn with some shade trees and mix of ornamental and native planting with several walking paths. Approximately 3 acres of this space is currently leased by RAP and open to the public during the day and closed at night. This public amenity was identified and implemented as part of the 2000 Master Plan.

KNOLL
The Knoll is a hill approximately 45-feet high north of the Meadow. It's currently restricted to LADWP access only. The Knoll is mostly a woodland mix of Eucalyptus and Pine species with a varied grass and shrub understory. A portion of the Knoll is used by LADWP landscape maintenance for material storage.

SILVER LAKE RECREATION CENTER AND DOG PARK
This Recreation Center is located on the south side of Silver Lake Dam. It includes a Recreation Center building with a small gym and support spaces, tot lot, informal play field, basketball court, fenced dog park, open lawn, and picnic area. The Recreation Center is operated from 9:00 am to 9:00 pm on weekdays, 9:00 am to 5:00 pm on Saturdays, and is closed on Sundays.

EUCALYPTUS GROVE
Along the western side of Silver Lake Reservoir, is a large, wooded space known as the Eucalyptus Grove. It's a mostly flat area dominated by non-native Eucalyptus trees and a monoculture of mostly grasses on the ground plane. Access to the grove is currently restricted to LADWP.


IVANHOE RESERVOIR
Ivanhoe Reservoir is the smaller of the two reservoirs and bounded by a path along the top of its dam. The narrow lands around the water body are currently restricted to LADWP access with the exception of a shared path on the west side that connects to a public sidewalk on West Silver Lake Drive and which allows people to walk along the water's edge before being directed back to West Silver Lake Drive near the Spillway. This shared path is closed to the public at night.

SOUTH SILVER LAKE DAM
At the top of this dam is a shared pathway that connects to sidewalks at West Silver Lake Drive and Silver Lake Boulevard and which allows people to walk along the top of the embankment and take in long views of the water body and San Gabriel Mountains in the distance. This shared path is closed to the public at night.

EAST AND WEST CONNECTORS
The south end of Silver Lake Reservoir is bounded on the east and west sides by narrow areas of land consisting predominantly of a pathway at the embankment edge that connects the Meadow on the east side and Eucalyptus Grove on the west side to the Silver Lake Dam pathway. The width of these spaces vary from roughly 25- to 50-feet and are restricted to LADWP access.

PERIMETER FENCE
The entire reservoir complex is enclosed by a perimeter chain link fence varying in height from 6- to 12-feet. In some areas the fence is topped by three rows of barbed wire. Access gates managed by LADWP are dispersed throughout.

Figure 2-4 Silver Lake Reservoir Complex Existing Conditions

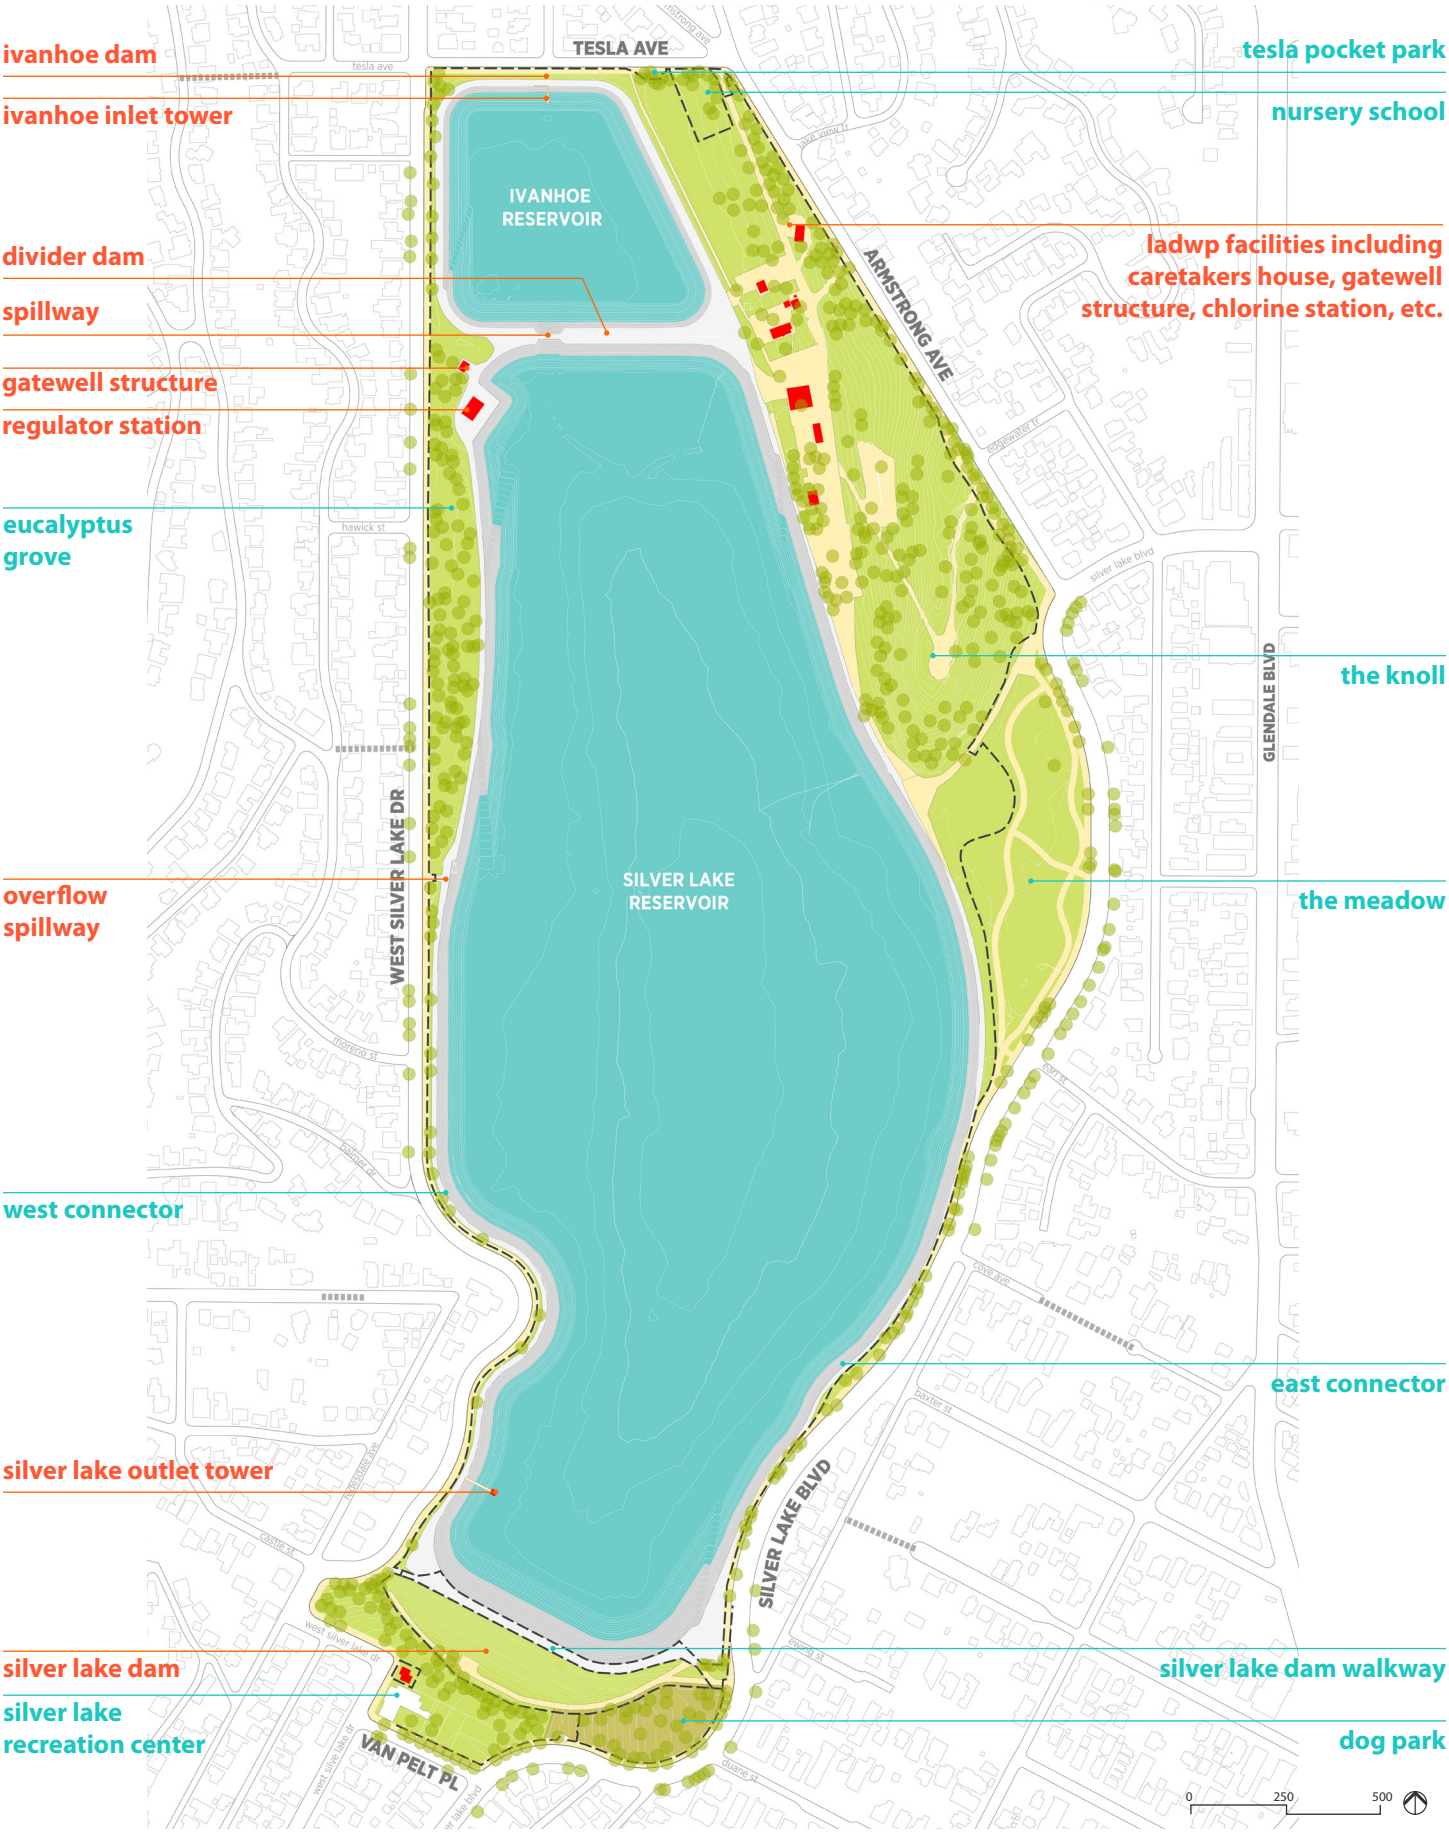

CHAPTER 3
ANALYSIS

contents

3.1	Analysis Overview	42
3.2	Silver Lake History & Cultural Context	43
3.3	Historic-Cultural Monument Designation	48
3.4	Site Ecology	52
3.5	Water Resources	58
3.6	Precedent Studies	62
3.7	Park Needs Assessment	66
3.8	Circulation	72
3.9	Dams and Reservoirs	82
3.10	Viewshed	84

---

figures

Figure 3-1 Mapping of historic Balona Creek Watershed 43
Figure 3-2 Historic Photo of Silver Lake Reservoir 1907 44
Figure 3-3 Historic Photo of Silver Lake Reservoir 1908 45
Figure 3-4 Historic photo of the Ivanhoe Reservoir and South Dam 1906 45
Figure 3-5 Historic photo of the Ivanhoe Reservoir 1935 45
Figure 3-6 (left) Historic aerial photo of the Silver Lake Reservoir Complex from 1944 46
Figure 3-7 (right) Historic aerial photo of the Silver Lake Reservoir Complex from 1956 46
Figure 3-8 Historic bird's eye photo of the Silver Lake Reservoir Complex 1924 47
Figure 3-9 Historic Photo of the Silver Lake Reservoir Complex 1930 47
Figure 3-10 Historic Cultural Monument declaration form from 1989 48
Figure 3-11 Historic Photo of the Silver Lake Reservoir Complex 1927 49
Figure 3-12 Historic Photo of Silver Lake Reservoir 1936 50
Figure 3-13 Silver Lake and surrounding communities Topographic Map 1894 51
Figure 3-14 Regional habitat linkages and wildlife corridors map 52
Figure 3-15 The Pacific Flyway 53
Figure 3-16 Existing Vegetative Communities of the Silver Lake Reservoir Complex 55



chapter 3 figures cont'd

Figure 3-17 Silver Lake Reservoir Complex Bird Sightings 57
Figure 3-18 Stormwater wetlands at nearby Echo Park 58
Figure 3-19 (right) Historical Elevation & Evaporation Loss in the Silver Lake Reservoir 59
Figure 3-20 (far right) Pollock Well Location 59
Figure 3-21 Fire department helicopters accessing emergency water from the Reservoirs 59
Figure 3-22 Water Replenishment and Water Quality Projects planned for the SLRC 61
Figure 3-23 Existing Parks within a 2-mile radius around the Silver Lake Reservoir Complex 67
Figure 3-24 Existing Facilities and Recreation within the SLRC 68
Figure 3-25 Existing Recreation Center Site Plan 69
Figure 3-26 Existing and Desired Recreation Center Program 70
Figure 3-27 Floor plan of existing Silver Lake Recreation Center (above) 71
Figure 3-28 Existing Silver Lake Recreation Center entrance (right) 71
Figure 3-29 Existing road network around the SLRC 73
Figure 3-30 Existing on-street parking around the SLRC 75
Figure 3-31 Existing bus and bike network around the SLRC 77
Figure 3-32 Existing & proposed section through West Silver Lake Dr. 78
Figure 3-33 Existing & proposed section through Armstrong Ave. 79
Figure 3-34 Existing & proposed sections through Silver Lake Blvd. 80
Figure 3-35 Existing & proposed sections through Tesla Ave. 81
Figure 3-36 Dam and Appurtenances Areas 83
Figure 3-37 Runner along the South Dam Walkway 84
Figure 3-38 Inside the reservoir looking north along Silver Lake Blvd. 85
Figure 3-39 Key map and images of views from within the reservoir (1 of 2) 86
Figure 3-40 Key map and images of views from within the reservoir (2 of 2) 88
Figure 3-41 Key map and images of views from outside the reservoir (1 of 2) 90
Figure 3-42 Key map and images of views from outside the reservoir (2 of 2) 92

3.1 Analysis Overview

Multiple layers of analyses informed the development of the Silver Lake Reservoir Complex Master Plan. The proposed Master Plan design draws extensively from the site's history, critical cultural and ecological parameters, urban context relationships, recreational needs assessment, and existing site conditions. These analyses were framed as site challenges and opportunities within the community engagement process and used as the basis for developing project goals.

What follows is a summary of key findings of more substantial reports which can be reviewed in the Master Plan Report Appendix.

3.2 Silver Lake History & Cultural Context

Throughout its recorded history, the Silver Lake Reservoir Complex has been integrated into a larger, ever evolving water system – initially it was part of an ecological network of streams and wetlands, and most recently, a significant, man-made component of the City's potable water infrastructure.

A natural depression within the Ivanhoe Canyon of the Santa Monica Mountain Range, the Complex was once a marshy pond historically referred to as a "meadowland" which was plentiful with wildlife. In fact, this abundant wildlife enticed hunters to this area for game. Historic wetlands mapped prior to 1890, for the Historical Ecology of the Ballona Creek Watershed project indicates an intermittently flowing stream from the south end of what is now Silver Lake Reservoir draining into a small wet meadow complex to the south as shown in Figure 3-1. This historic understanding of the site is reinforced by an early United States Geologic Survey map from 1894 as shown in Figure 3-13 at the end of this section. Water continued to flow south to a vast wetland complex called La Cienega, located just north of Baldwin Hills, and eventually drained into Ballona Lagoon. Together, the La Cienega and Ballona Lagoon complexes supported the largest wetland habitat in the watershed.

The SLRC site was selected by the City for its adventitious location in the watershed and ability to be connected to an evolving Los Angeles water system in order to contribute to the storage capacity and stable water supply needed for the growing population of Los Angeles. The site was anticipated to have a flow line at 445 feet above sea level and once constructed, would have a surface area of approximately 129 acres. The land that comprises the Complex was acquired in two transactions. The northern portion of the site, comprising approximately 110 acres, was purchased in 1886. The remaining acreage was purchased in 1903. The Complex was designed and engineered by Los Angeles Water Department Superintendent,

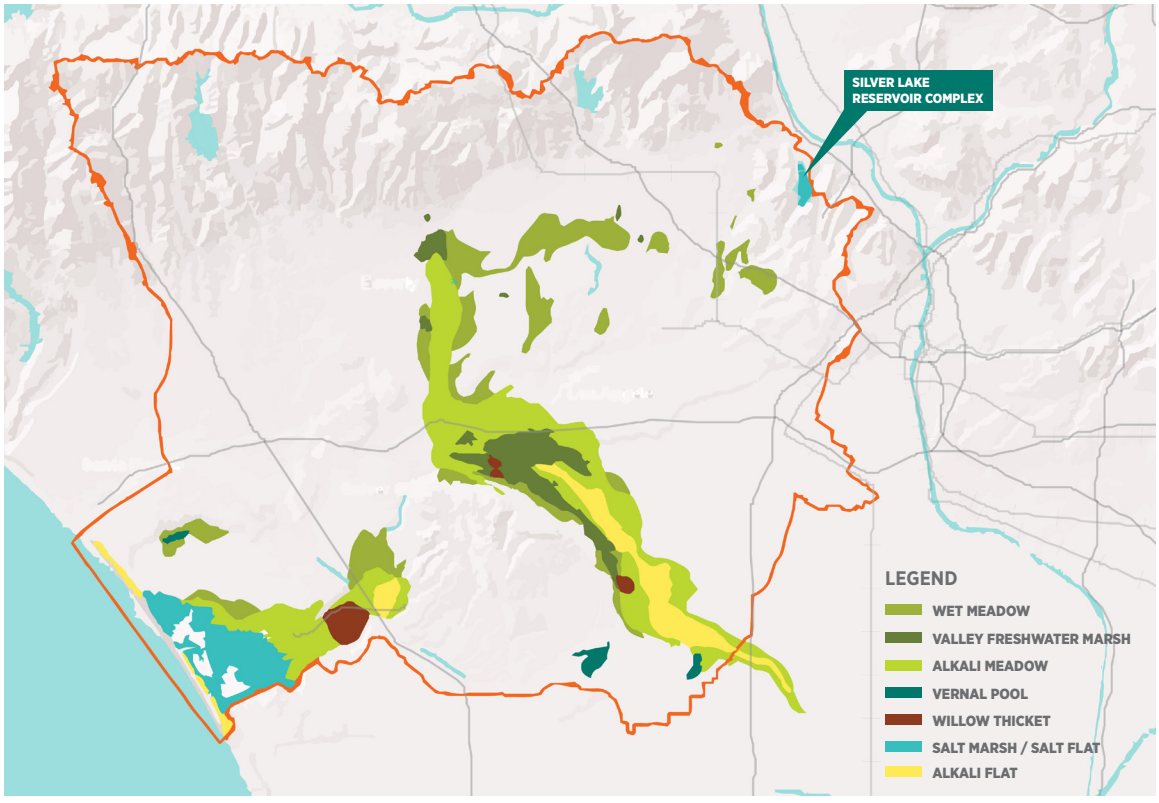


Figure 3-1 Mapping of historic Balona Creek Watershed

This mapping of the historic Ballona Creek Watershed over a present-day shaded topography map and major transportation network shows the SLRC site as part of the historic watershed and ecosystem.

Source: Dark, S., E. D. Stein, D. Bram, J. Osuna, J. Monteferante, T. Longcore, R. Grossinger, and E. Beller. 2011. Historical ecology of the Ballona Creek watershed. Southern California Coastal Water Research Project Technical Publication No. 671



Figure 3-2 Historic Photo of Silver Lake Reservoir 1907

Construction of Silver Lake Reservoir in 1907 showing its regional and geomorphological context Source: WRCA LIPP Box 78, Item 141, #115. From the holdings of the Special Collections & Archives, Water Resources Collections, UCR Libraries, University of California, Riverside

William Mulholland. Of historic significance, Mulholland was the first engineer in America to use a method of construction called hydraulic sluicing to build a dam. The Silver Lake and Ivanhoe reservoirs were formed by wagon rolled earthen dams and embankments depicted in Figure 3-2.

Named after the Ivanhoe Canyon, Ivanhoe Reservoir was completed first in 1906, followed by Silver Lake in 1907 which was named after Herman Silver, a member of Los Angeles' first Board of Water Commissioners. According to an article in the LA Times November 25, 1907, Silver Lake would be the largest freshwater lake in the vicinity and destined to become a great City park. Figure 3-3 from this approximate time shows Silver Lake Reservoir with a planted embankment edge.

> *"...it promises also to become a favorite resort for pleasure seekers, because of its delightful surroundings. Its gently sloping banks will be a park of themselves...with the planting of trees and flowers, however, it will be a beauty spot that may dim the glories of Westlake, Eastlake and some of the other parks. One of the means of keeping the water pure will be through the stocking of the lake with black bass."*

Since their completion, Ivanhoe and Silver Lake Reservoirs have been altered to meet the changing needs of the City. Notable alterations include those undertaken in 1920, 1944, 1951–1953, 1975–1976, and 2011–2017. Initially, The Silver Lake Reservoir was used as a source of water for irrigation, while the Ivanhoe Reservoir provided domestic drinking water. However, as a result of rapid population growth and development in the Los Angeles area in the 1910s, the Silver Lake and Ivanhoe Reservoir Complex was modified in 1920 to both supply domestic water to the City's drinking water system. At this time, the embankments of the Silver Lake Reservoir were altered with a steeper slope, increasing the capacity of the reservoir. When they were first completed there was no spillway between the two water bodies as shown in Figure 3-4. They were connected via a gate-controlled 36-inch pipeline. It wasn't until 1944 that the reinforced concrete spillway was constructed.



Figure 3-3 Historic Photo of Silver Lake Reservoir 1908

This hand-colored lantern slide circ. 1908 shows the original wetland edge of Silver Lake Reservoir and the Knoll woodland. Source: Braun Research Library Collection at the Autry Museum of the American West (Object ID LS.12424)

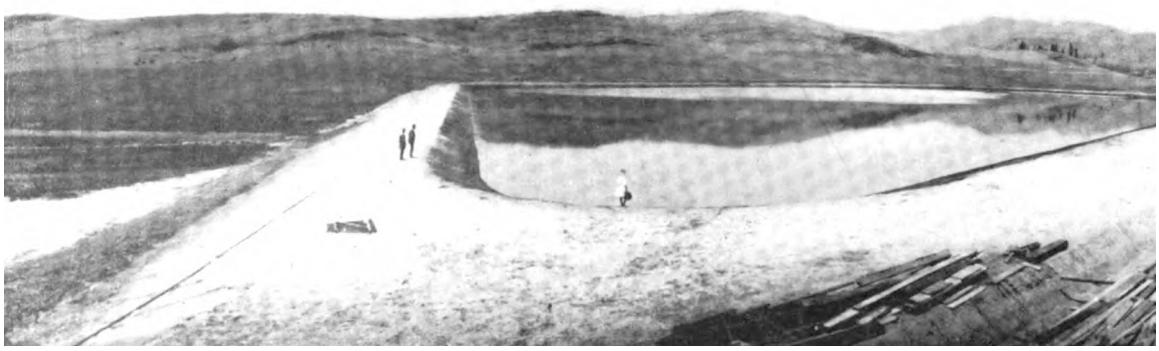


Figure 3-4 Historic photo of the Ivanhoe Reservoir and South Dam 1906

This 1906 photo shows Ivanhoe Reservoir's South Dam. Initially, there was no spillway between Ivanhoe and Silver Lake Reservoirs. Source: Board of Water Commissioners Report, 1906



Figure 3-5 Historic photo of the Ivanhoe Reservoir 1935

In 1907 Ivanhoe Reservoir was covered to protect this domestic water supply. Source: Los Angeles Public Library Photo Collection

During 1951–1953, both reservoirs underwent extensive improvements to meet City water demands as well as government water quality regulations. Silver Lake Reservoir was reshaped, deepened, and its embankments were paved in asphalt. Additionally, a 60-inch bypass line was installed underneath the reservoir. Much of the excess excavated soil from this work was used to fill in the east shore and a lagoon known as the East Cove. East Cove was an area prone to stagnation and algae growth which negatively impacted water quality. Ivanhoe Reservoir was also deepened during this time and its basin and embankments were paved with asphalt. Many of these alternations are visible when comparing aerial photography from 1944 and 1956 as shown in Figures 3-6 and 3-7.

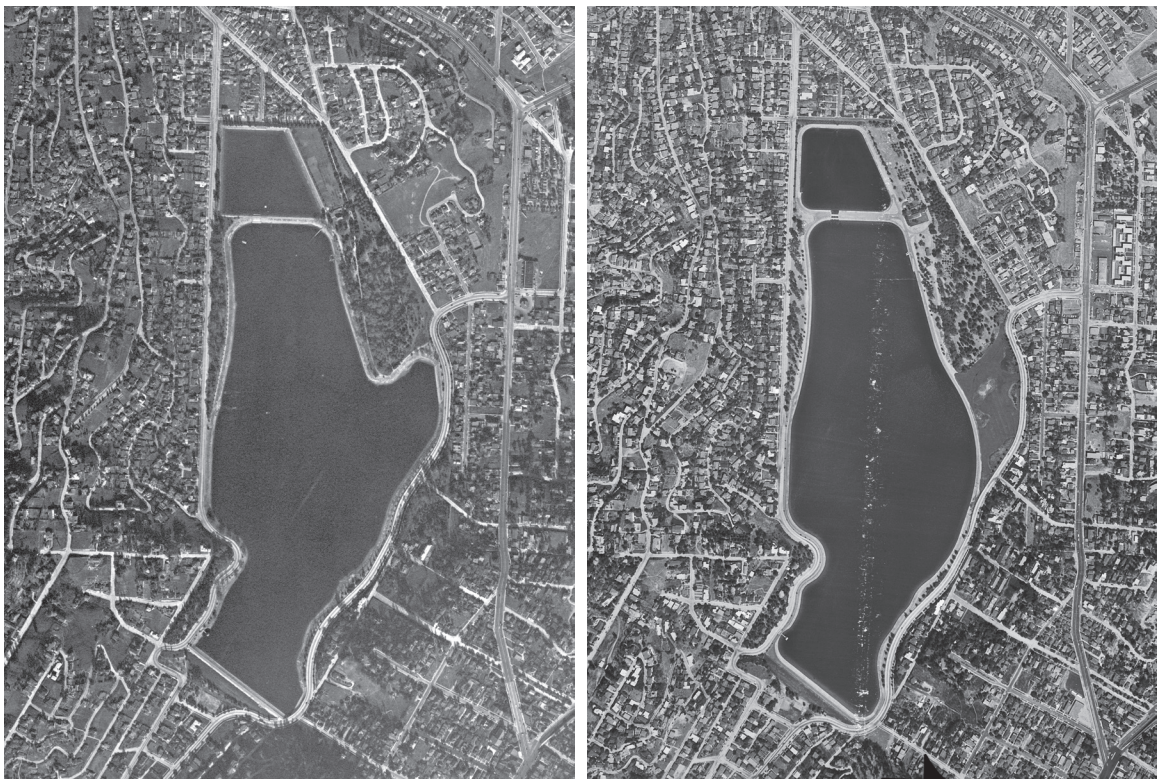


Figure 3-6 (left) Historic aerial photo of the Silver Lake Reservoir Complex from 1944

Figure 3-7 (right) Historic aerial photo of the Silver Lake Reservoir Complex from 1956

Modifications made the reservoirs during the early 1950's can be seen in side-by-side comparisons of aerial photography from 1944 and 1956, including filling in East Cove which is now the Meadow and altering the embankment edges.
Source: UCSB Library, Special Research Collections, University of California Santa Barbara. "FrameFinder Air Photos"

Due to seismic concerns, Silver Lake Dam was completely reconstructed in 1975-1976. The outlet tower was rebuilt, and a new 72-inch pipe was installed. As a result, the southern end of the Silver Lake Reservoir was reshaped to its current configuration.

Since they were completed in 1907, Silver Lake and Ivanhoe Reservoirs have become beloved urban water bodies synonymous with the Silver Lake neighborhood. In the 1920s and 1930s developers, who were encouraged to build in Los Angeles by the City, were attracted To Silver Lake by the hills and the blue jewel focal point that are the Silver Lake and Ivanhoe Reservoirs. The neighborhood attracted an eclectic mix of artists, filmmakers, actors and directors whose homes were designed by great names in architecture, such as Richard Neutra, Harwell Harris, David Hyun, Eric Lloyd Wright, Gregory Ain, John Lautner, Raphael Soriano, Rudolph Schindler, and Rodney Walker.

In 2008 the SLRC was decommissioned and removed from the City's drinking water supply system due to a change in United States federal regulations. Silver Lake Reservoir was taken out of service in 2008, drained in November 2015 to construct a Bypass Project, and refilled in April 2017. Ivanhoe Reservoir was removed from the distribution system in December 2017 and remains filled with water.

Today, the reservoirs remain a locus of the Silver Lake neighborhood and a beloved resource of the community.

Figure 3-8 Historic bird's eye photo of the Silver Lake Reservoir Complex 1924

Early photography from 1924 indicates how the Silver Lake neighborhood grew up around the reservoirs. At this time, East Cove was a prominent feature of the complex and Ivanhoe was covered with a wooden roof. Source: LA Public Library



Figure 3-9 Historic Photo of the Silver Lake Reservoir Complex 1930

This photo from 1930 shows East Cove on the right and a footpath leading to the top of the Knoll beyond. Source: silverlake.org, courtesy of Doug Baldwin



3.3 Historic-Cultural Monument Designation

As designated Los Angeles Historic-Cultural Monument (HCM No. 422), the Silver Lake and Ivanhoe Reservoir Complex is subject to the Los Angeles Cultural Heritage Ordinance. The Ordinance stipulates that the Cultural Heritage Commission (CHC) and Office of Historic Resources (OHR) are responsible for reviewing alterations to historical resources listed under national, state, and local landmark programs. Alterations are reviewed by the CHC and OHR for compliance with the Secretary of the Interior's Standards for the Treatment of Historic Properties (Standards).


The SLRC was designated as a Historic-Cultural Monument primarily for the following:

- Its significant association with the development of the Silver Lake neighborhood
- Its significant association with William Mulholland
- As an early and important example of a hydraulically sluiced reservoir

According to the OHR, the HCM No. 422 boundaries encompass the property owned by the LADWP. The period of significance under this designation has been identified as 1906 to 1953, representing the date of the original construction through the improvement program of the early 1950s.

As a historic cultural landscape, consideration must be given in proposing alterations to its character-defining features. The Standards under which alternations are evaluated are not intended to be prescriptive, but instead provide general guidance. They are intended to be flexible and adaptable to specific project conditions to balance continuity and change, while retaining materials and features to the maximum extent feasible. Not every Standard necessarily applies to every aspect of a project, nor is it necessary to comply with every Standard to achieve compliance.

The Standards are issued by the National Park Service (NPS) and are accompanied by Guidelines for four types of treatments: Preservation, Rehabilitation, Restoration, and Reconstruction. The most common treatment and the one that applies to the proposed Master Plan design is rehabilitation, which is defined by NPS as "the process of returning a property to a state of utility, through repair or alteration, which makes possible an efficient contemporary use while preserving those portions and features of the property which are significant to its historic, architectural, and cultural values."

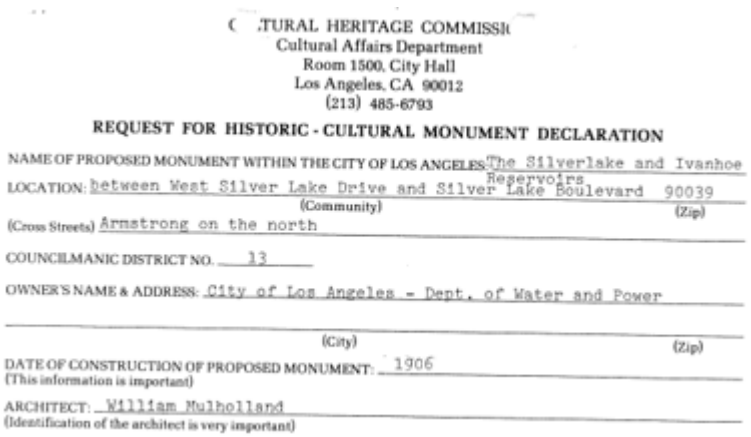

C .TURAL HERITAGE COMMISSI
Cultural Affairs Department
Room 1500, City Hall
Los Angeles, CA 90012
(213) 485-6793

REQUEST FOR HISTORIC - CULTURAL MONUMENT DECLARATION

NAME OF PROPOSED MONUMENT WITHIN THE CITY OF LOS ANGELES: The Silverlake and Ivanhoe Reservoirs

LOCATION: between West Silver Lake Drive and Silver Lake Boulevard 90039
(Community) (Zip)

(Cross Streets) Armstrong on the north

COUNCILMANIC DISTRICT NO. 13

OWNER'S NAME & ADDRESS: City of Los Angeles - Dept. of Water and Power

(City) (Zip)

DATE OF CONSTRUCTION OF PROPOSED MONUMENT: 1906
(This information is important)

ARCHITECT: William Mulholland
(Identification of the architect is very important)

Figure 3-10 Historic Cultural Monument declaration form from 1989

3.3.1 SLRC Character-Defining Features

The first step in applying the Standards to a historic property is the identification of character-defining features. Character-defining features are the components that contribute to a historic property's sense of time and place. Using the NPS Guidelines for the Treatment of Cultural Landscapes, the design team identified character-defining features of the SLRC.

The primary character-defining features of the SLRC range from natural systems and features and topography to circulation patterns and constructed features. Some of these elements at the complex have been constants since the reservoirs opened, while other more recent ones erased early features. For instance, while the reservoirs were always bounded by embankments since their construction, gentle and planted slopes have given way to steep, paved slopes.

NATURAL SYSTEMS & FEATURES

The primary natural feature of the complex is the Knoll, a 9-acre wooded hill approximately 45-feet in height. Its ridgeline has been altered overtime by Department of Water & Power operations.

Figure 3-11 Historic Photo of the Silver Lake Reservoir Complex 1927

The public perimeter walkway and road in 1927 was at the water's edge. The embankment was still planted. Source: Water and Power Associates



CIRCULATION

Since their construction, the reservoirs have had some form of a perimeter path and road. Early on, there was a single, wide path used by pedestrians and vehicles along the water's edge as shown in Figure 3-11. Over time the public path moved from the water's edge to exterior roads. A perimeter path still exists around the reservoirs which is currently maintained for LADWP operations and not publicly accessible. Additionally, smaller pathways have been removed or erased, such as a historic footpath from what is now the Meadow to the top of the Knoll.

LAND USES

Uses of the SLRC have evolved over time as a result of changing City uses and needs. The largest land use at the Complex is the reservoirs. Additional land use areas dating from the period of significance, are the Knoll and Eucalyptus Grove which are designated as open space, and the Grassy Patch adjacent to the Recreation Center is designated as park land. Approximately 11 acres of land are used for LADWP Maintenance & Operations.

TOPOGRAPHY

Most of the site is flat but there are several areas with significant changes in elevation dating from the period of significance. The reservoirs are deep basins with steep slopes. The Knoll is an approximately 45-foot high hill with varied slopes. The south Silver Lake Dam and the Ivanhoe Dam have steep slopes 40-feet and 10-feet respectively. Lastly, the Grassy Patch adjacent to the Recreation Center consists of a gentle sloped condition.

BUILDINGS AND STRUCTURES

While there are many buildings within the Complex dating from the period of significance, such as the Sunshine House, these are outside the Master Plan Study Area. Within or directly impacting the Master Plan study area are the North and South Ivanhoe Dams.

VEGETATION

There are three areas dating from the period of significance that are considered character-defining features: The Knoll, Eucalyptus Grove, and Grassy Patch. Within these are mature trees such Eucalyptus, Pines, and Sycamores. Large, mature trees within the Complex are considered character defining. Early photography indicates that trees were planted in loose groupings as well as more defined, linear geometries such as the allée shown in Figure 3-12.

CONSTRUCTED WATER FEATURES

The large, open water bodies of Ivanhoe and Silver Lake Reservoirs have been a primary character-defining feature since they were built.

SMALL-SCALE FEATURES

Overtime, several smaller features have been added to the Complex including the low concrete perimeter walls on the east and west edges of the Complex which were constructed to prevent stormwater runoff to flow into the reservoirs and contaminate the water. Additionally, the Ivanhoe Inlet Tower was constructed during the period of significance.



Figure 3-12 Historic Photo of Silver Lake Reservoir 1936

This photo from 1936 shows an allée of trees along the perimeter path on the east side of Silver Lake Reservoir. Source: LADWP

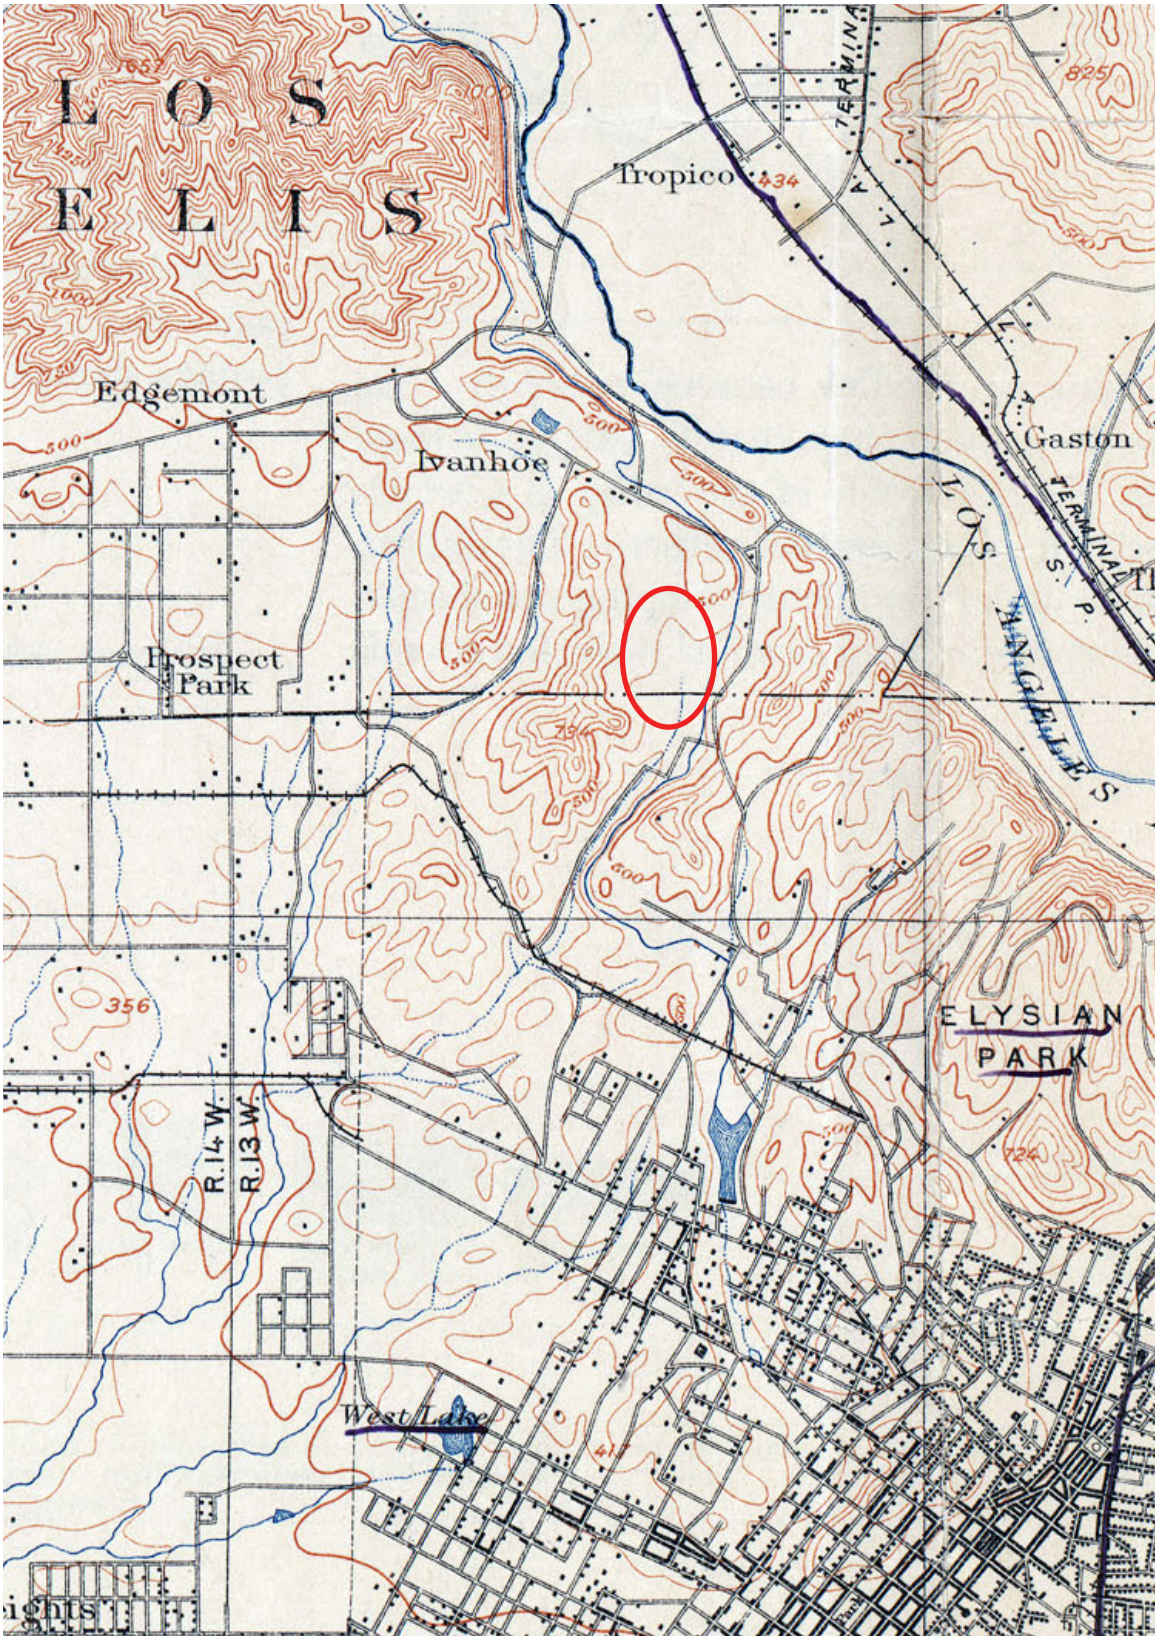


Figure 3-13 Silver Lake and surrounding communities Topographic Map 1894

A topographic map by the United States Geologic Survey from 1894 depicts a network of streams in what is now Silver Lake. The approximate location of the SLRC is shown as a red oval. Source: University of Texas Library

3.4 Site Ecology

The SLRC is situated in an urbanized valley within the eastern foothills of the Santa Monica Mountain Range. The site is no longer physically connected to this mountain range. The closest significant ecology to the SLRC is 4,000-acre Griffith Park, with habitat areas characterized by mixed chaparral, mixed scrub, oak-sycamore riparian, oak woodland, and walnut woodland native vegetation types. The Complex's proximity to the Los Angeles River corridor as well as Griffith and Elysian Parks helps make the site a potential habitat link as shown in Figure 3-14.

In urban environments, links to habitat areas are critical to species with wide ranges of movement. These linkages facilitate the movement of organisms and ecological processes, such as native plant pollination, between larger areas of intact habitat. In the Silver Lake vicinity, small to medium sized mammals such as raccoons, fox, and coyote can migrate between Griffith Park and the Los Angeles River. Typically, invertebrates such as native butterflies, bees, and ants, as well as lizards, snakes, frogs, and salamanders have limited migration ability and offspring do not typically disperse far from where they are born. To be considered viable, a habitat linkage must provide adequate vegetative cover, food, and water for a given species. While the SLRC offers fresh water, as a habitat linkage its embankment slopes are steep and potentially difficult navigate. Additionally, vegetation and food resources for terrestrial mammals at the Complex are minimal.


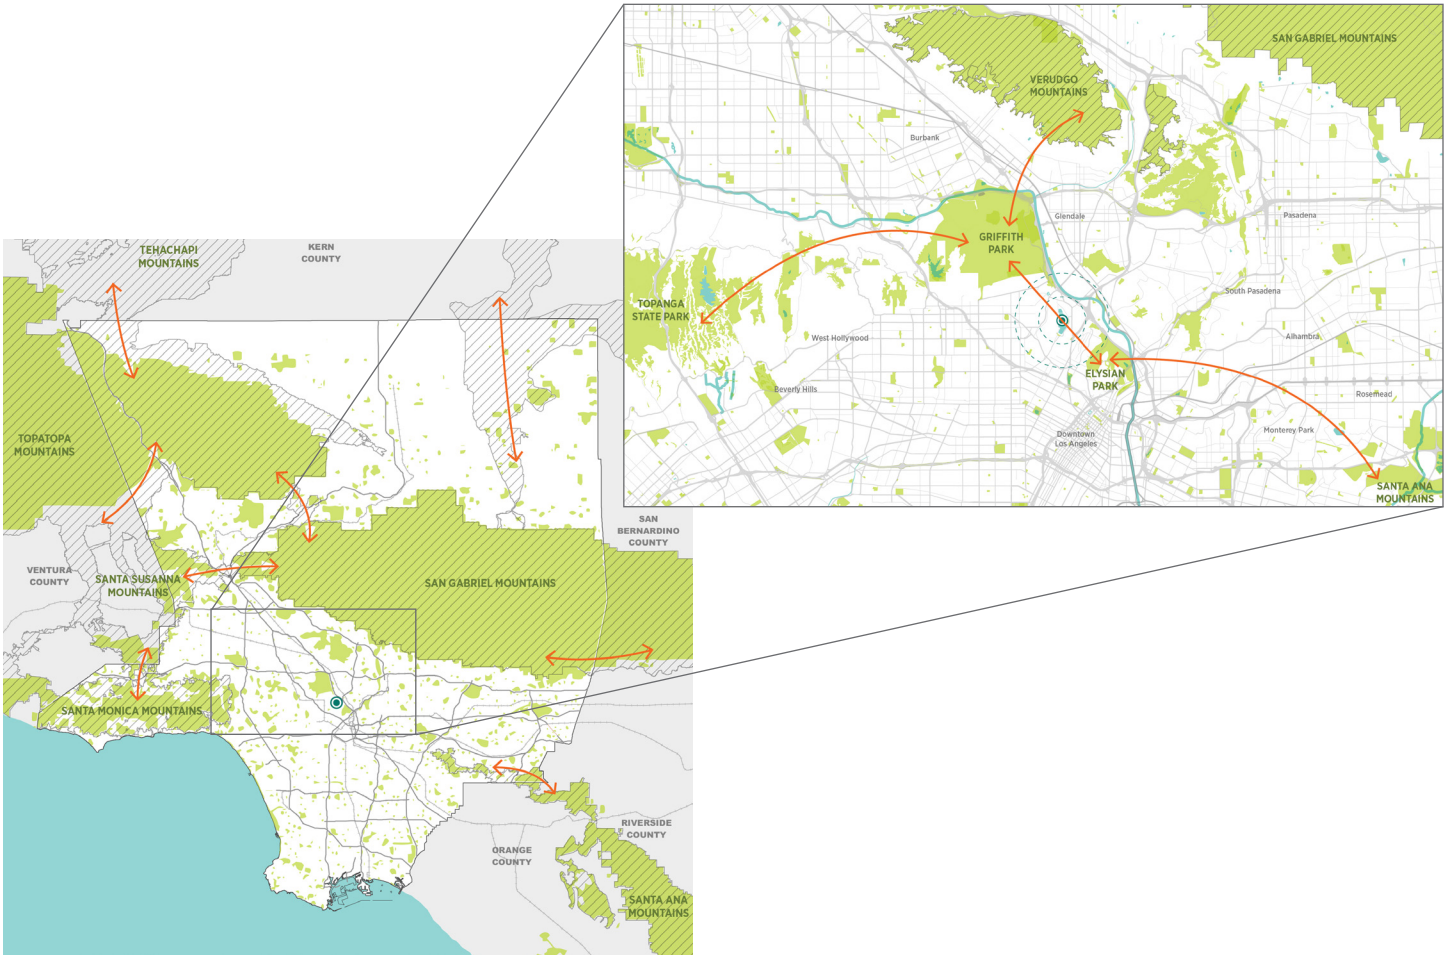


Figure 3-14 Regional habitat linkages and wildlife corridors map
adapted from Los Angeles Department of Regional Planning

Figure 3-15 The Pacific Flyway

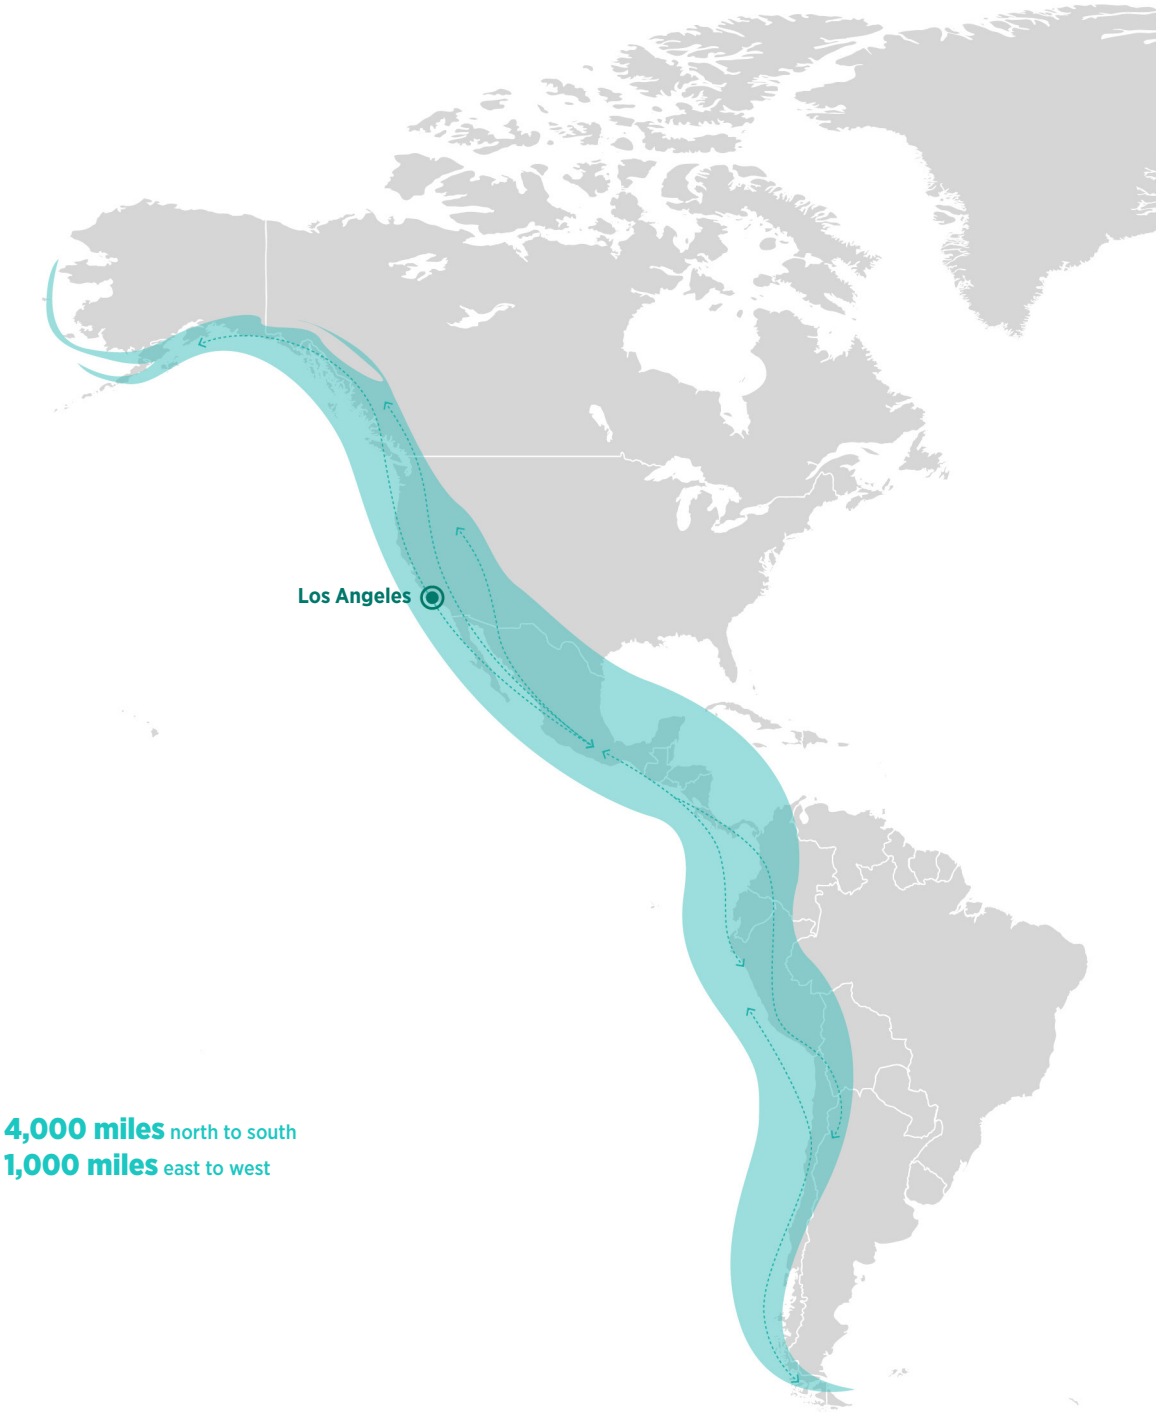

Pacific Flyway: The SLRC is also located along one of four major North American migration routes for birds, predominantly waterfowl, known as the Pacific Flyway which extends from Alaska to South America. In California, wetlands provide critical habitat for millions of migratory birds each year, offering a combination of vegetation and open water that provide both cover and food resources. These food resources include fruit bearing trees and shrubs as well as fish and other aquatic species.

While the large water bodies of the SLRC are currently a stopover for migratory birds, the habitat value of the SLRC is limited by its lack of food resources. Since wetland vegetation and aquatic species, such as fish, are absent within the Complex, the site does not provide adequate resources essential for many migratory birds' survival.

3.4.1 Existing Vegetation

Most of the vegetation within the SLRC is comprised of ornamental, non-native vegetation and lawn. However, there are some native species on the border of Silver Lake Meadow and the Knoll, including Coast Live Oak (*Quercus agrifolia*), California Sycamore (*Platanus racemosa*), California Black Walnut (*Juglans californica*), and Blue Elderberry (*Sambucus nigra ssp. caerulea*). The largest existing planted areas within the Complex are the Eucalyptus Grove and the Knoll. Both of these areas are dominated by mature stands of non-native Eucalyptus trees and a mostly non-native understory plant community.

Distrubed / Reuderal
Vegetation community dominated by annual and perennial introduced/non-native, pioneering, herbaceous plants that readily colonize disturbed ground. This plant community is found beneath the Eucalyptus trees in the Eucalyptus Grove and at the south end of the Silver Lake Recreation Center.

Eucalyptus Globus Semi-Natural Woodland
Vegetation community dominated by *Eucalyptus globulus* with a sparse and intermittent understory. Other species associated with this community include pines (*Pinus spp.*) and non-native annual grasses. This plant community is located within the Eucalyptus Grove and at the bottom of the Knoll.

Eucalyptus Sp. Mixed Semi-Natural Woodland
Vegetation community dominated by several different Eucalyptus species. Species may include Red Gum (*Eucalyptus camaldulensis*), Lemon Scented Gum (*Eucalyptus citriodora*), Sugar Gum (*Eucalyptus cladocalyx*), Blue Gum (*Eucalyptus globulus*), Silver Dollar Gum (*Eucalyptus polyanthemos*), Money Tree (*Eucalyptus pulverulenta*), Red Iron Bark (*Eucalyptus sideroxylon*), Forest Red Gum (*Eucalyptus tereticornis*), and Manna Gum (*Eucalyptus viminalis*). Other species associated with this community include pines (*Pinus spp.*), California Black Walnut (*Juglans californica*), Bottlebrush (*Callistemon spp.*), Pepper Tree (*Schinus mole*), Hemlock (*Tsuga spp.*), Deodar Cedar (*Cedrus deodar*), and non-native annual grasses, palm trees. This plant community is located on the Knoll.

Lawn
Lawn is an area of soil-covered land planted with grass and use for aesthetic and recreational purposes which is regularly mown and irrigated. This plant community is found in the Meadow and at the Silver Lake Recreation Center.

Ornamental
Vegetation community dominated by non-native horticultural plants with some native species . This area includes a mix of trees, shrubs, and flowers. Native species in this area include Deergrass (*Muhlenbergia rigens*), California Buckwheat (*Eriogonum fasciculatum*), Grey Rush (*Juncus patens*), Purple Sage (*Salvia leucophylla*), Matilija Poppy (*Romneya coulteri*), Sugar Bush (*Rhus ovata*), Catalina Ironwood (*Lyonothamnus floribundus*), Salt Bush (*Atriplex lentiformis*) and California Poppy (*Eschscholzia californica*). This plant community is located at the Meadow, along the perimeter of the walking path to the south, around the LADWP lands and surrounding the Silver Lake Recreation Center.

Figure 3-16 Existing Vegetative Communities of the Silver Lake Reservoir Complex



3.4.2 Wildlife

Although the SLRC is dominated by ornamental, non-native vegetation, the large reservoir water bodies still provide an important year-round resource of fresh water for wildlife, particularly for local and migratory waterfowl. Based on field observations, most of the wildlife observed within the SLRC are bird species including hummingbirds, crows, blackbirds, gulls, herons, egrets, and ducks. Nesting pairs recently observed at or in close proximity to the Complex include Great Blue Herons, Great-Horned Owls, Northern Mockingbirds, and Red-Tailed Hawks. These observations are consistent with community sightings reported on a citizen science website, https://ebird.org (eBird), as well as multiple, focused surveys conducted at the SLRC between 2004 and 2018. Additionally, California Ground Squirrels, Cottontail Rabbits, and Western Fence Lizards were observed during field visits. The community also reports sightings of bobcats, coyotes, possums, and skunks in the neighborhood.

Bird species observed and/or heard during a field survey by the design team in May 2018 include Allen's Hummingbird (*Selasphorus sasin)*, American Crow (*Corvus brachyrhynchos)*, Anna's Hummingbird (*Calypte anna)*, Black Phoebe (*Sayornis nigricans)*, Brewer's Blackbird (*Euphagus cyanocephalus)*, California Gull (*Larus californicus)*, California Scrub-Jay (*Aphelocoma californica*), California towhee (*Melozone crissalis*), Canada Goose (*Branta canadensis)*, Cliff Swallow (*Petrochelidon pyrrhonota*), Common Raven (*Corvus corax*), Great Blue Heron (*Ardea herodias)*, Great Egret (*Ardea alba)*, Great-Horned Owl (*Bubo virginianus),* House Finch (*Haemorhous mexicanus)*, House Sparrow (*Passer domesticus)*, Killdeer (*Charadrius vociferus)*, Lesser Goldfinch (*Spinus psaltria)*, Mallard (*Anas platyrhynchos)*, Mourning Dove (*Zenaida macroura*), Northern Mockingbird (*Mimus polyglottos)*, Northern Rough-Winged Swallow (*Stelgidopteryx serripennis*), Nuttall's Woodpecker (*Picoides nuttallii*), Phainopepla (*Phainopepla nitens*), Red-Tailed Hawk (*Buteo jamaicensis)*, Ruddy Duck (*Oxyura jamaicensis)*, Scaly-Breasted Munia (*Lonchura punctulata*), Tree Swallow (*Tachycineta bicolor*), Western Bluebird (*Sialia mexicana)*, Western Kingbird (*Tyrannus verticalis*), and Wrentit (*Chamaea fasciata*).

3.4.3 Special Status Species

The US Migratory Bird Treaty Act (MBTA) protects migratory birds, their occupied nests, and their eggs from disturbance and/or destruction. "Migratory birds" include all non-game, wild birds found in the U.S. except for the House Sparrow, European Starling, and Rock Pigeon.

Within the MBTA, is a sub-set of protected species that pose special management challenges for a variety of factors titled Birds of Management Concern (BMC). These species are of concern because of population declines, small or restricted populations, dependence on restricted or vulnerable habitats, or are overabundant to the point of causing ecological and economic damage. The BMC list was cross-referenced with the last 10 years of eBird data to determine which BMC species have been observed at the SLRC (see Figure 3-17). These species should be considered when undertaking improvements at the site.

Several BMC species were observed during the Master Plan field observations including Great Blue Heron, Canada Goose, Great Egret, Ruddy Duck, Nuttall's Woodpecker, and Allen's Hummingbird.

3.4.4 Significant Ecological Area

Significant Ecological Areas (SEA) are officially designated areas with irreplaceable biological resources within Los Angeles County. These areas represent the wide-ranging biodiversity of Los Angeles County and contain some of the county's most important biological resources.

Typically, habitat in SEAs consist of large continuous acreage with few roads and residential development. *No sensitive habitat or SEA's were found within the SLRC.* The nearest SEA area to the Complex is Griffith Park.

Figure 3-17 Silver Lake Reservoir Complex Bird Sightings

Bird species sighted at the SLRC during field observations and/or documented over the last 10 years on eBird, cross referenced with the U.S. Migratory Bird Treaty Act Birds of Management Concern list and U.S. Fish & Wildlife Service Focal Species list.

SILVER LAKE RESERVOIR COMPLEX BIRD SIGHTINGS

BIRDS OF MANAGEMENT CONCERN (BMC)

The BMC list was cross-referenced with the last 10 years of eBird data to determine which BMC species have been observed at the SLRC.

focal species

The U.S. Fish & Wildlife Service maintains a Focal Species list of birds from the larger BMC list. These species are identified as needing investment and attention because they: (1) have high conservation needs, (2) are representative of a broader group of species sharing the same or similar conservation needs, (3) act as a potential unifier for partnerships, and/or (4) have a high likelihood that factors affecting status can be realistically addressed. The following three species have been sighed at the SLRC.



Northern Pintail
Anas acuta



Greater/Lesser Scaup
Aythya marila/affinis



Bald Eagle
Haliaeetus leucocephalus

- **Allen's Hummingbird** *Selasphorus sasin*
- **Blue-Winged Teal** *Anas discors*
- **Band-Tailed Pigeon** *Patagioenas fasciata*
- **Canada Goose** *Branta canadensis*
- **Canvasback** *Aythya valisineria*
- **Cinnamon Teal** *Anas cyanoptera*
- **Common Goldeneye** *Bucephala clangula*
- **Costa's Hummingbird** *Calypte costae*
- **Green-Winged Teal** *Anas carolinensis*
- **Long-Tailed Duck** *Clangula hyemalis*
- **Northern Shoveler** *Anas clypeata*
- **Nuttall's Woodpecker** *Picoides nuttallii*
- **Oak Titmouse** *Baeolophus inornatus*
- **Olive-Sided Flycatcher** *Contopus cooperi*
- **Redhead** *Aythya Americana*
- **Ring-Necked Duck** *Aythya collaris*
- **Ruddy Duck** *Oxyura jamaicensis*
- **Rufous Hummingbird** *Selasphorus rufus*
- **Yellow Warbler** *Setophaga petechia*

- **American Crow** *Corvus brachyrhynchos*
- **Anna's Hummingbird** *Calypte anna*
- **Black Phoebe** *Sayornis nigricans*
- **Brewer's Blackbird** *Euphagus cyanocephalus*
- **California Gull** *Larus californicus*
- **California Scrub-Jay** *Aphelocoma californica*
- **California Towhee** *Melozone crissalis*
- **Cliff Swallow** *Petrochelidon pyrrhonota*
- **Common Raven** *Corvus corax*
- ● **Great Blue Heron** *Ardea herodias*
- **Great Egret** *Ardea alba*
- ● **Great Horned Owl** *Bubo virginianus*
- **House Finch** *Haemorhous mexicanus*
- **House Sparrow** *Passer domesticus*
- **Killdeer** *Charadrius vociferus*
- **Lesser Goldfinch** *Spinus psaltria*
- **Mallard** *Anas platyrhynchos*
- **Mourning Dove** *Zenaida macroura*
- ● **Northern Mockingbird** *Mimus polyglottos*
- **N. Rough-Winged Swallow** *Stelgidopteryx serripennis*
- **Phainopepla** *Phainopepla nitens*
- ● **Red-tailed Hawk** *Buteo jamaicensis*
- **Scaly-breasted Munia** *Lonchura punctulata*
- **Tree Swallow** *Tachycineta bicolor*
- **Western Bluebird** *Sialia mexicana*
- **Western Kingbird** *Tyrannus verticalis*
- **Wrentit** *Chamaea fasciata*

● *indicates species that have been observed nesting on-site (actively living the area)*

3.5 Water Resources

3.5.1 Current Use and Operations

The Silver Lake Reservoir Complex comprises two reservoir basins totaling approximately 94 acres: Ivanhoe to the north (approximately 9 acres) and Silver Lake to the south (approximately 85 acres). The water bodies are separated systems linked by a spillway at the Divider Dam. Combined, the reservoirs hold approximately 2,200 acre-feet (ac-ft) of water below the lip of the Spillway which is at elevation 451 feet (NGVD29). Even though Silver Lake and Ivanhoe Reservoirs are no longer used for potable water, they are still considered significant neighborhood features that play a major role in defining the neighborhood character. A neighborhood survey from 2016 found that "keeping water in the lake" enjoyed the support of 96% of the Silver Lake community (Silver Lake Reservoirs Conservancy, 2017).

Ivanhoe and Silver Lake Reservoirs are man-made bodies of water by which water can be added, subtracted, or stored via a system of pipes and valves. In this sense they are like many other lakes in the region found within parks, such as Echo Park Lake, MacArthur Park Lake, Lincoln Park Lake, Hollenbeck Park Lake, Peck Road Park Lake, Legg Lake, and many others. Each of these lakes must maintain a water quality balance suitable to recreational use; where these lakes have been identified in the Basin Plan, each has an "existing" or a "potential" REC-1 beneficial use.

The SLRC differs from Echo Park Lake, Lincoln Park Lake, and Hollenbeck Park Lake, to name three nearby examples, because there is currently no stormwater runoff input source. There is currently no external source of stormwater in MacArthur Park Lake, though local stormwater runoff from within the park drains to MacArthur Park Lake. Other lakes, such as Lake Balboa, Legg Lake, and others are fed by tertiary-treated recycled wastewater.


Recent projects have been completed within Echo Park Lake and within MacArthur Park Lake that share similarities with those proposed for the SLRC. The Echo Park Lake project added reservoir recirculation and low-flow stormwater runoff diversion, as well as a wetlands system, to improve water quality. The MacArthur Park Lake project shares similar features with the SLRC plans as well. MacArthur Park Lake currently does not receive stormwater runoff flows, but there is a planned project to incorporate urban stormwater runoff to replace a portion of the potable water used to refill the lake. Lake water is currently used to irrigate landscaping within the park, a change which necessitated the construction of a pressure sand filtration and UV disinfection device in 2016 [LASAN].




Figure 3-18 Stormwater wetlands at nearby Echo Park

Figure 3-19 (right) Historical Elevation & Evaporation Loss in the Silver Lake Reservoir

Figure 3-20 (far right) Pollock Well Location

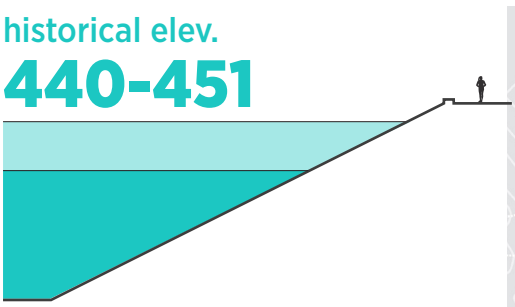

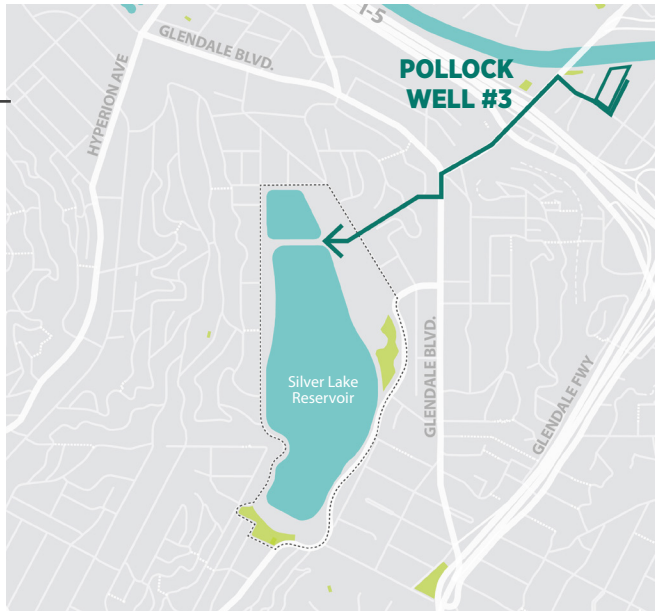

REFILLING OPERATIONS

The water level in both reservoirs drops from five to seven feet annually due to evaporation and seepage and thus requires periodic replenishment. The historic operable range of water elevations within the SLRC is between 440 and 451 feet (Figure 3-19). LADWP is currently committed to maintaining the water level at a minimum 440 feet. To refill the reservoirs, LADWP currently relies on pumping water from Pollock Well #3 to the site. Pollock Well #3 is a groundwater well located at LADWP's Ripple Street Yard northwest of the SLRC (Figure 3-20).

Figure 3-21 Fire department helicopters accessing emergency water from the Reservoirs





FIREFIGHTING OPERATIONS

The SLRC is currently used as a source of water for firefighting operations. Under an agreement with LADWP, both the City and County of Los Angeles Fire Departments may use reservoir water storage for firefighting purposes, and both departments have used the water in the past. The Master Plan supports the continued use of the reservoirs for LA firefighting operations.

WATER QUALITY

Existing water quality within the SLRC is generally very good. This is due in part to the limited size of the tributary watershed. The predominant source of water since 2017 has been a mix of potable water and treated groundwater, with very little precipitation. The only stormwater that can currently enter the SLRC comes from precipitation that falls on the SLRC which is generally clean. However, stormwater runoff tends to have more impaired water quality than treated potable water or treated groundwater because as it moves over the surface of the land it picks up sediments and pollutants from the ground surface.

3.5.2 Planned Future Operations

The LADWP is undertaking several initiatives to diversify the source of water used to refill the reservoirs as well as maintain long-term water quality as described below and depicted in Figure 3-22.

PROPOSED LADWP AERATION PROJECT

The aeration project will install new air pumps and piping to introduce twenty small tubes (fourteen in Silver Lake and six in Ivanhoe) that convey air bubbles to diffusers placed in the middle of each water body. The project will support water quality by introducing dissolved oxygen into the water to reduce algae development and minimize potential odors related to anaerobic conditions in the reservoirs. This dissolved oxygen can also help support aquatic organisms in the future.

PROPOSED LADWP RECIRCULATION PROJECT

The recirculation project will utilize an abandoned bypass line to recirculate water from Silver Lake Reservoir to Ivanhoe Reservoir. The project will allow for more thorough mixing and thermal destratification, which also supports water quality. Once implemented, the Ivanhoe Reservoir will fill up to the Spillway elevation of 451 feet and then cascade into Silver Lake Reservoir.

PROPOSED LADWP STORMWATER CAPTURE PROJECT

To help supplement the amount of water used from Pollock Well #3 to refill the reservoirs, a stormwater capture project is planned to divert stormwater from portions of the neighborhood to the Complex. The project will deliver up to 57 acre-feet of stormwater on average per year to the SLRC.

Alternate Sources of Water for Replenishment

The design team also explored other potential non-potable sources of water to refill the reservoirs: the Los Angeles River and recycled water.

Los Angeles River Water

The Los Angeles River is about half a mile northeast of Ivanhoe Reservoir and adjacent to LADWP's Ripple Street Yard. Based on a study by LADWP, it is possible to use Los Angeles River water in the future to refill the SLRC. The pipeline that currently delivers water from Pollock Well #3 is the same pipe that could ultimately also deliver water from the river. However, this would require new infrastructure to be built within the Los Angeles River channel. A new diversion structure would be required within the channel, as well as a pump to get the water from the bottom of the channel to the existing pipes at Ripple Yard.

The new physical infrastructure within the Los Angeles River would present several, multi-year permitting challenges, including the need to secure US Army Corps of Engineers (USACE) Section 408 Permits, Section 401 and 404 permits, a California Department of Fish and Wildlife Section 1602 permit, and a LACFCD flood construction permit.


The use of Los Angeles River water for refill water at the SLRC could also present water quality challenges. The diversion would likely be designed to only take in a portion of the Los Angeles River dry-weather flows during summer months rather than stormwater flows. Dry-weather flows in the Los Angeles River are composed of the effluent from water reclamation plants that tend to be high in nutrients which are damaging to aquatic habitat, and usage of this water in the SLRC would lead to an increase in chlorophyll and algae if no additional treatment processes were used.

Recycled Water

Recycled water could be used rather than groundwater as a source of non-potable water to refill the SLRC. Piping could be installed to connect to an existing recycled water facility in Griffith Park a mile and a half away from the reservoirs. However, currently, all the recycled water from the Los Angeles-Glendale Water Reclamation Plant has been allocated to other uses, so a restructuring of these uses would be necessary for the SLRC to use this water.

If recycled water were to be used instead of groundwater to periodically refill the SLRC, the project would require a new pipeline stretching to the SLRC from existing recycled water pipelines at the Griffith Park facility. This new pipeline could be as long as 1.5 miles and an expensive undertaking. Additional infrastructure would also need to be constructed, such as pump stations, tanks, and possibly a new pressure regulator station. The recycled water pipeline extension project would present challenges such as right-of-way acquisition, utility relocation, and construction traffic management. Recycled water would also present some of the same water quality challenges as using Los Angeles River dry-weather flows. Even though recycled water is very clean, elevated levels of nutrients may lead to an increase in chlorophyll and algae in the SLRC and require additional treatment to be safe for aquatic habitat.

Figure 3-22 Water Replenishment and Water Quality Projects planned for the SLRC

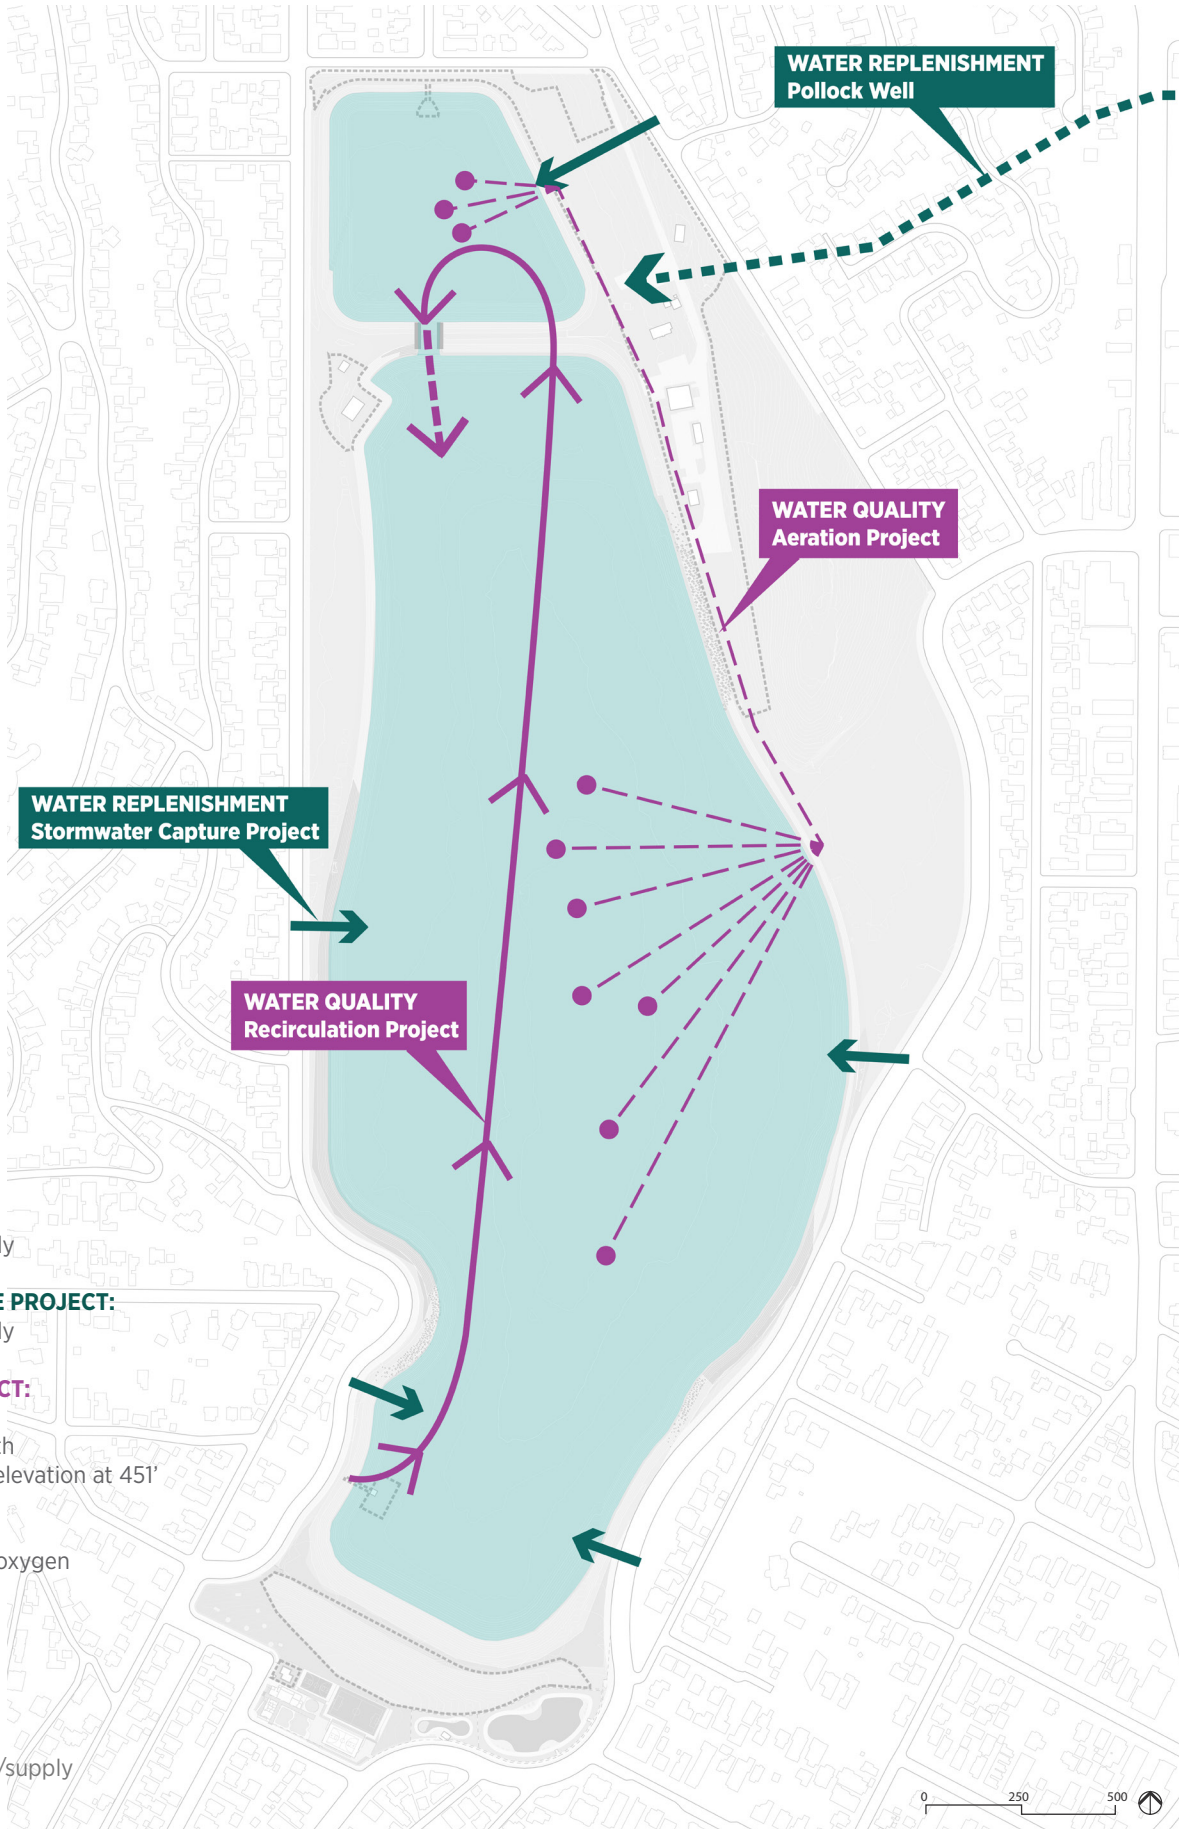

POLLOCK WELL:
- replenishment/supply

STORMWATER CAPTURE PROJECT:
- replenishment/supply

RECIRCULATION PROJECT:
- Daily circulation
- Prevents algal growth
- Sets Ivanhoe water elevation at 451'

AERATION PROJECT:
- Increases dissolved oxygen
- Prevents odors

LEGEND

water replenishment/supply

water quality

3.6 Precedent Studies

3.6.1 Environmental Education

Fundamental goals of the Silver Lake Reservoir Complex Master Plan are to enrich and expand habitat for wildlife and create the possibility for the park's visitors to interact with the natural world in the heart of Los Angeles. This interaction presents the opportunity for people, and especially children, to learn about biodiversity in an urban environment. To that effect, the entire reservoir complex is meant to become a classroom.

To further enhance this learning experience, including field trips by school children, the Master Plan explored the possibility of creating a small educational facility, as has been done successfully in a number of parks in the Los Angeles area, which is described herein.

This approach and element were discussed with the community and stakeholder groups and received the support of the majority of respondents to the project's multiple questionnaires, though the Silver Lake residents are generally in agreement that any new construction should be properly measured. To guide the development of an Education Center the design team conducted a precedent study of twelve parks with educational facilities and programs in the Los Angeles region: Lewis MacAdams Riverfront Park, Audubon Center at Debs Park, Augustus Hawkins Natural Park, Stone View Nature Center, Tree People, Eaton Canyon Nature Center, Sooky Goldman Nature Center, Madrona Marsh Preserve and Nature Center, Santa Fe Dam Nature Center, El Dorado Nature Center, George F. Canyon Nature Center, and White Point Nature Education Center.

The three outlined below and described on the following page were determined to be the most relevant examples to inform the approach and development of educational programming, elements, and structures at the SLRC.

LOCATION	PARK SIZE	FACILITY SIZE	CLASSROOMS	ENCLOSED	OFFICE(S)	RESTROOMS	OTHER
Lewis MacAdams Riverfront Park	3.9 acres	4,920 sf	2	No	No	Yes	*200-person capacity*
Stone View Nature Center	5 acres	6,000 sf	2	Yes	Yes	Yes	
El Dorado Nature Center	105 acres	8,800 sf	1	Yes	Yes	Unknown	*Bookstore, Gallery Space, Info Desk*

LEWIS MACADAMS RIVERFRONT PARK

Part of the Los Angeles River Greenway, the 3.9-acre Lewis MacAdams Riverfront Park is located adjacent to a nine-mile section of the 51-mile Los Angeles River known as the Glendale Narrows which has a natural soft bottom instead of a concrete floor within the channel. This section allows native river plants and animals to thrive as if the river were in its natural state. The park provides access to the LA River Bike Path and the Los Angeles River Recreation Zone. With a stellar view of the Verdugo Hills, as well as picnic grounds, grassy areas, and nature-themed children's play equipment, the park also includes restrooms and two outdoor classrooms. The distinctive, open-air pavilion can accommodate more than 200 people for events of all kinds.




STONE VIEW RIVER CENTER

Stoneview Nature Center is 5-acre urban sanctuary nestled in the Blair Hills of Culver City with scenic views of the Los Angeles basin from the Santa Monica Mountains to the Hollywood Hills. As an important node along the five mile "Park to Playa Trail", the facility and surrounding gardens were envisioned as a place for the community to come together and engage both socially and architecturally. An Observation Deck visually connects visitors to the nearly panoramic views of the Los Angeles skyline, while the Outdoor Room offers a central connection point to the facility's lobby, multi-purpose room, demonstration kitchen and gardens beyond.



EL DORADO NATURE CENTER

The 105 acres that make up the El Dorado Nature Center grounds provide sanctuary for animals and plant life. Two miles of dirt trails and a ¼ mile paved trail wind around two lakes, a stream, and forested areas. At the entrance, a wooden bridge spanning the lake leads to a small island that houses the Visitor Center which includes educational displays, an art gallery, and a small gift shop offering environmentally themed books and gifts. The museum contains a small, permanent natural-history display put together with the help of the Natural History Museum of Los Angeles County. Also in the museum is a small gallery that features changing exhibits of art and photography.

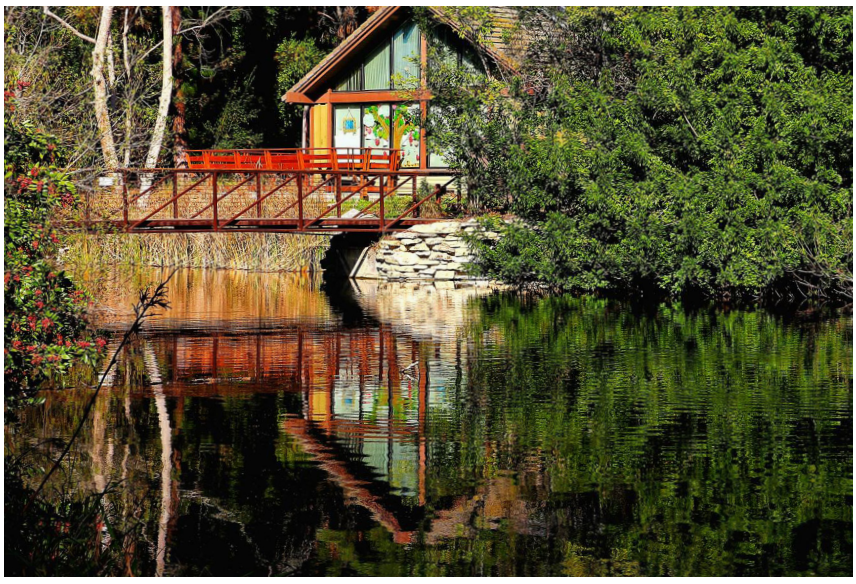

3.6.2 Repurposed Reservoirs and Urban Water Bodies

Repurposing reservoirs or other urban water bodies to public parks is not unusual for the City of Los Angeles. Many such examples are in proximity to the SLRC. In the early stages of the Master Plan process, examples (precedents) of these transformations were analyzed to inform optimum planning relationships, programming and uses, as well as spatial organization.

The following page shows a series of examples of nearby reservoirs and water bodies which were repurposed as public space. Each example includes a plan diagram (shown at the same scale as the SLRC outline), notes indicating size and relevant amenities or interest, and a corresponding photograph showing the character of the space.





Echo Park Lake (~26.98 acres)

Amenities/Interest:

- Paddle Boating
- Concession
- Rec Center
- Bird Watching
- Wildlife Habitat
- Family Friendly





MacArthur Park Lake (~31.92 acres)

Amenities/Interest:

- Paddle Boating
- Bird Watching
- Wildlife Habitat
- Walking/Running Path





Lincoln Park Lake (~44.71 acres)

Amenities/Interest:

- Historical Value
- Cultural Landmark
- Popular for Events
- Fishing
- Playgrounds
- Recreation Center
- Restrooms
- Walking/Running Path
- Sports Fields/Courts
- Bird Watching
- Skateboard Park
- Paddle Boating





Lake Balboa (~152.75 acres)

Amenities/Interest:

- Historical Value
- Cultural Landmark
- Picnic/ Playgrounds
- Bird watching
- Skateboard Park
- Paddle Boating
- Bicycle Friendly
- Wildlife Habitat





Hollywood Reservoir (~429.68 acres)

Amenities/Interest:

- Historical Value
- Cultural Landmark
- Hiking Loop
- Family Friendly
- Walking/Running Path
- Bird watching
- Sight Seeing

3.7 Park Needs Assessment

Successful parks provide spaces that respond to the unique character of their site as well as community needs and goals. In early stages of the Master Plan process, existing parks within a 2-mile radius of the Silver Lake Reservoir Complex were assessed to understand the amenities and activities they offered. This study was also used to inform a questionnaire developed to access what the community wanted to see and do in the Complex in the future.


One mile to the northwest is 4,000-acre **Griffith Park**, one of the largest municipal parks in the country which offers miles of hiking trails, two golf courses, horseback riding trails, soccer fields, baseball fields, children's playgrounds, a merry-go-round, a zoo and a planetarium, among other amenities. Additionally, a state-of-the-art soccer field, a large public pool, and a newly refurbished playground are all located at the southern edge of the park closest to the SLRC.

The **Elysian Park** complex, located approximately one and a half miles to the southeast, is another major natural park with extensive hiking trails as well as Dodger Stadium. It offers a myriad of sports and cultural amenities ranging from tennis and baseball to outdoor performances and a recreation center

One and a half miles to the south is **Echo Park** which was also once a drinking water reservoir for the City. A smaller urban park, it offers paddle boating and a café as well as walking paths and open lawn with shade trees.

Less than two miles from the SLRC is the **Los Angeles River** which offers a continuous recreational path running along its western bank, where people bike, walk, and observe wildlife in the Glendale Narrows area of the river.

On the eastern bank of the LA River, two and a half miles east of the reservoir complex is the **Rio de Los Angeles State Park** with multiple soccer fields, a large children's playground, and more hiking trails.

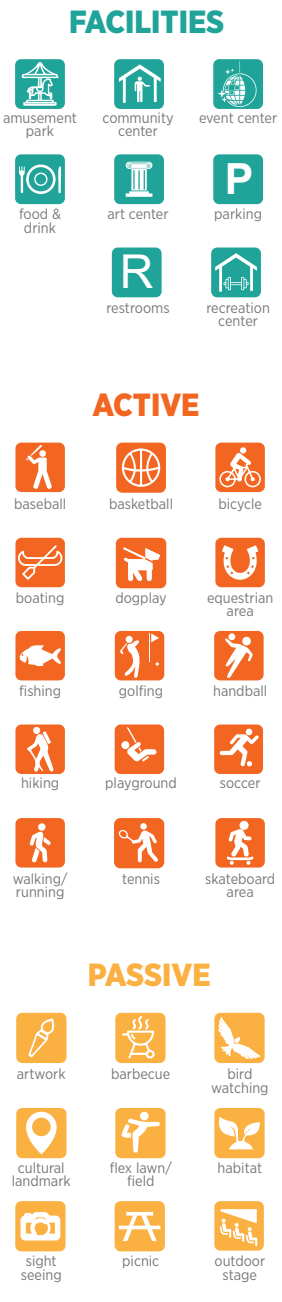

EXISTING PARKS (2 mile radius)

01 **Silver Lake Reservoir** *Meadow*
02 **Silver Lake Reservoir** *Community Park*
03 **Tommy Lasorda Field of Dreams**
04 **Basketball Courts**
05 **Rattlesnake Park**
06 **Los Angeles River Bicycle Park**
07 **Rowena Reservoir**
08 **Barnsdall Art Park**
09 **Bellevue Recreation Center**
10 **Madison West Park**
11 **Laurel and Hardy Park**
12 **Echo Park**
13 **Elysian Park** *Victory Memorial Grove*
14 **Elysian Park** *Montecillo De Leo Politi*
15 **Elysian Park** *Angels Point*
16 **Elysian Park** *Hiking Trail*
17 **Elysian Park**
18 **Elysian Park** *Adaptive Recreation Center*
19 **Rio De Los Angeles State Park**
20 **Elysian Valley Recreation Center**
21 **Elysian Valley Gateway Park**
22 **Marsh Street Nature Park**
23 **Marsh Riverfront Park**
24 **Glennhurst Park**
25 **Juntos Fmaily Park**
26 **Cerritos Park**
27 **Los Feliz Golf Course**
28 **Sunnynook River Park**
29 **Griffith Park** *Recreation Center*
30 **Griffith Park**
31 **Griffith Park** *Cedar Grove*
32 **Lake St Park** *Community Center*
33 **Madison Ave** *Community Garden*

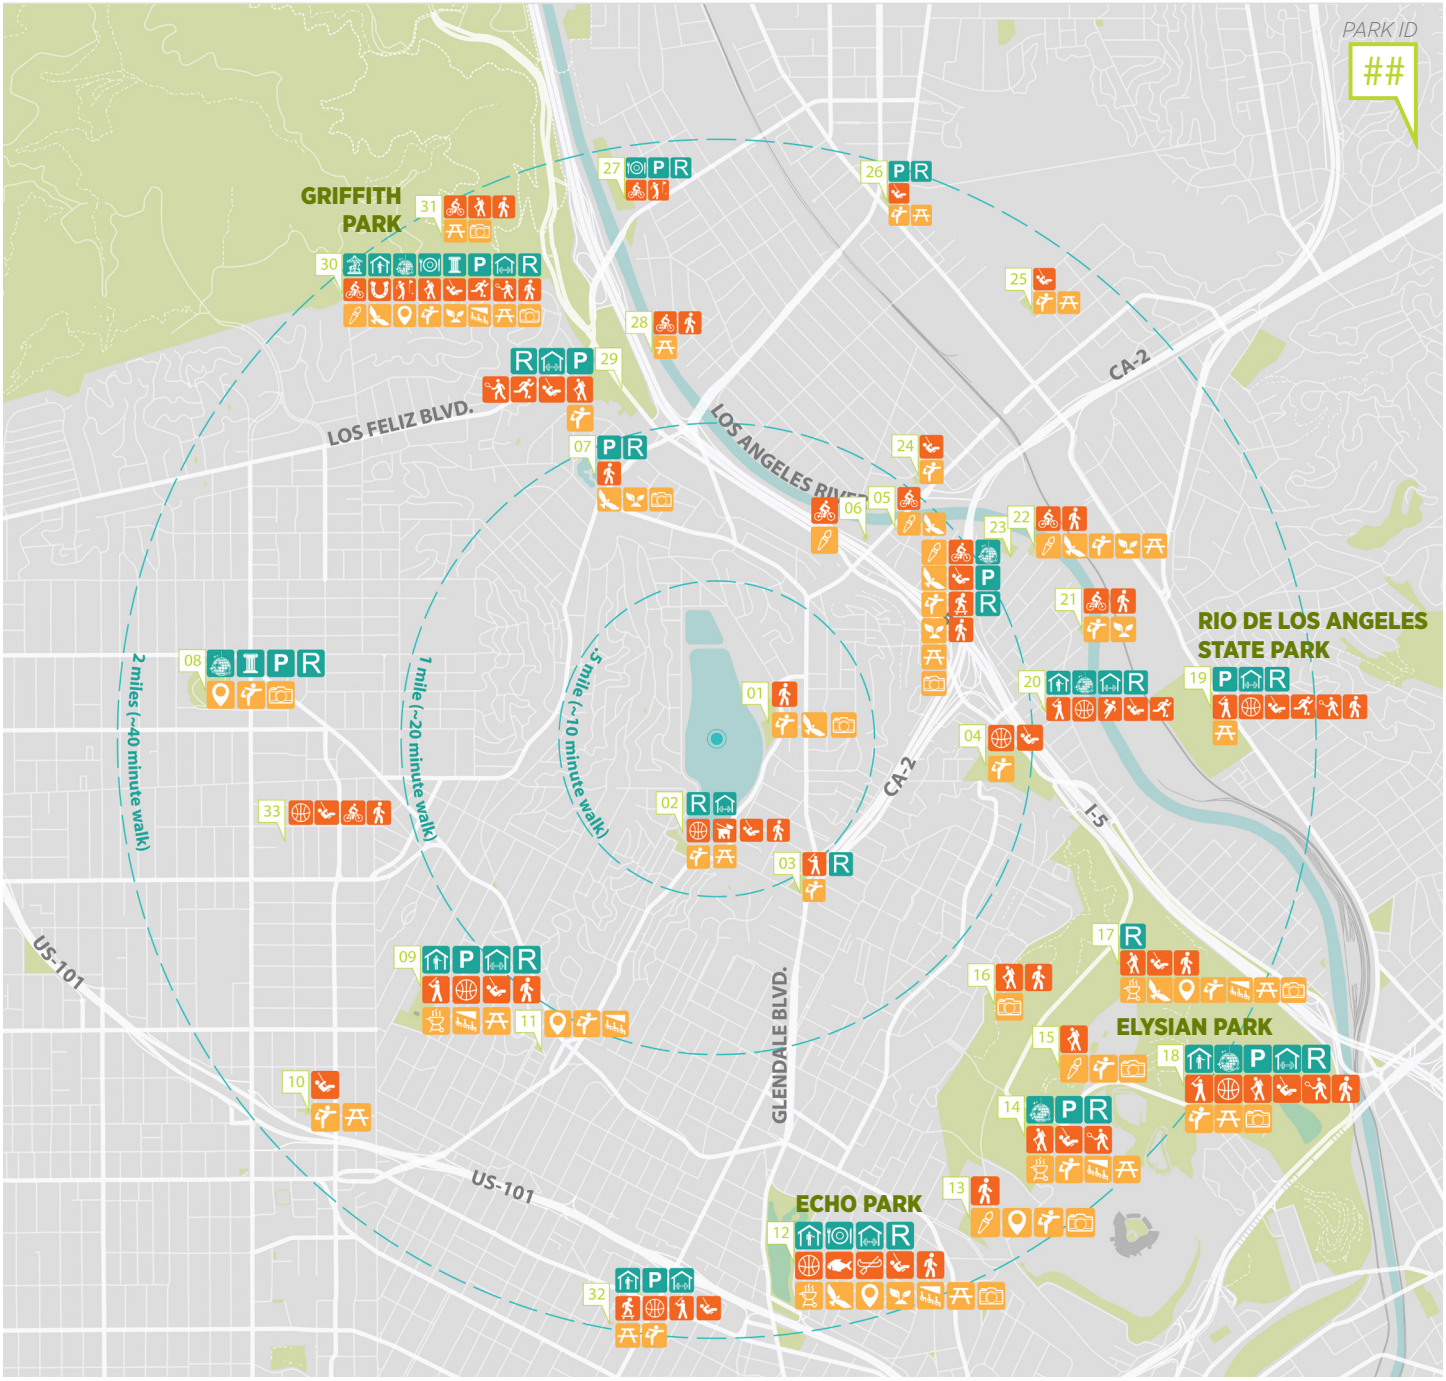


Figure 3-23 Existing Parks within a 2-mile radius around the Silver Lake Reservoir Complex

Within the SLRC there are three primary areas of existing parkland overseen by RAP: The Meadow, Dog Park, and Recreation Center. Amenities and programs offered in these areas are shown in Figure 3-24 below. Linking these spaces together and creating another recreational use is a perimeter path that loops around the complex and is used daily for strolling, dog walking, and running. These neighborhood amenities are part of an extensive network of outdoor and indoor sports and recreation facilities within two miles of the Silver Lake Reservoir Complex.

THE MEADOW

The Meadow park was created in 2011, as envisioned by the 2000 Master Plan, when the fence surrounding the Complex was relocated to open this area to the public. The Meadow is an unstructured open lawn with some clusters of shade trees. It is primarily used for relaxing, picnicking, walking, running, exercising, and playing lawn games. The northern edge of the Meadow features a native plant garden maintained by volunteers. The 3.4-acre park is enclosed by a low fence and closes at 10:30 pm each evening.

THE DOG PARK

This 1.5-acre park consists mainly of a sloped dirt field with minimal vegetation and shade. It has separate areas for small dogs and large dogs, and it is a popular amenity with Silver Lake residents. When interviewed as part of this analysis, RAP, which maintains the facility, would like to upgrade the dog parks in response to user-expressed needs whom have requested new features such as mounds and water play areas as well as replacing the dirt with turf in some areas.

Figure 3-24 Existing Facilities and Recreation within the SLRC





Figure 3-25 Existing Recreation Center Site Plan

THE RECREATION CENTER

The Silver Lake Recreation Center is located at the south end of the Silver Lake Reservoir, just below the South Dam of the Silver Lake Reservoir. It can be accessed from Silver Lake Boulevard and West Silver Lake Drive. The Recreation Center was originally built in the 1930s and was expanded in the mid-1980s. The playground was built in the late-1990s and was recently renovated in 2018.

The Recreation Center consists of a building facility with a small gym, a kitchen, community room, and offices. Within the grounds are a children's playground, an outdoor basketball court, and a play field. The Center is surrounded by lawn and shade trees, including a popular gentle slope called the Grassy Patch and offers some picnic tables. In addition to the play field and court, The Recreation Center offers a wide range of activities throughout the year, including day camps in the summer. Additionally, it serves as a neighborhood polling place for most elections.

RAP operates and maintains the existing facilities with 7 to 10 staff members on site daily, including a full-time director. During an interview for the Master Plan project, the Recreation and Parks department expressed an interest in expanding the facility to better serve the needs of neighborhood residents. The Master Plan presents the opportunity to increase the size of the facility in its existing location or in a new location on the project site. Figure 3-26 below outlines the existing and desired programming and facilities provided by RAP.

With the diversity of park spaces and recreation amenities in proximity, the Silver Lake recreation facilities are scaled to serve the immediate neighborhood. Outside of the immediate needs to expand the Recreation Center and upgrade the Dog Parks, RAP has not identified specific needs in the larger surrounding area that should be addressed by the Silver Lake Reservoir Complex Master Plan.

Figure 3-26 Existing and Desired Recreation Center Program

ACTIVITIES PROGRAM

EXISTING	DESIRED	Notes
Peewee Soccer (ages 5-8)		
Peewee Basketball (ages 5-8)		
T-Ball (ages 5-8)		
	High School Basketball	
Pick-up Basketball (outdoor)		
Volleyball		
	High School Volleyball	
Aerobics and Ballet (ages 3-7)		
Yoga and Zumba		
Summer Camps		
Painting and Arts & Crafts		
Cooking Classes		
	Dance Classes	
Community Meetings		
Polling Place		
Picnicking		

FACILITIES PROGRAM

	Net Floor Area		Length	Width	SF/Person	Occupancy	
Interior Spaces	EXISTING	DESIRED					**Notes**
Multi-Purpose Room	1,750	6,000	100	60			No bleachers
Regulation Basketball Court			84	50			High School court size
Storage	215	500					Assumption
Power Room	70	100					Assumption
Trash Room	26	50					Assumption
Kitchen	312	300					Existing size satisfactory
Pantry	64	60					Existing size satisfactory
Director's Office	151	120					Dedicated office
Staff Office		200					Open office area
Director's Restroom	44	0					Separate restroom not required
Staff Men's Room		100					
Staff Ladies' Room		100					
Locker Room		200					
Janitor's Closet	19	20					Unchanged
Women's Restroom	109	110					Unchanged
Men's Restroom	109	110					Unchanged
Conference Room / Game Room	410	450			15	30	
Arts & Crafts Studio		500			25	20	
Dance Studio		1,000			100	10	
TOTAL	**3,279**	**9,920**					

	Surface Area		Length	Width			
Exterior Amenities	EXISTING	DESIRED					**Notes**
Children's Playground							Existing size satisfactory
Play Field							
Basketball Court							Existing size satisfactory
Picnic Tables							Existing number satisfactory
Remaining Grounds							
TOTAL		**9,920**					

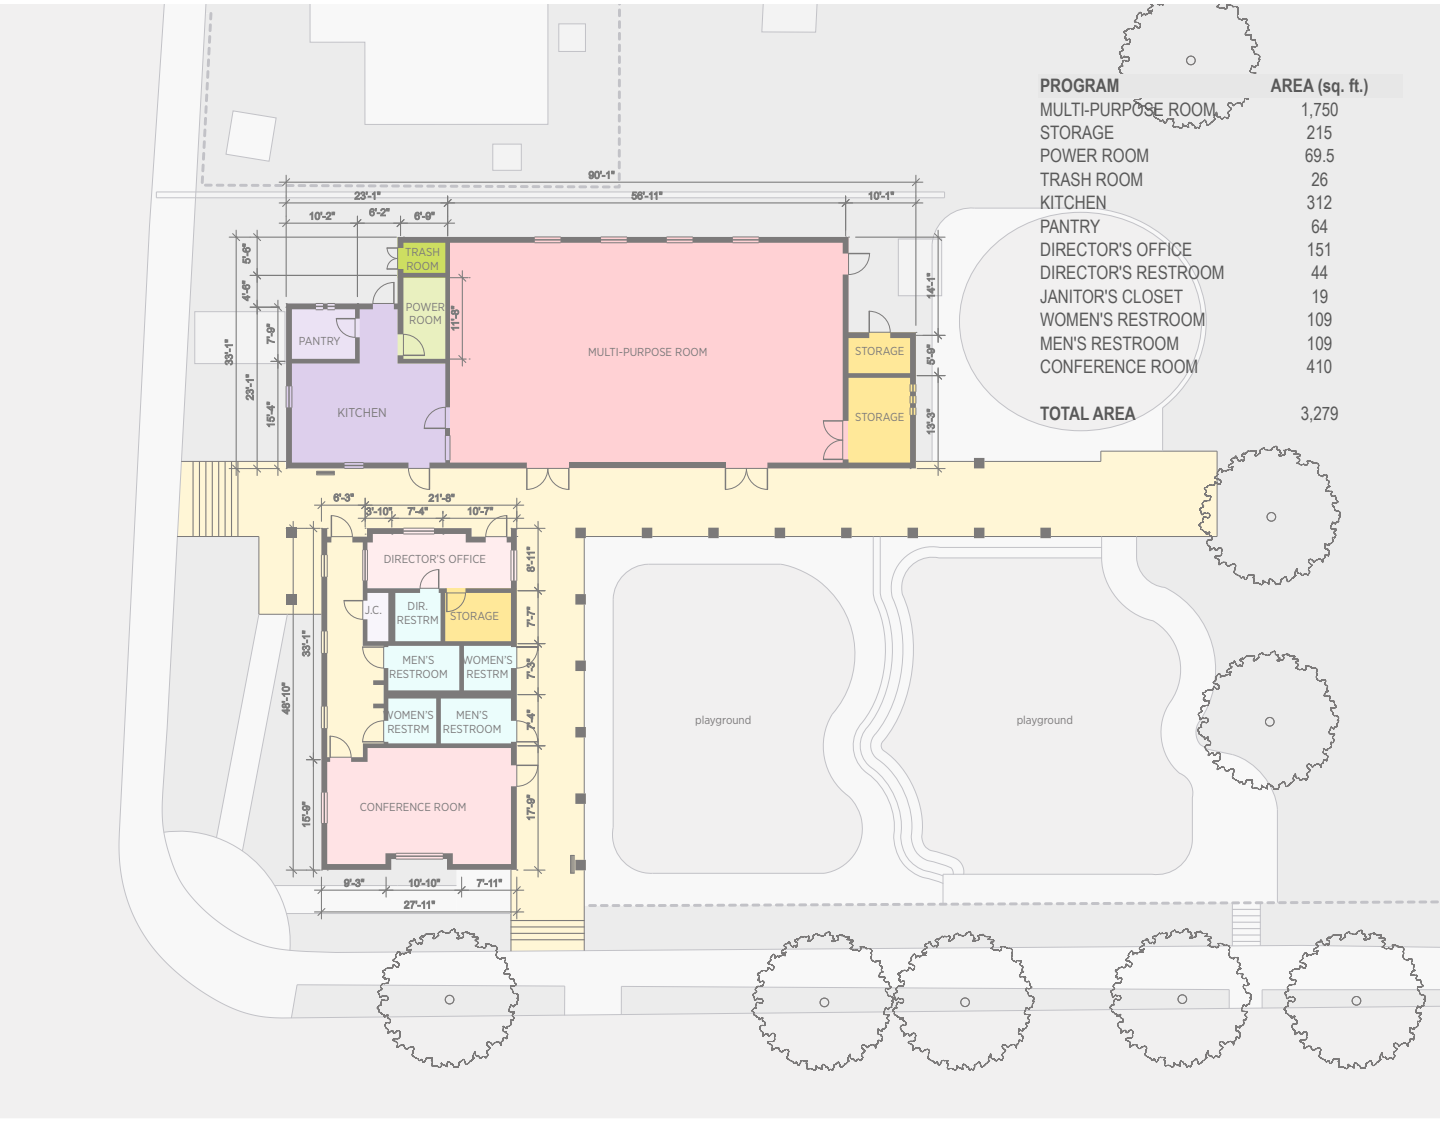


Figure 3-27 Floor plan of existing Silver Lake Recreation Center (above)



Figure 3-28 Existing Silver Lake Recreation Center entrance (right)

3.8 Circulation

Access to the Silver Lake Reservoir Complex is available via a network of streets, transit routes, bike lanes, and walkways.

3.8.1 Vehicular Access

Regionally, the neighborhood of Silver Lake is served by the Golden State Freeway (I-5), the Glendale Freeway (SR-2), the Hollywood Freeway (US-101), and Sunset Boulevard. These connect to the roadway network which form the boundaries of the SLRC: Silver Lake Boulevard and Armstrong Avenue on the east, Tesla Avenue on the north, West Silver Lake Drive on the west and Van Pelt Place on the south.

As described below and shown in Figure 3-29, these bounding roadways vary in their classification and widths, the largest of which is Silver Lake Boulevard. This primary thoroughfare is classified as an Avenue II with a roadway width of 50 feet, accommodating two-way traffic and a Class II bike lane in each direction. Silver Lake Boulevard has a 35-mph speed limit.

West Silver Lake Drive which bounds the west side of the complex is a two-way road classified as a Collector with a width of 36 feet and 25-mph speed limit. Similarly, Armstrong Avenue is also a two-lane Collector street with a varying width of 30- to 35-feet and 25-mph speed limit. The remaining roadways, Tesla Avenue and Van Pelt Place, are classified as Local streets. Telsa is one-way in the westbound direction, 24-feet wide, and has a 25-mph speed limit. Van Pelt is 30-feet wide with one lane in each direction and a 25-mph speed limit.


Figure 3-29 Existing road network around the SLRC



3.8.2 Parking

Parking at SLRC is limited. Surface lots within the Complex are restricted to LADWP facility staff and on-street parking is prohibited adjacent to the perimeter of the Complex. On-street parking is permitted on the opposite sides of the Complex's perimeter roads as shown in Figure 3-30. Given the traffic congestion concerns of the community and limited parking availability, making alternate modes of transportation to the Complex plentiful and easy to access is paramount.

Figure 3-30 Existing on-street parking around the SLRC

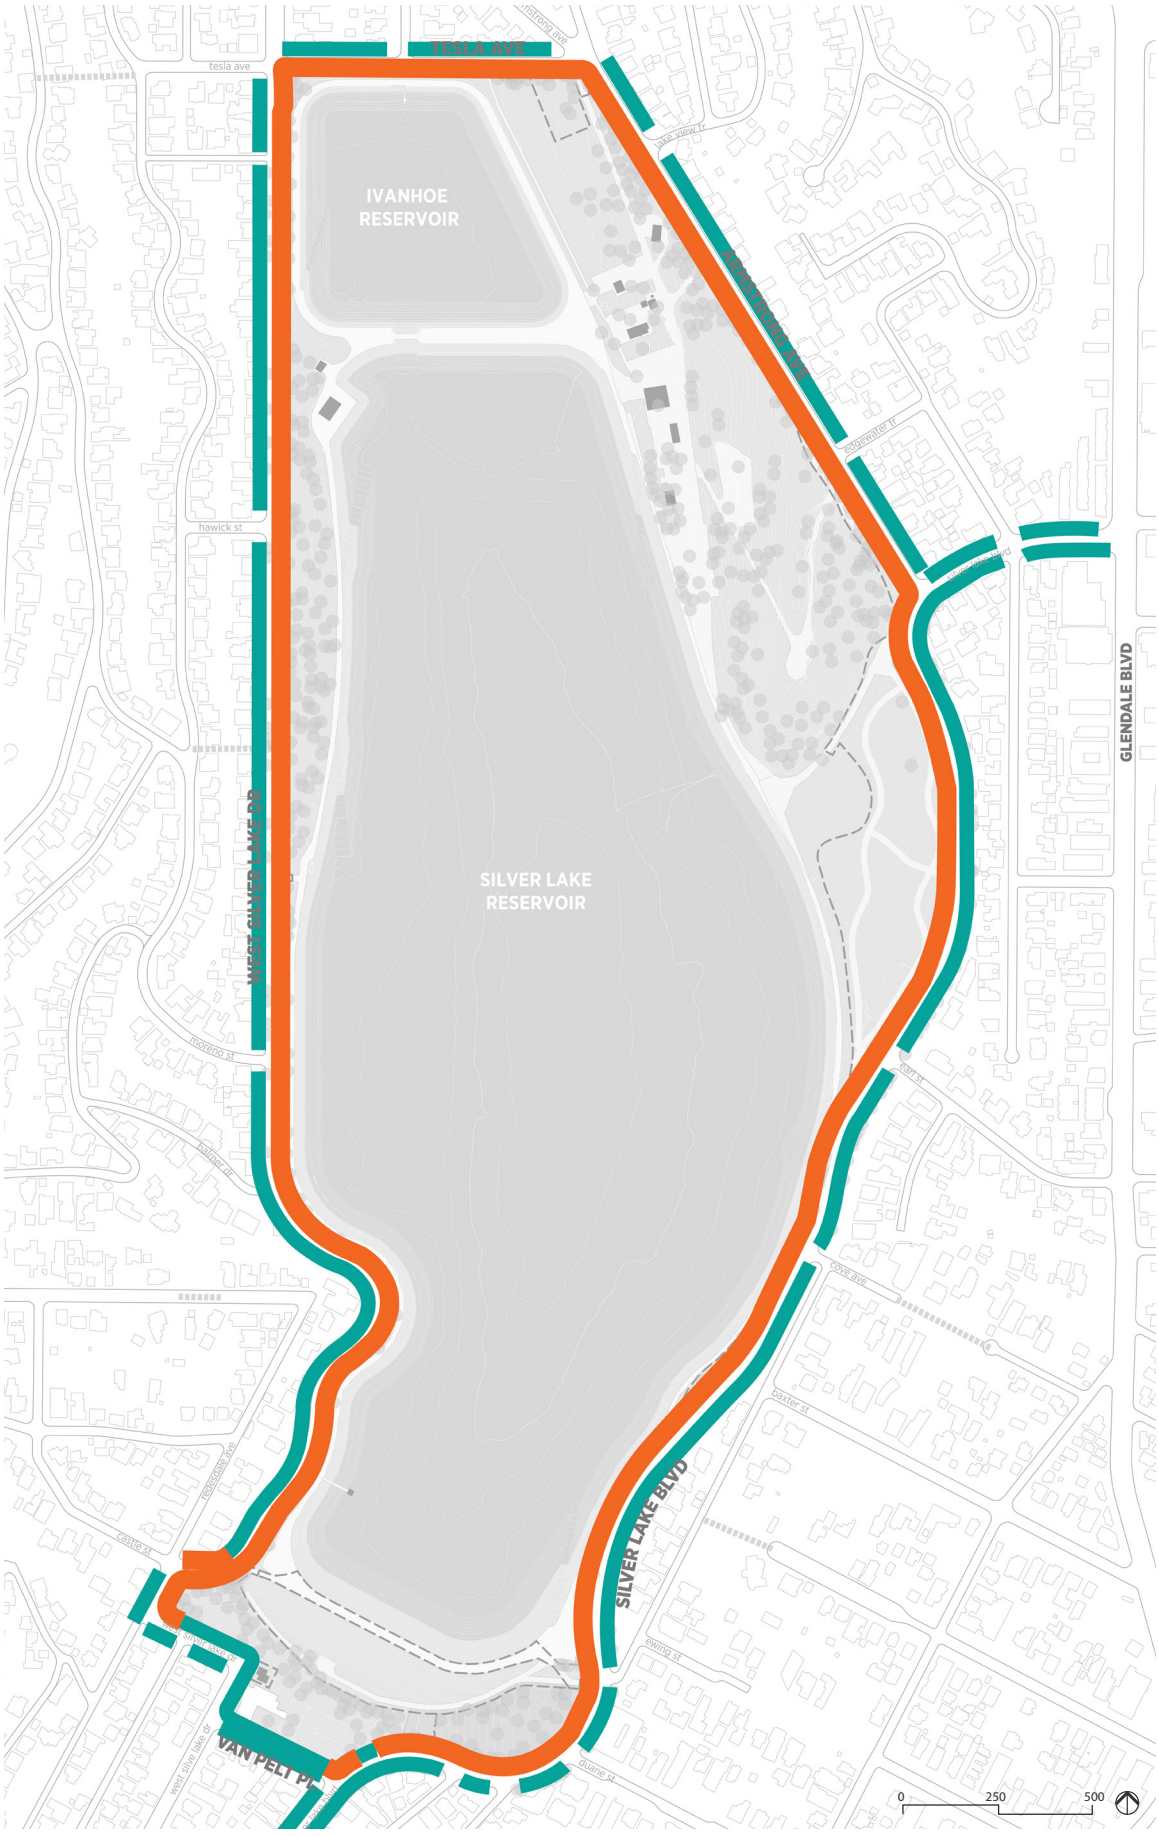

LEGEND

- no parking
- parking (time limit)

3.8.3 Bicycle Connections

There are two dedicated City bike lanes that currently provide access to the Complex, one on Silver Lake Boulevard adjacent to the Meadow (shown in Figure 3-31) and one on Rowena Avenue which connects to West Silver Lake Drive. Additionally, neighborhood traffic calming elements to improve safety and comfort for people walking and bicycling are also planned as part of the City's Mobility Plan 2035 on West Silver Lake Drive and Armstrong Avenue.

This existing and planned bike connectivity was studied for coordination with the Master Plan design. The following sections on pages 70-73 (Figures 2-32 to 3-35) depict how bicycling can be accommodated in the future within the existing street rights-of-way, creating safe bike and pedestrian circulation to and around the Complex.

3.8.4 Pedestrian Connections

Currently, a perimeter walkway allows for a continuous walking loop around the Complex. A functional perimeter walk should be accommodated by any future design. As shown in Figure 3-31, pedestrian crossings along the perimeter streets around the SLRC occur at multi-way stop signs at the intersections of Tesla Avenue and West Silver Lake Drive and Armstrong Avenue, as well as the intersections of West Silver Lake Drive and Hawick Street, Moreno Drive, and Van Pelt Place. Additionally, there are pedestrian-activated crossings at the intersection of Silver Lake Boulevard and Van Pelt Place, a traffic signal crossing at the intersection of Silver Lake Boulevard and Duane Street and along Silver Lake Boulevard at the Meadow.

3.8.5 Transit Connections

The SLRC is connected to the County Metro bus system via lines #201 that runs West Silver Lake Drive with multiple stops adjacent to the Complex and #92 which runs on Glendale Boulevard with multiple stops which are a short walking distance from the Complex as shown in Figure 3-31. Connections into the complex from these transit stops are prioritized in the Master Plan design.

3.8.6 Ride Share and Shuttle Bus Drop Off

Currently, there are no designated drop off locations around the perimeter of the Complex for rideshare or shuttle buses. This represents an opportunity to manage potential increased visitors to the complex.

Figure 3-31 Existing bus and bike network around the SLRC



LEGEND

- multi-way stop
- traffic signal
- bus route
- bus stop
- class II bike lane
- future bike route[1]

[1]*United States, City of Los Angeles, Department of City Planning. "Mobility Plan 2035." Mobility Plan 2035, 2016*

WEST SILVER LAKE DRIVE

Within the existing ROW of West Silver Lake Drive, parking and drive aisles can be reduced to accommodate a dedicated, 7-foot bike lane heading north, and the inclusion of sharrow markings heading south.


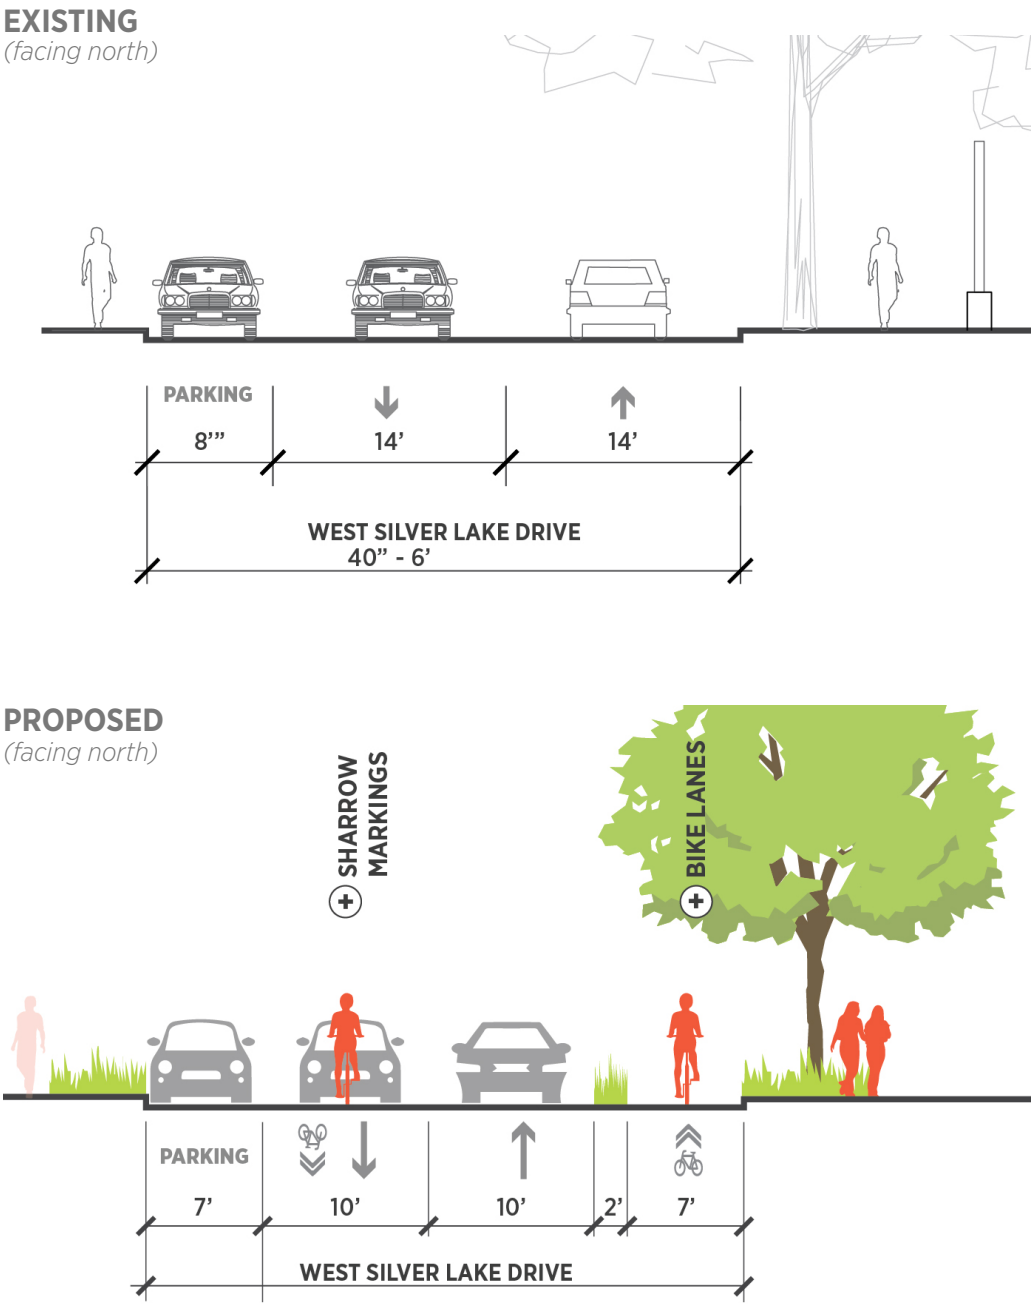


Figure 3-32 Existing & proposed section through West Silver Lake Dr.
Note: all proposed changes in these studies are conceptual and subject to final DOT approval.

ARMSTRONG AVE

Armstrong Avenue is too narrow to accommodate dedicated bike lanes, however this street can accommodate sharrow markings in each direction.

EXISTING
(facing north)

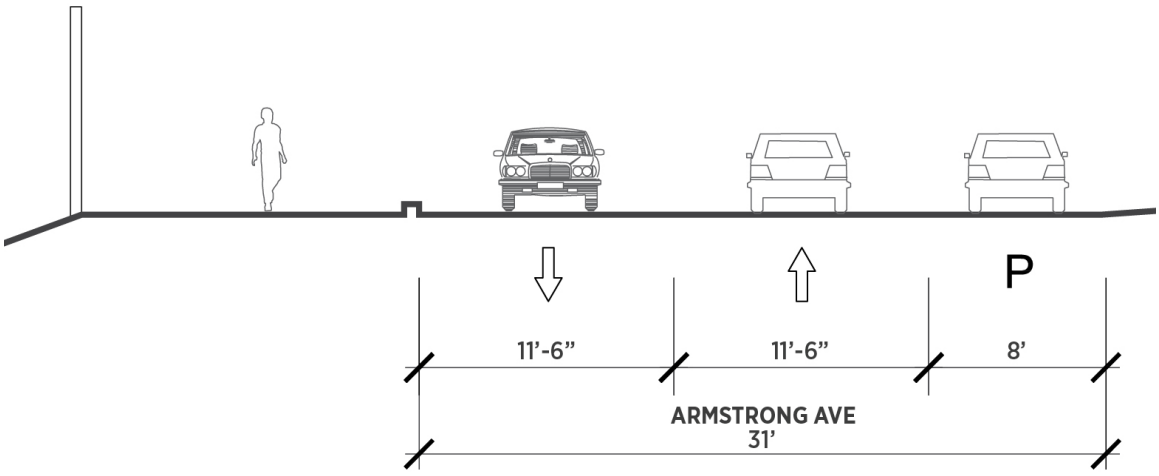

PROPOSED
(facing north)


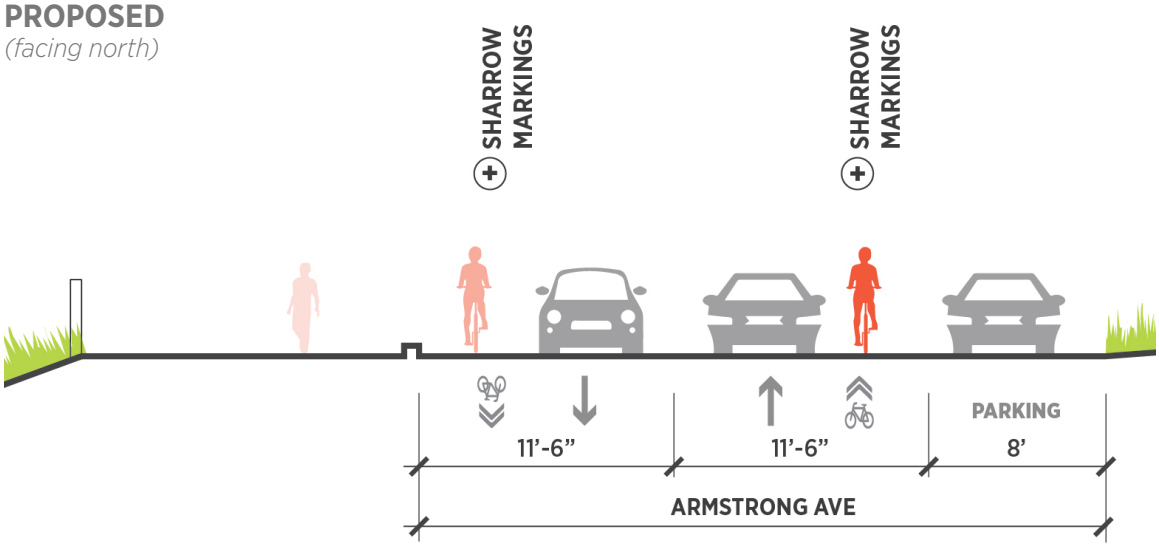


Figure 3-33 Existing & proposed section through Armstrong Ave.
Note: all proposed changes in these studies are conceptual and subject to final DOT approval.

SILVER LAKE BOULEVARD

Drive lanes, buffers, and bike lanes can be reconfigured along Silver Lake Boulevard to accommodate a safer and more pleasant bike route. Drive lanes and parking lanes are narrowed to allow for bi-directional bike traffic along the sidewalk. A large, vegetated buffer is placed between bikers and automobiles.

EXISTING
(facing north)

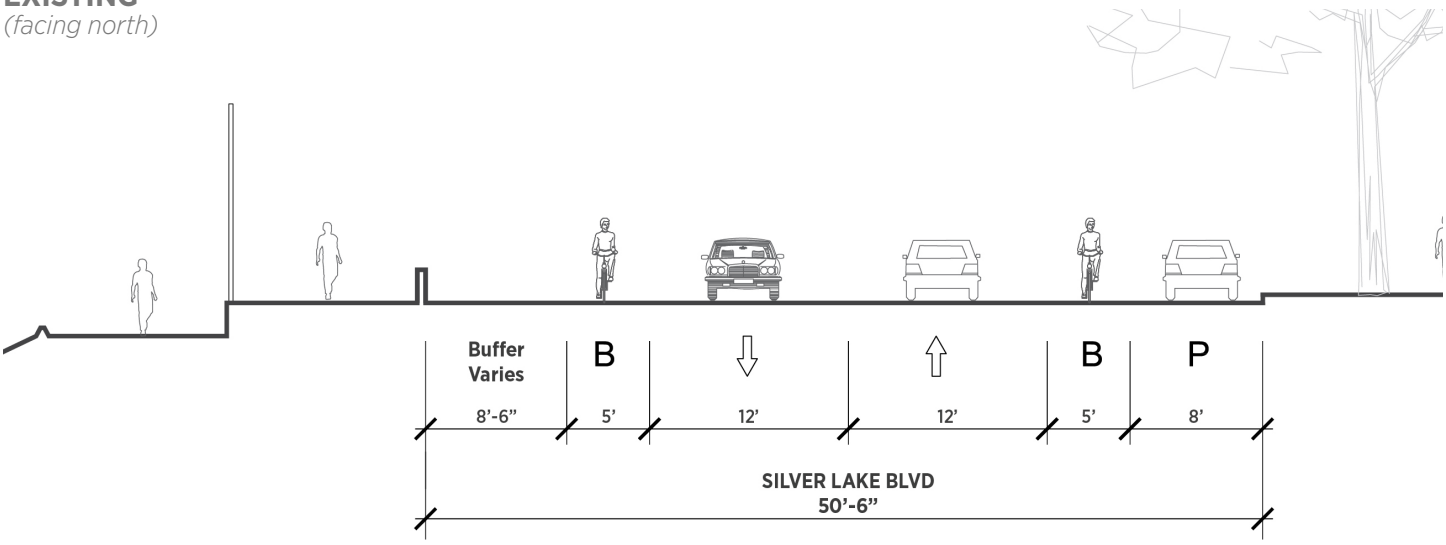

PROPOSED
(facing north)

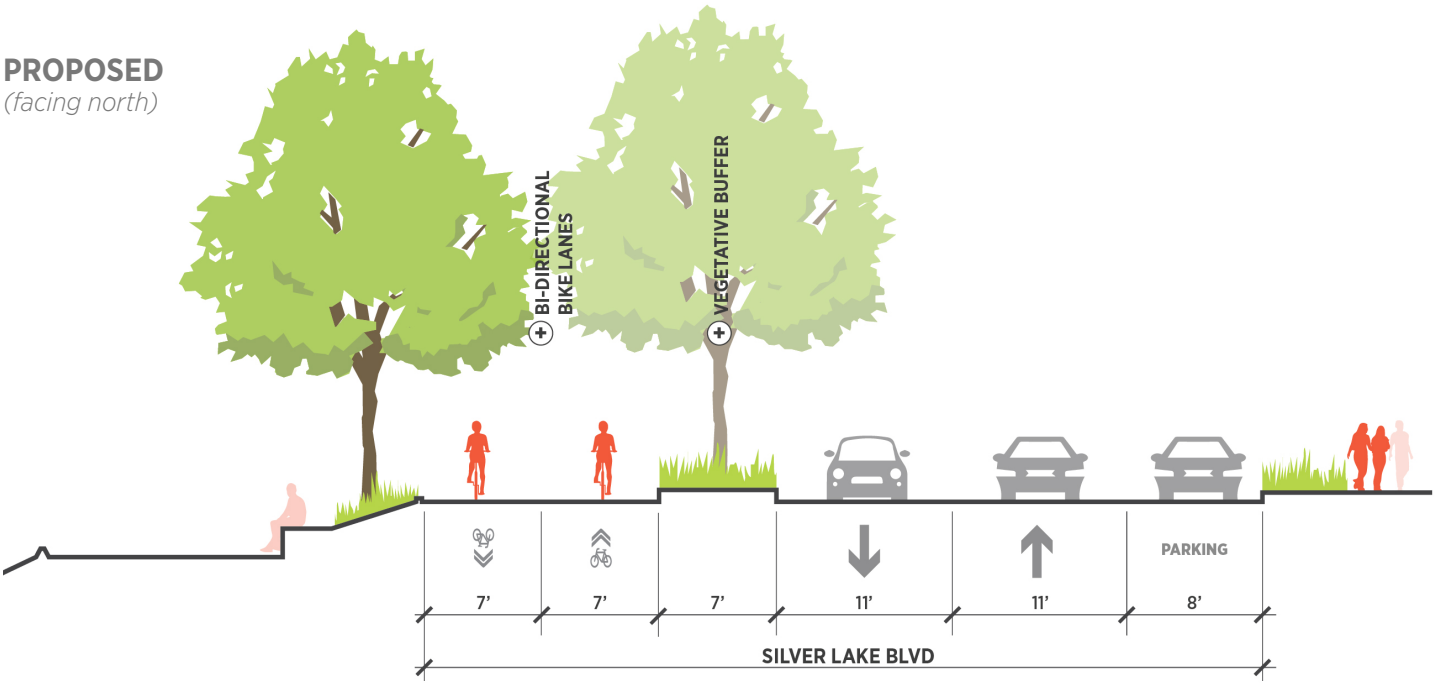


Figure 3-34 Existing & proposed sections through Silver Lake Blvd.
Note: all proposed changes in these studies are conceptual and subject to final DOT approval.

TESLA AVE

Tesla Avenue is a one-way street heading westbound. The drive lane is proposed to be narrowed to allow for a contra-flow bike lane heading east, and sharrow markings are added in the westbound direction.

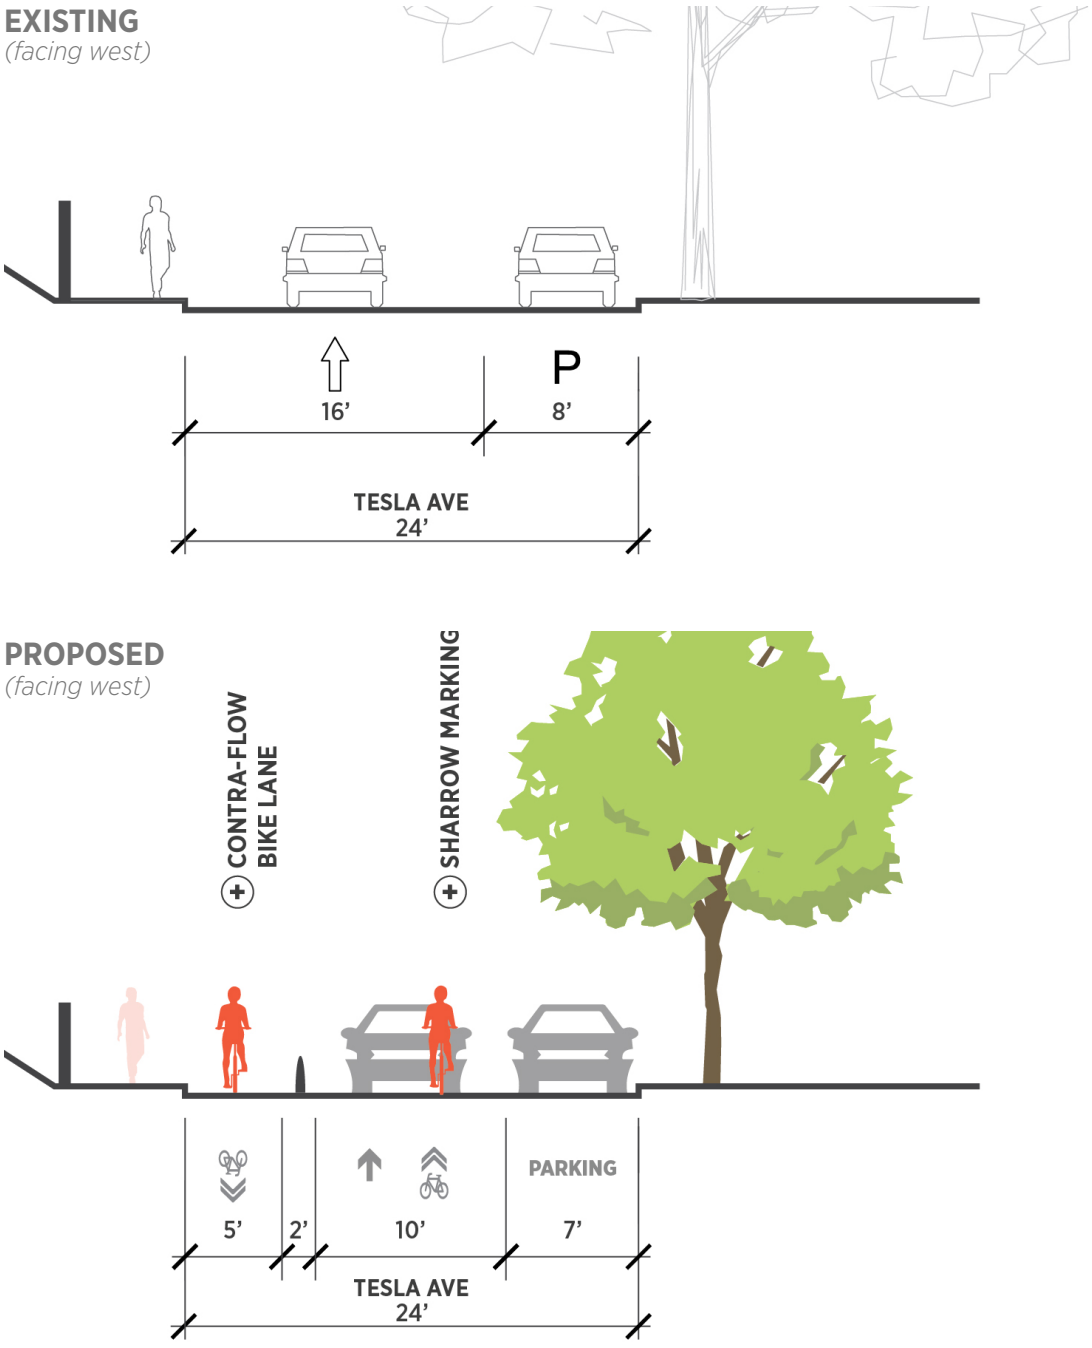


Figure 3-35 Existing & proposed sections through Tesla Ave.
Note: all proposed changes in these studies are conceptual and subject to final DOT approval.

3.9 Dams and Reservoirs

While the Master Plan envisions the reservoir complex being transformed into a public park amenity, Silver Lake and Ivanhoe Dams must remain functional and secure to protect residents and surrounding properties. The dams are located approximately one mile south of the Hollywood-Raymond Hill Fault, 8 miles northeast of the Newport-Inglewood Fault, and 32 miles southwest of the San Andreas Fault.

Ivanhoe North Dam is approximately 450 feet long and was originally constructed of wagon rolled earth filled to a maximum of 25 feet above the original streambed elevation. In 2012, a retaining wall was constructed north of the Ivanhoe North Dam for the installation of a pedestrian sidewalk on Tesla Ave.

Ivanhoe Reservoir is separated from Silver Lake Reservoir by the Divider Dam, a wagon rolled earth embankment constructed to a maximum height of 22-26 feet above the original streambed elevation and approximately 650 feet long. In 1944, a reinforced concrete spillway was constructed through the upper portion of the South Dam enabling the reservoir to be operated at a constant elevation.

Silver Lake Dam was originally constructed to a maximum height of 37 feet above the original streambed elevation by the hydraulic fill method. Due to rapid growth of the city in the 1920s, the dam was raised with wagon rolled earth fill and modifications were made to improve the reservoir for domestic use. In the 1937, a side channel spillway was constructed on the west side of the reservoir which discharged into a tunnel that connects to the storm drain system.

In the 1950s, Silver Lake Reservoir Improvements included: sharpening and deepening the reservoir, blanketing the reservoir slopes, constructing a bypass pipeline, installing reservoir blow off lines, excavating the upstream face of the dam down to bedrock, replacing the upstream face of the dam with compacted fill, and asphalt paving of the interior slopes of reservoir.


In the 1970s after the San Fernando Earthquake, seismic testing indicated the potential for liquefaction – a condition that would likely lead to failure of the dam. Based on this investigation, Silver Lake Dam was reconstructed using modern compaction methods and built on a bedrock foundation. The dam is 45 feet in height and 915 feet long.

3.9.1 State of California Department of Water Resources, Division of Safety of Dams (DSOD) Jurisdiction

Ivanhoe and Silver Lake Reservoirs falls under the jurisdiction of the State of California Department of Water Resources, Division of Safety of Dams. Any dam enlargements, repairs, alterations and removals will require review and approval by DSOD. Improvements that impact areas within the dams' areas of influence are subject to more restrictions and oversight.

Portions of the Master Plan design impacting dams and reservoirs have taken these restrictions into consideration based on a preliminary coordination with the department and a courtesy review by the DSOD. Any future design impacting the dams and reservoirs needs to be reviewed and approved by LADWP and the DSOD.

Figure 3-36 Dam and Appurtenances Areas

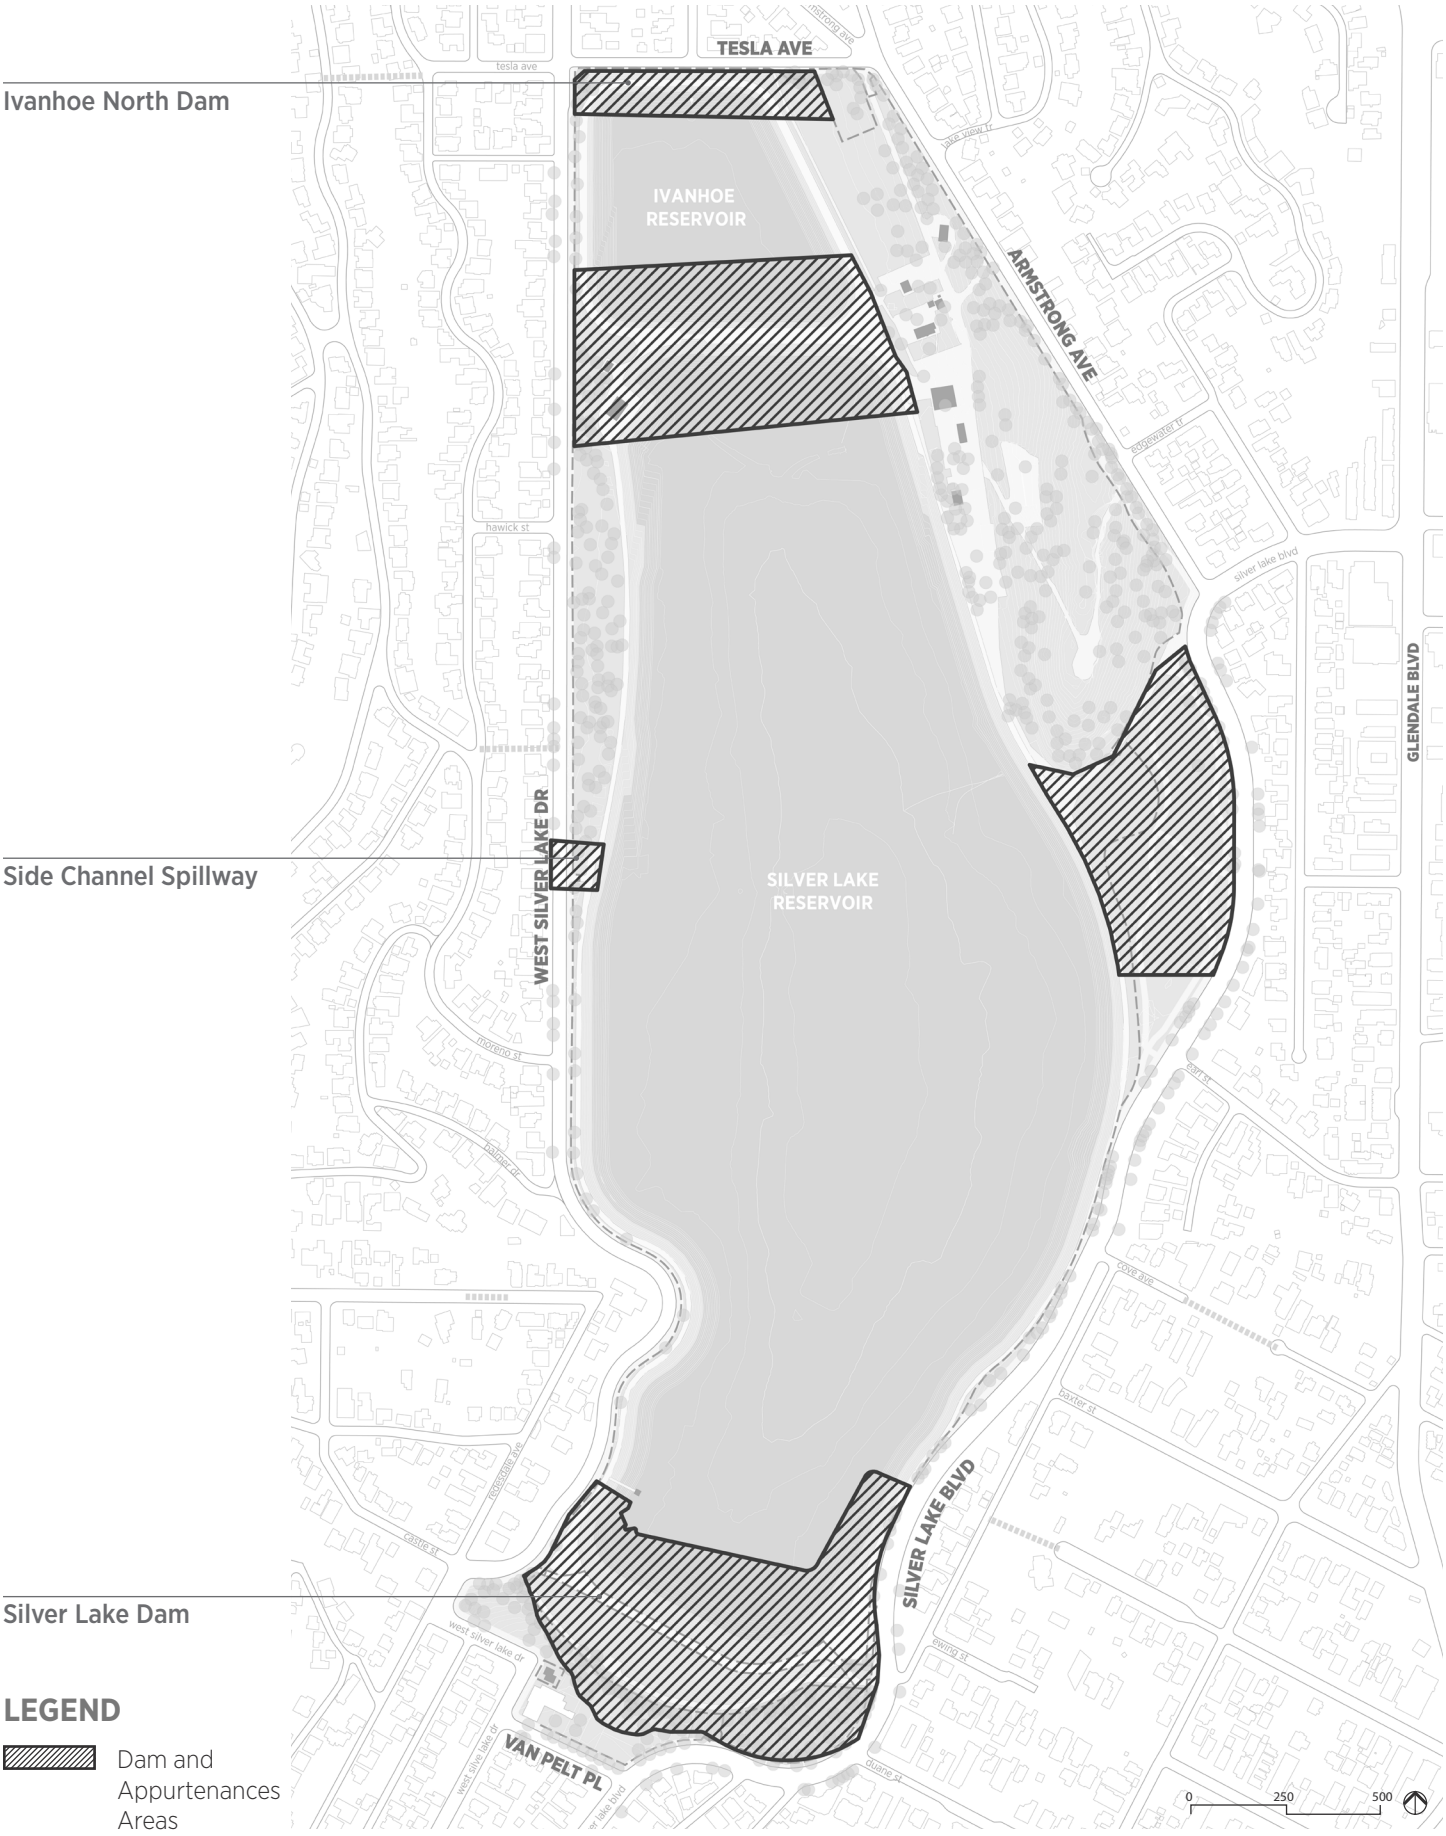

3.10 Viewshed

The power of the Silver Lake Reservoir Complex is the iconic singularity of its expression. Yet, because of the sheer scale of the reservoirs, it's challenging to comprehend the Complex all at once. Instead, one understands their magnitude and relationship to the neighborhood and region by moving around these water bodies both inside the Complex as well as outside within the Silver Lake neighborhood.

The reservoirs and Silver Lake neighborhood are synonymous with one another. Constructing the reservoirs within Ivanhoe Canyon was a primary catalyst for the community's growth which rapidly developed on adjacent hillsides. And given the reservoirs' central location within the canyon valley, they became an important focal point in the heart of this Los Angeles neighborhood, affording extraordinary water vistas and a vantage point for views of the regional landscape.

The vast SLRC can be seen, in whole or in part, from the public realm and from many of private residences in the surrounding hills. At the first community workshop June 27, 2019 of this Master Plan effort, it was evident that, while there was a range of different opinions regarding the future use and accessibility of the Complex, there was a strong consensus regarding its essential quality: the water. Many of the defining characteristics expressed by the community at the first workshop evoke this interest: "vistas, serenity; morning sparkle, beauty." This aesthetic quality, cherished by so many people, transcends individual delight; it becomes a shared experience that brings people together.

Figure 3-37 Runner along the South Dam Walkway



Figure 3-38 Inside the reservoir looking north along Silver Lake Blvd.




Within the complex, the scale of the reservoirs create an immense open space that allows unobstructed views of the neighborhood hills, as well as the greater landscape of Griffith Park and the foothills of Glendale and Highland Park. From an existing publicly accessibly walkway along the south Silver Lake Dam are sweeping views across the water to the San Gabriel Mountains in the distance. What unfolds as one moves around the Complex is a layered narrative about the connection between the reservoirs and the Silver Lake community as well as their fundamental place in the region.

The primary task of the Viewshed Study was to document and investigate the array of views from outside the project site looking at the reservoirs, and from within the Complex looking at the surrounding landscape. Its purpose was to gain a better understanding of the breath, depth and meaning of the reservoir views for the Silver Lake community and visitors. These studies informed the Master Plan design from the strategic placement of elements within the Complex to align with important view corridors in the neighborhood to creating moments within the Complex to heighten visitor experience.

3.10.1 Views from within

The following 2 pages show a sample of the views from within the Complex. For a complete list with descriptions, see the View Shed Study Report in the Appendix.

Figure 3-39 Key map and images of views from within the reservoir (1 of 2)

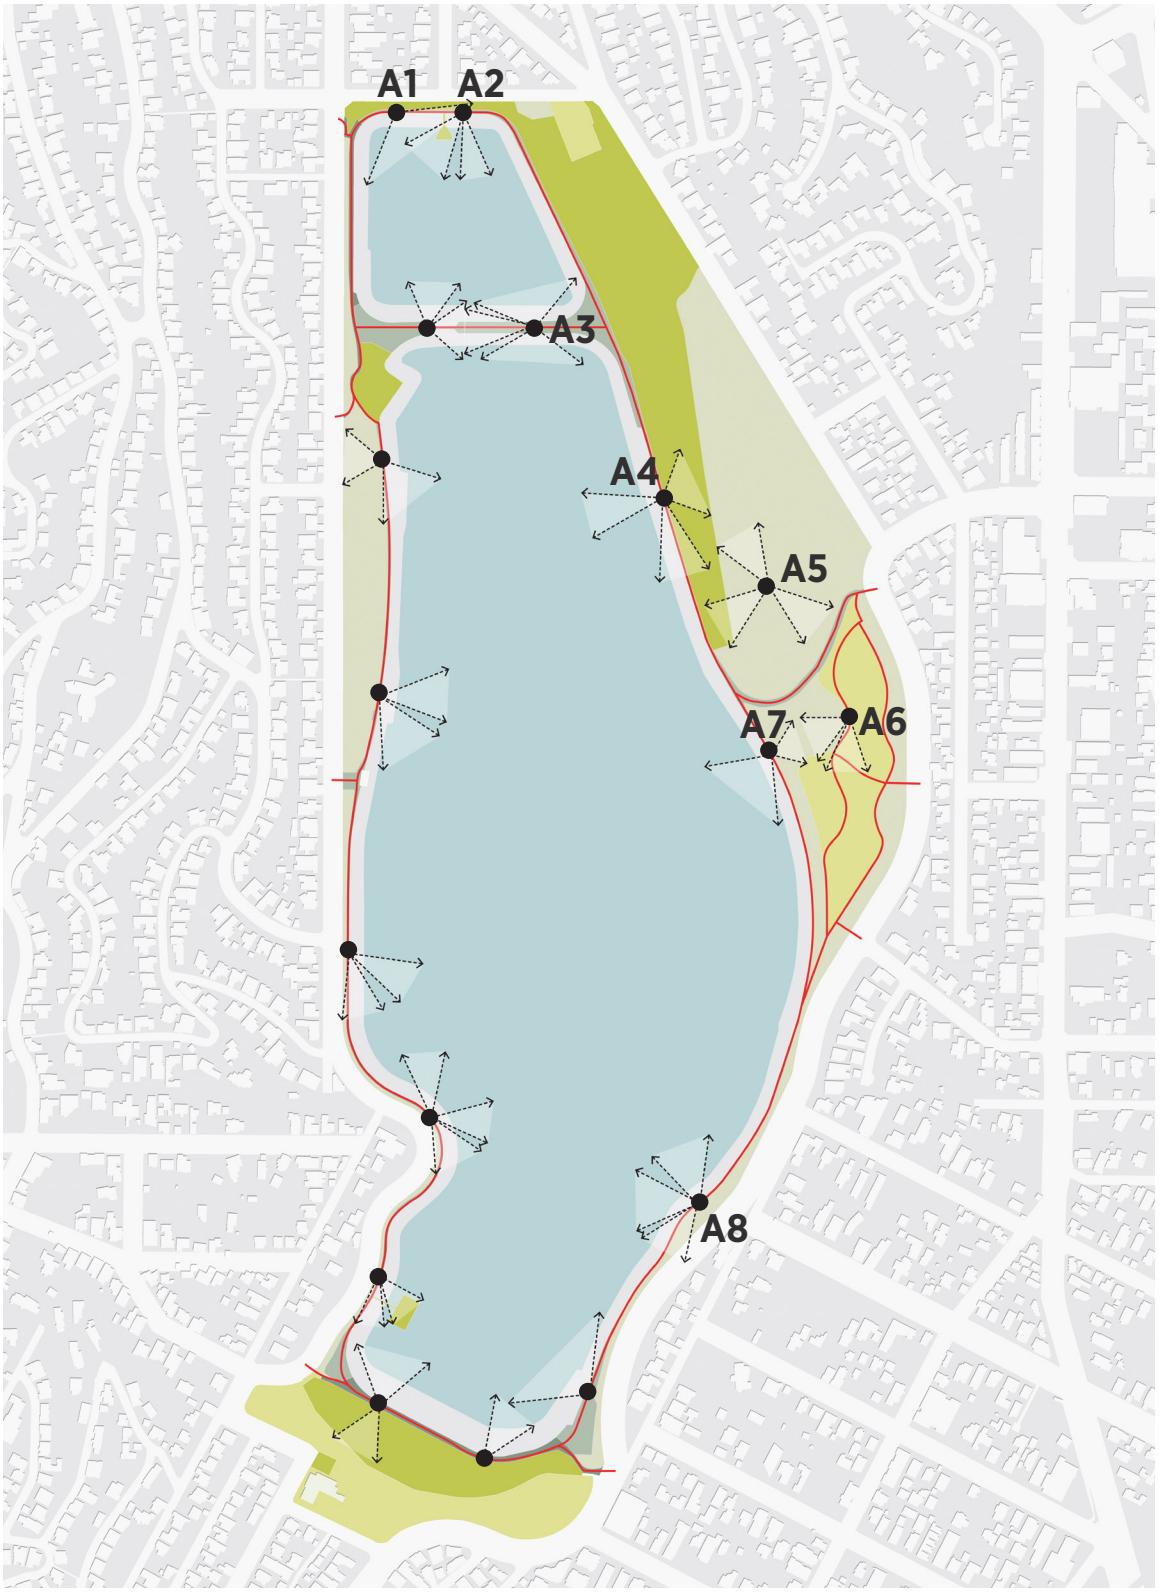


A1


A5


A2


A6



A3


A7


A4


A8

Figure 3-40 Key map and images of views from within the reservoir (2 of 2)

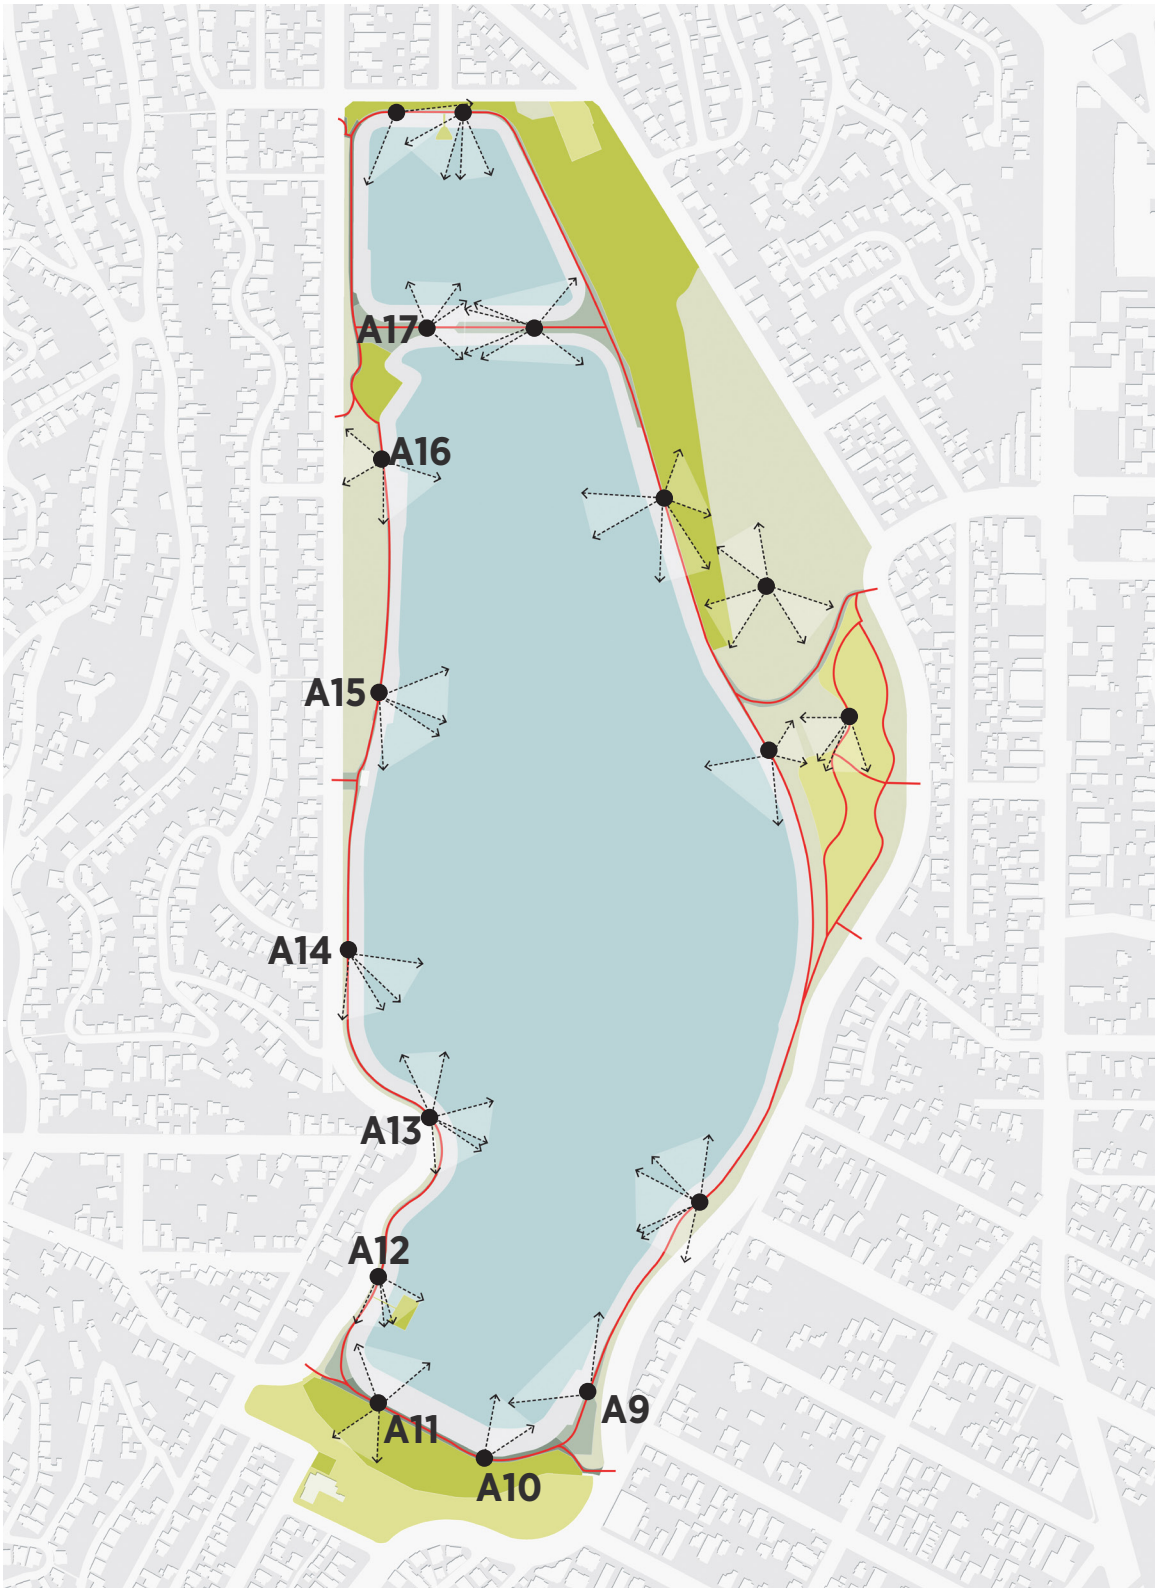


A9


A13


A10


A14


A11


A15


A12



A16


A17

3.10.2 Views from outside

The following 2 pages show a sample of the views from outside Complex. For a complete list with descriptions, see the View Shed Study Report in the Appendix.

Figure 3-41 Key map and images of views from outside the reservoir (1 of 2)

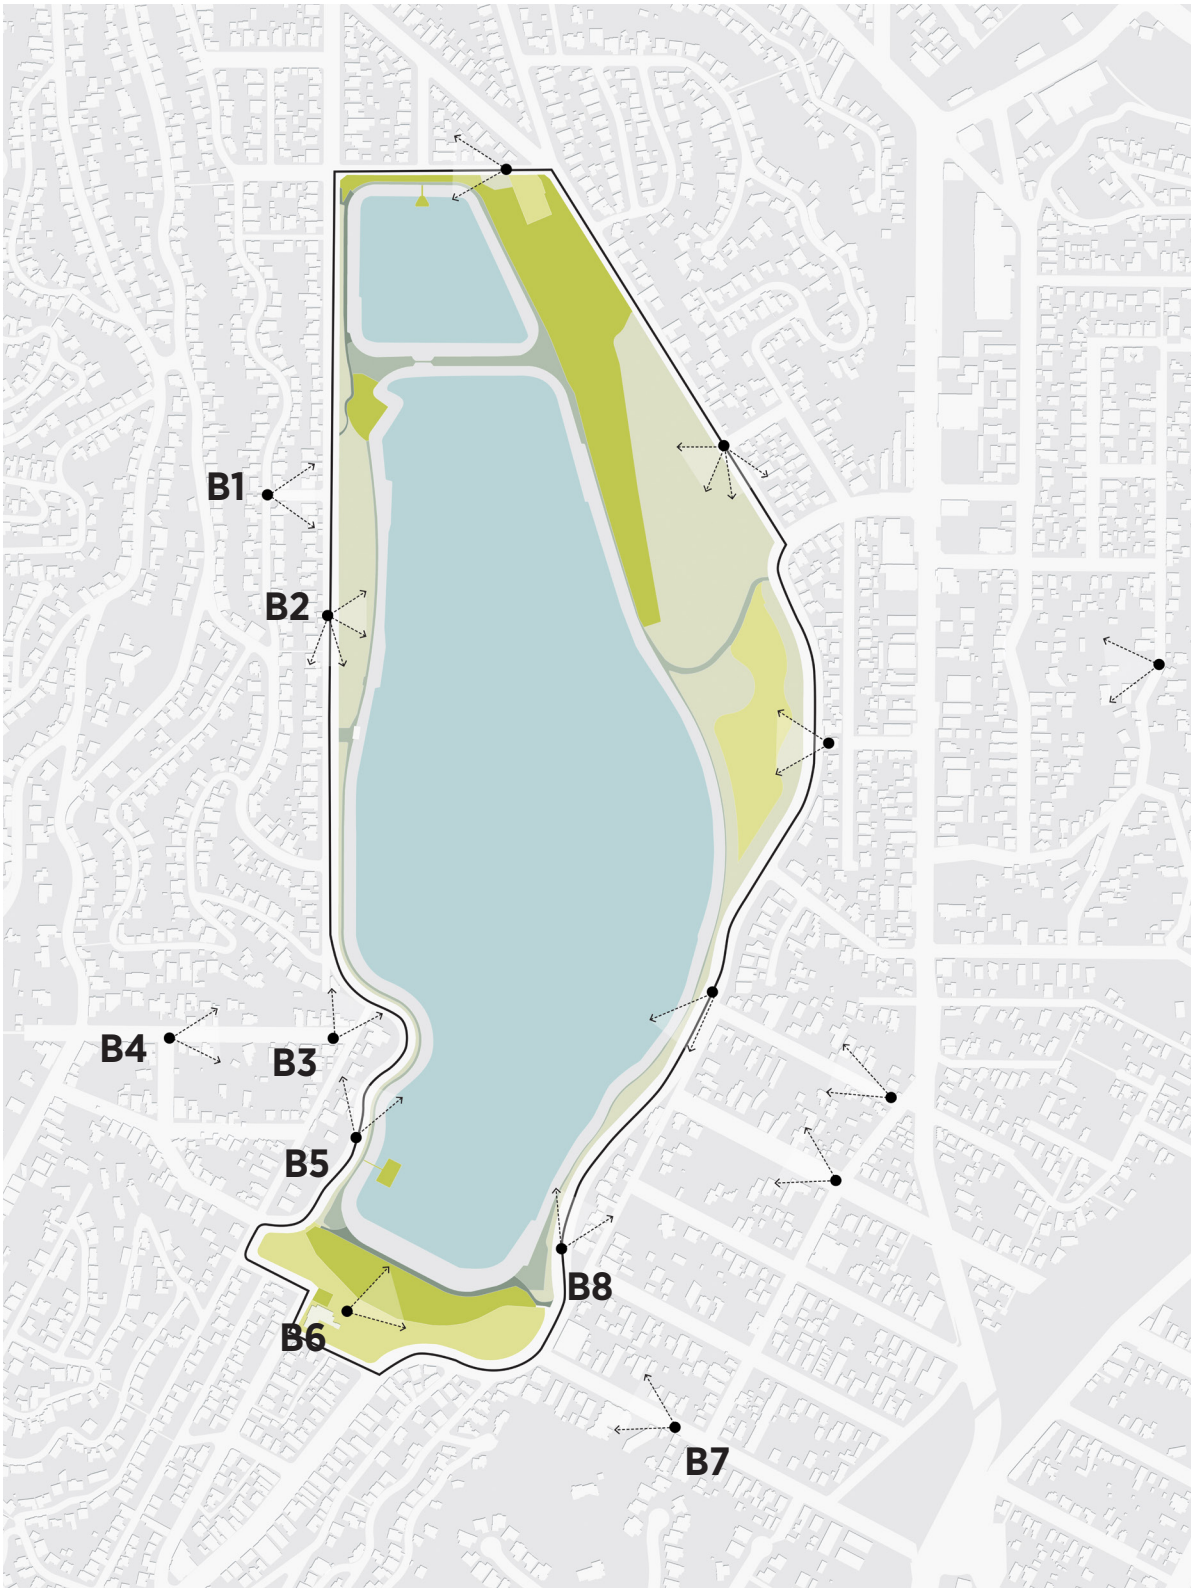


B1


B5


B2


B6



B3


B7



B4



B8

Figure 3-42 Key map and images of views from outside the reservoir (2 of 2)

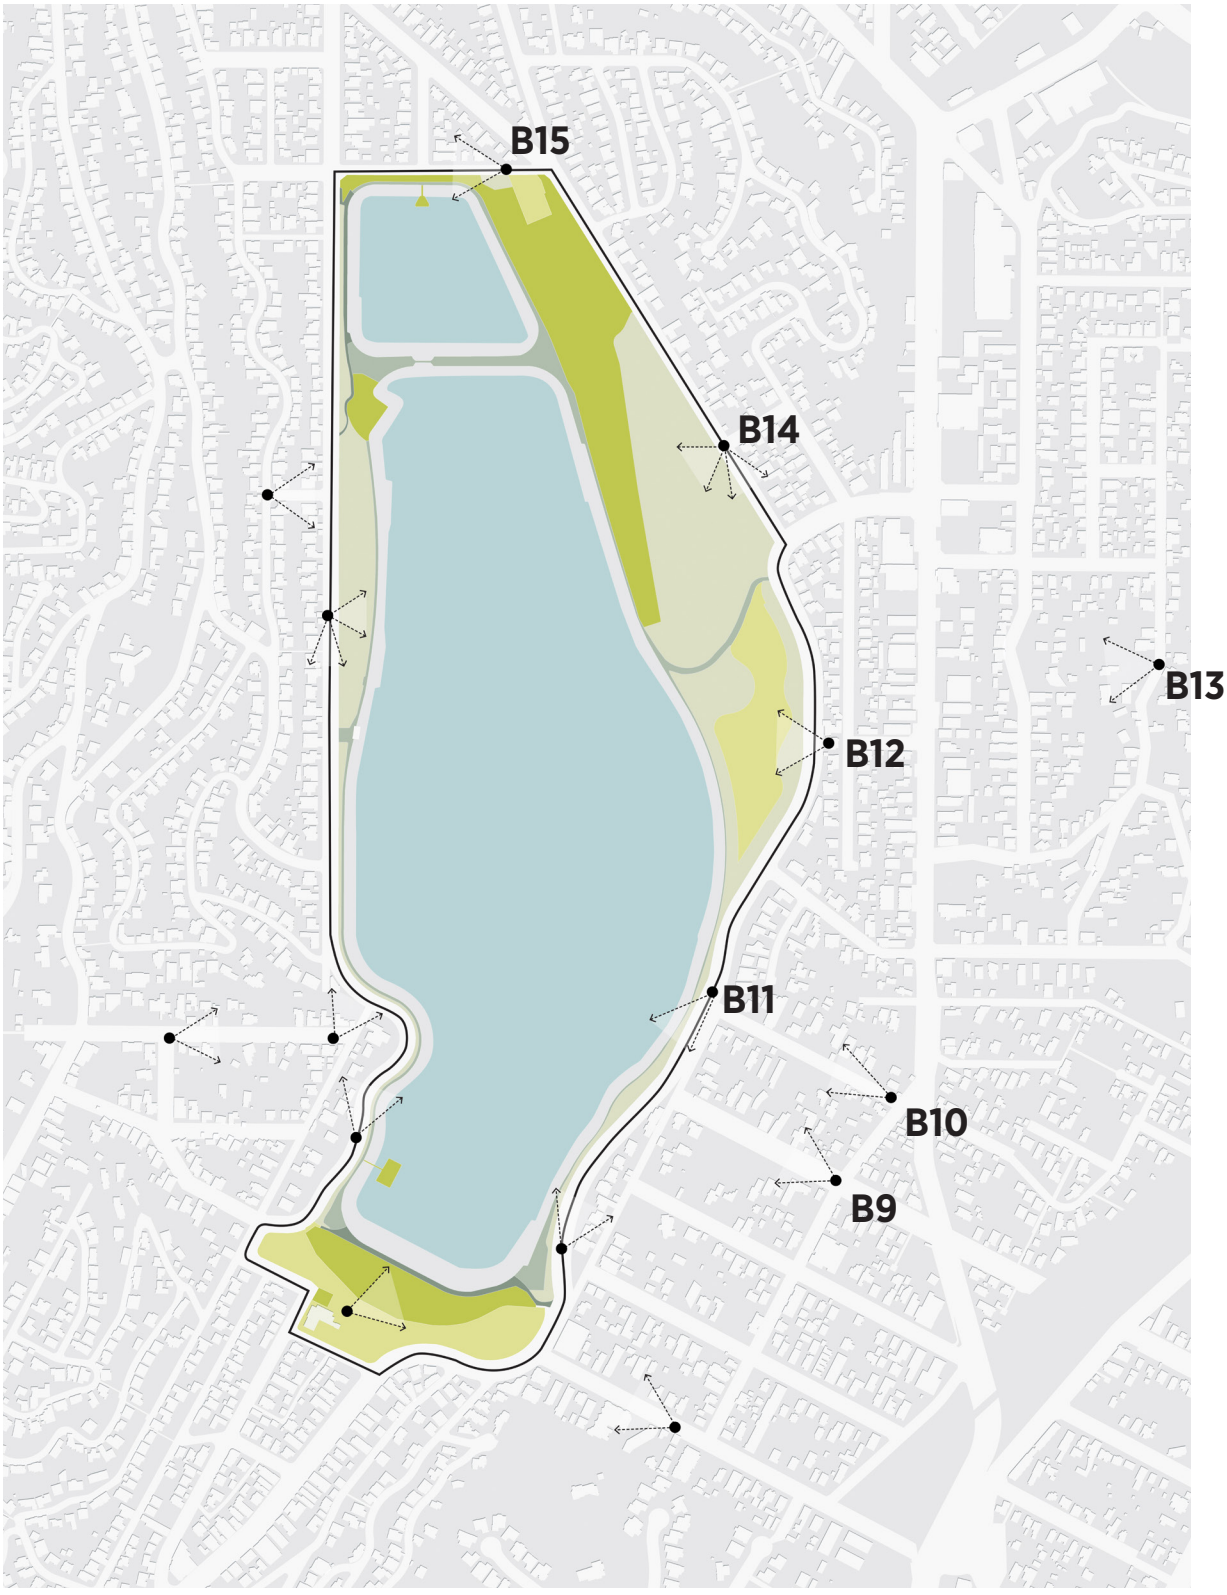


B9

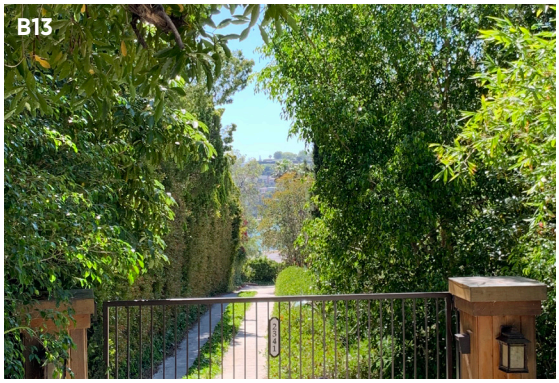
B13

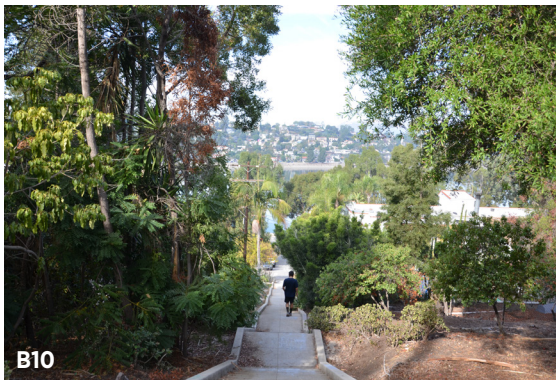
B10


B14


B11


B15


B12

CHAPTER 4
PROCESS

contents

4.1 Overview 96
4.2 City Coordination Meetings 97
4.3 Stakeholder Working Group Meetings 98
4.4 Community Workshops 100

---

figures

Figure 4-1 Invitations and Banners to Promote Community Workshops 100
Figure 4-2 Community Outreach Process Summary 101
Figure 4-3 Zip Codes Where Participant Live 102
Figure 4-4 Participant Age Groups 103
Figure 4-5 Frequency of Participant Visits to the SLRC 103
Figure 4-6 Community Workshop 01 Photos 104
Figure 4-7 Community Workshop 01 Questionnaire 105
Figure 4-8 Character-Defining Features Identified During Community Workshop 01 106
Figure 4-9 Top Challenges and Opportunities from Community Workshop 01 107
Figure 4-10 Community Workshop 02 Photos 109
Figure 4-11 Community Workshop 02 Questionnaire 110
Figure 4-12 Community Workshop 02 Questionnaire Top three Activities & Uses 112
Figure 4-13 All Activities and Uses Ranked in Descending Order 113
Figure 4-14 Community Workshop 02 Questionnaire Results for Question 2 114
Figure 4-15 Community Workshop 02 Questionnaire Results for Question 3 114
Figure 4-16 Community Workshop 03 Photos 117
Figure 4-17 Community Workshop 03 Questionnaire 118
Figure 4-18 Alternative 1: Islands & Overlooks - Site Plan 121
Figure 4-19 Alternative 1: Islands & Overlooks - Spaces Diagram 122
Figure 4-20 Alternative 1: Islands & Overlooks - Circulation Diagram 123
Figure 4-21 Alternative 1: Islands & Overlooks - Habitat Diagram 123
Figure 4-22 Alternative 2: Active Edges - Site Plan 125
Figure 4-23 Alternative 2: Active Edges - Spaces Diagram 126
Figure 4-24 Alternative 2: Active Edges - Circulation Diagram 127



chapter 4 figures cont'd

Figure 4-25	Alternative 2: Active Edges - Habitat Diagram	127
Figure 4-26	Alternative 3: Blended Spaces - Site Plan	129
Figure 4-27	Alternative 3: Blended Spaces - Spaces Diagram	130
Figure 4-28	Alternative 3: Blended Spaces - Circulation Diagram	131
Figure 4-29	Alternative 3: Blended Spaces - Habitat Diagram	131
Figure 4-30	Community Workshop 03 Questionnaire Results	133
Figure 4-31	Community Workshop 04 Questionnaire	135
Figure 4-32	Preferred Alternative - Site Plan	137
Figure 4-33	Community Workshop 04 Questionnaire Results	138
Figure 4-34	Community Workshop 04 Questionnaire Results	139
Figure 4-35	Community Workshop 05 Webpage	140
Figure 4-36	Community Workshop 05 Questionnaire	141
Figure 4-37	Community Workshop 05 Questionnaire Priority Areas	143
Figure 4-38	Community Workshop 05 Questionnaire Small Projects	143



4.1 Overview

The Silver Lake Reservoir Complex Master Plan is the result of an inclusive public engagement and participatory planning process led Hargreaves Jones in partnership with the BOE, LADWP, and the Council Districts 4 and 13. Public feedback was solicited and integrated at all critical stages in the planning process: analysis, visioning and programming, Master Plan Alternatives, Preferred Master Plan, and Final Master Plan.

Since the beginning of the project, Hargreaves Jones made over 20 trips to Los Angeles to attend meetings with the City, stakeholders, and the public to discuss specific priorities and objectives for the park, solicit feedback regarding planning work completed to date, and coordinate Park planning and design with City departments and other Los Angeles initiatives.

The overall process for the Master Plan development included the following:

- Bi-weekly meetings with City Staff and Council Districts;
- Multiple focused meetings with City officials and departments regarding project goals and design features;
- 8 (eight) Stakeholder Working Group Meetings held at critical moments throughout the process; and
- 5 (five) Community Workshops with attendance by 1,570 community members and more than 8,400 questionnaire responses. (Note: due to Covid-19, the final Community Workshop was held virtually in the form of online videos and an online questionnaire.)

The complex nature of reimaging the SLRC as a park in the heart of Silver Lake, required Hargreaves Jones to assemble a Design Team of local consultants with detailed knowledge of Los Angeles, existing site conditions, regional ecologies and landscapes, and local construction conditions. Local Design Team consultants also attended community and stakeholder meetings to facilitate seamless communication and comprehension.

4.2 City Coordination Meetings

The Design Team held regular bi-monthly project management meetings with the Client Team, comprised of representatives from the BOE, LADWP, and Council Districts 4 and 13, to brief them on planning progress and solicit feedback.

Input was also gathered from City departments individually, and through multi-disciplinary coordination meetings that focused on the planning implications of concurrent initiatives as well as interrelationships with on-going City operations, such as: the Stormwater Capture project, Aeration and Recirculation projects, water replenishment from Pollock Well #3, Los Angeles Fire Department emergency water access, State of California Department of Water Resources, Division of Safety of Dams requirements, and Recreation and Parks programs.

CITY DEPARTMENT MEETING ATTENDEES

- Department of Public Works, Bureau of Engineering
- Department of Water and Power
- Department of Public Works, Bureau of Sanitation
- Department of Recreation and Parks
- Los Angeles Fire Department
- Department of City Planning, Office of Historic Resources
- State of California Department of Water Resources, Division of Safety of Dams
- Los Angeles Department of Transportation
- Office of the Mayor
- Council District 4
- Council District 13

Four (4) Design Workshops were conducted with the Client Team on August 22, 2019, September 20, 2019, October 10, 2019 and January 8, 2020 to solicit feedback on the direction of the design at critical stages.

DESIGN WORKSHOP ATTENDEES

- Department of Public Works, Bureau of Engineering
- Department of Water and Power
- Department of Recreation and Parks
- Los Angeles Department of Transportation
- Council District 4
- Council District 13

4.3 Stakeholder Working Group Meetings

The Silver Lake community has a long history of organizing around the reservoirs. Today, there are multiple community groups, including formalized non-profit organizations, with missions directly involving the Complex. Early in the Master Plan process, a Stakeholder Working Group (SWG) was formed comprised of members from five (5) active groups representing a diverse range of interests in the community:

- Silver Lake Forward (SLF)
- Silver Lake Neighborhood Council (SLNC)
- Silver Lake Now (SLN)
- Silver Lake Reservoirs Conservancy (SLRC)
- Silver Lake Wildlife Sanctuary (SLWS)

SILVER LAKE FORWARD

Silver Lake Forward is a non-profit organization guided by the principles of Access, Beauty and Conservation. The organization works to activate neighbors and the public agencies that steward the Reservoir to embrace a comprehensive vision. (https://www.silverlakeforward.com/)

SILVER LAKE NEIGHBORHOOD COUNCIL

The Silver Lake Neighborhood Council works to honor diversity, build community, forge bonds with neighboring communities, and promote participation in City governance and decision-making process. Overall, their mission is to improve the quality of life for all Silver Lake Stakeholders. (https://empowerla.org/slnc/)

SILVER LAKE NOW

Silver Lake Now supports a measured and thoughtful discussion on the future of the Silver Lake Reservoirs Complex and a moderate approach where both the wildlife and the community can co-exist in harmony. (https://silverlakenow.com/)

SILVER RESERVOIRS CONSERVANCY

Silver Lake Reservoirs Conservancy is an all-volunteer, non-profit corporation dedicated to preserving and enhancing the historical, aesthetic, ecological, and recreational benefits of Silver Lake's reservoirs and surrounding open space. (http://www.silverlakereservoirs.org/)

SILVER LAKE WILDLIFE SANCTUARY

The mission of the Silver Lake Wildlife Sanctuary is to preserve the open waters of the reservoirs and their surrounding acreage as a sanctuary, our mission is to create a protected habitat for migratory birds and urban wildlife, to be enjoyed by all. (https://www.silverlakewildlifesanctuary.org/)

To initiate the SWG, Hargreaves Jones, along with the BOE and Council Districts, met with each group one-on-one to understand their mission and goals. Each group was then asked to nominate two representatives and one alternate from their organization to participate in the SWG.

The SWG has become an important partner with the project team and a critical component of the engagement process, serving both as sounding board and communications conduit to the broader community. The group has contributed effectively towards balancing differing aspirations for the park, refining the park's design, finding compromises, and ultimately building consensus. The group has also been a tremendous force behind record participation in community workshops and questionnaires.

Throughout the development of the Master Plan, 90- to 180-minute meetings were held in advance of each Community Workshop to capture important feedback relating to the Master Plan design and Community Workshop goals and agenda. These discussions were used to inform the larger Community Workshop programs.

In total, eight (8) SWG meetings were held to elicit feedback about the design and community process at critical stages. Full presentations and minutes for these meetings are available on the City's Website.

SWG # 1, May 22, 2019
focused on introducing the Design Team and the Stakeholder Working Group to each other, reviewing the master plan schedule, Community Workshop 01 planning, and defining the SWG's purpose and goals.

SWG # 2, July 18, 2019
focused on discussing the outcome of Community Workshop 01, planning for Community Workshop 02, and an overview of the research and analysis process.

SWG # 3, September 26, 2019
focused on discussing the outcome of Community Workshop 02 (including questionnaire results), presenting three high level design options and planning for Community Workshop 03.

SWG # 4, October 17, 2019
focused on presenting an update of the design alternatives in preparation for Community Workshop 03.

SWG # 5, December 5, 2019
focused on discussing the outcome of Community Workshop 03 (including questionnaire results), presenting the development of the preferred alternative design, and planning for Community Workshop 04.

SWG # 6, January 8, 2020
focused on presenting an update of the development of the preferred alternative design in preparation for Community Workshop 04.

SWG # 7, March 5, 2020
focused on discussing the outcome of Community Workshop 04 (including questionnaire results), presenting the development of the Draft Master Plan report, and planning for Community Workshop 05.

SWG # 8, June 25, 2020
focused on discussing how to execute the final Community Workshop 05, including creating a video and having a final questionnaire.

In addition to the above meetings, the SWG was invited to attend Research and Analysis presentations by the design team on July 18, 2019 and August 1, 2019. The SWG also participated in on-going correspondence with the project team throughout the Master Plan community engagement process.

4.4 Community Workshops

Community Workshops are a recognized, successful way to solicit public input during Master Plan development. Rather than following standard presentation and open house formats, the Workshops included interactive sessions, facilitated conversations, and site walks. The goal of the Community Workshops was for participants to feel energized about the future of the SLRC and recognize that their input is valued and heard. Once a community member participated in one workshop, the hope was for them to remain engaged in the process with a reason to come back to subsequent Workshops.

The success of the Workshops stemmed from their level of attendance and participation. From the onset, The Robert Group developed an extensive email database to disseminate information about the project to the Community. This database included local community advocacy organizations, business, schools, civic groups, and residents. To the extent possible, special attention was given to ensure the database was culturally, ethnically, and intergenerationally diverse including families, youth, and seniors to capture a full spectrum of input for the Master Plan. Throughout the engagement process, the database was updated regularly by The Robert Group.

In addition to the project's database, the Stakeholder Working Group was also integral in distributing information to their constituents.

To advertise each Workshop, at a minimum, the following outreach methods were employed:

- E-mail – blasts to the project database (three weeks prior with weekly reminders)
- Printed Flyers – over 2,000 (English and Spanish) flyers distributed around the neighborhood by The Robert Group and the Stakeholder Working Group (printed flyers were omitted for Community Workshop 05 due to Covid-19)
- Banners – installed banners at the Silver Lake Dog Park and the corner of West Silver Lake Drive and Tesla Avenue to advertise each workshop
- Social Media – advertised on the BOE Instagram, Facebook and Twitter pages. Additionally, the Stakeholder Working Group actively advertised on their own social media accounts

The Project Team led four (4) in-person and one (1) virtual Community Workshop as outlined in Figure 4-2. These workshops were held on weekday evenings and weekend days to capture a full range of participants. Full questionnaire results for these meetings are available in the Appendix. Presentations and photography from each workshop ,including break-out discussion table maps, are available on the City's project website.



Figure 4-1 Invitations and Banners to Promote Community Workshops

Figure 4-2 Community Outreach Process Summary

2019

JUN 27

community WORKSHOP 01

INTRODUCTION

purpose...

OPPORTUNITIES & CHALLENGES

approx. 220 attendees

questionnaire RESPONSES 172

AUG 22

community WORKSHOP 02

ACTIVITIES & USES

purpose... VISIONING

NATURE / BEAUTY	SOCIAL / GATHER / EAT
EDUCATION	ARTS / CULTURE
SUPPORT / MOBILITY	HEALTH / WELLNESS
WATER ACTIVITIES	SPORTS / GAMES / PLAY

approx. 600 attendees

questionnaire RESPONSES 1432


NOV 2

community WORKSHOP 03

DESIGN ALTERNATIVES

purpose...

present THREE DESIGN alternatives

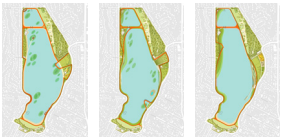

approx. 450 attendees

questionnaire RESPONSES 2986

2020

JAN 23

community WORKSHOP 04

PREFERRED ALTERNATIVE

purpose...

PREFERRED alternative



approx. 300 attendees

questionnaire RESPONSES 2966

VIRTUAL community WORKSHOP 05

MASTER PLAN DRAFT

purpose...

PRESENT DRAFT MASTER PLAN

approx. 1,500 video views *at the time the questionnaire closed*

questionnaire RESPONSES 922 **4 paper questionnaires*

AUG 21

WORKSHOP PARTICIPANTS

As outlined in Figure 4-2, the Master Plan was developed within the framework of strong community participation – over 1,500 members of the community attended the Community Workshops and the Project Team received 8,478 responses to the questionnaires. A vast majority of participants reported that they are frequent visitors to the Complex and live nearby. They also represented a range of age groups.

On four of the five questionnaires, responders were asked to indicate their age group and provide the zip code where they live. Responses to these questions were similar across all four questionnaires. Respondents consistently reported living near the SLRC with 88% of respondents residing in a zip code within a 2-mile radius of the Complex and are frequent visitors, Figure 4-3. The majority of responders – 68% – were between the ages of 26 and 55 as shown in Figure 4-4.

On the questionnaires accompanying Community Workshops 02 and 05, participants were asked how often they visit the SLRC. As shown in Figure 4-5, 77% of responders visit the reservoirs at least once per week. In the final questionnaire, participants were asked how often they would visit the SLRC if the Master Plan is implemented. Respondents indicated they would increase their visits to the SLRC if the design is implemented with 86% anticipating they would visit at least once per week.

Figure 4-3 Zip Codes Where Participant Live

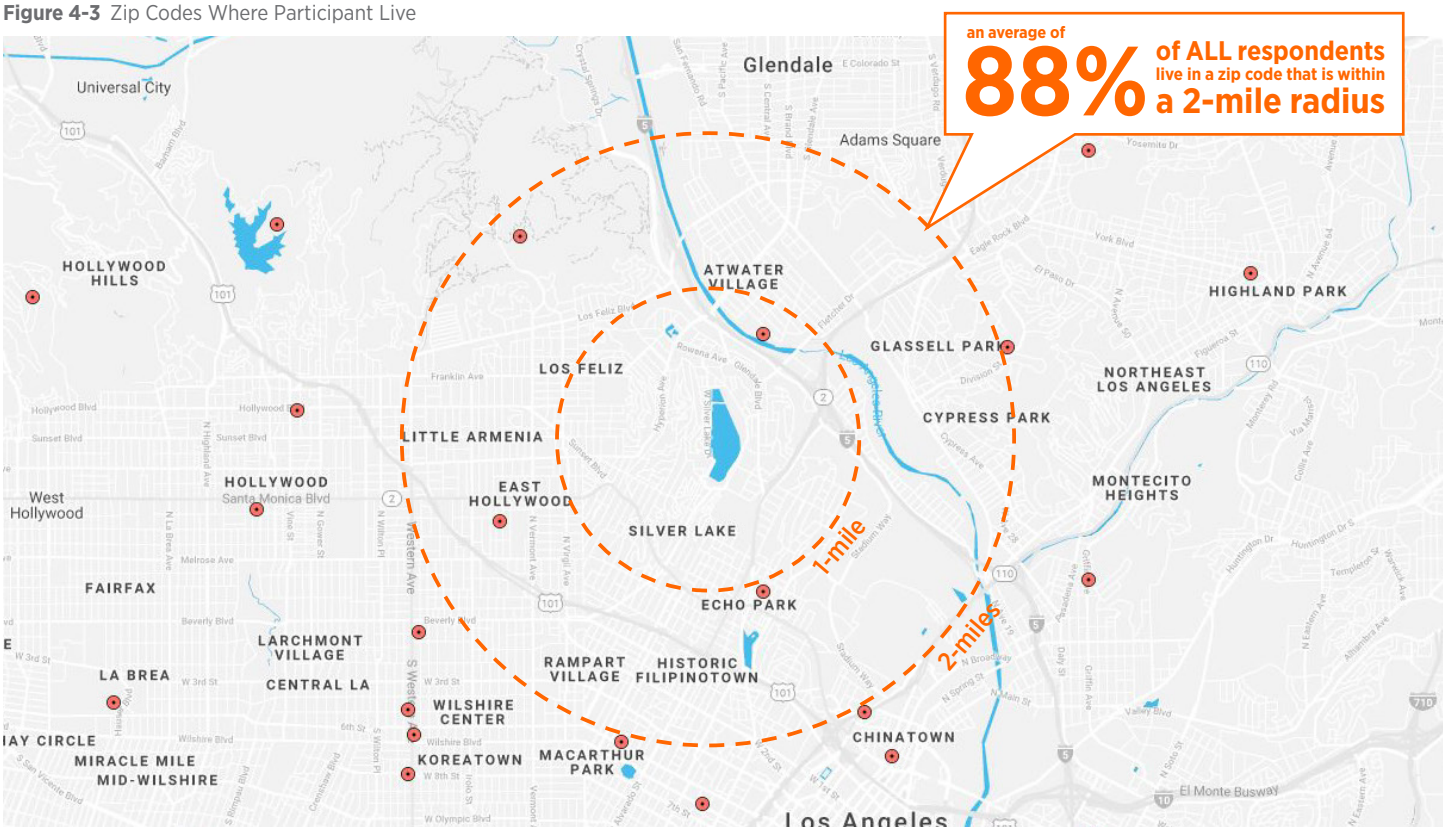


Figure 4-4 Participant Age Groups


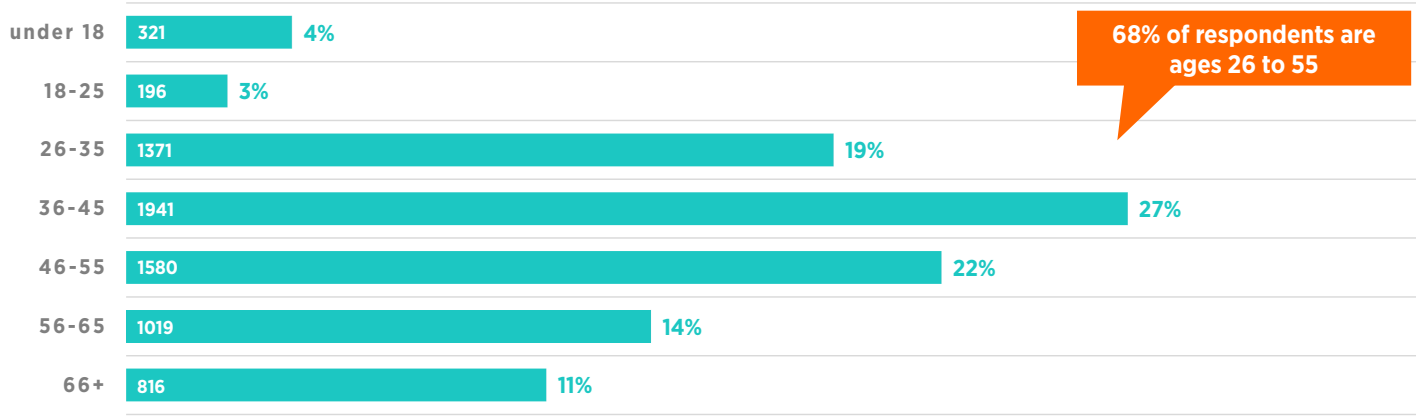


Figure 4-5 Frequency of Participant Visits to the SLRC

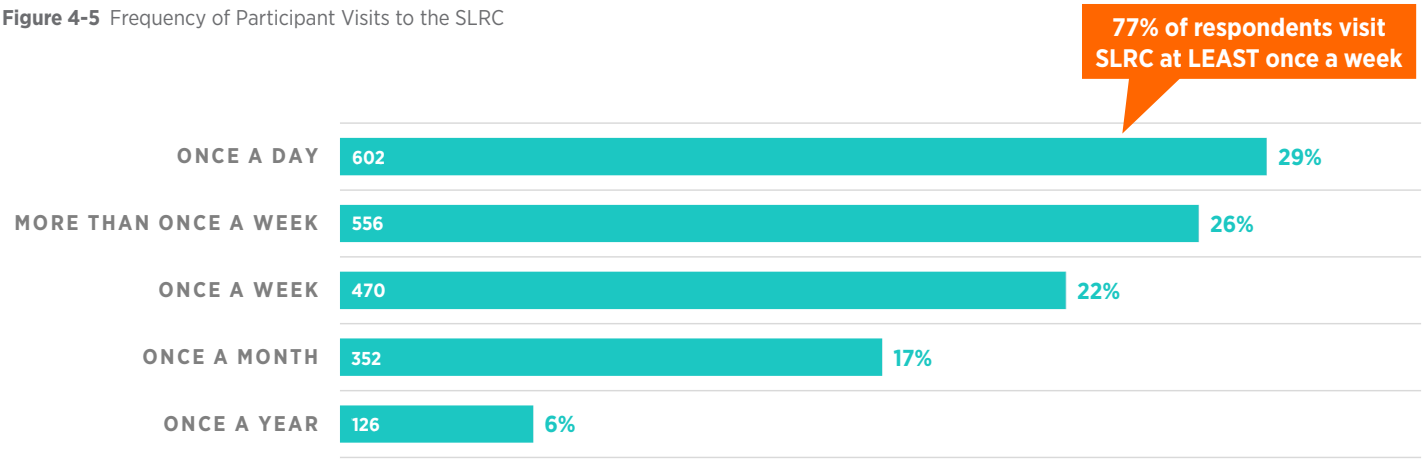

4.4.1 Community Workshop 01

Thursday, June 27, 2019
Friendship Auditorium from 6:00 – 8:00pm

Attended by over 230 members of the public, Community Workshop 01 focused on introducing the community to the Design Team, Stakeholder Working Group and presenting the overall project.



Figure 4-6 Community Workshop 01 Photos

WORKSHOP OVERVIEW

The BOE and the design team, led by Hargreaves Jones, introduced the project and shared research and analysis of the site. The design team also discussed their assessment of the challenges and opportunities presented by various aspects of the reservoir complex. The SWG was also introduced and each group was given the opportunity to present their organization's mission and goals for the Master Plan and discuss their work on related issues.

Following the team's presentation, 22 breakout discussions began with approximately 12 participants each, facilitated by members of the project team. Upon check-in, attendees were randomly assigned to tables to have the opportunity to hear from fellow community members whom they may not know. Most participants sat at their assigned tables, though not all. At the breakout table discussions, attendees were asked to provide input as to what they thought were the most significant challenges and opportunities at the SLRC and complete the questionnaire shown in Figure 4-7.

Each table had an enlarged project site plan and post-it notes in two different colors – one for challenges and one for opportunities. Attendees were asked to write down challenges and opportunities on the post-it notes and place these on their site plan. Tables were also asked to identify one primary character-defining feature of the SLRC they could all agree upon. These were written on post-it notes in the shape of a light bulb.

NOTE: The table maps are primarily used as tools to facilitate discussion during the breakout sessions at the workshops prior to responding to the questionnaires, and do not yield empirical information

Figure 4-7 Community Workshop 01 Questionnaire

SLRCMP

SILVER LAKE RESERVOIR COMPLEX **MASTER PLAN**

The challenges & opportunities of the **SLRCMP** were presented in the following five categories:



Now, it's your turn! *Please tell us what you think are the top challenges and opportunities within the site:*

top three **CHALLENGES?**

01 _____

02 _____

03 _____

top three **OPPORTUNITIES?**

01 _____

02 _____

03 _____

Additionally... *Help us understand what makes SLRC special:*

What are the **defining characteristics** of the SLRC to you? _____

_____

_____

What is your **favorite public open space** that could be used as an example for the SLRCMP?

_____

_____

We want to hear more! *Please let us know of you have any other comments:*

Other Comments: _____

_____

_____

TO BE ON OUR PROJECT MAILING LIST & KEEP UP-TO-DATE ON THIS PROJECT, *SIGN UP BELOW:*

Name: _____

E-mail: _____

*Please visit **https://eng.lacity.org/slrcmp-home** to learn more about the project and to stay involved!*

#SLRCMP **#SilverLakeReservoirs**

THANK YOU FOR PARTICIPATING IN COMMUNITY WORKSHOP #1
WE LOOK FORWARD TO SEEING YOU THROUGHOUT THIS PROCESS!

COMMUNITY WORKSHOP 01 FEEDBACK

Workshop Report Back
Each table was asked to identify a table leader who would report back to the entire room at the end of the Workshop, giving a brief, two-minute summary of the challenges and opportunities discussed at their table. Each table also placed their character-defining feature light bulb to a large plan at the front of the room. Attendees were also asked to share what their favorite parks or open spaces are.

During the report back, common themes ranged from balancing human access and wildlife protection to improving habitat and increasing green space as depicted in Figure 4-8. The character-defining features identified by attendees shown below included the vistas, openness, serenity, and the infamous "morning sparkle."

Figure 4-8 Character-Defining Features Identified During Community Workshop 01

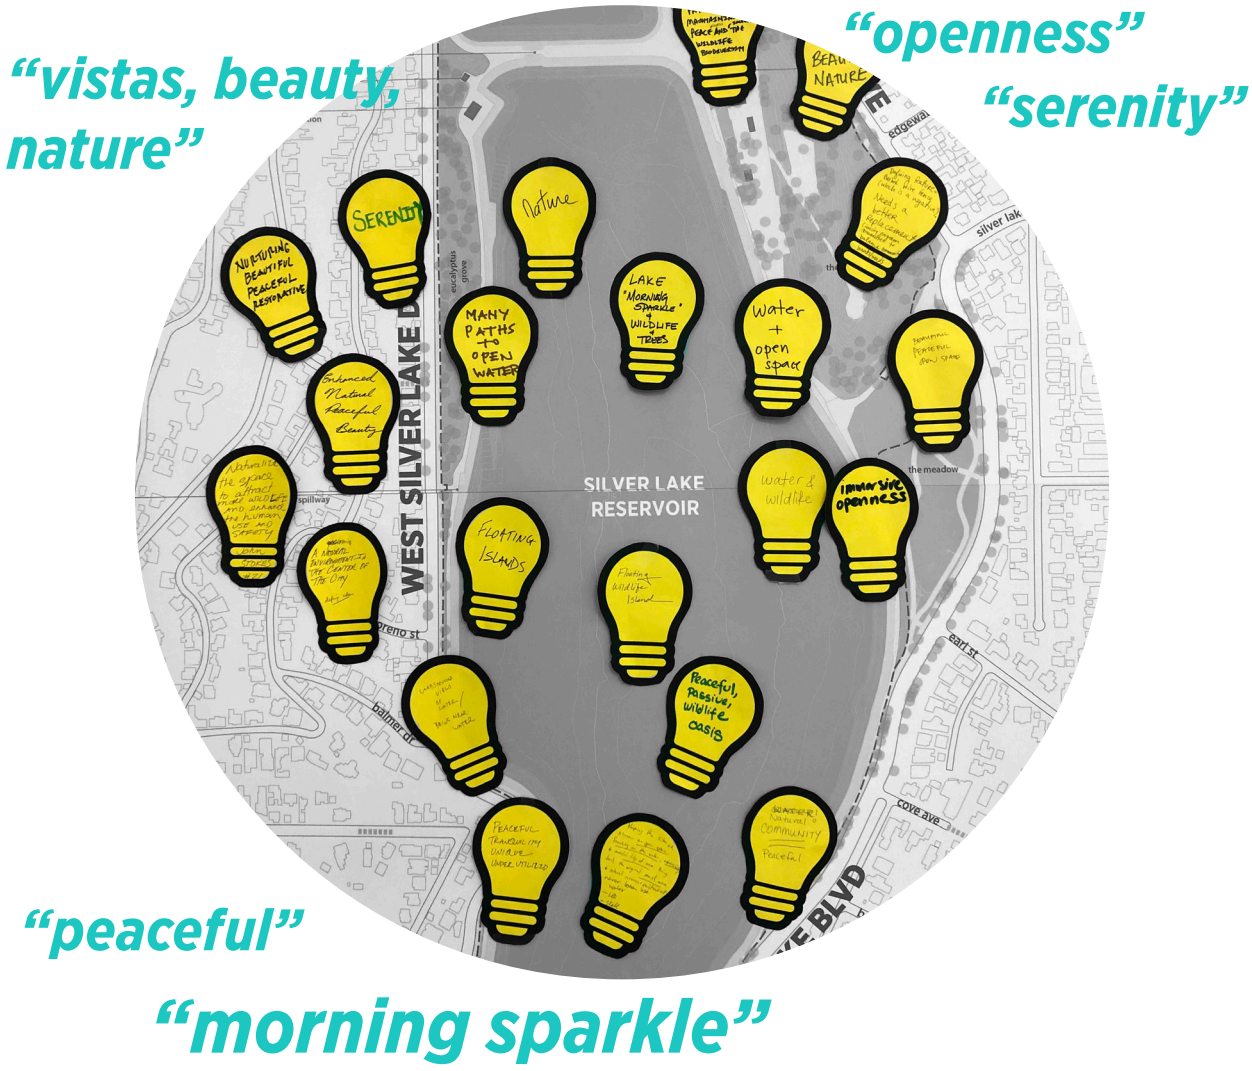


Figure 4-9 Top Challenges and Opportunities from Community Workshop 01



Questionnaire

A questionnaire was distributed to complete during the workshop and to help facilitate discussion during the breakout session (Figure 4-7). The project team received 172 questionnaire responses in total. The questionnaire asked attendees to identify what they thought were the top three challenges and top 3 opportunities for repurposing the SLRC into a public park. It also asked participants to identify their favorite open space worldwide. The questionnaire responses identified balancing human access and active uses, traffic, removing fences, maintenance, and funding as challenges. Opportunities included adding more green space, increasing outdoor activities and recreation, improving pedestrian and bike access, improving habitat for wildlife, and creating more beautiful, serene spaces. Favorite parks ranged from highly urban spaces such as the Highline in New York to more wilderness spaces like Debs Park in Los Angeles.

Synthesis

Input from the community during Workshop 01 and from the questionnaire was used to inform the visioning phase of the project and prepare for Community Workshop 02. Based on the broad range of opportunities and challenges identified by the community, the project team developed eight categories of activities and elements to more specifically access community preferences and aspirations for what they would like to see and do in their future park.

4.4.2 Community Workshop 02

Saturday, August 24, 2019
at the SLRC from 8:00 – 11:00am

Attended by over 600 members of the public, Community Workshop 02 focused on visioning – imagining what the SLRC could become and what people would want to do and see in the future – to assist the design team in developing conceptual design alternatives for the Master Plan.

OVERVIEW

The SLRC is mostly closed to public access with limited moments available to experience the scale and power of the water bodies up close. To help the community understand the project site and catalyze creative thinking and bold ideas about what the park could be, the BOE and design team, in collaboration with LADWP, opened the complex to the community for this second Community Workshop.

The project team created a walking map of the Complex, which also doubled as an Activities & Uses Questionnaire as shown in Figure 4-11. Five different information stations were set up around the SLRC, along the water and at the Knoll, to provide information on the topic areas related to the questionnaire and were staffed by project team facilitators. The goal of the workshop and questionnaire was to empirically solicit and document community priorities regarding park vision and future uses, leading to a better understanding of the desired character of a park that would best serve the community.

Attendees included people who specifically came to participate in the event, as well as others who were walking or jogging around the Complex and joined the workshop spontaneously.



Figure 4-10 Community Workshop 02 Photos

ADDITIONAL QUESTIONS
Please answer the following:

02: What is your favorite park in Los Angeles? Or anywhere? And why?

03: What one word best describes what the Silver Lake Reservoir Complex (SLRC) should be or feel like?

04: How often do you visit the SLRC?
- O Once a day
- O Once a week
- O More than once a week
- O Once a month
- O Once a year
- O Other: _____

05: How do you typically get to the SLRC?
- O Personal vehicle
- O Public Transit
- O Bike
- O Skateboard
- O Other: _____
- O Walk
- O Run

06: How would you like to get to SLRC in the future?

07: Who do you bring with you to the SLRC?
- O Children
- O Parents
- O Friends
- O Other: _____
- O Teams
- O Dogs

Zip-code where you live:

Your age (choose one): O Under 18 O 19-25 O 26-35 O 36-45 O 46-55 O 56-65 O 66+

OTHER COMMENTS?

TO BE ON OUR PROJECT MAILING LIST & KEEP UP-TO-DATE ON THIS PROJECT, *SIGN UP BELOW:*

Name: _____

E-mail: _____

*Please visit **https://eng.lacity.org/slrcmp-home** to learn more about the project and to stay involved!*


#SLRCMP **#SilverLakeReservoirs**

THANK YOU FOR PARTICIPATING IN COMMUNITY WORKSHOP #2

WE LOOK FORWARD TO SEEING YOU THROUGHOUT THIS PROCESS!

DAVID RYU COUNCILMEMBER • DISTRICT 4 · MITCH O'FARRELL · ENGINEERING CITY OF LOS ANGELES · LA DWP Los Angeles Department of Water & Power

SILVER LAKE RESERVOIR COMPLEX **MASTER PLAN**
RESERVOIR WALK & QUESTIONNAIRE

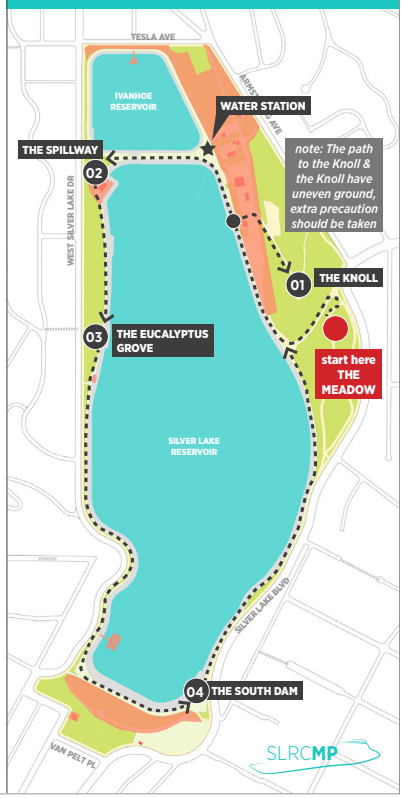

01: WHAT ACTIVITIES AND USES WOULD YOU LIKE TO SEE AT THE SILVER LAKE RESERVOIR COMPLEX?
*Choose 3 preferred activities in each of the **EIGHT** categories:*

1. NATURE / BEAUTY
- O Birdwatching
- O Enjoying Nature
- O Gardening
- O Habitat Enhancement / Expansion
- O Sunset Viewing
- O Treatment Wetlands
- O Water Conserving Native Gardens
- O Water Feature
- O NONE OF THE ABOVE
- O Other: _____

2. EDUCATION
- O Birdwatching Classes
- O Environmental Classes
- O Guided Tours
- O Outdoor Environmental Center
- O Outdoor Art Classes
- O Youth / School Programs
- O NONE OF THE ABOVE
- O Other: _____

3. SUPPORT / MOBILITY
- O Bicycle Parking
- O Metro Bike Share
- O Park Information / Interpretive Signs
- O Park Rangers
- O Park Rentals (Bike, Kayak, Paddleboard, etc)
- O Restrooms
- O Security
- O Vehicle Parking
- O Vehicle Drop-off/Pick-up (Uber/Lyft)
- O NONE OF THE ABOVE
- O Other: _____

4. WATER ACTIVITIES
- O Casting Ponds
- O Catch/Release Fishing
- O Human-Powered Boating (Kayak, paddleboat)
- O Model Sailboat Racing
- O Rowing
- O Stand-up Paddle boarding
- O Swimming
- O Viewing Area / Deck / Overlook
- O NONE OF THE ABOVE
- O Other: _____

5. SOCIAL / GATHER / EAT
- O Family Gatherings
- O Food Kiosk / Cafe
- O Food Trucks
- O Grilling
- O Local Farmers Markets
- O Outdoor Birthdays
- O Outdoor Weddings
- O Picnics
- O Seniors Classes
- O Volunteer Programs
- O NONE OF THE ABOVE
- O Other: _____

6. ARTS / CULTURE
- O Craft & Art Markets
- O Dancing
- O Feature Lighting
- O Music Concerts
- O Informal Music / DJ
- O Outdoor Movies
- O Outdoor Performances / Events
- O Permanent Art / Sculpture Garden
- O Temporary Art Installations
- O NONE OF THE ABOVE
- O Other: _____

7. HEALTH / WELLNESS

more active
- O Cycling
- O Exercise Circuit
- O Roller blading / Skating
- O Running / Jogging
- O Walking
- O Work out classes

more passive
- O Cloud Watching
- O Relaxing / Finding Peace
- O Sitting
- O Sunning
- O Tai Chi / Yoga
- O NONE OF THE ABOVE
- O Other: _____

8. SPORTS / GAMES / PLAY

more active
- O Basketball
- O Dog Play (expanded)
- O Flexible Sports Field (frisbee, pick-up games)
- O Multi-Use Courts (ping-pong, paddle tennis, pickleball)
- O Nature Playground
- O Splash Pad (play fountain)
- O Skateboarding
- O Volleyball

more passive
- O Bocce / Horseshoes
- O Chess / Checkers
- O Kite Flying
- O NONE OF THE ABOVE
- O Other: _____

Figure 4-11 Community Workshop 02 Questionnaire

VISIONING QUESTIONS AND TOPICS

The questionnaire shown in Figure 4-11 asked participants to pick the top three *Activities & Uses* they would like to see in the future across the following eight categories:

Nature and Beauty: included passive activities that are associated directly with natural areas such as birdwatching, enjoying nature, gardening, habitat enhancement/expansion, sunset viewing, treatment wetlands, water conserving native gardens, and water features.

Education: included birdwatching and environmental classes, guided educational tours, outdoor environmental center, outdoor art classes, and youth and school programs.

Support and Mobility: are all features that contribute to the safety, security, access and maintenance of the park. This included bike parking, metro bike share, park information / interpretive signs, park rangers, park rentals, restrooms, security, vehicle parking, vehicle drop-off/ pick up.

Water Activities: included casting ponds, catch/release fishing, human-powered boating, model sailboat racing, rowing, stand up paddle boarding, swimming, viewing areas, decks and overlooks.

Socializing, Gathering, and Eating: included family gatherings, food kiosks / café, food trucks, grilling, local farmers market, outdoor birthdays and weddings, picnics, senior's classes, and volunteer programs.

Arts and Culture: included cultural events such as dancing, music concerts and more informal music like DJs, outdoor movies, or outdoor performances, and art installations such as feature lighting, a sculpture garden, or temporary art, as well as craft and art markets.

Health and Wellness: included active and passive activities that contribute to overall wellness. Active activities include cycling, exercise circuits, roller blading and skating, running and jogging, walking, and workout classes. Passive activities included cloud watching, relaxing, finding peace, sitting, sunning, tai chi / yoga.

Sports, Games and Play: included active and passive recreational activities. Active activities included basketball, dog play (expanded), flexible sports fields, multi-use courts, nature playground, splash pad, skateboarding, and volleyball. More passive activities included bocce and horseshoes, chess and checkers and kit flying.

The questionnaire asked some additional open questions as well:

What is your Favorite Park in Los Angeles?

What one word best describes what the Silver Lake Reservoir Complex (SLRC) should be or feel like?

How often do you visit the SLRC?

How do you typically get to the SLRC?

How would you like to get to the SLRC in the future?

COMMUNITY WORKSHOP 02 FEEDBACK

Questionnaire
Participants were given the opportunity to complete and turn in their questionnaires at the SLRC or complete it online. The questionnaire was open for three weeks and closed on September 14, 2019. The questionnaire was completed by 1,432 participants; 89% of respondents indicated they live in a zip code within a 2-mile radius of the SLRC and 66% reported visiting the SLRC at least once a week, representing significant participation by the Silver Lake Community.

Participants were asked to select their top three activities across each of the eight categories which is summarized in Figure 4-12 below.

In general, a preference towards more passive Activities & Uses was favored with a focus on **Nature and Beauty** [Enjoying Nature (64.5%), Habitat Enhancement / Expansion (40.0%), and Water Conserving Gardens (37.4%)], **Health and Wellness** [Walking (59.5%), Running and Jogging (43.7%), Relaxing and Finding Peace (41.6%)], and **Education** [Environmental Classes (47.3%), Outdoor Environmental Center (40.4%), and Youth / School Programs(40.1%)].

Water Activities were also amongst the high-ranking activities [Viewing Area / Deck / Overlook (49.7%) Human-Powered boating (40.0%) and Swimming (38.3%)]. Being able to get on the water, get in the water, and viewing the water were desirable to most respondents. **Socializing, Gathering, and Eating** showed strong support for Picnics (49.0%) as well as favorable support for Local Farmer's Markets (36.3%) and Family Gatherings (33.4%). **Support and Mobility** uses such as Restrooms (53.6%) received a strong preference, and Bicycle Parking (37.4%) and Park Rentals (34.8%) had moderate support.

Categories that ranked the lowest overall were **Arts and Culture** [Outdoor Movies (35.9%), Temporary Art Installations (30.9%), and Permanent Art / Sculpture Garden (28.8%)] and **Sports, Games and Play** [Nature Playground (35.6%), None of the Above (24.4%), and Splash Pad (23.7%)].

The complete results of the questionnaire are shown in descending order of preference in Figure 4-13. The top three preferences from each category have been color coded to assist in understanding how these related into the overall results. For instance, while some activities were the top three in their category, they were less popular overall against all other activities.

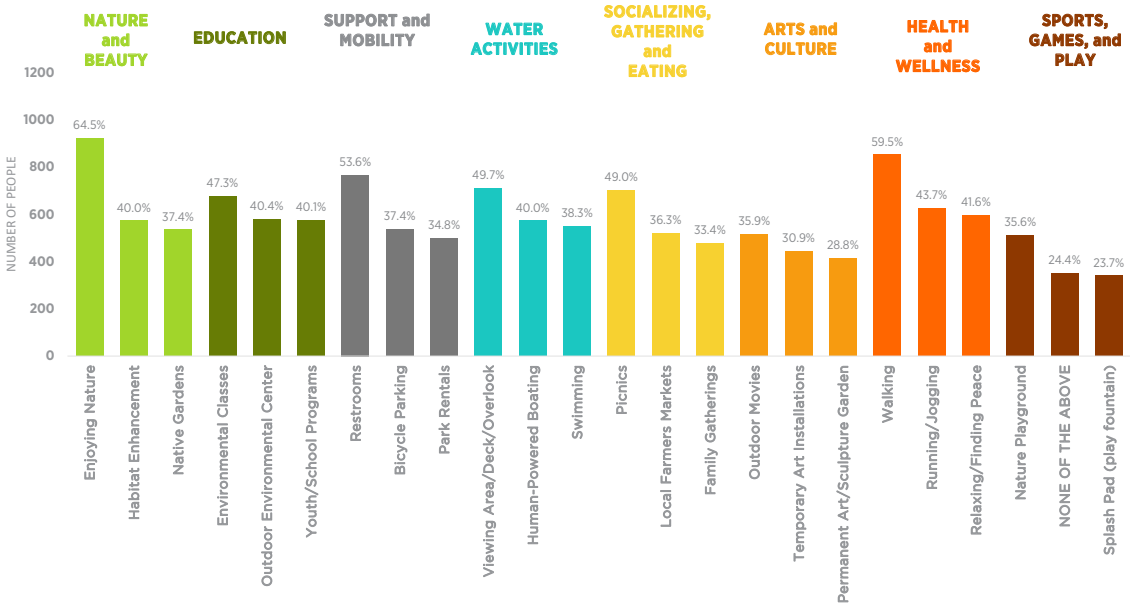


Figure 4-12 Community Workshop 02 Questionnaire Top three Activities & Uses

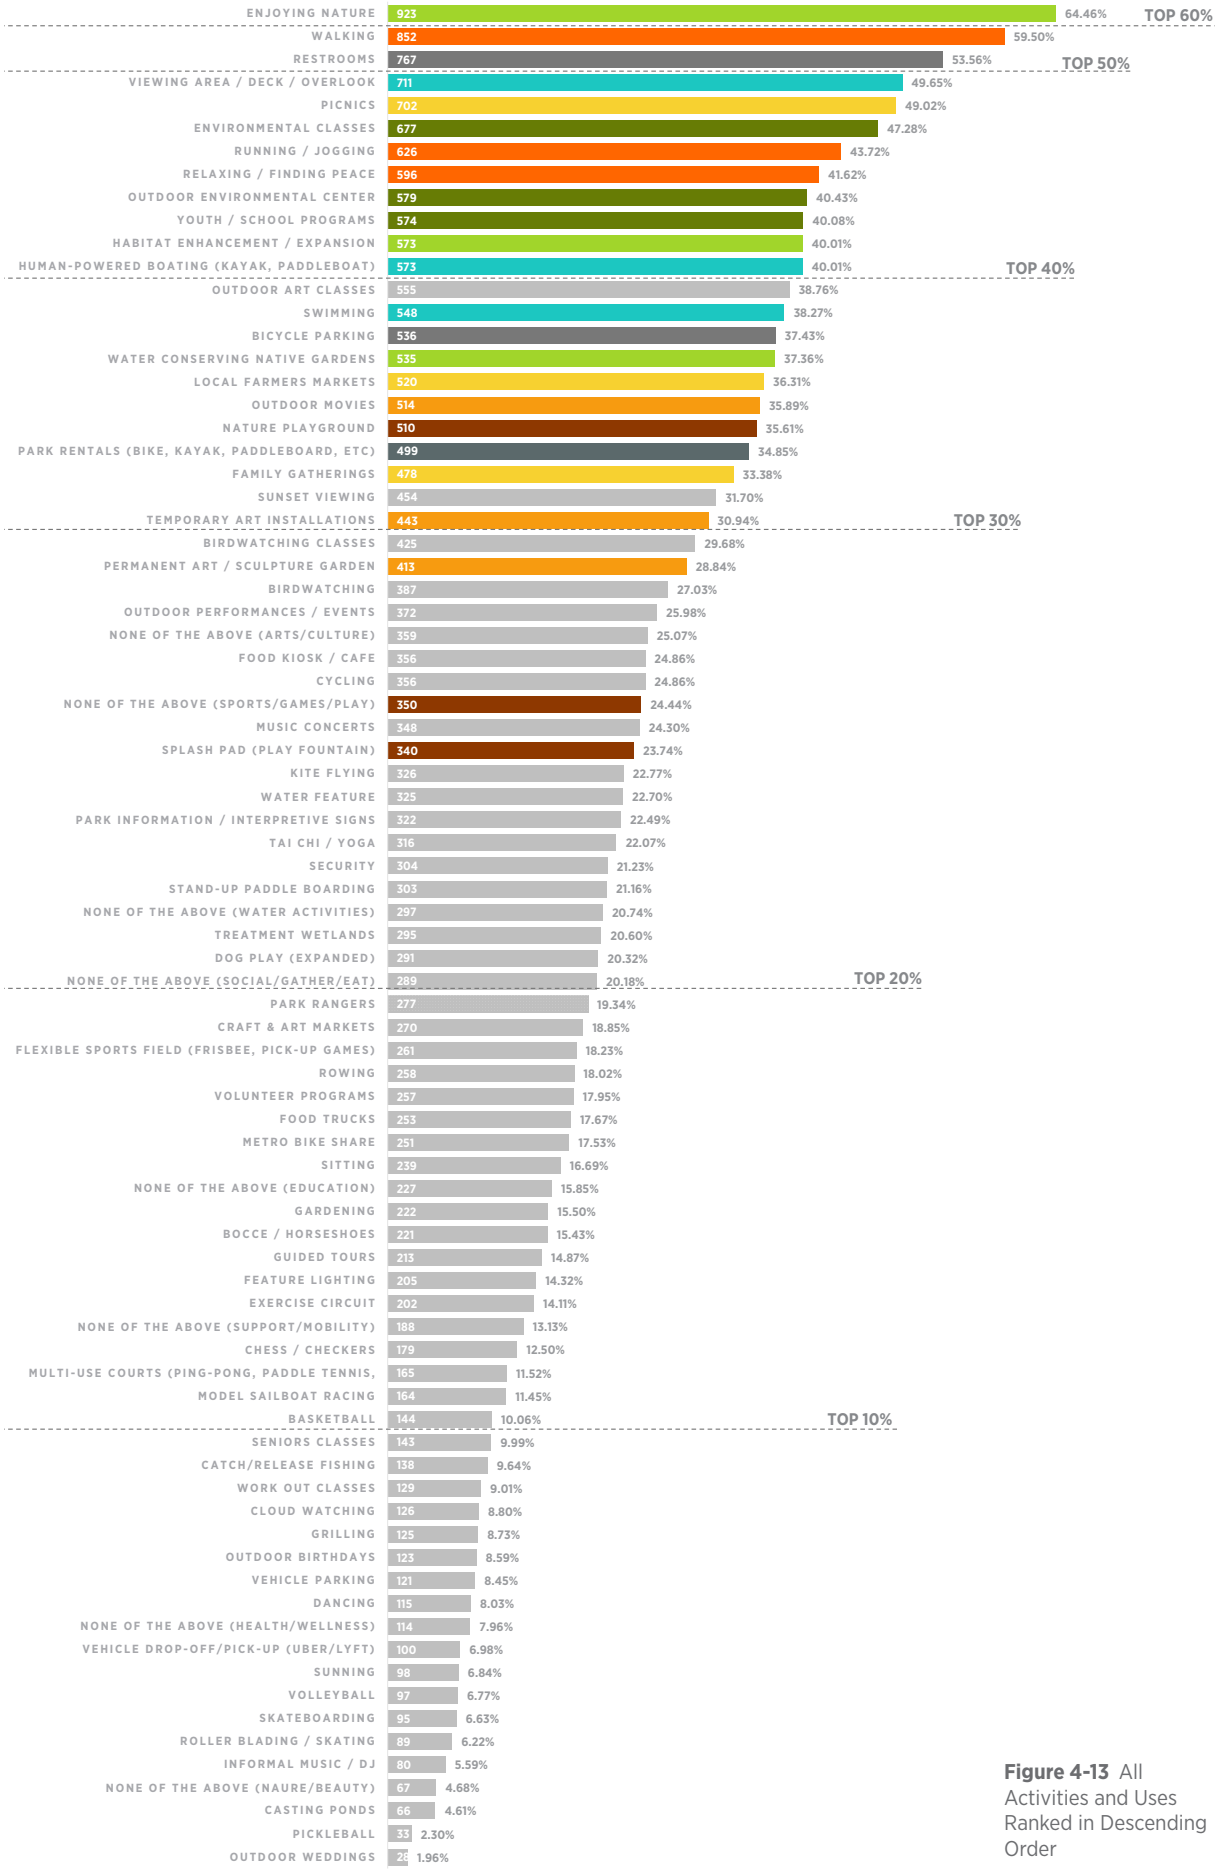


Figure 4-13 All Activities and Uses Ranked in Descending Order



Figure 4-14 Community Workshop 02 Questionnaire Results for Question 2

"What is your favorite park?" *The size of the word in this word cloud represents how many times a park was repeated. This data helps provide a frame of reference to understanding the results of the Activities & Uses questions. Key takeaways included a preference towards more natural, large open spaces (Griffith Park) but also for that of a more active park with human-powered boating (Echo Park). It's also clear that the Silver Lake Reservoir and Meadow are already beloved by the community.*



Figure 4-15 Community Workshop 02 Questionnaire Results for Question 3

"What word or phrase best describes what the Silver Lake Reservoir Complex should be or feel like?" *This word cloud represents the vision the community has for the reservoir complex. As shown, Peaceful, Natural and Nature were among the most frequently used words. Community and Neighborhood were also used frequently. Overall, these show a preference towards creating a balanced, inclusive open space for people and nature.*

SYNTHESIS

The responses to the questionnaire indicated a range of preferences, such as: enjoying nature; habitat enhancement and expansion; overlooks; picnicking; running and jogging; education, including an outdoor education center and youth programs; and accessing the water, including swimming and human-powered boating. These uses and activities were all preferred by 30% or more respondents and were preferred by 40% or more.

The design team used these preferences as a guide for developing three conceptual alternatives that created spaces which tested the physical manifestation of the community's aspirations. Some activities and uses, such as swimming require dedicated facilities, while others only need flexible open spaces. Each alternate was developed to be as inclusive of the community's wishes as possible.

The questionnaire responses were also used to develop six Key Themes, or goals, for the Master Plan design – Enjoying Nature, Wellness, Education, Community, Family Friendly, and Water Access – against which each conceptual alternative was evaluated as it was developed.

During the development of the three alternatives, the design team met with the SWG two times to review the design options and garner feedback.

POP-UP EVENT 01

A week after Community Workshop 02, on August 31, 2019, The Robert Group hosted a pop-up event at the Silver Lake Farmers Market. The purpose of the pop-up was to reach out to additional community members who might not be aware of the project. Maps and boards from the Community Workshop 02 were used to facilitate an open discussion with the public and questionnaires were provided for individuals to complete in-person and/or submit online.



4.4.3 Community Workshop 03

Saturday, November 2, 2019
Marshall High School from 1:00 – 3:30pm

Attended by over 450 members of the public, Community Workshop 03 focused on presenting three Master Plan Alternatives, based on and building upon prior input, for community review and feedback. The design alternates were titled: Island Overlooks, Active Edges, and Blended Spaces.

OVERVIEW:

A formal presentation led by Hargreaves Jones introduced each Alternative and described its unique spaces, design strategies, and the activities and uses it fostered. The presentation was followed by break-out sessions and report backs. Participants included students from King Middle School who were engaging in an environmental education curriculum related to the SLRC Master Plan. They brought drawings showing their own visions for the Complex which were displayed in the room.

Attendees were randomly assigned to tables for the presentation and breakout discussions, which were facilitated by a member of the project team. Attendees were encouraged to sit at their assigned tables to have the opportunity to hear from fellow community members whom they may not know. Fewer people sat at their assigned tables for this meeting, mostly due to the large attendance and tight room configuration which made it difficult to navigate to specific tables. Additionally, due to the high turnout, some attendees had to stand.

At the breakout table discussions, attendees were asked to identify what they perceived as the pros and cons of each design alternative and complete the questionnaire shown in Figure 4-17 . Each table had enlarged site plans of the three design alternatives, red and green post-it notes, and red and green sticky dots. “Green” was used to indicate a “pro” and “red” was used to indicate a “con.” Attendees were encouraged to write down “pros” and “cons” on the post-it notes and place them on their table maps. Attendees were also given five red and five green dots each and encouraged to use these on the maps to indicate a pro or con. Each table was asked to identify a table leader who would report back a brief, two-minute summary of their table’s discussion at the end of the Workshop.

NOTE: The table maps are primarily used as tools to facilitate discussion during the breakout sessions and do not yield empirical information. For instance, it was noted by table facilitators that some participants took more than five green or red dots, and that they sat at more than one table.



Figure 4-16 Community Workshop 03 Photos

SILVER LAKE RESERVOIR COMPLEX **MASTER PLAN**

COMMUNITY WORKSHOP #3 QUESTIONNAIRE

At this stage in the Master Plan development, we have presented three conceptual alternatives. We would like your feedback in order to synthesize these into a single, preferred design. Below is a list of features and elements unique to each alternative. **Please indicate whether you think these are *PROS* or *CONS* of each alternative.**

ALTERNATIVE 1:
Island Overlooks



PRO CON

- **Preserves** existing **embankment** alignment
- **Maximizes** protected **wetland habitat** *(habitat islands)*
- Habitat Islands **break the open water view** of the reservoirs, providing visual interest
- Provides a **single place to access the water** *(at wetland observation platform)*
- Locates an **education center** and **observation platform on west side** of site
- Provides the **least amount of active uses** and spaces
- **Does not** offer **human-powered boating**
- **Does not** offer **swimming**
- Other: _____

ALTERNATIVE 2:
Active Edges



PRO CON

- **Terraces** step down to the water and **provide generous seating and activity** options
- Habitat and people terraces hug the edges to **maximize open water views**
- **Habitat** and **people** spaces are predominantly **separated** *(east vs west side of reservoirs)*
- Provides **most active uses** and space
- Creates a **"Living Laboratory"** at Ivanhoe
- **Facilities** are located within the stepped terraces, **minimizing impact on views**
- **Offers** facilities and floating dock for **human-powered boating** recreation
- **Offers** pool facilities and **swimming pool** embedded within the terraces
- Other: _____

ALTERNATIVE 3:
Blended Spaces



PRO CON

- Open **lawn** gently **slopes to water**
- **Integrates** some **habitat areas** within seating terraces and walkways
- **Maximizes total wildlife** space by combining Habitat islands and habitat terraces
- Provides **most open lawn** with shade trees
- Locates **nature play on west side** of site *(in Eucalyptus Grove)*
- **Integrates** an **education center** at the **base of the Knoll**
- **Offers guided kayak or canoe tours** of wetland habitat led by an ecologist
- **Offers** pool facilities and floating **swimming pool**
- Other: _____

THE SOUTH VALLEY



Help us prioritize improvements in the existing Recreation and Parks area at the South.

Please rank, in order of preference (from 1 - 4) the improvments you would like to see.

_____ Expanding RAP Facilities to include a **new multi-purpose building and indoor play field**

_____ Expanding & Renovating the **dog park**

_____ **Move picnic tables** to west grassy slope

_____ **Reconfigure play field**

The following **KEY THEMES** were expressed by the community during the visioning process:

Enjoying Nature
The park should be a place to sit by the water, walk through a woodland or wetland, and observe wildlife.

Community
The park should be a place where the neighborhood comes together for shared experiences.

Education
The park should have an education center offering a range of classes and outdoor-based programs.

Wellness
The park should be a place to walk, run / jog, but also offer spaces to sit, relax, and find peace.

Family Friendly
The park should create spaces for children to play and learn about their environment.

Water Access
The park should offer opportunities to be at and on the water.

To what extent do you agree each of the conceptual alternatives reflect these ideas or themes?

ALTERNATIVE 1:
Island Overlooks



	Enjoying Nature	Wellness	Community	Education	Family Friendly	Water Access
Agree	○	○	○	○	○	○
Neutral	○	○	○	○	○	○
Disagree	○	○	○	○	○	○

ALTERNATIVE 2:
Active Edges



	Enjoying Nature	Wellness	Community	Education	Family Friendly	Water Access
Agree	○	○	○	○	○	○
Neutral	○	○	○	○	○	○
Disagree	○	○	○	○	○	○

ALTERNATIVE 3:
Blended Spaces



	Enjoying Nature	Wellness	Community	Education	Family Friendly	Water Access
Agree	○	○	○	○	○	○
Neutral	○	○	○	○	○	○
Disagree	○	○	○	○	○	○

We want to hear more! *Please let us know if you have any other comments:*

Other Comments: _____

_____

_____

Zip-code where you live: _____

Your age (choose one): ○ Under 18 ○ 19-25 ○ 26-35 ○ 36-45 ○ 46-55 ○ 56-65 ○ 66+

TO BE ON OUR PROJECT MAILING LIST & KEEP UP-TO-DATE ON THIS PROJECT, *SIGN UP BELOW:*

Name: _____

E-mail: _____

*Please visit **https://eng.lacity.org/slrcmp-home** to learn more about the project and to stay involved!*


#SLRCMP **#SilverLakeReservoirs**

THANK YOU FOR PARTICIPATING IN COMMUNITY WORKSHOP #3, WE LOOK FORWARD TO SEEING YOU THROUGHOUT THIS PROCESS!

Figure 4-17 Community Workshop 03 Questionnaire


DESIGN ALTERNATIVES

Three Master Plan Alternatives were developed in order to illustrate and discuss various approaches to program distribution and design character. The purpose of the alternatives was to test ideas and elements the community showed support for in the previous meetings and questionnaires. For instance, the team consistently saw a strong preference for education based on the feedback from Community Workshop 02, so the three alternatives included educational facilities of differing sizes at various locations around the site. Similarly, the alternatives explored design options for playgrounds, picnic areas, a café, and swimming and human-powered boating, which were all elements and activities supported in the Activities & Uses questionnaires and comments.

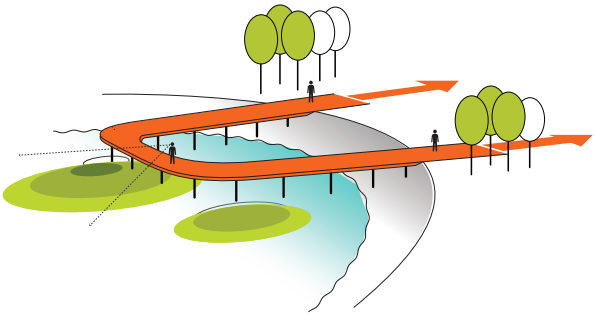


ALTERNATE 1: ISLAND OVERLOOKS

- MAINTAINS existing EMBANKMENT
- LESS ACTIVE spaces
- MAXIMIZES protected WETLAND habitat
- LEAST OPEN WATER

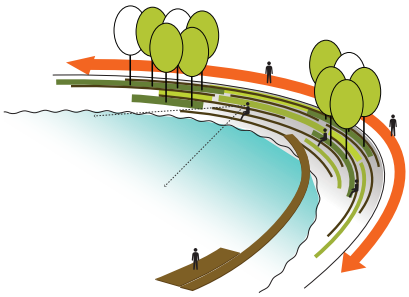

ALTERNATE 2: ACTIVE EDGES

- ENGAGES EDGES
- MOST ACTIVE spaces
- LEAST new HABITAT
- MOST OPEN WATER

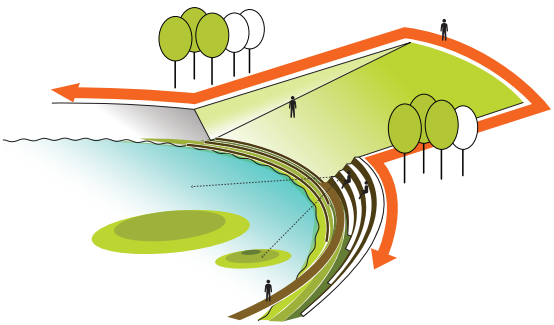

ALTERNATE 3 BLENDED SPACES

- BALANCES spaces
- MOST ecologically IMMERSIVE
- MOST new HABITAT
- MEDIUM OPEN WATER

ALTERNATIVE 1: Island Overlooks

Islands and Overlooks is the most passive alternative with the least amount of active spaces throughout. The design focuses on upland and wetland habitat and provides minimal interaction between people and nature. The existing embankment is preserved in its entirety as a hard edge and floating islands are introduced to create wetland habitat. With the insertion of floating islands within the reservoirs, open water views become altered and varied.

The floating islands are strategically placed throughout the reservoirs to maximize protected wetland habitat and create opportunities for people to observe wildlife. Small overlooks are located along the Promenade within the East and West Narrows. At the Meadow, a large overlook swings out over the water and above the floating islands. The only place where visitors can engage with the wetlands and water is located at the 3,500sf Education Center within the rehabilitated Eucalyptus Grove. Here, a bridge leads to an observational platform within one of the floating habitat islands – creating a highly immersive experience.

Park programming is concentrated in the Meadow and includes a large open lawn, picnic grove and gardens, a small nature playground, and a 2,500sf café at the water's edge. Small trails leading up to the top of the Knoll extend from the edge of the meadow through a restored woodland habitat. At the top, the trail swings out as an overlook to amplify views out and over the water.

To provide additional outdoor learning experiences, two small shade pavilions are located at the Ivanhoe Overlook and at the Knoll.

Figures 4-18 through 4-21 show the proposed plan and breakdown of spaces, circulation, and habitat for the Islands and Overlooks design alternative.




Rendering from the Promenade on the east side of the Complex looking north. Floating islands create wetland habitat for waterfowl. An overlook amplifies water views and wildlife observation. The Knoll is seen in the background with seating terraces at its base.

Figure 4-18 Alternative 1: Islands & Overlooks - Site Plan



Figure 4-19 Alternative 1: Islands & Overlooks - Spaces Diagram

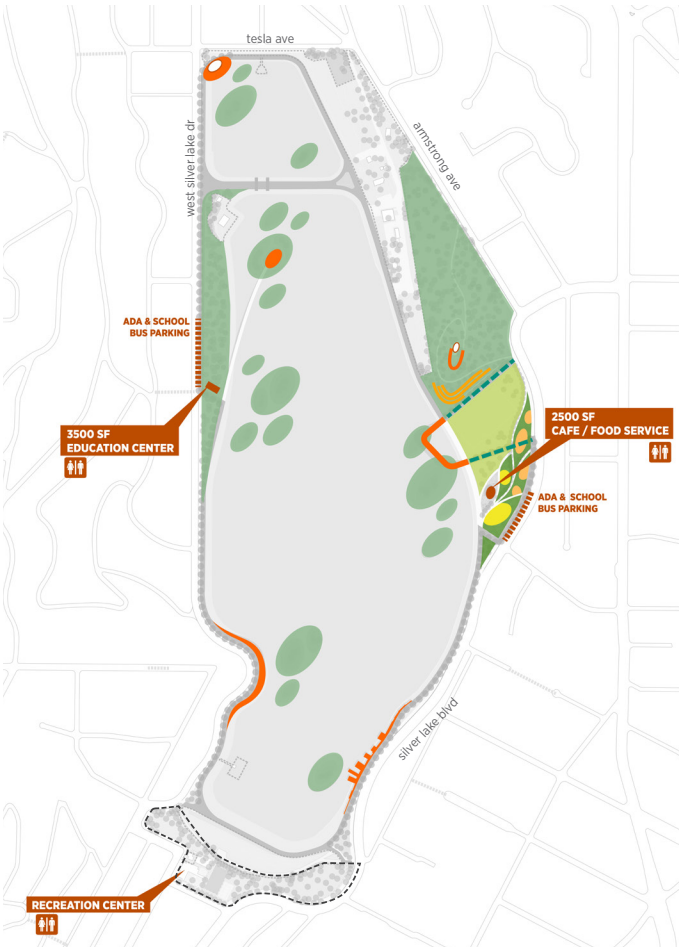

Total Space: **28.5 ac**
Total Recreation: **6 ac**
Increase *(from current meadow)* **3.0 ac; 75%**

- FACILITIES = 9,000 sf
- OVERLOOKS = 35,000 sf
- SEATING TERRACES = 16,000 sf
- GREAT/FLEX LAWN = 3 ac
- PICNIC GROVE = 13,000 sf
- PLAYGROUND = 14,500 sf
- ORNAMENTAL GARDENS = 1 ac
- PROMENADE/FARMER'S MARKET = 21,000 sf
- HABITAT = 22.5 ac
- SWIMMING POOL = 0 sf
- FLOATING DOCK = 0 sf
- SCULPTURE GARDEN = 0 sf
- DOG PLAY = 0 sf

(below) Rendering from the top of the Knoll in Alternative 1: Islands & Overlooks



Figure 4-20 Alternative 1: Islands & Overlooks - Circulation Diagram



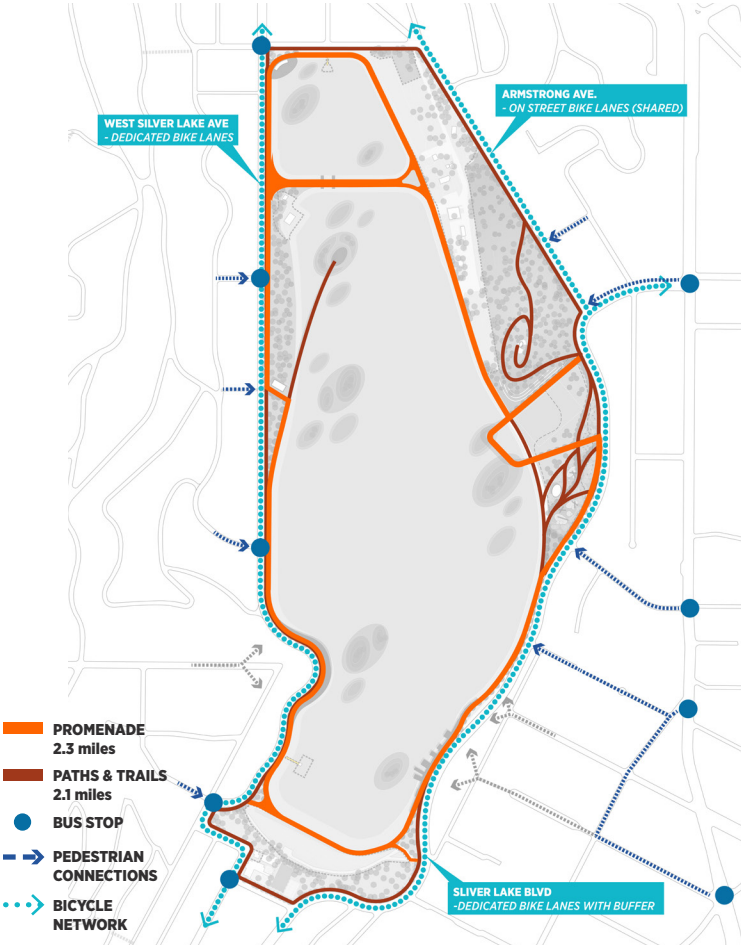


Figure 4-21 Alternative 1: Islands & Overlooks - Habitat Diagram

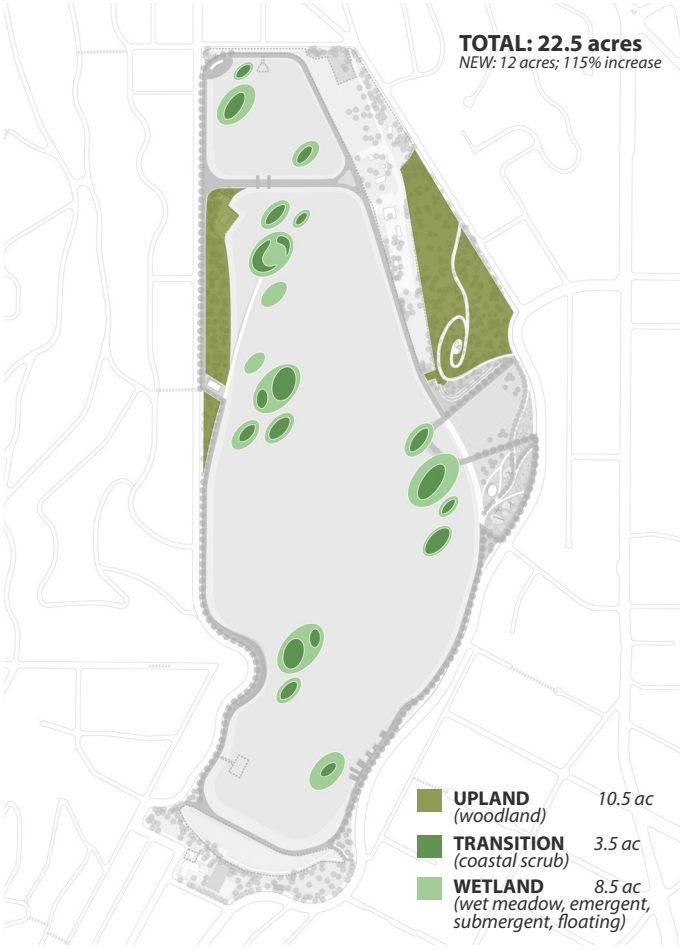

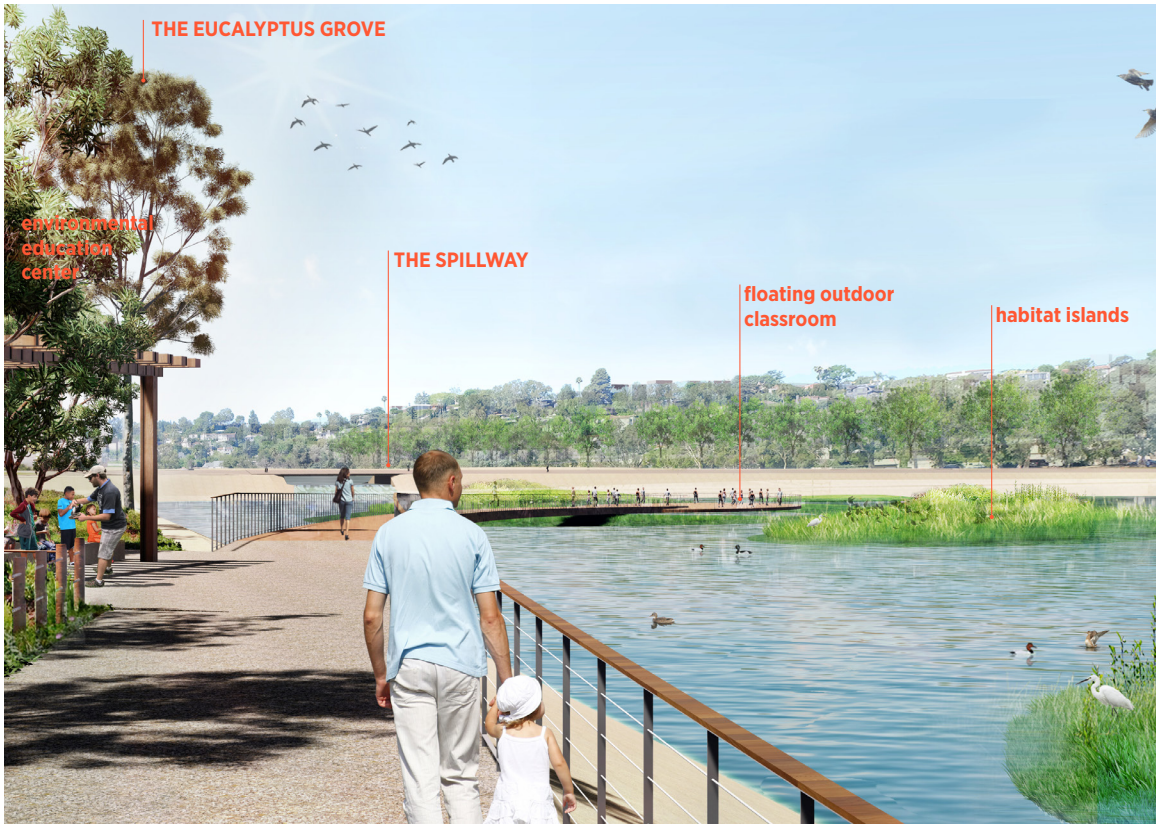

(right) View from the Promenade looking out past the environmental education center to the floating islands and outdoor classroom in the distance in Alternative 1: Islands & Overlooks

ALTERNATIVE 2: Active Edges

Active Edges is the most actively programmed Alternative and focuses on engaging the edges of the Complex with spaces for people and wildlife. The west edge expands to enhance habitat areas, while the east edge maximizes places for people. This alternative creates the least amount of new habitat and since it does not include any floating wetland islands open water views are maximized.

On the west side of the Silver Lake and Ivanhoe Reservoirs, habitat terraces extend out beyond the existing reservoir edge and provide a gradient of upland, transition, and wetland habitat. At the Eucalyptus Grove, a large overlook extends out over the terraces, offering one point of human/nature interaction. At the Ivanhoe Reservoir, a Living Laboratory is proposed which could be used for research and to test establishing new wetland habitat at the Complex. The Living Laboratory could include education programs as well.

On the east side of the complex next to the existing Meadow, the embankment edge becomes a tapestry of viewing platforms, terraced seating, green edges, and sloped walkways. These ornamental garden and seating terraces step down to the water to an outdoor pool. A 5,000sf boathouse, pool house, and café are integrated into the terraces below the top of the embankment to preserve views from Silver Lake Boulevard into the site. A floating dock provides direct access to the water for human-powered boating, such as kayaking, for recreational purposes. The Meadow includes several actively programmed spaces including a large open lawn, a 40,000sf nature playground, dog play, picnic grove, and a dedicated outdoor sculpture garden.

Conditioned educational classroom structures are located throughout the Complex. These include a large 7,500sf education and recreation center annex located at the base of the Knoll, a 1,500sf indoor/outdoor classroom located at the top of the Knoll and a 1,500sf indoor/outdoor classroom located at the Ivanhoe Reservoir for testing and monitor purposes related to the Living Laboratory.

Figures 4-22 through 4-25 show the proposed plan and breakdown of spaces, circulation, and habitat for the Active Edges design alternative.




Rendering from the Promenade on the east side of the Complex looking north. Seating and garden terraces step down a pool and generous boardwalk along the water's edge. Alternative 2: Active Edges

Figure 4-22 Alternative 2: Active Edges - Site Plan



Figure 4-23 Alternative 2: Active Edges - Spaces Diagram

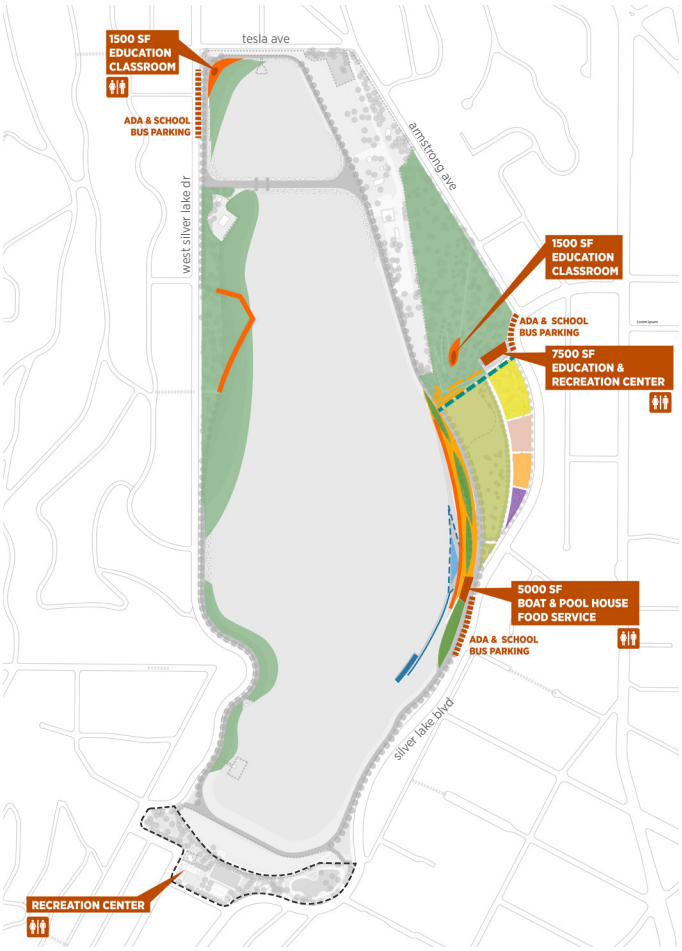

Total Space: **28.0 ac**
Total Recreation: **10 ac**
Increase *(from current meadow)* **6 ac; 185%**

- **FACILITIES = 15,500 sf**
- **OVERLOOKS = 1 ac**
- **SEATING TERRACES = 1.3 ac**
- **GREAT/FLEX LAWN = 3.6 ac**
- **PICNIC GROVE = 15,000 sf**
- **PLAYGROUND = 41,000 sf**
- **ORNAMENTAL GARDENS = 1 ac**
- **PROMENADE/FARMER'S MARKET = 12,000 sf**
- **HABITAT = 18.5 ac**
- **SWIMMING POOL = 6,000 sf water / 16,000 sf total**
- **FLOATING DOCK = 8,000 sf**
- **SCULPTURE GARDEN = 8,500 sf**
- **DOG PLAY = 19,000 sf**

(below) View from the west edge of the Meadow within seating terraces and walkways looking out to the pool and pool facilities in Alternative 2: Active Edges



Figure 4-24 Alternative 2: Active Edges - Circulation Diagram


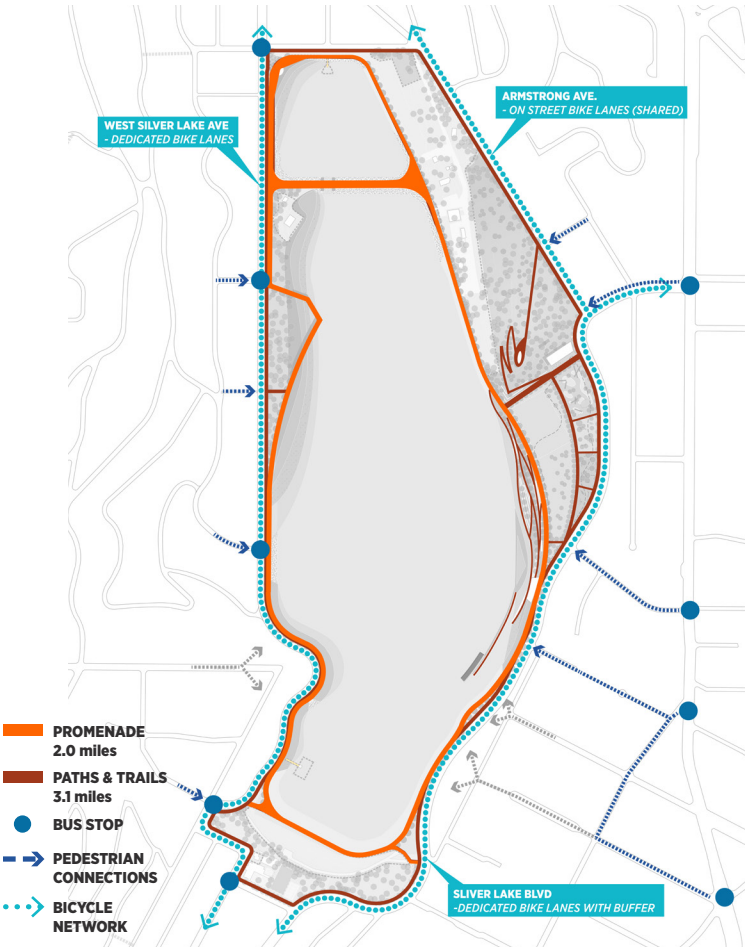


Figure 4-25 Alternative 2: Active Edges - Habitat Diagram



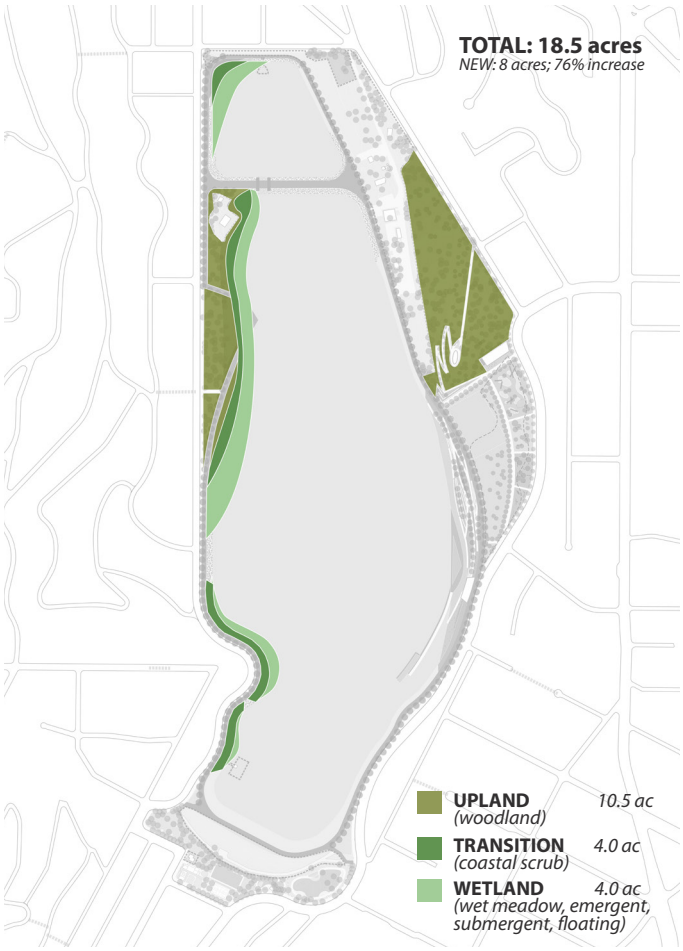

(right) View from Ivanhoe Overlook which is used as a Living Laboratory with educational programming in Alternative 2: Active Edges

ALTERNATIVE 3: Blended Spaces

Blended spaces achieves the most immersive experience between nature and people. The design balances active and passive programming throughout the Complex and is the most ecologically diverse, providing both wetland trays at the embankment edges and floating islands along the shores. Overall, this Alternative provides the most acreage of new habitat and with a modest impact on open water views.

This scheme offers the most open, flexible lawn and shade trees with two distinct lawn spaces. Along Silver Lake Boulevard, a large flat lawn extends to a picnic grove and gardens with a 2,500sf café located at the water's edge. A second lawn at the base of the Knoll gently slopes to the water bringing visitors to a series of seating and wetland terraces and walkways. At this lower edge, visitors can meander through wetland plant communities and learn about this critical ecosystem. A 1,500sf Pool House is nestled into the seating terraces and a floating dock leads down to a floating pool.

At the Eucalyptus Grove, restored upland habitat transitions to wetlands with habitat trays extending from the embankment edge. At an entrance along West Silver Lake Drive, a 1,500sf recreation building and nature playground is completely immersed within the restored habitat of the Eucalyptus Grove. At the base of the building, small terraces lead people closer to the water through the wetland terraces to a small viewing platform. The Promenade connects to an overlook bridge that hovers over these habitat terraces and connects to the Ivanhoe Spillway.

Additional protected wetland habitat is created by floating islands dispersed throughout the reservoirs. At the south end, a large overlook extends out over the water above a floating island to maximize water vistas and observe wildlife. Additionally, small seating terraces and overlooks are located along the reservoir edge to provide people with access to the water as well as interaction with habitat areas.

A 5,000sf environmental education center is incorporated into the base of The Knoll, overlooking the reservoir and a shade pavilion, located at the top of the Knoll, provides space for an outdoor classroom. A universally accessible nature walk connects Armstrong Ave and the Meadow to the top of the Knoll. Where walkways are located within habitat areas, wildlife-friendly fencing is incorporated to protect wildlife and sensitive habitats.

Figures 4-26 through 4-29 show the proposed plan and breakdown of spaces, circulation, and habitat for the Blended Spaces design alternative.




Rendering from the Promenade on the east side of the Complex looking north. Habitat slopes and terraces transition to seating along the water's edge. A floating dock takes visitors through a wetland with floating habitat islands in the background. An Education Center is situated at the base of the Knoll beyond. Alternative 3: Blended Spaces

Figure 4-26 Alternative 3: Blended Spaces - Site Plan



Figure 4-27 Alternative 3: Blended Spaces - Spaces Diagram

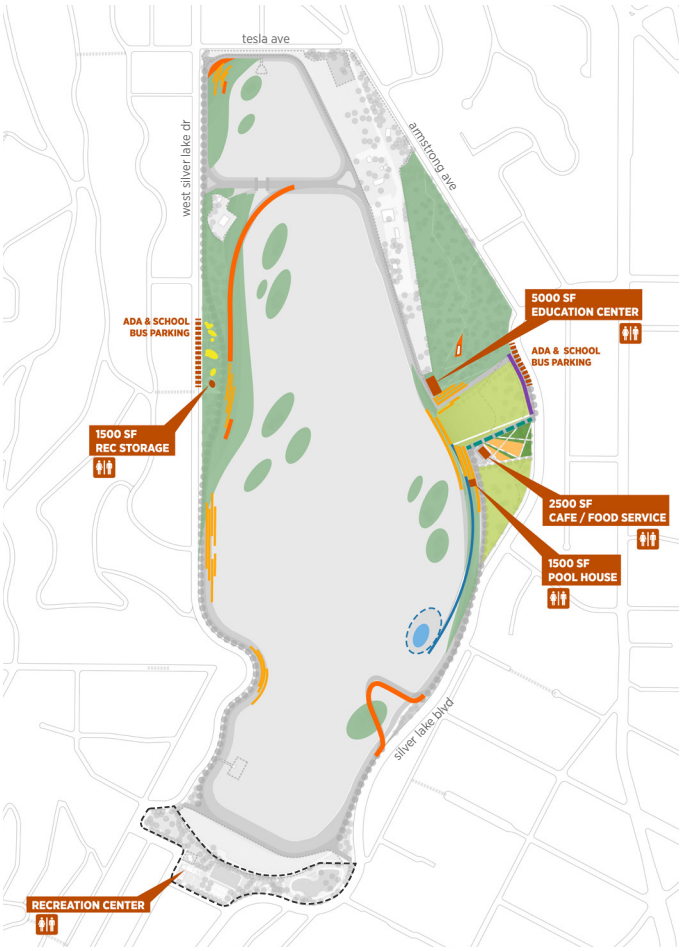

Total Space: **32.0 ac**
Total Recreation: **8.0 ac**
Increase *(from current meadow)* **5 ac; 145%**

- FACILITIES = 10,000 sf
- OVERLOOKS = 1.2 ac
- SEATING TERRACES = 28,000 sf
- GREAT/FLEX LAWN = 4.5 ac
- PICNIC GROVE = 12,000 sf
- PLAYGROUND = 16,000 sf
- ORNAMENTAL GARDENS = 14,000sf
- PROMENADE/FARMER'S MARKET = 16,000 sf
- HABITAT = 24 ac
- SWIMMING POOL = 7,000 sf water / 27,000 sf total
- FLOATING DOCK = 16,000 sf
- SCULPTURE GARDEN = 9,000 sf
- DOG PLAY = 0 sf

(below) View from terraces as the bottom of the Meadow in Alternative 3: Blended Spaces



Figure 4-28 Alternative 3: Blended Spaces - Circulation Diagram


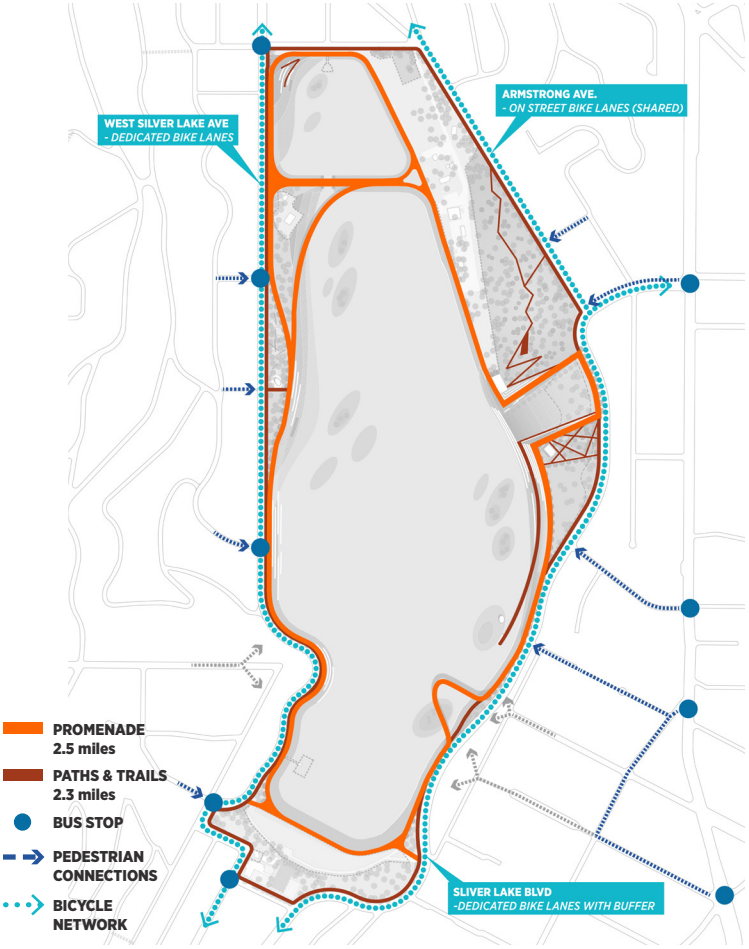


Figure 4-29 Alternative 3: Blended Spaces - Habitat Diagram



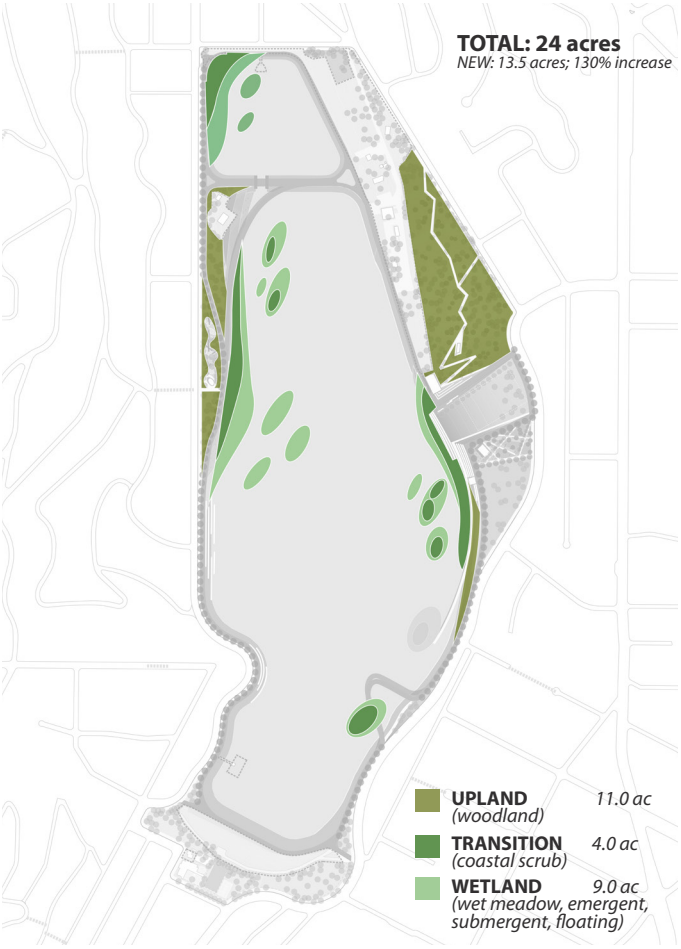

(right) View from the sloped lawn to the reservoirs in Alternative 3: Blended Spaces

COMMUNITY WORKSHOP 03 FEEDBACK

Workshop Report Back
During the report back, many of the "pros" included support for design ideas that maximized wildlife, created flexible gathering spaces, included education-related structures, allowed for water-based activities such as swimming and human-powered boating, as well as existing recreation center improvements. Many of the "cons" revolved around swimming and human-powered boating, a free-standing café, and several of the proposed education center structures or their proposed location.

Questionnaire
The questionnaire that was distributed for this workshop – to fill out at the meeting or later online – was open for four weeks online and closed on December 1, 2019. The project team heard comments from the community that there was some confusion about some of the questions, so the project team worked with the SWG to modify the format and extended the deadline by one week. The project team received 2,986 questionnaire responses in total which are summarized below and in Figure 4-30.

For **Alternative 1: Islands and Overlooks**, the community strongly supported maximizing protected habitat provided by the habitat islands and incorporating an education center at the Eucalyptus Grove with "Maximizing protected wetland habitat (habitat islands)", "Habitat islands break the open water view of the reservoir, providing visual interest", and "Locates an education center and observation platform on the west side of the site" viewed as pros by over 70% of respondents. Less favorably, 56% of respondents viewed "Having the least amount of active uses and spaces" as a con. Respondents were more neutral towards "Providing a single place to access the water" and "Preserving the existing embankment alignment".


For **Alternative 2: Active Edges**, the community strongly supported maximizing water views and creating a Living Laboratory at Ivanhoe with over 70% of respondents viewing "Facilities are located within the stepped terraces, minimizing the impact on views", "Habitat and people terraces hug the edges to maximize open water views", and "Creates a "Living Laboratory" at Ivanhoe" as pros. Least favorable activities in this Alternative included human-powered boating and swimming with 57% and 46% of respondents viewing these as cons.

Overall, **Alternative 3: Blended Spaces** was seemingly the most favorable with more pros than cons. The community strongly supported maximizing space for wildlife, increasing lawn and shade trees, and blending people and habitat spaces with over 70% of respondents viewing "Maximizes total wildlife space by combining Habitat Islands and Habitat Terraces", "Provides most open lawn and shade trees" and "Integrates some habitat areas within overlook terraces and walkways" as pros. Respondents felt neutral towards swimming with "Offers pool facilities and floating swimming pool" as a 45%/47% (pro/con) split. And while recreational human-powered boating was viewed as a con in Alternate 2, "Offers guided kayak or canoe tours of wetland habitat led by an ecologist" was viewed more favorably (49% pro).

SYNTHESIS
The primary takeaways from the questionnaire results indicated that the Master Plan design should prioritize the following: habitat, water access, open flexible lawn, and some environmental education program as well as some active spaces. Elements that were lower priorities or that many respondents viewed as cons were swimming and human-powered boating. There was, however, some preference for ecological kayak or canoe tours led by an ecologist. In general, respondents indicated that the three schemes were well aligned with the projects "key themes" or goals.

These favored elements and approaches were then synthesized into a Preferred Alternative and presented to the public at Community Workshop 04. During the development of the Preferred Alternative, the design team met with the SWG two times to debrief on Community Workshop 03 and the questionnaire results as well as provide design updates and garner feedback.

Figure 4-30 Community Workshop 03 Questionnaire Results

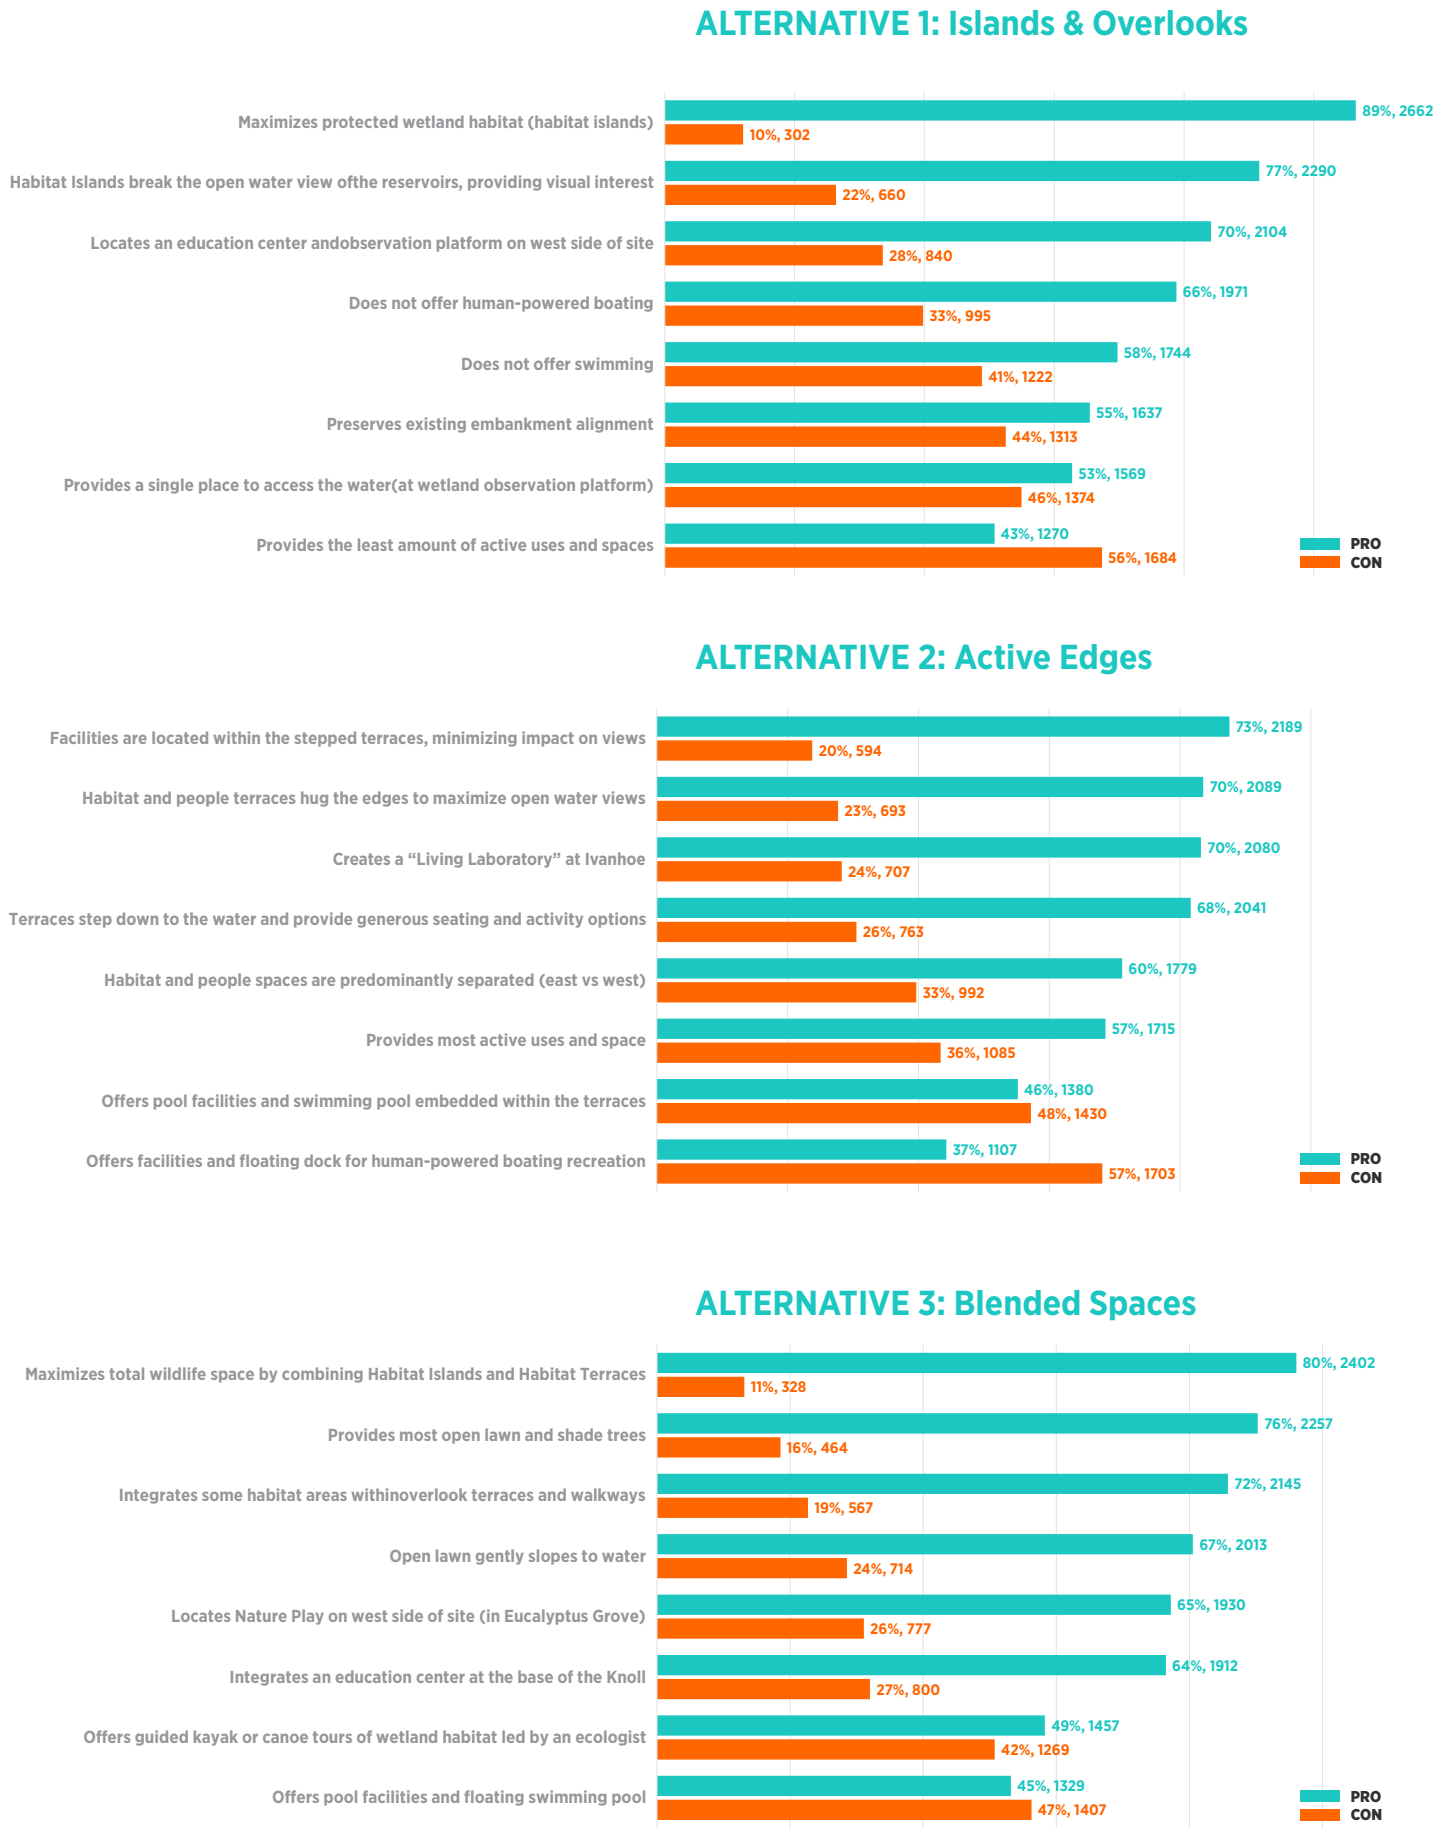

4.4.4 Community Workshop 04

Thursday, January 23, 2020
Friendship Auditorium from 6:00 – 8:00pm

Attended by approximately 300 members of the public, Community Workshop 04 focused on presenting a single preferred Master Plan design based on synthesized feedback from Community Workshop 03 and to solicit community review and feedback.

OVERVIEW

A formal presentation led by Hargreaves Jones was followed by break-out sessions facilitated by members of the project team where participants were asked which elements and features they supported or opposed about the Preferred Alternative.

At the breakout table discussions, attendees were encouraged to use the questionnaire shown in Figure 4-31 as a guide for discussion. Each table had an enlarged site plan of the preferred Master Plan design and yellow and blue post-it notes. "Blue" was used to indicate "support" and "Yellow" was used to indicate "oppose." Attendees were encouraged to write down the names of elements or spaces they supported or opposed on the post-it notes and place them on their table maps. Each table was also asked to identify one thing they are most excited about and to write this on a star-shaped sticky note which was placed on a single, large site plan mounted to the wall. Each table was also asked to identify a table leader who would report back a brief, 2-minute summary of their table's discussion at the end of the Workshop.

NOTE: The table maps are primarily used as tools to facilitate discussion during the breakout sessions and do not yield empirical information. Also, it was noted by table facilitators that some participants moved to different tables in a coordinated manner during the breakout session, presumably to control the direction of the conversation.

SILVER LAKE RESERVOIR COMPLEX **MASTER PLAN**

SLRCMP



COMMUNITY WORKSHOP #4 QUESTIONNAIRE

Based on prior community input we have identified the following enhancement areas for the Master Plan design. Please help us refine & prioritize these by indicating your level of support for each of them

Strongly Support | Support | Neutral | Oppose | Strongly Oppose

1. THE EMBANKMENT
Replaces asphalt and adds planting, boulders, and small seating terraces.

2. THE PROMENADE (ORANGE LINE)
Creates a continuous loop for walking and jogging around the interior of the Complex including shade trees, seating, and planting.

3. THE EDUCATION CENTER
Provides spaces for classes, volunteer opportunities, community gathering, as well as restrooms and a potential snack bar.

4. UPLAND HABITAT (KNOLL & EUCALYPTUS GROVE)
Tree replanting program as well as ground cover planting to increase habitat value at the Eucalyptus Grove and Knoll.

5. THE KNOLL
Small footpaths leading to a shade structure at the top of the Knoll which can be used as an outdoor classroom.

6. GREAT & SLOPED LAWNS
Generous flat and sloped open lawns with shade trees create flexible spaces for a variety of uses and diverse ways to experience the reservoirs.

7. THE PICNIC GROVE, GARDENS & INFORMAL PLAY WALK
Picnic seating under shade trees and drought tolerant gardens are combined with a meandering path and informal play for all ages.


8. WETLAND HABITAT
Floating islands and wetland terraces provide shallow wading habitat for local and migratory birds and enable the addition of fish to the reservoirs.

9. IVANHOE
An overlook, shade structure, wetland terraces and islands, as well as footpaths to an observation platform create an immersive ecological experience and can be used as an outdoor classroom.

10. SILVER LAKE RECREATION CENTER & DOG PARK
Renovating and expanding the dog parks, building a new multi-purpose recreation building, and relocating and upgrading the existing play field and basketball court.

OUT OF THESE TOP 10 ENHANCEMENTS, WHICH ONE ARE YOU MOST EXCITED ABOUT ? _____



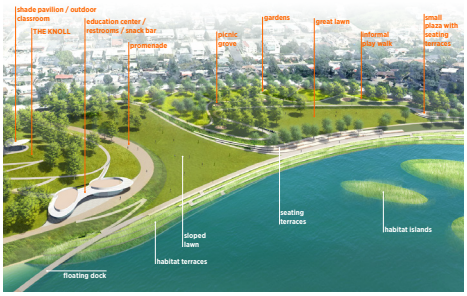

Based on your input throughout the Master Plan process we developed six Key Goals or themes for the design. Please indicated how well the Preferred Plan addresses these goals.

Too Much | Just Right! | Not Enough | No Opinion

A. ENJOYING NATURE
With the promenade, overlooks, small seating terraces along the embankment at habitat areas and the enhanced and expanded upland and wetland habitats areas, the preferred plan offers the right balance between connecting people with nature and providing protected habitat.

B. WELLNESS
With the promenade, walking paths and trails, sloped and flat lawns, and expanded recreation center, the preferred plan offers the right amount of open, flexible space to promote wellness-based activities.

C. FAMILY FRIENDLY
The picnic grove, flexible lawns, visitor center (at education facility), restrooms, informal play walk, plus expanded Recreation Center in the preferred plan provide the right amount of spaces for all ages.

D. EDUCATION
The single education facility with indoor / outdoor classroom spaces plus the shade structures and observations platforms which can serve as outdoor classrooms included in the preferred plan are the right amount of education facilities for the park.

E. COMMUNITY GATHERING
The generous, flexible lawns (which can be used for occasional large events), variety of seating areas throughout the park, and centrally located education facility in the preferred plan are an appropriate combination of places to meet and connect with friends and neighbors.

F. WATER ACCESS
With the sloped lawn, seating terraces, and small walkways to observation platforms and floating dock, the preferred plan offers the right amount and variety of opportunities to enjoy the water.

We want to hear more! *Please let us know if you have any other comments:*

Other Comments: _____

_____

_____

Zip-code where you live: _____

Your age (choose one): O Under 18 O 19-25 O 26-35 O 36-45 O 46-55 O 56-65 O 66+

TO BE ON OUR PROJECT MAILING LIST & KEEP UP-TO-DATE ON THIS PROJECT, *SIGN UP BELOW:*

Name: _____

E-mail: _____

Please visit ***https://eng.lacity.org/slrcmp-home*** *to learn more about the project and to stay involved!*

#SLRCMP **#SilverLakeReservoirs**

THANK YOU FOR PARTICIPATING IN COMMUNITY WORKSHOP #4, WE LOOK FORWARD TO SEEING YOU THROUGHOUT THIS PROCESS!

Figure 4-31 Community Workshop 04 Questionnaire

Preferred Alternative

Based on community feedback during the previous workshops, the questionnaires, and in combination with feedback from multiple discussions and emails with the Stakeholder Working Group, the design team created a preferred Master Plan design (Figure 4-32). This new design removed swimming and human-powered boating and scaled back the education center to a single building. Given there was some interest in a café for the previous workshops, the team proposed a modest snack bar to be integrated into the education center. Habitat enhancement and expansion were prioritized on the western side of the site as well as the Knoll, and paths (i.e. human access) within these habitat areas were significantly reduced. In the Meadow area, open lawn with shade trees as well as native gardens and picnic groves were prioritized. This Preferred Alternative was advanced into the final Master Plan design described in detail in Chapter 05.

Figure 4-32 Preferred Alternative - Site Plan



COMMUNITY WORKSHOP 04 FEEDBACK

Workshop Report Back

During the report back, most tables strongly supported habitat enhancement and expansion, as well as the embankment, promenade, flexible lawns, and gardens. Tables were in less agreement about the education center and many strongly opposed it, although they supported using the Complex for environmental education purposes. Some tables were concerned with the education center's size and many were against including a snack bar. Although it was not a question on the questionnaire, many table facilitators indicated the perimeter fence was widely discussed during the breakout session. It was noted by the project team that a few people who spoke during the report back were not table leaders or associated with a table. In general, tables were most excited about increasing habitat, the promenade, and the embankment.


Questionnaire

The questionnaire that accompanied this workshop shown in Figure 4-31 was open for four weeks online and closed on February 21, 2020. The project team received 2,966 questionnaire responses in total.

The questionnaire was developed to assess to what extent community members supported or opposed the design of ten areas or elements within the reservoir complex: the Embankment; Promenade; Education Center; Upland Habitat Areas; Knoll; Great and Sloped Lawns; Picnic Grove, Gardens, and Informal Play Walk; Wetland Habitat; Ivanhoe; and the Silver Lake Recreation Center and Dog Park (Figure 4-33). The questionnaire also assessed how well the design achieved project goals by asking respondents if the elements and spaces were "too much, just right, not enough, or no opinion" relative to each of six Key Themes (Figure 4-34).

Overwhelmingly, the community supported restoring upland habitat in the Knoll and Eucalyptus Grove (87.0%) and re-establishing wetland habitat with the proposed habitat terraces and islands (82.0%). Similarly, the Promenade with its continuous walking and jogging loop, seating terraces, and planting were supported by 83.8% of respondents and replacing the asphalt and adding planting, boulders, and small seating terraces along the Embankment was supported by 82.8% of respondents. The flexible, open Lawns


Figure 4-33 Community Workshop 04 Questionnaire Results

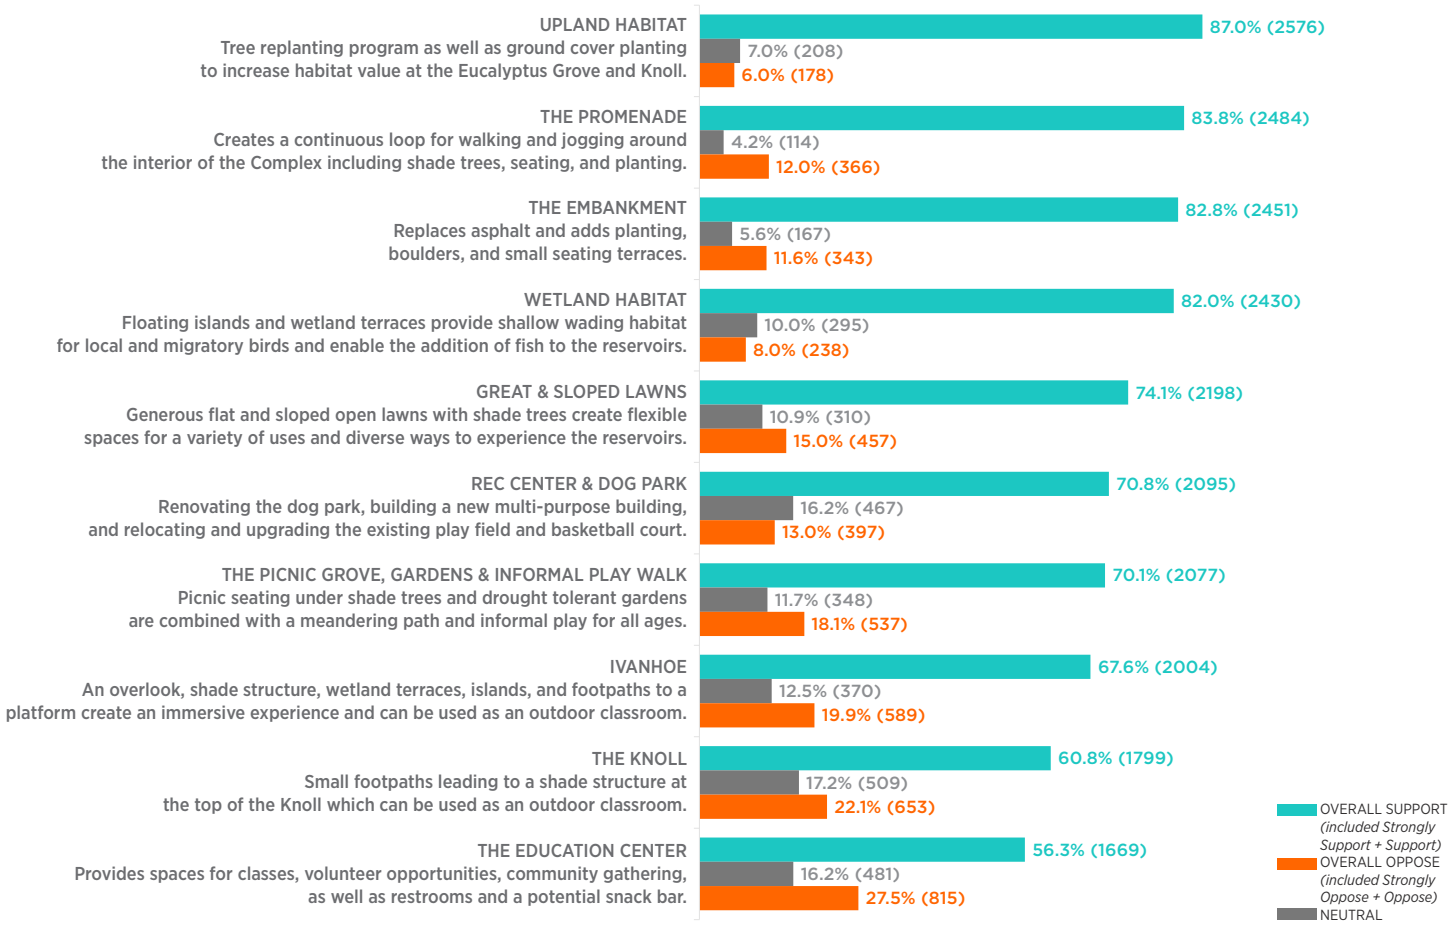

with shade trees (74.1%), Recreation Center and Dog Park Expansion (70.8%), as well as Picnic Grove, Gardens and Informal Play Walk (70.1%) were also tremendously supported. Also strongly supported were the outdoor classroom / shade structure, wetland terraces and islands and observation platform at Ivanhoe Reservoir (67.6%) and the nature trails from the Meadow and Armstrong Avenue to an outdoor classroom / shade structure at the top of the Knoll (60.8%). The Education Center, while receiving the lowest support overall, was still supported by the majority of respondents (56.3%).

The second set of questions were created to assess how well the Preferred Alternative balanced the achievement of Master Plan goals. Overall, respondents indicated that the amount and distribution of design elements were "Just Right" across the project's six Key Themes as shown in Figure 4-34. Out of the six Key Themes, over 50% of the community thought the elements and spaces that support five of them (Wellness, Enjoying Nature, Community Gathering, Family Friendly, and Water Access) were "Just Right." Most (46%) of respondents thought that the features supporting Education goals were "Just Right" but a close second (38%) thought it was "Too Much."

Figure 4-34 Community Workshop 04 Questionnaire Results

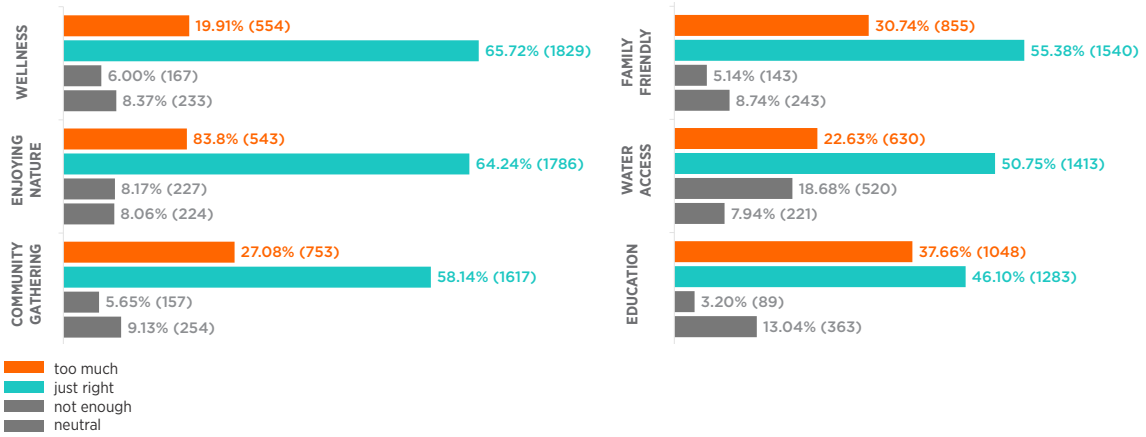

SYNTHESIS


Based on the feedback from Community Workshop 04 and questionnaire, as well as the SWG, which supported the Preferred Alternative, the project team proceeded to develop a the Master Plan Report detailing the preferred Master Plan design and revisited the education center, reducing its size and integrating it further into the Knoll to preserve views around the reservoirs.

POP-UP EVENT 02

The following weekend, on Saturday, January 25, 2020, The Robert Group held another pop-up event at The Silver Lake Meadow. A map showing the Preferred Alternative was used to facilitate an open discussion and questionnaires were provided for individuals to complete in-person and/or submit online. Approximately 75 people attended, and sixteen questionnaires were completed at the pop-up booth. Many community members were given copies of the questionnaire to complete online and/or complete on their own and submit via mail or email.

Twenty comments were placed on the map board during the pop-up event and are illustrated below. Approximately 60% of attendees mentioned wanting to remove the perimeter fence around the reservoir complex.



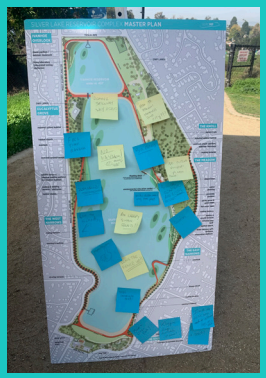

4.4.5 *VIRTUAL* Community Workshop 05

Video Launch on August 21, 2020

This final Community Workshop 05 was planned as a celebration of the final Master Plan design. The project team was unable to hold a final Community Workshop event due to the COVID-19 pandemic. In place of a large public meeting, the team developed two videos to celebrate and present the final Master Plan virtually. The videos describe the Master Plan process, showcase many of the key participants, and provide an overview of the design created in partnership with the community of Silver Lake.

OVERVIEW

The team posted two videos on August 21, 2020. The first video titled "THE PROCESS" is an approximately ten minute compilation of interviews with key participants in the development of the Master Plan including members of the SWG, educators and students, City of Los Angeles leaders, and project team. This video frames the Master Plan project goals and history. The second video titled "THE PLAN" is a narrated overview of the final Master Plan design. The video features "before" photos of the existing Complex paired with "after" artistic renderings of the proposed design. It also highlights key features of the design such as habitat creation. The videos were accompanied by downloadable PDFs files that describe the Master Plan design and project sustainability in more detail.

An online questionnaire also accompanied the videos which asked the community to help the project team prioritize short- and long-term features and elements of the Master Plan for implementation (Figure 4-36). The online questionnaire was supplemented with paper copies for those without computer access.

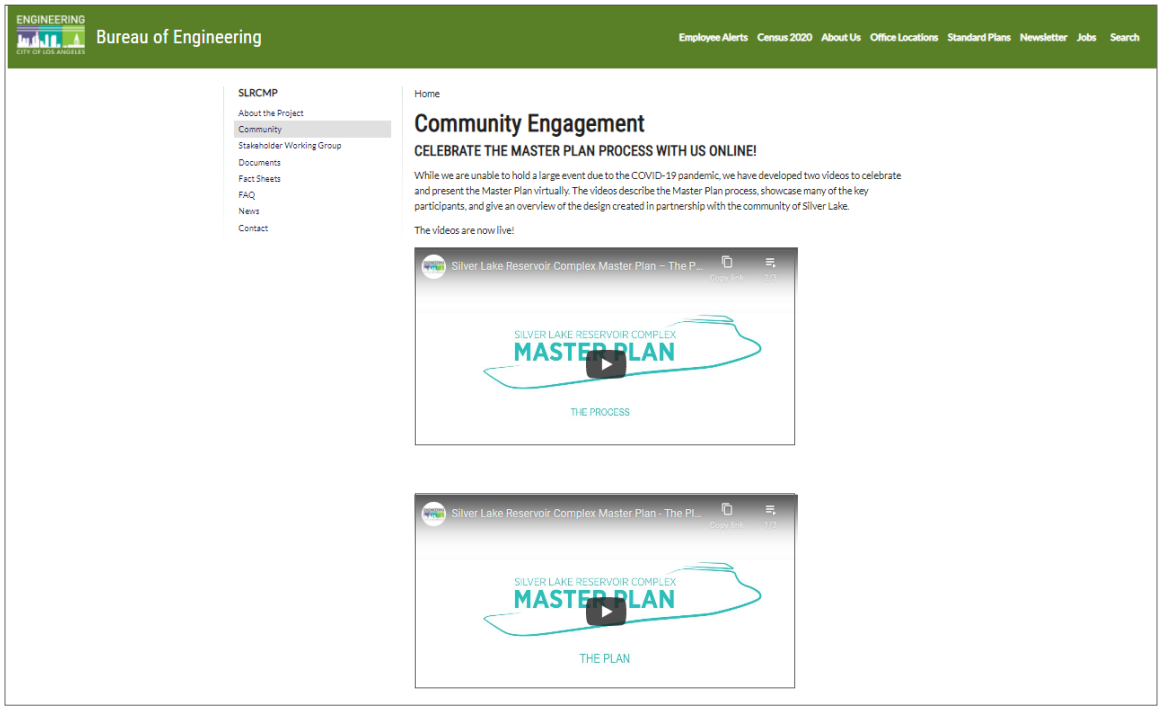


Figure 4-35 Community Workshop 05 Webpage

SILVER LAKE RESERVOIR COMPLEX **MASTER PLAN**

SLRCMP

FINAL QUESTIONNAIRE


During the Master Plan process, we received many questions about how the design might be implemented. As a first step, the Master Plan design has been broken into smaller projects or phases which could be implemented concurrently or separately as discrete projects. Now we'd like to hear what you would like to see happen first!

QUESTION 1: PRIORITY AREAS

The Master Plan will be implemented as funding and community support allow. A lot will need to happen before construction starts including detailed design, environmental clearance, and permitting which typically takes 2 to 3 years. We estimate each area will take an additional 1.5 to 2 years to construct. Multiple areas could be constructed simultaneously depending on funding.

To assist us in prioritizing projects for implementation, which of the following overall areas of the Master Plan would you like to see implemented first? **Choose your top three priority areas**


- ○ **THE MEADOW** (includes sloped lawn, flat lawn, seating terraces, wetland habitat terraces, kayak launch, picnic grove, walking paths, ornamental gardens, informal play, promenade / street edge education center (including restrooms), and knoll regrading)
- ○ **THE KNOLL** (includes walking paths, slope regrading, upland habitat planting and shade pavilion)
- ○ **THE IVANHOE SPILLWAY AND PROMENADE** (includes promenade and embankment enhancements)
- ○ **THE IVANHOE OVERLOOK** (includes wetland habitat terraces & islands, lookout, shade pavilion, sloped walk to water, and promenade)
- ○ **THE EUCALYPTUS GROVE** (includes wetland habitat and seating terraces, promenade walk and overlook, and restored upland habitat)
- ○ **THE HABITAT ISLANDS** (includes wetland habitat islands and introducing fish)
- ○ **THE EAST AND WEST NARROWS** (includes embankment enhancements, seating terraces, adult fitness, and promenade walk and overlook)
- ○ **THE REC AND PARK IMPROVEMENTS** (includes relocated picnic area and new trees, upgraded rec center, new multi-purpose room, outdoor plaza and seating, basketball court, soccer field and expanded/renovated dog park)
- ○ **NONE OF THE ABOVE** (I don't want anything changed)

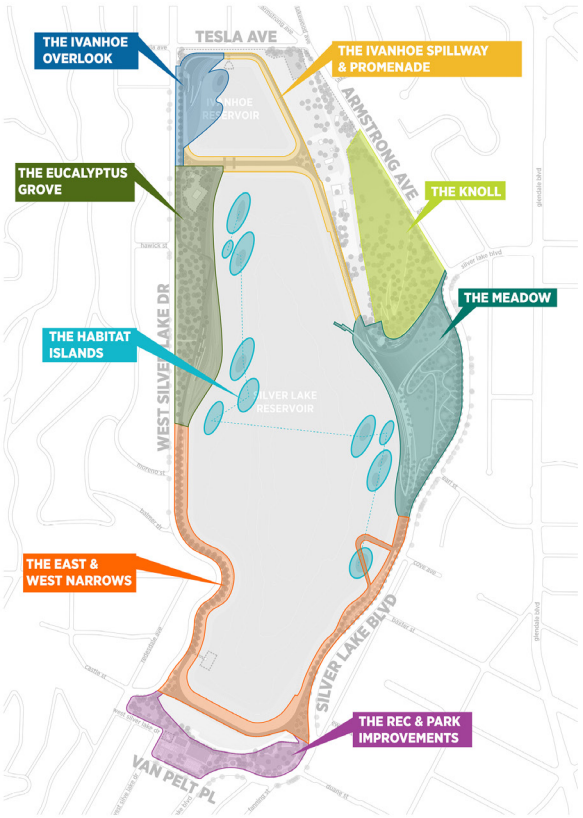

QUESTION 2: SMALL PROJECTS

As the City of LA works to take the next steps towards implementing the Master Plan, smaller projects may be possible to implement in the near term as funding sources, like grants, are identified. Some smaller projects could be used to test larger ideas in the Master Plan Vision. Some of these small projects are contingent on having an on-site operator and/or environmental clearance. **To help us prioritize small projects, please choose your top three, including the "other" answer choice.**

○ OPEN THE FENCE ON A REGULAR BASIS

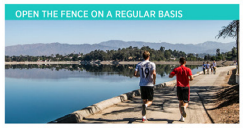

(i.e. monthly) to allow interior walking / jogging around the reservoir

○ CREATE IVANHOE RESERVOIR WALKING LOOP



○ EMBANKMENT PLANTING TEST AREAS



will help to discover which plants grow best on the embankments

○ FLOATING HABITAT ISLAND TEST INSTALLATION




○ CREATE WALKING PATH TO THE TOP OF THE KNOLL



○ DOCENT-LED BIRD WATCHING TOURS / CLASSES



○ DOG PARK UPGRADES

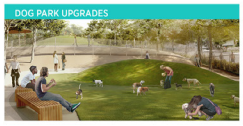

○ OTHER IDEAS

_____

_____

_____

QUESTION 3:
How often do you visit the SLRC now?

- O Once a day
- O Once a week
- O More than once a week
- O Once a month
- O Once a year
- O Other: _____

QUESTION 3:
If the Master Plan is implemented, how often will you visit the SLRC?

- O Once a day
- O Once a week
- O More than once a week
- O Once a month
- O Once a year
- O Other: _____

Zip-code where you live: _____

Your age (choose one): O Under 18 O 19-25 O 26-35 O 36-45 O 46-55 O 56-65 O 66+

THANK YOU FOR YOUR PARTICIPATION THROUGHOUT THIS PROCESS!

Please return your questionnaire response to
Master Plan project team member **Marc Salette** at:
2435 Kenilworth Avenue
Los Angles, CA 90039

TO BE ON OUR PROJECT MAILING LIST & KEEP UP-TO-DATE ON THIS PROJECT, *SIGN UP BELOW:*

Name: _____

E-mail: _____

*Please visit **https://eng.lacity.org/slrcmp-home** to learn more about the project and to stay involved!*

#SLRCMP **#SilverLakeReservoirs**

Figure 4-36 Community Workshop 05 Questionnaire

COMMUNITY WORKSHOP 05 FEEDBACK

Questionnaire

The questionnaire that accompanied this workshop shown in Figure 4-36 was open for two weeks online and closed on September 4, 2020. The project team received 922 questionnaire responses in total (4 were submitted as paper copies).

During the Master Plan process, the project team received many questions about how the design might be implemented. As noted in Chapter 01, the Master Plan design was broken into smaller projects or phases which can be implemented concurrently or separately as discrete projects. The questionnaire was developed to assist in prioritizing projects for funding and implementation by asking respondents to chose their top three priority areas for implementation. The questionnaire also assessed community preferences for smaller, initial projects that could be implemented in the near term as funding sources are identified and while the City works towards the next steps of implementing the full Master Plan. These smaller projects can be standalone projects or used to test larger ideas of the Master Plan vision. Respondents were asked to choose their top three preference and were also provided the opportunity to write in other suggestions for near-term smaller projects.

The highest priority Master Plan project identified in the first question was the Meadow with 48.7% selecting it as their top space for implementation as shown in Figure 4-37. The Eucalyptus Grove was also a top priority (42.8%). The third choice was close between the Knoll (34.2%) and improvements proposed at the Silver Lake Recreation Center (32.6%), followed by the Wetland Habitat Islands (28.0%) and Ivanhoe Overlook (24.2%). Participants were also given the opportunity to indicate if they did not want any of the Master Plan spaces implemented and for nothing to change which was selected by only 15.4% respondents.

Top responses to the second question to prioritize smaller, initial projects showed a clear preference to undertake near-term initiatives that allow more access to the SLRC from “Opening the fence on a regular basis” (60.7%), “Creating an Ivanhoe Reservoir walking loop” (42.9%) and “Creating the walking path to the top of the Knoll” (42.5%). Also popular are habitat-focused initiatives such as implementing “Embankment planting test areas” (37.5%) and a “Floating habitat island test installation” (34.0%). Implementing the “Dog Park upgrades” (29.7%) was a popular initiative as well. See Figure 4-38.

Additional ideas that participants suggested included replacing the current fence with a more beautiful, wildlife-friendly fence, installing more garbage cans and having regular pick-up of trash, installing better lighting, opening the fences all the time, monthly full-moon walks with gates open for two hours in the evening, allow swimming, adding a restroom at the meadow, removing the fence entirely, installing a kayak launch and access, introducing pedal boat rentals, installing art, installing picnic tables and game courts, widening the existing running/walking paths, creating a co-op vegetable garden, bringing DASH service to the SLRC to connect to Sunset Boulevard, water access, planting more trees, and fixing the dirt sidewalk on Van Pelt Place.

SYNTHESIS

Primary takeaways from participants responses to this final questionnaire indicated a clear desire to implement the spaces that will have the most impact in terms of creating more public park space as well as supporting habitat creation and wildlife (The Meadow and Eucalyptus Grove). Participants also showed a strong preference for smaller, near-term initiatives that open the Complex up for more access. This feedback will be used by the project team to select two grants to which to apply for funding as well as further funding and planning initiatives after Master Plan adoption by the City.

Figure 4-37 Community Workshop 05 Questionnaire Priority Areas


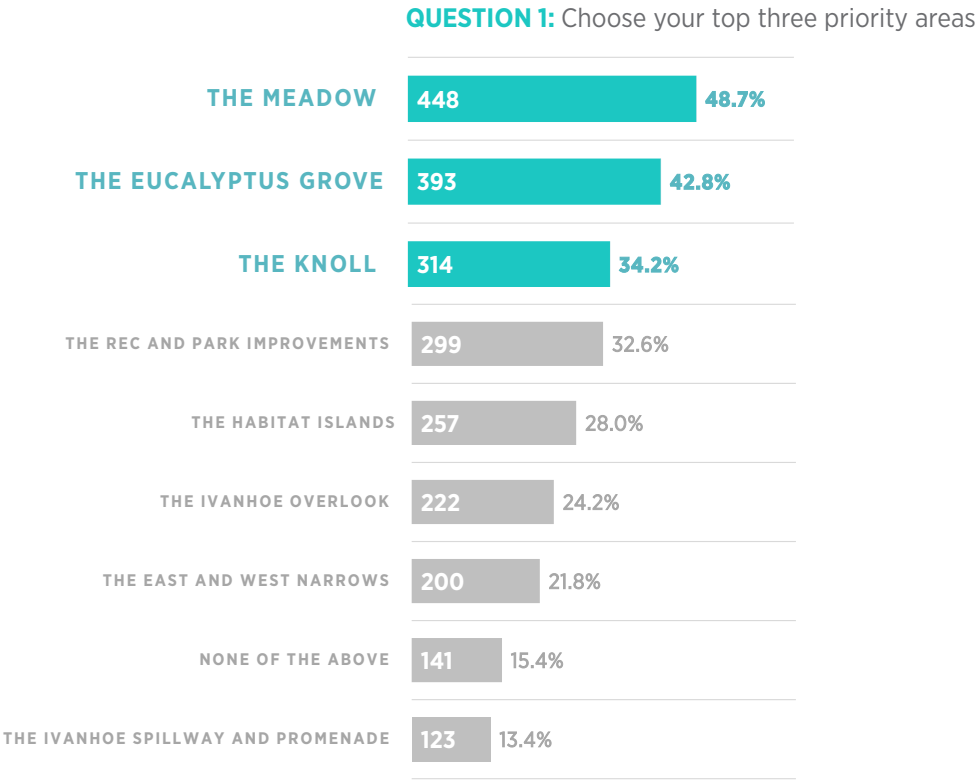


Figure 4-38 Community Workshop 05 Questionnaire Small Projects

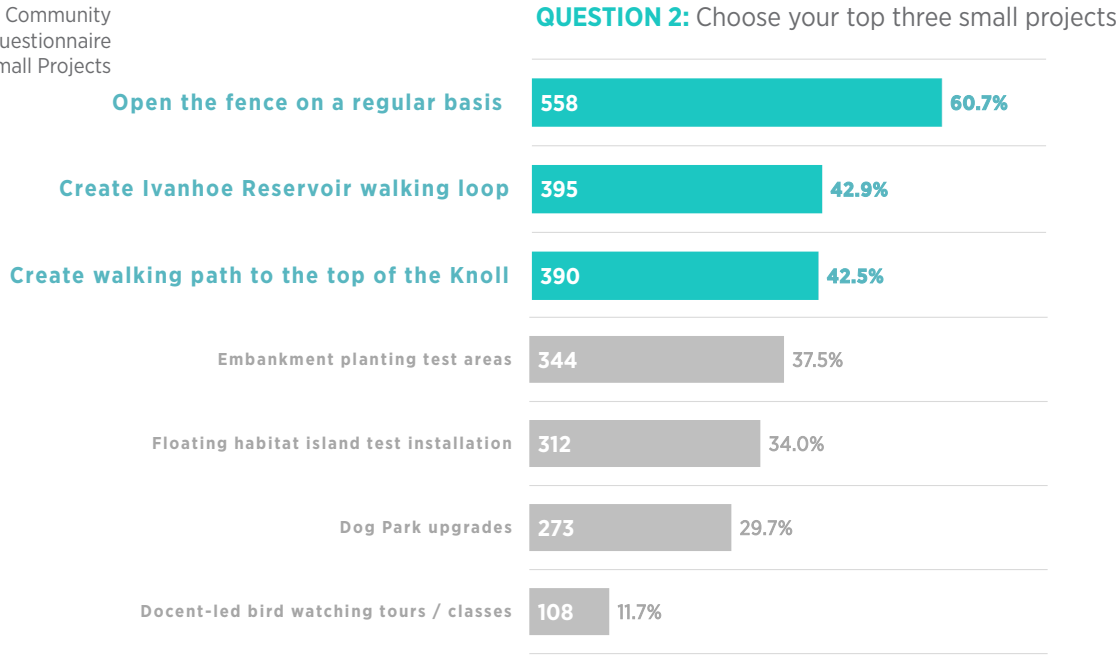

CHAPTER 5
MASTER PLAN

contents

5.1	Overview	136
5.2	Park Zones	138
5.3	Spaces, Uses, and Activities	154
5.4	Buildings & Structures	156
5.5	Historic-Cultural Monument Designation Analysis	164
5.6	Park-Wide Systems	167

---

figures

Figure 5-1 Silver Lake Reservoir Complex Master Plan Aerial View 146
Figure 5-2 Silver Lake Reservoir Complex Master Plan 149
Figure 5-3 The Meadow Aerial View 150
Figure 5-4 The Meadow Detailed Plan 151
Figure 5-5 The Knoll Detailed Plan 154
Figure 5-6 Ivanhoe Overlook Detailed Plan 156
Figure 5-7 The Eucalyptus Grove Detailed Plan 158
Figure 5-8 South Valley Detailed Plan 162
Figure 5-9 Spaces, Uses and Activities Diagram 165
Figure 5-10 Education Center First Floor Plan 167
Figure 5-11 Education Center Roof Plan 167
Figure 5-13 New Silver Lake Recreation Center Detailed Plan 171
Figure 5-14 Proposed North-South Section through Recreation Center 173
Figure 5-15 Proposed East-West Section through Recreation Center 173
Figure 5-16 View Diagram 177
Figure 5-17 Planting Diagram 181
Figure 5-18 Circulation Diagram 191
Figure 5-19 Promenade Diagram 192
Figure 5-20 Lighting Diagram 199
Figure 5-21 Embankment Edge Diagram 201
Figure 5-22 Fences and Guardrails Diagram 203



5.1 Master Plan Overview

From its beginnings as a marshy pond within the natural hydrological system of Ivanhoe Canyon to its transformation into an iconic, man-made urban water body, the evolutionary trajectory of the Silver Lake Reservoir Complex (SLRC) has been that of infrastructure. Building upon this narrative, the Master Plan design envisions the new Park as a hybrid infrastructure that blends urban wilderness with human uses, where traces of its history are made visible in the contemporary expressions of the community's aspirations.

The Master Plan proposes to introduce freshwater wetlands and aquatic habitat for the first time in over 100 years, an ecology that was slowly erased to meet the needs of a growing Los Angeles, and restore remnant woodland habitat from the foothills of the Santa Monica Mountains. Woven within these bold environmental ambitions are places for the community to connect with nature and one another.

The Master Plan design was developed in concert with a robust, year-long community process that included five large Community Workshops and eight focused meetings with its Stakeholder Working Group. Details of this process and development of the Master Plan design can be found in Chapter 04.

Figure 5-1 Silver Lake Reservoir Complex Master Plan Aerial View



KEY THEMES

The following Key Themes, or goals, were established through the extensive community engagement process and guided the development of the Master Plan.



Enjoying Nature

The park should be a place to sit by the water, walk through a woodland or wetland, and observe wildlife.




Wellness

The park should be a place to walk and run, but also offer spaces to sit, relax, and find peace.



Community

The park should be a place where the neighborhood comes together for shared experiences.

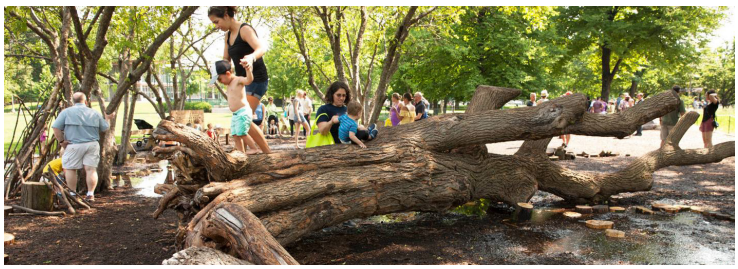

Family-Friendly

The park should create spaces for children to play and learn about their environment.



Education

The park should have an education center offering a range of classes and nature-based programs.



Water Access

The park should offer opportunities to be at and on the water.

5.2 Park Zones

The proposed Master Plan design consists of a series of seven overall park zones stitched together by a tree-lined Promenade as shown in Figure 5-2. These zones include:

- The Meadow
- The Knoll
- The Ivanhoe Overlook
- The Eucalyptus Grove
- The East and West Narrows
- The South Valley

Figure 5-2 Silver Lake Reservoir Complex Master Plan



5.2.3 The Meadow

The Meadow is currently the community heart of the Silver Lake Reservoir Complex. The Master Plan proposes to reconfigure and expand the Meadow's existing open lawn and shade trees. To enhance the unique views of the reservoirs and vary the experiences for people to interact with the water's edge, several elevation changes are incorporated in the new design.

A large, gently sloping lawn, Silver Lake Lawn, extends out from Silver Lake Boulevard and down approximately nine feet in elevation to the water's edge, providing unobstructed, panoramic views out to the water. Terminating at a series of small walkways interwoven within wetland terraces, visitors are offered an immersive experience of the Park's new wetland ecologies. Floating wetland islands are located offshore, supplementing the wetland terraces with protected habitat for waterfowl.

Along Silver Lake Boulevard, a wide, tree-lined Promenade connects to Ornamental Gardens, welcoming visitors into the Meadow with spaces for strolling and sitting. The Gardens will be a mix of native and regionally adapted, water wise (or drought tolerant) plants with an emphasis on pollinator species. Within the gardens are a series of depressions, or dells, which will function as rain gardens during winter months. Adjacent to the Gardens is an expansive Picnic Grove and informal play walk lined with interpretative, integrative elements such as berms and depressions that offer passive spaces for gathering and play.

A second flat, Great Lawn is set 5 feet below the Picnic Grove. This elevation change creates another unique experiential relationship to the reservoir, occupying a liminal zone between the top of the embankment and the water. Generous terraces with shade trees navigate the remaining elevation change between this lawn and the water's edge, providing ample, shaded seating with panoramic views of the open reservoir. These intersect with habitat terraces to the south and a small footpath leading to an observation platform. The design intent is to balance the cut and fill earthworks to execute these elements such that no off-haul or import of soil is required. See Figure 5-4 for a design plan of The Meadow.

Although the Meadow area is shown to be within a DSOD restricted zone, this designation is out of date and proposed improvements will not require additional review and approval.



Figure 5-3 The Meadow Aerial View

Figure 5-4 The Meadow Detailed Plan






view A Right inside the park at Silver Lake Boulevard, a gently sloping lawn with shade trees opens up views to Silver Lake Reservoir and brings visitors down to the water's edge. Sheltered between The Knoll and a grove of trees, Silver Lake Lawn is a perfect place for relaxing, finding peace, and enjoying nature.



view B An informal play walk featuring berms to climb and hang out on meanders between the Picnic Grove and Ornamental Gardens planted with a mix of natives and species adapted to southern California's climate. The Ornamental Gardens feature plants for pollinators including migratory butterflies.

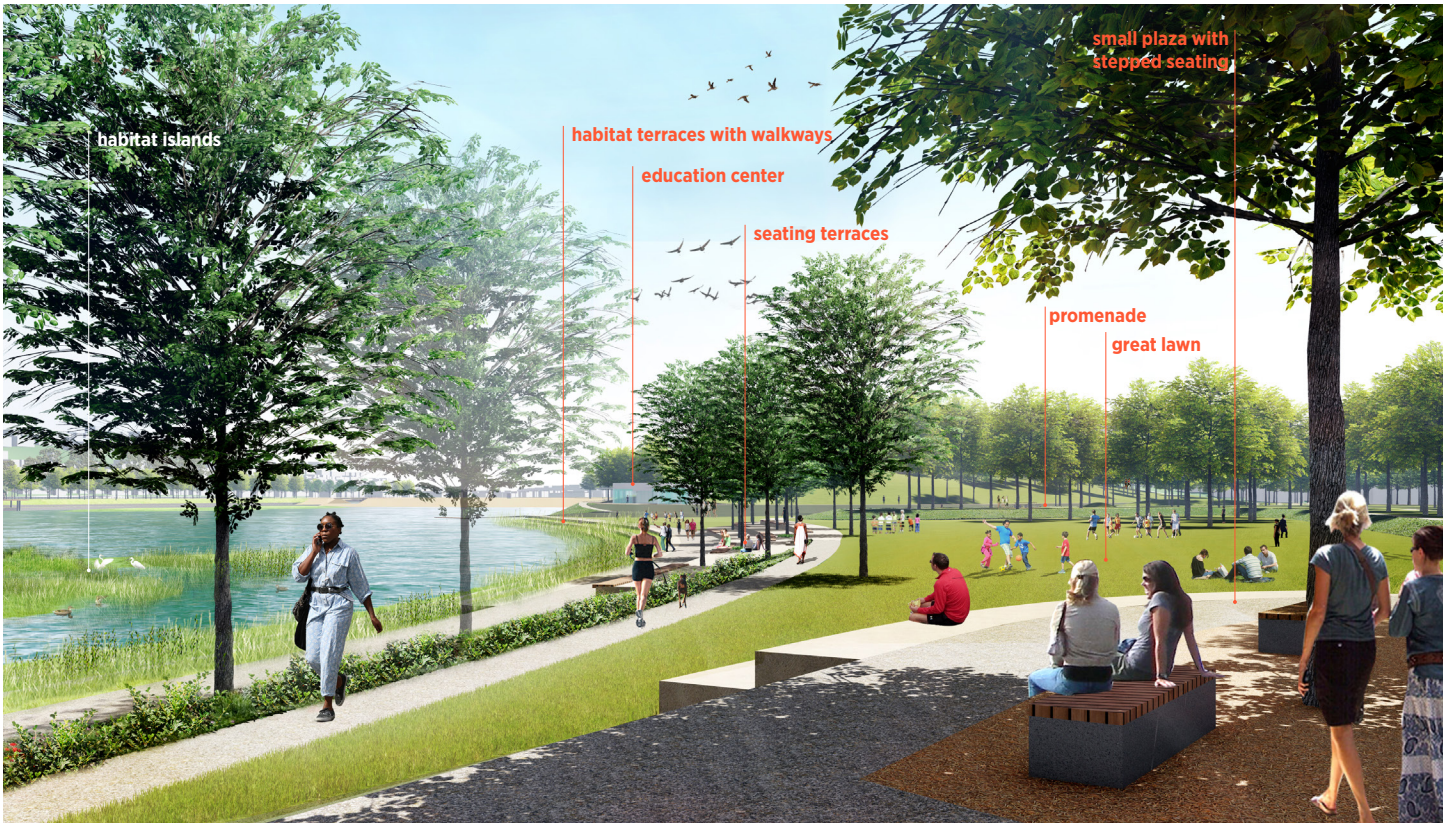

view C An small entry plaza near the intersection of Silver Lake Boulevard and Earl Street doubles as an overlook onto the Great Lawn and wetland terraces and islands. This shaded area of prospect offers a place for quiet reflection or meeting neighbors for a walk through the park's miles of paths and trails.



view D The end of sloped Silver Lake Lawn gives way to a series of seating platforms perched above wetland terraces and islands. Small footpaths into the wetlands provide moments of immersion to learn about wetland plant communities, amphibians, and the other small aquatic wildlife they support.

5.2.2 The Knoll

The Knoll is a large hill within the Complex and is comprised of 8.3 acres of woodland. The Master Plan proposes to enhance its upland, wooded character by proposing a replanting strategy, implemented over time, to increase species diversity and improve its overall habitat value.


With an elevation change of 45,' The Knoll offers expansive views over the reservoirs. Universally accessible nature trails lead up its slopes from the Meadow and Armstrong Ave to a promontory with small shade pavilion and seating area that offers a peaceful place to rest and enjoy the views. Additionally, this area can be used for educational purposes to host small groups of students. To protect wildlife and keep people out of sensitive areas, habitat fences are provided along all the nature trails. All sensitive habitat areas will be closed at night. See section 5.6.5 and Chapter 06 for more information on habitat fences.

A small portion of The Knoll on its southern face is regraded to heighten its form and accommodate small seating terraces facing the Meadow. The Promenade wraps around its base, connecting the Meadow to the proposed Education Center along its western edge. The Environmental Education Center is tucked into The Knoll landscape overlooking the reservoir. The Center is connected directly to the reservoir via a universally accessible pathway that leading down to a floating dock which allows hands-on education and the possibility for guided kayak or canoe tours by ecologists. See Figure 5-5 for a design plan of The Knoll.

The design intent is to balance the cut and fill earthworks such that execution of these elements requires no off-haul or import of soil.



Figure 5-5 The Knoll Detailed Plan

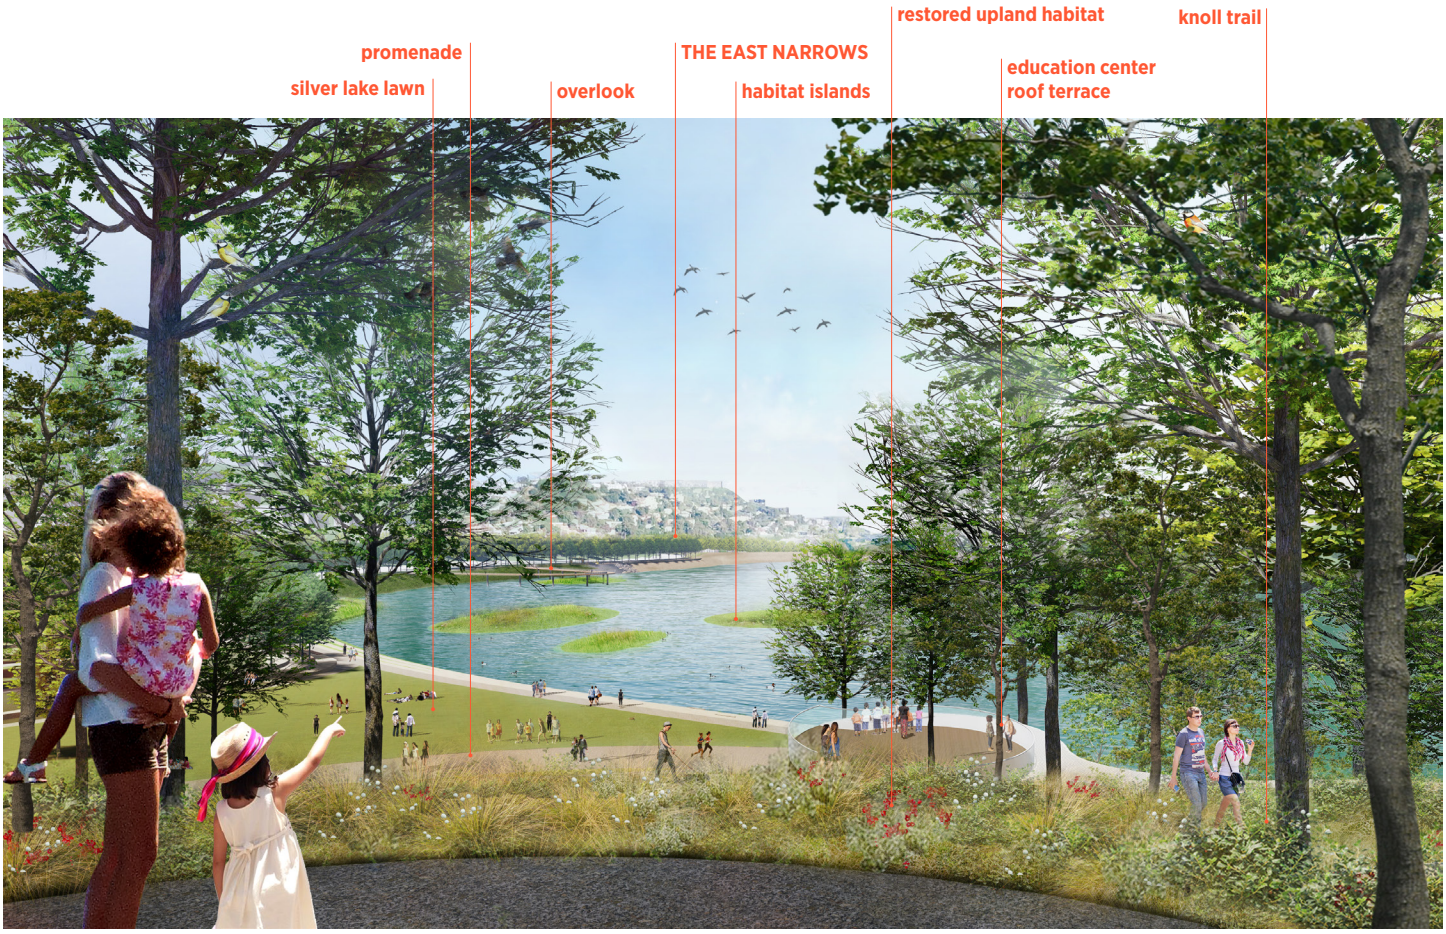

view A At the top of the Knoll, a small promontory under a shade pavilion creates a moment to pause and enjoy expansive views of the reservoir and park through a restored southern California native woodland and across Silver Lake Lawn to habitat islands. Here, the interwoven ecological and cultural systems of the park are understood. The pavilion will double as an outdoor classroom associated with the Education Center which includes a small roof terrace observation platform.

5.2.1 Ivanhoe Overlook

As a smaller and somewhat isolated water body, Ivanhoe Reservoir presents the opportunity to become a Living Laboratory – a testing ground for establishing new wetland habitat in the Complex and understanding the effectiveness of constructed wetland terraces and islands on water quality and aquatic habitat.


The design of Ivanhoe Overlook takes advantage of open views to the south of the Ivanhoe Reservoir with an observation deck extending out over wetland terraces which step down to the water. Small footpaths through these terraces lead to observational platforms that can be used for on-going monitoring and testing to inform how habitat is managed throughout the Complex. Complimenting the wetland terraces are two floating wetland islands.

A small shade pavilion with integrated seating provides a sheltered space for outdoor education or community gathering. Interpretive signage educates visitors about the operations of the Living Laboratory and its ecologies. See Figure 5-6 for a design plan of this area.

An existing Inlet Tower located on Ivanhoe Dam will remain in place and operational. Construction within the Division of Safety of Dams (DSOD) boundary will require additional review and approval.

Figure 5-6 Ivanhoe Overlook Detailed Plan



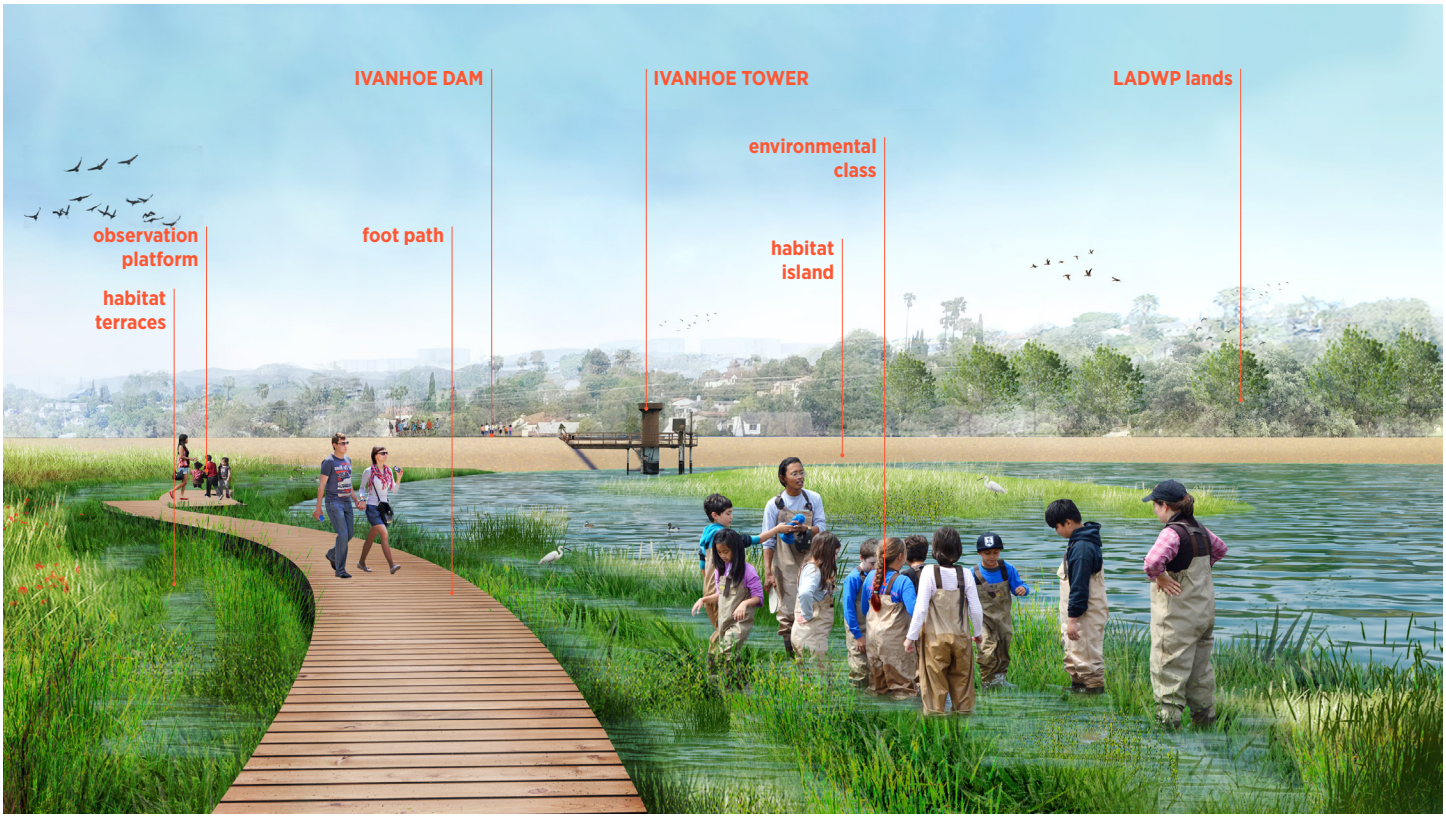

view A A small boardwalk brings research and academic collaborators and students through and into wetland terraces where plant community and aquatic species establishment as well as water quality can be monitored and studied.



view B A wood deck platform at the northwest edge of Ivanhoe features a shade pavilion and integrated seating which functions as gathering space and outdoor classroom. Interpretative signs will provide information about wildlife and updates on research and monitoring activities, keeping the community connected to the park's ecosystem function and management.

5.2.5 The Eucalyptus Grove

The Eucalyptus Grove is currently a wooded area predominantly planted with Eucalyptus trees of varying age and health. The Master Plan proposes to replant this zone over time to enhance and restore its upland habitat value. All walkways throughout the Eucalyptus Grove will include low habitat fencing to protect sensitive habitat areas. See section 5.6.5 and Chapter 06 for more information on habitat fences.

At the edge of Eucalyptus Grove, habitat terraces stretch out beyond the existing embankment edge creating a gradient of upland, transition, and wetland ecologies. A large overlook extends out over these terraces, offering a unique perspective to observe the new wetland habitat and a prime place for birdwatching. At the overlook, interpretive and educational signage will be included. Floating islands are added adjacent to the Eucalyptus Grove to further enhance this area's biodiversity and provide protected habitat for foraging and nesting. Figure 5-7 provides a design plan of these features and elements.

The design intent of this area is to balance a portion of cut and fill to create the habitat terraces, supplemented by pile supported landscape structures. Within the DSOD area, fill may be required to build the habitat terraces.


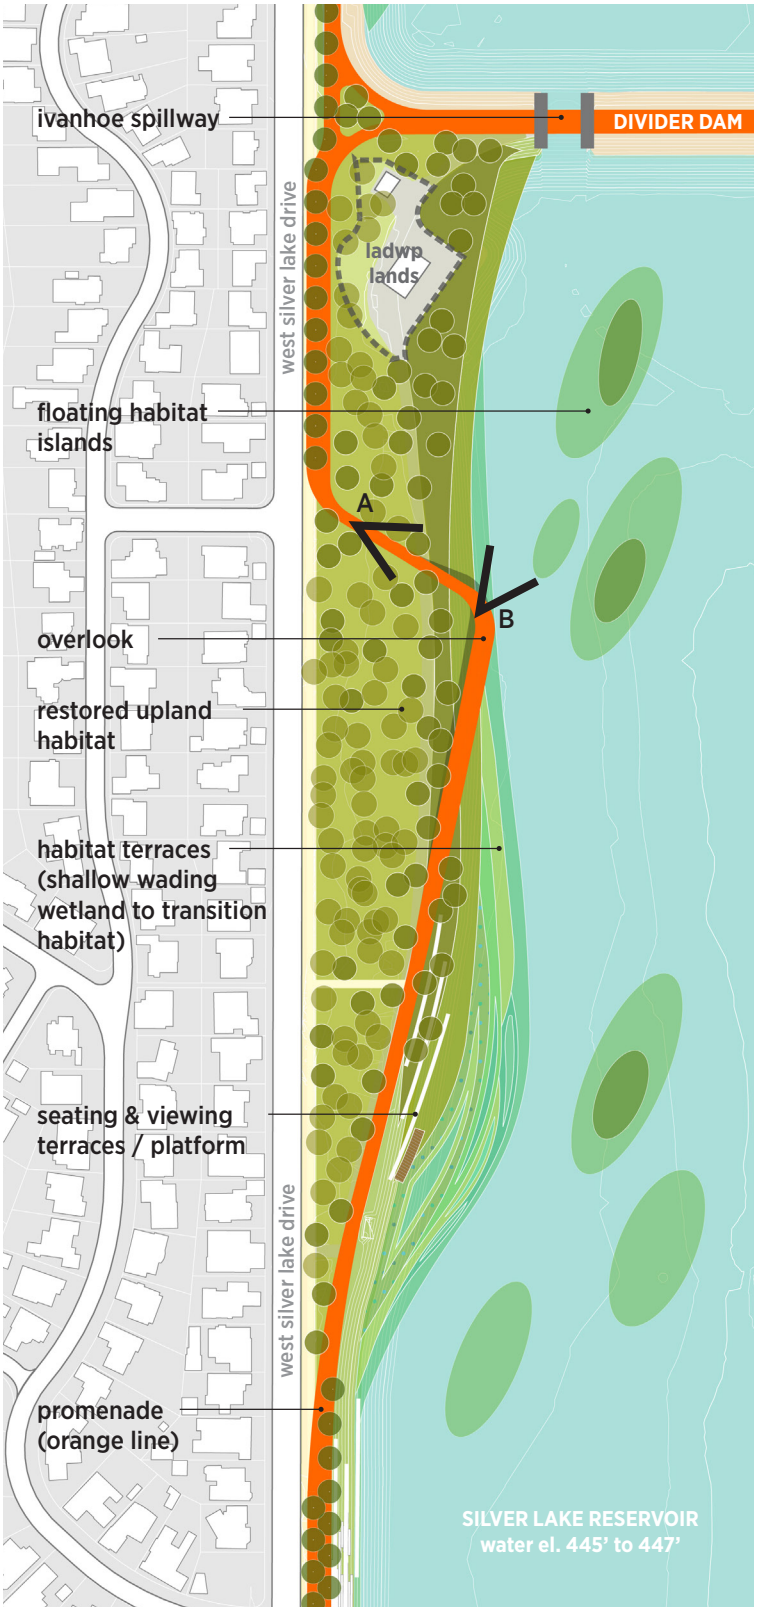


Figure 5-7 The Eucalyptus Grove Detailed Plan




view A The Promenade narrows where the it crosses into the Eucalyptus Grove to minimize its footprint. The walkway is edged with habit fences to protect wildlife and the restored native woodland plant community. It connects to an overlook beyond.

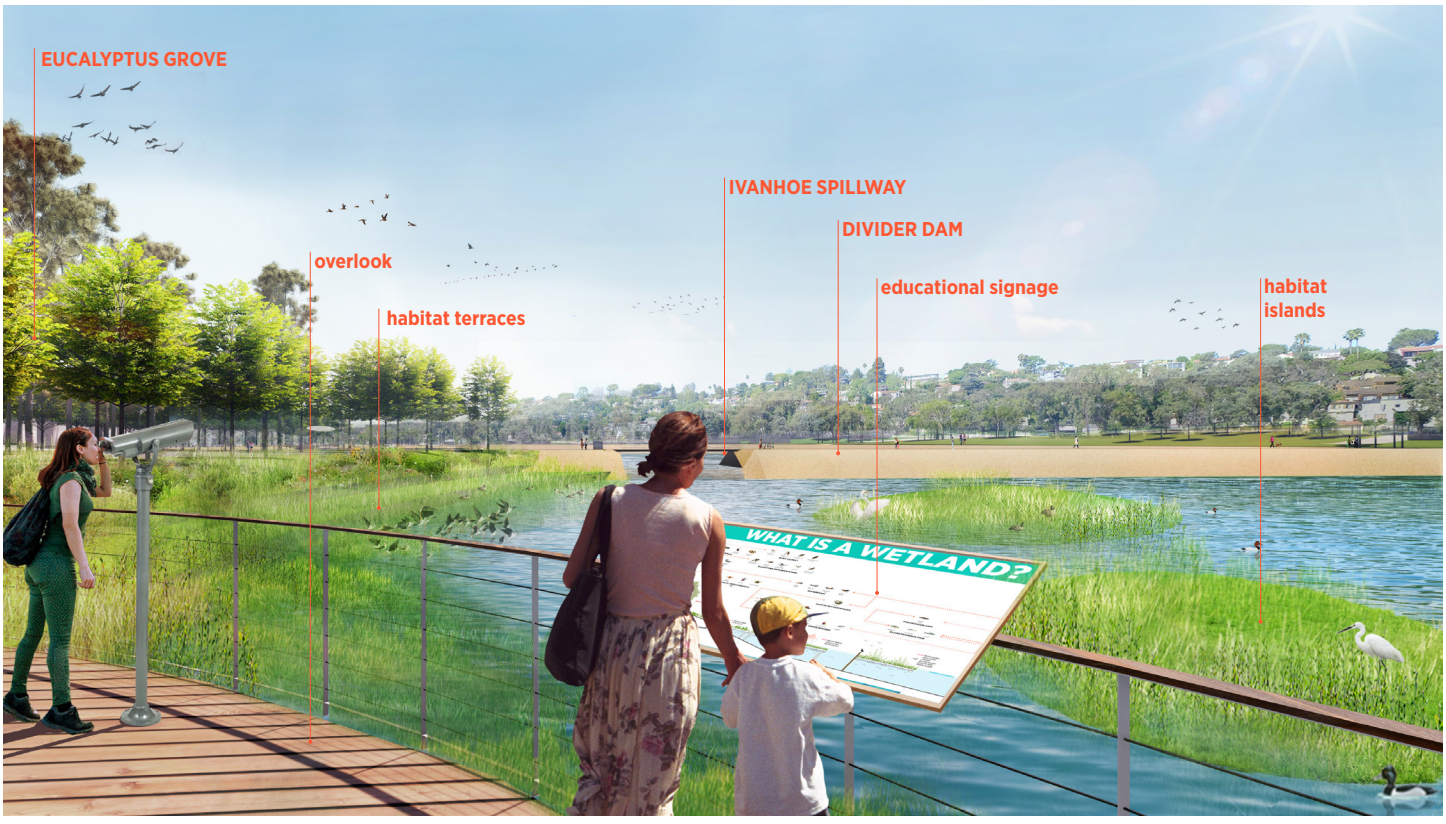

view B At the overlook, both wetland terraces and islands can be observed providing a superb location to learn about their habitat value and water quality function as well as the migratory waterfowl they support. This overlook is also equipped with free telescopes for bird watching and classes.

5.2.4 The East and West Narrows

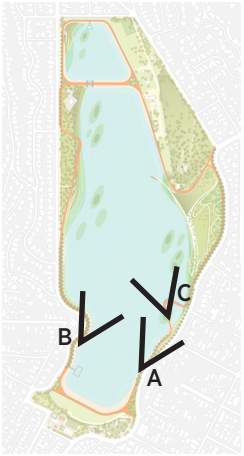


The East and West Narrows are the narrowest sections of the site and run along the south edges of the Silver Lake Reservoir embankment. The primary feature of these linear corridors is the Promenade which includes overlooks and seating terraces at strategic locations to maximize views out and across the reservoir or to habitat islands.

On the East Narrows (Views A and C) along Silver Lake Boulevard a varying 3- to 4-foot grade separation from the road to the top of the embankment allows for a continuous seat wall to be added to the Promenade. There are also low, historic concrete walls along these road edges which will be recognized and incorporated into the Promenade design. Where the Promenade widens along the East Narrows, a fitness circuit is proposed, creating a connection to the Recreation Center. To amplify views across Silver Lake Reservoir to the San Gabriel Mountains in the distance, an elevated bridge swings out over the water and above a habitat island.


The West Narrows (View B) include seating terraces embedded into the embankment to provide seating for people to get to the water's edge and enjoy the expansive reservoir views. An allée of trees along the Promenade provides much needed shade and shelter.



view A Where the land between the reservoir and Silver Lake Boulevard widens, the Promenade incorporates a fitness circuit which is a connection to and extension of the Recreation Center in the South Valley. Small seating terraces step down the embankment slope creating a perfect perch for taking in amazing views and spectacular sunsets.

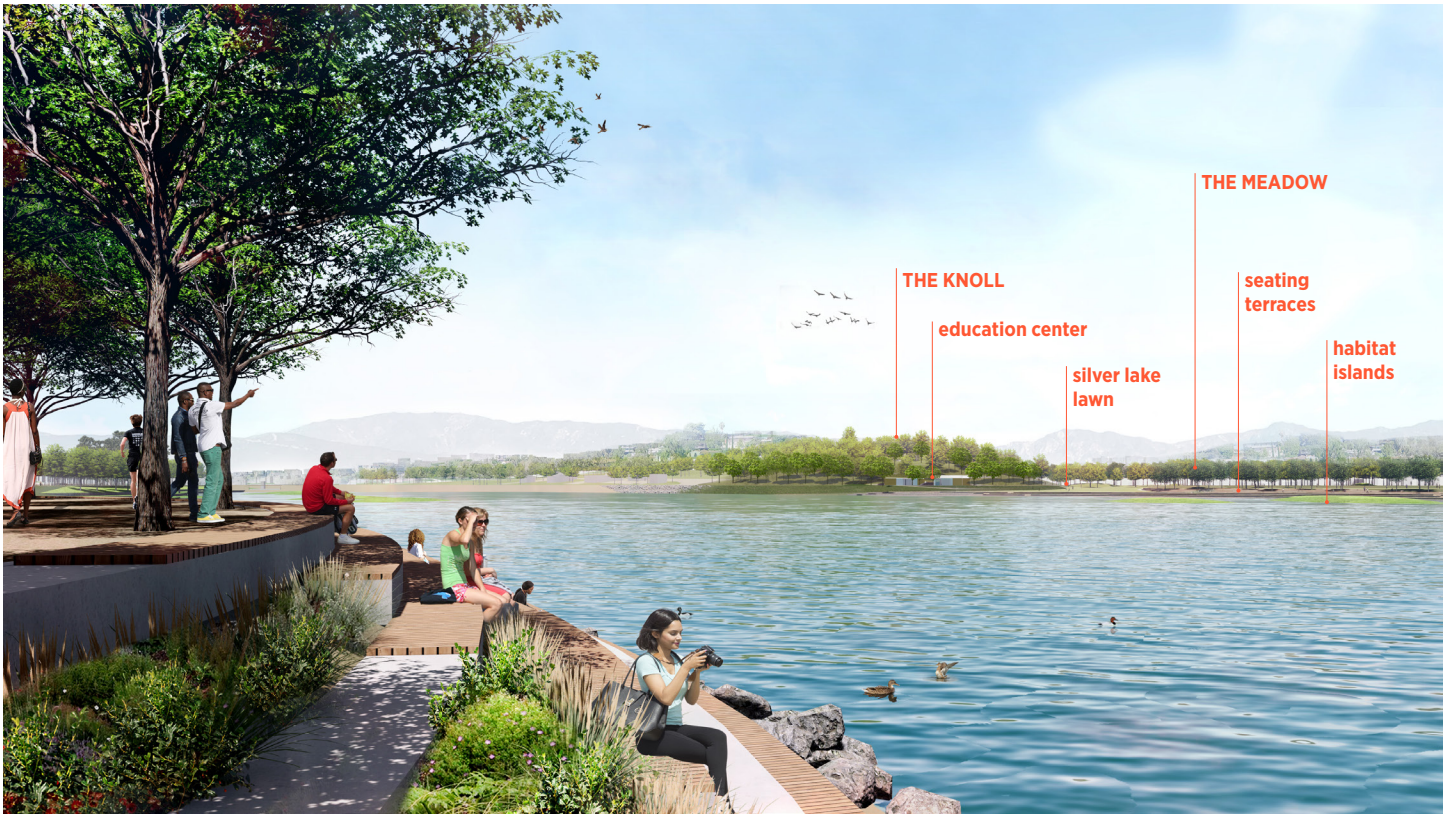

view B Stepped seating with coastal scrub gardens along the Promenade at West Silver Lake Boulevard offer sweeping views across the reservoir to the Knoll and Meadow.

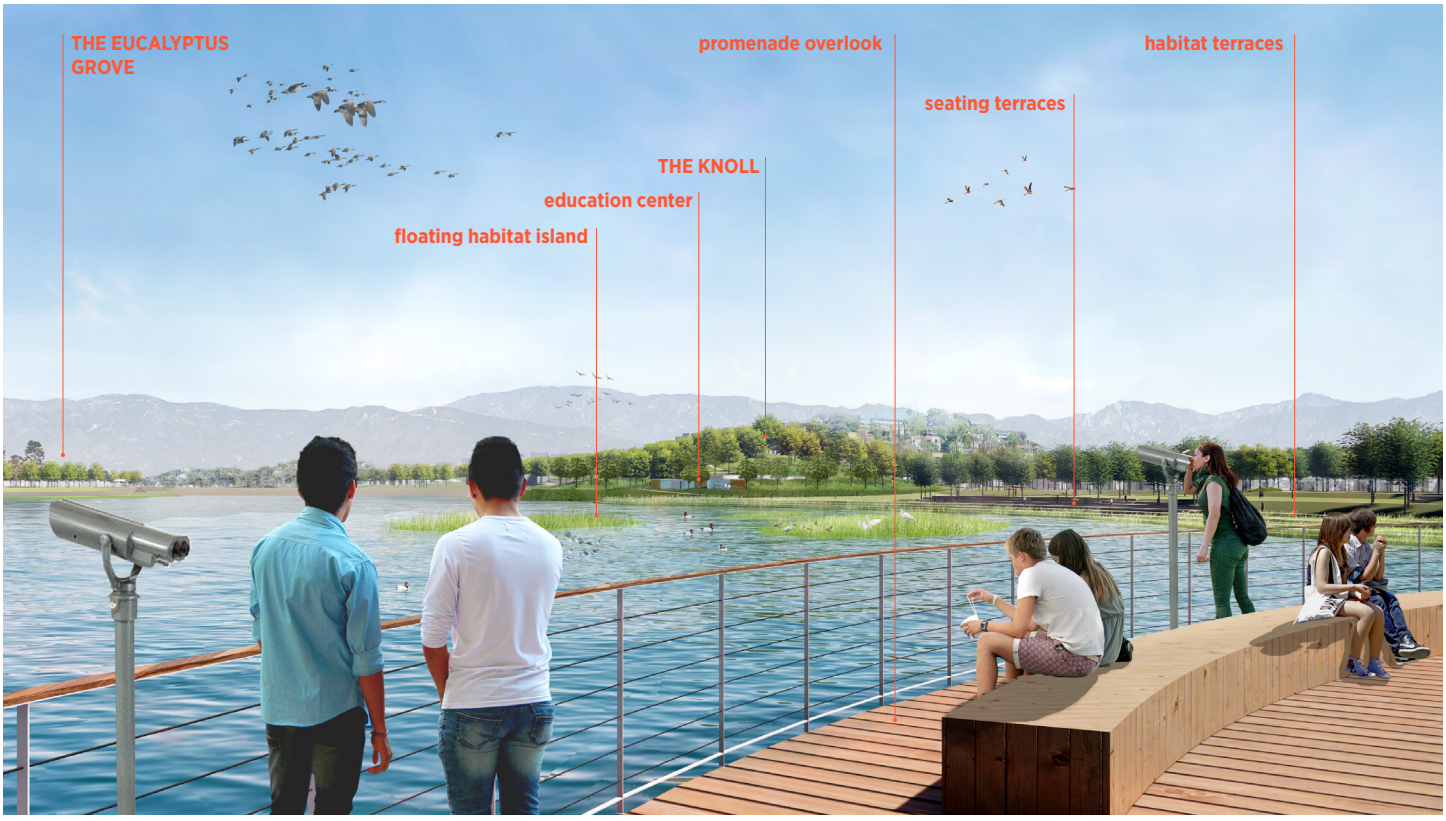

view C An overlook bridge projects visitors out over the reservoir, offering views north across the water to the San Gabriel Mountains in the distance. With integrated seat walls and equipped with free telescopes, the overlook offers a great location for bird watching classes as well as observing seasonal migratory patterns.

5.2.6 The South Valley: The Silver Lake Recreation Center

Anchored on the corner of Van Pelt Place and Silver Lake Boulevard, a new Multi-Purpose Building / Community Center, which will house one indoor basketball court, creates a welcoming entrance to the Recreation and Parks area. An outdoor plaza with shade trees and both integrated and movable seating, connects the existing Recreation Center and playground to the new facility. To accommodate this new building, the existing basketball court and playfield are relocated to the north of the Multi-Purpose Facility. The existing picnic area is relocated to the west sloping lawn and additional trees are incorporated to provide shade.

The dog play area is expanded and renovated to include two separate spaces for both small and large dogs. The area is re-graded, and materials are updated from decomposed granite to synthetic turf – a more durable surface to accommodate the high use of these spaces. Integrated seating, benches and shade structures allow dog owners a place to sit and relax while their dogs play. See Figure 5-8 for a design plan of this area.

Minor reconfiguration improvements to the Recreation Center will be included to provide additional office and storage space. Both the new facility and proposed modifications to the existing Recreation Center are discussed further in Section 5.4 Buildings & Structures.

Figure 5-8 South Valley Detailed Plan





aerial This bird's-eye view shows the new Multi-Purpose Facility which anchors the southeast corner of the Recreation Center and relocated recreation field and basketball court.



view A The existing dog parks for large and small dogs are expanded and receive a major upgrade which includes durable artificial turf with play hills as well as new seating and shade trees and structures.

5.3 Spaces, Uses, and Activities

A balanced combination of spaces is needed to create a successful, multi-functional park. At the SLRC, these spaces will support a range of activities and uses based on the preferences of the community.

The most prominent community space is the Meadow. Here a 3.4-acre area of existing lawn and shade trees has been expanded to approximately 7.5 acres comprised of two lawn areas. These new flexible lawns can support a myriad of activities from the simplicity of cloud watching to large community events such as outdoor movies. At the lawn's edge, 12,000sf of picnic grove spaces provide a focal point for friends and family to gather next to 1.5 acres of ornamental gardens. Along Silver Lake Boulevard 8,000sf of the Promenade can accommodate regular or occasional farmer's markets.


Distributed throughout the Complex, along the water's edge are 26,000sf of seating terraces for wildlife observation, sunset viewing, or spending time with friends and neighbors. Allowing more heightened views of wildlife, the reservoirs, and regional hills and mountains are 28,000sf of overlooks ranging from large bridge-like walkways to small, intimate platforms. To support the educational goals of the Master Plan, a 3,760sf education center and two 1,200sf shade pavilions which can double as outdoor classrooms are located at the Ivanhoe Dam and The Knoll. A small floating dock is proposed next to the education center to facilitate experiential, ecological-focused learning.

At the existing Silver Lake Recreation Center, several new and renovated spaces are planned. To offer more community programs and supplement its sports programs, a new 5,800sf multi-purposed building is proposed along with 11,400sf of relocated play fields and courts and 56,400sf of renovated and expanded dog play.

The largest proposed spaces within the Master Plan design are for habitat and wildlife. A total of 23 acres of the complex are dedicated to the restoration of existing upland and creation of new transition and wetland habitats. A thorough discussion of theses spaces is provided in Chapter 06 Park Sustainability.

In sum, the Master Plan design includes a total of 33 acres of new useable space including 10 acres for active and passive recreation representing a 185% increase over what is currently offered at the Meadow. See Figure 5-9 for a breakdown of the spaces described above.

Figure 5-9 Spaces, Uses and Activities Diagram

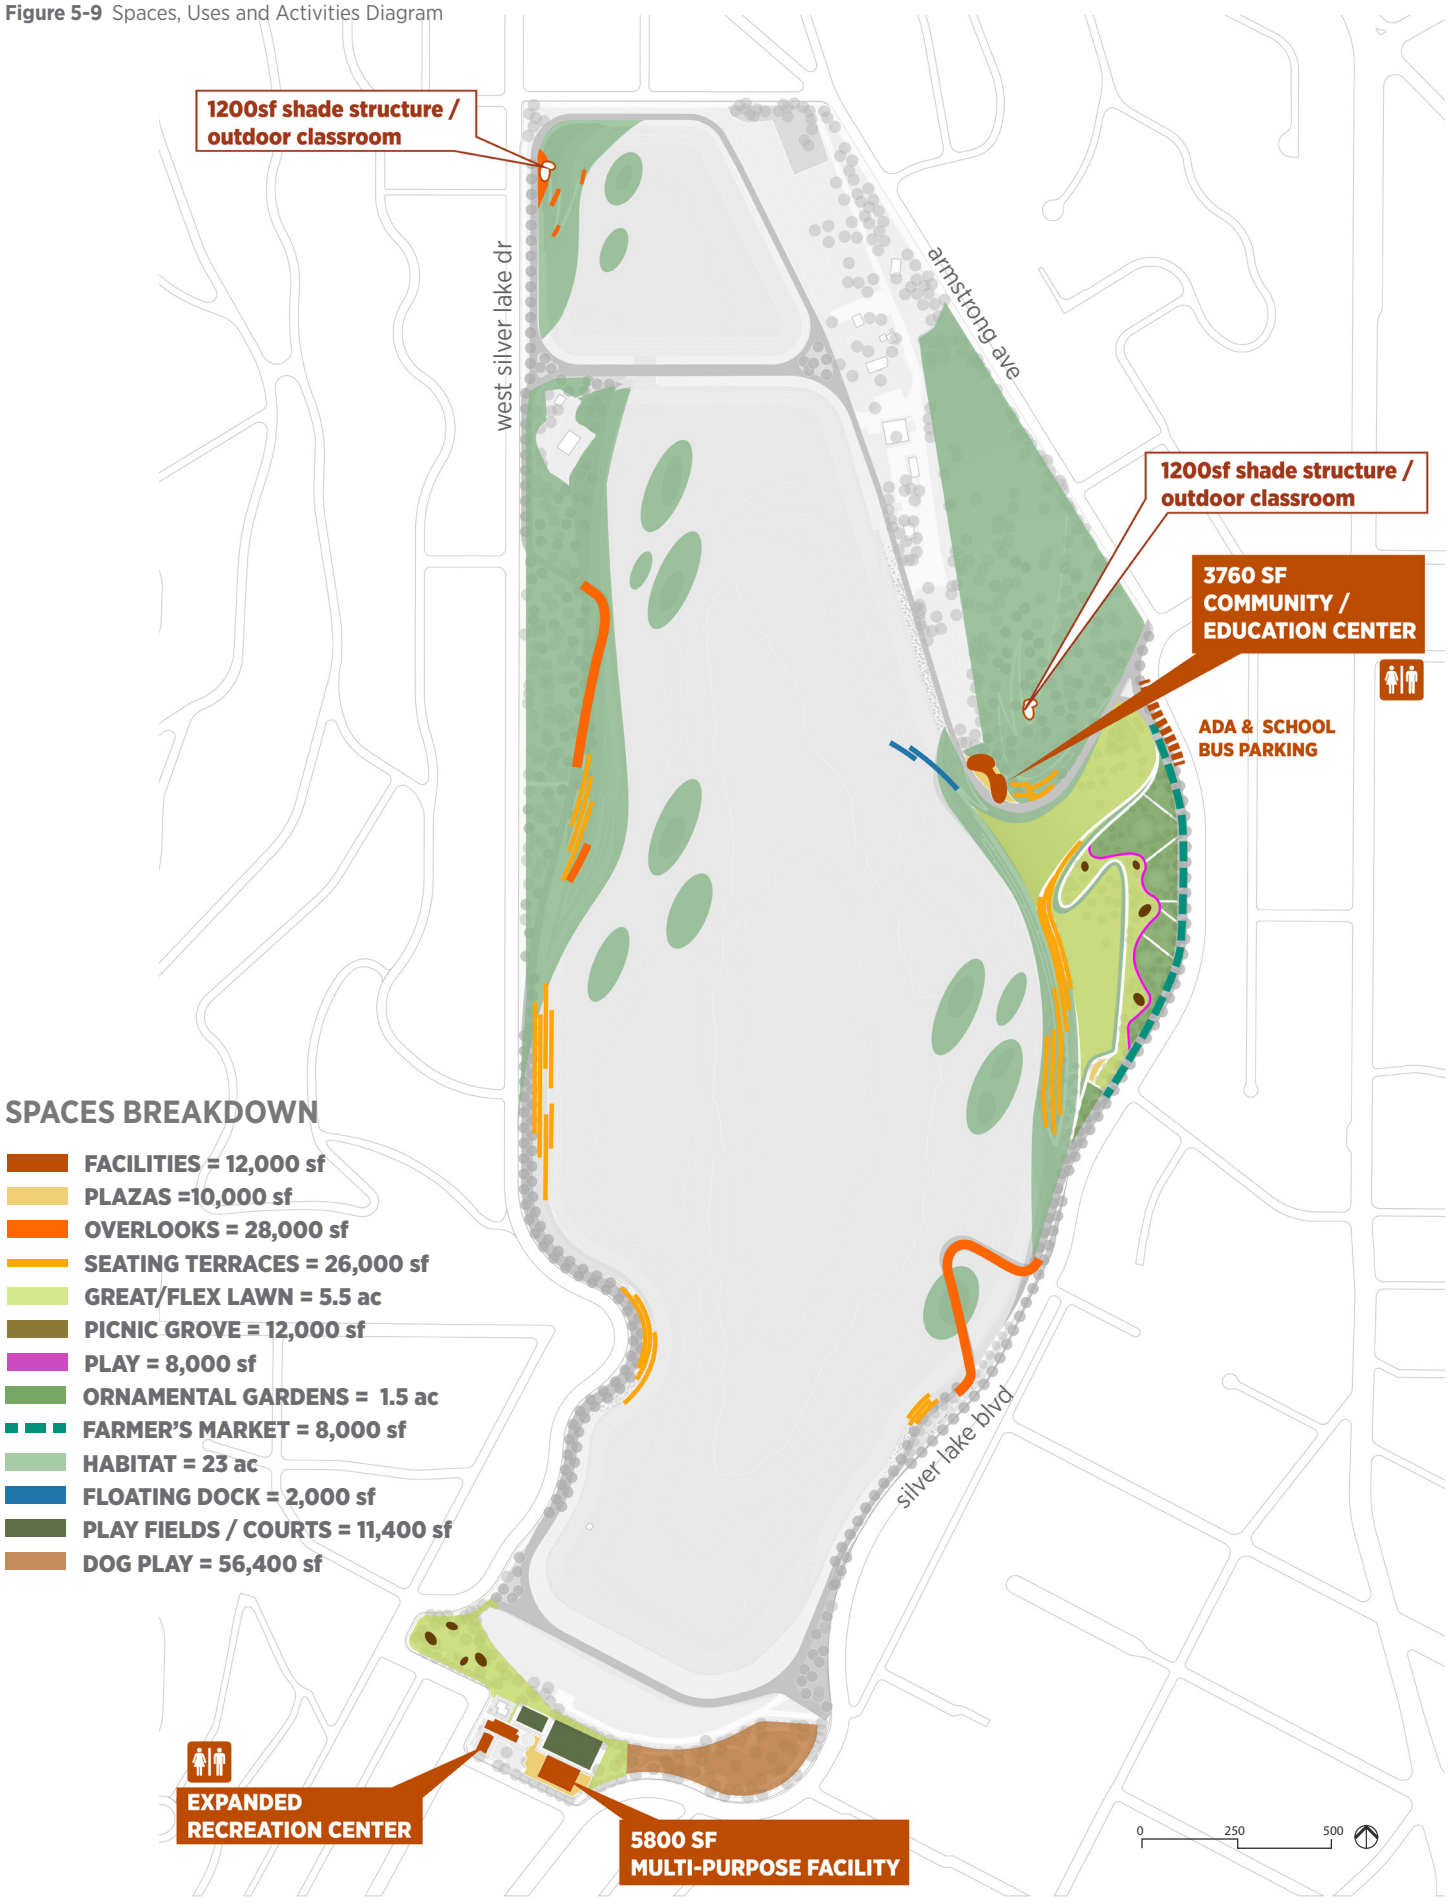

5.4 Buildings & Structures

Four modest new structures will be constructed at strategic locations around the new Park to complement the daily activities of the park, provide assembly spaces for specific community activities, and offer shelter from the sun and rain. As visitors walk along the Promenade, these architectural nodes will help orient people and promote a sense of safety in the public open space. A sensible distribution of amenities is allocated to these structures with an emphasis on environmental education. In the South Valley, a new building will address the programmatic needs of a thriving Recreation Center.

5.4.1 Architecture Concept

The three structures located within the Complex proper, an Education Center and two Shade Pavilions, have been envisioned as an architectural ensemble that relate in form to the new floating habitat islands proposed by the Master Plan and the mid-century modern architecture of the Silver Lake neighborhood. The scale of these structures is tuned to the residential character of the surrounding neighborhood, while their construction is commensurate with durable, long-lasting public facilities. Their architectural expression is contemporary and relies on natural materials to blend into the surrounding landscape. As an ensemble, the three structures add coherency to the hierarchy of the Park, creating places of pause and connection to nature as well as one another.

The goals of the Master Plan include the highest degree of environmental quality. The climate of Los Angeles requires precise sustainable strategies that generate an energy-efficient, cost-effective, and meet City standards.



aerial The Knoll wraps around, over, and through the Education Center creating a seamless transition between landscape and architecture.

Figure 5-10 Education Center First Floor Plan


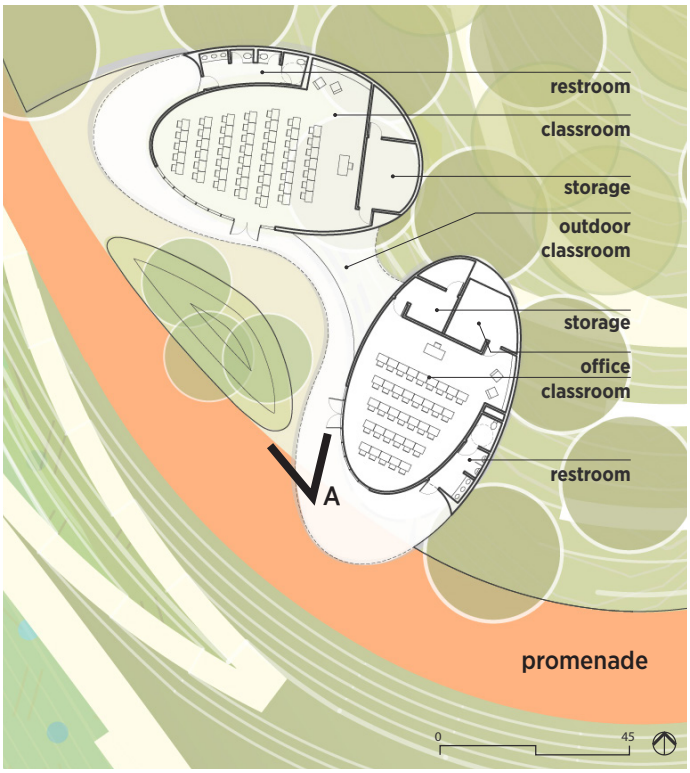


Figure 5-11 Education Center Roof Plan

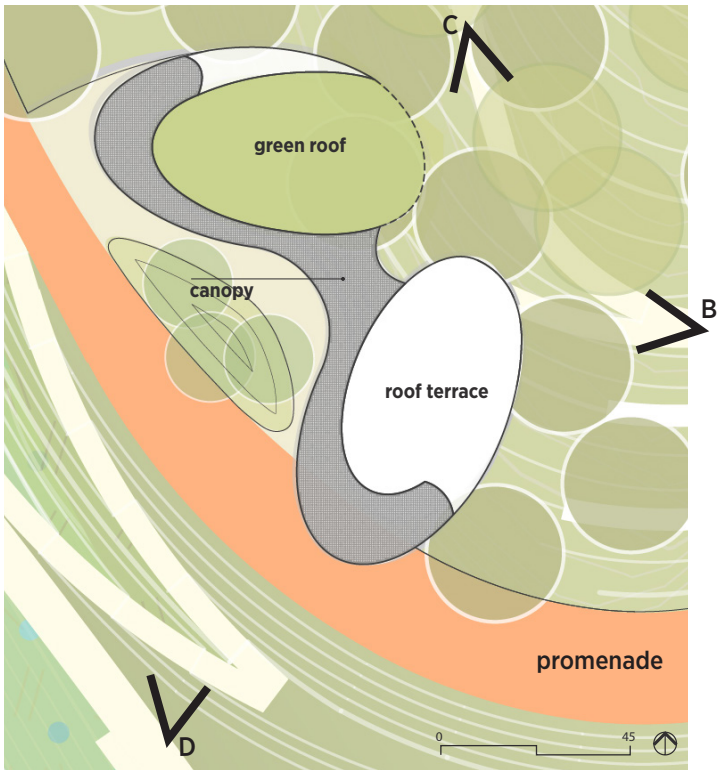

5.4.2 Education Center

The Master Plan design includes an Education Center at the base of The Knoll, overlooking Silver Lake Reservoir. Located along the Promenade, adjacent to the Silver Lake Lawn, and easily accessible from Silver Lake Boulevard, the Education Center consists of a residential-scale building and seating terraces that are integrated in the topography of The Knoll and oriented to embrace views of the water.

The Education Center design includes small indoor and outdoor teaching and assembly spaces, where the unique opportunity of the Silver Lake Reservoir Complex – the re-establishment and management of a healthy ecosystem within the context of an urban park - can be introduced, discussed, and studied by visitors of all ages. It is meant to complement the educational space that is the Complex itself, a place where people can gather at the start and end of their visit, including school children on a field trip as part their environmental curriculum.

As shown in Figure 5-10, the Center contains two interior classrooms with a view of the water through a partially glazed, operable facade that open the teaching spaces to the exterior. The large classroom is a little over 1,400sf and can sit 50 people. A slightly smaller classroom is approximately 1,000sf with a capacity of 35 people. The Center also contains a 180sf office for staff, and storage rooms of 195 and 100 square feet adjacent to each classroom. Public restrooms, which are directly accessible from the Promenade, serve the Park as a whole.

The roof of the Education Center (Figure 5-11) is both a landing point along the path leading to the top of The Knoll, with a roof terrace overlooking the reservoirs and an extension of the landscape with a green roof connected to The Knoll's western slope. The Knoll envelopes the building, sliding through an opening between the two classrooms, creating a small, shaded amphitheater at the heart of the facility.

A shade canopy protects the amphitheater and extends over a plaza fronting the Education Center, creating a comfortable place for people to congregate on their journey around the Complex. The landscape of The Knoll spills onto the plaza in the form of a berm planted with native woodland trees.

As a education tool and demonstration feature, it is particularly important that the new Center be built to be environmentally sustainable. The building is clad in recycled wood, and optimizes natural ventilation, daylighting, and rainwater harvesting while minimizing heat island effects with shade trees.




view A The architecture provides an indoor/outdoor experience with sliding glass panels that open up to allow the classrooms to extend out into the landscape. The Knoll landscape cascades between the two classrooms with small seating terraces incorporated.



view B Moving up through The Knoll landscape, a path peels off to connect to the roof terrace of the education center providing a place of pause and lookout as well as a gathering space for outdoor education.



view C Moving down from the top of the Knoll, expansive views are framed by a dense tree canopy out and over the education center to the reservoir.

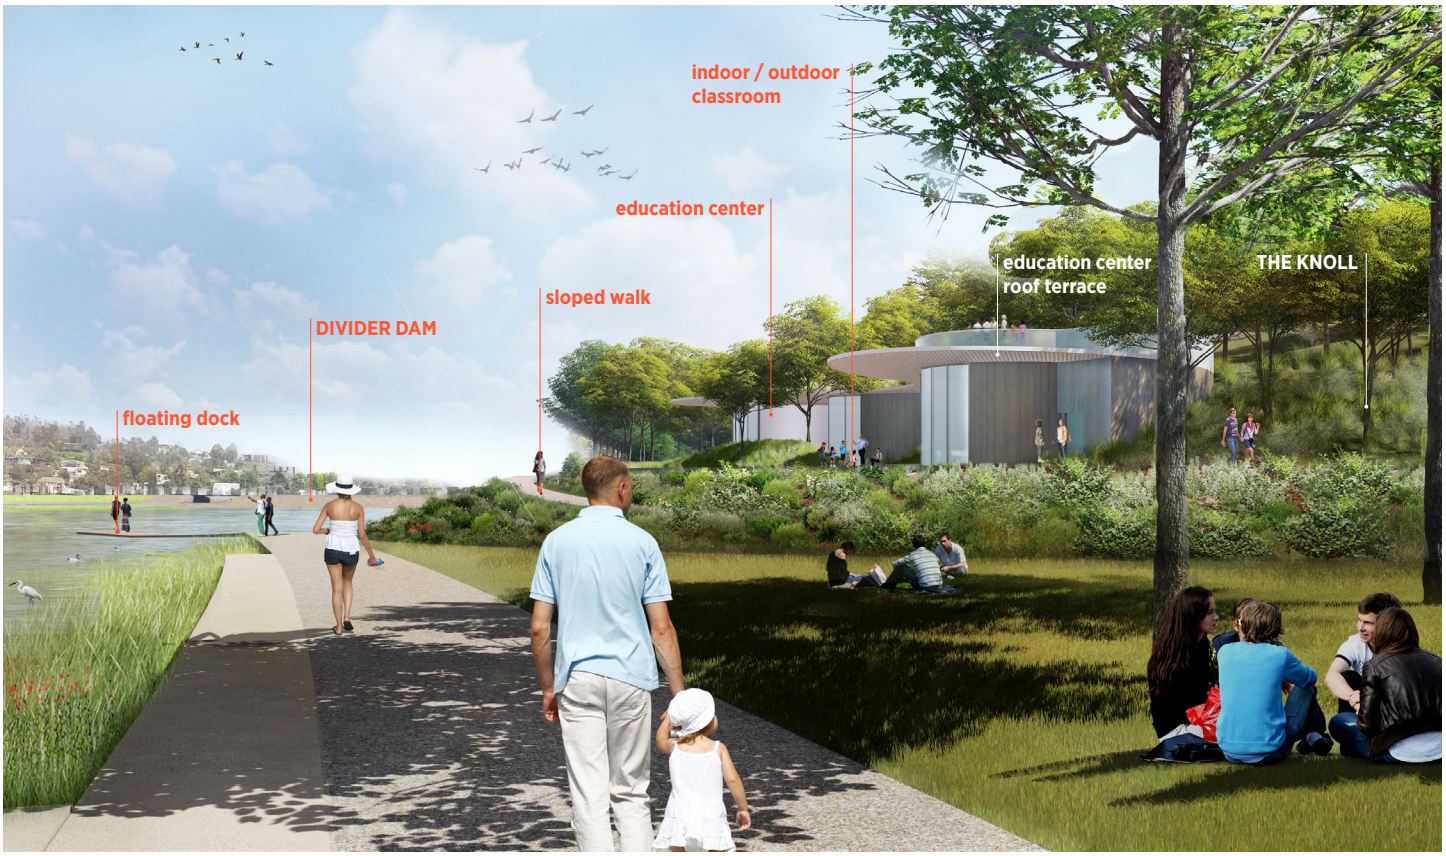

view D From the base of Silver Lake Lawn, a layering of vegetation leads from the waters edge, to the Promenade, and up to The Knoll. The education center sits within The Knoll and blends into the landscape.

5.4.3 Shade Pavilions

At the top of The Knoll, a shade pavilion shelters a promontory with a stunning view of the Silver Lake Reservoir, and a glimpse of the Education Center roof below. This pavilion is an amenity for all visitors climbing to the top of The Knoll, the highest point of the reservoir complex. It is also an extension of the Education Center as an outdoor classroom space for a group of 20 to 30 people providing shade and seating. A second pavilion is located at the Ivanhoe Overlook, another opportune place for visitors and students to gather during their excursion to the Complex. The pavilion is designed and positioned as a gateway to footpaths that descend through new wetland terraces and down to the Ivanhoe Reservoir where visitors will be able to touch the water and observe the flora and fauna up close.

The oval forms and materials of the shade pavilions are born out of the architecture of the Education Center, of which they are satellites.

5.4.4 Multi-Purpose Facility

Master Plan analysis identified a need for expanded facilities at the Silver Lake Recreation Center to better meet the needs of the community. A central piece of the Recreation Center expansion is the addition of a new Multi-Purpose Facility to replace the existing undersized gymnasium, which will become dance and art studios.

The proposed 5,800sf facility is located at the corner of Silver Lake Boulevard and Van Pelt Place and frames a new, intimate plaza at the heart of the recreation campus. Wrapping around the free-standing Multi-Purpose Facility, the plaza provides an inviting entrance from Van Pelt Place at mid-block and at the corner of Silver Lake Boulevard. Large windows face the street and offer views of the activities inside. The building can be entered from the east and the west through wide, glass roll-up doors that can remain open on most days of the year.

Its simple architecture is designed to fit well in the context of the existing recreation center with its traditional Spanish style. The new building has a gabled weathering steel roof with a rust color similar to the clay tiles of the existing building. The facade is clad in wood and the underside of the timber roof structure is exposed inside and outside as it cantilevers over the entry plazas to provide shade and weather protection for continuous seat walls facing the relocated play field to the north and the street to the south. The new building is conceived to be environmentally sustainable by using recycled, renewable, and local materials and optimize natural ventilation and daylighting.

The building is sized to support a variety of programming amenities including an elementary school basketball court of 74 feet by 42 feet. The north side of the court will be lined with three rows of seating risers. Its built-in sports equipment will include retractable basketball hoops, a volleyball net on removable posts doweled into the floor, demountable indoor soccer nets and an electronic scoreboard. In addition to housing youth sports activities, the Multi-Purpose Facility can be used as an assembly space for various community events and as a polling station. See Figure 5-13 for a design plan of the Silver Lake Recreation Center improvements.

Figure 5-13 New Silver Lake Recreation Center Detailed Plan





view A Around the new Multi-Purpose Facility, an outdoor plaza welcomes the community from Van Pelt Place and connects to the existing Recreation Center and Playground.

5.4.5 Existing Recreation Center Upgrades

The existing Recreation Center needs an expansion and remodel to respond to the increasing neighborhood demand for youth activities. The new Multi-Purpose Facility will allow the South Valley to work contiguously with the SLRC in terms of programming and neighborhood life.

The exterior of the existing building will be preserved and repainted while its interior will be remodeled to create new spaces. The windows and doors may have to be replaced to meet current energy code requirements, and the building structure may have to be upgraded to meet current seismic code. Four glass skylights, approximately 4 feet by 8 feet, will be added to the roof of the existing gymnasium in order to be repurposed.

The south wing of the building will be devoted to administrative functions and services. It already contains restrooms, which will be upgraded, and the existing meeting room will be used for staff offices. The north wing will be almost entirely devoted to new and improved activities. With the addition of the larger Multi-Purpose Facility, the existing high-bay gymnasium will be transformed into a series of activity spaces. A mezzanine will be added, served by a new exterior stair and elevator, to house a new Art Studio which will overlook a new two-story tall Dance Studio below, with resilient wood flooring, mirrors and ballet bars. The kitchen will be relocated under the mezzanine and improved with new counters, cabinets and equipment. Next to the kitchen will be to a new Game Room. The space vacated by the kitchen will be converted into a storage room. See Figures 5-14 and 5-15 for conceptual sections of the proposed space reallocations.

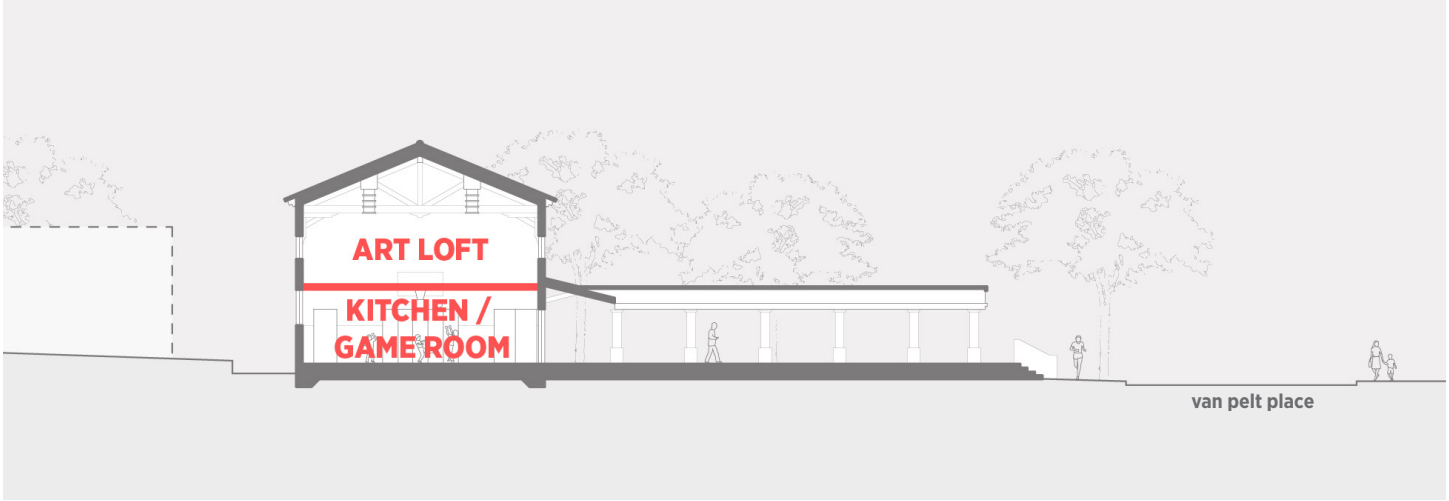


Figure 5-14 Proposed North-South Section through Recreation Center

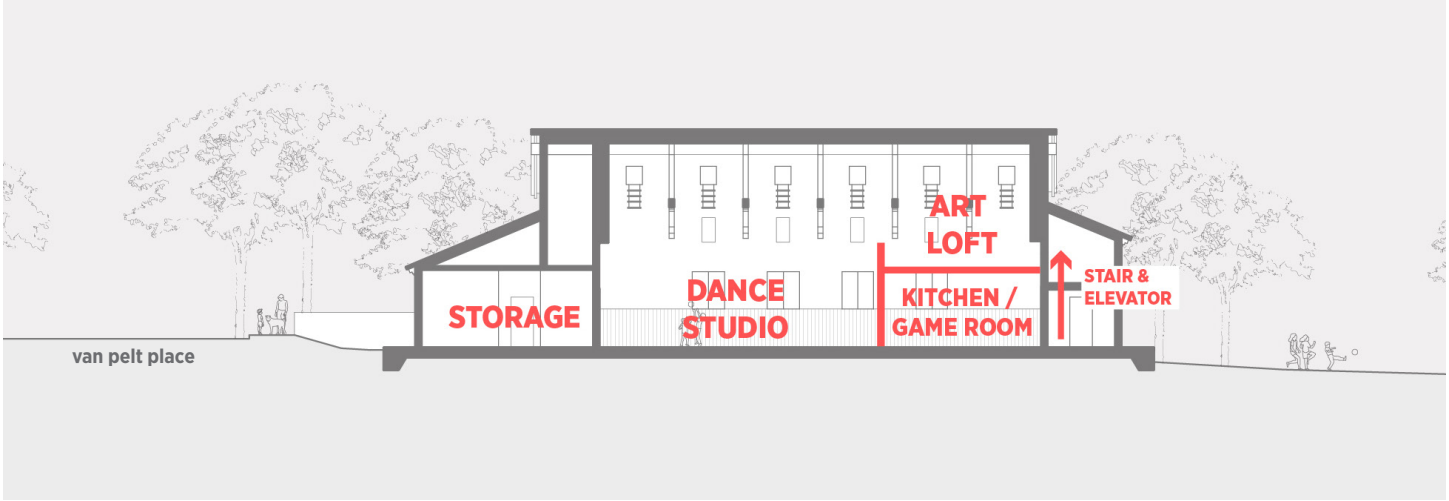


Figure 5-15 Proposed East-West Section through Recreation Center

5.5 Historic-Cultural Monument Designation Analysis

As noted in Chapter 02, the Silver Lake Reservoir Complex is designated as a Los Angeles Historic-Cultural Monument (HCM No. 422) and subject to the Los Angeles Cultural Heritage Ordinance and consequent compliance with the Secretary of the Interior's Standards for the Treatment of Historic Properties (Standards).

These Standards consider the impact of proposed alternations to a historic property on its character defining features. The proposed Master Plan design was evaluated against the Standards for compliance. Note, not every Standard will apply to every aspect of a given project, nor is it necessary to comply with every Standard to achieve compliance. Below is a summary of a more detailed analysis located in the Master Plan Report Appendices.

Standard 1. ***A property will be used as it was historically or be placed in a new use that requires minimal change to its distinctive materials, features, spaces and spatial relationships.***
The proposed site plan complies with Standard #1 because the new use will require minimal change to the defining characteristics of the property and its environment. The reservoirs will remain large open bodies of water and other character defining land uses such as the Knoll and Eucalyptus Grove will be preserved overall. Features and spaces that will be substantially altered do not date from the period of significance and are therefore not character defining. These include the Silver Lake Meadow.

Standard 2. ***The historic character of a property will be retained and preserved. The removal of distinctive materials or alteration of features, spaces, and spatial relationships that characterize a property will be avoided.***
The proposed site plan complies with Standard #2 because the historic character of the property will be retained and preserved overall. Character-defining features that will be altered as part of the Master Plan design include the embankments and perimeter paths of the Ivanhoe and Silver Lake Reservoirs which will not diminish the historic character of the complex overall.

Standard 3. ***Each property will be recognized as a physical record of its time, place, and use. Changes that create a false sense of historical development, such as adding conjectural features or elements from other historic properties, will not be undertaken.***
The SLRC Master Plan has developed conceptual designs that comply with Standard #3. New features will be adequately differentiated as new by their design, modern assembly, and hardware. They will not create a false sense of historical development.

Standard 4. ***Changes to a property that have acquired historic significance in their own right will be retained and preserved.***
The proposed site plan complies with Standard #4, as none of the changes to the Complex since 1953 have acquired significance in their own right.

Standard 5. ***Distinctive materials, features, finishes, and construction techniques or examples of craftsmanship that characterize a property will be preserved.***
The proposed site plan complies with Standard #5 because distinctive materials, features, finishes, and construction techniques or examples of craftsmanship that characterize the property will be preserved. Features and finishes that will be removed generally

consist of utilitarian and common materials, such as the concrete and asphalt paving at the embankments and perimeter paths. Although Ivanhoe and Silver Lake Reservoir embankments will be altered, neither is an example of distinctive construction techniques.

Standard 6. ***Deteriorated historic features will be repaired rather than replaced. Where the severity of deterioration requires replacement of a distinctive feature, the new feature will match the old in design, color, texture, and, where possible, materials. Replacement of missing features will be substantiated by documentary and physical evidence.***

The proposed site plan complies with Standard #6 to the extent feasible. The replacement of missing historic features is not proposed and the only deteriorated historic features that will be removed and replaced are the mature trees located throughout the complex that have reached the end of their natural lifespans.

Standard 7. ***Chemical or physical treatments, if appropriate, will be undertaken using the gentlest means possible. Treatments that cause damage to historic materials will not be used.***

The proposed site plan complies with Standard #7 because no treatments that would cause damage to historic materials are proposed.

Standard 8. ***Archeological resources will be protected and preserved in place. If such resources must be disturbed, mitigation measures will be undertaken.***

The proposed site plan complies with Standard #8 because there are no known archeological resources within the Complex.

Standard 9. ***New additions, exterior alterations, or related new construction will not destroy historic materials, features, and spatial relationships that characterize the property. The new work will be differentiated from the old and will be compatible with the historic materials, features, size, scale and proportion, and massing to protect the integrity of the property and its environment.***

The proposed site plan complies with Standard #9. New construction is properly located within the complex and because of the variations in the topography and the overall scale of the complex, new features, including three proposed new structures will not dominate the complex's significant view sheds. New features and structures are modest in massing, size, and scale as well as differentiated from the old by their modern design and assemblies.

Standard 10. ***New additions and adjacent or related new construction will be undertaken in such a manner that if removed in the future, the essential form and integrity of the historic property and its environment would be unimpaired.***

The proposed site plan complies with Standard #10. New additions and related new construction are freestanding. Therefore, if removed at a later date, the essential form and integrity of the Complex and its environment would be unimpaired.


When reviewed against the Standards, the proposed Master Plan design complies with the intent and guidance set forth.

The Master Plan design was inspired in great part by its rich history from a freshwater marsh and intermittent pond within Ivanhoe Canyon to a significant and iconic piece of Los Angeles water infrastructure. It is with measured attention that traces of this evolutionary trajectory are made visible in the contemporary expressions of the complex's vision and future.

PRESERVING VIEWS

As noted in Chapter 03, views within and around the SLRC are varied from small, layered views to large, significant views across the water bodies to the surrounding mountains. Elements in the Master Plan design are located to preserve these big, open water views while creating visual interest and connections between the neighborhood and the proposed park. Two big open water views were identified which should be preserved as shown in Figure 5-16 and for which the floating wetland habitat islands anchorages will need to accommodate. Smaller, but significant relationships between Park elements and the surrounding neighborhood are also depicted in Figure 5-16.

Figure 5-16 View Diagram

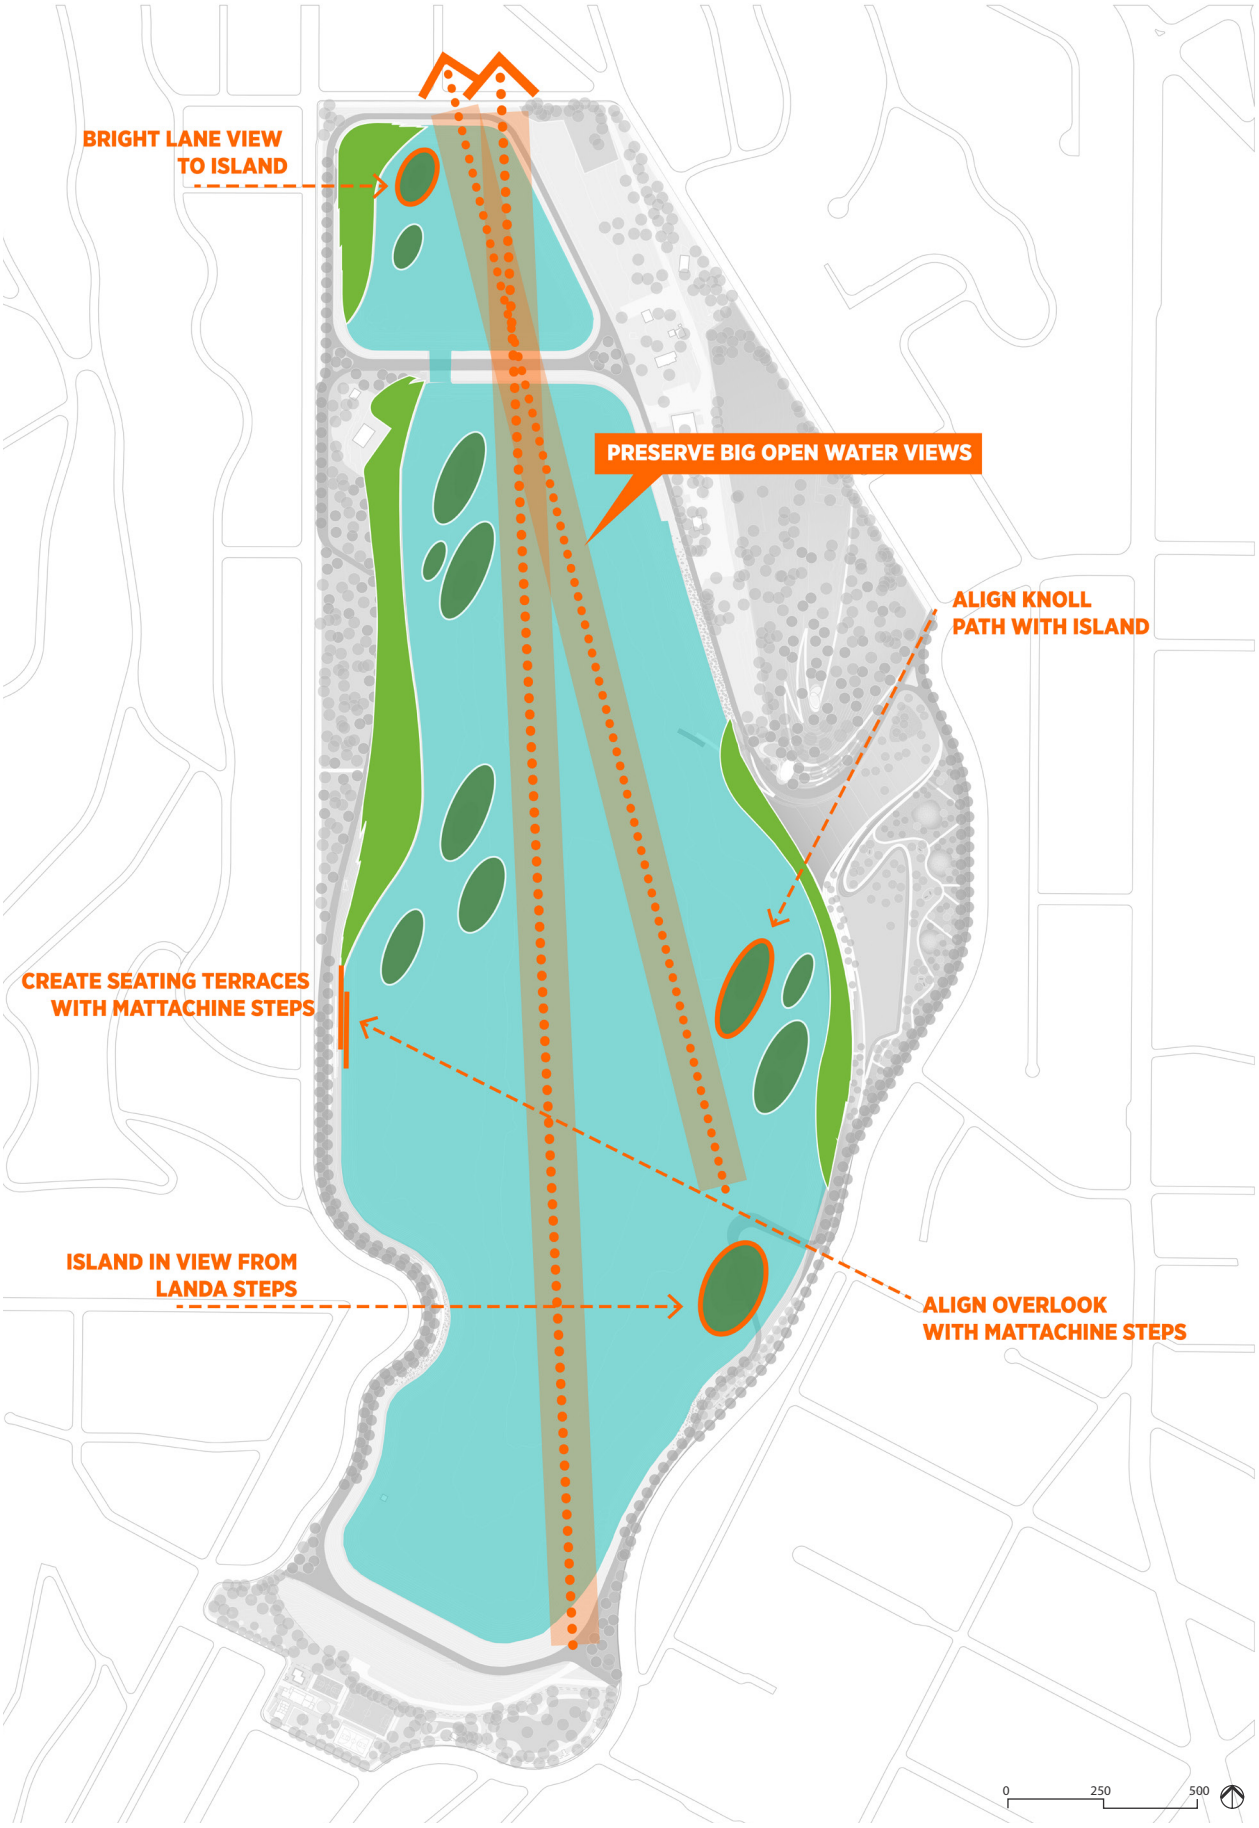

5.6 Park-Wide Systems

The Complex will be defined by several overlapping park-wide systems integral to its character and function. These systems create the common threads that link the Park's diverse spaces and landscapes together, and provide a unique overall identity specific to the Silver Lake Community. Frameworks have been developed at a Master Plan level for the following park-wide systems: Planting, Circulation, Lighting, Embankment Edge, and Fencing and Guardrails.

this page is intentionally left blank

5.6.1 Planting

The planting design for the Silver Lake Reservoir Complex is founded on the community's aspirations to connect with nature and maximize habitat for wildlife. It is also aligned with the City's New Green Deal goals of increasing tree canopy and protecting native biodiversity.

The planting palettes in the following pages draw inspiration from the rich riparian and foothill landscapes of Southern California and represent an intersection of four distinct regional ecological zones: southern oak woodland, riparian woodland, coastal sage scrub, and freshwater wetland. The Park's planting approach expresses this rich ecological intersection throughout eight planting zones ranging from gardens within the Promenade, Ornamental Gardens, and the Embankment to habitat areas.

All habitat plant communities will be comprised of native species representative of the above regional ecologies to support wildlife foraging and nesting. The garden areas will be a combination of native and drought tolerant species appropriate to the Los Angeles region to provide visual and seasonal interest within the Park and provide a plant palette adapted to climate change.

In combination, the native and non-native plantings will represent a significant horticultural collection with educational opportunities to foster partnerships with arboreta, botanical gardens, and universities. Lawn is used sparingly and strategically distributed where needed to support multi-function cultural and recreational uses. See Figure 5-16 for a plan of the planned planting zones.

Figure 5-17 Planting Diagram



PLANTING ZONE: Promenade Sample Palette

The design intent for the Promenade planting is to define this corridor as a singular element as it wraps around and through the Park. A single tree species should be specified for this element that provides shade, is native or adapted, uniform in habit, and medium to fast growing. The Promenade trees will be planted in linear rows. The understory of the promenade should be planted with a palette that reflects a native coastal scrub ecology, is pollinator positive, and is suitable as ornamental planting and infiltrating stormwater runoff from the Promenade. A sample palette of plants for the Promenade is provided below.

TREES



Alamo Sycamore
Platanus mexicana 'Alamo'



California Sycamore
Platanus racemosa



Pasadena Oak
Quercus engelmannii



Drake's Chinese Elm
Ulmus parvifolia 'Drake'

SHRUBS & GROUNDCOVER



common name	*scientific name*
Yarrow	*Achillea millefoium*
Tufted Hairgrass	*Deschampsia caespitosa*
Bush Sunflower	*Encelia californica*
Elk Blue California Gray Rush	*Juncus patens 'Elk Blue'*
Dwarf Mat Rush	*Lomandra longifolia 'Breeze'*
Deer Grass	*Muhlenbergia rigens*
White Sage	*Salvia apiana*
Cleveland Sage	*Salvia clevelandii*

PLANTING ZONE: Picnic Grove Sample Palette

Planting for the Picnic Grove should be a simple palette with a mix of medium to large, deciduous and evergreen trees punctuated with a smaller, flowering accent tree. Trees should be planted in loose groupings to create a diversity of sun and shade in this area. The understory is envisioned as a no-mow grass blend tolerant of foot traffic. A sample palette of plants for the Picnic Grove is provided below.

TREES



Coral Gum
Eucalyptus torquata



Modesto Ash
Fraxinus velutina var. glabra



Torrey Pine
Pinus torreyana

SHRUBS & GROUNDCOVER



No mow grass blend

PLANTING ZONE: Ornamental Gardens

The design intent for the Ornamental Gardens is to provide a mix of native and adapted species with high pollinator and wildlife value as well as a seasonal diversity. Trees should be a blend of deciduous and evergreen species of varying size. The understory is proposed as a meadow of drought-tolerant grasses and succulents to provide year round interest. This meadow is punctuated by a series of depressions, or Dells, that will function as rain gardens and planted with native, pollinator positive, flowering species to provide a burst of seasonal color. A sample palette for the Ornamental Gardens is provided below.


TREES



Arbutus
Arbutus x 'Marina'



Catalina Ironwood
Lyonothamnus floribundus ssp asplenifolius

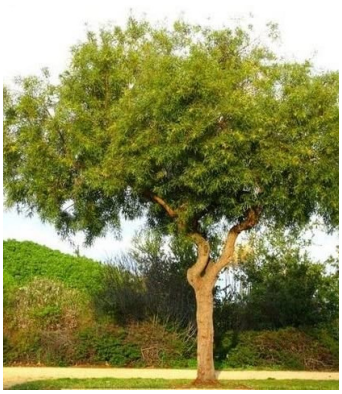

African Sumac
Rhus lancea




Tipu Tree
Tipuana tipu

SHRUBS & GROUNDCOVER



common name	*scientific name*
Foxtail Agave	*Agave attenuata*
Twin-flowered Agave	*Agave geminiflora*
Shaw's Agave	*Agave shawii*
Purple Three-Awn	*Arista purpurea*
Blond Ambition Blue Grama	*Bouteloua gracilis blond ambition*
Tufted Hairgrass	*Deschampsia caespitosa*
California Poppy	*Eschscholzia californica*
Red Yucca	*Hesperaloe parviflora*
Bull Grass	*Muhlenbergia emersleyi*
Deer Grass	*Muhlenbergia rigens*

DELL RAIN GARDENS

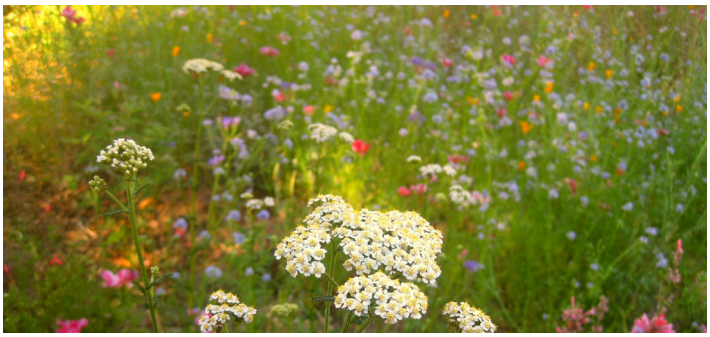

common name	*scientific name*
Paprika Yarrow	*Achillea millefolium 'Paprika'*
Doug Iris	*Iris douglansiana*
Sticky Monkey Flower	*Mimulus aurantiacus*
Hummingbird Sage	*Salvia spathacea*
Woolly Blue Curls	*Trichostema lanatum*

PLANTING ZONE: Lawn

The lawns are intended to be flexible spaces with a mix of sun and shade provided by large shade trees tolerant of some irrigation needed for the lawn grass. Trees should be a blend of medium to large, deciduous and evergreen species chosen for their stature and seasonal color. They should be planted in loose groups of single and mixed species. The lawn species must be suitable to sun and shade conditions, hardy, and tolerant of high foot traffic. A sample palette for the Lawns is provided below.

TREES



Evergreen Ash
Fraxinus uhdei



Blue Jacaranda
Jacaranda mimosifolia



California Sycamore
Platanus racemosa



Big Leaf Maple
Acer macrophyllum

LAWN




turf grass
hybrid bermuda grass


PLANTING ZONE: Upland

Trees in the Upland habitat zone should be a mix a native, deciduous and evergreen trees of varying sizes selected for their wildlife and biodiversity value. The understory is intended to be comprised of a drought-tolerant, native species indicative of a woodland / coastal scrub ecotone. A high proportion of these plants should be fruiting species to provide wildlife food resources as well as nesting habitat. A sample palette for the Uplands habitat zone is provided below.

TREES

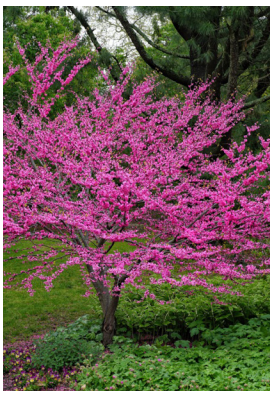

Western Redbud
Cersis occidentalis

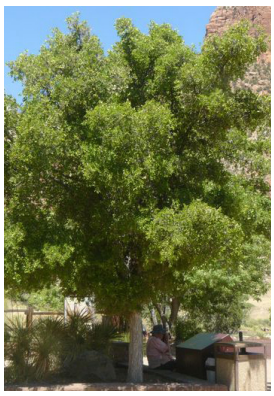

Western Hackberry
Celtis reticulata



Catalina Ironwood
Lyonothamnus floribundus ssp aspleniifolius



California Sycamore
Platanus racemosa




Torrey Pine
Pinus torreyana



Catalina Cherry
Prunus ilicifolia ssp. lyonii



Coast Live Oak
Quercus agrifolia

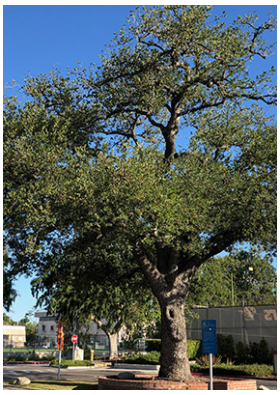

Pasadena Oak
Quercus engelmannii



Cork Oak
Quercus suber

SHRUBS & GROUNDCOVER



common name	*scientific name*
Lester Rowntree Manzanita	*Arctostaphylos 'Lester Rowntree'*
John Dourley Manzanita	*Arctostaphylos 'John Dourley'*
Coyote Bush	*Baccharis pilularis*
Flannel Bush	*Fremontodendron californicum*
Toyon	*Heteromeles arbutifolia*
Shrub Oak	*Quercus berberidifolius*
California Coffeeberry	*Rhamnus californica*
Lemonade Berry	*Rhus integrifolia*
Hummingbird Sage	*Salvia spathacea*
Mexican Elderberry	*Sambucus mexicana*

PLANTING ZONE: Transition

Plants in the in the Transition habitat zone should be a blend of native species indicative of an ecotone between upland and wetland ecologies. The trees should be a mix of deciduous and evergreen species of varying sizes selected for their wildlife and biodiversity value. A high proportion of the understory plants should be fruiting species to provide wildlife food resources as well as nesting habitat. A sample palette for the Transition habitat zone is provided below.

TREES




White Alder
Alnus rombifolia



Bigberry Manzanita
Arctostaphylos glauca



Fremont Cottonwood
Populus fremontii

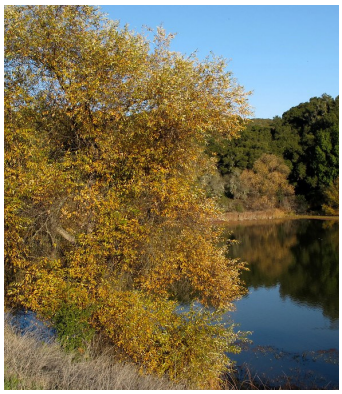

Red Willow
Salix laevigata

SHRUBS & GROUNDCOVER



common name	*scientific name*
California Sagebrush	*Artemisia californica*
Coyote Brush	*Baccharis pilularis*
Seep Willow	*Baccharis salicifolia*
Bush Sunflower	*Encelia californica*
California Buckwheat	*Eriogonum fasciculatum*
Monkey Flower	*Mimulus spp*
White Sage	*Salvia apiana*

PLANTING ZONE: Wetland

Plant species in the Wetlands habitat zone should be indicative of the three wetland sub-types communities planned in the Park and for their wildlife value. Theses plants should comprise a range of sizes to create a diversity of nesting opportunities and appropriate for creating aquatic habitat. A sample palette for the Wetlands habitat zone is provided below by sub-type.

WET MEADOW



common name	*scientific name*
Field Sedge	*Carex praegracilis*
Tufted Hairgrass	*Deschampsia caespitosa*
American Bistort	*Bistorta bistortoides*
Wire Rush	*Juncus balticus*

EMERGENT



common name	*scientific name*
Saltgrass	*Distichlis spicata*
Arrowhead	*Sagittaria latifolia*
Tule Bulrush	*Schoenoplectus acutus*
Common Cattail	*Typha latifolia*

SUBMERGENT



common name	*scientific name*
Coon's Tail	*Ceratophyllum demersum*
Duck Weed	*Lemna minor*
Pond Weed	*Potamogeton nodosus*

PLANTING ZONE: Embankment / Slopes

Plant species used to replace the existing embankment edge and on other steep slopes in the Park should be native, coastal scrub species suitable for up to 2:1 slopes. These plants should be moderately low-growing and also offer wildlife and pollinator value. A sample palette for the embankment and slopes is provided below.

SHRUBS & GROUNDCOVER



common name	*scientific name*
California Sagebrush	*Artemisia californica*
Dwarf Coyote Bush	*Baccharis pilularis 'Pigeon Point'*
Buffalograss	*Buchloe dactyloides*
California Buckwheat	*Eriogonum fasciculatum*
Hummingbird Sage	*Salvia spathacea*

5.6.2 Circulation

A hierarchy of pedestrian paths provide universal access throughout the Complex which includes: The Promenade, the Primary Paths, and the Secondary Paths. Connections to the Park from the surrounding neighborhood were informed by the existing bus stop locations along West Silver Lake Drive (201) and Glendale Boulevard (92) as well as the existing pedestrian pathways in the neighborhood. This network is depicted by Figure 5-18.

To allow for universal access to park amenities as well as accommodate larger group education programs, an accessible vehicle and bus parking location has been identified at the corner of Silver Lake Boulevard and Armstrong Avenue. To create safe points of entry into the Park, new pedestrian-activated flashing beacon crossings are proposed along Silver Lake Boulevard and West Silver Lake Drive (Figure 5-18). The pathways described below are intended to be pedestrian only with bike circulation around the perimeter.

THE PROMENADE


The Promenade is a 2.5-mile continuous walking / running loop connecting all the park zones to one another and the reservoirs. The Promenade is envisioned as both place and connector. On average, it will be 25-feet wide with generous seating and 5-feet wide ornamental planting bands along its edges. These will double as rain gardens during winter months. At a minimum, the Promenade will maintain a 15-foot clear pathway for LADWP maintenance and operations. See Figure 5-19 and it's related conceptual sections for more information on the Promenade design.

THE PRIMARY PATHS

The primary paths are a minimum 10-foot width and connect major destinations and link edges (at street intersections) to the Promenade.

THE SECONDARY PATHS

The smallest pathways at 6-feet in width, secondary paths will provide casual circulation within the gardens, terraces, and habitat areas.

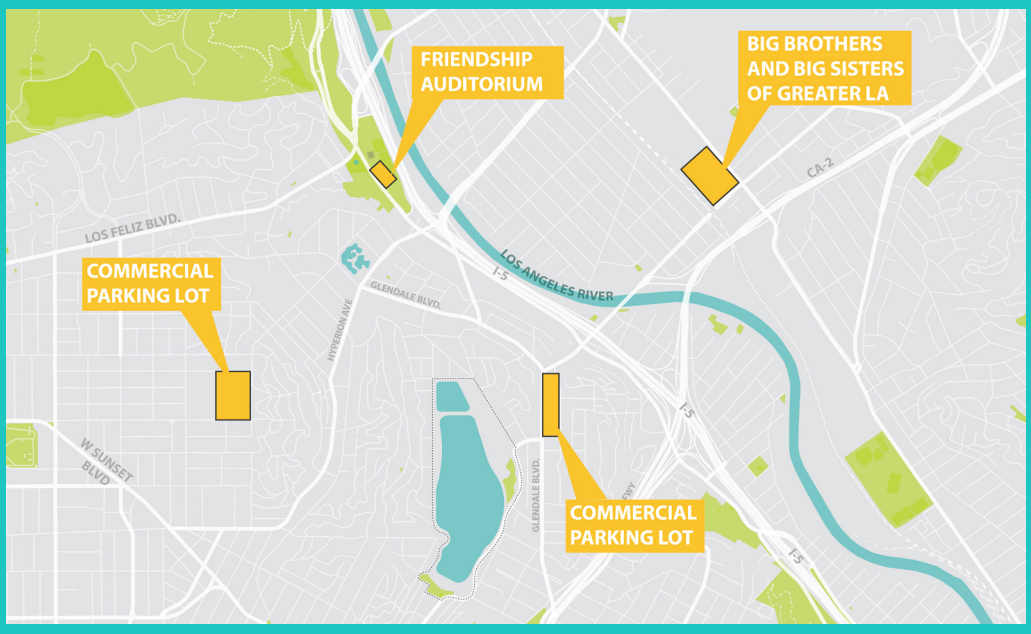

Based on community concern about bus parking at the complex, the design team identified several potential nearby parking lots in which school or education-based buses, or shuttles could wait, including the Friendship Auditorium parking lot. Use of these parking lots as holding areas for buses will need to be negotiated by the City in the future.

Figure 5-18 Circulation Diagram


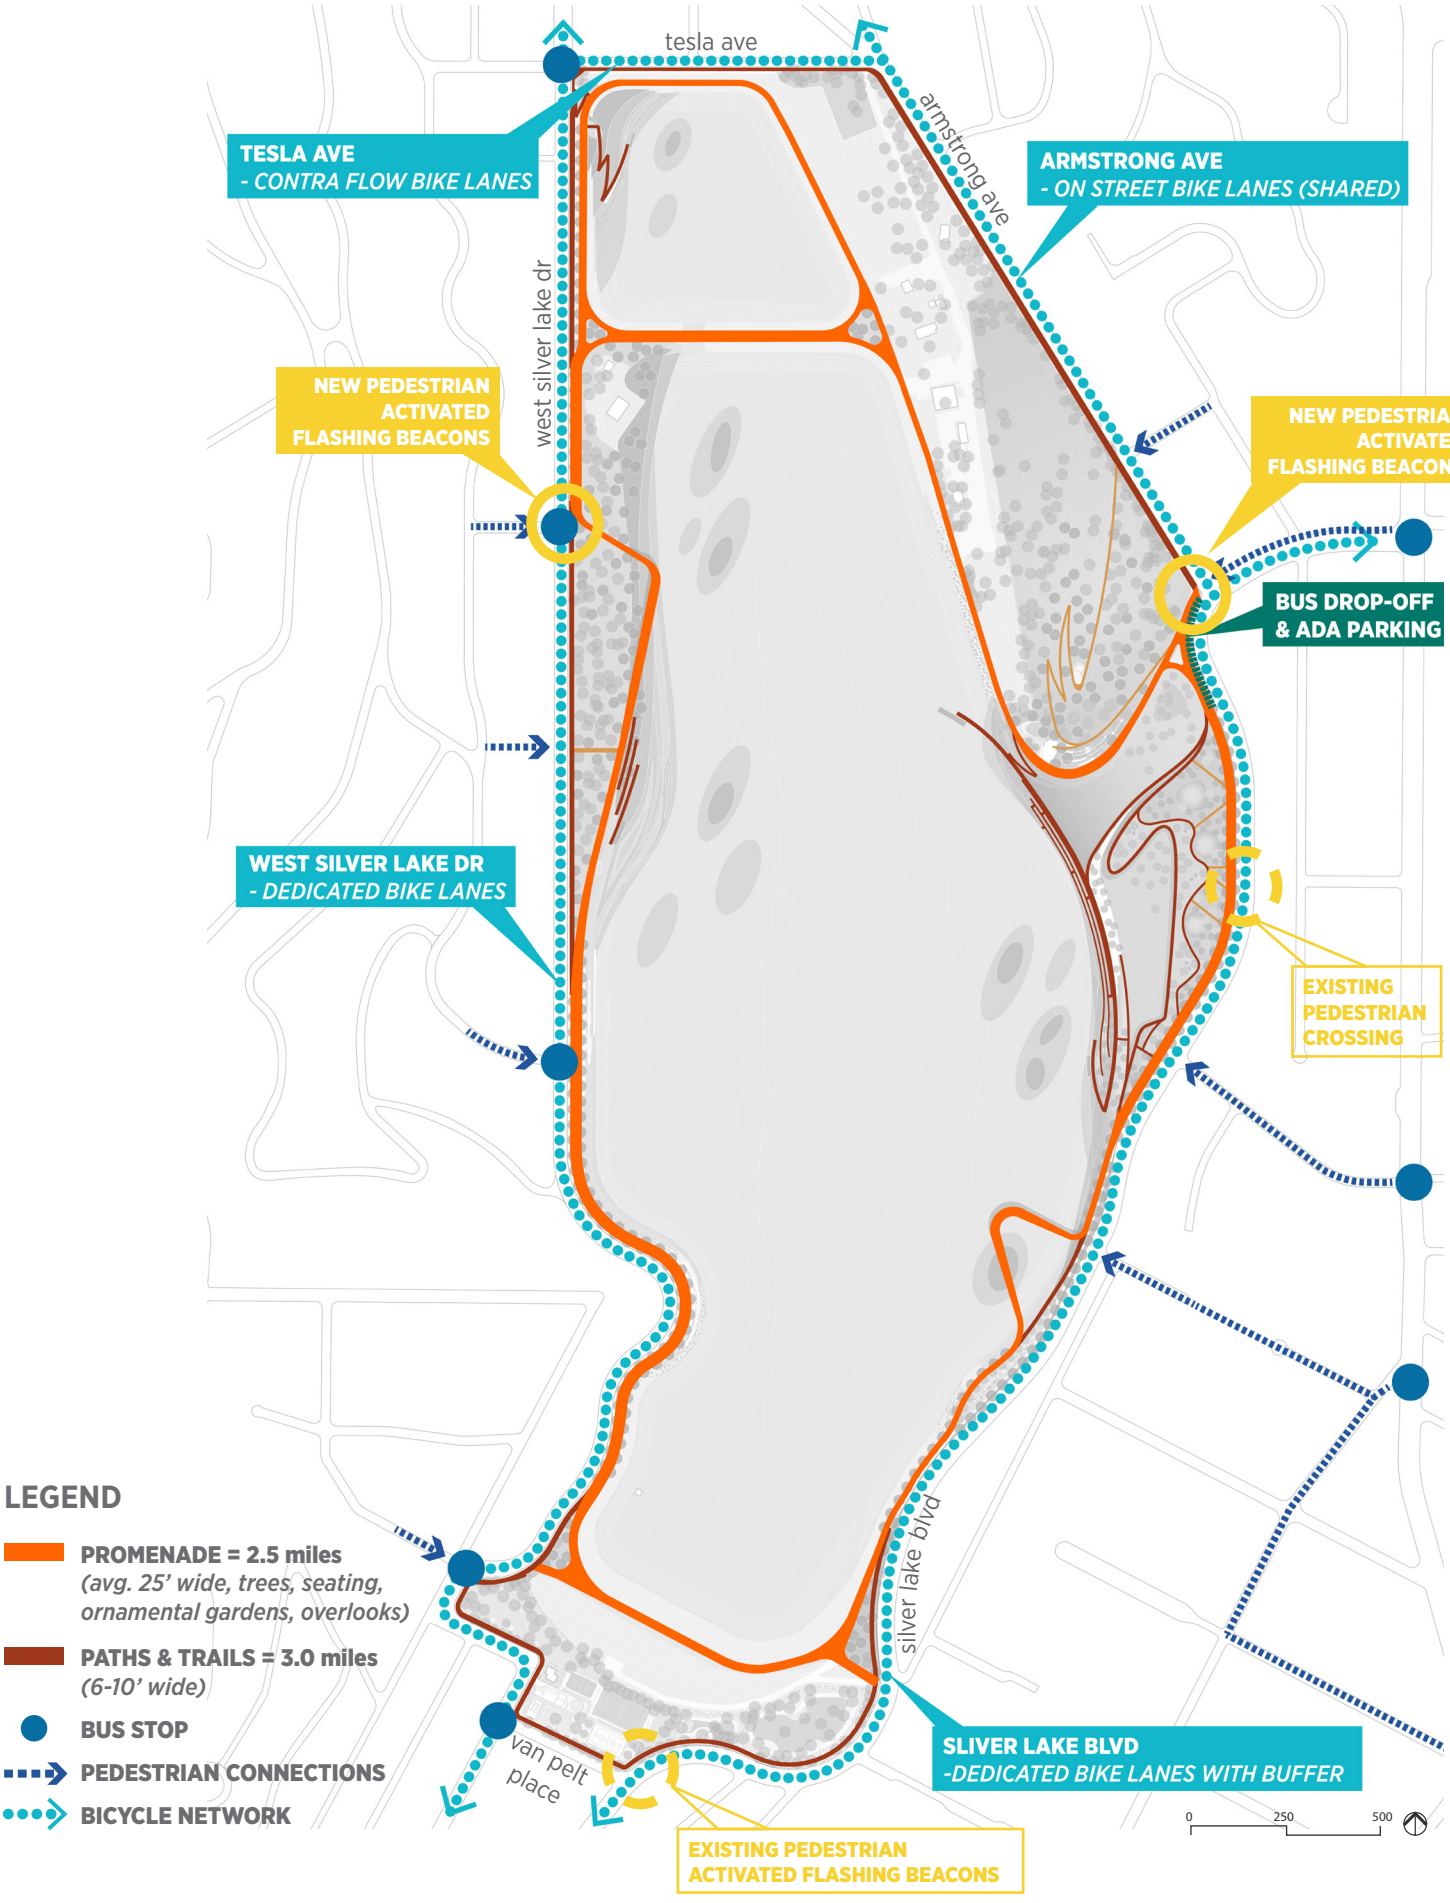


Figure 5-19 Promenade Diagram

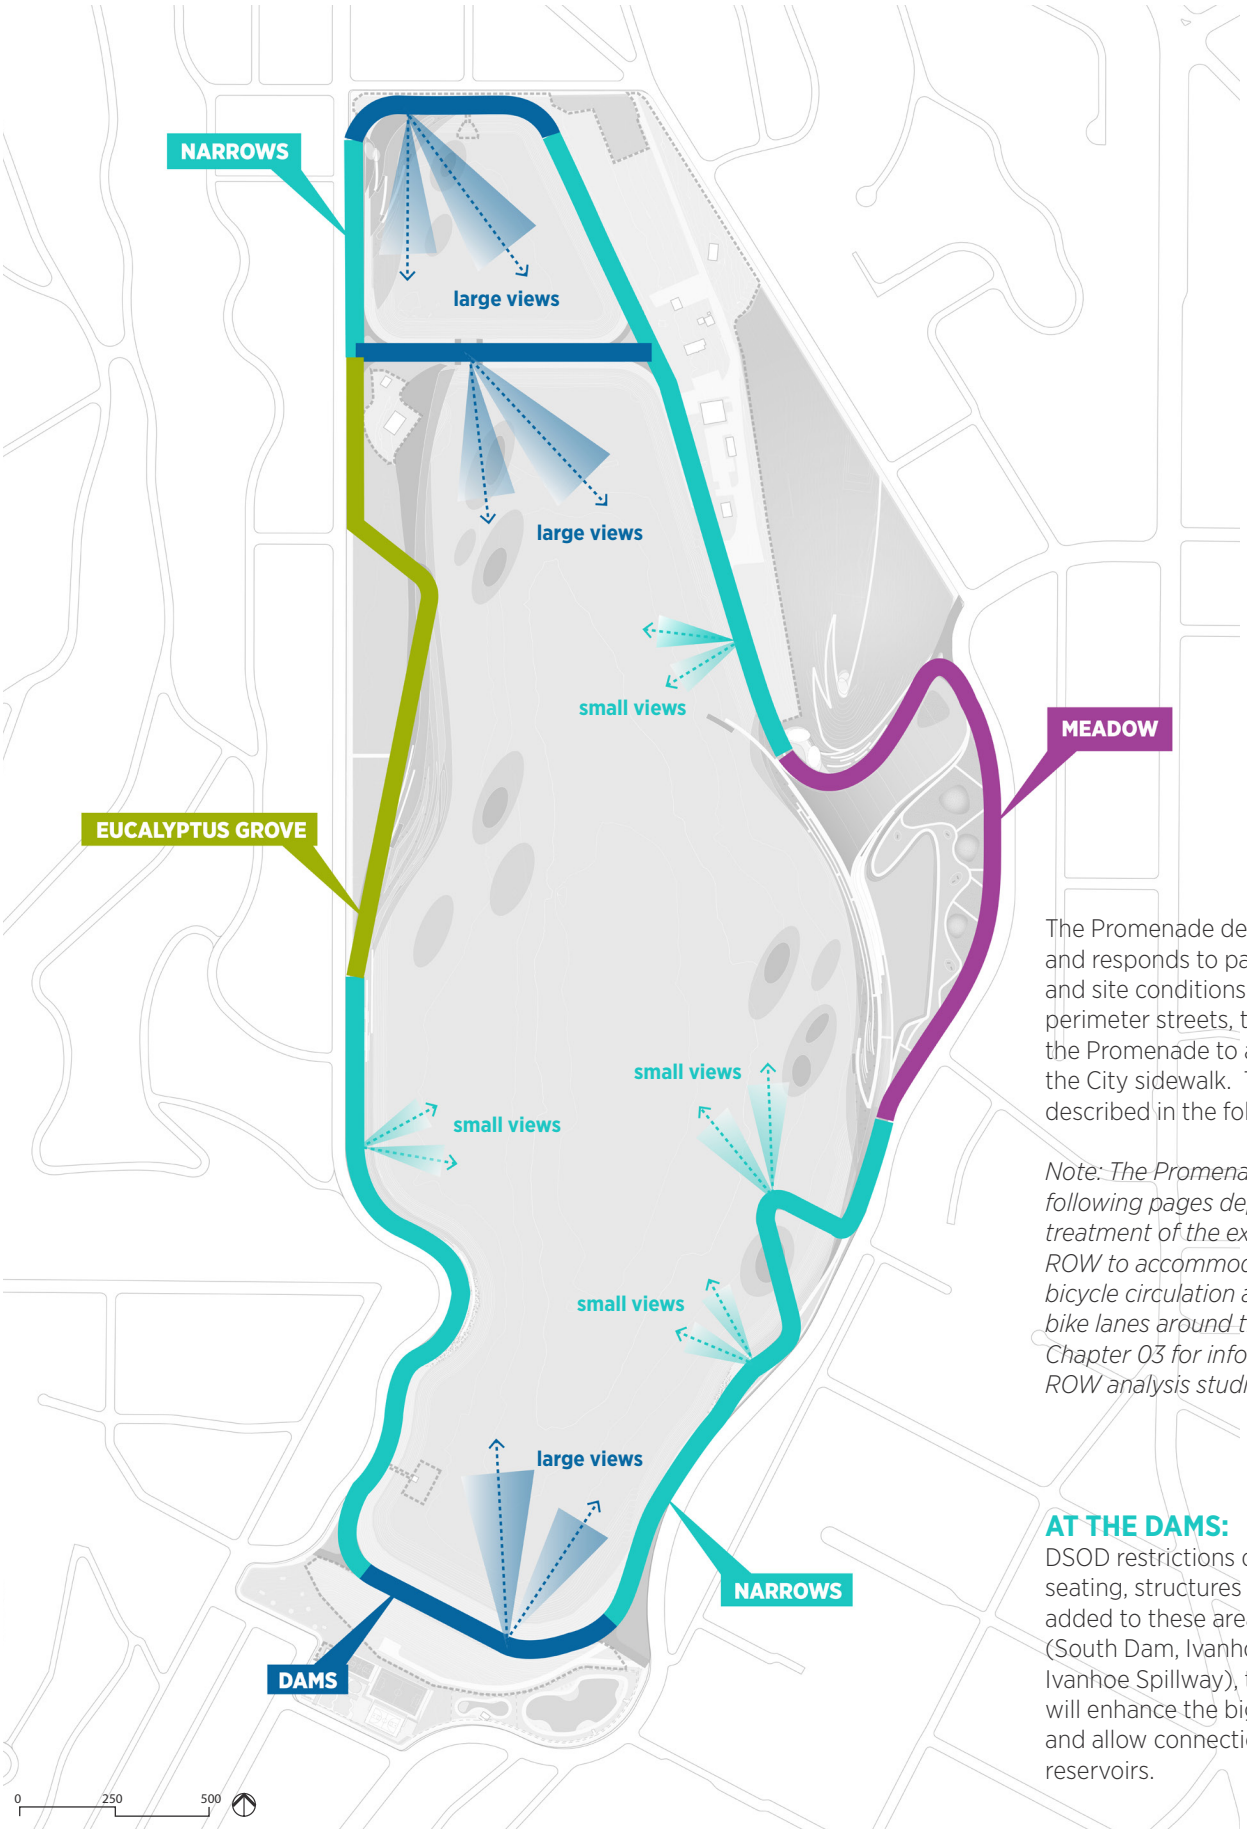

The Promenade design is flexible and responds to park spaces and site conditions. Along the perimeter streets, the intent is for the Promenade to also function as the City sidewalk. These changes are described in the following pages.


Note: The Promenade sections on the following pages depict an idealized treatment of the existing streets ROW to accommodate improved bicycle circulation and dedicated bike lanes around the complex. See Chapter 03 for information on street ROW analysis studies.


AT THE DAMS:

DSOD restrictions do not allow for seating, structures or planting to be added to these areas. At the dams (South Dam, Ivanhoe Dam and the Ivanhoe Spillway), the promenade will enhance the big open views and allow connections across the reservoirs.


WITHIN THE MEADOW


At the Meadow, the Promenade runs along Silver Lake Boulevard before turning west to follow the base of The Knoll. The clear path remains consistent at 15-feet with 5-foot bioswale buffers on either side. An allée of trees planted within the bioswales line both sides of the promenade.

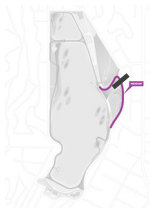


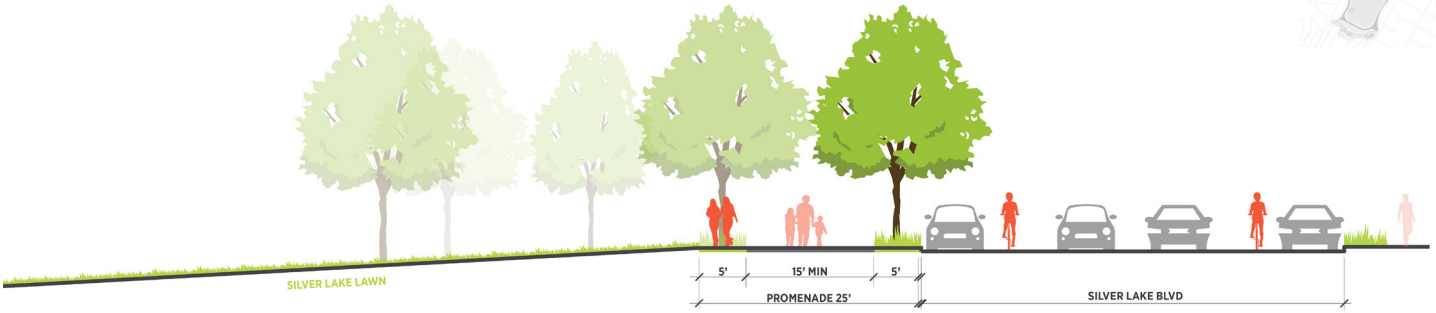



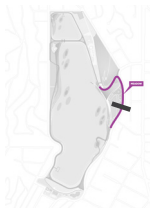


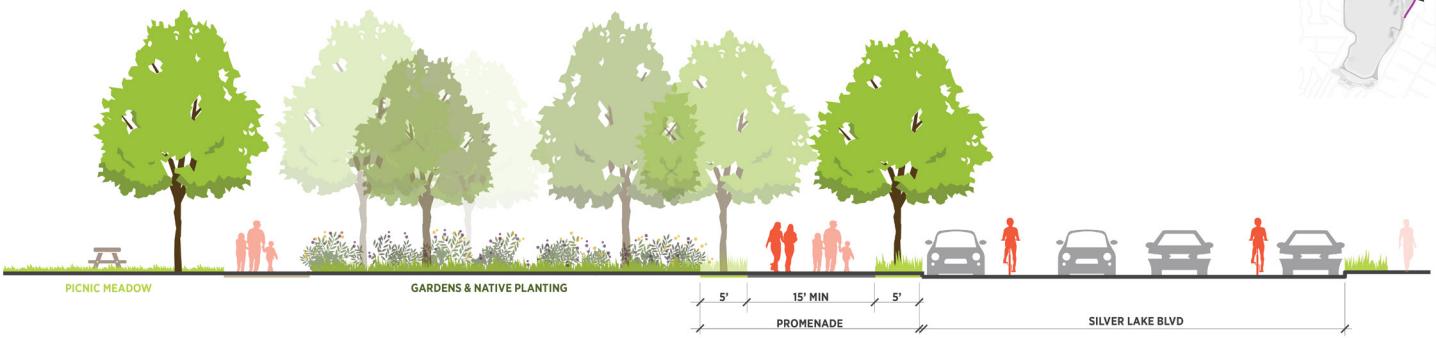


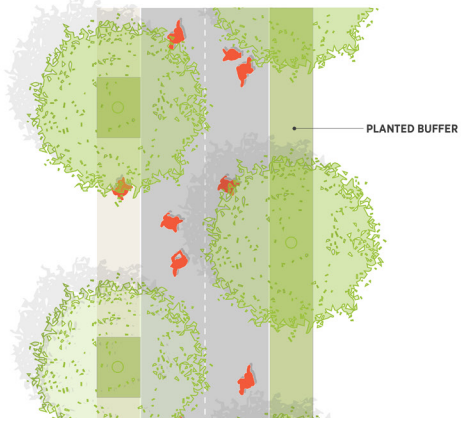


WITHIN THE NARROWS

At the narrowest locations within the site, the Promenade emphasizes inward views of the water and makes space for small overlooks and terraced seating. On the southwest end, a grade change between Silver Lake Boulevard and the reservoir allows for a small seat wall to be integrated acting as a buffer between the Promenade and the road. Where it widens, a small exercise circuit is incorporated. The clear path is 15-feet at its narrowest and 20-feet at its widest in this section.

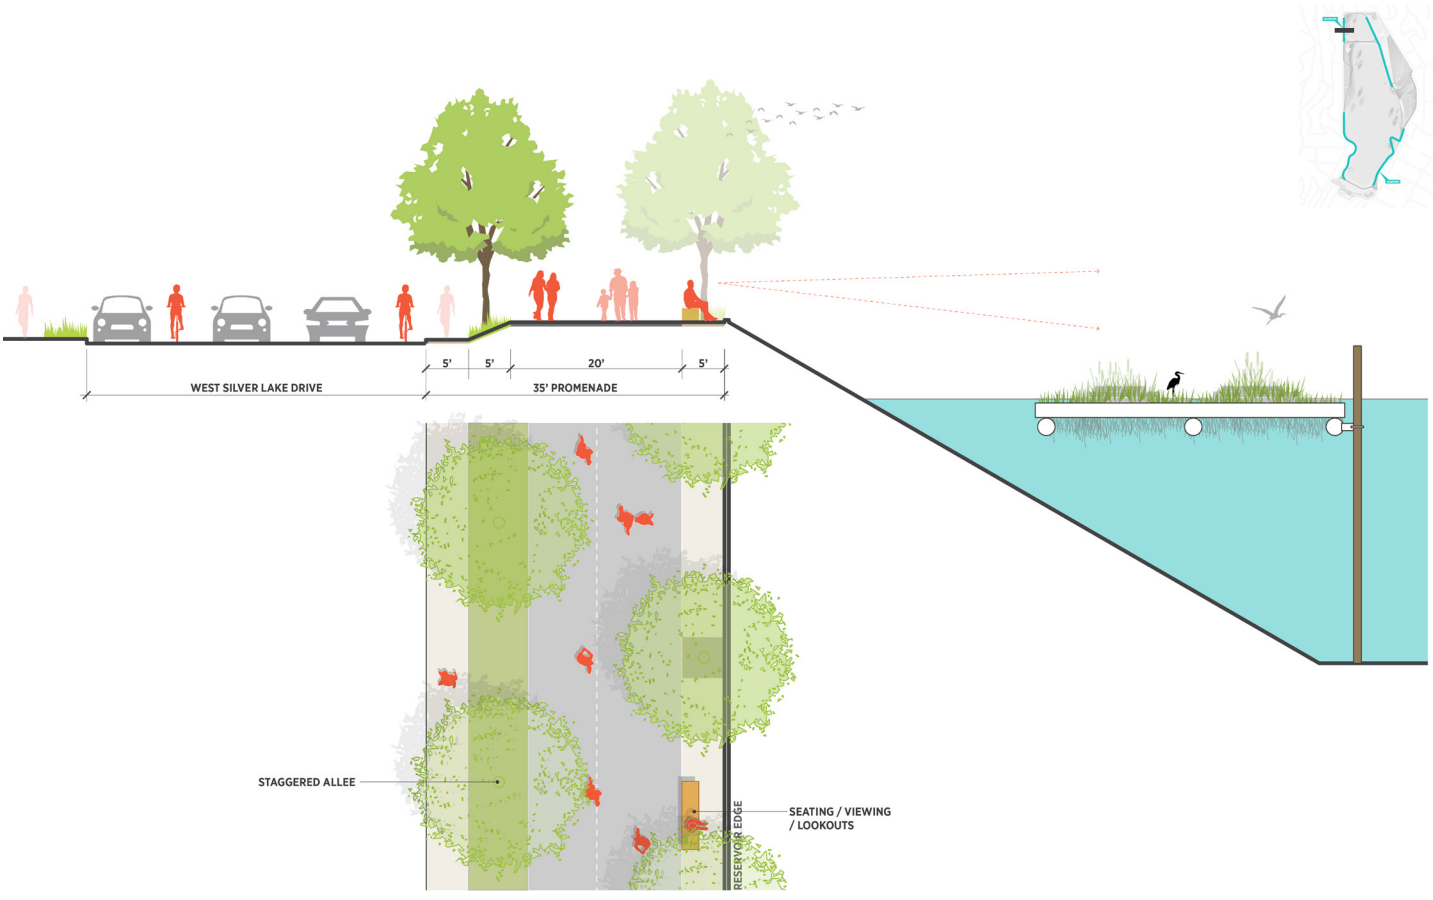

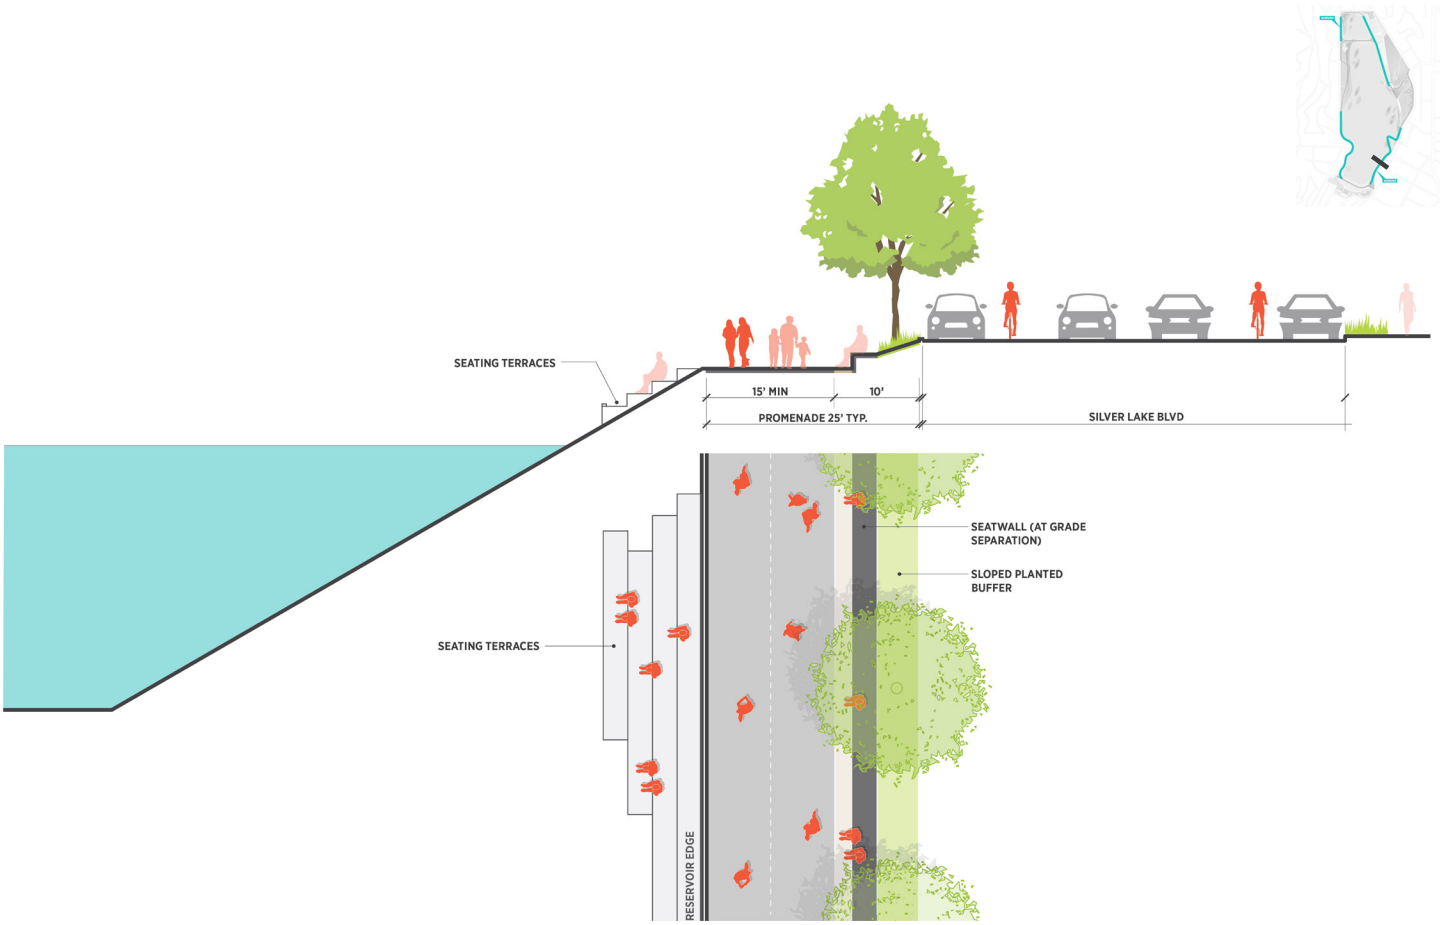
SEATING TERRACES
15' MIN
10'
PROMENADE 25' TYP.
SILVER LAKE BLVD
SEATWALL (AT GRADE SEPARATION)
SLOPED PLANTED BUFFER
SEATING TERRACES
RESERVOIR EDGE

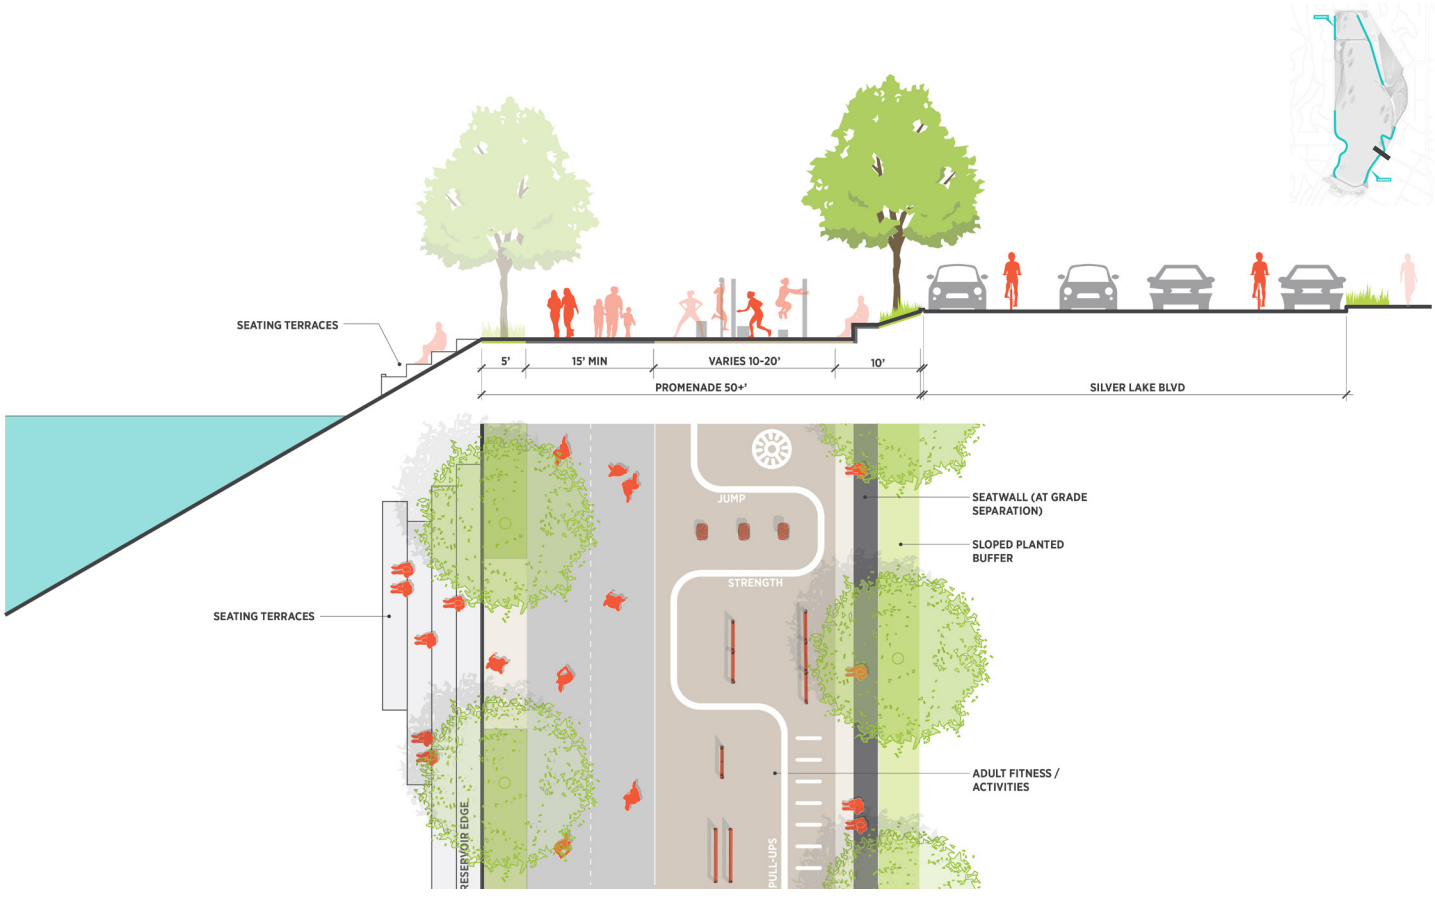

SEATING TERRACES
5'
15' MIN
VARIES 10-20'
10'
PROMENADE 50+'
SILVER LAKE BLVD
JUMP
STRENGTH
SEATWALL (AT GRADE SEPARATION)
SLOPED PLANTED BUFFER
SEATING TERRACES
ADULT FITNESS / ACTIVITIES
RESERVOIR EDGE
PULL-UPS

WITHIN THE EUCALYPTUS GROVE


Within the Eucalyptus Grove, the Promenade is designed to have minimal impact on the restored habitat. At the south end of the Eucalyptus Grove, the Promenade leaves the road and follows the embankment edge to an overlook. Here it is 25-feet wide with a seating band which provides a buffer between the Promenade and habitat area. As it returns to the road from the overlook, crossing through the Eucalyptus Grove, it narrows to 15-feet wide with habitat fences on either side to provide maximum protected habitat. At the north end of the Eucalyptus Grove, a 7-foot bioswale planting strip and trees buffer pedestrians from the street.




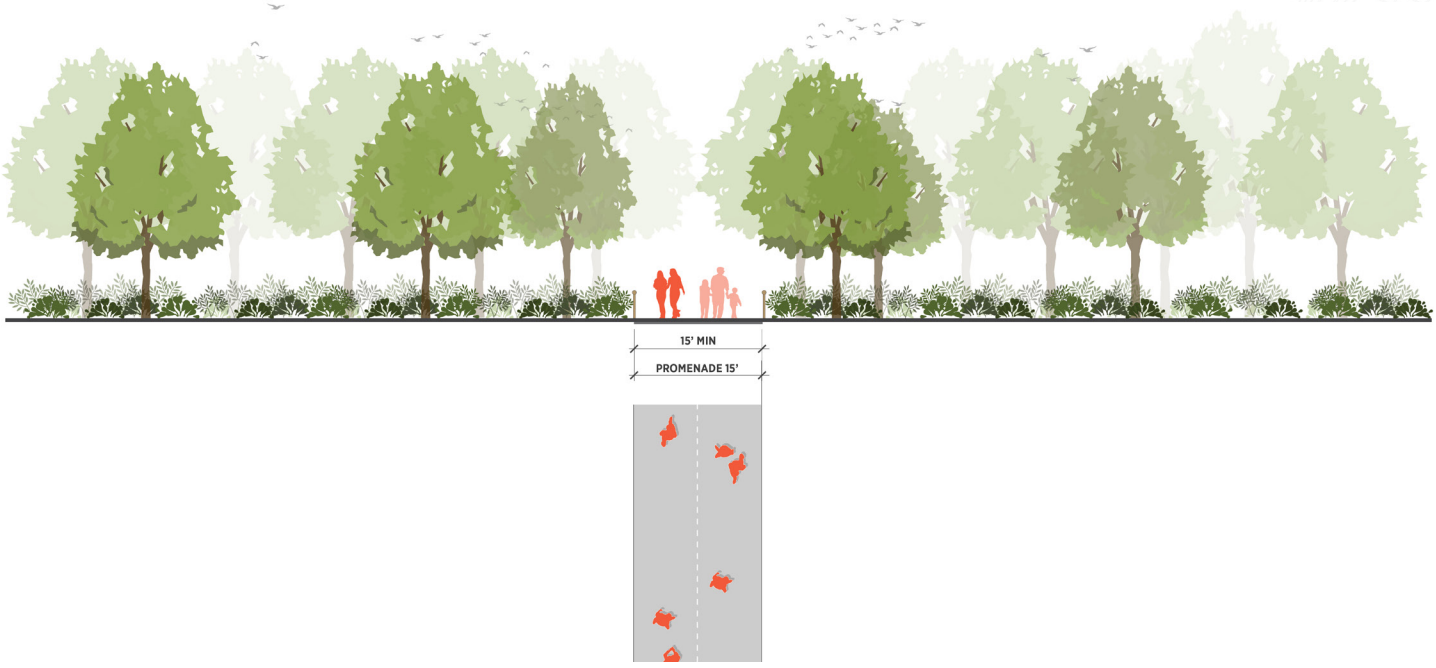


15' MIN
PROMENADE 15'

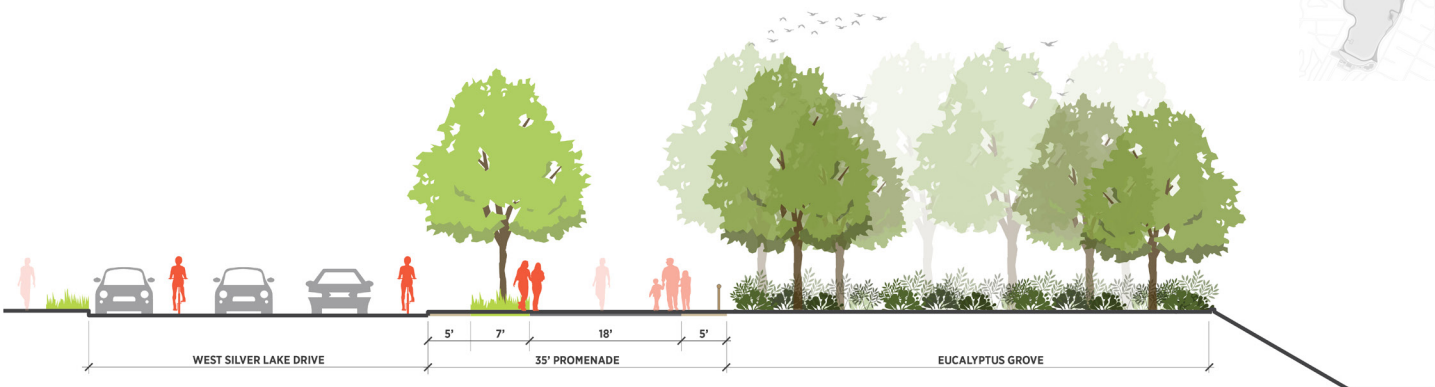


5'
7'
18'
5'
WEST SILVER LAKE DRIVE
35' PROMENADE
EUCALYPTUS GROVE

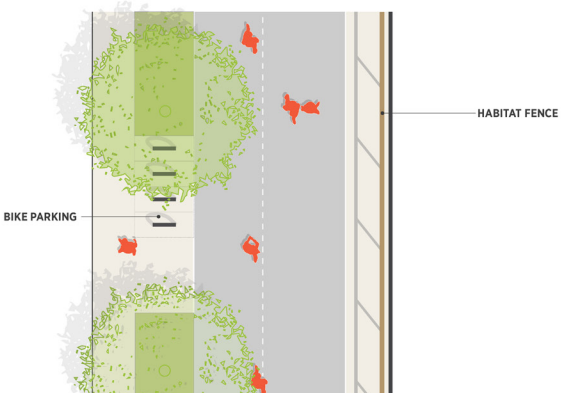
HABITAT FENCE
BIKE PARKING


5.6.3 Lighting

An overall objective for the Master Plan is to create a comfortable, safe and secure nighttime environment.

The intent of the design is to compose a nighttime environment with a lighting system that is appropriate to the site's context-driven pressures and create a desired state of supplemental layered light. The net beneficial impacts include improved visibility, greater sense of security, comfort, reduced glare and light trespass, night sky views, reduced clutter during the day, and conserved energy when maintained by responsive management.

The Park will have a clear hierarchy of lighted spaces and connective paths. High Level lighting (+2 fc) is planned for active recreation areas in the South Valley. A Medium Level of lighting (0.5 fc) is proposed along the Promenade, on select Primary Paths and within the seating terraces at the water's edge. A Low Level of lighting (0.25 - 0.5fc) will be introduced along many of the Primary and Secondary Paths to provide circulation to and between the neighborhood and the Park in areas such as the lawns and picnic grove. No lighting is planned for Secondary Paths within habitat areas or in areas that are not intended to be used at night. Figure 5-20 Lighting Diagram depicts proposed lighting levels for the Park.

Figure 5-20 Lighting Diagram

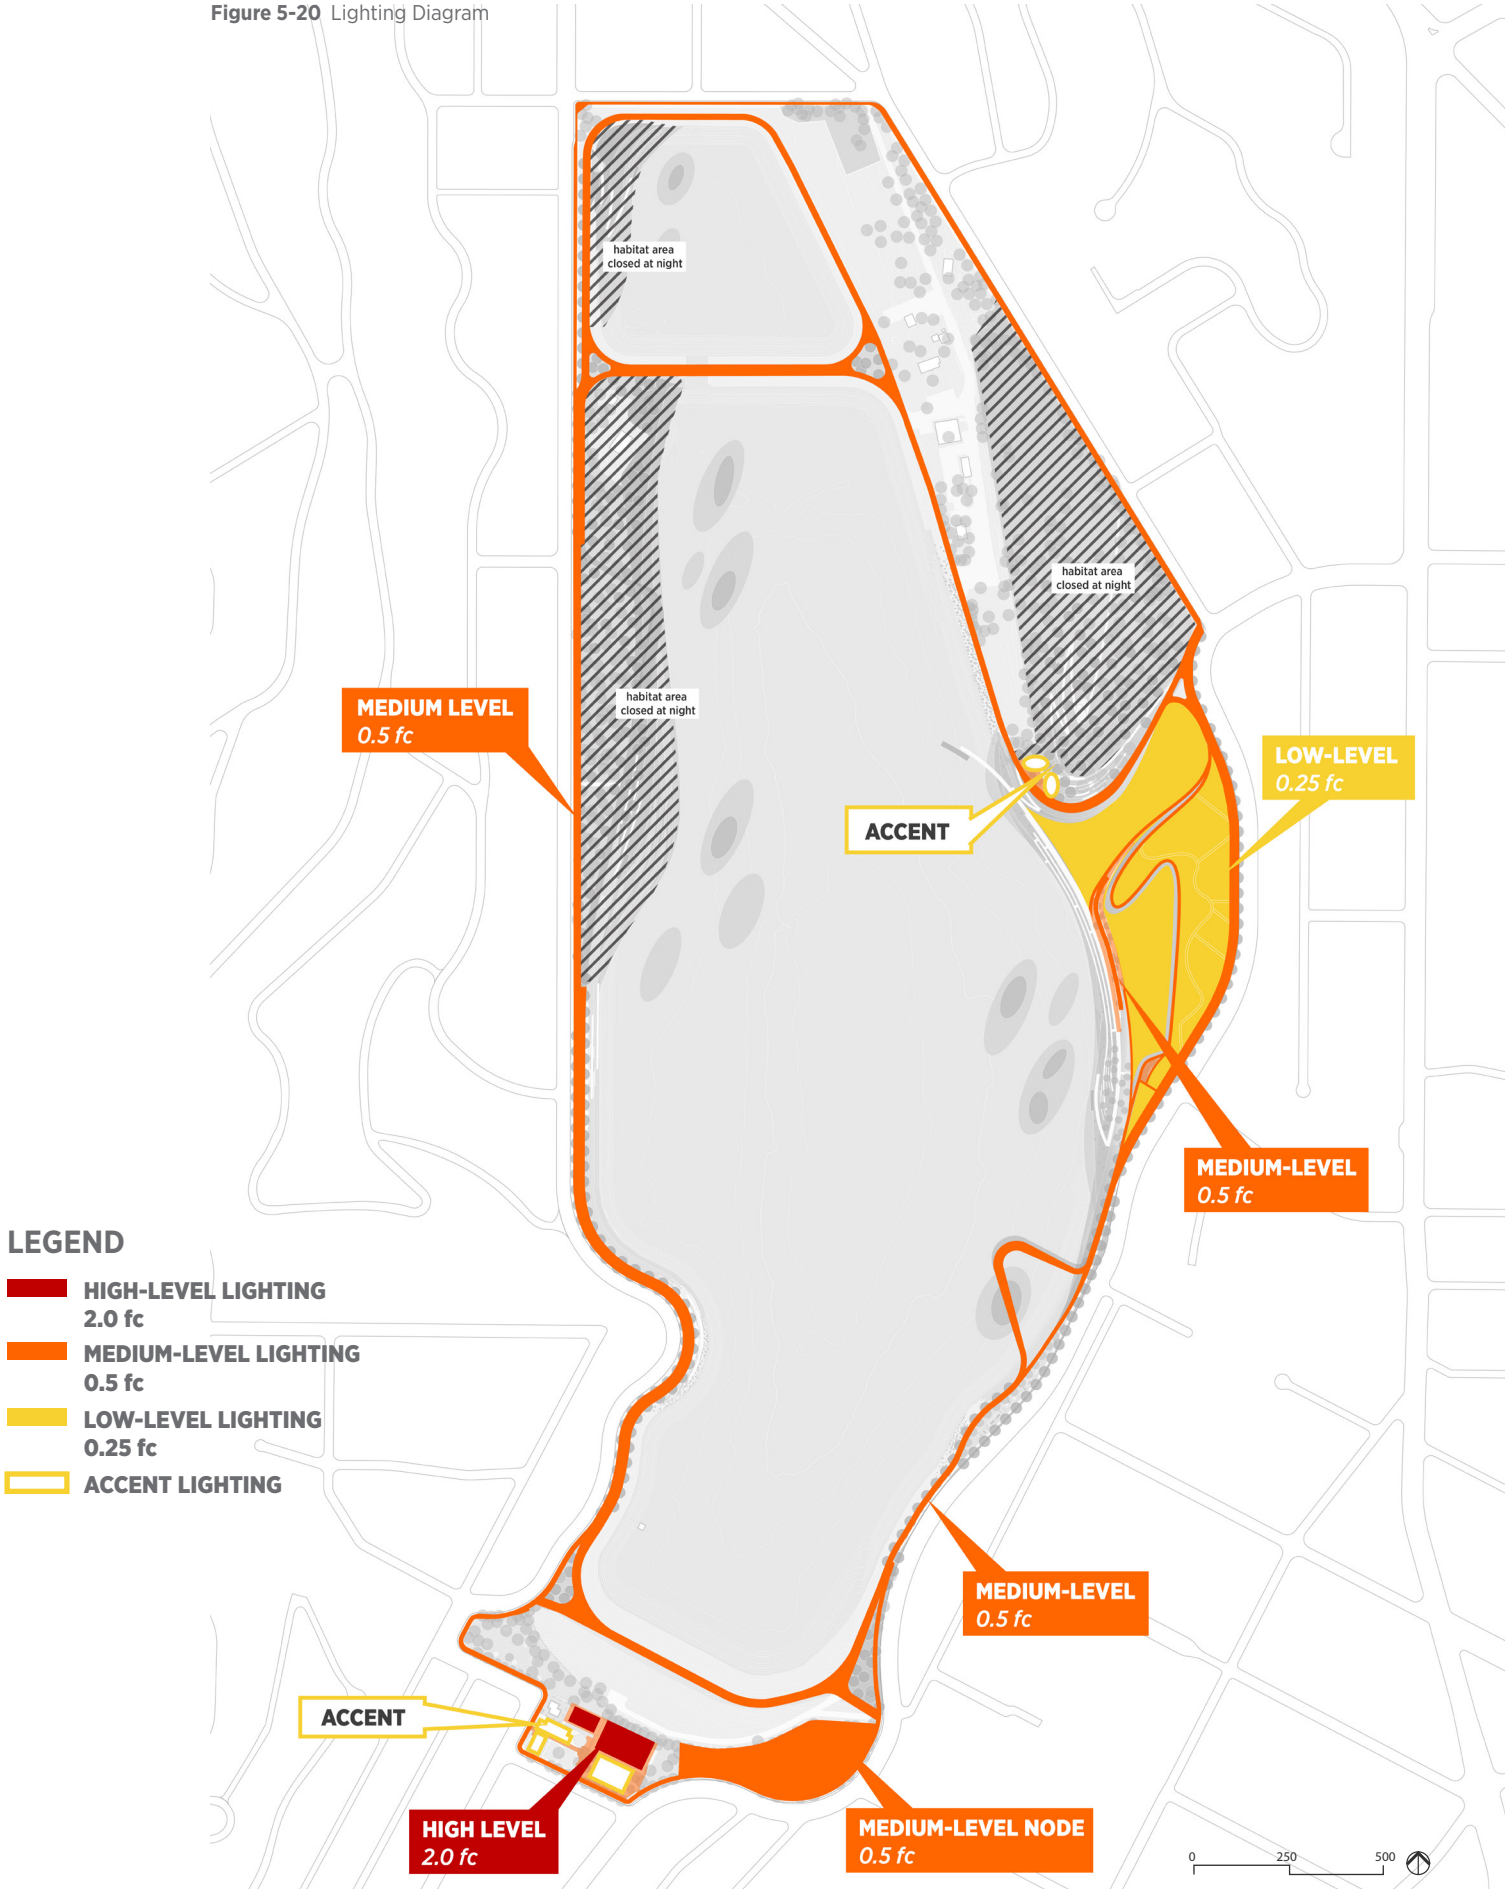

5.6.4 Embankment Edge

The embankment edges around the reservoirs have changed significantly over time from gentler unpaved earthen slopes to steep paved surfaces.

Ivanhoe Reservoir was resurfaced 25 to 29 years ago with concrete paving and is in good condition. The edges are smooth, beige in color, and have a small curb at the edge of the embankment. Silver Lake Reservoir is paved with 3-inch asphalt and is in poor condition. Around the reservoir, large cracks have been filled in and repaired over time and sporadic vegetation emerges from within the voids. An inconsistent 6" curb is located along some of the embankment edge.

The Master Plan proposes three different edge treatments for the embankment that respond to site conditions and the proposed design, working together to create a unique visual experience. These are described below and depicted in Figure 5-21.




Resurfacing
Within the DSOD jurisdictional areas, embankment edges will be resurfaced with smooth concrete (similar to Ivanhoe Reservoir).



Green Edge
To soften the embankments, edges outside the DSOD jurisdictional areas and those that are related to habitat terraces are planted with low, native groundcovers over a geoweb on the 2:1 slope. For more information on plant species, refer to Section 5.6.1.



Riprap
Riprap is proposed in the transitional areas between the Green Edge and Resurfacing. Large boulders will be embedded within the 2:1 slope as well.

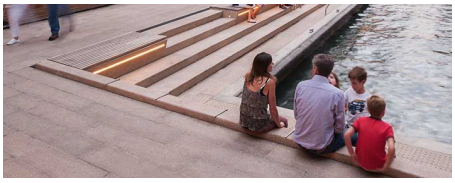

People Terraces
People terraces are embedded into the embankments at key locations throughout the reservoir including the East and West Narrows and the Eucalyptus Grove.

SAFETY OF EMBANKMENT EDGES:

The proposed design removes the steep, slippery surface of the existing reservoir to the maximum extents possible and replaces it with a combination of soft vegetation, riprap, and seating terraces to minimize risk of people getting in the water.

The Master Plan recommends that a consistent curb of 6- to 12-inches be maintained around the edge of the reservoir to provide a visual barrier between the walking path and edge of slope. Wherever possible, it is also recommended there be a 5-foot buffer between the path and this edge.

Figure 5-21 Embankment Edge Diagram



5.6.5 Fences and Guardrails

Based on prior neighborhood surveys, recommendations by the design team's biologist, and documented best practices for wildlife management, the project team recommends removing the perimeter fence and strategically replacing it where needed to secure LADWP lands, protect habitat, and protect people. The perimeter fence should be removed overtime in phases and in coordination with future park operations plans as various zones of the park design are constructed. See Figure 5-22 for a conceptual plan of where fences and guardrails are proposed for the Park.





LADWP Fence

LADWP will need to secure areas around the SLRC for its operations and to ensure safety of the public and employees. These include a large area on the east side of the site in which most of LADWP's facilities and structures are located, north Ivanhoe Dam, Silver Lake Dam, and an area on the west side of Silver Lake Reservoir associated with a gatewell structure and regulator station.


These spaces will be secured with a 8-foot high, continuous fence with gates as needed for access by LADWP. The fence design should follow best practices for wildlife-friendly fence design and be highly visible to birds to minimize risk of collisions. The fence design should provide a minimum 6" clear zone at the bottom for small mammals to pass through. There should be no elements that could injure or trap wildlife.





Habitat Fence

As described in Chapter 06 Park Sustainability, tall fences can be dangerous to wildlife, causing injury or death, and can block wildlife from accessing vital food, nesting, and water resources. The Master Plan recommends installing wildlife-friendly, habitat fences along all pathways within protected habitat areas. The habitat fences will be designed to allow unobstructed travel by birds and mammals to and from the SLRC. The Master Plan recommends a 3-foot high, open rail fence with untreated wood posts and rails. Where walkways enter protected habitat areas, swing gates at each end will be included to close these walkways at night and during nesting season if needed.

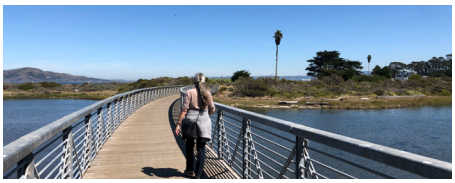




Guardrail

Where the two overlooks project out over Silver Lake Reservoir, 42-inch galvanized steel guardrails with wood top rails will be installed according to current California Building Code.

Figure 5-22 Fences and Guardrails Diagram

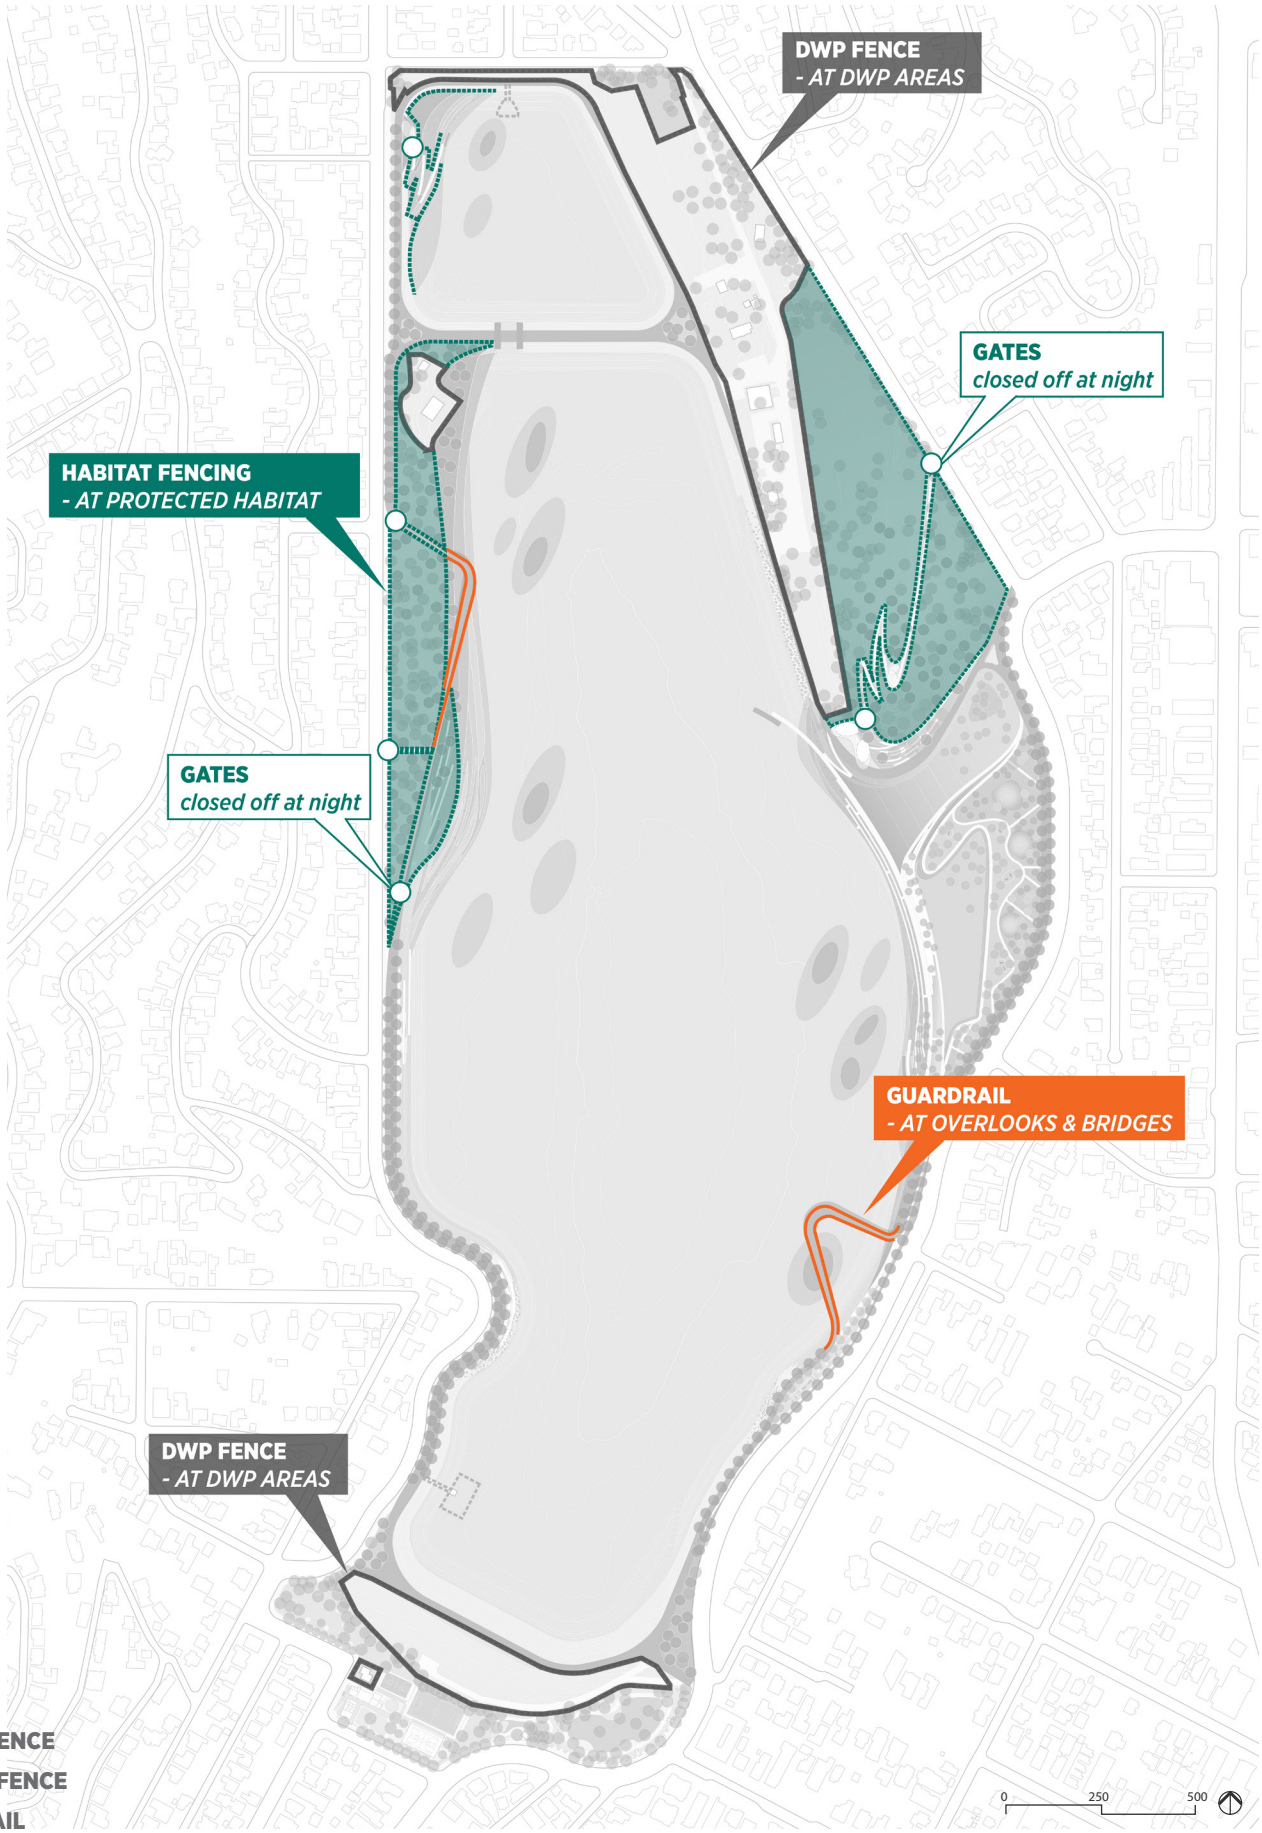

CHAPTER 6
PARK SUSTAINABILITY

contents

6.1	Habitat Enhancement & Expansion	**192**
6.2	Wildlife	**200**
6.3	Education and Interpretation	**202**
6.4	Water Systems	**204**
6.5	Envision Rating	**208**

figures

Figure 6-1 Habit Zones Diagram **209**
Figure 6-2 Draft 2020 Biodiversity Report and LA Biodiversity Index **211**
Figure 6-3 Proposed Habitat Typologies **212**
Figure 6-4 Healthy Ecosystem Conceptual Diagram **213**
Figure 6-5 Sectional Depiction of Tree Succession Strategy **215**
Figure 6-6 Typical Constructed Habitat Terrace Tray Wetland Section **216**
Figure 6-7 Typical Floating Island Wetland Section **217**
Figure 6-8 Ideal Wildlife-Friendly Fence **219**
Figure 6-9 Education And Interpretive Stations Diagram **221**
Figure 6-10 Water Quality Model scenarios **223**
Figure 6-11 Water Quality Model Goals **223**
Figure 6-12 Ivanhoe Reservoir Water Quality Modeling Results Summary **225**
Figure 6-13 Silver Lake Reservoir Water Quality Modeling Results Summary **225**
Figure 6-14 Irrigation Concept Diagram **226**
Figure 6-15 Master Plan Drainage Concept Diagram **227**
Figure 6-16 Envision™ Pre-assessment Checklist **229**



this page is intentionally left blank

6.1 Park Sustainability Overview

The Master Plan design is rooted in the environmental and social values of sustainable design. Responses to the Park Activities and Uses Questionnaire for Community Workshop 02 demonstrate that the community places a high value on amplifying the power of the reservoirs to attract and sustain wildlife, connect with nature and neighbors, and educate. In subsequent questionnaires from Community Workshops 03 and 04 a clear desire was expressed for a park that balances habitat expansion and enhancement with human uses.

When habitat is disappearing and species populations are diminishing at alarming rates, reintroducing wilderness into our cities offers a means to not only offset habitat losses, but also demonstrate how we can coexist with wildlife in our urban environments. In response, the Master Plan design interweaves systems of ecology, water, and education into a balanced whole. These visible forms of sustainability help portray the Silver Lake neighborhood and the City of Los Angeles as leaders in freshwater resource management and leaders in the stewardship of urban wildlife.

The Master Plan incorporates habitat enhancement and expansion that emphasizes re-establishing wetlands at the site, a water management strategy that supports a healthy aquatic ecosystem, and an education facility and programs that engage the community and teach residents, especially youth, about wildlife stewardship and climate adaptation.

6.2 Habitat Enhancement & Expansion

Today, the SLRC is known to be home to a small group of birds including a nesting pair of herons as well as small terrestrial mammals. Additionally, it's a popular spot for migrating waterfowl along the Pacific Flyway. However, up until recently, the Complex has been managed as a sterile reservoir to support the drinking water needs of Los Angeles. Its habitat value is moderate and most significantly, it lacks food resources for birds and small terrestrial species.

To remedy this, the Master Plan design focuses on increasing habitat diversity and introducing a food web. Many species have complex life cycles and depend on a variety of habitat types for their growth and development. The range of habitats proposed in the Master Plan will support an increasingly diverse array of birds, fish, amphibians, invertebrates, and other aquatic species. To provide this biodiversity, the Master Plan design maximizes the habitat value of existing wooded spaces and creates new habitat resulting in a combined total 23 acres of dedicated habitat area as seen in Figure 6-1.


The Eucalyptus Grove and Knoll are the two primary existing wooded areas in the Complex comprised of large trees, at varying stages of their lifespan, offering some nesting habitat for birds. Together, these woodlands total 12-acres and will be replanted to enhance their habitat value. Expanding from these lands, the reservoir embankments will be altered to create 5 acres of new transition (coastal scrub) and 6 acres of new wetland habitat to increase nesting and foraging resources for birds and terrestrial species. To complete this food web, fish will be re-introduced to the reservoirs.

The Silver Lake community will be connected to natural processes and ecological cycles, while maintaining a balance between public access and sensitive wildlife areas. To achieve this equilibrium, most habitat areas are protected with limited public access along designated pathways, boardwalks over sensitive planting areas, and overlooks and platforms to observe wildlife from a safe distance. Critical to successfully integrating habitat within an urban park is education that fosters an appreciation for conservation and stewardship.



Vibrant ecosystem supporting upland, transition, and wetland habitats.

Figure 6-1 Habit Zones Diagram

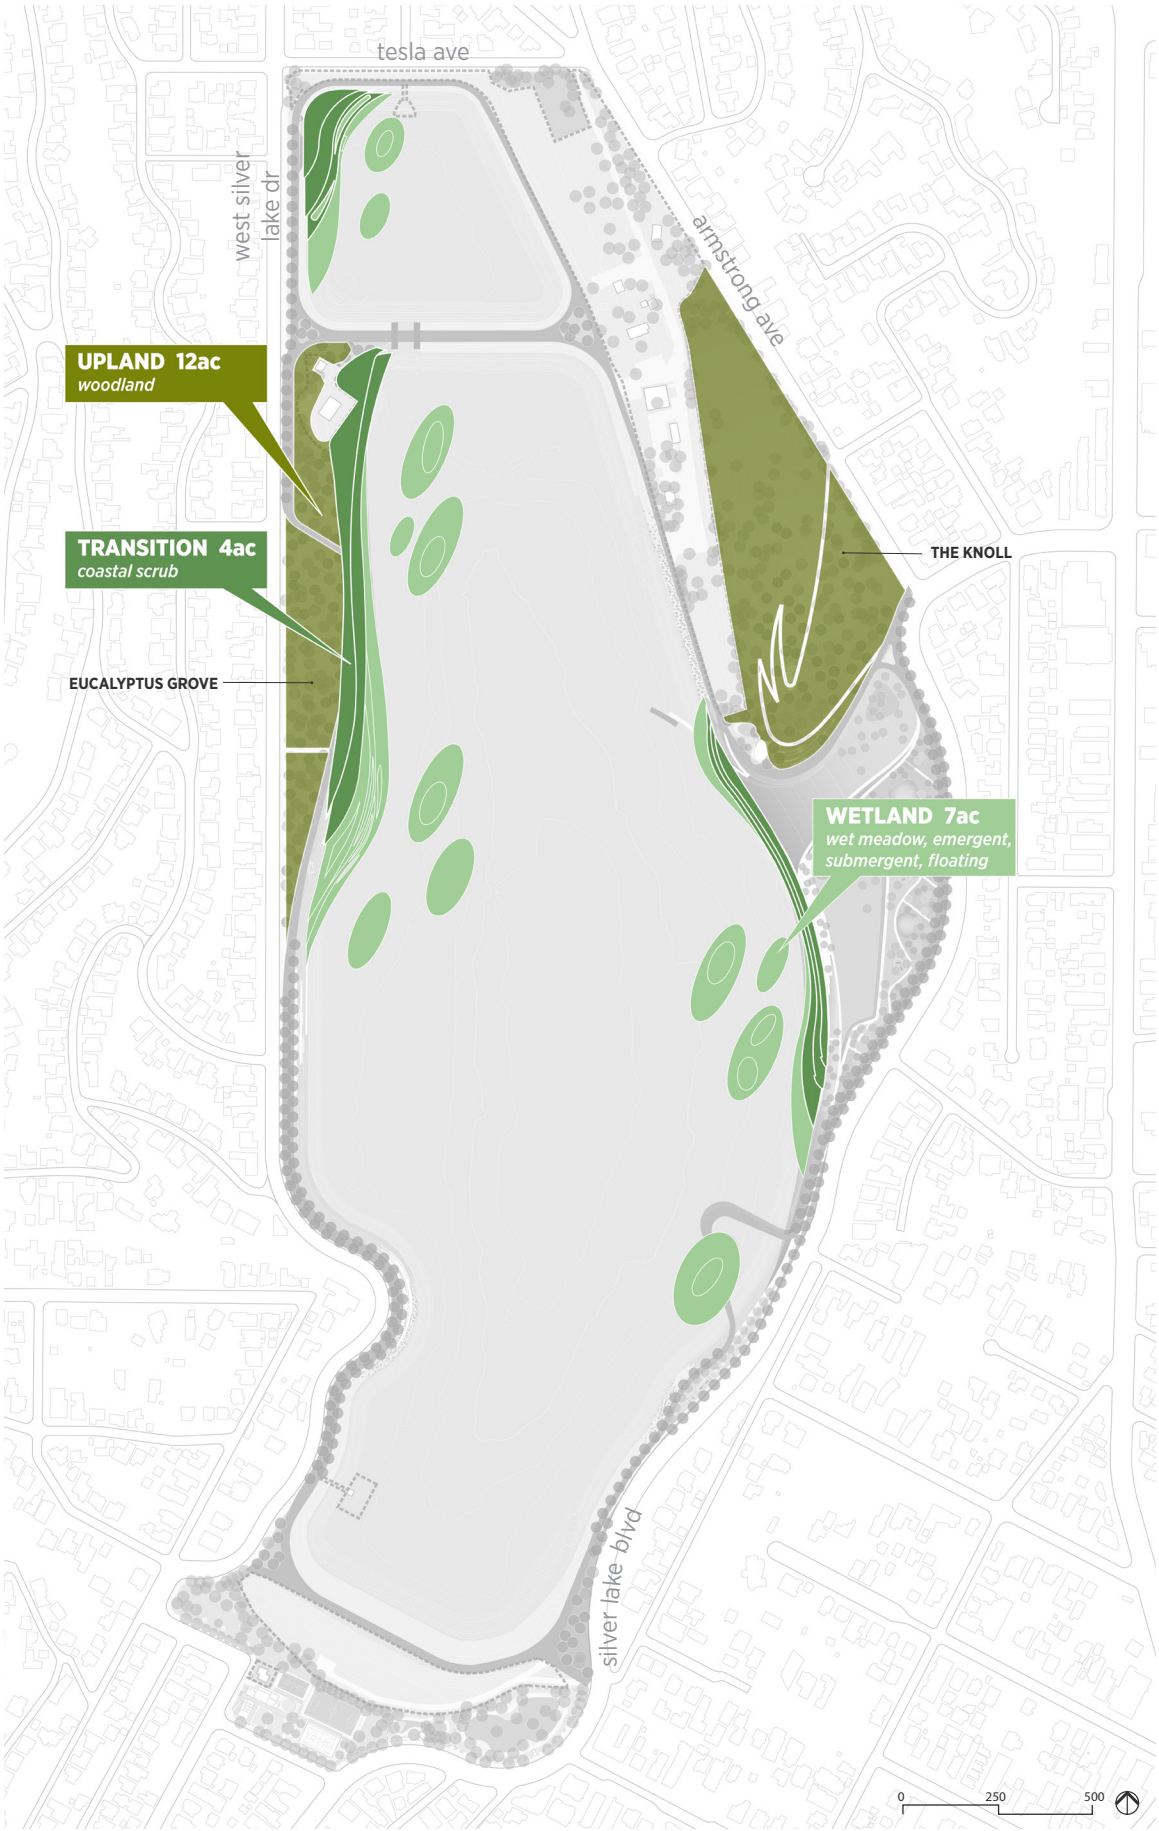

6.6.1 Habitat Goals

Measurable goals and objectives are essential for guiding the development and implementation of habitat restoration efforts and establishing a means to measure progress and evaluate success. The following goals were developed during the Master Plan process to support the Park's vision.

Goal No. 1: Improve ecological functions of the reservoir, embankments, and upland areas
To improve the ecological functions of the site, hardscape such as the embankments should be converted to native habitat where feasible, water quality and levels should be maintained to sustain wetland habitat, and an aquatic food web should be introduced.

Goal No. 2: Maximize native biodiversity
To maximize biodiversity within the Complex and with a focus on local and migratory birds, wetland habitat should be reintroduced including floating wetland islands. These wetlands should be designed and planted to meet the year-round foraging and nesting needs of a range of waterfowl species, creating shallow shorelines and water depths that vary between less than eight inches to eighteen inches.

Goal No. 3: Enhance existing native wildlife populations
The habitat value of existing wildlife areas, such as the Eucalyptus Grove and Knoll, should be enhanced via replanting strategies that protect and support existing wildlife. Disturbed habitat should be restored and the spread of non-native, invasive species prevented.

Goal No. 4: Balance wildlife and human uses
To create a park that supports wildlife and human uses, dedicated protected habitat areas and buffers between wildlife areas and active park spaces and pathways should be provided. Ecological education, interpretive signage, and outreach programs should be developed to create a platform for public understanding and support of the Park's habitat goals and objectives.



(source: sciencemag.org)

During the Master Plan design process, a September 2019 study was published in *Science* magazine indicating that the number of birds in the United States and Canada have been in sharp decline over the last half-century. Given that the reservoirs are such a large, freshwater resource for local and migratory birds, particularly waterfowl, the Master Plan's habitat recommendations prioritizes these avian species.

BIODIVERSITY


Definition: The flora, fauna, and ecosystems that enrich and sustain natural and urban areas. (source, LASAN).

In urban areas, biodiversity can be thought of as the variety of flora, fauna, and ecosystems that help maintain the balance of nature and sustain cities. Urban natural areas provide habitat connectivity and support the conservation of numerous sensitive species.

In 2017, the City of Los Angeles passed the City's Biodiversity Motion and in response, LASAN began developing a LA Biodiversity Index, planned for release in 2020. As a initial step and also in 2017, the City of Los Angeles measured itself against an established biodiversity index, the Singapore Index on Cities' Biodiversity. The City of Los Angeles then used the Singapore Index as a starting point for developing a separate index customized for the City's specific setting, the LA Biodiversity Index. The LA Biodiversity Index includes indicators that account for three core themes of urban biodiversity: conservation of native biodiversity; social aspects of biodiversity, with a focus on equity; and governance and management activities. The three themes are divided into eight indicators and 23 metrics that will be used to measure progress on biodiversity issues (Figure 6-2).

The Master Plan team recommends that the City applies this index to the implementation of the proposed Park and develop a SLRC Biodiversity Plan.

Figure 6-2 Draft 2020 Biodiversity Report and LA Biodiversity Index

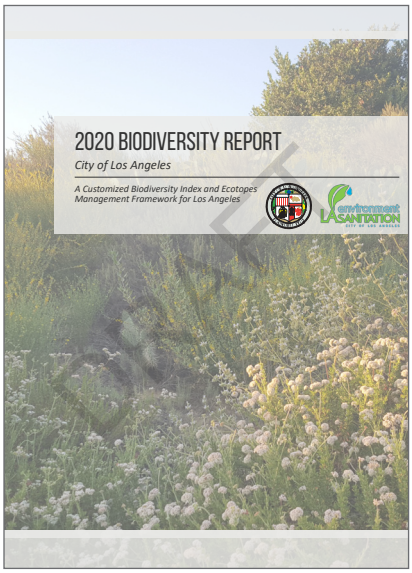

Theme	Indicator CODE	Indicators	Metric CODE	Metrics
1. Native Species Protection & Enhancement	1.1	Habitat Quality	1.1a	% Natural Areas
			1.1b	Habitat Quality of Urban Landscapes, Water Features & Open Space
			1.1c	Connectivity of Natural Areas
			1.1d	Connectivity of Urban Landscapes, Water Features & Open Space
	1.2	Indicator Species	1.2a	% Open Space with Charismatic Umbrella Species
			1.2b	Common Indicator Species Presence in Urban Areas
			1.2c	Sensitive Indicator Species Gained or Lost from Ecotopes
	1.3	Threats to Native Biodiversity	1.3a	Urban Edge Effects on Natural Areas
			1.3b	Presence & Spread of Invasive Plants
			1.3c	Wildfire Frequency Departure from Natural
2. Social Considerations & Biodiversity	2.1	Access to Biodiversity	2.1a	Access to Natural Areas
			2.1b	Neighborhood Landscape/Tree Canopy Footprint
	2.2	Education	2.2a	Schools (K-12) Biodiversity Topics
			2.2b	Off-Campus Natural Area & Biodiversity Educational Visits
			2.2c	Campus & Park Nature Education Gardens/Areas
	2.3	Community Action	2.3a	Community Scientist Activities and App Utilization
			2.3b	# and Acres Certified Biodiversity-Friendly Areas
3. Governance & Management of Biodiversity	3.1	Governance	3.1a	Biodiversity Vision/Action Plan
			3.1b	% Departments with Biodiversity Programs & Policies
	3.2	Management	3.2a	% Protected Natural Areas
			3.2b	Natural Areas Management and Monitoring
			3.2c	Management of Invasive Species & Pests
			3.2d	Management of Threatened, Endangered, & Species of Concern

DRAFT

6.2.1 Habitat Typologies

Three primary habitat typologies are proposed for the new Park to support a healthy ecosystem and food web: Upland, Transition, and Wetland habitats as shown in Figure 6-3.

To create this new ecological transect, the existing steep embankments of the reservoirs will be modified to have a more gentle slope in order to introduce a transition habitat zone planted with coastal scrub species; vegetated habitat trays will then be built to create three distinct wetland habitat sub-types: wet meadow, emergent, and submergent. The differences between these wetlands are described in subsequent pages of this section.

To supplement the habitat trays and provide more protected wildlife areas, floating wetland islands will be introduced. The floating islands will be designed to include all three wetland habitat sub-types. In combination, these elements will increase biodiversity and allow the introduction of fish into the reservoirs. Figure 6-4 is a simplified depiction of the proposed ecosystem with the indicative species anticipated to inhabit the Park when it's completed.

Figure 6-3 Proposed Habitat Typologies


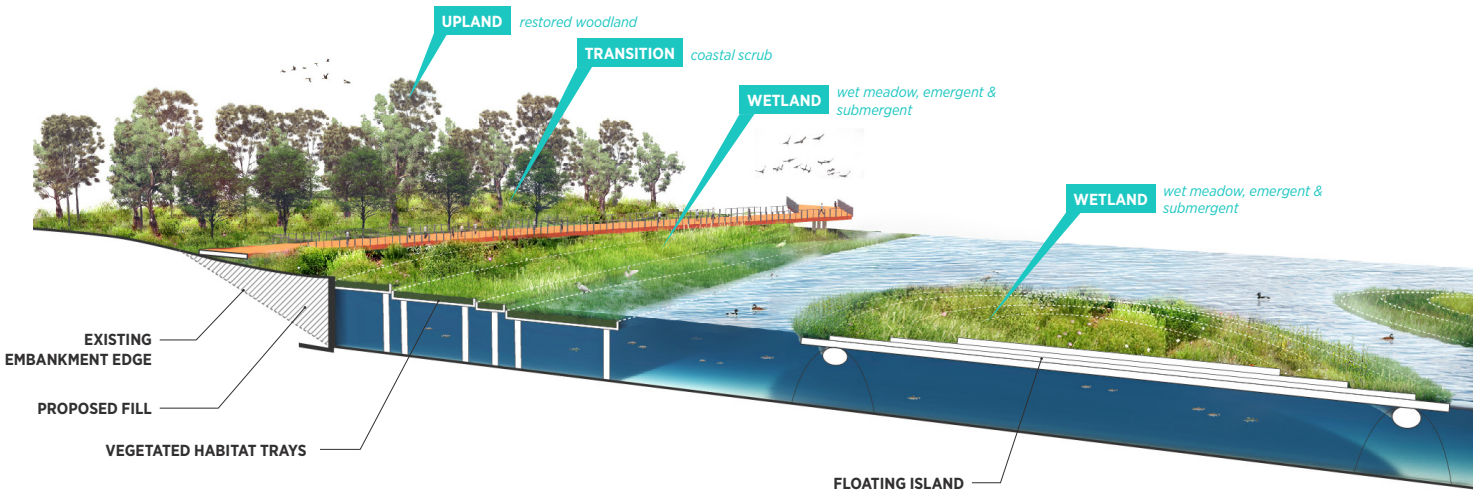


Figure 6-4 Healthy Ecosystem Conceptual Diagram

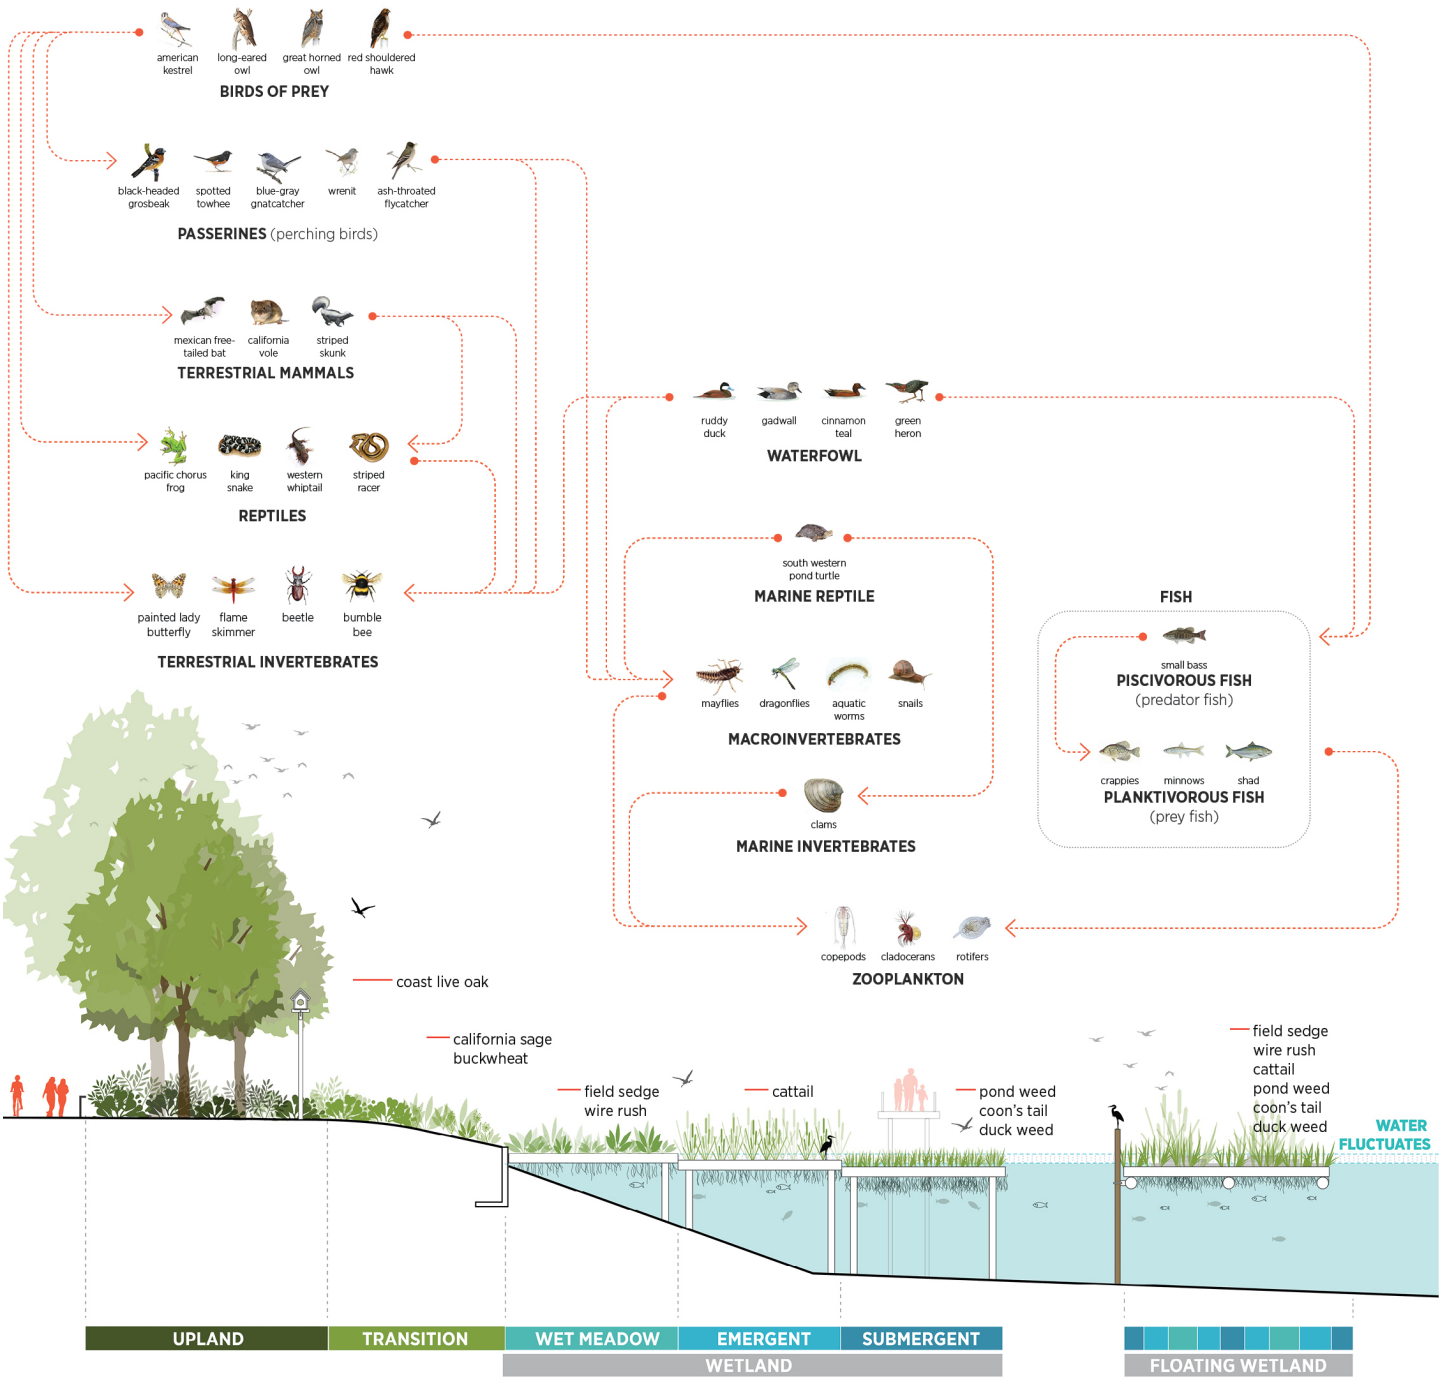

UPLAND HABITAT

Two existing wooded areas, the Eucalyptus Grove and Knoll shown in Figure in 6-1, are dominated by mature stands of non-native Eucalyptus trees and a mostly non-native understory plant community. Based on field observations, many of these Eucalyptus trees appear to be either nearing the natural end of their lives or are of questionable health. While the Eucalyptus trees offer habitat value for bird nesting they offer limited food resources outside of nectar for insects, the birds that feed on them, as well as directly to nectar feeding birds. The Master Plan recommends the development of a tree succession plan to replant these areas with more native species of higher habitat value such as the sample tree palette provided in Chapter 5 which includes species such as Coast Live Oak and California Sycamore.

Prior to developing a tree succession plan, a tree health assessment will be required for the Complex. A tree succession plan should be developed according to the following considerations:

- Selectively remove trees identified as poor in health and/or posing the risk of falling branches or fungal and pest infestation
- Replace 80% of existing trees over a 15-year timeline
- Provide 75% canopy coverage within 20 years

The tree succession plan should also support improving plant species diversity in the understory. Eucalyptus trees are highly competitive with understory plants since they are efficient consumers of available water and nutrients and can shade out and stifle smaller plants with their large canopies and leaf drop. Chapter 5 of this report offers a sample plant palette for improving upland understory habitat value. Figure 6-5 graphically depicts the tree succession strategy over the course of 15 years.


An upland habitat planting strategy for the Eucalyptus Grove and Knoll that priorities plant species diversity and food resources will benefit small mammals such as the Mexican free-tailed bat, California vole, and striped skunk, reptiles, as well as a variety of bird species who nest in large trees, such as the great blue heron and birds of prey such as the great horned owl. Bat houses and swallow boxes are also recommended additions to the upland areas to help control insect populations.

TRANSITION HABITAT

Transition habitat refers to a plant community whose species are adapted to the diverse and varying environmental conditions that occur along the boundary between upland and wetland areas. In Southern California, this zone is characterized by low-growing woody shrubs such as sage and buckwheat species. Transition habitat is a highly productive ecotone and serves a great many wildlife species. It offers food resources as well as cover while they move between aquatic and woodland areas.

A sample planting palette of species recommended for this gradient landscape is provided in Chapter 5. Many are flowering and fruiting shrubs which provide food resources for not only terrestrial mammals and bird species but also terrestrial invertebrates such as pollinators and beetles which are essential to a healthy ecosystem and food web.

Figure 6-5 Sectional Depiction of Tree Succession Strategy

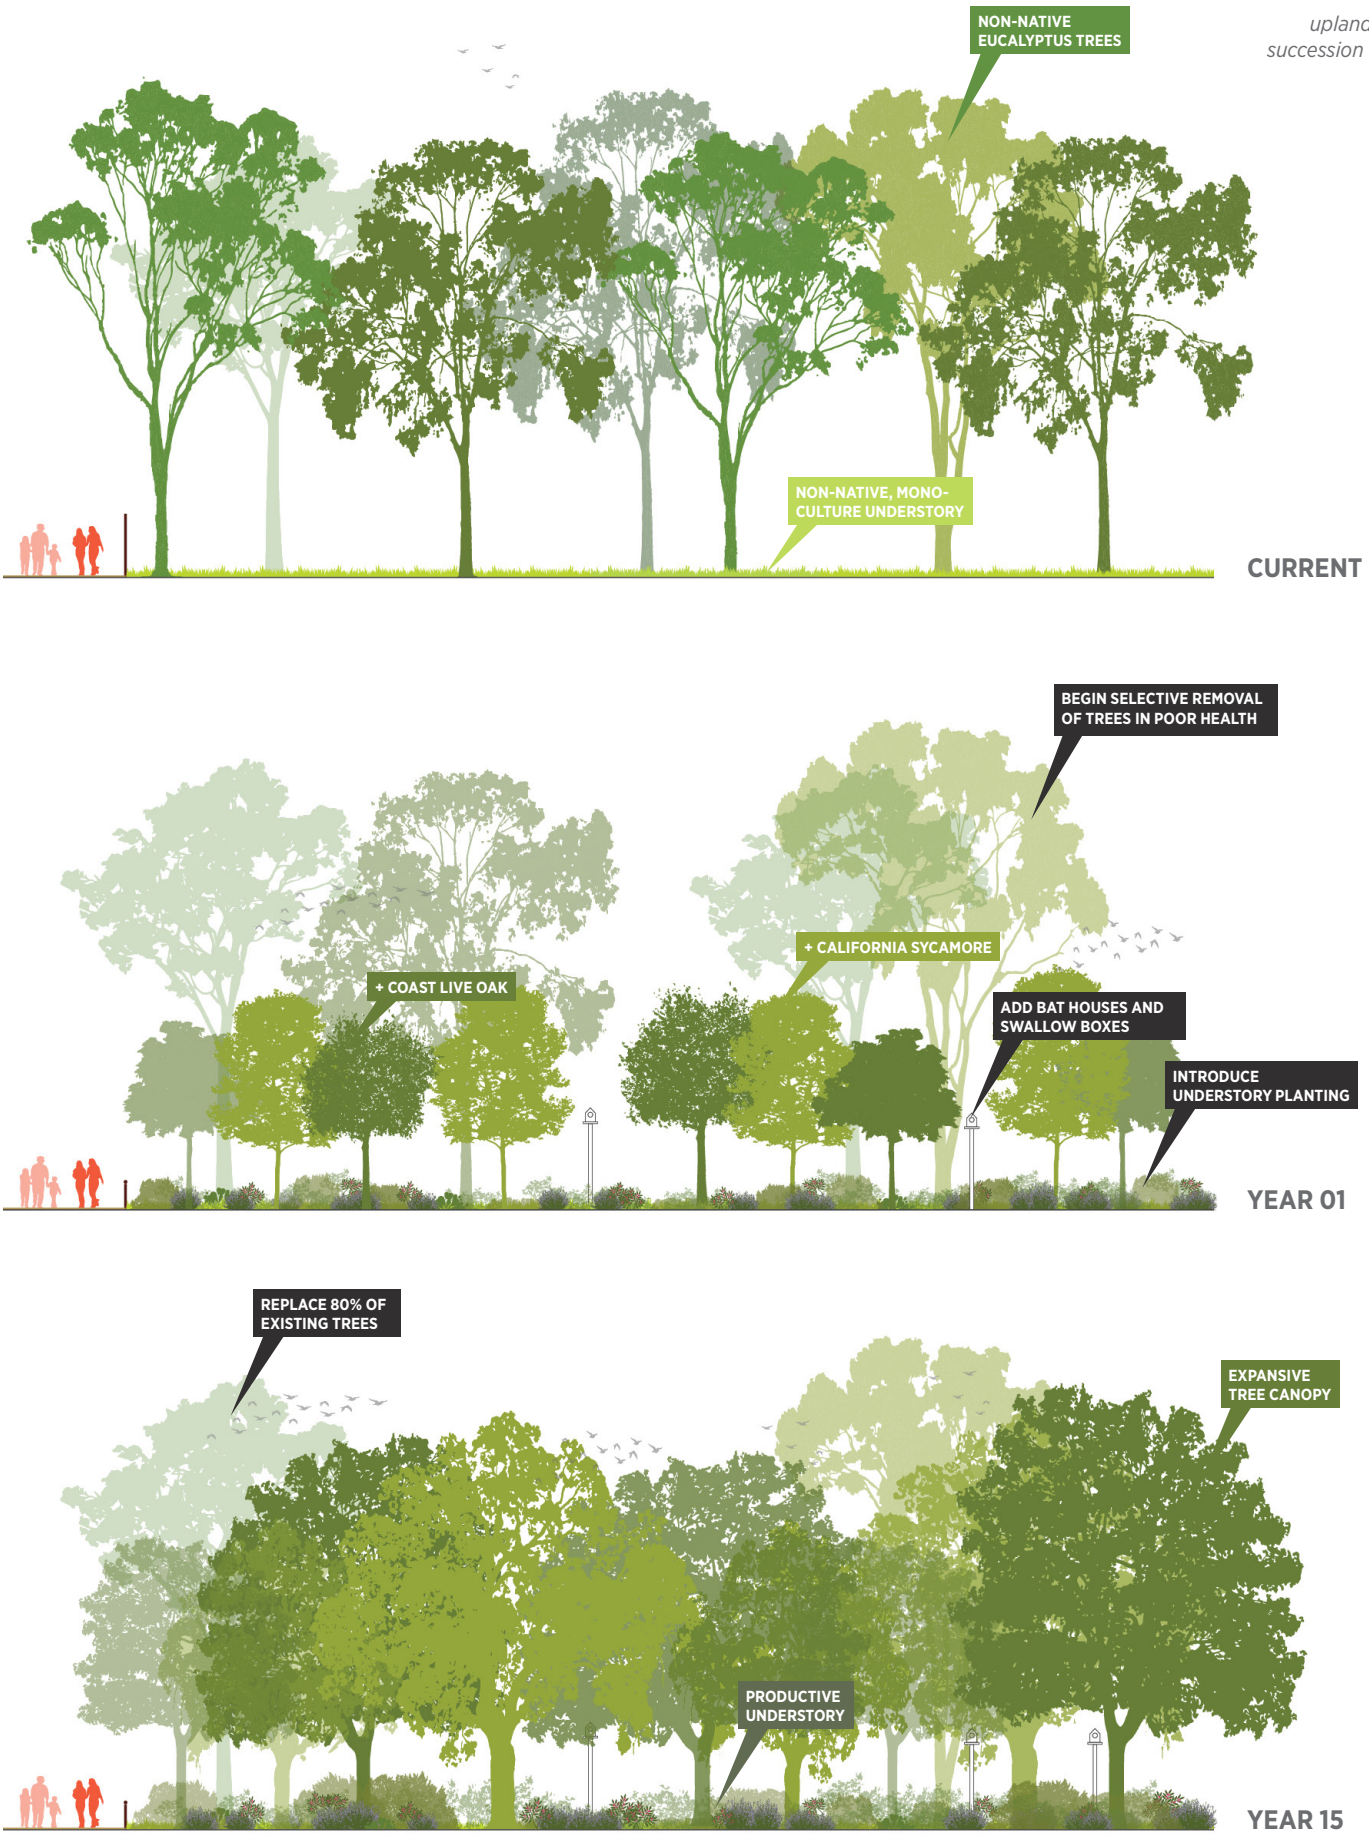

WETLAND HABITAT

Wetlands are areas between terrestrial and aquatic habitats that offer a range of diversity in plant communities and the species which inhabit them. Above the soil surface, wetlands provide cover, food and nesting opportunities for birds, amphibians, turtles, and insects, primarily from vegetation. Below the soil surface, in the root zone, macrophytes (aquatic plants) provide an environment for microorganisms that helps take up nutrients into plant tissue. They are also an indicator species for water quality of the reservoirs.


There are three sub-types of wetlands proposed in the Master Plan, each of which correlates with levels of soil saturation and has a direct relationship to the water table of the reservoirs. These wetland sub-types are described below. Sample plant palettes for the wetlands can be found in Chapter 5. Wetlands are proposed to be implemented via constructed habitat terrace trays and floating islands as depicted in Figures 6-6 and 6-7.

Wet Meadows are wetlands with soils that are saturated for part or all of their growing season. They are often referred to as the "sponge" of the local ecosystem. Unlike other wetland types, a wet meadow does not have standing water present throughout the year except for periods during rainy seasons. In Southern California, wet meadows occur with a great variety of plant species, but several are common such as field sedge and wild rush. As a highly diverse habitat, wet meadows attract large numbers of birds, small mammals, and insects — including many species of butterflies. Waterfowl, especially mallard ducks, frequent wet meadows and yellow-headed and red-winged blackbirds occasionally nest in them as do various frog species.

Fresh **Emergent** wetlands flood frequently and typically have saturated soils that support common cattail and bulrushes. While water depths within emergent wetlands can vary, the target depth for the Master Plan design is about eight inches which is ideal foraging habitat for many migratory waterfowl such as dabbling ducks. This wetland type provides food, cover, and water for numerous mammals, reptiles, and amphibians as well as macroinvertebrates such as dragon flies and snails.

Submergent wetlands are continuously inundated with water. Plants found in this habitat type are either rooted to the soil below the water table or they float. Aquatic plants such as pond weed, coon's tail, and duckweed are typical submergent wetland species. Found along the edges of open water, submergent wetlands provide critical habitat for not only waterfowl and amphibians but also for marine invertebrates and zooplankton, the building blocks of aquatic food webs. The target depth for the proposed submergent wetlands is 12 to 18 inches to not only support biodiversity but to also provide a winter refuge for local and migratory waterfowl such as the great blue heron, ruddy ducks, and cinnamon teals.

Figure 6-6 Typical Constructed Habitat Terrace Tray Wetland Section

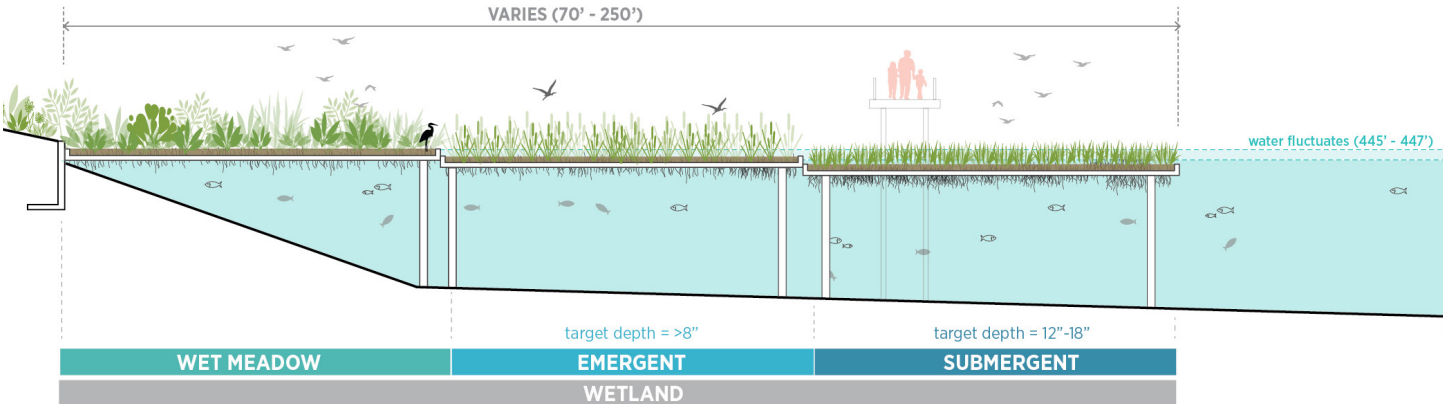

6.2.2 Floating Wetland Islands


Floating wetland islands are proposed in the Master Plan design to compliment the land-based, constructed habitat terrace trays along the reservoir embankments. They will be designed with undulating soil profiles to accommodate all three wetland habitat sub-types described above to maximize biodiversity and habitat benefits. Unlike land-based wetlands, floating wetlands create habitat underneath them within their below-water root zone making the water column around floating wetlands a highly ecologically productive area that attracts fish and many other aquatic species. Microorganisms that live within this root zone, include algae, grazing snails, clams, insects (egg and larvae stages only), crustaceans, fish, and amphibians. Floating wetlands provide food for fish and other aquatic organisms, as well as shaded and sheltered spawning habitat. Additionally, they are resilient to water level fluctuations and offer a higher degree of protected nesting habitat from both human disturbance and predation than land-based wetlands.

The value of a given island to birds varies according to its location, size, shape, and surface cover. It is also important for the islands to be designed to provide a balance of feeding and nesting areas. In general, the further an island is from the shore, the more attractive it is likely to be to birds, particularly nesting waterfowl.

Floating wetlands may also be preferred nesting sites by many species of wading birds which often nest in woody vegetation either submerged or surrounded by water. The floating islands proposed in the Master Plan design are intended to be varied in size and set-back from the shoreline to offer a variety of foraging and nesting spaces for waterfowl and other aquatic species. To create additional protection for nesting birds, the density of vegetation on the islands should also be varied to provide areas with high vegetation coverage.

Together, the proposed wetland terraces and islands provide a framework to support a healthy, biodiverse aquatic ecosystem and essential access by local and migratory birds to fresh water and foraging habitat. They provide a variety of beneficial functions and value including water storage, water quality protection, habitat for fish, wildlife, and sensitive plants, as well as the opportunity for education and research.

Figure 6-7 Typical Floating Island Wetland Section

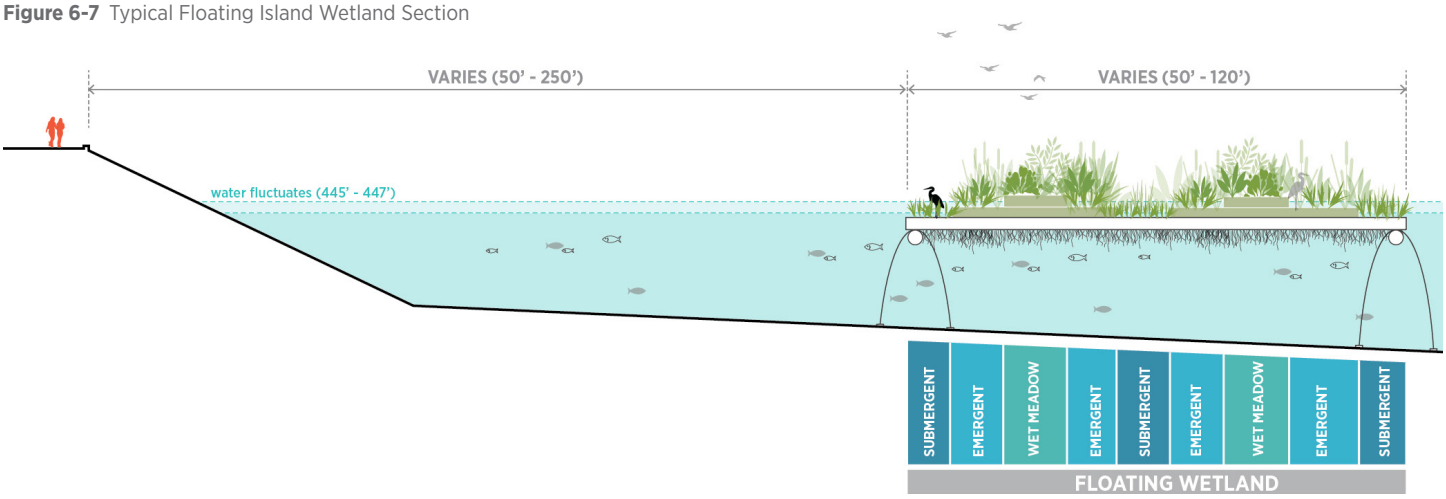

6.3 Wildlife

As habitat continues to disappear in our increasingly urbanized world, introducing wildlife habitat back into cities is becoming ever more critical. In so doing, more opportunities for humans and wildlife to come into contact are created. When designing space for humans and wildlife to coexist, it is important to develop suitable habitat areas and incorporate design elements that enhance human / wildlife benefits.

Research indicates that people are happier and healthier when they can experience nature, but both humans and wildlife need to be safe. Human welfare and safety depend on a thorough understanding of urban wildlife and their interactions with the urbanized landscape. Likewise, wildlife welfare depends on creating large, diverse areas of protected habitat that promote foraging and nesting behaviors. To ensure the sucessfull introduction of wildlife to the Complex, a wildlife management plan should be developed prior to implementing the habitat enhancement and expansion features of the design.




Birdwatching in wetlands.



Wildlife-friendly fence and gate.

Figure 6-8 Ideal Wildlife-Friendly Fence

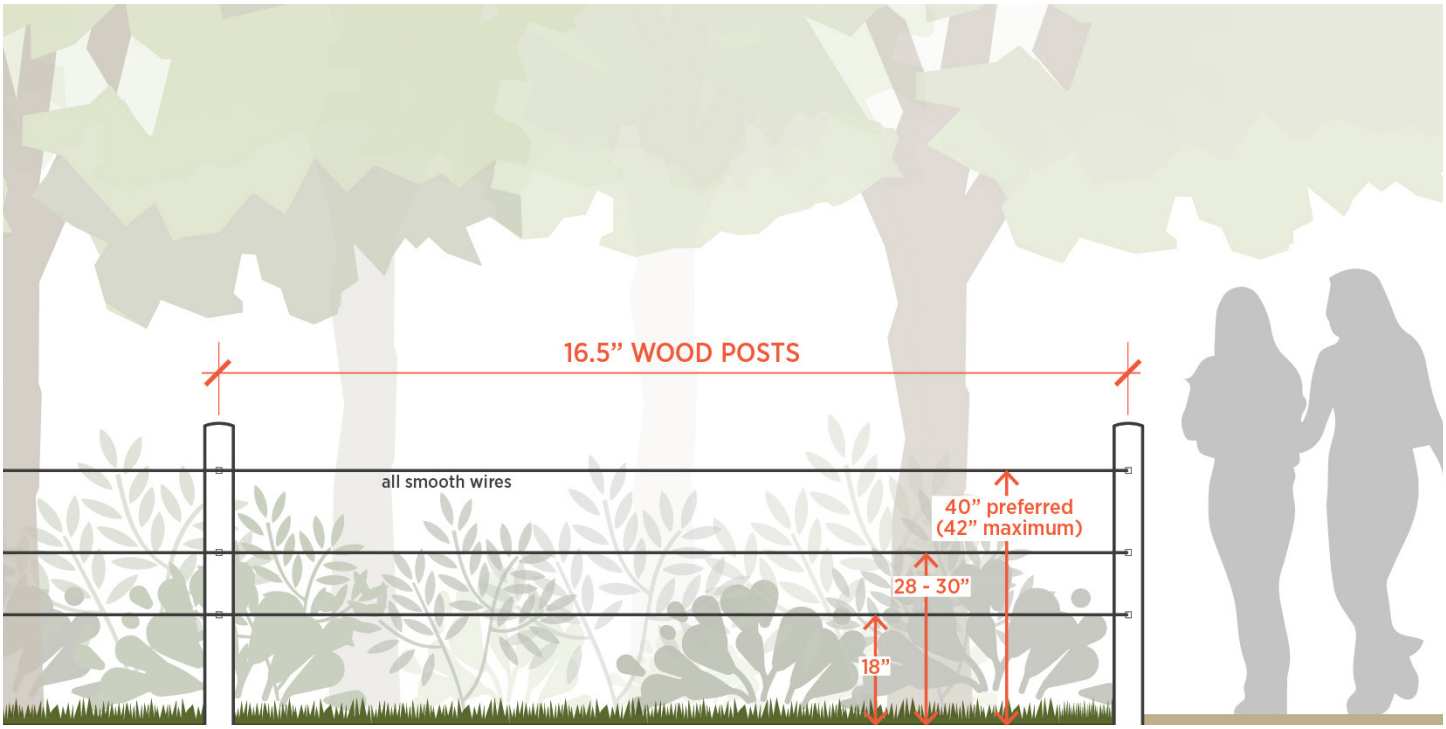

WILDLIFE PROTECTION AND FENCING

In general, fences are not recommended in habitat areas for a variety of reasons. Fences can severely restrict wildlife movement or create a complete barrier for wildlife to access food and water. Tall chain-link and wooden or metal fences with closely spaced vertical or horizontal pickets are especially unfriendly to wildlife. Large, low-flying birds, may collide with fences and break wings, impale themselves on barbs, or become tangled in wires. Ducks, geese, hawks, and owls are especially vulnerable. Waterfowl fly into fences that run along waterways, and hawks and owls may careen into fences when swooping in on prey.

Designing a fence to provide wildlife with unobstructed travel to important habitat areas and corridors, as well as access to water, is ideal. A fence that is friendly to wildlife allows animals to jump over and crawl under easily without injury and should be highly visible to birds. The Silver Lake community has reported sightings of larger mammals such as bobcats, coyote, skunk, and opossum in the Complex. Post and rail fences as described in Chapter 5 and depicted in Figure 6-8 above are ideal for wildlife. The top of the fence should be low enough for adult animals to jump over, preferably 40" or less, and no more than 42" high.

When combined with education about urban wildlife and limiting human access to designated areas, such as paths and viewing platforms, habitat-friendly fences help protect wildlife while increasing their access to important habitat. The Master Plan design proposes to replace tall fences along the perimeter of the Complex with wildlife-friendly fencing along pathways adjacent to habitat areas to not only protect habitat but also maximize wildlife movement and prevent wildlife injuries or mortality.

INTRODUCING FISH

A key aspect to improving habitat value to local and migratory birds as well as biodiversity at the SLRC is introducing aquatic wildlife. Stocking fish in Silver Lake Reservoir is not a new idea. When it was first constructed, the reservoir was stocked with black bass to help maintain water quality. In addition to introducing marine invertebrates such as fresh water clams, a balance of piscivorous (predator) fish such as small bass and planktivorous (prey) fish such as minnows and crappies should be introduced to the reservoirs at a ratio of three prey fish for every predator fish.

6.4 Education and Interpretation

The Master Plan provides a bold vision to re-establish a wetland-focused ecosystem into the heart of Los Angeles and within the context of a public park. Along with the high priority placed on habitat and wildlife in the Master Plan, there is also an inherent responsibility for long-term stewardship. One of the best ways for humans to carefully and responsibility coexist with urban wildlife is through education.

As outlined in Chapter 04, during the community engagement process, participants placed a high value on educational facilities and programs. The Master Plan design provides the foundation to develop a myriad of education and interpretation opportunities from organized tours, classes, school field trips, and volunteer programs to less structured interpretive features and elements.

The SLRC has the potential to become an exemplary model of urban wilderness management and citizen stewardship. Through the lens of a living laboratory, the research and maintenance activities required for the long-term success of the proposed ecosystem can be made legible and transparent by increasing environmental and climate awareness across the community.

Education-based programs that the Master Plan design allows for range from water resource and wildlife management, tree and plant community succession and maintenance, and climate adaptation strategies to understanding ecosystem functions and services, tracking migratory birds, bird watching, pollinator conservation, and contributing to global wildlife and ecology databases through citizen science initiatives. Potential education and interpretation stations are shown in Figure 6-9.

Many of these education/interpretation activities will require ongoing funding to develop and sustain them. The benefits of this investment are enriching and enhancing the lives of a diverse City by fostering a deep connection to nature and the natural processes that sustain a healthy ecosystem.

POTENTIAL PARTNERSHIPS

Partnerships with academic institutions, non-profits, and City departments could greatly expand the educational breadth and outreach to the regional population. Examples of potential partnerships are listed below:

PARTNER WITH SCHOOL DISTRICTS

Use the SLRC as a learning opportunity to bring K-12 school groups to the park to learn about different aspects of sustainability, ecology, culture, and history.

PARTNER WITH THE UNIVERSITY OF CALIFORNIA, LOS ANGELES (UCLA)

UCLA has the La Kretz Center for California Conservation Science which funds projects that bring together academics, resource and land policy professionals, and regulatory experts to optimally use the power of genomics in the conservation of California's threatened and exploited species. UCLA also has an Institute of the Environment & Sustainability which connects students with hands-on environmental research and practice opportunities to fuse thesis research with real field work.


PARTNER WITH THE CITY OF LOS ANGELES

Create a living laboratory at the SLRC to allow the City to test and monitor water quality and plant community and maintenance regimes, as well as test the effectiveness of different habitat creation techniques.

PARTNER WITH THE AUDUBON SOCIETY OR NATURE CONSERVANCY

The SLRC is within the Pacific Flyway migration path. With its emphasis on establishing habitat for migratory waterfowl, the proposed Park will be an ideal place for bird-related research or just enjoyable bird watching.

Figure 6-9 Education And Interpretive Stations Diagram

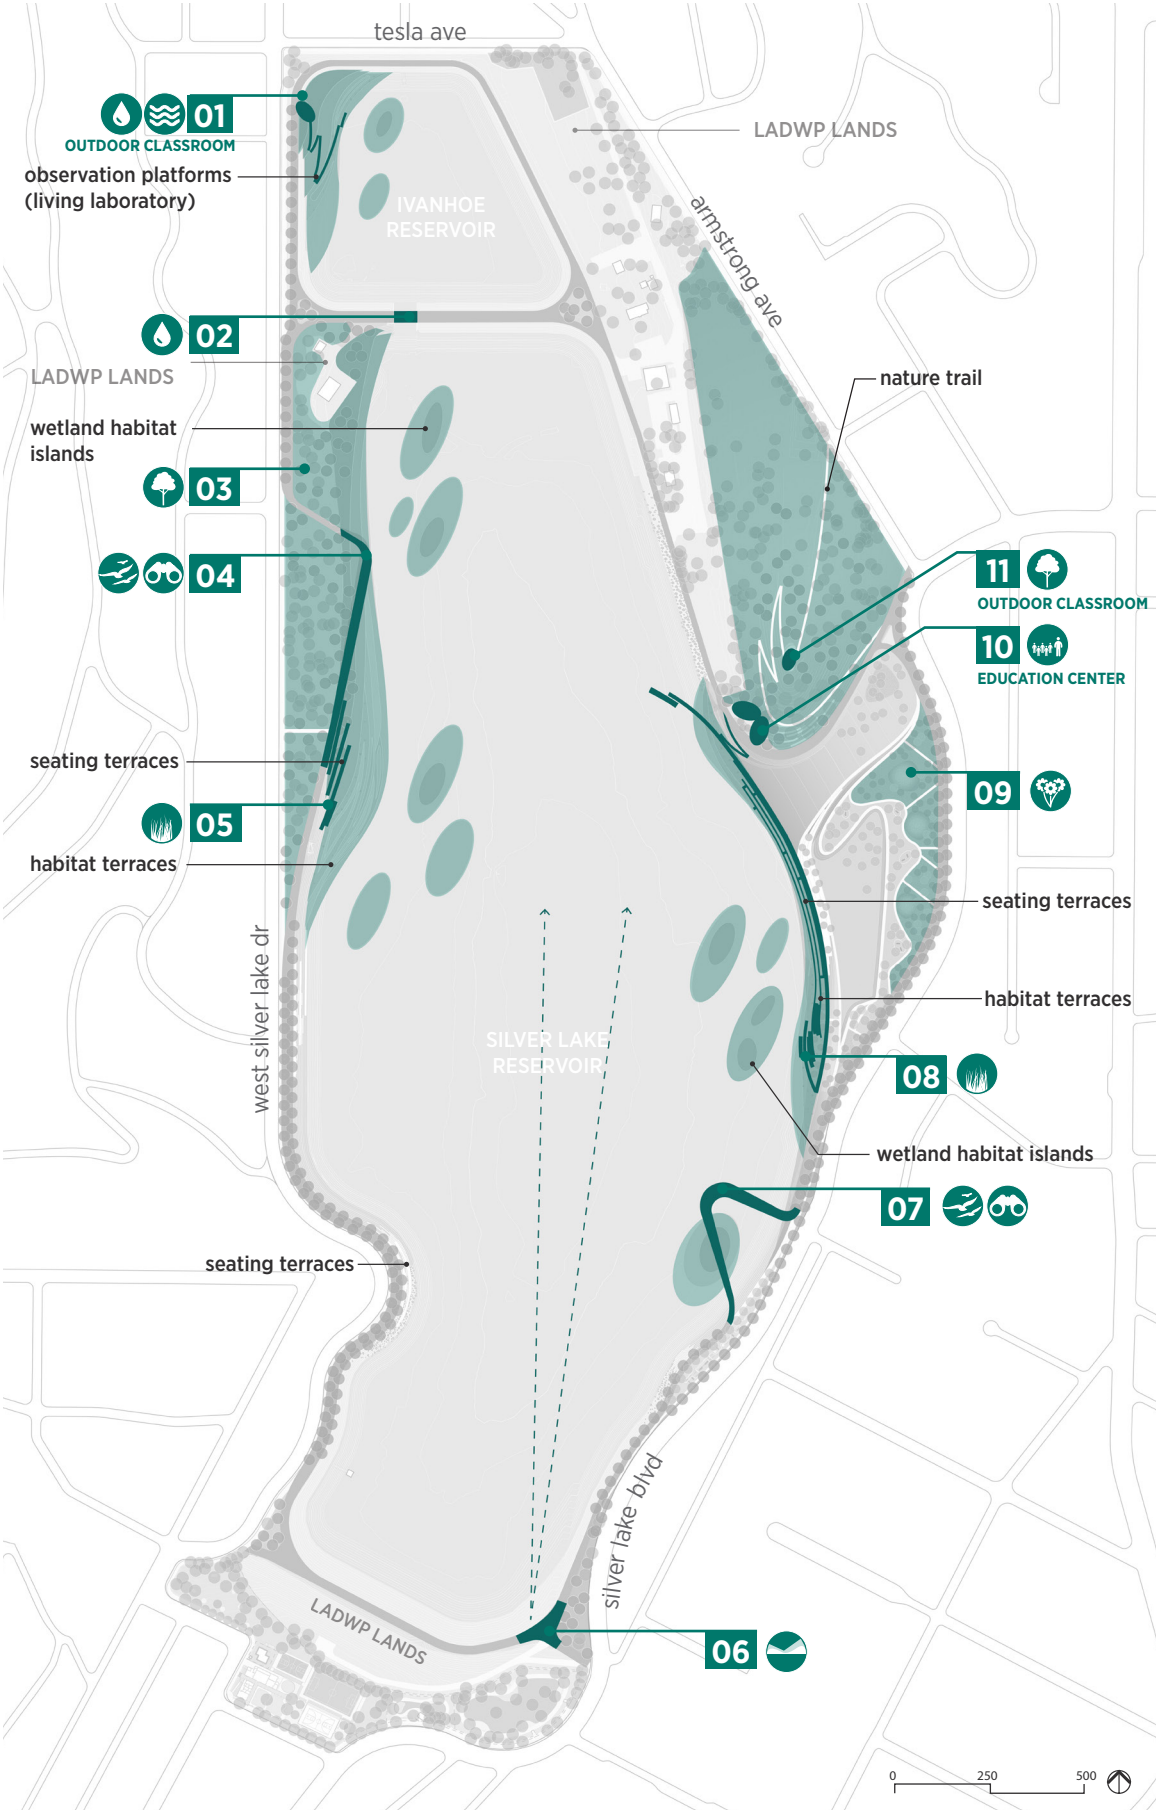

EDUCATION & INTERPRETATION

01 **OUTDOOR CLASSROOM**
water quality monitoring & water microorganisms

02 recirculation for water quality at spillway

03 california native oak woodland

04 pacific flyway and migratory birds station

05 california fresh water wetlands

06 geology of Ivanhoe Canyon

07 pacific flyway and migratory birds station

08 wetland plant communities and amphibians

09 west coast pollinators and stormwater gardens

10 **EDUCATION CENTER**
classes & citizen science station

11 **OUTDOOR CLASSROOM**
california native oak woodland, living with wildlife

6.5 Water Quality & Park Water Systems

6.5.1 Reservoir Water Quality and Aquatic Habitat

Aquatic invertebrates which include insects, crustaceans, molluscs, arachnids, and annelids, are the building blocks of healthy aquatic ecosystems. They live all or part of their lives in water and their survival depends on water quality. They are also a significant part of the food chain as larger animals, such as fish and birds rely on them as a food source. These various functions aquatic invertebrate species perform are important for maintaining ecosystems services, such as converting live or dead organic material into prey items for larger consumers in complex food webs, while simultaneously providing nutrient cycling and aeration of sediments.

Aquatic invertebrates are used to assess the health of streams, lakes, and wetlands because different species have various tolerances to pollutants. Some species require high dissolved oxygen levels, or clear, non-turbid waters, or they may be predators that require a source of prey. In order to support a diverse array of invertebrates, water quality will need to meet the levels necessary to sustain these species.

6.5.2 Reservoir Water Quality System

The water system at the SLRC has been developed to support the wetland and aquatic habitat aspirations of the Master Plan. Key variables of this system are the reservoirs' water replenishment sources (stormwater and Pollock Well), annual evaporation, aeration, recirculation, nutrient loading, and treatment wetlands.

To understand the Master Plan's impact, such as introducing aquatic habitat, on long-term water quality at SLRC, a Water Quality Model was developed to predict water quality in both Silver Lake and Ivanhoe Reservoirs with the goal of maintaining a level of water quantity and quality that can support the future uses proposed at the site. The full Water Quality Model Technical Memo is available in the Appendix. T

The model, a zero-dimensional mass balance model, was built to mimic the processes that drive water quantity and quality in the SLRC, and it was calibrated against historic water level and water quality data. Four scenarios were constructed for the model as depicted in Figure 6-10. These evaluated isolation baseline conditions without Pollock Well water (Scenario 1), existing baseline conditions including Pollock Well water (Scenario 2), future conditions following the implementation of planned LADWP aeration, recirculation, and stormwater capture projects (Scenario 3), and conditions following the implementation of the Master Plan design which include habitat enhancement and treatment wetlands (Scenario 4). See Chapter 03 for a description of planned LADWP aeration, recirculation, and stormwater capture projects. Impacts to water quality were measured against specific numeric pollutant limits established as water quality goals for the SLRC.

Water Quality Objectives are established by the Los Angeles Regional Water Quality Control Board's Basin Plan for the Coastal Watersheds of Los Angeles and Ventura Counties (Basin Plan), but they can also be established by the United States Environmental Protection Agency (EPA). For the purposes of the model, water quality goal assumptions were based on those established for nearby Echo Park, and are outlined in Figure 6-11. During Master Plan implementation, the Basin Plan may be updated to include revised water quality goals for the Silver Lake and Ivanhoe Reservoirs. In addition to meeting the numerical goals, the SLRC must meet various narrative goals established by the Basin Plan, including minimizing stagnant water, reducing odor, and distributing dissolved oxygen throughout the SLRC.

Figure 6-10 Water Quality Model scenarios

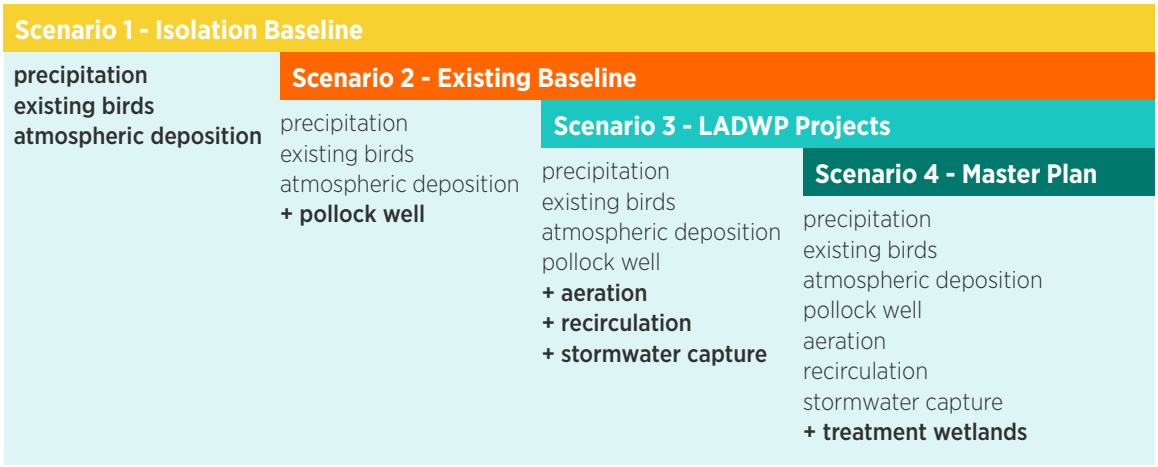


Figure 6-11 Water Quality Model Goals

WATER QUALITY GOALS	
Algae, Ammonia, Eutrophic, Odors	Total Nitrogen: 1 mg/L Ammonia-N: 2.15 mg/L (30-day average) Ammonia-N: 5.95 mg/L (one-hour average) Total Phosphorus: 0.1 mg/L Chlorophyll-a 20 mg/L Dissolved Oxygen: ≥5 mg/L (single sample one foot from bottom)
Copper	22 µg/L
Lead	11 µg/L
pH	6.5 to 8.5
Trash	Zero
Total Coliform	10,000 MPN/100 mL (single sample) 1,000 MPN/100 mL (single sample, Fecal/Total ≥ 0.1) 1,000 MPN/100 mL (geometric monthly mean)
E. coli	235 MPN/100 mL (single sample) 126 MPN/100 mL (geometric monthly mean)
Enterococci	104 MPN/100 mL (single sample) 35 MPN/100 mL (geometric monthly mean)

The results from the model indicated that the addition of wetlands will provide a significant water quality benefit for phosphorus, nitrogen, chlorophyll, and algae. Figures 6-12 and 6-13 show some of the results from the water quality model. Nitrogen peaks which were above the goal of 1 milligram per liter (mg/L) in Scenarios 2 and 3 were reduced to peaks of less than 0.3 mg/L in Scenario 4. Phosphorus, which plays an important role in the generation of chlorophyll-a, was reduced by 87% in Silver Lake Reservoir and by 91% in Ivanhoe Reservoir due to the presence of treatment wetlands. Algae coverage was reduced by 75% in both reservoirs. The model also indicated there would be a meaningful reduction in dissolved solids and in total coliform bacteria due to the treatment wetlands in Scenario 4. Over the twenty-year timespan of the model, total coliform limits were predicted to be exceeded in Ivanhoe Reservoir on fourteen days in Scenario 3 due to stormwater runoff from the future stormwater capture project. This was reduced to just one day in Scenario 4. These reductions in nutrients and bacteria highlight the importance of including wetlands in the SLRC Master Plan design.

6.5.3 Wetlands and Reservoir Water Quality

Constructed wetlands are treatment systems that use natural processes involving wetland vegetation, soils, and their associated microbial assemblages to improve water quality. As water flows through a wetland, many suspended solids, such as sediment, become trapped by vegetation and settle out. Other dissolved pollutants, such as nitrogen and phosphorus are taken up by plants or become inactive. Wetlands also support microorganisms that remove pollutants from the water.

In addition to providing terrestrial and aquatic wildlife habitat, floating wetlands are proposed to enhance water quality. These types of wetlands are considered highly effective since their soil and plant roots are consistently inundated with water and have been shown to reduce a variety of pollutants in water such as nitrogen, phosphorus, total suspended solids, pathogens, and heavy metals.

WETLAND MAINTENANCE

The habitat wetlands proposed in the Master Plan design, can only be considered “treatment wetlands” for water quality if they are maintained properly. Additionally, the water quality benefits derived from treatment wetlands are only achievable over the long term if continuous, comprehensive maintenance is sustained, especially for floating treatment wetlands, which require specialized maintenance. Prior to implementing the wetland elements proposed in the Master Plan, a Wetlands Maintenance Plan will need to be developed. The Wetlands Maintenance Plan should not only describe the maintenance requirements but also specify future funding to guarantee a sustaining source of financial support for wetlands maintenance. A summary of the operation and maintenance requirements for the proposed wetlands is provided in Chapter 08.

6.5.4 Reservoir Water Replenishment

The two sources for reservoir water replenishment are Pollock Well #3 and the Stormwater Capture project as discussed in Chapter 03. To achieve habitat and water quality goals based on the proposed design, the Master Plan recommends establishing an average water elevation of 446-feet in Silver Lake Reservoir with a no greater than a 2-foot fluctuation annually to maintain water levels between 445 and 447 feet. Implementation of this operational change will be coordinated with LADWP and occur when the projects requiring the proposed water elevation are completed. Water levels will require monitoring.

As described in Chapter 03, the operated water elevation for Ivanhoe Reservoir will be at elevation 451 feet once the LADWP Recirculation project is implemented. The proposed wetlands in Ivanhoe Reservoir assume this constant elevation.

Figure 6-12 Ivanhoe Reservoir Water Quality Modeling Results Summary

IVANHOE RESERVOIR					
Pollutant	**Limit**	**Type**	**Scenario 2**	**Scenario 3**	**Scenario 4**
Total Nitrogen	1 mg/L	Maximum	2.2 mg/L	1.6 mg/L	0.3 mg/L
Total Phosphorus	0.1 mg/	Maximum	0.053 mg/L	0.080 mg/L	0.019 mg/L
Chlorophyll-a	20 µg/L	Maximum	11.3 µg/L	15.3 µg/L	5.2 µg/L
Dissolved Oxygen	5 mg/L	Minimum	7.9 mg/L	7.9 mg/L	7.9 mg/L
Total Copper	22 µg/L	Maximum	4.3 µg/L	19.6 µg/L	16.1 µg/L
Total Lead	11 µg/L	Maximum	0.4 µg/L	5.9 µg/L	4.7 µg/L
Total Coliform Bacteria	1,000 MPN per 100 mL	Days Exceeding Limit	0 days	14 days	1 day

Figure 6-13 Silver Lake Reservoir Water Quality Modeling Results Summary

SILVER LAKE RESERVOIR					
Pollutant	**Limit**	**Type**	**Scenario 2**	**Scenario 3**	**Scenario 4**
Total Nitrogen	1 mg/L	Maximum	1.2 mg/L	1.2 mg/L	0.2 mg/L
Total Phosphorus	0.1 mg/	Maximum	0.058 mg/L	0.080 mg/L	0.019 mg/L
Chlorophyll-a	20 µg/L	Maximum	12.0 µg/L	15.4 µg/L	5.2 µg/L
Dissolved Oxygen	5 mg/L	Minimum	7.9 mg/L	7.9 mg/L	7.9 mg/L
Total Copper	22 µg/L	Maximum	8.0 µg/L	19.7 µg/L	16.7 µg/L
Total Lead	11 µg/L	Maximum	0.8 µg/L	5.9 µg/L	4.9 µg/L
Total Coliform Bacteria	1,000 MPN per 100 mL	Days Exceeding Limit	0 days	1 day	0 days


Scenario 2 - Existing Baseline
Scenario 3 - LADWP Projects
Scenario 4 - Master Plan

6.5.5 Irrigation Water System

The wetland and transition habitat areas will utilize reservoir water as the primary source of irrigation. Water will be pumped from the reservoirs to the wet meadow habitat zones which will then flow through the emergent wetlands back into the reservoirs. The water will be treated through sedimentation of suspended solids and filtration as it moves through each of the wetland zones. The wet meadows will go through wetting and drying cycles daily as reservoir water is pumped into them and then allowed to drain out. Transition habitat zones will also be irrigated with reservoir water on a separate cycle appropriate for the drought-tolerant, coastal scrub planting palette envisioned there. This water strategy will need to be validated by reservoir water quality testing and soil analysis.

Remaining upland habitat, lawn areas, and ornamental gardens will be irrigated via a potable water supply available from the LADWP distribution system which will require a dedicated meter. If recycled water is available in the future, it could be used to irrigate ornamental planting. Depending on its nutrient and dissolved solids content, future recycled water may not be suitable to irrigate upland habitat areas without additional filtration or treatment.


Figure 6-14 Irrigation Concept Diagram

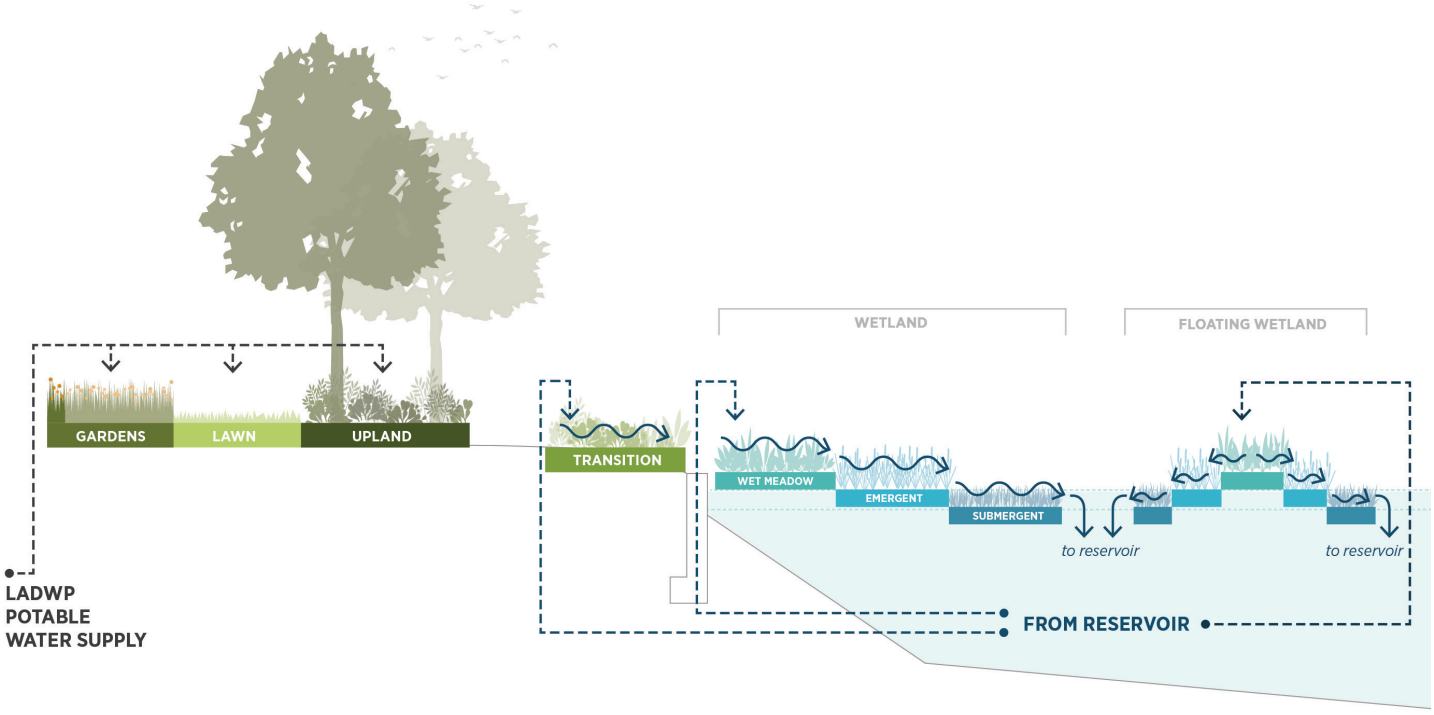

6.5.6 Surface Stormwater Drainage

To protect the reservoir waters from untreated surface runoff within the Complex, a decentralized drainage strategy has been developed. For areas adjacent to treatment wetlands, such as the great lawns and seating terraces, these will be designed for surface runoff to move thorough the wetlands before entering the reservoirs. In other areas, stormwater runoff will be treated by infiltration gardens located throughout the park. For example, the Picnic Grove and Ornamental Gardens will drain to Dells that are depressions in the landscape which will filter stormwater before it's collected and piped into the reservoirs. At the Knoll, runoff from its slopes will be collected in swales adjacent to the Education Center and treated before entering Silver Lake Reservoir. Along the Promenade, biofiltration planting will be incorporated to treat stormwater runoff from its paving surfaces. See Figure 6-15 for a diagram of this drainage concept.

Figure 6-15 Master Plan Drainage Concept Diagram

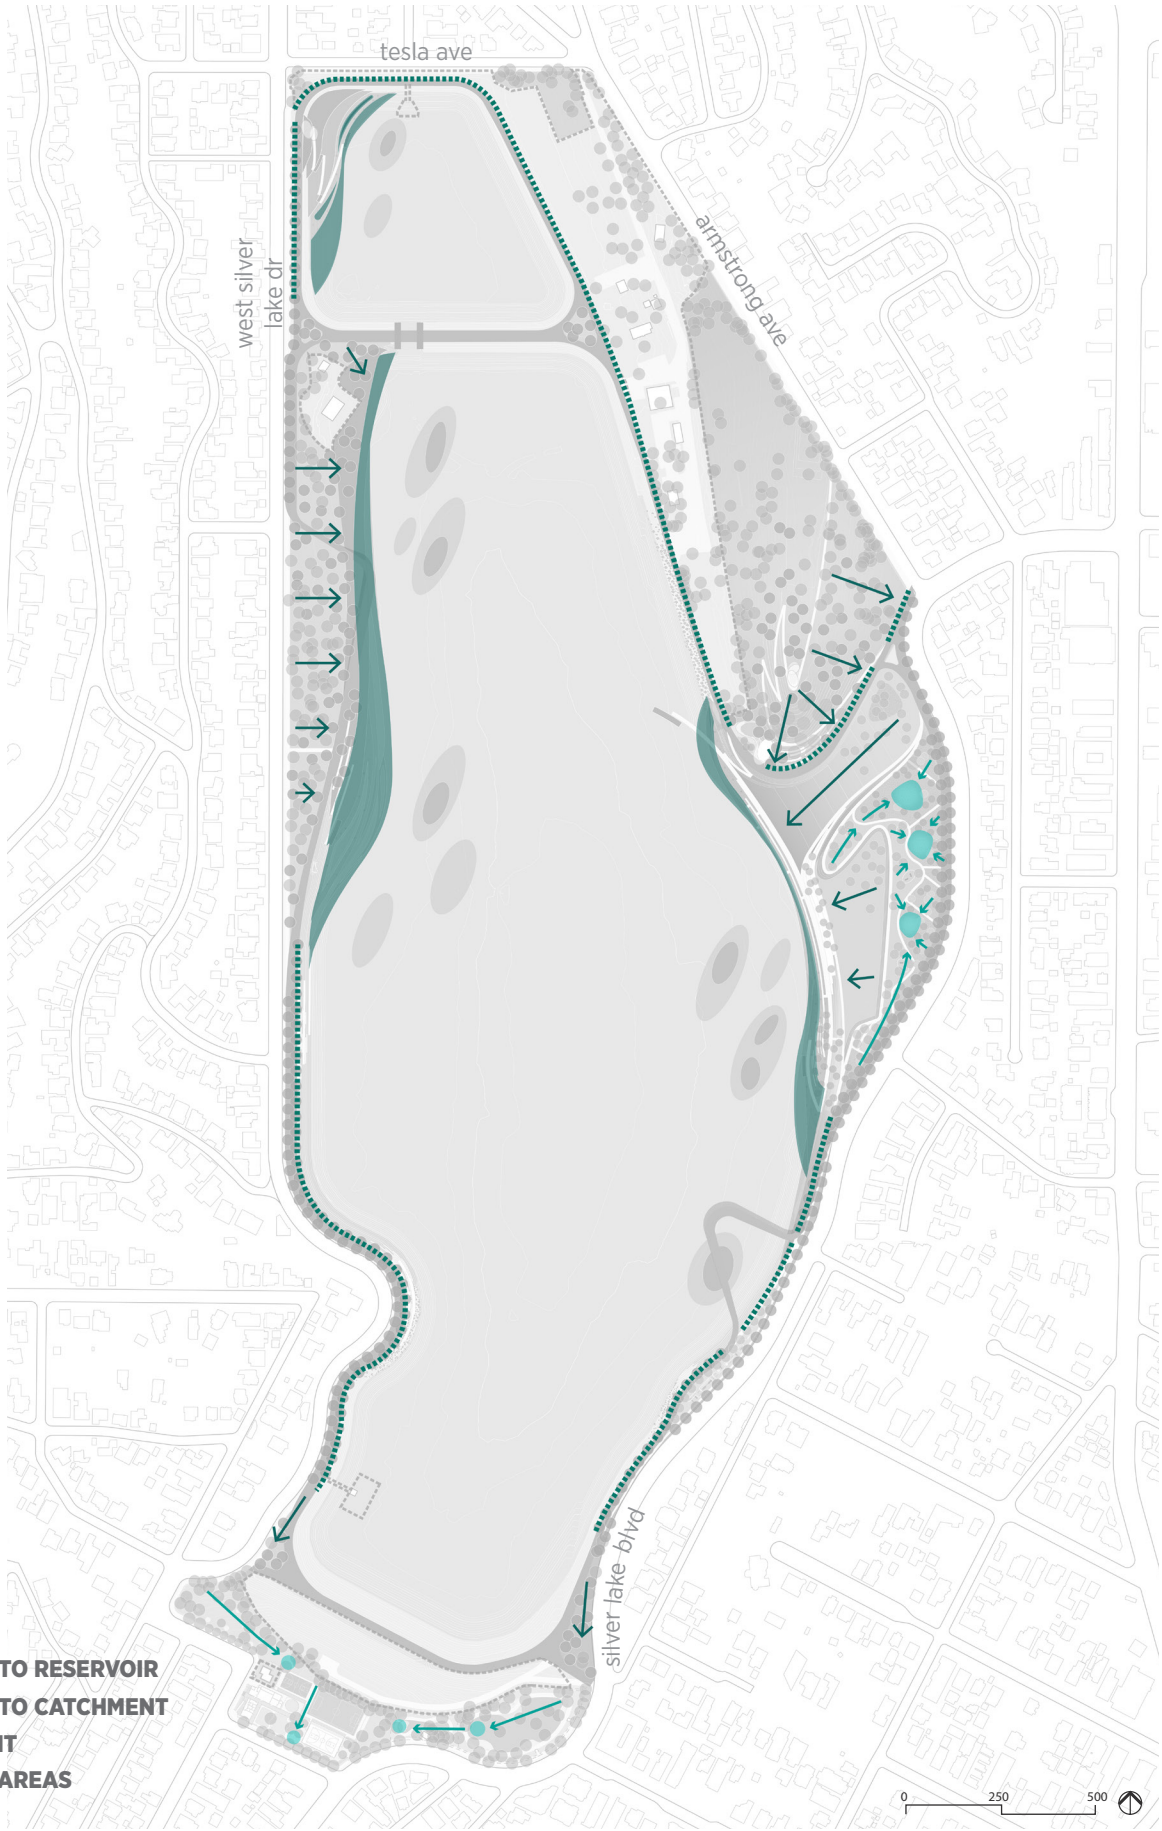

6.6 Envision Rating

Envision™ is a rating system and best practice resource to help ensure sustainability features and elements are successfully implemented in infrastructure projects. Envision™ measures the sustainability of an infrastructure project from design though construction and maintenance across five categories: Quality of Life, Leadership, Resource Allocation, Natural World, and Climate and Resilience.



The Envision™ Guidelines assign a points value and a level of achievement (LOA) depending on the type and amount of documentation necessary to achieve these points. A City of Los Angeles goal for this project is to achieve Envison's highest rating – Platinum. However, since the Master Plan is a conceptual document, some of the credits necessary to achieve a platinum designation depend on how the project is implemented and requires additional work outside the scope of the Master Plan project. Therefore the project team evaluated the Envision™ credits achievable under two scenarios: Baseline Scenario to achieve an Envision Gold Rating and an Additional Effort Scenario to achieve an Envision Platinum rating as shown in Figure 6-16.

The Baseline Scenario includes LOAs that are achieved through typical minimum required standards for City of Los Angeles public works projects and/or through documentation that is already planned for inclusion during the Master Plan. The Additional Effort Scenario includes LOAs that are achievable by providing additional documentation that is not currently planned, such as a Sustainability Management Plan or modified project specifications and special provisions, but that can be achieved with reasonable effort.

The Envision™ Rating assessment technical memo in the Appendix lists and describes in detail the credits that may be applied to the project to achieve a Gold and Platinum rating.

Envision™ offers four recognition and award levels based on a percentage of points achieved as follows:

Recognition Level	Total Applicable Points (%)
Bronze	20
Silver	30
Gold	40
Platinum	50

Figure 6-16 Envision™ Pre-assessment Checklist

This shows possible points for achieving Baseline and Additional Effort Scenarios.

Under the Baseline Scenario, the project is projected to achieve a Gold rating (42% of applicable points). Under the Additional Effort Scenario, the Master Plan is projected to achieve a Platinum rating (56% of applicable points).

Envision™ Credit	Baseline Scenario Points (Gold)	Additional Effort Scenario Points (Platinum)	Envision™ Credit	Baseline Scenario Points (Gold)	Additional Effort Scenario Points (Platinum)
QL1.1	20	26	RA2.2	0	12
QL1.2	12	12	RA2.3	15	20
QL1.3	10	14	RA2.4	0	0
QL1.4	0	6	RA3.1	12	12
QL1.5	10	10	RA3.2	0	0
QL1.6	2	8	RA3.3	0	8
QL2.1	7	7	RA3.4	0	0
QL2.2	16	16	NW1.1	22	22
QL2.3	14	14	NW1.2	2	2
QL3.1	0	3	NW1.3	N/A	N/A
QL3.2	12	18	NW1.4	24	24
QL3.3	14	14	NW2.1	0	22
QL3.4	11	11	NW2.2	24	24
LD1.1	5	18	NW2.3	9	12
LD1.2	18	18	NW2.4	20	20
LD1.3	18	18	NW3.1	18	18
LD1.4	0	0	NW3.2	20	20
LD2.1	0	18	NW3.3	11	14
LD2.2	9	12	NW3.4	9	12
LD2.3	12	12	NW3.5	8	8
LD2.4	0	0	CR1.1	0	0
LD3.1	0	3	CR1.2	0	0
LD3.2	0	0	CR1.3	0	0
LD3.3	0	0	CR2.1	6	6
RA1.1	0	9	CR2.2	0	0
RA1.2	9	9	CR2.3	0	0
RA1.3	0	14	CR2.4	0	0
RA1.4	7	16	CR2.5	0	0
RA1.5	8	8	CR2.6	0	2
RA2.1	0	0	**TOTALS**	**414/984 (42%)**	**547/984 (56%)**

CHAPTER 7
CAPITAL FUNDING STRATEGIES

contents

7.1 Capital Funding Strategies Overview **232**
7.2 Capital Funding Recommendations **234**
7.3 Philanthropy & Grants **236**
7.4 Governance Considerations **237**

---

figures

Figure 7-1 Park Funding Benchmarking **233**
Figure 7-2 Parking Funding Matrix **235**
Figure 7-3 Grant Opportunities **237**



7.1 Capital Funding Strategies Overview

Four principal types of funds are generally available nationally for park development efforts, in amounts that depend on local context and park mission:

- Public Funding (financing and/or taxation)
- Value Capture
- Earned Income
- Private (Philanthropic)


Often cities employ a combination of funding methods to develop parks (Figure 7-1). Based on community concern and opposition to revenue-generating features or elements in SLRC, earned income was not considered a viable strategy for the SLRC Park.

During the Master Plan development process, HR&A Advisors was retained to provide an analysis of potential public and other mechanisms that can be leveraged to fund capital and operating needs of the proposed Park. Six public mechanisms were reviewed including: Community Finance Districts (CFD), Development Agreement Fees, Enhanced Infrastructure Financing Districts, Parcel Taxes, Quimby Fees, and Special Assessment Districts. Additional funding sources identified were Grant Funding and Philanthropic contributions.

In addition to capital funds, funding will be needed to support the anticipated on-going operations and maintenance (O&M) needs of the Park which are described in Chapter 08.

Figure 7-1 Park Funding Benchmarking

Chart benchmarks the sources of funding for a variety of parks in the United States.

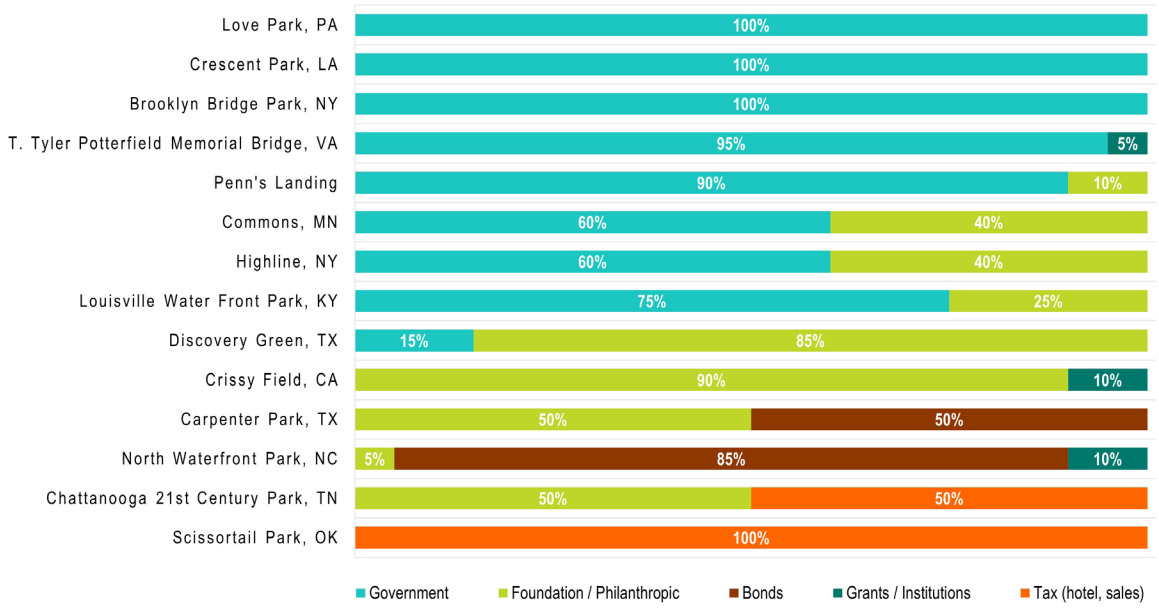

7.2 Capital Funding Recommendations

Based on the Park's context, the needs and perspective of City staff, and review of potential funding mechanisms, the following describes recommended capital funding sources for the City to explore in greater detail to implement the Master Plan vision. This capital funding strategy relies primarily on the implementation of a Community Facilities District (CFD) to generate special tax revenue to finance a significant portion of capital construction cost as well as O&M costs.

COMMUNITY FACILITIES DISTRICT

The Mello-Roos Community Facilities Act (Act) was enacted in 1982 and provides a method for local governments to fund public infrastructure and certain services, through the formation of "Community Facilities Districts" (CFDs), which provide the legal authority for local governments to levy and collect a special tax and to issue bonds or incur other debt. A two-thirds vote of the qualified electors within the CFD boundaries is required to form a CFD. Given the vote requirement, voters must clearly see the value of the Project and believe that the expected return on investment is reasonable given the proposed taxation.

The special tax may be used to pay directly for facilities and/or services, to pay debt service on bonds or other debt the proceeds of which are used to finance facilities, or for any combination of the above. Additionally, the special tax may be structured so that the tax for facilities has a sunset, and the tax for services may run in perpetuity. The Act provides flexibility in structuring the tax formula. Typically, a special tax consultant is engaged to assist with preparing the Rate and Method of Apportionment, which details the manner in which the tax will be levied.

Mello-Roos bond proceeds can be used to finance the construction, expansion, rehabilitation, or acquisition of any real or other tangible property with an estimated useful life of five years or more, which will be constructed, owned or operated by a public entity. Mello-Roos bonds are payable solely from special taxes levied on property within the boundaries of the CFD. The City is not obligated to pay the bonds from any funds of the City.

As the primary funding source for capital, CFD implementation details should be advanced as soon as possible following Master Plan adoption and should prioritize the following:

- Engagement of a municipal advisor and/or CFD tax consultant to develop and evaluate potential structure(s) and related detailed revenue estimates.
- Engagement of bond counsel to advise on the use of tax revenue.
- Evaluation of potential voter support of the CFD mechanism.
- Identification of a funding source to support CFD formation costs of approximately $500,000, excluding community outreach and engagement.

OTHER FUNDING SOURCES

While a CFD represents a significant funding source for both capital and ongoing O&M costs, its implementation will take time and a funding gap is likely to occur. As CFD implementation planning is underway, other funding sources could be used to support short- and medium-term continued planning, engineering, and design development, as well as supplement capital funding needs.

Development Agreement Fees are one-time payments most suited to supporting capital costs, which can include planning and design costs. During initial planning and detailed design stages, one-off funding opportunities negotiated through Development Agreements, can support early implementation efforts such as detailed design.

Because **Quimby Fees** must go towards park improvements on land controlled by the Board of Recreation & Parks Commissioners and are allocated by the RAP Board, they are only suited to supporting the RAP Improvements phase of the Master Plan such as the Dog Park expansion and renovation and the Multi-Purpose Facility at the Silver Lake Recreation Center.

Grant Funding opportunities to support discrete environmental projects include Federal, State, and Local grants. The full range of grant opportunities varies in size from approximately $25,000 to $10 million; priority grants range in funding potential from $1 million to $6 million.

Philanthropic contributions can be used for Park implementation as well as ongoing O&M costs; however, the experience of major civic and park investments around the country have shown that donors are more willing to contribute to capital needs, even in large amounts, than to support annual operating expenses. Demonstration Projects should be identified within the Master Plan design to generate enthusiasm and secure buy-in and fundraising interest from Park supporters. These projects should play to the singular features of the Park's design, particularly its focus on aquatic habitat restoration, environmental education, and water quality. Elements of the Master Plan design ideally suited as donor-supported Demonstration Projects are the Wetland Habitat Islands and Terraces, Ivanhoe Overlook, and the Education Center. These feature projects are well-positioned to generate interest and support from a range of potential philanthropic donors – whether individual, nonprofit, or corporate contributors. Buildout of these projects will in turn attract greater interest in the Park and serve as proof-of-concept for additional philanthropic capital to support the gap in funding capacity from CFD revenue, Quimby Fees, Development Agreement Fees, and Grants.

City General Fund appropriations from relevant budget areas may also contribute to capital costs if the funds are available. Additional public funding is assumed to be limited, and the owner of the Park, LADWP, will not contribute to capital costs for Master Plan implementation.

Figure 7-2 Parking Funding Matrix

Outline of funding sources and range of potential funding amount each source might provide.

Funding Source	Potential Funding Amount	Notes
Community Facilities District (CFD)	$150M - $200M	Includes annual O&M costs
Quimby & Development Agreement Fees	TBD	Quimby Fees can only be used on RAP lands.
Public Grants	$200k - $6M	
City General Fund	TBD	
Total	$150M to $206M+	
Remaining Capital Funding Gap	$62M - $118M	Range of capital funding needed from fundraising or City General Fund.

7.3 Philanthropy & Grants

PHILANTHROPY

In addition to implementing a CFD structure that considers both capital and O&M needs, confirmation of potential Quimby and Development Agreement Fee grants, and considering Federal, State, and local grant applications, the remaining capital needs result in a gap in funding that requires philanthropic capital, ranging from approximately $60 million to $120 million. Securing commitments for these funds requires the following:

- Identification of project elements/phases best suited for attracting donor support, including naming rights and potential design refinement or illustration of such project components.
- Completion of a fundraising feasibility study, to establish and confirm the potential amount that could be raised from among likely donors.

GRANT FUNDING

During the Master Plan development process, the project team reviewed 28 grant opportunities available from local, state, and national public agencies and non-profit organizations as potential sources for project funding. These were evaluated against five priority categories related to grant mandate, grant size, availability of funds for near-term design and planning costs, availability of funds in the future, and matching requirements. These categories are described below:

Grant Mission
How well does the Master Plan or elements of its design align with the mission of the grant? This takes into account grant function as stated in grant guideline documents, typical previously funded project types, and disadvantaged community (DAC) requirements.

Size of Grant
This factors in the size of the grant. Only grants that will likely fund $1,000,000 or more were prioritized.

Applicable to Planning Work
This factors in the amount of funding that can be spent on near-term planning and detailed design as opposed to construction costs. Grants that are available with no spending caps on design and planning were prioritized.

Future Funds
This category evaluated grants based on the likelihood of funding being available three to four years from now. Grants funded through large pools of ongoing resources were prioritized.

Match Limits
Grants with no requirements for matching funds were prioritized over those that require dollar-for-dollar matching funds.

Based on the above criteria, four grants were identified as priorities to consider for formal application once the Master Plan is adopted. These are briefly summarized in Figure 7-3.

Figure 7-3 Grant Opportunities

Recommended grant funding opportunities for City consideration

Funding Agency	Program	Funding Source	Description
Cal Parks	Regional Park Program	Proposition 68 (2018 Bond Act)	Goals of grant align with recreational features of proposed park. This grant could be used to fund a portion of the following spaces: Ivanhoe Overlook, Knoll, Eucalyptus Grove, Meadow, East and West Narrows, RAP Improvements, Ivanhoe Spillway and Promenade.
Cal Parks	Land and Water Conservation Fund - Outdoor Recreation Legacy Partnership	Land and Water Conservation Fund	This grant tends to fund urban park improvements such as playgrounds, walking paths, and planting. It could be used to fund a portion of the following spaces: Ivanhoe Overlook, Knoll, Eucalyptus Grove, Meadow, East and West Narrows, RAP Improvements, Ivanhoe Spillway and Promenade.
LA County Regional Park and Open Space District	Regional Recreation Facilities, Multi-Use Trails, and Accessibility	Measure A	This grant is intended for regional park and trail improvements. It could be used to fund a portion of the following spaces: Ivanhoe Overlook, Eucalyptus Grove, Meadow, East and West Narrows, Ivanhoe Spillway and Promenade.
LA County Regional Park and Open Space District	Regional Recreational Facilities, Multi-Use Trails, and Accessibility	Measure A	Grant emphasizes habitat creation, improving open space, water resources, and multi-benefit parks. It could be used to fund a portion of the following spaces: Ivanhoe Overlook, Eucalyptus Grove, Wetland Habitat Islands.

GRANTS FOR PUBLIC RIGHT-OF-WAY IMPROVEMENTS

In addition to the grants evaluated as described above, the pedestrian and bicycle elements proposed in the Master Plan that are located within the public right-of-way are eligible for State of California Active Transportation Program (ATP) Grants.

7.4 Governance Considerations

Capital costs and O&M funding will impact both the likely sequencing of project phases and the long-term governance structure of the stewardship entity that will carry the Master Plan forward through implementation. The responsibilities of this governance entity will likely include fundraising for continued planning and design work, grant-writing activities, and potential management of the major capital buildout. Governance is discussed in greater detail in Chapter 08.

CHAPTER 8
PARK GOVERNANCE, OPERATIONS & MAINTENANCE

contents

8.1	Park Governance, Maintenance & Operations Overview	**240**
8.2	Park Governance and Operating Structure	**242**
8.3	Park Operations & Maintenance	**244**
8.4	O&M Precedent Parks	**247**
8.5	Routine Maintenance	**248**
8.6	Horticultural Maintenance & Water Management	**248**

---

figures

Figure 8-1 Conceptual Governance Organizational Structure **243**
Figure 8-2 Conceptual Park O&M Budget **246**
Figure 8-3 Horticultural Maintenance Examples **248**
Figure 8-4 Example of Ornamental Garden Plants **249**
Figure 8-5 Recommended Wetland Maintenance Activities. **250**
Figure 8-6 Example of Wetland Maintenance **250**
Figure 8-7 Example of Wetland Plants **251**
Figure 8-8 LADWP Areas of Responsibility **253**



8.1 Park Governance, Maintenance & Operations Overview

The management of urban parks has in recent years included a variety of structures depending on the specific situation in each locale. Identifying the right entity to manage a new urban open space and tailoring this oversight to a specific park's needs is a key step. A crucial component to this management responsibility is ongoing park operations and maintenance (O&M). The Master Plan proposes a diversity of spaces, plantings, and habitat creation which all must be maintained at a high-quality in order to effectively serve its intended purpose. To maintain the proposed urban wilderness, operate an Environmental Education Center and regular programing, as well as upkeep on miles of walking paths, acres of native and ornamental planting, and a healthy aquatic ecosystem, all requires an approach which is effective, creative and nimble.

The Master Plan's recommendation for governance is a strategy centered around the formation of an independent, special-purpose, non-profit entity charged with stewarding the build out and operation of the Park. A special-purpose entity can provide the leadership to manage project implementation and long-term operations. It can also fundraise to support capital and O&M costs, with a Board of Directors that is representative of committed project stakeholders.

The Design Team has worked closely with City departments and representatives of elected officials to develop an O&M plan that reflects the current Master Plan vision and incorporates day-to-day maintenance and operational considerations. Estimated O&M costs take into consideration critical design elements of the Park, stakeholder expectations of maintenance standards, the surrounding communities' goals for Park activation, and implications of a potential contribution of taxpayer funds.

this page is intentionally left blank

8.2 Park Governance and Operating Structure

To achieve the Master Plan vision, the formation of an independent, special-purpose, non-profit entity named the Silver Lake Reservoirs Park Conservancy (SLRPC) is recommended. Although LADWP will continue to own the land which comprises the SLRC, LADWP is not structured to operate a public park. Additionally, due to the extensive, specialized environmental aspects of the design, RAP does not anticipate operating the Park outside the confines of the Silver Lake Recreation Center, and as such, would no longer operate what is currently The Meadow.

This special-purpose entity could be a completely new entity or represent an expanded role for one of the existing non-profit stakeholders in Silver Lake. If the City's policy makers choose, the entity could provide the leadership to manage project implementation in addition to long-term operations. It can also fundraise to support capital and O&M costs, with a Board of Directors that is representative of committed project stakeholders. If structured to benefit from dedicated resources and funding outlined in Chapter 07, such an entity would be endowed with the staff and budget capacity necessary to: champion a multi-phase implementation process; provide sustainable operations, including maintenance of unique horticulture and wetland spaces to the elevated standard envisioned in the proposed Master Plan; and coordinate revenue allocation with the City that is generated by one or more Community Facilities District(s) and any philanthropic fundraising.

In addition to the SLRPC, a City Oversight Committee comprised of representatives from key City agencies is recommended to ensure that Park capital expenditures and operations align with the guidelines and goals for the Park, providing accountability for the expenditure of public funds. This would be similar to current oversight committees that provide direction on capital expenditure for City funded projects, and this Oversight Committee would forward to full Council and the Mayor recommendations on the expenditure of City funds for full Council and Mayor review and action.

GOVERNANCE STRUCTURE

The SLRPC will champion the planning and buildout of the Master Plan, fundraise for the balance of capital needs, and oversee Park O&M. The SLRPC should be led by a Board of Directors charged with upholding and advocating for the Park's vision, hiring and evaluating staff who manage contracts, and conducting fundraising on an ongoing basis. Its staff will also coordinate as needed with LADWP, which has a limited set of responsibilities to maintain dam and related infrastructure and to maintain water levels as required. LADWP will not otherwise participate in ongoing O&M of the Park.


The City will provide oversight for the non-profit through an Administrative Oversight Committee. The need for oversight could fit into the City's existing committee structures, with leadership from the CAO, the Mayor, the CLA, RAP, and LADWP. Additionally, the CAO will serve as the District Administrator of the Community Facility District (CFD) on an ongoing basis. Both the Administrative Oversight Committee and CAO administration of the CFD would facilitate accountability for the use of CFD funds for the Park by ensuring the following: that funds are spent appropriately and according to the Master Plan (including with respect to scope and budget, procurement, etc.); that the Park operates to the standards set forth in the Master Plan and as a City-owned public park (including with respect to accessibility, hours of operation, etc.); and that the Park operates in harmony with the needs of the land owner, LADWP.

Upon the adoption of the Master Plan by City Council and the concurrence of the Mayor, the City will participate in the formation of the non-profit, identifying a project champion to act as a leader in this effort, including participating in assembly of an initial Board of Directors acceptable to City overseers. City participation will support development of the non-profit's vision, mission, by-laws, and action plans to advance Project implementation.

The composition of the **Board of Directors** of the governance entity will be crucial to a sustainable, inclusive governance structure that will steward the Park through the implementation and operations phases. Upon the creation of the SLRPC, the Board should be composed of a small number of committed stakeholders. This group will sustain the project's existing momentum to formulate goals, action plans, and fundraising required to advance implementation. In keeping with the community's desire for a balanced, inclusive open space as reflected during the Master Plan's community engagement process, the Board should be representative of the diverse communities that will be impacted by the Park.

The governance structure will evolve as the Project progresses. As the Park begins ongoing operations, the structure will shift as the SLRPC shifts focus to operating and management capacities. Board composition and advisory roles will grow to accommodate new functions such as educational programming and coordination of day-to-day operations. A conceptual organizational structure is shown in Figure 8-1.

Figure 8-1 Conceptual Governance Organizational Structure

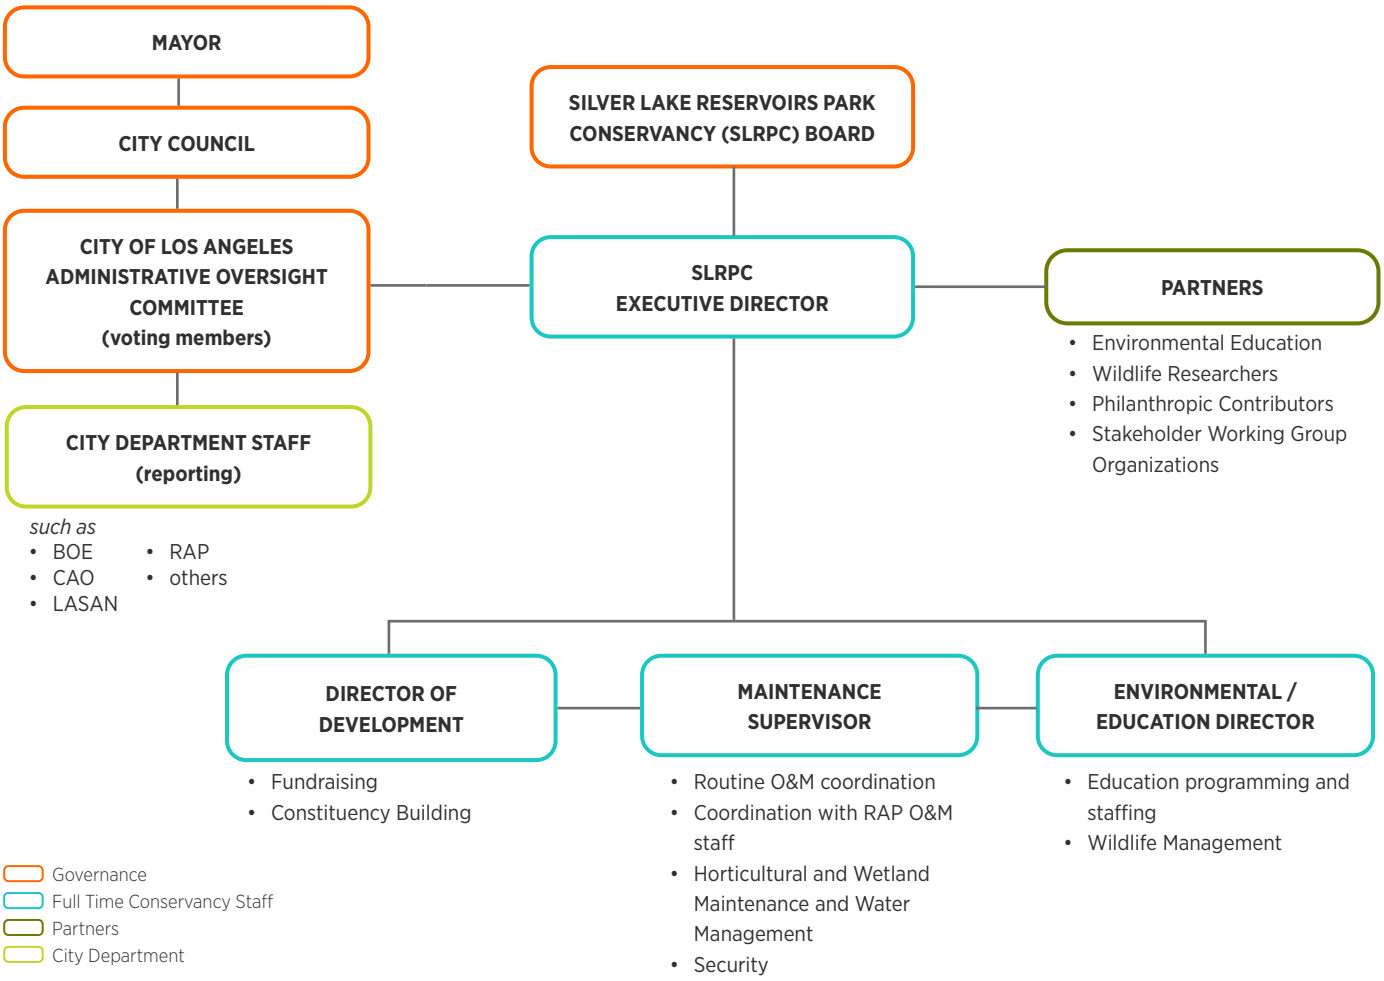

GOVERNANCE RESPONSIBILITIES

The non-profit will have the following responsibilities as operator of the Park:

Fundraising: Lead fundraising for capital funding gap and ongoing O&M needs as necessary.

Routine O&M Coordination: Contract for provision of routine O&M. RAP will provide routine O&M on RAP-owned land. There is also potential for one entity to perform O&M for the entire park for economies of scale. This function should be put out to bid, with RAP given the option to pursue along with other park-maintenance contractors.

Horticulture Maintenance, Wetland Maintenance, and Water Management: Manage specialized subcontractors that ensure a high level of care and maintenance for unique park features.

Programming: Manage the Park's Education Center and coordinate additional programming, either directly or through a third party.

Security: Manage security contractor.

8.3 Park Operations & Maintenance

Many elements of the Master Plan design will require careful, dedicated maintenance beyond the standard typical of other City of Los Angeles parks, particularly its emphasis on native plantings and aquatic habitat maintenance, which also includes wetland maintenance. Also note that the communities surrounding SLRC have discouraged intensive programming.

SLRC's budget for O&M developed by consultant HR&A Advisors consists of five main categories:

Routine O&M: Includes the routine cleaning and maintenance of park spaces and park facilities, costs of clearing paths and walkways, trash removal, and cleaning of park facilities such as the Education Center and restrooms. Capital maintenance costs, including capital repairs and equipment purchases, are included in this category. Maintenance staff will have a consistent, daily presence at the park in service of ensuring a high level of care.

Horticulture Maintenance and Water Management: This is a distinct category in keeping with the high level of care and maintenance as well as the extensive Wetland and Upland Habitat zones and Ornamental Gardens envisioned in the Master Plan. Costs will grass cutting and tree pruning, as well as specialized maintenance of plantings and vegetation, including wetland habitats. Water management will include water quality permitting, monitoring, and compliance; and in-lake activities, such as debris removal and maintaining the floating wetland habitat islands.

General Administration: This covers the administration costs of the non-profit entity described above. Costs primarily include staff salaries, materials, office space, and other non-maintenance costs of the operation of facilities such as the Education Center, the programming and operation of which is to be determined.

Security Staff: Security staff will have a daily presence at the Park to provide oversight of the Park's large acreage, address safety concerns related to the reservoir space and unsafe behavior. The conceptual budget described in the following pages accommodates two full-time equivalent security personnel onsite 24 hours a day, 7 days a week.

Constituency Building: The non-profit entity will need to engage in some activities to support annual O&M costs through fundraising efforts. A significant portion of revenue to support annual O&M will come from the proposed CFD funding structure. Therefore, ongoing fundraising will be limited but will have the potential to offset taxpayer burden and provide a rainy-day fund. The conceptual budget described below accommodates one full-time staff person dedicated to Constituency Building.

APPROACH TO O&M CONCEPTUAL BUDGET

Total O&M costs are estimated at $3.64 million per year. HR&A developed this estimate through the methods detailed below and in Figure 8-2.

Routine O&M, Horticulture Maintenance, and General Administration Costs Analysis

HR&A examined the O&M costs of comparable urban parks, with a particular focus on local precedents, and selected precedent parks for each cost category based on the parks' relevance to the Master Plan's proposed program and design. Comparable park costs were normalized on a per acre basis and applied to the proposed Master Plan design acreage. Parks with the following characteristics were considered appropriately comparable:

- Medium-sized, urban park
- Located in a relatively low-density area
- Surrounded by predominantly residential use
- Minimal programming or activation
- Substantial non-profit role in management and operation of the park

The following precedents were selected for examination because they demonstrate at least some of the desired characteristics. Brief descriptions of these parks are included in section 8.4 on page 247.

- Echo Park, Los Angeles, CA
- Scissortail Park, Oklahoma City, OK
- San Francisco Botanical Gardens, San Francisco, CA
- Shelby Farms, Memphis, TN

Security and Constituency Building Costs

These costs were calculated on a per FTE salary basis. Security costs comprise full-time salaries plus benefits for a 24/7 onsite security presence, with two security personnel and three 8-hour shifts per day. Salaries for security personnel are based on the City of Los Angeles salary range for a Security Officer position as of January 2020. Constituency Building costs comprise full-time salary and benefits for one staff member. Salary for Constituency Building personnel is based on the typical range for Directors of Development and Directors of Fundraising at non-profit organizations in the Los Angeles region.

Silver Lake Recreation Center New O&M Costs

Additional O&M costs associated with the proposed design at the Silver Lake Recreation Center were calculated based on existing maintenance and programming costs. The Master Plan proposes expansion of the Recreation Center, a new Multi-Purpose Facility, renovation and expansion of the Dog Park, and other landscape features, which will result in increased operational costs for these RAP parcels. These increased costs were estimated based on current maintenance and programming costs on the RAP parcels. RAP's O&M costs are not included in the total proposed Park O&M cost detailed below, but are noted in order to give a full picture of the operational costs associated with the Master Plan design and for RAP budget planning purposes.

CONCEPTUAL ANNUAL O&M BUDGET

A conceptual annual O&M budget of $3.64 million was estimated based on O&M costs for comparable urban parks and on typical costs for salaries in the Los Angeles region. The use of CFD revenue for specific O&M, administration, and programming services expenditures will need to be reviewed by bond counsel.

Budget Item	Share of Total Budget	Annual Costs
Routine O&M	37%	$1,350,000
Horticulture Maintenance & Water Maintenance	40%	$1,460,000
General Administration	7%	$255,000
Security	13%	$460,000
Constituency Building	3%	$116,000
Total Conceptual Annual O&M Budget		**$3,641,000**
New Annual Programming & Recreation Costs at Silver Lake Recreation Center		$236,000

Figure 8-2 Conceptual Park Annual O&M Budget

8.4 O&M Precedent Parks

ECHO PARK, LOS ANGELES, CA

A 29-acre open space in neighboring Echo Park, owned and maintained by RAP. Like SLRC, Echo Park is anchored by a body of water, Echo Park Lake, and is home to wildlife habitats, walking trails, and recreational facilities. For this analysis, Echo Park's Routine O&M costs were used as a precedent to determine a baseline for Routine O&M costs for SLRC. The costs of maintenance of Echo Park Lake were also used to determine Water Management costs at SLRC.



SCISSORTAIL PARK, OKLAHOMA CITY, OK

An urban park extending from the downtown core of Oklahoma City, Scissortail Park's first phase comprises 36 acres of gardens and woodlands, a lake, and retail and recreational facilities. Also designed by Hargreaves Jones, Scissortail Park's Routine O&M costs were used as a benchmark for this analysis.



SAN FRANCISCO BOTANICAL GARDENS, SAN FRANCISCO, CA

The Botanical Gardens are home to a 55-acre arboretum and gardens, and are located within Golden Gate Park, adjacent to San Francisco's residential Inner Sunset neighborhood. With a mission that focuses on horticulture and specialized landscaping and an emphasis on passive use, the Gardens' horticulture maintenance costs were used a precedent for SLRC.



BUFFALO BAYOU PARK, HOUSTON, TX

Buffalo Bayou Park is comprised of 160 acres of parkland surrounding the Buffalo Bayou waterway that runs through several residential neighborhoods to the northwest of Downtown Houston. Its location and context, as well as its management by the non-profit Buffalo Bayou Partnership in collaboration with the City of Houston supported its use as a precedent for SLRC's General Administration costs.



8.5 Routine Maintenance

Routine maintenance activities will occur year-round on a daily, weekly, monthly, or annual basis. Daily activities include cleaning of park spaces such as the Education Center and restrooms, and litter and trash removal. Weekly activities include equipment inspection and scheduling of repairs, while monthly activities will include minor repairs. Annual activities will involve larger capital replacement projects as needed.

8.6 Horticultural Maintenance & Water Management

Three critical variables effect maintenance work: 1) the nature of the task; 2) skill levels required to performing the task; and 3) the physical setting. For example, cleaning a paved surface is different from horticultural work - in the type of equipment needed, the skills needed and in the time duration to perform the work. Quality maintenance is essential to not only protecting long-term capital investments, but to ensure park success and as a reflection of community values.

The goal for park maintenance is to provide the highest quality maintenance to ensure that the park is clean, attractive and usable for visitors. To achieve the highest levels of service for maintenance, successful parks have dedicated resources to oversee maintenance and some repairs, provide skilled horticultural care, and operational support for special events. With the addition of habitat and wildlife at the SLRC, Park maintenance staff will need to be supplemented by specialty management staff or contracted services.

A list of recommended inspection and maintenance activities are outlined below.

HORTICULTURAL MAINTENANCE

The Master Plan design includes several features that have specific maintenance needs including the following: Upland Habitat, Wetland Habitat, Ornamental Gardens, and the Reservoirs. Below are brief description of their maintenance needs or issues.





Figure 8-3 Horticultural Maintenance Examples

Activities include weeding and pruning.

ORNAMENTAL GARDENS

These gardens will be a mix of native and regionally adapted drought tolerant species. Maintenance needs of these gardens are minimal, however, specific steps must be taken to ensure the landscape flourishes and does not look like an untended, weedy, ragged feature. Maintenance needs of ornamental gardens commonly include:

- Deep waterings in times of drought
- Invasive species removal
- Light applications of compost or fertilizer (optional)
- Selective pruning and annual cut back
- Planting replacement as necessary
- Regular removal of litter and other debris

A major task associated with the maintenance of ornamental gardens is invasive species removal. The removal of unwanted species can be performed by either hand pulling or the spot use of herbicides. This task can be time-consuming for park staff regardless of the weed removal method. These areas must be annually inspected by a trained professional to evaluate their health and development.

UPLAND HABITAT

The Knoll and Eucalyptus Grove will be replanted over time to replace and supplement existing Eucalyptus trees with native species. These areas will also be planted with native shrubs and groundcover. Woodlands typically have low maintenance requirements after establishment, however, any newly planted landscape within an urban park will require regular care. Maintenance needs of woodlands commonly include:

- Deep waterings in times of drought (after establishment period)
- Invasive species removal
- Tree pruning to incrementally open and lift canopy
- Periodic pruning of groundcover plantings
- Plant replacement as necessary

Figure 8-4 Example of Ornamental Garden Plants



WETLANDS

Not only will the proposed wetlands provide critical habitat for wildlife, they are being relied upon to help meet water quality goals as outlined in Chapter 06. To sustain their function as water quality treatment wetlands, they must be maintained properly. The maintenance needs of wetland gardens can be rather intensive. Water quality will have to be regularly monitored and maintained to a minimum standard to support wetland plantings and wildlife.

Frequency	Description
Monthly, or More Frequently	• Look for invasive vegetation and schedule removal. • Check the condition and health of the wetland vegetation and identify areas that require special attention. Schedule replanting as needed. • Remove litter and debris from wetlands. • Removed dead plant material. • During initial plant establishment on the floating treatment wetlands, check the health and development of the plants and note any remedial actions needed. • Ensure floating treatment wetlands are properly anchored • Inspect for trash and debris accumulation in wetlands • Check for algal growth, signs of pollution such as oil sheens, discolored water, or unpleasant odors, and signs of flooding.
Semi-Annual or After Significant Storms	• Perform vector control, if necessary. • Repair undercut areas and erosion to banks or slopes. • Inspect wetland structures and identify needed repairs.
Annually	• Repair and replace wetland structures as necessary.
Once or As Needed	• Work with Greater Los Angeles County Vector Control District. • During initial plant establishment of the floating treatment wetlands, perform any necessary remedial actions, such as replanting bare spots.

Figure 8-5 Recommended Wetland Maintenance Activities.



Figure 8-6 Example of Wetland Maintenance

Activities include plant inspection and removal of dead plants

RESERVOIR WATER BODIES

Lake or open water body maintenance can prove to be very intensive and time consuming. LADWP currently uses small boats to routinely inspect structures and maintain the reservoirs. It is anticipated that LADWP will continue to access the reservoirs via boat. Additionally, some of the maintenance required for the proposed wetlands and embankment vegetation will require small boats to perform these tasks. Additional monitoring and maintenance will be required to meet SLRC water quality objectives and support aquatic wildlife. Common and routine maintenance activities include:

- Invasive species removal on vegetated embankments
- Erosion control of vegetated embankments
- Horticultural maintenance (edge plantings, aquatic plantings)
- Floating or submerged debris removal
- Bi-monthly (or after significant storms) water quality sampling and monitoring to ensure water quality goals are being met

Figure 8-7 Example of Wetland Plantings




LADWP MAINTENANCE RESPONSIBILITIES

LADWP will continue to access and use the site for current and future operational needs. The areas reserved for LADWP use are shown in Figure 8-8 and include an active regulator station, pipes underneath and around the reservoirs, equipment, buildings, dams, spillways, and other facilities. These areas will be fenced to ensure public and employee safety. LADWP will require 24/7 access to the site and usage of the road that circumnavigates the site with a minimum 12 feet of road width. LADWP maintenance activities include:

- Water level as stated in approved environmental documents
- Water quality management prior to the SLRC Master Plan implementation
- Dam and spillway brush clearance and other required maintenance as directed by regulatory agencies
- Aeration and recirculation system as originally intended for reservoir water algae management
- Valves associated with the stormwater capture infrastructure
- Buildings and facilities within areas reserved for LADWP use
- Landscape maintenance of the areas reserved for LADWP use
- Gates and fencing intended to secure LADWP reserved areas

LADWP will not be responsible for any SLRC Master Plan improvements or consequent changes, including maintaining reservoir water quality after the addition of wetland habitats.

Figure 8-8 LADWP Areas of Responsibility

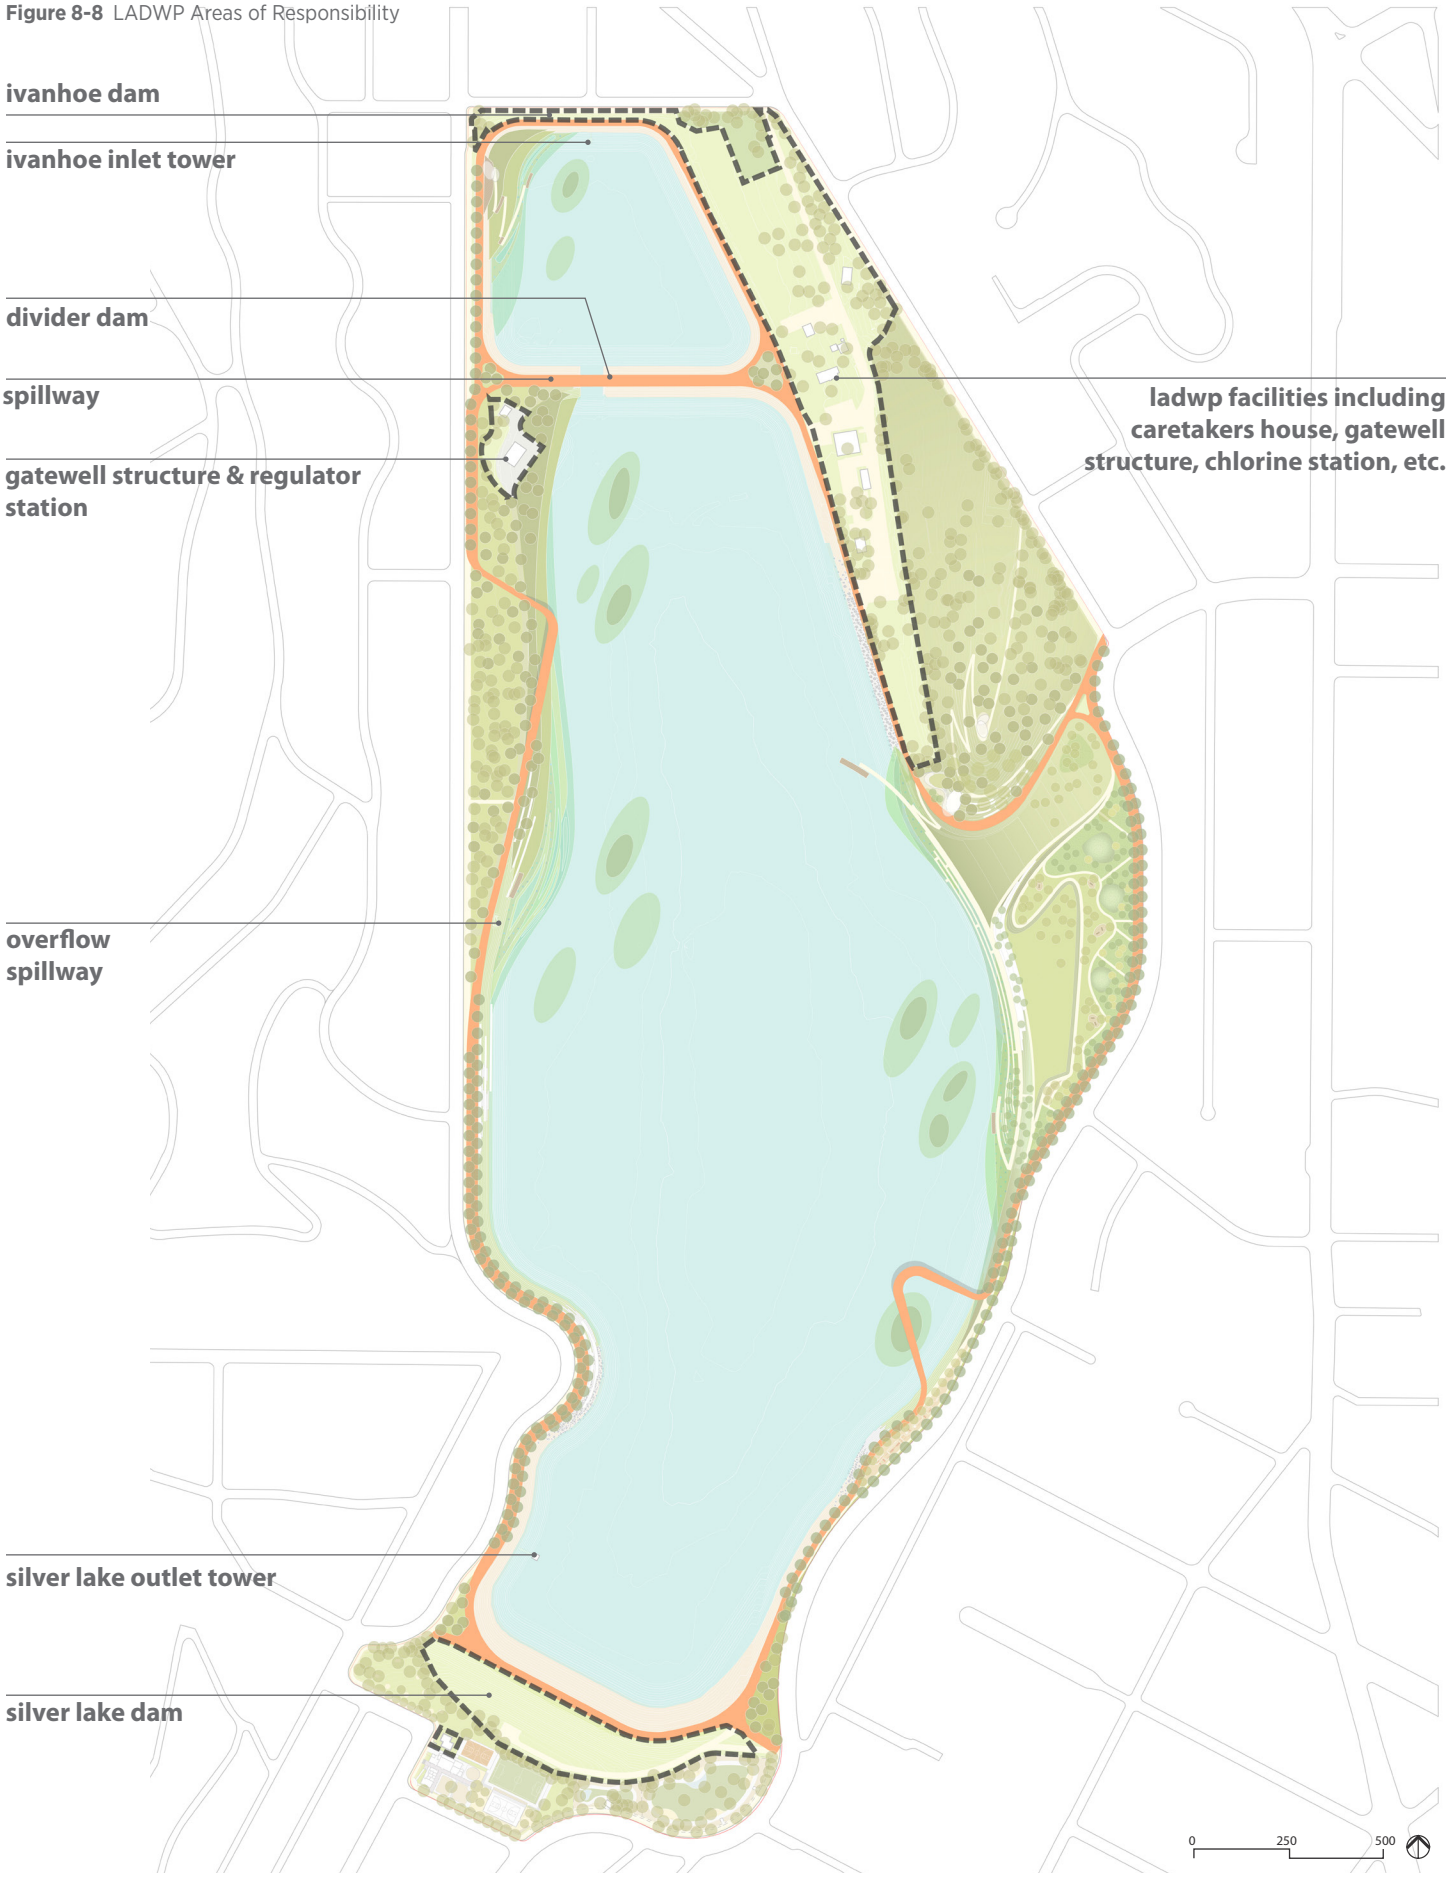

ACKNOWLEDGMENTS

acknowledgments

On behalf of the City of Los Angeles and SLRC Master Plan team, we would like to thank the following contributors and collaborators without whom the SLRC Master Plan vision outlined in this report would not have been possible.

THE COMMUNITY

Thank you to the hundreds of community members who attended our four in-person community workshops and over 3,000 who participated in our questionnaires. Your time, dedication, and input were invaluable in crafting the Master Plan design herein. Your continued interest and support will be crucial to realizing this vision.

THE STAKEHOLDER WORKING GROUP (SWG)

A special note of thanks to our SWG team who dedicated a significant amount of their own time to meet with the project team, providing guidance and input on the community workshops and Master Plan design. The record participation in the Master Plan process can be directly attributed to their tireless efforts of support.

Silver Lake Forward
Richard Corsini
Elaine Roark
Jocelyn Hayes Simpson

Silver Lake Now
Jill Cordes
Andrea Horwatt
Joe Mellis

Silver Lake Neighborhood Council
Joanna Pawlowska
Taryn Poole
Nicholas Fox Robbins
Sarah Ullman

Silver Lake Reservoirs Conservancy
Leslie Edmonds
Shelley Marks
Andrew Thomas

Silver Lake Wildlife Sanctuary
Mike Krose
Janis Purins (in memoriam)
Freda Shen

CITY OF LOS ANGELES PROJECT MANAGEMENT TEAM

The Master Plan design and visioning was led by an inter-department team under whose guidance and direction, the Master Plan was realized.

Department of Public Works, Bureau of Engineering
Gary Lee Moore
Deborah Weintraub
Cyril Charles
Mary Nemick

Department of Water and Power
Helen Olivares
Dawn Cotterell
Scott Fajack
Christine Truong

Department of Recreation and Parks
Darryl Ford
Javier Solis
Tom Gibson

Office of the Mayor
Nicholas Ryu

Council District 4
Rachel Fox

Council District 13
Christine Peters
Mary Rodriguez

SLRC MASTER PLAN DESIGN TEAM

The Master Plan project included a multidisciplinary design team was led Hargreaves Jones.

Hargreaves Jones, Landscape Architecture and Planning
Mary Margaret Jones
Meghen Quinn
Gavin McMillan
Megan Esopenko
Boya Lu

Chee Salette, Architecture and Landscape Architecture
Tina Chee
Marc Salette
Mengfei Li
Hanying Li
Yuhan Zhang

CWE, Civil Engineering and Water Resources
Vik Bapna
Ben Willardson
Steven Bell
Kayla Kilgo

GPA Consulting, Cultural and Biological Resources
Teresa Grimes
Emily Rinaldi
Sheri Mayta

HR&A Advisors, Park Economics
Candace Damon
Jane Carlson
Connie Chung
Tim Quinn
Claire Summers

The Robert Group
Isaiah Ford
Clarissa Filgioun

JBA Associates, Transportation
Jano Baghdanian

Beyaz & Patel, Geotechnical Engineering
Subhash Patel

Leland Saylor & Associates, Cost Estimation
Andrew Chalabardo
Ian Slight

CITY OF LOS ANGELES REVIEWERS AND COLLABORATORS

The Master Plan project included the input by a wide range of reviewers and collaborators to ensure the Master Plan vision is in alignment with other City initiatives and departments.

Department of Public Works, Bureau of Engineering
Ken Redd
Allan Kawaguchi
Susan Shu
Tung Kwong Lee
Maria Martin
Shilpa Gupta
Lorraine Moreno
Andy Flores
Adrian Hwang
Evann Gonzales
Edwin Rivera
Nathan Ho

Department of Water and Power
Richard F. Harasick
Gregory R. Reed
Susan Rowghani
John Conti
Sabrina Tsui
Elisa Reynolds
Jianping Hu
Cliff Plumb
Lucinda Misaka
Elene Chong

Office of the Mayor
Susie Santilena

Board of Public Works
Jessica Caloza

Department of Public Works, Bureau of Sanitation
Wing Tam

Department of City Planning, Streets LA
Shana Bonstin
Valerie Watson
Craig Weber

Department of Public Works, Streets LA
Ana Tabuena-Ruddy

Department of City Planning, Office of Historic Resources
Lambert Giessinger
Melissa Jones
Richard Barron
Diane Kanner

Department of Cultural Affairs
Haroot Avanesian

Department of Transportation
Eddie Guerrero
Edwardo Hermoso
Severin Martinez

Office of the CAO
Natalie Brill
Lindsey Estes
Staci Sosa

Office of the CLA
Rafael Prieto

REFERENCES

references

BIOLOGICAL RESOURCES

AECOM. (2015). 2015 Silver Lake Nesting Bird Season monitoring Summary.

AECOM. (2018) Nesting Bird Survey, Silver lake Reservoir.

CABI (2018). Eucalyptus globulus (Tasmanium blue gum). In: Invasive Species Compendium. Wallingford, UK: CAB International. www.cabi.org/isc

CDFW BIOS. (2019). California Department of Fish and Wildlife. Retrieved from Biogeographic Information and Observation System Habitat Connectivity Viewer: https://www.wildlife.ca.gov/Data/BIOS

CDFW. (2019). CNDDB. California Natural Diversity Database Rarefind-5. Record Search for Special-Status Species: Hollywood 7.5-minute Geological Survey Quadrangle and eight surrounding quads. https://www.wildlife.ca.gov/Data/CNDDB/Maps-and-Data

CH2MHill. (2004). Silver Lake Reservoir Complex Storage Replacement Project Biological Resources Technical Report. Prepared for Los Angeles Department of Water and Power.

CNPS. (2019). Rare Plant Program. Retrieved from Inventory of Rare and Endangered Plants: http://www.rareplants.cnps.org/

Dark, S. et al. (2011). Ballona Creek Watershed Historical Ecology Project. Southern California Coastal Research Project. (Report No. 671). Retrieved from http://ftp.sccwrp.org/pub/download/DOCUMENTS/TechnicalReports/671_BallonaHistoricalEcology.pdf

eBird. 2019. eBird: An online database of bird distribution and abundance. eBird, Ithaca, New York. Available: http://www.ebird.org. Accessed June 5, 2019.

Hall, Wm. Ham. (William Hammond); California Department of Engineering. 1888. Scale 1.5"=1mile. "Detail Irrigation Map. Los Angeles Sheet. Map" "David Ramsey Map Collection." Accessed July 7, 2019 from https://www.davidrumsey.com/luna/servlet/detail/RUMSEY~8~1~207644~3003399:Los-Angeles--Detail-Irrigation-Map-?sort=Pub_List_No_InitialSort%2CPub_Date%2CPub_List_No%2CSeries_No&qvq=q:william%20hammond%20hall;sort:Pub_List_No_InitialSort%2CPub_Date%2CPub_List_No%2CSeries_No;lc:RUMSEY~8~1&mi=5&trs=37#

LADPW. (2000). Silver Lake Master Plan.

Greenwood and Associates. (2004). Silver Lake Reservoir Complex Storage Replacement Project, Cultural Resources Assessment Report. Draft Environmental Impact Report. Prepared for Los Angeles Department of Water and Power.

Masters, N. (2014). CityDig: How Ivanhoe Canyon Became Silver Lake (Editorial). Los Angeles Magazine. Retrieved from http://www.lamag.com/citythink/citydig-how-ivanhoe-canyon-became-silver-lake/

Sawyer, J. O., Keeler-Wolf, T., & Evens, J. M. (2012). A Manual of California Vegetation (2nd Edition ed., Vol. 2nd Edition). Sacramento, CA, CA: California Native Plant Society Press. Retrieved November 2, 2018, from http://vegetation.cnps.org/

United Fish and Wildlife Service. (2011). Birds of Management Concern and Focal Species. Migratory Bird Program. Retrieved from https://www.fws.gov/migratorybirds/pdf/management/BMCFocalSpecies.pdf.

United States Fish and Wildlife Service. (2019). Information for Planning and Consultation. Retrieved June 5, 2019, from Environmental Conservation Online System: https://ecos.fws.gov/ipac/location/index

TRAFFIC & CIRCULATION

Silver Lake Echo Park Elysian Valley Circulation, Dated February 8, 2017, by City of Los Angeles, Department of City Planning

Generalized Land Use, Silver Lake Echo Park Elysian Valley, by City of Los Angeles
Silver Lake and Ivanhoe Reservoirs Master Plan dated November 1, 2000, by Mia Lehrer + Associates, Robert Bein, William Frost & Associates, Meyer, Mohaddes Assoicates, Inc., Section VI, Pedestrian Safety and Traffic
LADWP Silver Lake Reservoir Complex, Baseline Traffic Study, dated November 2018, by KOA Corporation
Traffic Impact Report for Proposed Sunset (3303) Mixed use Project, City of Los Angeles, dated April 2019, by Crain & Associates
City of Los Angeles, Active Transportation, LADOT Bike Program website (bike.lacity.org) by Los Angeles Department of Transportation, Active Transportation Division
City of Los Angeles, NavigateLA web site (navigatela.lacity.org) by City of Los Angeles, Department of Public Works, Bureau of Engineer

WATER RESOURCES

Black and Veatch. 2018. City of Los Angeles Silver Lake and Ivanhoe Reservoirs Aeration and Recirculation System Project – Phase 1. Preliminary Plans.
Black and Veatch. 2018. City of Los Angeles Silver Lake and Ivanhoe Reservoirs Aeration and Recirculation System Project – Phase 2. Preliminary Plans.
Boxall, Bettina. February 22, 2019. "LA's Ambitious Goal: Recycle All of the City's Sewage into Drinkable Water." Los Angeles Times.
Chiland, Elijah. March 26, 2018. "LADWP Will Stop Topping Off Silver Lake Reservoir with Drinking Water." Curbed Los Angeles.
City of Los Angeles Department of Public Works Bureau of Engineering (BOE). 2018. "Los Angeles Department of Water and Power Silver Lake Reservoir Complex Master Plan RFP."
City of Los Angeles Department of Water and Power (LADWP). 1951. Final Engineering Report of the 1950-1951 Improvements – Silver Lake Reservoir. AX-211-6.
City of Los Angeles Department of Water and Power (LADWP). 1954. Final Report of the 1953-1954 Improvements – Silver Lake Reservoir. AX-211-6A.
City of Los Angeles Department of Water and Power (LADWP). 1973. Silver Lake Reservoir Probable Maximum Precipitation Hydrology Report. AX-211-15.
City of Los Angeles Department of Water and Power (LADWP). 1976. Final Construction Report of the Silver Lake Reservoir Reconstruction 1975-1976. AX-211-20.
City of Los Angeles Department of Water and Power (LADWP). 2013. Addendum to the Final Environmental Impact Report: Silver Lake Reservoir Complex Storage Replacement Project. SCH # 2003081133
City of Los Angeles Department of Water and Power (LADWP). 2015. Urban Water Management Plan.
City of Los Angeles Department of Water and Power (LADWP). 2016. "Silver Lake Reservoir Frequently Asked Questions: June 30, 2016 Community Meeting Update."
City of Los Angeles Department of Water and Power (LADWP). 2017. "Silver Lake Reservoir Water Restoration Project: Fact Sheet".
City of Los Angeles Department of Water and Power (LADWP). 2018. "Silver Lake Reservoir Complex Water System Infrastructure Projects."
City of Los Angeles Department of Water and Power (LADWP). 2018b. "A Challenge and Success Story – San Fernando Basin Groundwater Remediation Program – Update". Presentation from Paul Liu, MS, PE, BCEE. LARWQB Groundwater Workshop, October 11, 2018.
City of Los Angeles Department of Water and Power (LADWP). 2019. "Silver Lake & Ivanhoe Reservoirs: Aerial Exhibit".
County of Los Angeles Department of Public Works (LACDPW). 2014. Low Impact Development Standards Manual.
County of Los Angeles Department of Public Works (LACDPW). 2017. Hydrologic Report 2016-2017.

Jao, Carren. July 9, 2013. “Future of Silver Lake Reservoir Could Be with the L.A. River”. KCET.
Los Angeles Regional Water Quality Control Board (Regional Board). 2019. Water Quality Control Plan Los Angeles Region: Basin Plan for the Coastal Watersheds of Los Angeles and Ventura Counties. Adopted June 13,1994, revised May 2019.
Los Angeles Regional Water Quality Control Board (Regional Board). 2001. Trash Total Maximum Daily Loads for the Ballona Creek and Wetland.
Los Angeles Regional Water Quality Control Board (Regional Board). 2017. “Statewide General Waste Discharge Requirements for Discharges to Land with a Low Threat to Water Quality – Silver Lake Reservoirs Restoration Project, Ivanhoe Reservoir and Silver Lake Reservoir, Los Angeles, California.” File No. 17-005, Order No. 2003-0003-DWQ, Series No. 029, CI-10307, Global ID WDR100039617.
Mia Lehrer and Associates. November 1, 2000. Silver Lake and Ivanhoe Reservoirs Master Plan.
National Geographic. October 8, 2011. “Ivanhoe Reservoir, Los Angeles.” Photo by Gerd Ludwig.
Silver Lake Coalition. December 15, 2016. “Joint Statement Regarding the SL Reservoir Complex.”
Silver Lake Reservoirs Conservancy. 2017. Silver Lake Reservoirs Conservancy Community Survey – 2016.
Silver Lake Reservoirs Conservancy. http://www.silverlakereservoirs.org/historic-gallery
Soderstrom, Robert, Luke Wood, and Gustavo Herrera. April 22, 2016. “What do we do with the Silver Lake Reservoirs?” Los Angeles Times.

OTHER

Dark, S., E. D. Stein, D. Bram, J. Osuna, J. Monteferante, T. Longcore, R. Grossinger, and E. Beller. 2011. Historical ecology of the Ballona Creek watershed. Southern California Coastal Water Research Project Technical Publication No. 671.
Greenwood and Associates. (2004). Silver Lake Reservoir Complex Storage Replacement Project, Cultural Resources Assessment Report. Draft Environmental Impact Report. Prepared for Los Angeles Department of Water and Power.
Masters, N. (2014). CityDig: How Ivanhoe Canyon Became Silver Lake (Editorial). Los Angeles Magazine. Retrieved from http://www.lamag.com/citythink/citydig-how-ivanhoe-canyon-became-silver-lake/
Mulholland, William, “Superintendent’s Report,” in Annual Report of the Board of Water Commissioners of the Domestic Water Works System of the City of Los Angeles (November, 30, 1902), 27-28.
“Silver Lake Nearly Ready,” Los Angeles Times, Nov 25, 1907: II2.

APPENDICES

01 research & analysis reports

- Biological Resources Report
- Cultural Resources Report
- Geotechnical Research Report
- Recreations Facilities Study Report
- Traffic and Circulation Report
- Viewshed Study Report
- Water Resources Report

02 community workshop feedback reports

- CW1 - What we Heard
- CW2 - What we Heard
- CW3 - What we Heard
- CW4 - What we Heard
- CW5 - What we Heard

03 envision rating checklist

04 technical memos

- Fencing and Wildlife Memo
- Floating Wetlands Memo
- Secretary of Interior Standards Analysis Memo
- Water Quality Memo

05 letters of support

- CHC City Council Letter
- LAUSD Silver Lake Environmental Studies Center

Appendix C
Air Quality/GHG Technical Appendix

ESA

Silver Lake Reservoir Complex Master Plan

Draft EIR

Air Quality and Greenhouse Gas Technical Appendix

1. Modeling Assumptions
2. Air Quality and Greenhouse Gas Emissions Methodology
3. Air Quality Worksheets
4. Greenhouse Gas (GHG) Worksheets

Silver Lake Reservoir Complex Master Plan

1. Modeling Assumptions

Silver Lake Reservoir Master Plan
Eucalyptus + Ivanhoe Overlook

Project Land Uses[1]

Land Use Type	CalEEMod LandUse Type	CalEEMod LandUse Subtype	Amount	Unit	Building SF
City Park	Recreational	City Park	6.123	Acre	269,131
Other Asphalt Surface	Parking	Other Asphalt Surface	1.200	Acre	49,869
City Park	Recreational	City Park	2.055	Acre	89,799
Other Asphalt Surface	Parking	Other Asphalt Surface	0.700	Acre	30,301
Total City Park	Recreational	City Park	8.178		358,930
Total Other Asphalt Surface	Parking	Other Asphalt Surface	1.900		80,170
			10.078		439,100
			10.078	**Total**	**439,100**

Construction Data[1]

Start	End	Total Work Days
Jan-25	Jul-27	**808**
Total Construction Site Area (acres)	10.078	

4/16/2026

Construction Phase	CalEEMod Phase Type	Start Date	End Date	Total Calendar Days	Workdays (6 days/week)	Workdays Calculation (6 days/week)	Worker Vehicles/Day	Workers Trips (In/Out)/Day	Vendor Trips/Day (In/Out)	Total Haul (or Concrete) Trips (In/Out)	Total Haul (or Concrete) Trucks/Day	Haul (or Concrete) Trips/Day (In/Out)
Demolition	Demolition	1/1/2025	2/15/2025		40	40	10	20		1,628	21	42
Site Grubbing / Prep	Site Preparation	2/16/2025	4/3/2025		40	40	10	20		614	8	16
Mass Grading / Excavation	Grading	4/4/2025	10/15/2026		480	480	20	40		1,792	2	4
		4/4/2025	12/31/2025		233					870		
		1/1/2026	10/15/2026		247					922		
Drainage / Utilities Trenching	Trenching	10/16/2026	3/4/2027		120	120	10	20		1,368	6	12
		10/16/2026	12/31/2026		66					753		
		1/1/2027	3/4/2027		54					615		
Foundations / Concrete Pads	Building Construction	10/16/2026	3/4/2027		120	120	10	20		1,728	8	16
		10/16/2026	12/31/2026		66					951		
		1/1/2027	3/4/2027		54					777		
Building / Structure Construction	Building Construction	12/11/2026	7/31/2027		200	200	10	20	92			
		12/11/2026	12/31/2026		18							
		1/1/2027	7/31/2027		182							
Asphalt Paving	Paving	3/1/2027	7/18/2027		120	120	10	20				
Architectural Coating	Architectural Coating	3/1/2027	7/18/2027		120	120	10	20				
Landscaping or Other Finishing	Building Construction	3/1/2027	7/18/2027		120	120	30	60	92			
Waterside Construction (Piles)	Building Construction	3/1/2027	7/18/2027		120	120	10	20				

Demolition Quantities[1]

Hardscape	
Hardscape Area (ft^2)	439,000
Hardscape Debris Volume (CY)	8,140
Debris weight (lb):Volume (CY)[2]	2,400
Hardscape Debris Weight (tons)	9,768
Total Debris Weight (tons)	9,768
Total Demolition Debris (CY)	**8,140**
Haul Truck Capacity (CY)	10
Total Haul Trucks Required	814
Total Haul Truck Trips (In/Out)	**1,628**
Total Haul Truck Trips (In/Out) per day	42

<--Enter in CalEEMod
<--Enter in CalEEMod
<--Enter in CalEEMod

Site Grubbing/Prep[1]

Parameters	Amount
Excavation Volume (Export) (CY)	**3,064**
Haul Truck Capacity (CY)	10
Total Haul Trucks Required	307
Total Haul Truck Trips (In/Out)	**614**
Total Haul Truck Trips (In/Out) per day	16

Excavation Quantities[1]

Parameters	Amount
Excavation Volume (Import/Export) (Total CY)	**12,528**
Haul Truck Capacity (CY)	14
Total Haul Trucks Required	896
Total Haul Truck Trips (In/Out)	**1,792**
Total Haul Truck Trips (In/Out) per day	4

<--Enter in CalEEMod
<--Enter in CalEEMod

Drainage/Utilities Quantities[1]

Parameters	Amount
Material(Export) (CY)	**9,565**
Haul Truck Capacity (CY)	14
Total Haul Trucks Required	684
Total Haul Truck Trips (In/Out)	**1,368**
Total Haul Truck Trips (In/Out) per day	12

Foundations/Concrete Quantities[1]

Parameters	Amount
Total Concrete Volume (CY)	7,764
Concrete Truck Capacity (CY)	9
Total Concrete Trucks Required	864
Total Concrete Truck Trips (In/Out)	1,728
Total Concrete Truck Trips (In/Out) per Day	16

Asphalt Paving Quantities[1]

Parameters	Amount
sf	80,170.00
Area of Paving (acres)	1.90

Building and Landscaping or Other Finishing Vendor Trip

Parameters	Amount
Site Area (acres)[2]	12.83
Site Area (ft^2)	559,100
CalEEMod Vendor Trip Rate (in/out)/day[3]	92
Vendor Trucks/Day	46

Notes:

1 Client Construction Data Needs
2 CalRecycle Weights and Volumes
3 CalEEMod User's Guide, Appendix A

Silver Lake Reservoir Master Plan

Habitat Islands

Project Land Uses[1]

Land Use Type	CalEEMod LandUse Type	CalEEMod LandUse Subtype	Amount	Unit	Building SF
City Park	Recreational	City Park	3.489	Acre	152,000
			3.49		
			3.489	**Total**	**152,000**

Construction Data[1]

Start	End	Total Work Days
Jan-25	Jan-26	**340**
Total Construction Site Area (acres)	3.49	

Construction Phase	CalEEMod Phase Type	Start Date	End Date	Total Calendar Days	Workdays (6 days/week)	Workdays Calculation (6 days/week)	Worker Vehicles/Day	Workers Trips (In/Out)/Day	Vendor Trips/Day (In/Out)	Total Haul (or Concrete) Trips (In/Out)	Total Haul (or Concrete) Trucks/Day	Haul (or Concrete) Trips/Day (In/Out)
Waterside Construction (Landscaping)	Grading	1/1/2025	1/31/2026		340	340	20	40	26	464	1	2
		1/1/2025	12/31/2025		313					428		
		1/1/2026	1/31/2026		27					36		

Excavation Quantities[1]

Parameters	Amount	
Excavation Volume (Export) (CY)	**3,240**	**<--Enter in CalEEMod**
Haul Truck Capacity (CY)	14	
Total Haul Trucks Required	232	
Total Haul Truck Trips (In/Out)	**464**	**<--Enter in CalEEMod**
Total Haul Truck Trips (In/Out) per day	2	

Notes:

1 Client Construction Data Needs

2 CalRecycle Weights and Volumes

3 CalEEMod User's Guide, Appendix A

Silver Lake Reservoir Master Plan
The Knoll - Education Center + Meadow (1st Half)

Project Land Uses[1]

Land Use Type	CalEEMod LandUse Type	CalEEMod LandUse Subtype	Amount	Unit	Building SF
City Park	Recreational	City Park	6.73	Acre	295,283
Education Center	Educational	Library	0.09	KSF	3,760
Other Asphalt Surface	Parking	Other Asphalt Surface	0.60	Acre	23,957
City Park	Recreational	City Park	3.00	Acre	130,940
Other Asphalt Surface	Parking	Other Asphalt Surface	1.35	Acre	58,560
Total City Park	Recreational	City Park	9.73		426,223
Total Education Center	Educational	Library	0.09		3,760
Total Other Asphalt Surface	Parking	Other Asphalt Surface	1.95		82,517
			11.77	**Total**	**512,500**
			11.77		512,500

Construction Data[1]

Start	End	Total Work Days
Jan-25	Jul-26	495
Total Construction Site Area (acres)	11.765	

Worker Vehicles/Day

Construction Phase	CalEEMod Phase Type	Start Date	End Date	Total Calendar Days	Workdays (6 days/week)	Workdays Calculation (6 days/week)	Worker Vehicles/Day	Workers Trips (In/Out)/Day	Vendor Trips/Day (In/Out)	Total Haul (or Concrete) Trips (In/Out)	Total Haul (or Concrete) Trucks/Day	Haul (or Concrete) Trips/Day (In/Out)
Demolition	Demolition	1/1/2025	1/23/2025		20	20	10	20		184	5	10
Site Grubbing / Prep	Site Preparation	1/24/2025	2/16/2025		20	20	10	20		900	23	46
Mass Grading / Excavation	Grading	2/17/2025	2/1/2026		300	300	20	40		10,002	17	34
		2/17/2025	12/31/2025		273					9,102		
		1/1/2026	2/1/2026		27					900		
Drainage / Utilities Trenching	Trenching	2/2/2026	4/23/2026		70	70	10	20		716	6	12
Foundations / Concrete Pads	Building Construction	2/2/2026	4/23/2026		70	70	10	20		382	3	6
Building / Structure Construction	Building Construction	3/14/2026	7/31/2026		120	120	20	40	116			
Asphalt Paving	Paving	4/1/2026	6/20/2026		70	70	10	20				
Architectural Coating	Architectural Coating	4/1/2026	6/20/2026		70	70	10	20				
Landscaping or Other Finishing	Building Construction	4/1/2026	6/20/2026		70	70	30	60	116			
Waterside Construction (Piles)	Building Construction	4/1/2026	6/20/2026		70	70	10	20				

Demolition Quantities[1]

Hardscape	
Hardscape Area (ft^2)	48,900
Hardscape Debris Volume (CY)	915
Debris weight (lb):Volume (CY)[2]	2,400
Hardscape Debris Weight (tons)	1,098
Total Debris Weight (tons)	1,098 <--Enter in CalEEMod
Total Demolition Debris (CY)	**915** <--Enter in CalEEMod
Haul Truck Capacity (CY)	10
Total Haul Trucks Required	92
Total Haul Truck Trips (In/Out)	**184** <--Enter in CalEEMod
Total Haul Truck Trips (In/Out) per day	10

Site Grubbing/Prep[1]

Parameters	Amount
Excavation Volume (Export) (CY)	**4,500**
Haul Truck Capacity (CY)	10
Total Haul Trucks Required	450
Total Haul Truck Trips (In/Out)	**900**
Total Haul Truck Trips (In/Out) per day	46

Excavation Quantities[1]

Parameters	Amount	
Excavation Volume (Import/Export) (Total CY)	**70,000**	**<--Enter in CalEEMod**
Haul Truck Capacity (CY)	14	
Total Haul Trucks Required	5,001	
Total Haul Truck Trips (In/Out)	**10,002**	**<--Enter in CalEEMod**
Total Haul Truck Trips (In/Out) per day	34	

Drainage/Utilities Quantities[1]

Parameters	Amount
Material(Export) (CY)	**5,000**
Haul Truck Capacity (CY)	14
Total Haul Trucks Required	358
Total Haul Truck Trips (In/Out)	**716**
Total Haul Truck Trips (In/Out) per day	12

Foundations/Concrete Quantities[1]

Parameters	Amount
Total Concrete Volume (CY)	1,712
Concrete Truck Capacity (CY)	9
Total Concrete Trucks Required	191
Total Concrete Truck Trips (In/Out)	382
Total Concrete Truck Trips (In/Out) per Day	6

Asphalt Paving Quantities[1]

Parameters	Amount
sf	82,517.00
Area of Paving (acres)	1.95

Building and Landscaping or Other Finishing Vendor Trip

Parameters	Amount
Site Area (acres)[2]	16.12
Site Area (ft^2)	702,000
CalEEMod Vendor Trip Rate (in/out)/day[3]	116
Vendor Trucks/Day	58

Notes:

1 Client Construction Data Needs

2 CalRecycle Weights and Volumes

3 CalEEMod User's Guide, Appendix A

Silver Lake Reservoir Master Plan
East & West Narrows

Project Land Uses[1]

Land Use Type	CalEEMod LandUse Type	CalEEMod LandUse Subtype	Amount	Unit	Building SF
City Park	Recreational	City Park	3.628	Acre	158,175
Other Asphalt Surface	Parking	Other Asphalt Surface	2.800	Acre	121,925
			6.428		280,100
			6.428	**Total**	**280,100**

Construction Data[1]

Start	End	Total Work Days
8/1/27	8/31/29	**653**
Total Construction Site Area (acres)	6.428	

Construction Phase	CalEEMod Phase Type	Start Date	End Date	Total Calendar Days	Workdays (6 days/week)	Workdays Calculation (6 days/week)	Worker Vehicles/Day	Workers Trips (In/Out)/Day	Vendor Trips/Day (In/Out)	Total Haul (or Concrete) Trips (In/Out)	Total Haul (or Concrete) Trucks/Day	Haul (or Concrete) Trips/Day (In/Out)
Demolition	Demolition	8/1/2027	9/5/2027		30	30	10	20		1,038	18	36
Site Grubbing / Prep	Site Preparation	9/6/2027	10/10/2027		30	30	10	20		40	1	2
Drainage / Utilities Trenching	Trenching	10/11/2027	1/7/2029		390	390	10	20		812	2	4
		10/11/2027	12/31/2027		71					148		
		1/1/2028	12/31/2028		313					652		
		1/1/2029	1/7/2029		6					12		
Foundations / Concrete Pads	Building Construction	1/8/2029	5/3/2029		100	100	10	20		202	2	4
Building / Structure Construction	Building Construction	2/27/2029	8/31/2029		160	160	10	20	46			
Asphalt Paving	Paving	5/1/2029	8/24/2029		100	100	10	20				
Architectural Coating	Architectural Coating	5/1/2029	8/24/2029		100	100						
Landscaping or Other Finishing	Building Construction	5/1/2029	8/24/2029		100	100	15	30	46			
Waterside Construction (Piles)	Building Construction	5/1/2029	8/24/2029		100	100	10	20				
Waterside Construction (Landscaping)	Building Construction	5/1/2029	8/24/2029		100	100						

Demolition Quantities[1]

Hardscape		
Hardscape Area (ft^2)	280,000	
Hardscape Debris Volume (CY)	5,190	
Debris weight (lb):Volume (CY)[2]	2,400	
Hardscape Debris Weight (tons)	6,228	
Total Debris Weight (tons)	6,228	<--Enter in CalEEMod
Total Demolition Debris (CY)	**5,190**	<--Enter in CalEEMod
Haul Truck Capacity (CY)	10	
Total Haul Trucks Required	519	
Total Haul Truck Trips (In/Out)	**1,038**	<--Enter in CalEEMod
Total Haul Truck Trips (In/Out) per day	36	

Site Grubbing/Prep[1]

Parameters	Amount
Excavation Volume (Export) (CY)	**200**
Haul Truck Capacity (CY)	10
Total Haul Trucks Required	20
Total Haul Truck Trips (In/Out)	**40**
Total Haul Truck Trips (In/Out) per day	2

Excavation Quantities[1]

Parameters	Amount	
Excavation Volume (Export) (CY)	**0**	**<--Enter in CalEEMod**
Haul Truck Capacity (CY)	14	
Total Haul Trucks Required	0	
Total Haul Truck Trips (In/Out)	**0**	**<--Enter in CalEEMod**
Total Haul Truck Trips (In/Out) per day	0	

Drainage/Utilities Quantities[1]

Parameters	Amount
Material(Export) (CY)	**5,675**
Haul Truck Capacity (CY)	14
Total Haul Trucks Required	406
Total Haul Truck Trips (In/Out)	**812**
Total Haul Truck Trips (In/Out) per day	4

Foundations/Concrete Quantities[1]

Parameters	Amount
Total Concrete Volume (CY)	907
Concrete Truck Capacity (CY)	9
Total Concrete Trucks Required	101
Total Concrete Truck Trips (In/Out)	202
Total Concrete Truck Trips (In/Out) per Day	4

Asphalt Paving Quantities[1]

Parameters	Amount
sf	121,925.00
Area of Paving (acres)	2.80

Building and Landscaping or Other Finishing Vendor Trip

Parameters	Amount
Site Area (acres)[1]	6.428
Site Area (ft^2)	280,100
CalEEMod Vendor Trip Rate (in/out)/day^2	46
Vendor Trucks/Day	23

Notes:

1 Client Construction Data Needs
2 CalRecycle Weights and Volumes
3 CalEEMod User's Guide, Appendix A

Silver Lake Reservoir Master Plan
Ivanhoe Spillway

Project Land Uses[1]

Land Use Type	CalEEMod LandUse Type	CalEEMod LandUse Subtype	Amount	Unit	Building SF
City Park	Recreational	City Park	0.315	Acre	16,730
Other Asphalt Surface	Parking	Other Asphalt Surface	2.600	Acre	110,270
			2.915		127,000
			2.915	**Total**	**127,000**

Construction Data[1]

Start	End	Total Work Days
8/1/27	8/31/28	**340**
Total Construction Site Area (acres)	2.915	

Construction Phase	CalEEMod Phase Type	Start Date	End Date	Total Calendar Days	Workdays (6 days/week)	Workdays Calculation (6 days/week)	Worker Vehicles/Day	Workers Trips (In/Out)/Day	Vendor Trips/Day (In/Out)	Total Haul (or Concrete) Trips (In/Out)	Total Haul (or Concrete) Trucks/Day	Haul (or Concrete) Trips/Day (In/Out)
Demolition	Demolition	8/1/2027	11/25/2027		100	100	10	20		472	3	6
Drainage / Utilities Trenching	Trenching	11/26/2027	8/31/2028		240	240	10	20		300	1	2
		11/26/2027	12/31/2027		31					39		
		1/1/2028	8/31/2028		209					261		
Asphalt Paving	Paving	11/26/2027	8/31/2028		240	240	10	20				
		11/26/2027	12/31/2027		31							
		1/1/2028	8/31/2028		209							

Demolition Quantities[1]

Hardscape		
Hardscape Area (ft^2)	127,000	
Hardscape Debris Volume (CY)	2,360	
Debris weight (lb):Volume (CY)[2]	2,400	
Hardscape Debris Weight (tons)	2,832	
Total Debris Weight (tons)	2,832	<--Enter in CalEEMod
Total Demolition Debris (CY)	**2,360**	<--Enter in CalEEMod
Haul Truck Capacity (CY)	10	
Total Haul Trucks Required	236	
Total Haul Truck Trips (In/Out)	**472**	<--Enter in CalEEMod
Total Haul Truck Trips (In/Out) per day	6	

Site Grubbing/Prep[1]

Parameters	Amount
Excavation Volume (Export) (CY)	**0**
Haul Truck Capacity (CY)	10
Total Haul Trucks Required	0
Total Haul Truck Trips (In/Out)	**0**
Total Haul Truck Trips (In/Out) per day	0

Excavation Quantities[1]

Parameters	Amount	
Excavation Volume (Export) (CY)	**0**	**<--Enter in CalEEMod**
Haul Truck Capacity (CY)	14	
Total Haul Trucks Required	0	
Total Haul Truck Trips (In/Out)	**0**	**<--Enter in CalEEMod**
Total Haul Truck Trips (In/Out) per day	0	

Drainage/Utilities Quantities[1]

Parameters	Amount
Material(Export) (CY)	**2,092**
Haul Truck Capacity (CY)	14
Total Haul Trucks Required	150
Total Haul Truck Trips (In/Out)	**300**
Total Haul Truck Trips (In/Out) per day	2

Foundations/Concrete Quantities[1]

Parameters	Amount
Total Concrete Volume (CY)	0
Concrete Truck Capacity (CY)	9
Total Concrete Trucks Required	0
Total Concrete Truck Trips (In/Out)	0
Total Concrete Truck Trips (In/Out) per Day	0

Asphalt Paving Quantities[1]

Parameters	Amount
sf	110,270.00
Area of Paving (acres)	2.60

Building and Landscaping or Other Finishing Vendor Trip

Parameters	Amount
Site Area (acres)[1]	2.92
Site Area (ft^2)	127,000
CalEEMod Vendor Trip Rate (in/out)/day[3]	22
Vendor Trucks/Day	11

Notes:

1 Client Construction Data Needs
2 CalRecycle Weights and Volumes
3 CalEEMod User's Guide, Appendix A

Silver Lake Reservoir Master Plan
South Valley - Recreation Center

Project Land Uses[1]

Land Use Type	CalEEMod LandUse Type	CalEEMod LandUse Subtype	Amount	Unit	Building SF
City Park	Recreational	City Park	3.146	Acre	140,250
Recreation Center	Recreational	Racquet Club	0.133	Acre	5,800
Other Asphalt Surface	Parking	Other Asphalt Surface	0.90		36,050
			4.179		182,100
			4.179	**Total**	**182,100**

Construction Data[1]

Start	End	Total Work Days
8/1/27	2/28/29	**495**
Total Construction Site Area (acres)	4.1790	

Construction Phase	CalEEMod Phase Type	Start Date	End Date	Total Calendar Days	Workdays (6 days/week)	Workdays Calculation (6 days/week)	Worker Vehicles/Day	Workers Trips (In/Out)/Day	Vendor Trips/Day (In/Out)	Total Haul (or Concrete) Trips (In/Out)	Total Haul (or Concrete) Trucks/Day	Haul (or Concrete) Trips/Day (In/Out)
Demolition	Demolition	8/1/2027	8/24/2027		20	20	10	20		828	21	42
Site Grubbing / Prep	Site Preparation	8/25/2027	9/16/2027		20	20	10	20		600	15	30
Mass Grading / Excavation	Grading	9/17/2027	8/31/2028		300	300	10	20		5,716	10	20
		9/17/2027	12/31/2027		91					1,734		
		1/1/2028	8/31/2028		209					3,982		
Drainage / Utilities Trenching	Trenching	9/1/2028	11/21/2028		70	70	10	20		858	7	14
Foundations / Concrete Pads	Building Construction	9/1/2028	11/21/2028		70	70	10	20		148	2	4
Building / Structure Construction	Building Construction	10/12/2028	2/28/2029		120	120	20	40	30			
		10/12/2028	12/31/2028		69							
		1/1/2029	2/28/2029		51							
Asphalt Paving	Paving	11/1/2028	1/21/2029		70	70	10	20				
		11/1/2028	12/31/2028		52							
		1/1/2029	1/21/2029		18							
Architectural Coating	Architectural Coating	11/1/2028	1/21/2029		70	70	10	20				
		11/1/2028	12/31/2028		52							
		1/1/2029	1/21/2029		18							
Landscaping or Other Finishing	Building Construction	11/1/2028	1/21/2029		70	70	20	40	30			
		11/1/2028	12/31/2028		52							
		1/1/2029	1/21/2029		18							

Demolition Quantities[1]

Buildings	Amount	
Building Area (ft^2)	8,200	
Building Volume (ft^3)	82,000	
Building Waste Volume (CY)[2]	759	
Building Waste weight (tons)[2]	380	
Hardscape		
Hardscape Area (ft^2)	173,800	
Hardscape Debris Volume (CY)	3,381	
Debris weight (lb):Volume (CY)[2]	2,400	
Hardscape Debris Weight (tons)	4,057	
Total Debris Weight (tons)	4,437	<--Enter in CalEEMod
Total Demolition Debris (CY)	**4,140**	<--Enter in CalEEMod
Haul Truck Capacity (CY)	10	
Total Haul Trucks Required	414	
Total Haul Truck Trips (In/Out)	**828**	<--Enter in CalEEMod
Total Haul Truck Trips (In/Out) per day	42	

Site Grubbing/Prep[2]

Parameters	Amount
Excavation Volume (Export) (CY)	**3,000**
Haul Truck Capacity (CY)	10
Total Haul Trucks Required	300
Total Haul Truck Trips (In/Out)	**600**
Total Haul Truck Trips (In/Out) per day	30

Excavation Quantities[1]

Parameters	Amount	
Excavation Volume (Import/Export) (Total CY)	**40,000**	**<--Enter in CalEEMod**
Haul Truck Capacity (CY)	14	
Total Haul Trucks Required	2,858	
Total Haul Truck Trips (In/Out)	**5,716**	**<--Enter in CalEEMod**
Total Haul Truck Trips (In/Out) per day	20	

Drainage/Utilities Quantities[1]

Parameters	Amount
Material(Export) (CY)	**6,000**
Haul Truck Capacity (CY)	14
Total Haul Trucks Required	429
Total Haul Truck Trips (In/Out)	**858**
Total Haul Truck Trips (In/Out) per day	14

Foundations/Concrete Quantities[1]

Parameters	Amount
Total Concrete Volume (CY)	658
Concrete Truck Capacity (CY)	9
Total Concrete Trucks Required	74
Total Concrete Truck Trips (In/Out)	148
Total Concrete Truck Trips (In/Out) per Day	4

Asphalt Paving Quantities[1]

Parameters	Amount
sf	36,050.00
Area of Paving (acres)	0.90

Building and Landscaping or Other Finishing Vendor Trip

Parameters	Amount
Site Area (acres)[2]	4.179
Site Area (ft^2)	182,100
CalEEMod Vendor Trip Rate (in/out)/day[2]	30
Vendor Trucks/Day	15

Notes:

1 CalEEMod User's Guide, Appendix A
2 Construction Data Needs
3 CalRecycle Weights and Volumes

Silver Lake Reservoir Master Plan
The Meadow (2nd Half)

Project Land Uses[1]

Land Use Type	CalEEMod LandUse Type	CalEEMod LandUse Subtype	Amount	Unit	Building SF
City Park	Recreational	City Park	3.000	Acre	130,940
Other Asphalt Surface	Parking	Other Asphalt Surface	1.350		58,560
			4.35		189,500
			4.350	**Total**	**189,500**

Construction Data[1]

Start	End	Total Work Days
Aug-27	Nov-28	**404**
Total Construction Site Area (acres)	4.35	

Construction Phase	CalEEMod Phase Type	Start Date	End Date	Total Calendar Days	Workdays (6 days/week)	Workdays Calculation (6 days/week)	Worker Vehicles/Day	Workers Trips (In/Out)/Day	Vendor Trips/Day (In/Out)	Total Haul (or Concrete) Trips (In/Out)	Total Haul (or Concrete) Trucks/Day	Haul (or Concrete) Trips/Day (In/Out)
Demolition	Demolition	8/1/2027	8/24/2027		20	20	10	20		142	4	8
Site Grubbing / Prep	Site Preparation	8/25/2027	9/16/2027		20	20	10	20		500	13	26
Mass Grading / Excavation	Grading	9/17/2027	6/22/2028		240	240	20	40		7,143	15	30
		9/17/2027	12/31/2027		91					2,708		
		1/1/2028	6/22/2028		149					4,435		
Drainage / Utilities Trenching	Trenching	6/23/2028	8/31/2028		60	60	10	20		286	3	6
Foundations / Concrete Pads	Building Construction	6/23/2028	8/31/2028		60	60	10	20		375	4	8
Building / Structure Construction	Building Construction	8/6/2028	11/30/2028		100	100	10	20	32			
Asphalt Paving	Paving	8/1/2028	11/1/2028		80	60	10	20				
Landscaping or Other Finishing	Building Construction	8/1/2028	11/1/2028		80	60	30	60	32			
Waterside Construction (Piles)	Building Construction	8/1/2028	11/1/2028		80	60	10	20				

Demolition Quantities[1]

Hardscape	
Hardscape Area (ft^2)	37,900
Hardscape Debris Volume (CY)	705
Debris weight (lb):Volume (CY)[2]	2,400
Hardscape Debris Weight (tons)	846
Total Debris Weight (tons)	846 <--Enter in CalEEMod
Total Demolition Debris (CY)	**705** <--Enter in CalEEMod
Haul Truck Capacity (CY)	10
Total Haul Trucks Required	71
Total Haul Truck Trips (In/Out)	**142** <--Enter in CalEEMod
Total Haul Truck Trips (In/Out) per day	8

Site Grubbing/Prep[1]

Parameters	Amount
Excavation Volume (Export) (CY)	**2,500**
Haul Truck Capacity (CY)	10
Total Haul Trucks Required	250
Total Haul Truck Trips (In/Out)	**500**
Total Haul Truck Trips (In/Out) per day	26

Excavation Quantities[1]

Parameters	Amount
Excavation Volume (Import/Export) (Total CY)	**50,000** **<--Enter in CalEEMod**
Haul Truck Capacity (CY)	14
Total Haul Trucks Required	3,572
Total Haul Truck Trips (In/Out)	**7,143** **<--Enter in CalEEMod**
Total Haul Truck Trips (In/Out) per day	30

Drainage/Utilities Quantities[1]

Parameters	Amount
Material(Export) (CY)	**2,000**
Haul Truck Capacity (CY)	14
Total Haul Trucks Required	143
Total Haul Truck Trips (In/Out)	**286**
Total Haul Truck Trips (In/Out) per day	6

Foundations/Concrete Quantities[1]

Parameters	Amount
Total Concrete Volume (CY)	1,687
Concrete Truck Capacity (CY)	9
Total Concrete Trucks Required	188
Total Concrete Truck Trips (In/Out)	375
Total Concrete Truck Trips (In/Out) per Day	8

Asphalt Paving Quantities[1]

Parameters	Amount
sf	117,120.00
Area of Paving (acres)	2.70

Building and Landscaping or Other Finishing Vendor Trip

Parameters	Amount
Site Area (acres)[2]	4.35
Site Area (ft^2)	189,500
CalEEMod Vendor Trip Rate (in/out)/day[3]	32
Vendor Trucks/Day	16

Notes:

1 Client Construction Data Needs
2 CalRecycle Weights and Volumes
3 CalEEMod User's Guide, Appendix A

Silver Lake Reservoir Master Plan

Restriping + SW Assumptions

Project Land Uses[1]

Land Use Type	CalEEMod LandUse Type	CalEEMod LandUse Subtype	Amount	Unit	Building SF
Silver Lake Blvd					
Other Asphalt Surface	Parking	Other Asphalt Surface	3.44	Acre	150,000
South Valley Re-striping					
Other Asphalt Surface	Parking	Other Asphalt Surface	0.33	Acre	14,500
Silver Lake Boulevard Sidewalk	Parking	Other Nonasphalt Surface	0.34	Acre	15,000

Construction Data[1]

Start	End	Total Work Days
8/18/29	8/31/29	12

Construction Phase	CalEEMod Phase Type	Start Date	End Date	Total Calendar Days	Workdays (6 days/week)	Workdays Calculation (6 days/week)	Worker Vehicles/Day	Workers Trips (In/Out)/Day	Vendor Trips/Day (In/Out)	Total Haul (or Concrete) Trips (In/Out)	Total Haul (or Concrete) Trucks/Day	Haul (or Concrete) Trips/Day (In/Out)
Restriping South Valley	Architectural Coating	8/29/2029	8/31/2029		3		6	12	4			
Restriping Silver Lake Boulevard	Architectural Coating	8/29/2029	8/31/2029		3		6	12	4			
Sidwalk Construction												
Demolition	Demolition	8/18/2029	8/22/2029		4		11	22		54	7	14
Placing Base	Foundations	8/23/2029	8/24/2029		2		7	14		40	10	20
Form	Foundations	8/25/2029	8/31/2029		6		20	40		66	6	12

Demolition Quantities[1]

Hardscape		
Hardscape Debris Volume (CY)	378	
Total Demolition Debris (CY)	**378**	<--Enter in CalEEMod
Haul Truck Capacity (CY)	14	
Total Haul Trucks Required	27	
Total Haul Truck Trips (In/Out)	**54**	<--Enter in CalEEMod
Total Haul Truck Trips (In/Out) per day	14	

Base Material Quantities[1]

Parameters	Amount	
Material(Export) (CY)	**280**	From Neel email, 6/15/22
Haul Truck Capacity (CY)	14	
Total Haul Trucks Required	20	
Total Haul Truck Trips (In/Out)	**40**	
Total Haul Truck Trips (In/Out) per day	20	

Foundations/Concrete Quantities[2]

Parameters	Amount
Total Concrete Volume (CY)	280
Concrete Truck Capacity (CY)	9
Total Concrete Trucks Required	33
Total Concrete Truck Trips (In/Out)	66
Total Concrete Truck Trips (In/Out) per Day	12

Notes:

1 Client Construction Data Needs

2 CalRecycle Weights and Volumes

3 CalEEMod User's Guide, Appendix A

Silver Lake Reservoir Master Plan
Construction Data Needs - Equipment Lists

Eucalyptus Grove + Ivanhoe Overlook

Total Construction Site Area 10.078 (acres)

For overlapping components and phases, adjust to share the same equipment types and phases between components (overlapping components and phases would not result in adding all of the equipment of the same type).

	Maximum Daily Number of Equipment*										
Equipment	Demolition	Site Grubbing / Prep	Mass Grading / Excavation	Drainage / Utilities Trenching	Foundations / Concrete Pads	Building / Structure Construction	Asphalt Paving	Architectural Coating	Landscaping or Other Finishing	Waterside Construction (Piles)	Waterside Construction (Landscaping)
Air Compressors								1			
Backhoes	1	2	2			1			1		
Bore/Drill Rigs										1	
Cement/Mortar Mixers					2		2				
Concrete/Industrial Saws											
Compactor											
Cranes						1			1	1	
Crawler Tractors											
Crushing/Proc. Equipment											
Dumpers/ Tenders											
Excavator			1								
Forklifts				1		2			1		
Generator Sets	1					1					
Graders			1	1							
Jackhammers											
Loaders	2	2	2	1		1				1	
Off-Highway Tractors											
Off-Highway Trucks			1								
Pavers							1				
Paving Equipment					1		1				
Pile Driver (Impact)											
Pile Driver (Vibratory)											
Pumps					1		1				
Rollers							1				
Rough Terrain Forklifts											
Rubber Tired Dozers	1	1	1								
Rubber Tired Loaders			1								
Scraper											
Signal Boards											
Skid Steer Loaders											
Surfacing Equipment											
Sweepers/ Scrubbers											
Tractors						1					
Trenchers				1							
Welders						1					
Total Number of Equipment	5	5	9	4	4	8	6	1	3	3	-

1 demolition - assumed to be power

Jackhammer powered by generator

Silver Lake Reservoir Master Plan
Construction Data Needs - Equipment Lists

Habitat Islands

Total Construction Site Area 3.489 (acres)

For overlapping components and phases, adjust to share the same equipment types and phases between components (overlapping components and phases would not result in adding all of the equipment of the same type).

	Maximum Daily Number of Equipment*										
Equipment	Demolition	Site Grubbing / Prep	Mass Grading / Excavation	Drainage / Utilities Trenching	Foundations / Concrete Pads	Building / Structure Construction	Asphalt Paving	Architectural Coating	Landscaping or Other Finishing	Waterside Construction (Piles)	Waterside Construction (Landscaping)
Air Compressors											1
Backhoes											
Bore/Drill Rigs											
Cement/Mortar Mixers											
Concrete/Industrial Saws											1
Compactor											
Cranes											1
Crawler Tractors											
Crushing/Proc. Equipment											
Dumpers/ Tenders											
Excavator											
Forklifts											2
Generator Sets											
Graders											
Jackhammers											
Loaders											2
Off-Highway Tractors											
Off-Highway Trucks											1
Pavers											
Paving Equipment											
Pile Driver (Impact)											
Pile Driver (Vibratory)											
Pumps											
Rollers											
Rough Terrain Forklifts											
Rubber Tired Dozers											
Rubber Tired Loaders											
Scraper											
Signal Boards											
Skid Steer Loaders											
Surfacing Equipment											
Sweepers/ Scrubbers											
Tractors											
Trenchers											
Welders											1
Total Number of Equipment	-	-	-	-	-	-	-	-	-	-	9

Silver Lake Reservoir Master Plan
Construction Data Needs - Equipment Lists

The Knoll: Education Center + Meadow (1st Half)

Total Construction Site Area 11.77 (acres)

For overlapping components and phases, adjust to share the same equipment types and phases between components (overlapping components and phases would not result in adding all of the equipment of the same type).

	Maximum Daily Number of Equipment*											
Equipment	**Demolition**	**Site Grubbing / Prep**	**Mass Grading / Excavation**	**Drainage / Utilities Trenching**	**Foundations / Concrete Pads**	**Building / Structure Construction**	**Asphalt Paving**	**Architectural Coating**	**Landscaping or Other Finishing**	**Waterside Construction (Piles)**	**Waterside Construction (Landscaping)**	
										Minimial as compared to other components		
Air Compressors								1				
Backhoes	1	2	2			1			1			
Bore/Drill Rigs										1		
Cement/Mortar Mixers					2		2					
Concrete/Industrial Saws												
Compactor												
Cranes						1			1	1		
Crawler Tractors												
Crushing/Proc. Equipment												
Dumpers/ Tenders												
Excavator			1									
Forklifts				1		3			1			
Generator Sets	1					1						
Graders			1	1								
Jackhammers												1 demolition - assumed to be powered by gene
Loaders	2	2	2	1		1				1		
Off-Highway Tractors												
Off-Highway Trucks			1									
Pavers							1					
Paving Equipment					1		1					
Pile Driver (Impact)												
Pile Driver (Vibratory)												
Pumps					1		1					
Rollers							1					
Rough Terrain Forklifts												
Rubber Tired Dozers	1	1	1									
Rubber Tired Loaders			1									
Scraper												
Signal Boards												
Skid Steer Loaders												
Surfacing Equipment												
Sweepers/ Scrubbers												
Tractors						1						
Trenchers				1								
Welders						1						
Total Number of Equipment	5	5	9	4	4	9	6	1	3	3	-	

Silver Lake Reservoir Master Plan
Construction Data Needs - Equipment Lists

East & West Narrows

Total Construction Site Area 6.428 (acres)

For overlapping components and phases, adjust to share the same equipment types and phases between components (overlapping components and phases would not result in adding all of the equipment of the same type).

Equipment	Maximum Daily Number of Equipment*											
	Demolition	Site Grubbing / Prep	Mass Grading / Excavation	Drainage / Utilities Trenching	Foundations / Concrete Pads	Building / Structure Construction	Asphalt Paving	Architectural Coating	Landscaping or Other Finishing	Waterside Construction (Piles)	Waterside Construction (Landscaping)	
Air Compressors												
Backhoes	1	2		2		1			1			
Bore/Drill Rigs										1		
Cement/Mortar Mixers					2		2					
Concrete/Industrial Saws												
Compactor												
Cranes						1			1	1		
Crawler Tractors												
Crushing/Proc. Equipment												
Dumpers/ Tenders												
Excavator		2		2								
Forklifts						1			1			
Generator Sets	1					1						
Graders				1								
Jackhammers												1 demolition - assumed to be powe
Loaders	2	2		2		1				1		
Off-Highway Tractors												
Off-Highway Trucks												
Pavers							1					
Paving Equipment					1		1					
Pile Driver (Impact)												
Pile Driver (Vibratory)												
Pumps					1		1					
Rollers							1					
Rough Terrain Forklifts												
Rubber Tired Dozers	1	1		1								
Rubber Tired Loaders												
Scraper												
Signal Boards												
Skid Steer Loaders												
Surfacing Equipment												
Sweepers/ Scrubbers												
Tractors						1						
Trenchers												
Welders						1						
Total Number of Equipment	5	7	-	8	4	7	6	-	3	3	-	

Silver Lake Reservoir Master Plan
Construction Data Needs - Equipment Lists

Ivanhoe Spillway & Promenade

Total Construction Site Area 2.915 (acres)

For overlapping components and phases, adjust to share the same equipment types and phases between components (overlapping components and phases would not result in adding all of the equipment of the same type).

	Maximum Daily Number of Equipment*											
Equipment	**Demolition**	**Site Grubbing / Prep**	**Mass Grading / Excavation**	**Drainage / Utilities Trenching**	**Foundations / Concrete Pads**	**Building / Structure Construction**	**Asphalt Paving**	**Architectural Coating**	**Landscaping or Other Finishing**	**Waterside Construction (Piles)**	**Waterside Construction (Landscaping)**	
Air Compressors												
Backhoes	**1**			**1**								
Bore/Drill Rigs												
Cement/Mortar Mixers							**2**					
Concrete/Industrial Saws												
Compactor												
Cranes												
Crawler Tractors												
Crushing/Proc. Equipment												
Dumpers/ Tenders												
Excavator												
Forklifts				**1**								
Generator Sets	**1**											
Graders												
Jackhammers												1 demolition - assumed to be powered by generator
Loaders	**2**											
Off-Highway Tractors												
Off-Highway Trucks												
Pavers							**1**					
Paving Equipment							**1**					
Pile Driver (Impact)												
Pile Driver (Vibratory)												
Pumps							**1**					
Rollers							**1**					
Rough Terrain Forklifts												
Rubber Tired Dozers	**1**											
Rubber Tired Loaders												
Scraper												
Signal Boards												
Skid Steer Loaders												
Surfacing Equipment												
Sweepers/ Scrubbers												
Tractors												
Trenchers				**1**								
Welders												
Total Number of Equipment	**5**	-	-	**3**	-	-	**6**	-	-	-	-	

Silver Lake Reservoir Master Plan
Construction Data Needs - Equipment Lists

South Valley: Silver Lake Recreation Center

Total Construction Site Area 4.179 (acres)

For overlapping components and phases, adjust to share the same equipment types and phases between components (overlapping components and phases would not result in adding all of the equipment of the same type).

	Maximum Daily Number of Equipment*										
Equipment	Demolition	Site Grubbing / Prep	Mass Grading / Excavation	Drainage / Utilities Trenching	Foundations / Concrete Pads	Building / Structure Construction	Asphalt Paving	Architectural Coating	Landscaping or Other Finishing	Waterside Construction (Piles)	Waterside Construction (Landscaping)
Air Compressors								1			
Backhoes		1	1	1	1	1			1		
Bore/Drill Rigs											
Cement/Mortar Mixers							2				
Concrete/Industrial Saws	1										
Compactor		1									
Cranes	1					1			1		
Crawler Tractors											
Crushing/Proc. Equipment											
Dumpers/ Tenders											
Excavator	1		1		1						
Forklifts	1			1		3			1		
Generator Sets						1					
Graders		1	1								
Jackhammers											
Loaders	2		1			1					
Off-Highway Tractors											
Off-Highway Trucks											
Pavers							1				
Paving Equipment							1				
Pile Driver (Impact)											
Pile Driver (Vibratory)											
Pumps							1				
Rollers							1				
Rough Terrain Forklifts											
Rubber Tired Dozers			1								
Rubber Tired Loaders											
Scraper											
Signal Boards											
Skid Steer Loaders											
Surfacing Equipment											
Sweepers/ Scrubbers											
Tractors						1					
Trenchers				1							
Welders						1					
Total Number of Equipment	6	3	5	3	2	9	6	1	3	-	-

Silver Lake Reservoir Master Plan
Construction Data Needs - Equipment Lists

The Meadow (2nd Half)

Total Construction Site Area 4.35 (acres)

For overlapping components and phases, adjust to share the same equipment types and phases between components (overlapping components and phases would not result in adding all of the equipment of the same type).

	Maximum Daily Number of Equipment*											
Equipment	Demolition	Site Grubbing / Prep	Mass Grading / Excavation	Drainage / Utilities Trenching	Foundations / Concrete Pads	Building / Structure Construction	Asphalt Paving	Architectural Coating	Landscaping or Other Finishing	Waterside Construction (Piles)	Waterside Construction (Landscaping)	
Air Compressors												
Backhoes	1	2	2			1			1			
Bore/Drill Rigs										1		
Cement/Mortar Mixers					2		2					
Concrete/Industrial Saws												
Compactor												
Cranes						1			1	1		
Crawler Tractors												
Crushing/Proc. Equipment												
Dumpers/ Tenders												
Excavator			1									
Forklifts				1		2			1			
Generator Sets	1					1						
Graders			1	1								
Jackhammers												1 demolition - assumed to be powered by generator
Loaders	2	2	2	1		1				1		
Off-Highway Tractors												
Off-Highway Trucks			1									
Pavers							1					
Paving Equipment					1		1					
Pile Driver (Impact)												
Pile Driver (Vibratory)												
Pumps					1		1					
Rollers							1					
Rough Terrain Forklifts												
Rubber Tired Dozers	1	1	1									
Rubber Tired Loaders			1									
Scraper												
Signal Boards												
Skid Steer Loaders												
Surfacing Equipment												
Sweepers/ Scrubbers												
Tractors						1						
Trenchers				1								
Welders						1						
Total Number of Equipment	5	5	9	4	4	8	6	-	3	3	-	

Silver Lake Reservoir Master Plan
Construction Data Needs - Equipment Lists

Restriping and Sidewalk Construction

For overlapping components and phases, adjust to share the same equipment types and phases between components (overlapping components and phases would not result in adding all of the equipment of the same type).

	Maximum Daily Number of Equipment*											
Equipment	**Re-striping South Valley**	**Re-striping Silver Lake Boulevard**	**Demolition**	**Placing Base**	**Form**							
Air Compressors	1	1	1									as part of paint striper truck
Backhoes			1									
Bore/Drill Rigs												
Cement/Mortar Mixers												
Concrete/Industrial Saws												
Compactor				3								vibrating plate
Cranes												
Crawler Tractors												
Crushing/Proc. Equipment												
Dumpers/ Tenders												
Excavator			1									
Forklifts												
Generator Sets			4									used for breaker
Graders												
Jackhammers												
Loaders												
Off-Highway Tractors												
Off-Highway Trucks												used for dump truck
Pavers												
Paving Equipment												
Pile Driver (Impact)												
Pile Driver (Vibratory)												
Pumps	1	1			1							as part of paint striper truck
Rollers												
Rough Terrain Forklifts												
Rubber Tired Dozers												
Rubber Tired Loaders												
Scraper												
Signal Boards												
Skid Steer Loaders												
Surfacing Equipment												
Sweepers/ Scrubbers												
Tractors												
Trenchers												
Welders												
Custom Equipment 1 - Flatbed Truck	1	1										Modeled as Vendor Truck
Custom Equipment 2 - Heating Kettle	1	1										Modeled as other construction equipment with 9 hp
Custom Equipment 3 - Paint Striper	1	1										Modeled as Vendor Truck + Pump + Air Compressor
Custom Equipment 4												
Custom Equipment 5												
Total Number of Equipment	5	5	7	3	1	-	-	-	-	-	-	

Silver Lake Reservoir Master Plan
Utility Provider: LADWP
CO2 Intensity Factor RPS under SB100

Year	RPS Mandate	Electricity Emission Factor (MTCO2/MWh)	Electricity Emission Factor (lbs CO2/MWh)
Base	Base	0.5328	1174.64949
2016	29.00%	0.378296486	834.00113
Base	0%	0.5328	1174.65
2016	29%	0.3783	834.00
2017	30.00%	0.3730	822.25
2018	31.00%	0.3676	810.51
2019	32.00%	0.3623	798.76
2020	33.00%	0.3570	787.02
2021	35.75%	0.3423	754.71
2022	38.50%	0.3277	722.41
2023	41.25%	0.3130	690.11
2024	44.00%	0.2984	657.80
2025	46.67%	0.2842	626.48
2026	49.33%	0.2700	595.16
2027	52.00%	0.2557	563.83
2028	54.67%	0.2415	532.51
2029	57.33%	0.2273	501.18
2030	60.0%	0.2131	469.86
2031	62.7%	0.1989	438.54
2032	65.3%	0.1847	407.21
2033	68.0%	0.1705	375.89
2034	70.7%	0.1563	344.56
2035	73.3%	0.1421	313.24
2036	76.0%	0.1279	281.92
2037	78.7%	0.1137	250.59
2038	81.3%	0.0995	219.27
2039	84.0%	0.0852	187.94
2040	86.7%	0.0710	156.62
2041	89.3%	0.0568	125.30
2042	92.0%	0.0426	93.97
2043	94.7%	0.0284	62.65
2044	97.3%	0.0142	31.32
2045	100%	0	0
2046	100%	0	0
2047	100%	0	0
2048	100%	0	0
2049	100%	0	0
2050	100%	0	0
2051	100%	0	0
2052	100%	0	0
2053	100%	0	0

[1] Los Angeles Department of Water and Power, 2017 Power Strategic Long-Term Resource Plan, December 2017. https://www.ladwp.com/ladwp/faces/ladwp/aboutus/a-power/a-p-integratedresourceplanning/a-p-irp-documents?_adf.ctrl-state=7vm6k5c6e_4&_afrLoop=401204849008238

[2] LADWP 2016 Power Content Label
https://ww2.energy.ca.gov/pcl/labels/2016_labels/Los_Angeles_Department_of_Water_and_Power.pdf

[3] SB-100 California Renewables Portfolio Standard Program: Emissions of Greenhouse Gases, https://leginfo.legislature.ca.gov/faces/billNavClient.xhtml?bill_id=201720180

Silver Lake Reservoir Master Plan
Utility Provider: LADWP
CO2 Intensity Factor BAU

Year	RPS Mandate	Electricity Emission Factor (MT CO2/MWh)	Electricity Emission Factor (lbs CO2/MWh)
Base	Base	0.5328	1174.64949
2016	29.00%	0.378296486	834.00113
Base	0%	0.5328	1174.65
2016	29%	0.3783	834.00
2017	30%	0.3730	822.25
2018	31%	0.3676	810.51
2019	32%	0.3623	798.76
2020	33.00%	0.3570	787.02
2021	33.80%	0.3527	777.62
2022	34.60%	0.3485	768.22
2023	35.40%	0.3442	758.82
2024	36.20%	0.3399	749.43
2025	37.00%	0.3357	740.03
2026	37.80%	0.3314	730.63
2027	38.60%	0.3271	721.23
2028	39.40%	0.3229	711.84
2029	40.20%	0.3186	702.44
2030	41.00%	0.3144	693.04

[1] Los Angeles Department of Water and Power, 2017 Power Strategic Long-Term Resource Plan, December 2017. https://www.ladwp.com/ladwp/faces/ladwp/aboutus/a-power/a-p-integratedresourceplanning/a-p-irp-documents?_adf.ctrl-state=7vm6k5c6e_4&_afrLoop=401204849008238

[2] LADWP 2016 Power Content Label
https://ww2.energy.ca.gov/pcl/labels/2016_labels/Los_Angeles_Department_of_Water_and_Power.pdf

[3] Climate Change Scoping Plan, Appendix D - Pathways, pg 3,
https://ww2.arb.ca.gov/sites/default/files/classic//cc/scopingplan/2030sp_appd_pathways_final.pdf

Silver Lake Reservoir Master Plan
Project Trip Generation and VMT

After Phase I

Table 23

	Daily Trips	Trip Length	Daily VMT	Annual VMT
Weekday	626	8.4	5,259	1,367,340
Table 24				
Weekend	864	8.4	7,258	754,832
				2,122,172

Special Event VMT

Table 20

	Daily Trips	Trip Length	Daily VMT	Annual VMT
Weekend	268	16.6	4,449	53,388

Table 22

	Daily Trips	Trip Length	Daily VMT	Annual VMT
Weekday	0	16.6	0	0

	Daily VMT	Annual VMT
Max Total	11,707	2,175,560

Full Buildout

Table 23

	Daily Trips	Trip Length	Daily VMT	Annual VMT
Weekday	722	8.4	6,065	1,576,900
Table 24				
Weekend	972	8.4	8,165	849,160
				2,426,060

Special Event VMT

Table 20

	Daily Trips	Trip Length	Daily VMT	Annual VMT
Weekend	268	16.6	4,449	53,388

Table 22

	Daily Trips	Trip Length	Daily VMT	Annual VMT
Weekend	34	16.6	565	6,780

	Daily VMT	Annual VMT
Max Total	12,614	2,486,228
		0.975799
	60,168	0.024201

Pg. 73 Using Park Attendence Methodology

Internal Capture	25.0%
Non Vehicle Transportation	70.0%
Total Reduction	77.5%

2018 Americans' Engagement with Parks Report

Mode of Transportation	Survey	Renormalized to 100%
Rollerblade/Skateboard	4.0%	2.5%
Taxi/Rideshare	4.0%	2.5%
Public Transit	7.0%	4.3%
Jog/Run	12.0%	7.4%
Bike	18.0%	11.0%
Walk	49.0%	30.1%
Drive	69.0%	42.3%
	163.0%	100.0%

Internal Capture	25.0%
Non Vehicle Transportation	55.3%
Total Reduction	66.5%

BAU

Table 23

	Daily Trips	Trip Length	Daily VMT	Annual VMT
Weekday	1615	8.4	13,566	3,527,160
Table 24				
Weekend	2174	8.4	18,262	1,899,248
				5,426,408

Special Event VMT

Table 20

	Daily Trips	Trip Length	Daily VMT	Annual VMT
Weekend	599	16.6	9,944	119,328

Table 22

	Daily Trips	Trip Length	Daily VMT	Annual VMT
Weekend	76	16.6	1262	15,144

	Daily VMT	Annual VMT
Max Total	28,206	5,560,880

Assume 12 weekday and weekend events per year

Source: Jano Baghdanian & Associates, Transportation Impact Assessment for Silver Lake Reservoir Complex Master Plan, Feb, 10, 2022.

Trip Length based on conservative CalEEMod trip lengths for commercial-customer trip length for everyday use and the longest trip length for the commercial trip type used for special events trip length. http://www.aqmd.gov/docs/default-source/caleemod/caleemod-appendixa.pdf
National Recreation and Park Association, 2018 Americans' Engagement with Parks Report

Silver Lake Reservoir Master Plan
Utility Provider: LADWP
CO2 Intensity Factor RPS under SB100

Year	RPS Mandate	Electricity Emission Factor (MT CO2e/MWh)	Electricity Emission Factor (lbs CO2e/MWh)
Base	Base	0.5328	1174.64949
2016	29.00%	0.378296486	834.00113
Base	0%	0.5328	1174.65
2016	29%	0.3783	834.00
2017	30.00%	0.3730	822.25
2018	31.00%	0.3676	810.51
2019	32.00%	0.3623	798.76
2020	33.00%	0.3570	787.02
2021	35.75%	0.3423	754.71
2022	38.50%	0.3277	722.41
2023	41.25%	0.3130	690.11
2024	44.00%	0.2984	657.80
2025	46.67%	0.2842	626.48
2026	49.33%	0.2700	595.16
2027	52.00%	0.2557	563.83
2028	54.67%	0.2415	532.51
2029	57.33%	0.2273	501.18
2030	60.0%	0.2131	469.86
2031	62.7%	0.1989	438.54
2032	65.3%	0.1847	407.21
2033	68.0%	0.1705	375.89
2034	70.7%	0.1563	344.56
2035	73.3%	0.1421	313.24
2036	76.0%	0.1279	281.92
2037	78.7%	0.1137	250.59
2038	81.3%	0.0995	219.27
2039	84.0%	0.0852	187.94
2040	86.7%	0.0710	156.62
2041	89.3%	0.0568	125.30
2042	92.0%	0.0426	93.97
2043	94.7%	0.0284	62.65
2044	97.3%	0.0142	31.32
2045	100%	0	0
2046	100%	0	0
2047	100%	0	0
2048	100%	0	0
2049	100%	0	0
2050	100%	0	0
2051	100%	0	0
2052	100%	0	0
2053	100%	0	0

[1] Los Angeles Department of Water and Power, 2017 Power Strategic Long-Term Resource Plan, December 2017. https://www.ladwp.com/ladwp/faces/ladwp/aboutus/a-power/a-p-integratedresourceplanning/a-p-irp-documents?_adf.ctrl-state=7vm6k5c6e_4&_afrLoop=401204849008238

[2] LADWP 2016 Power Content Label
https://ww2.energy.ca.gov/pcl/labels/2016_labels/Los_Angeles_Department_of_Water_and_Power.pdf

[3] SB-100 California Renewables Portfolio Standard Program: Emissions of Greenhouse Gases, https://leginfo.legislature.ca.gov/faces/billNavClient.xhtml?bill_id=201720180

Silver Lake Reservoir Master Plan
Utility Provider: LADWP
CO2 Intensity Factor BAU

Year	RPS Mandate	Electricity Emission Factor (MT CO2/MWh)	Electricity Emission Factor (lbs CO2/MWh)
Base	Base	0.5328	1174.64949
2016	29.00%	0.378296486	834.00113
Base	0%	0.5328	1174.65
2016	29%	0.3783	834.00
2017	30%	0.3730	822.25
2018	31%	0.3676	810.51
2019	32%	0.3623	798.76
2020	33.00%	0.3570	787.02
2021	33.80%	0.3527	777.62
2022	34.60%	0.3485	768.22
2023	35.40%	0.3442	758.82
2024	36.20%	0.3399	749.43
2025	37.00%	0.3357	740.03
2026	37.80%	0.3314	730.63
2027	38.60%	0.3271	721.23
2028	39.40%	0.3229	711.84
2029	40.20%	0.3186	702.44
2030	41.00%	0.3144	693.04

[1] Los Angeles Department of Water and Power, 2017 Power Strategic Long-Term Resource Plan, December 2017. https://www.ladwp.com/ladwp/faces/ladwp/aboutus/a-power/a-p-integratedresourceplanning/a-p-irp-documents?_adf.ctrl-state=7vm6k5c6e_4&_afrLoop=401204849008238

[2] LADWP 2016 Power Content Label
https://ww2.energy.ca.gov/pcl/labels/2016_labels/Los_Angeles_Department_of_Water_and_Power.pdf

[3] Climate Change Scoping Plan, Appendix D - Pathways, pg 3,
https://ww2.arb.ca.gov/sites/default/files/classic//cc/scopingplan/2030sp_appd_pathways_final.pdf

Silver Lake Reservoir Master Plan
Project Trip Generation and VMT

After Phase I

Table 23

	Daily Trips	Trip Length	Daily VMT	Annual VMT
Weekday	626	8.4	5,259	1,367,340
Table 24				
Weekend	864	8.4	7,258	754,832
				2,122,172

Special Event VMT

Table 20

	Daily Trips	Trip Length	Daily VMT	Annual VMT
Weekend	268	16.6	4,449	53,388

Table 22

	Daily Trips	Trip Length	Daily VMT	Annual VMT
Weekday	0	16.6	0	0

	Daily VMT	Annual VMT
Max Total	11,707	2,175,560

Full Buildout

Table 23

	Daily Trips	Trip Length	Daily VMT	Annual VMT
Weekday	722	8.4	6,065	1,576,900
Table 24				
Weekend	972	8.4	8,165	849,160
				2,426,060

Special Event VMT

Table 20

	Daily Trips	Trip Length	Daily VMT	Annual VMT
Weekend	268	16.6	4,449	53,388

Table 22

	Daily Trips	Trip Length	Daily VMT	Annual VMT
Weekend	34	16.6	565	6,780

	Daily VMT	Annual VMT
Max Total	12,614	2,486,228
		0.975799
	60,168	0.024201

Pg. 73 Using Park Attendence Methodology

Internal Capture	25.0%
Non Vehicle Transportation	70.0%
Total Reduction	77.5%

2018 Americans' Engagement with Parks Report

Mode of Transportation	Survey	Renormalized to 100%
Rollerblade/Skateboard	4.0%	2.5%
Taxi/Rideshare	4.0%	2.5%
Public Transit	7.0%	4.3%
Jog/Run	12.0%	7.4%
Bike	18.0%	11.0%
Walk	49.0%	30.1%
Drive	69.0%	42.3%
	163.0%	100.0%

Internal Capture	25.0%
Non Vehicle Transportation	55.3%
Total Reduction	66.5%

BAU

Table 23

	Daily Trips	Trip Length	Daily VMT	Annual VMT
Weekday	1615	8.4	13,566	3,527,160
Table 24				
Weekend	2174	8.4	18,262	1,899,248
				5,426,408

Special Event VMT

Table 20

	Daily Trips	Trip Length	Daily VMT	Annual VMT
Weekend	599	16.6	9,944	119,328

Table 22

	Daily Trips	Trip Length	Daily VMT	Annual VMT
Weekend	76	16.6	1262	15,144

	Daily VMT	Annual VMT
Max Total	28,206	5,560,880

Assume 12 weekday and weekend events per year

Source: Jano Baghdanian & Associates, Transportation Impact Assessment for Silver Lake Reservoir Complex Master Plan, Feb, 10, 2022.

Trip Length based on conservative CalEEMod trip lengths for commercial-customer trip length for everyday use and the longest trip length for the commercial trip type used for special events trip length. http://www.aqmd.gov/docs/default-source/caleemod/caleemod-appendixa.pdf
National Recreation and Park Association, 2018 Americans' Engagement with Parks Report

Silver Lake Reservoir Complex Master Plan

2. Air Quality and Greenhouse Gas Emissions Methodology

Silver Lake Reservoir Complex Master Plan Project

1. Air Quality and GHG Methodology

1. Introduction

ESA, an environmental consultant for the Los Angeles Department of Water and Power (LADWP), conducted an air quality and greenhouse gas (GHG) emissions analysis for the Silver Lake Reservoir Complex (SLRC) Master Plan Project (Project). Criteria air pollutant and GHG emissions associated with construction and operation of the Project were quantified based on existing project design assumptions. This Technical Appendix describes the methodology used to estimate criteria air pollutant and GHG emissions that would result from construction and operation of the Project. Required mitigation measures are also described herein. This Technical Appendix supports the Draft Environmental Impact Report (EIR) being prepared for the Project.

The proposed Project is located within the Silver Lake neighborhood of the City of Los Angeles and would redesign approximately 116-acres of the 127-acre SLRC with community park amenities. The proposed Project would include a contemporary design of park zones with hybrid infrastructure that blends vegetated areas with public spaces. The proposed Project would be designed to enhance the visual and recreational quality of the area to be consistent with goals and objectives of the Community Plan and provide the opportunity for the public to connect with nature.

The proposed Project area would include approximately 26,000 square feet (sf) of seating terraces for public use along the water's edge. In addition, 28,000 sf of area would be added in the form of overlooks ranging from large bridge-like walkways to small platforms.

As described in Chapter 2.0, *Project Description*, of the Project's Draft EIR, construction of the proposed park zones may occur simultaneously or sequentially. Since construction sequence is currently unknown, for purposes of this environmental analysis, it is assumed that construction of certain park zones would need to occur before other park zones to maximize usage of the proposed Project site. For example, the Ivanhoe Overlook and Eucalyptus Grove would need to be constructed before The East and West Narrows to avoid potential damage to any of the new facilities (e.g., new pathways). For the purposes of the environmental analysis, the following park zones are assumed to be constructed simultaneously within two groupings where the second grouping would be construction sequentially after the first:

1. Ivanhoe Overlook, The Eucalyptus Grove, Habitat Islands, The Knoll, The Meadow
2. The East and West Narrows, The South Valley, and Ivanhoe Spillway and Promenade.

The Project would also include offsite improvements along areas surrounding the SLRC, include the addition parking along the north side of West Silver Lake Drive, and the addition of a bike lane, and the potential addition of a sidewalk and parallel parking for a length of approximately 3,000 feet. Furthermore, offsite improvements include wall openings along the sanitary wall that surrounds the SLRC would be required in order to allow for access points into the proposed Project site. The placement of three strategic wall openings along the western side of the reservoir would be located in areas where neighborhood streets terminate at the reservoir. On the eastern side of the reservoir openings would be created every 100 feet along a 3,000-foot area that between Armstrong Avenue and Duane Street, to allow more entry points into the park. Wall openings would be approximately 5 feet in length at each location (refer to Chapter 2.0, Project Description, of the Project's Draft EIR, for additional details).

In order to analyze the worst-case scenario during proposed Project construction, the analysis within this EIR assumes a two-phased approach as outlined above with the shortest construction duration occurring within an approximately five-year period. **Table 1** lists total construction durations for each proposed park zone.

TABLE 1

TOTAL CONSTRUCTION ACREAGE AND DURATION BY PARK ZONE

Proposed Park Zone	Construction Activity Duration
The Meadow	30 months
The Knoll	18 months
Ivanhoe Overlook	36 months
The Eucalyptus Grove	30 months
The East and West Narrows	24 months
The South Valley	18 months
Habitat Islands	12 months

SOURCE: BOE 2021

The Project's construction schedule is expected to begin in year 2025 and be completed by year 2029, with the first grouping of park zones expected to between 2025 and 2027 and the second grouping would follow sequentially between year 2027 and 2029. Construction work hours would generally range between 7:00 a.m. to 3:00 p.m., Monday through Saturday. Although not anticipated, a noise variance would be obtained through

the City of Los Angeles for any work outside of these hours (e.g., Sundays and any major holidays).

2. Air Pollutant and GHG Emissions Methodology

This section describes the methodology used to calculate emissions resulting from Project construction and operational activities. These emissions were used to evaluate air quality and GHG impacts. Construction activities would generate emissions from heavy-duty equipment usage and vehicle trips traveling to and from the Project construction sites. Long-term operational activities would generate criteria pollutants through vehicle trips, on-site energy usage (electricity for heating and hot water), and area source emissions (e.g., architectural coatings, consumer products, hearths, and landscaping equipment). In addition to the aforementioned operational sources, GHG emissions associated with electricity use, waste and wastewater conveyance, solid waste, and emergency generators are included in the GHG analysis.

a) Emission Inventories

(1) Construction

Project construction activities that would have the potential to create regional air quality impacts include vehicle trips generated by construction workers, vendor trucks, concrete trucks and haul trucks traveling to and from the Project construction sites and building activities such as the application of paint and other surface coatings. The Project's daily regional criteria pollutant emissions during construction were estimated for the Project.

Project construction is estimated to start in 2025, but may commence at a later date. If this occurs, construction impacts would be lower than those analyzed within this memo due to the use of a more energy-efficient and cleaner burning construction vehicle fleet mix, pursuant to State regulations that require vehicle fleet operators to phase-in less polluting heavy-duty equipment. As a result, should Project construction commence at a later date than analyzed herein, air pollutant and GHG emissions would be lower than the emission levels disclosed herein.

The Project's construction emissions were estimated using the California Emissions Estimator Model (CalEEMod) software, version 2020.4.0, an emissions inventory software Project recommended by the South Coast Air Quality Management District (SCAQMD). CalEEMod is based on outputs from the California Air Resources Board's (CARB) on-road vehicle EMissions FACtor (EMFAC) model and CARB's off-road emissions factor model (OFFROAD), which is used to calculate emissions from construction activities, including on- and off-road vehicles. The input values used in this analysis were adjusted to be Project-specific based on equipment types and the construction schedule based on current information provided by LADWP. When information was unknown, CalEEMod defaults were used. Emissions from off-road equipment and off-road vehicles were estimated through CalEEMod, since CalEEMod is based on outputs from the CARB off-road emissions factor (OFFROAD) which is the

emissions estimation model developed by CARB and used to calculate emissions from construction activities, including off-road vehicles. Worker trip, concrete truck, vendor truck, and haul truck trip estimates were provided by LADWP. Excavation, paving, and concrete volumes were also provided by LADWP. Emissions from worker trips, haul truck trips, concrete truck trips, and vendor truck trips were estimated using the CARB EMFAC2021 model.

For demolition and site grubbing/preparation phases, haul truck capacities were modeled with a 10 cubic yard capacity; for mass grading/excavation and drainage/utilities/trenching phases, haul truck capacities were modeled with a 14 cubic yard capacity. Cement truck capacities were modeled with a 9 cubic yard capacity. Consistency with CalEEMod, material supply and vendor trucks were modeled with a fleet mix of 50 percent medium heavy-duty diesel truck (MHDT) and 50 percent heavy heavy-duty diesel truck (HHDT). The construction equipment and phasing assumptions used in the emissions analysis by component type are listed in **Table 2**.

TABLE 2
OFF-ROAD CONSTRUCTION EQUIPMENT AND PHASING

Construction Phase/Activities	Equipment List	No. of Construction Workers
The Meadow		
Demolition	Backhoe (1), Jackhammer (1), Loader (1), Rubber-Tired Dozer (1)	10
Site Grubbing/Prep	Backhoes (2), Loaders (2), Rubber-Tired Dozer (1)	10
Mass Grading/Excavation	Backhoes (2), Excavator (1), Grader (1), Loader (2), Off-Highway Truck (1), Rubber-Tired Dozer (1), Rubber-Tired Loader (1)	20
Foundation/Concrete Pads	Cement/Mortar Mixers (2), Paving Equipment (1), Pump (1)	10
Building/Structure Construction	Backhoe (1), Crane (1), Forklifts (2), Generator Set (1), Loader (1), Tractor (1), Welder (1)	10
Asphalt Paving	Cement/Mortar Mixers (2), Paver (1), Paving Equipment (1), Pump (1), Roller (1)	10
Landscaping or Other Finishing	Backhoe (1), Crane (1), Forklift (1)	30
Waterside Construction (Piles)	Bore/Drill Rig (1), Crane (1), Loader (1), Pile Driver (Vibratory) (1)	10
The Knoll		
Demolition	Backhoe (1), Loader (1), Rubber-Tired Dozer (1)	10
Site Grubbing/Prep	Backhoes (2), Loaders (2), Rubber-Tired Dozer (1)	10

Construction Phase/Activities	Equipment List	No. of Construction Workers
Mass Grading/Excavation	Backhoes (2), Excavator (1), Grader (1), Loader (2), Off-Highway Truck (1), Rubber-Tired Dozer (1), Rubber-Tired Loader (1)	20
Drainage/Utilities Trenching	Forklift (1), Grader (1), Loader (1), Trencher (1)	10
Foundations/Concrete Pads	Cement/Mortar Mixers (2), Paving Equipment (1), Pump (1)	10
Building/Structure Construction	Backhoe (1), Crane (1), Forklifts (3), Generator Set (1), Loader (1), Tractor (1), Welder (1)	20
Asphalt Paving	Cement/Mortar Mixers (2), Paver (1), Paving Equipment (1), Pump (1), Roller (1)	10
Architectural Coating	Air Compressor (1)	10
Landscaping or Other Finishing	Backhoe (1), Crane (1), Forklift (1)	20
Waterside Construction (Piles)	Bore/Drill Rig (1), Crane (1), Loader (1), Pile Driver (Vibratory) (1)	10
Ivanhoe		
Demolition	Backhoes (2), Jackhammers (2), Loaders (4), Rubber-Tired Dozers (2)	20
Site Grubbing/Prep	Backhoe (1), Loader (1)	10
Mass Grading/Excavations	Backhoe (1), Excavator (1), Grader (1), Rubber-Tired Dozer (1)	10
Foundations/Concrete Pads	Cement/Mortar Mixers (4), Paving Equipment (3), Pumps (3)	20
Building/Structure Construction	Backhoes (2), Crane (1), Forklifts (2), Generator Set (1), Tractor (1), Welder (1)	10
Asphalt Paving	Cement/Mortar Mixers (4), Pavers (2), Paving Equipment (2), Pumps (2), Rollers (2)	20
Architectural Coating	Air Compressor (1)	10
Landscaping or Other Finishing	Backhoe (1), Crane (1), Forklift (1)	10
Waterside Construction (Piles)	Bore/Drill Rig (1), Crane (1), Loader (1), Pile Driver (Vibratory) (1)	10
The Eucalyptus Grove		
Demolition	Backhoe (1), Jackhammer (1), Loaders (2), Rubber-Tired Dozer (1)	10
Site Grubbing/Prep	Backhoes (2), Loaders (2), Rubber-Tired Dozer (1)	10
Mass Grading/Excavation	Backhoes (2), Excavator (1), Grader (1), Loaders (2), Off-Highway Truck (1), Rubber-Tired Dozer (1), Rubber-Tired Loader (1)	20

Construction Phase/Activities	Equipment List	No. of Construction Workers
Building/Structure Construction	Backhoe (1), Crane (1), Forklift (1), Generator Set (1), Loader (1), Tractor (1), Welder (1)	10
Asphalt Paving	Cement/Mortar Mixers (2), Paver (1), Paving Equipment (1), Pump (1), Roller (1)	10
Landscaping or Other Finishing	Backhoe (1), Crane (1), Forklift (1)	30
Waterside Construction (Piles)	Bore/Drill Rig (1), Crane (1), Loader (1), Pile Driver (Vibratory) (1)	10
The East and West Narrows		
Demolition	Backhoe (1), Jackhammer (1), Loaders (2), Rubber-Tired Dozer (1)	10
Site Grubbing/Prep	Backhoes (2), Excavators (2), Loaders (2), Rubber-Tired Dozer (1)	10
Mass Grading/Excavation	Backhoes (2), Excavators (2), Grader (1), Loaders (2), Rubber-Tired Dozer (1)	10
Foundations/Concrete Pads	Cement/Mortar Mixers (2), Paving Equipment (1), Pump (1)	10
Building/Structure Construction	Backhoe (1), Crane (1), Forklift (1), Generator Set (1), Loader (1), Tractor (1), Welder (1)	10
Asphalt Paving	Cement/Mortar Mixers (2), Paver (1), Paving Equipment (1), Pump (1), Roller (1)	10
Landscaping or Other Finishing	Backhoe (1), Crane (1), Excavator (1)	15
Waterside Construction (Piles)	Bore/Drill Rig (1), Crane (1), Loader (1), Pile Driver (Vibratory) (1)	10
The South Valley		
Demolition	Excavator (1), Loader (1), Saw cutter (1), Crane (1), Forklift (1), Loader (1), Hauling Truck (1)	10
Site Grubbing/Prep	Backhoe (1), Compactor (1), Grader (1)	10
Mass Grading/Excavation	Backhoe (1), Excavator (1), Grader (1), Loader (1), Rubber-Tired Dozer (1)	10
Drainage/Utilities Trenching	Forklift (1), Trencher (1)	10
Foundations/Concrete Pads	Backhoe (1), Excavator (1)	10
Building/Structure Construction	Backhoe (1), Crane (1), Forklifts (3), Generator Set (1), Loader (1), Tractor (1), Welder (1)	20
Asphalt Paving	Cement/Mortar Mixers (2), Paver (1), Paving Equipment (1), Pump (1), Roller (1)	10
Architectural Coating	Air Compressor (1)	10
Landscaping or Other Finishing	Backhoe (1), Crane (1), Forklift (1)	20

Construction Phase/Activities	Equipment List	No. of Construction Workers
Habitat Islands		
Waterside Construction (Landscaping)	Air Compressor (1), Concrete/Industrial Saw (1), Crane (1) Forklifts (2), Loaders (2), Off-highway Truck (1), Welder (1)	20
Offsite Improvements		
Demolition	Excavator (1), Backhoe (1), Air Compressor (1), Jackhammer (4)	11
Base Placement	Vibrating Plate (3)	7
Form/ Rebar Placement and Pour	Pump (1)	20
Striping	Paint Striper (1), 3 Ton Flatbed (1), Heating Kettle (1)	6

SOURCE: BOE 2021.

Emissions from haul trucks, vendor trucks and concrete trucks were estimated using EMFAC emission factors for haul, vendor and concrete trucks. The maximum number of daily haul truck, vendor truck, and concrete truck trips may vary within each particular construction phase. The varying maximum number of daily haul truck and concrete truck trips within each of the demolition, site grubbing, excavation, drainage/utilities/trenching, foundation/concrete pads, building construction, asphalt paving, architectural coating, landscaping, and waterside construction were accounted for in the EMFAC emissions modeling. The varying trip values were applied to the construction phasing assumptions used in the criteria pollutant analysis to generate criteria pollutant emissions values for each construction activity. Depending on the park zone and construction phase, the Project would import/export different amounts of debris, vegetation, earthwork/soil, and concrete/materials. Emissions from these activities were estimated by construction phase. As stated above, the construction of the Project was assumed to happen over two groupings of park zones where the following park zones are assumed to be constructed simultaneously within two groupings where the second grouping would be construction sequentially after the first, where the first grouping includes the Ivanhoe Overlook, The Eucalyptus Grove, Habitat Islands, the Knoll, the Meadow, and the second grouping includes the East and West Narrows, the South Valley, and Ivanhoe Spillway and Promenade. The maximum daily emissions estimated based on maximum construction activity conditions of construction phases occurring during construction of overlapping park zones for heavy-duty off-road construction equipment and on-road mobile sources and do not represent the emissions that would occur every day during Project construction. The maximum daily emissions were compared to the SCAQMD daily regional thresholds of significance. Refer to the Project modeling inputs provided in this Technical Appendix for additional details.

(a) Emissions from Construction Equipment

(i) Criteria Pollutants

Emissions of volatile organic compounds (VOCs), nitrogen oxides (NO_X), carbon monoxide (CO), sulfur oxides (SO_X), and respirable and fine particulate matter (PM10 and PM2.5) would result from the use of construction equipment such as bulldozers, wheeled loaders, and cranes. Construction emissions can vary substantially from day to day, depending on the level of activity, the specific type of operation and, for dust, the prevailing weather conditions. The assessment of construction air quality impacts considers each of these potential sources.

Truck and construction equipment emissions will vary with engine model years in which newer equipment will emit fewer pollutants. As a conservative assumption, the CalEEMod model uses an emission rate for equipment and trucks which represents an average model year for available equipment within the basin. CalEEMod calculates the exhaust emissions based on CARB OFFROAD methodology using the equation presented below.

Construction Off-Road Equipment:

$$Emissions_{Diesel}\,[g] = \sum_i (EF_i \times Pop_i \times AvgHP_i \times Load_i \times Activity_i$$

Where:

EF_i	=	Emission factor from OFFROAD [g/bhp-hr]
Pop_i	=	Population [quantity of same equipment type]
$AvgHP_i$	=	Maximum rated average horsepower [hp]
$Load_i$	=	Load Factor [dimensionless]
$Activity_i$	=	Hours of operation [hours]
i	=	Equipment Type

The CalEEMod software provides options for specifying equipment, horsepower ratings, load factors, and operational hours per day. Construction equipment lists for each phase of construction activity were provided by LADWP. Equipment operational hours were based on eight hours of usage per day to estimate the Project's maximum daily emissions.

CalEEMod incorporates methodologies to quantify construction-related fugitive dust emissions, which are based on methodologies from the United States Environmental Protection Agency (USEPA) Compilation of Air Pollutant Emission Factors, AP-42. Fugitive dust emissions from construction equipment were estimated within CalEEMod.

The amount of construction equipment used and the duration of construction activity could have a substantial effect upon the amount of construction emissions, concentrations and the resulting impacts occurring at any one time. As such, the emission forecasts provided

reflect a specific set of conservative assumptions based on the expected construction scenario wherein a relatively large amount of construction is occurring in a relatively intensive manner.

(ii) GHG Emissions

Construction of the Project would result in one-time GHG emissions of carbon dioxide (CO_2) and smaller amounts of methane (CH_4) and nitrous oxide (N_2O) from construction equipment. Construction emissions are forecasted by assuming a conservative estimate of construction activities (i.e., assuming all construction occurs at the earliest feasible date) and applying the off-road emissions factors using CalEEMod. The output values used in this analysis are adjusted to be Project-specific based on equipment types and the construction schedule. These values were then applied to the same construction equipment and phasing assumptions used in the criteria pollutant analysis to generate GHG emissions values for each construction year. Construction GHG emissions are generally calculated in CalEEMod as follows:

Construction Off-Road Equipment:

$$Emissions_{Diesel}\ [MTCO_2e] = (\sum_i (EF_i \times Pop_i \times AvgHP_i \times Load_i \times Activity_i) \div 10^6$$

Where:

$MTCO_2e$	=	Metric tons of carbon dioxide equivalents
EF_i	=	Emission factor from OFFROAD [g/bhp-hr]
Pop_i	=	Population [quantity of same equipment type]
$AvgHP_i$	=	Maximum rated average horsepower [hp]
$Load_i$	=	Load Factor [dimensionless]
$Activity_i$	=	Hours of operation [hours]
10^6	=	Conversion factor [g/MT]
i	=	Equipment Type

(b) Emissions from On-Road Trips

(i) Air Quality

Construction activities would generate on-road vehicle exhaust emissions of VOCs, NO_X, CO, SO_X, PM10 and PM2.5, evaporative emissions of VOCs, and fugitive dust emissions of PM10 and PM2.5 from workers and vendors traveling to and from the Project Site, as well as haul trucks and concrete trucks for demolition debris hauling, soil hauling, and supplies/material transport. These emissions are based on the number of trips and vehicle miles traveled (VMT) along with emission factors from EMFAC.

Vehicle running emission factors for exhaust criteria pollutants and PM10 and PM2.5 emissions from tire wear, brake wear, and entrained road dust were obtained from EMFAC on a per VMT basis for each respective vehicle class from the Project's construction year and adjusted for unit conversions to derive emission factors in units of grams per VMT. The emissions from mobile sources were then calculated based on the trip rates, trip lengths, and the EMFAC running emission factors as follows:

Construction On-Road Trips:

$Emissions_{pollutant} = VMT * EF_{running,pollutant}$

Where:

$Emissions_{pollutant}$	=	emissions from vehicle running for each pollutant [g]
VMT	=	vehicle miles traveled [miles]
$EF_{running,pollutant}$	=	emission factor for running emissions [g/mile]

(ii) GHG Emissions

Construction of the Project would generate GHG emissions of CO_2 and lesser amounts of CH_4 and N_2O from workers and vendors traveling to and from the site, as well as haul trucks. The emissions are estimated using the emission factors generated from the EMFAC model, similar to the criteria pollutant analysis. The emissions from mobile sources were then calculated based on the trip rates, trip lengths, and the EMFAC running emission factors as follows.

Construction On-Road Trips:

$Emissions_{pollutant}\ [MTCO_2e] = (VMT \times EF_{running,pollutant}) \div 10^6$

Where:

VMT	=	vehicle miles traveled [miles]
$EF_{running,pollutant}$	=	emission factor for running emissions [g/mile]
10^6	=	Conversion factor [g/MT]

(c) Emissions from Architectural Coatings

VOC off-gassing emissions would result from the evaporation of solvents contained in architectural coatings that would be applied on buildings and other painted surfaces during Project construction. The CalEEMod software calculates the VOC evaporative emissions from application of residential and non-residential surface coatings using the following equation:

Construction Architectural Coating Emissions:

$E_{AC} = EF_{AC} \times F * A_{paint}$

Where:

E = emissions [lb VOC]

EF = emission factor [lb/sqfeet]

A = building surface area [sqfeet].

The CalEEMod software assumes the total surface area for painting of buildings is equal to 2.7 times the floor square footage for residential and 2 times that for nonresidential building square footage. All of the land use information provided by a metric other than building square footage are converted in CalEEMod to square footage using CalEEMod conversions or user defined equivalence.

F = fraction of surface area [%].

With respect to estimating interior and exterior surface coating, the CalEEMod methodology is based on SCAQMD methods used in their coating rules of 75% for the interior surfaces and 25% for the exterior shell.

The emission factor (EF) is based on the VOC content of the surface coatings, as specified in the Project's applicable local air quality management district or air pollution control district rules and is calculated estimated using the equation below:

Construction Surface Coating Emission Factor:

$EF_{AC} = C_{voc} / 454[g/lb] \times 3.785[L/Gal]/180[sqfeet]$

Where:

EF = emission factor [lb/sqfeet]

C = VOC content [g/L]. This varies by location and year

The emission factors for coating categories are calculated using the equation above based on default VOC content provided by the air districts or CARB's Statewide limits. For the Project, SCAQMD Rule 1113 regulates the VOC content for architectural coatings and was used in the analysis.

(d) Emissions from Paving

While there is no specific screen within CalEEMod associated with asphalt paving emissions, CalEEMod estimates VOC off-gassing emissions associated with asphalt paving of parking lots using the following equation:

Construction Paving Emissions:

$E_{AP} = EF_{AP} \times A_{Parking}$

Where:

E = emissions [lb]

EF = emission factor [lb/acre]. The default factor is 2.62 lb/acre.

A = area of the parking lot [acre]

(2) Operations

(a) Air Quality

(i) Area Emissions

The LADWP-operated Project consist of seven new park zones including The Meadow, The Knoll, Ivanhoe Overlook, the Eucalyptus Grove, the East and West Narrows, the South Valley, and the Habitat Islands. Most of the park zones would largely be open spaces with seating and typical park amenities. The Knoll park zone would include an a approximately 3,760-square-foot Education Center and the South Valley park zone would include building a new Multi-Purpose Facility that would be approximately 5,800 sf in size and the proposed architecture would be designed to be compatible with the existing Recreation Center's traditional Spanish style. The proposed Multi-Purpose Facility would house one indoor basketball court and provide an entrance off a new plaza along Van Pelt Place

Area source emissions were calculated using CalEEMod default assumptions for the recreational and parking uses associated with the Project. Area sources include consumer product use, architectural coatings, and landscape maintenance equipment.

Consumer products are chemically formulated products used by household and institutional consumers, including, but not limited to, detergents; cleaning compounds; polishes; floor finishes; cosmetics; personal care products; home, lawn, and garden products; disinfectants; sanitizers; aerosol paints; and automotive specialty products; but does not include other paint products, furniture coatings, or architectural coatings. SCAQMD did an evaluation of consumer product use compared to the total square footage of buildings using data from CARB consumer product Emission Inventory. To calculate the VOC emissions from consumer product use, the following equation was used in CalEEMod:

<u>Consumer Products:</u>

Emissions = EF × Building Area

Where:

EF = pounds of VOC per building square foot per day

The factor is 2.04 x 10-5 lbs/sqft/day for SCAQMD areas.

Building Area = The total square footage of all buildings including residential square footage.

VOC off-gassing emissions from architectural coatings result from evaporation of solvents such as in paints and primers. The methodology for operations is the same as the construction methodology discussed above.

(ii) Energy Emissions (Electricity and Natural Gas)

(a) Natural Gas

With regard to energy usage, in compliance to with the City of Los Angeles' Green New Deal, all new municipally-owned buildings and major building renovation projects will utilize electricity instead of natural gas. Accordingly, natural gas would not be supplied to support proposed Project operation activities related to building energy (see Section 3.6, *Energy*, of the Project's Draft EIR for additional details. The Education Center, updated Recreation Center, and Multi-Purpose Facility would be designed to be all-electric and would eliminate the use of natural gas. While building electrification would result in higher electricity usage, it would result in more sustainable development by eliminating fossil fuel from on-site natural gas combustion and the associated criteria pollutant emissions use for building energy. The proposed Project would not result in installation of any new natural gas infrastructure.

Further, the Project would optimize natural ventilation and daylighting at the new Education Center and Multi-Purpose Facility which would reduce the amount of electricity needed for lighting and heating/cooling. The Education Center would also include shade trees to minimize the heat-island effect and regulate indoor temperatures without the need for additional electrical capacity. The Project would also improve the energy efficiency of the existing Multi-Purpose Facility and would be updated to meet current building energy and safety codes.

(b) Electricity

As stated above, the Education Center, updated Recreation Center, and Multi-Purpose Facility would be designed to be all-electric and would eliminate the use of natural gas. Criteria pollutant emissions are not required to be estimated for electricity provided from the grid. Electricity consumption is analyzed in the Project's Draft EIR as required by the CEQA Guidelines.

(iii) Mobile Source Emissions

CARB's most recent on-road emissions factor model, EMFAC2021, was used to generate emissions factors for operational mobile sources. The model was run in the emissions mode (also referred to as the "Burden" mode) and used to generate South Coast Air Basin-specific vehicle fleet emission factors in units of grams or metric tons per mile, which is the same methodology that was used by CalEEMod to generate emission factors

using the EMFAC2021 model. These emission factors are then applied to the daily VMT to obtain daily mobile source emissions.

Modeling for the Project was conducted using the vehicle fleet mix for South Coast Air Basin as provided in EMFAC2021. Mobile source emissions are generally calculated as follows:

Mobile Source:

$$\text{Emissions} = \left(\sum i \, (\text{VMT} \times \text{EF})i \right)$$

Where: VMT = Vehicle miles traveled

EF = EMFAC Fleet emissions factor [pounds per mile]

i = Summation index

The estimated vehicle trips and maximum daily VMT were estimated based on the Project trip numbers based on its uses in the Project's Transportation Impact Assessment (TIA) and using default trip lengths from CalEEMod for commercial trip type were used to calculate daily and annual VMT for the Project.[1] The SLRC project team generated vehicle occupancy rates assumptions in order to estimate total vehicle trips associated with each peak park everyday use and special events (see the Project's TIA for additional details regarding the vehicle occupancy rate assumptions and trip generation methodology).[2] The EMFAC2021 model was run in the emissions mode (also referred to as the "Burden" mode) and used to generate Air Basin-specific vehicle fleet emission factors in units of grams or metric tons per mile. These emission factors were then applied to the daily VMT to obtain daily mobile source emissions.

Emissions from motor vehicles are dependent on model years and the specific types of vehicles that are used to travel to and from the Project Site. The emissions were calculated using a representative motor vehicle fleet mix for the Air Basin for the opening year of the Project. As discussed above, all vehicle types would visit the Project Site; therefore, the use of the motor vehicle fleet mix for the Air Basin is an appropriate modeling parameter.

(b) Toxic Air Contaminants

The greatest potential for TAC impacts during Project construction would be related to diesel particulate matter (DPM) emissions associated with heavy-duty equipment during demolition, excavation and grading activities. Construction activities associated with the Project would be sporadic, transitory, and short-term in nature. Although Project

[1] Jano Baghdanian & Associates, Transportation Impact Assessment for Silver Lake Reservoir Complex Master Plan Environmental Impact Report.

[2] Jano Baghdanian & Associates, Transportation Impact Assessment for Silver Lake Reservoir Complex Master Plan Environmental Impact Report.

construction would be temporary, construction impacts associated with TACs are addressed quantitatively in a refined health risk assessment (HRA).

Health risk calculations were performed using the Office of Environmental Health Hazard Assessment (OEHHA) methodologies and exposure parameters, and the corresponding SCAQMD guidance documents.[3,4] This analysis calculated the cancer risk and chronic hazard indices to estimate Project-specific health risks for construction emissions using annual average pollutant ambient concentrations modeled by the USEPA's AMS/EPA Regulatory Model (AERMOD) model.

The cancer risk values for DPM considers exposure via the inhalation pathway. The potential exposure through other pathways (e.g., ingestion) requires substance and site-specific data, and the specific parameters for DPM are not known for these pathways.[5] The OEHHA Guidance recommends the incorporation of several factors to quantify the carcinogenic compound dose via the inhalation pathway. Once determined, the dose is multiplied by the compound-specific inhalation cancer potency factor to derive the cancer risk estimate. The dose takes into account the concentration at a sensitive receptor. The cancer potency factor is compound-specific. In performing health risk calculations, carcinogenic compounds are not considered to have threshold levels (i.e., dose levels below which there are no risks). Any exposure, therefore, will have some associated risk. Incremental health risks associated with exposure to carcinogenic compounds is defined in terms of the probability of developing cancer as a result of exposure to a chemical at a given concentration. Under a deterministic approach (i.e., point estimate methodology), the cancer risk probability is determined by multiplying the chemical's annual concentration by its unit risk factor (URF). The URF for DPM recommended by the Scientific Review Panel[6] is 3.0×10^{-4} per microgram per cubic meter ($\mu g/m^3$). This value corresponds to a Cancer Potency Factor (CPF) of 1.1 per milligram/kilogram (body weight) per day (mg/kg(bw)-day). The URF for DPM means that for receptors with an annual average concentration of 1 $\mu g/m^3$ in the ambient air, the probability of contracting cancer over a lifetime of exposure is 300 in 1 million. This approach for calculating cancer risk is intended to result in conservative (i.e., health protective) estimates of health impacts and is used for assessing risks to sensitive receptors. The estimation of health risks is calculated as follows:

Equation 1: $Dose_{RESIDENT}$ (mg/kg/day) = $C_{AIR} \times DBR \times A \times EF \times CF$ where:

3 Air Toxics Hot Spots Program, Guidance Manual for Preparation of Health Risk Assessments. February. Available at: https://oehha.ca.gov/air/crnr/notice-adoption-air-toxics-hot-spots-program-guidance-manual-preparation-health-risk-0. Accessed February 22, 2022.

4 SCAQMD, Risk Assessment Procedures for Rules 1401 and 212, Appendix N, Version 8.1, 2017.

5 CARB, 1998. Report to the Air Resources Board on the Proposed Identification of Diesel Exhaust as a Toxic Air Contaminant, Part A Exposure Assessment. Available at: https://ww2.arb.ca.gov/sites/default/files/classic/toxics/dieseltac/part_a.pdf. Accessed February 22, 2022.

6 The Scientific Review Panel is charged with evaluating the risk assessments of substances proposed for identification as toxic air contaminants by CARB, OEHHA, and the Department of Pesticide Regulation (DPR), and the review of guidelines prepared by OEHHA.

- C_{air}= concentration in air (µg/m^3)
- DBR= daily breathing rate normalized to body weight (L/kg body weight-day)
- A= inhalation absorption factor (1 for DPM, unitless)
- EF= exposure frequency (unitless) (days/365 days)
- CF= 10^{-6}, correction factor, micrograms to milligrams conversion, liters to cubic meters conversion

Equation 2: $Risk_{INH\text{-}RESIDENT}$ (in one million) = $Dose_{AIR}$ × CPF × ASF × ED/AT × FAH × CCF

where:

- $Dose_{AIR}$= daily inhalation dose (mg/kg-day)
- CPF= cancer potency factor (mg/kg-day) $^{-1}$
- ASF= age sensitivity factor (unitless)
- ED= exposure duration (years)
- AT= averaging time for lifetime cancer risk (years)
- FAH= fraction of time spent at home (unitless)
- CCF= 10^6, cancer conversion factor to represent risk in chances per million

A summary of the exposure parameters used under this methodology are shown in **Table 3**.

TABLE 3
CANCER RISK EXPOSURE PARAMETERS

	Residential			
Parameter	**3rd Trimester**	**0 < 2 years**	**2 < 16 years**	**16<30**
C_{AIR} (ug/m^3)				
DBR[a] (L/kg BW-day)	361	1,090	631	261
A (unitless)	1	1	1	1
EF (unitless)	0.96	0.96	0.96	0.96
CF (unitless)	10^{-6}	10^{-6}	10^{-6}	10^{-6}
CPF (mg/kg/day-^{1})	1.1	1.1	1.1	1.1
ASF (unitless)	10	10	3	1
ED (years)	Varies by phase (max 0.25)	Varies by construction phase (max 2)	Varies by construction phase (max 14)	Varies by construction phase (max 14)
AT (years)	70	70	70	70

FAH (unitless)	1	1	1	1
WAF (unitless)	--	--	--	--
CCF (unitless)	10^6	10^6	10^6	10^6

SOURCE: SCAQMD, Risk Assessment Procedures for Rules 1401 and 212, Appendix N, Version 8.1, 2017.

(a) Age Sensitivity Factors

The estimated excess lifetime cancer risks for residential receptors (including the early-in-life exposure) were adjusted using the ASFs recommended in the SCAQMD Risk Assessment Procedures for Rules 1401 and 212.[7] This approach accounts for an "anticipated special sensitivity to carcinogens" of infants and children. Cancer risk estimates were weighted by a factor of 10 for exposures that occur from the third trimester of pregnancy to two years of age and by a factor of three for exposures that occur from 2 to 15 years of age. No weighting factor (i.e., an ASF equal to one, which is equivalent to no adjustment) is applied to ages 16 to 70 years.

(b) Cancer Risk Calculation

Excess lifetime cancer risks are estimated as the upper-bound incremental probability that an individual will develop cancer over a lifetime as a direct result of exposure to carcinogens. The risk is expressed as a unitless probability, and was calculated as the number of cancer incidences per million individuals in the HRA. The cancer risk for each chemical was calculated by multiplying the chemical intake or dose at the human exchange boundaries (e.g., lungs) by the DPM CPF. For cancer risk, the SCAQMD guidance identifies a significant impact if a project would result in an incremental cancer risk that is greater than 10 per million for any receptor.

(c) Chronic Health Impacts

Non-cancer effects of chronic (i.e., long- term) DPM exposures were evaluated using the Hazard Index (HI) approach consistent with the OEHHA guidance. The chronic HI was calculated by dividing the modeled annual average concentration by the Reference Exposure Level (REL). The REL is the concentration at or below which no adverse health effects are anticipated. The REL for DPM was obtained from OEHHA. OEHHA has recommended an ambient concentration of 5 micrograms per cubic meter ($\mu g/m^3$) as the chronic inhalation REL for DPM exhaust. The SCAQMD guidance identifies a significant impact if a project would result in an incremental chronic HI that is greater than 1.0.

The process of assessing health risks and impacts includes a degree of uncertainty. The level of uncertainty depends on the availability of data and the extent to which assumptions must be relied upon in cases where the data are incomplete or unknown. All HRAs rely upon scientific studies to reduce the level of uncertainty; however, it is not

7 SCAQMD, Risk Assessment Procedures for Rules 1401 and 212, Appendix N, Version 8.1, 2017.

possible to completely eliminate uncertainty from the analysis. Where assumptions are used to substitute for incomplete or unknown data, it is standard practice in performing HRAs to err on the side of health protection to avoid underestimating or underreporting the risk to the public. In general, sources of uncertainty that may lead to an overestimation or an underestimation of the risk include extrapolation of toxicity data in animals to humans and uncertainty in the exposure estimates. In addition to uncertainty, there exists "a natural range or variability in measured parameters defining the exposure scenario," and that "the greatest quantitative impact is variation among the human population in such properties as height, weight, food consumption, breathing rates, and susceptibility to chemical toxicants". [8] As mentioned previously, it is typical to err on the side of health protection by assessing risk on the most sensitive populations, such as children and the elderly, by modeling potential impacts based on high-end breathing rates, by incorporating age sensitivity factors, and by not taking into account exposure reduction measures, such as mechanical air filtration building systems. Refer to the Project modeling inputs provided in this Technical Appendix for additional details.

(c) GHG Emissions

Operational GHG emissions for the Project were assessed for a buildout year of 2030. Per SCAQMD methodology, the total Project construction GHG emissions discussed were amortized over a Project lifetime and included as part of the Project's operational GHG emissions. GHG analyses typically assume a 30-year lifetime for residential and commercial land use development projects.

(i) Area Sources

The Project would have limited area source emissions. The emissions for landscaping equipment are based on the size of the Project uses including the recreational park uses, as well as the Education Center and Multi-purpose Building, the GHG emission factors for fuel combustion, and the Global warming potential (GWP) values for the GHGs emitted. Annual GHG emissions from landscaping equipment in units of $MTCO_2e$ are generally calculated in CalEEMod as follows:

Landscaping Equipment:

$$\text{Annual Emissions } [MTCO_2e] = \left(\sum_i (\text{Units} \times EF_{LE} \times A_{LE} \times GWP)_i \right) \div 10^6$$

Where:

Units = Number of land use units (same land use type) [1000 sqft]

EF_{LE} = GHG emission factor [grams (g)/1000 sqft/day]

A_{LE} = Landscaping equipment operating days per year [day/year]

GWP = Global warming potential [CO_2 = 1, CH_4 = 25, N_2O = 298]

8

10^6 = Conversion factor [g/MT]

i = Summation index

CalEEMod uses landscaping equipment GHG emission factors from the CARB OFFROAD model and the CARB *Technical Report: Change in Population and Activity Factors for Lawn and Garden Equipment (6/13/2003)*.[9] CalEEMod estimates that landscaping equipment operate for 250 days per year in the South Coast Air Basin.

(ii) Energy Emissions (Electricity)

(a) Electricity

As stated above, the Education Center, updated Recreation Center, and Multi-Purpose Facility would be designed to be all-electric and would eliminate the use of natural gas Emissions of GHGs associated with operation of the Education Center, Multi-Purpose Building, and park lighting are based on the size of the land use, the electrical demand factors for the land uses, the GHG emission factors for the electricity utility provider, and the GWP values for the GHGs emitted. This assessment also includes electricity-related GHG emissions from the parking lot, which would include lighting electricity.

Emission factors for CO_2 due to electrical generation to serve the electrical demands of the Project were calculated for the full Project Buildout Year of 2030 consistent with SB 100, which was adopted after the 2017 Scoping Plan and represents the State's most current Renewable Portfolio Standard (RPS) law and growth in electricity demand with an emission factor of 469.86 lbs/MWh for year 2030 scaled proportionately based on the future year renewable energy targets at least 60 percent by 2030. Annual electricity GHG emissions in units of $MTCO_2e$ are calculated as follows:

Electricity:

Annual Emissions $[MTCO_2e] = (\sum_i (Units \times D_E \times EF_E \times GWP)_i) \div 2204.62$

Where:

Units = Number of land use units, pump stations and injection/extraction wells (same type) [DU or 1000 sqft, or number]

D_E = Electrical demand factor [megawatt-hour] (MWh)/DU or 1000 sqft/year or annual pump station and injection/extraction energy demand (MWh)]

EF_E = GHG emission factor [pounds per megawatt-hour (lbs/MWh)]

GWP = Global warming potential [CO_2 = 1, CH_4 = 25, N_2O = 298]

9 California Air Resources Board, OFFROAD Modeling Change Technical Memo: Change in Population and Activity Factors for Lawn and Garden Equipment, June 13, 2003.

2204.62 = Conversion factor [pounds/MT]

i = Summation index

(b) Natural Gas

(iii) As stated above, the Education Center, updated Recreation Center, and Multi-Purpose Facility would be designed to be all-electric and would eliminate the use of natural gas Mobile Source Emissions and Maintenance Activities

Operational mobile source GHG emissions associated with the Project were calculated using the estimated trips from the Project's TIA and default commercial trip type trip lengths from CalEEMod. [10] Emission factors were obtained from EMFAC2021, which was run in the emissions mode (also referred to as the "Burden" mode) and used to generate Air Basin-specific vehicle fleet emission factors in units of grams or metric tons per mile. Mobile source emissions are the product of the estimated VMT and the EMFAC2021 emission factors.

Similar to criteria pollutant analysis, the estimated vehicle trips and maximum daily VMT were provided for the Project uses in the Project's TIA for everyday Project use and special events.[11] The Project's annual VMT is based on annualizing the number of trips associated with everyday use and special events and calculating VMT based on the default commercial trip type trip lengths from CalEEMod.[12] The supplemental annual VMT calculations are provided in this Technical Appendix for additional details.

Emissions of GHGs associated with mobile sources from operation of the Project are based on the estimated annual VMT the GHG emission factors for the mobile sources from EMFAC2021, and the GWP values for the GHGs emitted. The types of vehicles that would visit the site include all vehicle types including automobiles, light-duty trucks, delivery trucks, and waste haul trucks. Modeling for the Project was conducted using the vehicle fleet mix for the South Coast Air Basin as provided in EMFAC2021. Annual mobile source GHG emissions in units of $MTCO_2e$ are generally calculated as follows:

Mobile:

Annual Emissions [$MTCO_2e$] = ($\sum_i$ (VMT × EF × GWP)$_i$) ÷ 2204.62

Where:

[10] Jano Baghdanian & Associates, Transportation Impact Assessment for Silver Lake Reservoir Complex Master Plan Environmental Impact Report.

[11] Jano Baghdanian & Associates, Transportation Impact Assessment for Silver Lake Reservoir Complex Master Plan Environmental Impact Report.

[12] Jano Baghdanian & Associates, Transportation Impact Assessment for Silver Lake Reservoir Complex Master Plan Environmental Impact Report.

VMT	=	Annual vehicle miles traveled
EF	=	GHG emission factor [pounds per mile]
GWP	=	Global warming potential [CO_2 = 1, CH_4 = 25, N_2O = 298]
2204.62	=	Conversion factor [pounds/MT]
i	=	Summation index

Emissions of GHGs from motor vehicles are dependent on model years and the specific types of vehicles that are used to travel to and from the Project Site. The emissions were calculated using a representative motor vehicle fleet mix for the South Coast Air Basin for the opening year of the Project. As discussed above, all vehicle types would visit the Project Site; therefore, the use of the motor vehicle fleet mix for the South Coast Air Basin is an appropriate modeling parameter. The CO_2 and CH_4 mobile source emissions were added together, using the appropriate GWP values, to obtain emissions in units of $MTCO_2e$ (emissions of N_2O are negligible and would not affect the total mobile source GHG emissions).

(iv) Solid Waste Emissions

The Project would generate solid waste from day-to-day operational activities, which generally consists of grass clippings, furniture, clothing, bottles, food scraps, newspapers, plastic, and other items routinely disposed of in trash bins. A portion of the waste is diverted to waste recycling and reclamation facilities. Waste that is not diverted is usually sent to local landfills for disposal. waste that is disposed in landfills results in GHG emissions of CO_2 and CH_4 from the decomposition of the waste that occurs over the span of many years.

Emissions of GHGs associated with solid waste disposal for the Project are calculated using the CalEEMod software. The emissions are based on the size of the recreational land uses, the waste disposal rate for the land uses, the waste diversion rate, the GHG emission factors for solid waste decomposition, and the GWP values for the GHGs emitted. Annual waste disposal GHG emissions in units of $MTCO_2e$ are generally calculated in CalEEMod as follows:

Solid Waste:

Annual Emissions [$MTCO_2e$] = ($\sum_i$ (Units × D_W × EF_W × GWP)$_i$) ÷ 1.1023

Where:

Units	=	Number of land use units (same type) [DU or 1000 sqft]
D_W	=	Waste disposal rate [tons/DU or 1000 sqft/year]
EF_W	=	GHG emission factor [tons/ton waste]
GWP	=	Global warming potential [CO_2 = 1, CH_4 = 25, N_2O = 298]
1.1023	=	Conversion factor [tons/MT]

i = Summation index

CalEEMod allows the input of several variables to quantify solid waste emissions. The model requires the amount of waste disposed, which is the product of the waste disposal rate times the land use units. The total amount of waste disposed was reduced by the diversion rate for the City of Los Angeles of 76 percent, according to the most recent data available.[13] The GHG emission factors, particularly for CH_4, depend on characteristics of the landfill, such as the presence of a landfill gas capture system and subsequent flaring or energy recovery. The default values, as provided in CalEEMod, for landfill gas capture (e.g., no capture, flaring, energy recovery), which are Statewide averages, are used in this assessment.

(v) Water Usage and Wastewater Generation Emissions

Water and wastewater generated by the Education Center, Multi-Purpose Building, and various park restrooms would require energy to supply, distribute and treat. The combustion of fossil fuels to produce electricity results in GHG emissions of CO_2 and smaller amounts of CH_4 and N_2O. The electricity generation occurs off-site; therefore, the electricity use from water and wastewater results in GHG emissions that are considered to be indirect. Wastewater also results in emissions of GHGs from wastewater treatment systems (e.g., septic, aerobic, or lagoons) as well as from solids that are digested either through an anaerobic digester or with co-generation from combustion of digester gas.

The emissions of GHGs associated with wastewater treatment process emissions are also calculated using CalEEMod. The emissions are based on the type of treatment (e.g., aerobic, facultative lagoons, septic systems). The emissions are calculating using the default settings in CalEEMod for the type of wastewater treatment. Calculation formulas are described in detail in the *California Emissions Estimator Model User's Guide, Appendix A*.[14] Annual water demand and wastewater GHG emissions due to electricity are generally calculated in CalEEMod as follows for indoor and outdoor water demand:

Water Supply, Treatment, and Distribution; Wastewater Treatment (electricity):

$$\text{Annual Emissions } [MTCO_2e] = \left(\sum_i (\text{Units} \times D_W \times (EI_W \div 1000) \times EF_W \times GWP)_i \right) \div 2204.62$$

Where:

Units = Number of land use units (same land use type) [1000 sqft]

D_W = Water demand factor [million gallons (Mgal)/1000 sqft/year]

EI_W = Electricity intensity factor [kilowatt-hours (kWh)/Mgal]

1000 = Conversion factor [kWh/MWh]

13 City of Los Angeles, Bureau of Sanitation, Zero Waste Progress Report, 2013.

14 California Air Resources Board, CalEEMod User's Guide, October 2017.

EF_W	=	GHG emission factor [pounds/MWh]
GWP	=	Global warming potential [CO_2 = 1, CH_4 = 25, N_2O = 298]
2204.62	=	Conversion factor [pounds/MT]
i	=	Summation index

The CEC's estimate for energy intensity of the water use cycle in Southern California, as provided in the 2006 CEC report *Refining Estimates of Water-Related Energy Use in California*, is used to calculate the energy usage related to water supply, treatment, and distribution and wastewater treatment.[15] The same electricity GHG emissions factors discussed in *(c) Energy Emissions* are used for water and wastewater energy usage.

As stated in the *User's Guide*, the GHGs emitted from each type of wastewater treatment are based on the CARB's *Local Government Operations Protocol* (LGOP),[16] which are in turn based on USEPA methodologies.[17] The default CalEEMod settings for wastewater treatment are: 10.33 percent septic tank, 87.46 percent aerobic, 2.21 percent facultative lagoons and 100 percent anaerobic combustion of gas.

2. Comparison of Project Characteristics to Applicable Plans and Policies

As shown in **Table 4**, **Table 5**, and **Table 6**, the Project's GHG emissions were evaluated by comparing the Project to applicable GHG reduction strategies and local actions approved or adopted by CARB, SCAG, and the City.

TABLE 4
PROJECT COMPLIANCE WITH APPLICABLE
2017 CLIMATE CHANGE SCOPING PLAN ACTIONS AND STRATEGIES

Actions and Strategies	Responsible Party(ies)	Compliance Analysis
Senate Bill 350 (SB 350): The Clean Energy and Pollution Reduction Act of 2015 increases the standards of the California Renewable Portfolio Standard (RPS) program by requiring that the amount	CPUC, CEC, CARB	**Compliant.** The Project would use electricity provided by LADWP, which is required to meet the energy performance standard of 50 percent renewable energy by 2030, along with applicable GHG emissions reductions planning targets in its Strategic Long-Term Resource Plan. The

15 California Energy Commission, Refining Estimates of Water-Related Energy Use in California, PIER Final Project Report, CEC-500-2006-118, 2006.

16 California Air Resources Board, Local Government Operations Protocol, Chapter 10: Wastewater Treatment Facilities, 2008.

17 United States Environmental Protection Agency, Inventory of US Greenhouse Gas Emissions and Sinks: 1990-2006, Chapter 8: Waste, 2008.

TABLE 4
PROJECT COMPLIANCE WITH APPLICABLE
2017 CLIMATE CHANGE SCOPING PLAN ACTIONS AND STRATEGIES

of electricity generated and sold to retail customers per year from eligible renewable energy resources be increased to 50 percent by 2030.[a] Required measures include: • Increase RPS to 50 percent of retail sales by 2030. • Establish annual targets for statewide energy efficiency savings and demand reduction that will achieve a cumulative doubling of statewide energy efficiency savings in electricity and natural gas end uses by 2030. • Reduce GHG emissions in the electricity sector through the implementation of the above measures and other actions as modeled in IRPs to meet GHG emissions reductions planning targets in the IRP process. Load-serving entities and publicly owned utilities meet GHG emissions reductions planning targets through a combination of measures as described in IRPs.		legislation also included interim targets of 40 percent by 2024 and 45 percent by 2027. In 2020, LADWP provided 36.7 percent from renewable sources, exceeding the required target 33 percent by 2020 established under previous legislation.[b] As required under SB 350, doubling of the energy efficiency savings from final end uses of retail customers by 2030 would primarily rely on the existing suite of building energy efficiency standards under California Code of Regulations Title 24, Part 6 and utility-sponsored programs such as rebates for high-efficiency appliances, HVAC systems, and insulation. The Project would meet or exceed the applicable requirements of Title 24, Part 6, as well as the California Green Building Standards Code in Title 24, Part 11 as adopted and amended in the City of Los Angeles Green Building Code.
Implement Mobile Source Strategy (Cleaner Technology and Fuels): • At least 1.5 million zero emission and plug-in hybrid light-duty electric vehicles by 2025. • At least 4.2 million zero emission and plug-in hybrid light-duty electric vehicles by 2030. • Further increase GHG stringency on all light-duty vehicles beyond existing Advanced Clean Cars regulations. • Implementation of federal phase 2 standards for medium- and heavy-duty vehicles. • Innovative Clean Transit: Transition to a suite of to-be-determined innovative clean transit options. Assumed 20 percent of new urban buses purchased beginning in 2018 will be zero emission buses with the penetration of zero-emission technology ramped up to 100 percent of new sales in 2030. Also, new natural gas buses, starting in 2018, and diesel buses, starting in 2020, meet the optional heavy-duty low-NO_X standard.	CARB, CalSTA, SGC, Caltrans, CEC, OPR, Local Agencies	**Compliant.** CARB approved the Advanced Clean Cars Program that includes Low-Emission Vehicle (LEV) regulations that reduce criteria pollutants and GHG emissions from light- and medium-duty vehicles, and the Zero-Emission Vehicle (ZEV) regulation, which requires manufacturers to produce an increasing number of pure ZEVs (meaning battery electric and fuel cell electric vehicles), with provisions to also produce plug-in hybrid electric vehicles (PHEV) in the 2018 through 2025 model years. While this action does not directly apply to individual projects, the standards would apply to all vehicles purchased or used by staff and visitors to the Project. The Advanced Clean Truck Regulation has two components, a manufacturer sales requirement and a reporting requirement. The manufacturer component of the regulation requires manufacturers that certify Class 2b-8 chassis or complete vehicles with combustion engines would be required to sell zero-emission trucks as an increasing percentage of their annual California sales from 2024 to 2035. By 2035, zero-emission truck/chassis sales would need to be 55 percent of Class 2b – 3 truck sales, 75

TABLE 4
PROJECT COMPLIANCE WITH APPLICABLE
2017 CLIMATE CHANGE SCOPING PLAN ACTIONS AND STRATEGIES

• Last Mile Delivery: New regulation that would result in the use of low NOX or cleaner engines and the deployment of increasing numbers of zero-emission trucks primarily for class 3-7 last mile delivery trucks in California. This measure assumes ZEVs comprise 2.5 percent of new Class 3–7 truck sales in local fleets starting in 2020, increasing to 10 percent in 2025 and remaining flat through 2030. • Further reduce VMT through continued implementation of SB 375 and regional Sustainable Communities Strategies; forthcoming statewide implementation of SB 743; and potential additional VMT reduction strategies not specified in the Mobile Source Strategy but included in the document "Potential VMT Reduction Strategies for Discussion."	percent of Class 4 – 8 straight truck sales, and 40 percent of truck tractor sales. The reporting component of the regulation requires large employers including retailers, manufacturers, brokers and others would be required to report information about shipments and shuttle services. Fleet owners, with 50 or more trucks, would be required to report about their existing fleet operations.[c] This would be applicable to occasional delivery trucks to the Project Site, which would be subject to this regulation, therefore the Project would benefit from these measures. CARB is also developing the Innovative Clean Transit measure to encourage purchase of advanced technology buses such as alternative fueled or battery powered buses. This would allow fleets to phase in cleaner technology in the near future. CARB is also in the process of developing proposals for new approaches and strategies to achieve zero emission trucks under the Advanced Clean Local Trucks (Last Mile Delivery) Program.[d] GHG emissions generated by transit trips by Project users, would be reduced under this regulation. GHG emissions generated by Project-related passenger, truck, and bus vehicular travel would benefit from the above regulations and programs, and mobile source emissions generated by the Project would be reduced with implementation of standards under the Advanced Clean Cars Program, Advanced Clean Truck Regulation, and Innovative Clean Transit measure consistent with reduction of GHG emissions under SB 32. Mobile source GHG emissions provided in Section 3.8, Greenhouse Gas Emissions, of the Project's Draft EIR, conservatively do not specifically include the numeric reduction in mobile source GHG emissions from the above regulations as the CalEEMod model, which was utilized in the Draft EIR, does not yet fully account for these regulation or programs. SB 375 requires SCAG to direct the development of the RTP/SCS for the region, which is discussed in the Draft EIR. The Project would incorporate physical and operational Project characteristics that would reduce vehicle trips and VMT and encourage alternative modes of transportation for spectators, visitors, students and employees. The Project would support reducing VMT given

TABLE 4
PROJECT COMPLIANCE WITH APPLICABLE
2017 CLIMATE CHANGE SCOPING PLAN ACTIONS AND STRATEGIES

		its location within an established residential community with nearby access to public transportation within 0.25 miles of the Project Site. The Project Site is located near the Los Angeles County Metropolitan Transit Authority (Metro) Line 201 that runs West Silver Lake Drive with multiple stops adjacent to the that runs on West Silver Lake Drive with multiple stops adjacent to the Complex and 92 which runs on Glendale Boulevard with multiple stops which are a short walking distance from the Complex and Metro Line 92 which runs on Glendale Boulevard with multiple stops which are a short walking distance from the Project. As such, the Project would not conflict with the VMT reduction standards of the 2020-2045 RTP/SCS. Thus, the Project would be compliant with, and would not conflict with, applicable 2020-2045 RTP/SCS actions and strategies to reduce GHG emissions.
Increase Stringency of SB 375 Sustainable Communities Strategy (2035 Targets).	CARB	**Compliant.** Under SB 375, CARB sets regional targets for GHG emission reductions from passenger vehicle use. In 2010, the CARB established targets for 2020 and 2035 for each region. As required under SB 375, the CARB is required to update regional GHG emissions targets every 8 years, which have been updated in 2018. As part of the 2018 updates, the CARB adopted a passenger vehicle related GHG reduction of 19 percent per capita for 2035 for the SCAG region. The Project would be consistent with SB 375 as it would be an recreational use development with various transit options. The Project would provide visitors employees with the ability to access nearby public transit and opportunities for walking and biking, which would facilitate a reduction in VMT and related vehicular GHG emissions. In addition, as described in Section 2.5.7, Sustainability Design Features, although the Project is not required to provide any bicycle parking spaces per the LAMC, the Project would also provide on-site bicycle parking spaces and improve existing bike lanes along Silver Lake Boulevard, and the proposed Project would provide drop-off space for micro-mobility initiatives such as Metro Micro (see Section 2.0, *Project Description*, of the Project's Draft EIR, for additional details).As such, the Project would not conflict with the 2020-2045 RTP/SCS goal of reducing daily VMT per capita

TABLE 4
PROJECT COMPLIANCE WITH APPLICABLE
2017 CLIMATE CHANGE SCOPING PLAN ACTIONS AND STRATEGIES

		and proving local community serving uses within an established residential community.
By 2019, adjust performance measures used to select and design transportation facilities. • Harmonize project performance with emissions reductions, and increase competitiveness of transit and active transportation modes (e.g., via guideline documents, funding programs, project selection, etc.).	CalSTA and SGC, OPR, CARB, GoBiz, IBank, DOF, CTC, Caltrans	**Not Applicable.** The Project would not involve construction of transportation facilities. However, the Project would provide visitors employees with the ability to access nearby public transit and opportunities for walking and biking, which would facilitate a reduction in VMT and related vehicular GHG emissions. As such, the Project would not conflict with the 2020-2045 RTP/SCS goal of reducing daily VMT per capita and proving local community serving uses within an established residential community.
Implement California Sustainable Freight Action Plan: • Improve freight system efficiency. • Deploy over 100,000 freight vehicles and equipment capable of zero emission operation and maximize both zero and near-zero emission freight vehicles and equipment powered by renewable energy by 2030.	CalSTA, CalEPA, CNRA, CARB, CalTrans, CEC, GoBiz	**Not Applicable.** The Project land uses would not include freight transportation or warehousing. Therefore, the Project would not interfere or impede the implementation of the Sustainable Freight Action Plan.

TABLE 4
PROJECT COMPLIANCE WITH APPLICABLE 2017 CLIMATE CHANGE SCOPING PLAN ACTIONS AND STRATEGIES

Adopt a Low Carbon Fuel Standard with a CI reduction of 18 percent.	CARB	**Compliant.** This regulatory program applies to fuel suppliers, not directly to land use development. GHG emissions related to vehicular travel associated with the Project would benefit from this regulation because fuel used by Project-related vehicles would be required to comply with LCFS. Mobile source GHG emissions provided in Section 3.8, *Greenhouse Gas Emissions* were calculated using EMFAC, the Project's TIA and CalEEMod default trip length. However, EMFAC does not include implementation of the LCFS into mobile source emission factors. Thus, Project emissions presented in Section 3.8, *Greenhouse Gas Emissions* provides conservatively estimated GHG emissions. On September 27, 2018, CARB approved an amendment to the LCFS regulation to require a 20 percent reduction in carbon intensity from a 2010 baseline by 2030. Reductions in carbon intensity are phased in starting in 2019 with a reduction of 6.25 percent and increases by 1.25 percent each year. Thus, in 2021, LCFS emissions reductions are 8.75 percent reduced carbon intensity relative to the 2010 baseline. Project-related mobile source GHG emissions would be reduced accordingly, and would increase as LCFS compliance increases to 20 percent reduce carbon intensity by 2030 relative to the 2010 baseline year.
Implement the Short-Lived Climate Pollutant Strategy by 2030: • 40-percent reduction in methane and hydrofluorocarbon emissions below 2013 levels. • 50-percent reduction in black carbon emissions below 2013 levels.	CARB, CalRecycle, CDFA, SWRCB, Local air districts	**Compliant.** Senate Bill 605 (SB 605), adopted in 2014, directs CARB to develop a comprehensive Short-Lived Climate Pollutant (SLCP) strategy. Senate Bill 1383 was later adopted in 2016 to require CARB to set statewide 2030 emission reduction targets of 40 percent for methane and hydrofluorocarbons and 50 percent black carbon emissions below 2013 levels.[e] SB 1383 requires various agencies including CARB, California Department of Food and Agriculture (CDFA), the State Water Resources Board (SWRCB) to be responsible for adopting regulations to reduce GHG emissions. These regulations would be applicable to the Project. Therefore, the Project would comply with the CARB SLCP Reduction Strategy, which limits the use of hydrofluorocarbons for refrigeration uses.

TABLE 4
PROJECT COMPLIANCE WITH APPLICABLE 2017 CLIMATE CHANGE SCOPING PLAN ACTIONS AND STRATEGIES

By 2019, develop regulations and programs to support organic waste landfill reduction goals in the SLCP and SB 1383.	CARB, CalRecycle, CDFA, SWRCB, Local air districts	**Compliant.** Under SB 1383, the California Department of Resources Recycling and Recovery (CalRecycle) is responsible for achieving a 50 percent reduction in the level of statewide disposal of organic waste from the 2014 level by 2020 and 75-percent reduction by 2025. The Project would be consistent with AB 341 which requires not less than 75 percent of solid waste generated to be source reduced through recycling, composting, or diversion. This reduction in solid waste generated by the Project would reduce overall GHG emissions. Compliance with AB 341 would also help achieve the goals of SB 1383. In addition, as described in Section 2.5.7, Sustainability Design Features, the proposed Project would include recycling and compost receptacles throughout the park, which would reduce the amount of waste generated by the Project and reduce the number of trips to haul solid waste and therefore reduce the amount of petroleum-based fuels and energy used to process solid waste (see Section 2.0, *Project Description*, for additional details).
Implement the post-2020 Cap-and-Trade Program with declining annual caps.	CARB	**Compliant.** Assembly Bill 398 (AB 398) was enacted in 2017 to extend and clarify the role of the State's Cap-and-Trade Program from January 1, 2021, through December 31, 2030. As part of AB 398, refinements were made to the Cap-and-Trade program to establish updated protocols and allocation of proceeds to reduce GHG emissions. Under the Cap-and-Trade program, entities such as power generation companies and natural gas processing plants would be required to limit or reduce GHG emissions. While the Project itself is not a regulated entity under the Cap-and-Trade Program, it would result in a reduction of GHG emissions associated with the Project's energy usage, since energy supplied to the Project would be from a regulated entity. As the Project would not impede the Program's progress, the Project is considered compliant.
By 2018, develop Integrated Natural and Working Lands Implementation Plan to secure California's land base as a net carbon sink: • Protect land from conversion through conservation easements and other incentives.	CNRA and departments within, CDFA, CalEPA, CARB	**Not Applicable.** This regulatory program applies to Natural and Working Lands, not directly related to development of the Project. However, the Project would not interfere or impede implementation of the Integrated Natural and Working Lands Implementation Plan.

TABLE 4
PROJECT COMPLIANCE WITH APPLICABLE
2017 CLIMATE CHANGE SCOPING PLAN ACTIONS AND STRATEGIES

• Increase the long-term resilience of carbon storage in the land base and enhance sequestration capacity. • Utilize wood and agricultural products to increase the amount of carbon stored in the natural and built environments. • Establish scenario projections to serve as the foundation for the Implementation Plan.		
Establish a carbon accounting framework for natural and working lands as described in SB 859 by 2018.	CARB	**Not Applicable.** This regulatory program applies to Natural and Working Lands, not directly related to development of the Project. However, the Project would not interfere or impede implementation of the Integrated Natural and Working Lands Implementation Plan.
Implement Forest Carbon Plan.	CNRA, CAL FIRE, CalEPA and departments within	**Not Applicable.** This regulatory program applies to state and federal forest land, not directly related to development of the Project. However, the Project would not interfere or impede implementation of the Forest Carbon Plan.
Identify and expand funding and financing mechanisms to support GHG reductions across all sectors.	State Agencies & Local Agencies	**Not Applicable.** Funding and financing mechanisms are the responsibility of the state and local agencies. The Project would not conflict with funding and financing mechanisms to support GHG reductions.

[a] Senate Bill 350 (2015–2016 Regular Session) Stats 2015, Ch. 547.

[b] LADWP, 2020 Power Content Label, Version October 2020, https://www.ladwp.com/ladwp/faces/ladwp/aboutus/a-power/a-p-powercontentlabel?_adf.ctrl-state=19kqkndba0_17&_afrLoop=78413139069615. Accessed February 22, 2022.

[c] CARB, Advance Clean Cars, 2017 Midterm Review, https://ww2.arb.ca.gov/resources/documents/2017-midterm-review-report. Accessed February 22, 2022.

[d] CARB, Advanced Clean Local Trucks, https://ww2.arb.ca.gov/our-work/programs/advanced-clean-trucks. Accessed February 22, 2022.

[e] CARB, Short-Lived Climate Pollutants (SLCP): Organic Waste Methane Emissions Reductions, https://www.calrecycle.ca.gov/climate/slcp/. Accessed February 22, 2022.

SOURCE: ESA, 2022.

TABLE 6
COMPARISON OF PROJECT CHARACTERISTICS WITH APPLICABLE SCAG 2020-2045 RTP/SCS ACTIONS AND STRATEGIES

Actions and Strategies	Responsible Party(ies)	Consistency Analysis
Land Use Actions and Strategies		
Encourage the use of range-limited battery electric and other alternative fueled vehicles through policies and programs, such as, but not limited to, neighborhood oriented development, complete streets, and Electric (and other alternative fuel) Vehicle Supply Equipment in public parking lots.	Local Jurisdictions, COGs, SCAG, CTCs	**Would Not Conflict.** This action applies to local jurisdictions, COGs, SCAG and County Transportation Commissions (CTCs). While the use of alternative-fueled vehicles is beyond the direct control or influence of the Project, the Project would encourage the use of alternative-fueled vehicles by designating a minimum of 8 percent of on-site non-residential parking for carpool and/or alternative-fueled vehicles.
Support projects, programs, and policies that support active and healthy community environments that encourage safe walking, bicycling, and physical activity by children, including, but not limited to development of complete streets, school siting policies, joint use agreements, and bicycle and pedestrian safety education.	Local Jurisdictions, SCAG	**Would Not Conflict.** While this action applies to local jurisdictions and SCAG, the Project would facilitate pedestrian and bicycle movements by providing a total of approximately 43 acres of new useable space, including approximately 10 acres for active and passive recreation and approximately 5.5 miles of walking paths and trails. In addition, a new Multi-Purpose Facility (building) would be implemented to expand the existing Silver Lake Recreation Center (see Chapter 2.0, *Project Description*, of the Draft EIR for additional details). The Project would locate recreational uses on a Project Site located within a walkable area of Silver Lake with access to public transit. In addition, as described in Section 2.5.7, Sustainability Design Features, although the Project is not required to provide any bicycle parking spaces per the LAMC, the Project would also provide on-site bicycle parking spaces and improve existing bike lanes along Silver Lake Boulevard, and the proposed Project would provide drop-off space for micro-mobility initiatives such as Metro Micro (see Section 2.0, *Project Description*, of the Project's Draft EIR, for additional details).
Update local zoning codes, General Plans, and other regulatory policies to promote a more balanced mix of residential, commercial, industrial, recreational and institutional uses located to provide options and to	Local Jurisdictions	**Would Not Conflict.** While this action applies to local jurisdictions, the Project would support this action/strategy by creating a community serving recreational development that offer employment and other community-serving opportunities. The Project supports the development of a

TABLE 6
COMPARISON OF PROJECT CHARACTERISTICS WITH APPLICABLE SCAG 2020-2045 RTP/SCS ACTIONS AND STRATEGIES

Actions and Strategies	Responsible Party(ies)	Consistency Analysis
contribute to the resiliency and vitality of neighborhoods and districts.		balanced mixed of uses by locating complementary recreational land uses on an Project Site within an established residential community that is in close proximity to existing off-site commercial and residential uses, being located within a quarter-mile of off-site commercial and residential uses, and located in a highly walkable area well served by public transportation. Several transit providers operate service within the immediate vicinity, including The Project Site is located near the Los Angeles County Metropolitan Transit Authority (Metro) Line 201 that runs West Silver Lake Drive with multiple stops adjacent to the that runs on West Silver Lake Drive with multiple stops adjacent to the Complex and 92 which runs on Glendale Boulevard with multiple stops which are a short walking distance from the Complex and Metro Line 92 which runs on Glendale Boulevard with multiple stops which are a short walking distance from the Project.
Support projects, programs, policies and regulations that encourage the development of complete communities, which includes a diversity of housing choices and educational opportunities, jobs for a variety of skills and education, recreation and culture, and a full-range of shopping, entertainment and services all within a relatively short distance.	Local Jurisdictions, SCAG	**Would Not Conflict.** While this action applies to local jurisdictions and SCAG, the Project supports the development of complete communities by co-locating complementary recreational land uses within a quarter-mile of existing off-site commercial and residential uses, and located in a walkable area served by transit. The increases in land use density and mix of uses on the Project Site would reduce vehicle trips and VMT by encouraging walking and non-automotive forms of transportation, which would result in corresponding reductions in transportation-related emissions.
Pursue joint development opportunities to encourage the development of housing and-mixed use projects around existing and planned rail stations or along high-frequency bus corridors, in transit-oriented development areas, and in neighborhood-serving commercial areas.	Local Jurisdictions, CTCs	**Would Not Conflict.** While this action applies to local jurisdictions and CTCs, the Project is a recreational use development in an established residential community that is well served by public transportation. The Project Site is located near the Los Angeles County Metropolitan Transit Authority (Metro) Line 201 that runs West Silver Lake Drive with multiple stops adjacent to the that

TABLE 6
COMPARISON OF PROJECT CHARACTERISTICS WITH APPLICABLE SCAG 2020-2045 RTP/SCS ACTIONS AND STRATEGIES

Actions and Strategies	Responsible Party(ies)	Consistency Analysis
		runs on West Silver Lake Drive with multiple stops adjacent to the Complex and 92 which runs on Glendale Boulevard with multiple stops which are a short walking distance from the Complex and Metro Line 92 which runs on Glendale Boulevard with multiple stops which are a short walking distance from the Project.
Create incentives for local jurisdictions and agencies that support land use policies and housing options that achieve the goals of SB 375.	State, SCAG	**Would Not Conflict.** While this action applies to the State and SCAG, the Project would be consistent with and would not conflict with the goals of SB 375, including the goal to reduce VMT and the corresponding emission of GHGs through infill development. The Project is a recreational land use development located within an established residential community. It co-locates its complementary recreational land uses, which are in close proximity to existing off-site commercial and residential uses. The Project is also located in a highly walkable area served by transit within 1 mile of the Project Site. The increases in land use intensity and diversity and mix of uses on the Project Site would reduce vehicle trips and VMT by encouraging walking and non-automotive forms of transportation, which would result in corresponding reductions in transportation-related emissions.

TABLE 6
COMPARISON OF PROJECT CHARACTERISTICS WITH APPLICABLE SCAG 2020-2045 RTP/SCS ACTIONS AND STRATEGIES

Actions and Strategies	Responsible Party(ies)	Consistency Analysis
Transportation Network Actions and Strategies		
Collaborate with local jurisdictions to plan and develop residential and employment development around current and planned transit stations and neighborhood commercial centers.	SCAG, CTCs, Local Jurisdictions	**Would Not Conflict.** While this action applies to local jurisdictions, SCAG and CTCs, the Project's recreational development would intensify development in an area well served by public transportation. The Project Site is located near the Los Angeles County Metropolitan Transit Authority (Metro) Line 201 that runs West Silver Lake Drive with multiple stops adjacent to the that runs on West Silver Lake Drive with multiple stops adjacent to the Complex and 92 which runs on Glendale Boulevard with multiple stops which are a short walking distance from the Complex and Metro Line 92 which runs on Glendale Boulevard with multiple stops which are a short walking distance from the Project. Furthermore, the Project would provide high-density recreational uses in an area with access to a range of existing entertainment and commercial uses.
Transportation Demand Management (TDM) Actions and Strategies		
Support work-based programs that encourage emission reduction strategies and incentivize active transportation commuting or ride-share modes.	SCAG, Local Jurisdictions	**Would Not Conflict.** While this action applies to local jurisdictions and SCAG, and is not applicable to individual projects, would incorporate pedestrian pathways that connect to the existing sidewalk network, and would provide bicycle parking spaces and facilities.

TABLE 6
COMPARISON OF PROJECT CHARACTERISTICS WITH APPLICABLE SCAG 2020-2045 RTP/SCS ACTIONS AND STRATEGIES

Actions and Strategies	Responsible Party(ies)	Consistency Analysis
Clean Vehicle Technology Actions and Strategies		
Support subregional strategies to develop infrastructure and supportive land uses to accelerate fleet conversion to electric or other near zero-emission technologies. The activities committed in the two subregions (Western Riverside COG and South Bay Cities COG) are put forward as best practices that others can adopt in the future.	SCAG, Local Jurisdictions	**Would Not Conflict.** While this action applies to local jurisdictions and SCAG, as discussed above, while directing the use of alternative-fueled vehicles is beyond the direct control or influence of individual projects, the Project would not interfere with the City's or SCAG's ability to encourage the use of alternative-fueled vehicles through various policies and programs. Specifically, the Project would support a land use pattern that provides increased opportunities to use alternative transportation modes by co-locating complementary recreational land uses within a quarter-mile of existing off-site commercial and residential uses, and within a walkable area served by transit.

SOURCE: ESA, 2022.

TABLE 7
COMPARISON OF PROJECT CHARACTERISTICS TO APPLICABLE CITY OF LOS ANGELES GREEN NEW DEAL GHG EMISSIONS GOALS AND ACTIONS

Target	Project Consistency
Chapter 3: Local Water	
Reduce potable water use per capita by 22.5 percent by 2025; 25 percent by 2035; and maintain or reduce 2035 per capita water use through 2050.	**Would Not Conflict.** While this action primarily applies to the City and LADWP and not to individual projects, the Project would meet this requirement as part of its compliance with the City's requirements, and the CALGreen Code.
Chapter 4: Clean and Healthy Buildings	
Reduce building energy use per square feet for all building types 22 percent by 2025; 34 percent by 2035; and 44 percent by 2050 (from a baseline of 68 mBTU/sqft in 2015).	**Would Not Conflict.** While this action applies to City departments and not to private development, the Project is designed and would operate to meet or exceed the applicable requirements of the CALGreen Code and the Green Building Code.
All new buildings will be net zero carbon by 2030 and 100 percent of buildings will be net zero carbon by 2050.	**Would Not Conflict.** The Project would comply with the State's and City's requirements that are designed to reduce GHG emissions over time, including the LA Green Building Code, Title 24, and other increasingly stringent energy conservation programs. In addition, The Project would help the City move toward a net zero carbon future.
Chapter 5: Housing & Development	
Ensure 57 percent of new housing units are built within 1,500 feet of transit by 2025; and 75 percent by 2035.	**Would Not Conflict.** The Project would reduce VMT as a result of its location within an established residential community well served by public transportation. The Project Site is located near the Los Angeles County Metropolitan Transit Authority (Metro) Line 201 that runs West Silver Lake Drive with multiple stops adjacent to the that runs on West Silver Lake Drive with multiple stops adjacent to the Complex and 92 which runs on Glendale Boulevard with multiple stops which are a short walking distance from the Complex and Metro Line 92 which runs on Glendale Boulevard with multiple stops which are a short walking distance from the Project.
Chapter 6: Mobility & Public Transit	
Increase the percentage of all trips made by walking, biking, micro-mobility/matched rides or transit to at least 35 percent by 2025, 50 percent by 2035, and maintain at least 50 percent by 2050.	**Would Not Conflict.** The Project would facilitate pedestrian and bicycle movements by providing access to and from on-site uses where the primary pedestrian/bicycle entrance to the Project Site would be by providing a total of approximately 43 acres of new useable space, including approximately 10 acres for active and passive recreation and approximately 5.5 miles of walking paths and trails (see Chapter 2.0, *Project Description*, of the Draft EIR for additional details). The Project would locate recreational uses on a Project Site located within a walkable area of Silver Lake with access to public transit. In addition, as described in Section 2.5.7, Sustainability Design Features, although the Project is not required to provide any bicycle parking spaces per the LAMC, the Project would also provide on-site bicycle parking spaces and improve existing bike lanes along Silver Lake Boulevard, and the proposed Project would

TABLE 7
COMPARISON OF PROJECT CHARACTERISTICS TO APPLICABLE CITY OF LOS ANGELES GREEN NEW DEAL GHG EMISSIONS GOALS AND ACTIONS

Target	Project Consistency
	provide drop-off space for micro-mobility initiatives such as Metro Micro (see Section 2.0, *Project Description*, of the Project's Draft EIR, for additional details). Additionally, the Project would locate its complementary recreational land uses, which are in close proximity to existing off-site commercial and residential uses. In addition, the Project Site well served by public transportation. The Project Site is located near the Los Angeles County Metropolitan Transit Authority (Metro) Line 201 that runs West Silver Lake Drive with multiple stops adjacent to the that runs on West Silver Lake Drive with multiple stops adjacent to the Complex and 92 which runs on Glendale Boulevard with multiple stops which are a short walking distance from the Complex and Metro Line 92 which runs on Glendale Boulevard with multiple stops which are a short walking distance from the Project. In addition, as described in Section 2.5.7, Sustainability Design Features, the proposed Project would include recycling and compost receptacles throughout the park, which would reduce the amount of waste generated by the Project and reduce the number of trips to haul solid waste and therefore reduce the amount of petroleum-based fuels and energy used to process solid waste (see Section 2.0, *Project Description*, of the Project's Draft EIR, for additional details).
Reduce VMT per capita by at least 13 percent by 2025; 39 percent by 2035; and 45 percent by 2050.	**Would Not Conflict.** While this action applies to the City and not to individual projects, as indicated in the VMT analysis in Section 3.16, *Transportation*, of the Project's Draft EIR, the results of the analysis show that the Project is projected to generate less than significant impacts on VMT.
Chapter 9: Waste & Resource Recovery	
Increase landfill diversion rate to 90 percent by 2025; 95 percent by 2035 and 100 percent by 2050.	**Would Not Conflict.** While this action applies to the City and not to individual projects, the Project would be served by a solid waste collection and recycling service that may include mixed waste processing, and that yields waste diversion results comparable to source separation and consistent with and would not conflict with Citywide recycling targets.
Reduce municipal solid waste generation per capita by at least 15 percent by 2030, including phasing out single-use plastics by 2028 (from a baseline of 17.85 lbs. of waste generated per capita per day in 2011).	**Would Not Conflict.** While this action applies to the City and not to individual projects, the Project would be served by a solid waste collection and recycling service which would participate in City trash services, including separating trash from recycling through the use of blue and green recycling bins provided by the Bureau of Sanitation.
Eliminate organic waste going to landfill by 2028.	**Would Not Conflict.** The Project consists recreational and athletic facility land uses, which would participate in City trash services, including the participation in the organic waste recycling program once the Citywide residential program is implemented.

TABLE 7
COMPARISON OF PROJECT CHARACTERISTICS TO APPLICABLE CITY OF LOS ANGELES GREEN NEW DEAL GHG EMISSIONS GOALS AND ACTIONS

Target	Project Consistency
Chapter 11: Urban Ecosystems & Resilience	
Reduce urban/rural temperature differential by at least 1.7 degrees by 2025; and 3 degrees by 2035.	**Would Not Conflict.** While this action applies to the City in general, and not specifically to individual private development, the Project would implement A Tree Succession Plan would be developed to gradually remove mature trees to avoid temporary elimination of habitat value within the SLRC and replant areas primarily vegetated with non-native trees with native trees and understory. The plan would be prepared by a qualified arborist. The plan would be implemented over a 15-year period, allowing time for new tree plantings and understory to become well established and maintaining habitat for avian and bat species. The Tree Succession Plan would identify trees to be removed in the initial year of construction giving priority to trees that are dead, in poor health, and/or pose a safety risk to the public, including those with fungal and/or pest infestations. The plan would identify a sequence of phased removals for selected trees on a schedule throughout the 15-year period. Additionally, it would include the replacement of 80 percent of existing non-native trees over a 15-year timeline and the attainment of 75 percent canopy coverage within 20 years (see Section 2.0, *Project Description*, for additional details). The Project includes a total of approximately 43 acres of new useable space, including approximately 10 acres for active and passive recreation and approximately 5.5 miles of walking paths and trails. The Project park uses would be available as open space for public use daily from 5:00 a.m. to 10:30 p.m and the updated Recreation Center would be operated from 9:00 a.m. to 9:00 p.m. on weekdays and 9:00 a.m. to 5:00 p.m. on Saturdays and is closed on Sundays. The Project would be consistent with and would not conflict with the City's goal to reduce the heat island effect, with measures such landscaped open space and the addition of canopy trees
Ensure proportion of Angelenos living within 1/2 mile of a park or open space is at least 65 percent by 2025; 75 percent by 2035; and 100 percent by 2050.	**Would Not Conflict.** The Project's design includes approximately a total of approximately 43 acres of new useable space, including approximately 10 acres for active and passive recreation and approximately 5.5 miles of walking paths and trails. The Project park uses would be available as open space for public use daily from 5:00 a.m. to 10:30 p.m and the updated Recreation Center would be operated from 9:00 a.m. to 9:00 p.m. on weekdays and 9:00 a.m. to 5:00 p.m. on Saturdays and is closed on Sundays (see Chapter 2.0, *Project Description*, of the Draft EIR for additional details).

SOURCE: City of Los Angeles, L.A.'s Green New Deal (Sustainable City pLAn 2019), 2019; ESA, 2022.

In the latest State CEQA Guidelines amendments that went into effect on March 18, 2010, lead agencies are encouraged to make use of programmatic mitigation plans and programs from which to tier when they perform individual project analyses. As discussed in Section 3.8, *Greenhouse Gas Emissions*, of the Project's Draft EIR, the City has established goals and actions to reduce the emission of GHGs from both public and private activities in the L.A.'s Green New Deal (Sustainability pLAn 2019). While the City does not have a programmatic mitigation plan to tier from, such as a Greenhouse Gas Emissions Reduction Plan as recommended in the relevant amendments to the State CEQA Guidelines, the City has adopted the L.A.'s Green New Deal (Sustainability pLAn 2019) and LA Green Building Code, which encourage and require applicable projects to implement energy efficiency measures. In addition, the CCAT Report provides recommendations for specific emission reduction strategies for reducing GHG emissions and reaching the targets established in HSC Division 25.5 and Executive Order S-3-05. As previously stated, the City's the City has adopted the L.A.'s Green New Deal (Sustainability pLAn 2019) and LA Green Building Code, that have GHG reduction goals and actions that are relevant to the project's GHG sources. Thus, since the Project is designed in accordance with these policies and regulations as shown in Table 4, *Project Compliance with Applicable 2017 Climate Change Scoping Plan Actions and Strategies,* Table 5, *Comparison of Project Characteristics with Applicable SCAG 2020-2045 RTP/SCS Actions and Strategies* and Table 6, *Comparison of Project Characteristics to Applicable City of Los Angeles Green New Deal GHG Emissions Goals and Actions*, it would result in a less than significant impact, because it would be consistent with the overarching State regulations on GHG reduction (HSC Division 25.5).

Silver Lake Reservoir Complex Master Plan

3. Air Quality Worksheets

Air Quality Calculation Worksheets and Model Outputs

1. Emissions Modeling Outputs

a) Construction

(1) Emissions Summaries

(2) Summer

- Unmitigated
- Mitigated

(3) Winter

- Unmitigated
- Mitigated

(4) Mobile Calculations

b) Operations

(1) Emissions Summaries and Miscellaneous Calculations

(2) Unmitigated

- Summer
- Winter

1.a) Construction Modeling Outputs

(1) Emissions Summaries

(2) Summer

- Unmitigated
- Mitigated

(3) Winter

- Unmitigated
- Mitigated

(4) Mobile Calculations

SLRC

Air Quality Construction Analysis

Overlap

	Subphase	Regional Maximums Source	ROG	NOX	CO	SO2	Fugitive PM10	Exhaust PM10	Total PM10	Fugitive PM2.5	Exhaust PM2.5	Total PM2.5
							lb/day					
Phase I	Eucalyptus Grove + Ivanhoe Overlook	Project Daily Maximum Emissions	5.37	49.74	62.39	0.145	3.00	2.05	3.85	1.38	1.93	2.16
	Habitat Islands	Project Daily Maximum Emissions	2.00	16.75	21.49	0.052	0.29	0.65	0.94	0.06	0.61	0.67
	Knoll Ed Center + Meadow-1st Half	Project Daily Maximum Emissions	5.86	50.63	64.43	0.163	3.40	1.92	4.29	1.47	1.80	2.29
Phase II	East & West Narrows	Project Daily Maximum Emissions	5.84	56.91	69.83	0.158	2.58	2.26	3.21	1.32	2.11	2.28
	Ivanhoe Spillway	Project Daily Maximum Emissions	1.44	13.76	18.80	0.033	0.41	0.64	0.96	0.07	0.60	0.63
	South Valley	Project Daily Maximum Emissions	4.87	37.89	52.74	0.112	3.12	1.62	3.72	1.41	1.51	1.96
	Meadow-2nd Half	Project Daily Maximum Emissions	4.95	48.57	59.92	0.141	3.35	1.98	4.24	1.46	1.85	2.28
	Restriping West Silver Lake Drive	Project Daily Maximum Emissions	1.92	4.41	6.95	0.013	0.07	0.19	0.26	0.01	0.19	0.20
	Restriping Silver Lake Boulevard	Project Daily Maximum Emissions	14.48	4.41	6.95	0.013	0.07	0.19	0.26	0.01	0.19	0.20
	Sidewalk Construction Silver Lake Boulevard	Project Daily Maximum Emissions	1.62	15.42	24.18	0.052	1.23	0.58	1.82	0.20	0.57	0.78

Overlapping Phases

	ROG	NOX	CO	SO2	Fugitive PM10	Exhaust PM10	Total PM10	Fugitive PM2.5	Exhaust PM2.5	Total PM2.5
Phase I	13.23	117.13	148.31	0.360	6.69	4.62	9.07	2.91	4.34	5.12
Phase II	35.11	181.38	239.37	0.522	10.83	7.45	14.46	4.49	7.02	8.33
SCAQMD Regional Significance Threholds	75.0	100.0	550.0	150.0	None	None	150.0	None	None	55.0
Phase I - Exceeds Thresholds?	No	Yes	No	No			No			No
Phase II - Exceeds Thresholds?	No	Yes	No	No			No			No

	Subphase	Localized Maximum Source	ROG	NOX	CO	SO2	Fugitive PM10	Exhaust PM10	Total PM10	Fugitive PM2.5	Exhaust PM2.5	Total PM2.5
							lb/day					
Phase I	Eucalyptus Grove + Ivanhoe Overlook	Project Daily Maximum Emissions	5.27	46.20	55.54	0.106	2.76	2.01	3.61	1.34	1.88	2.11
	Habitat Islands	Project Daily Maximum Emissions	1.97	15.48	19.36	0.041	0.00	0.64	0.64	0.00	0.60	0.60
	Knoll Ed Center + Meadow-1st Half	Project Daily Maximum Emissions	5.71	44.07	54.11	0.104	2.76	1.86	3.60	1.34	1.74	2.11
Phase II	East & West Narrows	Project Daily Maximum Emissions	5.76	53.00	64.22	0.124	2.56	2.22	3.18	1.31	2.08	2.08
	Ivanhoe Spillway	Project Daily Maximum Emissions	1.42	13.03	17.55	0.027	0.24	0.63	0.78	0.04	0.59	0.59
	South Valley	Project Daily Maximum Emissions	4.78	34.65	46.59	0.077	2.77	1.58	3.34	1.34	1.48	1.86
	Meadow-2nd Half	Project Daily Maximum Emissions	4.86	44.67	53.13	0.102	2.77	1.94	3.61	1.34	1.82	2.11
	Restriping West Silver Lake Drive	Project Daily Maximum Emissions	1.91	4.24	6.45	0.011	0.00	0.19	0.19	0.00	0.19	0.19
	Restriping Silver Lake Boulevard	Project Daily Maximum Emissions	14.47	4.24	6.45	0.011	0.00	0.19	0.19	0.00	0.19	0.19
	Sidewalk Construction Silver Lake Boulevard	Project Daily Maximum Emissions	1.59	13.67	22.54	0.039	0.95	0.56	1.51	0.14	0.56	0.70

Overlapping Phases

	ROG	NOX	CO	SO2	Fugitive PM10	Exhaust PM10	Total PM10	Fugitive PM2.5	Exhaust PM2.5	Total PM2.5
Phase I	12.95	105.75	129.01	0.252	5.53	4.50	7.85	2.67	4.23	4.82
Phase II	34.79	167.50	216.95	0.391	9.28	7.31	12.80	4.17	6.89	7.71
SCAQMD Locaized Significance Threholds	None	161.0	1861.0	None	None	None	16.0	None	None	8.0
Phase I - Exceeds Thresholds?		No	No				No			No
Phase II - Exceeds Thresholds?		Yes	No				No			No

SLRC - Eucalyptus Grove + Ivanhoe Overlook
Air Quality Construction Analysis

Regional Maximums Source	ROG	NOX	CO	SO2	Fugitive PM10	Exhaust PM10	Total PM10	Fugitive PM2.5	Exhaust PM2.5	Total PM2.5
					lb/day					
3.2 Demolition - 2025	1.36	18.20	16.80	0.061	2.69	0.60	3.29	0.45	0.57	1.02
3.3 Site Preparation - 2025	1.20	13.97	13.63	0.036	2.86	0.53	3.39	1.38	0.49	1.87
3.4 Grading - 2025	2.39	21.95	22.97	0.059	3.00	0.85	3.85	1.38	0.78	2.16
3.4 Grading - 2026	2.38	21.93	22.89	0.059	3.00	0.85	3.85	1.38	0.78	2.16
3.5 Drainage/Utilities/Trenching - 2026	0.86	10.01	8.91	0.026	0.25	0.42	0.67	0.05	0.39	0.37
3.5 Drainage/Utilities/Trenching - 2027	0.86	9.96	8.86	0.026	0.25	0.42	0.67	0.05	0.39	0.44
3.6 Foundations - 2026	0.57	6.36	8.53	0.027	0.30	0.21	0.52	0.06	0.21	0.27
3.6 Foundations - 2027	0.57	6.29	8.47	0.027	0.30	0.21	0.52	0.06	0.21	0.27
3.7 Structure Construction - 2026	1.41	15.78	19.11	0.049	0.38	0.54	0.93	0.08	0.51	0.59
3.7 Structure Construction - 2027	1.38	12.59	16.56	0.029	0.09	0.52	0.61	0.02	0.49	0.51
3.8 Landscaping/Other Finishing - 2027	0.56	5.44	6.78	0.016	0.27	0.24	0.51	0.05	0.22	0.26
3.9 Waterside Construction (Piles) - 2027	0.66	6.41	6.56	0.020	0.09	0.25	0.34	0.02	0.23	0.25
3.10 Paving - 2027	0.91	7.49	12.18	0.021	0.09	0.34	0.43	0.02	0.32	0.34
3.11 Architectural Coating - 2027	0.42	1.57	2.97	0.006	0.09	0.07	0.16	0.02	0.07	0.08
Overlapping Phases										
	ROG	NOX	CO	SO2	Fugitive PM10	Exhaust PM10	Total PM10	Fugitive PM2.5	Exhaust PM2.5	Total PM2.5
Drainage + Foundations + Building/Structure Construction - 2026	2.85	32.14	36.55	0.102	0.94	1.18	2.12	0.20	1.11	1.24
Drainage + Foundations + Building/Structure Construction + Asphalt Paving + Architectural Coating + Landscaping or Other Finishing + Water Construction (Piles) - 2027	5.37	49.74	62.39	0.145	1.19	2.05	3.24	0.22	1.93	2.15
Project Daily Maximum Emissions	**5.37**	**49.74**	**62.39**	**0.145**	**3.00**	**2.05**	**3.85**	**1.38**	**1.93**	**2.16**

Localized Maximum Source	ROG	NOX	CO	SO2	Fugitive PM10	Exhaust PM10	Total PM10	Fugitive PM2.5	Exhaust PM2.5	Total PM2.5
					lb/day					
3.2 Demolition - 2025	1.31	13.03	13.35	0.025	2.04	0.55	2.59	0.31	0.51	0.82
3.3 Site Preparation - 2025	1.18	11.97	11.92	0.021	2.56	0.51	3.07	1.31	0.47	1.78
3.4 Grading - 2025	2.36	21.37	21.43	0.052	2.76	0.84	3.61	1.34	0.78	2.11
3.4 Grading - 2026	2.36	21.37	21.43	0.052	2.76	0.84	3.61	1.34	0.78	2.11
3.5 Drainage/Utilities/Trenching - 2026	0.84	8.55	7.53	0.015	0.00	0.41	0.41	0.00	0.37	0.37
3.5 Drainage/Utilities/Trenching - 2027	0.84	8.55	7.53	0.015	0.00	0.41	0.41	0.00	0.37	0.37
3.6 Foundations - 2026	0.55	4.43	6.88	0.012	0.00	0.19	0.19	0.00	0.19	0.19
3.6 Foundations - 2027	0.55	4.43	6.88	0.012	0.00	0.19	0.19	0.00	0.19	0.19
3.7 Structure Construction - 2026	1.37	12.55	16.00	0.027	0.00	0.52	0.52	0.00	0.49	0.49
3.7 Structure Construction - 2027	1.37	12.55	16.00	0.027	0.00	0.52	0.52	0.00	0.49	0.49
3.8 Landscaping/Other Finishing - 2027	0.53	5.32	5.10	0.010	0.00	0.23	0.23	0.00	0.21	0.21
3.9 Waterside Construction (Piles) - 2027	0.65	6.37	6.00	0.018	0.00	0.25	0.25	0.00	0.23	0.23
3.10 Paving - 2027	0.90	7.45	11.62	0.019	0.00	0.34	0.34	0.00	0.32	0.32
3.11 Architectural Coating - 2027	0.41	1.53	2.41	0.004	0.00	0.07	0.07	0.00	0.07	0.07
Overlapping Phases										
Drainage + Foundations + Building/Structure Construction - 2026	2.76	25.53	30.41	0.054	0.00	1.12	1.12	0.00	1.05	1.05
Drainage + Foundations + Building/Structure Construction + Asphalt Paving + Architectural Coating + Landscaping or Other Finishing + Water Construction (Piles) - 2027	5.3	46.2	55.5	0.106	0.0	2.0	2.0	0.0	1.9	1.9
Project Daily Maximum Emissions	**5.3**	**46.2**	**55.5**	**0.106**	**2.8**	**2.0**	**3.6**	**1.3**	**1.9**	**2.1**

SLRC - Eucalyptus Grove + Ivanhoe Overlook

Air Quality Construction Analysis

Summer	Onsite Emissions										Offsite Emissions									
Source	ROG	NOX	CO	SO2	Fugitive PM10	Exhaust PM10	Total PM10	Fugitive PM2.5	Exhaust PM2.5	Total PM2.5	ROG	NOX	CO	SO2	Fugitive PM10	Exhaust PM10	Total PM10	Fugitive PM2.5	Exhaust PM2.5	Total PM2.5
	lb/day										lb/day									
3.2 Demolition - 2025	1.31	13.03	13.35	0.025	2.04	0.55	2.59	0.31	0.51	0.82	0.05	5.17	3.46	0.036	0.65	0.06	0.71	0.15	0.05	0.20
3.3 Site Preparation - 2025	1.18	11.97	11.92	0.021	2.56	0.51	3.07	1.31	0.47	1.78	0.02	2.00	1.71	0.015	0.30	0.02	0.33	0.06	0.02	0.09
3.4 Grading - 2025	2.36	21.37	21.43	0.052	2.76	0.84	3.61	1.34	0.78	2.11	0.02	0.58	1.55	0.007	0.23	0.01	0.24	0.04	0.01	0.05
3.4 Grading - 2026	2.36	21.37	21.43	0.052	2.76	0.84	3.61	1.34	0.78	2.11	0.02	0.56	1.46	0.007	0.23	0.01	0.24	0.04	0.01	0.05
3.5 Drainage/Utilities/Trenching - 2026	0.84	8.55	7.53	0.015	0.00	0.41	0.41	0.00	0.37	0.37	0.02	1.46	1.39	0.012	0.25	0.02	0.27	0.05	0.02	
3.5 Drainage/Utilities/Trenching - 2027	0.84	8.55	7.53	0.015	0.00	0.41	0.41	0.00	0.37	0.37	0.02	1.41	1.33	0.011	0.25	0.02	0.27	0.05	0.02	0.07
3.6 Foundations - 2026	0.55	4.43	6.88	0.012	0.00	0.19	0.19	0.00	0.19	0.19	0.02	1.93	1.65	0.015	0.30	0.02	0.33	0.06	0.02	0.09
3.6 Foundations - 2027	0.55	4.43	6.88	0.012	0.00	0.19	0.19	0.00	0.19	0.19	0.02	1.87	1.59	0.014	0.30	0.02	0.33	0.06	0.02	0.09
3.7 Structure Construction - 2026	1.37	12.55	16.00	0.027	0.00	0.52	0.52	0.00	0.49	0.49	0.04	3.23	3.10	0.022	0.38	0.02	0.41	0.08	0.02	0.10
3.7 Structure Construction - 2027	1.37	12.55	16.00	0.027	0.00	0.52	0.52	0.00	0.49	0.49	0.01	0.04	0.56	0.002	0.09	0.00	0.09	0.02	0.00	0.02
3.8 Landscaping/Other Finishing - 2027	0.53	5.32	5.10	0.010	0.00	0.23	0.23	0.00	0.21	0.21	0.03	0.11	1.68	0.006	0.27	0.00	0.28	0.05	0.00	0.05
3.9 Waterside Construction (Piles) - 2027	0.65	6.37	6.00	0.018	0.00	0.25	0.25	0.00	0.23	0.23	0.01	0.04	0.56	0.002	0.09	0.00	0.09	0.02	0.00	0.02
3.10 Paving - 2027	0.90	7.45	11.62	0.019	0.00	0.34	0.34	0.00	0.32	0.32	0.01	0.04	0.56	0.002	0.09	0.00	0.09	0.02	0.00	0.02
3.11 Architectural Coating - 2027	0.41	1.53	2.41	0.004	0.00	0.07	0.07	0.00	0.07	0.07	0.01	0.04	0.56	0.002	0.09	0.00	0.09	0.02	0.00	0.02

Note: Offsite emissions pasted over from EMFAC2021 analysis

Regional Emissions	ROG	NOX	CO	SO2	Fugitive PM10	Exhaust PM10	Total PM10	Fugitive PM2.5	Exhaust PM2.5	Total PM2.5
3.2 Demolition - 2025	1.36	18.20	16.80	0.061	2.69	0.60	3.29	0.45	0.57	1.02
3.3 Site Preparation - 2025	1.20	13.97	13.63	0.036	2.86	0.53	3.39	1.38	0.49	1.87
3.4 Grading - 2025	2.39	21.95	22.97	0.059	3.00	0.85	3.85	1.38	0.78	2.16
3.4 Grading - 2026	2.38	21.93	22.89	0.059	3.00	0.85	3.85	1.38	0.78	2.16
3.5 Drainage/Utilities/Trenching - 2026	0.86	10.01	8.91	0.026	0.25	0.42	0.67	0.05	0.39	0.37
3.5 Drainage/Utilities/Trenching - 2027	0.86	9.96	8.86	0.026	0.25	0.42	0.67	0.05	0.39	0.44
3.6 Foundations - 2026	0.57	6.36	8.53	0.027	0.30	0.21	0.52	0.06	0.21	0.27
3.6 Foundations - 2027	0.57	6.29	8.47	0.027	0.30	0.21	0.52	0.06	0.21	0.27
3.7 Structure Construction - 2026	1.41	15.78	19.11	0.049	0.38	0.54	0.93	0.08	0.51	0.59
3.7 Structure Construction - 2027	1.38	12.59	16.56	0.029	0.09	0.52	0.61	0.02	0.49	0.51
3.8 Landscaping/Other Finishing - 2027	0.56	5.44	6.78	0.016	0.27	0.24	0.51	0.05	0.22	0.26
3.9 Waterside Construction (Piles) - 2027	0.66	6.41	6.56	0.020	0.09	0.25	0.34	0.02	0.23	0.25
3.10 Paving - 2027	0.91	7.49	12.18	0.021	0.09	0.34	0.43	0.02	0.32	0.34
3.11 Architectural Coating - 2027	0.42	1.57	2.97	0.006	0.09	0.07	0.16	0.02	0.07	0.08

Overlapping Phases	ROG	NOX	CO	SO2	Fugitive PM10	Exhaust PM10	Total PM10	Fugitive PM2.5	Exhaust PM2.5	Total PM2.5
Drainage + Foundations + Building/Structure Construction - 2026	2.85	32.14	36.55	0.102	0.94	1.18	2.12	0.20	1.11	1.24
Drainage + Foundations + Building/Structure Construction + Asphalt Paving + Architectural Coating + Landscaping or Other Finishing + Water Construction (Piles) - 2027	5.37	49.74	62.39	0.145	1.19	2.05	3.24	0.22	1.93	2.15
Project Daily Maximum Emissions	**5.37**	**49.74**	**62.39**	**0.145**	**3.00**	**2.05**	**3.85**	**1.38**	**1.93**	**2.16**

SLRC - Eucalyptus Grove + Ivanhoe Overlook
Air Quality Construction Analysis

Winter	Onsite Emissions										Offsite Emissions									
Source	ROG	NOX	CO	SO2	Fugitive PM10	Exhaust PM10	Total PM10	Fugitive PM2.5	Exhaust PM2.5	Total PM2.5	ROG	NOX	CO	SO2	Fugitive PM10	Exhaust PM10	Total PM10	Fugitive PM2.5	Exhaust PM2.5	Total PM2.5
	lb/day										lb/day									
3.2 Demolition - 2025	1.31	13.03	13.35	0.025	2.04	0.55	2.59	0.31	0.51	0.82	0.05	5.17	3.46	0.04	0.65	0.06	0.71	0.15	0.05	0.20
3.3 Site Preparation - 2025	1.18	11.97	11.92	0.021	2.56	0.51	3.07	1.31	0.47	1.78	0.02	2.00	1.71	0.015	0.30	0.02	0.33	0.06	0.02	0.09
3.4 Grading - 2025	2.36	21.37	21.43	0.052	2.76	0.84	3.61	1.34	0.78	2.11	0.02	0.58	1.55	0.007	0.23	0.01	0.24	0.04	0.01	0.05
3.4 Grading - 2026	2.36	21.37	21.43	0.052	2.76	0.84	3.61	1.34	0.78	2.11	0.02	0.56	1.46	0.007	0.23	0.01	0.24	0.04	0.01	0.05
3.5 Drainage/Utilities/Trenching - 2026	0.84	8.55	7.53	0.015	0.00	0.41	0.41	0.00	0.37	0.37	0.02	1.46	1.39	0.012	0.25	0.02	0.27	0.05	0.02	
3.5 Drainage/Utilities/Trenching - 2027	0.84	8.55	7.53	0.015	0.00	0.41	0.41	0.00	0.37	0.37	0.02	1.41	1.33	0.011	0.25	0.02	0.27	0.05	0.02	0.07
3.6 Foundations - 2026	0.55	4.43	6.88	0.012	0.00	0.19	0.19	0.00	0.19	0.19	0.02	1.93	1.65	0.015	0.30	0.02	0.33	0.06	0.02	0.09
3.6 Foundations - 2027	0.55	4.43	6.88	0.012	0.00	0.19	0.19	0.00	0.19	0.19	0.02	1.87	1.59	0.014	0.30	0.02	0.33	0.06	0.02	0.09
3.7 Structure Construction - 2026	1.37	12.55	16.00	0.027	0.00	0.52	0.52	0.00	0.49	0.49	0.04	3.23	3.10	0.022	0.38	0.02	0.41	0.08	0.02	0.10
3.7 Structure Construction - 2027	1.37	12.55	16.00	0.027	0.00	0.52	0.52	0.00	0.49	0.49	0.01	0.04	0.56	0.002	0.09	0.00	0.09	0.02	0.00	0.02
3.8 Landscaping/Other Finishing - 2027	0.53	5.32	5.10	0.010	0.00	0.23	0.23	0.00	0.21	0.21	0.03	0.11	1.68	0.006	0.27	0.00	0.28	0.05	0.00	0.05
3.9 Waterside Construction (Piles) - 2027	0.65	6.37	6.00	0.018	0.00	0.25	0.25	0.00	0.23	0.23	0.01	0.04	0.56	0.002	0.09	0.00	0.09	0.02	0.00	0.02
3.10 Paving - 2027	0.90	7.45	11.62	0.019	0.00	0.34	0.34	0.00	0.32	0.32	0.01	0.04	0.56	0.002	0.09	0.00	0.09	0.02	0.00	0.02
3.11 Architectural Coating - 2027	0.41	1.53	2.41	0.004	0.00	0.07	0.07	0.00	0.07	0.07	0.01	0.04	0.56	0.002	0.09	0.00	0.09	0.02	0.00	0.02

Note: Offsite emissions pasted over from EMFAC2021 analysis

Regional Emissions	ROG	NOX	CO	SO2	Fugitive PM10	Exhaust PM10	Total PM10	Fugitive PM2.5	Exhaust PM2.5	Total PM2.5
3.2 Demolition - 2025	1.36	18.20	16.80	0.061	2.69	0.60	3.29	0.45	0.57	1.02
3.3 Site Preparation - 2025	1.20	13.97	13.63	0.036	2.86	0.53	3.39	1.38	0.49	1.87
3.4 Grading - 2025	2.39	21.95	22.97	0.059	3.00	0.85	3.85	1.38	0.78	2.16
3.4 Grading - 2026	2.38	21.93	22.89	0.059	3.00	0.85	3.85	1.38	0.78	2.16
3.5 Drainage/Utilities/Trenching - 2026	0.86	10.01	8.91	0.026	0.25	0.42	0.67	0.05	0.39	0.37
3.5 Drainage/Utilities/Trenching - 2027	0.86	9.96	8.86	0.026	0.25	0.42	0.67	0.05	0.39	0.44
3.6 Foundations - 2026	0.57	6.36	8.53	0.027	0.30	0.21	0.52	0.06	0.21	0.27
3.6 Foundations - 2027	0.57	6.29	8.47	0.027	0.30	0.21	0.52	0.06	0.21	0.27
3.7 Structure Construction - 2026	1.41	15.78	19.11	0.049	0.38	0.54	0.93	0.08	0.51	0.59
3.7 Structure Construction - 2027	1.38	12.59	16.56	0.029	0.09	0.52	0.61	0.02	0.49	0.51
3.8 Landscaping/Other Finishing - 2027	0.56	5.44	6.78	0.016	0.27	0.24	0.51	0.05	0.22	0.26
3.9 Waterside Construction (Piles) - 2027	0.66	6.41	6.56	0.020	0.09	0.25	0.34	0.02	0.23	0.25
3.10 Paving - 2027	0.91	7.49	12.18	0.021	0.09	0.34	0.43	0.02	0.32	0.34
3.11 Architectural Coating - 2027	0.42	1.57	2.97	0.006	0.09	0.07	0.16	0.02	0.07	0.08

Overlapping Phases	ROG	NOX	CO	SO2	Fugitive PM10	Exhaust PM10	Total PM10	Fugitive PM2.5	Exhaust PM2.5	Total PM2.5
Drainage + Foundations + Building/Structure Construction + Asphalt Paving + Architectural Coating + Landscaping or Other Finishing + Water Construction (Piles) - 2026	2.85	32.14	36.55	0.102	0.94	1.18	2.12	0.20	1.11	1.24
Drainage + Foundations + Building/Structure Construction + Asphalt Paving + Architectural Coating + Landscaping or Other Finishing + Water Construction (Piles) - 2027	5.37	49.74	62.39	0.145	1.19	2.05	3.24	0.22	1.93	2.15
Project Daily Maximum Emissions	**5.37**	**49.74**	**62.39**	**0.145**	**3.00**	**2.05**	**3.85**	**1.38**	**1.93**	**2.16**

SLRC - Habitat Islands

Air Quality Construction Analysis

Regional Maximums Source	ROG	NOX	CO	SO2	Fugitive PM10	Exhaust PM10	Total PM10	Fugitive PM2.5	Exhaust PM2.5	Total PM2.5
					lb/day					
3.2 Waterside Construction (Landscaping) - 2025	2.00	16.75	21.49	0.052	0.29	0.65	0.94	0.06	0.61	0.67
3.2 Waterside Construction (Landscaping) - 2026	2.00	16.70	21.39	0.052	0.29	0.65	0.94	0.06	0.61	0.67
Project Daily Maximum Emissions	**2.00**	**16.75**	**21.49**	**0.052**	**0.29**	**0.65**	**0.94**	**0.06**	**0.61**	**0.67**

Localized Maximum Source	ROG	NOX	CO	SO2	Fugitive PM10	Exhaust PM10	Total PM10	Fugitive PM2.5	Exhaust PM2.5	Total PM2.5
					lb/day					
3.2 Waterside Construction (Landscaping) - 2025	1.97	15.48	19.36	0.041	0.00	0.64	0.64	0.00	0.60	0.60
3.2 Waterside Construction (Landscaping) - 2026	1.97	15.48	19.36	0.041	0.00	0.64	0.64	0.00	0.60	0.60
Project Daily Maximum Emissions	**1.97**	**15.48**	**19.36**	**0.041**	**0.00**	**0.64**	**0.64**	**0.00**	**0.60**	**0.60**

SLRC - Habitat Islands
Air Quality Construction Analysis

Summer	Onsite Emissions										Offsite Emissions									
Source	ROG	NOX	CO	SO2	Fugitive PM10	Exhaust PM10	Total PM10	Fugitive PM2.5	Exhaust PM2.5	Total PM2.5	ROG	NOX	CO	SO2	Fugitive PM10	Exhaust PM10	Total PM10	Fugitive PM2.5	Exhaust PM2.5	Total PM2.5
	lb/day										lb/day									
3.2 Waterside Construction (Landscaping) - 2025	1.97	15.48	19.36	0.0411	0.00	0.64	0.64	0.00	0.60	0.60	0.03	1.27	2.14	0.011	0.29	0.01	0.30	0.06	0.01	0.07
3.2 Waterside Construction (Landscaping) - 2026	1.97	15.48	19.36	0.0411	0.00	0.64	0.64	0.00	0.60	0.60	0.03	1.22	2.03	0.011	0.29	0.01	0.30	0.06	0.01	0.07

Regional Emissions	ROG	NOX	CO	SO2	Fugitive PM10	Exhaust PM10	Total PM10	Fugitive PM2.5	Exhaust PM2.5	Total PM2.5
3.2 Waterside Construction (Landscaping) - 2025	2.00	16.75	21.49	0.0524	0.29	0.65	0.94	0.06	0.61	0.67
3.2 Waterside Construction (Landscaping) - 2026	2.00	16.70	21.39	0.0521	0.29	0.65	0.94	0.06	0.61	0.67
Project Daily Maximum Emissions	**2.00**	**16.75**	**21.49**	**0.052**	**0.29**	**0.65**	**0.94**	**0.06**	**0.61**	**0.67**

Note: Offsite emissions pasted over from EMFAC2021 analysis

SLRC - Habitat Islands

Air Quality Construction Analysis

	Onsite Emissions										Offsite Emissions									
Winter					**Fugitive**	**Exhaust**		**Fugitive**	**Exhaust**	**Total**										
Source	**ROG**	**NOX**	**CO**	**SO2**	**PM10**	**PM10**	**Total PM10**	**PM2.5**	**PM2.5**	**PM2.5**	**ROG**	**NOX**	**CO**	**SO2**	**Fugitive PM10**	**Exhaust PM10**	**Total PM10**	**Fugitive PM2.5**	**Exhaust PM2.5**	**Total PM2.5**
						lb/day									lb/day					
3.2 Waterside Construction (Landscaping) - 2025	1.97	15.48	19.36	0.0411	0.00	0.64	0.64	0.00	0.60	0.60	0.03	1.27	2.14	0.01	0.29	0.01	0.30	0.06	0.01	0.07
3.2 Waterside Construction (Landscaping) - 2026	1.97	15.48	19.36	0.0411	0.00	0.64	0.64	0.00	0.60	0.60	0.03	1.22	2.03	0.011	0.29	0.01	0.30	0.06	0.01	0.07

Regional Emissions	**ROG**	**NOX**	**CO**	**SO2**	**Fugitive PM10**	**Exhaust PM10**	**Total PM10**	**Fugitive PM2.5**	**Exhaust PM2.5**	**Total PM2.5**
3.2 Waterside Construction (Landscaping) - 2025	2.00	16.75	21.49	0.0524	0.29	0.65	0.94	0.06	0.61	0.67
3.2 Waterside Construction (Landscaping) - 2026	2.00	16.70	21.39	0.0521	0.29	0.65	0.94	0.06	0.61	0.67
Project Daily Maximum Emissions	**2.00**	**16.75**	**21.49**	**0.052**	**0.29**	**0.65**	**0.94**	**0.06**	**0.61**	**0.67**

Note: Offsite emissions pasted over from EMFAC2021 analysis

SLRC - Knoll + Meadow

Air Quality Construction Analysis

Regional Maximums Source	ROG	NOX	CO	SO2	Fugitive PM10	Exhaust PM10	Total PM10	Fugitive PM2.5	Exhaust PM2.5	Total PM2.5
					lb/day					
3.2 Demolition - 2025	1.33	14.30	14.66	0.035	0.68	0.56	1.24	0.12	0.53	0.64
3.3 Site Preparation - 2025	1.23	17.62	15.64	0.061	3.26	0.57	3.83	1.47	0.53	2.00
3.4 Grading - 2025	2.41	25.61	24.99	0.084	3.40	0.89	4.29	1.47	0.82	2.29
3.4 Grading - 2026	2.41	25.47	24.86	0.083	3.40	0.89	4.29	1.47	0.82	2.29
3.5 Drainage/Trenching/Utilities - 2026	0.55	7.07	6.35	0.023	0.25	0.23	0.48	0.05	0.21	0.26
3.6 Foundations - 2026	0.56	5.18	7.87	0.019	0.17	0.20	0.37	0.03	0.20	0.23
3.7 Building Construction - 2026	1.52	17.47	21.49	0.058	0.55	0.60	1.15	0.11	0.56	0.67
3.8 Landscaping/Other Finishing - 2026	0.56	5.45	6.89	0.016	0.27	0.24	0.51	0.05	0.22	0.26
3.9 Waterside Construction (Piles) - 2026	0.66	6.41	6.60	0.020	0.09	0.25	0.34	0.02	0.23	0.25
3.10 Paving - 2026	0.94	7.50	12.22	0.021	0.09	0.34	0.43	0.02	0.32	0.34
3.11 Architectural Coating - 2026	1.06	1.57	3.01	0.006	0.09	0.07	0.16	0.02	0.07	0.08

Overlapping Phases

	ROG	NOX	CO	SO2	Fugitive PM10	Exhaust PM10	Total PM10	Fugitive PM2.5	Exhaust PM2.5	Total PM2.5
Drainage + Foundations + Building/Structure Construction + Asphalt Paving + Architectural Coating + Landscaping or Other Finishing + Water Construction (Piles)	5.86	50.63	64.43	0.163	1.52	1.92	3.44	0.29	1.80	2.09
Project Daily Maximum Emissions	**5.86**	**50.63**	**64.43**	**0.163**	**3.40**	**1.92**	**4.29**	**1.47**	**1.80**	**2.29**

Localized Maximum Source	ROG	NOX	CO	SO2	Fugitive PM10	Exhaust PM10	Total PM10	Fugitive PM2.5	Exhaust PM2.5	Total PM2.5
					lb/day					
3.2 Demolition - 2025	1.31	13.03	13.35	0.025	0.46	0.55	1.01	0.07	0.51	0.58
3.3 Site Preparation - 2025	1.18	11.97	11.92	0.021	2.56	0.51	3.06	1.31	0.47	1.78
3.4 Grading - 2025	2.36	21.37	21.43	0.052	2.76	0.84	3.60	1.34	0.78	2.11
3.4 Grading - 2026	2.36	21.37	21.43	0.052	2.76	0.84	3.60	1.34	0.78	2.11
3.5 Drainage/Trenching/Utilities - 2026	0.53	5.61	4.96	0.011	0.00	0.21	0.21	0.00	0.19	0.19
3.6 Foundations - 2026	0.55	4.43	6.88	0.012	0.00	0.19	0.19	0.00	0.19	0.19
3.7 Building Construction - 2026	1.46	13.37	17.14	0.029	0.00	0.56	0.56	0.00	0.53	0.53
3.8 Landscaping/Other Finishing - 2026	0.53	5.32	5.10	0.010	0.00	0.23	0.23	0.00	0.21	0.21
3.9 Waterside Construction (Piles) - 2026	0.65	6.37	6.00	0.018	0.00	0.25	0.25	0.00	0.23	0.23
3.10 Paving - 2026	0.93	7.45	11.62	0.019	0.00	0.34	0.34	0.00	0.32	0.32
3.11 Architectural Coating - 2026	1.05	1.53	2.41	0.004	0.00	0.07	0.07	0.00	0.07	0.07

Overlapping Phases

Drainage + Foundations + Building/Structure Construction + Asphalt Paving + Architectural Coating + Landscaping or Other Finishing + Water Construction (Piles)	5.71	44.07	54.11	0.104	0.00	1.86	1.86	0.00	1.74	1.74
Project Daily Maximum Emissions	**5.71**	**44.07**	**54.11**	**0.104**	**2.76**	**1.86**	**3.60**	**1.34**	**1.74**	**2.11**

SLRC - Knoll + Meadow
Air Quality Construction Analysis

Summer	Onsite Emissions										Offsite Emissions									
Source	ROG	NOX	CO	SO2	Fugitive PM10	Exhaust PM10	Total PM10	Fugitive PM2.5	Exhaust PM2.5	Total PM2.5	ROG	NOX	CO	SO2	Fugitive PM10	Exhaust PM10	Total PM10	Fugitive PM2.5	Exhaust PM2.5	Total PM2.5
						lb/day									lb/day					
3.2 Demolition - 2025	1.31	13.03	13.35	0.025	0.46	0.55	1.01	0.07	0.51	0.58	0.02	1.27	1.31	0.010	0.22	0.01	0.24	0.05	0.01	0.06
3.3 Site Preparation - 2025	1.18	11.97	11.92	0.021	2.56	0.51	3.06	1.31	0.47	1.78	0.05	5.65	3.72	0.040	0.70	0.06	0.76	0.16	0.06	0.22
3.4 Grading - 2025	2.36	21.37	21.43	0.052	2.76	0.84	3.60	1.34	0.78	2.11	0.05	4.24	3.56	0.032	0.63	0.05	0.68	0.14	0.05	0.18
3.4 Grading - 2026	2.36	21.37	21.43	0.052	2.76	0.84	3.60	1.34	0.78	2.11	0.05	4.09	3.44	0.031	0.63	0.05	0.68	0.14	0.04	0.18
3.5 Drainage/Trenching/Utilities - 2026	0.53	5.61	4.96	0.011	0.00	0.21	0.21	0.00	0.19	0.19	0.02	1.46	1.39	0.012	0.25	0.02	0.27	0.05	0.02	0.07
3.6 Foundations - 2026	0.55	4.43	6.88	0.012	0.00	0.19	0.19	0.00	0.19	0.19	0.01	0.75	0.99	0.007	0.17	0.01	0.18	0.03	0.01	0.04
3.7 Building Construction - 2026	1.46	13.37	17.14	0.029	0.00	0.56	0.56	0.00	0.53	0.53	0.06	4.10	4.36	0.029	0.55	0.03	0.58	0.11	0.03	0.14
3.8 Landscaping/Other Finishing - 2026	0.53	5.32	5.10	0.010	0.00	0.23	0.23	0.00	0.21	0.21	0.03	0.13	1.79	0.006	0.27	0.00	0.28	0.05	0.00	0.05
3.9 Waterside Construction (Piles) - 2026	0.65	6.37	6.00	0.018	0.00	0.25	0.25	0.00	0.23	0.23	0.01	0.04	0.60	0.002	0.09	0.00	0.09	0.02	0.00	0.02
3.10 Paving - 2026	0.93	7.45	11.62	0.019	0.00	0.34	0.34	0.00	0.32	0.32	0.01	0.04	0.60	0.002	0.09	0.00	0.09	0.02	0.00	0.02
3.11 Architectural Coating - 2026	1.05	1.53	2.41	0.004	0.00	0.07	0.07	0.00	0.07	0.07	0.01	0.04	0.60	0.002	0.09	0.00	0.09	0.02	0.00	0.02

Regional Emissions	ROG	NOX	CO	SO2	Fugitive PM10	Exhaust PM10	Total PM10	Fugitive PM2.5	Exhaust PM2.5	Total PM2.5
3.2 Demolition - 2025	1.33	14.30	14.66	0.035	0.68	0.56	1.24	0.12	0.53	0.64
3.3 Site Preparation - 2025	1.23	17.62	15.64	0.061	3.26	0.57	3.83	1.47	0.53	2.00
3.4 Grading - 2025	2.41	25.61	24.99	0.084	3.40	0.89	4.29	1.47	0.82	2.29
3.4 Grading - 2026	2.41	25.47	24.86	0.083	3.40	0.89	4.29	1.47	0.82	2.29
3.5 Drainage/Trenching/Utilities - 2026	0.55	7.07	6.35	0.023	0.25	0.23	0.48	0.05	0.21	0.26
3.6 Foundations - 2026	0.56	5.18	7.87	0.019	0.17	0.20	0.37	0.03	0.20	0.23
3.7 Building Construction - 2026	1.52	17.47	21.49	0.058	0.55	0.60	1.15	0.11	0.56	0.67
3.8 Landscaping/Other Finishing - 2026	0.56	5.45	6.89	0.016	0.27	0.24	0.51	0.05	0.22	0.26
3.9 Waterside Construction (Piles) - 2026	0.66	6.41	6.60	0.020	0.09	0.25	0.34	0.02	0.23	0.25
3.10 Paving - 2026	0.94	7.50	12.22	0.021	0.09	0.34	0.43	0.02	0.32	0.34
3.11 Architectural Coating - 2026	1.06	1.57	3.01	0.006	0.09	0.07	0.16	0.02	0.07	0.08

Note: Offsite emissions pasted over from EMFAC2021 analysis

Overlapping Phases

	ROG	NOX	CO	SO2	Fugitive PM10	Exhaust PM10	Total PM10	Fugitive PM2.5	Exhaust PM2.5	Total PM2.5
Drainage + Foundations + Building/Structure Construction + Asphalt Paving + Architectural Coating + Landscaping or Other Finishing + Water Construction (Piles)	5.86	50.63	64.43	0.16	1.52	1.92	3.44	0.29	1.80	2.09
Project Daily Maximum Emissions	**5.86**	**50.63**	**64.43**	**0.16**	**3.40**	**1.92**	**4.29**	**1.47**	**1.80**	**2.29**

SLRC - Knoll + Meadow

Air Quality Construction Analysis

Winter	Onsite Emissions										Offsite Emissions									
Source	ROG	NOX	CO	SO2	Fugitive PM10	Exhaust PM10	Total PM10	Fugitive PM2.5	Exhaust PM2.5	Total PM2.5	ROG	NOX	CO	SO2	Fugitive PM10	Exhaust PM10	Total PM10	Fugitive PM2.5	Exhaust PM2.5	Total PM2.5
	lb/day										lb/day									
3.2 Demolition - 2025	1.31	13.03	13.35	0.025	0.46	0.55	1.01	0.07	0.51	0.58	0.02	1.27	1.31	0.010	0.22	0.01	0.24	0.05	0.01	0.06
3.3 Site Preparation - 2025	1.18	11.97	11.92	0.021	2.56	0.51	3.06	1.31	0.47	1.78	0.05	5.65	3.72	0.040	0.70	0.06	0.76	0.16	0.06	0.22
3.4 Grading - 2025	2.36	21.37	21.43	0.052	2.76	0.84	3.60	1.34	0.78	2.11	0.05	4.24	3.56	0.032	0.63	0.05	0.68	0.14	0.05	0.18
3.4 Grading - 2026	2.36	21.37	21.43	0.052	2.76	0.84	3.60	1.34	0.78	2.11	0.05	4.09	3.44	0.031	0.63	0.05	0.68	0.14	0.04	0.18
3.5 Drainage/Trenching/Utilities - 2026	0.53	5.61	4.96	0.011	0.00	0.21	0.21	0.00	0.19	0.19	0.02	1.46	1.39	0.012	0.25	0.02	0.27	0.05	0.02	0.07
3.6 Foundations - 2026	0.55	4.43	6.88	0.012	0.00	0.19	0.19	0.00	0.19	0.19	0.01	0.75	0.99	0.007	0.17	0.01	0.18	0.03	0.01	0.04
3.7 Building Construction - 2026	1.46	13.37	17.14	0.029	0.00	0.56	0.56	0.00	0.53	0.53	0.06	4.10	4.36	0.029	0.55	0.03	0.58	0.11	0.03	0.14
3.8 Landscaping/Other Finishing - 2026	0.53	5.32	5.10	0.010	0.00	0.23	0.23	0.00	0.21	0.21	0.03	0.13	1.79	0.006	0.27	0.00	0.28	0.05	0.00	0.05
3.9 Waterside Construction (Piles) - 2026	0.65	6.37	6.00	0.018	0.00	0.25	0.25	0.00	0.23	0.23	0.01	0.04	0.60	0.002	0.09	0.00	0.09	0.02	0.00	0.02
3.10 Paving - 2026	0.93	7.45	11.62	0.019	0.00	0.34	0.34	0.00	0.32	0.32	0.01	0.04	0.60	0.002	0.09	0.00	0.09	0.02	0.00	0.02
3.11 Architectural Coating - 2026	1.05	1.53	2.41	0.004	0.00	0.07	0.07	0.00	0.07	0.07	0.01	0.04	0.60	0.002	0.09	0.00	0.09	0.02	0.00	0.02

Regional Emissions	ROG	NOX	CO	SO2	Fugitive PM10	Exhaust PM10	Total PM10	Fugitive PM2.5	Exhaust PM2.5	Total PM2.5
3.2 Demolition - 2025	1.33	14.30	14.66	0.035	0.68	0.56	1.24	0.12	0.53	0.64
3.3 Site Preparation - 2025	1.23	17.62	15.64	0.061	3.26	0.57	3.83	1.47	0.53	2.00
3.4 Grading - 2025	2.41	25.61	24.99	0.084	3.40	0.89	4.29	1.47	0.82	2.29
3.4 Grading - 2026	2.41	25.47	24.86	0.083	3.40	0.89	4.29	1.47	0.82	2.29
3.5 Drainage/Trenching/Utilities - 2026	0.55	7.07	6.35	0.023	0.25	0.23	0.48	0.05	0.21	0.26
3.6 Foundations - 2026	0.56	5.18	7.87	0.019	0.17	0.20	0.37	0.03	0.20	0.23
3.7 Building Construction - 2026	1.52	17.47	21.49	0.058	0.55	0.60	1.15	0.11	0.56	0.67
3.8 Landscaping/Other Finishing - 2026	0.56	5.45	6.89	0.016	0.27	0.24	0.51	0.05	0.22	0.26
3.9 Waterside Construction (Piles) - 2026	0.66	6.41	6.60	0.020	0.09	0.25	0.34	0.02	0.23	0.25
3.10 Paving - 2026	0.94	7.50	12.22	0.021	0.09	0.34	0.43	0.02	0.32	0.34
3.11 Architectural Coating - 2026	1.06	1.57	3.01	0.006	0.09	0.07	0.16	0.02	0.07	0.08

Note: Offsite emissions pasted over from EMFAC2021 analysis

Overlapping Phases

	ROG	NOX	CO	SO2	Fugitive PM10	Exhaust PM10	Total PM10	Fugitive PM2.5	Exhaust PM2.5	Total PM2.5
Drainage + Foundations + Building/Structure Construction + Asphalt Paving + Architectural Coating + Landscaping or Other Finishing + Water Construction (Piles)	5.86	50.63	64.43	0.16	1.52	1.92	3.44	0.29	1.80	2.09
Project Daily Maximum Emissions	**5.86**	**50.63**	**64.43**	**0.16**	**3.40**	**1.92**	**4.29**	**1.47**	**1.80**	**2.29**

SLRC - East&West Narrows
Air Quality Construction Analysis

Regional Maximums Source	ROG	NOX	CO	SO2	Fugitive PM10	Exhaust PM10	Total PM10	Fugitive PM2.5	Exhaust PM2.5	Total PM2.5
					lb/day					
3.2 Demolition - 2027	1.35	17.18	16.23	0.055	2.30	0.60	2.90	0.39	0.56	0.95
3.3 Site Preparation - 2027	1.51	14.64	18.56	0.033	2.58	0.63	3.21	1.32	0.58	1.90
3.4 Drainage/Utilities/Trenching - 2027	1.83	18.37	20.85	0.043	0.14	0.74	0.89	0.03	0.68	0.71
3.4 Drainage/Utilities/Trenching - 2028	1.83	18.35	20.81	0.043	0.14	0.74	0.89	0.03	0.68	0.71
3.4 Drainage/Utilities/Trenching - 2029	1.83	18.33	20.78	0.043	0.14	0.74	0.89	0.03	0.68	0.71
3.5 Foundations - 2029	0.55	4.86	7.13	0.015	0.05	0.20	0.25	0.01	0.19	0.20
3.6 Structure Construction - 2029	1.31	13.20	16.55	0.037	0.24	0.49	0.73	0.05	0.46	0.51
3.7 Landscaping/Other Finishing - 2029	0.56	6.81	7.03	0.022	0.28	0.24	0.53	0.06	0.23	0.28
3.8 Water Construction (Piles) - 2029	0.64	6.23	6.22	0.020	0.09	0.24	0.33	0.02	0.22	0.24
3.9 Paving - 2029	0.94	7.49	12.12	0.021	0.09	0.34	0.43	0.02	0.32	0.34
Overlapping Phases										
	ROG	**NOX**	**CO**	**SO2**	**Fugitive PM10**	**Exhaust PM10**	**Total PM10**	**Fugitive PM2.5**	**Exhaust PM2.5**	**Total PM2.5**
Drainage + Foundations + Building/Structure Construction + Asphalt Paving + Landscaping or Other Finishing + Water Construction (Piles)	5.84	56.91	69.83	0.158	0.90	2.26	3.16	0.17	2.11	2.28
Project Daily Maximum Emissions	**5.84**	**56.91**	**69.83**	**0.158**	**2.58**	**2.26**	**3.21**	**1.32**	**2.11**	**2.28**

Localized Maximum Source	ROG	NOX	CO	SO2	Fugitive PM10	Exhaust PM10	Total PM10	Fugitive PM2.5	Exhaust PM2.5	Total PM2.5
					lb/day					
3.2 Demolition - 2027	1.31	13.03	13.35	0.025	1.73	0.55	2.28	0.26	0.51	0.77
3.3 Site Preparation - 2027	1.51	14.41	18.44	0.031	2.56	0.63	3.18	1.31	0.58	1.89
3.4 Drainage/Utilities/Trenching - 2027	1.82	17.87	20.03	0.038	0.00	0.74	0.74	0.00	0.68	0.68
3.4 Drainage/Utilities/Trenching - 2028	1.82	17.87	20.03	0.038	0.00	0.74	0.74	0.00	0.68	0.68
3.4 Drainage/Utilities/Trenching - 2029	1.82	17.87	20.03	0.038	0.00	0.74	0.74	0.00	0.68	0.68
3.5 Foundations - 2029	0.55	4.43	6.88	0.012	0.00	0.19	0.19	0.00	0.19	0.19
3.6 Structure Construction - 2029	1.28	11.73	14.87	0.026	0.00	0.48	0.48	0.00	0.45	0.45
3.7 Landscaping/Other Finishing - 2029	0.53	5.32	5.10	0.010	0.00	0.23	0.23	0.00	0.21	0.21
3.8 Water Construction (Piles) - 2029	0.64	6.20	5.72	0.018	0.00	0.24	0.24	0.00	0.22	0.22
3.9 Paving - 2029	0.93	7.45	11.62	0.019	0.00	0.34	0.34	0.00	0.32	0.32
Overlapping Phases										
Drainage + Foundations + Building/Structure Construction + Asphalt Paving + Landscaping or Other Finishing + Water Construction (Piles)	5.8	53.0	64.2	0.1	0.0	2.2	2.2	0.0	2.1	2.1
Project Daily Maximum Emissions	**5.8**	**53.0**	**64.2**	**0.1**	**2.6**	**2.2**	**3.2**	**1.3**	**2.1**	**2.1**

SLRC - East&West Narrows

Air Quality Construction Analysis

Summer	Onsite Emissions										Offsite Emissions									
Source	ROG	NOX	CO	SO2	Fugitive PM10	Exhaust PM10	Total PM10	Fugitive PM2.5	Exhaust PM2.5	Total PM2.5	ROG	NOX	CO	SO2	Fugitive PM10	Exhaust PM10	Total PM10	Fugitive PM2.5	Exhaust PM2.5	Total PM2.5
	lb/day										lb/day									
3.2 Demolition - 2027	1.31	13.03	13.35	0.025	1.73	0.55	2.28	0.26	0.51	0.77	0.04	4.15	2.88	0.03	0.57	0.05	0.62	0.13	0.05	0.17
3.3 Site Preparation - 2027	1.51	14.41	18.44	0.031	2.56	0.63	3.18	1.31	0.58	1.89	0.00	0.23	0.13	0.00	0.03	0.00	0.03	0.01	0.00	0.01
3.4 Drainage/Utilities/Trenching - 2027	1.82	17.87	20.03	0.038	0.00	0.74	0.74	0.00	0.68	0.68	0.01	0.50	0.82	0.00	0.14	0.01	0.15	0.03	0.01	0.03
3.4 Drainage/Utilities/Trenching - 2028	1.82	17.87	20.03	0.038	0.00	0.74	0.74	0.00	0.68	0.68	0.01	0.48	0.78	0.00	0.14	0.01	0.15	0.03	0.01	0.03
3.4 Drainage/Utilities/Trenching - 2029	1.82	17.87	20.03	0.038	0.00	0.74	0.74	0.00	0.68	0.68	0.01	0.46	0.75	0.00	0.14	0.01	0.15	0.03	0.01	0.03
3.5 Foundations - 2029	0.55	4.43	6.88	0.012	0.00	0.19	0.19	0.00	0.19	0.19	0.00	0.43	0.25	0.00	0.05	0.01	0.06	0.01	0.00	0.02
3.6 Structure Construction - 2029	1.28	11.73	14.87	0.026	0.00	0.48	0.48	0.00	0.45	0.45	0.02	1.47	1.68	0.01	0.24	0.01	0.25	0.05	0.01	0.06
3.7 Landscaping/Other Finishing - 2029	0.53	5.32	5.10	0.010	0.00	0.23	0.23	0.00	0.21	0.21	0.03	1.49	1.93	0.01	0.28	0.01	0.29	0.06	0.01	0.07
3.8 Water Construction (Piles) - 2029	0.64	6.20	5.72	0.018	0.00	0.24	0.24	0.00	0.22	0.22	0.01	0.03	0.50	0.00	0.09	0.00	0.09	0.02	0.00	0.02
3.9 Paving - 2029	0.93	7.45	11.62	0.019	0.00	0.34	0.34	0.00	0.32	0.32	0.01	0.03	0.50	0.00	0.09	0.00	0.09	0.02	0.00	0.02

Note: Offsite emissions pasted over from EMFAC2021 analysis

Regional Emissions	ROG	NOX	CO	SO2	Fugitive PM10	Exhaust PM10	Total PM10	Fugitive PM2.5	Exhaust PM2.5	Total PM2.5
3.2 Demolition - 2027	1.35	17.18	16.23	0.055	2.30	0.60	2.90	0.39	0.56	0.95
3.3 Site Preparation - 2027	1.51	14.64	18.56	0.033	2.58	0.63	3.21	1.32	0.58	1.90
3.4 Drainage/Utilities/Trenching - 2027	1.83	18.37	20.85	0.043	0.14	0.74	0.89	0.03	0.68	0.71
3.4 Drainage/Utilities/Trenching - 2028	1.83	18.35	20.81	0.043	0.14	0.74	0.89	0.03	0.68	0.71
3.4 Drainage/Utilities/Trenching - 2029	1.83	18.33	20.78	0.043	0.14	0.74	0.89	0.03	0.68	0.71
3.5 Foundations - 2029	0.55	4.86	7.13	0.015	0.05	0.20	0.25	0.01	0.19	0.20
3.6 Structure Construction - 2029	1.31	13.20	16.55	0.037	0.24	0.49	0.73	0.05	0.46	0.51
3.7 Landscaping/Other Finishing - 2029	0.56	6.81	7.03	0.022	0.28	0.24	0.53	0.06	0.23	0.28
3.8 Water Construction (Piles) - 2029	0.64	6.23	6.22	0.020	0.09	0.24	0.33	0.02	0.22	0.24
3.9 Paving - 2029	0.94	7.49	12.12	0.021	0.09	0.34	0.43	0.02	0.32	0.34

Overlapping Phases	ROG	NOX	CO	SO2	Fugitive PM10	Exhaust PM10	Total PM10	Fugitive PM2.5	Exhaust PM2.5	Total PM2.5
Drainage + Foundations + Building/Structure Construction + Asphalt Paving + Landscaping or Other Finishing + Water Construction (Piles)	5.84	56.91	69.83	0.158	0.90	2.26	3.16	0.17	2.11	2.28
Project Daily Maximum Emissions	**5.84**	**56.91**	**69.83**	**0.158**	**2.58**	**2.26**	**3.21**	**1.32**	**2.11**	**2.28**

SLRC - East&West Narrows

Air Quality Construction Analysis

Winter	Onsite Emissions										Offsite Emissions									
Source	ROG	NOX	CO	SO2	Fugitive PM10	Exhaust PM10	Total PM10	Fugitive PM2.5	Exhaust PM2.5	Total PM2.5	ROG	NOX	CO	SO2	Fugitive PM10	Exhaust PM10	Total PM10	Fugitive PM2.5	Exhaust PM2.5	Total PM2.5
	lb/day										lb/day									
3.2 Demolition - 2027	1.31	13.03	13.35	0.025	1.73	0.55	2.28	0.26	0.51	0.77	0.04	4.15	2.88	0.03	0.57	0.05	0.62	0.13	0.05	0.17
3.3 Site Preparation - 2027	1.51	14.41	18.44	0.031	2.56	0.63	3.18	1.31	0.58	1.89	0.00	0.23	0.13	0.00	0.03	0.00	0.03	0.01	0.00	0.01
3.4 Drainage/Utilities/Trenching - 2027	1.82	17.87	20.03	0.038	0.00	0.74	0.74	0.00	0.68	0.68	0.01	0.50	0.82	0.00	0.14	0.01	0.15	0.03	0.01	0.03
3.4 Drainage/Utilities/Trenching - 2028	1.82	17.87	20.03	0.038	0.00	0.74	0.74	0.00	0.68	0.68	0.01	0.48	0.78	0.00	0.14	0.01	0.15	0.03	0.01	0.03
3.4 Drainage/Utilities/Trenching - 2029	1.82	17.87	20.03	0.038	0.00	0.74	0.74	0.00	0.68	0.68	0.01	0.46	0.75	0.00	0.14	0.01	0.15	0.03	0.01	0.03
3.5 Foundations - 2029	0.55	4.43	6.88	0.012	0.00	0.19	0.19	0.00	0.19	0.19	0.00	0.43	0.25	0.00	0.05	0.01	0.06	0.01	0.00	0.02
3.6 Structure Construction - 2029	1.28	11.73	14.87	0.026	0.00	0.48	0.48	0.00	0.45	0.45	0.02	1.47	1.68	0.01	0.24	0.01	0.25	0.05	0.01	0.06
3.7 Landscaping/Other Finishing - 2029	0.53	5.32	5.10	0.010	0.00	0.23	0.23	0.00	0.21	0.21	0.03	1.49	1.93	0.01	0.28	0.01	0.29	0.06	0.01	0.07
3.8 Water Construction (Piles) - 2029	0.64	6.20	5.72	0.018	0.00	0.24	0.24	0.00	0.22	0.22	0.01	0.03	0.50	0.00	0.09	0.00	0.09	0.02	0.00	0.02
3.9 Paving - 2029	0.93	7.45	11.62	0.019	0.00	0.34	0.34	0.00	0.32	0.32	0.01	0.03	0.50	0.00	0.09	0.00	0.09	0.02	0.00	0.02

Note: Offsite emissions pasted over from EMFAC2021 analysis

Regional Emissions	ROG	NOX	CO	SO2	Fugitive PM10	Exhaust PM10	Total PM10	Fugitive PM2.5	Exhaust PM2.5	Total PM2.5
3.2 Demolition - 2027	1.35	17.18	16.23	0.055	2.30	0.60	2.90	0.39	0.56	0.95
3.3 Site Preparation - 2027	1.51	14.64	18.56	0.033	2.58	0.63	3.21	1.32	0.58	1.90
3.4 Drainage/Utilities/Trenching - 2027	1.83	18.37	20.85	0.043	0.14	0.74	0.89	0.03	0.68	0.71
3.4 Drainage/Utilities/Trenching - 2028	1.83	18.35	20.81	0.043	0.14	0.74	0.89	0.03	0.68	0.71
3.4 Drainage/Utilities/Trenching - 2029	1.83	18.33	20.78	0.043	0.14	0.74	0.89	0.03	0.68	0.71
3.5 Foundations - 2029	0.55	4.86	7.13	0.015	0.05	0.20	0.25	0.01	0.19	0.20
3.6 Structure Construction - 2029	1.31	13.20	16.55	0.037	0.24	0.49	0.73	0.05	0.46	0.51
3.7 Landscaping/Other Finishing - 2029	0.56	6.81	7.03	0.022	0.28	0.24	0.53	0.06	0.23	0.28
3.8 Water Construction (Piles) - 2029	0.64	6.23	6.22	0.020	0.09	0.24	0.33	0.02	0.22	0.24
3.9 Paving - 2029	0.94	7.49	12.12	0.021	0.09	0.34	0.43	0.02	0.32	0.34

Overlapping Phases	ROG	NOX	CO	SO2	Fugitive PM10	Exhaust PM10	Total PM10	Fugitive PM2.5	Exhaust PM2.5	Total PM2.5
Drainage + Foundations + Building/Structure Construction + Asphalt Paving + Architectural Coating + Landscaping or Other Finishing + Water Construction (Piles)	5.84	56.91	69.83	0.158	0.90	2.26	3.16	0.17	2.11	2.28
Project Daily Maximum Emissions	**5.84**	**56.91**	**69.83**	**0.158**	**2.58**	**2.26**	**3.21**	**1.32**	**2.11**	**2.28**

SLRC - Ivanhoe Spillway
Air Quality Construction Analysis

Regional Maximums	ROG	NOX	CO	SO2	Fugitive PM10	Exhaust PM10	Total PM10	Fugitive PM2.5	Exhaust PM2.5	Total PM2.5
Source	lb/day									
3.2 Demolition - 2027	1.32	13.76	14.29	0.031	0.41	0.56	0.96	0.07	0.52	0.59
3.3 Drainage/Utilities/Trenching - 2027	0.54	5.36	6.62	0.011	0.12	0.30	0.41	0.02	0.27	0.30
3.3 Drainage/Utilities/Trenching - 2028	0.54	5.35	6.59	0.011	0.12	0.30	0.41	0.02	0.27	0.30
3.4 Paving - 2027	0.90	7.49	12.18	0.021	0.09	0.34	0.43	0.02	0.32	0.34
3.4 Paving - 2028	0.90	7.49	12.15	0.021	0.09	0.34	0.43	0.02	0.32	0.34
Overlapping Phases										
	ROG	NOX	CO	SO2	Fugitive PM10	Exhaust PM10	Total PM10	Fugitive PM2.5	Exhaust PM2.5	Total PM2.5
Drainage + Asphalt Paving -2027	1.44	12.86	18.80	0.033	0.21	0.64	0.85	0.04	0.60	0.63
Drainage + Asphalt Paving -2028	1.44	12.84	18.74	0.033	0.21	0.64	0.85	0.04	0.60	0.63
Project Daily Maximum Emissions	**1.44**	**13.76**	**18.80**	**0.033**	**0.41**	**0.64**	**0.96**	**0.07**	**0.60**	**0.63**

Localized Maximum	ROG	NOX	CO	SO2	Fugitive PM10	Exhaust PM10	Total PM10	Fugitive PM2.5	Exhaust PM2.5	Total PM2.5
Source	lb/day									
3.2 Demolition - 2027	1.31	13.03	13.35	0.025	0.24	0.55	0.78	0.04	0.51	0.55
3.3 Drainage/Utilities/Trenching - 2027	0.53	5.10	5.93	0.008	0.00	0.29	0.29	0.00	0.27	0.27
3.3 Drainage/Utilities/Trenching - 2028	0.53	5.10	5.93	0.008	0.00	0.29	0.29	0.00	0.27	0.27
3.4 Paving - 2027	0.89	7.45	11.62	0.019	0.00	0.34	0.34	0.00	0.32	0.32
3.4 Paving - 2028	0.89	7.45	11.62	0.019	0.00	0.34	0.34	0.00	0.32	0.32
Overlapping Phases										
Drainage + Asphalt Paving -2027	1.42	12.55	17.55	0.027	0.00	0.63	0.63	0.00	0.59	0.59
Drainage + Asphalt Paving -2028	1.42	12.55	17.55	0.027	0.00	0.63	0.63	0.00	0.59	0.59
Project Daily Maximum Emissions	**1.42**	**13.03**	**17.55**	**0.027**	**0.24**	**0.63**	**0.78**	**0.04**	**0.59**	**0.59**

SLRC - Ivanhoe Spillway
Air Quality Construction Analysis

Summer Source	Onsite Emissions ROG	NOX	CO	SO2	Fugitive PM10	Exhaust PM10	Total PM10	Fugitive PM2.5	Exhaust PM2.5	Total PM2.5	Offsite Emissions ROG	NOX	CO	SO2	Fugitive PM10	Exhaust PM10	Total PM10	Fugitive PM2.5	Exhaust PM2.5	Total PM2.5
						lb/day									lb/day					
3.2 Demolition - 2027	1.31	13.03	13.35	0.025	0.24	0.55	0.78	0.04	0.51	0.55	0.01	0.72	0.95	0.007	0.17	0.01	0.18	0.03	0.01	0.04
3.3 Drainage/Utilities/Trenching - 2027	0.53	5.10	5.93	0.008	0.00	0.29	0.29	0.00	0.27	0.27	0.01	0.27	0.69	0.003	0.12	0.00	0.12	0.02	0.00	0.02
3.3 Drainage/Utilities/Trenching - 2028	0.53	5.10	5.93	0.008	0.00	0.29	0.29	0.00	0.27	0.27	0.01	0.26	0.65	0.003	0.12	0.00	0.12	0.02	0.00	0.02
3.4 Paving - 2027	0.89	7.45	11.62	0.019	0.00	0.34	0.34	0.00	0.32	0.32	0.01	0.04	0.56	0.002	0.09	0.00	0.09	0.02	0.00	0.02
3.4 Paving - 2028	0.89	7.45	11.62	0.019	0.00	0.34	0.34	0.00	0.32	0.32	0.01	0.03	0.53	0.002	0.09	0.00	0.09	0.02	0.00	0.02

Regional Emissions	ROG	NOX	CO	SO2	Fugitive PM10	Exhaust PM10	Total PM10	Fugitive PM2.5	Exhaust PM2.5	Total PM2.5
3.2 Demolition - 2027	1.32	13.76	14.29	0.031	0.41	0.56	0.96	0.07	0.52	0.59
3.3 Drainage/Utilities/Trenching - 2027	0.54	5.36	6.62	0.011	0.12	0.30	0.41	0.02	0.27	0.30
3.3 Drainage/Utilities/Trenching - 2028	0.54	5.35	6.59	0.011	0.12	0.30	0.41	0.02	0.27	0.30
3.4 Paving - 2027	0.90	7.49	12.18	0.021	0.09	0.34	0.43	0.02	0.32	0.34
3.4 Paving - 2028	0.90	7.49	12.15	0.021	0.09	0.34	0.43	0.02	0.32	0.34

Note: Offsite emissions pasted over from EMFAC2021 analysis

Overlapping Phases

	ROG	NOX	CO	SO2	Fugitive PM10	Exhaust PM10	Total PM10	Fugitive PM2.5	Exhaust PM2.5	Total PM2.5
Drainage + Asphalt Paving -2027	1.44	12.86	18.80	0.033	0.21	0.64	0.85	0.04	0.60	0.63
Drainage + Asphalt Paving -2028	1.44	12.84	18.74	0.033	0.21	0.64	0.85	0.04	0.60	0.63
Project Daily Maximum Emissions	**1.44**	**13.76**	**18.80**	**0.033**	**0.41**	**0.64**	**0.96**	**0.07**	**0.60**	**0.63**

SLRC - Ivanhoe Spillway
Air Quality Construction Analysis

Winter	Onsite Emissions										Offsite Emissions									
Source	ROG	NOX	CO	SO2	Fugitive PM10	Exhaust PM10	Total PM10	Fugitive PM2.5	Exhaust PM2.5	Total PM2.5	ROG	NOX	CO	SO2	Fugitive PM10	Exhaust PM10	Total PM10	Fugitive PM2.5	Exhaust PM2.5	Total PM2.5
	lb/day										lb/day									
3.2 Demolition - 2027	1.31	13.03	13.35	0.025	0.24	0.55	0.78	0.04	0.51	0.55	0.01	0.72	0.95	0.007	0.17	0.01	0.18	0.03	0.01	0.04
3.3 Drainage/Utilities/Trenching - 2027	0.53	5.10	5.93	0.008	0.00	0.29	0.29	0.00	0.27	0.27	0.01	0.27	0.69	0.003	0.12	0.00	0.12	0.02	0.00	0.02
3.3 Drainage/Utilities/Trenching - 2028	0.53	5.10	5.93	0.008	0.00	0.29	0.29	0.00	0.27	0.27	0.01	0.26	0.65	0.003	0.12	0.00	0.12	0.02	0.00	0.02
3.4 Paving - 2027	0.89	7.45	11.62	0.019	0.00	0.34	0.34	0.00	0.32	0.32	0.01	0.04	0.56	0.002	0.09	0.00	0.09	0.02	0.00	0.02
3.4 Paving - 2028	0.89	7.45	11.62	0.019	0.00	0.34	0.34	0.00	0.32	0.32	0.01	0.03	0.53	0.002	0.09	0.00	0.09	0.02	0.00	0.02

Note: Offsite emissions pasted over from EMFAC2021 analysis

Regional Emissions	ROG	NOX	CO	SO2	Fugitive PM10	Exhaust PM10	Total PM10	Fugitive PM2.5	Exhaust PM2.5	Total PM2.5
3.2 Demolition - 2027	1.32	13.76	14.29	0.031	0.41	0.56	0.96	0.07	0.52	0.59
3.3 Drainage/Utilities/Trenching - 2027	0.54	5.36	6.62	0.011	0.12	0.30	0.41	0.02	0.27	0.30
3.3 Drainage/Utilities/Trenching - 2028	0.54	5.35	6.59	0.011	0.12	0.30	0.41	0.02	0.27	0.30
3.4 Paving - 2027	0.90	7.49	12.18	0.021	0.09	0.34	0.43	0.02	0.32	0.34
3.4 Paving - 2028	0.90	7.49	12.15	0.021	0.09	0.34	0.43	0.02	0.32	0.34

Overlapping Phases										
	ROG	NOX	CO	SO2	Fugitive PM10	Exhaust PM10	Total PM10	Fugitive PM2.5	Exhaust PM2.5	Total PM2.5
Drainage + Asphalt Paving -2027	1.44	12.86	18.80	0.033	0.21	0.64	0.85	0.04	0.60	0.63
Drainage + Asphalt Paving -2028	1.44	12.84	18.74	0.033	0.21	0.64	0.85	0.04	0.60	0.63
Project Daily Maximum Emissions	**1.44**	**13.76**	**18.80**	**0.033**	**0.41**	**0.64**	**0.96**	**0.07**	**0.60**	**0.63**

SLRC - South Valley

Air Quality Construction Analysis

Regional Maximums Source	ROG	NOX	CO	SO2	Fugitive PM10	Exhaust PM10	Total PM10	Fugitive PM2.5	Exhaust PM2.5	Total PM2.5
					lb/day					
3.2 Demolition - 2027	1.17	14.99	17.50	0.060	2.50	0.50	3.00	0.43	0.47	0.89
3.3 Site Preparation - 2027	0.52	8.51	6.53	0.036	0.70	0.22	0.92	0.13	0.20	0.33
3.4 Grading - 2027	1.42	16.30	14.16	0.044	3.12	0.60	3.72	1.41	0.55	1.96
3.4 Grading - 2028	1.42	16.23	14.10	0.044	3.12	0.60	3.72	1.41	0.55	1.96
3.5 Drainage/Utilities/Trenching - 2028	0.55	6.68	7.35	0.021	0.28	0.31	0.59	0.06	0.29	0.35
3.6 Foundations - 2028	0.31	3.03	6.27	0.013	0.14	0.12	0.26	0.03	0.11	0.14
3.7 Building Construction - 2028	1.48	14.41	18.98	0.039	0.28	0.57	0.85	0.05	0.54	0.59
3.7 Building Construction - 2029	1.48	14.37	18.91	0.039	0.28	0.57	0.85	0.05	0.54	0.59
3.8 Landscaping/Other Finishing - 2028	0.55	5.39	6.16	0.014	0.18	0.23	0.42	0.03	0.22	0.25
3.8 Landscaping/Other Finishing - 2029	0.55	5.39	6.10	0.014	0.18	0.23	0.42	0.03	0.22	0.25
3.9 Paving - 2028	0.83	6.81	11.05	0.020	0.09	0.31	0.40	0.02	0.29	0.31
3.9 Paving - 2029	0.83	6.81	11.02	0.019	0.09	0.31	0.40	0.02	0.29	0.31
3.10 Architectural Coating - 2028	1.15	1.56	2.94	0.006	0.09	0.07	0.16	0.02	0.07	0.08
3.10 Architectural Coating - 2029	1.15	1.56	2.91	0.006	0.09	0.07	0.16	0.02	0.07	0.08
Overlapping Phases										
	ROG	NOX	CO	SO2	Fugitive PM10	Exhaust PM10	Total PM10	Fugitive PM2.5	Exhaust PM2.5	Total PM2.5
Drainage + Foundations + Building/Structure Construction + Asphalt Paving + Architectural Coating + Landscaping or Other Finishing	4.87	37.89	52.74	0.112	1.06	1.62	2.68	0.20	1.51	1.71
Building/Structure Construction + Asphalt Paving + Architectural Coating + Landscaping or Other Finishing	4.00	28.12	38.94	0.078	0.64	1.18	1.82	0.11	1.11	1.23
Project Daily Maximum Emissions	**4.87**	**37.89**	**52.74**	**0.112**	**3.12**	**1.62**	**3.72**	**1.41**	**1.51**	**1.96**

Localized Maximum Source	ROG	NOX	CO	SO2	Fugitive PM10	Exhaust PM10	Total PM10	Fugitive PM2.5	Exhaust PM2.5	Total PM2.5
					lb/day					
3.2 Demolition - 2027	1.13	10.15	14.23	0.025	1.85	0.44	2.29	0.28	0.41	0.69
3.3 Site Preparation - 2027	0.48	5.04	4.03	0.010	0.21	0.18	0.39	0.02	0.16	0.19
3.4 Grading - 2027	1.39	13.98	12.31	0.027	2.77	0.57	3.34	1.34	0.52	1.86
3.4 Grading - 2028	1.39	13.98	12.31	0.027	2.77	0.57	3.34	1.34	0.52	1.86
3.5 Drainage/Utilities/Trenching - 2028	0.53	5.10	5.93	0.008	0.00	0.29	0.29	0.00	0.27	0.27
3.6 Foundations - 2028	0.30	2.56	5.49	0.008	0.00	0.11	0.11	0.00	0.10	0.10
3.7 Building Construction - 2028	1.46	13.37	17.14	0.029	0.00	0.56	0.56	0.00	0.53	0.53
3.7 Building Construction - 2029	1.46	13.37	17.14	0.029	0.00	0.56	0.56	0.00	0.53	0.53
3.8 Landscaping/Other Finishing - 2028	0.53	5.32	5.10	0.010	0.00	0.23	0.23	0.00	0.21	0.21
3.8 Landscaping/Other Finishing - 2029	0.53	5.32	5.10	0.010	0.00	0.23	0.23	0.00	0.21	0.21
3.9 Paving - 2028	0.82	6.78	10.52	0.018	0.00	0.31	0.31	0.00	0.29	0.29
3.9 Paving - 2029	0.82	6.78	10.52	0.018	0.00	0.31	0.31	0.00	0.29	0.29
3.10 Architectural Coating - 2028	1.14	1.53	2.41	0.004	0.00	0.07	0.07	0.00	0.07	0.07
3.10 Architectural Coating - 2029	1.14	1.53	2.41	0.004	0.00	0.07	0.07	0.00	0.07	0.07
Overlapping Phases										
Drainage + Foundations + Building/Structure Construction + Asphalt Paving + Architectural Coating + Landscaping or Other Finishing	4.78	34.65	46.59	0.077	0.00	1.58	1.58	0.00	1.48	1.48
Building/Structure Construction + Asphalt Paving + Architectural Coating + Landscaping or Other Finishing	3.95	26.99	35.17	0.061	0.00	1.17	1.17	0.00	1.10	1.10
Project Daily Maximum Emissions	**4.78**	**34.65**	**46.59**	**0.077**	**2.77**	**1.58**	**3.34**	**1.34**	**1.48**	**1.86**

SLRC - South Valley

Air Quality Construction Analysis

Summer	Onsite Emissions										Offsite Emissions									
Source	ROG	NOX	CO	SO2	Fugitive PM10	Exhaust PM10	Total PM10	Fugitive PM2.5	Exhaust PM2.5	Total PM2.5	ROG	NOX	CO	SO2	Fugitive PM10	Exhaust PM10	Total PM10	Fugitive PM2.5	Exhaust PM2.5	Total PM2.5
	lb/day										lb/day									
3.2 Demolition - 2027	1.13	10.15	14.23	0.025	1.85	0.44	2.29	0.28	0.41	0.69	0.04	4.84	3.27	0.035	0.65	0.06	0.71	0.15	0.05	0.20
3.3 Site Preparation - 2027	0.48	5.04	4.03	0.010	0.21	0.18	0.39	0.02	0.16	0.19	0.03	3.47	2.49	0.025	0.49	0.04	0.53	0.11	0.04	0.15
3.4 Grading - 2027	1.39	13.98	12.31	0.027	2.77	0.57	3.34	1.34	0.52	1.86	0.03	2.32	1.85	0.018	0.36	0.03	0.38	0.08	0.03	0.10
3.4 Grading - 2028	1.39	13.98	12.31	0.027	2.77	0.57	3.34	1.34	0.52	1.86	0.02	2.25	1.79	0.017	0.36	0.03	0.38	0.08	0.03	0.10
3.5 Drainage/Utilities/Trenching - 2028	0.53	5.10	5.93	0.008	0.00	0.29	0.29	0.00	0.27	0.27	0.02	1.58	1.41	0.013	0.28	0.02	0.30	0.06	0.02	0.08
3.6 Foundations - 2028	0.30	2.56	5.49	0.008	0.00	0.11	0.11	0.00	0.10	0.10	0.01	0.48	0.78	0.005	0.14	0.01	0.15	0.03	0.01	0.03
3.7 Building Construction - 2028	1.46	13.37	17.14	0.029	0.00	0.56	0.56	0.00	0.53	0.53	0.03	1.04	1.84	0.010	0.28	0.01	0.29	0.05	0.01	0.06
3.7 Building Construction - 2029	1.46	13.37	17.14	0.029	0.00	0.56	0.56	0.00	0.53	0.53	0.02	1.00	1.77	0.010	0.28	0.01	0.29	0.05	0.01	0.06
3.8 Landscaping/Other Finishing - 2028	0.53	5.32	5.10	0.010	0.00	0.23	0.23	0.00	0.21	0.21	0.02	0.07	1.06	0.004	0.18	0.00	0.18	0.03	0.00	0.03
3.8 Landscaping/Other Finishing - 2029	0.53	5.32	5.10	0.010	0.00	0.23	0.23	0.00	0.21	0.21	0.01	0.06	1.00	0.004	0.18	0.00	0.18	0.03	0.00	0.03
3.9 Paving - 2028	0.82	6.78	10.52	0.018	0.00	0.31	0.31	0.00	0.29	0.29	0.01	0.03	0.53	0.002	0.09	0.00	0.09	0.02	0.00	0.02
3.9 Paving - 2029	0.82	6.78	10.52	0.018	0.00	0.31	0.31	0.00	0.29	0.29	0.01	0.03	0.50	0.002	0.09	0.00	0.09	0.02	0.00	0.02
3.10 Architectural Coating - 2028	1.14	1.53	2.41	0.004	0.00	0.07	0.07	0.00	0.07	0.07	0.01	0.03	0.53	0.002	0.09	0.00	0.09	0.02	0.00	0.02
3.10 Architectural Coating - 2029	1.14	1.53	2.41	0.004	0.00	0.07	0.07	0.00	0.07	0.07	0.01	0.03	0.50	0.002	0.09	0.00	0.09	0.02	0.00	0.02

Note: Offsite emissions pasted over from EMFAC2021 analysis

Regional Emissions	ROG	NOX	CO	SO2	Fugitive PM10	Exhaust PM10	Total PM10	Fugitive PM2.5	Exhaust PM2.5	Total PM2.5
3.2 Demolition - 2027	1.17	14.99	17.50	0.060	2.50	0.50	3.00	0.43	0.47	0.89
3.3 Site Preparation - 2027	0.52	8.51	6.53	0.036	0.70	0.22	0.92	0.13	0.20	0.33
3.4 Grading - 2027	1.42	16.30	14.16	0.044	3.12	0.60	3.72	1.41	0.55	1.96
3.4 Grading - 2028	1.42	16.23	14.10	0.044	3.12	0.60	3.72	1.41	0.55	1.96
3.5 Drainage/Utilities/Trenching - 2028	0.55	6.68	7.35	0.021	0.28	0.31	0.59	0.06	0.29	0.35
3.6 Foundations - 2028	0.31	3.03	6.27	0.013	0.14	0.12	0.26	0.03	0.11	0.14
3.7 Building Construction - 2028	1.48	14.41	18.98	0.039	0.28	0.57	0.85	0.05	0.54	0.59
3.7 Building Construction - 2029	1.48	14.37	18.91	0.039	0.28	0.57	0.85	0.05	0.54	0.59
3.8 Landscaping/Other Finishing - 2028	0.55	5.39	6.16	0.014	0.18	0.23	0.42	0.03	0.22	0.25
3.8 Landscaping/Other Finishing - 2029	0.55	5.39	6.10	0.014	0.18	0.23	0.42	0.03	0.22	0.25
3.9 Paving - 2028	0.83	6.81	11.05	0.020	0.09	0.31	0.40	0.02	0.29	0.31
3.9 Paving - 2029	0.83	6.81	11.02	0.019	0.09	0.31	0.40	0.02	0.29	0.31
3.10 Architectural Coating - 2028	1.15	1.56	2.94	0.006	0.09	0.07	0.16	0.02	0.07	0.08
3.10 Architectural Coating - 2029	1.15	1.56	2.91	0.006	0.09	0.07	0.16	0.02	0.07	0.08

Overlapping Phases

	ROG	NOX	CO	SO2	Fugitive PM10	Exhaust PM10	Total PM10	Fugitive PM2.5	Exhaust PM2.5	Total PM2.5
Drainage + Foundations + Building/Structure Construction + Asphalt Paving + Architectural Coating + Landscaping or Other Finishing	4.87	37.89	52.74	0.112	1.06	1.62	2.68	0.20	1.51	1.71
Building/Structure Construction + Asphalt Paving + Architectural Coating + Landscaping or Other Finishing	4.00	28.12	38.94	0.078	0.64	1.18	1.82	0.11	1.11	1.23
Project Daily Maximum Emissions	**4.87**	**37.89**	**52.74**	**0.112**	**3.12**	**1.62**	**3.72**	**1.41**	**1.51**	**1.96**

SLRC - South Valley

Air Quality Construction Analysis

Winter	Onsite Emissions										Offsite Emissions									
Source	ROG	NOX	CO	SO2	Fugitive PM10	Exhaust PM10	Total PM10	Fugitive PM2.5	Exhaust PM2.5	Total PM2.5	ROG	NOX	CO	SO2	Fugitive PM10	Exhaust PM10	Total PM10	Fugitive PM2.5	Exhaust PM2.5	Total PM2.5
	lb/day										lb/day									
3.2 Demolition - 2027	1.13	10.15	14.23	0.025	1.85	0.44	2.29	0.28	0.41	0.69	0.04	4.84	3.27	0.03	0.65	0.06	0.71	0.15	0.05	0.20
3.3 Site Preparation - 2027	0.48	5.04	4.03	0.010	0.21	0.18	0.39	0.02	0.16	0.19	0.03	3.47	2.49	0.025	0.49	0.04	0.53	0.11	0.04	0.15
3.4 Grading - 2027	1.39	13.98	12.31	0.027	2.77	0.57	3.34	1.34	0.52	1.86	0.03	2.32	1.85	0.018	0.36	0.03	0.38	0.08	0.03	0.10
3.4 Grading - 2028	1.39	13.98	12.31	0.027	2.77	0.57	3.34	1.34	0.52	1.86	0.02	2.25	1.79	0.017	0.36	0.03	0.38	0.08	0.03	0.10
3.5 Drainage/Utilities/Trenching - 2028	0.53	5.10	5.93	0.008	0.00	0.29	0.29	0.00	0.27	0.27	0.02	1.58	1.41	0.013	0.28	0.02	0.30	0.06	0.02	0.08
3.6 Foundations - 2028	0.30	2.56	5.49	0.008	0.00	0.11	0.11	0.00	0.10	0.10	0.01	0.48	0.78	0.005	0.14	0.01	0.15	0.03	0.01	0.03
3.7 Building Construction - 2028	1.46	13.37	17.14	0.029	0.00	0.56	0.56	0.00	0.53	0.53	0.03	1.04	1.84	0.010	0.28	0.01	0.29	0.05	0.01	0.06
3.7 Building Construction - 2029	1.46	13.37	17.14	0.029	0.00	0.56	0.56	0.00	0.53	0.53	0.02	1.00	1.77	0.010	0.28	0.01	0.29	0.05	0.01	0.06
3.8 Landscaping/Other Finishing - 2028	0.53	5.32	5.10	0.010	0.00	0.23	0.23	0.00	0.21	0.21	0.02	0.07	1.06	0.004	0.18	0.00	0.18	0.03	0.00	0.03
3.8 Landscaping/Other Finishing - 2029	0.53	5.32	5.10	0.010	0.00	0.23	0.23	0.00	0.21	0.21	0.01	0.06	1.00	0.004	0.18	0.00	0.18	0.03	0.00	0.03
3.9 Paving - 2028	0.82	6.78	10.52	0.018	0.00	0.31	0.31	0.00	0.29	0.29	0.01	0.03	0.53	0.002	0.09	0.00	0.09	0.02	0.00	0.02
3.9 Paving - 2029	0.82	6.78	10.52	0.018	0.00	0.31	0.31	0.00	0.29	0.29	0.01	0.03	0.50	0.002	0.09	0.00	0.09	0.02	0.00	0.02
3.10 Architectural Coating - 2028	1.14	1.53	2.41	0.004	0.00	0.07	0.07	0.00	0.07	0.07	0.01	0.03	0.53	0.002	0.09	0.00	0.09	0.02	0.00	0.02
3.10 Architectural Coating - 2029	1.14	1.53	2.41	0.004	0.00	0.07	0.07	0.00	0.07	0.07	0.01	0.03	0.50	0.002	0.09	0.00	0.09	0.02	0.00	0.02

Note: Offsite emissions pasted over from EMFAC2021 analysis

Regional Emissions	ROG	NOX	CO	SO2	Fugitive PM10	Exhaust PM10	Total PM10	Fugitive PM2.5	Exhaust PM2.5	Total PM2.5
3.2 Demolition - 2027	1.17	14.99	17.50	0.060	2.50	0.50	3.00	0.43	0.47	0.89
3.3 Site Preparation - 2027	0.52	8.51	6.53	0.036	0.70	0.22	0.92	0.13	0.20	0.33
3.4 Grading - 2027	1.42	16.30	14.16	0.044	3.12	0.60	3.72	1.41	0.55	1.96
3.4 Grading - 2028	1.42	16.23	14.10	0.044	3.12	0.60	3.72	1.41	0.55	1.96
3.5 Drainage/Utilities/Trenching - 2028	0.55	6.68	7.35	0.021	0.28	0.31	0.59	0.06	0.29	0.35
3.6 Foundations - 2028	0.31	3.03	6.27	0.013	0.14	0.12	0.26	0.03	0.11	0.14
3.7 Building Construction - 2028	1.48	14.41	18.98	0.039	0.28	0.57	0.85	0.05	0.54	0.59
3.7 Building Construction - 2029	1.48	14.37	18.91	0.039	0.28	0.57	0.85	0.05	0.54	0.59
3.8 Landscaping/Other Finishing - 2028	0.55	5.39	6.16	0.014	0.18	0.23	0.42	0.03	0.22	0.25
3.8 Landscaping/Other Finishing - 2029	0.55	5.39	6.10	0.014	0.18	0.23	0.42	0.03	0.22	0.25
3.9 Paving - 2028	0.83	6.81	11.05	0.020	0.09	0.31	0.40	0.02	0.29	0.31
3.9 Paving - 2029	0.83	6.81	11.02	0.019	0.09	0.31	0.40	0.02	0.29	0.31
3.10 Architectural Coating - 2028	1.15	1.56	2.94	0.006	0.09	0.07	0.16	0.02	0.07	0.08
3.10 Architectural Coating - 2029	1.15	1.56	2.91	0.006	0.09	0.07	0.16	0.02	0.07	0.08

Overlapping Phases

	ROG	NOX	CO	SO2	Fugitive PM10	Exhaust PM10	Total PM10	Fugitive PM2.5	Exhaust PM2.5	Total PM2.5
Drainage + Foundations + Building/Structure Construction + Asphalt Paving + Architectural Coating + Landscaping or Other Finishing + Water Construction (Piles)	4.87	37.89	52.74	0.112	1.06	1.62	2.68	0.20	1.51	1.71
Building/Structure Construction + Asphalt Paving + Architectural Coating + Landscaping or Other Finishing	4.00	28.12	38.94	0.078	0.64	1.18	1.82	0.11	1.11	1.23
Project Daily Maximum Emissions	**4.87**	**37.89**	**52.74**	**0.112**	**3.12**	**1.62**	**3.72**	**1.41**	**1.51**	**1.96**

SLRC - Meadow 2nd Half
Air Quality Construction Analysis

Regional Maximums Source	ROG	NOX	CO	SO2	Fugitive PM10	Exhaust PM10	Total PM10	Fugitive PM2.5	Exhaust PM2.5	Total PM2.5
					lb/day					
3.2 Demolition - 2027	1.33	13.98	14.42	0.033	0.55	0.56	1.11	0.09	0.52	0.62
3.3 Site Preparation - 2027	1.21	14.98	14.15	0.043	3.00	0.54	3.54	1.41	0.50	1.91
3.4 Grading - 2027	2.40	24.88	24.48	0.080	3.35	0.88	4.24	1.46	0.81	2.28
3.4 Grading - 2028	2.40	24.77	24.38	0.079	3.35	0.88	4.24	1.46	0.81	2.27
3.5 Drainage/Utilities/Trenching - 2028	0.86	9.25	8.43	0.021	0.17	0.41	0.58	0.03	0.38	0.42
3.6 Foundations - 2028	0.57	5.35	7.91	0.020	0.20	0.20	0.40	0.04	0.20	0.24
3.7 Landscaping/Other Finishing - 2028	0.57	6.46	7.52	0.022	0.37	0.24	0.62	0.07	0.22	0.29
3.8 Waterside Construction (Piles) - 2028	0.66	6.40	6.53	0.020	0.09	0.25	0.34	0.02	0.23	0.25
3.9 Paving - 2028	0.91	7.49	12.15	0.021	0.09	0.34	0.43	0.02	0.32	0.34
3.10 Structure Construction - 2028	1.39	13.62	17.37	0.036	0.19	0.53	0.72	0.04	0.50	0.54

Overlapping Phases

	ROG	NOX	CO	SO2	Fugitive PM10	Exhaust PM10	Total PM10	Fugitive PM2.5	Exhaust PM2.5	Total PM2.5
Drainage + Foundations + Building/Structure Construction + Asphalt Paving + Landscaping or Other Finishing + Water Construction (Piles) - 2028	4.95	48.57	59.92	0.141	1.12	1.98	3.10	0.21	1.85	2.06
Project Daily Maximum Emissions	**4.95**	**48.57**	**59.92**	**0.141**	**3.35**	**1.98**	**4.24**	**1.46**	**1.85**	**2.28**

Localized Maximum Source	ROG	NOX	CO	SO2	Fugitive PM10	Exhaust PM10	Total PM10	Fugitive PM2.5	Exhaust PM2.5	Total PM2.5
					lb/day					
3.2 Demolition - 2027	1.31	13.03	13.35	0.025	0.35	0.55	0.90	0.05	0.51	0.57
3.3 Site Preparation - 2027	1.18	11.97	11.92	0.021	2.56	0.51	3.07	1.31	0.47	1.78
3.4 Grading - 2027	2.36	21.37	21.43	0.052	2.77	0.84	3.61	1.34	0.78	2.11
3.4 Grading - 2028	2.36	21.37	21.43	0.052	2.77	0.84	3.61	1.34	0.78	2.11
3.5 Drainage/Utilities/Trenching - 2028	0.84	8.55	7.53	0.015	0.00	0.41	0.41	0.00	0.37	0.37
3.6 Foundations - 2028	0.55	4.43	6.88	0.012	0.00	0.19	0.19	0.00	0.19	0.19
3.7 Landscaping/Other Finishing - 2028	0.53	5.32	5.10	0.010	0.00	0.23	0.23	0.00	0.21	0.21
3.8 Waterside Construction (Piles) - 2028	0.65	6.37	6.00	0.018	0.00	0.25	0.25	0.00	0.23	0.23
3.9 Paving - 2028	0.91	7.45	11.62	0.019	0.00	0.34	0.34	0.00	0.32	0.32
3.10 Structure Construction - 2028	1.37	12.55	16.00	0.027	0.00	0.52	0.52	0.00	0.49	0.49

Overlapping Phases

	ROG	NOX	CO	SO2	Fugitive PM10	Exhaust PM10	Total PM10	Fugitive PM2.5	Exhaust PM2.5	Total PM2.5
Drainage + Foundations + Building/Structure Construction + Asphalt Paving + Landscaping or Other Finishing + Water Construction (Piles) - 2028	4.86	44.67	53.13	0.102	0.00	1.94	1.94	0.00	1.82	1.82
Project Daily Maximum Emissions	**4.86**	**44.67**	**53.13**	**0.102**	**2.77**	**1.94**	**3.61**	**1.34**	**1.82**	**2.11**

SLRC - Meadow 2nd Half

Air Quality Construction Analysis

Summer	Onsite Emissions										Offsite Emissions									
Source	ROG	NOX	CO	SO2	Fugitive PM10	Exhaust PM10	Total PM10	Fugitive PM2.5	Exhaust PM2.5	Total PM2.5	ROG	NOX	CO	SO2	Fugitive PM10	Exhaust PM10	Total PM10	Fugitive PM2.5	Exhaust PM2.5	Total PM2.5
	lb/day										lb/day									
3.2 Demolition - 2027	1.31	13.03	13.35	0.025	0.35	0.55	0.90	0.05	0.51	0.57	0.02	0.95	1.08	0.008	0.20	0.01	0.21	0.04	0.01	0.05
3.3 Site Preparation - 2027	1.18	11.97	11.92	0.021	2.56	0.51	3.07	1.31	0.47	1.78	0.03	3.01	2.24	0.022	0.44	0.04	0.47	0.10	0.03	0.13
3.4 Grading - 2027	2.36	21.37	21.43	0.052	2.77	0.84	3.61	1.34	0.78	2.11	0.04	3.51	3.05	0.027	0.58	0.04	0.62	0.12	0.04	0.16
3.4 Grading - 2028	2.36	21.37	21.43	0.052	2.77	0.84	3.61	1.34	0.78	2.11	0.04	3.39	2.95	0.027	0.58	0.04	0.62	0.12	0.04	0.16
3.5 Drainage/Utilities/Trenching - 2028	0.84	8.55	7.53	0.015	0.00	0.41	0.41	0.00	0.37	0.37	0.01	0.70	0.91	0.006	0.17	0.01	0.18	0.03	0.01	0.04
3.6 Foundations - 2028	0.55	4.43	6.88	0.012	0.00	0.19	0.19	0.00	0.19	0.19	0.01	0.92	1.03	0.008	0.20	0.01	0.21	0.04	0.01	0.05
3.7 Landscaping/Other Finishing - 2028	0.53	5.32	5.10	0.010	0.00	0.23	0.23	0.00	0.21	0.21	0.03	1.14	2.42	0.012	0.37	0.01	0.38	0.07	0.01	0.08
3.8 Waterside Construction (Piles) - 2028	0.65	6.37	6.00	0.018	0.00	0.25	0.25	0.00	0.23	0.23	0.01	0.03	0.53	0.002	0.09	0.00	0.09	0.02	0.00	0.02
3.9 Paving - 2028	0.91	7.45	11.62	0.019	0.00	0.34	0.34	0.00	0.32	0.32	0.01	0.03	0.53	0.002	0.09	0.00	0.09	0.02	0.00	0.02
3.10 Structure Construction - 2028	1.37	12.55	16.00	0.027	0.00	0.52	0.52	0.00	0.49	0.49	0.02	1.07	1.37	0.008	0.19	0.01	0.20	0.04	0.01	0.05

Regional Emissions	ROG	NOX	CO	SO2	Fugitive PM10	Exhaust PM10	Total PM10	Fugitive PM2.5	Exhaust PM2.5	Total PM2.5
3.2 Demolition - 2027	1.33	13.98	14.42	0.033	0.55	0.56	1.11	0.09	0.52	0.62
3.3 Site Preparation - 2027	1.21	14.98	14.15	0.043	3.00	0.54	3.54	1.41	0.50	1.91
3.4 Grading - 2027	2.40	24.88	24.48	0.080	3.35	0.88	4.24	1.46	0.81	2.28
3.4 Grading - 2028	2.40	24.77	24.38	0.079	3.35	0.88	4.24	1.46	0.81	2.27
3.5 Drainage/Utilities/Trenching - 2028	0.86	9.25	8.43	0.021	0.17	0.41	0.58	0.03	0.38	0.42
3.6 Foundations - 2028	0.57	5.35	7.91	0.020	0.20	0.20	0.40	0.04	0.20	0.24
3.7 Landscaping/Other Finishing - 2028	0.57	6.46	7.52	0.022	0.37	0.24	0.62	0.07	0.22	0.29
3.8 Waterside Construction (Piles) - 2028	0.66	6.40	6.53	0.020	0.09	0.25	0.34	0.02	0.23	0.25
3.9 Paving - 2028	0.91	7.49	12.15	0.021	0.09	0.34	0.43	0.02	0.32	0.34
3.10 Structure Construction - 2028	1.39	13.62	17.37	0.036	0.19	0.53	0.72	0.04	0.50	0.54

Note: Offsite emissions pasted over from EMFAC2021 analysis

Overlapping Phases

	ROG	NOX	CO	SO2	Fugitive PM10	Exhaust PM10	Total PM10	Fugitive PM2.5	Exhaust PM2.5	Total PM2.5
Drainage + Foundations + Building/Structure Construction + Asphalt Paving + Landscaping or Other Finishing + Water Construction (Piles) - 2028	4.95	48.57	59.92	0.141	1.12	1.98	3.10	0.21	1.85	2.06
Project Daily Maximum Emissions	**4.95**	**48.57**	**59.92**	**0.141**	**3.35**	**1.98**	**4.24**	**1.46**	**1.85**	**2.28**

SLRC - Meadow 2nd Half

Air Quality Construction Analysis

Winter	Onsite Emissions										Offsite Emissions									
Source	ROG	NOX	CO	SO2	Fugitive PM10	Exhaust PM10	Total PM10	Fugitive PM2.5	Exhaust PM2.5	Total PM2.5	ROG	NOX	CO	SO2	Fugitive PM10	Exhaust PM10	Total PM10	Fugitive PM2.5	Exhaust PM2.5	Total PM2.5
	lb/day										lb/day									
3.2 Demolition - 2027	1.31	13.03	13.35	0.025	0.35	0.55	0.90	0.05	0.51	0.57	0.02	0.95	1.08	0.008	0.20	0.01	0.21	0.04	0.01	0.05
3.3 Site Preparation - 2027	1.18	11.97	11.92	0.021	2.56	0.51	3.07	1.31	0.47	1.78	0.03	3.01	2.24	0.022	0.44	0.04	0.47	0.10	0.03	0.13
3.4 Grading - 2027	2.36	21.37	21.43	0.052	2.77	0.84	3.61	1.34	0.78	2.11	0.04	3.51	3.05	0.027	0.58	0.04	0.62	0.12	0.04	0.16
3.4 Grading - 2028	2.36	21.37	21.43	0.052	2.77	0.84	3.61	1.34	0.78	2.11	0.04	3.39	2.95	0.027	0.58	0.04	0.62	0.12	0.04	0.16
3.5 Drainage/Utilities/Trenching - 2028	0.84	8.55	7.53	0.015	0.00	0.41	0.41	0.00	0.37	0.37	0.01	0.70	0.91	0.006	0.17	0.01	0.18	0.03	0.01	0.04
3.6 Foundations - 2028	0.55	4.43	6.88	0.012	0.00	0.19	0.19	0.00	0.19	0.19	0.01	0.92	1.03	0.008	0.20	0.01	0.21	0.04	0.01	0.05
3.7 Landscaping/Other Finishing - 2028	0.53	5.32	5.10	0.010	0.00	0.23	0.23	0.00	0.21	0.21	0.03	1.14	2.42	0.012	0.37	0.01	0.38	0.07	0.01	0.08
3.8 Waterside Construction (Piles) - 2028	0.65	6.37	6.00	0.018	0.00	0.25	0.25	0.00	0.23	0.23	0.01	0.03	0.53	0.002	0.09	0.00	0.09	0.02	0.00	0.02
3.9 Paving - 2028	0.91	7.45	11.62	0.019	0.00	0.34	0.34	0.00	0.32	0.32	0.01	0.03	0.53	0.002	0.09	0.00	0.09	0.02	0.00	0.02
3.10 Structure Construction - 2028	1.37	12.55	16.00	0.027	0.00	0.52	0.52	0.00	0.49	0.49	0.02	1.07	1.37	0.008	0.19	0.01	0.20	0.04	0.01	0.05

Note: Offsite emissions pasted over from EMFAC2021 analysis

Regional Emissions	ROG	NOX	CO	SO2	Fugitive PM10	Exhaust PM10	Total PM10	Fugitive PM2.5	Exhaust PM2.5	Total PM2.5
3.2 Demolition - 2027	1.33	13.98	14.42	0.033	0.55	0.56	1.11	0.09	0.52	0.62
3.3 Site Preparation - 2027	1.21	14.98	14.15	0.043	3.00	0.54	3.54	1.41	0.50	1.91
3.4 Grading - 2027	2.40	24.88	24.48	0.080	3.35	0.88	4.24	1.46	0.81	2.28
3.4 Grading - 2028	2.40	24.77	24.38	0.079	3.35	0.88	4.24	1.46	0.81	2.27
3.5 Drainage/Utilities/Trenching - 2028	0.86	9.25	8.43	0.021	0.17	0.41	0.58	0.03	0.38	0.42
3.6 Foundations - 2028	0.57	5.35	7.91	0.020	0.20	0.20	0.40	0.04	0.20	0.24
3.7 Landscaping/Other Finishing - 2028	0.57	6.46	7.52	0.022	0.37	0.24	0.62	0.07	0.22	0.29
3.8 Waterside Construction (Piles) - 2028	0.66	6.40	6.53	0.020	0.09	0.25	0.34	0.02	0.23	0.25
3.9 Paving - 2028	0.91	7.49	12.15	0.021	0.09	0.34	0.43	0.02	0.32	0.34
3.10 Structure Construction - 2028	1.39	13.62	17.37	0.036	0.19	0.53	0.72	0.04	0.50	0.54

Overlapping Phases										
	ROG	NOX	CO	SO2	Fugitive PM10	Exhaust PM10	Total PM10	Fugitive PM2.5	Exhaust PM2.5	Total PM2.5
Drainage + Foundations + Building/Structure Construction + Asphalt Paving + Architectural Coating + Landscaping or Other Finishing + Water Construction (Piles) - 2028	4.95	48.57	59.92	0.141	1.12	1.98	3.10	0.21	1.85	2.06
Project Daily Maximum Emissions	**4.95**	**48.57**	**59.92**	**0.141**	**3.35**	**1.98**	**4.24**	**1.46**	**1.85**	**2.28**

SLRC - Sidewalk Construction Silver Lake Blvd

Air Quality Construction Analysis

Regional Maximums	ROG	NOX	CO	SO2	Fugitive PM10	Exhaust PM10	Total PM10	Fugitive PM2.5	Exhaust PM2.5	Total PM2.5
Source	lb/day									
3.2 Demolition - 2025	1.62	15.42	24.18	0.052	1.23	0.58	1.82	0.20	0.57	0.78
3.3 Base - 2025	0.16	3.28	3.25	0.022	0.45	0.06	0.51	0.09	0.06	0.15
3.4 Rebar and Pour - 2025	0.31	3.94	5.16	0.018	0.25	0.12	0.37	0.05	0.12	0.17
Project Daily Maximum Emissions	**1.62**	**15.42**	**24.18**	**0.052**	**1.23**	**0.58**	**1.82**	**0.20**	**0.57**	**0.78**

Localized Maximum	ROG	NOX	CO	SO2	Fugitive PM10	Exhaust PM10	Total PM10	Fugitive PM2.5	Exhaust PM2.5	Total PM2.5
Source	lb/day									
3.2 Demolition - 2025	1.59	13.67	22.54	0.039	0.95	0.56	1.51	0.14	0.56	0.70
3.3 Base - 2025	0.12	0.75	0.63	0.001	0.00	0.03	0.03	0.00	0.03	0.03
3.4 Rebar and Pour - 2025	0.29	2.43	3.72	0.007	0.00	0.10	0.10	0.00	0.10	0.10
Project Daily Maximum Emissions	**1.59**	**13.67**	**22.54**	**0.039**	**0.95**	**0.56**	**1.51**	**0.14**	**0.56**	**0.70**

SLRC - Sidewalk Construction Silver Lake Blvd
Air Quality Construction Analysis

Summer	Onsite Emissions										Offsite Emissions									
Source	ROG	NOX	CO	SO2	Fugitive PM10	Exhaust PM10	Total PM10	Fugitive PM2.5	Exhaust PM2.5	Total PM2.5	ROG	NOX	CO	SO2	Fugitive PM10	Exhaust PM10	Total PM10	Fugitive PM2.5	Exhaust PM2.5	Total PM2.5
	lb/day										lb/day									
3.2 Demolition - 2025	1.59	13.67	22.54	0.039	0.95	0.56	1.51	0.14	0.56	0.70	0.02	1.76	1.64	0.014	0.29	0.02	0.31	0.06	0.02	0.08
3.3 Base - 2025	0.12	0.75	0.63	0.001	0.00	0.03	0.03	0.00	0.03	0.03	0.04	2.53	2.62	0.020	0.45	0.03	0.48	0.09	0.03	0.12
3.4 Rebar and Pour - 2025	0.29	2.43	3.72	0.007	0.00	0.10	0.10	0.00	0.10	0.10	0.02	1.51	1.44	0.012	0.25	0.02	0.27	0.05	0.02	0.07

Regional Emissions	ROG	NOX	CO	SO2	Fugitive PM10	Exhaust PM10	Total PM10	Fugitive PM2.5	Exhaust PM2.5	Total PM2.5
3.2 Demolition - 2025	1.62	15.42	24.18	0.052	1.23	0.58	1.82	0.20	0.57	0.78
3.3 Base - 2025	0.16	3.28	3.25	0.022	0.45	0.06	0.51	0.09	0.06	0.15
3.4 Rebar and Pour - 2025	0.31	3.94	5.16	0.018	0.25	0.12	0.37	0.05	0.12	0.17
Project Daily Maximum Emissions	**1.62**	**15.42**	**24.18**	**0.052**	**1.23**	**0.58**	**1.82**	**0.20**	**0.57**	**0.78**

Note: Offsite emissions pasted over from EMFAC2021 analysis

SLRC - Sidewalk Construction Silver Lake Blvd

Air Quality Construction Analysis

Winter	Onsite Emissions										Offsite Emissions									
Source	ROG	NOX	CO	SO2	Fugitive PM10	Exhaust PM10	Total PM10	Fugitive PM2.5	Exhaust PM2.5	Total PM2.5	ROG	NOX	CO	SO2	Fugitive PM10	Exhaust PM10	Total PM10	Fugitive PM2.5	Exhaust PM2.5	Total PM2.5
	lb/day										lb/day									
3.2 Demolition - 2025	1.59	13.67	22.54	0.039	0.95	0.56	1.51	0.14	0.56	0.70	0.02	1.76	1.64	0.014	0.29	0.02	0.31	0.06	0.02	0.08
3.3 Base - 2025	0.12	0.75	0.63	0.001	0.00	0.03	0.03	0.00	0.03	0.03	0.04	2.53	2.62	0.020	0.45	0.03	0.48	0.09	0.03	0.12
3.4 Rebar and Pour - 2025	0.29	2.43	3.72	0.007	0.00	0.10	0.10	0.00	0.10	0.10	0.02	1.51	1.44	0.012	0.25	0.02	0.27	0.05	0.02	0.07

Note: Offsite emissions pasted over from EMFAC2021 analysis

Regional Emissions	ROG	NOX	CO	SO2	Fugitive PM10	Exhaust PM10	Total PM10	Fugitive PM2.5	Exhaust PM2.5	Total PM2.5
3.2 Demolition - 2025	1.62	15.42	24.18	0.052	1.23	0.58	1.82	0.20	0.57	0.78
3.3 Base - 2025	0.16	3.28	3.25	0.022	0.45	0.06	0.51	0.09	0.06	0.15
3.4 Rebar and Pour - 2025	0.31	3.94	5.16	0.018	0.25	0.12	0.37	0.05	0.12	0.17
Project Daily Maximum Emissions	**1.62**	**15.42**	**24.18**	**0.052**	**1.23**	**0.58**	**1.82**	**0.20**	**0.57**	**0.78**

SLRC - Silver Lake Boulevard Restriping
Air Quality Construction Analysis

Regional Maximums Source	ROG	NOX	CO	SO2	Fugitive PM10	Exhaust PM10	Total PM10	Fugitive PM2.5	Exhaust PM2.5	Total PM2.5
					lb/day					
3.2 Architectural Coating - 2025	14.48	4.41	6.95	0.013	0.07	0.19	0.26	0.01	0.19	0.20
Project Daily Maximum Emissions	**14.48**	**4.41**	**6.95**	**0.013**	**0.07**	**0.19**	**0.26**	**0.01**	**0.19**	**0.20**

Localized Maximum Source	ROG	NOX	CO	SO2	Fugitive PM10	Exhaust PM10	Total PM10	Fugitive PM2.5	Exhaust PM2.5	Total PM2.5
					lb/day					
3.2 Architectural Coating - 2025	14.47	4.24	6.45	0.011	0.00	0.19	0.19	0.00	0.19	0.19

SLRC - Silver Lake Boulevard Restriping
Air Quality Construction Analysis

Summer	Onsite Emissions										Offsite Emissions									
Source	ROG	NOX	CO	SO2	Fugitive PM10	Exhaust PM10	Total PM10	Fugitive PM2.5	Exhaust PM2.5	Total PM2.5	ROG	NOX	CO	SO2	Fugitive PM10	Exhaust PM10	Total PM10	Fugitive PM2.5	Exhaust PM2.5	Total PM2.5
	lb/day										lb/day									
3.2 Architectural Coating - 2025	14.47	4.24	6.45	0.011	0.00	0.19	0.19	0.00	0.19	0.19	0.01	0.17	0.49	0.002	0.07	0.00	0.07	0.01	0.00	0.01

Regional Emissions	ROG	NOX	CO	SO2	Fugitive PM10	Exhaust PM10	Total PM10	Fugitive PM2.5	Exhaust PM2.5	Total PM2.5
3.2 Architectural Coating - 2025	14.48	4.41	6.95	0.013	0.07	0.19	0.26	0.01	0.19	0.2
Project Daily Maximum Emissions	**14.48**	**4.41**	**6.95**	**0.013**	**0.07**	**0.19**	**0.26**	**0.01**	**0.19**	**0.20**

Note: Offsite emissions pasted over from EMFAC2021 analysis

SLRC - Silver Lake Boulevard Restriping
Air Quality Construction Analysis

Winter	Onsite Emissions										Offsite Emissions									
Source	ROG	NOX	CO	SO2	Fugitive PM10	Exhaust PM10	Total PM10	Fugitive PM2.5	Exhaust PM2.5	Total PM2.5	ROG	NOX	CO	SO2	Fugitive PM10	Exhaust PM10	Total PM10	Fugitive PM2.5	Exhaust PM2.5	Total PM2.5
	lb/day										lb/day									
3.2 Architectural Coating - 2025	14.47	4.24	6.45	0.011	0.00	0.19	0.19	0.00	0.19	0.19	0.01	0.17	0.49	0.00	0.07	0.00	0.07	0.01	0.00	0.01

Regional Emissions	ROG	NOX	CO	SO2	Fugitive PM10	Exhaust PM10	Total PM10	Fugitive PM2.5	Exhaust PM2.5	Total PM2.5
3.2 Architectural Coating - 2025	14.48	4.41	6.95	0.013	0.07	0.19	0.26	0.01	0.19	0.20
Project Daily Maximum Emissions	**14.48**	**4.41**	**6.95**	**0.013**	**0.07**	**0.19**	**0.26**	**0.01**	**0.19**	**0.20**

Note: Offsite emissions pasted over from EMFAC2021 analysis

SLRC - West Silver Lake Drive Restriping
Air Quality Construction Analysis

Regional Maximums Source	ROG	NOX	CO	SO2	Fugitive PM10	Exhaust PM10	Total PM10	Fugitive PM2.5	Exhaust PM2.5	Total PM2.5
					lb/day					
3.2 Architectural Coating - 2025	1.92	4.41	6.95	0.013	0.07	0.19	0.26	0.01	0.19	0.20
Project Daily Maximum Emissions	**1.92**	**4.41**	**6.95**	**0.013**	**0.07**	**0.19**	**0.26**	**0.01**	**0.19**	**0.20**

Localized Maximum Source	ROG	NOX	CO	SO2	Fugitive PM10	Exhaust PM10	Total PM10	Fugitive PM2.5	Exhaust PM2.5	Total PM2.5
					lb/day					
3.2 Architectural Coating - 2025	1.91	4.24	6.45	0.011	0.00	0.19	0.19	0.00	0.19	0.19
Project Daily Maximum Emissions	**1.91**	**4.24**	**6.45**	**0.011**	**0.00**	**0.19**	**0.19**	**0.00**	**0.19**	**0.19**

SLRC - West Silver Lake Drive Restriping

Air Quality Construction Analysis

Summer	Onsite Emissions										Offsite Emissions									
Source	ROG	NOX	CO	SO2	Fugitive PM10	Exhaust PM10	Total PM10	Fugitive PM2.5	Exhaust PM2.5	Total PM2.5	ROG	NOX	CO	SO2	Fugitive PM10	Exhaust PM10	Total PM10	Fugitive PM2.5	Exhaust PM2.5	Total PM2.5
						lb/day									lb/day					
3.2 Architectural Coating - 2025	1.91	4.24	6.45	0.011	0.00	0.19	0.19	0.00	0.19	0.19	0.01	0.17	0.49	0.002	0.07	0.00	0.07	0.01	0.00	0.01

Regional Emissions	ROG	NOX	CO	SO2	Fugitive PM10	Exhaust PM10	Total PM10	Fugitive PM2.5	Exhaust PM2.5	Total PM2.5
3.2 Architectural Coating - 2025	1.9	4.4	6.9	0.013	0.1	0.2	0.3	0.0	0.2	0.2
Project Daily Maximum Emissions	**1.92**	**4.41**	**6.95**	**0.013**	**0.07**	**0.19**	**0.26**	**0.01**	**0.19**	**0.20**

Note: Offsite emissions pasted over from EMFAC2021 analysis

SLRC - West Silver Lake Drive Restriping
Air Quality Construction Analysis

Winter	Onsite Emissions										Offsite Emissions									
Source	ROG	NOX	CO	SO2	Fugitive PM10	Exhaust PM10	Total PM10	Fugitive PM2.5	Exhaust PM2.5	Total PM2.5	ROG	NOX	CO	SO2	Fugitive PM10	Exhaust PM10	Total PM10	Fugitive PM2.5	Exhaust PM2.5	Total PM2.5
	lb/day										lb/day									
3.2 Architectural Coating - 2025	1.91	4.24	6.45	0.011	0.00	0.19	0.19	0.00	0.19	0.19	0.01	0.17	0.49	0.00	0.07	0.00	0.07	0.01	0.00	0.01

Regional Emissions	ROG	NOX	CO	SO2	Fugitive PM10	Exhaust PM10	Total PM10	Fugitive PM2.5	Exhaust PM2.5	Total PM2.5
3.2 Architectural Coating - 2025	1.9	4.4	6.9	0.013	0.1	0.2	0.3	0.0	0.2	0.2
Project Daily Maximum Emissions	**1.92**	**4.41**	**6.95**	**0.013**	**0.07**	**0.19**	**0.26**	**0.01**	**0.19**	**0.20**

Note: Offsite emissions pasted over from EMFAC2021 analysis

SLRC

Air Quality Construction Analysis

Overlap - Mitigated

	Subphase	Regional Maximums Source	ROG	NOX	CO	SO2	Fugitive PM10	Exhaust PM10	Total PM10	Fugitive PM2.5	Exhaust PM2.5	Total PM2.5
							lb/day					
Phase I	Eucalyptus Grove + Ivanhoe Overlook	Project Daily Maximum Emissions	1.97	11.48	72.39	0.145	3.00	0.30	3.09	1.38	0.30	1.47
	Habitat Islands	Project Daily Maximum Emissions	0.70	4.52	25.61	0.052	0.29	0.11	0.40	0.05	0.11	0.16
	Knoll Ed Center + Meadow-1st Half	Project Daily Maximum Emissions	2.67	14.40	74.49	0.163	3.40	0.32	3.53	1.47	0.31	1.60
Phase II	East & West Narrows	Project Daily Maximum Emissions	2.01	12.81	82.25	0.158	2.58	0.32	2.64	1.32	0.32	1.37
	Ivanhoe Spillway	Project Daily Maximum Emissions	0.47	2.36	20.62	0.033	0.41	0.07	0.45	0.07	0.07	0.12
	South Valley	Project Daily Maximum Emissions	2.23	9.05	57.87	0.112	3.12	0.22	3.20	1.41	0.22	1.48
	Meadow-2nd Half	Project Daily Maximum Emissions	1.74	11.67	69.89	0.141	3.35	0.29	3.48	1.46	0.29	1.59
	Restriping West Silver Lake Drive	Project Daily Maximum Emissions	1.51	0.92	7.32	0.013	0.07	0.03	0.10	0.01	0.03	0.04
	Restriping Silver Lake Boulevard	Project Daily Maximum Emissions	14.07	0.92	7.32	0.013	0.07	0.03	0.10	0.01	0.03	0.04
	Sidewalk Construction Silver Lake Boulevar	Project Daily Maximum Emissions	0.43	3.51	26.57	0.052	1.23	0.07	1.31	0.20	0.07	0.28

Overlapping Phases

	ROG	NOX	CO	SO2	Fugitive PM10	Exhaust PM10	Total PM10	Fugitive PM2.5	Exhaust PM2.5	Total PM2.5
Phase I	5.33	30.40	172.49	0.36	6.68	0.73	7.02	2.90	0.72	3.24
Phase II	22.45	41.22	271.84	0.52	10.83	1.05	11.27	4.49	1.04	4.92
SCAQMD Regional Significance Threholds	75.0	100.0	550.0	150.0	None	None	150.0	None	None	55.0
Phase I - Exceeds Thresholds?	No	No	No	No	No	No	No	No	No	No
Phase II - Exceeds Thresholds?	No	No	No	No	No	No	No	No	No	No

	Subphase	Localized Maximum Source	ROG	NOX	CO	SO2	Fugitive PM10	Exhaust PM10	Total PM10	Fugitive PM2.5	Exhaust PM2.5	Total PM2.5
							lb/day					
Phase I	Eucalyptus Grove + Ivanhoe Overlook	Project Daily Maximum Emissions	1.86	7.94	65.55	0.106	2.76	0.26	2.85	1.34	0.26	1.42
	Habitat Islands	Project Daily Maximum Emissions	0.67	3.29	23.49	0.041	0.00	0.10	0.10	0.00	0.10	0.10
	Knoll Ed Center + Meadow-1st Half	Project Daily Maximum Emissions	2.51	7.84	64.17	0.104	2.76	0.25	2.85	1.34	0.25	1.42
Phase II	East & West Narrows	Project Daily Maximum Emissions	1.93	8.90	76.64	0.124	2.56	0.29	2.61	1.31	0.29	1.36
	Ivanhoe Spillway	Project Daily Maximum Emissions	0.45	2.05	19.37	0.027	0.24	0.07	0.27	0.04	0.07	0.07
	South Valley	Project Daily Maximum Emissions	2.14	5.80	51.72	0.077	2.77	0.18	2.81	1.34	0.18	1.38
	Meadow-2nd Half	Project Daily Maximum Emissions	1.64	7.77	63.11	0.102	2.77	0.25	2.86	1.34	0.25	1.42
	Restriping West Silver Lake Drive	Project Daily Maximum Emissions	1.50	0.74	6.82	0.011	0.00	0.03	0.03	0.00	0.03	0.03
	Restriping Silver Lake Boulevard	Project Daily Maximum Emissions	14.06	0.74	6.82	0.011	0.00	0.03	0.03	0.00	0.03	0.03
	Sidewalk Construction Silver Lake Boulevar	Project Daily Maximum Emissions	0.40	1.75	24.93	0.039	0.95	0.05	1.00	0.14	0.05	0.20

Overlapping Phases

	ROG	NOX	CO	SO2	Fugitive PM10	Exhaust PM10	Total PM10	Fugitive PM2.5	Exhaust PM2.5	Total PM2.5
Phase I	5.05	19.07	153.20	0.252	5.53	0.61	5.80	2.67	0.61	2.94
Phase II	22.13	27.77	249.42	0.391	9.28	0.91	9.61	4.17	0.90	4.50
SCAQMD Locaized Significance Threholds	None	161.0	1861.0	None	None	None	16.0	None	None	8.0
Phase I - Exceeds Thresholds?		No	No				No			No
Phase II - Exceeds Thresholds?		No	No				No			No

SLRC - Eucalyptus Grove + Ivanhoe Overlook
Air Quality Construction Analysis

Regional Maximums Source	ROG	NOX	CO	SO2	Fugitive PM10	Exhaust PM10	Total PM10	Fugitive PM2.5	Exhaust PM2.5	Total PM2.5
					lb/day					
3.2 Demolition - 2025	0.33	6.40	18.37	0.061	2.69	0.09	2.78	0.45	0.09	0.55
3.3 Site Preparation - 2025	0.28	3.11	14.91	0.036	2.86	0.06	2.92	1.38	0.06	1.43
3.4 Grading - 2025	0.66	3.35	30.40	0.059	3.00	0.09	3.09	1.38	0.09	1.47
3.4 Grading - 2026	0.66	3.33	30.32	0.059	3.00	0.09	3.09	1.38	0.09	1.47
3.5 Drainage/Utilities/Trenching - 2026	0.20	2.23	10.41	0.026	0.25	0.04	0.29	0.05	0.04	0.09
3.5 Drainage/Utilities/Trenching - 2027	0.20	2.19	10.36	0.026	0.25	0.04	0.29	0.05	0.04	0.09
3.6 Foundations - 2026	0.26	3.17	9.43	0.027	0.30	0.07	0.37	0.06	0.07	0.13
3.6 Foundations - 2027	0.26	3.11	9.37	0.027	0.30	0.07	0.37	0.06	0.07	0.13
3.7 Structure Construction - 2026	0.55	5.82	20.76	0.049	0.38	0.10	0.49	0.08	0.10	0.18
3.7 Structure Construction - 2027	0.52	2.63	18.22	0.029	0.09	0.08	0.17	0.02	0.08	0.10
3.8 Landscaping/Other Finishing - 2027	0.15	0.67	7.78	0.016	0.27	0.02	0.29	0.05	0.02	0.07
3.9 Waterside Construction (Piles) - 2027	0.23	1.02	9.79	0.020	0.09	0.03	0.12	0.02	0.03	0.05
3.10 Paving - 2027	0.37	1.67	13.88	0.021	0.09	0.06	0.15	0.02	0.06	0.07
3.11 Architectural Coating - 2027	0.23	0.21	3.00	0.006	0.09	0.01	0.10	0.02	0.01	0.02
Overlapping Phases										
	ROG	NOX	CO	SO2	Fugitive PM10	Exhaust PM10	Total PM10	Fugitive PM2.5	Exhaust PM2.5	Total PM2.5
Drainage + Foundations + Building/Structure Construction - 2026	1.01	11.22	40.60	0.10	0.94	0.21	1.15	0.20	0.21	0.40
Drainage + Foundations + Building/Structure Construction + Asphalt Paving + Architectural Coating + Landscaping or Other Finishing + Water Construction (Piles) - 2027	1.97	11.48	72.39	0.14	1.19	0.30	1.49	0.22	0.30	0.52
Project Daily Maximum Emissions	**1.97**	**11.48**	**72.39**	**0.14**	**3.00**	**0.30**	**3.09**	**1.38**	**0.30**	**1.47**

Localized Maximum Source	ROG	NOX	CO	SO2	Fugitive PM10	Exhaust PM10	Total PM10	Fugitive PM2.5	Exhaust PM2.5	Total PM2.5
					lb/day					
3.2 Demolition - 2025	0.28	1.23	14.92	0.025	2.04	0.04	2.08	0.31	0.04	0.35
3.3 Site Preparation - 2025	0.26	1.11	13.20	0.021	2.56	0.03	2.59	1.31	0.03	1.35
3.4 Grading - 2025	0.64	2.77	28.86	0.052	2.76	0.09	2.85	1.34	0.09	1.42
3.4 Grading - 2026	0.64	2.77	28.86	0.052	2.76	0.09	2.85	1.34	0.09	1.42
3.5 Drainage/Utilities/Trenching - 2026	0.18	0.78	9.02	0.015	0.00	0.02	0.02	0.00	0.02	0.02
3.5 Drainage/Utilities/Trenching - 2027	0.18	0.78	9.02	0.015	0.00	0.02	0.02	0.00	0.02	0.02
3.6 Foundations - 2026	0.23	1.24	7.77	0.012	0.00	0.04	0.04	0.00	0.04	0.04
3.6 Foundations - 2027	0.23	1.24	7.77	0.012	0.00	0.04	0.04	0.00	0.04	0.04
3.7 Structure Construction - 2026	0.51	2.59	17.66	0.027	0.00	0.08	0.08	0.00	0.08	0.08
3.7 Structure Construction - 2027	0.51	2.59	17.66	0.027	0.00	0.08	0.08	0.00	0.08	0.08
3.8 Landscaping/Other Finishing - 2027	0.13	0.55	6.10	0.010	0.00	0.02	0.02	0.00	0.02	0.02
3.9 Waterside Construction (Piles) - 2027	0.23	0.98	9.23	0.018	0.00	0.03	0.03	0.00	0.03	0.03
3.10 Paving - 2027	0.37	1.63	13.32	0.019	0.00	0.06	0.06	0.00	0.06	0.06
3.11 Architectural Coating - 2027	0.23	0.17	2.44	0.004	0.00	0.01	0.01	0.00	0.01	0.01
Overlapping Phases										
Drainage + Foundations + Building/Structure Construction - 2026	0.92	4.61	34.45	0.054	0.00	0.15	0.15	0.00	0.15	0.15
Drainage + Foundations + Building/Structure Construction + Asphalt Paving + Architectural Coating + Landscaping or Other Finishing + Water Construction (Piles) - 2027	1.86	7.94	65.55	0.106	0.00	0.26	0.26	0.00	0.26	0.26
Project Daily Maximum Emissions	**1.86**	**7.94**	**65.55**	**0.106**	**2.76**	**0.26**	**2.85**	**1.34**	**0.26**	**1.42**

SLRC - Eucalyptus Grove + Ivanhoe Overlook
Air Quality Construction Analysis

Summer	Onsite Emissions										Offsite Emissions									
Source	ROG	NOX	CO	SO2	Fugitive PM10	Exhaust PM10	Total PM10	Fugitive PM2.5	Exhaust PM2.5	Total PM2.5	ROG	NOX	CO	SO2	Fugitive PM10	Exhaust PM10	Total PM10	Fugitive PM2.5	Exhaust PM2.5	Total PM2.5
	lb/day										lb/day									
3.2 Demolition - 2025	0.28	1.23	14.92	0.025	2.04	0.04	2.08	0.31	0.04	0.35	0.05	5.17	3.46	0.036	0.65	0.06	0.71	0.15	0.05	0.20
3.3 Site Preparation - 2025	0.26	1.11	13.20	0.021	2.56	0.03	2.59	1.31	0.03	1.35	0.02	2.00	1.71	0.015	0.30	0.02	0.33	0.06	0.02	0.09
3.4 Grading - 2025	0.64	2.77	28.86	0.052	2.76	0.09	2.85	1.34	0.09	1.42	0.02	0.58	1.55	0.007	0.23	0.01	0.24	0.04	0.01	0.05
3.4 Grading - 2026	0.64	2.77	28.86	0.052	2.76	0.09	2.85	1.34	0.09	1.42	0.02	0.56	1.46	0.007	0.23	0.01	0.24	0.04	0.01	0.05
3.5 Drainage/Utilities/Trenching - 2026	0.18	0.78	9.02	0.015	0.00	0.02	0.02	0.00	0.02	0.02	0.02	1.46	1.39	0.012	0.25	0.02	0.27	0.05	0.02	0.07
3.5 Drainage/Utilities/Trenching - 2027	0.18	0.78	9.02	0.015	0.00	0.02	0.02	0.00	0.02	0.02	0.02	1.41	1.33	0.011	0.25	0.02	0.27	0.05	0.02	0.07
3.6 Foundations - 2026	0.23	1.24	7.77	0.012	0.00	0.04	0.04	0.00	0.04	0.04	0.02	1.93	1.65	0.015	0.30	0.02	0.33	0.06	0.02	0.09
3.6 Foundations - 2027	0.23	1.24	7.77	0.012	0.00	0.04	0.04	0.00	0.04	0.04	0.02	1.87	1.59	0.014	0.30	0.02	0.33	0.06	0.02	0.09
3.7 Structure Construction - 2026	0.51	2.59	17.66	0.027	0.00	0.08	0.08	0.00	0.08	0.08	0.04	3.23	3.10	0.022	0.38	0.02	0.41	0.08	0.02	0.10
3.7 Structure Construction - 2027	0.51	2.59	17.66	0.027	0.00	0.08	0.08	0.00	0.08	0.08	0.01	0.04	0.56	0.002	0.09	0.00	0.09	0.02	0.00	0.02
3.8 Landscaping/Other Finishing - 2027	0.13	0.55	6.10	0.010	0.00	0.02	0.02	0.00	0.02	0.02	0.03	0.11	1.68	0.006	0.27	0.00	0.28	0.05	0.00	0.05
3.9 Waterside Construction (Piles) - 2027	0.23	0.98	9.23	0.018	0.00	0.03	0.03	0.00	0.03	0.03	0.01	0.04	0.56	0.002	0.09	0.00	0.09	0.02	0.00	0.02
3.10 Paving - 2027	0.37	1.63	13.32	0.019	0.00	0.06	0.06	0.00	0.06	0.06	0.01	0.04	0.56	0.002	0.09	0.00	0.1	0.02	0.00	0.02
3.11 Architectural Coating - 2027	0.23	0.17	2.44	0.004	0.00	0.01	0.01	0.00	0.01	0.01	0.01	0.04	0.56	0.002	0.09	0.00	0.09	0.02	0.00	0.02

Regional Emissions	ROG	NOX	CO	SO2	Fugitive PM10	Exhaust PM10	Total PM10	Fugitive PM2.5	Exhaust PM2.5	Total PM2.5
3.2 Demolition - 2025	0.33	6.40	18.37	0.061	2.69	0.09	2.78	0.45	0.09	0.55
3.3 Site Preparation - 2025	0.28	3.11	14.91	0.036	2.86	0.06	2.92	1.38	0.06	1.43
3.4 Grading - 2025	0.66	3.35	30.40	0.059	3.00	0.09	3.09	1.38	0.09	1.47
3.4 Grading - 2026	0.66	3.33	30.32	0.059	3.00	0.09	3.09	1.38	0.09	1.47
3.5 Drainage/Utilities/Trenching - 2026	0.20	2.23	10.41	0.026	0.25	0.04	0.29	0.05	0.04	0.09
3.5 Drainage/Utilities/Trenching - 2027	0.20	2.19	10.36	0.026	0.25	0.04	0.29	0.05	0.04	0.09
3.6 Foundations - 2026	0.26	3.17	9.43	0.027	0.30	0.07	0.37	0.06	0.07	0.13
3.6 Foundations - 2027	0.26	3.11	9.37	0.027	0.30	0.07	0.37	0.06	0.07	0.13
3.7 Structure Construction - 2026	0.55	5.82	20.76	0.049	0.38	0.10	0.49	0.08	0.10	0.18
3.7 Structure Construction - 2027	0.52	2.63	18.22	0.029	0.09	0.08	0.17	0.02	0.08	0.10
3.8 Landscaping/Other Finishing - 2027	0.15	0.67	7.78	0.016	0.27	0.02	0.29	0.05	0.02	0.07
3.9 Waterside Construction (Piles) - 2027	0.23	1.02	9.79	0.020	0.09	0.03	0.12	0.02	0.03	0.05
3.10 Paving - 2027	0.37	1.67	13.88	0.021	0.09	0.06	0.15	0.02	0.06	0.07
3.11 Architectural Coating - 2027	0.23	0.21	3.00	0.006	0.09	0.01	0.10	0.02	0.01	0.02

Note: Offsite emissions pasted over from EMFAC2021 analysis

Overlapping Phases

	ROG	NOX	CO	SO2	Fugitive PM10	Exhaust PM10	Total PM10	Fugitive PM2.5	Exhaust PM2.5	Total PM2.5
Drainage + Foundations + Building/Structure Construction - 2026	1.01	11.22	40.60	0.102	0.94	0.21	1.15	0.20	0.21	0.40
Drainage + Foundations + Building/Structure Construction + Asphalt Paving + Architectural Coating + Landscaping or Other Finishing + Water Construction (Piles) - 2027	1.97	11.48	72.39	0.145	1.19	0.30	1.49	0.22	0.30	0.52
Project Daily Maximum Emissions	**1.97**	**11.48**	**72.39**	**0.145**	**3.00**	**0.30**	**3.09**	**1.38**	**0.30**	**1.47**

SLRC - Eucalyptus Grove + Ivanhoe Overlook

Air Quality Construction Analysis

Winter	Onsite Emissions										Offsite Emissions									
Source	ROG	NOX	CO	SO2	Fugitive PM10	Exhaust PM10	Total PM10	Fugitive PM2.5	Exhaust PM2.5	Total PM2.5	ROG	NOX	CO	SO2	Fugitive PM10	Exhaust PM10	Total PM10	Fugitive PM2.5	Exhaust PM2.5	Total PM2.5
	lb/day										lb/day									
3.2 Demolition - 2025	0.28	1.23	14.92	0.025	2.04	0.04	2.08	0.31	0.04	0.35	0.05	5.17	3.46	0.04	0.65	0.06	0.71	0.15	0.05	0.20
3.3 Site Preparation - 2025	0.26	1.11	13.20	0.021	2.56	0.03	2.59	1.31	0.03	1.35	0.02	2.00	1.71	0.015	0.30	0.02	0.33	0.06	0.02	0.09
3.4 Grading - 2025	0.64	2.77	28.86	0.052	2.76	0.09	2.85	1.34	0.09	1.42	0.02	0.58	1.55	0.007	0.23	0.01	0.24	0.04	0.01	0.05
3.4 Grading - 2026	0.64	2.77	28.86	0.052	2.76	0.09	2.85	1.34	0.09	1.42	0.02	0.56	1.46	0.007	0.23	0.01	0.24	0.04	0.01	0.05
3.5 Drainage/Utilities/Trenching - 2026	0.18	0.78	9.02	0.015	0.00	0.02	0.02	0.00	0.02	0.02	0.02	1.46	1.39	0.012	0.25	0.02	0.27	0.05	0.02	0.07
3.5 Drainage/Utilities/Trenching - 2027	0.18	0.78	9.02	0.015	0.00	0.02	0.02	0.00	0.02	0.02	0.02	1.41	1.33	0.011	0.25	0.02	0.27	0.05	0.02	0.07
3.6 Foundations - 2026	0.23	1.24	7.77	0.012	0.00	0.04	0.04	0.00	0.04	0.04	0.02	1.93	1.65	0.015	0.30	0.02	0.33	0.06	0.02	0.09
3.6 Foundations - 2027	0.23	1.24	7.77	0.012	0.00	0.04	0.04	0.00	0.04	0.04	0.02	1.87	1.59	0.014	0.30	0.02	0.33	0.06	0.02	0.09
3.7 Structure Construction - 2026	0.51	2.59	17.66	0.027	0.00	0.08	0.08	0.00	0.08	0.08	0.04	3.23	3.10	0.022	0.38	0.02	0.41	0.08	0.02	0.10
3.7 Structure Construction - 2027	0.51	2.59	17.66	0.027	0.00	0.08	0.08	0.00	0.08	0.08	0.01	0.04	0.56	0.002	0.09	0.00	0.09	0.02	0.00	0.02
3.8 Landscaping/Other Finishing - 2027	0.13	0.55	6.10	0.010	0.00	0.02	0.02	0.00	0.02	0.02	0.03	0.11	1.68	0.006	0.27	0.00	0.28	0.05	0.00	0.05
3.9 Waterside Construction (Piles) - 2027	0.23	0.98	9.23	0.018	0.00	0.03	0.03	0.00	0.03	0.03	0.01	0.04	0.56	0.002	0.09	0.00	0.09	0.02	0.00	0.02
3.10 Paving - 2027	0.37	1.63	13.32	0.019	0.00	0.06	0.06	0.00	0.06	0.06	0.01	0.04	0.56	0.002	0.09	0.00	0.1	0.02	0.00	0.02
3.11 Architectural Coating - 2027	0.23	0.17	2.44	0.004	0.00	0.01	0.01	0.00	0.01	0.01	0.01	0.04	0.56	0.002	0.09	0.00	0.09	0.02	0.00	0.02

Regional Emissions	ROG	NOX	CO	SO2	Fugitive PM10	Exhaust PM10	Total PM10	Fugitive PM2.5	Exhaust PM2.5	Total PM2.5
3.2 Demolition - 2025	0.33	6.40	18.37	0.061	2.69	0.09	2.78	0.45	0.09	0.55
3.3 Site Preparation - 2025	0.28	3.11	14.91	0.036	2.86	0.06	2.92	1.38	0.06	1.43
3.4 Grading - 2025	0.66	3.35	30.40	0.059	3.00	0.09	3.09	1.38	0.09	1.47
3.4 Grading - 2026	0.66	3.33	30.32	0.059	3.00	0.09	3.09	1.38	0.09	1.47
3.5 Drainage/Utilities/Trenching - 2026	0.20	2.23	10.41	0.026	0.25	0.04	0.29	0.05	0.04	0.09
3.5 Drainage/Utilities/Trenching - 2027	0.20	2.19	10.36	0.026	0.25	0.04	0.29	0.05	0.04	0.09
3.6 Foundations - 2026	0.26	3.17	9.43	0.027	0.30	0.07	0.37	0.06	0.07	0.13
3.6 Foundations - 2027	0.26	3.11	9.37	0.027	0.30	0.07	0.37	0.06	0.07	0.13
3.7 Structure Construction - 2026	0.55	5.82	20.76	0.049	0.38	0.10	0.49	0.08	0.10	0.18
3.7 Structure Construction - 2027	0.52	2.63	18.22	0.029	0.09	0.08	0.17	0.02	0.08	0.10
3.8 Landscaping/Other Finishing - 2027	0.15	0.67	7.78	0.016	0.27	0.02	0.29	0.05	0.02	0.07
3.9 Waterside Construction (Piles) - 2027	0.23	1.02	9.79	0.020	0.09	0.03	0.12	0.02	0.03	0.05
3.10 Paving - 2027	0.37	1.67	13.88	0.021	0.09	0.06	0.15	0.02	0.06	0.07
3.11 Architectural Coating - 2027	0.23	0.21	3.00	0.006	0.09	0.01	0.10	0.02	0.01	0.02

Note: Offsite emissions pasted over from EMFAC2021 analysis

Overlapping Phases

	ROG	NOX	CO	SO2	Fugitive PM10	Exhaust PM10	Total PM10	Fugitive PM2.5	Exhaust PM2.5	Total PM2.5
Drainage + Foundations + Building/Structure Construction + Asphalt Paving + Architectural Coating + Landscaping or Other Finishing + Water Construction (Piles) - 2026	1.01	11.22	40.60	0.102	0.94	0.21	1.15	0.20	0.21	0.40
Drainage + Foundations + Building/Structure Construction + Asphalt Paving + Architectural Coating + Landscaping or Other Finishing + Water Construction (Piles) - 2027	1.97	11.48	72.39	0.145	1.19	0.30	1.49	0.22	0.30	0.52
Project Daily Maximum Emissions	**1.97**	**11.48**	**72.39**	**0.145**	**3.00**	**0.30**	**3.09**	**1.38**	**0.30**	**1.47**

SLRC - Habitat Islands

Air Quality Construction Analysis

Regional Maximums Source	ROG	NOX	CO	SO2	Fugitive PM10	Exhaust PM10	Total PM10	Fugitive PM2.5	Exhaust PM2.5	Total PM2.5
					lb/day					
3.2 Waterside Construction (Landscaping) - 2025	0.70	4.55	25.62	0.05	0.29	0.11	0.40	0.06	0.11	0.17
3.2 Waterside Construction (Landscaping) - 2026	0.70	4.51	25.52	0.05	0.29	0.11	0.40	0.06	0.11	0.17
Project Daily Maximum Emissions	**0.70**	**4.55**	**25.62**	**0.05**	**0.29**	**0.11**	**0.40**	**0.06**	**0.11**	**0.17**

Localized Maximum Source	ROG	NOX	CO	SO2	Fugitive PM10	Exhaust PM10	Total PM10	Fugitive PM2.5	Exhaust PM2.5	Total PM2.5
					lb/day					
3.2 Waterside Construction (Landscaping) - 2025	0.67	3.29	23.49	0.041	0.00	0.10	0.10	0.00	0.10	0.10
3.2 Waterside Construction (Landscaping) - 2026	0.67	3.29	23.49	0.041	0.00	0.10	0.10	0.00	0.10	0.10
Project Daily Maximum Emissions	**0.7**	**3.3**	**23.5**	**0.041**	**0.0**	**0.1**	**0.1**	**0.0**	**0.1**	**0.1**

SLRC - Habitat Islands
Air Quality Construction Analysis

Summer	Onsite Emissions										Offsite Emissions									
Source	ROG	NOX	CO	SO2	Fugitive PM10	Exhaust PM10	Total PM10	Fugitive PM2.5	Exhaust PM2.5	Total PM2.5	ROG	NOX	CO	SO2	Fugitive PM10	Exhaust PM10	Total PM10	Fugitive PM2.5	Exhaust PM2.5	Total PM2.5
	lb/day										lb/day									
3.2 Waterside Construction (Landscaping) - 2025	0.67	3.29	23.49	0.041	0.00	0.10	0.10	0.00	0.10	0.10	0.03	1.27	2.14	0.011	0.29	0.01	0.30	0.06	0.01	0.07
3.2 Waterside Construction (Landscaping) - 2026	0.67	3.29	23.49	0.041	0.00	0.10	0.10	0.00	0.10	0.10	0.03	1.22	2.03	0.011	0.29	0.01	0.30	0.06	0.01	0.07

Regional Emissions	ROG	NOX	CO	SO2	Fugitive PM10	Exhaust PM10	Total PM10	Fugitive PM2.5	Exhaust PM2.5	Total PM2.5
3.2 Waterside Construction (Landscaping) - 2025	0.70	4.55	25.62	0.052	0.29	0.11	0.40	0.06	0.11	0.17
3.2 Waterside Construction (Landscaping) - 2026	0.70	4.51	25.52	0.052	0.29	0.11	0.40	0.06	0.11	0.17
Project Daily Maximum Emissions	**0.70**	**4.55**	**25.62**	**0.052**	**0.29**	**0.11**	**0.40**	**0.06**	**0.11**	**0.17**

Note: Offsite emissions pasted over from EMFAC2021 analysis

SLRC - Habitat Islands

Air Quality Construction Analysis

	Onsite Emissions										Offsite Emissions									
Winter					**Fugitive**	**Exhaust**		**Fugitive**	**Exhaust**	**Total**										
Source	**ROG**	**NOX**	**CO**	**SO2**	**PM10**	**PM10**	**Total PM10**	**PM2.5**	**PM2.5**	**PM2.5**	**ROG**	**NOX**	**CO**	**SO2**	**Fugitive PM10**	**Exhaust PM10**	**Total PM10**	**Fugitive PM2.5**	**Exhaust PM2.5**	**Total PM2.5**
						lb/day									lb/day					
3.2 Waterside Construction (Landscaping) - 2025	0.67	3.29	23.49	0.041	0.00	0.10	0.10	0.00	0.10	0.10	0.03	1.27	2.14	0.011	0.29	0.01	0.30	0.06	0.01	0.07
3.2 Waterside Construction (Landscaping) - 2026	0.67	3.29	23.49	0.041	0.00	0.10	0.10	0.00	0.10	0.10	0.03	1.22	2.03	0.011	0.29	0.01	0.30	0.06	0.01	0.07

Regional Emissions	**ROG**	**NOX**	**CO**	**SO2**	**Fugitive PM10**	**Exhaust PM10**	**Total PM10**	**Fugitive PM2.5**	**Exhaust PM2.5**	**Total PM2.5**
3.2 Waterside Construction (Landscaping) - 2025	0.70	4.55	25.62	0.052	0.29	0.11	0.40	0.06	0.11	0.17
3.2 Waterside Construction (Landscaping) - 2026	0.70	4.51	25.52	0.052	0.29	0.11	0.40	0.06	0.11	0.17
Project Daily Maximum Emissions	**0.70**	**4.55**	**25.62**	**0.052**	**0.29**	**0.11**	**0.40**	**0.06**	**0.11**	**0.17**

Note: Offsite emissions pasted over from EMFAC2021 analysis

SLRC - Knoll + Meadow

Air Quality Construction Analysis

Regional Maximums Source	ROG	NOX	CO	SO2	Fugitive PM10	Exhaust PM10	Total PM10	Fugitive PM2.5	Exhaust PM2.5	Total PM2.5
					lb/day					
3.2 Demolition - 2025	0.30	2.50	16.23	0.035	0.68	0.05	0.73	0.12	0.05	0.17
3.3 Site Preparation - 2025	0.31	6.76	16.93	0.061	3.26	0.10	3.35	1.47	0.09	1.56
3.4 Grading - 2025	0.69	7.01	32.42	0.084	3.40	0.13	3.53	1.47	0.13	1.60
3.4 Grading - 2026	0.69	6.87	32.29	0.083	3.40	0.13	3.53	1.47	0.13	1.60
3.5 Drainage/Trenching/Utilities - 2026	0.16	2.05	7.87	0.023	0.25	0.04	0.29	0.05	0.03	0.09
3.6 Foundations - 2026	0.25	1.99	8.77	0.019	0.17	0.05	0.22	0.03	0.05	0.09
3.7 Building Construction - 2026	0.59	6.77	23.17	0.058	0.55	0.11	0.66	0.11	0.11	0.22
3.8 Landscaping/Other Finishing - 2026	0.16	0.68	7.89	0.016	0.27	0.02	0.29	0.05	0.02	0.07
3.9 Waterside Construction (Piles) - 2026	0.24	1.02	9.83	0.020	0.09	0.03	0.12	0.02	0.03	0.05
3.10 Paving - 2026	0.41	1.67	13.92	0.021	0.09	0.06	0.15	0.02	0.06	0.07
3.11 Architectural Coating - 2026	0.87	0.21	3.04	0.006	0.09	0.01	0.10	0.02	0.01	0.02

Overlapping Phases

	ROG	NOX	CO	SO2	Fugitive PM10	Exhaust PM10	Total PM10	Fugitive PM2.5	Exhaust PM2.5	Total PM2.5
Drainage + Foundations + Building/Structure Construction + Asphalt Paving + Architectural Coating + Landscaping or Other Finishing + Water Construction (Piles)	2.67	14.40	74.49	0.163	1.52	0.32	1.83	0.29	0.31	0.60
Project Daily Maximum Emissions	**2.67**	**14.40**	**74.49**	**0.163**	**3.40**	**0.32**	**3.53**	**1.47**	**0.31**	**1.60**

Localized Maximum Source	ROG	NOX	CO	SO2	Fugitive PM10	Exhaust PM10	Total PM10	Fugitive PM2.5	Exhaust PM2.5	Total PM2.5
					lb/day					
3.2 Demolition - 2025	0.28	1.23	14.92	0.025	0.46	0.04	0.50	0.07	0.04	0.11
3.3 Site Preparation - 2025	0.26	1.11	13.20	0.021	2.56	0.03	2.59	1.31	0.03	1.35
3.4 Grading - 2025	0.64	2.77	28.86	0.052	2.76	0.09	2.85	1.34	0.09	1.42
3.4 Grading - 2026	0.64	2.77	28.86	0.052	2.76	0.09	2.85	1.34	0.09	1.42
3.5 Drainage/Trenching/Utilities - 2026	0.14	0.60	6.48	0.011	0.00	0.02	0.02	0.00	0.02	0.02
3.6 Foundations - 2026	0.23	1.24	7.77	0.012	0.00	0.04	0.04	0.00	0.04	0.04
3.7 Building Construction - 2026	0.53	2.67	18.82	0.029	0.00	0.08	0.08	0.00	0.08	0.08
3.8 Landscaping/Other Finishing - 2026	0.13	0.55	6.10	0.010	0.00	0.02	0.02	0.00	0.02	0.02
3.9 Waterside Construction (Piles) - 2026	0.23	0.98	9.23	0.018	0.00	0.03	0.03	0.00	0.03	0.03
3.10 Paving - 2026	0.40	1.63	13.32	0.019	0.00	0.06	0.06	0.00	0.06	0.06
3.11 Architectural Coating - 2026	0.87	0.17	2.44	0.004	0.00	0.01	0.01	0.00	0.01	0.01

Overlapping Phases

Drainage + Foundations + Building/Structure Construction + Asphalt Paving + Architectural Coating + Landscaping or Other Finishing + Water Construction (Piles)	2.51	7.84	64.17	0.104	0.00	0.25	0.25	0.00	0.25	0.25
Project Daily Maximum Emissions	**2.51**	**7.84**	**64.17**	**0.104**	**2.76**	**0.25**	**2.85**	**1.34**	**0.25**	**1.42**

SLRC - Knoll + Meadow
Air Quality Construction Analysis

Summer	Onsite Emissions										Offsite Emissions									
Source	ROG	NOX	CO	SO2	Fugitive PM10	Exhaust PM10	Total PM10	Fugitive PM2.5	Exhaust PM2.5	Total PM2.5	ROG	NOX	CO	SO2	Fugitive PM10	Exhaust PM10	Total PM10	Fugitive PM2.5	Exhaust PM2.5	Total PM2.5
	lb/day										lb/day									
3.2 Demolition - 2025	0.28	1.23	14.92	0.025	0.46	0.04	0.50	0.07	0.04	0.11	0.02	1.27	1.31	0.010	0.22	0.01	0.24	0.05	0.01	0.06
3.3 Site Preparation - 2025	0.26	1.11	13.20	0.021	2.56	0.03	2.59	1.31	0.03	1.35	0.05	5.65	3.72	0.040	0.70	0.06	0.76	0.16	0.06	0.22
3.4 Grading - 2025	0.64	2.77	28.86	0.052	2.76	0.09	2.85	1.34	0.09	1.42	0.05	4.24	3.56	0.032	0.63	0.05	0.68	0.14	0.05	0.18
3.4 Grading - 2026	0.64	2.77	28.86	0.052	2.76	0.09	2.85	1.34	0.09	1.42	0.05	4.09	3.44	0.031	0.63	0.05	0.68	0.14	0.04	0.18
3.5 Drainage/Trenching/Utilities - 2026	0.14	0.60	6.48	0.011	0.00	0.02	0.02	0.00	0.02	0.02	0.02	1.46	1.39	0.012	0.25	0.02	0.27	0.05	0.02	0.07
3.6 Foundations - 2026	0.23	1.24	7.77	0.012	0.00	0.04	0.04	0.00	0.04	0.04	0.01	0.75	0.99	0.007	0.17	0.01	0.18	0.03	0.01	0.04
3.7 Building Construction - 2026	0.53	2.67	18.82	0.029	0.00	0.08	0.08	0.00	0.08	0.08	0.06	4.10	4.36	0.029	0.55	0.03	0.58	0.11	0.03	0.14
3.8 Landscaping/Other Finishing - 2026	0.13	0.55	6.10	0.010	0.00	0.02	0.02	0.00	0.02	0.02	0.03	0.13	1.79	0.006	0.27	0.00	0.28	0.05	0.00	0.05
3.9 Waterside Construction (Piles) - 2026	0.23	0.98	9.23	0.018	0.00	0.03	0.03	0.00	0.03	0.03	0.01	0.04	0.60	0.002	0.09	0.00	0.09	0.02	0.00	0.02
3.10 Paving - 2026	0.40	1.63	13.32	0.019	0.00	0.06	0.06	0.00	0.06	0.06	0.01	0.04	0.60	0.002	0.09	0.00	0.09	0.02	0.00	0.02
3.11 Architectural Coating - 2026	0.87	0.17	2.44	0.004	0.00	0.01	0.01	0.00	0.01	0.01	0.01	0.04	0.60	0.002	0.09	0.00	0.09	0.02	0.00	0.02

Regional Emissions	ROG	NOX	CO	SO2	Fugitive PM10	Exhaust PM10	Total PM10	Fugitive PM2.5	Exhaust PM2.5	Total PM2.5
3.2 Demolition - 2025	0.30	2.50	16.23	0.035	0.68	0.05	0.73	0.12	0.05	0.17
3.3 Site Preparation - 2025	0.31	6.76	16.93	0.061	3.26	0.10	3.35	1.47	0.09	1.56
3.4 Grading - 2025	0.69	7.01	32.42	0.084	3.40	0.13	3.53	1.47	0.13	1.60
3.4 Grading - 2026	0.69	6.87	32.29	0.083	3.40	0.13	3.53	1.47	0.13	1.60
3.5 Drainage/Trenching/Utilities - 2026	0.16	2.05	7.87	0.023	0.25	0.04	0.29	0.05	0.03	0.09
3.6 Foundations - 2026	0.25	1.99	8.77	0.019	0.17	0.05	0.22	0.03	0.05	0.09
3.7 Building Construction - 2026	0.59	6.77	23.17	0.058	0.55	0.11	0.66	0.11	0.11	0.22
3.8 Landscaping/Other Finishing - 2026	0.16	0.68	7.89	0.016	0.27	0.02	0.29	0.05	0.02	0.07
3.9 Waterside Construction (Piles) - 2026	0.24	1.02	9.83	0.020	0.09	0.03	0.12	0.02	0.03	0.05
3.10 Paving - 2026	0.41	1.67	13.92	0.021	0.09	0.06	0.15	0.02	0.06	0.07
3.11 Architectural Coating - 2026	0.87	0.21	3.04	0.006	0.09	0.01	0.10	0.02	0.01	0.02

Note: Offsite emissions pasted over from EMFAC2021 analysis

Overlapping Phases

	ROG	NOX	CO	SO2	Fugitive PM10	Exhaust PM10	Total PM10	Fugitive PM2.5	Exhaust PM2.5	Total PM2.5
Drainage + Foundations + Building/Structure Construction + Asphalt Paving + Architectural Coating + Landscaping or Other Finishing + Water Construction (Piles)	2.67	14.40	74.49	0.163	1.52	0.32	1.83	0.29	0.31	0.60
Project Daily Maximum Emissions	**2.67**	**14.40**	**74.49**	**0.163**	**3.40**	**0.32**	**3.53**	**1.47**	**0.31**	**1.60**

SLRC - Knoll + Meadow

Air Quality Construction Analysis

Winter	Onsite Emissions										Offsite Emissions									
Source	ROG	NOX	CO	SO2	Fugitive PM10	Exhaust PM10	Total PM10	Fugitive PM2.5	Exhaust PM2.5	Total PM2.5	ROG	NOX	CO	SO2	Fugitive PM10	Exhaust PM10	Total PM10	Fugitive PM2.5	Exhaust PM2.5	Total PM2.5
	lb/day										lb/day									
3.2 Demolition - 2025	0.28	1.23	14.92	0.025	0.46	0.04	0.50	0.07	0.04	0.11	0.02	1.27	1.31	0.010	0.22	0.01	0.24	0.05	0.01	0.06
3.3 Site Preparation - 2025	0.26	1.11	13.20	0.021	2.56	0.03	2.59	1.31	0.03	1.35	0.05	5.65	3.72	0.040	0.70	0.06	0.76	0.16	0.06	0.22
3.4 Grading - 2025	0.64	2.77	28.86	0.052	2.76	0.09	2.85	1.34	0.09	1.42	0.05	4.24	3.56	0.032	0.63	0.05	0.68	0.14	0.05	0.18
3.4 Grading - 2026	0.64	2.77	28.86	0.052	2.76	0.09	2.85	1.34	0.09	1.42	0.05	4.09	3.44	0.031	0.63	0.05	0.68	0.14	0.04	0.18
3.5 Drainage/Trenching/Utilities - 2026	0.14	0.60	6.48	0.011	0.00	0.02	0.02	0.00	0.02	0.02	0.02	1.46	1.39	0.012	0.25	0.02	0.27	0.05	0.02	0.07
3.6 Foundations - 2026	0.23	1.24	7.77	0.012	0.00	0.04	0.04	0.00	0.04	0.04	0.01	0.75	0.99	0.007	0.17	0.01	0.18	0.03	0.01	0.04
3.7 Building Construction - 2026	0.53	2.67	18.82	0.029	0.00	0.08	0.08	0.00	0.08	0.08	0.06	4.10	4.36	0.029	0.55	0.03	0.58	0.11	0.03	0.14
3.8 Landscaping/Other Finishing - 2026	0.13	0.55	6.10	0.010	0.00	0.02	0.02	0.00	0.02	0.02	0.03	0.13	1.79	0.006	0.27	0.00	0.28	0.05	0.00	0.05
3.9 Waterside Construction (Piles) - 2026	0.23	0.98	9.23	0.018	0.00	0.03	0.03	0.00	0.03	0.03	0.01	0.04	0.60	0.002	0.09	0.00	0.09	0.02	0.00	0.02
3.10 Paving - 2026	0.40	1.63	13.32	0.019	0.00	0.06	0.06	0.00	0.06	0.06	0.01	0.04	0.60	0.002	0.09	0.00	0.09	0.02	0.00	0.02
3.11 Architectural Coating - 2026	0.87	0.17	2.44	0.004	0.00	0.01	0.01	0.00	0.01	0.01	0.01	0.04	0.60	0.002	0.09	0.00	0.09	0.02	0.00	0.02

Regional Emissions	ROG	NOX	CO	SO2	Fugitive PM10	Exhaust PM10	Total PM10	Fugitive PM2.5	Exhaust PM2.5	Total PM2.5
3.2 Demolition - 2025	0.30	2.50	16.23	0.035	0.68	0.05	0.73	0.12	0.05	0.17
3.3 Site Preparation - 2025	0.31	6.76	16.93	0.061	3.26	0.10	3.35	1.47	0.09	1.56
3.4 Grading - 2025	0.69	7.01	32.42	0.084	3.40	0.13	3.53	1.47	0.13	1.60
3.4 Grading - 2026	0.69	6.87	32.29	0.083	3.40	0.13	3.53	1.47	0.13	1.60
3.5 Drainage/Trenching/Utilities - 2026	0.16	2.05	7.87	0.023	0.25	0.04	0.29	0.05	0.03	0.09
3.6 Foundations - 2026	0.25	1.99	8.77	0.019	0.17	0.05	0.22	0.03	0.05	0.09
3.7 Building Construction - 2026	0.59	6.77	23.17	0.058	0.55	0.11	0.66	0.11	0.11	0.22
3.8 Landscaping/Other Finishing - 2026	0.16	0.68	7.89	0.016	0.27	0.02	0.29	0.05	0.02	0.07
3.9 Waterside Construction (Piles) - 2026	0.24	1.02	9.83	0.020	0.09	0.03	0.12	0.02	0.03	0.05
3.10 Paving - 2026	0.41	1.67	13.92	0.021	0.09	0.06	0.15	0.02	0.06	0.07
3.11 Architectural Coating - 2026	0.87	0.21	3.04	0.006	0.09	0.01	0.10	0.02	0.01	0.02

Note: Offsite emissions pasted over from EMFAC2021 analysis

Overlapping Phases

	ROG	NOX	CO	SO2	Fugitive PM10	Exhaust PM10	Total PM10	Fugitive PM2.5	Exhaust PM2.5	Total PM2.5
Drainage + Foundations + Building/Structure Construction + Asphalt Paving + Architectural Coating + Landscaping or Other Finishing + Water Construction (Piles)	2.67	14.40	74.49	0.163	1.52	0.32	1.83	0.29	0.31	0.60
Project Daily Maximum Emissions	**2.67**	**14.40**	**74.49**	**0.163**	**3.40**	**0.32**	**3.53**	**1.47**	**0.31**	**1.60**

SLRC - East&West Narrows
Air Quality Construction Analysis

Regional Maximums Source	ROG	NOX	CO	SO2	Fugitive PM10	Exhaust PM10	Total PM10	Fugitive PM2.5	Exhaust PM2.5	Total PM2.5
					lb/day					
3.2 Demolition - 2027	0.32	5.38	17.80	0.055	2.30	0.09	2.39	0.39	0.08	0.47
3.3 Site Preparation - 2027	0.39	1.89	21.17	0.033	2.58	0.05	2.64	1.32	0.05	1.37
3.4 Drainage/Utilities/Trenching - 2027	0.48	2.51	24.83	0.043	0.14	0.07	0.21	0.03	0.07	0.10
3.4 Drainage/Utilities/Trenching - 2028	0.48	2.49	24.79	0.043	0.14	0.07	0.21	0.03	0.07	0.10
3.4 Drainage/Utilities/Trenching - 2029	0.48	2.47	24.76	0.043	0.14	0.07	0.21	0.03	0.07	0.10
3.5 Foundations - 2029	0.24	1.67	8.02	0.015	0.05	0.05	0.10	0.01	0.05	0.06
3.6 Structure Construction - 2029	0.51	3.98	18.18	0.037	0.24	0.09	0.33	0.05	0.09	0.14
3.7 Landscaping/Other Finishing - 2029	0.15	2.04	8.03	0.022	0.28	0.03	0.31	0.06	0.03	0.08
3.8 Water Construction (Piles) - 2029	0.23	0.99	9.44	0.020	0.09	0.03	0.12	0.02	0.03	0.05
3.9 Paving - 2029	0.40	1.66	13.82	0.021	0.09	0.06	0.15	0.02	0.06	0.07
Overlapping Phases										
	ROG	NOX	CO	SO2	Fugitive PM10	Exhaust PM10	Total PM10	Fugitive PM2.5	Exhaust PM2.5	Total PM2.5
Drainage + Foundations + Building/Structure Construction + Asphalt Paving + Architectural Coating + Landscaping or Other Finishing + Water Construction (Piles)	2.01	12.81	82.25	0.158	0.90	0.32	1.22	0.17	0.32	0.49
Project Daily Maximum Emissions	**2.01**	**12.81**	**82.25**	**0.158**	**2.58**	**0.32**	**2.64**	**1.32**	**0.32**	**1.37**

Localized Maximum Source	ROG	NOX	CO	SO2	Fugitive PM10	Exhaust PM10	Total PM10	Fugitive PM2.5	Exhaust PM2.5	Total PM2.5
					lb/day					
3.2 Demolition - 2027	0.28	1.23	14.92	0.025	1.73	0.04	1.77	0.26	0.04	0.30
3.3 Site Preparation - 2027	0.38	1.66	21.04	0.031	2.56	0.05	2.61	1.31	0.05	1.36
3.4 Drainage/Utilities/Trenching - 2027	0.46	2.01	24.01	0.038	0.00	0.06	0.06	0.00	0.06	0.06
3.4 Drainage/Utilities/Trenching - 2028	0.46	2.01	24.01	0.038	0.00	0.06	0.06	0.00	0.06	0.06
3.4 Drainage/Utilities/Trenching - 2029	0.46	2.01	24.01	0.038	0.00	0.06	0.06	0.00	0.06	0.06
3.5 Foundations - 2029	0.23	1.24	7.77	0.012	0.00	0.04	0.04	0.00	0.04	0.04
3.6 Structure Construction - 2029	0.49	2.51	16.50	0.026	0.00	0.08	0.08	0.00	0.08	0.08
3.7 Landscaping/Other Finishing - 2029	0.13	0.55	6.10	0.010	0.00	0.02	0.02	0.00	0.02	0.02
3.8 Water Construction (Piles) - 2029	0.22	0.96	8.94	0.018	0.00	0.03	0.03	0.00	0.03	0.03
3.9 Paving - 2029	0.40	1.63	13.32	0.019	0.00	0.06	0.06	0.00	0.06	0.06
Overlapping Phases										
Drainage + Foundations + Building/Structure Construction + Asphalt Paving + Architectural Coating + Landscaping or Other Finishing + Water Construction (Piles)	1.93	8.90	76.64	0.124	0.00	0.29	0.29	0.00	0.29	0.29
Project Daily Maximum Emissions	**1.93**	**8.90**	**76.64**	**0.124**	**2.56**	**0.29**	**2.61**	**1.31**	**0.29**	**1.36**

SLRC - East&West Narrows

Air Quality Construction Analysis

Summer Source	Onsite Emissions ROG	NOX	CO	SO2	Fugitive PM10	Exhaust PM10	Total PM10	Fugitive PM2.5	Exhaust PM2.5	Total PM2.5	Offsite Emissions ROG	NOX	CO	SO2	Fugitive PM10	Exhaust PM10	Total PM10	Fugitive PM2.5	Exhaust PM2.5	Total PM2.5
						lb/day									lb/day					
3.2 Demolition - 2027	0.28	1.23	14.92	0.025	1.73	0.04	1.77	0.26	0.04	0.30	0.04	4.15	2.88	0.030	0.57	0.05	0.62	0.13	0.05	0.17
3.3 Site Preparation - 2027	0.38	1.66	21.04	0.031	2.56	0.05	2.61	1.31	0.05	1.36	0.00	0.23	0.13	0.002	0.03	0.00	0.03	0.01	0.00	0.01
3.4 Drainage/Utilities/Trenching - 2027	0.46	2.01	24.01	0.038	0.00	0.06	0.06	0.00	0.06	0.06	0.01	0.50	0.82	0.005	0.14	0.01	0.15	0.03	0.01	0.03
3.4 Drainage/Utilities/Trenching - 2028	0.46	2.01	24.01	0.038	0.00	0.06	0.06	0.00	0.06	0.06	0.01	0.48	0.78	0.005	0.14	0.01	0.15	0.03	0.01	0.03
3.4 Drainage/Utilities/Trenching - 2029	0.46	2.01	24.01	0.038	0.00	0.06	0.06	0.00	0.06	0.06	0.01	0.46	0.75	0.005	0.14	0.01	0.15	0.03	0.01	0.03
3.5 Foundations - 2029	0.23	1.24	7.77	0.012	0.00	0.04	0.04	0.00	0.04	0.04	0.00	0.43	0.25	0.003	0.05	0.01	0.06	0.01	0.00	0.02
3.6 Structure Construction - 2029	0.49	2.51	16.50	0.026	0.00	0.08	0.08	0.00	0.08	0.08	0.02	1.47	1.68	0.011	0.24	0.01	0.25	0.05	0.01	0.06
3.7 Landscaping/Other Finishing - 2029	0.13	0.55	6.10	0.010	0.00	0.02	0.02	0.00	0.02	0.02	0.03	1.49	1.93	0.012	0.28	0.01	0.29	0.06	0.01	0.07
3.8 Water Construction (Piles) - 2029	0.22	0.96	8.94	0.018	0.00	0.03	0.03	0.00	0.03	0.03	0.01	0.03	0.50	0.002	0.09	0.00	0.09	0.02	0.00	0.02
3.9 Paving - 2029	0.40	1.63	13.32	0.019	0.00	0.06	0.06	0.00	0.06	0.06	0.01	0.03	0.50	0.002	0.09	0.00	0.09	0.02	0.00	0.02

Note: Offsite emissions pasted over from EMFAC2021 analysis

Regional Emissions	ROG	NOX	CO	SO2	Fugitive PM10	Exhaust PM10	Total PM10	Fugitive PM2.5	Exhaust PM2.5	Total PM2.5
3.2 Demolition - 2027	0.32	5.38	17.80	0.055	2.30	0.09	2.39	0.39	0.08	0.47
3.3 Site Preparation - 2027	0.39	1.89	21.17	0.033	2.58	0.05	2.64	1.32	0.05	1.37
3.4 Drainage/Utilities/Trenching - 2027	0.48	2.51	24.83	0.043	0.14	0.07	0.21	0.03	0.07	0.10
3.4 Drainage/Utilities/Trenching - 2028	0.48	2.49	24.79	0.043	0.14	0.07	0.21	0.03	0.07	0.10
3.4 Drainage/Utilities/Trenching - 2029	0.48	2.47	24.76	0.043	0.14	0.07	0.21	0.03	0.07	0.10
3.5 Foundations - 2029	0.24	1.67	8.02	0.015	0.05	0.05	0.10	0.01	0.05	0.06
3.6 Structure Construction - 2029	0.51	3.98	18.18	0.037	0.24	0.09	0.33	0.05	0.09	0.14
3.7 Landscaping/Other Finishing - 2029	0.15	2.04	8.03	0.022	0.28	0.03	0.31	0.06	0.03	0.08
3.8 Water Construction (Piles) - 2029	0.23	0.99	9.44	0.020	0.09	0.03	0.12	0.02	0.03	0.05
3.9 Paving - 2029	0.40	1.66	13.82	0.021	0.09	0.06	0.15	0.02	0.06	0.07

Overlapping Phases

	ROG	NOX	CO	SO2	Fugitive PM10	Exhaust PM10	Total PM10	Fugitive PM2.5	Exhaust PM2.5	Total PM2.5
Drainage + Foundations + Building/Structure Construction + Asphalt Paving + Architectural Coating + Landscaping or Other Finishing + Water Construction (Piles)	2.01	12.81	82.25	0.158	0.90	0.32	1.22	0.17	0.32	0.49
Project Daily Maximum Emissions	**2.01**	**12.81**	**82.25**	**0.158**	**2.58**	**0.32**	**2.64**	**1.32**	**0.32**	**1.37**

SLRC - East&West Narrows

Air Quality Construction Analysis

Winter	Onsite Emissions										Offsite Emissions									
Source	ROG	NOX	CO	SO2	Fugitive PM10	Exhaust PM10	Total PM10	Fugitive PM2.5	Exhaust PM2.5	Total PM2.5	ROG	NOX	CO	SO2	Fugitive PM10	Exhaust PM10	Total PM10	Fugitive PM2.5	Exhaust PM2.5	Total PM2.5
	lb/day										lb/day									
3.2 Demolition - 2027	0.28	1.23	14.92	0.025	1.73	0.04	1.77	0.26	0.04	0.30	0.04	4.15	2.88	0.030	0.57	0.05	0.62	0.13	0.05	0.17
3.3 Site Preparation - 2027	0.38	1.66	21.04	0.031	2.56	0.05	2.61	1.31	0.05	1.36	0.00	0.23	0.13	0.002	0.03	0.00	0.03	0.01	0.00	0.01
3.4 Drainage/Utilities/Trenching - 2027	0.46	2.01	24.01	0.038	0.00	0.06	0.06	0.00	0.06	0.06	0.01	0.50	0.82	0.005	0.14	0.01	0.15	0.03	0.01	0.03
3.4 Drainage/Utilities/Trenching - 2028	0.46	2.01	24.01	0.038	0.00	0.06	0.06	0.00	0.06	0.06	0.01	0.48	0.78	0.005	0.14	0.01	0.15	0.03	0.01	0.03
3.4 Drainage/Utilities/Trenching - 2029	0.46	2.01	24.01	0.038	0.00	0.06	0.06	0.00	0.06	0.06	0.01	0.46	0.75	0.005	0.14	0.01	0.15	0.03	0.01	0.03
3.5 Foundations - 2029	0.23	1.24	7.77	0.012	0.00	0.04	0.04	0.00	0.04	0.04	0.00	0.43	0.25	0.003	0.05	0.01	0.06	0.01	0.00	0.02
3.6 Structure Construction - 2029	0.49	2.51	16.50	0.026	0.00	0.08	0.08	0.00	0.08	0.08	0.02	1.47	1.68	0.011	0.24	0.01	0.25	0.05	0.01	0.06
3.7 Landscaping/Other Finishing - 2029	0.13	0.55	6.10	0.010	0.00	0.02	0.02	0.00	0.02	0.02	0.03	1.49	1.93	0.012	0.28	0.01	0.29	0.06	0.01	0.07
3.8 Water Construction (Piles) - 2029	0.22	0.96	8.94	0.018	0.00	0.03	0.03	0.00	0.03	0.03	0.01	0.03	0.50	0.002	0.09	0.00	0.09	0.02	0.00	0.02
3.9 Paving - 2029	0.40	1.63	13.32	0.019	0.00	0.06	0.06	0.00	0.06	0.06	0.01	0.03	0.50	0.002	0.09	0.00	0.09	0.02	0.00	0.02

Regional Emissions	ROG	NOX	CO	SO2	Fugitive PM10	Exhaust PM10	Total PM10	Fugitive PM2.5	Exhaust PM2.5	Total PM2.5
3.2 Demolition - 2027	0.32	5.38	17.80	0.055	2.30	0.09	2.39	0.39	0.08	0.47
3.3 Site Preparation - 2027	0.39	1.89	21.17	0.033	2.58	0.05	2.64	1.32	0.05	1.37
3.4 Drainage/Utilities/Trenching - 2027	0.48	2.51	24.83	0.043	0.14	0.07	0.21	0.03	0.07	0.10
3.4 Drainage/Utilities/Trenching - 2028	0.48	2.49	24.79	0.043	0.14	0.07	0.21	0.03	0.07	0.10
3.4 Drainage/Utilities/Trenching - 2029	0.48	2.47	24.76	0.043	0.14	0.07	0.21	0.03	0.07	0.10
3.5 Foundations - 2029	0.24	1.67	8.02	0.015	0.05	0.05	0.10	0.01	0.05	0.06
3.6 Structure Construction - 2029	0.51	3.98	18.18	0.037	0.24	0.09	0.33	0.05	0.09	0.14
3.7 Landscaping/Other Finishing - 2029	0.15	2.04	8.03	0.022	0.28	0.03	0.31	0.06	0.03	0.08
3.8 Water Construction (Piles) - 2029	0.23	0.99	9.44	0.020	0.09	0.03	0.12	0.02	0.03	0.05
3.9 Paving - 2029	0.40	1.66	13.82	0.021	0.09	0.06	0.15	0.02	0.06	0.07

Note: Offsite emissions pasted over from EMFAC2021 analysis

Overlapping Phases

	ROG	NOX	CO	SO2	Fugitive PM10	Exhaust PM10	Total PM10	Fugitive PM2.5	Exhaust PM2.5	Total PM2.5
Drainage + Foundations + Building/Structure Construction + Asphalt Paving + Architectural Coating + Landscaping or Other Finishing + Water Construction (Piles)	2.01	12.81	82.25	0.158	0.90	0.32	1.22	0.17	0.32	0.49
Project Daily Maximum Emissions	**2.01**	**12.81**	**82.25**	**0.158**	**2.58**	**0.32**	**2.64**	**1.32**	**0.32**	**1.37**

SLRC - Ivanhoe Spillway
Air Quality Construction Analysis

Regional Maximums	ROG	NOX	CO	SO2	Fugitive PM10	Exhaust PM10	Total PM10	Fugitive PM2.5	Exhaust PM2.5	Total PM2.5
Source						lb/day				
3.2 Demolition - 2027	0.30	1.96	15.86	0.031	0.41	0.05	0.45	0.07	0.05	0.12
3.3 Drainage/Utilities/Trenching - 2027	0.11	0.69	6.74	0.011	0.12	0.02	0.13	0.02	0.02	0.04
3.3 Drainage/Utilities/Trenching - 2028	0.11	0.68	6.70	0.011	0.12	0.02	0.13	0.02	0.02	0.04
3.4 Paving - 2027	0.36	1.67	13.88	0.021	0.09	0.06	0.15	0.02	0.06	0.07
3.4 Paving - 2028	0.36	1.66	13.85	0.021	0.09	0.06	0.15	0.02	0.06	0.07
Overlapping Phases										
	ROG	**NOX**	**CO**	**SO2**	**Fugitive PM10**	**Exhaust PM10**	**Total PM10**	**Fugitive PM2.5**	**Exhaust PM2.5**	**Total PM2.5**
Drainage + Asphalt Paving -2027	0.47	2.36	20.62	0.03	0.21	0.07	0.28	0.04	0.07	0.11
Drainage + Asphalt Paving -2028	0.47	2.35	20.55	0.03	0.21	0.07	0.28	0.04	0.07	0.11
Project Daily Maximum Emissions	**0.47**	**2.36**	**20.62**	**0.03**	**0.41**	**0.07**	**0.45**	**0.07**	**0.07**	**0.12**

Localized Maximum	ROG	NOX	CO	SO2	Fugitive PM10	Exhaust PM10	Total PM10	Fugitive PM2.5	Exhaust PM2.5	Total PM2.5
Source						lb/day				
3.2 Demolition - 2027	0.28	1.23	14.92	0.025	0.24	0.04	0.27	0.04	0.04	0.07
3.3 Drainage/Utilities/Trenching - 2027	0.10	0.43	6.05	0.008	0.00	0.01	0.01	0.00	0.01	0.01
3.3 Drainage/Utilities/Trenching - 2028	0.10	0.43	6.05	0.008	0.00	0.01	0.01	0.00	0.01	0.01
3.4 Paving - 2027	0.35	1.63	13.32	0.019	0.00	0.06	0.06	0.00	0.06	0.06
3.4 Paving - 2028	0.35	1.63	13.32	0.019	0.00	0.06	0.06	0.00	0.06	0.06
Overlapping Phases										
Drainage + Asphalt Paving -2027	0.45	2.05	19.37	0.027	0.00	0.07	0.07	0.00	0.07	0.07
Drainage + Asphalt Paving -2028	0.45	2.05	19.37	0.027	0.00	0.07	0.07	0.00	0.07	0.07
Project Daily Maximum Emissions	**0.45**	**2.05**	**19.37**	**0.027**	**0.24**	**0.07**	**0.27**	**0.04**	**0.07**	**0.07**

SLRC - Ivanhoe Spillway

Air Quality Construction Analysis

Summer	Onsite Emissions										Offsite Emissions									
Source	ROG	NOX	CO	SO2	Fugitive PM10	Exhaust PM10	Total PM10	Fugitive PM2.5	Exhaust PM2.5	Total PM2.5	ROG	NOX	CO	SO2	Fugitive PM10	Exhaust PM10	Total PM10	Fugitive PM2.5	Exhaust PM2.5	Total PM2.5
	lb/day										lb/day									
3.2 Demolition - 2027	0.28	1.23	14.92	0.025	0.24	0.04	0.27	0.04	0.04	0.07	0.01	0.72	0.95	0.007	0.17	0.01	0.18	0.03	0.01	0.04
3.3 Drainage/Utilities/Trenching - 2027	0.10	0.43	6.05	0.008	0.00	0.01	0.01	0.00	0.01	0.01	0.01	0.27	0.69	0.003	0.12	0.00	0.12	0.02	0.00	0.02
3.3 Drainage/Utilities/Trenching - 2028	0.10	0.43	6.05	0.008	0.00	0.01	0.01	0.00	0.01	0.01	0.01	0.26	0.65	0.003	0.12	0.00	0.12	0.02	0.00	0.02
3.4 Paving - 2027	0.35	1.63	13.32	0.019	0.00	0.06	0.06	0.00	0.06	0.06	0.01	0.04	0.56	0.002	0.09	0.00	0.09	0.02	0.00	0.02
3.4 Paving - 2028	0.35	1.63	13.32	0.019	0.00	0.06	0.06	0.00	0.06	0.06	0.01	0.03	0.53	0.002	0.09	0.00	0.09	0.02	0.00	0.02

Note: Offsite emissions pasted over from EMFAC2021 analysis

Regional Emissions	ROG	NOX	CO	SO2	Fugitive PM10	Exhaust PM10	Total PM10	Fugitive PM2.5	Exhaust PM2.5	Total PM2.5
3.2 Demolition - 2027	0.30	1.96	15.86	0.031	0.41	0.05	0.45	0.07	0.05	0.12
3.3 Drainage/Utilities/Trenching - 2027	0.11	0.69	6.74	0.011	0.12	0.02	0.13	0.02	0.02	0.04
3.3 Drainage/Utilities/Trenching - 2028	0.11	0.68	6.70	0.011	0.12	0.02	0.13	0.02	0.02	0.04
3.4 Paving - 2027	0.36	1.67	13.88	0.021	0.09	0.06	0.15	0.02	0.06	0.07
3.4 Paving - 2028	0.36	1.66	13.85	0.021	0.09	0.06	0.15	0.02	0.06	0.07

Overlapping Phases										
	ROG	NOX	CO	SO2	Fugitive PM10	Exhaust PM10	Total PM10	Fugitive PM2.5	Exhaust PM2.5	Total PM2.5
Drainage + Asphalt Paving -2027	0.47	2.36	20.62	0.033	0.21	0.07	0.28	0.04	0.07	0.11
Drainage + Asphalt Paving -2028	0.47	2.35	20.55	0.033	0.21	0.07	0.28	0.04	0.07	0.11
Project Daily Maximum Emissions	**0.47**	**2.36**	**20.62**	**0.033**	**0.41**	**0.07**	**0.45**	**0.07**	**0.07**	**0.12**

SLRC - Ivanhoe Spillway
Air Quality Construction Analysis

Winter	Onsite Emissions										Offsite Emissions									
Source	ROG	NOX	CO	SO2	Fugitive PM10	Exhaust PM10	Total PM10	Fugitive PM2.5	Exhaust PM2.5	Total PM2.5	ROG	NOX	CO	SO2	Fugitive PM10	Exhaust PM10	Total PM10	Fugitive PM2.5	Exhaust PM2.5	Total PM2.5
	lb/day										lb/day									
3.2 Demolition - 2027	0.28	1.23	14.92	0.025	0.24	0.04	0.27	0.04	0.04	0.07	0.01	0.72	0.95	0.007	0.17	0.01	0.18	0.03	0.01	0.04
3.3 Drainage/Utilities/Trenching - 2027	0.10	0.43	6.05	0.008	0.00	0.01	0.01	0.00	0.01	0.01	0.01	0.27	0.69	0.003	0.12	0.00	0.12	0.02	0.00	0.02
3.3 Drainage/Utilities/Trenching - 2028	0.10	0.43	6.05	0.008	0.00	0.01	0.01	0.00	0.01	0.01	0.01	0.26	0.65	0.003	0.12	0.00	0.12	0.02	0.00	0.02
3.4 Paving - 2027	0.35	1.63	13.32	0.019	0.00	0.06	0.06	0.00	0.06	0.06	0.01	0.04	0.56	0.002	0.09	0.00	0.09	0.02	0.00	0.02
3.4 Paving - 2028	0.35	1.63	13.32	0.019	0.00	0.06	0.06	0.00	0.06	0.06	0.01	0.03	0.53	0.002	0.09	0.00	0.09	0.02	0.00	0.02

Regional Emissions	ROG	NOX	CO	SO2	Fugitive PM10	Exhaust PM10	Total PM10	Fugitive PM2.5	Exhaust PM2.5	Total PM2.5
3.2 Demolition - 2027	0.30	1.96	15.86	0.031	0.41	0.05	0.45	0.07	0.05	0.12
3.3 Drainage/Utilities/Trenching - 2027	0.11	0.69	6.74	0.011	0.12	0.02	0.13	0.02	0.02	0.04
3.3 Drainage/Utilities/Trenching - 2028	0.11	0.68	6.70	0.011	0.12	0.02	0.13	0.02	0.02	0.04
3.4 Paving - 2027	0.36	1.67	13.88	0.021	0.09	0.06	0.15	0.02	0.06	0.07
3.4 Paving - 2028	0.36	1.66	13.85	0.021	0.09	0.06	0.15	0.02	0.06	0.07

Note: Offsite emissions pasted over from EMFAC2021 analysis

Overlapping Phases										
	ROG	NOX	CO	SO2	Fugitive PM10	Exhaust PM10	Total PM10	Fugitive PM2.5	Exhaust PM2.5	Total PM2.5
Drainage + Asphalt Paving -2027	0.47	2.36	20.62	0.033	0.21	0.07	0.28	0.04	0.07	0.11
Drainage + Asphalt Paving -2028	0.47	2.35	20.55	0.033	0.21	0.07	0.28	0.04	0.07	0.11
Project Daily Maximum Emissions	**0.47**	**2.36**	**20.62**	**0.033**	**0.41**	**0.07**	**0.45**	**0.07**	**0.07**	**0.12**

SLRC - South Valley
Air Quality Construction Analysis

Regional Maximums Source	ROG	NOX	CO	SO2	Fugitive PM10	Exhaust PM10	Total PM10	Fugitive PM2.5	Exhaust PM2.5	Total PM2.5
					lb/day					
3.2 Demolition - 2027	0.33	6.10	19.49	0.060	2.50	0.10	2.60	0.43	0.09	0.52
3.3 Site Preparation - 2027	0.19	4.23	8.02	0.036	0.70	0.07	0.77	0.13	0.06	0.20
3.4 Grading - 2027	0.35	3.73	17.26	0.044	3.12	0.07	3.20	1.41	0.07	1.48
3.4 Grading - 2028	0.35	3.66	17.20	0.044	3.12	0.07	3.20	1.41	0.07	1.48
3.5 Drainage/Utilities/Trenching - 2028	0.12	2.01	7.46	0.021	0.28	0.03	0.31	0.06	0.03	0.09
3.6 Foundations - 2028	0.11	0.92	7.04	0.013	0.14	0.02	0.16	0.03	0.02	0.05
3.7 Building Construction - 2028	0.55	3.71	20.66	0.039	0.28	0.09	0.37	0.05	0.09	0.14
3.7 Building Construction - 2029	0.55	3.67	20.59	0.039	0.28	0.09	0.37	0.05	0.09	0.14
3.8 Landscaping/Other Finishing - 2028	0.14	0.62	7.16	0.014	0.18	0.02	0.20	0.03	0.02	0.05
3.8 Landscaping/Other Finishing - 2029	0.14	0.62	7.10	0.014	0.18	0.02	0.20	0.03	0.02	0.05
3.9 Paving - 2028	0.34	1.57	12.58	0.020	0.09	0.05	0.15	0.02	0.05	0.07
3.9 Paving - 2029	0.34	1.57	12.55	0.019	0.09	0.05	0.14	0.02	0.05	0.07
3.10 Architectural Coating - 2028	0.96	0.21	2.97	0.006	0.09	0.01	0.10	0.02	0.01	0.02
3.10 Architectural Coating - 2029	0.96	0.20	2.94	0.006	0.09	0.01	0.10	0.02	0.01	0.02
Overlapping Phases										
	ROG	**NOX**	**CO**	**SO2**	**Fugitive PM10**	**Exhaust PM10**	**Total PM10**	**Fugitive PM2.5**	**Exhaust PM2.5**	**Total PM2.5**
Drainage + Foundations + Building/Structure Construction + Asphalt Paving + Architectural Coating + Landscaping or Other Finishing + Water Construction (Piles)	2.23	9.05	57.87	0.112	1.06	0.22	1.28	0.20	0.22	0.42
Building/Structure Construction + Asphalt Paving + Architectural Coating + Landscaping or Other Finishing	2.00	6.07	43.18	0.078	0.64	0.17	0.81	0.11	0.17	0.28
Project Daily Maximum Emissions	**2.23**	**9.05**	**57.87**	**0.112**	**3.12**	**0.22**	**3.20**	**1.41**	**0.22**	**1.48**

Localized Maximum Source	ROG	NOX	CO	SO2	Fugitive PM10	Exhaust PM10	Total PM10	Fugitive PM2.5	Exhaust PM2.5	Total PM2.5
					lb/day					
3.2 Demolition - 2027	0.29	1.26	16.22	0.025	1.85	0.04	1.89	0.28	0.04	0.32
3.3 Site Preparation - 2027	0.16	0.77	5.53	0.010	0.21	0.03	0.24	0.02	0.03	0.05
3.4 Grading - 2027	0.33	1.41	15.41	0.027	2.77	0.04	2.81	1.34	0.04	1.38
3.4 Grading - 2028	0.33	1.41	15.41	0.027	2.77	0.04	2.81	1.34	0.04	1.38
3.5 Drainage/Utilities/Trenching - 2028	0.10	0.43	6.05	0.008	0.00	0.01	0.01	0.00	0.01	0.01
3.6 Foundations - 2028	0.10	0.44	6.26	0.008	0.00	0.01	0.01	0.00	0.01	0.01
3.7 Building Construction - 2028	0.53	2.67	18.82	0.029	0.00	0.08	0.08	0.00	0.08	0.08
3.7 Building Construction - 2029	0.53	2.67	18.82	0.029	0.00	0.08	0.08	0.00	0.08	0.08
3.8 Landscaping/Other Finishing - 2028	0.13	0.55	6.10	0.010	0.00	0.02	0.02	0.00	0.02	0.02
3.8 Landscaping/Other Finishing - 2029	0.13	0.55	6.10	0.010	0.00	0.02	0.02	0.00	0.02	0.02
3.9 Paving - 2028	0.34	1.54	12.05	0.018	0.00	0.05	0.05	0.00	0.05	0.05
3.9 Paving - 2029	0.34	1.54	12.05	0.018	0.00	0.05	0.05	0.00	0.05	0.05
3.10 Architectural Coating - 2028	0.95	0.17	2.44	0.004	0.00	0.01	0.01	0.00	0.01	0.01
3.10 Architectural Coating - 2029	0.95	0.17	2.44	0.004	0.00	0.01	0.01	0.00	0.01	0.01
Overlapping Phases										
Drainage + Foundations + Building/Structure Construction + Asphalt Paving + Architectural Coating + Landscaping or Other Finishing + Water Construction (Piles)	2.14	5.80	51.72	0.077	0.00	0.18	0.18	0.00	0.18	0.18
Building/Structure Construction + Asphalt Paving + Architectural Coating + Landscaping or Other Finishing	1.94	4.94	39.41	0.061	0.00	0.16	0.16	0.00	0.16	0.16
Project Daily Maximum Emissions	**2.14**	**5.80**	**51.72**	**0.077**	**2.77**	**0.18**	**2.81**	**1.34**	**0.18**	**1.38**

SLRC - South Valley
Air Quality Construction Analysis

Summer	Onsite Emissions										Offsite Emissions									
Source	ROG	NOX	CO	SO2	Fugitive PM10	Exhaust PM10	Total PM10	Fugitive PM2.5	Exhaust PM2.5	Total PM2.5	ROG	NOX	CO	SO2	Fugitive PM10	Exhaus t PM10	Total PM10	Fugitive PM2.5	Exhaust PM2.5	Total PM2.5
	lb/day										lb/day									
3.2 Demolition - 2027	0.29	1.26	16.22	0.025	1.85	0.04	1.89	0.28	0.04	0.32	0.04	4.84	3.27	0.035	0.65	0.06	0.71	0.15	0.05	0.20
3.3 Site Preparation - 2027	0.16	0.77	5.53	0.010	0.21	0.03	0.24	0.02	0.03	0.05	0.03	3.47	2.49	0.025	0.49	0.04	0.53	0.11	0.04	0.15
3.4 Grading - 2027	0.33	1.41	15.41	0.027	2.77	0.04	2.81	1.34	0.04	1.38	0.03	2.32	1.85	0.018	0.36	0.03	0.38	0.08	0.03	0.10
3.4 Grading - 2028	0.33	1.41	15.41	0.027	2.77	0.04	2.81	1.34	0.04	1.38	0.02	2.25	1.79	0.017	0.36	0.03	0.38	0.08	0.03	0.10
3.5 Drainage/Utilities/Trenching - 2028	0.10	0.43	6.05	0.008	0.00	0.01	0.01	0.00	0.01	0.01	0.02	1.58	1.41	0.013	0.28	0.02	0.30	0.06	0.02	0.08
3.6 Foundations - 2028	0.10	0.44	6.26	0.008	0.00	0.01	0.01	0.00	0.01	0.01	0.01	0.48	0.78	0.005	0.14	0.01	0.15	0.03	0.01	0.03
3.7 Building Construction - 2028	0.53	2.67	18.82	0.029	0.00	0.08	0.08	0.00	0.08	0.08	0.03	1.04	1.84	0.010	0.28	0.01	0.29	0.05	0.01	0.06
3.7 Building Construction - 2029	0.53	2.67	18.82	0.029	0.00	0.08	0.08	0.00	0.08	0.08	0.02	1.00	1.77	0.010	0.28	0.01	0.29	0.05	0.01	0.06
3.8 Landscaping/Other Finishing - 2028	0.13	0.55	6.10	0.010	0.00	0.02	0.02	0.00	0.02	0.02	0.02	0.07	1.06	0.004	0.18	0.00	0.18	0.03	0.00	0.03
3.8 Landscaping/Other Finishing - 2029	0.13	0.55	6.10	0.010	0.00	0.02	0.02	0.00	0.02	0.02	0.01	0.06	1.00	0.004	0.18	0.00	0.18	0.03	0.00	0.03
3.9 Paving - 2028	0.34	1.54	12.05	0.018	0.00	0.05	0.05	0.00	0.05	0.05	0.01	0.03	0.53	0.002	0.09	0.00	0.09	0.02	0.00	0.02
3.9 Paving - 2029	0.34	1.54	12.05	0.018	0.00	0.05	0.05	0.00	0.05	0.05	0.01	0.03	0.50	0.002	0.09	0.00	0.09	0.02	0.00	0.02
3.10 Architectural Coating - 2028	0.95	0.17	2.44	0.004	0.00	0.01	0.01	0.00	0.01	0.01	0.01	0.03	0.53	0.002	0.09	0.00	0.09	0.02	0.00	0.02
3.10 Architectural Coating - 2029	0.95	0.17	2.44	0.004	0.00	0.01	0.01	0.00	0.01	0.01	0.01	0.03	0.50	0.002	0.09	0.00	0.09	0.02	0.00	0.02

Note: Offsite emissions pasted over from EMFAC2021 analysis

Regional Emissions	ROG	NOX	CO	SO2	Fugitive PM10	Exhaust PM10	Total PM10	Fugitive PM2.5	Exhaust PM2.5	Total PM2.5
3.2 Demolition - 2027	0.33	6.10	19.49	0.060	2.50	0.10	2.60	0.43	0.09	0.52
3.3 Site Preparation - 2027	0.19	4.23	8.02	0.036	0.70	0.07	0.77	0.13	0.06	0.20
3.4 Grading - 2027	0.35	3.73	17.26	0.044	3.12	0.07	3.20	1.41	0.07	1.48
3.4 Grading - 2028	0.35	3.66	17.20	0.044	3.12	0.07	3.20	1.41	0.07	1.48
3.5 Drainage/Utilities/Trenching - 2028	0.12	2.01	7.46	0.021	0.28	0.03	0.31	0.06	0.03	0.09
3.6 Foundations - 2028	0.11	0.92	7.04	0.013	0.14	0.02	0.16	0.03	0.02	0.05
3.7 Building Construction - 2028	0.55	3.71	20.66	0.039	0.28	0.09	0.37	0.05	0.09	0.14
3.7 Building Construction - 2029	0.55	3.67	20.59	0.039	0.28	0.09	0.37	0.05	0.09	0.14
3.8 Landscaping/Other Finishing - 2028	0.14	0.62	7.16	0.014	0.18	0.02	0.20	0.03	0.02	0.05
3.8 Landscaping/Other Finishing - 2029	0.14	0.62	7.10	0.014	0.18	0.02	0.20	0.03	0.02	0.05
3.9 Paving - 2028	0.34	1.57	12.58	0.020	0.09	0.05	0.15	0.02	0.05	0.07
3.9 Paving - 2029	0.34	1.57	12.55	0.019	0.09	0.05	0.14	0.02	0.05	0.07
3.10 Architectural Coating - 2028	0.96	0.21	2.97	0.006	0.09	0.01	0.10	0.02	0.01	0.02
3.10 Architectural Coating - 2029	0.96	0.20	2.94	0.006	0.09	0.01	0.10	0.02	0.01	0.02

Overlapping Phases	ROG	NOX	CO	SO2	Fugitive PM10	Exhaust PM10	Total PM10	Fugitive PM2.5	Exhaust PM2.5	Total PM2.5
Drainage + Foundations + Building/Structure Construction + Asphalt Paving + Architectural Coating + Landscaping or Other Finishing + Water Construction (Piles)	2.23	9.05	57.87	0.112	1.06	0.22	1.28	0.20	0.22	0.42
Building/Structure Construction + Asphalt Paving + Architectural Coating + Landscaping or Other Finishing	2.00	6.07	43.18	0.078	0.64	0.17	0.81	0.11	0.17	0.28
Project Daily Maximum Emissions	**2.23**	**9.05**	**57.87**	**0.112**	**3.12**	**0.22**	**3.20**	**1.41**	**0.22**	**1.48**

SLRC - South Valley
Air Quality Construction Analysis

Winter	Onsite Emissions										Offsite Emissions									
Source	ROG	NOX	CO	SO2	Fugitive PM10	Exhaust PM10	Total PM10	Fugitive PM2.5	Exhaust PM2.5	Total PM2.5	ROG	NOX	CO	SO2	Fugitive PM10	Exhaust PM10	Total PM10	Fugitive PM2.5	Exhaust PM2.5	Total PM2.5
	lb/day										lb/day									
3.2 Demolition - 2027	0.29	1.26	16.22	0.025	1.85	0.04	1.89	0.28	0.04	0.32	0.04	4.84	3.27	0.035	0.65	0.06	0.71	0.15	0.05	0.20
3.3 Site Preparation - 2027	0.16	0.77	5.53	0.010	0.21	0.03	0.24	0.02	0.03	0.05	0.03	3.47	2.49	0.025	0.49	0.04	0.53	0.11	0.04	0.15
3.4 Grading - 2027	0.33	1.41	15.41	0.027	2.77	0.04	2.81	1.34	0.04	1.38	0.03	2.32	1.85	0.018	0.36	0.03	0.38	0.08	0.03	0.10
3.4 Grading - 2028	0.33	1.41	15.41	0.027	2.77	0.04	2.81	1.34	0.04	1.38	0.02	2.25	1.79	0.017	0.36	0.03	0.38	0.08	0.03	0.10
3.5 Drainage/Utilities/Trenching - 2028	0.10	0.43	6.05	0.008	0.00	0.01	0.01	0.00	0.01	0.01	0.02	1.58	1.41	0.013	0.28	0.02	0.30	0.06	0.02	0.08
3.6 Foundations - 2028	0.10	0.44	6.26	0.008	0.00	0.01	0.01	0.00	0.01	0.01	0.01	0.48	0.78	0.005	0.14	0.01	0.15	0.03	0.01	0.03
3.7 Building Construction - 2028	0.53	2.67	18.82	0.029	0.00	0.08	0.08	0.00	0.08	0.08	0.03	1.04	1.84	0.010	0.28	0.01	0.29	0.05	0.01	0.06
3.7 Building Construction - 2029	0.53	2.67	18.82	0.029	0.00	0.08	0.08	0.00	0.08	0.08	0.02	1.00	1.77	0.010	0.28	0.01	0.29	0.05	0.01	0.06
3.8 Landscaping/Other Finishing - 2028	0.13	0.55	6.10	0.010	0.00	0.02	0.02	0.00	0.02	0.02	0.02	0.07	1.06	0.004	0.18	0.00	0.18	0.03	0.00	0.03
3.8 Landscaping/Other Finishing - 2029	0.13	0.55	6.10	0.010	0.00	0.02	0.02	0.00	0.02	0.02	0.01	0.06	1.00	0.004	0.18	0.00	0.18	0.03	0.00	0.03
3.9 Paving - 2028	0.34	1.54	12.05	0.018	0.00	0.05	0.05	0.00	0.05	0.05	0.01	0.03	0.53	0.002	0.09	0.00	0.09	0.02	0.00	0.02
3.9 Paving - 2029	0.34	1.54	12.05	0.018	0.00	0.05	0.05	0.00	0.05	0.05	0.01	0.03	0.50	0.002	0.09	0.00	0.09	0.02	0.00	0.02
3.10 Architectural Coating - 2028	0.95	0.17	2.44	0.004	0.00	0.01	0.01	0.00	0.01	0.01	0.01	0.03	0.53	0.002	0.09	0.00	0.09	0.02	0.00	0.02
3.10 Architectural Coating - 2029	0.95	0.17	2.44	0.004	0.00	0.01	0.01	0.00	0.01	0.01	0.01	0.03	0.50	0.002	0.09	0.00	0.09	0.02	0.00	0.02

Note: Offsite emissions pasted over from EMFAC2021 analysis

Regional Emissions	ROG	NOX	CO	SO2	Fugitive PM10	Exhaust PM10	Total PM10	Fugitive PM2.5	Exhaust PM2.5	Total PM2.5
3.2 Demolition - 2027	0.33	6.10	19.49	0.060	2.50	0.10	2.60	0.43	0.09	0.52
3.3 Site Preparation - 2027	0.19	4.23	8.02	0.036	0.70	0.07	0.77	0.13	0.06	0.20
3.4 Grading - 2027	0.35	3.73	17.26	0.044	3.12	0.07	3.20	1.41	0.07	1.48
3.4 Grading - 2028	0.35	3.66	17.20	0.044	3.12	0.07	3.20	1.41	0.07	1.48
3.5 Drainage/Utilities/Trenching - 2028	0.12	2.01	7.46	0.021	0.28	0.03	0.31	0.06	0.03	0.09
3.6 Foundations - 2028	0.11	0.92	7.04	0.013	0.14	0.02	0.16	0.03	0.02	0.05
3.7 Building Construction - 2028	0.55	3.71	20.66	0.039	0.28	0.09	0.37	0.05	0.09	0.14
3.7 Building Construction - 2029	0.55	3.67	20.59	0.039	0.28	0.09	0.37	0.05	0.09	0.14
3.8 Landscaping/Other Finishing - 2028	0.14	0.62	7.16	0.014	0.18	0.02	0.20	0.03	0.02	0.05
3.8 Landscaping/Other Finishing - 2029	0.14	0.62	7.10	0.014	0.18	0.02	0.20	0.03	0.02	0.05
3.9 Paving - 2028	0.34	1.57	12.58	0.020	0.09	0.05	0.15	0.02	0.05	0.07
3.9 Paving - 2029	0.34	1.57	12.55	0.019	0.09	0.05	0.14	0.02	0.05	0.07
3.10 Architectural Coating - 2028	0.96	0.21	2.97	0.006	0.09	0.01	0.10	0.02	0.01	0.02
3.10 Architectural Coating - 2029	0.96	0.20	2.94	0.006	0.09	0.01	0.10	0.02	0.01	0.02

Overlapping Phases	ROG	NOX	CO	SO2	Fugitive PM10	Exhaust PM10	Total PM10	Fugitive PM2.5	Exhaust PM2.5	Total PM2.5
Drainage + Foundations + Building/Structure Construction + Asphalt Paving + Architectural Coating + Landscaping or Other Finishing + Water Construction (Piles)	2.23	9.05	57.87	0.112	1.06	0.22	1.28	0.20	0.22	0.42
Building/Structure Construction + Asphalt Paving + Architectural Coating + Landscaping or Other Finishing	2.00	6.07	43.18	0.078	0.64	0.17	0.81	0.11	0.17	0.28
Project Daily Maximum Emissions	**2.23**	**9.05**	**57.87**	**0.112**	**3.12**	**0.22**	**3.20**	**1.41**	**0.22**	**1.48**

SLRC - Meadow 2nd Half

Air Quality Construction Analysis

Regional Maximums Source	ROG	NOX	CO	SO2	Fugitive PM10	Exhaust PM10	Total PM10	Fugitive PM2.5	Exhaust PM2.5	Total PM2.5
					lb/day					
3.2 Demolition - 2027	0.30	2.18	15.99	0.033	0.55	0.05	0.60	0.09	0.05	0.14
3.3 Site Preparation - 2027	0.29	4.12	15.44	0.043	3.00	0.07	3.07	1.41	0.07	1.48
3.4 Grading - 2027	0.68	6.28	31.91	0.080	3.35	0.13	3.48	1.46	0.13	1.59
3.4 Grading - 2028	0.68	6.16	31.81	0.079	3.35	0.13	3.48	1.46	0.12	1.59
3.5 Drainage/Utilities/Trenching - 2028	0.19	1.48	9.93	0.021	0.17	0.03	0.20	0.03	0.03	0.07
3.6 Foundations - 2028	0.25	2.16	8.81	0.020	0.20	0.06	0.25	0.04	0.05	0.10
3.7 Landscaping/Other Finishing - 2028	0.16	1.69	8.53	0.022	0.37	0.03	0.40	0.07	0.03	0.09
3.8 Waterside Construction (Piles) - 2028	0.23	1.01	9.76	0.020	0.09	0.03	0.12	0.02	0.03	0.05
3.9 Paving - 2028	0.38	1.66	13.85	0.021	0.09	0.06	0.15	0.02	0.06	0.07
3.10 Structure Construction - 2028	0.53	3.66	19.02	0.036	0.19	0.09	0.28	0.04	0.09	0.13
Overlapping Phases										
	ROG	NOX	CO	SO2	Fugitive PM10	Exhaust PM10	Total PM10	Fugitive PM2.5	Exhaust PM2.5	Total PM2.5
Drainage + Foundations + Building/Structure Construction + Asphalt Paving + Architectural Coating + Landscaping or Other Finishing + Water Construction (Piles) - 2028	1.74	11.67	69.89	0.141	1.12	0.29	1.41	0.21	0.29	0.50
Project Daily Maximum Emissions	**1.74**	**11.67**	**69.89**	**0.141**	**3.35**	**0.29**	**3.48**	**1.46**	**0.29**	**1.59**

Localized Maximum Source	ROG	NOX	CO	SO2	Fugitive PM10	Exhaust PM10	Total PM10	Fugitive PM2.5	Exhaust PM2.5	Total PM2.5
					lb/day					
3.2 Demolition - 2027	0.28	1.23	14.92	0.025	0.35	0.04	0.39	0.05	0.04	0.09
3.3 Site Preparation - 2027	0.26	1.11	13.20	0.021	2.56	0.03	2.60	1.31	0.03	1.35
3.4 Grading - 2027	0.64	2.77	28.86	0.052	2.77	0.09	2.86	1.34	0.09	1.42
3.4 Grading - 2028	0.64	2.77	28.86	0.052	2.77	0.09	2.86	1.34	0.09	1.42
3.5 Drainage/Utilities/Trenching - 2028	0.18	0.78	9.02	0.015	0.00	0.02	0.02	0.00	0.02	0.02
3.6 Foundations - 2028	0.23	1.24	7.77	0.012	0.00	0.04	0.04	0.00	0.04	0.04
3.7 Landscaping/Other Finishing - 2028	0.13	0.55	6.10	0.010	0.00	0.02	0.02	0.00	0.02	0.02
3.8 Waterside Construction (Piles) - 2028	0.23	0.98	9.23	0.018	0.00	0.03	0.03	0.00	0.03	0.03
3.9 Paving - 2028	0.37	1.63	13.32	0.019	0.00	0.06	0.06	0.00	0.06	0.06
3.10 Structure Construction - 2028	0.51	2.59	17.66	0.027	0.00	0.08	0.08	0.00	0.08	0.08
Overlapping Phases										
Drainage + Foundations + Building/Structure Construction + Asphalt Paving + Architectural Coating + Landscaping or Other Finishing + Water Construction (Piles) - 2028	1.64	7.77	63.11	0.102	0.00	0.25	0.25	0.00	0.25	0.25
Project Daily Maximum Emissions	**1.64**	**7.77**	**63.11**	**0.102**	**2.77**	**0.25**	**2.86**	**1.34**	**0.25**	**1.42**

SLRC - Meadow 2nd Half
Air Quality Construction Analysis

Summer	Onsite Emissions										Offsite Emissions									
Source	ROG	NOX	CO	SO2	Fugitive PM10	Exhaust PM10	Total PM10	Fugitive PM2.5	Exhaust PM2.5	Total PM2.5	ROG	NOX	CO	SO2	Fugitive PM10	Exhaust PM10	Total PM10	Fugitive PM2.5	Exhaust PM2.5	Total PM2.5
	lb/day										lb/day									
3.2 Demolition - 2027	0.28	1.23	14.92	0.025	0.35	0.04	0.39	0.05	0.04	0.09	0.02	0.95	1.08	0.008	0.20	0.01	0.21	0.04	0.01	0.05
3.3 Site Preparation - 2027	0.26	1.11	13.20	0.021	2.56	0.03	2.60	1.31	0.03	1.35	0.03	3.01	2.24	0.022	0.44	0.04	0.47	0.10	0.03	0.13
3.4 Grading - 2027	0.64	2.77	28.86	0.052	2.77	0.09	2.86	1.34	0.09	1.42	0.04	3.51	3.05	0.027	0.58	0.04	0.62	0.12	0.04	0.16
3.4 Grading - 2028	0.64	2.77	28.86	0.052	2.77	0.09	2.86	1.34	0.09	1.42	0.04	3.39	2.95	0.027	0.58	0.04	0.62	0.12	0.04	0.16
3.5 Drainage/Utilities/Trenching - 2028	0.18	0.78	9.02	0.015	0.00	0.02	0.02	0.00	0.02	0.02	0.01	0.70	0.91	0.006	0.17	0.01	0.18	0.03	0.01	0.04
3.6 Foundations - 2028	0.23	1.24	7.77	0.012	0.00	0.04	0.04	0.00	0.04	0.04	0.01	0.92	1.03	0.008	0.20	0.01	0.21	0.04	0.01	0.05
3.7 Landscaping/Other Finishing - 2028	0.13	0.55	6.10	0.010	0.00	0.02	0.02	0.00	0.02	0.02	0.03	1.14	2.42	0.012	0.37	0.01	0.38	0.07	0.01	0.08
3.8 Waterside Construction (Piles) - 2028	0.23	0.98	9.23	0.018	0.00	0.03	0.03	0.00	0.03	0.03	0.01	0.03	0.53	0.002	0.09	0.00	0.09	0.02	0.00	0.02
3.9 Paving - 2028	0.37	1.63	13.32	0.019	0.00	0.06	0.06	0.00	0.06	0.06	0.01	0.03	0.53	0.002	0.09	0.00	0.09	0.02	0.00	0.02
3.10 Structure Construction - 2028	0.51	2.59	17.66	0.027	0.00	0.08	0.08	0.00	0.08	0.08	0.02	1.07	1.37	0.008	0.19	0.01	0.20	0.04	0.01	0.05

Regional Emissions	ROG	NOX	CO	SO2	Fugitive PM10	Exhaust PM10	Total PM10	Fugitive PM2.5	Exhaust PM2.5	Total PM2.5
3.2 Demolition - 2027	0.30	2.18	15.99	0.033	0.55	0.05	0.60	0.09	0.05	0.14
3.3 Site Preparation - 2027	0.29	4.12	15.44	0.043	3.00	0.07	3.07	1.41	0.07	1.48
3.4 Grading - 2027	0.68	6.28	31.91	0.080	3.35	0.13	3.48	1.46	0.13	1.59
3.4 Grading - 2028	0.68	6.16	31.81	0.079	3.35	0.13	3.48	1.46	0.12	1.59
3.5 Drainage/Utilities/Trenching - 2028	0.19	1.48	9.93	0.021	0.17	0.03	0.20	0.03	0.03	0.07
3.6 Foundations - 2028	0.25	2.16	8.81	0.020	0.20	0.06	0.25	0.04	0.05	0.10
3.7 Landscaping/Other Finishing - 2028	0.16	1.69	8.53	0.022	0.37	0.03	0.40	0.07	0.03	0.09
3.8 Waterside Construction (Piles) - 2028	0.23	1.01	9.76	0.020	0.09	0.03	0.12	0.02	0.03	0.05
3.9 Paving - 2028	0.38	1.66	13.85	0.021	0.09	0.06	0.15	0.02	0.06	0.07
3.10 Structure Construction - 2028	0.53	3.66	19.02	0.036	0.19	0.09	0.28	0.04	0.09	0.13

Note: Offsite emissions pasted over from EMFAC2021 analysis

Overlapping Phases

	ROG	NOX	CO	SO2	Fugitive PM10	Exhaust PM10	Total PM10	Fugitive PM2.5	Exhaust PM2.5	Total PM2.5
Drainage + Foundations + Building/Structure Construction + Asphalt Paving + Architectural Coating + Landscaping or Other Finishing + Water Construction (Piles) - 2028	1.74	11.67	69.89	0.141	1.12	0.29	1.41	0.21	0.29	0.50
Project Daily Maximum Emissions	**1.74**	**11.67**	**69.89**	**0.141**	**3.35**	**0.29**	**3.48**	**1.46**	**0.29**	**1.59**

SLRC - Meadow 2nd Half

Air Quality Construction Analysis

Winter	Onsite Emissions										Offsite Emissions									
Source	ROG	NOX	CO	SO2	Fugitive PM10	Exhaust PM10	Total PM10	Fugitive PM2.5	Exhaust PM2.5	Total PM2.5	ROG	NOX	CO	SO2	Fugitive PM10	Exhaus t PM10	Total PM10	Fugitive PM2.5	Exhaust PM2.5	Total PM2.5
	lb/day										lb/day									
3.2 Demolition - 2027	0.28	1.23	14.92	0.025	0.35	0.04	0.39	0.05	0.04	0.09	0.02	0.95	1.08	0.008	0.20	0.01	0.21	0.04	0.01	0.05
3.3 Site Preparation - 2027	0.26	1.11	13.20	0.021	2.56	0.03	2.60	1.31	0.03	1.35	0.03	3.01	2.24	0.022	0.44	0.04	0.47	0.10	0.03	0.13
3.4 Grading - 2027	0.64	2.77	28.86	0.052	2.77	0.09	2.86	1.34	0.09	1.42	0.04	3.51	3.05	0.027	0.58	0.04	0.62	0.12	0.04	0.16
3.4 Grading - 2028	0.64	2.77	28.86	0.052	2.77	0.09	2.86	1.34	0.09	1.42	0.04	3.39	2.95	0.027	0.58	0.04	0.62	0.12	0.04	0.16
3.5 Drainage/Utilities/Trenching - 2028	0.18	0.78	9.02	0.015	0.00	0.02	0.02	0.00	0.02	0.02	0.01	0.70	0.91	0.006	0.17	0.01	0.18	0.03	0.01	0.04
3.6 Foundations - 2028	0.23	1.24	7.77	0.012	0.00	0.04	0.04	0.00	0.04	0.04	0.01	0.92	1.03	0.008	0.20	0.01	0.21	0.04	0.01	0.05
3.7 Landscaping/Other Finishing - 2028	0.13	0.55	6.10	0.010	0.00	0.02	0.02	0.00	0.02	0.02	0.03	1.14	2.42	0.012	0.37	0.01	0.38	0.07	0.01	0.08
3.8 Waterside Construction (Piles) - 2028	0.23	0.98	9.23	0.018	0.00	0.03	0.03	0.00	0.03	0.03	0.01	0.03	0.53	0.002	0.09	0.00	0.09	0.02	0.00	0.02
3.9 Paving - 2028	0.37	1.63	13.32	0.019	0.00	0.06	0.06	0.00	0.06	0.06	0.01	0.03	0.53	0.002	0.09	0.00	0.09	0.02	0.00	0.02
3.10 Structure Construction - 2028	0.51	2.59	17.66	0.027	0.00	0.08	0.08	0.00	0.08	0.08	0.02	1.07	1.37	0.008	0.19	0.01	0.20	0.04	0.01	0.05

Regional Emissions	ROG	NOX	CO	SO2	Fugitive PM10	Exhaust PM10	Total PM10	Fugitive PM2.5	Exhaust PM2.5	Total PM2.5
3.2 Demolition - 2027	0.30	2.18	15.99	0.033	0.55	0.05	0.60	0.09	0.05	0.14
3.3 Site Preparation - 2027	0.29	4.12	15.44	0.043	3.00	0.07	3.07	1.41	0.07	1.48
3.4 Grading - 2027	0.68	6.28	31.91	0.080	3.35	0.13	3.48	1.46	0.13	1.59
3.4 Grading - 2028	0.68	6.16	31.81	0.079	3.35	0.13	3.48	1.46	0.12	1.59
3.5 Drainage/Utilities/Trenching - 2028	0.19	1.48	9.93	0.021	0.17	0.03	0.20	0.03	0.03	0.07
3.6 Foundations - 2028	0.25	2.16	8.81	0.020	0.20	0.06	0.25	0.04	0.05	0.10
3.7 Landscaping/Other Finishing - 2028	0.16	1.69	8.53	0.022	0.37	0.03	0.40	0.07	0.03	0.09
3.8 Waterside Construction (Piles) - 2028	0.23	1.01	9.76	0.020	0.09	0.03	0.12	0.02	0.03	0.05
3.9 Paving - 2028	0.38	1.66	13.85	0.021	0.09	0.06	0.15	0.02	0.06	0.07
3.10 Structure Construction - 2028	0.53	3.66	19.02	0.036	0.19	0.09	0.28	0.04	0.09	0.13

Note: Offsite emissions pasted over from EMFAC2021 analysis

Overlapping Phases

	ROG	NOX	CO	SO2	Fugitive PM10	Exhaust PM10	Total PM10	Fugitive PM2.5	Exhaust PM2.5	Total PM2.5
Drainage + Foundations + Building/Structure Construction + Asphalt Paving + Architectural Coating + Landscaping or Other Finishing + Water Construction (Piles) - 2028	1.74	11.67	69.89	0.141	1.12	0.29	1.41	0.21	0.29	0.50
Project Daily Maximum Emissions	**1.74**	**11.67**	**69.89**	**0.141**	**3.35**	**0.29**	**3.48**	**1.46**	**0.29**	**1.59**

SLRC - Sidewalk Construction Silver Lake Blvd

Air Quality Construction Analysis

Regional Maximums Source	ROG	NOX	CO	SO2	Fugitive PM10	Exhaust PM10	Total PM10	Fugitive PM2.5	Exhaust PM2.5	Total PM2.5
					lb/day					
3.2 Demolition - 2025	0.43	3.51	26.57	0.052	1.23	0.07	1.31	0.20	0.07	0.28
3.3 Base - 2025	0.16	3.28	3.25	0.022	0.45	0.06	0.51	0.09	0.06	0.15
3.4 Rebar and Pour - 2025	0.09	1.79	5.50	0.018	0.25	0.03	0.28	0.05	0.03	0.08
Project Daily Maximum Emissions	**0.43**	**3.51**	**26.57**	**0.052**	**1.23**	**0.07**	**1.31**	**0.20**	**0.07**	**0.28**

Localized Maximum Source	ROG	NOX	CO	SO2	Fugitive PM10	Exhaust PM10	Total PM10	Fugitive PM2.5	Exhaust PM2.5	Total PM2.5
					lb/day					
3.2 Demolition - 2025	0.40	1.75	24.93	0.039	0.95	0.05	1.00	0.14	0.05	0.20
3.3 Base - 2025	0.12	0.75	0.63	0.001	0.00	0.03	0.03	0.00	0.03	0.03
3.4 Rebar and Pour - 2025	0.07	0.29	4.06	0.007	0.00	0.01	0.01	0.00	0.01	0.01
Project Daily Maximum Emissions	**0.40**	**1.75**	**24.93**	**0.039**	**0.95**	**0.05**	**1.00**	**0.14**	**0.05**	**0.20**

SLRC - Sidewalk Construction Silver Lake Blvd
Air Quality Construction Analysis

Summer	Onsite Emissions										Offsite Emissions									
Source	ROG	NOX	CO	SO2	Fugitive PM10	Exhaust PM10	Total PM10	Fugitive PM2.5	Exhaust PM2.5	Total PM2.5	ROG	NOX	CO	SO2	Fugitive PM10	Exhaust PM10	Total PM10	Fugitive PM2.5	Exhaust PM2.5	Total PM2.5
	lb/day										lb/day									
3.2 Demolition - 2025	0.40	1.75	24.93	0.039	0.95	0.05	1.00	0.14	0.05	0.20	0.02	1.76	1.64	0.014	0.29	0.02	0.31	0.06	0.02	0.08
3.3 Base - 2025	0.12	0.75	0.63	0.001	0.00	0.03	0.03	0.00	0.03	0.03	0.04	2.53	2.62	0.020	0.45	0.03	0.48	0.09	0.03	0.12
3.4 Rebar and Pour - 2025	0.07	0.29	4.06	0.007	0.00	0.01	0.01	0.00	0.01	0.01	0.02	1.51	1.44	0.012	0.25	0.02	0.27	0.05	0.02	0.07

Regional Emissions	ROG	NOX	CO	SO2	Fugitive PM10	Exhaust PM10	Total PM10	Fugitive PM2.5	Exhaust PM2.5	Total PM2.5
3.2 Demolition - 2025	0.43	3.51	26.57	0.052	1.23	0.07	1.31	0.20	0.07	0.28
3.3 Base - 2025	0.16	3.28	3.25	0.022	0.45	0.06	0.51	0.09	0.06	0.15
3.4 Rebar and Pour - 2025	0.09	1.79	5.50	0.018	0.25	0.03	0.28	0.05	0.03	0.08
Project Daily Maximum Emissions	**0.43**	**3.51**	**26.57**	**0.052**	**1.23**	**0.07**	**1.31**	**0.20**	**0.07**	**0.28**

Note: Offsite emissions pasted over from EMFAC2021 analysis

SLRC - Sidewalk Construction Silver Lake Blvd

Air Quality Construction Analysis

	Onsite Emissions										Offsite Emissions									
Winter					**Fugitive**	**Exhaust**		**Fugitive**	**Exhaust**	**Total**					**Fugitive**	**Exhaust**	**Total**	**Fugitive**	**Exhaust**	**Total**
Source	**ROG**	**NOX**	**CO**	**SO2**	**PM10**	**PM10**	**Total PM10**	**PM2.5**	**PM2.5**	**PM2.5**	**ROG**	**NOX**	**CO**	**SO2**	**PM10**	**PM10**	**PM10**	**PM2.5**	**PM2.5**	**PM2.5**
						lb/day									lb/day					
3.2 Demolition - 2025	0.40	1.75	24.93	0.039	0.95	0.05	1.00	0.14	0.05	0.20	0.02	1.76	1.64	0.014	0.29	0.02	0.31	0.06	0.02	0.08
3.3 Base - 2025	0.12	0.75	0.63	0.001	0.00	0.03	0.03	0.00	0.03	0.03	0.04	2.53	2.62	0.020	0.45	0.03	0.48	0.09	0.03	0.12
3.4 Rebar and Pour - 2025	0.07	0.29	4.06	0.007	0.00	0.01	0.01	0.00	0.01	0.01	0.02	1.51	1.44	0.012	0.25	0.02	0.27	0.05	0.02	0.07

Regional Emissions	**ROG**	**NOX**	**CO**	**SO2**	**Fugitive PM10**	**Exhaust PM10**	**Total PM10**	**Fugitive PM2.5**	**Exhaust PM2.5**	**Total PM2.5**
3.2 Demolition - 2025	0.43	3.51	26.57	0.052	1.23	0.07	1.31	0.20	0.07	0.28
3.3 Base - 2025	0.16	3.28	3.25	0.022	0.45	0.06	0.51	0.09	0.06	0.15
3.4 Rebar and Pour - 2025	0.09	1.79	5.50	0.018	0.25	0.03	0.28	0.05	0.03	0.08
Project Daily Maximum Emissions	**0.43**	**3.51**	**26.57**	**0.052**	**1.23**	**0.07**	**1.31**	**0.20**	**0.07**	**0.28**

Note: Offsite emissions pasted over from EMFAC2021 analysis

SLRC - Silver Lake Boulevard Restriping
Air Quality Construction Analysis

Regional Maximums Source	ROG	NOX	CO	SO2	Fugitive PM10	Exhaust PM10	Total PM10	Fugitive PM2.5	Exhaust PM2.5	Total PM2.5
					lb/day					
3.2 Architectural Coating - 2025	14.07	0.92	7.32	0.013	0.07	0.03	0.10	0.01	0.03	0.04
Project Daily Maximum Emissions	**14.07**	**0.92**	**7.32**	**0.013**	**0.07**	**0.03**	**0.10**	**0.01**	**0.03**	**0.04**

Localized Maximum Source	ROG	NOX	CO	SO2	Fugitive PM10	Exhaust PM10	Total PM10	Fugitive PM2.5	Exhaust PM2.5	Total PM2.5
					lb/day					
3.2 Architectural Coating - 2025	14.06	0.74	6.82	0.011	0.00	0.03	0.03	0.00	0.03	0.03
Project Daily Maximum Emissions	**14.06**	**0.74**	**6.82**	**0.011**	**0.00**	**0.03**	**0.03**	**0.00**	**0.03**	**0.03**

SLRC - Silver Lake Boulevard Restriping
Air Quality Construction Analysis

Summer	Onsite Emissions										Offsite Emissions									
Source	ROG	NOX	CO	SO2	Fugitive PM10	Exhaust PM10	Total PM10	Fugitive PM2.5	Exhaust PM2.5	Total PM2.5	ROG	NOX	CO	SO2	Fugitive PM10	Exhaust PM10	Total PM10	Fugitive PM2.5	Exhaust PM2.5	Total PM2.5
	lb/day										lb/day									
3.2 Architectural Coating - 2025	14.06	0.74	6.82	0.011	0.00	0.03	0.03	0.00	0.03	0.03	0.01	0.17	0.49	0.002	0.07	0.00	0.07	0.01	0.00	0.01

Regional Emissions	ROG	NOX	CO	SO2	Fugitive PM10	Exhaust PM10	Total PM10	Fugitive PM2.5	Exhaust PM2.5	Total PM2.5
3.2 Architectural Coating - 2025	14.07	0.92	7.32	0.013	0.07	0.03	0.10	0.01	0.03	0.04
Project Daily Maximum Emissions	**14.07**	**0.92**	**7.32**	**0.013**	**0.07**	**0.03**	**0.10**	**0.01**	**0.03**	**0.04**

Note: Offsite emissions pasted over from EMFAC2021 analysis

SLRC - Silver Lake Boulevard Restriping
Air Quality Construction Analysis

Winter	Onsite Emissions										Offsite Emissions									
Source	ROG	NOX	CO	SO2	Fugitive PM10	Exhaust PM10	Total PM10	Fugitive PM2.5	Exhaust PM2.5	Total PM2.5	ROG	NOX	CO	SO2	Fugitive PM10	Exhaust PM10	Total PM10	Fugitive PM2.5	Exhaust PM2.5	Total PM2.5
	lb/day										lb/day									
3.2 Architectural Coating - 2025	14.06	0.74	6.82	0.011	0.00	0.03	0.03	0.00	0.03	0.03	0.01	0.17	0.49	0.002	0.07	0.00	0.07	0.01	0.00	0.01

Note: Offsite emissions pasted over from EMFAC2021 analysis

Regional Emissions	ROG	NOX	CO	SO2	Fugitive PM10	Exhaust PM10	Total PM10	Fugitive PM2.5	Exhaust PM2.5	Total PM2.5
3.2 Architectural Coating - 2025	14.07	0.92	7.32	0.013	0.07	0.03	0.10	0.01	0.03	0.04
Project Daily Maximum Emissions	**14.07**	**0.92**	**7.32**	**0.013**	**0.07**	**0.03**	**0.10**	**0.01**	**0.03**	**0.04**

SLRC - West Silver Lake Drive Restriping
Air Quality Construction Analysis

Regional Maximums Source	ROG	NOX	CO	SO2	Fugitive PM10	Exhaust PM10	Total PM10	Fugitive PM2.5	Exhaust PM2.5	Total PM2.5
					lb/day					
3.2 Architectural Coating - 2025	1.51	0.92	7.32	0.013	0.07	0.03	0.10	0.01	0.03	0.04
Project Daily Maximum Emissions	**1.51**	**0.92**	**7.32**	**0.013**	**0.07**	**0.03**	**0.10**	**0.01**	**0.03**	**0.04**

Localized Maximum Source	ROG	NOX	CO	SO2	Fugitive PM10	Exhaust PM10	Total PM10	Fugitive PM2.5	Exhaust PM2.5	Total PM2.5
					lb/day					
3.2 Architectural Coating - 2025	1.50	0.74	6.82	0.011	0.00	0.03	0.03	0.00	0.03	0.03
Project Daily Maximum Emissions	**1.50**	**0.74**	**6.82**	**0.011**	**0.00**	**0.03**	**0.03**	**0.00**	**0.03**	**0.03**

SLRC - West Silver Lake Drive Restriping
Air Quality Construction Analysis

Summer	Onsite Emissions										Offsite Emissions									
Source	ROG	NOX	CO	SO2	Fugitive PM10	Exhaust PM10	Total PM10	Fugitive PM2.5	Exhaust PM2.5	Total PM2.5	ROG	NOX	CO	SO2	Fugitive PM10	Exhaust PM10	Total PM10	Fugitive PM2.5	Exhaust PM2.5	Total PM2.5
						lb/day									lb/day					
3.2 Architectural Coating - 2025	1.50	0.74	6.82	0.01	0.000	0.03	0.03	0.00	0.03	0.03	0.01	0.17	0.49	0.002	0.07	0.00	0.07	0.01	0.00	0.01

Regional Emissions	ROG	NOX	CO	SO2	Fugitive PM10	Exhaust PM10	Total PM10	Fugitive PM2.5	Exhaust PM2.5	Total PM2.5
3.2 Architectural Coating - 2025	1.5	0.9	7.3	0.0	0.067	0.0	0.1	0.0	0.0	0.0
Project Daily Maximum Emissions	**1.51**	**0.92**	**7.32**	**0.01**	**0.067**	**0.03**	**0.10**	**0.01**	**0.03**	**0.04**

Note: Offsite emissions pasted over from EMFAC2021 analysis

SLRC - West Silver Lake Drive Restriping
Air Quality Construction Analysis

Winter	Onsite Emissions										Offsite Emissions									
Source	ROG	NOX	CO	SO2	Fugitive PM10	Exhaust PM10	Total PM10	Fugitive PM2.5	Exhaust PM2.5	Total PM2.5	ROG	NOX	CO	SO2	Fugitive PM10	Exhaust PM10	Total PM10	Fugitive PM2.5	Exhaust PM2.5	Total PM2.5
	lb/day										lb/day									
3.2 Architectural Coating - 2025	1.50	0.74	6.82	0.01	0.000	0.03	0.03	0.00	0.03	0.03	0.01	0.17	0.49	0.00	0.07	0.00	0.07	0.01	0.00	0.01

Regional Emissions	ROG	NOX	CO	SO2	Fugitive PM10	Exhaust PM10	Total PM10	Fugitive PM2.5	Exhaust PM2.5	Total PM2.5
3.2 Architectural Coating - 2025	1.5	0.9	7.3	0.0	0.067	0.0	0.1	0.0	0.0	0.0
Project Daily Maximum Emissions	**1.51**	**0.92**	**7.32**	**0.01**	**0.067**	**0.03**	**0.10**	**0.01**	**0.03**	**0.04**

Note: Offsite emissions pasted over from EMFAC2021 analysis

Silverlake Reservoir Construction Health Risk Assessment

Health Risk Assessment Exposure Duration Assumptions for Offroad Equipment and Haul Activities

					Start Date	*1/1/2025*	*4/2/2025*	*4/3/2027*	
					End Date	*4/1/2025*	*4/2/2027*	*3/30/2041*	
					Days	*90*	*730*	*5110*	
Phase		Start Date	End Date	Hrs/Day	Duration (days)	3rd Tri	0<2	2<16	
Demolition	2025	1/1/2025	2/15/2025	8	46	46	0	0	Eucalyptus + Ivanhoe Overlook
Site Grubbing / Prep	2025	2/16/2025	4/3/2025	8	47	45	2	0	
Mass Grading / Excavation	2025	4/4/2025	12/31/2025	8	272	0	272	0	
Mass Grading / Excavation	2026	1/1/2026	10/15/2026	8	288	0	288	0	
Drainage / Utilities Trenching	2026	10/16/2026	12/31/2026	8	77	0	77	0	
Drainage / Utilities Trenching	2027	1/1/2027	3/4/2027	8	63	0	63	0	
Foundations / Concrete Pads	2026	10/16/2026	12/31/2026	8	77	0	77	0	
Foundations / Concrete Pads	2027	1/1/2027	3/4/2027	8	63	0	63	0	
Building / Structure Construction	2026	12/11/2026	12/31/2026	8	21	0	21	0	
Building / Structure Construction	2027	1/1/2027	7/31/2027	8	212	0	92	120	
Asphalt Paving	2027	3/1/2027	7/18/2027	8	140	0	33	107	
Architectural Coating	2027	3/1/2027	7/18/2027	8	140	0	33	107	
Landscaping or Other Finishing	2027	3/1/2027	7/18/2027	8	140	0	33	107	
Waterside Construction (Piles)	2027	3/1/2027	7/18/2027	8	140	0	33	107	
Waterside Construction (Landscapir	2025	1/1/2025	12/31/2025	8	365	91	274	0	Habitat Islands
Waterside Construction (Landscapir	2026	1/1/2026	1/31/2026	8	31	0	31	0	
Demolition	2025	1/1/2025	1/23/2025	8	23	23	0	0	The Knoll+Meadow1stHalf
Site Grubbing / Prep	2025	1/24/2025	2/16/2025	8	24	24	0	0	
Mass Grading / Excavation	2025	2/17/2025	12/31/2025	8	318	44	274	0	
Mass Grading / Excavation	2026	1/1/2026	2/1/2026	8	32	0	32	0	
Drainage / Utilities Trenching	2026	2/2/2026	4/23/2026	8	81	0	81	0	
Foundations / Concrete Pads	2026	2/2/2026	4/23/2026	8	81	0	81	0	
Building / Structure Construction	2026	3/14/2026	7/31/2026	8	140	0	140	0	
Asphalt Paving	2026	4/1/2026	6/20/2026	8	81	0	81	0	
Architectural Coating	2026	4/1/2026	6/20/2026	8	81	0	81	0	
Landscaping or Other Finishing	2026	4/1/2026	6/20/2026	8	81	0	81	0	
Waterside Construction (Piles)	2026	4/1/2026	6/20/2026	8	81	0	81	0	
Demolition	2027	8/1/2027	9/5/2027	8	36	0	0	36	East and West Narrows
Site Grubbing / Prep	2027	9/6/2027	10/10/2027	8	35	0	0	35	
Drainage / Utilities Trenching	2027	10/11/2027	12/31/2027	8	82	0	0	82	
Drainage / Utilities Trenching	2028	1/1/2028	12/31/2028	8	366	0	0	366	
Drainage / Utilities Trenching	2029	1/1/2029	1/7/2029	8	7	0	0	7	
Foundations / Concrete Pads	2029	1/8/2029	5/3/2029	8	116	0	0	116	
Building / Structure Construction	2029	2/27/2029	8/31/2029	8	186	0	0	186	
Asphalt Paving	2029	5/1/2029	8/24/2029	8	116	0	0	116	
Landscaping or Other Finishing	2029	5/1/2029	8/24/2029	8	116	0	0	116	
Waterside Construction (Piles)	2029	5/1/2029	8/24/2029	8	116	0	0	116	
Demolition	2027	8/1/2027	11/25/2027	8	117	0	0	117	Ivanhoe Spillway
Drainage / Utilities Trenching	2027	11/26/2027	12/31/2027	8	36	0	0	36	
Drainage / Utilities Trenching	2028	1/1/2028	8/31/2028	8	244	0	0	244	
Asphalt Paving	2027	11/26/2027	12/31/2027	8	36	0	0	36	
Asphalt Paving	2028	1/1/2028	8/31/2028	8	244	0	0	244	
Demolition	2027	8/1/2027	8/24/2027	8	24	0	0	24	South Valley
Site Grubbing / Prep	2027	8/25/2027	9/16/2027	8	23	0	0	23	
Mass Grading / Excavation	2027	9/17/2027	12/31/2027	8	106	0	0	106	
Mass Grading / Excavation	2028	1/1/2028	8/31/2028	8	244	0	0	244	
Drainage / Utilities Trenching	2028	9/1/2028	11/21/2028	8	82	0	0	82	
Foundations / Concrete Pads	2028	9/1/2028	11/21/2028	8	82	0	0	82	
Building / Structure Construction	2028	10/12/2028	12/31/2028	8	81	0	0	81	
Building / Structure Construction	2029	1/1/2029	2/28/2029	8	59	0	0	59	
Asphalt Paving	2028	11/1/2028	12/31/2028	8	61	0	0	61	
Asphalt Paving	2029	1/1/2029	1/21/2029	8	21	0	0	21	
Architectural Coating	2028	11/1/2028	12/31/2028	8	61	0	0	61	
Architectural Coating	2029	1/1/2029	1/21/2029	8	21	0	0	21	
Landscaping or Other Finishing	2028	11/1/2028	12/31/2028	8	61	0	0	61	
Landscaping or Other Finishing	2029	1/1/2029	1/21/2029	8	21	0	0	21	
Demolition	2027	8/1/2027	8/24/2027	8	24	0	0	24	Meadow2ndHalf
Site Grubbing / Prep	2027	8/25/2027	9/16/2027	8	23	0	0	23	
Mass Grading / Excavation	2027	9/17/2027	12/31/2027	8	106	0	0	106	
Mass Grading / Excavation	2028	1/1/2028	6/22/2028	8	174	0	0	174	
Drainage / Utilities Trenching	2028	6/23/2028	8/31/2028	8	70	0	0	70	
Foundations / Concrete Pads	2028	6/23/2028	8/31/2028	8	70	0	0	70	
Building / Structure Construction	2028	8/6/2028	11/30/2028	8	117	0	0	117	
Asphalt Paving	2028	8/1/2028	11/1/2028	8	93	0	0	93	
Landscaping or Other Finishing	2028	8/1/2028	11/1/2028	8	93	0	0	93	
Waterside Construction (Piles)	2028	8/1/2028	11/1/2028	8	93	0	0	93	
Restriping South Valley	2029	8/29/2029	8/31/2029	8	3	0	0	3	
Restriping Silver Lake Boulevard	2029	8/29/2029	8/31/2029	8	3	0	0	3	
Demolition	2029	8/18/2029	8/22/2029	8	5	0	0	5	
Placing Base	2029	8/23/2029	8/24/2029	8	2	0	0	2	
Form	2029	8/25/2029	8/31/2029	8	7	0	0	7	

Risk Factors

	Abbreviation	UOM	3rd Trimester	0<2	2<16	16<30
Daily Breathing Rate (95th %'ile)	DBR	L/kg-day	361	1090	572	261
Fraction Of Time At Home[a]	FAH	unitless	1	1	1	0.73
Exposure Frequency	EF	days/year	0.96	0.96	0.96	0.96
Age Sensitivity Factor	ASF	unitless	10	10	3	1
Inhalation Absorption Factor	A	unitless	1	1	1	1
Conversion Factor	CF_1	m^3/L	0.001	0.001	0.001	0.001
Conversion Factor	CF_2	$\mu g/m^3$	0.001	0.001	0.001	0.001
Cancer Potency Factor (diesel exhaust)	CPF	$mg/kg\text{-}day^{-1}$	1.1	1.1	1.1	1.1
Averaging Time (for residential exposure)	AT	years	70.00	70.00	70.00	70.00

[a] assume school or daycare will have cancer risk of >1 per million

Intake Factor for Inhalation, IF ($m^3/kg\text{-}day$)

Phase	Year	Equation	3rd Trimester	0<2	2<16
Demolition	2025	$\frac{DBR \cdot FAH \cdot EF \cdot ED \cdot ASF \cdot A \cdot CF_1}{AT}$	0.006232314	0	0
Site Grubbing / Prep	2025		0.006096829	0.000818165	0
Mass Grading / Excavation	2025		0	0.111270407	0
Mass Grading / Excavation	2026		0	0.117815725	0
Drainage / Utilities Trenching	2026		0	0.031499343	0
Drainage / Utilities Trenching	2027		0	0.02577219	0
Foundations / Concrete Pads	2026		0	0.031499343	0
Foundations / Concrete Pads	2027		0	0.02577219	0
Building / Structure Construction	2026		0	0.00859073	0
Building / Structure Construction	2027	$\frac{DBR \cdot FAH \cdot EF \cdot ED \cdot ASF \cdot A \cdot CF_1}{AT}$	0	0.037635579	0.0077371
Asphalt Paving	2027		0	0.013499719	0.0068989
Architectural Coating	2027		0	0.013499719	0.0068989
Landscaping or Other Finishing	2027		0	0.013499719	0.0068989
Waterside Construction (Piles)	2027		0	0.013499719	0.0068989
Waterside Construction (Landscapir	2025		0.012329142	0.112088572	0
Waterside Construction (Landscapir	2026		0	0.012681554	0
Demolition	2025		0.003116157	0	0
Site Grubbing / Prep	2025		0.003251642	0	0
Mass Grading / Excavation	2025	$\frac{DBR \cdot FAH \cdot EF \cdot ED \cdot ASF \cdot A \cdot CF_1}{AT}$	0.005961344	0.112088572	0
Mass Grading / Excavation	2026		0	0.013090636	0
Drainage / Utilities Trenching	2026		0	0.033135673	0
Foundations / Concrete Pads	2026		0	0.033135673	0
Building / Structure Construction	2026		0	0.057271533	0
Asphalt Paving	2026		0	0.033135673	0
Architectural Coating	2026		0	0.033135673	0
Landscaping or Other Finishing	2026		0	0.033135673	0
Waterside Construction (Piles)	2026		0	0.033135673	0
Demolition	2027	$\frac{DBR \cdot FAH \cdot EF \cdot ED \cdot ASF \cdot A \cdot CF_1}{AT}$	0	0	0.0023211
Site Grubbing / Prep	2027		0	0	0.0022567
Drainage / Utilities Trenching	2027		0	0	0.005287
Drainage / Utilities Trenching	2028		0	0	0.0235982
Drainage / Utilities Trenching	2029		0	0	0.0004513
Foundations / Concrete Pads	2029		0	0	0.0074792
Building / Structure Construction	2029		0	0	0.0119925
Asphalt Paving	2029		0	0	0.0074792
Landscaping or Other Finishing	2029	$\frac{DBR \cdot FAH \cdot EF \cdot ED \cdot ASF \cdot A \cdot CF_1}{AT}$	0	0	0.0074792
Waterside Construction (Piles)	2029		0	0	0.0074792
Demolition	2027		0	0	0.0075437
Drainage / Utilities Trenching	2027		0	0	0.0023211
Drainage / Utilities Trenching	2028		0	0	0.0157321
Asphalt Paving	2027		0	0	0.0023211
Asphalt Paving	2028		0	0	0.0157321
Demolition	2027		0	0	0.0015474
Site Grubbing / Prep	2027	$\frac{DBR \cdot FAH \cdot EF \cdot ED \cdot ASF \cdot A \cdot CF_1}{AT}$	0	0	0.0014829
Mass Grading / Excavation	2027		0	0	0.0068344
Mass Grading / Excavation	2028		0	0	0.0157321
Drainage / Utilities Trenching	2028		0	0	0.005287
Foundations / Concrete Pads	2028		0	0	0.005287
Building / Structure Construction	2028		0	0	0.0052226
Building / Structure Construction	2029		0	0	0.0038041
Asphalt Paving	2028		0	0	0.003933
Asphalt Paving	2029		0	0	0.001354
Architectural Coating	2028	$\frac{DBR \cdot FAH \cdot EF \cdot ED \cdot ASF \cdot A \cdot CF_1}{AT}$	0	0	0.003933
Architectural Coating	2029		0	0	0.001354
Landscaping or Other Finishing	2028		0	0	0.003933
Landscaping or Other Finishing	2029		0	0	0.001354
Demolition	2027		0	0	0.0015474
Site Grubbing / Prep	2027		0	0	0.0014829
Mass Grading / Excavation	2027		0	0	0.0068344
Mass Grading / Excavation	2028		0	0	0.0112188
Drainage / Utilities Trenching	2028		0	0	0.0045133
Foundations / Concrete Pads	2028		0	0	0.0045133
Building / Structure Construction	2028		0	0	0.0075437
Asphalt Paving	2028		0	0	0.0059963
Landscaping or Other Finishing	2028		0	0	0.0059963
Waterside Construction (Piles)	2028		0	0	0.0059963
Restriping South Valley	2029	$\frac{DBR \cdot FAH \cdot EF \cdot ED \cdot ASF \cdot A \cdot CF_1}{AT}$	0	0	0.0001934
Restriping Silver Lake Boulevard	2029		0	0	0.0001934
Demolition	2029		0	0	0.0003224
Placing Base	2029		0	0	0.000129
Form	2029		0	0	0.0004513

Risk Calculation Part 1, R1

Equation	3rd Trimester	0<2	2<16
$IF \cdot CPF \cdot CF_2$	6.85555E-06	0	0
	6.70651E-06	8.99981E-07	0
	0	0.000122397	0
	0	0.000129597	0
	0	3.46493E-05	0
	0	2.83494E-05	0
	0	3.46493E-05	0
	0	2.83494E-05	0
	0	9.4498E-06	0
$\boldsymbol{IF \cdot CPF \cdot CF_2}$	0	4.13991E-05	8.51082E-06
	0	1.48497E-05	7.58882E-06
	0	1.48497E-05	7.58882E-06
	0	1.48497E-05	7.58882E-06
	0	1.48497E-05	7.58882E-06
	1.35621E-05	0.000123297	0
	0	1.39497E-05	0
	3.42777E-06	0	0
	3.57681E-06	0	0
$\boldsymbol{IF \cdot CPF \cdot CF_2}$	6.55748E-06	0.000123297	0
	0	1.43997E-05	0
	0	3.64492E-05	0
	0	3.64492E-05	0
	0	6.29987E-05	0
	0	3.64492E-05	0
	0	3.64492E-05	0
	0	3.64492E-05	0
	0	3.64492E-05	0
$\boldsymbol{IF \cdot CPF \cdot CF_2}$	0	0	2.55325E-06
	0	0	2.48232E-06
	0	0	5.81573E-06
	0	0	2.5958E-05
	0	0	4.96465E-07
	0	0	8.22713E-06
	0	0	1.31918E-05
	0	0	8.22713E-06
$\boldsymbol{IF \cdot CPF \cdot CF_2}$	0	0	8.22713E-06
	0	0	8.22713E-06
	0	0	8.29805E-06
	0	0	2.55325E-06
	0	0	1.73053E-05
	0	0	2.55325E-06
	0	0	1.73053E-05
	0	0	1.70216E-06
$IF \cdot CPF \cdot CF_2$	0	0	1.63124E-06
	0	0	7.51789E-06
	0	0	1.73053E-05
	0	0	5.81573E-06
	0	0	5.81573E-06
	0	0	5.74481E-06
	0	0	4.18449E-06
	0	0	4.32633E-06
	0	0	1.48939E-06
$IF \cdot CPF \cdot CF_2$	0	0	4.32633E-06
	0	0	1.48939E-06
	0	0	4.32633E-06
	0	0	1.48939E-06
	0	0	1.70216E-06
	0	0	1.63124E-06
	0	0	7.51789E-06
	0	0	1.23407E-05
	0	0	4.96465E-06
	0	0	4.96465E-06
	0	0	8.29805E-06
	0	0	6.59589E-06
	0	0	6.59589E-06
	0	0	6.59589E-06
$IF \cdot CPF \cdot CF_2$	0	0	2.12771E-07
	0	0	2.12771E-07
	0	0	3.54618E-07
	0	0	1.41847E-07
	0	0	4.96465E-07

SLRC Construction Health Risk Assessment

Construction Modeling Assumptions

AERMOD Sources

Line Volume Source		
Offroad Construction Exhaust		
Release Height	5	m
Emissions rate	1	g/s
SCAQMD LST Guidance, 2008		
Onroad Hauling Exhaust		
Release Height	3.66	m
Emissions rate	1	g/s
CAPCOA Health Risk Assessments for Proposed Land Use Projects		

Silverlake Reservoir Unmitigated Construction Health Risk Assessment

Offroad DPM Emissions, Ground Level Concentrations and Health Risk Calculations

Sensitive Receptors

Component	Component-Phase	Phase		Start Date	End Date	Work Days	Emissions (lbs/day)	Emissions (lbs/yr)	Emissions (g/s)		Component Identifier
EGIO	EGIODemolition	Demolition	2025	1/1/2025	2/15/2025	40	0.548	21.912	0.00862766	Eucalyptus + Ivanhoe Overlook	EGIO
EGIO	EGIOSite Grubbing / Prep	Site Grubbing / Prep	2025	2/16/2025	4/3/2025	40	0.507	20.26	0.007977199		EGIO
EGIO	EGIOMass Grading / Excavation	Mass Grading / Excavation	2025	4/4/2025	12/31/2025	233	0.843	196.3025	0.013269082		EGIO
EGIO	EGIOMass Grading / Excavation	Mass Grading / Excavation	2026	1/1/2026	10/15/2026	247	0.843	208.0975	0.013269082		EGIO
EGIO	EGIODrainage / Utilities Trenching	Drainage / Utilities Trenching	2026	10/16/2026	12/31/2026	66	0.405	26.7432	0.006381759		EGIO
EGIO	EGIODrainage / Utilities Trenching	Drainage / Utilities Trenching	2027	1/1/2027	3/4/2027	54	0.405	21.8808	0.006381759		EGIO
EGIO	EGIOFoundations / Concrete Pads	Foundations / Concrete Pads	2026	10/16/2026	12/31/2026	66	0.192	12.672	0.003023933		EGIO
EGIO	EGIOFoundations / Concrete Pads	Foundations / Concrete Pads	2027	1/1/2027	3/4/2027	54	0.192	10.368	0.003023933		EGIO
EGIO	EGIOBuilding / Structure Construction	Building / Structure Construction	2026	12/11/2026	12/31/2026	18	0.521	9.3762	0.008203994		EGIO
EGIO	EGIOBuilding / Structure Construction	Building / Structure Construction	2027	1/1/2027	7/31/2027	182	0.521	94.8038	0.008203994		EGIO
EGIO	EGIOAsphalt Paving	Asphalt Paving	2027	3/1/2027	7/18/2027	120	0.339	40.644	0.005334407		EGIO
EGIO	EGIOArchitectural Coating	Architectural Coating	2027	3/1/2027	7/18/2027	120	0.069	8.244	0.001082001		EGIO
EGIO	EGIOLandscaping or Other Finishing	Landscaping or Other Finishing	2027	3/1/2027	7/18/2027	120	0.233	27.912	0.003663369		EGIO
EGIO	EGIOWaterside Construction (Piles)	Waterside Construction (Piles)	2027	3/1/2027	7/18/2027	120	0.250	30.00	0.003937413		EGIO
HI	HIWaterside Construction (Landscaping)	Waterside Construction (Landscaping	2025	1/1/2025	12/31/2025	313	0.635	198.8489	0.010005754	Habitat Islands	HI
HI	HIWaterside Construction (Landscaping)	Waterside Construction (Landscaping	2026	1/1/2026	1/31/2026	27	0.635	17.1531	0.010005754		HI
KM	KMDemolition	Demolition	2025	1/1/2025	1/23/2025	20	0.548	10.956	0.00862766	The Knoll+Meadow1stHalf	KM
KM	KMSite Grubbing / Prep	Site Grubbing / Prep	2025	1/24/2025	2/16/2025	20	0.507	10.13	0.007977199		KM
KM	KMMass Grading / Excavation	Mass Grading / Excavation	2025	2/17/2025	12/31/2025	273	0.843	230.0025	0.013269082		KM
KM	KMMass Grading / Excavation	Mass Grading / Excavation	2026	1/1/2026	2/1/2026	27	0.843	22.7475	0.013269082		KM
KM	KMDrainage / Utilities Trenching	Drainage / Utilities Trenching	2026	2/2/2026	4/23/2026	70	0.209	14.644	0.003294827		KM
KM	KMFoundations / Concrete Pads	Foundations / Concrete Pads	2026	2/2/2026	4/23/2026	70	0.192	13.44	0.003023933		KM
KM	KMBuilding / Structure Construction	Building / Structure Construction	2026	3/14/2026	7/31/2026	120	0.565	67.764	0.008893829		KM
KM	KMAsphalt Paving	Asphalt Paving	2026	4/1/2026	6/20/2026	70	0.339	23.709	0.005334407		KM
KM	KMArchitectural Coating	Architectural Coating	2026	4/1/2026	6/20/2026	70	0.069	4.809	0.001082001		KM
KM	KMLandscaping or Other Finishing	Landscaping or Other Finishing	2026	4/1/2026	6/20/2026	70	0.233	16.282	0.003663369		KM
KM	KMWaterside Construction (Piles)	Waterside Construction (Piles)	2026	4/1/2026	6/20/2026	70	0.250	17.5	0.003937413		KM
EWN	EWNDemolition	Demolition	2027	8/1/2027	9/5/2027	30	0.548	16.434	0.00862766	East and West Narrows	EWN
EWN	EWNSite Grubbing / Prep	Site Grubbing / Prep	2027	9/6/2027	10/10/2027	30	0.626	18.789	0.009864008		EWN
EWN	EWNDrainage / Utilities Trenching	Drainage / Utilities Trenching	2027	10/11/2027	12/31/2027	71	0.738	52.3696	0.011616944		EWN
EWN	EWNDrainage / Utilities Trenching	Drainage / Utilities Trenching	2028	1/1/2028	12/31/2028	313	0.738	230.8688	0.011616944		EWN
EWN	EWNDrainage / Utilities Trenching	Drainage / Utilities Trenching	2029	1/1/2029	1/7/2029	6	0.738	4.4256	0.011616944		EWN
EWN	EWNFoundations / Concrete Pads	Foundations / Concrete Pads	2029	1/8/2029	5/3/2029	100	0.192	19.2	0.003023933		EWN
EWN	EWNBuilding / Structure Construction	Building / Structure Construction	2029	2/27/2029	8/31/2029	160	0.477	76.32	0.007512584		EWN
EWN	EWNAsphalt Paving	Asphalt Paving	2029	5/1/2029	8/24/2029	100	0.339	33.87	0.005334407		EWN
EWN	EWNLandscaping or Other Finishing	Landscaping or Other Finishing	2029	5/1/2029	8/24/2029	100	0.233	23.26	0.003663369		EWN
EWN	EWNWaterside Construction (Piles)	Waterside Construction (Piles)	2029	5/1/2029	8/24/2029	100	0.243	24.32	0.003830316		EWN
IS	ISDemolition	Demolition	2027	8/1/2027	11/25/2027	100	0.548	54.78	0.00862766	Ivanhoe Spillway	IS
IS	ISDrainage / Utilities Trenching	Drainage / Utilities Trenching	2027	11/26/2027	12/31/2027	31	0.294	9.1109	0.004628823		IS
IS	ISDrainage / Utilities Trenching	Drainage / Utilities Trenching	2028	1/1/2028	8/31/2028	209	0.294	61.4251	0.004628823		IS
IS	ISAsphalt Paving	Asphalt Paving	2027	11/26/2027	12/31/2027	31	0.339	10.4997	0.005334407		IS
IS	ISAsphalt Paving	Asphalt Paving	2028	1/1/2028	8/31/2028	209	0.339	70.7883	0.005334407		IS
SV	SVDemolition	Demolition	2027	8/1/2027	8/24/2027	20	0.439	8.788	0.006920397	South Valley	SV
SV	SVSite Grubbing / Prep	Site Grubbing / Prep	2027	8/25/2027	9/16/2027	20	0.175	3.502	0.002757764		SV
SV	SVMass Grading / Excavation	Mass Grading / Excavation	2027	9/17/2027	12/31/2027	91	0.570	51.8245	0.008969427		SV
SV	SVMass Grading / Excavation	Mass Grading / Excavation	2028	1/1/2028	8/31/2028	209	0.570	119.0255	0.008969427		SV
SV	SVDrainage / Utilities Trenching	Drainage / Utilities Trenching	2028	9/1/2028	11/21/2028	70	0.294	20.573	0.004628823		SV
SV	SVFoundations / Concrete Pads	Foundations / Concrete Pads	2028	9/1/2028	11/21/2028	70	0.114	7.98	0.00179546		SV
SV	SVBuilding / Structure Construction	Building / Structure Construction	2028	10/12/2028	12/31/2028	69	0.565	38.9643	0.008893829		SV
SV	SVBuilding / Structure Construction	Building / Structure Construction	2029	1/1/2029	2/28/2029	51	0.565	28.7997	0.008893829		SV
SV	SVAsphalt Paving	Asphalt Paving	2028	11/1/2028	12/31/2028	52	0.305	15.86	0.004803644		SV
SV	SVAsphalt Paving	Asphalt Paving	2029	1/1/2029	1/21/2029	18	0.305	5.49	0.004803644		SV
SV	SVArchitectural Coating	Architectural Coating	2028	11/1/2028	12/31/2028	52	0.069	3.5724	0.001082001		SV
SV	SVArchitectural Coating	Architectural Coating	2029	1/1/2029	1/21/2029	18	0.069	1.2366	0.001082001		SV
SV	SVLandscaping or Other Finishing	Landscaping or Other Finishing	2028	11/1/2028	12/31/2028	52	0.233	12.0952	0.003663369		SV
SV	SVLandscaping or Other Finishing	Landscaping or Other Finishing	2029	1/1/2029	1/21/2029	18	0.233	4.1868	0.003663369		SV
M	MDemolition	Demolition	2027	8/1/2027	8/24/2027	20	0.548	10.956	0.00862766	Meadow2ndHalf	M
M	MSite Grubbing / Prep	Site Grubbing / Prep	2027	8/25/2027	9/16/2027	20	0.507	10.13	0.007977199		M
M	MMass Grading / Excavation	Mass Grading / Excavation	2027	9/17/2027	12/31/2027	91	0.843	76.6675	0.013269082		M
M	MMass Grading / Excavation	Mass Grading / Excavation	2028	1/1/2028	6/22/2028	149	0.843	125.5325	0.013269082		M
M	MDrainage / Utilities Trenching	Drainage / Utilities Trenching	2028	6/23/2028	8/31/2028	60	0.405	24.312	0.006381759		M
M	MFoundations / Concrete Pads	Foundations / Concrete Pads	2028	6/23/2028	8/31/2028	60	0.192	11.52	0.003023933		M
M	MBuilding / Structure Construction	Building / Structure Construction	2028	8/6/2028	11/30/2028	100	0.521	52.09	0.008203994		M
M	MAsphalt Paving	Asphalt Paving	2028	8/1/2028	11/1/2028	80	0.339	27.096	0.005334407		M
M	MLandscaping or Other Finishing	Landscaping or Other Finishing	2028	8/1/2028	11/1/2028	80	0.233	18.608	0.003663369		M
M	MWaterside Construction (Piles)	Waterside Construction (Piles)	2028	8/1/2028	11/1/2028	80	0.250	20	0.003937413		M
RSSW	RSSWRestriping South Valley	Restriping South Valley	2029	8/29/2029	8/31/2029	3	0.187	0.5622	0.002951485		
RSSW	RSSWRestriping Silver Lake Boulevard	Restriping Silver Lake Boulevard	2029	8/29/2029	8/31/2029	3	0.189	0.567136142	0.002977399		
RSSW	RSSWDemolition	Demolition	2029	8/18/2029	8/22/2029	4	0.580	2.321271515	0.009139805		
RSSW	RSSWPlacing Base	Placing Base	2029	8/23/2029	8/24/2029	2	0.053	0.105540351	0.000831112		
RSSW	RSSWForm	Form	2029	8/25/2029	8/31/2029	6	0.115	0.688647655	0.00180766		

Habitat Islands

	Sources length (m)	Percentage of Tc	Amount of Unitized Emissions
HI1	790.2	0.308	0.308
HI2	816.3	0.318	0.318
HI3	735.7	0.287	0.287
HI4	224.4	0.087	0.087
Total	2566.6	1.000	

			EGIODemolition	EGIOSite Grubbing / Prep	EGIOMass Grading / Excavation	EGIOMass Grading / Excavation	EGIODrainage / Utilities Trenching	EGIODrainage / Utilities Trenching	EGIOFoundations / Concrete Pads	EGIOFoundations / Concrete Pads	EGIOBuilding / Structure Construction	EGIOBuilding / Structure Construction	EGIOAsphalt Paving	EGIOArchitectural Coating	EGIOLandscaping or Other Finishing	EGIOWaterside Construction (Piles)	HIWaterside Construction (Landscaping)	HIWaterside Construction (Landscaping)	KMDemolition	KMSite Grubbing / Prep	KMMass Grading / Excavation
Unique Identifier	X (UTM)	Y (UTM)	2025	2025	2025	2026	2026	2027	2026	2027	2026	2027	2027	2027	2027	2027	2025	2026	2025	2025	2025
3829703772855	382970	3772855	0.000367452	0.00033975	0.00056513	0.00056513	0.000271799	0.000271799	0.000128789	0.000128789	0.000349408	0.000349408	0.000227192	4.60824E-05	0.000156023	0.000167694	0.000552017	0.000552017	0.000344934	0.000318928	0.000530498
3829803772855	382980	3772855	0.000367711	0.00033999	0.000565528	0.000565528	0.000271991	0.000271991	0.00012888	0.00012888	0.000349654	0.000349654	0.000227352	4.61149E-05	0.000156133	0.000167813	0.00055582	0.00055582	0.000347091	0.000320923	0.000533815
3829903772855	382990	3772855	0.000368487	0.00034071	0.000566723	0.000566723	0.000272565	0.000272565	0.000129152	0.000129152	0.000350393	0.000350393	0.000227833	4.62123E-05	0.000156463	0.000168167	0.000560122	0.000560122	0.000349765	0.000323396	0.000537929
3830003772855	383000	3772855	0.000369091	0.00034126	0.000567651	0.000567651	0.000273012	0.000273012	0.000129364	0.000129364	0.000350967	0.000350967	0.000228206	4.6288E-05	0.000156719	0.000168443	0.000564525	0.000564525	0.00035244	0.000325869	0.000542042
3830103772855	383010	3772855	0.000369695	0.00034182	0.00056858	0.00056858	0.000273458	0.000273458	0.000129576	0.000129576	0.000351541	0.000351541	0.000228579	4.63637E-05	0.000156975	0.000168718	0.000568827	0.000568827	0.000355114	0.000328342	0.000546155
3830203772855	383020	3772855	0.000370213	0.0003423	0.000569376	0.000569376	0.000273841	0.000273841	0.000129757	0.000129757	0.000352033	0.000352033	0.000228899	4.64287E-05	0.000157195	0.000168954	0.00057303	0.00057303	0.000357789	0.000330814	0.000550269
3830303772855	383030	3772855	0.000370644	0.0003427	0.00057004	0.00057004	0.00027416	0.00027416	0.000129908	0.000129908	0.000352444	0.000352444	0.000229166	4.64828E-05	0.000157378	0.000169151	0.000577232	0.000577232	0.000360377	0.000333208	0.00055425
3830403772855	383040	3772855	0.000371248	0.00034326	0.000570969	0.000570969	0.000274607	0.000274607	0.00013012	0.00013012	0.000353018	0.000353018	0.00022954	4.65585E-05	0.000157635	0.000169427	0.000581635	0.000581635	0.000363224	0.00033584	0.000558628
3830503772855	383050	3772855	0.000371766	0.00034374	0.000571765	0.000571765	0.00027499	0.00027499	0.000130301	0.000130301	0.00035351	0.00035351	0.00022986	4.66234E-05	0.000157855	0.000169663	0.000586037	0.000586037	0.000366072	0.000338473	0.000563007
3830603772855	383060	3772855	0.000372284	0.00034422	0.000572561	0.000572561	0.000275373	0.000275373	0.000130483	0.000130483	0.000354002	0.000354002	0.00023018	4.66883E-05	0.000158074	0.000169899	0.00059044	0.00059044	0.000369005	0.000341185	0.000567519
3830703772855	383070	3772855	0.000372887	0.00034477	0.00057349	0.00057349	0.00027582	0.00027582	0.000130694	0.000130694	0.000354577	0.000354577	0.000230553	4.67641E-05	0.000158331	0.000170175	0.000594942	0.000594942	0.000372025	0.000343977	0.000572163
3830803772855	383080	3772855	0.000373405	0.00034525	0.000574286	0.000574286	0.000276203	0.000276203	0.000130876	0.000130876	0.000355069	0.000355069	0.00023087	4.6829E-05	0.000158551	0.000170411	0.000599345	0.000599345	0.000375044	0.000346769	0.000576807
3830903772855	383090	3772855	0.00037444	0.00034621	0.000575878	0.000575878	0.000276968	0.000276968	0.000131239	0.000131239	0.000356053	0.000356053	0.000231513	4.69588E-05	0.00015899	0.000170884	0.000604248	0.000604248	0.000378668	0.000350119	0.00058238
3831003772855	383100	3772855	0.000375389	0.00034709	0.000577338	0.000577338	0.00027767	0.00027767	0.000131571	0.000131571	0.000356956	0.000356956	0.0002321	4.70779E-05	0.000159393	0.000171317	0.00060895	0.00060895	0.000382464	0.000353629	0.000588218
3831103772855	383110	3772855	0.000376166	0.00034781	0.000578532	0.000578532	0.000278245	0.000278245	0.000131843	0.000131843	0.000357694	0.000357694	0.00023258	4.71752E-05	0.000159723	0.000171671	0.000613253	0.000613253	0.000386001	0.00035669	0.000593659
3831203772855	383120	3772855	0.000376597	0.0003482	0.000579195	0.000579195	0.000278564	0.000278564	0.000131995	0.000131995	0.000358104	0.000358104	0.000232847	4.72294E-05	0.000159906	0.000171868	0.000613653	0.000613653	0.000389366	0.000360011	0.000598834
3831303772855	383130	3772855	0.000376597	0.0003482	0.000579195	0.000579195	0.000278564	0.000278564	0.000131995	0.000131995	0.000358104	0.000358104	0.000232847	4.72294E-05	0.000159906	0.000171868	0.000612652	0.000612652	0.000392472	0.000362883	0.000603611
3831403772855	383140	3772855	0.000379531	0.00035092	0.000583707	0.000583707	0.000280734	0.000280734	0.000133023	0.000133023	0.000360894	0.000360894	0.000234661	4.75972E-05	0.000161152	0.000173207	0.000724817	0.000724817	0.000396355	0.000366473	0.000609582
3831503772855	383150	3772855	0.000385139	0.0003561	0.000592332	0.000592332	0.000284882	0.000284882	0.000134988	0.000134988	0.000366226	0.000366226	0.000238128	4.83005E-05	0.000163533	0.000175766	0.000770243	0.000770243	0.000404551	0.000374051	0.000622187
3831603772855	383160	3772855	0.000394543	0.0003648	0.000606795	0.000606795	0.000291838	0.000291838	0.000138284	0.000138284	0.000375169	0.000375169	0.00024394	4.94799E-05	0.000167526	0.000180058	0.000804463	0.000804463	0.000414041	0.000382826	0.000636783
3831703772855	383170	3772855	0.000401704	0.00037142	0.000617808	0.000617808	0.000297135	0.000297135	0.000140794	0.000140794	0.000381978	0.000381978	0.00024837	5.0378E-05	0.000170566	0.000183326	0.000822573	0.000822573	0.000424912	0.000392877	0.000653502
3831803772855	383180	3772855	0.000416975	0.00038554	0.000641295	0.000641295	0.00030843	0.00030843	0.000146147	0.000146147	0.000396499	0.000396499	0.00025782	5.22931E-05	0.000177051	0.000190295	0.00083398	0.00083398	0.000453987	0.00041976	0.000698219
3831903772855	383190	3772855	0.000426897	0.00039471	0.000656554	0.000656554	0.000315769	0.000315769	0.000149624	0.000149624	0.000405934	0.000405934	0.00026394	5.35374E-05	0.000181264	0.000194823	0.000840283	0.000840283	0.00047918	0.000443054	0.000736965
3832003772855	383200	3772855	0.00043492	0.00040213	0.000668894	0.000668894	0.000321704	0.000321704	0.000152436	0.000152436	0.000413563	0.000413563	0.00026897	5.45437E-05	0.00018467	0.000198485	0.000835781	0.000835781	0.000513605	0.000474883	0.000789908
3832103772855	383210	3772855	0.000435869	0.00040301	0.000670354	0.000670354	0.000322406	0.000322406	0.000152769	0.000152769	0.000414466	0.000414466	0.000269494	5.46627E-05	0.000185073	0.000198918	0.000821272	0.000821272	0.000546303	0.000505116	0.000840198
3832203772855	383220	3772855	0.000430003	0.00039758	0.000661331	0.000661331	0.000318067	0.000318067	0.000150713	0.000150713	0.000408887	0.000408887	0.000265867	5.39269E-05	0.000182582	0.000196241	0.000793256	0.000793256	0.000578916	0.00053527	0.000890355
3832303772855	383230	3772855	0.000417406	0.00038594	0.000641958	0.000641958	0.00030875	0.00030875	0.000146298	0.000146298	0.000396909	0.000396909	0.00025879	5.23472E-05	0.000177234	0.000190492	0.000761338	0.000761338	0.000589787	0.000545321	0.000907074
3832403772855	383240	3772855	0.000403516	0.00037309	0.000620595	0.000620595	0.000298475	0.000298475	0.000141429	0.000141429	0.000383701	0.000383701	0.00024949	5.06052E-05	0.000171336	0.000184153	0.000737024	0.000737024	0.000588406	0.000544045	0.000904951
3832503772855	383250	3772855	0.000392041	0.00036248	0.000602947	0.000602947	0.000289987	0.000289987	0.000137408	0.000137408	0.00037279	0.00037279	0.00024235	4.91661E-05	0.000166463	0.000178916	0.000722115	0.000722115	0.000584524	0.000540455	0.00089898
3832603772855	383260	3772855	0.00038048	0.00035179	0.000585167	0.000585167	0.000281436	0.000281436	0.000133355	0.000133355	0.000361796	0.000361796	0.000235247	4.77163E-05	0.000161555	0.00017364	0.000708608	0.000708608	0.000578398	0.000534791	0.000889559
3832703772855	383270	3772855	0.000363742	0.00033632	0.000559425	0.000559425	0.000269055	0.000269055	0.000127489	0.000127489	0.00034588	0.00034588	0.000224899	4.56172E-05	0.000154448	0.000166001	0.000689797	0.000689797	0.000563386	0.000520911	0.000866471
3832803772855	383280	3772855	0.00034735	0.00032116	0.000534213	0.000534213	0.00025693	0.00025693	0.000121744	0.000121744	0.000330293	0.000330293	0.00021476	4.35614E-05	0.000147487	0.00015852	0.00067488	0.00067488	0.000545958	0.000504797	0.000839668
3832903772855	383290	3772855	0.000334063	0.00030888	0.000513779	0.000513779	0.000247102	0.000247102	0.000117087	0.000117087	0.000317659	0.000317659	0.000206548	4.18951E-05	0.000141846	0.000152457	0.000664682	0.000664682	0.00053155	0.000491475	0.000817508
3833003772855	383300	3772855	0.000325004	0.0003005	0.00049846	0.00049846	0.000240401	0.000240401	0.00011312	0.00011312	0.000309044	0.000309044	0.00020097	4.0759E-05	0.000137999	0.000148322	0.000658279	0.000658279	0.000522922	0.000483498	0.000804239
3833103772855	383310	3772855	0.00031689	0.000293	0.000487373	0.000487373	0.000234402	0.000234402	0.000111069	0.000111069	0.000301333	0.000301333	0.000195933	3.97419E-05	0.000134556	0.000144621	0.000652375	0.000652375	0.000515244	0.00047639	0.00079243
3833203772855	383320	3772855	0.000312839	0.00028925	0.000481137	0.000481137	0.000231403	0.000231403	0.000109648	0.000109648	0.00029747	0.00029747	0.00019342	3.92334E-05	0.000132834	0.000142771	0.000648773	0.000648773	0.00051395	0.00047520	0.000790439
3833303772855	383330	3772855	0.000310164	0.00028678	0.000477024	0.000477024	0.00022924	0.00022924	0.00010871	0.00010871	0.000294934	0.000294934	0.000191772	3.88979E-05	0.000131698	0.00014155	0.000645871	0.000645871	0.000514554	0.00047576	0.000791368
3833403772855	383340	3772855	0.000307576	0.00028439	0.000473043	0.000473043	0.00022751	0.00022751	0.000107803	0.000107803	0.000292472	0.000292472	0.000190172	3.85733E-05	0.000130599	0.000140369	0.00064267	0.00064267	0.000514899	0.000476079	0.000791899
3833503772855	383350	3772855	0.000305074	0.00028207	0.000469195	0.000469195	0.000225659	0.000225659	0.000106926	0.000106926	0.000290093	0.000290093	0.000188625	3.82596E-05	0.000129537	0.000139227	0.000639268	0.000639268	0.000514726	0.00047592	0.000791633
3833603772855	383360	3772855	0.000302658	0.00027984	0.000465479	0.000465479	0.000223872	0.000223872	0.00010608	0.00010608	0.000287796	0.000287796	0.000187131	3.79566E-05	0.000128511	0.000138124	0.000635666	0.000635666	0.000514209	0.000475441	0.000790837
3833703772855	383370	3772855	0.000300674	0.00027801	0.000462428	0.000462428	0.000222404	0.000222404	0.000105384	0.000105384	0.000285909	0.000285909	0.00018594	3.77077E-05	0.000127668	0.000137219	0.000632064	0.000632064	0.000513863	0.000475122	0.000790307
3833803772855	383380	3772855	0.000298948	0.00027641	0.000459774	0.000459774	0.000221128	0.000221128	0.000104779	0.000104779	0.000284268	0.000284268	0.000184837	3.74913E-05	0.000126936	0.000136431	0.000628361	0.000628361	0.000513518	0.000474803	0.000789776
3833903772855	383390	3772855	0.000297395	0.00027497	0.000457385	0.000457385	0.000219979	0.000219979	0.000104235	0.000104235	0.000282792	0.000282792	0.000183877	3.72966E-05	0.000126276	0.000135723	0.000624559	0.000624559	0.000513001	0.000474324	0.00078898
3834003772855	383400	3772855	0.000296015	0.0002737	0.00045526	0.00045526	0.000218958	0.000218958	0.000103751	0.000103751	0.00028147	0.00028147	0.00018324	3.71235E-05	0.00012569	0.000135093	0.000620657	0.000620657	0.000512397	0.000473766	0.000788051
3834103772855	383410	3772855	0.000294807	0.00027258	0.000453405	0.000453405	0.000218065	0.000218065	0.000103328	0.000103328	0.00028033	0.00028033	0.000182277	3.6972E-05	0.000125177	0.000134541	0.000616555	0.000616555	0.00051162	0.00047304	0.000786857
3834203772855	383420	3772855	0.000292995	0.00027091	0.000450618	0.000450618	0.000216725	0.000216725	0.000102693	0.000102693	0.00027808	0.00027808	0.00018115	3.67448E-05	0.000124408	0.000133715	0.000611652	0.000611652	0.000509204	0.00047081	0.000783141
3834303772855	383430	3772855	0.000290493	0.00026859	0.00044677	0.00044677	0.000214874	0.000214874	0.000101816	0.000101816	0.00027622	0.00027622	0.00017960	3.6431E-05	0.000123346	0.000132573	0.000606049	0.000606049	0.000505149	0.000467065	0.000776905
3834403772855	383440	3772855	0.000288078	0.00026636	0.000443055	0.000443055	0.000213087	0.000213087	0.000100969	0.000100969	0.00027393	0.00027393	0.000178116	3.6128E-05	0.00012232	0.00013147	0.000600145	0.000600145	0.000500922	0.000463156	0.000770403
3834503772855	383450	3772855	0.000284454	0.00026301	0.000437482	0.000437482	0.000210407	0.000210407	9.96991E-05	9.96991E-05	0.00027046	0.00027046	0.00017587	3.56736E-05	0.000120781	0.000129817	0.00059284	0.00059284	0.000493847	0.000456615	0.000759522
3834603772855	383460	3772855	0.00028083	0.00025966	0.000431909	0.000431909	0.000207726	0.000207726	9.8429E-05	9.8429E-05	0.00026704	0.00026704	0.000173635	3.52191E-05	0.000119243	0.000128163	0.000585437	0.000585437	0.000486686	0.000449994	0.000748509
3834703772855	383470	3772855	0.000279019	0.00025798	0.000429122	0.000429122	0.000206386	0.000206386	9.7794E-05	9.7794E-05	0.00026537	0.00026537	0.00017251	3.49919E-05	0.000118473	0.000127336	0.00057913	0.00057913	0.000482459	0.000446085	0.000742007
3834803772855	383480	3772855	0.000279968	0.00025886	0.000430582	0.000430582	0.000207088	0.000207088	9.81266E-05	9.81266E-05	0.00026622	0.00026622	0.000173102	3.51109E-05	0.000118876	0.000127769	0.00057831	0.00057831	0.000483408	0.000446962	0.000743467
3834903772855	383490	3772855	0.000281175	0.00025998	0.000432439	0.000432439	0.000207982	0.000207982	9.855E-05	9.855E-05	0.00026736	0.00026736	0.000173848	3.52624E-05	0.000119389	0.00012832	0.000570628	0.000570628	0.000484443	0.00044792	0.000745059
3835003772855	383500	3772855	0.000284281	0.00026285	0.000437216	0.000437216	0.000210279	0.000210279	9.96386E-05	9.96386E-05	0.00027032	0.00027032	0.00017576	3.56519E-05	0.000120708	0.000129738	0.00056832	0.00056832	0.000489102	0.000452227	0.000752224
3835103772855	383510	3772855	0.000288423	0.00026668	0.000443585	0.000443585	0.000213342	0.000213342	0.00010109	0.00010109	0.00027426	0.00027426	0.000178329	3.61713E-05	0.000122466	0.000131628	0.000567727	0.000567727	0.000495314	0.000457971	0.000761778
3835203772855	383520	3772855	0.000291529	0.00026955	0.000448362	0.000448362	0.00021564	0.00021564	0.000102179	0.000102179	0.00027713	0.00027713	0.00018025	3.65608E-05	0.000123785	0.000133045	0.000566826	0.000566826	0.000499369	0.00046172	0.000768014
3835303772855	383530	3772855	0.000290062	0.00026819	0.000446107	0.000446107	0.000214555	0.000214555	0.000101665	0.000101665	0.00027581	0.00027581	0.000179343	3.63769E-05	0.000123162	0.000132376	0.000560422	0.000560422	0.000494624	0.000457333	0.000760716
3835403772855	383540	3772855	0.000288595	0.00026684	0.000443851	0.000443851	0.00021347	0.00021347	0.000101151	0.000101151	0.00027442	0.00027442	0.000178436	3.61929E-05	0.00012254	0.000131706	0.000554119	0.000554119	0.000489706	0.000452786	0.000753153
3835503772855	383550	3772855	0.000287732	0.00026604	0.000442524	0.000442524	0.000212832	0.000212832	0.000100848	0.000100848	0.00027303	0.00027303	0.000177902	3.60847E-05	0.000122173	0.000131313	0.000548616	0.000548616	0.000485737	0.000449116	0.000747049
3835603772855	383560	3772855	0.000287042	0.0002654	0.000441462	0.000441462	0.000212321	0.000212321	0.000100606	0.000100606	0.00027294	0.00027294	0.000177476	3.59982E-05	0.00012188	0.000130998	0.000543713	0.000543713	0.000482114	0.000445766	0.000741476
3835703772855	383570	3772855	0.000287387	0.00026572	0.000441993	0.000441993	0.000212576	0.000212576	0.000100727	0.000100727	0.00027325	0.00027325	0.000177689	3.60415E-05	0.000122027	0.000131155	0.000540311	0.000540311	0.000480129	0.000443931	0.000738424
3835803772855	383580	3772855	0.000295411	0.00027314	0.000454333	0.000454333	0.000218511	0.000218511	0.000103539	0.000103539	0.00028095	0.00028095	0.00018265	3.70477E-05	0.000125434	0.000134817	0.000550717	0.000550717	0.000491432	0.000454381	0.000755807
3835903772855	383590	3772855	0.000303003	0.00028016	0.00046601	0.00046601	0.000224127	0.000224127	0.000106201	0.000106201	0.00028812	0.00028812	0.000187344	3.79999E-05	0.000128658	0.000138282	0.000565525	0.000565525	0.000499628	0.00046196	0.000768413
3836003772855	383600	3772855	0.000306282	0.00028319	0.000471052	0.000471052	0.000226552	0.000226552	0.00010735	0.00010735	0.00029124	0.00029124	0.000189371	3.8411E-05	0.00013005	0.000139778	0.00057393	0.00057393	0.000499455	0.0004618	0.000768147
3836103772855	383610	3772855	0.000306713	0.00028359	0.000471716	0.000471716	0.000226872	0.000226872	0.000107501	0.000107501	0.00029165	0.00029165	0.000189638	3.84651E-05	0.000130233	0.000139975	0.000575131	0.000575131	0.000495314	0.000457971	0.000761778
3836203772855	383620	3772855	0.000306886	0.00028375	0.000471981	0.000471981	0.000226999	0.000226999	0.000107561	0.000107561	0.00029181	0.00029181	0.000189745	3.84868E-05	0.000130306	0.000140054	0.000576532	0.000576532	0.000490655	0.000453663	0.000754613
3836303772855	383630	3772855	0.000306196	0.00028311	0.00047092	0.00047092	0.000226489	0.000226489	0.000107319	0.000107319	0.00029116	0.00029116	0.000189318	3.84002E-05	0.000130013	0.000139739	0.000575131	0.000575131	0.000485478	0.000448877	0.000746651
3836403772855	383640	3772855	0.000305505	0.00028247	0.000469858	0.000469858	0.000225978	0.000225978	0.000107077	0.000107077	0.00029053	0.00029053	0.000188891	3.83137E-05	0.00012972	0.000139424	0.00057383	0.00057383	0.000480129	0.000443931	0.000738424
3836503772855	383650	3772855	0.000304556	0.0002816	0.000468399	0.000468399	0.000225276	0.000225276	0.000106745	0.000106745	0.00028961	0.00028961	0.000188305	3.81946E-05	0.000129317	0.000138991	0.000572229	0.000572229	0.000474694	0.000438905	0.000730065
3836603772855	383660	3772855	0.000303607	0.00028072	0.000466939	0.000466939	0.000224574	0.000224574	0.000106412	0.000106412	0.00028869	0.00028869	0.000187718	3.80756E-05	0.000128914	0.000138558	0.000570328	0.000570328	0.000469258	0.00043388	0.000721705
3836703772855	383670	3772855	0.000302486	0.00027968	0.000465214	0.000465214	0.000223744	0.000223744	0.000106019	0.000106019	0.00028632	0.00028632	0.000187024	3.7935E-05	0.000128438	0.000138046	0.000568527	0.000568527	0.000463996	0.000429014	0.000713611
3836803772855	383680	3772855	0.000301968	0.0002792	0.000464418	0.000464418	0.000223362	0.000223362	0.000105838	0.000105838	0.00028714	0.00028714	0.000186704	3.787E-05	0.000128218	0.000137809	0.000572029	0.000572029	0.00045787	0.00042335	0.00070419
3836903772855	383690	3772855	0.000300933	0.00027824	0.000462826	0.000462826	0.000222596	0.000222596	0.000105475	0.000105475	0.00028655	0.00028655	0.000186064	3.77402E-05	0.000127778	0.000137337	0.00057431	0.00057431	0.000451658	0.000417606	0.000694636
3837003772855	383700	3772855	0.000299466	0.00027689	0.00046057	0.00046057	0.000221511	0.000221511	0.000104961	0.000104961	0.00028476	0.00028476	0.000185157	3.75563E-05	0.000127156	0.000136668	0.000576732	0.000576732	0.000446136	0.000412501	0.000686144
3837103772855	383710	3772855	0.000297913	0.00027545	0.000458181	0.000458181	0.000220362	0.000220362	0.000104416	0.000104416	0.00028328	0.00028328	0.000184197	3.73615E-05	0.000126496	0.000135959	0.000575131	0.000575131	0.000441564	0.000408273	0.000679112
3837203772855	383720	3772855	0.000296964	0.00027458	0.000456722	0.000456722	0.00021966	0.00021966	0.000104084	0.000104084	0.00028238	0.00028238	0.000183261	3.72425E-05	0.000126093	0.000135526	0.00057303	0.00057303	0.000437422	0.000404444	0.000672742
3837303772855	383730	3772855	0.000295756	0.00027346	0.000454864	0.000454864	0.000218767	0.000218767	0.00010366	0.00010366	0.00028123	0.00028123	0.000182863	3.7091E-05	0.00012558	0.00013497	0.000569427	0.000569427	0.000434316	0.000401572	0.000667966

			KMMass Grading / Excavation	KMDrainage / Utilities Trenching	KMFoundations / Concrete Pads	KMBuilding / Structure Construction	KMAsphalt Paving	KMArchitectural Coating	KMLandscaping or Other Finishing	KMWaterside Construction (Piles)	EWNDemolition	EWNSite Grubbing / Prep	EWNDrainage / Utilities Trenching	EWNDrainage / Utilities Trenching	EWNDrainage / Utilities Trenching	EWNFoundations / Concrete Pads	EWNBuilding / Structure Construction	EWNAsphalt Paving	EWNLandscaping or Other Finishing	EWNWaterside Construction (Piles)	ISDemolition
Unique Identifier	X (UTM)	Y (UTM)	2026	2026	2026	2026	2026	2026	2026	2026	2027	2027	2027	2028	2029	2029	2029	2029	2029	2029	2027
3829703772855	382970	3772855	0.000530498	0.000131727	0.000120897	0.000355575	0.00021327	4.32584E-05	0.000146462	0.000157418	0.001453243	0.001661493	0.001956758	0.001956758	0.001956758	0.000509351	0.00126542	0.000898528	0.000617058	0.000645178	0.000286697
3829803772855	382980	3772855	0.000533815	0.000132551	0.000121653	0.000357799	0.00021403	4.35289E-05	0.000147377	0.000158402	0.001484389	0.001697102	0.001998695	0.001998695	0.001998695	0.000520268	0.00129254	0.000917785	0.000630283	0.000659006	0.000287215
3829903772855	382990	3772855	0.000537929	0.000133572	0.00012259	0.000360556	0.000216257	4.38643E-05	0.000148513	0.000159623	0.001519158	0.001736854	0.002045511	0.002045511	0.002045511	0.000532454	0.001322816	0.000939282	0.000645046	0.000674442	0.000288078
3830003772855	383000	3772855	0.000542042	0.000134594	0.000123528	0.000363313	0.000217911	4.41997E-05	0.000149649	0.000160843	0.001554618	0.001777396	0.002093257	0.002093257	0.002093257	0.000544883	0.001353693	0.000961207	0.000660103	0.000690185	0.00028894
3830103772855	383010	3772855	0.000546155	0.000135615	0.000124465	0.00036607	0.000219564	4.45352E-05	0.000150784	0.000162064	0.001590595	0.001818528	0.0021417	0.0021417	0.0021417	0.000557492	0.00138502	0.000983451	0.000675379	0.000706157	0.000289717
3830203772855	383020	3772855	0.000550269	0.000136636	0.000125403	0.000368827	0.000221218	4.48706E-05	0.00015192	0.000163285	0.001627004	0.001860155	0.002190723	0.002190723	0.002190723	0.000570253	0.001416723	0.001005963	0.000690838	0.000722321	0.000290493
3830303772855	383030	3772855	0.00055425	0.000137625	0.00012631	0.000371495	0.000222818	4.51952E-05	0.000153019	0.000164466	0.001663758	0.001902175	0.002240211	0.002240211	0.002240211	0.000583135	0.001448727	0.001028687	0.000706444	0.000738638	0.000291184
3830403772855	383040	3772855	0.000558628	0.000138712	0.000127308	0.00037443	0.000224579	4.55522E-05	0.000154228	0.000165765	0.00170241	0.001946366	0.002292255	0.002292255	0.002292255	0.000596683	0.001482383	0.001052585	0.000722856	0.000755798	0.000292046
3830503772855	383050	3772855	0.000563007	0.0001398	0.000128305	0.000377365	0.000226339	4.59093E-05	0.000155437	0.000167064	0.001741493	0.00199105	0.00234488	0.00234488	0.00234488	0.000610381	0.001516415	0.00107675	0.000739451	0.000773149	0.000292823
3830603772855	383060	3772855	0.000567519	0.00014092	0.000129334	0.000380389	0.000228153	4.62772E-05	0.000156682	0.000168403	0.001781439	0.00203672	0.002398667	0.002398667	0.002398667	0.000624382	0.001551198	0.001101448	0.000756412	0.000790884	0.000293686
3830703772855	383070	3772855	0.000572163	0.000142073	0.000130392	0.000383502	0.00023002	4.66559E-05	0.000157964	0.000169781	0.001822766	0.002083969	0.002454312	0.002454312	0.002454312	0.000638866	0.001587184	0.001127	0.00077396	0.000809231	0.000294548
3830803772855	383080	3772855	0.000576807	0.000143226	0.00013145	0.000386615	0.000231887	4.70346E-05	0.000159247	0.000171159	0.001864178	0.002131316	0.002510073	0.002510073	0.002510073	0.000653381	0.001623244	0.001152605	0.000791544	0.000827616	0.000295411
3830903772855	383090	3772855	0.00058238	0.00014461	0.00013272	0.00039035	0.000234127	4.7489E-05	0.000160785	0.000172813	0.001911544	0.00218547	0.00257385	0.00257385	0.00257385	0.000669983	0.001664488	0.001181891	0.000811656	0.000848645	0.000296705
3831003772855	383100	3772855	0.000588218	0.00014606	0.00013405	0.000394263	0.000236474	4.79651E-05	0.000162397	0.000174546	0.0019596	0.002240412	0.002638556	0.002638556	0.002638556	0.000686826	0.001706333	0.001211604	0.000832061	0.00086998	0.000297913
3831103772855	383110	3772855	0.000593659	0.000147411	0.000135291	0.00039791	0.000238661	4.84087E-05	0.000163899	0.00017616	0.002005931	0.002293382	0.002700939	0.002700939	0.002700939	0.000703065	0.001746676	0.00124025	0.000851733	0.000890548	0.000299035
3831203772855	383120	3772855	0.000598834	0.000148696	0.00013647	0.000401378	0.000240742	4.88307E-05	0.000165328	0.000177695	0.002049414	0.002343096	0.002759489	0.002759489	0.002759489	0.000718305	0.001784539	0.001267135	0.000870197	0.000909853	0.000299984
3831303772855	383130	3772855	0.000603611	0.000149882	0.000137559	0.00040458	0.000242662	4.92202E-05	0.000166647	0.000179113	0.002091258	0.002390937	0.002815831	0.002815831	0.002815831	0.000732971	0.001820975	0.001293007	0.000887964	0.00092843	0.00030076
3831403772855	383140	3772855	0.000609582	0.000151364	0.000138919	0.000408583	0.000245063	4.97071E-05	0.000168295	0.000180885	0.00213664	0.002442821	0.002876936	0.002876936	0.002876936	0.000748877	0.001860492	0.001321066	0.000907233	0.000948578	0.000301537
3831503772855	383150	3772855	0.000622187	0.000154494	0.000141792	0.000417032	0.00025013	5.0735E-05	0.000171775	0.000184625	0.002169339	0.002480206	0.002920964	0.002920964	0.002920964	0.000760338	0.001888964	0.001341283	0.000921118	0.000963095	0.000301623
3831603772855	383160	3772855	0.000636783	0.000158119	0.000145119	0.000426815	0.000255998	5.19252E-05	0.000175805	0.000188956	0.002187802	0.002501315	0.002945825	0.002945825	0.002945825	0.000766809	0.001905041	0.001352699	0.000928957	0.000971291	0.000305419
3831703772855	383170	3772855	0.000653502	0.00016227	0.000148929	0.000438021	0.00026272	5.32886E-05	0.000180421	0.000193918	0.0022752	0.002601237	0.003063504	0.003063504	0.003063504	0.000797441	0.001981144	0.001406737	0.000966067	0.001010093	0.000334149
3831803772855	383180	3772855	0.000698219	0.000173374	0.000159119	0.000467993	0.000280697	5.69349E-05	0.000192766	0.000207187	0.002390811	0.002733415	0.003219171	0.003219171	0.003219171	0.000837962	0.002081812	0.001478218	0.001015156	0.001061419	0.000359169
3831903772855	383190	3772855	0.000736965	0.000182995	0.000167949	0.000493963	0.000296273	6.00943E-05	0.000203464	0.000218684	0.002476397	0.002831266	0.003334411	0.003334411	0.003334411	0.00086796	0.002156337	0.001531135	0.001051497	0.001099415	0.000378927
3832003772855	383200	3772855	0.000789908	0.000196141	0.000180015	0.00052945	0.000317557	6.44115E-05	0.00021808	0.000234394	0.00251272	0.002872794	0.003383319	0.003383319	0.003383319	0.00088069	0.002187965	0.001553593	0.00106692	0.001115541	0.000396959
3832103772855	383210	3772855	0.000840198	0.000208628	0.000191475	0.000563157	0.000337775	6.85123E-05	0.000231965	0.000249317	0.002495637	0.002853263	0.003360317	0.003360317	0.003360317	0.000874703	0.00217309	0.001543031	0.001059666	0.001107957	0.000405759
3832203772855	383220	3772855	0.000890355	0.000221083	0.000202906	0.000596776	0.000357939	7.26023E-05	0.000245812	0.0002642	0.002412811	0.002758568	0.003248795	0.003248795	0.003248795	0.000845673	0.002100969	0.00149182	0.001024498	0.001071186	0.000408175
3832303772855	383230	3772855	0.000907074	0.000225234	0.000206716	0.000607982	0.00036466	7.39656E-05	0.000250428	0.000269162	0.002307554	0.002638227	0.003107068	0.003107068	0.003107068	0.000808781	0.002009316	0.001426741	0.000979805	0.001024456	0.000402567
3832403772855	383240	3772855	0.000904951	0.000224707	0.000206232	0.000606559	0.000363807	7.37925E-05	0.000249842	0.000268532	0.002231372	0.002551128	0.00300449	0.00300449	0.00300449	0.00078208	0.00194298	0.001379638	0.000947457	0.000990635	0.000393766
3832503772855	383250	3772855	0.00089898	0.000223225	0.000204871	0.000602557	0.000361406	7.33056E-05	0.000248193	0.00026676	0.002189441	0.002503189	0.002948032	0.002948032	0.002948032	0.000767384	0.001906469	0.001353713	0.000929653	0.000972019	0.000385743
3832603772855	383260	3772855	0.000889559	0.000220885	0.000202724	0.000596242	0.000357619	7.25374E-05	0.000245592	0.000263964	0.002151566	0.002459886	0.002897033	0.002897033	0.002897033	0.000754108	0.001873488	0.001330295	0.000913571	0.000955204	0.000377115
3832703772855	383270	3772855	0.000866471	0.000215152	0.000197463	0.000580767	0.000348337	7.06547E-05	0.000239218	0.000257113	0.002094019	0.002394093	0.002819548	0.002819548	0.002819548	0.000733939	0.001823379	0.001294714	0.000889136	0.000929656	0.000362966
3832803772855	383280	3772855	0.000839668	0.000208497	0.000191355	0.000562801	0.000337561	6.8469E-05	0.000231818	0.00024916	0.002046222	0.002339447	0.002755191	0.002755191	0.002755191	0.000717186	0.00178176	0.001265161	0.000868841	0.000908436	0.000348212
3832903772855	383290	3772855	0.000817508	0.000202994	0.000186305	0.000547949	0.000328653	6.66621E-05	0.0002257	0.00024258	0.002009727	0.002297722	0.002706051	0.002706051	0.002706051	0.000704395	0.001749981	0.001242597	0.000853345	0.000892234	0.000336047
3833003772855	383300	3772855	0.000804239	0.000199699	0.000183281	0.000539055	0.000323318	6.55801E-05	0.000222037	0.000238647	0.001983585	0.002267834	0.002670852	0.002670852	0.002670852	0.000695233	0.001727218	0.001226434	0.000842245	0.000880628	0.000327765
3833103772855	383310	3772855	0.00079243	0.000196767	0.000180589	0.000531139	0.000318571	6.46171E-05	0.000218776	0.000235142	0.001956149	0.002236466	0.00263391	0.00263391	0.00263391	0.000685616	0.001703328	0.00120947	0.000830596	0.000868447	0.000320259
3833203772855	383320	3772855	0.000790439	0.000196273	0.000180136	0.000529805	0.000317771	6.44548E-05	0.000218227	0.000234552	0.001939239	0.002217133	0.00261114	0.00261114	0.00261114	0.000679689	0.001688604	0.001199015	0.000823416	0.00086094	0.000316721
3833303772855	383330	3772855	0.000791368	0.000196504	0.000180347	0.000530428	0.000318144	6.45305E-05	0.000218483	0.000234827	0.001924054	0.002199772	0.002590695	0.002590695	0.002590695	0.000674367	0.001675381	0.001189626	0.000816968	0.000854199	0.000314392
3833403772855	383340	3772855	0.000791899	0.000196635	0.000180468	0.000530784	0.000318357	6.45738E-05	0.00021863	0.00023498	0.001906023	0.002179157	0.002566415	0.002566415	0.002566415	0.000668047	0.00165968	0.001178477	0.000809312	0.000846193	0.00031189
3833503772855	383350	3772855	0.000791633	0.000196569	0.000180408	0.000530606	0.000318251	6.45522E-05	0.000218557	0.000234906	0.001884971	0.002155088	0.00253807	0.00253807	0.00253807	0.000660669	0.001641349	0.001165461	0.000800373	0.000836847	0.000309215
3833603772855	383360	3772855	0.000790837	0.000196372	0.000180226	0.000530072	0.000317931	6.44873E-05	0.000218337	0.00023467	0.001861159	0.002127864	0.002506007	0.002506007	0.002506007	0.000652323	0.001620615	0.001150738	0.000790262	0.000826276	0.000306454
3833703772855	383370	3772855	0.000790307	0.00019624	0.000180105	0.000529716	0.000317717	6.4444E-05	0.00021819	0.000234512	0.001836397	0.002099554	0.002472667	0.002472667	0.002472667	0.000643644	0.001599054	0.001135429	0.000779748	0.000815283	0.000303866
3833803772855	383380	3772855	0.000789776	0.000196108	0.000179985	0.000529361	0.000317504	6.44007E-05	0.000218044	0.000234355	0.001810428	0.002069863	0.0024377	0.0024377	0.0024377	0.000634542	0.001576441	0.001119372	0.000768721	0.000803753	0.00030145
3833903772855	383390	3772855	0.00078898	0.00019591	0.000179803	0.000528827	0.000317184	6.43358E-05	0.000217824	0.000234119	0.001782992	0.002038496	0.002400758	0.002400758	0.002400758	0.000624926	0.001552551	0.001102409	0.000757072	0.000791573	0.000299035
3834003772855	383400	3772855	0.000788051	0.00019568	0.000179591	0.000528204	0.00031681	6.426E-05	0.000217567	0.000233843	0.001754866	0.002006339	0.002362886	0.002362886	0.002362886	0.000615068	0.0152806	0.001085018	0.000745129	0.00077986	0.000296705
3834103772855	383410	3772855	0.000786857	0.000195383	0.000179319	0.000527404	0.00031633	6.41627E-05	0.000217238	0.000233489	0.001726136	0.001973492	0.002324202	0.002324202	0.002324202	0.000604998	0.001503043	0.001067255	0.0073293	0.000766331	0.000294462
3834203772855	383420	3772855	0.000783141	0.000194461	0.000178473	0.000524914	0.000314837	6.38597E-05	0.000216212	0.000232386	0.001694041	0.001936798	0.002280987	0.002280987	0.002280987	0.000593749	0.001475096	0.001047411	0.00071933	0.00075208	0.000291442
3834303772855	383430	3772855	0.000776905	0.000192912	0.000177051	0.000520734	0.00031233	6.33512E-05	0.00021449	0.000230536	0.001658754	0.001896454	0.002233474	0.002233474	0.002233474	0.000581381	0.001444369	0.001025593	0.000704319	0.000736416	0.000287646
3834403772855	383440	3772855	0.000770403	0.000191298	0.00017557	0.000516376	0.000309716	6.2821E-05	0.000212695	0.000228606	0.001623553	0.001856209	0.002186077	0.002186077	0.002186077	0.000569044	0.001413718	0.001003829	0.000689373	0.000720789	0.00028385
3834503772855	383450	3772855	0.000759522	0.000188596	0.00017309	0.000509083	0.000305341	6.19337E-05	0.000209691	0.000225378	0.001582744	0.001809552	0.002131128	0.002131128	0.002131128	0.000554741	0.001378184	0.000978597	0.000672045	0.00070267	0.000278587
3834603772855	383460	3772855	0.000748509	0.000185861	0.00017058	0.000501701	0.000300914	6.10357E-05	0.000206651	0.000222109	0.001542367	0.001763389	0.002076761	0.002076761	0.002076761	0.000540589	0.001343025	0.000953632	0.000654901	0.000684746	0.000273497
3834703772855	383470	3772855	0.000742007	0.000184247	0.000169098	0.000497343	0.0002983	6.05055E-05	0.000204856	0.00022018	0.001509495	0.001725807	0.002032501	0.002032501	0.002032501	0.000529067	0.001314402	0.000933308	0.000640943	0.00067015	0.000270305
3834803772855	383480	3772855	0.000743467	0.000184609	0.000169431	0.000498321	0.000298887	6.06245E-05	0.000205259	0.000220613	0.001489048	0.001702429	0.002004968	0.002004968	0.002004968	0.000521901	0.001296597	0.000920665	0.000632261	0.000661074	0.000270563
3834903772855	383490	3772855	0.000745059	0.000185005	0.000169794	0.000499388	0.000299527	6.07544E-05	0.000205698	0.000221086	0.00146929	0.00167984	0.001978366	0.001978366	0.001978366	0.000514976	0.001279393	0.00090845	0.000623872	0.000652303	0.000271081
3835003772855	383500	3772855	0.000752224	0.000186784	0.000171427	0.000504191	0.000302408	6.13386E-05	0.000207676	0.000223212	0.001457384	0.001666228	0.001962334	0.001962334	0.001962334	0.000510803	0.001269026	0.000901088	0.000618816	0.000647017	0.000273842
3835103772855	383510	3772855	0.000761778	0.000189156	0.000173604	0.000510595	0.000306248	6.21177E-05	0.000210314	0.000226047	0.001450223	0.001658041	0.001952692	0.001952692	0.001952692	0.000508293	0.00126279	0.000896661	0.000615776	0.000643838	0.000277811
3835203772855	383520	3772855	0.000768014	0.000190705	0.000175025	0.000514775	0.000308756	6.26262E-05	0.000212036	0.000227897	0.001440388	0.001646796	0.001939449	0.001939449	0.001939449	0.000504846	0.001254226	0.000890579	0.000611599	0.000639471	0.000280658
3835303772855	383530	3772855	0.000760716	0.000188892	0.000173362	0.000509883	0.000305822	6.20311E-05	0.000210021	0.000225732	0.001411054	0.001613258	0.001899951	0.001899951	0.001899951	0.000494564	0.001228683	0.000872442	0.000599144	0.000626448	0.000278501
3835403772855	383540	3772855	0.000753153	0.000187014	0.000171638	0.000504814	0.000302781	6.14144E-05	0.000207933	0.000223488	0.001382065	0.001580115	0.001860918	0.001860918	0.001860918	0.000484404	0.001203441	0.000854519	0.000586835	0.000613578	0.000276344
3835503772855	383550	3772855	0.000747049	0.000185499	0.000170247	0.000500723	0.000300327	6.09167E-05	0.000206248	0.000221676	0.001356096	0.001550425	0.001825951	0.001825951	0.001825951	0.000475302	0.001180828	0.000838462	0.000575808	0.00060249	0.000274964
3835603772855	383560	3772855	0.000741476	0.000184115	0.000168977	0.000496987	0.000298087	6.04622E-05	0.000204709	0.000220023	0.001331766	0.001522608	0.001793191	0.001793191	0.001793191	0.000466774	0.001159643	0.000823419	0.000565478	0.000591248	0.000273928
3835703772855	383570	3772855	0.000738424	0.000183357	0.000168282	0.000494942	0.00029686	6.02134E-05	0.000203866	0.000219117	0.00131244	0.001500513	0.00176717	0.00176717	0.00176717	0.00046001	0.001142814	0.00081147	0.000557272	0.000582668	0.000273928
3835803772855	383580	3772855	0.000755807	0.000187673	0.000172243	0.000506592	0.000303848	6.16308E-05	0.000208666	0.000224275	0.001335389	0.001526751	0.001798071	0.001798071	0.001798071	0.000468044	0.001162798	0.00082566	0.000567016	0.000592856	0.000282038
3835903772855	383590	3772855	0.000768413	0.000190803	0.000175116	0.000515042	0.000308916	6.26587E-05	0.000212146	0.000228016	0.00137059	0.001566996	0.001845468	0.001845468	0.001845468	0.000480382	0.001193449	0.000847424	0.000581963	0.000608484	0.000289113
3836003772855	383600	3772855	0.000768147	0.000190738	0.000175056	0.000514864	0.000308809	6.2637E-05	0.000212072	0.000227937	0.001384653	0.001583075	0.001864403	0.001864403	0.001864403	0.000485311	0.001205695	0.000856119	0.000587934	0.000614727	0.000291529
3836103772855	383610	3772855	0.000761778	0.000189156	0.000173604	0.000510595	0.000306248	6.21177E-05	0.000210314	0.000226047	0.001376198	0.001573408	0.001853019	0.001853019	0.001853019	0.000482348	0.001198332	0.000850891	0.000584344	0.00061074	0.00029127
3836203772855	383620	3772855	0.000754613	0.000187377	0.000171971	0.000505792	0.000303368	6.15334E-05	0.000208336	0.000223921	0.001367743	0.001563741	0.001841634	0.001841634	0.001841634	0.000479384	0.00119097	0.000845664	0.000580754	0.00060722	0.000290666
3836303772855	383630	3772855	0.000746651	0.0001854	0.000170157	0.000500456	0.000300167	6.08842E-05	0.000206138	0.000221558	0.001351178	0.001544802	0.00181933	0.00181933	0.00181933	0.00047357	0.001176546	0.000835422	0.00057372	0.000599866	0.000289458
3836403772855	383640	3772855	0.000738424	0.000183357	0.000168282	0.000494942	0.00029686	6.02134E-05	0.000203866	0.000219117	0.00133461	0.001525863	0.001797025	0.001797025	0.001797025	0.000467772	0.001162122	0.000825179	0.000566687	0.000592512	0.000288164
3836503772855	383650	3772855	0.000730065	0.000181281	0.000166377	0.000489338	0.000293499	5.95317E-05	0.000201559	0.000216636	0.001317357	0.001506135	0.001773791	0.001773791	0.001773791	0.000461724	0.001147097	0.000814511	0.00055936	0.000584851	0.000286697
3836603772855	383660	3772855	0.000721705	0.000179206	0.000164472	0.000483735	0.000290138	5.885E-05	0.000199251	0.000214156	0.001299326	0.00148552	0.001749512	0.001749512	0.001749512	0.000455404	0.001131395	0.000803362	0.000551703	0.000576846	0.000285144
3836703772855	383670	3772855	0.000713611	0.000177196	0.000162627	0.00047831	0.000286884	5.819E-05	0.000197016	0.000211754	0.001281553	0.0014652	0.001725581	0.001725581	0.001725581	0.000449175	0.001115919	0.000792373	0.000544157	0.000568955	0.000283591
3836803772855	383680	3772855	0.00070419	0.000174856	0.00016048	0.000471996	0.000283097	5.74218E-05	0.000194415	0.000208959	0.001277584	0.001460662	0.001720237	0.001720237	0.001720237	0.000447784	0.001112463	0.000789919	0.000542472	0.000567193	0.000281866
3836903772855	383690	3772855	0.000694636	0.000172484	0.000158303	0.000465592	0.000279256	5.66428E-05	0.000191777	0.000206124	0.001274047	0.001456618	0.001715474	0.001715474	0.001715474	0.000446544	0.001109383	0.000787732	0.00054097	0.000565623	0.000279191
3837003772855	383700	3772855	0.000686144	0.000170376	0.000156368	0.0004599	0.000275842	5.59503E-05	0.000189433	0.000203604	0.001267921	0.001449615	0.001707226	0.001707226	0.001707226	0.000444397	0.001104049	0.000783945	0.000538369	0.000562903	0.000276603
3837103772855	383710	3772855	0.000679112	0.000168629	0.000154765	0.000455186	0.000273015	5.53768E-05	0.000187491	0.000201517	0.001256446	0.001436495	0.001691776	0.001691776	0.001691776	0.000440375	0.001094058	0.00077685	0.000533496	0.000557809	0.000274532
3837203772855	383720	3772855	0.000672742	0.000167048	0.000153313	0.000450917	0.000270454	5.48575E-05	0.000185733	0.000199627	0.001246956	0.001425645	0.001678997	0.001678997	0.001678997	0.000437049	0.001085794	0.000770982	0.000529467	0.000553596	0.000272461
3837303772855	383730	3772855	0.000667966	0.000165862	0.000152225	0.000447715	0.000268534	5.44679E-05	0.000184414	0.000198209	0.001232375	0.001408975	0.001659364	0.001659364	0.001659364	0.000431939	0.001073098	0.000761967	0.000523276	0.000547122	0.000270909

			ISDrainage / Utilities Trenching	ISDrainage / Utilities Trenching	ISAsphalt Paving	ISAsphalt Paving	SVDemolition	SVSite Grubbing / Prep	SVMass Grading / Excavation	SVMass Grading / Excavation	SVDrainage / Utilities Trenching	SVFoundations / Concrete Pads	SVBuilding / Structure Construction	SVBuilding / Structure Construction	SVAsphalt Paving	SVAsphalt Paving	SVArchitectural Coating	SVArchitectural Coating	SVLandscaping or Other Finishing	SVLandscaping or Other Finishing	MDemolition
Unique Identifier	X (UTM)	Y (UTM)	2027	2028	2027	2028	2027	2027	2027	2028	2028	2028	2028	2029	2028	2029	2028	2029	2028	2029	2027
3829703772855	382970	3772855	0.000153816	0.000153816	0.000177262	0.000177262	0.002837432	0.001130711	0.003677555	0.003677555	0.001897864	0.000736157	0.00458468	0.00458468	0.001969542	0.001969542	0.000443631	0.000443631	0.001502018	0.001502018	0.000394715
3829803772855	382980	3772855	0.000154094	0.000154094	0.000177582	0.000177582	0.002936947	0.001170368	0.003806535	0.003806535	0.001964426	0.000761975	0.004765669	0.004765669	0.002038619	0.002038619	0.00045919	0.00045919	0.001554697	0.001554697	0.000398166
3829903772855	382990	3772855	0.000154556	0.000154556	0.000178116	0.000178116	0.003045459	0.001213609	0.003947176	0.003947176	0.002037006	0.000790128	0.004960622	0.004960622	0.00211394	0.00211394	0.000476156	0.000476156	0.001612139	0.001612139	0.000402221
3830003772855	383000	3772855	0.000155019	0.000155019	0.000178649	0.000178649	0.003157016	0.001258064	0.004091763	0.004091763	0.002111623	0.000819071	0.005161178	0.005161178	0.002191374	0.002191374	0.000493598	0.000493598	0.001671192	0.001671192	0.000406276
3830103772855	383010	3772855	0.000155436	0.000155436	0.000179129	0.000179129	0.003271341	0.001303623	0.004239938	0.004239938	0.002188091	0.000848732	0.005366803	0.005366803	0.002270731	0.002270731	0.000511473	0.000511473	0.001731711	0.001731711	0.000410418
3830203772855	383020	3772855	0.000155852	0.000155852	0.000179609	0.000179609	0.003388227	0.001350201	0.004391432	0.004391432	0.002266272	0.000879057	0.00557652	0.00557652	0.002351864	0.002351864	0.000529748	0.000529748	0.001793586	0.001793586	0.000414559
3830303772855	383030	3772855	0.000156223	0.000156223	0.000180036	0.000180036	0.003507465	0.001397718	0.004545975	0.004545975	0.002346026	0.000909993	0.005789616	0.005789616	0.002434631	0.002434631	0.000548391	0.000548391	0.001856705	0.001856705	0.000418787
3830403772855	383040	3772855	0.000156686	0.000156686	0.00018057	0.00018057	0.003631755	0.001447247	0.004707066	0.004707066	0.00242916	0.00094224	0.006009738	0.006009738	0.002520904	0.002520904	0.000567823	0.000567823	0.0019225	0.0019225	0.000423187
3830503772855	383050	3772855	0.000157102	0.000157102	0.00018105	0.00018105	0.003758122	0.001497604	0.004870847	0.004870847	0.002513682	0.000975025	0.006231461	0.006231461	0.002608619	0.002608619	0.000587581	0.000587581	0.001989393	0.001989393	0.000427673
3830603772855	383060	3772855	0.000157565	0.000157565	0.000181583	0.000181583	0.003887118	0.001549009	0.005038038	0.005038038	0.002599964	0.001008492	0.006455052	0.006455052	0.002698159	0.002698159	0.000607749	0.000607749	0.002057678	0.002057678	0.000432332
3830703772855	383070	3772855	0.000158028	0.000158028	0.000182117	0.000182117	0.004019159	0.001601627	0.005209174	0.005209174	0.002688282	0.00104275	0.006679888	0.006679888	0.002789812	0.002789812	0.000628394	0.000628394	0.002127575	0.002127575	0.000437077
3830803772855	383080	3772855	0.000158491	0.000158491	0.00018265	0.00018265	0.004151477	0.001654355	0.00538067	0.00538067	0.002776785	0.001077079	0.006900633	0.006900633	0.002881658	0.002881658	0.000649082	0.000649082	0.002197619	0.002197619	0.000441909
3830903772855	383090	3772855	0.000159185	0.000159185	0.00018345	0.00018345	0.004293276	0.001710862	0.005564453	0.005564453	0.002871629	0.001113868	0.007125202	0.007125202	0.002980085	0.002980085	0.000671252	0.000671252	0.002272681	0.002272681	0.000447603
3831003772855	383100	3772855	0.000159833	0.000159833	0.000184197	0.000184197	0.004430092	0.001765383	0.005741779	0.005741779	0.002963141	0.001149364	0.007328693	0.007328693	0.003075053	0.003075053	0.000692643	0.000692643	0.002345106	0.002345106	0.000453384
3831103772855	383110	3772855	0.000160435	0.000160435	0.000184891	0.000184891	0.004526701	0.001803881	0.005866992	0.005866992	0.003027759	0.001174429	0.007412384	0.007412384	0.003142112	0.003142112	0.000707748	0.000707748	0.002396246	0.002396246	0.000458992
3831203772855	383120	3772855	0.000160944	0.000160944	0.000185477	0.000185477	0.004602618	0.001834134	0.005965387	0.005965387	0.003078538	0.001194125	0.007419766	0.007419766	0.003194808	0.003194808	0.000719617	0.000719617	0.002436434	0.002436434	0.000464254
3831303772855	383130	3772855	0.000161361	0.000161361	0.000185957	0.000185957	0.004769815	0.001900761	0.006182088	0.006182088	0.0031937	0.001237503	0.007775519	0.007775519	0.003310864	0.003310864	0.000745758	0.000745758	0.002524941	0.002524941	0.000469517
3831403772855	383140	3772855	0.000161777	0.000161777	0.000186438	0.000186438	0.004892098	0.001949491	0.006340578	0.006340578	0.003272161	0.001269229	0.008015385	0.008015385	0.003395744	0.003395744	0.000764877	0.000764877	0.002589672	0.002589672	0.000474694
3831503772855	383150	3772855	0.000161824	0.000161824	0.000186491	0.000186491	0.00495542	0.001974725	0.006422648	0.006422648	0.003314515	0.001285657	0.008034151	0.008034151	0.003439697	0.003439697	0.000774778	0.000774778	0.002623192	0.002623192	0.000479784
3831603772855	383160	3772855	0.00016386	0.00016386	0.000188838	0.000188838	0.004975489	0.001982722	0.006448659	0.006448659	0.003327939	0.001290864	0.007920844	0.007920844	0.003453628	0.003453628	0.000777916	0.000777916	0.002633816	0.002633816	0.000482027
3831703772855	383170	3772855	0.000179274	0.000179274	0.000206602	0.000206602	0.004988984	0.0019881	0.00646615	0.00646615	0.003336965	0.001294365	0.007757731	0.007757731	0.003462995	0.003462995	0.000780025	0.000780025	0.00264096	0.00264096	0.000483235
3831803772855	383180	3772855	0.000192698	0.000192698	0.000222071	0.000222071	0.005006285	0.001994994	0.006488573	0.006488573	0.003348537	0.001298854	0.007535208	0.007535208	0.003475004	0.003475004	0.00078273	0.00078273	0.002650118	0.002650118	0.000576587
3831903772855	383190	3772855	0.000203298	0.000203298	0.000234287	0.000234287	0.004937911	0.001967747	0.006399955	0.006399955	0.003302804	0.001281115	0.007189416	0.007189416	0.003427544	0.003427544	0.00077204	0.00077204	0.002613924	0.002613924	0.000624384
3832003772855	383200	3772855	0.000212972	0.000212972	0.000245436	0.000245436	0.004802548	0.001913806	0.006224513	0.006224513	0.003212264	0.001245996	0.006769805	0.006769805	0.003333585	0.003333585	0.000750876	0.000750876	0.002542268	0.002542268	0.000668385
3832103772855	383210	3772855	0.000217694	0.000217694	0.000250877	0.000250877	0.004646147	0.00185148	0.006021804	0.006021804	0.003107653	0.001205418	0.006382123	0.006382123	0.003225023	0.003225023	0.000726423	0.000726423	0.002459476	0.002459476	0.00069815
3832203772855	383220	3772855	0.00021899	0.00021899	0.000252371	0.000252371	0.004438743	0.00176883	0.005752991	0.005752991	0.002968927	0.001151608	0.0059811	0.0059811	0.003081057	0.003081057	0.000693996	0.000693996	0.002349685	0.002349685	0.000712558
3832303772855	383230	3772855	0.000215981	0.000215981	0.000248903	0.000248903	0.004262757	0.0016987	0.005524898	0.005524898	0.002851216	0.00110595	0.005637087	0.005637087	0.002958901	0.002958901	0.00066648	0.00066648	0.002256526	0.002256526	0.000709798
3832403772855	383240	3772855	0.000211259	0.000211259	0.000243462	0.000243462	0.004150232	0.001653859	0.005379055	0.005379055	0.002775951	0.001076756	0.005363246	0.005363246	0.002880793	0.002880793	0.000648887	0.000648887	0.002196959	0.002196959	0.000700739
3832503772855	383250	3772855	0.000206955	0.000206955	0.000238501	0.000238501	0.004081858	0.001626612	0.005290437	0.005290437	0.002730219	0.001059016	0.005142056	0.005142056	0.002833333	0.002833333	0.000638197	0.000638197	0.002160765	0.002160765	0.000694354
3832603772855	383260	3772855	0.000202326	0.000202326	0.000233167	0.000233167	0.0040121	0.001598814	0.005200025	0.005200025	0.00268356	0.001040918	0.004927003	0.004927003	0.002784913	0.002784913	0.00062729	0.00062729	0.002123838	0.002123838	0.000686244
3832703772855	383270	3772855	0.000194735	0.000194735	0.000224419	0.000224419	0.003900474	0.001554331	0.005055349	0.005055349	0.002608897	0.001011957	0.004670683	0.004670683	0.00270743	0.00270743	0.000609837	0.000609837	0.002064748	0.002064748	0.000666055
3832803772855	383280	3772855	0.000186819	0.000186819	0.000215297	0.000215297	0.003783381	0.00150767	0.004903586	0.004903586	0.002530578	0.000981578	0.004422901	0.004422901	0.002626152	0.002626152	0.00059153	0.00059153	0.002002764	0.002002764	0.000646643
3832903772855	383290	3772855	0.000180293	0.000180293	0.000207775	0.000207775	0.003674247	0.00146418	0.004762138	0.004762138	0.002457581	0.000953264	0.004205536	0.004205536	0.002550399	0.002550399	0.000574467	0.000574467	0.001944993	0.001944993	0.000634564
3833003772855	383300	3772855	0.000175849	0.000175849	0.000202654	0.000202654	0.003582344	0.001427557	0.004643024	0.004643024	0.00239611	0.00092942	0.004027748	0.004027748	0.002486606	0.002486606	0.000560098	0.000560098	0.001896343	0.001896343	0.000630337
3833103772855	383310	3772855	0.000171822	0.000171822	0.000198013	0.000198013	0.003484766	0.001388672	0.004516555	0.004516555	0.002330844	0.000904104	0.003858677	0.003858677	0.002418875	0.002418875	0.000544842	0.000544842	0.00184469	0.00184469	0.000627921
3833203772855	383320	3772855	0.000169924	0.000169924	0.000195826	0.000195826	0.003413071	0.001360102	0.004423632	0.004423632	0.002282889	0.000885503	0.003732206	0.003732206	0.002369109	0.002369109	0.00053632	0.00053632	0.001806737	0.001806737	0.000630854
3833303772855	383330	3772855	0.000168674	0.000168674	0.000194386	0.000194386	0.003345666	0.001333241	0.00433627	0.00433627	0.002237804	0.000868015	0.003620589	0.003620589	0.002322322	0.002322322	0.000523093	0.000523093	0.001771056	0.001771056	0.000635168
3833403772855	383340	3772855	0.000167332	0.000167332	0.000192839	0.000192839	0.003271756	0.001303788	0.004240476	0.004240476	0.002188369	0.00084884	0.003510127	0.003510127	0.002271019	0.002271019	0.000511538	0.000511538	0.001731931	0.001731931	0.000639051
3833503772855	383350	3772855	0.000165897	0.000165897	0.000191185	0.000191185	0.00319148	0.001271798	0.004136431	0.004136431	0.002134674	0.000828012	0.003399666	0.003399666	0.002215297	0.002215297	0.000498986	0.000498986	0.001689436	0.001689436	0.000642416
3833603772855	383360	3772855	0.000164416	0.000164416	0.000189478	0.000189478	0.003106912	0.001238098	0.004026824	0.004026824	0.00207811	0.000806072	0.003290005	0.003290005	0.002156596	0.002156596	0.00048576	0.00048576	0.00164467	0.00164467	0.000645349
3833703772855	383370	3772855	0.000163027	0.000163027	0.000187878	0.000187878	0.003022345	0.001204398	0.003917218	0.003917218	0.002021546	0.000784131	0.003184347	0.003184347	0.002097895	0.002097895	0.000472542	0.000472542	0.001599903	0.001599903	0.000648282
3833803772855	383380	3772855	0.000161731	0.000161731	0.000186384	0.000186384	0.002937916	0.001170754	0.003807791	0.003807791	0.001965074	0.000762227	0.003081801	0.003081801	0.002039291	0.002039291	0.00045934	0.00045934	0.00155521	0.00155521	0.000651216
3833903772855	383390	3772855	0.000160435	0.000160435	0.000184891	0.000184891	0.002853487	0.001137109	0.003698364	0.003698364	0.001908603	0.000740322	0.0029813	0.0029813	0.001980687	0.001980687	0.000446142	0.000446142	0.001510517	0.001510517	0.000653804
3834003772855	383400	3772855	0.000159185	0.000159185	0.00018345	0.00018345	0.00277072	0.001104126	0.00359109	0.00359109	0.001853242	0.000718848	0.002884091	0.002884091	0.001923235	0.001923235	0.00043321	0.00043321	0.001466703	0.001466703	0.00065622
3834103772855	383410	3772855	0.000157982	0.000157982	0.000182063	0.000182063	0.002689958	0.001071943	0.003486416	0.003486416	0.001799223	0.000697895	0.002790172	0.002790172	0.001867176	0.001867176	0.000420574	0.000420574	0.001423952	0.001423952	0.000658463
3834203772855	383420	3772855	0.000156362	0.000156362	0.000180196	0.000180196	0.002604907	0.00103805	0.003376182	0.003376182	0.001742335	0.000675829	0.002693852	0.002693852	0.00180814	0.00180814	0.000407276	0.000407276	0.001378929	0.001378929	0.000658981
3834303772855	383430	3772855	0.000154325	0.000154325	0.000177849	0.000177849	0.002516187	0.001002695	0.003261194	0.003261194	0.001682994	0.000652811	0.00259602	0.00259602	0.001746557	0.001746557	0.000393405	0.000393405	0.001331964	0.001331964	0.000657859
3834403772855	383440	3772855	0.000152288	0.000152288	0.000175502	0.000175502	0.002430582	0.000968582	0.003150242	0.003150242	0.001625735	0.000630602	0.00250299	0.00250299	0.001687136	0.001687136	0.00038002	0.00038002	0.001286649	0.001286649	0.000656479
3834503772855	383450	3772855	0.000149465	0.000149465	0.000172248	0.000172248	0.002336119	0.000930938	0.00302781	0.00302781	0.001562552	0.000606094	0.00240418	0.00240418	0.001621566	0.001621566	0.000365251	0.000365251	0.001236644	0.001236644	0.000652424
3834603772855	383460	3772855	0.000146734	0.000146734	0.000169101	0.000169101	0.002244977	0.000894619	0.002909682	0.002909682	0.00150159	0.000582447	0.002310528	0.002310528	0.001558302	0.001558302	0.000351001	0.000351001	0.001188397	0.001188397	0.000648455
3834703772855	383470	3772855	0.000145021	0.000145021	0.000167127	0.000167127	0.002171552	0.000865359	0.002814517	0.002814517	0.001452478	0.000563398	0.002234752	0.002234752	0.001507335	0.001507335	0.000339521	0.000339521	0.001149529	0.001149529	0.000646643
3834803772855	383480	3772855	0.00014516	0.00014516	0.000167287	0.000167287	0.002124078	0.000846441	0.002752986	0.002752986	0.001420725	0.000551081	0.002183969	0.002183969	0.001474382	0.001474382	0.00033209	0.00033209	0.001124398	0.001124398	0.000648714
3834903772855	383490	3772855	0.000145438	0.000145438	0.000167607	0.000167607	0.002078057	0.000828101	0.00269334	0.00269334	0.001389943	0.000539141	0.002136387	0.002136387	0.001442438	0.001442438	0.000324903	0.000324903	0.001100037	0.001100037	0.000651216
3835003772855	383500	3772855	0.000146919	0.000146919	0.000169314	0.000169314	0.002044839	0.000814864	0.002650286	0.002650286	0.001367725	0.000530523	0.002102056	0.002102056	0.001419381	0.001419381	0.00031971	0.00031971	0.001082452	0.001082452	0.000657859
3835103772855	383510	3772855	0.000149048	0.000149048	0.000171768	0.000171768	0.002016742	0.000803668	0.00261387	0.00261387	0.001348932	0.000523233	0.002073507	0.002073507	0.001399878	0.001399878	0.000315317	0.000315317	0.001067579	0.001067579	0.00066804
3835203772855	383520	3772855	0.000150576	0.000150576	0.000173528	0.000173528	0.001982763	0.000790127	0.002569831	0.002569831	0.001326204	0.000514417	0.002041045	0.002041045	0.001376292	0.001376292	0.000310004	0.000310004	0.001049592	0.001049592	0.000676926
3835303772855	383530	3772855	0.000149418	0.000149418	0.000172195	0.000172195	0.001922625	0.000766162	0.002491886	0.002491886	0.00128598	0.000498815	0.001987237	0.001987237	0.001334548	0.001334548	0.000300602	0.000300602	0.001017757	0.001017757	0.00067313
3835403772855	383540	3772855	0.000148261	0.000148261	0.000170861	0.000170861	0.00186477	0.000743107	0.002416902	0.002416902	0.001247283	0.000483805	0.001936364	0.001936364	0.00129439	0.00129439	0.000291556	0.000291556	0.000987131	0.000987131	0.000668902
3835503772855	383550	3772855	0.000147521	0.000147521	0.000170008	0.000170008	0.001812521	0.000722286	0.002349183	0.002349183	0.001212335	0.000470249	0.001890917	0.001890917	0.001258122	0.001258122	0.000283387	0.000283387	0.000959473	0.000959473	0.000665883
3835603772855	383560	3772855	0.000146965	0.000146965	0.000169367	0.000169367	0.001763802	0.000702871	0.002286038	0.002286038	0.001179748	0.000457609	0.001848938	0.001848938	0.001224305	0.001224305	0.00027577	0.00027577	0.000933683	0.000933683	0.000663122
3835703772855	383570	3772855	0.000146965	0.000146965	0.000169367	0.000169367	0.001722418	0.00068638	0.002232401	0.002232401	0.001152068	0.000446872	0.001813274	0.001813274	0.001195579	0.001195579	0.000269299	0.000269299	0.000911776	0.000911776	0.000662691
3835803772855	383580	3772855	0.000151316	0.000151316	0.000174382	0.000174382	0.001728646	0.000688862	0.002240473	0.002240473	0.001156234	0.000448488	0.001816831	0.001816831	0.001199902	0.001199902	0.000270273	0.000270273	0.000915073	0.000915073	0.000686503
3835903772855	383590	3772855	0.000155112	0.000155112	0.000178756	0.000178756	0.001747954	0.000696556	0.002265498	0.002265498	0.001169148	0.000453497	0.001830172	0.001830172	0.001213304	0.001213304	0.000273292	0.000273292	0.000925294	0.000925294	0.000710229
3836003772855	383600	3772855	0.000156408	0.000156408	0.00018025	0.00018025	0.001747539	0.000696391	0.00226496	0.00226496	0.00116887	0.00045339	0.001827949	0.001827949	0.001213016	0.001213016	0.000273227	0.000273227	0.000925074	0.000925074	0.00071859
3836103772855	383610	3772855	0.000156269	0.000156269	0.00018009	0.00018009	0.001724009	0.000687014	0.002234464	0.002234464	0.001153132	0.000447285	0.001807404	0.001807404	0.001196684	0.001196684	0.000269548	0.000269548	0.000912619	0.000912619	0.000716872
3836203772855	383620	3772855	0.000155945	0.000155945	0.000179716	0.000179716	0.001702556	0.000678465	0.002206658	0.002206658	0.001138783	0.000441719	0.001789083	0.001789083	0.001181793	0.001181793	0.000266194	0.000266194	0.000901262	0.000901262	0.000713939
3836303772855	383630	3772855	0.000155297	0.000155297	0.000178969	0.000178969	0.001672729	0.000666579	0.002168	0.002168	0.001118833	0.000433981	0.001763824	0.001763824	0.001161089	0.001161089	0.00026153	0.00026153	0.000885473	0.000885473	0.000708072
3836403772855	383640	3772855	0.000154603	0.000154603	0.000178169	0.000178169	0.001644286	0.000655245	0.002131136	0.002131136	0.001099808	0.000426601	0.001739722	0.001739722	0.001141346	0.001141346	0.000257083	0.000257083	0.000870417	0.000870417	0.000701688
3836503772855	383650	3772855	0.000153816	0.000153816	0.000177262	0.000177262	0.00161612	0.000644021	0.00209463	0.00209463	0.001080969	0.000419294	0.001715797	0.001715797	0.001121795	0.001121795	0.00025268	0.00025268	0.000855507	0.000855507	0.000694613
3836603772855	383660	3772855	0.000152983	0.000152983	0.000176302	0.000176302	0.001588093	0.000632852	0.002058304	0.002058304	0.001062222	0.000412022	0.001691873	0.001691873	0.00110234	0.00110234	0.000248298	0.000248298	0.00084067	0.00084067	0.000686934
3836703772855	383670	3772855	0.000152149	0.000152149	0.000175342	0.000175342	0.001561172	0.000622124	0.002023413	0.002023413	0.001044216	0.000405038	0.001668838	0.001668838	0.001083654	0.001083654	0.000244089	0.000244089	0.000826419	0.000826419	0.000678911
3836803772855	383680	3772855	0.000151224	0.000151224	0.000174275	0.000174275	0.001555429	0.000619835	0.002015968	0.002015968	0.001040374	0.000403548	0.001665814	0.001665814	0.001079667	0.001079667	0.000243191	0.000243191	0.000823379	0.000823379	0.00067011
3836903772855	383690	3772855	0.000149789	0.000149789	0.000172621	0.000172621	0.001552591	0.000618704	0.002012291	0.002012291	0.001038476	0.000402812	0.001666348	0.001666348	0.001077698	0.001077698	0.000242747	0.000242747	0.000821877	0.000821877	0.000657687
3837003772855	383700	3772855	0.0001484	0.0001484	0.000171021	0.000171021	0.001545325	0.000615809	0.002002873	0.002002873	0.001033616	0.000400926	0.001662079	0.001662079	0.001072654	0.001072654	0.000241611	0.000241611	0.00081803	0.00081803	0.000643623
3837103772855	383710	3772855	0.000147289	0.000147289	0.000169741	0.000169741	0.001528439	0.00060908	0.001980988	0.001980988	0.001022322	0.000396545	0.001647226	0.001647226	0.001060933	0.001060933	0.000238971	0.000238971	0.000809092	0.000809092	0.0006312
3837203772855	383720	3772855	0.000146178	0.000146178	0.000168461	0.000168461	0.001512314	0.000602654	0.001960089	0.001960089	0.001011537	0.000392362	0.00163184	0.00163184	0.00104974	0.00104974	0.00023645	0.00023645	0.000800556	0.000800556	0.00061938
3837303772855	383730	3772855	0.000145345	0.000145345	0.0001675	0.0001675	0.0014892	0.000593443	0.001930131	0.001930131	0.000996076	0.000386365	0.001609516	0.001609516	0.001033696	0.001033696	0.000232836	0.000232836	0.00078832	0.00078832	0.000611097

			MSite Grubbing / Prep	MMass Grading / Excavation	MMass Grading / Excavation	MDrainage / Utilities Trenching	MFoundations / Concrete Pads	MBuilding / Structure Construction	MAsphalt Paving	MLandscaping or Other Finishing	MWaterside Construction (Piles)	RSSWRestriping South Valley	RSSWRestriping Silver Lake Boulevard	RSSWDemolition	RSSWPlacing Base	RSSWForm	Child Risk				
Unique Identifier	X (UTM)	Y (UTM)	2027	2027	2028	2028	2028	2028	2028	2028	2028	2029	2029	2029	2029	2029	3rd Trimester	0<2	2<16	Total	per million
3829703772855	382970	3772855	0.000364957	0.000607061	0.000607061	0.000291965	0.000138345	0.000375333	0.000244049	0.000167599	0.000180137	0.001445696	0.000259391	0.000779625	7.08938E-05	0.000154193	1.80859E-08	3.9543E-07	3.3088E-07	7.44391E-07	0.74439138
3829803772855	382980	3772855	0.000368148	0.000612368	0.000612368	0.000294518	0.000139555	0.000378614	0.000246183	0.000169064	0.000181712	0.001474621	0.000264542	0.000794706	7.22652E-05	0.000157176	1.81772E-08	3.96871E-07	3.4003E-07	7.55074E-07	0.75507445
3829903772855	382990	3772855	0.000371897	0.000618605	0.000618605	0.000297518	0.000140976	0.0003824	0.00024869	0.000170786	0.000183562	0.001505818	0.000270378	0.000811615	7.38027E-05	0.00016052	1.82906E-08	3.98843E-07	3.5008E-07	7.67211E-07	0.76721092
3830003772855	383000	3772855	0.000375646	0.000624841	0.000624841	0.000300517	0.000142397	0.000386326	0.000251197	0.000172508	0.000185413	0.001535362	0.000276392	0.000829163	7.53985E-05	0.000163991	1.84032E-08	4.00737E-07	3.6038E-07	7.79519E-07	0.77951901
3830103772855	383010	3772855	0.000379475	0.00063121	0.00063121	0.00030358	0.000143849	0.000390264	0.000253758	0.000174266	0.000187303	0.001563018	0.000282615	0.00084726	7.70441E-05	0.00016757	1.85144E-08	4.02617E-07	3.709E-07	7.92036E-07	0.79203625
3830203772855	383020	3772855	0.000383304	0.000637579	0.000637579	0.000306644	0.0001453	0.000394202	0.000256318	0.000176025	0.000189193	0.001588401	0.000289046	0.000865905	7.87395E-05	0.000171258	1.86232E-08	4.04438E-07	3.8162E-07	8.04686E-07	0.80468559
3830303772855	383030	3772855	0.000387213	0.000644081	0.000644081	0.000309771	0.000146782	0.000398222	0.000258932	0.00017782	0.000191122	0.001611422	0.000295686	0.00088519	8.04932E-05	0.000175072	1.87293E-08	4.06182E-07	3.9252E-07	8.17428E-07	0.81742808
3830403772855	383040	3772855	0.000391282	0.000650848	0.000650848	0.000313025	0.000148324	0.000402406	0.000261653	0.000179688	0.00019313	0.001633499	0.000302772	0.000905663	8.23549E-05	0.000179121	1.88448E-08	4.08138E-07	4.0388E-07	8.30867E-07	0.83086698
3830503772855	383050	3772855	0.00039543	0.000657748	0.000657748	0.000316344	0.000149896	0.000406672	0.000264427	0.000181593	0.000195178	0.001652861	0.000310126	0.000926868	8.42831E-05	0.000183315	1.89592E-08	4.10049E-07	4.154E-07	8.44407E-07	0.84440733
3830603772855	383060	3772855	0.000399737	0.000664914	0.000664914	0.00031979	0.000151529	0.000411102	0.000267307	0.000183571	0.000197304	0.00166995	0.000317837	0.000949077	8.63027E-05	0.000187707	1.9075E-08	4.11991E-07	4.2714E-07	8.58203E-07	0.85820273
3830703772855	383070	3772855	0.000404125	0.000672212	0.000672212	0.0003233	0.000153192	0.000415614	0.000270241	0.000185586	0.000199469	0.001684973	0.000325966	0.000972384	8.8422E-05	0.000192317	1.91947E-08	4.14024E-07	4.3914E-07	8.72362E-07	0.87236212
3830803772855	383080	3772855	0.000408592	0.000679642	0.000679642	0.000326874	0.000154886	0.000420209	0.000273228	0.000187638	0.000201674	0.001696691	0.000334362	0.000996513	9.06161E-05	0.000197089	1.9312E-08	4.15997E-07	4.5113E-07	8.86442E-07	0.88644165
3830903772855	383090	3772855	0.000413857	0.0006884	0.0006884	0.000331086	0.000156882	0.000425623	0.000276749	0.000190056	0.000204273	0.001710061	0.000343979	0.001024115	9.31261E-05	0.000202548	1.94529E-08	4.18532E-07	4.6414E-07	9.02124E-07	0.90212379
3831003772855	383100	3772855	0.000419202	0.00069729	0.00069729	0.00033536	0.000158908	0.00043112	0.000280323	0.00019251	0.000206911	0.001718856	0.000354072	0.001052906	9.57441E-05	0.000208242	1.9593E-08	4.21057E-07	4.7675E-07	9.17398E-07	0.91739841
3831103772855	383110	3772855	0.000424387	0.000705915	0.000705915	0.00033951	0.000160873	0.000436452	0.00028379	0.000194891	0.00020947	0.001720952	0.000364285	0.00108197	9.8387E-05	0.000213991	1.97209E-08	4.23342E-07	4.8609E-07	9.29156E-07	0.9291559
3831203772855	383120	3772855	0.000429253	0.000714009	0.000714009	0.000343402	0.000162718	0.000441457	0.000287044	0.000197126	0.000211872	0.001714459	0.000374438	0.001110761	0.000101005	0.000219685	1.97886E-08	4.24845E-07	4.9344E-07	9.38073E-07	0.93807346
3831303772855	383130	3772855	0.000434119	0.000722103	0.000722103	0.000347295	0.000164562	0.000446461	0.000290298	0.000199361	0.000214274	0.001688958	0.000384799	0.001139916	0.000103656	0.000225451	1.98273E-08	4.25834E-07	5.0848E-07	9.54142E-07	0.95414162
3831403772855	383140	3772855	0.000438905	0.000730065	0.000730065	0.000351124	0.000166377	0.000451384	0.000293499	0.000201559	0.000216636	0.001654868	0.000395428	0.001169804	0.000106374	0.000231362	2.14521E-08	4.4419E-07	5.2054E-07	9.86179E-07	0.98617867
3831503772855	383150	3772855	0.000443612	0.000737894	0.000737894	0.00035489	0.000168161	0.000456224	0.000296646	0.00020372	0.00021896	0.001604044	0.000405968	0.001199234	0.00010905	0.000237183	2.22792E-08	4.56366E-07	5.2664E-07	1.00528E-06	1.00528407
3831603772855	383160	3772855	0.000445686	0.000741344	0.000741344	0.000356549	0.000168947	0.000458357	0.000298033	0.000204672	0.000219983	0.001541797	0.000414275	0.001221535	0.000111078	0.000241594	2.30257E-08	4.69484E-07	5.2831E-07	1.02082E-06	1.02081606
3831703772855	383170	3772855	0.000446803	0.000743201	0.000743201	0.000357442	0.000169371	0.000459506	0.0002987	0.000205185	0.000220535	0.001485541	0.00041889	0.001232503	0.000112075	0.000243763	2.35477E-08	4.79704E-07	5.3503E-07	1.03829E-06	1.03828545
3831803772855	383180	3772855	0.000533116	0.000886773	0.000886773	0.00042649	0.000202089	0.000548273	0.000356498	0.000244823	0.000263137	0.00142601	0.000444555	0.001332218	0.000121143	0.000263485	2.43908E-08	4.999E-07	5.4882E-07	1.07312E-06	1.07311503
3831903772855	383190	3772855	0.00057731	0.000960283	0.000960283	0.000461848	0.000218842	0.000593723	0.000386051	0.000265118	0.000284951	0.001353167	0.0004927	0.001465385	0.000133252	0.000289822	2.50296E-08	5.15155E-07	5.5217E-07	1.09235E-06	1.0923521
3832003772855	383200	3772855	0.000617994	0.001027956	0.001027956	0.00049439	0.000234264	0.000635563	0.000413257	0.000283801	0.000305031	0.001269758	0.00051908	0.001544444	0.000140441	0.000305458	2.56523E-08	5.31269E-07	5.4751E-07	1.10443E-06	1.10442983
3832103772855	383210	3772855	0.000645515	0.001073734	0.001073734	0.000516412	0.000244697	0.000663867	0.0004316	0.00029644	0.000318615	0.001188209	0.000536557	0.001595536	0.000145087	0.000315563	2.60179E-08	5.41638E-07	5.3687E-07	1.10453E-06	1.10452624
3832203772855	383220	3772855	0.000658837	0.001095894	0.001095894	0.00052707	0.000249747	0.000677568	0.000440569	0.000302558	0.000325191	0.001099044	0.000539802	0.001603853	0.000145844	0.000317208	2.61099E-08	5.46512E-07	5.1746E-07	1.09008E-06	1.09007884
3832303772855	383230	3772855	0.000656284	0.001091647	0.001091647	0.000525027	0.000248779	0.000674943	0.000438862	0.000301385	0.000323931	0.001022896	0.000533639	0.001583654	0.000144007	0.000313213	2.56954E-08	5.39403E-07	4.9704E-07	1.06214E-06	1.0621435
3832403772855	383240	3772855	0.000647908	0.001077715	0.001077715	0.000518326	0.000245604	0.000666328	0.000433261	0.000297539	0.000319797	0.000966936	0.000529471	0.001568848	0.00014266	0.000310285	2.51611E-08	5.2821E-07	4.8209E-07	1.03546E-06	1.03545966
3832503772855	383250	3772855	0.000642005	0.001067896	0.001067896	0.00051604	0.000243366	0.000660257	0.000429313	0.000294828	0.000316883	0.000926442	0.000531823	0.001572595	0.000143001	0.000311026	2.47438E-08	5.18679E-07	4.726E-07	1.01602E-06	1.01601882
3832603772855	383260	3772855	0.000634506	0.001055423	0.001055423	0.000507605	0.000240524	0.000652546	0.000424299	0.000291384	0.000313182	0.000888987	0.000534532	0.001577256	0.000143425	0.000311948	2.43066E-08	5.08482E-07	4.6329E-07	9.96074E-07	0.99607401
3832703772855	383270	3772855	0.00061584	0.001024373	0.001024373	0.000492672	0.000233448	0.000633348	0.000411816	0.000282812	0.000303968	0.000845128	0.0005309	0.001563272	0.000142153	0.000309182	2.35805E-08	4.91593E-07	4.491E-07	9.6427E-07	0.96426986
3832803772855	383280	3772855	0.000597891	0.000994518	0.000994518	0.00047813	0.000226644	0.000614889	0.000399814	0.00027457	0.000295109	0.00080487	0.000529739	0.001556417	0.00014153	0.000307826	2.28697E-08	4.74532E-07	4.355E-07	9.32905E-07	0.93290491
3832903772855	383290	3772855	0.000586723	0.000975941	0.000975941	0.000469378	0.00022241	0.000603404	0.000392346	0.000269441	0.000289597	0.000770101	0.00053218	0.001560165	0.00014187	0.000308568	2.23169E-08	4.60885E-07	4.2401E-07	9.07216E-07	0.90721553
3833003772855	383300	3772855	0.000582814	0.000969439	0.000969439	0.000466251	0.000220929	0.000599384	0.000389732	0.000267646	0.000287667	0.000741561	0.000537689	0.001572595	0.00014301	0.000311026	2.19666E-08	4.5208E-07	4.1519E-07	8.89233E-07	0.8892328
3833103772855	383310	3772855	0.000580581	0.000965724	0.000965724	0.000464464	0.000220082	0.000597087	0.000388238	0.00026662	0.000286565	0.00071423	0.000542601	0.001583654	0.00014007	0.000313213	2.16515E-08	4.44191E-07	4.0622E-07	8.72064E-07	0.87206369
3833203772855	383320	3772855	0.000583293	0.000970235	0.000970235	0.000466634	0.00022111	0.000599876	0.000390052	0.000267866	0.000287904	0.000693186	0.000549807	0.001601111	0.00014559	0.000316666	2.1528E-08	4.4108E-07	4.0023E-07	8.62839E-07	0.86283881
3833303772855	383330	3772855	0.000587281	0.00097687	0.00097687	0.000469825	0.000222622	0.000603978	0.000392719	0.000269697	0.000289872	0.000674267	0.000556833	0.001618202	0.00014714	0.000320046	2.14638E-08	4.39484E-07	3.9487E-07	8.55817E-07	0.85581697
3833403772855	383340	3772855	0.000590871	0.000982841	0.000982841	0.000472697	0.000223983	0.00060767	0.00039512	0.000271346	0.000291644	0.000655466	0.000562371	0.00163109	0.00014832	0.000322595	2.13924E-08	4.37799E-07	3.8896E-07	8.48153E-07	0.84815278
3833503772855	383350	3772855	0.000593982	0.000988016	0.000988016	0.000475186	0.000225162	0.000610869	0.0003972	0.000272774	0.00029318	0.000636694	0.000566123	0.001639224	0.00014906	0.000324204	2.13107E-08	4.35945E-07	3.8248E-07	8.3974E-07	0.83974001
3833603772855	383360	3772855	0.000596694	0.000992527	0.000992527	0.000477356	0.00022619	0.000613659	0.000399014	0.00027402	0.000294519	0.000618248	0.000568118	0.001642514	0.00014959	0.000324855	2.12216E-08	4.33983E-07	3.7557E-07	8.30779E-07	0.83077879
3833703772855	383370	3772855	0.000599407	0.000997039	0.000997039	0.000479525	0.000227218	0.000616448	0.000400827	0.000275266	0.000295857	0.000600627	0.000568713	0.001642332	0.00014934	0.000324818	2.11411E-08	4.32313E-07	3.6864E-07	8.22098E-07	0.82209771
3833803772855	383380	3772855	0.000602119	0.00100155	0.00100155	0.000481695	0.000228246	0.000619237	0.000402641	0.000276511	0.000297196	0.000583804	0.00056782	0.001638219	0.00014896	0.000324005	2.10625E-08	4.30766E-07	3.6167E-07	8.13497E-07	0.8134971
3833903772855	383390	3772855	0.000604512	0.001005531	0.001005531	0.00048361	0.000229154	0.000621699	0.000404241	0.00027761	0.000298377	0.0005676	0.000565378	0.001630176	0.00014823	0.000322414	2.0982E-08	4.29234E-07	3.5459E-07	8.04801E-07	0.80480106
3834003772855	383400	3772855	0.000606746	0.001009246	0.001009246	0.00048539	0.00023	0.000623996	0.000405735	0.000278636	0.00029948	0.000552164	0.000561627	0.001618934	0.00014721	0.000320191	2.09009E-08	4.27748E-07	3.4756E-07	7.96206E-07	0.79620584
3834103772855	383410	3772855	0.00060882	0.001012696	0.001012696	0.000487056	0.000230787	0.000626129	0.000407122	0.000279588	0.000300503	0.000537524	0.000556744	0.001604858	0.00014593	0.000317407	2.08164E-08	4.26264E-07	3.4061E-07	7.87687E-07	0.78768694
3834203772855	383420	3772855	0.000609298	0.001013493	0.001013493	0.000487439	0.000230968	0.000626621	0.000407442	0.000279808	0.00030074	0.00052256	0.000549985	0.001585939	0.00014415	0.000313665	2.06856E-08	4.23756E-07	3.3304E-07	7.77477E-07	0.77747661
3834303772855	383430	3772855	0.000608261	0.001011768	0.001011768	0.000486609	0.000230575	0.000625555	0.000406749	0.000279332	0.000300228	0.000507331	0.00054529	0.00156245	0.00014207	0.00030902	2.05087E-08	4.20191E-07	3.249E-07	7.65598E-07	0.76559816
3834403772855	383440	3772855	0.000606985	0.001009644	0.001009644	0.000485588	0.000230091	0.000624242	0.000405895	0.000278746	0.000299598	0.000492957	0.000532627	0.001537955	0.00013985	0.000304175	2.0326E-08	4.16569E-07	3.1695E-07	7.53846E-07	0.75384594
3834503772855	383450	3772855	0.000603236	0.001003408	0.001003408	0.000482589	0.00022867	0.000620386	0.000403388	0.000277024	0.000297747	0.000477403	0.000521462	0.001507337	0.00013767	0.000298119	2.00607E-08	4.11082E-07	3.0787E-07	7.39015E-07	0.73901514
3834603772855	383460	3772855	0.000599566	0.000997304	0.000997304	0.000479653	0.000227279	0.000616612	0.000400934	0.000275339	0.000295936	0.000462704	0.000510207	0.001476444	0.00013458	0.000292009	1.97925E-08	4.0555E-07	2.9905E-07	7.2439E-07	0.72438989
3834703772855	383470	3772855	0.000597891	0.000994518	0.000994518	0.000478313	0.000226644	0.000614889	0.000399814	0.00027457	0.000295109	0.000451046	0.000501275	0.001452041	0.00013239	0.000287183	1.96122E-08	4.02192E-07	2.9204E-07	7.13843E-07	0.71384333
3834803772855	383480	3772855	0.000599806	0.000997702	0.000997702	0.000479844	0.00022737	0.000616858	0.000401094	0.000275449	0.000296054	0.000443667	0.000496422	0.00143888	0.00013082	0.00028458	1.95822E-08	4.02449E-07	2.8785E-07	7.09883E-07	0.70988296
3834903772855	383490	3772855	0.000602119	0.00100155	0.00100155	0.000481695	0.000228246	0.000619237	0.000402641	0.000276511	0.000297196	0.000436731	0.000491956	0.001426815	0.00012974	0.000282194	1.95584E-08	4.02887E-07	2.8386E-07	7.06303E-07	0.70630303
3835003772855	383500	3772855	0.000608261	0.001011768	0.001011768	0.000486609	0.000230575	0.000625555	0.000406749	0.000279332	0.000300228	0.000432156	0.000490437	0.001423068	0.00012904	0.000281453	1.96461E-08	4.05905E-07	2.8155E-07	7.07102E-07	0.70710212
3835103772855	383510	3772855	0.000617675	0.001027425	0.001027425	0.00049414	0.000234143	0.000635235	0.000413043	0.000283655	0.000304874	0.000428821	0.000490973	0.001425353	0.00012961	0.000281905	1.97966E-08	4.10269E-07	2.8017E-07	7.10234E-07	0.71023355
3835203772855	383520	3772855	0.000625891	0.001041092	0.001041092	0.000500713	0.000237258	0.000643685	0.000418538	0.000287428	0.000308929	0.000424748	0.000490586	0.001425261	0.00012904	0.000281887	1.98931E-08	4.1326E-07	2.7813E-07	7.11285E-07	0.71128549
3835303772855	383530	3772855	0.000622381	0.001035254	0.001035254	0.000497905	0.000235927	0.000640076	0.0004161	0.000285816	0.000307197	0.000416041	0.000482398	0.001402686	0.00012755	0.000277422	1.97073E-08	4.09884E-07	2.7217E-07	7.01765E-07	0.7017648
3835403772855	383540	3772855	0.000618472	0.001028752	0.001028752	0.000494778	0.000234446	0.000636056	0.000413577	0.000284021	0.000305268	0.000407718	0.000474151	0.001380019	0.00012549	0.000272939	1.95199E-08	4.06459E-07	2.6636E-07	6.92334E-07	0.69233388
3835503772855	383550	3772855	0.00061568	0.001024108	0.001024108	0.000492544	0.000233387	0.000633184	0.00041171	0.000282739	0.00030389	0.000400398	0.000466886	0.001360186	0.00012368	0.000269016	1.93673E-08	4.03807E-07	2.6119E-07	6.84369E-07	0.68436905
3835603772855	383560	3772855	0.000613128	0.001019862	0.001019862	0.000490502	0.00023242	0.000630559	0.000410003	0.000281567	0.00030263	0.00039364	0.000460068	0.001341541	0.00012199	0.000265328	1.92308E-08	4.01455E-07	2.5639E-07	6.77077E-07	0.6770765
3835703772855	383570	3772855	0.000612729	0.001019198	0.001019198	0.000490183	0.000232268	0.000630149	0.000409736	0.000281383	0.000302433	0.000388209	0.000455036	0.001327922	0.00012075	0.000262635	1.91558E-08	4.00451E-07	2.5257E-07	6.72175E-07	0.67217518
3835803772855	383580	3772855	0.000634746	0.001055821	0.001055821	0.000507797	0.000240614	0.000652792	0.000424459	0.000291494	0.0003133	0.000392459	0.00046638	0.00136174	0.00012827	0.000269323	1.95918E-08	4.10227E-07	2.5643E-07	6.86244E-07	0.68624444
3835903772855	383590	3772855	0.000656683	0.001092311	0.001092311	0.000525346	0.00024893	0.000675353	0.000439128	0.000301569	0.000324128	0.000399483	0.000480999	0.001405154	0.00012775	0.00027791	2.00296E-08	4.19252E-07	2.6189E-07	7.01173E-07	0.70117331
3836003772855	383600	3772855	0.000664421	0.001105182	0.001105182	0.000531537	0.000251863	0.000683311	0.000444303	0.000305122	0.000327947	0.00040214	0.000486626	0.001422336	0.00012933	0.000281308	2.01835E-08	4.22079E-07	2.6354E-07	7.05802E-07	0.70580203
3836103772855	383610	3772855	0.000662825	0.001102528	0.001102528	0.00053026	0.000251259	0.00068167	0.000443236	0.000304389	0.00032716	0.000399838	0.000483976	0.001415573	0.00012872	0.00027997	2.01358E-08	4.20971E-07	2.6147E-07	7.02574E-07	0.70257394
3836203772855	383620	3772855	0.000660113	0.001098017	0.001098017	0.00052809	0.00025023	0.000678881	0.000441422	0.000303144	0.000325821	0.000397683	0.00048088	0.00140753	0.00012791	0.00027838	2.00787E-08	4.19565E-07	2.5943E-07	6.99075E-07	0.69907528
3836303772855	383630	3772855	0.000654689	0.001088994	0.001088994	0.000523751	0.000248174	0.000673302	0.000437795	0.000300653	0.000323144	0.000393728	0.000475014	0.001391353	0.00012652	0.00027518	1.99636E-08	4.1713E-07	2.5611E-07	6.93199E-07	0.69319901
3836403772855	383640	3772855	0.000648786	0.001079174	0.001079174	0.000519028	0.000245936	0.000667231	0.000433847	0.000297942	0.00032023	0.000389832	0.00046897	0.001374535	0.00012499	0.000271854	1.9847E-08	4.14646E-07	2.5282E-07	6.87318E-07	0.6873177
3836503772855	383650	3772855	0.000642244	0.001068294	0.001068294	0.000513795	0.000243457	0.000660504	0.000429473	0.000294938	0.000317001	0.000385848	0.000462539	0.001356713	0.00012337	0.000268329	1.97214E-08	4.11953E-07	2.4946E-07	6.8113E-07	0.68113036
3836603772855	383660	3772855	0.000635145	0.001056484	0.001056484	0.000508116	0.000240766	0.000653202	0.000424726	0.000291677	0.000313497	0.000381716	0.00045581	0.001337793	0.00012165	0.000264587	1.95918E-08	4.09218E-07	2.46E-07	6.74808E-07	0.67480811
3836703772855	383670	3772855	0.000627726	0.001044144	0.001044144	0.000502181	0.000237953	0.000645572	0.000419765	0.000288271	0.000309835	0.000377642	0.000449051	0.001318782	0.00011921	0.000260827	1.94642E-08	4.06469E-07	2.426E-07	6.68531E-07	0.66853104
3836803772855	383680	3772855	0.000619589	0.00103061	0.00103061	0.000495671	0.000234869	0.000637204	0.000414323	0.000284534	0.000305819	0.000377524	0.000445389	0.001308454	0.00011892	0.000258785	1.94019E-08	4.04454E-07	2.4142E-07	6.65278E-07	0.66527787
3836903772855	383690	3772855	0.000608102	0.001011502	0.001011502	0.000486482	0.000230514	0.00062539	0.000406642	0.000279259	0.000300149	0.000377731	0.000441638	0.001297213	0.00011796	0.000256561	1.93301E-08	4.0212E-07	2.4021E-07	6.61656E-07	0.66165628
3837003772855	383700	3772855	0.000595099	0.000989874	0.000989874	0.000476079	0.000225585	0.000612018	0.000397947	0.000273287	0.000293731	0.000376787	0.000436933	0.001283046	0.00011671	0.000253759	1.92357E-08	3.99519E-07	2.3843E-07	6.57189E-07	0.65718904
3837103772855	383710	3772855	0.000583612	0.000970766	0.000970766	0.00046689	0.000221231	0.000600204	0.000390265	0.000268012	0.000288061	0.000373806	0.000431604	0.001267234	0.00011523	0.000250632	1.91168E-08	3.96819E-07	2.358E-07	6.51734E-07	0.65173402
3837203772855	383720	3772855	0.000572683	0.000952587	0.000952587	0.000458147	0.000217088	0.000588965	0.000382957	0.000262993	0.000282667	0.000370825	0.00042684	0.001253433	0.00011379	0.000247903	1.90062E-08	3.94526E-07	2.3339E-07	6.46924E-07	0.64692365
3837303772855	383730	3772855	0.000565025	0.000939849	0.000939849	0.00045202	0.000214185	0.000581089	0.000377836	0.000259476	0.000278887	0.000366633	0.000421034	0.001237073	0.000112491	0.000244667	1.88894E-08	3.92266E-07	2.3041E-07	6.41562E-07	0.64156191

			EGIODemolition	EGIOSite Grubbing / Prep	EGIOMass Grading / Excavation	EGIOMass Grading / Excavation	EGIODrainage / Utilities Trenching	EGIODrainage / Utilities Trenching	EGIOFoundations / Concrete Pads	EGIOFoundations / Concrete Pads	EGIOBuilding / Structure Construction	EGIOBuilding / Structure Construction	EGIOAsphalt Paving	EGIOArchitectural Coating	EGIOLandscaping or Other Finishing	EGIOWaterside Construction (Piles)	HIWaterside Construction (Landscaping)	HIWaterside Construction (Landscaping)	KMDemolition	KMSite Grubbing / Prep	KMMass Grading / Excavation
Unique Identifier	X (UTM)	Y (UTM)	2025	2025	2025	2026	2026	2027	2026	2027	2026	2027	2027	2027	2027	2027	2025	2026	2025	2025	2025
3837403772855	383740	3772855	0.000294462	0.00027226	0.000452874	0.000452874	0.000217809	0.000217809	0.000103207	0.000103207	0.000280002	0.000280002	0.000182063	3.69287E-05	0.000125031	0.000134384	0.000565525	0.000565525	0.000431556	0.00039902	0.00066372
3837503772855	383750	3772855	0.000293254	0.00027114	0.000451016	0.000451016	0.000216916	0.000216916	0.000102783	0.000102783	0.000278854	0.000278854	0.000181317	3.67772E-05	0.000124518	0.000133833	0.000561523	0.000561523	0.000428967	0.000396626	0.000659739
3837603772855	383760	3772855	0.000292391	0.00027035	0.000449689	0.000449689	0.000216278	0.000216278	0.000102481	0.000102481	0.000278033	0.000278033	0.000180783	3.6669E-05	0.000124152	0.000133439	0.000557521	0.000557521	0.000426379	0.000394233	0.000655758
3837703772855	383770	3772855	0.000293858	0.0002717	0.000451945	0.000451945	0.000217363	0.000217363	0.000102995	0.000102995	0.000279428	0.000279428	0.00018169	3.6853E-05	0.000124774	0.000134108	0.000553418	0.000553418	0.000424049	0.000392079	0.000652175
3837803772855	383780	3772855	0.000294376	0.00027218	0.000452741	0.000452741	0.000217746	0.000217746	0.000103177	0.000103177	0.00027992	0.00027992	0.00018201	3.69179E-05	0.000124994	0.000134345	0.000549116	0.000549116	0.000421979	0.000390165	0.000648991
3837903772855	383790	3772855	0.000293858	0.0002717	0.000451945	0.000451945	0.000217363	0.000217363	0.000102995	0.000102995	0.000279428	0.000279428	0.00018169	3.6853E-05	0.000124774	0.000134108	0.000544913	0.000544913	0.000420598	0.000388888	0.000646868
3838003772855	383800	3772855	0.00029334	0.00027122	0.000451149	0.000451149	0.00021698	0.00021698	0.000102814	0.000102814	0.000278936	0.000278936	0.00018137	3.6788E-05	0.000124555	0.000133872	0.000541011	0.000541011	0.000419304	0.000387692	0.000644877
3838103772855	383810	3772855	0.000291529	0.00026955	0.000448362	0.000448362	0.00021564	0.00021564	0.000102179	0.000102179	0.000277213	0.000277213	0.00018025	3.65608E-05	0.000123785	0.000133045	0.000536308	0.000536308	0.000417406	0.000385937	0.000641958
3838203772855	383820	3772855	0.000289631	0.00026779	0.000445443	0.000445443	0.000214236	0.000214236	0.000101513	0.000101513	0.00027548	0.00027548	0.00017976	3.63228E-05	0.000122979	0.000132179	0.000531706	0.000531706	0.000415508	0.000384182	0.000639039
3838303772855	383830	3772855	0.00028825	0.00026652	0.00044332	0.00044332	0.000213215	0.000213215	0.00010103	0.00010103	0.000274095	0.000274095	0.000178223	3.61497E-05	0.000122393	0.000131549	0.000527303	0.000527303	0.000413869	0.000382666	0.000636518
3838403772855	383840	3772855	0.000287387	0.00026572	0.000441993	0.000441993	0.000212576	0.000212576	0.000100727	0.000100727	0.000273275	0.000273275	0.000177689	3.60415E-05	0.000122027	0.000131155	0.000523401	0.000523401	0.000412575	0.00038147	0.000634528
3838503772855	383850	3772855	0.000286438	0.00026484	0.000440534	0.000440534	0.000211874	0.000211874	0.000100395	0.000100395	0.000272373	0.000272373	0.000177102	3.59224E-05	0.000121624	0.000130722	0.000519399	0.000519399	0.000411367	0.000380353	0.0006326
3838603772855	383860	3772855	0.000283764	0.00026237	0.00043642	0.00043642	0.000209896	0.000209896	9.94572E-05	9.94572E-05	0.000269829	0.000269829	0.000175449	3.5587E-05	0.000120488	0.000129502	0.000514196	0.000514196	0.000408606	0.0003778	0.000628424
3838703772855	383870	3772855	0.000280571	0.00025942	0.000431511	0.000431511	0.000207535	0.000207535	9.83383E-05	9.83383E-05	0.000266794	0.000266794	0.000173475	3.51867E-05	0.000119133	0.000128045	0.000508993	0.000508993	0.000406018	0.000375407	0.000624443
3838803772855	383880	3772855	0.000276775	0.00025591	0.000425672	0.000425672	0.000204727	0.000204727	9.70078E-05	9.70078E-05	0.000263184	0.000263184	0.000171128	3.47106E-05	0.000117521	0.000126312	0.00050399	0.00050399	0.000401963	0.000371658	0.000618207
3838903772855	383890	3772855	0.000271771	0.00025128	0.000417976	0.000417976	0.000201025	0.000201025	9.52539E-05	9.52539E-05	0.000258426	0.000258426	0.000168034	3.4083E-05	0.000115396	0.000124029	0.000498787	0.000498787	0.00039877	0.000368706	0.000613297
3839003772855	383900	3772855	0.000269097	0.00024881	0.000413863	0.000413863	0.00019904	0.00019904	9.43165E-05	9.43165E-05	0.000255883	0.000255883	0.00016638	3.37476E-05	0.00011426	0.000122808	0.000493284	0.000493284	0.000396096	0.000366233	0.000609184
3839103772855	383910	3772855	0.000264869	0.0002449	0.000407361	0.000407361	0.00019592	0.00019592	9.28348E-05	9.28348E-05	0.000251863	0.000251863	0.000163766	3.32174E-05	0.000112465	0.000120879	0.000483178	0.000483178	0.000390488	0.000361048	0.000600559
3829703772865	382970	3772865	0.000373146	0.00034501	0.000573888	0.000573888	0.000276011	0.000276011	0.000130785	0.000130785	0.000354823	0.000354823	0.000230713	4.67965E-05	0.000158441	0.000170293	0.000560923	0.000560923	0.000349161	0.00032283	0.000537
3829803772865	382980	3772865	0.000373319	0.00034517	0.000574153	0.000574153	0.000276139	0.000276139	0.000130846	0.000130846	0.000354987	0.000354987	0.00023082	4.68182E-05	0.000158514	0.000170372	0.000564725	0.000564725	0.000351232	0.000324752	0.000540184
3829903772865	382990	3772865	0.000374009	0.00034581	0.000575215	0.000575215	0.000276649	0.000276649	0.000131088	0.000131088	0.000355643	0.000355643	0.000231247	4.69047E-05	0.000158807	0.000170687	0.000569227	0.000569227	0.000353993	0.000327304	0.00054443
3830003772865	383000	3772865	0.000374699	0.00034645	0.000576276	0.000576276	0.00027716	0.00027716	0.000131329	0.000131329	0.000356299	0.000356299	0.000231673	4.69913E-05	0.0001591	0.00017102	0.00057373	0.00057373	0.000356754	0.000329857	0.000548677
3830103772865	383010	3772865	0.000375389	0.00034709	0.000577338	0.000577338	0.00027767	0.00027767	0.000131571	0.000131571	0.000356956	0.000356956	0.0002321	4.70779E-05	0.000159393	0.000171317	0.000578233	0.000578233	0.000359515	0.00033241	0.000552923
3830203772865	383020	3772865	0.000375907	0.00034757	0.000578134	0.000578134	0.000278053	0.000278053	0.000131753	0.000131753	0.000357448	0.000357448	0.00023242	4.71428E-05	0.000159613	0.00017153	0.000582635	0.000582635	0.000362189	0.000334883	0.000557036
3830303772865	383030	3772865	0.000376339	0.00034797	0.000578797	0.000578797	0.000278372	0.000278372	0.000131904	0.000131904	0.000357858	0.000357858	0.000232687	4.71969E-05	0.000159796	0.00017175	0.000586938	0.000586938	0.000364864	0.000337356	0.000561149
3830403772865	383040	3772865	0.000376856	0.00034844	0.000579594	0.000579594	0.000278755	0.000278755	0.000132085	0.000132085	0.00035835	0.00035835	0.000233007	4.72618E-05	0.000160016	0.000171986	0.00059144	0.00059144	0.000367711	0.000339988	0.000565528
3830503772865	383050	3772865	0.000377288	0.00034884	0.000580257	0.000580257	0.000279074	0.000279074	0.000132237	0.000132237	0.000358761	0.000358761	0.000233274	4.73159E-05	0.000160199	0.000172183	0.000595943	0.000595943	0.000370558	0.000342621	0.000569907
3830603772865	383060	3772865	0.000377805	0.00034932	0.000581053	0.000581053	0.000279457	0.000279457	0.000132418	0.000132418	0.000359253	0.000359253	0.000233594	4.73808E-05	0.000160419	0.000172419	0.000600445	0.000600445	0.000373405	0.000345253	0.000574286
3830703772865	383070	3772865	0.000378323	0.0003498	0.000581849	0.000581849	0.00027984	0.00027984	0.000132599	0.000132599	0.000359745	0.000359745	0.000233914	4.74458E-05	0.000160639	0.000172656	0.000604948	0.000604948	0.000376425	0.000348045	0.00057893
3830803772865	383080	3772865	0.000378754	0.0003502	0.000582513	0.000582513	0.000280159	0.000280159	0.000132751	0.000132751	0.000360155	0.000360155	0.00023418	4.74999E-05	0.000160822	0.000172852	0.000609451	0.000609451	0.000379444	0.000350837	0.000583574
3830903772865	383090	3772865	0.000379617	0.000351	0.00058384	0.00058384	0.000280797	0.000280797	0.000133053	0.000133053	0.000360976	0.000360976	0.000234714	4.76081E-05	0.000161188	0.000173246	0.000614353	0.000614353	0.000382896	0.000354028	0.000588882
3831003772865	383100	3772865	0.000380394	0.00035171	0.000585034	0.000585034	0.000281372	0.000281372	0.000133325	0.000133325	0.000361714	0.000361714	0.000235194	4.77054E-05	0.000161518	0.00017601	0.000619256	0.000619256	0.000386519	0.000357379	0.000594455
3831103772865	383110	3772865	0.00038117	0.00035243	0.000586228	0.000586228	0.000281946	0.000281946	0.000133597	0.000133597	0.000362452	0.000362452	0.000235674	4.78028E-05	0.000161848	0.000173955	0.000623859	0.000623859	0.000390056	0.000360649	0.000599895
3831203772865	383120	3772865	0.00038186	0.00035307	0.00058729	0.00058729	0.00028245	0.00028245	0.00013383	0.00013383	0.00036309	0.00036309	0.00023610	4.78894E-05	0.00016214	0.00017427	0.00062681	0.00062681	0.00039376	0.00036475	0.00060501
3831303772865	383130	3772865	0.000382292	0.00035347	0.000587953	0.000587953	0.000282776	0.000282776	0.00013399	0.00013399	0.000363519	0.000363519	0.000236368	4.79435E-05	0.000162324	0.000174467	0.000627761	0.000627761	0.000397304	0.00036735	0.000611041
3831403772865	383140	3772865	0.000382205	0.00035339	0.00058782	0.00058782	0.000282712	0.000282712	0.00013396	0.00013396	0.000363437	0.000363437	0.000236314	4.79327E-05	0.000162287	0.000174427	0.000638867	0.000638867	0.000400582	0.000370381	0.000616083
3831503772865	383150	3772865	0.000384449	0.00035546	0.00059127	0.00059127	0.000284371	0.000284371	0.000134746	0.000134746	0.00036557	0.00036557	0.000237701	4.8214E-05	0.00016324	0.000175451	0.000736524	0.000736524	0.000404206	0.000373732	0.000621657
3831603772865	383160	3772865	0.000388158	0.00035889	0.000596976	0.000596976	0.000287115	0.000287115	0.000136047	0.000136047	0.000369098	0.000369098	0.000239995	4.86792E-05	0.000164815	0.000177144	0.000769943	0.000769943	0.0004099	0.000378997	0.000630414
3831703772865	383170	3772865	0.000391782	0.00036224	0.000602549	0.000602549	0.000289796	0.000289796	0.000137317	0.000137317	0.000372543	0.000372543	0.000242235	4.91337E-05	0.000166354	0.000178798	0.000803262	0.000803262	0.00041801	0.000386495	0.000642887
3831803772865	383180	3772865	0.000400237	0.00037006	0.000615553	0.000615553	0.00029605	0.00029605	0.00014028	0.00014028	0.000380583	0.000380583	0.000247463	5.0194E-05	0.000169944	0.000182657	0.000829777	0.000829777	0.000427932	0.000395669	0.000658146
3831903772865	383190	3772865	0.000420857	0.00038913	0.000647266	0.000647266	0.000311302	0.000311302	0.000147507	0.000147507	0.000400191	0.000400191	0.00026021	5.278E-05	0.000178699	0.000192067	0.000850489	0.000850489	0.000463909	0.000428934	0.000713479
3832003772865	383200	3772865	0.000434662	0.00040189	0.000668496	0.000668496	0.000321513	0.000321513	0.000152346	0.000152346	0.000413317	0.000413317	0.000268747	5.45112E-05	0.000184561	0.000198367	0.000855092	0.000855092	0.000499887	0.000462199	0.000768811
3832103772865	383210	3772865	0.000440442	0.00040724	0.000677387	0.000677387	0.000325789	0.000325789	0.000154372	0.000154372	0.000418814	0.000418814	0.000272321	5.52362E-05	0.000187015	0.000201005	0.000843585	0.000843585	0.000539401	0.000498734	0.000829583
3832203772865	383220	3772865	0.000437336	0.00040436	0.00067261	0.00067261	0.000323491	0.000323491	0.000153283	0.000153283	0.00041586	0.00041586	0.00027041	5.48466E-05	0.000185696	0.000199587	0.000815169	0.000815169	0.00057952	0.000535828	0.000891284
3832303772865	383230	3772865	0.000425171	0.00039312	0.0006539	0.0006539	0.000314493	0.000314493	0.00014901	0.00014901	0.00040429	0.00040429	0.00026288	5.3321E-05	0.000180531	0.000194036	0.000779949	0.000779949	0.000597207	0.000552182	0.000918486
3832403772865	383240	3772865	0.000410763	0.00037979	0.000631741	0.000631741	0.000303836	0.000303836	0.000143969	0.000143969	0.000390592	0.000390592	0.00025397	5.15141E-05	0.000174413	0.00018746	0.00075343	0.00075343	0.000597379	0.000552341	0.000918751
3832503772865	383250	3772865	0.000399633	0.0003695	0.000614624	0.000614624	0.000295603	0.000295603	0.000140069	0.000140069	0.000380009	0.000380009	0.0002470	5.01183E-05	0.000169687	0.000182381	0.000738925	0.000738925	0.000594532	0.000549709	0.000914372
3832603772865	383260	3772865	0.000388331	0.00035905	0.000597241	0.000597241	0.000287243	0.000287243	0.000136107	0.000136107	0.000369262	0.000369262	0.000240102	4.87009E-05	0.000164888	0.000177223	0.000725617	0.000725617	0.000589442	0.000545002	0.000906544
3832703772865	383270	3772865	0.000370558	0.00034262	0.000569907	0.000569907	0.00027409	0.00027409	0.000129878	0.000129878	0.000352362	0.000352362	0.000229113	4.64719E-05	0.000157342	0.000169112	0.000704705	0.000704705	0.000573912	0.000530643	0.000882659
3832803772865	383280	3772865	0.000352785	0.00032619	0.000542573	0.000542573	0.00026095	0.00026095	0.000123649	0.000123649	0.000335461	0.000335461	0.000218124	4.4243E-05	0.000149795	0.000161001	0.000688196	0.000688196	0.000554931	0.000513093	0.000853467
3832903772865	383290	3772865	0.000338722	0.00031318	0.000520944	0.000520944	0.000250548	0.000250548	0.00011872	0.00011872	0.000322089	0.000322089	0.00020942	4.24794E-05	0.000143824	0.000154583	0.00067749	0.00067749	0.000539315	0.000498655	0.00082945
3833003772865	383300	3772865	0.000329318	0.00030449	0.000506481	0.000506481	0.000243592	0.000243592	0.000115424	0.000115424	0.000313146	0.000313146	0.000203614	4.13E-05	0.000139831	0.000150291	0.000670986	0.000670986	0.000530429	0.000490438	0.000815783
3833103772865	383310	3772865	0.000321035	0.00029683	0.000493743	0.000493743	0.000237465	0.000237465	0.000112521	0.000112521	0.000305271	0.000305271	0.000198493	4.02613E-05	0.000136314	0.000146511	0.000665082	0.000665082	0.000522577	0.000483179	0.000803708
3833203772865	383320	3772865	0.000316894	0.000293	0.000487373	0.000487373	0.000234402	0.000234402	0.000111069	0.000111069	0.000301333	0.000301333	0.000195933	3.97419E-05	0.000134556	0.000144621	0.00066158	0.00066158	0.000521456	0.000482142	0.000801983
3833303772865	383330	3772865	0.000314219	0.00029053	0.00048326	0.00048326	0.000232424	0.000232424	0.000110132	0.000110132	0.000298789	0.000298789	0.000194279	3.94065E-05	0.00013342	0.000143401	0.000658679	0.000658679	0.000522232	0.00048286	0.000803178
3833403772865	383340	3772865	0.000311631	0.00028814	0.000479279	0.000479279	0.000230509	0.000230509	0.000109224	0.000109224	0.000296328	0.000296328	0.000192679	3.90819E-05	0.000132321	0.000142219	0.000655577	0.000655577	0.00052275	0.00048338	0.000803974
3833503772865	383350	3772865	0.000308784	0.0002855	0.0004749	0.0004749	0.000228403	0.000228403	0.000108227	0.000108227	0.000293621	0.000293621	0.000190918	3.87248E-05	0.000131112	0.00014092	0.000651975	0.000651975	0.00052206	0.0004827	0.000802912
3833603772865	383360	3772865	0.000306109	0.00028303	0.000470787	0.000470787	0.000226425	0.000226425	0.000107289	0.000107289	0.000291078	0.000291078	0.000189265	3.83894E-05	0.000129976	0.000139699	0.000648173	0.000648173	0.000521197	0.000481903	0.000801585
3833703772865	383370	3772865	0.000304298	0.00028136	0.000468001	0.000468001	0.000225085	0.000225085	0.000106654	0.000106654	0.000289355	0.000289355	0.000188145	3.81622E-05	0.000129207	0.000138873	0.000644771	0.000644771	0.000521369	0.000482062	0.000801851
3833803772865	383380	3772865	0.000303176	0.00028032	0.000466276	0.000466276	0.000224255	0.000224255	0.000106261	0.000106261	0.000288288	0.000288288	0.000187451	3.80215E-05	0.000128731	0.000138361	0.000641569	0.000641569	0.00052206	0.0004827	0.000802912
3833903772865	383390	3772865	0.000302227	0.00027944	0.000464816	0.000464816	0.000223553	0.000223553	0.000105928	0.000105928	0.000287386	0.000287386	0.000186864	3.79025E-05	0.000128328	0.000137928	0.000638267	0.000638267	0.00052275	0.000483338	0.000803974
3834003772865	383400	3772865	0.00030309	0.00028024	0.000466143	0.000466143	0.000224191	0.000224191	0.000106231	0.000106231	0.000288206	0.000288206	0.000187398	3.80107E-05	0.000128694	0.000138321	0.000636066	0.000636066	0.000526374	0.000486689	0.000809547
3834103772865	383410	3772865	0.000304298	0.00028136	0.000468001	0.000468001	0.000225085	0.000225085	0.000106654	0.000106654	0.000289355	0.000289355	0.000188145	3.81622E-05	0.000129207	0.000138873	0.000634065	0.000634065	0.000530083	0.000490119	0.000815252
3834203772865	383420	3772865	0.000304125	0.0002812	0.000467735	0.000467735	0.000224957	0.000224957	0.000106594	0.000106594	0.000289191	0.000289191	0.000188038	3.81405E-05	0.000129134	0.000138794	0.000630763	0.000630763	0.000531032	0.000490997	0.000816712
3834303772865	383430	3772865	0.000302399	0.0002796	0.000465081	0.000465081	0.000223681	0.000223681	0.000105989	0.000105989	0.00028755	0.00028755	0.000186971	3.79241E-05	0.000128401	0.000138006	0.00062576	0.00062576	0.000528703	0.000488843	0.000813129
3834403772865	383440	3772865	0.000300846	0.00027816	0.000462693	0.000462693	0.000222532	0.000222532	0.000105445	0.000105445	0.000286073	0.000286073	0.000186011	3.77294E-05	0.000127742	0.000137298	0.000620457	0.000620457	0.000526028	0.00048637	0.000809016
3834503772865	383450	3772865	0.000295066	0.00027282	0.000453803	0.000453803	0.000218256	0.000218256	0.000103419	0.000103419	0.000280577	0.000280577	0.000182437	3.70044E-05	0.000125287	0.00013466	0.000611151	0.000611151	0.000515244	0.000476398	0.00079243
3834603772865	383460	3772865	0.000289458	0.00026764	0.000445178	0.000445178	0.000214108	0.000214108	0.000101453	0.000101453	0.000275244	0.000275244	0.000178969	3.63011E-05	0.000122906	0.0001321	0.00060846	0.00060846	0.0005042	0.000466188	0.000775445
3834703772865	383470	3772865	0.000286266	0.00026468	0.000440268	0.000440268	0.000211747	0.000211747	0.000100334	0.000100334	0.000272209	0.000272209	0.000176996	3.59008E-05	0.000121551	0.000130643	0.000594342	0.000594342	0.000497557	0.000460045	0.000765228
3834803772865	383480	3772865	0.00028687	0.00026524	0.000441197	0.000441197	0.000212193	0.000212193	0.000100546	0.000100546	0.000272783	0.000272783	0.000177369	3.59765E-05	0.000121807	0.000130919	0.000589639	0.000589639	0.000497816	0.000460284	0.000765626
3834903772865	383490	3772865	0.00028756	0.00026588	0.000442259	0.000442259	0.000212704	0.000212704	0.000100788	0.000100788	0.000273439	0.000273439	0.000177796	3.60631E-05	0.0001221	0.000131234	0.000585036	0.000585036	0.000497902	0.000460364	0.000765759
3835003772865	383500	3772865	0.000290234	0.00026835	0.000446372	0.000446372	0.000214682	0.000214682	0.000101725	0.000101725	0.000275982	0.000275982	0.000179449	3.63985E-05	0.000123236	0.000132455	0.000582535	0.000582535	0.000501698	0.000463874	0.000771597
3835103772865	383510	3772865	0.000293772	0.00027162	0.000451812	0.000451812	0.000217299	0.000217299	0.000102965	0.000102965	0.000279346	0.000279346	0.000181637	3.68421E-05	0.000124738	0.000134069	0.000581434	0.000581434	0.000506875	0.00046866	0.000779559
3835203772865	383520	3772865	0.000296446	0.0002741	0.000455926	0.000455926	0.000219277	0.000219277	0.000103902	0.000103902	0.000281889	0.000281889	0.00018329	3.71776E-05	0.000125873	0.00013529	0.000580034	0.000580034	0.000509981	0.000471532	0.000784335
3835303772865	383530	3772865	0.000294721	0.0002725	0.000453272	0.000453272	0.000218001	0.000218001	0.000103298	0.000103298	0.000280248	0.000280248	0.000182223	3.69612E-05	0.000125141	0.000134502	0.00057323	0.00057323	0.000504804	0.000466746	0.000776374
3835403772865	383540	3772865	0.000293082	0.00027099	0.000450751	0.000450751	0.000216788	0.000216788	0.000102723	0.000102723	0.00027869	0.00027869	0.00018121	3.67556E-05	0.000124445	0.000133754	0.000566526	0.000566526	0.000499542	0.00046188	0.00076828
3835503772865	383550	3772865	0.000291701	0.00026971	0.000448628	0.000448628	0.000215767	0.000215767	0.000102239	0.000102239	0.000277377	0.000277377	0.000180356	3.65825E-05	0.000123859	0.000133124	0.000560222	0.000560222	0.000494624	0.000457333	0.000760716

			KMMass Grading / Excavation	KMDrainage / Utilities Trenching	KMFoundations / Concrete Pads	KMBuilding / Structure Construction	KMAsphalt Paving	KMArchitectural Coating	KMLandscaping or Other Finishing	KMWaterside Construction (Piles)	EWNDemolition	EWNSite Grubbing / Prep	EWNDrainage / Utilities Trenching	EWNDrainage / Utilities Trenching	EWNDrainage / Utilities Trenching	EWNFoundations / Concrete Pads	EWNBuilding / Structure Construction	EWNAsphalt Paving	EWNLandscaping or Other Finishing	EWNWaterside Construction (Piles)	ISDemolition
Unique Identifier	X (UTM)	Y (UTM)	2026	2026	2026	2026	2026	2026	2026	2026	2027	2027	2027	2028	2029	2029	2029	2029	2029	2029	2027
3837403772855	383740	3772855	0.00066372	0.000164807	0.000151257	0.000444869	0.000266827	5.41217E-05	0.000183242	0.000196949	0.001216069	0.001390332	0.001637408	0.001637408	0.001637408	0.000426223	0.001058899	0.000751885	0.000516352	0.000539883	0.000269614
3837503772855	383750	3772855	0.000659739	0.000163819	0.00015035	0.000442201	0.000265227	5.37971E-05	0.000182143	0.000195768	0.00120097	0.00137307	0.001617079	0.001617079	0.001617079	0.00042093	0.001045752	0.00074255	0.000509941	0.00053318	0.000268406
3837603772855	383760	3772855	0.000655758	0.00016283	0.000149443	0.000439533	0.000263626	5.34725E-05	0.000181044	0.000194587	0.001191997	0.001362811	0.001604997	0.001604997	0.001604997	0.00041778	0.001037939	0.000737002	0.000506131	0.000529196	0.000267285
3837703772855	383770	3772855	0.000652175	0.000161941	0.000148626	0.000437132	0.000262186	5.31804E-05	0.000180055	0.000193524	0.001183887	0.001353539	0.001594077	0.001594077	0.001594077	0.00041494	0.001030877	0.000731987	0.000502688	0.000525596	0.000266767
3837803772855	383780	3772855	0.000648991	0.00016115	0.000147901	0.000434997	0.000260906	5.29207E-05	0.000179175	0.000192579	0.001172672	0.001340716	0.001578975	0.001578975	0.001578975	0.000411013	0.00102111	0.000725053	0.000497925	0.000520616	0.00026694
3837903772855	383790	3772855	0.000646868	0.000160623	0.000147417	0.000433574	0.000260052	5.27476E-05	0.000178589	0.000191949	0.001160248	0.001326512	0.001562247	0.001562247	0.001562247	0.000406659	0.001010292	0.000717371	0.00049265	0.000515101	0.000267112
3838003772855	383800	3772855	0.000644877	0.000160129	0.000146963	0.00043224	0.000259252	5.25853E-05	0.00017804	0.000191358	0.001146616	0.001310927	0.001543892	0.001543892	0.001543892	0.000401881	0.000998422	0.000708943	0.000486862	0.000509049	0.000267457
3838103772855	383810	3772855	0.000641958	0.000159404	0.000146298	0.000430283	0.000258079	5.23472E-05	0.000177234	0.000190492	0.001123235	0.001284195	0.00151241	0.00151241	0.00151241	0.000393686	0.000978063	0.000694486	0.000476934	0.000498669	0.000266077
3838203772855	383820	3772855	0.000639039	0.000158679	0.000145633	0.000428327	0.000256905	5.21092E-05	0.000176428	0.000189626	0.001100717	0.00125845	0.00148209	0.00148209	0.00148209	0.000385793	0.000958456	0.000680564	0.000467373	0.000488672	0.000264869
3838303772855	383830	3772855	0.000636518	0.000158053	0.000145058	0.000426637	0.000255892	5.19036E-05	0.000175732	0.000188878	0.00108234	0.00123744	0.001457346	0.001457346	0.001457346	0.000379352	0.000942454	0.000669201	0.00045957	0.000480513	0.000264093
3838403772855	383840	3772855	0.000634528	0.000157559	0.000144604	0.000425303	0.000255091	5.17413E-05	0.000175182	0.000188287	0.00106983	0.001223137	0.001440501	0.001440501	0.001440501	0.000374968	0.00093156	0.000661467	0.000454258	0.000474959	0.000264351
3838503772855	383850	3772855	0.00063267	0.000157097	0.000144181	0.000424058	0.000254345	5.15898E-05	0.000174669	0.000187736	0.001056802	0.001208242	0.001422959	0.001422959	0.001422959	0.000370402	0.000920216	0.000653412	0.000448726	0.000469175	0.000264697
3838603772855	383860	3772855	0.000628424	0.000156043	0.000143213	0.000421212	0.000252638	5.12436E-05	0.000173497	0.000186476	0.001027899	0.001175198	0.001384043	0.001384043	0.001384043	0.000360271	0.000895049	0.000635541	0.000436454	0.000456344	0.000261677
3838703772855	383870	3772855	0.000624443	0.000155055	0.000142306	0.000418544	0.000251037	5.0919E-05	0.000172398	0.000185295	0.000999169	0.001142351	0.001345358	0.001345358	0.001345358	0.000350202	0.000870032	0.000617778	0.000424255	0.000443589	0.000258485
3838803772855	383880	3772855	0.000618207	0.000153506	0.000140885	0.000414363	0.00024853	5.04104E-05	0.000170676	0.000183444	0.000970008	0.00110901	0.001306093	0.001306093	0.001306093	0.000339981	0.00084464	0.000599747	0.000411873	0.000430642	0.000255379
3838903772855	383890	3772855	0.000613297	0.000152287	0.000139766	0.000411073	0.000246556	5.00101E-05	0.000169321	0.000181987	0.000939293	0.001073895	0.001264737	0.001264737	0.001264737	0.000329216	0.000817895	0.000580757	0.000398831	0.000417006	0.000253049
3839003772855	383900	3772855	0.000609184	0.000151266	0.000138829	0.000408316	0.000244903	4.96747E-05	0.000168185	0.000180767	0.000911426	0.001042034	0.001227214	0.001227214	0.001227214	0.000319448	0.000793629	0.000563527	0.000386998	0.000404635	0.000251583
3839103772855	383910	3772855	0.000600559	0.000149124	0.000136863	0.000402535	0.000241435	4.89714E-05	0.000165804	0.000178207	0.000867597	0.000991925	0.0011682	0.0011682	0.0011682	0.000304087	0.000755465	0.000536428	0.000368388	0.000385177	0.000249943
3829703772865	382970	3772865	0.000537	0.000133342	0.000122379	0.000359933	0.000215883	4.37886E-05	0.000148257	0.000159347	0.001501472	0.001716633	0.002021697	0.002021697	0.002021697	0.000526255	0.001307415	0.000928347	0.000637536	0.00066659	0.000290062
3829803772865	382980	3772865	0.000540184	0.000134132	0.000123104	0.000362068	0.000217164	4.40483E-05	0.000149136	0.000160292	0.001533653	0.001753426	0.002065028	0.002065028	0.002065028	0.000537534	0.001335437	0.000948244	0.000651201	0.000680877	0.000290493
3829903772865	382990	3772865	0.00054443	0.000135187	0.000124072	0.000364914	0.000218871	4.43945E-05	0.000150308	0.000161552	0.001570924	0.001796038	0.002115213	0.002115213	0.002115213	0.000550598	0.001367891	0.000971289	0.000667026	0.000697424	0.000291356
3830003772865	383000	3772865	0.000548677	0.000136241	0.00012504	0.00036776	0.000220578	4.47407E-05	0.00015148	0.00016281 2	0.0016088	0.001839341	0.002166212	0.002166212	0.002166212	0.000563873	0.001400872	0.000994707	0.000683108	0.000714239	0.000292219
3830103772865	383010	3772865	0.000552923	0.000137295	0.000126007	0.000370606	0.000222285	4.5087E-05	0.000152653	0.000164072	0.001647279	0.001883335	0.002218023	0.002218023	0.002218023	0.00057736	0.001434378	0.001018498	0.000699447	0.000731322	0.000293082
3830203772865	383020	3772865	0.000557036	0.000138317	0.000126945	0.000373363	0.000223938	4.54224E-05	0.000153788	0.000165293	0.001686104	0.001927723	0.002270299	0.002270299	0.002270299	0.000590967	0.001468184	0.001042503	0.000715932	0.000748559	0.000293772
3830303772865	383030	3772865	0.000561149	0.000139338	0.000127882	0.00037612	0.000225592	4.57578E-05	0.000154924	0.000166513	0.001725359	0.001972604	0.002323156	0.002323156	0.002323156	0.000604726	0.001502367	0.001066775	0.000732601	0.000765987	0.000294548
3830403772865	383040	3772865	0.000565528	0.000140426	0.00012888	0.000379055	0.000227352	4.61149E-05	0.000156133	0.000167813	0.001766255	0.00201936	0.002378221	0.002378221	0.002378221	0.00061906	0.001537976	0.00109206	0.000749965	0.000784142	0.000295325
3830503772865	383050	3772865	0.000569907	0.000141513	0.000129878	0.00038199	0.000229113	4.64719E-05	0.000157342	0.000169112	0.001807581	0.002066608	0.002433866	0.002433866	0.002433866	0.000633544	0.001573962	0.001117612	0.000767512	0.000802489	0.000296101
3830603772865	383060	3772865	0.000574286	0.0001426	0.000130876	0.000384925	0.000230873	4.6829E-05	0.000158551	0.000170411	0.001849857	0.002114942	0.002490789	0.002490789	0.002490789	0.000648362	0.001610773	0.00114375	0.000785463	0.000821258	0.000296964
3830703772865	383070	3772865	0.00057893	0.000143753	0.000131934	0.000388038	0.00023274	4.72077E-05	0.000159833	0.000171789	0.00189334	0.002164656	0.002549338	0.002549338	0.002549338	0.000663602	0.001648637	0.001170636	0.000803926	0.000840563	0.000297741
3830803772865	383080	3772865	0.000583574	0.000144907	0.000132993	0.000391151	0.000234607	4.75864E-05	0.000161115	0.000173167	0.001937168	0.002214766	0.002608352	0.002608352	0.002608352	0.000678964	0.001686801	0.001197734	0.000822536	0.000860021	0.000298603
3830903772865	383090	3772865	0.000588882	0.000146224	0.000134202	0.000394708	0.000236741	4.80192E-05	0.00016258	0.000174742	0.001985656	0.002270201	0.00267364	0.00267364	0.00267364	0.000695958	0.001729021	0.001227714	0.000843124	0.000881547	0.000299725
3831003772865	383100	3772865	0.000594455	0.000147608	0.000135472	0.000398444	0.000238981	4.84737E-05	0.000164119	0.000176396	0.002035179	0.002326821	0.002740321	0.002740321	0.002740321	0.000713316	0.001772144	0.001258333	0.000864152	0.000903533	0.000300846
3831103772865	383110	3772865	0.000599895	0.000148959	0.000136712	0.00040209	0.000241169	4.89173E-05	0.000165621	0.00017801	0.002084874	0.002383637	0.002807234	0.002807234	0.002807234	0.000730733	0.001815416	0.0012896	0.000885253	0.000925596	0.000301882
3831203772865	383120	3772865	0.000605601	0.000150376	0.000138012	0.000405914	0.000243462	4.93825E-05	0.000167196	0.000179704	0.00213526	0.002441243	0.002875077	0.002875077	0.002875077	0.000748393	0.00185929	0.001320212	0.000906647	0.000947965	0.000303003
3831303772865	383130	3772865	0.000611041	0.000151727	0.000139252	0.000409561	0.000245649	4.98262E-05	0.000168698	0.000181318	0.002183574	0.002496482	0.002940132	0.002940132	0.002940132	0.000765327	0.00190136	0.001350085	0.000927162	0.000969415	0.000304039
3831403772865	383140	3772865	0.000616083	0.000152979	0.000140401	0.00041294	0.000247677	5.02373E-05	0.00017009	0.000182814	0.002228525	0.002547873	0.003000657	0.003000657	0.003000657	0.000781082	0.001940501	0.001377877	0.000946248	0.000989371	0.000304815
3831503772865	383150	3772865	0.000621657	0.000154363	0.000141671	0.000416676	0.000249917	5.06918E-05	0.000171629	0.000184468	0.002276149	0.002602322	0.003064782	0.003064782	0.003064782	0.000797774	0.00198197	0.001407323	0.00096647	0.001010514	0.000305505
3831603772865	383160	3772865	0.000630414	0.000156537	0.000143667	0.000422546	0.000253438	5.14059E-05	0.000174047	0.000187067	0.002317303	0.002649374	0.003120195	0.003120195	0.003120195	0.000812198	0.002017805	0.001432768	0.000983944	0.001028784	0.000306023
3831703772865	383170	3772865	0.000642887	0.000159634	0.00014651	0.000430906	0.000258452	5.2423E-05	0.00017749	0.000190768	0.002338613	0.002673738	0.003148889	0.003148889	0.003148889	0.000819667	0.002036361	0.001445944	0.000992993	0.001038245	0.000305247
3831803772865	383180	3772865	0.000658146	0.000163423	0.000149987	0.000441134	0.000264587	5.36673E-05	0.000181703	0.000195296	0.002376403	0.002716942	0.003199771	0.003199771	0.003199771	0.000832912	0.002069266	0.001469309	0.001009038	0.001055022	0.000318619
3831903772865	383190	3772865	0.000713479	0.000177163	0.000162597	0.000478221	0.000286831	5.81792E-05	0.000196979	0.000211715	0.002535497	0.002898835	0.003413987	0.003413987	0.003413987	0.000888674	0.002207798	0.001567676	0.001076591	0.001125653	0.000363224
3832003772865	383200	3772865	0.000768811	0.000190902	0.000175207	0.000515308	0.000309076	6.26911E-05	0.000212256	0.000228134	0.002623326	0.00299925	0.003532248	0.003532248	0.003532248	0.000919457	0.002284276	0.00162198	0.001113884	0.001164646	0.000390315
3832103772865	383210	3772865	0.000829583	0.000205993	0.000189056	0.000556042	0.000333507	6.76467E-05	0.000229034	0.000246167	0.002629797	0.003006648	0.003540961	0.003540961	0.003540961	0.000921725	0.002289911	0.001625981	0.001116632	0.001167518	0.000406535
3832203772865	383220	3772865	0.000891284	0.000221314	0.000203118	0.000597398	0.000358312	7.2678E-05	0.000246069	0.000264476	0.00254887	0.002914124	0.003431994	0.003431994	0.003431994	0.000893361	0.002219443	0.001575944	0.001082269	0.00113159	0.000412747
3832303772865	383230	3772865	0.000918486	0.000228068	0.000209317	0.000615631	0.000369248	7.48961E-05	0.000253578	0.000272548	0.002428514	0.002776521	0.003269937	0.003269937	0.003269937	0.000851177	0.002114642	0.001501529	0.001031165	0.001078157	0.00040852
3832403772865	383240	3772865	0.000918751	0.000228134	0.000209377	0.000615809	0.000369354	7.49178E-05	0.000253652	0.000272626	0.002342323	0.002677979	0.003153884	0.003153884	0.003153884	0.000820968	0.002039592	0.001448238	0.000994568	0.001039892	0.000399806
3832503772865	383250	3772865	0.000914372	0.000227047	0.000208379	0.000612874	0.000367594	7.45607E-05	0.000252443	0.000271327	0.002302205	0.002632112	0.003099865	0.003099865	0.003099865	0.000806906	0.002004658	0.001423433	0.000977533	0.001022081	0.000392213
3832603772865	383260	3772865	0.000906544	0.000225103	0.000206595	0.000607626	0.000364447	7.39223E-05	0.000250281	0.000269004	0.002264847	0.002589401	0.003049564	0.003049564	0.003049564	0.000793813	0.001972129	0.001400335	0.000961671	0.001005496	0.000383931
3832703772865	383270	3772865	0.000882659	0.000219172	0.000201152	0.000591617	0.000354845	7.19747E-05	0.000243687	0.000261917	0.002199277	0.002514434	0.002961275	0.002961275	0.002961275	0.000770831	0.001915033	0.001359794	0.000933829	0.000976386	0.000369091
3832803772865	383280	3772865	0.000853467	0.000211923	0.000194499	0.000572051	0.000343109	6.95943E-05	0.000235628	0.000253254	0.002145268	0.002452685	0.002888553	0.002888553	0.002888553	0.000751901	0.001868004	0.0013264	0.000910897	0.000952408	0.00035313
3832903772865	383290	3772865	0.00082945	0.00020596	0.000189026	0.000555953	0.000333454	6.76359E-05	0.000228997	0.000246128	0.002105235	0.002406916	0.00283465	0.00283465	0.00283465	0.00073787	0.001833146	0.001301649	0.000893899	0.000934635	0.000340102
3833003772865	383300	3772865	0.000815783	0.000202566	0.000185911	0.000546793	0.000327959	6.65214E-05	0.000225224	0.000242072	0.002077886	0.002375648	0.002797825	0.002797825	0.002797825	0.000728284	0.001809331	0.001284739	0.000882286	0.000922493	0.000331647
3833103772865	383310	3772865	0.000803708	0.000199568	0.00018316	0.000538699	0.000323105	6.55368E-05	0.00022189	0.000238489	0.002049155	0.0023428	0.00275914	0.00275914	0.00275914	0.000718214	0.001784314	0.001266975	0.000870087	0.000909738	0.000323969
3833203772865	383320	3772865	0.000801983	0.000199139	0.000182767	0.000537543	0.000322412	6.53961E-05	0.000221414	0.000237977	0.002031986	0.002323171	0.002736023	0.002736023	0.002736023	0.000712197	0.001769364	0.00125636	0.000862797	0.000902116	0.000320345
3833303772865	383330	3772865	0.000803178	0.000199436	0.000183039	0.000538343	0.000322892	6.54935E-05	0.000221744	0.000238332	0.002016802	0.00230581	0.002715577	0.002715577	0.002715577	0.000706875	0.001756142	0.001246971	0.000856349	0.000895375	0.000318016
3833403772865	383340	3772865	0.000803974	0.000199634	0.00018322	0.000538877	0.000323212	6.55584E-05	0.000221964	0.000238568	0.001998339	0.002284701	0.002690717	0.002690717	0.002690717	0.000700403	0.001740065	0.001235555	0.00084851	0.000887178	0.0003156
3833503772865	383350	3772865	0.000802912	0.00019937	0.000182978	0.000538166	0.000322785	6.54719E-05	0.00022167	0.000238253	0.001975216	0.002258266	0.002659583	0.002659583	0.002659583	0.000692299	0.001719931	0.001221259	0.000838692	0.000876912	0.00031258
3833603772865	383360	3772865	0.000801585	0.000199041	0.000182676	0.000537276	0.000322252	6.53637E-05	0.000221304	0.000237859	0.001949161	0.002228477	0.0026245	0.0026245	0.0026245	0.000683167	0.001697243	0.001205149	0.000827628	0.000865345	0.000309474
3833703772865	383370	3772865	0.000801851	0.000199106	0.000182736	0.000537454	0.000322358	6.53853E-05	0.000221377	0.000237938	0.001923968	0.002199674	0.002590578	0.002590578	0.002590578	0.00067433	0.001675306	0.001189573	0.000816931	0.00085416	0.000307145
3833803772865	383380	3772865	0.000802912	0.00019937	0.000182978	0.000538166	0.000322785	6.54719E-05	0.00022167	0.000238253	0.001898603	0.002170673	0.002556425	0.002556425	0.002556425	0.000665447	0.001653219	0.00117389	0.000806161	0.000842899	0.000305247
3833903772865	383390	3772865	0.000803974	0.000199634	0.00018322	0.000538877	0.000323212	6.55584E-05	0.000221964	0.000238568	0.001871943	0.002140194	0.002520528	0.002520528	0.002520528	0.000656103	0.001630005	0.001157406	0.000794841	0.000831064	0.000303521
3834003772865	383400	3772865	0.000809547	0.000201017	0.00018449	0.000542613	0.000325452	6.60129E-05	0.000223502	0.000240222	0.001850978	0.002116224	0.002492299	0.002492299	0.002492299	0.000648755	0.00161175	0.001144444	0.000785939	0.000821756	0.000303607
3834103772865	383410	3772865	0.000815252	0.000202434	0.00018579	0.000546437	0.000327746	6.64782E-05	0.000225077	0.000241915	0.001830013	0.002092255	0.00246407	0.00246407	0.00246407	0.000641406	0.001593494	0.001131481	0.000777037	0.000812448	0.000304039
3834203772865	383420	3772865	0.000816712	0.000202797	0.000186123	0.000547415	0.000328333	6.65972E-05	0.00022548	0.000242348	0.001803095	0.002061479	0.002427825	0.002427825	0.002427825	0.000631972	0.001570055	0.001114838	0.000765608	0.000800498	0.000302917
3834303772865	383430	3772865	0.000813129	0.000201907	0.000185307	0.000545014	0.000326892	6.6305E-05	0.000224491	0.000241285	0.001769102	0.002022615	0.002382054	0.002382054	0.002382054	0.000620058	0.001540455	0.00109382	0.000751174	0.000785406	0.0003007
3834403772865	383440	3772865	0.000809016	0.000200886	0.000184369	0.000542257	0.000325239	6.59696E-05	0.000223356	0.000240064	0.001735022	0.001983652	0.002336167	0.002336167	0.002336167	0.000608113	0.001510781	0.001072749	0.000736704	0.000770276	0.000297223
3834503772865	383450	3772865	0.00079243	0.000196767	0.000180589	0.000531139	0.000318571	6.46171E-05	0.000218776	0.000235142	0.001683256	0.001924468	0.002266466	0.002266466	0.002266466	0.000589969	0.001465705	0.001040743	0.000714723	0.000747295	0.000289717
3834603772865	383460	3772865	0.000775445	0.00019255	0.000176719	0.000519755	0.000311743	6.32321E-05	0.000214087	0.000230102	0.001632094	0.001865974	0.002197577	0.002197577	0.002197577	0.00057037	0.001421156	0.00100911	0.000693	0.000724581	0.000282297
3834703772865	383470	3772865	0.000765228	0.000190013	0.00017439	0.000512907	0.000307635	6.2399E-05	0.000211267	0.000227071	0.001591372	0.001819416	0.002142745	0.002142745	0.002142745	0.000557765	0.001385696	0.000983931	0.000675708	0.000706502	0.000277724
3834803772865	383480	3772865	0.000765626	0.000190112	0.000174481	0.000513174	0.000307795	6.24315E-05	0.000211376	0.000227189	0.001567042	0.0017916	0.002109986	0.002109986	0.002109986	0.000549237	0.001364511	0.000968888	0.000665378	0.0006957	0.000277466
3834903772865	383490	3772865	0.000765759	0.000190144	0.000174511	0.000513263	0.000307849	6.24423E-05	0.000211413	0.000227228	0.001543316	0.001764474	0.002078039	0.002078039	0.002078039	0.000540921	0.001343851	0.000954219	0.000655303	0.000685167	0.000277379
3835003772865	383500	3772865	0.000771597	0.000191594	0.000175842	0.000517176	0.000310196	6.29184E-05	0.000213025	0.000228961	0.001528304	0.00174731	0.002057825	0.002057825	0.002057825	0.00053566	0.001330779	0.000944937	0.000648929	0.000678502	0.000279622
3835103772865	383510	3772865	0.000779559	0.000193571	0.000177656	0.000522512	0.000313396	6.35676E-05	0.000215223	0.000231323	0.001518037	0.001735572	0.002044001	0.002044001	0.002044001	0.000532061	0.001321839	0.000938589	0.00064457	0.000673944	0.000282987
3835203772865	383520	3772865	0.000784335	0.000194757	0.000178745	0.000525714	0.000315317	6.39571E-05	0.000216542	0.00023274	0.001505095	0.001720776	0.002026576	0.002026576	0.002026576	0.000527525	0.00131057	0.000930587	0.000639075	0.000668199	0.00028523
3835303772865	383530	3772865	0.000776374	0.00019278	0.00017693	0.000520378	0.000312116	6.33079E-05	0.000214344	0.000230378	0.001472828	0.001683885	0.001983128	0.001983128	0.001983128	0.000516216	0.001282473	0.000910637	0.000625374	0.000653873	0.000282815
3835403772865	383540	3772865	0.00076828	0.000190771	0.000175086	0.000514953	0.000308862	6.26479E-05	0.000212109	0.000227976	0.001440992	0.001647487	0.001940262	0.001940262	0.001940262	0.000505057	0.001254752	0.000890953	0.000611856	0.00063973	0.000280485
3835503772865	383550	3772865	0.000760716	0.000188892	0.000173362	0.000509883	0.000305822	6.20311E-05	0.000210021	0.000225732	0.001410967	0.00161316	0.001899835	0.001899835	0.001899835	0.000494534	0.001228608	0.000872389	0.000599107	0.00062641	0.000278587

			ISDrainage / Utilities Trenching	ISDrainage / Utilities Trenching	ISAsphalt Paving	ISAsphalt Paving	SVDemolition	SVSite Grubbing / Prep	SVMass Grading / Excavation	SVMass Grading / Excavation	SVDrainage / Utilities Trenching	SVFoundations / Concrete Pads	SVBuilding / Structure Construction	SVBuilding / Structure Construction	SVAsphalt Paving	SVAsphalt Paving	SVArchitectural Coating	SVArchitectural Coating	SVLandscaping or Other Finishing	SVLandscaping or Other Finishing	MDemolition
Unique Identifier	X (UTM)	Y (UTM)	2027	2028	2027	2028	2027	2027	2027	2028	2028	2028	2028	2029	2028	2029	2028	2029	2028	2029	2027
3837403772855	383740	3772855	0.000144651	0.000144651	0.0001667	0.0001667	0.001463664	0.000583267	0.001897034	0.001897034	0.000978996	0.00037974	0.00158488	0.00158488	0.001015971	0.001015971	0.000228843	0.000228843	0.000774803	0.000774803	0.000604109
3837503772855	383750	3772855	0.000144003	0.000144003	0.000165953	0.000165953	0.001439512	0.000573643	0.001865731	0.001865731	0.000962841	0.000373474	0.001561045	0.001561045	0.000999206	0.000999206	0.000225067	0.000225067	0.000762017	0.000762017	0.000597552
3837603772855	383760	3772855	0.000143401	0.000143401	0.00016526	0.00016526	0.001418405	0.000565231	0.001838374	0.001838374	0.000948724	0.000367998	0.001538988	0.001538988	0.000984555	0.000984555	0.000221767	0.000221767	0.000750844	0.000750844	0.000591081
3837703772855	383770	3772855	0.000143123	0.000143123	0.00016494	0.00016494	0.001399443	0.000557675	0.001813798	0.001813798	0.000936041	0.000363078	0.001517287	0.001517287	0.000971393	0.000971393	0.000218802	0.000218802	0.000740807	0.000740807	0.000583747
3837803772855	383780	3772855	0.000143216	0.000143216	0.000165047	0.000165047	0.001380688	0.000550202	0.00178949	0.00178949	0.000923496	0.000358212	0.001494519	0.001494519	0.000958375	0.000958375	0.00021587	0.00021587	0.000730879	0.000730879	0.000577104
3837903772855	383790	3772855	0.000143308	0.000143308	0.000165153	0.000165153	0.001358612	0.000541404	0.001760878	0.001760878	0.000908731	0.000352485	0.001471306	0.001471306	0.000943051	0.000943051	0.000212418	0.000212418	0.000719193	0.000719193	0.000576587
3838003772855	383800	3772855	0.000143494	0.000143494	0.000165367	0.000165367	0.001336329	0.000532524	0.001731996	0.001731996	0.000893826	0.000346703	0.001448271	0.001448271	0.000927584	0.000927584	0.000208934	0.000208934	0.000707397	0.000707397	0.0005758
3838103772855	383810	3772855	0.000142753	0.000142753	0.000164513	0.000164513	0.001304703	0.000519921	0.001691006	0.001691006	0.000872672	0.000338498	0.00141901	0.00141901	0.000905631	0.000905631	0.00020399	0.00020399	0.000690655	0.000690655	0.000573049
3838203772855	383820	3772855	0.000142105	0.000142105	0.000163766	0.000163766	0.001274599	0.000507925	0.001651989	0.001651989	0.000852537	0.000330688	0.001390639	0.001390639	0.000884735	0.000884735	0.000199283	0.000199283	0.000674719	0.000674719	0.000570288
3838303772855	383830	3772855	0.000141688	0.000141688	0.000163286	0.000163286	0.001248924	0.000497694	0.001618713	0.001618713	0.000835364	0.000324027	0.001365558	0.001365558	0.000866914	0.000866914	0.000195269	0.000195269	0.000661128	0.000661128	0.000568218
3838403772855	383840	3772855	0.000141827	0.000141827	0.000163446	0.000163446	0.001228094	0.000489393	0.001591715	0.001591715	0.000821431	0.000318622	0.001343858	0.001343858	0.000852455	0.000852455	0.000192012	0.000192012	0.000650102	0.000650102	0.000566924
3838503772855	383850	3772855	0.000142012	0.000142012	0.00016366	0.00016366	0.001207748	0.000481285	0.001565344	0.001565344	0.000807822	0.000313344	0.001322779	0.001322779	0.000838332	0.000838332	0.000188831	0.000188831	0.000639331	0.000639331	0.000565629
3838603772855	383860	3772855	0.000140392	0.000140392	0.000161793	0.000161793	0.001174391	0.000467993	0.001522112	0.001522112	0.000785511	0.00030469	0.001292629	0.001292629	0.000815178	0.000815178	0.000183616	0.000183616	0.000621674	0.000621674	0.000561057
3838703772855	383870	3772855	0.00013868	0.00013868	0.000159819	0.000159819	0.001141312	0.00045481	0.001479238	0.001479238	0.000763385	0.000296107	0.001262835	0.001262835	0.000792217	0.000792217	0.000178444	0.000178444	0.000604163	0.000604163	0.000556312
3838803772855	383880	3772855	0.000137013	0.000137013	0.000157898	0.000157898	0.001107194	0.000441215	0.001435019	0.001435019	0.000740565	0.000287256	0.001233396	0.001233396	0.000768535	0.000768535	0.000173109	0.000173109	0.000586102	0.000586102	0.000548805
3838903772855	383890	3772855	0.000135763	0.000135763	0.000156458	0.000156458	0.001074184	0.00042806	0.001392234	0.001392234	0.000718486	0.000278691	0.001204135	0.001204135	0.000745622	0.000745622	0.000167948	0.000167948	0.000568628	0.000568628	0.000537848
3839003772855	383900	3772855	0.000134976	0.000134976	0.000155551	0.000155551	0.001044634	0.000416285	0.001353935	0.001353935	0.000698721	0.000271025	0.001176031	0.001176031	0.00072511	0.00072511	0.000163328	0.000163328	0.000552986	0.000552986	0.000533534
3839103772855	383910	3772855	0.000134097	0.000134097	0.000154538	0.000154538	0.000997852	0.000397642	0.001293302	0.001293302	0.00066743	0.000258887	0.00113085	0.00113085	0.000692637	0.000692637	0.000156014	0.000156014	0.000528221	0.000528221	0.000525856
3829703772865	382970	3772865	0.000155621	0.000155621	0.00017934	0.00017934	0.002973141	0.001184791	0.003853445	0.003853445	0.001988635	0.000771366	0.004825525	0.004825525	0.002063742	0.002063742	0.000464849	0.000464849	0.001573857	0.001573857	0.000399719
3829803772865	382980	3772865	0.000155852	0.000155852	0.00017609	0.00017609	0.003079923	0.001227343	0.003991844	0.003991844	0.002060058	0.00079907	0.00502279	0.00502279	0.002137862	0.002137862	0.000481545	0.000481545	0.001630382	0.001630382	0.000403084
3829903772865	382990	3772865	0.000156315	0.000156315	0.000180143	0.000180143	0.003198538	0.001274611	0.00414558	0.00414558	0.002139396	0.000829844	0.005238198	0.005238198	0.002220196	0.002220196	0.00050009	0.00050009	0.001693173	0.001693173	0.000407226
3830003772865	383000	3772865	0.000156778	0.000156778	0.000180676	0.000180676	0.003320891	0.001323368	0.004304159	0.004304159	0.002221233	0.000861588	0.005460722	0.005460722	0.002305125	0.002305125	0.00051922	0.00051922	0.001757941	0.001757941	0.000411453
3830103772865	383010	3772865	0.000157241	0.000157241	0.00018121	0.00018121	0.003446427	0.001373394	0.004466864	0.004466864	0.0023052	0.000894157	0.005689293	0.005689293	0.002392263	0.002392263	0.000538847	0.000538847	0.001824395	0.001824395	0.000415681
3830203772865	383020	3772865	0.000157611	0.000157611	0.000181637	0.000181637	0.003574662	0.001424496	0.004633068	0.004633068	0.002390972	0.000927427	0.005922934	0.005922934	0.002481274	0.002481274	0.000558897	0.000558897	0.001892277	0.001892277	0.000419908
3830303772865	383030	3772865	0.000158028	0.000158028	0.000182117	0.000182117	0.003705804	0.001476755	0.004803039	0.004803039	0.002478688	0.000961451	0.006161111	0.006161111	0.002572303	0.002572303	0.000579401	0.000579401	0.001961698	0.001961698	0.000424136
3830403772865	383040	3772865	0.000158445	0.000158445	0.000182597	0.000182597	0.003841928	0.001531	0.004979467	0.004979467	0.002569737	0.000996768	0.006406492	0.006406492	0.002666791	0.002666791	0.000600684	0.000600684	0.002033756	0.002033756	0.000428622
3830503772865	383050	3772865	0.000158861	0.000158861	0.000183077	0.000183077	0.003980474	0.001586211	0.005159035	0.005159035	0.002662406	0.001032713	0.006654452	0.006654452	0.00276296	0.00276296	0.000622345	0.000622345	0.002107097	0.002107097	0.000433195
3830603772865	383060	3772865	0.000159324	0.000159324	0.00018361	0.00018361	0.004122135	0.001642662	0.005342639	0.005342639	0.002757158	0.001069466	0.006905258	0.006905258	0.002861291	0.002861291	0.000644494	0.000644494	0.002182086	0.002182086	0.000437767
3830703772865	383070	3772865	0.000159741	0.000159741	0.00018409	0.00018409	0.004267186	0.001700465	0.005530639	0.005530639	0.002854179	0.001107099	0.007158198	0.007158198	0.002961975	0.002961975	0.000667173	0.000667173	0.00225887	0.00225887	0.000442599
3830803772865	383080	3772865	0.000160204	0.000160204	0.000184624	0.000184624	0.004412999	0.001758571	0.005719624	0.005719624	0.002951708	0.001144929	0.007408026	0.007408026	0.003063188	0.003063188	0.00068997	0.00068997	0.002336057	0.002336057	0.00044743
3830903772865	383090	3772865	0.000160805	0.000160805	0.000185317	0.000185317	0.004568293	0.001820455	0.005920898	0.005920898	0.003055579	0.001185219	0.007664346	0.007664346	0.003170982	0.003170982	0.000714251	0.000714251	0.002418263	0.002418263	0.000452952
3831003772865	383100	3772865	0.000161407	0.000161407	0.000186011	0.000186011	0.004722479	0.001881898	0.006120737	0.006120737	0.003158709	0.001225222	0.007908304	0.007908304	0.003278007	0.003278007	0.000738358	0.000738358	0.002499883	0.002499883	0.00045856
3831103772865	383110	3772865	0.000161963	0.000161963	0.000186651	0.000186651	0.004871475	0.001941273	0.006313849	0.006313849	0.003258367	0.001263878	0.008130916	0.008130916	0.003381429	0.003381429	0.000761653	0.000761653	0.002578756	0.002578756	0.000464254
3831203772865	383120	3772865	0.000162564	0.000162564	0.00018734	0.00018734	0.004980956	0.001984901	0.006455745	0.006455745	0.003331595	0.001292283	0.00822697	0.00822697	0.00345723	0.00345723	0.00077877	0.00077877	0.00263671	0.00263671	0.00047003
3831303772865	383130	3772865	0.00016312	0.00016312	0.00018798	0.00018798	0.005063032	0.002017608	0.006562123	0.006562123	0.003386493	0.001313577	0.008210516	0.008210516	0.003514394	0.003514394	0.000791603	0.000791603	0.002680158	0.002680158	0.000475729
3831403772865	383140	3772865	0.000163536	0.000163536	0.000188465	0.000188465	0.005227807	0.00208327	0.006775685	0.006775685	0.003496705	0.001356327	0.008575163	0.008575163	0.003628769	0.003628769	0.000817365	0.000817365	0.002767382	0.002767382	0.000481078
3831503772865	383150	3772865	0.000163907	0.000163907	0.000188891	0.000188891	0.005343377	0.002129325	0.006925474	0.006925474	0.003574007	0.001386311	0.008752773	0.008752773	0.00370899	0.00370899	0.000835435	0.000835435	0.002828561	0.002828561	0.000486341
3831603772865	383160	3772865	0.000164184	0.000164184	0.000189211	0.000189211	0.005415142	0.002157923	0.007018487	0.007018487	0.003622008	0.00140493	0.008764779	0.008764779	0.003758803	0.003758803	0.000846655	0.000846655	0.00286655	0.00286655	0.000491432
3831703772865	383170	3772865	0.000163768	0.000163768	0.000188731	0.000188731	0.00544656	0.002170443	0.007059208	0.007059208	0.003643023	0.001413081	0.008661255	0.008661255	0.003780612	0.003780612	0.000851567	0.000851567	0.002883181	0.002883181	0.000496349
3831803772865	383180	3772865	0.000170942	0.000170942	0.000197	0.000197	0.00543874	0.002167327	0.007049073	0.007049073	0.003637792	0.001411052	0.008448782	0.008448782	0.003775184	0.003775184	0.000850345	0.000850345	0.002879042	0.002879042	0.000497298
3831903772865	383190	3772865	0.000194873	0.000194873	0.00022457	0.00022457	0.005406214	0.002154365	0.007006917	0.007006917	0.003616036	0.001402614	0.008054163	0.008054163	0.003752607	0.003752607	0.000845259	0.000845259	0.002861824	0.002861824	0.000592203
3832003772865	383200	3772865	0.000209408	0.000209408	0.000241329	0.000241329	0.005256111	0.002094549	0.00681237	0.00681237	0.003515637	0.00136367	0.007528804	0.007528804	0.003648416	0.003648416	0.000821791	0.000821791	0.002782366	0.002782366	0.000654581
3832103772865	383210	3772865	0.00021811	0.00021811	0.000251357	0.000251357	0.005063586	0.002017828	0.00656284	0.00656284	0.003386863	0.00131372	0.007028615	0.007028615	0.003514778	0.003514778	0.000791689	0.000791689	0.002680451	0.002680451	0.000698495
3832203772865	383220	3772865	0.000221443	0.000221443	0.000255198	0.000255198	0.004808984	0.00191637	0.006232855	0.006232855	0.003216569	0.001247665	0.006532251	0.006532251	0.003338052	0.003338052	0.000751883	0.000751883	0.002545675	0.002545675	0.000721445
3832303772865	383230	3772865	0.000219175	0.000219175	0.000252584	0.000252584	0.004591199	0.001829584	0.005950587	0.005950587	0.0030709	0.001191162	0.006118154	0.006118154	0.003186882	0.003186882	0.000717832	0.000717832	0.002430389	0.002430389	0.000721359
3832403772865	383240	3772865	0.0002145	0.0002145	0.00024719	0.00024719	0.004459435	0.001777076	0.005779809	0.005779809	0.002982767	0.001156977	0.005801534	0.005801534	0.00309542	0.00309542	0.000697231	0.000697231	0.002360639	0.002360639	0.000712472
3832503772865	383250	3772865	0.000210426	0.000210426	0.000242502	0.000242502	0.004391407	0.001749967	0.00569164	0.00569164	0.002937266	0.001139327	0.005560422	0.005560422	0.0030482	0.0030482	0.000686595	0.000686595	0.002324628	0.002324628	0.000707641
3832603772865	383260	3772865	0.000205983	0.000205983	0.000237381	0.000237381	0.004320266	0.001721617	0.005599434	0.005599434	0.002889682	0.00112087	0.00532438	0.00532438	0.002998819	0.002998819	0.000675472	0.000675472	0.002286968	0.002286968	0.000700911
3832703772865	383270	3772865	0.000198021	0.000198021	0.000228206	0.000228206	0.004191962	0.001670488	0.005433141	0.005433141	0.002803863	0.001087582	0.005028927	0.005028927	0.002909759	0.002909759	0.000655411	0.000655411	0.002219049	0.002219049	0.000678997
3832803772865	383280	3772865	0.000189458	0.000189458	0.000218337	0.000218337	0.004057083	0.001616739	0.005258327	0.005258327	0.002713647	0.001052589	0.004742634	0.004742634	0.002816136	0.002816136	0.000634323	0.000634323	0.00214765	0.00214765	0.000657255
3832903772865	383290	3772865	0.000182468	0.000182468	0.000210282	0.000210282	0.003933139	0.001567348	0.005097684	0.005097684	0.002630745	0.001020432	0.004493607	0.004493607	0.002730103	0.002730103	0.000614945	0.000614945	0.002082039	0.002082039	0.000643882
3833003772865	383300	3772865	0.000177932	0.000177932	0.000205055	0.000205055	0.003832862	0.001527388	0.004967717	0.004967717	0.002563674	0.000994416	0.004294741	0.004294741	0.002660498	0.002660498	0.000599266	0.000599266	0.002028957	0.002028957	0.000639741
3833103772865	383310	3772865	0.000173812	0.000173812	0.000200307	0.000200307	0.003726011	0.001484808	0.004829229	0.004829229	0.002492205	0.000966694	0.004105925	0.004105925	0.00258633	0.00258633	0.00058256	0.00058256	0.001972395	0.001972395	0.000637412
3833203772865	383320	3772865	0.000171868	0.000171868	0.000198067	0.000198067	0.00364878	0.001454031	0.004729131	0.004729131	0.002440547	0.000946657	0.003965225	0.003965225	0.002532721	0.002532721	0.000570485	0.000570485	0.001931511	0.001931511	0.00064069
3833303772865	383330	3772865	0.000170618	0.000170618	0.000196626	0.000196626	0.003576807	0.00142535	0.004635848	0.004635848	0.002392407	0.000927984	0.003841778	0.003841778	0.002482763	0.002482763	0.000559232	0.000559232	0.001893412	0.001893412	0.000645263
3833403772865	383340	3772865	0.000169322	0.000169322	0.000195133	0.000195133	0.003496877	0.001393498	0.004532252	0.004532252	0.002338944	0.000907246	0.003719221	0.003719221	0.002427281	0.002427281	0.000546735	0.000546735	0.0018511	0.0018511	0.00064949
3833503772865	383350	3772865	0.000167702	0.000167702	0.000193266	0.000193266	0.003406358	0.001357427	0.004414931	0.004414931	0.002278399	0.000883762	0.003593552	0.003593552	0.00236445	0.00236445	0.000532583	0.000532583	0.001803184	0.001803184	0.000652682
3833603772865	383360	3772865	0.000166036	0.000166036	0.000191345	0.000191345	0.003311133	0.00131948	0.004291512	0.004291512	0.002214707	0.000859056	0.003469572	0.003469572	0.002298352	0.002298352	0.000517694	0.000517694	0.001752776	0.001752776	0.000655443
3833703772865	383370	3772865	0.000164786	0.000164786	0.000189905	0.000189905	0.003220891	0.001283519	0.004174551	0.004174551	0.002154347	0.000835643	0.003355553	0.003355553	0.002235712	0.002235712	0.000503585	0.000503585	0.001705005	0.001705005	0.000658981
3833803772865	383380	3772865	0.000163768	0.000163768	0.000188731	0.000188731	0.003133694	0.001248771	0.004061536	0.004061536	0.002096024	0.00081302	0.003248026	0.003248026	0.002175186	0.002175186	0.000489952	0.000489952	0.001658847	0.001658847	0.000663036
3833903772865	383390	3772865	0.000162842	0.000162842	0.000187664	0.000187664	0.00304712	0.001214271	0.003949329	0.003949329	0.002038117	0.000790559	0.003143702	0.003143702	0.002115093	0.002115093	0.000476416	0.000476416	0.001613018	0.001613018	0.000666918
3834003772865	383400	3772865	0.000162888	0.000162888	0.000187718	0.000187718	0.002976532	0.001186142	0.00385784	0.00385784	0.001990903	0.000772245	0.003056186	0.003056186	0.002066095	0.002066095	0.00046538	0.00046538	0.001575652	0.001575652	0.000673648
3834103772865	383410	3772865	0.00016312	0.00016312	0.000187985	0.000187985	0.002908228	0.001158923	0.003769312	0.003769312	0.001945217	0.000754524	0.002972318	0.002972318	0.002018683	0.002018683	0.0004547	0.0004547	0.001539494	0.001539494	0.000681067
3834203772865	383420	3772865	0.000162518	0.000162518	0.000187291	0.000187291	0.002829128	0.001127402	0.003666792	0.003666792	0.001892309	0.000734002	0.002880622	0.002880622	0.001963778	0.001963778	0.000442333	0.000442333	0.001497622	0.001497622	0.000685726
3834303772865	383430	3772865	0.00016099	0.00016099	0.000185531	0.000185531	0.002738609	0.00109133	0.003549471	0.003549471	0.001831764	0.000710518	0.0027811	0.0027811	0.001900946	0.001900946	0.00042818	0.00042818	0.001449705	0.001449705	0.000686417
3834403772865	383440	3772865	0.000159463	0.000159463	0.00018377	0.00018377	0.002650858	0.001056362	0.003435739	0.003435739	0.001773071	0.000687751	0.002686648	0.002686648	0.001840036	0.001840036	0.000414461	0.000414461	0.001403254	0.001403254	0.000686848
3834503772865	383450	3772865	0.000155436	0.000155436	0.000179129	0.000179129	0.002532381	0.001009149	0.003282183	0.003282183	0.001693825	0.000657013	0.002568182	0.002568182	0.001757797	0.001757797	0.000395937	0.000395937	0.001340537	0.001340537	0.000677616
3834603772865	383460	3772865	0.000151455	0.000151455	0.000174542	0.000174542	0.002417364	0.000963315	0.003133111	0.003133111	0.001616894	0.000627172	0.002455764	0.002455764	0.001677961	0.001677961	0.000377954	0.000377954	0.001279652	0.001279652	0.000669075
3834703772865	383470	3772865	0.000149002	0.000149002	0.000171715	0.000171715	0.002325807	0.000926829	0.003014445	0.003014445	0.001555655	0.000603418	0.002366025	0.002366025	0.001614409	0.001614409	0.000363639	0.000363639	0.001231185	0.001231185	0.000665106
3834803772865	383480	3772865	0.000148863	0.000148863	0.000171555	0.000171555	0.002268299	0.000903912	0.002939909	0.002939909	0.001517189	0.000588498	0.002308126	0.002308126	0.00157449	0.00157449	0.000354648	0.000354648	0.001200743	0.001200743	0.000667177
3834903772865	383490	3772865	0.000148817	0.000148817	0.000171501	0.000171501	0.002212243	0.000881574	0.002867257	0.002867257	0.001479696	0.000573955	0.002253696	0.002253696	0.001535581	0.001535581	0.000345883	0.000345883	0.001171069	0.001171069	0.00066942
3835003772865	383500	3772865	0.00015002	0.00015002	0.000172888	0.000172888	0.002171205	0.000865221	0.002814068	0.002814068	0.001452247	0.000563308	0.002214119	0.002214119	0.001507095	0.001507095	0.000339467	0.000339467	0.001149345	0.001149345	0.000676063
3835103772865	383510	3772865	0.000151825	0.000151825	0.000174969	0.000174969	0.002135911	0.000851156	0.002768324	0.002768324	0.00142864	0.000554151	0.002180945	0.002180945	0.001482597	0.001482597	0.000333949	0.000333949	0.001130662	0.001130662	0.000685726
3835203772865	383520	3772865	0.000153029	0.000153029	0.000176356	0.000176356	0.002095427	0.000835023	0.002715853	0.002715853	0.001401561	0.000543647	0.002144391	0.002144391	0.001454495	0.001454495	0.000327619	0.000327619	0.001109232	0.001109232	0.00069375
3835303772865	383530	3772865	0.000151733	0.000151733	0.000174862	0.000174862	0.002029268	0.000808659	0.002630105	0.002630105	0.00135731	0.000526483	0.002087115	0.002087115	0.001408573	0.001408573	0.000317275	0.000317275	0.00107421	0.00107421	0.000689523
3835403772865	383540	3772865	0.000150483	0.000150483	0.000173422	0.000173422	0.001965947	0.000783426	0.002548035	0.002548035	0.001314956	0.000510054	0.00203304	0.00203304	0.001364619	0.001364619	0.000307375	0.000307375	0.00104069	0.00104069	0.000684864
3835503772865	383550	3772865	0.000149465	0.000149465	0.000172248	0.000172248	0.001906985	0.00075993	0.002471615	0.002471615	0.001275518	0.000494757	0.001983057	0.001983057	0.001323692	0.001323692	0.000298156	0.000298156	0.001009478	0.001009478	0.000680377

			MSite Grubbing / Prep	MMass Grading / Excavation	MMass Grading / Excavation	MDrainage / Utilities Trenching	MFoundations / Concrete Pads	MBuilding / Structure Construction	MAsphalt Paving	MLandscaping or Other Finishing	MWaterside Construction (Piles)	RSSWRestriping South Valley	RSSWRestriping Silver Lake Boulevard	RSSWDemolition	RSSWPlacing Base	RSSWForm	Child Risk				
Unique Identifier	X (UTM)	Y (UTM)	2027	2027	2028	2028	2028	2028	2028	2028	2028	2029	2029	2029	2029	2029	3rd Trimester	0<2	2<16	Total	per million
3837403772855	383740	3772855	0.000558563	0.000929101	0.000929101	0.000446851	0.000211736	0.000574444	0.000373515	0.000256509	0.000275698	0.000362059	0.000415764	0.001219798	0.00011092	0.00024125	1.87731E-08	3.90044E-07	2.2723E-07	6.36049E-07	0.63604938
3837503772855	383750	3772855	0.000552501	0.000919017	0.000919017	0.000442001	0.000209438	0.000568209	0.000369461	0.000253725	0.000272705	0.00035769	0.000411566	0.001205083	0.000109582	0.00023834	1.86595E-08	3.87916E-07	2.2425E-07	6.3083E-07	0.63082997
3837603772855	383760	3772855	0.000546518	0.000909065	0.000909065	0.000437214	0.00020717	0.000562056	0.00036546	0.000250977	0.000269752	0.000353735	0.000409928	0.001201427	0.00010925	0.000237617	1.85505E-08	3.85972E-07	2.2192E-07	6.26444E-07	0.62644408
3837703772855	383770	3772855	0.000539737	0.000897786	0.000897786	0.00043179	0.000204599	0.000555082	0.000360926	0.000247864	0.000266405	0.000349987	0.00040579	0.001194481	0.000108618	0.000236243	1.84748E-08	3.85341E-07	2.1978E-07	6.23592E-07	0.62359207
3837803772855	383780	3772855	0.000533595	0.000887569	0.000887569	0.000426876	0.000202271	0.000548765	0.000356819	0.000245043	0.000263374	0.000346032	0.000400192	0.001178486	0.000107164	0.00023308	1.83884E-08	3.84273E-07	2.1743E-07	6.20095E-07	0.62009507
3837903772855	383790	3772855	0.000533116	0.000886773	0.000886773	0.000426493	0.000202089	0.000548273	0.000356498	0.000244823	0.000263137	0.000341989	0.00039522	0.001164868	0.000105925	0.000230386	1.83014E-08	3.82922E-07	2.1516E-07	6.16387E-07	0.61638737
3838003772855	383800	3772855	0.000532398	0.000885579	0.000885579	0.000425919	0.000201817	0.000547535	0.000356018	0.000244493	0.000262783	0.000338034	0.000390605	0.001151798	0.000104737	0.00022701	1.822E-08	3.81643E-07	2.1279E-07	6.12649E-07	0.61264936
3838103772855	383810	3772855	0.000529846	0.000881332	0.000881332	0.000423876	0.00020085	0.000544909	0.000354311	0.000243321	0.000261523	0.00033219	0.000383787	0.001132422	0.000102975	0.000223969	1.81006E-08	3.7935E-07	2.0897E-07	6.06417E-07	0.60641682
3838203772855	383820	3772855	0.000527293	0.000877086	0.000877086	0.000421834	0.000199882	0.000542284	0.000352604	0.000242149	0.000260263	0.000326523	0.000377147	0.001113594	0.000101263	0.000220245	1.79815E-08	3.77025E-07	2.053E-07	6.00303E-07	0.60030343
3838303772855	383830	3772855	0.000525378	0.000873902	0.000873902	0.000420303	0.000199156	0.000540315	0.000351324	0.000241269	0.000259318	0.000321741	0.00037152	0.001097599	9.98082E-05	0.000217082	1.78762E-08	3.75095E-07	2.0225E-07	5.95222E-07	0.59522187
3838403772855	383840	3772855	0.000524182	0.000871911	0.000871911	0.000419345	0.000198703	0.000539084	0.000350524	0.00024072	0.000258727	0.000317875	0.000366875	0.001084529	9.86197E-05	0.000214497	1.77902E-08	3.73633E-07	2E-07	5.91425E-07	0.59142495
3838503772855	383850	3772855	0.000522985	0.000869921	0.000869921	0.000418388	0.000198249	0.000537854	0.000349724	0.00024017	0.000258137	0.000314186	0.000362349	0.001072008	9.74811E-05	0.00021202	1.77032E-08	3.72143E-07	1.9774E-07	5.8759E-07	0.58759046
3838603772855	383860	3772855	0.000518757	0.000862888	0.000862888	0.000415006	0.000196646	0.000533506	0.000346897	0.000238229	0.00025605	0.000307515	0.000354638	0.001049524	9.54366E-05	0.000207574	1.75513E-08	3.69012E-07	1.9324E-07	5.79805E-07	0.57980478
3838703772855	383870	3772855	0.00051437	0.00085559	0.00085559	0.000411496	0.000194983	0.000528994	0.000343963	0.000236214	0.000253884	0.000300992	0.000346927	0.001027588	9.34419E-05	0.000203235	1.73955E-08	3.65669E-07	1.8874E-07	5.71808E-07	0.571808
3838803772855	383880	3772855	0.00050743	0.000844046	0.000844046	0.000405944	0.000192352	0.000521856	0.000339322	0.000233027	0.000250459	0.000294735	0.000339394	0.001006018	9.14805E-05	0.000198969	1.72099E-08	3.61501E-07	1.84E-07	5.62712E-07	0.5627118
3838903772855	383890	3772855	0.000497299	0.000827195	0.000827195	0.000397839	0.000188512	0.000511437	0.000332547	0.000228374	0.000245458	0.000288596	0.000329836	0.000974852	8.86464E-05	0.000192805	1.70203E-08	3.5698E-07	1.7899E-07	5.52993E-07	0.55299327
3839003772855	383900	3772855	0.00049331	0.00082056	0.00082056	0.000394648	0.000187	0.000507335	0.00032988	0.000226543	0.00024349	0.000282841	0.000318701	0.000942314	8.56876E-05	0.00018637	1.68658E-08	3.53838E-07	1.7483E-07	5.45534E-07	0.545534
3839103772855	383910	3772855	0.00048621	0.000808751	0.000808751	0.000388968	0.000184309	0.000500033	0.000325132	0.000223282	0.000239985	0.000273573	0.000304022	0.00090219	8.20391E-05	0.000178434	1.65792E-08	3.48179E-07	1.6823E-07	5.32991E-07	0.53299114
3829703772865	382970	3772865	0.000369584	0.000614757	0.000614757	0.000295667	0.000140099	0.000380091	0.000247143	0.000169724	0.00018242	0.001534979	0.000264631	0.000795346	7.23234E-05	0.000157303	1.83522E-08	4.01201E-07	3.4395E-07	7.63499E-07	0.76349912
3829803772865	382980	3772865	0.000372695	0.000619932	0.000619932	0.000298156	0.000141278	0.000383291	0.000249224	0.000171153	0.000183956	0.001566353	0.000269842	0.000810518	7.3703E-05	0.000160303	1.84408E-08	4.02565E-07	3.5368E-07	7.74682E-07	0.77468199
3829903772865	382990	3772865	0.000376524	0.000626301	0.000626301	0.000301219	0.00014273	0.000387229	0.000251784	0.000172911	0.000185846	0.001601564	0.000275916	0.000828249	7.53154E-05	0.00016381	1.85573E-08	4.0455E-07	3.6461E-07	7.87715E-07	0.78771533
3830003772865	383000	3772865	0.000380433	0.000632803	0.000632803	0.000304346	0.000144211	0.000391248	0.000254398	0.000174706	0.000187775	0.001635005	0.000282198	0.000846529	7.69776E-05	0.000167425	1.86738E-08	4.06534E-07	3.7584E-07	8.01049E-07	0.80104891
3830103772865	383010	3772865	0.000384341	0.000639304	0.000639304	0.000307473	0.000145693	0.000395268	0.000257012	0.000176501	0.000189705	0.001666261	0.000288689	0.000865448	7.8698E-05	0.000171167	1.87903E-08	4.08519E-07	3.8733E-07	8.14641E-07	0.81464062
3830203772865	383020	3772865	0.00038825	0.000645806	0.000645806	0.0003106	0.000147175	0.000399288	0.000259626	0.000178296	0.000191634	0.001694861	0.000295388	0.000884825	8.04599E-05	0.000175	1.89018E-08	4.10367E-07	3.9902E-07	8.28287E-07	0.82828743
3830303772865	383030	3772865	0.000392159	0.000652308	0.000652308	0.000313727	0.000148657	0.000403308	0.000262239	0.000180091	0.000193563	0.001720804	0.000302325	0.000904932	8.22884E-05	0.000178976	1.90108E-08	4.12156E-07	4.1092E-07	8.4209E-07	0.84209005
3830403772865	383040	3772865	0.000396307	0.000659208	0.000659208	0.000317046	0.000150229	0.000407574	0.000265013	0.000181996	0.000195611	0.001745184	0.00030965	0.000926136	8.42166E-05	0.00018317	1.91265E-08	4.14081E-07	4.2328E-07	8.56486E-07	0.85648602
3830503772865	383050	3772865	0.000400535	0.000666241	0.000666241	0.000320428	0.000151832	0.000411923	0.000267841	0.000183938	0.000197698	0.001766523	0.000317272	0.000948072	8.62112E-05	0.000187509	1.92411E-08	4.15959E-07	4.3581E-07	8.71012E-07	0.87101238
3830603772865	383060	3772865	0.000404763	0.000673273	0.000673273	0.00032381	0.000153434	0.000416271	0.000270668	0.000185879	0.000199784	0.001785176	0.000325221	0.000971013	8.82973E-05	0.000192046	1.93568E-08	4.17884E-07	4.486E-07	8.85839E-07	0.88583916
3830703772865	383070	3772865	0.00040923	0.000680704	0.000680704	0.000327384	0.000155128	0.000420865	0.000273655	0.000187931	0.000201989	0.00180138	0.000333618	0.000995142	9.04915E-05	0.000196818	1.94754E-08	4.19871E-07	4.6167E-07	9.01018E-07	0.9010185
3830803772865	383080	3772865	0.000413698	0.000688135	0.000688135	0.000330958	0.000156821	0.000425459	0.000276642	0.000189982	0.000204194	0.001813894	0.000342312	0.001020002	9.27521E-05	0.000201735	1.95929E-08	4.21813E-07	4.7478E-07	9.16183E-07	0.9161832
3830903772865	383090	3772865	0.000418803	0.000696627	0.000696627	0.000335042	0.000158757	0.00043071	0.000280056	0.000192327	0.000206714	0.001827176	0.000352018	0.001047879	9.5287E-05	0.000207248	1.97287E-08	4.24194E-07	4.8881E-07	9.32735E-07	0.93273457
3831003772865	383100	3772865	0.000423988	0.000705252	0.000705252	0.000339191	0.000160722	0.000436042	0.000283524	0.000194708	0.000209274	0.001836591	0.00036226	0.001077035	9.79382E-05	0.00021015	1.98663E-08	4.26592E-07	5.0275E-07	9.4921E-07	0.9492099
3831103772865	383110	3772865	0.000429253	0.000714009	0.000714009	0.000343402	0.000162718	0.000441457	0.000287044	0.000197126	0.000211872	0.001840959	0.000372889	0.001107287	0.000100689	0.000218998	1.99983E-08	4.28918E-07	5.1625E-07	9.65161E-07	0.96516117
3831203772865	383120	3772865	0.000434598	0.0007229	0.0007229	0.000347678	0.000164744	0.000446954	0.000290619	0.00019958	0.00021451	0.001839867	0.000384084	0.001139003	0.000103573	0.000225271	2.01294E-08	4.31233E-07	5.2665E-07	9.78007E-07	0.97800711
3831303772865	383130	3772865	0.000439863	0.000731657	0.000731657	0.00035189	0.00016674	0.000452368	0.000294139	0.000201998	0.000217109	0.001827117	0.000395458	0.001171175	0.000106499	0.000231634	2.01878E-08	4.32675E-07	5.3444E-07	9.87305E-07	0.98730527
3831403772865	383140	3772865	0.000444809	0.000739884	0.000739884	0.000355847	0.000168615	0.000457455	0.000297447	0.000204269	0.00021955	0.001790017	0.000406832	0.001203164	0.000109408	0.00023796	2.03924E-08	4.35343E-07	5.4969E-07	1.00543E-06	1.00542666
3831503772865	383150	3772865	0.000449675	0.000747978	0.000747978	0.00035974	0.000170459	0.000462459	0.000300701	0.000206504	0.000221952	0.001749935	0.000418265	0.001235153	0.000112316	0.000244287	2.18071E-08	4.51248E-07	5.6097E-07	1.03402E-06	1.03402018
3831603772865	383160	3772865	0.000454381	0.000755807	0.000755807	0.000363505	0.000172243	0.0004673	0.000303848	0.000208666	0.000224275	0.001704866	0.000429847	0.001267417	0.00011525	0.000250668	2.24045E-08	4.59864E-07	5.6802E-07	1.05029E-06	1.05028861
3831703772865	383170	3772865	0.000458928	0.00076337	0.00076337	0.000367143	0.000173967	0.000471976	0.000306888	0.000210754	0.000226519	0.001636628	0.000441429	0.001299497	0.000118167	0.000257013	2.30401E-08	4.69297E-07	5.7044E-07	1.06278E-06	1.06277599
3831803772865	383180	3772865	0.000459806	0.00076483	0.00076483	0.000367845	0.0001743	0.000472878	0.000307475	0.000211157	0.000226952	0.001564317	0.000448694	0.001317137	0.000119772	0.000260502	2.3677E-08	4.81011E-07	5.7144E-07	1.07613E-06	1.07613243
3831903772865	383190	3772865	0.000547555	0.00091079	0.00091079	0.000438044	0.000207563	0.000563122	0.000366154	0.000251454	0.000270264	0.001478369	0.000474091	0.001414019	0.000128581	0.000279663	2.48323E-08	5.07819E-07	5.8522E-07	1.11787E-06	1.11787185
3832003772865	383200	3772865	0.00060523	0.001006725	0.001006725	0.000484184	0.000229426	0.000622437	0.000404721	0.00027794	0.000298732	0.001380557	0.000527446	0.001566197	0.000142419	0.000309761	2.56801E-08	5.28808E-07	5.8417E-07	1.13866E-06	1.13866192
3832103772865	383210	3772865	0.000645834	0.001074265	0.001074265	0.000516667	0.000244818	0.000664195	0.000431874	0.000296586	0.000318773	0.001283748	0.000551861	0.001639407	0.000149077	0.00032424	2.62641E-08	5.44619E-07	5.7361E-07	1.14449E-06	1.1444913
3832203772865	383220	3772865	0.000667053	0.001109561	0.001109561	0.000533643	0.000252861	0.000686018	0.000446063	0.000306331	0.000329246	0.001178616	0.000559036	0.001659789	0.00015093	0.000328271	2.6513E-08	5.53622E-07	5.5179E-07	1.13193E-06	1.13192763
3832303772865	383230	3772865	0.000666974	0.001109428	0.001109428	0.000533579	0.000252831	0.000685936	0.0004601	0.000306294	0.000329207	0.001088655	0.000552278	0.001638036	0.000148952	0.000323969	2.6174E-08	5.4876E-07	5.2774E-07	1.10268E-06	1.10267591
3832403772865	383240	3772865	0.000658757	0.001095761	0.001095761	0.000527006	0.000249716	0.000677486	0.000440515	0.000302521	0.000325152	0.001024844	0.000547365	0.001620944	0.000147398	0.000320589	2.56292E-08	5.37553E-07	5.1068E-07	1.07387E-06	1.07386524
3832503772865	383250	3772865	0.00065429	0.00108833	0.00108833	0.000523432	0.000248023	0.000672892	0.000437528	0.00030047	0.000322947	0.000981516	0.000551236	0.00162917	0.000148146	0.000322215	2.52392E-08	5.28636E-07	5.0126E-07	1.05513E-06	1.0551311
3832603772865	383260	3772865	0.000648068	0.00107798	0.00107798	0.000518454	0.000245664	0.000666492	0.000433367	0.000297612	0.000319875	0.00094114	0.000555315	0.001637579	0.00014891	0.000323878	2.48256E-08	5.18979E-07	4.9181E-07	1.03561E-06	1.03561013
3832703772865	383270	3772865	0.000627806	0.001044277	0.001044277	0.000502244	0.000237984	0.000645654	0.000419818	0.000288307	0.000309874	0.000891496	0.000550759	0.001620579	0.000147364	0.000320516	2.40487E-08	5.01065E-07	4.7568E-07	1.00079E-06	1.0007935
3832803772865	383280	3772865	0.000607703	0.001010839	0.001010839	0.000486162	0.000230363	0.0006249	0.000406375	0.000279075	0.000299952	0.000845896	0.000548973	0.001611713	0.000146558	0.000318763	2.32735E-08	4.82505E-07	4.6018E-07	9.65959E-07	0.9659593
3832903772865	383290	3772865	0.000595338	0.000990272	0.000990272	0.00047627	0.000225676	0.000612264	0.000398107	0.000273397	0.000293849	0.000806965	0.000551682	0.001615826	0.000146932	0.000319576	2.2682E-08	4.67925E-07	4.4728E-07	9.37891E-07	0.93789121
3833003772865	383300	3772865	0.000591509	0.000983902	0.000983902	0.000473207	0.000224225	0.000608326	0.000395546	0.000271639	0.000291959	0.00077565	0.000558143	0.001630815	0.000148295	0.000322541	2.23215E-08	4.5883E-07	4.3775E-07	9.18899E-07	0.91889927
3833103772865	383310	3772865	0.000589355	0.00098032	0.00098032	0.000471484	0.000223408	0.000606111	0.000394106	0.00027065	0.000290896	0.000745722	0.000563979	0.001644068	0.0001495	0.000325162	2.20013E-08	4.50787E-07	4.2804E-07	9.00829E-07	0.90082939
3833203772865	383320	3772865	0.000592387	0.000985362	0.000985362	0.000473909	0.000224557	0.000609229	0.000396133	0.000272042	0.000292392	0.000722819	0.000572345	0.001664359	0.000151345	0.000329175	2.18808E-08	4.47707E-07	4.2164E-07	8.91228E-07	0.89122834
3833303772865	383330	3772865	0.000596615	0.000992395	0.000992395	0.000477292	0.00022616	0.000613577	0.00039896	0.000273983	0.000294479	0.000702365	0.000580593	0.001684375	0.000153166	0.000333134	2.18196E-08	4.46174E-07	4.1596E-07	8.83952E-07	0.88395155
3833403772865	383340	3772865	0.000600524	0.000998897	0.000998897	0.000480419	0.000227642	0.000617597	0.000401574	0.000275778	0.000296408	0.000682088	0.000587143	0.00169973	0.000154562	0.000336171	2.17525E-08	4.44565E-07	4.0963E-07	8.7595E-07	0.87594999
3833503772865	383350	3772865	0.000603475	0.001003806	0.001003806	0.00048278	0.000228761	0.000620632	0.000403548	0.000277134	0.000297865	0.000661457	0.000591431	0.001708961	0.000155401	0.000337996	2.16548E-08	4.42313E-07	4.0233E-07	8.66298E-07	0.86629761
3833603772865	383360	3772865	0.000606028	0.001008052	0.001008052	0.000484822	0.000229728	0.000623257	0.000405255	0.000278306	0.000299125	0.000641269	0.000593783	0.001712982	0.000155767	0.000338792	2.15538E-08	4.40062E-07	3.9457E-07	8.56187E-07	0.85618655
3833703772865	383370	3772865	0.000609298	0.001013493	0.001013493	0.000487439	0.000230968	0.000626621	0.000407442	0.000279808	0.00030074	0.000622911	0.000595152	0.001714627	0.000155917	0.000339117	2.1487E-08	4.38698E-07	3.873E-07	8.47485E-07	0.84748491
3833803772865	383380	3772865	0.000613048	0.001019729	0.001019729	0.000490438	0.000232389	0.000630477	0.000409949	0.00028153	0.00030259	0.000605969	0.000595242	0.001712982	0.000155767	0.000338792	2.14405E-08	4.37915E-07	3.8028E-07	8.39637E-07	0.83963738
3833903772865	383390	3772865	0.000616637	0.0010257	0.0010257	0.00049331	0.00023375	0.000634169	0.00041235	0.000283178	0.000304362	0.000589854	0.000593693	0.001707224	0.000155243	0.000337653	2.13949E-08	4.37209E-07	3.7323E-07	8.31829E-07	0.83182941
3834003772865	383400	3772865	0.00062286	0.00103605	0.00103605	0.000498288	0.000236109	0.000640568	0.000416511	0.000286036	0.000307433	0.000576897	0.00059277	0.00170366	0.000154919	0.000336948	2.14373E-08	4.38678E-07	3.6779E-07	8.27904E-07	0.82790417
3834103772865	383410	3772865	0.00062972	0.001047461	0.001047461	0.000503776	0.000238709	0.000647623	0.000421098	0.000289186	0.000310819	0.000564826	0.000591014	0.001698359	0.000154437	0.000335899	2.14883E-08	4.40388E-07	3.6255E-07	8.24431E-07	0.82443115
3834203772865	383420	3772865	0.000634028	0.001054627	0.001054627	0.000507222	0.000240342	0.000652053	0.000423979	0.000291165	0.000312946	0.000551485	0.000586577	0.001685928	0.000153307	0.000333441	2.14573E-08	4.40188E-07	3.5604E-07	8.17683E-07	0.81768277
3834303772865	383430	3772865	0.000634666	0.001055688	0.001055688	0.000507733	0.000240584	0.00065271	0.000424405	0.000291458	0.000313261	0.000536639	0.000579015	0.001665181	0.00015142	0.000329338	2.13277E-08	4.37743E-07	3.4805E-07	8.07116E-07	0.80711574
3834403772865	383440	3772865	0.000635065	0.001056352	0.001056352	0.000508052	0.000240735	0.00065312	0.000424672	0.000291641	0.000313457	0.00052259	0.000570916	0.001642971	0.000149401	0.000324945	2.11905E-08	4.35223E-07	3.4022E-07	7.96631E-07	0.79663084
3834503772865	383450	3772865	0.000626529	0.001042154	0.001042154	0.000501223	0.0002375	0.000644342	0.000418964	0.000287721	0.000309244	0.000503937	0.000556059	0.001602116	0.000145686	0.000316865	2.08074E-08	4.26974E-07	3.2855E-07	7.76332E-07	0.77633181
3834603772865	383460	3772865	0.000618632	0.001029017	0.001029017	0.000494905	0.000234506	0.00063622	0.000413683	0.000284094	0.000305346	0.000486228	0.000541202	0.001561353	0.000141979	0.000308803	2.04223E-08	4.18722E-07	3.172E-07	7.56345E-07	0.7563455
3834703772865	383470	3772865	0.000614962	0.001022914	0.001022914	0.00049197	0.000233115	0.000632446	0.000411229	0.000282409	0.000303535	0.000472415	0.000529769	0.001530278	0.000139153	0.000302657	2.01671E-08	4.13593E-07	3.0839E-07	7.42154E-07	0.7421536
3834803772865	383480	3772865	0.000616877	0.001026098	0.001026098	0.000493501	0.000233841	0.000634415	0.00041251	0.000283288	0.00030448	0.000463973	0.000523963	0.001514648	0.000137732	0.000299565	2.01155E-08	4.13361E-07	3.0334E-07	7.36814E-07	0.73681421
3834903772865	383490	3772865	0.000618951	0.001029548	0.001029548	0.000495161	0.000234627	0.000636548	0.000413897	0.000284241	0.000305504	0.000455975	0.000518365	0.001499659	0.000136369	0.000296601	2.00636E-08	4.13126E-07	2.9845E-07	7.31638E-07	0.73163835
3835003772865	383500	3772865	0.000625093	0.001039765	0.001039765	0.000500075	0.000236955	0.000642865	0.000418004	0.000287062	0.000308536	0.000450633	0.000516073	0.001493901	0.000135845	0.000295462	2.01284E-08	4.15576E-07	2.9545E-07	7.31158E-07	0.73115819
3835103772865	383510	3772865	0.000634028	0.001054627	0.001054627	0.000507222	0.000240342	0.000652053	0.000423979	0.000291165	0.000312946	0.000446501	0.000515715	0.001493901	0.000135845	0.000295462	2.02468E-08	4.19175E-07	2.9338E-07	7.32806E-07	0.73280618
3835203772865	383520	3772865	0.000641447	0.001066967	0.001066967	0.000513157	0.000243154	0.000659683	0.0004289	0.000294572	0.000316607	0.000441749	0.000514316	0.001490976	0.000135579	0.000294884	2.03149E-08	4.21525E-07	2.9068E-07	7.32523E-07	0.73252313
3835303772865	383530	3772865	0.000637538	0.001060465	0.001060465	0.00051003	0.000241673	0.000655663	0.000426326	0.000292776	0.000314678	0.00043254	0.000505086	0.001465842	0.000133294	0.000289913	2.0113E-08	4.17801E-07	2.8414E-07	7.22054E-07	0.72205406
3835403772865	383540	3772865	0.00063323	0.0010533	0.0010533	0.000506584	0.00024004	0.000651233	0.000423445	0.000290798	0.000312552	0.000423745	0.000495886	0.001440616	0.000131	0.000284923	1.99122E-08	4.14104E-07	2.7778E-07	7.11794E-07	0.71179449
3835503772865	383550	3772865	0.000629082	0.0010464	0.0010464	0.000503266	0.000238467	0.000646967	0.000420671	0.000288893	0.000310504	0.000415628	0.000487162	0.00141667	0.000128822	0.000280187	1.9726E-08	4.10725E-07	2.7183E-07	7.02282E-07	0.70228245

			EGIODemolition	EGIOSite Grubbing / Prep	EGIOMass Grading / Excavation	EGIOMass Grading / Excavation	EGIODrainage / Utilities Trenching	EGIODrainage / Utilities Trenching	EGIOFoundations / Concrete Pads	EGIOFoundations / Concrete Pads	EGIOBuilding / Structure Construction	EGIOBuilding / Structure Construction	EGIOAsphalt Paving	EGIOArchitectural Coating	EGIOLandscaping or Other Finishing	EGIOWaterside Construction (Piles)	HIWaterside Construction (Landscaping)	HIWaterside Construction (Landscaping)	KMDemolition	KMSite Grubbing / Prep	KMMass Grading / Excavation
Unique Identifier	X (UTM)	Y (UTM)	2025	2025	2025	2026	2026	2027	2026	2027	2026	2027	2027	2027	2027	2027	2025	2026	2025	2025	2025
3835603772865	383560	3772865	0.000290493	0.00026859	0.00044677	0.00044677	0.000214874	0.000214874	0.000101816	0.000101816	0.000276228	0.000276228	0.000179609	3.6431E-05	0.000123346	0.000132573	0.000554319	0.000554319	0.000489792	0.000452866	0.000753286
3835703772865	383570	3772865	0.000290062	0.00026819	0.000446107	0.000446107	0.000214555	0.000214555	0.000101665	0.000101665	0.000275818	0.000275818	0.000179343	3.63769E-05	0.000123162	0.000132376	0.000549716	0.000549716	0.0004866	0.000449914	0.000748376
3835803772865	383580	3772865	0.000298086	0.00027561	0.000458447	0.000458447	0.00022049	0.00022049	0.000104477	0.000104477	0.000283448	0.000283448	0.000184304	3.73831E-05	0.000126569	0.000136038	0.000559722	0.000559722	0.000498075	0.000460524	0.000766024
3835903772865	383590	3772865	0.000305764	0.00028271	0.00047025	0.00047025	0.00022617	0.00022617	0.000107168	0.000107168	0.00029075	0.00029075	0.000189051	3.83461E-05	0.00012983	0.000139542	0.00057413	0.00057413	0.000506702	0.000468501	0.000779293
3836003772865	383600	3772865	0.00030956	0.00028622	0.00047609	0.00047609	0.00022897	0.00022897	0.000108499	0.000108499	0.00029435	0.00029435	0.000191399	3.88222E-05	0.000131442	0.000141274	0.000583436	0.000583436	0.00050722	0.00046898	0.000780089
3836103772865	383610	3772865	0.000310423	0.00028702	0.000477422	0.000477422	0.000229616	0.000229616	0.000108801	0.000108801	0.00029518	0.00029518	0.000191932	3.89304E-05	0.000131808	0.000141668	0.000586137	0.000586137	0.00050351	0.000465549	0.000774384
3836203772865	383620	3772865	0.000311027	0.00028758	0.00047835	0.00047835	0.00023006	0.00023006	0.000109013	0.000109013	0.00029575	0.00029575	0.000192305	3.90061E-05	0.000132064	0.000141944	0.000589039	0.000589039	0.000498851	0.000461242	0.000767218
3836303772865	383630	3772865	0.000310423	0.00028702	0.000477422	0.000477422	0.000229616	0.000229616	0.000108801	0.000108801	0.00029518	0.00029518	0.000191932	3.89304E-05	0.000131808	0.000141668	0.000587838	0.000587838	0.000493416	0.000456216	0.000758859
3836403772865	383640	3772865	0.000309647	0.0002863	0.000476227	0.000476227	0.00022941	0.00022941	0.000108529	0.000108529	0.00029441	0.00029441	0.000191452	3.8833E-05	0.000131478	0.000141314	0.000586637	0.000586637	0.000487894	0.000451111	0.000750367
3836503772865	383650	3772865	0.00030887	0.00028558	0.00047503	0.00047503	0.000228467	0.000228467	0.000108257	0.000108257	0.00029303	0.00029303	0.000190972	3.87356E-05	0.000131149	0.000140959	0.000585737	0.000585737	0.000482114	0.000445766	0.000741476
3836603772865	383660	3772865	0.000308007	0.00028479	0.000473706	0.000473706	0.000227829	0.000227829	0.000107954	0.000107954	0.00029283	0.00029283	0.000190438	3.86274E-05	0.000130782	0.000140566	0.000585337	0.000585337	0.000476247	0.000440341	0.000732453
3836703772865	383670	3772865	0.000306972	0.00028383	0.00047211	0.00047211	0.000227063	0.000227063	0.000107592	0.000107592	0.00029189	0.00029189	0.000189798	3.84976E-05	0.000130343	0.000140093	0.000584836	0.000584836	0.000470553	0.000435076	0.000723696
3836803772865	383680	3772865	0.000305937	0.00028287	0.00047052	0.00047052	0.000226297	0.000226297	0.000107229	0.000107229	0.00029094	0.00029094	0.000189158	3.83678E-05	0.000129903	0.000139621	0.000586737	0.000586737	0.000464513	0.000429492	0.000714407
3836903772865	383690	3772865	0.000304643	0.00028167	0.00046853	0.00046853	0.00022534	0.00022534	0.000106775	0.000106775	0.00028683	0.00028683	0.000188358	3.82055E-05	0.000129354	0.00013903	0.000588338	0.000588338	0.00045856	0.00042388	0.000705252
3837003772865	383700	3772865	0.00030309	0.00028024	0.00046614	0.00046614	0.000224191	0.000224191	0.000106231	0.000106231	0.00028206	0.00028206	0.000187398	3.80107E-05	0.000128694	0.000138321	0.000588438	0.000588438	0.000453211	0.000419042	0.000697025
3837103772865	383710	3772865	0.000301623	0.00027888	0.00046388	0.00046388	0.00022310	0.00022310	0.000105717	0.000105717	0.00028612	0.00028612	0.000186491	3.78268E-05	0.000128071	0.000137652	0.000586537	0.000586537	0.000448725	0.000414894	0.000690125
3837203772865	383720	3772865	0.000300674	0.00027801	0.00046242	0.00046242	0.000222404	0.000222404	0.000105384	0.000105384	0.00028509	0.00028509	0.000185904	3.77077E-05	0.000127668	0.000137219	0.000584236	0.000584236	0.00044467	0.000411145	0.000683889
3837303772865	383730	3772865	0.000299466	0.00027689	0.00046057	0.00046057	0.000221511	0.000221511	0.000104961	0.000104961	0.00028476	0.00028476	0.000185157	3.75563E-05	0.000127156	0.000136668	0.000580334	0.000580334	0.000441564	0.000408273	0.000679112
3837403772865	383740	3772865	0.000297999	0.00027553	0.00045831	0.00045831	0.000220426	0.000220426	0.000104447	0.000104447	0.00028366	0.00028366	0.00018425	3.73723E-05	0.000126533	0.000135998	0.000575931	0.000575931	0.000438889	0.0004058	0.000674998
3837503772865	383750	3772865	0.000296619	0.00027426	0.00045619	0.00045619	0.00021940	0.00021940	0.000103963	0.000103963	0.00028053	0.00028053	0.000183397	3.71992E-05	0.000125947	0.000135368	0.000571629	0.000571629	0.000436214	0.000403327	0.000670885
3837603772865	383760	3772865	0.000295411	0.00027314	0.00045433	0.00045433	0.000218511	0.000218511	0.000103539	0.000103539	0.00028090	0.00028090	0.00018265	3.70477E-05	0.000125434	0.000134817	0.000567326	0.000567326	0.000433626	0.000400934	0.000666904
3837703772865	383770	3772865	0.000294807	0.00027258	0.00045340	0.00045340	0.000218065	0.000218065	0.000103328	0.000103328	0.00028033	0.00028033	0.000182277	3.6972E-05	0.000125177	0.000134541	0.000563024	0.000563024	0.000431297	0.00039878	0.000663321
3837803772865	383780	3772865	0.000295842	0.00027354	0.00045499	0.00045499	0.000218831	0.000218831	0.000103691	0.000103691	0.00028131	0.00028131	0.000182917	3.71018E-05	0.000125617	0.000135014	0.000558721	0.000558721	0.000429054	0.000396706	0.000659871
3837903772865	383790	3772865	0.00029627	0.00027394	0.00045566	0.00045566	0.00021915	0.00021915	0.000103842	0.000103842	0.00028172	0.00028172	0.000183184	3.71559E-05	0.0001258	0.000135211	0.000554319	0.000554319	0.000427328	0.000395111	0.000657218
3838003772865	383800	3772865	0.000295929	0.00027362	0.00045513	0.00045513	0.000218894	0.000218894	0.000103721	0.000103721	0.00028139	0.00028139	0.00018297	3.71126E-05	0.000125654	0.000135053	0.000550216	0.000550216	0.000426034	0.000393914	0.000655227
3838103772865	383810	3772865	0.000293772	0.00027162	0.000451812	0.000451812	0.000217299	0.000217299	0.000102965	0.000102965	0.00027934	0.00027934	0.000181637	3.68421E-05	0.000124738	0.000134069	0.000545214	0.000545214	0.000423963	0.000392	0.000652043
3838203772865	383820	3772865	0.000291529	0.00026955	0.00044836	0.00044836	0.00021564	0.00021564	0.000102179	0.000102179	0.00027713	0.00027713	0.00018025	3.65608E-05	0.000123785	0.000133045	0.000540311	0.000540311	0.000421806	0.000390005	0.000648725
3838303772865	383830	3772865	0.000290234	0.00026835	0.00044637	0.00044637	0.00021468	0.00021468	0.000101725	0.000101725	0.00027598	0.00027598	0.000179449	3.63985E-05	0.000123236	0.000132455	0.000535808	0.000535808	0.000420167	0.00038849	0.000646204
3838403772865	383840	3772865	0.00029803	0.00026795	0.00044578	0.00044578	0.00021436	0.00021436	0.000101574	0.000101574	0.00027572	0.00027572	0.000179183	3.63444E-05	0.000123053	0.000132258	0.000531906	0.000531906	0.000418873	0.000387293	0.000644214
3838503772865	383850	3772865	0.000289285	0.00026748	0.00044912	0.00044912	0.00021398	0.00021398	0.000101392	0.000101392	0.00027508	0.00027508	0.000178863	3.62795E-05	0.000122833	0.000132021	0.00052804	0.00052804	0.000417838	0.000386336	0.000642622
3838603772865	383860	3772865	0.000286352	0.00026476	0.00044040	0.00044040	0.000211811	0.000211811	0.000100364	0.000100364	0.00027229	0.00027229	0.000177049	3.59116E-05	0.000121587	0.000130683	0.000522601	0.000522601	0.00041499	0.000383703	0.000638243
3838703772865	383870	3772865	0.000282901	0.00026157	0.00043509	0.00043509	0.000209258	0.000209258	9.91548E-05	9.91548E-05	0.00026909	0.00026909	0.00017491	3.54788E-05	0.000120122	0.000129108	0.00051719	0.00051719	0.00041223	0.000381151	0.000633997
3838803772865	383880	3772865	0.000278156	0.00025718	0.00042795	0.00042795	0.000205748	0.000205748	9.74916E-05	9.74916E-05	0.00026449	0.00026449	0.00017198	3.48837E-05	0.000118107	0.00012694	0.00051189	0.00051189	0.000407657	0.000376923	0.000626964
3838903772865	383890	3772865	0.00027401	0.00025344	0.00042155	0.00042155	0.000202748	0.000202748	9.60704E-05	9.60704E-05	0.00026041	0.00026041	0.00016974	3.43752E-05	0.00011638	0.00012509	0.00050391	0.00050391	0.000404896	0.00037437	0.000622718
3839003772865	383900	3772865	0.000271685	0.0002512	0.00041843	0.00041843	0.000200962	0.000200962	9.52237E-05	9.52237E-05	0.00025834	0.00025834	0.00016798	3.40722E-05	0.000115359	0.00012389	0.00050088	0.00050088	0.000402049	0.000371737	0.000618339
3839103772865	383910	3772865	0.000267544	0.00024737	0.00041474	0.00041474	0.00019789	0.00019789	9.37722E-05	9.37722E-05	0.00025446	0.00025446	0.00016542	3.35529E-05	0.000113601	0.00012209	0.00049038	0.00049038	0.000396441	0.000366552	0.000609714
3829703772875	382970	3772875	0.000378927	0.00035036	0.00058278	0.00058278	0.000280287	0.000280287	0.000132811	0.000132811	0.00036031	0.00036031	0.000234287	4.75215E-05	0.000160895	0.000172931	0.00057028	0.00057028	0.000353475	0.000326826	0.000543634
3829803772875	382980	3772875	0.000379013	0.00035044	0.00058291	0.00058291	0.000280351	0.000280351	0.000132841	0.000132841	0.00036040	0.00036040	0.000234341	4.75323E-05	0.000160932	0.000172971	0.00057393	0.00057393	0.00035546	0.000328661	0.000546686
3829903772875	382990	3772875	0.00037979	0.00035116	0.00058410	0.00058410	0.000280925	0.000280925	0.000133114	0.000133114	0.00036114	0.00036114	0.000234821	4.76297E-05	0.000161262	0.000173325	0.00057633	0.00057633	0.000358307	0.000331293	0.000551065
3830003772875	383000	3772875	0.000380566	0.00035187	0.00058529	0.00058529	0.000281499	0.000281499	0.000133386	0.000133386	0.00036187	0.00036187	0.000235301	4.77271E-05	0.000161591	0.000173679	0.00058335	0.00058335	0.000361154	0.000333926	0.000555444
3830103772875	383010	3772875	0.00038117	0.00035243	0.00058628	0.00058628	0.000281946	0.000281946	0.000133597	0.000133597	0.00036245	0.00036245	0.000235674	4.78028E-05	0.000161848	0.000173955	0.00058938	0.00058938	0.000363915	0.000336478	0.00055969
3830203772875	383020	3772875	0.000381688	0.00035291	0.00058724	0.00058724	0.000282329	0.000282329	0.000133779	0.000133779	0.00036294	0.00036294	0.000235994	4.78677E-05	0.000162067	0.000174191	0.00059244	0.00059244	0.000366676	0.000339031	0.000563936
3830303772875	383030	3772875	0.000382119	0.00035331	0.00058788	0.00058788	0.000282648	0.000282648	0.00013393	0.00013393	0.00036335	0.00036335	0.000236261	4.79218E-05	0.000162251	0.000174388	0.00059694	0.00059694	0.000369436	0.000341584	0.000568182
3830403772875	383040	3772875	0.000382637	0.00035379	0.00058848	0.00058848	0.000283031	0.000283031	0.000134111	0.000134111	0.00036384	0.00036384	0.000236581	4.79868E-05	0.00016247	0.000174624	0.00060154	0.00060154	0.000372284	0.000344216	0.000572561
3830503772875	383050	3772875	0.000383068	0.00035419	0.00058914	0.00058914	0.00028335	0.00028335	0.000134263	0.000134263	0.00036425	0.00036425	0.000236848	4.80409E-05	0.000162654	0.000174821	0.00060649	0.00060649	0.000375131	0.000346849	0.00057694
3830603772875	383060	3772875	0.000383499	0.00035459	0.00058981	0.00058981	0.000283669	0.000283669	0.000134414	0.000134414	0.00036468	0.00036468	0.000237114	4.8095E-05	0.000162837	0.000175018	0.00060651	0.00060651	0.000377978	0.000349481	0.000581319
3830703772875	383070	3772875	0.000383931	0.00035499	0.00059047	0.00059047	0.000283988	0.000283988	0.000134565	0.000134565	0.00036508	0.00036508	0.000237381	4.81491E-05	0.00016302	0.000175215	0.00061525	0.00061525	0.000380997	0.000352273	0.000585963
3830803772875	383080	3772875	0.000384276	0.0003553	0.00059100	0.00059100	0.000284244	0.000284244	0.000134686	0.000134686	0.00036540	0.00036540	0.000237595	4.81923E-05	0.000163166	0.000175372	0.00061985	0.00061985	0.000383931	0.000354985	0.000590474
3830903772875	383090	3772875	0.00038488	0.00035586	0.00059193	0.00059193	0.00028469	0.00028469	0.000134898	0.000134898	0.00036598	0.00036598	0.000237968	4.82681E-05	0.000163423	0.000175648	0.00062475	0.00062475	0.000387209	0.000358017	0.000595516
3831003772875	383100	3772875	0.000385484	0.00035642	0.00059286	0.00059286	0.000285137	0.000285137	0.000135109	0.000135109	0.00036655	0.00036655	0.000238341	4.83438E-05	0.000163679	0.000175924	0.00062956	0.00062956	0.000390574	0.000361128	0.000600691
3831103772875	383110	3772875	0.000386088	0.00035698	0.00059379	0.00059379	0.000285584	0.000285584	0.000135321	0.000135321	0.00036712	0.00036712	0.000238715	4.84196E-05	0.000163936	0.000176199	0.00063465	0.00063465	0.000394111	0.000364398	0.000606132
3831203772875	383120	3772875	0.000387209	0.00035802	0.00059516	0.00059516	0.000286413	0.000286413	0.000135714	0.000135714	0.00036819	0.00036819	0.000239408	4.85602E-05	0.000164412	0.000176711	0.00063968	0.00063968	0.000398253	0.000368228	0.000612501
3831303772875	383130	3772875	0.000387986	0.00035873	0.00059671	0.00059671	0.000286988	0.000286988	0.000135986	0.000135986	0.00036893	0.00036893	0.000239888	4.86576E-05	0.000164742	0.000177065	0.00064367	0.00064367	0.000402221	0.000371897	0.000618605
3831403772875	383140	3772875	0.000388158	0.00035889	0.00059696	0.00059696	0.000287115	0.000287115	0.000136047	0.000136047	0.00036998	0.00036998	0.000239995	4.86792E-05	0.000164815	0.000177144	0.00064347	0.00064347	0.0004055	0.000374928	0.000623647
3831503772875	383150	3772875	0.000388072	0.00035881	0.00059684	0.00059684	0.000287052	0.000287052	0.000136017	0.000136017	0.00036901	0.00036901	0.000239942	4.86684E-05	0.000164778	0.000177105	0.00064771	0.00064771	0.00040852	0.00037772	0.000628291
3831603772875	383160	3772875	0.000387727	0.0003585	0.00059613	0.00059613	0.000286796	0.000286796	0.000135896	0.000135896	0.00036887	0.00036887	0.000239728	4.86251E-05	0.000164632	0.000176947	0.00063181	0.00063181	0.000411453	0.000380433	0.000623803
3831703772875	383170	3772875	0.000391006	0.00036153	0.00060135	0.00060135	0.000289221	0.000289221	0.000137045	0.000137045	0.00037180	0.00037180	0.000241755	4.90363E-05	0.000166024	0.000178444	0.00063741	0.00063741	0.000416371	0.00038498	0.000640366
3831803772875	383180	3772875	0.000395751	0.00036591	0.00060865	0.00060865	0.000292731	0.000292731	0.000138708	0.000138708	0.00037631	0.00037631	0.000244689	4.96314E-05	0.000168039	0.000180609	0.00064771	0.00064771	0.000425257	0.000393196	0.000654033
3831903772875	383190	3772875	0.000408088	0.00037732	0.00062762	0.00062762	0.000301857	0.000301857	0.000143032	0.000143032	0.00038849	0.00038849	0.000252317	5.11787E-05	0.000173277	0.00018624	0.00063741	0.00063741	0.000407715	0.000367183	0.000678183
3832003772875	383200	3772875	0.00043354	0.00040085	0.00066771	0.00066771	0.000320683	0.000320683	0.000151953	0.000151953	0.00041251	0.00041251	0.000268054	5.43706E-05	0.000184084	0.000197855	0.00063741	0.00063741	0.000489447	0.000452547	0.000752755
3832103772875	383210	3772875	0.000444324	0.00041083	0.00068358	0.00068358	0.000328661	0.000328661	0.000155733	0.000155733	0.00042506	0.00042506	0.000274722	5.57231E-05	0.000188664	0.000202777	0.00063741	0.00063741	0.000492831	0.000819764	
3832203772875	383220	3772875	0.000444324	0.00041083	0.00068358	0.00068358	0.000328661	0.000328661	0.000155733	0.000155733	0.00042506	0.00042506	0.000274722	5.57231E-05	0.000188664	0.000202777	0.00063741	0.00063741	0.000533017	0.000492831	0.00089155
3832303772875	383230	3772875	0.00043285	0.00040022	0.00066571	0.00066571	0.000320173	0.000320173	0.000151711	0.000151711	0.00041594	0.00041594	0.000267627	5.4284E-05	0.000183791	0.00019754	0.00063741	0.00063741	0.000579692	0.000535988	0.00089155
3832403772875	383240	3772875	0.000418183	0.00038665	0.00063152	0.00063152	0.000309324	0.000309324	0.00014657	0.00014657	0.00039748	0.00039748	0.000258559	5.24446E-05	0.000177564	0.000190846	0.00063741	0.00063741	0.000770243	0.000606266	0.000560558	0.000932418
3832503772875	383250	3772875	0.000407312	0.0003766	0.00062643	0.00062643	0.000301283	0.000301283	0.00014276	0.00014276	0.00038731	0.00038731	0.000251837	5.10813E-05	0.000172948	0.000185885	0.00063741	0.00063741	0.000756135	0.000604454	0.000558883	0.000929632
3832603772875	383260	3772875	0.000396268	0.00036639	0.00060949	0.00060949	0.000293114	0.000293114	0.000138889	0.000138889	0.00037609	0.00037609	0.00024509	4.96963E-05	0.000168259	0.000180845	0.00063741	0.00063741	0.000743027	0.000600313	0.000555054	0.000923263
3832703772875	383270	3772875	0.000377719	0.00034924	0.00058092	0.00058092	0.00027939	0.00027939	0.000132388	0.000132388	0.00035917	0.00035917	0.00023354	4.737E-05	0.000160382	0.00017238	0.00063741	0.00063741	0.000720414	0.000584869	0.000540774	0.000899511
3832803772875	383280	3772875	0.000358997	0.00033193	0.00055212	0.00055212	0.000265545	0.000265545	0.000125826	0.000125826	0.00034136	0.00034136	0.00022195	4.50221E-05	0.000152433	0.000163836	0.00063741	0.00063741	0.000702504	0.000565025	0.000522427	0.000868992
3832903772875	383290	3772875	0.000344071	0.00031813	0.00052971	0.00052971	0.000254505	0.000254505	0.000120594	0.000120594	0.00032715	0.00032715	0.000212736	4.31502E-05	0.000146095	0.000157024	0.00063741	0.00063741	0.000691097	0.000548374	0.000507031	0.000843383
3833003772875	383300	3772875	0.000334408	0.0003092	0.00051431	0.00051431	0.000247357	0.000247357	0.000117208	0.000117208	0.00031798	0.00031798	0.000206762	4.19384E-05	0.000141992	0.000152614	0.00063741	0.00063741	0.000684494	0.000539229	0.000498575	0.000829318
3833103772875	383310	3772875	0.000325694	0.00030114	0.00050908	0.00050908	0.000240911	0.000240911	0.000114153	0.000114153	0.00030971	0.00030971	0.000201374	4.08455E-05	0.000138292	0.000148637	0.00067849	0.00067849	0.000531032	0.000490997	0.000816712	
3833203772875	383320	3772875	0.000321294	0.00029707	0.00049414	0.00049414	0.000237657	0.000237657	0.000112611	0.000112611	0.00030551	0.00030551	0.000198653	4.02937E-05	0.000136424	0.000146629	0.00067488	0.00067488	0.000529566	0.00048964	0.000814456	
3833303772875	383330	3772875	0.000318447	0.00029444	0.00048976	0.00048976	0.000235551	0.000235551	0.000111613	0.000111613	0.00030209	0.00030209	0.000196893	3.99367E-05	0.000135215	0.00014533	0.00067198	0.00067198	0.00053017	0.00049019	0.000815385	
3833403772875	383340	3772875	0.0003156	0.00029181	0.00048538	0.00048538	0.000233445	0.000233445	0.000110615	0.000110615	0.00030010	0.00030010	0.000195133	3.95796E-05	0.000134006	0.000144031	0.00066878	0.00066878	0.000530429	0.000490438	0.000815783	
3833503772875	383350	3772875	0.000312666	0.00028909	0.00048087	0.00048087	0.000231275	0.000231275	0.000109587	0.000109587	0.00029731	0.00029731	0.000193319	3.92117E-05	0.000132761	0.000142692	0.00066518	0.00066518	0.000529652	0.00048972	0.000814589	
3833603772875	383360	3772875	0.000309819	0.00028646	0.00047643	0.00047643	0.00022916	0.00022916	0.000108589	0.000108589	0.00029465	0.00029465	0.000191559	3.88547E-05	0.000131552	0.000141393	0.00066138	0.00066138	0.000528617	0.000488763	0.000812997	
3833703772875	383370	3772875	0.000308439	0.00028518	0.00047437	0.00047437	0.000228148	0.000228148	0.000108106	0.000108106	0.00029329	0.00029329	0.000190705	3.86815E-05	0.000130965	0.000140763	0.00065817	0.00065817	0.000529566	0.00048964	0.000814456	

			KMMass Grading / Excavation	KMDrainage / Utilities Trenching	KMFoundations / Concrete Pads	KMBuilding / Structure Construction	KMAsphalt Paving	KMArchitectural Coating	KMLandscaping or Other Finishing	KMWaterside Construction (Piles)	EWNDemolition	EWNSite Grubbing / Prep	EWNDrainage / Utilities Trenching	EWNDrainage / Utilities Trenching	EWNDrainage / Utilities Trenching	EWNFoundations / Concrete Pads	EWNBuilding / Structure Construction	EWNAsphalt Paving	EWNLandscaping or Other Finishing	EWNWaterside Construction (Piles)	ISDemolition
Unique Identifier	X (UTM)	Y (UTM)	2026	2026	2026	2026	2026	2026	2026	2026	2027	2027	2027	2028	2029	2029	2029	2029	2029	2029	2027
3835603772865	383560	3772865	0.000753286	0.000187047	0.000171669	0.000504903	0.000302834	6.14252E-05	0.000207969	0.000223527	0.001382065	0.001580115	0.001860918	0.001860918	0.001860918	0.000484404	0.001203441	0.000854519	0.000586835	0.000613578	0.000276862
3835703772865	383570	3772865	0.000748376	0.000185828	0.00017055	0.000501612	0.000300861	6.10249E-05	0.000206614	0.00022207	0.001357994	0.001552595	0.001828507	0.001828507	0.001828507	0.000475967	0.001182481	0.000839636	0.000576614	0.000602892	0.000276171
3835803772865	383580	3772865	0.000766024	0.00019021	0.000174572	0.000513441	0.000307955	6.24639E-05	0.000211486	0.000227307	0.00137939	0.001577058	0.001857317	0.001857317	0.001857317	0.000483466	0.001201112	0.000852865	0.000585699	0.000612391	0.000284281
3835903772865	383590	3772865	0.000779293	0.000193505	0.000177596	0.000522335	0.00031329	6.35459E-05	0.00021515	0.000231244	0.001413297	0.001615823	0.001902972	0.001902972	0.001902972	0.000495351	0.001230636	0.000873829	0.000600097	0.000627444	0.000291529
3836003772865	383600	3772865	0.000780089	0.000193703	0.000177777	0.000522868	0.00031361	6.36108E-05	0.000215369	0.000231481	0.001429603	0.001634466	0.001924928	0.001924928	0.001924928	0.000501066	0.001244835	0.000883911	0.00060702	0.000634683	0.000294376
3836103772865	383610	3772865	0.000774384	0.000192286	0.000176477	0.000519044	0.000311316	6.31456E-05	0.000213794	0.000229787	0.001425031	0.001629238	0.001918771	0.001918771	0.001918771	0.000499463	0.001240854	0.000881084	0.000605079	0.000632653	0.000294548
3836203772865	383620	3772865	0.000767218	0.000190507	0.000174844	0.000514241	0.000308435	6.25613E-05	0.000211816	0.000227661	0.001420285	0.001623813	0.001912381	0.001912381	0.001912381	0.0004978	0.001236722	0.00087815	0.000603064	0.000630547	0.000294289
3836303772865	383630	3772865	0.000758859	0.000188431	0.000172939	0.000508638	0.000305075	6.18796E-05	0.000209508	0.000225181	0.001403289	0.001604381	0.001889496	0.001889496	0.001889496	0.000491843	0.001221922	0.000867641	0.000595847	0.000623001	0.000292995
3836403772865	383640	3772865	0.000750367	0.000186322	0.000171003	0.000502946	0.000301661	6.11872E-05	0.000207164	0.000222661	0.001385947	0.001584554	0.001866146	0.001866146	0.001866146	0.000485765	0.001206822	0.000856919	0.000588484	0.000615302	0.000291615
3836503772865	383650	3772865	0.000741476	0.000184115	0.000168977	0.000496987	0.000298087	6.04622E-05	0.000204709	0.000220023	0.001369555	0.001565813	0.001844074	0.001844074	0.001844074	0.000480019	0.001192548	0.000846784	0.000581523	0.000608024	0.000290148
3836603772865	383660	3772865	0.000732453	0.000181874	0.000166921	0.000490939	0.000294459	5.97265E-05	0.000202218	0.000217345	0.001354456	0.001548551	0.001823744	0.001823744	0.001823744	0.000474727	0.001179401	0.000837449	0.000575112	0.000601321	0.000288595
3836703772865	383670	3772865	0.000723696	0.0001797	0.000164925	0.000485069	0.000290939	5.90123E-05	0.0001998	0.000214747	0.001339099	0.001530993	0.001803066	0.001803066	0.001803066	0.000469345	0.001166028	0.000827953	0.000568592	0.000594503	0.000286783
3836803772865	383680	3772865	0.000714407	0.000177394	0.000162809	0.000478844	0.000287204	5.82549E-05	0.000197236	0.00021199	0.001330126	0.001520734	0.001790984	0.001790984	0.001790984	0.0004662	0.001158215	0.000822406	0.000564782	0.00059052	0.000284626
3836903772865	383690	3772865	0.000705252	0.00017512	0.000160722	0.000472707	0.000283524	5.75084E-05	0.000194708	0.000209274	0.00132193	0.001511363	0.001779948	0.001779948	0.001779948	0.000463327	0.001151078	0.000817338	0.000561301	0.000586881	0.000282038
3837003772865	383700	3772865	0.000697025	0.000173077	0.000158847	0.000467193	0.000280216	5.68375E-05	0.000192437	0.000206832	0.001312871	0.001501006	0.00176775	0.00176775	0.00176775	0.000460152	0.00114319	0.000811737	0.000557455	0.000582859	0.000279536
3837103772865	383710	3772865	0.000690125	0.000171364	0.000157275	0.000462568	0.000277443	5.62749E-05	0.000190532	0.000204785	0.001300792	0.001487196	0.001751487	0.001751487	0.001751487	0.000455918	0.001132672	0.000804269	0.000552326	0.000577497	0.000277466
3837203772865	383720	3772865	0.000683889	0.000169815	0.000155854	0.000458388	0.000274935	5.57663E-05	0.00018881	0.000202934	0.001290784	0.001475754	0.001738011	0.001738011	0.001738011	0.000452411	0.001123958	0.000798081	0.000548077	0.000573054	0.000275481
3837303772865	383730	3772865	0.000679112	0.000168629	0.000154765	0.000455186	0.000273015	5.53768E-05	0.000187491	0.000201517	0.001273874	0.001456421	0.001715242	0.001715242	0.001715242	0.000446484	0.001109233	0.000787625	0.000540896	0.000565546	0.000273928
3837403772865	383740	3772865	0.000674998	0.000167608	0.00015327	0.000452429	0.000271361	5.50414E-05	0.000186356	0.000200296	0.001254634	0.001434424	0.001689336	0.001689336	0.001689336	0.00043974	0.00109248	0.00077573	0.000532727	0.000557004	0.000272634
3837503772865	383750	3772865	0.000670885	0.000166586	0.00015289	0.000449672	0.000269708	5.4706E-05	0.00018522	0.000199076	0.001236085	0.001413216	0.00166436	0.00166436	0.00166436	0.000433239	0.001076328	0.000764261	0.000524851	0.000548769	0.000271426
3837603772865	383760	3772865	0.000666904	0.000165598	0.000151983	0.000447004	0.000268107	5.43814E-05	0.000184121	0.000197894	0.001221418	0.001396448	0.001644611	0.001644611	0.001644611	0.000428098	0.001063557	0.000755192	0.000518623	0.000542258	0.000270305
3837703772865	383770	3772865	0.000663321	0.000164708	0.000151166	0.000444603	0.000266667	5.40892E-05	0.000183132	0.000196831	0.00120977	0.001383131	0.001628928	0.001628928	0.001628928	0.000424016	0.001053415	0.000747991	0.000513678	0.000537087	0.000269183
3837803772865	383780	3772865	0.000659871	0.000163852	0.00015038	0.00044229	0.00026528	5.38079E-05	0.000182179	0.000195808	0.001197519	0.001369124	0.001612432	0.001612432	0.001612432	0.000419722	0.001042747	0.000740416	0.000508476	0.000531648	0.000268752
3837903772865	383790	3772865	0.000657218	0.000163193	0.000149775	0.000440511	0.000264213	5.35915E-05	0.000181447	0.00019502	0.001186217	0.001356202	0.001597214	0.001597214	0.001597214	0.000415761	0.001032905	0.000733428	0.000503677	0.00052663	0.000268924
3838003772865	383800	3772865	0.000655227	0.000162699	0.000149322	0.000439177	0.000263413	5.34292E-05	0.000180897	0.000194429	0.001174656	0.001342985	0.001581647	0.001581647	0.001581647	0.000411709	0.001022838	0.00072628	0.000498768	0.000521497	0.000269442
3838103772865	383810	3772865	0.000652043	0.000161908	0.000148596	0.000437043	0.000262133	5.31695E-05	0.000180018	0.000193484	0.00114791	0.001312406	0.001545634	0.001545634	0.001545634	0.000402334	0.000999549	0.000709743	0.000487411	0.000509623	0.000267716
3838203772865	383820	3772865	0.000648725	0.000161084	0.00014784	0.000434819	0.000260799	5.2899E-05	0.000179102	0.0001925	0.001122113	0.001282913	0.0015109	0.0015109	0.0015109	0.000393293	0.000977087	0.000693793	0.000476458	0.000498171	0.000266077
3838303772865	383830	3772865	0.000646204	0.000160458	0.000147266	0.000433129	0.000259786	5.26935E-05	0.000178406	0.000191752	0.001103564	0.001261705	0.001485923	0.001485923	0.001485923	0.000386791	0.000960935	0.000682324	0.000468582	0.000489936	0.000265301
3838403772865	383840	3772865	0.000644214	0.000159964	0.000146812	0.000431795	0.000258985	5.25312E-05	0.000177857	0.000191161	0.001093211	0.001249868	0.001471983	0.001471983	0.001471983	0.000383163	0.00095192	0.000675923	0.000464186	0.000485339	0.000265991
3838503772865	383850	3772865	0.000642622	0.000159568	0.000146449	0.000430728	0.000258345	5.24013E-05	0.000177417	0.000190689	0.001083375	0.001238623	0.00145874	0.00145874	0.00145874	0.000379715	0.000943355	0.000669842	0.000460009	0.000480973	0.000267026
3838603772865	383860	3772865	0.000638243	0.000158481	0.000145451	0.000427793	0.000256585	5.20443E-05	0.000176208	0.00018939	0.001053006	0.001203902	0.001417848	0.001417848	0.001417848	0.000369071	0.000916911	0.000651064	0.000447114	0.0004674	0.000263834
3838703772865	383870	3772865	0.000633997	0.000157427	0.000144484	0.000424947	0.000254878	5.1698E-05	0.000175036	0.00018813	0.001022205	0.001168688	0.001376376	0.001376376	0.001376376	0.000358276	0.000890091	0.000632021	0.000434036	0.000453816	0.000260383
3838803772865	383880	3772865	0.000626964	0.000155681	0.000142881	0.000420233	0.000252051	5.11246E-05	0.000173094	0.000186043	0.000991577	0.00113367	0.001335135	0.001335135	0.001335135	0.000347541	0.000863421	0.000613083	0.000421031	0.000440218	0.000257277
3838903772865	383890	3772865	0.000622718	0.000154626	0.000141913	0.000417387	0.000250344	5.07783E-05	0.000171922	0.000184783	0.000959568	0.001097075	0.001292036	0.001292036	0.001292036	0.000336322	0.00083555	0.000593293	0.0004074	0.00042608	0.000255638
3839003772865	383900	3772865	0.000618339	0.000153539	0.000140915	0.000414452	0.000248583	5.04213E-05	0.000170713	0.000183483	0.000932736	0.001066398	0.001255908	0.001255908	0.001255908	0.00032697	0.000812185	0.000576703	0.000396047	0.000414095	0.000254085
3839103772865	383910	3772865	0.000609714	0.000151397	0.00013895	0.000408671	0.000245116	4.9718E-05	0.000168332	0.000180924	0.000890288	0.001017867	0.001198752	0.001198752	0.001198752	0.00031204	0.000775224	0.000550457	0.000378023	0.00039525	0.000252618
3829703772875	382970	3772875	0.000543634	0.000134989	0.000123891	0.00036438	0.000218551	4.43296E-05	0.000150088	0.000161316	0.001551857	0.001774239	0.00208954	0.00208954	0.00208954	0.000543915	0.001351289	0.0009595	0.00065893	0.000688959	0.000293427
3829803772875	382980	3772875	0.000546686	0.000135747	0.000124586	0.000366426	0.000219778	4.45784E-05	0.000150931	0.000162221	0.001585246	0.001812413	0.002134497	0.002134497	0.002134497	0.000555618	0.001380362	0.000980144	0.000673107	0.000703782	0.000293772
3829903772875	382990	3772875	0.000551065	0.000136834	0.000125584	0.000369361	0.000221538	4.49355E-05	0.00015214	0.000163521	0.001625106	0.001857984	0.002188168	0.002188168	0.002188168	0.000569588	0.00141507	0.001004789	0.000690032	0.00072147	0.000294721
3830003772875	383000	3772875	0.000555444	0.000137921	0.000126582	0.000372296	0.000223298	4.52926E-05	0.000153349	0.00016482	0.001665742	0.001904444	0.002242883	0.002242883	0.002242883	0.000583831	0.001450455	0.001029914	0.000707287	0.000739519	0.000295584
3830103772875	383010	3772875	0.00055969	0.000138976	0.00012755	0.000375142	0.000225005	4.56388E-05	0.000154521	0.00016608	0.00170681	0.001951397	0.00229818	0.00229818	0.00229818	0.000598225	0.001486215	0.001055306	0.000724724	0.000757751	0.000296446
3830203772875	383020	3772875	0.000563936	0.00014003	0.000128517	0.000377988	0.000226712	4.5985E-05	0.000155693	0.00016734	0.001748309	0.001998842	0.002354058	0.002354058	0.002354058	0.00061277	0.00152235	0.001080964	0.000742345	0.000776175	0.000297223
3830303772875	383030	3772875	0.000568182	0.000141085	0.000129485	0.000380834	0.000228419	4.63313E-05	0.000156865	0.0001686	0.001790326	0.00204688	0.002410632	0.002410632	0.002410632	0.000627496	0.001558936	0.001106943	0.000760186	0.000794829	0.000297999
3830403772875	383040	3772875	0.000572561	0.000142172	0.000130483	0.000383769	0.00023018	4.66883E-05	0.000158074	0.000169899	0.001833637	0.002096398	0.002468949	0.002468949	0.002468949	0.000642677	0.00159665	0.001133722	0.000778576	0.000814057	0.000298776
3830503772875	383050	3772875	0.00057694	0.000143259	0.000131481	0.000386704	0.00023194	4.70454E-05	0.000159283	0.000171199	0.001877465	0.002146507	0.002527963	0.002527963	0.002527963	0.000658038	0.001634813	0.0011608	0.000797186	0.000833515	0.000299552
3830603772875	383060	3772875	0.000581319	0.000144346	0.000132479	0.000389639	0.0002337	4.74025E-05	0.000160492	0.000172498	0.001922243	0.002197701	0.002588255	0.002588255	0.002588255	0.000673732	0.001673804	0.001188506	0.000816199	0.000853394	0.000300243
3830703772875	383070	3772875	0.000585963	0.0001455	0.000133537	0.000392751	0.000235567	4.77812E-05	0.000161774	0.000173876	0.001968142	0.002250177	0.002650057	0.002650057	0.002650057	0.00068982	0.001713771	0.001216885	0.000835688	0.000873772	0.000301019
3830803772875	383080	3772875	0.000590474	0.00014662	0.000134565	0.000395775	0.000237381	4.81491E-05	0.0001630 2	0.000175215	0.0020143	0.00230295	0.002712208	0.002712208	0.002712208	0.000705998	0.001753963	0.001245424	0.000855287	0.000894264	0.000301796
3830903772875	383090	3772875	0.000595516	0.000147872	0.000135714	0.000399155	0.000239408	4.85602E-05	0.000164412	0.000176711	0.002063909	0.002359668	0.002779005	0.002779005	0.002779005	0.000723385	0.00179716	0.001276097	0.000876351	0.000916288	0.000302745
3831003772875	383100	3772875	0.000600691	0.000149157	0.000136893	0.000402624	0.000241489	4.89822E-05	0.000165841	0.000178247	0.002114381	0.002417372	0.002846964	0.002846964	0.002846964	0.000741075	0.001841109	0.001307303	0.000897782	0.000938695	0.000303694
3831103772875	383110	3772875	0.000606132	0.000150508	0.000138133	0.00040627	0.000243676	4.94258E-05	0.000167343	0.000179861	0.00216675	0.002477247	0.002917479	0.002917479	0.002917479	0.000759431	0.00188671	0.001339683	0.000920019	0.000961945	0.000304729
3831203772875	383120	3772875	0.000612501	0.000152089	0.000139585	0.000410539	0.000246236	4.99452E-05	0.000169101	0.000181751	0.002224987	0.002543829	0.002995894	0.002995894	0.002995894	0.000779842	0.00193742	0.00137569	0.000944746	0.0009878	0.000306109
3831303772875	383130	3772875	0.000618605	0.000153605	0.000140976	0.00041463	0.00024869	5.04429E-05	0.000170786	0.000183562	0.002280981	0.002607846	0.003071288	0.003071288	0.003071288	0.000799467	0.001986177	0.001410311	0.000968522	0.001012659	0.000307317
3831403772875	383140	3772875	0.000623647	0.000154857	0.000142125	0.00041801	0.00025071 7	5.08541E-05	0.000172178	0.000185058	0.002330503	0.002664466	0.003137969	0.003137969	0.003137969	0.000816825	0.002029299	0.00144093	0.000989549	0.001034645	0.00030818
3831503772875	383150	3772875	0.000628291	0.00015601	0.000143183	0.000421123	0.000252584	5.12328E-05	0.000173461	0.000186437	0.002377179	0.00271783	0.003200817	0.003200817	0.003200817	0.000833184	0.002069942	0.001469789	0.001009368	0.001055367	0.000308784
3831603772875	383160	3772875	0.000632803	0.00015713	0.000144211	0.000424147	0.000254398	5.16006E-05	0.000174706	0.000187775	0.002422819	0.002770011	0.00326227	0.00326227	0.00326227	0.000849181	0.002109684	0.001498008	0.001028747	0.001075629	0.000309388
3831703772875	383170	3772875	0.000640366	0.000159008	0.000145935	0.000429216	0.000257439	5.22174E-05	0.000176794	0.00019002	0.002474327	0.002828899	0.003331623	0.003331623	0.003331623	0.000867234	0.002154534	0.001529855	0.001050618	0.001098496	0.000310078
3831803772875	383180	3772875	0.000654033	0.000162402	0.00014905	0.000438377	0.000262933	5.33318E-05	0.000180567	0.000194075	0.002503315	0.002862042	0.003370656	0.003370656	0.003370656	0.000877394	0.002179776	0.001547778	0.001062927	0.001111366	0.000309647
3831903772875	383190	3772875	0.000678183	0.000168399	0.000154553	0.000454564	0.000272642	5.53011E-05	0.000187235	0.000201241	0.002556807	0.002923199	0.003442681	0.003442681	0.003442681	0.000896143	0.002226354	0.001580852	0.001085639	0.001135114	0.000334236
3832003772875	383200	3772875	0.000752755	0.000186916	0.000171548	0.000504547	0.000302621	6.13819E-05	0.000207823	0.000223369	0.002730223	0.003121465	0.003676182	0.003676182	0.003676182	0.000956924	0.002377357	0.001688073	0.001159273	0.001212103	0.000382119
3832103772875	383210	3772875	0.000819764	0.000203554	0.000186819	0.000549461	0.00032956	6.6846E-05	0.000226323	0.000243253	0.002765079	0.003161316	0.003723114	0.003723114	0.003723114	0.00096914	0.002407708	0.001709624	0.001174073	0.001227578	0.000406104
3832203772875	383220	3772875	0.00089155	0.000221379	0.000203178	0.000597576	0.000358419	7.26997E-05	0.000246142	0.000264555	0.002691226	0.00307688	0.003623673	0.003623673	0.003623673	0.000943256	0.0023434	0.001663962	0.001142715	0.00119479	0.000416975
3832303772875	383230	3772875	0.000929632	0.000230836	0.000211857	0.000623102	0.000373729	7.5805E-05	0.000256656	0.000275855	0.002557929	0.002924481	0.003444192	0.003444192	0.003444192	0.000896536	0.002227331	0.001581545	0.001086116	0.001135612	0.000414386
3832403772875	383240	3772875	0.000932418	0.000231528	0.000212492	0.000624969	0.000374849	7.60322E-05	0.000257425	0.000276682	0.002462075	0.002814892	0.003315127	0.003315127	0.003315127	0.00086294	0.002143866	0.00152228	0.001045416	0.001093057	0.000405845
3832503772875	383250	3772875	0.000929632	0.000230836	0.000211857	0.000623102	0.000373729	7.5805E-05	0.000256656	0.000275855	0.002423078	0.002770307	0.003262619	0.003262619	0.003262619	0.000849272	0.002109909	0.001498168	0.001028857	0.001075744	0.000398684
3832603772875	383260	3772875	0.000923263	0.000229254	0.000210405	0.000618833	0.000371168	7.52856E-05	0.000254897	0.000273965	0.00238667	0.00272868	0.003213595	0.003213595	0.003213595	0.000836511	0.002078206	0.001475657	0.001013398	0.00105958	0.000390747
3832703772875	383270	3772875	0.000899511	0.000223356	0.000204992	0.000602913	0.000361619	7.33489E-05	0.00024834	0.000266917	0.002313938	0.002645527	0.003115664	0.003115664	0.003115664	0.000811019	0.002014875	0.001430688	0.000982516	0.001027291	0.000375476
3832803772875	383280	3772875	0.000868992	0.000215778	0.000198037	0.00058457	0.00034935	7.08603E-05	0.000239914	0.000257861	0.002254149	0.002577169	0.003035159	0.003035159	0.003035159	0.000790063	0.001962813	0.001393721	0.000957128	0.001000747	0.000358738
3832903772875	383290	3772875	0.000843383	0.000209419	0.000192201	0.000565292	0.000339055	6.8772E-05	0.000232844	0.000250262	0.002210579	0.002527356	0.002976493	0.002976493	0.002976493	0.00077492	0.001924874	0.001366782	0.000938628	0.000981403	0.000344934
3833003772875	383300	3772875	0.000829318	0.000205927	0.000188996	0.000555864	0.0003334	6.76251E-05	0.000228961	0.000246088	0.002181763	0.00249441	0.002937693	0.002937693	0.002937693	0.000764692	0.001899782	0.001348965	0.000926393	0.00096861	0.000336134
3833103772875	383310	3772875	0.000816712	0.000202797	0.000186123	0.000547415	0.000328333	6.65972E-05	0.00022548	0.000242348	0.002151393	0.002459689	0.002896801	0.002896801	0.002896801	0.000754048	0.001873338	0.001330188	0.000913498	0.000955127	0.000328196
3833203772875	383320	3772875	0.000814456	0.000202237	0.000185609	0.000545903	0.000327426	6.64132E-05	0.000224858	0.000241678	0.002133103	0.002438777	0.002872173	0.002872173	0.002872173	0.000747637	0.001857411	0.001318879	0.000905731	0.000947007	0.000324314
3833303772875	383330	3772875	0.000815385	0.000202467	0.000185821	0.000546526	0.000327799	6.6489E-05	0.000225114	0.000241954	0.002116969	0.002420332	0.00285045	0.00285045	0.00285045	0.000741983	0.001843363	0.001308904	0.000898881	0.000939845	0.000321812
3833403772875	383340	3772875	0.000815783	0.000202566	0.000185911	0.000546793	0.000327959	6.65214E-05	0.000225224	0.000242072	0.002097212	0.002397743	0.002823847	0.002823847	0.002823847	0.000735058	0.001826159	0.001296688	0.000890492	0.000931073	0.000319137
3833503772875	383350	3772875	0.000814589	0.000202269	0.000185639	0.000545992	0.000327479	6.64241E-05	0.000224894	0.000241718	0.00207245	0.002369433	0.002790506	0.002790506	0.002790506	0.000726379	0.001804598	0.001281378	0.000879978	0.00092008	0.000315945
3833603772875	383360	3772875	0.000812997	0.000201874	0.000185276	0.000544925	0.000326839	6.62942E-05	0.000224455	0.000241245	0.002044755	0.00233777	0.002753216	0.002753216	0.002753216	0.000716672	0.001780482	0.001264255	0.000868219	0.000907785	0.000312666
3833703772875	383370	3772875	0.000814456	0.000202237	0.000185609	0.000545903	0.000327426	6.64132E-05	0.000224858	0.000241678	0.002019735	0.002309164	0.002719527	0.002719527	0.002719527	0.000707903	0.001758696	0.001248785	0.000857595	0.000896677	0.000310768

			ISDrainage / Utilities Trenching	ISDrainage / Utilities Trenching	ISAsphalt Paving	ISAsphalt Paving	SVDemolition	SVSite Grubbing / Prep	SVMass Grading / Excavation	SVMass Grading / Excavation	SVDrainage / Utilities Trenching	SVFoundations / Concrete Pads	SVBuilding / Structure Construction	SVBuilding / Structure Construction	SVAsphalt Paving	SVAsphalt Paving	SVArchitectural Coating	SVArchitectural Coating	SVLandscaping or Other Finishing	SVLandscaping or Other Finishing	MDemolition
Unique Identifier	X (UTM)	Y (UTM)	2027	2028	2027	2028	2027	2027	2027	2028	2028	2028	2028	2029	2028	2029	2028	2029	2028	2029	2027
3835603772865	383560	3772865	0.000148539	0.000148539	0.000171181	0.000171181	0.001851276	0.00073773	0.002399411	0.002399411	0.001238256	0.000480304	0.001936187	0.001936187	0.001285023	0.001285023	0.000289446	0.000289446	0.000979988	0.000979988	0.000675891
3835703772865	383570	3772865	0.000148169	0.000148169	0.000170754	0.000170754	0.001803248	0.000718591	0.002337164	0.002337164	0.001206132	0.000467843	0.001895898	0.001895898	0.001251686	0.001251686	0.000281937	0.000281937	0.000954564	0.000954564	0.000673561
3835803772865	383580	3772865	0.00015252	0.00015252	0.000175769	0.000175769	0.001808092	0.000720521	0.002343442	0.002343442	0.001209373	0.0004691	0.001898832	0.001898832	0.001255048	0.001255048	0.000282694	0.000282694	0.000957128	0.000957128	0.000697201
3835903772865	383590	3772865	0.000156408	0.000156408	0.00018025	0.00018025	0.001825808	0.000727581	0.002366404	0.002366404	0.001221222	0.000473696	0.001911106	0.001911106	0.001267345	0.001267345	0.000285464	0.000285464	0.000966507	0.000966507	0.000721445
3836003772865	383600	3772865	0.000157935	0.000157935	0.00018201	0.00018201	0.001827193	0.000728132	0.002368198	0.002368198	0.001222148	0.000474055	0.001910217	0.001910217	0.001268306	0.001268306	0.000285681	0.000285681	0.000967239	0.000967239	0.000731539
3836103772865	383610	3772865	0.000158028	0.000158028	0.000182117	0.000182117	0.001807539	0.0007203	0.002342725	0.002342725	0.001209002	0.000468956	0.001892963	0.001892963	0.001254664	0.001254664	0.000282608	0.000282608	0.000956835	0.000956835	0.000731367
3836203772865	383620	3772865	0.000157889	0.000157889	0.000181957	0.000181957	0.001790376	0.000713461	0.002320481	0.002320481	0.001197523	0.000464504	0.00187811	0.00187811	0.001242751	0.001242751	0.000279925	0.000279925	0.00094775	0.00094775	0.000729382
3836303772865	383630	3772865	0.000157195	0.000157195	0.000181156	0.000181156	0.001759719	0.000701244	0.002280746	0.002280746	0.001177017	0.00045655	0.001852229	0.001852229	0.001221471	0.001221471	0.000275131	0.000275131	0.000931522	0.000931522	0.000723429
3836403772865	383640	3772865	0.000156454	0.000156454	0.000180303	0.000180303	0.00173003	0.000689413	0.002242267	0.002242267	0.001157159	0.000448847	0.001827059	0.001827059	0.001200863	0.001200863	0.000270489	0.000270489	0.000915806	0.000915806	0.0007167
3836503772865	383650	3772865	0.000155667	0.000155667	0.000179396	0.000179396	0.001702971	0.000678631	0.002207197	0.002207197	0.001139061	0.000441827	0.001804113	0.001804113	0.001182081	0.001182081	0.000266259	0.000266259	0.000901482	0.000901482	0.000709452
3836603772865	383660	3772865	0.000154834	0.000154834	0.000178436	0.000178436	0.001679027	0.000669089	0.002176162	0.002176162	0.001123045	0.000435615	0.001784102	0.001784102	0.00116546	0.00116546	0.000262515	0.000262515	0.000888807	0.000888807	0.000701429
3836703772865	383670	3772865	0.000153862	0.000153862	0.000177316	0.000177316	0.001655843	0.00065985	0.002146115	0.002146115	0.001107538	0.0004296	0.001764625	0.001764625	0.001149368	0.001149368	0.00025889	0.00025889	0.000876534	0.000876534	0.000692715
3836803772865	383680	3772865	0.000152705	0.000152705	0.000175982	0.000175982	0.001643802	0.000655052	0.002130508	0.002130508	0.001099484	0.000426476	0.001755909	0.001755909	0.00114101	0.00114101	0.000257008	0.000257008	0.00087016	0.00087016	0.000682103
3836903772865	383690	3772865	0.000151316	0.000151316	0.000174382	0.000174382	0.001633698	0.000651025	0.002117413	0.002117413	0.001092726	0.000423854	0.001749238	0.001749238	0.001133996	0.001133996	0.000255428	0.000255428	0.000864812	0.000864812	0.000669334
3837003772865	383700	3772865	0.000149974	0.000149974	0.000172835	0.000172835	0.001621242	0.000646061	0.002101268	0.002101268	0.001084394	0.000420623	0.001739455	0.001739455	0.00112535	0.00112535	0.00025348	0.00025348	0.000858218	0.000858218	0.000655357
3837103772865	383710	3772865	0.000148863	0.000148863	0.000171555	0.000171555	0.001602556	0.000638615	0.00207705	0.00207705	0.001071897	0.000415775	0.001722468	0.001722468	0.00111238	0.00111238	0.000250559	0.000250559	0.000848326	0.000848326	0.000642933
3837203772865	383720	3772865	0.000147798	0.000147798	0.000170328	0.000170328	0.001584909	0.000631583	0.002054178	0.002054178	0.001060093	0.000411196	0.001705214	0.001705214	0.001100131	0.001100131	0.0002478	0.0002478	0.000838985	0.000838985	0.0006312
3837303772865	383730	3772865	0.000146965	0.000146965	0.000169367	0.000169367	0.001558058	0.000620883	0.002019377	0.002019377	0.001042133	0.00040423	0.001679422	0.001679422	0.001081492	0.001081492	0.000243602	0.000243602	0.000824771	0.000824771	0.000623348
3837403772865	383740	3772865	0.000146271	0.000146271	0.000168567	0.000168567	0.001528162	0.000608969	0.001980629	0.001980629	0.001022137	0.000396474	0.001650873	0.001650873	0.001060741	0.001060741	0.000238927	0.000238927	0.000808945	0.000808945	0.000616705
3837503772865	383750	3772865	0.000145623	0.000145623	0.00016782	0.00016782	0.001499512	0.000597552	0.001943495	0.001943495	0.001002973	0.00038904	0.001623124	0.001623124	0.001040854	0.001040854	0.000234448	0.000234448	0.000793779	0.000793779	0.000610407
3837603772865	383760	3772865	0.000145021	0.000145021	0.000167127	0.000167127	0.001473422	0.000587156	0.001909681	0.001909681	0.000985523	0.000382271	0.001597154	0.001597154	0.001022744	0.001022744	0.000230369	0.000230369	0.000779968	0.000779968	0.000604195
3837703772865	383770	3772865	0.000144419	0.000144419	0.000166434	0.000166434	0.001448508	0.000577228	0.001877391	0.001877391	0.000968859	0.000375808	0.001571717	0.001571717	0.001005451	0.001005451	0.000226474	0.000226474	0.00076678	0.00076678	0.000598501
3837803772865	383780	3772865	0.000144188	0.000144188	0.000166167	0.000166167	0.001426502	0.000568458	0.001848868	0.001848868	0.000954139	0.000370098	0.001547259	0.001547259	0.000990175	0.000990175	0.000223033	0.000223033	0.00075513	0.00075513	0.000592375
3837903772865	383790	3772865	0.00014428	0.00014428	0.000166273	0.000166273	0.001406986	0.000560681	0.001823574	0.001823574	0.000941086	0.000365035	0.00152378	0.00152378	0.000976629	0.000976629	0.000219982	0.000219982	0.0007448	0.0007448	0.000587112
3838003772865	383800	3772865	0.000144558	0.000144558	0.000166594	0.000166594	0.001384979	0.000551911	0.001795051	0.001795051	0.000926366	0.000359325	0.001500478	0.001500478	0.000961353	0.000961353	0.000216541	0.000216541	0.00073315	0.00073315	0.000586681
3838103772865	383810	3772865	0.000143632	0.000143632	0.000165527	0.000165527	0.0013501	0.000538012	0.001749846	0.001749846	0.000903037	0.000350276	0.001468282	0.001468282	0.000937143	0.000937143	0.000211088	0.000211088	0.000714687	0.000714687	0.000583489
3838203772865	383820	3772865	0.000142753	0.000142753	0.000164513	0.000164513	0.001316467	0.000524609	0.001706254	0.001706254	0.000880541	0.00034155	0.001437065	0.001437065	0.00091397	0.00091397	0.000205829	0.000205829	0.000696883	0.000696883	0.00058021
3838303772865	383830	3772865	0.000142336	0.000142336	0.000164033	0.000164033	0.00129017	0.00051413	0.00167217	0.00167217	0.000862951	0.000334728	0.001410917	0.001410917	0.000895543	0.000895543	0.000201717	0.000201717	0.000682962	0.000682962	0.000578139
3838403772865	383840	3772865	0.000142707	0.000142707	0.00016446	0.00016446	0.001270654	0.000506353	0.001646877	0.001646877	0.000849898	0.000329664	0.001389928	0.001389928	0.000881997	0.000881997	0.000198666	0.000198666	0.000672631	0.000672631	0.000577363
3838503772865	383850	3772865	0.000143262	0.000143262	0.0001651	0.0001651	0.001251761	0.000498824	0.00162239	0.00162239	0.000837261	0.000324763	0.001369294	0.001369294	0.000868883	0.000868883	0.000195712	0.000195712	0.00066263	0.00066263	0.0005765
3838603772865	383860	3772865	0.000141549	0.000141549	0.000163126	0.000163126	0.001216398	0.000484732	0.001576556	0.001576556	0.000813608	0.000315588	0.001337365	0.001337365	0.000844337	0.000844337	0.000190183	0.000190183	0.00064391	0.00064391	0.000571669
3838703772865	383870	3772865	0.000139698	0.000139698	0.000160992	0.000160992	0.001180481	0.000470419	0.001530005	0.001530005	0.000789585	0.00030627	0.001305347	0.001305347	0.000819406	0.000819406	0.000184568	0.000184568	0.000624898	0.000624898	0.000566233
3838803772865	383880	3772865	0.000138032	0.000138032	0.000159072	0.000159072	0.001143803	0.000455803	0.001482467	0.001482467	0.000765052	0.000296754	0.001274041	0.001274041	0.000793946	0.000793946	0.000178833	0.000178833	0.000605482	0.000605482	0.000555794
3838903772865	383890	3772865	0.000137152	0.000137152	0.000158058	0.000158058	0.001111001	0.000442731	0.001439952	0.001439952	0.000743111	0.000288243	0.001243624	0.001243624	0.000771177	0.000771177	0.00017374	0.00017374	0.000588117	0.000588117	0.000548202
3839003772865	383900	3772865	0.000136319	0.000136319	0.000157098	0.000157098	0.001080551	0.000430597	0.001400486	0.001400486	0.000722744	0.000280343	0.001214274	0.001214274	0.000750041	0.000750041	0.000168944	0.000168944	0.000571998	0.000571998	0.000543543
3839103772865	383910	3772865	0.000135532	0.000135532	0.000156191	0.000156191	0.001034253	0.000412148	0.001340481	0.001340481	0.000691778	0.000268332	0.001169094	0.001169094	0.000717905	0.000717905	0.000161705	0.000161705	0.000547491	0.000547491	0.000535691
3829703772875	382970	3772875	0.000157426	0.000157426	0.000181423	0.000181423	0.003117016	0.001242125	0.00403992	0.00403992	0.002084868	0.000808693	0.005081578	0.005081578	0.002163609	0.002163609	0.000487344	0.000487344	0.001650018	0.001650018	0.000404724
3829803772875	382980	3772875	0.000157611	0.000157611	0.000181637	0.000181637	0.003232102	0.001287986	0.004189081	0.004189081	0.002161845	0.000838552	0.005297342	0.005297342	0.002243494	0.002243494	0.000505338	0.000505338	0.00171094	0.00171094	0.000408002
3829903772875	382990	3772875	0.000158121	0.000158121	0.000182223	0.000182223	0.003361929	0.001339722	0.004357348	0.004357348	0.002248682	0.000872235	0.005535608	0.005535608	0.00233361	0.00233361	0.000525636	0.000525636	0.001779665	0.001779665	0.000412316
3830003772875	383000	3772875	0.000158583	0.000158583	0.000182757	0.000182757	0.003496254	0.00139325	0.004531444	0.004531444	0.002338528	0.000907085	0.005782768	0.005782768	0.002426849	0.002426849	0.000546638	0.000546638	0.001850771	0.001850771	0.00041663
3830103772875	383010	3772875	0.000159046	0.000159046	0.00018329	0.00018329	0.003634178	0.001448212	0.004710205	0.004710205	0.00243078	0.000942868	0.00603722	0.00603722	0.002522586	0.002522586	0.000568202	0.000568202	0.001923782	0.001923782	0.00042103
3830203772875	383020	3772875	0.000159463	0.000159463	0.00018377	0.00018377	0.003775284	0.001504443	0.004893092	0.004893092	0.002525162	0.000979478	0.006297898	0.006297898	0.002620532	0.002620532	0.000590264	0.000590264	0.001998478	0.001998478	0.000425344
3830303772875	383030	3772875	0.00015988	0.00015988	0.00018425	0.00018425	0.003919852	0.001562053	0.005080463	0.005080463	0.002621858	0.001016985	0.006564713	0.006564713	0.00272088	0.00272088	0.000612867	0.000612867	0.002075006	0.002075006	0.000429657
3830403772875	383040	3772875	0.000160296	0.000160296	0.000184731	0.000184731	0.004069332	0.001621621	0.005274203	0.005274203	0.00272184	0.001055767	0.006839088	0.006839088	0.002824639	0.002824639	0.000636238	0.000636238	0.002154134	0.002154134	0.00043423
3830503772875	383050	3772875	0.000160713	0.000160713	0.000185211	0.000185211	0.00422165	0.001682319	0.00547162	0.00547162	0.002823721	0.001095285	0.007117287	0.007117287	0.002930367	0.002930367	0.000660053	0.000660053	0.002234765	0.002234765	0.000438717
3830603772875	383060	3772875	0.000161083	0.000161083	0.000185637	0.000185637	0.004377428	0.001744396	0.005673522	0.005673522	0.002927916	0.001135701	0.007399043	0.007399043	0.003038497	0.003038497	0.000684409	0.000684409	0.002317228	0.002317228	0.000443375
3830703772875	383070	3772875	0.0001615	0.0001615	0.000186117	0.000186117	0.004537082	0.001808018	0.005880446	0.005880446	0.003034703	0.001177122	0.00768409	0.00768409	0.003149317	0.003149317	0.000709371	0.000709371	0.002401742	0.002401742	0.000448207
3830803772875	383080	3772875	0.000161916	0.000161916	0.000186598	0.000186598	0.004697912	0.001872108	0.006088896	0.006088896	0.003142276	0.001218848	0.007966825	0.007966825	0.003260954	0.003260954	0.000734516	0.000734516	0.002486878	0.002486878	0.000453038
3830903772875	383090	3772875	0.000162425	0.000162425	0.000187184	0.000187184	0.004866631	0.001939343	0.00630757	0.00630757	0.003255127	0.001262622	0.008255608	0.008255608	0.003378067	0.003378067	0.000760896	0.000760896	0.002576191	0.002576191	0.000458301
3831003772875	383100	3772875	0.000162935	0.000162935	0.000187771	0.000187771	0.005036181	0.002006908	0.006527321	0.006527321	0.003368533	0.00130661	0.008537275	0.008537275	0.003495756	0.003495756	0.000787405	0.000787405	0.002665944	0.002665944	0.000463737
3831103772875	383110	3772875	0.00016349	0.00016349	0.000188411	0.000188411	0.005206907	0.002074942	0.006748597	0.006748597	0.003482726	0.001350904	0.008808448	0.008808448	0.003614262	0.003614262	0.000814098	0.000814098	0.002756319	0.002756319	0.000469345
3831203772875	383120	3772875	0.000164231	0.000164231	0.000189265	0.000189265	0.005379017	0.002143527	0.006971667	0.006971667	0.003597845	0.001395558	0.009055608	0.009055608	0.003733728	0.003733728	0.000841007	0.000841007	0.002847427	0.002847427	0.000475729
3831303772875	383130	3772875	0.000164879	0.000164879	0.000190012	0.000190012	0.005469605	0.002179627	0.007089077	0.007089077	0.003658437	0.00141906	0.009054274	0.009054274	0.003796608	0.003796608	0.00085517	0.00085517	0.002895381	0.002895381	0.000481941
3831403772875	383140	3772875	0.000165342	0.000165342	0.000190545	0.000190545	0.005579986	0.002223613	0.007232139	0.007232139	0.003732266	0.001447698	0.009096697	0.009096697	0.003873226	0.003873226	0.000872428	0.000872428	0.002953811	0.002953811	0.000487463
3831503772875	383150	3772875	0.000165666	0.000165666	0.000190918	0.000190918	0.005728428	0.002282767	0.007424533	0.007424533	0.003831554	0.00148621	0.009336742	0.009336742	0.003976264	0.003976264	0.000895637	0.000895637	0.003032391	0.003032391	0.000492726
3831603772875	383160	3772875	0.00016599	0.00016599	0.000191292	0.000191292	0.005860885	0.002335551	0.007596208	0.007596208	0.00392015	0.001520575	0.009541744	0.009541744	0.004068206	0.004068206	0.000916347	0.000916347	0.003102507	0.003102507	0.000497989
3831703772875	383170	3772875	0.00016636	0.00016636	0.000191719	0.000191719	0.005939362	0.002366824	0.007697921	0.007697921	0.003972641	0.001540936	0.009583723	0.009583723	0.00412268	0.00412268	0.000928617	0.000928617	0.00314405	0.00314405	0.000503597
3831803772875	383180	3772875	0.000166128	0.000166128	0.000191452	0.000191452	0.005950365	0.002371208	0.007712183	0.007712183	0.003980001	0.001543791	0.009413584	0.009413584	0.004130317	0.004130317	0.000930337	0.000930337	0.003149875	0.003149875	0.000508859
3831903772875	383190	3772875	0.000179321	0.000179321	0.000206655	0.000206655	0.005875279	0.002341287	0.007614864	0.007614864	0.003929778	0.00152431	0.009007492	0.009007492	0.004078198	0.004078198	0.000918597	0.000918597	0.003110127	0.003110127	0.000508342
3832003772875	383200	3772875	0.000205011	0.000205011	0.000236261	0.000236261	0.00574912	0.002291013	0.007451352	0.007451352	0.003845395	0.001491579	0.008383323	0.008383323	0.003990627	0.003990627	0.000898872	0.000898872	0.003043344	0.003043344	0.000639051
3832103772875	383210	3772875	0.000217879	0.000217879	0.000251091	0.000251091	0.0055231	0.002200944	0.00715841	0.00715841	0.003694217	0.001432939	0.007762178	0.007762178	0.00383374	0.00383374	0.000863534	0.000863534	0.002923698	0.002923698	0.000695907
3832203772875	383220	3772875	0.000223711	0.000223711	0.000257812	0.000257812	0.005218533	0.002079575	0.006763666	0.006763666	0.003490503	0.001353921	0.007153662	0.007153662	0.003622332	0.003622332	0.000815915	0.000815915	0.002762473	0.002762473	0.00072921
3832303772875	383230	3772875	0.000222322	0.000222322	0.000256212	0.000256212	0.00495625	0.001975056	0.006423724	0.006423724	0.00331507	0.001285873	0.006660588	0.006660588	0.003440274	0.003440274	0.000774908	0.000774908	0.002623632	0.002623632	0.000732661
3832403772875	383240	3772875	0.00021774	0.00021774	0.00025031	0.00025031	0.004803586	0.001914219	0.006225859	0.006225859	0.003212959	0.001246265	0.006294874	0.006294874	0.003334305	0.003334305	0.000751039	0.000751039	0.002542818	0.002542818	0.000724292
3832503772875	383250	3772875	0.000213898	0.000213898	0.000246503	0.000246503	0.004735074	0.001886917	0.006137062	0.006137062	0.003167133	0.00122849	0.006029216	0.006029216	0.003286749	0.003286749	0.000740327	0.000740327	0.00250655	0.00250655	0.000720755
3832603772875	383260	3772875	0.000209639	0.000209639	0.000241595	0.000241595	0.004662825	0.001858126	0.006043421	0.006043421	0.003118808	0.001209745	0.005768893	0.005768893	0.003236599	0.003236599	0.000729031	0.000729031	0.002468305	0.002468305	0.000715406
3832703772875	383270	3772875	0.000201446	0.000201446	0.000232153	0.000232153	0.004517843	0.001800351	0.005855511	0.005855511	0.003021834	0.00117213	0.005430928	0.005430928	0.003135963	0.003135963	0.000706363	0.000706363	0.002391557	0.002391557	0.000692542
3832803772875	383280	3772875	0.000192466	0.000192466	0.000221805	0.000221805	0.004365525	0.001739653	0.005658094	0.005658094	0.002919954	0.001132612	0.005103457	0.005103457	0.003030235	0.003030235	0.000682548	0.000682548	0.002310927	0.002310927	0.000669161
3832903772875	383290	3772875	0.00018506	0.00018506	0.00021327	0.00021327	0.004226148	0.001684111	0.00547745	0.00547745	0.00282673	0.001096452	0.00481921	0.00481921	0.00493489	0.00493489	0.000660756	0.000660756	0.002237146	0.002237146	0.000654581
3833003772875	383300	3772875	0.000180339	0.000180339	0.000207829	0.000207829	0.004115976	0.001640208	0.005334657	0.005334657	0.002753039	0.001067868	0.004595175	0.004595175	0.002857015	0.002857015	0.000643531	0.000643531	0.002178825	0.002178825	0.000650267
3833103772875	383310	3772875	0.00017608	0.00017608	0.00020292	0.00020292	0.00399826	0.001593298	0.005182087	0.005182087	0.002674302	0.001037327	0.00438279	0.00438279	0.002775305	0.002775305	0.000625126	0.000625126	0.002116512	0.002116512	0.000647851
3833203772875	383320	3772875	0.000173997	0.000173997	0.00020052	0.00020052	0.003912447	0.001559102	0.005070866	0.005070866	0.002616905	0.001015064	0.004222879	0.004222879	0.00271574	0.00271574	0.000611709	0.000611709	0.002071086	0.002071086	0.000651043
3833303772875	383330	3772875	0.000172655	0.000172655	0.000198973	0.000198973	0.003832655	0.001527305	0.004967448	0.004967448	0.002563535	0.000994362	0.004082712	0.004082712	0.002660354	0.002660354	0.000599234	0.000599234	0.002028847	0.002028847	0.000655702
3833403772875	383340	3772875	0.00017122	0.00017122	0.00019732	0.00019732	0.003743658	0.00149184	0.004852101	0.004852101	0.002504008	0.000971272	0.003943879	0.003943879	0.002598579	0.002598579	0.000585319	0.000585319	0.001981736	0.001981736	0.00065993
3833503772875	383350	3772875	0.000169507	0.000169507	0.000195346	0.000195346	0.003643174	0.001451797	0.004721865	0.004721865	0.002436798	0.000945202	0.003802734	0.003802734	0.00252883	0.00252883	0.000569609	0.000569609	0.001928544	0.001928544	0.000663208
3833603772875	383360	3772875	0.000167749	0.000167749	0.000193319	0.000193319	0.003537915	0.001409852	0.00458544	0.00458544	0.002366393	0.000917893	0.003664613	0.003664613	0.002455767	0.002455767	0.000553151	0.000553151	0.001872824	0.001872824	0.000666142
3833703772875	383370	3772875	0.00016673	0.00016673	0.00019214	0.00019214	0.003443313	0.001372153	0.004462828	0.004462828	0.002303117	0.000893349	0.003543124	0.003543124	0.002390101	0.002390101	0.00053836	0.00053836	0.001822746	0.001822746	0.000670542

			MSite Grubbing / Prep	MMass Grading / Excavation	MMass Grading / Excavation	MDrainage / Utilities Trenching	MFoundations / Concrete Pads	MBuilding / Structure Construction	MAsphalt Paving	MLandscaping or Other Finishing	MWaterside Construction (Piles)	RSSWRestriping South Valley	RSSWRestriping Silver Lake Boulevard	RSSWDemolition	RSSWPlacing Base	RSSWForm	Child Risk				
Unique Identifier	X (UTM)	Y (UTM)	2027	2027	2028	2028	2028	2028	2028	2028	2028	2029	2029	2029	2029	2029	3rd Trimester	0<2	2<16	Total	per million
3835603772865	383560	3772865	0.000624934	0.0010395	0.0010395	0.000499947	0.000236895	0.000642701	0.000417897	0.000286988	0.000308457	0.000407954	0.000478617	0.001393272	0.000126695	0.00027556	1.95489E-08	4.07523E-07	2.6617E-07	6.93238E-07	0.69323793
3835703772865	383570	3772865	0.00062278	0.001035917	0.001035917	0.000498224	0.000236078	0.000640486	0.000416457	0.000285999	0.000307394	0.000401579	0.000471799	0.001374718	0.000125008	0.00027189	1.94271E-08	4.05505E-07	2.6147E-07	6.86405E-07	0.68640502
3835803772865	383580	3772865	0.000644637	0.001072275	0.001072275	0.00051571	0.000244364	0.000662965	0.000431073	0.000296037	0.000318182	0.000405564	0.000482666	0.001407256	0.000127966	0.000278325	1.98606E-08	4.15288E-07	2.6513E-07	7.00279E-07	0.70027911
3835903772865	383590	3772865	0.000667053	0.001109561	0.001109561	0.000533643	0.000252861	0.000686018	0.000446063	0.000306331	0.000329246	0.000412322	0.000497077	0.001450121	0.000131864	0.000286803	2.03014E-08	4.24461E-07	2.7045E-07	7.1521E-07	0.71520985
3836003772865	383600	3772865	0.000676387	0.001125086	0.001125086	0.000541109	0.000256399	0.000695617	0.000452304	0.000310617	0.000333853	0.000415451	0.000503687	0.001470138	0.000133684	0.000290762	2.04858E-08	4.27936E-07	2.7249E-07	7.2091E-07	0.72090985
3836103772865	383610	3772865	0.000676227	0.00112482	0.00112482	0.000540982	0.000256339	0.000695453	0.000452198	0.000310544	0.000333775	0.000414093	0.000502287	0.001467122	0.00013341	0.000290166	2.04713E-08	4.27418E-07	2.7104E-07	7.1893E-07	0.7189302
3836203772865	383620	3772865	0.000674392	0.001121768	0.001121768	0.000539514	0.000255643	0.000693566	0.000450971	0.000309701	0.000332869	0.000412913	0.000500322	0.001462369	0.000132978	0.000289226	2.04402E-08	4.26447E-07	2.696E-07	7.16488E-07	0.71648763
3836303772865	383630	3772865	0.000668888	0.001112613	0.001112613	0.000535111	0.000253557	0.000687905	0.0004729	0.000307174	0.000330152	0.000408928	0.000494189	0.00144546	0.00013144	0.000285881	2.03246E-08	4.23991E-07	2.6619E-07	7.10505E-07	0.71050534
3836403772865	383640	3772865	0.000662666	0.001102263	0.001102263	0.000530133	0.000251198	0.000681506	0.000443129	0.000304316	0.000327081	0.000404944	0.000487698	0.001427546	0.000129811	0.000282338	2.02053E-08	4.21413E-07	2.6276E-07	7.04373E-07	0.70437319
3836503772865	383650	3772865	0.000655965	0.001091117	0.001091117	0.000524772	0.000248658	0.000674614	0.000438648	0.000301239	0.000323773	0.000401254	0.000481326	0.001409815	0.000128199	0.000278832	2.00857E-08	4.18782E-07	2.5951E-07	6.98376E-07	0.69837587
3836603772865	383660	3772865	0.000648546	0.001078776	0.001078776	0.000518837	0.000245846	0.000666985	0.000433687	0.000297832	0.000320112	0.000398037	0.000475133	0.001392541	0.000126628	0.000275415	1.99704E-08	4.16142E-07	2.5649E-07	6.92602E-07	0.69260223
3836703772865	383670	3772865	0.000640489	0.001065375	0.001065375	0.000512391	0.000242792	0.000658699	0.0004283	0.000294132	0.000316135	0.000394791	0.000468613	0.001374261	0.000124966	0.0002718	1.98543E-08	4.13461E-07	2.5344E-07	6.86756E-07	0.68675616
3836803772865	383680	3772865	0.000630677	0.001049054	0.001049054	0.000504542	0.000239072	0.000648608	0.000421738	0.000289626	0.000311292	0.000393462	0.000463521	0.001359272	0.000123603	0.000268835	1.9765E-08	4.10983E-07	2.514E-07	6.82147E-07	0.68214744
3836903772865	383690	3772865	0.000618871	0.001029415	0.001029415	0.000495097	0.000234597	0.000636466	0.000413843	0.000284204	0.000305465	0.000392252	0.0004584	0.001344557	0.000122265	0.000265925	1.96697E-08	4.08359E-07	2.4939E-07	6.77416E-07	0.67741611
3837003772865	383700	3772865	0.000605948	0.00100792	0.00100792	0.000484758	0.000229698	0.000623175	0.00040502	0.00027827	0.000299086	0.000390334	0.000453101	0.001328471	0.000120802	0.000262743	1.95608E-08	4.0561E-07	2.4709E-07	6.72266E-07	0.67226614
3837103772865	383710	3772865	0.000594461	0.000988812	0.000988812	0.000475569	0.000225344	0.000611362	0.0003975 2	0.000272994	0.000293416	0.000387087	0.000447533	0.00131211	0.000119314	0.000259508	1.94404E-08	4.02946E-07	2.4431E-07	6.66694E-07	0.66669378
3837203772865	383720	3772865	0.000583612	0.000970766	0.000970766	0.00046689	0.000221231	0.000600204	0.000390265	0.000268012	0.000288061	0.00038387	0.000442471	0.00129767	0.000118001	0.000256652	1.93286E-08	4.00657E-07	2.4178E-07	6.61763E-07	0.66176255
3837303772865	383730	3772865	0.000576353	0.000958691	0.000958691	0.000461082	0.000218479	0.000592739	0.000385411	0.000264678	0.000284478	0.000379148	0.00043607	0.001279481	0.000116347	0.000253054	1.92076E-08	3.98356E-07	2.3843E-07	6.5599E-07	0.65598965
3837403772865	383740	3772865	0.00057021	0.000948474	0.000948474	0.000456168	0.000216151	0.000586422	0.000381303	0.000261858	0.000281446	0.000373924	0.000430026	0.001260196	0.000114594	0.00024924	1.90838E-08	3.96005E-07	2.348E-07	6.49886E-07	0.64988645
3837503772865	383750	3772865	0.000564387	0.000938788	0.000938788	0.000451509	0.000213943	0.000580433	0.000377409	0.000259183	0.000278572	0.000368847	0.000424339	0.001242922	0.000113023	0.000245824	1.89624E-08	3.93713E-07	2.3131E-07	6.4399E-07	0.64399006
3837603772865	383760	3772865	0.000558643	0.000929234	0.000929234	0.000446915	0.000211766	0.000574526	0.000373569	0.000256546	0.000275737	0.000364184	0.000420915	0.00123296	0.000112117	0.000243853	1.88448E-08	3.91545E-07	2.2828E-07	6.38668E-07	0.63866849
3837703772865	383770	3772865	0.000553378	0.000920476	0.000920476	0.000442703	0.00020977	0.000569111	0.000370048	0.000254128	0.000273138	0.000359609	0.000416836	0.001224185	0.000111319	0.000242118	1.87394E-08	3.8979E-07	2.2558E-07	6.34105E-07	0.6341046
3837803772865	383780	3772865	0.000547714	0.000911055	0.000911055	0.000438172	0.000207623	0.000563286	0.0003662 6	0.000251527	0.000270343	0.0003553	0.000412161	0.001213492	0.000110347	0.000240003	1.86568E-08	3.88934E-07	2.2301E-07	6.30596E-07	0.63059595
3837903772865	383790	3772865	0.000542848	0.000902961	0.000902961	0.000434279	0.000205779	0.000558282	0.000363006	0.000249292	0.000267941	0.000351256	0.000406594	0.00119704	0.000108851	0.000236749	1.85737E-08	3.87932E-07	2.2069E-07	6.27195E-07	0.62719454
3838003772865	383800	3772865	0.00054245	0.000902298	0.000902298	0.00043396	0.000205627	0.000557872	0.0003627 4	0.000249109	0.000267744	0.000347331	0.00040177	0.001183696	0.000107637	0.00023411	1.84918E-08	3.86717E-07	2.1851E-07	6.23715E-07	0.62371522
3838103772865	383810	3772865	0.000539498	0.000897388	0.000897388	0.000431598	0.000204509	0.000554836	0.000360766	0.000247754	0.000266287	0.000340926	0.000394208	0.001162309	0.000105693	0.00022988	1.83609E-08	3.84138E-07	2.142E-07	6.16702E-07	0.61670212
3838203772865	383820	3772865	0.000536467	0.000892346	0.000892346	0.000429173	0.00020336	0.000551719	0.000358739	0.000246362	0.000264791	0.000334728	0.000386883	0.001141562	0.000103806	0.000225777	1.82289E-08	3.81495E-07	2.1004E-07	6.09762E-07	0.609762
3838303772865	383830	3772865	0.000534552	0.000889161	0.000889161	0.000427642	0.000202634	0.0005497 5	0.000357459	0.000245482	0.000263846	0.000329799	0.000380988	0.001124836	0.000102285	0.000222469	1.81233E-08	3.79597E-07	2.0694E-07	6.0466E-07	0.60466002
3838403772865	383840	3772865	0.000533834	0.000887967	0.000887967	0.000427067	0.000202362	0.000549011	0.000356979	0.000245153	0.000263492	0.000326257	0.00037676	0.00111268	0.00010118	0.000220065	1.8043E-08	3.78364E-07	2.0498E-07	6.01382E-07	0.60138235
3838503772865	383850	3772865	0.000533036	0.00088664	0.00088664	0.000426429	0.000202059	0.000548191	0.000356445	0.000244786	0.000263098	0.000322863	0.000372621	0.00110164	0.00010132	0.000217787	1.79659E-08	3.77178E-07	2.0309E-07	5.98233E-07	0.59823298
3838603772865	383860	3772865	0.000528569	0.000879209	0.000879209	0.000422855	0.000200366	0.000543597	0.000353458	0.000242735	0.000260893	0.000315956	0.000364434	0.001077583	9.79881E-05	0.000213123	1.78065E-08	3.73851E-07	1.9834E-07	5.89993E-07	0.58999332
3838703772865	383870	3772865	0.000523544	0.00087085	0.00087085	0.000418835	0.000198461	0.000538428	0.000350097	0.000240427	0.000258412	0.000309109	0.000356186	0.001054277	9.58688E-05	0.000208514	1.76417E-08	3.70281E-07	1.9347E-07	5.81393E-07	0.58139261
3838803772865	383880	3772865	0.000513891	0.000854794	0.000854794	0.000411113	0.000194802	0.000528501	0.000343643	0.000235994	0.000253648	0.000302586	0.000347611	0.001029142	9.35832E-05	0.000203543	1.74309E-08	3.65382E-07	1.8829E-07	5.71099E-07	0.57109941
3838903772865	383890	3772865	0.000506871	0.000843117	0.000843117	0.000405497	0.000192141	0.000521282	0.000338948	0.00023277	0.000250183	0.000296359	0.000337071	0.000994776	9.04582E-05	0.000196746	1.72569E-08	3.61478E-07	1.8341E-07	5.62146E-07	0.56214592
3839003772865	383900	3772865	0.000502564	0.000835952	0.000835952	0.000402051	0.000190508	0.000516852	0.000336068	0.000230792	0.000248057	0.000290426	0.000326055	0.000964249	8.76823E-05	0.000190708	1.70988E-08	3.5837E-07	1.7925E-07	5.54723E-07	0.55472283
3839103772865	383910	3772865	0.000495304	0.000823877	0.000823877	0.000396243	0.000187756	0.000509386	0.000331213	0.000227459	0.000244474	0.000281247	0.00031221	0.000925679	8.4175E-05	0.00018308	1.68119E-08	3.52743E-07	1.7278E-07	5.42337E-07	0.54233731
3829703772875	382970	3772875	0.00037421	0.000622453	0.000622453	0.000299368	0.000141853	0.000384849	0.000250237	0.000171849	0.000184704	0.001632112	0.000269961	0.00081134	7.37778E-05	0.000160466	1.86237E-08	4.07076E-07	3.5773E-07	7.83425E-07	0.78342547
3829803772875	382980	3772875	0.000377242	0.000627495	0.000627495	0.000301793	0.000143002	0.000387967	0.000252264	0.000173241	0.0001862	0.001666349	0.000275261	0.000826787	7.51824E-05	0.000163521	1.87111E-08	4.08377E-07	3.6812E-07	7.95208E-07	0.79520826
3829903772875	382990	3772875	0.00038123	0.000634129	0.000634129	0.000304984	0.000144514	0.000392069	0.000254931	0.000175072	0.000188169	0.001706165	0.000281602	0.000845249	7.68612E-05	0.000167172	1.88329E-08	4.10466E-07	3.8003E-07	8.09327E-07	0.80932678
3830003772875	383000	3772875	0.000385219	0.000640764	0.000640764	0.000308175	0.000146026	0.000396171	0.000257599	0.000176904	0.000190138	0.001744151	0.000288182	0.000864443	7.86066E-05	0.000170969	1.89547E-08	4.12555E-07	3.923E-07	8.23805E-07	0.82380518
3830103772875	383010	3772875	0.000389287	0.000647531	0.000647531	0.00031143	0.000147568	0.000400355	0.000260319	0.000178772	0.000192146	0.00177948	0.000294941	0.000884093	8.03935E-05	0.000174855	1.90715E-08	4.14508E-07	4.0484E-07	8.38421E-07	0.83842072
3830203772875	383020	3772875	0.000393276	0.000654166	0.000654166	0.000314621	0.00014908	0.000404457	0.000262986	0.000180604	0.000194114	0.001811858	0.000301908	0.000904292	8.22302E-05	0.00017885	1.91857E-08	4.16401E-07	4.1762E-07	8.53212E-07	0.85321165
3830303772875	383030	3772875	0.000397265	0.0006608	0.0006608	0.000317812	0.000150592	0.000408559	0.000265653	0.000182436	0.000196083	0.001841225	0.000309143	0.000925222	8.41335E-05	0.000182989	1.92989E-08	4.18249E-07	4.3067E-07	8.6822E-07	0.86821967
3830403772875	383040	3772875	0.000401492	0.000667833	0.000667833	0.000321194	0.000152195	0.000412907	0.000268481	0.000184377	0.00019817	0.00186829	0.000316736	0.000947158	8.61281E-05	0.000187328	1.94159E-08	4.20187E-07	4.4414E-07	8.83747E-07	0.88374718
3830503772875	383050	3772875	0.000405641	0.000674733	0.000674733	0.000324512	0.000153767	0.000417173	0.000271255	0.000186282	0.000200217	0.001891931	0.000324596	0.000969916	8.81976E-05	0.000191829	1.95305E-08	4.22066E-07	4.5782E-07	8.99419E-07	0.89941889
3830603772875	383060	3772875	0.000409948	0.000681898	0.000681898	0.000327959	0.0001554	0.000421603	0.000274135	0.000188261	0.000202344	0.001912326	0.000332843	0.000993588	9.03502E-05	0.000196511	1.96465E-08	4.23958E-07	4.7178E-07	9.15385E-07	0.91538549
3830703772875	383070	3772875	0.000414415	0.000689329	0.000689329	0.000331532	0.000157093	0.000426197	0.000277122	0.000190312	0.000204549	0.001929799	0.000341508	0.001018448	9.26108E-05	0.000201428	1.97653E-08	4.25913E-07	4.8605E-07	9.31733E-07	0.93173321
3830803772875	383080	3772875	0.000418883	0.00069676	0.00069676	0.000335106	0.000158787	0.000430792	0.0002801 1	0.000192364	0.000206754	0.001943081	0.000350499	0.001044223	9.49545E-05	0.000206525	1.98816E-08	4.27792E-07	5.0038E-07	9.48052E-07	0.9480522
3830903772875	383090	3772875	0.000423749	0.000704854	0.000704854	0.000338999	0.000160631	0.000435796	0.000283364	0.000194598	0.000209155	0.001955595	0.000360295	0.001072282	9.75061E-05	0.000212075	2.00111E-08	4.29973E-07	5.1544E-07	9.65423E-07	0.96542286
3831003772875	383100	3772875	0.000428774	0.000713213	0.000713213	0.00034302	0.000162536	0.000440965	0.000286724	0.000196906	0.000211636	0.001964184	0.000370567	0.001101621	0.000100174	0.000217877	2.01407E-08	4.32172E-07	5.3054E-07	9.82855E-07	0.98285513
3831103772875	383110	3772875	0.00043396	0.000721838	0.000721838	0.000347168	0.000164502	0.000446297	0.000290192	0.000199287	0.000214195	0.001969585	0.000381524	0.001132787	0.000103008	0.000224041	2.02746E-08	4.34448E-07	5.4575E-07	1.00048E-06	1.0004762
3831203772875	383120	3772875	0.000439863	0.000731657	0.000731657	0.00035189	0.00016674	0.000452368	0.000294139	0.000201998	0.000217109	0.001973599	0.00039385	0.001167701	0.000106183	0.000230947	2.04281E-08	4.37244E-07	5.613E-07	1.01898E-06	1.01897536
3831303772875	383130	3772875	0.000445606	0.000741211	0.000741211	0.000356485	0.000168917	0.000458275	0.0002979 8	0.000204636	0.000219944	0.001967903	0.000406385	0.001203164	0.000109408	0.00023796	2.05606E-08	4.39657E-07	5.7028E-07	1.0305E-06	1.03050136
3831403772875	383140	3772875	0.000450712	0.000749703	0.000749703	0.000360569	0.000170852	0.000463526	0.000301394	0.00020698	0.000222464	0.001948806	0.000418444	0.001237073	0.000112491	0.000244667	2.06153E-08	4.4091E-07	5.8009E-07	1.04162E-06	1.04161813
3831503772875	383150	3772875	0.000455578	0.000757797	0.000757797	0.000364462	0.000172697	0.0004685 3	0.000304648	0.000209215	0.000224866	0.001919439	0.000430472	0.001270798	0.000115558	0.000251337	2.06826E-08	4.42138E-07	5.9344E-07	1.05626E-06	1.05626468
3831603772875	383160	3772875	0.000460444	0.000765891	0.000765891	0.000368355	0.000174541	0.000473535	0.000307902	0.00021145	0.000227267	0.001879506	0.000442977	0.001305621	0.000118724	0.000258224	2.09771E-08	4.45546E-07	6.056E-07	1.07212E-06	1.07211888
3831703772875	383170	3772875	0.000465629	0.000774516	0.000774516	0.000372503	0.000176507	0.000478867	0.000311369	0.000213831	0.000229827	0.001812625	0.000456227	0.001342363	0.000122065	0.000265491	2.25723E-08	4.63938E-07	6.1408E-07	1.10059E-06	1.10058513
3831803772875	383180	3772875	0.000470495	0.00078261	0.00078261	0.000376396	0.000178352	0.000483872	0.000314623	0.000216066	0.000232229	0.001724051	0.000469268	0.001378283	0.000125332	0.000272595	2.33509E-08	4.75413E-07	6.1548E-07	1.11425E-06	1.11424845
3831903772875	383190	3772875	0.000470017	0.000781814	0.000781814	0.000376013	0.00017817	0.000483379	0.000314303	0.000215846	0.000231992	0.001614757	0.000474032	0.001388062	0.000126221	0.000274529	2.43148E-08	4.93093E-07	6.1286E-07	1.13027E-06	1.13026761
3832003772875	383200	3772875	0.000590871	0.000982841	0.000982841	0.000472697	0.000223983	0.0006076 7	0.0003951 2	0.000271346	0.000291644	0.001499177	0.000534354	0.001583563	0.000143998	0.000313195	2.57002E-08	5.26557E-07	6.2323E-07	1.17549E-06	1.17549137
3832103772875	383210	3772875	0.000643441	0.001070284	0.001070284	0.000514753	0.00024391	0.000661734	0.000430273	0.000295487	0.000317592	0.001386696	0.000566093	0.001679531	0.000152725	0.000332176	2.64897E-08	5.47216E-07	6.1309E-07	1.1868E-06	1.18679934
3832203772875	383220	3772875	0.000674233	0.001121503	0.001121503	0.000539386	0.000255583	0.000693402	0.000450864	0.000309628	0.00033279	0.001264741	0.00057836	0.001715724	0.000156016	0.000339334	2.68976E-08	5.60324E-07	5.8911E-07	1.17633E-06	1.17632733
3832303772875	383230	3772875	0.000677424	0.00112681	0.00112681	0.000541939	0.000256792	0.000696683	0.000452998	0.000311093	0.000334365	0.00116014	0.000571571	0.001694154	0.000154055	0.000335068	2.66513E-08	5.58036E-07	5.6142E-07	1.14611E-06	1.14611176
3832403772875	383240	3772875	0.000669686	0.001113939	0.001113939	0.000535749	0.000253859	0.000688725	0.000447824	0.00030754	0.000330546	0.001087829	0.000566123	0.001675509	0.000152359	0.00033138	2.61035E-08	5.47012E-07	5.4217E-07	1.11529E-06	1.1152892
3832503772875	383250	3772875	0.000666415	0.001108499	0.001108499	0.000533132	0.000252619	0.000685362	0.000445636	0.000306038	0.000328931	0.001041048	0.000571482	0.001687939	0.00015349	0.000333839	2.57398E-08	5.38662E-07	5.3266E-07	1.09706E-06	1.09706037
3832603772875	383260	3772875	0.000661469	0.001100272	0.001100272	0.000529175	0.000250745	0.000680275	0.000442329	0.000303767	0.00032649	0.000997425	0.000577079	0.001700552	0.000154637	0.000336333	2.53482E-08	5.29513E-07	5.2308E-07	1.07794E-06	1.07794382
3832703772875	383270	3772875	0.00064033	0.001065109	0.001065109	0.000512264	0.000242731	0.000658535	0.000428193	0.000294059	0.000316056	0.000941789	0.000571958	0.001681816	0.000152933	0.000332628	2.45395E-08	5.10987E-07	5.0511E-07	1.04063E-06	1.04063442
3832803772875	383280	3772875	0.000618712	0.00102915	0.00102915	0.000494969	0.000234536	0.000636302	0.000413737	0.000284131	0.000305386	0.000890758	0.000569874	0.001671853	0.000152027	0.000330657	2.37184E-08	4.91419E-07	4.8779E-07	1.00293E-06	1.00292674
3832903772875	383290	3772875	0.00060523	0.001006725	0.001006725	0.000484184	0.000229426	0.000622437	0.000404721	0.00027794	0.000298732	0.000847401	0.000572971	0.001676697	0.000152467	0.000331615	2.30888E-08	4.75911E-07	4.7342E-07	9.72424E-07	0.97242431
3833003772875	383300	3772875	0.000601241	0.001000091	0.001000091	0.000480993	0.000227914	0.000618335	0.000402054	0.000276108	0.000296763	0.000812898	0.000580414	0.001694154	0.000154055	0.000335068	2.27192E-08	4.66571E-07	4.6303E-07	9.52318E-07	0.95231833
3833103772875	383310	3772875	0.000599008	0.000996375	0.000996375	0.000479206	0.000227067	0.000616038	0.000400561	0.000275082	0.00029566	0.000779989	0.000587262	0.001709783	0.000155476	0.000338159	2.23862E-08	4.5816E-07	4.5242E-07	9.32969E-07	0.93296856
3833203772875	383320	3772875	0.000601959	0.001001285	0.001001285	0.000481568	0.000228186	0.000619073	0.000402534	0.000276438	0.000297117	0.000754606	0.00059673	0.001732724	0.000157562	0.000342696	2.22552E-08	4.54804E-07	4.4532E-07	9.22377E-07	0.92237686
3833303772875	383330	3772875	0.000606267	0.00100845	0.00100845	0.000485014	0.000229819	0.000623504	0.000405415	0.000278416	0.000299243	0.000732116	0.000606079	0.001755391	0.000159623	0.000347179	2.21888E-08	4.53117E-07	4.3902E-07	9.14325E-07	0.91432542
3833403772875	383340	3772875	0.000610176	0.001014952	0.001014952	0.000488141	0.000231301	0.000627524	0.000408029	0.000280211	0.000301173	0.000709891	0.000613612	0.001772939	0.000161219	0.00035065	2.21126E-08	4.51264E-07	4.3199E-07	9.05364E-07	0.90536363
3833503772875	383350	3772875	0.000613207	0.001019994	0.001019994	0.000490566	0.00023245	0.000630641	0.000410056	0.000281603	0.000302669	0.000687489	0.000618704	0.001783999	0.000162225	0.000352837	2.20124E-08	4.48934E-07	4.2393E-07	8.94875E-07	0.89487494
3833603772875	383360	3772875	0.00061592	0.001024506	0.001024506	0.000492736	0.000233478	0.00063343	0.00041187	0.000282849	0.000304008	0.000665825	0.00062177	0.001789665	0.00016274	0.000353958	2.19062E-08	4.46529E-07	4.1543E-07	8.83861E-07	0.88386106
3833703772875	383370	3772875	0.000619988	0.001031273	0.001031273	0.00049599	0.00023502	0.000637614	0.00041459	0.000284717	0.000306016	0.000647025	0.000624241	0.001793778	0.000163114	0.000354771	2.18607E-08	4.45703E-07	4.0796E-07	8.75521E-07	0.8755208

			EGIODemolition	EGIOSite Grubbing / Prep	EGIOMass Grading / Excavation	EGIOMass Grading / Excavation	EGIODrainage / Utilities Trenching	EGIODrainage / Utilities Trenching	EGIOFoundations / Concrete Pads	EGIOFoundations / Concrete Pads	EGIOBuilding / Structure Construction	EGIOBuilding / Structure Construction	EGIOAsphalt Paving	EGIOArchitectural Coating	EGIOLandscaping or Other Finishing	EGIOWaterside Construction (Piles)	HIWaterside Construction (Landscaping)	HIWaterside Construction (Landscaping)	KMDemolition	KMSite Grubbing / Prep	KMMass Grading / Excavation
Unique Identifier	X (UTM)	Y (UTM)	2025	2025	2025	2026	2026	2027	2026	2027	2026	2027	2027	2027	2027	2027	2025	2026	2025	2025	2025
3833803772875	383380	3772875	0.00030818	0.00028495	0.000473972	0.000473972	0.000227956	0.000227956	0.000108015	0.000108015	0.000293047	0.000293047	0.000190545	3.86491E-05	0.000130856	0.000140644	0.000655677	0.000655677	0.000532154	0.000492034	0.000818437
3833903772875	383390	3772875	0.000308266	0.00028503	0.000474104	0.000474104	0.00022802	0.00022802	0.000108045	0.000108045	0.000293129	0.000293129	0.000190598	3.86599E-05	0.000130892	0.000140684	0.000653276	0.000653276	0.000534915	0.000494586	0.000822683
3834003772875	383400	3772875	0.000311459	0.00028798	0.000479014	0.000479014	0.000230382	0.000230382	0.000109164	0.000109164	0.000296164	0.000296164	0.000192572	3.90602E-05	0.000132248	0.000142141	0.000653276	0.000653276	0.000542852	0.000501925	0.000834891
3834103772875	383410	3772875	0.000315255	0.00029149	0.000484852	0.000484852	0.000233189	0.000233189	0.000110495	0.000110495	0.000299774	0.000299774	0.000194919	3.95363E-05	0.00013386	0.000143873	0.000654176	0.000654176	0.00055148	0.000509903	0.00084816
3834203772875	383420	3772875	0.000316894	0.000293	0.000487373	0.000487373	0.000234402	0.000234402	0.000111069	0.000111069	0.000301333	0.000301333	0.000195933	3.97419E-05	0.000134556	0.000144621	0.000653176	0.000653176	0.000555621	0.000513732	0.000854529
3834303772875	383430	3772875	0.0003156	0.00029181	0.000485383	0.000485383	0.000233445	0.000233445	0.000110615	0.000110615	0.000300102	0.000300102	0.000195133	3.95796E-05	0.000134006	0.000144031	0.000648773	0.000648773	0.000554155	0.000512376	0.000852273
3834403772875	383440	3772875	0.000314306	0.00029061	0.000483393	0.000483393	0.000232487	0.000232487	0.000110162	0.000110162	0.000298872	0.000298872	0.000194332	3.94173E-05	0.000133457	0.00014344	0.00064397	0.00064397	0.000552343	0.0005107	0.000849487
3834503772875	383450	3772875	0.000307145	0.00028399	0.000472379	0.000472379	0.000227191	0.000227191	0.000107652	0.000107652	0.000292062	0.000292062	0.000189905	3.85192E-05	0.000130416	0.000140172	0.000632164	0.000632164	0.000539229	0.000498575	0.000829318
3834603772875	383460	3772875	0.000299984	0.00027737	0.000461366	0.000461366	0.000221894	0.000221894	0.000105142	0.000105142	0.000285253	0.000285253	0.000185477	3.76212E-05	0.000127375	0.000136904	0.000620657	0.000620657	0.000525511	0.000485891	0.00080822
3834703772875	383470	3772875	0.000295411	0.00027314	0.000454333	0.000454333	0.000218511	0.000218511	0.000103539	0.000103539	0.000280905	0.000280905	0.00018265	3.70477E-05	0.000125434	0.000134817	0.000611752	0.000611752	0.000516365	0.000477435	0.000794155
3834803772875	383480	3772875	0.000294893	0.00027266	0.000453537	0.000453537	0.000218129	0.000218129	0.000103358	0.000103358	0.000280413	0.000280413	0.00018233	3.69828E-05	0.000125214	0.000134581	0.000606149	0.000606149	0.000514467	0.00047568	0.000791235
3834903772875	383490	3772875	0.000294289	0.0002721	0.000452608	0.000452608	0.000217682	0.000217682	0.000103146	0.000103146	0.000279838	0.000279838	0.000181957	3.69071E-05	0.000124958	0.000134305	0.000600445	0.000600445	0.000512224	0.000473606	0.000787785
3835003772875	383500	3772875	0.000296101	0.00027378	0.000455395	0.000455395	0.000219022	0.000219022	0.000103781	0.000103781	0.000281561	0.000281561	0.000183077	3.71343E-05	0.000125727	0.000135132	0.000597043	0.000597043	0.000514295	0.000475521	0.00079097
3835103772875	383510	3772875	0.000298862	0.00027633	0.000459641	0.000459641	0.000221064	0.000221064	0.000104749	0.000104749	0.000284186	0.000284186	0.000184784	3.74805E-05	0.000126899	0.000136392	0.000595142	0.000595142	0.000517832	0.000478791	0.00079641
3835203772875	383520	3772875	0.00030076	0.00027809	0.00046256	0.00046256	0.000222468	0.000222468	0.000105414	0.000105414	0.000285991	0.000285991	0.000185957	3.77186E-05	0.000127705	0.000137258	0.000592841	0.000592841	0.000519558	0.000480387	0.000799064
3835303772875	383530	3772875	0.000299035	0.00027649	0.000459906	0.000459906	0.000221192	0.000221192	0.00010481	0.00010481	0.00028435	0.00028435	0.000184891	3.75022E-05	0.000126972	0.000136471	0.000585837	0.000585837	0.000514295	0.000475521	0.00079097
3835403772875	383540	3772875	0.000297309	0.00027489	0.000457253	0.000457253	0.000219915	0.000219915	0.000104205	0.000104205	0.00028271	0.00028271	0.000183824	3.72858E-05	0.00012624	0.000135683	0.000578933	0.000578933	0.000508946	0.000470575	0.000782743
3835503772875	383550	3772875	0.00029567	0.00027338	0.000454731	0.000454731	0.000218703	0.000218703	0.00010363	0.00010363	0.000281151	0.000281151	0.00018281	3.70802E-05	0.000125544	0.000134935	0.000572029	0.000572029	0.000503424	0.00046547	0.000774251
3835603772875	383560	3772875	0.000293944	0.00027178	0.000452078	0.000452078	0.000217427	0.000217427	0.000103025	0.000103025	0.00027951	0.00027951	0.000181743	3.68638E-05	0.000124811	0.000134148	0.000565325	0.000565325	0.000497816	0.000460284	0.000765626
3835703772875	383570	3772875	0.000292995	0.00027091	0.000450618	0.000450618	0.000216725	0.000216725	0.000102693	0.000102693	0.000278608	0.000278608	0.000181156	3.67448E-05	0.000124408	0.000133715	0.000559822	0.000559822	0.000493502	0.000456296	0.000758992
3835803772875	383580	3772875	0.000300243	0.00027761	0.000461764	0.000461764	0.000222085	0.000222085	0.000105233	0.000105233	0.000285499	0.000285499	0.000185637	3.76536E-05	0.000127485	0.000137022	0.000568027	0.000568027	0.000503855	0.000465868	0.000774914
3835903772875	383590	3772875	0.000307404	0.00028423	0.000472777	0.000472777	0.000227382	0.000227382	0.000107743	0.000107743	0.000292308	0.000292308	0.000190065	3.85517E-05	0.000130526	0.00014029	0.000580134	0.000580134	0.000512052	0.000473447	0.00078752
3836003772875	383600	3772875	0.000311372	0.0002879	0.000478881	0.000478881	0.000230318	0.000230318	0.000109134	0.000109134	0.000296082	0.000296082	0.000192519	3.90494E-05	0.000132211	0.000142101	0.000588739	0.000588739	0.000513605	0.000474883	0.000789908
3836103772875	383610	3772875	0.000312753	0.00028917	0.000481004	0.000481004	0.000231339	0.000231339	0.000109618	0.000109618	0.00029795	0.00029795	0.000193372	3.92225E-05	0.000132797	0.000142731	0.000592341	0.000592341	0.000510844	0.00047233	0.000785662
3836203772875	383620	3772875	0.000313874	0.00029021	0.000482729	0.000482729	0.000232168	0.000232168	0.000110011	0.000110011	0.000298461	0.000298461	0.000194066	3.93632E-05	0.000133273	0.000143243	0.000596343	0.000596343	0.000506789	0.000468581	0.000779426
3836303772875	383630	3772875	0.000313615	0.00028997	0.000482331	0.000482331	0.000231977	0.000231977	0.00010992	0.00010992	0.000298215	0.000298215	0.000193906	3.93307E-05	0.000133163	0.000143125	0.000596543	0.000596543	0.000501612	0.000463794	0.000771464
3836403772875	383640	3772875	0.000313184	0.00028957	0.000481668	0.000481668	0.000231658	0.000231658	0.000109769	0.000109769	0.00029785	0.00029785	0.000193639	3.92766E-05	0.00013298	0.000142928	0.000596743	0.000596743	0.00049609	0.000458689	0.000762972
3836503772875	383650	3772875	0.000312666	0.00028909	0.000480872	0.000480872	0.000231275	0.000231275	0.000109587	0.000109587	0.000297313	0.000297313	0.000193319	3.92117E-05	0.000132761	0.000142692	0.000597143	0.000597143	0.000490051	0.000453105	0.000753684
3836603772875	383660	3772875	0.000311976	0.00028846	0.00047981	0.00047981	0.000230764	0.000230764	0.000109345	0.000109345	0.000296656	0.000296656	0.000192892	3.91252E-05	0.000132467	0.000142377	0.000597844	0.000597844	0.000483925	0.000447441	0.000744263
3836703772875	383670	3772875	0.000310941	0.0002875	0.000478218	0.000478218	0.000229999	0.000229999	0.000108983	0.000108983	0.000295672	0.000295672	0.000192252	3.89953E-05	0.000132028	0.000141904	0.000598244	0.000598244	0.000477886	0.000441857	0.000734974
3836803772875	383680	3772875	0.000309733	0.00028638	0.00047636	0.00047636	0.000229105	0.000229105	0.000108559	0.000108559	0.000294523	0.000294523	0.000191505	3.88438E-05	0.000131515	0.000141353	0.000599245	0.000599245	0.000471933	0.000436353	0.000725819
3836903772875	383690	3772875	0.000308353	0.00028511	0.000474237	0.000474237	0.000228084	0.000228084	0.000108075	0.000108075	0.00029321	0.00029321	0.000190652	3.86707E-05	0.000130929	0.000140723	0.000599845	0.000599845	0.000466239	0.000431088	0.000717061
3837003772875	383700	3772875	0.0003068	0.00028367	0.000471849	0.000471849	0.000226935	0.000226935	0.000107531	0.000107531	0.000291734	0.000291734	0.000189692	3.8476E-05	0.000130269	0.000140014	0.000599345	0.000599345	0.000461062	0.000426302	0.0007091
3837103772875	383710	3772875	0.000305247	0.00028223	0.00046946	0.00046946	0.000225787	0.000225787	0.000106987	0.000106987	0.000290257	0.000290257	0.000188731	3.82812E-05	0.00012961	0.000139306	0.000597344	0.000597344	0.000456489	0.000422074	0.000702067
3837203772875	383720	3772875	0.000304298	0.00028136	0.000468001	0.000468001	0.000225085	0.000225085	0.000106654	0.000106654	0.000289355	0.000289355	0.000188145	3.81622E-05	0.000129207	0.000138873	0.000594842	0.000594842	0.000452434	0.000418324	0.000695831
3837303772875	383730	3772875	0.000303003	0.00028016	0.00046601	0.00046601	0.000224127	0.000224127	0.000106201	0.000106201	0.000288124	0.000288124	0.000187344	3.79999E-05	0.000128658	0.000138282	0.00059094	0.00059094	0.00044942	0.000415373	0.000690921
3837403772875	383740	3772875	0.000301537	0.0002788	0.000463754	0.000463754	0.000223042	0.000223042	0.000105686	0.000105686	0.00028673	0.00028673	0.000186438	3.78159E-05	0.000128035	0.000137613	0.000586537	0.000586537	0.000446395	0.00041274	0.000686542
3837503772875	383750	3772875	0.000300156	0.00027753	0.000461631	0.000461631	0.000222021	0.000222021	0.000105203	0.000105203	0.000285417	0.000285417	0.000185584	3.76428E-05	0.000127449	0.000136983	0.000582035	0.000582035	0.000443721	0.000410267	0.000682429
3837603772875	383760	3772875	0.000298603	0.00027609	0.000459243	0.000459243	0.000220873	0.000220873	0.000104658	0.000104658	0.00028394	0.00028394	0.000184624	3.74481E-05	0.000126789	0.000136274	0.000577232	0.000577232	0.000441219	0.000407954	0.000678581
3837703772875	383770	3772875	0.00029705	0.00027465	0.000456855	0.000456855	0.000219724	0.000219724	0.000104114	0.000104114	0.000282464	0.000282464	0.000183664	3.72533E-05	0.00012613	0.000135565	0.000572429	0.000572429	0.000438717	0.000405641	0.000674733
3837803772875	383780	3772875	0.000295584	0.0002733	0.000454599	0.000454599	0.000218639	0.000218639	0.0001036	0.0001036	0.000281069	0.000281069	0.000182757	3.70694E-05	0.000125507	0.000134896	0.000567927	0.000567927	0.000436301	0.000403407	0.000671018
3837903772875	383790	3772875	0.000295066	0.00027282	0.000453803	0.000453803	0.000218256	0.000218256	0.000103419	0.000103419	0.000280577	0.000280577	0.000182437	3.70044E-05	0.000125287	0.00013466	0.000563524	0.000563524	0.000434058	0.000401333	0.000667568
3838003772875	383800	3772875	0.000295411	0.00027314	0.000454333	0.000454333	0.000218511	0.000218511	0.000103539	0.000103539	0.000280905	0.000280905	0.00018265	3.70477E-05	0.000125434	0.000134817	0.000559021	0.000559021	0.000431901	0.000399339	0.00066425
3838103772875	383810	3772875	0.000293427	0.0002713	0.000451281	0.000451281	0.000217044	0.000217044	0.000102844	0.000102844	0.000279018	0.000279018	0.000181423	3.67989E-05	0.000124591	0.000133911	0.000554019	0.000554019	0.000429657	0.000397265	0.0006608
3838203772875	383820	3772875	0.000291442	0.00026947	0.00044823	0.00044823	0.000215576	0.000215576	0.000102148	0.000102148	0.000277131	0.000277131	0.000180196	3.655E-05	0.000123749	0.000133006	0.000549116	0.000549116	0.000427414	0.00039519	0.00065735
3838303772875	383830	3772875	0.000291356	0.00026939	0.000448097	0.000448097	0.000215512	0.000215512	0.000102118	0.000102118	0.000277049	0.000277049	0.000180143	3.65392E-05	0.000123712	0.000132966	0.000544613	0.000544613	0.000425775	0.000393675	0.000654829
3838403772875	383840	3772875	0.000292133	0.00027011	0.000449291	0.000449291	0.000216086	0.000216086	0.00010239	0.00010239	0.000277787	0.000277787	0.000180623	3.66366E-05	0.000124042	0.000133321	0.000540611	0.000540611	0.00042543	0.000393356	0.000654298
3838503772875	383850	3772875	0.000292219	0.00027019	0.000449424	0.000449424	0.00021615	0.00021615	0.000102421	0.000102421	0.000277869	0.000277869	0.000180676	3.66474E-05	0.000124078	0.00013336	0.000537009	0.000537009	0.000424567	0.000392558	0.000652972
3838603772875	383860	3772875	0.000289631	0.00026779	0.000445443	0.000445443	0.000214236	0.000214236	0.000101513	0.000101513	0.000275408	0.000275408	0.000179076	3.63228E-05	0.000122979	0.000132179	0.000531606	0.000531606	0.000421979	0.000390165	0.000648991
3838703772875	383870	3772875	0.000286697	0.00026508	0.000440932	0.000440932	0.000212066	0.000212066	0.000100485	0.000100485	0.000272619	0.000272619	0.000177262	3.59549E-05	0.000121734	0.00013084	0.000526103	0.000526103	0.000419391	0.000387772	0.00064501
3838803772875	383880	3772875	0.000282383	0.00026109	0.000434297	0.000434297	0.000208875	0.000208875	9.89733E-05	9.89733E-05	0.00026817	0.00026817	0.00017459	3.54139E-05	0.00011902	0.00012878	0.00052059	0.00052059	0.000414732	0.000383464	0.000637845
3838903772875	383890	3772875	0.000276948	0.00025607	0.000425938	0.000425938	0.000204854	0.000204854	9.70683E-05	9.70683E-05	0.000263348	0.000263348	0.000171234	3.47322E-05	0.000117594	0.000126391	0.000514496	0.000514496	0.000411281	0.000380273	0.000632537
3839003772875	383900	3772875	0.000274014	0.00025336	0.000421426	0.000421426	0.000202685	0.000202685	9.60401E-05	9.60401E-05	0.000260559	0.000260559	0.000169421	3.43644E-05	0.000116349	0.000125052	0.000507692	0.000507692	0.000407916	0.000377162	0.000627362
3839103772875	383910	3772875	0.000270132	0.00024977	0.000415455	0.000415455	0.000199813	0.000199813	9.46794E-05	9.46794E-05	0.000256867	0.000256867	0.00016702	3.38775E-05	0.0001147	0.00012328	0.00049786	0.00049786	0.00040248	0.000372136	0.000619003
3829703772885	382970	3772885	0.000385225	0.00035618	0.000592465	0.000592465	0.000284946	0.000284946	0.000135019	0.000135019	0.000366308	0.000366308	0.000238181	4.83114E-05	0.000163569	0.000175805	0.000579733	0.000579733	0.000358307	0.000331293	0.000551065
3829803772885	382980	3772885	0.000385311	0.00035626	0.000592597	0.000592597	0.000285009	0.000285009	0.000135049	0.000135049	0.00036639	0.00036639	0.000238235	4.83222E-05	0.000163606	0.000175845	0.000583736	0.000583736	0.000360205	0.000333048	0.000553984
3829903772885	382990	3772885	0.000386001	0.0003569	0.000593659	0.000593659	0.00028552	0.00028552	0.000135291	0.000135291	0.000367047	0.000367047	0.000238661	4.84087E-05	0.000163899	0.00017616	0.000588538	0.000588538	0.000362966	0.000335601	0.00055823
3830003772885	383000	3772885	0.000386605	0.00035746	0.000594588	0.000594588	0.000285967	0.000285967	0.000135502	0.000135502	0.000367621	0.000367621	0.000239035	4.84845E-05	0.000164156	0.000176435	0.000593241	0.000593241	0.000365726	0.000338153	0.000562476
3830103772885	383010	3772885	0.000387209	0.00035802	0.000595516	0.000595516	0.000286413	0.000286413	0.000135714	0.000135714	0.000368195	0.000368195	0.000239408	4.85602E-05	0.000164412	0.000176711	0.000597944	0.000597944	0.000368574	0.000340786	0.000566855
3830203772885	383020	3772885	0.000387727	0.0003585	0.000596313	0.000596313	0.000286796	0.000286796	0.000135896	0.000135896	0.000368687	0.000368687	0.000239728	4.86251E-05	0.000164632	0.000176947	0.000602647	0.000602647	0.000371334	0.000343339	0.000571101
3830303772885	383030	3772885	0.000388158	0.00035889	0.000596976	0.000596976	0.000287115	0.000287115	0.000136047	0.000136047	0.000369098	0.000369098	0.000239995	4.86792E-05	0.000164815	0.000177144	0.000607249	0.000607249	0.000374182	0.000345971	0.00057548
3830403772885	383040	3772885	0.000388676	0.00035937	0.000597772	0.000597772	0.000287498	0.000287498	0.000136228	0.000136228	0.00036959	0.00036959	0.000240315	4.87442E-05	0.000165035	0.00017738	0.000612052	0.000612052	0.000377115	0.000348683	0.000579992
3830503772885	383050	3772885	0.000389107	0.00035977	0.000598436	0.000598436	0.000287817	0.000287817	0.000136379	0.000136379	0.00037	0.00037	0.000240582	4.87983E-05	0.000165218	0.000177577	0.000616755	0.000616755	0.000379962	0.000351316	0.00058437
3830603772885	383060	3772885	0.000389539	0.00036017	0.000599099	0.000599099	0.000288136	0.000288136	0.000136531	0.000136531	0.00037041	0.00037041	0.000240848	4.88524E-05	0.000165401	0.000177774	0.000621557	0.000621557	0.000382982	0.000354108	0.000589015
3830703772885	383070	3772885	0.00038997	0.00036057	0.000599763	0.000599763	0.000288456	0.000288456	0.000136682	0.000136682	0.000370821	0.000370821	0.000241115	4.89065E-05	0.000165584	0.000177971	0.00062626	0.00062626	0.000385915	0.00035682	0.000593526
3830803772885	383080	3772885	0.000390315	0.00036089	0.000600293	0.000600293	0.000288711	0.000288711	0.000136803	0.000136803	0.000371149	0.000371149	0.000241329	4.89497E-05	0.000165731	0.000178129	0.000630963	0.000630963	0.000388935	0.000359612	0.00059817
3830903772885	383090	3772885	0.000390833	0.00036137	0.000601089	0.000601089	0.000289094	0.000289094	0.000136984	0.000136984	0.000371641	0.000371641	0.000241649	4.90147E-05	0.000165951	0.000178365	0.000635966	0.000635966	0.000392213	0.000362643	0.000603212
3831003772885	383100	3772885	0.000391351	0.00036185	0.000601886	0.000601886	0.000289477	0.000289477	0.000137166	0.000137166	0.000372133	0.000372133	0.000241969	4.90796E-05	0.00016637	0.000178601	0.000640869	0.000640869	0.000395578	0.000365755	0.000608387
3831103772885	383110	3772885	0.000391868	0.00036232	0.000602682	0.000602682	0.00028986	0.00028986	0.000137347	0.000137347	0.000372625	0.000372625	0.000242289	4.91445E-05	0.00016639	0.000178837	0.000645871	0.000645871	0.000399029	0.000368945	0.000613695
3831203772885	383120	3772885	0.000392817	0.0003632	0.000604141	0.000604141	0.000290562	0.000290562	0.00013768	0.00013768	0.000373528	0.000373528	0.000242876	4.92635E-05	0.000166793	0.00017927	0.000651074	0.000651074	0.000402998	0.000372615	0.000619799
3831303772885	383130	3772885	0.000393508	0.00036384	0.000605203	0.000605203	0.000291072	0.000291072	0.000137922	0.000137922	0.000374184	0.000374184	0.000243302	4.93501E-05	0.000167086	0.000179585	0.000655977	0.000655977	0.00040688	0.000376205	0.00062577
3831403772885	383140	3772885	0.000394025	0.00036432	0.000605999	0.000605999	0.000291455	0.000291455	0.000138103	0.000138103	0.000374676	0.000374676	0.000243622	4.9415E-05	0.000167306	0.000179822	0.00066018	0.00066018	0.000410504	0.000379555	0.000631343
3831503772885	383150	3772885	0.000394111	0.0003644	0.000606132	0.000606132	0.000291519	0.000291519	0.000138133	0.000138133	0.000374758	0.000374758	0.000243676	4.94258E-05	0.000167343	0.000179861	0.00065988	0.00065988	0.000413955	0.000382746	0.000636651
3831603772885	383160	3772885	0.000393939	0.00036424	0.000605866	0.000605866	0.000291391	0.000291391	0.000138073	0.000138073	0.000374594	0.000374594	0.000243569	4.94042E-05	0.000167269	0.000179782	0.000661781	0.000661781	0.00041732	0.000385857	0.000641826
3831703772885	383170	3772885	0.000397476	0.00036751	0.000611307	0.000611307	0.000294008	0.000294008	0.000139313	0.000139313	0.000377958	0.000377958	0.000245756	4.98478E-05	0.000168771	0.000181397	0.000787053	0.000787053	0.000422324	0.000390484	0.000649522
3831803772885	383180	3772885	0.000402998	0.00037261	0.000619799	0.000619799	0.000298092	0.000298092	0.000141248	0.000141248	0.000383209	0.000383209	0.00024917	5.05403E-05	0.000171116	0.000183917	0.00083408	0.00083408	0.000432505	0.000399897	0.000665179
3831903772885	383190	3772885	0.000417061	0.00038562	0.000641427	0.000641427	0.000308494	0.000308494	0.000146177	0.000146177	0.000396581	0.000396581	0.000257865	5.23039E-05	0.000177087	0.000190335	0.000871301	0.000871301	0.00044907	0.000415213	0.000690656

			KMMass Grading / Excavation	KMDrainage / Utilities Trenching	KMFoundations / Concrete Pads	KMBuilding / Structure Construction	KMAsphalt Paving	KMArchitectural Coating	KMLandscaping or Other Finishing	KMWaterside Construction (Piles)	EWNDemolition	EWNSite Grubbing / Prep	EWNDrainage / Utilities Trenching	EWNDrainage / Utilities Trenching	EWNDrainage / Utilities Trenching	EWNFoundations / Concrete Pads	EWNBuilding / Structure Construction	EWNAsphalt Paving	EWNLandscaping or Other Finishing	EWNWaterside Construction (Piles)	ISDemolition
Unique Identifier	X (UTM)	Y (UTM)	2026	2026	2026	2026	2026	2026	2026	2026	2027	2027	2027	2028	2029	2029	2029	2029	2029	2029	2027
3833803772875	383380	3772875	0.000818437	0.000203225	0.000186516	0.000548571	0.000329026	6.67378E-05	0.000225957	0.00024286	0.001996872	0.002283025	0.002688742	0.002688742	0.002688742	0.000699889	0.001738788	0.001234649	0.000847887	0.000886527	0.000309906
3833903772875	383390	3772875	0.000822683	0.000204279	0.000187484	0.000551417	0.000330733	6.70841E-05	0.000227129	0.00024412	0.001972973	0.002255701	0.002656563	0.002656563	0.002656563	0.000691513	0.001717978	0.001219872	0.000837739	0.000875917	0.000309302
3834003772875	383400	3772875	0.000834891	0.000207311	0.000190266	0.0005596	0.000335641	6.80795E-05	0.000230499	0.000247742	0.001960291	0.002241201	0.002639486	0.002639486	0.002639486	0.000687068	0.001706934	0.001212031	0.000832354	0.000870286	0.000311976
3834103772875	383410	3772875	0.00084816	0.000210605	0.00019329	0.000568494	0.000340975	6.91615E-05	0.000234163	0.000251679	0.001949765	0.002229167	0.002625313	0.002625313	0.002625313	0.000683379	0.001697769	0.001205523	0.000827885	0.000865613	0.000315255
3834203772875	383420	3772875	0.000854529	0.000212187	0.000194741	0.000572763	0.000343536	6.96809E-05	0.000235921	0.000253569	0.001929749	0.002206283	0.002598362	0.002598362	0.002598362	0.000676363	0.00168034	0.001193147	0.000819386	0.000856727	0.000316031
3834303772875	383430	3772875	0.000852273	0.000211627	0.000194227	0.000571251	0.000342629	6.94969E-05	0.000235298	0.0002529	0.001895669	0.00216732	0.002552475	0.002552475	0.002552475	0.000664419	0.001650665	0.001172076	0.000804915	0.000841597	0.000313615
3834403772875	383440	3772875	0.000849487	0.000210935	0.000193592	0.000569383	0.000341509	6.92697E-05	0.000234529	0.000252073	0.001861331	0.002128061	0.002506239	0.002506239	0.002506239	0.000652383	0.001620765	0.001150845	0.000790335	0.000826352	0.000311286
3834503772875	383450	3772875	0.000829318	0.000205927	0.000188996	0.000555864	0.0003334	6.76251E-05	0.000228961	0.000246088	0.001798004	0.002055659	0.002420971	0.002420971	0.002420971	0.000630188	0.001565623	0.001111691	0.000763446	0.000798238	0.000302313
3834603772875	383460	3772875	0.00080822	0.000200688	0.000184188	0.000541723	0.000324919	6.59047E-05	0.000223136	0.000239828	0.00173623	0.001985033	0.002337794	0.002337794	0.002337794	0.000608536	0.001511832	0.001073496	0.000737216	0.000770813	0.000293254
3834703772875	383470	3772875	0.000794155	0.000197195	0.000180982	0.000532296	0.000319264	6.47578E-05	0.000219253	0.000235654	0.00168688	0.001928611	0.002271345	0.002271345	0.002271345	0.000591239	0.00146886	0.001042983	0.000716262	0.000748903	0.000287215
3834803772875	383480	3772875	0.000791235	0.000196471	0.000180317	0.000530339	0.000318091	6.45197E-05	0.000218447	0.000234788	0.001655389	0.001892607	0.002228943	0.002228943	0.002228943	0.000580202	0.00144144	0.001023513	0.000702891	0.000734923	0.000285662
3834903772875	383490	3772875	0.000787785	0.000195614	0.000179531	0.000528027	0.000316704	6.42384E-05	0.000217494	0.000233764	0.001624071	0.001856801	0.002186774	0.002186774	0.002186774	0.000569225	0.001414169	0.001004149	0.000689593	0.000721019	0.000284109
3835003772875	383500	3772875	0.00079097	0.000196405	0.000180257	0.000530161	0.000317984	6.44981E-05	0.000218373	0.000234709	0.001603882	0.001833719	0.00215959	0.00215959	0.00215959	0.000562149	0.001396589	0.000991666	0.00068102	0.000712056	0.000285403
3835103772875	383510	3772875	0.00079641	0.000197756	0.000181496	0.000533808	0.000320171	6.49417E-05	0.000219875	0.000236324	0.001588697	0.001816358	0.002139144	0.002139144	0.002139144	0.000556827	0.001383367	0.000982278	0.000674573	0.000705314	0.000287732
3835203772875	383520	3772875	0.000799064	0.000198415	0.000182101	0.000535586	0.000321238	6.51581E-05	0.000220608	0.000237111	0.001570924	0.001796038	0.002115213	0.002115213	0.002115213	0.000550598	0.001367891	0.000971289	0.000667026	0.000697424	0.000289113
3835303772875	383530	3772875	0.00079097	0.000196405	0.000180257	0.000530161	0.000317984	6.44981E-05	0.000218373	0.000234709	0.001536155	0.001756287	0.002068397	0.002068397	0.002068397	0.000538411	0.001337616	0.000949791	0.000652263	0.000681988	0.000286697
3835403772875	383540	3772875	0.000782743	0.000194362	0.000178382	0.000524647	0.000314677	6.38272E-05	0.000216102	0.000232268	0.001502076	0.001717324	0.00202251	0.00202251	0.00202251	0.000526467	0.001307941	0.00092872	0.000637793	0.000666858	0.000284368
3835503772875	383550	3772875	0.000774251	0.000192253	0.000176447	0.000518955	0.000311263	6.31348E-05	0.000213758	0.000229748	0.001468514	0.001678953	0.00197732	0.00197732	0.00197732	0.000514704	0.001278717	0.000907969	0.000623542	0.000651958	0.000282038
3835603772875	383560	3772875	0.000765626	0.000190112	0.000174481	0.000513174	0.000307795	6.24315E-05	0.000211376	0.000227189	0.001435643	0.001641371	0.001933059	0.001933059	0.001933059	0.000503183	0.001250094	0.000887645	0.000609585	0.000637365	0.000279881
3835703772875	383570	3772875	0.000758992	0.000188464	0.000172969	0.000508727	0.000305128	6.18905E-05	0.000209545	0.00022522	0.001407085	0.001608721	0.001894607	0.001894607	0.001894607	0.000493173	0.001225227	0.000869989	0.000597459	0.000624686	0.000278673
3835803772875	383580	3772875	0.000774914	0.000192418	0.000176598	0.0005194	0.000311529	6.31889E-05	0.000213941	0.000229945	0.001422874	0.001626772	0.001915866	0.001915866	0.001915866	0.000498707	0.001238975	0.00087975	0.000604163	0.000631696	0.000286007
3835903772875	383590	3772875	0.00078752	0.000195548	0.00017947	0.000527849	0.000316597	6.42168E-05	0.000217421	0.000233685	0.001449188	0.001656857	0.001951298	0.001951298	0.001951298	0.00050793	0.001261889	0.00089602	0.000615336	0.000643378	0.000292736
3836003772875	383600	3772875	0.000789908	0.000196141	0.000180015	0.00052945	0.000317557	6.44115E-05	0.00021808	0.000234394	0.00146351	0.001673232	0.001970582	0.001970582	0.001970582	0.00051295	0.00127436	0.000904876	0.000621417	0.000649736	0.000295929
3836103772875	383610	3772875	0.000785662	0.000195087	0.000179047	0.000526604	0.00031585	6.40653E-05	0.000216908	0.000233134	0.001461094	0.00167047	0.001967329	0.001967329	0.001967329	0.000512103	0.001272256	0.000903382	0.000620392	0.000648664	0.000296619
3836203772875	383620	3772875	0.000779426	0.000193538	0.000177626	0.000522424	0.000313343	6.35567E-05	0.000215186	0.000231284	0.001458937	0.001668004	0.001964425	0.001964425	0.001964425	0.000511347	0.001270378	0.000902048	0.000619476	0.000647706	0.000296791
3836303772875	383630	3772875	0.000771464	0.000191561	0.000175811	0.000517087	0.000310142	6.29075E-05	0.000212988	0.000228921	0.001445219	0.00165232	0.001945954	0.001945954	0.001945954	0.000506539	0.001258433	0.000893567	0.000613651	0.000641616	0.000295842
3836403772875	383640	3772875	0.000762972	0.000189453	0.000173876	0.000511395	0.000306728	6.22151E-05	0.000210644	0.000226401	0.001430984	0.001636044	0.001926786	0.001926786	0.001926786	0.00050155	0.001246037	0.000884765	0.000607606	0.000635296	0.000294721
3836503772875	383650	3772875	0.000753684	0.000187146	0.000171759	0.000505169	0.000302994	6.14577E-05	0.000208079	0.000223645	0.001417438	0.001620558	0.001908548	0.001908548	0.001908548	0.000496802	0.001234242	0.00087639	0.000601855	0.000629283	0.000293427
3836603772875	383660	3772875	0.000744263	0.000184807	0.000169612	0.000498855	0.000299207	6.06894E-05	0.000205478	0.00022085	0.001404583	0.00160586	0.001891238	0.001891238	0.001891238	0.000492296	0.001223049	0.000868442	0.000596397	0.000623575	0.000291874
3836703772875	383670	3772875	0.000734974	0.0001825	0.000167496	0.000492629	0.000295473	5.9932E-05	0.000202914	0.000218093	0.001390865	0.001590177	0.001872768	0.001872768	0.001872768	0.000487488	0.001211104	0.00085996	0.000590572	0.000617485	0.000289976
3836803772875	383680	3772875	0.000725819	0.000180227	0.000165409	0.000486492	0.000291792	5.91855E-05	0.000200386	0.000215377	0.001378959	0.001576564	0.001856736	0.001856736	0.001856736	0.000483315	0.001200736	0.000852598	0.000585516	0.000612199	0.000287646
3836903772875	383690	3772875	0.000717061	0.000178052	0.000163413	0.000480623	0.000288271	5.84713E-05	0.000197968	0.000212778	0.001367484	0.001563445	0.001841286	0.001841286	0.001841286	0.00047923	0.001190745	0.000845504	0.000580644	0.000607105	0.000285144
3837003772875	383700	3772875	0.0007091	0.000176076	0.000161599	0.000475286	0.000285071	5.78221E-05	0.00019577	0.000210415	0.001355837	0.001550129	0.001825603	0.001825603	0.001825603	0.000475211	0.001180603	0.000838302	0.000575698	0.000601934	0.000282728
3837103772875	383710	3772875	0.000702067	0.000174329	0.000159996	0.000470572	0.000282243	5.72487E-05	0.000193829	0.000208329	0.001342378	0.001534741	0.00180748	0.00180748	0.00180748	0.00047049	0.001168883	0.00082998	0.000569984	0.000595959	0.000280658
3837203772875	383720	3772875	0.000695831	0.000172781	0.000158575	0.000466392	0.000279736	5.67401E-05	0.000192107	0.000206478	0.001330903	0.001521622	0.00179203	0.00179203	0.00179203	0.000466472	0.001158891	0.000822886	0.000565111	0.000590864	0.000278673
3837303772875	383730	3772875	0.000690921	0.000171562	0.000157456	0.000463102	0.000277763	5.63398E-05	0.000190752	0.000205021	0.001313216	0.001501401	0.001768215	0.001768215	0.001768215	0.00046073	0.00114349	0.00081195	0.000557601	0.000583012	0.00027712
3837403772875	383740	3772875	0.000686542	0.000170474	0.000156458	0.000460167	0.000276002	5.59827E-05	0.000189543	0.000203722	0.001293459	0.001478812	0.001741612	0.001741612	0.001741612	0.00045334	0.001126287	0.000799734	0.000549212	0.000574241	0.00027574
3837503772875	383750	3772875	0.000682429	0.000169453	0.000155521	0.00045741	0.000274349	5.56473E-05	0.000188407	0.000202501	0.001273874	0.001456421	0.001715242	0.001715242	0.001715242	0.000446484	0.001109233	0.000787625	0.000540896	0.000565546	0.000274532
3837603772875	383760	3772875	0.000678581	0.000168497	0.000154644	0.00045483	0.000272802	5.53335E-05	0.000187345	0.000201359	0.001251356	0.001430676	0.001684922	0.001684922	0.001684922	0.000438591	0.001089625	0.000773702	0.000531335	0.000555549	0.000273238
3837703772875	383770	3772875	0.000674733	0.000167542	0.000153767	0.000452251	0.000271255	5.50198E-05	0.000186282	0.000200217	0.001229614	0.001405818	0.001655647	0.001655647	0.001655647	0.00043091	0.001070694	0.00076026	0.000522103	0.000545897	0.00027203
3837803772875	383780	3772875	0.000671018	0.000166619	0.00015292	0.000449761	0.000269761	5.47168E-05	0.000185257	0.000199115	0.001212272	0.001385992	0.001632297	0.001632297	0.001632297	0.000424893	0.001055593	0.000749538	0.00051474	0.000538198	0.000270909
3837903772875	383790	3772875	0.000667568	0.000165763	0.000152134	0.000447449	0.000268374	5.44355E-05	0.000184304	0.000198091	0.001200107	0.001372083	0.001615917	0.001615917	0.001615917	0.00042062	0.001045	0.000742016	0.000509575	0.000532797	0.000269873
3838003772875	383800	3772875	0.00066425	0.000164939	0.000151378	0.000445225	0.00026704	5.4165E-05	0.000183388	0.000197107	0.001186131	0.001356104	0.001597097	0.001597097	0.001597097	0.00041573	0.00103283	0.000733374	0.00050364	0.000526592	0.000269183
3838103772875	383810	3772875	0.0006608	0.000164082	0.000150592	0.000442913	0.000265653	5.38837E-05	0.000182436	0.000196083	0.001162577	0.001329175	0.001565383	0.001565383	0.001565383	0.000407475	0.001012321	0.000718811	0.000493639	0.000516135	0.000267975
3838203772875	383820	3772875	0.00065735	0.000163226	0.000149806	0.0004406	0.000264267	5.36023E-05	0.000181483	0.000195059	0.001139541	0.001302838	0.001534366	0.001534366	0.001534366	0.000399401	0.000992262	0.000704569	0.000483858	0.000505908	0.000266767
3838303772875	383830	3772875	0.000654829	0.0001626	0.000149231	0.0004391	0.000263253	5.33968E-05	0.000180787	0.000194311	0.001124012	0.001285083	0.001513455	0.001513455	0.001513455	0.000393958	0.000978739	0.000694967	0.000477264	0.000499014	0.000266508
3838403772875	383840	3772875	0.000654298	0.000162468	0.00014911	0.000438555	0.00026304	5.33535E-05	0.000180641	0.000194154	0.001118058	0.001278277	0.00150544	0.00150544	0.00150544	0.000391872	0.000973556	0.000691286	0.000474736	0.000496371	0.00026763
3838503772875	383850	3772875	0.000652972	0.000162138	0.000148808	0.000437665	0.000262506	5.32453E-05	0.000180274	0.00019376	0.001112105	0.001271471	0.001497424	0.001497424	0.001497424	0.000389785	0.000968372	0.000687605	0.000472208	0.000493728	0.000269269
3838603772875	383860	3772875	0.000648991	0.00016115	0.000147901	0.000434997	0.000260906	5.29207E-05	0.000179175	0.000192579	0.001084411	0.001239807	0.001460134	0.001460134	0.001460134	0.000380078	0.000944257	0.00067048	0.000460449	0.000481432	0.000266854
3838703772875	383870	3772875	0.00064501	0.000160162	0.000146993	0.000432329	0.000259306	5.25961E-05	0.000178076	0.000191398	0.001055249	0.001206467	0.001420868	0.001420868	0.001420868	0.000369857	0.000918864	0.000652451	0.000448067	0.000468486	0.000264006
3838803772875	383880	3772875	0.000637845	0.000158382	0.00014536	0.000427526	0.000256425	5.20118E-05	0.000176098	0.000189271	0.001023758	0.001170463	0.001378467	0.001378467	0.00035882	0.000891443	0.000632981	0.000434695	0.000454505	0.000260642
3838903772875	383890	3772875	0.000632537	0.000157064	0.000144151	0.000423969	0.000254291	5.1579E-05	0.000174633	0.000187696	0.000984589	0.001125681	0.001325726	0.001325726	0.001325726	0.000345091	0.000857336	0.000608763	0.000418064	0.000437116	0.000258312
3839003772875	383900	3772875	0.000627362	0.000155779	0.000142972	0.0004205	0.000252211	5.1157E-05	0.000173204	0.000186161	0.000953184	0.001089776	0.00128344	0.00128344	0.00128344	0.000334084	0.00082999	0.000589345	0.000404729	0.000423173	0.000256587
3839103772875	383910	3772875	0.000619003	0.000153704	0.000141066	0.000414897	0.00024885	5.04754E-05	0.000170896	0.00018368	0.000913324	0.001044204	0.00122977	0.00122977	0.00122977	0.000320114	0.000795282	0.0005647	0.000387804	0.000405477	0.000255292
3829703772885	382970	3772885	0.000551065	0.000136834	0.000125584	0.000369361	0.000221538	4.49355E-05	0.00015214	0.000163521	0.001607419	0.001837763	0.002164353	0.002164353	0.002164353	0.000563389	0.00139967	0.000993853	0.000682522	0.000713626	0.000297137
3829803772885	382980	3772885	0.000553984	0.000137559	0.000126249	0.000371317	0.000222712	4.51735E-05	0.000152946	0.000164387	0.00164262	0.001878008	0.00221175	0.00221175	0.00221175	0.000575727	0.001430321	0.001015618	0.000697469	0.000729254	0.000297482
3829903772885	382990	3772885	0.00055823	0.000138613	0.000127217	0.000374163	0.000224419	4.55198E-05	0.000154118	0.000165647	0.001684205	0.001925553	0.002267744	0.002267744	0.002267744	0.000590302	0.001466532	0.00104133	0.000715126	0.000747716	0.000298344
3830003772885	383000	3772885	0.000562476	0.000139668	0.000128185	0.000377009	0.000226126	4.5866E-05	0.00015529	0.000166907	0.001726654	0.001974084	0.002324899	0.002324899	0.002324899	0.00060518	0.001503494	0.001067575	0.00073315	0.000766561	0.000299207
3830103772885	383010	3772885	0.000566855	0.000140755	0.000129182	0.000379944	0.000227886	4.62231E-05	0.000156499	0.000168206	0.001769964	0.002023601	0.002383216	0.002383216	0.002383216	0.00062036	0.001541207	0.001094354	0.00075154	0.000785789	0.000299984
3830203772885	383020	3772885	0.000571101	0.000141809	0.00013015	0.00038279	0.000229593	4.65693E-05	0.000157671	0.000169466	0.001814311	0.002074302	0.002442927	0.002442927	0.002442927	0.000635903	0.001579821	0.001121773	0.00077037	0.000805477	0.00030076
3830303772885	383030	3772885	0.00057548	0.000142897	0.000131148	0.000385725	0.000231353	4.69264E-05	0.00015888	0.000170766	0.001859347	0.002125792	0.002503568	0.002503568	0.002503568	0.000651688	0.001619037	0.001149618	0.000789493	0.000825471	0.000301537
3830403772885	383040	3772885	0.000579992	0.000144017	0.000132176	0.000388749	0.000233167	4.72943E-05	0.000160126	0.000172104	0.001906023	0.002179157	0.002566415	0.002566415	0.002566415	0.000668047	0.00165968	0.001178477	0.000809312	0.000846193	0.000302313
3830503772885	383050	3772885	0.00058437	0.000145104	0.000133174	0.000391684	0.000234927	4.76513E-05	0.000161335	0.000173404	0.001953302	0.002233211	0.002630076	0.002630076	0.002630076	0.000684619	0.001700849	0.00120771	0.000829387	0.000867183	0.00030309
3830603772885	383060	3772885	0.000589015	0.000146257	0.000134232	0.000394797	0.000236794	4.803E-05	0.000162617	0.000174782	0.002001445	0.002288252	0.002694899	0.002694899	0.002694899	0.000701492	0.001742769	0.001237476	0.000849828	0.000888557	0.000303866
3830703772885	383070	3772885	0.000593526	0.000147378	0.000135261	0.000397821	0.000238608	4.83979E-05	0.000163863	0.00017612	0.002050622	0.002344477	0.002761115	0.002761115	0.002761115	0.000718728	0.001785591	0.001267882	0.00087071	0.000910389	0.000304643
3830803772885	383080	3772885	0.00059817	0.000148531	0.000136319	0.000400934	0.000240475	4.87766E-05	0.000165145	0.000177499	0.002099972	0.002400899	0.002827564	0.002827564	0.002827564	0.000736025	0.001828563	0.001298395	0.000891664	0.00093299	0.000305419
3830903772885	383090	3772885	0.000603212	0.000149783	0.000137468	0.000404313	0.000242502	4.91878E-05	0.000166537	0.000178995	0.002152687	0.002461169	0.002898544	0.002898544	0.002898544	0.000754502	0.001874465	0.001330988	0.000914047	0.000955702	0.000306282
3831003772885	383100	3772885	0.000608387	0.000151068	0.000138647	0.000407782	0.000244583	4.96098E-05	0.000167965	0.00018053	0.002206438	0.002522621	0.002970917	0.002970917	0.002970917	0.000773341	0.001921268	0.001364221	0.00093687	0.000979565	0.000307231
3831103772885	383110	3772885	0.000613695	0.000152386	0.000139857	0.00041134	0.000246716	5.00426E-05	0.000169431	0.000182105	0.002261741	0.00258585	0.003045382	0.003045382	0.003045382	0.000792724	0.001969424	0.001398415	0.000960352	0.001004117	0.00030818
3831203772885	383120	3772885	0.000619799	0.000153901	0.000141248	0.000415431	0.00024917	5.05403E-05	0.000171116	0.000183917	0.002322307	0.002655095	0.003126933	0.003126933	0.003126933	0.000813952	0.002022162	0.001435862	0.000986069	0.001031006	0.000309388
3831303772885	383130	3772885	0.00062577	0.000155384	0.000142609	0.000419433	0.000251571	5.10272E-05	0.000172764	0.000185688	0.002381924	0.002723255	0.003207206	0.003207206	0.003207206	0.000834848	0.002074074	0.001472723	0.001011383	0.001057474	0.000310596
3831403772885	383140	3772885	0.000631343	0.000156768	0.000143879	0.000423168	0.000253811	5.14816E-05	0.000174303	0.000187342	0.002438694	0.00278816	0.003283645	0.003283645	0.003283645	0.000854745	0.002123507	0.001507824	0.001035488	0.001082677	0.000311545
3831503772885	383150	3772885	0.000636651	0.000158086	0.000145088	0.000426726	0.000255945	5.19144E-05	0.000175768	0.000188917	0.002492876	0.002850106	0.0033566	0.0033566	0.0033566	0.000873735	0.002170686	0.001541324	0.001058494	0.001106731	0.00031232
3831603772885	383160	3772885	0.000641826	0.000159371	0.000146268	0.000430195	0.000258025	5.23364E-05	0.000177197	0.000190453	0.00254516	0.002909882	0.003426998	0.003426998	0.003426998	0.00089206	0.002216212	0.00157365	0.001080694	0.001129943	0.000313098
3831703772885	383170	3772885	0.000649522	0.000161282	0.000148022	0.000435353	0.000261119	5.2964E-05	0.000179322	0.000192736	0.002601843	0.002974689	0.003503322	0.003503322	0.003503322	0.000911928	0.00226557	0.001608697	0.001104762	0.001155108	0.000313961
3831803772885	383180	3772885	0.000665179	0.00016517	0.00015159	0.000445848	0.000267414	5.42407E-05	0.000183645	0.000197383	0.002627209	0.003003689	0.003537476	0.003537476	0.003537476	0.00092018	0.002287657	0.00162438	0.001115533	0.001166369	0.000313184
3831903772885	383190	3772885	0.000690656	0.000171496	0.000157396	0.000462924	0.000277656	5.63182E-05	0.000190678	0.000204942	0.002702097	0.003089309	0.003638311	0.003638311	0.003638311	0.000947066	0.002352866	0.001670683	0.001147331	0.001199617	0.000346228

			ISDrainage / Utilities Trenching	ISDrainage / Utilities Trenching	ISAsphalt Paving	ISAsphalt Paving	SVDemolition	SVSite Grubbing / Prep	SVMass Grading / Excavation	SVMass Grading / Excavation	SVDrainage / Utilities Trenching	SVFoundations / Concrete Pads	SVBuilding / Structure Construction	SVBuilding / Structure Construction	SVAsphalt Paving	SVAsphalt Paving	SVArchitectural Coating	SVArchitectural Coating	SVLandscaping or Other Finishing	SVLandscaping or Other Finishing	MDemolition
Unique Identifier	X (UTM)	Y (UTM)	2027	2028	2027	2028	2027	2027	2027	2028	2028	2028	2028	2029	2028	2029	2028	2029	2028	2029	2027
3833803772875	383380	3772875	0.000166267	0.000166267	0.000191612	0.000191612	0.003357638	0.001338012	0.004351787	0.004351787	0.002245812	0.000871121	0.003434263	0.003434263	0.002330632	0.002330632	0.000524965	0.000524965	0.001777393	0.001777393	0.000676322
3833903772875	383390	3772875	0.000165943	0.000165943	0.000191239	0.000191239	0.003272725	0.001304174	0.004241732	0.004241732	0.002189017	0.000849091	0.003329405	0.003329405	0.002271691	0.002271691	0.000511689	0.000511689	0.001732444	0.001732444	0.000682362
3834003772875	383400	3772875	0.000167378	0.000167378	0.000192892	0.000192892	0.003216255	0.001281671	0.004168541	0.004168541	0.002151245	0.00083444	0.003252651	0.003252651	0.002232494	0.002232494	0.00050286	0.00050286	0.001702551	0.001702551	0.00069444
3834103772875	383410	3772875	0.000169137	0.000169137	0.000194919	0.000194919	0.003162898	0.001260409	0.004099387	0.004099387	0.002115557	0.000820597	0.0031807	0.0031807	0.002195457	0.002195457	0.000494518	0.000494518	0.001674306	0.001674306	0.000709107
3834203772875	383420	3772875	0.000169554	0.000169554	0.000195399	0.000195399	0.003089542	0.001231176	0.004004311	0.004004311	0.002066492	0.000801565	0.003093718	0.003093718	0.002144539	0.002144539	0.000483049	0.000483049	0.001635475	0.001635475	0.000719288
3834303772875	383430	3772875	0.000168258	0.000168258	0.000193906	0.000193906	0.002992311	0.00119243	0.003878291	0.003878291	0.002001457	0.000776339	0.002988771	0.002988771	0.002077048	0.002077048	0.000467846	0.000467846	0.001584004	0.001584004	0.000721704
3834403772875	383440	3772875	0.000167008	0.000167008	0.000192465	0.000192465	0.002897778	0.001154759	0.003755768	0.003755768	0.001938227	0.000751813	0.002889516	0.002889516	0.00201143	0.00201143	0.000453066	0.000453066	0.001533963	0.001533963	0.000723688
3834503772875	383450	3772875	0.000162194	0.000162194	0.000186918	0.000186918	0.002756394	0.001098417	0.003572523	0.003572523	0.00184366	0.000715132	0.002752996	0.002752996	0.001913291	0.001913291	0.000430961	0.000430961	0.00145912	0.00145912	0.000709366
3834603772875	383460	3772875	0.000157334	0.000157334	0.000181317	0.000181317	0.002619578	0.001043896	0.003395197	0.003395197	0.001752148	0.000679636	0.002624213	0.002624213	0.001818323	0.001818323	0.00040957	0.00040957	0.001386695	0.001386695	0.000695734
3834703772875	383470	3772875	0.000154094	0.000154094	0.000177582	0.000177582	0.002508644	0.00099969	0.003251417	0.003251417	0.001677948	0.000650854	0.002520511	0.002520511	0.001741321	0.001741321	0.000392225	0.000392225	0.001327971	0.001327971	0.000688401
3834803772875	383480	3772875	0.00015326	0.00015326	0.000176622	0.000176622	0.002433765	0.000969851	0.003154368	0.003154368	0.001627864	0.000631428	0.002449983	0.002449983	0.001689346	0.001689346	0.000380518	0.000380518	0.001288334	0.001288334	0.000689091
3834903772875	383490	3772875	0.000152427	0.000152427	0.000175662	0.000175662	0.002361032	0.000940866	0.003060099	0.003060099	0.001579216	0.000612557	0.002383546	0.002383546	0.001638859	0.001638859	0.000369146	0.000369146	0.001249832	0.001249832	0.000689264
3835003772875	383500	3772875	0.000153121	0.000153121	0.000176462	0.000176462	0.002308299	0.000919852	0.002991752	0.002991752	0.001543944	0.000598876	0.002335875	0.002335875	0.001602255	0.001602255	0.000360901	0.000360901	0.001221917	0.001221917	0.000694699
3835103772875	383510	3772875	0.000154371	0.000154371	0.000177902	0.000177902	0.002263178	0.000901872	0.002933272	0.002933272	0.001513764	0.000587169	0.00229612	0.00229612	0.001570936	0.001570936	0.000353847	0.000353847	0.001198032	0.001198032	0.000702809
3835203772875	383520	3772875	0.000155112	0.000155112	0.000178756	0.000178756	0.002213835	0.000882209	0.00286932	0.00286932	0.00148076	0.000574368	0.002253874	0.002253874	0.001536686	0.001536686	0.000346132	0.000346132	0.001171912	0.001171912	0.000709194
3835303772875	383530	3772875	0.000153816	0.000153816	0.000177262	0.000177262	0.002142209	0.000853666	0.002776486	0.002776486	0.001432852	0.000555785	0.002193752	0.002193752	0.001486968	0.001486968	0.000334933	0.000334933	0.001133996	0.001133996	0.00070488
3835403772875	383540	3772875	0.000152566	0.000152566	0.000175822	0.000175822	0.002073905	0.000826447	0.002687958	0.002687958	0.001387166	0.000538064	0.002137009	0.002137009	0.001439556	0.001439556	0.000324254	0.000324254	0.001097838	0.001097838	0.000700135
3835503772875	383550	3772875	0.000151316	0.000151316	0.000174382	0.000174382	0.002008715	0.000800469	0.002603466	0.002603466	0.001343562	0.00052115	0.002083113	0.002083113	0.001394306	0.001394306	0.000314062	0.000314062	0.00106333	0.00106333	0.000694958
3835603772875	383560	3772875	0.000150159	0.000150159	0.000173048	0.000173048	0.001946569	0.000775704	0.00252292	0.00252292	0.001301995	0.000505027	0.002031973	0.002031973	0.001351169	0.001351169	0.000304345	0.000304345	0.001030432	0.001030432	0.000689264
3835703772875	383570	3772875	0.000149511	0.000149511	0.000172301	0.000172301	0.001891967	0.000753945	0.002452152	0.002452152	0.001265474	0.000490861	0.001986881	0.001986881	0.001313268	0.001313268	0.000295808	0.000295808	0.001001529	0.001001529	0.000685209
3835803772875	383580	3772875	0.000153445	0.000153445	0.000176836	0.000176836	0.001890929	0.000753531	0.002450806	0.002450806	0.00126478	0.000490592	0.001985369	0.001985369	0.001312548	0.001312548	0.000295646	0.000295646	0.001000979	0.001000979	0.000706519
3835903772875	383590	3772875	0.000157056	0.000157056	0.000180996	0.000180996	0.001900272	0.000757254	0.002462915	0.002462915	0.001271028	0.000493015	0.00199115	0.00199115	0.001319033	0.001319033	0.000297107	0.000297107	0.001005925	0.001005925	0.000728692
3836003772875	383600	3772875	0.000158769	0.000158769	0.00018297	0.00018297	0.001898196	0.000756427	0.002460224	0.002460224	0.00126964	0.000492477	0.001987415	0.001987415	0.001317592	0.001317592	0.000296782	0.000296782	0.001004826	0.001004826	0.000739994
3836103772875	383610	3772875	0.000159139	0.000159139	0.000183397	0.000183397	0.001879788	0.000749091	0.002436366	0.002436366	0.001257327	0.000487701	0.001970695	0.001970695	0.001304814	0.001304814	0.000293904	0.000293904	0.000995081	0.000995081	0.000741806
3836203772875	383620	3772875	0.000159232	0.000159232	0.000183504	0.000183504	0.001864563	0.000743024	0.002416633	0.002416633	0.001247144	0.000483751	0.001956909	0.001956909	0.001294246	0.001294246	0.000291524	0.000291524	0.000987022	0.000987022	0.000741547
3836303772875	383630	3772875	0.000158722	0.000158722	0.000182917	0.000182917	0.001837296	0.000732159	0.002381293	0.002381293	0.001228906	0.000476677	0.001933429	0.001933429	0.001275319	0.001275319	0.00028726	0.00028726	0.000972588	0.000972588	0.000736888
3836403772875	383640	3772875	0.000158121	0.000158121	0.000182223	0.000182223	0.001810999	0.000721679	0.002347209	0.002347209	0.001211317	0.000469854	0.001910839	0.001910839	0.001257066	0.001257066	0.000283149	0.000283149	0.000958667	0.000958667	0.000730935
3836503772875	383650	3772875	0.000157426	0.000157426	0.000181423	0.000181423	0.0017874	0.000712275	0.002316624	0.002316624	0.001195532	0.000463732	0.001890739	0.001890739	0.001240685	0.001240685	0.000279459	0.000279459	0.000946175	0.000946175	0.000724033
3836603772875	383660	3772875	0.000156593	0.000156593	0.000180463	0.000180463	0.001766224	0.000703837	0.002289177	0.002289177	0.001181368	0.000458237	0.001872862	0.001872862	0.001225986	0.001225986	0.000276148	0.000276148	0.000934965	0.000934965	0.000715923
3836703772875	383670	3772875	0.000155575	0.000155575	0.000179289	0.000179289	0.001745601	0.000695618	0.002262448	0.002262448	0.001167574	0.000452887	0.001855697	0.001855697	0.001211671	0.001211671	0.000272924	0.000272924	0.000924048	0.000924048	0.000706692
3836803772875	383680	3772875	0.000154325	0.000154325	0.000177849	0.000177849	0.001728992	0.000689	0.002240922	0.002240922	0.001156465	0.000448578	0.001842535	0.001842535	0.001200142	0.001200142	0.000270327	0.000270327	0.000915256	0.000915256	0.000695389
3836903772875	383690	3772875	0.000152983	0.000152983	0.000176302	0.000176302	0.001713421	0.000682795	0.00222074	0.00222074	0.00114605	0.000444538	0.001830261	0.001830261	0.001189334	0.001189334	0.000267893	0.000267893	0.000907014	0.000907014	0.000682879
3837003772875	383700	3772875	0.000151687	0.000151687	0.000174809	0.000174809	0.001696535	0.000676066	0.002198855	0.002198855	0.001134756	0.000440157	0.001815942	0.001815942	0.001177613	0.001177613	0.000265253	0.000265253	0.000898075	0.000898075	0.000669334
3837103772875	383710	3772875	0.000150576	0.000150576	0.000173528	0.000173528	0.001675359	0.000667627	0.002171409	0.002171409	0.001120592	0.000434663	0.001796465	0.001796465	0.001162914	0.001162914	0.000261942	0.000261942	0.000886865	0.000886865	0.000656996
3837203772875	383720	3772875	0.000149511	0.000149511	0.000172301	0.000172301	0.00165529	0.00065963	0.002145397	0.002145397	0.001107168	0.000429456	0.001776898	0.001776898	0.001148984	0.001148984	0.000258804	0.000258804	0.000876241	0.000876241	0.00064509
3837303772875	383730	3772875	0.000148678	0.000148678	0.000171341	0.000171341	0.001626709	0.00064824	0.002108354	0.002108354	0.001088051	0.000422041	0.001749416	0.001749416	0.001129145	0.001129145	0.000254335	0.000254335	0.000861112	0.000861112	0.000637066
3837403772875	383740	3772875	0.000147937	0.000147937	0.000170488	0.000170488	0.001595498	0.000635803	0.002067901	0.002067901	0.001067175	0.000413943	0.001719444	0.001719444	0.00110748	0.00110748	0.000249455	0.000249455	0.00084459	0.00084459	0.000630078
3837503772875	383750	3772875	0.000147289	0.000147289	0.000169741	0.000169741	0.001564702	0.00062353	0.002027988	0.002027988	0.001046577	0.000405954	0.00168965	0.00168965	0.001086104	0.001086104	0.00024464	0.00024464	0.000828288	0.000828288	0.000623607
3837603772875	383760	3772875	0.000146595	0.000146595	0.000168941	0.000168941	0.001530792	0.000610017	0.001984037	0.001984037	0.001023896	0.000397156	0.001657276	0.001657276	0.001062566	0.001062566	0.000239339	0.000239339	0.000810337	0.000810337	0.000618086
3837703772875	383770	3772875	0.000145947	0.000145947	0.000168194	0.000168194	0.001497989	0.000596946	0.001941522	0.001941522	0.001001955	0.000388645	0.001625703	0.001625703	0.001039797	0.001039797	0.00023421	0.00023421	0.000792973	0.000792973	0.000612736
3837803772875	383780	3772875	0.000145345	0.000145345	0.0001675	0.0001675	0.001468854	0.000585335	0.001903761	0.001903761	0.000982468	0.000381086	0.001596976	0.001596976	0.001019573	0.001019573	0.000229655	0.000229655	0.00077755	0.00077755	0.000607301
3837903772875	383790	3772875	0.00014479	0.00014479	0.00016686	0.00016686	0.00144318	0.000575104	0.001870484	0.001870484	0.000965295	0.000374425	0.00157065	0.00157065	0.001001752	0.001001752	0.000225641	0.000225641	0.000763959	0.000763959	0.000602297
3838003772875	383800	3772875	0.000144419	0.000144419	0.000166434	0.000166434	0.001418958	0.000565452	0.001839091	0.001839091	0.000949094	0.000368141	0.001544591	0.001544591	0.000984939	0.000984939	0.000221854	0.000221854	0.000751137	0.000751137	0.000598242
3838103772875	383810	3772875	0.000143771	0.000143771	0.000165687	0.000165687	0.00138581	0.000552242	0.001796128	0.001796128	0.000926922	0.000359541	0.001513018	0.001513018	0.00096193	0.00096193	0.000216671	0.000216671	0.00073359	0.00073359	0.000594359
3838203772875	383820	3772875	0.000143123	0.000143123	0.00016494	0.00016494	0.00135363	0.000539419	0.00175442	0.00175442	0.000905398	0.000351192	0.001482423	0.001482423	0.000939593	0.000939593	0.000211639	0.000211639	0.000716555	0.000716555	0.000590304
3838303772875	383830	3772875	0.000142984	0.000142984	0.00016478	0.00016478	0.001330239	0.000530097	0.001724103	0.001724103	0.000889752	0.000345123	0.001457254	0.001457254	0.000923356	0.000923356	0.000207982	0.000207982	0.000704173	0.000704173	0.000587889
3838403772875	383840	3772875	0.000143586	0.000143586	0.000165473	0.000165473	0.001315291	0.000524141	0.001704729	0.001704729	0.000879754	0.000341245	0.001437954	0.001437954	0.000912981	0.000912981	0.000205645	0.000205645	0.00069626	0.00069626	0.000587975
3838503772875	383850	3772875	0.000144466	0.000144466	0.000166487	0.000166487	0.001298959	0.000517632	0.001683561	0.001683561	0.00086883	0.000337008	0.001418744	0.001418744	0.000901644	0.000901644	0.000203092	0.000203092	0.000687614	0.000687614	0.000587975
3838603772875	383860	3772875	0.000143169	0.000143169	0.000164993	0.000164993	0.001265187	0.000504174	0.001639791	0.001639791	0.000846241	0.000328246	0.001387348	0.001387348	0.000878202	0.000878202	0.000197811	0.000197811	0.000669737	0.000669737	0.000583747
3838703772875	383870	3772875	0.000141642	0.000141642	0.00016323	0.00016323	0.001230585	0.000490386	0.001594944	0.001594944	0.000823097	0.000319269	0.00135542	0.00135542	0.00085418	0.00085418	0.000192401	0.000192401	0.00065142	0.00065142	0.000579089
3838803772875	383880	3772875	0.000139837	0.000139837	0.000161152	0.000161152	0.001192246	0.000475108	0.001545253	0.001545253	0.000797454	0.000309322	0.001322512	0.001322512	0.000827572	0.000827572	0.000186407	0.000186407	0.000631125	0.000631125	0.000569512
3838903772875	383890	3772875	0.000138587	0.000138587	0.000159712	0.000159712	0.001152454	0.00045925	0.001493679	0.001493679	0.000770838	0.000298998	0.001286848	0.001286848	0.000799951	0.000799951	0.000180186	0.000180186	0.000610061	0.000610061	0.000559072
3839003772875	383900	3772875	0.000137661	0.000137661	0.000158645	0.000158645	0.001116537	0.000444938	0.001447127	0.001447127	0.000746814	0.00028968	0.001252429	0.001252429	0.00077502	0.00077502	0.00017457	0.00017457	0.000591048	0.000591048	0.000553551
3839103772875	383910	3772875	0.000136967	0.000136967	0.000157845	0.000157845	0.001071831	0.000427123	0.001389185	0.001389185	0.000716912	0.000278081	0.001208138	0.001208138	0.000743988	0.000743988	0.00016758	0.00016758	0.000567383	0.000567383	0.000545786
3829703772885	382970	3772885	0.000159417	0.000159417	0.000183717	0.000183717	0.003273832	0.001304616	0.004243167	0.004243167	0.002189757	0.000849378	0.005358087	0.005358087	0.00227246	0.00227246	0.000511862	0.000511862	0.00173303	0.00173303	0.000410331
3829803772885	382980	3772885	0.000159602	0.000159602	0.00018393	0.00018393	0.003400337	0.001355027	0.004407128	0.004407128	0.002274372	0.000882199	0.005598932	0.005598932	0.002360271	0.002360271	0.000531641	0.000531641	0.001799996	0.001799996	0.00041361
3829903772885	382990	3772885	0.000160065	0.000160065	0.000184464	0.000184464	0.003540821	0.00141101	0.004589207	0.004589207	0.002368337	0.000918647	0.005860411	0.005860411	0.002457785	0.002457785	0.000553606	0.000553606	0.001874363	0.001874363	0.000417838
3830003772885	383000	3772885	0.000160528	0.000160528	0.000184997	0.000184997	0.00368615	0.001468923	0.004777565	0.004777565	0.002465543	0.000956352	0.006132117	0.006132117	0.002558661	0.002558661	0.000576328	0.000576328	0.001951294	0.001951294	0.000422151
3830103772885	383010	3772885	0.000160944	0.000160944	0.000185477	0.000185477	0.003836668	0.001528904	0.00497265	0.00497265	0.002566219	0.000995403	0.006414052	0.006414052	0.00266314	0.00266314	0.000599861	0.000599861	0.002030972	0.002030972	0.000426465
3830203772885	383020	3772885	0.000161361	0.000161361	0.000185957	0.000185957	0.003992308	0.001590927	0.005174373	0.005174373	0.002670322	0.001035783	0.00670568	0.00670568	0.002771174	0.002771174	0.000624196	0.000624196	0.002113361	0.002113361	0.000430952
3830303772885	383030	3772885	0.000161777	0.000161777	0.000186438	0.000186438	0.004152238	0.001654659	0.005381656	0.005381656	0.002777294	0.001077276	0.00700558	0.00700558	0.002882186	0.002882186	0.000649201	0.000649201	0.002198022	0.002198022	0.000435352
3830403772885	383040	3772885	0.000162194	0.000162194	0.000186918	0.000186918	0.004318328	0.001720845	0.005596923	0.005596923	0.002888386	0.001120367	0.00731553	0.00731553	0.002997474	0.002997474	0.000675169	0.000675169	0.002285942	0.002285942	0.000440011
3830503772885	383050	3772885	0.000162611	0.000162611	0.000187398	0.000187398	0.004488362	0.001788603	0.005817301	0.005817301	0.003002116	0.001164482	0.007631528	0.007631528	0.003115499	0.003115499	0.000701753	0.000701753	0.002375951	0.002375951	0.00044467
3830603772885	383060	3772885	0.000163027	0.000163027	0.000187878	0.000187878	0.004662133	0.001857851	0.006042524	0.006042524	0.003118345	0.001209566	0.007952239	0.007952239	0.003236119	0.003236119	0.000728923	0.000728923	0.002467939	0.002467939	0.000449501
3830703772885	383070	3772885	0.000163444	0.000163444	0.000188358	0.000188358	0.00483978	0.001928642	0.006272769	0.006272769	0.003237167	0.001255655	0.008276508	0.008276508	0.003359428	0.003359428	0.000756698	0.000756698	0.002561977	0.002561977	0.000454333
3830803772885	383080	3772885	0.00016386	0.00016386	0.000188838	0.000188838	0.00501888	0.002000013	0.006504898	0.006504898	0.003356961	0.001302122	0.008599354	0.008599354	0.003483747	0.003483747	0.0007847	0.0007847	0.002656785	0.002656785	0.0004592
3830903772885	383090	3772885	0.000164323	0.000164323	0.000189371	0.000189371	0.005206423	0.002074749	0.006747969	0.006747969	0.003482402	0.001350779	0.008929137	0.008929137	0.003613926	0.003613926	0.000814022	0.000814022	0.002756063	0.002756063	0.000464513
3831003772885	383100	3772885	0.000164832	0.000164832	0.000189958	0.000189958	0.005395903	0.002150256	0.006993552	0.006993552	0.00360914	0.001399938	0.009253584	0.009253584	0.003745449	0.003745449	0.000843647	0.000843647	0.002856366	0.002856366	0.000469949
3831103772885	383110	3772885	0.000165342	0.000165342	0.000190545	0.000190545	0.005586906	0.002226371	0.007241108	0.007241108	0.003736895	0.001449493	0.009568693	0.009568693	0.00387803	0.00387803	0.00087351	0.00087351	0.002957475	0.002957475	0.000475643
3831203772885	383120	3772885	0.00016599	0.00016599	0.000191292	0.000191292	0.005782546	0.002304333	0.007494674	0.007494674	0.003867752	0.001500251	0.009869215	0.009869215	0.004013829	0.004013829	0.000904099	0.000904099	0.003061038	0.003061038	0.000481855
3831303772885	383130	3772885	0.000166638	0.000166638	0.000192039	0.000192039	0.005956317	0.00237358	0.007719896	0.007719896	0.003983982	0.001545335	0.010104635	0.010104635	0.004134448	0.004134448	0.000931268	0.000931268	0.003153025	0.003153025	0.000488067
3831403772885	383140	3772885	0.000167147	0.000167147	0.000192625	0.000192625	0.006064898	0.002416849	0.007860627	0.007860627	0.004056608	0.001573506	0.010128648	0.010128648	0.004209818	0.004209818	0.000948244	0.000948244	0.003210504	0.003210504	0.0004940
3831503772885	383150	3772885	0.000167563	0.000167563	0.000193106	0.000193106	0.006173202	0.002460008	0.008000998	0.008000998	0.004129049	0.001601605	0.010121533	0.010121533	0.004284995	0.004284995	0.000965177	0.000965177	0.003267835	0.003267835	0.0004998
3831603772885	383160	3772885	0.00016798	0.00016798	0.000193586	0.000193586	0.006335555	0.002524706	0.008211421	0.008211421	0.004237641	0.001643726	0.01041921	0.01041921	0.004397688	0.004397688	0.000990561	0.000990561	0.003353778	0.003353778	0.000505495
3831703772885	383170	3772885	0.000168443	0.000168443	0.000194119	0.000194119	0.006413202	0.002555648	0.008312058	0.008312058	0.004289577	0.001663871	0.010456386	0.010456386	0.004451585	0.004451585	0.001002701	0.001002701	0.003394881	0.003394881	0.000511361
3831803772885	383180	3772885	0.000168026	0.000168026	0.000193639	0.000193639	0.006405381	0.002552531	0.008301922	0.008301922	0.004284346	0.001661842	0.010223101	0.010223101	0.004446157	0.004446157	0.001001479	0.001001479	0.003390741	0.003390741	0.000516883
3831903772885	383190	3772885	0.000185755	0.000185755	0.00021407	0.00021407	0.006312164	0.002515384	0.008181104	0.008181104	0.004221996	0.001637657	0.009750216	0.009750216	0.004381452	0.004381452	0.000986904	0.000986904	0.003341396	0.003341396	0.000515589

			MSite Grubbing / Prep	MMass Grading / Excavation	MMass Grading / Excavation	MDrainage / Utilities Trenching	MFoundations / Concrete Pads	MBuilding / Structure Construction	MAsphalt Paving	MLandscaping or Other Finishing	MWaterside Construction (Piles)	RSSWRestriping South Valley	RSSWRestriping Silver Lake Boulevard	RSSWDemolition	RSSWPlacing Base	RSSWForm	Child Risk				
Unique Identifier	X (UTM)	Y (UTM)	2027	2027	2028	2028	2028	2028	2028	2028	2028	2029	2029	2029	2029	2029	3rd Trimester	0<2	2<16	Total	per million
3833803772875	383380	3772875	0.000625333	0.001040163	0.001040163	0.000500266	0.000237046	0.000643111	0.000418164	0.000287172	0.000308654	0.000630703	0.000625968	0.001796429	0.000163355	0.000355296	2.1867E-08	4.46161E-07	4.0134E-07	8.69366E-07	0.86936649
3833903772875	383390	3772875	0.000630917	0.001049452	0.001049452	0.000504733	0.000239163	0.000648854	0.000421898	0.000289736	0.00031141	0.000615355	0.000626058	0.001794966	0.000163222	0.000355006	2.1882E-08	4.46879E-07	3.9475E-07	8.63506E-07	0.86350594
3834003772875	383400	3772875	0.000642085	0.001068028	0.001068028	0.000513668	0.000243396	0.000660339	0.000429366	0.000294865	0.000316922	0.000605113	0.000628678	0.001800999	0.000163771	0.000356199	2.20571E-08	4.51447E-07	3.9116E-07	8.64661E-07	0.864661
3834103772875	383410	3772875	0.000655646	0.001090586	0.001090586	0.000524517	0.000248537	0.000674286	0.000438435	0.000301092	0.000323616	0.000595993	0.000631328	0.001808128	0.000164419	0.000357609	2.2264E-08	4.5671E-07	3.8811E-07	8.67081E-07	0.86708055
3834203772875	383420	3772875	0.000665059	0.001106243	0.001106243	0.000532047	0.000252105	0.000683967	0.00044473	0.000305415	0.000328262	0.000584305	0.000630137	0.001804929	0.000164128	0.000356977	2.23415E-08	4.58942E-07	3.8285E-07	8.64133E-07	0.86413263
3834303772875	383430	3772875	0.000667293	0.001109959	0.001109959	0.000533834	0.000252952	0.000686264	0.000446223	0.000306441	0.000329365	0.000569253	0.000623199	0.001786009	0.000162408	0.000353235	2.22403E-08	4.57121E-07	3.746E-07	8.53957E-07	0.85395682
3834403772875	383440	3772875	0.000669127	0.001113011	0.001113011	0.000535302	0.000253648	0.000688151	0.00044745	0.000307283	0.00033027	0.000555027	0.000615637	0.001765628	0.000160554	0.000349204	2.21277E-08	4.5512E-07	3.6649E-07	8.43734E-07	0.8437336
3834503772875	383450	3772875	0.000655885	0.001090984	0.001090984	0.000524708	0.000248628	0.000674532	0.000438595	0.000301202	0.000323734	0.000533628	0.00059676	0.001713531	0.000155817	0.0003389	2.16535E-08	4.44951E-07	3.523E-07	8.18904E-07	0.81890401
3834603772875	383460	3772875	0.000643281	0.001070019	0.001070019	0.000514625	0.00024385	0.00066157	0.000430167	0.000295414	0.000317513	0.000513322	0.000578002	0.001661982	0.000151129	0.000328705	2.11733E-08	4.34606E-07	3.3856E-07	7.94341E-07	0.79434066
3834703772875	383470	3772875	0.000636501	0.00105874	0.00105874	0.000509201	0.00024128	0.000654597	0.000425632	0.0002923	0.000314166	0.000497296	0.000563651	0.001622955	0.000147581	0.000320986	2.0839E-08	4.27646E-07	3.2777E-07	7.7625E-07	0.77625002
3834803772875	383480	3772875	0.000637139	0.001059802	0.001059802	0.000509711	0.000241522	0.000655253	0.000426059	0.000292593	0.000314481	0.000486877	0.000555642	0.001601477	0.000145627	0.000316738	2.07243E-08	4.25914E-07	3.2107E-07	7.67704E-07	0.76770371
3834903772875	383490	3772875	0.000637298	0.001060067	0.001060067	0.000509839	0.000241582	0.000655417	0.000426166	0.000292667	0.00031456	0.00047696	0.000547603	0.001579907	0.000143666	0.000312472	2.06013E-08	4.23998E-07	3.1449E-07	7.5909E-07	0.75908988
3835003772875	383500	3772875	0.000642324	0.001068427	0.001068427	0.000513859	0.000243487	0.000660586	0.000429526	0.000294974	0.000317041	0.000470319	0.000543673	0.001569853	0.000142752	0.000310484	2.06137E-08	4.25241E-07	3.1035E-07	7.56201E-07	0.75620065
3835103772875	383510	3772875	0.000649823	0.001080899	0.001080899	0.000519858	0.00024633	0.000668297	0.000434541	0.000298418	0.000320742	0.000465065	0.000541678	0.001565466	0.000142353	0.000309616	2.06834E-08	4.27725E-07	3.0723E-07	7.55638E-07	0.75563776
3835203772875	383520	3772875	0.000655726	0.001090719	0.001090719	0.000524581	0.000248567	0.000674368	0.000438488	0.000301129	0.000323655	0.00045931	0.000538582	0.00155788	0.000141663	0.000308116	2.0706E-08	4.2904E-07	3.0354E-07	7.53289E-07	0.75328912
3835303772875	383530	3772875	0.000651737	0.001084084	0.001084084	0.00052139	0.000247055	0.000670266	0.000435821	0.000299297	0.000321687	0.000449718	0.000528548	0.001530735	0.000139195	0.000302747	2.05E-08	4.25257E-07	2.9652E-07	7.42272E-07	0.74227186
3835403772875	383540	3772875	0.00064735	0.001076786	0.001076786	0.00051788	0.000245392	0.000665754	0.000432887	0.000297282	0.000319521	0.000440568	0.000518544	0.001503498	0.000136718	0.00029736	2.02938E-08	4.21456E-07	2.8971E-07	7.3146E-07	0.73146005
3835503772875	383550	3772875	0.000642563	0.001068825	0.001068825	0.000514051	0.000243578	0.000660832	0.000429687	0.000295084	0.000317159	0.000431802	0.00050854	0.00147617	0.000134233	0.000291955	2.00859E-08	4.17638E-07	2.831E-07	7.20823E-07	0.72082346
3835603772875	383560	3772875	0.000637298	0.001060067	0.001060067	0.000509839	0.000241582	0.000655417	0.000426166	0.000292667	0.00031456	0.00042391	0.000498506	0.001448751	0.00013174	0.000286532	1.98782E-08	4.1377E-07	2.7669E-07	7.10337E-07	0.71033712
3835703772875	383570	3772875	0.000633549	0.001053831	0.001053831	0.000506839	0.000240161	0.000651561	0.000423659	0.000290945	0.000312709	0.0004161	0.000489961	0.001425353	0.000129612	0.000281905	1.97186E-08	4.10948E-07	2.7117E-07	7.01833E-07	0.70183271
3835803772875	383580	3772875	0.000653253	0.001086605	0.001086605	0.000522602	0.00024763	0.000671825	0.000436835	0.000299993	0.000322435	0.000418963	0.000498744	0.001451949	0.00013203	0.000287165	2.00986E-08	4.19666E-07	2.739E-07	7.13663E-07	0.71366276
3835903772875	383590	3772875	0.000673754	0.001120707	0.001120707	0.000539003	0.000255401	0.000692909	0.000450544	0.000309408	0.000332554	0.000424069	0.000510713	0.001487686	0.00013528	0.000294233	2.04942E-08	4.28092E-07	2.7803E-07	7.26614E-07	0.72661424
3836003772875	383600	3772875	0.000684204	0.001138089	0.001138089	0.000547363	0.000259363	0.000703657	0.000457532	0.000314207	0.000337712	0.000426667	0.000516966	0.001506971	0.00013704	0.000298047	2.06888E-08	4.31938E-07	2.7981E-07	7.32434E-07	0.73243377
3836103772875	383610	3772875	0.00068588	0.001140876	0.001140876	0.000548704	0.000259998	0.000705379	0.000458652	0.000314976	0.000338539	0.000425781	0.000516549	0.00150688	0.000137025	0.000298029	2.07092E-08	4.32162E-07	2.7873E-07	7.316E-07	0.73160009
3836203772875	383620	3772875	0.00068564	0.001140478	0.001140478	0.000548512	0.000259907	0.000705133	0.000458492	0.000314867	0.000338421	0.000425132	0.000515626	0.001505143	0.000136868	0.000297685	2.071E-08	4.31835E-07	2.7771E-07	7.30256E-07	0.73025638
3836303772875	383630	3772875	0.000681333	0.001133312	0.001133312	0.000545066	0.000258274	0.000700703	0.000455612	0.000312888	0.000336294	0.000421944	0.000510535	0.001491342	0.000135613	0.000294956	2.06222E-08	4.29848E-07	2.7483E-07	7.25298E-07	0.72529796
3836403772875	383640	3772875	0.000675828	0.001124157	0.001124157	0.000540663	0.000256188	0.000695042	0.000451931	0.000310361	0.000333578	0.000418727	0.000504967	0.001476079	0.000134225	0.000291937	2.05264E-08	4.27645E-07	2.7188E-07	7.20048E-07	0.7200478
3836503772875	383650	3772875	0.000669447	0.001113541	0.001113541	0.000535557	0.000253768	0.000688479	0.000447663	0.00030743	0.000330428	0.000415805	0.00049928	0.001460449	0.000132803	0.000288846	2.04235E-08	4.25236E-07	2.6907E-07	7.14729E-07	0.71472946
3836603772875	383660	3772875	0.000661948	0.001101068	0.001101068	0.000529558	0.00025092	0.000680767	0.000442649	0.000303986	0.000326727	0.000413178	0.000493504	0.001444272	0.000131332	0.000285646	2.0321E-08	4.22745E-07	2.6637E-07	7.0944E-07	0.70943972
3836703772875	383670	3772875	0.000653412	0.001086871	0.001086871	0.00052273	0.00024769	0.000671989	0.000436941	0.000300067	0.000322514	0.000410493	0.000487162	0.001426449	0.000129712	0.000282122	2.02113E-08	4.20062E-07	2.6356E-07	7.03836E-07	0.70383611
3836803772875	383680	3772875	0.000642962	0.001069488	0.001069488	0.00051437	0.000243729	0.000661242	0.000429953	0.000295268	0.000317356	0.000408367	0.000481237	0.001409175	0.000128141	0.000278705	2.0109E-08	4.17401E-07	2.6099E-07	6.98497E-07	0.69849659
3836903772875	383690	3772875	0.000631395	0.001050248	0.001050248	0.000505116	0.000239344	0.000649346	0.000422218	0.000289956	0.000311646	0.000406213	0.000475223	0.001391901	0.00012657	0.000275289	2.00033E-08	4.14687E-07	2.5842E-07	6.93115E-07	0.69311473
3837003772875	383700	3772875	0.000618871	0.001029415	0.001029415	0.000495097	0.000234597	0.000636466	0.000413843	0.000284204	0.000305465	0.000403586	0.000469238	0.001374078	0.000124949	0.000271764	1.98892E-08	4.11919E-07	2.5571E-07	6.87513E-07	0.68751318
3837103772875	383710	3772875	0.000607464	0.001010441	0.001010441	0.000485971	0.000230273	0.000624734	0.000406215	0.000278966	0.000299834	0.000399985	0.000463254	0.001356438	0.000123345	0.000268275	1.97648E-08	4.09164E-07	2.5267E-07	6.816E-07	0.68160023
3837203772875	383720	3772875	0.000596455	0.000992129	0.000992129	0.000477164	0.000226099	0.000613413	0.000398854	0.00027391	0.0002944	0.000396443	0.000457775	0.001340901	0.000121932	0.000265202	1.96503E-08	4.06847E-07	2.4988E-07	6.76379E-07	0.67637858
3837303772875	383730	3772875	0.000589036	0.000979789	0.000979789	0.000471229	0.000223287	0.000605783	0.000393893	0.000270503	0.000290739	0.000391514	0.000451016	0.001321799	0.000120195	0.000261424	1.95268E-08	4.04469E-07	2.4636E-07	6.70356E-07	0.67035567
3837403772875	383740	3772875	0.000582575	0.000969041	0.000969041	0.00046606	0.00022083	0.000599138	0.000389572	0.000267536	0.000287549	0.000386143	0.000444526	0.001301691	0.000118367	0.000257447	1.94001E-08	4.02055E-07	2.4259E-07	6.64048E-07	0.66404791
3837503772875	383750	3772875	0.000576592	0.000959089	0.000959089	0.000461274	0.00021857	0.000592985	0.000385571	0.000264788	0.000284596	0.000380771	0.000438184	0.00128268	0.000116638	0.000253687	1.9276E-08	3.99737E-07	2.389E-07	6.57909E-07	0.65790921
3837603772875	383760	3772875	0.000571487	0.000950597	0.000950597	0.000457189	0.00021663	0.000587734	0.000382157	0.000262444	0.000282076	0.000374839	0.000431455	0.001262481	0.000114801	0.000249692	1.91485E-08	3.97348E-07	2.3485E-07	6.51348E-07	0.65134792
3837703772875	383770	3772875	0.000566541	0.00094237	0.00094237	0.000453233	0.00021476	0.000582648	0.00037885	0.000260172	0.000279635	0.000369054	0.000425202	0.00124347	0.000113073	0.000245932	1.9021E-08	3.94959E-07	2.3094E-07	6.44919E-07	0.64491946
3837803772875	383780	3772875	0.000561515	0.000934011	0.000934011	0.000449212	0.00021855	0.000577479	0.000375489	0.000257865	0.000277155	0.000363859	0.0004202	0.001231406	0.000111976	0.000243546	1.89002E-08	3.92688E-07	2.2757E-07	6.39155E-07	0.63915508
3837903772875	383790	3772875	0.000556888	0.000926315	0.000926315	0.000445511	0.00021101	0.000572721	0.000372395	0.00025574	0.000274871	0.000359137	0.000416032	0.001222083	0.000111128	0.000241702	1.8796E-08	3.90996E-07	2.2482E-07	6.34615E-07	0.63461473
3838003772875	383800	3772875	0.000553139	0.000920078	0.000920078	0.000442511	0.00020968	0.000568865	0.000369888	0.000254018	0.00027302	0.000354473	0.000410554	0.001209836	0.000110014	0.00023928	1.87031E-08	3.89779E-07	2.2209E-07	6.30577E-07	0.63057662
3838103772875	383810	3772875	0.000549549	0.000914107	0.000914107	0.000439639	0.00020831	0.000565173	0.000367487	0.00025237	0.000271248	0.000348511	0.000403318	0.001188632	0.000108086	0.000235086	1.85716E-08	3.87228E-07	2.181E-07	6.23902E-07	0.62390228
3838203772875	383820	3772875	0.0005458	0.000907871	0.000907871	0.00043664	0.00020689	0.000561317	0.00036498	0.000250648	0.000269398	0.000342697	0.000396232	0.001168158	0.000106224	0.000231037	1.84415E-08	3.84691E-07	2.142E-07	6.17329E-07	0.61732883
3838303772875	383830	3772875	0.000543566	0.000904155	0.000904155	0.000434853	0.00020605	0.00055902	0.00036348	0.000249622	0.000268295	0.000338122	0.00039123	0.001154175	0.000104953	0.000228271	1.83517E-08	3.83433E-07	2.115E-07	6.13282E-07	0.61328187
3838403772875	383840	3772875	0.000543646	0.000904288	0.000904288	0.000434917	0.00020608	0.000559102	0.00036354	0.000249659	0.000268335	0.000334994	0.000387032	0.001142201	0.000103864	0.000225903	1.83018E-08	3.8317E-07	2.1019E-07	6.1166E-07	0.61165983
3838503772875	383850	3772875	0.000543646	0.000904288	0.000904288	0.000434917	0.00020608	0.000559102	0.00036354	0.000249659	0.000268335	0.00033216	0.000383578	0.001132422	0.000102975	0.000223969	1.82396E-08	3.82408E-07	2.0881E-07	6.0946E-07	0.60946012
3838603772875	383860	3772875	0.000539737	0.000897786	0.000897786	0.00043179	0.00020459	0.000555082	0.00036026	0.000247864	0.000266405	0.000325696	0.000375807	0.001110121	0.000100947	0.000219558	1.80889E-08	3.79357E-07	2.0441E-07	6.01856E-07	0.60185579
3838703772875	383870	3772875	0.00053543	0.000890621	0.000890621	0.000428344	0.00020296	0.000550652	0.000358045	0.000245885	0.000264279	0.000319056	0.000367768	0.001087363	9.88774E-05	0.00021057	1.79325E-08	3.7611E-07	1.9981E-07	5.93848E-07	0.59384795
3838803772875	383880	3772875	0.000526575	0.000875892	0.000875892	0.00042126	0.00019961	0.000541546	0.000352124	0.000241819	0.000259909	0.000312238	0.000359193	0.001062594	9.66251E-05	0.00020159	1.77232E-08	3.71381E-07	1.9451E-07	5.83615E-07	0.58361525
3838903772875	383890	3772875	0.000516923	0.000859837	0.000859837	0.000413538	0.000195951	0.000531619	0.00034567	0.000237386	0.000255144	0.000304947	0.00034651	0.001018631	9.26274E-05	0.00020146	1.75114E-08	3.66413E-07	1.8849E-07	5.72416E-07	0.57241576
3839003772875	383900	3772875	0.000511817	0.000851344	0.000851344	0.000409454	0.000194016	0.000526368	0.000342256	0.000235042	0.000252624	0.000297982	0.00033335	0.000986642	8.97185E-05	0.000195137	1.73242E-08	3.62706E-07	1.8361E-07	5.63641E-07	0.56364054
3839103772875	383910	3772875	0.000504638	0.000839402	0.000839402	0.00040371	0.000191294	0.000518985	0.000337455	0.000231745	0.000249081	0.000289098	0.000320547	0.000949534	8.63442E-05	0.000187798	1.7045E-08	3.57292E-07	1.7744E-07	5.51773E-07	0.55177301
3829703772885	382970	3772885	0.000379396	0.000631078	0.000631078	0.000303516	0.000143818	0.000390182	0.000253704	0.00017423	0.000187263	0.001741199	0.000275856	0.00082898	7.53819E-05	0.000163955	1.89188E-08	4.13495E-07	3.7278E-07	8.05193E-07	0.805193
3829803772885	382980	3772885	0.000382427	0.00063612	0.00063612	0.000305942	0.000144967	0.000393299	0.000255731	0.000175622	0.00018876	0.001779893	0.000281275	0.000844792	7.68197E-05	0.000167082	1.90061E-08	4.14779E-07	3.8411E-07	8.17893E-07	0.81789253
3829903772885	382990	3772885	0.000386336	0.000642622	0.000642622	0.000309069	0.000146449	0.000397319	0.000258345	0.000177417	0.000190689	0.001823634	0.000287736	0.00086362	7.85318E-05	0.000170806	1.91267E-08	4.16804E-07	3.9688E-07	8.3281E-07	0.83280993
3830003772885	383000	3772885	0.000390324	0.000649256	0.000649256	0.000312259	0.000147961	0.000401421	0.000261013	0.000179249	0.000192658	0.00186522	0.000294435	0.000883179	8.03103E-05	0.000174674	1.92448E-08	4.18771E-07	4.1005E-07	8.48067E-07	0.84806744
3830103772885	383010	3772885	0.000394313	0.000655891	0.000655891	0.00031545	0.000149473	0.000405523	0.00026368	0.00018108	0.000194626	0.001904564	0.000301402	0.000903378	8.21471E-05	0.000178669	1.93644E-08	4.20769E-07	4.2364E-07	8.6377E-07	0.86377038
3830203772885	383020	3772885	0.000398461	0.000662791	0.000662791	0.000318769	0.000151045	0.0040979	0.000266454	0.000182985	0.000196674	0.00194131	0.000308667	0.000924491	8.4067E-05	0.000182845	1.94814E-08	4.22689E-07	4.3765E-07	8.79822E-07	0.87982169
3830303772885	383030	3772885	0.000402529	0.000669558	0.000669558	0.00032204	0.000152588	0.000413974	0.000269174	0.000184854	0.000198682	0.001974809	0.0003162	0.000946244	8.6045E-05	0.00018747	1.95973E-08	4.24582E-07	4.52E-07	8.96177E-07	0.89617675
3830403772885	383040	3772885	0.000406837	0.000676723	0.000676723	0.00032547	0.000154221	0.000418404	0.000272055	0.000186832	0.000200808	0.002005888	0.000324149	0.000969276	8.81394E-05	0.000191702	1.97185E-08	4.26579E-07	4.6688E-07	9.13177E-07	0.913177
3830503772885	383050	3772885	0.000411145	0.000683889	0.000683889	0.000328916	0.000155854	0.000422834	0.000274935	0.00018881	0.000202934	0.002033189	0.000332427	0.000993131	9.03086E-05	0.00019642	1.98358E-08	4.28485E-07	4.8205E-07	9.30375E-07	0.93037526
3830603772885	383060	3772885	0.000415612	0.000691319	0.000691319	0.00033249	0.000157547	0.000427428	0.000277923	0.000190862	0.000205139	0.002056565	0.000341061	0.001017991	9.25692E-05	0.000201337	1.99574E-08	4.30468E-07	4.9753E-07	9.47955E-07	0.94795469
3830703772885	383070	3772885	0.000420079	0.00069875	0.00069875	0.000336063	0.00015924	0.000432022	0.00028091	0.000192913	0.000207344	0.002076075	0.000350083	0.001043949	9.49296E-05	0.000206471	2.00761E-08	4.32406E-07	5.133E-07	9.65785E-07	0.96578533
3830803772885	383080	3772885	0.000424626	0.000706313	0.000706313	0.000339701	0.000160964	0.000436699	0.000283951	0.000195001	0.000209589	0.002090743	0.000359461	0.00107082	9.73731E-05	0.000211785	2.01952E-08	4.34329E-07	5.2915E-07	9.83673E-07	0.98367308
3830903772885	383090	3772885	0.000429492	0.000714407	0.000714407	0.000343594	0.000162809	0.000441703	0.000287204	0.000197236	0.00021199	0.002103996	0.000369644	0.001099884	0.000100016	0.000217534	2.0325E-08	4.36478E-07	5.4575E-07	1.00255E-06	1.00255227
3831003772885	383100	3772885	0.000434518	0.000722767	0.000722767	0.000347614	0.000164714	0.000446872	0.000290565	0.000199544	0.000214471	0.002112998	0.000380333	0.001130411	0.000102792	0.000223571	2.04548E-08	4.38646E-07	5.6248E-07	1.02158E-06	1.02157954
3831103772885	383110	3772885	0.000439783	0.000731525	0.000731525	0.000351826	0.000166709	0.000452286	0.000294086	0.000201962	0.00021707	0.002118015	0.000391677	0.001162675	0.000105726	0.000229952	2.05875E-08	4.40858E-07	5.7932E-07	1.04077E-06	1.04076693
3831203772885	383120	3772885	0.000445527	0.000741078	0.000741078	0.000356421	0.000168887	0.000458193	0.000297927	0.000204599	0.000219905	0.002121616	0.000404271	0.001198411	0.000108975	0.00023702	2.07372E-08	4.43514E-07	5.9669E-07	1.06094E-06	1.06093749
3831303772885	383130	3772885	0.00045127	0.000750632	0.000750632	0.000361016	0.000171064	0.0004641	0.000301767	0.000207237	0.000222739	0.002116953	0.000417253	0.001235153	0.000112316	0.000244287	2.0878E-08	4.4596E-07	6.1228E-07	1.07912E-06	1.07911653
3831403772885	383140	3772885	0.000456774	0.000759788	0.000759788	0.00036542	0.00017315	0.000469761	0.000305448	0.000209765	0.000225456	0.002103435	0.000430383	0.001272078	0.000115674	0.00025159	2.10027E-08	4.48125E-07	6.224E-07	1.09153E-06	1.09153027
3831503772885	383150	3772885	0.000462119	0.000768678	0.000768678	0.000369695	0.000175176	0.000475257	0.000309022	0.000212219	0.000228094	0.002077668	0.000443781	0.001309551	0.000119082	0.000259002	2.10578E-08	4.49381E-07	6.3198E-07	1.10242E-06	1.10242149
3831603772885	383160	3772885	0.000467384	0.000777436	0.000777436	0.000373907	0.000177172	0.000480672	0.000312543	0.000214637	0.000230693	0.002025781	0.000457567	0.00134803	0.000122581	0.000266612	2.11379E-08	4.50771E-07	6.4702E-07	1.11893E-06	1.118931
3831703772885	383170	3772885	0.000472809	0.000786459	0.000786459	0.000378247	0.000179229	0.000486251	0.00031617	0.000217128	0.00023337	0.001942372	0.000471977	0.001387879	0.000126204	0.000274493	2.29672E-08	4.71652E-07	6.5583E-07	1.15045E-06	1.15044722
3831803772885	383180	3772885	0.000477914	0.000794951	0.000794951	0.000382331	0.000181164	0.000491501	0.000319584	0.000219472	0.00023589	0.001832754	0.000485971	0.001426449	0.000129712	0.000282122	2.38483E-08	4.84722E-07	6.5545E-07	1.16402E-06	1.16402142
3831903772885	383190	3772885	0.000476717	0.00079296	0.00079296	0.000381374	0.00018071	0.000490271	0.000318784	0.000218923	0.0002353	0.001713927	0.000489306	0.001432025	0.000130219	0.000283224	2.48154E-08	5.03284E-07	6.5316E-07	1.18126E-06	1.18125947

Unique Identifier	X (UTM)	Y (UTM)	EGIODemolition 2025	EGIOSite Grubbing / Prep 2025	EGIOMass Grading / Excavation 2025	EGIOMass Grading / Excavation 2026	EGIODrainage / Utilities Trenching 2026	EGIODrainage / Utilities Trenching 2027	EGIOFoundations / Concrete Pads 2026	EGIOFoundations / Concrete Pads 2027	EGIOBuilding / Structure Construction 2026	EGIOBuilding / Structure Construction 2027	EGIOAsphalt Paving 2027	EGIOArchitectural Coating 2027	EGIOLandscaping or Other Finishing 2027	EGIOWaterside Construction (Piles) 2027	HIWaterside Construction (Landscaping) 2025	HIWaterside Construction (Landscaping) 2026	KMDemolition 2025	KMSite Grubbing / Prep 2025	KMMass Grading / Excavation 2025
3832003772885	383200	3772885	0.000440787	0.00040756	0.000677917	0.000677917	0.000326044	0.000326044	0.000154493	0.000154493	0.000419142	0.000419142	0.000272535	5.52794E-05	0.000187162	0.000201162	0.000885809	0.000885809	0.000497471	0.000459965	0.000765095
3832103772885	383210	3772885	0.000450709	0.00041673	0.000693177	0.000693177	0.000333383	0.000333383	0.00015797	0.00015797	0.000428577	0.000428577	0.000278669	5.65237E-05	0.000191374	0.00020569	0.000879906	0.000879906	0.000538539	0.000497937	0.000828256
3832203772885	383220	3772885	0.000451054	0.00041705	0.000693708	0.000693708	0.000333638	0.000333638	0.000158091	0.000158091	0.000428905	0.000428905	0.000278883	5.6567E-05	0.000191521	0.000205848	0.000853091	0.000853091	0.000584783	0.000540695	0.000899378
3832303772885	383230	3772885	0.000440097	0.00040692	0.000676856	0.000676856	0.000325534	0.000325534	0.000154251	0.000154251	0.000418486	0.000418486	0.000272108	5.51929E-05	0.000186868	0.000200847	0.000816169	0.000816169	0.000611787	0.000565663	0.000940911
3832403772885	383240	3772885	0.000425689	0.0003936	0.000654697	0.000654697	0.000314876	0.000314876	0.000149201	0.000149201	0.000404785	0.000404785	0.0002632	5.33859E-05	0.000180751	0.000194272	0.000787453	0.000787453	0.000615238	0.000568854	0.000946218
3832503772885	383250	3772885	0.000414732	0.00038346	0.000637845	0.000637845	0.000306771	0.000306771	0.00014536	0.00014536	0.000394366	0.000394366	0.000256425	5.20118E-05	0.000176098	0.000189271	0.000773045	0.000773045	0.000614031	0.000567737	0.000944361
3832603772885	383260	3772885	0.000403516	0.00037309	0.000620595	0.000620595	0.000298475	0.000298475	0.000141429	0.000141429	0.000383701	0.000383701	0.00024949	5.06052E-05	0.000171336	0.000184153	0.000759537	0.000759537	0.000610407	0.000564387	0.000938788
3832703772885	383270	3772885	0.000385743	0.00035666	0.000593261	0.000593261	0.000285328	0.000285328	0.0001352	0.0001352	0.000366801	0.000366801	0.000238501	4.83763E-05	0.000163789	0.000176042	0.000737424	0.000737424	0.000596775	0.000551783	0.000917822
3832803772885	383280	3772885	0.000367452	0.00033975	0.00056513	0.00056513	0.000271799	0.000271799	0.000128789	0.000128789	0.000349408	0.000349408	0.000227192	4.60824E-05	0.000156023	0.000167694	0.000719414	0.000719414	0.000578398	0.000534791	0.000889559
3832903772885	383290	3772885	0.000352267	0.00032571	0.000541777	0.000541777	0.000260567	0.000260567	0.000123467	0.000123467	0.000334969	0.000334969	0.000217804	4.41781E-05	0.000149575	0.000160765	0.000707307	0.000707307	0.000562006	0.000519635	0.000864348
3833003772885	383300	3772885	0.000341655	0.0003159	0.000525456	0.000525456	0.000252718	0.000252718	0.000119748	0.000119748	0.000324878	0.000324878	0.000211243	4.28472E-05	0.000145069	0.000155922	0.000700003	0.000700003	0.000551739	0.000510142	0.000848558
3833103772885	383310	3772885	0.000332165	0.00030712	0.00051086	0.00051086	0.000245698	0.000245698	0.000116421	0.000116421	0.000315854	0.000315854	0.000205375	4.1657E-05	0.00014104	0.00015159	0.000693399	0.000693399	0.000542421	0.000501527	0.000834227
3833203772885	383320	3772885	0.000326729	0.0003021	0.0005025	0.0005025	0.000241677	0.000241677	0.000114516	0.000114516	0.000310685	0.000310685	0.000202014	4.09754E-05	0.000138732	0.00014911	0.000689296	0.000689296	0.000539488	0.000498814	0.000829716
3833303772885	383330	3772885	0.000322847	0.00029851	0.00049629	0.00049629	0.000238805	0.000238805	0.000113156	0.000113156	0.000306993	0.000306993	0.000199614	4.04885E-05	0.000137083	0.000147338	0.000685794	0.000685794	0.000538539	0.000497937	0.000828256
3833403772885	383340	3772885	0.00031931	0.00029524	0.000491089	0.000491089	0.000236189	0.000236189	0.000111916	0.000111916	0.00030363	0.00030363	0.000197426	4.00449E-05	0.000135581	0.000145724	0.000682192	0.000682192	0.000537503	0.00049698	0.000826664
3833503772885	383350	3772885	0.000316376	0.00029252	0.000486577	0.000486577	0.000234019	0.000234019	0.000110888	0.000110888	0.00030084	0.00030084	0.000195613	3.9677E-05	0.000134336	0.000144385	0.00067869	0.00067869	0.000537158	0.00049666	0.000826133
3833603772885	383360	3772885	0.000313702	0.00029005	0.000482464	0.000482464	0.000232041	0.000232041	0.00010995	0.00010995	0.000298297	0.000298297	0.000193959	3.93416E-05	0.0001332	0.00014164	0.000674988	0.000674988	0.000536468	0.000496022	0.000825072
3833703772885	383370	3772885	0.00031327	0.00028965	0.0004818	0.0004818	0.000231722	0.000231722	0.000109799	0.000109799	0.000297887	0.000297887	0.000193692	3.92875E-05	0.000133017	0.00014967	0.000672587	0.000672587	0.000539315	0.000498655	0.00082945
3833803772885	383380	3772885	0.000314823	0.00029109	0.000484189	0.000484189	0.00023287	0.00023287	0.000110343	0.000110343	0.000299364	0.000299364	0.000194653	3.94822E-05	0.000133676	0.000143676	0.000671686	0.000671686	0.000545354	0.000504239	0.000838739
3833903772885	383390	3772885	0.00031689	0.000293	0.000487373	0.000487373	0.000234402	0.000234402	0.000111069	0.000111069	0.000301333	0.000301333	0.000195933	3.97419E-05	0.000134556	0.000144621	0.000670986	0.000670986	0.000551825	0.000510222	0.000848691
3834003772885	383400	3772885	0.000322329	0.00029803	0.000495733	0.000495733	0.000238423	0.000238423	0.000112974	0.000112974	0.000306501	0.000306501	0.000199293	4.04236E-05	0.000136863	0.000147102	0.000673788	0.000673788	0.000563818	0.00052131	0.000867135
3834103772885	383410	3772885	0.000328455	0.00030369	0.000505154	0.000505154	0.000242954	0.000242954	0.000115121	0.000115121	0.000312326	0.000312326	0.000203081	4.11918E-05	0.000139464	0.000149897	0.00067859	0.00067859	0.000576414	0.000532957	0.000886507
3834203772885	383420	3772885	0.000331043	0.00030609	0.000509135	0.000509135	0.000244868	0.000244868	0.000116028	0.000116028	0.000314787	0.000314787	0.000204681	4.15164E-05	0.000140563	0.000151079	0.000680091	0.000680091	0.000582108	0.000538222	0.000895265
3834303772885	383430	3772885	0.00032873	0.00030417	0.00050595	0.00050595	0.000243336	0.000243336	0.000115303	0.000115303	0.000312818	0.000312818	0.000203401	4.12567E-05	0.000139684	0.000150134	0.000674788	0.000674788	0.000579434	0.000535749	0.000891152
3834403772885	383440	3772885	0.000326988	0.00030234	0.000502898	0.000502898	0.000241869	0.000241869	0.000114607	0.000114607	0.000310931	0.000310931	0.000202174	4.10078E-05	0.000138842	0.000149228	0.000669285	0.000669285	0.000576414	0.000532957	0.000886507
3834503772885	383450	3772885	0.00032	0.00029587	0.00049215	0.00049215	0.000236699	0.000236699	0.000112158	0.000112158	0.000304286	0.000304286	0.000197853	4.01314E-05	0.000135874	0.000146039	0.000656377	0.000656377	0.000564335	0.000521789	0.000867931
3834603772885	383460	3772885	0.000312839	0.00028925	0.000481137	0.000481137	0.000231403	0.000231403	0.000109648	0.000109648	0.00029747	0.00029747	0.00019342	3.92334E-05	0.000132834	0.000142771	0.00064357	0.00064357	0.000551221	0.000509663	0.000847762
3834703772885	383470	3772885	0.000307404	0.00028423	0.00047277	0.00047277	0.00022738	0.00022738	0.000107743	0.000107743	0.00029230	0.00029230	0.00019006	3.85517E-05	0.000130526	0.00014029	0.00063964	0.00063964	0.000540437	0.000499692	0.000831175
3834803772885	383480	3772885	0.00030384	0.00028144	0.00046813	0.00046813	0.000225148	0.000225148	0.000106684	0.000106684	0.000289437	0.000289437	0.000188198	3.8173E-05	0.000129244	0.000138912	0.00062459	0.00062459	0.000534052	0.000493789	0.000821356
3834903772885	383490	3772885	0.00030145	0.00027872	0.00046362	0.00046362	0.00022979	0.00022979	0.000105656	0.000105656	0.00028664	0.00028664	0.000186384	3.78051E-05	0.000127998	0.00013573	0.00061675	0.000616755	0.000527323	0.000487566	0.000811006
3835003772885	383500	3772885	0.000301882	0.00027912	0.00046428	0.00046428	0.000223298	0.000223298	0.000105807	0.000105807	0.000287058	0.000287058	0.000186651	3.78592E-05	0.000128181	0.00013777	0.000612052	0.000612052	0.000526805	0.000487088	0.00081021
3835103772885	383510	3772885	0.000303435	0.00028056	0.00046667	0.00046667	0.000224446	0.000224446	0.000106352	0.000106352	0.000288534	0.000288534	0.000187611	3.8054E-05	0.000128841	0.000138479	0.00060885	0.00060885	0.000528185	0.000488364	0.000812333
3835203772885	383520	3772885	0.00030447	0.00028152	0.00046826	0.00046826	0.000225212	0.000225212	0.000106715	0.000106715	0.000289519	0.000289519	0.000188251	3.81838E-05	0.00012928	0.000138951	0.000605148	0.000605148	0.000528185	0.000488364	0.000812333
3835303772885	383530	3772885	0.000302831	0.00028	0.00046574	0.00046574	0.000224	0.000224	0.00010614	0.00010614	0.00028796	0.00028796	0.000187238	3.79782E-05	0.000128584	0.000138203	0.00059814	0.00059814	0.000523181	0.000483737	0.000804637
3835403772885	383540	3772885	0.000301278	0.00027856	0.00046356	0.00046356	0.000222851	0.000222851	0.000105596	0.000105596	0.000286483	0.000286483	0.000186278	3.77835E-05	0.000127925	0.00013749	0.00059124	0.00059124	0.000518005	0.000478951	0.000796676
3835503772885	383550	3772885	0.000299466	0.00027689	0.00046057	0.00046057	0.00022151	0.00022151	0.000104961	0.000104961	0.000284761	0.000284761	0.000185157	3.75563E-05	0.000127156	0.000136668	0.000584036	0.000584036	0.000512224	0.000473606	0.000787785
3835603772885	383560	3772885	0.000297482	0.00027505	0.000457518	0.000457518	0.000220043	0.000220043	0.000104265	0.000104265	0.000282874	0.000282874	0.00018393	3.73074E-05	0.000126313	0.000135762	0.000576832	0.000576832	0.000506012	0.000467863	0.000778232
3835703772885	383570	3772885	0.000296101	0.00027378	0.000455395	0.000455395	0.000219022	0.000219022	0.000103781	0.000103781	0.000281561	0.000281561	0.000183077	3.71343E-05	0.000125727	0.000135132	0.000570528	0.000570528	0.000500836	0.000463076	0.00077027
3835803772885	383580	3772885	0.000302141	0.00027936	0.000464683	0.000464683	0.000223489	0.000223489	0.000105898	0.000105898	0.000287304	0.000287304	0.000186811	3.78917E-05	0.000128291	0.000137888	0.000576131	0.000576131	0.000509032	0.000470655	0.000782876
3835903772885	383590	3772885	0.000308094	0.00028487	0.000473839	0.000473839	0.000227893	0.000227893	0.000107985	0.000107985	0.000292965	0.000292965	0.000190492	3.86383E-05	0.000130819	0.000140605	0.000584736	0.000584736	0.00051602	0.000477116	0.000793624
3836003772885	383600	3772885	0.000311976	0.00028846	0.00047981	0.00047981	0.000230764	0.000230764	0.000109345	0.000109345	0.000296656	0.000296656	0.000192892	3.91252E-05	0.000132467	0.00014237	0.00059174	0.00059174	0.000518264	0.00047919	0.000797074
3836103772885	383610	3772885	0.000313961	0.00029029	0.000482862	0.000482862	0.000232232	0.000232232	0.000110041	0.000110041	0.000298543	0.000298543	0.000194119	3.9374E-05	0.00013331	0.000143282	0.000595843	0.000595843	0.000516883	0.000477914	0.000794951
3836203772885	383620	3772885	0.0003156	0.00029181	0.000485383	0.000485383	0.000233445	0.000233445	0.000110615	0.000110615	0.000300102	0.000300102	0.000195133	3.95796E-05	0.000134006	0.000144031	0.000600445	0.000600445	0.000514036	0.000475282	0.000790572
3836303772885	383630	3772885	0.000316204	0.00029236	0.000486312	0.000486312	0.000233891	0.000233891	0.000110827	0.000110827	0.000300676	0.000300676	0.000195506	3.96553E-05	0.000134262	0.000144306	0.000602947	0.000602947	0.000509636	0.000471213	0.000783805
3836403772885	383640	3772885	0.000316376	0.00029252	0.000486577	0.000486577	0.000234019	0.000234019	0.000110888	0.000110888	0.00030084	0.00030084	0.000195613	3.9677E-05	0.000134336	0.000144385	0.000605348	0.000605348	0.000504546	0.000466507	0.000775976
3836503772885	383650	3772885	0.00031629	0.00029244	0.000486445	0.000486445	0.000233955	0.000233955	0.000110857	0.000110857	0.000300758	0.000300758	0.000195559	3.96662E-05	0.000134299	0.000144346	0.000607549	0.000607549	0.000498506	0.000460923	0.000766688
3836603772885	383660	3772885	0.000315772	0.00029197	0.000485648	0.000485648	0.000233572	0.000233572	0.000110676	0.000110676	0.000300266	0.000300266	0.000195239	3.96012E-05	0.000134079	0.000144109	0.00060935	0.00060935	0.000492122	0.000455019	0.000756868
3836703772885	383670	3772885	0.00031491	0.00029117	0.000484322	0.000484322	0.000232934	0.000232934	0.000110374	0.000110374	0.000299446	0.000299446	0.000194706	3.9493E-05	0.000133713	0.000143716	0.000610751	0.000610751	0.00048591	0.000449276	0.000747315
3836803772885	383680	3772885	0.000313615	0.00028997	0.000482331	0.000482331	0.000231977	0.000231977	0.00010992	0.00010992	0.000298215	0.000298215	0.000193906	3.93307E-05	0.000133163	0.000143125	0.000611151	0.000611151	0.000479957	0.000443772	0.000738159
3836903772885	383690	3772885	0.000312149	0.00028862	0.000480075	0.000480075	0.000230892	0.000230892	0.000109406	0.000109406	0.000296821	0.000296821	0.000192999	3.91468E-05	0.000132541	0.000142456	0.000611051	0.000611051	0.000474349	0.000438586	0.000729534
3837003772885	383700	3772885	0.00031059	0.0002871	0.00047554	0.00047554	0.00022968	0.00022968	0.000108831	0.000108831	0.000295262	0.000295262	0.000191985	3.89412E-05	0.000131845	0.000141708	0.000610051	0.000610051	0.000469258	0.00043388	0.000721705
3837103772885	383710	3772885	0.000308956	0.00028566	0.00047516	0.00047516	0.000228531	0.000228531	0.000108287	0.000108287	0.000293785	0.000293785	0.000191025	3.87465E-05	0.000131185	0.000140999	0.00060795	0.00060795	0.000464686	0.000429652	0.000714673
3837203772885	383720	3772885	0.000307749	0.00028455	0.000473308	0.000473308	0.000227637	0.000227637	0.000107864	0.000107864	0.000292636	0.000292636	0.000190278	3.8595E-05	0.000130672	0.000140448	0.000605448	0.000605448	0.000460544	0.000425823	0.000708304
3837303772885	383730	3772885	0.000306541	0.00028343	0.00047145	0.00047145	0.000226744	0.000226744	0.00010744	0.00010744	0.000291488	0.000291488	0.000189531	3.84435E-05	0.00013016	0.000139896	0.000601646	0.000601646	0.00045718	0.000422712	0.000703129
3837403772885	383740	3772885	0.00030516	0.00028215	0.00046932	0.00046932	0.00022572	0.00022572	0.000106957	0.000106957	0.000290175	0.000290175	0.000188678	3.82704E-05	0.000129573	0.000139266	0.000597344	0.000597344	0.00045416	0.00041992	0.000698485
3837503772885	383750	3772885	0.000303694	0.0002808	0.00046707	0.00046707	0.000224638	0.000224638	0.000106442	0.000106442	0.000288781	0.000288781	0.000187771	3.80864E-05	0.000128951	0.000138597	0.00059281	0.00059281	0.000451485	0.000417447	0.000694371
3837603772885	383760	3772885	0.000301882	0.00027912	0.00046428	0.00046428	0.00022329	0.00022329	0.000105807	0.000105807	0.000287058	0.000287058	0.000186651	3.78592E-05	0.000128181	0.00013777	0.000587138	0.000587138	0.000448811	0.000414974	0.000690258
3837703772885	383770	3772885	0.000299984	0.00027737	0.00046136	0.00046136	0.000221894	0.000221894	0.000105142	0.000105142	0.000285253	0.000285253	0.000185477	3.76212E-05	0.000127375	0.000136904	0.000581534	0.000581534	0.000446223	0.000412581	0.000686277
3837803772885	383780	3772885	0.000298258	0.00027577	0.00045871	0.00045871	0.000220617	0.000220617	0.000104537	0.000104537	0.000283612	0.000283612	0.00018441	3.74048E-05	0.000126643	0.000136116	0.000576532	0.000576532	0.000443721	0.000410267	0.000682429
3837903772885	383790	3772885	0.000296791	0.00027442	0.00045645	0.00045645	0.000219533	0.000219533	0.000104023	0.000104023	0.000282217	0.000282217	0.000183504	3.72208E-05	0.00012602	0.000135447	0.000571929	0.000571929	0.000441219	0.000407954	0.000678581
3838003772885	383800	3772885	0.00029523	0.00027298	0.00045408	0.00045408	0.000218384	0.000218384	0.000103479	0.000103479	0.000280741	0.000280741	0.000182543	3.70261E-05	0.00012536	0.000134738	0.000567326	0.000567326	0.000438889	0.0004058	0.000674998
3838103772885	383810	3772885	0.000293686	0.00027154	0.00045168	0.00045168	0.000217235	0.000217235	0.000102935	0.000102935	0.000279264	0.000279264	0.000181583	3.68313E-05	0.000124701	0.00013403	0.000562524	0.000562524	0.000436473	0.000403567	0.000671283
3838203772885	383820	3772885	0.000292046	0.00027003	0.000449158	0.000449158	0.000216023	0.000216023	0.00010236	0.00010236	0.000277705	0.000277705	0.00018057	3.66257E-05	0.000124005	0.000133281	0.000557721	0.000557721	0.00043423	0.000401492	0.000667833
3838303772885	383830	3772885	0.000291442	0.00026947	0.00044823	0.00044823	0.000215576	0.000215576	0.000102148	0.000102148	0.000277131	0.000277131	0.000180196	3.655E-05	0.000123749	0.000133006	0.000553518	0.000553518	0.000432159	0.000399578	0.000664648
3838403772885	383840	3772885	0.000294376	0.00027218	0.00045274	0.00045274	0.000217746	0.000217746	0.000103177	0.000103177	0.00027992	0.00027992	0.00018201	3.69179E-05	0.000124994	0.000134345	0.000549616	0.000549616	0.000432073	0.000399498	0.000664516
3838503772885	383850	3772885	0.000295239	0.00027298	0.00045468	0.00045468	0.000218384	0.000218384	0.000103479	0.000103479	0.000280741	0.000280741	0.000182543	3.70261E-05	0.00012536	0.000134738	0.000546114	0.000546114	0.000431383	0.00039886	0.000663454
3838603772885	383860	3772885	0.000293082	0.00027099	0.00045075	0.00045075	0.000216788	0.000216788	0.000102723	0.000102723	0.00027869	0.00027869	0.00018121	3.67556E-05	0.000124445	0.000133754	0.000540911	0.000540911	0.00042914	0.000396786	0.000660004
3838703772885	383870	3772885	0.000290407	0.00026851	0.00044637	0.00044637	0.00021481	0.00021481	0.000101786	0.000101786	0.000276146	0.000276146	0.000179556	3.64202E-05	0.000123309	0.000132533	0.000535408	0.000535408	0.000426724	0.000394552	0.000656289
3838803772885	383880	3772885	0.00028687	0.00026524	0.00044197	0.00044197	0.000212193	0.000212193	0.000100546	0.000100546	0.000272783	0.000272783	0.000177369	3.59765E-05	0.000121807	0.000130919	0.000529705	0.000529705	0.000423273	0.000391361	0.000650981
3838903772885	383890	3772885	0.000279795	0.0002587	0.00043031 6	0.00043031 6	0.00020696	0.00020696	9.80662E-05	9.80662E-05	0.000266056	0.000266056	0.000172995	3.50893E-05	0.000118803	0.00012769	0.000522701	0.000522701	0.000417924	0.000386416	0.000642754
3839003772885	383900	3772885	0.00027643	0.00025559	0.00042514 1	0.00042514 1	0.000204472	0.000204472	9.68868E-05	9.68868E-05	0.000262856	0.000262856	0.000170914	3.46673E-05	0.000117374	0.000126155	0.000514796	0.000514796	0.000413783	0.000382586	0.000636385
3839103772885	383910	3772885	0.000272807	0.00025224	0.00041956 8	0.00041956 8	0.00020179 1	0.000201791	9.56168E-05	9.56168E-05	0.00025941	0.00025941	0.000168674	3.42129E-05	0.000115836	0.000124501	0.00050479	0.00050479	0.000408606	0.0003778	0.000628424
3829703772895	382970	3772895	0.000391782	0.00036224	0.000602549	0.000602549	0.000289796	0.000289796	0.000137317	0.000137317	0.000372543	0.000372543	0.000242235	4.91337E-05	0.000166354	0.000178798	0.000589639	0.000589639	0.000363224	0.00033584	0.000558628
3829803772895	382980	3772895	0.000391782	0.00036224	0.000602549	0.000602549	0.000289796	0.000289796	0.000137317	0.000137317	0.000372543	0.000372543	0.000242235	4.91337E-05	0.000166354	0.000178798	0.000593942	0.000593942	0.000365123	0.000337595	0.000561548
3829903772895	382990	3772895	0.000392386	0.0003628	0.000603478	0.000603478	0.000290242	0.000290242	0.000137528	0.000137528	0.000373118	0.000373118	0.000242609	4.92094E-05	0.00016661	0.000179074	0.000598644	0.000598644	0.000367797	0.000340068	0.000565661
3830003772895	383000	3772895	0.000392904	0.00036328	0.000604274	0.000604274	0.000290625	0.000290625	0.00013771	0.00013771	0.00037361	0.00037361	0.000242929	4.92743E-05	0.00016683	0.00017931	0.000603347	0.000603347	0.000370472	0.000342541	0.000569774
3830103772895	383010	3772895	0.000393335	0.00036368	0.000604937	0.000604937	0.000290944	0.000290944	0.000137861	0.000137861	0.00037402	0.00037402	0.000243196	4.93284E-05	0.000167013	0.000179507	0.00060815	0.00060815	0.000373233	0.000345094	0.000574021

			KMMass Grading / Excavation	KMDrainage / Utilities Trenching	KMFoundations / Concrete Pads	KMBuilding / Structure Construction	KMAsphalt Paving	KMArchitectural Coating	KMLandscaping or Other Finishing	KMWaterside Construction (Piles)	EWNDemolition	EWNSite Grubbing / Prep	EWNDrainage / Utilities Trenching	EWNDrainage / Utilities Trenching	EWNDrainage / Utilities Trenching	EWNFoundations / Concrete Pads	EWNBuilding / Structure Construction	EWNAsphalt Paving	EWNLandscaping or Other Finishing	EWNWaterside Construction (Piles)	ISDemolition
Unique Identifier	X (UTM)	Y (UTM)	2026	2026	2026	2026	2026	2026	2026	2026	2027	2027	2027	2028	2029	2029	2029	2029	2029	2029	2027
3832003772885	383200	3772885	0.000765095	0.00018998	0.00017436	0.000512818	0.000307582	6.23882E-05	0.00021123	0.000227031	0.002863434	0.003273765	0.003855548	0.003855548	0.003855548	0.001003613	0.002493352	0.001770436	0.001215836	0.001271243	0.000387986
3832103772885	383210	3772885	0.000828256	0.000205663	0.000188754	0.000555153	0.000332974	6.75385E-05	0.000228668	0.000245773	0.002895701	0.003310657	0.003898995	0.003898995	0.003898995	0.001014923	0.002521449	0.001790387	0.001229537	0.001285569	0.000410504
3832203772885	383220	3772885	0.000899378	0.000223323	0.000204962	0.000602824	0.000361566	7.3338E-05	0.000248303	0.000266878	0.002822884	0.003227405	0.003800948	0.003800948	0.003800948	0.000989401	0.002458042	0.001745365	0.001198618	0.001253241	0.000421893
3832303772885	383230	3772885	0.000940911	0.000233636	0.000214427	0.000630661	0.000378263	7.67247E-05	0.00025977	0.000279202	0.002689155	0.003074513	0.003620885	0.003620885	0.003620885	0.00094253	0.002341597	0.001662681	0.001141836	0.001193871	0.000419994
3832403772885	383240	3772885	0.000946218	0.000234954	0.000215637	0.000634219	0.000380397	7.71575E-05	0.000261235	0.000280777	0.002590455	0.002961668	0.003487987	0.003487987	0.003487987	0.000907936	0.002255653	0.001601656	0.001099927	0.001150052	0.000411884
3832503772885	383250	3772885	0.000944361	0.000234493	0.000215213	0.000632974	0.00037965	7.7006E-05	0.000260722	0.000280226	0.002550336	0.002915801	0.003433969	0.003433969	0.003433969	0.000893875	0.00222072	0.001576851	0.001082892	0.001132241	0.00040481
3832603772885	383260	3772885	0.000938788	0.000233109	0.000213943	0.000629238	0.000377409	7.65516E-05	0.000259183	0.000278572	0.002512806	0.002872892	0.003383435	0.003383435	0.003383435	0.000880721	0.0021884	0.001553646	0.001066956	0.001115579	0.000396959
3832703772885	383270	3772885	0.000917822	0.000227903	0.000209165	0.000615186	0.000368981	7.4842E-05	0.000253395	0.000272351	0.002440938	0.002790725	0.003286666	0.003286666	0.003286666	0.000855531	0.00212546	0.001509211	0.00103644	0.001083673	0.00038255
3832803772885	383280	3772885	0.000889559	0.000220885	0.000202724	0.000596242	0.000357619	7.25374E-05	0.000245592	0.000263964	0.002380285	0.002721381	0.003204999	0.003204999	0.003204999	0.000834273	0.002072647	0.00147171	0.001010687	0.001056746	0.000366503
3832903772885	383290	3772885	0.000864348	0.000214625	0.000196979	0.000579344	0.000347483	7.04816E-05	0.000238632	0.000256483	0.002334472	0.002669003	0.003143313	0.003143313	0.003143313	0.000818216	0.002032755	0.001443384	0.000991234	0.001036407	0.000352612
3833003772885	383300	3772885	0.000848558	0.000210704	0.000193381	0.00056876	0.000341135	6.9194E-05	0.000234272	0.000251798	0.002302377	0.002632309	0.003100098	0.003100098	0.003100098	0.000806967	0.002004808	0.00142354	0.000977607	0.001022158	0.000342949
3833103772885	383310	3772885	0.000834227	0.000207146	0.000190115	0.000559155	0.000335374	6.80254E-05	0.000230316	0.000247545	0.002268729	0.002593839	0.003054792	0.003054792	0.003054792	0.000795174	0.001975509	0.001402736	0.00096332	0.00100722	0.000334149
3833203772885	383320	3772885	0.000829716	0.000206026	0.000189087	0.000556131	0.00033356	6.76575E-05	0.0002907	0.000246206	0.002246384	0.002568292	0.003024704	0.003024704	0.003024704	0.000787342	0.001956052	0.00138892	0.000953831	0.000997299	0.000329318
3833303772885	383330	3772885	0.000828256	0.000205663	0.000188754	0.000555153	0.000332974	6.75385E-05	0.000228668	0.000245773	0.002225936	0.002544914	0.002997172	0.002997172	0.002997172	0.000780175	0.001938247	0.001376277	0.000945149	0.000988221	0.00032578
3833403772885	383340	3772885	0.000826664	0.000205268	0.000188391	0.000554086	0.000332334	6.74087E-05	0.000228228	0.000245301	0.002202038	0.002517591	0.002964993	0.002964993	0.002964993	0.000771799	0.001917437	0.001361501	0.00093502	0.000977611	0.000322243
3833503772885	383350	3772885	0.000826133	0.000205136	0.00018827	0.00055373	0.00033212	6.73654E-05	0.000228081	0.000245143	0.002176931	0.002488886	0.002931187	0.002931187	0.002931187	0.000762999	0.001895575	0.001345978	0.000924341	0.000966465	0.000319223
3833603772885	383360	3772885	0.000825072	0.000204872	0.000188028	0.000553018	0.000331693	6.72788E-05	0.000227788	0.000244828	0.00214846	0.002456335	0.002892851	0.002892851	0.002892851	0.00075302	0.001870784	0.001328374	0.000912252	0.00095382	0.000316117
3833703772885	383370	3772885	0.00082945	0.00020596	0.000189026	0.000555953	0.000333454	6.76359E-05	0.000228997	0.000246128	0.002126546	0.002431281	0.002863344	0.002863344	0.002863344	0.000745339	0.001851702	0.001314825	0.000902947	0.000944096	0.000315255
3833803772885	383380	3772885	0.000838739	0.000208266	0.000191143	0.000562179	0.000337188	6.83933E-05	0.000231562	0.000248884	0.002110412	0.002412835	0.002841621	0.002841621	0.002841621	0.000739684	0.001837653	0.001304849	0.000896097	0.000936933	0.00031629
3833903772885	383390	3772885	0.000848691	0.000210737	0.000193411	0.000568849	0.000341189	6.92048E-05	0.000234309	0.000251837	0.002093674	0.002393699	0.002819084	0.002819084	0.002819084	0.000733818	0.001823079	0.001294501	0.00088899	0.000929503	0.000317843
3834003772885	383400	3772885	0.000867135	0.000215317	0.000197614	0.000581212	0.000348604	7.07088E-05	0.000239401	0.00025731	0.002090309	0.002389852	0.002814553	0.002814553	0.002814553	0.000732639	0.001820149	0.00129242	0.000887561	0.000928009	0.000322847
3834103772885	383410	3772885	0.000886507	0.000220127	0.000202029	0.000594197	0.000356392	7.22885E-05	0.00024475	0.000263059	0.002092898	0.002392811	0.002818038	0.002818038	0.002818038	0.000733546	0.001822403	0.001294021	0.00088866	0.000929158	0.000328541
3834203772885	383420	3772885	0.000895265	0.000222302	0.000204025	0.000600067	0.000359912	7.30026E-05	0.000247168	0.000265657	0.00207987	0.002377916	0.002800497	0.002800497	0.002800497	0.00072898	0.001811059	0.001285966	0.000883128	0.000923374	0.000330353
3834303772885	383430	3772885	0.000891152	0.000221281	0.000203087	0.00059731	0.000358259	7.26672E-05	0.000246032	0.000264437	0.002039665	0.00233195	0.002746362	0.002746362	0.002746362	0.000714888	0.00177605	0.001261107	0.000866057	0.000905525	0.000327161
3834403772885	383440	3772885	0.000886507	0.000220127	0.000202029	0.000594197	0.000356392	7.22885E-05	0.00024475	0.000263059	0.001999115	0.002285589	0.002691762	0.002691762	0.002691762	0.000700676	0.001740741	0.001236036	0.000848839	0.000887522	0.000323969
3834503772885	383450	3772885	0.000867931	0.000215515	0.000197795	0.000581745	0.000348924	7.07737E-05	0.000239621	0.000257546	0.00192949	0.002205987	0.002598013	0.002598013	0.002598013	0.000676272	0.001680114	0.001192987	0.000819276	0.000856612	0.000315514
3834603772885	383460	3772885	0.000847762	0.000210507	0.000193199	0.000568227	0.000340815	6.91291E-05	0.000234053	0.000251561	0.001861245	0.002127962	0.002506123	0.002506123	0.002506123	0.000652353	0.00162069	0.001150792	0.000790299	0.000826314	0.000306713
3834703772885	383470	3772885	0.000831175	0.000206388	0.000189419	0.000557109	0.000334147	6.77766E-05	0.000229473	0.00024664	0.00180275	0.002061084	0.00242736	0.00242736	0.00242736	0.000631851	0.001569755	0.001114624	0.000765461	0.000800344	0.000299639
3834803772885	383480	3772885	0.000821356	0.00020395	0.000187181	0.000550528	0.0003302	6.69759E-05	0.000226763	0.000243726	0.001757282	0.002009101	0.002366139	0.002366139	0.002366139	0.00061591	0.001530163	0.001086512	0.000746155	0.000780159	0.000295411
3834903772885	383490	3772885	0.000811006	0.00020138	0.000184823	0.000543591	0.000326039	6.61319E-05	0.000223905	0.000240655	0.001712245	0.001957611	0.002305499	0.002305499	0.002305499	0.00060013	0.001490947	0.001058666	0.000727032	0.000760164	0.000291184
3835003772885	383500	3772885	0.00081021	0.000201182	0.000184641	0.000543057	0.000325719	6.6067E-05	0.000223685	0.000240418	0.001684033	0.001925356	0.002267511	0.002267511	0.002267511	0.000590242	0.001466381	0.001041223	0.000715053	0.000747639	0.000290925
3835103772885	383510	3772885	0.000812333	0.000201709	0.000185125	0.00054448	0.000326572	6.62401E-05	0.000224271	0.000241048	0.00166186	0.001900005	0.002237656	0.002237656	0.002237656	0.00058247	0.001447074	0.001027514	0.000705638	0.000737795	0.00029196
3835203772885	383520	3772885	0.000812333	0.000201709	0.000185125	0.00054448	0.000326572	6.62401E-05	0.000224271	0.000241048	0.001637702	0.001872386	0.002205128	0.002205128	0.002205128	0.000574003	0.001426039	0.001012577	0.000695381	0.00072707	0.000292391
3835303772885	383530	3772885	0.000804637	0.000199798	0.000183371	0.000539322	0.000323478	6.56125E-05	0.000222147	0.000238765	0.001601294	0.00183076	0.002156105	0.002156105	0.002156105	0.000561242	0.001394336	0.000990066	0.000679921	0.00071907	0.000290062
3835403772885	383540	3772885	0.000796676	0.000197821	0.000181557	0.000533985	0.000320278	6.49633E-05	0.000219949	0.000236402	0.001565403	0.001789726	0.002107778	0.002107778	0.002107778	0.000548662	0.001363083	0.000967875	0.000664682	0.000694972	0.000287819
3835503772885	383550	3772885	0.000787785	0.000195614	0.000179531	0.000528027	0.000316704	6.42384E-05	0.000217494	0.000233764	0.001528994	0.001748099	0.002058755	0.002058755	0.002058755	0.00053901	0.00133138	0.000945364	0.000649222	0.000678809	0.000285489
3835603772885	383560	3772885	0.000778232	0.000193242	0.000177354	0.000521623	0.000312863	6.34594E-05	0.000214857	0.000230929	0.001492585	0.001706473	0.002009731	0.002009731	0.002009731	0.00052314	0.001299677	0.000922852	0.000633763	0.000662645	0.000282987
3835703772885	383570	3772885	0.00077027	0.000191265	0.000175539	0.000516287	0.000309662	6.28102E-05	0.000212659	0.000228567	0.001459886	0.001669089	0.001965703	0.001965703	0.001965703	0.00051168	0.001271204	0.000902635	0.000619879	0.000648128	0.000281262
3835803772885	383580	3772885	0.000782876	0.000194395	0.000178412	0.000524736	0.00031473	6.38381E-05	0.000216139	0.000232307	0.001466961	0.001677177	0.001975229	0.001975229	0.001975229	0.000514159	0.001277365	0.000907009	0.000622883	0.000651269	0.000287387
3835903772885	383590	3772885	0.000793624	0.000197064	0.000180861	0.00053194	0.000319051	6.47145E-05	0.000219106	0.000235497	0.001482059	0.001694439	0.001995559	0.001995559	0.001995559	0.000519451	0.001290512	0.000916345	0.000629294	0.000657972	0.000293082
3836003772885	383600	3772885	0.000797074	0.00019792	0.000181648	0.000534252	0.000320438	6.49958E-05	0.000220059	0.00023652	0.001490773	0.001704402	0.002007292	0.002007292	0.002007292	0.000522505	0.001298099	0.000921732	0.000632994	0.00066184	0.00029636
3836103772885	383610	3772885	0.000794951	0.000197393	0.000181164	0.000532829	0.000319584	6.48227E-05	0.000219472	0.00023589	0.001489565	0.001703021	0.002005665	0.002005665	0.002005665	0.000522082	0.001297048	0.000920985	0.000632481	0.000661304	0.000297741
3836203772885	383620	3772885	0.000790572	0.000196306	0.000180166	0.000529894	0.000317824	6.44656E-05	0.000218264	0.000234591	0.00148922	0.001702626	0.002005201	0.002005201	0.002005201	0.00052196	0.001296747	0.000920772	0.000632334	0.000661151	0.000298517
3836303772885	383630	3772885	0.000783805	0.000194625	0.000178624	0.000525358	0.000315103	6.39138E-05	0.000216395	0.000232583	0.001481714	0.001694045	0.001995094	0.001995094	0.001995094	0.00051933	0.001290211	0.000916131	0.000629147	0.000657818	0.000298258
3836403772885	383640	3772885	0.000775976	0.000192682	0.00017684	0.000520111	0.000311956	6.32754E-05	0.000214234	0.00023026	0.001473432	0.001684575	0.001983942	0.001983942	0.001983942	0.000516427	0.001282999	0.00091101	0.00062563	0.000654141	0.000297654
3836503772885	383650	3772885	0.000766688	0.000190375	0.000174723	0.000513885	0.000308222	6.2518E-05	0.000211669	0.000227504	0.001464286	0.001674119	0.001971628	0.001971628	0.001971628	0.000513222	0.001275036	0.000905356	0.000621747	0.00065081	0.000296619
3836603772885	383660	3772885	0.000756868	0.000187937	0.000172485	0.000507304	0.000304275	6.17173E-05	0.000208959	0.00022459	0.001453674	0.001661987	0.001957339	0.001957339	0.001957339	0.000509503	0.001265795	0.000898794	0.000617241	0.00064537	0.000295152
3836703772885	383670	3772885	0.000747315	0.000185565	0.000170308	0.0005009	0.000300434	6.09383E-05	0.000206321	0.000221755	0.001441855	0.001648473	0.001941424	0.001941424	0.001941424	0.00050536	0.001255503	0.000891486	0.000612222	0.000640122	0.000293254
3836803772885	383680	3772885	0.000738159	0.000183291	0.000168221	0.000494764	0.000296753	6.01917E-05	0.000203793	0.000219038	0.001427878	0.001632493	0.001922604	0.001922604	0.001922604	0.000500461	0.001243333	0.000882844	0.000606288	0.000633917	0.000290925
3836903772885	383690	3772885	0.000729534	0.00018115	0.000166256	0.000488983	0.000293286	5.94884E-05	0.000201412	0.000216479	0.001413728	0.001616316	0.001903552	0.001903552	0.001903552	0.000495502	0.001231012	0.000874096	0.00060028	0.000627636	0.000288423
3837003772885	383700	3772885	0.000721705	0.000179206	0.000164472	0.000483735	0.000290138	5.885E-05	0.000199251	0.000214156	0.001399579	0.001600139	0.001884501	0.001884501	0.001884501	0.000490542	0.001218691	0.000865348	0.000594272	0.00062135	0.000286093
3837103772885	383710	3772885	0.000714673	0.000177459	0.000162869	0.000479022	0.000287311	5.82766E-05	0.000197309	0.000212069	0.001384481	0.001582877	0.001864171	0.001864171	0.001864171	0.000485251	0.001205544	0.000856012	0.000587861	0.000614651	0.000284023
3837203772885	383720	3772885	0.000708304	0.000175878	0.000161418	0.000474753	0.000284751	5.77572E-05	0.000195551	0.000210179	0.00137128	0.001567785	0.001846397	0.001846397	0.001846397	0.000480624	0.00119405	0.000847851	0.000582256	0.00060879	0.000282038
3837303772885	383730	3772885	0.000703129	0.000174593	0.000160238	0.000471284	0.00028267	5.73352E-05	0.000194122	0.000208644	0.001353507	0.001547466	0.001822466	0.001822466	0.001822466	0.000474395	0.001178574	0.000836862	0.000574709	0.0006009	0.000280313
3837403772885	383740	3772885	0.000698485	0.00017344	0.00015918	0.000468171	0.000280803	5.69565E-05	0.00019284	0.000207265	0.001334095	0.001525271	0.001796328	0.001796328	0.001796328	0.000467591	0.001161671	0.000824859	0.000566467	0.000592282	0.000278932
3837503772885	383750	3772885	0.000694371	0.000172418	0.000158242	0.000465414	0.00027915	5.66211E-05	0.000191704	0.000206045	0.001314079	0.001502387	0.001769377	0.001769377	0.001769377	0.000460575	0.001144242	0.000812484	0.000557968	0.000583395	0.000277638
3837603772885	383760	3772885	0.000690258	0.000171397	0.000157305	0.000462657	0.000277496	5.62857E-05	0.000190568	0.000204824	0.001284659	0.001468751	0.001729763	0.001729763	0.001729763	0.000450264	0.001118624	0.000794293	0.000545476	0.000570334	0.000276344
3837703772885	383770	3772885	0.000686277	0.000170408	0.000156398	0.000459989	0.000275896	5.59611E-05	0.000189469	0.000203643	0.001256101	0.001436101	0.001691311	0.001691311	0.001691311	0.000440254	0.001093757	0.000776636	0.00053335	0.000557656	0.000274964
3837803772885	383780	3772885	0.000682429	0.000169453	0.000155521	0.00045741	0.000274349	5.56473E-05	0.000188407	0.000202501	0.001232461	0.001409073	0.00165948	0.00165948	0.00165948	0.000431969	0.001073173	0.00076202	0.000523312	0.000547161	0.000273756
3837903772885	383790	3772885	0.000678581	0.000168497	0.000154644	0.00045483	0.000272802	5.53335E-05	0.000187345	0.000201359	0.001212618	0.001386386	0.001632761	0.001632761	0.001632761	0.000425014	0.001055894	0.000749751	0.000514887	0.000538351	0.000272548
3838003772885	383800	3772885	0.000674998	0.000167608	0.000153827	0.000452429	0.000271361	5.50414E-05	0.000186356	0.000200296	0.001193378	0.00136439	0.001606856	0.001606856	0.001606856	0.00041827	0.001039141	0.000737855	0.000506717	0.000529809	0.000271426
3838103772885	383810	3772885	0.000671283	0.000166685	0.000152981	0.000449939	0.000269868	5.47384E-05	0.00018533	0.000199194	0.001173017	0.00134111	0.00157944	0.00157944	0.00157944	0.000411134	0.001021411	0.000725266	0.000498072	0.00052077	0.000270305
3838203772885	383820	3772885	0.000667833	0.000165829	0.000152195	0.000447626	0.000268481	5.44571E-05	0.000184377	0.00019817	0.001153691	0.001319015	0.001553418	0.001553418	0.00040436	0.001004583	0.000713317	0.000489866	0.00051219	0.000269183
3838303772885	383830	3772885	0.000664648	0.000165038	0.000151469	0.000445492	0.0002672	5.41974E-05	0.000183498	0.000197225	0.001144373	0.001308362	0.001540871	0.001540871	0.001540871	0.000401095	0.000996469	0.000707556	0.000485909	0.000508053	0.000268234
3838403772885	383840	3772885	0.000664516	0.000165005	0.000151439	0.000445403	0.000267147	5.41866E-05	0.000183462	0.000197186	0.001144114	0.001308066	0.001540523	0.001540523	0.001540523	0.000401004	0.000996244	0.000707396	0.000485799	0.000507938	0.000269356
3838503772885	383850	3772885	0.000663454	0.000164741	0.000151197	0.000444691	0.00026672	5.41001E-05	0.000183168	0.000196871	0.001142043	0.001305699	0.001537735	0.001537735	0.001537735	0.000400278	0.000994441	0.000706116	0.00048492	0.000507019	0.000271685
3838603772885	383860	3772885	0.000660004	0.000163885	0.00015041	0.000442379	0.000265333	5.38187E-05	0.000182216	0.000195847	0.001117454	0.001277586	0.001504627	0.001504627	0.001504627	0.00039166	0.00097303	0.000690912	0.00047448	0.000496102	0.000270046
3838703772885	383870	3772885	0.000656289	0.000162962	0.000149564	0.000439889	0.00026384	5.35158E-05	0.00018119	0.000194744	0.001091572	0.001247994	0.001469776	0.001469776	0.001469776	0.000382588	0.000950492	0.000674909	0.000463489	0.000484612	0.000267803
3838803772885	383880	3772885	0.000650981	0.000161644	0.000148354	0.000436331	0.000261706	5.3083E-05	0.000179725	0.000193169	0.00105939	0.001211201	0.001426445	0.001426445	0.001426445	0.00037309	0.00092247	0.000655012	0.000449825	0.000470324	0.00026461
3838903772885	383890	3772885	0.000642754	0.000159601	0.000146479	0.000430817	0.000258399	5.24121E-05	0.000177454	0.000190728	0.001011593	0.001156555	0.001362087	0.001362087	0.001362087	0.000354556	0.000880851	0.000625459	0.00042953	0.000449104	0.000261073
3839003772885	383900	3772885	0.000636385	0.00015802	0.000145028	0.000426548	0.000255838	5.18928E-05	0.000175695	0.000188838	0.000974926	0.001114633	0.001312715	0.001312715	0.001312715	0.000341704	0.000848922	0.000602788	0.000413961	0.000432826	0.000259175
3839103772885	383910	3772885	0.000628424	0.000156043	0.000143213	0.000421212	0.000252638	5.12436E-05	0.000173497	0.000186476	0.000937482	0.001071823	0.001262297	0.001262297	0.001262297	0.000328581	0.000816317	0.000579637	0.000398062	0.000416202	0.000258053
3829703772895	382970	3772895	0.000558628	0.000138712	0.000127308	0.00037443	0.000224579	4.55522E-05	0.000154228	0.000165765	0.001666001	0.00190474	0.00224323	0.00224323	0.00224323	0.00058392	0.00145068	0.001030074	0.00070397	0.000739634	0.000301019
3829803772895	382980	3772895	0.000561548	0.000139437	0.000127973	0.000376387	0.000225752	4.57903E-05	0.000155034	0.000166631	0.001703445	0.00194755	0.002293649	0.002293649	0.002293649	0.000597045	0.001483285	0.001053225	0.000723296	0.000756258	0.000301364
3829903772895	382990	3772895	0.000565661	0.000140458	0.00012891	0.000379144	0.000227406	4.61257E-05	0.000156169	0.000167852	0.001746756	0.001997067	0.002351966	0.002351966	0.002351966	0.000612226	0.001520998	0.001080004	0.000741686	0.000775486	0.000302054
3830003772895	383000	3772895	0.000569774	0.00014148	0.000129848	0.000381901	0.000229059	4.64611E-05	0.000157305	0.000169073	0.001790843	0.002047472	0.002411329	0.002411329	0.002411329	0.000627678	0.001559387	0.001107263	0.000760406	0.000795059	0.000302831
3830103772895	383010	3772895	0.000574021	0.000142534	0.000130815	0.000384747	0.000230766	4.68074E-05	0.000158477	0.000170332	0.001836484	0.002099653	0.002472783	0.002472783	0.002472783	0.000643674	0.001599129	0.001135482	0.000779785	0.000815321	0.000303521

			ISDrainage / Utilities Trenching	ISDrainage / Utilities Trenching	ISAsphalt Paving	ISAsphalt Paving	SVDemolition	SVSite Grubbing / Prep	SVMass Grading / Excavation	SVMass Grading / Excavation	SVDrainage / Utilities Trenching	SVFoundations / Concrete Pads	SVBuilding / Structure Construction	SVBuilding / Structure Construction	SVAsphalt Paving	SVAsphalt Paving	SVArchitectural Coating	SVArchitectural Coating	SVLandscaping or Other Finishing	SVLandscaping or Other Finishing	MDemolition
Unique Identifier	X (UTM)	Y (UTM)	2027	2028	2027	2028	2027	2027	2027	2028	2028	2028	2028	2029	2028	2029	2028	2029	2028	2029	2027
3832003772885	383200	3772885	0.000208158	0.000208158	0.000239888	0.000239888	0.006170918	0.002459098	0.007998038	0.007998038	0.004127521	0.001601012	0.009100433	0.009100433	0.004283409	0.004283409	0.00096482	0.00096482	0.003266626	0.003266626	0.000649404
3832103772885	383210	3772885	0.000220239	0.000220239	0.000253811	0.000253811	0.005943929	0.002368644	0.007703841	0.007703841	0.003975696	0.001542121	0.008457942	0.008457942	0.00412585	0.00412585	0.000929331	0.000929331	0.003146468	0.003146468	0.000703068
3832203772885	383220	3772885	0.000226349	0.000226349	0.000260853	0.000260853	0.005626422	0.002242117	0.007292324	0.007292324	0.003763326	0.001459745	0.007801044	0.007801044	0.003905459	0.003905459	0.000879689	0.000879689	0.002978392	0.002978392	0.000737579
3832303772885	383230	3772885	0.000225331	0.000225331	0.000259679	0.000259679	0.005350713	0.002132248	0.006934982	0.006934982	0.003578913	0.001388214	0.007260299	0.007260299	0.003714082	0.003714082	0.000836582	0.000836582	0.002832444	0.002832444	0.000742928
3832403772885	383240	3772885	0.00022098	0.00022098	0.000254665	0.000254665	0.005186492	0.002066806	0.006722137	0.006722137	0.003469071	0.001345608	0.006850916	0.006850916	0.003600091	0.003600091	0.000810906	0.000810906	0.002745512	0.002745512	0.000736026
3832503772885	383250	3772885	0.000217184	0.000217184	0.00025029	0.00025029	0.00511362	0.002037767	0.006627689	0.006627689	0.00342033	0.001326702	0.006551372	0.006551372	0.003549509	0.003549509	0.000799512	0.000799512	0.002706937	0.002706937	0.000733092
3832603772885	383260	3772885	0.000212972	0.000212972	0.000245436	0.000245436	0.005036665	0.002007101	0.006527949	0.006527949	0.003368857	0.001306736	0.006257609	0.006257609	0.003496092	0.003496092	0.00078748	0.00078748	0.0026662	0.0026662	0.000728261
3832703772885	383270	3772885	0.000205242	0.000205242	0.000236528	0.000236528	0.004887254	0.001947561	0.006334299	0.006334299	0.003268921	0.001267972	0.005888337	0.005888337	0.003392381	0.003392381	0.00076412	0.00076412	0.002587108	0.002587108	0.000707641
3832803772885	383280	3772885	0.000196632	0.000196632	0.000226606	0.000226606	0.004728362	0.001884242	0.006128361	0.006128361	0.003162643	0.001226748	0.005529827	0.005529827	0.00328209	0.00328209	0.000739277	0.000739277	0.002502997	0.002502997	0.000685381
3832903772885	383290	3772885	0.00018918	0.00018918	0.000218017	0.000218017	0.004578673	0.001824592	0.005934352	0.005934352	0.003062522	0.001187913	0.005212051	0.005212051	0.003178187	0.003178187	0.000715874	0.000715874	0.002423758	0.002423758	0.000670197
3833003772885	383300	3772885	0.000183996	0.000183996	0.000212043	0.000212043	0.004453483	0.001774704	0.005772096	0.005772096	0.002978786	0.001155433	0.004952707	0.004952707	0.003091289	0.003091289	0.0006963	0.0006963	0.002357488	0.002357488	0.000664244
3833103772885	383310	3772885	0.000179274	0.000179274	0.000206602	0.000206602	0.00431985	0.001721452	0.005598896	0.005598896	0.002889404	0.001120762	0.004708126	0.004708126	0.002998531	0.002998531	0.000675407	0.000675407	0.002286748	0.002286748	0.00066062
3833203772885	383320	3772885	0.000176682	0.000176682	0.000203614	0.000203614	0.004216598	0.001680306	0.005465072	0.005465072	0.002820342	0.001093974	0.004516909	0.004516909	0.00292686	0.00292686	0.000659263	0.000659263	0.002232091	0.002232091	0.000662863
3833303772885	383330	3772885	0.000174784	0.000174784	0.000201427	0.000201427	0.004118259	0.001641118	0.005337616	0.005337616	0.002754566	0.001068461	0.004347126	0.004347126	0.002858601	0.002858601	0.000643888	0.000643888	0.002180034	0.002180034	0.000666573
3833403772885	383340	3772885	0.000172887	0.000172887	0.00019924	0.00019924	0.004011754	0.001598676	0.005199577	0.005199577	0.002683329	0.001040828	0.004182412	0.004182412	0.002784672	0.002784672	0.000627236	0.000627236	0.002123655	0.002123655	0.00067011
3833503772885	383350	3772885	0.000171266	0.000171266	0.000197373	0.000197373	0.003903796	0.001555655	0.005059654	0.005059654	0.002611119	0.001012819	0.00402757	0.00402757	0.002709736	0.002709736	0.000610357	0.000610357	0.002066507	0.002066507	0.000673907
3833603772885	383360	3772885	0.0001696	0.0001696	0.000195453	0.000195453	0.003790163	0.001510372	0.004912376	0.004912376	0.002535114	0.000983338	0.003876553	0.003876553	0.00263086	0.00263086	0.00059259	0.00059259	0.002006354	0.002006354	0.000677358
3833703772885	383370	3772885	0.000169137	0.000169137	0.000194919	0.000194919	0.003698122	0.001473694	0.004793083	0.004793083	0.00247355	0.000959458	0.003753463	0.003753463	0.002566971	0.002566971	0.0005782	0.0005782	0.001957631	0.001957631	0.000683397
3833803772885	383380	3772885	0.000169693	0.000169693	0.000195559	0.000195559	0.003624005	0.001444158	0.00469702	0.00469702	0.002423976	0.000940229	0.003651895	0.003651895	0.002515524	0.002515524	0.000566612	0.000566612	0.001918397	0.001918397	0.000692629
3833903772885	383390	3772885	0.000170526	0.000170526	0.00019652	0.00019652	0.003550371	0.001414816	0.004601585	0.004601585	0.002374725	0.000921125	0.003554419	0.003554419	0.002464414	0.002464414	0.000555099	0.000555099	0.001879418	0.001879418	0.000703241
3834003772885	383400	3772885	0.000173211	0.000173211	0.000199614	0.000199614	0.003506704	0.001397414	0.004544988	0.004544988	0.002345517	0.000909796	0.003486826	0.003486826	0.002434103	0.002434103	0.000548272	0.000548272	0.001856302	0.001856302	0.000722049
3834103772885	383410	3772885	0.000176266	0.000176266	0.000203134	0.000203134	0.00346788	0.001381943	0.00449467	0.00449467	0.002319549	0.000899723	0.003426437	0.003426437	0.002407154	0.002407154	0.000542202	0.000542202	0.001835751	0.001835751	0.000745344
3834203772885	383420	3772885	0.000177238	0.000177238	0.000204254	0.000204254	0.003395424	0.001353069	0.00440076	0.00440076	0.002271086	0.000880925	0.003339455	0.003339455	0.00235686	0.00235686	0.000530873	0.000530873	0.001797395	0.001797395	0.000760356
3834303772885	383430	3772885	0.000175525	0.000175525	0.000202281	0.000202281	0.003279507	0.001306877	0.004250522	0.004250522	0.002193553	0.000850851	0.003219299	0.003219299	0.002276399	0.002276399	0.00051275	0.00051275	0.001736034	0.001736034	0.000761477
3834403772885	383440	3772885	0.000173812	0.000173812	0.000200307	0.000200307	0.003166774	0.001261953	0.00410441	0.00410441	0.002118149	0.000821603	0.003105992	0.003105992	0.002198148	0.002198148	0.000495124	0.000495124	0.001676358	0.001676358	0.000761995
3834503772885	383450	3772885	0.000169276	0.000169276	0.000195079	0.000195079	0.003011619	0.001200124	0.003903315	0.003903315	0.002014371	0.000781348	0.0029612	0.0029612	0.00209045	0.00209045	0.000470865	0.000470865	0.001594225	0.001594225	0.000746983
3834603772885	383460	3772885	0.000164555	0.000164555	0.000189638	0.000189638	0.002861515	0.001140308	0.003708768	0.003708768	0.001913972	0.00074405	0.002824146	0.002824146	0.001986259	0.001986259	0.000447397	0.000447397	0.001514767	0.001514767	0.000731539
3834703772885	383470	3772885	0.000160759	0.000160759	0.000185264	0.000185264	0.002731135	0.001088352	0.003539784	0.003539784	0.001826765	0.000708578	0.002707015	0.002707015	0.001895758	0.001895758	0.000427012	0.000427012	0.001445749	0.001445749	0.000720668
3834803772885	383480	3772885	0.000158491	0.000158491	0.00018265	0.00018265	0.002626706	0.001046737	0.003404436	0.003404436	0.001756916	0.00068148	0.002614519	0.002614519	0.001823271	0.001823271	0.00041068	0.00041068	0.001390468	0.001390468	0.000716009
3834903772885	383490	3772885	0.000156223	0.000156223	0.000180036	0.000180036	0.002526429	0.001006777	0.003274469	0.003274469	0.001689844	0.000655469	0.002527804	0.002527804	0.001753666	0.001753666	0.000395006	0.000395006	0.001337386	0.001337386	0.000710747
3835003772885	383500	3772885	0.000156084	0.000156084	0.000179876	0.000179876	0.002457226	0.000979199	0.003184775	0.003184775	0.001643556	0.000637514	0.002468749	0.002468749	0.00170563	0.00170563	0.000384186	0.000384186	0.001300753	0.001300753	0.000713594
3835103772885	383510	3772885	0.000156639	0.000156639	0.000180516	0.000180516	0.002398748	0.000955896	0.003108983	0.003108983	0.001604443	0.000622342	0.002419922	0.002419922	0.001665039	0.001665039	0.000375043	0.000375043	0.001269797	0.001269797	0.000719115
3835203772885	383520	3772885	0.000156871	0.000156871	0.000180783	0.000180783	0.002338264	0.000931793	0.00303059	0.00303059	0.001563987	0.00060665	0.002370205	0.002370205	0.001623055	0.001623055	0.000365587	0.000365587	0.001237779	0.001237779	0.000723084
3835303772885	383530	3772885	0.000155621	0.000155621	0.000179343	0.000179343	0.00226214	0.000901458	0.002931926	0.002931926	0.00151307	0.0005869	0.002308215	0.002308215	0.001570215	0.001570215	0.000353685	0.000353685	0.001197482	0.001197482	0.000719374
3835403772885	383540	3772885	0.000154418	0.000154418	0.000177956	0.000177956	0.002189545	0.000872529	0.002837837	0.002837837	0.001464513	0.000568066	0.002249427	0.002249427	0.001519825	0.001519825	0.000342334	0.000342334	0.001159053	0.001159053	0.00071506
3835503772885	383550	3772885	0.000153168	0.000153168	0.000176516	0.000176516	0.002118749	0.000844317	0.00274608	0.00274608	0.00141716	0.000549698	0.002192151	0.002192151	0.001470684	0.001470684	0.000331265	0.000331265	0.001121577	0.001121577	0.000709452
3835603772885	383560	3772885	0.000151825	0.000151825	0.000174969	0.000174969	0.002050652	0.000817181	0.002657821	0.002657821	0.001371613	0.000532031	0.00213692	0.00213692	0.001423416	0.001423416	0.000320619	0.000320619	0.00108553	0.00108553	0.000702982
3835703772885	383570	3772885	0.0001509	0.0001509	0.000173902	0.000173902	0.001989683	0.000792885	0.0025788	0.0025788	0.001330833	0.000516213	0.002087204	0.002087204	0.001381096	0.001381096	0.000311086	0.000311086	0.001053255	0.001053255	0.000697719
3835803772885	383580	3772885	0.000154186	0.000154186	0.000177689	0.000177689	0.001978957	0.00078861	0.002564897	0.002564897	0.001323658	0.00051343	0.002078132	0.002078132	0.00137365	0.00137365	0.000309409	0.000309409	0.001047577	0.001047577	0.000714802
3835903772885	383590	3772885	0.000157241	0.000157241	0.00018121	0.00018121	0.001975843	0.000787369	0.002560861	0.002560861	0.001321575	0.000512622	0.00207413	0.00207413	0.001371488	0.001371488	0.000308922	0.000308922	0.001045929	0.001045929	0.000733179
3836003772885	383600	3772885	0.000159	0.000159	0.000183237	0.000183237	0.0019665	0.000783646	0.002548752	0.002548752	0.001315326	0.000510198	0.002064347	0.002064347	0.001365004	0.001365004	0.000307461	0.000307461	0.001040983	0.001040983	0.000744481
3836103772885	383610	3772885	0.000159741	0.000159741	0.00018409	0.00018409	0.001948023	0.000776283	0.002524804	0.002524804	0.001302967	0.000505404	0.002047093	0.002047093	0.001352178	0.001352178	0.000304573	0.000304573	0.001031202	0.001031202	0.000748708
3836203772885	383620	3772885	0.000160157	0.000160157	0.00018457	0.00018457	0.001933144	0.000770354	0.00250552	0.00250552	0.001293015	0.000501544	0.002032596	0.002032596	0.00134185	0.00134185	0.000302246	0.000302246	0.001023326	0.001023326	0.000750779
3836303772885	383630	3772885	0.000160018	0.000160018	0.00018441	0.00018441	0.001912313	0.000762053	0.002478522	0.002478522	0.001279083	0.00049614	0.002013563	0.002013563	0.001327391	0.001327391	0.000298989	0.000298989	0.001012299	0.001012299	0.000748708
3836403772885	383640	3772885	0.000159694	0.000159694	0.00018403	0.00018403	0.001892659	0.000754221	0.002453049	0.002453049	0.001265937	0.00049104	0.001995953	0.001995953	0.001313749	0.001313749	0.000295916	0.000295916	0.001001895	0.001001895	0.00074474
3836503772885	383650	3772885	0.000159139	0.000159139	0.000183397	0.000183397	0.001874113	0.00074683	0.00242911	0.00242911	0.001253532	0.000486229	0.0019795	0.0019795	0.001300875	0.001300875	0.000293017	0.000293017	0.000992077	0.000992077	0.000738787
3836603772885	383660	3772885	0.000158352	0.000158352	0.00018249	0.00018249	0.001855497	0.000739412	0.002404883	0.002404883	0.00124108	0.000481399	0.001963402	0.001963402	0.001287953	0.001287953	0.000290106	0.000290106	0.000982223	0.000982223	0.000730849
3836703772885	383670	3772885	0.000157334	0.000157334	0.000181317	0.000181317	0.001837227	0.000732131	0.002381204	0.002381204	0.00122886	0.000476659	0.001948104	0.001948104	0.001275271	0.001275271	0.00028725	0.00028725	0.000972551	0.000972551	0.000721186
3836803772885	383680	3772885	0.000156084	0.000156084	0.000179876	0.000179876	0.00181702	0.000724079	0.002355013	0.002355013	0.001215344	0.000471416	0.001931117	0.001931117	0.001261245	0.001261245	0.00028409	0.00028409	0.000961854	0.000961854	0.000709711
3836903772885	383690	3772885	0.000154742	0.000154742	0.000178329	0.000178329	0.001796674	0.000715971	0.002328643	0.002328643	0.001201735	0.000466137	0.001913952	0.001913952	0.001247122	0.001247122	0.000280909	0.000280909	0.000951084	0.000951084	0.00069746
3837003772885	383700	3772885	0.000153492	0.000153492	0.000176889	0.000176889	0.001775428	0.000707504	0.002301107	0.002301107	0.001187525	0.000460625	0.001895453	0.001895453	0.001232375	0.001232375	0.000277587	0.000277587	0.000939837	0.000939837	0.000684519
3837103772885	383710	3772885	0.000152381	0.000152381	0.000175609	0.000175609	0.001751622	0.000698018	0.002270252	0.002270252	0.001171601	0.000454449	0.001873307	0.001873307	0.00121585	0.00121585	0.000273865	0.000273865	0.000927235	0.000927235	0.000672095
3837203772885	383720	3772885	0.000151316	0.000151316	0.000174382	0.000174382	0.001728577	0.000688834	0.002240384	0.002240384	0.001156187	0.00044847	0.001851162	0.001851162	0.001199854	0.001199854	0.000270262	0.000270262	0.000915036	0.000915036	0.000660275
3837303772885	383730	3772885	0.00015039	0.00015039	0.000173315	0.000173315	0.001699027	0.000677059	0.002202084	0.002202084	0.001136422	0.000440803	0.001822612	0.001822612	0.001179343	0.001179343	0.000265642	0.000265642	0.000899394	0.000899394	0.000651475
3837403772885	383740	3772885	0.00014965	0.00014965	0.000172461	0.000172461	0.001667331	0.000664428	0.002161004	0.002161004	0.001115222	0.00043258	0.001791929	0.001791929	0.001157342	0.001157342	0.000260687	0.000260687	0.000882616	0.000882616	0.000644055
3837503772885	383750	3772885	0.000148956	0.000148956	0.000171661	0.000171661	0.001634944	0.000651522	0.002119027	0.002119027	0.001093559	0.000424178	0.001760533	0.001760533	0.001134861	0.001134861	0.000255623	0.000255623	0.000865471	0.000865471	0.000637325
3837603772885	383760	3772885	0.000148261	0.000148261	0.000170861	0.000170861	0.001592176	0.000634479	0.002063596	0.002063596	0.001064953	0.000413082	0.0017206	0.0017206	0.001105174	0.001105174	0.000248936	0.000248936	0.000842831	0.000842831	0.000632407
3837703772885	383770	3772885	0.000147521	0.000147521	0.000170008	0.000170008	0.001550999	0.00061807	0.002010228	0.002010228	0.001037412	0.000402399	0.001681912	0.001681912	0.001076593	0.001076593	0.000242498	0.000242498	0.000821034	0.000821034	0.000627403
3837803772885	383780	3772885	0.000146873	0.000146873	0.000169261	0.000169261	0.001515913	0.000604088	0.001964753	0.001964753	0.001013944	0.000393296	0.001648204	0.001648204	0.001052238	0.001052238	0.000237012	0.000237012	0.000802461	0.000802461	0.000621968
3837903772885	383790	3772885	0.000146225	0.000146225	0.000168514	0.000168514	0.001485325	0.000591899	0.001925108	0.001925108	0.000993484	0.00038536	0.001618054	0.001618054	0.001031006	0.001031006	0.00023223	0.00023223	0.000786269	0.000786269	0.000616446
3838003772885	383800	3772885	0.000145623	0.000145623	0.00016782	0.00016782	0.001455706	0.000580096	0.001886719	0.001886719	0.000973673	0.000377675	0.001588794	0.001588794	0.001010447	0.001010447	0.000227599	0.000227599	0.00077059	0.00077059	0.000611183
3838103772885	383810	3772885	0.000145021	0.000145021	0.000167127	0.000167127	0.001424979	0.000567851	0.001846895	0.001846895	0.000953121	0.000369703	0.001558555	0.001558555	0.000989118	0.000989118	0.000222795	0.000222795	0.000754324	0.000754324	0.000606266
3838203772885	383820	3772885	0.000144419	0.000144419	0.000166434	0.000166434	0.00139536	0.000556048	0.001808506	0.001808506	0.00093331	0.000362019	0.001529294	0.001529294	0.000968559	0.000968559	0.000218164	0.000218164	0.000738645	0.000738645	0.000601434
3838303772885	383830	3772885	0.00014391	0.00014391	0.000165847	0.000165847	0.001372938	0.000547113	0.001779445	0.001779445	0.000918312	0.000356201	0.001505458	0.001505458	0.00095299	0.00095299	0.000214658	0.000214658	0.000726776	0.000726776	0.000596862
3838403772885	383840	3772885	0.000144512	0.000144512	0.00016654	0.00016654	0.001362557	0.000542976	0.001765991	0.001765991	0.000911369	0.000353508	0.001488115	0.001488115	0.000945789	0.000945789	0.000213035	0.000213035	0.000721281	0.000721281	0.000598673
3838503772885	383850	3772885	0.000145762	0.000145762	0.00016798	0.00016798	0.001349408	0.000537736	0.001748949	0.001748949	0.000902574	0.000350097	0.001470595	0.001470595	0.000936663	0.000936663	0.000210979	0.000210979	0.00071432	0.00071432	0.000599795
3838603772885	383860	3772885	0.000144882	0.000144882	0.000166967	0.000166967	0.001316744	0.00052472	0.001706613	0.001706613	0.000880726	0.000341622	0.001439822	0.001439822	0.000913989	0.000913989	0.000205872	0.000205872	0.000697029	0.000697029	0.000596171
3838703772885	383870	3772885	0.000143679	0.000143679	0.00016558	0.00016558	0.001283111	0.000511317	0.001663022	0.001663022	0.00085823	0.000332896	0.00140816	0.00140816	0.000890644	0.000890644	0.000200614	0.000200614	0.000679225	0.000679225	0.0059203
3838803772885	383880	3772885	0.000141966	0.000141966	0.000163606	0.000163606	0.001244287	0.000495846	0.001612703	0.001612703	0.000832262	0.000322824	0.001373741	0.001373741	0.000863695	0.000863695	0.000194544	0.000194544	0.000658674	0.000658674	0.000585646
3838903772885	383890	3772885	0.000140068	0.000140068	0.000161419	0.000161419	0.00119626	0.000476707	0.001550455	0.001550455	0.000800138	0.000310363	0.001332118	0.001332118	0.000830358	0.000830358	0.000187035	0.000187035	0.00063325	0.00063325	0.000570202
3839003772885	383900	3772885	0.00013905	0.00013905	0.000160246	0.000160246	0.00115453	0.000460078	0.00149637	0.00149637	0.000772227	0.000299537	0.001292184	0.001292184	0.000801392	0.000801392	0.00018051	0.00018051	0.00061116	0.00061116	0.000563731
3839103772885	383910	3772885	0.000138448	0.000138448	0.000159552	0.000159552	0.00111107	0.000442759	0.001440042	0.001440042	0.000743158	0.000288261	0.001248694	0.001248694	0.000771225	0.000771225	0.000173715	0.000173715	0.000588154	0.000588154	0.000556225
3829703772895	382970	3772895	0.0001615	0.0001615	0.000186117	0.000186117	0.003439507	0.001370636	0.004457895	0.004457895	0.002300571	0.000892362	0.005648738	0.005648738	0.002387459	0.002387459	0.000537765	0.000537765	0.001820731	0.001820731	0.000416112
3829803772895	382980	3772895	0.000161685	0.000161685	0.000186331	0.000186331	0.003579922	0.001426591	0.004639885	0.004639885	0.00239449	0.000928792	0.005920266	0.005920266	0.002484925	0.002484925	0.000559719	0.000559719	0.001895061	0.001895061	0.000419391
3829903772895	382990	3772895	0.000162055	0.000162055	0.000186758	0.000186758	0.003732309	0.001487317	0.004837392	0.004837392	0.002496417	0.000968328	0.006208426	0.006208426	0.002590701	0.002590701	0.000583545	0.000583545	0.001975728	0.001975728	0.000423618
3830003772895	383000	3772895	0.000162472	0.000162472	0.000187238	0.000187238	0.003889886	0.001550112	0.005041625	0.005041625	0.002601815	0.00100921	0.00650797	0.00650797	0.00270008	0.00270008	0.000608182	0.000608182	0.002059143	0.002059143	0.000427759
3830103772895	383010	3772895	0.000162842	0.000162842	0.000187664	0.000187664	0.004054384	0.001615664	0.005254829	0.005254829	0.002711842	0.001051888	0.006820855	0.006820855	0.002814263	0.002814263	0.000633901	0.000633901	0.002146222	0.002146222	0.000432073

			MSite Grubbing / Prep	MMass Grading / Excavation	MMass Grading / Excavation	MDrainage / Utilities Trenching	MFoundations / Concrete Pads	MBuilding / Structure Construction	MAsphalt Paving	MLandscaping or Other Finishing	MWaterside Construction (Piles)	RSSWRestriping South Valley	RSSWRestriping Silver Lake Boulevard	RSSWDemolition	RSSWPlacing Base	RSSWForm	Child Risk				
Unique Identifier	X (UTM)	Y (UTM)	2027	2027	2028	2028	2028	2028	2028	2028	2028	2029	2029	2029	2029	2029	3rd Trimester	0<2	2<16	Total	per million
3832003772885	383200	3772885	0.000600444	0.000998764	0.000998764	0.000480355	0.000227611	0.000617515	0.000401521	0.000275742	0.000296369	0.001592887	0.000551831	0.001634289	0.000148611	0.000323228	2.6136E-08	5.35391E-07	6.616E-07	1.22313E-06	1.22312531
3832103772885	383210	3772885	0.000650062	0.001081298	0.001081298	0.00052005	0.00024642	0.000668543	0.000434701	0.000298528	0.00032086	0.001475831	0.000582379	0.001726509	0.000156997	0.000341467	2.68763E-08	5.54728E-07	6.5076E-07	1.23236E-06	1.23235916
3832203772885	383220	3772885	0.000681971	0.001134374	0.001134374	0.000545577	0.000258516	0.000701359	0.000456038	0.000313181	0.000336609	0.001346585	0.000595629	0.001765719	0.000160563	0.000349222	2.72949E-08	5.68E-07	6.2584E-07	1.22113E-06	1.22113087
3832303772885	383230	3772885	0.000686917	0.001142601	0.001142601	0.000549533	0.000260391	0.000706446	0.000459346	0.000315453	0.000339051	0.001234842	0.00059021	0.001748262	0.000158975	0.000345769	2.71054E-08	5.66923E-07	5.9715E-07	1.19117E-06	1.19117445
3832403772885	383240	3772885	0.000680535	0.001131985	0.001131985	0.000544428	0.000257972	0.000699883	0.000455078	0.000312522	0.000335901	0.001156126	0.000585654	0.001732176	0.000157512	0.000342588	2.65858E-08	5.56603E-07	5.768E-07	1.15998E-06	1.15998392
3832503772885	383250	3772885	0.000677823	0.001127474	0.001127474	0.000542258	0.000256944	0.000697093	0.000453265	0.000311276	0.000334562	0.001104446	0.000591937	0.001747165	0.000158875	0.000345552	2.62271E-08	5.48385E-07	5.6669E-07	1.1413E-06	1.1412977
3832603772885	383260	3772885	0.000673355	0.001120043	0.001120043	0.000538684	0.00025525	0.000692499	0.000450277	0.000309225	0.000332357	0.001056277	0.000598487	0.001762429	0.000160263	0.000348571	2.58365E-08	5.39278E-07	5.565E-07	1.12161E-06	1.12161041
3832703772885	383270	3772885	0.00065429	0.00108833	0.00108833	0.000523432	0.000248023	0.000672892	0.000437528	0.00030047	0.000322947	0.000997248	0.000595212	0.001748902	0.000159033	0.000345896	2.50752E-08	5.21888E-07	5.3824E-07	1.0852E-06	1.08519979
3832803772885	383280	3772885	0.000633709	0.001054096	0.001054096	0.000506967	0.000240221	0.000651725	0.000423765	0.000291018	0.000312788	0.000942557	0.000594348	0.001742138	0.000158418	0.000344558	2.42831E-08	5.03066E-07	5.2033E-07	1.04767E-06	1.04767431
3832903772885	383290	3772885	0.000619669	0.001030742	0.001030742	0.000495735	0.000234899	0.000637286	0.000414377	0.000284571	0.000305858	0.000895274	0.000598249	0.001748993	0.000159042	0.000345914	2.36449E-08	4.87419E-07	5.0492E-07	1.01599E-06	1.01598534
3833003772885	383300	3772885	0.000614165	0.001021587	0.001021587	0.000491332	0.000232813	0.000631626	0.000410696	0.000282043	0.000303141	0.000856314	0.000606288	0.001767456	0.00016072	0.000349565	2.32346E-08	4.77074E-07	4.9307E-07	9.93375E-07	0.99337516
3833103772885	383310	3772885	0.000610814	0.001016014	0.001016014	0.000488651	0.000231543	0.00062818	0.000408456	0.000280504	0.000301488	0.000819362	0.000613821	0.001784547	0.000162275	0.000352946	2.28644E-08	4.67763E-07	4.8102E-07	9.71646E-07	0.9716461
3833203772885	383320	3772885	0.000612888	0.001019464	0.001019464	0.000490311	0.000232329	0.000630313	0.000409843	0.000281457	0.000302511	0.000790053	0.000623854	0.001808676	0.000164469	0.000357718	2.26884E-08	4.63258E-07	4.7236E-07	9.58303E-07	0.95830267
3833303772885	383330	3772885	0.000616318	0.001025169	0.001025169	0.000493055	0.000233629	0.000633841	0.000412136	0.000283032	0.000304205	0.000763815	0.00063362	0.001831891	0.00016658	0.000362309	2.25743E-08	4.60377E-07	4.6444E-07	9.47393E-07	0.94739286
3833403772885	383340	3772885	0.000619589	0.00103061	0.00103061	0.000495671	0.000234869	0.000637204	0.000414323	0.000284534	0.000305819	0.000738462	0.00064157	0.001850171	0.000168242	0.000365925	2.24618E-08	4.57634E-07	4.5592E-07	9.36016E-07	0.93601561
3833503772885	383350	3772885	0.000623099	0.001036448	0.001036448	0.000498479	0.000236199	0.000640814	0.000416671	0.000286146	0.000307551	0.000714791	0.000648031	0.001864337	0.00016953	0.000368727	2.23702E-08	4.55475E-07	4.4738E-07	9.25222E-07	0.92522163
3833603772885	383360	3772885	0.00062629	0.001041756	0.001041756	0.000501032	0.000237409	0.000644096	0.000418804	0.000287611	0.000309126	0.000692005	0.000652229	0.001872655	0.00017087	0.000370372	2.22735E-08	4.533E-07	4.3833E-07	9.13899E-07	0.9138989
3833703772885	383370	3772885	0.000631874	0.001051044	0.001051044	0.000505499	0.000239526	0.000649838	0.000422538	0.000290175	0.000311882	0.000673913	0.000656814	0.00188216	0.000171151	0.000372251	2.22832E-08	4.53775E-07	4.3135E-07	9.07404E-07	0.90740393
3833803772885	383380	3772885	0.00064041	0.001065242	0.001065242	0.000512328	0.000242761	0.000658617	0.000428246	0.000294095	0.000316096	0.000659686	0.000661727	0.001893036	0.00017214	0.000374403	2.23928E-08	4.56663E-07	4.2616E-07	9.05216E-07	0.90521568
3833903772885	383390	3772885	0.000650222	0.001081563	0.001081563	0.000520177	0.000246481	0.000668708	0.000434808	0.000298601	0.000320939	0.000646582	0.000665181	0.001900531	0.000172821	0.000375885	2.25192E-08	4.6001E-07	4.2109E-07	9.03624E-07	0.90362417
3834003772885	383400	3772885	0.000667612	0.00111049	0.00111049	0.000534089	0.000253073	0.000686592	0.000446437	0.000306587	0.000329522	0.00063876	0.000672118	0.001918536	0.000174459	0.000379446	2.28299E-08	4.67622E-07	4.1942E-07	9.09874E-07	0.90987419
3834103772885	383410	3772885	0.00068915	0.001146316	0.001146316	0.00055132	0.000261238	0.000708743	0.000460839	0.000316478	0.000340153	0.00063259	0.000680514	0.001941752	0.00017657	0.000384037	2.31869E-08	4.76093E-07	4.188E-07	9.18077E-07	0.91807684
3834203772885	383420	3772885	0.000703031	0.001169404	0.001169404	0.000562424	0.000266499	0.000723018	0.000470121	0.000322853	0.000347004	0.000622084	0.000682747	0.001948424	0.000177176	0.000385357	2.33368E-08	4.79734E-07	4.1444E-07	9.17513E-07	0.91751318
3834303772885	383430	3772885	0.000704068	0.001171129	0.001171129	0.000563254	0.000266892	0.000724085	0.000470815	0.000323329	0.000347516	0.000605172	0.000674381	0.001925757	0.000175115	0.000380874	2.31929E-08	4.7694E-07	4.0456E-07	9.04697E-07	0.90469658
3834403772885	383440	3772885	0.000704546	0.001171925	0.001171925	0.000563637	0.000267074	0.000724577	0.000471135	0.000323549	0.000347752	0.000589146	0.000665151	0.001900897	0.000172855	0.000375957	2.30415E-08	4.74039E-07	3.9485E-07	8.91927E-07	0.89192662
3834503772885	383450	3772885	0.000690666	0.001148837	0.001148837	0.000552533	0.000261812	0.000710302	0.000461853	0.000317175	0.000340901	0.000566656	0.000644398	0.001843681	0.000167652	0.000364641	2.25721E-08	4.64187E-07	3.7942E-07	8.66177E-07	0.86617727
3834603772885	383460	3772885	0.000676387	0.001125086	0.001125086	0.000541109	0.000256399	0.000695617	0.000452304	0.000310617	0.000333853	0.000545287	0.000623497	0.001786375	0.000162441	0.000353307	2.20843E-08	4.53881E-07	3.6438E-07	8.40341E-07	0.84034104
3834703772885	383470	3772885	0.000666335	0.001108366	0.001108366	0.000533068	0.000252589	0.00068528	0.000445583	0.000306001	0.000328892	0.000527224	0.00060593	0.001738482	0.000158086	0.000343835	2.16881E-08	4.45636E-07	3.5157E-07	8.18891E-07	0.81889135
3834803772885	383480	3772885	0.000662028	0.001101201	0.001101201	0.000529622	0.000250956	0.000680849	0.000442702	0.000304023	0.000326766	0.00051324	0.000593009	0.00170366	0.00015419	0.000336948	2.14327E-08	4.40624E-07	3.4173E-07	8.03786E-07	0.80378616
3834903772885	383490	3772885	0.000657162	0.001093107	0.001093107	0.000525729	0.000249112	0.000675845	0.000439448	0.000301788	0.000324364	0.000499863	0.000580027	0.001668654	0.00015173 6	0.000330025	2.117E-08	4.35504E-07	3.3215E-07	7.88823E-07	0.78882313
3835003772885	383500	3772885	0.000659794	0.001097486	0.001097486	0.000527835	0.00025011	0.000678552	0.000441209	0.000302997	0.000325663	0.000491304	0.000573328	0.001651197	0.000150149	0.000326572	2.11031E-08	4.34899E-07	3.2627E-07	7.8227E-07	0.78226992
3835103772885	383510	3772885	0.0006649	0.001105978	0.001105978	0.00053192	0.000252045	0.000683803	0.000444623	0.000305342	0.000328183	0.000484486	0.000568832	0.001639864	0.000149118	0.00032433	2.11032E-08	4.35783E-07	3.2168E-07	7.78563E-07	0.77856271
3835203772885	383520	3772885	0.000668569	0.001112082	0.001112082	0.000534855	0.000253436	0.000687577	0.000447077	0.000307027	0.000329995	0.000477403	0.000563383	0.001625971	0.000147855	0.000321583	2.10665E-08	4.35823E-07	3.1671E-07	7.73601E-07	0.77360128
3835303772885	383530	3772885	0.000665139	0.001106376	0.001106376	0.000532111	0.000252136	0.000684049	0.000444783	0.000305452	0.000328302	0.000467633	0.000552814	0.001597547	0.00014527	0.000315961	2.08659E-08	4.32179E-07	3.0936E-07	7.62409E-07	0.76240925
3835403772885	383540	3772885	0.00066115	0.001099742	0.001099742	0.00052892	0.000250624	0.000679947	0.000442116	0.00030362	0.000326333	0.000458307	0.000542244	0.001568939	0.00014266 9	0.000310303	2.06649E-08	4.28532E-07	3.0223E-07	7.51424E-07	0.7514238
3835503772885	383550	3772885	0.000655965	0.001091117	0.001091117	0.000524772	0.000248658	0.000674614	0.000438648	0.000301239	0.000323773	0.000449039	0.000531138	0.001538778	0.000139926	0.000304338	2.04464E-08	4.24487E-07	2.9507E-07	7.40003E-07	0.7400032
3835603772885	383560	3772885	0.000649982	0.001081165	0.001081165	0.000519986	0.0024639	0.000668461	0.000434648	0.000298491	0.00032082	0.000440007	0.000519794	0.001507885	0.000137117	0.000298228	2.02183E-08	4.20195E-07	2.88E-07	7.28417E-07	0.72841663
3835703772885	383570	3772885	0.000645116	0.001073071	0.001073071	0.000516093	0.000244545	0.000663457	0.000431394	0.000296257	0.000318419	0.00043192	0.000509671	0.001480191	0.000134599	0.000292751	2.00277E-08	4.16722E-07	2.8172E-07	7.1847E-07	0.71847016
3835803772885	383580	3772885	0.000660911	0.001099343	0.001099343	0.000528729	0.000250533	0.000679701	0.000441956	0.00030351	0.000326215	0.000432953	0.00051512	0.001497191	0.000136144	0.000296113	2.03204E-08	4.23661E-07	2.8295E-07	7.26928E-07	0.7269283
3835903772885	383590	3772885	0.000677902	0.001127607	0.001127607	0.000542322	0.000256974	0.000697175	0.000453318	0.000311313	0.000334601	0.00043561	0.000523069	0.001521503	0.000138355	0.000300921	2.06324E-08	4.30529E-07	2.8526E-07	7.36417E-07	0.73641743
3836003772885	383600	3772885	0.000688353	0.001144989	0.001144989	0.000550682	0.000260935	0.000707923	0.000460306	0.000316112	0.000339759	0.000436938	0.000527744	0.00153631	0.000139702	0.00030385	2.08158E-08	4.34359E-07	2.862E-07	7.41377E-07	0.7413773
3836103772885	383610	3772885	0.000692261	0.001151491	0.001151491	0.000553809	0.000262417	0.000711943	0.0004629 2	0.000317907	0.000341689	0.000436229	0.000528131	0.001538595	0.000139909	0.000304302	2.08741E-08	4.35473E-07	2.8538E-07	7.41726E-07	0.74172584
3836203772885	383620	3772885	0.000694176	0.001154676	0.001154676	0.000555341	0.000263143	0.000713912	0.0004642	0.000318786	0.000342634	0.000435875	0.000528191	0.001539783	0.000140017	0.000304537	2.091E-08	4.3594E-07	2.8467E-07	7.41522E-07	0.74152182
3836303772885	383630	3772885	0.000692261	0.001151491	0.001151491	0.000553809	0.000262417	0.000711943	0.0046292	0.000317907	0.000341689	0.000434075	0.000525303	0.001532471	0.000139353	0.00030309	2.08778E-08	4.35008E-07	2.828E-07	7.38685E-07	0.738685
3836403772885	383640	3772885	0.000688592	0.001145387	0.001145387	0.000550873	0.000261026	0.000708169	0.000460466	0.000316222	0.000339878	0.000432215	0.00052167	0.001522874	0.00013848	0.000301192	2.0827E-08	4.33583E-07	2.8081E-07	7.3522E-07	0.73522018
3836503772885	383650	3772885	0.000683088	0.001136232	0.001136232	0.00054647	0.000258939	0.000702508	0.000456785	0.000313694	0.000337161	0.000430327	0.000517293	0.001510901	0.000137391	0.000298824	2.07542E-08	4.31649E-07	2.7869E-07	7.31091E-07	0.73109107
3836603772885	383660	3772885	0.000675749	0.001124024	0.001124024	0.000540599	0.000256157	0.00069496	0.000451878	0.000310324	0.000333538	0.00042829	0.000512023	0.001496277	0.000136061	0.000295932	2.06645E-08	4.29307E-07	2.7632E-07	7.26289E-07	0.7262894
3836703772885	383670	3772885	0.000666814	0.001109163	0.001109163	0.000533451	0.000252771	0.000685772	0.000445903	0.000306221	0.000329128	0.000426106	0.000505979	0.001479277	0.000134515	0.00029257	2.05677E-08	4.2679E-07	2.7376E-07	7.21119E-07	0.72111892
3836803772885	383680	3772885	0.000656204	0.001091515	0.001091515	0.000524964	0.000248749	0.000674861	0.000438808	0.000301349	0.000323892	0.00042342	0.000499429	0.001460267	0.000132787	0.00028881	2.04561E-08	4.24E-07	2.7081E-07	7.15263E-07	0.71526266
3836903772885	383690	3772885	0.000644877	0.001072673	0.001072673	0.000515901	0.000244455	0.000663211	0.000431233	0.000296147	0.0003183	0.000420498	0.00049264	0.00144089	0.000131025	0.000284978	2.03413E-08	4.21176E-07	2.6778E-07	7.09293E-07	0.70929346
3837003772885	383700	3772885	0.000632911	0.001052769	0.001052769	0.000506329	0.000239919	0.000650905	0.000423232	0.000290652	0.000312394	0.000417222	0.000486001	0.00142124	0.000129238	0.000281091	2.02207E-08	4.18325E-07	2.6465E-07	7.03197E-07	0.70319725
3837103772885	383710	3772885	0.000621424	0.001033662	0.001033662	0.000497139	0.000235564	0.000639091	0.0041555	0.000285376	0.000306724	0.000413296	0.0004794 8	0.001402229	0.000127509	0.000277331	2.0095E-08	4.15556E-07	2.6134E-07	6.96987E-07	0.69698722
3837203772885	383720	3772885	0.000610495	0.001015483	0.001015483	0.000488396	0.000231422	0.000627852	0.000408242	0.000280358	0.00030133	0.000409341	0.000473555	0.001385229	0.000125963	0.000273969	1.99756E-08	4.13071E-07	2.5825E-07	6.91293E-07	0.69129267
3837303772885	383730	3772885	0.000602358	0.001001948	0.001001948	0.000481887	0.000228337	0.000619484	0.000402801	0.000276621	0.000297314	0.000404324	0.000466588	0.00136567	0.000124185	0.000270101	1.98517E-08	4.1069E-07	2.5461E-07	6.85155E-07	0.68515451
3837403772885	383740	3772885	0.000595498	0.000990537	0.000990537	0.000476398	0.000225737	0.000612428	0.000398214	0.000273471	0.000293928	0.000398952	0.00045971	0.001345288	0.000122331	0.00026607	1.97245E-08	4.08273E-07	2.5082E-07	6.78816E-07	0.67881591
3837503772885	383750	3772885	0.000589276	0.000980187	0.000980187	0.000471421	0.000223378	0.000606029	0.000394053	0.000270613	0.000290857	0.000393403	0.00045313	0.00132518	0.000120503	0.000262093	1.95993E-08	4.05909E-07	2.4698E-07	6.72486E-07	0.67248584
3837603772885	383760	3772885	0.000584729	0.000972624	0.000972624	0.000467783	0.000221654	0.000601353	0.000391012	0.000268525	0.000288612	0.000386113	0.000443692	0.001298766	0.000118101	0.000256869	1.94533E-08	4.03197E-07	2.4194E-07	6.64588E-07	0.66458764
3837703772885	383770	3772885	0.000580102	0.000964928	0.000964928	0.000464082	0.0002199	0.000596594	0.000387918	0.0002664	0.000286329	0.000378971	0.000434432	0.001273266	0.000115782	0.000251825	1.9309E-08	4.00484E-07	2.3704E-07	6.56835E-07	0.65683535
3837803772885	383780	3772885	0.000575076	0.000956568	0.000956568	0.000460061	0.000217995	0.000591426	0.000384557	0.000264092	0.000283848	0.000372832	0.000426602	0.001251148	0.000113771	0.000247451	1.91766E-08	3.97976E-07	2.3285E-07	6.49999E-07	0.64999889
3837903772885	383790	3772885	0.000569971	0.000948076	0.000948076	0.000455977	0.00021606	0.000586175	0.000381143	0.000261748	0.000281328	0.000367401	0.000420141	0.001232046	0.000112034	0.000243673	1.90529E-08	3.9566E-07	2.2919E-07	6.43903E-07	0.64390286
3838003772885	383800	3772885	0.000565105	0.000939982	0.000939982	0.000452084	0.000214215	0.000581171	0.000377889	0.000259513	0.000278926	0.000362088	0.000414484	0.001214589	0.000110446	0.0002402 2	1.8931E-08	3.93362E-07	2.2565E-07	6.37943E-07	0.63794298
3838103772885	383810	3772885	0.000560558	0.000932418	0.000932418	0.000448446	0.000212492	0.000576495	0.000374849	0.000257425	0.000276682	0.000356539	0.000408708	0.001196492	0.000108801	0.000236641	1.8805E-08	3.91004E-07	2.2198E-07	6.31792E-07	0.63179203
3838203772885	383820	3772885	0.000556091	0.000924988	0.000924988	0.000444872	0.000210798	0.0005719	0.000371862	0.000255373	0.000274477	0.000351168	0.000403199	0.001180314	0.00010733	0.000233441	1.86807E-08	3.88663E-07	2.1846E-07	6.25805E-07	0.6258048
3838303772885	383830	3772885	0.000551863	0.000917955	0.000917955	0.00044149	0.000209196	0.000567552	0.000369034	0.000253432	0.00027239	0.000346947	0.000400311	0.001177298	0.000107056	0.000232845	1.8581E-08	3.87016E-07	2.1614E-07	6.21738E-07	0.62173758
3838403772885	383840	3772885	0.000553538	0.000920742	0.000920742	0.00044283	0.000209831	0.000569275	0.000370155	0.000254201	0.000273217	0.000344291	0.000397989	0.001173368	0.000106698	0.000232067	1.85649E-08	3.88003E-07	2.1565E-07	6.22214E-07	0.62221379
3838503772885	383850	3772885	0.000554575	0.000922467	0.000922467	0.00044366	0.000210224	0.000570342	0.000370848	0.000254677	0.000273729	0.000341959	0.00039519	0.001165417	0.000105975	0.000230495	1.85171E-08	3.87728E-07	2.1484E-07	6.21081E-07	0.62108068
3838603772885	383860	3772885	0.000551224	0.000916894	0.000916894	0.00044098	0.000208954	0.000566896	0.000368608	0.000253139	0.000272075	0.000335908	0.000387836	0.001144486	0.000104072	0.000226355	1.83807E-08	3.85059E-07	2.1079E-07	6.14233E-07	0.61423342
3838703772885	383870	3772885	0.000547395	0.000910524	0.000910524	0.000437916	0.000207502	0.000562958	0.000366047	0.00025138	0.000270185	0.000329563	0.000380065	0.001122459	0.000102069	0.000221999	1.82305E-08	3.82011E-07	2.0654E-07	6.06782E-07	0.60678204
3838803772885	383880	3772885	0.000541492	0.000900705	0.000900705	0.000433194	0.000205265	0.000556887	0.0003621	0.00024867	0.000267272	0.000322509	0.000371311	0.001097599	9.98082E-05	0.000217082	1.80489E-08	3.78104E-07	2.0136E-07	5.97511E-07	0.59751139
3838903772885	383890	3772885	0.000527213	0.000876954	0.000876954	0.00042177	0.000199852	0.000542202	0.000352551	0.000242112	0.000260224	0.00031392	0.000356037	0.001046142	9.51291E-05	0.000206905	1.77715E-08	3.71456E-07	1.9387E-07	5.83101E-07	0.58310097
3839003772885	383900	3772885	0.00052123	0.000867002	0.000867002	0.000416984	0.000197584	0.000536049	0.00034855	0.000239365	0.000257271	0.000305862	0.000341567	0.00101004	9.18462E-05	0.000199765	1.75508E-08	3.67088E-07	1.8819E-07	5.7283E-07	0.57282985
3839103772885	383910	3772885	0.00051429	0.000855458	0.000855458	0.000411432	0.000194953	0.000528912	0.000343909	0.000236177	0.000253845	0.000297244	0.000329271	0.000974486	8.86132E-05	0.000192733	1.72807E-08	3.61918E-07	1.8229E-07	5.61492E-07	0.5614923
3829703772895	382970	3772895	0.00038474	0.000639968	0.000639968	0.000307792	0.000145844	0.000395679	0.000257278	0.000176684	0.000189901	0.001860439	0.00028193	0.000847169	7.70358E-05	0.000167552	1.92215E-08	4.2011E-07	3.8865E-07	8.2798E-07	0.82797983
3829803772895	382980	3772895	0.000387772	0.00064501	0.00064501	0.000310217	0.000146993	0.000398796	0.000259306	0.000178076	0.000191398	0.001904918	0.000287527	0.000863529	7.85235E-05	0.000170788	1.93118E-08	4.21389E-07	4.0112E-07	8.41818E-07	0.84181844
3829903772895	382990	3772895	0.00039168	0.000651512	0.000651512	0.000313344	0.000148475	0.000402816	0.000261919	0.000179871	0.000193327	0.001953116	0.000294078	0.000882631	8.02605E-05	0.000174566	1.94284E-08	4.23324E-07	4.1485E-07	8.57601E-07	0.85760099
3830003772895	383000	3772895	0.00039551	0.000657881	0.000657881	0.000316408	0.000149927	0.000406754	0.00026448	0.00018163	0.000195217	0.001998716	0.000300866	0.000902373	8.20557E-05	0.00017847	1.95439E-08	4.25214E-07	4.29E-07	8.73753E-07	0.87375304
3830103772895	383010	3772895	0.000399498	0.000664516	0.000664516	0.000319599	0.000151439	0.000410856	0.000267147	0.000183462	0.000197186	0.002042516	0.000308012	0.000923212	8.39506E-05	0.000182592	1.96611E-08	4.27103E-07	4.4373E-07	8.90493E-07	0.89049312

			EGIODemolition	EGIOSite Grubbing / Prep	EGIOMass Grading / Excavation	EGIOMass Grading / Excavation	EGIODrainage / Utilities Trenching	EGIODrainage / Utilities Trenching	EGIOFoundations / Concrete Pads	EGIOFoundations / Concrete Pads	EGIOBuilding / Structure Construction	EGIOBuilding / Structure Construction	EGIOAsphalt Paving	EGIOArchitectural Coating	EGIOLandscaping or Other Finishing	EGIOWaterside Construction (Piles)	HIWaterside Construction (Landscaping)	HIWaterside Construction (Landscaping)	KMDemolition	KMSite Grubbing / Prep	KMMass Grading / Excavation
Unique Identifier	X (UTM)	Y (UTM)	2025	2025	2025	2026	2026	2027	2026	2027	2026	2027	2027	2027	2027	2027	2025	2026	2025	2025	2025
3830203772895	383020	3772895	0.000393939	0.00036424	0.000605866	0.000605866	0.000291391	0.000291391	0.000138073	0.000138073	0.000374594	0.000374594	0.000243569	4.94042E-05	0.000167269	0.000179782	0.000613053	0.000613053	0.00037608	0.000347726	0.000578399
3830303772895	383030	3772895	0.00039437	0.00036464	0.00060653	0.00060653	0.00029171	0.00029171	0.000138224	0.000138224	0.000375005	0.000375005	0.000243836	4.94583E-05	0.000167453	0.000179979	0.000617855	0.000617855	0.000379013	0.000350438	0.000582911
3830403772895	383040	3772895	0.000394974	0.0003652	0.000607459	0.000607459	0.000292157	0.000292157	0.000138436	0.000138436	0.000375579	0.000375579	0.000244209	4.9534E-05	0.000167709	0.000180255	0.000622858	0.000622858	0.000381946	0.000353151	0.000587422
3830503772895	383050	3772895	0.000395406	0.0003656	0.000608122	0.000608122	0.000292476	0.000292476	0.000138587	0.000138587	0.000375989	0.000375989	0.000244476	4.95881E-05	0.000167892	0.000180452	0.000627761	0.000627761	0.000385052	0.000356022	0.000592199
3830603772895	383060	3772895	0.000395837	0.00036599	0.000608786	0.000608786	0.000292795	0.000292795	0.000138738	0.000138738	0.000376399	0.000376399	0.000244743	4.96422E-05	0.000168075	0.000180649	0.000632764	0.000632764	0.000388072	0.000358814	0.000596843
3830703772895	383070	3772895	0.000396182	0.00036631	0.000609316	0.000609316	0.00029305	0.00029305	0.000138859	0.000138859	0.000376727	0.000376727	0.000244956	4.96855E-05	0.000168222	0.000180806	0.000637567	0.000637567	0.000391092	0.000361606	0.000601488
3830803772895	383080	3772895	0.000396527	0.00036663	0.000609847	0.000609847	0.000293306	0.000293306	0.00013898	0.00013898	0.000377056	0.000377056	0.000245169	4.97288E-05	0.000168368	0.000180964	0.000642469	0.000642469	0.000394111	0.000364398	0.000606132
3830903772895	383090	3772895	0.000396959	0.00036703	0.00061051	0.00061051	0.000293625	0.000293625	0.000139131	0.000139131	0.000377466	0.000377466	0.000245436	4.97829E-05	0.000168552	0.00018116	0.000647472	0.000647472	0.000397304	0.00036735	0.000611041
3831003772895	383100	3772895	0.00039739	0.00036743	0.000611174	0.000611174	0.000293944	0.000293944	0.000139282	0.000139282	0.000377876	0.000377876	0.00024570	4.9837E-05	0.000168735	0.000181357	0.000652575	0.000652575	0.000400669	0.000370461	0.000616216
3831103772895	383110	3772895	0.000397821	0.00036783	0.000611837	0.000611837	0.000294263	0.000294263	0.000139434	0.000139434	0.000378286	0.000378286	0.00024597	4.98911E-05	0.000168918	0.000181554	0.000657678	0.000657678	0.00040412	0.000373652	0.000621524
3831203772895	383120	3772895	0.000398512	0.00036847	0.000612899	0.000612899	0.000294773	0.000294773	0.000139675	0.000139675	0.000378942	0.000378942	0.000246396	4.99776E-05	0.000169211	0.000181869	0.000662881	0.000662881	0.000407916	0.000377162	0.000627362
3831303772895	383130	3772895	0.000399116	0.00036903	0.000613828	0.000613828	0.00029522	0.00029522	0.000139887	0.000139887	0.000379517	0.000379517	0.00024677	5.00534E-05	0.000169467	0.000182145	0.000667984	0.000667984	0.000411626	0.000380592	0.000633068
3831403772895	383140	3772895	0.000399806	0.00036966	0.000614889	0.000614889	0.000295731	0.000295731	0.000140129	0.000140129	0.000380173	0.000380173	0.000247196	5.01399E-05	0.000169761	0.00018246	0.000672987	0.000672987	0.000415508	0.000384182	0.000639039
3831503772895	383150	3772895	0.000400323	0.00037014	0.000615685	0.000615685	0.000296114	0.000296114	0.000140311	0.000140311	0.000380665	0.000380665	0.000247517	5.02049E-05	0.00016998	0.000182696	0.000675889	0.000675889	0.000419477	0.000387851	0.000645143
3831603772895	383160	3772895	0.000400323	0.00037014	0.000615685	0.000615685	0.000296114	0.000296114	0.000140311	0.000140311	0.000380665	0.000380665	0.000247517	5.02049E-05	0.00016998	0.000182696	0.000672487	0.000672487	0.000423273	0.000391361	0.000650981
3831703772895	383170	3772895	0.000403947	0.00037349	0.000621258	0.000621258	0.000298794	0.000298794	0.000141581	0.000141581	0.000384111	0.000384111	0.000249757	5.06593E-05	0.000171519	0.00018435	0.000802562	0.000802562	0.000428536	0.000396227	0.000659075
3831803772895	383180	3772895	0.000410504	0.00037956	0.000631343	0.000631343	0.000303644	0.000303644	0.000143879	0.000143879	0.000390346	0.000390346	0.00025381	5.14816E-05	0.000174303	0.000187342	0.000854792	0.000854792	0.000440183	0.000406997	0.000676989
3831903772895	383190	3772895	0.000426465	0.00039431	0.000655891	0.000655891	0.00031545	0.00031545	0.000149473	0.000149473	0.000405523	0.000405523	0.00026368	5.34833E-05	0.00018108	0.000194626	0.000889612	0.000889612	0.000457956	0.00042343	0.000704323
3832003772895	383200	3772895	0.000448466	0.00041465	0.000689727	0.000689727	0.000331724	0.000331724	0.000157184	0.000157184	0.000426444	0.000426444	0.000277282	5.62424E-05	0.000190422	0.000204667	0.000901318	0.000901318	0.000505667	0.000467544	0.000777701
3832103772895	383210	3772895	0.000457266	0.00042279	0.000703261	0.000703261	0.000338233	0.000338233	0.000160268	0.000160268	0.000434812	0.000434812	0.000282724	5.73461E-05	0.000194159	0.000208683	0.000895815	0.000895815	0.00054406	0.000503042	0.000836748
3832203772895	383220	3772895	0.00045787	0.00042335	0.00070419	0.00070419	0.00033868	0.00033868	0.00016048	0.00016048	0.000435386	0.000435386	0.000283097	5.74218E-05	0.000194415	0.000208959	0.0008701	0.0008701	0.000590046	0.000545561	0.000907473
3832303772895	383230	3772895	0.000447603	0.00041386	0.0006884	0.0006884	0.000331086	0.000331086	0.000156882	0.000156882	0.000425623	0.000425623	0.000276749	5.61342E-05	0.000190056	0.000204273	0.00083408	0.00083408	0.000619035	0.000572364	0.000952057
3832403772895	383240	3772895	0.000433367	0.00040069	0.000666506	0.000666506	0.000320556	0.000320556	0.000151892	0.000151892	0.000412087	0.000412087	0.000267947	5.43489E-05	0.000184011	0.00019776	0.000805163	0.000805163	0.000624125	0.000577071	0.000959885
3832503772895	383250	3772895	0.00042324	0.00039048	0.00064922	0.00064922	0.00031287	0.00031287	0.00014822	0.00014822	0.00040186	0.00040186	0.00026111	5.2964E-05	0.00017932	0.00019273	0.00079045	0.00079045	0.00062369	0.00057672	0.00095922
3832603772895	383260	3772895	0.00041093	0.00037995	0.00063206	0.00063206	0.00030396	0.00030396	0.00014403	0.00014403	0.00039075	0.00039075	0.00025478	5.15357E-05	0.00017448	0.00018739	0.00076647	0.00076647	0.00060674	0.00057388	0.00095478
3832703772895	383270	3772895	0.000393853	0.00036416	0.000605734	0.000605734	0.000291327	0.000291327	0.000138043	0.000138043	0.000374512	0.000374512	0.000243516	4.93934E-05	0.000167233	0.000179743	0.000755234	0.000755234	0.000608768	0.000562871	0.000936266
3832803772895	383280	3772895	0.000376166	0.00034781	0.000578532	0.000578532	0.00027824	0.00027824	0.00013184	0.00013184	0.00035769	0.00035769	0.00023258	4.71752E-05	0.00015972	0.00017167	0.00073724	0.00073724	0.000592203	0.00054755	0.00091079
3832903772895	383290	3772895	0.000360809	0.00033361	0.000554913	0.000554913	0.000266885	0.000266885	0.000126461	0.000126461	0.000343091	0.000343091	0.000223085	4.52493E-05	0.000153202	0.000164663	0.000724417	0.000724417	0.000576328	0.000532877	0.000886375
3833003772895	383300	3772895	0.000349248	0.00032292	0.000537132	0.000537132	0.00025834	0.00025834	0.000122409	0.000122409	0.000332098	0.000332098	0.00021593	4.37994E-05	0.000148293	0.00015938	0.000716112	0.000716112	0.000564767	0.000522187	0.000868594
3833103772895	383310	3772895	0.000338894	0.00031334	0.00052121	0.00052121	0.000250676	0.000250676	0.00011878	0.00011878	0.000322253	0.000322253	0.000209536	4.2501E-05	0.000143897	0.000154662	0.00070898	0.00070898	0.000554327	0.000512535	0.000852539
3833203772895	383320	3772895	0.000332424	0.00030736	0.000511258	0.000511258	0.000245889	0.000245889	0.000116512	0.000116512	0.0003161	0.0003161	0.000205535	4.16895E-05	0.00014115	0.000151709	0.00070205	0.000704205	0.000549668	0.000508227	0.000845373
3833303772895	383330	3772895	0.000327506	0.00030281	0.000503694	0.000503694	0.000242252	0.000242252	0.000114789	0.000114789	0.000311424	0.000311424	0.000202494	4.10728E-05	0.000139061	0.000149464	0.00070010	0.000700103	0.000547166	0.000505914	0.000841525
3833403772895	383340	3772895	0.000323106	0.00029875	0.000496927	0.000496927	0.000238997	0.000238997	0.000113246	0.000113246	0.00030724	0.00030724	0.000199774	4.05209E-05	0.000137193	0.000147456	0.000696	0.000696	0.000544837	0.00050376	0.000837943
3833503772895	383350	3772895	0.00032059	0.00029611	0.000492548	0.000492548	0.00023689	0.00023689	0.000112248	0.000112248	0.000304532	0.000304532	0.00019803	4.01639E-05	0.000135984	0.000146157	0.00069268	0.000692698	0.000544837	0.00050376	0.000837943
3833603772895	383360	3772895	0.000317757	0.0002938	0.0004887	0.0004887	0.00023504	0.00023504	0.000111371	0.000111371	0.000302153	0.000302153	0.000196466	3.98501E-05	0.000134922	0.000145015	0.00068919	0.000689196	0.000544578	0.000503521	0.000837544
3833703772895	383370	3772895	0.000318274	0.00029428	0.000489496	0.000489496	0.000235423	0.000235423	0.000111553	0.000111553	0.000302645	0.000302645	0.000196786	3.9915E-05	0.000135142	0.000145251	0.00068759	0.000687595	0.000549237	0.000507828	0.00084471
3833803772895	383380	3772895	0.000321812	0.00029755	0.000494937	0.000494937	0.00023804	0.00023804	0.000112793	0.000112793	0.000306009	0.000306009	0.000198973	4.03586E-05	0.000136644	0.000146866	0.00068296	0.000688296	0.000558986	0.000516843	0.000859704
3833903772895	383390	3772895	0.000326298	0.0003017	0.000501837	0.000501837	0.000241358	0.000241358	0.000114365	0.000114365	0.000310275	0.000310275	0.000201747	4.09213E-05	0.000138549	0.000148913	0.00069019	0.000690197	0.000570029	0.000527054	0.000876688
3834003772895	383400	3772895	0.000334149	0.00030896	0.000513912	0.000513912	0.000247166	0.000247166	0.000117117	0.000117117	0.000317741	0.000317741	0.000206602	4.19059E-05	0.000141882	0.000152496	0.00069801	0.000696801	0.000586163	0.000541971	0.000901501
3834103772895	383410	3772895	0.000342691	0.00031685	0.000527048	0.000527048	0.00025348	0.00025348	0.000120111	0.000120111	0.000325863	0.000325863	0.00021188	4.29771E-05	0.000145509	0.000156394	0.00070707	0.000707307	0.000602124	0.000556729	0.000926049
3834203772895	383420	3772895	0.000346142	0.00032005	0.000532356	0.000532356	0.000256036	0.000256036	0.00012132	0.00012132	0.000329144	0.000329144	0.000214016	4.34099E-05	0.000146974	0.00015796	0.00071251	0.00071251	0.000608509	0.000562632	0.000935868
3834303772895	383430	3772895	0.000343208	0.00031733	0.000527844	0.000527844	0.000253866	0.000253866	0.000120292	0.000120292	0.000326355	0.000326355	0.000212203	4.3042E-05	0.000145729	0.00015663	0.00070586	0.000705806	0.000604713	0.000559122	0.00093003
3834403772895	383440	3772895	0.000340275	0.00031462	0.000523333	0.000523333	0.000251697	0.000251697	0.000119264	0.000119264	0.000323566	0.000323566	0.000210389	4.26741E-05	0.000144483	0.000155292	0.00069880	0.000698802	0.000600571	0.000555293	0.000923661
3834503772895	383450	3772895	0.00033389	0.00030872	0.000513513	0.000513513	0.000246974	0.000246974	0.000117026	0.000117026	0.000317495	0.000317495	0.00020644	4.18734E-05	0.000141772	0.000152378	0.00068519	0.000685194	0.000590477	0.00054596	0.000908136
3834603772895	383460	3772895	0.000327247	0.00030258	0.000503296	0.000503296	0.00024206	0.00024206	0.000114698	0.000114698	0.000311177	0.000311177	0.000202334	4.10403E-05	0.000138952	0.000149346	0.00067148	0.000671486	0.000578916	0.00053527	0.000890355
3834703772895	383470	3772895	0.00032094	0.00029675	0.00049361	0.00049361	0.00023741	0.00023741	0.00011249	0.00011249	0.00030518	0.00030518	0.00019844	4.02504E-05	0.00013627	0.00014672	0.00065879	0.00065879	0.00056782	0.00052421	0.00087209
3834803772895	383480	3772895	0.000314823	0.00029109	0.000484189	0.000484189	0.00023287	0.00023287	0.000110343	0.000110343	0.000299364	0.000299364	0.000194653	3.94822E-05	0.000133676	0.000143676	0.00064617	0.000646172	0.000555276	0.000513413	0.000853998
3834903772895	383490	3772895	0.000309043	0.00028574	0.000475299	0.000475299	0.000228595	0.000228595	0.000108317	0.000108317	0.000293867	0.000293867	0.000191078	3.87573E-05	0.000131222	0.00014103	0.00063436	0.000634365	0.00054337	0.000502404	0.000835687
3835003772895	383500	3772895	0.000307921	0.00028471	0.000473574	0.000473574	0.000227765	0.000227765	0.000107924	0.000107924	0.000292801	0.000292801	0.00019038	3.86166E-05	0.000130746	0.000140526	0.00062786	0.000627861	0.000539833	0.000499133	0.000830246
3835103772895	383510	3772895	0.000308266	0.00028503	0.000474104	0.000474104	0.00022802	0.00022802	0.000108045	0.000108045	0.000293129	0.000293129	0.000190598	3.86599E-05	0.000130892	0.000140684	0.00062305	0.000623058	0.000538884	0.000498256	0.000828787
3835203772895	383520	3772895	0.00030818	0.00028495	0.000473972	0.000473972	0.000227956	0.000227956	0.000108015	0.000108015	0.000293047	0.000293047	0.000190545	3.86491E-05	0.000130856	0.000140644	0.00061795	0.000617955	0.000536986	0.000496501	0.000825868
3835303772895	383530	3772895	0.0003068	0.00028367	0.000471849	0.000471849	0.000226935	0.000226935	0.000107531	0.000107531	0.000291734	0.000291734	0.000189692	3.8476E-05	0.000130269	0.000140014	0.00061105	0.000611051	0.00053224	0.000492113	0.00081857
3835403772895	383540	3772895	0.000305333	0.00028231	0.000469593	0.000469593	0.00022585	0.00022585	0.000107017	0.000107017	0.000290339	0.000290339	0.000188785	3.8292E-05	0.000129647	0.000139345	0.00060414	0.000604147	0.000527323	0.000487566	0.000811006
3835503772895	383550	3772895	0.000303349	0.00028048	0.000466541	0.000466541	0.000224383	0.000224383	0.000106321	0.000106321	0.000288452	0.000288452	0.000187558	3.80432E-05	0.000128804	0.000138439	0.00059654	0.000596543	0.000521283	0.000481982	0.000801718
3835603772895	383560	3772895	0.000301105	0.0002784	0.000463091	0.000463091	0.000222723	0.000222723	0.000105535	0.000105535	0.000286319	0.000286319	0.000186171	3.77618E-05	0.000127852	0.000137416	0.00058739	0.000588739	0.000514554	0.00047576	0.000791368
3835703772895	383570	3772895	0.00029929	0.00027673	0.000460304	0.000460304	0.000221383	0.000221383	0.0001049	0.0001049	0.00028497	0.00028497	0.00018505	3.75346E-05	0.00012708	0.00013689	0.00058163	0.000581635	0.000508514	0.00047016	0.00078208
3835803772895	383580	3772895	0.000304039	0.00028112	0.000467602	0.000467602	0.000224893	0.000224893	0.000106563	0.000106563	0.000289109	0.000289109	0.000187985	3.81297E-05	0.000129097	0.000138754	0.00058483	0.000584836	0.000514381	0.00047560 1	0.000791103
3835903772895	383590	3772895	0.000308784	0.0002855	0.0004749	0.0004749	0.000228403	0.000228403	0.000108227	0.000108227	0.000293621	0.000293621	0.000190918	3.87248E-05	0.000131112	0.00014092	0.00059003	0.000590039	0.000519558	0.000480387	0.000799064
3836003772895	383600	3772895	0.00031240 8	0.00028885	0.000480473	0.000480473	0.000231084	0.000231084	0.000109497	0.000109497	0.000297067	0.000297067	0.000193159	3.91793E-05	0.000132651	0.000142574	0.00059524 2	0.000595242	0.000522146	0.00048278	0.000803045
3836103772895	383610	3772895	0.000314996	0.00029125	0.000484454	0.000484454	0.000232998	0.000232998	0.000110404	0.000110404	0.000299528	0.000299528	0.000194759	3.95039E-05	0.00013375	0.000143755	0.00059964 5	0.000599645	0.000522146	0.00048278	0.000803045
3836203772895	383620	3772895	0.000317153	0.00029324	0.000487771	0.000487771	0.000234593	0.000234593	0.00011116	0.00011116	0.000301579	0.000301579	0.00019609 3	3.97744E-05	0.000134665	0.000144739	0.00060484 8	0.000604848	0.000520766	0.000481504	0.000800922
3836303772895	383630	3772895	0.000318619	0.0002946	0.000490027	0.000490027	0.000235678	0.000235678	0.000111674	0.000111674	0.000302974	0.000302974	0.000197	3.99583E-05	0.000135288	0.000145409	0.00060945 1	0.000609451	0.000517487	0.000478472	0.00079588
3836403772895	383640	3772895	0.000319655	0.00029556	0.00049162	0.00049162	0.000236444	0.000236444	0.000112037	0.000112037	0.000303958	0.000303958	0.00019764	4.00881E-05	0.000135728	0.000145881	0.00061415 3	0.000614153	0.000513001	0.000474324	0.00078898
3836503772895	383650	3772895	0.00032	0.00029587	0.00049215	0.00049215	0.000236699	0.000236699	0.000112158	0.000112158	0.000304286	0.000304286	0.000197853	4.01314E-05	0.000135874	0.000146039	0.00061825 6	0.000618256	0.000507134	0.00046 89	0.000779957
3836603772895	383660	3772895	0.000319741	0.00029563	0.000491752	0.000491752	0.000236508	0.000236508	0.000112067	0.000112067	0.00030404	0.00030404	0.000197693	4.0099E-05	0.000135764	0.000145921	0.00062115 7	0.000621157	0.000500577	0.000462837	0.000769872
3836703772895	383670	3772895	0.000318878	0.00029484	0.000490425	0.000490425	0.00023587	0.00023587	0.000111765	0.000111765	0.00030322	0.00030322	0.00019716	3.99908E-05	0.000135398	0.000145527	0.00062355 9	0.000623559	0.000494106	0.000456854	0.00079202
3836803772895	383680	3772895	0.000317498	0.00029356	0.000488302	0.000488302	0.000234849	0.000234849	0.000111281	0.000111281	0.000301907	0.000301907	0.000196306	3.98176E-05	0.000134812	0.000144897	0.00062355 9	0.000623559	0.000488153	0.00045135	0.000750765
3836903772895	383690	3772895	0.00031603 1	0.0002922	0.00048604 6	0.00048604 6	0.000233764	0.000233764	0.000110767	0.000110767	0.000300512	0.000300512	0.000195399	3.96337E-05	0.000134189	0.000144227	0.00062265 8	0.000622658	0.000482718	0.000446324	0.000742405
3837003772895	383700	3772895	0.000314306	0.00029061	0.000483393	0.000483393	0.000232487	0.000232487	0.000110162	0.000110162	0.000298872	0.000298872	0.000194332	3.94173E-05	0.000133457	0.00014344	0.00062125 7	0.000621257	0.000477627	0.000441618	0.000734576
3837103772895	383710	3772895	0.000312666	0.00028909	0.000480872	0.000480872	0.000231275	0.000231275	0.000109587	0.000109587	0.000297313	0.000297313	0.000193319	3.92117E-05	0.000132761	0.000142692	0.00061895 6	0.000618956	0.000473055	0.00043739	0.000727544
3837203772895	383720	3772895	0.000311372	0.0002879	0.000478881	0.000478881	0.000230318	0.000230318	0.000109134	0.000109134	0.000296082	0.000296082	0.000192519	3.90494E-05	0.000132211	0.000142101	0.00061635 4	0.000616354	0.000468913	0.000433561	0.000721175
3837303772895	383730	3772895	0.000310164	0.00028678	0.000477024	0.000477024	0.00022942 4	0.000229424	0.00010871	0.00010871	0.000294934	0.000294934	0.000191772	3.88979E-05	0.000131698	0.00014155	0.00061265 2	0.000612652	0.00046529	0.00043021	0.000715602
3837403772895	383740	3772895	0.000308784	0.0002855	0.0004749	0.0004749	0.000228403	0.000228403	0.000108227	0.000108227	0.000293621	0.000293621	0.000190918	3.87248E-05	0.000131112	0.00014092	0.00060855	0.00060855	0.000462184	0.000427339	0.000710825
3837503772895	383750	3772895	0.000307317	0.00028415	0.000472645	0.000472645	0.000227318	0.000227318	0.000107713	0.000107713	0.000292226	0.000292226	0.000190012	3.85409E-05	0.000130489	0.000140251	0.00060394 7	0.000603947	0.000459423	0.000424786	0.000706579
3837603772895	383760	3772895	0.00030516	0.00028215	0.000469327	0.000469327	0.000225723	0.000225723	0.000106957	0.000106957	0.000290175	0.000290175	0.000188678	3.82704E-05	0.000129573	0.000139266	0.00059734 4	0.000597344	0.000456662	0.000422233	0.000702333
3837703772895	383770	3772895	0.000302917	0.00028008	0.000465877	0.000465877	0.00022406 4	0.000224064	0.00010617	0.00010617	0.000288042	0.000288042	0.000187291	3.79891E-05	0.000128621	0.000138243	0.00059054	0.00059054	0.000453729	0.000419521	0.000697821
3837803772895	383780	3772895	0.000300933	0.00027824	0.000462826	0.000462826	0.000222596	0.000222596	0.000105475	0.000105475	0.000286155	0.000286155	0.000186064	3.77402E-05	0.000127778	0.000137337	0.00058473 6	0.000584736	0.000450882	0.000416888	0.000693442

			KMMass Grading / Excavation	KMDrainage / Utilities Trenching	KMFoundations / Concrete Pads	KMBuilding / Structure Construction	KMAsphalt Paving	KMArchitectural Coating	KMLandscaping or Other Finishing	KMWaterside Construction (Piles)	EWNDemolition	EWNSite Grubbing / Prep	EWNDrainage / Utilities Trenching	EWNDrainage / Utilities Trenching	EWNDrainage / Utilities Trenching	EWNFoundations / Concrete Pads	EWNBuilding / Structure Construction	EWNAsphalt Paving	EWNLandscaping or Other Finishing	EWNWaterside Construction (Piles)	ISDemolition
Unique Identifier	X (UTM)	Y (UTM)	2026	2026	2026	2026	2026	2026	2026	2026	2027	2027	2027	2028	2029	2029	2029	2029	2029	2029	2027
3830203772895	383020	3772895	0.000578399	0.000143622	0.000131813	0.000387682	0.000232527	4.71644E-05	0.000159686	0.000171632	0.001884022	0.002154003	0.002536792	0.002536792	0.002536792	0.000660336	0.001640523	0.001164875	0.00079997	0.000836426	0.000304384
3830303772895	383030	3772895	0.000582911	0.000144742	0.000132841	0.000390706	0.000234341	4.75323E-05	0.000160932	0.000172971	0.001932337	0.002209242	0.002601847	0.002601847	0.002601847	0.00067727	0.001682594	0.001194747	0.000820485	0.000857876	0.00030516
3830403772895	383040	3772895	0.000587422	0.000145862	0.00013387	0.00039373	0.000236154	4.79002E-05	0.000162177	0.000174309	0.001982636	0.002266749	0.002669574	0.002669574	0.002669574	0.0006949	0.001726392	0.001225847	0.000841842	0.000880207	0.000305937
3830503772895	383050	3772895	0.000592199	0.000147048	0.000134958	0.000396932	0.000238075	4.82897E-05	0.000163496	0.000175727	0.002033885	0.002325341	0.002738578	0.002738578	0.002738578	0.000712862	0.001771017	0.001257533	0.000863603	0.000902959	0.0003068
3830603772895	383060	3772895	0.000596843	0.000148201	0.000136017	0.000400044	0.000239942	4.86684E-05	0.000164778	0.000177105	0.002085823	0.002384722	0.002808512	0.002808512	0.002808512	0.000731066	0.001816242	0.001289646	0.000885656	0.000926017	0.000307576
3830703772895	383070	3772895	0.000601488	0.000149355	0.000137075	0.000403157	0.000241809	4.90471E-05	0.000166061	0.000178483	0.002138365	0.002444794	0.00287926	0.00287926	0.00287926	0.000749482	0.001861994	0.001322133	0.000907966	0.000949344	0.000308353
3830803772895	383080	3772895	0.000606132	0.000150508	0.000138133	0.00040627	0.000243676	4.94258E-05	0.000167343	0.000179861	0.002191339	0.002505359	0.002950588	0.002950588	0.002950588	0.000768049	0.001908121	0.001354886	0.000930459	0.000972862	0.000309043
3830903772895	383090	3772895	0.000611041	0.000151727	0.000139252	0.000409561	0.000245649	4.98262E-05	0.000168698	0.000181318	0.002247333	0.002569377	0.003025982	0.003025982	0.003025982	0.000787674	0.001956878	0.001389506	0.000954234	0.000997721	0.000309906
3831003772895	383100	3772895	0.000616216	0.000153012	0.000140431	0.000413029	0.00024773	5.02481E-05	0.000170127	0.000182853	0.00230462	0.002634874	0.003103118	0.003103118	0.003103118	0.000807753	0.002006762	0.001424927	0.000978559	0.001023154	0.000310768
3831103772895	383110	3772895	0.000621524	0.00015433	0.000141641	0.000416587	0.000249864	5.06809E-05	0.000171592	0.000184428	0.00236303	0.002701653	0.003181765	0.003181765	0.003181765	0.000828225	0.002057622	0.001461041	0.00100336	0.001049085	0.000311631
3831203772895	383120	3772895	0.000627362	0.000155779	0.000142972	0.0004205	0.000252211	5.1157E-05	0.000173204	0.000186161	0.002425667	0.002773266	0.003266104	0.003266104	0.003266104	0.000850179	0.002112163	0.001499769	0.001029956	0.001076893	0.000312753
3831303772895	383130	3772895	0.000633068	0.000157196	0.000144272	0.000424325	0.000254505	5.16223E-05	0.000174779	0.000187854	0.002487958	0.002844484	0.003349978	0.003349978	0.003349978	0.000872012	0.002166404	0.001538283	0.001056406	0.001104548	0.000313788
3831403772895	383140	3772895	0.000639039	0.000158679	0.000145633	0.000428327	0.000256905	5.21092E-05	0.000176428	0.000189626	0.002552579	0.002918365	0.003436989	0.003436989	0.003436989	0.000894661	0.002222673	0.001578238	0.001083844	0.001133237	0.00031491
3831503772895	383150	3772895	0.000645143	0.000160195	0.000147024	0.000432418	0.000259359	5.26069E-05	0.000178113	0.000191437	0.002616597	0.002991556	0.003523187	0.003523187	0.003523187	0.000917099	0.002278417	0.001617819	0.001111027	0.001161658	0.000315945
3831603772895	383160	3772895	0.000650981	0.000161644	0.000148354	0.000436331	0.000261706	5.3083E-05	0.000179725	0.000193169	0.002677077	0.003060703	0.003604622	0.003604622	0.003604622	0.000938296	0.00233108	0.001655213	0.001136707	0.001188509	0.000316894
3831703772895	383170	3772895	0.000659075	0.000163654	0.000150199	0.000441756	0.00026496	5.3743E-05	0.00018196	0.000195571	0.002739713	0.003132316	0.003688961	0.003688961	0.003688961	0.00096025	0.002385621	0.001693941	0.001163303	0.001216317	0.000317843
3831803772895	383180	3772895	0.000676989	0.000168102	0.000154281	0.000453763	0.000272161	5.52037E-05	0.000186905	0.000200887	0.00276042	0.003155989	0.003716841	0.003716841	0.003716841	0.000967507	0.002403651	0.001706744	0.001172095	0.001225509	0.000316721
3831903772895	383190	3772895	0.000704323	0.000174889	0.00016051	0.000472084	0.00028315	5.74326E-05	0.000194452	0.000208998	0.002858344	0.003267946	0.003848694	0.003848694	0.003848694	0.001001829	0.002488919	0.001767289	0.001213674	0.001268984	0.000357875
3832003772895	383200	3772895	0.000777701	0.00019311	0.000177233	0.000521267	0.00031265	6.34161E-05	0.00021471	0.000230772	0.003006567	0.003437409	0.004048273	0.004048273	0.004048273	0.00105378	0.002617985	0.001858934	0.001276611	0.001334788	0.000394111
3832103772895	383210	3772895	0.000836748	0.000207772	0.000190689	0.000560845	0.000336388	6.8231E-05	0.000231012	0.000248293	0.003036591	0.003471736	0.0040887	0.0040887	0.0040887	0.001064304	0.002644129	0.001877498	0.001289359	0.001348118	0.00041499
3832203772895	383220	3772895	0.000907473	0.000225333	0.000206807	0.000608249	0.00036482	7.39981E-05	0.000250538	0.0002692	0.002964982	0.003389865	0.003992279	0.003992279	0.003992279	0.001039205	0.002581775	0.001833222	0.001258953	0.001316326	0.00042681
3832303772895	383230	3772895	0.000952057	0.000236404	0.000216967	0.000638132	0.000382744	7.76336E-05	0.000262847	0.000282509	0.00283108	0.003236775	0.003811984	0.003811984	0.003811984	0.000992273	0.002465179	0.001750432	0.001202098	0.00125688	0.000425689
3832403772895	383240	3772895	0.000959885	0.000238348	0.000218751	0.00064338	0.000385891	7.8272E-05	0.000265008	0.000284832	0.002729188	0.003120282	0.003674788	0.003674788	0.003674788	0.000956561	0.002376456	0.001687433	0.001158834	0.001211644	0.000418096
3832503772895	383250	3772895	0.000959222	0.000238183	0.0002186	0.000642935	0.000385624	7.82179E-05	0.000264825	0.000284636	0.002688379	0.003073625	0.00361984	0.00361984	0.00361984	0.000942258	0.002340921	0.001662201	0.001141506	0.001193526	0.000411108
3832603772895	383260	3772895	0.000954578	0.00023703	0.000217542	0.000639822	0.000383757	7.78392E-05	0.000263543	0.000283258	0.002649727	0.003029434	0.003567796	0.003567796	0.003567796	0.00092871	0.002307265	0.001638303	0.001125094	0.001176367	0.000403343
3832703772895	383270	3772895	0.000936266	0.000232483	0.000213369	0.000627549	0.000376396	7.6346E-05	0.000258487	0.000277824	0.002579239	0.002948845	0.003472885	0.003472885	0.003472885	0.000904005	0.002245887	0.001594721	0.001095164	0.001145073	0.000389798
3832803772895	383280	3772895	0.00091079	0.000226157	0.000207563	0.000610472	0.000366154	7.42686E-05	0.000251454	0.000270264	0.002518155	0.002879008	0.003390637	0.003390637	0.003390637	0.000882595	0.002192698	0.001556953	0.001069228	0.001117954	0.000374527
3832903772895	383290	3772895	0.000886375	0.000220094	0.000201999	0.000594108	0.000356338	7.22777E-05	0.000244713	0.000263019	0.002470444	0.00282446	0.003326396	0.003326396	0.003326396	0.000865873	0.002151153	0.001527454	0.001048969	0.001096773	0.000360636
3833003772895	383300	3772895	0.000868594	0.000215679	0.00019794	0.00058219	0.00034919	7.08278E-05	0.000239804	0.000257743	0.002434122	0.002782932	0.003277488	0.003277488	0.003277488	0.000853142	0.002119525	0.001504996	0.001033546	0.001080647	0.000350024
3833103772895	383310	3772895	0.000852539	0.000211693	0.000194288	0.000571429	0.000342736	6.95186E-05	0.000235371	0.000252979	0.002396678	0.002740123	0.003227071	0.003227071	0.003227071	0.000840018	0.002086921	0.001481845	0.001017647	0.001064023	0.000340447
3833203772895	383320	3772895	0.000845373	0.000209913	0.000192655	0.000566626	0.000339855	6.89343E-05	0.000233393	0.000250853	0.0023695	0.002709051	0.003190477	0.003190477	0.003190477	0.000830493	0.002063256	0.001465042	0.001006108	0.001051958	0.000334494
3833303772895	383330	3772895	0.000841525	0.000208958	0.000191778	0.000564047	0.000338308	6.86205E-05	0.000232331	0.000249711	0.002343963	0.002679854	0.003156091	0.003156091	0.003156091	0.000821542	0.002041019	0.001449252	0.000995264	0.00104062	0.000329922
3833403772895	383340	3772895	0.000837943	0.000208068	0.000190961	0.000561645	0.000336868	6.83284E-05	0.000231342	0.000248648	0.002315405	0.002647204	0.003117639	0.003117639	0.003117639	0.000811533	0.002016152	0.001431595	0.000983138	0.001027942	0.000325522
3833503772895	383350	3772895	0.000837943	0.000208068	0.000190961	0.000561645	0.000336868	6.83284E-05	0.000231342	0.000248648	0.00229004	0.00262818	0.003083485	0.003083485	0.003083485	0.000802643	0.001994065	0.001415912	0.000972368	0.001016681	0.000322588
3833603772895	383360	3772895	0.000837544	0.00020797	0.000190871	0.000561378	0.000336708	6.82959E-05	0.000231232	0.00024853	0.002260878	0.002584863	0.00304422	0.00304422	0.00304422	0.000792422	0.001968673	0.001397881	0.000959986	0.001003734	0.000319655
3833703772895	383370	3772895	0.00084471	0.000209749	0.000192504	0.000566181	0.000339588	6.88802E-05	0.00023321	0.000250656	0.002242588	0.002563951	0.003019592	0.003019592	0.003019592	0.000786011	0.001952746	0.001386573	0.00095222	0.000995614	0.000319741
3833803772895	383380	3772895	0.000859704	0.000213472	0.000195921	0.000576231	0.000345616	7.01029E-05	0.00023735	0.000255105	0.002234736	0.002554975	0.003009021	0.003009021	0.003009021	0.000783259	0.0194591	0.001381718	0.000948886	0.000992128	0.00032302
3833903772895	383390	3772895	0.000876688	0.000217689	0.000199791	0.000587615	0.000352444	7.14878E-05	0.000242039	0.000260145	0.002228093	0.00254738	0.003000076	0.003000076	0.003000076	0.000780931	0.001940125	0.001377611	0.000946065	0.000989179	0.000327161
3834003772895	383400	3772895	0.000901501	0.000223851	0.000205446	0.000604247	0.00036242	7.35112E-05	0.000248889	0.000267508	0.002238533	0.002559315	0.003014132	0.003014132	0.003014132	0.00078459	0.001949215	0.001384065	0.000950498	0.000993814	0.000334667
3834103772895	383410	3772895	0.000926049	0.000229946	0.00021104	0.0006207	0.000372288	7.55129E-05	0.000255667	0.000274792	0.002261914	0.002586047	0.003045614	0.003045614	0.003045614	0.000792785	0.001969574	0.001398522	0.000960426	0.001004194	0.000342604
3834203772895	383420	3772895	0.000935868	0.000232384	0.000213278	0.000627282	0.000376236	7.63135E-05	0.000258377	0.000277706	0.002261482	0.002585554	0.003045033	0.003045033	0.003045033	0.000792633	0.001969199	0.001398255	0.000960242	0.001004002	0.00034502
3834303772895	383430	3772895	0.00093003	0.000230934	0.000211947	0.000623368	0.000373889	7.58375E-05	0.000256766	0.000275973	0.002211959	0.002528934	0.002978352	0.002978352	0.002978352	0.000775276	0.001926076	0.001367635	0.000939215	0.000982016	0.000341051
3834403772895	383440	3772895	0.000923661	0.000229353	0.000210496	0.000619099	0.000371328	7.53181E-05	0.000255007	0.000274083	0.002162092	0.00247192	0.002911206	0.002911206	0.002911206	0.000757798	0.001882654	0.001336802	0.00091804	0.000959877	0.000337083
3834503772895	383450	3772895	0.000908136	0.000225498	0.000206958	0.000608694	0.000365087	7.40522E-05	0.000250721	0.000269477	0.002085823	0.002384722	0.002808512	0.002808512	0.002808512	0.000731066	0.001816242	0.001289646	0.000885656	0.000926017	0.0003294
3834603772895	383460	3772895	0.000890355	0.000221083	0.000202906	0.000596776	0.000357939	7.26023E-05	0.000245812	0.0002642	0.002010504	0.00229861	0.002707096	0.002707096	0.002707096	0.000704667	0.001750658	0.001243077	0.000853675	0.000892578	0.000321467
3834703772895	383470	3772895	0.000872309	0.000216602	0.000198793	0.00058468	0.000350684	7.11308E-05	0.00024083	0.000258846	0.001940016	0.002218021	0.002612186	0.002612186	0.002612186	0.000679962	0.00168928	0.001199495	0.000823745	0.000861285	0.000313702
3834803772895	383480	3772895	0.000853998	0.000212055	0.00019462	0.000572407	0.000343322	6.96376E-05	0.000235774	0.000253412	0.001873324	0.002141772	0.002522387	0.002522387	0.002522387	0.000656587	0.001631207	0.00115826	0.000795427	0.000831676	0.000306109
3834903772895	383490	3772895	0.000835687	0.000207508	0.000190447	0.000560133	0.000335961	6.81444E-05	0.000230719	0.000247978	0.001809738	0.002069074	0.00243677	0.00243677	0.00243677	0.0006343	0.00157584	0.001118945	0.000768428	0.000803447	0.000298776
3835003772895	383500	3772895	0.000830246	0.000206157	0.000189208	0.000556487	0.000333774	6.77008E-05	0.000229217	0.000246364	0.001771086	0.002024883	0.002384726	0.002384726	0.002384726	0.000620753	0.001542183	0.001095047	0.000752016	0.00078628	0.000296705
3835103772895	383510	3772895	0.000828787	0.000205795	0.000188875	0.000555509	0.000333187	6.75818E-05	0.000228814	0.000245931	0.00174063	0.001990064	0.002343718	0.002343718	0.002343718	0.000610079	0.001515664	0.001076217	0.000739085	0.000772766	0.000296274
3835203772895	383520	3772895	0.000825868	0.00020507	0.00018821	0.000553552	0.000332014	6.73438E-05	0.000228008	0.000245065	0.001709226	0.001954159	0.002301433	0.002301433	0.002301433	0.000599071	0.001488318	0.001056799	0.00072575	0.00075882	0.00029567
3835303772895	383530	3772895	0.00081857	0.000203258	0.000186546	0.00054866	0.00032908	6.67487E-05	0.000225993	0.000242899	0.001670746	0.001910165	0.002249621	0.002249621	0.002249621	0.000585585	0.001454812	0.001033008	0.000709411	0.000741741	0.000293513
3835403772895	383540	3772895	0.000811006	0.00020138	0.000184823	0.000543591	0.000326039	6.61319E-05	0.000223905	0.000240655	0.00163313	0.001867158	0.002198971	0.002198971	0.002198971	0.0005724	0.001422057	0.00100975	0.000693439	0.00072504	0.000291442
3835503772895	383550	3772895	0.000801718	0.000199073	0.000182706	0.000537365	0.000322305	6.53745E-05	0.000221341	0.000237899	0.001593615	0.001821981	0.002145766	0.002145766	0.002145766	0.000558551	0.001387649	0.000985318	0.000676661	0.000707498	0.00028894
3835603772895	383560	3772895	0.000791368	0.000196504	0.000180347	0.000530428	0.000318144	6.45305E-05	0.000218483	0.000234827	0.00155341	0.001776015	0.002091631	0.002091631	0.002091631	0.000544459	0.001352641	0.00096046	0.00065959	0.000689648	0.000286179
3835703772895	383570	3772895	0.00078208	0.000194197	0.000178231	0.000524202	0.00031441	6.37731E-05	0.000215919	0.000232071	0.001516397	0.001733698	0.002041794	0.002041794	0.002041794	0.000531487	0.001320412	0.000937575	0.000643874	0.00073216	0.000284023
3835803772895	383580	3772895	0.000791103	0.000196438	0.000180287	0.00053025	0.000318037	6.45089E-05	0.00021841	0.000234749	0.001514499	0.001731528	0.002039238	0.002039238	0.002039238	0.000530821	0.001318759	0.000936402	0.000643068	0.000672374	0.000288768
3835903772895	383590	3772895	0.000799064	0.000198415	0.000182101	0.000535586	0.000321238	6.51581E-05	0.000220608	0.000237111	0.001518209	0.001735769	0.002044234	0.002044234	0.002044234	0.000532122	0.001321989	0.000938696	0.000644643	0.000674021	0.000293254
3836003772895	383600	3772895	0.000803045	0.000199403	0.000183008	0.000538255	0.000322838	6.54827E-05	0.000221707	0.000238292	0.001520884	0.001738827	0.002047835	0.002047835	0.002047835	0.000533059	0.001324318	0.000940349	0.000645779	0.00067528	0.000296533
3836103772895	383610	3772895	0.000803045	0.000199403	0.000183008	0.000538255	0.000322838	6.54827E-05	0.000221707	0.000238292	0.00152028	0.001738137	0.002047022	0.002047022	0.002047022	0.000532847	0.001323792	0.000939976	0.000645522	0.00067494	0.000298517
3836203772895	383620	3772895	0.000800922	0.000198876	0.000182525	0.000536832	0.000321985	6.53096E-05	0.000221121	0.000237662	0.001521402	0.001739419	0.002048532	0.002048532	0.002048532	0.00053324	0.001324769	0.000940669	0.000645999	0.000675438	0.000299984
3836303772895	383630	3772895	0.00079588	0.000197624	0.000181376	0.000533452	0.000319958	6.48984E-05	0.000219729	0.000236166	0.001519935	0.001737742	0.002046557	0.002046557	0.002046557	0.000532726	0.001323492	0.000939763	0.000645376	0.000674787	0.000300588
3836403772895	383640	3772895	0.00078898	0.00019591	0.000179803	0.000528827	0.000317184	6.43358E-05	0.000217824	0.000234119	0.001518209	0.001735769	0.002044234	0.002044234	0.002044234	0.000532122	0.001321989	0.000938696	0.000644643	0.000674021	0.000300588
3836503772895	383650	3772895	0.000779957	0.00019367	0.00017747	0.000522779	0.000313556	6.36E-05	0.000215333	0.000231441	0.001514068	0.001731035	0.002038657	0.002038657	0.002038657	0.00053067	0.001318383	0.000936135	0.000642885	0.00067218	0.000299897
3836603772895	383660	3772895	0.000769872	0.000191166	0.000175449	0.00051602	0.000309502	6.27777E-05	0.000212549	0.000228449	0.001505785	0.001721565	0.002027505	0.002027505	0.002027505	0.000527767	0.001311171	0.000931014	0.000639368	0.000668505	0.000298517
3836703772895	383670	3772895	0.00075992	0.000188695	0.000173181	0.00050935	0.000305502	6.19662E-05	0.000209801	0.000225496	0.001496122	0.001710518	0.002014494	0.002014494	0.00052438	0.001302757	0.00092504	0.000635265	0.000664215	0.000296533
3836803772895	383680	3772895	0.000750765	0.000186421	0.000171094	0.000503213	0.000301821	6.12196E-05	0.000207273	0.000222779	0.001479989	0.001692072	0.001992771	0.001992771	0.001992771	0.000518726	0.001288709	0.000915064	0.000628414	0.000657052	0.000294203
3836903772895	383690	3772895	0.000742405	0.000184346	0.000169189	0.00049761	0.00029846	6.0538E-05	0.000204966	0.000220298	0.00146282	0.001672442	0.001969653	0.001969653	0.001969653	0.000512708	0.001273759	0.000904449	0.000621124	0.00064943	0.000291787
3837003772895	383700	3772895	0.000734576	0.000182402	0.000167405	0.000492362	0.000295313	5.98996E-05	0.000202804	0.000217975	0.001446082	0.001653306	0.001947116	0.001947116	0.001947116	0.000506841	0.001259184	0.0008941	0.000614017	0.000641999	0.000289458
3837103772895	383710	3772895	0.000727544	0.000180655	0.000165802	0.000487649	0.000292486	5.93261E-05	0.000200863	0.000215888	0.001429258	0.001634071	0.001924463	0.001924463	0.001924463	0.000500945	0.001244535	0.000883698	0.000606874	0.00063453	0.000287387
3837203772895	383720	3772895	0.000721175	0.000179074	0.000164351	0.00048338	0.000289925	5.88068E-05	0.000199104	0.000213998	0.00141416	0.001616809	0.001904133	0.001904133	0.001904133	0.000495653	0.001231388	0.000874363	0.000600463	0.000627827	0.000285403
3837303772895	383730	3772895	0.000715602	0.00017769	0.000163081	0.000479644	0.000287685	5.83523E-05	0.000197566	0.000212345	0.001396042	0.001596095	0.001879738	0.001879738	0.001879738	0.000489303	0.001215611	0.00086316	0.00059277	0.000619783	0.000283677
3837403772895	383740	3772895	0.000710825	0.000176504	0.000161992	0.000476442	0.000285764	5.79628E-05	0.000196247	0.000210927	0.001377233	0.001574592	0.001854413	0.001854413	0.001854413	0.00048271	0.001199234	0.000851531	0.000584784	0.000611433	0.000282211
3837503772895	383750	3772895	0.000706579	0.00017545	0.000161024	0.000473596	0.000284057	5.76166E-05	0.000195074	0.000209667	0.001356958	0.001551411	0.001827113	0.001827113	0.001827113	0.000475604	0.001181579	0.000838996	0.000576175	0.000602432	0.00028083
3837603772895	383760	3772895	0.000702333	0.000174395	0.000160057	0.00047075	0.00028235	5.72703E-05	0.000193902	0.000208407	0.001320118	0.001509292	0.001777509	0.001777509	0.001777509	0.000462692	0.001149501	0.000816218	0.000560532	0.000586077	0.00027945
3837703772895	383770	3772895	0.000697821	0.000173275	0.000159029	0.000467726	0.000280536	5.69024E-05	0.000192657	0.000207069	0.001284917	0.001469047	0.001730111	0.001730111	0.001730111	0.000450354	0.001118849	0.000794453	0.000545586	0.000570449	0.000278069
3837803772895	383780	3772895	0.000693442	0.000172188	0.000158031	0.000464791	0.000278776	5.65454E-05	0.000191448	0.000205769	0.001256532	0.001436594	0.001691892	0.001691892	0.001691892	0.000440406	0.001094133	0.000776903	0.000533533	0.000557847	0.000276775

			ISDrainage / Utilities Trenching	ISDrainage / Utilities Trenching	ISAsphalt Paving	ISAsphalt Paving	SVDemolition	SVSite Grubbing / Prep	SVMass Grading / Excavation	SVMass Grading / Excavation	SVDrainage / Utilities Trenching	SVFoundations / Concrete Pads	SVBuilding / Structure Construction	SVBuilding / Structure Construction	SVAsphalt Paving	SVAsphalt Paving	SVArchitectural Coating	SVArchitectural Coating	SVLandscaping or Other Finishing	SVLandscaping or Other Finishing	MDemolition
Unique Identifier	X (UTM)	Y (UTM)	2027	2028	2027	2028	2027	2027	2027	2028	2028	2028	2028	2029	2028	2029	2028	2029	2028	2029	2027
3830203772895	383020	3772895	0.000163305	0.000163305	0.000188198	0.000188198	0.004226425	0.001684222	0.005477809	0.005477809	0.002826915	0.001096524	0.007148059	0.007148059	0.002933682	0.002933682	0.0006608	0.0006608	0.002237293	0.002237293	0.000436646
3830303772895	383030	3772895	0.000163721	0.000163721	0.000188678	0.000188678	0.004403795	0.001754903	0.005707695	0.005707695	0.002945551	0.001142541	0.007485758	0.007485758	0.003056799	0.003056799	0.000688531	0.000688531	0.002331185	0.002331185	0.000441219
3830403772895	383040	3772895	0.000164138	0.000164138	0.000189158	0.000189158	0.004588985	0.001828701	0.005947717	0.005947717	0.003069419	0.001190588	0.007837064	0.007837064	0.003185344	0.003185344	0.000717486	0.000717486	0.002429217	0.002429217	0.000445964
3830503772895	383050	3772895	0.000164601	0.000164601	0.000189692	0.000189692	0.004779296	0.00190454	0.006194376	0.006194376	0.003196711	0.001239963	0.008197264	0.008197264	0.003317445	0.003317445	0.000747241	0.000747241	0.002529959	0.002529959	0.000450795
3830603772895	383060	3772895	0.000165018	0.000165018	0.000190172	0.000190172	0.004973897	0.001982088	0.006446596	0.006446596	0.003326874	0.001290451	0.00856369	0.00856369	0.003452523	0.003452523	0.000777667	0.000777667	0.002632973	0.002632973	0.000455713
3830703772895	383070	3772895	0.000165434	0.000165434	0.000190652	0.000190652	0.005171959	0.002061015	0.006703301	0.006703301	0.003459351	0.001341837	0.008933495	0.008933495	0.003590003	0.003590003	0.000808634	0.000808634	0.002737819	0.002737819	0.000460631
3830803772895	383080	3772895	0.000165804	0.000165804	0.000191078	0.000191078	0.005372374	0.00214088	0.006963056	0.006963056	0.003593402	0.001393834	0.009303745	0.009303745	0.003729117	0.003729117	0.000839968	0.000839968	0.00284391	0.00284391	0.000465549
3830903772895	383090	3772895	0.000166267	0.000166267	0.000191612	0.000191612	0.005581508	0.00222422	0.007234112	0.007234112	0.003733285	0.001448093	0.009681822	0.009681822	0.003874283	0.003874283	0.000872666	0.000872666	0.002954617	0.002954617	0.000470898
3831003772895	383100	3772895	0.00016673	0.00016673	0.000192145	0.000192145	0.00579348	0.00230869	0.007508846	0.007508846	0.003875065	0.001503088	0.010056252	0.010056252	0.004021419	0.004021419	0.000905808	0.000905808	0.003066826	0.003066826	0.000476333
3831103772895	383110	3772895	0.000167193	0.000167193	0.000192679	0.000192679	0.006007113	0.002393822	0.007785732	0.007785732	0.004017957	0.001558514	0.010421789	0.010421789	0.004169707	0.004169707	0.000939209	0.000939209	0.003179914	0.003179914	0.000481941
3831203772895	383120	3772895	0.000167795	0.000167795	0.000193372	0.000193372	0.006226835	0.002481381	0.008070511	0.008070511	0.004164922	0.001615519	0.010778609	0.010778609	0.004322223	0.004322223	0.000973563	0.000973563	0.003296226	0.003296226	0.000488067
3831303772895	383130	3772895	0.00016835	0.00016835	0.000194012	0.000194012	0.006438461	0.002565714	0.008344796	0.008344796	0.004306472	0.001670425	0.011101811	0.011101811	0.004469118	0.004469118	0.001006651	0.001006651	0.003408252	0.003408252	0.000494106
3831403772895	383140	3772895	0.000168952	0.000168952	0.000194706	0.000194706	0.006628426	0.002641414	0.008591007	0.008591007	0.004433533	0.00171971	0.011345502	0.011345502	0.004600978	0.004600978	0.001036352	0.001036352	0.003508812	0.003508812	0.000500491
3831503772895	383150	3772895	0.000169507	0.000169507	0.000195346	0.000195346	0.006710986	0.002674314	0.008698012	0.008698012	0.004488755	0.00174113	0.011230149	0.011230149	0.004658286	0.004658286	0.00104926	0.00104926	0.003552516	0.003552516	0.000506961
3831603772895	383160	3772895	0.000170017	0.000170017	0.000195933	0.000195933	0.006863235	0.002734985	0.00889534	0.00889534	0.004590589	0.00178063	0.011417275	0.011417275	0.004763966	0.004763966	0.001073064	0.001073064	0.00363311	0.00363311	0.000513173
3831703772895	383170	3772895	0.000170526	0.000170526	0.00019652	0.00019652	0.006943166	0.002766837	0.008998937	0.008998937	0.004644052	0.001801367	0.01145116	0.01145116	0.004819448	0.004819448	0.001085561	0.001085561	0.003675422	0.003675422	0.000519385
3831803772895	383180	3772895	0.000169924	0.000169924	0.000195826	0.000195826	0.00690801	0.002752828	0.008953372	0.008953372	0.004620537	0.001792247	0.011136141	0.011136141	0.004795046	0.004795046	0.001080064	0.001080064	0.003656812	0.003656812	0.000524821
3831903772895	383190	3772895	0.000192004	0.000192004	0.000221271	0.000221271	0.006795484	0.002707987	0.008807529	0.008807529	0.004545273	0.001763052	0.010587303	0.010587303	0.004716938	0.004716938	0.001062471	0.001062471	0.003597245	0.003597245	0.000527236
3832003772895	383200	3772895	0.000211445	0.000211445	0.000243676	0.000243676	0.006639152	0.002645689	0.00860491	0.00860491	0.004440708	0.001722493	0.009912973	0.009912973	0.004608424	0.004608424	0.001038029	0.001038029	0.00351449	0.00351449	0.000660102
3832103772895	383210	3772895	0.000222646	0.000222646	0.000256585	0.000256585	0.006414309	0.002556089	0.008313493	0.008313493	0.004290317	0.001664158	0.009250116	0.009250116	0.004452354	0.004452354	0.001002874	0.001002874	0.003395467	0.003395467	0.000710402
3832203772895	383220	3772895	0.000228988	0.000228988	0.000263893	0.000263893	0.006083583	0.002424295	0.007884844	0.007884844	0.004069106	0.001578353	0.008538876	0.008538876	0.004222787	0.004222787	0.000951166	0.000951166	0.003220395	0.003220395	0.000745861
3832303772895	383230	3772895	0.000228386	0.000228386	0.0002632	0.0002632	0.005792995	0.002308497	0.007508218	0.007508218	0.003874741	0.001502962	0.007943079	0.007943079	0.004021082	0.004021082	0.000905732	0.000905732	0.00306657	0.00306657	0.000753281
3832403772895	383240	3772895	0.000224313	0.000224313	0.000258505	0.000258505	0.005615349	0.002237705	0.007277973	0.007277973	0.00375592	0.001456872	0.007481756	0.007481756	0.003897773	0.003897773	0.000877957	0.000877957	0.002972531	0.002972531	0.000747759
3832503772895	383250	3772895	0.000220563	0.000220563	0.000254185	0.000254185	0.005538256	0.002206984	0.00717853	0.00717853	0.003704354	0.001436871	0.007143168	0.007143168	0.00384426	0.00384426	0.000865904	0.000865904	0.002931721	0.002931721	0.000745689
3832603772895	383260	3772895	0.000216397	0.000216397	0.000249384	0.000249384	0.005455972	0.002174194	0.007071407	0.007071407	0.003649318	0.001415523	0.006809649	0.006809649	0.003787145	0.003787145	0.000853039	0.000853039	0.002888164	0.002888164	0.000741375
3832703772895	383270	3772895	0.00020913	0.00020913	0.000241009	0.000241009	0.005302409	0.002112999	0.006872375	0.006872375	0.003546604	0.001375682	0.006404268	0.006404268	0.003680552	0.003680552	0.000829029	0.000829029	0.002806874	0.002806874	0.000723084
3832803772895	383280	3772895	0.000200937	0.000200937	0.000231567	0.000231567	0.005137426	0.002047254	0.006658544	0.006658544	0.003436253	0.001332878	0.00601045	0.00601045	0.003566033	0.003566033	0.000803234	0.000803234	0.002719539	0.002719539	0.000702378
3832903772895	383290	3772895	0.000193485	0.000193485	0.000222978	0.000222978	0.004977219	0.001983412	0.006450902	0.006450902	0.003329096	0.001291313	0.005654963	0.005654963	0.003454829	0.003454829	0.000778186	0.000778186	0.002634732	0.002634732	0.000686762
3833003772895	383300	3772895	0.000187791	0.000187791	0.000216417	0.000216417	0.004833759	0.001926243	0.006264966	0.006264966	0.00323314	0.001254093	0.005352484	0.005352484	0.003355249	0.003355249	0.000755756	0.000755756	0.00255879	0.00255879	0.000679083
3833103772895	383310	3772895	0.000182653	0.000182653	0.000210496	0.000210496	0.00468158	0.0018656	0.006067728	0.006067728	0.003131352	0.001214611	0.00506966	0.00506966	0.003249617	0.003249617	0.000731963	0.000731963	0.002478233	0.002478233	0.000674079
3833203772895	383320	3772895	0.000179459	0.000179459	0.000206815	0.000206815	0.004556943	0.001815933	0.005906188	0.005906188	0.003047987	0.001182275	0.004841	0.004841	0.003163104	0.003163104	0.000712476	0.000712476	0.002412255	0.002412255	0.000675028
3833303772895	383330	3772895	0.000177006	0.000177006	0.000203988	0.000203988	0.004436805	0.001768058	0.005750479	0.005750479	0.002967631	0.001151106	0.004636531	0.004636531	0.003079712	0.003079712	0.000693693	0.000693693	0.002348659	0.002348659	0.000677703
3833403772895	383340	3772895	0.000174645	0.000174645	0.000201267	0.000201267	0.004309262	0.001717232	0.005585173	0.005585173	0.002882322	0.001118015	0.0044414	0.0044414	0.002991181	0.002991181	0.000673751	0.000673751	0.002281143	0.002281143	0.00068055
3833503772895	383350	3772895	0.000173072	0.000173072	0.000199453	0.000199453	0.004193415	0.001671067	0.005435024	0.005435024	0.002804835	0.001087959	0.004271528	0.004271528	0.002910768	0.002910768	0.000655639	0.000655639	0.002219819	0.002219819	0.000684864
3833603772895	383360	3772895	0.000171498	0.000171498	0.00019764	0.00019764	0.004070785	0.0016222	0.005276086	0.005276086	0.002722813	0.001056144	0.004106459	0.004106459	0.002825648	0.002825648	0.000636466	0.000636466	0.002154904	0.002154904	0.000688746
3833703772895	383370	3772895	0.000171544	0.000171544	0.000197693	0.000197693	0.00398262	0.001587066	0.005161816	0.005161816	0.002663841	0.00103327	0.003982123	0.003982123	0.002764449	0.002764449	0.000622681	0.000622681	0.002108232	0.002108232	0.000696597
3833803772895	383380	3772895	0.000173303	0.000173303	0.00019972	0.00019972	0.003924142	0.001563763	0.005086024	0.005086024	0.002624728	0.001018098	0.003890517	0.003890517	0.002723858	0.002723858	0.000613538	0.000613538	0.002077277	0.002077277	0.000709884
3833903772895	383390	3772895	0.000175525	0.000175525	0.000202281	0.000202281	0.003867741	0.001541287	0.005012923	0.005012923	0.002587003	0.001003465	0.003805225	0.003805225	0.002684709	0.002684709	0.00060472	0.00060472	0.00204742	0.00204742	0.000726708
3834003772895	383400	3772895	0.000179552	0.000179552	0.000206922	0.000206922	0.003842827	0.001531359	0.004980633	0.004980633	0.002570339	0.000997001	0.003751951	0.003751951	0.002667416	0.002667416	0.000600824	0.000600824	0.002034232	0.002034232	0.000754057
3834103772895	383410	3772895	0.000183811	0.000183811	0.000211829	0.000211829	0.003826288	0.001524768	0.004959196	0.004959196	0.002559276	0.00099271	0.003707659	0.003707659	0.002655935	0.002655935	0.000598238	0.000598238	0.002025477	0.002025477	0.000787447
3834203772895	383420	3772895	0.000185107	0.000185107	0.000213323	0.000213323	0.003760613	0.001498597	0.004874076	0.004874076	0.002515349	0.000975671	0.003624235	0.003624235	0.002610348	0.002610348	0.00058797	0.00058797	0.001990711	0.001990711	0.000807376
3834303772895	383430	3772895	0.000182977	0.000182977	0.000210869	0.000210869	0.003619921	0.001442531	0.004691728	0.004691728	0.002421245	0.000939169	0.003485225	0.003485225	0.00251269	0.00251269	0.000565973	0.000565973	0.001916235	0.001916235	0.000806514
3834403772895	383440	3772895	0.000180848	0.000180848	0.000208415	0.000208415	0.003483451	0.001388148	0.004514851	0.004514851	0.002329964	0.000903763	0.003354841	0.003354841	0.002417962	0.002417962	0.000544636	0.000544636	0.001843994	0.001843994	0.000805047
3834503772895	383450	3772895	0.000176775	0.000176775	0.000203721	0.000203721	0.003311895	0.001319783	0.004292499	0.004292499	0.002215216	0.000859253	0.003201423	0.003201423	0.00229888	0.00229888	0.000517813	0.000517813	0.001753179	0.001753179	0.000791243
3834603772895	383460	3772895	0.00017247	0.00017247	0.00019876	0.00019876	0.003146289	0.00125379	0.00407786	0.00407786	0.002104448	0.000816288	0.003056631	0.003056631	0.002183929	0.002183929	0.000491921	0.000491921	0.001665514	0.001665514	0.000775972
3834703772895	383470	3772895	0.000168304	0.000168304	0.000193959	0.000193959	0.002992241	0.001192402	0.003878201	0.003878201	0.00200141	0.000776321	0.002924291	0.002924291	0.002077	0.002077	0.000467836	0.000467836	0.001583968	0.001583968	0.000761391
3834803772895	383480	3772895	0.000164231	0.000164231	0.000189265	0.000189265	0.002847951	0.001134903	0.003691188	0.003691188	0.0019049	0.000738886	0.002802445	0.002802445	0.001976844	0.001976844	0.000445276	0.000445276	0.001507586	0.001507586	0.000747587
3834903772895	383490	3772895	0.000160296	0.000160296	0.000184731	0.000184731	0.002712588	0.001080961	0.003515746	0.003515746	0.00181436	0.000703767	0.002690116	0.002690116	0.001882884	0.001882884	0.000424112	0.000424112	0.001435931	0.001435931	0.000734473
3835003772895	383500	3772895	0.000159185	0.000159185	0.00018345	0.00018345	0.002622554	0.001045082	0.003399054	0.003399054	0.001754139	0.000680408	0.002616564	0.002616564	0.001820389	0.001820389	0.000410035	0.000410035	0.00138827	0.00138827	0.000733524
3835103772895	383510	3772895	0.000158954	0.000158954	0.000183184	0.000183184	0.002548298	0.001015492	0.003302812	0.003302812	0.001704471	0.000661142	0.002557065	0.002557065	0.001768846	0.001768846	0.000398425	0.000398425	0.001348962	0.001348962	0.000736198
3835203772895	383520	3772895	0.00015863	0.00015863	0.00018281	0.00018281	0.002474734	0.000986176	0.003207467	0.003207467	0.001655267	0.00064057	0.002498721	0.002498721	0.001717783	0.001717783	0.000386924	0.000386924	0.001310021	0.001310021	0.000737579
3835303772895	383530	3772895	0.000157473	0.000157473	0.000181477	0.000181477	0.002393489	0.0009538	0.003102166	0.003102166	0.001600925	0.000620978	0.00243433	0.00243433	0.001661388	0.001661388	0.000374221	0.000374221	0.001267013	0.001267013	0.000734214
3835403772895	383540	3772895	0.000156362	0.000156362	0.000180196	0.000180196	0.002316465	0.000923106	0.003002336	0.003002336	0.001549406	0.000600994	0.002373318	0.002373318	0.001607924	0.001607924	0.000362178	0.000362178	0.00122624	0.00122624	0.000730418
3835503772895	383550	3772895	0.000155019	0.000155019	0.000178649	0.000178649	0.002239717	0.000892523	0.002902865	0.002902865	0.001498072	0.000581083	0.002312307	0.002312307	0.001554651	0.001554651	0.000350179	0.000350179	0.001185613	0.001185613	0.000724551
3835603772895	383560	3772895	0.000153538	0.000153538	0.000176942	0.000176942	0.002164908	0.000862711	0.002805906	0.002805906	0.001448035	0.000561674	0.002252273	0.002252273	0.001502724	0.001502724	0.000338482	0.000338482	0.001146012	0.001146012	0.000717304
3835703772895	383570	3772895	0.000152381	0.000152381	0.000175609	0.000175609	0.002097088	0.000835685	0.002718006	0.002718006	0.001402672	0.000544078	0.002197398	0.002197398	0.001455648	0.001455648	0.000327879	0.000327879	0.001110111	0.001110111	0.000710833
3835803772895	383580	3772895	0.000154927	0.000154927	0.000178543	0.000178543	0.002075842	0.000827219	0.002690469	0.002690469	0.001388462	0.000538566	0.002179966	0.002179966	0.001440901	0.001440901	0.000324557	0.000324557	0.001098864	0.001098864	0.000723602
3835903772895	383590	3772895	0.000157334	0.000157334	0.000181317	0.000181317	0.002060064	0.000820931	0.002670019	0.002670019	0.001377908	0.000534473	0.002165736	0.002165736	0.001429949	0.001429949	0.00032209	0.00032209	0.001090512	0.001090512	0.000737579
3836003772895	383600	3772895	0.000159093	0.000159093	0.000183344	0.000183344	0.002043386	0.000814285	0.002648403	0.002648403	0.001366753	0.000530146	0.002149905	0.002149905	0.001418372	0.001418372	0.000319482	0.000319482	0.001081683	0.001081683	0.000748191
3836103772895	383610	3772895	0.000160157	0.000160157	0.00018457	0.00018457	0.002024493	0.000806756	0.002623916	0.002623916	0.001354116	0.000525244	0.002131762	0.002131762	0.001405258	0.001405258	0.000316529	0.000316529	0.001071682	0.001071682	0.000754575
3836203772895	383620	3772895	0.000160944	0.000160944	0.000185477	0.000185477	0.002009891	0.000800937	0.002604991	0.002604991	0.001344349	0.000521456	0.002116553	0.002116553	0.001395122	0.001395122	0.000314246	0.000314246	0.001063952	0.001063952	0.000759148
3836303772895	383630	3772895	0.000161268	0.000161268	0.000185851	0.000185851	0.001994805	0.000794926	0.002585437	0.002585437	0.001334258	0.000517541	0.002101078	0.002101078	0.00138465	0.00138465	0.000311887	0.000311887	0.001055966	0.001055966	0.000760183
3836403772895	383640	3772895	0.000161268	0.000161268	0.000185851	0.000185851	0.001982071	0.000789851	0.002568934	0.002568934	0.001325741	0.000514238	0.002088093	0.002088093	0.001375812	0.001375812	0.000309896	0.000309896	0.001049226	0.001049226	0.000758716
3836503772895	383650	3772895	0.000160898	0.000160898	0.000185424	0.000185424	0.001968991	0.000784639	0.002551981	0.002551981	0.001316993	0.000510844	0.002075553	0.002075553	0.001366733	0.001366733	0.000307851	0.000307851	0.001042302	0.001042302	0.000754057
3836603772895	383660	3772895	0.000160157	0.000160157	0.00018457	0.00018457	0.001952936	0.000778241	0.002531172	0.002531172	0.001306254	0.000506679	0.002061056	0.002061056	0.001355588	0.001355588	0.000305341	0.000305341	0.001033803	0.001033803	0.000746293
3836703772895	383670	3772895	0.000159093	0.000159093	0.000183344	0.000183344	0.001937227	0.000771981	0.002510812	0.002510812	0.001295746	0.000502603	0.002047537	0.002047537	0.001344684	0.001344684	0.000302885	0.000302885	0.001025487	0.001025487	0.000736284
3836803772895	383680	3772895	0.000157843	0.000157843	0.000181903	0.000181903	0.001913005	0.000762329	0.002479419	0.002479419	0.001279546	0.000496319	0.002026459	0.002026459	0.001327871	0.001327871	0.000299098	0.000299098	0.001012665	0.001012665	0.000724637
3836903772895	383690	3772895	0.000156547	0.000156547	0.00018041	0.00018041	0.001887123	0.000752015	0.002445873	0.002445873	0.001262234	0.000489604	0.00200378	0.00200378	0.001309906	0.001309906	0.000295051	0.000295051	0.000998964	0.000998964	0.000712645
3837003772895	383700	3772895	0.000155297	0.000155297	0.000178969	0.000178969	0.00186131	0.000741728	0.002412417	0.002412417	0.001244968	0.000482907	0.001980656	0.001980656	0.001291988	0.001291988	0.000291015	0.000291015	0.0009853	0.0009853	0.000700135
3837103772895	383710	3772895	0.000154186	0.000154186	0.000177689	0.000177689	0.001834113	0.00073089	0.002377167	0.002377167	0.001226777	0.000475851	0.001955397	0.001955397	0.00127311	0.00127311	0.000286763	0.000286763	0.000970903	0.000970903	0.000687711
3837203772895	383720	3772895	0.000153121	0.000153121	0.000176462	0.000176462	0.001807885	0.000720438	0.002343173	0.002343173	0.001209234	0.000469046	0.001930139	0.001930139	0.001254904	0.001254904	0.000282662	0.000282662	0.000957019	0.000957019	0.000675977
3837303772895	383730	3772895	0.000152196	0.000152196	0.000175395	0.000175395	0.001776881	0.000708084	0.00230299	0.00230299	0.001188497	0.000461002	0.001900255	0.001900255	0.001233384	0.001233384	0.000277815	0.000277815	0.000940607	0.000940607	0.0006664
3837403772895	383740	3772895	0.000151409	0.000151409	0.000174488	0.000174488	0.001744632	0.000695232	0.002261193	0.002261193	0.001166926	0.000452636	0.00186886	0.00186886	0.001210999	0.001210999	0.000272772	0.000272772	0.000923535	0.000923535	0.000658463
3837503772895	383750	3772895	0.000150668	0.000150668	0.000173635	0.000173635	0.001710722	0.000681719	0.002217242	0.002217242	0.001144245	0.000443838	0.001835864	0.001835864	0.001187461	0.001187461	0.000267471	0.000267471	0.000905585	0.000905585	0.000651388
3837603772895	383760	3772895	0.000149928	0.000149928	0.000172781	0.000172781	0.001658335	0.000660843	0.002149344	0.002149344	0.001109205	0.000430246	0.00178766	0.00178766	0.001151097	0.001151097	0.00025928	0.00025928	0.000877853	0.000877853	0.000646988
3837703772895	383770	3772895	0.000149187	0.000149187	0.000171928	0.000171928	0.001608577	0.000641015	0.002084854	0.002084854	0.001075924	0.00041737	0.001741323	0.001741323	0.001116559	0.001116559	0.0002515	0.0002515	0.000851514	0.000851514	0.00064207
3837803772895	383780	3772895	0.000148493	0.000148493	0.000171128	0.000171128	0.001567193	0.000624523	0.002031216	0.002031216	0.001048243	0.0004066	0.001701923	0.001701923	0.001087833	0.001087833	0.00024503	0.00024503	0.000829607	0.000829607	0.000636462

			MSite Grubbing / Prep	MMass Grading / Excavation	MMass Grading / Excavation	MDrainage / Utilities Trenching	MFoundations / Concrete Pads	MBuilding / Structure Construction	MAsphalt Paving	MLandscaping or Other Finishing	MWaterside Construction (Piles)	RSSWRestriping South Valley	RSSWRestriping Silver Lake Boulevard	RSSWDemolition	RSSWPlacing Base	RSSWForm	Child Risk				
Unique Identifier	X (UTM)	Y (UTM)	2027	2027	2028	2028	2028	2028	2028	2028	2028	2029	2029	2029	2029	2029	3rd Trimester	0<2	2<16	Total	per million
3830203772895	383020	3772895	0.000403726	0.000671548	0.000671548	0.000322981	0.000153041	0.000415204	0.000269974	0.000185403	0.000199272	0.002084486	0.000315604	0.000945147	8.59453E-05	0.00018693	1.97834E-08	4.29128E-07	4.5913E-07	9.08046E-07	0.90804559
3830303772895	383030	3772895	0.000407954	0.000678581	0.000678581	0.000326363	0.000154644	0.000419552	0.000272802	0.000187345	0.000201359	0.002122826	0.000323465	0.000967905	8.80148E-05	0.000191431	1.99035E-08	4.31079E-07	4.7495E-07	9.25934E-07	0.92593383
3830403772895	383040	3772895	0.000412341	0.000685879	0.000685879	0.000329873	0.000156307	0.000424064	0.000275736	0.00018936	0.000203525	0.002158746	0.000331801	0.000992034	9.02089E-05	0.000196203	2.00286E-08	4.33149E-07	4.9144E-07	9.44619E-07	0.94461924
3830503772895	383050	3772895	0.000416809	0.00069331	0.00069331	0.000333447	0.000158001	0.000428659	0.000278723	0.000191411	0.00020573	0.002190474	0.000340495	0.001017169	9.24944E-05	0.000201175	2.01529E-08	4.35177E-07	5.0834E-07	9.63671E-07	0.96367059
3830603772895	383060	3772895	0.000421356	0.000700873	0.000700873	0.000337085	0.000159724	0.000433335	0.000281763	0.000193499	0.000207974	0.002217421	0.000349547	0.001043217	9.48631E-05	0.000206326	2.02772E-08	4.37187E-07	5.2556E-07	9.83026E-07	0.98302563
3830703772895	383070	3772895	0.000425903	0.000708436	0.000708436	0.000340722	0.000161448	0.000438011	0.000284804	0.000195587	0.000210218	0.002239233	0.000358955	0.001070271	9.73232E-05	0.000211677	2.03977E-08	4.39124E-07	5.4302E-07	1.00255E-06	1.00254639
3830803772895	383080	3772895	0.00043045	0.000716	0.000716	0.00034436	0.000163171	0.000442688	0.000287845	0.000197675	0.000212463	0.002255584	0.000368751	0.00109833	9.98747E-05	0.000217227	2.05194E-08	4.41075E-07	5.6063E-07	1.02223E-06	1.02222873
3830903772895	383090	3772895	0.000435396	0.000724227	0.000724227	0.000348316	0.000165046	0.000447774	0.000291152	0.000199947	0.000214904	0.002269633	0.000379321	0.001128492	0.000102617	0.000223192	2.06466E-08	4.43147E-07	5.79E-07	1.04279E-06	1.04279444
3831003772895	383100	3772895	0.000440421	0.000732586	0.000732586	0.000352337	0.000166951	0.000452943	0.000294513	0.000202255	0.000217385	0.002278842	0.000390456	0.001160298	0.00010551	0.000229482	2.07781E-08	4.45296E-07	5.9757E-07	1.06364E-06	1.06364296
3831103772895	383110	3772895	0.000445606	0.000741211	0.000741211	0.000356485	0.000168917	0.000458275	0.00029798	0.000204636	0.000219944	0.002283092	0.000402157	0.001193567	0.000108535	0.000236062	2.09109E-08	4.47477E-07	6.1622E-07	1.08461E-06	1.08460974
3831203772895	383120	3772895	0.00045127	0.000750632	0.000750632	0.000361016	0.000171064	0.0004641	0.000301767	0.000207237	0.000222739	0.002285069	0.00041499	0.001230035	0.000111851	0.000243275	2.10544E-08	4.49933E-07	6.3544E-07	1.10643E-06	1.10643152
3831303772895	383130	3772895	0.000456854	0.0007599	0.0007599	0.000365483	0.000173181	0.000469843	0.000305502	0.000209801	0.000225496	0.00227952	0.000428299	0.0012676	0.000115267	0.000250704	2.11939E-08	4.52298E-07	6.5391E-07	1.1274E-06	1.1274002
3831403772895	383140	3772895	0.000462757	0.000769739	0.000769739	0.000370206	0.000175418	0.000475914	0.000309449	0.000212512	0.000228409	0.002268039	0.00044259	0.001307815	0.000118924	0.000258658	2.1336E-08	4.54758E-07	6.7074E-07	1.14684E-06	1.14683803
3831503772895	383150	3772895	0.00046874	0.000779691	0.000779691	0.000374992	0.000177686	0.000482067	0.00031345	0.00021526	0.000231362	0.002247379	0.000457567	0.001349766	0.000122739	0.000266955	2.14489E-08	4.5687E-07	6.7882E-07	1.15714E-06	1.15713525
3831603772895	383160	3772895	0.000474484	0.000789245	0.000789245	0.000379587	0.000179864	0.000487974	0.000317291	0.000217897	0.000234197	0.002189441	0.000472841	0.001392358	0.000126612	0.000275379	2.14666E-08	4.5778E-07	6.9293E-07	1.17218E-06	1.17217789
3831703772895	383170	3772895	0.000480227	0.000798799	0.000798799	0.000384182	0.000182041	0.00049388	0.000321131	0.000220535	0.000237032	0.002086552	0.000488472	0.001435589	0.000130543	0.000283929	2.33665E-08	4.79459E-07	7.0229E-07	1.20511E-06	1.20511119
3831803772895	383180	3772895	0.000485253	0.000807158	0.000807158	0.000388202	0.000183946	0.000499049	0.000324492	0.000222843	0.000239513	0.001954621	0.000503448	0.00147681	0.000134291	0.000292082	2.43564E-08	4.94324E-07	6.9944E-07	1.21812E-06	1.21811674
3831903772895	383190	3772895	0.000487487	0.000810874	0.000810874	0.000389989	0.000184793	0.000501346	0.000325986	0.000223868	0.000240615	0.001822158	0.000508659	0.001482751	0.000134831	0.000293257	2.5336E-08	5.14E-07	6.977E-07	1.23704E-06	1.23703985
3832003772895	383200	3772895	0.000610336	0.001015217	0.001015217	0.000488268	0.000231361	0.000627688	0.000408136	0.000280284	0.000301251	0.001695185	0.000570083	0.001687117	0.000153415	0.000333676	2.65845E-08	5.44558E-07	7.0392E-07	1.27507E-06	1.27506624
3832103772895	383210	3772895	0.000656843	0.001092576	0.001092576	0.000525474	0.000248991	0.000675517	0.000439235	0.000301642	0.000324207	0.001573466	0.000599529	0.001775864	0.000161485	0.000351228	2.72705E-08	5.62386E-07	6.9254E-07	1.2822E-06	1.28219985
3832203772895	383220	3772895	0.000689629	0.001147112	0.001147112	0.000551703	0.000261419	0.000709235	0.0046116	0.000316698	0.000340389	0.001436252	0.000613761	0.00181809	0.000165325	0.00035958	2.77031E-08	5.75852E-07	6.6662E-07	1.27017E-06	1.27017026
3832303772895	383230	3772895	0.000696489	0.001158524	0.001158524	0.000557191	0.00026402	0.000716291	0.000465747	0.000319849	0.000343776	0.001316598	0.000609801	0.00180502	0.00016413	0.000356995	2.75682E-08	5.75984E-07	6.3681E-07	1.24036E-06	1.24036098
3832403772895	383240	3772895	0.000691384	0.001150031	0.001150031	0.000553107	0.000262084	0.00071104	0.000462333	0.000317504	0.000341256	0.001230563	0.000606109	0.001791493	0.00016290	0.000354319	2.70758E-08	5.66322E-07	6.1516E-07	1.20855E-06	1.20855372
3832503772895	383250	3772895	0.000689469	0.001146847	0.001146847	0.000551575	0.000261359	0.000709071	0.000461053	0.000316625	0.000340311	0.00117354	0.000613523	0.00180959	0.000164552	0.000357899	2.67248E-08	5.58299E-07	6.0445E-07	1.18948E-06	1.18947851
3832603772895	383260	3772895	0.000685481	0.001140212	0.001140212	0.000548385	0.000259847	0.000704969	0.000458386	0.000314793	0.000338342	0.001120207	0.000621175	0.00182787	0.000166214	0.000361514	2.63381E-08	5.49278E-07	5.9356E-07	1.16918E-06	1.1691758
3832703772895	383270	3772895	0.000668569	0.001112082	0.001112082	0.000534855	0.000253436	0.000687577	0.000447077	0.000307027	0.000329995	0.00105734	0.000619924	0.001820009	0.000165499	0.000359959	2.56244E-08	5.32976E-07	5.7502E-07	1.13362E-06	1.13362254
3832803772895	383280	3772895	0.000649424	0.001080236	0.001080236	0.000519539	0.000246178	0.000667887	0.000434274	0.000298235	0.000320545	0.000998753	0.000620579	0.00181745	0.000165267	0.000359453	2.48692E-08	5.15117E-07	5.5656E-07	1.09655E-06	1.09654848
3832903772895	383290	3772895	0.000634985	0.001056219	0.001056219	0.000507988	0.000240705	0.000653038	0.000424619	0.000291604	0.000313418	0.000947191	0.000625552	0.001826864	0.000166123	0.000361315	2.42294E-08	4.99484E-07	5.4011E-07	1.06382E-06	1.06382219
3833003772895	383300	3772895	0.000627885	0.001044409	0.001044409	0.000502308	0.000238014	0.000645736	0.000419871	0.000288344	0.000309914	0.000903154	0.000634097	0.001846332	0.000167893	0.000365165	2.37713E-08	4.8803E-07	5.2648E-07	1.03828E-06	1.03828404
3833103772895	383310	3772895	0.000623259	0.001036713	0.001036713	0.000498607	0.00023626	0.000640978	0.000416777	0.000286219	0.00030763	0.000861657	0.000642404	0.001864977	0.000169588	0.000368853	2.33628E-08	4.77773E-07	5.1276E-07	1.01389E-06	1.01389473
3833203772895	383320	3772895	0.000624136	0.001038173	0.001038173	0.000499309	0.000236593	0.000641881	0.000417364	0.000286622	0.000308063	0.000827832	0.000653003	0.00189002	0.000171866	0.000373806	2.31362E-08	4.72011E-07	5.022E-07	9.97352E-07	0.99735233
3833303772895	383330	3772895	0.000626609	0.001042286	0.001042286	0.000501287	0.00023753	0.000644424	0.000419018	0.000287758	0.000309284	0.000797491	0.000663275	0.001914058	0.000174051	0.00037856	2.29743E-08	4.67937E-07	4.924E-07	9.83314E-07	0.98331441
3833403772895	383340	3772895	0.000629241	0.001046665	0.001046665	0.000503393	0.000238528	0.000647131	0.000420778	0.000288967	0.000310583	0.000768655	0.000671701	0.001933069	0.00017578	0.00038232	2.2822E-08	4.64199E-07	4.8214E-07	9.69156E-07	0.96915608
3833503772895	383350	3772895	0.00063323	0.0010533	0.0010533	0.00050654	0.00024004	0.000651233	0.00042345	0.00029078	0.00031255	0.00074374	0.00067977	0.001951166	0.00017726	0.00038589	2.27401E-08	4.62238E-07	4.7308E-07	9.58059E-07	0.95805884
3833603772895	383360	3772895	0.00063682	0.001059271	0.001059271	0.000509456	0.000241401	0.000654925	0.000425846	0.000292447	0.000314324	0.000719926	0.000685338	0.00196259	0.000178465	0.000388159	2.26556E-08	4.60338E-07	4.6344E-07	9.46436E-07	0.94643563
3833703772895	383370	3772895	0.000644079	0.001071346	0.001071346	0.000515263	0.000244152	0.00066239	0.0004307	0.00029578	0.000317907	0.00070266	0.000692454	0.001978311	0.000179894	0.000391268	2.2719E-08	4.62082E-07	4.5707E-07	9.41866E-07	0.94186647
3833803772895	383380	3772895	0.000656364	0.00109178	0.00109178	0.000525091	0.000248809	0.000675025	0.000438915	0.000301422	0.00032397	0.000691031	0.000701297	0.001999332	0.000181806	0.000395426	2.29386E-08	4.67587E-07	4.537E-07	9.44225E-07	0.94422541
3833903772895	383390	3772895	0.000671919	0.001117655	0.001117655	0.000537536	0.000254706	0.000691022	0.000449317	0.000308566	0.000331648	0.000680937	0.000709455	0.002019349	0.000183626	0.000399384	2.32087E-08	4.74228E-07	4.5084E-07	9.48272E-07	0.9482723
3834003772895	383400	3772895	0.000697207	0.001159718	0.001159718	0.000557766	0.000264292	0.000717029	0.000466227	0.000320178	0.00034413	0.000676392	0.000722496	0.002054263	0.000186801	0.00040629	2.36722E-08	4.85143E-07	4.5187E-07	9.60685E-07	0.96068455
3834103772895	383410	3772895	0.000728079	0.001211069	0.001211069	0.000582463	0.000275994	0.000748779	0.000486871	0.000334356	0.000359368	0.000674591	0.000739467	0.002101607	0.000191106	0.000415653	2.41947E-08	4.96896E-07	4.5475E-07	9.7584E-07	0.97584009
3834203772895	383420	3772895	0.000746506	0.001241721	0.001241721	0.000597205	0.00028298	0.00076773	0.000499194	0.000342818	0.000368463	0.000666268	0.000747	0.00212336	0.000193084	0.000419956	2.44177E-08	5.01753E-07	4.5203E-07	9.78201E-07	0.97820078
3834303772895	383430	3772895	0.000745709	0.001240394	0.001240394	0.000596567	0.000282677	0.000766909	0.00049866	0.000342452	0.000368069	0.000646877	0.000736281	0.002094112	0.000190424	0.000414171	2.42246E-08	4.97903E-07	4.3991E-07	9.62042E-07	0.96204209
3834403772895	383440	3772895	0.000744352	0.001238138	0.001238138	0.000595482	0.000282163	0.000765515	0.000497754	0.000341829	0.0003674	0.000628519	0.000724431	0.002062123	0.000187515	0.000407844	2.40217E-08	4.93886E-07	4.2803E-07	9.45934E-07	0.94593353
3834503772895	383450	3772895	0.000731589	0.001216908	0.001216908	0.000585271	0.000277325	0.000752388	0.000489219	0.000335968	0.0003611	0.000604936	0.000702041	0.002000795	0.000181939	0.000395715	2.3584E-08	4.84977E-07	4.1133E-07	9.19891E-07	0.9198915
3834603772895	383460	3772895	0.000717469	0.001193421	0.001193421	0.000573975	0.000271973	0.000737867	0.000479777	0.000329483	0.000354131	0.000582446	0.000679026	0.001937913	0.000176221	0.000383278	2.31169E-08	4.75385E-07	3.9497E-07	8.93477E-07	0.89347712
3834703772895	383470	3772895	0.000703988	0.001170997	0.001170997	0.00056319	0.000266862	0.000724002	0.000470761	0.000323292	0.000347477	0.000561815	0.000657201	0.001878504	0.000170818	0.000371528	2.26622E-08	4.66024E-07	3.7972E-07	8.68404E-07	0.86840424
3834803772895	383480	3772895	0.000691224	0.001149766	0.001149766	0.000552979	0.000262024	0.000710876	0.000462226	0.000317431	0.000341177	0.00054280	0.00063636	0.001821929	0.000165674	0.000360339	2.22137E-08	4.5676E-07	3.6538E-07	8.44348E-07	0.84434844
3834903772895	383490	3772895	0.000679099	0.001129597	0.001129597	0.000543279	0.000257427	0.000698406	0.000454118	0.000311863	0.000335192	0.000525158	0.00061647	0.001767912	0.000160762	0.000349656	2.17778E-08	4.4776E-07	3.5185E-07	8.21383E-07	0.82138343
3835003772895	383500	3772895	0.000678221	0.001128137	0.001128137	0.000542577	0.000257095	0.000697504	0.000453531	0.00031146	0.000334759	0.000514178	0.00060596	0.001740127	0.000158235	0.00034416	2.16155E-08	4.44991E-07	3.4372E-07	8.10329E-07	0.81032919
3835103772895	383510	3772895	0.000680694	0.001132251	0.001132251	0.000544556	0.000258032	0.000700047	0.000455185	0.000312595	0.000335979	0.00050556	0.000598427	0.00172066	0.000156465	0.00034031	2.15389E-08	4.44171E-07	3.3741E-07	8.03116E-07	0.8031164
3835203772895	383520	3772895	0.000681971	0.001134374	0.001134374	0.000545577	0.000258516	0.000701359	0.000456038	0.000313181	0.000336609	0.000496971	0.00059021	0.001699273	0.00015452	0.00033608	2.14366E-08	4.42736E-07	3.3098E-07	7.95148E-07	0.79514829
3835303772895	383530	3772895	0.00067886	0.001129199	0.001129199	0.000543088	0.000257337	0.0006916	0.000453958	0.000311753	0.000335074	0.000486995	0.000578985	0.001669294	0.000151794	0.000330151	2.12452E-08	4.39337E-07	3.2323E-07	7.83814E-07	0.78381381
3835403772895	383540	3772895	0.00067535	0.001123361	0.001123361	0.00054028	0.000256006	0.00069455	0.000451611	0.000310141	0.000333341	0.000477462	0.00056779	0.001639315	0.000149068	0.000324222	2.10497E-08	4.35829E-07	3.1577E-07	7.72645E-07	0.77264457
3835503772895	383550	3772895	0.000669925	0.001114338	0.001114338	0.00053594	0.00025395	0.000688971	0.00044798	0.00030765	0.00033064	0.000467692	0.000555493	0.001606138	0.000146051	0.00031766	2.0819E-08	4.31545E-07	3.0803E-07	7.6039E-07	0.76038957
3835603772895	383560	3772895	0.000663224	0.001103192	0.001103192	0.000530579	0.00025141	0.00068208	0.000443503	0.000304573	0.000327357	0.000457923	0.000542691	0.001571224	0.000142876	0.000310755	2.05707E-08	4.26845E-07	3.0024E-07	7.4766E-07	0.74765971
3835703772895	383570	3772895	0.000657241	0.00109324	0.00109324	0.000525793	0.000249142	0.000675927	0.000439502	0.000301825	0.000324403	0.000449009	0.00053084	0.00153896	0.000139943	0.000304374	2.03491E-08	4.22721E-07	2.9316E-07	7.36232E-07	0.73623215
3835803772895	383580	3772895	0.000669048	0.001112878	0.001112878	0.000535238	0.000253617	0.000688069	0.000447397	0.000307247	0.000330231	0.000448153	0.000532806	0.001545998	0.000140583	0.000305766	2.05532E-08	4.27801E-07	2.928E-07	7.41157E-07	0.74115671
3835903772895	383590	3772895	0.000681971	0.001134374	0.001134374	0.000545577	0.000258516	0.000701359	0.000456038	0.000313181	0.000336609	0.000448419	0.000536587	0.001558337	0.000141705	0.000308206	2.07728E-08	4.32905E-07	2.9322E-07	7.46902E-07	0.74690197
3836003772895	383600	3772895	0.000691783	0.001150695	0.001150695	0.000553426	0.000262235	0.00071145	0.0004626	0.000317687	0.000341452	0.000448419	0.000539296	0.001567659	0.000142552	0.00031005	2.09342E-08	4.36476E-07	2.9325E-07	7.50665E-07	0.75066546
3836103772895	383610	3772895	0.000697686	0.001160514	0.001160514	0.000558149	0.000264473	0.000717521	0.000466547	0.000320398	0.000344366	0.00044777	0.000540219	0.001571498	0.000142901	0.000310809	2.10277E-08	4.38451E-07	2.926E-07	7.52082E-07	0.75208247
3836203772895	383620	3772895	0.000701914	0.001167547	0.001167547	0.000561531	0.000266076	0.000721869	0.000469375	0.00032234	0.000346453	0.000447652	0.000541202	0.00157552	0.000143267	0.000311604	2.11032E-08	4.39807E-07	2.9219E-07	7.53099E-07	0.75309944
3836303772895	383630	3772895	0.000702871	0.001169139	0.001169139	0.000562297	0.000266439	0.000722854	0.000470015	0.000322779	0.000346925	0.000447091	0.000540606	0.001574788	0.000143201	0.00031146	2.11296E-08	4.40026E-07	2.9131E-07	7.52465E-07	0.75246487
3836403772895	383640	3772895	0.000701515	0.001166883	0.001166883	0.000561212	0.000265925	0.000721459	0.000469108	0.000322157	0.000346256	0.000446648	0.000539267	0.001571772	0.000142926	0.000310863	2.11315E-08	4.39593E-07	2.9037E-07	7.511E-07	0.75109966
3836503772895	383650	3772895	0.000697207	0.001159718	0.001159718	0.000557766	0.000264292	0.000717029	0.000466227	0.000320178	0.00034413	0.000445881	0.000536408	0.001564369	0.000142253	0.000309399	2.10929E-08	4.38212E-07	2.8903E-07	7.48331E-07	0.7483313
3836603772895	383660	3772895	0.000690028	0.001147776	0.001147776	0.000552022	0.00026157	0.000709645	0.000461426	0.000316881	0.000340586	0.000444376	0.000531734	0.001551482	0.00014108	0.00030685	2.10186E-08	4.36095E-07	2.8699E-07	7.44104E-07	0.74410386
3836703772895	383670	3772895	0.000680774	0.001132383	0.001132383	0.000544619	0.000258062	0.000700129	0.000455238	0.000312632	0.000336019	0.000442752	0.000526106	0.001535488	0.000139627	0.000303687	2.09311E-08	4.33621E-07	2.8472E-07	7.39268E-07	0.73926756
3836803772895	383680	3772895	0.000670005	0.00111447	0.00111447	0.000536004	0.00025398	0.000689053	0.000448037	0.000307686	0.000330703	0.000439447	0.000518871	0.001514648	0.000137732	0.000299565	2.08129E-08	4.30731E-07	2.8135E-07	7.32896E-07	0.7328956
3836903772895	383690	3772895	0.000658917	0.001096026	0.001096026	0.000527133	0.000249777	0.00067765	0.000440622	0.000302594	0.00032523	0.000435698	0.000511249	0.001492896	0.000135754	0.000295263	2.06901E-08	4.2786E-07	2.7779E-07	7.26339E-07	0.7263391
3837003772895	383700	3772895	0.00064735	0.001076786	0.001076786	0.00051788	0.000245392	0.000665754	0.000432887	0.000297282	0.000319521	0.000431773	0.000503835	0.001471326	0.000133792	0.000290997	2.0563E-08	4.24908E-07	2.7423E-07	7.19697E-07	0.71969712
3837103772895	383710	3772895	0.000635863	0.001057679	0.001057679	0.00050869	0.000241038	0.00065394	0.000425206	0.000292007	0.000313851	0.000427405	0.000496749	0.00145067	0.000131914	0.000286912	2.04335E-08	4.22066E-07	2.7058E-07	7.13084E-07	0.71308367
3837203772895	383720	3772895	0.000625014	0.001039633	0.001039633	0.000500011	0.000236925	0.000642783	0.000417951	0.000287025	0.000308496	0.000423066	0.000490229	0.001432025	0.000130219	0.000283224	2.03116E-08	4.19522E-07	2.6717E-07	7.07003E-07	0.70700264
3837303772895	383730	3772895	0.000616159	0.001024904	0.001024904	0.000492927	0.000233569	0.000633677	0.0041203	0.000282959	0.000304126	0.000417901	0.000483053	0.001411826	0.000128382	0.000279229	2.01847E-08	4.1706E-07	2.6338E-07	7.00628E-07	0.7006278
3837403772895	383740	3772895	0.00060882	0.001012696	0.001012696	0.000487056	0.000230787	0.000626129	0.000407122	0.000279588	0.000300503	0.000412529	0.000475818	0.001391444	0.000126528	0.000275198	2.00588E-08	4.1464E-07	2.5957E-07	6.94266E-07	0.69426635
3837503772895	383750	3772895	0.000602279	0.001001816	0.001001816	0.000481823	0.000228307	0.000619402	0.000402748	0.000276584	0.000297275	0.000406833	0.000469149	0.001370331	0.000124609	0.000271023	1.99308E-08	4.1223E-07	2.556E-07	6.87757E-07	0.68775717
3837603772895	383760	3772895	0.00059821	0.000995048	0.000995048	0.000478568	0.000226765	0.000615218	0.000400027	0.000274716	0.000295267	0.000398008	0.00045709	0.001338707	0.000121733	0.000264768	1.97666E-08	4.09181E-07	2.4947E-07	6.78416E-07	0.67841644
3837703772895	383770	3772895	0.000593663	0.000987485	0.000987485	0.00047493	0.000225041	0.000610541	0.000396987	0.000272628	0.000293022	0.000389537	0.000446133	0.001307815	0.000118924	0.000258658	1.95957E-08	4.05995E-07	2.4358E-07	6.69171E-07	0.66917096
3837803772895	383780	3772895	0.000588478	0.00097886	0.00097886	0.000470782	0.000223076	0.000605209	0.000393519	0.000270247	0.000290463	0.000382394	0.000436874	0.001281583	0.000116539	0.00025347	1.94432E-08	4.03115E-07	2.3865E-07	6.61206E-07	0.66120567

Unique Identifier	X (UTM)	Y (UTM)	EGIODemolition 2025	EGIOSite Grubbing / Prep 2025	EGIOMass Grading / Excavation 2025	EGIOMass Grading / Excavation 2026	EGIODrainage / Utilities Trenching 2026	EGIODrainage / Utilities Trenching 2027	EGIOFoundations / Concrete Pads 2026	EGIOFoundations / Concrete Pads 2027	EGIOBuilding / Structure Construction 2026	EGIOBuilding / Structure Construction 2027	EGIOAsphalt Paving 2027	EGIOArchitectural Coating 2027	EGIOLandscaping or Other Finishing 2027	EGIOWaterside Construction (Piles) 2027	HIWaterside Construction (Landscaping) 2025	HIWaterside Construction (Landscaping) 2026	KMDemolition 2025	KMSite Grubbing / Prep 2025	KMMass Grading / Excavation 2025
3837903772895	383790	3772895	0.000299207	0.00027665	0.000460172	0.000460172	0.000221319	0.000221319	0.00010487	0.00010487	0.000284515	0.000284515	0.000184997	3.75238E-05	0.000127046	0.000136549	0.000579733	0.000579733	0.000448207	0.000414415	0.000689329
3838003772895	383800	3772895	0.000297568	0.00027513	0.000457651	0.000457651	0.000220107	0.000220107	0.000104295	0.000104295	0.000282956	0.000282956	0.000183984	3.73182E-05	0.00012635	0.000135801	0.000574831	0.000574831	0.000445619	0.000412022	0.000685348
3838103772895	383810	3772895	0.000296101	0.00027378	0.000455395	0.000455395	0.000219022	0.000219022	0.000103781	0.000103781	0.000281561	0.000281561	0.000183077	3.71343E-05	0.000125727	0.000135132	0.000570428	0.000570428	0.000443375	0.000409948	0.000681898
3838203772895	383820	3772895	0.000294635	0.00027242	0.000453139	0.000453139	0.000217937	0.000217937	0.000103267	0.000103267	0.000280166	0.000280166	0.00018217	3.69503E-05	0.000125104	0.000134463	0.000566026	0.000566026	0.000441046	0.000407794	0.000678315
3838303772895	383830	3772895	0.000293513	0.00027138	0.000451414	0.000451414	0.000217107	0.000217107	0.000102874	0.000102874	0.0002791	0.0002791	0.000181477	3.68097E-05	0.000124628	0.000133951	0.000562323	0.000562323	0.000439148	0.000406039	0.000675396
3838403772895	383840	3772895	0.000296015	0.0002737	0.000455262	0.000455262	0.000218958	0.000218958	0.000103751	0.000103751	0.000281479	0.000281479	0.000183024	3.71235E-05	0.00012569	0.000135093	0.000559021	0.000559021	0.000437854	0.000404843	0.000673406
3838503772895	383850	3772895	0.000298172	0.00027569	0.000458579	0.000458579	0.000220554	0.000220554	0.000104507	0.000104507	0.00028353	0.00028353	0.000184357	3.7394E-05	0.000126606	0.000136077	0.000555519	0.000555519	0.000438544	0.000405481	0.000674467
3838603772895	383860	3772895	0.000296533	0.00027418	0.000456058	0.000456058	0.000219341	0.000219341	0.000103933	0.000103933	0.000281971	0.000281971	0.000183344	3.71884E-05	0.00012591	0.000135329	0.000550517	0.000550517	0.00043656	0.000403646	0.000671416
3838703772895	383870	3772895	0.000294462	0.00027226	0.000452874	0.000452874	0.000217809	0.000217809	0.000103207	0.000103207	0.000280002	0.000280002	0.000182063	3.69287E-05	0.000125031	0.000134384	0.000545114	0.000545114	0.00043423	0.000401492	0.000667833
3838803772895	383880	3772895	0.000290925	0.00026899	0.000447433	0.000447433	0.000215193	0.000215193	0.000101967	0.000101967	0.000276639	0.000276639	0.000179876	3.64851E-05	0.000123529	0.00013277	0.00053901	0.00053901	0.000431297	0.00039878	0.000663321
3838903772895	383890	3772895	0.000282728	0.00026141	0.000434828	0.000434828	0.00020913	0.00020913	9.90943E-05	9.90943E-05	0.000268845	0.000268845	0.000174809	3.54572E-05	0.000120049	0.000129029	0.000531206	0.000531206	0.00042474	0.000392718	0.000653237
3839003772895	383900	3772895	0.000278846	0.00025782	0.000428857	0.000428857	0.000206258	0.000206258	9.77335E-05	9.77335E-05	0.000265153	0.000265153	0.000172408	3.49703E-05	0.0001184	0.000127257	0.0005221	0.0005221	0.000419822	0.000388171	0.000645674
3839103772895	383910	3772895	0.000275481	0.00025471	0.000423682	0.000423682	0.00020377	0.00020377	9.65542E-05	9.65542E-05	0.000261954	0.000261954	0.000170328	3.45483E-05	0.000116971	0.000125722	0.000512195	0.000512195	0.000414904	0.000383624	0.00063811
3829703772905	382970	3772905	0.000398425	0.00036839	0.000612766	0.000612766	0.00029471	0.00029471	0.000139645	0.000139645	0.00037886	0.00037886	0.000246343	4.99668E-05	0.000169174	0.00018183	0.000599645	0.000599645	0.000368142	0.000340387	0.000566192
3829803772905	382980	3772905	0.000398512	0.00036847	0.000612899	0.000612899	0.000294773	0.000294773	0.000139675	0.000139675	0.000378942	0.000378942	0.000246396	4.99776E-05	0.000169211	0.000181869	0.000604248	0.000604248	0.000370127	0.000342222	0.000569244
3829903772905	382990	3772905	0.000398943	0.00036887	0.000613562	0.000613562	0.000295093	0.000295093	0.000139827	0.000139827	0.000379353	0.000379353	0.000246663	5.00317E-05	0.000169394	0.000182066	0.00060905	0.00060905	0.000372715	0.000344615	0.000573224
3830003772905	383000	3772905	0.000399288	0.00036918	0.000614093	0.000614093	0.000295348	0.000295348	0.000139948	0.000139948	0.000379681	0.000379681	0.000246876	5.0075E-05	0.000169541	0.000182223	0.000613853	0.000613853	0.000375303	0.000347008	0.000577205
3830103772905	383010	3772905	0.000399719	0.00036958	0.000614757	0.000614757	0.000295667	0.000295667	0.00014009	0.00014009	0.000380091	0.000380091	0.000247143	5.01291E-05	0.000169724	0.00018242	0.000618756	0.000618756	0.000377978	0.000349481	0.000581319
3830203772905	383020	3772905	0.000400323	0.00037014	0.000615685	0.000615685	0.000296114	0.000296114	0.000140311	0.000140311	0.000380665	0.000380665	0.000247517	5.02049E-05	0.00016998	0.000182696	0.000623759	0.000623759	0.000380997	0.000352273	0.000585963
3830303772905	383030	3772905	0.000400841	0.00037062	0.000616482	0.000616482	0.000296497	0.000296497	0.000140492	0.000140492	0.000381158	0.000381158	0.000247837	5.02698E-05	0.0001702	0.000182932	0.000628862	0.000628862	0.000383931	0.000354985	0.000590474
3830403772905	383040	3772905	0.000401359	0.0003711	0.000617278	0.000617278	0.000296879	0.000296879	0.000140673	0.000140673	0.00038165	0.00038165	0.000248157	5.03347E-05	0.00017042	0.000183168	0.000633965	0.000633965	0.000387037	0.000357857	0.000595251
3830503772905	383050	3772905	0.000401876	0.00037158	0.000618074	0.000618074	0.000297262	0.000297262	0.000140855	0.000140855	0.000382142	0.000382142	0.000248477	5.03996E-05	0.00017064	0.000183405	0.000639168	0.000639168	0.000390143	0.000360729	0.000600028
3830603772905	383060	3772905	0.000402308	0.00037198	0.000618737	0.000618737	0.000297581	0.000297581	0.00014101	0.00014101	0.000382552	0.000382552	0.000248743	5.04537E-05	0.000170823	0.000183602	0.000644271	0.000644271	0.000393249	0.000363601	0.000604805
3830703772905	383070	3772905	0.000402653	0.0003723	0.000619268	0.000619268	0.000297837	0.000297837	0.000141127	0.000141127	0.00038288	0.00038288	0.000248957	5.0497E-05	0.000170969	0.000183759	0.000649273	0.000649273	0.000396268	0.000366393	0.000609449
3830803772905	383080	3772905	0.000402912	0.00037254	0.000619666	0.000619666	0.000298028	0.000298028	0.000141218	0.000141218	0.000383127	0.000383127	0.000249117	5.05295E-05	0.000171079	0.000183877	0.000654276	0.000654276	0.000399288	0.000369185	0.000614093
3830903772905	383090	3772905	0.000403257	0.00037285	0.000620197	0.000620197	0.000298283	0.000298283	0.000141339	0.000141339	0.000383455	0.000383455	0.00024933	5.05727E-05	0.000171226	0.000184035	0.000659379	0.000659379	0.000402567	0.000372216	0.000619135
3831003772905	383100	3772905	0.000403602	0.00037317	0.000620728	0.000620728	0.000298539	0.000298539	0.00014146	0.00014146	0.000383783	0.000383783	0.000249544	5.0616E-05	0.000171372	0.000184192	0.000664582	0.000664582	0.000405931	0.000375327	0.0006243
3831103772905	383110	3772905	0.000403947	0.00037349	0.000621258	0.000621258	0.000298794	0.000298794	0.000141581	0.000141581	0.000384111	0.000384111	0.000249757	5.06593E-05	0.000171519	0.00018435	0.000669685	0.000669685	0.000409296	0.000378438	0.000629485
3831203772905	383120	3772905	0.000404465	0.00037397	0.000622055	0.000622055	0.000299177	0.000299177	0.000141762	0.000141762	0.000384603	0.000384603	0.00025077	5.07242E-05	0.000171739	0.000184586	0.000674988	0.000674988	0.000412834	0.000381709	0.000634926
3831303772905	383130	3772905	0.00040481	0.00037429	0.000622585	0.000622585	0.000299432	0.000299432	0.000141883	0.000141883	0.000384931	0.000384931	0.00025029	5.07675E-05	0.000171885	0.000184743	0.000680191	0.000680191	0.000416371	0.00038498	0.000640366
3831403772905	383140	3772905	0.000405673	0.00037509	0.000623912	0.000623912	0.00030007	0.00030007	0.000142185	0.000142185	0.000385752	0.000385752	0.000250824	5.08757E-05	0.000172252	0.000185137	0.000685694	0.000685694	0.000420598	0.000388888	0.000646868
3831503772905	383150	3772905	0.000406622	0.00037597	0.000625372	0.000625372	0.000300772	0.000300772	0.000142518	0.000142518	0.000386654	0.000386654	0.000251411	5.09947E-05	0.000172655	0.00018557	0.00069089	0.00069089	0.000425085	0.000393037	0.000653768
3831603772905	383160	3772905	0.00040688	0.0003762	0.00062577	0.00062577	0.000300964	0.000300964	0.000142609	0.000142609	0.0003869	0.0003869	0.000251571	5.10272E-05	0.000172764	0.000185688	0.000686595	0.000686595	0.000429312	0.000396945	0.00066027
3831703772905	383170	3772905	0.000410677	0.00037971	0.000631608	0.000631608	0.000303772	0.000303772	0.000143939	0.000143939	0.00039051	0.00039051	0.00025391	5.15033E-05	0.000174376	0.000187421	0.000818671	0.000818671	0.000435007	0.00040221	0.000669027
3831803772905	383180	3772905	0.000421116	0.00038937	0.000647664	0.000647664	0.000311494	0.000311494	0.000147598	0.000147598	0.000400437	0.000400437	0.000260372	5.28125E-05	0.000178809	0.00019218	0.000875203	0.000875203	0.000447689	0.000413937	0.000688533
3831903772905	383190	3772905	0.00043716	0.0004042	0.000672344	0.000672344	0.000323364	0.000323364	0.000153223	0.000153223	0.000415696	0.000415696	0.000270294	5.4825E-05	0.000185623	0.000199509	0.000907522	0.000907522	0.000478317	0.000442256	0.000735638
3832003772905	383200	3772905	0.000455799	0.00042144	0.000701006	0.000701006	0.000337148	0.000337148	0.000159754	0.000159754	0.000433417	0.000433417	0.000281817	5.71621E-05	0.000193536	0.000208014	0.000917228	0.000917228	0.000513173	0.000474484	0.000789245
3832103772905	383210	3772905	0.00046365	0.00042869	0.00071308	0.00071308	0.000342956	0.000342956	0.000162506	0.000162506	0.000440883	0.000440883	0.000286671	5.81467E-05	0.000196869	0.000211597	0.000912525	0.000912525	0.000548719	0.00050735	0.000843914
3832203772905	383220	3772905	0.000464945	0.00042989	0.000715071	0.000715071	0.000343913	0.000343913	0.00016296	0.00016296	0.000442113	0.000442113	0.000287471	5.8309E-05	0.000197419	0.000212187	0.000888811	0.000888811	0.000594014	0.00054923	0.000913576
3832303772905	383230	3772905	0.000455627	0.00042128	0.00070074	0.00070074	0.000337021	0.000337021	0.000159694	0.000159694	0.000433253	0.000433253	0.00028171	5.71405E-05	0.000193463	0.000207935	0.000854591	0.000854591	0.000625592	0.000578427	0.000962141
3832403772905	383240	3772905	0.000442081	0.00040875	0.000679908	0.000679908	0.000327001	0.000327001	0.000154946	0.000154946	0.000420373	0.000420373	0.000273335	5.54417E-05	0.000187711	0.000201753	0.000825975	0.000825975	0.000633184	0.000585447	0.000973818
3832503772905	383250	3772905	0.000431124	0.00039862	0.000663056	0.000663056	0.000318897	0.000318897	0.000151106	0.000151106	0.000409954	0.000409954	0.00026656	5.40676E-05	0.000183059	0.000196753	0.000810866	0.000810866	0.000634047	0.000586244	0.000975145
3832603772905	383260	3772905	0.000419649	0.00038801	0.000645408	0.000645408	0.000310409	0.000310409	0.000147084	0.000147084	0.000399042	0.000399042	0.000259466	5.26285E-05	0.000178186	0.000191516	0.000796458	0.000796458	0.000631976	0.00058433	0.00097196
3832703772905	383270	3772905	0.000403516	0.00037309	0.000620595	0.000620595	0.000298475	0.000298475	0.000141429	0.000141429	0.000383701	0.000383701	0.00024949	5.06052E-05	0.000171336	0.000184153	0.000775646	0.000775646	0.000622399	0.000575475	0.00095732
3832803772905	383280	3772905	0.000386692	0.00035754	0.00059472	0.00059472	0.00028603	0.00028603	0.000135533	0.000135533	0.000367703	0.000367703	0.000239088	4.84953E-05	0.000164192	0.000176475	0.000757436	0.000757436	0.00060825	0.000562393	0.00093547
3832903772905	383290	3772905	0.000371334	0.00034334	0.000571101	0.000571101	0.000274671	0.000274671	0.00013015	0.00013015	0.0003531	0.0003531	0.00022959	4.65693E-05	0.000157671	0.000169466	0.00074392	0.00074392	0.00059341	0.000548672	0.00091264
3833003772905	383300	3772905	0.000358824	0.00033177	0.000551861	0.000551861	0.000265417	0.000265417	0.000125765	0.000125765	0.000341204	0.000341204	0.000221858	4.50004E-05	0.0001523	0.000163757	0.000734322	0.000734322	0.000580987	0.000537185	0.00089354
3833103772905	383310	3772905	0.000347522	0.00032132	0.000534479	0.000534479	0.000257057	0.000257057	0.000121804	0.000121804	0.000330457	0.000330457	0.00021487	4.3583E-05	0.000147561	0.000158599	0.000726318	0.000726318	0.000569426	0.000526495	0.000875759
3833203772905	383320	3772905	0.000339844	0.00031422	0.000522669	0.000522669	0.000251377	0.000251377	0.000119113	0.000119113	0.000323155	0.000323155	0.000210122	4.262E-05	0.0001443	0.000155095	0.000720815	0.000720815	0.000563041	0.000520592	0.00086594
3833303772905	383330	3772905	0.000333804	0.00030864	0.000513381	0.000513381	0.00024691	0.00024691	0.00011696	0.00011696	0.000317413	0.000317413	0.000206388	4.18626E-05	0.000141736	0.000152339	0.000716112	0.000716112	0.000558814	0.000516683	0.000859438
3833403772905	383340	3772905	0.000328541	0.00030377	0.000505287	0.000505287	0.000243017	0.000243017	0.000115151	0.000115151	0.000312408	0.000312408	0.00020313	4.12026E-05	0.000139501	0.000149937	0.00071509	0.00071509	0.00055519	0.000513333	0.000853865
3833503772905	383350	3772905	0.00032587	0.0003013	0.000501173	0.000501173	0.000241039	0.000241039	0.000114214	0.000114214	0.000309865	0.000309865	0.000201481	4.08672E-05	0.000138365	0.000148716	0.000708407	0.000708407	0.000555535	0.000513652	0.000854396
3833603772905	383360	3772905	0.000323365	0.00029899	0.000497325	0.000497325	0.000239188	0.000239188	0.000113337	0.000113337	0.000307486	0.000307486	0.000199934	4.05534E-05	0.000137303	0.000147574	0.000705005	0.000705005	0.000555535	0.000513652	0.000854396
3833703772905	383370	3772905	0.000324659	0.00030018	0.000499316	0.000499316	0.000240146	0.000240146	0.000113791	0.000113791	0.000308716	0.000308716	0.000200734	4.07157E-05	0.000137853	0.000148165	0.00070405	0.00070405	0.000561919	0.000519555	0.000864215
3833803772905	383380	3772905	0.000330094	0.00030521	0.000507675	0.000507675	0.000244166	0.000244166	0.000115696	0.000115696	0.000313885	0.000313885	0.00020409	4.13974E-05	0.000140161	0.000150645	0.000706806	0.000706806	0.000575206	0.00053184	0.00088465
3833903772905	383390	3772905	0.000336738	0.00031135	0.000517892	0.000517892	0.00024908	0.00024908	0.000118024	0.000118024	0.000320202	0.000320202	0.000208202	4.22305E-05	0.000142981	0.000153677	0.00071509	0.00071509	0.000589959	0.000545481	0.00090734
3834003772905	383400	3772905	0.000345797	0.00031973	0.000531825	0.000531825	0.000255781	0.000255781	0.000121199	0.000121199	0.000328816	0.000328816	0.000213803	4.33666E-05	0.000146828	0.000157812	0.000721515	0.000721515	0.000607905	0.000562073	0.00093494
3834103772905	383410	3772905	0.000355114	0.00032834	0.000546155	0.000546155	0.000262673	0.000262673	0.000124465	0.000124465	0.000337676	0.000337676	0.000219564	4.45352E-05	0.000150784	0.000162064	0.000736624	0.000736624	0.00062378	0.000576751	0.000959355
3834203772905	383420	3772905	0.000358566	0.00033153	0.000551463	0.000551463	0.000265226	0.000265226	0.000125675	0.000125675	0.000340958	0.000340958	0.000221698	4.4968E-05	0.00015225	0.000163639	0.000744328	0.000744328	0.000628956	0.000581538	0.000967316
3834303772905	383430	3772905	0.000355201	0.00032842	0.000546288	0.000546288	0.000262737	0.000262737	0.000124495	0.000124495	0.000337758	0.000337758	0.000219618	4.4546E-05	0.000150821	0.000162103	0.000736624	0.000736624	0.000624988	0.000577868	0.000961212
3834403772905	383440	3772905	0.000351922	0.00032539	0.000541246	0.000541246	0.000260312	0.000260312	0.000123346	0.000123346	0.000334641	0.000334641	0.00021759	4.41348E-05	0.000149429	0.000160607	0.000728719	0.000728719	0.000620674	0.00057388	0.000954578
3834503772905	383450	3772905	0.000346228	0.00032013	0.000532488	0.000532488	0.0002561	0.0002561	0.00012135	0.00012135	0.000329226	0.000329226	0.00021407	4.34207E-05	0.000147011	0.000158008	0.00071511	0.00071511	0.00061265	0.000566461	0.000942238
3834603772905	383460	3772905	0.000340361	0.0003147	0.000523465	0.000523465	0.00025176	0.00025176	0.000119294	0.000119294	0.000323648	0.000323648	0.000210442	4.26849E-05	0.00014452	0.000155331	0.000701203	0.000701203	0.000603246	0.000557766	0.000927774
3834703772905	383470	3772905	0.000333718	0.00030856	0.000513248	0.000513248	0.000246846	0.000246846	0.000116966	0.000116966	0.00031733	0.00031733	0.00020635	4.18518E-05	0.000141699	0.000152299	0.000686195	0.000686195	0.000591771	0.000547156	0.000910126
3834803772905	383480	3772905	0.000325004	0.0003005	0.000499846	0.000499846	0.000240401	0.000240401	0.000113912	0.000113912	0.000309044	0.000309044	0.000200947	4.0759E-05	0.000137999	0.000148322	0.000668685	0.000668685	0.00057581	0.000532398	0.000885579
3834903772905	383490	3772905	0.000316721	0.00029284	0.000487108	0.000487108	0.000234274	0.000234274	0.000111009	0.000111009	0.000301169	0.000301169	0.00019582	3.97203E-05	0.000134482	0.000144542	0.000652875	0.000652875	0.000559676	0.000517481	0.000860765
3835003772905	383500	3772905	0.000314047	0.00029037	0.000482995	0.000482995	0.000232296	0.000232296	0.000110071	0.000110071	0.000298625	0.000298625	0.000194172	3.93848E-05	0.000133347	0.000143322	0.000644271	0.000644271	0.000553119	0.000511418	0.000850681
3835103772905	383510	3772905	0.000313011	0.00028941	0.000481402	0.000481402	0.00023153	0.00023153	0.000109708	0.000109708	0.000297641	0.000297641	0.000193532	3.9255E-05	0.000132907	0.000142849	0.000637767	0.000637767	0.000549754	0.000508307	0.000845506
3835203772905	383520	3772905	0.000311976	0.00028846	0.00047981	0.00047981	0.000230764	0.000230764	0.000109345	0.000109345	0.000296656	0.000296656	0.000192892	3.91252E-05	0.000132467	0.000142377	0.000631163	0.000631163	0.000545872	0.000504717	0.000839535
3835303772905	383530	3772905	0.000310509	0.0002871	0.000477554	0.000477554	0.00022968	0.00022968	0.000108831	0.000108831	0.000295262	0.000295262	0.000191985	3.89412E-05	0.000131845	0.000141708	0.000623959	0.000623959	0.000541041	0.00050025	0.000832104
3835403772905	383540	3772905	0.000309043	0.00028574	0.000475299	0.000475299	0.000228595	0.000228595	0.000108317	0.000108317	0.000293867	0.000293867	0.000191078	3.87573E-05	0.000131222	0.000141038	0.000616855	0.000616855	0.000536037	0.000495623	0.000824408
3835503772905	383550	3772905	0.000307231	0.00028407	0.000472512	0.000472512	0.000227254	0.000227254	0.000107682	0.000107682	0.000292144	0.000292144	0.000189958	3.85301E-05	0.000130453	0.000140211	0.00060935	0.0006093	0.000530342	0.000490358	0.00081565
3835603772905	383560	3772905	0.000305419	0.00028239	0.000469726	0.000469726	0.000225914	0.000225914	0.000107047	0.000107047	0.000290421	0.000290421	0.000188838	3.83028E-05	0.000129683	0.000139384	0.000601946	0.000601946	0.000524303	0.000484774	0.000806362
3835703772905	383570	3772905	0.000303866	0.00028096	0.000467337	0.000467337	0.000224766	0.000224766	0.000106503	0.000106503	0.000288945	0.000288945	0.000187878	3.81081E-05	0.000129024	0.000138676	0.000595042	0.000595042	0.000518695	0.000479589	0.000797737
3835803772905	383580	3772905	0.000307576	0.00028439	0.000473043	0.000473043	0.00022751	0.00022751	0.000107803	0.000107803	0.000292472	0.000292472	0.000190172	3.85733E-05	0.000130599	0.000140369	0.000596643	0.000596643	0.00052275	0.000483338	0.000803974
3835903772905	383590	3772905	0.000311372	0.0002879	0.000478881	0.000478881	0.000230318	0.000230318	0.000109134	0.000109134	0.000296082	0.000296082	0.000192519	3.90494E-05	0.000132211	0.000142101	0.000599745	0.000599745	0.000526374	0.000486689	0.000809547
3836003772905	383600	3772905	0.000314651	0.00029093	0.000483923	0.000483923	0.000232743	0.000232743	0.000110283	0.000110283	0.0002992	0.0002992	0.000194546	3.94606E-05	0.000133603	0.000143597	0.000603647	0.000603647	0.00052853	0.000488683	0.000812864

			KMMass Grading / Excavation	KMDrainage / Utilities Trenching	KMFoundations / Concrete Pads	KMBuilding / Structure Construction	KMAsphalt Paving	KMArchitectural Coating	KMLandscaping or Other Finishing	KMWaterside Construction (Piles)	EWNDemolition	EWNSite Grubbing / Prep	EWNDrainage / Utilities Trenching	EWNDrainage / Utilities Trenching	EWNDrainage / Utilities Trenching	EWNFoundations / Concrete Pads	EWNBuilding / Structure Construction	EWNAsphalt Paving	EWNLandscaping or Other Finishing	EWNWaterside Construction (Piles)	ISDemolition
Unique Identifier	X (UTM)	Y (UTM)	2026	2026	2026	2026	2026	2026	2026	2026	2027	2027	2027	2028	2029	2029	2029	2029	2029	2029	2027
3837903772895	383790	3772895	0.000689329	0.000171166	0.000157093	0.000462034	0.000277122	5.621E-05	0.000190312	0.000204549	0.001233497	0.001410257	0.001660874	0.001660874	0.001660874	0.000432332	0.001074074	0.00076266	0.000523752	0.00054762	0.000275481
3838003772895	383800	3772895	0.000685348	0.000170178	0.000156186	0.000459366	0.000275522	5.58854E-05	0.000189213	0.000203367	0.001210978	0.001384512	0.001630554	0.001630554	0.001630554	0.000424439	0.001054466	0.000748737	0.000514191	0.000537623	0.000274187
3838103772895	383810	3772895	0.000681898	0.000169321	0.0001554	0.000457054	0.000274135	5.5604E-05	0.000188261	0.000202344	0.00119286	0.001363798	0.001606159	0.001606159	0.001606159	0.000418089	0.00103869	0.000737535	0.000506497	0.000529579	0.000272979
3838203772895	383820	3772895	0.000678315	0.000168432	0.000154583	0.000454653	0.000272695	5.53119E-05	0.000187271	0.000201281	0.001175519	0.001343971	0.001582809	0.001582809	0.001582809	0.000412011	0.00102359	0.000726813	0.000499134	0.00052188	0.000271858
3838303772895	383830	3772895	0.000675396	0.000167707	0.000153918	0.000452696	0.000271521	5.50739E-05	0.000186465	0.000200414	0.00116482	0.00133174	0.001568404	0.001568404	0.001568404	0.000408261	0.001014274	0.000720198	0.000494591	0.000517131	0.000270995
3838403772895	383840	3772895	0.000673406	0.000167212	0.000153465	0.000451362	0.000270721	5.49116E-05	0.000185916	0.000199824	0.00117086	0.001338644	0.001576535	0.001576535	0.001576535	0.000410378	0.001019533	0.000723932	0.000497156	0.000519812	0.000271254
3838503772895	383850	3772895	0.000674467	0.000167476	0.000153707	0.000452073	0.000271148	5.49981E-05	0.000186209	0.000200139	0.001173621	0.001341801	0.001580253	0.001580253	0.001580253	0.000411346	0.001021937	0.000725639	0.000498328	0.000521038	0.000274187
3838603772895	383860	3772895	0.000671416	0.000166718	0.000153011	0.000450028	0.000269921	5.47493E-05	0.000185366	0.000199233	0.001152569	0.001317733	0.001551908	0.001551908	0.001551908	0.000403967	0.001003606	0.000712623	0.000489389	0.000511692	0.000273324
3838703772895	383870	3772895	0.000667833	0.000165829	0.000152195	0.000447626	0.000268481	5.44571E-05	0.000184377	0.00019817	0.001128843	0.001290607	0.001519961	0.001519961	0.001519961	0.000395651	0.000982947	0.000697954	0.000479315	0.000501158	0.000271771
3838803772895	383880	3772895	0.000663321	0.000164708	0.000151166	0.000444603	0.000266667	5.40892E-05	0.000183132	0.000196831	0.001096058	0.001253124	0.001475817	0.001475817	0.001475817	0.00038416	0.000954399	0.000677683	0.000465394	0.000486603	0.000268406
3838903772895	383890	3772895	0.000653237	0.000162204	0.000148868	0.000437843	0.000262613	5.32669E-05	0.000180348	0.000193839	0.001040237	0.001189303	0.001400655	0.001400655	0.001400655	0.000364596	0.000905792	0.000643169	0.000441692	0.000461821	0.00026392
3839003772895	383900	3772895	0.000645674	0.000160326	0.000147145	0.000432774	0.000259572	5.26502E-05	0.00017826	0.000191595	0.00099822	0.001141266	0.00134408	0.00134408	0.00134408	0.000349869	0.000869206	0.000617191	0.000423852	0.000443168	0.000261849
3839103772895	383910	3772895	0.00063811	0.000158448	0.000145421	0.000427704	0.000256532	5.20334E-05	0.000176171	0.00018935	0.000962933	0.001100922	0.001296567	0.001296567	0.001296567	0.00033751	0.00083848	0.000595373	0.000408869	0.000427502	0.000260814
3829703772905	382970	3772905	0.000566192	0.00014059	0.00012903	0.0003795	0.000227619	4.6169E-05	0.000156316	0.000168009	0.001726999	0.001974478	0.002325364	0.002325364	0.002325364	0.000605301	0.001503794	0.001067788	0.000733297	0.000766714	0.000304901
3829803772905	382980	3772905	0.000569244	0.000141348	0.000129727	0.000381545	0.000228846	4.64178E-05	0.000157159	0.000168915	0.001767204	0.002020445	0.002379499	0.002379499	0.002379499	0.000619392	0.001538803	0.001092647	0.000750368	0.000784564	0.000305247
3829903772905	382990	3772905	0.000573224	0.000142337	0.000130634	0.000384213	0.000230446	4.67424E-05	0.000158258	0.000170096	0.001812412	0.002072132	0.002440371	0.002440371	0.002440371	0.000635238	0.001578169	0.001120599	0.000769564	0.000804634	0.000305937
3830003772905	383000	3772905	0.000577205	0.000143325	0.000131541	0.000386882	0.000232047	4.7067E-05	0.000159357	0.000171277	0.001858398	0.002124707	0.00250229	0.00250229	0.00250229	0.000651355	0.001618211	0.001149031	0.00078909	0.00082505	0.000306541
3830103772905	383010	3772905	0.000581319	0.000144346	0.000132479	0.000389639	0.0002337	4.74025E-05	0.000160492	0.000172498	0.00190654	0.002179748	0.002567112	0.002567112	0.002567112	0.000668229	0.001660131	0.001178797	0.000809531	0.000846423	0.000307231
3830203772905	383020	3772905	0.000585963	0.0001455	0.00013537	0.000392751	0.000235567	4.77812E-05	0.000161774	0.000173876	0.00195753	0.002238045	0.002635768	0.002635768	0.002635768	0.0006861	0.00170453	0.001210324	0.000831182	0.00086906	0.000308007
3830303772905	383030	3772905	0.000590474	0.00014662	0.000134565	0.000395775	0.000237381	4.81491E-05	0.00016302	0.000175215	0.002009468	0.002297426	0.002705702	0.002705702	0.002705702	0.000704304	0.001749756	0.001242437	0.000853235	0.000892119	0.00030887
3830403772905	383040	3772905	0.000595251	0.000147806	0.000135654	0.000398977	0.000239302	4.85386E-05	0.000164339	0.000176632	0.002063822	0.002359569	0.002778889	0.002778889	0.002778889	0.000723355	0.001797085	0.001276044	0.000876315	0.00091625	0.000309733
3830503772905	383050	3772905	0.000600028	0.000148992	0.000136742	0.000402179	0.000241222	4.89281E-05	0.000165658	0.00017805	0.002119298	0.002422995	0.002853586	0.002853586	0.002853586	0.000742799	0.001845391	0.001310344	0.00089987	0.00094079	0.000310509
3830603772905	383060	3772905	0.000604805	0.000150178	0.000137831	0.000405381	0.000243142	4.93176E-05	0.000166976	0.000179467	0.002175378	0.002487111	0.002929096	0.002929096	0.002929096	0.000762455	0.001894223	0.001345017	0.000923682	0.000965776	0.000311372
3830703772905	383070	3772905	0.000609449	0.000151331	0.000138889	0.000408494	0.000245009	4.96963E-05	0.000168259	0.000180845	0.002231803	0.002551621	0.003005071	0.003005071	0.003005071	0.000782231	0.001943355	0.001379905	0.00094764	0.00099826	0.000312062
3830803772905	383080	3772905	0.000614093	0.000152485	0.000139948	0.000411606	0.000246876	5.0075E-05	0.000169541	0.000182223	0.002288659	0.002616625	0.003081627	0.003081627	0.003081627	0.000802159	0.001992863	0.001415058	0.000971782	0.001016068	0.000312753
3830903772905	383090	3772905	0.000619135	0.000153737	0.000141097	0.000414986	0.000248903	5.04862E-05	0.000170933	0.00018372	0.002348363	0.002684884	0.003162016	0.003162016	0.003162016	0.000823084	0.00204485	0.001451972	0.000997132	0.001042574	0.000313615
3831003772905	383100	3772905	0.00062431	0.000155022	0.000142276	0.000418455	0.000250984	5.09082E-05	0.000172362	0.000185255	0.00240936	0.002754623	0.003244148	0.003244148	0.003244148	0.000844464	0.002097964	0.001489687	0.001023032	0.001069654	0.000314392
3831103772905	383110	3772905	0.000629485	0.000156307	0.000143455	0.000421923	0.000253064	5.13301E-05	0.00017379	0.000186791	0.002471134	0.002825249	0.003327325	0.003327325	0.003327325	0.000866115	0.002151754	0.001527881	0.001049262	0.001097079	0.000315255
3831203772905	383120	3772905	0.000634926	0.000157657	0.000144695	0.00042557	0.000255251	5.17738E-05	0.000175292	0.000188405	0.002535583	0.002898933	0.003414104	0.003414104	0.003414104	0.000888704	0.002207873	0.001567729	0.001076628	0.001125691	0.000316117
3831303772905	383130	3772905	0.000640366	0.000159008	0.000145935	0.000429216	0.000257439	5.22174E-05	0.000176794	0.00019002	0.002599945	0.002972519	0.003500766	0.003500766	0.003500766	0.000911262	0.002263917	0.001607524	0.001103956	0.001154266	0.00031698
3831403772905	383140	3772905	0.000646868	0.000160623	0.000147417	0.000433574	0.000260052	5.27476E-05	0.000178589	0.000191949	0.002673022	0.003056067	0.003599162	0.003599162	0.003599162	0.000936875	0.002327549	0.001652706	0.001134985	0.001186708	0.000318274
3831503772905	383150	3772905	0.000653768	0.000162336	0.000148989	0.000438199	0.000262826	5.33102E-05	0.000180494	0.000193996	0.002749031	0.003142969	0.003701507	0.003701507	0.003701507	0.000963516	0.002393735	0.001699702	0.001167259	0.001220453	0.000319655
3831603772905	383160	3772905	0.00066027	0.000163951	0.000150471	0.000442557	0.00026544	5.38404E-05	0.000182289	0.000195926	0.002819519	0.003223558	0.003796417	0.003796417	0.003796417	0.000988221	0.002455113	0.001743284	0.001197189	0.001251747	0.000320863
3831703772905	383170	3772905	0.000669027	0.000166125	0.000152467	0.000448427	0.000268961	5.45545E-05	0.000184707	0.000198524	0.002889058	0.003303062	0.00389005	0.00389005	0.00389005	0.00101254	0.002515664	0.00178628	0.001226716	0.001282619	0.000321812
3831803772905	383180	3772905	0.000688533	0.000170969	0.000156912	0.000461501	0.000276802	5.6145E-05	0.000190092	0.000204312	0.002904933	0.003321211	0.003911425	0.003911425	0.003911425	0.001018158	0.002529487	0.001796095	0.001233456	0.001289667	0.000320345
3831903772905	383190	3772905	0.000735638	0.000182665	0.000167647	0.00049374	0.00029574	5.99861E-05	0.000203097	0.00021829	0.003031673	0.003466114	0.004082078	0.004082078	0.004082078	0.00106258	0.002639847	0.001874457	0.001287271	0.001345935	0.000369091
3832003772905	383200	3772905	0.000789245	0.000195976	0.000179864	0.000529005	0.000317291	6.43574E-05	0.000217897	0.000234197	0.003160053	0.00361289	0.004254938	0.004254938	0.004254938	0.001107576	0.002751634	0.001953833	0.001341782	0.00140293	0.000399633
3832103772905	383210	3772905	0.000843914	0.000209551	0.000192322	0.000565648	0.000339268	6.88153E-05	0.00023299	0.000250419	0.003190422	0.003647611	0.00429583	0.00429583	0.00429583	0.00111822	0.002778079	0.001972611	0.001354677	0.001416412	0.000419045
3832203772905	383220	3772905	0.000913576	0.000226849	0.000208198	0.00061234	0.000367274	7.44958E-05	0.000252223	0.000271091	0.003124421	0.003572152	0.00420696	0.00420696	0.00420696	0.001095087	0.002720607	0.001931802	0.001326653	0.00138711	0.000431469
3832303772905	383230	3772905	0.000962141	0.000238908	0.000219265	0.000644892	0.000386798	7.84559E-05	0.000265631	0.000285502	0.002994316	0.003423402	0.004031777	0.004031777	0.004031777	0.001049486	0.002607318	0.001851359	0.001271409	0.001329349	0.000431642
3832403772905	383240	3772905	0.000973818	0.000241807	0.000221926	0.000652718	0.000391492	7.94081E-05	0.000268855	0.000288967	0.002890956	0.003305232	0.003892606	0.003892606	0.003892606	0.00101326	0.002517317	0.001787453	0.001227522	0.001283462	0.000424912
3832503772905	383250	3772905	0.000975145	0.000242137	0.000222229	0.000653607	0.000392026	7.95163E-05	0.000269221	0.00028936	0.00284799	0.003256109	0.003834753	0.003834753	0.003834753	0.0009982	0.002479904	0.001760888	0.001209278	0.001264387	0.000418269
3832603772905	383260	3772905	0.00097196	0.000241346	0.000221503	0.000651473	0.000390745	7.92566E-05	0.000268342	0.000288416	0.002807009	0.003209255	0.003779573	0.003779573	0.003779573	0.000983837	0.002444219	0.001735549	0.001191877	0.001246193	0.00041059
3832703772905	383270	3772905	0.000957232	0.000237689	0.000218147	0.000641601	0.000384824	7.80556E-05	0.000264275	0.000284045	0.002737902	0.003130244	0.003686521	0.003686521	0.003686521	0.000959615	0.002384044	0.001692821	0.001162534	0.001215512	0.000398253
3832803772905	383280	3772905	0.00093547	0.000232285	0.000213187	0.000627015	0.000376076	7.62811E-05	0.000258268	0.000277588	0.002676386	0.003059914	0.003603692	0.003603692	0.003603692	0.000938054	0.002330479	0.001654787	0.001136414	0.001188202	0.000384103
3832903772905	383290	3772905	0.000912647	0.000226618	0.000207986	0.000611718	0.000366901	7.442E-05	0.000251967	0.000270815	0.002626605	0.003002998	0.003536662	0.003536662	0.003536662	0.000920606	0.002287131	0.001624007	0.001115276	0.001166101	0.000370558
3833003772905	383300	3772905	0.00089354	0.000221874	0.000203632	0.00059891	0.000359219	7.2862E-05	0.000246691	0.000265145	0.002585796	0.002956342	0.003481714	0.003481714	0.003481714	0.000906303	0.002251597	0.001598775	0.001097948	0.001147984	0.000359083
3833103772905	383310	3772905	0.000875759	0.000217459	0.00019958	0.000586993	0.000352071	7.14121E-05	0.000241782	0.000259869	0.002544124	0.002908699	0.003425604	0.003425604	0.003425604	0.000891697	0.002215311	0.00157301	0.001080254	0.001129483	0.000348557
3833203772905	383320	3772905	0.00086594	0.00021502	0.00019734	0.000580411	0.000348123	7.06114E-05	0.000239071	0.000256956	0.002511857	0.002871807	0.003382157	0.003382157	0.003382157	0.000880388	0.002187214	0.001553059	0.001066553	0.001115158	0.000341483
3833303772905	383330	3772905	0.000859438	0.000213406	0.00019586	0.000576053	0.00034551	7.00812E-05	0.000237276	0.000255026	0.002480797	0.002836297	0.003340336	0.003340336	0.003340336	0.000869502	0.002160169	0.001533856	0.001053365	0.001101369	0.000335789
3833403772905	383340	3772905	0.000853865	0.000212022	0.00019459	0.000572318	0.000343269	6.96268E-05	0.000235738	0.000253373	0.002447063	0.002797728	0.003294914	0.003294914	0.003294914	0.000857678	0.002130794	0.001512998	0.001039041	0.001086392	0.000330526
3833503772905	383350	3772905	0.000854396	0.000212154	0.000194711	0.000572674	0.000343482	6.96701E-05	0.000235884	0.00025353	0.00242118	0.002768136	0.003260063	0.003260063	0.003260063	0.000848606	0.002108257	0.001496995	0.001028051	0.001074901	0.000327765
3833603772905	383360	3772905	0.000854396	0.000212154	0.000194711	0.000572674	0.000343482	6.96701E-05	0.000235884	0.00025353	0.002390983	0.002733612	0.003219404	0.003219404	0.003219404	0.000838023	0.002081963	0.001478324	0.00101523	0.001061495	0.000324831
3833703772905	383370	3772905	0.000864215	0.000214592	0.000196949	0.000579255	0.00034743	7.04707E-05	0.000238595	0.000256444	0.002375971	0.002716449	0.00319919	0.00319919	0.00319919	0.000832761	0.002068891	0.001469042	0.001008855	0.001054831	0.000325867
3833803772905	383380	3772905	0.00088465	0.000219666	0.000201606	0.000592952	0.000355645	7.2137E-05	0.000244237	0.000262507	0.002376661	0.002717238	0.00320012	0.00320012	0.00320012	0.000833003	0.002069492	0.001469469	0.001009148	0.001055137	0.000331043
3833903772905	383390	3772905	0.00090734	0.0002253	0.000206777	0.00060816	0.000364767	7.39872E-05	0.000250501	0.00026924	0.002380716	0.002721874	0.003205579	0.003205579	0.003205579	0.000834424	0.002073023	0.001471976	0.00101087	0.001056937	0.000337428
3834003772905	383400	3772905	0.00093494	0.000232154	0.000213066	0.000626659	0.000375862	7.62378E-05	0.000258121	0.00027743	0.002402976	0.002747323	0.003235551	0.003235551	0.003235551	0.000842226	0.002092405	0.001485739	0.001020322	0.001066819	0.000346055
3834103772905	383410	3772905	0.000959355	0.000238216	0.00021863	0.000643024	0.000385678	7.82287E-05	0.000264862	0.000284675	0.002443871	0.002794079	0.003290616	0.003290616	0.003290616	0.000856559	0.002128015	0.001511024	0.001037686	0.001084975	0.000354338
3834203772905	383420	3772905	0.000967316	0.000240193	0.000220445	0.00064836	0.000388878	7.88779E-05	0.00026706	0.00028703	0.00245224	0.002803647	0.003301884	0.003301884	0.003301884	0.000859493	0.002135302	0.001516199	0.001041239	0.001088691	0.000356495
3834303772905	383430	3772905	0.000961212	0.000238677	0.000219054	0.000644269	0.000386424	7.83802E-05	0.000265374	0.000285226	0.002394262	0.002737361	0.003223818	0.003223818	0.003223818	0.000839172	0.002084817	0.001480351	0.001016622	0.001062951	0.000352267
3834403772905	383440	3772905	0.000954578	0.00023703	0.00021742	0.00063922	0.000383757	7.78392E-05	0.000263543	0.00028358	0.0023637	0.002671173	0.003145868	0.003145868	0.003145868	0.000818881	0.002034408	0.001444558	0.00099204	0.001037249	0.00034804
3834503772905	383450	3772905	0.000942238	0.000233966	0.00021473	0.000631551	0.000378796	7.68329E-05	0.000260136	0.000279596	0.002255615	0.002578846	0.003037134	0.003037134	0.003037134	0.000790577	0.00196409	0.001394627	0.000957751	0.001001398	0.000341396
3834603772905	383460	3772905	0.000927774	0.000230374	0.000211433	0.000621857	0.000372982	7.56535E-05	0.000256143	0.000275304	0.002175033	0.002486716	0.002928632	0.002928632	0.002928632	0.000762334	0.001893923	0.001344804	0.000923535	0.000965623	0.000334408
3834703772905	383470	3772905	0.000910126	0.000225992	0.000207412	0.000610028	0.000365887	7.42145E-05	0.00025127	0.00027067	0.002091517	0.002391233	0.00281618	0.00281618	0.00281618	0.000733062	0.001821201	0.001293167	0.000888074	0.00092854	0.000326471
3834803772905	383480	3772905	0.000885579	0.000219897	0.000201817	0.000593574	0.000356018	7.22128E-05	0.000244493	0.000262783	0.001999288	0.002285786	0.002691994	0.002691994	0.002691994	0.000700736	0.001740891	0.001236142	0.000848913	0.000887599	0.00031629
3834903772905	383490	3772905	0.000860765	0.000213735	0.000196163	0.000576943	0.000346043	7.01894E-05	0.000237643	0.00025542	0.001915686	0.002190204	0.002579426	0.002579426	0.002579426	0.000671434	0.001668094	0.001184452	0.000813415	0.000850483	0.000306368
3835003772905	383500	3772905	0.000850681	0.000211231	0.000193864	0.000570183	0.000341989	6.93671E-05	0.000234859	0.000252428	0.001865127	0.002132401	0.002511351	0.002511351	0.002511351	0.000653714	0.00162407	0.001153192	0.000791947	0.000828038	0.000302486
3835103772905	383510	3772905	0.000845506	0.000209946	0.000192685	0.000566715	0.000339908	6.89451E-05	0.00023343	0.000250892	0.001825009	0.002086534	0.002457332	0.002457332	0.002457332	0.000639653	0.001589137	0.001128387	0.000774912	0.000810227	0.000300674
3835203772905	383520	3772905	0.000839535	0.000208464	0.000191324	0.000562713	0.00033758	6.84582E-05	0.000231781	0.00024912	0.001784977	0.002040765	0.00240343	0.00240343	0.00240343	0.000625622	0.001554279	0.001103636	0.000757914	0.000792454	0.000298862
3835303772905	383530	3772905	0.000832104	0.000206619	0.000189631	0.000557732	0.000334521	6.78523E-05	0.0002973	0.000246915	0.00174365	0.001993516	0.002347784	0.002347784	0.002347784	0.000611137	0.001518293	0.001078084	0.000740367	0.000774107	0.000296705
3835403772905	383540	3772905	0.000824408	0.000204708	0.000187877	0.000552574	0.000331427	6.72247E-05	0.000227605	0.000244631	0.0017031	0.001947155	0.002293185	0.002293185	0.002293185	0.000596924	0.001482984	0.001053012	0.000723149	0.000756104	0.000294635
3835503772905	383550	3772905	0.00081565	0.000202533	0.000185881	0.000546704	0.000327906	6.65106E-05	0.000225187	0.000242033	0.001661946	0.001900104	0.002237772	0.002237772	0.002237772	0.0005825	0.001447149	0.001027567	0.000705675	0.000737834	0.000292305
3835603772905	383560	3772905	0.000806362	0.000200227	0.00018376	0.000540478	0.000324172	6.57532E-05	0.000222623	0.000239277	0.001621137	0.001853447	0.002182824	0.002182824	0.002182824	0.000568197	0.001411615	0.001002335	0.000688347	0.000719716	0.000289976
3835703772905	383570	3772905	0.000797737	0.000198085	0.000181799	0.000534697	0.000320705	6.50499E-05	0.000220242	0.000236717	0.001582917	0.001809749	0.002131361	0.002131361	0.002131361	0.000554801	0.001378334	0.000978704	0.000672118	0.000702748	0.000288078
3835803772905	383580	3772905	0.000803974	0.000199634	0.00018322	0.000538877	0.000323212	6.55584E-05	0.000221964	0.000238568	0.001574634	0.00180028	0.002120208	0.002120208	0.002120208	0.000551898	0.001371122	0.000973583	0.000668602	0.000699071	0.000291787
3835903772905	383590	3772905	0.000809547	0.000201017	0.00018449	0.000542613	0.000325452	6.60129E-05	0.000223502	0.000240222	0.001570665	0.001795743	0.002114865	0.002114865	0.002114865	0.000550507	0.001367666	0.000971129	0.000666916	0.000697309	0.000295411
3836003772905	383600	3772905	0.000812864	0.000201841	0.000185246	0.000544836	0.000326786	6.62834E-05	0.000224418	0.000241206	0.001568509	0.001793277	0.00211196	0.00211196	0.00211196	0.000549751	0.001365788	0.000969795	0.000666001	0.000696351	0.000298344

			ISDrainage / Utilities Trenching	ISDrainage / Utilities Trenching	ISAsphalt Paving	ISAsphalt Paving	SVDemolition	SVSite Grubbing / Prep	SVMass Grading / Excavation	SVMass Grading / Excavation	SVDrainage / Utilities Trenching	SVFoundations / Concrete Pads	SVBuilding / Structure Construction	SVBuilding / Structure Construction	SVAsphalt Paving	SVAsphalt Paving	SVArchitectural Coating	SVArchitectural Coating	SVLandscaping or Other Finishing	SVLandscaping or Other Finishing	MDemolition
Unique Identifier	X (UTM)	Y (UTM)	2027	2028	2027	2028	2027	2027	2027	2028	2028	2028	2028	2029	2028	2029	2028	2029	2028	2029	2027
3837903772895	383790	3772895	0.000147798	0.000147798	0.000170328	0.000170328	0.001532314	0.000610624	0.001986011	0.001986011	0.001024914	0.000397551	0.001668038	0.001668038	0.001063623	0.001063623	0.000239577	0.000239577	0.000811143	0.000811143	0.000630596
3838003772895	383800	3772895	0.000147104	0.000147104	0.000169527	0.000169527	0.001498404	0.000597111	0.00194206	0.00194206	0.001002233	0.000388753	0.001634953	0.001634953	0.001040085	0.001040085	0.000234275	0.000234275	0.000793193	0.000793193	0.000624988
3838103772895	383810	3772895	0.000146456	0.000146456	0.000168781	0.000168781	0.001469477	0.000585584	0.001904568	0.001904568	0.000982884	0.000381248	0.001606137	0.001606137	0.001020006	0.001020006	0.000229752	0.000229752	0.00077788	0.00077788	0.000619552
3838203772895	383820	3772895	0.000145854	0.000145854	0.000168087	0.000168087	0.001441588	0.00057447	0.001868421	0.001868421	0.00096423	0.000374012	0.00157821	0.00157821	0.001000647	0.001000647	0.000225392	0.000225392	0.000763116	0.000763116	0.000614376
3838303772895	383830	3772895	0.000145391	0.000145391	0.000167554	0.000167554	0.001420481	0.000566059	0.001841065	0.001841065	0.000950112	0.000368536	0.001555797	0.001555797	0.000985996	0.000985996	0.000222092	0.000222092	0.000751943	0.000751943	0.000609372
3838403772895	383840	3772895	0.00014553	0.00014553	0.000167714	0.000167714	0.001410446	0.00056206	0.001828059	0.001828059	0.0009434	0.000365933	0.001540233	0.001540233	0.000979031	0.000979031	0.000220523	0.000220523	0.000746631	0.000746631	0.000609199
3838503772895	383850	3772895	0.000147104	0.000147104	0.000169527	0.000169527	0.001401865	0.00055864	0.001816937	0.001816937	0.000937661	0.000363706	0.00152458	0.00152458	0.000973074	0.000973074	0.000219181	0.000219181	0.000742089	0.000742089	0.000612046
3838603772895	383860	3772895	0.000146641	0.000146641	0.000168994	0.000168994	0.001371069	0.000546368	0.001777023	0.001777023	0.000917062	0.000355717	0.001494519	0.001494519	0.000951698	0.000951698	0.000214366	0.000214366	0.000725787	0.000725787	0.000609113
3838703772895	383870	3772895	0.000145808	0.000145808	0.000168034	0.000168034	0.001338612	0.000533434	0.001734956	0.001734956	0.000895353	0.000347296	0.001463213	0.001463213	0.000929169	0.000929169	0.000209291	0.000209291	0.000708606	0.000708606	0.000605489
3838803772895	383880	3772895	0.000144003	0.000144003	0.000165953	0.000165953	0.001299235	0.000517743	0.00168392	0.00168392	0.000869015	0.00033708	0.001427282	0.001427282	0.000901836	0.000901836	0.000203135	0.000203135	0.000687761	0.000687761	0.000599622
3838903772895	383890	3772895	0.000141596	0.000141596	0.00016318	0.00016318	0.001242419	0.000495101	0.001610281	0.001610281	0.000831013	0.000322339	0.001379344	0.001379344	0.000862398	0.000862398	0.000194252	0.000194252	0.000657685	0.000657685	0.000581763
3839003772895	383900	3772895	0.000140485	0.000140485	0.000161899	0.000161899	0.001194737	0.0004761	0.001548482	0.001548482	0.00079912	0.000309968	0.00133363	0.00133363	0.00082901	0.00082901	0.000186797	0.000186797	0.000632444	0.000632444	0.000574084
3839103772895	383910	3772895	0.000139929	0.000139929	0.000161259	0.000161259	0.001152246	0.000459168	0.00149341	0.00149341	0.000770699	0.000298944	0.001290761	0.001290761	0.000799807	0.000799807	0.000180153	0.000180153	0.000609951	0.000609951	0.00056701
3829703772905	382970	3772905	0.000163583	0.000163583	0.000188518	0.000188518	0.003621517	0.00143958	0.004682131	0.004682131	0.002416292	0.000937248	0.00595095	0.00595095	0.00250755	0.00250755	0.000564815	0.000564815	0.001912315	0.001912315	0.000421893
3829803772905	382980	3772905	0.000163768	0.000163768	0.000188731	0.000188731	0.003769887	0.001502292	0.004886095	0.004886095	0.002521551	0.000978077	0.006259566	0.006259566	0.002616785	0.002616785	0.00058942	0.00058942	0.00199562	0.00199562	0.000425257
3829903772905	382990	3772905	0.000164138	0.000164138	0.000189158	0.000189158	0.003936391	0.001568644	0.0051019	0.0051019	0.002632921	0.001021276	0.006579655	0.006579655	0.002732361	0.002732361	0.000615453	0.000615453	0.002083761	0.002083761	0.000429399
3830003772905	383000	3772905	0.000164462	0.000164462	0.000189531	0.000189531	0.004108294	0.001637147	0.0053247	0.0053247	0.002747901	0.001065875	0.006912017	0.006912017	0.002851683	0.002851683	0.00064233	0.00064233	0.002174759	0.002174759	0.000433454
3830103772905	383010	3772905	0.000164832	0.000164832	0.000189958	0.000189958	0.004288501	0.001708959	0.005558264	0.005558264	0.002868435	0.001112629	0.007260299	0.007260299	0.00297677	0.00297677	0.000670505	0.000670505	0.002270153	0.002270153	0.000437854
3830203772905	383020	3772905	0.000165249	0.000165249	0.000190438	0.000190438	0.004479158	0.001784935	0.005805372	0.005805372	0.002995959	0.001162094	0.007627881	0.007627881	0.003109111	0.003109111	0.000700314	0.000700314	0.002371079	0.002371079	0.000442426
3830303772905	383030	3772905	0.000165712	0.000165712	0.000190972	0.000190972	0.004676251	0.001863476	0.006060821	0.006060821	0.003127788	0.001213229	0.008009071	0.008009071	0.003245918	0.003245918	0.00073113	0.00073113	0.002475412	0.002475412	0.000447085
3830403772905	383040	3772905	0.000166175	0.000166175	0.000191505	0.000191505	0.004883171	0.001945934	0.006329007	0.006329007	0.00326619	0.001266913	0.008408226	0.008408226	0.003389547	0.003389547	0.000763482	0.000763482	0.002584947	0.002584947	0.000452003
3830503772905	383050	3772905	0.000166591	0.000166591	0.000191985	0.000191985	0.005096804	0.002031066	0.006605893	0.006605893	0.003409082	0.001322339	0.008819743	0.008819743	0.003537836	0.003537836	0.000796883	0.000796883	0.002698035	0.002698035	0.000457007
3830603772905	383060	3772905	0.000167054	0.000167054	0.000192519	0.000192519	0.00531528	0.002118128	0.006889058	0.006889058	0.003555214	0.001379021	0.009239443	0.009239443	0.003689487	0.003689487	0.000831042	0.000831042	0.002813687	0.002813687	0.000462011
3830703772905	383070	3772905	0.000167425	0.000167425	0.000192946	0.000192946	0.005537148	0.002206542	0.007176618	0.007176618	0.003703614	0.001436584	0.009663501	0.009663501	0.003843492	0.003843492	0.000865731	0.000865731	0.002931135	0.002931135	0.000467015
3830803772905	383080	3772905	0.000167795	0.000167795	0.000193372	0.000193372	0.005762131	0.002296197	0.007468214	0.007468214	0.003854097	0.001494954	0.010089604	0.010089604	0.003999658	0.003999658	0.000900907	0.000900907	0.003050231	0.003050231	0.000472106
3830903772905	383090	3772905	0.000168258	0.000168258	0.000193906	0.000193906	0.005996178	0.002389465	0.00777156	0.00777156	0.004010644	0.001555677	0.01052469	0.01052469	0.004162117	0.004162117	0.0009375	0.0009375	0.003174126	0.003174126	0.000477455
3831003772905	383100	3772905	0.000168674	0.000168674	0.000194386	0.000194386	0.006234102	0.002484277	0.008079929	0.008079929	0.004169783	0.001617405	0.010957998	0.010957998	0.004327267	0.004327267	0.000974699	0.000974699	0.003300073	0.003300073	0.00048289
3831103772905	383110	3772905	0.000169137	0.000169137	0.000194919	0.000194919	0.006473409	0.00257964	0.008390092	0.008390092	0.004329847	0.001679492	0.011382411	0.011382411	0.004493377	0.004493377	0.001012115	0.001012115	0.003426752	0.003426752	0.000488498
3831203772905	383120	3772905	0.0001696	0.0001696	0.000195453	0.000195453	0.006717284	0.002676824	0.008706175	0.008706175	0.004492967	0.001742764	0.011798287	0.011798287	0.004662657	0.004662657	0.001050244	0.001050244	0.003555849	0.003555849	0.000494365
3831303772905	383130	3772905	0.000170063	0.000170063	0.000195986	0.000195986	0.006956591	0.002772187	0.009016337	0.009016337	0.004653032	0.001804851	0.012187392	0.012187392	0.004828767	0.004828767	0.00108766	0.00108766	0.003682529	0.003682529	0.000500232
3831403772905	383140	3772905	0.000170757	0.000170757	0.000196786	0.000196786	0.007204411	0.002870943	0.009337533	0.009337533	0.00481879	0.001869146	0.012551505	0.012551505	0.005000786	0.005000786	0.001126406	0.001126406	0.003813714	0.003813714	0.000507048
3831503772905	383150	3772905	0.000171498	0.000171498	0.00019764	0.00019764	0.007352715	0.002930042	0.009529747	0.009529747	0.004917986	0.001907623	0.012589571	0.012589571	0.005103728	0.005103728	0.001149594	0.001149594	0.00389222	0.00389222	0.000514209
3831603772905	383160	3772905	0.000172146	0.000172146	0.000198387	0.000198387	0.007460604	0.002973035	0.009669581	0.009669581	0.004990149	0.001935614	0.012549193	0.012549193	0.005178617	0.005178617	0.001166462	0.001166462	0.003949332	0.003949332	0.000521024
3831703772905	383170	3772905	0.000172655	0.000172655	0.000198973	0.000198973	0.007540465	0.00300486	0.009773088	0.009773088	0.005043565	0.001956334	0.01259046	0.01259046	0.005234051	0.005234051	0.001178948	0.001178948	0.003991607	0.003991607	0.000527581
3831803772905	383180	3772905	0.000171868	0.000171868	0.000198067	0.000198067	0.007466278	0.002975297	0.009676936	0.009676936	0.004993945	0.001937086	0.012174585	0.012174585	0.005182556	0.005182556	0.001167349	0.001167349	0.003952336	0.003952336	0.000532499
3831903772905	383190	3772905	0.000198021	0.000198021	0.000228206	0.000228206	0.007337628	0.00292403	0.009510194	0.009510194	0.004907895	0.001903709	0.011547214	0.011547214	0.005093256	0.005093256	0.001147235	0.001147235	0.003884234	0.003884234	0.000565543
3832003772905	383200	3772905	0.000214407	0.000214407	0.00024709	0.00024709	0.007171331	0.002857761	0.009294659	0.009294659	0.004796664	0.001860564	0.010857586	0.010857586	0.004977824	0.004977824	0.001121235	0.001121235	0.003796203	0.003796203	0.000669593
3832103772905	383210	3772905	0.000224822	0.000224822	0.000259092	0.000259092	0.006954031	0.002771167	0.009013019	0.009013019	0.004651319	0.001804186	0.010174629	0.010174629	0.00482699	0.00482699	0.00108726	0.00108726	0.003681173	0.003681173	0.0007167
3832203772905	383220	3772905	0.000231487	0.000231487	0.000266774	0.000266774	0.006613132	0.002635319	0.008571185	0.008571185	0.004423303	0.001715742	0.00940309	0.00940309	0.004590362	0.004590362	0.00103396	0.00103396	0.003500716	0.003500716	0.000753799
3832303772905	383230	3772905	0.00023158	0.00023158	0.00026688	0.00026688	0.006308773	0.002514033	0.008176709	0.008176709	0.004219728	0.001636778	0.008745302	0.008745302	0.004379098	0.004379098	0.000986374	0.000986374	0.003339601	0.003339601	0.000764238
3832403772905	383240	3772905	0.00022797	0.00022797	0.00026272	0.00026272	0.006116939	0.002437588	0.007928077	0.007928077	0.004091417	0.001587007	0.008224657	0.008224657	0.004245941	0.004245941	0.000956381	0.000956381	0.003238052	0.003238052	0.000761305
3832503772905	383250	3772905	0.000224405	0.000224405	0.000258612	0.000258612	0.006032372	0.002403888	0.00781847	0.00781847	0.004034852	0.001565067	0.007836264	0.007836264	0.00418724	0.00418724	0.000943159	0.000943159	0.003193286	0.003193286	0.000760269
3832603772905	383260	3772905	0.000220286	0.000220286	0.000253864	0.000253864	0.005942684	0.002368147	0.007702227	0.007702227	0.003974863	0.001541798	0.007454096	0.007454096	0.004124985	0.004124985	0.000929136	0.000929136	0.003145808	0.003145808	0.000756732
3832703772905	383270	3772905	0.000213666	0.000213666	0.000246236	0.000246236	0.005786213	0.002305794	0.007499428	0.007499428	0.003870205	0.001501202	0.007008159	0.007008159	0.004016375	0.004016375	0.000904672	0.000904672	0.00306298	0.00306298	0.000741461
3832803772905	383280	3772905	0.000206075	0.000206075	0.000237488	0.000237488	0.005616595	0.002238201	0.007279587	0.007279587	0.003756753	0.001457196	0.00657414	0.00657414	0.003898638	0.003898638	0.000878152	0.000878152	0.00297319	0.00297319	0.000722998
3832903772905	383290	3772905	0.000198808	0.000198808	0.000229113	0.000229113	0.005447391	0.002170774	0.007060285	0.007060285	0.003643578	0.001413297	0.006176942	0.006176942	0.003781188	0.003781188	0.000851697	0.000851697	0.002883621	0.002883621	0.000707382
3833003772905	383300	3772905	0.000192652	0.000192652	0.000222018	0.000222018	0.005284969	0.002106049	0.006849772	0.006849772	0.00353494	0.001371157	0.005824658	0.005824658	0.003668447	0.003668447	0.000826303	0.000826303	0.002797642	0.002797642	0.000697633
3833103772905	383310	3772905	0.000187004	0.000187004	0.00021551	0.00021551	0.005112236	0.002037216	0.006625895	0.006625895	0.003419404	0.001326343	0.005496208	0.005496208	0.003548548	0.003548548	0.000799296	0.000799296	0.002706204	0.002706204	0.00069073
3833203772905	383320	3772905	0.000183209	0.000183209	0.000211136	0.000211136	0.004963655	0.001978006	0.006433322	0.006433322	0.003320023	0.001287794	0.005223613	0.005223613	0.003445414	0.003445414	0.000776065	0.000776065	0.002627552	0.002627552	0.000689954
3833303772905	383330	3772905	0.000180154	0.000180154	0.000207615	0.000207615	0.004818396	0.001920121	0.006245053	0.006245053	0.003222864	0.001250107	0.004978676	0.004978676	0.003344585	0.003344585	0.000753354	0.000753354	0.002550657	0.002550657	0.000691421
3833403772905	383340	3772905	0.00017733	0.00017733	0.00020436	0.00020436	0.004666632	0.001859643	0.006048354	0.006048354	0.003121354	0.001210733	0.00474806	0.00474806	0.003239241	0.003239241	0.000729626	0.000729626	0.00247032	0.00247032	0.000693319
3833503772905	383350	3772905	0.000175849	0.000175849	0.000202654	0.000202654	0.004541165	0.001809645	0.005885738	0.005885738	0.003037434	0.001178181	0.004559688	0.004559688	0.003152151	0.003152151	0.00071009	0.00071009	0.002403903	0.002403903	0.00069815
3833603772905	383360	3772905	0.000174275	0.000174275	0.00020084	0.00020084	0.004407186	0.001756255	0.00571209	0.00571209	0.00294782	0.001143421	0.004377098	0.004377098	0.003059153	0.003059153	0.000689062	0.000689062	0.00233298	0.00233298	0.000702637
3833703772905	383370	3772905	0.000174831	0.000174831	0.000201481	0.000201481	0.004320958	0.001721893	0.005600331	0.005600331	0.002890144	0.00112105	0.004248493	0.004248493	0.002999299	0.002999299	0.00067558	0.00067558	0.002287334	0.002287334	0.0007123
3833803772905	383380	3772905	0.000177608	0.000177608	0.000204681	0.000204681	0.004277636	0.001704629	0.005544182	0.005544182	0.002861168	0.00110981	0.004165069	0.004165069	0.002969228	0.002969228	0.000668807	0.000668807	0.002264402	0.002264402	0.000730331
3833903772905	383390	3772905	0.000181033	0.000181033	0.000208629	0.000208629	0.004237636	0.001688689	0.005492339	0.005492339	0.002834413	0.001099432	0.004091072	0.004091072	0.002941463	0.002941463	0.000662553	0.000662553	0.002243228	0.002243228	0.000753799
3834003772905	383400	3772905	0.000185662	0.000185662	0.00021396	0.00021396	0.004222827	0.001682788	0.005473145	0.005473145	0.002824508	0.00109559	0.004043135	0.004043135	0.002931184	0.002931184	0.000660237	0.000660237	0.002235388	0.002235388	0.000787619
3834103772905	383410	3772905	0.000190106	0.000190106	0.000219084	0.000219084	0.004221373	0.001682209	0.005471261	0.005471261	0.002823536	0.001095213	0.004007204	0.004007204	0.002930175	0.002930175	0.00066001	0.00066001	0.002234619	0.002234619	0.000826012
3834203772905	383420	3772905	0.000191263	0.000191263	0.000220418	0.000220418	0.004157083	0.001656589	0.005387935	0.005387935	0.002780534	0.001078533	0.003922712	0.003922712	0.002885549	0.002885549	0.000649958	0.000649958	0.002200586	0.002200586	0.000847236
3834303772905	383430	3772905	0.000188995	0.000188995	0.00021704	0.00021704	0.003991478	0.001590596	0.005173297	0.005173297	0.002669766	0.001035568	0.003766892	0.003766892	0.002770598	0.002770598	0.000624066	0.000624066	0.002112921	0.002112921	0.000845856
3834403772905	383440	3772905	0.000186727	0.000186727	0.00021519	0.00021519	0.003831686	0.001526919	0.004966192	0.004966192	0.002562887	0.000994111	0.003621834	0.003621834	0.002659682	0.002659682	0.000599082	0.000599082	0.002028334	0.002028334	0.000843871
3834503772905	383450	3772905	0.000183163	0.000183163	0.000211083	0.000211083	0.00363382	0.00145188	0.004722134	0.004722134	0.002436936	0.000945256	0.003460767	0.003460767	0.002528975	0.002528975	0.000569641	0.000569641	0.001928654	0.001928654	0.000832828
3834603772905	383460	3772905	0.000179413	0.000179413	0.000206762	0.000206762	0.003461721	0.001379489	0.004486687	0.004486687	0.00231543	0.000898125	0.00330886	0.00330886	0.002402879	0.002402879	0.000541239	0.000541239	0.001832491	0.001832491	0.000819887
3834703772905	383470	3772905	0.000175155	0.000175155	0.000201854	0.000201854	0.003281168	0.001307539	0.004252675	0.004252675	0.002194664	0.000851282	0.003161134	0.003161134	0.002277552	0.002277552	0.00051309	0.00051309	0.001736913	0.001736913	0.000803494
3834803772905	383480	3772905	0.000169693	0.000169693	0.000195559	0.000195559	0.003091964	0.001232141	0.00400745	0.00400745	0.002068112	0.000802194	0.003008693	0.003008693	0.00214622	0.00214622	0.00048342	0.00048342	0.001636757	0.001636757	0.000780458
3834903772905	383490	3772905	0.00016437	0.00016437	0.000189425	0.000189425	0.00291937	0.001163363	0.003783753	0.003783753	0.001952669	0.000757415	0.002870483	0.002870483	0.002026417	0.002026417	0.00045644	0.00045644	0.001545392	0.001545392	0.000759493
3835003772905	383500	3772905	0.000162287	0.000162287	0.000187024	0.000187024	0.002805598	0.001118025	0.003636296	0.003636296	0.001876571	0.000727898	0.002780833	0.002780833	0.001947445	0.001947445	0.000438654	0.000438654	0.001485167	0.001485167	0.000754316
3835103772905	383510	3772905	0.000161314	0.000161314	0.000185904	0.000185904	0.002712796	0.001081044	0.003516015	0.003516015	0.001814499	0.00070382	0.002708793	0.002708793	0.001883028	0.001883028	0.000424144	0.000424144	0.001436041	0.001436041	0.000753626
3835203772905	383520	3772905	0.000160342	0.000160342	0.000184784	0.000184784	0.002623523	0.001045468	0.00340031	0.00340031	0.001754787	0.000680659	0.002639866	0.002639866	0.001821061	0.001821061	0.000410187	0.000410187	0.001388783	0.001388783	0.000752073
3835303772905	383530	3772905	0.000159185	0.000159185	0.00018345	0.00018345	0.00253591	0.001010555	0.003286757	0.003286757	0.001696186	0.000657929	0.002572006	0.002572006	0.001760247	0.001760247	0.000396488	0.000396488	0.001342405	0.001342405	0.000748795
3835403772905	383540	3772905	0.000158074	0.000158074	0.00018217	0.00018217	0.002452658	0.000977379	0.003178855	0.003178855	0.001640501	0.000636329	0.002507348	0.002507348	0.00170246	0.00170246	0.000383472	0.000383472	0.001298335	0.001298335	0.000744998
3835503772905	383550	3772905	0.000156825	0.000156825	0.00018073	0.00018073	0.002371828	0.000945169	0.003074092	0.003074092	0.001586436	0.000615358	0.002443846	0.002443846	0.001646353	0.001646353	0.000370834	0.000370834	0.001255547	0.001255547	0.000739736
3835603772905	383560	3772905	0.000155575	0.000155575	0.000179289	0.000179289	0.002294596	0.000914392	0.002973993	0.002973993	0.001534779	0.000595321	0.002382479	0.002382479	0.001592744	0.001592744	0.000358759	0.000358759	0.001214663	0.001214663	0.000733696
3835703772905	383570	3772905	0.000154556	0.000154556	0.000178116	0.000178116	0.002223801	0.00088618	0.002882236	0.002882236	0.001487426	0.000576953	0.002325292	0.002325292	0.001543603	0.001543603	0.0034769	0.0034769	0.001177187	0.001177187	0.000727916
3835803772905	383580	3772905	0.000156547	0.000156547	0.00018041	0.00018041	0.002194043	0.000874322	0.002843667	0.002843667	0.001467522	0.000569233	0.002300834	0.002300834	0.001522947	0.001522947	0.000343038	0.000343038	0.001161435	0.001161435	0.000737924
3835903772905	383590	3772905	0.000158491	0.000158491	0.00018265	0.00018265	0.002168991	0.000864338	0.002811198	0.002811198	0.001450766	0.000562733	0.002278866	0.002278866	0.001505558	0.001505558	0.000339121	0.000339121	0.001148173	0.001148173	0.000748708
3836003772905	383600	3772905	0.000160065	0.000160065	0.000184464	0.000184464	0.00214643	0.000855348	0.002781958	0.002781958	0.001435676	0.00055688	0.002257787	0.002257787	0.001489898	0.001489898	0.000335593	0.000335593	0.001136231	0.001136231	0.000758199

			MSite Grubbing / Prep	MMass Grading / Excavation	MMass Grading / Excavation	MDrainage / Utilities Trenching	MFoundations / Concrete Pads	MBuilding / Structure Construction	MAsphalt Paving	MLandscaping or Other Finishing	MWaterside Construction (Piles)	RSSWRestriping South Valley	RSSWRestriping Silver Lake Boulevard	RSSWDemolition	RSSWPlacing Base	RSSWForm	Child Risk				
Unique Identifier	X (UTM)	Y (UTM)	2027	2027	2028	2028	2028	2028	2028	2028	2028	2029	2029	2029	2029	2029	3rd Trimester	0<2	2<16	Total	per million
3837903772895	383790	3772895	0.000583053	0.000969837	0.000969837	0.000466443	0.000221019	0.00059963	0.000389892	0.000267756	0.000287786	0.000376285	0.000429043	0.001259374	0.000114519	0.000249078	1.93079E-08	4.00545E-07	2.3448E-07	6.5433E-07	0.65433019
3838003772895	383800	3772895	0.000577868	0.000961212	0.000961212	0.000462295	0.000219054	0.000594297	0.000386424	0.000265374	0.000285226	0.000370293	0.000421391	0.001237712	0.000112549	0.000244793	1.91764E-08	3.98066E-07	2.3042E-07	6.4766E-07	0.64765962
3838103772895	383810	3772895	0.000572843	0.000952853	0.000952853	0.000458274	0.000217149	0.000589129	0.000383064	0.000263067	0.000282746	0.000365158	0.00041499	0.001219524	0.000110895	0.000241196	1.90598E-08	3.95871E-07	2.2699E-07	6.4192E-07	0.64192047
3838203772895	383820	3772895	0.000568056	0.000944891	0.000944891	0.000454445	0.000215334	0.000584206	0.000379863	0.000260869	0.000280383	0.00036014	0.000409303	0.001202067	0.000109308	0.000237743	1.89418E-08	3.93646E-07	2.237E-07	6.36284E-07	0.63628371
3838303772895	383830	3772895	0.00056343	0.000937195	0.000937195	0.000450744	0.00021358	0.000579448	0.000376769	0.000258744	0.000278099	0.000356303	0.000407844	0.001193019	0.000108485	0.000235954	1.8845E-08	3.91855E-07	2.2131E-07	6.32015E-07	0.6320147
3838403772895	383840	3772895	0.00056327	0.00093693	0.00093693	0.000450616	0.00021352	0.000579284	0.000376663	0.000258671	0.000278021	0.000354031	0.000409482	0.001206637	0.000109723	0.000238647	1.88111E-08	3.92258E-07	2.2119E-07	6.32259E-07	0.63225881
3838503772895	383850	3772895	0.000565903	0.000941309	0.000941309	0.000452722	0.000214518	0.000581991	0.000378423	0.000259879	0.00027932	0.000352171	0.000407338	0.001200056	0.000109125	0.000237346	1.88034E-08	3.93169E-07	2.2113E-07	6.33098E-07	0.63309821
3838603772895	383860	3772895	0.00056319	0.000936797	0.000936797	0.000450552	0.00021349	0.000579202	0.000376609	0.000258634	0.000277981	0.000346593	0.00040052	0.001180771	0.000107371	0.000233532	1.86808E-08	3.90895E-07	2.1752E-07	6.27099E-07	0.62709887
3838703772895	383870	3772895	0.00055984	0.000931224	0.000931224	0.000447872	0.00021222	0.000575756	0.000374369	0.000257095	0.000276328	0.000340572	0.000393106	0.001159658	0.000105451	0.000229356	1.85413E-08	3.88212E-07	2.1356E-07	6.2031E-07	0.62030962
3838803772895	383880	3772895	0.000554415	0.000922201	0.000922201	0.000443532	0.000210163	0.000570178	0.000370741	0.000254604	0.00027365	0.000333223	0.000383936	0.001133884	0.000103108	0.000224258	1.8363E-08	3.84438E-07	2.0831E-07	6.11111E-07	0.61111143
3838903772895	383890	3772895	0.000537903	0.000894734	0.000894734	0.000430322	0.000203904	0.000553195	0.000359699	0.000247021	0.0002655	0.000323306	0.000365922	0.001074384	9.76972E-05	0.00021249	1.80398E-08	3.76649E-07	1.9954E-07	5.94229E-07	0.5942292
3839003772895	383900	3772895	0.000530803	0.000882925	0.000882925	0.000424642	0.000201213	0.000545894	0.000354951	0.000243761	0.000261995	0.000314127	0.000350261	0.001034809	9.40985E-05	0.000204663	1.77829E-08	3.7156E-07	1.9303E-07	5.82368E-07	0.58236829
3839103772895	383910	3772895	0.000524262	0.000872044	0.000872044	0.000419409	0.000198733	0.000539166	0.000350577	0.000240757	0.000258767	0.000305715	0.000338381	0.001000626	9.09901E-05	0.000197903	1.7522E-08	3.66635E-07	1.8738E-07	5.71533E-07	0.57153316
3829703772905	382970	3772905	0.000390085	0.000648858	0.000648858	0.000312068	0.00014787	0.000401175	0.000260853	0.000179139	0.00019254	0.001989832	0.000288063	0.000865631	7.87146E-05	0.000171204	1.95266E-08	4.26785E-07	4.0517E-07	8.51481E-07	0.85148141
3829803772905	382980	3772905	0.000393196	0.000654033	0.000654033	0.000314557	0.00014905	0.000404375	0.000262933	0.000180567	0.000194075	0.002041778	0.000293899	0.000882631	8.02605E-05	0.000174566	1.96236E-08	4.28182E-07	4.1904E-07	8.66843E-07	0.86684297
3829903772905	382990	3772905	0.000397025	0.000660402	0.000660402	0.00031762	0.000150501	0.000408313	0.000265493	0.000182326	0.000195965	0.002095554	0.000300568	0.000902099	8.20307E-05	0.000178416	1.97379E-08	4.30008E-07	4.339E-07	8.83644E-07	0.88364435
3830003772905	383000	3772905	0.000400774	0.000666639	0.000666639	0.00032062	0.000151922	0.000412169	0.000268001	0.000184048	0.000197816	0.002146113	0.000307476	0.000922206	8.38592E-05	0.000182393	1.9851E-08	4.31789E-07	4.4919E-07	9.00828E-07	0.90082848
3830103772905	383010	3772905	0.000404843	0.000673406	0.000673406	0.000323874	0.000153465	0.000416353	0.000270721	0.000185916	0.000199824	0.002195108	0.0003148	0.000943502	8.57957E-05	0.000186605	1.99681E-08	4.3366E-07	4.6522E-07	9.18851E-07	0.91885066
3830203772905	383020	3772905	0.000409071	0.000680439	0.000680439	0.000327257	0.000155067	0.000420701	0.000273548	0.000187858	0.000201911	0.002243188	0.000322691	0.000966443	8.78818E-05	0.000191142	2.00947E-08	4.35761E-07	4.8218E-07	9.38037E-07	0.93803674
3830303772905	383030	3772905	0.000413378	0.000687604	0.000687604	0.000330703	0.0001567	0.000425131	0.000276429	0.000189836	0.000204037	0.002287224	0.000330908	0.000990206	9.00427E-05	0.000195842	2.022E-08	4.378E-07	4.9966E-07	9.57679E-07	0.9576791
3830403772905	383040	3772905	0.000417925	0.000695167	0.000695167	0.00033434	0.000158424	0.000429807	0.0002794	0.000191924	0.000206281	0.002328899	0.000339662	0.001015524	9.23448E-05	0.000200849	2.03482E-08	4.399E-07	5.1799E-07	9.78234E-07	0.97823385
3830503772905	383050	3772905	0.000422552	0.000702863	0.000702863	0.000338042	0.000160178	0.000434566	0.000282564	0.000194049	0.000208565	0.00236591	0.000348802	0.001041846	9.47385E-05	0.000206055	2.04777E-08	4.42015E-07	5.3684E-07	9.99335E-07	0.9993347
3830603772905	383060	3772905	0.000427179	0.000710559	0.000710559	0.000341743	0.000161932	0.000439324	0.000285658	0.000196173	0.000210848	0.002397108	0.00035827	0.001069174	9.72235E-05	0.00021146	2.06048E-08	4.4407E-07	5.5606E-07	1.02073E-06	1.02073297
3830703772905	383070	3772905	0.000431806	0.000718255	0.000718255	0.000345445	0.000163686	0.000444082	0.000288751	0.000198298	0.000213132	0.002421752	0.000368096	0.001097416	9.97916E-05	0.000217046	2.0728E-08	4.46035E-07	5.755E-07	1.04226E-06	1.04226045
3830803772905	383080	3772905	0.000436512	0.000726084	0.000726084	0.00034921	0.00016547	0.000448923	0.000291899	0.00020046	0.000215455	0.002440022	0.000378338	0.001126755	0.000102459	0.000222848	2.085E-08	4.47953E-07	5.9514E-07	1.06395E-06	1.06394569
3830903772905	383090	3772905	0.000441458	0.000734311	0.000734311	0.000353167	0.000167344	0.000454009	0.000295206	0.000202731	0.000217896	0.002454957	0.000389295	0.001158105	0.00010531	0.000229049	2.09789E-08	4.50025E-07	6.1555E-07	1.08655E-06	1.08655201
3831003772905	383100	3772905	0.000446484	0.000742671	0.000742671	0.000357187	0.00016925	0.000459178	0.000298567	0.000205039	0.000220377	0.002464254	0.000400877	0.001191099	0.000108311	0.000235574	2.11105E-08	4.52142E-07	6.3622E-07	1.10947E-06	1.10947386
3831103772905	383110	3772905	0.000451669	0.000751295	0.000751295	0.000361335	0.000171215	0.0004645	0.000302034	0.00020742	0.000222936	0.002467294	0.000412995	0.001225556	0.000111444	0.000242389	2.12408E-08	4.54246E-07	6.5694E-07	1.13243E-06	1.13242925
3831203772905	383120	3772905	0.000457094	0.000760318	0.000760318	0.000365675	0.000173271	0.000470089	0.000305662	0.000209911	0.000225614	0.002466054	0.000426006	0.001262481	0.000114801	0.000249692	2.1379E-08	4.5653E-07	6.7802E-07	1.15593E-06	1.15592863
3831303772905	383130	3772905	0.000462518	0.000769341	0.000769341	0.000370014	0.000175328	0.000475668	0.000309289	0.000212402	0.000228291	0.002457465	0.000439583	0.001300777	0.000118284	0.000257266	2.15136E-08	4.5871E-07	6.986E-07	1.17882E-06	1.17882363
3831403772905	383140	3772905	0.00046882	0.000779824	0.000779824	0.000375056	0.000177717	0.000482149	0.000313503	0.000215296	0.000231402	0.002448936	0.000455066	0.001344374	0.000122248	0.000265889	2.16706E-08	4.61455E-07	7.2008E-07	1.20321E-06	1.20320508
3831503772905	383150	3772905	0.000475441	0.000790837	0.000790837	0.000380353	0.000180226	0.000488958	0.000317931	0.000218337	0.00023467	0.002430725	0.000471799	0.001391353	0.00012652	0.00027518	2.1829E-08	4.64299E-07	7.3379E-07	1.21992E-06	1.21992243
3831603772905	383160	3772905	0.000481743	0.00080132	0.00080132	0.000385394	0.000182615	0.000495439	0.000322145	0.000221231	0.00023778	0.002371607	0.00048877	0.001438605	0.000130817	0.000284526	2.18451E-08	4.65378E-07	7.4433E-07	1.23155E-06	1.23155254
3831703772905	383170	3772905	0.000487806	0.000811404	0.000811404	0.000390245	0.000184914	0.000501674	0.000326199	0.000224015	0.000240773	0.002246906	0.000505771	0.001485675	0.000135097	0.000293835	2.37817E-08	4.8758E-07	7.5429E-07	1.26566E-06	1.26565628
3831803772905	383180	3772905	0.000492353	0.000818968	0.000818968	0.000393882	0.000186637	0.000506351	0.0003292	0.000226103	0.000243017	0.002086346	0.000521164	0.001528358	0.000138979	0.000302277	2.4898E-08	5.05467E-07	7.4824E-07	1.27861E-06	1.27860645
3831903772905	383190	3772905	0.000522905	0.000869788	0.000869788	0.000418324	0.000198219	0.000537772	0.00034967	0.000240134	0.000258097	0.001941989	0.000528727	0.001546821	0.000140657	0.000305928	2.6061E-08	5.29507E-07	7.4912E-07	1.30468E-06	1.30468496
3832003772905	383200	3772905	0.00061911	0.001029813	0.001029813	0.000495288	0.000234687	0.000636712	0.000414003	0.000284314	0.000305583	0.001809733	0.000588662	0.001740676	0.000158285	0.000344269	2.70222E-08	5.53347E-07	7.5132E-07	1.33169E-06	1.33168525
3832103772905	383210	3772905	0.000662666	0.001102263	0.001102263	0.000530133	0.000251198	0.000681506	0.000443129	0.000304316	0.000327081	0.001683409	0.000617483	0.00182723	0.000166156	0.000361387	2.76589E-08	5.69749E-07	7.3988E-07	1.33728E-06	1.33728332
3832203772905	383220	3772905	0.000696968	0.00115932	0.00115932	0.000557574	0.000264201	0.000716783	0.000466067	0.000320069	0.000344012	0.001538314	0.000633531	0.001875122	0.000170511	0.00037086	2.8116E-08	5.83605E-07	7.1341E-07	1.32513E-06	1.32513237
3832303772905	383230	3772905	0.00070662	0.001175375	0.001175375	0.000565296	0.00026786	0.0007267 1	0.000472522	0.000324501	0.000348776	0.001410338	0.000632042	0.001869273	0.000169979	0.000369703	2.80614E-08	5.85425E-07	6.8285E-07	1.29634E-06	1.29633621
3832403772905	383240	3772905	0.000703908	0.001170864	0.001170864	0.000563126	0.000266832	0.0007239 2	0.000470708	0.000323256	0.000347437	0.001316244	0.000630047	0.001860682	0.000169198	0.000368003	2.76242E-08	5.77078E-07	6.6001E-07	1.26471E-06	1.26470758
3832503772905	383250	3772905	0.000702951	0.001169272	0.001169272	0.000562361	0.000266469	0.000722936	0.000470068	0.000322816	0.000346965	0.001252374	0.000638503	0.001881794	0.000171118	0.000372179	2.72907E-08	5.69515E-07	6.4836E-07	1.24517E-06	1.24516592
3832603772905	383260	3772905	0.00069968	0.001163831	0.001163831	0.000559744	0.000265229	0.000719572	0.000467881	0.000321314	0.000345351	0.001192725	0.000647227	0.001902907	0.000173038	0.000376355	2.69106E-08	5.6071E-07	6.365E-07	1.22412E-06	1.22411747
3832703772905	383270	3772905	0.00068556	0.001140345	0.001140345	0.000548448	0.000259877	0.000705051	0.000458439	0.00031483	0.000338381	0.001125519	0.000648329	0.001901628	0.000172921	0.000376102	2.62567E-08	5.45837E-07	6.1775E-07	1.18985E-06	1.18984741
3832803772905	383280	3772905	0.000668489	0.001111949	0.001111949	0.000534791	0.000253406	0.000687495	0.000447023	0.00030699	0.000329955	0.001062682	0.00065074	0.00190373	0.000173112	0.000376518	2.5552E-08	5.29298E-07	5.9882E-07	1.15367E-06	1.15367106
3832903772905	383290	3772905	0.000654051	0.001087932	0.001087932	0.00052324	0.000247932	0.000672645	0.000437368	0.00030036	0.000322829	0.001006486	0.000656904	0.00191616	0.000174243	0.000378976	2.49187E-08	5.1393E-07	5.8138E-07	1.12023E-06	1.12022659
3833003772905	383300	3772905	0.000645036	0.001072938	0.001072938	0.000516029	0.000244515	0.000663375	0.00043134	0.0002962 2	0.000318379	0.00095696	0.000666074	0.001936816	0.000176121	0.000383061	2.44162E-08	5.01482E-07	5.6584E-07	1.09174E-06	1.09174302
3833103772905	383310	3772905	0.000638655	0.001062323	0.001062323	0.000510924	0.000242096	0.000656812	0.000427073	0.000293289	0.000315229	0.000910445	0.000675185	0.001957106	0.000177966	0.000387074	2.39656E-08	4.90206E-07	5.5021E-07	1.06438E-06	1.06437771
3833203772905	383320	3772905	0.000637937	0.001061129	0.001061129	0.000510349	0.000241824	0.000656073	0.000426593	0.00029296	0.000314875	0.000871633	0.000686529	0.001983521	0.000180368	0.000392298	2.36833E-08	4.83069E-07	5.3753E-07	1.04428E-06	1.04427781
3833303772905	383330	3772905	0.000639293	0.001063384	0.001063384	0.000511434	0.000242338	0.000657468	0.000427499	0.000293582	0.000315544	0.000836805	0.000697486	0.002008655	0.000182653	0.000397269	2.34696E-08	4.77693E-07	5.2557E-07	1.02674E-06	1.02673609
3833403772905	383340	3772905	0.000641048	0.001066303	0.001066303	0.000512838	0.000243003	0.000659273	0.000428673	0.000294388	0.000316411	0.000804191	0.000706626	0.002028854	0.00018449	0.000401264	2.32775E-08	4.7296E-07	5.133E-07	1.00954E-06	1.00954011
3833503772905	383350	3772905	0.000645515	0.001073734	0.001073734	0.000516412	0.000244697	0.000663867	0.00043166	0.0002964 4	0.000318615	0.000777893	0.0007166	0.002051429	0.000186543	0.000405729	2.32063E-08	4.71243E-07	5.036E-07	9.98054E-07	0.99805424
3833603772905	383360	3772905	0.000649663	0.001080634	0.001080634	0.00051973	0.000246269	0.000668133	0.000434434	0.000298345	0.000320663	0.000752806	0.000723776	0.002066419	0.000187906	0.000408694	2.31275E-08	4.69451E-07	4.9321E-07	9.85784E-07	0.98578418
3833703772905	383370	3772905	0.000658598	0.001095495	0.001095495	0.000526878	0.000249656	0.000677322	0.000440409	0.000302448	0.000325073	0.0007361	0.000733691	0.002089085	0.000188967	0.000413177	2.32409E-08	4.72342E-07	4.8728E-07	9.82862E-07	0.9828623
3833803772905	383380	3772905	0.00067527	0.001123228	0.001123228	0.000540216	0.000255976	0.000694468	0.000451558	0.000310104	0.000333302	0.000726921	0.000747059	0.002121532	0.000192918	0.000419594	2.35706E-08	4.80395E-07	4.8574E-07	9.89708E-07	0.98970752
3833903772905	383390	3772905	0.000696968	0.00115932	0.00115932	0.000557574	0.000264201	0.000716783	0.000466067	0.000320069	0.000344012	0.000719513	0.000760517	0.002155714	0.000196026	0.000426355	2.39693E-08	4.89909E-07	4.8508E-07	9.98961E-07	0.9989614
3834003772905	383400	3772905	0.000728239	0.001211335	0.001211335	0.000582591	0.000276055	0.000748943	0.000486978	0.000334429	0.000359446	0.000717152	0.000779275	0.002206258	0.000200622	0.000436351	2.45251E-08	5.02587E-07	4.8798E-07	1.0151E-06	1.01509592
3834103772905	383410	3772905	0.000763737	0.001270382	0.001270382	0.00061099	0.000289511	0.00078545	0.000510716	0.000350731	0.000376968	0.000718362	0.000803332	0.002273344	0.000206722	0.000449619	2.51187E-08	5.15351E-07	4.9331E-07	1.03378E-06	1.03378485
3834203772905	383420	3772905	0.000783361	0.001303024	0.001303024	0.000626689	0.00029695	0.000805632	0.000523839	0.000359743	0.000386654	0.000711426	0.000814587	0.002305424	0.00020964	0.000455964	2.53553E-08	5.20114E-07	4.9139E-07	1.03686E-06	1.03685566
3834303772905	383430	3772905	0.000782085	0.001300901	0.001300901	0.000625668	0.000296466	0.0008043 2	0.000522985	0.000359157	0.000386024	0.000689998	0.000801933	0.002270967	0.00020650 6	0.000449149	2.51402E-08	5.15835E-07	4.7722E-07	1.0182E-06	1.01819752
3834403772905	383440	3772905	0.00078025	0.001297849	0.001297849	0.0006242	0.000295771	0.000802433	0.000521758	0.000358314	0.000385118	0.00066981	0.000788058	0.002233768	0.000203124	0.000441792	2.49176E-08	5.1145E-07	4.6342E-07	9.99783E-07	0.99978325
3834503772905	383450	3772905	0.000770039	0.001280865	0.001280865	0.000616031	0.0002919	0.000791932	0.00051493	0.000353625	0.000380078	0.000645519	0.000764983	0.002171069	0.000197422	0.000429392	2.45237E-08	5.03657E-07	4.457E-07	9.73884E-07	0.97388401
3834603772905	383460	3772905	0.000758073	0.001260961	0.001260961	0.000606459	0.000287364	0.000779626	0.000506929	0.00034813	0.000374172	0.000622291	0.000740866	0.00210572	0.00019148	0.000416467	2.41003E-08	4.95231E-07	4.2829E-07	9.47621E-07	0.94762098
3834703772905	383470	3772905	0.000742917	0.00123575	0.00123575	0.000594333	0.000281619	0.000764038	0.000496793	0.00034117	0.000366691	0.000599181	0.000714665	0.002034612	0.000185014	0.000402403	2.3617E-08	4.85492E-07	4.105E-07	9.19613E-07	0.91961311
3834803772905	383480	3772905	0.000721617	0.001200321	0.001200321	0.000577294	0.000273545	0.000742133	0.0004825 5	0.000331388	0.000356178	0.000574654	0.000684266	0.001951805	0.000177484	0.000386026	2.29973E-08	4.72687E-07	3.911E-07	8.86786E-07	0.8867858
3834903772905	383490	3772905	0.000702233	0.001168077	0.001168077	0.000561786	0.000266197	0.000722198	0.000469588	0.000322486	0.00034661	0.000552607	0.000656636	0.001876859	0.000170669	0.000371203	2.24034E-08	4.6028E-07	3.7343E-07	8.56112E-07	0.85611179
3835003772905	383500	3772905	0.000697447	0.001160116	0.001160116	0.000557957	0.000264382	0.000717275	0.000466387	0.000320288	0.000344248	0.00053903	0.000641659	0.001837101	0.000167053	0.00036334	2.21415E-08	4.55305E-07	3.6277E-07	8.4022E-07	0.84021981
3835103772905	383510	3772905	0.000696808	0.001159054	0.001159054	0.000557447	0.000264141	0.000716619	0.00046596	0.000319995	0.000343933	0.000528375	0.000630494	0.001807762	0.000164386	0.000357537	2.19832E-08	4.52644E-07	3.5445E-07	8.29073E-07	0.82907327
3835203772905	383520	3772905	0.000695372	0.001156666	0.001156666	0.000556298	0.000263596	0.000715142	0.000465	0.000319336	0.000343224	0.000518015	0.000619001	0.001777601	0.000161643	0.000351572	2.18148E-08	4.49782E-07	3.4628E-07	8.17872E-07	0.81787235
3835303772905	383530	3772905	0.000692341	0.001151624	0.001151624	0.000553873	0.000262447	0.000712025	0.000462973	0.000317944	0.000341728	0.000507626	0.000606705	0.001745063	0.000158684	0.000345137	2.16167E-08	4.46264E-07	3.3798E-07	8.0586E-07	0.80586017
3835403772905	383540	3772905	0.000688831	0.001145785	0.001145785	0.000551065	0.000261117	0.000708415	0.000460626	0.000316332	0.000339996	0.00049762	0.000594348	0.00171216	0.000155692	0.000338629	2.1417E-08	4.42698E-07	3.2996E-07	7.9407E-07	0.79407014
3835503772905	383550	3772905	0.000683965	0.001137691	0.001137691	0.000547172	0.000259272	0.0007034 1	0.000457372	0.000314097	0.000337594	0.000487674	0.000581426	0.00167752	0.000152542	0.000331778	2.11958E-08	4.38644E-07	3.2191E-07	7.81753E-07	0.78175309
3835603772905	383560	3772905	0.000678381	0.001128403	0.001128403	0.000542705	0.000257155	0.000697668	0.000453638	0.000311533	0.000334838	0.000477934	0.000568385	0.00164224	0.000149334	0.0003248	2.09702E-08	4.34478E-07	3.1405E-07	7.69495E-07	0.76949545
3835703772905	383570	3772905	0.000673036	0.001119512	0.001119512	0.000538429	0.000255129	0.000692171	0.000450064	0.000309078	0.0003322	0.000468873	0.000556059	0.001608971	0.000146309	0.000318221	2.07619E-08	4.30674E-07	3.0676E-07	7.58198E-07	0.75819751
3835803772905	383580	3772905	0.00068229	0.001134905	0.001134905	0.000545832	0.000258637	0.000701688	0.000456252	0.000313328	0.000336767	0.000466659	0.000555493	0.00160888	0.000146301	0.000318202	2.09003E-08	4.34329E-07	3.0523E-07	7.60457E-07	0.76045694
3835903772905	383590	3772905	0.000692261	0.001151491	0.001151491	0.000553809	0.000262417	0.000711943	0.00046292	0.000317907	0.000341689	0.000465302	0.000556327	0.00161281	0.000146658	0.00031898	2.10529E-08	4.38079E-07	3.0432E-07	7.63447E-07	0.76344731
3836003772905	383600	3772905	0.000701036	0.001166087	0.001166087	0.000560829	0.000265743	0.000720967	0.000468788	0.000321937	0.00034602	0.000464269	0.000557339	0.001617289	0.000147065	0.000319865	2.11849E-08	4.41133E-07	3.0356E-07	7.6588E-07	0.76588049

			EGIODemolition	EGIOSite Grubbing / Prep	EGIOMass Grading / Excavation	EGIOMass Grading / Excavation	EGIODrainage / Utilities Trenching	EGIODrainage / Utilities Trenching	EGIOFoundations / Concrete Pads	EGIOFoundations / Concrete Pads	EGIOBuilding / Structure Construction	EGIOBuilding / Structure Construction	EGIOAsphalt Paving	EGIOArchitectural Coating	EGIOLandscaping or Other Finishing	EGIOWaterside Construction (Piles)	HIWaterside Construction (Landscaping)	HIWaterside Construction (Landscaping)	KMDemolition	KMSite Grubbing / Prep	KMMass Grading / Excavation
Unique Identifier	X (UTM)	Y (UTM)	2025	2025	2025	2026	2026	2027	2026	2027	2026	2027	2027	2027	2027	2027	2025	2026	2025	2025	2025
3836103772905	383610	3772905	0.000317412	0.00029348	0.00048817	0.00048817	0.000234785	0.000234785	0.000111251	0.000111251	0.000301825	0.000301825	0.000196253	3.98068E-05	0.000134775	0.000144857	0.00060795	0.00060795	0.000529134	0.000489242	0.000813793
3836203772905	383620	3772905	0.000319827	0.00029571	0.000491885	0.000491885	0.000236572	0.000236572	0.000112097	0.000112097	0.000304122	0.000304122	0.000197746	4.01098E-05	0.000135801	0.00014596	0.000613153	0.000613153	0.000528272	0.000488444	0.000812466
3836303772905	383630	3772905	0.000321725	0.00029747	0.000494804	0.000494804	0.000237976	0.000237976	0.000112762	0.000112762	0.000305927	0.000305927	0.00019892	4.03478E-05	0.000136607	0.000146826	0.000618456	0.000618456	0.000525683	0.000486051	0.000808485
3836403772905	383640	3772905	0.00032302	0.00029867	0.000496794	0.000496794	0.000238933	0.000238933	0.000113216	0.000113216	0.000307158	0.000307158	0.00019972	4.05101E-05	0.000137157	0.000147417	0.000624059	0.000624059	0.000521628	0.000482301	0.000802249
3836503772905	383650	3772905	0.000323624	0.00029922	0.000497723	0.000497723	0.00023938	0.00023938	0.000113428	0.000113428	0.000307732	0.000307732	0.000200094	4.05859E-05	0.000137413	0.000147692	0.000628762	0.000628762	0.000516107	0.000477196	0.000793757
3836603772905	383660	3772905	0.000323451	0.00029907	0.000497458	0.000497458	0.000239252	0.000239252	0.000113367	0.000113367	0.000307568	0.000307568	0.000199987	4.05642E-05	0.00013734	0.000147614	0.000631863	0.000631863	0.00050955	0.000471133	0.000783672
3836703772905	383670	3772905	0.000322761	0.00029843	0.000496396	0.000496396	0.000238742	0.000238742	0.000113125	0.000113125	0.000306911	0.000306911	0.00019956	4.04777E-05	0.000137047	0.000147299	0.000634565	0.000634565	0.000503079	0.00046515	0.00077372
3836803772905	383680	3772905	0.00032138	0.00029715	0.000494273	0.000494273	0.000237721	0.000237721	0.000112642	0.000112642	0.000305599	0.000305599	0.000198707	4.03045E-05	0.000136461	0.000146669	0.000634365	0.000634365	0.000497039	0.000459566	0.000764432
3836903772905	383690	3772905	0.000319827	0.00029571	0.000491885	0.000491885	0.000236572	0.000236572	0.000112097	0.000112097	0.000304122	0.000304122	0.000197746	4.01098E-05	0.000135801	0.00014596	0.000633364	0.000633364	0.000491604	0.000454541	0.000756072
3837003772905	383700	3772905	0.000318188	0.0002942	0.000489364	0.000489364	0.000235359	0.000235359	0.000111523	0.000111523	0.000302563	0.000302563	0.000196733	3.99042E-05	0.000135105	0.000145212	0.000631863	0.000631863	0.000486514	0.000449834	0.000748244
3837103772905	383710	3772905	0.000316463	0.0002926	0.00048671	0.00048671	0.000234083	0.000234083	0.000110918	0.000110918	0.000300923	0.000300923	0.000195666	3.96878E-05	0.000134372	0.000144424	0.000629262	0.000629262	0.000481941	0.000445606	0.000741211
3837203772905	383720	3772905	0.000314823	0.00029109	0.000484189	0.000484189	0.00023287	0.00023287	0.000110343	0.000110343	0.000299364	0.000299364	0.000194653	3.94822E-05	0.000133676	0.000143676	0.00062646	0.00062646	0.000477714	0.000441698	0.000734709
3837303772905	383730	3772905	0.000313443	0.00028981	0.000482066	0.000482066	0.000231849	0.000231849	0.000109859	0.000109859	0.000298051	0.000298051	0.000193799	3.93091E-05	0.00013309	0.000143046	0.000622958	0.000622958	0.000473917	0.000438188	0.000728871
3837403772905	383740	3772905	0.000312149	0.00028862	0.000480075	0.000480075	0.000230892	0.000230892	0.000109406	0.000109406	0.000296821	0.000296821	0.000192999	3.91468E-05	0.000132541	0.000142456	0.000618956	0.000618956	0.000470553	0.000435076	0.000723696
3837503772905	383750	3772905	0.000310768	0.00028734	0.000477952	0.000477952	0.000229871	0.000229871	0.000108922	0.000108922	0.000295508	0.000295508	0.000192145	3.89737E-05	0.000131955	0.000141826	0.000614553	0.000614553	0.000467619	0.000432364	0.000719184
3837603772905	383760	3772905	0.000308525	0.00028526	0.000474502	0.000474502	0.000228212	0.000228212	0.000108136	0.000108136	0.000293375	0.000293375	0.000190758	3.86924E-05	0.000131002	0.000140802	0.00060775	0.00060775	0.000464599	0.000429572	0.00071454
3837703772905	383770	3772905	0.000306282	0.00028319	0.000471052	0.000471052	0.000226552	0.000226552	0.00010735	0.00010735	0.000291242	0.000291242	0.000189371	3.8411E-05	0.00013005	0.000139778	0.000601046	0.000601046	0.000461666	0.00042686	0.000710029
3837803772905	383780	3772905	0.000304298	0.00028136	0.000468001	0.000468001	0.000225085	0.000225085	0.000106654	0.000106654	0.000289355	0.000289355	0.000188145	3.81622E-05	0.000129207	0.000138873	0.000595042	0.000595042	0.000458733	0.000424148	0.000705517
3837903772905	383790	3772905	0.000302486	0.00027968	0.00046524	0.00046524	0.00022374	0.00022374	0.00010619	0.00010619	0.00028732	0.00028732	0.00018704	3.7935E-05	0.00012838	0.00013804	0.00058939	0.00058939	0.00045588	0.00042151	0.00070113
3838003772905	383800	3772905	0.000300674	0.00027801	0.000462428	0.000462428	0.000222404	0.000222404	0.000105384	0.000105384	0.000285909	0.000285909	0.000185904	3.77077E-05	0.000127668	0.000137219	0.000584436	0.000584436	0.000453125	0.000418962	0.000696892
3838103772905	383810	3772905	0.000299035	0.00027649	0.000459906	0.000459906	0.000221192	0.000221192	0.00010481	0.00010481	0.00028435	0.00028435	0.000184891	3.75022E-05	0.000126972	0.000136471	0.000579633	0.000579633	0.000450536	0.000416569	0.000692911
3838203772905	383820	3772905	0.000297395	0.00027497	0.000457385	0.000457385	0.000219979	0.000219979	0.000104235	0.000104235	0.000282792	0.000282792	0.000183877	3.72966E-05	0.000126276	0.000135723	0.00057483	0.00057483	0.000448121	0.000414336	0.000689196
3838303772905	383830	3772905	0.000296274	0.00027394	0.00045566	0.00045566	0.00021915	0.00021915	0.00010384	0.00010384	0.000281725	0.000281725	0.000183184	3.71559E-05	0.0001258	0.000135211	0.000571028	0.000571028	0.000446223	0.000412581	0.000686277
3838403772905	383840	3772905	0.000296533	0.00027418	0.000456058	0.000456058	0.000219341	0.000219341	0.00010393	0.00010393	0.000281971	0.000281971	0.000183344	3.71884E-05	0.00012591	0.000135329	0.000568227	0.000568227	0.00044467	0.000411145	0.000683889
3838503772905	383850	3772905	0.000300415	0.00027777	0.000462029	0.000462029	0.000222213	0.000222213	0.000105293	0.000105293	0.000285663	0.000285663	0.000185744	3.76753E-05	0.000127559	0.000137101	0.000564625	0.000564625	0.000445532	0.000411943	0.000685215
3838603772905	383860	3772905	0.000299035	0.00027649	0.000459906	0.000459906	0.000221192	0.000221192	0.00010481	0.00010481	0.00028435	0.00028435	0.000184891	3.75022E-05	0.000126972	0.000136471	0.000559622	0.000559622	0.000443634	0.000410188	0.000682296
3838703772905	383870	3772905	0.000297223	0.00027481	0.00045712	0.00045712	0.000219852	0.000219852	0.000104175	0.000104175	0.000282628	0.000282628	0.00018377	3.72749E-05	0.000126203	0.000135644	0.000554319	0.000554319	0.000441477	0.000408193	0.000678979
3838803772905	383880	3772905	0.000293858	0.0002717	0.000451945	0.000451945	0.000217363	0.000217363	0.000102995	0.000102995	0.000279428	0.000279428	0.00018169	3.6853E-05	0.000124774	0.000134108	0.000548115	0.000548115	0.000438371	0.000405321	0.000674202
3838903772905	383890	3772905	0.000285576	0.00026405	0.000439207	0.000439207	0.000211236	0.000211236	0.000100092	0.000100092	0.000271552	0.000271552	0.000176569	3.58142E-05	0.000121258	0.000130328	0.00053961	0.00053961	0.000431556	0.00039902	0.00066372
3839003772905	383900	3772905	0.000281434	0.00026022	0.000432837	0.000432837	0.000208173	0.000208173	9.86407E-05	9.86407E-05	0.000267614	0.000267614	0.000174008	3.52949E-05	0.000119499	0.000128438	0.000529605	0.000529605	0.000426206	0.000394074	0.000655493
3839103772905	383910	3772905	0.000278328	0.00025734	0.000428061	0.000428061	0.000205876	0.000205876	9.75521E-05	9.75521E-05	0.000264661	0.000264661	0.000172088	3.49054E-05	0.00011818	0.000127021	0.000520099	0.000520099	0.000421461	0.000389686	0.000648195
3829703772915	382970	3772915	0.000405069	0.00037453	0.000622983	0.000622983	0.000299624	0.000299624	0.000141974	0.000141974	0.000385178	0.000385178	0.00025045	5.08E-05	0.000171995	0.000184862	0.000609651	0.000609651	0.000372974	0.000344854	0.000573622
3829803772915	382980	3772915	0.000405155	0.00037461	0.000623116	0.000623116	0.000299687	0.000299687	0.00014204	0.00014204	0.00038526	0.00038526	0.000250504	5.08108E-05	0.000172032	0.000184901	0.000614553	0.000614553	0.000375044	0.000346769	0.000576807
3829903772915	382990	3772915	0.000405586	0.00037501	0.00062378	0.00062378	0.000300007	0.000300007	0.00014255	0.00014255	0.00038567	0.00038567	0.00025077	5.08649E-05	0.000172215	0.000185098	0.000619656	0.000619656	0.000377633	0.000349162	0.000580788
3830003772915	383000	3772915	0.000405931	0.00037533	0.00062431	0.00062431	0.000300262	0.000300262	0.00014276	0.00014276	0.00038599	0.00038599	0.000250984	5.09082E-05	0.000172362	0.000185255	0.000624559	0.000624559	0.000380221	0.000351555	0.000584768
3830103772915	383010	3772915	0.000406363	0.00037573	0.000624974	0.000624974	0.000300581	0.000300581	0.00014247	0.00014247	0.00038608	0.00038608	0.00025125	5.09623E-05	0.000172545	0.000185452	0.000629662	0.000629662	0.000382982	0.000354108	0.000589015
3830203772915	383020	3772915	0.000406967	0.00037628	0.000625903	0.000625903	0.000301028	0.000301028	0.00014263	0.00014263	0.00038698	0.00038698	0.000251624	5.1038E-05	0.000172801	0.000185728	0.000634965	0.000634965	0.000386001	0.0003569	0.000593659
3830303772915	383030	3772915	0.000407484	0.00037676	0.000626699	0.000626699	0.00030141	0.00030141	0.00014282	0.00014282	0.00038747	0.00038747	0.000251944	5.11029E-05	0.000173021	0.000185964	0.000640168	0.000640168	0.000389021	0.000359692	0.000598303
3830403772915	383040	3772915	0.000408002	0.00037724	0.000627495	0.000627495	0.000301793	0.000301793	0.00014302	0.00014302	0.00038796	0.00038796	0.000252264	5.11678E-05	0.000173241	0.0001862	0.000645471	0.000645471	0.000392127	0.000362564	0.00060308
3830503772915	383050	3772915	0.00040852	0.00037772	0.000628291	0.000628291	0.000302176	0.000302176	0.00014318	0.00014318	0.00038459	0.00038459	0.000252584	5.12328E-05	0.000173461	0.000186437	0.000650774	0.000650774	0.000395319	0.000365515	0.000607989
3830603772915	383060	3772915	0.000408951	0.00037812	0.000628955	0.000628955	0.000302495	0.000302495	0.00014334	0.00014334	0.00038869	0.00038869	0.000252851	5.12869E-05	0.000173644	0.000186633	0.000655977	0.000655977	0.000398425	0.000368387	0.000612766
3830703772915	383070	3772915	0.000409296	0.00037844	0.000629485	0.000629485	0.000302751	0.000302751	0.00014345	0.00014345	0.00038919	0.00038919	0.000253064	5.13301E-05	0.00017379	0.000186791	0.00066128	0.00066128	0.000401618	0.000371339	0.000617676
3830803772915	383080	3772915	0.000409641	0.00037876	0.000630016	0.000630016	0.000303006	0.000303006	0.00014357	0.00014357	0.00038952	0.00038952	0.000253278	5.13734E-05	0.000173937	0.000186948	0.000666583	0.000666583	0.00040481	0.00037429	0.000622585
3830903772915	383090	3772915	0.000409986	0.00037908	0.000630547	0.000630547	0.000303261	0.000303261	0.00014369	0.00014369	0.00038985	0.00038985	0.000253491	5.14167E-05	0.000174083	0.000187106	0.000671886	0.000671886	0.000408175	0.000377401	0.00062776
3831003772915	383100	3772915	0.000410245	0.00037932	0.000630945	0.000630945	0.000303453	0.000303453	0.00014378	0.00014378	0.0003901	0.0003901	0.000253651	5.14492E-05	0.000174193	0.000187224	0.000677189	0.000677189	0.000411453	0.000380433	0.000632803
3831103772915	383110	3772915	0.000410504	0.00037956	0.000631343	0.000631343	0.000303644	0.000303644	0.00014387	0.00014387	0.00039036	0.00039036	0.000253811	5.14816E-05	0.000174303	0.000187342	0.000682493	0.000682493	0.000414818	0.000383544	0.000637977
3831203772915	383120	3772915	0.000410935	0.00037995	0.000632006	0.000632006	0.000303963	0.000303963	0.00014403	0.00014403	0.00039075	0.00039075	0.000254078	5.15357E-05	0.000174486	0.000187539	0.000687896	0.000687896	0.000418441	0.000386894	0.00064355
3831303772915	383130	3772915	0.000411194	0.00038019	0.000632404	0.000632404	0.000304155	0.000304155	0.00014412	0.00014412	0.00039102	0.00039102	0.000254238	5.15682E-05	0.000174596	0.000187657	0.000693199	0.000693199	0.000421979	0.000390165	0.000648991
3831403772915	383140	3772915	0.000411971	0.00038091	0.000633599	0.000633599	0.000304729	0.000304729	0.00014439	0.00014439	0.00039174	0.00039174	0.000254718	5.16656E-05	0.000174926	0.000188011	0.000699002	0.000699002	0.000426206	0.000394074	0.000655493
3831503772915	383150	3772915	0.00041292	0.00038179	0.000635058	0.000635058	0.000305431	0.000305431	0.00014472	0.00014472	0.00039263	0.00039263	0.000255305	5.17846E-05	0.000175329	0.000188445	0.00070505	0.00070505	0.000430693	0.000398222	0.000662393
3831603772915	383160	3772915	0.000413524	0.00038235	0.000635987	0.000635987	0.000305878	0.000305878	0.00014497	0.00014497	0.00039317	0.00039317	0.000255678	5.18603E-05	0.000175585	0.00018872	0.00070616	0.00070616	0.000435007	0.00040221	0.000669027
3831703772915	383170	3772915	0.000413179	0.00038203	0.000635456	0.000635456	0.000305622	0.000305622	0.00014816	0.00014816	0.00039289	0.00039289	0.000255465	5.1817E-05	0.000175439	0.000188563	0.00070586	0.00070586	0.00043932	0.00040619	0.000675662
3831803772915	383180	3772915	0.000419563	0.00038793	0.000645275	0.000645275	0.000310345	0.000310345	0.00014705	0.00014705	0.00039896	0.00039896	0.000259412	5.26177E-05	0.00017815	0.000191476	0.00085179	0.00085179	0.000446654	0.00041298	0.00068694
3831903772915	383190	3772915	0.00042845	0.00039615	0.000658943	0.000658943	0.000316918	0.000316918	0.00015016	0.00015016	0.00040741	0.00040741	0.00026407	5.37322E-05	0.000181923	0.000195532	0.000899817	0.000899817	0.000459078	0.000424467	0.000706048
3832003772915	383200	3772915	0.000446654	0.00041298	0.00068694	0.00068694	0.000330384	0.000330384	0.00015654	0.00015654	0.00042721	0.00042721	0.000276162	5.60152E-05	0.000189653	0.00020384	0.000928834	0.000928834	0.000495745	0.00045837	0.000762441
3832103772915	383210	3772915	0.000461666	0.00042686	0.000710029	0.000710029	0.000341488	0.000341488	0.00016181	0.00016181	0.00043896	0.00043896	0.00028544	5.78979E-05	0.000196027	0.000210691	0.000935838	0.000935838	0.000530083	0.000490119	0.000815252
3832203772915	383220	3772915	0.000468827	0.00043348	0.000721042	0.000721042	0.000346785	0.000346785	0.00016432	0.00016432	0.00044585	0.00044585	0.00028972	5.87959E-05	0.000199067	0.000213959	0.000925432	0.000925432	0.000571755	0.000528649	0.000879342
3832303772915	383230	3772915	0.000466843	0.00043165	0.00071799	0.00071799	0.000345317	0.000345317	0.00016362	0.00016362	0.00044391	0.00044391	0.00028864	5.85471E-05	0.000198225	0.000213053	0.000902419	0.000902419	0.000609544	0.000563589	0.000937461
3832403772915	383240	3772915	0.000458474	0.00042391	0.000705119	0.000705119	0.000339127	0.000339127	0.00016092	0.00016092	0.00043596	0.00043596	0.00028347	5.74975E-05	0.000194671	0.000209234	0.000876804	0.000876804	0.000634996	0.000587122	0.000976604
3832503772915	383250	3772915	0.000448293	0.0004145	0.000689462	0.000689462	0.000331596	0.000331596	0.00015712	0.00015712	0.00042628	0.00042628	0.000277176	5.62208E-05	0.000190349	0.00020458	0.000856593	0.000856593	0.000644314	0.000595737	0.000990935
3832603772915	383260	3772915	0.000436646	0.00040373	0.000671548	0.000671548	0.000322981	0.000322981	0.00015041	0.00015041	0.00041204	0.00041204	0.00026974	5.47601E-05	0.000185403	0.000199272	0.000836481	0.000836481	0.000647592	0.000598769	0.000995977
3832703772915	383270	3772915	0.000422324	0.00039048	0.000649522	0.000649522	0.000312387	0.000312387	0.00014822	0.00014822	0.00040586	0.00040586	0.000261119	5.2964E-05	0.000179322	0.000192736	0.00081396	0.00081396	0.000644745	0.000596136	0.000991599
3832803772915	383280	3772915	0.000407139	0.00037644	0.000626168	0.000626168	0.000301155	0.000301155	0.00014269	0.00014269	0.00038714	0.00038714	0.000251731	5.10596E-05	0.000172874	0.000185807	0.000793656	0.000793656	0.000636462	0.000588478	0.00097886
3832903772915	383290	3772915	0.0003923	0.00036272	0.000603345	0.000603345	0.000290179	0.000290179	0.00013748	0.00013748	0.00037036	0.00037036	0.00024255	4.91986E-05	0.000166573	0.000179034	0.00077847	0.00077847	0.000625247	0.00057808	0.00096161
3833003772915	383300	3772915	0.000378668	0.00035012	0.00058238	0.00058238	0.000280095	0.000280095	0.00013272	0.00013272	0.00036073	0.00036073	0.000234127	4.7489E-05	0.000160785	0.000172813	0.000763839	0.000763839	0.000613254	0.000567019	0.000943166
3833103772915	383310	3772915	0.000366072	0.00033847	0.000563007	0.000563007	0.000270778	0.000270778	0.00012835	0.00012835	0.00034895	0.00034895	0.00022633	4.59093E-05	0.000155437	0.000167064	0.00075283	0.00075283	0.000580083	0.000555532	0.000924059
3833203772915	383320	3772915	0.000356495	0.00032962	0.000548278	0.000548278	0.000263694	0.000263694	0.00012494	0.00012494	0.00033898	0.00033898	0.000220418	4.47083E-05	0.00015137	0.000162694	0.000745229	0.000745229	0.00059203	0.000547395	0.000910524
3833303772915	383330	3772915	0.000348471	0.0003222	0.000535938	0.000535938	0.000257759	0.000257759	0.00012237	0.00012237	0.00033159	0.00033159	0.000215457	4.3702E-05	0.000147963	0.000159032	0.00073825	0.00073825	0.000585042	0.000540934	0.000899776
3833403772915	383340	3772915	0.000341569	0.00031582	0.000525323	0.000525323	0.000252654	0.000252654	0.00011978	0.00011978	0.00032496	0.00032496	0.000211189	4.28364E-05	0.000145033	0.000155882	0.00073022	0.00073022	0.00057883	0.00053519	0.000890223
3833503772915	383350	3772915	0.000338204	0.00031271	0.000520148	0.000520148	0.000250165	0.000250165	0.00011853	0.00011853	0.00032159	0.00032159	0.000209109	4.24144E-05	0.000143604	0.000154347	0.00072962	0.00072962	0.000578312	0.000534712	0.000889427
3833603772915	383360	3772915	0.000335098	0.00030983	0.000515371	0.000515371	0.000247868	0.000247868	0.00011745	0.00011745	0.00031843	0.00031843	0.000207188	4.20249E-05	0.000142285	0.000152929	0.00072597	0.00072597	0.000577449	0.000533914	0.0008881
3833703772915	383370	3772915	0.000336392	0.00031103	0.000517362	0.000517362	0.000248825	0.000248825	0.00011793	0.00011793	0.00031974	0.00031974	0.000207989	4.21872E-05	0.000142835	0.00015352	0.00072571	0.00072571	0.000584093	0.000540056	0.000898317
3833803772915	383380	3772915	0.000342259	0.00031646	0.000526385	0.000526385	0.000253164	0.000253164	0.00011959	0.00011959	0.00032452	0.00032452	0.000211616	4.2923E-05	0.00014532	0.00015619	0.00072982	0.00072982	0.000598242	0.000553139	0.000920078
3833903772915	383390	3772915	0.000348903	0.0003226	0.000536602	0.000536602	0.000258078	0.000258078	0.00012288	0.00012288	0.00033177	0.00033177	0.000215723	4.37561E-05	0.000148147	0.000159229	0.000736323	0.000736323	0.000612823	0.00056662	0.000942503
3834003772915	383400	3772915	0.000355546	0.00032874	0.000546819	0.000546819	0.000262992	0.000262992	0.00012461	0.00012461	0.00033808	0.00033808	0.000219831	4.45893E-05	0.000150967	0.000162261	0.000745229	0.000745229	0.000626109	0.000578905	0.000962937
3834103772915	383410	3772915	0.000362017	0.00033472	0.000556771	0.000556771	0.000267779	0.000267779	0.00012684	0.00012684	0.00034424	0.00034424	0.00022383	4.54008E-05	0.000153715	0.000165214	0.00075635	0.00075635	0.000637153	0.000589116	0.000979922
3834203772915	383420	3772915	0.000364432	0.00033696	0.000560486	0.000560486	0.000269566	0.000269566	0.00012773	0.00012773	0.00034653	0.00034653	0.000225325	4.57037E-05	0.000154741	0.000166316	0.00076293	0.00076293	0.000640776	0.000592467	0.000985495

			KMMass Grading / Excavation	KMDrainage / Utilities Trenching	KMFoundations / Concrete Pads	KMBuilding / Structure Construction	KMAsphalt Paving	KMArchitectural Coating	KMLandscaping or Other Finishing	KMWaterside Construction (Piles)	EWNDemolition	EWNSite Grubbing / Prep	EWNDrainage / Utilities Trenching	EWNDrainage / Utilities Trenching	EWNDrainage / Utilities Trenching	EWNFoundations / Concrete Pads	EWNBuilding / Structure Construction	EWNAsphalt Paving	EWNLandscaping or Other Finishing	EWNWaterside Construction (Piles)	ISDemolition
Unique Identifier	X (UTM)	Y (UTM)	2026	2026	2026	2026	2026	2026	2026	2026	2027	2027	2027	2028	2029	2029	2029	2029	2029	2029	2027
3836103772905	383610	3772905	0.000813793	0.000202072	0.000185458	0.000545459	0.000327159	6.63591E-05	0.000224674	0.000241482	0.001566783	0.001791304	0.002109637	0.002109637	0.002109637	0.000549146	0.001364285	0.000968728	0.000665268	0.000695585	0.000300588
3836203772905	383620	3772905	0.000812466	0.000201742	0.000185155	0.000544569	0.000326626	6.62509E-05	0.000224308	0.000241088	0.001567301	0.001791896	0.002110334	0.002110334	0.002110334	0.000549328	0.001364736	0.000969048	0.000665488	0.000695815	0.000302313
3836303772905	383630	3772905	0.000808485	0.000200754	0.000184248	0.000541901	0.000325025	6.59263E-05	0.000223209	0.000239907	0.00156756	0.001792192	0.002110683	0.002110683	0.002110683	0.000549418	0.001364961	0.000969208	0.000665598	0.00069593	0.000303349
3836403772905	383640	3772905	0.000802249	0.000199205	0.000182827	0.000537721	0.000322518	6.54178E-05	0.000221487	0.000238056	0.001567905	0.001792586	0.002111147	0.002111147	0.002111147	0.000549539	0.001365262	0.000969422	0.000665744	0.000696083	0.000303694
3836503772905	383650	3772905	0.000793757	0.000197097	0.000180892	0.000532029	0.000319104	6.47253E-05	0.000219143	0.000235536	0.001564971	0.001789232	0.002107197	0.002107197	0.002107197	0.000548511	0.001362708	0.000967608	0.000664499	0.000694781	0.000303176
3836603772905	383660	3772905	0.000783672	0.000194593	0.000178594	0.00052527	0.00031505	6.3903E-05	0.000216359	0.000232544	0.001556689	0.001779763	0.002096045	0.002096045	0.002096045	0.000545608	0.001355496	0.000962487	0.000660982	0.000691104	0.000301882
3836703772905	383670	3772905	0.00077372	0.000192121	0.000176326	0.000518599	0.000311049	6.30915E-05	0.000213611	0.000229591	0.001547026	0.001768715	0.002083034	0.002083034	0.002083034	0.000542221	0.001347082	0.000956513	0.000656879	0.000686814	0.000299984
3836803772905	383680	3772905	0.000764432	0.000189815	0.000174209	0.000512373	0.000307315	6.23341E-05	0.000211047	0.000226834	0.001529684	0.001748889	0.002059684	0.002059684	0.002059684	0.000536143	0.001331981	0.00094579	0.000649515	0.000679115	0.000297741
3836903772905	383690	3772905	0.000756072	0.000187739	0.000172304	0.00050677	0.000303955	6.16524E-05	0.000208739	0.000224354	0.001511048	0.001727582	0.002034592	0.002034592	0.002034592	0.00052961 2	0.001315754	0.000934268	0.000641602	0.000670841	0.000295325
3837003772905	383700	3772905	0.000748244	0.000185795	0.00017052	0.000501523	0.000300807	6.1014E-05	0.000206577	0.000222031	0.001492413	0.001706276	0.002009499	0.002009499	0.002009499	0.00052308	0.001299527	0.000922746	0.00063369	0.000662568	0.000293082
3837103772905	383710	3772905	0.000741211	0.000184049	0.000168917	0.000496809	0.00029798	6.04406E-05	0.000204636	0.000219944	0.001472742	0.001683786	0.001983012	0.001983012	0.001983012	0.000516185	0.001282398	0.000910583	0.000625337	0.000653835	0.000291011
3837203772905	383720	3772905	0.000734709	0.000182435	0.000167435	0.000492451	0.000295366	5.99104E-05	0.000202841	0.000218015	0.001454365	0.001662776	0.001958268	0.001958268	0.001958268	0.000509744	0.001266396	0.000899221	0.000617534	0.000645676	0.000289027
3837303772905	383730	3772905	0.000728871	0.000180985	0.000166105	0.000488538	0.000293019	5.94343E-05	0.000201229	0.000216282	0.001435125	0.001640779	0.001932362	0.001932362	0.001932362	0.000503001	0.001249643	0.000887325	0.000609365	0.000637135	0.000287215
3837403772905	383740	3772905	0.000723696	0.0001797	0.00016425	0.00048506 9	0.000290939	5.90123E-05	0.0001998	0.000214747	0.001415799	0.001618684	0.00190634	0.00190634	0.00190634	0.000496227	0.001232815	0.000875376	0.000601159	0.000628555	0.000285489
3837503772905	383750	3772905	0.000719184	0.00017858	0.00016389 7	0.000482046	0.000289125	5.86445E-05	0.000198555	0.000213408	0.001395438	0.001595405	0.001878925	0.001878925	0.001878925	0.000489091	0.001215085	0.000862787	0.000592513	0.000619515	0.000284109
3837603772905	383760	3772905	0.00071454	0.000177426	0.000162839	0.000478933	0.000287258	5.82658E-05	0.000197272	0.00021203	0.001359029	0.001553778	0.001829901	0.001829901	0.001829901	0.00047633	0.001183382	0.000840276	0.000577054	0.000603351	0.000282728
3837703772905	383770	3772905	0.000710029	0.000176306	0.000161811	0.000475909	0.000285444	5.78979E-05	0.000196027	0.000210691	0.001324173	0.001513928	0.001782969	0.001782969	0.001782969	0.000464113	0.001153031	0.000818725	0.000562254	0.000587877	0.000281348
3837803772905	383780	3772905	0.000705517	0.000175186	0.000160783	0.000472885	0.00028363	5.753E-05	0.000194781	0.000209352	0.001295012	0.001480588	0.001743703	0.001743703	0.001743703	0.000453892	0.001127639	0.000800695	0.000549872	0.00057493	0.000280054
3837903772905	383790	3772905	0.000701138	0.000174099	0.000159785	0.00046995	0.00028187	5.71729E-05	0.000193572	0.000208053	0.00127025	0.001452278	0.001710363	0.001710363	0.001710363	0.000445214	0.001106078	0.000785385	0.000539358	0.000563937	0.000278673
3838003772905	383800	3772905	0.000696892	0.000173044	0.000158817	0.000467104	0.000280163	5.68267E-05	0.0001924	0.000206793	0.001246093	0.001424659	0.001677835	0.001677835	0.001677835	0.00043674 7	0.001085043	0.000770448	0.0005291	0.000553212	0.000277293
3838103772905	383810	3772905	0.000692911	0.000172056	0.00015791	0.000464436	0.000278563	5.65021E-05	0.000191301	0.000205612	0.001225041	0.00140059	0.00164949	0.00164949	0.00164949	0.000429368	0.001066712	0.000757433	0.000520162	0.000543867	0.000275999
3838203772905	383820	3772905	0.000689196	0.000171133	0.000157063	0.000461945	0.000277069	5.61991E-05	0.000190275	0.000204509	0.001204421	0.001377015	0.001621725	0.001621725	0.001621725	0.000422141	0.001048757	0.000744683	0.000511406	0.000534712	0.000274791
3838303772905	383830	3772905	0.000686277	0.000170408	0.000156398	0.000459989	0.000275896	5.59611E-05	0.000189469	0.000203643	0.001191652	0.001362417	0.001604532	0.001604532	0.001604532	0.000417666	0.001037638	0.000736788	0.000505985	0.000529043	0.000273756
3838403772905	383840	3772905	0.000683889	0.000169815	0.000155854	0.000458388	0.000274935	5.57663E-05	0.00018881	0.000202934	0.001195707	0.001367053	0.001609992	0.001609992	0.001609992	0.000419087	0.001041169	0.000739296	0.000507706	0.000530843	0.000273238
3838503772905	383850	3772905	0.000685215	0.000170145	0.000156156	0.000459277	0.000275469	5.58745E-05	0.000189176	0.000203328	0.001201229	0.001373366	0.001617427	0.001617427	0.001617427	0.000421022	0.001045977	0.00074271	0.000510051	0.000533295	0.000275654
3838603772905	383860	3772905	0.000682296	0.00016942	0.000155491	0.000457321	0.000274295	5.56365E-05	0.00018837	0.000202462	0.001182593	0.00135206	0.001592334	0.001592334	0.001592334	0.000414491	0.00102975	0.000731187	0.000502138	0.000525021	0.000275222
3838703772905	383870	3772905	0.000678979	0.000168596	0.000154735	0.000455097	0.000272962	5.5366E-05	0.000187455	0.000201477	0.001160248	0.001326512	0.001562247	0.001562247	0.001562247	0.000406659	0.001010292	0.000717371	0.00049265	0.000515101	0.000274101
3838803772905	383880	3772905	0.000674202	0.00016741	0.000153646	0.000451895	0.000271041	5.49765E-05	0.000186136	0.00020006	0.001127463	0.001289029	0.001518102	0.001518102	0.001518102	0.000395168	0.000981745	0.0006971	0.000478729	0.000500546	0.000271081
3838903772905	383890	3772905	0.00066372	0.000164807	0.000151257	0.000444869	0.000266827	5.41217E-05	0.000183242	0.000196949	0.001068277	0.00122136 1	0.00143841	0.00143841	0.00143841	0.000374423	0.000930208	0.000660506	0.000453598	0.00047427	0.000266681
3839003772905	383900	3772905	0.000655493	0.000162764	0.000149382	0.000439355	0.00026352	5.34509E-05	0.00018097	0.000194508	0.001024189	0.001170956	0.001379047	0.001379047	0.001379047	0.000358971	0.000891819	0.000633248	0.000434879	0.000454697	0.000264697
3839103772905	383910	3772905	0.000648195	0.000160952	0.000147719	0.000434464	0.000260586	5.28558E-05	0.000178956	0.000192343	0.000990887	0.001132881	0.001334206	0.001334206	0.001334206	0.000347299	0.00086282	0.000612657	0.000420738	0.000439912	0.000263661
3829703772915	382970	3772915	0.000573622	0.000142435	0.000130725	0.00038448	0.000230606	4.67749E-05	0.000158367	0.000170214	0.001789032	0.002045401	0.002408889	0.002408889	0.002408889	0.000627043	0.001557809	0.001106143	0.000759636	0.000794254	0.000308698
3829803772915	382980	3772915	0.000576807	0.000143226	0.00013145	0.000386615	0.000231887	4.70346E-05	0.000159247	0.000171159	0.001832687	0.002095312	0.002467671	0.002467671	0.002467671	0.000642344	0.001595823	0.001133135	0.000778173	0.000813636	0.000309043
3829903772915	382990	3772915	0.000580788	0.000144215	0.000132358	0.000389283	0.000233487	4.73592E-05	0.000160346	0.000172341	0.00188083	0.002150354	0.002532494	0.002532494	0.002532494	0.000659217	0.001637743	0.001162901	0.000798614	0.000835009	0.000309733
3830003772915	383000	3772915	0.000584768	0.000145203	0.000133265	0.000391951	0.000235087	4.76838E-05	0.000161445	0.000173522	0.001929749	0.002206283	0.002598362	0.002598362	0.002598362	0.000676363	0.00168034	0.001193147	0.000819386	0.000856727	0.000310337
3830103772915	383010	3772915	0.000589015	0.000146257	0.000134232	0.000394797	0.000236794	4.803E-05	0.000162617	0.000174782	0.00198117	0.002265072	0.002667599	0.002667599	0.002667599	0.000694386	0.001725115	0.00122494	0.000841219	0.000879555	0.000311027
3830203772915	383020	3772915	0.000593659	0.000147411	0.000135291	0.00039791	0.000238661	4.84087E-05	0.000163899	0.00017616	0.002036128	0.002327906	0.002741599	0.002741599	0.002741599	0.000713648	0.00177297	0.00125892	0.000864555	0.000903954	0.00031189
3830303772915	383030	3772915	0.000598303	0.000148564	0.000136349	0.000401023	0.000240528	4.87874E-05	0.000165181	0.000177538	0.002092207	0.002392022	0.002817109	0.002817109	0.002817109	0.000733304	0.001821802	0.001293594	0.000888367	0.000928852	0.000312666
3830403772915	383040	3772915	0.00060308	0.00014975	0.00013743 8	0.000404225	0.000242449	4.9177E-05	0.0001665	0.000178955	0.002150185	0.002458308	0.002895175	0.002895175	0.002895175	0.000753625	0.001872286	0.001329441	0.000912985	0.000954591	0.000313529
3830503772915	383050	3772915	0.000607989	0.000150969	0.000138557	0.000407515	0.000244423	4.95773E-05	0.000167856	0.000180412	0.002209371	0.002525975	0.002974867	0.002974867	0.002974867	0.000774369	0.001923823	0.001366035	0.000938116	0.000980867	0.000314306
3830603772915	383060	3772915	0.000612766	0.000152155	0.000139645	0.000410717	0.000246343	4.99668E-05	0.000169174	0.00018183	0.002269678	0.002594924	0.003056069	0.003056069	0.003056069	0.000795506	0.001976336	0.001403323	0.000963723	0.001007641	0.000315168
3830703772915	383070	3772915	0.000617676	0.000153374	0.000140764	0.000414008	0.000248317	5.03672E-05	0.00017053	0.000183287	0.002331366	0.002665452	0.003139131	0.003139131	0.003139131	0.000817127	0.002030051	0.001441464	0.000989916	0.001035028	0.000315945
3830803772915	383080	3772915	0.000622585	0.000154593	0.000141883	0.000417298	0.00025029	5.07675E-05	0.000171885	0.000184743	0.002394003	0.002737065	0.00322347	0.00322347	0.00322347	0.000839081	0.002084592	0.001480191	0.001016512	0.001062836	0.000316721
3830903772915	383090	3772915	0.00062776	0.000155878	0.000143062	0.000420767	0.000252371	5.11895E-05	0.000173314	0.000186279	0.002458452	0.002810749	0.003310248	0.003310248	0.003310248	0.00086167	0.002140711	0.001520039	0.001043877	0.001091448	0.000317498
3831003772915	383100	3772915	0.000632803	0.00015713	0.000144211	0.000424147	0.000254398	5.16006E-05	0.000174706	0.000187775	0.002523936	0.002885617	0.003398421	0.003398421	0.003398421	0.000884621	0.002197731	0.001560528	0.001071682	0.001120521	0.000318274
3831103772915	383110	3772915	0.000637977	0.000158415	0.000145391	0.000427615	0.000256478	5.20226E-05	0.000176135	0.000189311	0.002590369	0.00296157	0.003487871	0.003487871	0.003487871	0.000907906	0.002255578	0.001601602	0.00109989	0.001150014	0.000319051
3831203772915	383120	3772915	0.00064355	0.000159799	0.000146661	0.000431351	0.000258719	5.24771E-05	0.000177673	0.000190965	0.002659649	0.003040778	0.003581155	0.003581155	0.003581155	0.000932188	0.002315904	0.001644438	0.001129307	0.001180771	0.000319914
3831303772915	383130	3772915	0.000648991	0.00016115	0.000147901	0.000434997	0.000260906	5.29207E-05	0.000179175	0.000192579	0.002729101	0.003120183	0.003674672	0.003674672	0.003674672	0.000956531	0.002376381	0.00168738	0.001158797	0.001211605	0.000320776
3831403772915	383140	3772915	0.000655493	0.000162764	0.000149382	0.000439355	0.00026352	5.34509E-05	0.00018097	0.000194508	0.002807268	0.003209551	0.003779921	0.003779921	0.003779921	0.000983927	0.002444445	0.001735709	0.001191987	0.001246308	0.000321984
3831503772915	383150	3772915	0.000662393	0.000164478	0.000150955	0.00044398	0.000266294	5.40135E-05	0.000182875	0.000196556	0.00288949	0.003303555	0.003890631	0.003890631	0.003890631	0.001012746	0.00251604	0.001786546	0.001226899	0.001282811	0.000323365
3831603772915	383160	3772915	0.000669027	0.000166125	0.000152467	0.000448427	0.000268961	5.45545E-05	0.000184707	0.000198524	0.002968174	0.003393515	0.003996577	0.003996577	0.003996577	0.001040324	0.002584554	0.001835196	0.001260309	0.001317743	0.000324486
3831703772915	383170	3772915	0.000675662	0.000167773	0.000153979	0.000452874	0.000271628	5.50955E-05	0.000186539	0.000200493	0.003044787	0.003481107	0.004099736	0.004099736	0.004099736	0.001067176	0.002651266	0.001882566	0.00129284	0.001351757	0.000325608
3831803772915	383180	3772915	0.00068694	0.000170573	0.000156549	0.000460434	0.000276162	5.60152E-05	0.000189653	0.00020384	0.003112773	0.003558835	0.004191277	0.004191277	0.004191277	0.001091005	0.002710465	0.001924601	0.001321707	0.00138194	0.000326298
3831903772915	383190	3772915	0.000706048	0.000175318	0.000160903	0.000473241	0.000283844	5.75733E-05	0.000194928	0.00020951	0.003121228	0.003568502	0.004202662	0.004202662	0.004202662	0.001093968	0.002717828	0.001929829	0.001325297	0.001385693	0.000325867
3832003772915	383200	3772915	0.000762441	0.000189321	0.000173755	0.000511039	0.000306515	6.21718E-05	0.000210497	0.000226244	0.003261859	0.003729285	0.004392018	0.004392018	0.004392018	0.001143258	0.002840283	0.002016779	0.00138501	0.001448127	0.000379876
3832103772915	383210	3772915	0.000815252	0.000202434	0.00018579	0.000546437	0.000327746	6.64782E-05	0.000225077	0.000241915	0.003374191	0.003857715	0.004543271	0.004543271	0.004543271	0.00118263	0.002938097	0.002086233	0.001432707	0.001497998	0.000407743
3832203772915	383220	3772915	0.000879342	0.000218348	0.000200396	0.000589394	0.000353511	7.17042E-05	0.000242771	0.000260932	0.003376003	0.003859786	0.00454571	0.00454571	0.00454571	0.001183265	0.002939674	0.002087354	0.001433476	0.001498802	0.000427673
3832303772915	383230	3772915	0.000937461	0.00023278	0.000213641	0.000628349	0.000376876	7.64434E-05	0.000258817	0.000278178	0.003301201	0.003774265	0.004444991	0.004444991	0.004444991	0.001157048	0.00287454	0.002041104	0.001401715	0.001465594	0.000435352
3832403772915	383240	3772915	0.000976604	0.000242499	0.000222561	0.000654586	0.000392612	7.96353E-05	0.000269624	0.000289794	0.00320578	0.003665169	0.004316508	0.004316508	0.004316508	0.001123603	0.002791451	0.001982106	0.001361198	0.00142323	0.000434748
3832503772915	383250	3772915	0.000990935	0.000246058	0.000225827	0.000664191	0.000398374	8.08038E-05	0.00027358	0.000294046	0.003135378	0.003584679	0.004221714	0.004221714	0.004221714	0.001098928	0.002730148	0.001938577	0.001331305	0.001391975	0.000430348
3832603772915	383260	3772915	0.000995977	0.00024731	0.000226976	0.000667571	0.000400401	8.1215E-05	0.000274972	0.000295542	0.003065408	0.003504682	0.0041275	0.0041275	0.0041275	0.001074404	0.002669221	0.001895315	0.001301595	0.001360911	0.000423704
3832703772915	383270	3772915	0.000991599	0.000246222	0.000225979	0.000664636	0.00039864	8.08579E-05	0.000273764	0.000294243	0.002985084	0.003412848	0.004019346	0.004019346	0.004019346	0.001046251	0.002599279	0.001845652	0.001267489	0.001325251	0.000414128
3832803772915	383280	3772915	0.00097886	0.000243059	0.000223076	0.000656098	0.000393519	7.98192E-05	0.000270247	0.000290463	0.002913216	0.003330681	0.003922577	0.003922577	0.003922577	0.001021061	0.002536699	0.001801216	0.001236973	0.001293344	0.000402567
3832903772915	383290	3772915	0.00096161	0.000238776	0.000219144	0.000644536	0.000386585	7.84126E-05	0.000265484	0.000285344	0.002852908	0.003261731	0.003841375	0.003841375	0.003841375	0.000999924	0.002484186	0.001763928	0.001211366	0.00126657	0.000390315
3833003772915	383300	3772915	0.000943166	0.000234196	0.000214941	0.000632173	0.00037917	7.69086E-05	0.000260392	0.000279871	0.002802091	0.003203632	0.003772951	0.003772951	0.003772951	0.000982113	0.002439937	0.001732509	0.001189789	0.00124401	0.000378409
3833103772915	383310	3772915	0.000924059	0.000229452	0.000210587	0.000619366	0.000371488	7.53506E-05	0.000255117	0.000274201	0.002752741	0.00314721	0.003706502	0.003706502	0.003706502	0.000964816	0.002396965	0.001701996	0.001168835	0.0012221	0.000366848
3833203772915	383320	3772915	0.000910524	0.000226091	0.000207502	0.000610295	0.000366047	7.42469E-05	0.00025138	0.000270185	0.002712191	0.003100849	0.003651902	0.003651902	0.003651902	0.000950604	0.002361656	0.001676924	0.001151617	0.001204098	0.000357875
3833303772915	383330	3772915	0.000899776	0.000223422	0.000205053	0.000603091	0.000361726	7.33705E-05	0.000248413	0.000266996	0.002672418	0.003055376	0.003598348	0.003598348	0.003598348	0.000936663	0.002327023	0.001652333	0.001134729	0.00118644	0.000350197
3833403772915	383340	3772915	0.000890223	0.0002205	0.000202876	0.000596687	0.000357885	7.25915E-05	0.000245775	0.000264161	0.002630487	0.003007437	0.00354189	0.00354189	0.00354189	0.000921967	0.002290512	0.001626407	0.001116925	0.001167825	0.000343295
3833503772915	383350	3772915	0.000889427	0.000220852	0.000202694	0.000596153	0.000357565	7.25265E-05	0.000245556	0.000263925	0.002600549	0.002973209	0.003501579	0.003501579	0.003501579	0.000911474	0.002264443	0.001607897	0.001104213	0.001154534	0.000339844
3833603772915	383360	3772915	0.0008881	0.00022023	0.00020239 2	0.00059526 4	0.000357032	7.24183E-05	0.000245189	0.000263531	0.002565693	0.002933359	0.003454647	0.003454647	0.003454647	0.000899257	0.002234092	0.001586346	0.001089413	0.001139059	0.000336392
3833703772915	383370	3772915	0.000898317	0.00022306	0.00020472	0.000602112	0.000361139	7.32515E-05	0.00024801	0.000266563	0.002549215	0.002914518	0.003432458	0.003432458	0.003432458	0.000893482	0.002219743	0.001576157	0.001082416	0.001131743	0.000337428
3833803772915	383380	3772915	0.000920078	0.000228463	0.00020968	0.000616698	0.000369888	7.5026E-05	0.000254018	0.00027302	0.002552493	0.002918267	0.003436873	0.003436873	0.003436873	0.000894631	0.002222598	0.001578184	0.001083808	0.001133199	0.000343208
3833903772915	383390	3772915	0.000942503	0.000234032	0.00021479	0.000631729	0.000378903	7.68545E-05	0.000260209	0.000279674	0.002560085	0.002926947	0.003447096	0.003447096	0.003447096	0.000897292	0.002229209	0.001582879	0.001087032	0.00113657	0.000349506
3834003772915	383400	3772915	0.000962937	0.000239106	0.000219447	0.000645425	0.000387118	7.85208E-05	0.000265851	0.000285738	0.002573803	0.002942631	0.003465567	0.003465567	0.003465567	0.0009021	0.002241154	0.00159136	0.001092856	0.00114266	0.000355373
3834103772915	383410	3772915	0.000979922	0.000243323	0.00022331 7	0.000656809	0.000393946	7.99058E-05	0.00027054	0.000290778	0.002598824	0.002971236	0.003499256	0.003499256	0.003499256	0.000910869	0.002262941	0.00160683	0.00110348	0.001153768	0.000360636
3834203772915	383420	3772915	0.000985495	0.000244707	0.000224588	0.000660545	0.000396186	8.03602E-05	0.000272078	0.000292432	0.002597271	0.002969461	0.003497165	0.003497165	0.003497165	0.000910325	0.002261588	0.00160587	0.001102821	0.001153078	0.000361758

			ISDrainage / Utilities Trenching	ISDrainage / Utilities Trenching	ISAsphalt Paving	ISAsphalt Paving	SVDemolition	SVSite Grubbing / Prep	SVMass Grading / Excavation	SVMass Grading / Excavation	SVDrainage / Utilities Trenching	SVFoundations / Concrete Pads	SVBuilding / Structure Construction	SVBuilding / Structure Construction	SVAsphalt Paving	SVAsphalt Paving	SVArchitectural Coating	SVArchitectural Coating	SVLandscaping or Other Finishing	SVLandscaping or Other Finishing	MDemolition
Unique Identifier	X (UTM)	Y (UTM)	2027	2028	2027	2028	2027	2027	2027	2028	2028	2028	2028	2029	2028	2029	2028	2029	2028	2029	2027
3836103772905	383610	3772905	0.000161268	0.000161268	0.000185851	0.000185851	0.0021256	0.000847047	0.00275496	0.00275496	0.001421743	0.000551476	0.002237243	0.002237243	0.001475439	0.001475439	0.000332337	0.000332337	0.001125204	0.001125204	0.00076536
3836203772905	383620	3772905	0.000162194	0.000162194	0.000186918	0.000186918	0.00210913	0.000840484	0.002733612	0.002733612	0.001410726	0.000547202	0.002219722	0.002219722	0.001464007	0.001464007	0.000329761	0.000329761	0.001116485	0.001116485	0.000770881
3836303772905	383630	3772905	0.000162749	0.000162749	0.000187558	0.000187558	0.002094735	0.000834748	0.002714956	0.002714956	0.001401098	0.000543468	0.002203713	0.002203713	0.001454015	0.001454015	0.000327511	0.000327511	0.001108865	0.001108865	0.00077347
3836403772905	383640	3772905	0.000162935	0.000162935	0.000187771	0.000187771	0.002083178	0.000830142	0.002699977	0.002699977	0.001393368	0.000540469	0.002190461	0.002190461	0.001445993	0.001445993	0.000325704	0.000325704	0.001102747	0.001102747	0.000773297
3836503772905	383650	3772905	0.000162657	0.000162657	0.000187451	0.000187451	0.002070375	0.00082504	0.002683384	0.002683384	0.001384805	0.000537148	0.002177031	0.002177031	0.001437106	0.001437106	0.000323702	0.000323702	0.00109597	0.00109597	0.000769501
3836603772905	383660	3772905	0.000161963	0.000161963	0.000186651	0.000186651	0.002052936	0.000818091	0.002660781	0.002660781	0.00137314	0.000532623	0.0021604	0.0021604	0.001425001	0.001425001	0.000320976	0.000320976	0.001086738	0.001086738	0.000762167
3836703772905	383670	3772905	0.000160944	0.000160944	0.000185477	0.000185477	0.002035704	0.000811224	0.002638447	0.002638447	0.001361615	0.000528153	0.002144658	0.002144658	0.00141304	0.00141304	0.000318281	0.000318281	0.001077617	0.001077617	0.000752504
3836803772905	383680	3772905	0.000159741	0.000159741	0.00018409	0.00018409	0.002008576	0.000800413	0.002603287	0.002603287	0.00134347	0.000521114	0.002120378	0.002120378	0.00139421	0.00139421	0.00031404	0.00031404	0.001063256	0.001063256	0.00074103
3836903772905	383690	3772905	0.000158445	0.000158445	0.000182597	0.000182597	0.001979372	0.000788776	0.002565436	0.002565436	0.001323936	0.000513538	0.00209423	0.00209423	0.001373938	0.001373938	0.000309474	0.000309474	0.001047797	0.001047797	0.0007292
3837003772905	383700	3772905	0.000157241	0.000157241	0.00018121	0.00018121	0.001949684	0.000776945	0.002526957	0.002526957	0.001304078	0.000505835	0.002067371	0.002067371	0.001353331	0.001353331	0.000304832	0.000304832	0.001032081	0.001032081	0.000717217
3837103772905	383710	3772905	0.00015613	0.00015613	0.00017993	0.00017993	0.001917573	0.000764149	0.002485339	0.002485339	0.001282601	0.000497504	0.002037576	0.002037576	0.001331042	0.001331042	0.000299812	0.000299812	0.001015083	0.001015083	0.000705139
3837203772905	383720	3772905	0.000155066	0.000155066	0.000178703	0.000178703	0.0018865	0.000751767	0.002445066	0.002445066	0.001261817	0.000489443	0.002008049	0.002008049	0.001309473	0.001309473	0.000294954	0.000294954	0.000998634	0.000998634	0.00069375
3837303772905	383730	3772905	0.000154094	0.000154094	0.000177582	0.000177582	0.001853006	0.000738419	0.002401654	0.002401654	0.001239414	0.000480752	0.001975942	0.001975942	0.001286224	0.001286224	0.000289717	0.000289717	0.000980904	0.000980904	0.000683483
3837403772905	383740	3772905	0.000153168	0.000153168	0.000176516	0.000176516	0.001819165	0.000724933	0.002357793	0.002357793	0.001216779	0.000471973	0.001943124	0.001943124	0.001262734	0.001262734	0.000284426	0.000284426	0.00096299	0.00096299	0.00067451
3837503772905	383750	3772905	0.000152427	0.000152427	0.000175662	0.000175662	0.001783871	0.000710869	0.002312049	0.002312049	0.001193172	0.000462816	0.001908883	0.001908883	0.001238235	0.001238235	0.000278907	0.000278907	0.000944307	0.000944307	0.000667004
3837603772905	383760	3772905	0.000151687	0.000151687	0.000174809	0.000174809	0.001730584	0.000689634	0.002242985	0.002242985	0.00115753	0.000448991	0.001859433	0.001859433	0.001201247	0.001201247	0.000270576	0.000270576	0.000916099	0.000916099	0.000661828
3837703772905	383770	3772905	0.000150946	0.000150946	0.000173955	0.000173955	0.001679788	0.000669392	0.002177149	0.002177149	0.001123554	0.000435812	0.001811851	0.001811851	0.001165989	0.001165989	0.000262634	0.000262634	0.00088921	0.00088921	0.000656392
3837803772905	383780	3772905	0.000150252	0.000150252	0.000173155	0.000173155	0.001636259	0.000652046	0.002120731	0.002120731	0.001094439	0.000424519	0.001770317	0.001770317	0.001135774	0.001135774	0.000255828	0.000255828	0.000866167	0.000866167	0.000650526
3837903772905	383790	3772905	0.000149511	0.000149511	0.000172301	0.000172301	0.001598197	0.000636878	0.0020714	0.0020714	0.00106898	0.000414644	0.001733496	0.001733496	0.001109354	0.001109354	0.000249877	0.000249877	0.000846018	0.000846018	0.0006444
3838003772905	383800	3772905	0.00014877	0.00014877	0.00017148	0.00017148	0.001561242	0.000622152	0.002023503	0.002023503	0.001044262	0.000405056	0.001697654	0.001697654	0.001083702	0.001083702	0.000244099	0.000244099	0.000826456	0.000826456	0.000638447
3838103772905	383810	3772905	0.000148076	0.000148076	0.000170648	0.000170648	0.001528024	0.000608914	0.00198045	0.00198045	0.001022044	0.000396438	0.001665014	0.001665014	0.001060645	0.001060645	0.000238906	0.000238906	0.000808872	0.000808872	0.000632666
3838203772905	383820	3772905	0.000147428	0.000147428	0.000169901	0.000169901	0.001495705	0.000596036	0.001938562	0.001938562	0.001000428	0.000388053	0.001633174	0.001633174	0.001038212	0.001038212	0.000233853	0.000233853	0.000791764	0.000791764	0.000627317
3838303772905	383830	3772905	0.000146873	0.000146873	0.000169261	0.000169261	0.001471553	0.000586411	0.001907259	0.001907259	0.000984273	0.000381787	0.00160836	0.00160836	0.001021447	0.001021447	0.000230077	0.000230077	0.000778979	0.000778979	0.000622313
3838403772905	383840	3772905	0.000146595	0.000146595	0.000168941	0.000168941	0.001459304	0.00058153	0.001891383	0.001891383	0.00097608	0.000378609	0.001592707	0.001592707	0.001012944	0.001012944	0.000228162	0.000228162	0.000772495	0.000772495	0.000617999
3838503772905	383850	3772905	0.000147891	0.000147891	0.000170434	0.000170434	0.001452038	0.000578634	0.001881965	0.001881965	0.00097122	0.000376724	0.001576876	0.001576876	0.001007901	0.001007901	0.000227025	0.000227025	0.000768648	0.000768648	0.000623521
3838603772905	383860	3772905	0.000147659	0.000147659	0.000170168	0.000170168	0.001421865	0.00056661	0.001842859	0.001842859	0.000951038	0.000368895	0.001546815	0.001546815	0.000986957	0.000986957	0.000222308	0.000222308	0.000752676	0.000752676	0.000621019
3838703772905	383870	3772905	0.000147058	0.000147058	0.000169474	0.000169474	0.001389408	0.000553676	0.001800792	0.001800792	0.000929329	0.000360475	0.001515242	0.001515242	0.000964428	0.000964428	0.000217233	0.000217233	0.000735495	0.000735495	0.00061774
3838803772905	383880	3772905	0.000145438	0.000145438	0.000167607	0.000167607	0.001349062	0.000537599	0.0017485	0.0017485	0.000902343	0.000350007	0.001478154	0.001478154	0.000936422	0.000936422	0.000210925	0.000210925	0.000714137	0.000714137	0.000611701
3838903772905	383890	3772905	0.000143077	0.000143077	0.000164887	0.000164887	0.001288647	0.000513523	0.001670197	0.001670197	0.000861933	0.000334333	0.001426659	0.001426659	0.000894487	0.000894487	0.000201479	0.000201479	0.000682156	0.000682156	0.000593497
3839003772905	383900	3772905	0.000142012	0.000142012	0.00016366	0.00016366	0.00123799	0.000493336	0.001604541	0.001604541	0.00082805	0.00032119	0.001377565	0.001377565	0.000859324	0.000859324	0.000193559	0.000193559	0.00065534	0.00065534	0.000585128
3839103772905	383910	3772905	0.000141457	0.000141457	0.000163019	0.000163019	0.001196468	0.00047679	0.001550724	0.001550724	0.000800277	0.000310417	0.001335675	0.001335675	0.000830502	0.000830502	0.000187067	0.000187067	0.00063336	0.00063336	0.000578312
3829703772915	382970	3772915	0.000165619	0.000165619	0.000190865	0.000190865	0.003783589	0.001507752	0.004903855	0.004903855	0.002530716	0.000981632	0.006241956	0.006241956	0.002626296	0.002626296	0.000591562	0.000591562	0.002002874	0.002002874	0.000427501
3829803772915	382980	3772915	0.000165804	0.000165804	0.000191078	0.000191078	0.003968986	0.001581633	0.005144146	0.005144146	0.002654723	0.001029732	0.006616208	0.006616208	0.002754986	0.002754986	0.000620549	0.000620549	0.002101016	0.002101016	0.000431038
3829903772915	382990	3772915	0.000166175	0.000166175	0.000191505	0.000191505	0.004152792	0.001654879	0.005382374	0.005382374	0.002777664	0.00107742	0.006974096	0.006974096	0.002882571	0.002882571	0.000649287	0.000649287	0.002198315	0.002198315	0.000435179
3830003772915	383000	3772915	0.000166499	0.000166499	0.000191879	0.000191879	0.004342619	0.001730525	0.005628405	0.005628405	0.002904633	0.001126669	0.007346214	0.007346214	0.003014335	0.003014335	0.000678967	0.000678967	0.002298801	0.002298801	0.0004393
3830103772915	383010	3772915	0.000166869	0.000166869	0.000192305	0.000192305	0.004542064	0.001810003	0.005886904	0.005886904	0.003038035	0.001178415	0.007737009	0.007737009	0.003152776	0.003152776	0.00071015	0.00071015	0.002404379	0.002404379	0.000443721
3830203772915	383020	3772915	0.000167332	0.000167332	0.000192839	0.000192839	0.004754244	0.001894556	0.006161907	0.006161907	0.003179955	0.001233463	0.008151728	0.008151728	0.003300055	0.003300055	0.000743324	0.000743324	0.002516698	0.002516698	0.000448552
3830303772915	383030	3772915	0.000167749	0.000167749	0.000193319	0.000193319	0.004974451	0.001982308	0.006447314	0.006447314	0.003327244	0.001290595	0.008583968	0.008583968	0.003452907	0.003452907	0.000777753	0.000777753	0.002633266	0.002633266	0.000453297
3830403772915	383040	3772915	0.000168211	0.000168211	0.000193852	0.000193852	0.005204485	0.002073977	0.006745458	0.006745458	0.003481106	0.001350276	0.009035863	0.009035863	0.003612581	0.003612581	0.000813719	0.000813719	0.002755037	0.002755037	0.000458301
3830503772915	383050	3772915	0.000168628	0.000168628	0.000194332	0.000194332	0.005442201	0.002168706	0.007053558	0.007053558	0.003640106	0.00141195	0.009503056	0.009503056	0.003777586	0.003777586	0.000850886	0.000850886	0.002880874	0.002880874	0.000463305
3830603772915	383060	3772915	0.000169091	0.000169091	0.000194866	0.000194866	0.005687183	0.002266331	0.007371075	0.007371075	0.003803967	0.001475509	0.009983768	0.009983768	0.003947635	0.003947635	0.000889189	0.000889189	0.003010557	0.003010557	0.000468396
3830703772915	383070	3772915	0.000169507	0.000169507	0.000195346	0.000195346	0.005939846	0.002367017	0.007698549	0.007698549	0.003972965	0.001541062	0.010476842	0.010476842	0.004123016	0.004123016	0.000928692	0.000928692	0.003144306	0.003144306	0.000473659
3830803772915	383080	3772915	0.000169924	0.000169924	0.000195826	0.000195826	0.0061977	0.002469771	0.00803275	0.00803275	0.004145435	0.00160796	0.010976141	0.010976141	0.004302	0.004302	0.000969008	0.000969008	0.003280804	0.003280804	0.000478921
3830903772915	383090	3772915	0.000170341	0.000170341	0.000196306	0.000196306	0.006462821	0.002575421	0.008376369	0.008376369	0.004322765	0.001676745	0.011482645	0.011482645	0.004486027	0.004486027	0.001010459	0.001010459	0.003421147	0.003421147	0.000484357
3831003772915	383100	3772915	0.000170757	0.000170757	0.000196786	0.000196786	0.006731817	0.002682615	0.00872501	0.00872501	0.004502688	0.001746534	0.011987636	0.011987636	0.004672745	0.004672745	0.001052517	0.001052517	0.003563542	0.003563542	0.000489879
3831103772915	383110	3772915	0.000171174	0.000171174	0.000197266	0.000197266	0.007003235	0.002790775	0.009076791	0.009076791	0.00468423	0.001816952	0.012485068	0.012485068	0.004861144	0.004861144	0.001094953	0.001094953	0.00370722	0.00370722	0.000495487
3831203772915	383120	3772915	0.000171637	0.000171637	0.0001978	0.0001978	0.007280881	0.002901416	0.009436645	0.009436645	0.004869938	0.001888986	0.012976452	0.012976452	0.005053866	0.005053866	0.001138363	0.001138363	0.003854194	0.003854194	0.00050144
3831303772915	383130	3772915	0.0001721	0.0001721	0.000198333	0.000198333	0.007554998	0.003010651	0.009791924	0.009791924	0.005053286	0.001960104	0.013441066	0.013441066	0.005244138	0.005244138	0.001181221	0.001181221	0.0039993	0.0039993	0.000507393
3831403772915	383140	3772915	0.000172748	0.000172748	0.00019908	0.00019908	0.007841572	0.00312485	0.010163348	0.010163348	0.005244966	0.002034454	0.013888692	0.013888692	0.005443057	0.005443057	0.001226026	0.001226026	0.004151	0.004151	0.000514209
3831503772915	383150	3772915	0.000173488	0.000173488	0.000199934	0.000199934	0.008087799	0.003222971	0.01048248	0.01048248	0.005409659	0.002098337	0.014189926	0.014189926	0.005613971	0.005613971	0.001264524	0.001264524	0.004281343	0.004281343	0.000521456
3831603772915	383160	3772915	0.00017409	0.00017409	0.00020027	0.00020027	0.008158457	0.003251128	0.010574058	0.010574058	0.005456919	0.002116668	0.013920799	0.013920799	0.005663016	0.005663016	0.001275571	0.001275571	0.004318746	0.004318746	0.000528444
3831703772915	383170	3772915	0.000174692	0.000174692	0.000201321	0.000201321	0.008314373	0.003313261	0.010776139	0.010776139	0.005561207	0.00215712	0.014087914	0.014087914	0.005771242	0.005771242	0.001299949	0.001299949	0.004401282	0.004401282	0.000535346
3831803772915	383180	3772915	0.000175062	0.000175062	0.000201747	0.000201747	0.008330567	0.003319714	0.010797127	0.010797127	0.005572038	0.002161321	0.01385792	0.01385792	0.005782483	0.005782483	0.001302481	0.001302481	0.004409854	0.004409854	0.000541817
3831903772915	383190	3772915	0.000174831	0.000174831	0.000201481	0.000201481	0.008218526	0.003275066	0.010651912	0.010651912	0.005497098	0.002132253	0.013299298	0.013299298	0.005704712	0.005704712	0.001284963	0.001284963	0.004350544	0.004350544	0.000545613
3832003772915	383200	3772915	0.000203807	0.000203807	0.000234874	0.000234874	0.008056796	0.003210617	0.010442297	0.010442297	0.005388922	0.002090293	0.012508459	0.012508459	0.00559245	0.00559245	0.001259677	0.001259677	0.004264931	0.004264931	0.000615497
3832103772915	383210	3772915	0.000218758	0.000218758	0.000252104	0.000252104	0.007818527	0.003115667	0.01013348	0.01013348	0.005229552	0.002028475	0.011658742	0.011658742	0.005427061	0.005427061	0.001222423	0.001222423	0.004138801	0.004138801	0.000695993
3832203772915	383220	3772915	0.000229451	0.000229451	0.000264427	0.000264427	0.007505309	0.00299085	0.009727523	0.009727523	0.005020051	0.001947213	0.01079275	0.01079275	0.005209648	0.005209648	0.001173452	0.001173452	0.003972997	0.003972997	0.000746293
3832303772915	383230	3772915	0.00023357	0.00023357	0.000269174	0.000269174	0.007191677	0.002865869	0.009321029	0.009321029	0.004810273	0.001865842	0.010026013	0.010026013	0.004991947	0.004991947	0.001124416	0.001124416	0.003806973	0.003806973	0.000775109
3832403772915	383240	3772915	0.000233246	0.000233246	0.000268801	0.000268801	0.006951816	0.002770284	0.009010148	0.009010148	0.004649838	0.001803612	0.00939464	0.00939464	0.004825453	0.004825453	0.001086913	0.001086913	0.003680001	0.003680001	0.000786239
3832503772915	383250	3772915	0.000230886	0.000230886	0.00026608	0.00026608	0.006798944	0.002709365	0.008812014	0.008812014	0.004547587	0.00176395	0.008876842	0.008876842	0.00471934	0.00471934	0.001063012	0.001063012	0.003599077	0.003599077	0.000789949
3832603772915	383260	3772915	0.000227321	0.000227321	0.000261973	0.000261973	0.006651263	0.002650515	0.008620606	0.008620606	0.004448808	0.001725635	0.00837852	0.00837852	0.00461683	0.00461683	0.001039922	0.001039922	0.003520901	0.003520901	0.000788568
3832703772915	383270	3772915	0.000222184	0.000222184	0.000256052	0.000256052	0.006477008	0.002581074	0.008394756	0.008394756	0.004332254	0.001680425	0.007868993	0.007868993	0.004495875	0.004495875	0.001012677	0.001012677	0.003428657	0.003428657	0.000779423
3832803772915	383280	3772915	0.000215981	0.000215981	0.000248903	0.000248903	0.006297977	0.002509731	0.008162717	0.008162717	0.004212507	0.001633977	0.007380455	0.007380455	0.004371604	0.004371604	0.000984686	0.000984686	0.003333886	0.003333886	0.000765791
3832903772915	383290	3772915	0.000209408	0.000209408	0.000241329	0.000241329	0.006116316	0.00243734	0.00792727	0.00792727	0.004091	0.001586846	0.006924824	0.006924824	0.004245509	0.004245509	0.000956283	0.000956283	0.003237722	0.003237722	0.000750952
3833003772915	383300	3772915	0.00020302	0.00020302	0.000233967	0.000233967	0.005933064	0.002364314	0.007689759	0.007689759	0.003968429	0.001539302	0.006508771	0.006508771	0.004118308	0.004118308	0.000927632	0.000927632	0.003140716	0.003140716	0.0007381
3833103772915	383310	3772915	0.000196818	0.000196818	0.000226819	0.000226819	0.005736871	0.002286131	0.007435476	0.007435476	0.003837202	0.001488401	0.006118687	0.006118687	0.003982125	0.003982125	0.000896957	0.000896957	0.00303686	0.00303686	0.000726708
3833203772915	383320	3772915	0.000192004	0.000192004	0.000221271	0.000221271	0.005556179	0.002214126	0.007201284	0.007201284	0.003716343	0.001441521	0.005782501	0.005782501	0.003856702	0.003856702	0.000868706	0.000868706	0.002941209	0.002941209	0.000721445
3833303772915	383330	3772915	0.000187884	0.000187884	0.000216524	0.000216524	0.005375073	0.002141955	0.006966554	0.006966554	0.003595207	0.001394534	0.005478065	0.005478065	0.00373099	0.00373099	0.00084039	0.00084039	0.002845339	0.002845339	0.000719029
3833403772915	383340	3772915	0.000184181	0.000184181	0.000212256	0.000212256	0.005188222	0.002067496	0.00672438	0.00672438	0.003470229	0.001346057	0.005195775	0.005195775	0.003601292	0.003601292	0.000811176	0.000811176	0.002746428	0.002746428	0.000717908
3833503772915	383350	3772915	0.000182329	0.000182329	0.000210122	0.000210122	0.005039364	0.002008176	0.006531447	0.006531447	0.003370663	0.001307436	0.004971472	0.004971472	0.003497966	0.003497966	0.000787902	0.000787902	0.002667629	0.002667629	0.000722308
3833603772915	383360	3772915	0.000180478	0.000180478	0.000207989	0.000207989	0.004880956	0.001945051	0.006326137	0.006326137	0.003264709	0.001266338	0.004756509	0.004756509	0.00338801	0.00338801	0.000763135	0.000763135	0.002583774	0.002583774	0.000726363
3833703772915	383370	3772915	0.000181033	0.000181033	0.000208629	0.000208629	0.00477895	0.001904402	0.006193928	0.006193928	0.00319648	0.001239873	0.004605758	0.004605758	0.003317204	0.003317204	0.000747187	0.000747187	0.002529776	0.002529776	0.0007381
3833803772915	383380	3772915	0.000184135	0.000184135	0.000212203	0.000212203	0.004729469	0.001884684	0.006129796	0.006129796	0.003163384	0.001227036	0.004511306	0.004511306	0.003282858	0.003282858	0.00073945	0.00073945	0.002503583	0.002503583	0.000760183
3833903772915	383390	3772915	0.000187514	0.000187514	0.000216097	0.000216097	0.004681856	0.00186571	0.006068087	0.006068087	0.003131538	0.001214683	0.004426637	0.004426637	0.003249809	0.003249809	0.000732006	0.000732006	0.002478379	0.002478379	0.000787101
3834003772915	383400	3772915	0.000190661	0.000190661	0.000219724	0.000219724	0.004633552	0.001846461	0.00600548	0.00600548	0.003099228	0.001202151	0.004347037	0.004347037	0.00321628	0.00321628	0.000724454	0.000724454	0.002452809	0.002452809	0.000816781
3834103772915	383410	3772915	0.000193485	0.000193485	0.000222978	0.000222978	0.004593552	0.001830521	0.005953637	0.005953637	0.003072474	0.001191773	0.004278732	0.004278732	0.003188515	0.003188515	0.0007182	0.0007182	0.002431635	0.002431635	0.000847754
3834203772915	383420	3772915	0.000194087	0.000194087	0.000223672	0.000223672	0.004503864	0.001794781	0.005837393	0.005837393	0.003012484	0.001168504	0.004176186	0.004176186	0.00312626	0.00312626	0.000704177	0.000704177	0.002384157	0.002384157	0.000866303

			MSite Grubbing / Prep	MMass Grading / Excavation	MMass Grading / Excavation	MDrainage / Utilities Trenching	MFoundations / Concrete Pads	MBuilding / Structure Construction	MAsphalt Paving	MLandscaping or Other Finishing	MWaterside Construction (Piles)	RSSWRestriping South Valley	RSSWRestriping Silver Lake Boulevard	RSSWDemolition	RSSWPlacing Base	RSSWForm	Child Risk				
Unique Identifier	X (UTM)	Y (UTM)	2027	2027	2028	2028	2028	2028	2028	2028	2028	2029	2029	2029	2029	2029	3rd Trimester	0<2	2<16	Total	per million
3836103772905	383610	3772905	0.000707657	0.0011771	0.0011771	0.000566126	0.000268253	0.000727776	0.000473215	0.000324977	0.000349288	0.000463354	0.000557994	0.001620579	0.000147364	0.000320516	2.12894E-08	4.43405E-07	3.0277E-07	7.67459E-07	0.76745928
3836203772905	383620	3772905	0.000712763	0.001185593	0.001185593	0.00057021	0.000270188	0.000733027	0.000476629	0.000327322	0.000351808	0.000463029	0.000558917	0.001624418	0.000147714	0.000321275	2.1377E-08	4.45085E-07	3.0226E-07	7.68722E-07	0.76872227
3836303772905	383630	3772905	0.000715156	0.001189573	0.001189573	0.000572125	0.000271096	0.000735488	0.0004782 3	0.000328421	0.000352989	0.000462734	0.000559126	0.001626063	0.000147863	0.000321601	2.14302E-08	4.45879E-07	3.0165E-07	7.68959E-07	0.76895942
3836403772905	383640	3772905	0.000714996	0.001189308	0.001189308	0.000571997	0.000271035	0.000735324	0.000478123	0.000328348	0.00035291	0.000462616	0.00055862	0.001625423	0.000147805	0.000321474	2.14549E-08	4.45863E-07	3.0102E-07	7.68335E-07	0.76833524
3836503772905	383650	3772905	0.000711486	0.001183469	0.001183469	0.000569189	0.000269705	0.000731714	0.000475776	0.000326736	0.000351178	0.000462025	0.000556238	0.001619391	0.000147256	0.000320281	2.14336E-08	4.44826E-07	2.9983E-07	7.66085E-07	0.76608496
3836603772905	383660	3772905	0.000704706	0.001172191	0.001172191	0.000563765	0.000267134	0.000724741	0.000471242	0.000323622	0.000347831	0.000460373	0.000551593	0.001606595	0.000146093	0.000317751	2.13632E-08	4.42783E-07	2.9773E-07	7.61876E-07	0.76187599
3836703772905	383670	3772905	0.000695771	0.001157329	0.001157329	0.000556617	0.000263747	0.000715552	0.000465267	0.000319519	0.000343421	0.000458631	0.000545906	0.001590692	0.000144647	0.000314605	2.1282E-08	4.40442E-07	2.9539E-07	7.57109E-07	0.75710939
3836803772905	383680	3772905	0.000685162	0.001139681	0.001139681	0.000548129	0.000259726	0.000704641	0.000458172	0.000314647	0.000338184	0.000454971	0.000538224	0.001568573	0.000142635	0.000310231	2.11596E-08	4.37493E-07	2.9177E-07	7.50424E-07	0.75042398
3836903772905	383690	3772905	0.000674233	0.001121503	0.001121503	0.000539386	0.000255583	0.000693402	0.000450864	0.000309628	0.00033279	0.00045078	0.000530156	0.001545724	0.000140558	0.000305712	2.10344E-08	4.34562E-07	2.8791E-07	7.43509E-07	0.74350856
3837003772905	383700	3772905	0.000663145	0.001103059	0.001103059	0.000530516	0.00025138	0.000681998	0.000443449	0.000304536	0.000327317	0.000446383	0.000522057	0.001522417	0.000138438	0.000301102	2.0907E-08	4.31642E-07	2.8402E-07	7.36565E-07	0.73656508
3837103772905	383710	3772905	0.000651976	0.001084482	0.001084482	0.000521581	0.000247146	0.000670512	0.000435981	0.000299407	0.000321805	0.000441424	0.000514048	0.001499294	0.000136336	0.000296529	2.07723E-08	4.28713E-07	2.7989E-07	7.29381E-07	0.72938053
3837203772905	383720	3772905	0.000641447	0.001066967	0.001066967	0.000513157	0.000243154	0.000659683	0.00042894	0.000294572	0.000316607	0.000436466	0.000506634	0.001477906	0.000134391	0.000292299	2.06418E-08	4.25928E-07	2.7597E-07	7.22538E-07	0.72253832
3837303772905	383730	3772905	0.000631954	0.001051177	0.001051177	0.000505563	0.000239556	0.00064992	0.000422592	0.000290212	0.000311922	0.000431005	0.000499072	0.001456611	0.000132454	0.000288087	2.05124E-08	4.23339E-07	2.7191E-07	7.15762E-07	0.71576222
3837403772905	383740	3772905	0.000623657	0.001037377	0.001037377	0.000498926	0.000236411	0.000641388	0.000417044	0.000286402	0.000307827	0.000425457	0.000491509	0.001435406	0.000130526	0.000283893	2.03846E-08	4.20885E-07	2.679E-07	7.09169E-07	0.70916919
3837503772905	383750	3772905	0.000616717	0.001025833	0.001025833	0.000493374	0.00023378	0.000634251	0.000412403	0.000283215	0.000304401	0.000419672	0.000483827	0.001413836	0.000128565	0.000279627	2.02575E-08	4.18486E-07	2.6382E-07	7.02563E-07	0.70256303
3837603772905	383760	3772905	0.000611931	0.001017871	0.001017871	0.000489545	0.000231966	0.000629328	0.000409202	0.000281017	0.000302039	0.000410817	0.000472335	0.001381482	0.000125623	0.000273228	2.00852E-08	4.15269E-07	2.5762E-07	6.92978E-07	0.69297794
3837703772905	383770	3772905	0.000606905	0.001009512	0.001009512	0.000485524	0.000230061	0.00062416	0.000405842	0.000278709	0.000299558	0.000402287	0.000461169	0.001350041	0.000122764	0.000267009	1.99156E-08	4.12097E-07	2.5167E-07	6.83682E-07	0.68368166
3837803772905	383780	3772905	0.000601481	0.001000489	0.001000489	0.000481185	0.000228005	0.000618581	0.000402214	0.000276218	0.000296881	0.00039485	0.000451493	0.001322713	0.000120279	0.000261605	1.9759E-08	4.09159E-07	2.4654E-07	6.75455E-07	0.67545541
3837903772905	383790	3772905	0.000595817	0.000991068	0.000991068	0.000476654	0.000225858	0.000612756	0.000398427	0.000273617	0.000294085	0.000388327	0.000443037	0.001298766	0.000118101	0.000256869	1.96155E-08	4.06439E-07	2.4204E-07	6.6809E-07	0.66809018
3838003772905	383800	3772905	0.000590313	0.000981912	0.000981912	0.00047225	0.000223771	0.000607096	0.000394746	0.000271089	0.000291369	0.000381922	0.00043479	0.00127546	0.000115982	0.000252259	1.94735E-08	4.03751E-07	2.3765E-07	6.60876E-07	0.66087625
3838103772905	383810	3772905	0.000584968	0.000973022	0.000973022	0.000467974	0.000221745	0.000601599	0.000391172	0.000268635	0.000288731	0.000376108	0.000427406	0.001254621	0.000114087	0.000248138	1.93434E-08	4.01285E-07	2.3373E-07	6.5436E-07	0.65435968
3838203772905	383820	3772905	0.000580022	0.000964795	0.000964795	0.000464018	0.00021987	0.000596512	0.000387865	0.000266364	0.000286289	0.000370411	0.00042026	0.001234422	0.00011225	0.000244143	1.92163E-08	3.98881E-07	2.2992E-07	6.4802E-07	0.64801986
3838303772905	383830	3772905	0.000575395	0.000957099	0.000957099	0.000460316	0.000218116	0.000591754	0.000384771	0.000264239	0.000284006	0.000366132	0.000416002	0.001220438	0.000110978	0.000241377	1.91181E-08	3.97077E-07	2.2721E-07	6.43401E-07	0.64340131
3838403772905	383840	3772905	0.000571407	0.000950464	0.000950464	0.000457125	0.000216604	0.000587652	0.000382104	0.000262407	0.000282037	0.00036383	0.000419903	0.001233417	0.00012159	0.000243944	1.90574E-08	3.96267E-07	2.2652E-07	6.41843E-07	0.641843
3838503772905	383850	3772905	0.000576512	0.000958957	0.000958957	0.00046121	0.00021854	0.000592903	0.000385518	0.000264752	0.000284557	0.000361823	0.000418771	0.001232777	0.0001121	0.000243817	1.90737E-08	3.98141E-07	2.269E-07	6.44113E-07	0.64411297
3838603772905	383860	3772905	0.000574199	0.000955109	0.000955109	0.000459359	0.000217663	0.000590523	0.000383971	0.000263689	0.000283415	0.00035648	0.000412191	0.001214132	0.000110405	0.00024013	1.89559E-08	3.96035E-07	2.2355E-07	6.38543E-07	0.63854265
3838703772905	383870	3772905	0.000571167	0.000950066	0.000950066	0.000456934	0.000216514	0.000587406	0.000381944	0.000262297	0.000281919	0.000350607	0.000404986	0.001193659	0.000108543	0.00023608	1.88241E-08	3.93566E-07	2.1972E-07	6.32115E-07	0.63211469
3838803772905	383880	3772905	0.000565583	0.000940778	0.000940778	0.000452467	0.000214397	0.000581663	0.000378209	0.000259733	0.000279163	0.000343228	0.000395667	0.001167427	0.000106158	0.000230892	1.86438E-08	3.89806E-07	2.1443E-07	6.22876E-07	0.62287586
3838903772905	383890	3772905	0.000548752	0.00091278	0.00091278	0.000439001	0.000208016	0.000564353	0.000366954	0.000252003	0.000270855	0.000332691	0.000374944	0.001103357	0.000100332	0.000218221	1.83056E-08	3.81781E-07	2.0517E-07	6.0526E-07	0.60525968
3839003772905	383900	3772905	0.000541014	0.000899909	0.000899909	0.000432811	0.000205083	0.000556395	0.00036178	0.00024845	0.000267035	0.000322951	0.000359729	0.001061863	9.65586E-05	0.000210014	1.80259E-08	3.76275E-07	1.9828E-07	5.92584E-07	0.59258356
3839103772905	383910	3772905	0.000534712	0.000889427	0.000889427	0.000427769	0.000202694	0.000549914	0.000357565	0.000245556	0.000263925	0.000314776	0.000348356	0.001029233	9.35915E-05	0.000203561	1.77766E-08	3.71605E-07	1.9286E-07	5.82241E-07	0.5822415
3829703772915	382970	3772915	0.00039527	0.000657483	0.000657483	0.000316216	0.000149836	0.000406508	0.0002643 2	0.00018152	0.000195099	0.002128995	0.000294078	0.000883728	8.03602E-05	0.000174783	1.98303E-08	4.33428E-07	4.2155E-07	8.74814E-07	0.87481354
3829803772915	382980	3772915	0.000398541	0.000662923	0.000662923	0.000318833	0.000151076	0.000409872	0.000266507	0.000183022	0.000196713	0.002190238	0.000300211	0.000901642	8.19892E-05	0.000178326	1.99328E-08	4.34898E-07	4.3769E-07	8.92521E-07	0.89252138
3829903772915	382990	3772915	0.00040237	0.000669293	0.000669293	0.00032189	0.000152527	0.000413809	0.000269068	0.00018478	0.000198603	0.002251688	0.000307089	0.000921749	8.38176E-05	0.000182303	2.00512E-08	4.36765E-07	4.5398E-07	9.10796E-07	0.91079619
3830003772915	383000	3772915	0.000406199	0.000675662	0.000675662	0.000324959	0.000153979	0.000417747	0.000271628	0.000186539	0.000200493	0.00230936	0.000314235	0.000942497	8.57043E-05	0.000186406	2.01657E-08	4.38559E-07	4.7075E-07	9.29478E-07	0.92947767
3830103772915	383010	3772915	0.000410267	0.000682429	0.000682429	0.000328214	0.000155521	0.000421931	0.000274349	0.000188407	0.000202501	0.002365438	0.000321857	0.000964615	8.77156E-05	0.00019078	2.0287E-08	4.40489E-07	4.8838E-07	9.49157E-07	0.94915666
3830203772915	383020	3772915	0.000414735	0.00068986	0.00068986	0.000331788	0.000157214	0.000426526	0.000277336	0.000190459	0.000204706	0.002421133	0.000330104	0.000988561	8.98931E-05	0.000195517	2.04176E-08	4.42632E-07	5.0716E-07	9.70207E-07	0.97020704
3830303772915	383030	3772915	0.000419122	0.000697158	0.000697158	0.000335298	0.000158877	0.000431038	0.0002802 7	0.000192473	0.000206872	0.002472282	0.000338709	0.001013513	9.2162E-05	0.000200451	2.05457E-08	4.44715E-07	5.2657E-07	9.91829E-07	0.99182923
3830403772915	383040	3772915	0.000423749	0.000704854	0.000704854	0.000338999	0.000160631	0.000435796	0.000283364	0.000194598	0.000209155	0.002519624	0.00034776	0.001039744	9.45473E-05	0.000205639	2.06766E-08	4.46844E-07	5.4681E-07	1.01433E-06	1.01432612
3830503772915	383050	3772915	0.000428376	0.00071255	0.00071255	0.0003427	0.000162385	0.000440554	0.000286458	0.000196723	0.000211439	0.002561387	0.000357228	0.001067072	9.70323E-05	0.000211044	2.0809E-08	4.49003E-07	5.6765E-07	1.03746E-06	1.03746381
3830603772915	383060	3772915	0.000433082	0.000720378	0.000720378	0.000346466	0.000164169	0.000445395	0.000289605	0.000198884	0.000213762	0.0025971	0.000367113	0.001095588	9.96254E-05	0.000216684	2.09374E-08	4.51072E-07	5.8907E-07	1.06108E-06	1.06107932
3830703772915	383070	3772915	0.000437948	0.000728473	0.000728473	0.000350359	0.000166014	0.000450399	0.000292859	0.000201119	0.000216164	0.00262691	0.000377534	0.001125476	0.000102343	0.000222595	2.10675E-08	4.5314E-07	6.1109E-07	1.0853E-06	1.08529594
3830803772915	383080	3772915	0.000442814	0.000736567	0.000736567	0.000354251	0.000167859	0.000455404	0.000296113	0.000203354	0.000218566	0.002649548	0.000388402	0.001156642	0.000105177	0.000228759	2.11976E-08	4.55208E-07	6.3349E-07	1.10989E-06	1.109894
3830903772915	383090	3772915	0.00044784	0.000744926	0.000744926	0.000358272	0.000169764	0.000460572	0.000299474	0.000205662	0.000221046	0.002666342	0.000399894	0.001189546	0.000108169	0.000235267	2.13307E-08	4.57339E-07	6.5645E-07	1.13512E-06	1.13512371
3831003772915	383100	3772915	0.000452945	0.000753419	0.000753419	0.000362356	0.000171699	0.000465823	0.000302888	0.000208006	0.000223566	0.002675964	0.000411983	0.001224003	0.000111303	0.000242082	2.14611E-08	4.59393E-07	6.7967E-07	1.16053E-06	1.16052525
3831103772915	383110	3772915	0.000458131	0.000762043	0.000762043	0.000366504	0.000173664	0.000471155	0.000306355	0.000210387	0.000226126	0.002678295	0.000424666	0.001260014	0.000114577	0.000249204	2.1593E-08	4.61478E-07	7.0301E-07	1.18608E-06	1.18607643
3831203772915	383120	3772915	0.000463635	0.000771199	0.000771199	0.000370908	0.000175751	0.000476816	0.000310036	0.000212915	0.000228842	0.002675698	0.000438303	0.001298675	0.000118093	0.00025685	2.17329E-08	4.63762E-07	7.2682E-07	1.21231E-06	1.21231418
3831303772915	383130	3772915	0.000469139	0.000780355	0.000780355	0.000375311	0.000177838	0.000482477	0.000313716	0.000215443	0.000231559	0.002664866	0.000452535	0.001338981	0.000121758	0.000264822	2.18677E-08	4.6591E-07	7.5021E-07	1.23798E-06	1.23798408
3831403772915	383140	3772915	0.000475441	0.000790837	0.000790837	0.000380353	0.000180226	0.000488958	0.000317931	0.000218337	0.00023467	0.002654034	0.000468702	0.001384406	0.000125889	0.000273806	2.20276E-08	4.6865E-07	7.7475E-07	1.26543E-06	1.26543152
3831503772915	383150	3772915	0.000482142	0.000801983	0.000801983	0.000385714	0.000182767	0.000495849	0.000322412	0.000221414	0.000237977	0.002634761	0.000486269	0.001433761	0.000130377	0.000283568	2.21901E-08	4.71535E-07	7.9625E-07	1.28998E-06	1.28997716
3831603772915	383160	3772915	0.000488603	0.000812731	0.000812731	0.000390883	0.000185216	0.000502495	0.000326732	0.000224381	0.000241167	0.002597425	0.000504342	0.001484122	0.000134956	0.000293528	2.22923E-08	4.73639E-07	8.0337E-07	1.2993E-06	1.29929989
3831703772915	383170	3772915	0.000494985	0.000823347	0.000823347	0.000395988	0.000187635	0.000509058	0.000331	0.000227312	0.000244316	0.002489607	0.00052295	0.00153567	0.000139643	0.000303723	2.30727E-08	4.8223E-07	8.1871E-07	1.32401E-06	1.32401308
3831803772915	383180	3772915	0.000500968	0.000833298	0.000833298	0.000400774	0.000189903	0.000515211	0.000335001	0.0023006	0.00024727	0.002343479	0.00054138	0.001586305	0.000144248	0.000313738	2.45428E-08	5.01055E-07	8.2285E-07	1.34845E-06	1.34844728
3831903772915	383190	3772915	0.000504478	0.000839137	0.000839137	0.000403582	0.000191234	0.000518821	0.000337348	0.000231671	0.000249002	0.002173149	0.00055725	0.001629353	0.000148162	0.000322252	2.55191E-08	5.16858E-07	8.1294E-07	1.35532E-06	1.35531668
3832003772915	383200	3772915	0.000569093	0.000946616	0.000946616	0.000455275	0.000215727	0.000585273	0.000380557	0.000261345	0.000280895	0.002012116	0.000570619	0.001665912	0.000151487	0.000329482	2.67671E-08	5.43777E-07	8.1397E-07	1.38451E-06	1.3845103
3832103772915	383210	3772915	0.000643521	0.001070417	0.001070417	0.000514817	0.000243941	0.000661816	0.000430327	0.000295524	0.000317631	0.001864305	0.000632191	0.001865526	0.000169638	0.000368962	2.76357E-08	5.6514E-07	8.0841E-07	1.40119E-06	1.40119025
3832203772915	383220	3772915	0.000690028	0.001147776	0.001147776	0.000552022	0.00026157	0.000709645	0.000461426	0.000316881	0.000340586	0.001716643	0.000660804	0.001951531	0.000177459	0.000385972	2.8289E-08	5.82616E-07	7.8858E-07	1.39949E-06	1.39948605
3832303772915	383230	3772915	0.000716672	0.001192094	0.001192094	0.000573337	0.00027167	0.000737047	0.000479243	0.000329117	0.000353737	0.001579841	0.000675244	0.001993117	0.000181241	0.000394196	2.85866E-08	5.9211E-07	7.6212E-07	1.38282E-06	1.38281644
3832403772915	383240	3772915	0.000726962	0.001209211	0.001209211	0.00058157	0.000275571	0.00074763	0.000486125	0.000333843	0.000358816	0.001467685	0.00068105	0.002007741	0.00018257	0.000397089	2.8558E-08	5.93392E-07	7.3758E-07	1.35953E-06	1.35952903
3832503772915	383250	3772915	0.000730392	0.001214917	0.001214917	0.000584314	0.000276871	0.000751158	0.000488418	0.000335418	0.0036051	0.001381738	0.000688672	0.002026295	0.000184258	0.000400758	2.83077E-08	5.88606E-07	7.1965E-07	1.33657E-06	1.33656755
3832603772915	383260	3772915	0.000729116	0.001212794	0.001212794	0.000583293	0.000276388	0.000749845	0.000487565	0.000334832	0.00035988	0.001303376	0.000694865	0.002039913	0.000185496	0.000403452	2.7938E-08	5.80867E-07	7.0181E-07	1.31062E-06	1.31061763
3832703772915	383270	3772915	0.00072066	0.001198729	0.001198729	0.000576528	0.000273182	0.000741149	0.0004819 1	0.00033094 9	0.000355706	0.001226342	0.000697218	0.002041924	0.000185679	0.000403849	2.73978E-08	5.6916E-07	6.8121E-07	1.27777E-06	1.27776904
3832803772915	383280	3772915	0.000708056	0.001177764	0.001177764	0.000566445	0.000268404	0.000728187	0.000473482	0.000325161	0.000349485	0.001156067	0.000700433	0.00204558	0.000186011	0.000404572	2.67848E-08	5.55328E-07	6.6089E-07	1.24301E-06	1.24300647
3832903772915	383290	3772915	0.000694335	0.001154941	0.001154941	0.000555468	0.000263203	0.000714076	0.000464307	0.00031886	0.000342712	0.001092669	0.00070615	0.002055999	0.000186959	0.000406633	2.61744E-08	5.41095E-07	6.4157E-07	1.20884E-06	1.20884095
3833003772915	383300	3772915	0.00068237	0.001135037	0.001135037	0.000545896	0.000258667	0.00070177	0.000456305	0.000313365	0.000336806	0.001035617	0.000714606	0.002073822	0.000188579	0.000410158	2.56183E-08	5.27743E-07	6.2343E-07	1.17679E-06	1.17679117
3833103772915	383310	3772915	0.000671919	0.001117655	0.001117655	0.000537536	0.000254706	0.000691022	0.000449317	0.000308566	0.000331648	0.000982638	0.000723746	0.002093107	0.000190333	0.000413972	2.50956E-08	5.15056E-07	6.0516E-07	1.14532E-06	1.14531624
3833203772915	383320	3772915	0.000667053	0.001109561	0.001109561	0.000533643	0.000252861	0.000686018	0.000446063	0.000306331	0.000329246	0.000937126	0.000735269	0.002118698	0.0001926	0.000419034	2.47194E-08	5.0575E-07	5.8933E-07	1.1198E-06	1.11980165
3833303772915	383330	3772915	0.00066482	0.001105845	0.001105845	0.000531856	0.000252015	0.000683721	0.00044457	0.000305305	0.000328144	0.000895953	0.000746374	0.002143101	0.000194879	0.00042386	2.44116E-08	4.98102E-07	5.7409E-07	1.0966E-06	1.09660185
3833403772915	383340	3772915	0.000663783	0.00110412	0.00110412	0.000531026	0.000251621	0.000682654	0.000443876	0.000304829	0.000327632	0.000857879	0.000755783	0.002162935	0.000196683	0.000427783	2.41369E-08	4.91384E-07	5.5875E-07	1.07427E-06	1.07426641
3833503772915	383350	3772915	0.000667851	0.001110888	0.001110888	0.000534281	0.000253164	0.000686838	0.000446597	0.000306697	0.00032964	0.000828275	0.000767335	0.002188526	0.00019901	0.000432844	2.40382E-08	4.88947E-07	5.472E-07	1.06019E-06	1.06018993
3833603772915	383360	3772915	0.0006716	0.001117124	0.001117124	0.00053728	0.000254585	0.000690694	0.000449104	0.000308419	0.000331491	0.000800266	0.000775702	0.002205892	0.000200589	0.000436279	2.39329E-08	4.86482E-07	5.3491E-07	1.04532E-06	1.04532292
3833703772915	383370	3772915	0.00068237	0.001135037	0.001135037	0.000545896	0.000258667	0.00070177	0.000456305	0.000313365	0.000336806	0.000781907	0.00078782	0.002233586	0.000203107	0.000441756	2.40588E-08	4.89549E-07	5.2801E-07	1.04162E-06	1.04161814
3833803772915	383380	3772915	0.000702871	0.001169139	0.001169139	0.000562297	0.000266439	0.000722854	0.000470015	0.000322779	0.000346925	0.000772227	0.000804672	0.002274989	0.000206872	0.000449945	2.4429E-08	4.98349E-07	5.2653E-07	1.04931E-06	1.04930989
3833903772915	383390	3772915	0.00072776	0.001210538	0.001210538	0.000582208	0.000275873	0.0007484 5	0.000486658	0.000334209	0.00035921	0.000764435	0.000821584	0.002318129	0.000210795	0.000458477	2.48492E-08	5.08047E-07	5.2587E-07	1.05876E-06	1.05876446
3834003772915	383400	3772915	0.000755201	0.001256184	0.001256184	0.000604161	0.000286276	0.000776672	0.000505008	0.000346811	0.000372755	0.000758325	0.00083915	0.002364742	0.000215034	0.000467696	2.52802E-08	5.17606E-07	5.2583E-07	1.06872E-06	1.06871528
3834103772915	383410	3772915	0.00078384	0.00130382	0.00130382	0.00062707	0.000297132	0.000806124	0.000524159	0.000359963	0.00038689	0.000754813	0.000858741	0.002418849	0.000219954	0.000478397	2.57092E-08	5.26644E-07	5.2721E-07	1.07956E-06	1.07956262
3834203772915	383420	3772915	0.000800991	0.001332349	0.001332349	0.000640792	0.000303633	0.000823763	0.000535628	0.000367839	0.000395356	0.000745427	0.000867525	0.002443801	0.000222223	0.000483332	2.58831E-08	5.30061E-07	5.2293E-07	1.07887E-06	1.07887009

			EGIODemolition	EGIOSite Grubbing / Prep	EGIOMass Grading / Excavation	EGIOMass Grading / Excavation	EGIODrainage / Utilities Trenching	EGIODrainage / Utilities Trenching	EGIOFoundations / Concrete Pads	EGIOFoundations / Concrete Pads	EGIOBuilding / Structure Construction	EGIOBuilding / Structure Construction	EGIOAsphalt Paving	EGIOArchitectural Coating	EGIOLandscaping or Other Finishing	EGIOWaterside Construction (Piles)	HIWaterside Construction (Landscaping)	HIWaterside Construction (Landscaping)	KMDemolition	KMSite Grubbing / Prep	KMMass Grading / Excavation
Unique Identifier	X (UTM)	Y (UTM)	2025	2025	2025	2026	2026	2027	2026	2027	2026	2027	2027	2027	2027	2027	2025	2026	2025	2025	2025
3834303772915	383430	3772915	0.000362017	0.00033472	0.000556771	0.000556771	0.000267779	0.000267779	0.000126884	0.000126884	0.00034424	0.00034424	0.000223832	4.54008E-05	0.000153715	0.000165214	0.000757536	0.000757536	0.000638015	0.000589914	0.000981249
3834403772915	383440	3772915	0.000359601	0.00033249	0.000553055	0.000553055	0.000265992	0.000265992	0.000126038	0.000126038	0.000341942	0.000341942	0.000222338	4.50978E-05	0.000152689	0.000164111	0.000751832	0.000751832	0.000634909	0.000587042	0.000976472
3834503772915	383450	3772915	0.000354942	0.00032818	0.00054589	0.00054589	0.000262546	0.000262546	0.000124405	0.000124405	0.000337512	0.000337512	0.000219458	4.45135E-05	0.000150711	0.000161985	0.000739825	0.000739825	0.000628525	0.000581139	0.000966653
3834603772915	383460	3772915	0.000349852	0.00032348	0.000538061	0.000538061	0.00025878	0.00025878	0.00012262	0.00012262	0.000332672	0.000332672	0.00021631	4.38751E-05	0.00014855	0.000159662	0.000727018	0.000727018	0.000621105	0.000574279	0.000955241
3834703772915	383470	3772915	0.000343553	0.00031765	0.000528375	0.000528375	0.000254122	0.000254122	0.000120413	0.000120413	0.000326683	0.000326683	0.000212416	4.30853E-05	0.000145875	0.000156788	0.000711409	0.000711409	0.000610752	0.000564706	0.000939318
3834803772915	383480	3772915	0.000333718	0.00030856	0.000513248	0.000513248	0.000246846	0.000246846	0.000116966	0.000116966	0.00031733	0.00031733	0.000206335	4.18518E-05	0.000141699	0.000152299	0.000690497	0.000690497	0.000593669	0.000548911	0.000913046
3834903772915	383490	3772915	0.000324314	0.00029986	0.000498785	0.000498785	0.00023989	0.00023989	0.00011367	0.00011367	0.000308388	0.000308388	0.00020052	4.06724E-05	0.000137706	0.000148007	0.000671986	0.000671986	0.000575724	0.000532318	0.000885446
3835003772915	383500	3772915	0.000320172	0.00029603	0.000492416	0.000492416	0.000236827	0.000236827	0.000112218	0.000112218	0.00030445	0.00030445	0.00019796	4.01531E-05	0.000135948	0.000146117	0.00066138	0.00066138	0.000566665	0.000523942	0.000871513
3835103772915	383510	3772915	0.000317843	0.00029388	0.000488833	0.000488833	0.000235104	0.000235104	0.000111402	0.000111402	0.000302235	0.000302235	0.00019652	3.98609E-05	0.000134959	0.000145054	0.000652976	0.000652976	0.000560625	0.000518358	0.000862225
3835203772915	383520	3772915	0.0003156	0.00029181	0.000485383	0.000485383	0.000233445	0.000233445	0.000110615	0.000110615	0.000300102	0.000300102	0.000195133	3.95796E-05	0.000134006	0.000144031	0.000644571	0.000644571	0.000554586	0.000512774	0.000852937
3835303772915	383530	3772915	0.000313961	0.00029029	0.000482862	0.000482862	0.000232232	0.000232232	0.000110041	0.000110041	0.000298543	0.000298543	0.000194119	3.9374E-05	0.00013331	0.000143282	0.000636966	0.000636966	0.000549409	0.000507988	0.000844975
3835403772915	383540	3772915	0.000312235	0.00028869	0.000480208	0.000480208	0.000230956	0.000230956	0.000109436	0.000109436	0.000296903	0.000296903	0.000193052	3.91576E-05	0.000132577	0.000142495	0.000629262	0.000629262	0.000543974	0.000502962	0.000836616
3835503772915	383550	3772915	0.000311113	0.00028766	0.000478483	0.000478483	0.000230126	0.000230126	0.000109043	0.000109043	0.000295836	0.000295836	0.000192359	3.9017E-05	0.000132101	0.000141983	0.000622458	0.000622458	0.000539401	0.000498734	0.000829583
3835603772915	383560	3772915	0.000310337	0.00028694	0.000477289	0.000477289	0.000229552	0.000229552	0.000108771	0.000108771	0.000295098	0.000295098	0.000191879	3.89196E-05	0.000131771	0.000141629	0.000616455	0.000535346	0.000494985	0.000823347
3835703772915	383570	3772915	0.000309733	0.00028638	0.00047636	0.00047636	0.000229105	0.000229105	0.000108559	0.000108559	0.000294523	0.000294523	0.000191505	3.88438E-05	0.000131515	0.000141353	0.000610851	0.000610851	0.00053155	0.000491475	0.000817508
3835803772915	383580	3772915	0.000312839	0.00028925	0.000481137	0.000481137	0.000231403	0.000231403	0.000109648	0.000109648	0.000297477	0.000297477	0.000193426	3.92334E-05	0.000132834	0.000142771	0.000611552	0.000611552	0.000534311	0.000494028	0.000821754
3835903772915	383590	3772915	0.000315945	0.00029213	0.000485914	0.000485914	0.0002337	0.0002337	0.000110736	0.000110736	0.00030043	0.00030043	0.000195346	3.96229E-05	0.000134153	0.000144188	0.000613553	0.000613553	0.000536554	0.000496102	0.000825204
3836003772915	383600	3772915	0.000318792	0.00029476	0.000490293	0.000490293	0.000235806	0.000235806	0.000111734	0.000111734	0.000303138	0.000303138	0.000197106	3.99799E-05	0.000135361	0.000145487	0.000616555	0.000616555	0.000537935	0.000497378	0.000827327
3836103772915	383610	3772915	0.000321294	0.00029707	0.000494141	0.000494141	0.000237657	0.000237657	0.000112611	0.000112611	0.000305517	0.000305517	0.000198653	4.02937E-05	0.000136424	0.000146629	0.000620257	0.000620257	0.000538107	0.000497538	0.000827593
3836203772915	383620	3772915	0.000323537	0.00029914	0.000497591	0.000497591	0.000239316	0.000239316	0.000113398	0.000113398	0.00030765	0.00030765	0.00020004	4.0575E-05	0.000137376	0.000147653	0.000624859	0.000624859	0.000537072	0.000496581	0.000826
3836303772915	383630	3772915	0.000325349	0.00030082	0.000500377	0.000500377	0.000240656	0.000240656	0.000114033	0.000114033	0.000309373	0.000309373	0.000201161	4.08023E-05	0.000138146	0.00014848	0.000629762	0.000629762	0.00053457	0.000494267	0.000822152
3836403772915	383640	3772915	0.000326643	0.00030202	0.000502367	0.000502367	0.000241613	0.000241613	0.000114486	0.000114486	0.000310603	0.000310603	0.000201961	4.09646E-05	0.000138695	0.00014907	0.000634765	0.000634765	0.000530601	0.000490598	0.000816049
3836503772915	383650	3772915	0.000327247	0.00030258	0.000503296	0.000503296	0.00024206	0.00024206	0.000114698	0.000114698	0.000311177	0.000311177	0.000202334	4.10403E-05	0.000138952	0.000149346	0.000639168	0.000639168	0.000525338	0.000485732	0.000807954
3836603772915	383660	3772915	0.000327075	0.00030242	0.000503031	0.000503031	0.000241932	0.000241932	0.000114637	0.000114637	0.000311013	0.000311013	0.000202227	4.10187E-05	0.000138878	0.000149267	0.000641869	0.000641869	0.000518954	0.000479829	0.000798135
3836703772915	383670	3772915	0.000326471	0.00030186	0.000502102	0.000502102	0.000241486	0.000241486	0.000114426	0.000114426	0.000310439	0.000310439	0.000201854	4.09429E-05	0.000138622	0.000148992	0.00064417	0.00064417	0.000512483	0.000473846	0.000788183
3836803772915	383680	3772915	0.000325176	0.00030066	0.000500112	0.000500112	0.000240529	0.000240529	0.000113972	0.000113972	0.000309209	0.000309209	0.000201054	4.07806E-05	0.000138072	0.000148401	0.000644371	0.000644371	0.00050653	0.000468341	0.000779028
3836903772915	383690	3772915	0.00032371	0.0002993	0.000497856	0.000497856	0.000239444	0.000239444	0.000113458	0.000113458	0.000307814	0.000307814	0.000200147	4.05967E-05	0.00013745	0.000147732	0.00064367	0.00064367	0.000500836	0.000463076	0.00077027
3837003772915	383700	3772915	0.000322071	0.00029779	0.000495335	0.000495335	0.000238231	0.000238231	0.000112883	0.000112883	0.000306255	0.000306255	0.000199133	4.03911E-05	0.000136754	0.000146984	0.000642269	0.000642269	0.000495659	0.00045829	0.000762309
3837103772915	383710	3772915	0.000320259	0.00029611	0.000492548	0.000492548	0.000236891	0.000236891	0.000112248	0.000112248	0.000304532	0.000304532	0.000198013	4.01639E-05	0.000135984	0.000146157	0.000639268	0.000639268	0.000491086	0.000454062	0.000755276
3837203772915	383720	3772915	0.000318447	0.00029444	0.000489762	0.000489762	0.000235551	0.000235551	0.000111613	0.000111613	0.000302809	0.000302809	0.000196893	3.99367E-05	0.000135215	0.00014533	0.000636066	0.000636066	0.000486773	0.000450074	0.000748642
3837303772915	383730	3772915	0.000316808	0.00029292	0.000487241	0.000487241	0.000234338	0.000234338	0.000111039	0.000111039	0.000301251	0.000301251	0.000195879	3.97311E-05	0.000134519	0.000144582	0.000632664	0.000632664	0.000482804	0.000446404	0.000742538
3837403772915	383740	3772915	0.000315427	0.00029165	0.000485118	0.000485118	0.000233317	0.000233317	0.000110555	0.000110555	0.000299938	0.000299938	0.000195026	3.9558E-05	0.000133933	0.000143952	0.000628962	0.000628962	0.000479267	0.000443133	0.000737098
3837503772915	383750	3772915	0.000314047	0.00029037	0.000482995	0.000482995	0.000232296	0.000232296	0.000110071	0.000110071	0.000298625	0.000298625	0.000194172	3.93848E-05	0.000133347	0.000143322	0.000624859	0.000624859	0.000475902	0.000440022	0.000731923
3837603772915	383760	3772915	0.000311976	0.00028846	0.00047981	0.00047981	0.000230764	0.000230764	0.000109345	0.000109345	0.000296656	0.000296656	0.000192892	3.91252E-05	0.000132467	0.000142377	0.000618556	0.000618556	0.000472882	0.00043723	0.000727278
3837703772915	383770	3772915	0.000309906	0.00028654	0.000476625	0.000476625	0.00022923	0.00022923	0.00010862	0.00010862	0.000294687	0.000294687	0.000191612	3.88655E-05	0.000131588	0.000141432	0.000612252	0.000612252	0.000469776	0.000434358	0.000722502
3837803772915	383780	3772915	0.000307921	0.00028471	0.00047357	0.00047357	0.000227765	0.000227765	0.000107924	0.000107924	0.000292801	0.000292801	0.000190385	3.86166E-05	0.000130746	0.000140526	0.000606349	0.000606349	0.000466843	0.000431646	0.00071799
3837903772915	383790	3772915	0.000306109	0.00028303	0.000470787	0.000470787	0.000226425	0.000226425	0.000107289	0.000107289	0.000291078	0.000291078	0.000189265	3.83894E-05	0.000129976	0.000139699	0.000600745	0.000600745	0.000463909	0.000428934	0.000713479
3838003772915	383800	3772915	0.000304211	0.00028128	0.000467868	0.000467868	0.000225021	0.000225021	0.000106624	0.000106624	0.000289273	0.000289273	0.000188091	3.81514E-05	0.00012917	0.000138833	0.000595342	0.000595342	0.000461062	0.000426302	0.0007091
3838103772915	383810	3772915	0.000302313	0.00027952	0.000464949	0.000464949	0.000223617	0.000223617	0.000105959	0.000105959	0.000287468	0.000287468	0.000186918	3.79133E-05	0.000128364	0.000137967	0.000589639	0.000589639	0.000458215	0.000423669	0.000704721
3838203772915	383820	3772915	0.000300329	0.00027769	0.000461897	0.000461897	0.000222149	0.000222149	0.000105263	0.000105263	0.000285581	0.000285581	0.000185691	3.76645E-05	0.000127522	0.000137061	0.000583936	0.000583936	0.000455368	0.000421037	0.000700342
3838303772915	383830	3772915	0.00029935	0.00027649	0.000459906	0.000459906	0.000221192	0.000221192	0.00010481	0.00010481	0.00028435	0.00028435	0.000184891	3.75022E-05	0.000126972	0.000136471	0.000579833	0.000579833	0.000453297	0.000419122	0.000697158
3838403772915	383840	3772915	0.000298603	0.00027609	0.000459243	0.000459243	0.000220873	0.000220873	0.000104658	0.000104658	0.00028394	0.00028394	0.000184624	3.74481E-05	0.000126789	0.000136274	0.000577432	0.000577432	0.000452003	0.000417925	0.000695167
3838503772915	383850	3772915	0.000302227	0.00027944	0.000464816	0.000464816	0.000223553	0.000223553	0.000105928	0.000105928	0.000287386	0.000287386	0.000186864	3.79025E-05	0.000128328	0.00013792	0.00057413	0.00057413	0.000452089	0.000418005	0.0006953
3838603772915	383860	3772915	0.000301364	0.00027864	0.000463489	0.000463489	0.000222915	0.000222915	0.000105626	0.000105626	0.000286566	0.000286566	0.000186331	3.77943E-05	0.000127961	0.000137534	0.000569027	0.000569027	0.000450795	0.000416809	0.0006931
3838703772915	383870	3772915	0.000299897	0.00027729	0.000461233	0.000461233	0.00022183	0.00022183	0.000105112	0.000105112	0.000285171	0.000285171	0.000185424	3.76104E-05	0.000127339	0.000136864	0.000563624	0.000563624	0.000448725	0.000414894	0.000690125
3838803772915	383880	3772915	0.00029646	0.0002741	0.000455926	0.000455926	0.000219277	0.000219277	0.000103902	0.000103902	0.000281889	0.000281889	0.00018329	3.71776E-05	0.000125873	0.00013529	0.000557421	0.000557421	0.000444928	0.000411384	0.000684287
3838903772915	383890	3772915	0.000288423	0.00026668	0.000443585	0.000443585	0.000213342	0.000213342	0.00010109	0.00010109	0.00027426	0.00027426	0.000178329	3.61713E-05	0.000122466	0.000131628	0.000548215	0.000548215	0.000438544	0.000405481	0.000674467
3839003772915	383900	3772915	0.000284109	0.00026269	0.000436951	0.000436951	0.000210151	0.000210151	9.95781E-05	9.95781E-05	0.000270158	0.000270158	0.000175662	3.56303E-05	0.000120635	0.000129659	0.000537409	0.000537409	0.000432763	0.000400136	0.000665577
3839103772915	383910	3772915	0.000281175	0.00025998	0.000432439	0.000432439	0.000207982	0.000207982	9.855E-05	9.855E-05	0.00026736	0.00026736	0.000173848	3.52624E-05	0.000119389	0.00012832	0.00052804	0.00052804	0.000428277	0.00039598	0.000658677
3829703772925	382970	3772925	0.000411712	0.00038067	0.000633201	0.000633201	0.000304538	0.000304538	0.000144302	0.000144302	0.000391495	0.000391495	0.000254558	5.16331E-05	0.000174816	0.000187893	0.000619856	0.000619856	0.000377805	0.000349322	0.000581053
3829803772925	382980	3772925	0.000411971	0.00038091	0.000633599	0.000633599	0.000304729	0.000304729	0.000144393	0.000144393	0.000391741	0.000391741	0.000254718	5.16656E-05	0.000174926	0.000188011	0.00062516	0.00062516	0.000380048	0.000351396	0.000584503
3829903772925	382990	3772925	0.000412402	0.00038131	0.000634262	0.000634262	0.000305048	0.000305048	0.000144544	0.000144544	0.000392151	0.000392151	0.000254985	5.17197E-05	0.000175109	0.000188208	0.000630463	0.000630463	0.000382637	0.000353789	0.000588484
3830003772925	383000	3772925	0.000412747	0.00038163	0.000634793	0.000634793	0.000305303	0.000305303	0.000144665	0.000144665	0.000392479	0.000392479	0.000255198	5.17629E-05	0.000175256	0.000188366	0.000635566	0.000635566	0.000385311	0.000356262	0.000592597
3830103772925	383010	3772925	0.000413179	0.00038203	0.000635456	0.000635456	0.000305622	0.000305622	0.000144816	0.000144816	0.000392889	0.000392889	0.000255465	5.1817E-05	0.000175439	0.000188563	0.000640869	0.000640869	0.000388072	0.000358814	0.000596843
3830203772925	383020	3772925	0.000413869	0.00038267	0.000636518	0.000636518	0.000306133	0.000306133	0.000145058	0.000145058	0.000393546	0.000393546	0.000255892	5.19036E-05	0.000175732	0.000188878	0.000646372	0.000646372	0.000391178	0.000361686	0.00060162
3830303772925	383030	3772925	0.000414386	0.00038314	0.000637314	0.000637314	0.000306516	0.000306516	0.00014524	0.00014524	0.000394038	0.000394038	0.000256212	5.19685E-05	0.000175952	0.000189114	0.000651875	0.000651875	0.000394284	0.000364558	0.000606397
3830403772925	383040	3772925	0.000414904	0.00038362	0.00063811	0.00063811	0.000306899	0.000306899	0.000145421	0.000145421	0.00039453	0.00039453	0.000256532	5.20334E-05	0.000176171	0.00018935	0.000657278	0.000657278	0.000397476	0.00036751	0.000611307
3830503772925	383050	3772925	0.000415249	0.00038394	0.000638641	0.000638641	0.000307154	0.000307154	0.000145542	0.000145542	0.000394858	0.000394858	0.000256745	5.20767E-05	0.000176318	0.000189508	0.000662681	0.000662681	0.000400582	0.000370381	0.000616083
3830603772925	383060	3772925	0.000415681	0.00038434	0.000639304	0.000639304	0.000307473	0.000307473	0.000145693	0.000145693	0.000395268	0.000395268	0.000257012	5.21308E-05	0.000176501	0.000189705	0.000668084	0.000668084	0.000403774	0.000373333	0.000620993
3830703772925	383070	3772925	0.000416112	0.00038474	0.000639968	0.000639968	0.000307792	0.000307792	0.000145844	0.000145844	0.000395679	0.000395679	0.000257278	5.21849E-05	0.000176684	0.000189901	0.000673687	0.000673687	0.000407139	0.000376444	0.000626168
3830803772925	383080	3772925	0.000416543	0.00038514	0.000640631	0.000640631	0.000308111	0.000308111	0.000145996	0.000145996	0.000396089	0.000396089	0.000257545	5.2239E-05	0.000176867	0.000190098	0.000679291	0.000679291	0.000410504	0.000379555	0.000631343
3830903772925	383090	3772925	0.000416889	0.00038546	0.000641162	0.000641162	0.000308367	0.000308367	0.000146116	0.000146116	0.000396417	0.000396417	0.000257759	5.22823E-05	0.000177014	0.000190256	0.000684794	0.000684794	0.000413869	0.000382666	0.000636518
3831003772925	383100	3772925	0.000417147	0.0003857	0.00064156	0.00064156	0.000308558	0.000308558	0.000146207	0.000146207	0.000396663	0.000396663	0.000257919	5.23148E-05	0.000177124	0.000190374	0.000690197	0.000690197	0.000417234	0.000385777	0.000641693
3831103772925	383110	3772925	0.00041732	0.00038586	0.000641826	0.000641826	0.000308686	0.000308686	0.000146268	0.000146268	0.000396827	0.000396827	0.000258025	5.23364E-05	0.000177197	0.000190453	0.0006956	0.0006956	0.000420598	0.000388888	0.000646868
3831203772925	383120	3772925	0.000417665	0.00038618	0.000642356	0.000642356	0.000308941	0.000308941	0.000146389	0.000146389	0.000397155	0.000397155	0.000258239	5.23797E-05	0.000177344	0.00019061	0.000701203	0.000701203	0.000424222	0.000392239	0.000652441
3831303772925	383130	3772925	0.000417924	0.00038642	0.000642754	0.000642754	0.000309132	0.000309132	0.000146479	0.000146479	0.000397401	0.000397401	0.000258399	5.24121E-05	0.000177454	0.000190728	0.000706806	0.000706806	0.000427759	0.00039551	0.000657881
3831403772925	383140	3772925	0.000418528	0.00038697	0.000643683	0.000643683	0.000309579	0.000309579	0.000146691	0.000146691	0.000397976	0.000397976	0.000258772	5.24879E-05	0.00017771	0.00019104	0.00071271	0.00071271	0.000431901	0.000399339	0.00066425
3831503772925	383150	3772925	0.000419304	0.00038769	0.000644877	0.000644877	0.000310154	0.000310154	0.000146963	0.000146963	0.000398714	0.000398714	0.000259252	5.25853E-05	0.00017804	0.00019135	0.000718513	0.000718513	0.000436387	0.000403487	0.00067115
3831603772925	383160	3772925	0.000419908	0.00038825	0.000645806	0.000645806	0.0003106	0.0003106	0.000147175	0.000147175	0.000399288	0.000399288	0.000259626	5.2661E-05	0.000178296	0.000191634	0.000723916	0.000723916	0.000440701	0.000407475	0.000677785
3831703772925	383170	3772925	0.000420253	0.00038857	0.000646337	0.000646337	0.000310855	0.000310855	0.000147296	0.000147296	0.000399617	0.000399617	0.000259839	5.27043E-05	0.000178443	0.000191791	0.000722415	0.000722415	0.000444928	0.000411384	0.000684287
3831803772925	383180	3772925	0.000419736	0.00038809	0.000645541	0.000645541	0.000310473	0.000310473	0.000147114	0.000147114	0.000399124	0.000399124	0.000259519	5.26394E-05	0.000178223	0.000191555	0.00080046	0.00080046	0.000449242	0.000415373	0.000690921
3831903772925	383190	3772925	0.00042612	0.00039399	0.00065536	0.00065536	0.000315195	0.000315195	0.000149352	0.000149352	0.000405195	0.000405195	0.000263466	5.344E-05	0.000180934	0.000194469	0.000875804	0.000875804	0.00045718	0.000422712	0.000703129
3832003772925	383200	3772925	0.000435869	0.00040301	0.000670354	0.000670354	0.000322406	0.000322406	0.000152769	0.000152769	0.000414466	0.000414466	0.000269494	5.46627E-05	0.000185073	0.000198918	0.000926433	0.000926433	0.000471157	0.000435635	0.000724625
3832103772925	383210	3772925	0.00045718	0.00042271	0.000703129	0.000703129	0.000338169	0.000338169	0.000160238	0.000160238	0.00043473	0.00043473	0.00028267	5.73352E-05	0.000194122	0.000208644	0.000951447	0.000951447	0.000513346	0.000474643	0.00078951
3832203772925	383220	3772925	0.000466584	0.00043141	0.000717592	0.000717592	0.000345126	0.000345126	0.000163534	0.000163534	0.000443672	0.000443672	0.000288485	5.85146E-05	0.000198115	0.000212935	0.000954649	0.000954649	0.000546476	0.000505276	0.000840464
3832303772925	383230	3772925	0.000470811	0.00043532	0.000724094	0.000724094	0.000348253	0.000348253	0.000165016	0.000165016	0.000447692	0.000447692	0.000291099	5.90448E-05	0.00019991	0.000214865	0.000945444	0.000945444	0.000580987	0.000537185	0.00089354
3832403772925	383240	3772925	0.000468827	0.00043348	0.000721042	0.000721042	0.000346785	0.000346785	0.000164321	0.000164321	0.000445805	0.000445805	0.000289872	5.87959E-05	0.000199067	0.000213959	0.000927934	0.000927934	0.000612995	0.00056678	0.000942768

			KMMass Grading / Excavation	KMDrainage / Utilities Trenching	KMFoundations / Concrete Pads	KMBuilding / Structure Construction	KMAsphalt Paving	KMArchitectural Coating	KMLandscaping or Other Finishing	KMWaterside Construction (Piles)	EWNDemolition	EWNSite Grubbing / Prep	EWNDrainage / Utilities Trenching	EWNDrainage / Utilities Trenching	EWNDrainage / Utilities Trenching	EWNFoundations / Concrete Pads	EWNBuilding / Structure Construction	EWNAsphalt Paving	EWNLandscaping or Other Finishing	EWNWaterside Construction (Piles)	ISDemolition
Unique Identifier	X (UTM)	Y (UTM)	2026	2026	2026	2026	2026	2026	2026	2026	2027	2027	2027	2028	2029	2029	2029	2029	2029	2029	2027
3834303772915	383430	3772915	0.000981249	0.000243652	0.00022362	0.000657699	0.000394479	8.0014E-05	0.000270906	0.000291172	0.002545073	0.002909784	0.003426882	0.003426882	0.003426882	0.00089203	0.002216137	0.001573597	0.001080657	0.001129905	0.000358393
3834403772915	383440	3772915	0.000976472	0.000242466	0.000222531	0.000654497	0.000392559	7.96245E-05	0.000269587	0.000289754	0.002492272	0.002849416	0.003355787	0.003355787	0.003355787	0.000873524	0.00217016	0.00154095	0.001058237	0.001106463	0.000355028
3834503772915	383450	3772915	0.000966653	0.000240028	0.000220294	0.000647915	0.000388612	7.88238E-05	0.000266876	0.000286841	0.002412898	0.002758667	0.003248911	0.003248911	0.003248911	0.000845703	0.002101044	0.001491874	0.001024534	0.001071224	0.00034942
3834603772915	383460	3772915	0.000955241	0.000237195	0.000217693	0.000640267	0.000384024	7.78933E-05	0.000263726	0.000283454	0.002331798	0.002665945	0.003139711	0.003139711	0.003139711	0.000817278	0.002030426	0.00144173	0.000990099	0.001035219	0.000343381
3834703772915	383470	3772915	0.000939318	0.000233241	0.000214064	0.000629594	0.000377623	7.65949E-05	0.00025933	0.000278729	0.002240948	0.002562077	0.003017385	0.003017385	0.003017385	0.000785436	0.001951319	0.001385559	0.000951524	0.000994886	0.000335961
3834803772915	383480	3772915	0.000913046	0.000226717	0.000208077	0.000611984	0.000367061	7.44525E-05	0.000252076	0.000270933	0.002128961	0.002434042	0.002866597	0.002866597	0.002866597	0.000746186	0.001853805	0.001316318	0.000903973	0.000945169	0.000324745
3834903772915	383490	3772915	0.000885446	0.000219864	0.000201787	0.000593485	0.000355965	7.22019E-05	0.000244457	0.000262744	0.002029484	0.00232031	0.002732654	0.002732654	0.002732654	0.00071132	0.001767185	0.001254813	0.000861734	0.000901005	0.000313702
3835003772915	383500	3772915	0.000871513	0.000216404	0.000198612	0.000584147	0.000350364	7.10658E-05	0.00024061	0.000258609	0.00196633	0.002248106	0.002647618	0.002647618	0.002647618	0.000689185	0.001712193	0.001215765	0.000834918	0.000872967	0.000308353
3835103772915	383510	3772915	0.000862225	0.000214098	0.000196495	0.000577921	0.00034663	7.03084E-05	0.000238046	0.000255853	0.001915082	0.002189514	0.002578613	0.002578613	0.002578613	0.000671222	0.001667568	0.001184078	0.000813158	0.000850215	0.000304988
3835203772915	383520	3772915	0.000852937	0.000211792	0.000194378	0.000571695	0.000342896	6.9551E-05	0.000235481	0.000253097	0.0018653	0.002132598	0.002511583	0.002511583	0.002511583	0.000653774	0.001624221	0.001153299	0.00079202	0.000828114	0.000301882
3835303772915	383530	3772915	0.000844975	0.000209815	0.000192564	0.000566359	0.000339695	6.89018E-05	0.000233283	0.000250734	0.00181966	0.002080418	0.00245013	0.00245013	0.00245013	0.000637778	0.001584479	0.00112508	0.000772641	0.000807852	0.000299552
3835403772915	383540	3772915	0.000836616	0.000207739	0.000190659	0.000560756	0.000336334	6.82202E-05	0.000230975	0.000248254	0.001774968	0.002029322	0.002389954	0.002389954	0.002389954	0.000622114	0.001545564	0.001097448	0.000753665	0.000788011	0.000297223
3835503772915	383550	3772915	0.000829583	0.000205993	0.000189056	0.000556042	0.000333507	6.76467E-05	0.000229034	0.000246167	0.001734246	0.001982764	0.002335122	0.002335122	0.002335122	0.000607841	0.001510105	0.001072269	0.000736374	0.000769932	0.00029567
3835603772915	383560	3772915	0.000823347	0.000204444	0.000187635	0.000551862	0.000331	6.71382E-05	0.000227312	0.000244316	0.001696716	0.001939856	0.002284588	0.002284588	0.002284588	0.000594687	0.001477425	0.001049065	0.000720438	0.00075327	0.000294462
3835703772915	383570	3772915	0.000817508	0.000202994	0.000186305	0.000547949	0.000328653	6.66621E-05	0.0002257	0.000242584	0.001661342	0.001899413	0.002236959	0.002236959	0.002236959	0.000582289	0.001446623	0.001027193	0.00070518	0.000737566	0.000293599
3835803772915	383580	3772915	0.000821754	0.000204049	0.000187272	0.000550795	0.00033036	6.70083E-05	0.000226872	0.000243844	0.001648573	0.001884815	0.002219766	0.002219766	0.002219766	0.000577813	0.001435505	0.001019299	0.000699997	0.000731897	0.000296619
3835903772915	383590	3772915	0.000825204	0.000204905	0.000188058	0.000553107	0.000331747	6.72897E-05	0.000227825	0.000244868	0.001639428	0.001874359	0.002207452	0.002207452	0.002207452	0.000574608	0.001427541	0.001013644	0.000696113	0.000727837	0.000299466
3836003772915	383600	3772915	0.000827327	0.000205432	0.000188542	0.00055453	0.0003326	6.74628E-05	0.000228411	0.000245498	0.001632957	0.001866961	0.002198739	0.002198739	0.002198739	0.00057234	0.001421907	0.001009643	0.000693366	0.000724964	0.000301968
3836103772915	383610	3772915	0.000827593	0.000205498	0.000188603	0.000554708	0.000332707	6.74844E-05	0.000228484	0.000245576	0.001628471	0.001861831	0.002192698	0.002192698	0.002192698	0.000570767	0.001418	0.001006869	0.000691461	0.000722972	0.000303952
3836203772915	383620	3772915	0.000826	0.000205103	0.00018824	0.000553641	0.000332067	6.73546E-05	0.000228045	0.000245104	0.001626228	0.001859267	0.002189678	0.002189678	0.002189678	0.000569981	0.001416047	0.001005482	0.000690508	0.000721976	0.000305592
3836303772915	383630	3772915	0.000822152	0.000204148	0.000187363	0.000551062	0.00033052	6.70408E-05	0.000226982	0.000243962	0.00162433	0.001857097	0.002187122	0.002187122	0.002187122	0.000569316	0.001414394	0.001004309	0.000689703	0.000721134	0.000306541
3836403772915	383640	3772915	0.000816049	0.000202632	0.000185972	0.00054697	0.000328066	6.65431E-05	0.000225297	0.000242151	0.001622518	0.001855025	0.002184682	0.002184682	0.002184682	0.000568681	0.001412817	0.001003189	0.000688933	0.000720329	0.000306886
3836503772915	383650	3772915	0.000807954	0.000200622	0.000184127	0.000541545	0.000324812	6.5883E-05	0.000223063	0.000239749	0.001617859	0.001849699	0.002178409	0.002178409	0.002178409	0.000567048	0.00140876	0.001000308	0.000686955	0.000718261	0.000306454
3836603772915	383660	3772915	0.000798135	0.000198184	0.00018189	0.000534964	0.000320865	6.50824E-05	0.000220352	0.000236835	0.001607764	0.001838158	0.002164817	0.002164817	0.002164817	0.00056351	0.00139997	0.000994067	0.000682669	0.000713779	0.000305247
3836703772915	383670	3772915	0.000788183	0.000195713	0.000179622	0.000528293	0.000316864	6.42709E-05	0.000217604	0.000233882	0.001596462	0.001825236	0.002149599	0.002149599	0.002149599	0.000559549	0.001390129	0.000987079	0.00067787	0.000708762	0.000303521
3836803772915	383680	3772915	0.000779028	0.000193439	0.000177535	0.000522157	0.000313183	6.35243E-05	0.000215076	0.000231166	0.001578862	0.001805113	0.002125901	0.002125901	0.002125901	0.00055338	0.001374803	0.000976197	0.000670397	0.000700948	0.00030145
3836903772915	383690	3772915	0.00077027	0.000191265	0.000175539	0.000516287	0.000309662	6.28102E-05	0.000212659	0.000228567	0.001559881	0.001783413	0.002100343	0.002100343	0.002100343	0.000546727	0.001358275	0.000964461	0.000662337	0.000692521	0.000299035
3837003772915	383700	3772915	0.000762309	0.000189288	0.000173725	0.00051095	0.000306462	6.2161E-05	0.000210461	0.000226204	0.001540296	0.001761021	0.002073973	0.002073973	0.002073973	0.000539863	0.001341222	0.000952352	0.000654021	0.000683826	0.000296791
3837103772915	383710	3772915	0.000755276	0.000187542	0.000172122	0.000506237	0.000303634	6.15875E-05	0.000208519	0.000224118	0.001517174	0.001734586	0.00204284	0.00204284	0.00204284	0.000531759	0.001321088	0.000938056	0.000644203	0.000673561	0.000294721
3837203772915	383720	3772915	0.000748642	0.000185894	0.00017061	0.00050179	0.000300967	6.10465E-05	0.000206687	0.000222149	0.00149526	0.001709531	0.002013333	0.002013333	0.002013333	0.000524078	0.001302006	0.000924506	0.000634899	0.000663832	0.000292736
3837303772915	383730	3772915	0.000742538	0.000184379	0.000169219	0.000497699	0.000298513	6.05488E-05	0.000205002	0.000220338	0.001474122	0.001685364	0.001984871	0.001984871	0.001984871	0.000516669	0.0012836	0.000911437	0.000625923	0.000654448	0.000290838
3837403772915	383740	3772915	0.000737098	0.000183028	0.000167979	0.000494052	0.000296326	6.01052E-05	0.0002035	0.000218723	0.001453933	0.001662283	0.001957687	0.001957687	0.001957687	0.000509593	0.001266021	0.000898954	0.000617351	0.000645485	0.000289113
3837503772915	383750	3772915	0.000731923	0.000181743	0.0001668	0.000490584	0.000294246	5.96832E-05	0.000202071	0.000217188	0.001433572	0.001639003	0.001930271	0.001930271	0.001930271	0.000502457	0.001248291	0.000886365	0.000608705	0.000636445	0.000287474
3837603772915	383760	3772915	0.000727278	0.000180589	0.000165742	0.000487471	0.000292379	5.93045E-05	0.000200789	0.00021581	0.001400701	0.001601422	0.001886011	0.001886011	0.001886011	0.000490936	0.001219668	0.000866041	0.000594748	0.000621852	0.000286093
3837703772915	383770	3772915	0.000722502	0.000179403	0.000164653	0.000484269	0.000290458	5.8915E-05	0.00019947	0.000214392	0.001368865	0.001565023	0.001843144	0.001843144	0.001843144	0.000479777	0.001191947	0.000846357	0.00058123	0.000607718	0.000284626
3837803772915	383780	3772915	0.00071799	0.000178283	0.000163625	0.000481245	0.000288645	5.85471E-05	0.000198225	0.000213053	0.001340048	0.001532078	0.001804344	0.001804344	0.001804344	0.000469677	0.001166855	0.00082854	0.000568995	0.000594925	0.000283246
3837903772915	383790	3772915	0.000713479	0.000177163	0.000162597	0.000478221	0.000286831	5.81792E-05	0.000196979	0.000211715	0.001313647	0.001501894	0.001768796	0.001768796	0.001768796	0.000460424	0.001143866	0.000812217	0.000557785	0.000583204	0.000281866
3838003772915	383800	3772915	0.0007091	0.000176076	0.000161599	0.000475286	0.000285071	5.78221E-05	0.00019577	0.000210415	0.00128811	0.001472696	0.00173441	0.00173441	0.00173441	0.000451473	0.001121629	0.000796427	0.000546941	0.000571866	0.000280571
3838103772915	383810	3772915	0.000704721	0.000174988	0.000160601	0.000472351	0.00028331	5.74651E-05	0.000194562	0.000209116	0.00126214	0.001443006	0.001699443	0.001699443	0.001699443	0.000442371	0.001099016	0.00078037	0.000535914	0.000560337	0.000279191
3838203772915	383820	3772915	0.000700342	0.000173901	0.000159603	0.000469416	0.00028155	5.7108E-05	0.000193353	0.000207817	0.001236775	0.001414005	0.001665289	0.001665289	0.001665289	0.00043381	0.001076929	0.000764687	0.000525144	0.000549076	0.000277897
3838303772915	383830	3772915	0.000697158	0.00017311	0.000158877	0.000467282	0.00028027	5.68483E-05	0.000192473	0.000206872	0.001220728	0.001395658	0.001643681	0.001643681	0.001643681	0.000427856	0.001062956	0.000754765	0.00051833	0.000541951	0.000276689
3838403772915	383840	3772915	0.000695167	0.000172616	0.000158424	0.000465948	0.00027947	5.6686E-05	0.000191924	0.000206281	0.001219779	0.001394573	0.001642404	0.001642404	0.001642404	0.000427524	0.001062129	0.000754179	0.000517927	0.00054153	0.000276085
3838503772915	383850	3772915	0.0006953	0.000172649	0.000158454	0.000466037	0.000279523	5.66969E-05	0.000191961	0.00020632	0.00122901	0.001405128	0.001654834	0.001654834	0.001654834	0.000430759	0.001070168	0.000759886	0.000521847	0.000545628	0.00027712
3838603772915	383860	3772915	0.00069331	0.000172155	0.000158001	0.000464703	0.000278723	5.65346E-05	0.000191411	0.00020573	0.001211496	0.001385104	0.001631251	0.001631251	0.001631251	0.000424621	0.001054917	0.000749057	0.00051441	0.000537853	0.000276948
3838703772915	383870	3772915	0.000690125	0.000171364	0.000157275	0.000462568	0.000277443	5.62749E-05	0.000190532	0.000204785	0.001190617	0.001361233	0.001603138	0.001603138	0.001603138	0.00041703	0.001036737	0.000736148	0.000505545	0.000528584	0.000276258
3838803772915	383880	3772915	0.000684287	0.000169914	0.000155944	0.000458655	0.000275095	5.57988E-05	0.00018892	0.000203052	0.001159212	0.001325328	0.001560853	0.001560853	0.001560853	0.000406296	0.001009391	0.000716731	0.00049221	0.000514641	0.000273497
3838903772915	383890	3772915	0.000674467	0.000167476	0.000153707	0.000452073	0.000271148	5.49881E-05	0.000186209	0.000200139	0.00109787	0.001255195	0.001478256	0.001478256	0.001478256	0.000384796	0.000955976	0.000678803	0.000466164	0.000487408	0.000269528
3839003772915	383900	3772915	0.000665577	0.000165269	0.00015168	0.000446114	0.000267574	5.42732E-05	0.000183755	0.000197501	0.001051884	0.00120262	0.001416338	0.001416338	0.001416338	0.000368678	0.000915934	0.000650371	0.000446638	0.000466992	0.00026763
3839103772915	383910	3772915	0.000658677	0.000163555	0.000150108	0.00044149	0.0002648	5.37105E-05	0.00018185	0.000195453	0.001020307	0.001166518	0.00137382	0.00137382	0.00137382	0.00035761	0.000888438	0.000630847	0.00043323	0.000452973	0.000266595
3829703772925	382970	3772925	0.000581053	0.00014428	0.000132418	0.000389461	0.000233594	4.73808E-05	0.000160419	0.000172419	0.001853308	0.002118887	0.002495436	0.002495436	0.002495436	0.000649571	0.001613778	0.001145884	0.000786928	0.00082279	0.000312494
3829803772925	382980	3772925	0.000584503	0.000145137	0.000133204	0.000391773	0.000234981	4.76622E-05	0.000161371	0.000173443	0.001901019	0.002173435	0.002559677	0.002559677	0.002559677	0.000666293	0.001655323	0.001175383	0.000807187	0.000843972	0.000312925
3829903772925	382990	3772925	0.000588484	0.000146126	0.000134111	0.000394441	0.000236581	4.79868E-05	0.00016247	0.000174624	0.001952612	0.002232422	0.002629147	0.002629147	0.002629147	0.000684377	0.001700248	0.001207283	0.000829094	0.000866877	0.000313615
3830003772925	383000	3772925	0.000592597	0.000147147	0.000135049	0.000397198	0.000238235	4.83222E-05	0.000163606	0.000175845	0.002004896	0.002292198	0.002699545	0.002699545	0.002699545	0.000702702	0.001745774	0.00123961	0.000851294	0.000890089	0.000314219
3830103772925	383010	3772925	0.000596843	0.000148201	0.000136017	0.000400044	0.000239942	4.86684E-05	0.000164778	0.000177105	0.002060113	0.002355328	0.002773894	0.002773894	0.002773894	0.000722055	0.001793855	0.00127375	0.000874739	0.000914603	0.00031491
3830203772925	383020	3772925	0.00060162	0.000149387	0.000137105	0.000403246	0.000241862	4.90579E-05	0.000166097	0.000178522	0.002119385	0.002423093	0.002853702	0.002853702	0.002853702	0.000742829	0.001845466	0.001310397	0.000899907	0.000940917	0.000315772
3830303772925	383030	3772925	0.000606397	0.000150574	0.000138194	0.000406448	0.000243782	4.94475E-05	0.000167416	0.00017994	0.002180037	0.002492437	0.002935369	0.002935369	0.002935369	0.000764087	0.00189828	0.001347898	0.00092566	0.000967844	0.000316635
3830403772925	383040	3772925	0.000611307	0.000151793	0.000139313	0.000409739	0.000245756	4.98478E-05	0.000168771	0.000181397	0.002241897	0.002563162	0.003018663	0.003018663	0.003018663	0.000785769	0.001952145	0.001386146	0.000951926	0.000995307	0.000317412
3830503772925	383050	3772925	0.000616083	0.000152979	0.000140401	0.00041294	0.000247677	5.02373E-05	0.00017009	0.000182814	0.002304793	0.002635071	0.00310335	0.00310335	0.00310335	0.000807814	0.002006912	0.001425034	0.000978632	0.00102323	0.000318188
3830603772925	383060	3772925	0.000620993	0.000154198	0.00014152	0.000416231	0.00024965	5.06377E-05	0.000171446	0.000184271	0.002369673	0.002709248	0.00319071	0.00319071	0.00319071	0.000830554	0.002063406	0.001465148	0.001006181	0.001052034	0.000318965
3830703772925	383070	3772925	0.000626168	0.000155483	0.000142699	0.0004197	0.000251731	5.10596E-05	0.000172874	0.000185807	0.002437659	0.002786977	0.003282251	0.003282251	0.003282251	0.000854382	0.002122606	0.001507183	0.001035048	0.001082217	0.000319914
3830803772925	383080	3772925	0.000631343	0.000156768	0.000143879	0.000423168	0.000253811	5.14816E-05	0.000174303	0.000187342	0.00250668	0.002865889	0.003375187	0.003375187	0.003375187	0.000878574	0.002182706	0.001549859	0.001064355	0.00111286	0.00032069
3830903772925	383090	3772925	0.000636518	0.000158053	0.000145058	0.000426637	0.000255892	5.19036E-05	0.000175732	0.000188878	0.002576478	0.002945689	0.003469168	0.003469168	0.003469168	0.00090307	0.002243483	0.001593014	0.001093992	0.001143847	0.000321467
3831003772925	383100	3772925	0.000641693	0.000159338	0.000146237	0.000430106	0.000257972	5.23256E-05	0.000177161	0.000190413	0.002646966	0.003026278	0.003564078	0.003564078	0.003564078	0.000927743	0.002304861	0.001636596	0.001123922	0.001175141	0.000322243
3831103772925	383110	3772925	0.000646868	0.000160623	0.000147417	0.000433574	0.000260052	5.27476E-05	0.000178589	0.000191949	0.002718403	0.003107951	0.003660267	0.003660267	0.003660267	0.00095278	0.002367065	0.001680765	0.001154254	0.001206856	0.00032302
3831203772925	383120	3772925	0.000652441	0.000162007	0.000148687	0.00043731	0.000262293	5.3202E-05	0.000180128	0.000193603	0.002793377	0.00319367	0.003761218	0.003761218	0.003761218	0.000979059	0.002432349	0.001727121	0.001186089	0.001240141	0.000323882
3831303772925	383130	3772925	0.000657881	0.000163358	0.000149927	0.000440956	0.00026448	5.36456E-05	0.00018163	0.000195217	0.002868524	0.003279585	0.003862402	0.003862402	0.003862402	0.001005397	0.002497784	0.001773584	0.001217997	0.001273503	0.000324659
3831403772925	383140	3772925	0.00066425	0.000164939	0.000151378	0.000445225	0.00026704	5.4165E-05	0.000183388	0.000197107	0.002951954	0.00337497	0.003974737	0.003974737	0.003974737	0.001034639	0.002570431	0.001825167	0.001253422	0.001310542	0.00032578
3831503772925	383150	3772925	0.00067115	0.000166652	0.000152951	0.00044985	0.000269814	5.47276E-05	0.000185293	0.000199154	0.003040042	0.003475682	0.004093346	0.004093346	0.004093346	0.001065513	0.002647134	0.001879632	0.001290825	0.00134965	0.000327075
3831603772925	383160	3772925	0.000677785	0.0001683	0.000154463	0.000454297	0.000272482	5.52686E-05	0.000187125	0.000201123	0.003126146	0.003574124	0.004209283	0.004209283	0.004209283	0.001095692	0.00272211	0.001932869	0.001327385	0.001387877	0.000328196
3831703772925	383170	3772925	0.000684287	0.000169914	0.000155944	0.000458655	0.000275095	5.57988E-05	0.00018892	0.000203052	0.003210352	0.003670397	0.004322665	0.004322665	0.004322665	0.001125206	0.002795433	0.001984933	0.00136314	0.00142526	0.000329318
3831803772925	383180	3772925	0.000690921	0.000171562	0.000157456	0.000463102	0.000277763	5.63398E-05	0.000190752	0.000205021	0.003292574	0.003764401	0.004433374	0.004433374	0.004433374	0.001154024	0.002867028	0.00203577	0.001398052	0.001461763	0.000330267
3831903772925	383190	3772925	0.000703129	0.000174593	0.000160238	0.000471284	0.00028267	5.73352E-05	0.000194122	0.000208644	0.003362889	0.003844793	0.004528052	0.004528052	0.004528052	0.001178669	0.002928255	0.002079245	0.001427908	0.00149298	0.000330784
3832003772925	383200	3772925	0.000724625	0.000179931	0.000165137	0.000485692	0.000291312	5.90881E-05	0.000200057	0.000215022	0.003370999	0.003854065	0.004538972	0.004538972	0.004538972	0.001181511	0.002935317	0.00208426	0.001431352	0.001496581	0.00033622
3832103772925	383210	3772925	0.00078951	0.000196042	0.000179924	0.000529183	0.000317397	6.43791E-05	0.00021797	0.000234276	0.00354105	0.004048485	0.004767942	0.004767942	0.004767942	0.001241113	0.00308339	0.002189401	0.001503557	0.001572076	0.000391351
3832203772925	383220	3772925	0.000840464	0.000208694	0.000191536	0.000563335	0.000337881	6.8534E-05	0.000232038	0.000249396	0.003606621	0.004123451	0.004856231	0.004856231	0.004856231	0.001264095	0.003140486	0.002229942	0.001531398	0.001601187	0.000414559
3832303772925	383230	3772925	0.00089354	0.000221874	0.000203632	0.00059891	0.000359219	7.2862E-05	0.000246691	0.000265145	0.003606534	0.004123352	0.004856115	0.004856115	0.004856115	0.001264065	0.003140411	0.002229889	0.001531362	0.001601149	0.000429744
3832403772925	383240	3772925	0.000942768	0.000234097	0.00021485	0.000631907	0.00037901	7.68762E-05	0.000260282	0.000279753	0.003554337	0.004063675	0.004785832	0.004785832	0.004785832	0.00124577	0.003094959	0.002197616	0.001509198	0.001577975	0.00043656

			ISDrainage / Utilities Trenching	ISDrainage / Utilities Trenching	ISAsphalt Paving	ISAsphalt Paving	SVDemolition	SVSite Grubbing / Prep	SVMass Grading / Excavation	SVMass Grading / Excavation	SVDrainage / Utilities Trenching	SVFoundations / Concrete Pads	SVBuilding / Structure Construction	SVBuilding / Structure Construction	SVAsphalt Paving	SVAsphalt Paving	SVArchitectural Coating	SVArchitectural Coating	SVLandscaping or Other Finishing	SVLandscaping or Other Finishing	MDemolition
Unique Identifier	X (UTM)	Y (UTM)	2027	2028	2027	2028	2027	2027	2027	2028	2028	2028	2028	2029	2028	2029	2028	2029	2028	2029	2027
3834303772915	383430	3772915	0.000192281	0.000192281	0.000221591	0.000221591	0.004335075	0.001727519	0.005618629	0.005618629	0.002899587	0.001124712	0.004021878	0.004021878	0.003009099	0.003009099	0.000677787	0.000677787	0.002294808	0.002294808	0.00086846
3834403772915	383440	3772915	0.000190476	0.000190476	0.000219511	0.000219511	0.004171546	0.001662353	0.005406681	0.005406681	0.002790208	0.001082286	0.00387851	0.00387851	0.002895589	0.002895589	0.000652219	0.000652219	0.002208242	0.002208242	0.000870099
3834503772915	383450	3772915	0.000187467	0.000187467	0.000216043	0.000216043	0.003973139	0.001583288	0.005149528	0.005149528	0.0026575	0.00103081	0.003715486	0.003715486	0.002757868	0.002757868	0.000621198	0.000621198	0.002103214	0.002103214	0.00086268
3834603772915	383460	3772915	0.000184227	0.000184227	0.000212309	0.000212309	0.003779644	0.00150618	0.004898742	0.004898742	0.002528078	0.000980609	0.003560555	0.003560555	0.002623558	0.002623558	0.000590946	0.000590946	0.002000786	0.002000786	0.000853103
3834703772915	383470	3772915	0.000180246	0.000180246	0.000207722	0.000207722	0.003578607	0.001426067	0.004638181	0.004638181	0.002393611	0.000928451	0.003403224	0.003403224	0.002484012	0.002484012	0.000559514	0.000559514	0.001894365	0.001894365	0.000837918
3834803772915	383480	3772915	0.000174229	0.000174229	0.000200787	0.000200787	0.003351272	0.001335475	0.004343535	0.004343535	0.002241554	0.00086947	0.003227304	0.003227304	0.002326213	0.002326213	0.00052397	0.00052397	0.001774023	0.001774023	0.000810396
3834903772915	383490	3772915	0.000168304	0.000168304	0.000193959	0.000193959	0.003147535	0.001254286	0.004079475	0.004079475	0.002105281	0.000816611	0.003069794	0.003069794	0.002184793	0.002184793	0.000492116	0.000492116	0.001666174	0.001666174	0.000784944
3835003772915	383500	3772915	0.000165434	0.000165434	0.000190652	0.000190652	0.003008228	0.001198773	0.00389892	0.00389892	0.002012103	0.000780469	0.002963157	0.002963157	0.002088096	0.002088096	0.000470335	0.000470335	0.00159243	0.00159243	0.000775713
3835103772915	383510	3772915	0.000163629	0.000163629	0.000188571	0.000188571	0.002893626	0.001153104	0.003750387	0.003750387	0.00193545	0.000750736	0.002876353	0.002876353	0.002008548	0.002008548	0.000452417	0.000452417	0.001531765	0.001531765	0.000771227
3835203772915	383520	3772915	0.000161963	0.000161963	0.000186651	0.000186651	0.002786221	0.001110303	0.003611181	0.003611181	0.00186361	0.00072287	0.002794975	0.002794975	0.001933995	0.001933995	0.000435624	0.000435624	0.001474909	0.001474909	0.000766481
3835303772915	383530	3772915	0.000160713	0.000160713	0.000185211	0.000185211	0.002689682	0.001071833	0.003486058	0.003486058	0.001799038	0.000697824	0.002721601	0.002721601	0.001866984	0.001866984	0.000420531	0.000420531	0.001423805	0.001423805	0.000762771
3835403772915	383540	3772915	0.000159463	0.000159463	0.00018377	0.00018377	0.002598471	0.001035485	0.003367841	0.003367841	0.00173803	0.000674159	0.002651517	0.002651517	0.001803672	0.001803672	0.00040627	0.00040627	0.001375522	0.001375522	0.000758458
3835503772915	383550	3772915	0.00015863	0.00015863	0.00018281	0.00018281	0.002516741	0.001002916	0.003261912	0.003261912	0.001683364	0.000652955	0.002587926	0.002587926	0.001746941	0.001746941	0.000393491	0.000393491	0.001332257	0.001332257	0.000755093
3835603772915	383560	3772915	0.000157982	0.000157982	0.000182063	0.000182063	0.002442623	0.00097338	0.003165849	0.003165849	0.001633789	0.000633726	0.002529316	0.002529316	0.001695494	0.001695494	0.000381903	0.000381903	0.001293023	0.001293023	0.000752332
3835703772915	383570	3772915	0.000157519	0.000157519	0.00018153	0.00018153	0.002374112	0.000946079	0.003077052	0.003077052	0.001587964	0.000615951	0.002474085	0.002474085	0.001647938	0.001647938	0.000371191	0.000371191	0.001256755	0.001256755	0.000749571
3835803772915	383580	3772915	0.000159139	0.000159139	0.000183397	0.000183397	0.002337226	0.00093138	0.003029245	0.003029245	0.001563292	0.000606381	0.002443313	0.002443313	0.001622335	0.001622335	0.000365424	0.000365424	0.00123723	0.00123723	0.00075794
3835903772915	383590	3772915	0.000160666	0.000160666	0.000185157	0.000185157	0.002305046	0.000918556	0.002987537	0.002987537	0.001541768	0.000598032	0.002414852	0.002414852	0.001599998	0.001599998	0.000360393	0.000360393	0.001220195	0.001220195	0.00076674
3836003772915	383600	3772915	0.000162009	0.000162009	0.000186704	0.000186704	0.002276534	0.000907194	0.002950583	0.002950583	0.001522698	0.000590635	0.00238826	0.00238826	0.001580207	0.001580207	0.000355935	0.000355935	0.001205102	0.001205102	0.000774678
3836103772915	383610	3772915	0.000163073	0.000163073	0.000187931	0.000187931	0.002251551	0.000897239	0.002918203	0.002918203	0.001505988	0.000584153	0.002363446	0.002363446	0.001562866	0.001562866	0.000352029	0.000352029	0.001191877	0.001191877	0.000781321
3836203772915	383620	3772915	0.000163953	0.000163953	0.000188945	0.000188945	0.00230652	0.00088891	0.002891115	0.002891115	0.001492009	0.000578731	0.002341212	0.002341212	0.001548359	0.001548359	0.000348761	0.000348761	0.001180814	0.001180814	0.000786325
3836303772915	383630	3772915	0.000164462	0.000164462	0.000189531	0.000189531	0.002212382	0.00088163	0.002867436	0.002867436	0.001479788	0.000573991	0.002320934	0.002320934	0.001535677	0.001535677	0.000345905	0.000345905	0.001171143	0.001171143	0.000788827
3836403772915	383640	3772915	0.000164647	0.000164647	0.000189745	0.000189745	0.002196673	0.00087537	0.002847076	0.002847076	0.001469281	0.000569915	0.002303057	0.002303057	0.001524773	0.001524773	0.000343449	0.000343449	0.001162827	0.001162827	0.000788654
3836503772915	383650	3772915	0.000164416	0.000164416	0.000189478	0.000189478	0.002179856	0.000868668	0.00282528	0.00282528	0.001458033	0.000565552	0.002285003	0.002285003	0.0015131	0.0015131	0.00034082	0.00034082	0.001153925	0.001153925	0.000785203
3836603772915	383660	3772915	0.000163768	0.000163768	0.000188731	0.000188731	0.00215778	0.000859871	0.002796667	0.002796667	0.001443267	0.000559825	0.002263391	0.002263391	0.001497776	0.001497776	0.000337368	0.000337368	0.001142239	0.001142239	0.000778301
3836703772915	383670	3772915	0.000162842	0.000162842	0.000187664	0.000187664	0.002136119	0.000851239	0.002768593	0.002768593	0.001428779	0.000554205	0.002242668	0.002242668	0.001482741	0.001482741	0.000333981	0.000333981	0.001130772	0.001130772	0.000769328
3836803772915	383680	3772915	0.000161731	0.000161731	0.000186384	0.000186384	0.002106707	0.000839519	0.002730473	0.002730473	0.001409106	0.000546574	0.002215631	0.002215631	0.001462325	0.001462325	0.000329383	0.000329383	0.001115203	0.001115203	0.000758458
3836903772915	383690	3772915	0.000160435	0.000160435	0.000184891	0.000184891	0.002075635	0.000827136	0.0026902	0.0026902	0.001388323	0.000538512	0.00218717	0.00218717	0.001440757	0.001440757	0.000324525	0.000324525	0.001098754	0.001098754	0.000746638
3837003772915	383700	3772915	0.000159232	0.000159232	0.000183504	0.000183504	0.00204324	0.00081423	0.002648223	0.002648223	0.00136666	0.00053011	0.002157554	0.002157554	0.001418276	0.001418276	0.000319461	0.000319461	0.00108161	0.00108161	0.000734818
3837103772915	383710	3772915	0.000158121	0.000158121	0.000182223	0.000182223	0.002005047	0.000799007	0.002598712	0.002598712	0.001341109	0.000520199	0.002122245	0.002122245	0.00139176	0.00139176	0.000313488	0.000313488	0.001061388	0.001061388	0.000723688
3837203772915	383720	3772915	0.000157056	0.000157056	0.000180996	0.000180996	0.001968023	0.000784253	0.002550726	0.002550726	0.001316345	0.000510593	0.002087471	0.002087471	0.00136606	0.00136606	0.000307699	0.000307699	0.001041789	0.001041789	0.0007123
3837303772915	383730	3772915	0.000156038	0.000156038	0.000179823	0.000179823	0.001931414	0.000769664	0.002503277	0.002503277	0.001291858	0.000501095	0.002052696	0.002052696	0.001340649	0.001340649	0.000301976	0.000301976	0.00102241	0.00102241	0.00070186
3837403772915	383740	3772915	0.000155112	0.000155112	0.000178756	0.000178756	0.001895428	0.000755324	0.002456636	0.002456636	0.001267788	0.000491759	0.002018188	0.002018188	0.00131567	0.00131567	0.000296349	0.000296349	0.00100336	0.00100336	0.000692025
3837503772915	383750	3772915	0.000154232	0.000154232	0.000177742	0.000177742	0.001858888	0.000740763	0.002409278	0.002409278	0.001243348	0.000482279	0.00198279	0.00198279	0.001290307	0.001290307	0.000290636	0.000290636	0.000984018	0.000984018	0.000683311
3837603772915	383760	3772915	0.000153492	0.000153492	0.000176889	0.000176889	0.001807954	0.000720466	0.002343263	0.002343263	0.00120928	0.00046906 4	0.00193503	0.00193503	0.001254952	0.001254952	0.000282673	0.000282673	0.000957055	0.000957055	0.000677185
3837703772915	383770	3772915	0.000152705	0.000152705	0.000175982	0.000175982	0.001759165	0.000701024	0.002280028	0.002280028	0.001176647	0.000456406	0.001888871	0.001888871	0.001221086	0.001221086	0.000275045	0.000275045	0.000931228	0.000931228	0.000671059
3837803772915	383780	3772915	0.000151964	0.000151964	0.000175129	0.000175129	0.00171439	0.000683181	0.002221996	0.002221996	0.001146698	0.000444789	0.001846181	0.001846181	0.001190007	0.001190007	0.000268044	0.000268044	0.000907526	0.000907526	0.000664761
3837903772915	383790	3772915	0.000151224	0.000151224	0.000174275	0.000174275	0.001672937	0.000666662	0.002168269	0.002168269	0.001118972	0.000434035	0.001806337	0.001806337	0.001161233	0.001161233	0.000261563	0.000261563	0.000885583	0.000885583	0.000658377
3838003772915	383800	3772915	0.000150529	0.000150529	0.000173475	0.000173475	0.001633006	0.00065075	0.002116516	0.002116516	0.001092263	0.000423675	0.001767737	0.001767737	0.001133516	0.001133516	0.00025532	0.00025532	0.000864445	0.000864445	0.000652251
3838103772915	383810	3772915	0.000149789	0.000149789	0.000172621	0.000172621	0.001593145	0.000634865	0.002064852	0.002064852	0.001065601	0.000413333	0.001729138	0.001729138	0.001105847	0.001105847	0.000249087	0.000249087	0.000843344	0.000843344	0.000646384
3838203772915	383820	3772915	0.000149094	0.000149094	0.000171821	0.000171821	0.001554529	0.000619477	0.002014802	0.002014802	0.001039772	0.000403314	0.001691606	0.001691606	0.001079043	0.001079043	0.0024305	0.0024305	0.000822903	0.000822903	0.000640517
3838303772915	383830	3772915	0.000148446	0.000148446	0.000171074	0.000171074	0.001526017	0.000608115	0.001977848	0.001977848	0.001020702	0.000395917	0.001663146	0.001663146	0.001059252	0.001059252	0.000238592	0.000238592	0.00080781	0.00080781	0.000635341
3838403772915	383840	3772915	0.000148122	0.000148122	0.000170701	0.000170701	0.00151183	0.000602461	0.001959461	0.001959461	0.001011213	0.000392236	0.001646692	0.001646692	0.001049404	0.001049404	0.000236374	0.000236374	0.0008003	0.0008003	0.000630854
3838503772915	383850	3772915	0.000148678	0.000148678	0.000171341	0.000171341	0.001502072	0.000598573	0.001946814	0.001946814	0.001004686	0.000389705	0.001630239	0.001630239	0.001042631	0.001042631	0.000234848	0.000234848	0.000795134	0.000795134	0.000634306
3838603772915	383860	3772915	0.000148585	0.000148585	0.000171234	0.000171234	0.001473491	0.000587183	0.00190977	0.00190977	0.000985569	0.000382289	0.0016	0.0016	0.001022792	0.001022792	0.0023038	0.0023038	0.000780005	0.000780005	0.000632839
3838703772915	383870	3772915	0.000148215	0.000148215	0.000170808	0.000170808	0.00144145	0.000574415	0.001868242	0.001868242	0.000964138	0.000373976	0.00156816	0.00156816	0.001000551	0.001000551	0.00022537	0.00022537	0.000763043	0.000763043	0.000630164
3838803772915	383880	3772915	0.000146734	0.000146734	0.000169101	0.000169101	0.001399374	0.000557647	0.001813708	0.001813708	0.000935994	0.00036306	0.001530183	0.001530183	0.000971345	0.000971345	0.000218791	0.000218791	0.00074077	0.00074077	0.000623348
3838903772915	383890	3772915	0.000144604	0.000144604	0.000166647	0.000166647	0.001336882	0.000532745	0.001732714	0.001732714	0.000894196	0.000346847	0.001475397	0.001475397	0.000927968	0.000927968	0.000209021	0.000209021	0.0007069	0.0007069	0.000605489
3839003772915	383900	3772915	0.000143586	0.000143586	0.000165473	0.000165473	0.001283388	0.000511427	0.00166338	0.00166338	0.000858415	0.000332968	0.001423279	0.001423279	0.000890836	0.000890836	0.000200657	0.000200657	0.000679372	0.000679372	0.000596516
3839103772915	383910	3772915	0.000143031	0.000143031	0.000164833	0.000164833	0.001242557	0.000495157	0.001610461	0.001610461	0.000831105	0.000322375	0.001382101	0.001382101	0.000862494	0.000862494	0.000194273	0.000194273	0.000657758	0.000657758	0.000589873
3829703772925	382970	3772925	0.000167656	0.000167656	0.000193212	0.000193212	0.003953831	0.001575593	0.005124503	0.005124503	0.002644585	0.0010258	0.006513396	0.006513396	0.002744466	0.002744466	0.00061818	0.00061818	0.002092993	0.002092993	0.000433109
3829803772925	382980	3772925	0.000167887	0.000167887	0.000193479	0.000193479	0.004179228	0.001665414	0.005416637	0.005416637	0.002795346	0.001084279	0.006992595	0.006992595	0.002900921	0.002900921	0.00065342	0.00065342	0.002212309	0.002212309	0.000436905
3829903772925	382990	3772925	0.000168258	0.000168258	0.000193906	0.000193906	0.004382965	0.001746602	0.005680697	0.005680697	0.002931619	0.001137137	0.007393707	0.007393707	0.00304234	0.00304234	0.000685275	0.000685275	0.002320158	0.002320158	0.000441132
3830003772925	383000	3772925	0.000168582	0.000168582	0.000194279	0.000194279	0.004593691	0.001830576	0.005953816	0.005953816	0.003072566	0.001191809	0.007811895	0.007811895	0.003188611	0.003188611	0.000718222	0.000718222	0.002431708	0.002431708	0.00044536
3830103772925	383010	3772925	0.000168952	0.000168952	0.000194706	0.000194706	0.004815213	0.001918852	0.006240927	0.006240927	0.003220735	0.001249281	0.008251606	0.008251606	0.003342376	0.003342376	0.000752856	0.000752856	0.002548972	0.002548972	0.000449846
3830203772925	383020	3772925	0.000169415	0.000169415	0.000195239	0.000195239	0.005051959	0.002013195	0.006547772	0.006547772	0.003379087	0.001310704	0.008720488	0.008720488	0.003506708	0.003506708	0.000789872	0.000789872	0.002674296	0.002674296	0.000454764
3830303772925	383030	3772925	0.000169878	0.000169878	0.000195773	0.000195773	0.005298671	0.00211151	0.006867532	0.006867532	0.003544105	0.001374712	0.009211872	0.009211872	0.003677958	0.003677958	0.000828445	0.000828445	0.002804895	0.002804895	0.000459682
3830403772925	383040	3772925	0.000170294	0.000170294	0.000196253	0.000196253	0.005554865	0.002213602	0.00719958	0.00719958	0.003715464	0.00144118	0.009724513	0.009724513	0.003855789	0.003855789	0.000868501	0.000868501	0.002940513	0.002940513	0.000464686
3830503772925	383050	3772925	0.000170711	0.000170711	0.000196733	0.000196733	0.005819916	0.002319225	0.007543109	0.007543109	0.003892748	0.001509946	0.010256186	0.010256186	0.004039769	0.004039769	0.000909941	0.000909941	0.00308082	0.00308082	0.00046969
3830603772925	383060	3772925	0.000171128	0.000171128	0.000197213	0.000197213	0.006095417	0.002429011	0.007900182	0.007900182	0.004077021	0.001581424	0.010808226	0.010808226	0.004231002	0.004231002	0.000953016	0.000953016	0.003226659	0.003226659	0.000474866
3830703772925	383070	3772925	0.000171637	0.000171637	0.0001978	0.0001978	0.006384828	0.002544341	0.008275283	0.008275283	0.004270598	0.00165651	0.011384724	0.011384724	0.00443189	0.00443189	0.000998265	0.000998265	0.003379861	0.003379861	0.000480388
3830803772925	383080	3772925	0.000172053	0.000172053	0.00019828	0.00019828	0.006681505	0.002662566	0.008659803	0.008659803	0.004469036	0.001733481	0.011972428	0.011972428	0.004637822	0.004637822	0.00104465	0.00104465	0.00353691	0.00353691	0.00048591
3830903772925	383090	3772925	0.00017247	0.00017247	0.00019876	0.00019876	0.006983581	0.002782943	0.009051318	0.009051318	0.004671084	0.001811853	0.012565379	0.012565379	0.004847501	0.004847501	0.00109188	0.00109188	0.003696816	0.003696816	0.000491432
3831003772925	383100	3772925	0.000172887	0.000172887	0.00019924	0.00019924	0.007289462	0.002904836	0.009447767	0.009447767	0.004875678	0.001891212	0.013157442	0.013157442	0.005059822	0.005059822	0.001139704	0.001139704	0.003858737	0.003858737	0.000497039
3831103772925	383110	3772925	0.000173303	0.000173303	0.00019972	0.00019972	0.007598596	0.003028025	0.009848431	0.009848431	0.005082448	0.001971416	0.013743367	0.013743367	0.005274401	0.005274401	0.001188037	0.001188037	0.004022379	0.004022379	0.000502734
3831203772925	383120	3772925	0.000173766	0.000173766	0.000200254	0.000200254	0.007916935	0.003154882	0.010261025	0.010261025	0.005295373	0.002054007	0.014327869	0.014327869	0.005495369	0.005495369	0.001237809	0.001237809	0.004190894	0.004190894	0.000508773
3831303772925	383130	3772925	0.000174183	0.000174183	0.000200734	0.000200734	0.008232228	0.003280526	0.010669672	0.010669672	0.005506263	0.002135808	0.014884979	0.014884979	0.005714223	0.005714223	0.001287105	0.001287105	0.004357798	0.004357798	0.000514812
3831403772925	383140	3772925	0.000174784	0.000174784	0.000201427	0.000201427	0.008562746	0.003412237	0.011098052	0.011098052	0.005727335	0.002221559	0.015430971	0.015430971	0.005943645	0.005943645	0.001338782	0.001338782	0.00453276	0.00453276	0.000521628
3831503772925	383150	3772925	0.000175479	0.000175479	0.000202227	0.000202227	0.008883507	0.003540059	0.011513785	0.011513785	0.005941881	0.002304779	0.015904479	0.015904479	0.006166294	0.006166294	0.001388932	0.001388932	0.004702557	0.004702557	0.000528789
3831603772925	383160	3772925	0.00017608	0.00017608	0.00020292	0.00020292	0.009084613	0.0036202	0.011774436	0.011774436	0.006076395	0.002356955	0.016004534	0.016004534	0.006305888	0.006305888	0.001420375	0.001420375	0.004809015	0.004809015	0.00053595
3831703772925	383170	3772925	0.000176682	0.000176682	0.000203614	0.000203614	0.009172433	0.003655196	0.011888258	0.011888258	0.006135135	0.002379739	0.015708903	0.015708903	0.006366846	0.006366846	0.001434106	0.001434106	0.004855503	0.004855503	0.000543025
3831803772925	383180	3772925	0.000177191	0.000177191	0.000204201	0.000204201	0.009304613	0.003707869	0.012059574	0.012059574	0.006223545	0.002414032	0.015780854	0.015780854	0.006458596	0.006458596	0.001454772	0.001454772	0.004925473	0.004925473	0.000549927
3831903772925	383190	3772925	0.000177469	0.000177469	0.000204521	0.000204521	0.009269734	0.00369397	0.012014368	0.012014368	0.006200216	0.002404983	0.015341143	0.015341143	0.006434385	0.006434385	0.001449319	0.001449319	0.0049070l	0.0049070l	0.00055657
3832003772925	383200	3772925	0.000180385	0.000180385	0.000207882	0.000207882	0.009064129	0.003612037	0.011747887	0.011747887	0.006062693	0.00235164	0.014498097	0.014498097	0.006291669	0.006291669	0.001417173	0.001417173	0.004798171	0.004798171	0.000558986
3832103772925	383210	3772925	0.000209963	0.000209963	0.000241969	0.000241969	0.008827936	0.003517914	0.01144176	0.01144176	0.005904712	0.002290361	0.013475396	0.013475396	0.006127721	0.006127721	0.001380244	0.001380244	0.0046731 4	0.0046731 4	0.000662691
3832203772925	383220	3772925	0.000222415	0.000222415	0.000256318	0.000256318	0.00856939	0.003414884	0.011106662	0.011106662	0.005731779	0.002223283	0.012547414	0.012547414	0.005948256	0.005948256	0.00133982	0.00133982	0.004536277	0.004536277	0.000720841
3832303772925	383230	3772925	0.000230562	0.000230562	0.000265707	0.000265707	0.008293127	0.003304794	0.010748603	0.010748603	0.005546996	0.002151608	0.011676886	0.011676886	0.005756495	0.005756495	0.001296627	0.001296627	0.004390035	0.004390035	0.000764411
3832403772925	383240	3772925	0.000234218	0.000234218	0.000269921	0.000269921	0.008016519	0.003194566	0.010390095	0.010390095	0.005361982	0.002079843	0.010883023	0.010883023	0.005564493	0.005564493	0.001253379	0.001253379	0.00424361	0.00424361	0.000793486

			MSite Grubbing / Prep	MMass Grading / Excavation	MMass Grading / Excavation	MDrainage / Utilities Trenching	MFoundations / Concrete Pads	MBuilding / Structure Construction	MAsphalt Paving	MLandscaping or Other Finishing	MWaterside Construction (Piles)	RSSWRestriping South Valley	RSSWRestriping Silver Lake Boulevard	RSSWDemolition	RSSWPlacing Base	RSSWForm	Child Risk				
Unique Identifier	X (UTM)	Y (UTM)	2027	2027	2028	2028	2028	2028	2028	2028	2028	2029	2029	2029	2029	2029	3rd Trimester	0<2	2<16	Total	per million
3834303772915	383430	3772915	0.000802985	0.001335666	0.001335666	0.000642388	0.000304389	0.000825814	0.000536961	0.000368755	0.00039634	0.000725475	0.00085755	0.002417296	0.000219812	0.00047809	2.57319E-08	5.27039E-07	5.0931E-07	1.06208E-06	1.06208313
3834403772915	383440	3772915	0.000804501	0.001338187	0.001338187	0.0006436	0.000304964	0.000827373	0.000537975	0.000369451	0.000397088	0.000706674	0.000846117	0.002387317	0.000217086	0.00047216	2.55708E-08	5.23851E-07	4.9598E-07	1.0454E-06	1.04540402
3834503772915	383450	3772915	0.00079764	0.001326776	0.001326776	0.000638112	0.000302363	0.000820317	0.000533387	0.0003663	0.000393702	0.000683033	0.000824114	0.002328365	0.000211726	0.00046051	2.52397E-08	5.1742E-07	4.7813E-07	1.02079E-06	1.02079219
3834603772915	383460	3772915	0.000788785	0.001312047	0.001312047	0.000631028	0.000299007	0.000811211	0.000527466	0.000362234	0.000389331	0.000660041	0.000800355	0.002264935	0.000205958	0.00044795	2.48747E-08	5.10276E-07	4.6032E-07	9.95471E-07	0.99547106
3834703772915	383470	3772915	0.000774746	0.001288693	0.001288693	0.000619796	0.000293684	0.000796772	0.000518078	0.000355786	0.000382402	0.000635779	0.00077195	0.002188526	0.00019901	0.00043284	2.44067E-08	5.01044E-07	4.4099E-07	9.66443E-07	0.96644346
3834803772915	383480	3772915	0.000749298	0.001246365	0.001246365	0.000599439	0.000284038	0.000770601	0.000501061	0.0003441	0.000369841	0.000607386	0.000734227	0.002086252	0.00018971	0.00041261 7	2.37073E-08	4.86771E-07	4.1772E-07	9.28195E-07	0.92819468
3834903772915	383490	3772915	0.000725766	0.001207221	0.001207221	0.000580612	0.000275117	0.000746399	0.000485324	0.000333293	0.000358226	0.00058218	0.000700493	0.001995037	0.000181415	0.00039457 6	2.30316E-08	4.72743E-07	3.9684E-07	8.92612E-07	0.89261169
3835003772915	383500	3772915	0.00071723	0.001193023	0.001193023	0.000573784	0.000271882	0.000737621	0.000479617	0.000329374	0.000354013	0.000565947	0.000680663	0.001942391	0.000176628	0.00038416 4	2.26814E-08	4.65809E-07	3.8352E-07	8.72015E-07	0.87201497
3835103772915	383510	3772915	0.000713082	0.001186123	0.001186123	0.000570465	0.000270309	0.000733355	0.000476843	0.000327469	0.000351965	0.000552931	0.000665121	0.001901536	0.000172913	0.00037608 4	2.24354E-08	4.61232E-07	3.7287E-07	8.56535E-07	0.85653523
3835203772915	383520	3772915	0.000708694	0.001178825	0.001178825	0.000566955	0.000268646	0.000728843	0.000473909	0.000325454	0.0003498	0.000540564	0.000649817	0.001861139	0.000169239	0.00036809 4	2.21905E-08	4.56701E-07	3.6272E-07	8.41607E-07	0.84160744
3835303772915	383530	3772915	0.000705264	0.00117312	0.00117312	0.000564211	0.000267346	0.000725315	0.000471615	0.000323878	0.000348107	0.000529467	0.000635824	0.001824214	0.000165882	0.00036079 1	2.19789E-08	4.52912E-07	3.5358E-07	8.28466E-07	0.82846602
3835403772915	383540	3772915	0.000701276	0.001166485	0.001166485	0.00056102	0.000265834	0.000721213	0.000468948	0.000322047	0.000346138	0.000518723	0.0006218	0.001787106	0.000162507	0.00035345 2	2.17605E-08	4.4897E-07	3.4476E-07	8.15488E-07	0.8154881
3835503772915	383550	3772915	0.000698164	0.00116131	0.00116131	0.000558532	0.000264655	0.000718014	0.000466867	0.000320618	0.000344602	0.000509072	0.000609087	0.00175338	0.000159441	0.00034678 2	2.15766E-08	4.45784E-07	3.3685E-07	8.04212E-07	0.80421227
3835603772915	383560	3772915	0.000695612	0.001157064	0.001157064	0.000556489	0.000263687	0.000715388	0.00046516	0.000319446	0.000343342	0.000500247	0.000597296	0.001722031	0.00015659	0.00034058 1	2.14169E-08	4.43078E-07	3.2965E-07	7.9415E-07	0.79414982
3835703772915	383570	3772915	0.000693059	0.001152818	0.001152818	0.000554447	0.000262719	0.000712763	0.000463453	0.000318274	0.000342082	0.000491983	0.000586131	0.001692235	0.00015388	0.00033468 8	2.12691E-08	4.40613E-07	3.2294E-07	7.8482E-07	0.78481992
3835803772915	383580	3772915	0.000700797	0.001165689	0.001165689	0.000560638	0.000265653	0.000720721	0.000468628	0.000321827	0.000345902	0.000488766	0.000583749	0.001687208	0.000153423	0.00033369 4	2.13656E-08	4.43355E-07	3.2053E-07	7.85252E-07	0.7852517
3835903772915	383590	3772915	0.000708934	0.001179223	0.001179223	0.000567147	0.000268737	0.000729089	0.000474069	0.000325564	0.000349918	0.000486287	0.000582528	0.001685471	0.000153265	0.00033335 1	2.14711E-08	4.46087E-07	3.1867E-07	7.86226E-07	0.78622631
3836003772915	383600	3772915	0.000716273	0.001191431	0.001191431	0.000573018	0.000271519	0.000736637	0.000478976	0.000328934	0.00035354	0.000484309	0.000581873	0.001685106	0.000153232	0.00033327 8	2.15722E-08	4.48508E-07	3.1714E-07	7.87216E-07	0.78721587
3836103772915	383610	3772915	0.000722415	0.001201648	0.001201648	0.000577932	0.000273847	0.000742954	0.000483084	0.000331755	0.000356572	0.000482774	0.000581516	0.001685563	0.000153274	0.00033336 9	2.16579E-08	4.50403E-07	3.1584E-07	7.87906E-07	0.7879057
3836203772915	383620	3772915	0.000727042	0.001209344	0.001209344	0.000581634	0.000275601	0.000747712	0.000486178	0.000333879	0.000358856	0.000481741	0.000581456	0.001686568	0.000153365	0.00033356 8	2.17322E-08	4.51848E-07	3.1483E-07	7.88414E-07	0.78841421
3836303772915	383630	3772915	0.000729355	0.001213192	0.001213192	0.000583484	0.000276478	0.000750091	0.000487725	0.000334942	0.000359998	0.000480856	0.00058095	0.001686203	0.000153332	0.00033349 5	2.17803E-08	4.52573E-07	3.1382E-07	7.88175E-07	0.7881754
3836403772915	383640	3772915	0.000729196	0.001212927	0.001212927	0.000583357	0.000276418	0.000749927	0.000487618	0.000334869	0.000359919	0.000480118	0.000579789	0.001683918	0.000153124	0.00033304 3	2.17983E-08	4.52505E-07	3.1278E-07	7.87085E-07	0.78708464
3836503772915	383650	3772915	0.000726005	0.001207619	0.001207619	0.000580804	0.000275208	0.000746646	0.000485484	0.000333403	0.000358344	0.000478937	0.00057699	0.001676606	0.000152459	0.00033159 7	2.17774E-08	4.51521E-07	3.1124E-07	7.8454E-07	0.78454028
3836603772915	383660	3772915	0.000719623	0.001197004	0.001197004	0.000575699	0.000272789	0.000740082	0.000481217	0.000330473	0.000355194	0.000476665	0.000571809	0.001662531	0.000151179	0.00032881 3	2.17044E-08	4.49485E-07	3.0876E-07	7.79954E-07	0.77995438
3836703772915	383670	3772915	0.000711327	0.001183204	0.001183204	0.000569061	0.000269644	0.00073155	0.000475669	0.000326663	0.000351099	0.000474304	0.000565795	0.001645805	0.000149658	0.00032550 5	2.16188E-08	4.47135E-07	3.0608E-07	7.74835E-07	0.7748346
3836803772915	383680	3772915	0.000701276	0.001166485	0.001166485	0.00056102	0.000265834	0.000721213	0.000468948	0.000322047	0.000346138	0.000470437	0.000557845	0.001623138	0.000147597	0.00032102 2	2.15045E-08	4.44318E-07	3.0235E-07	7.68174E-07	0.76817388
3836903772915	383690	3772915	0.000690347	0.001148306	0.001148306	0.000552277	0.000261691	0.000709974	0.00046164	0.000317028	0.000340744	0.000466158	0.000549658	0.001599831	0.000145478	0.00031641 3	2.13801E-08	4.4138E-07	2.9835E-07	7.61115E-07	0.76111525
3837003772915	383700	3772915	0.000679418	0.001130128	0.001130128	0.000543534	0.000257548	0.000698734	0.000454331	0.000312009	0.000335349	0.000461494	0.000541172	0.001575702	0.00014328 4	0.00031164 1	2.12526E-08	4.38443E-07	2.9424E-07	7.53935E-07	0.75393503
3837103772915	383710	3772915	0.000669127	0.001113011	0.001113011	0.000535302	0.000253648	0.000688151	0.00044745	0.000307283	0.00033027	0.000455739	0.000532002	0.001549563	0.000140907	0.00030647 1	2.11114E-08	4.35413E-07	2.8956E-07	7.46087E-07	0.74608664
3837203772915	383720	3772915	0.000658598	0.001095495	0.001095495	0.000526878	0.000249656	0.000677322	0.000440409	0.000302448	0.000325073	0.000450042	0.000523427	0.001524976	0.000138671	0.00030160 8	2.09717E-08	4.3245E-07	2.8503E-07	7.38448E-07	0.73844795
3837303772915	383730	3772915	0.000648945	0.00107944	0.00107944	0.000519156	0.000245997	0.000667395	0.000433954	0.000298015	0.000320309	0.000444287	0.000515209	0.001501579	0.000136543	0.00029698 1	2.08374E-08	4.29676E-07	2.8063E-07	7.31143E-07	0.73114302
3837403772915	383740	3772915	0.000639851	0.001064313	0.001064313	0.000511881	0.00024255	0.000658042	0.000427873	0.000293839	0.00031582	0.000438532	0.000507379	0.001479552	0.0001345 4	0.00029262 4	2.07097E-08	4.27154E-07	2.7638E-07	7.24247E-07	0.72424685
3837503772915	383750	3772915	0.000631794	0.001050911	0.001050911	0.000505435	0.000239496	0.000649756	0.000422485	0.000290139	0.000311843	0.000432658	0.000499518	0.001457616	0.00013254 6	0.00028828 6	2.05794E-08	4.2464E-07	2.7215E-07	7.17374E-07	0.71737398
3837603772915	383760	3772915	0.00062613	0.00104149	0.00104149	0.000500904	0.000237349	0.000643931	0.000418698	0.000287538	0.000309048	0.000424335	0.000488532	0.001426815	0.000129745	0.00028219 4	2.04161E-08	4.21583E-07	2.6631E-07	7.08305E-07	0.70830486
3837703772915	383770	3772915	0.000620467	0.001032069	0.001032069	0.000496373	0.000235202	0.000638107	0.00041491	0.000284937	0.000306252	0.000416248	0.000477902	0.001396928	0.000127027	0.00027628 3	2.02513E-08	4.18495E-07	2.6065E-07	6.99398E-07	0.69939773
3837803772915	383780	3772915	0.000614643	0.001022383	0.001022383	0.000491715	0.000232994	0.000632118	0.000411016	0.000282263	0.000303378	0.000408781	0.000468107	0.001369326	0.000124517	0.00027082 4	2.0096E-08	4.1557E-07	2.5545E-07	6.91114E-07	0.69111398
3837903772915	383790	3772915	0.00060874	0.001012564	0.001012564	0.000486992	0.000230756	0.000626047	0.000407069	0.000279552	0.000300464	0.000401786	0.000459026	0.001343734	0.00012219	0.00026576 2	1.99471E-08	4.12778E-07	2.5061E-07	6.83339E-07	0.68333871
3838003772915	383800	3772915	0.000603076	0.001003143	0.001003143	0.000482461	0.000228609	0.000620222	0.000403281	0.000276951	0.000297668	0.000394997	0.000450242	0.001318965	0.000119938	0.00026086 3	1.98011E-08	4.09999E-07	2.4595E-07	6.75746E-07	0.67574616
3838103772915	383810	3772915	0.000597652	0.00099412	0.00099412	0.000478121	0.000226553	0.000614643	0.000399654	0.00027446	0.000294991	0.00038812	0.00044137	0.001293922	0.000117661	0.00025591	1.96511E-08	4.07179E-07	2.4126E-07	6.68091E-07	0.668091
3838203772915	383820	3772915	0.000592227	0.000985097	0.000985097	0.000473782	0.000224497	0.000609065	0.000396026	0.000271969	0.000292314	0.00038142	0.000432735	0.001269519	0.000115441	0.00025108 4	1.94999E-08	4.04313E-07	2.3669E-07	6.60506E-07	0.66050623
3838303772915	383830	3772915	0.000587441	0.000977135	0.000977135	0.000469953	0.000222682	0.000604142	0.000392826	0.000269771	0.000289951	0.000376462	0.00042681	0.001252793	0.000113921	0.00024777 6	1.93926E-08	4.02313E-07	2.3346E-07	6.5517E-07	0.65517019
3838403772915	383840	3772915	0.000583293	0.000970235	0.000970235	0.000466634	0.00022111	0.000599876	0.000390052	0.000267866	0.000287904	0.000374071	0.000429133	0.001253341	0.00011397	0.00024788 4	1.93326E-08	4.01286E-07	2.3227E-07	6.52885E-07	0.65288478
3838503772915	383850	3772915	0.000586484	0.000975543	0.000975543	0.000469187	0.00022232	0.000603158	0.000392186	0.000269331	0.000289479	0.000371828	0.00043083	0.00126696	0.000115209	0.00025057 8	1.93366E-08	4.02783E-07	2.3264E-07	6.5476E-07	0.65476008
3838603772915	383860	3772915	0.000585128	0.000973287	0.000973287	0.000468102	0.000221806	0.000601763	0.000391279	0.000268708	0.000288809	0.000366545	0.00042422	0.001248497	0.00011353	0.00024692 6	1.92344E-08	4.01157E-07	2.2953E-07	6.49922E-07	0.6499216
3838703772915	383870	3772915	0.000582655	0.000969174	0.000969174	0.000466124	0.000220868	0.0005992 2	0.000389625	0.000267572	0.000287589	0.00036079	0.000417163	0.001228481	0.00011171	0.00024296 8	1.91071E-08	3.98887E-07	2.2589E-07	6.43882E-07	0.64388164
3838803772915	383880	3772915	0.000576353	0.000958691	0.000958691	0.000461082	0.000218479	0.000592739	0.000385411	0.000264678	0.000284478	0.00035344	0.000407755	0.001201884	0.000109291	0.00023773 7	1.89141E-08	3.94832E-07	2.2056E-07	6.34308E-07	0.63430837
3838903772915	383890	3772915	0.00055984	0.000931224	0.000931224	0.000447872	0.00021222	0.000575756	0.000374369	0.000257095	0.000276328	0.000342431	0.000385275	0.001133427	0.000103066	0.00022416 8	1.85771E-08	3.87004E-07	2.1105E-07	6.16632E-07	0.61663164
3839003772915	383900	3772915	0.000551544	0.000917424	0.000917424	0.000441235	0.000209075	0.000567224	0.000368821	0.000253285	0.000272233	0.00033216	0.000369733	0.001090287	9.91433E-05	0.00021563 6	1.8277E-08	3.81141E-07	2.0381E-07	6.03232E-07	0.60323204
3839103772915	383910	3772915	0.000545401	0.000907207	0.000907207	0.000436321	0.000206746	0.000560907	0.000364713	0.000250465	0.000269201	0.000324191	0.000358836	0.001059212	9.63176E-05	0.00020949	1.80383E-08	3.76697E-07	1.9858E-07	5.93312E-07	0.59331174
3829703772925	382970	3772925	0.000400455	0.000666108	0.000666108	0.000320364	0.000151801	0.000411841	0.000267787	0.000183901	0.000197658	0.000228055	0.000300092	0.000901825	8.20058E-05	0.00017836 2	2.01367E-08	4.40099E-07	4.3788E-07	8.98114E-07	0.89811363
3829803772925	382980	3772925	0.000403965	0.000671946	0.000671946	0.000323172	0.000153132	0.00041545	0.000270134	0.000185513	0.000199391	0.000235289	0.000306583	0.000920835	8.37345E-05	0.00018212 2	2.02498E-08	4.41777E-07	4.573E-07	9.19331E-07	0.91933077
3829903772925	382990	3772925	0.000407874	0.000678448	0.000678448	0.000326299	0.000154614	0.00041947	0.000272748	0.000187308	0.00020132	0.000243818	0.000313729	0.000941766	8.56378E-05	0.00018626 1	2.03709E-08	4.43672E-07	4.7525E-07	9.39288E-07	0.93928833
3830003772925	383000	3772925	0.000411783	0.00068495	0.00068495	0.000329426	0.000156095	0.0004234 9	0.000275362	0.000189103	0.000203249	0.000240433	0.000321142	0.000963244	8.75909E-05	0.00019050 9	2.04896E-08	4.45525E-07	4.9374E-07	9.59753E-07	0.95975335
3830103772925	383010	3772925	0.000415931	0.00069185	0.00069185	0.000332745	0.000157668	0.000427756	0.000278136	0.000191008	0.000205297	0.00025513	0.000329062	0.000986276	8.96853E-05	0.00019506 5	2.06136E-08	4.47483E-07	5.132E-07	9.813E-07	0.98130039
3830203772925	383020	3772925	0.000420478	0.000699413	0.000699413	0.000336383	0.000159392	0.000432433	0.000281177	0.000193096	0.000207541	0.000261979 4	0.000337697	0.001011411	9.19708E-05	0.00020003 6	2.07494E-08	4.4973E-07	5.3403E-07	1.00451E-06	1.004511
3830303772925	383030	3772925	0.000425025	0.000706977	0.000706977	0.0003402	0.000161115	0.000437109	0.000284217	0.000195184	0.000209785	0.000267974 2	0.000346718	0.001037551	9.43478E-05	0.00020520 6	2.08831E-08	4.51886E-07	5.5566E-07	1.02843E-06	1.02842932
3830403772925	383040	3772925	0.000429652	0.000714673	0.000714673	0.000343722	0.000162869	0.000441867	0.000287311	0.000197309	0.000212069	0.002733606	0.000356097	0.001064696	9.68162E-05	0.00021057 4	2.10168E-08	4.54059E-07	5.7805E-07	1.05312E-06	1.05312359
3830503772925	383050	3772925	0.000434279	0.000722369	0.000722369	0.000347423	0.000164623	0.000446625	0.000290405	0.000199434	0.000214353	0.002780682	0.000365863	0.001092846	9.93761E-05	0.00021614 2	2.11468E-08	4.56109E-07	6.0112E-07	1.07838E-06	1.0783789
3830603772925	383060	3772925	0.000439065	0.00073033	0.00073033	0.000351252	0.000166437	0.000451548	0.000293606	0.000201632	0.000216715	0.002821738	0.000376165	0.001122642	0.000102085	0.00022203 5	2.12794E-08	4.58237E-07	6.2506E-07	1.10458E-06	1.10457794
3830703772925	383070	3772925	0.00044417	0.000738823	0.000738823	0.000355336	0.000168373	0.000456798	0.0029702	0.000203976	0.000219235	0.002858336	0.000387241	0.001154357	0.000104969	0.00022830 7	2.14177E-08	4.60455E-07	6.5017E-07	1.13204E-06	1.13204194
3830803772925	383080	3772925	0.000449276	0.000747315	0.000747315	0.000359421	0.000170308	0.000462049	0.000300434	0.000206321	0.000221755	0.002886523	0.000398793	0.001187535	0.000107986	0.00023486 9	2.15559E-08	4.62672E-07	6.7581E-07	1.16004E-06	1.16003734
3830903772925	383090	3772925	0.000454381	0.000755807	0.000755807	0.000363505	0.000172243	0.0004673	0.000303848	0.000208666	0.000224275	0.002905707	0.000410851	0.001221992	0.00011112	0.00024168 4	2.16916E-08	4.64831E-07	7.0182E-07	1.18834E-06	1.18833737
3831003772925	383100	3772925	0.000459566	0.000764432	0.000764432	0.000367653	0.000174209	0.000472632	0.000307315	0.000211047	0.000226834	0.002915683	0.000423475	0.001258094	0.000114403	0.00024882 4	2.18249E-08	4.66929E-07	7.2805E-07	1.2168E-06	1.21680332
3831103772925	383110	3772925	0.000464831	0.000773189	0.000773189	0.000371865	0.000176205	0.000478047	0.000310836	0.000213465	0.000229433	0.002916923	0.000436755	0.00129575	0.000117827	0.00025627 2	2.1957E-08	4.68982E-07	7.5445E-07	1.24539E-06	1.24539123
3831203772925	383120	3772925	0.000470415	0.000782478	0.000782478	0.000376332	0.000178321	0.0004837 9	0.00031457	0.000216029	0.000232189	0.00291282	0.000451046	0.001336331	0.000121517	0.00026429 8	2.20984E-08	4.71248E-07	7.8157E-07	1.27492E-06	1.27492155
3831303772925	383130	3772925	0.000475999	0.000791766	0.000791766	0.0003808	0.000180438	0.000489532	0.000318304	0.000218593	0.000234945	0.002899126	0.000466052	0.001378648	0.000125365	0.00027266 7	2.22373E-08	4.73437E-07	8.0829E-07	1.30396E-06	1.30396181
3831403772925	383140	3772925	0.000482301	0.000802249	0.000802249	0.000385841	0.000182827	0.000496013	0.000322518	0.000221487	0.000238056	0.002884604	0.000482845	0.001426084	0.000129678	0.00028204 9	2.23949E-08	4.76069E-07	8.3631E-07	1.33477E-06	1.33477289
3831503772925	383150	3772925	0.000488923	0.000813262	0.000813262	0.000391138	0.000185337	0.000502823	0.000326946	0.000224528	0.000241324	0.00286238	0.000501186	0.001477449	0.000134349	0.00029220 8	2.25592E-08	4.78903E-07	8.6352E-07	1.36499E-06	1.36498644
3831603772925	383160	3772925	0.000495544	0.000824275	0.000824275	0.000396435	0.000187847	0.000509632	0.000331373	0.000227568	0.000244592	0.002825486	0.000520241	0.001530643	0.000139186	0.00030272 9	2.27129E-08	4.81529E-07	8.8113E-07	1.38537E-06	1.38537443
3831703772925	383170	3772925	0.000502085	0.000835156	0.000835156	0.000401668	0.000190326	0.000516359	0.000335748	0.000230572	0.000247821	0.002761114	0.000540249	0.001586122	0.000144231	0.00031370 1	2.27682E-08	4.83039E-07	8.8922E-07	1.39503E-06	1.39502922
3831803772925	383180	3772925	0.000508467	0.000845771	0.000845771	0.000406773	0.000192746	0.000522923	0.000340015	0.000233503	0.000250971	0.002634112	0.000560674	0.001642423	0.000149351	0.00032483 7	2.38924E-08	4.95041E-07	9.0289E-07	1.42183E-06	1.42182626
3831903772925	383190	3772925	0.000514609	0.000855989	0.000855989	0.000411687	0.000195074	0.00052924	0.000344123	0.000236324	0.000254003	0.002458115	0.000581337	0.001698907	0.000154487	0.00033600 8	2.51311E-08	5.1164E-07	9.0268E-07	1.43945E-06	1.4394495
3832003772925	383200	3772925	0.000516843	0.000859704	0.000859704	0.000413474	0.000195921	0.000531537	0.000345616	0.00023735	0.000255105	0.002249061	0.000596522	0.001737477	0.000157994	0.00034363 6	2.61801E-08	5.2882E-07	8.8554E-07	1.44054E-06	1.44054397
3832103772925	383210	3772925	0.000612729	0.001019198	0.001019198	0.000490183	0.000232268	0.000630149	0.000409736	0.000281383	0.000302433	0.002070998	0.000625522	0.001850354	0.000168259	0.00036596 1	2.75073E-08	5.58837E-07	8.8498E-07	1.47132E-06	1.47132108
3832203772925	383220	3772925	0.000666495	0.001108632	0.001108632	0.000533196	0.00025265	0.000685444	0.00044569	0.000306074	0.000328971	0.001920738	0.000680038	0.002001343	0.000181989	0.00039582 3	2.82307E-08	5.76271E-07	8.7259E-07	1.47709E-06	1.47709188
3832303772925	383230	3772925	0.00070678	0.001175641	0.001175641	0.000565424	0.00026792	0.000726874	0.000472628	0.000324575	0.000348855	0.001781575	0.000709306	0.002087988	0.000189868	0.00041296	2.87415E-08	5.89761E-07	8.5375E-07	1.47225E-06	1.47225448
3832403772925	383240	3772925	0.000733663	0.001220358	0.001220358	0.00058693	0.000278111	0.000754521	0.000490605	0.00033692	0.000362124	0.001653097	0.00072988	0.002146575	0.000195195	0.00042454 7	2.90166E-08	5.97914E-07	8.305E-07	1.45743E-06	1.45743148

			EGIODemolition	EGIOSite Grubbing / Prep	EGIOMass Grading / Excavation	EGIOMass Grading / Excavation	EGIODrainage / Utilities Trenching	EGIODrainage / Utilities Trenching	EGIOFoundations / Concrete Pads	EGIOFoundations / Concrete Pads	EGIOBuilding / Structure Construction	EGIOBuilding / Structure Construction	EGIOAsphalt Paving	EGIOArchitectural Coating	EGIOLandscaping or Other Finishing	EGIOWaterside Construction (Piles)	HIWaterside Construction (Landscaping)	HIWaterside Construction (Landscaping)	KMDemolition	KMSite Grubbing / Prep	KMMass Grading / Excavation
Unique Identifier	X (UTM)	Y (UTM)	2025	2025	2025	2026	2026	2027	2026	2027	2026	2027	2027	2027	2027	2027	2025	2026	2025	2025	2025
3832503772925	383250	3772925	0.000462184	0.00042734	0.000710825	0.000710825	0.000341871	0.000341871	0.000161992	0.000161992	0.000439488	0.000439488	0.000285764	5.79628E-05	0.000196247	0.000210927	0.000905821	0.000905821	0.000638792	0.000590632	0.000982443
3832603772925	383260	3772925	0.000452089	0.00041801	0.0006953	0.0006953	0.000334404	0.000334404	0.000158454	0.000158454	0.000429889	0.000429889	0.000279523	5.66969E-05	0.000191961	0.00020632	0.000881207	0.000881207	0.000654839	0.000605469	0.001007123
3832703772925	383270	3772925	0.000440356	0.00040716	0.000677254	0.000677254	0.000325725	0.000325725	0.000154342	0.000154342	0.000418732	0.000418732	0.000272268	5.52253E-05	0.000186978	0.000200966	0.000858794	0.000858794	0.000660189	0.000610415	0.00101535
3832803772925	383280	3772925	0.000427759	0.00039551	0.000657881	0.000657881	0.000316408	0.000316408	0.000149927	0.000149927	0.000406754	0.000406754	0.00026448	5.36456E-05	0.00018163	0.000195217	0.000838182	0.000838182	0.000659671	0.000609937	0.001014554
3832903772925	383290	3772925	0.000414559	0.0003833	0.000637579	0.000637579	0.000306644	0.000306644	0.0001453	0.0001453	0.000394202	0.000394202	0.000256318	5.19902E-05	0.000176025	0.000189193	0.000819271	0.000819271	0.000654667	0.00060531	0.001006858
3833003772925	383300	3772925	0.000400927	0.0003707	0.000616614	0.000616614	0.00029656	0.00029656	0.000140522	0.000140522	0.00038124	0.00038124	0.00024789	5.02806E-05	0.000170237	0.000182972	0.000801961	0.000801961	0.000645953	0.000597253	0.000993456
3833103772925	383310	3772925	0.000387554	0.00035834	0.000596047	0.000596047	0.000286669	0.000286669	0.000135835	0.000135835	0.000368523	0.000368523	0.000239622	4.86035E-05	0.000164559	0.000176869	0.000787053	0.000787053	0.000635082	0.000587202	0.000976737
3833203772925	383320	3772925	0.00037608	0.00034773	0.000578399	0.000578399	0.000278181	0.000278181	0.000131813	0.000131813	0.000357612	0.000357612	0.000232527	4.71644E-05	0.000159686	0.000171632	0.000775746	0.000775746	0.000624901	0.000577789	0.00096108
3833303772925	383330	3772925	0.000365899	0.00033831	0.000562742	0.000562742	0.00027065	0.00027065	0.000128245	0.000128245	0.000347931	0.000347931	0.00022632	4.58877E-05	0.000155363	0.000166986	0.000766241	0.000766241	0.000615238	0.000568854	0.000946218
3833403772925	383340	3772925	0.00035684	0.00032994	0.000548809	0.000548809	0.00026395	0.00026395	0.00012507	0.00012507	0.000339317	0.000339317	0.000220631	4.47516E-05	0.000151517	0.000162851	0.000758036	0.000758036	0.000606266	0.000560558	0.000932418
3833503772925	383350	3772925	0.000352612	0.00032603	0.000542307	0.000542307	0.000260823	0.000260823	0.000123588	0.000123588	0.000335297	0.000335297	0.000218017	4.42214E-05	0.000149722	0.000160922	0.000753934	0.000753934	0.000604454	0.000558883	0.000929632
3833603772925	383360	3772925	0.000348557	0.00032228	0.000536071	0.000536071	0.000257823	0.000257823	0.000122167	0.000122167	0.000331441	0.000331441	0.00021551	4.37128E-05	0.000148	0.00015971	0.000749731	0.000749731	0.000602383	0.000556968	0.000926447
3833703772925	383370	3772925	0.000349593	0.00032324	0.000537663	0.000537663	0.000258589	0.000258589	0.00012253	0.00012253	0.000332426	0.000332426	0.00021615	4.38427E-05	0.00014844	0.000159544	0.000749931	0.000749931	0.000608681	0.000562791	0.000936134
3833803772925	383380	3772925	0.000355632	0.00032882	0.000546952	0.000546952	0.000263056	0.000263056	0.000124647	0.000124647	0.000338169	0.000338169	0.00021988	4.46001E-05	0.000151004	0.0001623	0.000756035	0.000756035	0.000622831	0.000575874	0.000957895
3833903772925	383390	3772925	0.000362017	0.00033472	0.000556771	0.000556771	0.000267779	0.000267779	0.000126884	0.000126884	0.00034424	0.00034424	0.000223832	4.54008E-05	0.000153715	0.000165214	0.00076444	0.00076444	0.000636376	0.000588398	0.000978728
3834003772925	383400	3772925	0.000365813	0.00033823	0.000562609	0.000562609	0.000270587	0.000270587	0.000128215	0.000128215	0.000347849	0.000347849	0.000226179	4.58768E-05	0.000155327	0.000166946	0.000770943	0.000770943	0.000644572	0.000595977	0.000991333
3834103772925	383410	3772925	0.000369178	0.00034134	0.000567784	0.000567784	0.00027375	0.00027375	0.000129394	0.000129394	0.00035104	0.00035104	0.00022825	4.62988E-05	0.000156756	0.000168482	0.000778348	0.000778348	0.000650784	0.00060172	0.001000887
3834203772925	383420	3772925	0.000370472	0.00034254	0.000569774	0.000569774	0.000274033	0.000274033	0.000129848	0.000129848	0.00035228	0.00035228	0.000229059	4.64611E-05	0.000157305	0.000169073	0.00078215	0.00078215	0.000652941	0.000603714	0.001004204
3834303772925	383430	3772925	0.000368919	0.00034111	0.000567386	0.000567386	0.00027284	0.00027284	0.000129303	0.000129303	0.000350803	0.000350803	0.00022809	4.62664E-05	0.000156646	0.000168364	0.000779348	0.000779348	0.000651216	0.000602119	0.00100155
3834403772925	383440	3772925	0.000367452	0.00033975	0.00056513	0.00056513	0.000271799	0.000271799	0.000128789	0.000128789	0.000349408	0.000349408	0.000227192	4.60824E-05	0.000156023	0.000167694	0.000776146	0.000776146	0.000649059	0.000600125	0.000998233
3834503772925	383450	3772925	0.000363656	0.00033624	0.000559292	0.000559292	0.000268991	0.000268991	0.000127459	0.000127459	0.000345798	0.000345798	0.000224845	4.56063E-05	0.000154411	0.000165962	0.000766141	0.000766141	0.000644141	0.000595578	0.00099067
3834603772925	383460	3772925	0.000359515	0.00033241	0.000552923	0.000552923	0.000265928	0.000265928	0.000126007	0.000126007	0.00034186	0.00034186	0.000222285	4.5087E-05	0.000152653	0.000164072	0.00075934	0.00075934	0.000638361	0.000590233	0.000981779
3834703772925	383470	3772925	0.000353648	0.00032699	0.0005439	0.0005439	0.000261588	0.000261588	0.000123951	0.000123951	0.000336282	0.000336282	0.000218657	4.43512E-05	0.000150162	0.000161395	0.000739125	0.000739125	0.00062956	0.000582096	0.000968245
3834803772925	383480	3772925	0.000342863	0.00031701	0.000527313	0.000527313	0.000253611	0.000253611	0.000120171	0.000120171	0.000326027	0.000326027	0.00021989	4.29987E-05	0.000145582	0.000156473	0.000714111	0.000714111	0.000611874	0.000565743	0.000941043
3834903772925	383490	3772925	0.000332251	0.0003072	0.000510992	0.000510992	0.000245762	0.000245762	0.000116452	0.000116452	0.000315936	0.000315936	0.000205428	4.16679E-05	0.000141076	0.00015163	0.000692498	0.000692498	0.000592375	0.000547714	0.000911055
3835003772925	383500	3772925	0.000326557	0.00030194	0.000502235	0.000502235	0.00024155	0.00024155	0.000114456	0.000114456	0.000310521	0.000310521	0.000201907	4.09537E-05	0.000138659	0.000149031	0.000679291	0.000679291	0.000580642	0.000536866	0.000893009
3835103772925	383510	3772925	0.000322761	0.00029843	0.000496396	0.000496396	0.000238742	0.000238742	0.000113125	0.000113125	0.000306911	0.000306911	0.00019956	4.04777E-05	0.000137047	0.000147299	0.000668785	0.000668785	0.000572014	0.000528888	0.00087974
3835203772925	383520	3772925	0.00031931	0.00029524	0.000491089	0.000491089	0.000236189	0.000236189	0.000111916	0.000111916	0.00030363	0.00030363	0.000197426	4.00449E-05	0.000135581	0.000145724	0.000658579	0.000658579	0.000563645	0.00052115	0.000866869
3835303772925	383530	3772925	0.000317412	0.00029348	0.00048817	0.00048817	0.000234785	0.000234785	0.000111251	0.000111251	0.000301825	0.000301825	0.00019625	3.98068E-05	0.000134775	0.000144857	0.00065074	0.00065074	0.000558037	0.000515965	0.000858244
3835403772925	383540	3772925	0.000315514	0.00029173	0.00048525	0.00048525	0.000233381	0.000233381	0.000110585	0.000110585	0.00030002	0.00030002	0.000195079	3.95688E-05	0.000133969	0.000143991	0.00064269	0.00064269	0.000552257	0.000510621	0.000849354
3835503772925	383550	3772925	0.000314996	0.00029125	0.000484454	0.000484454	0.000232998	0.000232998	0.000110404	0.000110404	0.000299528	0.000299528	0.000194759	3.95039E-05	0.00013375	0.000143755	0.000636066	0.000636066	0.000548719	0.00050735	0.000843914
3835603772925	383560	3772925	0.000315427	0.00029165	0.000485118	0.000485118	0.000233317	0.000233317	0.000110555	0.000110555	0.000299938	0.000299938	0.00019526	3.9558E-05	0.000133933	0.000143952	0.000631563	0.000631563	0.000546821	0.000505595	0.000840994
3835703772925	383570	3772925	0.000315859	0.00029205	0.000485781	0.000485781	0.000233636	0.000233636	0.000110706	0.000110706	0.000300348	0.000300348	0.000195293	3.96121E-05	0.000134116	0.000144149	0.000627561	0.000627561	0.000544923	0.00050384	0.000838075
3835803772925	383580	3772925	0.000318274	0.00029428	0.000489496	0.000489496	0.000235423	0.000235423	0.000111553	0.000111553	0.000302645	0.000302645	0.00019678	3.9915E-05	0.000135142	0.000145251	0.00062761	0.00062761	0.000546217	0.000505036	0.000840066
3835903772925	383590	3772925	0.000320604	0.00029643	0.000493079	0.000493079	0.00023714	0.000237146	0.000112369	0.000112369	0.00030486	0.00030486	0.000198227	4.02072E-05	0.000136131	0.000146314	0.000627961	0.000627961	0.00054708	0.000505834	0.000841393
3836003772925	383600	3772925	0.000322933	0.00029859	0.000496662	0.000496662	0.000238869	0.000238869	0.000113186	0.000113186	0.000307076	0.000307076	0.00019966	4.04993E-05	0.00013712	0.00014737	0.00062862	0.00062862	0.000547598	0.000506313	0.000842189
3836103772925	383610	3772925	0.000325349	0.00030082	0.000500377	0.000500377	0.000240656	0.000240656	0.000114033	0.000114033	0.000309373	0.000309373	0.000201161	4.08023E-05	0.000138146	0.00014848	0.000633064	0.000633064	0.000547425	0.000506153	0.000841923
3836203772925	383620	3772925	0.00032742	0.00030273	0.000503562	0.000503562	0.000242188	0.000242188	0.000114758	0.000114758	0.000311342	0.000311342	0.000202441	4.10619E-05	0.000139025	0.000149425	0.000637066	0.000637066	0.000546217	0.000505036	0.000840066
3836303772925	383630	3772925	0.000329059	0.00030425	0.000506083	0.000506083	0.0002434	0.0002434	0.000115333	0.000115333	0.0003129	0.0003129	0.000203454	4.12675E-05	0.000139721	0.000150173	0.00064369	0.00064369	0.000543629	0.000502643	0.000836085
3836403772925	383640	3772925	0.000330267	0.00030537	0.00050794	0.00050794	0.000244294	0.000244294	0.000115756	0.000115756	0.000314049	0.000314049	0.000204201	4.1419E-05	0.000140234	0.000150724	0.00064597	0.00064597	0.00053966	0.000498974	0.000829981
3836503772925	383650	3772925	0.000330871	0.00030593	0.000508869	0.000508869	0.00024474	0.00024474	0.000115968	0.000115968	0.000314623	0.000314623	0.000204575	4.14947E-05	0.00014049	0.000151	0.00064974	0.00064974	0.000534656	0.000494347	0.000822285
3836603772925	383660	3772925	0.000330698	0.00030577	0.000508604	0.000508604	0.000244613	0.000244613	0.000115907	0.000115907	0.000314459	0.000314459	0.000204468	4.14731E-05	0.000140417	0.000150921	0.000652175	0.000652175	0.000528444	0.000488603	0.000812731
3836703772925	383670	3772925	0.000330181	0.00030529	0.000507808	0.000507808	0.00024423	0.00024423	0.000115726	0.000115726	0.000313967	0.000313967	0.000204148	4.14082E-05	0.000140197	0.000150685	0.00065417	0.000654176	0.00052206	0.0004827	0.000802912
3836803772925	383680	3772925	0.000329059	0.00030425	0.000506083	0.000506083	0.0002434	0.0002434	0.000115333	0.000115333	0.0003129	0.0003129	0.000203454	4.12675E-05	0.000139721	0.000150173	0.00065447	0.000654476	0.000516107	0.000477196	0.000793757
3836903772925	383690	3772925	0.000327592	0.00030289	0.000503827	0.000503827	0.000242315	0.000242315	0.000114819	0.000114819	0.000311506	0.000311506	0.000202547	4.10836E-05	0.000139098	0.000149504	0.00065407	0.000654076	0.000510326	0.000471851	0.000784866
3837003772925	383700	3772925	0.000325953	0.00030138	0.000501306	0.000501306	0.000241103	0.000241103	0.000114244	0.000114244	0.000309947	0.000309947	0.00020153	4.0878E-05	0.000138402	0.000148755	0.00065285	0.000652875	0.000505063	0.000466985	0.000776772
3837103772925	383710	3772925	0.000324141	0.0002997	0.000498519	0.000498519	0.000239763	0.000239763	0.000113609	0.000113609	0.000308224	0.000308224	0.000200414	4.06508E-05	0.000137633	0.000147929	0.00064927	0.000649273	0.000500404	0.000462678	0.000769607
3837203772925	383720	3772925	0.000322243	0.00029795	0.0004956	0.0004956	0.000238359	0.000238359	0.000112944	0.000112944	0.000306419	0.000306419	0.00019924	4.04127E-05	0.000136827	0.000147062	0.00064577	0.000645771	0.00049609	0.000458689	0.000762972
3837303772925	383730	3772925	0.000320431	0.00029627	0.000492814	0.000492814	0.000237019	0.000237019	0.000112309	0.000112309	0.000304696	0.000304696	0.00019812	4.01855E-05	0.000136058	0.000146236	0.00064369	0.000642369	0.000491949	0.00045486	0.000756603
3837403772925	383740	3772925	0.000318706	0.00029468	0.00049016	0.00049016	0.000235742	0.000235742	0.000111704	0.000111704	0.000303056	0.000303056	0.000197053	3.99691E-05	0.000135325	0.000145448	0.00063896	0.000638967	0.000488153	0.00045135	0.000750765
3837503772925	383750	3772925	0.000317325	0.0002934	0.000488037	0.000488037	0.000234721	0.000234721	0.00011122	0.00011122	0.000301743	0.000301743	0.0001962	3.9796E-05	0.000134739	0.000144818	0.00063516	0.000635165	0.000484702	0.000448159	0.000745457
3837603772925	383760	3772925	0.000315427	0.00029165	0.000485118	0.000485118	0.000233317	0.000233317	0.000110555	0.000110555	0.000299938	0.000299938	0.000195026	3.9558E-05	0.000133933	0.000143952	0.00062946	0.000629462	0.000481423	0.000445128	0.000740415
3837703772925	383770	3772925	0.000313529	0.00028989	0.000482198	0.000482198	0.000231913	0.000231913	0.00010989	0.00010989	0.000298133	0.000298133	0.000193852	3.93199E-05	0.000133127	0.000143086	0.00062375	0.000623759	0.000478231	0.000442176	0.000735505
3837803772925	383780	3772925	0.000311631	0.00028814	0.000479279	0.000479279	0.000230509	0.000230509	0.000109224	0.000109224	0.000296328	0.000296328	0.000192679	3.90819E-05	0.000132321	0.000142219	0.00061855	0.000618055	0.000475212	0.000439384	0.000730861
3837903772925	383790	3772925	0.000309733	0.00028638	0.00047636	0.00047636	0.000229105	0.000229105	0.000108559	0.000108559	0.000294523	0.000294523	0.000191505	3.88438E-05	0.000131515	0.000141353	0.000612252	0.000612252	0.000472192	0.000436592	0.000726217
3838003772925	383800	3772925	0.000307749	0.00028455	0.000473308	0.000473308	0.000227637	0.000227637	0.000107864	0.000107864	0.000292636	0.000292636	0.000190278	3.8595E-05	0.000130672	0.000140448	0.00060649	0.000606449	0.000469258	0.00043388	0.000721705
3838103772925	383810	3772925	0.000305505	0.00028247	0.000469858	0.000469858	0.000225978	0.000225978	0.000107077	0.000107077	0.000290503	0.000290503	0.000188891	3.83137E-05	0.00012972	0.000139424	0.00059974	0.000599745	0.000466066	0.000430928	0.000716796
3838203772925	383820	3772925	0.000303262	0.0002804	0.000466408	0.000466408	0.000224319	0.000224319	0.000106291	0.000106291	0.00028837	0.00028837	0.000187504	3.80323E-05	0.000128767	0.0001384	0.000593041	0.000593041	0.000462874	0.000427977	0.000711886
3838303772925	383830	3772925	0.000301709	0.00027896	0.0004642	0.0004642	0.00022317	0.00022317	0.000105747	0.000105747	0.000286894	0.000286894	0.000186544	3.78376E-05	0.000128108	0.000137691	0.00058538	0.000585538	0.000460458	0.000425743	0.000708171
3838403772925	383840	3772925	0.000301364	0.00027864	0.000463489	0.000463489	0.000222915	0.000222915	0.000105626	0.000105626	0.000286566	0.000286566	0.000186331	3.77943E-05	0.000127961	0.000137534	0.00058637	0.000586637	0.000459423	0.000424786	0.000706579
3838503772925	383850	3772925	0.00030274	0.00027992	0.000465612	0.000465612	0.00022393	0.00022393	0.00010611	0.00010611	0.00028778	0.00028778	0.00018718	3.79674E-05	0.000128548	0.000138164	0.00058336	0.000583836	0.000458129	0.000423589	0.000704588
3838603772925	383860	3772925	0.000303262	0.0002804	0.000466408	0.000466408	0.000224319	0.000224319	0.000106291	0.000106291	0.00028837	0.00028837	0.000187504	3.80323E-05	0.000128767	0.0001384	0.000578733	0.000578733	0.000457093	0.000422632	0.000702996
3838703772925	383870	3772925	0.000302399	0.0002796	0.000465081	0.000465081	0.000223681	0.000223681	0.000105989	0.000105989	0.00028755	0.00028755	0.000186971	3.79241E-05	0.000128401	0.000138006	0.00057323	0.00057323	0.000456058	0.000421675	0.000701404
3838803772925	383880	3772925	0.000298862	0.00027633	0.000459641	0.000459641	0.000221064	0.000221064	0.000104749	0.000104749	0.000284186	0.000284186	0.000184784	3.74805E-05	0.000126899	0.000136392	0.000566926	0.000566926	0.000451399	0.000417367	0.000694238
3838903772925	383890	3772925	0.00029127	0.00026931	0.000447964	0.000447964	0.000215448	0.000215448	0.000102088	0.000102088	0.000276967	0.000276967	0.00018009	3.65284E-05	0.000123675	0.000132927	0.00055692	0.00055692	0.000445705	0.000412102	0.000685481
3839003772925	383900	3772925	0.000286783	0.00026516	0.000441064	0.000441064	0.00021213	0.00021213	0.000100516	0.000100516	0.00027272	0.00027272	0.00017316	3.59657E-05	0.00012177	0.00013088	0.00054521	0.00054521	0.000439493	0.000406359	0.000675927
3839103772925	383910	3772925	0.000284023	0.00026261	0.000436818	0.000436818	0.000210088	0.000210088	9.95479E-05	9.95479E-05	0.000270075	0.000270075	0.000175609	3.56195E-05	0.000120598	0.00012962	0.00053608	0.000536408	0.000435265	0.00040245	0.000669425
3829703772925	382970	3772925	0.000418614	0.00038705	0.000643816	0.000643816	0.000309643	0.000309643	0.000146721	0.000146721	0.000398058	0.000398058	0.00025825	5.24987E-05	0.000177747	0.000191043	0.000628962	0.000628962	0.000382723	0.000353869	0.000588616
3829803772925	382980	3772925	0.000418959	0.00038737	0.000644347	0.000644347	0.000309898	0.000309898	0.000146842	0.000146842	0.000398386	0.000398386	0.000259039	5.2542E-05	0.000177893	0.000191201	0.000635866	0.000635866	0.000385052	0.000356022	0.000592199
3829903772925	382990	3772925	0.000419477	0.00038785	0.000645143	0.000645143	0.000310281	0.000310281	0.000147024	0.000147024	0.000398878	0.000398878	0.000259359	5.26069E-05	0.000178113	0.000191437	0.000641469	0.000641469	0.000387727	0.000358495	0.000596313
3830003772925	383000	3772925	0.000419822	0.00038817	0.000645674	0.000645674	0.000310536	0.000310536	0.000147145	0.000147145	0.000399206	0.000399206	0.000259572	5.26502E-05	0.00017826	0.000191595	0.000646872	0.000646872	0.000390402	0.000360968	0.000600406
3830103772925	383010	3772925	0.000420253	0.00038857	0.000646337	0.000646337	0.000310855	0.000310855	0.000147296	0.000147296	0.000399617	0.000399617	0.000259839	5.27043E-05	0.000178443	0.000191791	0.000652375	0.000652375	0.000393249	0.000363601	0.000604805
3830203772925	383020	3772925	0.000420944	0.00038921	0.000647399	0.000647399	0.000311366	0.000311366	0.000147538	0.000147538	0.000400273	0.000400273	0.00026026	5.27908E-05	0.000178736	0.000192106	0.000658179	0.000658179	0.000396527	0.000366632	0.000609847
3830303772925	383030	3772925	0.000421547	0.00038977	0.000648327	0.000648327	0.000311813	0.000311813	0.000147749	0.000147749	0.000400847	0.000400847	0.000260639	5.28666E-05	0.000178992	0.000192382	0.000663882	0.000663882	0.000399719	0.000369584	0.000614757
3830403772925	383040	3772925	0.000421979	0.00039016	0.000648991	0.000648991	0.000312132	0.000312132	0.000147901	0.000147901	0.000401257	0.000401257	0.000260906	5.29207E-05	0.000179175	0.000192579	0.000669385	0.000669385	0.000402825	0.000372455	0.000619533
3830503772925	383050	3772925	0.000422238	0.0003904	0.000649389	0.000649389	0.000312323	0.000312323	0.000147991	0.000147991	0.000401503	0.000401503	0.000261066	5.29531E-05	0.000179285	0.000192697	0.000674988	0.000674988	0.000405931	0.00037532	0.0006243
3830603772925	383060	3772925	0.000422583	0.00039072	0.00064992	0.00064992	0.000312579	0.000312579	0.000148112	0.000148112	0.000401832	0.000401832	0.000261279	5.29964E-05	0.000179432	0.000192854	0.000680591	0.000680591	0.000409124	0.000378279	0.00062922

			KMMass Grading / Excavation	KMDrainage / Utilities Trenching	KMFoundations / Concrete Pads	KMBuilding / Structure Construction	KMAsphalt Paving	KMArchitectural Coating	KMLandscaping or Other Finishing	KMWaterside Construction (Piles)	EWNDemolition	EWNSite Grubbing / Prep	EWNDrainage / Utilities Trenching	EWNDrainage / Utilities Trenching	EWNDrainage / Utilities Trenching	EWNFoundation s / Concrete Pads	EWNBuilding / Structure Construction	EWNAsphalt Paving	EWNLandscaping or Other Finishing	EWNWaterside Construction (Piles)	ISDemolition
Unique Identifier	X (UTM)	Y (UTM)	2026	2026	2026	2026	2026	2026	2026	2026	2027	2027	2027	2028	2029	2029	2029	2029	2029	2029	2027
3832503772925	383250	3772925	0.000982443	0.000243949	0.000223892	0.000658499	0.00039496	8.01114E-05	0.000271236	0.000291526	0.003470908	0.00396829	0.004673497	0.004673497	0.004673497	0.001216528	0.003022313	0.002146032	0.001473773	0.001540936	0.000437509
3832603772925	383260	3772925	0.001007123	0.000250077	0.000229517	0.000675042	0.000404882	8.21239E-05	0.00027805	0.00029885	0.003372638	0.003855939	0.00454118	0.00454118	0.00454118	0.001182086	0.002936744	0.002085273	0.001432048	0.001497309	0.000433971
3832703772925	383270	3772925	0.00101535	0.00025212	0.000231391	0.000680556	0.000408189	8.27947E-05	0.000280321	0.000301291	0.003285844	0.003756707	0.004424313	0.004424313	0.004424313	0.001151665	0.002861168	0.002031609	0.001395194	0.001458776	0.000427673
3832803772925	383280	3772925	0.001014554	0.000251923	0.00023121	0.000680022	0.000407869	8.27298E-05	0.000280101	0.000301055	0.003208109	0.003667833	0.004319644	0.004319644	0.004319644	0.001124419	0.002793479	0.001983546	0.001362187	0.001424265	0.000419563
3832903772925	383290	3772925	0.001006858	0.000250012	0.000229456	0.000674864	0.000404775	8.21022E-05	0.000277976	0.000298771	0.003136413	0.003585863	0.004223108	0.004223108	0.004223108	0.00109929	0.00273105	0.001939217	0.001331745	0.001392435	0.0004099
3833003772925	383300	3772925	0.000993456	0.000246684	0.000226402	0.000665881	0.000399387	8.10094E-05	0.000274276	0.000294794	0.00306791	0.003507542	0.004130869	0.004130869	0.004130869	0.00107528	0.0026714	0.001896862	0.001302657	0.001362022	0.000398943
3833103772925	383310	3772925	0.000976737	0.000242532	0.000222592	0.000654675	0.000392666	7.96461E-05	0.000269661	0.000289833	0.003004496	0.003435042	0.004045485	0.004045485	0.004045485	0.001053055	0.002616182	0.001857654	0.001275732	0.001333869	0.000387382
3833203772925	383320	3772925	0.00096108	0.000238644	0.000219023	0.00064418	0.000386371	7.83693E-05	0.000265338	0.000285187	0.002950142	0.003372899	0.003972298	0.003972298	0.003972298	0.001034004	0.002568853	0.001824047	0.001252652	0.001309738	0.000377029
3833303772925	383330	3772925	0.000946218	0.000234954	0.000215637	0.000634219	0.000380397	7.71575E-05	0.000261235	0.000280777	0.002896996	0.003312136	0.003900737	0.003900737	0.003900737	0.001015376	0.002522576	0.001791187	0.001230086	0.001286143	0.000367366
3833403772925	383340	3772925	0.0009332418	0.000231528	0.000212492	0.000624969	0.000374849	7.60322E-05	0.000257425	0.000276682	0.002843073	0.003250486	0.003828132	0.003828132	0.003828132	0.000996477	0.002475622	0.001757847	0.00120719	0.001262204	0.000358393
3833503772925	383350	3772925	0.000929632	0.000230836	0.000211857	0.000623102	0.000373729	7.5805E-05	0.000256656	0.000275855	0.002807527	0.003209847	0.00378027	0.00378027	0.00378027	0.000984018	0.00244467	0.00173587	0.001192097	0.001246423	0.000354079
3833603772925	383360	3772925	0.000926447	0.000230045	0.000211131	0.000620967	0.000372448	7.55453E-05	0.000255776	0.00027491	0.002766459	0.003162894	0.003724973	0.003724973	0.003724973	0.000969624	0.0024089	0.001710478	0.001174659	0.001228191	0.000349765
3833703772925	383370	3772925	0.000936134	0.00023245	0.000213338	0.00062746	0.000376342	7.63252E-05	0.000258451	0.000277785	0.00274791	0.003141686	0.003699997	0.003699997	0.003699997	0.000963123	0.002392758	0.001699009	0.001166783	0.001219956	0.000350542
3833803772925	383380	3772925	0.000957895	0.000237854	0.000218298	0.000642046	0.000385091	7.81097E-05	0.000264459	0.000284242	0.002754725	0.003149479	0.003709174	0.003709174	0.003709174	0.000965512	0.002398693	0.001703223	0.001169677	0.001222981	0.000356322
3833903772925	383390	3772925	0.000978728	0.000243026	0.000223045	0.000656009	0.000393466	7.98084E-05	0.00027021	0.000290424	0.002767408	0.003163979	0.003726251	0.003726251	0.003726251	0.000969957	0.002409737	0.001711065	0.001175062	0.001228612	0.000362017
3834003772925	383400	3772925	0.000991333	0.000246157	0.000225918	0.000664458	0.000398534	8.08363E-05	0.00027369	0.000294164	0.002767581	0.003164176	0.003726483	0.003726483	0.003726483	0.000970017	0.002409887	0.001711171	0.001175136	0.001228689	0.00036495
3834103772925	383410	3772925	0.001000887	0.000248529	0.000228095	0.000670862	0.000402374	8.16153E-05	0.000276328	0.000296999	0.002770514	0.00316753	0.003730433	0.003730433	0.003730433	0.000971045	0.002412441	0.001712985	0.001176381	0.001229991	0.000367107
3834203772925	383420	3772925	0.001004204	0.000249353	0.000228851	0.000673085	0.000403708	8.18858E-05	0.000277244	0.000297983	0.002756106	0.003151057	0.003711033	0.003711033	0.003711033	0.000965996	0.002399895	0.001704076	0.001170263	0.001223594	0.000367107
3834303772925	383430	3772925	0.00100155	0.000248694	0.000228246	0.000671306	0.000402641	8.16694E-05	0.000276511	0.000297196	0.002710724	0.003099173	0.003649928	0.003649928	0.003649928	0.00095009	0.002360379	0.001676017	0.001150994	0.001203447	0.000364519
3834403772925	383440	3772925	0.000998233	0.00024787	0.000227491	0.000669083	0.000401307	8.13989E-05	0.000275595	0.000296212	0.002664653	0.003046499	0.003587893	0.003587893	0.003587893	0.000933942	0.002320262	0.001647532	0.001131432	0.001182993	0.00036193
3834503772925	383450	3772925	0.00099067	0.000245992	0.000225767	0.000664013	0.000398267	8.07822E-05	0.000273507	0.000293967	0.002588557	0.002959498	0.003485432	0.003485432	0.003485432	0.000907271	0.002254001	0.001600482	0.001099121	0.00114921	0.000357271
3834603772925	383460	3772925	0.000981779	0.000243784	0.000223741	0.000658054	0.000394693	8.00573E-05	0.000271053	0.000291329	0.002508492	0.00286796	0.003377626	0.003377626	0.003377626	0.000879209	0.002184284	0.001550979	0.001065125	0.001113664	0.000352267
3834703772925	383470	3772925	0.000968245	0.000240424	0.000220656	0.000648983	0.000389252	7.89536E-05	0.000267316	0.000287313	0.002410568	0.002756004	0.003245774	0.003245774	0.003245774	0.000844887	0.002099016	0.001490433	0.001023545	0.00107019	0.000345451
3834803772925	383480	3772925	0.000941043	0.000233669	0.000214457	0.00063075	0.000378316	7.67355E-05	0.000259806	0.00027941	0.00227479	0.002599955	0.003061994	0.003061994	0.003061994	0.000797048	0.001980167	0.001406043	0.000965591	0.001009595	0.000333545
3834903772925	383490	3772925	0.000911055	0.000226223	0.000207623	0.00061065	0.00036626	7.42902E-05	0.000251527	0.000270343	0.002155189	0.002464029	0.002901913	0.002901913	0.002901913	0.000755379	0.001876644	0.001332535	0.00091511	0.000956813	0.00032138
3835003772925	383500	3772925	0.000893009	0.000221742	0.000203511	0.000598555	0.000359006	7.28187E-05	0.000246545	0.000264988	0.002077023	0.002374661	0.002796663	0.002796663	0.002796663	0.000727982	0.00180858	0.001284205	0.00088192	0.00092211	0.000314392
3835103772925	383510	3772925	0.00087974	0.000218447	0.000200487	0.000589661	0.000353671	7.17367E-05	0.000242881	0.00026105	0.002012574	0.002300977	0.002709885	0.002709885	0.002709885	0.000705393	0.001752461	0.001244357	0.000854554	0.000893498	0.000309474
3835203772925	383520	3772925	0.000866869	0.000215251	0.000197554	0.000581034	0.000348497	7.06871E-05	0.000239328	0.000257231	0.001951663	0.002231337	0.002627869	0.002627869	0.002627869	0.000684044	0.001699422	0.001206696	0.000828691	0.000866456	0.000305074
3835303772925	383530	3772925	0.000858244	0.000213109	0.000195588	0.000575253	0.000345029	6.99838E-05	0.000236947	0.000254672	0.001901277	0.002173731	0.002560026	0.002560026	0.002560026	0.000666384	0.001655548	0.001175543	0.00080727	0.00084087	0.000302399
3835403772925	383540	3772925	0.000849354	0.000210902	0.000193562	0.000569294	0.000341455	6.92589E-05	0.000234492	0.00025203 4	0.0018521	0.002117506	0.002493809	0.002493809	0.002493809	0.000649148	0.001612726	0.001145137	0.000786415	0.000822254	0.000299897
3835503772925	383550	3772925	0.000843914	0.000209551	0.000192322	0.000565648	0.000339268	6.88153E-05	0.00023299	0.000250419	0.001811722	0.002071343	0.002439442	0.002439442	0.002439442	0.000634996	0.001577568	0.001120172	0.000769271	0.000804328	0.000298948
3835603772925	383560	3772925	0.000840994	0.000208826	0.000191657	0.000563691	0.000338095	6.85772E-05	0.000232184	0.000249553	0.001778161	0.002032972	0.002394252	0.002394252	0.002394252	0.000623233	0.001548344	0.001099421	0.00075502	0.00078942 8	0.000299121
3835703772925	383570	3772925	0.000838075	0.000208101	0.000190992	0.000561734	0.000336921	6.83392E-05	0.000231378	0.000248687	0.001746583	0.00199687	0.002351734	0.002351734	0.002351734	0.000612165	0.001520848	0.001079897	0.000741612	0.000775409	0.00029938
3835803772925	383580	3772925	0.000840066	0.000208596	0.000191445	0.000563068	0.000337721	6.85015E-05	0.000231928	0.000249278	0.001728552	0.001976254	0.002327455	0.002327455	0.002327455	0.000605845	0.001505146	0.001068749	0.00073956	0.000767404	0.000301537
3835903772925	383590	3772925	0.000841393	0.000208925	0.000191748	0.000563958	0.000338255	6.86097E-05	0.000232294	0.000249671	0.001713281	0.001958795	0.002306893	0.002306893	0.002306893	0.000600493	0.001491849	0.001059307	0.000727472	0.000760624	0.000303607
3836003772925	383600	3772925	0.000842189	0.000209123	0.000191929	0.000564491	0.000338575	6.86746E-05	0.000232514	0.000249908	0.001702065	0.001945971	0.002291791	0.002291791	0.002291791	0.000596562	0.001482083	0.001052372	0.000722709	0.000755645	0.000305592
3836103772925	383610	3772925	0.000841923	0.000209057	0.000191869	0.000564313	0.000338468	6.8653E-05	0.000232441	0.000249829	0.001694645	0.001937488	0.0022818	0.0022818	0.0022818	0.000593961	0.001475622	0.001047784	0.000719559	0.000752351	0.00030749
3836203772925	383620	3772925	0.000840066	0.000208596	0.000191445	0.000563068	0.000337721	6.85015E-05	0.000231928	0.000249278	0.001689468	0.00193157	0.00227483	0.00227483	0.00227483	0.000592147	0.001471114	0.001044584	0.000717361	0.000750052	0.00030887
3836303772925	383630	3772925	0.000836085	0.000207607	0.000190538	0.0005604	0.000336121	6.81769E-05	0.000230829	0.000248096	0.001685068	0.001926539	0.002268905	0.002268905	0.002268905	0.000590604	0.001467283	0.001041863	0.000715493	0.000748099	0.000309733
3836403772925	383640	3772925	0.000829981	0.000206091	0.000189147	0.000556309	0.000333667	6.76792E-05	0.000229144	0.000246285	0.001681186	0.001922101	0.002263678	0.002263678	0.002263678	0.000589244	0.001463902	0.001039463	0.000713844	0.000746375	0.000310078
3836503772925	383650	3772925	0.000822285	0.00020418	0.000187393	0.000551151	0.000330573	6.70516E-05	0.000227019	0.000244001	0.001674456	0.001914407	0.002254616	0.002254616	0.002254616	0.000586885	0.001458042	0.001035302	0.000710987	0.000743388	0.000309733
3836603772925	383660	3772925	0.000812731	0.000201808	0.000185216	0.000544747	0.000326732	6.62726E-05	0.000224381	0.000241167	0.001662119	0.001900301	0.002238004	0.002238004	0.002238004	0.000582561	0.001447299	0.001027674	0.000705748	0.00073791	0.000308611
3836703772925	383670	3772925	0.000802912	0.00019937	0.000182978	0.000538166	0.000322785	6.54719E-05	0.00022167	0.000238253	0.001649091	0.001885406	0.002220463	0.002220463	0.002220463	0.000577995	0.001435955	0.001019619	0.000700216	0.000732127	0.000307058
3836803772925	383680	3772925	0.000793757	0.000197097	0.000180892	0.000532029	0.000319104	6.47253E-05	0.000219143	0.000235536	0.001631145	0.001864889	0.002196299	0.002196299	0.002196299	0.000571705	0.001420329	0.001008523	0.000692597	0.000724159	0.000305074
3836903772925	383690	3772925	0.000784866	0.000194889	0.000178866	0.00052607	0.00031553	6.40004E-05	0.000216688	0.000232898	0.001611992	0.001842991	0.00217051	0.00217051	0.00217051	0.000564992	0.001403651	0.000996681	0.000684464	0.000715656	0.000302831
3837003772925	383700	3772925	0.000776772	0.000192879	0.000177021	0.00050645	0.000312276	6.33403E-05	0.000214454	0.000230496	0.001591372	0.001819416	0.002142745	0.002142745	0.002142745	0.000557765	0.001385696	0.000983931	0.000675708	0.00070650 2	0.000300501
3837103772925	383710	3772925	0.0007769607	0.0001911	0.000175388	0.000515842	0.000309396	6.27561E-05	0.000212475	0.00022837	0.001564885	0.001789134	0.002107081	0.002107081	0.002107081	0.000548481	0.001362633	0.000967555	0.000664462	0.000694743	0.000298431
3837203772925	383720	3772925	0.000762972	0.000189453	0.000173876	0.000511395	0.000306728	6.22151E-05	0.000210644	0.000226401	0.00153952	0.001760134	0.002072927	0.002072927	0.002072927	0.000539591	0.001340546	0.000951872	0.000653692	0.000683482	0.000296533
3837303772925	383730	3772925	0.000756603	0.000187871	0.000172425	0.000507126	0.000304168	6.16957E-05	0.000208885	0.000224511	0.001516397	0.001733698	0.002041794	0.002041794	0.002041794	0.000531487	0.001320412	0.000937575	0.000643874	0.000673216	0.000294635
3837403772925	383740	3772925	0.000750765	0.000186421	0.000171094	0.000503213	0.000301821	6.12196E-05	0.000207273	0.000222779	0.001495173	0.001709433	0.002013216	0.002013216	0.002013216	0.000524048	0.001301931	0.000924453	0.000634862	0.000663794	0.000292823
3837503772925	383750	3772925	0.000745457	0.000185103	0.000169885	0.000499655	0.000299687	6.07868E-05	0.000205808	0.000221204	0.001474553	0.001685858	0.001985452	0.001985452	0.001985452	0.00051682	0.001283976	0.000911704	0.000626106	0.000654639	0.000291011
3837603772925	383760	3772925	0.000740415	0.000183851	0.000168735	0.000496276	0.00029766	6.03757E-05	0.000204416	0.000219708	0.001445047	0.001652123	0.001945722	0.001945722	0.001945722	0.000506479	0.001258283	0.00089346	0.000613578	0.00064154	0.000289544
3837703772925	383770	3772925	0.000735505	0.000182632	0.000167617	0.000492985	0.000295686	5.99753E-05	0.000203061	0.000218251	0.001416403	0.001619374	0.001907154	0.001907154	0.001907154	0.000496439	0.001233341	0.00087575	0.000601415	0.000628823	0.000288078
3837803772925	383780	3772925	0.000730861	0.000181479	0.000166558	0.000489872	0.000293819	5.95966E-05	0.000201778	0.000216873	0.001388104	0.00158702	0.00186905	0.00186905	0.00186905	0.000486521	0.0012087	0.000858253	0.000589399	0.000616259	0.000286611
3837903772925	383790	3772925	0.000726217	0.000180326	0.0001655	0.000486759	0.000291952	5.92179E-05	0.000200496	0.000215495	0.001359978	0.001554864	0.001831179	0.001831179	0.001831179	0.000476663	0.001184209	0.000840863	0.000577457	0.000603773	0.00028523
3838003772925	383800	3772925	0.000721705	0.000179206	0.000164472	0.000483735	0.000290138	5.885E-05	0.000199251	0.000214156	0.001332715	0.001523693	0.001794469	0.001794469	0.001794469	0.000467107	0.001160469	0.000824006	0.000565881	0.000591669	0.00028385
3838103772925	383810	3772925	0.000716796	0.000177987	0.000163353	0.000480445	0.000288165	5.84497E-05	0.000197895	0.000212699	0.001301741	0.001488281	0.001752764	0.001752764	0.001752764	0.000456251	0.001133499	0.000804855	0.000552729	0.000577918	0.00028247
3838203772925	383820	3772925	0.000711886	0.000176767	0.000162234	0.000477154	0.000286191	5.80494E-05	0.0001965 4	0.000211242	0.001271372	0.00145356	0.001711873	0.001711873	0.001711873	0.000445607	0.001107054	0.000786078	0.000539834	0.000564435	0.000281175
3838303772925	383830	3772925	0.000708171	0.000175845	0.000161387	0.000474664	0.000284697	5.77464E-05	0.000195514	0.00021014	0.001252132	0.001431563	0.001685967	0.001685967	0.001685967	0.000438863	0.001090301	0.000774183	0.000531665	0.000555894	0.000279795
3838403772925	383840	3772925	0.000706579	0.00017545	0.000161024	0.000473596	0.000284057	5.76166E-05	0.000195074	0.000209667	0.001250062	0.001429196	0.001683179	0.001683179	0.001683179	0.000438138	0.001088498	0.000772902	0.000530786	0.000554974	0.000278932
3838503772925	383850	3772925	0.000704588	0.000174955	0.000160571	0.000472262	0.000283257	5.74543E-05	0.000194525	0.000209077	0.001257395	0.00143758	0.001693053	0.001693053	0.001693053	0.000440708	0.001094884	0.000777437	0.000533899	0.00055823	0.000278673
3838603772925	383860	3772925	0.000702996	0.00017456	0.000160208	0.000471195	0.000282617	5.73244E-05	0.000194085	0.000208604	0.001242383	0.001420417	0.00167284	0.00167284	0.00167284	0.000435446	0.001081812	0.000768155	0.000527525	0.000551565	0.00027876
3838703772925	383870	3772925	0.000701404	0.000174165	0.000159845	0.000470128	0.000281977	5.71946E-05	0.000193646	0.000208132	0.001223747	0.001399111	0.001647747	0.001647747	0.001647747	0.000428915	0.001065585	0.000756632	0.000519612	0.000543292	0.000278501
3838803772925	383880	3772925	0.000694238	0.000172385	0.000158212	0.000465325	0.000279096	5.66103E-05	0.000191667	0.000206005	0.001191997	0.001362811	0.001604997	0.001604997	0.001604997	0.000417787	0.001037939	0.000737002	0.000506131	0.000529196	0.000275999
3838903772925	383890	3772925	0.000685481	0.000170211	0.000156216	0.000459455	0.000275575	5.58962E-05	0.0001892 5	0.000203407	0.001129102	0.001290903	0.001520309	0.001520309	0.001520309	0.000395742	0.000983172	0.000698114	0.000479425	0.000501273	0.000272375
3839003772925	383900	3772925	0.000675927	0.000167839	0.000154039	0.000453052	0.000271735	5.51171E-05	0.000186612	0.000200572	0.001081218	0.001236157	0.001455835	0.001455835	0.001455835	0.000378959	0.000941477	0.000668508	0.000459093	0.000480015	0.00027065
3839103772925	383910	3772925	0.000669425	0.000166224	0.000152557	0.000448694	0.000269121	5.4587E-05	0.000184817	0.000198642	0.00105128	0.001201929	0.001415525	0.001415525	0.001415525	0.000368466	0.000915408	0.000649998	0.000446382	0.000466724	0.000269528
3829703772925	382970	3772935	0.000588616	0.000146159	0.000134142	0.00039453	0.000236634	4.79976E-05	0.000162507	0.000174664	0.001920345	0.002195531	0.002585699	0.002585699	0.002585699	0.000673067	0.001672151	0.001187332	0.000815393	0.000852552	0.000316376
3829803772925	382980	3772935	0.000592199	0.000147048	0.000134958	0.000396932	0.000238075	4.82897E-05	0.000163496	0.000175727	0.001972542	0.002255208	0.002655982	0.002655982	0.002655982	0.000691362	0.001717602	0.001219606	0.000837556	0.000875725	0.000316894
3829903772925	382990	3772935	0.000596313	0.00014807	0.000135896	0.000399689	0.000239728	4.86251E-05	0.000164632	0.000176947	0.002027931	0.002318535	0.002730563	0.002730563	0.002730563	0.000710776	0.001765833	0.001253852	0.000861075	0.000900316	0.000317584
3830003772925	383000	3772935	0.000600426	0.000149091	0.000136833	0.000402446	0.000241382	4.89606E-05	0.000165767	0.000178168	0.002084097	0.00238275	0.002806189	0.002806189	0.002806189	0.000730461	0.00181474	0.001288579	0.000884923	0.000925251	0.000318188
3830103772925	383010	3772935	0.000604805	0.000150178	0.000137831	0.000405381	0.000243142	4.93176E-05	0.000166976	0.000179467	0.00214337	0.002450515	0.002885997	0.002885997	0.002885997	0.000751236	0.001866351	0.001325227	0.000910091	0.000951565	0.000318878
3830203772925	383020	3772935	0.000609847	0.00015143	0.00013898	0.00040876	0.000245169	4.97288E-05	0.000168368	0.000180964	0.002207473	0.002523805	0.002972311	0.002972311	0.002972311	0.000773704	0.00192217	0.001364861	0.00093731	0.000980025	0.000319827
3830303772925	383030	3772935	0.000614757	0.000152649	0.000140099	0.000412051	0.000247143	5.01291E-05	0.000169724	0.00018242	0.00227313	0.00259887	0.003060716	0.003060716	0.003060716	0.000796716	0.001979341	0.001405456	0.000965188	0.001009173	0.00032069
3830403772925	383040	3772935	0.000619533	0.000153835	0.000141187	0.000415253	0.000249063	5.05186E-05	0.000171043	0.000183838	0.002339304	0.002674527	0.003149818	0.003149818	0.003149818	0.000819909	0.002036962	0.001446371	0.000993286	0.001038552	0.000321467
3830503772925	383050	3772935	0.00062431	0.000155022	0.000142276	0.000418455	0.000250984	5.09082E-05	0.000172362	0.000185255	0.002406427	0.002751269	0.003240198	0.003240198	0.003240198	0.000843435	0.00209541	0.001487873	0.001021787	0.001068352	0.000322157
3830603772925	383060	3772935	0.00062922	0.000156241	0.000143395	0.000421745	0.000252958	5.13085E-05	0.000173717	0.000186712	0.002476052	0.002830872	0.003333947	0.003333947	0.003333947	0.000867839	0.002156037	0.001530922	0.00105135	0.001099262	0.000322933

			ISDrainage / Utilities Trenching	ISDrainage / Utilities Trenching	ISAsphalt Paving	ISAsphalt Paving	SVDemolition	SVSite Grubbing / Prep	SVMass Grading / Excavation	SVMass Grading / Excavation	SVDrainage / Utilities Trenching	SVFoundations / Concrete Pads	SVBuilding / Structure Construction	SVBuilding / Structure Construction	SVAsphalt Paving	SVAsphalt Paving	SVArchitectural Coating	SVArchitectural Coating	SVLandscaping or Other Finishing	SVLandscaping or Other Finishing	MDemolition
Unique Identifier	X (UTM)	Y (UTM)	2027	2028	2027	2028	2027	2027	2027	2028	2028	2028	2028	2029	2028	2029	2028	2029	2028	2029	2027
3832503772925	383250	3772925	0.000234728	0.000234728	0.000270508	0.000270508	0.007761157	0.003092805	0.010059123	0.010059123	0.005191179	0.002013591	0.010168848	0.010168848	0.005387239	0.005387239	0.001213453	0.001213453	0.004108432	0.004108432	0.000809102
3832603772925	383260	3772925	0.00023283	0.00023283	0.000268321	0.000268321	0.007521642	0.002997359	0.009748691	0.009748691	0.005030975	0.00195145	0.009503145	0.009503145	0.005220985	0.005220985	0.001176005	0.001176005	0.003981643	0.003981643	0.000814882
3832703772925	383270	3772925	0.000229451	0.000229451	0.000264427	0.000264427	0.007320466	0.002917191	0.00948795	0.00948795	0.004896415	0.001899256	0.008905747	0.008905747	0.005081343	0.005081343	0.001144552	0.001144552	0.003875149	0.003875149	0.000814106
3832803772925	383280	3772925	0.0002251	0.0002251	0.000259412	0.000259412	0.007130501	0.00284149	0.009241739	0.009241739	0.004769354	0.001849971	0.008352639	0.008352639	0.004949483	0.004949483	0.001114851	0.001114851	0.003774589	0.003774589	0.000808757
3832903772925	383290	3772925	0.000219915	0.000219915	0.000253438	0.000253438	0.006934861	0.002763528	0.008988173	0.008988173	0.004638497	0.001799213	0.007830127	0.007830127	0.004813684	0.004813684	0.001084263	0.001084263	0.003671026	0.003671026	0.000799525
3833003772925	383300	3772925	0.000214037	0.000214037	0.000246663	0.000246663	0.006721782	0.002678616	0.008712005	0.008712005	0.004495976	0.001743931	0.007331094	0.007331094	0.00466578	0.00466578	0.001050948	0.001050948	0.003558231	0.003558231	0.000787015
3833103772925	383310	3772925	0.000207834	0.000207834	0.000239515	0.000239515	0.006496108	0.002588686	0.008419512	0.008419512	0.00434503	0.001685381	0.006865413	0.006865413	0.004509133	0.004509133	0.001015664	0.001015664	0.003438768	0.003438768	0.000773729
3833203772925	383320	3772925	0.00020228	0.00020228	0.000233114	0.000233114	0.006274863	0.00250052	0.008132759	0.008132759	0.004197046	0.00162798	0.00645016	0.00645016	0.00435556	0.00435556	0.000981072	0.000981072	0.00332165	0.00332165	0.000763634
3833303772925	383330	3772925	0.000197095	0.000197095	0.000227139	0.000227139	0.006047043	0.002409734	0.007837486	0.007837486	0.004044665	0.001568873	0.006069327	0.006069327	0.004197424	0.004197424	0.000945453	0.000945453	0.003201052	0.003201052	0.000755697
3833403772925	383340	3772925	0.000192281	0.000192281	0.000221591	0.000221591	0.005813411	0.002316632	0.007534678	0.007534678	0.003888396	0.001508259	0.005719177	0.005719177	0.004035253	0.004035253	0.000908924	0.000908924	0.003077377	0.003077377	0.00074983
3833503772925	383350	3772925	0.000189967	0.000189967	0.000218924	0.000218924	0.005634657	0.002245399	0.007302997	0.007302997	0.003768834	0.001461882	0.005450049	0.005450049	0.003911175	0.003911175	0.000880976	0.000880976	0.002982752	0.002982752	0.000753108
3833603772925	383360	3772925	0.000187652	0.000187652	0.000216257	0.000216257	0.005444484	0.002169616	0.007056518	0.007056518	0.003641634	0.001412543	0.005194708	0.005194708	0.003779171	0.003779171	0.000851243	0.000851243	0.002882082	0.002882082	0.000755956
3833703772925	383370	3772925	0.000188069	0.000188069	0.000216737	0.000216737	0.005322062	0.002120831	0.006897848	0.006897848	0.00355975	0.001380781	0.005017898	0.005017898	0.003694194	0.003694194	0.000832102	0.000832102	0.002817277	0.002817277	0.000769156
3833803772925	383380	3772925	0.00019117	0.00019117	0.000220311	0.000220311	0.00526407	0.002097721	0.006822685	0.006822685	0.00352096	0.001365735	0.004909571	0.004909571	0.00365394	0.00365394	0.000823035	0.000823035	0.002786578	0.002786578	0.000795125
3833903772925	383390	3772925	0.000194225	0.000194225	0.000223832	0.000223832	0.005206907	0.002074942	0.006748597	0.006748597	0.003482726	0.001350904	0.004811473	0.004811473	0.003614262	0.003614262	0.000814098	0.000814098	0.002756319	0.002756319	0.000824459
3834003772925	383400	3772925	0.000195799	0.000195799	0.000225645	0.000225645	0.005113205	0.002037602	0.006627151	0.006627151	0.003420052	0.001326594	0.004693185	0.004693185	0.00354922	0.00354922	0.000799447	0.000799447	0.002706717	0.002706717	0.000847926
3834103772925	383410	3772925	0.000196956	0.000196956	0.000226979	0.000226979	0.005020402	0.00200062	0.006506871	0.006506871	0.00335798	0.001302517	0.004584057	0.004584057	0.003484804	0.003484804	0.000784938	0.000784938	0.002657591	0.002657591	0.000870531
3834203772925	383420	3772925	0.000196956	0.000196956	0.000226979	0.000226979	0.004897219	0.001951532	0.006347215	0.006347215	0.003275587	0.001270558	0.004459633	0.004459633	0.003399299	0.003399299	0.000765678	0.000765678	0.002592383	0.002592383	0.000885888
3834303772925	383430	3772925	0.000195568	0.000195568	0.000225379	0.000225379	0.004725732	0.001883194	0.006124953	0.006124953	0.003160884	0.001226066	0.004308349	0.004308349	0.003280264	0.003280264	0.000738866	0.000738866	0.002501605	0.002501605	0.000891669
3834403772925	383440	3772925	0.000194179	0.000194179	0.000223778	0.000223778	0.004559504	0.001816953	0.005909507	0.005909507	0.0030497	0.001182939	0.004168271	0.004168271	0.003164881	0.003164881	0.000712876	0.000712876	0.002413611	0.002413611	0.000896673
3834503772925	383450	3772925	0.00019168	0.00019168	0.000220898	0.000220898	0.004352169	0.00173433	0.005640783	0.005640783	0.00291102	0.001129147	0.004005247	0.004005247	0.003020964	0.003020964	0.00068046	0.00068046	0.002303856	0.002303856	0.000893049
3834603772925	383460	3772925	0.000188995	0.000188995	0.000217804	0.000217804	0.004146979	0.001652563	0.00537484	0.00537484	0.002773776	0.001075912	0.003848271	0.003848271	0.002878536	0.002878536	0.000648378	0.000648378	0.002195237	0.002195237	0.000887182
3834703772925	383470	3772925	0.000185338	0.000185338	0.00021359	0.00021359	0.003923104	0.001563349	0.005084679	0.005084679	0.002624033	0.001017829	0.003680889	0.003680889	0.002723138	0.002723138	0.000613376	0.000613376	0.002076727	0.002076727	0.000873982
3834803772925	383480	3772925	0.00017895	0.00017895	0.000206228	0.000206228	0.003648226	0.001453811	0.004728413	0.004728413	0.002440177	0.000946513	0.00347642	0.00347642	0.00252337	0.00252337	0.00057039	0.00057039	0.001931218	0.001931218	0.000842405
3834903772925	383490	3772925	0.000172424	0.000172424	0.000198707	0.000198707	0.003405943	0.001357261	0.004414393	0.004414393	0.002278122	0.000883654	0.003294986	0.003294986	0.002364161	0.002364161	0.000532518	0.000532518	0.001802964	0.001802964	0.000812208
3835003772925	383500	3772925	0.000168674	0.000168674	0.000194386	0.000194386	0.003236047	0.001289558	0.004194194	0.004194194	0.002164484	0.000839575	0.003168249	0.003168249	0.002246232	0.002246232	0.000505955	0.000505955	0.001713028	0.001713028	0.000798231
3835103772925	383510	3772925	0.000166036	0.000166036	0.000191345	0.000191345	0.003095494	0.001233548	0.004012025	0.004012025	0.002070473	0.000803109	0.003063657	0.003063657	0.00214867	0.00214867	0.000483979	0.000483979	0.001638625	0.001638625	0.00078969
3835203772925	383520	3772925	0.000163675	0.000163675	0.000188625	0.000188625	0.002966567	0.001182171	0.003844924	0.003844924	0.001984238	0.00076966	0.002967159	0.002967159	0.002059178	0.002059178	0.000463821	0.000463821	0.001570376	0.001570376	0.000781493
3835303772925	383530	3772925	0.00016224	0.00016224	0.000186971	0.000186971	0.0028602	0.001139784	0.003707064	0.003707064	0.001913093	0.000742064	0.002887204	0.002887204	0.001985346	0.001985346	0.000447191	0.000447191	0.001514071	0.001514071	0.000777266
3835403772925	383540	3772925	0.000160898	0.000160898	0.000185424	0.000185424	0.002759924	0.001099824	0.003577097	0.003577097	0.001846021	0.000716048	0.002810628	0.002810628	0.001915741	0.001915741	0.000431513	0.000431513	0.001460988	0.001460988	0.000772434
3835503772925	383550	3772925	0.000160389	0.000160389	0.000184837	0.000184837	0.002677363	0.001066924	0.003470092	0.003470092	0.001790799	0.000694628	0.002746681	0.002746681	0.001858434	0.001858434	0.000418605	0.000418605	0.001417284	0.001417284	0.000770881
3835603772925	383560	3772925	0.000160481	0.000160481	0.000184944	0.000184944	0.002607675	0.001039153	0.00337977	0.00337977	0.001744187	0.000676547	0.002691628	0.002691628	0.001810061	0.001810061	0.000407709	0.000407709	0.001380394	0.001380394	0.000771658
3835703772925	383570	3772925	0.00016062	0.00016062	0.000185104	0.000185104	0.002542692	0.001013258	0.003295547	0.003295547	0.001700722	0.000659688	0.002638888	0.002638888	0.001764955	0.001764955	0.000397549	0.000397549	0.001345995	0.001345995	0.000772434
3835803772925	383580	3772925	0.000161777	0.000161777	0.000186438	0.000186438	0.002497433	0.000995222	0.003236887	0.003236887	0.00167045	0.000647946	0.002600378	0.002600378	0.001733539	0.001733539	0.000390473	0.000390473	0.001322037	0.001322037	0.000778991
3835903772925	383590	3772925	0.000162888	0.000162888	0.000187718	0.000187718	0.002456395	0.000978868	0.003183698	0.003183698	0.001643001	0.000637299	0.002563824	0.002563824	0.001705053	0.001705053	0.000384056	0.000384056	0.001300313	0.001300313	0.000785462
3836003772925	383600	3772925	0.000163953	0.000163953	0.000188945	0.000188945	0.002420893	0.000964721	0.003137685	0.003137685	0.001619255	0.000628088	0.002530561	0.002530561	0.001680411	0.001680411	0.000378506	0.000378506	0.00128152	0.00128152	0.000791847
3836103772925	383610	3772925	0.000164971	0.000164971	0.000190118	0.000190118	0.002391136	0.000952863	0.003099117	0.003099117	0.001599351	0.000620367	0.002500767	0.002500767	0.001659755	0.001659755	0.000373853	0.000373853	0.001265767	0.001265767	0.000797886
3836203772925	383620	3772925	0.000165712	0.000165712	0.000190972	0.000190972	0.002365253	0.000942549	0.003065571	0.003065571	0.001582039	0.000613652	0.002473285	0.002473285	0.001641789	0.001641789	0.000369806	0.000369806	0.001252066	0.001252066	0.000802372
3836303772925	383630	3772925	0.000166175	0.000166175	0.000191505	0.000191505	0.002342139	0.000933338	0.003035613	0.003035613	0.001566579	0.000607656	0.00244776	0.00244776	0.001625745	0.001625745	0.000366192	0.000366192	0.001239831	0.001239831	0.000804616
3836403772925	383640	3772925	0.00016636	0.00016636	0.000191719	0.000191719	0.002321793	0.00092523	0.003009243	0.003009243	0.00155297	0.000602377	0.002424814	0.002424814	0.001611623	0.001611623	0.000363011	0.000363011	0.00122906	0.00122906	0.000804529
3836503772925	383650	3772925	0.000166175	0.000166175	0.000191505	0.000191505	0.002299994	0.000916543	0.002980989	0.002980989	0.001538389	0.000596721	0.002401334	0.002401334	0.001596491	0.001596491	0.000359603	0.000359603	0.001217521	0.001217521	0.000801251
3836603772925	383660	3772925	0.000165573	0.000165573	0.000190812	0.000190812	0.002272589	0.000905622	0.00294547	0.00294547	0.001520059	0.000589611	0.002373941	0.002373941	0.001577469	0.001577469	0.000355318	0.000355318	0.001203014	0.001203014	0.00079478
3836703772925	383670	3772925	0.00016474	0.00016474	0.000189852	0.000189852	0.002245877	0.000894977	0.002910848	0.002910848	0.001502192	0.000582681	0.002347882	0.002347882	0.001558927	0.001558927	0.000351142	0.000351142	0.001188873	0.001188873	0.000786239
3836803772925	383680	3772925	0.000163675	0.000163675	0.000188625	0.000188625	0.002213489	0.000882071	0.002868871	0.002868871	0.001480529	0.000574278	0.002317287	0.002317287	0.001536446	0.001536446	0.000346078	0.000346078	0.001171729	0.001171729	0.000776058
3836903772925	383690	3772925	0.000162472	0.000162472	0.000187238	0.000187238	0.002180064	0.000868751	0.002825549	0.002825549	0.001458172	0.000565606	0.002286248	0.002286248	0.001513244	0.001513244	0.000340852	0.000340852	0.001154035	0.001154035	0.000764324
3837003772925	383700	3772925	0.000161222	0.000161222	0.000185797	0.000185797	0.002144493	0.000854576	0.002779446	0.002779446	0.00143438	0.000556377	0.00225334	0.00225334	0.001488553	0.001488553	0.000335291	0.000335291	0.001135205	0.001135205	0.000752677
3837103772925	383710	3772925	0.000160111	0.000160111	0.000184517	0.000184517	0.002099649	0.000836706	0.002721324	0.002721324	0.001404385	0.000544743	0.002211895	0.002211895	0.001457426	0.001457426	0.000328279	0.000328279	0.001111466	0.001111466	0.000741979
3837203772925	383720	3772925	0.000159093	0.000159093	0.000183344	0.000183344	0.002056258	0.000819414	0.002665086	0.002665086	0.001375362	0.000533485	0.002171517	0.002171517	0.001427307	0.001427307	0.000321495	0.000321495	0.001088497	0.001088497	0.000731367
3837303772925	383730	3772925	0.000158074	0.000158074	0.00018217	0.00018217	0.002015843	0.000803309	0.002612704	0.002612704	0.00134833	0.000523	0.002133452	0.002133452	0.001399253	0.001399253	0.000315176	0.000315176	0.001067103	0.001067103	0.000720496
3837403772925	383740	3772925	0.000157102	0.000157102	0.00018105	0.00018105	0.001977504	0.000788031	0.002563014	0.002563014	0.001322686	0.000513053	0.002096987	0.002096987	0.001372641	0.001372641	0.000309182	0.000309182	0.001046808	0.001046808	0.000710143
3837503772925	383750	3772925	0.00015613	0.00015613	0.00017993	0.00017993	0.001939165	0.000772753	0.002513323	0.002513323	0.001297042	0.000503106	0.002060255	0.002060255	0.001346029	0.001346029	0.000303188	0.000303188	0.001026513	0.001026513	0.000700652
3837603772925	383760	3772925	0.000155343	0.000155343	0.000179023	0.000179023	0.001890445	0.000753338	0.002450178	0.002450178	0.001264456	0.000490466	0.002014274	0.002014274	0.001312211	0.001312211	0.00029557	0.00029557	0.001000723	0.001000723	0.000693319
3837703772925	383770	3772925	0.000154556	0.000154556	0.000178116	0.000178116	0.001843455	0.000734613	0.002389276	0.002389276	0.001233026	0.000478275	0.001969627	0.001969627	0.001279595	0.001279595	0.000288223	0.000288223	0.000975848	0.000975848	0.000686244
3837803772925	383780	3772925	0.000153769	0.000153769	0.000177209	0.000177209	0.001797366	0.000716247	0.00232954	0.00232954	0.001202198	0.000466317	0.001925781	0.001925781	0.001247602	0.001247602	0.000281017	0.000281017	0.00095145	0.00095145	0.000679428
3837903772925	383790	3772925	0.000153029	0.000153029	0.000176356	0.000176356	0.001752314	0.000698293	0.002271149	0.002271149	0.001172064	0.000454629	0.001882646	0.001882646	0.001216331	0.001216331	0.000273974	0.000273974	0.000927602	0.000927602	0.000672957
3838003772925	383800	3772925	0.000152288	0.000152288	0.000175502	0.000175502	0.001708785	0.000680947	0.002214731	0.002214731	0.001142949	0.000443335	0.001840934	0.001840934	0.001186116	0.001186116	0.000267168	0.000267168	0.000904559	0.000904559	0.000666659
3838103772925	383810	3772925	0.000151548	0.000151548	0.000174648	0.000174648	0.001662003	0.000662305	0.002154098	0.002154098	0.001111658	0.000431198	0.00179602	0.00179602	0.001153643	0.001153643	0.000259853	0.000259853	0.000879795	0.000879795	0.00066062
3838203772925	383820	3772925	0.000150853	0.000150853	0.000173848	0.000173848	0.001616674	0.000644241	0.002095348	0.002095348	0.001081339	0.000419438	0.001752351	0.001752351	0.001122179	0.001122179	0.000252766	0.000252766	0.0008558	0.0008558	0.000654494
3838303772925	383830	3772925	0.000150113	0.000150113	0.000172995	0.000172995	0.001583595	0.000631059	0.002052474	0.002052474	0.001059214	0.000410855	0.001719889	0.001719889	0.001099218	0.001099218	0.000247594	0.000247594	0.000838289	0.000838289	0.000648541
3838403772925	383840	3772925	0.00014965	0.00014965	0.000172461	0.000172461	0.001567608	0.000624689	0.002031755	0.002031755	0.001048521	0.000406708	0.001702546	0.001702546	0.001088121	0.001088121	0.000245095	0.000245095	0.000829826	0.000829826	0.000644314
3838503772925	383850	3772925	0.000149511	0.000149511	0.000172301	0.000172301	0.001553906	0.000619228	0.002013995	0.002013995	0.001039356	0.000403153	0.001685292	0.001685292	0.00107861	0.00107861	0.000242953	0.000242953	0.000822573	0.000822573	0.000643019
3838603772925	383860	3772925	0.000149557	0.000149557	0.000172355	0.000172355	0.001526086	0.000608142	0.001977938	0.001977938	0.001020748	0.000395935	0.001654964	0.001654964	0.0010593	0.0010593	0.000238603	0.000238603	0.000807846	0.000807846	0.000643623
3838703772925	383870	3772925	0.000149418	0.000149418	0.000172195	0.000172195	0.001495013	0.00059576	0.001937665	0.001937665	0.000999965	0.000387873	0.001622768	0.001622768	0.001037731	0.001037731	0.000233745	0.000233745	0.000791398	0.000791398	0.000642329
3838803772925	383880	3772925	0.000148076	0.000148076	0.000170648	0.000170648	0.001452245	0.000578717	0.001882234	0.001882234	0.000971358	0.000376777	0.001583813	0.001583813	0.001008045	0.001008045	0.000227058	0.000227058	0.000768758	0.000768758	0.000633874
3838903772925	383890	3772925	0.000146132	0.000146132	0.000168407	0.000168407	0.001387194	0.000552794	0.001797922	0.001797922	0.000927848	0.0003599	0.001525825	0.001525825	0.00096289	0.00096289	0.000216887	0.000216887	0.000734322	0.000734322	0.000617827
3839003772925	383900	3772925	0.000145206	0.000145206	0.00016734	0.00016734	0.001330723	0.00053029	0.001724731	0.001724731	0.000890076	0.000345249	0.001470417	0.001470417	0.00092693	0.00092693	0.000208058	0.000208058	0.000704429	0.000704429	0.00060825
3839103772925	383910	3772925	0.000144604	0.000144604	0.000166647	0.000166647	0.001290585	0.000514295	0.001672708	0.001672708	0.000863229	0.000334835	0.001430039	0.001430039	0.000895832	0.000895832	0.000201782	0.000201782	0.000683182	0.000683182	0.000601866
3829703772925	382970	3772935	0.000169739	0.000169739	0.000195613	0.000195613	0.004125941	0.001644179	0.005347573	0.005347573	0.002759704	0.001070454	0.006774518	0.006774518	0.002863933	0.002863933	0.000645089	0.000645089	0.002184101	0.002184101	0.000438803
3829803772925	382980	3772935	0.000170017	0.000170017	0.000195933	0.000195933	0.004396944	0.001752173	0.005698815	0.005698815	0.002940969	0.001140764	0.007378409	0.007378409	0.003052043	0.003052043	0.00068746	0.00068746	0.002327558	0.002327558	0.000442772
3829903772925	382990	3772935	0.000170387	0.000170387	0.00019636	0.00019636	0.004627877	0.0018442	0.005998125	0.005998125	0.003095433	0.001200678	0.007839288	0.007839288	0.003212341	0.003212341	0.000723567	0.000723567	0.002449805	0.002449805	0.000447085
3830003772925	383000	3772935	0.000170711	0.000170711	0.000196733	0.000196733	0.004862479	0.001937688	0.006302189	0.006302189	0.00325235	0.001261544	0.008310394	0.008310394	0.003375184	0.003375184	0.000760246	0.000760246	0.002573993	0.002573993	0.000451399
3830103772925	383010	3772935	0.000171081	0.000171081	0.00019716	0.00019716	0.00510926	0.00203603	0.006622038	0.006622038	0.003417414	0.00132557	0.008806314	0.008806314	0.003546482	0.003546482	0.000798831	0.000798831	0.002704629	0.002704629	0.000455972
3830203772925	383020	3772935	0.00017159	0.00017159	0.000197746	0.000197746	0.005373896	0.002141487	0.006965029	0.006965029	0.00359442	0.001394229	0.009337008	0.009337008	0.003730174	0.003730174	0.00084026	0.00084026	0.002844716	0.002844716	0.000461062
3830303772925	383030	3772935	0.000172053	0.000172053	0.00019828	0.00019828	0.005651058	0.002251935	0.007324255	0.007324255	0.003779804	0.001466137	0.009896875	0.009896875	0.00392256	0.00392256	0.00088354	0.00088354	0.002991434	0.002991434	0.000466152
3830403772925	383040	3772935	0.00017247	0.00017247	0.00019876	0.00019876	0.005937632	0.002366134	0.007695679	0.007695679	0.003971484	0.001540487	0.010480844	0.010480844	0.004121479	0.004121479	0.000928346	0.000928346	0.003143134	0.003143134	0.000471157
3830503772925	383050	3772935	0.00017284	0.00017284	0.000199187	0.000199187	0.00623424	0.002484332	0.008080109	0.008080109	0.004169875	0.001617441	0.011088203	0.011088203	0.004327363	0.004327363	0.000974721	0.000974721	0.003300146	0.003300146	0.000476247
3830603772925	383060	3772935	0.000173257	0.000173257	0.000199667	0.000199667	0.006544689	0.002608045	0.008482477	0.008482477	0.004377524	0.001697985	0.011723578	0.011723578	0.004542854	0.004542854	0.001023259	0.001023259	0.003464485	0.003464485	0.00048151

			MSite Grubbing / Prep	MMass Grading / Excavation	MMass Grading / Excavation	MDrainage / Utilities Trenching	MFoundations / Concrete Pads	MBuilding / Structure Construction	MAsphalt Paving	MLandscaping or Other Finishing	MWaterside Construction (Piles)	RSSWRestriping South Valley	RSSWRestriping Silver Lake Boulevard	RSSWDemolition	RSSWPlacing Base	RSSWForm	Child Risk				
Unique Identifier	X (UTM)	Y (UTM)	2027	2027	2028	2028	2028	2028	2028	2028	2028	2029	2029	2029	2029	2029	3rd Trimester	0<2	2<16	Total	per million
3832503772925	383250	3772925	0.000748102	0.001244375	0.001244375	0.000598481	0.000283584	0.000769371	0.000500261	0.000343551	0.000369251	0.001537753	0.00074167	0.002177833	0.000198037	0.000430729	2.90638E-08	6.00716E-07	8.05651E-07	1.43543E-06	1.43542633
3832603772925	383260	3772925	0.000753446	0.001253265	0.001253265	0.000602757	0.000285611	0.000774867	0.000503835	0.000346005	0.000371889	0.001434186	0.000748042	0.002192274	0.000199351	0.000433585	2.88681E-08	5.97811E-07	7.8014E-07	1.40682E-06	1.40681645
3832703772925	383270	3772925	0.000752729	0.001252071	0.001252071	0.000602183	0.000285338	0.000774129	0.000503355	0.000345676	0.000371534	0.001345877	0.000754235	0.002204887	0.000200497	0.00043608	2.85009E-08	5.90461E-07	7.5752E-07	1.37648E-06	1.37648112
3832803772925	383280	3772925	0.000747783	0.001243844	0.001243844	0.000598226	0.000283464	0.000769042	0.000500047	0.000343404	0.000369093	0.001267132	0.000760755	0.002217591	0.000201653	0.000438593	2.80482E-08	5.80774E-07	7.3623E-07	1.34505E-06	1.34505146
3832903772925	383290	3772925	0.000739247	0.001229646	0.001229646	0.000591398	0.000280228	0.000760264	0.00049434	0.000339484	0.00036488	0.001195263	0.000767871	0.002231118	0.000202883	0.000441268	2.75352E-08	5.69374E-07	7.1515E-07	1.31206E-06	1.31205566
3833003772925	383300	3772925	0.00072768	0.001210406	0.001210406	0.000582144	0.000275843	0.000748368	0.000486605	0.000334173	0.000359171	0.00112853	0.000775225	0.002244553	0.000204104	0.000443925	2.69759E-08	5.5662E-07	6.9347E-07	1.27706E-06	1.27706245
3833103772925	383310	3772925	0.000715395	0.001189971	0.001189971	0.000572316	0.000271186	0.000735734	0.00047839	0.000328531	0.000353107	0.001067316	0.000783562	0.002260274	0.000205534	0.000447034	2.64163E-08	5.4355E-07	6.7184E-07	1.24181E-06	1.24180934
3833203772925	383320	3772925	0.000706062	0.001174446	0.001174446	0.00056485	0.000267648	0.000726136	0.000472148	0.000324245	0.0003485	0.001013363	0.000794132	0.002282027	0.000207512	0.000451337	2.59419E-08	5.3223E-07	6.5188E-07	1.21005E-06	1.2100509
3833303772925	383330	3772925	0.000698723	0.001162239	0.001162239	0.000558978	0.000264866	0.000718588	0.000467241	0.000320875	0.000344878	0.00096428	0.000804523	0.002302865	0.000209407	0.000455458	2.55175E-08	5.2203E-07	6.322E-07	1.17975E-06	1.17975175
3833403772925	383340	3772925	0.000693298	0.001153216	0.001153216	0.000554639	0.00026281	0.000713009	0.000463613	0.000318383	0.000342201	0.000919506	0.000813604	0.00232014	0.000210978	0.000458875	2.5137E-08	5.12853E-07	6.1266E-07	1.15065E-06	1.15064796
3833503772925	383350	3772925	0.00069633	0.001158258	0.001158258	0.000557064	0.000263959	0.000716127	0.00046564	0.000319776	0.000343697	0.000885888	0.000826824	0.00234893	0.000213596	0.000464569	2.49957E-08	5.09394E-07	5.9871E-07	1.1331E-06	1.13309754
3833603772925	383360	3772925	0.000698962	0.001162637	0.001162637	0.00055917	0.000264957	0.000718834	0.000467401	0.000320984	0.000344996	0.000854219	0.000836381	0.002368123	0.000215341	0.000468365	2.4851E-08	5.05919E-07	5.839E-07	1.11467E-06	1.11467436
3833703772925	383370	3772925	0.000711167	0.001182939	0.001182939	0.000568934	0.000269584	0.000731386	0.000475562	0.000326589	0.00035102	0.000833735	0.00085106	0.002401575	0.000218383	0.000474981	2.49731E-08	5.08779E-07	5.7569E-07	1.10944E-06	1.10944253
3833803772925	383380	3772925	0.000735179	0.001222879	0.001222879	0.000588143	0.000278686	0.00075608	0.000491619	0.000337616	0.000362872	0.000823435	0.000872199	0.002453763	0.000223129	0.000485303	2.53728E-08	5.17946E-07	5.7416E-07	1.11748E-06	1.11747617
3833903772925	383390	3772925	0.000762301	0.001267994	0.001267994	0.000609841	0.000288967	0.000783974	0.000509756	0.000350072	0.000376259	0.000815377	0.000893458	0.002507963	0.000228057	0.000496022	2.57979E-08	5.27392E-07	5.7341E-07	1.1266E-06	1.12659636
3834003772925	383400	3772925	0.000783999	0.001304085	0.001304085	0.000627199	0.000297192	0.000806289	0.000524266	0.000360036	0.000386969	0.000804398	0.000908077	0.002545893	0.000231506	0.000503524	2.60736E-08	5.33267E-07	5.6928E-07	1.12862E-06	1.12861658
3834103772925	383410	3772925	0.000804899	0.00133885	0.00133885	0.00064392	0.000305115	0.000827783	0.000538242	0.000369634	0.000397285	0.000794982	0.000921416	0.002581995	0.000234789	0.000510664	2.63224E-08	5.38318E-07	5.654E-07	1.13004E-06	1.13004498
3834203772925	383420	3772925	0.000819099	0.001362469	0.001362469	0.000655279	0.000310497	0.000842386	0.000547737	0.000376155	0.00040429	0.000782586	0.000926924	0.002597624	0.00023621	0.000513755	2.64272E-08	5.40307E-07	5.5808E-07	1.12482E-06	1.12481683
3834303772925	383430	3772925	0.000824444	0.00137136	0.00137136	0.000659555	0.000312524	0.000847883	0.000551311	0.000378609	0.000406932	0.000764376	0.000920076	0.002580076	0.000234615	0.000510284	2.63399E-08	5.38474E-07	5.4514E-07	1.10995E-06	1.10995145
3834403772925	383440	3772925	0.00082907	0.001379056	0.001379056	0.000663256	0.000314277	0.000852641	0.000554405	0.000380734	0.000409215	0.000747316	0.000911561	0.00255878	0.000232678	0.000506073	2.6241E-08	5.36476E-07	5.3246E-07	1.09518E-06	1.0951759
3834503772925	383450	3772925	0.00082572	0.001373483	0.001373483	0.000660576	0.000313007	0.000849195	0.000552165	0.000379195	0.000407562	0.000724737	0.000891255	0.002505495	0.000227833	0.000495534	2.5973E-08	5.31309E-07	5.1469E-07	1.07198E-06	1.07197649
3834603772925	383460	3772925	0.000820295	0.00136446	0.00136446	0.000656236	0.000310951	0.000843617	0.000548537	0.000376704	0.000404884	0.000702335	0.000868299	0.002445355	0.000222364	0.000483639	2.56697E-08	5.25482E-07	4.9664E-07	1.0478E-06	1.04779559
3834703772925	383470	3772925	0.00080809	0.001344158	0.001344158	0.000646472	0.000306324	0.000831065	0.000540375	0.000371099	0.00039886	0.000676953	0.000837781	0.002364285	0.000214992	0.000467606	2.52307E-08	5.17014E-07	4.7573E-07	1.01797E-06	1.0179704
3834803772925	383480	3772925	0.000778894	0.001295593	0.001295593	0.000623115	0.000295257	0.000801038	0.000520852	0.000357691	0.000384449	0.000643837	0.000791154	0.00223843	0.000203548	0.000442714	2.44532E-08	5.01456E-07	4.4775E-07	9.73661E-07	0.97366139
3834903772925	383490	3772925	0.000750974	0.001249151	0.001249151	0.000600779	0.000284673	0.000772324	0.000502181	0.00034487	0.000370668	0.000614853	0.000749739	0.002127015	0.000193416	0.000420679	2.36935E-08	4.858E-07	4.2298E-07	9.32474E-07	0.93247381
3835003772925	383500	3772925	0.00073805	0.001227656	0.001227656	0.00059044	0.000279774	0.000759034	0.000493539	0.000338935	0.000364289	0.000595521	0.000723895	0.002058558	0.000187191	0.000407139	2.32427E-08	4.76717E-07	4.0651E-07	9.06466E-07	0.90646598
3835103772925	383510	3772925	0.000730153	0.001214519	0.001214519	0.000584122	0.000276781	0.000750912	0.000488258	0.000335308	0.000360391	0.00057976	0.000703143	0.002003902	0.000182221	0.00039633	2.29055E-08	4.70136E-07	3.9312E-07	8.86157E-07	0.88615704
3835203772925	383520	3772925	0.000722575	0.001201913	0.001201913	0.00057806	0.000273908	0.000743118	0.000483191	0.000331828	0.000356651	0.000565121	0.000683373	0.001951714	0.000177476	0.000386008	2.25813E-08	4.63873E-07	3.8067E-07	8.67128E-07	0.867128
3835303772925	383530	3772925	0.000718666	0.001195412	0.001195412	0.000574933	0.000272426	0.000739098	0.000480577	0.000330033	0.000354722	0.000553167	0.000667444	0.001909945	0.000173677	0.000377747	2.23523E-08	4.59722E-07	3.7059E-07	8.52664E-07	0.85266407
3835403772925	383540	3772925	0.000714199	0.001187981	0.001187981	0.000571359	0.000270733	0.000734504	0.000477589	0.000327981	0.000352517	0.000541627	0.000651544	0.001867993	0.000169863	0.00036945	2.2119E-08	4.55494E-07	3.6089E-07	8.38507E-07	0.83850728
3835503772925	383550	3772925	0.000712763	0.001185593	0.001185593	0.00057021	0.000270188	0.000733027	0.000476629	0.000327322	0.000351808	0.000532241	0.00063889	0.001834816	0.000166846	0.000362888	2.19686E-08	4.53086E-07	3.5311E-07	8.2816E-07	0.82815991
3835603772925	383560	3772925	0.000713481	0.001186787	0.001186787	0.000570785	0.000270461	0.000733765	0.000477109	0.000327652	0.000352162	0.000524449	0.000628678	0.001808219	0.000164427	0.000357628	2.18812E-08	4.52008E-07	3.4673E-07	8.20617E-07	0.82061674
3835703772925	383570	3772925	0.000714199	0.001187981	0.001187981	0.000571359	0.000270733	0.000734504	0.000477589	0.000327981	0.000352517	0.00051713	0.000619001	0.001782902	0.000162125	0.00035262	2.18007E-08	4.50999E-07	3.4075E-07	8.13551E-07	0.81355084
3835803772925	383580	3772925	0.000720261	0.001198065	0.001198065	0.000576209	0.000273031	0.000740739	0.000481644	0.000330766	0.000355509	0.000512761	0.000614535	0.001772117	0.000161144	0.000350487	2.18499E-08	4.52706E-07	3.3732E-07	8.11878E-07	0.81187769
3835903772925	383590	3772925	0.000726244	0.001208017	0.001208017	0.000580995	0.000275299	0.000746892	0.000485644	0.000333513	0.000358462	0.000508954	0.000610843	0.001763434	0.000160355	0.00034877	2.19043E-08	4.54349E-07	3.3431E-07	8.10567E-07	0.81056695
3836003772925	383600	3772925	0.000732147	0.001217836	0.001217836	0.000585718	0.000277537	0.000752963	0.000489592	0.000336224	0.000361376	0.000505885	0.000608312	0.00175795	0.000159856	0.000347685	2.19692E-08	4.56031E-07	3.319E-07	8.09905E-07	0.8099047
3836103772925	383610	3772925	0.000737731	0.001227125	0.001227125	0.000590185	0.000279653	0.000758705	0.000493326	0.000338788	0.000364132	0.000503641	0.000606853	0.001755208	0.000159607	0.000347143	2.20413E-08	4.57687E-07	3.3007E-07	8.09801E-07	0.80980087
3836203772925	383620	3772925	0.00074188	0.001234025	0.001234025	0.000593504	0.000281226	0.000762971	0.0004961	0.000340693	0.000366179	0.00050187	0.000605752	0.001753289	0.000159432	0.000346763	2.21023E-08	4.58895E-07	3.2851E-07	8.09505E-07	0.80950459
3836303772925	383630	3772925	0.000743954	0.001237475	0.001237475	0.000595163	0.000282012	0.000765104	0.000497487	0.000341646	0.000367203	0.000500277	0.000604382	0.001750547	0.000159183	0.000346221	2.21385E-08	4.59415E-07	3.27E-07	8.08553E-07	0.80855333
3836403772925	383640	3772925	0.000743874	0.001237342	0.001237342	0.000595099	0.000281982	0.000765022	0.000497433	0.000341609	0.000367164	0.000498889	0.000602596	0.001746434	0.000158809	0.000345408	2.215E-08	4.59247E-07	3.2553E-07	8.06929E-07	0.80692854
3836503772925	383650	3772925	0.000740842	0.0012323	0.0012323	0.000592674	0.000280833	0.000761905	0.000495406	0.000340217	0.000365668	0.00049703	0.000599172	0.001737568	0.000158003	0.000343654	2.21266E-08	4.58288E-07	3.2355E-07	8.03969E-07	0.80396947
3836603772925	383660	3772925	0.00073486	0.001222348	0.001222348	0.000587888	0.000278565	0.000755752	0.000491406	0.00033747	0.000362715	0.00049402	0.000593396	0.001721756	0.000156565	0.000340527	2.20511E-08	4.5626E-07	3.2062E-07	7.98933E-07	0.7989327
3836703772925	383670	3772925	0.000726962	0.001209211	0.001209211	0.00058157	0.000275571	0.0007476	0.000486125	0.000333843	0.000358816	0.000491009	0.000586964	0.001704025	0.000154953	0.00033702	2.19641E-08	4.53945E-07	3.1754E-07	7.93453E-07	0.79345283
3836803772925	383680	3772925	0.000717549	0.001193554	0.001193554	0.000574039	0.000272003	0.000737949	0.00047983	0.00032952	0.00035417	0.000486877	0.000578747	0.001680993	0.000152858	0.000332465	2.18534E-08	4.51234E-07	3.1365E-07	7.86742E-07	0.78674203
3836903772925	383690	3772925	0.0007067	0.001175508	0.001175508	0.00056536	0.00026789	0.000726792	0.000472575	0.000324538	0.000348815	0.00048242	0.000570351	0.001657047	0.000150681	0.000327729	2.17316E-08	4.48306E-07	3.0952E-07	7.79554E-07	0.7795544
3837003772925	383700	3772925	0.000695931	0.001157595	0.001157595	0.000556745	0.000263808	0.000715716	0.000465374	0.000319592	0.0003435	0.000477462	0.000561537	0.001632186	0.00014842	0.000322812	2.16053E-08	4.45365E-07	3.0514E-07	7.72115E-07	0.77211486
3837103772925	383710	3772925	0.000686039	0.001141141	0.001141141	0.000548831	0.000260058	0.000705543	0.000458759	0.00031505	0.000338618	0.00047085	0.000551176	0.00160303	0.000145769	0.000317046	2.14545E-08	4.42221E-07	2.9986E-07	7.63533E-07	0.76353257
3837203772925	383720	3772925	0.000676227	0.00112482	0.00112482	0.000540982	0.000256339	0.000695453	0.000452198	0.000310544	0.000333775	0.000464328	0.000541351	0.001575154	0.000143234	0.000311532	2.13096E-08	4.39171E-07	2.9474E-07	7.55224E-07	0.75522369
3837303772925	383730	3772925	0.000666176	0.001108101	0.001108101	0.000532941	0.000252529	0.000685116	0.000445476	0.000305928	0.000328813	0.000458189	0.000532389	0.001549654	0.000140915	0.000306489	2.11702E-08	4.36243E-07	2.8995E-07	7.47365E-07	0.74736546
3837403772925	383740	3772925	0.000656603	0.001092178	0.001092178	0.000525283	0.0002489	0.000675271	0.000439075	0.000301532	0.000324088	0.000452286	0.000524141	0.001526256	0.000138787	0.000301861	2.10377E-08	4.33486E-07	2.8546E-07	7.39979E-07	0.73997875
3837503772925	383750	3772925	0.000647828	0.001077582	0.001077582	0.000518263	0.000245574	0.000666246	0.000433207	0.000297502	0.000319757	0.000446294	0.000516102	0.001503772	0.000136743	0.000297414	2.091E-08	4.30982E-07	2.8106E-07	7.32949E-07	0.73294944
3837603772925	383760	3772925	0.000641048	0.001066303	0.001066303	0.000512838	0.000243003	0.000659273	0.000428673	0.000294388	0.000316411	0.000438502	0.000505741	0.001474799	0.000134108	0.000291684	2.07528E-08	4.28005E-07	2.7552E-07	7.24277E-07	0.72427712
3837703772925	383770	3772925	0.000634506	0.001055423	0.001055423	0.000507605	0.000240524	0.000652546	0.000424299	0.000291384	0.000313182	0.000430887	0.000495707	0.00144674	0.000131557	0.000286135	2.05969E-08	4.25059E-07	2.7016E-07	7.15814E-07	0.71581411
3837803772925	383780	3772925	0.000628204	0.00104494	0.00104494	0.000502564	0.000238135	0.000646065	0.000420085	0.00028849	0.000310071	0.000423361	0.000485822	0.001419046	0.000129038	0.000280657	2.0444E-08	4.22176E-07	2.6489E-07	7.07509E-07	0.70750865
3837903772925	383790	3772925	0.000622222	0.001034988	0.001034988	0.000497777	0.000235867	0.000639912	0.000416084	0.000285743	0.000307118	0.000415923	0.000476086	0.001391627	0.000126545	0.000275234	2.02897E-08	4.1928E-07	2.5971E-07	6.9928E-07	0.69928049
3838003772925	383800	3772925	0.000616398	0.001025302	0.001025302	0.000493119	0.000233659	0.000633923	0.00041219	0.000283069	0.000304244	0.000408663	0.000466648	0.001365121	0.000124135	0.000269992	2.01358E-08	4.16369E-07	2.5469E-07	6.91199E-07	0.69119906
3838103772925	383810	3772925	0.000610814	0.001016014	0.001016014	0.000488651	0.000231543	0.0006281	0.000408456	0.000280504	0.000301488	0.000400694	0.000456167	0.0013356	0.00012145	0.000264153	1.99619E-08	4.13103E-07	2.4922E-07	6.82283E-07	0.6822832
3838203772925	383820	3772925	0.00060515	0.001006593	0.001006593	0.00048412	0.000229396	0.000622355	0.000404668	0.000277903	0.000298692	0.000392902	0.000445895	0.001306444	0.000118799	0.000258387	1.9788E-08	4.09838E-07	2.4387E-07	6.73493E-07	0.67349299
3838303772925	383830	3772925	0.000599646	0.000997437	0.000997437	0.000479717	0.000227309	0.000616694	0.000400987	0.000275375	0.000295975	0.000387264	0.000438958	0.001287067	0.000117037	0.000254555	1.9666E-08	4.07521E-07	2.4008E-07	6.67269E-07	0.66726913
3838403772925	383840	3772925	0.000595737	0.000990935	0.000990935	0.00047659	0.000225827	0.000612674	0.000398374	0.00027358	0.000294046	0.000384726	0.000437707	0.001282223	0.000116597	0.000253597	1.96183E-08	4.06702E-07	2.3871E-07	6.6503E-07	0.66502959
3838503772925	383850	3772925	0.000594541	0.000988945	0.000988945	0.000475633	0.000225374	0.000611444	0.000397573	0.000273031	0.000293455	0.000382335	0.000442442	0.001299954	0.000118209	0.000257104	1.95766E-08	4.06579E-07	2.3839E-07	6.64545E-07	0.66454516
3838603772925	383860	3772925	0.000595099	0.000989874	0.000989874	0.000476079	0.000225585	0.000612018	0.000397947	0.000273287	0.000293731	0.000377141	0.000437023	0.001284874	0.000116838	0.000254121	1.94967E-08	4.05778E-07	2.3566E-07	6.60934E-07	0.66093434
3838703772925	383870	3772925	0.000593902	0.000987883	0.000987883	0.000475122	0.000225132	0.000610787	0.000397147	0.000272738	0.00029314	0.000371474	0.000429936	0.001265132	0.000115043	0.000250216	1.93934E-08	4.0419E-07	2.3233E-07	6.55917E-07	0.65591656
3838803772925	383880	3772925	0.000586085	0.000974879	0.000974879	0.000468868	0.000222168	0.000602747	0.000391919	0.000269148	0.000289282	0.000364095	0.00042029	0.001237987	0.000112574	0.000244848	1.91833E-08	3.99762E-07	2.2685E-07	6.45798E-07	0.64579774
3838903772925	383890	3772925	0.000571247	0.000950199	0.000950199	0.000456998	0.000216544	0.000587488	0.000381997	0.000262334	0.000281958	0.000352525	0.00039656	0.001166056	0.000106033	0.000230621	1.88527E-08	3.92303E-07	2.1719E-07	6.28345E-07	0.62834529
3839003772925	383900	3772925	0.000562393	0.00093547	0.00093547	0.000449914	0.000213187	0.000578382	0.000376076	0.000258268	0.000277588	0.000341693	0.000380273	0.001120357	0.000101878	0.000221583	1.85309E-08	3.86068E-07	2.096E-07	6.142E-07	0.61420001
3839103772925	383910	3772925	0.000556489	0.000925651	0.000925651	0.000445192	0.00021095	0.000572311	0.000372128	0.000255557	0.000274674	0.000333931	0.000369882	0.001090744	9.91849E-05	0.000215726	1.83043E-08	3.81865E-07	2.0454E-07	6.04713E-07	0.60471311
3829703772935	382970	3772935	0.00040572	0.000674866	0.000674866	0.000324576	0.000153797	0.000417255	0.000271308	0.000186319	0.000200257	0.000244368	0.000306196	0.000920287	8.36847E-05	0.000182013	2.04331E-08	4.46787E-07	4.5441E-07	9.21632E-07	0.92163248
3829803772935	382980	3772935	0.00040939	0.000680969	0.000680969	0.000327512	0.000155188	0.000421029	0.000273762	0.000188004	0.000202068	0.002531784	0.000313074	0.000940395	8.55131E-05	0.00018599	2.05704E-08	4.48762E-07	4.7762E-07	9.46952E-07	0.94695156
3829903772935	382990	3772935	0.000413378	0.000687604	0.000687604	0.000330703	0.0001567	0.000425131	0.000276429	0.000189836	0.000204037	0.002614219	0.000320517	0.000962056	8.74828E-05	0.000190274	2.06981E-08	4.50775E-07	4.9775E-07	9.69227E-07	0.96922739
3830003772935	383000	3772935	0.000417367	0.000694238	0.000694238	0.000333894	0.000158212	0.000429233	0.000279096	0.000191667	0.000206005	0.002691636	0.000328199	0.00098454	8.95274E-05	0.000194721	2.08209E-08	4.52669E-07	5.1822E-07	9.91709E-07	0.99170856
3830103772935	383010	3772935	0.000421595	0.000701271	0.000701271	0.000337276	0.000159815	0.000433581	0.000281923	0.000193609	0.000208092	0.002766811	0.000336446	0.001008486	9.17049E-05	0.000199457	2.09491E-08	4.54685E-07	5.3977E-07	1.0154E-06	1.01540136
3830203772935	383020	3772935	0.000426302	0.0007091	0.0007091	0.00034141	0.000161599	0.000438421	0.000285071	0.00019577	0.000210415	0.002842575	0.000345468	0.001034809	9.40985E-05	0.000204663	2.10919E-08	4.57036E-07	5.6293E-07	1.04105E-06	1.04105371
3830303772935	383030	3772935	0.000431008	0.000716929	0.000716929	0.000344806	0.000163383	0.000443262	0.000288218	0.000197932	0.000212738	0.00291282	0.000354906	0.001062137	9.65835E-05	0.000210068	2.12308E-08	4.59297E-07	5.8709E-07	1.06761E-06	1.06761376
3830403772935	383040	3772935	0.000435635	0.000724625	0.000724625	0.000348508	0.000165137	0.0004482	0.000291312	0.000200057	0.000215022	0.002974654	0.000364612	0.001090287	9.91433E-05	0.000215636	2.13633E-08	4.61407E-07	6.1196E-07	1.09473E-06	1.09473445
3830503772935	383050	3772935	0.000440341	0.000732453	0.000732453	0.000352273	0.000166921	0.00045286	0.000294459	0.000202218	0.000217345	0.003028165	0.000374735	0.001119443	0.000101795	0.000221402	2.1495E-08	4.63439E-07	6.3763E-07	1.12256E-06	1.12255908
3830603772935	383060	3772935	0.000445207	0.000740547	0.000740547	0.000356166	0.000168766	0.000457865	0.000297713	0.000204453	0.000219747	0.003075359	0.000385454	0.001150336	0.000104604	0.000227512	2.16292E-08	4.65548E-07	6.6443E-07	1.15161E-06	1.15160772

			EGIODemolition	EGIOSite Grubbing / Prep	EGIOMass Grading / Excavation	EGIOMass Grading / Excavation	EGIODrainage / Utilities Trenching	EGIODrainage / Utilities Trenching	EGIOFoundations / Concrete Pads	EGIOFoundations / Concrete Pads	EGIOBuilding / Structure Construction	EGIOBuilding / Structure Construction	EGIOAsphalt Paving	EGIOArchitectural Coating	EGIOLandscaping or Other Finishing	EGIOWaterside Construction (Piles)	HIWaterside Construction (Landscaping)	HIWaterside Construction (Landscaping)	KMDemolition	KMSite Grubbing / Prep	KMMass Grading / Excavation
Unique Identifier	X (UTM)	Y (UTM)	2025	2025	2025	2026	2026	2027	2026	2027	2026	2027	2027	2027	2027	2027	2025	2026	2025	2025	2025
3830703772935	383070	3772935	0.000423187	0.00039128	0.000650848	0.000650848	0.000313025	0.000313025	0.000148324	0.000148324	0.000402406	0.000402406	0.000261653	5.30722E-05	0.000179688	0.00019313	0.000686495	0.000686495	0.000412747	0.000381629	0.000634793
3830803772935	383080	3772935	0.000423704	0.00039176	0.000651645	0.000651645	0.000313408	0.000313408	0.000148505	0.000148505	0.000402898	0.000402898	0.000261973	5.31371E-05	0.000179908	0.00019336	0.000692298	0.000692298	0.000416285	0.0003849	0.000640233
3830903772935	383090	3772935	0.000423963	0.000392	0.000652043	0.000652043	0.0003136	0.0003136	0.000148596	0.000148596	0.000403144	0.000403144	0.000262133	5.31695E-05	0.000180018	0.00019348	0.000698001	0.000698001	0.000419736	0.000388091	0.000645541
3831003772935	383100	3772935	0.000424136	0.00039216	0.000652308	0.000652308	0.000313727	0.000313727	0.000148657	0.000148657	0.000403308	0.000403308	0.000262239	5.31912E-05	0.000180091	0.00019356	0.000703605	0.000703605	0.0004231	0.000391202	0.000650716
3831103772935	383110	3772935	0.000424308	0.00039232	0.000652573	0.000652573	0.000313855	0.000313855	0.000148717	0.000148717	0.000403472	0.000403472	0.000262346	5.32128E-05	0.000180164	0.00019364	0.000709208	0.000709208	0.000426465	0.000394313	0.000655891
3831203772935	383120	3772935	0.000424567	0.00039256	0.000652972	0.000652972	0.000314046	0.000314046	0.000148808	0.000148808	0.000403719	0.000403719	0.000262506	5.32453E-05	0.000180274	0.00019376	0.000715011	0.000715011	0.000430089	0.000397663	0.000661464
3831303772935	383130	3772935	0.00042474	0.00039272	0.000653237	0.000653237	0.000314174	0.000314174	0.000148868	0.000148868	0.000403883	0.000403883	0.000262613	5.32669E-05	0.000180348	0.00019389	0.000720714	0.000720714	0.000433712	0.000401014	0.000667037
3831403772935	383140	3772935	0.000425257	0.0003932	0.000654033	0.000654033	0.000314557	0.000314557	0.00014905	0.00014905	0.000404375	0.000404375	0.000262933	5.33318E-05	0.000180567	0.00019407	0.000726818	0.000726818	0.000437767	0.000404763	0.000673273
3831503772935	383150	3772935	0.000425948	0.00039383	0.000655095	0.000655095	0.000315067	0.000315067	0.000149292	0.000149292	0.000405031	0.000405031	0.00026336	5.34184E-05	0.000180861	0.00019439	0.000732922	0.000732922	0.000442081	0.000408752	0.000679908
3831603772935	383160	3772935	0.000426465	0.00039431	0.000655891	0.000655891	0.00031545	0.00031545	0.000149473	0.000149473	0.000405523	0.000405523	0.00026368	5.34833E-05	0.00018108	0.00019626	0.000738625	0.000738625	0.000446395	0.00041274	0.000686542
3831703772935	383170	3772935	0.000426897	0.00039471	0.000656554	0.000656554	0.000315769	0.000315769	0.000149624	0.000149624	0.000405934	0.000405934	0.000263946	5.35374E-05	0.000181264	0.00019482	0.000744128	0.000744128	0.000450709	0.000416729	0.000693177
3831803772935	383180	3772935	0.000426983	0.00039479	0.000656687	0.000656687	0.000315833	0.000315833	0.000149654	0.000149654	0.000406016	0.000406016	0.000264	5.35482E-05	0.0001813	0.00019486	0.000743227	0.000743227	0.000454937	0.000420638	0.000699679
3831903772935	383190	3772935	0.000426465	0.00039431	0.000655891	0.000655891	0.00031545	0.00031545	0.000149473	0.000149473	0.000405523	0.000405523	0.00026368	5.34833E-05	0.00018108	0.00019626	0.000824974	0.000824974	0.000459337	0.000424706	0.000706446
3832003772935	383200	3772935	0.000433454	0.00040077	0.000666639	0.000666639	0.00032062	0.00032062	0.000151922	0.000151922	0.000412169	0.000412169	0.000268001	5.43597E-05	0.000184048	0.00019781	0.000908222	0.000908222	0.000469517	0.000434119	0.000722103
3832103772935	383210	3772935	0.000444497	0.00041099	0.000683623	0.000683623	0.000328788	0.000328788	0.000155793	0.000155793	0.00042267	0.00042267	0.000274829	5.57447E-05	0.000188737	0.00020285	0.00095605	0.00095605	0.000487204	0.000450472	0.000749305
3832203772935	383220	3772935	0.000460027	0.00042534	0.000707507	0.000707507	0.000340275	0.000340275	0.000161236	0.000161236	0.000437437	0.000437437	0.000284431	5.76923E-05	0.000195331	0.00020994	0.000971859	0.000971859	0.000523268	0.000483817	0.00080477
3832303772935	383230	3772935	0.00046598	0.00043085	0.000716663	0.000716663	0.000344679	0.000344679	0.000163323	0.000163323	0.000443098	0.000443098	0.000288111	5.84389E-05	0.000197859	0.00021266	0.000976362	0.000976362	0.000548115	0.000506791	0.000842985
3832403772935	383240	3772935	0.000470121	0.00043468	0.000723032	0.000723032	0.000347742	0.000347742	0.000164774	0.000164774	0.000447036	0.000447036	0.000290672	5.89582E-05	0.000199617	0.00021455	0.000971659	0.000971659	0.00057883	0.00053519	0.000890223
3832503772935	383250	3772935	0.00047038	0.00043492	0.00072343	0.00072343	0.00034793	0.00034793	0.000164865	0.000164865	0.000447282	0.000447282	0.000290832	5.89907E-05	0.000199727	0.00021468	0.000953849	0.000953849	0.000616187	0.000569732	0.000947678
3832603772935	383260	3772935	0.000464599	0.00042957	0.00071454	0.00071454	0.000343658	0.000343658	0.000162839	0.000162839	0.000441785	0.000441785	0.000287258	5.82658E-05	0.000197272	0.00021203	0.000928234	0.000928234	0.000647333	0.000598529	0.000995579
3832703772935	383270	3772935	0.000455972	0.00042159	0.000701271	0.000701271	0.000337276	0.000337276	0.000159815	0.000159815	0.000433581	0.000433581	0.000281923	5.71838E-05	0.000193609	0.00020809	0.000908022	0.000908022	0.000664244	0.000614165	0.001021587
3832803772935	383280	3772935	0.000446309	0.00041266	0.00068641	0.00068641	0.000330128	0.000330128	0.000156428	0.000156428	0.000424393	0.000424393	0.000275949	5.59719E-05	0.000189506	0.00020368	0.000889512	0.000889512	0.00067175	0.000621105	0.001033131
3832903772935	383290	3772935	0.000435524	0.00040269	0.000669823	0.000669823	0.000322151	0.000322151	0.000152648	0.000152648	0.000414138	0.000414138	0.000269281	5.46194E-05	0.000184927	0.00019876	0.000870401	0.000870401	0.000674683	0.000623817	0.001037642
3833003772935	383300	3772935	0.000423014	0.00039112	0.000650583	0.000650583	0.000312898	0.000312898	0.000148263	0.000148263	0.000402242	0.000402242	0.00026154	5.30505E-05	0.000179615	0.00019351	0.000849489	0.000849489	0.000672785	0.000622062	0.001034723
3833103772935	383310	3772935	0.000410331	0.0003794	0.000631078	0.000631078	0.000303516	0.000303516	0.000143818	0.000143818	0.000390182	0.000390182	0.000253704	5.146E-05	0.00017423	0.00018763	0.000830878	0.000830878	0.000666832	0.000616558	0.001025567
3833203772935	383320	3772935	0.000397735	0.00036775	0.000611705	0.000611705	0.000294199	0.000294199	0.000139403	0.000139403	0.000378204	0.000378204	0.000245916	4.98803E-05	0.000168881	0.00018151	0.000814368	0.000814368	0.000658032	0.000608421	0.001012033
3833303772935	383330	3772935	0.00038557	0.0003565	0.000592995	0.000592995	0.00028521	0.00028521	0.00013514	0.00013514	0.000366636	0.000366636	0.000238395	4.83546E-05	0.000163716	0.00017563	0.00080006	0.00080006	0.000647592	0.000598769	0.000995977
3833403772935	383340	3772935	0.000374613	0.00034637	0.000576144	0.000576144	0.000277096	0.000277096	0.000131299	0.000131299	0.000356217	0.000356217	0.00023162	4.69805E-05	0.000159063	0.00017096	0.000788053	0.000788053	0.000636808	0.000588797	0.000979391
3833503772935	383350	3772935	0.000369178	0.00034134	0.000567784	0.000567784	0.00027375	0.00027375	0.000129394	0.000129394	0.000351049	0.000351049	0.000228259	4.62988E-05	0.000156756	0.00016842	0.00078295	0.00078295	0.000633874	0.000586085	0.000974879
3833603772935	383360	3772935	0.000364087	0.00033664	0.000559955	0.000559955	0.00026931	0.00026931	0.00012761	0.00012761	0.000346209	0.000346209	0.000225112	4.56604E-05	0.000154594	0.00016615	0.000777547	0.000777547	0.000630509	0.000582974	0.000969705
3833703772935	383370	3772935	0.000364519	0.00033704	0.000560619	0.000560619	0.000269629	0.000269629	0.000127761	0.000127761	0.000346619	0.000346619	0.000225379	4.57145E-05	0.000154777	0.00016635	0.000778248	0.000778248	0.000635772	0.00058784	0.000977799
3833803772935	383380	3772935	0.000370127	0.00034222	0.000569244	0.000569244	0.00027377	0.00027377	0.000129727	0.000129727	0.000351951	0.000351951	0.000228846	4.64178E-05	0.000157159	0.00016915	0.000786252	0.000786252	0.000648714	0.000599806	0.000997702
3833903772935	383390	3772935	0.000375735	0.00034741	0.000577869	0.000577869	0.000277926	0.000277926	0.000131692	0.000131692	0.000357284	0.000357284	0.000232313	4.71211E-05	0.00015954	0.00017147	0.000796558	0.000796558	0.000660016	0.000610256	0.001015085
3834003772935	383400	3772935	0.000376856	0.00034844	0.000579594	0.000579594	0.00027855	0.00027855	0.000132085	0.000132085	0.00035835	0.00035835	0.000233007	4.72618E-05	0.000160016	0.00017198	0.00080016	0.00080016	0.000663726	0.000613686	0.001020791
3834103772935	383410	3772935	0.000377719	0.00034924	0.00058092	0.00058092	0.00027939	0.00027939	0.000132388	0.000132388	0.000359171	0.000359171	0.00023354	4.737E-05	0.000160382	0.00017238	0.000803562	0.000803562	0.000666055	0.00061584	0.001024373
3834203772935	383420	3772935	0.000377805	0.00034932	0.000581053	0.000581053	0.00027945	0.00027945	0.000132418	0.000132418	0.000359253	0.000359253	0.00023354	4.73808E-05	0.000160419	0.00017241	0.000805463	0.000805463	0.000666573	0.000616318	0.001025169
3834303772935	383430	3772935	0.000376856	0.00034844	0.000579594	0.000579594	0.00027855	0.00027855	0.000132085	0.000132085	0.00035835	0.00035835	0.000233007	4.72618E-05	0.000160016	0.00017198	0.000804463	0.000804463	0.000665279	0.000615122	0.001023179
3834403772935	383440	3772935	0.000375821	0.00034749	0.000578001	0.000578001	0.000277989	0.000277989	0.000131723	0.000131723	0.000357366	0.000357366	0.000232367	4.7132E-05	0.000159576	0.00017151	0.000803162	0.000803162	0.000663294	0.000613287	0.001020127
3834503772935	383450	3772935	0.000372456	0.00034438	0.000572826	0.000572826	0.00027551	0.00027551	0.000130543	0.000130543	0.000354166	0.000354166	0.000230286	4.671E-05	0.000158148	0.00016978	0.000794157	0.000794157	0.000659067	0.000609378	0.001013625
3834603772935	383460	3772935	0.00036866	0.00034087	0.000566988	0.000566988	0.000272693	0.000272693	0.000129213	0.000129213	0.000350557	0.000350557	0.000227939	4.62339E-05	0.000156536	0.00016824	0.000783351	0.000783351	0.000654063	0.000604751	0.001005929
3834703772935	383470	3772935	0.000363052	0.00033568	0.000558363	0.000558363	0.00026854	0.00026854	0.000127247	0.000127247	0.000345224	0.000345224	0.000224472	4.55306E-05	0.000154155	0.00016586	0.000767241	0.000767241	0.000646557	0.000597811	0.000994385
3834803772935	383480	3772935	0.000352009	0.00032547	0.000541379	0.000541379	0.000260376	0.000260376	0.000123376	0.000123376	0.000334723	0.000334723	0.000217644	4.41456E-05	0.000149465	0.00016046	0.000739325	0.000739325	0.000630078	0.000582575	0.000969041
3834903772935	383490	3772935	0.000341051	0.00031534	0.000524527	0.000524527	0.000252271	0.000252271	0.000119536	0.000119536	0.000324304	0.000324304	0.000210869	4.27715E-05	0.000144813	0.00015546	0.000715211	0.000715211	0.000610666	0.000564626	0.000939186
3835003772935	383500	3772935	0.000334236	0.00030904	0.000514044	0.000514044	0.00024722	0.00024722	0.000117147	0.000117147	0.000317823	0.000317823	0.000206655	4.19167E-05	0.000141919	0.00015253	0.00069802	0.00069802	0.00059712	0.000552102	0.000918353
3835103772935	383510	3772935	0.000329145	0.00030433	0.000506215	0.000506215	0.00024346	0.00024346	0.00011536	0.00011536	0.000312982	0.000312982	0.000203508	4.12783E-05	0.000139758	0.00015021	0.000687195	0.000687195	0.000586163	0.000541971	0.000901501
3835203772935	383520	3772935	0.00032473	0.0003001	0.00049918	0.00049918	0.00024008	0.00024008	0.00011376	0.00011376	0.00030863	0.00030863	0.00020068	4.07049E-05	0.000137816	0.00014812	0.00067518	0.00067518	0.00057581	0.000532398	0.000885579
3835303772935	383530	3772935	0.000322329	0.00029803	0.000495733	0.000495733	0.000238423	0.000238423	0.000112974	0.000112974	0.000306501	0.000306501	0.000199293	4.04236E-05	0.000136863	0.00014702	0.000666383	0.000666383	0.000569512	0.000526575	0.000875892
3835403772935	383540	3772935	0.000320086	0.00029595	0.000492283	0.000492283	0.000236763	0.000236763	0.000112188	0.000112188	0.000304368	0.000304368	0.000197907	4.01422E-05	0.000135911	0.00014078	0.000657478	0.000657478	0.000562955	0.000520512	0.000865808
3835503772935	383550	3772935	0.000319655	0.00029556	0.00049162	0.00049162	0.000236444	0.000236444	0.000112037	0.000112037	0.000303958	0.000303958	0.00019764	4.00881E-05	0.000135728	0.00014581	0.000651275	0.000651275	0.000559676	0.000517481	0.000860765
3835603772935	383560	3772935	0.000320604	0.00029643	0.000493079	0.000493079	0.00023714	0.00023714	0.000112369	0.000112369	0.00030486	0.00030486	0.000198227	4.02072E-05	0.000136131	0.00014314	0.000647372	0.000647372	0.000558727	0.000516603	0.000859306
3835703772935	383570	3772935	0.000321553	0.00029731	0.000494539	0.000494539	0.000237848	0.000237848	0.000112702	0.000112702	0.000305763	0.000305763	0.000198813	4.03262E-05	0.000136534	0.00014747	0.00064407	0.00064407	0.000557606	0.000515566	0.000857581
3835803772935	383580	3772935	0.000323192	0.00029883	0.00049706	0.00049706	0.000239061	0.000239061	0.000113277	0.000113277	0.000307322	0.000307322	0.000199827	4.05318E-05	0.00013723	0.00014795	0.00064257	0.00064257	0.000557519	0.000515487	0.000857448
3835903772935	383590	3772935	0.000324831	0.00030034	0.000499581	0.000499581	0.000240273	0.000240273	0.000113851	0.000113851	0.00030888	0.00030888	0.00020084	4.07373E-05	0.000137926	0.00014824	0.00064186	0.00064186	0.000557088	0.000515088	0.000856785
3836003772935	383600	3772935	0.000326816	0.00030218	0.000502633	0.000502633	0.000241741	0.000241741	0.000114547	0.000114547	0.000310767	0.000310767	0.000202067	4.09862E-05	0.000138768	0.00014914	0.00064277	0.00064277	0.000556829	0.000514848	0.000856387
3836103772935	383610	3772935	0.000329059	0.00030425	0.000506083	0.000506083	0.0002434	0.0002434	0.000115333	0.000115333	0.0003129	0.0003129	0.000203454	4.12675E-05	0.000139721	0.00015017	0.00064547	0.00064547	0.00055657	0.000514609	0.000855989
3836203772935	383620	3772935	0.000331043	0.00030609	0.000509135	0.000509135	0.000244868	0.000244868	0.000116028	0.000116028	0.000314787	0.000314787	0.000204681	4.15164E-05	0.000140563	0.00015079	0.00064973	0.00064973	0.000555276	0.000513413	0.000853998
3836303772935	383630	3772935	0.000332337	0.00030728	0.000511125	0.000511125	0.000245825	0.000245825	0.000116482	0.000116482	0.000316018	0.000316018	0.000205481	4.16787E-05	0.000141113	0.00015169	0.00065875	0.00065875	0.000552429	0.00051078	0.000849619
3836403772935	383640	3772935	0.000333286	0.00030816	0.000512585	0.000512585	0.000246527	0.000246527	0.000116815	0.000116815	0.00031692	0.00031692	0.000206068	4.17977E-05	0.000141516	0.00015202	0.00065497	0.00065497	0.000548547	0.00050719	0.000843648
3836503772935	383650	3772935	0.000333804	0.00030864	0.000513381	0.000513381	0.00024691	0.00024691	0.000116996	0.000116996	0.000317413	0.000317413	0.000206388	4.18626E-05	0.000141736	0.00015239	0.00065878	0.00065878	0.000543801	0.000502803	0.00083635
3836603772935	383660	3772935	0.000333718	0.00030856	0.000513248	0.000513248	0.000246846	0.000246846	0.000116966	0.000116966	0.00031733	0.00031733	0.000206335	4.18518E-05	0.000141699	0.00015229	0.00065998	0.00065998	0.000538193	0.000497618	0.000827725
3836703772935	383670	3772935	0.000333373	0.00030824	0.000512717	0.000512717	0.000246591	0.000246591	0.000116845	0.000116845	0.000317002	0.000317002	0.000206122	4.18085E-05	0.000141553	0.00015142	0.00066981	0.00066981	0.000532068	0.000491954	0.000818304
3836803772935	383680	3772935	0.00033251	0.00030744	0.00051139	0.00051139	0.000245953	0.000245953	0.000116542	0.000116542	0.000316182	0.000316182	0.000205588	4.17003E-05	0.000141186	0.00015148	0.00066258	0.00066258	0.000526028	0.00048637	0.000809016
3836903772935	383690	3772935	0.000331216	0.00030624	0.0005094	0.0005094	0.000244996	0.000244996	0.000116089	0.000116089	0.000314951	0.000314951	0.000204788	4.1538E-05	0.000140637	0.00015157	0.00066248	0.00066248	0.000520334	0.000481105	0.000800258
3837003772935	383700	3772935	0.000329663	0.00030481	0.000507012	0.000507012	0.00024384	0.00024384	0.000115544	0.000115544	0.000313475	0.000313475	0.000203828	4.13433E-05	0.000139977	0.00015049	0.00066158	0.00066158	0.000514812	0.000475999	0.000791766
3837103772935	383710	3772935	0.000327937	0.00030321	0.000504358	0.000504358	0.000242571	0.000242571	0.00011494	0.00011494	0.000311834	0.000311834	0.000202761	4.11269E-05	0.000139245	0.00014961	0.00065817	0.00065817	0.000509981	0.000471532	0.000784335
3837203772935	383720	3772935	0.000326039	0.00030146	0.000501439	0.000501439	0.000241167	0.000241167	0.000114274	0.000114274	0.000310029	0.000310029	0.000201587	4.08888E-05	0.000138439	0.00014785	0.00065477	0.00065477	0.000505495	0.000467384	0.000777436
3837303772935	383730	3772935	0.000324141	0.0002997	0.00049851	0.00049851	0.00023976	0.00023976	0.000113609	0.000113609	0.000308224	0.000308224	0.000200414	4.06508E-05	0.000137633	0.00014792	0.00065127	0.00065127	0.000501267	0.000463475	0.000770934
3837403772935	383740	3772935	0.000322243	0.00029795	0.0004956	0.0004956	0.00023835	0.00023835	0.000112944	0.000112944	0.000306419	0.000306419	0.00019924	4.04127E-05	0.000136827	0.00014706	0.00064752	0.00064752	0.000497298	0.000459806	0.00076483
3837503772935	383750	3772935	0.000320431	0.00029627	0.000492814	0.000492814	0.00023701	0.00023701	0.000112309	0.000112309	0.000304696	0.000304696	0.00019812	4.01855E-05	0.000136058	0.00014626	0.00064367	0.00064367	0.000493502	0.000456296	0.000758992
3837603772935	383760	3772935	0.000318619	0.0002946	0.000490027	0.000490027	0.000235678	0.000235678	0.000111674	0.000111674	0.000302974	0.000302974	0.000197	3.99583E-05	0.000135288	0.00014509	0.00063896	0.00063896	0.000490051	0.000453105	0.000753684
3837703772935	383770	3772935	0.00031689	0.000293	0.00048737	0.00048737	0.00023442	0.00023442	0.000111069	0.000111069	0.00030133	0.00030133	0.000195933	3.97419E-05	0.000134556	0.00014421	0.00063426	0.00063426	0.000486859	0.000450153	0.000748774
3837803772935	383780	3772935	0.000315082	0.00029133	0.000484587	0.000484587	0.00023306	0.00023306	0.000110434	0.000110434	0.00029961	0.00029961	0.000194813	3.95147E-05	0.000133786	0.00014394	0.00062906	0.00062906	0.000483667	0.000447202	0.000743865
3837903772935	383790	3772935	0.000313184	0.00028957	0.000481668	0.000481668	0.00023165	0.00023165	0.000109769	0.000109769	0.00029785	0.00029785	0.00019363	3.92766E-05	0.0001329	0.00014292	0.00062358	0.00062358	0.000480561	0.00044433	0.000739088
3838003772935	383800	3772935	0.000311286	0.00028782	0.000478748	0.000478748	0.00023025	0.00023025	0.000109104	0.000109104	0.000296	0.000296	0.000192465	3.90386E-05	0.000132174	0.00014262	0.00061755	0.00061755	0.000477627	0.000441618	0.000734576
3838103772935	383810	3772935	0.000308956	0.00028566	0.000475166	0.000475166	0.00022853	0.00022853	0.000108287	0.000108287	0.00029378	0.00029378	0.000191025	3.87465E-05	0.000131185	0.00014099	0.00061045	0.00061045	0.000474262	0.000438507	0.000729401
3838203772935	383820	3772935	0.000306541	0.00028343	0.00047145	0.00047145	0.00022674	0.00022674	0.00010744	0.00010744	0.00029148	0.00029148	0.000189531	3.84435E-05	0.00013016	0.00013896	0.00060347	0.00060347	0.000470898	0.000435396	0.000724227
3838303772935	383830	3772935	0.000304643	0.00028167	0.000468531	0.000468531	0.00022534	0.00022534	0.000106775	0.000106775	0.00028968	0.00028968	0.000188358	3.82055E-05	0.000129354	0.00013903	0.000597744	0.000597744	0.000468051	0.000432763	0.000719848

			KMMass Grading / Excavation	KMDrainage / Utilities Trenching	KMFoundations / Concrete Pads	KMBuilding / Structure Construction	KMAsphalt Paving	KMArchitectural Coating	KMLandscaping or Other Finishing	KMWaterside Construction (Piles)	EWNDemolition	EWNSite Grubbing / Prep	EWNDrainage / Utilities Trenching	EWNDrainage / Utilities Trenching	EWNDrainage / Utilities Trenching	EWNFoundations / Concrete Pads	EWNBuilding / Structure Construction	EWNAsphalt Paving	EWNLandscaping or Other Finishing	EWNWaterside Construction (Piles)	ISDemolition
Unique Identifier	X (UTM)	Y (UTM)	2026	2026	2026	2026	2026	2026	2026	2026	2027	2027	2027	2028	2029	2029	2029	2029	2029	2029	2027
3830703772935	383070	3772935	0.000634793	0.000157625	0.000144665	0.000425481	0.000255198	5.17629E-05	0.000175256	0.000188366	0.00255094	0.002916491	0.003434782	0.003434782	0.003434782	0.000894086	0.002221246	0.001577224	0.001083148	0.001132509	0.000323882
3830803772935	383080	3772935	0.000640233	0.000158975	0.000145905	0.000429127	0.000257385	5.22066E-05	0.000176758	0.00018998	0.002627295	0.003003788	0.003537592	0.003537592	0.003537592	0.000920848	0.002287732	0.001624434	0.001115569	0.001166408	0.000324831
3830903772935	383090	3772935	0.000645541	0.000160293	0.000147114	0.000432685	0.000259519	5.26394E-05	0.000178223	0.000191555	0.002703046	0.003090394	0.003639589	0.003639589	0.003639589	0.000947398	0.002353693	0.00167127	0.001147734	0.001200038	0.000325608
3831003772935	383100	3772935	0.000650716	0.000161578	0.000148294	0.000436153	0.000261599	5.30613E-05	0.000179652	0.000193091	0.002779055	0.003177295	0.003741934	0.003741934	0.003741934	0.000974039	0.002419879	0.001718266	0.001180008	0.001233783	0.000326298
3831103772935	383110	3772935	0.000655891	0.000162863	0.000149473	0.000439622	0.00026368	5.34833E-05	0.00018108	0.000194626	0.0028561	0.003265381	0.003845673	0.003845673	0.003845673	0.001001043	0.002486966	0.001765902	0.001212722	0.001267988	0.000327075
3831203772935	383120	3772935	0.000661464	0.000164247	0.000150743	0.000443357	0.00026592	5.39378E-05	0.000182619	0.00019628	0.0029372	0.003358103	0.003954872	0.003954872	0.003954872	0.001029468	0.002557584	0.001816046	0.001247157	0.001303993	0.000327851
3831303772935	383130	3772935	0.000667037	0.000165631	0.000152013	0.000447093	0.000268161	5.43922E-05	0.000184158	0.000197934	0.003018818	0.003451416	0.004064769	0.004064769	0.004064769	0.001058074	0.002628653	0.001866509	0.001281813	0.001340227	0.000328628
3831403772935	383140	3772935	0.000673273	0.00016718	0.000153434	0.000451273	0.000270668	5.49007E-05	0.000185879	0.000199784	0.003107769	0.003553114	0.004184539	0.004184539	0.004184539	0.001089251	0.002706108	0.001921507	0.001319582	0.001379718	0.000329663
3831503772935	383150	3772935	0.000679908	0.000168827	0.000154946	0.00045572	0.000273335	5.54417E-05	0.000187711	0.000201753	0.003201466	0.003660237	0.004310699	0.004310699	0.004310699	0.001122091	0.002787695	0.001979439	0.001359366	0.001421315	0.000330871
3831603772935	383160	3772935	0.000686542	0.000170474	0.000156458	0.000460167	0.000276002	5.59827E-05	0.000189543	0.000203722	0.003294472	0.003766571	0.00443593	0.00443593	0.00443593	0.001154689	0.00286868	0.002036943	0.001398858	0.001462606	0.000331992
3831703772935	383170	3772935	0.000693177	0.000172122	0.00015797	0.000464614	0.000278669	5.65237E-05	0.000191374	0.00020569	0.003388082	0.003873596	0.004561974	0.004561974	0.004561974	0.001187499	0.002950192	0.002094822	0.001438605	0.001504165	0.000333028
3831803772935	383180	3772935	0.000699679	0.000173736	0.000159452	0.000468972	0.000281283	5.70539E-05	0.000193169	0.00020762	0.00347781	0.003976181	0.00468279	0.00468279	0.00468279	0.001218948	0.003028323	0.0021503	0.001476704	0.001544	0.000333977
3831903772935	383190	3772935	0.000706446	0.000175417	0.000160994	0.000473507	0.000284004	5.76057E-05	0.000195038	0.000209628	0.003569263	0.00408074	0.00480593	0.00480593	0.00480593	0.001251001	0.003107956	0.002206844	0.001515536	0.001584602	0.000334926
3832003772935	383200	3772935	0.000722103	0.000179305	0.000164562	0.000484002	0.000290298	5.88825E-05	0.000199361	0.000214274	0.003635782	0.004156791	0.004895496	0.004895496	0.004895496	0.001274316	0.003165878	0.002247973	0.00154378	0.001614133	0.000335098
3832103772935	383210	3772935	0.000749305	0.000186059	0.000170762	0.000502235	0.000301234	6.11006E-05	0.00020687	0.000222346	0.003663304	0.004188258	0.004932554	0.004932554	0.004932554	0.001283962	0.003189843	0.002264989	0.001555467	0.001626352	0.000356926
3832203772935	383220	3772935	0.00080477	0.000199831	0.000183402	0.000539411	0.000323532	6.56234E-05	0.000222183	0.000238804	0.003798931	0.00434332	0.005115173	0.005115173	0.005115173	0.001331498	0.003307941	0.002348846	0.001613055	0.001686565	0.000393335
3832303772935	383230	3772935	0.000842985	0.00020932	0.00019211	0.000565025	0.000338895	6.87395E-05	0.000232734	0.000250144	0.003873129	0.00442815	0.005215078	0.005215078	0.005215078	0.001357504	0.003372549	0.002394722	0.00164456	0.001719505	0.00041059
3832403772935	383240	3772935	0.000890223	0.00022105	0.000202876	0.000596687	0.000357885	7.25915E-05	0.000245775	0.000264161	0.003888745	0.004446004	0.005236105	0.005236105	0.005236105	0.001362977	0.003386147	0.002404377	0.00165119	0.001726438	0.000426034
3832503772935	383250	3772935	0.000947678	0.000235317	0.000215969	0.000635197	0.000380983	7.72765E-05	0.000261638	0.00028121	0.003833442	0.004382776	0.005161641	0.005161641	0.005161641	0.001343594	0.003337991	0.002370184	0.001627708	0.001701886	0.000437164
3832603772935	383260	3772935	0.000995579	0.000247211	0.000226886	0.000667304	0.000400241	8.11825E-05	0.000274863	0.000295424	0.00372551	0.004259377	0.005016313	0.005016313	0.005016313	0.001305765	0.003244009	0.00230345	0.001581879	0.001653969	0.000440011
3832703772935	383270	3772935	0.001021587	0.000253669	0.000232813	0.000684736	0.000410696	8.33033E-05	0.000282043	0.000303141	0.003643892	0.004166064	0.004906416	0.004906416	0.004906416	0.001277158	0.00317294	0.002252987	0.001547224	0.001617734	0.000437336
3832803772935	383280	3772935	0.001033131	0.000256535	0.000235443	0.000692474	0.000415337	8.42446E-05	0.00028523	0.00030656	0.003569694	0.004081233	0.004806511	0.004806511	0.004806511	0.001251152	0.003108332	0.002207111	0.001515719	0.001584793	0.000432591
3832903772935	383290	3772935	0.001037642	0.000257655	0.000236472	0.000695497	0.000417151	8.46125E-05	0.000286475	0.00030709	0.003489802	0.003989892	0.004698938	0.004698938	0.004698938	0.001223151	0.003038765	0.002157714	0.001481796	0.001549324	0.00042612
3833003772935	383300	3772935	0.001034723	0.000256931	0.000235806	0.000693541	0.000415977	8.43744E-05	0.00028567	0.00030709	0.003399988	0.003887208	0.004578005	0.004578005	0.004578005	0.001191672	0.002960559	0.002102183	0.001443661	0.001509451	0.000417492
3833103772935	383310	3772935	0.001025567	0.000254657	0.00023372	0.000687404	0.000412296	8.36279E-05	0.000283142	0.000304323	0.00331768	0.003793105	0.00446718	0.00446718	0.00446718	0.001162823	0.002888889	0.002051293	0.001408712	0.00147291	0.000407743
3833203772935	383320	3772935	0.001012033	0.000251296	0.000230635	0.000678332	0.000406855	8.25242E-05	0.000279405	0.000300307	0.003240118	0.003704428	0.004362743	0.004362743	0.004362743	0.001135638	0.002821351	0.002003337	0.001375778	0.001438475	0.000397131
3833303772935	383330	3772935	0.000995977	0.00024731	0.00022676	0.000667571	0.000400401	8.1215E-05	0.000274972	0.000295542	0.003165402	0.003619006	0.004262141	0.004262141	0.004262141	0.001109451	0.002756292	0.001957141	0.001344054	0.001405304	0.000386174
3833403772935	383340	3772935	0.000979391	0.000243191	0.000223197	0.000656454	0.000393733	7.98625E-05	0.000270393	0.00029062	0.003094224	0.003537628	0.004166301	0.004166301	0.004166301	0.001084503	0.002694313	0.001913132	0.001313831	0.001373704	0.000375735
3833503772935	383350	3772935	0.000974879	0.000242071	0.000222168	0.00065343	0.000391919	7.94946E-05	0.000269148	0.000289282	0.003051258	0.003488505	0.004108448	0.004108448	0.004108448	0.001069444	0.002656901	0.001886567	0.001295587	0.001354629	0.000370385
3833603772935	383360	3772935	0.000969705	0.000240786	0.000220989	0.000649961	0.000389838	7.90726E-05	0.000267719	0.000287746	0.003001994	0.003432181	0.004042116	0.004042116	0.004042116	0.001052178	0.00261404	0.001856107	0.001274669	0.001332758	0.000365123
3833703772935	383370	3772935	0.000977799	0.000242796	0.000222834	0.000655386	0.000393092	7.97327E-05	0.000269954	0.000290148	0.002980598	0.003407719	0.004013306	0.004013306	0.004013306	0.001044678	0.002595373	0.001842878	0.001265584	0.001323259	0.000365209
3833803772935	383380	3772935	0.000997702	0.000247738	0.00022737	0.000668727	0.000401094	8.13557E-05	0.000275449	0.000296054	0.002992245	0.003421035	0.004028988	0.004028988	0.004028988	0.001048761	0.002605515	0.001850079	0.00127053	0.00132843	0.000370299
3833903772935	383390	3772935	0.001015085	0.000252054	0.000231331	0.000680378	0.000408082	8.27731E-05	0.000280248	0.000301212	0.003010794	0.003442243	0.004053965	0.004053965	0.004053965	0.001055262	0.002621667	0.001861548	0.001278406	0.001336665	0.000374872
3834003772935	383400	3772935	0.001020791	0.000253471	0.000232631	0.000684202	0.000410376	8.32383E-05	0.000281823	0.000302905	0.002993625	0.003422613	0.004030847	0.004030847	0.004030847	0.001049244	0.002606717	0.001850933	0.001271116	0.001329043	0.000375044
3834103772935	383410	3772935	0.001024373	0.000254361	0.000233448	0.000686604	0.000411816	8.35305E-05	0.000282812	0.000303968	0.002974041	0.003400222	0.004004477	0.004004477	0.004004477	0.00104238	0.002589663	0.001838824	0.0012628	0.001320348	0.000374699
3834203772935	383420	3772935	0.001025169	0.000254558	0.000233629	0.000687137	0.000412136	8.35954E-05	0.000283032	0.000304205	0.002946346	0.003368559	0.003967186	0.003967186	0.003967186	0.001032673	0.002565548	0.0018217	0.001251041	0.001308053	0.000373578
3834303772935	383430	3772935	0.001023179	0.000254064	0.000233175	0.000685803	0.000411336	8.34331E-05	0.000282482	0.000303614	0.002905278	0.003321606	0.00391189	0.00391189	0.00391189	0.001018279	0.002529788	0.001796308	0.001233603	0.00128982	0.000371507
3834403772935	383440	3772935	0.001020127	0.000253306	0.00023248	0.000683758	0.000410109	8.31842E-05	0.00028164	0.000302708	0.002862744	0.003272976	0.003854618	0.003854618	0.003854618	0.001003371	0.002492751	0.00177001	0.001215543	0.001270937	0.000369264
3834503772935	383450	3772935	0.001013625	0.000251692	0.000230998	0.0006794	0.000407495	8.26541E-05	0.000279845	0.000300779	0.002784663	0.003183707	0.003749485	0.003749485	0.003749485	0.000976005	0.002424762	0.001721733	0.001182389	0.001236273	0.000365036
3834603772935	383460	3772935	0.001005929	0.000249781	0.000229244	0.000674241	0.000404401	8.20265E-05	0.00027772	0.000298495	0.002699854	0.003086744	0.00363529	0.00363529	0.00363529	0.000946279	0.002350913	0.001669296	0.001146378	0.001198621	0.000360377
3834703772935	383470	3772935	0.000994385	0.000246914	0.000226614	0.000666504	0.00039976	8.10852E-05	0.000274533	0.00029507	0.002592957	0.002964529	0.003491356	0.003491356	0.003491356	0.000908813	0.002257832	0.001603203	0.001100989	0.001151163	0.000354079
3834803772935	383480	3772935	0.000969041	0.000240621	0.000220838	0.000649516	0.000389572	7.90185E-05	0.000267536	0.000287549	0.002435588	0.002784609	0.003279463	0.003279463	0.003279463	0.000853656	0.002120803	0.001505903	0.001034169	0.001081298	0.000342173
3834903772935	383490	3772935	0.000939186	0.000233208	0.000214034	0.000629505	0.000377569	7.6584E-05	0.000259293	0.00027869	0.002299013	0.002628462	0.003095567	0.003095567	0.003095567	0.000805788	0.002001878	0.00142146	0.000976178	0.001020664	0.000329835
3835003772935	383500	3772935	0.000918353	0.000228035	0.000209286	0.000615542	0.000369194	7.48853E-05	0.000253542	0.000272508	0.002204971	0.002520944	0.002968942	0.002968942	0.002968942	0.000772827	0.001919991	0.001363314	0.000936247	0.000978914	0.000321725
3835103772935	383510	3772935	0.000901501	0.000223851	0.000205446	0.000604247	0.00036242	7.35112E-05	0.000248889	0.000267508	0.002126718	0.002431478	0.002863577	0.002863577	0.002863577	0.0007454	0.001851852	0.001314931	0.000903021	0.000944173	0.000315427
3835203772935	383520	3772935	0.000885579	0.000219897	0.000201817	0.000593574	0.000356018	7.22128E-05	0.000244493	0.000262783	0.002053901	0.002348226	0.00276553	0.00276553	0.00276553	0.000719878	0.001788446	0.001269909	0.000872102	0.000911845	0.000309819
3835303772935	383530	3772935	0.000875892	0.000217492	0.00019961	0.000587082	0.000352124	7.14229E-05	0.000241819	0.000259909	0.001997303	0.002283518	0.002689323	0.002689323	0.002689323	0.000700041	0.001739163	0.001234915	0.00084807	0.000886718	0.000306886
3835403772935	383540	3772935	0.000865808	0.000214987	0.000197312	0.000580322	0.00034807	7.06006E-05	0.000239035	0.000256916	0.001942086	0.002220388	0.002614974	0.002614974	0.002614974	0.000680687	0.001691083	0.001200775	0.000824624	0.000862204	0.000303952
3835503772935	383550	3772935	0.000860765	0.000213735	0.000196163	0.000576943	0.000346043	7.01894E-05	0.000237643	0.00025542	0.00189912	0.002171265	0.002557122	0.002557122	0.002557122	0.000665628	0.00165367	0.00117421	0.00080638	0.00084312	0.00030309
3835603772935	383560	3772935	0.000859306	0.000213373	0.00019583	0.000575964	0.000345456	7.00704E-05	0.00023724	0.000254987	0.001866077	0.002133486	0.002512629	0.002512629	0.002512629	0.00065047	0.001624897	0.001153779	0.00079235	0.00082859	0.00030378
3835703772935	383570	3772935	0.000857581	0.000212945	0.000195437	0.000574808	0.000344763	6.99297E-05	0.000236764	0.000254475	0.001835103	0.002098074	0.002470924	0.002470924	0.002470924	0.000643191	0.001597927	0.001134628	0.000779199	0.000814708	0.000304556
3835803772935	383580	3772935	0.000857448	0.000212912	0.000195407	0.000574719	0.000344709	6.99189E-05	0.000236727	0.000254436	0.001810773	0.002070258	0.002438164	0.002438164	0.002438164	0.000634663	0.001576741	0.001119585	0.000768868	0.000803907	0.000305937
3835903772935	383590	3772935	0.000856785	0.000212747	0.000195255	0.000574275	0.000344443	6.98648E-05	0.000236544	0.000254239	0.001789032	0.002045401	0.002408889	0.002408889	0.002408889	0.000627043	0.001557809	0.001106143	0.000759636	0.000794254	0.000307317
3836003772935	383600	3772935	0.000856387	0.000212648	0.000195165	0.000574008	0.000344283	6.98324E-05	0.000236434	0.000254121	0.001772725	0.002026758	0.002386933	0.002386933	0.002386933	0.000621328	0.001543611	0.001096061	0.000752712	0.00078705	0.00030887
3836103772935	383610	3772935	0.000855989	0.000212549	0.000195074	0.000573741	0.000344123	6.97999E-05	0.000236324	0.000254003	0.001762631	0.002015217	0.002373342	0.002373342	0.002373342	0.00061779	0.001534821	0.001089819	0.000748426	0.000782533	0.000310682
3836203772935	383620	3772935	0.000853998	0.000212055	0.00019462	0.000572407	0.000343322	6.96376E-05	0.000235774	0.000253412	0.001755125	0.002006635	0.002363235	0.002363235	0.002363235	0.000615159	0.001528285	0.001085178	0.000745239	0.00077920	0.000312062
3836303772935	383630	3772935	0.000849619	0.000210968	0.000193622	0.000569472	0.000341562	6.92805E-05	0.000234566	0.000252113	0.0017453	0.001995094	0.002349643	0.002349643	0.002349643	0.000611621	0.001519495	0.001078937	0.000740953	0.00077472	0.000312666
3836403772935	383640	3772935	0.000843648	0.000209485	0.000192262	0.00056547	0.000339162	6.87936E-05	0.000232917	0.000250341	0.001735454	0.001984145	0.002336748	0.002336748	0.002336748	0.000608264	0.001511156	0.001073016	0.000736887	0.000770468	0.000312839
3836503772935	383650	3772935	0.00083635	0.000207673	0.000190599	0.000560578	0.000336228	6.81985E-05	0.000230902	0.000248175	0.001724755	0.001971914	0.002322343	0.002322343	0.002322343	0.000604515	0.001501841	0.001066401	0.000732344	0.00076571	0.000312494
3836603772935	383660	3772935	0.000827725	0.000205531	0.000188633	0.000554797	0.00033276	6.74952E-05	0.000228521	0.000245616	0.001711555	0.001956822	0.002304569	0.002304569	0.002304569	0.000599888	0.001490346	0.00105824	0.000726739	0.000759858	0.000311717
3836703772935	383670	3772935	0.000818304	0.000203192	0.000186486	0.000548482	0.000328973	6.6727E-05	0.00022592	0.00024282	0.001697751	0.001941039	0.002285982	0.002285982	0.002285982	0.0005905	0.001478326	0.001049705	0.000720878	0.00075372	0.000310423
3836803772935	383680	3772935	0.000809016	0.000200886	0.000184369	0.000542257	0.000325239	6.59696E-05	0.000223356	0.000240064	0.001679892	0.001920621	0.002261935	0.002261935	0.002261935	0.00058879	0.001462775	0.001038662	0.000713295	0.000745801	0.000308784
3836903772935	383690	3772935	0.000800258	0.000198711	0.000182373	0.000536387	0.000321718	6.52555E-05	0.000220938	0.000237465	0.001660479	0.001898427	0.002235797	0.002235797	0.002235797	0.000581986	0.001445872	0.00102666	0.000705052	0.000737183	0.0003068
3837003772935	383700	3772935	0.000791766	0.000196602	0.000180438	0.000530695	0.000318304	6.4563E-05	0.000218593	0.000234945	0.001639342	0.00187426	0.002207336	0.002207336	0.002207336	0.000574578	0.001427466	0.001013591	0.000696077	0.00072779	0.000304556
3837103772935	383710	3772935	0.000784335	0.000194757	0.000178745	0.000525714	0.000315317	6.39571E-05	0.000216542	0.00023274	0.001611819	0.001842794	0.002170277	0.002170277	0.002170277	0.000564931	0.001403501	0.000996574	0.000684391	0.0007155	0.000302399
3837203772935	383720	3772935	0.000777436	0.000193044	0.000177172	0.000521089	0.000312543	6.33944E-05	0.000214637	0.000230693	0.001585246	0.001812413	0.002134497	0.002134497	0.002134497	0.000555618	0.001380362	0.000980144	0.000673107	0.00070378	0.000300415
3837303772935	383730	3772935	0.000770934	0.000191429	0.000175691	0.000516731	0.000309929	6.28643E-05	0.000212842	0.000228764	0.001559622	0.001783117	0.002099995	0.002099995	0.002099995	0.000546636	0.00135805	0.000964301	0.000662227	0.000692406	0.000298431
3837403772935	383740	3772935	0.00076483	0.000189914	0.0001743	0.00051264	0.000307475	6.23665E-05	0.000211157	0.000226952	0.001534861	0.001754807	0.002066654	0.002066654	0.002066654	0.000537958	0.001336489	0.000948991	0.000651713	0.000681413	0.000296619
3837503772935	383750	3772935	0.000758992	0.000188464	0.000172969	0.000508727	0.000305128	6.18905E-05	0.000209545	0.00022522	0.00151079	0.001727286	0.002034243	0.002034243	0.002034243	0.000529521	0.001315529	0.000934108	0.000641493	0.000670727	0.000294893
3837603772935	383760	3772935	0.000753684	0.000187146	0.000171759	0.000505169	0.000302994	6.14577E-05	0.000208079	0.000223645	0.00148482	0.001697596	0.001999276	0.001999276	0.001999276	0.000520419	0.001292916	0.000918052	0.000630466	0.000659197	0.000293168
3837703772935	383770	3772935	0.000748774	0.000185927	0.000170641	0.000501879	0.000301021	6.10573E-05	0.000206724	0.000222188	0.001460059	0.001669286	0.001965935	0.001965935	0.001965935	0.00051174	0.001271355	0.000902742	0.000619952	0.000648204	0.000291615
3837803772935	383780	3772935	0.000743865	0.000184708	0.000169522	0.000498588	0.000299047	6.0657E-05	0.000205368	0.000220731	0.001433572	0.001639003	0.001930271	0.001930271	0.001930271	0.000502457	0.001248291	0.000886365	0.000608705	0.000636445	0.000290062
3837903772935	383790	3772935	0.000739088	0.000183522	0.000168433	0.000495386	0.000297126	6.02675E-05	0.00020405	0.000219314	0.001405532	0.001606945	0.001892516	0.001892516	0.001892516	0.000492629	0.001223875	0.000869028	0.000596799	0.00062399	0.000288595
3838003772935	383800	3772935	0.000734576	0.000182402	0.000167405	0.000492362	0.000295313	5.98996E-05	0.000202804	0.000217975	0.001378441	0.001575972	0.001856039	0.001856039	0.001856039	0.000483134	0.001200286	0.000852278	0.000585297	0.00061197	0.000287129
3838103772935	383810	3772935	0.000729401	0.000181117	0.000166226	0.000488894	0.000293232	5.94776E-05	0.000201375	0.00021644	0.001345052	0.001537799	0.001811082	0.001811082	0.001811082	0.000471431	0.001171212	0.000831634	0.000571119	0.000597146	0.000285834
3838203772935	383820	3772935	0.000724227	0.000179832	0.000165046	0.000485425	0.000291152	5.90556E-05	0.000199947	0.000214904	0.001312698	0.001500809	0.001767518	0.001767518	0.001767518	0.00046009	0.00114304	0.00081163	0.000557382	0.000582783	0.000284454
3838303772935	383830	3772935	0.000719848	0.000178744	0.000164048	0.00048249	0.000289392	5.86986E-05	0.000198738	0.000213605	0.001288368	0.001472992	0.001734758	0.001734758	0.001734758	0.000451564	0.001121854	0.000796587	0.000547051	0.000571981	0.000283074

			ISDrainage / Utilities Trenching	ISDrainage / Utilities Trenching	ISAsphalt Paving	ISAsphalt Paving	SVDemolition	SVSite Grubbing / Prep	SVMass Grading / Excavation	SVMass Grading / Excavation	SVDrainage / Utilities Trenching	SVFoundations / Concrete Pads	SVBuilding / Structure Construction	SVBuilding / Structure Construction	SVAsphalt Paving	SVAsphalt Paving	SVArchitectural Coating	SVArchitectural Coating	SVLandscaping or Other Finishing	SVLandscaping or Other Finishing	MDemolition
Unique Identifier	X (UTM)	Y (UTM)	2027	2028	2027	2028	2027	2027	2027	2028	2028	2028	2028	2029	2028	2029	2028	2029	2028	2029	2027
3830703772935	383070	3772935	0.000173766	0.000173766	0.000200254	0.000200254	0.006877353	0.002740611	0.008913637	0.008913637	0.004600032	0.001784293	0.012399598	0.012399598	0.004773765	0.004773765	0.001075271	0.001075271	0.003640583	0.003640583	0.000487204
3830803772935	383080	3772935	0.000174275	0.000174275	0.00020084	0.00020084	0.007220189	0.002877231	0.009357983	0.009357983	0.004829344	0.00187324	0.013094206	0.013094206	0.005011738	0.005011738	0.001128873	0.001128873	0.003822066	0.003822066	0.000492984
3830903772935	383090	3772935	0.000174692	0.000174692	0.000201321	0.000201321	0.007566278	0.003015146	0.009806544	0.009806544	0.005060831	0.001963031	0.013792461	0.013792461	0.005251968	0.005251968	0.001182984	0.001182984	0.004005271	0.004005271	0.000498679
3831003772935	383100	3772935	0.000175062	0.000175062	0.000201747	0.000201747	0.007915827	0.003154441	0.01025959	0.01025959	0.005294633	0.002053719	0.01449036	0.01449036	0.0054946	0.0054946	0.001237636	0.001237636	0.004190308	0.004190308	0.000504373
3831103772935	383110	3772935	0.000175479	0.000175479	0.000202227	0.000202227	0.008269875	0.003295528	0.010718466	0.010718466	0.005531443	0.002145575	0.015184612	0.015184612	0.005740355	0.005740355	0.001292991	0.001292991	0.004377726	0.004377726	0.000510067
3831203772935	383120	3772935	0.000175895	0.000175895	0.000202707	0.000202707	0.008636518	0.003441635	0.011193666	0.011193666	0.005776678	0.002240699	0.015883311	0.015883311	0.005994852	0.005994852	0.001350316	0.001350316	0.004571812	0.004571812	0.000516193
3831303772935	383130	3772935	0.000176312	0.000176312	0.000203188	0.000203188	0.009001153	0.003586941	0.011666265	0.011666265	0.006020571	0.002335302	0.016554706	0.016554706	0.006247956	0.006247956	0.001407326	0.001407326	0.004764834	0.004764834	0.000522319
3831403772935	383140	3772935	0.000176867	0.000176867	0.000203828	0.000203828	0.009382329	0.003738839	0.012160301	0.012160301	0.006275527	0.002434195	0.017218986	0.017218986	0.00651254	0.00651254	0.001466923	0.001466923	0.004966613	0.004966613	0.000529134
3831503772935	383150	3772935	0.000177515	0.000177515	0.000204575	0.000204575	0.009760736	0.003889633	0.012650749	0.012650749	0.006528631	0.002532371	0.017824567	0.017824567	0.006775204	0.006775204	0.001526087	0.001526087	0.005166926	0.005166926	0.000536295
3831603772935	383160	3772935	0.000178117	0.000178117	0.000205268	0.000205268	0.010107102	0.004027659	0.013099669	0.013099669	0.006760303	0.002622234	0.01830848	0.01830848	0.007015626	0.007015626	0.001580241	0.001580241	0.005350278	0.005350278	0.000543456
3831703772935	383170	3772935	0.000178673	0.000178673	0.000205908	0.000205908	0.010292361	0.004101485	0.013339781	0.013339781	0.006884217	0.002670299	0.018263122	0.018263122	0.00714422	0.00714422	0.001609206	0.001609206	0.005448346	0.005448346	0.000550704
3831803772935	383180	3772935	0.000179182	0.000179182	0.000206495	0.000206495	0.010400112	0.004144423	0.013479435	0.013479435	0.006956288	0.002698254	0.017907458	0.017907458	0.007219012	0.007219012	0.001626053	0.001626053	0.005505385	0.005505385	0.000557864
3831903772935	383190	3772935	0.000179691	0.000179691	0.000207082	0.000207082	0.01047499	0.004174262	0.013576484	0.013576484	0.007006372	0.002717681	0.017741855	0.017741855	0.007270988	0.007270988	0.00163776	0.00163776	0.005545022	0.005545022	0.000565112
3832003772935	383200	3772935	0.000179783	0.000179783	0.000207188	0.000207188	0.010304057	0.004106145	0.013354939	0.013354939	0.00689204	0.002673333	0.016882266	0.016882266	0.007152338	0.007152338	0.001611035	0.001611035	0.005454537	0.005454537	0.0005721
3832103772935	383210	3772935	0.000191494	0.000191494	0.000220684	0.000220684	0.009982604	0.003978047	0.012938309	0.012938309	0.006677031	0.002589934	0.015707213	0.015707213	0.006929209	0.006929209	0.001560776	0.001560776	0.005284373	0.005284373	0.000572186
3832203772935	383220	3772935	0.000211028	0.000211028	0.000243196	0.000243196	0.009828694	0.003916715	0.012738829	0.012738829	0.006574086	0.002550003	0.014756196	0.014756196	0.006822376	0.006822376	0.001536712	0.001536712	0.0052029	0.0052029	0.000677271
3832303772935	383230	3772935	0.000220286	0.000220286	0.000253864	0.000253864	0.009633539	0.003838946	0.012485891	0.012485891	0.006443553	0.002499371	0.013830615	0.013830615	0.006686913	0.006686913	0.0015062	0.0015062	0.005099593	0.005099593	0.000726535
3832403772935	383240	3772935	0.000228571	0.000228571	0.000263413	0.000263413	0.009361914	0.003730703	0.012133841	0.012133841	0.006261872	0.002428899	0.012850871	0.012850871	0.00649837	0.00649837	0.001463731	0.001463731	0.004955806	0.004955806	0.000771054
3832503772935	383250	3772935	0.000234542	0.000234542	0.000270294	0.000270294	0.008975409	0.003576682	0.011632899	0.011632899	0.006003352	0.002328622	0.011809404	0.011809404	0.006230086	0.006230086	0.001403301	0.001403301	0.004751207	0.004751207	0.000811086
3832603772935	383260	3772935	0.00023607	0.00023607	0.000272055	0.000272055	0.008605307	0.003429197	0.011153214	0.011153214	0.005755802	0.002232601	0.010889871	0.010889871	0.005973187	0.005973187	0.001345436	0.001345436	0.00455529	0.00455529	0.000831361
3832703772935	383270	3772935	0.000234635	0.000234635	0.000270401	0.000270401	0.008371882	0.003336178	0.010850675	0.010850675	0.005599672	0.00217204	0.010177297	0.010177297	0.00581116	0.00581116	0.00130894	0.00130894	0.004431724	0.004431724	0.000840334
3832803772935	383280	3772935	0.000232089	0.000232089	0.000267467	0.000267467	0.008166623	0.003254382	0.010584642	0.010584642	0.005462381	0.002118787	0.009535074	0.009535074	0.005668684	0.005668684	0.001276848	0.001276848	0.004323069	0.004323069	0.000844389
3832903772935	383290	3772935	0.000228618	0.000228618	0.000263466	0.000263466	0.007945239	0.003166162	0.01029771	0.01029771	0.005314305	0.00206135	0.008919532	0.008919532	0.005515016	0.005515016	0.001242235	0.001242235	0.004205878	0.004205878	0.000843613
3833003772935	383300	3772935	0.000223989	0.000223989	0.000258132	0.000258132	0.007690153	0.00306451	0.009967097	0.009967097	0.005143687	0.001995169	0.008317954	0.008317954	0.005337953	0.005337953	0.001202352	0.001202352	0.004070846	0.004070846	0.00083671
3833103772935	383310	3772935	0.000218758	0.000218758	0.000252104	0.000252104	0.007428839	0.002960377	0.009628411	0.009628411	0.004968903	0.001927373	0.007762	0.007762	0.005156568	0.005156568	0.001161496	0.001161496	0.003932517	0.003932517	0.00082653
3833203772935	383320	3772935	0.000213065	0.000213065	0.000245543	0.000245543	0.007153961	0.002850839	0.009272145	0.009272145	0.004785046	0.001856057	0.007246247	0.007246247	0.004965767	0.004965767	0.001118519	0.001118519	0.003787008	0.003787008	0.000814365
3833303772935	383330	3772935	0.000207186	0.000207186	0.000238768	0.000238768	0.006865934	0.002736061	0.008898838	0.008898838	0.004592394	0.00178133	0.006770427	0.006770427	0.004765839	0.004765839	0.001073486	0.001073486	0.003634539	0.003634539	0.000801682
3833403772935	383340	3772935	0.000201585	0.000201585	0.000232313	0.000232313	0.006574654	0.002619986	0.008521315	0.008521315	0.004397567	0.001705759	0.006339699	0.006339699	0.004563654	0.004563654	0.001027944	0.001027944	0.003480347	0.003480347	0.000790639
3833503772935	383350	3772935	0.000198715	0.000198715	0.000229006	0.000229006	0.006358461	0.002533834	0.00824111	0.00824111	0.004252963	0.001649669	0.006016053	0.006016053	0.004413588	0.004413588	0.000994143	0.000994143	0.003365904	0.003365904	0.000792105
3833603772935	383360	3772935	0.000195892	0.000195892	0.000225752	0.000225752	0.006128496	0.002442193	0.007943056	0.007943056	0.004099147	0.001590006	0.00571224	0.00571224	0.004253963	0.004253963	0.000958188	0.000958188	0.00324417	0.00324417	0.000793227
3833703772935	383370	3772935	0.000195938	0.000195938	0.000225805	0.000225805	0.005978462	0.002382405	0.007748599	0.007748599	0.003998794	0.00155108	0.005501723	0.005501723	0.00414982	0.00414982	0.00093473	0.00093473	0.003164748	0.003164748	0.000807204
3833803772935	383380	3772935	0.000198669	0.000198669	0.000228953	0.000228953	0.005907736	0.002354221	0.007656931	0.007656931	0.003951487	0.001532731	0.00537374	0.00537374	0.004100727	0.004100727	0.000923672	0.000923672	0.003127308	0.003127308	0.000835503
3833903772935	383390	3772935	0.000201122	0.000201122	0.00023178	0.00023178	0.005837701	0.002326312	0.00756616	0.00756616	0.003904644	0.001514561	0.005259721	0.005259721	0.004052114	0.004052114	0.000912722	0.000912722	0.003090235	0.003090235	0.000865354
3834003772935	383400	3772935	0.000201215	0.000201215	0.000231887	0.000231887	0.005688151	0.002266717	0.007372331	0.007372331	0.003804615	0.001475761	0.005097943	0.005097943	0.003948307	0.003948307	0.00088934	0.00088934	0.00301107	0.00301107	0.000882178
3834103772935	383410	3772935	0.00020103	0.00020103	0.000231673	0.000231673	0.005536041	0.002206101	0.007175183	0.007175183	0.003702873	0.001436297	0.00494657	0.00494657	0.003842723	0.003842723	0.000865558	0.000865558	0.002930549	0.002930549	0.000897622
3834203772935	383420	3772935	0.000200428	0.000200428	0.00023098	0.00023098	0.005373412	0.002141294	0.006964401	0.006964401	0.003594096	0.001394103	0.004798043	0.004798043	0.003729837	0.003729837	0.000840131	0.000840131	0.00284446	0.00284446	0.000909959
3834303772935	383430	3772935	0.000199317	0.000199317	0.0002297	0.0002297	0.005192997	0.002069399	0.006730569	0.006730569	0.003473422	0.001347296	0.004646403	0.004646403	0.003604606	0.003604606	0.000811923	0.000811923	0.002748956	0.002748956	0.000918069
3834403772935	383440	3772935	0.000198114	0.000198114	0.000228313	0.000228313	0.005017565	0.001999489	0.006503194	0.006503194	0.003356082	0.001301781	0.004505792	0.004505792	0.003482834	0.003482834	0.000784494	0.000784494	0.002656089	0.002656089	0.00092523
3834503772935	383450	3772935	0.000195845	0.000195845	0.000225699	0.000225699	0.004789815	0.001908731	0.00620801	0.00620801	0.003203747	0.001242692	0.004335919	0.004335919	0.003324746	0.003324746	0.000748885	0.000748885	0.002535528	0.002535528	0.000923591
3834603772935	383460	3772935	0.000193346	0.000193346	0.000222818	0.000222818	0.004561303	0.00181767	0.005911839	0.005911839	0.003050903	0.001183406	0.004169872	0.004169872	0.00316613	0.00316613	0.000713158	0.000713158	0.002414563	0.002414563	0.00091945
3834703772935	383470	3772935	0.000189967	0.000189967	0.000218924	0.000218924	0.004308224	0.001716819	0.005583827	0.005583827	0.002881627	0.001117746	0.00398906	0.00398906	0.002990461	0.002990461	0.000673589	0.000673589	0.002280594	0.002280594	0.000907889
3834803772935	383480	3772935	0.000183579	0.000183579	0.000211563	0.000211563	0.003987533	0.001589024	0.005168184	0.005168184	0.002667128	0.001034544	0.003759333	0.003759333	0.00276786	0.00276786	0.000623449	0.000623449	0.002110833	0.002110833	0.000875621
3834903772935	383490	3772935	0.00017696	0.00017696	0.000203934	0.000203934	0.003707811	0.001477555	0.00480564	0.00480564	0.002480031	0.000961972	0.00355602	0.00355602	0.002573696	0.002573696	0.000579715	0.000579715	0.00196276	0.00196276	0.000843181
3835003772935	383500	3772935	0.000172609	0.000172609	0.00019892	0.00019892	0.003504904	0.001396697	0.004542656	0.004542656	0.002344314	0.000909329	0.003408026	0.003408026	0.002432854	0.002432854	0.00054799	0.00054799	0.00185535	0.00185535	0.000825236
3835103772935	383510	3772935	0.00016923	0.00016923	0.000195026	0.000195026	0.003335908	0.001329353	0.004323623	0.004323623	0.002231278	0.000865484	0.003284135	0.003284135	0.002315549	0.002315549	0.000521568	0.000521568	0.001765891	0.001765891	0.000812726
3835203772935	383520	3772935	0.000166221	0.000166221	0.000191559	0.000191559	0.003183106	0.001268461	0.004125578	0.004125578	0.002129073	0.00082584	0.00317065	0.00317065	0.002209484	0.002209484	0.000497677	0.000497677	0.001685003	0.001685003	0.000801337
3835303772935	383530	3772935	0.000164647	0.000164647	0.000189745	0.000189745	0.003063522	0.001220807	0.003970586	0.003970586	0.002049087	0.000794814	0.003081267	0.003081267	0.002126477	0.002126477	0.00047898	0.00047898	0.0016217	0.0016217	0.000796247
3835403772935	383540	3772935	0.000163073	0.000163073	0.000187931	0.000187931	0.002951203	0.001176049	0.003825012	0.003825012	0.001973962	0.000765674	0.002995531	0.002995531	0.002048514	0.002048514	0.000461419	0.000461419	0.001562244	0.001562244	0.00079038
3835503772935	383550	3772935	0.000162611	0.000162611	0.000187398	0.000187398	0.002862899	0.001140859	0.003710562	0.003710562	0.001914898	0.000742764	0.002926959	0.002926959	0.00198722	0.00198722	0.000447613	0.000447613	0.001515499	0.001515499	0.000789258
3835603772935	383560	3772935	0.000162981	0.000162981	0.000187824	0.000187824	0.00279245	0.001112785	0.003619254	0.003619254	0.001867776	0.000724486	0.00287075	0.00287075	0.001938318	0.001938318	0.000436598	0.000436598	0.001478206	0.001478206	0.000791933
3835703772935	383570	3772935	0.000163397	0.000163397	0.000188305	0.000188305	0.002726567	0.001086532	0.003533865	0.003533865	0.00182371	0.000707393	0.002816409	0.002816409	0.001892588	0.001892588	0.000426298	0.000426298	0.001443331	0.001443331	0.000794435
3835803772935	383580	3772935	0.000164138	0.000164138	0.000189158	0.000189158	0.002671273	0.001064497	0.003462199	0.003462199	0.001786726	0.000693048	0.002768649	0.002768649	0.001854207	0.001854207	0.000417652	0.000417652	0.001414061	0.001414061	0.000798835
3835903772935	383590	3772935	0.000164879	0.000164879	0.000190012	0.000190012	0.002620062	0.00104409	0.003395825	0.003395825	0.001752472	0.000679761	0.002722757	0.002722757	0.00181866	0.00181866	0.000409646	0.000409646	0.001386952	0.001386952	0.000802976
3836003772935	383600	3772935	0.000165712	0.000165712	0.000190972	0.000190972	0.00257681	0.001026854	0.003339766	0.003339766	0.001723542	0.00066854	0.002681934	0.002681934	0.001788637	0.001788637	0.000402883	0.000402883	0.001364056	0.001364056	0.000808067
3836103772935	383610	3772935	0.000166684	0.000166684	0.000192092	0.000192092	0.002541931	0.001012954	0.00329456	0.00329456	0.001700213	0.000659491	0.002646626	0.002646626	0.001764427	0.001764427	0.00039743	0.00039743	0.001345592	0.001345592	0.000813761
3836203772935	383620	3772935	0.000167425	0.000167425	0.000192946	0.000192946	0.002511274	0.001000737	0.003254826	0.003254826	0.001679707	0.000651537	0.002613896	0.002613896	0.001743146	0.001743146	0.000392637	0.000392637	0.001329363	0.001329363	0.000818161
3836303772935	383630	3772935	0.000167749	0.000167749	0.000193319	0.000193319	0.002478748	0.000987776	0.003212669	0.003212669	0.001657952	0.000643098	0.002579388	0.002579388	0.001720569	0.001720569	0.000387551	0.000387551	0.001312146	0.001312146	0.000819283
3836403772935	383640	3772935	0.000167841	0.000167841	0.000193426	0.000193426	0.002448367	0.000975669	0.003173294	0.003173294	0.001637631	0.000635216	0.002546837	0.002546837	0.001699481	0.001699481	0.000382801	0.000382801	0.001296063	0.001296063	0.000818592
3836503772935	383650	3772935	0.000167656	0.000167656	0.000193212	0.000193212	0.002418194	0.000963646	0.003134187	0.003134187	0.00161745	0.000627388	0.002514997	0.002514997	0.001678537	0.001678537	0.000378084	0.000378084	0.001280091	0.001280091	0.000815573
3836603772935	383660	3772935	0.000167239	0.000167239	0.000192732	0.000192732	0.002386153	0.000950877	0.003092659	0.003092659	0.001596018	0.000619075	0.002482357	0.002482357	0.001656296	0.001656296	0.000373074	0.000373074	0.00126313	0.00126313	0.000810137
3836703772935	383670	3772935	0.000166545	0.000166545	0.000191932	0.000191932	0.002354873	0.000938412	0.003052117	0.003052117	0.001575096	0.000610959	0.00245105	0.00245105	0.001634584	0.001634584	0.000368183	0.000368183	0.001246571	0.001246571	0.000802804
3836803772935	383680	3772935	0.000165666	0.000165666	0.000190918	0.000190918	0.002319233	0.00092421	0.003005924	0.003005924	0.001551257	0.000601713	0.00241672	0.00241672	0.001609845	0.001609845	0.000362611	0.000362611	0.001227705	0.001227705	0.000793572
3836903772935	383690	3772935	0.000164601	0.000164601	0.000189692	0.000189692	0.002282485	0.000909566	0.002958296	0.002958296	0.001526678	0.000592179	0.002381856	0.002381856	0.001584338	0.001584338	0.000356866	0.000356866	0.001208252	0.001208252	0.000783046
3837003772935	383700	3772935	0.000163397	0.000163397	0.000188305	0.000188305	0.002243593	0.000894067	0.002907888	0.002907888	0.001500664	0.00058208	0.00234557	0.00234557	0.001557341	0.001557341	0.000350785	0.000350785	0.001187664	0.001187664	0.000771485
3837103772935	383710	3772935	0.00016224	0.00016224	0.000186971	0.000186971	0.002195427	0.000874873	0.002845461	0.002845461	0.001468448	0.000569592	0.002300922	0.002300922	0.001523908	0.001523908	0.000343254	0.000343254	0.001162167	0.001162167	0.000760873
3837203772935	383720	3772935	0.000161176	0.000161176	0.000185744	0.000185744	0.002148645	0.000856231	0.002784828	0.002784828	0.001437157	0.000557455	0.002257521	0.002257521	0.001491435	0.001491435	0.00033594	0.00033594	0.001137403	0.001137403	0.000750348
3837303772935	383730	3772935	0.000160111	0.000160111	0.000184517	0.000184517	0.00210297	0.000838029	0.00272563	0.00272563	0.001406607	0.000545605	0.002215008	0.002215008	0.001459731	0.001459731	0.000328799	0.000328799	0.001113225	0.001113225	0.000739994
3837403772935	383740	3772935	0.000159139	0.000159139	0.000183397	0.000183397	0.002058472	0.000820297	0.002667956	0.002667956	0.001376843	0.00053406	0.002173296	0.002173296	0.001428844	0.001428844	0.000321841	0.000321841	0.001089669	0.001089669	0.000729641
3837503772935	383750	3772935	0.000158213	0.000158213	0.00018233	0.00018233	0.002015012	0.000802978	0.002611628	0.002611628	0.001347774	0.000522784	0.002132207	0.002132207	0.001398677	0.001398677	0.000315046	0.000315046	0.001066663	0.001066663	0.000719719
3837603772935	383760	3772935	0.000157287	0.000157287	0.000181263	0.000181263	0.001969061	0.000784667	0.002552071	0.002552071	0.001317039	0.000510862	0.002088805	0.002088805	0.001366781	0.001366781	0.000307862	0.000307862	0.001042338	0.001042338	0.000711005
3837703772935	383770	3772935	0.000156454	0.000156454	0.000180303	0.000180303	0.001924701	0.000766989	0.002494577	0.002494577	0.001287368	0.000499353	0.002046737	0.002046737	0.001335989	0.001335989	0.000300926	0.000300926	0.001018856	0.001018856	0.000702809
3837803772935	383780	3772935	0.000155621	0.000155621	0.00017943	0.00017943	0.001878888	0.000748733	0.0024352	0.0024352	0.001256725	0.000487468	0.002003157	0.002003157	0.001304189	0.001304189	0.000293763	0.000293763	0.000994605	0.000994605	0.000695303
3837903772935	383790	3772935	0.000154834	0.000154834	0.000178436	0.000178436	0.001831968	0.000730035	0.002374387	0.002374387	0.001225342	0.000475294	0.00195851	0.00195851	0.001271621	0.001271621	0.000286427	0.000286427	0.000969767	0.000969767	0.000688315
3838003772935	383800	3772935	0.000154047	0.000154047	0.000177529	0.000177529	0.001786777	0.000712027	0.002315816	0.002315816	0.001195116	0.00046357	0.001915375	0.001915375	0.001240253	0.001240253	0.000279362	0.000279362	0.000945845	0.000945845	0.000681671
3838103772935	383810	3772935	0.000153353	0.000153353	0.000176729	0.000176729	0.001735705	0.000691675	0.002249622	0.002249622	0.001160955	0.000450319	0.001866726	0.001866726	0.001204802	0.001204802	0.000271377	0.000271377	0.00091881	0.00091881	0.000675287
3838203772935	383820	3772935	0.000152612	0.000152612	0.000175875	0.000175875	0.00168657	0.000672095	0.002185939	0.002185939	0.00112809	0.000437572	0.001819588	0.001819588	0.001170696	0.001170696	0.000263694	0.000263694	0.0008928	0.0008928	0.000668902
3838303772935	383830	3772935	0.000151872	0.000151872	0.000175022	0.000175022	0.001646709	0.00065621	0.002134275	0.002134275	0.001101428	0.00042723	0.001780989	0.001780989	0.001143027	0.001143027	0.000257462	0.000257462	0.000871699	0.000871699	0.000662604

			MSite Grubbing / Prep	MMass Grading / Excavation	MMass Grading / Excavation	MDrainage / Utilities Trenching	MFoundations / Concrete Pads	MBuilding / Structure Construction	MAsphalt Paving	MLandscaping or Other Finishing	MWaterside Construction (Piles)	RSSWRestriping South Valley	RSSWRestriping Silver Lake Boulevard	RSSWDemolition	RSSWPlacing Base	RSSWForm	Child Risk				
Unique Identifier	X (UTM)	Y (UTM)	2027	2027	2028	2028	2028	2028	2028	2028	2028	2029	2029	2029	2029	2029	3rd Trimester	0<2	2<16	Total	per million
3830703772935	383070	3772935	0.000450472	0.000749305	0.000749305	0.000360378	0.000170762	0.00046328	0.000301234	0.00020687	0.000222346	0.00312031	0.000397185	0.001184062	0.000107671	0.000234182	2.1778E-08	4.67992E-07	6.9314E-07	1.18291E-06	1.18290786
3830803772935	383080	3772935	0.000455817	0.000758195	0.000758195	0.000364654	0.000172788	0.000468776	0.000304808	0.000209325	0.000224984	0.003155551	0.000409452	0.001219341	0.000110879	0.00024116	2.1923E-08	4.70346E-07	7.2263E-07	1.2149E-06	1.21489828
3830903772935	383090	3772935	0.000461082	0.000766953	0.000766953	0.000368866	0.000174783	0.000474191	0.000308329	0.000211743	0.000227582	0.003177716	0.000422136	0.001255626	0.000114178	0.000248336	2.20618E-08	4.72517E-07	7.5225E-07	1.24683E-06	1.24682921
3831003772935	383100	3772935	0.000466347	0.000775711	0.000775711	0.000373078	0.000176779	0.000479605	0.000311849	0.000214161	0.000230181	0.003187958	0.000435326	0.001293282	0.000117602	0.000255784	2.21966E-08	4.74598E-07	7.8205E-07	1.27884E-06	1.27884117
3831103772935	383110	3772935	0.000471612	0.000784468	0.000784468	0.00037729	0.000178775	0.00048502	0.00031537	0.000216578	0.00023278	0.00318784	0.0004492	0.001332766	0.000121193	0.000263593	2.23315E-08	4.76678E-07	8.121E-07	1.31111E-06	1.3111122
3831203772935	383120	3772935	0.000477276	0.000793889	0.000793889	0.000381821	0.000180922	0.000490845	0.000319158	0.000219179	0.000235575	0.003181642	0.000464236	0.001375358	0.000125066	0.000272017	2.24745E-08	4.78926E-07	8.4314E-07	1.34454E-06	1.34453917
3831303772935	383130	3772935	0.00048294	0.00080331	0.00080331	0.000386352	0.000183069	0.00049667	0.000322945	0.00022178	0.000238371	0.003164317	0.000479987	0.001419869	0.000129113	0.00028082	2.26151E-08	4.81114E-07	8.7384E-07	1.37757E-06	1.37757287
3831403772935	383140	3772935	0.000489242	0.000813793	0.000813793	0.000391393	0.000185458	0.000503151	0.000327159	0.000224674	0.000241482	0.003144542	0.000497464	0.001469132	0.000133593	0.000290563	2.27728E-08	4.83696E-07	9.0588E-07	1.41235E-06	1.41235006
3831503772935	383150	3772935	0.000495863	0.000824806	0.000824806	0.00039669	0.000187968	0.00050996	0.000331587	0.000227715	0.00024475	0.003117152	0.000516519	0.001522509	0.000138447	0.00030112	2.29371E-08	4.86464E-07	9.3759E-07	1.44699E-06	1.44699072
3831603772935	383160	3772935	0.000502484	0.00083582	0.00083582	0.000401987	0.000190478	0.00051677	0.000336014	0.000230756	0.000248018	0.003075831	0.000536468	0.001578262	0.000143516	0.000312147	2.30938E-08	4.89085E-07	9.6649E-07	1.47867E-06	1.47867301
3831703772935	383170	3772935	0.000509185	0.000846966	0.000846966	0.000407348	0.000193018	0.000523661	0.000340495	0.000233833	0.000251325	0.003021701	0.000557697	0.001637213	0.000148877	0.000323806	2.32466E-08	4.91633E-07	9.8246E-07	1.49734E-06	1.49734319
3831803772935	383180	3772935	0.000515806	0.000857979	0.000857979	0.000412645	0.000195528	0.00053047	0.000344923	0.000236873	0.000254593	0.002943604	0.000579789	0.001698084	0.000154412	0.000335845	2.33067E-08	4.93088E-07	9.9132E-07	1.50772E-06	1.50771849
3831903772935	383190	3772935	0.000522507	0.000869125	0.000869125	0.000418005	0.000198068	0.000537362	0.000349404	0.000239951	0.000257901	0.002788032	0.000603132	0.001762063	0.00016023	0.000348499	2.44826E-08	5.05629E-07	1.0006E-06	1.53071E-06	1.53071458
3832003772935	383200	3772935	0.000528968	0.000879873	0.000879873	0.000423174	0.000200517	0.000544007	0.000353725	0.000242918	0.00026109	0.002545803	0.000626713	0.001826042	0.000166048	0.000361152	2.58741E-08	5.24447E-07	9.8942E-07	1.53974E-06	1.53974084
3832103772935	383210	3772935	0.000529048	0.000880006	0.000880006	0.000423238	0.000200547	0.000544089	0.000353778	0.000242955	0.000261129	0.002313492	0.000637759	0.001850445	0.000168267	0.000365979	2.69644E-08	5.43273E-07	9.6529E-07	1.53553E-06	1.53552926
3832203772935	383220	3772935	0.00062621	0.001041623	0.001041623	0.000500968	0.000237379	0.000644014	0.000418751	0.000287574	0.000309087	0.002156089	0.000668664	0.001971273	0.000179254	0.000389876	2.79881E-08	5.66744E-07	9.6617E-07	1.5609E-06	1.56090157
3832303772935	383230	3772935	0.00067176	0.001117389	0.001117389	0.000537408	0.000254645	0.000690858	0.00044921	0.000308492	0.00033157	0.002015362	0.000729641	0.0021378	0.000194397	0.000422812	2.85449E-08	5.79525E-07	9.5675E-07	1.56482E-06	1.56481563
3832403772935	383240	3772935	0.000712922	0.001185858	0.001185858	0.000570338	0.000270249	0.000733191	0.000476736	0.000327395	0.000351887	0.001874193	0.000764685	0.002239892	0.000203681	0.000443003	2.90518E-08	5.92211E-07	9.383E-07	1.55956E-06	1.55956091
3832503772935	383250	3772935	0.000749936	0.001247426	0.001247426	0.000599949	0.00028428	0.000771257	0.000501488	0.000344393	0.000370156	0.001724818	0.000791214	0.002317306	0.00021072	0.000458314	2.9442E-08	6.03451E-07	9.0789E-07	1.54079E-06	1.54078737
3832603772935	383260	3772935	0.000768683	0.001278609	0.001278609	0.000614946	0.000291386	0.000790537	0.000514023	0.000353002	0.000379409	0.001589434	0.000803987	0.002350941	0.000213779	0.000464966	2.9543E-08	6.08168E-07	8.7399E-07	1.5117E-06	1.51170188
3832703772935	383270	3772935	0.000776979	0.001292409	0.001292409	0.000621583	0.000294531	0.000799069	0.000519571	0.000356812	0.000383504	0.001487785	0.000817326	0.00238421	0.000216804	0.000471546	2.94407E-08	6.06958E-07	8.4981E-07	1.48621E-06	1.48621139
3832803772935	383280	3772935	0.000780728	0.001298645	0.001298645	0.000624583	0.000295952	0.000802925	0.000522078	0.000358534	0.000385355	0.001399801	0.000830754	0.002416107	0.000219704	0.000477855	2.91897E-08	6.02022E-07	8.2788E-07	1.45909E-06	1.45909252
3832903772935	383290	3772935	0.000780011	0.001297451	0.001297451	0.000624008	0.00029568	0.000802187	0.000521598	0.000358204	0.000385	0.00131769	0.00084186	0.002440328	0.000221907	0.000482645	2.88391E-08	5.94752E-07	8.0466E-07	1.42825E-06	1.42824687
3833003772935	383300	3772935	0.000773629	0.001286836	0.001286836	0.000618903	0.000293261	0.000795623	0.000517331	0.000355274	0.00038185	0.001238679	0.000849392	0.002453306	0.000223087	0.000485212	2.83602E-08	5.84569E-07	7.7875E-07	1.39168E-06	1.39167737
3833103772935	383310	3772935	0.000764216	0.001271178	0.001271178	0.000611373	0.000289693	0.000785943	0.000511036	0.000350951	0.000377204	0.001167519	0.000857848	0.002467839	0.000224409	0.000488086	2.78421E-08	5.7314E-07	7.5334E-07	1.35432E-06	1.35432065
3833203772935	383320	3772935	0.000752968	0.001252469	0.001252469	0.000602374	0.000285429	0.000774375	0.000503515	0.000345785	0.000371652	0.001102852	0.000866572	0.002482554	0.000225747	0.000490997	2.73057E-08	5.61012E-07	7.279E-07	1.31622E-06	1.31621742
3833303772935	383330	3772935	0.000741241	0.001232963	0.001232963	0.000592993	0.000280984	0.000762315	0.000495673	0.0003404	0.000365864	0.00104394	0.000874939	0.002495989	0.000226968	0.000493654	2.67772E-08	5.48821E-07	7.0241E-07	1.27801E-06	1.27800817
3833403772935	383340	3772935	0.000731031	0.001215979	0.001215979	0.000584824	0.000277113	0.000751814	0.000488845	0.000335711	0.000360825	0.000990991	0.000882829	0.002508054	0.000228065	0.00049604	2.62899E-08	5.3746E-07	6.7761E-07	1.24136E-06	1.24136378
3833503772935	383350	3772935	0.000732387	0.001218234	0.001218234	0.000585909	0.000277627	0.000753209	0.000489752	0.000336334	0.000361494	0.000952592	0.000897864	0.002539952	0.000230966	0.000502349	2.61004E-08	5.32817E-07	6.6061E-07	1.21953E-06	1.21952583
3833603772935	383360	3772935	0.000733424	0.001219959	0.001219959	0.000586739	0.00027802	0.000754275	0.000490445	0.00033681	0.000362006	0.000916613	0.000908821	0.002561065	0.000232886	0.000506524	2.59041E-08	5.2816E-07	6.4265E-07	1.19671E-06	1.19671232
3833703772935	383370	3772935	0.000746347	0.001241455	0.001241455	0.000597077	0.000282919	0.000767566	0.000499087	0.000342745	0.000368384	0.000893474	0.000926477	0.002601097	0.000236526	0.000514442	2.60077E-08	5.30393E-07	6.3257E-07	1.18898E-06	1.18897537
3833803772935	383380	3772935	0.000772512	0.001284978	0.001284978	0.00061801	0.000292838	0.000794475	0.000516584	0.000354761	0.000381299	0.000882405	0.000952917	0.002666264	0.000242452	0.000527331	2.64072E-08	5.39154E-07	6.3071E-07	1.19627E-06	1.1962714
3833903772935	383390	3772935	0.000800113	0.001330889	0.001330889	0.00064009	0.000303301	0.000822861	0.000535041	0.000367436	0.000394923	0.000873846	0.00097888	0.002732162	0.000248444	0.000540364	2.68103E-08	5.47637E-07	6.2961E-07	1.20406E-06	1.20405807
3834003772935	383400	3772935	0.000815669	0.001356764	0.001356764	0.000652535	0.000309197	0.000838858	0.000545443	0.00037458	0.0004026	0.000857554	0.000989747	0.002758942	0.000250879	0.00054566	2.69362E-08	5.50071E-07	6.2054E-07	1.19754E-06	1.19754283
3834103772935	383410	3772935	0.000829948	0.001380515	0.001380515	0.000663958	0.00031461	0.000853544	0.000554992	0.000381137	0.000409648	0.000842354	0.000997042	0.002777678	0.000252583	0.000549366	2.70327E-08	5.51839E-07	6.1116E-07	1.19003E-06	1.19002713
3834203772935	383420	3772935	0.000841355	0.00139949	0.00139949	0.000673084	0.000318934	0.000865275	0.00056262	0.000386376	0.000415279	0.000826859	0.000999304	0.002784167	0.000253173	0.000550649	2.70684E-08	5.52333E-07	6.0046E-07	1.17986E-06	1.17986447
3834303772935	383430	3772935	0.000848854	0.001411963	0.001411963	0.000679083	0.000321777	0.000872987	0.000567634	0.000389819	0.00041898	0.000809799	0.000994898	0.002773657	0.000252218	0.000548571	2.70206E-08	5.51224E-07	5.8758E-07	1.16582E-06	1.16582115
3834403772935	383440	3772935	0.000855475	0.001422976	0.001422976	0.00068438	0.000324287	0.000879796	0.000572062	0.00039286	0.000422248	0.000793713	0.000988377	0.002758302	0.000250821	0.000545534	2.69561E-08	5.49778E-07	5.7486E-07	1.1516E-06	1.15159791
3834503772935	383450	3772935	0.000853959	0.001420455	0.001420455	0.000683167	0.000323712	0.000878238	0.000571048	0.000392164	0.0004215	0.000771016	0.000967744	0.002705291	0.000246001	0.000535049	2.67189E-08	5.45227E-07	5.5604E-07	1.12798E-06	1.1279841
3834603772935	383460	3772935	0.00085013	0.001414086	0.001414086	0.000680104	0.000322261	0.0008743	0.000568488	0.000390405	0.00041961	0.000747995	0.000943419	0.0026425	0.000240291	0.000522631	2.64386E-08	5.39919E-07	5.3654E-07	1.10289E-06	1.10289354
3834703772935	383470	3772935	0.000839441	0.001396306	0.001396306	0.000671553	0.000318209	0.000863306	0.00056134	0.000385496	0.000414334	0.000721107	0.000909715	0.002554301	0.000232271	0.000505187	2.60207E-08	5.32017E-07	5.1352E-07	1.07155E-06	1.07155447
3834803772935	383480	3772935	0.000809606	0.001346679	0.001346679	0.000647685	0.000306899	0.000832623	0.000541389	0.000371795	0.000399608	0.000684184	0.000855437	0.002409161	0.000219073	0.000476481	2.52207E-08	5.16361E-07	4.8146E-07	1.02305E-06	1.02304704
3834903772935	383490	3772935	0.000779612	0.001296787	0.001296787	0.000623689	0.000295529	0.000801776	0.000521332	0.000358021	0.000384803	0.000652042	0.000807143	0.002280107	0.000207337	0.000450957	2.44241E-08	5.0021E-07	4.532E-07	9.7783E-07	0.97783039
3835003772935	383500	3772935	0.000763019	0.001269188	0.001269188	0.000610415	0.000289239	0.000784712	0.000510236	0.000350401	0.000376614	0.000629581	0.000774809	0.002194741	0.000199575	0.000434073	2.38983E-08	4.89574E-07	4.3344E-07	9.46909E-07	0.94690911
3835103772935	383510	3772935	0.000751452	0.001249948	0.001249948	0.000601162	0.000284855	0.000772816	0.000502501	0.000345089	0.000370904	0.000610987	0.00074831	0.002125279	0.000193258	0.000420335	2.34766E-08	4.81175E-07	4.1714E-07	9.21796E-07	0.921796
3835203772935	383520	3772935	0.000740922	0.001232432	0.001232432	0.000592738	0.000280863	0.000761987	0.00049546	0.000340254	0.000365707	0.00059392	0.000723657	0.002060295	0.000187349	0.000407483	2.30799E-08	4.73351E-07	4.0224E-07	8.98672E-07	0.89867215
3835303772935	383530	3772935	0.000736216	0.001224604	0.001224604	0.000588973	0.000279079	0.000757147	0.000492312	0.000338092	0.000363384	0.000580764	0.000705048	0.002011762	0.000182936	0.000397884	2.28253E-08	4.68671E-07	3.9089E-07	8.82389E-07	0.88238914
3835403772935	383540	3772935	0.000730791	0.001215581	0.001215581	0.000584633	0.000277023	0.000751568	0.000488685	0.000335601	0.000360706	0.000568072	0.000686648	0.001963322	0.000178531	0.000388303	2.25649E-08	4.63883E-07	3.7999E-07	8.66438E-07	0.86643758
3835503772935	383550	3772935	0.000729754	0.001213856	0.001213856	0.000583803	0.000276629	0.000750501	0.000487992	0.000335125	0.000360195	0.000558273	0.000672862	0.001927402	0.000175265	0.000381199	2.242E-08	4.61614E-07	3.7171E-07	8.55746E-07	0.85574604
3835603772935	383560	3772935	0.000732227	0.001217969	0.001217969	0.000585782	0.000277567	0.000753045	0.000489645	0.000336261	0.000361415	0.000550718	0.000662829	0.001901536	0.000172913	0.000376084	2.23635E-08	4.61237E-07	3.6546E-07	8.49061E-07	0.84906074
3835703772935	383570	3772935	0.00073454	0.001221817	0.001221817	0.000587632	0.000278444	0.000755424	0.00049119	0.000337323	0.000362557	0.000543575	0.00065336	0.001877042	0.000170685	0.000371239	2.23122E-08	4.6088E-07	3.596E-07	8.42788E-07	0.84278798
3835803772935	383580	3772935	0.000738609	0.001228584	0.001228584	0.000590887	0.000279986	0.000759608	0.000493913	0.000339191	0.000364565	0.000537849	0.000646334	0.001859219	0.000169065	0.000367714	2.23118E-08	4.6151E-07	3.5495E-07	8.38773E-07	0.83877342
3835903772935	383590	3772935	0.000742438	0.001234954	0.001234954	0.00059395	0.000281437	0.000763546	0.000496473	0.00034095	0.000366455	0.000532536	0.000640022	0.001843133	0.000167602	0.000364533	2.23165E-08	4.62126E-07	3.507E-07	8.35145E-07	0.83514454
3836003772935	383600	3772935	0.000747144	0.001242782	0.001242782	0.000597716	0.000283222	0.000768386	0.000499621	0.000343111	0.000368778	0.000528316	0.000635526	0.001832074	0.000166596	0.000362345	2.23503E-08	4.63206E-07	3.4736E-07	8.32921E-07	0.83292127
3836103772935	383610	3772935	0.000752409	0.00125154	0.00125154	0.000601928	0.000285217	0.000773801	0.000503141	0.000345529	0.000371377	0.000525394	0.000633055	0.00182659	0.000166098	0.000361261	2.24118E-08	4.64671E-07	3.45E-07	8.32086E-07	0.83208603
3836203772935	383620	3772935	0.000756478	0.001258307	0.001258307	0.000605182	0.00028676	0.000777985	0.000505862	0.000347397	0.000373385	0.000522944	0.000631119	0.001822477	0.000165724	0.000360447	2.24648E-08	4.65747E-07	3.4297E-07	8.31185E-07	0.83118501
3836303772935	383630	3772935	0.000757515	0.001260032	0.001260032	0.000606012	0.000287153	0.000779051	0.000506555	0.000347874	0.000373897	0.000519963	0.000627785	0.00181416	0.000164967	0.000358802	2.24718E-08	4.65784E-07	3.4041E-07	8.2867E-07	0.82866955
3836403772935	383640	3772935	0.000756877	0.001258971	0.001258971	0.000605501	0.000286911	0.000778395	0.000506129	0.00034758	0.000373582	0.000517071	0.000624152	0.001804837	0.00016412	0.000356959	2.2461E-08	4.65305E-07	3.3789E-07	8.25656E-07	0.82565639
3836503772935	383650	3772935	0.000754085	0.001254326	0.001254326	0.000603268	0.000285852	0.000775524	0.000504262	0.000346298	0.000372204	0.000514001	0.000619597	0.001792864	0.000163031	0.000354591	2.24273E-08	4.64256E-07	3.3514E-07	8.21825E-07	0.8218249
3836603772935	383660	3772935	0.000749059	0.001245967	0.001245967	0.000599247	0.000283947	0.000770355	0.000500901	0.00034399	0.000369723	0.000510459	0.000613731	0.001777052	0.000161593	0.000351463	2.23603E-08	4.62466E-07	3.3194E-07	8.16766E-07	0.81676578
3836703772935	383670	3772935	0.000742278	0.001234688	0.001234688	0.000593823	0.000281377	0.000763382	0.000496367	0.000340877	0.000366376	0.000506947	0.000607211	0.0017523	0.000159972	0.000347938	2.22799E-08	4.60336E-07	3.2861E-07	8.11228E-07	0.81122828
3836803772935	383680	3772935	0.000733743	0.00122049	0.00122049	0.000586994	0.000278141	0.000754603	0.000490659	0.000336957	0.000362163	0.00050252	0.000599142	0.001736929	0.000157945	0.000343528	2.21752E-08	4.57772E-07	3.2461E-07	8.04554E-07	0.80455433
3836903772935	383690	3772935	0.000724011	0.001204302	0.001204302	0.000579208	0.000274452	0.000744595	0.000484151	0.000332487	0.00035736	0.000497797	0.000590418	0.001712434	0.000155717	0.000338683	2.20612E-08	4.55008E-07	3.2033E-07	7.97402E-07	0.79740157
3837003772935	383700	3772935	0.000713321	0.001186521	0.001186521	0.000570657	0.0002704	0.000733601	0.000477003	0.000327578	0.000352083	0.000492603	0.000581367	0.001686934	0.000153398	0.00033364	2.19358E-08	4.52059E-07	3.1574E-07	7.89733E-07	0.78973298
3837103772935	383710	3772935	0.000703509	0.0011702	0.0011702	0.000562807	0.000266681	0.00072351	0.000470441	0.000323073	0.00034724	0.000485667	0.000570589	0.001656772	0.000150656	0.000327675	2.17859E-08	4.48927E-07	3.1018E-07	7.80896E-07	0.78089639
3837203772935	383720	3772935	0.000693777	0.001154012	0.001154012	0.000555022	0.000262991	0.000713501	0.000463933	0.000318603	0.000342437	0.000478878	0.000560138	0.001627434	0.000147988	0.000321872	2.16395E-08	4.45828E-07	3.0479E-07	7.72255E-07	0.77225472
3837303772935	383730	3772935	0.000684204	0.001138089	0.001138089	0.000547363	0.000259363	0.000703657	0.000457532	0.000314207	0.000337712	0.000472179	0.000550074	0.0015991	0.000145411	0.000316268	2.14961E-08	4.42809E-07	2.9954E-07	7.6384E-07	0.76384009
3837403772935	383740	3772935	0.000674632	0.001122166	0.001122166	0.000539705	0.000255734	0.000693812	0.000451131	0.000309811	0.000332987	0.000465538	0.000540517	0.001572046	0.000142951	0.000310918	2.13544E-08	4.39856E-07	2.9442E-07	7.55629E-07	0.75562905
3837503772935	383750	3772935	0.000665458	0.001106907	0.001106907	0.000532366	0.000252257	0.000684377	0.000444996	0.000305598	0.000328459	0.000458926	0.000531376	0.001546272	0.000140608	0.0003058	2.12139E-08	4.36985E-07	2.8944E-07	7.47638E-07	0.74763785
3837603772935	383760	3772935	0.000657401	0.001093505	0.001093505	0.000525921	0.000249202	0.000676091	0.000439609	0.000301898	0.000324482	0.000451813	0.000521789	0.001519401	0.000138164	0.000300505	2.10685E-08	4.34128E-07	2.8424E-07	7.39439E-07	0.73943935
3837703772935	383770	3772935	0.000649823	0.001080899	0.001080899	0.000519858	0.00024633	0.000668297	0.000434541	0.000298418	0.000320742	0.000444848	0.000512619	0.00149381	0.000135837	0.000295444	2.09285E-08	4.31412E-07	2.7926E-07	7.31604E-07	0.73160391
3837803772935	383780	3772935	0.000642882	0.001069355	0.001069355	0.000514306	0.000243699	0.00066116	0.0004299	0.000295231	0.000317316	0.000437558	0.000503061	0.001467213	0.000133418	0.000290184	2.07806E-08	4.28581E-07	2.7411E-07	7.23468E-07	0.72346825
3837903772935	383790	3772935	0.000636421	0.001058607	0.001058607	0.000509137	0.000241249	0.000654515	0.000425579	0.000292264	0.000314127	0.000429972	0.000493147	0.001439428	0.000130892	0.000284688	2.06248E-08	4.25653E-07	2.688E-07	7.15077E-07	0.71507683
3838003772935	383800	3772935	0.000630279	0.00104839	0.00104839	0.000504223	0.000238921	0.000648198	0.000421472	0.000289443	0.000311095	0.000422594	0.000483559	0.001412648	0.000128457	0.000279392	2.04734E-08	4.22801E-07	2.6368E-07	7.06956E-07	0.70695579
3838103772935	383810	3772935	0.000624375	0.001038571	0.001038571	0.0004995	0.000236683	0.000642127	0.000417524	0.000286732	0.000308181	0.000414034	0.000472186	0.001380568	0.000125539	0.000273047	2.029E-08	4.19372E-07	2.5776E-07	6.97422E-07	0.69742198
3838203772935	383820	3772935	0.000618472	0.001028752	0.001028752	0.000494778	0.000234446	0.000636056	0.000413577	0.000284021	0.000305268	0.000405711	0.00046108	0.001349309	0.000122697	0.000266865	2.01055E-08	4.15898E-07	2.5202E-07	6.88023E-07	0.68802343
3838303772935	383830	3772935	0.000612649	0.001019066	0.001019066	0.000490119	0.000232238	0.000630067	0.000409682	0.000281347	0.000302393	0.000398982	0.000452505	0.00132518	0.000120503	0.000262093	1.99568E-08	4.13091E-07	2.4743E-07	6.80483E-07	0.68048298

			EGIODemolition	EGIOSite Grubbing / Prep	EGIOMass Grading / Excavation	EGIOMass Grading / Excavation	EGIODrainage / Utilities Trenching	EGIODrainage / Utilities Trenching	EGIOFoundations / Concrete Pads	EGIOFoundations / Concrete Pads	EGIOBuilding / Structure Construction	EGIOBuilding / Structure Construction	EGIOAsphalt Paving	EGIOArchitectural Coating	EGIOLandscaping or Other Finishing	EGIOWaterside Construction (Piles)	HIWaterside Construction (Landscaping)	HIWaterside Construction (Landscaping)	KMDemolition	KMSite Grubbing / Prep	KMMass Grading / Excavation
Unique Identifier	X (UTM)	Y (UTM)	2025	2025	2025	2026	2026	2027	2026	2027	2026	2027	2027	2027	2027	2027	2025	2026	2025	2025	2025
3838403772935	383840	3772935	0.000303694	0.0002808	0.000467072	0.000467072	0.000224638	0.000224638	0.000106442	0.000106442	0.000288781	0.000288781	0.000187771	3.80864E-05	0.000128951	0.000138597	0.000594642	0.000594642	0.000466239	0.000431088	0.000717061
3838503772935	383850	3772935	0.000302745	0.00027992	0.000465612	0.000465612	0.000223936	0.000223936	0.00010611	0.00010611	0.000287878	0.000287878	0.000187184	3.79674E-05	0.000128548	0.000138164	0.00059114	0.00059114	0.000464686	0.000429652	0.000714673
3838603772935	383860	3772935	0.000301796	0.00027904	0.000464153	0.000464153	0.000223234	0.000223234	0.000105777	0.000105777	0.000286976	0.000286976	0.000186598	3.78484E-05	0.000128145	0.000137731	0.000587038	0.000587038	0.000462874	0.000427977	0.000711886
3838703772935	383870	3772935	0.000302831	0.00028	0.000465745	0.000465745	0.000224	0.000224	0.00010614	0.00010614	0.00028796	0.00028796	0.000187238	3.79782E-05	0.000128584	0.000138203	0.000582635	0.000582635	0.000461235	0.000426461	0.000709365
3838803772935	383880	3772935	0.000302054	0.00027928	0.000464551	0.000464551	0.000223425	0.000223425	0.000105868	0.000105868	0.000287222	0.000287222	0.000186758	3.78809E-05	0.000128255	0.000137849	0.000576932	0.000576932	0.000459078	0.000424467	0.000706048
3838903772935	383890	3772935	0.000295066	0.00027282	0.000453803	0.000453803	0.000218256	0.000218256	0.000103419	0.000103419	0.000280577	0.000280577	0.000182437	3.70044E-05	0.000125287	0.00013466	0.000567727	0.000567727	0.000454074	0.00041984	0.000698352
3839003772935	383900	3772935	0.000291097	0.00026915	0.000447699	0.000447699	0.000215321	0.000215321	0.000102028	0.000102028	0.000276803	0.000276803	0.000179983	3.65067E-05	0.000123602	0.000132848	0.000557621	0.000557621	0.000448811	0.000414974	0.000690258
3839103772935	383910	3772935	0.000287732	0.00026604	0.000442524	0.000442524	0.000212832	0.000212832	0.000100848	0.000100848	0.000273603	0.000273603	0.000177902	3.60847E-05	0.000122173	0.000131313	0.000548215	0.000548215	0.000443979	0.000410507	0.000682827
3829703772945	382970	3772945	0.000425602	0.00039352	0.000654564	0.000654564	0.000314812	0.000314812	0.000149171	0.000149171	0.000404703	0.000404703	0.000263146	5.33751E-05	0.000180714	0.000194233	0.000635265	0.000635265	0.000387813	0.000358575	0.000596445
3829803772945	382980	3772945	0.000426206	0.00039407	0.000655493	0.000655493	0.000315259	0.000315259	0.000149382	0.000149382	0.000405277	0.000405277	0.00026352	5.34509E-05	0.00018097	0.000194508	0.000646872	0.000646872	0.000390315	0.000360888	0.000600293
3829903772945	382990	3772945	0.00042681	0.00039463	0.000656422	0.000656422	0.000315706	0.000315706	0.000149594	0.000149594	0.000405852	0.000405852	0.000263893	5.35266E-05	0.000181227	0.000194784	0.000652875	0.000652875	0.000393162	0.000363521	0.000604672
3830003772945	383000	3772945	0.000427328	0.00039511	0.000657218	0.000657218	0.000316089	0.000316089	0.000149775	0.000149775	0.000406344	0.000406344	0.000264213	5.35915E-05	0.000181447	0.00019502	0.000658679	0.000658679	0.00039601	0.000366153	0.000609051
3830103772945	383010	3772945	0.000427846	0.00039559	0.000658014	0.000658014	0.000316471	0.000316471	0.000149957	0.000149957	0.000406836	0.000406836	0.000264533	5.36564E-05	0.000181666	0.000195256	0.000664482	0.000664482	0.000398943	0.000368866	0.000613562
3830203772945	383020	3772945	0.000428363	0.00039607	0.00065881	0.00065881	0.000316854	0.000316854	0.000150138	0.000150138	0.000407328	0.000407328	0.000264853	5.37214E-05	0.000181886	0.000195493	0.000670386	0.000402049	0.000371737	0.000618339	
3830303772945	383030	3772945	0.000428881	0.00039655	0.000659606	0.000659606	0.000317237	0.000317237	0.00015032	0.00015032	0.000407821	0.000407821	0.000265173	5.37863E-05	0.000182106	0.000195729	0.000676189	0.000676189	0.000405241	0.000374689	0.000623249
3830403772945	383040	3772945	0.000429312	0.00039695	0.00066027	0.00066027	0.000317556	0.000317556	0.000150471	0.000150471	0.000408231	0.000408231	0.00026544	5.38404E-05	0.000182289	0.000195926	0.000681992	0.000681992	0.000408433	0.000377641	0.000628158
3830503772945	383050	3772945	0.000429657	0.00039726	0.0006608	0.0006608	0.000317812	0.000317812	0.000150592	0.000150592	0.000408559	0.000408559	0.000265653	5.38837E-05	0.000182436	0.000196083	0.000687796	0.000687796	0.000411626	0.000380592	0.000633068
3830603772945	383060	3772945	0.000430089	0.00039766	0.000661464	0.000661464	0.000318131	0.000318131	0.000150743	0.000150743	0.000408969	0.000408969	0.00026592	5.39378E-05	0.000182619	0.00019628	0.000693699	0.000693699	0.00041499	0.000383703	0.000638243
3830703772945	383070	3772945	0.000430607	0.00039814	0.00066226	0.00066226	0.000318514	0.000318514	0.000150925	0.000150925	0.000409461	0.000409461	0.00026624	5.40027E-05	0.000182839	0.000196516	0.000699702	0.000699702	0.000418528	0.000386974	0.000643683
3830803772945	383080	3772945	0.000431038	0.00039854	0.000662923	0.000662923	0.000318833	0.000318833	0.000151076	0.000151076	0.000409872	0.000409872	0.000266507	5.40568E-05	0.000183022	0.000196713	0.000705806	0.000705806	0.000422151	0.000390324	0.000649256
3830903772945	383090	3772945	0.000431297	0.00039878	0.000663321	0.000663321	0.000319024	0.000319024	0.000151166	0.000151166	0.000410118	0.000410118	0.000266667	5.40892E-05	0.000183132	0.000196831	0.000711709	0.000711709	0.000425602	0.000393515	0.000654564
3831003772945	383100	3772945	0.000431469	0.00039894	0.000663587	0.000663587	0.000319152	0.000319152	0.000151227	0.000151227	0.000410282	0.000410282	0.000266774	5.41109E-05	0.000183205	0.00019691	0.000717613	0.000717613	0.00042914	0.000396786	0.000660004
3831103772945	383110	3772945	0.000431642	0.0003991	0.000663852	0.000663852	0.000319279	0.000319279	0.000151287	0.000151287	0.000410446	0.000410446	0.00026688	5.41325E-05	0.000183278	0.000196989	0.000723416	0.000723416	0.000432591	0.000399977	0.000665312
3831203772945	383120	3772945	0.000431901	0.00039934	0.00066425	0.00066425	0.000319471	0.000319471	0.000151378	0.000151378	0.000410692	0.000410692	0.00026704	5.4165E-05	0.000183388	0.000197107	0.000729419	0.000729419	0.000436301	0.000403407	0.000671018
3831303772945	383130	3772945	0.000432073	0.0003995	0.000664516	0.000664516	0.000319599	0.000319599	0.000151439	0.000151439	0.000410856	0.000410856	0.000267147	5.41866E-05	0.000183462	0.000197186	0.000735323	0.000735323	0.000440011	0.000406837	0.000676723
3831403772945	383140	3772945	0.000432418	0.00039982	0.000665046	0.000665046	0.000319854	0.000319854	0.00015156	0.00015156	0.000411184	0.000411184	0.00026736	5.42299E-05	0.000183608	0.000197343	0.000741526	0.000741526	0.000444066	0.000410586	0.00068296
3831503772945	383150	3772945	0.000432936	0.0004003	0.000665843	0.000665843	0.000320237	0.000320237	0.000151741	0.000151741	0.000411676	0.000411676	0.000267681	5.42948E-05	0.000183828	0.000197579	0.00074783	0.00074783	0.000448293	0.000414495	0.000689462
3831603772945	383160	3772945	0.000433367	0.00040069	0.000666506	0.000666506	0.000320556	0.000320556	0.000151892	0.000151892	0.000412087	0.000412087	0.000267947	5.43489E-05	0.000184011	0.000197776	0.000753834	0.000753834	0.000452521	0.000418404	0.000695963
3831703772945	383170	3772945	0.000433799	0.00040109	0.000667169	0.000667169	0.000320875	0.000320875	0.000152043	0.000152043	0.000412497	0.000412497	0.000268214	5.4403E-05	0.000184194	0.000197973	0.000759737	0.000759737	0.000456921	0.000422472	0.000702731
3831803772945	383180	3772945	0.000433971	0.00040125	0.000667435	0.000667435	0.000321002	0.000321002	0.000152104	0.000152104	0.000412661	0.000412661	0.000268321	5.44247E-05	0.000184267	0.000198052	0.00076504	0.00076504	0.000461148	0.000426381	0.000709232
3831903772945	383190	3772945	0.000434058	0.00040133	0.000667568	0.000667568	0.000321066	0.000321066	0.000152134	0.000152134	0.000412743	0.000412743	0.000268374	5.44355E-05	0.000184304	0.000198091	0.000761738	0.000761738	0.000465549	0.00043045	0.000716
3832003772945	383200	3772945	0.000436042	0.00040317	0.000670619	0.000670619	0.000322534	0.000322534	0.00015283	0.00015283	0.00041463	0.00041463	0.000269601	5.46843E-05	0.000185147	0.000198997	0.000881807	0.000881807	0.000470639	0.000435156	0.000723828
3832103772945	383210	3772945	0.000440873	0.00040763	0.00067805	0.00067805	0.000326108	0.000326108	0.000154523	0.000154523	0.000419224	0.000419224	0.000272588	5.52903E-05	0.000187198	0.000201202	0.00093974	0.00093974	0.000482114	0.000445766	0.000741476
3832203772945	383220	3772945	0.000447948	0.00041418	0.000688931	0.000688931	0.000331341	0.000331341	0.000157003	0.000157003	0.000425951	0.000425951	0.00027696	5.61775E-05	0.000190202	0.00020443	0.00097316	0.00097316	0.00049471	0.000457413	0.000760849
3832303772945	383230	3772945	0.000459078	0.00042447	0.000706048	0.000706048	0.000339573	0.000339573	0.000160903	0.000160903	0.000436535	0.000436535	0.000283844	5.75733E-05	0.000194928	0.00020951	0.00099167	0.00099167	0.000529221	0.000489321	0.000813926
3832403772945	383240	3772945	0.000468654	0.00043332	0.000720777	0.000720777	0.000346657	0.000346657	0.00016426	0.00016426	0.00044641	0.00044641	0.000289765	5.87743E-05	0.000198994	0.00021388	0.000997774	0.000997774	0.000558296	0.000516205	0.000858642
3832503772945	383250	3772945	0.000473745	0.00043803	0.000728605	0.000728605	0.000350422	0.000350422	0.000166044	0.000166044	0.000450481	0.000450481	0.000292912	5.94127E-05	0.000201156	0.000216203	0.00099047	0.00099047	0.000595309	0.000550427	0.000915567
3832603772945	383260	3772945	0.000472709	0.00043707	0.000727013	0.000727013	0.000349657	0.000349657	0.000165681	0.000165681	0.000449497	0.000449497	0.000292272	5.92828E-05	0.000200716	0.000215731	0.000971859	0.000971859	0.000630768	0.000583213	0.000970103
3832703772945	383270	3772945	0.00046667	0.00043149	0.000717725	0.000717725	0.000345189	0.000345189	0.000163565	0.000163565	0.000443754	0.000443754	0.000288538	5.85254E-05	0.000198152	0.000212975	0.000948546	0.000948546	0.000658636	0.000608979	0.001012962
3832803772945	383280	3772945	0.000457093	0.00042263	0.000702996	0.000702996	0.000338106	0.000338106	0.000160208	0.000160208	0.000434648	0.000434648	0.000282617	5.73244E-05	0.000194085	0.000208604	0.000922931	0.000922931	0.00067822	0.000627088	0.001043083
3832903772945	383290	3772945	0.000445791	0.00041218	0.000685613	0.000685613	0.000329746	0.000329746	0.000156247	0.000156247	0.0004239	0.0004239	0.00027629	5.5907E-05	0.000189286	0.000203446	0.000899017	0.000899017	0.000685209	0.000633549	0.001053831
3833003772945	383300	3772945	0.000436732	0.00040381	0.000671681	0.000671681	0.000323045	0.000323045	0.000153072	0.000153072	0.000415286	0.000415286	0.000270028	5.47709E-05	0.00018544	0.000199312	0.000885709	0.000885709	0.000687107	0.000635304	0.00105675
3833103772945	383310	3772945	0.000427587	0.00039535	0.000657616	0.000657616	0.00031628	0.00031628	0.000149866	0.000149866	0.00040659	0.00040659	0.000264373	5.3624E-05	0.000181557	0.000195138	0.000872802	0.000872802	0.000687021	0.000635224	0.001056617
3833203772945	383320	3772945	0.00041732	0.00038586	0.000641826	0.000641826	0.000308686	0.000308686	0.000146268	0.000146268	0.000396827	0.000396827	0.000258025	5.23364E-05	0.000177197	0.000190453	0.000857593	0.000857593	0.000684087	0.000632512	0.001052106
3833303772945	383330	3772945	0.000406363	0.00037573	0.000624974	0.000624974	0.000300581	0.000300581	0.000142427	0.000142427	0.000386408	0.000386408	0.00025125	5.09623E-05	0.000172545	0.000185452	0.000841984	0.000841984	0.000678134	0.000627008	0.00104295
3833403772945	383340	3772945	0.00039601	0.00036615	0.000609051	0.000609051	0.00029223	0.00029223	0.000138799	0.000138799	0.00037656	0.00037656	0.00024849	4.96639E-05	0.000168149	0.000180727	0.000828176	0.000828176	0.000670801	0.000620227	0.001031671
3833503772945	383350	3772945	0.000389625	0.00036025	0.000599232	0.000599232	0.0002882	0.0002882	0.000136561	0.000136561	0.00037049	0.00037049	0.00024090	4.88632E-05	0.000165438	0.000177814	0.000821072	0.000821072	0.000667349	0.000617036	0.001026364
3833603772945	383360	3772945	0.000383499	0.00035459	0.000589811	0.000589811	0.000283669	0.000283669	0.000134414	0.000134414	0.000364668	0.000364668	0.000237114	4.8095E-05	0.000162837	0.000175018	0.000813868	0.000813868	0.000663467	0.000613447	0.001020392
3833703772945	383370	3772945	0.00038255	0.00035371	0.000588351	0.000588351	0.000282967	0.000282967	0.000134081	0.000134081	0.000363765	0.000363765	0.000236528	4.79759E-05	0.000162434	0.000174585	0.000814268	0.000814268	0.000666573	0.000616318	0.001025169
3833803772945	383380	3772945	0.000386519	0.00035738	0.000594455	0.000594455	0.000285903	0.000285903	0.000135472	0.000135472	0.000367539	0.000367539	0.000238981	4.84737E-05	0.000164119	0.000176396	0.000823374	0.000823374	0.000675632	0.000624694	0.001039102
3833903772945	383390	3772945	0.000390056	0.00036065	0.000599895	0.000599895	0.000288519	0.000288519	0.000136712	0.000136712	0.00037093	0.00037093	0.00024116	4.89173E-05	0.000165621	0.00017801	0.00083388	0.00083388	0.000682534	0.000631076	0.001049717
3834003772945	383400	3772945	0.000390315	0.00036089	0.000600293	0.000600293	0.000288711	0.000288711	0.000136803	0.000136803	0.000371149	0.000371149	0.000241329	4.89497E-05	0.000165731	0.000178129	0.000837782	0.000837782	0.000684087	0.000632512	0.001052106
3834103772945	383410	3772945	0.000390229	0.00036081	0.000600161	0.000600161	0.000288647	0.000288647	0.000136773	0.000136773	0.000371067	0.000371067	0.000241275	4.89389E-05	0.000165694	0.000178089	0.000840984	0.000840984	0.00068426	0.000632672	0.001052371
3834203772945	383420	3772945	0.00038928	0.00035993	0.000598701	0.000598701	0.000287945	0.000287945	0.00013644	0.00013644	0.00037016	0.00037016	0.00024068	4.88199E-05	0.000165291	0.000177656	0.000841984	0.000841984	0.000682879	0.000631395	0.001050248
3834303772945	383430	3772945	0.000387382	0.00035818	0.000595782	0.000595782	0.000286541	0.000286541	0.000135775	0.000135775	0.000368359	0.000368359	0.000239515	4.85819E-05	0.000164485	0.00017679	0.000839183	0.000839183	0.000680377	0.000629082	0.0010464
3834403772945	383440	3772945	0.000385484	0.00035642	0.000592863	0.000592863	0.000285137	0.000285137	0.000135109	0.000135109	0.000366554	0.000366554	0.000238341	4.83438E-05	0.000163679	0.000175924	0.000835981	0.000835981	0.000677358	0.00062629	0.001041756
3834503772945	383450	3772945	0.000381084	0.00035235	0.000586095	0.000586095	0.000281882	0.000281882	0.000133567	0.000133567	0.00036237	0.00036237	0.000235621	4.7792E-05	0.000161811	0.000173916	0.000823474	0.000823474	0.000673216	0.000622461	0.001035387
3834603772945	383460	3772945	0.000376252	0.00034789	0.000578665	0.000578665	0.000278309	0.000278309	0.000131874	0.000131874	0.000357776	0.000357776	0.000232634	4.71861E-05	0.00015976	0.000171711	0.000808865	0.000808865	0.000667953	0.000617595	0.001027292
3834703772945	383470	3772945	0.000370299	0.00034238	0.000569509	0.000569509	0.000273905	0.000273905	0.000129787	0.000129787	0.000352115	0.000352115	0.000228953	4.64395E-05	0.000157232	0.000168994	0.000791055	0.000791055	0.0006606	0.000610814	0.001016014
3834803772945	383480	3772945	0.000360895	0.00033369	0.000555046	0.000555046	0.000266949	0.000266949	0.000126491	0.000126491	0.000343173	0.000343173	0.000223138	4.52601E-05	0.000153239	0.000164702	0.00076534	0.00076534	0.00064742	0.000598609	0.000995712
3834903772945	383490	3772945	0.00035140 5	0.00032491	0.00054045	0.00054045	0.000259929	0.000259929	0.000123165	0.000123165	0.00033414 9	0.00033414 9	0.00021727	4.40699E-05	0.000149209	0.000160371	0.000742227	0.000742227	0.000631458	0.000583851	0.000971164
3835003772945	383500	3772945	0.00034433	0.00031837	0.000529569	0.000529569	0.000254696	0.000254696	0.000120685	0.000120685	0.000327421	0.000327421	0.000212896	4.31827E-05	0.000146205	0.000157142	0.000725217	0.000725217	0.000617913	0.000571327	0.000950332
3835103772945	383510	3772945	0.000338377	0.00031287	0.000520413	0.000520413	0.000250293	0.000250293	0.000118599	0.000118599	0.000321761	0.000321761	0.000209215	4.24361E-05	0.000143677	0.000154425	0.000710409	0.000710409	0.000605662	0.000559999	0.00093149
3835203772945	383520	3772945	0.000332941	0.00030784	0.000512054	0.000512054	0.000246272	0.000246272	0.000116694	0.000116694	0.000316592	0.000316592	0.000205855	4.17544E-05	0.000141369	0.000151945	0.000696701	0.000696701	0.000593756	0.000548991	0.000913178
3835303772945	383530	3772945	0.000329835	0.00030497	0.000507277	0.000507277	0.000243975	0.000243975	0.000115605	0.000115605	0.000313639	0.000313639	0.000203934	4.13649E-05	0.000140051	0.000150527	0.000686395	0.000686395	0.000585904	0.000541732	0.000901103
3835403772945	383540	3772945	0.000326816	0.00030218	0.000502633	0.000502633	0.000241741	0.000241741	0.000114547	0.000114547	0.000310767	0.000310767	0.000202067	4.09862E-05	0.000138768	0.000149149	0.000676189	0.000676189	0.000577881	0.000534313	0.000888763
3835503772945	383550	3772945	0.000325694	0.00030114	0.000500908	0.000500908	0.000240911	0.000240911	0.000114153	0.000114153	0.000309701	0.000309701	0.000201374	4.08455E-05	0.000138292	0.000148637	0.000668885	0.000668885	0.000573222	0.000530005	0.000881598
3835603772945	383560	3772945	0.000326039	0.00030146	0.000501439	0.000501439	0.000241167	0.000241167	0.000114274	0.000114274	0.000310029	0.000310029	0.000201587	4.08888E-05	0.000138439	0.000148795	0.000664082	0.000664082	0.000571151	0.000528091	0.000878413
3835703772945	383570	3772945	0.000326471	0.00030186	0.000502102	0.000502102	0.000241486	0.000241486	0.000114426	0.000114426	0.000310439	0.000310439	0.000201854	4.09429E-05	0.000138622	0.000148992	0.000659779	0.000659779	0.000568994	0.000526096	0.000875096
3835803772945	383580	3772945	0.000327506	0.00030281	0.000503694	0.000503694	0.000242252	0.000242252	0.000114789	0.000114789	0.000311424	0.000311424	0.000202494	4.10728E-05	0.000139061	0.000149464	0.000657078	0.000657078	0.0005677	0.0005249	0.000873106
3835903772945	383590	3772945	0.000328455	0.00030369	0.000505154	0.000505154	0.000242954	0.000242954	0.000115121	0.000115121	0.000312326	0.000312326	0.000203081	4.11918E-05	0.000139464	0.000149897	0.000654977	0.000654977	0.000566147	0.000523464	0.000870717
3836003772945	383600	3772945	0.000330094	0.00030521	0.000507675	0.000507675	0.000244166	0.000244166	0.000115696	0.000115696	0.000313885	0.000313885	0.000204094	4.13974E-05	0.000140161	0.000150645	0.000654877	0.000654877	0.000565371	0.000522746	0.000869523
3836103772945	383610	3772945	0.000332424	0.00030736	0.000511258	0.000511258	0.000245889	0.000245889	0.000116512	0.000116512	0.0003161	0.0003161	0.00020553 5	4.16895E-05	0.00014115	0.000151709	0.000657378	0.000657378	0.000565284	0.000522666	0.00086939
3836203772945	383620	3772945	0.000334494	0.00030928	0.000514442	0.000514442	0.000247421	0.000247421	0.000117238	0.000117238	0.000318069	0.000318069	0.000206815	4.19492E-05	0.000142029	0.000152654	0.00066068	0.00066068	0.000564249	0.000521709	0.000867798
3836303772945	383630	3772945	0.000335098	0.00030983	0.000515371	0.000515371	0.000247868	0.000247868	0.00011745	0.00011745	0.000318643	0.000318643	0.000207188	4.20249E-05	0.000142285	0.00015292 9	0.00066138	0.00066138	0.000560798	0.000518518	0.00086249
3836403772945	383640	3772945	0.000335443	0.00031015	0.000515902	0.000515902	0.000248123	0.000248123	0.000117571	0.000117571	0.000318971	0.000318971	0.000207402	4.20682E-05	0.000142432	0.000153087	0.000661781	0.000661781	0.00055657	0.000514609	0.000855989
3836503772945	383650	3772945	0.000335702	0.00031039	0.0005163	0.0005163	0.000248314	0.000248314	0.000117661	0.000117661	0.000319217	0.000319217	0.000207562	4.21007E-05	0.000142542	0.000153205	0.000662881	0.000662881	0.000552084	0.000510461	0.000849089

			KMMass Grading / Excavation	KMDrainage / Utilities Trenching	KMFoundations / Concrete Pads	KMBuilding / Structure Construction	KMAsphalt Paving	KMArchitectural Coating	KMLandscaping or Other Finishing	KMWaterside Construction (Piles)	EWNDemolition	EWNSite Grubbing / Prep	EWNDrainage / Utilities Trenching	EWNDrainage / Utilities Trenching	EWNDrainage / Utilities Trenching	EWNFoundations / Concrete Pads	EWNBuilding / Structure Construction	EWNAsphalt Paving	EWNLandscaping or Other Finishing	EWNWaterside Construction (Piles)	ISDemolition
Unique Identifier	X (UTM)	Y (UTM)	2026	2026	2026	2026	2026	2026	2026	2026	2027	2027	2027	2028	2029	2029	2029	2029	2029	2029	2027
3838403772935	383840	3772935	0.000717061	0.000178052	0.000163413	0.000480623	0.000288271	5.84713E-05	0.000197968	0.000212778	0.001276376	0.001459281	0.001718611	0.001718611	0.001718611	0.000447361	0.001111412	0.000789172	0.000541959	0.000566657	0.000281779
3838503772935	383850	3772935	0.000714673	0.000177459	0.000162869	0.000479022	0.000287311	5.82766E-05	0.000197309	0.000212069	0.001265246	0.001446557	0.001703625	0.001703625	0.001703625	0.00044346	0.00110172	0.000782291	0.000537233	0.000561716	0.00028083
3838603772935	383860	3772935	0.000711886	0.000176767	0.000162234	0.000477154	0.000286191	5.80494E-05	0.00019654	0.000211242	0.001255152	0.001435016	0.001690033	0.001690033	0.001690033	0.000439922	0.001092931	0.00077605	0.000532947	0.000557234	0.000280054
3838703772935	383870	3772935	0.000709365	0.000176141	0.000161659	0.000475464	0.000285177	5.78438E-05	0.000195844	0.000210494	0.001250579	0.001429788	0.001683876	0.001683876	0.001683876	0.000438319	0.001088949	0.000773222	0.000531005	0.000555204	0.000279622
3838803772935	383880	3772935	0.000706048	0.000175318	0.000160903	0.000473241	0.000283844	5.75733E-05	0.000194928	0.00020951	0.001230218	0.001406509	0.00165646	0.00165646	0.00165646	0.000431183	0.001071219	0.000760633	0.00052236	0.000546165	0.000279105
3838903772935	383890	3772935	0.000698352	0.000173407	0.00015915	0.000468082	0.00028075	5.69457E-05	0.000192803	0.000207226	0.001173189	0.001341308	0.001579672	0.001579672	0.001579672	0.000411194	0.001021561	0.000725373	0.000498145	0.000520846	0.000275826
3839003772935	383900	3772935	0.000690258	0.000171397	0.000157305	0.000462657	0.000277496	5.62857E-05	0.000190568	0.000204824	0.001128929	0.001290705	0.001520077	0.001520077	0.001520077	0.000395682	0.00098302	0.000698007	0.000479352	0.000501197	0.000273756
3839103772935	383910	3772935	0.000682827	0.000169552	0.000155612	0.000457676	0.000274509	5.56798E-05	0.000188517	0.000202619	0.00109416	0.001250953	0.001473261	0.001473261	0.001473261	0.000383495	0.000952746	0.00067651	0.000464588	0.000485761	0.000272375
3829703772945	382970	3772945	0.000596445	0.000148102	0.000135926	0.000399778	0.000239782	4.8636E-05	0.000164668	0.000176987	0.001991005	0.002276317	0.002680842	0.002680842	0.002680842	0.000697833	0.001733679	0.001231021	0.000845396	0.000883922	0.000320345
3829803772945	382980	3772945	0.000600293	0.000149058	0.000136803	0.000402357	0.000241329	4.89497E-05	0.000165731	0.000178129	0.002048465	0.002342011	0.002758211	0.002758211	0.002758211	0.000717972	0.001783713	0.001266548	0.000869794	0.000909432	0.000320949
3829903772945	382990	3772945	0.000604672	0.000150145	0.000137801	0.000405292	0.000243089	4.93068E-05	0.00016694	0.000179428	0.002109031	0.002411257	0.002839762	0.002839762	0.002839762	0.000739201	0.001836451	0.001303996	0.000895511	0.000936321	0.000321725
3830003772945	383000	3772945	0.000609051	0.000151233	0.000138799	0.000408227	0.000244849	4.96639E-05	0.000168149	0.000180727	0.002170719	0.002481784	0.002922823	0.002922823	0.002922823	0.000760822	0.001890166	0.001342137	0.000921704	0.000963707	0.000322416
3830103772945	383010	3772945	0.000613562	0.000152353	0.000139827	0.000411251	0.000246663	5.00317E-05	0.000169394	0.000182066	0.002234823	0.002555074	0.003009137	0.003009137	0.003009137	0.000783289	0.001945985	0.001381772	0.000948923	0.000992167	0.000323192
3830203772945	383020	3772945	0.000618339	0.000153539	0.000140915	0.000414452	0.000248583	5.04213E-05	0.000170713	0.000183483	0.002302464	0.002632408	0.003100214	0.003100214	0.003100214	0.000806997	0.002004883	0.001423593	0.000977643	0.001022196	0.000324055
3830303772945	383030	3772945	0.000623249	0.000154758	0.000142034	0.000417743	0.000250557	5.08216E-05	0.000172068	0.00018494	0.002371657	0.002711517	0.003193382	0.003193382	0.003193382	0.000831249	0.002065134	0.001466375	0.001007024	0.001052915	0.000324831
3830403772945	383040	3772945	0.000628158	0.000155977	0.000143153	0.000421034	0.000252531	5.12219E-05	0.000173424	0.000186397	0.002443353	0.002793487	0.003289919	0.003289919	0.003289919	0.000856378	0.002127564	0.001510704	0.001037466	0.001084745	0.000325608
3830503772945	383050	3772945	0.000633068	0.000157196	0.000144272	0.000424325	0.000254505	5.16223E-05	0.000174779	0.000187854	0.002516861	0.002877528	0.003388895	0.003388895	0.003388895	0.000882142	0.002191571	0.001556153	0.001068678	0.00111738	0.000326384
3830603772945	383060	3772945	0.000638243	0.000158481	0.000145451	0.000427793	0.000256585	5.20443E-05	0.000176208	0.00018939	0.002592871	0.00296443	0.00349124	0.00349124	0.00349124	0.000908783	0.002257757	0.001603149	0.001100952	0.001151125	0.000327161
3830703772945	383070	3772945	0.000643683	0.000159832	0.000146691	0.00043144	0.000258772	5.24879E-05	0.00017771	0.000191004	0.002673539	0.003056659	0.003599859	0.003599859	0.003599859	0.000937056	0.002328	0.001653026	0.001135205	0.001186938	0.00032811
3830803772945	383080	3772945	0.000649256	0.000161216	0.000147961	0.000435175	0.000261013	5.29423E-05	0.000179249	0.000192658	0.002755761	0.003150663	0.003710568	0.003710568	0.003710568	0.000965875	0.002399595	0.001703863	0.001170117	0.001223441	0.000328973
3830903772945	383090	3772945	0.000654564	0.000162534	0.000149171	0.000438733	0.000263146	5.33751E-05	0.000180714	0.000194233	0.002838414	0.00324516	0.003821858	0.003821858	0.003821858	0.000994844	0.002471565	0.001754967	0.001205212	0.001260136	0.000329749
3831003772945	383100	3772945	0.000660004	0.000163885	0.00015041	0.000442379	0.000265333	5.38187E-05	0.000182216	0.000195847	0.002921671	0.003340348	0.003933962	0.003933962	0.003933962	0.001024025	0.002544062	0.001806444	0.001240563	0.001297098	0.000330526
3831103772945	383110	3772945	0.000665312	0.000165203	0.00015162	0.000445937	0.000267467	5.42515E-05	0.000183681	0.000197422	0.003006394	0.003437212	0.00404804	0.00404804	0.00404804	0.00105372	0.002617835	0.001858828	0.001276538	0.001334712	0.000331216
3831203772945	383120	3772945	0.000671018	0.000166619	0.00015292	0.000449761	0.000269761	5.47168E-05	0.000185257	0.000199115	0.003095	0.003538515	0.004167346	0.004167346	0.004167346	0.001084776	0.002694989	0.001913612	0.00131416	0.001374049	0.000332079
3831303772945	383130	3772945	0.000676723	0.000168036	0.000154221	0.000453585	0.000272055	5.51821E-05	0.000186832	0.000200808	0.00318421	0.003640509	0.004287465	0.004287465	0.004287465	0.001116043	0.00277267	0.00196877	0.00135204	0.001413655	0.000332855
3831403772945	383140	3772945	0.00068296	0.000169585	0.000155642	0.000457765	0.000274562	5.56906E-05	0.000188554	0.000202659	0.003279891	0.003749901	0.004416297	0.004416297	0.004416297	0.001149578	0.002855984	0.002027928	0.001392666	0.001456133	0.000333804
3831503772945	383150	3772945	0.000689462	0.000171199	0.000157124	0.000462123	0.000277176	5.62208E-05	0.000190349	0.000204588	0.003380403	0.003864817	0.004551635	0.004551635	0.004551635	0.001184807	0.002943506	0.002090074	0.001435345	0.001500756	0.000334926
3831603772945	383160	3772945	0.000695963	0.000172814	0.000158605	0.000466481	0.00027979	5.6751E-05	0.000192144	0.000206517	0.003480743	0.003979535	0.00468674	0.00468674	0.00468674	0.001219976	0.003030877	0.002152113	0.00147795	0.001545303	0.000335961
3831703772945	383170	3772945	0.000702731	0.000174494	0.000160148	0.000471017	0.00028251	5.73028E-05	0.000194012	0.000208525	0.003583412	0.004096917	0.004824981	0.004824981	0.004824981	0.00125596	0.003120277	0.002215593	0.001521544	0.001590883	0.000336996
3831803772945	383180	3772945	0.000709232	0.000176109	0.000161629	0.000475375	0.000285124	5.7833E-05	0.000195807	0.000210455	0.003683752	0.004211635	0.004960087	0.004960087	0.004960087	0.001291129	0.003207648	0.002277632	0.001564149	0.00163543	0.000337945
3831903772945	383190	3772945	0.000716	0.000177789	0.000163171	0.000479911	0.000287845	5.83848E-05	0.000197675	0.000212463	0.003784696	0.004327044	0.005096005	0.005096005	0.005096005	0.001326509	0.003295545	0.002340044	0.00160701	0.001680245	0.000338981
3832003772945	383200	3772945	0.000723828	0.000179733	0.000164956	0.000485158	0.000290992	5.90232E-05	0.000199837	0.000214786	0.003885984	0.004442848	0.005232388	0.005232388	0.005232388	0.00136201	0.003383743	0.00240267	0.001650018	0.001725212	0.00033993
3832103772945	383210	3772945	0.000741476	0.000184115	0.000168977	0.000496987	0.000298087	6.04622E-05	0.000204709	0.000220023	0.003938354	0.004502722	0.005302903	0.005302903	0.005302903	0.001380365	0.003429345	0.00243505	0.001672255	0.001748462	0.000339412
3832203772945	383220	3772945	0.000760849	0.000188925	0.00017392	0.000509972	0.000305875	6.20419E-05	0.000210058	0.000225771	0.003956472	0.004523437	0.005327298	0.005327298	0.005327298	0.001386715	0.003445121	0.002446253	0.001679948	0.001756506	0.000351318
3832303772945	383230	3772945	0.000813926	0.000202105	0.000185488	0.000545547	0.000327213	6.637E-05	0.000224711	0.000241521	0.004070875	0.004654233	0.005481339	0.005481339	0.005481339	0.001426813	0.003544738	0.002516987	0.001728524	0.001807296	0.000391178
3832403772945	383240	3772945	0.000858642	0.000213208	0.000195679	0.00057552	0.00034519	7.00163E-05	0.000237057	0.00025479	0.004168626	0.004765993	0.005612959	0.005612959	0.005612959	0.001461074	0.003629855	0.002577426	0.00177003	0.001850694	0.000412575
3832503772945	383250	3772945	0.000915567	0.000227343	0.000208651	0.000613674	0.000368074	7.46581E-05	0.000252772	0.000271682	0.004164054	0.004760765	0.005606802	0.005606802	0.005606802	0.001459471	0.003625874	0.002574598	0.001768089	0.001848663	0.000431297
3832603772945	383260	3772945	0.000970103	0.000240885	0.00022108	0.000650228	0.000389999	7.91051E-05	0.000267829	0.000287864	0.004095205	0.00468205	0.005514099	0.005514099	0.005514099	0.0014534	0.003565923	0.00253203	0.001738855	0.001818098	0.000440787
3832703772945	383270	3772945	0.001012962	0.000251527	0.000230847	0.000678955	0.000407229	8.26E-05	0.000279662	0.000300582	0.003992191	0.004564274	0.005375392	0.005375392	0.005375392	0.001399234	0.003476223	0.002468337	0.001695114	0.001772364	0.000442685
3832803772945	383280	3772945	0.001043083	0.000259006	0.000237711	0.000699144	0.000419338	8.50561E-05	0.000287977	0.00030952	0.00387356	0.004428643	0.005215659	0.005215659	0.005215659	0.001357655	0.003372925	0.002394989	0.001644743	0.001719697	0.000439924
3832903772945	383290	3772945	0.001053831	0.000261675	0.000240161	0.000706348	0.000423659	8.59325E-05	0.000290945	0.000312709	0.003764421	0.004303864	0.005068705	0.005068705	0.005068705	0.001319403	0.003277891	0.002327509	0.001598401	0.001671243	0.000433971
3833003772945	383300	3772945	0.00105675	0.0002624	0.000240826	0.000708305	0.000424832	8.61706E-05	0.000291751	0.000313576	0.003709376	0.004240931	0.004994589	0.004994589	0.004994589	0.00130011	0.003229961	0.002293475	0.001575029	0.001646806	0.000428191
3833103772945	383310	3772945	0.001056617	0.000262367	0.000240796	0.000708216	0.000424779	8.61598E-05	0.000291714	0.000313536	0.003651571	0.004174843	0.004916755	0.004916755	0.004916755	0.0012985	0.003179626	0.002257735	0.001550484	0.001621143	0.000421806
3833203772945	383320	3772945	0.001052106	0.000261247	0.000239768	0.000705192	0.000422965	8.57919E-05	0.000290469	0.000312197	0.003577028	0.004089618	0.004816385	0.004816385	0.004816385	0.001253723	0.003114717	0.002211645	0.001518833	0.001588049	0.000413955
3833303772945	383330	3772945	0.00104295	0.000258973	0.000237681	0.000699055	0.000419284	8.50453E-05	0.000287941	0.000309481	0.003494375	0.00399512	0.004705095	0.004705095	0.004705095	0.001224753	0.003042747	0.002160542	0.001483738	0.001551354	0.000404982
3833403772945	383340	3772945	0.001031671	0.000256173	0.000235111	0.000691495	0.00041475	8.41256E-05	0.000284827	0.000306134	0.003413534	0.003902695	0.004596244	0.004596244	0.004596244	0.001196419	0.002972354	0.002110558	0.001449412	0.001515464	0.000395837
3833503772945	383350	3772945	0.001026364	0.000254855	0.000233901	0.000687938	0.000412616	8.36928E-05	0.000283362	0.000304559	0.003359352	0.003840749	0.004523289	0.004523289	0.004523289	0.001177429	0.002925175	0.002077058	0.001426406	0.00149141	0.000389798
3833603772945	383360	3772945	0.001020392	0.000253372	0.00023254	0.000683935	0.000410216	8.32059E-05	0.000281713	0.000302787	0.003298527	0.003771207	0.00444139	0.00444139	0.00444139	0.00115611	0.002872211	0.002039451	0.001400579	0.001464406	0.000383758
3833703772945	383370	3772945	0.001025169	0.000254558	0.000233629	0.000687137	0.000412136	8.35954E-05	0.000283032	0.000304205	0.003271609	0.003740432	0.004405145	0.004405145	0.004405145	0.001146676	0.002848772	0.002022807	0.00138915	0.001452456	0.000382464
3833803772945	383380	3772945	0.001039102	0.000258018	0.000236804	0.000696476	0.000417737	8.47315E-05	0.000286878	0.000308339	0.003285068	0.00375582	0.004423268	0.004423268	0.004423268	0.001151393	0.002860492	0.002031129	0.001394864	0.001458431	0.000385484
3833903772945	383390	3772945	0.001049717	0.000260654	0.000239223	0.000703591	0.000422005	8.55971E-05	0.000289809	0.000311489	0.003301805	0.003774956	0.004445804	0.004445804	0.004445804	0.001157259	0.002875066	0.002041478	0.001401971	0.001465862	0.000387727
3834003772945	383400	3772945	0.001052106	0.000261247	0.000239768	0.000705192	0.000422965	8.57919E-05	0.000290469	0.000312197	0.003282048	0.003752367	0.004419202	0.004419202	0.004419202	0.001150334	0.002857862	0.002029262	0.001393582	0.00145709	0.000386864
3834103772945	383410	3772945	0.001052371	0.000261313	0.000239828	0.00070537	0.000423072	8.58135E-05	0.000290542	0.000312276	0.003257804	0.003724649	0.004386558	0.004386558	0.004386558	0.001141837	0.002836752	0.002014272	0.001383288	0.001446327	0.000385484
3834203772945	383420	3772945	0.001050248	0.000260786	0.000239344	0.000703947	0.000422218	8.56404E-05	0.000289956	0.000311646	0.003220792	0.003682333	0.004336721	0.004336721	0.004336721	0.001128865	0.002804523	0.001991388	0.001367572	0.001429895	0.000383327
3834303772945	383430	3772945	0.0010464	0.00025983	0.000238467	0.000701367	0.000420671	8.53266E-05	0.000288893	0.000310504	0.003164194	0.003617625	0.004260514	0.004260514	0.004260514	0.001109028	0.00275524	0.001956394	0.001343541	0.001404768	0.000380307
3834403772945	383440	3772945	0.001041756	0.000258677	0.000237409	0.000698255	0.000418804	8.49479E-05	0.000287611	0.000309126	0.003105958	0.003551043	0.0041821	0.0041821	0.0041821	0.001088616	0.00270453	0.001920387	0.001318813	0.001378914	0.000377288
3834503772945	383450	3772945	0.001035387	0.000257095	0.000235958	0.000693985	0.000416244	8.44285E-05	0.000285853	0.000307236	0.003002253	0.003432477	0.004042464	0.004042464	0.004042464	0.001052268	0.002614229	0.001856267	0.001274779	0.001332873	0.000372456
3834603772945	383460	3772945	0.001027292	0.000255086	0.000234113	0.00068856	0.00041299	8.37685E-05	0.000283618	0.000304835	0.002891129	0.003305429	0.003892838	0.003892838	0.003892838	0.00101332	0.002517467	0.00178756	0.001227595	0.001283539	0.000367021
3834703772945	383470	3772945	0.001016014	0.000252285	0.000231543	0.000681	0.000408456	8.28488E-05	0.000280504	0.000301488	0.002767667	0.003164275	0.003726599	0.003726599	0.003726599	0.000970048	0.002409962	0.001711225	0.001175172	0.001228727	0.000360464
3834803772945	383480	3772945	0.000995712	0.000247244	0.000226916	0.000667393	0.000400294	8.11934E-05	0.000274899	0.000295463	0.002611248	0.002985441	0.003515984	0.003515984	0.003515984	0.000915224	0.002273759	0.001614512	0.001108755	0.001159283	0.000350369
3834903772945	383490	3772945	0.000971164	0.000241148	0.000221322	0.000650939	0.000390425	7.91917E-05	0.000268122	0.000288179	0.002471479	0.002825644	0.00332779	0.00332779	0.00332779	0.000866236	0.002152055	0.001528094	0.001049409	0.001097232	0.000339844
3835003772945	383500	3772945	0.000950332	0.000235976	0.000216574	0.000636976	0.00038205	7.74929E-05	0.000262371	0.000281998	0.002363806	0.002702541	0.00318281	0.00318281	0.00318281	0.000828497	0.002058298	0.001461521	0.00100369	0.00104943	0.000331561
3835103772945	383510	3772945	0.00093149	0.000231297	0.00021228	0.000624347	0.000374475	7.59565E-05	0.000257169	0.000276406	0.002270369	0.002595714	0.003056999	0.003056999	0.003056999	0.000795748	0.001976937	0.001403749	0.000964016	0.001007948	0.000324486
3835203772945	383520	3772945	0.000913178	0.00022675	0.000208107	0.000612073	0.000367114	7.44633E-05	0.000252113	0.000270973	0.002184265	0.002497271	0.002941062	0.002941062	0.002941062	0.000765569	0.001901961	0.001350512	0.000927455	0.000969721	0.000317929
3835303772945	383530	3772945	0.000901103	0.000223752	0.000205355	0.00060398	0.00036226	7.34787E-05	0.000248779	0.00026739	0.002117228	0.002420627	0.002850798	0.002850798	0.002850798	0.000742073	0.001843588	0.001309064	0.000898991	0.000939959	0.000314047
3835403772945	383540	3772945	0.000888763	0.000220688	0.000202543	0.000595709	0.000357299	7.24724E-05	0.000245372	0.000263728	0.002052261	0.002346351	0.002763322	0.002763322	0.002763322	0.000719303	0.001787018	0.001268895	0.000871406	0.000911117	0.000310251
3835503772945	383550	3772945	0.000881598	0.000218908	0.00020091	0.000590906	0.000354418	7.18882E-05	0.000243394	0.000261602	0.002001531	0.002288351	0.002695015	0.002695015	0.002695015	0.000701522	0.001742844	0.001237529	0.000849865	0.000888595	0.000308698
3835603772945	383560	3772945	0.000878413	0.000218118	0.000200184	0.000588771	0.000353138	7.16285E-05	0.000242515	0.000260657	0.001962016	0.002243174	0.002641809	0.002641809	0.002641809	0.000687673	0.001708437	0.001213098	0.000833087	0.000871052	0.000308784
3835703772945	383570	3772945	0.000875096	0.000217294	0.000199428	0.000586548	0.00035180 4	7.1358E-05	0.000241599	0.000259672	0.001924658	0.002200463	0.002591508	0.002591508	0.002591508	0.000674579	0.001675907	0.00119	0.000817224	0.000854467	0.00030887
3835803772945	383580	3772945	0.000873106	0.0002168	0.000198975	0.000585214	0.000351004	7.11957E-05	0.00024105	0.000259082	0.001893771	0.00216515	0.002549919	0.002549919	0.002549919	0.000663753	0.001649012	0.001170902	0.00080411	0.000840754	0.000309647
3835903772945	383590	3772945	0.000870717	0.000216207	0.000198431	0.000583613	0.000350044	7.10009E-05	0.00024039	0.000258373	0.001865214	0.0021325	0.002511467	0.002511467	0.002511467	0.000653744	0.001624146	0.001153246	0.000791984	0.000828076	0.000310423
3836003772945	383600	3772945	0.000869523	0.00021591	0.000198158	0.000582813	0.000349564	7.09035E-05	0.000240061	0.000258019	0.001844076	0.002108333	0.002483006	0.002483006	0.002483006	0.000646336	0.00160574	0.001140176	0.000783009	0.000818692	0.000311631
3836103772945	383610	3772945	0.00086939	0.000215877	0.000198128	0.000582724	0.00034951	7.08927E-05	0.000240024	0.000257979	0.001832256	0.002094819	0.00246709	0.00246709	0.00246709	0.000642193	0.001595448	0.001132868	0.00077799	0.000813444	0.000313529
3836203772945	383620	3772945	0.000867798	0.000215482	0.000197765	0.000581656	0.00034887	7.07629E-05	0.000239584	0.000257507	0.001822938	0.002084166	0.002454544	0.002454544	0.002454544	0.000638927	0.001587334	0.001127107	0.000774033	0.000809307	0.000314996
3836303772945	383630	3772945	0.00086249	0.000214164	0.000196556	0.000578099	0.000346736	7.03301E-05	0.000238119	0.000255932	0.001804302	0.00206286	0.002429451	0.002429451	0.002429451	0.000632395	0.001571107	0.001115585	0.00076612	0.000801034	0.000315168
3836403772945	383640	3772945	0.000855989	0.000212549	0.000195074	0.000573741	0.000344123	6.97999E-05	0.000236324	0.000254003	0.001785149	0.002040962	0.002403662	0.002403662	0.002403662	0.000625682	0.001554429	0.001103742	0.000757988	0.00079253	0.00031491
3836503772945	383650	3772945	0.000849089	0.000210836	0.000193501	0.000569116	0.000341349	6.92373E-05	0.000234419	0.000251955	0.001768239	0.002021628	0.002380893	0.002380893	0.002380893	0.000619755	0.001539704	0.001093287	0.000750808	0.000785023	0.000314564

			ISDrainage / Utilities Trenching	ISDrainage / Utilities Trenching	ISAsphalt Paving	ISAsphalt Paving	SVDemolition	SVSite Grubbing / Prep	SVMass Grading / Excavation	SVMass Grading / Excavation	SVDrainage / Utilities Trenching	SVFoundations / Concrete Pads	SVBuilding / Structure Construction	SVBuilding / Structure Construction	SVAsphalt Paving	SVAsphalt Paving	SVArchitectural Coating	SVArchitectural Coating	SVLandscaping or Other Finishing	SVLandscaping or Other Finishing	MDemolition
Unique Identifier	X (UTM)	Y (UTM)	2027	2028	2027	2028	2027	2027	2027	2028	2028	2028	2028	2029	2028	2029	2028	2029	2028	2029	2027
3838403772935	383840	3772935	0.000151177	0.000151177	0.000174222	0.000174222	0.001619857	0.00064551	0.002099474	0.002099474	0.001083469	0.000420263	0.001754397	0.001754397	0.001124389	0.001124389	0.000253264	0.000253264	0.000857485	0.000857485	0.000657341
3838503772935	383850	3772935	0.000150668	0.000150668	0.000173635	0.000173635	0.001593629	0.000635058	0.00206548	0.00206548	0.001065925	0.000413459	0.001727893	0.001727893	0.001106183	0.001106183	0.000249163	0.000249163	0.000843601	0.000843601	0.000652941
3838603772935	383860	3772935	0.000150252	0.000150252	0.000173155	0.000173155	0.001567262	0.000624551	0.002031306	0.002031306	0.00104829	0.000406618	0.001700945	0.001700945	0.001087881	0.001087881	0.000245041	0.000245041	0.000829643	0.000829643	0.000648455
3838703772935	383870	3772935	0.00015002	0.00015002	0.000172888	0.000172888	0.001543249	0.000614981	0.002000182	0.002000182	0.001032228	0.000400388	0.00167453	0.00167453	0.001071213	0.001071213	0.000241286	0.000241286	0.000816931	0.000816931	0.000648455
3838803772935	383880	3772935	0.000149742	0.000149742	0.000172568	0.000172568	0.001509754	0.000601634	0.00195677	0.00195677	0.001009824	0.000391698	0.001640911	0.001640911	0.001047963	0.001047963	0.000236049	0.000236049	0.000799201	0.000799201	0.000646902
3838903772935	383890	3772935	0.000147983	0.000147983	0.000170541	0.000170541	0.001449408	0.000577586	0.001878557	0.001878557	0.000969461	0.000376041	0.00158657	0.00158657	0.001006075	0.001006075	0.000226614	0.000226614	0.000767256	0.000767256	0.000632062
3839003772935	383900	3772935	0.000146873	0.000146873	0.000169261	0.000169261	0.001396052	0.000556324	0.001809403	0.001809403	0.000933772	0.000362198	0.001534986	0.001534986	0.000969039	0.000969039	0.000218272	0.000218272	0.000739011	0.000739011	0.000623262
3839103772935	383910	3772935	0.000146132	0.000146132	0.000168407	0.000168407	0.001351069	0.000538398	0.001751101	0.001751101	0.000903685	0.000350528	0.001490339	0.001490339	0.000937815	0.000937815	0.000211239	0.000211239	0.0007152	0.0007152	0.000615325
3829703772945	382970	3772945	0.000171868	0.000171868	0.000198067	0.000198067	0.004296252	0.001712048	0.00556831	0.00556831	0.00287362	0.00111464	0.007018476	0.007018476	0.00298215	0.00298215	0.000671717	0.000671717	0.002274256	0.002274256	0.000444756
3829803772945	382980	3772945	0.000172192	0.000172192	0.00019844	0.00019844	0.004604417	0.001834851	0.005967719	0.005967719	0.003079741	0.001194592	0.007707481	0.007707481	0.003196057	0.003196057	0.000719899	0.000719899	0.002437386	0.002437386	0.000448897
3829903772945	382990	3772945	0.000172609	0.000172609	0.00019892	0.00019892	0.00488587	0.001947009	0.006332505	0.006332505	0.003267995	0.001267613	0.008301767	0.008301767	0.003391421	0.003391421	0.000763904	0.000763904	0.002586375	0.002586375	0.00045347
3830003772945	383000	3772945	0.000172979	0.000172979	0.000199347	0.000199347	0.005153897	0.002053817	0.006679891	0.006679891	0.00344727	0.001337151	0.008844201	0.008844201	0.003577466	0.003577466	0.00080581	0.00080581	0.002728258	0.002728258	0.000458042
3830103772945	383010	3772945	0.000173396	0.000173396	0.000199827	0.000199827	0.005431543	0.002164459	0.007039745	0.007039745	0.003632978	0.001409185	0.009408871	0.009408871	0.003770188	0.003770188	0.000849219	0.000849219	0.002875232	0.002875232	0.000462701
3830203772945	383020	3772945	0.000173859	0.000173859	0.00020036	0.00020036	0.005725591	0.002281636	0.007420856	0.007420856	0.003829657	0.001485474	0.010008848	0.010008848	0.003974295	0.003974295	0.000895194	0.000895194	0.003030889	0.003030889	0.000467705
3830303772945	383030	3772945	0.000174275	0.000174275	0.00020084	0.00020084	0.006033548	0.002404357	0.007819995	0.007819995	0.004035639	0.001565372	0.010642978	0.010642978	0.004188057	0.004188057	0.000943343	0.000943343	0.003193908	0.003193908	0.000472709
3830403772945	383040	3772945	0.000174692	0.000174692	0.000201321	0.000201321	0.006357562	0.002533475	0.008239944	0.008239944	0.004252361	0.001649436	0.011313662	0.011313662	0.004412964	0.004412964	0.000994002	0.000994002	0.003365427	0.003365427	0.000477972
3830503772945	383050	3772945	0.000175108	0.000175108	0.000201801	0.000201801	0.006696038	0.002668357	0.008678638	0.008678638	0.004478757	0.001737252	0.01201832	0.01201832	0.00464791	0.00464791	0.001046923	0.001046923	0.003544603	0.003544603	0.000483149
3830603772945	383060	3772945	0.000175525	0.000175525	0.000202281	0.000202281	0.007050916	0.002809776	0.009138591	0.009138591	0.004716123	0.001829323	0.012758909	0.012758909	0.004894241	0.004894241	0.001102408	0.001102408	0.00373246	0.00373246	0.000488584
3830703772945	383070	3772945	0.000176034	0.000176034	0.000202868	0.000202868	0.007428701	0.002960322	0.009628232	0.009628232	0.00496881	0.001927337	0.013544679	0.013544679	0.005156472	0.005156472	0.001161474	0.001161474	0.003932444	0.003932444	0.000494365
3830803772945	383080	3772945	0.000176497	0.000176497	0.000203401	0.000203401	0.007819565	0.003116081	0.010134825	0.010134825	0.005230246	0.002028745	0.01435713	0.01435713	0.005427782	0.005427782	0.001222586	0.001222586	0.004139351	0.004139351	0.000500232
3830903772945	383090	3772945	0.000176914	0.000176914	0.000203881	0.000203881	0.008218733	0.003275148	0.010652182	0.010652182	0.005497236	0.002132307	0.015184612	0.015184612	0.005704856	0.005704856	0.001284995	0.001284995	0.004350654	0.004350654	0.000506012
3831003772945	383100	3772945	0.00017733	0.00017733	0.000204361	0.000204361	0.008624753	0.003436946	0.011178418	0.011178418	0.005768809	0.002237646	0.016019476	0.016019476	0.005986686	0.005986686	0.001348476	0.001348476	0.004565584	0.004565584	0.000511879
3831103772945	383110	3772945	0.000177701	0.000177701	0.000204788	0.000204788	0.009037762	0.00360153	0.011713713	0.011713713	0.006045058	0.002344799	0.016856207	0.016856207	0.006273367	0.006273367	0.00141305	0.00141305	0.004784214	0.004784214	0.000517832
3831203772945	383120	3772945	0.000178163	0.000178163	0.000205321	0.000205321	0.009464682	0.003771656	0.012267037	0.012267037	0.00633061	0.002455561	0.01770032	0.01770032	0.006569704	0.006569704	0.001479799	0.001479799	0.005010207	0.005010207	0.000524044
3831303772945	383130	3772945	0.00017858	0.00017858	0.000205801	0.000205801	0.009890909	0.003941507	0.012819464	0.012819464	0.006615699	0.002566144	0.018517663	0.018517663	0.00686556	0.00686556	0.001546439	0.001546439	0.005235834	0.005235834	0.000530342
3831403772945	383140	3772945	0.000179089	0.000179089	0.000206388	0.000206388	0.010333122	0.004117728	0.013392611	0.013392611	0.006911481	0.002680874	0.01932629	0.01932629	0.007172513	0.007172513	0.001615579	0.001615579	0.005469923	0.005469923	0.000537158
3831503772945	383150	3772945	0.000179691	0.000179691	0.000207082	0.000207082	0.010776028	0.004294225	0.013966654	0.013966654	0.007207725	0.002795783	0.020081287	0.020081287	0.007479946	0.007479946	0.001684827	0.001684827	0.005704379	0.005704379	0.000544319
3831603772945	383160	3772945	0.000180246	0.000180246	0.000207722	0.000207722	0.011194781	0.004461097	0.014509394	0.014509394	0.007487815	0.002904427	0.020725645	0.020725645	0.007770615	0.007770615	0.001750299	0.001750299	0.005926049	0.005926049	0.00055148
3831703772945	383170	3772945	0.000180802	0.000180802	0.000208362	0.000208362	0.011549036	0.004602267	0.014968539	0.014968539	0.007724765	0.002996336	0.021139297	0.021139297	0.008016513	0.008016513	0.001805687	0.001805687	0.006113577	0.006113577	0.0005589
3831803772945	383180	3772945	0.000181311	0.000181311	0.000208949	0.000208949	0.011730004	0.004674383	0.01520309	0.01520309	0.007845809	0.003043287	0.020947102	0.020947102	0.008142129	0.008142129	0.001833981	0.001833981	0.006209374	0.006209374	0.000566147
3831903772945	383190	3772945	0.000181866	0.000181866	0.000209589	0.000209589	0.011798032	0.004701492	0.015291259	0.015291259	0.00789131	0.003060937	0.020393105	0.020393105	0.008189349	0.008189349	0.001844617	0.001844617	0.006245385	0.006245385	0.000573739
3832003772945	383200	3772945	0.000182376	0.000182376	0.000210176	0.000210176	0.011735956	0.004676754	0.015210803	0.015210803	0.007849789	0.003044832	0.019726424	0.019726424	0.00814626	0.00814626	0.001834912	0.001834912	0.006212525	0.006212525	0.000581332
3832103772945	383210	3772945	0.000182098	0.000182098	0.000209856	0.000209856	0.011499763	0.004582632	0.014904677	0.014904677	0.007691808	0.002983552	0.018578675	0.018578675	0.007982311	0.007982311	0.001797983	0.001797983	0.006087494	0.006087494	0.000588234
3832203772945	383220	3772945	0.000188486	0.000188486	0.000217217	0.000217217	0.011260179	0.004487158	0.014594155	0.014594155	0.007531558	0.002921394	0.017452094	0.017452094	0.007816009	0.007816009	0.001760524	0.001760524	0.005960668	0.005960668	0.000589787
3832303772945	383230	3772945	0.000209871	0.000209871	0.000241862	0.000241862	0.011053328	0.004404729	0.014326059	0.014326059	0.007393202	0.002867727	0.016274462	0.016274462	0.007672428	0.007672428	0.001728183	0.001728183	0.00585117	0.00585117	0.000664244
3832403772945	383240	3772945	0.00022135	0.00022135	0.000255091	0.000255091	0.010758519	0.004287248	0.013943961	0.013943961	0.007196014	0.002791241	0.015032439	0.015032439	0.007467793	0.007467793	0.00168209	0.00168209	0.00569511	0.00569511	0.000743532
3832503772945	383250	3772945	0.000231395	0.000231395	0.000266667	0.000266667	0.010340942	0.004120844	0.013402746	0.013402746	0.006916711	0.002682903	0.013741055	0.013741055	0.007177941	0.007177941	0.001616802	0.001616802	0.005474063	0.005474063	0.000796937
3832603772945	383260	3772945	0.000236487	0.000236487	0.000272535	0.000272535	0.009912293	0.003950028	0.01284718	0.01284718	0.006630002	0.002571692	0.012577208	0.012577208	0.006880404	0.006880404	0.001549783	0.001549783	0.005247154	0.005247154	0.000834899
3832703772945	383270	3772945	0.000237505	0.000237505	0.000273708	0.000273708	0.009535962	0.003800061	0.012359422	0.012359422	0.006378287	0.002474055	0.011585813	0.011585813	0.006619181	0.006619181	0.001490943	0.001490943	0.00504794	0.00504794	0.000854397
3832803772945	383280	3772945	0.000236024	0.000236024	0.000272001	0.000272001	0.009187866	0.003661346	0.01190826	0.01190826	0.006145457	0.002383743	0.010697408	0.010697408	0.006377558	0.006377558	0.001436519	0.001436519	0.004863672	0.004863672	0.000862766
3832903772945	383290	3772945	0.00023283	0.00023283	0.000268321	0.000268321	0.008881223	0.003539149	0.011510825	0.011510825	0.005940354	0.002304186	0.009911194	0.009911194	0.006164709	0.006164709	0.001388575	0.001388575	0.004701348	0.004701348	0.000863284
3833003772945	383300	3772945	0.000229728	0.000229728	0.000264747	0.000264747	0.008684684	0.003460829	0.011256093	0.011256093	0.005808895	0.002253195	0.00929663	0.00929663	0.006028285	0.006028285	0.001357847	0.001357847	0.004597309	0.004597309	0.000865527
3833103772945	383310	3772945	0.000226303	0.000226303	0.000260799	0.000260799	0.008465307	0.003373407	0.010971762	0.010971762	0.005662161	0.002196279	0.008719332	0.008719332	0.00587601	0.00587601	0.001323547	0.001323547	0.00448118	0.00448118	0.000865786
3833203772945	383320	3772945	0.000222091	0.000222091	0.000255945	0.000255945	0.008191052	0.003264117	0.010616304	0.010616304	0.005478721	0.002125125	0.00815075	0.00815075	0.005685641	0.005685641	0.001280667	0.001280667	0.004336	0.004336	0.000861386
3833303772945	383330	3772945	0.000217277	0.000217277	0.000250397	0.000250397	0.007878734	0.003139659	0.010211514	0.010211514	0.005269822	0.002044096	0.007608226	0.007608226	0.005468853	0.005468853	0.001231837	0.001231837	0.004170673	0.004170673	0.000853189
3833403772945	383340	3772945	0.00021237	0.00021237	0.000244743	0.000244743	0.007554721	0.003010541	0.009791565	0.009791565	0.005053101	0.001960032	0.007113729	0.007113729	0.005243946	0.005243946	0.001181177	0.001181177	0.003999154	0.003999154	0.000844303
3833503772945	383350	3772945	0.00020913	0.00020913	0.000241009	0.000241009	0.007290431	0.002905222	0.009449023	0.009449023	0.004876326	0.001891464	0.006721511	0.006721511	0.005060495	0.005060495	0.001139856	0.001139856	0.00385925	0.00385925	0.000844217
3833603772945	383360	3772945	0.00020589	0.00020589	0.000237274	0.000237274	0.007009325	0.002793201	0.009084684	0.009084684	0.004688303	0.001818532	0.006357843	0.006357843	0.004865371	0.004865371	0.001095905	0.001095905	0.003710444	0.003710444	0.000843699
3833703772945	383370	3772945	0.000205196	0.000205196	0.000236474	0.000236474	0.00681673	0.002716453	0.008835065	0.008835065	0.004559483	0.001768564	0.006099655	0.006099655	0.004731686	0.004731686	0.001065793	0.001065793	0.003608492	0.003608492	0.000856468
3833803772945	383380	3772945	0.000206816	0.000206816	0.000238341	0.000238341	0.006715623	0.002676162	0.008704022	0.008704022	0.004491856	0.001742333	0.00593752	0.00593752	0.004661504	0.004661504	0.001049985	0.001049985	0.00355497	0.00355497	0.000883041
3833903772945	383390	3772945	0.000208019	0.000208019	0.000239728	0.000239728	0.006610917	0.002634437	0.008568314	0.008568314	0.004421822	0.001715167	0.005791039	0.005791039	0.004588825	0.004588825	0.001033614	0.001033614	0.003499543	0.003499543	0.000908838
3834003772945	383400	3772945	0.000207556	0.000207556	0.000239195	0.000239195	0.00642988	0.002562294	0.008333674	0.008333674	0.004300732	0.001668198	0.005606047	0.005606047	0.004463162	0.004463162	0.001005309	0.001005309	0.0034037	0.0034037	0.000923936
3834103772945	383410	3772945	0.000206816	0.000206816	0.000238341	0.000238341	0.006245036	0.002488634	0.008094101	0.008094101	0.004177096	0.001620241	0.005433685	0.005433685	0.004334856	0.004334856	0.000976409	0.000976409	0.003305861	0.003305861	0.000937136
3834203772945	383420	3772945	0.000205659	0.000205659	0.000237008	0.000237008	0.00604296	0.002408107	0.007832194	0.007832194	0.004041934	0.001567814	0.005262834	0.005262834	0.00419459	0.00419459	0.000944814	0.000944814	0.003198891	0.003198891	0.000947058
3834303772945	383430	3772945	0.000204039	0.000204039	0.000235141	0.000235141	0.005812788	0.002316384	0.00753387	0.00753387	0.00388798	0.001508097	0.005084513	0.005084513	0.004034821	0.004034821	0.000908827	0.000908827	0.003077047	0.003077047	0.000952666
3834403772945	383440	3772945	0.000202418	0.000202418	0.000233274	0.000233274	0.005589397	0.002227363	0.007244337	0.007244337	0.003738561	0.00145014	0.004919355	0.004919355	0.003879759	0.003879759	0.0008739	0.0008739	0.002958793	0.002958793	0.000957411
3834503772945	383450	3772945	0.000199826	0.000199826	0.000230286	0.000230286	0.005295834	0.002110379	0.006863854	0.006863854	0.003542207	0.001373976	0.004713907	0.004713907	0.003675989	0.003675989	0.000828001	0.000828001	0.002803393	0.002803393	0.000953615
3834603772945	383460	3772945	0.00019691	0.00019691	0.000226926	0.000226926	0.005003724	0.001993974	0.006485255	0.006485255	0.003346824	0.00129819	0.004512729	0.004512729	0.003473227	0.003473227	0.00078233	0.00078233	0.002648762	0.002648762	0.000946713
3834703772945	383470	3772945	0.000193392	0.000193392	0.000222872	0.000222872	0.004706285	0.001875445	0.006099749	0.006099749	0.003147877	0.001221021	0.004308793	0.004308793	0.003266766	0.003266766	0.000735826	0.000735826	0.002491311	0.002491311	0.000934548
3834803772945	383480	3772945	0.000187977	0.000187977	0.00021663	0.00021663	0.004370577	0.001741666	0.005664642	0.005664642	0.002923333	0.001133923	0.004076309	0.004076309	0.003033741	0.003033741	0.000683338	0.000683338	0.002313601	0.002313601	0.00090832
3834903772945	383490	3772945	0.000182329	0.000182329	0.000210122	0.000210122	0.004074315	0.001623606	0.005280661	0.005280661	0.002725173	0.001057059	0.003867482	0.003867482	0.002828097	0.002828097	0.000637017	0.000637017	0.002156772	0.002156772	0.000880712
3835003772945	383500	3772945	0.000177886	0.000177886	0.000205001	0.000205001	0.00384089	0.001530587	0.004978122	0.004978122	0.002569043	0.000996498	0.003701078	0.003701078	0.002666071	0.002666071	0.000600521	0.000600521	0.002033207	0.002033207	0.000861299
3835103772945	383510	3772945	0.00017409	0.00017409	0.000200627	0.000200627	0.003640198	0.001450612	0.004718008	0.004718008	0.002434807	0.00094443	0.003556109	0.003556109	0.002526765	0.002526765	0.000569143	0.000569143	0.001926969	0.001926969	0.000845511
3835203772945	383520	3772945	0.000170572	0.000170572	0.000196573	0.000196573	0.00346006	0.001378827	0.004484534	0.004484534	0.002314319	0.000897694	0.003423413	0.003423413	0.002401726	0.002401726	0.000540979	0.000540979	0.001831611	0.001831611	0.00083093
3835303772945	383530	3772945	0.000168489	0.000168489	0.000194172	0.000194172	0.003319023	0.001322624	0.004301737	0.004301737	0.002219983	0.000861103	0.003317932	0.003317932	0.002303828	0.002303828	0.000518928	0.000518928	0.001756952	0.001756952	0.000823338
3835403772945	383540	3772945	0.000166452	0.000166452	0.000191825	0.000191825	0.003187327	0.001270143	0.004131049	0.004131049	0.002131897	0.000826935	0.003217076	0.003217076	0.002212414	0.002212414	0.000498337	0.000498337	0.001687238	0.001687238	0.000815141
3835503772945	383550	3772945	0.000165619	0.000165619	0.000190865	0.000190865	0.003083868	0.001228915	0.003996956	0.003996956	0.002062696	0.000800093	0.003135964	0.003135964	0.0021406	0.0021406	0.000482161	0.000482161	0.001632471	0.001632471	0.000812294
3835603772945	383560	3772945	0.000165666	0.000165666	0.000190918	0.000190918	0.003001307	0.001196015	0.003889951	0.003889951	0.002007474	0.000778673	0.003068994	0.003068994	0.002083292	0.002083292	0.000469253	0.000469253	0.001588767	0.001588767	0.000813329
3835703772945	383570	3772945	0.000165712	0.000165712	0.000190972	0.000190972	0.00292400	0.001165211	0.003789762	0.003789762	0.00195577	0.000758618	0.003004335	0.003004335	0.002029636	0.002029636	0.00045716	0.00045716	0.001547847	0.001547847	0.000814192
3835803772945	383580	3772945	0.000166128	0.000166128	0.000191452	0.000191452	0.002857571	0.001138736	0.003703656	0.003703656	0.001911334	0.000741382	0.002946348	0.002946348	0.001983521	0.001983521	0.00044678	0.00044678	0.001512678	0.001512678	0.000816608
3835903772945	383590	3772945	0.000166545	0.000166545	0.000191932	0.000191932	0.002795425	0.001113971	0.00362311	0.00362311	0.001869767	0.000725258	0.002890317	0.002890317	0.001940384	0.001940384	0.000437064	0.000437064	0.001479781	0.001479781	0.000818765
3836003772945	383600	3772945	0.000167193	0.000167193	0.000192679	0.000192679	0.002743799	0.001093398	0.003556199	0.003556199	0.001835236	0.000711864	0.002841223	0.002841223	0.001904549	0.001904549	0.000428992	0.000428992	0.001452453	0.001452453	0.000822647
3836103772945	383610	3772945	0.000168211	0.000168211	0.000193852	0.000193852	0.00270463	0.001077789	0.003505432	0.003505432	0.001809037	0.000701702	0.002800845	0.002800845	0.00187736	0.00187736	0.000422868	0.000422868	0.001431718	0.001431718	0.000828687
3836203772945	383620	3772945	0.000168998	0.000168998	0.000194759	0.000194759	0.002669197	0.00106367	0.003459508	0.003459508	0.001785337	0.000692509	0.00276269	0.00276269	0.001852766	0.001852766	0.000417328	0.000417328	0.001412962	0.001412962	0.000833346
3836303772945	383630	3772945	0.000169091	0.000169091	0.000194866	0.000194866	0.002622623	0.00104511	0.003399144	0.003399144	0.001754185	0.000680426	0.00271582	0.00271582	0.001820437	0.001820437	0.000410046	0.000410046	0.001388307	0.001388307	0.000832569
3836403772945	383640	3772945	0.000168952	0.000168952	0.000194706	0.000194706	0.002576533	0.001026743	0.003339407	0.003339407	0.001723357	0.000668468	0.002669216	0.002669216	0.001788445	0.001788445	0.00040284	0.00040284	0.001363909	0.001363909	0.000830067
3836503772945	383650	3772945	0.000168767	0.000168767	0.000194492	0.000194492	0.00253425	0.001009893	0.003284604	0.003284604	0.001695075	0.000657498	0.002626081	0.002626081	0.001759094	0.001759094	0.000396229	0.000396229	0.001341526	0.001341526	0.000826875

			MSite Grubbing / Prep	MMass Grading / Excavation	MMass Grading / Excavation	MDrainage / Utilities Trenching	MFoundations / Concrete Pads	MBuilding / Structure Construction	MAsphalt Paving	MLandscaping or Other Finishing	MWaterside Construction (Piles)	RSSWRestriping South Valley	RSSWRestriping Silver Lake Boulevard	RSSWDemolition	RSSWPlacing Base	RSSWForm	Child Risk				
Unique Identifier	X (UTM)	Y (UTM)	2027	2027	2028	2028	2028	2028	2028	2028	2028	2029	2029	2029	2029	2029	3rd Trimester	0<2	2<16	Total	per million
3838403772935	383840	3772935	0.000607783	0.001010971	0.001010971	0.000486226	0.000230393	0.000625062	0.000406428	0.000279112	0.000299992	0.000394614	0.000447741	0.001312019	0.000119306	0.00025949	1.98719E-08	4.11506E-07	2.44461E-07	6.75989E-07	0.67598889
3838503772935	383850	3772935	0.000603714	0.001004204	0.001004204	0.000482972	0.000228851	0.000620878	0.000403708	0.000277244	0.000297983	0.000390304	0.0004439	0.001299589	0.000118176	0.000257031	1.97859E-08	4.0996E-07	2.4194E-07	6.71689E-07	0.67168896
3838603772935	383860	3772935	0.000599566	0.000997304	0.000997304	0.000479653	0.000227279	0.000616612	0.000400934	0.000275339	0.000295936	0.000385848	0.000442918	0.001295293	0.000117785	0.000256182	1.96874E-08	4.08237E-07	2.3935E-07	6.67272E-07	0.66727217
3838703772935	383870	3772935	0.000599566	0.000997304	0.000997304	0.000479653	0.000227279	0.000616612	0.000400934	0.000275339	0.000295936	0.000381509	0.000441251	0.001296938	0.000117935	0.000256507	1.96136E-08	4.07586E-07	2.376E-07	6.64796E-07	0.66479645
3838803772935	383880	3772935	0.00059813	0.000994916	0.000994916	0.000478504	0.000226735	0.000615135	0.000399974	0.000274679	0.000295227	0.000375547	0.000434313	0.001277653	0.000116181	0.000252693	1.94899E-08	4.0561E-07	2.3399E-07	6.59088E-07	0.65908839
3838903772935	383890	3772935	0.00058441	0.000972093	0.000972093	0.000467528	0.000221533	0.000601025	0.000390799	0.000268378	0.000288455	0.000364922	0.000412578	0.001211207	0.000110139	0.000239551	1.91896E-08	3.98832E-07	2.2512E-07	6.43146E-07	0.6431458
3839003772935	383900	3772935	0.000576273	0.000958559	0.000958559	0.000461018	0.000218449	0.000592657	0.000385358	0.000264642	0.000284439	0.000354916	0.000397066	0.001168524	0.000106258	0.000231109	1.89122E-08	3.93435E-07	2.1804E-07	6.30389E-07	0.63038939
3839103772935	383910	3772935	0.000568934	0.000946351	0.000946351	0.000455147	0.000215667	0.000585109	0.0003804 5	0.000261271	0.000280816	0.000346357	0.000385067	0.001134067	0.000103124	0.000224294	1.86595E-08	3.8861E-07	2.1224E-07	6.19504E-07	0.61950429
3829703772945	382970	3772945	0.000411225	0.000684021	0.000684021	0.00032898	0.000155884	0.000422916	0.000274989	0.000188847	0.000202974	0.002619236	0.000312508	0.000939389	8.54217E-05	0.000185791	2.06954E-08	4.53199E-07	4.7098E-07	9.44879E-07	0.94487882
3829803772945	382980	3772945	0.000415054	0.00069039	0.00069039	0.000332043	0.000157335	0.000426854	0.000277549	0.000190605	0.000204864	0.002729622	0.000319773	0.000960594	8.73499E-05	0.000189985	2.09028E-08	4.56019E-07	4.9724E-07	9.74161E-07	0.97416082
3829903772945	382990	3772945	0.000419282	0.000697423	0.000697423	0.000335425	0.000158938	0.000431202	0.000280376	0.000192547	0.00020695	0.002827582	0.000327633	0.000983626	8.94443E-05	0.00019454	2.104E-08	4.58195E-07	5.2153E-07	1.00077E-06	1.00077003
3830003772945	383000	3772945	0.00042351	0.000704456	0.000704456	0.000338808	0.000160541	0.00043555	0.000283204	0.000194488	0.000209037	0.002920612	0.000335791	0.001007389	9.16052E-05	0.00019924	2.11733E-08	4.60298E-07	5.4475E-07	1.02622E-06	1.02622319
3830103772945	383010	3772945	0.000427817	0.000711621	0.000711621	0.000342254	0.000162174	0.00043998	0.000286084	0.000196466	0.000211163	0.003009541	0.000344396	0.001032432	9.38824E-05	0.000204193	2.13082E-08	4.62433E-07	5.6884E-07	1.05258E-06	1.05258077
3830203772945	383020	3772945	0.000432444	0.000719317	0.000719317	0.000345955	0.000163927	0.000444739	0.000289178	0.000198591	0.000213447	0.003095813	0.000353626	0.001059303	9.63259E-05	0.000209508	2.14472E-08	4.64643E-07	5.9436E-07	1.08045E-06	1.08044557
3830303772945	383030	3772945	0.000437071	0.000727013	0.000727013	0.000349657	0.000165681	0.000449497	0.000292272	0.000200716	0.000215731	0.003175207	0.000363272	0.001087271	9.88691E-05	0.000215039	2.15864E-08	4.66871E-07	6.2099E-07	1.10945E-06	1.1094477
3830403772945	383040	3772945	0.000441937	0.000735107	0.000735107	0.000353549	0.000167526	0.000454501	0.000295526	0.000202951	0.000218133	0.003248316	0.000373425	0.001116701	0.000101545	0.00022086	2.17244E-08	4.69054E-07	6.4896E-07	1.13974E-06	1.139737
3830503772945	383050	3772945	0.000446723	0.000743069	0.000743069	0.000357379	0.00016934	0.000459424	0.000298727	0.000205149	0.000220495	0.003312953	0.000384084	0.001147503	0.000104346	0.000226952	2.18613E-08	4.71191E-07	6.7809E-07	1.17114E-06	1.1711393
3830603772945	383060	3772945	0.000451749	0.000751428	0.000751428	0.000361399	0.000171245	0.000464592	0.000302087	0.000207457	0.00022976	0.003369592	0.000395369	0.00118004	0.000107305	0.000233387	2.20036E-08	4.7345E-07	7.0856E-07	1.20402E-06	1.20401668
3830703772945	383070	3772945	0.000457094	0.000760318	0.000760318	0.000365675	0.000173271	0.000470089	0.000305662	0.000209911	0.000225614	0.003421273	0.000407576	0.001215137	0.000110496	0.000240328	2.21513E-08	4.7583E-07	7.4097E-07	1.23895E-06	1.23894703
3830803772945	383080	3772945	0.000462518	0.000769341	0.000769341	0.000370014	0.000175328	0.000475668	0.000309289	0.000212402	0.000228291	0.003461354	0.000420349	0.001251879	0.000113837	0.000247595	2.23006E-08	4.78211E-07	7.7438E-07	1.27489E-06	1.2748865
3830903772945	383090	3772945	0.000467863	0.000778232	0.000778232	0.00037429	0.000177354	0.000481164	0.000312863	0.000214857	0.000230929	0.003487563	0.000433688	0.001290083	0.000117311	0.000255151	2.24421E-08	4.80409E-07	8.0835E-07	1.3112E-06	1.31120338
3831003772945	383100	3772945	0.000473287	0.000787255	0.000787255	0.00037863	0.00017941	0.000486743	0.00031649	0.000217348	0.000233607	0.003500107	0.000447622	0.001329842	0.000120927	0.000263015	2.25839E-08	4.82594E-07	8.4278E-07	1.34795E-06	1.34795466
3831103772945	383110	3772945	0.000478791	0.00079641	0.00079641	0.000383033	0.000181496	0.000492404	0.000320171	0.000219875	0.000236324	0.003500255	0.000462301	0.001371611	0.000124725	0.000271276	2.27229E-08	4.84733E-07	8.7767E-07	1.38512E-06	1.38512312
3831203772945	383120	3772945	0.000484535	0.000805964	0.000805964	0.000387628	0.000183674	0.000498311	0.000324012	0.000222513	0.000239158	0.00349202	0.000478141	0.001416487	0.000128806	0.000280151	2.28701E-08	4.87039E-07	9.1361E-07	1.42352E-06	1.42352177
3831303772945	383130	3772945	0.000490358	0.00081565	0.00081565	0.000392287	0.000185881	0.0005043	0.000327906	0.000225187	0.000242033	0.003470592	0.000494784	0.001463648	0.000133094	0.000289479	2.30149E-08	4.89286E-07	9.493E-07	1.4616E-06	1.46160397
3831403772945	383140	3772945	0.00049666	0.000826133	0.000826133	0.000397328	0.00018827	0.000510781	0.00033212	0.000228081	0.000245143	0.003444088	0.000513065	0.001515197	0.000137782	0.000299674	2.31717E-08	4.91791E-07	9.862E-07	1.50116E-06	1.50116387
3831503772945	383150	3772945	0.000503281	0.000837146	0.000837146	0.000402625	0.00019078	0.00051759	0.000336548	0.000231122	0.000248411	0.003408936	0.000532954	0.00157095	0.000142852	0.000310701	2.33351E-08	4.94463E-07	1.023E-06	1.54079E-06	1.54079219
3831603772945	383160	3772945	0.000509903	0.00084816	0.00084816	0.000407922	0.00019329	0.000524399	0.000340975	0.000234163	0.000251679	0.00335938	0.000553886	0.001629353	0.000148162	0.000322252	2.34932E-08	4.97049E-07	1.0575E-06	1.57805E-06	1.5780527
3831703772945	383170	3772945	0.000516763	0.000859571	0.000859571	0.00041341	0.00019589	0.000531455	0.000345563	0.000237313	0.000255066	0.003298019	0.000576365	0.001691869	0.000153847	0.000334616	2.36529E-08	4.99683E-07	1.0868E-06	1.61017E-06	1.61017046
3831803772945	383180	3772945	0.000523464	0.000870717	0.000870717	0.000418771	0.000198431	0.000538346	0.000350044	0.00024039	0.000258373	0.003222284	0.000599946	0.001756945	0.000159765	0.000347487	2.37982E-08	5.02035E-07	1.1016E-06	1.62747E-06	1.62747205
3831903772945	383190	3772945	0.000530484	0.000882394	0.000882394	0.000424387	0.000201092	0.000545566	0.000354738	0.000243614	0.000261838	0.00310812	0.000625403	0.001826773	0.000166114	0.000361297	2.38286E-08	5.03223E-07	1.1075E-06	1.63455E-06	1.63454737
3832003772945	383200	3772945	0.000537504	0.000894071	0.000894071	0.000430003	0.000203753	0.000552785	0.000359432	0.000246838	0.000265303	0.00288915	0.00065211	0.001899343	0.000172713	0.00037565	2.55685E-08	5.22599E-07	1.106E-06	1.6542E-06	1.65420415
3832103772945	383210	3772945	0.000543885	0.000904686	0.000904686	0.000435108	0.000206172	0.000559348	0.0003637	0.000249769	0.000268453	0.002635853	0.000678341	0.001970085	0.000179146	0.000389641	2.66103E-08	5.3727E-07	1.0877E-06	1.65161E-06	1.65160645
3832203772945	383220	3772945	0.000545321	0.000907074	0.000907074	0.000436257	0.000206716	0.000560825	0.00036466	0.000250428	0.000269162	0.002426858	0.000695729	0.002011762	0.000182936	0.000397884	2.73677E-08	5.50171E-07	1.067E-06	1.64454E-06	1.64454122
3832303772945	383230	3772945	0.000614165	0.001021587	0.001021587	0.000491332	0.000232813	0.000631626	0.000410696	0.000282043	0.000303141	0.002252691	0.000716809	0.002073273	0.000188529	0.00041005	2.83446E-08	5.7112E-07	1.0597E-06	1.65919E-06	1.65919485
3832403772945	383240	3772945	0.000687475	0.00114353	0.00114353	0.00054998	0.000260603	0.00070702	0.000459719	0.000315709	0.000339326	0.002085903	0.000789487	0.002303505	0.000209465	0.000455585	2.90414E-08	5.87572E-07	1.0461E-06	1.66272E-06	1.66271702
3832503772945	383250	3772945	0.000736854	0.001225665	0.001225665	0.000589483	0.000279321	0.000757803	0.000492739	0.000338385	0.000363699	0.001918436	0.000828312	0.002417478	0.000219829	0.000478126	2.96314E-08	6.02687E-07	1.0167E-06	1.64899E-06	1.64898763
3832603772945	383260	3772945	0.000771954	0.001284049	0.001284049	0.000617563	0.000292626	0.000793901	0.000516211	0.000354504	0.000381023	0.001764545	0.000856092	0.002496995	0.00022706	0.000493853	2.99619E-08	6.12443E-07	9.8181E-07	1.62422E-06	1.62421779
3832703772945	383270	3772945	0.000789982	0.001314037	0.001314037	0.000631986	0.00029946	0.000812442	0.000528266	0.000362783	0.000389922	0.001631197	0.000872914	0.002540683	0.000231032	0.000502493	3.00356E-08	6.16151E-07	9.4719E-07	1.59338E-06	1.59338057
3832803772945	383280	3772945	0.00079772	0.001326908	0.001326908	0.000638176	0.000302393	0.000820399	0.000533441	0.000366337	0.000393741	0.001513551	0.000883186	0.002563898	0.000233144	0.000507085	2.98926E-08	6.14666E-07	9.1291E-07	1.55747E-06	1.55747329
3832903772945	383290	3772945	0.000798199	0.001327704	0.001327704	0.000638559	0.000302575	0.000820892	0.000533761	0.000366557	0.000393978	0.001413141	0.000892594	0.002582635	0.000234847	0.000510791	2.95383E-08	6.07933E-07	8.8177E-07	1.51924E-06	1.51924426
3833003772945	383300	3772945	0.000800273	0.001331154	0.001331154	0.000640218	0.000303361	0.000823025	0.000535148	0.000367509	0.000395001	0.001338646	0.000913139	0.002631441	0.000239285	0.000520443	2.92714E-08	6.01998E-07	8.6187E-07	1.49314E-06	1.49313667
3833103772945	383310	3772945	0.000800512	0.001331552	0.001331552	0.00064041	0.000303452	0.000823271	0.000535308	0.000367619	0.000395119	0.001269699	0.000933176	0.002677323	0.000243458	0.000529518	2.89755E-08	5.95352E-07	8.4089E-07	1.46522E-06	1.46522245
3833203772945	383320	3772945	0.000796444	0.001324785	0.001324785	0.000637155	0.00030191	0.000819087	0.000532587	0.000365751	0.000393111	0.001201874	0.000948659	0.002709221	0.000246358	0.000535827	2.85859E-08	5.86764E-07	8.1577E-07	1.43112E-06	1.43112339
3833303772945	383330	3772945	0.000788865	0.00131218	0.00131218	0.000631092	0.000299037	0.000811293	0.0052752	0.000362271	0.000389371	0.00113762	0.000960956	0.002731339	0.000248369	0.000540201	2.8131E-08	5.76661E-07	7.882E-07	1.393E-06	1.39299572
3833403772945	383340	3772945	0.000780649	0.001298512	0.001298512	0.000624519	0.000295922	0.000802843	0.000522025	0.000358497	0.000385315	0.001079712	0.000972061	0.00274971	0.00025004	0.000543835	2.76852E-08	5.66624E-07	7.6065E-07	1.35496E-06	1.35496333
3833503772945	383350	3772945	0.000780569	0.00129838	0.00129838	0.000624455	0.000295892	0.000802761	0.000521972	0.000358461	0.000385276	0.001035292	0.000989211	0.002784807	0.000253231	0.000550776	2.74474E-08	5.61017E-07	7.3969E-07	1.32815E-06	1.32815025
3833603772945	383360	3772945	0.00078009	0.001297584	0.001297584	0.000624072	0.00029571	0.000802269	0.000521652	0.000358241	0.00038504	0.000994031	0.001001776	0.00280784	0.000255326	0.000555331	2.72045E-08	5.55376E-07	7.1767E-07	1.30025E-06	1.30024956
3833703772945	383370	3772945	0.000791897	0.001317222	0.001317222	0.000633517	0.000300186	0.00081441	0.000529547	0.000363663	0.000390867	0.000966847	0.001022498	0.002853996	0.000259523	0.00056446	2.72497E-08	5.56055E-07	7.0453E-07	1.28783E-06	1.28783179
3833803772945	383380	3772945	0.000816466	0.001358091	0.001358091	0.000653173	0.0003095	0.000839679	0.000545977	0.000374946	0.000402994	0.00095333	0.001053434	0.00292949	0.000266388	0.000579391	2.75774E-08	5.62691E-07	7.0081E-07	1.29108E-06	1.29108085
3833903772945	383390	3772945	0.000840318	0.001397765	0.001397765	0.000672255	0.000318541	0.000864209	0.000561926	0.000385899	0.000414767	0.000942321	0.001081927	0.003000507	0.00027284	0.000593437	2.78822E-08	5.68509E-07	6.9725E-07	1.29364E-06	1.29363953
3834003772945	383400	3772945	0.000854278	0.001420986	0.001420986	0.000683423	0.000323833	0.000878566	0.000571262	0.00039231	0.000421658	0.000924494	0.001094909	0.003031582	0.000275672	0.000599583	2.79646E-08	5.69745E-07	6.8609E-07	1.2838E-06	1.28380133
3834103772945	383410	3772945	0.000866483	0.001441288	0.001441288	0.000693187	0.00032846	0.000891118	0.000579423	0.000397915	0.000427682	0.000907641	0.001103097	0.003051781	0.000277508	0.000603578	2.80098E-08	5.70201E-07	6.744E-07	1.27261E-06	1.27261367
3834203772945	383420	3772945	0.000875657	0.001456547	0.001456547	0.000700526	0.000331937	0.000900552	0.000585558	0.000402128	0.00043221	0.000889784	0.00110393	0.003054066	0.000277716	0.00060403	2.79878E-08	5.69335E-07	6.607E-07	1.25802E-06	1.25802336
3834303772945	383430	3772945	0.000880842	0.001465172	0.001465172	0.000704674	0.000333903	0.000905885	0.000589025	0.000404509	0.000434769	0.000869301	0.001095415	0.003032587	0.000275763	0.000599782	2.78829E-08	5.67039E-07	6.4379E-07	1.23871E-06	1.23871454
3834403772945	383440	3772945	0.00088523	0.00147247	0.00147247	0.000708184	0.000335566	0.000910397	0.000591959	0.000406524	0.000436935	0.000849939	0.001084011	0.003004802	0.000273236	0.000594286	2.77639E-08	5.64499E-07	6.2717E-07	1.21943E-06	1.2194287
3834503772945	383450	3772945	0.00088172	0.001466632	0.001466632	0.000705376	0.000334235	0.000906787	0.000589612	0.000404912	0.000435202	0.000822107	0.001054773	0.002929856	0.000266421	0.000579464	2.74672E-08	5.58951E-07	6.0272E-07	1.18914E-06	1.18913963
3834603772945	383460	3772945	0.000875338	0.001456016	0.001456016	0.00070027	0.000331816	0.000900224	0.000585345	0.000401982	0.000432052	0.00079389	0.00102092	0.002842936	0.000258517	0.000562273	2.71174E-08	5.52479E-07	5.7762E-07	1.15722E-06	1.15721513
3834703772945	383470	3772945	0.00086409	0.001437307	0.001437307	0.000691272	0.000327552	0.000888657	0.000577823	0.000396816	0.000426501	0.000764051	0.000980874	0.002739291	0.000249093	0.000541774	2.66748E-08	5.44222E-07	5.5094E-07	1.12183E-06	1.1218327
3834803772945	383480	3772945	0.00083984	0.001396969	0.001396969	0.000671872	0.00031836	0.000863717	0.000561606	0.00038568	0.000414531	0.000727984	0.000926686	0.002596619	0.000236119	0.000513556	2.59813E-08	5.30926E-07	5.1864E-07	1.07555E-06	1.07555022
3834903772945	383490	3772945	0.000814312	0.001354508	0.001354508	0.00065145	0.000308683	0.000837464	0.000544536	0.000373957	0.000401931	0.000695901	0.000877082	0.002465828	0.000224226	0.000487689	2.52754E-08	5.1694E-07	4.8965E-07	1.03186E-06	1.03186175
3835003772945	383500	3772945	0.000796364	0.001324653	0.001324653	0.000637091	0.000301879	0.000819005	0.000532534	0.000365714	0.000393072	0.00067102	0.000839091	0.002366387	0.000215183	0.000468021	2.47245E-08	5.05947E-07	4.6711E-07	9.97782E-07	0.99778153
3835103772945	383510	3772945	0.000781766	0.00130037	0.00130037	0.000625412	0.000296345	0.000803991	0.000522772	0.00035901	0.000385866	0.000649474	0.000806161	0.00228029	0.000207354	0.000450993	2.42399E-08	4.9632E-07	4.477E-07	9.68264E-07	0.96826427
3835203772945	383520	3772945	0.000768284	0.001277945	0.001277945	0.000614627	0.000291235	0.000790127	0.000513757	0.000352819	0.000379212	0.000629758	0.000775761	0.002200591	0.000200107	0.00043523	2.37828E-08	4.87243E-07	4.3006E-07	9.41085E-07	0.94108493
3835303772945	383530	3772945	0.000761264	0.001266269	0.001266269	0.000609011	0.000288574	0.000782907	0.000509062	0.000349595	0.000375747	0.00061447	0.000752746	0.002140542	0.000194646	0.000423354	2.34704E-08	4.81336E-07	4.1654E-07	9.21346E-07	0.92134557
3835403772945	383540	3772945	0.000753686	0.001253663	0.001253663	0.000602949	0.000285701	0.000775113	0.000503995	0.000346115	0.000372007	0.000599742	0.000730177	0.002081225	0.000189252	0.000411622	2.31576E-08	4.75427E-07	4.0364E-07	9.02223E-07	0.90222336
3835503772945	383550	3772945	0.000751053	0.001249284	0.001249284	0.000600843	0.000284703	0.000772406	0.000502234	0.000344906	0.000370707	0.00058829	0.000713117	0.002036623	0.000185197	0.000402801	2.29655E-08	4.72141E-07	3.9378E-07	8.88891E-07	0.88889148
3835603772945	383560	3772945	0.000752011	0.001250876	0.001250876	0.000601608	0.000285066	0.000773391	0.000502875	0.000345346	0.00037118	0.000579347	0.000700374	0.002003537	0.000182188	0.000396257	2.28701E-08	4.70914E-07	3.8623E-07	8.80013E-07	0.88001257
3835703772945	383570	3772945	0.000752808	0.001252203	0.001252203	0.000602247	0.000285369	0.000774211	0.000503408	0.000345712	0.000371574	0.000570817	0.000688256	0.001971913	0.000179312	0.000390003	2.27811E-08	4.6977E-07	3.791E-07	8.71654E-07	0.87165391
3835803772945	383580	3772945	0.000755042	0.001255919	0.001255919	0.000604034	0.000286215	0.000776508	0.000504902	0.000346738	0.000372676	0.000563616	0.000678549	0.001946596	0.00017701	0.000384995	2.27362E-08	4.69478E-07	3.7318E-07	8.65393E-07	0.86539319
3835903772945	383590	3772945	0.000757036	0.001259236	0.001259236	0.000605629	0.000286971	0.000778559	0.000506235	0.000347654	0.000373661	0.000556798	0.000669528	0.001923015	0.000174866	0.000380332	2.26939E-08	4.69129E-07	3.6764E-07	8.59463E-07	0.85946342
3836003772945	383600	3772945	0.000760626	0.001265207	0.001265207	0.000608501	0.000288332	0.000782251	0.000508636	0.000349302	0.000375432	0.000551426	0.000663126	0.001906655	0.000173378	0.000377096	2.27009E-08	4.69702E-07	3.6337E-07	8.55768E-07	0.8557677
3836103772945	383610	3772945	0.00076621	0.001274495	0.001274495	0.000612968	0.000290449	0.000787994	0.00051237	0.000351867	0.000378189	0.00054743	0.0006606	0.001899526	0.00017273	0.000375686	2.27638E-08	4.71247E-07	3.6064E-07	8.54651E-07	0.85465142
3836203772945	383620	3772945	0.000770518	0.001281661	0.001281661	0.000616414	0.000292082	0.000792424	0.00051525	0.000353845	0.000380315	0.000544933	0.000657559	0.001893859	0.000172215	0.000374565	2.28182E-08	4.72421E-07	3.5821E-07	8.53449E-07	0.85344887
3836303772945	383630	3772945	0.0007698	0.001280466	0.001280466	0.00061584	0.00029181	0.000791685	0.00051477	0.000353515	0.00037996	0.000539827	0.000651098	0.001876768	0.000170661	0.000371185	2.27776E-08	4.71586E-07	3.5407E-07	8.48431E-07	0.84843123
3836403772945	383640	3772945	0.000767486	0.001276618	0.001276618	0.000613989	0.000290933	0.000789306	0.000513223	0.000352453	0.000378819	0.000534602	0.000644131	0.001858214	0.000168973	0.000367515	2.27164E-08	4.7029E-07	3.498E-07	8.42802E-07	0.84280222
3836503772945	383650	3772945	0.000764535	0.001271709	0.001271709	0.000611628	0.000289814	0.000786271	0.00051125	0.000351097	0.000377362	0.000529792	0.00063764	0.001840848	0.000167394	0.000364081	2.26592E-08	4.68952E-07	3.4587E-07	8.37477E-07	0.83747699

			EGIODemolition	EGIOSite Grubbing / Prep	EGIOMass Grading / Excavation	EGIOMass Grading / Excavation	EGIODrainage / Utilities Trenching	EGIODrainage / Utilities Trenching	EGIOFoundations / Concrete Pads	EGIOFoundations / Concrete Pads	EGIOBuilding / Structure Construction	EGIOBuilding / Structure Construction	EGIOAsphalt Paving	EGIOArchitectural Coating	EGIOLandscaping or Other Finishing	EGIOWaterside Construction (Piles)	HIWaterside Construction (Landscaping)	HIWaterside Construction (Landscaping)	KMDemolition	KMSite Grubbing / Prep	KMMass Grading / Excavation
Unique Identifier	X (UTM)	Y (UTM)	2025	2025	2025	2026	2026	2027	2026	2027	2026	2027	2027	2027	2027	2027	2025	2026	2025	2025	2025
3836603772945	383660	3772945	0.000336047	0.00031071	0.000516831	0.000516831	0.00024857	0.00024857	0.000117782	0.000117782	0.000319546	0.000319546	0.000207775	4.21439E-05	0.000142688	0.000153362	0.000665283	0.000665283	0.000547425	0.000506153	0.000841923
3836703772945	383670	3772945	0.000336047	0.00031071	0.000516831	0.000516831	0.00024857	0.00024857	0.000117782	0.000117782	0.000319546	0.000319546	0.000207775	4.21439E-05	0.000142688	0.000153362	0.000667684	0.000667684	0.00054199	0.000501128	0.000833564
3836803772945	383680	3772945	0.000335443	0.00031015	0.000515902	0.000515902	0.000248123	0.000248123	0.000117571	0.000117571	0.000318971	0.000318971	0.000207402	4.20682E-05	0.000142432	0.000153087	0.000668585	0.000668585	0.000536037	0.000495623	0.000824408
3836903772945	383690	3772945	0.000334494	0.00030928	0.000514442	0.000514442	0.000247421	0.000247421	0.000117238	0.000117238	0.000318069	0.000318069	0.000206815	4.19492E-05	0.000142029	0.000152654	0.000668885	0.000668885	0.000530342	0.000490358	0.00081565
3837003772945	383700	3772945	0.0003332	0.00030808	0.000512452	0.000512452	0.000246464	0.000246464	0.000116784	0.000116784	0.000316838	0.000316838	0.000206015	4.17869E-05	0.000141479	0.000152063	0.000668384	0.000668384	0.000524907	0.000485333	0.000807291
3837103772945	383710	3772945	0.000331475	0.00030648	0.000509798	0.000509798	0.000245187	0.000245187	0.00011618	0.00011618	0.000315197	0.000315197	0.000204948	4.15705E-05	0.000140747	0.000151275	0.000665983	0.000665983	0.000519817	0.000480626	0.000799462
3837203772945	383720	3772945	0.000329749	0.00030489	0.000507144	0.000507144	0.000243911	0.000243911	0.000115575	0.000115575	0.000313557	0.000313557	0.000203881	4.13541E-05	0.000140014	0.000150488	0.000663382	0.000663382	0.000514985	0.000476159	0.000792032
3837303772945	383730	3772945	0.000327851	0.00030313	0.000504225	0.000504225	0.000242507	0.000242507	0.000114909	0.000114909	0.000311752	0.000311752	0.000202707	4.1116E-05	0.000139208	0.000149622	0.000659479	0.000659479	0.000510585	0.000472091	0.000785264
3837403772945	383740	3772945	0.000325867	0.0003013	0.000501173	0.000501173	0.000241039	0.000241039	0.000114214	0.000114214	0.000309865	0.000309865	0.000201481	4.08672E-05	0.000138365	0.000148716	0.000654977	0.000654977	0.000506444	0.000468262	0.000778895
3837503772945	383750	3772945	0.000323882	0.00029946	0.000498121	0.000498121	0.000239571	0.000239571	0.000113518	0.000113518	0.000307978	0.000307978	0.000200254	4.06183E-05	0.000137523	0.00014781	0.000650474	0.000650474	0.000502475	0.000464592	0.000772791
3837603772945	383760	3772945	0.000321984	0.00029771	0.000495202	0.000495202	0.000238167	0.000238167	0.000112853	0.000112853	0.000306173	0.000306173	0.00019908	4.03803E-05	0.000136717	0.000146944	0.000647372	0.000647372	0.000498851	0.000461242	0.000767218
3837703772945	383770	3772945	0.000320172	0.00029603	0.000492416	0.000492416	0.000236827	0.000236827	0.000112218	0.000112218	0.00030445	0.00030445	0.00019796	4.01531E-05	0.000135948	0.000146117	0.00064407	0.00064407	0.000495487	0.000458131	0.000762043
3837803772945	383780	3772945	0.000318447	0.00029444	0.000489762	0.000489762	0.000235551	0.000235551	0.000111613	0.000111613	0.000302809	0.000302809	0.000196893	3.99367E-05	0.000135215	0.00014533	0.000639668	0.000639668	0.000492294	0.000455179	0.000757134
3837903772945	383790	3772945	0.000316635	0.00029276	0.000486975	0.000486975	0.000234211	0.000234211	0.000110978	0.000110978	0.000301087	0.000301087	0.000195773	3.97094E-05	0.000134446	0.000144503	0.000634265	0.000634265	0.000489102	0.000452227	0.000752224
3838003772945	383800	3772945	0.000314823	0.00029109	0.000484189	0.000484189	0.00023287	0.0023287	0.000110343	0.000110343	0.000299364	0.000299364	0.000194653	3.94822E-05	0.000133676	0.000143676	0.000628862	0.000628862	0.000486169	0.000449515	0.000747713
3838103772945	383810	3772945	0.000312408	0.00028885	0.000480473	0.000480473	0.000231084	0.000231084	0.000109497	0.000109497	0.000297067	0.000297067	0.000193159	3.91793E-05	0.000132651	0.000142574	0.000621557	0.000621557	0.000482718	0.000446324	0.000742405
3838203772945	383820	3772945	0.000309992	0.00028662	0.000476758	0.000476758	0.000229297	0.000229297	0.00010865	0.00010865	0.00029477	0.00029477	0.000191665	3.88763E-05	0.000131625	0.000141471	0.000614153	0.000614153	0.00047918	0.000443054	0.000736965
3838303772945	383830	3772945	0.000307749	0.00028455	0.000473308	0.000473308	0.000227637	0.000227637	0.000107864	0.000107864	0.000292636	0.000292636	0.000190278	3.8595E-05	0.000130672	0.000140448	0.000607449	0.000607449	0.000475988	0.000440102	0.000732055
3838403772945	383840	3772945	0.000305851	0.00028279	0.000470389	0.000470389	0.000226233	0.000226233	0.000107198	0.000107198	0.000290832	0.000290832	0.000189105	3.83569E-05	0.000129866	0.000139581	0.000601846	0.000601846	0.000473055	0.00043739	0.000727544
3838503772945	383850	3772945	0.000303952	0.00028104	0.00046747	0.00046747	0.00024829	0.00024829	0.000106533	0.000106533	0.000289027	0.000289027	0.000187931	3.81189E-05	0.00012906	0.000138715	0.000596143	0.000596143	0.000470207	0.000434757	0.000723165
3838603772945	383860	3772945	0.000303349	0.00028048	0.000466541	0.000466541	0.000224383	0.000224383	0.000106321	0.000106321	0.000288452	0.000288452	0.000187558	3.80432E-05	0.000128804	0.000138439	0.000593942	0.000593942	0.000469258	0.00043388	0.000721705
3838703772945	383870	3772945	0.000303349	0.00028048	0.000466541	0.000466541	0.000224383	0.000224383	0.000106321	0.000106321	0.000288452	0.000288452	0.000187558	3.80432E-05	0.000128804	0.000138439	0.00059164	0.00059164	0.000468482	0.000433162	0.000720511
3838803772945	383880	3772945	0.000305419	0.00028239	0.000469726	0.000469726	0.000225914	0.000225914	0.000107047	0.000107047	0.000290421	0.000290421	0.000188838	3.83028E-05	0.000129683	0.000139384	0.000587238	0.000587238	0.000467274	0.000432045	0.000718654
3838903772945	383890	3772945	0.00029938	0.00027681	0.000460437	0.000460437	0.000221447	0.000221447	0.00010493	0.00010493	0.00028479	0.00028479	0.000185104	3.75454E-05	0.000127119	0.000136628	0.000579233	0.000579233	0.00046296	0.000428057	0.000712019
3839003772945	383900	3772945	0.000296015	0.0002737	0.000455262	0.000455262	0.000218958	0.000218958	0.000103751	0.000103751	0.000281479	0.000281479	0.000183024	3.71235E-05	0.00012569	0.000135093	0.000570928	0.000570928	0.000458905	0.000424307	0.000705782
3839103772945	383910	3772945	0.000292133	0.00027011	0.000449291	0.000449291	0.000216086	0.000216086	0.00010239	0.00010239	0.000277787	0.000277787	0.000180623	3.66366E-05	0.000124042	0.000133321	0.000560923	0.000560923	0.000453642	0.000419441	0.000697688
3829703772955	382970	3772955	0.000432591	0.00039998	0.000665312	0.000665312	0.000319981	0.000319981	0.00015162	0.00015162	0.00041148	0.00041148	0.000267467	5.42515E-05	0.000183681	0.000197422	0.000648373	0.000648373	0.000392904	0.000363282	0.000604274
3829803772955	382980	3772955	0.000433626	0.00040093	0.000666904	0.000666904	0.000320747	0.000320747	0.000151983	0.000151983	0.000412333	0.000412333	0.000268107	5.43814E-05	0.000184121	0.000197894	0.000655777	0.000655777	0.000395664	0.000365834	0.00060852
3829903772955	382990	3772955	0.000434489	0.00040173	0.000668231	0.000668231	0.000321385	0.000321385	0.000152285	0.000152285	0.000413153	0.000413153	0.000268641	5.44896E-05	0.000184487	0.000198288	0.000664482	0.000664482	0.00039877	0.000368706	0.000613297
3830003772955	383000	3772955	0.000435179	0.00040237	0.000669293	0.000669293	0.000321896	0.000321896	0.000152527	0.000152527	0.000413809	0.000413809	0.000269068	5.45761E-05	0.00018478	0.000198603	0.000670786	0.000670786	0.00040179	0.000371498	0.000617941
3830103772955	383010	3772955	0.000435697	0.00040285	0.000670089	0.000670089	0.000322279	0.000322279	0.000152709	0.000152709	0.000414302	0.000414302	0.000269388	5.46411E-05	0.000185	0.000198839	0.000676889	0.000676889	0.00040481	0.00037429	0.000622585
3830203772955	383020	3772955	0.000436128	0.00040325	0.000670752	0.000670752	0.000322598	0.000322598	0.00015286	0.00015286	0.000414712	0.000414712	0.000269654	5.46952E-05	0.000185183	0.000199036	0.000682893	0.000682893	0.000407829	0.000377082	0.00062723
3830303772955	383030	3772955	0.000436387	0.00040349	0.00067115	0.00067115	0.000322789	0.000322789	0.000152951	0.000152951	0.000414958	0.000414958	0.000269814	5.47276E-05	0.000185293	0.000199154	0.000688796	0.000688796	0.000410763	0.000379794	0.000631741
3830403772955	383040	3772955	0.000436905	0.00040397	0.00067196	0.00067196	0.000323172	0.000323172	0.00015312	0.00015312	0.00041545	0.00041545	0.00027014	5.47925E-05	0.000185513	0.000199391	0.0006949	0.0006949	0.000414128	0.000382906	0.000636916
3830503772955	383050	3772955	0.000437336	0.00040436	0.00067261	0.00067261	0.00032491	0.000323491	0.000153283	0.000153283	0.00041586	0.00041586	0.000270401	5.48466E-05	0.000185696	0.000199587	0.000701103	0.000701103	0.000417579	0.000386096	0.000642224
3830603772955	383060	3772955	0.000437767	0.00040476	0.00067273	0.00067273	0.00032381	0.00032381	0.000153434	0.000153434	0.000416271	0.000416271	0.000270668	5.49007E-05	0.000185879	0.000199784	0.000707207	0.000707207	0.00042103	0.000389287	0.000647531
3830703772955	383070	3772955	0.000438199	0.00040516	0.00067393	0.00067393	0.00032413	0.00032413	0.000153586	0.000153586	0.000416681	0.000416681	0.000270935	5.49548E-05	0.000186063	0.000199981	0.00071351	0.00071351	0.000424567	0.000392558	0.000652972
3830803772955	383080	3772955	0.000438544	0.00040548	0.00067467	0.00067467	0.000324385	0.000324385	0.000153707	0.000153707	0.000417009	0.000417009	0.000271148	5.49981E-05	0.000186209	0.000200139	0.000719614	0.000719614	0.000428104	0.000395829	0.000658412
3830903772955	383090	3772955	0.000438803	0.00040572	0.00067466	0.00067466	0.000324576	0.000324576	0.000153797	0.000153797	0.000417255	0.000417255	0.000271308	5.50306E-05	0.000186319	0.000200257	0.000725817	0.000725817	0.000431728	0.000399179	0.000663985
3831003772955	383100	3772955	0.000439062	0.00040596	0.00067526	0.00067526	0.000324768	0.000324768	0.000153888	0.000153888	0.000417501	0.000417501	0.000271468	5.5063E-05	0.000186429	0.000200375	0.000731921	0.000731921	0.000435265	0.00040245	0.000669425
3831103772955	383110	3772955	0.000439234	0.00040612	0.00067559	0.00067559	0.000324895	0.000324895	0.000153948	0.000153948	0.000417665	0.000417665	0.000271575	5.50847E-05	0.000186502	0.000200454	0.000738125	0.000738125	0.000438889	0.0004058	0.000674998
3831203772955	383120	3772955	0.000439407	0.00040628	0.00067594	0.00067594	0.000325023	0.000325023	0.000154009	0.000154009	0.000417829	0.000417829	0.000271681	5.51063E-05	0.000186575	0.000200532	0.000744328	0.000744328	0.000442685	0.00040931	0.000680837
3831303772955	383130	3772955	0.000439579	0.00040644	0.00067606	0.00067606	0.000325151	0.000325151	0.000154069	0.000154069	0.000417994	0.000417994	0.000271788	5.5128E-05	0.000186649	0.000200611	0.000750432	0.000750432	0.000446481	0.00041282	0.000686675
3831403772955	383140	3772955	0.000439838	0.00040668	0.00067658	0.00067658	0.000325342	0.000325342	0.00015416	0.00015416	0.00041824	0.00041824	0.000271948	5.51604E-05	0.000186759	0.000200729	0.000756835	0.000756835	0.0004504	0.000416449	0.000692779
3831503772955	383150	3772955	0.000440269	0.00040708	0.00067712	0.00067712	0.000325661	0.000325661	0.000154311	0.000154311	0.00041865	0.00041865	0.000272215	5.52145E-05	0.000186942	0.000200926	0.000763239	0.000763239	0.000454678	0.000420398	0.000699281
3831603772955	383160	3772955	0.000440528	0.00040732	0.00067759	0.00067759	0.000325853	0.000325853	0.000154402	0.000154402	0.00041896	0.00041896	0.000272375	5.5247E-05	0.000187052	0.000201044	0.000769543	0.000769543	0.000458905	0.000424307	0.000705782
3831703772955	383170	3772955	0.000440873	0.00040763	0.00067805	0.00067805	0.000326108	0.000326108	0.000154523	0.000154523	0.000419224	0.000419224	0.000272588	5.52903E-05	0.000187198	0.000201202	0.000775746	0.000775746	0.000463219	0.000428296	0.000712417
3831803772955	383180	3772955	0.000441046	0.00040779	0.00067831	0.00067831	0.000326236	0.000326236	0.000154583	0.000154583	0.000419388	0.000419388	0.000272695	5.53119E-05	0.000187271	0.000201281	0.00078175	0.00078175	0.000467533	0.000432284	0.000719052
3831903772955	383190	3772955	0.000441305	0.00040803	0.00067871	0.00067871	0.000326427	0.000326427	0.000154674	0.000154674	0.000419634	0.000419634	0.000272855	5.53444E-05	0.000187381	0.000201399	0.000786752	0.000786752	0.000472019	0.000436433	0.000725952
3832003772955	383200	3772955	0.000441132	0.00040787	0.00067844	0.00067844	0.000326299	0.000326299	0.000154614	0.000154614	0.00041947	0.00041947	0.000272748	5.53227E-05	0.000187308	0.00020132	0.000781149	0.000781149	0.000476678	0.00044074	0.000733117
3832103772955	383210	3772955	0.00044303	0.00040963	0.00068136	0.00068136	0.00032703	0.00032703	0.000155279	0.000155279	0.00042175	0.00042175	0.00027322	5.55608E-05	0.000188114	0.000202186	0.000907522	0.000907522	0.000481941	0.000445606	0.000741211
3832203772955	383220	3772955	0.000446568	0.0004129	0.00068608	0.00068608	0.00033032	0.00033032	0.000156519	0.000156519	0.00042463	0.00042463	0.000276109	5.60044E-05	0.000189616	0.000203801	0.000955449	0.000955449	0.000492122	0.000455019	0.000756868
3832303772955	383230	3772955	0.000452521	0.0004184	0.00069596	0.00069596	0.000334723	0.000334723	0.000158605	0.000158605	0.000430299	0.000430299	0.00027979	5.6751E-05	0.000192144	0.000206517	0.00099187	0.00099187	0.000503683	0.000465709	0.000774649
3832403772955	383240	3772955	0.000462097	0.00042726	0.00070692	0.00070692	0.00034807	0.00034807	0.000161962	0.000161962	0.00043946	0.00043946	0.00028571	5.7952E-05	0.00019621	0.00020188	0.001013783	0.001013783	0.000539401	0.000498734	0.000829583
3832503772955	383250	3772955	0.000472796	0.00043715	0.00072714	0.00072714	0.00034972	0.00034972	0.000165712	0.000165712	0.00044959	0.00044959	0.000292326	5.92937E-05	0.000200753	0.00021577	0.001019586	0.001019586	0.000573049	0.000529846	0.000881332
3832603772955	383260	3772955	0.000476592	0.00044066	0.00073294	0.00073294	0.000352528	0.000352528	0.000167042	0.000167042	0.00045319	0.00045319	0.00029473	5.97697E-05	0.000202365	0.00021703	0.001011482	0.001011482	0.000608681	0.000562791	0.000936134
3832703772955	383270	3772955	0.000475125	0.0004393	0.00073072	0.00073072	0.00035144	0.000351443	0.000166528	0.000166528	0.00045179	0.00045179	0.00029376	5.95858E-05	0.000201742	0.00021633	0.000989369	0.000989369	0.000647247	0.000598449	0.000995447
3832803772955	383280	3772955	0.00046736	0.00043212	0.00071878	0.00071878	0.0003457	0.0003457	0.000163806	0.000163806	0.00044441	0.00044441	0.000288965	5.8612E-05	0.000198445	0.00021329	0.000957851	0.000957851	0.000679514	0.000628284	0.001045073
3832903772955	383290	3772955	0.000455972	0.00042159	0.00070127	0.00070127	0.00033776	0.00033776	0.000159815	0.000159815	0.00043358	0.00043358	0.00028192	5.71838E-05	0.000193609	0.00020892	0.00092834	0.00092834	0.000694527	0.000642165	0.001068161
3833003772955	383300	3772955	0.000449846	0.00041593	0.00069185	0.00069185	0.00033274	0.00033274	0.000157668	0.000157668	0.00042756	0.00042756	0.000278136	5.64155E-05	0.000191008	0.00020529	0.00092732	0.00092732	0.000697546	0.000644957	0.001072805
3833103772955	383310	3772955	0.00044893	0.00041043	0.00068694	0.00068694	0.000328342	0.000328342	0.000155581	0.000155581	0.00042095	0.00042095	0.00027445	5.5669E-05	0.00018848	0.00020258	0.00092022	0.00092022	0.000700048	0.00064727	0.001076653
3833203772955	383320	3772955	0.000436128	0.00040325	0.00067052	0.00067052	0.00032598	0.00032598	0.00015286	0.00015286	0.00041712	0.00041712	0.00026965	5.46952E-05	0.000185183	0.00019936	0.00090823	0.00090823	0.000702033	0.000649105	0.001079705
3833303772955	383330	3772955	0.000426983	0.00039479	0.00065687	0.00065687	0.000315833	0.000315833	0.000149654	0.000149654	0.00040601	0.00040601	0.000264	5.35482E-05	0.0001813	0.000194863	0.000893614	0.000893614	0.000702033	0.000649105	0.001079705
3833403772955	383340	3772955	0.00041801	0.0003865	0.00064287	0.00064287	0.00030919	0.00030919	0.00014651	0.00014651	0.00039748	0.00039748	0.00025845	5.2423E-05	0.00017749	0.00019076	0.00089206	0.00089206	0.00069789	0.00064731	0.001076255
3833503772955	383350	3772955	0.000410849	0.00037987	0.00063187	0.00063187	0.00030389	0.00030389	0.000144	0.000144	0.00039067	0.00039067	0.00025402	5.15249E-05	0.00017445	0.0001875	0.0008692	0.0008692	0.00069746	0.00064487	0.001072673
3833603772955	383360	3772955	0.00040386	0.00037341	0.00062126	0.00062126	0.00029873	0.00029873	0.00014155	0.00014155	0.00038429	0.00038429	0.00024974	5.06485E-05	0.00017148	0.00018431	0.00085924	0.00085924	0.00069268	0.00064192	0.001067763
3833703772955	383370	3772955	0.000401359	0.0003711	0.00061278	0.00061278	0.00029689	0.00029689	0.00014673	0.00014673	0.00038165	0.00038165	0.00024815	5.03347E-05	0.00017042	0.00018368	0.00085294	0.00085294	0.00069513	0.00064272	0.00106909
3833803772955	383380	3772955	0.000403084	0.00037269	0.00061932	0.00061932	0.00029856	0.00029856	0.00014278	0.00014278	0.00038291	0.00038291	0.00024224	5.05511E-05	0.00017153	0.00018396	0.00086709	0.00086709	0.00069358	0.00064632	0.001075592
3833903772955	383390	3772955	0.000404378	0.00037389	0.00062122	0.00062122	0.00029913	0.00029913	0.00014173	0.00014173	0.00038421	0.00038421	0.00025024	5.07134E-05	0.00017152	0.00018454	0.00087604	0.00087604	0.00070134	0.00064867	0.001078644
3834003772955	383400	3772955	0.000403429	0.00037301	0.00062046	0.00062046	0.00029841	0.00029841	0.00014139	0.00014139	0.00038361	0.00038361	0.00024943	5.05944E-05	0.00017129	0.00018411	0.00087906	0.00087906	0.00070056	0.00064774	0.001077449
3834103772955	383410	3772955	0.000402308	0.00037198	0.00061837	0.00061837	0.00029758	0.00029758	0.00014106	0.00014106	0.00038255	0.00038255	0.00024874	5.04537E-05	0.00017082	0.00018362	0.00088207	0.00088207	0.00069858	0.00064591	0.001074398
3834203772955	383420	3772955	0.000400496	0.0003703	0.00061595	0.00061595	0.00029624	0.00029624	0.00014037	0.00014037	0.00038029	0.00038029	0.00024762	5.02265E-05	0.00017054	0.00018277	0.00088107	0.00088107	0.00069573	0.00064328	0.001070019
3834303772955	383430	3772955	0.000397649	0.00036767	0.00061572	0.00061572	0.00029413	0.00029413	0.00013973	0.00013973	0.00037812	0.00037812	0.00024586	4.98694E-05	0.00016845	0.00018145	0.00087604	0.00087604	0.00069215	0.00064048	0.001065375
3834403772955	383440	3772955	0.000394974	0.0003652	0.00060745	0.00060745	0.00029215	0.00029215	0.00013843	0.00013843	0.00037579	0.00037579	0.00024409	4.9534E-05	0.00016771	0.00018025	0.00087121	0.00087121	0.00068935	0.00063738	0.0010602
3834503772955	383450	3772955	0.000389798	0.00036041	0.00059497	0.00059497	0.00028832	0.00028832	0.00013662	0.00013662	0.00037065	0.00037065	0.00024101	4.88848E-05	0.00016551	0.00017892	0.00085469	0.00085469	0.00068633	0.00063458	0.001055556
3834603772955	383460	3772955	0.000384017	0.00035507	0.00059067	0.00059067	0.00028452	0.00028452	0.00013495	0.00013495	0.00036516	0.00036516	0.00023743	4.81599E-05	0.00016357	0.00017524	0.00083581	0.00083581	0.00068161	0.00063279	0.00104839
3834703772955	383470	3772955	0.000377633	0.00034916	0.00058078	0.00058078	0.00027933	0.00027933	0.00013258	0.00013258	0.00035908	0.00035908	0.00023348	4.73592E-05	0.00016034	0.00017234	0.00081606	0.00081606	0.00067485	0.00062377	0.001037908

			KMMass Grading / Excavation	KMDrainage / Utilities Trenching	KMFoundations / Concrete Pads	KMBuilding / Structure Construction	KMAsphalt Paving	KMArchitectural Coating	KMLandscaping or Other Finishing	KMWaterside Construction (Piles)	EWNDemolition	EWNSite Grubbing / Prep	EWNDrainage / Utilities Trenching	EWNDrainage / Utilities Trenching	EWNDrainage / Utilities Trenching	EWNFoundations / Concrete Pads	EWNBuilding / Structure Construction	EWNAsphalt Paving	EWNLandscaping or Other Finishing	EWNWaterside Construction (Piles)	ISDemolition
Unique Identifier	X (UTM)	Y (UTM)	2026	2026	2026	2026	2026	2026	2026	2026	2027	2027	2027	2028	2029	2029	2029	2029	2029	2029	2027
3836603772945	383660	3772945	0.000841923	0.000209057	0.000191869	0.000564313	0.000338468	6.8653E-05	0.000232441	0.000249829	0.001755556	0.002007128	0.002363816	0.002363816	0.002363816	0.00061531	0.001528661	0.001085445	0.000745422	0.000779393	0.000314133
3836703772945	383670	3772945	0.000833564	0.000206981	0.000189963	0.00055871	0.000335107	6.79713E-05	0.000230133	0.000247348	0.001742615	0.001992332	0.00234639	0.00234639	0.00234639	0.000610774	0.001517392	0.001077444	0.000739927	0.000773647	0.000313357
3836803772945	383680	3772945	0.000824408	0.000204708	0.000187877	0.000552574	0.000331427	6.72247E-05	0.000227605	0.000244631	0.001725101	0.001972308	0.002322808	0.002322808	0.002322808	0.000604635	0.001502141	0.001066615	0.000732491	0.000765872	0.000312062
3836903772945	383690	3772945	0.00081565	0.000202533	0.000185881	0.000546704	0.000327906	6.65106E-05	0.000225187	0.000242033	0.001706033	0.001950509	0.002297134	0.002297134	0.002297134	0.000597953	0.001485538	0.001054826	0.000724395	0.000757407	0.000310423
3837003772945	383700	3772945	0.000807291	0.000200457	0.000183976	0.000541101	0.000324545	6.58289E-05	0.000222879	0.000239552	0.001685068	0.001926539	0.002268905	0.002268905	0.002268905	0.000590604	0.001467283	0.001041863	0.000715493	0.000748099	0.000308525
3837103772945	383710	3772945	0.000799462	0.000198513	0.000182192	0.000535853	0.000321398	6.51906E-05	0.000220718	0.000237229	0.00165884	0.001896553	0.00223359	0.00223359	0.00223359	0.000581412	0.001444445	0.001025647	0.000704356	0.000736455	0.000306541
3837203772945	383720	3772945	0.000792032	0.000196668	0.000180499	0.000530873	0.000318411	6.45846E-05	0.000218667	0.000235024	0.001633302	0.001867355	0.002199204	0.002199204	0.002199204	0.000572461	0.001422207	0.001009857	0.000693512	0.000725117	0.000304384
3837303772945	383730	3772945	0.000785264	0.000194988	0.000178956	0.000526337	0.00031569	6.40328E-05	0.000216798	0.000233016	0.001604745	0.001834705	0.002160752	0.002160752	0.002160752	0.000562452	0.001397341	0.0009922	0.000681387	0.000712439	0.000302399
3837403772945	383740	3772945	0.000778895	0.000193406	0.000177505	0.000522068	0.00031313	6.35135E-05	0.00021504	0.000231126	0.001575152	0.001800872	0.002120905	0.002120905	0.002120905	0.00055208	0.001371573	0.000973903	0.000668821	0.000699301	0.000300588
3837503772945	383750	3772945	0.000772791	0.000191891	0.000176114	0.000517977	0.000310676	6.30157E-05	0.000213355	0.000229315	0.001546767	0.001768419	0.002082686	0.002082686	0.002082686	0.000542131	0.001346856	0.000956353	0.000656769	0.000686699	0.000298776
3837603772945	383760	3772945	0.000767218	0.000190507	0.000174844	0.000514241	0.000308435	6.25613E-05	0.000211816	0.000227661	0.001524421	0.001742871	0.002052598	0.002052598	0.002052598	0.000534299	0.001327399	0.000942536	0.000647281	0.000676778	0.000296964
3837703772945	383770	3772945	0.000762043	0.000189222	0.000173664	0.000510773	0.000306355	6.21393E-05	0.000210387	0.000226126	0.001503197	0.001718606	0.00202402	0.00202402	0.00202402	0.00052686	0.001308918	0.000929414	0.000638269	0.000667356	0.000295239
3837803772945	383780	3772945	0.000757134	0.000188003	0.000172546	0.000507482	0.000304381	6.1739E-05	0.000209032	0.000224669	0.001479212	0.001691184	0.001991725	0.001991725	0.001991725	0.000518453	0.001288033	0.000914584	0.000628085	0.000656708	0.000293599
3837903772945	383790	3772945	0.000752224	0.000186784	0.000171427	0.000504191	0.000302408	6.13386E-05	0.000207676	0.000223212	0.001452208	0.00166031	0.001955364	0.001955364	0.001955364	0.000508988	0.001264518	0.000897887	0.000616618	0.000644719	0.000292133
3838003772945	383800	3772945	0.000747713	0.000185664	0.000170399	0.000501167	0.000300594	6.09708E-05	0.000206431	0.000221873	0.001426152	0.00163052	0.001920281	0.001920281	0.001920281	0.000499856	0.00124183	0.000881778	0.000605555	0.000633151	0.00029058
3838103772945	383810	3772945	0.000742405	0.000184346	0.000169189	0.00049761	0.00029846	6.0538E-05	0.000204966	0.000220298	0.001391814	0.001591262	0.001874045	0.001874045	0.001874045	0.000487821	0.00121193	0.000860547	0.000590975	0.000617907	0.000289199
3838203772945	383820	3772945	0.000736965	0.000182995	0.000167949	0.000493963	0.000296273	6.00943E-05	0.000203464	0.000218684	0.00135808	0.001552693	0.001828623	0.001828623	0.001828623	0.000475997	0.001182556	0.000839689	0.000576651	0.00060293	0.000287819
3838303772945	383830	3772945	0.000732055	0.000181776	0.00016683	0.000490673	0.000294299	5.9694E-05	0.000202108	0.000217227	0.001328315	0.001518663	0.001788545	0.001788545	0.001788545	0.000465565	0.001156637	0.000821285	0.000564012	0.000589715	0.000286438
3838403772945	383840	3772945	0.000727544	0.000180655	0.000165802	0.000487649	0.000292486	5.93261E-05	0.000200863	0.000215888	0.001303812	0.001490649	0.001755553	0.001755553	0.001755553	0.000456977	0.001135302	0.000806136	0.000553608	0.000578837	0.000284972
3838503772945	383850	3772945	0.000723165	0.000179568	0.000164804	0.000484714	0.000290725	5.89691E-05	0.000199654	0.000214589	0.001279655	0.00146303	0.001723025	0.001723025	0.001723025	0.00044851	0.001114267	0.000791199	0.000543351	0.000568112	0.000283591
3838603772945	383860	3772945	0.000721705	0.000179206	0.000164472	0.000483735	0.000290138	5.885E-05	0.000199251	0.000214156	0.00127258	0.001454941	0.001713499	0.001713499	0.001713499	0.00044603	0.001108106	0.000786825	0.000540347	0.000564972	0.00028247
3838703772945	383870	3772945	0.000720511	0.000178909	0.0001642	0.000482935	0.000289658	5.87527E-05	0.000198921	0.000213802	0.001273529	0.001456026	0.001714777	0.001714777	0.001714777	0.000446363	0.001108933	0.000787412	0.00054075	0.00056539	0.000282124
3838803772945	383880	3772945	0.000718654	0.000178448	0.000163776	0.00048169	0.000288912	5.86012E-05	0.000198408	0.00021325	0.001270854	0.001452968	0.001711176	0.001711176	0.001711176	0.000445425	0.001106604	0.000785758	0.000539614	0.000564205	0.000282211
3838903772945	383890	3772945	0.000712019	0.0001768	0.000162264	0.000477243	0.000286244	5.80602E-05	0.000196576	0.000211282	0.001224869	0.001400393	0.001649258	0.001649258	0.001649258	0.000429308	0.001066562	0.000757326	0.000520089	0.00054379	0.000279536
3839003772945	383900	3772945	0.000705782	0.000175252	0.000160843	0.000473063	0.000283737	5.75516E-05	0.000194855	0.000209431	0.001185182	0.001355019	0.00159582	0.00159582	0.00159582	0.00041539	0.001032004	0.000732788	0.000503237	0.00052617	0.000277552
3839103772945	383910	3772945	0.000697688	0.000173242	0.000158998	0.000467638	0.000280483	5.68916E-05	0.00019262	0.000207029	0.001143337	0.001307178	0.001539477	0.001539477	0.001539477	0.000400732	0.000995568	0.000706916	0.00048547	0.000507593	0.000275481
3829703772955	382970	3772955	0.000604274	0.000150046	0.00013771	0.000405025	0.000242929	4.92743E-05	0.00016683	0.00017931	0.002064599	0.002360457	0.002779935	0.002779935	0.002779935	0.000723627	0.001797761	0.001276524	0.000876644	0.000916595	0.000324486
3829803772955	382980	3772955	0.00060852	0.000151101	0.000138678	0.000407871	0.000244636	4.96206E-05	0.000168002	0.00018057	0.002127926	0.002432859	0.002865203	0.002865203	0.002865203	0.000745823	0.001852904	0.001315678	0.000903533	0.000944709	0.000325176
3829903772955	382990	3772955	0.000613297	0.000152287	0.000139766	0.000411073	0.000246556	5.00101E-05	0.000169321	0.000181987	0.002194618	0.002509108	0.002955002	0.002955002	0.002955002	0.000769198	0.001910976	0.001356913	0.000931851	0.000974317	0.000326039
3830003772955	383000	3772955	0.000617941	0.00015344	0.000140825	0.000414186	0.000248423	5.03888E-05	0.000170603	0.000183365	0.002262949	0.002587231	0.003047008	0.003047008	0.003047008	0.000793147	0.001970476	0.001399162	0.000960865	0.001004653	0.000326902
3830103772955	383010	3772955	0.000622585	0.000154593	0.000141883	0.000417298	0.00025029	5.07675E-05	0.000171885	0.000184743	0.00233266	0.002666932	0.003140873	0.003140873	0.003140873	0.000817581	0.002031177	0.001442264	0.000990465	0.001035602	0.000327679
3830203772955	383020	3772955	0.00062723	0.000155746	0.000142941	0.000420411	0.000252157	5.11462E-05	0.000173167	0.000186122	0.002403839	0.00274831	0.003236713	0.003236713	0.003236713	0.000842528	0.002093156	0.001486273	0.001020688	0.001067203	0.000328369
3830303772955	383030	3772955	0.000631741	0.000156867	0.000143969	0.000423435	0.000253971	5.15141E-05	0.000174413	0.00018746	0.002476138	0.00283097	0.003334063	0.003334063	0.003334063	0.000867869	0.002156112	0.001530975	0.001051387	0.001099301	0.000328973
3830403772955	383040	3772955	0.000636916	0.000158152	0.000145149	0.000426904	0.000256052	5.19361E-05	0.000175842	0.000188996	0.002554219	0.002920239	0.003439196	0.003439196	0.003439196	0.000895235	0.002224101	0.001579251	0.00108454	0.001133965	0.000329835
3830503772955	383050	3772955	0.000642224	0.00015947	0.000146358	0.000430461	0.000258185	5.23689E-05	0.000177307	0.000190571	0.002635405	0.00301306	0.003548512	0.003548512	0.003548512	0.00092369	0.002294794	0.001629448	0.001119013	0.001170008	0.000330698
3830603772955	383060	3772955	0.000647531	0.000160788	0.000147568	0.000434019	0.000260319	5.28017E-05	0.000178772	0.000192146	0.002718748	0.003108346	0.003660731	0.003660731	0.003660731	0.00095902	0.002367366	0.001680978	0.001154401	0.001207009	0.000331561
3830703772955	383070	3772955	0.000652972	0.000162138	0.000148808	0.000437665	0.000262506	5.32453E-05	0.000180274	0.00019376	0.002805197	0.003207183	0.003777133	0.003777133	0.003777133	0.000983202	0.002442642	0.001734429	0.001191108	0.001245389	0.000332424
3830803772955	383080	3772955	0.000658412	0.000163489	0.000150048	0.000441312	0.000264693	5.36889E-05	0.000181776	0.000195374	0.002893372	0.003307994	0.003895858	0.003895858	0.003895858	0.001014106	0.00251942	0.001788947	0.001228548	0.001284535	0.0003332
3830903772955	383090	3772955	0.000663985	0.000164873	0.000151318	0.000445047	0.000266934	5.41433E-05	0.000183315	0.000197028	0.002983617	0.003411171	0.004017372	0.004017372	0.004017372	0.001045737	0.002598002	0.001844745	0.001266866	0.0013246	0.000334063
3831003772955	383100	3772955	0.000669425	0.000166224	0.000152557	0.000448694	0.000269121	5.4587E-05	0.000184817	0.000198642	0.003075588	0.003516321	0.004141208	0.004141208	0.004141208	0.001077972	0.002678086	0.00190161	0.001305918	0.001365431	0.000334839
3831103772955	383110	3772955	0.000674998	0.000167608	0.000153827	0.000452429	0.000271361	5.50414E-05	0.000186356	0.000200296	0.003168939	0.00362305	0.004266903	0.004266903	0.004266903	0.001110691	0.002759372	0.001959328	0.001345556	0.001406875	0.000335616
3831203772955	383120	3772955	0.000680837	0.000169058	0.000155158	0.000456342	0.000273708	5.55175E-05	0.000187967	0.000202029	0.003265914	0.003733921	0.004397478	0.004397478	0.004397478	0.00114468	0.002843814	0.002019287	0.001386732	0.001449928	0.000336392
3831303772955	383130	3772955	0.000686675	0.000170507	0.000156489	0.000460256	0.000276056	5.59936E-05	0.000189579	0.000203761	0.003363752	0.003845779	0.004529214	0.004529214	0.004529214	0.001178971	0.002929006	0.002079779	0.001428274	0.001493363	0.000337169
3831403772955	383140	3772955	0.000692779	0.000172023	0.00015788	0.000464347	0.000278509	5.64913E-05	0.000191265	0.000205572	0.003467198	0.003964049	0.004668501	0.004668501	0.004668501	0.001215228	0.003019082	0.002143738	0.001472198	0.001539289	0.000338118
3831503772955	383150	3772955	0.000699281	0.000173637	0.000159361	0.000468705	0.000281123	5.70215E-05	0.00019306	0.000207502	0.003575043	0.004087349	0.004813713	0.004813713	0.004813713	0.001253027	0.00311299	0.002210418	0.00151799	0.001587168	0.000339067
3831603772955	383160	3772955	0.000705782	0.000175252	0.000160843	0.000473063	0.000283737	5.75516E-05	0.000194855	0.000209431	0.003682975	0.004210748	0.004959041	0.004959041	0.004959041	0.001290857	0.003206972	0.002277152	0.001563819	0.001635085	0.000340016
3831703772955	383170	3772955	0.000712417	0.000176899	0.000162355	0.00047751	0.000286404	5.80926E-05	0.000196686	0.0002114	0.003794876	0.004338684	0.005109713	0.005109713	0.005109713	0.001330077	0.00330441	0.002346339	0.001611333	0.001684764	0.000341051
3831803772955	383180	3772955	0.000719052	0.000178547	0.000163867	0.000481957	0.000289072	5.86336E-05	0.000198518	0.000213368	0.003905483	0.00446514	0.005258642	0.005258642	0.005258642	0.001368844	0.003400722	0.002414726	0.001658297	0.001733869	0.000341914
3831903772955	383190	3772955	0.000725952	0.00018026	0.000165439	0.000486581	0.000291845	5.91963E-05	0.000200423	0.000215416	0.004019713	0.00459574	0.00541245	0.00541245	0.00541245	0.001408881	0.003500188	0.002485354	0.0017068	0.001784582	0.000342949
3832003772955	383200	3772955	0.000733117	0.000182039	0.000167072	0.000491384	0.000294726	5.97806E-05	0.000202401	0.000217542	0.004133339	0.004725649	0.005565445	0.005565445	0.005565445	0.001448706	0.003599129	0.002555608	0.001755047	0.001835028	0.000344071
3832103772955	383210	3772955	0.000741211	0.000184049	0.000168917	0.000496809	0.00029798	6.04406E-05	0.000204636	0.000219944	0.004241789	0.004849639	0.00571147	0.00571147	0.00571147	0.001486717	0.003693562	0.002622661	0.001801095	0.001883175	0.000344848
3832203772955	383220	3772955	0.000756868	0.000187937	0.000172485	0.000507304	0.000304275	6.17173E-05	0.000208959	0.00022459	0.00431081	0.004928551	0.005804406	0.005804406	0.005804406	0.001510908	0.003753663	0.002665337	0.001830402	0.001913817	0.000344675
3832303772955	383230	3772955	0.000774649	0.000192352	0.000176537	0.000519222	0.000311423	6.31672E-05	0.000213867	0.000229866	0.004312191	0.00493013	0.005806265	0.005806265	0.005806265	0.001511392	0.003754865	0.00266619	0.001830989	0.00191443	0.000348557
3832403772955	383240	3772955	0.000829583	0.000205993	0.000189056	0.000556042	0.000333507	6.76467E-05	0.000229034	0.000246167	0.004410201	0.005042185	0.005938233	0.005938233	0.005938233	0.001545744	0.003840208	0.002726789	0.001872604	0.001957942	0.00039299
3832503772955	383250	3772955	0.000881332	0.000218842	0.00020085	0.000590728	0.000354311	7.18665E-05	0.000243321	0.000261523	0.004496995	0.005141417	0.0060551	0.0060551	0.0060551	0.001576165	0.003915784	0.002780453	0.001909458	0.001996475	0.000417579
3832603772955	383260	3772955	0.000936134	0.00023245	0.00021338	0.00062746	0.000376342	7.63352E-05	0.000258451	0.000277785	0.004479395	0.005121294	0.006031401	0.006031401	0.006031401	0.001569996	0.003900459	0.002769571	0.001901985	0.001988662	0.000434662
3832703772955	383270	3772955	0.000995447	0.000247178	0.000226855	0.000667215	0.000400187	8.11717E-05	0.000274826	0.000295385	0.004379573	0.005007168	0.005896993	0.005896993	0.005896993	0.001535009	0.003813538	0.002707852	0.001859599	0.001944345	0.00044467
3832803772955	383280	3772955	0.001045073	0.000259501	0.000238165	0.000700478	0.000420138	8.52184E-05	0.000288527	0.000310111	0.004217114	0.004821428	0.005678246	0.005678246	0.005678246	0.001478068	0.003672076	0.002607405	0.001790618	0.00187222	0.000446136
3832903772955	383290	3772955	0.001068161	0.000265234	0.000243427	0.000715953	0.00042942	8.71011E-05	0.000294901	0.000316962	0.004072342	0.00465591	0.005483314	0.005483314	0.005483314	0.001427327	0.003546015	0.002517894	0.001729147	0.001807947	0.000441391
3833003772955	383300	3772955	0.001072805	0.000266387	0.000244485	0.000719066	0.000431287	8.74798E-05	0.000296183	0.00031834	0.004067338	0.004650189	0.005476576	0.005476576	0.005476576	0.001425573	0.003541658	0.0025148	0.001727022	0.001805726	0.000437595
3833103772955	383310	3772955	0.001076653	0.000267342	0.000245362	0.000721645	0.000432834	8.77936E-05	0.000297246	0.000319482	0.004054741	0.004635788	0.005459615	0.005459615	0.005459615	0.001421158	0.003530689	0.002507011	0.001721674	0.001800133	0.00043354
3833203772955	383320	3772955	0.001079705	0.0002681	0.000246057	0.000723691	0.000434061	8.80424E-05	0.000298088	0.000320387	0.003995297	0.004567825	0.005379574	0.005379574	0.005379574	0.001400323	0.003478928	0.002470257	0.001696433	0.001773743	0.000428363
3833303772955	383330	3772955	0.001079705	0.0002681	0.000246057	0.000723691	0.000434061	8.80424E-05	0.000298088	0.000320387	0.003907985	0.004468001	0.005262011	0.005262011	0.005262011	0.001369721	0.0034029	0.002416273	0.00165936	0.00173498	0.00042172
3833403772955	383340	3772955	0.001076255	0.000267243	0.000245271	0.000721378	0.000432674	8.77611E-05	0.000297136	0.000319364	0.003818947	0.004366204	0.005142124	0.005142124	0.005142124	0.001338514	0.00332537	0.002361222	0.001621554	0.001695451	0.000414645
3833503772955	383350	3772955	0.001072673	0.000266354	0.000244455	0.000718977	0.000431233	8.7469E-05	0.000296147	0.0003183	0.00374682	0.004283741	0.005045006	0.005045006	0.005045006	0.001313234	0.003262565	0.002316626	0.001590928	0.001663429	0.00040852
3833603772955	383360	3772955	0.001067763	0.000265135	0.000243336	0.000715686	0.00042926	8.70686E-05	0.000294791	0.000316844	0.003667791	0.004193387	0.004938595	0.004938595	0.004938595	0.001285535	0.0031975	0.002267763	0.001557372	0.001628344	0.000402135
3833703772955	383370	3772955	0.00106909	0.000265464	0.000243638	0.000716576	0.000429793	8.71768E-05	0.000295158	0.000317237	0.003630347	0.004150577	0.004888178	0.004888178	0.004888178	0.001272411	0.003161145	0.002244612	0.001541473	0.00161172	0.000399374
3833803772955	383380	3772955	0.001075592	0.000267079	0.00024512	0.000720934	0.000432407	8.7707E-05	0.000296953	0.000319167	0.003640786	0.004162513	0.004902234	0.004902234	0.004902234	0.00127607	0.003170235	0.002251067	0.001545905	0.001616355	0.000399806
3833903772955	383390	3772955	0.001078644	0.000267837	0.000245816	0.000722979	0.000433634	8.79559E-05	0.000297795	0.000320072	0.003649845	0.00417287	0.004914432	0.004914432	0.004914432	0.001279245	0.003178124	0.002256668	0.001549752	0.001620377	0.000399633
3834003772955	383400	3772955	0.001077449	0.00026754	0.000245543	0.000722179	0.000433154	8.78585E-05	0.000297466	0.000319718	0.003623358	0.004142587	0.004878768	0.004878768	0.004878768	0.001269961	0.00315506	0.002240291	0.001538505	0.001608618	0.000397563
3834103772955	383410	3772955	0.001074398	0.000266782	0.000244848	0.000720133	0.000431927	8.76096E-05	0.000296623	0.000318812	0.003590056	0.004104512	0.004833927	0.004833927	0.004833927	0.001258289	0.003126061	0.0022197	0.001524365	0.001593833	0.000395147
3834203772955	383420	3772955	0.001070019	0.000265695	0.00024385	0.000717198	0.000430167	8.72526E-05	0.000295414	0.000317513	0.003539152	0.004046315	0.004765387	0.004765387	0.004765387	0.001240448	0.003081737	0.002188227	0.001502751	0.001571234	0.000392127
3834303772955	383430	3772955	0.001065375	0.000264542	0.000242792	0.000714086	0.0004283	8.68739E-05	0.000294132	0.000316135	0.003461935	0.003958032	0.004661415	0.004661415	0.004661415	0.001213383	0.0030145	0.002140484	0.001469964	0.001536952	0.000388504
3834403772955	383440	3772955	0.0010602	0.000263257	0.000241612	0.000710617	0.000426219	8.64519E-05	0.000292703	0.000314599	0.003382819	0.003867579	0.004554888	0.004554888	0.004554888	0.001185654	0.002945609	0.002091568	0.0014363	0.001501828	0.000384794
3834503772955	383450	3772955	0.001055556	0.000262104	0.000240554	0.000707504	0.000424352	8.60732E-05	0.000291421	0.000313221	0.003247883	0.003713306	0.004373199	0.004373199	0.004373199	0.0011383	0.002828112	0.002008138	0.001379075	0.001441922	0.000379617
3834603772955	383460	3772955	0.00104839	0.000260324	0.00023821	0.000702701	0.000421472	8.54889E-05	0.000289443	0.000311095	0.00310475	0.003549662	0.004180473	0.004180473	0.004180473	0.001088193	0.002703479	0.00191964	0.0013183	0.001378377	0.000373664
3834703772955	383470	3772955	0.001037908	0.000257721	0.000236532	0.000695675	0.000417257	8.46341E-05	0.000286549	0.000307984	0.002961272	0.003385623	0.003987284	0.003987284	0.003987284	0.001037905	0.002578544	0.001830929	0.001257378	0.001314679	0.000366934

			ISDrainage / Utilities Trenching	ISDrainage / Utilities Trenching	ISAsphalt Paving	ISAsphalt Paving	SVDemolition	SVSite Grubbing / Prep	SVMass Grading / Excavation	SVMass Grading / Excavation	SVDrainage / Utilities Trenching	SVFoundations / Concrete Pads	SVBuilding / Structure Construction	SVBuilding / Structure Construction	SVAsphalt Paving	SVAsphalt Paving	SVArchitectural Coating	SVArchitectural Coating	SVLandscaping or Other Finishing	SVLandscaping or Other Finishing	MDemolition
Unique Identifier	X (UTM)	Y (UTM)	2027	2028	2027	2028	2027	2027	2027	2028	2028	2028	2028	2029	2028	2029	2028	2029	2028	2029	2027
3836603772945	383660	3772945	0.000168535	0.000168535	0.000194226	0.000194226	0.002498748	0.000995746	0.003238591	0.003238591	0.001671329	0.000648287	0.002588905	0.002588905	0.001734452	0.001734452	0.000390678	0.000390678	0.001322733	0.001322733	0.000823251
3836703772945	383670	3772945	0.000168119	0.000168119	0.000193746	0.000193746	0.002464284	0.000982012	0.003193923	0.003193923	0.001648278	0.000639345	0.002553507	0.002553507	0.00171053	0.00171053	0.00038529	0.00038529	0.001304489	0.001304489	0.000817816
3836803772945	383680	3772945	0.000167425	0.000167425	0.000192946	0.000192946	0.002424907	0.000966321	0.003142887	0.003142887	0.00162194	0.000629129	0.002514819	0.002514819	0.001683197	0.001683197	0.000379133	0.000379133	0.001283645	0.001283645	0.000809965
3836903772945	383690	3772945	0.000166545	0.000166545	0.000191932	0.000191932	0.002384492	0.000950215	0.003090506	0.003090506	0.001594907	0.000618644	0.002475864	0.002475864	0.001655144	0.001655144	0.000372814	0.000372814	0.001262251	0.001262251	0.000800819
3837003772945	383700	3772945	0.000165527	0.000165527	0.000190758	0.000190758	0.002342416	0.000933448	0.003035972	0.003035972	0.001566764	0.000607727	0.002436109	0.002436109	0.001625937	0.001625937	0.000366236	0.000366236	0.001239977	0.001239977	0.000790639
3837103772945	383710	3772945	0.000164462	0.000164462	0.000189531	0.000189531	0.002293558	0.000913978	0.002972648	0.002972648	0.001534085	0.000595051	0.002390483	0.002390483	0.001592024	0.001592024	0.000358597	0.000358597	0.001214114	0.001214114	0.000779768
3837203772945	383720	3772945	0.000163305	0.000163305	0.000188198	0.000188198	0.002245738	0.000894922	0.002910669	0.002910669	0.001502099	0.000582645	0.002346192	0.002346192	0.001558831	0.001558831	0.00035112	0.00035112	0.0011888	0.0011888	0.000768983
3837303772945	383730	3772945	0.00016224	0.00016224	0.000186971	0.000186971	0.002194112	0.000874349	0.002843757	0.002843757	0.001467568	0.000569251	0.002298254	0.002298254	0.001522995	0.001522995	0.000343048	0.000343048	0.001161471	0.001161471	0.000758803
3837403772945	383740	3772945	0.000161268	0.000161268	0.000185851	0.000185851	0.002141171	0.000853252	0.002775141	0.002775141	0.001432158	0.000555515	0.00224916	0.00224916	0.001486247	0.001486247	0.000334771	0.000334771	0.001133446	0.001133446	0.00074914
3837503772945	383750	3772945	0.000160296	0.000160296	0.000184731	0.000184731	0.002090237	0.000832955	0.002709126	0.002709126	0.00139809	0.000542301	0.002201756	0.002201756	0.001450893	0.001450893	0.000326808	0.000326808	0.001106484	0.001106484	0.000739736
3837603772945	383760	3772945	0.000159324	0.000159324	0.00018361	0.00018361	0.002047538	0.00081594	0.002653784	0.002653784	0.00136953	0.000531223	0.002161734	0.002161734	0.001421254	0.001421254	0.000320132	0.000320132	0.001083881	0.001083881	0.000729814
3837703772945	383770	3772945	0.000158398	0.000158398	0.000182543	0.000182543	0.002006223	0.000799476	0.002600237	0.002600237	0.001341896	0.000520504	0.002122779	0.002122779	0.001392576	0.001392576	0.000313672	0.000313672	0.001062011	0.001062011	0.000720151
3837803772945	383780	3772945	0.000157519	0.000157519	0.00018153	0.00018153	0.001961517	0.000781661	0.002542294	0.002542294	0.001311994	0.000508905	0.002080533	0.002080533	0.001361545	0.001361545	0.000306682	0.000306682	0.001038345	0.001038345	0.000711868
3837903772945	383790	3772945	0.000156732	0.000156732	0.000180623	0.000180623	0.001913698	0.000762605	0.002480316	0.002480316	0.001280008	0.000496499	0.002035353	0.002035353	0.001328352	0.001328352	0.000299206	0.000299206	0.001013031	0.001013031	0.000704362
3838003772945	383800	3772945	0.000155899	0.000155899	0.000179663	0.000179663	0.001867746	0.000744293	0.002420759	0.002420759	0.001249273	0.000484577	0.001991684	0.001991684	0.001296456	0.001296456	0.000292021	0.000292021	0.000988707	0.000988707	0.000697201
3838103772945	383810	3772945	0.000155158	0.000155158	0.000178809	0.000178809	0.001813698	0.000722755	0.002350707	0.002350707	0.001213122	0.000470554	0.001940456	0.001940456	0.001258939	0.001258939	0.000283571	0.000283571	0.000960096	0.000960096	0.000690558
3838203772945	383820	3772945	0.000154418	0.000154418	0.000177956	0.000177956	0.00176131	0.000701879	0.002282809	0.002282809	0.001178082	0.000456963	0.001890561	0.001890561	0.001222575	0.001222575	0.00027538	0.00027538	0.000932364	0.000932364	0.000683828
3838303772945	383830	3772945	0.000153677	0.000153677	0.000177102	0.000177102	0.001714044	0.000683043	0.002221548	0.002221548	0.001146467	0.0004447	0.001845203	0.001845203	0.001189767	0.001189767	0.00026799	0.00026799	0.000907343	0.000907343	0.000677099
3838403772945	383840	3772945	0.00015289	0.00015289	0.000176195	0.000176195	0.001673144	0.000666745	0.002168538	0.002168538	0.001119111	0.000434088	0.001805803	0.001805803	0.001161377	0.001161377	0.000261595	0.000261595	0.000885693	0.000885693	0.000670801
3838503772945	383850	3772945	0.000152149	0.000152149	0.000175342	0.000175342	0.001633283	0.00065086	0.002116875	0.002116875	0.001092449	0.000423747	0.001767204	0.001767204	0.001133708	0.001133708	0.000255363	0.000255363	0.000864592	0.000864592	0.000664675
3838603772945	383860	3772945	0.000151548	0.000151548	0.000174648	0.000174648	0.001610446	0.000641759	0.002087275	0.002087275	0.001077173	0.000417822	0.001744613	0.001744613	0.001117856	0.001117856	0.000251792	0.000251792	0.000852503	0.000852503	0.000660792
3838703772945	383870	3772945	0.000151363	0.000151363	0.000174435	0.000174435	0.001593075	0.000634837	0.002064762	0.002064762	0.001065555	0.000413315	0.001725848	0.001725848	0.001105799	0.001105799	0.000249077	0.000249077	0.000843308	0.000843308	0.0006576
3838803772945	383880	3772945	0.000151409	0.000151409	0.000174488	0.000174488	0.001569823	0.000625571	0.002034625	0.002034625	0.001050002	0.000407282	0.001699878	0.001699878	0.001089659	0.001089659	0.000245441	0.000245441	0.000830999	0.000830999	0.000660792
3838903772945	383890	3772945	0.000149974	0.000149974	0.000172835	0.000172835	0.001516605	0.000604364	0.00196565	0.00196565	0.001014407	0.000393475	0.001651406	0.001651406	0.001052719	0.001052719	0.000237121	0.000237121	0.000802827	0.000802827	0.000646988
3839003772945	383900	3772945	0.000148909	0.000148909	0.000171608	0.000171608	0.001468024	0.000585005	0.001902685	0.001902685	0.000981912	0.000380871	0.001605069	0.001605069	0.001018997	0.001018997	0.000229525	0.000229525	0.000777111	0.000777111	0.000640086
3839103772945	383910	3772945	0.000147798	0.000147798	0.000170328	0.000170328	0.001416605	0.000564514	0.001836042	0.001836042	0.00094752	0.000367531	0.001554997	0.001554997	0.000983306	0.000983306	0.000221486	0.000221486	0.000749892	0.000749892	0.000631027
3829703772955	382970	3772955	0.00017409	0.00017409	0.00020627	0.00020627	0.004478812	0.001784797	0.005804924	0.005804924	0.002995728	0.001162004	0.007322289	0.007322289	0.00310887	0.00310887	0.00070026	0.00070026	0.002370896	0.002370896	0.000450795
3829803772955	382980	3772955	0.00017446	0.00017446	0.00020054	0.00020054	0.004799918	0.001912758	0.006221105	0.006221105	0.003210505	0.001245313	0.00797563	0.00797563	0.00333176	0.00333176	0.00075465	0.00075465	0.002540876	0.002540876	0.000455109
3829903772955	382990	3772955	0.000174923	0.000174923	0.00020587	0.00020587	0.005124208	0.002041987	0.006641412	0.006641412	0.003427412	0.001329449	0.008676553	0.008676553	0.003556858	0.003556858	0.000801168	0.000801168	0.002712542	0.002712542	0.000459941
3830003772955	383000	3772955	0.000175386	0.000175386	0.000202121	0.000202121	0.005454242	0.002173504	0.007069164	0.007069164	0.003648161	0.001415074	0.0093821	0.0093821	0.003785944	0.003785944	0.000852768	0.000852768	0.002887248	0.002887248	0.000464858
3830103772955	383010	3772955	0.000175803	0.000175803	0.000202601	0.000202601	0.00577694	0.002302099	0.007487409	0.007487409	0.003864003	0.001498796	0.010049048	0.010049048	0.004009938	0.004009938	0.000903222	0.000903222	0.003058071	0.003058071	0.0046969
3830203772955	383020	3772955	0.000176173	0.000176173	0.000203028	0.000203028	0.006106213	0.002433313	0.007914174	0.007914174	0.004084242	0.001584224	0.010733784	0.010733784	0.004238495	0.004238495	0.000954704	0.000954704	0.003232374	0.003232374	0.000474608
3830303772955	383030	3772955	0.000176497	0.000176497	0.000203401	0.000203401	0.006449534	0.002570126	0.008359147	0.008359147	0.004313878	0.001673297	0.011455607	0.011455607	0.004476804	0.004476804	0.001008382	0.001008382	0.003414114	0.003414114	0.000479439
3830403772955	383040	3772955	0.00017696	0.00017696	0.00020934	0.00020934	0.006817422	0.002716729	0.008835962	0.008835962	0.004559946	0.001768744	0.012228392	0.012228392	0.004732166	0.004732166	0.001065901	0.001065901	0.003608858	0.003608858	0.000484788
3830503772955	383050	3772955	0.000177423	0.000177423	0.000204468	0.000204468	0.007206417	0.002871743	0.009340134	0.009340134	0.004820132	0.001869667	0.01305036	0.01305036	0.005002179	0.005002179	0.00112672	0.00112672	0.003814776	0.003814776	0.00049031
3830603772955	383060	3772955	0.000177886	0.000177886	0.000205001	0.000205001	0.007614582	0.003034396	0.009869151	0.009869151	0.00509314	0.001975563	0.013918042	0.013918042	0.005285498	0.005285498	0.001190537	0.001190537	0.004030842	0.004030842	0.000495918
3830703772955	383070	3772955	0.000178349	0.000178349	0.000205535	0.000205535	0.00804427	0.003205625	0.010426062	0.010426062	0.005380544	0.002087043	0.014833395	0.014833395	0.005583756	0.005583756	0.001257718	0.001257718	0.0042583	0.0042583	0.000501785
3830803772955	383080	3772955	0.000178765	0.000178765	0.000206015	0.000206015	0.008490566	0.003383473	0.011004501	0.011004501	0.005679057	0.002202832	0.015786013	0.015786013	0.005893543	0.005893543	0.001327496	0.001327496	0.004494551	0.004494551	0.000507652
3830903772955	383090	3772955	0.000179228	0.000179228	0.000206548	0.000206548	0.008953264	0.003567857	0.011604197	0.011604197	0.00598854	0.002322877	0.016771271	0.016771271	0.006214715	0.006214715	0.001399839	0.001399839	0.004739484	0.004739484	0.000513605
3831003772955	383100	3772955	0.000179645	0.000179645	0.000207028	0.000207028	0.009429318	0.003757564	0.012221203	0.012221203	0.006306956	0.002446387	0.017778853	0.017778853	0.006545157	0.006545157	0.00147427	0.00147427	0.004991487	0.004991487	0.000519644
3831103772955	383110	3772955	0.000180061	0.000180061	0.000207508	0.000207508	0.009915061	0.003951132	0.012850768	0.012850768	0.006631854	0.00257241	0.018795418	0.018795418	0.006882325	0.006882325	0.001550216	0.001550216	0.005248619	0.005248619	0.00052577
3831203772955	383120	3772955	0.000180478	0.000180478	0.000207989	0.000207989	0.010415959	0.004150738	0.013499975	0.013499975	0.006966888	0.002702365	0.019822922	0.019822922	0.007230013	0.007230013	0.001628531	0.001628531	0.005513774	0.005513774	0.000532154
3831303772955	383130	3772955	0.000180894	0.000180894	0.000208469	0.000208469	0.010917896	0.004350759	0.014150527	0.014150527	0.007302616	0.00283259	0.020825968	0.020825968	0.007578421	0.007578421	0.001707008	0.001707008	0.005779478	0.005779478	0.000538539
3831403772955	383140	3772955	0.000181404	0.000181404	0.000209055	0.000209055	0.01143478	0.004556737	0.014820454	0.014820454	0.007648343	0.002966693	0.021817096	0.021817096	0.007937205	0.007937205	0.001787823	0.001787823	0.006053095	0.006053095	0.000545441
3831503772955	383150	3772955	0.000181913	0.000181913	0.000209642	0.000209642	0.011954225	0.004763734	0.015493699	0.015493699	0.007995782	0.00310146	0.02275664	0.02275664	0.008297767	0.008297767	0.001869038	0.001869038	0.006328067	0.006328067	0.000552602
3831603772955	383160	3772955	0.000182422	0.000182422	0.000210229	0.000210229	0.012452148	0.004962155	0.016139049	0.016139049	0.008328826	0.003230644	0.023584833	0.023584833	0.008643389	0.008643389	0.001946888	0.001946888	0.006591647	0.006591647	0.000559763
3831703772955	383170	3772955	0.000182977	0.000182977	0.000210869	0.000210869	0.012928271	0.00515189	0.016756146	0.016756146	0.008647289	0.003354171	0.024273305	0.024273305	0.00897388	0.00897388	0.00202133	0.00202133	0.006843687	0.006843687	0.000567182
3831803772955	383180	3772955	0.00018344	0.00018344	0.000211403	0.000211403	0.013311177	0.005304477	0.017252424	0.017252424	0.008903402	0.003453514	0.02464818	0.02464818	0.009239665	0.009239665	0.002081197	0.002081197	0.007046381	0.007046381	0.000574602
3831903772955	383190	3772955	0.000183996	0.000183996	0.000212043	0.000212043	0.013441765	0.005356516	0.017421677	0.017421677	0.008990748	0.003487395	0.024108324	0.024108324	0.00933031	0.00933031	0.002101614	0.002101614	0.007115509	0.007115509	0.000582367
3832003772955	383200	3772955	0.000184597	0.000184597	0.000212736	0.000212736	0.01342308	0.00534907	0.01739746	0.01739746	0.00897825	0.003482547	0.023178919	0.023178919	0.00931734	0.00931734	0.002098693	0.002098693	0.007105618	0.007105618	0.000590391
3832103772955	383210	3772955	0.000185014	0.000185014	0.000213216	0.000213216	0.013307094	0.00530285	0.017247132	0.017247132	0.008900671	0.003452455	0.022159597	0.022159597	0.009236831	0.009236831	0.002080558	0.002080558	0.007044219	0.007044219	0.000597983
3832203772955	383220	3772955	0.000184921	0.000184921	0.00021311	0.00021311	0.01307789	0.005211512	0.016950065	0.016950065	0.008747364	0.003392989	0.020832638	0.020832638	0.009077734	0.009077734	0.002044722	0.002044722	0.006922889	0.006922889	0.000605144
3832303772955	383230	3772955	0.000187004	0.000187004	0.00021551	0.00021551	0.012759552	0.005084655	0.016537471	0.016537471	0.008534439	0.003310398	0.019357863	0.019357863	0.008856767	0.008856767	0.00199495	0.00199495	0.006754374	0.006754374	0.000608077
3832403772955	383240	3772955	0.000210843	0.000210843	0.000242982	0.000242982	0.012431664	0.004953992	0.0161125	0.0161125	0.008315125	0.003225329	0.017791838	0.017791838	0.00862917	0.00862917	0.001943685	0.001943685	0.006580803	0.006580803	0.000670887
3832503772955	383250	3772955	0.000224035	0.000224035	0.000258185	0.000258185	0.012006059	0.00478439	0.01556088	0.01556088	0.008030452	0.003114908	0.016192905	0.016192905	0.008333746	0.008333746	0.001877142	0.001877142	0.006355506	0.006355506	0.000767948
3832603772955	383260	3772955	0.0002332	0.0002332	0.00026847	0.00026847	0.011535749	0.004596972	0.014951318	0.014951318	0.007715878	0.002992889	0.014728359	0.014728359	0.00800729	0.00800729	0.001803609	0.001803609	0.006106543	0.006106543	0.000819973
3832703772955	383270	3772955	0.00023857	0.00023857	0.00027493	0.00027493	0.010971875	0.00437227	0.014220489	0.014220489	0.007338721	0.002846595	0.013322244	0.013322244	0.007615889	0.007615889	0.001715448	0.001715448	0.005808052	0.005808052	0.00086035
3832803772955	383280	3772955	0.000239356	0.000239356	0.000275842	0.000275842	0.010415129	0.004150408	0.013498898	0.013498898	0.006966332	0.00270215	0.012080132	0.012080132	0.007229436	0.007229436	0.001628401	0.001628401	0.005513334	0.005513334	0.000878555
3832903772955	383290	3772955	0.000236811	0.000236811	0.00027298	0.00027298	0.009987379	0.00397995	0.012944498	0.012944498	0.006680225	0.002591173	0.01106668	0.01106668	0.006932523	0.006932523	0.001561522	0.001561522	0.005286901	0.005286901	0.000882092
3833003772955	383300	3772955	0.000234774	0.000234774	0.000270561	0.000270561	0.009893469	0.003942527	0.012822783	0.012822783	0.006617412	0.002566808	0.010456475	0.010456475	0.006867338	0.006867338	0.00154684	0.00154684	0.005237189	0.005237189	0.000891582
3833103772955	383310	3772955	0.000232598	0.000232598	0.000268054	0.000268054	0.009763227	0.003890626	0.012653978	0.012653978	0.006530297	0.002533018	0.009874818	0.009874818	0.006776933	0.006776933	0.001526476	0.001526476	0.005168245	0.005168245	0.000900641
3833203772955	383320	3772955	0.000229821	0.000229821	0.000264853	0.000264853	0.009504889	0.003787679	0.01231915	0.01231915	0.006357503	0.002465993	0.009247892	0.009247892	0.00659763	0.00659763	0.001486085	0.001486085	0.005031491	0.005031491	0.00090461
3833303772955	383330	3772955	0.000226257	0.000226257	0.000260746	0.000260746	0.009164821	0.003652162	0.011878392	0.011878392	0.006130043	0.002377764	0.008625235	0.008625235	0.006361562	0.006361562	0.001432916	0.001432916	0.004851473	0.004851473	0.000903834
3833403772955	383340	3772955	0.000222461	0.000222461	0.000256372	0.000256372	0.008805514	0.003508979	0.011412699	0.011412699	0.005889714	0.002284544	0.008058698	0.008058698	0.006112157	0.006112157	0.001376738	0.001376738	0.004661271	0.004661271	0.000900987
3833503772955	383350	3772955	0.000219175	0.000219175	0.000252584	0.000252584	0.008475134	0.003377324	0.010984499	0.010984499	0.005668734	0.002198829	0.007579588	0.007579588	0.005882831	0.005882831	0.001325084	0.001325084	0.004486382	0.004486382	0.000900987
3833603772955	383360	3772955	0.000215749	0.000215749	0.000248637	0.000248637	0.008123163	0.003237064	0.010528314	0.010528314	0.005433312	0.002107511	0.007139699	0.007139699	0.005638517	0.005638517	0.001270053	0.001270053	0.004300063	0.004300063	0.000899865
3833703772955	383370	3772955	0.000214268	0.000214268	0.00024693	0.00024693	0.007780014	0.003136185	0.010200212	0.010200212	0.00526399	0.002041833	0.006820411	0.006820411	0.0054628	0.0054628	0.001230473	0.001230473	0.004166057	0.004166057	0.000909959
3833803772955	383380	3772955	0.0002145	0.0002145	0.00024796	0.00024796	0.007723717	0.003077885	0.010010598	0.010010598	0.005166137	0.002003877	0.006612384	0.006612384	0.005361251	0.005361251	0.0012076	0.0012076	0.004088613	0.004088613	0.000931615
3833903772955	383390	3772955	0.000214407	0.000214407	0.00024709	0.00024709	0.007571676	0.003017297	0.00981354	0.00981354	0.005064441	0.001964431	0.006424546	0.006424546	0.005255715	0.005255715	0.001183828	0.001183828	0.004008129	0.004008129	0.000951372
3834003772955	383400	3772955	0.000213296	0.000213296	0.000245809	0.000245809	0.007347109	0.002927808	0.009522482	0.009522482	0.004914236	0.001906169	0.006210828	0.006210828	0.005099837	0.005099837	0.001148717	0.001148717	0.003889253	0.003889253	0.00096371
3834103772955	383410	3772955	0.000212	0.000212	0.00024316	0.00024316	0.007116175	0.002835781	0.009223172	0.009223172	0.004759772	0.001846254	0.006012673	0.006012673	0.004939539	0.004939539	0.001112611	0.001112611	0.003767006	0.003767006	0.000974235
3834203772955	383420	3772955	0.00021038	0.00021038	0.00024249	0.00024249	0.006858875	0.002733248	0.008889689	0.008889689	0.004587673	0.001779499	0.005813629	0.005813629	0.00476094	0.00476094	0.001072382	0.001072382	0.003630802	0.003630802	0.000981655
3834303772955	383430	3772955	0.000208436	0.000208436	0.00024028	0.00024028	0.006559845	0.002614085	0.00850212	0.00850212	0.004387661	0.001701917	0.005600711	0.005600711	0.004553374	0.004553374	0.001025629	0.001025629	0.003472508	0.003472508	0.000985365
3834403772955	383440	3772955	0.000206446	0.000206446	0.00023791	0.00023791	0.006271195	0.002499058	0.008128005	0.008128005	0.004194593	0.001627028	0.005402912	0.005402912	0.004353014	0.004353014	0.000980499	0.000980499	0.003319709	0.003319709	0.000988212
3834503772955	383450	3772955	0.000203668	0.000203668	0.00023471	0.00023471	0.005890711	0.002347436	0.007634866	0.007634866	0.0039401	0.001528314	0.00515175	0.00515175	0.00408891	0.00408891	0.00092101	0.00092101	0.003118297	0.003118297	0.000983467
3834603772955	383460	3772955	0.000200474	0.000200474	0.00023103	0.00023103	0.00551701	0.002198517	0.007150517	0.007150517	0.003690144	0.001431359	0.004905925	0.004905925	0.003829513	0.003829513	0.000862582	0.000862582	0.002920475	0.002920475	0.000974494
3834703772955	383470	3772955	0.000196864	0.000196864	0.00022687	0.00022687	0.005164208	0.002057926	0.006693256	0.006693256	0.003454167	0.001339826	0.004672818	0.004672818	0.003584623	0.003584623	0.000807422	0.000807422	0.002733716	0.002733716	0.000961812

			MSite Grubbing / Prep	MMass Grading / Excavation	MMass Grading / Excavation	MDrainage / Utilities Trenching	MFoundations / Concrete Pads	MBuilding / Structure Construction	MAsphalt Paving	MLandscaping or Other Finishing	MWaterside Construction (Piles)	RSSWRestriping South Valley	RSSWRestriping Silver Lake Boulevard	RSSWDemolition	RSSWPlacing Base	RSSWForm	Child Risk				
Unique Identifier	X (UTM)	Y (UTM)	2027	2027	2028	2028	2028	2028	2028	2028	2028	2029	2029	2029	2029	2029	3rd Trimester	0<2	2<16	Total	per million
3836603772945	383660	3772945	0.000761184	0.001266136	0.001266136	0.000608947	0.000288544	0.000782825	0.000509009	0.000349559	0.000375708	0.000526014	0.00063228	0.001826681	0.000166106	0.000361279	2.26179E-08	4.67775E-07	3.42662E-07	8.33009E-07	0.83300901
3836703772945	383670	3772945	0.000756159	0.001257776	0.001257776	0.000604927	0.000286639	0.000777657	0.000505648	0.000347251	0.000373227	0.000522265	0.000626355	0.001810778	0.00016466	0.000358134	2.25591E-08	4.66133E-07	3.3929E-07	8.27985E-07	0.82798513
3836803772945	383680	3772945	0.000748899	0.001245701	0.001245701	0.00059912	0.000283887	0.000770191	0.000500794	0.000343917	0.000369644	0.000517543	0.000618555	0.001789482	0.000162723	0.000353922	2.24633E-08	4.63778E-07	3.3519E-07	8.21428E-07	0.82142833
3836903772945	383690	3772945	0.000740444	0.001231636	0.001231636	0.000592355	0.000280681	0.000761495	0.00049514	0.000340034	0.000365471	0.000512555	0.00061001	0.001766085	0.000160596	0.000349294	2.23592E-08	4.61252E-07	3.3082E-07	8.1443E-07	0.81442966
3837003772945	383700	3772945	0.000731031	0.001215979	0.001215979	0.000584824	0.000277113	0.000751814	0.000488845	0.000335711	0.000360825	0.000507154	0.00060072	0.001740219	0.000158244	0.000344179	2.22441E-08	4.58527E-07	3.2614E-07	8.06915E-07	0.80691495
3837103772945	383710	3772945	0.000720979	0.00119926	0.00119926	0.000576783	0.000273303	0.000741477	0.000482124	0.000331095	0.000355863	0.000500454	0.000590121	0.001710515	0.000155543	0.000338304	2.21034E-08	4.55438E-07	3.2064E-07	7.98177E-07	0.79817674
3837203772945	383720	3772945	0.000711008	0.001182673	0.001182673	0.000568806	0.000269523	0.000731222	0.000475456	0.000326516	0.000350942	0.000493813	0.000579789	0.001681724	0.000152925	0.000332609	2.19643E-08	4.52415E-07	3.1524E-07	7.89622E-07	0.78962168
3837303772945	383730	3772945	0.000701595	0.001167016	0.001167016	0.000561276	0.000265955	0.000721541	0.000469161	0.000322193	0.000346295	0.000486375	0.000568683	0.00165074	0.000150107	0.000326482	2.18126E-08	4.49278E-07	3.0944E-07	7.80529E-07	0.78052888
3837403772945	383740	3772945	0.00069266	0.001152154	0.001152154	0.000554128	0.000262568	0.000712353	0.000463187	0.00031809	0.000341886	0.000478583	0.000557399	0.001619208	0.00014724	0.000320245	2.16559E-08	4.46108E-07	3.0351E-07	7.71277E-07	0.77127704
3837503772945	383750	3772945	0.000683965	0.001137691	0.001137691	0.000547172	0.000259272	0.00070341	0.000457372	0.000314097	0.000337594	0.000471027	0.000546591	0.001588955	0.000144489	0.000314262	2.15022E-08	4.43E-07	2.9781E-07	7.6231E-07	0.76231029
3837603772945	383760	3772945	0.000674791	0.001122432	0.001122432	0.000539833	0.000255795	0.000693976	0.000451238	0.000309884	0.000333066	0.0004648	0.000537718	0.001564095	0.000142228	0.000309345	2.13744E-08	4.40255E-07	2.93E-07	7.54632E-07	0.75463187
3837703772945	383770	3772945	0.000665857	0.00110757	0.00110757	0.000532685	0.000252408	0.000684787	0.000445263	0.000305781	0.000328656	0.000458661	0.000529471	0.00154088	0.000140117	0.000304753	2.12494E-08	4.37622E-07	2.8838E-07	7.4725E-07	0.74724999
3837803772945	383780	3772945	0.000658199	0.001094832	0.001094832	0.000526559	0.000249505	0.000676912	0.000440142	0.000302265	0.000324876	0.000451784	0.000520509	0.001515837	0.00013784	0.0002998	2.11134E-08	4.34947E-07	2.8343E-07	7.39493E-07	0.73949275
3837903772945	383790	3772945	0.000651259	0.001083288	0.001083288	0.00052107	0.000246874	0.000669774	0.000435501	0.00029977	0.00032145	0.000444258	0.000510683	0.001488509	0.000135355	0.000294396	2.09628E-08	4.32088E-07	2.7813E-07	7.31178E-07	0.73117798
3838003772945	383800	3772945	0.000644637	0.001072275	0.001072275	0.00051571	0.000244364	0.000662965	0.000431073	0.000296037	0.000318182	0.000436967	0.000501245	0.001462277	0.00013297	0.000289208	2.08165E-08	4.29323E-07	2.7302E-07	7.23155E-07	0.72315522
3838103772945	383810	3772945	0.000638495	0.001062057	0.001062057	0.000510796	0.000242036	0.000656648	0.000426966	0.000293216	0.000315151	0.000428054	0.000489336	0.001428826	0.000129928	0.000282592	2.06279E-08	4.2579E-07	2.6683E-07	7.13252E-07	0.71325177
3838203772945	383820	3772945	0.000632273	0.001051707	0.001051707	0.000505818	0.000239677	0.000650249	0.000422805	0.000290359	0.000312079	0.000419317	0.000477664	0.001395922	0.000126936	0.000276084	2.04364E-08	4.22212E-07	2.6079E-07	7.03434E-07	0.70343436
3838303772945	383830	3772945	0.000626051	0.001041358	0.001041358	0.00050084	0.000237318	0.000643849	0.000418644	0.000287501	0.000309008	0.000411378	0.000467243	0.001366675	0.000124276	0.000270299	2.02625E-08	4.18946E-07	2.5533E-07	6.94543E-07	0.69454283
3838403772945	383840	3772945	0.000620227	0.001031671	0.001031671	0.000496182	0.000235111	0.000637861	0.00041475	0.00028427	0.000306134	0.00040456	0.000458549	0.001342272	0.000122057	0.000265473	2.01124E-08	4.16108E-07	2.5068E-07	6.86896E-07	0.68689604
3838503772945	383850	3772945	0.000614563	0.00102225	0.00102225	0.000491651	0.000232964	0.000632036	0.000410963	0.000282226	0.000303338	0.000397801	0.000450004	0.001318325	0.00011988	0.000260737	1.99624E-08	4.13288E-07	2.4611E-07	6.79363E-07	0.67936343
3838603772945	383860	3772945	0.000610974	0.001016279	0.001016279	0.000488779	0.000231603	0.000628344	0.000408562	0.000280577	0.000301566	0.000394289	0.000446908	0.001310008	0.000119123	0.000259092	1.99087E-08	4.12322E-07	2.4399E-07	6.76217E-07	0.67621685
3838703772945	383870	3772945	0.000608022	0.001011369	0.001011369	0.000486418	0.000230484	0.000625308	0.000406589	0.00027922	0.00030011	0.000391662	0.000450451	0.001317412	0.00011796	0.000260556	1.98644E-08	4.11725E-07	2.4285E-07	6.74439E-07	0.67443862
3838803772945	383880	3772945	0.000610974	0.001016279	0.001016279	0.000488779	0.000231603	0.000628344	0.000408562	0.000280577	0.000301566	0.000387471	0.0004492	0.001319879	0.000120021	0.000261044	1.98114E-08	4.11779E-07	2.415E-07	6.73092E-07	0.67309207
3838903772945	383890	3772945	0.00059821	0.000995048	0.000995048	0.00047858	0.000226765	0.000615218	0.000400027	0.000274716	0.000295267	0.000378233	0.000433569	0.001269793	0.000115466	0.000251138	1.95515E-08	4.05918E-07	2.3398E-07	6.59447E-07	0.65944706
3839003772945	383900	3772945	0.000591828	0.000984433	0.000984433	0.000473463	0.000224346	0.000608654	0.00039576	0.000271785	0.000292117	0.000369437	0.000417015	0.001224185	0.000111319	0.000242118	1.93267E-08	4.01526E-07	2.2764E-07	6.48496E-07	0.64849612
3839103772945	383910	3772945	0.000583452	0.000970501	0.000970501	0.000466762	0.00022117	0.00060004	0.000390159	0.000267939	0.000287982	0.000359756	0.000402425	0.00118397	0.000107662	0.000234164	1.90518E-08	3.96188E-07	2.2084E-07	6.3608E-07	0.63608023
3829703772955	382970	3772955	0.000416809	0.00069331	0.00069331	0.000333447	0.000158001	0.000428659	0.000278723	0.000191411	0.00020573	0.002789153	0.000318939	0.000958766	8.71836E-05	0.000189624	2.10501E-08	4.60544E-07	4.8897E-07	9.70564E-07	0.97056404
3829803772955	382980	3772955	0.000420797	0.000699944	0.000699944	0.000336638	0.000159512	0.000432761	0.00028139	0.000193243	0.000207699	0.002946733	0.000326591	0.000981249	8.92282E-05	0.00019407	2.12104E-08	4.6311E-07	5.1597E-07	1.00029E-06	1.00028563
3829903772955	382990	3772955	0.000425264	0.000707375	0.000707375	0.000340212	0.000161206	0.000437355	0.000284377	0.000195294	0.000209903	0.003064055	0.000334957	0.001005744	9.14556E-05	0.000198915	2.1392E-08	4.65888E-07	5.4386E-07	1.03114E-06	1.03114352
3830003772955	383000	3772955	0.000429811	0.000714938	0.000714938	0.000343849	0.00016293	0.000442031	0.000287418	0.000197382	0.000212148	0.003176742	0.000343651	0.001031061	9.37577E-05	0.000203922	2.15373E-08	4.68214E-07	5.7221E-07	1.06196E-06	1.06195876
3830103772955	383010	3772955	0.000434279	0.000722369	0.000722369	0.000347423	0.000164623	0.000446625	0.000290405	0.000199434	0.000214353	0.003283438	0.000352673	0.001057384	9.61513E-05	0.000209128	2.16776E-08	4.7042E-07	5.9991E-07	1.09201E-06	1.09200748
3830203772955	383020	3772955	0.000438826	0.000729932	0.000729932	0.000351061	0.000166347	0.000451302	0.000293446	0.000201522	0.000216597	0.003382549	0.000362052	0.001084712	9.86364E-05	0.000214533	2.18155E-08	4.72568E-07	6.2821E-07	1.1226E-06	1.12259618
3830303772955	383030	3772955	0.000443293	0.000737363	0.000737363	0.000354634	0.00016804	0.000455896	0.000296433	0.000203573	0.000218802	0.003472127	0.000371788	0.001112954	0.000101205	0.000220119	2.19482E-08	4.74579E-07	6.5763E-07	1.15416E-06	1.15415725
3830403772955	383040	3772955	0.000448239	0.00074559	0.00074559	0.000358591	0.000169915	0.000460982	0.00029974	0.000205845	0.000221243	0.003559609	0.000382447	0.001143847	0.000104014	0.000226229	2.20944E-08	4.76911E-07	6.8921E-07	1.18822E-06	1.18821656
3830503772955	383050	3772955	0.000453344	0.000754082	0.000754082	0.000362675	0.00017185	0.000466233	0.000303154	0.000208189	0.000223763	0.003639269	0.000393761	0.001176567	0.00010698	0.0002327	2.22422E-08	4.79242E-07	7.2253E-07	1.22402E-06	1.22401902
3830603772955	383060	3772955	0.000458529	0.000762707	0.000762707	0.000366824	0.000173816	0.000471566	0.000306622	0.00021057	0.000226323	0.003708187	0.000405641	0.001210841	0.000110106	0.000239479	2.23886E-08	4.8156E-07	7.574E-07	1.26135E-06	1.26134566
3830703772955	383070	3772955	0.000463954	0.00077173	0.00077173	0.000371163	0.000175872	0.000477144	0.000310249	0.000213062	0.000229	0.003766951	0.000418265	0.001247218	0.000113414	0.000246673	2.25393E-08	4.83936E-07	7.9401E-07	1.30049E-06	1.30048857
3830803772955	383080	3772955	0.000469378	0.000780753	0.000780753	0.000375503	0.000177928	0.000482723	0.000313877	0.000215553	0.000231677	0.003811931	0.000431514	0.001285331	0.000116879	0.000254211	2.2686E-08	4.86239E-07	8.3192E-07	1.34084E-06	1.34084462
3830903772955	383090	3772955	0.000474883	0.000789908	0.000789908	0.000379906	0.000180015	0.000488384	0.000317557	0.00021808	0.000234394	0.00384304	0.000445508	0.001325455	0.000120528	0.000262147	2.28345E-08	4.88542E-07	8.711E-07	1.38247E-06	1.38247242
3831003772955	383100	3772955	0.000480467	0.000799197	0.000799197	0.000384373	0.000182132	0.000494127	0.000321291	0.000220645	0.00023715	0.003859362	0.000460276	0.001367589	0.000124359	0.00027048	2.29801E-08	4.90799E-07	9.1127E-07	1.42504E-06	1.42504482
3831103772955	383110	3772955	0.000486131	0.000808618	0.000808618	0.000388904	0.000184278	0.000499951	0.000325079	0.00022346	0.000239946	0.003860188	0.000475848	0.001411917	0.00012839	0.000279247	2.31275E-08	4.93056E-07	9.5209E-07	1.46828E-06	1.46827717
3831203772955	383120	3772955	0.000492034	0.000818437	0.000818437	0.000393627	0.000186516	0.000506022	0.000329026	0.000225957	0.00024286	0.003849356	0.000492521	0.001459261	0.000132695	0.000288611	2.32777E-08	4.95376E-07	9.9404E-07	1.5127E-06	1.5126976
3831303772955	383130	3772955	0.000497937	0.000828256	0.000828256	0.000398349	0.000188754	0.000512093	0.000332974	0.000228668	0.000245773	0.003822675	0.000510118	0.001509073	0.000137225	0.000298463	2.34266E-08	4.97681E-07	1.0359E-06	1.55697E-06	1.55697293
3831403772955	383140	3772955	0.000504319	0.000838871	0.000838871	0.000403455	0.000191173	0.000518657	0.000337241	0.000231598	0.000248923	0.003787493	0.000529262	0.001563089	0.000142137	0.000309146	2.35836E-08	5.00136E-07	1.0787E-06	1.60246E-06	1.60246443
3831503772955	383150	3772955	0.00051094	0.000849885	0.000849885	0.000408752	0.000193683	0.000525466	0.000341669	0.000234639	0.000252191	0.003741686	0.000549985	0.001621219	0.000147423	0.000320643	2.37472E-08	5.02777E-07	1.1216E-06	1.64811E-06	1.64810857
3831603772955	383160	3772955	0.000517561	0.000860898	0.000860898	0.000414049	0.000196193	0.000532275	0.000346096	0.000237679	0.000255459	0.003680413	0.000571899	0.001682455	0.000152991	0.000332754	2.39072E-08	5.05312E-07	1.1623E-06	1.69151E-06	1.69150777
3831703772955	383170	3772955	0.000524421	0.000872309	0.000872309	0.000419537	0.000198793	0.000539331	0.000350684	0.00024083	0.000258846	0.003608338	0.000595599	0.001748353	0.000158983	0.000345787	2.40683E-08	5.0791E-07	1.2009E-06	1.73286E-06	1.73285772
3831803772955	383180	3772955	0.000531281	0.000883721	0.000883721	0.000425025	0.000201394	0.000546386	0.000355272	0.00024398	0.000262232	0.0035218	0.000620669	0.001817633	0.000165283	0.000359489	2.42246E-08	5.1039E-07	1.2318E-06	1.76639E-06	1.76639263
3831903772955	383190	3772955	0.000538461	0.000895663	0.000895663	0.000430769	0.000204116	0.00055377	0.000360072	0.000247277	0.000265775	0.003423811	0.000647971	0.001892579	0.000172098	0.000374312	2.43713E-08	5.12841E-07	1.2418E-06	1.77901E-06	1.77900884
3832003772955	383200	3772955	0.00054588	0.000908003	0.000908003	0.000436704	0.000206928	0.000561399	0.000365033	0.000250684	0.000269437	0.003261538	0.000677448	0.001972918	0.000179404	0.000390202	2.43714E-08	5.1367E-07	1.2407E-06	1.77878E-06	1.7787839
3832103772955	383210	3772955	0.0005529	0.00091968	0.00091968	0.00044232	0.000209589	0.000568619	0.000369728	0.000253908	0.000272902	0.003024269	0.000707549	0.002054171	0.000186792	0.000406272	2.61986E-08	5.33928E-07	1.2337E-06	1.79386E-06	1.79385758
3832203772955	383220	3772955	0.000559521	0.000930693	0.000930693	0.000447617	0.000212099	0.000575428	0.000374155	0.000256949	0.00027617	0.00276988	0.000737829	0.00213515	0.000194156	0.000422288	2.7066E-08	5.46071E-07	1.2152E-06	1.78837E-06	1.7883741
3832303772955	383230	3772955	0.000562233	0.000935205	0.000935205	0.000449786	0.000213127	0.000578218	0.000375969	0.000258194	0.000277509	0.002534853	0.000761678	0.002195381	0.000199633	0.0004342	2.78321E-08	5.58414E-07	1.1858E-06	1.77207E-06	1.77207346
3832403772955	383240	3772955	0.000620307	0.001031804	0.001031804	0.000496246	0.000235141	0.000637943	0.000414804	0.000284864	0.000306173	0.002332116	0.000780644	0.002246016	0.000204237	0.000444214	2.88551E-08	5.79446E-07	1.1671E-06	1.7754E-06	1.77539522
3832503772955	383250	3772955	0.00071005	0.001181081	0.001181081	0.00056804	0.00026916	0.000730238	0.000474816	0.000326076	0.000350469	0.002140653	0.00086023	0.002499371	0.000227276	0.000494323	2.96395E-08	5.98109E-07	1.144E-06	1.77172E-06	1.77171546
3832603772955	383260	3772955	0.000758153	0.001261094	0.001261094	0.000606522	0.000287395	0.000779708	0.000506982	0.000348167	0.000374212	0.001967135	0.000901735	0.002619651	0.000238213	0.000518112	3.01785E-08	6.11928E-07	1.1091E-06	1.75125E-06	1.75125454
3832703772955	383270	3772955	0.000795486	0.001323193	0.001323193	0.000636389	0.000301547	0.000818102	0.000531947	0.000365311	0.000392639	0.001796982	0.00093005	0.002699898	0.00024551	0.000533983	3.05081E-08	6.22102E-07	1.0632E-06	1.71582E-06	1.71581678
3832803772955	383280	3772955	0.000812318	0.001351191	0.001351191	0.000649855	0.000307927	0.000835413	0.000543203	0.000373041	0.000400947	0.00164197	0.000940054	0.002723114	0.000247621	0.000538574	3.0522E-08	6.25365E-07	1.0128E-06	1.66871E-06	1.66871261
3832903772955	383290	3772955	0.000815589	0.001356631	0.001356631	0.000652471	0.000309167	0.000838776	0.00054539	0.000374543	0.000402561	0.001518716	0.000947736	0.002736823	0.000248868	0.000541286	3.02336E-08	6.20809E-07	9.7113E-07	1.62218E-06	1.6221757
3833003772955	383300	3772955	0.000824364	0.001371227	0.001371227	0.000659491	0.000312493	0.000847801	0.000551258	0.000378573	0.000406892	0.00145219	0.000984477	0.002829866	0.000257329	0.000559688	3.01475E-08	6.18084E-07	9.6053E-07	1.60876E-06	1.6087584
3833103772955	383310	3772955	0.00083274	0.00138516	0.00138516	0.000666192	0.000315668	0.000856415	0.000556859	0.000382419	0.000411027	0.001389884	0.001021307	0.00292099	0.000265615	0.00057771	3.00508E-08	6.15221E-07	9.4786E-07	1.59313E-06	1.59313252
3833203772955	383320	3772955	0.000836409	0.001391263	0.001391263	0.000669127	0.000317059	0.000860189	0.000559313	0.000384104	0.000412838	0.001320701	0.001047925	0.002981953	0.000271159	0.000589767	2.98281E-08	6.10263E-07	9.2469E-07	1.56478E-06	1.5647803
3833303772955	383330	3772955	0.000835691	0.001390069	0.001390069	0.000668553	0.000316787	0.00085945	0.000558833	0.000383775	0.000412483	0.001250898	0.001066921	0.003020157	0.000274633	0.000597323	2.95024E-08	6.03333E-07	8.9518E-07	1.52802E-06	1.52801721
3833403772955	383340	3772955	0.000833059	0.00138569	0.00138569	0.000666447	0.000315789	0.000856743	0.000557072	0.000382566	0.000411184	0.001187559	0.001083744	0.003051415	0.000277475	0.000603505	2.91521E-08	5.9579E-07	8.6505E-07	1.48999E-06	1.48999167
3833503772955	383350	3772955	0.000833059	0.00138569	0.00138569	0.000666447	0.000315789	0.000856743	0.000557072	0.000382566	0.000411184	0.001135171	0.001103156	0.003089346	0.000280924	0.000611007	2.88837E-08	5.8978E-07	8.3868E-07	1.45735E-06	1.45734611
3833603772955	383360	3772955	0.000832022	0.001383965	0.001383965	0.000665617	0.000315396	0.000855677	0.000556379	0.000382089	0.000410672	0.001086737	0.001117507	0.003113749	0.000283143	0.000615834	2.86044E-08	5.83562E-07	8.1107E-07	1.42324E-06	1.42324034
3833703772955	383370	3772955	0.000841355	0.00139949	0.00139949	0.000673084	0.000318934	0.000865275	0.00056262	0.000386376	0.000415279	0.001054241	0.001141088	0.003164475	0.000287756	0.000625866	2.85727E-08	5.82413E-07	7.934E-07	1.40438E-06	1.40438499
3833803772955	383380	3772955	0.000861378	0.001432796	0.001432796	0.000689102	0.000326524	0.000885867	0.000576009	0.000395571	0.000425162	0.001037329	0.001176162	0.003247921	0.000295344	0.00064237	2.87858E-08	5.86068E-07	7.8643E-07	1.40129E-06	1.40128517
3833903772955	383390	3772955	0.000879646	0.001463182	0.001463182	0.000703717	0.000333449	0.000904654	0.000588225	0.00040396	0.000434179	0.001022571	0.001206799	0.003321771	0.000302059	0.000656976	2.89622E-08	5.8875E-07	7.7914E-07	1.39686E-06	1.39685573
3834003772955	383400	3772955	0.000891053	0.001482157	0.001482157	0.000712843	0.000337773	0.000916386	0.000595853	0.000409198	0.000439809	0.001002177	0.001221508	0.003355405	0.000305118	0.000663628	2.89816E-08	5.88419E-07	7.6489E-07	1.38229E-06	1.38228895
3834103772955	383410	3772955	0.000900785	0.001498345	0.001498345	0.000720628	0.000341463	0.000926395	0.000602361	0.000413668	0.000444613	0.000982756	0.001229606	0.00337405	0.000306813	0.000667316	2.89675E-08	5.87449E-07	7.4984E-07	1.36626E-06	1.36625888
3834203772955	383420	3772955	0.000907646	0.001509756	0.001509756	0.000726117	0.000344063	0.00093345	0.000606949	0.000416818	0.000447999	0.000961712	0.001227879	0.003368841	0.00030634	0.000666285	2.88919E-08	5.85416E-07	7.3197E-07	1.34628E-06	1.34628009
3834303772955	383430	3772955	0.000911076	0.001515462	0.001515462	0.000728861	0.000345363	0.000936978	0.000609243	0.000418393	0.000449692	0.00093686	0.001213618	0.003332647	0.000303048	0.000659127	2.87347E-08	5.82113E-07	7.0971E-07	1.32056E-06	1.32055662
3834403772955	383440	3772955	0.000913708	0.001519841	0.001519841	0.000730967	0.000346361	0.000939685	0.000611003	0.000419602	0.000450991	0.000913307	0.001195664	0.00328841	0.000299026	0.000650378	2.85672E-08	5.78707E-07	6.879E-07	1.29517E-06	1.29517249
3834503772955	383450	3772955	0.000909321	0.001512543	0.001512543	0.000727457	0.000344698	0.000935173	0.000608069	0.000417587	0.000448826	0.000879247	0.001155558	0.003186684	0.000289775	0.000630259	2.82249E-08	5.72605E-07	6.5638E-07	1.25721E-06	1.25720936
3834603772955	383460	3772955	0.000901025	0.001498743	0.001498743	0.00072082	0.000341553	0.000926641	0.000602521	0.000413778	0.000444731	0.000844863	0.001109855	0.003070426	0.000279204	0.000607265	2.7816E-08	5.65273E-07	6.2434E-07	1.21742E-06	1.21742391
3834703772955	383470	3772955	0.000889298	0.001479237	0.001479237	0.000711439	0.000337108	0.000914581	0.00059468	0.000408392	0.000438943	0.000811452	0.00106177	0.002947679	0.000268042	0.000582989	2.73493E-08	5.56701E-07	5.9314E-07	1.17719E-06	1.17719263

			EGIODemolition	EGIOSite Grubbing / Prep	EGIOMass Grading / Excavation	EGIOMass Grading / Excavation	EGIODrainage / Utilities Trenching	EGIODrainage / Utilities Trenching	EGIOFoundations / Concrete Pads	EGIOFoundations / Concrete Pads	EGIOBuilding / Structure Construction	EGIOBuilding / Structure Construction	EGIOAsphalt Paving	EGIOArchitectural Coating	EGIOLandscaping or Other Finishing	EGIOWaterside Construction (Piles)	HIWaterside Construction (Landscaping)	HIWaterside Construction (Landscaping)	KMDemolition	KMSite Grubbing / Prep	KMMass Grading / Excavation
Unique Identifier	X (UTM)	Y (UTM)	2025	2025	2025	2026	2026	2027	2026	2027	2026	2027	2027	2027	2027	2027	2025	2026	2025	2025	2025
3834803772955	383480	3772955	0.000369868	0.00034198	0.000568846	0.000568846	0.000273586	0.000273586	0.000129636	0.000129636	0.000351705	0.000351705	0.000228686	4.63854E-05	0.000157049	0.000168797	0.000793156	0.000793156	0.000664589	0.000614484	0.001022117
3834903772955	383490	3772955	0.000362017	0.00033472	0.000556771	0.000556771	0.000267779	0.000267779	0.000126884	0.000126884	0.00034424	0.00034424	0.000223832	4.54008E-05	0.000153715	0.000165214	0.000771844	0.000771844	0.000652165	0.000602996	0.00100301
3835003772955	383500	3772955	0.000354856	0.0003281	0.000545757	0.000545757	0.000262482	0.000262482	0.000124374	0.000124374	0.00033743	0.00033743	0.000219404	4.45027E-05	0.000150674	0.000161946	0.000753033	0.000753033	0.000639137	0.000590951	0.000982974
3835103772955	383510	3772955	0.00034804	0.0003218	0.000535275	0.000535275	0.00025744	0.00025744	0.000121985	0.000121985	0.000330949	0.000330949	0.00021519	4.36479E-05	0.00014778	0.000158835	0.000735823	0.000735823	0.000625764	0.000578586	0.000962407
3835203772955	383520	3772955	0.000341655	0.0003159	0.000525456	0.000525456	0.000252718	0.000252718	0.000119748	0.000119748	0.000324878	0.000324878	0.000211243	4.28472E-05	0.000145069	0.000155922	0.000719814	0.000719814	0.000612478	0.000566301	0.000941972
3835303772955	383530	3772955	0.000337687	0.00031223	0.000519352	0.000519352	0.000249782	0.000249782	0.000118357	0.000118357	0.000321104	0.000321104	0.000208789	4.23495E-05	0.000143384	0.00015411	0.000707907	0.000707907	0.000603073	0.000557606	0.000927509
3835403772955	383540	3772955	0.000333804	0.00030864	0.000513381	0.000513381	0.00024691	0.00024691	0.000116996	0.000116996	0.000317413	0.000317413	0.000206388	4.18626E-05	0.000141736	0.000152339	0.0006961	0.0006961	0.00059341	0.000548672	0.000912647
3835503772955	383550	3772955	0.000331906	0.00030688	0.000510462	0.000510462	0.000245506	0.000245506	0.000116331	0.000116331	0.000315608	0.000315608	0.000205215	4.16246E-05	0.00014093	0.000151472	0.000687495	0.000687495	0.000587371	0.000543088	0.000903359
3835603772955	383560	3772955	0.000331734	0.00030672	0.000510196	0.000510196	0.000245379	0.000245379	0.00011627	0.00011627	0.000315444	0.000315444	0.000205108	4.16029E-05	0.000140857	0.000151394	0.000681692	0.000681692	0.000584093	0.000540056	0.000898317
3835703772955	383570	3772955	0.000331475	0.00030648	0.000509798	0.000509798	0.000245187	0.000245187	0.00011618	0.00011618	0.000315197	0.000315197	0.000204948	4.15705E-05	0.000140747	0.000151275	0.000676189	0.000676189	0.000580728	0.000536945	0.000893142
3835803772955	383580	3772955	0.00033182	0.0003068	0.000510329	0.000510329	0.000245442	0.000245442	0.0001163	0.0001163	0.000315526	0.000315526	0.000205161	4.16138E-05	0.000140893	0.000151433	0.000672187	0.000672187	0.000578226	0.000534632	0.000889294
3835903772955	383590	3772955	0.00033216	0.00030712	0.00051086	0.00051086	0.00024698	0.00024698	0.000116421	0.000116421	0.000315854	0.000315854	0.000205375	4.1657E-05	0.00014104	0.00015159	0.000668685	0.000668685	0.000575465	0.000532079	0.000885048
3836003772955	383600	3772955	0.000333459	0.00030832	0.00051285	0.00051285	0.000246655	0.000246655	0.000116875	0.000116875	0.000317084	0.000317084	0.000206175	4.18193E-05	0.000141589	0.000152181	0.000667484	0.000667484	0.000574084	0.000530803	0.000882925
3836103772955	383610	3772955	0.000335789	0.00031047	0.000516433	0.000516433	0.000248378	0.000248378	0.000117691	0.000117691	0.000319299	0.000319299	0.000207615	4.21115E-05	0.000142578	0.000153244	0.000669785	0.000669785	0.000574171	0.000530883	0.000883057
3836203772955	383620	3772955	0.000337945	0.00031247	0.00051975	0.00051975	0.000249974	0.000249974	0.000118447	0.000118447	0.00032135	0.00032135	0.000208949	4.2382E-05	0.000143494	0.000154228	0.000672887	0.000672887	0.000573394	0.000530165	0.000881863
3836303772955	383630	3772955	0.000337945	0.00031247	0.00051975	0.00051975	0.000249974	0.000249974	0.000118447	0.000118447	0.00032135	0.00032135	0.000208949	4.2382E-05	0.000143494	0.000154228	0.000671386	0.000671386	0.000569167	0.000526256	0.000875361
3836403772955	383640	3772955	0.000337514	0.00031207	0.000519087	0.000519087	0.000249654	0.000249654	0.000118296	0.000118296	0.00032094	0.00032094	0.000208682	4.23279E-05	0.000143311	0.000154032	0.000669085	0.000669085	0.000564335	0.000521789	0.000867931
3836503772955	383650	3772955	0.00033742	0.00031199	0.000518954	0.000518954	0.000249591	0.000249591	0.000118266	0.000118266	0.000320858	0.000320858	0.000208629	4.23171E-05	0.000143274	0.000153992	0.000668284	0.000668284	0.000559763	0.000517561	0.000860898
3836603772955	383660	3772955	0.00033803	0.00031255	0.000519883	0.000519883	0.000250037	0.000250037	0.000118478	0.000118478	0.000321432	0.000321432	0.000209002	4.23928E-05	0.000143531	0.000154268	0.000670886	0.000670886	0.000555794	0.000513891	0.000854794
3836703772955	383670	3772955	0.000338377	0.00031287	0.000520413	0.000520413	0.000250293	0.000250293	0.000118599	0.000118599	0.000321761	0.000321761	0.000209215	4.24361E-05	0.000143677	0.000154425	0.000673487	0.000673487	0.000551221	0.000509663	0.000847762
3836803772955	383680	3772955	0.000338118	0.00031263	0.000520015	0.000520015	0.000250101	0.000250101	0.000118508	0.000118508	0.000321515	0.000321515	0.000209055	4.24036E-05	0.000143567	0.000154307	0.000674688	0.000674688	0.000545872	0.000504717	0.000839535
3836903772955	383690	3772955	0.000337428	0.00031199	0.000518954	0.000518954	0.000249591	0.000249591	0.000118266	0.000118266	0.000320858	0.000320858	0.000208629	4.23171E-05	0.000143274	0.000153992	0.000675088	0.000675088	0.000540264	0.000499532	0.00083091
3837003772955	383700	3772955	0.000336392	0.00031103	0.000517362	0.000517362	0.000248825	0.000248825	0.000117903	0.000117903	0.000319874	0.000319874	0.000207989	4.21872E-05	0.000142835	0.00015352	0.000675088	0.000675088	0.000534829	0.000494507	0.00082255
3837103772955	383710	3772955	0.00033426	0.00030967	0.000515106	0.000515106	0.00024774	0.00024774	0.000117389	0.000117389	0.000318479	0.000318479	0.000207082	4.20033E-05	0.000142212	0.00015285	0.000673587	0.000673587	0.000529566	0.00048964	0.000814456
3837203772955	383720	3772955	0.000333373	0.00030824	0.000512717	0.000512717	0.000246591	0.000246591	0.000116845	0.000116845	0.000317002	0.000317002	0.000206122	4.18085E-05	0.000141553	0.000152142	0.000671886	0.000671886	0.000524648	0.000485093	0.000806893
3837303772955	383730	3772955	0.000331388	0.0003064	0.000509665	0.000509665	0.000245123	0.000245123	0.000116149	0.000116149	0.000315115	0.000315115	0.000204895	4.15597E-05	0.00014071	0.000151236	0.000667684	0.000667684	0.000519989	0.000480786	0.000799728
3837403772955	383740	3772955	0.00032931	0.00030449	0.000506481	0.000506481	0.00024359	0.00024359	0.000115424	0.000115424	0.00031346	0.00031346	0.00020361	4.13E-05	0.000139831	0.000150291	0.000662081	0.000662081	0.000515416	0.000476558	0.000792695
3837503772955	383750	3772955	0.000327161	0.0003025	0.000503164	0.000503164	0.000241996	0.000241996	0.000114668	0.000114668	0.000311095	0.000311095	0.000202281	4.10295E-05	0.000138915	0.000149307	0.000656578	0.000656578	0.000511189	0.000472649	0.000786193
3837603772955	383760	3772955	0.000325522	0.00030098	0.000500642	0.000500642	0.000240784	0.000240784	0.000114093	0.000114093	0.000309537	0.000309537	0.00020127	4.08239E-05	0.000138219	0.000148559	0.000655377	0.000655377	0.000507652	0.000469378	0.000780753
3837703772955	383770	3772955	0.00032379	0.00029938	0.000497989	0.000497989	0.00023950	0.00023950	0.000113488	0.000113488	0.000307896	0.000307896	0.0002002	4.06075E-05	0.000137486	0.000147771	0.000653776	0.000653776	0.000504373	0.000466347	0.000775711
3837803772955	383780	3772955	0.000321984	0.00029771	0.000495202	0.000495202	0.000238167	0.000238167	0.000112853	0.000112853	0.000306173	0.000306173	0.00019908	4.03803E-05	0.000136717	0.000146944	0.000650374	0.000650374	0.000501094	0.000463316	0.000770668
3837903772955	383790	3772955	0.000320086	0.00029595	0.000492283	0.000492283	0.000236763	0.000236763	0.000112188	0.000112188	0.000304368	0.000304368	0.000197907	4.01422E-05	0.000135911	0.000146078	0.000645471	0.000645471	0.000497989	0.000460444	0.000765891
3838003772955	383800	3772955	0.000318361	0.00029436	0.000489629	0.000489629	0.00023548	0.000235487	0.000111583	0.000111583	0.000302727	0.000302727	0.00019684	3.99258E-05	0.000135178	0.000145291	0.000640468	0.000640468	0.000494969	0.000457652	0.000761247
3838103772955	383810	3772955	0.00031594	0.00029213	0.000485914	0.000485914	0.0002337	0.0002337	0.00011073	0.00011073	0.00030043	0.00030043	0.00019534	3.96229E-05	0.000134153	0.000144188	0.00063064	0.00063064	0.000491432	0.00045438	0.000755807
3838203772955	383820	3772955	0.000313529	0.00028989	0.000482198	0.000482198	0.000231913	0.000231913	0.00010989	0.00010989	0.000298133	0.000298133	0.000193852	3.93199E-05	0.000133127	0.000143086	0.00062536	0.00062536	0.000487808	0.000451031	0.000750234
3838303772955	383830	3772955	0.00031102	0.00028758	0.00047835	0.00047835	0.000230062	0.000230062	0.000109013	0.000109013	0.000295754	0.000295754	0.000192305	3.90061E-05	0.000132064	0.000141944	0.000617355	0.000617355	0.000484098	0.000447601	0.000744528
3838403772955	383840	3772955	0.000308439	0.00028518	0.00047437	0.00047437	0.000228148	0.000228148	0.000108106	0.000108106	0.000293293	0.000293293	0.000190705	3.86815E-05	0.000130965	0.000140763	0.00060865	0.00060865	0.000480129	0.000443931	0.000738424
3838503772955	383850	3772955	0.000305937	0.00028287	0.000470522	0.000470522	0.000226297	0.000226297	0.000107229	0.000107229	0.000290914	0.000290914	0.000189158	3.83678E-05	0.000129903	0.000139621	0.000599745	0.000599745	0.000476074	0.000440182	0.000732188
3838603772955	383860	3772955	0.000304988	0.00028199	0.000469062	0.000469062	0.000225595	0.000225595	0.000106896	0.000106896	0.000290011	0.000290011	0.000188571	3.82487E-05	0.0001295	0.000139188	0.000599845	0.000599845	0.000475212	0.000439384	0.000730861
3838703772955	383870	3772955	0.000305764	0.00028271	0.000470256	0.000470256	0.00022617	0.00022617	0.000107168	0.000107168	0.00029075	0.00029075	0.000189051	3.83461E-05	0.00012983	0.000139542	0.000600445	0.000600445	0.000475902	0.000440022	0.000731923
3838803772955	383880	3772955	0.000308611	0.00028534	0.000474635	0.000474635	0.000228276	0.000228276	0.000108166	0.000108166	0.000293457	0.000293457	0.000190812	3.87032E-05	0.000131039	0.000140841	0.000597844	0.000597844	0.000475557	0.000439703	0.000731392
3838903772955	383890	3772955	0.000305333	0.00028231	0.000469593	0.000469593	0.00022585	0.00022585	0.000107017	0.000107017	0.000290339	0.000290339	0.000188785	3.8292E-05	0.000129647	0.000139345	0.00059094	0.00059094	0.000472192	0.000436592	0.000726217
3839003772955	383900	3772955	0.000302141	0.00027936	0.000464683	0.000464683	0.000223489	0.000223489	0.000105898	0.000105898	0.000287304	0.000287304	0.000186811	3.78917E-05	0.000128291	0.000137888	0.000584036	0.000584036	0.000468913	0.000433561	0.000721175
3839103772955	383910	3772955	0.00029678	0.0002745	0.000456589	0.000456589	0.000219596	0.000219596	0.000104054	0.000104054	0.00028229	0.00028229	0.000183557	3.72317E-05	0.000126057	0.000135486	0.00057373	0.00057373	0.000463737	0.000428774	0.000713213
3829703772965	382970	3772965	0.000444152	0.00041067	0.000683092	0.000683092	0.000328533	0.000328533	0.000155672	0.000155672	0.00042342	0.00042342	0.000274615	5.57014E-05	0.00018859	0.000202698	0.000752933	0.000752933	0.000398598	0.000368547	0.000613032
3829803772965	382980	3772965	0.000441046	0.00040779	0.000678315	0.000678315	0.000326236	0.000326236	0.000154583	0.000154583	0.00041938	0.00041938	0.000272695	5.53119E-05	0.000187271	0.000201281	0.00066248	0.00066248	0.0004011	0.00037086	0.00061688
3829903772965	382990	3772965	0.000442254	0.00040891	0.000680173	0.000680173	0.000327129	0.000327129	0.000155007	0.000155007	0.000420537	0.000420537	0.000273442	5.54634E-05	0.000187784	0.000201832	0.000672987	0.000672987	0.000404378	0.000373891	0.000621922
3830003772965	383000	3772965	0.000443117	0.00040971	0.0006815	0.0006815	0.000327767	0.000327767	0.000155309	0.000155309	0.000421357	0.000421357	0.000273975	5.55716E-05	0.000188151	0.000202226	0.000682693	0.000682693	0.000407657	0.000376923	0.000626964
3830103772965	383010	3772965	0.000443721	0.00041027	0.000682429	0.000682429	0.000328214	0.000328214	0.000155521	0.000155521	0.00042193	0.00042193	0.000274349	5.56473E-05	0.000188407	0.000202501	0.000689497	0.000689497	0.000410849	0.000379874	0.000631874
3830203772965	383020	3772965	0.000444066	0.00041059	0.00068296	0.00068296	0.000328469	0.000328469	0.000155642	0.000155642	0.00042226	0.00042226	0.000274562	5.56906E-05	0.000188554	0.000202659	0.0006958	0.0006958	0.000413696	0.000382507	0.000636253
3830303772965	383030	3772965	0.000444152	0.00041067	0.000683092	0.000683092	0.000328533	0.000328533	0.000155672	0.000155672	0.00042342	0.00042342	0.000274615	5.57014E-05	0.00018859	0.000202698	0.000701804	0.000701804	0.000416543	0.000385139	0.000640631
3830403772965	383040	3772965	0.00044467	0.00041114	0.000683889	0.000683889	0.000328916	0.000328916	0.000155854	0.000155854	0.00042834	0.00042834	0.000274935	5.57663E-05	0.00018881	0.000202934	0.000708207	0.000708207	0.000419994	0.00038833	0.000645939
3830503772965	383050	3772965	0.000445274	0.0004117	0.000684817	0.000684817	0.000329363	0.000329363	0.000156065	0.000156065	0.00042308	0.00042308	0.000275309	5.58421E-05	0.000189066	0.00020321	0.000714711	0.000714711	0.000423532	0.000391601	0.000651379
3830603772965	383060	3772965	0.000445791	0.00041218	0.000685613	0.000685613	0.000329746	0.000329746	0.000156247	0.000156247	0.0004239	0.0004239	0.000275629	5.5907E-05	0.000189286	0.000203446	0.000721215	0.000721215	0.000427155	0.000394951	0.000656952
3830703772965	383070	3772965	0.000446136	0.0004125	0.000686144	0.000686144	0.000330001	0.000330001	0.000156368	0.000156368	0.000424229	0.000424229	0.000275842	5.59503E-05	0.000189433	0.000203604	0.000727618	0.000727618	0.000430693	0.000398222	0.000662393
3830803772965	383080	3772965	0.000446309	0.00041266	0.00068641	0.00068641	0.000330128	0.000330128	0.000156428	0.000156428	0.000424393	0.000424393	0.000275949	5.59719E-05	0.000189506	0.000203682	0.000733922	0.000733922	0.00043423	0.000401492	0.000667833
3830903772965	383090	3772965	0.000446654	0.00041298	0.00068694	0.00068694	0.000330384	0.000330384	0.000156549	0.000156549	0.000424721	0.000424721	0.000276162	5.60152E-05	0.000189653	0.00020384	0.000740326	0.000740326	0.00043794	0.000404923	0.000673539
3831003772965	383100	3772965	0.000446913	0.00041322	0.000687338	0.000687338	0.000330575	0.000330575	0.00015664	0.00015664	0.000424967	0.000424967	0.000276322	5.60477E-05	0.000189763	0.000203958	0.00074683	0.00074683	0.00044165	0.000408353	0.000679244
3831103772965	383110	3772965	0.000447085	0.00041338	0.000687604	0.000687604	0.000330703	0.000330703	0.0001567	0.0001567	0.00042513	0.00042513	0.000276429	5.60693E-05	0.000189836	0.000204037	0.000753233	0.000753233	0.00044536	0.00041783	0.00068495
3831203772965	383120	3772965	0.000447258	0.00041354	0.000687869	0.000687869	0.00033083	0.00033083	0.000156761	0.000156761	0.00042529	0.00042529	0.000276536	5.60909E-05	0.000189909	0.000204116	0.000759737	0.000759737	0.000449242	0.000415373	0.000690921
3831303772965	383130	3772965	0.000447344	0.00041362	0.000688002	0.000688002	0.000330894	0.000330894	0.000156791	0.000156791	0.00042537	0.00042537	0.000276589	5.61018E-05	0.000189946	0.000204155	0.000766141	0.000766141	0.000453038	0.000418883	0.0006976
3831403772965	383140	3772965	0.000447517	0.00041378	0.000688267	0.000688267	0.000331022	0.000331022	0.000156851	0.000156851	0.00042554	0.00042554	0.000276696	5.61234E-05	0.000190019	0.000204234	0.000772644	0.000772644	0.000457093	0.000422632	0.000702996
3831503772965	383150	3772965	0.000447689	0.00041394	0.000688533	0.000688533	0.000331149	0.000331149	0.000156912	0.000156912	0.00042570	0.00042570	0.000276802	5.6145E-05	0.000190092	0.000204312	0.000779248	0.000779248	0.000461235	0.000426461	0.000709365
3831603772965	383160	3772965	0.000447862	0.0004141	0.000688798	0.000688798	0.000331277	0.000331277	0.000156972	0.000156972	0.00042586	0.00042586	0.000276909	5.61667E-05	0.000190165	0.000204391	0.000785652	0.000785652	0.00046529	0.00043021	0.00071502
3831703772965	383170	3772965	0.000448034	0.00041426	0.000689063	0.000689063	0.000331405	0.000331405	0.000157033	0.000157033	0.00042603	0.00042603	0.000277016	5.61883E-05	0.000190239	0.00020447	0.000792256	0.000792256	0.00046969	0.000434279	0.000722369
3831803772965	383180	3772965	0.000448207	0.00041442	0.000689329	0.000689329	0.000331532	0.000331532	0.000157093	0.000157093	0.00042619	0.00042619	0.000277122	5.621E-05	0.000190312	0.000204549	0.000798559	0.000798559	0.000473917	0.000438188	0.000728871
3831903772965	383190	3772965	0.000448379	0.00041458	0.000689594	0.000689594	0.00033166	0.00033166	0.000157154	0.000157154	0.00042636	0.00042636	0.000277229	5.62316E-05	0.000190385	0.000204627	0.000804863	0.000804863	0.00047849	0.000442415	0.000735903
3832003772965	383200	3772965	0.000448725	0.00041489	0.000690125	0.000690125	0.000331915	0.000331915	0.000157275	0.000157275	0.00042669	0.00042669	0.000277443	5.62749E-05	0.000190532	0.000204785	0.000809466	0.000809466	0.000483322	0.000446883	0.000743334
3832103772965	383210	3772965	0.000448466	0.00041465	0.000689727	0.000689727	0.000331724	0.000331724	0.000157184	0.000157184	0.00042644	0.00042644	0.000277282	5.62424E-05	0.000190422	0.000204667	0.000805363	0.000805363	0.000487808	0.000451031	0.000750234
3832203772965	383220	3772965	0.000449587	0.00041569	0.000691452	0.000691452	0.000332553	0.000332553	0.000157577	0.000157577	0.00042751	0.00042751	0.000277976	5.63831E-05	0.000190898	0.000205179	0.000923131	0.000923131	0.000492726	0.000455578	0.000757797
3832303772965	383230	3772965	0.000452866	0.00041872	0.000696494	0.000696494	0.000334979	0.000334979	0.000158726	0.000158726	0.00043028	0.00043028	0.00028003	5.67942E-05	0.00019229	0.000206675	0.000974961	0.000974961	0.000502647	0.000464752	0.000773057
3832403772965	383240	3772965	0.000457956	0.00042343	0.000704323	0.000704323	0.000338744	0.000338744	0.00016051	0.00016051	0.00043546	0.00043546	0.00028315	5.74326E-05	0.000194452	0.000208998	0.001014684	0.001014684	0.000515071	0.000476239	0.000792164
3832503772965	383250	3772965	0.00046843	0.00043165	0.00071799	0.00071799	0.000345317	0.000345317	0.000163625	0.000163625	0.00044391	0.00044391	0.000288645	5.85471E-05	0.000198225	0.000213053	0.001037497	0.001037497	0.000552084	0.000510461	0.000849089
3832603772965	383260	3772965	0.000475902	0.00044002	0.000731923	0.000731923	0.000352018	0.000352018	0.0001668	0.0001668	0.000452532	0.000452532	0.000294246	5.96832E-05	0.000202071	0.000217188	0.0010428	0.0010428	0.00058461	0.000540535	0.000899113
3832703772965	383270	3772965	0.000480906	0.00044465	0.000739619	0.000739619	0.000355719	0.000355719	0.000168554	0.000168554	0.000457291	0.000457291	0.00029734	6.03107E-05	0.000204196	0.000219471	0.001028391	0.001028391	0.000631372	0.000583771	0.000971031
3832803772965	383280	3772965	0.000476851	0.0004409	0.000733382	0.000733382	0.00035272	0.00035272	0.000167133	0.000167133	0.00045435	0.00045435	0.00029483	5.98022E-05	0.000202474	0.000217621	0.000993972	0.000993972	0.00067684	0.000625811	0.00104096
3832903772965	383290	3772965	0.000466066	0.00043093	0.000716796	0.000716796	0.000344743	0.000344743	0.000163353	0.000163353	0.00044318	0.00044318	0.000288165	5.84497E-05	0.000197895	0.000212699	0.000959952	0.000959952	0.000702464	0.000649504	0.001080369

			KMMass Grading / Excavation	KMDrainage / Utilities Trenching	KMFoundations / Concrete Pads	KMBuilding / Structure Construction	KMAsphalt Paving	KMArchitectural Coating	KMLandscaping or Other Finishing	KMWaterside Construction (Piles)	EWNDemolition	EWNSite Grubbing / Prep	EWNDrainage / Utilities Trenching	EWNDrainage / Utilities Trenching	EWNDrainage / Utilities Trenching	EWNFoundations / Concrete Pads	EWNBuilding / Structure Construction	EWNAsphalt Paving	EWNLandscaping or Other Finishing	EWNWaterside Construction (Piles)	ISDemolition
Unique Identifier	X (UTM)	Y (UTM)	2026	2026	2026	2026	2026	2026	2026	2026	2027	2027	2027	2028	2029	2029	2029	2029	2029	2029	2027
3834803772955	383480	3772955	0.001022117	0.000253801	0.000232934	0.000685092	0.000410909	8.33465E-05	0.000282189	0.000303299	0.002808131	0.003210537	0.003781083	0.003781083	0.003781083	0.00098423	0.002445196	0.001736243	0.001192353	0.001246691	0.000358566
3834903772955	383490	3772955	0.00100301	0.000249056	0.000228579	0.000672285	0.000403228	8.17885E-05	0.000276914	0.000297629	0.002667845	0.003050148	0.003592191	0.003592191	0.003592191	0.000935061	0.002323041	0.001649505	0.001132787	0.00118441	0.000349852
3835003772955	383500	3772955	0.000982974	0.000244081	0.000224013	0.000658855	0.000395173	8.01546E-05	0.000271382	0.000291684	0.002544469	0.002909093	0.003426069	0.003426069	0.003426069	0.000891818	0.002215611	0.001573223	0.001080401	0.001129637	0.000341655
3835103772955	383510	3772955	0.000962407	0.000238974	0.000219326	0.000645069	0.000386905	7.84775E-05	0.000265704	0.000285581	0.002432224	0.002780762	0.003274933	0.003274933	0.003274933	0.000852477	0.002117873	0.001503823	0.00103274	0.001079804	0.000333718
3835203772955	383520	3772955	0.000941972	0.0002339	0.000214669	0.000631373	0.00037869	7.68113E-05	0.000260063	0.000279517	0.0023299	0.002663775	0.003137156	0.003137156	0.003137156	0.000816613	0.002028773	0.001440557	0.000989293	0.001034377	0.000326298
3835303772955	383530	3772955	0.000927509	0.000230308	0.000211373	0.000621679	0.000372875	7.56319E-05	0.00025607	0.000275225	0.002249921	0.002572336	0.003029467	0.003029467	0.003029467	0.000788581	0.001959132	0.001391107	0.000955333	0.00099887	0.000321467
3835403772955	383540	3772955	0.000912647	0.000226618	0.000207986	0.000611718	0.000366901	7.442E-05	0.000251967	0.000270815	0.002173221	0.002484645	0.002926192	0.002926192	0.002926192	0.000761699	0.001892345	0.001343684	0.000922766	0.000964818	0.000316808
3835503772955	383550	3772955	0.000903359	0.000224312	0.000205869	0.000605492	0.000363166	7.36626E-05	0.000249402	0.000268059	0.002113259	0.00241609	0.002845454	0.002845454	0.002845454	0.000740682	0.001840132	0.00130661	0.000897306	0.000938197	0.000314478
3835603772955	383560	3772955	0.000898317	0.00022306	0.00020472	0.000602112	0.000361139	7.32515E-05	0.00024801	0.000266563	0.002066411	0.002362528	0.002782374	0.002782374	0.002782374	0.000724262	0.001799339	0.001277644	0.000877414	0.000917399	0.000313874
3835703772955	383570	3772955	0.000893142	0.000221775	0.000203541	0.000598644	0.000359059	7.28295E-05	0.000246581	0.000265027	0.00202172	0.002311433	0.002722198	0.002722198	0.002722198	0.000708598	0.001760424	0.001250012	0.000858437	0.000897558	0.00031327
3835803772955	383580	3772955	0.000889294	0.000220819	0.000202664	0.000596064	0.000357512	7.25157E-05	0.000245519	0.000263885	0.001983585	0.002267834	0.002670852	0.002670852	0.002670852	0.000695233	0.001727218	0.001226434	0.000842245	0.000880628	0.000313443
3835903772955	383590	3772955	0.000885048	0.000219765	0.000201696	0.000593218	0.000355805	7.21695E-05	0.000244347	0.000262625	0.001947694	0.0022268	0.002622525	0.002622525	0.002622525	0.000682653	0.001695966	0.001204242	0.000827006	0.000864694	0.000313529
3836003772955	383600	3772955	0.000882925	0.000219238	0.000201213	0.000591795	0.000354951	7.19964E-05	0.000243761	0.000261995	0.001921294	0.002196616	0.002586977	0.002586977	0.002586977	0.0006734	0.001672977	0.001187919	0.000815796	0.000852973	0.000314478
3836103772955	383610	3772955	0.000883057	0.000219271	0.000201243	0.000591884	0.000355005	7.20072E-05	0.000243797	0.000262035	0.001907489	0.002180833	0.00256839	0.00256839	0.00256839	0.000668561	0.001660957	0.001179384	0.000809934	0.000846844	0.000316463
3836203772955	383620	3772955	0.000881863	0.000218974	0.000200971	0.000591084	0.000354525	7.19098E-05	0.000243468	0.00026168	0.001896618	0.002168405	0.002553753	0.002553753	0.002553753	0.000664751	0.001651491	0.001172663	0.000805318	0.000842018	0.000318016
3836303772955	383630	3772955	0.000875361	0.00021736	0.000199489	0.000586726	0.000351911	7.13796E-05	0.000241672	0.000259751	0.001868924	0.002136741	0.002516462	0.002516462	0.002516462	0.000655044	0.001627376	0.001155539	0.000793559	0.000829723	0.00031767
3836403772955	383640	3772955	0.000867931	0.000215515	0.000197795	0.000581745	0.000348924	7.07737E-05	0.000239621	0.000257546	0.001839331	0.002102908	0.002476616	0.002476616	0.002476616	0.000644672	0.001601608	0.001137242	0.000780994	0.000816585	0.000316894
3836503772955	383650	3772955	0.000860898	0.000213768	0.000196193	0.000577032	0.000346096	7.02002E-05	0.000237679	0.000255459	0.001815432	0.002075584	0.002444437	0.002444437	0.002444437	0.000636296	0.001580798	0.001122466	0.000770846	0.000805975	0.000316376
3836603772955	383660	3772955	0.000854794	0.000212253	0.000194802	0.00057294	0.000343643	6.97025E-05	0.000235994	0.000253648	0.001802836	0.002061183	0.002427477	0.002427477	0.002427477	0.000631881	0.00156983	0.001114678	0.000765498	0.000800383	0.000316376
3836703772955	383670	3772955	0.000847762	0.000210507	0.000193199	0.000568227	0.000340815	6.91291E-05	0.000234053	0.000251561	0.001790412	0.002046979	0.002410748	0.002410748	0.002410748	0.000627527	0.001559012	0.001106996	0.000760222	0.000794867	0.000315945
3836803772955	383680	3772955	0.000839535	0.000208464	0.000191324	0.000562713	0.000337508	6.84582E-05	0.000231781	0.00024912	0.00177307	0.002027152	0.002387398	0.002387398	0.002387398	0.000621449	0.001543911	0.001096274	0.000752859	0.000787168	0.000314996
3836903772955	383690	3772955	0.00083091	0.000206322	0.000189359	0.000556932	0.000334041	6.77549E-05	0.0002294	0.000246561	0.001753831	0.002005155	0.002361492	0.002361492	0.002361492	0.000614705	0.001527158	0.001084378	0.00074469	0.00077827	0.000313788
3837003772955	383700	3772955	0.00082255	0.000204246	0.000187454	0.000551328	0.00033068	6.70733E-05	0.000227092	0.00024408	0.001733383	0.001981778	0.00233396	0.00233396	0.00233396	0.000607538	0.001509353	0.001071736	0.000736008	0.000769549	0.000312149
3837103772955	383710	3772955	0.000814456	0.000202237	0.000185609	0.000545903	0.000327426	6.64132E-05	0.000224858	0.000241678	0.001708881	0.001953764	0.002300968	0.002300968	0.002300968	0.00059895	0.001488018	0.001056586	0.000725604	0.000758671	0.000310337
3837203772955	383720	3772955	0.000806893	0.000200358	0.000183885	0.000540834	0.000324385	6.57965E-05	0.000222769	0.000239434	0.001684464	0.001925849	0.002268092	0.002268092	0.002268092	0.000590393	0.001466757	0.00104149	0.000715236	0.000747831	0.000308439
3837303772955	383730	3772955	0.000799728	0.000198579	0.000182252	0.000536031	0.000321505	6.52122E-05	0.000220791	0.000237308	0.001653664	0.001890634	0.00222662	0.00222662	0.00222662	0.000579597	0.001439937	0.001022446	0.000702158	0.000734157	0.000306454
3837403772955	383740	3772955	0.000792695	0.000196833	0.00018065	0.000531317	0.000318677	6.46387E-05	0.00021885	0.00023522	0.001619325	0.001851376	0.002180384	0.002180384	0.002180384	0.000567562	0.001410037	0.001001215	0.000687578	0.000718912	0.000304643
3837503772955	383750	3772955	0.000786193	0.000195219	0.000179168	0.000526959	0.000316064	6.41086E-05	0.000217055	0.000233292	0.001586454	0.001813794	0.002136124	0.002136124	0.002136124	0.000556041	0.001381414	0.000980891	0.00067362	0.000704318	0.000302831
3837603772955	383760	3772955	0.000780753	0.000193868	0.000177928	0.00052313	0.000313877	6.36649E-05	0.000215553	0.000231677	0.00156756	0.001792192	0.002110683	0.002110683	0.002110683	0.000549418	0.001364961	0.000969208	0.000665598	0.00069593	0.000300846
3837703772955	383770	3772955	0.000775711	0.000192616	0.000176779	0.000519933	0.000311849	6.32538E-05	0.000214161	0.000230181	0.001549873	0.00177197	0.002086868	0.002086868	0.002086868	0.000543219	0.001349561	0.000958273	0.000658088	0.000688078	0.000299035
3837803772955	383780	3772955	0.000770668	0.000191364	0.00017563	0.000516554	0.000309822	6.28426E-05	0.000212768	0.000228685	0.001528304	0.00174731	0.002057825	0.002057825	0.002057825	0.00053566	0.001330779	0.000944937	0.000648929	0.000678502	0.000297309
3837903772955	383790	3772955	0.000765891	0.000190177	0.000174541	0.000513352	0.000307902	6.24531E-05	0.00021145	0.00022727	0.001502076	0.001717324	0.00202251	0.00202251	0.00202251	0.000526467	0.001307941	0.00092872	0.000637793	0.000666858	0.00029567
3838003772955	383800	3772955	0.000761247	0.000189024	0.000173483	0.000510239	0.000306035	6.20744E-05	0.000210167	0.000225889	0.001476969	0.001688619	0.001988705	0.001988705	0.001988705	0.000517667	0.001286079	0.000913197	0.000627132	0.000655712	0.000294117
3838103772955	383810	3772955	0.000755807	0.000187673	0.000172243	0.000506592	0.000303848	6.16308E-05	0.000208666	0.000224275	0.001441509	0.001648078	0.001940959	0.001940959	0.001940959	0.000505239	0.001255203	0.000891273	0.000612076	0.00063969	0.00029265
3838203772955	383820	3772955	0.000750234	0.00018629	0.000170973	0.000502857	0.000301607	6.11763E-05	0.000207127	0.000222621	0.001406395	0.001607932	0.001893678	0.001893678	0.001893678	0.000492931	0.001224626	0.000869562	0.000597166	0.00062438	0.00029127
3838303772955	383830	3772955	0.000744528	0.000184873	0.000169673	0.000499033	0.000299314	6.07111E-05	0.000205552	0.000220928	0.001371194	0.001567687	0.001846281	0.001846281	0.001846281	0.000480594	0.001193975	0.000847797	0.000582219	0.000608752	0.000289889
3838403772955	383840	3772955	0.000738424	0.000183357	0.000168282	0.000494942	0.0002968	6.02134E-05	0.000203866	0.000219117	0.001334958	0.001526258	0.00179749	0.00179749	0.00179749	0.000467893	0.001162422	0.000825393	0.000566833	0.000592665	0.000288509
3838503772955	383850	3772955	0.000732188	0.000181809	0.000166861	0.000490761	0.000294353	5.97048E-05	0.000202145	0.000217266	0.001300102	0.001486407	0.001750557	0.001750557	0.001750557	0.000455677	0.001132071	0.000803842	0.000552033	0.00057719	0.000287129
3838603772955	383860	3772955	0.000730861	0.000181479	0.000166558	0.000489872	0.000293819	5.95966E-05	0.000201778	0.000216873	0.001295098	0.001480686	0.001743819	0.001743819	0.001743819	0.000453923	0.001127714	0.000800748	0.000549908	0.000574969	0.000285489
3838703772955	383870	3772955	0.000731923	0.000181743	0.0001668	0.000490584	0.000294246	5.96832E-05	0.000202071	0.000217188	0.001303035	0.001489761	0.001754507	0.001754507	0.001754507	0.000456705	0.001134626	0.000805656	0.000553279	0.000578493	0.000284885
3838803772955	383880	3772955	0.000731392	0.000181611	0.000166679	0.000490228	0.000294033	5.96399E-05	0.000201925	0.00021703	0.001313216	0.001501401	0.001768215	0.001768215	0.001768215	0.000460273	0.00114349	0.00081195	0.000557601	0.000583012	0.000285317
3838903772955	383890	3772955	0.000726217	0.000180326	0.0001655	0.000486759	0.000291952	5.92179E-05	0.000200496	0.000215495	0.001282415	0.001466186	0.001726743	0.001726743	0.001726743	0.000449477	0.001116671	0.000792906	0.000544523	0.000569338	0.000283505
3839003772955	383900	3772955	0.000721175	0.000179074	0.000164351	0.00048338	0.000289925	5.88068E-05	0.000199104	0.000213998	0.001252132	0.001431563	0.001685967	0.001685967	0.001685967	0.000438863	0.001090301	0.000774183	0.000531665	0.000555894	0.000281866
3839103772955	383910	3772955	0.000713213	0.000177097	0.000162536	0.000478043	0.000286724	5.85176E-05	0.000196906	0.000211636	0.001197002	0.001368532	0.001611735	0.001611735	0.001611735	0.000419541	0.001042296	0.000740096	0.000508256	0.000531418	0.000279277
3829703772965	382970	3772965	0.000613032	0.000152221	0.000139706	0.000410895	0.00024645	4.99885E-05	0.000169248	0.000181908	0.00142075	0.002449036	0.002884255	0.002884255	0.002884255	0.000750782	0.001865224	0.001324427	0.000909541	0.000950991	0.000328628
3829803772965	382980	3772965	0.00061688	0.000153177	0.000140583	0.000413474	0.000247997	5.03022E-05	0.00017031	0.00018305	0.00221049	0.002527257	0.002976377	0.002976377	0.002976377	0.000774762	0.001924799	0.001366729	0.000938592	0.000981365	0.000329404
3829903772965	382990	3772965	0.000621922	0.000154429	0.000141732	0.000416854	0.00025002	5.07134E-05	0.000171702	0.000184547	0.002283828	0.002611101	0.003075121	0.003075121	0.003075121	0.000800465	0.001988656	0.001412071	0.00096973	0.001013923	0.000330353
3830003772965	383000	3772965	0.000626964	0.000155681	0.000142881	0.000420233	0.000252051	5.11246E-05	0.000173094	0.000186043	0.002359406	0.00269751	0.003176886	0.003176886	0.003176886	0.000826955	0.002054466	0.0014588	0.001001822	0.001047476	0.000331302
3830103772965	383010	3772965	0.000631874	0.0001569	0.000144	0.000423524	0.000254024	5.15249E-05	0.00017445	0.0001875	0.002435675	0.002784708	0.003279579	0.003279579	0.003279579	0.000853687	0.002120878	0.001505957	0.001034206	0.001081336	0.000332165
3830203772965	383020	3772965	0.000636253	0.000157987	0.000144998	0.000426459	0.000255785	5.1882E-05	0.000175659	0.000188799	0.00251108	0.002870919	0.003381112	0.003381112	0.003381112	0.000880116	0.002186538	0.001552579	0.001066224	0.001114813	0.000332769
3830303772965	383030	3772965	0.000640631	0.000159074	0.000145996	0.000429394	0.000257545	5.2239E-05	0.000176867	0.000190098	0.00258709	0.002957821	0.003483457	0.003483457	0.003483457	0.000906757	0.002252724	0.001599575	0.001098498	0.001148558	0.000333286
3830403772965	383040	3772965	0.000645939	0.000160392	0.000147205	0.000432952	0.000259679	5.26718E-05	0.000178333	0.000191673	0.002672245	0.003055179	0.003598116	0.003598116	0.003598116	0.000936603	0.002326873	0.001652226	0.001134655	0.001186364	0.000334149
3830503772965	383050	3772965	0.000651379	0.000161743	0.000148445	0.000436598	0.000261866	5.31154E-05	0.000179835	0.000193288	0.002761714	0.003157469	0.003718584	0.003718584	0.003718584	0.000967961	0.002404778	0.001707544	0.001172644	0.001226084	0.000335098
3830603772965	383060	3772965	0.000656952	0.000163127	0.000149715	0.000440333	0.000264107	5.35699E-05	0.000181373	0.000194941	0.00285334	0.003262225	0.003841956	0.003841956	0.003841956	0.001000075	0.002484562	0.001764195	0.001211549	0.001266762	0.000335961
3830703772965	383070	3772965	0.000662393	0.000164478	0.000150955	0.00044398	0.000266294	5.40135E-05	0.000182875	0.000196556	0.00294626	0.00336846	0.00396707	0.00396707	0.00396707	0.001032643	0.002565472	0.001821647	0.001251004	0.001308014	0.000336824
3830803772965	383080	3772965	0.000667833	0.000165829	0.000152195	0.000447626	0.000268481	5.44571E-05	0.000184377	0.00019817	0.003041078	0.003476865	0.00409474	0.00409474	0.00409474	0.001065876	0.002648036	0.001880272	0.001291264	0.00135011	0.0033376
3830903772965	383090	3772965	0.000673539	0.000167245	0.000153495	0.000451451	0.000270775	5.49224E-05	0.000185953	0.000199863	0.003139778	0.00358971	0.004227638	0.004227638	0.004227638	0.00110047	0.00273398	0.001941298	0.001333173	0.001393928	0.000338377
3831003772965	383100	3772965	0.000679244	0.000168662	0.000154795	0.000455275	0.000273068	5.53876E-05	0.000187528	0.000201556	0.003241412	0.003705908	0.004364486	0.004364486	0.004364486	0.001136092	0.002822478	0.002004137	0.001376328	0.00143905	0.00033924
3831103772965	383110	3772965	0.00068495	0.000170079	0.000156095	0.000459099	0.000275362	5.58529E-05	0.000189103	0.000203249	0.003344685	0.00382398	0.004503541	0.004503541	0.004503541	0.001172288	0.002912404	0.00206799	0.001420178	0.001484898	0.000340016
3831203772965	383120	3772965	0.000690921	0.000171562	0.000157456	0.000463102	0.000277763	5.63398E-05	0.000190752	0.000205021	0.003451064	0.003945603	0.004646778	0.004646778	0.004646778	0.001209573	0.003005034	0.002133763	0.001465348	0.001532126	0.000340793
3831303772965	383130	3772965	0.00069676	0.000173011	0.000158787	0.000467015	0.00028011	5.68159E-05	0.000192364	0.000206754	0.003558651	0.004068607	0.004791641	0.004791641	0.004791641	0.001247282	0.003098716	0.002200283	0.00151103	0.00157989	0.000341569
3831403772965	383140	3772965	0.000702996	0.00017456	0.000160208	0.000471195	0.000282617	5.73244E-05	0.000194085	0.000208604	0.003670465	0.004196445	0.004942196	0.004942196	0.004942196	0.001286472	0.003196079	0.002269417	0.001558507	0.001629531	0.000342432
3831503772965	383150	3772965	0.000709365	0.000176141	0.000161659	0.000475464	0.000285177	5.78438E-05	0.000195844	0.000210494	0.003786162	0.004328721	0.00509798	0.00509798	0.00509798	0.001327023	0.003296823	0.002340951	0.001607633	0.001680896	0.000343381
3831603772965	383160	3772965	0.000715602	0.00017769	0.000163081	0.000479644	0.000287685	5.83523E-05	0.000197566	0.000212345	0.003902204	0.004461392	0.005254228	0.005254228	0.005254228	0.001367695	0.003397867	0.002412699	0.001656905	0.001732413	0.000344157
3831703772965	383170	3772965	0.000722369	0.00017937	0.000164623	0.00048418	0.000290405	5.89041E-05	0.000199434	0.000214353	0.004023595	0.004600179	0.005417678	0.005417678	0.005417678	0.001410242	0.003503569	0.002487754	0.001708449	0.001786306	0.000345106
3831803772965	383180	3772965	0.000728871	0.000180985	0.000166105	0.000488538	0.000293019	5.94343E-05	0.000201229	0.000216282	0.004144469	0.004738373	0.005580431	0.005580431	0.005580431	0.001452607	0.00360882	0.002562489	0.001759773	0.001839969	0.000345969
3831903772965	383190	3772965	0.000735903	0.000182731	0.000167707	0.000493252	0.000295846	6.00078E-05	0.00020317	0.000218369	0.004270778	0.004882782	0.005750503	0.005750503	0.005750503	0.001496877	0.003718804	0.002640585	0.001813404	0.001896045	0.000347004
3832003772965	383200	3772965	0.000743334	0.000184576	0.000169401	0.000498232	0.000298834	6.06137E-05	0.000205222	0.000220574	0.004401832	0.005032617	0.005926965	0.005926965	0.005926965	0.001542811	0.003832921	0.002721615	0.001869051	0.001954227	0.00034804
3832103772965	383210	3772965	0.000750234	0.00018629	0.000170973	0.000502857	0.000301607	6.11763E-05	0.000207127	0.000222621	0.00452469	0.00517308	0.00609239	0.00609239	0.00609239	0.001585872	0.0039399	0.002797577	0.001921217	0.002008771	0.000348989
3832203772965	383220	3772965	0.000757797	0.000188168	0.000172697	0.000507927	0.000304648	6.17931E-05	0.000209215	0.000224866	0.004645132	0.005310782	0.006254563	0.006254563	0.006254563	0.001628086	0.004044775	0.002872045	0.001972358	0.002062242	0.000349852
3832303772965	383230	3772965	0.000773057	0.000191957	0.000176174	0.000518154	0.000310783	6.30374E-05	0.000213428	0.000229394	0.004729252	0.005406956	0.006367828	0.006367828	0.006367828	0.001657569	0.004118023	0.002924055	0.002008076	0.002099587	0.000349852
3832403772965	383240	3772965	0.000792164	0.000196701	0.000180529	0.000530962	0.000318464	6.45955E-05	0.000218703	0.000235064	0.004713636	0.005389102	0.006346801	0.006346801	0.006346801	0.001652096	0.004104425	0.0029144	0.002001445	0.002092655	0.000352267
3832503772965	383250	3772965	0.000849089	0.000210836	0.000193501	0.000569116	0.000341349	6.92373E-05	0.000234419	0.000251955	0.004795081	0.005482218	0.006456465	0.006456465	0.006456465	0.001680642	0.004175344	0.002964757	0.002036027	0.002128813	0.000397131
3832603772965	383260	3772965	0.000899113	0.000223258	0.000204902	0.000602646	0.000361459	7.33164E-05	0.00024823	0.000266799	0.004871522	0.005569613	0.006559391	0.006559391	0.006559391	0.001707434	0.004241906	0.00301202	0.002068485	0.002162749	0.000420081
3832703772965	383270	3772965	0.000971031	0.000241115	0.000221291	0.00065085	0.000390372	7.91808E-05	0.000268085	0.00028814	0.004799912	0.005487742	0.006462971	0.006462971	0.006462971	0.001682335	0.004179551	0.002967744	0.002038079	0.002130958	0.000442081
3832803772965	383280	3772965	0.00104096	0.000258479	0.000237228	0.000697721	0.000418484	8.4883E-05	0.000287391	0.00030889	0.004605962	0.005265999	0.006201822	0.006201822	0.006201822	0.001614357	0.004010668	0.002847827	0.001955726	0.002044852	0.000450882
3832903772965	383290	3772965	0.001080369	0.000268265	0.000246209	0.000724136	0.000434327	8.80965E-05	0.000298272	0.000320584	0.004418656	0.005051851	0.005949618	0.005949618	0.005949618	0.001548707	0.00384757	0.002732017	0.001876195	0.001961696	0.000448552

			ISDrainage / Utilities Trenching	ISDrainage / Utilities Trenching	ISAsphalt Paving	ISAsphalt Paving	SVDemolition	SVSite Grubbing / Prep	SVMass Grading / Excavation	SVMass Grading / Excavation	SVDrainage / Utilities Trenching	SVFoundations / Concrete Pads	SVBuilding / Structure Construction	SVBuilding / Structure Construction	SVAsphalt Paving	SVAsphalt Paving	SVArchitectural Coating	SVArchitectural Coating	SVLandscaping or Other Finishing	SVLandscaping or Other Finishing	MDemolition
Unique Identifier	X (UTM)	Y (UTM)	2027	2028	2027	2028	2027	2027	2027	2028	2028	2028	2028	2029	2028	2029	2028	2029	2028	2029	2027
3834803772955	383480	3772955	0.000192374	0.000192374	0.000221698	0.000221698	0.004814728	0.001918659	0.0062403	0.0062403	0.003220411	0.001249156	0.004438554	0.004438554	0.003342039	0.003342039	0.000752781	0.000752781	0.002548716	0.002548716	0.000942054
3834903772955	383490	3772955	0.000187699	0.000187699	0.00021631	0.00021631	0.004503379	0.001794587	0.005836765	0.005836765	0.00301216	0.001168378	0.004225369	0.004225369	0.003125923	0.003125923	0.000704101	0.000704101	0.002383901	0.002383901	0.000920399
3835003772955	383500	3772955	0.000183301	0.000183301	0.000211243	0.000211243	0.004233553	0.001687062	0.005487047	0.005487047	0.002831682	0.001098373	0.00403682	0.00403682	0.002938629	0.002938629	0.000661914	0.000661914	0.002241066	0.002241066	0.00090021
3835103772955	383510	3772955	0.000179043	0.000179043	0.000206335	0.000206335	0.003993415	0.001591368	0.005175808	0.005175808	0.002671062	0.00103607	0.003865347	0.003865347	0.002771943	0.002771943	0.000624369	0.000624369	0.002113947	0.002113947	0.000880884
3835203772955	383520	3772955	0.000175062	0.000175062	0.000201747	0.000201747	0.003779437	0.001506098	0.004898473	0.004898473	0.002527939	0.000980555	0.003708816	0.003708816	0.002623414	0.002623414	0.000590913	0.000590913	0.002000676	0.002000676	0.000862852
3835303772955	383530	3772955	0.00017247	0.00017247	0.00019876	0.00019876	0.003611686	0.00143925	0.004681054	0.004681054	0.002415736	0.000937033	0.003583235	0.003583235	0.002506974	0.002506974	0.000564686	0.000564686	0.001911876	0.001911876	0.000852327
3835403772955	383540	3772955	0.00016997	0.00016997	0.000195879	0.000195879	0.003456254	0.00137731	0.004479601	0.004479601	0.002311773	0.000896707	0.003463791	0.003463791	0.002399084	0.002399084	0.000540384	0.000540384	0.001829596	0.001829596	0.000841456
3835503772955	383550	3772955	0.000168721	0.000168721	0.000194439	0.000194439	0.003334178	0.001328663	0.00432138	0.00432138	0.002230121	0.000865035	0.003367026	0.003367026	0.002314348	0.002314348	0.000521297	0.000521297	0.001764975	0.001764975	0.000836365
3835603772955	383560	3772955	0.000168397	0.000168397	0.000194066	0.000194066	0.003237154	0.001289999	0.004195629	0.004195629	0.002165225	0.00083863	0.003287337	0.003287337	0.002247001	0.002247001	0.000506128	0.000506128	0.001713614	0.001713614	0.000835848
3835703772955	383570	3772955	0.000168073	0.000168073	0.000193692	0.000193692	0.003145874	0.001253624	0.004077322	0.004077322	0.00210417	0.00081618	0.003209961	0.003209961	0.002183641	0.002183641	0.000491856	0.000491856	0.001665294	0.001665294	0.000834726
3835803772955	383580	3772955	0.000168165	0.000168165	0.000193799	0.000193799	0.00306629	0.00122191	0.003974174	0.003974174	0.002050939	0.000795533	0.003139966	0.003139966	0.002128399	0.002128399	0.000479413	0.000479413	0.001623166	0.001623166	0.000835157
3835903772955	383590	3772955	0.000168211	0.000168211	0.000193852	0.000193852	0.002990996	0.001191906	0.003876586	0.003876586	0.002000577	0.000775998	0.00307184	0.00307184	0.002076135	0.002076135	0.000467641	0.000467641	0.001583308	0.001583308	0.000835071
3836003772955	383600	3772955	0.000168721	0.000168721	0.000194439	0.000194439	0.002929473	0.001167389	0.003796848	0.003796848	0.001959427	0.000760036	0.003013318	0.003013318	0.002033431	0.002033431	0.000458022	0.000458022	0.001550741	0.001550741	0.000837746
3836103772955	383610	3772955	0.000169785	0.000169785	0.000195666	0.000195666	0.002884837	0.001149602	0.003738995	0.003738995	0.001929571	0.000748456	0.002966803	0.002966803	0.002002447	0.002002447	0.000451043	0.000451043	0.001527112	0.001527112	0.000843958
3836203772955	383620	3772955	0.000170618	0.000170618	0.000196626	0.000196626	0.002843937	0.001133303	0.003685986	0.003685986	0.001902215	0.000737844	0.00292269	0.00292269	0.001974058	0.001974058	0.00044648	0.00044648	0.001505462	0.001505462	0.000849134
3836303772955	383630	3772955	0.000170433	0.000170433	0.000196413	0.000196413	0.002781792	0.001108538	0.003605441	0.003605441	0.001860648	0.000721721	0.00286239	0.00286239	0.001930921	0.001930921	0.000434932	0.000434932	0.001472565	0.001472565	0.000846028
3836403772955	383640	3772955	0.000170017	0.000170017	0.000195933	0.000195933	0.002718055	0.001083139	0.003522832	0.003522832	0.001818017	0.000705185	0.002800845	0.002800845	0.001886679	0.001886679	0.000424967	0.000424967	0.001438825	0.001438825	0.000841024
3836503772955	383650	3772955	0.000169739	0.000169739	0.000195613	0.000195613	0.002662485	0.001060995	0.003450808	0.003450808	0.001780847	0.000690767	0.002745792	0.002745792	0.001848106	0.001848106	0.000416278	0.000416278	0.001409408	0.001409408	0.000836883
3836603772955	383660	3772955	0.000169739	0.000169739	0.000195613	0.000195613	0.002622346	0.001045	0.003398785	0.003398785	0.001754	0.000680354	0.002703279	0.002703279	0.001820245	0.001820245	0.000410003	0.000410003	0.001388161	0.001388161	0.000834985
3836703772955	383670	3772955	0.000169507	0.000169507	0.000195346	0.000195346	0.002583454	0.001029501	0.003348377	0.003348377	0.001727986	0.000670263	0.002662812	0.002662812	0.001793248	0.001793248	0.000403922	0.000403922	0.001367572	0.001367572	0.000831275
3836803772955	383680	3772955	0.000168998	0.000168998	0.000194759	0.000194759	0.002539578	0.001012017	0.003291511	0.003291511	0.001698639	0.00065888	0.002619233	0.002619233	0.001762793	0.001762793	0.000397062	0.000397062	0.001344347	0.001344347	0.000825063
3836903772955	383690	3772955	0.00016835	0.00016835	0.000194012	0.000194012	0.00249425	0.000993953	0.003232761	0.003232761	0.00166832	0.00064712	0.002575208	0.002575208	0.001731329	0.001731329	0.000389975	0.000389975	0.001320352	0.001320352	0.000817126
3837003772955	383700	3772955	0.000167471	0.000167471	0.000192999	0.000192999	0.002448506	0.000975725	0.003173473	0.003173473	0.001637724	0.000635252	0.002531628	0.002531628	0.001699577	0.001699577	0.000382823	0.000382823	0.001296137	0.001296137	0.000808153
3837103772955	383710	3772955	0.000166499	0.000166499	0.000191879	0.000191879	0.002398195	0.000955676	0.003108265	0.003108265	0.001604072	0.000622199	0.002484491	0.002484491	0.001664655	0.001664655	0.000374957	0.000374957	0.001269504	0.001269504	0.000798231
3837203772955	383720	3772955	0.00016548	0.00016548	0.000190705	0.000190705	0.00234899	0.000936068	0.003044493	0.003044493	0.001571161	0.000609433	0.002438777	0.002438777	0.001630501	0.001630501	0.000367264	0.000367264	0.001243457	0.001243457	0.000787619
3837303772955	383730	3772955	0.000164416	0.000164416	0.000189478	0.000189478	0.002291344	0.000913096	0.002969777	0.002969777	0.001532603	0.000594477	0.002385592	0.002385592	0.001590487	0.001590487	0.000358251	0.000358251	0.001212942	0.001212942	0.000777093
3837403772955	383740	3772955	0.000163444	0.000163444	0.000188358	0.000188358	0.002229337	0.000888386	0.002889411	0.002889411	0.001491129	0.00057839	0.002328315	0.002328315	0.001547446	0.001547446	0.000348556	0.000348556	0.001180118	0.001180118	0.000767172
3837503772955	383750	3772955	0.000162472	0.000162472	0.000187238	0.000187238	0.002170237	0.000864835	0.002812812	0.002812812	0.001451599	0.000563056	0.002273618	0.002273618	0.001506423	0.001506423	0.000339316	0.000339316	0.001148833	0.001148833	0.000757595
3837603772955	383760	3772955	0.000161407	0.000161407	0.000186011	0.000186011	0.002130583	0.000849033	0.002761418	0.002761418	0.001425076	0.000552768	0.002237065	0.002237065	0.001478898	0.001478898	0.000333116	0.000333116	0.001127841	0.001127841	0.000748191
3837703772955	383770	3772955	0.000160435	0.000160435	0.000184891	0.000184891	0.002091898	0.000833617	0.002711278	0.002711278	0.001399201	0.000542732	0.002201223	0.002201223	0.001452046	0.001452046	0.000327067	0.000327067	0.001107363	0.001107363	0.000738269
3837803772955	383780	3772955	0.000159509	0.000159509	0.000183824	0.000183824	0.002048299	0.000816243	0.002654771	0.002654771	0.001370039	0.00053142	0.002160578	0.002160578	0.001421783	0.001421783	0.000320251	0.000320251	0.001084284	0.001084284	0.000728865
3837903772955	383790	3772955	0.00015863	0.00015863	0.00018281	0.00018281	0.001999441	0.000796773	0.002591447	0.002591447	0.00133736	0.000518744	0.002114775	0.002114775	0.001387869	0.001387869	0.000312612	0.000312612	0.001058421	0.001058421	0.000720841
3838003772955	383800	3772955	0.000157797	0.000157797	0.00018185	0.00018185	0.001952244	0.000777965	0.002530275	0.002530275	0.001305791	0.000506499	0.002070394	0.002070394	0.001355108	0.001355108	0.000305233	0.000305233	0.001033436	0.001033436	0.000713335
3838103772955	383810	3772955	0.00015701	0.00015701	0.000180943	0.000180943	0.001895082	0.000755186	0.002456188	0.002456188	0.001267557	0.000491669	0.002016587	0.002016587	0.00131543	0.00131543	0.000296295	0.000296295	0.001003177	0.001003177	0.000706347
3838203772955	383820	3772955	0.000156269	0.000156269	0.00018009	0.00018009	0.001839303	0.000732959	0.002383894	0.002383894	0.001230249	0.000477197	0.001963846	0.001963846	0.001276713	0.001276713	0.000287574	0.000287574	0.00097365	0.00097365	0.000699272
3838303772955	383830	3772955	0.000155528	0.000155528	0.000179236	0.000179236	0.001784355	0.000711062	0.002312677	0.002312677	0.001193496	0.000462942	0.001911551	0.001911551	0.001238572	0.001238572	0.000278983	0.000278983	0.000944563	0.000944563	0.000692111
3838403772955	383840	3772955	0.000154788	0.000154788	0.000178383	0.000178383	0.001729061	0.000689027	0.002241011	0.002241011	0.001156511	0.000448596	0.001858454	0.001858454	0.00120019	0.00120019	0.000270338	0.000270338	0.000915293	0.000915293	0.000685209
3838503772955	383850	3772955	0.000154047	0.000154047	0.000177529	0.000177529	0.001676051	0.000667903	0.002172306	0.002172306	0.001121055	0.000434843	0.001807226	0.001807226	0.001163395	0.001163395	0.00026205	0.00026205	0.000887231	0.000887231	0.000678393
3838603772955	383860	3772955	0.000153168	0.000153168	0.000176516	0.000176516	0.001656536	0.000660126	0.002147012	0.002147012	0.001108001	0.000429779	0.001788905	0.001788905	0.001149848	0.001149848	0.000258999	0.000258999	0.000876901	0.000876901	0.000672785
3838703772955	383870	3772955	0.000152844	0.000152844	0.000176142	0.000176142	0.001646224	0.000656017	0.002133647	0.002133647	0.001101104	0.000427104	0.001778232	0.001778232	0.001142691	0.001142691	0.000257386	0.000257386	0.000871442	0.000871442	0.000671232
3838803772955	383880	3772955	0.000153075	0.000153075	0.000176409	0.000176409	0.001631553	0.00065017	0.002114632	0.002114632	0.001091291	0.000423298	0.001759822	0.001759822	0.001132507	0.001132507	0.000255093	0.000255093	0.000863676	0.000863676	0.000675114
3838903772955	383890	3772955	0.000152103	0.000152103	0.000175289	0.000175289	0.001586432	0.00063219	0.002056152	0.002056152	0.001061111	0.000411591	0.001717487	0.001717487	0.001101187	0.001101187	0.000248038	0.000248038	0.000839791	0.000839791	0.000667177
3839003772955	383900	3772955	0.000151224	0.000151224	0.000174275	0.000174275	0.001543802	0.000615202	0.0020009	0.0020009	0.001032598	0.000400531	0.001676931	0.001676931	0.001071597	0.001071597	0.000241373	0.000241373	0.000817224	0.000817224	0.000658981
3839103772955	383910	3772955	0.000149835	0.000149835	0.000172675	0.000172675	0.001484702	0.000591651	0.001924301	0.001924301	0.000993068	0.000385198	0.001621434	0.001621434	0.001030574	0.001030574	0.000232133	0.000232133	0.000785939	0.000785939	0.000648024
3829703772965	382970	3772965	0.000176312	0.000176312	0.000203188	0.000203188	0.004656251	0.001855506	0.0060349	0.0060349	0.003114411	0.00120804	0.00759115	0.00759115	0.003232036	0.003232036	0.000728003	0.000728003	0.002464825	0.002464825	0.000456835
3829803772965	382980	3772965	0.000176728	0.000176728	0.000203668	0.000203668	0.005007876	0.001995628	0.006490636	0.006490636	0.003349601	0.001299267	0.008283179	0.008283179	0.003476109	0.003476109	0.000782979	0.000782979	0.002650961	0.002650961	0.000461494
3829903772965	382990	3772965	0.000177238	0.000177238	0.000204254	0.000204254	0.005347945	0.002131145	0.006931394	0.006931394	0.003577062	0.001387496	0.008978053	0.008978053	0.00371216	0.00371216	0.000836149	0.000836149	0.002830978	0.002830978	0.000466584
3830003772965	383000	3772965	0.000177747	0.000177747	0.000204841	0.000204841	0.005720124	0.002279458	0.00741377	0.00741377	0.003826	0.001484056	0.009779299	0.009779299	0.0039705	0.0039705	0.000894339	0.000894339	0.003027994	0.003027994	0.000471674
3830103772965	383010	3772965	0.00017821	0.00017821	0.000205375	0.000205375	0.006122683	0.002439877	0.007935521	0.007935521	0.004095259	0.001588498	0.010666013	0.010666013	0.004249928	0.004249928	0.000957279	0.000957279	0.003241093	0.003241093	0.000476764
3830203772965	383020	3772965	0.000178534	0.000178534	0.000205748	0.000205748	0.006515554	0.002596435	0.008444716	0.008444716	0.004358037	0.001690426	0.01151066	0.01151066	0.004522631	0.004522631	0.001018704	0.001018704	0.003449062	0.003449062	0.000481596
3830303772965	383030	3772965	0.000178811	0.000178811	0.000206068	0.000206068	0.006901989	0.002750429	0.008945569	0.008945569	0.00461651	0.001790684	0.012339743	0.012339743	0.004790866	0.004790866	0.001079123	0.001079123	0.003653625	0.003653625	0.000486341
3830403772965	383040	3772965	0.000179274	0.000179274	0.000206602	0.000206602	0.00732081	0.002917328	0.009488398	0.009488398	0.004896647	0.001899346	0.013231705	0.013231705	0.005081583	0.005081583	0.001144606	0.001144606	0.003875332	0.003875332	0.000491863
3830503772965	383050	3772965	0.000179783	0.000179783	0.000207188	0.000207188	0.007768146	0.00309559	0.010068182	0.010068182	0.005195854	0.002015404	0.014190549	0.014190549	0.00539209	0.00539209	0.001214546	0.001214546	0.004112132	0.004112132	0.000497643
3830603772965	383060	3772965	0.000180246	0.000180246	0.000207722	0.000207722	0.008239633	0.003283477	0.010679269	0.010679269	0.005511215	0.002137729	0.015210315	0.015210315	0.005719363	0.005719363	0.001288263	0.001288263	0.004361717	0.004361717	0.00050351
3830703772965	383070	3772965	0.000180709	0.000180709	0.000208255	0.000208255	0.008731811	0.003479609	0.011317175	0.011317175	0.005840417	0.002265422	0.016283711	0.016283711	0.006060998	0.006060998	0.001365215	0.001365215	0.004622256	0.004622256	0.000509291
3830803772965	383080	3772965	0.000181126	0.000181126	0.000208735	0.000208735	0.009244682	0.003683987	0.011981899	0.011981899	0.006183459	0.002398484	0.01740718	0.01740718	0.00646996	0.00646996	0.001445402	0.001445402	0.004893748	0.004893748	0.000515158
3830903772965	383090	3772965	0.000181542	0.000181542	0.000209215	0.000209215	0.009784058	0.003898927	0.012680976	0.012680976	0.00654423	0.002538422	0.018586679	0.018586679	0.006791392	0.006791392	0.001529733	0.001529733	0.005179271	0.005179271	0.000521283
3831003772965	383100	3772965	0.000182005	0.000182005	0.000209749	0.000209749	0.010345233	0.004122554	0.013408307	0.013408307	0.006919581	0.002684016	0.01980878	0.01980878	0.00718092	0.00718092	0.001617473	0.001617473	0.005476334	0.005476334	0.000527581
3831103772965	383110	3772965	0.000182422	0.000182422	0.000210229	0.000210229	0.010920941	0.004351973	0.014154474	0.014154474	0.007304653	0.00283338	0.021052938	0.021052938	0.007580535	0.007580535	0.001707484	0.001707484	0.00578109	0.00578109	0.00053388
3831203772965	383120	3772965	0.000182839	0.000182839	0.000210709	0.000210709	0.011513258	0.00458801	0.014922167	0.014922167	0.007700834	0.002987054	0.022313638	0.022313638	0.007991679	0.007991679	0.001800093	0.001800093	0.006094637	0.006094637	0.000540437
3831303772965	383130	3772965	0.000183255	0.000183255	0.000211189	0.000211189	0.01210945	0.004825591	0.015694883	0.015694883	0.008099607	0.003141733	0.02355495	0.02355495	0.008405513	0.008405513	0.001893307	0.001893307	0.006410237	0.006410237	0.000546994
3831403772965	383140	3772965	0.000183718	0.000183718	0.000211723	0.000211723	0.012717891	0.005068054	0.016483475	0.016483475	0.008506573	0.003299589	0.024778741	0.024778741	0.008827849	0.008827849	0.001988437	0.001988437	0.0067323	0.0067323	0.000553896
3831503772965	383150	3772965	0.000184227	0.000184227	0.000212309	0.000212309	0.013329101	0.005311619	0.017275655	0.017275655	0.008915391	0.003458164	0.025948991	0.025948991	0.009252107	0.009252107	0.002083999	0.002083999	0.007055869	0.007055869	0.00056097
3831603772965	383160	3772965	0.000184644	0.000184644	0.00021279	0.00021279	0.013920103	0.005547132	0.018041644	0.018041644	0.009310692	0.003611497	0.027003266	0.027003266	0.009662338	0.009662338	0.002176402	0.002176402	0.007368721	0.007368721	0.000568131
3831703772965	383170	3772965	0.000185153	0.000185153	0.000213376	0.000213376	0.014499132	0.005777875	0.018792116	0.018792116	0.009697986	0.003761723	0.027927601	0.027927601	0.010064259	0.010064259	0.002266933	0.002266933	0.007675235	0.007675235	0.000575637
3831803772965	383180	3772965	0.000185616	0.000185616	0.00021391	0.00021391	0.015032418	0.005990388	0.0194833	0.0194833	0.010054683	0.003900081	0.028638663	0.028638663	0.010434428	0.010434428	0.002350312	0.002350312	0.007957534	0.007957534	0.000583144
3831903772965	383190	3772965	0.000186171	0.000186171	0.00021455	0.00021455	0.01546605	0.006163189	0.020045325	0.020045325	0.010344725	0.004012585	0.028960264	0.028960264	0.010735424	0.010735424	0.00241811	0.00241811	0.008187081	0.008187081	0.000591081
3832003772965	383200	3772965	0.000186727	0.000186727	0.00021519	0.00021519	0.015521344	0.006185224	0.02011699	0.02011699	0.010381709	0.00402693	0.027922532	0.027922532	0.010773805	0.010773805	0.002426755	0.002426755	0.008216351	0.008216351	0.000599364
3832103772965	383210	3772965	0.000187236	0.000187236	0.000215777	0.000215777	0.015483559	0.006170166	0.020068017	0.020068017	0.010356436	0.004017127	0.026650892	0.026650892	0.010747577	0.010747577	0.002420848	0.002420848	0.008196349	0.008196349	0.000607387
3832203772965	383220	3772965	0.000187699	0.000187699	0.00021631	0.00021631	0.015287781	0.006092149	0.019814272	0.019814272	0.010225486	0.003966334	0.025163488	0.025163488	0.010611682	0.010611682	0.002390238	0.002390238	0.008092712	0.008092712	0.000615325
3832303772965	383230	3772965	0.000187699	0.000187699	0.00021631	0.00021631	0.014944667	0.005955419	0.019369568	0.019369568	0.009995989	0.003877315	0.02329783	0.02329783	0.010373517	0.010373517	0.002336592	0.002336592	0.007911082	0.007911082	0.000622831
3832403772965	383240	3772965	0.000188995	0.000188995	0.000217804	0.000217804	0.014484669	0.005772111	0.01877337	0.01877337	0.009688312	0.00375797	0.021318775	0.021318775	0.010054219	0.010054219	0.002264672	0.002264672	0.007667578	0.007667578	0.000626282
3832503772965	383250	3772965	0.000213065	0.000213065	0.000245543	0.000245543	0.014034704	0.005592801	0.018190178	0.018190178	0.009387346	0.00364123	0.019337496	0.019337496	0.009741886	0.009741886	0.00219432	0.00219432	0.007429386	0.007429386	0.000690472
3832603772965	383260	3772965	0.000225377	0.000225377	0.000259732	0.000259732	0.013545986	0.005398048	0.017556757	0.017556757	0.009060458	0.003514434	0.017484912	0.017484912	0.009402653	0.009402653	0.002117909	0.002117909	0.007170679	0.007170679	0.000787619
3832703772965	383270	3772965	0.000237181	0.000237181	0.000273335	0.000273335	0.012756438	0.005083414	0.016533435	0.016533435	0.008532356	0.00330959	0.0155031	0.0155031	0.008854605	0.008854605	0.001994464	0.001994464	0.006752725	0.006752725	0.000853362
3832803772965	383280	3772965	0.000241902	0.000241902	0.000278776	0.000278776	0.011907513	0.004745119	0.015433155	0.015433155	0.007964538	0.003089341	0.013744879	0.013744879	0.008265342	0.008265342	0.001861734	0.001861734	0.00630334	0.00630334	0.000890806
3832903772965	383290	3772965	0.000240653	0.000240653	0.000277336	0.000277336	0.011305784	0.004505332	0.014653264	0.014653264	0.007562062	0.002933226	0.012421388	0.012421388	0.007847665	0.007847665	0.001767654	0.001767654	0.00598481	0.00598481	0.000899865

			MSite Grubbing / Prep	MMass Grading / Excavation	MMass Grading / Excavation	MDrainage / Utilities Trenching	MFoundations / Concrete Pads	MBuilding / Structure Construction	MAsphalt Paving	MLandscaping or Other Finishing	MWaterside Construction (Piles)	RSSWRestriping South Valley	RSSWRestriping Silver Lake Boulevard	RSSWDemolition	RSSWPlacing Base	RSSWForm	Child Risk				
Unique Identifier	X (UTM)	Y (UTM)	2027	2027	2028	2028	2028	2028	2028	2028	2028	2029	2029	2029	2029	2029	3rd Trimester	0<2	2<16	Total	per million
3834803772955	383480	3772955	0.00087103	0.001448851	0.001448851	0.000696824	0.000330183	0.000895794	0.000582464	0.000400003	0.000429926	0.000776742	0.001008118	0.002809119	0.000255442	0.000555584	2.67644E-08	5.45721E-07	5.6088E-07	1.13336E-06	1.13336272
3834903772955	383490	3772955	0.000851008	0.001415546	0.001415546	0.000680806	0.000322593	0.000875202	0.000569075	0.000390808	0.000420043	0.000745191	0.000957948	0.002679151	0.000243624	0.000529879	2.61639E-08	5.34134E-07	5.315E-07	1.0918E-06	1.0918013
3835003772955	383500	3772955	0.000832341	0.001384496	0.001384496	0.000665873	0.000315517	0.000856005	0.000556592	0.000382236	0.00041083	0.000717536	0.000913347	0.002563441	0.000233102	0.000506994	2.55962E-08	5.23036E-07	5.0576E-07	1.0544E-06	1.05439627
3835103772955	383510	3772955	0.000814472	0.001354773	0.001354773	0.000651578	0.000308744	0.000837628	0.000544643	0.00037403	0.00040201	0.000692418	0.000872378	0.00245678	0.000223403	0.000485899	2.50489E-08	5.12215E-07	4.8253E-07	1.01979E-06	1.01979152
3835203772955	383520	3772955	0.0007978	0.001327041	0.001327041	0.00063824	0.000302424	0.000820481	0.000533494	0.000366374	0.000393781	0.000669515	0.000834833	0.002358618	0.000214477	0.000466485	2.45249E-08	5.01819E-07	4.6155E-07	9.8789E-07	0.98788971
3835303772955	383530	3772955	0.000788068	0.001310853	0.001310853	0.000630454	0.000298734	0.000810473	0.000526986	0.000361904	0.000388977	0.000651599	0.000806161	0.002283946	0.000207687	0.000451716	2.41534E-08	4.94672E-07	4.4535E-07	9.64172E-07	0.96417182
3835403772955	383540	3772955	0.000778016	0.001294134	0.001294134	0.000622413	0.000294924	0.000800136	0.000520265	0.000357288	0.000384016	0.000634451	0.00077853	0.002211284	0.000201079	0.000437345	2.37801E-08	4.87492E-07	4.3003E-07	9.41305E-07	0.94130538
3835503772955	383550	3772955	0.00077331	0.001286305	0.001286305	0.000618648	0.00029314	0.000795295	0.000517117	0.000355127	0.000381693	0.000621022	0.00075748	0.002156171	0.000196068	0.000426445	2.3537E-08	4.83116E-07	4.1826E-07	9.24914E-07	0.92491368
3835603772955	383560	3772955	0.000772831	0.001285509	0.001285509	0.000618265	0.000292959	0.000794803	0.000516797	0.000354907	0.000381457	0.000610485	0.00074164	0.00211486	0.000192311	0.000418275	2.34009E-08	4.81039E-07	4.0921E-07	9.13646E-07	0.9136462
3835703772955	383570	3772955	0.000771794	0.001283784	0.001283784	0.000617435	0.000292566	0.000793736	0.000516104	0.000354431	0.000380945	0.000600303	0.000726456	0.002074827	0.000188671	0.000410357	2.32663E-08	4.78927E-07	4.0058E-07	9.0277E-07	0.9027702
3835803772955	383580	3772955	0.000772193	0.001284447	0.001284447	0.000617754	0.000292717	0.000794147	0.000516371	0.000354614	0.000381142	0.000591419	0.000713772	0.002041467	0.000185637	0.000403759	2.31744E-08	4.77653E-07	3.9321E-07	8.94033E-07	0.89403332
3835903772955	383590	3772955	0.000772113	0.001284314	0.001284314	0.00061769	0.000292687	0.000794065	0.000516317	0.000354578	0.000381102	0.000582889	0.000701743	0.002009478	0.000182728	0.000397432	2.3085E-08	4.76354E-07	3.862E-07	8.85636E-07	0.88563588
3836003772955	383600	3772955	0.000774586	0.001288428	0.001288428	0.000619669	0.000293624	0.000796608	0.000517971	0.000355713	0.000382323	0.000576218	0.000693258	0.001987359	0.000180717	0.000393058	2.30624E-08	4.76374E-07	3.8087E-07	8.80305E-07	0.88030526
3836103772955	383610	3772955	0.00078033	0.001297982	0.001297982	0.000624264	0.000295801	0.000802515	0.000521812	0.000358351	0.000385158	0.000572116	0.000689476	0.001978311	0.000179894	0.000391268	2.31255E-08	4.77954E-07	3.7768E-07	8.78763E-07	0.87876284
3836203772955	383620	3772955	0.000785116	0.001305943	0.001305943	0.000628093	0.000297616	0.000807437	0.000525012	0.000360549	0.00038752	0.000568515	0.000686439	0.001971182	0.000179246	0.000389858	2.31827E-08	4.79241E-07	3.7485E-07	8.7727E-07	0.87726968
3836303772955	383630	3772955	0.000782244	0.001301166	0.001301166	0.000625795	0.000296527	0.000804484	0.000523092	0.00035923	0.000386103	0.000561225	0.000676554	0.001944676	0.000176836	0.000384616	2.30912E-08	4.77502E-07	3.6897E-07	8.69568E-07	0.86956758
3836403772955	383640	3772955	0.000777617	0.00129347	0.00129347	0.000622094	0.000294773	0.000799725	0.000519998	0.000357105	0.000383819	0.000553433	0.000665717	0.001915338	0.000174168	0.000378813	2.29731E-08	4.75205E-07	3.6274E-07	8.60918E-07	0.86091765
3836503772955	383650	3772955	0.000773788	0.001287101	0.001287101	0.000619031	0.000293322	0.000795787	0.000517438	0.000355347	0.000381929	0.000546822	0.000656814	0.0018913	0.000171982	0.000374059	2.28842E-08	4.73392E-07	3.5746E-07	8.53733E-07	0.85373255
3836603772955	383660	3772955	0.000772033	0.001284182	0.001284182	0.000617627	0.000292656	0.000793983	0.000516264	0.000354541	0.000381063	0.000542631	0.000651753	0.00187823	0.000170794	0.000371474	2.28606E-08	4.72629E-07	3.5406E-07	8.49546E-07	0.84954581
3836703772955	383670	3772955	0.000768603	0.001278476	0.001278476	0.000614883	0.000291356	0.000790455	0.0005139	0.000352966	0.00037937	0.000538528	0.000646274	0.00186388	0.000169489	0.000368636	2.28235E-08	4.71511E-07	3.5063E-07	8.4496E-07	0.84495991
3836803772955	383680	3772955	0.00076286	0.001268922	0.001268922	0.000610288	0.000289179	0.000784548	0.000510129	0.000350328	0.000376535	0.000533481	0.000638741	0.001843681	0.000167652	0.000364641	2.27464E-08	4.69599E-07	3.4638E-07	8.38725E-07	0.83872524
3836903772955	383690	3772955	0.000755521	0.001256715	0.001256715	0.000604416	0.000286397	0.000777	0.000505222	0.000346958	0.000372912	0.00052805	0.000630226	0.001820649	0.000165557	0.000360086	2.26485E-08	4.67255E-07	3.418E-07	8.31704E-07	0.83170351
3837003772955	383700	3772955	0.000747224	0.001242915	0.001242915	0.000597779	0.000283252	0.000768468	0.000499674	0.000343148	0.000368817	0.000522442	0.000621175	0.00179588	0.000163305	0.000355187	2.25436E-08	4.64735E-07	3.3703E-07	8.24313E-07	0.82431258
3837103772955	383710	3772955	0.00073805	0.001227656	0.001227656	0.00059044	0.000279774	0.000759034	0.000493539	0.000338935	0.000364289	0.00051589	0.000610724	0.001767181	0.000160695	0.000349511	2.24155E-08	4.61844E-07	3.3164E-07	8.15896E-07	0.81589588
3837203772955	383720	3772955	0.000728239	0.001211335	0.001211335	0.000582591	0.000276055	0.000748943	0.000486978	0.000334429	0.000359446	0.000509397	0.000600482	0.001738574	0.000158094	0.000343853	2.22895E-08	4.59005E-07	3.2627E-07	8.07563E-07	0.8075632
3837303772955	383730	3772955	0.000718506	0.001195146	0.001195146	0.000574805	0.000272366	0.000738934	0.0004804	0.00032996	0.000354643	0.00050128	0.000588483	0.001705305	0.000155069	0.000337273	2.21282E-08	4.55688E-07	3.1993E-07	7.97747E-07	0.79774727
3837403772955	383740	3772955	0.000709333	0.001179887	0.001179887	0.000567466	0.000268888	0.000729499	0.000474336	0.000325747	0.000350115	0.00049219	0.000575501	0.001669294	0.000151794	0.000330151	2.19483E-08	4.52164E-07	3.1311E-07	7.87226E-07	0.78722577
3837503772955	383750	3772955	0.000700478	0.001165158	0.001165158	0.000560382	0.000265532	0.000720393	0.000468414	0.00032168	0.000345744	0.000483483	0.000563115	0.001634928	0.000148669	0.000323354	2.17744E-08	4.48734E-07	3.0659E-07	7.77098E-07	0.777098
3837603772955	383760	3772955	0.000691783	0.001150695	0.001150695	0.000553426	0.000262235	0.00071145	0.0004626	0.000317687	0.000341452	0.00047817	0.000554987	0.001612262	0.000146608	0.000318871	2.16772E-08	4.46418E-07	3.0226E-07	7.70351E-07	0.77035102
3837703772955	383770	3772955	0.000682609	0.001135435	0.001135435	0.000546087	0.000258758	0.000702016	0.000456465	0.000313475	0.000336924	0.000472946	0.000547425	0.001591057	0.00014468	0.000314677	2.15778E-08	4.44096E-07	2.9804E-07	7.63715E-07	0.7637147
3837803772955	383780	3772955	0.000673914	0.001120972	0.001120972	0.000539131	0.000255462	0.000693073	0.000450651	0.000309481	0.000332633	0.0004666	0.000539028	0.001567659	0.000142552	0.00031005	2.14528E-08	4.4148E-07	2.9328E-07	7.56213E-07	0.75621273
3837903772955	383790	3772955	0.000666495	0.001108632	0.001108632	0.000533196	0.00025265	0.000685444	0.0004456	0.000306074	0.000328971	0.000459133	0.000529292	0.001540606	0.000140092	0.000304699	2.13093E-08	4.38676E-07	2.8794E-07	7.47925E-07	0.74792548
3838003772955	383800	3772955	0.000659555	0.001097088	0.001097088	0.000527644	0.000250019	0.000678306	0.000441049	0.000302887	0.000325545	0.000451872	0.000519973	0.001514831	0.000137748	0.000299602	2.11682E-08	4.35981E-07	2.8282E-07	7.39964E-07	0.73996433
3838103772955	383810	3772955	0.000653093	0.00108634	0.00108634	0.000522475	0.000247569	0.000671661	0.000436728	0.00029992	0.000322356	0.000442634	0.000507557	0.001480009	0.000134582	0.000292714	2.09767E-08	4.32403E-07	2.7635E-07	7.2973E-07	0.72973033
3838203772955	383820	3772955	0.000646552	0.001075459	0.001075459	0.000517242	0.00024509	0.000664934	0.000432354	0.000296916	0.000319127	0.000433485	0.000495261	0.001445552	0.000131449	0.0002859	2.07797E-08	4.28752E-07	2.6999E-07	7.19519E-07	0.71951932
3838303772955	383830	3772955	0.000639931	0.001064446	0.001064446	0.000511945	0.00024258	0.000658124	0.000427926	0.000293875	0.000315859	0.000424305	0.000482875	0.00141082	0.00012829	0.00027903	2.05761E-08	4.24983E-07	2.6366E-07	7.09214E-07	0.70921438
3838403772955	383840	3772955	0.000633549	0.001053831	0.001053831	0.000506839	0.000240161	0.000651561	0.000423659	0.000290945	0.000312709	0.000414831	0.000470131	0.001375084	0.000125041	0.000271962	2.03575E-08	4.20978E-07	2.5723E-07	6.98569E-07	0.69856852
3838503772955	383850	3772955	0.000627247	0.001043348	0.001043348	0.000501798	0.000237772	0.0006458	0.000419444	0.000288051	0.000309599	0.000405564	0.000457924	0.001340809	0.000121924	0.000265184	2.01358E-08	4.16961E-07	2.5105E-07	6.88146E-07	0.68814625
3838603772955	383860	3772955	0.000622062	0.001034723	0.001034723	0.00049765	0.000235806	0.000639747	0.000415977	0.00028567	0.000307039	0.000403055	0.00045581	0.00133496	0.000121392	0.000264027	2.01103E-08	4.16159E-07	2.4916E-07	6.8543E-07	0.68543019
3838703772955	383870	3772955	0.000620626	0.001032335	0.001032335	0.000496501	0.000235262	0.000638271	0.000415017	0.00028501	0.000306331	0.00040214	0.000458192	0.001340992	0.000121941	0.00026522	2.01402E-08	4.16903E-07	2.4907E-07	6.86114E-07	0.68611409
3838803772955	383880	3772955	0.000624216	0.001038306	0.001038306	0.000499373	0.000236623	0.000641963	0.000417417	0.000286659	0.000308103	0.00039969	0.000464415	0.001363659	0.000124002	0.000269703	2.01363E-08	4.17928E-07	2.4926E-07	6.87322E-07	0.68732156
3838903772955	383890	3772955	0.000616877	0.001026098	0.001026098	0.000493501	0.000233841	0.000634415	0.00041251	0.000283288	0.00030448	0.000391987	0.000453785	0.001333955	0.000121301	0.000263828	1.99432E-08	4.14025E-07	2.4376E-07	6.77724E-07	0.67772378
3839003772955	383900	3772955	0.000609298	0.001013493	0.001013493	0.000487439	0.000230968	0.000626621	0.000407442	0.000279808	0.00030074	0.000384519	0.000443811	0.001302971	0.000118483	0.0002577	1.97528E-08	4.10198E-07	2.3842E-07	6.68374E-07	0.66837373
3839103772955	383910	3772955	0.000599167	0.000996641	0.000996641	0.000479334	0.000227128	0.000616202	0.000400667	0.000275156	0.000295739	0.000373717	0.000421481	0.001237712	0.000112549	0.000244793	1.94572E-08	4.04119E-07	2.3003E-07	6.53606E-07	0.65360568
3829703772965	382970	3772965	0.000422393	0.000702598	0.000702598	0.000337914	0.000160117	0.000434401	0.000282457	0.000193975	0.000208486	0.002975008	0.000325311	0.000978142	8.89456E-05	0.000193456	2.27148E-08	4.83082E-07	5.0675E-07	1.01255E-06	1.01254855
3829803772965	382980	3772965	0.0004267	0.000709763	0.000709763	0.00034136	0.00016175	0.000438832	0.000285337	0.000195954	0.000210612	0.003169305	0.000333369	0.001002088	9.11231E-05	0.000198192	2.14896E-08	4.6993E-07	5.3593E-07	1.02735E-06	1.02734512
3829903772965	382990	3772965	0.000431407	0.000717592	0.000717592	0.000345126	0.000163534	0.000443672	0.000288485	0.000198115	0.000212935	0.003322132	0.000342312	0.001027954	9.34752E-05	0.000203308	2.1703E-08	4.73201E-07	5.6505E-07	1.05996E-06	1.05995785
3830003772965	383000	3772965	0.000436113	0.000725421	0.000725421	0.000348891	0.000165318	0.000448512	0.000291632	0.000200276	0.000215258	0.003460321	0.000351542	0.001055008	9.59353E-05	0.000208658	2.19011E-08	4.76179E-07	5.9694E-07	1.09502E-06	1.09501816
3830103772965	383010	3772965	0.00044082	0.000733249	0.000733249	0.000352656	0.000167103	0.000453353	0.000294779	0.000202438	0.000217581	0.003589685	0.000361039	0.00108261	9.84452E-05	0.000214117	2.20549E-08	4.7859E-07	6.3117E-07	1.13182E-06	1.13181558
3830203772965	383020	3772965	0.000445287	0.00074068	0.00074068	0.00035623	0.000168796	0.000457947	0.000297767	0.000204489	0.000219786	0.003706681	0.000370597	0.001110486	0.00010098	0.000219631	2.21928E-08	4.8067E-07	6.6443E-07	1.16729E-06	1.16728822
3830303772965	383030	3772965	0.000449675	0.000747978	0.000747978	0.00035974	0.000170459	0.000462459	0.000300701	0.000206504	0.000221952	0.003809747	0.000380482	0.001139185	0.00010359	0.000225307	2.23233E-08	4.82572E-07	6.9725E-07	1.20214E-06	1.20214217
3830403772965	383040	3772965	0.00045478	0.00075647	0.00075647	0.000363824	0.000172394	0.00046771	0.000304115	0.000208849	0.000224472	0.003915056	0.000391647	0.001171632	0.00010654	0.000231724	2.24749E-08	4.84977E-07	7.33E-07	1.24045E-06	1.24045326
3830503772965	383050	3772965	0.000460125	0.000765361	0.000765361	0.0003681	0.00017442	0.000473206	0.000307689	0.000211303	0.00022711	0.004013046	0.000403616	0.001206271	0.00010969	0.000238575	2.26305E-08	4.87472E-07	7.7113E-07	1.28123E-06	1.28123449
3830603772965	383060	3772965	0.000465549	0.000774384	0.000774384	0.000372439	0.000176477	0.000478785	0.000311316	0.000213794	0.000229787	0.004097665	0.000416151	0.001242465	0.00011281	0.000245733	2.27864E-08	4.89953E-07	8.1119E-07	1.32393E-06	1.32392582
3830703772965	383070	3772965	0.000470894	0.000783274	0.000783274	0.000376715	0.000178503	0.000484282	0.00031489	0.000216249	0.000232426	0.00416549	0.000429222	0.001280212	0.00011641	0.000253199	2.29373E-08	4.92297E-07	8.5285E-07	1.36809E-06	1.36808682
3830803772965	383080	3772965	0.000476319	0.000792297	0.000792297	0.000381055	0.000180559	0.00048986	0.000318517	0.00021874	0.000235103	0.004216462	0.000442977	0.001319696	0.00012004	0.000261008	2.30845E-08	4.94536E-07	8.9615E-07	1.41377E-06	1.41376771
3830903772965	383090	3772965	0.000481982	0.000801718	0.000801718	0.000385586	0.000182706	0.000495685	0.000322305	0.000221341	0.000237899	0.004253798	0.000457656	0.001361831	0.00012383	0.000269341	2.32383E-08	4.96943E-07	9.4158E-07	1.46176E-06	1.46175973
3831003772965	383100	3772965	0.000487806	0.000811404	0.000811404	0.000390245	0.000184914	0.000501674	0.000326199	0.000224015	0.000240773	0.004274695	0.000473258	0.001406433	0.000127892	0.000278163	2.33922E-08	4.99318E-07	9.8871E-07	1.51142E-06	1.51141819
3831103772965	383110	3772965	0.000493629	0.000821091	0.000821091	0.000394903	0.000187121	0.000507663	0.000330093	0.000226689	0.000243647	0.004276672	0.000489752	0.001453412	0.000132163	0.000287454	2.35437E-08	5.01634E-07	1.0369E-06	1.56205E-06	1.56204708
3831203772965	383120	3772965	0.000499692	0.000831175	0.000831175	0.000399753	0.000189419	0.000513898	0.000334147	0.000229473	0.00024664	0.004262446	0.000507349	0.001503407	0.00013671	0.000297342	2.36995E-08	5.04026E-07	1.0862E-06	1.61396E-06	1.61396443
3831303772965	383130	3772965	0.000505754	0.00084126	0.00084126	0.00040404	0.000191717	0.000520133	0.000338201	0.000232258	0.000249632	0.004229035	0.000525928	0.001556052	0.000141497	0.000307754	2.38513E-08	5.06327E-07	1.1357E-06	1.66587E-06	1.66586717
3831403772965	383140	3772965	0.000512136	0.000851875	0.000851875	0.000409709	0.000194137	0.000526696	0.000342469	0.000235188	0.000252782	0.004182461	0.000545966	0.001612627	0.000146641	0.000318944	2.401E-08	5.08781E-07	1.1859E-06	1.71869E-06	1.71868578
3831503772965	383150	3772965	0.000518677	0.000862756	0.000862756	0.000414942	0.000196616	0.000533424	0.000346843	0.000238192	0.000256011	0.004122191	0.000567552	0.001673316	0.00015216	0.000330946	2.41715E-08	5.11281E-07	1.236E-06	1.77146E-06	1.7714581
3831603772965	383160	3772965	0.000525299	0.000873769	0.000873769	0.000420239	0.000199126	0.000540233	0.000351271	0.000241233	0.000259279	0.004044863	0.000590448	0.001737294	0.00015978	0.0003436	2.43288E-08	5.13722E-07	1.284E-06	1.82207E-06	1.82207075
3831703772965	383170	3772965	0.000532239	0.000885313	0.000885313	0.000425791	0.000201757	0.0005473 7	0.000355912	0.00024442	0.000262704	0.003957676	0.000615369	0.001806574	0.00016427 8	0.000357302	2.44946E-08	5.16315E-07	1.3306E-06	1.87141E-06	1.87140969
3831803772965	383180	3772965	0.000539179	0.000896857	0.000896857	0.000431343	0.000204388	0.000554508	0.000360553	0.000247607	0.00026613	0.003855731	0.000641838	0.001879875	0.00017043	0.0003718	2.46534E-08	5.18805E-07	1.3728E-06	1.91628E-06	1.91628418
3831903772965	383190	3772965	0.000546518	0.000909065	0.000909065	0.000437214	0.00020717	0.000562056	0.0003654 6	0.000250977	0.000269752	0.003744815	0.000670838	0.001959574	0.00017819	0.000387562	2.48181E-08	5.21419E-07	1.4068E-06	1.95309E-06	1.95308591
3832003772965	383200	3772965	0.000554176	0.000921803	0.000921803	0.000443341	0.000210073	0.000569931	0.000370581	0.000254494	0.000273532	0.003621915	0.000702666	0.002046494	0.000186094	0.000404753	2.49663E-08	5.23986E-07	1.4096E-06	1.95857E-06	1.95856747
3832103772965	383210	3772965	0.000561595	0.000934143	0.000934143	0.000449276	0.000212885	0.000577561	0.000375542	0.000257901	0.000277194	0.003441933	0.000736043	0.002136795	0.000194306	0.000422613	2.49827E-08	5.24913E-07	1.4049E-06	1.95483E-06	1.95483364
3832203772965	383220	3772965	0.000568934	0.000946351	0.000946351	0.000455147	0.000215667	0.000585109	0.0003804 5	0.000261271	0.000280816	0.003188342	0.000771117	0.002230752	0.000202849	0.000441196	2.66773E-08	5.43453E-07	1.3904E-06	1.9605E-06	1.96049843
3832303772965	383230	3772965	0.000575874	0.000957895	0.000957895	0.000460699	0.000218298	0.000592246	0.000385091	0.000264459	0.000284242	0.002892278	0.000806786	0.002325258	0.000211443	0.000459887	2.75899E-08	5.55901E-07	1.3622E-06	1.94571E-06	1.94571149
3832403772965	383240	3772965	0.000579065	0.000963203	0.000963203	0.000463252	0.000219507	0.000595528	0.000387225	0.000265924	0.000285817	0.002625936	0.000835815	0.002398833	0.000218134	0.000474439	2.8404E-08	5.68553E-07	1.3197E-06	1.91665E-06	1.91665284
3832503772965	383250	3772965	0.000638415	0.001061925	0.001061925	0.000510732	0.000242005	0.000656566	0.000426913	0.000293179	0.000315111	0.002400502	0.000856092	0.002451113	0.00022888	0.000484778	2.9452E-08	5.89812E-07	1.2898E-06	1.90907E-06	1.90907484
3832603772965	383260	3772965	0.000728239	0.001211335	0.001211335	0.000582591	0.000276055	0.000748943	0.000486978	0.000334429	0.000359446	0.002200716	0.000941513	0.002721103	0.000247439	0.000538177	3.01893E-08	6.07132E-07	1.2603E-06	1.89761E-06	1.8976061
3832703772965	383270	3772965	0.000789025	0.001312445	0.001312445	0.00063122	0.000299097	0.000811457	0.000527626	0.000362344	0.00038945	0.001987707	0.000985192	0.002849791	0.000259141	0.000563628	3.08458E-08	6.24762E-07	1.2019E-06	1.85751E-06	1.85751059
3832803772965	383280	3772965	0.000823646	0.001370033	0.001370033	0.000658917	0.000312221	0.000847062	0.000550778	0.000378243	0.000406538	0.001787951	0.001001627	0.002894393	0.00026319 7	0.00057245	3.10908E-08	6.34378E-07	1.1314E-06	1.79688E-06	1.79688281
3832903772965	383290	3772965	0.000832022	0.001383965	0.001383965	0.000665617	0.000315396	0.000855677	0.000556379	0.000382089	0.000410672	0.001635979	0.00100776	0.00290399	0.000264069	0.000574348	3.09196E-08	6.3329E-07	1.0755E-06	1.7397E-06	1.73969505

			EGIODemolition	EGIOSite Grubbing / Prep	EGIOMass Grading / Excavation	EGIOMass Grading / Excavation	EGIODrainage / Utilities Trenching	EGIODrainage / Utilities Trenching	EGIOFoundations / Concrete Pads	EGIOFoundations / Concrete Pads	EGIOBuilding / Structure Construction	EGIOBuilding / Structure Construction	EGIOAsphalt Paving	EGIOArchitectural Coating	EGIOLandscaping or Other Finishing	EGIOWaterside Construction (Piles)	HIWaterside Construction (Landscaping)	HIWaterside Construction (Landscaping)	KMDemolition	KMSite Grubbing / Prep	KMMass Grading / Excavation
Unique Identifier	X (UTM)	Y (UTM)	2025	2025	2025	2026	2026	2027	2026	2027	2026	2027	2027	2027	2027	2027	2025	2026	2025	2025	2025
3833003772965	383300	3772965	0.000462097	0.00042726	0.000710692	0.000710692	0.000341807	0.000341807	0.000161962	0.000161962	0.000439406	0.000439406	0.000285711	5.7952E-05	0.00019621	0.000210888	0.000965956	0.000965956	0.000702723	0.000649743	0.001080767
3833103772965	383310	3772965	0.000458215	0.00042367	0.000704721	0.000704721	0.000338935	0.000338935	0.000160601	0.000160601	0.000435714	0.000435714	0.00028331	5.74651E-05	0.000194562	0.000209116	0.000971659	0.000971659	0.000701342	0.000648467	0.001078644
3833203772965	383320	3772965	0.000452434	0.00041832	0.000695831	0.000695831	0.000334659	0.000334659	0.000158575	0.000158575	0.000430217	0.000430217	0.000279736	5.67401E-05	0.000192107	0.000206478	0.000966256	0.000966256	0.000705743	0.000652535	0.001085411
3833303772965	383330	3772965	0.000445274	0.0004117	0.000684817	0.000684817	0.000329363	0.000329363	0.000156065	0.000156065	0.000423408	0.000423408	0.000275309	5.58421E-05	0.000189066	0.00020321	0.000953448	0.000953448	0.000711868	0.000658199	0.001094832
3833403772965	383340	3772965	0.000438026	0.000405	0.000673671	0.000673671	0.000324002	0.000324002	0.000153525	0.000153525	0.000416517	0.000416517	0.000270828	5.49332E-05	0.000185989	0.000199902	0.000940341	0.000940341	0.000715147	0.00066123	0.001099874
3833503772965	383350	3772965	0.000430693	0.00039822	0.000662393	0.000662393	0.000318577	0.000318577	0.000150955	0.000150955	0.000409543	0.000409543	0.000266294	5.40135E-05	0.000182875	0.000196556	0.000926933	0.000926933	0.0007167	0.000662666	0.001102263
3833603772965	383360	3772965	0.000423359	0.00039144	0.000651114	0.000651114	0.000313153	0.000313153	0.000148384	0.000148384	0.00040257	0.00040257	0.000261759	5.30938E-05	0.000179762	0.000193209	0.000913625	0.000913625	0.000716527	0.000662506	0.001101997
3833703772965	383370	3772965	0.000419391	0.00038777	0.00064501	0.00064501	0.000310217	0.000310217	0.000146993	0.000146993	0.000398796	0.000398796	0.000259306	5.25961E-05	0.000178076	0.000191398	0.000910123	0.000910123	0.000716268	0.000662267	0.001101599
3833803772965	383380	3772965	0.0004187	0.00038713	0.000643949	0.000643949	0.000309707	0.000309707	0.000146751	0.000146751	0.00039814	0.00039814	0.00025889	5.25095E-05	0.000177783	0.000191083	0.000916927	0.000916927	0.000716009	0.000662028	0.001101201
3833903772965	383390	3772965	0.000417838	0.00038634	0.000642622	0.000642622	0.000309069	0.000309069	0.000146449	0.000146449	0.000397319	0.000397319	0.000258345	5.24013E-05	0.000177417	0.000190689	0.000923631	0.000923631	0.000714025	0.000660193	0.001098149
3834003772965	383400	3772965	0.000415939	0.00038458	0.000639702	0.000639702	0.000307665	0.000307665	0.000145784	0.000145784	0.000395515	0.000395515	0.000257172	5.21633E-05	0.000176611	0.000189823	0.000926133	0.000926133	0.000711178	0.000657561	0.00109377
3834103772965	383410	3772965	0.000413869	0.00038267	0.000636518	0.000636518	0.000306133	0.000306133	0.000145058	0.000145058	0.000393546	0.000393546	0.000255892	5.19036E-05	0.000175732	0.000188878	0.000927734	0.000927734	0.000707037	0.000653731	0.001087401
3834203772965	383420	3772965	0.000411194	0.00038019	0.000632404	0.000632404	0.000304155	0.000304155	0.000144121	0.000144121	0.000391002	0.000391002	0.000254238	5.15682E-05	0.000174596	0.000187657	0.000925732	0.000925732	0.000702637	0.000649663	0.001080634
3834303772965	383430	3772965	0.000407743	0.000377	0.000627097	0.000627097	0.000301602	0.000301602	0.000142911	0.000142911	0.000387721	0.000387721	0.000252104	5.11354E-05	0.000173131	0.000186082	0.000917828	0.000917828	0.00070048	0.000647669	0.001077317
3834403772965	383440	3772965	0.000404292	0.00037381	0.000621789	0.000621789	0.000299049	0.000299049	0.000141702	0.000141702	0.000384439	0.000384439	0.00024997	5.07026E-05	0.000171665	0.000184507	0.000909223	0.000909223	0.000697978	0.000645355	0.001073469
3834503772965	383450	3772965	0.00039877	0.00036871	0.000613297	0.000613297	0.000294965	0.000294965	0.000139766	0.000139766	0.000379189	0.000379189	0.000246556	5.00101E-05	0.000169321	0.000181987	0.000889011	0.000889011	0.00069815	0.000645515	0.001073734
3834603772965	383460	3772965	0.000392386	0.0003628	0.000603478	0.000603478	0.000290242	0.000290242	0.000137528	0.000137528	0.000373118	0.000373118	0.00024269	4.92094E-05	0.00016661	0.00017974	0.000866298	0.000866298	0.000695217	0.000642803	0.001069223
3834703772965	383470	3772965	0.000385829	0.00035674	0.000593393	0.000593393	0.000285392	0.000285392	0.00013523	0.00013523	0.000366883	0.000366883	0.000238555	4.83871E-05	0.000163826	0.000176081	0.000844386	0.000844386	0.000689609	0.000637618	0.001060598
3834803772965	383480	3772965	0.00039531	0.00035092	0.000583707	0.000583707	0.000280734	0.000280734	0.000133023	0.000133023	0.000360894	0.000360894	0.00023466	4.75972E-05	0.000161152	0.000173207	0.000824474	0.000824474	0.00068193	0.000630518	0.001048788
3834903772965	383490	3772965	0.000373146	0.00034501	0.000573888	0.000573888	0.000276011	0.000276011	0.000130785	0.000130785	0.000354823	0.000354823	0.00023071	4.67965E-05	0.000158441	0.000170293	0.000805163	0.000805163	0.000672612	0.000621902	0.001034458
3835003772965	383500	3772965	0.000366072	0.00033847	0.000563007	0.000563007	0.000270778	0.000270778	0.000128305	0.000128305	0.000348095	0.000348095	0.000226339	4.59093E-05	0.000155437	0.000167064	0.000784851	0.000784851	0.000660879	0.000611053	0.001016412
3835103772965	383510	3772965	0.000358652	0.00033161	0.000551596	0.000551596	0.00026529	0.00026529	0.000125705	0.000125705	0.00034104	0.00034104	0.00022171	4.49788E-05	0.000152286	0.000163678	0.00076474	0.00076474	0.000647333	0.000598529	0.000995579
3835203772965	383520	3772965	0.000351577	0.00032507	0.000540715	0.000540715	0.000260057	0.000260057	0.000123225	0.000123225	0.000334313	0.000334313	0.000217377	4.40915E-05	0.000149282	0.00016045	0.000746229	0.000746229	0.000633184	0.000585447	0.000973818
3835303772965	383530	3772965	0.000346832	0.00032068	0.000533417	0.000533417	0.000256547	0.000256547	0.000121562	0.000121562	0.000329801	0.000329801	0.00021443	4.34964E-05	0.000147267	0.000158284	0.000732421	0.000732421	0.000622572	0.000575635	0.000957497
3835403772965	383540	3772965	0.000342259	0.00031646	0.000526385	0.000526385	0.000253164	0.000253164	0.000119959	0.000119959	0.000325452	0.000325452	0.000211616	4.2923E-05	0.000145326	0.000156197	0.000719014	0.000719014	0.000611701	0.000565583	0.000940778
3835503772965	383550	3772965	0.000339585	0.00031398	0.000522271	0.000522271	0.000251186	0.000251186	0.000119022	0.000119022	0.000322909	0.000322909	0.000209962	4.25876E-05	0.00014419	0.000154977	0.000708908	0.000708908	0.000604195	0.000558643	0.000929234
3835603772965	383560	3772965	0.000338463	0.00031295	0.000520546	0.000520546	0.000250356	0.000250356	0.000118629	0.000118629	0.000321843	0.000321843	0.000209269	4.24469E-05	0.000143714	0.000154465	0.000701704	0.000701704	0.000599277	0.000554096	0.00092167
3835703772965	383570	3772965	0.000337428	0.00031199	0.000518954	0.000518954	0.000249591	0.000249591	0.000118266	0.000118266	0.000320858	0.000320858	0.000208629	4.23171E-05	0.000143274	0.00015399	0.0006947	0.0006947	0.000594273	0.000549469	0.000913974
3835803772965	383580	3772965	0.00033691	0.00031151	0.000518158	0.000518158	0.000249208	0.000249208	0.000118085	0.000118085	0.000320366	0.000320366	0.000208309	4.22521E-05	0.000143055	0.00015376	0.000688996	0.000688996	0.000590132	0.00054564	0.000907605
3835903772965	383590	3772965	0.000336392	0.00031103	0.000517362	0.000517362	0.000248825	0.000248825	0.000117903	0.000117903	0.000319874	0.000319874	0.000207989	4.21872E-05	0.000142835	0.00015352	0.000683693	0.000683693	0.000585818	0.000541652	0.000900971
3836003772965	383600	3772965	0.00033691	0.00031151	0.000518158	0.000518158	0.000249208	0.000249208	0.000118085	0.000118085	0.000320366	0.000320366	0.000208309	4.22521E-05	0.000143055	0.000153756	0.000680792	0.000680792	0.000583144	0.000539179	0.000896857
3836103772965	383610	3772965	0.000338808	0.00031326	0.000521077	0.000521077	0.000250612	0.000250612	0.00011875	0.00011875	0.000322171	0.000322171	0.000209482	4.24902E-05	0.000143861	0.000154622	0.000681692	0.000681692	0.000582626	0.0005387	0.000896061
3836203772965	383620	3772965	0.00034062	0.00031494	0.000523863	0.000523863	0.000251952	0.000251952	0.000119385	0.000119385	0.000323894	0.000323894	0.000210602	4.27174E-05	0.00014463	0.000155449	0.000683293	0.000683293	0.000581418	0.000537583	0.000894203
3836303772965	383630	3772965	0.000340102	0.00031446	0.000523067	0.000523067	0.000251569	0.000251569	0.000119203	0.000119203	0.000323401	0.000323401	0.00021028	4.26525E-05	0.00014441	0.000155213	0.000680191	0.000680191	0.000576673	0.000533196	0.000888605
3836403772965	383640	3772965	0.00033924	0.00031366	0.00052174	0.00052174	0.000250931	0.000250931	0.000118901	0.000118901	0.000322581	0.000322581	0.000209749	4.25443E-05	0.000144044	0.000154819	0.000676389	0.000676389	0.00057141	0.00052833	0.000878811
3836503772965	383650	3772965	0.000338894	0.00031334	0.00052121	0.00052121	0.000250676	0.000250676	0.00011878	0.00011878	0.000322253	0.000322253	0.000209536	4.2501E-05	0.000143897	0.000154662	0.000674388	0.000674388	0.000566837	0.000524102	0.000871779
3836603772965	383660	3772965	0.000339844	0.00031422	0.000522669	0.000522669	0.000251377	0.000251377	0.000119113	0.000119113	0.000323155	0.000323155	0.000210122	4.262E-05	0.0001443	0.000155095	0.000676689	0.000676689	0.000563645	0.00052115	0.000866869
3836703772965	383670	3772965	0.000340447	0.00031478	0.000523598	0.000523598	0.000251824	0.000251824	0.000119324	0.000119324	0.00032373	0.00032373	0.000210496	4.26958E-05	0.000144557	0.00015537	0.000679291	0.000679291	0.000559763	0.000517561	0.000860898
3836803772965	383680	3772965	0.000340275	0.00031462	0.000523333	0.000523333	0.000251697	0.000251697	0.000119264	0.000119264	0.000323566	0.000323566	0.000210389	4.26741E-05	0.000144483	0.000155292	0.000680191	0.000680191	0.000554931	0.000513093	0.000853467
3836903772965	383690	3772965	0.000339757	0.00031414	0.000522536	0.000522536	0.000251314	0.000251314	0.000119082	0.000119082	0.000323073	0.000323073	0.000210069	4.26092E-05	0.000144263	0.000155055	0.000680191	0.000680191	0.000549754	0.000508307	0.000845506
3837003772965	383700	3772965	0.000338981	0.00031342	0.000521342	0.000521342	0.000250739	0.000250739	0.00011881	0.00011881	0.000322335	0.000322335	0.000209589	4.25118E-05	0.000143934	0.000154701	0.000680091	0.000680091	0.000544405	0.000503361	0.000837279
3837103772965	383710	3772965	0.000337859	0.00031239	0.000519617	0.000519617	0.00024991	0.00024991	0.000118417	0.000118417	0.000321268	0.000321268	0.000208895	4.23712E-05	0.000143458	0.000154189	0.000679391	0.000679391	0.000539229	0.000498575	0.000829318
3837203772965	383720	3772965	0.000336565	0.00031119	0.000517627	0.000517627	0.000248952	0.000248952	0.000117964	0.000117964	0.000320038	0.000320038	0.000208095	4.22089E-05	0.000142908	0.00015359	0.00067849	0.00067849	0.000534311	0.000494028	0.000821754
3837303772965	383730	3772965	0.000334753	0.00030952	0.00051484	0.00051484	0.000247612	0.000247612	0.000117329	0.000117329	0.000318315	0.000318315	0.00020697	4.19816E-05	0.000142139	0.000152772	0.000674688	0.000674688	0.000529479	0.000489561	0.000814324
3837403772965	383740	3772965	0.00033268	0.0003076	0.000511656	0.000511656	0.000246081	0.000246081	0.000116603	0.000116603	0.000316346	0.000316346	0.000205695	4.1722E-05	0.00014126	0.000151827	0.000669185	0.000669185	0.000524734	0.000485173	0.000807026
3837503772965	383750	3772965	0.000330526	0.00030561	0.000508339	0.000508339	0.000244485	0.000244485	0.000115847	0.000115847	0.000314295	0.000314295	0.00020436	4.14515E-05	0.000140344	0.000150842	0.000663782	0.000663782	0.000520162	0.000480945	0.000799993
3837603772965	383760	3772965	0.000328973	0.00030417	0.00050595	0.00050595	0.000243336	0.000243336	0.000115303	0.000115303	0.000312818	0.000312818	0.000203401	4.12567E-05	0.000139684	0.000150134	0.000663482	0.000663482	0.000516452	0.000477515	0.000794287
3837703772965	383770	3772965	0.000327333	0.00030265	0.000503429	0.000503429	0.000242124	0.000242124	0.000114728	0.000114728	0.00031126	0.00031126	0.000202387	4.10511E-05	0.000138988	0.000149385	0.000662681	0.000662681	0.000513259	0.000474564	0.000789378
3837803772965	383780	3772965	0.000325522	0.00030098	0.000500642	0.000500642	0.000240784	0.000240784	0.000114093	0.000114093	0.000309537	0.000309537	0.00020126	4.08239E-05	0.000138219	0.000148559	0.00066018	0.00066018	0.000510067	0.000471612	0.000784468
3837903772965	383790	3772965	0.000323624	0.00029922	0.000497723	0.000497723	0.00023938	0.00023938	0.000113428	0.000113428	0.000307732	0.000307732	0.00020009	4.05859E-05	0.000137413	0.000147692	0.000656177	0.000656177	0.000506789	0.000468581	0.000779426
3838003772965	383800	3772965	0.000321898	0.00029763	0.000495069	0.000495069	0.000238103	0.000238103	0.000112823	0.000112823	0.000306091	0.000306091	0.00019902	4.03695E-05	0.00013668	0.000146905	0.000651975	0.000651975	0.000503942	0.000465948	0.000775047
3838103772965	383810	3772965	0.000319569	0.00029548	0.000491487	0.000491487	0.00023638	0.00023638	0.000112006	0.000112006	0.000303876	0.000303876	0.000197586	4.00773E-05	0.000135691	0.000145842	0.000644671	0.000644671	0.000500404	0.000462678	0.000769607
3838203772965	383820	3772965	0.000317153	0.00029324	0.000487771	0.000487771	0.000234593	0.000234593	0.00011116	0.00011116	0.000301579	0.000301579	0.000196093	3.97744E-05	0.000134665	0.000144739	0.000637166	0.000637166	0.000496781	0.000459327	0.000764034
3838303772965	383830	3772965	0.000314564	0.00029085	0.000483791	0.000483791	0.000232679	0.000232679	0.000110253	0.000110253	0.000299118	0.000299118	0.000194492	3.94498E-05	0.000133566	0.000143558	0.000628762	0.000628762	0.000492898	0.000455737	0.000758063
3838403772965	383840	3772965	0.000311804	0.0002883	0.000479545	0.000479545	0.000230637	0.000230637	0.000109285	0.000109285	0.000296492	0.000296492	0.000192785	3.91035E-05	0.000132394	0.000142298	0.000618756	0.000618756	0.000488412	0.000451589	0.000751163
3838503772965	383850	3772965	0.000309043	0.00028574	0.000475299	0.000475299	0.000228595	0.000228595	0.000108317	0.000108317	0.000293867	0.000293867	0.000191078	3.87573E-05	0.000131222	0.000141038	0.00060865	0.00060865	0.000483839	0.000447361	0.00074413
3838603772965	383860	3772965	0.000307662	0.00028447	0.000473175	0.000473175	0.000227574	0.000227574	0.000107833	0.000107833	0.000292554	0.000292554	0.000190225	3.85842E-05	0.000130636	0.000140408	0.000607249	0.000607249	0.000482459	0.000446085	0.000742007
3838703772965	383870	3772965	0.000307317	0.00028415	0.000472645	0.000472645	0.000227318	0.000227318	0.000107713	0.000107713	0.000292226	0.000292226	0.000190012	3.85409E-05	0.000130489	0.000140251	0.000607049	0.000607049	0.0004822	0.000445846	0.000741609
3838803772965	383880	3772965	0.000307231	0.00028407	0.000472512	0.000472512	0.000227254	0.000227254	0.000107682	0.000107682	0.000292144	0.000292144	0.000189958	3.85301E-05	0.000130453	0.000140211	0.000604948	0.000604948	0.000481682	0.000445367	0.000740813
3838903772965	383890	3772965	0.000305937	0.00028287	0.000470522	0.000470522	0.000226297	0.000226297	0.000107229	0.000107229	0.000290914	0.000290914	0.000189158	3.83678E-05	0.000129903	0.000139621	0.000599645	0.000599645	0.000479525	0.000443373	0.000737496
3839003772965	383900	3772965	0.000305419	0.00028239	0.000469726	0.000469726	0.000225914	0.000225914	0.000107047	0.000107047	0.000290421	0.000290421	0.000188838	3.83028E-05	0.000129683	0.000139384	0.000594342	0.000594342	0.000477368	0.000441378	0.000734178
3839103772965	383910	3772965	0.000300933	0.00027824	0.000462826	0.000462826	0.000222596	0.000222596	0.000105475	0.000105475	0.000286155	0.000286155	0.000186064	3.77402E-05	0.000127778	0.000137337	0.000585237	0.000585237	0.000472882	0.00043723	0.000727278
3829703772975	382970	3772975	0.000456835	0.00042239	0.000702598	0.000702598	0.000337914	0.000337914	0.000160117	0.000160117	0.000434401	0.000434401	0.000282457	5.7292E-05	0.000193975	0.000208486	0.000789754	0.000789754	0.000404724	0.00037421	0.000622453
3829803772975	382980	3772975	0.000448466	0.00041465	0.000689727	0.000689727	0.000331724	0.000331724	0.000157184	0.000157184	0.000426444	0.000426444	0.000277282	5.62424E-05	0.000190422	0.000204667	0.000690397	0.000690397	0.000406449	0.000375806	0.000625106
3829903772975	382990	3772975	0.000449846	0.00041593	0.00069185	0.00069185	0.000332745	0.000332745	0.000157668	0.000157668	0.000427756	0.000427756	0.000278136	5.64155E-05	0.000191008	0.000205297	0.000680691	0.000680691	0.0004099	0.000378997	0.000630414
3830003772975	383000	3772975	0.000450968	0.00041697	0.000693575	0.000693575	0.000333575	0.000333575	0.000158061	0.000158061	0.000428823	0.000428823	0.000278829	5.65562E-05	0.000191484	0.000205809	0.000691698	0.000691698	0.000413351	0.000382188	0.000635722
3830103772975	383010	3772975	0.000451744	0.00041769	0.000694769	0.000694769	0.000334149	0.000334149	0.000158333	0.000158333	0.000429561	0.000429561	0.00027931	5.66536E-05	0.000191814	0.000206163	0.000702104	0.000702104	0.000416543	0.000385139	0.000640631
3830203772975	383020	3772975	0.000452089	0.00041801	0.0006953	0.0006953	0.000334404	0.000334404	0.000158454	0.000158454	0.000429889	0.000429889	0.000279523	5.66969E-05	0.000191961	0.00020632	0.000708908	0.000708908	0.000419563	0.000387931	0.000645275
3830303772975	383030	3772975	0.000452262	0.00041816	0.000695565	0.000695565	0.000334532	0.000334532	0.000158515	0.000158515	0.000430053	0.000430053	0.00027963	5.67185E-05	0.000192034	0.000206399	0.000715311	0.000715311	0.000422496	0.000390643	0.000649787
3830403772975	383040	3772975	0.000452866	0.00041872	0.000696494	0.000696494	0.000334979	0.000334979	0.000158726	0.000158726	0.000430628	0.000430628	0.000280003	5.67942E-05	0.00019229	0.000206675	0.000722015	0.000722015	0.000426034	0.000393914	0.000655227
3830503772975	383050	3772975	0.00045347	0.00041928	0.000697423	0.000697423	0.000335425	0.000335425	0.000158938	0.000158938	0.000431202	0.000431202	0.000280376	5.687E-05	0.000192547	0.00020695	0.000728819	0.000728819	0.000429744	0.000397344	0.000660933
3830603772975	383060	3772975	0.000453901	0.00041968	0.000698086	0.000698086	0.000335744	0.000335744	0.000159089	0.000159089	0.000431612	0.000431612	0.000280643	5.69241E-05	0.00019273	0.000207147	0.000735523	0.000735523	0.000433454	0.000400774	0.000666639
3830703772975	383070	3772975	0.00045246	0.00042	0.000698617	0.000698617	0.000336	0.000336	0.00015921	0.00015921	0.00043194	0.00043194	0.000280857	5.69674E-05	0.000192876	0.000207305	0.000742227	0.000742227	0.000437077	0.000404125	0.000672212
3830803772975	383080	3772975	0.000454505	0.00042024	0.000699015	0.000699015	0.000336191	0.000336191	0.000159301	0.000159301	0.000432186	0.000432186	0.000281017	5.69998E-05	0.000192986	0.000207423	0.000748831	0.000748831	0.000440701	0.000407475	0.000677785
3830903772975	383090	3772975	0.000454764	0.00042048	0.000699413	0.000699413	0.000336383	0.000336383	0.000159392	0.000159392	0.000432433	0.000432433	0.000281177	5.70323E-05	0.000193096	0.000207541	0.000755535	0.000755535	0.000444411	0.000410906	0.00068349
3831003772975	383100	3772975	0.000455023	0.00042072	0.000699811	0.000699811	0.000336574	0.000336574	0.000159482	0.000159482	0.000432679	0.000432679	0.000281337	5.70647E-05	0.000193206	0.000207659	0.000762238	0.000762238	0.000448207	0.000414415	0.000689329
3831103772975	383110	3772975	0.000455195	0.00042088	0.000700077	0.000700077	0.000336702	0.000336702	0.000159543	0.000159543	0.000432843	0.000432843	0.000281443	5.70864E-05	0.000193279	0.000207738	0.000768942	0.000768942	0.000452089	0.000418005	0.0006953

			KMMass Grading / Excavation	KMDrainage / Utilities Trenching	KMFoundations / Concrete Pads	KMBuilding / Structure Construction	KMAsphalt Paving	KMArchitectural Coating	KMLandscaping or Other Finishing	KMWaterside Construction (Piles)	EWNDemolition	EWNSite Grubbing / Prep	EWNDrainage / Utilities Trenching	EWNDrainage / Utilities Trenching	EWNDrainage / Utilities Trenching	EWNFoundations / Concrete Pads	EWNBuilding / Structure Construction	EWNAsphalt Paving	EWNLandscaping or Other Finishing	EWNWaterside Construction (Piles)	ISDemolition
Unique Identifier	X (UTM)	Y (UTM)	2026	2026	2026	2026	2026	2026	2026	2026	2027	2027	2027	2028	2029	2029	2029	2029	2029	2029	2027
3833003772965	383300	3772965	0.001080767	0.000268364	0.000246299	0.000724402	0.000434487	8.8129E-05	0.000298381	0.000320702	0.004480171	0.005122182	0.006032447	0.006032447	0.006032447	0.001570268	0.003901135	0.002770051	0.001902314	0.001989006	0.00044536
3833103772965	383310	3772965	0.001078644	0.000267837	0.000245816	0.000722979	0.000433634	8.79559E-05	0.000297795	0.000320072	0.004533404	0.005183043	0.006104123	0.006104123	0.006104123	0.001588926	0.003947487	0.002802964	0.001924917	0.002012639	0.000441909
3833203772965	383320	3772965	0.001085411	0.000269517	0.000247358	0.000727515	0.000436355	8.85077E-05	0.000299664	0.00032208	0.00450778	0.005153747	0.006069621	0.006069621	0.006069621	0.001579945	0.003925175	0.002787121	0.001914037	0.002001263	0.000438285
3833303772965	383330	3772965	0.001094832	0.000271856	0.000249505	0.00073383	0.000440142	8.92759E-05	0.000302265	0.000324876	0.004426593	0.005060926	0.005960305	0.005960305	0.005960305	0.001551489	0.003854482	0.002736924	0.001879565	0.00196522	0.000433971
3833403772965	383340	3772965	0.001099874	0.000273108	0.000250654	0.000737209	0.000442169	8.96871E-05	0.000303657	0.000326372	0.004336176	0.004957552	0.00583856	0.00583856	0.00583856	0.001519799	0.00377575	0.00268102	0.001841173	0.001925078	0.00042914
3833503772965	383350	3772965	0.001102263	0.000273701	0.000251198	0.00073881	0.000443129	8.98818E-05	0.000304316	0.000327081	0.004236526	0.004843622	0.005704384	0.005704384	0.005704384	0.001484872	0.003688979	0.002619407	0.001798861	0.001880838	0.000423704
3833603772965	383360	3772965	0.001101997	0.000273635	0.000251138	0.000738632	0.000443023	8.98602E-05	0.000304243	0.000327002	0.004129371	0.004721111	0.005560102	0.005560102	0.005560102	0.001447315	0.003595673	0.002553154	0.001753362	0.001833266	0.000417838
3833703772965	383370	3772965	0.001101599	0.000273537	0.000251047	0.000738366	0.000442863	8.98277E-05	0.000304133	0.000326884	0.00407355	0.004657291	0.00548494	0.00548494	0.00548494	0.00142775	0.003547067	0.00251864	0.00172966	0.001808483	0.000413955
3833803772965	383380	3772965	0.001101201	0.000273438	0.000250956	0.000738099	0.000442702	8.97953E-05	0.000304023	0.000326766	0.004072773	0.004656403	0.005483895	0.005483895	0.005483895	0.001427478	0.003546391	0.00251816	0.00172933	0.001808139	0.000412057
3833903772965	383390	3772965	0.001098149	0.00027268	0.000250261	0.000736053	0.000441476	8.95464E-05	0.00030318	0.00032586	0.004065353	0.00464792	0.005473904	0.005473904	0.005473904	0.001424877	0.00353993	0.002513573	0.00172618	0.001804845	0.000409728
3834003772965	383400	3772965	0.00109377	0.000271593	0.000249263	0.000733118	0.000439715	8.91894E-05	0.000301972	0.000324561	0.004028599	0.0046059	0.005424416	0.005424416	0.005424416	0.001411995	0.003507926	0.002490848	0.001710574	0.001788528	0.000406622
3834103772965	383410	3772965	0.001087401	0.000270011	0.000247811	0.000728849	0.000437155	8.867E-05	0.000300213	0.000322671	0.003982441	0.004553127	0.005362265	0.005362265	0.005362265	0.001395817	0.003467734	0.002462309	0.001690975	0.001768035	0.000403257
3834203772965	383420	3772965	0.001080634	0.000268331	0.000246269	0.000724313	0.000434434	8.81182E-05	0.000298345	0.000320663	0.00391342	0.004474215	0.00526933	0.00526933	0.00526933	0.001371626	0.003407633	0.002419634	0.001661668	0.001737393	0.000399547
3834303772965	383430	3772965	0.001077317	0.000267507	0.000245513	0.00072209	0.000433101	8.78477E-05	0.000297429	0.000319679	0.003808508	0.004354269	0.005128068	0.005128068	0.005128068	0.001334855	0.00331628	0.002354767	0.001617121	0.001690816	0.000395578
3834403772965	383440	3772965	0.001073469	0.000266552	0.000244636	0.000719511	0.000431554	8.75339E-05	0.000296367	0.000318537	0.003701352	0.004231758	0.004983785	0.004983785	0.004983785	0.001297298	0.003222974	0.002288514	0.001571622	0.001643244	0.000391696
3834503772965	383450	3772965	0.001073734	0.000266617	0.000244697	0.000719689	0.00043166	8.75555E-05	0.00029644	0.000318615	0.003532078	0.004038226	0.004755861	0.004755861	0.004755861	0.001237968	0.003075577	0.002183853	0.001499747	0.001568093	0.000386605
3834603772965	383460	3772965	0.001069223	0.000265497	0.000243669	0.000716665	0.000429847	8.71877E-05	0.000295194	0.000317277	0.003354262	0.003834929	0.004516435	0.004516435	0.004516435	0.001175645	0.002920743	0.002073911	0.001424245	0.00148915	0.000380566
3834703772965	383470	3772965	0.001060598	0.000263356	0.000241703	0.000710884	0.000426379	8.64844E-05	0.000292813	0.000314717	0.003187575	0.003644356	0.004291996	0.004291996	0.004291996	0.001117222	0.002775599	0.00197085	0.001353468	0.001415148	0.000373923
3834803772965	383480	3772965	0.001048788	0.000260423	0.000239012	0.000702968	0.000421632	8.55214E-05	0.000289553	0.000311213	0.003037195	0.003472427	0.004089513	0.004089513	0.004089513	0.001064515	0.002644655	0.001877871	0.001289616	0.001348386	0.000367107
3834903772965	383490	3772965	0.001034458	0.000256865	0.000235746	0.000693363	0.00041587	8.43528E-05	0.000285596	0.000306961	0.002896219	0.003311249	0.003899692	0.003899692	0.003899692	0.00101514	0.002521899	0.001790707	0.001229756	0.001285799	0.000360119
3835003772965	383500	3772965	0.001016412	0.000252384	0.000231633	0.000681267	0.000408616	8.28813E-05	0.000280614	0.000301606	0.002755847	0.003150761	0.003710684	0.003710684	0.003710684	0.000965905	0.00239967	0.001703916	0.001170153	0.001223479	0.000352181
3835103772965	383510	3772965	0.000995579	0.000247211	0.000226886	0.000667304	0.000400241	8.11825E-05	0.000274863	0.000295424	0.002621601	0.002997277	0.003529925	0.003529925	0.003529925	0.000918852	0.002282774	0.001620913	0.001113151	0.00116388	0.000343812
3835203772965	383520	3772965	0.000973818	0.000241807	0.000221926	0.000652718	0.000391492	7.94081E-05	0.000268855	0.000288967	0.002499951	0.002858195	0.003366126	0.003366126	0.003366126	0.000876215	0.002176846	0.001545698	0.001061498	0.001109872	0.000335789
3835303772965	383530	3772965	0.000957497	0.000237755	0.000218207	0.000641779	0.000384931	7.80772E-05	0.000264349	0.000284124	0.002405478	0.002750184	0.00323892	0.00323892	0.00323892	0.000843103	0.002094584	0.001487286	0.001021384	0.00106793	0.000330181
3835403772965	383540	3772965	0.000940778	0.000233603	0.000214397	0.000630572	0.000378209	7.67139E-05	0.000259733	0.000279163	0.002315664	0.0026475	0.003117988	0.003117988	0.003117988	0.000811624	0.002016378	0.001431755	0.000983248	0.001028057	0.000324831
3835503772965	383550	3772965	0.000929234	0.000230737	0.000211766	0.000622835	0.000373569	7.57725E-05	0.000256546	0.000275737	0.002244399	0.002566023	0.003022032	0.003022032	0.003022032	0.000786646	0.001954324	0.001387693	0.000952989	0.000996418	0.000321553
3835603772965	383560	3772965	0.00092167	0.000228859	0.000210042	0.000617765	0.000370528	7.51558E-05	0.000254458	0.000273493	0.002187629	0.002501118	0.002945592	0.002945592	0.002945592	0.000766749	0.001904891	0.001352592	0.000928884	0.000971215	0.000320086
3835703772965	383570	3772965	0.000913974	0.000226948	0.000208289	0.000612607	0.000367434	7.45282E-05	0.000252333	0.000271209	0.002133189	0.002438876	0.002872289	0.002872289	0.002872289	0.000747668	0.001857486	0.001318932	0.000905768	0.000947046	0.000318619
3835803772965	383580	3772965	0.000907605	0.000225366	0.000206837	0.000608338	0.000364873	7.40089E-05	0.000250574	0.000269319	0.002085564	0.002384427	0.002808164	0.002808164	0.002808164	0.000730975	0.001816017	0.001289486	0.000885546	0.000925902	0.000317843
3835903772965	383590	3772965	0.000900971	0.000223719	0.000205325	0.000603891	0.000362206	7.34679E-05	0.000248743	0.00026735	0.002040183	0.002332542	0.002747059	0.002747059	0.002747059	0.00071507	0.001776501	0.001261427	0.000866277	0.000905755	0.000317066
3836003772965	383600	3772965	0.000896857	0.000222697	0.000204388	0.000601134	0.000360553	7.31325E-05	0.000247607	0.00026613	0.002005413	0.00229279	0.002700242	0.002700242	0.002700242	0.000702883	0.001746225	0.00123993	0.000851514	0.000890319	0.000317412
3836103772965	383610	3772965	0.000896061	0.0002225	0.000204206	0.0006006	0.000360233	7.30675E-05	0.000247387	0.000265894	0.001985397	0.002269905	0.002673291	0.002673291	0.002673291	0.000695868	0.001728796	0.001227554	0.000843015	0.000881432	0.000318965
3836203772965	383620	3772965	0.000894203	0.000222038	0.000203783	0.000599355	0.000359486	7.29161E-05	0.000246874	0.000265342	0.001967969	0.00224998	0.002649825	0.002649825	0.002649825	0.000689759	0.00171362	0.001216778	0.000835615	0.000873695	0.000320259
3836303772965	383630	3772965	0.000886905	0.000220226	0.00020212	0.000594464	0.000356552	7.2321E-05	0.00024486	0.000263177	0.001933372	0.002210425	0.002603241	0.002603241	0.002603241	0.000677633	0.001683495	0.001195387	0.00082024	0.000858335	0.000319569
3836403772965	383640	3772965	0.000878811	0.000218216	0.000200275	0.000589038	0.000353298	7.16609E-05	0.000242625	0.000260775	0.001896964	0.002168799	0.002554217	0.002554217	0.002554217	0.000664872	0.001651792	0.001172876	0.000805465	0.000842171	0.000318447
3836503772965	383650	3772965	0.000871779	0.00021647	0.000198672	0.000584325	0.000350471	7.10875E-05	0.000240683	0.000258688	0.001867975	0.002135656	0.002515185	0.002515185	0.002515185	0.000654712	0.00162655	0.001154953	0.000793156	0.000829302	0.000317929
3836603772965	383660	3772965	0.000866869	0.000215251	0.000197554	0.000581034	0.000348497	7.06871E-05	0.000239328	0.000257231	0.001854257	0.002119972	0.002496714	0.002496714	0.002496714	0.000649904	0.001614605	0.001146471	0.000787331	0.000823211	0.000318274
3836703772965	383670	3772965	0.000860898	0.000213768	0.000196193	0.000577032	0.000346096	7.02002E-05	0.000237679	0.000255459	0.001841315	0.002105176	0.002479288	0.002479288	0.002479288	0.000645368	0.001603336	0.001138469	0.000781836	0.000817466	0.000318274
3836803772965	383680	3772965	0.000853467	0.000211923	0.000194499	0.000572051	0.000343109	6.95943E-05	0.000235628	0.000253254	0.001822421	0.002083574	0.002453847	0.002453847	0.002453847	0.000638745	0.001586883	0.001126787	0.00077313	0.000809078	0.000317584
3836903772965	383690	3772965	0.000845506	0.000209946	0.000192685	0.000566715	0.000339908	6.89451E-05	0.00023343	0.000250892	0.001801197	0.002059309	0.002425269	0.002425269	0.002425269	0.000631307	0.001568402	0.001113664	0.000764802	0.000799655	0.000316549
3837003772965	383700	3772965	0.000837279	0.000207904	0.00019081	0.000561201	0.000336601	6.82743E-05	0.000231159	0.000248451	0.001779714	0.002034747	0.002396343	0.002396343	0.002396343	0.000623777	0.001549696	0.001100382	0.00075568	0.000790117	0.000315341
3837103772965	383710	3772965	0.000829318	0.000205927	0.000188996	0.000555864	0.0003334	6.76251E-05	0.000228961	0.000246088	0.001756678	0.002008411	0.002365326	0.002365326	0.002365326	0.000615703	0.001529637	0.001086139	0.000745899	0.000779891	0.000313874
3837203772965	383720	3772965	0.000821754	0.000204049	0.000187272	0.000550795	0.00033036	6.70083E-05	0.000226872	0.000243844	0.001733815	0.001982271	0.002334541	0.002334541	0.002334541	0.00060769	0.001509729	0.001072003	0.000736191	0.00076974	0.000312235
3837303772965	383730	3772965	0.000814324	0.000202204	0.000185579	0.000545814	0.000327373	6.64024E-05	0.000224821	0.000241639	0.001702927	0.001946958	0.002292952	0.002292952	0.002292952	0.000596864	0.001482834	0.001052905	0.00072376	0.000756028	0.000310423
3837403772965	383740	3772965	0.000807026	0.000200391	0.000183916	0.000540923	0.000324439	6.58073E-05	0.000222806	0.000239473	0.001667554	0.001906515	0.002245323	0.002245323	0.002245323	0.000584466	0.001452032	0.001031034	0.000708056	0.000740323	0.000308611
3837503772965	383750	3772965	0.000799993	0.000198645	0.000182313	0.000536209	0.000321611	6.52338E-05	0.000220865	0.000237387	0.00163382	0.001867947	0.002199901	0.002199901	0.002199901	0.000572642	0.001422658	0.001010177	0.00069373	0.00072534	0.0003068
3837603772965	383760	3772965	0.000794287	0.000197228	0.000181013	0.000532385	0.000319318	6.47686E-05	0.000219289	0.000235694	0.001615616	0.001847134	0.002175389	0.002175389	0.002175389	0.000566262	0.001406807	0.000998921	0.00068603	0.000717265	0.000304815
3837703772965	383770	3772965	0.000789378	0.000196009	0.000179894	0.000529094	0.000317344	6.43682E-05	0.000217934	0.000234237	0.001597756	0.001826716	0.002151342	0.002151342	0.002151342	0.000560002	0.001391256	0.000987879	0.000678419	0.000709336	0.000302831
3837803772965	383780	3772965	0.000784468	0.00019479	0.000178775	0.000525803	0.00031537	6.39679E-05	0.000216578	0.00023278	0.001576791	0.001802746	0.002123113	0.002123113	0.002123113	0.000552654	0.001373	0.000974916	0.000669517	0.000700028	0.000301019
3837903772965	383790	3772965	0.000779426	0.000193538	0.000177626	0.000522424	0.000313343	6.35567E-05	0.000215186	0.000231284	0.001552289	0.001774732	0.002090121	0.002090121	0.002090121	0.000544066	0.001351664	0.000959767	0.000659113	0.00068915	0.00029938
3838003772965	383800	3772965	0.000775047	0.000192451	0.000176628	0.000519489	0.000311583	6.31997E-05	0.000213977	0.000229984	0.00152908	0.001748198	0.002058871	0.002058871	0.002058871	0.000535932	0.001331455	0.000945417	0.00064259	0.000678847	0.000297741
3838103772965	383810	3772965	0.000769607	0.0001911	0.000175388	0.000515842	0.000309396	6.27561E-05	0.000212475	0.00022837	0.001493879	0.001707953	0.002011474	0.002011474	0.002011474	0.000523594	0.001300804	0.000923653	0.000634312	0.000663219	0.000296188
3838203772965	383820	3772965	0.000764034	0.000189716	0.000174118	0.000512107	0.000307155	6.23016E-05	0.000210937	0.000226716	0.001458678	0.001667708	0.001964077	0.001964077	0.001964077	0.000511256	0.001270153	0.000901888	0.000619366	0.000647591	0.000294721
3838303772965	383830	3772965	0.000758063	0.000188233	0.000172757	0.000508104	0.000304755	6.18147E-05	0.000209288	0.000224944	0.001421666	0.001625391	0.00191424	0.00191424	0.00191424	0.000498284	0.001237924	0.000879004	0.00060365	0.000631159	0.00029334
3838403772965	383840	3772965	0.000751163	0.00018652	0.000171185	0.00050348	0.000301981	6.12521E-05	0.000207383	0.000222897	0.001380598	0.001578438	0.001858943	0.001858943	0.001858943	0.00048389	0.001202164	0.000853612	0.000586212	0.000612927	0.00029196
3838503772965	383850	3772965	0.00074413	0.000184774	0.000169582	0.000498766	0.000299154	6.06786E-05	0.000205442	0.00022081	0.001341687	0.001533952	0.001806551	0.001806551	0.001806551	0.00047025 2	0.001168282	0.000829554	0.000569691	0.000595652	0.00029058
3838603772965	383860	3772965	0.000742007	0.000184247	0.000169098	0.000497343	0.0002983	6.05055E-05	0.000204856	0.00022018	0.001329177	0.001519649	0.001789706	0.001789706	0.001789706	0.000465867	0.001157389	0.000821819	0.000564379	0.000590098	0.000289027
3838703772965	383870	3772965	0.000741609	0.000184148	0.000169008	0.000497076	0.00029814	6.0473E-05	0.000204746	0.000220062	0.001326416	0.001516493	0.001785989	0.001785989	0.001785989	0.0004649	0.001154985	0.000820112	0.000563206	0.000588873	0.000287474
3838803772965	383880	3772965	0.000740813	0.00018395	0.000168826	0.000496542	0.00029782	6.04081E-05	0.000204526	0.000219826	0.001322448	0.001511955	0.001780645	0.001780645	0.001780645	0.000463509	0.001151529	0.000817658	0.000561521	0.000587111	0.000286956
3838903772965	383890	3772965	0.000737496	0.000183127	0.00016807	0.000494319	0.000296486	6.01376E-05	0.00020361	0.000218841	0.001305624	0.00149272	0.001757992	0.001757992	0.001757992	0.000457612	0.001136879	0.000807256	0.000554378	0.000579642	0.000286007
3839003772965	383900	3772965	0.000734178	0.000182303	0.000167314	0.000492096	0.000295153	5.98671E-05	0.000202694	0.00021857	0.0012932	0.001478516	0.001741264	0.001741264	0.001741264	0.000453257	0.001126061	0.000799574	0.000549102	0.000574126	0.000285144
3839103772965	383910	3772965	0.000727278	0.000180589	0.000165742	0.000487471	0.000292379	5.93045E-05	0.000200789	0.00021581	0.001245662	0.001424165	0.001677254	0.001677254	0.001677254	0.000436595	0.001084667	0.000770182	0.000528917	0.000553021	0.000282987
3829703772975	382970	3772975	0.000622453	0.00015456	0.000141853	0.00041721	0.000250237	5.07567E-05	0.000171849	0.000184704	0.002220069	0.002538206	0.002989272	0.002989272	0.002989272	0.000778119	0.001933138	0.00137265	0.000942658	0.000985617	0.000332769
3829803772975	382980	3772975	0.000625106	0.000155219	0.000142457	0.000418988	0.000251304	5.09731E-05	0.000172581	0.000185492	0.00229651	0.002625602	0.003092198	0.003092198	0.003092198	0.000804911	0.0019997	0.001419913	0.000975116	0.001019553	0.000333632
3829903772975	382990	3772975	0.000630414	0.000156537	0.000143667	0.000422546	0.000253438	5.14059E-05	0.000174047	0.000187067	0.002375885	0.00271635	0.003199074	0.003199074	0.003199074	0.000832731	0.002068815	0.001468989	0.001008819	0.001054792	0.000334667
3830003772975	383000	3772975	0.000635722	0.000157855	0.000144877	0.000426103	0.000255571	5.18387E-05	0.000175512	0.000188641	0.002457934	0.002810157	0.003309551	0.003309551	0.003309551	0.000861488	0.00214026	0.001519719	0.001043657	0.001091219	0.000335702
3830103772975	383010	3772975	0.000640631	0.000159074	0.000145996	0.000429394	0.000257545	5.2239E-05	0.000176867	0.000190098	0.002541105	0.002905246	0.003421538	0.003421538	0.003421538	0.000890639	0.002212681	0.001571143	0.001078972	0.001128143	0.000336565
3830203772975	383020	3772975	0.000645275	0.000160227	0.000147054	0.000432507	0.000259412	5.26177E-05	0.00017815	0.000191476	0.002623671	0.002999645	0.003532713	0.003532713	0.003532713	0.000919578	0.002284577	0.001622193	0.001114031	0.001164799	0.000337169
3830303772975	383030	3772975	0.000649787	0.000161348	0.000148082	0.000435531	0.000261226	5.29856E-05	0.000179395	0.000192815	0.002707015	0.003094931	0.003644932	0.003644932	0.003644932	0.000948789	0.002357148	0.001673724	0.001149419	0.0012018	0.000337773
3830403772975	383040	3772975	0.000655227	0.000162699	0.000149322	0.000439177	0.000263413	5.34292E-05	0.000180897	0.000194429	0.002799589	0.003200772	0.003769582	0.003769582	0.003769582	0.000981236	0.002437759	0.001730962	0.001188727	0.001242899	0.000338636
3830503772975	383050	3772975	0.000660933	0.000164115	0.000150622	0.000443002	0.000265707	5.38945E-05	0.000182472	0.000196123	0.002896909	0.003312038	0.003900621	0.003900621	0.003900621	0.001015346	0.0025225	0.001791134	0.001230049	0.001286105	0.000339585
3830603772975	383060	3772975	0.000666639	0.000165532	0.000151922	0.000446826	0.000268001	5.43597E-05	0.000184048	0.000197816	0.002996818	0.003426263	0.004035145	0.004035145	0.004035145	0.001050363	0.002609496	0.001852906	0.001272471	0.00133046	0.000340534
3830703772975	383070	3772975	0.000672212	0.000166916	0.000153192	0.000450561	0.000270241	5.48142E-05	0.000185586	0.000199469	0.003098451	0.003542461	0.004171993	0.004171993	0.004171993	0.001085985	0.002697994	0.001915746	0.001315626	0.001375581	0.00034131
3830803772975	383080	3772975	0.000677785	0.0001683	0.000154463	0.000454297	0.000272482	5.52686E-05	0.000187125	0.000201123	0.003202242	0.003661125	0.004311745	0.004311745	0.004311745	0.001122363	0.002788371	0.001979919	0.001359696	0.00142166	0.000342087
3830903772975	383090	3772975	0.00068349	0.000169717	0.000155763	0.000458121	0.000274775	5.57339E-05	0.0001887	0.000202816	0.003310606	0.003785017	0.004457654	0.004457654	0.004457654	0.001160344	0.002882729	0.002046919	0.001405708	0.001469769	0.000342949
3831003772975	383100	3772975	0.000689329	0.000171166	0.000157093	0.000462034	0.000277122	5.621E-05	0.000190312	0.000204549	0.003422161	0.003912559	0.004607861	0.004607861	0.004607861	0.001199443	0.002979867	0.002115893	0.001453075	0.001519295	0.000343812
3831103772975	383110	3772975	0.0006953	0.000172649	0.000158454	0.000466037	0.000279523	5.66969E-05	0.000191961	0.00020632	0.00353596	0.004042665	0.004761088	0.004761088	0.004761088	0.001239329	0.003078958	0.002186254	0.001501395	0.001569817	0.000344589

			ISDrainage / Utilities Trenching	ISDrainage / Utilities Trenching	ISAsphalt Paving	ISAsphalt Paving	SVDemolition	SVSite Grubbing / Prep	SVMass Grading / Excavation	SVMass Grading / Excavation	SVDrainage / Utilities Trenching	SVFoundations / Concrete Pads	SVBuilding / Structure Construction	SVBuilding / Structure Construction	SVAsphalt Paving	SVAsphalt Paving	SVArchitectural Coating	SVArchitectural Coating	SVLandscaping or Other Finishing	SVLandscaping or Other Finishing	MDemolition
Unique Identifier	X (UTM)	Y (UTM)	2027	2028	2027	2028	2027	2027	2027	2028	2028	2028	2028	2029	2028	2029	2028	2029	2028	2029	2027
3833003772965	383300	3772965	0.00023894	0.00023894	0.000275362	0.000275362	0.01138177	0.004535612	0.014751748	0.014751748	0.007612886	0.00295294	0.011841955	0.011841955	0.007900409	0.007900409	0.001779535	0.001779535	0.006025033	0.006025033	0.000913669
3833103772965	383310	3772965	0.000237088	0.000237088	0.000273228	0.000273228	0.011420455	0.004551028	0.014801887	0.014801887	0.007638761	0.002962977	0.011286269	0.011286269	0.007927262	0.007927262	0.001785583	0.001785583	0.006045512	0.006045512	0.000926611
3833203772965	383320	3772965	0.000235144	0.000235144	0.000270988	0.000270988	0.011222462	0.004472128	0.014545272	0.014545272	0.007506331	0.002911608	0.010607492	0.010607492	0.007789829	0.007789829	0.001754627	0.001754627	0.005940703	0.005940703	0.000936878
3833303772965	383330	3772965	0.00023283	0.00023283	0.000268321	0.000268321	0.010856927	0.004326463	0.014071507	0.014071507	0.007261836	0.002816772	0.009887714	0.009887714	0.007536101	0.007536101	0.001697476	0.001697476	0.005747204	0.005747204	0.000944039
3833403772965	383340	3772965	0.000230238	0.000230238	0.000265333	0.000265333	0.010454506	0.004166099	0.013549934	0.013549934	0.00699267	0.002712366	0.009230994	0.009230994	0.007256769	0.007256769	0.001634557	0.001634557	0.005534179	0.005534179	0.000948956
3833503772965	383350	3772965	0.000227321	0.000227321	0.000261973	0.000261973	0.010018106	0.003992195	0.012984322	0.012984322	0.006700777	0.002599144	0.008632973	0.008632973	0.006953851	0.006953851	0.001566326	0.001566326	0.005303167	0.005303167	0.000951803
3833603772965	383360	3772965	0.000224174	0.000224174	0.000258345	0.000258345	0.009556723	0.003808334	0.012386331	0.012386331	0.006392173	0.002479441	0.008091339	0.008091339	0.006633592	0.006633592	0.001494189	0.001494189	0.00505893	0.00505893	0.00095258
3833703772965	383370	3772965	0.000222091	0.000222091	0.000255945	0.000255945	0.009217762	0.003673259	0.011947008	0.011947008	0.006165453	0.002391499	0.007694674	0.007694674	0.00639831	0.00639831	0.001441193	0.001441193	0.004879498	0.004879498	0.000960345
3833803772965	383380	3772965	0.000221073	0.000221073	0.000254771	0.000254771	0.009009389	0.003590223	0.011676939	0.011676939	0.006026079	0.002337438	0.007429816	0.007429816	0.006253672	0.006253672	0.001408614	0.001408614	0.004769194	0.004769194	0.000975788
3833903772965	383390	3772965	0.000219823	0.000219823	0.000253331	0.000253331	0.008787797	0.003501919	0.011389738	0.011389738	0.005877865	0.002279947	0.007190927	0.007190927	0.006099859	0.006099859	0.001373968	0.001373968	0.004651893	0.004651893	0.000989247
3834003772965	383400	3772965	0.000218156	0.000218156	0.000251411	0.000251411	0.008504338	0.003388961	0.01102235	0.01102235	0.005688268	0.002206405	0.006943323	0.006943323	0.005903102	0.005903102	0.00132965	0.00132965	0.004501841	0.004501841	0.000998738
3834103772965	383410	3772965	0.000216351	0.000216351	0.00024933	0.00024933	0.00821036	0.003271811	0.010641328	0.010641328	0.005491636	0.002130134	0.00671324	0.00671324	0.005699043	0.005699043	0.001283686	0.001283686	0.004346221	0.004346221	0.001006417
3834203772965	383420	3772965	0.000214361	0.000214361	0.000247036	0.000247036	0.007877281	0.00313908	0.01020963	0.01020963	0.00526885	0.002043719	0.006478354	0.006478354	0.005467844	0.005467844	0.001231609	0.001231609	0.004169903	0.004169903	0.001011679
3834303772965	383430	3772965	0.000212232	0.000212232	0.000244583	0.000244583	0.007479289	0.002980481	0.009693798	0.009693798	0.005002647	0.001940462	0.006217409	0.006217409	0.005191586	0.005191586	0.001169384	0.001169384	0.003959223	0.003959223	0.001014613
3834403772965	383440	3772965	0.000210149	0.000210149	0.000242182	0.000242182	0.007097214	0.002828225	0.009198596	0.009198596	0.004747089	0.001841334	0.00597354	0.00597354	0.004926377	0.004926377	0.001109646	0.001109646	0.003756968	0.003756968	0.001016597
3834503772965	383450	3772965	0.000207418	0.000207418	0.000239035	0.000239035	0.006608149	0.002633334	0.008564727	0.008564727	0.00441997	0.001714449	0.005667326	0.005667326	0.004586904	0.004586904	0.001033181	0.001033181	0.003498078	0.003498078	0.00101306
3834603772965	383460	3772965	0.000204177	0.000204177	0.000235301	0.000235301	0.006135624	0.002445034	0.007952294	0.007952294	0.004103914	0.001591855	0.00536956	0.00536956	0.004258911	0.004258911	0.000959302	0.000959302	0.00324794	0.00324794	0.00100426
3834703772965	383470	3772965	0.000200613	0.000200613	0.000231193	0.000231193	0.005714241	0.002277113	0.007406146	0.007406146	0.003822065	0.00148253	0.005100077	0.005100077	0.003966417	0.003966417	0.000893419	0.000893419	0.003024881	0.003024881	0.000991922
3834803772965	383480	3772965	0.000196956	0.000196956	0.000226979	0.000226979	0.005346907	0.002130731	0.006930049	0.006930049	0.003576367	0.001387227	0.004860922	0.004860922	0.00371144	0.00371144	0.000835987	0.000835987	0.002830429	0.002830429	0.000978204
3834903772965	383490	3772965	0.000193207	0.000193207	0.000222658	0.000222658	0.005016388	0.001999021	0.006501669	0.006501669	0.003355295	0.001301475	0.004640711	0.004640711	0.003482017	0.003482017	0.00078431	0.00078431	0.002655466	0.002655466	0.000962674
3835003772965	383500	3772965	0.000188949	0.000188949	0.000217751	0.000217751	0.004704209	0.001874618	0.006097058	0.006097058	0.003146489	0.001220482	0.004426903	0.004426903	0.003265325	0.003265325	0.000735501	0.000735501	0.002490212	0.002490212	0.000943089
3835103772965	383510	3772965	0.000184459	0.000184459	0.000212576	0.000212576	0.004416598	0.001760005	0.005724288	0.005724288	0.002954115	0.00114586	0.004224124	0.004224124	0.003065686	0.003065686	0.000690533	0.000690533	0.002337962	0.002337962	0.000921175
3835203772965	383520	3772965	0.000180154	0.000180154	0.000207615	0.000207615	0.004161789	0.001658464	0.005394034	0.005394034	0.002783682	0.001079754	0.004039132	0.004039132	0.002888815	0.002888815	0.00065069	0.00065069	0.002203077	0.002203077	0.000899951
3835303772965	383530	3772965	0.000177145	0.000177145	0.000204148	0.000204148	0.00396262	0.001579096	0.005135894	0.005135894	0.002650464	0.001028081	0.003890161	0.003890161	0.002750567	0.002750567	0.000619554	0.000619554	0.002097645	0.002097645	0.000886751
3835403772965	383540	3772965	0.000174275	0.000174275	0.00020084	0.00020084	0.003779229	0.001506015	0.004898204	0.004898204	0.0025278	0.000980501	0.003749105	0.003749105	0.00262327	0.00262327	0.000590881	0.000590881	0.002000566	0.002000566	0.000873205
3835503772965	383550	3772965	0.000172516	0.000172516	0.000198813	0.000198813	0.003633347	0.001447881	0.004709129	0.004709129	0.002430225	0.000942653	0.003632862	0.003632862	0.002522009	0.002522009	0.000568072	0.000568072	0.001923342	0.001923342	0.000865613
3835603772965	383560	3772965	0.000171729	0.000171729	0.000197907	0.000197907	0.00351577	0.001401027	0.004556738	0.004556738	0.002351581	0.000912148	0.003535475	0.003535475	0.002440395	0.002440395	0.000549689	0.000549689	0.001861101	0.001861101	0.000862593
3835703772965	383570	3772965	0.000170942	0.000170942	0.000197	0.000197	0.003404766	0.001356792	0.004412869	0.004412869	0.002277335	0.000883349	0.003441111	0.003441111	0.002363345	0.002363345	0.000532334	0.000532334	0.001802341	0.001802341	0.000858797
3835803772965	383580	3772965	0.000170526	0.000170526	0.00019652	0.00019652	0.003306566	0.00131766	0.004285592	0.004285592	0.002211652	0.000857871	0.003354841	0.003354841	0.002295181	0.002295181	0.00051698	0.00051698	0.001750358	0.001750358	0.000856382
3835903772965	383590	3772965	0.000170109	0.000170109	0.000196039	0.000196039	0.00321321	0.001280457	0.004164595	0.004164595	0.002149209	0.00083365	0.003271061	0.003271061	0.00223038	0.00223038	0.000502384	0.000502384	0.001700939	0.001700939	0.000853362
3836003772965	383600	3772965	0.000170294	0.000170294	0.000196253	0.000196253	0.003135909	0.001249653	0.004064406	0.004064406	0.002097505	0.000813595	0.003198577	0.003198577	0.002176723	0.002176723	0.000490298	0.000490298	0.001660019	0.001660019	0.000853448
3836103772965	383610	3772965	0.000171128	0.000171128	0.000197213	0.000197213	0.003079092	0.001227012	0.003990767	0.003990767	0.002059502	0.000798854	0.003140856	0.003140856	0.002137285	0.002137285	0.000481415	0.000481415	0.001629943	0.001629943	0.000858193
3836203772965	383620	3772965	0.000171822	0.000171822	0.000198013	0.000198013	0.003025183	0.001205529	0.003920895	0.003920895	0.002023444	0.000784868	0.00308518	0.00308518	0.002099865	0.002099865	0.000472986	0.000472986	0.001601405	0.001601405	0.000861989
3836303772965	383630	3772965	0.000171452	0.000171452	0.000197586	0.000197586	0.002949058	0.001175194	0.003822232	0.003822232	0.001972527	0.000765118	0.003012873	0.003012873	0.002047025	0.002047025	0.000461084	0.000461084	0.001561108	0.001561108	0.000857417
3836403772965	383640	3772965	0.00017085	0.00017085	0.000196893	0.000196893	0.002871411	0.001144252	0.003721595	0.003721595	0.001920591	0.000744972	0.002939588	0.002939588	0.001993128	0.001993128	0.000448944	0.000448944	0.001520005	0.001520005	0.000850946
3836503772965	383650	3772965	0.000170572	0.000170572	0.000196573	0.000196573	0.002804283	0.001117501	0.003634591	0.003634591	0.001875692	0.000727556	0.002874397	0.002874397	0.001946533	0.001946533	0.000438449	0.000438449	0.00148447	0.00148447	0.000846201
3836603772965	383660	3772965	0.000170757	0.000170757	0.000196786	0.000196786	0.002757363	0.001098804	0.003573779	0.003573779	0.001844308	0.000715383	0.002825214	0.002825214	0.001913964	0.001913964	0.000431113	0.000431113	0.001459633	0.001459633	0.000845511
3836703772965	383670	3772965	0.000170757	0.000170757	0.000196786	0.000196786	0.002712381	0.001080878	0.003515477	0.003515477	0.001814221	0.000703713	0.002778521	0.002778521	0.00188274	0.00188274	0.00042408	0.00042408	0.001435821	0.001435821	0.000843354
3836803772965	383680	3772965	0.000170387	0.000170387	0.00019636	0.00019636	0.002660962	0.001060388	0.003448834	0.003448834	0.001779829	0.000690372	0.002727737	0.002727737	0.001847049	0.001847049	0.00041604	0.00041604	0.001408602	0.001408602	0.000838177
3836903772965	383690	3772965	0.000169832	0.000169832	0.000195719	0.000195719	0.002607883	0.001039236	0.003380039	0.003380039	0.001744326	0.000676601	0.002676509	0.002676509	0.001810205	0.001810205	0.000407741	0.000407741	0.001380504	0.001380504	0.000831448
3837003772965	383700	3772965	0.000169183	0.000169183	0.000194973	0.000194973	0.002555564	0.001018387	0.00331223	0.00331223	0.001709332	0.000663028	0.002626703	0.002626703	0.00177389	0.00177389	0.000399561	0.000399561	0.001352809	0.001352809	0.000823683
3837103772965	383710	3772965	0.000168397	0.000168397	0.000194066	0.000194066	0.002502693	0.000997318	0.003243704	0.003243704	0.001673968	0.00064931	0.002576987	0.002576987	0.00173719	0.00173719	0.000391295	0.000391295	0.001324821	0.001324821	0.000814882
3837203772965	383720	3772965	0.000167517	0.000167517	0.000193052	0.000193052	0.002451205	0.0009768	0.003176971	0.003176971	0.001639529	0.000635952	0.002529049	0.002529049	0.001701451	0.001701451	0.000383245	0.000383245	0.001297565	0.001297565	0.000805651
3837303772965	383730	3772965	0.000166545	0.000166545	0.000191932	0.000191932	0.002389959	0.000952394	0.003097592	0.003097592	0.001598564	0.000620062	0.002472751	0.002472751	0.001658938	0.001658938	0.000373669	0.000373669	0.001265145	0.001265145	0.00079547
3837403772965	383740	3772965	0.000165573	0.000165573	0.000190812	0.000190812	0.0023238	0.00092603	0.003011844	0.003011844	0.001554312	0.000602898	0.002412184	0.002412184	0.001613016	0.001613016	0.000363325	0.000363325	0.001230123	0.001230123	0.000785203
3837503772965	383750	3772965	0.000164601	0.000164601	0.000189692	0.000189692	0.002260825	0.000900934	0.002930222	0.002930222	0.00151219	0.000586559	0.002354285	0.002354285	0.001569302	0.001569302	0.000353479	0.000353479	0.001196786	0.001196786	0.000775195
3837603772965	383760	3772965	0.000163536	0.000163536	0.000188465	0.000188465	0.002219648	0.000884525	0.002876854	0.002876854	0.001484649	0.000575876	0.002316309	0.002316309	0.001540721	0.001540721	0.000347041	0.000347041	0.001174989	0.001174989	0.000765619
3837703772965	383770	3772965	0.000162472	0.000162472	0.000187238	0.000187238	0.002178887	0.000868282	0.002824024	0.002824024	0.001457385	0.000565301	0.00227931	0.00227931	0.001512427	0.001512427	0.000340668	0.000340668	0.001153412	0.001153412	0.000756559
3837803772965	383780	3772965	0.0001615	0.0001615	0.000186117	0.000186117	0.002134043	0.000850412	0.002765902	0.002765902	0.00142739	0.000553666	0.002238221	0.002238221	0.0014813	0.0014813	0.000333657	0.000333657	0.001129673	0.001129673	0.000747069
3837903772965	383790	3772965	0.00016062	0.00016062	0.000185104	0.000185104	0.002085185	0.000830942	0.002702578	0.002702578	0.001394711	0.00054099	0.002193129	0.002193129	0.001447386	0.001447386	0.000326018	0.000326018	0.00110381	0.00110381	0.00073801
3838003772965	383800	3772965	0.000159741	0.000159741	0.00018409	0.00018409	0.002038265	0.000812244	0.002641765	0.002641765	0.001363327	0.000528817	0.002149461	0.002149461	0.001414817	0.001414817	0.000318682	0.000318682	0.001078972	0.001078972	0.000730073
3838103772965	383810	3772965	0.000158907	0.000158907	0.00018313	0.00018313	0.001979095	0.000788665	0.002565077	0.002565077	0.001323751	0.000513466	0.002094319	0.002094319	0.001373746	0.001373746	0.000309431	0.000309431	0.00104765	0.00104765	0.000722653
3838203772965	383820	3772965	0.000158121	0.000158121	0.000182223	0.000182223	0.001921172	0.000765583	0.002490003	0.002490003	0.001285008	0.000498438	0.002039978	0.002039978	0.00133354	0.00133354	0.000300374	0.000300374	0.001016988	0.001016988	0.000715233
3838303772965	383830	3772965	0.00015738	0.00015738	0.00018137	0.00018137	0.001862487	0.000742197	0.002413942	0.002413942	0.001245755	0.000483212	0.001984569	0.001984569	0.001292805	0.001292805	0.000291199	0.000291199	0.000985923	0.000985923	0.000707813
3838403772965	383840	3772965	0.000156639	0.000156639	0.000180516	0.000180516	0.001800134	0.00071735	0.002333127	0.002333127	0.001204049	0.000467035	0.001925158	0.001925158	0.001249524	0.001249524	0.00028145	0.00028145	0.000952916	0.000952916	0.000700652
3838503772965	383850	3772965	0.000155899	0.000155899	0.000179663	0.000179663	0.001741034	0.000693798	0.002256529	0.002256529	0.001164519	0.000451702	0.001868238	0.001868238	0.001208501	0.001208501	0.00027221	0.00027221	0.00092163	0.00092163	0.000693232
3838603772965	383860	3772965	0.000155066	0.000155066	0.000178703	0.000178703	0.001712591	0.000682464	0.002219664	0.002219664	0.001145495	0.000444323	0.001841823	0.001841823	0.001188758	0.001188758	0.000267763	0.000267763	0.000906574	0.000906574	0.000686848
3838703772965	383870	3772965	0.000154232	0.000154232	0.000177742	0.000177742	0.001692591	0.000674494	0.002193743	0.002193743	0.001132118	0.000439134	0.001822968	0.001822968	0.001174875	0.001174875	0.000264636	0.000264636	0.000895987	0.000895987	0.000683224
3838803772965	383880	3772965	0.000153955	0.000153955	0.000177422	0.000177422	0.001669407	0.000665255	0.002163695	0.002163695	0.001116611	0.000433119	0.0018002	0.0018002	0.001158783	0.001158783	0.000261011	0.000261011	0.000883715	0.000883715	0.000680809
3838903772965	383890	3772965	0.000153445	0.000153445	0.000176836	0.000176836	0.001634598	0.000651384	0.002118579	0.002118579	0.001093328	0.000424088	0.001766137	0.001766137	0.001134621	0.001134621	0.000255569	0.000255569	0.000865288	0.000865288	0.00067615
3839003772965	383900	3772965	0.000152983	0.000152983	0.000176302	0.000176302	0.001601588	0.000638229	0.002075795	0.002075795	0.001071248	0.000415523	0.001733229	0.001733229	0.001111707	0.001111707	0.000250408	0.000250408	0.000847814	0.000847814	0.000672957
3839103772965	383910	3772965	0.000151825	0.000151825	0.000174969	0.000174969	0.001547539	0.000616691	0.002005743	0.002005743	0.001035097	0.000401501	0.001682357	0.001682357	0.001074191	0.001074191	0.000241957	0.000241957	0.000819203	0.000819203	0.000663812
3829703772975	382970	3772975	0.000178534	0.000178534	0.000205748	0.000205748	0.004822963	0.001921941	0.006250973	0.006250973	0.003225919	0.001251292	0.007807181	0.007807181	0.003347756	0.003347756	0.000754068	0.000754068	0.002553075	0.002553075	0.000462874
3829803772975	382980	3772975	0.000178997	0.000178997	0.000206282	0.000206282	0.005229537	0.00208396	0.006777927	0.006777927	0.003497863	0.001356776	0.008645335	0.008645335	0.00362997	0.00362997	0.000817636	0.000817636	0.002768298	0.002768298	0.000467792
3829903772975	382990	3772975	0.000179552	0.000179552	0.000206922	0.000206922	0.005597702	0.002230673	0.007255101	0.007255101	0.003744116	0.001452294	0.009365202	0.009365202	0.003885524	0.003885524	0.000875198	0.000875198	0.002963189	0.002963189	0.000473055
3830003772975	383000	3772975	0.000180108	0.000180108	0.000207562	0.000207562	0.00600386	0.002392526	0.007781516	0.007781516	0.004015782	0.00155767	0.01020807	0.01020807	0.004167449	0.004167449	0.000938701	0.000938701	0.003178193	0.003178193	0.000478404
3830103772975	383010	3772975	0.00018057	0.00018057	0.000208095	0.000208095	0.006466489	0.002576882	0.008381123	0.008381123	0.004325218	0.001677696	0.011242333	0.011242333	0.004488573	0.004488573	0.001011033	0.001011033	0.003423089	0.003423089	0.00048358
3830203772975	383020	3772975	0.000180894	0.000180894	0.000208469	0.000208469	0.006950709	0.002769843	0.009008713	0.009008713	0.004649097	0.001803325	0.012332895	0.012332895	0.004824684	0.004824684	0.00108674	0.00108674	0.003679415	0.003679415	0.000488584
3830303772975	383030	3772975	0.000181218	0.000181218	0.000208842	0.000208842	0.007397697	0.002947967	0.009588049	0.009588049	0.004948073	0.001919293	0.013302233	0.013302233	0.005134951	0.005134951	0.001156627	0.001156627	0.003916032	0.003916032	0.000493502
3830403772975	383040	3772975	0.000181681	0.000181681	0.000209375	0.000209375	0.007875758	0.003138474	0.010207657	0.010207657	0.005267832	0.002043324	0.014334629	0.014334629	0.005466787	0.005466787	0.001231371	0.001231371	0.004169097	0.004169097	0.000499196
3830503772975	383050	3772975	0.00018219	0.00018219	0.000209962	0.000209962	0.008388352	0.003342741	0.010872022	0.010872022	0.005610689	0.002176313	0.015450982	0.015450982	0.005822593	0.005822593	0.001311515	0.001311515	0.004440443	0.004440443	0.000505149
3830603772975	383060	3772975	0.0001827	0.0001827	0.000210549	0.000210549	0.008932019	0.003559391	0.01157666	0.01157666	0.005974329	0.002317365	0.016648447	0.016648447	0.006199967	0.006199967	0.001396517	0.001396517	0.004728237	0.004728237	0.000511103
3830703772975	383070	3772975	0.000183116	0.000183116	0.000211029	0.000211029	0.009503782	0.003787238	0.012317714	0.012317714	0.006356763	0.002465706	0.017921332	0.017921332	0.006596844	0.006596844	0.001485912	0.001485912	0.005030905	0.005030905	0.000517056
3830803772975	383080	3772975	0.000183533	0.000183533	0.000211509	0.000211509	0.010103434	0.004026198	0.013094915	0.013094915	0.00675785	0.002621282	0.019265456	0.019265456	0.00701308	0.00701308	0.001579668	0.001579668	0.005348336	0.005348336	0.000523095
3830903772975	383090	3772975	0.000183996	0.000183996	0.000212043	0.000212043	0.01073755	0.004278892	0.013916784	0.013916784	0.007181989	0.0027858	0.02068838	0.02068838	0.007453238	0.007453238	0.001678811	0.001678811	0.00568401	0.00568401	0.000529307
3831003772975	383100	3772975	0.000184459	0.000184459	0.000212576	0.000212576	0.01140087	0.004543223	0.014776504	0.014776504	0.007625662	0.002957895	0.022175339	0.022175339	0.007913667	0.007913667	0.001782521	0.001782521	0.006035144	0.006035144	0.000535778
3831103772975	383110	3772975	0.000184875	0.000184875	0.000213056	0.000213056	0.012085782	0.004816159	0.015664208	0.015664208	0.008083776	0.003135592	0.023704189	0.023704189	0.008389084	0.008389084	0.001889607	0.001889607	0.006397708	0.006397708	0.000542248

			MSite Grubbing / Prep	MMass Grading / Excavation	MMass Grading / Excavation	MDrainage / Utilities Trenching	MFoundations / Concrete Pads	MBuilding / Structure Construction	MAsphalt Paving	MLandscaping or Other Finishing	MWaterside Construction (Piles)	RSSWRestriping South Valley	RSSWRestriping Silver Lake Boulevard	RSSWDemolition	RSSWPlacing Base	RSSWForm	Child Risk				
Unique Identifier	X (UTM)	Y (UTM)	2027	2027	2028	2028	2028	2028	2028	2028	2028	2029	2029	2029	2029	2029	3rd Trimester	0<2	2<16	Total	per million
3833003772965	383300	3772965	0.000844785	0.001405196	0.001405196	0.000675828	0.000320235	0.000868803	0.000564914	0.000387951	0.000416972	0.001581996	0.001063557	0.003048491	0.000277209	0.000602927	3.09536E-08	6.32107E-07	1.0787E-06	1.74175E-06	1.7417493
3833103772965	383310	3772965	0.000856751	0.001425099	0.001425099	0.000685401	0.00032477	0.000881109	0.000572915	0.000393446	0.000422878	0.001531703	0.00112108	0.003194545	0.00029049	0.000631813	3.0957E-08	6.30333E-07	1.0797E-06	1.74095E-06	1.74095188
3833203772965	383320	3772965	0.000866244	0.00144089	0.00144089	0.000692995	0.000328369	0.000890872	0.000579263	0.000397805	0.000427564	0.001464055	0.001164163	0.003298281	0.000299923	0.00065233	3.08823E-08	6.28126E-07	1.0619E-06	1.7209E-06	1.72090011
3833303772965	383330	3772965	0.000872865	0.001451903	0.001451903	0.000698292	0.000330879	0.000897681	0.000583691	0.000400846	0.000430832	0.00138888	0.001195098	0.003366464	0.000306123	0.000665815	3.07181E-08	6.24797E-07	1.0312E-06	1.68676E-06	1.68675758
3833403772965	383340	3772965	0.000877412	0.001459466	0.001459466	0.00070193	0.000332602	0.000902357	0.000586731	0.000402934	0.000433076	0.001320022	0.001222371	0.003422766	0.000311243	0.000676951	3.05009E-08	6.20349E-07	9.986E-07	1.64945E-06	1.64945301
3833503772965	383350	3772965	0.000880045	0.001463845	0.001463845	0.000704036	0.0003336	0.000905065	0.000588492	0.000404143	0.000434375	0.001256683	0.001244672	0.003464443	0.000315033	0.000685194	3.02494E-08	6.15189E-07	9.6408E-07	1.60951E-06	1.60951347
3833603772965	383360	3772965	0.000880763	0.001465039	0.001465039	0.00070461	0.000333872	0.000905803	0.000588972	0.000404473	0.00043473	0.001198539	0.001260839	0.003489578	0.000317319	0.000690165	2.99703E-08	6.09416E-07	9.282E-07	1.56759E-06	1.56759068
3833703772965	383370	3772965	0.000887942	0.001476982	0.001476982	0.000710354	0.000336594	0.000913187	0.000593773	0.00040777	0.000438273	0.001158842	0.001287487	0.003543868	0.000322255	0.000700902	2.98666E-08	6.0674E-07	9.0406E-07	1.54067E-06	1.54067044
3833803772965	383380	3772965	0.000902221	0.001500733	0.001500733	0.000721777	0.000342007	0.000927872	0.000603221	0.000414327	0.000445321	0.001136558	0.001326282	0.003632524	0.000330317	0.000718436	2.99455E-08	6.07215E-07	8.9223E-07	1.52939E-06	1.52939497
3833903772965	383390	3772965	0.000914666	0.001521433	0.001521433	0.000731733	0.000346724	0.0094067	0.000611643	0.000420042	0.000451464	0.00111637	0.001357902	0.003704546	0.000336866	0.000732681	2.99918E-08	6.06958E-07	8.7939E-07	1.51634E-06	1.51634008
3834003772965	383400	3772965	0.000923441	0.001536029	0.001536029	0.000738752	0.000350051	0.000949694	0.000617511	0.000424072	0.000455795	0.001092935	0.001374546	0.0037401	0.000340099	0.000739713	2.9953E-08	6.05264E-07	8.6099E-07	1.4962E-06	1.49620386
3834103772965	383410	3772965	0.00093054	0.001547838	0.001547838	0.000744432	0.000352742	0.000956996	0.000622259	0.000427332	0.000459299	0.001070415	0.001382317	0.003755637	0.000341512	0.000742786	2.98781E-08	6.02886E-07	8.4142E-07	1.47418E-06	1.47418144
3834203772965	383420	3772965	0.000935406	0.001555933	0.001555933	0.000748325	0.000354586	0.000962	0.000625513	0.000429567	0.000461701	0.001045445	0.001377107	0.003740648	0.000340149	0.000739821	2.9742E-08	5.99599E-07	8.1802E-07	1.44736E-06	1.44736428
3834303772965	383430	3772965	0.000938119	0.001560444	0.001560444	0.000750495	0.000355615	0.00096479	0.00062732	0.000430812	0.00046304	0.00101475	0.001354985	0.003685078	0.000335096	0.000728831	2.95535E-08	5.95904E-07	7.8837E-07	1.41383E-06	1.41382731
3834403772965	383440	3772965	0.000939953	0.001563496	0.001563496	0.000751963	0.00035631	0.000966677	0.000628553	0.000431655	0.000463945	0.000985442	0.001327831	0.00361854	0.000329046	0.000715671	2.93496E-08	5.91989E-07	7.5942E-07	1.38076E-06	1.38076003
3834503772965	383450	3772965	0.000936683	0.001558056	0.001558056	0.000749346	0.00035507	0.000963313	0.000626366	0.000430153	0.000462331	0.000944505	0.001275428	0.003488115	0.000317186	0.000689875	2.90063E-08	5.86353E-07	7.1961E-07	1.33497E-06	1.334966
3834603772965	383460	3772965	0.000928546	0.001544521	0.001544521	0.000742837	0.000351986	0.000954945	0.000620925	0.000426416	0.000458315	0.000903538	0.001216327	0.003339959	0.000303713	0.000660573	2.85656E-08	5.78791E-07	6.7967E-07	1.28702E-06	1.28702393
3834703772965	383470	3772965	0.000917139	0.001525546	0.001525546	0.000733711	0.000347662	0.000943213	0.000613297	0.000421178	0.000452684	0.000866025	0.001158476	0.003194545	0.00029049	0.000631813	2.80885E-08	5.70278E-07	6.4308E-07	1.24145E-06	1.24144524
3834803772965	383480	3772965	0.000904455	0.001504449	0.001504449	0.000723564	0.000342854	0.000930169	0.000604815	0.000415353	0.000446424	0.000832555	0.001104823	0.003059276	0.00027819	0.00060506	2.7607E-08	5.61425E-07	6.1054E-07	1.19957E-06	1.19957377
3834903772965	383490	3772965	0.000890096	0.001480564	0.001480564	0.000712077	0.00033741	0.000915402	0.000595213	0.000408759	0.000439337	0.000801505	0.001053463	0.002929033	0.000266346	0.000579301	2.7105E-08	5.52015E-07	5.8056E-07	1.15968E-06	1.15967993
3835003772965	383500	3772965	0.000871988	0.001450443	0.001450443	0.00069759	0.000330546	0.000896779	0.000583104	0.000400443	0.000430399	0.000770869	0.001001389	0.002795501	0.000254204	0.000552891	2.65398E-08	5.41226E-07	5.5129E-07	1.11906E-06	1.11905627
3835103772965	383510	3772965	0.000851726	0.00141674	0.00141674	0.00068138	0.000322865	0.00087594	0.000569555	0.000391138	0.000420398	0.000741649	0.000950922	0.002664893	0.000242327	0.000527059	2.59424E-08	5.29625E-07	5.2362E-07	1.07919E-06	1.07918651
3835203772965	383520	3772965	0.000832102	0.001384098	0.001384098	0.000665681	0.000315426	0.000855759	0.000556432	0.000382126	0.000410712	0.000715086	0.000904921	0.00254507	0.000231431	0.000503361	2.5361E-08	5.18207E-07	4.9871E-07	1.04228E-06	1.04227976
3835303772965	383530	3772965	0.000819897	0.001363796	0.001363796	0.000655917	0.0003108	0.000843207	0.00054827	0.000376521	0.000404687	0.000694278	0.000869758	0.002453763	0.00022312	0.000485303	2.49333E-08	5.09951E-07	4.7948E-07	1.01436E-06	1.01436108
3835403772965	383540	3772965	0.000807372	0.001342964	0.001342964	0.000645898	0.000306052	0.000830326	0.000539895	0.00037077	0.000398506	0.000674444	0.000836292	0.002365839	0.000215133	0.000467913	2.45089E-08	5.01747E-07	4.6142E-07	9.87679E-07	0.98767893
3835503772965	383550	3772965	0.000800352	0.001331287	0.001331287	0.000640282	0.000303391	0.000823107	0.000535201	0.000367546	0.000395041	0.000658594	0.000810359	0.002297838	0.00020895	0.000454464	2.42106E-08	4.96222E-07	4.4727E-07	9.677E-07	0.96769992
3835603772965	383560	3772965	0.00079756	0.001326643	0.001326643	0.000638048	0.000302333	0.000820235	0.000533334	0.000366264	0.000393663	0.000645844	0.000790291	0.002245193	0.000204163	0.000444052	2.40156E-08	4.92856E-07	4.3611E-07	9.52979E-07	0.95297895
3835703772965	383570	3772965	0.00079405	0.001320804	0.001320804	0.00063524	0.000301002	0.000816626	0.000530987	0.000364652	0.00039193	0.000633418	0.000770938	0.002193919	0.0001995	0.000433911	2.38229E-08	4.89532E-07	4.2543E-07	9.38782E-07	0.93878165
3835803772965	383580	3772965	0.000791817	0.001317089	0.001317089	0.000633453	0.000300156	0.000814328	0.000529493	0.000363626	0.000390828	0.00062235	0.000754235	0.002149591	0.000195469	0.00042514	2.36691E-08	4.86973E-07	4.1607E-07	9.26712E-07	0.92671206
3835903772965	383590	3772965	0.000789025	0.001312445	0.001312445	0.00063122	0.000299097	0.000811457	0.000527626	0.000362344	0.00038945	0.000611577	0.000738276	0.002106908	0.000191588	0.000416702	2.35179E-08	4.84407E-07	4.0711E-07	9.1503E-07	0.91503019
3836003772965	383600	3772965	0.000789105	0.001312578	0.001312578	0.000631284	0.000299127	0.000811539	0.00052768	0.00036238	0.000389489	0.0006029	0.000726366	0.002075284	0.000188712	0.000410447	2.34403E-08	4.83313E-07	4.0006E-07	9.06816E-07	0.90681637
3836103772965	383610	3772965	0.000793492	0.001319876	0.001319876	0.000634794	0.000300791	0.000816051	0.000530614	0.000364395	0.000391654	0.000597174	0.000720173	0.002059655	0.000187291	0.000407356	2.34686E-08	4.84254E-07	3.956E-07	9.03326E-07	0.90332579
3836203772965	383620	3772965	0.000797002	0.001325714	0.001325714	0.000637602	0.000302121	0.000819661	0.000532961	0.000366007	0.000393387	0.000591861	0.000714606	0.00204558	0.000186011	0.000404572	2.34937E-08	4.84995E-07	3.9144E-07	8.99924E-07	0.89992413
3836303772965	383630	3772965	0.000792774	0.001318681	0.001318681	0.000634219	0.000300518	0.000815313	0.000530133	0.000364066	0.0003913	0.00058283	0.000702011	0.002011671	0.000182928	0.000397866	2.3365E-08	4.82574E-07	3.8414E-07	8.90084E-07	0.89008379
3836403772965	383640	3772965	0.000786791	0.00130873	0.00130873	0.000629433	0.000298251	0.0080916	0.000526133	0.000361318	0.000388347	0.000573267	0.000688524	0.00197502	0.000179595	0.000390617	2.32137E-08	4.79687E-07	3.765E-07	8.79405E-07	0.87940455
3836503772965	383650	3772965	0.000782404	0.001301432	0.001301432	0.000625923	0.000296587	0.000804648	0.000523199	0.000359303	0.000386181	0.000565209	0.000677716	0.001946047	0.00017696	0.000384887	2.31051E-08	4.77571E-07	3.7014E-07	8.70816E-07	0.87081638
3836603772965	383660	3772965	0.000781766	0.00130037	0.00130037	0.000625412	0.000296345	0.000803991	0.000522772	0.00035901	0.000385866	0.000560398	0.000672475	0.001932703	0.000175747	0.000382248	2.3095E-08	4.77232E-07	3.6635E-07	8.66677E-07	0.86667653
3836703772965	383670	3772965	0.000779771	0.001297053	0.001297053	0.000623817	0.000295589	0.00080194	0.000521438	0.000358094	0.000384882	0.000555765	0.000667056	0.001918811	0.000174484	0.0003795	2.30729E-08	4.76501E-07	3.6263E-07	8.62207E-07	0.86220741
3836803772965	383680	3772965	0.000774985	0.001289091	0.001289091	0.000619988	0.000293775	0.000797018	0.000518238	0.000355896	0.00038252	0.000549891	0.000659137	0.001897881	0.00017258	0.000375361	2.30016E-08	4.74781E-07	3.5791E-07	8.55689E-07	0.85568853
3836903772965	383690	3772965	0.000768763	0.001278741	0.001278741	0.00061501	0.000291416	0.000790619	0.000514077	0.000353039	0.000379449	0.000543604	0.000650145	0.001873843	0.000170395	0.000370607	2.29077E-08	4.7263E-07	3.5281E-07	8.48348E-07	0.84834781
3837003772965	383700	3772965	0.000761583	0.001266799	0.001266799	0.000609267	0.000288695	0.000783235	0.000509276	0.000349742	0.000375905	0.000537347	0.000640826	0.001848708	0.000168109	0.000365635	2.28063E-08	4.70265E-07	3.4768E-07	8.40747E-07	0.84074698
3837103772965	383710	3772965	0.000753446	0.001253265	0.001253265	0.000602757	0.000285611	0.000774867	0.000503835	0.000346005	0.000371889	0.000530825	0.000630911	0.001821837	0.000165666	0.000360321	2.26951E-08	4.67698E-07	3.4232E-07	8.32716E-07	0.83271593
3837203772965	383720	3772965	0.000744911	0.001239067	0.001239067	0.000595929	0.000282375	0.000766089	0.000498127	0.000342085	0.000367676	0.00052439	0.000620877	0.001794601	0.000163189	0.000354934	2.25832E-08	4.65106E-07	3.3703E-07	8.24723E-07	0.82472267
3837303772965	383730	3772965	0.000735498	0.001223409	0.001223409	0.000588398	0.000278807	0.000756408	0.000491832	0.000337763	0.000363029	0.000516038	0.000608432	0.001760326	0.000160072	0.000348155	2.24267E-08	4.61873E-07	3.3051E-07	8.14813E-07	0.81481323
3837403772965	383740	3772965	0.000726005	0.001207619	0.001207619	0.000580804	0.000275208	0.000746646	0.000485484	0.000333403	0.000358344	0.000506622	0.000594855	0.001722762	0.000156656	0.000340726	2.22453E-08	4.583E-07	3.2337E-07	8.03911E-07	0.8039109
3837503772965	383750	3772965	0.000716751	0.001192227	0.001192227	0.00057401	0.0002717	0.000737129	0.000479297	0.000329154	0.000353777	0.000497561	0.000581903	0.001686934	0.000153398	0.00033364	2.20669E-08	4.54758E-07	3.1653E-07	7.93359E-07	0.79335913
3837603772965	383760	3772965	0.000707897	0.001177498	0.001177498	0.000566317	0.000268344	0.000728022	0.000473375	0.000325087	0.000349406	0.000492367	0.000573864	0.001664724	0.000151379	0.000329247	2.19802E-08	4.52549E-07	3.1216E-07	7.86686E-07	0.78668643
3837703772965	383770	3772965	0.000699521	0.001163566	0.001163566	0.000559616	0.000265169	0.000719408	0.000467774	0.000321241	0.000345272	0.000487172	0.000565974	0.001642971	0.000149401	0.000324945	2.18942E-08	4.50414E-07	3.0786E-07	7.80172E-07	0.78017151
3837803772965	383780	3772965	0.000690746	0.00114897	0.00114897	0.000552597	0.000261842	0.000710384	0.000461906	0.000317211	0.000340941	0.000481003	0.000557429	0.001619116	0.000147231	0.000320227	2.17829E-08	4.47953E-07	3.0308E-07	7.72812E-07	0.77281168
3837903772965	383790	3772965	0.00068237	0.001135037	0.001135037	0.00054586	0.000258667	0.00070177	0.000456305	0.000313365	0.000336806	0.00047392	0.00054808	0.001593159	0.000144871	0.000315093	2.16487E-08	4.4521E-07	2.9782E-07	7.64674E-07	0.76467374
3838003772965	383800	3772965	0.000675031	0.00112283	0.00112283	0.00054024	0.000255885	0.000694222	0.000451398	0.000309994	0.000333184	0.000466984	0.000539267	0.001568848	0.00014266	0.000310285	2.15213E-08	4.42687E-07	2.9283E-07	7.57036E-07	0.75703591
3838103772965	383810	3772965	0.00066817	0.001111418	0.001111418	0.000534536	0.000253285	0.000687167	0.00044681	0.000306844	0.000329798	0.000457657	0.000526702	0.001533933	0.000139486	0.00030338	2.13323E-08	4.39168E-07	2.8625E-07	7.46748E-07	0.74674828
3838203772965	383820	3772965	0.00066131	0.001100007	0.001100007	0.000529048	0.000250684	0.000680111	0.000442222	0.000303693	0.000326412	0.000448331	0.000514167	0.001498928	0.000136302	0.000296456	2.11381E-08	4.35545E-07	2.7974E-07	7.36419E-07	0.73641949
3838303772965	383830	3772965	0.000654449	0.001088596	0.001088596	0.00052356	0.000248083	0.000673056	0.000437635	0.000300543	0.000323025	0.00043865	0.000501037	0.001462186	0.000132961	0.000289189	2.0925E-08	4.31613E-07	2.7304E-07	7.25577E-07	0.72557742
3838403772965	383840	3772965	0.000647828	0.001077582	0.001077582	0.000518263	0.000245574	0.000666246	0.000433207	0.000297502	0.000319757	0.000427995	0.000486567	0.001421605	0.000129271	0.000281163	2.06778E-08	4.27151E-07	2.6583E-07	7.13659E-07	0.71365852
3838503772965	383850	3772965	0.000640968	0.001066171	0.001066171	0.00051274	0.000242973	0.000659191	0.00042862	0.000294352	0.000316371	0.000417694	0.0004729	0.00138331	0.000125789	0.000273589	2.04278E-08	4.22644E-07	2.5895E-07	7.02022E-07	0.70202178
3838603772965	383860	3772965	0.000635065	0.001056352	0.001056352	0.000508052	0.000240735	0.0006531 2	0.000424672	0.000291641	0.000313457	0.00041368	0.000468136	0.001369965	0.000124575	0.00027095	2.03675E-08	4.2122E-07	2.5593E-07	6.97519E-07	0.69751946
3838703772965	383870	3772965	0.000631714	0.001050779	0.001050779	0.000505372	0.000239465	0.000649674	0.000422432	0.000290102	0.000311804	0.000411142	0.000466856	0.001366949	0.000124301	0.000270354	2.0356E-08	4.20916E-07	2.5431E-07	6.95585E-07	0.69558521
3838803772965	383880	3772965	0.000629481	0.001047063	0.001047063	0.000503585	0.000238619	0.000647377	0.000420938	0.000289076	0.000310701	0.000407807	0.000465635	0.001362105	0.000123861	0.000269396	2.03176E-08	4.20394E-07	2.5252E-07	6.93229E-07	0.69322927
3838903772965	383890	3772965	0.000625173	0.001039898	0.001039898	0.000500138	0.000236986	0.000642947	0.000418058	0.000287098	0.000308575	0.000401963	0.000462598	0.001350223	0.00012278	0.000267046	2.01925E-08	4.18199E-07	2.4891E-07	6.87303E-07	0.68730348
3839003772965	383900	3772965	0.000622222	0.001034988	0.001034988	0.000497777	0.000235867	0.000639912	0.00041684	0.000285743	0.000307118	0.000396325	0.000458639	0.001345379	0.00012234	0.000266088	2.00776E-08	4.16414E-07	2.4584E-07	6.82334E-07	0.68233395
3839103772965	383910	3772965	0.000613766	0.001020923	0.001020923	0.000491013	0.000232661	0.000631215	0.000410429	0.00028186	0.000302945	0.000386645	0.000439524	0.001287707	0.00011709 5	0.000254681	1.98201E-08	4.11162E-07	2.3845E-07	6.69428E-07	0.66942812
3829703772975	382970	3772975	0.000427977	0.000711886	0.000711886	0.000342381	0.000162234	0.000440144	0.000286191	0.0001965 4	0.000211242	0.000195661	0.000331652	0.000997336	9.06909E-05	0.000197252	2.34828E-08	4.97073E-07	5.2356E-07	1.04412E-06	1.04412005
3829803772975	382980	3772975	0.000432524	0.00071945	0.00071945	0.000346019	0.000163958	0.000444821	0.000289232	0.000198628	0.000213487	0.000393735	0.000340346	0.001022927	9.3018E-05	0.000202313	2.20551E-08	4.79631E-07	5.5734E-07	1.05903E-06	1.05902594
3829903772975	382990	3772975	0.00043739	0.000727544	0.000727544	0.000349912	0.000165802	0.000449825	0.000292486	0.000200863	0.000215888	0.003591042	0.000349576	0.001050072	9.54865E-05	0.000207682	2.19995E-08	4.80281E-07	5.8855E-07	1.09083E-06	1.09082686
3830003772975	383000	3772975	0.000442336	0.000735771	0.000735771	0.00035369	0.000167677	0.000454911	0.000295793	0.000203134	0.00021833	0.003770817	0.000359223	0.001078223	9.80463E-05	0.00021325	2.22215E-08	4.83637E-07	6.2299E-07	1.12885E-06	1.12885216
3830103772975	383010	3772975	0.000447122	0.000743732	0.000743732	0.000357698	0.000169491	0.000459834	0.000298994	0.000205332	0.000220692	0.003929932	0.000369138	0.001107196	0.00010681	0.00021898	2.24265E-08	4.86634E-07	6.6211E-07	1.17117E-06	1.17116796
3830203772975	383020	3772975	0.000451749	0.000751428	0.000751428	0.000361399	0.000171245	0.000464592	0.000302087	0.000207457	0.000222976	0.004072813	0.000379172	0.001136443	0.00010334	0.000224764	2.2574E-08	4.88846E-07	7.0274E-07	1.21416E-06	1.2141597
3830303772975	383030	3772975	0.000456296	0.000758992	0.000758992	0.000365037	0.000172969	0.000469268	0.000305128	0.000209545	0.00022522	0.004199668	0.000389563	0.001166696	0.000106091	0.000230748	2.27125E-08	4.9088E-07	7.4043E-07	1.25402E-06	1.25402311
3830403772975	383040	3772975	0.000461561	0.000767749	0.000767749	0.000369249	0.000174965	0.000474683	0.000308649	0.000211963	0.000227819	0.004326582	0.000401234	0.001200513	0.000109167	0.000237436	2.28708E-08	4.93402E-07	7.81E-07	1.29727E-06	1.29727058
3830503772975	383050	3772975	0.000467065	0.000776905	0.000776905	0.000373652	0.000177051	0.000480344	0.00031233	0.00021449	0.000230536	0.004444612	0.00041371	0.001236707	0.000112458	0.000244595	2.30333E-08	4.96001E-07	8.2443E-07	1.34346E-06	1.34346287
3830603772975	383060	3772975	0.000472569	0.00078606	0.00078606	0.000378055	0.000179138	0.000486005	0.00031601	0.000217018	0.000233252	0.004546881	0.00042681	0.001274637	0.000115907	0.000252096	2.31923E-08	4.98495E-07	8.7034E-07	1.39203E-06	1.39203107
3830703772975	383070	3772975	0.000478074	0.000795216	0.000795216	0.000382459	0.000181224	0.000491665	0.000319691	0.000219546	0.000235969	0.004629463	0.000440506	0.001314121	0.000119497	0.000259905	2.33487E-08	5.00912E-07	9.1847E-07	1.44274E-06	1.44273548
3830803772975	383080	3772975	0.000483658	0.000804504	0.000804504	0.000386926	0.000183341	0.000497408	0.000323425	0.00022211	0.000238725	0.004691592	0.000454917	0.001355616	0.000123271	0.000268112	2.35025E-08	5.03269E-07	9.6881E-07	1.49559E-06	1.49558521
3830903772975	383090	3772975	0.000489401	0.000814058	0.000814058	0.000391521	0.000185518	0.000503315	0.000327266	0.000224748	0.00024156	0.004737015	0.00047037	0.001399944	0.000127301	0.000276879	2.36592E-08	5.05672E-07	1.0219E-06	1.55127E-06	1.55127318
3831003772975	383100	3772975	0.000495384	0.00082401	0.00082401	0.000396307	0.000187786	0.000509468	0.000331267	0.000227495	0.000244513	0.004762073	0.000486775	0.001446923	0.000131573	0.000286171	2.38174E-08	5.08106E-07	1.0774E-06	1.60928E-06	1.60928269
3831103772975	383110	3772975	0.000501367	0.000833962	0.000833962	0.000401094	0.000190054	0.000515621	0.000335268	0.000230243	0.000247466	0.00476408	0.000504133	0.001496552	0.000136086	0.000295986	2.39759E-08	5.10525E-07	1.1344E-06	1.66889E-06	1.66889067

			EGIODemolition	EGIOSite Grubbing / Prep	EGIOMass Grading / Excavation	EGIOMass Grading / Excavation	EGIODrainage / Utilities Trenching	EGIODrainage / Utilities Trenching	EGIOFoundations / Concrete Pads	EGIOFoundations / Concrete Pads	EGIOBuilding / Structure Construction	EGIOBuilding / Structure Construction	EGIOAsphalt Paving	EGIOArchitectural Coating	EGIOLandscaping or Other Finishing	EGIOWaterside Construction (Piles)	HIWaterside Construction (Landscaping)	HIWaterside Construction (Landscaping)	KMDemolition	KMSite Grubbing / Prep	KMMass Grading / Excavation
Unique Identifier	X (UTM)	Y (UTM)	2025	2025	2025	2026	2026	2027	2026	2027	2026	2027	2027	2027	2027	2027	2025	2026	2025	2025	2025
3831203772975	383120	3772975	0.000455368	0.00042104	0.000700342	0.000700342	0.000336829	0.000336829	0.000159603	0.000159603	0.000433007	0.000433007	0.00028155	5.7108E-05	0.000193353	0.000207817	0.000775746	0.000775746	0.000456058	0.000421675	0.000701404
3831303772975	383130	3772975	0.000455454	0.00042112	0.000700475	0.000700475	0.000336893	0.000336893	0.000159633	0.000159633	0.000433089	0.000433089	0.000281603	5.71188E-05	0.000193389	0.000207856	0.00078245	0.00078245	0.000460027	0.000425344	0.000707507
3831403772975	383140	3772975	0.000455627	0.00042128	0.00070074	0.00070074	0.000337021	0.000337021	0.000159694	0.000159694	0.000433253	0.000433253	0.00028171	5.71405E-05	0.000193463	0.000207935	0.000789154	0.000789154	0.000464082	0.000429094	0.000713744
3831503772975	383150	3772975	0.000455713	0.00042136	0.000700873	0.000700873	0.000337085	0.000337085	0.000159724	0.000159724	0.000433335	0.000433335	0.000281763	5.71513E-05	0.000193499	0.000207974	0.000795958	0.000795958	0.000468223	0.000432923	0.000720113
3831603772975	383160	3772975	0.000455713	0.00042136	0.000700873	0.000700873	0.000337085	0.000337085	0.000159724	0.000159724	0.000433335	0.000433335	0.000281763	5.71513E-05	0.000193499	0.000207974	0.000802662	0.000802662	0.000472364	0.000436752	0.000726482
3831703772975	383170	3772975	0.000455886	0.00042152	0.000701138	0.000701138	0.000337212	0.000337212	0.000159785	0.000159785	0.000433499	0.000433499	0.00028187	5.71729E-05	0.000193572	0.000208053	0.000809566	0.000809566	0.000476764	0.00044082	0.000733249
3831803772975	383180	3772975	0.000455972	0.00042159	0.000701271	0.000701271	0.000337276	0.000337276	0.000159815	0.000159815	0.000433581	0.000433581	0.000281923	5.71838E-05	0.000193609	0.000208092	0.000816269	0.000481165	0.000444888	0.000740017	
3831903772975	383190	3772975	0.000456144	0.00042175	0.000701536	0.000701536	0.000337404	0.000337404	0.000159875	0.000159875	0.000433745	0.000433745	0.00028203	5.72054E-05	0.000193682	0.000208171	0.000822873	0.000822873	0.000485737	0.000449116	0.000747049
3832003772975	383200	3772975	0.000456403	0.00042199	0.000701934	0.000701934	0.000337595	0.000337595	0.000159966	0.000159966	0.000433991	0.000433991	0.00028219	5.72379E-05	0.000193792	0.000208289	0.000829277	0.000490569	0.000453584	0.00075448	
3832103772975	383210	3772975	0.000456403	0.00042199	0.000701934	0.000701934	0.000337595	0.000337595	0.000159966	0.000159966	0.000433991	0.000433991	0.00028219	5.72379E-05	0.000193792	0.000208289	0.000830378	0.000830378	0.000495314	0.000457971	0.000761778
3832203772975	383220	3772975	0.000455799	0.00042144	0.000701006	0.000701006	0.000337148	0.000337148	0.000159754	0.000159754	0.000433417	0.000433417	0.000281817	5.71621E-05	0.000193536	0.000208014	0.000836681	0.000836681	0.000499887	0.000462199	0.000768811
3832303772975	383230	3772975	0.00045752	0.00042303	0.000703659	0.000703659	0.000338425	0.000338425	0.000160359	0.000160359	0.000435058	0.000435058	0.000282884	5.73785E-05	0.000194268	0.000208801	0.000960652	0.000960652	0.000505581	0.000467464	0.000777568
3832403772975	383240	3772975	0.000460199	0.0004255	0.000707773	0.000707773	0.000340403	0.000340403	0.000161297	0.000161297	0.000437601	0.000437601	0.000284537	5.77139E-05	0.000195404	0.000210022	0.00100858	0.00100858	0.000516797	0.000477834	0.000794818
3832503772975	383250	3772975	0.000466239	0.00043109	0.000717061	0.000717061	0.00034487	0.00034487	0.000163413	0.000163413	0.000443344	0.000443344	0.000288271	5.84713E-05	0.000197968	0.000212778	0.001048903	0.001048903	0.000533621	0.00049339	0.000820693
3832603772975	383260	3772975	0.000479267	0.00044313	0.000737098	0.000737098	0.000354507	0.000354507	0.000167979	0.000167979	0.000455732	0.000455732	0.000296326	6.01052E-05	0.0002035	0.000218723	0.001065113	0.001065113	0.000580038	0.000536307	0.00089208
3832703772975	383270	3772975	0.000484788	0.00044824	0.00074559	0.00074559	0.000358591	0.000358591	0.000169915	0.000169915	0.000460982	0.000460982	0.00029974	6.07976E-05	0.000205845	0.000221243	0.00106091	0.00106091	0.000618689	0.000572045	0.000951526
3832803772975	383280	3772975	0.000484874	0.00044832	0.000745722	0.000745722	0.000358655	0.000358655	0.000169945	0.000169945	0.000461064	0.000461064	0.000299794	6.08085E-05	0.000205881	0.000221283	0.001040999	0.001040999	0.000659326	0.000609618	0.001014023
3832903772975	383290	3772975	0.000479267	0.00044313	0.000737098	0.000737098	0.000354507	0.000354507	0.000167979	0.000167979	0.000455732	0.000455732	0.000296326	6.01052E-05	0.0002035	0.000218723	0.001016885	0.001016885	0.000689177	0.000637219	0.001059934
3833003772975	383300	3772975	0.00047391	0.00043819	0.000728871	0.000728871	0.00035055	0.00035055	0.000166105	0.000166105	0.000450645	0.000450645	0.00029301	5.94343E-05	0.000201229	0.000216282	0.001017685	0.001017685	0.000691938	0.000639771	0.00106418
3833103772975	383310	3772975	0.000468741	0.0004334	0.000720909	0.000720909	0.000346721	0.000346721	0.00016429	0.00016429	0.000445723	0.000445723	0.000289818	5.87851E-05	0.000199031	0.00021392	0.001017685	0.001017685	0.000694354	0.000642005	0.001067896
3833203772975	383320	3772975	0.000463047	0.00042814	0.000712152	0.000712152	0.000342509	0.000342509	0.000162295	0.000162295	0.000440308	0.000440308	0.000286298	5.8071E-05	0.000196613	0.000211321	0.001010381	0.001010381	0.000702119	0.000649184	0.001079838
3833303772975	383330	3772975	0.000456576	0.00042215	0.0007022	0.0007022	0.000337723	0.000337723	0.000160027	0.000160027	0.000434155	0.000434155	0.000282297	5.72595E-05	0.000193865	0.000208368	0.000997474	0.000997474	0.000712472	0.000658757	0.001095761
3833403772975	383340	3772975	0.000449846	0.00041593	0.00069185	0.00069185	0.000332745	0.000332745	0.000157668	0.000157668	0.000427756	0.000427756	0.000278136	5.64155E-05	0.000191008	0.000205297	0.000983966	0.000983966	0.000720582	0.000666256	0.001108234
3833503772975	383350	3772975	0.000443289	0.00040987	0.000681765	0.000681765	0.000327895	0.000327895	0.00015537	0.00015537	0.000421521	0.000421521	0.00027408	5.55932E-05	0.000188224	0.000202304	0.000971659	0.000971659	0.000725759	0.00067104	0.001116195
3833603772975	383360	3772975	0.000436732	0.00040381	0.000671681	0.000671681	0.000323045	0.000323045	0.000153072	0.000153072	0.000415286	0.000415286	0.000270028	5.47709E-05	0.00018544	0.000199312	0.000959152	0.000959152	0.000728261	0.000673355	0.001120043
3833703772975	383370	3772975	0.000432763	0.00040014	0.000665577	0.000665577	0.000320109	0.000320109	0.00015168	0.00015168	0.000411512	0.000411512	0.000267574	5.42732E-05	0.000183755	0.000197501	0.00095665	0.00095665	0.000728088	0.000673196	0.001119778
3833803772975	383380	3772975	0.000431469	0.00039894	0.000663587	0.000663587	0.000319152	0.000319152	0.000151227	0.000151227	0.000410282	0.000410282	0.000266774	5.41109E-05	0.000183205	0.00019691	0.000965455	0.000965455	0.000724292	0.000669686	0.001113939
3833903772975	383390	3772975	0.00042983	0.00039742	0.000661066	0.000661066	0.000317939	0.000317939	0.000150652	0.000150652	0.000408723	0.000408723	0.00026576	5.39053E-05	0.000182509	0.000196162	0.00097376	0.00097376	0.000716872	0.000662825	0.001102528
3834003772975	383400	3772975	0.000427328	0.00039511	0.000657218	0.000657218	0.00031608	0.00031608	0.000149775	0.000149775	0.000406344	0.000406344	0.000264213	5.35915E-05	0.000181447	0.00019502	0.000977762	0.000977762	0.0007099	0.000656444	0.001091913
3834103772975	383410	3772975	0.000424567	0.00039256	0.000652972	0.000652972	0.000314046	0.000314046	0.000148808	0.000148808	0.000403719	0.000403719	0.000262506	5.32453E-05	0.000180274	0.00019376	0.000980564	0.000980564	0.00070255	0.000649583	0.001080501
3834203772975	383420	3772975	0.000421375	0.00038961	0.000648062	0.000648062	0.000311685	0.000311685	0.000147689	0.000147689	0.000400683	0.000400683	0.000260532	5.28449E-05	0.000178919	0.000192303	0.000977762	0.000977762	0.000697805	0.000645196	0.001073203
3834303772975	383430	3772975	0.000417406	0.00038594	0.000641958	0.000641958	0.00030875	0.00030875	0.000146298	0.000146298	0.000396909	0.000396909	0.000258079	5.23472E-05	0.000177234	0.000190492	0.000965255	0.000965255	0.000699531	0.000646791	0.001075857
3834403772975	383440	3772975	0.000413437	0.00038227	0.000635854	0.000635854	0.000305814	0.000305814	0.000144907	0.000144907	0.000393135	0.000393135	0.000255625	5.18495E-05	0.000175549	0.000188681	0.000952248	0.000952248	0.000700393	0.000647589	0.001077184
3834503772975	383450	3772975	0.000408347	0.00037756	0.000628026	0.000628026	0.000302049	0.000302049	0.000143123	0.000143123	0.000388295	0.000388295	0.00025247	5.12111E-05	0.000173387	0.000186358	0.000930635	0.000930635	0.00070488	0.000651737	0.001084084
3834603772975	383460	3772975	0.00040248	0.00037214	0.000619003	0.000619003	0.00029709	0.00029709	0.00014066	0.00014066	0.00038271 6	0.00038271 6	0.0024885	5.04754E-05	0.000170896	0.00018368	0.000906521	0.000906521	0.00070695	0.000653652	0.001087269
3834703772975	383470	3772975	0.000396355	0.00036647	0.000609582	0.000609582	0.00029378	0.00029378	0.000138919	0.000138919	0.00037689 1	0.00037689 1	0.00245063	4.97071E-05	0.000168295	0.000180885	0.000883608	0.000883608	0.00070419	0.000651099	0.001083023
3834803772975	383480	3772975	0.000390833	0.00036137	0.000601089	0.000601089	0.000289094	0.000289094	0.000136984	0.000136984	0.000371641	0.000371641	0.000241649	4.90147E-05	0.000165951	0.000178365	0.000864097	0.000864097	0.000699013	0.000646313	0.001075061
3834903772975	383490	3772975	0.000385311	0.00035626	0.000592597	0.000592597	0.000285009	0.000285009	0.000135049	0.000135049	0.00036639	0.00036639	0.000238235	4.83222E-05	0.000163606	0.000175845	0.000844986	0.000844986	0.000692283	0.00064009	0.001064711
3835003772975	383500	3772975	0.000378668	0.00035012	0.00058238	0.00058238	0.000280095	0.000280095	0.00013272	0.00013272	0.000360073	0.000360073	0.000234127	4.7489E-05	0.000160785	0.000172813	0.000823173	0.000823173	0.000682966	0.000631475	0.001050381
3835103772975	383510	3772975	0.000371248	0.00034326	0.000570969	0.000570969	0.000274607	0.000274607	0.00013012	0.00013012	0.000353018	0.000353018	0.00022954	4.65585E-05	0.000157635	0.00016942 7	0.00080066	0.00080066	0.000671059	0.000620467	0.001032069
3835203772975	383520	3772975	0.000364087	0.00033664	0.000559955	0.000559955	0.00026931	0.00026931	0.00012761	0.00012761	0.000346209	0.000346209	0.00022511 2	4.56604E-05	0.000154594	0.000166159	0.000779748	0.000779748	0.000657773	0.000608182	0.001011635
3835303772975	383530	3772975	0.000358997	0.00033193	0.000552127	0.000552127	0.000265545	0.000265545	0.000125826	0.000125826	0.000341368	0.000341368	0.000221965	4.50221E-05	0.000152433	0.000163836	0.00076424	0.00076424	0.000646988	0.00059821	0.000995048
3835403772975	383540	3772975	0.00035390 7	0.00032722	0.000544298	0.000544298	0.00026178	0.00026178	0.000124042	0.000124042	0.000336528	0.000336528	0.000218817	4.43837E-05	0.000150271	0.000161513	0.000749131	0.000749131	0.000635686	0.00058776	0.000977666
3835503772975	383550	3772975	0.000350197	0.00032379	0.000538592	0.000538592	0.00025903 6	0.00025903 6	0.000122741	0.000122741	0.000333	0.000333	0.00021652 4	4.39184E-05	0.000148696	0.00015982	0.000736824	0.000736824	0.000626368	0.000579145	0.000963335
3835603772975	383560	3772975	0.000347695	0.00032148	0.000534744	0.000534744	0.000257185	0.000257185	0.000121865	0.000121865	0.000330621	0.000330621	0.000214977	4.36046E-05	0.000147634	0.000158678	0.000726818	0.000726818	0.000618862	0.000572204	0.000951791
3835703772975	383570	3772975	0.00034510 6	0.00031909	0.000530763	0.000530763	0.00025527	0.00025527	0.000120957	0.000120957	0.00032816	0.00032816	0.00021337 6	4.328E-05	0.000146535	0.000157497	0.000717012	0.000717012	0.000611097	0.000565025	0.000939849
3835803772975	383580	3772975	0.000343208	0.00031733	0.000527844	0.000527844	0.000253866	0.000253866	0.000120292	0.000120292	0.000326355	0.000326355	0.000212203	4.3042E-05	0.000145729	0.00015663	0.00070870 8	0.00070870 8	0.000604368	0.000558803	0.000929499
3835903772975	383590	3772975	0.00034131	0.00031558	0.000524925	0.000524925	0.000252462	0.000252462	0.000119627	0.000119627	0.00032455	0.00032455	0.000211029	4.2804E-05	0.000144923	0.000155764	0.000700603	0.000700603	0.000597552	0.000552501	0.000919017
3836003772975	383600	3772975	0.000340447	0.00031478	0.000523598	0.000523598	0.000251824	0.000251824	0.000119324	0.000119324	0.00032373	0.00032373	0.00021049 6	4.26958E-05	0.000144557	0.00015537	0.0006948	0.0006948	0.000592461	0.000547794	0.000911188
3836103772975	383610	3772975	0.000341138	0.00031542	0.00052466	0.00052466	0.000252335	0.000252335	0.000119566	0.000119566	0.000324386	0.000324386	0.000210922	4.27823E-05	0.00014485	0.000155685	0.000692598	0.000692598	0.000589959	0.000545481	0.00090734
3836203772975	383620	3772975	0.000341742	0.00031598	0.000525588	0.000525588	0.000252781	0.000252781	0.000119778	0.000119778	0.00032496	0.00032496	0.000211296	4.28581E-05	0.000145106	0.000155961	0.000690897	0.000690897	0.000587199	0.000542928	0.000903094
3836303772975	383630	3772975	0.00034131	0.00031558	0.000524925	0.000524925	0.000252462	0.000252462	0.000119627	0.000119627	0.00032455	0.00032455	0.000211029	4.2804E-05	0.000144923	0.000155764	0.000687295	0.000687295	0.00058254	0.00053862	0.000895928
3836403772975	383640	3772975	0.00034062	0.00031494	0.000523863	0.000523863	0.000251952	0.000251952	0.000119385	0.000119385	0.000323894	0.000323894	0.000210602	4.27174E-05	0.00014463	0.000155449	0.000683493	0.000683493	0.000577622	0.000534073	0.000888365
3836503772975	383650	3772975	0.000340361	0.0003147	0.000523465	0.000523465	0.00025176	0.00025176	0.000119294	0.000119294	0.000323648	0.000323648	0.000210442	4.26849E-05	0.00014452	0.000155331	0.000681392	0.000681392	0.000573481	0.000530244	0.000881996
3836603772975	383660	3772975	0.000341396	0.00031566	0.000525058	0.000525058	0.000252526	0.000252526	0.000119657	0.000119657	0.000324632	0.000324632	0.000211083	4.28148E-05	0.00014496	0.000155803	0.000683193	0.000683193	0.000570806	0.000527771	0.000877882
3836703772975	383670	3772975	0.000342259	0.00031646	0.000526385	0.000526385	0.000253164	0.000253164	0.000119959	0.000119959	0.000325452	0.000325452	0.000211616	4.2923E-05	0.00014532	0.000156197	0.000685394	0.000685394	0.000567614	0.00052482	0.000872973
3836803772975	383680	3772975	0.000342087	0.0003163	0.000526119	0.000526119	0.000253037	0.000253037	0.000119899	0.000119899	0.000325288	0.000325288	0.000211509	4.29013E-05	0.000145253	0.000156118	0.000685194	0.000685194	0.000563127	0.000520672	0.000866073
3836903772975	383690	3772975	0.000341396	0.00031566	0.000525058	0.000525058	0.000252526	0.000252526	0.000119657	0.000119657	0.000324632	0.000324632	0.000211083	4.28148E-05	0.00014496	0.000155803	0.000684193	0.000684193	0.00055821	0.000516125	0.00085851
3837003772975	383700	3772975	0.000340706	0.00031502	0.000523996	0.000523996	0.000252016	0.000252016	0.000119415	0.000119415	0.000323976	0.000323976	0.00021056 6	4.27282E-05	0.000144666	0.000155488	0.000683293	0.000683293	0.000553292	0.000511578	0.000850946
3837103772975	383710	3772975	0.000340016	0.00031438	0.000522935	0.000522935	0.000251505	0.000251505	0.000119173	0.000119173	0.000323319	0.000323319	0.000210229	4.26417E-05	0.000144373	0.000155173	0.000683393	0.000683393	0.000548374	0.000507031	0.000843383
3837203772975	383720	3772975	0.000339153	0.00031358	0.000521608	0.000521608	0.000250867	0.000250867	0.000118871	0.000118871	0.000322499	0.000322499	0.00020969 6	4.25335E-05	0.000144007	0.00015478	0.000683193	0.000683193	0.000543543	0.000502564	0.000835952
3837303772975	383730	3772975	0.000337687	0.00031223	0.000519352	0.000519352	0.000249782	0.000249782	0.000118357	0.000118357	0.000321104	0.000321104	0.000208789	4.23495E-05	0.000143384	0.00015411	0.000680691	0.000680691	0.000538625	0.000498017	0.000828389
3837403772975	383740	3772975	0.000335789	0.00031047	0.000516433	0.000516433	0.000248378	0.000248378	0.000117691	0.000117691	0.000319299	0.000319299	0.000207615	4.21115E-05	0.000142578	0.000153244	0.000676489	0.000676489	0.00053388	0.000493629	0.000821091
3837503772975	383750	3772975	0.00033389	0.00030872	0.000513513	0.000513513	0.000246974	0.000246974	0.000117026	0.000117026	0.000317495	0.000317495	0.000206442	4.18734E-05	0.000141772	0.000152378	0.000672387	0.000672387	0.000529307	0.000489401	0.000814058
3837603772975	383760	3772975	0.000332424	0.00030736	0.000511258	0.000511258	0.000245889	0.000245889	0.000116512	0.000116512	0.0003161	0.0003161	0.000205535	4.16895E-05	0.00014115	0.000151709	0.000671786	0.000671786	0.000525511	0.000485891	0.00080822
3837703772975	383770	3772975	0.000330784	0.00030585	0.000508737	0.000508737	0.000244677	0.000244677	0.000115938	0.000115938	0.000314541	0.000314541	0.00020452 1	4.14839E-05	0.000140454	0.00015096	0.000670886	0.000670886	0.000521973	0.000482621	0.000802779
3837803772975	383780	3772975	0.000329059	0.00030425	0.000506083	0.000506083	0.0002434	0.0002434	0.000115333	0.000115333	0.0003129	0.0003129	0.000203454	4.12675E-05	0.000139721	0.000150173	0.000669085	0.000669085	0.000518867	0.00047974 9	0.000798003
3837903772975	383790	3772975	0.000327161	0.0003025	0.000503164	0.000503164	0.000241996	0.000241996	0.000114668	0.000114668	0.000311095	0.000311095	0.000202281	4.10295E-05	0.000138915	0.000149307	0.000666383	0.000666383	0.000515848	0.000476957	0.000793358
3838003772975	383800	3772975	0.000325435	0.0003009	0.00050051	0.00050051	0.00024072	0.00024072	0.000114063	0.000114063	0.000309455	0.000309455	0.000201214	4.08131E-05	0.000138182	0.000148519	0.000663382	0.000663382	0.000513087	0.000474404	0.000789112
3838103772975	383810	3772975	0.000323192	0.00029883	0.00049706	0.00049706	0.000239061	0.000239061	0.000113277	0.000113277	0.000307322	0.000307322	0.000199827	4.05318E-05	0.00013723	0.000147495	0.000656578	0.000656578	0.00050955	0.000471133	0.000783672
3838203772975	383820	3772975	0.00032094 9	0.00029675	0.00049361	0.00049361	0.000237401	0.000237401	0.00011249	0.00011249	0.00030518 9	0.00030518 9	0.00019844	4.02504E-05	0.000136277	0.000146472	0.000649474	0.000649474	0.000506012	0.000467863	0.000778232
3838303772975	383830	3772975	0.000318361	0.00029436	0.000489629	0.000489629	0.00023548 7	0.000235487	0.000111583	0.000111583	0.000302727	0.000302727	0.00019684	3.99258E-05	0.000135178	0.000145291	0.000641269	0.000641269	0.00050213	0.000464273	0.000772261
3838403772975	383840	3772975	0.000315514	0.00029173	0.00048525	0.00048525	0.000233381	0.000233381	0.000110585	0.000110585	0.00030002	0.00030002	0.00019507 9	3.95688E-05	0.000133969	0.000143991	0.000631063	0.000631063	0.000497643	0.000460125	0.000765361
3838503772975	383850	3772975	0.000312666	0.00028909	0.000480872	0.000480872	0.000231275	0.000231275	0.000109587	0.000109587	0.000297313	0.000297313	0.000193319	3.92117E-05	0.000132761	0.000142692	0.000620757	0.000620757	0.000492984	0.000455817	0.000758195
3838603772975	383860	3772975	0.000310682	0.00028726	0.00047782	0.00047782	0.000229807	0.000229807	0.000108892	0.000108892	0.000295426	0.000295426	0.000192092	3.89629E-05	0.000131918	0.000141786	0.000615754	0.000615754	0.000490224	0.000453264	0.000753949
3838703772975	383870	3772975	0.00030887	0.00028558	0.000475033	0.000475033	0.000228467	0.000228467	0.000108257	0.000108257	0.000293703	0.000293703	0.000190972	3.87356E-05	0.000131149	0.000140959	0.000611952	0.000611952	0.000488067	0.00045127	0.000750632
3838803772975	383880	3772975	0.00030749	0.00028431	0.00047291	0.00047291	0.000227446	0.000227446	0.000107773	0.000107773	0.00029239	0.00029239	0.000190118	3.85625E-05	0.000130562	0.000140329	0.00060835	0.00060835	0.000486255	0.000449595	0.000747845

			KMMass Grading / Excavation	KMDrainage / Utilities Trenching	KMFoundations / Concrete Pads	KMBuilding / Structure Construction	KMAsphalt Paving	KMArchitectural Coating	KMLandscaping or Other Finishing	KMWaterside Construction (Piles)	EWNDemolition	EWNSite Grubbing / Prep	EWNDrainage / Utilities Trenching	EWNDrainage / Utilities Trenching	EWNDrainage / Utilities Trenching	EWNFoundations / Concrete Pads	EWNBuilding / Structure Construction	EWNAsphalt Paving	EWNLandscaping or Other Finishing	EWNWaterside Construction (Piles)	ISDemolition
Unique Identifier	X (UTM)	Y (UTM)	2026	2026	2026	2026	2026	2026	2026	2026	2027	2027	2027	2028	2029	2029	2029	2029	2029	2029	2027
3831203772975	383120	3772975	0.000701404	0.000174165	0.000159845	0.000470128	0.000281977	5.71946E-05	0.000193646	0.000208132	0.0036539	0.004177506	0.004919892	0.004919892	0.004919892	0.001280666	0.003181655	0.002259175	0.001551474	0.001622177	0.000345451
3831303772975	383130	3772975	0.000707507	0.00017568	0.000161236	0.000474219	0.000284431	5.76923E-05	0.000195331	0.000209943	0.003773134	0.004313826	0.005080438	0.005080438	0.005080438	0.001322457	0.003285479	0.002332896	0.001602101	0.001675112	0.000346228
3831403772975	383140	3772975	0.000713744	0.000177229	0.000162657	0.000478399	0.000286938	5.82008E-05	0.000197053	0.000211793	0.003896337	0.004454684	0.005246328	0.005246328	0.005246328	0.001365639	0.003392758	0.002409072	0.001654414	0.001729809	0.000347004
3831503772975	383150	3772975	0.000720113	0.00017881	0.000164109	0.000482668	0.000289498	5.87202E-05	0.000198811	0.000213683	0.004022646	0.004599094	0.0054164	0.0054164	0.0054164	0.001409909	0.003502742	0.002487167	0.001708046	0.001785885	0.000347867
3831603772975	383160	3772975	0.000726482	0.000180392	0.00016556	0.000486937	0.000292059	5.92396E-05	0.000200569	0.000215573	0.004149732	0.00474439	0.005587518	0.005587518	0.005587518	0.001454451	0.003613403	0.002565743	0.001762007	0.001842305	0.000348644
3831703772975	383170	3772975	0.000733249	0.000182072	0.000167103	0.000491473	0.000294779	5.97914E-05	0.000202438	0.000217581	0.004284237	0.00489817	0.005768626	0.005768626	0.005768626	0.001501595	0.003730524	0.002648907	0.001819119	0.00190202	0.000349593
3831803772975	383180	3772975	0.000740017	0.000183753	0.000168645	0.000496009	0.0002975	6.03432E-05	0.000204306	0.00021959	0.004418742	0.00505195	0.005949734	0.005949734	0.005949734	0.001548738	0.003847645	0.00273207	0.001876231	0.001961734	0.000350456
3831903772975	383190	3772975	0.000747049	0.000185499	0.000170247	0.000500723	0.000300327	6.09167E-05	0.000206248	0.000221676	0.004559114	0.005212438	0.006138742	0.006138742	0.006138742	0.001597937	0.003969875	0.002818861	0.001935834	0.002024054	0.000351491
3832003772975	383200	3772975	0.00075448	0.000187344	0.00017194	0.000505703	0.000303314	6.15226E-05	0.000208299	0.000223881	0.004705784	0.005380126	0.00633623	0.00633623	0.00633623	0.001649344	0.004097589	0.002909546	0.001998111	0.002089169	0.000352526
3832103772975	383210	3772975	0.000761778	0.000189156	0.000173604	0.000510595	0.000306248	6.21177E-05	0.000210314	0.000226047	0.004846674	0.005541205	0.006525934	0.006525934	0.006525934	0.001698725	0.004220269	0.002996657	0.002057934	0.002151718	0.000353475
3832203772975	383220	3772975	0.000768811	0.000190902	0.000175207	0.000515308	0.000309076	6.26911E-05	0.000212256	0.000228134	0.004982474	0.005696464	0.006708785	0.006708785	0.006708785	0.001746322	0.004338517	0.0030806 2	0.002115596	0.002212007	0.000354338
3832303772975	383230	3772975	0.000777568	0.000193077	0.000177202	0.000521178	0.000312596	6.34053E-05	0.000214673	0.000230732	0.005112147	0.00584472	0.006883388	0.006883388	0.006883388	0.001791771	0.004451432	0.003160796	0.002170656	0.002269577	0.000355114
3832403772975	383240	3772975	0.000794818	0.00019736	0.000181134	0.00053274	0.000319531	6.48119E-05	0.000219436	0.000235851	0.005182463	0.005925112	0.006978066	0.006978066	0.006978066	0.001816416	0.004512659	0.003204272	0.002200513	0.002300794	0.000354597
3832503772975	383250	3772975	0.000820693	0.000203785	0.00018703	0.000550083	0.000329933	6.69218E-05	0.000226579	0.000243529	0.005151058	0.005889207	0.00693578	0.00693578	0.00693578	0.001805409	0.004485313	0.003184855	0.002187178	0.002286852	0.000372111
3832603772975	383260	3772975	0.00089208	0.000221511	0.000203299	0.000597932	0.000358632	7.27429E-05	0.000246288	0.000264712	0.00526037	0.006014184	0.007082967	0.007082967	0.007082967	0.001843722	0.004580498	0.003252442	0.002233593	0.002335382	0.0004143
3832703772975	383270	3772975	0.000951526	0.000236272	0.000216846	0.000637776	0.00038253	7.75903E-05	0.0002627	0.000282352	0.005231468	0.00598114	0.00704405	0.00704405	0.00704405	0.001833592	0.004555331	0.003234571	0.002221321	0.00232255	0.000437164
3832803772975	383280	3772975	0.001014023	0.000251791	0.000231089	0.000679666	0.000407655	8.26865E-05	0.000279955	0.000300897	0.005119998	0.005853697	0.006893959	0.006893959	0.006893959	0.001794523	0.004458268	0.003165651	0.00217399	0.002273062	0.000450536
3832903772975	383290	3772975	0.001059934	0.000263191	0.000241552	0.000710439	0.000426112	8.64303E-05	0.00029263	0.000314521	0.004982128	0.00569607	0.00670832	0.00670832	0.00670832	0.001746201	0.004338217	0.003080407	0.002115449	0.002211854	0.000453556
3833003772975	383300	3772975	0.00106418	0.000264245	0.000242519	0.000713285	0.000427819	8.67765E-05	0.000293802	0.000315781	0.005016553	0.005735427	0.006754672	0.006754672	0.006754672	0.001758266	0.004368192	0.003101691	0.002130066	0.002227137	0.000450105
3833103772975	383310	3772975	0.001067896	0.000265168	0.000243366	0.000715775	0.000429313	8.70795E-05	0.000294828	0.000316883	0.005037863	0.005759791	0.006783366	0.006783366	0.006783366	0.001765735	0.004386748	0.003114867	0.002139115	0.002236598	0.000446481
3833203772975	383320	3772975	0.001079838	0.000268133	0.000246088	0.00072378	0.000434114	8.80533E-05	0.000298125	0.000320427	0.004997399	0.005713529	0.006728882	0.006728882	0.006728882	0.001751553	0.004351514	0.003089849	0.002121933	0.002218634	0.000443634
3833303772975	383330	3772975	0.001095761	0.000272087	0.000249716	0.000734452	0.000440515	8.93517E-05	0.000302521	0.000325152	0.00490957	0.005613113	0.006610622	0.006610622	0.006610622	0.001720769	0.004275036	0.003035545	0.00208464	0.002179641	0.000440615
3833403772975	383340	3772975	0.001108234	0.000275184	0.000252559	0.000742813	0.00044553	9.03687E-05	0.000305965	0.000328853	0.004809058	0.005498198	0.006475285	0.006475285	0.006475285	0.00168554	0.004187515	0.002973399	0.002041962	0.002135018	0.000436732
3833503772975	383350	3772975	0.001116195	0.000277161	0.000254373	0.000748149	0.00044873	9.10179E-05	0.000308163	0.000331215	0.004707165	0.005381704	0.006338088	0.006338088	0.006338088	0.001649828	0.004098791	0.002910399	0.001998698	0.002089782	0.000432332
3833603772975	383360	3772975	0.001120043	0.000278116	0.00025525	0.000750728	0.000450277	9.13317E-05	0.000309225	0.000332357	0.004595092	0.00525357	0.006187184	0.006187184	0.006187184	0.001610547	0.004001202	0.002841105	0.00195111	0.002040026	0.000427501
3833703772975	383370	3772975	0.001119778	0.00027805	0.00025519	0.00075055	0.000450171	9.13101E-05	0.000309152	0.000332278	0.004539875	0.005190441	0.006112836	0.006112836	0.006112836	0.001591194	0.003953122	0.002806965	0.001927665	0.002015512	0.000423618
3833803772975	383380	3772975	0.001113939	0.000276601	0.000253859	0.000746637	0.000447824	9.0834E-05	0.00030754	0.000330546	0.004550228	0.005202278	0.006126776	0.006126776	0.006126776	0.001594822	0.003962137	0.002813366	0.001932061	0.002020108	0.000420771
3833903772975	383390	3772975	0.001102528	0.000273767	0.000251259	0.000738988	0.000443236	8.99035E-05	0.000304389	0.00032716	0.00454971	0.005201686	0.006126079	0.006126079	0.006126079	0.001594641	0.003961686	0.002813046	0.001931841	0.002019879	0.000417234
3834003772975	383400	3772975	0.001091913	0.000271131	0.000248839	0.000731873	0.000438968	8.90379E-05	0.000301459	0.00032401	0.004515545	0.005162624	0.006080076	0.006080076	0.006080076	0.001582666	0.003931936	0.002791922	0.001917334	0.002004711	0.000413092
3834103772975	383410	3772975	0.001080501	0.000268298	0.000246239	0.000724224	0.000434381	8.81074E-05	0.000298308	0.000320624	0.004468696	0.005109063	0.006016996	0.006016996	0.006016996	0.001566246	0.003891143	0.002762956	0.001897442	0.001983912	0.000408692
3834203772975	383420	3772975	0.001073203	0.000266486	0.000244576	0.000719333	0.000431447	8.75123E-05	0.000296293	0.000318458	0.004382334	0.005010324	0.00590071	0.00590071	0.00590071	0.001535977	0.003815942	0.002709559	0.001860772	0.00194557	0.000404378
3834303772975	383430	3772975	0.001075857	0.000267145	0.000245181	0.000721112	0.000432514	8.77287E-05	0.000297026	0.000319245	0.004233075	0.004839677	0.005699737	0.005699737	0.005699737	0.001483663	0.003685974	0.002617274	0.001797395	0.001879306	0.000400927
3834403772975	383440	3772975	0.001077184	0.000267474	0.000245483	0.000722001	0.000433047	8.78369E-05	0.000297392	0.000319639	0.004082867	0.004667944	0.005497486	0.005497486	0.005497486	0.001431016	0.00355518	0.002524402	0.001733616	0.00181262	0.000397304
3834503772975	383450	3772975	0.001084084	0.000269187	0.000247055	0.000726626	0.000435821	8.83995E-05	0.000299297	0.000321687	0.003885725	0.004442552	0.005232039	0.005232039	0.005232039	0.001361919	0.003383518	0.00240251	0.001649908	0.001725098	0.000393421
3834603772975	383460	3772975	0.001087269	0.000269978	0.000247781	0.00072876	0.000437101	8.86592E-05	0.000300176	0.000322632	0.003682113	0.004209761	0.004957879	0.004957879	0.004957879	0.001290554	0.003206221	0.002276618	0.001563453	0.001634702	0.000388331
3834703772975	383470	3772975	0.001083023	0.000268924	0.000246813	0.000725914	0.000435394	8.83129E-05	0.000299004	0.000321372	0.003493167	0.003993739	0.004703468	0.004703468	0.004703468	0.0012433	0.003041695	0.002159795	0.001483225	0.001550818	0.00038255
3834803772975	383480	3772975	0.001075061	0.000266947	0.000244999	0.000720578	0.000432194	8.76637E-05	0.000296806	0.000319009	0.003330881	0.003808197	0.004484954	0.004484954	0.004484954	0.00116745	0.002900383	0.002059455	0.001414317	0.00147877	0.00037677
3834903772975	383490	3772975	0.001064711	0.000264377	0.00024264	0.000713641	0.000428033	8.68198E-05	0.000293949	0.000315938	0.003177567	0.003632914	0.00427852	0.00427852	0.00427852	0.001113715	0.002766885	0.001964662	0.001349219	0.001410705	0.000370817
3835003772975	383500	3772975	0.001050381	0.000260819	0.000239375	0.000704035	0.000422272	8.56512E-05	0.000289992	0.000311686	0.00301623	0.003448457	0.004061284	0.004061284	0.004061284	0.001057167	0.002626399	0.001864909	0.001280714	0.001339078	0.000363656
3835103772975	383510	3772975	0.001032069	0.000256272	0.000235202	0.000691762	0.00041491	8.4158E-05	0.000284937	0.000306252	0.002858948	0.003268636	0.003849507	0.003849507	0.003849507	0.001002041	0.002489445	0.001767663	0.001213931	0.001269252	0.000355632
3835203772975	383520	3772975	0.001011635	0.000251198	0.000230545	0.000678066	0.000406695	8.24918E-05	0.000279295	0.000300188	0.002716591	0.00310588	0.003657827	0.003657827	0.003657827	0.000952146	0.002365487	0.001679645	0.001153485	0.001206051	0.000347695
3835303772975	383530	3772975	0.000995048	0.000247079	0.000226765	0.000666948	0.000400027	8.11393E-05	0.000274716	0.000295267	0.002605726	0.002979128	0.003508549	0.003508549	0.003508549	0.000913288	0.002268951	0.001611098	0.001106411	0.001156832	0.000341742
3835403772975	383540	3772975	0.000977666	0.000242763	0.000222803	0.000655297	0.000393039	7.97218E-05	0.000269917	0.000290109	0.002500986	0.002859379	0.00336752	0.00336752	0.00336752	0.000876578	0.002177748	0.001546338	0.001061937	0.001110332	0.000336047
3835503772975	383550	3772975	0.000963335	0.000239204	0.000219538	0.000645692	0.000387278	7.85533E-05	0.000265961	0.000285856	0.002413329	0.00275916	0.003249492	0.003249492	0.003249492	0.000845855	0.00210142	0.00149214	0.001024718	0.001071416	0.000331734
3835603772975	383560	3772975	0.000951791	0.000236338	0.000216907	0.000637954	0.000382637	7.76119E-05	0.000262773	0.000282431	0.002339304	0.002674527	0.003149818	0.003149818	0.003149818	0.000819909	0.002036962	0.001446371	0.000993286	0.001038552	0.000328628
3835703772975	383570	3772975	0.000939849	0.000233373	0.000214185	0.00062995	0.000377836	7.66381E-05	0.000259476	0.000278887	0.002268125	0.002593149	0.003053978	0.003053978	0.003053978	0.000794962	0.001974983	0.001402362	0.000963063	0.001006952	0.000325694
3835803772975	383580	3772975	0.000929499	0.000230803	0.000211827	0.000623013	0.000373675	7.57942E-05	0.000256619	0.000275816	0.002205748	0.002521832	0.002969988	0.002969988	0.002969988	0.00077039	0.001920667	0.001363795	0.000936577	0.000979258	0.000323537
3835903772975	383590	3772975	0.000919017	0.0002282	0.000209438	0.000615987	0.000369461	7.49394E-05	0.000253725	0.000272705	0.00214613	0.002453672	0.002889715	0.002889715	0.002889715	0.000752203	0.001868755	0.001326934	0.000911263	0.00095279	0.00032138
3836003772975	383600	3772975	0.000911188	0.000226256	0.000207654	0.000610739	0.000366314	7.4301E-05	0.000251564	0.000270382	0.00209747	0.002398039	0.002824195	0.002824195	0.002824195	0.000735148	0.001826384	0.001296848	0.000890602	0.000931188	0.000320345
3836103772975	383610	3772975	0.00090734	0.0002253	0.000206777	0.00060816	0.000364767	7.39872E-05	0.000250501	0.00026924	0.002064168	0.002359964	0.002779354	0.002779354	0.002779354	0.000723476	0.001797386	0.001276257	0.000876461	0.000916403	0.000320776
3836203772975	383620	3772975	0.000903094	0.000224246	0.000205809	0.000605314	0.00036306	7.3641E-05	0.000249329	0.00026798	0.002033022	0.002324355	0.002737417	0.002737417	0.002737417	0.00071256	0.001770265	0.001257	0.000863236	0.000902576	0.000321121
3836303772975	383630	3772975	0.000895928	0.000222467	0.000204176	0.000600511	0.000360179	7.30567E-05	0.000247351	0.000265854	0.001995405	0.002281348	0.002686767	0.002686767	0.002686767	0.000699375	0.001737511	0.001233742	0.000847264	0.000885875	0.000320518
3836403772975	383640	3772975	0.000888365	0.000220589	0.000202452	0.000595442	0.000357139	7.244E-05	0.000245263	0.00026361	0.001957961	0.002238538	0.002636349	0.002636349	0.002636349	0.000686251	0.001704906	0.00121059	0.000831365	0.000869252	0.000319655
3836503772975	383650	3772975	0.000881996	0.000219007	0.000201001	0.000591173	0.000354578	7.19206E-05	0.000243504	0.00026172	0.001927333	0.002203521	0.002595109	0.002595109	0.002595109	0.000675516	0.001678236	0.001191653	0.00081836	0.000855654	0.00031931
3836603772975	383660	3772975	0.000877882	0.000217986	0.000200063	0.000588416	0.000352924	7.15852E-05	0.000242369	0.000260499	0.001911027	0.002184878	0.002573153	0.002573153	0.002573153	0.000669801	0.001664037	0.001181571	0.000811436	0.000848415	0.000319914
3836703772975	383670	3772975	0.000872973	0.000216767	0.000198945	0.00058512	0.000350951	7.11849E-05	0.000241013	0.000259042	0.001896187	0.002167912	0.002553172	0.002553172	0.002553172	0.0006646	0.001651116	0.001172396	0.000805135	0.000841827	0.000320172
3836803772975	383680	3772975	0.000866073	0.000215053	0.000197372	0.0005805	0.000348177	7.06222E-05	0.000239108	0.000256995	0.001873496	0.002141969	0.002522619	0.002522619	0.002522619	0.000656647	0.001631358	0.001158367	0.000795501	0.000831753	0.000319655
3836903772975	383690	3772975	0.00085851	0.000213175	0.000195648	0.000575431	0.000345136	7.00055E-05	0.00023702	0.000254751	0.001848131	0.002112969	0.002488466	0.002488466	0.002488466	0.000647757	0.001609271	0.001142683	0.00078473	0.000820492	0.000318792
3837003772975	383700	3772975	0.000850946	0.000211297	0.000193925	0.000570361	0.000342096	6.93887E-05	0.000234932	0.000252506	0.001823456	0.002084758	0.002455241	0.002455241	0.002455241	0.000639108	0.001587785	0.001127427	0.000774253	0.000809537	0.000317757
3837103772975	383710	3772975	0.000843383	0.000209419	0.000192201	0.000565292	0.000339055	6.8772E-05	0.000232844	0.000250262	0.001802146	0.002060394	0.002426547	0.002426547	0.002426547	0.000631639	0.001569229	0.001114251	0.000765205	0.000800076	0.000316721
3837203772975	383720	3772975	0.000835952	0.000207574	0.000190508	0.000560311	0.000336068	6.81661E-05	0.000230792	0.000248057	0.001780576	0.002035734	0.002397505	0.002397505	0.002397505	0.000624079	0.001550447	0.001100915	0.000756046	0.000790501	0.000315514
3837303772975	383730	3772975	0.000828389	0.000205696	0.000188784	0.000555242	0.000333027	6.75493E-05	0.000228704	0.000245813	0.001752278	0.00200338	0.002359401	0.002359401	0.002359401	0.00064161	0.001525806	0.001083418	0.00074403	0.000777937	0.000313961
3837403772975	383740	3772975	0.000821091	0.000203884	0.000187121	0.00055035	0.000330093	6.69542E-05	0.000226689	0.000243647	0.001719665	0.001966094	0.002315489	0.002315489	0.002315489	0.00060273	0.001497408	0.001063254	0.000730183	0.000763458	0.000312235
3837503772975	383750	3772975	0.000814058	0.000202138	0.000185518	0.000545636	0.000327266	6.63808E-05	0.000224748	0.00024156	0.00168826	0.001930189	0.002273204	0.002273204	0.002273204	0.000591723	0.001470063	0.001043837	0.000716848	0.000749516	0.000310509
3837603772975	383760	3772975	0.00080822	0.000200688	0.000184188	0.000541723	0.000324919	6.59047E-05	0.000223136	0.000239828	0.001667899	0.00190691	0.002245788	0.002245788	0.002245788	0.000584587	0.001452333	0.001031248	0.000708203	0.000740477	0.000308784
3837703772975	383770	3772975	0.000802779	0.000199337	0.000182948	0.000538077	0.000322732	6.54611E-05	0.000221634	0.000238213	0.001647452	0.001883532	0.002218255	0.002218255	0.002218255	0.00057742	0.001434528	0.001018605	0.00069952	0.00073139	0.0003068
3837803772975	383780	3772975	0.000798003	0.000198151	0.000181859	0.000534875	0.000320811	6.50715E-05	0.000220315	0.000236796	0.001625969	0.001858971	0.002189329	0.002189329	0.002189329	0.00056989	0.001415822	0.001005322	0.000690399	0.000721861	0.000304901
3837903772975	383790	3772975	0.000793358	0.000196998	0.000180801	0.000531762	0.000318944	6.46928E-05	0.000219033	0.000235418	0.001604055	0.001833916	0.002159822	0.002159822	0.002159822	0.00056221	0.00139674	0.000991773	0.000681094	0.000712132	0.00030309
3838003772975	383800	3772975	0.000789112	0.000195943	0.000179833	0.000528916	0.000317237	6.43466E-05	0.000217861	0.000234158	0.001583262	0.001810144	0.002131825	0.002131825	0.002131825	0.000554922	0.001378634	0.00097891 7	0.000672265	0.00070291	0.00030145
3838103772975	383810	3772975	0.000783672	0.000194593	0.000178594	0.00052527	0.00031505	6.3903E-05	0.000216359	0.000232544	0.001549269	0.00177128	0.002086055	0.002086055	0.002086055	0.000543008	0.001349035	0.0009579	0.000657831	0.00068781	0.000299897
3838203772975	383820	3772975	0.000778232	0.000193242	0.000177354	0.000521623	0.000312863	6.34594E-05	0.000214857	0.000230929	0.001514758	0.001731824	0.002039587	0.002039587	0.002039587	0.000530912	0.001318984	0.000936562	0.000643178	0.000672489	0.000298344
3838303772975	383830	3772975	0.000772261	0.000191759	0.000175993	0.000517621	0.000310463	6.29725E-05	0.000213208	0.000229157	0.001477487	0.001689211	0.001989402	0.001989402	0.001989402	0.00051784 9	0.00128653	0.000913517	0.000627352	0.000655942	0.000296878
3838403772975	383840	3772975	0.000765361	0.000190046	0.00017442	0.000512996	0.000307689	6.24098E-05	0.000211303	0.00022711	0.001434694	0.001640286	0.001931782	0.001931782	0.001931782	0.00050285	0.001249268	0.000887059	0.000609182	0.000636943	0.000295411
3838503772975	383850	3772975	0.000758195	0.000188266	0.000172788	0.000508193	0.000304808	6.18255E-05	0.000209325	0.000224984	0.001394057	0.001593826	0.001877066	0.001877066	0.001877066	0.000488607	0.001213883	0.000861934	0.000591927	0.000618902	0.000294031
3838603772975	383860	3772975	0.000753949	0.000187212	0.00017182	0.000505347	0.000303101	6.14793E-05	0.000208153	0.000223724	0.0013699	0.001566207	0.001844538	0.001844538	0.001844538	0.00048014	0.001192848	0.000846997	0.00058167	0.000608178	0.000292478
3838703772975	383870	3772975	0.000750632	0.000186388	0.000171064	0.000503124	0.000301767	6.12088E-05	0.000207237	0.000222739	0.00135066	0.00154421	0.001818633	0.001818633	0.001818633	0.000473397	0.001176095	0.000835101	0.0005735	0.000599636	0.000290925
3838803772975	383880	3772975	0.000747845	0.000185696	0.000170429	0.000501256	0.000300647	6.09816E-05	0.000206467	0.000221913	0.001333922	0.001525074	0.001796096	0.001796096	0.001796096	0.00046753	0.001161521	0.000824753	0.000566394	0.000592205	0.000289372

			ISDrainage / Utilities Trenching	ISDrainage / Utilities Trenching	ISAsphalt Paving	ISAsphalt Paving	SVDemolition	SVSite Grubbing / Prep	SVMass Grading / Excavation	SVMass Grading / Excavation	SVDrainage / Utilities Trenching	SVFoundations / Concrete Pads	SVBuilding / Structure Construction	SVBuilding / Structure Construction	SVAsphalt Paving	SVAsphalt Paving	SVArchitectural Coating	SVArchitectural Coating	SVLandscaping or Other Finishing	SVLandscaping or Other Finishing	MDemolition
Unique Identifier	X (UTM)	Y (UTM)	2027	2028	2027	2028	2027	2027	2027	2028	2028	2028	2028	2029	2028	2029	2028	2029	2028	2029	2027
3831203772975	383120	3772975	0.000185338	0.000185338	0.00021359	0.00021359	0.012796438	0.005099354	0.016585278	0.016585278	0.00855911	0.003319968	0.025271815	0.025271815	0.00888237	0.00888237	0.002000717	0.002000717	0.006773899	0.006773899	0.000548978
3831303772975	383130	3772975	0.000185755	0.000185755	0.00021407	0.00021407	0.013515398	0.005385858	0.017517112	0.017517112	0.009039999	0.003506498	0.026830547	0.026830547	0.009381421	0.009381421	0.002113127	0.002113127	0.007154487	0.007154487	0.000555794
3831403772975	383140	3772975	0.000186171	0.000186171	0.00021455	0.00021455	0.014247022	0.005677409	0.01846536	0.01846536	0.009529358	0.003696314	0.028371848	0.028371848	0.009889262	0.009889262	0.002227516	0.002227516	0.007541778	0.007541778	0.000562782
3831503772975	383150	3772975	0.000186634	0.000186634	0.00021083	0.00021083	0.014979754	0.005969401	0.019415043	0.019415043	0.010019458	0.003886418	0.02985187	0.02985187	0.010397872	0.010397872	0.002342078	0.002342078	0.007929656	0.007929656	0.000569943
3831603772975	383160	3772975	0.000187051	0.000187051	0.00021563	0.00021563	0.015691448	0.00625301	0.020337459	0.020337459	0.010495486	0.004071063	0.031202932	0.031202932	0.010891879	0.010891879	0.002453351	0.002453351	0.008306397	0.008306397	0.000577277
3831703772975	383170	3772975	0.00018756	0.00018756	0.00021615	0.00021615	0.016399197	0.006535046	0.021254762	0.021254762	0.010968875	0.004254685	0.03242441	0.03242441	0.011383147	0.011383147	0.002564007	0.002564007	0.008681049	0.008681049	0.000584955
3831803772975	383180	3772975	0.000188023	0.000188023	0.00021668	0.00021668	0.017054766	0.006796289	0.022104436	0.022104436	0.011407364	0.004424769	0.033392059	0.033392059	0.011838197	0.011838197	0.002666505	0.002666505	0.00902808	0.00902808	0.000592634
3831903772975	383190	3772975	0.000188578	0.000188578	0.00021732	0.00021732	0.01765601	0.007035884	0.0228837	0.0228837	0.011809516	0.004580758	0.034046467	0.034046467	0.012255537	0.012255537	0.00276051	0.00276051	0.009346354	0.009346354	0.000600744
3832003772975	383200	3772975	0.000189134	0.000189134	0.00021964	0.00021964	0.01791504	0.007139107	0.023219425	0.023219425	0.011982773	0.004647962	0.033517639	0.033517639	0.012435338	0.012435338	0.002801009	0.002801009	0.009483474	0.009483474	0.000609199
3832103772975	383210	3772975	0.000189643	0.000189643	0.00021855	0.00021855	0.017913518	0.0071385	0.023217452	0.023217452	0.011981754	0.004647567	0.031981853	0.031981853	0.012434281	0.012434281	0.002800771	0.002800771	0.009482668	0.009482668	0.000617482
3832203772975	383220	3772975	0.000190106	0.000190106	0.00021908	0.00021908	0.017739747	0.007069253	0.02299223	0.02299223	0.011865525	0.004602483	0.030096006	0.030096006	0.012313661	0.012313661	0.002773602	0.002773602	0.009390681	0.009390681	0.00062585
3832303772975	383230	3772975	0.000190522	0.000190522	0.00021956	0.00021956	0.01743864	0.006949262	0.02260197	0.02260197	0.011664125	0.004524363	0.027991014	0.027991014	0.012104655	0.012104655	0.002726524	0.002726524	0.009231288	0.009231288	0.000633874
3832403772975	383240	3772975	0.000190245	0.000190245	0.00021944	0.00021944	0.016971444	0.006763086	0.021996444	0.021996444	0.011351633	0.004403151	0.025558018	0.025558018	0.011780361	0.011780361	0.002653478	0.002653478	0.008983973	0.008983973	0.000641553
3832503772975	383250	3772975	0.000199641	0.000199641	0.00023073	0.00023073	0.016246394	0.006474155	0.021056717	0.021056717	0.010866671	0.004215041	0.022860342	0.022860342	0.011277083	0.011277083	0.002540117	0.002540117	0.008600162	0.008600162	0.00064207
3832603772975	383260	3772975	0.000222276	0.000222276	0.00025615	0.00025615	0.015601828	0.006217297	0.020221305	0.020221305	0.010435542	0.004047812	0.020354506	0.020354506	0.010829672	0.010829672	0.002439339	0.002439339	0.008258956	0.008258956	0.00077183
3832703772975	383270	3772975	0.000234542	0.000234542	0.00027029	0.00027029	0.014834979	0.005911709	0.019227402	0.019227402	0.009922623	0.003848857	0.018077686	0.018077686	0.01029738	0.01029738	0.002319443	0.002319443	0.007853018	0.007853018	0.000840938
3832803772975	383280	3772975	0.000241717	0.000241717	0.00027856	0.00027856	0.014050691	0.005599171	0.018210897	0.018210897	0.009398038	0.003645377	0.016095073	0.016095073	0.009752983	0.009752983	0.002196819	0.002196819	0.007437848	0.007437848	0.000891065
3832903772975	383290	3772975	0.000243337	0.000243337	0.00028043	0.00028043	0.013427855	0.005350973	0.017403649	0.017403649	0.008981444	0.003483786	0.014525312	0.014525312	0.009320655	0.009320655	0.002099439	0.002099439	0.007108145	0.007108145	0.000916516
3833003772975	383300	3772975	0.000241486	0.000241486	0.00027829	0.00027829	0.013446471	0.005358391	0.017427777	0.017427777	0.008993896	0.003488615	0.013695518	0.013695518	0.009333577	0.009333577	0.00210235	0.00210235	0.007118	0.007118	0.000928854
3833103772975	383310	3772975	0.000239542	0.000239542	0.00027605	0.00027605	0.013404741	0.005341762	0.017373691	0.017373691	0.008965984	0.003477789	0.01290459	0.01290459	0.009304611	0.009304611	0.002095825	0.002095825	0.00709591	0.00709591	0.000940846
3833203772975	383320	3772975	0.000238014	0.000238014	0.00027429	0.00027429	0.013134568	0.005234099	0.017023524	0.017023524	0.008785275	0.003407694	0.012039487	0.012039487	0.009117076	0.009117076	0.002053584	0.002053584	0.006952892	0.006952892	0.000953615
3833303772975	383330	3772975	0.000236394	0.000236394	0.00027242	0.00027242	0.012697338	0.005059863	0.016456836	0.016456836	0.008492825	0.003294257	0.011172873	0.011172873	0.008813582	0.008813582	0.001985223	0.001985223	0.00672144	0.00672144	0.00096509
3833403772975	383340	3772975	0.000234311	0.000234311	0.00027028	0.00027028	0.012211664	0.004866323	0.015827362	0.015827362	0.008167975	0.003168251	0.010392083	0.010392083	0.008476462	0.008476462	0.001909288	0.001909288	0.006464345	0.006464345	0.000973977
3833503772975	383350	3772975	0.00023195	0.00023195	0.00026737	0.00026737	0.01171125	0.004666909	0.015178782	0.015178782	0.007833265	0.003038422	0.009708682	0.009708682	0.008129111	0.008129111	0.001831049	0.001831049	0.006199446	0.006199446	0.000980965
3833603772975	383360	3772975	0.000229358	0.000229358	0.00026432	0.00026432	0.011174435	0.004452989	0.014483024	0.014483024	0.007474207	0.002899148	0.009095096	0.009095096	0.007756492	0.007756492	0.001747118	0.001747118	0.005915279	0.005915279	0.000985969
3833703772975	383370	3772975	0.000227275	0.000227275	0.00026191	0.00026191	0.010786201	0.004298279	0.013979839	0.013979839	0.00721453	0.002798423	0.008651472	0.008651472	0.007487008	0.007487008	0.001686418	0.001686418	0.005709764	0.005709764	0.000995028
3833803772975	383380	3772975	0.000225748	0.000225748	0.00026015	0.00026015	0.010570492	0.004212319	0.013700262	0.013700262	0.007070249	0.002742458	0.008369271	0.008369271	0.007337278	0.007337278	0.001652692	0.001652692	0.005595577	0.005595577	0.001008142
3833903772975	383390	3772975	0.00022385	0.00022385	0.00025797	0.00025797	0.010332015	0.004117287	0.013391176	0.013391176	0.00691074	0.002680586	0.008116419	0.008116419	0.007171745	0.007171745	0.001615406	0.001615406	0.005469337	0.005469337	0.001018064
3834003772975	383400	3772975	0.000221628	0.000221628	0.00025541	0.00025541	0.010013677	0.00399043	0.012978582	0.012978582	0.006697814	0.002597995	0.007853696	0.007853696	0.006950777	0.006950777	0.001565634	0.001565634	0.005300822	0.005300822	0.001024448
3834103772975	383410	3772975	0.000219267	0.000219267	0.00025261	0.00025261	0.009679145	0.003857119	0.012545	0.012545	0.006474057	0.002511203	0.007610183	0.007610183	0.006718569	0.006718569	0.00151333	0.00151333	0.005123735	0.005123735	0.001028331
3834203772975	383420	3772975	0.000216953	0.000216953	0.00025024	0.00025024	0.009254301	0.00368782	0.011994367	0.011994367	0.006189893	0.002400979	0.007336164	0.007336164	0.006423673	0.006423673	0.001446906	0.001446906	0.004898841	0.004898841	0.001031523
3834303772975	383430	3772975	0.000215101	0.000215101	0.00024789	0.00024789	0.008681708	0.003459643	0.011252236	0.011252236	0.005806905	0.002252423	0.006989927	0.006989927	0.00602622	0.00602622	0.001357381	0.001357381	0.004595733	0.004595733	0.0010367
3834403772975	383440	3772975	0.000213157	0.000213157	0.00024564	0.00024564	0.008144408	0.00324553	0.01055585	0.01055585	0.005447523	0.002113024	0.006669215	0.006669215	0.005653265	0.005653265	0.001273375	0.001273375	0.004311309	0.004311309	0.001040323
3834503772975	383450	3772975	0.000211074	0.000211074	0.00024324	0.00024324	0.00753569	0.003002957	0.009766899	0.009766899	0.005040372	0.001955095	0.006306525	0.006306525	0.005230736	0.005230736	0.001178202	0.001178202	0.003989079	0.003989079	0.001041876
3834603772975	383460	3772975	0.000208343	0.000208343	0.00024102	0.00024102	0.006961089	0.00277398	0.009022167	0.009022167	0.00465604	0.001806018	0.005959399	0.005959399	0.00483189	0.00483189	0.001088363	0.001088363	0.00368491	0.00368491	0.001037907
3834703772975	383470	3772975	0.000205242	0.000205242	0.00023652	0.00023652	0.006458392	0.002573656	0.008370628	0.008370628	0.004319803	0.001675595	0.005649093	0.005649093	0.004482953	0.004482953	0.001009767	0.001009767	0.003418803	0.003418803	0.001029539
3834803772975	383480	3772975	0.000202141	0.000202141	0.00023254	0.00023254	0.006039362	0.002406673	0.007827529	0.007827529	0.004039528	0.00156688	0.005383701	0.005383701	0.004192092	0.004192092	0.000944252	0.000944252	0.003196986	0.003196986	0.001020221
3834903772975	383490	3772975	0.000198947	0.000198947	0.00022973	0.00022973	0.005662477	0.002256485	0.007339054	0.007339054	0.003787442	0.0014691	0.00513841	0.00513841	0.003930486	0.003930486	0.000885326	0.000885326	0.002997479	0.002997479	0.001008746
3835003772975	383500	3772975	0.000195105	0.000195105	0.00022485	0.00022485	0.005293758	0.002109552	0.006861163	0.006861163	0.003540818	0.001373437	0.004891873	0.004891873	0.003674548	0.003674548	0.000827677	0.000827677	0.002802294	0.002802294	0.000991491
3835103772975	383510	3772975	0.0001908	0.0001908	0.00021984	0.00021984	0.004951752	0.001973263	0.006417894	0.006417894	0.003312062	0.001284706	0.004655475	0.004655475	0.003437151	0.003437151	0.000774204	0.000774204	0.002621251	0.002621251	0.000970008
3835203772975	383520	3772975	0.000186542	0.000186542	0.00021497	0.00021497	0.004650092	0.001853052	0.006026917	0.006026917	0.003110291	0.001206442	0.00443971	0.00443971	0.003227761	0.003227761	0.00072704	0.00072704	0.002461564	0.002461564	0.000947921
3835303772975	383530	3772975	0.000183348	0.000183348	0.00021296	0.00021296	0.004413622	0.001758819	0.005720432	0.005720432	0.002952124	0.001145091	0.004263968	0.004263968	0.00306362	0.00306362	0.00069068	0.00069068	0.002336387	0.002336387	0.000932995
3835403772975	383540	3772975	0.000180293	0.000180293	0.00020775	0.00020775	0.004196667	0.001672363	0.00543924	0.00543924	0.002807011	0.001088803	0.00409801	0.00409801	0.002913026	0.002913026	0.000656147	0.000656147	0.00222154	0.00222154	0.000917552
3835503772975	383550	3772975	0.000177978	0.000177978	0.00020518	0.00020518	0.004015422	0.001600138	0.005204331	0.005204331	0.002685782	0.00104178	0.003954374	0.003954374	0.002787218	0.002787218	0.00062781	0.00062781	0.002125597	0.002125597	0.000906249
3835603772975	383560	3772975	0.000176312	0.000176312	0.00020318	0.00020318	0.003861997	0.001538998	0.005005479	0.005005479	0.002583161	0.001001975	0.003828615	0.003828615	0.002680722	0.002680722	0.000603822	0.000603822	0.00204438	0.00204438	0.000898312
3835703772975	383570	3772975	0.000174738	0.000174738	0.00020137	0.00020137	0.00371743	0.001481388	0.004818107	0.004818107	0.002486465	0.000964467	0.003707393	0.003707393	0.002580373	0.002580373	0.000581219	0.000581219	0.001967852	0.001967852	0.000889512
3835803772975	383580	3772975	0.000173581	0.000173581	0.00020004	0.00020004	0.003589679	0.00143048	0.004652532	0.004652532	0.002401017	0.000931323	0.003597109	0.003597109	0.002491698	0.002491698	0.000561245	0.000561245	0.001900226	0.001900226	0.000882437
3835903772975	383590	3772975	0.000172424	0.000172424	0.00019870	0.00019870	0.003468434	0.001382164	0.004495387	0.004495387	0.00231992	0.000899867	0.003490739	0.003490739	0.002407538	0.002407538	0.000542288	0.000542288	0.001836044	0.001836044	0.000874586
3836003772975	383600	3772975	0.000171868	0.000171868	0.00019806	0.00019806	0.003365182	0.001341018	0.004361563	0.004361563	0.002250858	0.000873079	0.003397087	0.003397087	0.002335868	0.002335868	0.000526145	0.000526145	0.001781387	0.001781387	0.000869841
3836103772975	383610	3772975	0.0001721	0.0001721	0.00019833	0.00019833	0.003284559	0.00130889	0.00425707	0.00425707	0.002196932	0.000852161	0.003319888	0.003319888	0.002279906	0.002279906	0.000513539	0.000513539	0.001738708	0.001738708	0.000870186
3836203772975	383620	3772975	0.000172285	0.000172285	0.00019854	0.00019854	0.003206843	0.00127792	0.004156343	0.004156343	0.00214495	0.000831998	0.003244825	0.003244825	0.002225961	0.002225961	0.000501389	0.000501389	0.001697569	0.001697569	0.000869754
3836303772975	383630	3772975	0.000171961	0.000171961	0.00019817	0.00019817	0.003120822	0.001243641	0.004044853	0.004044853	0.002087414	0.000809681	0.003163891	0.003163891	0.002166251	0.002166251	0.000487939	0.000487939	0.001652033	0.001652033	0.000865182
3836403772975	383640	3772975	0.000171498	0.000171498	0.00019764	0.00019764	0.003035909	0.001209804	0.003934798	0.003934798	0.002030618	0.000787651	0.003084113	0.003084113	0.002107311	0.002107311	0.000474663	0.000474663	0.001607083	0.001607083	0.000859401
3836503772975	383650	3772975	0.000171313	0.000171313	0.00019726	0.00019726	0.002960823	0.001179882	0.00383748	0.00383748	0.001980396	0.00076817	0.003011984	0.003011984	0.002055191	0.002055191	0.000462923	0.000462923	0.001567336	0.001567336	0.00085526
3836603772975	383660	3772975	0.000171637	0.000171637	0.0001978	0.0001978	0.002904629	0.001157489	0.003764648	0.003764648	0.00194281	0.000753591	0.002954708	0.002954708	0.002016186	0.002016186	0.000454138	0.000454138	0.001537589	0.001537589	0.000855174
3836703772975	383670	3772975	0.000171776	0.000171776	0.00019796	0.00019796	0.002851135	0.001136171	0.003695314	0.003695314	0.001907029	0.000739712	0.002900278	0.002900278	0.001979053	0.001979053	0.000445774	0.000445774	0.001509271	0.001509271	0.000854052
3836803772975	383680	3772975	0.000171498	0.000171498	0.00019764	0.00019764	0.00278892	0.001111379	0.003614679	0.003614679	0.001865416	0.000723571	0.002840155	0.002840155	0.001935869	0.001935869	0.000436046	0.000436046	0.001476338	0.001476338	0.000849221
3836903772975	383690	3772975	0.000171035	0.000171035	0.00019710	0.00019710	0.002724837	0.001085842	0.003531622	0.003531622	0.001822553	0.000706945	0.002779322	0.002779322	0.001891387	0.001891387	0.000426027	0.000426027	0.001442415	0.001442415	0.000842836
3837003772975	383700	3772975	0.00017048	0.00017048	0.00019646	0.00019646	0.002663038	0.001061215	0.003451525	0.003451525	0.001781217	0.000690911	0.002721067	0.002721067	0.00184849	0.00184849	0.000416365	0.000416365	0.001409701	0.001409701	0.000835934
3837103772975	383710	3772975	0.000169924	0.000169924	0.00019582	0.00019582	0.002606983	0.001038877	0.003378873	0.003378873	0.001743724	0.000676368	0.002668238	0.002668238	0.001809581	0.001809581	0.000407601	0.000407601	0.001380028	0.001380028	0.000829118
3837203772975	383720	3772975	0.000169276	0.000169276	0.00019507	0.00019507	0.002552173	0.001017036	0.003307835	0.003307835	0.001707064	0.000662148	0.002617098	0.002617098	0.001771536	0.001771536	0.000399031	0.000399031	0.001351014	0.001351014	0.000821267
3837303772975	383730	3772975	0.000168443	0.000168443	0.00019411	0.00019411	0.002490305	0.000992381	0.003227648	0.003227648	0.001665682	0.000646096	0.002560355	0.002560355	0.001728591	0.001728591	0.000389358	0.000389358	0.001318263	0.001318263	0.000812035
3837403772975	383740	3772975	0.000167517	0.000167517	0.00019305	0.00019305	0.002424215	0.000966045	0.00314199	0.00314199	0.001621477	0.00062895	0.002500144	0.002500144	0.001682717	0.001682717	0.000379025	0.000379025	0.001283278	0.001283278	0.0008022
3837503772975	383750	3772975	0.000166591	0.000166591	0.00019198	0.00019198	0.002361032	0.000940866	0.003060099	0.003060099	0.001579216	0.000612557	0.002442512	0.002442512	0.001638859	0.001638859	0.000369146	0.000369146	0.001249832	0.001249832	0.000792537
3837603772975	383760	3772975	0.000165666	0.000165666	0.00019091	0.00019091	0.002313627	0.000921976	0.002998659	0.002998659	0.001547508	0.000600258	0.00239911	0.00239911	0.001605954	0.001605954	0.000361735	0.000361735	0.001224738	0.001224738	0.000783305
3837703772975	383770	3772975	0.000164601	0.000164601	0.00018969	0.00018969	0.002267122	0.000903444	0.002938384	0.002938384	0.001516402	0.000588193	0.002357043	0.002357043	0.001573674	0.001573674	0.000354464	0.000354464	0.00120012	0.00120012	0.00077416
3837803772975	383780	3772975	0.000163583	0.000163583	0.00018858	0.00018858	0.002219787	0.00088458	0.002877033	0.002877033	0.001484741	0.000575912	0.002314441	0.002314441	0.001540817	0.001540817	0.000347063	0.000347063	0.001175062	0.001175062	0.000765446
3837903772975	383790	3772975	0.000162611	0.000162611	0.00018747	0.00018747	0.002171898	0.000865497	0.002814965	0.002814965	0.00145271	0.000563487	0.002271039	0.002271039	0.001507576	0.001507576	0.000339575	0.000339575	0.001149712	0.001149712	0.000756214
3838003772975	383800	3772975	0.000161731	0.000161731	0.00018638	0.00018638	0.002125738	0.000847102	0.002755139	0.002755139	0.001421836	0.000551512	0.002228882	0.002228882	0.001475535	0.001475535	0.000332358	0.000332358	0.001125277	0.001125277	0.000747328
3838103772975	383810	3772975	0.000160898	0.000160898	0.00018542	0.00018542	0.002065669	0.000823165	0.002677284	0.002677284	0.001381657	0.000535927	0.002173474	0.002173474	0.00143384	0.00143384	0.000322967	0.000322967	0.001093479	0.001093479	0.000739563
3838203772975	383820	3772975	0.000160065	0.000160065	0.00018464	0.00018464	0.002006431	0.000799559	0.002600506	0.002600506	0.001342035	0.000520558	0.002118421	0.002118421	0.001392721	0.001392721	0.000313705	0.000313705	0.001062121	0.001062121	0.000731971
3838303772975	383830	3772975	0.000159278	0.000159278	0.00018355	0.00018355	0.001945601	0.000775318	0.002521665	0.002521665	0.001301347	0.000504776	0.00206159	0.00206159	0.001350497	0.001350497	0.000304194	0.000304194	0.00102992	0.00102992	0.000724292
3838403772975	383840	3772975	0.000158491	0.000158491	0.00018265	0.00018265	0.001879857	0.000749119	0.002436455	0.002436455	0.001257373	0.000487719	0.001999511	0.001999511	0.001304862	0.001304862	0.000293915	0.000293915	0.000995118	0.000995118	0.0007167
3838503772975	383850	3772975	0.00015775	0.00015775	0.00018179	0.00018179	0.001817435	0.000724244	0.002355551	0.002355551	0.001215621	0.000471524	0.0019401	0.0019401	0.001261533	0.001261533	0.000284155	0.000284155	0.000962074	0.000962074	0.000709107
3838603772975	383860	3772975	0.000156917	0.000156917	0.00018083	0.00018083	0.001774459	0.000707118	0.002299851	0.002299851	0.001186876	0.000460374	0.001899633	0.001899633	0.001231702	0.001231702	0.000277436	0.000277436	0.000939325	0.000939325	0.000702205
3838703772975	383870	3772975	0.000156084	0.000156084	0.00017986	0.00017986	0.001737435	0.000692364	0.002251864	0.002251864	0.001162112	0.000450768	0.001864858	0.001864858	0.001206003	0.001206003	0.000271647	0.000271647	0.000919725	0.000919725	0.000695562
3838803772975	383880	3772975	0.000155251	0.000155251	0.00017891	0.00017891	0.001703179	0.000678713	0.002207466	0.002207466	0.0011392	0.000441881	0.001832485	0.001832485	0.001182225	0.001182225	0.000266291	0.000266291	0.000901592	0.000901592	0.000690472

			MSite Grubbing / Prep	MMass Grading / Excavation	MMass Grading / Excavation	MDrainage / Utilities Trenching	MFoundations / Concrete Pads	MBuilding / Structure Construction	MAsphalt Paving	MLandscaping or Other Finishing	MWaterside Construction (Piles)	RSSWRestriping South Valley	RSSWRestriping Silver Lake Boulevard	RSSWDemolition	RSSWPlacing Base	RSSWForm	Child Risk				
Unique Identifier	X (UTM)	Y (UTM)	2027	2027	2028	2028	2028	2028	2028	2028	2028	2029	2029	2029	2029	2029	3rd Trimester	0<2	2<16	Total	per million
3831203772975	383120	3772975	0.000507589	0.000844312	0.000844312	0.000406071	0.000192413	0.00052202	0.000339428	0.0002331	0.000250538	0.004746903	0.000522772	0.001549563	0.000140907	0.000306471	2.41371E-08	5.12989E-07	1.1934E-06	1.73049E-06	1.73049353
3831303772975	383130	3772975	0.000513891	0.000854794	0.000854794	0.000411113	0.000194802	0.000528501	0.000343643	0.000235994	0.000253648	0.004705966	0.000542452	0.001605407	0.000145985	0.000317516	2.42959E-08	5.15394E-07	1.2527E-06	1.79244E-06	1.79243895
3831403772975	383140	3772975	0.000520353	0.000865542	0.000865542	0.000416282	0.000197251	0.000535147	0.000347963	0.000238962	0.000256837	0.004646847	0.000563651	0.001665181	0.00015142	0.000329338	2.44573E-08	5.17876E-07	1.3129E-06	1.85521E-06	1.85520737
3831503772975	383150	3772975	0.000526974	0.000876556	0.000876556	0.000421579	0.000199761	0.000541956	0.000352391	0.000242002	0.000260106	0.004569578	0.000586369	0.001729068	0.00015723	0.000341973	2.46204E-08	5.20357E-07	1.3727E-06	1.91766E-06	1.91766491
3831603772975	383160	3772975	0.000533754	0.000887834	0.000887834	0.000427004	0.000202331	0.000548929	0.000356925	0.000245116	0.000263452	0.004472592	0.000610516	0.001796703	0.00016338	0.00035535	2.4781E-08	5.22779E-07	1.4303E-06	1.97783E-06	1.97783312
3831703772975	383170	3772975	0.000540854	0.000899644	0.000899644	0.000432683	0.000205023	0.000556231	0.000361673	0.000248376	0.000266957	0.00436625	0.000637015	0.001870553	0.000170095	0.000369956	2.49509E-08	5.25414E-07	1.487E-06	2.03734E-06	2.03733729
3831803772975	383180	3772975	0.000547954	0.000911453	0.000911453	0.000438363	0.000207714	0.000563532	0.00036642	0.000251637	0.000270461	0.004243497	0.0006653	0.001948881	0.000177218	0.000385447	2.51169E-08	5.27975E-07	1.5386E-06	2.09174E-06	2.09173668
3831903772975	383190	3772975	0.000555452	0.000923926	0.000923926	0.000444362	0.000210556	0.000571244	0.000371435	0.00025508	0.000274162	0.004111537	0.000696265	0.002034155	0.000184972	0.000402313	2.52856E-08	5.30631E-07	1.5851E-06	2.14099E-06	2.14099437
3832003772975	383200	3772975	0.00056327	0.00093693	0.00093693	0.000450616	0.00021352	0.000579284	0.000376663	0.000258671	0.000278021	0.003969393	0.000730386	0.002127381	0.00019345	0.000420751	2.54571E-08	5.33399E-07	1.6039E-06	2.16271E-06	2.16270827
3832103772975	383210	3772975	0.000570928	0.000949668	0.000949668	0.000456743	0.000216423	0.00058716	0.000381784	0.000262187	0.000281801	0.003805792	0.000766591	0.002225543	0.000202376	0.000440165	2.55519E-08	5.35271E-07	1.5997E-06	2.1605E-06	2.16050191
3832203772975	383220	3772975	0.000578666	0.000962539	0.000962539	0.000462933	0.000219356	0.000595118	0.000386958	0.000265741	0.00028562	0.003566545	0.000805446	0.002329828	0.000211859	0.000460791	2.57064E-08	5.37474E-07	1.5834E-06	2.14655E-06	2.14654521
3832303772975	383230	3772975	0.000586085	0.000974879	0.000974879	0.000468868	0.000222168	0.000602747	0.000391919	0.000269148	0.000289282	0.00327603	0.000845968	0.002437312	0.000221633	0.000482049	2.7506E-08	5.57468E-07	1.5583E-06	2.1433E-06	2.14329595
3832403772975	383240	3772975	0.000593185	0.000986689	0.000986689	0.000474548	0.00022486	0.000610049	0.000396667	0.000272408	0.000292786	0.00296397	0.000887473	0.002546167	0.000231531	0.000503578	2.83796E-08	5.69529E-07	1.5175E-06	2.11545E-06	2.11544539
3832503772975	383250	3772975	0.000593663	0.000987485	0.000987485	0.000474931	0.000225041	0.000610541	0.000396987	0.000272628	0.000293022	0.00265979	0.000910757	0.00259799	0.000236244	0.000513827	2.92883E-08	5.84362E-07	1.4543E-06	2.06793E-06	2.06793086
3832603772975	383260	3772975	0.00071364	0.001187052	0.001187052	0.000570912	0.000270521	0.000733929	0.000477216	0.000327725	0.000352241	0.002411068	0.000968488	0.002818716	0.000256315	0.000557482	3.04589E-08	6.10318E-07	1.4158E-06	2.05655E-06	2.05655184
3832703772975	383270	3772975	0.000777538	0.001293337	0.001293337	0.00062203	0.000294743	0.000799643	0.000519945	0.000357069	0.00038378	0.002188467	0.001038547	0.002991915	0.000272064	0.000591738	3.11242E-08	6.26682E-07	1.359E-06	2.01683E-06	2.01683364
3832803772975	383280	3772975	0.000823885	0.001370431	0.001370431	0.000659108	0.000312312	0.000847309	0.000550938	0.000378353	0.000406656	0.001989655	0.001077431	0.003101867	0.000282063	0.000613484	3.15388E-08	6.38731E-07	1.2966E-06	1.96689E-06	1.96688658
3832903772975	383290	3772975	0.000847418	0.001409575	0.001409575	0.000677934	0.000321232	0.00087151	0.000566674	0.00038916	0.000418271	0.001828563	0.00110527	0.003172883	0.000288521	0.000627529	3.16406E-08	6.43276E-07	1.2422E-06	1.91712E-06	1.91711561
3833003772975	383300	3772975	0.000858825	0.001428549	0.001428549	0.00068706	0.000325557	0.000883242	0.000574302	0.000394398	0.000423902	0.001753477	0.001162347	0.003318298	0.000301744	0.000656289	3.16281E-08	6.41555E-07	1.238E-06	1.91118E-06	1.91118136
3833103772975	383310	3772975	0.000869914	0.001446993	0.001446993	0.000695931	0.00032976	0.000894646	0.000581717	0.00039949	0.000429375	0.001682848	0.001220883	0.00346426	0.00031501 6	0.000685157	3.16011E-08	6.39689E-07	1.2303E-06	1.90157E-06	1.90157208
3833203772975	383320	3772975	0.00088172	0.001466632	0.001466632	0.000705376	0.000334235	0.000906787	0.000589612	0.00040412	0.000435202	0.00160121	0.001270248	0.003582438	0.000325763	0.000708531	3.15583E-08	6.38487E-07	1.2063E-06	1.8763E-06	1.87630017
3833303772975	383330	3772975	0.000892329	0.00148428	0.00148428	0.000713864	0.000338257	0.000917699	0.000596707	0.00040978 4	0.000440439	0.001516089	0.001310264	0.003672556	0.000333957	0.000726354	3.14729E-08	6.37044E-07	1.1705E-06	1.83903E-06	1.8390345
3833403772975	383340	3772975	0.000900546	0.001497947	0.001497947	0.000720437	0.000341372	0.000926149	0.000602201	0.00041355 8	0.000444495	0.001438495	0.001346291	0.003749057	0.000340914	0.000741484	3.13383E-08	6.34567E-07	1.1322E-06	1.79807E-06	1.79807404
3833503772975	383350	3772975	0.000907008	0.001508695	0.001508695	0.000725606	0.000343821	0.000932794	0.000606522	0.00041652 5	0.000447684	0.001370256	0.001379608	0.003815777	0.000346981	0.00075468	3.11728E-08	6.31283E-07	1.0939E-06	1.75631E-06	1.75630739
3833603772975	383360	3772975	0.000911634	0.001516391	0.001516391	0.000729307	0.000345575	0.000937552	0.000609616	0.00041865	0.000449968	0.001307832	0.001406107	0.003863487	0.000351319	0.000764116	3.09597E-08	6.27001E-07	1.0536E-06	1.71154E-06	1.7115399
3833703772975	383370	3772975	0.00092001	0.001530323	0.001530323	0.000736008	0.00034875	0.000946167	0.000615217	0.000422496	0.000454102	0.001265833	0.00144383	0.003941175	0.000358384	0.000779481	3.0871E-08	6.24494E-07	1.0267E-06	1.68211E-06	1.68210645
3833803772975	383380	3772975	0.000932136	0.001550492	0.001550492	0.000745709	0.000353347	0.000958637	0.000623326	0.000428065	0.000460087	0.001244228	0.001495756	0.004057525	0.000368964	0.000802493	3.09097E-08	6.2364E-07	1.0151E-06	1.66962E-06	1.66961979
3833903772975	383390	3772975	0.000941309	0.001565752	0.001565752	0.000753048	0.000356824	0.000968071	0.0006294 6	0.000432278	0.000464615	0.00122466	0.001538184	0.004150751	0.000377441	0.000820931	3.08761E-08	6.21221E-07	1.0016E-06	1.65365E-06	1.65365226
3834003772975	383400	3772975	0.000947213	0.001575571	0.001575571	0.00075777	0.000359062	0.000974142	0.000633408	0.000434988	0.000467528	0.001201402	0.001563015	0.004202025	0.000382104	0.000831072	3.07816E-08	6.17943E-07	9.8131E-07	1.63004E-06	1.63003633
3834103772975	383410	3772975	0.000950802	0.001581542	0.001581542	0.000760642	0.000360423	0.000977834	0.000635808	0.000436637	0.0004693	0.001178882	0.001576116	0.00422716	0.000384389	0.000836043	3.06588E-08	6.14175E-07	9.5936E-07	1.60419E-06	1.60418953
3834203772975	383420	3772975	0.000953754	0.001586451	0.001586451	0.000763003	0.000361541	0.0009808 7	0.000637782	0.000437992	0.000470757	0.001150194	0.001568762	0.004205407	0.000382411	0.000831741	3.04993E-08	6.10379E-07	9.2971E-07	1.57059E-06	1.57059118
3834303772975	383430	3772975	0.00095854	0.001594413	0.001594413	0.000766832	0.000363356	0.000985792	0.000640982	0.00044019	0.00047312	0.001109345	0.001533361	0.004118945	0.000374549	0.00081464	3.03069E-08	6.07187E-07	8.8761E-07	1.5251E-06	1.52510181
3834403772975	383440	3772975	0.000961891	0.001599986	0.001599986	0.000769513	0.000364626	0.000989238	0.000643223	0.000441729	0.000474773	0.001070799	0.00149129	0.004018315	0.000365398	0.000794738	3.00932E-08	6.03613E-07	8.4728E-07	1.48098E-06	1.48098243
3834503772975	383450	3772975	0.000963327	0.001602374	0.001602374	0.000770661	0.00036517	0.000990714	0.000644183	0.000442388	0.000475482	0.001024106	0.001427693	0.003864949	0.000351452	0.000764405	2.9809E-08	5.99578E-07	7.9938E-07	1.42877E-06	1.42876972
3834603772975	383460	3772975	0.000959657	0.001596271	0.001596271	0.000767726	0.000363779	0.0009869 4	0.000641729	0.000440703	0.000473671	0.000978152	0.001357754	0.003694675	0.000335969	0.000730729	2.94402E-08	5.93912E-07	7.5241E-07	1.37577E-06	1.37576697
3834703772975	383470	3772975	0.000951919	0.0015834	0.0015834	0.000761535	0.000360846	0.000978983	0.000636555	0.00043715	0.000469852	0.000936713	0.001290047	0.003528422	0.000320851	0.000697847	2.90031E-08	5.86522E-07	7.1009E-07	1.32562E-06	1.32561726
3834803772975	383480	3772975	0.000943304	0.001569069	0.001569069	0.000754643	0.00035758	0.000970122	0.000630794	0.000433193	0.000465599	0.000901443	0.00123038	0.003381545	0.000307495	0.000668798	2.85793E-08	5.79043E-07	6.7421E-07	1.28183E-06	1.28183104
3834903772975	383490	3772975	0.000932694	0.001551421	0.001551421	0.000746155	0.000353558	0.000959211	0.000623699	0.000428321	0.000460362	0.000868533	0.001172887	0.00323869	0.000294505	0.000640544	2.81348E-08	5.71056E-07	6.411E-07	1.24029E-06	1.24028787
3835003772975	383500	3772975	0.00091674	0.001524883	0.001524883	0.000733392	0.00034751	0.000942803	0.00061303	0.000420994	0.000452488	0.000834326	0.001111195	0.003082765	0.000280326	0.000609706	2.75955E-08	5.61165E-07	6.0736E-07	1.19612E-06	1.19612336
3835103772975	383510	3772975	0.000896876	0.001491843	0.001491843	0.000717501	0.000339981	0.000922375	0.000599747	0.000411873	0.000442683	0.000801033	0.001050456	0.002927114	0.000266172	0.000578921	2.69931E-08	5.49829E-07	5.7503E-07	1.15185E-06	1.15185419
3835203772975	383520	3772975	0.000876455	0.001457874	0.001457874	0.000701164	0.00033224	0.000901373	0.000586091	0.00040249 4	0.000432604	0.000770662	0.000995285	0.002784442	0.000253198	0.000550704	2.63925E-08	5.38349E-07	5.4595E-07	1.11069E-06	1.11069004
3835303772975	383530	3772975	0.000862654	0.001434919	0.001434919	0.000690123	0.000327008	0.0008871 8	0.000576863	0.000396157	0.000425792	0.000746755	0.000952857	0.00267449	0.0002432	0.000528958	2.59343E-08	5.29614E-07	5.233E-07	1.07884E-06	1.07884405
3835403772975	383540	3772975	0.000848375	0.001411167	0.001411167	0.0006787	0.000321595	0.000872495	0.000567314	0.000389599	0.000418744	0.000723999	0.000912751	0.002569565	0.000233659	0.000508206	2.54728E-08	5.20746E-07	5.0212E-07	1.04834E-06	1.04833872
3835503772975	383550	3772975	0.000837925	0.001393784	0.001393784	0.00067034	0.000317634	0.000861748	0.000560326	0.0003848	0.00041358 6	0.000704667	0.000879673	0.002482554	0.00022574 7	0.000490997	2.51008E-08	5.13713E-07	4.8448E-07	1.0233E-06	1.02329826
3835603772975	383560	3772975	0.000830586	0.001381577	0.001381577	0.000664469	0.000314852	0.0008542	0.000555418	0.00038143	0.000409963	0.000688109	0.000852132	0.002409984	0.000219148	0.000476644	2.48061E-08	5.08293E-07	4.6965E-07	1.00275E-06	1.00275013
3835703772975	383570	3772975	0.000822449	0.001368042	0.001368042	0.000657959	0.000311768	0.000845832	0.000549977	0.000377693	0.000405947	0.000671965	0.000825722	0.002339699	0.000212756	0.000462743	2.45087E-08	5.02761E-07	4.5546E-07	9.82728E-07	0.98272762
3835803772975	383580	3772975	0.000815908	0.001357162	0.001357162	0.000652726	0.000309288	0.000839105	0.000545603	0.000374689	0.000402719	0.000657532	0.000802737	0.002278371	0.00020718	0.000450614	2.42581E-08	4.98176E-07	4.4299E-07	9.6542E-07	0.96541958
3835903772975	383590	3772975	0.000808649	0.001345087	0.001345087	0.000646919	0.000306536	0.000831639	0.000540749	0.000371356	0.000399136	0.000643453	0.000780734	0.002219327	0.000201811	0.000438936	2.40088E-08	4.93587E-07	4.3103E-07	9.48625E-07	0.94862517
3836003772975	383600	3772975	0.000804261	0.001337789	0.001337789	0.000643409	0.000304873	0.000827127	0.000537815	0.00036934 1	0.00039697	0.000631529	0.000763048	0.002171892	0.000197497	0.000429554	2.38332E-08	4.90487E-07	4.2113E-07	9.3545E-07	0.93544986
3836103772975	383610	3772975	0.00080458	0.00133832	0.00133832	0.000643664	0.000304994	0.000827455	0.000538028	0.000369487	0.000397127	0.000622675	0.000751436	0.002141274	0.000194713	0.000423499	2.37703E-08	4.89643E-07	4.1401E-07	9.27427E-07	0.9274268
3836203772975	383620	3772975	0.000804181	0.001337656	0.001337656	0.000643345	0.000304843	0.000827045	0.000537762	0.000369304	0.000396931	0.000614115	0.00074042	0.002112209	0.00019207	0.00041775	2.37087E-08	4.88729E-07	4.0717E-07	9.1961E-07	0.91960969
3836303772975	383630	3772975	0.000799954	0.001330624	0.001330624	0.000639963	0.00030324	0.000822697	0.000534934	0.000367363	0.000394844	0.00060408	0.000726545	0.00207501	0.000188687	0.000410393	2.35758E-08	4.86316E-07	3.991E-07	9.08988E-07	0.9089879
3836403772975	383640	3772975	0.000794609	0.001321733	0.001321733	0.000635687	0.000301214	0.0008172	0.00053136	0.000364908	0.000392206	0.000593957	0.000712521	0.002037354	0.000185263	0.000402946	2.34325E-08	4.83646E-07	3.9101E-07	8.98092E-07	0.89809245
3836503772975	383650	3772975	0.00079078	0.001315364	0.001315364	0.000632624	0.000299763	0.000813262	0.0005288	0.00036315	0.000390316	0.00058522	0.000701058	0.002006827	0.000182487	0.000396908	2.3331E-08	4.81718E-07	3.8412E-07	8.89166E-07	0.88916608
3836603772975	383660	3772975	0.0007907	0.001315231	0.001315231	0.00063256	0.000299732	0.00081318	0.000528746	0.000363113	0.000390276	0.000579436	0.000694955	0.001991472	0.000181091	0.000393871	2.33239E-08	4.81544E-07	3.7965E-07	8.84517E-07	0.88451664
3836703772975	383670	3772975	0.000789663	0.001313506	0.001313506	0.00063173	0.000299339	0.000812113	0.000528053	0.000362637	0.000389765	0.000573946	0.000689	0.001976483	0.000179728	0.000390907	2.33114E-08	4.81145E-07	3.7538E-07	8.79833E-07	0.87983285
3836803772975	383680	3772975	0.000785196	0.001306076	0.001306076	0.000628157	0.000297646	0.000807519	0.000525066	0.000360585	0.00038756	0.000566833	0.00067983	0.001952262	0.000177526	0.000386116	2.32309E-08	4.794E-07	3.6977E-07	8.72405E-07	0.87240514
3836903772975	383690	3772975	0.000779293	0.001296257	0.001296257	0.000623434	0.000295408	0.000801448	0.000521118	0.000357875	0.000384646	0.000559218	0.000669468	0.001924752	0.000175024	0.000380675	2.31256E-08	4.77113E-07	3.6376E-07	8.64002E-07	0.86400202
3837003772975	383700	3772975	0.000772911	0.001285641	0.001285641	0.000618329	0.000292989	0.000794885	0.000516851	0.000354944	0.000381496	0.00055181	0.000659226	0.001897424	0.000172539	0.00037527	2.30217E-08	4.74841E-07	3.579E-07	8.55766E-07	0.85576646
3837103772975	383710	3772975	0.000766609	0.001275159	0.001275159	0.000613287	0.0002906	0.000788404	0.000512637	0.00035205	0.000378385	0.000545257	0.000649966	0.001872837	0.000170303	0.000370408	2.29313E-08	4.72706E-07	3.5263E-07	8.48272E-07	0.84827152
3837203772975	383720	3772975	0.00075935	0.001263084	0.001263084	0.00060748	0.000287848	0.000780938	0.000507782	0.000348716	0.000374802	0.000538735	0.000640439	0.001847429	0.000167993	0.000365382	2.28361E-08	4.7047E-07	3.4735E-07	8.40659E-07	0.8406591
3837303772975	383730	3772975	0.000750814	0.001248886	0.001248886	0.000600651	0.000284613	0.00077216	0.000502074	0.000344796	0.000370589	0.000530766	0.000628708	0.001815622	0.0001651	0.000359092	2.27003E-08	4.67566E-07	3.4107E-07	8.31332E-07	0.8313319
3837403772975	383740	3772975	0.00074172	0.001233759	0.001233759	0.000593376	0.000281165	0.000762807	0.000495993	0.0034062	0.000366101	0.000521823	0.000615667	0.001779977	0.000161859	0.000352042	2.25387E-08	4.64264E-07	3.3416E-07	8.20966E-07	0.8209664
3837503772975	383750	3772975	0.000732786	0.001218898	0.001218898	0.000586228	0.000277779	0.000753619	0.000490019	0.000336517	0.000361691	0.000513175	0.000603072	0.001745611	0.000158734	0.000345245	2.23814E-08	4.61037E-07	3.2753E-07	8.10948E-07	0.81094815
3837603772975	383760	3772975	0.00072425	0.0012047	0.0012047	0.0005794	0.000274543	0.000744841	0.000484311	0.000332597	0.000357478	0.000507272	0.000594051	0.001720751	0.000156473	0.000340328	2.22902E-08	4.58802E-07	3.2267E-07	8.03757E-07	0.80375692
3837703772975	383770	3772975	0.000715794	0.001190635	0.001190635	0.000572635	0.000271338	0.000736144	0.000478656	0.000328714	0.000353304	0.000501369	0.000585208	0.001696622	0.000154279	0.000335556	2.21971E-08	4.56527E-07	3.1784E-07	7.96569E-07	0.79656856
3837803772975	383780	3772975	0.000707737	0.001177233	0.001177233	0.00056619	0.000268283	0.000727858	0.000473269	0.000325014	0.000349327	0.0004952	0.000576246	0.001671945	0.000152035	0.000330675	2.20979E-08	4.5424E-07	3.1293E-07	7.89263E-07	0.7892632
3837903772975	383790	3772975	0.000699202	0.001163035	0.001163035	0.000559361	0.000265048	0.0007190 8	0.000467561	0.000321094	0.000345114	0.000488707	0.000567373	0.001647358	0.0001498	0.000325813	2.19857E-08	4.51769E-07	3.0791E-07	7.81664E-07	0.7816638
3838003772975	383800	3772975	0.000690985	0.001149368	0.001149368	0.000552788	0.000261933	0.0007106 3	0.000462066	0.000317321	0.000341059	0.000482332	0.000559215	0.001624966	0.000147763	0.000321384	2.1876E-08	4.49442E-07	3.031E-07	7.74421E-07	0.77442066
3838103772975	383810	3772975	0.000683806	0.001137426	0.001137426	0.000547044	0.000259212	0.000703246	0.000457265	0.000314024	0.000337515	0.000473094	0.000546859	0.001590692	0.000144647	0.000314605	2.1695E-08	4.46038E-07	2.9655E-07	7.64283E-07	0.76428311
3838203772975	383820	3772975	0.000676786	0.001125749	0.001125749	0.000541428	0.000256551	0.000696027	0.000452571	0.0003108	0.00033405	0.000463826	0.000534413	0.001556143	0.000141505	0.000307772	2.15098E-08	4.42592E-07	2.9001E-07	7.54114E-07	0.75411425
3838303772975	383830	3772975	0.000669686	0.001113939	0.001113939	0.000535749	0.000253859	0.000688725	0.000447824	0.00030754	0.000330546	0.000453997	0.000521104	0.001518944	0.000138122	0.000300415	2.12995E-08	4.38687E-07	2.8316E-07	7.43148E-07	0.74314812
3838403772975	383840	3772975	0.000662666	0.001102263	0.001102263	0.000530133	0.000251198	0.000681506	0.000443129	0.000304316	0.000327081	0.000442929	0.00050589	0.001476353	0.00013425	0.000291991	2.10484E-08	4.34152E-07	2.756E-07	7.30803E-07	0.73080275
3838503772975	383850	3772975	0.000655646	0.001090586	0.001090586	0.000524517	0.000248537	0.000674286	0.000438435	0.000301092	0.000323616	0.000432245	0.000491509	0.001436229	0.000130601	0.000284056	2.07931E-08	4.2954E-07	2.684E-07	7.18729E-07	0.71872942
3838603772975	383860	3772975	0.000649264	0.001079971	0.001079971	0.000519411	0.000246118	0.000667723	0.000434167	0.000298162	0.000320466	0.000425427	0.000482726	0.001411551	0.000128357	0.000279175	2.06529E-08	4.26802E-07	2.6361E-07	7.11069E-07	0.71106873
3838703772975	383870	3772975	0.000643122	0.001069753	0.001069753	0.000514497	0.00024379	0.000661406	0.0004306	0.000295341	0.000317434	0.000419701	0.000475759	0.001392084	0.000126587	0.000275325	2.05414E-08	4.24538E-07	2.5957E-07	7.04646E-07	0.70464613
3838803772975	383880	3772975	0.000638415	0.001061925	0.001061925	0.000510732	0.000242005	0.000656566	0.000426913	0.000293179	0.000315111	0.000414359	0.000469834	0.001375723	0.000125099	0.000272089	2.04441E-08	4.22656E-07	2.5596E-07	6.99063E-07	0.69906305

			EGIODemolition	EGIOSite Grubbing / Prep	EGIOMass Grading / Excavation	EGIOMass Grading / Excavation	EGIODrainage / Utilities Trenching	EGIODrainage / Utilities Trenching	EGIOFoundations / Concrete Pads	EGIOFoundations / Concrete Pads	EGIOBuilding / Structure Construction	EGIOBuilding / Structure Construction	EGIOAsphalt Paving	EGIOArchitectural Coating	EGIOLandscaping or Other Finishing	EGIOWaterside Construction (Piles)	HIWaterside Construction (Landscaping)	HIWaterside Construction (Landscaping)	KMDemolition	KMSite Grubbing / Prep	KMMass Grading / Excavation
Unique Identifier	X (UTM)	Y (UTM)	2025	2025	2025	2026	2026	2027	2026	2027	2026	2027	2027	2027	2027	2027	2025	2026	2025	2025	2025
3838903772975	383890	3772975	0.000307317	0.00028415	0.000472645	0.000472645	0.000227318	0.000227318	0.000107713	0.000107713	0.000292226	0.000292226	0.000190012	3.85409E-05	0.000130489	0.000140251	0.000606349	0.000606349	0.00048591	0.000449276	0.000747315
3839003772975	383900	3772975	0.000307231	0.00028407	0.000472512	0.000472512	0.000227254	0.000227254	0.000107682	0.000107682	0.000292144	0.000292144	0.000189958	3.85301E-05	0.000130453	0.000140211	0.000603647	0.000603647	0.00048522	0.000448638	0.000746253
3839103772975	383910	3772975	0.000304815	0.00028183	0.000468797	0.000468797	0.000225468	0.000225468	0.000106836	0.000106836	0.000289847	0.000289847	0.000188465	3.82271E-05	0.000129427	0.000139109	0.000596343	0.000596343	0.000481941	0.000445606	0.000741211
3829703772985	382970	3772985	0.000473141	0.00043747	0.000727676	0.000727676	0.000349976	0.000349976	0.000165833	0.000165833	0.000449907	0.000449907	0.000292539	5.93369E-05	0.000200899	0.000215928	0.000822073	0.000822073	0.000411798	0.000380752	0.000633333
3829803772985	382980	3772985	0.000460976	0.00042622	0.000708967	0.000708967	0.000340977	0.000340977	0.000161569	0.000161569	0.000438339	0.000438339	0.000285017	5.78113E-05	0.000195734	0.000210376	0.000788153	0.000788153	0.000412488	0.00038139	0.000634395
3829903772985	382990	3772985	0.000457611	0.00042311	0.000703792	0.000703792	0.000338489	0.000338489	0.000160389	0.000160389	0.00043514	0.00043514	0.000282937	5.73893E-05	0.000194305	0.00020884	0.000697601	0.000697601	0.000415422	0.000384102	0.000638906
3830003772985	383000	3772985	0.000458905	0.00042431	0.000705782	0.000705782	0.000339446	0.000339446	0.000160843	0.000160843	0.00043637	0.00043637	0.000283737	5.75516E-05	0.000194855	0.000209431	0.000701403	0.000701403	0.000418959	0.000387373	0.000644347
3830103772985	383010	3772985	0.000459768	0.0004251	0.000707109	0.000707109	0.000340084	0.000340084	0.000161145	0.000161145	0.000437191	0.000437191	0.000284271	5.76598E-05	0.000195221	0.000209825	0.000714211	0.000714211	0.000422324	0.000390484	0.000649522
3830203772985	383020	3772985	0.000460372	0.00042566	0.000708038	0.000708038	0.000340531	0.000340531	0.000161357	0.000161357	0.000437765	0.000437765	0.000284644	5.77356E-05	0.000195477	0.0002101	0.000722315	0.000722315	0.000425602	0.000393515	0.000654564
3830303772985	383030	3772985	0.000460717	0.00042598	0.000708569	0.000708569	0.000340786	0.000340786	0.000161478	0.000161478	0.000438093	0.000438093	0.000284857	5.77789E-05	0.000195624	0.000210258	0.000729219	0.000729219	0.000428795	0.000396467	0.000659473
3830403772985	383040	3772985	0.000461321	0.00042654	0.000709498	0.000709498	0.000341233	0.000341233	0.00016169	0.00016169	0.000438668	0.000438668	0.000285231	5.78546E-05	0.00019588	0.000210533	0.000736223	0.000736223	0.000432332	0.000399737	0.000664914
3830503772985	383050	3772985	0.000461839	0.00042702	0.000710294	0.000710294	0.000341616	0.000341616	0.000161871	0.000161871	0.00043916	0.00043916	0.000285551	5.79195E-05	0.0001961	0.00021077	0.000743327	0.000743327	0.000436042	0.000403168	0.000670619
3830603772985	383060	3772985	0.000462356	0.0004275	0.00071109	0.00071109	0.000341998	0.000341998	0.000162053	0.000162053	0.000439652	0.000439652	0.000285871	5.79844E-05	0.00019632	0.00021006	0.000750332	0.000750332	0.000439752	0.000406598	0.000676325
3830703772985	383070	3772985	0.000462701	0.00042782	0.000711621	0.000711621	0.000342254	0.000342254	0.000162174	0.000162174	0.00043998	0.00043998	0.000286084	5.80277E-05	0.000196466	0.000211163	0.000757336	0.000757336	0.000443548	0.000410108	0.000682164
3830803772985	383080	3772985	0.00046296	0.00042806	0.000712019	0.000712019	0.000342445	0.000342445	0.000162264	0.000162264	0.000440226	0.000440226	0.000286244	5.80602E-05	0.000196576	0.000211282	0.00076424	0.00076424	0.000447258	0.000413538	0.000687869
3830903772985	383090	3772985	0.000463305	0.00042838	0.00071255	0.00071255	0.0003427	0.0003427	0.000162385	0.000162385	0.000440554	0.000440554	0.000286458	5.81035E-05	0.000196723	0.000211439	0.000771244	0.000771244	0.00045114	0.000417128	0.00069384
3831003772985	383100	3772985	0.000463478	0.00042854	0.000712815	0.000712815	0.000342828	0.000342828	0.000162446	0.000162446	0.000440719	0.000440719	0.000286564	5.81251E-05	0.000196796	0.000211518	0.000778248	0.000778248	0.000455023	0.000420717	0.000699811
3831103772985	383110	3772985	0.00046365	0.00042869	0.00071308	0.00071308	0.000342956	0.000342956	0.000162506	0.000162506	0.000440883	0.000440883	0.000286671	5.81467E-05	0.000196869	0.000211597	0.000785152	0.000785152	0.000458992	0.000424387	0.000705915
3831203772985	383120	3772985	0.000463823	0.00042885	0.000713346	0.000713346	0.000343083	0.000343083	0.000162567	0.000162567	0.000441047	0.000441047	0.000286778	5.81684E-05	0.000196943	0.000211675	0.000792256	0.000792256	0.000463047	0.000428136	0.000712152
3831303772985	383130	3772985	0.000463909	0.00042893	0.000713479	0.000713479	0.000343147	0.000343147	0.000162597	0.000162597	0.000441129	0.000441129	0.000286831	5.81792E-05	0.000196979	0.000211715	0.00079926	0.00079926	0.000467102	0.000431886	0.000718388
3831403772985	383140	3772985	0.000463996	0.00042901	0.000713611	0.000713611	0.000343211	0.000343211	0.000162627	0.000162627	0.000441211	0.000441211	0.000286884	5.819E-05	0.000197016	0.000211754	0.000806364	0.000806364	0.000471243	0.000435715	0.000724757
3831503772985	383150	3772985	0.000463996	0.00042901	0.000713611	0.000713611	0.000343211	0.000343211	0.000162627	0.000162627	0.000441211	0.000441211	0.000286884	5.819E-05	0.000197016	0.000211754	0.000813368	0.000813368	0.00047547	0.000439623	0.000731259
3831603772985	383160	3772985	0.000463996	0.00042901	0.000713611	0.000713611	0.000343211	0.000343211	0.000162627	0.000162627	0.000441211	0.000441211	0.000286884	5.819E-05	0.000197016	0.000211754	0.000820372	0.000820372	0.000479612	0.000443452	0.000737628
3831703772985	383170	3772985	0.000464082	0.00042909	0.000713744	0.000713744	0.000343275	0.000343275	0.000162657	0.000162657	0.000441293	0.000441293	0.000286938	5.82008E-05	0.000197053	0.000211793	0.000827476	0.000827476	0.000484098	0.000447601	0.000744528
3831803772985	383180	3772985	0.000464168	0.00042917	0.000713877	0.000713877	0.000343339	0.000343339	0.000162688	0.000162688	0.000441375	0.000441375	0.000286991	5.82117E-05	0.000197089	0.000211833	0.00083458	0.00083458	0.000488584	0.000451749	0.000751428
3831903772985	383190	3772985	0.000464254	0.00042925	0.000714009	0.000714009	0.000343402	0.000343402	0.000162718	0.000162718	0.000441457	0.000441457	0.000287044	5.82225E-05	0.000197126	0.000211872	0.000841584	0.000841584	0.000493243	0.000456056	0.000758593
3832003772985	383200	3772985	0.000464427	0.00042941	0.000714275	0.000714275	0.00034353	0.00034353	0.000162778	0.000162778	0.000441621	0.000441621	0.000287151	5.82441E-05	0.000197199	0.000211951	0.000848388	0.000848388	0.000498161	0.000460603	0.000766157
3832103772985	383210	3772985	0.000464427	0.00042941	0.000714275	0.000714275	0.00034353	0.00034353	0.000162778	0.000162778	0.000441621	0.000441621	0.000287151	5.82441E-05	0.000197199	0.000211951	0.000854692	0.000854692	0.000502906	0.000464991	0.000773455
3832203772985	383220	3772985	0.000464254	0.00042925	0.000714009	0.000714009	0.000343402	0.000343402	0.000162718	0.000162718	0.000441457	0.000441457	0.000287044	5.82225E-05	0.000197126	0.000211872	0.00085239	0.00085239	0.000507738	0.000469458	0.000780886
3832303772985	383230	3772985	0.000463305	0.00042838	0.00071255	0.00071255	0.0003427	0.0003427	0.000162385	0.000162385	0.000440554	0.000440554	0.000286458	5.81035E-05	0.000196723	0.000211439	0.000898917	0.000898917	0.000512224	0.000473606	0.000787785
3832403772985	383240	3772985	0.00046529	0.00043021	0.000715602	0.000715602	0.000344168	0.000344168	0.000163081	0.000163081	0.000442441	0.000442441	0.000287685	5.83523E-05	0.000197566	0.000212345	0.000995873	0.000995873	0.000518695	0.000479589	0.000797737
3832503772985	383250	3772985	0.000470811	0.00043532	0.000724094	0.000724094	0.000348253	0.000348253	0.000165016	0.000165016	0.000447692	0.000447692	0.000291099	5.90448E-05	0.00019991	0.000214865	0.001053806	0.001053806	0.000533793	0.000493549	0.000820958
3832603772985	383260	3772985	0.000479957	0.00044377	0.000738159	0.000738159	0.000355017	0.000355017	0.000168221	0.000168221	0.000456388	0.000456388	0.000296753	6.01917E-05	0.000203793	0.000219038	0.001085024	0.001085024	0.000574861	0.000531521	0.000884119
3832703772985	383270	3772985	0.000487635	0.00045087	0.000749969	0.000749969	0.00036097	0.00036097	0.000170913	0.000170913	0.00046369	0.00046369	0.000301501	6.11547E-05	0.000207054	0.000222543	0.001089627	0.001089627	0.000607042	0.000561276	0.000933613
3832803772985	383280	3772985	0.000488843	0.00045199	0.000751826	0.000751826	0.00036159	0.00036159	0.000171336	0.000171336	0.000464838	0.000464838	0.000302248	6.13062E-05	0.000207567	0.000223094	0.001083723	0.001083723	0.000636894	0.000588877	0.000979524
3832903772985	383290	3772985	0.000486859	0.00045015	0.000748774	0.000748774	0.000360123	0.000360123	0.000170641	0.000170641	0.000462951	0.000462951	0.000301021	6.10573E-05	0.000206724	0.000222188	0.001072017	0.001072017	0.000663467	0.000613447	0.001020392
3833003772985	383300	3772985	0.000482027	0.00044569	0.000741344	0.000741344	0.000356549	0.000356549	0.000168947	0.000168947	0.000458357	0.000458357	0.000298033	6.04514E-05	0.000204672	0.000219983	0.001068515	0.001068515	0.000673044	0.000622301	0.001035121
3833103772985	383310	3772985	0.000477023	0.00044106	0.000733648	0.000733648	0.000352847	0.000352847	0.000167193	0.000167193	0.000453599	0.000453599	0.000294939	5.98238E-05	0.000202548	0.0002177	0.001063812	0.001063812	0.000682189	0.000630757	0.001049186
3833203772985	383320	3772985	0.000471933	0.00043635	0.000725819	0.000725819	0.000349082	0.000349082	0.000165409	0.000165409	0.000448758	0.000448758	0.000291792	5.91855E-05	0.000200386	0.000215377	0.001055207	0.001055207	0.000694095	0.000641766	0.001067498
3833303772985	383330	3772985	0.000466498	0.00043133	0.000717459	0.000717459	0.000345062	0.000345062	0.000163504	0.000163504	0.00044359	0.00044359	0.000288431	5.85038E-05	0.000198078	0.000212896	0.001043	0.001043	0.000707037	0.000653731	0.001087401
3833403772985	383340	3772985	0.000460544	0.00042582	0.000708304	0.000708304	0.000340658	0.000340658	0.000161418	0.000161418	0.000437929	0.000437929	0.000284751	5.77572E-05	0.000195551	0.000210179	0.001029692	0.001029692	0.000718253	0.000664102	0.001104651
3833503772985	383350	3772985	0.000454764	0.00042048	0.000699413	0.000699413	0.000336383	0.000336383	0.000159392	0.000159392	0.000432433	0.000432433	0.000281177	5.70323E-05	0.000193096	0.000207541	0.001019086	0.001019086	0.000725586	0.000670882	0.00111593
3833603772985	383360	3772985	0.000448897	0.00041505	0.00069039	0.00069039	0.000332043	0.000332043	0.000157335	0.000157335	0.000426854	0.000426854	0.000277549	5.62965E-05	0.000190605	0.000204864	0.00100788	0.00100788	0.000731539	0.000676387	0.001125086
3833703772985	383370	3772985	0.000444928	0.00041138	0.000684287	0.000684287	0.000329107	0.000329107	0.000155944	0.000155944	0.0004238	0.0004238	0.00027509	5.57988E-05	0.00018892	0.00020352	0.001006579	0.001006579	0.000730677	0.000675589	0.001123759
3833803772985	383380	3772985	0.000442599	0.00040923	0.000680704	0.000680704	0.00032738	0.00032738	0.000155128	0.000155128	0.000420865	0.000420865	0.000273655	5.55067E-05	0.000187931	0.000201989	0.001016885	0.001016885	0.000721445	0.000667053	0.001109561
3833903772985	383390	3772985	0.000439752	0.0004066	0.000676325	0.000676325	0.000325278	0.000325278	0.00015413	0.00015413	0.000418158	0.000418158	0.00027189	5.51496E-05	0.000186722	0.00020069	0.00102599	0.00102599	0.000710574	0.000657002	0.001092842
3834003772985	383400	3772985	0.000436301	0.00040341	0.000671018	0.000671018	0.000322726	0.000322726	0.00015292	0.00015292	0.000414876	0.000414876	0.000269761	5.47168E-05	0.000185257	0.000199115	0.001030793	0.001030793	0.00070117	0.000648307	0.001078378
3834103772985	383410	3772985	0.000432936	0.0004003	0.000665843	0.000665843	0.000320237	0.000320237	0.000151741	0.000151741	0.000411676	0.000411676	0.000267681	5.42948E-05	0.000183828	0.000197579	0.001033795	0.001033795	0.000690903	0.000638814	0.001062588
3834203772985	383420	3772985	0.000429399	0.00039703	0.000660402	0.000660402	0.00003176	0.00003176	0.000150501	0.000150501	0.000408313	0.000408313	0.000265493	5.38512E-05	0.000182326	0.000195965	0.001029992	0.001029992	0.00068633	0.000634586	0.001055556
3834303772985	383430	3772985	0.000425516	0.00039344	0.000654431	0.000654431	0.000314748	0.000314748	0.00014914	0.00014914	0.000404621	0.000404621	0.000263093	5.33643E-05	0.000180677	0.000194193	0.001013983	0.001013983	0.000693578	0.000641287	0.001066702
3834403772985	383440	3772985	0.000421547	0.00038977	0.000648327	0.000648327	0.000311813	0.000311813	0.000147749	0.000147749	0.000400847	0.000400847	0.000260639	5.28666E-05	0.000178992	0.000192382	0.000996873	0.000996873	0.000699444	0.000646712	0.001075725
3834503772985	383450	3772985	0.000417234	0.00038578	0.000641693	0.000641693	0.000308622	0.000308622	0.000146237	0.000146237	0.000396745	0.000396745	0.000257972	5.23256E-05	0.000177161	0.000190413	0.00097426	0.00097426	0.000707296	0.000653971	0.001087799
3834603772985	383460	3772985	0.000412057	0.00038099	0.000633731	0.000633731	0.000304793	0.000304793	0.000144423	0.000144423	0.000391823	0.000391823	0.000254771	5.16764E-05	0.000174963	0.000188051	0.000949346	0.000949346	0.00071299	0.000659236	0.001096557
3834703772985	383470	3772985	0.000406535	0.00037589	0.000625239	0.000625239	0.000300708	0.000300708	0.000142488	0.000142488	0.000386572	0.000386572	0.000251357	5.09839E-05	0.000172618	0.000185531	0.000925632	0.000925632	0.00071506	0.00066115	0.001099742
3834803772985	383480	3772985	0.00040179	0.0003715	0.000617941	0.000617941	0.000297199	0.000297199	0.000140825	0.000140825	0.00038206	0.00038206	0.000248423	5.03888E-05	0.000170603	0.000183365	0.000907322	0.000907322	0.000712386	0.000658677	0.001095628
3834903772985	383490	3772985	0.000397045	0.00036711	0.000610643	0.000610643	0.000293689	0.000293689	0.000139161	0.000139161	0.000377548	0.000377548	0.000245489	4.97937E-05	0.000168588	0.0001812	0.000889011	0.000889011	0.000707899	0.000654529	0.001088728
3835003772985	383500	3772985	0.000391006	0.00036153	0.000601355	0.000601355	0.000289221	0.000289221	0.000137045	0.000137045	0.000371805	0.000371805	0.000241755	4.90363E-05	0.000166024	0.000178444	0.000865998	0.000865998	0.000701774	0.000648865	0.001079307
3835103772985	383510	3772985	0.000383845	0.00035491	0.000590341	0.000590341	0.000283924	0.000283924	0.000134535	0.000134535	0.000364996	0.000364996	0.000237328	4.81382E-05	0.000162983	0.000175176	0.000840984	0.000840984	0.000692715	0.000640489	0.001065375
3835203772985	383520	3772985	0.00037677	0.00034836	0.000579461	0.000579461	0.000278691	0.000278691	0.000132055	0.000132055	0.000358268	0.000358268	0.000232954	4.7251E-05	0.000159979	0.00017194	0.00081767	0.00081767	0.000681326	0.000629959	0.001047859
3835303772985	383530	3772985	0.000371334	0.00034334	0.000571101	0.000571101	0.000274671	0.000274671	0.00013015	0.00013015	0.0003531	0.0003531	0.000229593	4.65693E-05	0.000157671	0.000169466	0.00080006	0.00080006	0.000670801	0.000620227	0.001031671
3835403772985	383540	3772985	0.000365985	0.00033839	0.000562874	0.000562874	0.000270714	0.000270714	0.000128275	0.000128275	0.000348013	0.000348013	0.000226286	4.58985E-05	0.0001554	0.00016725	0.00078285	0.00078285	0.000659585	0.000609857	0.001014421
3835503772985	383550	3772985	0.00036124	0.00033401	0.000555576	0.000555576	0.000267204	0.000267204	0.000126612	0.000126612	0.000343501	0.000343501	0.000223352	4.53034E-05	0.000153385	0.000164859	0.000767742	0.000767742	0.000648886	0.000599965	0.000997968
3835603772985	383560	3772985	0.000357185	0.00033026	0.00054934	0.00054934	0.000264205	0.000264205	0.000125191	0.000125191	0.000339645	0.000339645	0.000220844	4.47948E-05	0.000151663	0.000163009	0.000754134	0.000754134	0.000638792	0.000590632	0.000982443
3835703772985	383570	3772985	0.000353044	0.00032643	0.000542971	0.000542971	0.000261142	0.000261142	0.000123739	0.000123739	0.000335707	0.000335707	0.000218284	4.42755E-05	0.000149905	0.000161119	0.000740926	0.000740926	0.000628439	0.000581059	0.00096652
3835803772985	383580	3772985	0.000349679	0.00032332	0.000537796	0.000537796	0.000258653	0.000258653	0.00012256	0.00012256	0.000332508	0.000332508	0.000216204	4.38535E-05	0.000148476	0.000159583	0.000729419	0.000729419	0.000619121	0.000572444	0.000952189
3835903772985	383590	3772985	0.000346401	0.00032028	0.000532754	0.000532754	0.000256228	0.000256228	0.000121411	0.000121411	0.00032939	0.00032939	0.000214176	4.34423E-05	0.000147084	0.000158087	0.000718413	0.000718413	0.000609803	0.000563828	0.000937859
3836003772985	383600	3772985	0.000344157	0.00031821	0.000529304	0.000529304	0.000254568	0.000254568	0.000120625	0.000120625	0.000327257	0.000327257	0.00021279	4.3161E-05	0.000146132	0.000157063	0.000709608	0.000709608	0.000602211	0.000556808	0.000926182
3836103772985	383610	3772985	0.000343467	0.00031757	0.000528242	0.000528242	0.000254058	0.000254058	0.000120383	0.000120383	0.000326601	0.000326601	0.000212363	4.30745E-05	0.000145839	0.000156748	0.000704405	0.000704405	0.000597465	0.000552421	0.000918884
3836203772985	383620	3772985	0.000342777	0.00031693	0.000527181	0.000527181	0.000253547	0.000253547	0.000120141	0.000120141	0.000325945	0.000325945	0.000211936	4.29879E-05	0.000145546	0.000156433	0.000699402	0.000699402	0.000592548	0.000547874	0.000911321
3836303772985	383630	3772985	0.000342259	0.00031646	0.000526385	0.000526385	0.000253164	0.000253164	0.000119959	0.000119959	0.000325452	0.000325452	0.000211616	4.2923E-05	0.000145326	0.000156197	0.0006952	0.0006952	0.000587975	0.000543646	0.000904288
3836403772985	383640	3772985	0.000341742	0.00031598	0.000525588	0.000525588	0.000252781	0.000252781	0.000119778	0.000119778	0.00032496	0.00032496	0.000211296	4.28581E-05	0.000145106	0.000155961	0.000691398	0.000691398	0.000583402	0.000539418	0.000897255
3836503772985	383650	3772985	0.000341742	0.00031598	0.000525588	0.000525588	0.000252781	0.000252781	0.000119778	0.000119778	0.00032496	0.00032496	0.000211296	4.28581E-05	0.000145106	0.000155961	0.000689096	0.000689096	0.000579606	0.000535908	0.000891417
3836603772985	383660	3772985	0.000342863	0.00031701	0.000527313	0.000527313	0.000253611	0.000253611	0.000120171	0.000120171	0.000326027	0.000326027	0.000211989	4.29987E-05	0.000145582	0.000156473	0.000690297	0.000690297	0.000577536	0.000533994	0.000888232
3836703772985	383670	3772985	0.000343812	0.00031789	0.000528773	0.000528773	0.000254313	0.000254313	0.000120504	0.000120504	0.000326929	0.000326929	0.000212576	4.31177E-05	0.000145985	0.000156906	0.000691798	0.000691798	0.000574861	0.000531521	0.000884119
3836803772985	383680	3772985	0.000343553	0.00031765	0.000528375	0.000528375	0.000254122	0.000254122	0.000120413	0.000120413	0.000326683	0.000326683	0.000212416	4.30853E-05	0.000145875	0.000156788	0.000690797	0.000690797	0.000570547	0.000527532	0.000877484
3836903772985	383690	3772985	0.000342691	0.00031685	0.000527048	0.000527048	0.000253483	0.000253483	0.000120111	0.000120111	0.000325863	0.000325863	0.000211883	4.29771E-05	0.000145509	0.000156394	0.000688496	0.000688496	0.000565629	0.000522985	0.000869672
3837003772985	383700	3772985	0.000341914	0.00031614	0.000525854	0.000525854	0.000252909	0.000252909	0.000119838	0.000119838	0.000325124	0.000325124	0.000211403	4.28797E-05	0.000145179	0.00015604	0.000686595	0.000686595	0.000560884	0.000518598	0.000862623

			KMMass Grading / Excavation	KMDrainage / Utilities Trenching	KMFoundations / Concrete Pads	KMBuilding / Structure Construction	KMAsphalt Paving	KMArchitectural Coating	KMLandscaping or Other Finishing	KMWaterside Construction (Piles)	EWNDemolition	EWNSite Grubbing / Prep	EWNDrainage / Utilities Trenching	EWNDrainage / Utilities Trenching	EWNDrainage / Utilities Trenching	EWNFoundations / Concrete Pads	EWNBuilding / Structure Construction	EWNAsphalt Paving	EWNLandscaping or Other Finishing	EWNWaterside Construction (Piles)	ISDemolition
Unique Identifier	X (UTM)	Y (UTM)	2026	2026	2026	2026	2026	2026	2026	2026	2027	2027	2027	2028	2029	2029	2029	2029	2029	2029	2027
3838903772975	383890	3772975	0.000747315	0.000185565	0.000170308	0.0005009	0.000300434	6.09383E-05	0.000206321	0.000221755	0.00132702	0.001517183	0.001786802	0.001786802	0.001786802	0.000465111	0.001155511	0.000820485	0.000563463	0.000589141	0.000288336
3839003772975	383900	3772975	0.000746253	0.000185301	0.000170066	0.000500189	0.000300007	6.08517E-05	0.000206028	0.00022144	0.001323742	0.001513435	0.001782388	0.001782388	0.001782388	0.000463962	0.001152656	0.000818458	0.000562071	0.000587685	0.000288078
3839103772975	383910	3772975	0.000741211	0.000184049	0.000168917	0.000496809	0.00029798	6.04406E-05	0.000204636	0.000219944	0.001293718	0.001479108	0.001741961	0.001741961	0.001741961	0.000453439	0.001126512	0.000799894	0.000549322	0.000574356	0.000286611
3829703772985	382970	3772985	0.000633333	0.000157262	0.000144332	0.000424502	0.000254611	5.16439E-05	0.000174853	0.000187933	0.00229375	0.002622445	0.003088481	0.003088481	0.003088481	0.000803943	0.001997296	0.001418206	0.000973943	0.001018328	0.000336306
3829803772985	382980	3772985	0.000634395	0.000157526	0.000144574	0.000425214	0.000255038	5.17305E-05	0.000175146	0.000188248	0.002386411	0.002728384	0.003213247	0.003213247	0.003213247	0.00083642	0.002077981	0.001475497	0.001013288	0.001059465	0.000337945
3829903772985	382990	3772985	0.000638906	0.000158646	0.000145602	0.000428238	0.000256852	5.20984E-05	0.000176391	0.000189586	0.002471652	0.002825841	0.003328022	0.003328022	0.003328022	0.000866296	0.002152205	0.001528201	0.001049482	0.001097309	0.000339067
3830003772985	383000	3772985	0.000644347	0.000159997	0.000146842	0.000431884	0.000259039	5.2542E-05	0.000177893	0.000191201	0.002560344	0.002927243	0.003447444	0.003447444	0.003447444	0.000897382	0.002229435	0.001583039	0.001087141	0.001136684	0.000340016
3830103772985	383010	3772985	0.000649522	0.000161282	0.000148022	0.000435353	0.000261119	5.2964E-05	0.000179322	0.000192736	0.002650676	0.003030519	0.003569074	0.003569074	0.003569074	0.000929043	0.002308091	0.00163889	0.001125497	0.001176788	0.000340879
3830203772985	383020	3772985	0.000654564	0.000162534	0.000149171	0.000438733	0.000263146	5.33751E-05	0.000180714	0.000194233	0.002742388	0.003135373	0.003692562	0.003692562	0.003692562	0.000961187	0.00238795	0.001695595	0.001164439	0.001217504	0.000341742
3830303772985	383030	3772985	0.000659473	0.000163753	0.000150289	0.000442023	0.00026512	5.37755E-05	0.000182069	0.000195689	0.002835567	0.003241905	0.003818025	0.003818025	0.003818025	0.000993846	0.002469086	0.001753206	0.001204003	0.001258872	0.000342432
3830403772985	383040	3772985	0.000664914	0.000165104	0.000151529	0.00044567	0.000267307	5.42191E-05	0.000183571	0.000197304	0.002936251	0.003357018	0.003953595	0.003953595	0.003953595	0.001029135	0.002556758	0.001815459	0.001246754	0.001303571	0.000343295
3830503772985	383050	3772985	0.000670619	0.000166521	0.00015283	0.000449494	0.000269601	5.46843E-05	0.000185147	0.000198997	0.003041595	0.003477457	0.004095437	0.004095437	0.004095437	0.001066057	0.002648486	0.001880592	0.001291484	0.001350339	0.000344244
3830603772985	383060	3772985	0.000676325	0.000167937	0.00015413	0.000453318	0.000271895	5.51496E-05	0.000186722	0.00020069	0.003150131	0.003601546	0.004241579	0.004241579	0.004241579	0.001104099	0.002742995	0.001947699	0.001337569	0.001398525	0.000345106
3830703772985	383070	3772985	0.000682164	0.000169387	0.00015546	0.000457232	0.000274242	5.56257E-05	0.000188334	0.000202422	0.003262204	0.00372968	0.004392483	0.004392483	0.004392483	0.001143379	0.002840583	0.002016993	0.001385157	0.001448281	0.000345969
3830803772985	383080	3772985	0.000687869	0.000170804	0.000156761	0.000461056	0.000276536	5.60909E-05	0.000189909	0.000204116	0.003376952	0.003860871	0.004546988	0.004546988	0.004546988	0.001183598	0.002940501	0.00208794	0.001433879	0.001499224	0.000346832
3830903772985	383090	3772985	0.00069384	0.000172287	0.000158121	0.000465058	0.000278936	5.65778E-05	0.000191558	0.000205887	0.0034961	0.003997093	0.004707418	0.004707418	0.004707418	0.001225358	0.003044249	0.002161609	0.00148447	0.00155212	0.000347695
3831003772985	383100	3772985	0.000699811	0.000173769	0.000159482	0.000469061	0.000281337	5.70647E-05	0.000193206	0.000207659	0.003618786	0.004137359	0.004872611	0.004872611	0.004872611	0.001268359	0.003151078	0.002237464	0.001536564	0.001606588	0.000348471
3831103772985	383110	3772985	0.000705915	0.000175285	0.000160873	0.000473152	0.00028379	5.75625E-05	0.000194891	0.00020947	0.003744059	0.004280585	0.005041289	0.005041289	0.005041289	0.001312266	0.003260161	0.002314919	0.001589756	0.001662204	0.000349248
3831203772985	383120	3772985	0.000712152	0.000176833	0.000162295	0.000477332	0.000286298	5.8071E-05	0.000196613	0.000211321	0.003875027	0.0044032	0.005217634	0.005217634	0.005217634	0.001358169	0.003374202	0.002395896	0.001645366	0.001720348	0.00035011
3831303772985	383130	3772985	0.000718388	0.000178382	0.000163716	0.000481512	0.000288805	5.85795E-05	0.000198335	0.000213172	0.004008152	0.004582522	0.005396884	0.005396884	0.005396884	0.001404829	0.003490121	0.002478206	0.001701891	0.00177945	0.000350973
3831403772985	383140	3772985	0.000724757	0.000179963	0.000165167	0.000485781	0.000291365	5.90989E-05	0.000200093	0.000215062	0.004144296	0.004738176	0.005580199	0.005580199	0.005580199	0.001452546	0.00360867	0.002562383	0.001759699	0.001839892	0.00035175
3831503772985	383150	3772985	0.000731259	0.000181578	0.000166649	0.000490139	0.000293979	5.96291E-05	0.000201888	0.000216991	0.004283202	0.004896987	0.005767232	0.005767232	0.005767232	0.001501232	0.003729623	0.002648267	0.00181868	0.00190156	0.000352612
3831603772985	383160	3772985	0.000737628	0.000183159	0.0001681	0.000494408	0.00029654	6.01484E-05	0.000203647	0.000218881	0.004423142	0.005056981	0.005955659	0.005955659	0.005955659	0.00155028	0.003851477	0.002734791	0.0018781	0.001963688	0.000353303
3831703772985	383170	3772985	0.000744528	0.000184873	0.000169673	0.000499033	0.000299314	6.07111E-05	0.000205552	0.000220928	0.004572919	0.00522822	0.006157329	0.006157329	0.006157329	0.001602775	0.003981895	0.002827396	0.001941696	0.002030182	0.000354252
3831803772985	383180	3772985	0.000751428	0.000186586	0.000171245	0.000503658	0.000302087	6.12737E-05	0.000207457	0.000222976	0.004723644	0.005400544	0.006360277	0.006360277	0.006360277	0.001655604	0.00411314	0.002920588	0.002005695	0.002097098	0.000355114
3831903772985	383190	3772985	0.000758593	0.000188365	0.000172878	0.00050846	0.000304968	6.1858E-05	0.000209435	0.000225102	0.004879718	0.005578984	0.006570427	0.006570427	0.006570427	0.001710306	0.004249043	0.003017087	0.002071965	0.002166388	0.000356064
3832003772985	383200	3772985	0.000766157	0.000190243	0.000174602	0.00051353	0.000308009	6.24747E-05	0.000211523	0.000227346	0.005042867	0.005765512	0.006790104	0.006790104	0.006790104	0.001767489	0.004391106	0.003117961	0.002141239	0.002238819	0.000357099
3832103772985	383210	3772985	0.000773455	0.000192055	0.000176265	0.000518421	0.000310943	6.30698E-05	0.000213538	0.000229512	0.00520222	0.005947701	0.007004669	0.007004669	0.007004669	0.001823341	0.004529863	0.003216488	0.002208902	0.002309565	0.000358048
3832203772985	383220	3772985	0.000780886	0.000193901	0.000177958	0.000523402	0.00031393	6.36758E-05	0.000215589	0.000231717	0.005360365	0.006128508	0.007217607	0.007217607	0.007217607	0.00187877	0.004667569	0.003314267	0.002276051	0.002379775	0.000358911
3832303772985	383230	3772985	0.000787785	0.000195614	0.000179531	0.000528027	0.000316704	6.42384E-05	0.000217494	0.000233764	0.005510141	0.006299747	0.007419277	0.007419277	0.007419277	0.001931265	0.004797987	0.003406873	0.002339647	0.002446269	0.000359687
3832403772985	383240	3772985	0.000797737	0.000198085	0.000181799	0.000534697	0.000320705	6.50499E-05	0.000220242	0.000236717	0.005649478	0.006459051	0.007606891	0.007606891	0.007606891	0.001980102	0.004919315	0.003493023	0.002398811	0.002508129	0.000360377
3832503772985	383250	3772985	0.000820958	0.000203851	0.000187091	0.000550261	0.00033004	6.69434E-05	0.000226653	0.000243608	0.005643266	0.006451949	0.007598527	0.007598527	0.007598527	0.001977925	0.004913906	0.003489183	0.002396173	0.002505371	0.00035822
3832603772985	383260	3772985	0.000884119	0.000219534	0.000201485	0.000592596	0.000355432	7.20937E-05	0.00024409	0.00026235	0.005654309	0.006464575	0.007613397	0.007613397	0.007613397	0.001981795	0.004923522	0.003496011	0.002400862	0.002510274	0.00040688
3832703772985	383270	3772985	0.000933613	0.000231824	0.000212764	0.00062577	0.000375329	7.61296E-05	0.000257755	0.000277036	0.005710303	0.006528592	0.00768879	0.00768879	0.00768879	0.002001421	0.004972279	0.003530631	0.002424638	0.002535133	0.000429054
3832803772985	383280	3772985	0.000979524	0.000243224	0.000223227	0.000656542	0.000393786	7.98733E-05	0.00027043	0.00029066	0.005679071	0.006492884	0.007646737	0.007646737	0.007646737	0.001990474	0.004945084	0.00351132	0.002411376	0.002521267	0.000442685
3832903772985	383290	3772985	0.001020392	0.000253372	0.00023254	0.000683935	0.000410216	8.32059E-05	0.000281713	0.000302787	0.005618763	0.006423935	0.007565535	0.007565535	0.007565535	0.001969337	0.004892571	0.003474033	0.002385769	0.002494493	0.000450019
3833003772985	383300	3772985	0.001035121	0.000257029	0.000235897	0.000693808	0.000416137	8.44069E-05	0.000285779	0.000307158	0.005623509	0.00642936	0.007571924	0.007571924	0.007571924	0.001971	0.004896702	0.003476967	0.002387784	0.0024966	0.000448897
3833103772985	383310	3772985	0.001049186	0.000260522	0.000239102	0.000703235	0.000421792	8.55538E-05	0.000289663	0.000311331	0.005610912	0.006414959	0.007554963	0.007554963	0.007554963	0.001966585	0.004885734	0.003469179	0.002382436	0.002491007	0.000447344
3833203772985	383320	3772985	0.001067498	0.000265069	0.000243275	0.000715509	0.000429153	8.7047E-05	0.000294718	0.000316765	0.005558025	0.006354492	0.007483751	0.007483751	0.007483751	0.001948048	0.004839682	0.003436479	0.002359979	0.002467528	0.000446223
3833303772985	383330	3772985	0.001087401	0.000270011	0.000247811	0.000728849	0.000437155	8.867E-05	0.000300213	0.000322671	0.005467779	0.006251315	0.007362238	0.007362238	0.007362238	0.001916418	0.0047611	0.003380681	0.00232166	0.002427462	0.000444756
3833403772985	383340	3772985	0.001104651	0.000274294	0.000251742	0.000740411	0.000444089	9.00766E-05	0.000304975	0.00032779	0.005358467	0.006126338	0.007215052	0.007215052	0.007215052	0.001878105	0.004665916	0.003313094	0.002275245	0.002378932	0.00044234
3833503772985	383350	3772985	0.00111593	0.000277095	0.000254313	0.000747971	0.000448624	9.09963E-05	0.000308089	0.000331136	0.005259508	0.006013198	0.007081805	0.007081805	0.007081805	0.00184342	0.004579747	0.003251908	0.002233227	0.002334999	0.000438889
3833603772985	383360	3772985	0.001125086	0.000279368	0.000256399	0.000754108	0.000452304	9.17429E-05	0.000310617	0.000333853	0.005145019	0.005882302	0.006927648	0.006927648	0.006927648	0.001803292	0.004480055	0.003181121	0.002184614	0.00228417	0.000435093
3833703772985	383370	3772985	0.001123759	0.000279039	0.000256097	0.000753218	0.000451771	9.16347E-05	0.000310251	0.00033346	0.005091441	0.005821047	0.006855507	0.006855507	0.006855507	0.001784514	0.004433401	0.003147994	0.002161864	0.002260384	0.000431124
3833803772985	383380	3772985	0.001109561	0.000275513	0.000252861	0.000743702	0.000446063	9.04769E-05	0.000306331	0.000329246	0.005112234	0.005844819	0.006883504	0.006883504	0.006883504	0.001791801	0.004451507	0.0031608	0.002170693	0.002269615	0.000426638
3833903772985	383390	3772985	0.001092842	0.000271362	0.000249051	0.000732496	0.000439342	8.91136E-05	0.000301715	0.000324285	0.005114908	0.005847877	0.006887105	0.006887105	0.006887105	0.001792739	0.004453836	0.003162503	0.002171828	0.002270803	0.000421289
3834003772985	383400	3772985	0.001078378	0.000267771	0.000245755	0.000722801	0.000433527	8.79342E-05	0.000297722	0.000319994	0.005078758	0.005806547	0.00683843	0.00683843	0.00683843	0.001780069	0.004422358	0.003140152	0.002156479	0.002254754	0.000415594
3834103772985	383410	3772985	0.001062588	0.00026385	0.000242157	0.000712218	0.000427179	8.66467E-05	0.000293363	0.000315308	0.005025698	0.005745883	0.006766986	0.006766986	0.006766986	0.001761471	0.004376156	0.003107346	0.002133949	0.002231197	0.000409469
3834203772985	383420	3772985	0.001055556	0.000262104	0.000240554	0.000707504	0.000424352	8.60732E-05	0.000291421	0.000313221	0.004919492	0.005624457	0.006623981	0.006623981	0.006623981	0.001724247	0.004283676	0.003041679	0.002088853	0.002184046	0.000404724
3834303772985	383430	3772985	0.001066702	0.000264871	0.000243094	0.000714975	0.000428833	8.69821E-05	0.000294498	0.000316529	0.004721055	0.005397585	0.006356792	0.006356792	0.006356792	0.001654696	0.004110886	0.002918988	0.002004596	0.002095949	0.000403171
3834403772985	383440	3772985	0.001075725	0.000267112	0.00024515	0.000721023	0.00043246	8.77178E-05	0.000296989	0.000319206	0.00452029	0.005168049	0.006086465	0.006086465	0.006086465	0.001584329	0.003936068	0.002794856	0.001919349	0.002006817	0.000401014
3834503772985	383450	3772985	0.001087799	0.00027011	0.000247902	0.000729116	0.000437315	8.87025E-05	0.000300323	0.000322789	0.004291225	0.00490616	0.005778036	0.005778036	0.005778036	0.001504044	0.003736609	0.002653228	0.001822087	0.001905122	0.000398512
3834603772985	383460	3772985	0.001096557	0.000272285	0.000249898	0.000734986	0.000440835	8.94166E-05	0.000302741	0.000325388	0.004058365	0.004639931	0.005464494	0.005464494	0.005464494	0.001422428	0.003533845	0.002509252	0.001723212	0.001801742	0.000394888
3834703772985	383470	3772985	0.001099742	0.000273075	0.000250624	0.000737121	0.000442116	8.96763E-05	0.00030362	0.000326333	0.003843968	0.00439481	0.005175813	0.005175813	0.005175813	0.001347283	0.003347157	0.002376692	0.001632178	0.001706559	0.000390229
3834803772985	383480	3772985	0.001095628	0.000272054	0.000249686	0.000734363	0.000440462	8.93408E-05	0.000302484	0.000325112	0.003671328	0.004197431	0.004943358	0.004943358	0.004943358	0.001286774	0.00319683	0.00226995	0.001558874	0.001629914	0.000385398
3834903772985	383490	3772985	0.001088728	0.000270341	0.000248114	0.000729739	0.000437688	8.87782E-05	0.000300579	0.000323065	0.003506195	0.004008634	0.00472101	0.00472101	0.00472101	0.001228896	0.003053039	0.00216785	0.001488757	0.001556602	0.000380394
3835003772985	383500	3772985	0.001079307	0.000268001	0.000245967	0.000723424	0.00043901	8.801E-05	0.000297978	0.000320269	0.003322512	0.003798629	0.004473685	0.004473685	0.004473685	0.001164517	0.002893096	0.00205428	0.001410763	0.001475055	0.000374182
3835103772985	383510	3772985	0.001065375	0.000264542	0.000242792	0.000714086	0.0004283	8.68739E-05	0.000294132	0.000316135	0.003137448	0.003587046	0.004224502	0.004224502	0.004224502	0.001099653	0.002731951	0.001939857	0.001332184	0.001392894	0.000366848
3835203772985	383520	3772985	0.001047859	0.000260193	0.0002388	0.000702346	0.000421258	8.54456E-05	0.000289296	0.000310938	0.002969899	0.003395487	0.003998901	0.003998901	0.003998901	0.001040929	0.002586057	0.001836263	0.001261042	0.00131851	0.000359342
3835303772985	383530	3772985	0.001031671	0.000256173	0.000235111	0.000691495	0.00041475	8.41256E-05	0.000284827	0.000306134	0.002838845	0.003245653	0.003822439	0.003822439	0.003822439	0.000994995	0.002471941	0.001755233	0.001205395	0.001260327	0.000353303
3835403772985	383540	3772985	0.001014421	0.00025189	0.00023118	0.000679933	0.000407815	8.2719E-05	0.000280065	0.000301015	0.002715642	0.003104795	0.003656549	0.003656549	0.003656549	0.000951813	0.002364661	0.001679058	0.001153082	0.00120563	0.000347263
3835503772985	383550	3772985	0.000997968	0.000247804	0.00022743	0.000668905	0.000401201	8.13773E-05	0.000275522	0.000296133	0.002607193	0.002980804	0.003510524	0.003510524	0.003510524	0.00091382	0.002270228	0.001612005	0.001107034	0.001157483	0.000342
3835603772985	383560	3772985	0.000982443	0.000243949	0.000223892	0.000658499	0.00039496	8.01114E-05	0.000271236	0.000291526	0.002510476	0.002870229	0.003380298	0.003380298	0.003380298	0.000879904	0.002186012	0.001552206	0.001065967	0.001114545	0.000337428
3835703772985	383570	3772985	0.00096652	0.000239995	0.000220263	0.000647826	0.000388558	7.8813E-05	0.00026684	0.000286801	0.002418851	0.002765473	0.003256926	0.003256926	0.003256926	0.00084779	0.002106228	0.001495554	0.001027062	0.001073867	0.000332941
3835803772985	383580	3772985	0.000952189	0.000236437	0.000216997	0.000638221	0.000382797	7.76444E-05	0.000262883	0.000282549	0.002338527	0.002673639	0.003148773	0.003148773	0.003148773	0.000819637	0.002036286	0.001445891	0.000992956	0.001038207	0.000329318
3835903772985	383590	3772985	0.000937859	0.000232878	0.00021373	0.000628616	0.000377036	7.64758E-05	0.000258927	0.00027829	0.00226269	0.002586935	0.00304666	0.00304666	0.00304666	0.00079357	0.00197025	0.001399002	0.000960755	0.001004539	0.00032578
3836003772985	383600	3772985	0.000926182	0.000229979	0.000211071	0.000620789	0.000372342	7.55237E-05	0.000255703	0.000274831	0.002198932	0.00251404	0.00296081	0.00296081	0.00296081	0.00077071	0.001914732	0.00135958	0.000933683	0.000976233	0.000323451
3836103772985	383610	3772985	0.000918884	0.000228167	0.000209407	0.000615898	0.000369408	7.49286E-05	0.000253688	0.000272666	0.002151307	0.00245959	0.002896685	0.002896685	0.002896685	0.000754018	0.001873263	0.001330134	0.000913461	0.000955089	0.000322674
3836203772985	383620	3772985	0.000911321	0.000226289	0.000207684	0.000610828	0.000366367	7.43118E-05	0.0002516	0.000270422	0.002105925	0.002407706	0.00283558	0.00283558	0.00283558	0.000738112	0.001833747	0.001302076	0.000894192	0.000934942	0.000321812
3836303772985	383630	3772985	0.000904288	0.000224542	0.000206081	0.000606114	0.00036354	7.37384E-05	0.000249659	0.000268335	0.002064599	0.002360457	0.002779935	0.002779935	0.002779935	0.000723627	0.001797761	0.001276524	0.000876644	0.000916595	0.000321208
3836403772985	383640	3772985	0.000897255	0.000222796	0.000204478	0.000601401	0.000360713	7.31649E-05	0.000247717	0.000266248	0.002025947	0.002316266	0.002727891	0.002727891	0.00071008	0.001764105	0.001252626	0.000860232	0.000899435	0.00032069
3836503772985	383650	3772985	0.000891417	0.000221347	0.000203148	0.000597487	0.000358365	7.26888E-05	0.000246105	0.000264515	0.001993248	0.002278882	0.002683863	0.002683863	0.002683863	0.000698619	0.001735632	0.001232408	0.000846348	0.000884918	0.000320518
3836603772985	383660	3772985	0.000888232	0.000220556	0.000202422	0.000595353	0.000357085	7.24292E-05	0.000245226	0.00026357	0.001974095	0.002256984	0.002658073	0.002658073	0.002658073	0.000691906	0.001718954	0.001220566	0.000838216	0.000876415	0.000321294
3836703772985	383670	3772985	0.000884119	0.000219534	0.000201485	0.000592596	0.000355432	7.20937E-05	0.00024409	0.00026235	0.001956408	0.002236762	0.002634258	0.002634258	0.002634258	0.000685707	0.001703554	0.00120963	0.000830706	0.000868562	0.000321812
3836803772985	383680	3772985	0.000877484	0.000217887	0.000199973	0.000588149	0.000352764	7.15527E-05	0.000242259	0.000260381	0.001929576	0.002206085	0.00259813	0.00259813	0.00259813	0.000676303	0.001680189	0.00119304	0.000819313	0.00085665	0.00032138
3836903772985	383690	3772985	0.000869921	0.000216009	0.000198249	0.000583079	0.000349724	7.0936E-05	0.00024017	0.00025813	0.001899034	0.002171167	0.002557006	0.002557006	0.002557006	0.000665598	0.001653595	0.001174156	0.000806344	0.000843091	0.000320431
3837003772985	383700	3772985	0.000862623	0.000214197	0.000196586	0.000578188	0.00034679	7.03409E-05	0.000238156	0.000255971	0.001870304	0.0021383	0.002518321	0.002518321	0.002518321	0.000655528	0.001628578	0.001156393	0.000794145	0.000830336	0.000319569

			ISDrainage / Utilities Trenching	ISDrainage / Utilities Trenching	ISAsphalt Paving	ISAsphalt Paving	SVDemolition	SVSite Grubbing / Prep	SVMass Grading / Excavation	SVMass Grading / Excavation	SVDrainage / Utilities Trenching	SVFoundations / Concrete Pads	SVBuilding / Structure Construction	SVBuilding / Structure Construction	SVAsphalt Paving	SVAsphalt Paving	SVArchitectural Coating	SVArchitectural Coating	SVLandscaping or Other Finishing	SVLandscaping or Other Finishing	MDemolition
Unique Identifier	X (UTM)	Y (UTM)	2027	2028	2027	2028	2027	2027	2027	2028	2028	2028	2028	2029	2028	2029	2028	2029	2028	2029	2027
3838903772975	383890	3772975	0.000154695	0.000154695	0.000178276	0.000178276	0.001677228	0.000668372	0.00217383	0.00217383	0.001121842	0.000435148	0.001808026	0.001808026	0.001164211	0.001164211	0.000262234	0.000262234	0.000887854	0.000887854	0.000688142
3839003772975	383900	3772975	0.000154556	0.000154556	0.000178116	0.000178116	0.001653075	0.000658747	0.002142527	0.002142527	0.001105687	0.000428882	0.001784013	0.001784013	0.001147446	0.001147446	0.000258458	0.000258458	0.000875069	0.000875069	0.000685813
3839103772975	383910	3772975	0.000153769	0.000153769	0.000177209	0.000177209	0.001608854	0.000641125	0.002085212	0.002085212	0.001076109	0.000417409	0.00174159	0.00174159	0.001116751	0.001116751	0.000251544	0.000251544	0.00085166	0.00085166	0.000679601
3829703772985	382970	3772985	0.000180432	0.000180432	0.000207935	0.000207935	0.004983655	0.001985976	0.006459243	0.006459243	0.003333401	0.001292983	0.00801165	0.00801165	0.003459296	0.003459296	0.000779192	0.000779192	0.002638139	0.002638139	0.000468913
3829803772985	382980	3772985	0.000181311	0.000181311	0.000208949	0.000208949	0.005440955	0.002168209	0.007051943	0.007051943	0.003639273	0.001411627	0.008954129	0.008954129	0.003776721	0.003776721	0.000850691	0.000850691	0.002880214	0.002880214	0.000474176
3829903772985	382990	3772985	0.000181913	0.000181913	0.000209642	0.000209642	0.005868843	0.002338722	0.007606523	0.007606523	0.003925473	0.00152264	0.009814785	0.009814785	0.00407373	0.00407373	0.000917591	0.000917591	0.00310672	0.00310672	0.000479612
3830003772985	383000	3772985	0.000182422	0.000182422	0.000210229	0.000210229	0.006322821	0.002519631	0.008194917	0.008194917	0.004229124	0.001640422	0.010729604	0.010729604	0.004388849	0.004388849	0.00098857	0.00098857	0.003347037	0.003347037	0.000484961
3830103772985	383010	3772985	0.000182885	0.000182885	0.000210762	0.000210762	0.006839706	0.002725609	0.008864844	0.008864844	0.004574851	0.001774525	0.011873617	0.011873617	0.004747634	0.004747634	0.001069385	0.001069385	0.003620654	0.003620654	0.000490396
3830203772985	383020	3772985	0.000183348	0.000183348	0.000211296	0.000211296	0.007397905	0.00294805	0.009588318	0.009588318	0.004948212	0.001919347	0.013148548	0.013148548	0.005135096	0.005135096	0.001156659	0.001156659	0.003916142	0.003916142	0.000495659
3830303772985	383030	3772985	0.000183718	0.000183718	0.000211723	0.000211723	0.007936035	0.003162494	0.01028578	0.01028578	0.005308149	0.002058962	0.014338898	0.014338898	0.005508627	0.005508627	0.001240796	0.001240796	0.004201005	0.004201005	0.000501008
3830403772985	383040	3772985	0.000184181	0.000184181	0.000212256	0.000212256	0.008483854	0.003380798	0.0109958	0.0109958	0.005674567	0.002201091	0.015537608	0.015537608	0.005888883	0.005888883	0.001326447	0.001326447	0.004490998	0.004490998	0.000506789
3830503772985	383050	3772985	0.00018469	0.00018469	0.000212843	0.000212843	0.009072503	0.003615374	0.01175874	0.01175874	0.006068294	0.002353813	0.016840376	0.016840376	0.006297481	0.006297481	0.001418482	0.001418482	0.004802604	0.004802604	0.000512742
3830603772985	383060	3772985	0.000185153	0.000185153	0.000213376	0.000213376	0.009701221	0.003865917	0.012573612	0.012573612	0.006488823	0.00251693	0.018250137	0.018250137	0.006733892	0.006733892	0.001516782	0.001516782	0.005135421	0.005135421	0.000518867
3830703772985	383070	3772985	0.000185616	0.000185616	0.00021391	0.00021391	0.010370838	0.004132758	0.013441494	0.013441494	0.006936708	0.002690659	0.01976858	0.01976858	0.007198693	0.007198693	0.001621476	0.001621476	0.005489889	0.005489889	0.000524993
3830803772985	383080	3772985	0.000186079	0.000186079	0.000214443	0.000214443	0.011079003	0.00441496	0.014359335	0.014359335	0.007410375	0.002874388	0.021389659	0.021389659	0.00769025	0.00769025	0.001732197	0.001732197	0.005864761	0.005864761	0.000531205
3830903772985	383090	3772985	0.000186542	0.000186542	0.000214977	0.000214977	0.011830281	0.004714343	0.015333057	0.015333057	0.00791288	0.003069304	0.02311773	0.02311773	0.008211734	0.008211734	0.001849659	0.001849659	0.006262456	0.006262456	0.000537676
3831003772985	383100	3772985	0.000186958	0.000186958	0.000215457	0.000215457	0.012619968	0.005029031	0.016356558	0.016356558	0.008441075	0.003274184	0.02493883	0.02493883	0.008759877	0.008759877	0.001973126	0.001973126	0.006680484	0.006680484	0.000544233
3831103772985	383110	3772985	0.000187375	0.000187375	0.000215937	0.000215937	0.013440727	0.005356102	0.017420332	0.017420332	0.008990054	0.003487125	0.026829836	0.026829836	0.00932959	0.00932959	0.002101452	0.002101452	0.007114959	0.007114959	0.000550876
3831203772985	383120	3772985	0.000187838	0.000187838	0.00021647	0.00021647	0.014302524	0.005699526	0.018537295	0.018537295	0.009566481	0.003710714	0.028798396	0.028798396	0.009927787	0.009927787	0.002236193	0.002236193	0.007571158	0.007571158	0.000557864
3831303772985	383130	3772985	0.000188301	0.000188301	0.000217004	0.000217004	0.015181276	0.006049707	0.019676233	0.019676233	0.010154249	0.003938702	0.030780386	0.030780386	0.010537754	0.010537754	0.002373586	0.002373586	0.008036333	0.008036333	0.000564853
3831403772985	383140	3772985	0.000188717	0.000188717	0.000217484	0.000217484	0.016072761	0.006404963	0.020831674	0.020831674	0.010750534	0.004169993	0.032746278	0.032746278	0.011156559	0.011156559	0.002512969	0.002512969	0.008508248	0.008508248	0.000572014
3831503772985	383150	3772985	0.00018918	0.00018918	0.000218017	0.000218017	0.016964593	0.006760356	0.021987564	0.021987564	0.01134705	0.004401374	0.034645199	0.034645199	0.011775605	0.011775605	0.002652407	0.002652407	0.008980347	0.008980347	0.000579347
3831603772985	383160	3772985	0.00018955	0.00018955	0.000218444	0.000218444	0.017833103	0.007106455	0.023113227	0.023113227	0.011927968	0.004626704	0.036398617	0.036398617	0.012378462	0.012378462	0.002788198	0.002788198	0.0094401	0.0094401	0.000586681
3831703772985	383170	3772985	0.000190059	0.000190059	0.000219031	0.000219031	0.01870971	0.007455781	0.024249385	0.024249385	0.012514301	0.004854135	0.03802939	0.03802939	0.01298694	0.01298694	0.002925255	0.002925255	0.009904139	0.009904139	0.000594532
3831803772985	383180	3772985	0.000190522	0.000190522	0.000219564	0.000219564	0.019525348	0.007780811	0.025306521	0.025306521	0.013059854	0.005065748	0.039354748	0.039354748	0.013553098	0.013553098	0.00305278	0.00305278	0.010335903	0.010335903	0.000602469
3831903772985	383190	3772985	0.000191032	0.000191032	0.000220151	0.000220151	0.02027545	0.008079725	0.026278718	0.026278718	0.013561572	0.005260358	0.040307099	0.040307099	0.014073765	0.014073765	0.003170058	0.003170058	0.010732976	0.010732976	0.000610752
3832003772985	383200	3772985	0.000191587	0.000191587	0.000220791	0.000220791	0.020804237	0.008290446	0.026964072	0.026964072	0.01391526	0.005397549	0.040432769	0.040432769	0.014440811	0.014440811	0.003252733	0.003252733	0.011012894	0.011012894	0.000619293
3832103772985	383210	3772985	0.000192096	0.000192096	0.000221378	0.000221378	0.020930742	0.008340858	0.027128033	0.027128033	0.013999875	0.00543037	0.039036972	0.039036972	0.014528622	0.014528622	0.003272512	0.003272512	0.01107986	0.01107986	0.000627835
3832203772985	383220	3772985	0.000192559	0.000192559	0.000221911	0.000221911	0.02077877	0.008280297	0.026931064	0.026931064	0.013898226	0.005390942	0.036619362	0.036619362	0.014423134	0.014423134	0.003248752	0.003248752	0.010999413	0.010999413	0.000636462
3832303772985	383230	3772985	0.000192976	0.000192976	0.000222391	0.000222391	0.020531781	0.008181873	0.026610945	0.026610945	0.013733023	0.005326862	0.034073771	0.034073771	0.014251691	0.014251691	0.003210135	0.003210135	0.010868667	0.010868667	0.000645004
3832403772985	383240	3772985	0.000193346	0.000193346	0.000222818	0.000222818	0.020057595	0.007992911	0.02599636	0.02599636	0.013415856	0.005203837	0.031088112	0.031088112	0.013922546	0.013922546	0.003135996	0.003135996	0.010617653	0.010617653	0.000653286
3832503772985	383250	3772985	0.000192189	0.000192189	0.000221485	0.000221485	0.01907739	0.007602301	0.02472593	0.02472593	0.01276023	0.004949528	0.027332159	0.027332159	0.013242158	0.013242158	0.002982742	0.002982742	0.010098773	0.010098773	0.00065993
3832603772985	383260	3772985	0.000218295	0.000218295	0.000251571	0.000251571	0.018101684	0.007213484	0.023461331	0.023461331	0.012107612	0.004696386	0.023910081	0.023910081	0.012564892	0.012564892	0.00283019	0.00283019	0.009582275	0.009582275	0.000723429
3832703772985	383270	3772985	0.000230191	0.000230191	0.00026528	0.00026528	0.017419402	0.006941596	0.022577035	0.022577035	0.011651257	0.004519371	0.021299208	0.021299208	0.011091301	0.011091301	0.002723516	0.002723516	0.009221103	0.009221103	0.000822475
3832803772985	383280	3772985	0.000237505	0.000237505	0.000273708	0.000273708	0.016821548	0.006703353	0.021802166	0.021802166	0.011251373	0.004364262	0.019136496	0.019136496	0.011676314	0.011676314	0.002630042	0.002630042	0.008904625	0.008904625	0.000807876
3832903772985	383290	3772985	0.000241439	0.000241439	0.000278243	0.000278243	0.016285218	0.006489626	0.021107036	0.021107036	0.010892639	0.004225113	0.017302855	0.017302855	0.011304031	0.011304031	0.002546187	0.002546187	0.008620714	0.008620714	0.000908579
3833003772985	383300	3772985	0.000240838	0.000240838	0.000277549	0.000277549	0.016172208	0.006444592	0.020960565	0.020960565	0.01081705	0.004195793	0.016072127	0.016072127	0.011225588	0.011225588	0.002528518	0.002528518	0.008560891	0.008560891	0.000926352
3833103772985	383310	3772985	0.000240004	0.000240004	0.000276589	0.000276589	0.015980582	0.006368229	0.020712201	0.020712201	0.010688878	0.004146077	0.01492758	0.01492758	0.011092575	0.011092575	0.002498557	0.002498557	0.008459452	0.008459452	0.000943607
3833203772985	383320	3772985	0.000239403	0.000239403	0.000275896	0.000275896	0.015603489	0.006217959	0.020223457	0.020223457	0.010436653	0.004048243	0.013804557	0.013804557	0.010830824	0.010830824	0.002439599	0.002439599	0.008259835	0.008259835	0.000961984
3833303772985	383330	3772985	0.000238616	0.000238616	0.000274989	0.000274989	0.015073594	0.006006797	0.019536668	0.019536668	0.010082224	0.003910764	0.012746102	0.012746102	0.010463009	0.010463009	0.00235675	0.00235675	0.007979331	0.007979331	0.000978808
3833403772985	383340	3772985	0.00023732	0.00023732	0.000273495	0.000273495	0.014473527	0.005767671	0.018758929	0.018758929	0.009680859	0.00375508	0.011804779	0.011804779	0.010046485	0.010046485	0.00226293	0.00226293	0.00766168	0.00766168	0.000992526
3833503772985	383350	3772985	0.000235468	0.000235468	0.000271361	0.000271361	0.013901902	0.005539879	0.018018055	0.018018055	0.009298518	0.003606775	0.011022033	0.011022033	0.009649704	0.009649704	0.002173556	0.002173556	0.007359086	0.007359086	0.001003569
3833603772985	383360	3772985	0.000233432	0.000233432	0.000269014	0.000269014	0.013269308	0.005287792	0.017198159	0.017198159	0.008875398	0.003442652	0.010321111	0.010321111	0.009210603	0.009210603	0.002074651	0.002074651	0.007024217	0.007024217	0.001012887
3833703772985	383370	3772985	0.000231302	0.000231302	0.00026656	0.00026656	0.012820036	0.005108758	0.016615864	0.016615864	0.008574895	0.00332609	0.009822256	0.009822256	0.008898751	0.008898751	0.002004407	0.002004407	0.006786392	0.006786392	0.001022291
3833803772985	383380	3772985	0.000228895	0.000228895	0.000263786	0.000263786	0.012603497	0.005022468	0.016335211	0.016335211	0.008430059	0.00326991	0.009523423	0.009523423	0.008748445	0.008748445	0.001970551	0.001970551	0.006671765	0.006671765	0.001030574
3833903772985	383390	3772985	0.000226025	0.000226025	0.000260479	0.000260479	0.012349172	0.00492112	0.016005584	0.016005584	0.008259949	0.003203927	0.009258031	0.009258031	0.008571911	0.008571911	0.001930788	0.001930788	0.006537136	0.006537136	0.001034025
3834003772985	383400	3772985	0.00022297	0.00022297	0.000256958	0.000256958	0.011986544	0.004776613	0.015535586	0.015535586	0.008017399	0.003109845	0.008980366	0.008980366	0.0083202	0.0083202	0.001874091	0.001874091	0.006345175	0.006345175	0.001033852
3834103772985	383410	3772985	0.000219684	0.000219684	0.000253171	0.000253171	0.011593188	0.004619862	0.015025764	0.015025764	0.00775429 7	0.003007791	0.008719955	0.008719955	0.008047161	0.008047161	0.00181259	0.00181259	0.006136949	0.006136949	0.001029107
3834203772985	383420	3772985	0.000217138	0.000217138	0.000250237	0.000250237	0.011038242	0.004398717	0.014306506	0.014306506	0.007383111	0.002863813	0.008392395	0.008392395	0.007661956	0.007661956	0.001725824	0.001725824	0.005843184	0.005843184	0.001028935
3834303772985	383430	3772985	0.000216305	0.000216305	0.000249277	0.000249277	0.010208901	0.004068226	0.013231609	0.013231609	0.006828393	0.002648645	0.00792369	0.00792369	0.007086288	0.007086288	0.001596157	0.001596157	0.005404166	0.005404166	0.001044119
3834403772985	383440	3772985	0.000215148	0.000215148	0.000247943	0.000247943	0.009447519	0.003764817	0.012244793	0.012244793	0.00631913	0.002451109	0.007493851	0.007493851	0.006557791	0.006557791	0.001477116	0.001477116	0.005001122	0.005001122	0.001055335
3834503772985	383450	3772985	0.000213805	0.000213805	0.000246396	0.000246396	0.008676102	0.003457409	0.011244971	0.011244971	0.005803155	0.002250969	0.007054941	0.007054941	0.006022329	0.006022329	0.001356505	0.001356505	0.004592766	0.004592766	0.001064136
3834603772985	383460	3772985	0.000211861	0.000211861	0.000244156	0.000244156	0.007968146	0.00317529	0.010327399	0.010327399	0.005329627	0.002067293	0.006644935	0.006644935	0.005530916	0.005530916	0.001245816	0.001245816	0.004218003	0.004218003	0.001066724
3834703772985	383470	3772985	0.000209362	0.000209362	0.000241275	0.000241275	0.007361642	0.002933599	0.009541318	0.009541318	0.004923957	0.001909939	0.006283312	0.006283312	0.005109924	0.005109924	0.00115099	0.00115099	0.003896946	0.003896946	0.001063618
3834803772985	383480	3772985	0.00020677	0.00020677	0.000238288	0.000238288	0.006884342	0.002743396	0.008922697	0.008922697	0.004604707	0.001786106	0.005988838	0.005988838	0.004778617	0.004778617	0.001076364	0.001076364	0.003644283	0.003644283	0.001058786
3834903772985	383490	3772985	0.000204085	0.000204085	0.000235194	0.000235194	0.006452855	0.00257145	0.008363453	0.008363453	0.0043161	0.001674159	0.005714107	0.005714107	0.00447911	0.00447911	0.001008901	0.001008901	0.003415872	0.003415872	0.001051798
3835003772985	383500	3772985	0.000200752	0.000200752	0.000231353	0.000231353	0.006014379	0.002396718	0.00779515	0.00779515	0.004022817	0.001560399	0.005427459	0.005427459	0.004174751	0.004174751	0.000940346	0.000940346	0.003183761	0.003183761	0.001038598
3835103772985	383510	3772985	0.000196818	0.000196818	0.000226819	0.000226819	0.005599363	0.002231335	0.007257253	0.007257253	0.003745227	0.001452725	0.005147926	0.005147926	0.003886676	0.003886676	0.000875458	0.000875458	0.002964069	0.002964069	0.001019444
3835203772985	383520	3772985	0.00019279	0.00019279	0.000222178	0.000222178	0.00523618	0.002086607	0.006786538	0.006786538	0.003502306	0.001358499	0.004894274	0.004894274	0.003634581	0.003634581	0.000818675	0.000818675	0.002771815	0.002771815	0.000998134
3835303772985	383530	3772985	0.00018955	0.00018955	0.000218444	0.000218444	0.004950852	0.001972905	0.006416728	0.006416728	0.00331146	0.001284472	0.004685625	0.004685625	0.003436527	0.003436527	0.000774064	0.000774064	0.002620774	0.002620774	0.000982173
3835403772985	383540	3772985	0.00018631	0.00018631	0.00021471	0.00021471	0.004690092	0.001868992	0.00607876	0.00607876	0.003137046	0.001216819	0.004489249	0.004489249	0.003255526	0.003255526	0.00733294	0.00733294	0.002482739	0.002482739	0.000965263
3835503772985	383550	3772985	0.000183487	0.000183487	0.000211456	0.000211456	0.004462757	0.001778399	0.005784115	0.005784115	0.002984989	0.001157839	0.004312262	0.004312262	0.003097726	0.003097726	0.00069775	0.00069775	0.002362397	0.002362397	0.000950078
3835603772985	383560	3772985	0.000181033	0.000181033	0.000208629	0.000208629	0.004261442	0.001698176	0.005523194	0.005523194	0.002850337	0.001105609	0.004151017	0.004151017	0.002957988	0.002957988	0.000666275	0.000666275	0.00225583	0.00225583	0.00093636
3835703772985	383570	3772985	0.000178626	0.000178626	0.000205855	0.000205855	0.00407383	0.001623413	0.005280033	0.005280033	0.002724849	0.001056934	0.003997509	0.003997509	0.002827761	0.002827761	0.000636942	0.000636942	0.002156516	0.002156516	0.000922038
3835803772985	383580	3772985	0.000176682	0.000176682	0.000203614	0.000203614	0.003908433	0.001557502	0.005065663	0.005065663	0.00261422	0.001014022	0.003858588	0.003858588	0.002712954	0.002712954	0.000611082	0.000611082	0.002068961	0.002068961	0.0009097
3835903772985	383590	3772985	0.000174784	0.000174784	0.000201427	0.000201427	0.003753208	0.001495646	0.004864479	0.004864479	0.002510396	0.00097375	0.003726248	0.003726248	0.002605208	0.002605208	0.000586813	0.000586813	0.001986792	0.001986792	0.000896932
3836003772985	383600	3772985	0.000173535	0.000173535	0.000199987	0.000199987	0.00361916	0.001442228	0.004690741	0.004690741	0.002420736	0.000938972	0.00360876	0.00360876	0.002512162	0.002512162	0.000565854	0.000565854	0.001915832	0.001915832	0.000887182
3836103772985	383610	3772985	0.000173118	0.000173118	0.000199507	0.000199507	0.003510648	0.001398986	0.004550101	0.004550101	0.002348156	0.000910819	0.003509772	0.003509772	0.002436841	0.002436841	0.000548888	0.000548888	0.001858391	0.001858391	0.00088261
3836203772985	383620	3772985	0.000172655	0.000172655	0.000198973	0.000198973	0.003406081	0.001357316	0.004414573	0.004414573	0.002278214	0.00088369	0.003413896	0.003413896	0.002364258	0.002364258	0.000532539	0.000532539	0.001803037	0.001803037	0.000877433
3836303772985	383630	3772985	0.000172331	0.000172331	0.0001986	0.0001986	0.003308227	0.001318322	0.004287745	0.004287745	0.002212763	0.000858302	0.003323268	0.003323268	0.002296334	0.002296334	0.00051724	0.00051724	0.001751237	0.001751237	0.000872602
3836403772985	383640	3772985	0.000172053	0.000172053	0.00019828	0.00019828	0.003214871	0.001281119	0.004166747	0.004166747	0.00215032	0.000834081	0.003236375	0.003236375	0.002231533	0.002231533	0.000502644	0.000502644	0.001701818	0.001701818	0.000867511
3836503772985	383650	3772985	0.000171961	0.000171961	0.000198173	0.000198173	0.003130373	0.001247447	0.004057231	0.004057231	0.002093802	0.000812159	0.003156598	0.003156598	0.00217288	0.00217288	0.000489432	0.000489432	0.001657088	0.001657088	0.000863801
3836603772985	383660	3772985	0.000172377	0.000172377	0.000198653	0.000198653	0.003064075	0.001221028	0.003971304	0.003971304	0.002049458	0.000794958	0.00309105	0.00309105	0.002126861	0.002126861	0.000479067	0.000479067	0.001621993	0.001621993	0.000864233
3836703772985	383670	3772985	0.000172655	0.000172655	0.000198973	0.000198973	0.003000477	0.001195684	0.003888875	0.003888875	0.002006919	0.000778458	0.003028171	0.003028171	0.002082716	0.002082716	0.000469123	0.000469123	0.001588327	0.001588327	0.000863801
3836803772985	383680	3772985	0.000172424	0.000172424	0.000198707	0.000198707	0.002926636	0.001166258	0.003793171	0.003793171	0.001957529	0.0007593	0.002958532	0.002958532	0.002031461	0.002031461	0.000457578	0.000457578	0.001549239	0.001549239	0.00085897
3836903772985	383690	3772985	0.000171914	0.000171914	0.00019812	0.00019812	0.002850027	0.00113573	0.003693879	0.003693879	0.001906288	0.000739424	0.00288747	0.00288747	0.001978285	0.001978285	0.000445601	0.000445601	0.001508685	0.001508685	0.00085224
3837003772985	383700	3772985	0.000171452	0.000171452	0.000197586	0.000197586	0.002777502	0.001106829	0.00359988	0.00359988	0.001857778	0.000720608	0.002820233	0.002820233	0.001927943	0.001927943	0.000434261	0.000434261	0.001470293	0.001470293	0.000845511

			MSite Grubbing / Prep	MMass Grading / Excavation	MMass Grading / Excavation	MDrainage / Utilities Trenching	MFoundations / Concrete Pads	MBuilding / Structure Construction	MAsphalt Paving	MLandscaping or Other Finishing	MWaterside Construction (Piles)	RSSWRestriping South Valley	RSSWRestriping Silver Lake Boulevard	RSSWDemolition	RSSWPlacing Base	RSSWForm	Child Risk				
Unique Identifier	X (UTM)	Y (UTM)	2027	2027	2028	2028	2028	2028	2028	2028	2028	2029	2029	2029	2029	2029	3rd Trimester	0<2	2<16	Total	per million
3838903772975	383890	3772975	0.000636261	0.001058342	0.001058342	0.000509009	0.000241189	0.000654351	0.000425472	0.00029219	0.000314048	0.00041064	0.000467124	0.001368777	0.000124467	0.000270715	2.04089E-08	4.22165E-07	2.5378E-07	6.96356E-07	0.69635564
3839003772975	383900	3772975	0.000634108	0.001054759	0.001054759	0.000507286	0.000240372	0.000652135	0.000424032	0.000291201	0.000312985	0.000407039	0.000469268	0.001371154	0.000124683	0.000271185	2.03595E-08	4.21498E-07	2.52E-07	6.93854E-07	0.69385396
3839103772975	383910	3772975	0.000628364	0.001045206	0.001045206	0.000502691	0.000238195	0.000646229	0.000420191	0.000288564	0.00031015	0.000399306	0.000458698	0.00133953	0.000121808	0.000264931	2.01737E-08	4.18027E-07	2.4672E-07	6.84923E-07	0.68492331
3829703772985	382970	3772985	0.000433561	0.000721175	0.000721175	0.000346849	0.000164351	0.000445887	0.000289925	0.000199104	0.000213998	0.000337388	0.000337935	0.001016438	9.2428E-05	0.00020103	2.4253e-08	5.12709E-07	5.3971E-07	1.07667E-06	1.07666946
3829803772985	382980	3772985	0.000438427	0.000729269	0.000729269	0.000350741	0.000166195	0.000450892	0.000293179	0.000201339	0.0002164	0.003639683	0.000347195	0.001043766	9.4913E-05	0.000206435	2.36458E-08	5.01862E-07	5.7814E-07	1.10365E-06	1.10365134
3829903772985	382990	3772985	0.000443452	0.000737628	0.000737628	0.000354762	0.0001681	0.00045606	0.00029654	0.000203647	0.000218881	0.003874887	0.000356841	0.001072099	9.74894E-05	0.000212039	2.24231E-08	4.88716E-07	6.1398E-07	1.12512E-06	1.12511718
3830003772985	383000	3772985	0.000448398	0.000745855	0.000745855	0.000358719	0.000169975	0.000461147	0.000299847	0.000205918	0.000221322	0.004109766	0.000366816	0.001101347	0.000100149	0.000217823	2.25511E-08	4.91206E-07	6.5195E-07	1.1657E-06	1.16570407
3830103772985	383010	3772985	0.000453424	0.000754215	0.000754215	0.000362739	0.00017188	0.000466315	0.000303208	0.000208226	0.000223803	0.004313005	0.000377117	0.001131508	0.000102892	0.000223788	2.27926E-08	4.94641E-07	6.9532E-07	1.21275E-06	1.21275234
3830203772985	383020	3772985	0.00045829	0.000762309	0.000762309	0.000366632	0.000173725	0.000471319	0.000306462	0.000210461	0.000226204	0.004488825	0.000387806	0.001162675	0.000105726	0.000229952	2.29656E-08	4.97262E-07	7.4206E-07	1.26228E-06	1.26228288
3830303772985	383030	3772985	0.000463236	0.000770536	0.000770536	0.000370589	0.0001756	0.00047640 6	0.000309769	0.000212732	0.000228646	0.004649002	0.000398882	0.001194938	0.00010866	0.000236334	2.31174E-08	4.9955E-07	7.8709E-07	1.30976E-06	1.3097592
3830403772985	383040	3772985	0.000468581	0.000779426	0.000779426	0.000374865	0.000177626	0.000481903	0.000313343	0.000215186	0.000231284	0.004803306	0.00041103	0.001230309	0.000111876	0.000243329	2.32798E-08	5.02114E-07	8.3328E-07	1.35867E-06	1.35867154
3830503772985	383050	3772985	0.000474085	0.000788582	0.000788582	0.000379268	0.000179712	0.000487563	0.000317024	0.000217714	0.000234	0.004945331	0.000423982	0.001267874	0.000115292	0.000250759	2.34453E-08	5.04708E-07	8.8282E-07	1.41097E-06	1.41096945
3830603772985	383060	3772985	0.000479749	0.000798003	0.000798003	0.000383799	0.000181859	0.000493388	0.000320811	0.000220315	0.000236796	0.005069057	0.000437618	0.001307358	0.000118882	0.000258568	2.36094E-08	5.07289E-07	9.3558E-07	1.46648E-06	1.46648102
3830703772985	383070	3772985	0.000485413	0.000807424	0.000807424	0.00038833	0.000184006	0.000499213	0.000324599	0.000222916	0.000239592	0.005172182	0.000452029	0.001348944	0.000122664	0.000266793	2.37728E-08	5.09809E-07	9.9165E-07	1.52523E-06	1.52523203
3830803772985	383080	3772985	0.000491156	0.000816977	0.000816977	0.000392925	0.000186184	0.0005051 2	0.000328439	0.000225554	0.000242427	0.005250662	0.000467213	0.001392723	0.000126645	0.000275451	2.39322E-08	5.12239E-07	1.0508E-06	1.58696E-06	1.58695663
3830903772985	383090	3772985	0.000497139	0.000826929	0.000826929	0.000397711	0.000188452	0.000511273	0.00033244	0.000228301	0.00024538	0.005306593	0.00048344	0.001439337	0.000130884	0.00028467	2.4097E-08	5.14791E-07	1.1134E-06	1.65228E-06	1.65228345
3831003772985	383100	3772985	0.000503202	0.000837014	0.000837014	0.000402561	0.00019075	0.000517508	0.000336494	0.000231085	0.000248372	0.005336462	0.000500679	0.001488783	0.00013538	0.00029445	2.42595E-08	5.17252E-07	1.179E-06	1.72054E-06	1.72054355
3831103772985	383110	3772985	0.000509344	0.000847231	0.000847231	0.000407475	0.000193078	0.000523825	0.000340602	0.000233906	0.000251404	0.005337672	0.000518931	0.001540971	0.000140125	0.000304772	2.44222E-08	5.1973E-07	1.247E-06	1.7912E-06	1.79120089
3831203772985	383120	3772985	0.000515806	0.000857979	0.000857979	0.000412645	0.000195528	0.00053047	0.000344923	0.000236873	0.000254593	0.005316982	0.000538641	0.00159709	0.000145229	0.000315871	2.4589e-08	5.22267E-07	1.3183E-06	1.86511E-06	1.86510835
3831303772985	383130	3772985	0.000522267	0.000868727	0.000868727	0.000417814	0.000197977	0.000537115	0.000349244	0.000239841	0.000257782	0.005267072	0.000559543	0.001656498	0.000150631	0.00032762	2.47533e-08	5.24744E-07	1.3906E-06	1.94006E-06	1.94005676
3831403772985	383140	3772985	0.000528888	0.00087974	0.00087974	0.000423111	0.000200487	0.000543925	0.000353671	0.000242881	0.00026105	0.00519178	0.000581933	0.001719746	0.000156382	0.000340129	2.49204E-08	5.27267E-07	1.4635E-06	2.01574E-06	2.01573538
3831503772985	383150	3772985	0.000535669	0.000891019	0.000891019	0.000428535	0.000203057	0.000550898	0.000358205	0.000245995	0.000264397	0.005092876	0.000605871	0.001787289	0.000162524	0.000353488	2.50865E-08	5.29761E-07	1.5361E-06	2.09095E-06	2.0909528
3831603772985	383160	3772985	0.00054245	0.000902298	0.000902298	0.00043396	0.000205627	0.000557872	0.00036274	0.000249109	0.000267744	0.004970566	0.000631417	0.001858762	0.000169023	0.000367624	2.52512e-08	5.32224E-07	1.6062E-06	2.16364E-06	2.16364441
3831703772985	383170	3772985	0.000549709	0.000914372	0.000914372	0.000439767	0.000208379	0.000565337	0.000367594	0.000252443	0.000271327	0.004839727	0.000659643	0.001937547	0.000176187	0.000383206	2.54241e-08	5.34872E-07	1.6762E-06	2.23648E-06	2.23648285
3831803772985	383180	3772985	0.000557048	0.00092658	0.00092658	0.000445638	0.000211161	0.000572885	0.000372502	0.000255813	0.00027495	0.004690529	0.000689893	0.002021542	0.000183825	0.000399818	2.5597e-08	5.37519E-07	1.7403E-06	2.30344E-06	2.30343814
3831903772985	383190	3772985	0.000564706	0.000939318	0.000939318	0.000451765	0.000214064	0.000580761	0.000377623	0.00025933	0.000278729	0.004530854	0.000722942	0.002112575	0.000192103	0.000417823	2.57715e-08	5.40216E-07	1.798E-06	2.36403E-06	2.3640253
3832003772985	383200	3772985	0.000572603	0.000952455	0.000952455	0.000458083	0.000217058	0.000588883	0.000382904	0.000262957	0.000282628	0.004362442	0.000759386	0.002212381	0.000201179	0.000437562	2.59488e-08	5.43024E-07	1.8375E-06	2.40646E-06	2.40646307
3832103772985	383210	3772985	0.000580501	0.000965591	0.000965591	0.000464401	0.000220052	0.000597005	0.000388185	0.000266583	0.000286526	0.004181015	0.00079836	0.00231822	0.000210803	0.000458495	2.61141e-08	5.4561E-07	1.8423E-06	2.41398E-06	2.41397819
3832203772985	383220	3772985	0.000588478	0.00097886	0.00097886	0.000470782	0.000223076	0.000605209	0.000393519	0.000270247	0.000290463	0.003965999	0.000840818	0.002432376	0.000221184	0.000481073	2.61619e-08	5.46955E-07	1.8234E-06	2.39654E-06	2.39654124
3832303772985	383230	3772985	0.000596375	0.000991997	0.000991997	0.0004771	0.000226069	0.000613331	0.0003988	0.000273873	0.000294361	0.003693282	0.000885955	0.002552473	0.000232105	0.000504825	2.6856e-08	5.54465E-07	1.7981E-06	2.37943E-06	2.37942522
3832403772985	383240	3772985	0.000604034	0.001004735	0.001004735	0.000483227	0.000228972	0.000621206	0.000403921	0.00027739	0.000298141	0.003356547	0.000933772	0.002678146	0.000243532	0.000529681	2.83056E-08	5.71169E-07	1.7568E-06	2.35624E-06	2.35624005
3832503772985	383250	3772985	0.000610176	0.001014952	0.001014952	0.000488141	0.000231301	0.000627524	0.000408029	0.000280211	0.000301173	0.002965623	0.000980309	0.002799431	0.000254561	0.000553668	2.94174E-08	5.87519E-07	1.6724E-06	2.28935E-06	2.28934676
3832603772985	383260	3772985	0.000668888	0.001112613	0.001112613	0.000535111	0.000253557	0.000687905	0.0004729	0.000307174	0.000330152	0.002648663	0.000997548	0.002838366	0.000258102	0.000561369	3.06509E-08	6.11539E-07	1.5978E-06	2.23995E-06	2.23994726
3832703772985	383270	3772985	0.000760466	0.001264942	0.001264942	0.000608373	0.000288272	0.000782087	0.000508529	0.000349229	0.000375354	0.002417325	0.001093628	0.003136507	0.000285213	0.000620335	3.13549e-08	6.27907E-07	1.5499E-06	2.2092E-06	2.20920415
3832803772985	383280	3772985	0.000805218	0.001339381	0.001339381	0.000644175	0.000305236	0.000828111	0.000538455	0.00036978	0.000397442	0.002225538	0.001150288	0.003293346	0.000299475	0.000651354	3.17927e-08	6.38561E-07	1.5007E-06	2.17105E-06	2.17105047
3832903772985	383290	3772985	0.000840079	0.001397367	0.001397367	0.000672063	0.00031845	0.000863963	0.000561766	0.000385789	0.000414649	0.002062025	0.001202601	0.003434099	0.000312274	0.000679192	3.2055e-08	6.4554E-07	1.4546E-06	2.1322E-06	2.13219573
3833003772985	383300	3772985	0.000856512	0.001424701	0.001424701	0.000685209	0.00032468	0.000880863	0.000572755	0.000393336	0.00042276	0.001956835	0.001264442	0.003591121	0.000326552	0.000710248	3.21055E-08	6.45974E-07	1.4383E-06	2.11634E-06	2.11634119
3833103772985	383310	3772985	0.000872466	0.00145124	0.00145124	0.000697973	0.000330728	0.000897271	0.000583424	0.000400663	0.000430635	0.001859022	0.001327771	0.003748234	0.000340839	0.000741321	3.21302E-08	6.45995E-07	1.4177E-06	2.09578E-06	2.09578156
3833203772985	383320	3772985	0.000889458	0.001479503	0.001479503	0.000711566	0.000337169	0.000914745	0.000594786	0.000408466	0.000439022	0.001760295	0.001387498	0.003892186	0.000353929	0.000769792	3.21473E-08	6.46436E-07	1.3854E-06	2.06398E-06	2.06398374
3833303772985	383330	3772985	0.000905013	0.001505377	0.001505377	0.000724011	0.000343065	0.000930743	0.000605189	0.000415609	0.0004467	0.001664047	0.001440942	0.004014934	0.000365091	0.000794069	3.21285E-08	6.46575E-07	1.3435E-06	2.02223E-06	2.02222731
3833403772985	383340	3772985	0.000917697	0.001526475	0.001526475	0.000734158	0.000347873	0.000943787	0.00061367	0.000421434	0.00045296	0.001576181	0.001489116	0.00411931	0.000374582	0.000814712	3.20589E-08	6.45663E-07	1.2978E-06	1.9755E-06	1.9755041
3833503772985	383350	3772985	0.000927908	0.00154346	0.00154346	0.000742326	0.000351744	0.000954289	0.000620498	0.000426123	0.000458	0.001502955	0.001537797	0.004221036	0.000383832	0.000834832	3.19629e-08	6.43806E-07	1.2556E-06	1.93135E-06	1.93134907
3833603772985	383360	3772985	0.000936523	0.00155779	0.00155779	0.000749219	0.00035501	0.000963149	0.000626259	0.00043008	0.000462252	0.001435602	0.001578825	0.004300552	0.000391063	0.000850558	3.18345e-08	6.4132E-07	1.21E-06	1.88313E-06	1.88312879
3833703772985	383370	3772985	0.000945218	0.001572254	0.001572254	0.000756175	0.000358306	0.000972091	0.000632074	0.000434073	0.000466544	0.001391005	0.001631704	0.00440916	0.000400953	0.00087207	3.17505E-08	6.38727E-07	1.1798E-06	1.8503E-06	1.85029719
3833803772985	383380	3772985	0.000952876	0.001584992	0.001584992	0.000762301	0.000361209	0.000979967	0.000637195	0.000437589	0.000470324	0.001370256	0.001700988	0.004558752	0.00041452	0.000901625	3.17046E-08	6.3556E-07	1.1684E-06	1.83567E-06	1.8356671
3833903772985	383390	3772985	0.000956067	0.0015903	0.0015903	0.000764854	0.000362418	0.000983249	0.000639329	0.000439055	0.000471899	0.001350924	0.001757201	0.00467574 1	0.00042518	0.000924763	3.16081E-08	6.3136E-07	1.1538E-06	1.81678E-06	1.81677616
3834003772985	383400	3772985	0.000955908	0.001590034	0.001590034	0.000764726	0.000362358	0.000983085	0.000639222	0.000438982	0.00047182	0.001327312	0.001790965	0.004739903	0.000431015	0.000937453	3.147e-08	6.26781E-07	1.1307E-06	1.78896E-06	1.78896141
3834103772985	383410	3772985	0.00095152	0.001582736	0.001582736	0.000761216	0.000360695	0.000978572	0.000636288	0.000436967	0.000469655	0.001303937	0.001808085	0.004767322	0.000433508	0.000942876	3.12941e-08	6.21689E-07	1.1047E-06	1.75772E-06	1.75772401
3834203772985	383420	3772985	0.000951361	0.001582471	0.001582471	0.000761089	0.000360634	0.000978408	0.000636181	0.000436893	0.000469576	0.001270496	0.00179826	0.004737709	0.000430815	0.000937019	3.11194e-08	6.17635E-07	1.0666E-06	1.71537E-06	1.71536862
3834303772985	383430	3772985	0.000965401	0.001605824	0.001605824	0.000772321	0.000365956	0.000992847	0.0006455 7	0.000443341	0.000476506	0.00121731	0.001748805	0.004624559	0.000420526	0.00091464	3.09735e-08	6.1601E-07	1.0079E-06	1.65487e-06	1.6548691
3834403772985	383440	3772985	0.000975771	0.001623074	0.001623074	0.000780617	0.000369888	0.001003513	0.000652505	0.000448103	0.000481624	0.001167342	0.001688572	0.004486822	0.00040801	0.000887398	3.07883e-08	6.13688E-07	9.5237E-07	1.59684e-06	1.59684198
3834503772985	383450	3772985	0.000983908	0.001636609	0.001636609	0.000787126	0.000372972	0.001011881	0.000657946	0.00045184	0.000485641	0.001113861	0.001610654	0.004307225	0.00039167	0.000851878	3.05574e-08	6.11147E-07	8.9396E-07	1.53567E-06	1.53566502
3834603772985	383460	3772985	0.000986301	0.001640589	0.001640589	0.000789041	0.000373879	0.001014342	0.000659546	0.000452939	0.000486822	0.00106218	0.001525977	0.00410816	0.000373568	0.000812507	3.02477e-08	6.07051E-07	8.3818E-07	1.47548e-06	1.47548135
3834703772985	383470	3772985	0.000983429	0.001635812	0.001635812	0.000786743	0.000372791	0.001011388	0.000657626	0.00045162	0.000485404	0.001016049	0.001445438	0.003916315	0.000356123	0.000774564	2.98888E-08	6.01623E-07	7.8878E-07	1.4203e-06	1.42029622
3834803772985	383480	3772985	0.000978962	0.001628382	0.001628382	0.00078317	0.000371097	0.001006794	0.000654638	0.000449569	0.000483199	0.000979214	0.001379012	0.003757465	0.00034167 8	0.000743147	2.95335e-08	5.95628E-07	7.4933E-07	1.37449e-06	1.37449158
3834903772985	383490	3772985	0.0009725	0.001617634	0.001617634	0.000778	0.000368648	0.001000149	0.000650318	0.000446601	0.00048001	0.000944446	0.001314551	0.003601083	0.000327458	0.000712218	2.91478e-08	5.88975E-07	7.1271E-07	1.33083e-06	1.33083227
3835003772985	383500	3772985	0.000960295	0.001597332	0.001597332	0.000768236	0.000364021	0.000987597	0.000642156	0.000440996	0.000473986	0.00090646	0.00124232	0.003421486	0.000311127	0.000676698	2.86538e-08	5.80397E-07	6.738E-07	1.28286E-06	1.28285554
3835103772985	383510	3772985	0.000942586	0.001567875	0.001567875	0.000754069	0.000357308	0.000969384	0.000630314	0.000432864	0.000465245	0.000868386	0.001169076	0.003235857	0.000294247	0.000639984	2.80687E-08	5.69886E-07	6.3559E-07	1.23355E-06	1.23354677
3835203772985	383520	3772985	0.000922882	0.0015351	0.0015351	0.000738306	0.000349839	0.00094912	0.000617138	0.000423815	0.000455519	0.000833588	0.001102501	0.003065125	0.000278722	0.000606217	2.74686E-08	5.58811E-07	6.0132E-07	1.1876e-06	1.18760373
3835303772985	383530	3772985	0.000908124	0.001510552	0.001510552	0.000726499	0.000344245	0.000933943	0.000607269	0.000417038	0.000448235	0.000805844	0.001050903	0.002932232	0.000266637	0.000579934	2.69817E-08	5.49698E-07	5.744E-07	1.15108E-06	1.15107709
3835403772985	383540	3772985	0.000892489	0.001484545	0.001484545	0.000713991	0.000338318	0.000917863	0.000596813	0.000409858	0.000440518	0.000779487	0.001002639	0.002806469	0.000255201	0.00055506	2.64898E-08	5.40436E-07	5.4931E-07	1.11624e-06	1.11623995
3835503772985	383550	3772985	0.000878449	0.001461191	0.001461191	0.000702759	0.000332996	0.000903424	0.000587425	0.00040341	0.000433588	0.000755905	0.000960449	0.002695694	0.000245128	0.000533151	2.6043e-08	5.3197E-07	5.2728E-07	1.0853e-06	1.08529581
3835603772985	383560	3772985	0.000865765	0.001440094	0.001440094	0.000692612	0.000328187	0.000890379	0.000578943	0.000397585	0.000427327	0.000734507	0.000923113	0.002597167	0.000236169	0.000513665	2.56357E-08	5.24295E-07	5.0767E-07	1.0576e-06	1.05759729
3835703772985	383570	3772985	0.000852523	0.001418067	0.001418067	0.000682019	0.000323168	0.000876761	0.000570088	0.000391504	0.000420791	0.000713935	0.000887831	0.002503301	0.000227633	0.0004951	2.52284e-08	5.16535E-07	4.8914e-07	1.0309e-06	1.03090131
3835803772985	383580	3772985	0.000841116	0.001399092	0.001399092	0.000672893	0.000318844	0.000865029	0.00056246	0.000386266	0.000415161	0.000695458	0.000857134	0.002421409	0.000220186	0.000478903	2.48717e-08	5.09795E-07	4.7283E-07	1.0075e-06	1.00750151
3835903772985	383590	3772985	0.00082931	0.001379454	0.001379454	0.000663448	0.000314368	0.000852887	0.000554565	0.000380844	0.000409333	0.00067769	0.000828134	0.002343537	0.000213105	0.000463502	2.45229e-08	5.03169E-07	4.5741E-07	9.85098E-07	0.98509785
3836003772985	383600	3772985	0.000820295	0.00136446	0.00136446	0.000656236	0.000310951	0.000843617	0.000548537	0.000376704	0.000404884	0.000662254	0.000803957	0.002278736	0.000207213	0.000450686	2.42465e-08	4.9802E-07	4.4429E-07	9.66555E-07	0.96655527
3836103772985	383610	3772985	0.000816067	0.001357427	0.001357427	0.000652854	0.000309348	0.000839269	0.00054571	0.000374763	0.000402797	0.000650035	0.000786331	0.002231849	0.000202949	0.000441413	2.40871E-08	4.95219E-07	4.3418E-07	9.5349E-07	0.95348965
3836203772985	383620	3772985	0.000811281	0.001349466	0.001349466	0.000649025	0.000307534	0.000834346	0.000542509	0.000372565	0.000400435	0.000638111	0.00076936	0.002186607	0.000198835	0.000432465	2.39275E-08	4.92384E-07	4.2443E-07	9.40742E-07	0.94074191
3836303772985	383630	3772985	0.000806814	0.001342035	0.001342035	0.000645451	0.000305841	0.000829752	0.000539522	0.000370513	0.00039823	0.000626895	0.000753848	0.002145295	0.000195079	0.000424294	2.37868E-08	4.89875E-07	4.1539E-07	9.29053E-07	0.92905292
3836403772985	383640	3772985	0.000802107	0.001334206	0.001334206	0.000641686	0.000304056	0.000824912	0.000536375	0.000368352	0.000395907	0.000616122	0.000739199	0.002106451	0.000191546	0.000416611	2.36516E-08	4.87421E-07	4.068E-07	9.17868E-07	0.91786823
3836503772985	383650	3772985	0.000798677	0.001328501	0.001328501	0.000638942	0.000302756	0.000821384	0.000534081	0.000366777	0.000394214	0.00060656	0.000726783	0.002073639	0.000188563	0.000410122	2.35565E-08	4.85728E-07	3.9925E-07	9.08533E-07	0.90853342
3836603772985	383660	3772985	0.000799076	0.001329164	0.001329164	0.000639261	0.000302907	0.000821794	0.000534348	0.00036696	0.000394411	0.000599771	0.000719578	0.002055634	0.000186925	0.000406561	2.35526E-08	4.85736E-07	3.9403E-07	9.03323E-07	0.90332298
3836703772985	383670	3772985	0.000798677	0.001328501	0.001328501	0.000638942	0.000302756	0.000821384	0.000534081	0.000366777	0.000394214	0.000593248	0.00071267	0.002038359	0.000185355	0.000403144	2.35404E-08	4.85475E-07	3.8903E-07	8.98041E-07	0.8980413
3836803772985	383680	3772985	0.00079421	0.00132107	0.00132107	0.000635368	0.000301063	0.0008167 9	0.000531094	0.000364725	0.000392009	0.000584866	0.000701922	0.002010209	0.000182795	0.000397577	2.34509E-08	4.83636E-07	3.8246E-07	8.89546E-07	0.88954563
3836903772985	383690	3772985	0.000787988	0.00131072	0.00131072	0.00063039	0.000298704	0.000810391	0.000526933	0.000361868	0.000388938	0.000575746	0.000689655	0.001977671	0.000179836	0.000391142	2.33257E-08	4.8108E-07	3.7533E-07	8.79731E-07	0.87973107
3837003772985	383700	3772985	0.000781766	0.00130037	0.00130037	0.000625412	0.000296345	0.000803991	0.000522772	0.00035901	0.000385866	0.000567098	0.000677984	0.00194687	0.000177035	0.00038505	2.321E-08	4.78687E-07	3.6857E-07	8.70465E-07	0.8704651

			EGIODemolition	EGIOSite Grubbing / Prep	EGIOMass Grading / Excavation	EGIOMass Grading / Excavation	EGIODrainage / Utilities Trenching	EGIODrainage / Utilities Trenching	EGIOFoundations / Concrete Pads	EGIOFoundations / Concrete Pads	EGIOBuilding / Structure Construction	EGIOBuilding / Structure Construction	EGIOAsphalt Paving	EGIOArchitectural Coating	EGIOLandscaping or Other Finishing	EGIOWaterside Construction (Piles)	HIWaterside Construction (Landscaping)	HIWaterside Construction (Landscaping)	KMDemolition	KMSite Grubbing / Prep	KMMass Grading / Excavation
Unique Identifier	X (UTM)	Y (UTM)	2025	2025	2025	2026	2026	2027	2026	2027	2026	2027	2027	2027	2027	2027	2025	2026	2025	2025	2025
3837103772985	383710	3772985	0.000341655	0.0003159	0.000525456	0.000525456	0.000252718	0.000252718	0.000119748	0.000119748	0.000324878	0.000324878	0.000211243	4.28472E-05	0.000145069	0.000155922	0.000687195	0.000687195	0.000556743	0.000514769	0.000856254
3837203772985	383720	3772985	0.000341224	0.0003155	0.000524792	0.000524792	0.000252399	0.000252399	0.000119597	0.000119597	0.000324468	0.000324468	0.000210976	4.27931E-05	0.000144886	0.000155725	0.000687796	0.000687796	0.000552429	0.00051078	0.000849619
3837303772985	383730	3772985	0.000340189	0.00031454	0.0005232	0.0005232	0.000251633	0.000251633	0.000119234	0.000119234	0.000323483	0.000323483	0.000210336	4.26633E-05	0.000144447	0.000155252	0.000686395	0.000686395	0.000547684	0.000506393	0.000842321
3837403772985	383740	3772985	0.000338636	0.00031311	0.000520811	0.000520811	0.000250484	0.000250484	0.000118689	0.000118689	0.000322007	0.000322007	0.000209375	4.24685E-05	0.000143787	0.000154543	0.000683793	0.000683793	0.000542939	0.000502005	0.000835023
3837503772985	383750	3772985	0.000337083	0.00031167	0.000518423	0.000518423	0.000249335	0.000249335	0.000118145	0.000118145	0.00032053	0.00032053	0.000208415	4.22738E-05	0.000143128	0.000153835	0.000680992	0.000680992	0.000538452	0.000497857	0.000828123
3837603772985	383760	3772985	0.000335789	0.00031047	0.000516433	0.000516433	0.000248378	0.000248378	0.000117691	0.000117691	0.000319299	0.000319299	0.000207615	4.21115E-05	0.000142578	0.000153244	0.000680091	0.000680091	0.000534656	0.000494347	0.000822285
3837703772985	383770	3772985	0.000334149	0.00030896	0.000513912	0.000513912	0.000247166	0.000247166	0.000117117	0.000117117	0.000317741	0.000317741	0.000206602	4.19059E-05	0.000141882	0.000152496	0.00067899	0.00067899	0.000531032	0.000490997	0.000816712
3837803772985	383780	3772985	0.00033251	0.00030744	0.00051139	0.00051139	0.000245953	0.000245953	0.000116542	0.000116542	0.000316182	0.000316182	0.000205588	4.17003E-05	0.000141186	0.000151748	0.00067779	0.00067779	0.000527754	0.000487965	0.00081167
3837903772985	383790	3772985	0.000330784	0.00030585	0.000508737	0.000508737	0.000244677	0.000244677	0.000115938	0.000115938	0.000314541	0.000314541	0.000204521	4.14839E-05	0.000140454	0.00015096	0.000676689	0.000676689	0.000525079	0.000485492	0.000807556
3838003772985	383800	3772985	0.000329145	0.00030433	0.000506215	0.000506215	0.000243464	0.000243464	0.000115363	0.000115363	0.000312982	0.000312982	0.000203508	4.12783E-05	0.000139758	0.000150212	0.000675088	0.000675088	0.000522491	0.000483099	0.000803576
3838103772985	383810	3772985	0.000326988	0.00030234	0.000502898	0.000502898	0.000241869	0.000241869	0.000114607	0.000114607	0.000310931	0.000310931	0.000202174	4.10078E-05	0.000138842	0.000149228	0.000668885	0.000668885	0.00051904	0.000479908	0.000798268
3838203772985	383820	3772985	0.000324745	0.00030026	0.000499448	0.000499448	0.000240209	0.000240209	0.000113821	0.000113821	0.000308798	0.000308798	0.000200787	4.07265E-05	0.000137889	0.000148204	0.000662081	0.000662081	0.000515589	0.000476717	0.00079296
3838303772985	383830	3772985	0.000322243	0.00029795	0.0004956	0.0004956	0.000238359	0.000238359	0.000112944	0.000112944	0.000306419	0.000306419	0.00019924	4.04127E-05	0.000136827	0.000147062	0.000654176	0.000654176	0.000511793	0.000473207	0.000787122
3838403772985	383840	3772985	0.00031931	0.00029524	0.000491089	0.000491089	0.000236189	0.000236189	0.000111916	0.000111916	0.00030363	0.00030363	0.000197426	4.00449E-05	0.000135581	0.000145724	0.00064377	0.00064377	0.00050722	0.00046898	0.000780089
3838503772985	383850	3772985	0.000316376	0.00029252	0.000486577	0.000486577	0.000234019	0.000234019	0.000110888	0.000110888	0.00030084	0.00030084	0.000195613	3.9677E-05	0.000134336	0.000144385	0.000633264	0.000633264	0.000502475	0.000464592	0.000772791
3838603772985	383860	3772985	0.000313788	0.00029013	0.000482597	0.000482597	0.000232105	0.000232105	0.00010998	0.00010998	0.000298379	0.000298379	0.000194012	3.93524E-05	0.000133237	0.000143204	0.000624359	0.000624359	0.000498161	0.000460603	0.000766157
3838703772985	383870	3772985	0.000311113	0.00028766	0.000478483	0.000478483	0.000230126	0.000230126	0.000109043	0.000109043	0.000295836	0.000295836	0.000192359	3.9017E-05	0.000132101	0.000141983	0.000615954	0.000615954	0.000494106	0.000456854	0.00075992
3838803772985	383880	3772985	0.00030887	0.00028558	0.000475033	0.000475033	0.000228467	0.000228467	0.000108257	0.000108257	0.000293703	0.000293703	0.000190972	3.87356E-05	0.000131149	0.000140959	0.000609751	0.000609751	0.000490914	0.000453903	0.000755011
3838903772985	383890	3772985	0.000308611	0.00028534	0.000474635	0.000474635	0.000228276	0.000228276	0.000108166	0.000108166	0.000293457	0.000293457	0.000190812	3.87032E-05	0.000131039	0.000140841	0.000612152	0.000612152	0.000491777	0.0004547	0.000756338
3839003772985	383900	3772985	0.000309819	0.00028646	0.000476493	0.000476493	0.000229169	0.000229169	0.000108589	0.000108589	0.000294605	0.000294605	0.000191559	3.88547E-05	0.000131552	0.000141393	0.000612852	0.000612852	0.000493243	0.000456056	0.000758593
3839103772985	383910	3772985	0.000308784	0.0002855	0.0004749	0.0004749	0.000228403	0.000228403	0.000108227	0.000108227	0.000293621	0.000293621	0.000190918	3.87248E-05	0.000131112	0.00014092	0.00060775	0.00060775	0.000491259	0.000454222	0.000755542
3829703772985	382970	3772995	0.000488929	0.00045207	0.000751959	0.000751959	0.000361654	0.000361654	0.000171366	0.000171366	0.00046492	0.00046492	0.00030230	6.1317E-05	0.000207603	0.000223133	0.000851089	0.000851089	0.0004187	0.000387133	0.000643949
3829803772995	382980	3772995	0.00047478	0.00043899	0.000730198	0.000730198	0.000351188	0.000351188	0.000166407	0.000166407	0.000451466	0.000451466	0.000293552	5.95425E-05	0.000201595	0.000216676	0.000826175	0.000826175	0.000419045	0.000387453	0.000644479
3829903772995	382990	3772995	0.000467964	0.00043268	0.000719715	0.000719715	0.000346147	0.000346147	0.000164018	0.000164018	0.000444985	0.000444985	0.000289338	5.86877E-05	0.000198701	0.000213565	0.00079976	0.00079976	0.000421375	0.000389606	0.000648062
3830003772995	383000	3772995	0.000467015	0.00043181	0.000718255	0.000718255	0.000345445	0.000345445	0.000163686	0.000163686	0.000444082	0.000444082	0.000288751	5.85687E-05	0.000198298	0.000213132	0.000711509	0.000711509	0.000424653	0.000392638	0.000653104
3830103772995	383010	3772995	0.000468137	0.00043284	0.00071998	0.00071998	0.000346274	0.000346274	0.000164079	0.000164079	0.000445149	0.000445149	0.000289445	5.87094E-05	0.000198774	0.000213644	0.000725217	0.000725217	0.000428104	0.000395829	0.000658412
3830203772995	383020	3772995	0.000468827	0.00043348	0.000721042	0.000721042	0.000346785	0.000346785	0.000164321	0.000164321	0.000445805	0.000445805	0.000289872	5.87959E-05	0.000199067	0.000213959	0.000736023	0.000736023	0.000431642	0.000399099	0.000663852
3830303772995	383030	3772995	0.000469431	0.00043404	0.000721971	0.000721971	0.000347232	0.000347232	0.000164532	0.000164532	0.000446379	0.000446379	0.000290245	5.88717E-05	0.000199324	0.000214235	0.000743428	0.000743428	0.000435093	0.00040229	0.00066916
3830403772995	383040	3772995	0.00047035	0.0004346	0.0007229	0.0007229	0.000347678	0.000347678	0.000164744	0.000164744	0.000446954	0.000446954	0.000290619	5.89474E-05	0.00019958	0.00021451	0.000750832	0.000750832	0.000438803	0.0004572	0.000674866
3830503772995	383050	3772995	0.000470553	0.00043508	0.000723696	0.000723696	0.000348061	0.000348061	0.000164925	0.000164925	0.000447446	0.000447446	0.000290939	5.90123E-05	0.0001998	0.000214747	0.000758136	0.000758136	0.000442513	0.000409151	0.000680571
3830603772995	383060	3772995	0.000470984	0.00043548	0.000724359	0.000724359	0.00034838	0.00034838	0.000165077	0.000165077	0.000447856	0.000447856	0.000291205	5.90664E-05	0.000199983	0.000214943	0.00076544	0.00076544	0.000446309	0.000412661	0.00068641
3830703772995	383070	3772995	0.000471415	0.00043587	0.000725023	0.000725023	0.000348699	0.000348699	0.000165228	0.000165228	0.000448266	0.000448266	0.000291472	5.91205E-05	0.000200166	0.00021514	0.000772844	0.000772844	0.000450191	0.00041625	0.000692381
3830803772995	383080	3772995	0.00047176	0.00043619	0.000725553	0.000725553	0.000348955	0.000348955	0.000165349	0.000165349	0.000448594	0.000448594	0.000291685	5.91638E-05	0.000200313	0.000215298	0.000780149	0.000780149	0.000454074	0.00041984	0.000698352
3830903772995	383090	3772995	0.000472019	0.00043643	0.000725952	0.000725952	0.000349146	0.000349146	0.000165439	0.000165439	0.000448841	0.000448841	0.000291845	5.91963E-05	0.000200423	0.000215416	0.000787453	0.000787453	0.000458042	0.0004231	0.000704456
3831003772995	383100	3772995	0.000472192	0.00043659	0.000726217	0.000726217	0.000349274	0.000349274	0.0001655	0.0001655	0.000449005	0.000449005	0.000291952	5.92179E-05	0.000200496	0.000215495	0.000794757	0.000794757	0.000462011	0.000427179	0.000710559
3831103772995	383110	3772995	0.000472364	0.00043675	0.000726482	0.000726482	0.000349401	0.000349401	0.00016556	0.00016556	0.000449169	0.000449169	0.000292059	5.92396E-05	0.000200569	0.000215573	0.000801961	0.000801961	0.00046598	0.000430849	0.000716663
3831203772995	383120	3772995	0.000472537	0.00043691	0.000726748	0.000726748	0.000349529	0.000349529	0.000165621	0.000165621	0.000449333	0.000449333	0.000292165	5.92612E-05	0.000200643	0.000215652	0.000809365	0.000809365	0.000470207	0.000434757	0.000723165
3831303772995	383130	3772995	0.000472623	0.00043699	0.00072688	0.00072688	0.000349593	0.000349593	0.000165651	0.000165651	0.000449415	0.000449415	0.000292219	5.9272E-05	0.000200679	0.000215691	0.00081677	0.00081677	0.000474435	0.000438666	0.000729667
3831403772995	383140	3772995	0.000472709	0.00043707	0.000727013	0.000727013	0.000349657	0.000349657	0.000165681	0.000165681	0.000449497	0.000449497	0.000292272	5.92828E-05	0.000200716	0.000215731	0.000824074	0.000824074	0.000478663	0.000442575	0.000736169
3831503772995	383150	3772995	0.000472623	0.00043699	0.00072688	0.00072688	0.000349593	0.000349593	0.000165651	0.000165651	0.000449415	0.000449415	0.000292219	5.9272E-05	0.000200679	0.000215691	0.000831378	0.000831378	0.00048289	0.000446484	0.000742671
3831603772995	383160	3772995	0.000472451	0.00043683	0.000726615	0.000726615	0.000349465	0.000349465	0.000165591	0.000165591	0.000449251	0.000449251	0.000292112	5.92504E-05	0.000200606	0.000215613	0.000838582	0.000838582	0.000487118	0.000450393	0.000749172
3831703772995	383170	3772995	0.000472537	0.00043691	0.000726748	0.000726748	0.000349529	0.000349529	0.000165621	0.000165621	0.000449333	0.000449333	0.000292165	5.92612E-05	0.000200643	0.000215652	0.000846087	0.000846087	0.00049169	0.000454621	0.000756205
3831803772995	383180	3772995	0.000472623	0.00043699	0.00072688	0.00072688	0.000349593	0.000349593	0.000165651	0.000165651	0.000449415	0.000449415	0.000292219	5.9272E-05	0.000200679	0.000215691	0.000853491	0.000853491	0.000496263	0.000458848	0.000763238
3831903772995	383190	3772995	0.000472623	0.00043699	0.00072688	0.00072688	0.000349593	0.000349593	0.000165651	0.000165651	0.000449415	0.000449415	0.000292219	5.9272E-05	0.000200679	0.000215691	0.000860895	0.000860895	0.000501008	0.000463236	0.000770536
3832003772995	383200	3772995	0.000472709	0.00043707	0.000727013	0.000727013	0.000349657	0.000349657	0.000165681	0.000165681	0.000449497	0.000449497	0.000292272	5.92828E-05	0.000200716	0.000215731	0.000868199	0.000868199	0.000505926	0.000467783	0.000778099
3832103772995	383210	3772995	0.000472623	0.00043699	0.00072688	0.00072688	0.000349593	0.000349593	0.000165651	0.000165651	0.000449415	0.000449415	0.000292219	5.9272E-05	0.000200679	0.000215691	0.000875103	0.000875103	0.000510757	0.00047225	0.00078553
3832203772995	383220	3772995	0.000472537	0.00043691	0.000726748	0.000726748	0.000349529	0.000349529	0.000165621	0.000165621	0.000449333	0.000449333	0.000292165	5.92612E-05	0.000200643	0.000215652	0.000880707	0.000880707	0.000515675	0.000476797	0.000793093
3832303772995	383230	3772995	0.000472106	0.00043651	0.000726084	0.000726084	0.00034921	0.00034921	0.0001654	0.0001654	0.000448923	0.000448923	0.000291899	5.92071E-05	0.00020046	0.000215455	0.000878605	0.000878605	0.00052042	0.000481185	0.000800391
3832403772995	383240	3772995	0.000470984	0.00043548	0.000724359	0.000724359	0.00034838	0.00034838	0.000165077	0.000165077	0.000447856	0.000447856	0.000291205	5.90664E-05	0.000199983	0.000214943	0.000951847	0.000951847	0.000525338	0.000485732	0.000807954
3832503772995	383250	3772995	0.000475298	0.00043946	0.000730994	0.000730994	0.000351571	0.000351571	0.000166588	0.000166588	0.000451958	0.000451958	0.000293873	5.96074E-05	0.000201815	0.000216912	0.001053106	0.001053106	0.000537244	0.0004674	0.000826266
3832603772995	383260	3772995	0.000482027	0.00044569	0.000741344	0.000741344	0.000356549	0.000356549	0.000168947	0.000168947	0.000458357	0.000458357	0.000298033	6.04514E-05	0.000204672	0.000219983	0.001102034	0.001102034	0.000558641	0.000516524	0.000859173
3832703772995	383270	3772995	0.000489706	0.00045279	0.000753153	0.000753153	0.000362229	0.000362229	0.000171638	0.000171638	0.000465659	0.000465659	0.000302781	6.14144E-05	0.000207933	0.000223488	0.001113741	0.001113741	0.000597638	0.000552581	0.000919149
3832803772995	383280	3772995	0.00048962	0.00045271	0.00075302	0.00075302	0.000362165	0.000362165	0.000171608	0.000171608	0.000465577	0.000465577	0.000302728	6.14036E-05	0.000207896	0.000223448	0.001116942	0.001116942	0.000614376	0.000568056	0.000944891
3832903772995	383290	3772995	0.000488239	0.00045143	0.000750897	0.000750897	0.000361144	0.000361144	0.000171124	0.000171124	0.000464264	0.000464264	0.000301874	6.12304E-05	0.00020731	0.000222818	0.001116742	0.001116742	0.000631717	0.000584091	0.000971562
3833003772995	383300	3772995	0.000485996	0.00044936	0.000747447	0.000747447	0.000359485	0.000359485	0.000170338	0.000170338	0.000462131	0.000462131	0.000300487	6.09491E-05	0.000206358	0.000221794	0.001113741	0.001113741	0.000648886	0.000599965	0.000997968
3833103772995	383310	3772995	0.000482976	0.00044656	0.000742803	0.000742803	0.000357251	0.000357251	0.00016928	0.00016928	0.00045926	0.00045926	0.00029862	6.05704E-05	0.000205075	0.000220416	0.001107737	0.001107737	0.000666055	0.00061584	0.001024373
3833203772995	383320	3772995	0.000479353	0.00044321	0.00073723	0.00073723	0.000354571	0.000354571	0.00016801	0.00016801	0.00045514	0.00045514	0.00029638	6.0116E-05	0.000203537	0.000218763	0.001099232	0.001099232	0.000682793	0.000631316	0.001050115
3833303772995	383330	3772995	0.000474694	0.00043891	0.000730065	0.000730065	0.000351124	0.000351124	0.000166377	0.000166377	0.000451384	0.000451384	0.000293499	5.95317E-05	0.000201559	0.000216636	0.001088726	0.001088726	0.000697805	0.000645196	0.001073203
3833403772995	383340	3772995	0.00046969	0.00043428	0.000722369	0.000722369	0.000347423	0.000347423	0.000164623	0.000164623	0.000446625	0.000446625	0.000290405	5.89041E-05	0.000199434	0.000214353	0.001076419	0.001076419	0.000711868	0.000658199	0.001094832
3833503772995	383350	3772995	0.000464599	0.00042957	0.00071454	0.00071454	0.000343658	0.000343658	0.000162839	0.000162839	0.000441785	0.000441785	0.000287258	5.82658E-05	0.000197272	0.00021203	0.001068114	0.001068114	0.000719806	0.000665538	0.00110704
3833603772995	383360	3772995	0.000459509	0.00042487	0.000706711	0.000706711	0.000339893	0.000339893	0.000161055	0.000161055	0.000436945	0.000436945	0.000284111	5.76274E-05	0.000195111	0.000209707	0.001058909	0.001058909	0.000726363	0.0006716	0.001117124
3833703772995	383370	3772995	0.000455282	0.00042096	0.000700209	0.000700209	0.000336765	0.000336765	0.000159573	0.000159573	0.00043292	0.00043292	0.000281497	5.70972E-05	0.000193316	0.000207777	0.001058709	0.001058709	0.000724896	0.000670244	0.001114868
3833803772995	383380	3772995	0.000451572	0.00041753	0.000694504	0.000694504	0.000334021	0.000334021	0.000158273	0.000158273	0.000429397	0.000429397	0.000279203	5.66319E-05	0.000191741	0.000206084	0.001069315	0.001069315	0.000712213	0.000658518	0.001095363
3833903772995	383390	3772995	0.00044786	0.0004141	0.000688798	0.000688798	0.000331277	0.000331277	0.000156972	0.000156972	0.00042586	0.00042586	0.000276909	5.61667E-05	0.000190165	0.00020439	0.00107782	0.00107782	0.000698495	0.000645834	0.001074265
3834003772995	383400	3772995	0.000443634	0.00041019	0.000682296	0.000682296	0.00032815	0.00032815	0.000155491	0.000155491	0.000421849	0.000421849	0.000274295	5.56365E-05	0.00018837	0.000202462	0.001081622	0.001081622	0.00068633	0.000634586	0.001055556
3834103772995	383410	3772995	0.000439579	0.00040644	0.00067606	0.00067606	0.000325151	0.000325151	0.000154069	0.000154069	0.00041794	0.00041794	0.00027178	5.5128E-05	0.000186649	0.000200611	0.001082623	0.001082623	0.000674424	0.000623578	0.001037244
3834203772995	383420	3772995	0.000436042	0.00040317	0.000670619	0.000670619	0.000322534	0.000322534	0.00015283	0.00015283	0.00041463	0.00041463	0.00026960	5.46843E-05	0.000185147	0.00019899	0.00107732	0.00107732	0.000671232	0.000620626	0.001032335
3834303772995	383430	3772995	0.000432677	0.00040006	0.000665444	0.000665444	0.000320045	0.000320045	0.00015165	0.00015165	0.00041143	0.00041143	0.00026752	5.42624E-05	0.000183718	0.00019746	0.00106091	0.00106091	0.000668346	0.000632751	0.001052504
3834403772995	383440	3772995	0.000429226	0.00039687	0.000660137	0.000660137	0.000317493	0.000317493	0.00015044	0.00015044	0.00040818	0.00040818	0.00026538	5.38296E-05	0.000182253	0.000195886	0.001041899	0.001041899	0.000695907	0.00064344	0.001052084
3834503772995	383450	3772995	0.000425085	0.00039304	0.000653768	0.000653768	0.000314429	0.000314429	0.00014898	0.00014898	0.00040421	0.00040421	0.00026282	5.33102E-05	0.000180494	0.000193996	0.001018886	0.001018886	0.000707123	0.000653811	0.001087534
3834603772995	383460	3772995	0.000420771	0.00038905	0.00064733	0.00064733	0.000311238	0.000311238	0.00014747	0.00014747	0.00040019	0.00040019	0.00026015	5.27692E-05	0.000178663	0.000192028	0.00099357	0.00099357	0.000716009	0.00066202	0.001101201
3834703772995	383470	3772995	0.000415939	0.00038458	0.000639702	0.000639702	0.000307665	0.000307665	0.00014578	0.00014578	0.00039551	0.00039551	0.00025717	5.21633E-05	0.000176611	0.000189823	0.000969257	0.000969257	0.000721014	0.000666655	0.001108897
3834803772995	383480	3772995	0.000411798	0.00038075	0.000633333	0.000633333	0.000304601	0.000304601	0.00014432	0.00014432	0.00039177	0.00039177	0.00025461	5.16439E-05	0.000174853	0.000187933	0.00095248	0.00095248	0.000720064	0.000665777	0.001107438
3834903772995	383490	3772995	0.000407657	0.00037692	0.000626964	0.000626964	0.000301538	0.000301538	0.00014288	0.00014288	0.00038769	0.00038769	0.00025205	5.11246E-05	0.000173094	0.000186043	0.00093493	0.00093493	0.000717821	0.000663703	0.001103988
3835003772995	383500	3772995	0.000402221	0.0003719	0.000618605	0.000618605	0.000297518	0.000297518	0.00014097	0.00014097	0.00038247	0.00038247	0.00024869	5.04429E-05	0.000170786	0.000183562	0.000911024	0.000911024	0.000715923	0.000661948	0.001101068
3835103772995	383510	3772995	0.000395578	0.00036575	0.000608387	0.000608387	0.000292604	0.000292604	0.00013864	0.00013864	0.00037613	0.00037613	0.00024483	4.96098E-05	0.000167965	0.00018053	0.000883808	0.000883808	0.000710315	0.000656763	0.001092444
3835203772995	383520	3772995	0.000388676	0.00035937	0.000597772	0.000597772	0.000287498	0.000287498	0.00013622	0.00013622	0.00036959	0.00036959	0.00024031	4.87442E-05	0.000165035	0.00017738	0.000857993	0.000857993	0.000701688	0.000648786	0.001079174

			KMMass Grading / Excavation	KMDrainage / Utilities Trenching	KMFoundations / Concrete Pads	KMBuilding / Structure Construction	KMAsphalt Paving	KMArchitectural Coating	KMLandscaping or Other Finishing	KMWaterside Construction (Piles)	EWNDemolition	EWNSite Grubbing / Prep	EWNDrainage / Utilities Trenching	EWNDrainage / Utilities Trenching	EWNDrainage / Utilities Trenching	EWNFoundations / Concrete Pads	EWNBuilding / Structure Construction	EWNAsphalt Paving	EWNLandscaping or Other Finishing	EWNWaterside Construction (Piles)	ISDemolition
Unique Identifier	X (UTM)	Y (UTM)	2026	2026	2026	2026	2026	2026	2026	2026	2027	2027	2027	2028	2029	2029	2029	2029	2029	2029	2027
3837103772985	383710	3772985	0.000856254	0.000212615	0.000195134	0.000573919	0.000344229	6.98215E-05	0.000236397	0.000254081	0.001850115	0.002115238	0.002491137	0.002491137	0.002491137	0.000648452	0.001610999	0.00114391	0.000785573	0.000821373	0.000319051
3837203772985	383720	3772985	0.000849619	0.000210968	0.000193622	0.000569472	0.000341562	6.92805E-05	0.000234566	0.000252113	0.001829927	0.002092156	0.002463954	0.002463954	0.002463954	0.000641376	0.001593419	0.001131428	0.000777001	0.00081241	0.000318274
3837303772985	383730	3772985	0.000842321	0.000209156	0.000191959	0.00056458	0.000338628	6.86854E-05	0.000232551	0.000249947	0.00180413	0.002062663	0.002429219	0.002429219	0.002429219	0.000632335	0.001570957	0.001115478	0.000766047	0.000800957	0.000317066
3837403772985	383740	3772985	0.000835023	0.000207343	0.000190296	0.000559689	0.000335694	6.80903E-05	0.000230536	0.000247781	0.001774882	0.002029224	0.002389838	0.002389838	0.002389838	0.000622084	0.001545489	0.001097394	0.000753628	0.000787973	0.0003156
3837503772985	383750	3772985	0.000828123	0.00020563	0.000188724	0.000555064	0.00033292	6.75277E-05	0.000228631	0.000245734	0.001746152	0.001996376	0.002351153	0.002351153	0.002351153	0.000612014	0.001520472	0.001079631	0.000741429	0.000775218	0.000314133
3837603772985	383760	3772985	0.000822285	0.00020418	0.000187393	0.000551151	0.000330573	6.70516E-05	0.000227019	0.000244001	0.001723548	0.001970533	0.002320717	0.002320717	0.002320717	0.000604091	0.001500789	0.001065655	0.000731831	0.000765182	0.00031258
3837703772985	383770	3772985	0.000816712	0.000202797	0.000186123	0.000547415	0.000328333	6.65972E-05	0.00022548	0.000242348	0.001700684	0.001944393	0.002289932	0.002289932	0.002289932	0.000596078	0.001480881	0.001051518	0.000722123	0.000755032	0.000310768
3837803772985	383780	3772985	0.00081167	0.000201545	0.000184974	0.000544036	0.000326306	6.6186E-05	0.000224088	0.000240852	0.001679029	0.001919635	0.002260773	0.002260773	0.002260773	0.000588488	0.001462024	0.001038129	0.000712928	0.000745418	0.00030887
3837903772985	383790	3772985	0.000807556	0.000200523	0.000184037	0.000541278	0.000324652	6.58506E-05	0.000222953	0.000239631	0.001659272	0.001897046	0.002234171	0.002234171	0.002234171	0.000581563	0.00144482	0.001025913	0.000704539	0.000736646	0.000306972
3838003772985	383800	3772985	0.000803576	0.000199535	0.000183129	0.00053861	0.000323052	6.5526E-05	0.000221854	0.00023845	0.001641067	0.001876233	0.002209659	0.002209659	0.002209659	0.000575182	0.001428969	0.001014658	0.000696809	0.000728564	0.00030516
3838103772985	383810	3772985	0.000798268	0.000198217	0.00018192	0.000535053	0.000320918	6.50932E-05	0.000220388	0.000236875	0.00160811	0.001838552	0.002165282	0.002165282	0.002165282	0.000563631	0.001400271	0.00099428	0.000682815	0.000713933	0.000303607
3838203772985	383820	3772985	0.00079296	0.000196899	0.00018071	0.000531495	0.000318784	6.46604E-05	0.000218923	0.0002353	0.001574117	0.001799688	0.002119511	0.002119511	0.002119511	0.000551717	0.001370671	0.000973263	0.000668382	0.000698841	0.000301968
3838303772985	383830	3772985	0.000787122	0.000195449	0.00017938	0.000527582	0.000316437	6.41843E-05	0.000217311	0.000233567	0.001536845	0.001757076	0.002069326	0.002069326	0.002069326	0.000538653	0.001338217	0.000950218	0.000652556	0.000682294	0.000300415
3838403772985	383840	3772985	0.000780089	0.000193703	0.000177777	0.00052268	0.00031361	6.36108E-05	0.000215369	0.000231481	0.001492067	0.001705881	0.002009034	0.002009034	0.002009034	0.000522959	0.001299226	0.000922532	0.000633543	0.000662415	0.000298948
3838503772985	383850	3772985	0.000772791	0.000191891	0.000176114	0.000517977	0.000310676	6.30157E-05	0.000213355	0.000229315	0.001449619	0.001657351	0.001951879	0.001951879	0.001951879	0.000508081	0.001262264	0.000896287	0.000615519	0.00064357	0.000297482
3838603772985	383860	3772985	0.000766157	0.000190243	0.000174602	0.00051353	0.000308009	6.24747E-05	0.000211523	0.000227346	0.001413297	0.001615823	0.001902972	0.001902972	0.001902972	0.000495351	0.001230636	0.000873829	0.000600097	0.000627444	0.000296015
3838703772985	383870	3772985	0.00075992	0.000188695	0.000173181	0.00050935	0.000305502	6.19662E-05	0.000209801	0.000225496	0.001379477	0.001577156	0.001857433	0.001857433	0.001857433	0.000483497	0.001201187	0.000852918	0.000585736	0.000612429	0.000294548
3838803772985	383880	3772985	0.000755011	0.000187476	0.000172062	0.000506059	0.000303528	6.15659E-05	0.000208446	0.000224039	0.001352558	0.00154638	0.001821188	0.001821188	0.001821188	0.000474062	0.001177748	0.000836275	0.000574306	0.000600479	0.000292995
3838903772985	383890	3772985	0.000756338	0.000187805	0.000172364	0.000506948	0.000304061	6.16741E-05	0.000208812	0.000224433	0.001352817	0.001546676	0.001821537	0.001821537	0.001821537	0.000474153	0.001177973	0.000836435	0.000574416	0.000600593	0.000291356
3839003772985	383900	3772985	0.000758593	0.000188365	0.000172878	0.00050846	0.000304968	6.1858E-05	0.000209435	0.000225102	0.001359115	0.001553877	0.001830017	0.001830017	0.001830017	0.0004763	0.001183457	0.000840329	0.000577091	0.00060339	0.000291011
3839103772985	383910	3772985	0.000755542	0.000187607	0.000172183	0.000506415	0.000303741	6.16091E-05	0.000208592	0.000224196	0.001345138	0.001537897	0.001811198	0.001811198	0.001811198	0.000471461	0.001171287	0.000831687	0.000571156	0.000597184	0.000290234
3829703772985	382970	3772995	0.000643949	0.000159898	0.000146751	0.000431618	0.000258879	5.25095E-05	0.000177783	0.000191083	0.002358888	0.002696918	0.003176189	0.003176189	0.003176189	0.000826774	0.002054016	0.00145848	0.001001602	0.001047247	0.000339326
3829803772995	382980	3772995	0.000644479	0.00016003	0.000146872	0.000431973	0.000259092	5.25528E-05	0.00017793	0.00019124	0.002477519	0.002832548	0.003335922	0.003335922	0.003335922	0.000868353	0.002157314	0.001531828	0.001051973	0.001099913	0.000342259
3829903772995	382990	3772995	0.000648062	0.000160919	0.000147689	0.000434375	0.000260532	5.28449E-05	0.000178919	0.000192303	0.002572854	0.002941546	0.003464289	0.003464289	0.003464289	0.000901767	0.002240328	0.001590774	0.001092453	0.001142238	0.000343467
3830003772995	383000	3772995	0.000653104	0.000162171	0.000148838	0.000437754	0.00026256	5.32561E-05	0.000180311	0.000193799	0.002667845	0.003050148	0.003592191	0.003592191	0.003592191	0.000935061	0.002323041	0.001649505	0.001132787	0.00118441	0.000344502
3830103772995	383010	3772995	0.000658412	0.000163489	0.000150048	0.000441312	0.000264693	5.36889E-05	0.000181776	0.000195374	0.0027662	0.003162598	0.003724625	0.003724625	0.003724625	0.000969534	0.002408685	0.001710318	0.001174549	0.001228076	0.000345365
3830203772995	383020	3772995	0.000663852	0.00016484	0.000151287	0.000444958	0.00026688	5.41325E-05	0.000183278	0.000196989	0.00286792	0.003278895	0.003861588	0.003861588	0.003861588	0.001005186	0.002497258	0.00177321	0.001217741	0.001273235	0.000346314
3830303772995	383030	3772995	0.00066916	0.000166158	0.000152497	0.000448516	0.000269014	5.45653E-05	0.000184744	0.000198564	0.002971884	0.003397756	0.004001572	0.004001572	0.004001572	0.001041624	0.002587785	0.00183749	0.001261884	0.00131939	0.000347177
3830403772995	383040	3772995	0.000674866	0.000167575	0.000153797	0.00045234	0.000271308	5.50306E-05	0.000186319	0.000200257	0.003081886	0.003523522	0.004149689	0.004149689	0.004149689	0.001080179	0.00268357	0.001905504	0.001308592	0.001368227	0.00034804
3830503772995	383050	3772995	0.000680571	0.000168992	0.000155098	0.000456164	0.000273602	5.54958E-05	0.000187894	0.00020195	0.003196289	0.003654319	0.004303729	0.004303729	0.004303729	0.001120277	0.002783187	0.001976238	0.001357168	0.001419017	0.000348989
3830603772995	383060	3772995	0.00068641	0.000170441	0.000156428	0.000460078	0.000275949	5.59719E-05	0.000189506	0.000203682	0.003314488	0.003789456	0.004462881	0.004462881	0.004462881	0.001161704	0.00288611	0.002049319	0.001407357	0.001471492	0.000349852
3830703772995	383070	3772995	0.000692381	0.000171924	0.000157789	0.00046408	0.000278349	5.64588E-05	0.000191155	0.000205454	0.003438295	0.003931004	0.004629584	0.004629584	0.004629584	0.001205098	0.002993915	0.002125868	0.001459926	0.001526457	0.000350801
3830803772995	383080	3772995	0.000698352	0.000173407	0.00015915	0.000468082	0.00028075	5.69457E-05	0.000192803	0.000207226	0.00356538	0.004076301	0.004800702	0.004800702	0.004800702	0.00124964	0.003104575	0.002204444	0.001513887	0.001582878	0.000351577
3830903772995	383090	3772995	0.000704456	0.000174922	0.000160541	0.000472173	0.000283204	5.74434E-05	0.000194488	0.000209037	0.00369678	0.00422653	0.004977628	0.004977628	0.004977628	0.001295695	0.003218992	0.002285687	0.00156968	0.001641214	0.00035244
3831003772995	383100	3772995	0.000710559	0.000176438	0.000161932	0.000476265	0.000285658	5.79412E-05	0.000196173	0.000210848	0.003831975	0.004381099	0.005159666	0.005159666	0.005159666	0.00134308	0.003336714	0.002369277	0.001627085	0.001701235	0.000353303
3831103772995	383110	3772995	0.000716663	0.000177954	0.000163323	0.000480356	0.000288111	5.84389E-05	0.000197859	0.00021266	0.00397019	0.00453912	0.005345769	0.005345769	0.005345769	0.001391523	0.003457066	0.002454734	0.001685773	0.001762596	0.000354079
3831203772995	383120	3772995	0.000723165	0.000179568	0.000164804	0.000484714	0.000290725	5.89691E-05	0.000199654	0.000214589	0.004116256	0.004706118	0.005542444	0.005542444	0.005542444	0.001442719	0.003584254	0.002545046	0.001747793	0.001827444	0.000354942
3831303772995	383130	3772995	0.000729667	0.000181183	0.000166286	0.000489072	0.000293339	5.94992E-05	0.000201449	0.000216518	0.004264997	0.004876173	0.00574272	0.00574272	0.00574272	0.001494851	0.003713771	0.002637011	0.00181095	0.001893478	0.000355805
3831403772995	383140	3772995	0.000736169	0.000182797	0.000167768	0.00049343	0.000295953	6.00294E-05	0.000203244	0.000218448	0.004416154	0.005048991	0.005946249	0.005946249	0.005946249	0.001547831	0.003845391	0.00273047	0.001875132	0.001960585	0.000356667
3831503772995	383150	3772995	0.000742671	0.000184411	0.00016925	0.000497788	0.000298567	6.05596E-05	0.000205039	0.000220377	0.004569381	0.005224176	0.006152566	0.006152566	0.006152566	0.001601536	0.003978815	0.002825209	0.001940194	0.002028612	0.000357358
3831603772995	383160	3772995	0.000749172	0.000186026	0.000170731	0.000502146	0.000301181	6.10898E-05	0.000206834	0.000222306	0.00472373	0.005400643	0.006360393	0.006360393	0.006360393	0.001655634	0.004113215	0.002920641	0.002005731	0.002097136	0.000358134
3831703772995	383170	3772995	0.000756205	0.000187772	0.000172334	0.000506859	0.000304008	6.16632E-05	0.000208775	0.000224393	0.004891193	0.005592103	0.006585878	0.006585878	0.006585878	0.001714328	0.004259034	0.003024182	0.002076837	0.002171482	0.000358997
3831803772995	383180	3772995	0.000763238	0.000189518	0.000173937	0.000511573	0.000306835	6.22367E-05	0.000210717	0.0002648	0.005060209	0.005785339	0.006813454	0.006813454	0.006813454	0.001773567	0.004406206	0.003128683	0.002148603	0.002246518	0.000359946
3831903772995	383190	3772995	0.000770536	0.000191331	0.0001756	0.000516465	0.000309769	6.28318E-05	0.000212732	0.000228646	0.005234142	0.005984197	0.007047651	0.007047651	0.007047651	0.00183453	0.00455766	0.003236225	0.002222456	0.002323738	0.000360809
3832003772995	383200	3772995	0.000778099	0.000193209	0.000177323	0.000521534	0.00031281	6.34485E-05	0.00021482	0.00023089	0.005415151	0.006191144	0.007291375	0.007291375	0.007291375	0.001897972	0.004715274	0.003348141	0.002299314	0.002404098	0.000361758
3832103772995	383210	3772995	0.00078553	0.000195054	0.000179017	0.000526515	0.000315797	6.40545E-05	0.000216871	0.000233095	0.005594002	0.006395625	0.007532194	0.007532194	0.007532194	0.001960658	0.004871009	0.003458723	0.002375255	0.0024835	0.000362707
3832203772995	383220	3772995	0.000793093	0.000196932	0.00018074	0.000531584	0.000318838	6.46712E-05	0.00021896	0.000235339	0.005775355	0.006602967	0.007776382	0.007776382	0.007776382	0.00202422	0.005028924	0.003570852	0.002452259	0.002564013	0.00036357
3832303772995	383230	3772995	0.000800391	0.000198744	0.000182404	0.000536476	0.000321771	6.52663E-05	0.000220974	0.000237505	0.005949634	0.00680222	0.008011045	0.008011045	0.008011045	0.002085304	0.005180678	0.003678607	0.002526259	0.002641386	0.000364432
3832403772995	383240	3772995	0.000807954	0.000200622	0.000184127	0.000541545	0.000324812	6.5883E-05	0.000223063	0.000239749	0.006122619	0.006999993	0.008243964	0.008243964	0.008243964	0.002145934	0.005331306	0.003785562	0.00259971	0.002718183	0.000365209
3832503772995	383250	3772995	0.000826266	0.000205169	0.0001883	0.000553819	0.000332174	6.73762E-05	0.000228118	0.000245183	0.006239869	0.007134045	0.008401838	0.008401838	0.008401838	0.00218703	0.005433402	0.003858057	0.002649495	0.002770237	0.000365123
3832603772995	383260	3772995	0.000859173	0.00021334	0.0001958	0.000575875	0.000345403	7.00596E-05	0.000237203	0.000254948	0.006156267	0.007038463	0.00828927	0.00828927	0.00828927	0.002157728	0.005360605	0.003806366	0.002613997	0.002733122	0.00038928
3832703772995	383270	3772995	0.000919149	0.000228233	0.000209468	0.000616076	0.000369514	7.49502E-05	0.000253762	0.000272745	0.006227876	0.007120334	0.008385691	0.008385691	0.008385691	0.002182826	0.005422959	0.003850642	0.002644403	0.002764913	0.000418959
3832803772995	383280	3772995	0.000944891	0.000234625	0.000215334	0.00063333	0.000379863	7.70493E-05	0.000260869	0.000280383	0.00629034	0.007191749	0.008469798	0.008469798	0.008469798	0.00220472	0.00547735	0.003889263	0.002670926	0.002792645	0.000427328
3832903772995	383290	3772995	0.000971562	0.000241247	0.000221412	0.000651206	0.000390585	7.92241E-05	0.000268232	0.000288297	0.006303455	0.007206743	0.008487455	0.008487455	0.008487455	0.002209316	0.005488769	0.003897371	0.002676494	0.002798467	0.000434144
3833003772995	383300	3772995	0.000997968	0.000247804	0.00022743	0.000668905	0.000401201	8.13773E-05	0.000275522	0.000296133	0.006293705	0.007195596	0.008474328	0.008474328	0.008474328	0.002205899	0.00548028	0.003891344	0.002672355	0.002794139	0.000439407
3833103772995	383310	3772995	0.001024373	0.000254361	0.000233448	0.000686604	0.000411816	8.35305E-05	0.000282812	0.000303968	0.006256779	0.007153378	0.008424608	0.008424608	0.008424608	0.002192956	0.005448126	0.003868512	0.002656675	0.002777745	0.000443203
3833203772995	383320	3772995	0.001050115	0.000260753	0.000239314	0.000703858	0.000422165	8.56296E-05	0.000289919	0.000311607	0.006195177	0.007082949	0.008341663	0.008341663	0.008341663	0.002171366	0.005394486	0.003830425	0.002630519	0.002750396	0.00044536
3833303772995	383330	3772995	0.001073203	0.000266486	0.000244576	0.000719333	0.000431447	8.75123E-05	0.000296293	0.000318458	0.006107607	0.00698283	0.008223751	0.008223751	0.008223751	0.002140673	0.005318234	0.00377628	0.002593336	0.002711519	0.00044605
3833403772995	383340	3772995	0.001094832	0.000271856	0.000249505	0.00073383	0.000440142	8.92759E-05	0.000302265	0.000324876	0.005995792	0.006854992	0.008073195	0.008073195	0.008073195	0.002101482	0.005220871	0.003707146	0.002545858	0.002661878	0.00044536
3833503772995	383350	3772995	0.00110704	0.000274887	0.000252287	0.000742012	0.00044505	9.02714E-05	0.000305635	0.000328498	0.005904425	0.006750532	0.007950172	0.007950172	0.007950172	0.002069459	0.005141312	0.003650655	0.002507063	0.002621315	0.000442772
3833603772995	383360	3772995	0.001117124	0.000277392	0.000254585	0.000748771	0.000449104	9.10937E-05	0.000308419	0.000331491	0.005792783	0.006622892	0.007799848	0.007799848	0.007799848	0.002030329	0.005044099	0.003581628	0.002459659	0.00257175	0.000439752
3833703772995	383370	3772995	0.001114868	0.000276831	0.000254071	0.00074726	0.000448197	9.09097E-05	0.000307796	0.000330821	0.00574119	0.006563905	0.007730379	0.007730379	0.007730379	0.002012246	0.004999174	0.003549728	0.002437752	0.002548845	0.000435438
3833803772995	383380	3772995	0.001095363	0.000271988	0.000249626	0.000734186	0.000440355	8.93192E-05	0.000302411	0.000325033	0.005765692	0.006591919	0.007763371	0.007763371	0.007763371	0.00202083	0.00502051	0.003564878	0.002448156	0.002559723	0.000428795
3833903772995	383390	3772995	0.001074265	0.000266749	0.000244818	0.000720044	0.000431874	8.75988E-05	0.000296586	0.000318773	0.005765347	0.006591524	0.007762907	0.007762907	0.007762907	0.00202071	0.005020209	0.003564664	0.00244801	0.00255957	0.000420944
3834003772995	383400	3772995	0.001055556	0.000262104	0.000240554	0.000707504	0.000424352	8.60732E-05	0.000291421	0.000313221	0.00572264	0.006542698	0.007705403	0.007705403	0.007705403	0.002005745	0.004983022	0.003538259	0.002429876	0.00254061	0.000413179
3834103772995	383410	3772995	0.001037244	0.000257557	0.000236381	0.000695231	0.000416991	8.458E-05	0.000286366	0.000307788	0.005661902	0.006473255	0.007623619	0.007623619	0.007623619	0.001984456	0.004930133	0.003500705	0.002404086	0.002513645	0.000405069
3834203772995	383420	3772995	0.001032335	0.000256338	0.000235262	0.00069194	0.000415017	8.41797E-05	0.00028501	0.000306331	0.005534471	0.006327564	0.007452037	0.007452037	0.007452037	0.001939793	0.004819173	0.003421916	0.002349978	0.002457071	0.000400237
3834303772995	383430	3772995	0.001052504	0.000261346	0.000239858	0.000705459	0.000423125	8.58243E-05	0.000290578	0.000312316	0.00527892	0.006035392	0.007107943	0.007107943	0.007107943	0.001850224	0.00459665	0.003263911	0.002241469	0.002343617	0.000402135
3834403772995	383440	3772995	0.001070284	0.000265761	0.00024391	0.000717376	0.000430273	8.72742E-05	0.000295487	0.000317592	0.005022851	0.005742628	0.006763152	0.006763152	0.006763152	0.001760474	0.004373676	0.003105585	0.00213274	0.002229933	0.00040248
3834503772995	383450	3772995	0.001087534	0.000270044	0.000247842	0.000728938	0.000437208	8.86808E-05	0.00030025	0.00032271	0.004753409	0.005434575	0.006400355	0.006400355	0.006400355	0.001666036	0.004139058	0.002938992	0.002018333	0.002110312	0.000401963
3834603772995	383460	3772995	0.001101201	0.000273438	0.000250956	0.000738099	0.000442702	8.97953E-05	0.000304023	0.000326766	0.004486383	0.005129284	0.006040811	0.006040811	0.006040811	0.001572445	0.003906544	0.002773892	0.001904952	0.001991764	0.000399892
3834703772995	383470	3772995	0.001108897	0.000275349	0.00025271	0.000743257	0.000445796	9.04228E-05	0.000306148	0.00032905	0.004241703	0.004849541	0.005711354	0.005711354	0.005711354	0.001486687	0.003693487	0.002622608	0.001801059	0.001883136	0.000396441
3834803772995	383480	3772995	0.001107438	0.000274986	0.000252377	0.000742279	0.00044521	9.03038E-05	0.000305745	0.000328617	0.004055173	0.004636281	0.005460196	0.005460196	0.005460196	0.001421309	0.003531065	0.002507278	0.001721857	0.001800325	0.000392386
3834903772995	383490	3772995	0.001103988	0.00027413	0.000251591	0.000739967	0.000443823	9.00225E-05	0.000304792	0.000327593	0.003876408	0.004431899	0.005219493	0.005219493	0.005219493	0.001358653	0.003375404	0.002396749	0.001645952	0.001720961	0.000388158
3835003772995	383500	3772995	0.001101068	0.000273405	0.000250926	0.00073801	0.000442649	8.97845E-05	0.000303986	0.000326727	0.003668308	0.004193979	0.004939292	0.004939292	0.004939292	0.001285716	0.003194201	0.002268083	0.001557591	0.001628574	0.000383068
3835103772995	383510	3772995	0.001092444	0.000271263	0.00024896	0.000732229	0.000439182	8.90812E-05	0.000301605	0.000324167	0.003453307	0.003948168	0.004649798	0.004649798	0.004649798	0.00121036	0.003006987	0.00213515	0.0014663	0.001533122	0.000376684
3835203772995	383520	3772995	0.001079174	0.000267968	0.000245936	0.000723335	0.000433847	8.79992E-05	0.000297942	0.00032023	0.003256855	0.003723564	0.00438528	0.00438528	0.00438528	0.001141505	0.002835925	0.002013685	0.001382885	0.001445906	0.000369781

			ISDrainage / Utilities Trenching	ISDrainage / Utilities Trenching	ISAsphalt Paving	ISAsphalt Paving	SVDemolition	SVSite Grubbing / Prep	SVMass Grading / Excavation	SVMass Grading / Excavation	SVDrainage / Utilities Trenching	SVFoundations / Concrete Pads	SVBuilding / Structure Construction	SVBuilding / Structure Construction	SVAsphalt Paving	SVAsphalt Paving	SVArchitectural Coating	SVArchitectural Coating	SVLandscaping or Other Finishing	SVLandscaping or Other Finishing	MDemolition
Unique Identifier	X (UTM)	Y (UTM)	2027	2028	2027	2028	2027	2027	2027	2028	2028	2028	2028	2029	2028	2029	2028	2029	2028	2029	2027
3837103772985	383710	3772985	0.000171174	0.000171174	0.000197266	0.000197266	0.002717017	0.001082726	0.003521487	0.003521487	0.001817322	0.000704916	0.002763224	0.002763224	0.001885959	0.001885959	0.000424804	0.000424804	0.001438275	0.001438275	0.000840593
3837203772985	383720	3772985	0.000170757	0.000170757	0.000196786	0.000196786	0.00265854	0.001059423	0.003445695	0.003445695	0.001778209	0.000689744	0.002708705	0.002708705	0.001845368	0.001845368	0.000415662	0.000415662	0.00140732	0.00140732	0.000834812
3837303772985	383730	3772985	0.000170109	0.000170109	0.000196039	0.000196039	0.00259508	0.001034134	0.003363446	0.003363446	0.001735762	0.00067328	0.002650717	0.002650717	0.001801319	0.001801319	0.00040574	0.00040574	0.001373727	0.001373727	0.000827047
3837403772985	383740	3772985	0.000169322	0.000169322	0.000195133	0.000195133	0.002529059	0.001007825	0.003277877	0.003277877	0.001691603	0.000656151	0.00259095	0.00259095	0.001755492	0.001755492	0.000395417	0.000395417	0.001338778	0.001338778	0.000818247
3837503772985	383750	3772985	0.000168535	0.000168535	0.000194226	0.000194226	0.00246553	0.000982509	0.003195538	0.003195538	0.001649111	0.000639669	0.002533407	0.002533407	0.001711394	0.001711394	0.000385485	0.000385485	0.001305149	0.001305149	0.000809361
3837603772985	383760	3772985	0.000167702	0.000167702	0.000193266	0.000193266	0.002411274	0.000960888	0.003125218	0.003125218	0.001612821	0.000625592	0.002484224	0.002484224	0.001673734	0.001673734	0.000377002	0.000377002	0.001276428	0.001276428	0.000800992
3837703772985	383770	3772985	0.00016673	0.00016673	0.000192145	0.000192145	0.002358471	0.000939846	0.003056781	0.003056781	0.001577503	0.000611893	0.002436731	0.002436731	0.001637082	0.001637082	0.000368746	0.000368746	0.001248476	0.001248476	0.000791847
3837803772985	383780	3772985	0.000165712	0.000165712	0.000190972	0.000190972	0.002308575	0.000919963	0.002992111	0.002992111	0.001544129	0.000598948	0.002392173	0.002392173	0.001602448	0.001602448	0.000360945	0.000360945	0.001222063	0.001222063	0.000783046
3837903772985	383790	3772985	0.000164694	0.000164694	0.000189798	0.000189798	0.002261378	0.000901155	0.00293094	0.00293094	0.00151256	0.000586703	0.002350372	0.002350372	0.001569687	0.001569687	0.000353566	0.000353566	0.001197079	0.001197079	0.000774678
3838003772985	383800	3772985	0.000163721	0.000163721	0.000188678	0.000188678	0.002215842	0.000883009	0.002871921	0.002871921	0.001482103	0.000574888	0.002309816	0.002309816	0.001538079	0.001538079	0.000346446	0.000346446	0.001172974	0.001172974	0.000765273
3838103772985	383810	3772985	0.000162888	0.000162888	0.000187718	0.000187718	0.002154597	0.000858602	0.002792541	0.002792541	0.001441138	0.000558999	0.002254052	0.002254052	0.001495567	0.001495567	0.00033687	0.00033687	0.001140553	0.001140553	0.000757077
3838203772985	383820	3772985	0.000162009	0.000162009	0.000186704	0.000186704	0.002093835	0.000834389	0.00271379	0.00271379	0.001400497	0.000543235	0.002198288	0.002198288	0.001453391	0.001453391	0.00032737	0.00032737	0.001108389	0.001108389	0.000749312
3838303772985	383830	3772985	0.000161176	0.000161176	0.000185744	0.000185744	0.002030929	0.000809321	0.002632258	0.002632258	0.001358421	0.000526914	0.002140122	0.002140122	0.001409725	0.001409725	0.000317535	0.000317535	0.001075089	0.001075089	0.000741461
3838403772985	383840	3772985	0.000160389	0.000160389	0.000184837	0.000184837	0.001961656	0.000781716	0.002542474	0.002542474	0.001312086	0.000508941	0.002075286	0.002075286	0.001361641	0.001361641	0.000306704	0.000306704	0.001038419	0.001038419	0.000733437
3838503772985	383850	3772985	0.000159602	0.000159602	0.00018393	0.00018393	0.001895912	0.000755517	0.002457264	0.002457264	0.001268112	0.000491884	0.002013207	0.002013207	0.001316006	0.001316006	0.000296425	0.000296425	0.001003617	0.001003617	0.000725586
3838603772985	383860	3772985	0.000158815	0.000158815	0.000183024	0.000183024	0.001838058	0.000732462	0.00238228	0.00238228	0.001229415	0.000476874	0.00195851	0.00195851	0.001275848	0.001275848	0.00028738	0.00028738	0.000972991	0.000972991	0.000717649
3838703772985	383870	3772985	0.000158028	0.000158028	0.000182117	0.000182117	0.001784009	0.000710924	0.002312229	0.002312229	0.001193264	0.000462852	0.001907193	0.001907193	0.001238331	0.001238331	0.000278929	0.000278929	0.00094438	0.00094438	0.000709884
3838803772985	383880	3772985	0.000157195	0.000157195	0.000181156	0.000181156	0.001738542	0.000692806	0.0022533	0.0022533	0.001162853	0.000451056	0.001864235	0.001864235	0.001206771	0.001206771	0.00027182	0.00027182	0.000920312	0.000920312	0.000703068
3838903772985	383890	3772985	0.000156315	0.000156315	0.000180143	0.000180143	0.001721587	0.000686049	0.002231324	0.002231324	0.001151512	0.000446657	0.001849827	0.001849827	0.001195003	0.001195003	0.000269169	0.000269169	0.000911336	0.000911336	0.000699531
3839003772985	383900	3772985	0.00015613	0.00015613	0.00017993	0.00017993	0.00170567	0.000679706	0.002210695	0.002210695	0.001140866	0.000442527	0.001834975	0.001834975	0.001183954	0.001183954	0.000266681	0.000266681	0.000902911	0.000902911	0.000700221
3839103772985	383910	3772985	0.000155714	0.000155714	0.000179449	0.000179449	0.001670999	0.00066589	0.002165758	0.002165758	0.001117676	0.000433532	0.001801267	0.001801267	0.001159888	0.001159888	0.00026126	0.00026126	0.000884557	0.000884557	0.000695993
3829703772995	382970	3772995	0.000182052	0.000182052	0.000209802	0.000209802	0.005143862	0.002049819	0.006666886	0.006666886	0.003440558	0.001334548	0.008202423	0.008202423	0.003570501	0.003570501	0.000804241	0.000804241	0.002722946	0.002722946	0.000474694
3829803772995	382980	3772995	0.000183625	0.000183625	0.000211616	0.000211616	0.005641508	0.002248129	0.007311877	0.007311877	0.003773416	0.001463659	0.009211161	0.009211161	0.003915931	0.003915931	0.000882047	0.000882047	0.002986379	0.002986379	0.000480647
3829903772995	382990	3772995	0.000184273	0.000184273	0.000212363	0.000212363	0.006135901	0.002445144	0.007952653	0.007952653	0.0041041	0.001591927	0.010238042	0.010238042	0.004259103	0.004259103	0.000959345	0.000959345	0.00324809	0.00324809	0.000486255
3830003772995	383000	3772995	0.000184829	0.000184829	0.000213003	0.000213003	0.00666026	0.0026541	0.008632266	0.008632266	0.004454825	0.001727969	0.011291427	0.011291427	0.004623075	0.004623075	0.001041329	0.001041329	0.003525663	0.003525663	0.000491777
3830103772995	383010	3772995	0.000185292	0.000185292	0.000213536	0.000213536	0.00723486	0.002883077	0.009376998	0.009376998	0.004839157	0.001877046	0.012527314	0.012527314	0.005021922	0.005021922	0.001131167	0.001131167	0.003829833	0.003829833	0.000497212
3830203772995	383020	3772995	0.000185801	0.000185801	0.000214123	0.000214123	0.007854443	0.00312998	0.010180031	0.010180031	0.00525375	0.002037794	0.013935474	0.013935474	0.00545992	0.00545992	0.001228039	0.001228039	0.004157814	0.004157814	0.000502906
3830303772995	383030	3772995	0.000186264	0.000186264	0.000214657	0.000214657	0.008503784	0.003388741	0.011021632	0.011021632	0.005687898	0.002206262	0.01541594	0.01541594	0.005902718	0.005902718	0.001329563	0.001329563	0.004501548	0.004501548	0.000508514
3830403772995	383040	3772995	0.000186727	0.000186727	0.00021519	0.00021519	0.009146897	0.00364502	0.011855161	0.011855161	0.006118054	0.002373114	0.016840109	0.016840109	0.006349121	0.006349121	0.001430113	0.001430113	0.004841985	0.004841985	0.000514467
3830503772995	383050	3772995	0.000187236	0.000187236	0.000215777	0.000215777	0.009826549	0.00391586	0.012736049	0.012736049	0.006572651	0.002549446	0.018366557	0.018366557	0.006820886	0.006820886	0.001536377	0.001536377	0.005201765	0.005201765	0.000520593
3830603772995	383060	3772995	0.000187699	0.000187699	0.00021631	0.00021631	0.010557205	0.004207024	0.013683041	0.013683041	0.007061362	0.002739011	0.020032549	0.020032549	0.007328055	0.007328055	0.001650614	0.001650614	0.005588543	0.005588543	0.000526719
3830703772995	383070	3772995	0.000188208	0.000188208	0.000216897	0.000216897	0.0113453	0.004521079	0.014704479	0.014704479	0.007588492	0.002943478	0.021849647	0.021849647	0.007875094	0.007875094	0.001773833	0.001773833	0.006005728	0.006005728	0.000533103
3830803772995	383080	3772995	0.000188625	0.000188625	0.000217377	0.000217377	0.012186474	0.004856285	0.015794713	0.015794713	0.008151126	0.003161716	0.023813316	0.023813316	0.008458977	0.008458977	0.00190535	0.00190535	0.00645101	0.00645101	0.000539574
3830903772995	383090	3772995	0.000189087	0.000189087	0.000217911	0.000217911	0.013083288	0.005213664	0.016957061	0.016957061	0.008750975	0.00339439	0.025925067	0.025925067	0.009081481	0.009081481	0.002045566	0.002045566	0.006925746	0.006925746	0.000546217
3831003772995	383100	3772995	0.00018955	0.00018955	0.00021844	0.00021844	0.014032005	0.005591725	0.01818668	0.01818668	0.00938554	0.003640529	0.028172359	0.028172359	0.009740013	0.009740013	0.002193898	0.002193898	0.007427957	0.007427957	0.000552947
3831103772995	383110	3772995	0.000189967	0.000189967	0.000218924	0.000218924	0.01502529	0.005987547	0.019474062	0.019474062	0.010049915	0.003898232	0.030531358	0.030531358	0.01042948	0.01042948	0.002349198	0.002349198	0.007953761	0.007953761	0.000559676
3831203772995	383120	3772995	0.00019043	0.00019043	0.000219458	0.000219458	0.016081827	0.006408575	0.020843424	0.020843424	0.010756598	0.004172345	0.033026611	0.033026611	0.011162852	0.011162852	0.002514387	0.002514387	0.008513047	0.008513047	0.000566924
3831303772995	383130	3772995	0.000190893	0.000190893	0.000219991	0.000219991	0.017168191	0.006841489	0.022251445	0.022251445	0.01148323	0.004454196	0.03557247	0.03557247	0.011916928	0.011916928	0.002684239	0.002684239	0.009088123	0.009088123	0.000574084
3831403772995	383140	3772995	0.000191356	0.000191356	0.000220524	0.000220524	0.018270887	0.007280911	0.023680633	0.023680633	0.012220787	0.004740285	0.03811486	0.03811486	0.012682341	0.012682341	0.002856645	0.002856645	0.009671844	0.009671844	0.000581418
3831503772995	383150	3772995	0.000191726	0.000191726	0.000220951	0.000220951	0.019371438	0.007719478	0.025107041	0.025107041	0.012956909	0.005025817	0.040582719	0.040582719	0.013446264	0.013446264	0.003028716	0.003028716	0.01025443	0.01025443	0.000588838
3831603772995	383160	3772995	0.000192142	0.000192142	0.000221431	0.000221431	0.020444653	0.008147152	0.02649802	0.02649802	0.013674746	0.005304257	0.042884086	0.042884086	0.014191214	0.014191214	0.003196513	0.003196513	0.010822545	0.010822545	0.000596344
3831703772995	383170	3772995	0.000192605	0.000192605	0.000221965	0.000221965	0.021548595	0.008587071	0.027928823	0.027928823	0.014413136	0.005590669	0.045095181	0.045095181	0.014957491	0.014957491	0.003369114	0.003369114	0.011406926	0.011406926	0.000604454
3831803772995	383180	3772995	0.000193114	0.000193114	0.000222551	0.000222551	0.022579388	0.00899784	0.029264819	0.029264819	0.0151026	0.005858103	0.046936649	0.046936649	0.015672994	0.015672994	0.003530278	0.003530278	0.011952585	0.011952585	0.000612564
3831903772995	383190	3772995	0.000193577	0.000193577	0.000223085	0.000223085	0.023525407	0.009374826	0.03049094	0.03049094	0.01573536	0.006103542	0.048314214	0.048314214	0.016329652	0.016329652	0.003678187	0.003678187	0.012453367	0.012453367	0.000621019
3832003772995	383200	3772995	0.000194087	0.000194087	0.000223672	0.000223672	0.02434665	0.00970209	0.031555342	0.031555342	0.016284662	0.006316609	0.049047955	0.049047955	0.0168997	0.0168997	0.003806588	0.003806588	0.012888099	0.012888099	0.000629733
3832103772995	383210	3772995	0.000194596	0.000194596	0.000224258	0.000224258	0.024749556	0.009862647	0.032077542	0.032077542	0.016554152	0.006421141	0.048334847	0.048334847	0.017179368	0.017179368	0.003869582	0.003869582	0.013101381	0.013101381	0.000638361
3832203772995	383220	3772995	0.000195059	0.000195059	0.000224792	0.000224792	0.024712393	0.009847838	0.032029376	0.032029376	0.016529295	0.006411499	0.045790945	0.045790945	0.017153573	0.017153573	0.003863772	0.003863772	0.013081708	0.013081708	0.000647247
3832303772995	383230	3772995	0.000195521	0.000195521	0.000225325	0.000225325	0.024487411	0.009758183	0.03173778	0.03173778	0.016378812	0.006353129	0.042490268	0.042490268	0.016997406	0.016997406	0.003828596	0.003828596	0.012962612	0.012962612	0.000656134
3832403772995	383240	3772995	0.000195938	0.000195938	0.000225805	0.000225805	0.023981253	0.00955648	0.031081756	0.031081756	0.01604026	0.006221809	0.03849516	0.03849516	0.016646068	0.016646068	0.003749459	0.003749459	0.012694673	0.012694673	0.0006652
3832503772995	383250	3772995	0.000195892	0.000195892	0.000225752	0.000225752	0.022683056	0.009039151	0.029399181	0.029399181	0.015171939	0.005884999	0.033197284	0.033197284	0.015744952	0.015744952	0.003546486	0.003546486	0.012007462	0.012007462	0.000673907
3832603772995	383260	3772995	0.000208852	0.000208852	0.000240688	0.000240688	0.021227073	0.008458945	0.027512104	0.027512104	0.014198081	0.005507252	0.028437929	0.028437929	0.014734314	0.014734314	0.003318844	0.003318844	0.011236726	0.011236726	0.000673216
3832703772995	383270	3772995	0.000224776	0.000224776	0.000259039	0.000259039	0.020691504	0.008245522	0.02681796	0.02681796	0.013839857	0.005368301	0.025415183	0.025415183	0.01436256	0.01436256	0.003235108	0.003235108	0.010953218	0.010953218	0.000795039
3832803772995	383280	3772995	0.000229266	0.000229266	0.000264213	0.000264213	0.02043711	0.008144147	0.026488243	0.026488243	0.013669701	0.0053023	0.023110792	0.023110792	0.014185978	0.014185978	0.003195333	0.003195333	0.010818552	0.010818552	0.000832914
3832903772995	383290	3772995	0.000232922	0.000232922	0.000268427	0.000268427	0.020149568	0.008029561	0.026115564	0.026115564	0.013477373	0.005227698	0.021025456	0.021025456	0.013986386	0.013986386	0.003150376	0.003150376	0.010666339	0.010666339	0.000868805
3833003772995	383300	3772995	0.000235746	0.000235746	0.000271681	0.000271681	0.019813928	0.00789581	0.025680547	0.025680547	0.013252876	0.005140619	0.019165668	0.019165668	0.013753409	0.013753409	0.003097899	0.003097899	0.010488666	0.010488666	0.000900124
3833103772995	383310	3772995	0.000237783	0.000237783	0.00027402	0.00027402	0.019383134	0.007724139	0.0251222	0.0251222	0.012964731	0.005028851	0.01749683	0.01749683	0.013454383	0.013454383	0.003030545	0.003030545	0.010260621	0.010260621	0.000929975
3833203772995	383320	3772995	0.00023894	0.00023894	0.000275362	0.000275362	0.018851924	0.007512453	0.024433706	0.024433706	0.012609423	0.004891032	0.016017875	0.016017875	0.013085655	0.013085655	0.00294749	0.00294749	0.009979421	0.009979421	0.000957584
3833303772995	383330	3772995	0.00023931	0.00023931	0.000275789	0.000275789	0.018210265	0.007256753	0.023602061	0.023602061	0.012180238	0.004724557	0.014710927	0.014710927	0.012640261	0.012640261	0.002847167	0.002847167	0.009639753	0.009639753	0.000982087
3833403772995	383340	3772995	0.00023894	0.00023894	0.000275362	0.000275362	0.017463346	0.006959108	0.022633991	0.022633991	0.01168065	0.004530773	0.013561221	0.013561221	0.012121804	0.012121804	0.002730387	0.002730387	0.009244366	0.009244366	0.001002707
3833503772995	383350	3772995	0.000237551	0.000237551	0.000273762	0.000273762	0.016807431	0.006697727	0.021783869	0.021783869	0.01124193	0.004360599	0.012653517	0.012653517	0.011666514	0.011666514	0.002627835	0.002627835	0.008897152	0.008897152	0.001017115
3833603772995	383360	3772995	0.000235931	0.000235931	0.000271895	0.000271895	0.016053038	0.006397103	0.020806111	0.020806111	0.010737342	0.004164876	0.01184409	0.01184409	0.011142869	0.011142869	0.002509886	0.002509886	0.008497808	0.008497808	0.001030056
3833703772995	383370	3772995	0.000233617	0.000233617	0.000269228	0.000269228	0.01552778	0.006187789	0.020125332	0.020125332	0.010386014	0.0040286	0.011277642	0.011277642	0.010778273	0.010778273	0.002427762	0.002427762	0.008219758	0.008219758	0.00103877
3833803772995	383380	3772995	0.000230053	0.000230053	0.00026512	0.00026512	0.015313663	0.006102463	0.019847818	0.019847818	0.010242798	0.003973049	0.010961822	0.010961822	0.010629648	0.010629648	0.002394285	0.002394285	0.008106413	0.008106413	0.001038511
3833903772995	383390	3772995	0.00022584	0.00022584	0.000260266	0.000260266	0.015028681	0.005988899	0.019478457	0.019478457	0.010052183	0.003899112	0.010678554	0.010678554	0.010431834	0.010431834	0.002349728	0.002349728	0.007955556	0.007955556	0.001029797
3834003772995	383400	3772995	0.000221674	0.000221674	0.000255465	0.000255465	0.014590551	0.005814305	0.018910602	0.018910602	0.009759133	0.003785441	0.010368159	0.010368159	0.010127715	0.010127715	0.002281226	0.002281226	0.007723628	0.007723628	0.001018323
3834103772995	383410	3772995	0.000217323	0.000217323	0.00025045	0.00025045	0.014103632	0.005620268	0.018279513	0.018279513	0.009433449	0.003659112	0.010067459	0.010067459	0.00979731	0.00979731	0.002205097	0.002205097	0.007465873	0.007465873	0.001002965
3834203772995	383420	3772995	0.000214731	0.000214731	0.000247463	0.000247463	0.013351315	0.005320472	0.017304447	0.017304447	0.008930249	0.003463928	0.009655141	0.009655141	0.009267526	0.009267526	0.002087472	0.002087472	0.007067628	0.007067628	0.001000981
3834303772995	383430	3772995	0.000215749	0.000215749	0.000248637	0.000248637	0.012148827	0.004841283	0.015745919	0.015745919	0.008125945	0.003151949	0.009026881	0.009026881	0.008432845	0.008432845	0.001899464	0.001899464	0.006431081	0.006431081	0.001031954
3834403772995	383440	3772995	0.000215935	0.000215935	0.00024885	0.00024885	0.011079487	0.004415153	0.014359963	0.014359963	0.007410699	0.002874514	0.008461144	0.008461144	0.007690586	0.007690586	0.001732273	0.001732273	0.005865018	0.005865018	0.001056975
3834503772995	383450	3772995	0.000215657	0.000215657	0.00024853	0.00024853	0.010084265	0.004018559	0.01307007	0.01307007	0.006745028	0.002616309	0.00792289	0.00792289	0.006999774	0.006999774	0.00157667	0.00157667	0.005338188	0.005338188	0.001077681
3834603772995	383460	3772995	0.000214546	0.000214546	0.00024725	0.00024725	0.00919963	0.003666034	0.011923508	0.011923508	0.006153326	0.002386795	0.007431239	0.007431239	0.006385724	0.006385724	0.001438358	0.001438358	0.0048699	0.0048699	0.001088897
3834703772995	383470	3772995	0.000212694	0.000212694	0.000245116	0.000245116	0.008454027	0.003368912	0.010957142	0.010957142	0.005654616	0.002193352	0.007003801	0.007003801	0.00586818	0.00586818	0.001321783	0.001321783	0.004475208	0.004475208	0.00109183
3834803772995	383480	3772995	0.000210519	0.000210519	0.000242609	0.000242609	0.007900049	0.003148153	0.010239139	0.010239139	0.005284079	0.002049626	0.00667135	0.00667135	0.005483648	0.005483648	0.001235169	0.001235169	0.004181956	0.004181956	0.001090881
3834903772995	383490	3772995	0.000208251	0.000208251	0.000239995	0.000239995	0.007399981	0.002948877	0.009591009	0.009591009	0.0049496	0.001919886	0.0063606	0.0063606	0.005136537	0.005136537	0.001156984	0.001156984	0.003917241	0.003917241	0.001087862
3835003772995	383500	3772995	0.00020552	0.00020552	0.00023684	0.00023684	0.006873616	0.002739122	0.008908794	0.008908794	0.004597532	0.001783323	0.006026281	0.006026281	0.004771171	0.004771171	0.001074687	0.001074687	0.003638605	0.003638605	0.001079752
3835103772995	383510	3772995	0.000202094	0.000202094	0.0002329	0.0002329	0.006368496	0.002537833	0.008254115	0.008254115	0.004259674	0.001652272	0.005695786	0.005695786	0.004420553	0.004420553	0.000995712	0.000995712	0.003371216	0.003371216	0.001064912
3835203772995	383520	3772995	0.000198391	0.000198391	0.000228633	0.000228633	0.005926144	0.002361556	0.00768079	0.00768079	0.0039638	0.001537507	0.005395619	0.005395619	0.004113505	0.004113505	0.00092655	0.00092655	0.003137053	0.003137053	0.001045931

			MSite Grubbing / Prep	MMass Grading / Excavation	MMass Grading / Excavation	MDrainage / Utilities Trenching	MFoundations / Concrete Pads	MBuilding / Structure Construction	MAsphalt Paving	MLandscaping or Other Finishing	MWaterside Construction (Piles)	RSSWRestriping South Valley	RSSWRestriping Silver Lake Boulevard	RSSWDemolition	RSSWPlacing Base	RSSWForm	Child Risk				
Unique Identifier	X (UTM)	Y (UTM)	2027	2027	2028	2028	2028	2028	2028	2028	2028	2029	2029	2029	2029	2029	3rd Trimester	0<2	2<16	Total	per million
3837103772985	383710	3772985	0.000777219	0.001292807	0.001292807	0.000621775	0.000294622	0.000799315	0.000519731	0.000356922	0.000383622	0.00056031	0.00066929	0.001924295	0.000174982	0.000380585	2.31451E-08	4.77131E-07	3.6326E-07	8.63539E-07	0.86353913
3837203772985	383720	3772985	0.000771874	0.001283916	0.001283916	0.000617499	0.000292596	0.000793818	0.000516157	0.000354468	0.000380984	0.000553728	0.000660387	0.001901079	0.000172871	0.000375993	2.3075E-08	4.7542E-07	3.5802E-07	8.56514E-07	0.85651398
3837303772985	383730	3772985	0.000764694	0.001271974	0.001271974	0.000611755	0.000289874	0.000786435	0.000511356	0.000351171	0.00037744	0.000546025	0.00064943	0.001871923	0.00017022	0.000370227	2.29627E-08	4.72959E-07	3.5194E-07	8.47857E-07	0.84785696
3837403772985	383740	3772985	0.000756558	0.00125844	0.00125844	0.000605246	0.00028679	0.000778067	0.000505915	0.000347434	0.000373424	0.000537613	0.000637342	0.001839294	0.000167253	0.000363774	2.28273E-08	4.70059E-07	3.4537E-07	8.38258E-07	0.83825755
3837503772985	383750	3772985	0.000748341	0.001244773	0.001244773	0.000598673	0.000283675	0.000769617	0.000500421	0.000343661	0.000369369	0.000529437	0.000625462	0.001807214	0.000164336	0.000357429	2.26936E-08	4.67225E-07	3.3898E-07	8.28902E-07	0.82890219
3837603772985	383760	3772985	0.000740603	0.001231902	0.001231902	0.000592483	0.000280742	0.000761659	0.000495246	0.000340107	0.000365549	0.000522708	0.000615458	0.001780343	0.000161892	0.000352114	2.26006E-08	4.6504E-07	3.3362E-07	8.21261E-07	0.8212609
3837703772985	383770	3772985	0.000732147	0.001217836	0.001217836	0.000585718	0.000277537	0.000752963	0.000489592	0.000336224	0.000361376	0.000516067	0.000605603	0.00175338	0.000159441	0.000346782	2.25033E-08	4.62706E-07	3.2827E-07	8.13475E-07	0.81347524
3837803772985	383780	3772985	0.000724011	0.001204302	0.001204302	0.000579208	0.000274452	0.000744595	0.000484151	0.000332487	0.00035736	0.00050981	0.000596373	0.001728246	0.000157155	0.00034181	2.24105E-08	4.60485E-07	3.2319E-07	8.06083E-07	0.8060831
3837903772985	383790	3772985	0.000716273	0.001191431	0.001191431	0.000573018	0.000271519	0.000736637	0.000478976	0.000328934	0.00035354	0.000503937	0.000587947	0.001705213	0.000155061	0.000337255	2.23281E-08	4.5845E-07	3.1843E-07	7.99212E-07	0.79921242
3838003772985	383800	3772985	0.000707578	0.001176968	0.001176968	0.000566062	0.000268223	0.000727694	0.000473162	0.000324941	0.000349249	0.000498122	0.000580384	0.001684557	0.000153182	0.00033317	2.22414E-08	4.56424E-07	3.1384E-07	7.92502E-07	0.79250181
3838103772985	383810	3772985	0.000699999	0.001164362	0.001164362	0.000559999	0.00026535	0.0007199	0.000468094	0.000321461	0.000345508	0.000489032	0.000568177	0.001650923	0.000150124	0.000326518	2.20711E-08	4.53178E-07	3.0728E-07	7.8253E-07	0.78253007
3838203772985	383820	3772985	0.00069282	0.00115242	0.00115242	0.000554256	0.000262629	0.000712517	0.000463293	0.000318164	0.000341964	0.000479764	0.000555791	0.001616649	0.000147007	0.000319739	2.18915E-08	4.49805E-07	3.0069E-07	7.72386E-07	0.77238583
3838303772985	383830	3772985	0.00068556	0.001140345	0.001140345	0.000548448	0.000259877	0.000705051	0.000458439	0.00031483	0.000338381	0.000469847	0.000542333	0.001579176	0.0001436	0.000312328	2.16877E-08	4.46019E-07	2.9371E-07	7.61421E-07	0.76142079
3838403772985	383840	3772985	0.000678142	0.001128005	0.001128005	0.000542513	0.000257065	0.000697422	0.000453478	0.000311423	0.000334719	0.000458336	0.000526345	0.001534482	0.000139535	0.000303488	2.14314E-08	4.41379E-07	2.8578E-07	7.48592E-07	0.74859181
3838503772985	383850	3772985	0.000670882	0.00111593	0.00111593	0.000536706	0.000254313	0.000689956	0.000448624	0.000308089	0.000331136	0.000447239	0.000511249	0.001492256	0.000135696	0.000295137	2.11708E-08	4.36663E-07	2.7823E-07	7.36066E-07	0.73606588
3838603772985	383860	3772985	0.000663543	0.001103722	0.001103722	0.000530835	0.000251531	0.000682408	0.000443716	0.000304719	0.000327514	0.000437499	0.000498298	0.001455971	0.000132396	0.00028796	2.09437E-08	4.32506E-07	2.716E-07	7.25052E-07	0.72505169
3838703772985	383870	3772985	0.000656364	0.00109178	0.00109178	0.000525091	0.000248809	0.000675025	0.000438915	0.000301422	0.00032397	0.000428349	0.000486209	0.001421971	0.000129304	0.000281236	2.07266E-08	4.28466E-07	2.6539E-07	7.14579E-07	0.71457862
3838803772985	383880	3772985	0.000650062	0.001081298	0.001081298	0.00052005	0.00024642	0.000668543	0.000434701	0.000298528	0.00032086	0.000420882	0.000476503	0.001394826	0.000126836	0.000275867	2.05594E-08	4.25269E-07	2.6025E-07	7.06078E-07	0.70607839
3838903772985	383890	3772985	0.000646791	0.001075857	0.001075857	0.000517433	0.000245181	0.00066518	0.000432514	0.000297026	0.000319245	0.000419495	0.000476563	0.001395557	0.000126902	0.000276012	2.06031E-08	4.25774E-07	2.5906E-07	7.05433E-07	0.70543311
3839003772985	383900	3772985	0.000647429	0.001076919	0.001076919	0.000517944	0.000245422	0.000665836	0.000432941	0.000297319	0.00031956	0.00041796	0.000479212	0.001402137	0.000127501	0.000277313	2.06531E-08	4.27042E-07	2.5868E-07	7.06372E-07	0.70637167
3839103772985	383910	3772985	0.000643521	0.001070417	0.001070417	0.000514817	0.000243941	0.000661816	0.000430327	0.000295524	0.000317631	0.000412234	0.000477545	0.001397293	0.00012706	0.000276355	2.0537E-08	4.25074E-07	2.5534E-07	7.00946E-07	0.70094579
3829703772985	382970	3772995	0.000438905	0.00730065	0.00730065	0.000351124	0.000166377	0.000451384	0.000293499	0.000201559	0.000216636	0.003680502	0.000344038	0.001035266	9.414E-05	0.000204754	2.49688E-08	5.27555E-07	5.5501E-07	1.10753E-06	1.10752958
3829803772995	382980	3772995	0.00044441	0.000739221	0.000739221	0.000355528	0.000168463	0.000457045	0.00029718	0.000204086	0.000219353	0.003923911	0.000353983	0.001064513	9.67996E-05	0.000210538	2.4452E-08	5.16768E-07	5.9804E-07	1.13926E-06	1.13926252
3829903772995	382990	3772995	0.000449595	0.000747845	0.000747845	0.000359676	0.000170429	0.000462377	0.000300647	0.000206467	0.000221913	0.004194444	0.000364076	0.001094217	9.95007E-05	0.000216413	2.40439E-08	5.10378E-07	6.3943E-07	1.17385E-06	1.17385027
3830003772995	383000	3772995	0.0004547	0.000756338	0.000756338	0.00036376	0.000172364	0.000467628	0.000304061	0.000208812	0.000224433	0.004480856	0.000374467	0.001124653	0.000102268	0.000222433	2.28898E-08	4.98953E-07	6.826E-07	1.20444E-06	1.20444334
3830103772995	383010	3772995	0.000459726	0.000764697	0.000764697	0.000367781	0.000174269	0.000472796	0.000307422	0.00021112	0.000226913	0.004745575	0.000385186	0.001156094	0.000105127	0.000228651	2.31484E-08	5.02679E-07	7.3028E-07	1.2561E-06	1.25610466
3830203772995	383020	3772995	0.000464991	0.000773455	0.000773455	0.000371993	0.000176265	0.000478211	0.000310943	0.000213538	0.000229512	0.00496428	0.00039653	0.00118918	0.000108136	0.000235195	2.33635E-08	5.05811E-07	7.8207E-07	1.31125E-06	1.31124805
3830303772995	383030	3772995	0.000470176	0.00078208	0.00078208	0.000376141	0.000178231	0.000483543	0.00031441	0.000215919	0.000232071	0.005165807	0.000408321	0.001223637	0.000111269	0.00024201	2.35298E-08	5.08398E-07	8.3617E-07	1.3681E-06	1.36810059
3830403772995	383040	3772995	0.00047568	0.000791235	0.000791235	0.000380544	0.000180317	0.000489204	0.000318091	0.000218447	0.000234788	0.005355971	0.000421004	0.001260562	0.000114627	0.000249313	2.37005E-08	5.11079E-07	8.8989E-07	1.42467E-06	1.42466791
3830503772995	383050	3772995	0.000481344	0.000800656	0.000800656	0.000385075	0.000182464	0.000495029	0.000321878	0.000221048	0.000237584	0.005529341	0.000434432	0.001299589	0.000118176	0.000257031	2.38687E-08	5.13701E-07	9.4671E-07	1.48428E-06	1.48428122
3830603772995	383060	3772995	0.000487008	0.000810077	0.000810077	0.000389606	0.000184611	0.000500854	0.000325666	0.000223649	0.000240379	0.005680664	0.000448605	0.001340718	0.000121916	0.000265166	2.40373E-08	5.16309E-07	1.0076E-06	1.54799E-06	1.54798997
3830703772995	383070	3772995	0.000492911	0.000819897	0.000819897	0.000394329	0.000186849	0.000506925	0.000329613	0.00022636	0.000243293	0.005810884	0.00046376	0.001384589	0.000125905	0.000273842	2.42086E-08	5.18961E-07	1.0733E-06	1.61644E-06	1.61643859
3830803772995	383080	3772995	0.000498894	0.000829848	0.000829848	0.000399115	0.000189117	0.000513078	0.000333614	0.000229107	0.000246246	0.005910968	0.000479748	0.001430745	0.000130102	0.000282971	2.43775E-08	5.21555E-07	1.1431E-06	1.68907E-06	1.68906568
3830903772995	383090	3772995	0.000505036	0.000840066	0.000840066	0.000404029	0.000191445	0.000519395	0.000337721	0.000231928	0.000249278	0.005980889	0.000496779	0.001479734	0.000134557	0.00029266	2.45467E-08	5.24133E-07	1.2175E-06	1.76615E-06	1.76614826
3831003772995	383100	3772995	0.000511259	0.000850415	0.000850415	0.000409007	0.000193804	0.000525794	0.000341882	0.000234785	0.000252349	0.006017222	0.000514852	0.001531649	0.000139278	0.000302928	2.47148E-08	5.26666E-07	1.2959E-06	1.8473E-06	1.84730254
3831103772995	383110	3772995	0.000517481	0.000860765	0.000860765	0.000413985	0.000196163	0.000532193	0.000346043	0.000237643	0.00025542	0.006017458	0.000534026	0.001586579	0.000144273	0.000313792	2.48815E-08	5.29186E-07	1.3778E-06	1.93191E-06	1.93190693
3831203772995	383120	3772995	0.000524182	0.000871911	0.000871911	0.000419345	0.000198703	0.000539084	0.000350524	0.00024072	0.000258727	0.00599237	0.000554898	0.001646079	0.000149683	0.00032556	2.50553E-08	5.31826E-07	1.4648E-06	2.02165E-06	2.0216471
3831303772995	383130	3772995	0.000530803	0.000882925	0.000882925	0.000424642	0.000201213	0.000545894	0.000354951	0.000243761	0.000261995	0.005930655	0.00057705	0.001709144	0.000155418	0.000338032	2.52279E-08	5.34421E-07	1.5538E-06	2.11346E-06	2.11346235
3831403772995	383140	3772995	0.000537583	0.000894203	0.000894203	0.000430067	0.000203783	0.000552867	0.000359486	0.000246874	0.000265342	0.005834613	0.00060072	0.001776138	0.00016151	0.000351283	2.53992E-08	5.37002E-07	1.6438E-06	2.2062E-06	2.20619811
3831503772995	383150	3772995	0.000544444	0.000905615	0.000905615	0.000435555	0.000206383	0.000559923	0.000364073	0.000250025	0.000268728	0.00570708	0.000625939	0.001847337	0.000167984	0.000365364	2.55682E-08	5.39492E-07	1.7331E-06	2.29815E-06	2.29814514
3831603772995	383160	3772995	0.000551384	0.000917159	0.000917159	0.000441107	0.000209014	0.0005676	0.000368714	0.000253212	0.000272154	0.005551182	0.000652884	0.001922924	0.000174858	0.000380314	2.57348E-08	5.41923E-07	1.8195E-06	2.38715E-06	2.38715326
3831703772995	383170	3772995	0.000558883	0.000929632	0.000929632	0.000447106	0.000211857	0.000574772	0.000373729	0.000256656	0.000275855	0.005388851	0.000682926	0.002006918	0.000182496	0.000396926	2.59146E-08	5.44656E-07	1.9075E-06	2.47809E-06	2.47808996
3831803772995	383180	3772995	0.000566381	0.000942105	0.000942105	0.000453105	0.000214699	0.000582484	0.000378743	0.000260099	0.000279556	0.005205711	0.000715231	0.002096763	0.000190665	0.000414695	2.60931E-08	5.47377E-07	1.9885E-06	2.56195E-06	2.56195269
3831903772995	383190	3772995	0.000574199	0.000955109	0.000955109	0.000459359	0.000217663	0.000590523	0.000383971	0.000263689	0.000283415	0.005010647	0.000750453	0.00219401	0.000199508	0.000433929	2.62733E-08	5.50114E-07	2.0612E-06	2.63755E-06	2.63755075
3832003772995	383200	3772995	0.000582256	0.00096851	0.00096851	0.000465805	0.000220717	0.00059881	0.000389358	0.000267389	0.000287392	0.004808087	0.000789219	0.002300398	0.000209183	0.00045497	2.64562E-08	5.52945E-07	2.122E-06	2.70143E-06	2.70142686
3832103772995	383210	3772995	0.000590233	0.000981779	0.000981779	0.000472186	0.000223741	0.000607014	0.000394693	0.000271053	0.000291329	0.004595373	0.000831022	0.002414188	0.00021953	0.000477475	2.663E-08	5.55599E-07	2.1483E-06	2.73052E-06	2.73052202
3832203772995	383220	3772995	0.000598449	0.000995447	0.000995447	0.00047876	0.000226855	0.000615464	0.000400187	0.000274826	0.000295385	0.004378616	0.000876933	0.002537941	0.000230783	0.000501951	2.67876E-08	5.58106E-07	2.1355E-06	2.72038E-06	2.72037998
3832303772995	383230	3772995	0.000606666	0.001009114	0.001009114	0.000485333	0.00022997	0.000623914	0.000405682	0.000278599	0.00029944	0.004128567	0.000926537	0.002670285	0.000242818	0.000528126	2.68332E-08	5.5931E-07	2.1056E-06	2.69176E-06	2.69176024
3832403772995	383240	3772995	0.000614883	0.001022781	0.001022781	0.000491906	0.000233085	0.000632364	0.000411176	0.000282373	0.000303496	0.00381202	0.000980755	0.002813232	0.000255816	0.000556398	2.78946E-08	5.70551E-07	2.0552E-06	2.65369E-06	2.65369403
3832503772995	383250	3772995	0.000623099	0.001036448	0.001036448	0.000498479	0.000236199	0.000640814	0.000416671	0.000286146	0.000307551	0.003330456	0.001038606	0.002963216	0.000269455	0.000586062	2.95245E-08	5.9105E-07	1.9498E-06	2.57039E-06	2.57038911
3832603772995	383260	3772995	0.000622461	0.001035387	0.001035387	0.000497969	0.000235958	0.000640158	0.000416244	0.000285853	0.000307236	0.002923564	0.001064926	0.003017781	0.000274417	0.000596853	3.06358E-08	6.09088E-07	1.8272E-06	2.46696E-06	2.46695837
3832703772995	383270	3772995	0.000735099	0.001222746	0.001222746	0.000588079	0.000278655	0.000755998	0.000491566	0.000337579	0.000362833	0.002682693	0.001119621	0.003215932	0.000292435	0.000636043	3.15508E-08	6.28903E-07	1.785E-06	2.44547E-06	2.44547017
3832803772995	383280	3772995	0.000770119	0.001280997	0.001280997	0.000616095	0.000291931	0.000792014	0.000514984	0.000353662	0.000380118	0.002503066	0.001216178	0.003472303	0.000315748	0.000686748	3.18746E-08	6.35366E-07	1.7572E-06	2.42441E-06	2.42440921
3832903772995	383290	3772995	0.000803304	0.001336197	0.001336197	0.000642643	0.00030451	0.000826142	0.000537175	0.000368901	0.000396498	0.002341472	0.001292816	0.003662229	0.000333018	0.000724311	3.21455E-08	6.40896E-07	1.726E-06	2.39901E-06	2.39900526
3833003772995	383300	3772995	0.000832261	0.001384363	0.001384363	0.000665809	0.000315487	0.000855923	0.000556539	0.000382199	0.00041079	0.002196731	0.001366328	0.003851879	0.000350264	0.00076182	3.23643E-08	6.45522E-07	1.6926E-06	2.37053E-06	2.37052989
3833103772995	383310	3772995	0.000859862	0.001430274	0.001430274	0.00068789	0.00032595	0.000884309	0.000574996	0.000394875	0.000424414	0.00206477	0.001440376	0.004037692	0.00036716	0.00079857	3.25323E-08	6.49325E-07	1.6545E-06	2.33632E-06	2.33631939
3833203772995	383320	3772995	0.000885389	0.001472735	0.001472735	0.000708311	0.000335626	0.000910561	0.000592066	0.000406597	0.000437013	0.001945029	0.001514335	0.004218934	0.000383641	0.000834416	3.26511E-08	6.52309E-07	1.6113E-06	2.29626E-06	2.29625845
3833303772995	383330	3772995	0.000908045	0.00151042	0.00151042	0.000726436	0.000344214	0.000933861	0.000607216	0.000417001	0.000448196	0.001835912	0.001586209	0.004387838	0.000399	0.000867822	3.27003E-08	6.53844E-07	1.5623E-06	2.24888E-06	2.24888418
3833403772995	383340	3772995	0.00092711	0.001542133	0.001542133	0.000741688	0.000351442	0.000953468	0.000619965	0.000425757	0.000457606	0.001736624	0.001653379	0.004537548	0.000412614	0.000897431	3.27046E-08	6.54604E-07	1.5078E-06	2.1951E-06	2.19509702
3833503772995	383350	3772995	0.000940432	0.001564292	0.001564292	0.000752346	0.000356492	0.000967169	0.000628873	0.000431875	0.000464182	0.001658085	0.001723795	0.004687806	0.000426277	0.000927149	3.26591E-08	6.53647E-07	1.4611E-06	2.14744E-06	2.1474419
3833603772995	383360	3772995	0.000952398	0.001584196	0.001584196	0.000761918	0.000361027	0.000979475	0.000636875	0.00043737	0.000470088	0.001585538	0.001786201	0.004813113	0.000437672	0.000951932	3.2578E-08	6.52066E-07	1.4091E-06	2.09374E-06	2.09374244
3833703772995	383370	3772995	0.000960455	0.001597598	0.001597598	0.000768364	0.000364082	0.000987761	0.000642263	0.00044107	0.000474065	0.001537694	0.001860368	0.004963097	0.00045131	0.000981596	3.24955E-08	6.49268E-07	1.3747E-06	2.05651E-06	2.05651001
3833803772995	383380	3772995	0.000960215	0.001597199	0.001597199	0.000768172	0.000363991	0.000987515	0.000642103	0.00044096	0.000473946	0.001516621	0.001949988	0.00514507	0.000467858	0.001017586	3.23775E-08	6.4416E-07	1.363E-06	2.03953E-06	2.03953149
3833903772995	383390	3772995	0.000952158	0.001583798	0.001583798	0.000761727	0.000360937	0.000979229	0.000636715	0.00043726	0.00046997	0.001496432	0.002021267	0.005279608	0.00048092	0.001044195	3.22137E-08	6.38388E-07	1.3457E-06	2.01635E-06	2.01634893
3834003772995	383400	3772995	0.000941549	0.00156615	0.00156615	0.000753239	0.000356915	0.000968317	0.0006296	0.00043238	0.000464733	0.001470932	0.002066791	0.005355926	0.00048703	0.001059289	3.20055E-08	6.3226E-07	1.3175E-06	1.98176E-06	1.98175811
3834103772995	383410	3772995	0.000927349	0.001542531	0.001542531	0.00074188	0.000351532	0.000953714	0.000620125	0.00042586	0.000457724	0.001445136	0.002091504	0.005389377	0.00049073	0.001065905	3.17658E-08	6.25932E-07	1.2854E-06	1.94308E-06	1.9430803
3834203772995	383420	3772995	0.000925515	0.001539479	0.001539479	0.000740412	0.000350837	0.000951827	0.000618898	0.00042502	0.000456819	0.001405172	0.002080636	0.005356657	0.00048708	0.001059434	3.1594E-08	6.22174E-07	1.2352E-06	1.88901E-06	1.88900696
3834303772995	383430	3772995	0.000954153	0.001587115	0.001587115	0.000763322	0.000361693	0.00098128	0.000638048	0.00043817	0.000470954	0.001337613	0.002013168	0.005217001	0.00047439	0.001031812	3.15481E-08	6.22895E-07	1.1537E-06	1.80817E-06	1.80816698
3834403772995	383440	3772995	0.000977287	0.001625595	0.001625595	0.000781829	0.000370462	0.001005071	0.000653518	0.00044879	0.000482372	0.001275189	0.001929831	0.005040328	0.00045833	0.00099687	3.14397E-08	6.22651E-07	1.0788E-06	1.73286E-06	1.73285587
3834503772995	383450	3772995	0.000996432	0.001657441	0.001657441	0.000797146	0.00037772	0.001024761	0.000666321	0.00045759	0.000491822	0.001213592	0.001831398	0.004825177	0.00043769	0.000954318	3.12622E-08	6.21367E-07	1.0063E-06	1.65895E-06	1.65894587
3834603772995	383460	3772995	0.001006802	0.001674691	0.001674691	0.000805442	0.000381651	0.001035426	0.000673256	0.00046235	0.000496941	0.001155418	0.001727487	0.004591747	0.00041742	0.00090815	3.1012E-08	6.1883E-07	9.3922E-07	1.58906E-06	1.58905741
3834703772995	383470	3772995	0.001009515	0.001679202	0.001679202	0.000807612	0.000382679	0.001038215	0.000675069	0.00046359	0.00049828	0.001103796	0.001628846	0.004364714	0.000396898	0.000863248	3.07033E-08	6.14749E-07	8.8058E-07	1.52604E-06	1.52603577
3834803772995	383480	3772995	0.001008637	0.001677743	0.001677743	0.00080691	0.000382346	0.001037313	0.000674482	0.00046316	0.000497847	0.001064719	0.001551999	0.004186396	0.000380683	0.000827981	3.04026E-08	6.09878E-07	8.3627E-07	1.47655E-06	1.47655399
3834903772995	383490	3772995	0.001005845	0.001673099	0.001673099	0.000804676	0.000381288	0.001034442	0.000672615	0.00046191	0.000496468	0.001027707	0.0014781	0.004011643	0.000364792	0.000793418	3.00761E-08	6.04496E-07	7.9523E-07	1.4298E-06	1.42980151
3835003772995	383500	3772995	0.000998346	0.001660626	0.001660626	0.000798677	0.000378445	0.00102673	0.000667601	0.00045847	0.000492767	0.000985442	0.001393333	0.003804809	0.000345984	0.000752511	2.96489E-08	5.97647E-07	7.5012E-07	1.37741E-06	1.37741217
3835103772995	383510	3772995	0.000984626	0.001637803	0.001637803	0.000787701	0.000373244	0.001012619	0.000658426	0.00045217	0.000485995	0.000942203	0.001306185	0.003587008	0.000326178	0.000709434	2.90987E-08	5.8836E-07	7.0508E-07	1.32254E-06	1.32254359
3835203772995	383520	3772995	0.000967076	0.001608611	0.001608611	0.000773661	0.000366591	0.00099457	0.00064669	0.00044411	0.000477333	0.000902446	0.00122651	0.003384653	0.000307777	0.000669413	2.85133E-08	5.78033E-07	6.6452E-07	1.27106E-06	1.2710625

			EGIODemolition	EGIOSite Grubbing / Prep	EGIOMass Grading / Excavation	EGIOMass Grading / Excavation	EGIODrainage / Utilities Trenching	EGIODrainage / Utilities Trenching	EGIOFoundations / Concrete Pads	EGIOFoundations / Concrete Pads	EGIOBuilding / Structure Construction	EGIOBuilding / Structure Construction	EGIOAsphalt Paving	EGIOArchitectural Coating	EGIOLandscaping or Other Finishing	EGIOWaterside Construction (Piles)	HIWaterside Construction (Landscaping)	HIWaterside Construction (Landscaping)	KMDemolition	KMSite Grubbing / Prep	KMMass Grading / Excavation
Unique Identifier	X (UTM)	Y (UTM)	2025	2025	2025	2026	2026	2027	2026	2027	2026	2027	2027	2027	2027	2027	2025	2026	2025	2025	2025
3835303772995	383530	3772995	0.000383068	0.00035419	0.000589147	0.000589147	0.00028335	0.00028335	0.000134263	0.000134263	0.000364257	0.000364257	0.000236848	4.80409E-05	0.000162654	0.000174821	0.000837982	0.000837982	0.000692111	0.000639931	0.001064446
3835403772995	383540	3772995	0.000377374	0.00034892	0.00058039	0.00058039	0.000279138	0.000279138	0.000132267	0.000132267	0.000358843	0.000358843	0.000233327	4.73267E-05	0.000160236	0.000172222	0.000818371	0.000818371	0.000681413	0.000630039	0.001047992
3835503772995	383550	3772995	0.000371766	0.00034374	0.000571765	0.000571765	0.00027499	0.00027499	0.000130301	0.000130301	0.00035351	0.00035351	0.00022986	4.66234E-05	0.000157855	0.000169663	0.00079986	0.00079986	0.000669938	0.00061943	0.001030344
3835603772995	383560	3772995	0.00036633	0.00033871	0.000563405	0.000563405	0.00027097	0.00027097	0.000128396	0.000128396	0.000348342	0.000348342	0.000226499	4.59418E-05	0.000155547	0.000167183	0.00078225	0.00078225	0.000658032	0.000608421	0.001012033
3835703772995	383570	3772995	0.000360809	0.00033361	0.000554913	0.000554913	0.000266885	0.000266885	0.000126461	0.000126461	0.000343091	0.000343091	0.000223085	4.52493E-05	0.000153202	0.000164663	0.00076524	0.00076524	0.000645435	0.000596774	0.00099266
3835803772995	383580	3772995	0.000355977	0.00032914	0.000547482	0.000547482	0.000263311	0.000263311	0.000124767	0.000124767	0.000338497	0.000338497	0.000220098	4.46434E-05	0.000151151	0.000162458	0.000750432	0.000750432	0.000633702	0.000585925	0.000974614
3835903772995	383590	3772995	0.000351232	0.00032475	0.000540184	0.000540184	0.000259801	0.000259801	0.000123104	0.000123104	0.000333985	0.000333985	0.000217164	4.40483E-05	0.000149136	0.000160292	0.000736123	0.000736123	0.000621795	0.000574917	0.000956303
3836003772995	383600	3772995	0.000347608	0.0003214	0.000534611	0.000534611	0.000257121	0.000257121	0.000121834	0.000121834	0.000330539	0.000330539	0.000214923	4.35938E-05	0.000147597	0.000158638	0.000724617	0.000724617	0.000611701	0.000565583	0.000940778
3836103772995	383610	3772995	0.000345797	0.00031973	0.000531825	0.000531825	0.00025581	0.00025581	0.000121199	0.000121199	0.000328816	0.000328816	0.00021383	4.33666E-05	0.000146828	0.000157812	0.000716812	0.000716812	0.000604885	0.000559281	0.000930295
3836203772995	383620	3772995	0.000344071	0.00031813	0.000529171	0.000529171	0.000254505	0.000254505	0.000120594	0.000120594	0.000327175	0.000327175	0.000212736	4.31502E-05	0.000146095	0.000157024	0.000709408	0.000709408	0.000598069	0.000552979	0.000919813
3836303772995	383630	3772995	0.000343467	0.00031757	0.000528242	0.000528242	0.000254058	0.000254058	0.000120383	0.000120383	0.000326601	0.000326601	0.000212363	4.30745E-05	0.000145839	0.000156748	0.000704705	0.000704705	0.000593497	0.000548752	0.00091278
3836403772995	383640	3772995	0.000343208	0.00031733	0.000527844	0.000527844	0.000253866	0.000253866	0.000120292	0.000120292	0.000326355	0.000326355	0.000212203	4.3042E-05	0.000145729	0.00015663	0.000700903	0.000700903	0.000589442	0.000545002	0.000906544
3836503772995	383650	3772995	0.000343295	0.00031741	0.000527977	0.000527977	0.00025393	0.00025393	0.000120322	0.000120322	0.000326437	0.000326437	0.000212256	4.30528E-05	0.000145765	0.00015667	0.000698302	0.000698302	0.000585904	0.000541732	0.000901103
3836603772995	383660	3772995	0.000344416	0.00031845	0.000529702	0.000529702	0.00025476	0.00025476	0.000120715	0.000120715	0.000327503	0.000327503	0.00021295	4.31935E-05	0.000146242	0.000157182	0.000698702	0.000698702	0.000584093	0.000540056	0.000898317
3836703772995	383670	3772995	0.000345365	0.00031933	0.000531161	0.000531161	0.000255462	0.000255462	0.000121048	0.000121048	0.000328406	0.000328406	0.000213536	4.33125E-05	0.000146645	0.000157615	0.000699602	0.000699602	0.000581849	0.000537982	0.000894867
3836803772995	383680	3772995	0.000345106	0.00031909	0.000530763	0.000530763	0.00025527	0.00025527	0.000120957	0.000120957	0.00032816	0.00032816	0.000213376	4.328E-05	0.000146535	0.000157497	0.000697901	0.000697901	0.000577708	0.000534153	0.000888498
3836903772995	383690	3772995	0.000344244	0.00031829	0.000529436	0.000529436	0.000254632	0.000254632	0.000120655	0.000120655	0.000327339	0.000327339	0.000212843	4.31718E-05	0.000146168	0.000157103	0.000695	0.000695	0.000572963	0.000529766	0.00088812
3837003772995	383700	3772995	0.000343553	0.00031765	0.000528375	0.000528375	0.000254122	0.000254122	0.000120413	0.000120413	0.000326683	0.000326683	0.000212416	4.30853E-05	0.000145875	0.000156788	0.000692698	0.000692698	0.00056839	0.000525538	0.000874167
3837103772995	383710	3772995	0.00034364	0.00031773	0.000528508	0.000528508	0.000254185	0.000254185	0.000120443	0.000120443	0.000326765	0.000326765	0.000212469	4.30961E-05	0.000145912	0.000156827	0.000693599	0.000693599	0.000564853	0.000522267	0.000868727
3837203772995	383720	3772995	0.000343467	0.00031757	0.000528242	0.000528242	0.000254058	0.000254058	0.000120383	0.000120383	0.000326601	0.000326601	0.000212363	4.30745E-05	0.000145839	0.000156748	0.000694599	0.000694599	0.000561143	0.000518837	0.000863021
3837303772995	383730	3772995	0.000342777	0.00031693	0.000527181	0.000527181	0.000253547	0.000253547	0.000120141	0.000120141	0.000325945	0.000325945	0.000211936	4.29879E-05	0.000145546	0.000156433	0.000694199	0.000694199	0.000556829	0.000514848	0.000856387
3837403772995	383740	3772995	0.000341742	0.00031598	0.000525588	0.000525588	0.000252781	0.000252781	0.000119778	0.000119778	0.00032496	0.00032496	0.000211296	4.28581E-05	0.000145106	0.000155961	0.000692798	0.000692798	0.000552343	0.0005107	0.000849487
3837503772995	383750	3772995	0.000340447	0.00031478	0.000523598	0.000523598	0.000251824	0.000251824	0.000119324	0.000119324	0.00032373	0.00032373	0.000210496	4.26958E-05	0.000144557	0.00015537	0.000691198	0.000691198	0.000548029	0.000506712	0.000842852
3837603772995	383760	3772995	0.000339153	0.00031358	0.000521608	0.000521608	0.000250867	0.000250867	0.000118871	0.000118871	0.000322499	0.000322499	0.000209696	4.25335E-05	0.000144007	0.00015478	0.000690097	0.000690097	0.000544147	0.000503122	0.000836881
3837703772995	383770	3772995	0.000337687	0.00031223	0.000519352	0.000519352	0.00024978	0.00024978	0.000118357	0.000118357	0.000321104	0.000321104	0.000208789	4.23495E-05	0.000143384	0.00015411	0.000688896	0.000688896	0.000540437	0.000499692	0.000831175
3837803772995	383780	3772995	0.000336047	0.00031071	0.000516831	0.000516831	0.00024857	0.00024857	0.000117782	0.000117782	0.000319546	0.000319546	0.000207775	4.21439E-05	0.000142688	0.000153362	0.000688096	0.000688096	0.000537072	0.000496581	0.000826
3837903772995	383790	3772995	0.000334494	0.00030928	0.000514442	0.000514442	0.000247421	0.000247421	0.000117238	0.000117238	0.000318069	0.000318069	0.000206815	4.19492E-05	0.000142029	0.000152654	0.000687896	0.000687896	0.00053457	0.000494267	0.000822152
3838003772995	383800	3772995	0.000332855	0.00030776	0.000511921	0.000511921	0.000246208	0.000246208	0.000116663	0.000116663	0.00031651	0.00031651	0.000205801	4.17436E-05	0.000141333	0.000151905	0.000686995	0.000686995	0.000532154	0.000492034	0.000818437
3838103772995	383810	3772995	0.000330784	0.00030585	0.000508737	0.000508737	0.000244677	0.000244677	0.000115938	0.000115938	0.000314541	0.000314541	0.000204521	4.14839E-05	0.000140454	0.00015096	0.000681392	0.000681392	0.000528789	0.000488923	0.000813262
3838203772995	383820	3772995	0.000328628	0.00030385	0.000505419	0.000505419	0.00024308	0.00024308	0.000115182	0.000115182	0.00031249	0.00031249	0.000203188	4.12134E-05	0.000139538	0.000149976	0.00067588	0.000675188	0.000525511	0.00048589	0.00080822
3838303772995	383830	3772995	0.000326212	0.00030162	0.000501704	0.000501704	0.000241294	0.000241294	0.000114335	0.000114335	0.000310193	0.000310193	0.000201694	4.09105E-05	0.000138512	0.000148874	0.000667684	0.000667684	0.000521887	0.000482541	0.000802647
3838403772995	383840	3772995	0.000323278	0.00029891	0.000497193	0.000497193	0.000239125	0.000239125	0.000113307	0.000113307	0.000307404	0.000307404	0.00019988	4.05426E-05	0.000137266	0.000147535	0.000657778	0.000657778	0.000517401	0.000478393	0.000795747
3838503772995	383850	3772995	0.000320431	0.00029627	0.000492814	0.000492814	0.000237019	0.000237019	0.000112309	0.000112309	0.000304696	0.000304696	0.00019812	4.01855E-05	0.000136058	0.000146236	0.000647873	0.000647873	0.000512828	0.000474165	0.000788714
3838603772995	383860	3772995	0.000317498	0.00029356	0.000488302	0.000488302	0.000234849	0.000234849	0.000111281	0.000111281	0.000301907	0.000301907	0.000196306	3.98176E-05	0.000134812	0.000144897	0.000637066	0.000637066	0.000507824	0.000469538	0.000781018
3838703772995	383870	3772995	0.000314392	0.00029069	0.000483525	0.000483525	0.000232551	0.000232551	0.000110192	0.000110192	0.000298954	0.000298954	0.000194386	3.94281E-05	0.000133493	0.000143479	0.00062576	0.00062576	0.000502647	0.000464752	0.000773057
3838803772995	383880	3772995	0.000311804	0.0002883	0.000479545	0.000479545	0.000230637	0.000230637	0.000109285	0.000109285	0.000296492	0.000296492	0.000192785	3.91035E-05	0.000132394	0.000142298	0.000617555	0.000617555	0.000498506	0.000460923	0.000766688
3838903772995	383890	3772995	0.000311545	0.00028806	0.000479147	0.000479147	0.000230445	0.000230445	0.000109194	0.000109194	0.000296246	0.000296246	0.000192625	3.90711E-05	0.000132284	0.00014218	0.000621257	0.000621257	0.000499887	0.000462199	0.000768811
3839003772995	383900	3772995	0.000312753	0.00028917	0.000481004	0.000481004	0.000231339	0.000231339	0.000109618	0.000109618	0.000297395	0.000297395	0.000193372	3.92225E-05	0.000132797	0.000142731	0.000622958	0.000622958	0.000501871	0.000464034	0.000771863
3839103772995	383910	3772995	0.000311976	0.00028846	0.00047981	0.00047981	0.000230764	0.000230764	0.000109345	0.000109345	0.000296656	0.000296656	0.000192892	3.91252E-05	0.000132467	0.000142377	0.000618156	0.000618156	0.000500059	0.000462358	0.000769076
3829703773005	382970	3773005	0.000516279	0.00047736	0.000794022	0.000794022	0.000381884	0.000381884	0.000180952	0.000180952	0.000490927	0.000490927	0.000319211	6.47469E-05	0.000219216	0.000235615	0.000876004	0.000876004	0.000425171	0.000393116	0.0006539
3829803773005	382980	3773005	0.00049169	0.00045462	0.000756205	0.000756205	0.000363696	0.000363696	0.000172334	0.000172334	0.00046746	0.00046746	0.00030400	6.16632E-05	0.000208775	0.000224393	0.000858294	0.000858294	0.000426379	0.000394233	0.000655758
3829903773005	382990	3773005	0.000480733	0.00044449	0.000739353	0.000739353	0.000355592	0.000355592	0.000168494	0.000168494	0.000457127	0.000457127	0.000297233	6.02891E-05	0.000204123	0.000219393	0.000832679	0.000832679	0.000427759	0.00039551	0.000657881
3830003773005	383000	3773005	0.000475212	0.00043938	0.000730861	0.000730861	0.000351507	0.000351507	0.000166558	0.000166558	0.000451876	0.000451876	0.000293819	5.95966E-05	0.000201778	0.000216873	0.000732021	0.000732021	0.000430434	0.000397982	0.000661995
3830103773005	383010	3773005	0.000476592	0.00044066	0.000732984	0.000732984	0.000352528	0.000352528	0.000167042	0.000167042	0.00045389	0.00045389	0.000294673	5.97697E-05	0.000202365	0.000217503	0.000736123	0.000736123	0.000434058	0.000401333	0.000667568
3830203773005	383020	3773005	0.000477627	0.00044162	0.000734576	0.000734576	0.00035329	0.00035329	0.00016745	0.00016745	0.00045417	0.00045417	0.000295313	5.98996E-05	0.000202804	0.000217975	0.000748731	0.000748731	0.000437854	0.000404843	0.000673406
3830303773005	383030	3773005	0.000478317	0.00044226	0.000735638	0.000735638	0.000353805	0.000353805	0.00016764	0.00016764	0.00045429	0.00045429	0.00029574	5.99861E-05	0.000203097	0.00021829	0.00075936	0.00075936	0.000441564	0.000408273	0.000679112
3830403773005	383040	3773005	0.000479008	0.00044289	0.000736699	0.000736699	0.000354315	0.000354315	0.00016788	0.00016788	0.00045548	0.00045548	0.000296166	6.00727E-05	0.00020339	0.000218605	0.00076574	0.00076574	0.000445274	0.000411703	0.000684817
3830503773005	383050	3773005	0.000479439	0.00044329	0.000737363	0.000737363	0.000354634	0.000354634	0.00016804	0.00016804	0.00045589	0.00045589	0.000296433	6.01268E-05	0.000203573	0.000218802	0.000773445	0.000773445	0.00044907	0.000415213	0.000690656
3830603773005	383060	3773005	0.00047987	0.00044369	0.000738026	0.000738026	0.000354953	0.000354953	0.00016819	0.00016819	0.00045636	0.00045636	0.0002967	6.01809E-05	0.000203757	0.000218999	0.000781049	0.000781049	0.000452866	0.000418723	0.000696494
3830703773005	383070	3773005	0.000480388	0.00044417	0.000738823	0.000738823	0.000355336	0.000355336	0.00016837	0.00016837	0.00045679	0.00045679	0.00029702	6.02458E-05	0.000203976	0.000219235	0.000788754	0.000788754	0.000456921	0.000422472	0.000702731
3830803773005	383080	3773005	0.000480819	0.00044457	0.000739486	0.000739486	0.000355655	0.000355655	0.00016852	0.00016852	0.00045709	0.00045709	0.00029728	6.02999E-05	0.00020416	0.00021932	0.000796458	0.000796458	0.000460976	0.000426222	0.000708967
3830903773005	383090	3773005	0.000481078	0.00044481	0.000739884	0.000739884	0.000355847	0.000355847	0.00016861	0.00016861	0.00045745	0.00045745	0.00029744	6.03324E-05	0.000204269	0.00021955	0.000804162	0.000804162	0.000465117	0.000430051	0.000715336
3831003773005	383100	3773005	0.000481337	0.00044505	0.000740282	0.000740282	0.000356038	0.000356038	0.00016870	0.00016870	0.00045770	0.00045770	0.00029760	6.03648E-05	0.000204379	0.000219668	0.000811867	0.000811867	0.000469258	0.0004338	0.000721705
3831103773005	383110	3773005	0.000481423	0.00044513	0.000740415	0.000740415	0.000356102	0.000356102	0.00016873	0.00016873	0.00045783	0.00045783	0.00029766	6.03757E-05	0.000204416	0.000219708	0.000819471	0.000819471	0.000473313	0.000437629	0.000727942
3831203773005	383120	3773005	0.000481682	0.00044537	0.000740813	0.000740813	0.000356294	0.000356294	0.00016882	0.00016882	0.00045802	0.00045802	0.00029782	6.04081E-05	0.000204526	0.000219826	0.000827176	0.000827176	0.000477714	0.000441698	0.000734709
3831303773005	383130	3773005	0.000481682	0.00044537	0.000740813	0.000740813	0.000356294	0.000356294	0.00016882	0.00016882	0.00045802	0.00045802	0.00029782	6.04081E-05	0.000204526	0.000219826	0.00083488	0.00083488	0.000482027	0.000445686	0.000741344
3831403773005	383140	3773005	0.000481769	0.00044545	0.000740946	0.000740946	0.000356357	0.000356357	0.00016885	0.00016885	0.00045811	0.00045811	0.00029787	6.04189E-05	0.000204563	0.000219865	0.000842585	0.000842585	0.000486341	0.000449675	0.000747978
3831503773005	383150	3773005	0.000481682	0.00044537	0.000740813	0.000740813	0.000356294	0.000356294	0.00016882	0.00016882	0.00045802	0.00045802	0.00029782	6.04081E-05	0.000204526	0.000219826	0.000850189	0.000850189	0.000490655	0.000453663	0.000754613
3831603773005	383160	3773005	0.00048151	0.00044521	0.000740547	0.000740547	0.000356166	0.000356166	0.00016876	0.00016876	0.00045865	0.00045865	0.00029771	6.03865E-05	0.000204453	0.000219747	0.000857793	0.000857793	0.000495055	0.000457732	0.00076138
3831703773005	383170	3773005	0.00048151	0.00044521	0.000740547	0.000740547	0.000356166	0.000356166	0.00016876	0.00016876	0.00045865	0.00045865	0.00029771	6.03865E-05	0.000204453	0.000219747	0.000865598	0.000865598	0.000499628	0.00046196	0.000768413
3831803773005	383180	3773005	0.000481423	0.00044513	0.000740415	0.000740415	0.000356102	0.000356102	0.00016873	0.00016873	0.00045783	0.00045783	0.00029766	6.03757E-05	0.000204416	0.000219708	0.000873302	0.000873302	0.000504287	0.000466267	0.000775578
3831903773005	383190	3773005	0.000481337	0.00044505	0.000740282	0.000740282	0.000356038	0.000356038	0.00016870	0.00016870	0.00045770	0.00045770	0.00029760	6.03648E-05	0.000204379	0.000219668	0.000881007	0.000881007	0.000509032	0.000470655	0.000782876
3832003773005	383200	3773005	0.000481337	0.00044505	0.000740282	0.000740282	0.000356038	0.000356038	0.00016870	0.00016870	0.00045770	0.00045770	0.00029760	6.03648E-05	0.000204379	0.000219668	0.000888711	0.000888711	0.000514036	0.000475282	0.000790572
3832103773005	383210	3773005	0.000481165	0.00044489	0.000740017	0.000740017	0.000355911	0.000355911	0.00016845	0.00016845	0.00045737	0.00045737	0.0002975	6.03432E-05	0.000204306	0.00021959	0.000896115	0.000896115	0.000518867	0.000479749	0.000798003
3832203773005	383220	3773005	0.000481165	0.00044489	0.000740017	0.000740017	0.000355911	0.000355911	0.00016845	0.00016845	0.00045737	0.00045737	0.0002975	6.03432E-05	0.000204306	0.00021959	0.00090332	0.00090332	0.000524044	0.000484535	0.000805964
3832303773005	383230	3773005	0.000480992	0.00044473	0.000739751	0.000739751	0.000355783	0.000355783	0.00016584	0.00016584	0.00045373	0.00045373	0.00029393	6.03216E-05	0.000204233	0.000219511	0.000905321	0.000905321	0.000529048	0.000489162	0.00081366
3832403773005	383240	3773005	0.000480129	0.00044393	0.000738424	0.000738424	0.000355145	0.000355145	0.00016828	0.00016828	0.00045652	0.00045652	0.00029686	6.02134E-05	0.000203866	0.000219117	0.000901418	0.000901418	0.000534052	0.000493789	0.000821356
3832503773005	383250	3773005	0.000481423	0.00044513	0.000740415	0.000740415	0.000356102	0.000356102	0.00016873	0.00016873	0.00045783	0.00045783	0.00029766	6.03757E-05	0.000204416	0.000219708	0.0010435	0.0010435	0.000540782	0.000500011	0.000831706
3832603773005	383260	3773005	0.000483753	0.00044728	0.000743997	0.000743997	0.000357825	0.000357825	0.00016955	0.00016955	0.00045999	0.00045999	0.0002991	6.06678E-05	0.000205405	0.000220771	0.001097731	0.001097731	0.000554672	0.000512854	0.000853069
3832703773005	383270	3773005	0.00048591	0.00044928	0.000747315	0.000747315	0.000359421	0.000359421	0.00017030	0.00017030	0.00046204	0.00046204	0.000300434	6.09383E-05	0.000206321	0.000221755	0.001122446	0.001122446	0.000565371	0.000522746	0.000869523
3832803773005	383280	3773005	0.000485651	0.00044904	0.000746917	0.000746917	0.000359229	0.000359229	0.00017021	0.00017021	0.00046180	0.00046180	0.000300274	6.09058E-05	0.000206211	0.000221637	0.001135253	0.001135253	0.000577363	0.000533834	0.000887967
3832903773005	383290	3773005	0.000486945	0.00045023	0.000748907	0.000748907	0.000360186	0.000360186	0.00017067	0.00017067	0.00046303	0.00046303	0.000301074	6.10681E-05	0.000206761	0.000222228	0.001143358	0.001143358	0.000608423	0.000562552	0.000935736
3833003773005	383300	3773005	0.000488239	0.00045143	0.000750897	0.000750897	0.000361144	0.000361144	0.00017112	0.00017112	0.00046424	0.00046424	0.000301874	6.12304E-05	0.00020731	0.000222818	0.00114726	0.00114726	0.000628784	0.000581378	0.000967051
3833103773005	383310	3773005	0.000486945	0.00045023	0.000748907	0.000748907	0.000360186	0.000360186	0.00017067	0.00017067	0.00046303	0.00046303	0.000301074	6.10681E-05	0.000206761	0.000222228	0.001146159	0.001146159	0.000648282	0.000599407	0.000997039
3833203773005	383320	3773005	0.000484443	0.00044792	0.000745059	0.000745059	0.000358336	0.000358336	0.00016979	0.00016979	0.00046065	0.00046065	0.000299527	6.07544E-05	0.000205698	0.000221086	0.001141957	0.001141957	0.000666228	0.000615999	0.001024639
3833303773005	383330	3773005	0.000481078	0.00044481	0.000739884	0.000739884	0.000355847	0.000355847	0.00016815	0.00016815	0.00045745	0.00045745	0.00029744	6.03324E-05	0.000204269	0.00021955	0.001135653	0.001135653	0.000681413	0.000630039	0.001047992
3833403773005	383340	3773005	0.000477368	0.00044138	0.000734178	0.000734178	0.000353103	0.000353103	0.00016731	0.00016731	0.00045392	0.00045392	0.000295153	5.98671E-05	0.000202694	0.000217857	0.001126948	0.001126948	0.000696338	0.00064384	0.001070948

			KMMass Grading / Excavation	KMDrainage / Utilities Trenching	KMFoundations / Concrete Pads	KMBuilding / Structure Construction	KMAsphalt Paving	KMArchitectural Coating	KMLandscaping or Other Finishing	KMWaterside Construction (Piles)	EWNDemolition	EWNSite Grubbing / Prep	EWNDrainage / Utilities Trenching	EWNDrainage / Utilities Trenching	EWNDrainage / Utilities Trenching	EWNFoundations / Concrete Pads	EWNBuilding / Structure Construction	EWNAsphalt Paving	EWNLandscaping or Other Finishing	EWNWaterside Construction (Piles)	ISDemolition
Unique Identifier	X (UTM)	Y (UTM)	2026	2026	2026	2026	2026	2026	2026	2026	2027	2027	2027	2028	2029	2029	2029	2029	2029	2029	2027
3835303772995	383530	3772995	0.001064446	0.000264311	0.00024258	0.000713463	0.000427926	8.67981E-05	0.000293875	0.000315859	0.003100608	0.003544927	0.004174897	0.004174897	0.004174897	0.001086741	0.002699873	0.001917079	0.001316542	0.001376539	0.000363742
3835403772995	383540	3772995	0.001047992	0.000260225	0.00023883	0.000702435	0.000421311	8.54565E-05	0.000289333	0.000310977	0.002954542	0.003377929	0.003978222	0.003978222	0.003978222	0.001035546	0.002572685	0.001826768	0.001254521	0.001311692	0.00035753
3835503772995	383550	3772995	0.001030344	0.000255843	0.000234808	0.000690606	0.000414217	8.40174E-05	0.000284461	0.00030574	0.002820555	0.003224741	0.003797811	0.003797811	0.003797811	0.000988584	0.002456014	0.001743924	0.001197629	0.001252207	0.000351577
3835603772995	383560	3772995	0.001012033	0.000251296	0.000230635	0.000678332	0.000406855	8.25242E-05	0.000279405	0.000300307	0.002697265	0.003083785	0.003631805	0.003631805	0.003631805	0.000945372	0.002348659	0.001667696	0.001145279	0.001197472	0.000345624
3835703772995	383570	3772995	0.00099266	0.000246486	0.00022622	0.000665347	0.000399067	8.09445E-05	0.000274057	0.000294558	0.002582	0.002952002	0.003476603	0.003476603	0.003476603	0.000904973	0.002248291	0.001596428	0.001096337	0.001146299	0.000339844
3835803772995	383580	3772995	0.000974614	0.000242005	0.000222108	0.000653252	0.000391812	7.9473E-05	0.000269074	0.000289203	0.002481315	0.002836889	0.003341033	0.003341033	0.003341033	0.000869683	0.002160619	0.001534176	0.001053585	0.001101599	0.000334839
3835903772995	383590	3772995	0.000956303	0.000237458	0.000217935	0.000640978	0.000384451	7.79798E-05	0.000264019	0.000283769	0.002387015	0.002729075	0.00321406	0.00321406	0.00321406	0.000836632	0.002078507	0.00147587	0.001013544	0.001059733	0.000329922
3836003772995	383600	3772995	0.000940778	0.000233603	0.000214397	0.000630572	0.000378209	7.67139E-05	0.000259733	0.000279163	0.002307726	0.002638425	0.0031073	0.0031073	0.0031073	0.000808842	0.002009466	0.001426847	0.000979878	0.001024533	0.000326212
3836103772995	383610	3772995	0.000930295	0.000231	0.00021208	0.000623546	0.000373995	7.58591E-05	0.000256839	0.000276052	0.002247333	0.002569377	0.003025982	0.003025982	0.003025982	0.000787674	0.001956878	0.001389506	0.000954234	0.000997721	0.0003244
3836203772995	383620	3772995	0.000919813	0.000228397	0.000209619	0.00061652	0.000369781	7.50043E-05	0.000253945	0.000272941	0.0021897	0.002503485	0.00294838	0.00294838	0.00294838	0.000767474	0.001906694	0.001353873	0.000929763	0.000972134	0.000322674
3836303772995	383630	3772995	0.00091278	0.000226651	0.000208016	0.000611806	0.000366954	7.44309E-05	0.000252003	0.000270855	0.002144836	0.002452192	0.002887972	0.002887972	0.002887972	0.00075175	0.001867628	0.001326134	0.000910714	0.000952216	0.000322157
3836403772995	383640	3772995	0.000906544	0.000225103	0.000206595	0.000607626	0.000364447	7.39223E-05	0.000250281	0.000269004	0.002104545	0.002406127	0.002833721	0.002833721	0.002833721	0.000737628	0.001832545	0.001301222	0.000893606	0.000934329	0.000321812
3836503772995	383650	3772995	0.000901103	0.000223752	0.000205355	0.00060398	0.00036226	7.34787E-05	0.000248779	0.00026739	0.002069689	0.002366277	0.002786789	0.002786789	0.002786789	0.000725411	0.001802194	0.001279671	0.000878806	0.000918854	0.000321812
3836603772995	383660	3772995	0.000898317	0.00022306	0.00020472	0.000602112	0.000361139	7.32515E-05	0.00024801	0.000266563	0.002046826	0.002340137	0.002756004	0.002756004	0.002756004	0.000717398	0.001782286	0.001265535	0.000869098	0.000908704	0.000322761
3836703772995	383670	3772995	0.000894867	0.000222203	0.000203934	0.0005998	0.000359752	7.29702E-05	0.000247058	0.000265539	0.002025516	0.002315773	0.00272731	0.00272731	0.00272731	0.000709929	0.001763729	0.001252359	0.000860049	0.000899243	0.000323451
3836803772995	383680	3772995	0.000888498	0.000220622	0.000202483	0.000595531	0.000357192	7.24508E-05	0.000245299	0.000263649	0.00199506	0.002280953	0.002686302	0.002686302	0.002686302	0.000699254	0.00173721	0.001233528	0.000847118	0.000885722	0.00032302
3836903772995	383690	3772995	0.0008812	0.000218809	0.000200819	0.000590639	0.000354258	7.18557E-05	0.000243284	0.000261484	0.001960981	0.00224199	0.002640415	0.002640415	0.002640415	0.00068731	0.001707535	0.001212457	0.000832647	0.000870592	0.000322243
3837003772995	383700	3772995	0.000874167	0.000217063	0.000199217	0.000585925	0.000351431	7.12822E-05	0.000241343	0.000259397	0.001929662	0.002206184	0.002598246	0.002598246	0.002598246	0.000676333	0.001680265	0.001193094	0.000819349	0.000856688	0.000321467
3837103772995	383710	3772995	0.000868727	0.000215712	0.000197977	0.000582279	0.000349244	7.08386E-05	0.000239841	0.000257782	0.00190956	0.002183201	0.002571178	0.002571178	0.002571178	0.000669287	0.00166276	0.001180664	0.000810814	0.000847764	0.000321294
3837203772995	383720	3772995	0.000863021	0.000214296	0.000196677	0.000578455	0.00034695	7.03734E-05	0.000238266	0.000256089	0.001889716	0.002160514	0.002544459	0.002544459	0.002544459	0.000662332	0.001645481	0.001168395	0.000802388	0.000838954	0.000320863
3837303772995	383730	3772995	0.000856387	0.000212648	0.000195165	0.000574008	0.000344283	6.98324E-05	0.000236434	0.000254121	0.001865731	0.002133092	0.002512164	0.002512164	0.002512164	0.000653926	0.001624596	0.001153566	0.000792204	0.000828306	0.000320086
3837403772995	383740	3772995	0.000849487	0.000210935	0.000193592	0.000569383	0.000341509	6.92697E-05	0.000234529	0.000252073	0.001838641	0.002102119	0.002475687	0.002475687	0.002475687	0.00064443	0.001601007	0.001136816	0.000780701	0.000816279	0.000318878
3837503772995	383750	3772995	0.000842852	0.000209287	0.00019208	0.000564936	0.000338842	6.87287E-05	0.000232697	0.000250104	0.001811809	0.002071442	0.002439558	0.002439558	0.002439558	0.000635026	0.001577643	0.001120226	0.000769308	0.000804366	0.000317584
3837603772995	383760	3772995	0.000836881	0.000207805	0.000190719	0.000560934	0.000336441	6.82418E-05	0.000231049	0.00024833	0.00178722	0.002043329	0.00240645	0.00240645	0.00240645	0.000626408	0.001556232	0.001105022	0.000758867	0.00079345	0.000316204
3837703772995	383770	3772995	0.000831175	0.000206388	0.000189419	0.000557109	0.000334147	6.77766E-05	0.000229473	0.00024664	0.001762631	0.002015217	0.002373342	0.002373342	0.002373342	0.00061779	0.001534821	0.001089819	0.000748426	0.000782533	0.000314651
3837803772995	383780	3772995	0.000826	0.000205103	0.00018824	0.000553641	0.000332067	6.73546E-05	0.000228045	0.000245104	0.001740199	0.00198957	0.002343138	0.002343138	0.002343138	0.000609927	0.001515288	0.00107595	0.000738902	0.000772575	0.000312839
3837903772995	383790	3772995	0.000822152	0.000204148	0.000187363	0.000551062	0.0003352	6.70408E-05	0.000226982	0.000243962	0.001720873	0.001967475	0.002317116	0.002317116	0.002317116	0.000603154	0.00149846	0.001064001	0.000730696	0.000763995	0.000310855
3838003772995	383800	3772995	0.000818437	0.000203225	0.000186516	0.000548571	0.000329026	6.67378E-05	0.000225957	0.00024286	0.001702496	0.001946465	0.002292372	0.002292372	0.002292372	0.000596713	0.001482458	0.001052639	0.000722893	0.000755836	0.000309043
3838103772995	383810	3772995	0.000813262	0.00020194	0.00018533	0.000545103	0.000326946	6.63159E-05	0.000224528	0.000241324	0.001670229	0.001909573	0.002248924	0.002248924	0.002248924	0.000585403	0.001454361	0.001032688	0.000709192	0.00074151	0.000307404
3838203772995	383820	3772995	0.00080822	0.000200688	0.000184188	0.000541723	0.000324919	6.59047E-05	0.000223136	0.000239828	0.001636926	0.001871498	0.002204083	0.002204083	0.002204083	0.00057331	0.001425363	0.001012097	0.000695051	0.000726726	0.000305764
3838303772995	383830	3772995	0.000802647	0.000199304	0.000182918	0.000537988	0.000322678	6.54502E-05	0.000221597	0.000238174	0.001600258	0.001829576	0.002154711	0.002154711	0.002154711	0.000560879	0.001393434	0.000989426	0.000679482	0.000710447	0.000304125
3838403772995	383840	3772995	0.000795747	0.000197591	0.000181345	0.000533363	0.000319904	6.48876E-05	0.000219692	0.000236127	0.001555826	0.001778776	0.002094883	0.002094883	0.002094883	0.000545306	0.001354744	0.000961954	0.000660615	0.000690721	0.000302572
3838503772995	383850	3772995	0.000788714	0.000195845	0.000179743	0.000528649	0.000317077	6.43141E-05	0.000217751	0.00023404	0.001513378	0.001730246	0.002037728	0.002037728	0.002037728	0.000530428	0.001317782	0.000935708	0.000642592	0.000671876	0.000301105
3838603772995	383860	3772995	0.000781018	0.000193934	0.000177989	0.000523491	0.000313983	6.36866E-05	0.000215626	0.000231756	0.001469894	0.001680531	0.001979179	0.001979179	0.001979179	0.000515188	0.001279919	0.000908823	0.000624128	0.000652571	0.000299552
3838703772995	383870	3772995	0.000773057	0.000191957	0.000176174	0.000518154	0.000310783	6.30374E-05	0.000213428	0.000229394	0.001427533	0.001632099	0.00192214	0.00192214	0.00192214	0.00050034	0.001243032	0.000882631	0.000606141	0.000633764	0.000298086
3838803772995	383880	3772995	0.000766688	0.000190375	0.00017472	0.000513885	0.000308222	6.2518E-05	0.000211669	0.000227504	0.00139423	0.001594024	0.001877298	0.001877298	0.001877298	0.00048668	0.001214034	0.00086204	0.000592	0.000618979	0.000296533
3838903772995	383890	3772995	0.000768811	0.000190902	0.000175207	0.000515308	0.000309076	6.26911E-05	0.000212256	0.000228134	0.001395006	0.001594911	0.001878344	0.001878344	0.001878344	0.00048894	0.00121471	0.00086252	0.00059233	0.000619324	0.000294807
3839003772995	383900	3772995	0.000771863	0.00019166	0.000175902	0.000517354	0.000310302	6.294E-05	0.000213098	0.000229039	0.001401822	0.001602704	0.001887521	0.001887521	0.001887521	0.000491329	0.001220645	0.000866735	0.000595224	0.00062235	0.000294203
3839103772995	383910	3772995	0.000769076	0.000190968	0.000175267	0.000515486	0.000309182	6.27128E-05	0.000212329	0.000228212	0.001387241	0.001586034	0.001867888	0.001867888	0.001867888	0.000486218	0.001207948	0.000857719	0.000589033	0.000615876	0.000293513
3829703773005	382970	3773005	0.0006539	0.000162369	0.000149019	0.000438288	0.00026288	5.3321E-05	0.000180531	0.000194036	0.002435502	0.002784511	0.003279347	0.003279347	0.003279347	0.000853626	0.002120727	0.00150585	0.001034133	0.00108126	0.000352009
3829803773005	382980	3773005	0.000655758	0.00016283	0.000149443	0.000439533	0.000263626	5.34725E-05	0.000181044	0.000194587	0.002563105	0.002930399	0.003451162	0.003451162	0.003451162	0.00089835	0.002231839	0.001584746	0.001088314	0.00113791	0.000346055
3829903773005	382990	3773005	0.000657881	0.000163358	0.000149927	0.000440956	0.00026448	5.36456E-05	0.00018163	0.000195217	0.002676904	0.003060506	0.003604389	0.003604389	0.003604389	0.000938236	0.00233093	0.001655107	0.001136634	0.001188432	0.000347954
3830003773005	383000	3773005	0.000661995	0.000164379	0.000150864	0.000443713	0.000266134	5.3981E-05	0.000182765	0.000196438	0.002780695	0.00317917	0.003744141	0.003744141	0.003744141	0.000974614	0.002421306	0.00171928	0.001180704	0.001234511	0.000348989
3830103773005	383010	3773005	0.000667568	0.000165763	0.000152134	0.000447449	0.000268374	5.44355E-05	0.000184304	0.000198091	0.002888023	0.003301878	0.003888656	0.003888656	0.003888656	0.001012231	0.002514762	0.00178564	0.001226276	0.00128216	0.000349938
3830203773005	383020	3773005	0.000673406	0.000167212	0.000153465	0.000451362	0.000270721	5.49116E-05	0.000185916	0.000199824	0.003000786	0.0034308	0.004040489	0.004040489	0.004040489	0.001051754	0.002612952	0.00185536	0.001274156	0.001332222	0.000350973
3830303773005	383030	3773005	0.000679112	0.000168629	0.000154765	0.000455186	0.000273015	5.53768E-05	0.000187491	0.000201517	0.003116742	0.003563373	0.004196621	0.004196621	0.004196621	0.001092396	0.002713921	0.001927055	0.001323392	0.001383701	0.000351922
3830403773005	383040	3773005	0.000684817	0.000170046	0.000156065	0.000459011	0.000275309	5.58421E-05	0.000189066	0.00020321	0.003236925	0.003700778	0.004358445	0.004358445	0.004358445	0.001134519	0.002818571	0.002001363	0.001374423	0.001437058	0.000352871
3830503773005	383050	3773005	0.000690656	0.000171496	0.000157396	0.000462924	0.000277656	5.63182E-05	0.000190678	0.000204942	0.003360905	0.003842524	0.00452538	0.00452538	0.00452538	0.001177973	0.002926527	0.002078018	0.001427065	0.001492099	0.000353734
3830603773005	383060	3773005	0.000696494	0.000172945	0.000158726	0.000466837	0.000280003	5.67942E-05	0.00019229	0.000206675	0.003489284	0.003989301	0.004698241	0.004698241	0.004698241	0.001222969	0.003038314	0.002157394	0.001481576	0.001549095	0.000354597
3830703773005	383070	3773005	0.000702731	0.000174494	0.000160148	0.000471017	0.00028251	5.73028E-05	0.000194012	0.000208525	0.003626896	0.004146631	0.004883531	0.004883531	0.004883531	0.001271201	0.00315814	0.002242478	0.001540007	0.001610188	0.000355632
3830803773005	383080	3773005	0.000708967	0.000176043	0.000161569	0.000475197	0.000285017	5.78113E-05	0.000195734	0.000210376	0.003768734	0.004308796	0.005074513	0.005074513	0.005074513	0.001320915	0.003281647	0.002330176	0.001600233	0.001673158	0.000356495
3830903773005	383090	3773005	0.000715336	0.00017724	0.00016302	0.000479466	0.000287578	5.83307E-05	0.000197492	0.000212266	0.003915232	0.004476287	0.005271769	0.005271769	0.005271769	0.001372261	0.003409211	0.002420754	0.001662437	0.001738197	0.000357444
3831003773005	383100	3773005	0.000721705	0.000179206	0.000164472	0.000483735	0.000290138	5.885E-05	0.000199251	0.000214156	0.004065698	0.004648315	0.005474369	0.005474369	0.005474369	0.001424998	0.00354023	0.002513786	0.001726326	0.001804998	0.000358307
3831103773005	383110	3773005	0.000727942	0.000180754	0.000165893	0.000487915	0.000292646	5.93586E-05	0.000200972	0.000216006	0.004219875	0.004824585	0.005681963	0.005681963	0.005681963	0.001479036	0.00367448	0.002609112	0.001791791	0.001873446	0.000359083
3831203773005	383120	3773005	0.000734709	0.000182435	0.000167435	0.000492451	0.000295366	5.99104E-05	0.000202841	0.000218015	0.00438242	0.005010423	0.005900827	0.005900827	0.005900827	0.001536007	0.003816017	0.002709612	0.001860808	0.001945609	0.000360032
3831303773005	383130	3773005	0.000741344	0.000184082	0.000168947	0.000496898	0.000298033	6.04514E-05	0.000204672	0.000219983	0.004548157	0.00519991	0.006123988	0.006123988	0.006123988	0.001594097	0.003960334	0.002812086	0.001931182	0.002019189	0.000360809
3831403773005	383140	3773005	0.000747978	0.000185729	0.000170459	0.000501345	0.000300701	6.09924E-05	0.000206504	0.000221952	0.004717432	0.005393442	0.006351913	0.006351913	0.006351913	0.001653426	0.004107731	0.002916747	0.002003057	0.00209434	0.000361671
3831503773005	383150	3773005	0.000754613	0.000187377	0.000171971	0.000505792	0.000303368	6.15334E-05	0.000208336	0.000223921	0.004889554	0.005590229	0.006583671	0.006583671	0.006583671	0.001713754	0.004257607	0.003023169	0.002076141	0.002170755	0.000362448
3831603773005	383160	3773005	0.00076138	0.000189057	0.000173513	0.000510328	0.000306088	6.20852E-05	0.000210204	0.000225929	0.00506366	0.005789285	0.006818101	0.006818101	0.006818101	0.001774777	0.004409211	0.003130817	0.002150068	0.002248051	0.000363138
3831703773005	383170	3773005	0.000768413	0.000190803	0.000175116	0.000515042	0.000308916	6.26587E-05	0.000212146	0.000228016	0.005249413	0.006001657	0.007068213	0.007068213	0.007068213	0.001839882	0.004570957	0.003245667	0.0022894	0.002330517	0.000364001
3831803773005	383180	3773005	0.000775578	0.000192583	0.000176749	0.000519844	0.000311796	6.3243E-05	0.000214124	0.000230142	0.005437324	0.006216495	0.00732123	0.00732123	0.00732123	0.001905743	0.004734581	0.00336185	0.002308729	0.002413941	0.000364864
3831903773005	383190	3773005	0.000782876	0.000194395	0.000178412	0.000524736	0.00031473	6.38381E-05	0.000216139	0.000232307	0.005631015	0.006437942	0.007582031	0.007582031	0.007582031	0.001973631	0.004903238	0.003481608	0.002390971	0.002499932	0.000365726
3832003773005	383200	3773005	0.000790572	0.000196306	0.000180166	0.000529894	0.000317824	6.44656E-05	0.000218264	0.000234591	0.005833937	0.006669943	0.007855261	0.007855261	0.007855261	0.002044753	0.005079934	0.003607073	0.002477134	0.002590021	0.000366676
3832103773005	383210	3773005	0.000798003	0.000198151	0.000181859	0.000534875	0.000320811	6.50715E-05	0.000220315	0.000236796	0.006035738	0.006900662	0.008126982	0.008126982	0.008126982	0.002115483	0.005255654	0.003731845	0.00256282	0.002679612	0.000367538
3832203773005	383220	3773005	0.000805964	0.000200128	0.000183674	0.000540211	0.000324012	6.57207E-05	0.000222513	0.000239158	0.006246857	0.007142035	0.008411248	0.008411248	0.008411248	0.002189479	0.005439487	0.003862378	0.002652462	0.00277334	0.000368487
3832303773005	383230	3773005	0.00081366	0.000202039	0.000185428	0.00054537	0.000327106	6.63483E-05	0.000224638	0.000241442	0.006454007	0.007378869	0.008690171	0.008690171	0.008690171	0.002262084	0.005619864	0.003990457	0.00274042	0.002865306	0.00036935
3832403773005	383240	3773005	0.000821356	0.00020395	0.000187181	0.000550528	0.0003302	6.69759E-05	0.000226763	0.000243726	0.006655377	0.007609095	0.008961311	0.008961311	0.008961311	0.002332662	0.005795208	0.004114962	0.002825923	0.002954705	0.000370213
3832503773005	383250	3773005	0.000831706	0.00020652	0.00018954	0.000557465	0.000334361	6.78198E-05	0.00022962	0.000246797	0.006851311	0.007833107	0.009225131	0.009225131	0.009225131	0.002401336	0.005965818	0.004236106	0.002909118	0.003041692	0.000371076
3832603773005	383260	3773005	0.000853069	0.000211824	0.000194409	0.000571784	0.000342949	6.95619E-05	0.000235518	0.000253136	0.006894794	0.007882822	0.009283681	0.009283681	0.009283681	0.002416576	0.006003682	0.004262992	0.002927582	0.003060997	0.000369609
3832703773005	383270	3773005	0.000869523	0.00021591	0.000198158	0.000582813	0.000349564	7.09035E-05	0.000240061	0.000258019	0.006882888	0.007869209	0.009267649	0.009267649	0.009267649	0.002412403	0.005993314	0.00425563	0.002922526	0.003055711	0.00037608
3832803773005	383280	3773005	0.000887967	0.00022049	0.000202362	0.000595175	0.000356979	7.24075E-05	0.000245153	0.000263492	0.006935344	0.007929182	0.00933828	0.00933828	0.00933828	0.002430789	0.006038991	0.004288063	0.002944799	0.003078999	0.000396096
3832903773005	383290	3773005	0.000935736	0.000232351	0.000213248	0.000627193	0.000376182	7.63027E-05	0.000258341	0.000277666	0.006970804	0.007969724	0.009386026	0.009386026	0.009386026	0.002443217	0.006069868	0.004309988	0.002959856	0.003094742	0.000414386
3833003773005	383300	3773005	0.000967051	0.000240127	0.000220384	0.000648182	0.000388772	7.88562E-05	0.000266986	0.000286959	0.007028782	0.00803601	0.009464092	0.009464092	0.009464092	0.002463538	0.006120352	0.004345835	0.002984474	0.003120481	0.000424999
3833103773005	383310	3773005	0.000997039	0.000247573	0.000227218	0.000668282	0.000400827	8.13016E-05	0.000275266	0.000295857	0.006996342	0.007998921	0.009420412	0.009420412	0.009420412	0.002452168	0.006092105	0.004325778	0.002970699	0.003106079	0.000433195
3833203773005	383320	3773005	0.001024639	0.000254427	0.000233508	0.000686781	0.000411923	8.35521E-05	0.000282885	0.000304047	0.006944231	0.007939342	0.009350246	0.009350246	0.009350246	0.002433903	0.006046729	0.004293558	0.002948573	0.003082944	0.000438544
3833303773005	383330	3773005	0.001047992	0.000260225	0.00023883	0.000702435	0.000421311	8.54565E-05	0.000289333	0.000310977	0.006873139	0.007858063	0.009254522	0.009254522	0.009254522	0.002408986	0.005984825	0.004249602	0.002918386	0.003051383	0.000441477
3833403773005	383340	3773005	0.001070948	0.000265926	0.000244062	0.000717821	0.00043054	8.73283E-05	0.000295671	0.000317789	0.006773576	0.007744232	0.009120463	0.009120463	0.009120463	0.00237409	0.00589813	0.004188043	0.002876111	0.003007181	0.0044303

			ISDrainage / Utilities Trenching	ISDrainage / Utilities Trenching	ISAsphalt Paving	ISAsphalt Paving	SVDemolition	SVSite Grubbing / Prep	SVMass Grading / Excavation	SVMass Grading / Excavation	SVDrainage / Utilities Trenching	SVFoundations / Concrete Pads	SVBuilding / Structure Construction	SVBuilding / Structure Construction	SVAsphalt Paving	SVAsphalt Paving	SVArchitectural Coating	SVArchitectural Coating	SVLandscaping or Other Finishing	SVLandscaping or Other Finishing	MDemolition
Unique Identifier	X (UTM)	Y (UTM)	2027	2028	2027	2028	2027	2027	2027	2028	2028	2028	2028	2029	2028	2029	2028	2029	2028	2029	2027
3835303772995	383530	3772995	0.000195151	0.000195151	0.000224899	0.000224899	0.005575349	0.002221765	0.007226129	0.007226129	0.003729165	0.001446495	0.005146147	0.005146147	0.003870008	0.003870008	0.000871703	0.000871703	0.002951357	0.002951357	0.001029711
3835403772995	383540	3772995	0.000191818	0.000191818	0.000221058	0.000221058	0.005256595	0.002094743	0.006812998	0.006812998	0.003515961	0.001363796	0.004912773	0.004912773	0.003648752	0.003648752	0.000821866	0.000821866	0.002782622	0.002782622	0.001011766
3835503772995	383550	3772995	0.000188625	0.000188625	0.000217377	0.000217377	0.004969676	0.001980406	0.006441125	0.006441125	0.00332405	0.001289356	0.004696386	0.004696386	0.003449593	0.003449593	0.000777007	0.000777007	0.002630739	0.002630739	0.000993216
3835603772995	383560	3772995	0.000185431	0.000185431	0.000213696	0.000213696	0.004709469	0.001876714	0.006103875	0.006103875	0.003150007	0.001221847	0.004494852	0.004494852	0.003268976	0.003268976	0.000736323	0.000736323	0.002492996	0.002492996	0.000974235
3835703772995	383570	3772995	0.000182329	0.000182329	0.000210122	0.000210122	0.004469608	0.00178113	0.005792994	0.005792994	0.002989572	0.001159616	0.004305058	0.004305058	0.003102482	0.003102482	0.000698821	0.000698821	0.002366024	0.002366024	0.000954392
3835803772995	383580	3772995	0.000179645	0.000179645	0.000207028	0.000207028	0.004258743	0.001697101	0.005519696	0.005519696	0.002848531	0.001104908	0.004133852	0.004133852	0.002956115	0.002956115	0.000665853	0.000665853	0.002254401	0.002254401	0.000936619
3835903772995	383590	3772995	0.000177006	0.000177006	0.000203988	0.000203988	0.004062689	0.001618973	0.005265592	0.005265592	0.002717397	0.001054043	0.003972162	0.003972162	0.002820027	0.002820027	0.0006352	0.0006352	0.002150618	0.002150618	0.000918587
3836003772995	383600	3772995	0.000175016	0.000175016	0.000201694	0.000201694	0.003893831	0.001551684	0.005046738	0.005046738	0.002604454	0.001010234	0.003829238	0.003829238	0.002702818	0.002702818	0.000608799	0.000608799	0.002061231	0.002061231	0.000904006
3836103772995	383610	3772995	0.000174044	0.000174044	0.000200574	0.000200574	0.003756807	0.00149708	0.004869143	0.004869143	0.002512803	0.000974684	0.003708993	0.003708993	0.002607706	0.002607706	0.000587375	0.000587375	0.001988697	0.001988697	0.000895465
3836203772995	383620	3772995	0.000173118	0.000173118	0.000199507	0.000199507	0.003625873	0.001444903	0.004699442	0.004699442	0.002425225	0.000940714	0.003593463	0.003593463	0.002516821	0.002516821	0.000566904	0.000566904	0.001919386	0.001919386	0.000886319
3836303772995	383630	3772995	0.00017284	0.00017284	0.000199187	0.000199187	0.003514939	0.001400696	0.004555662	0.004555662	0.002351025	0.000911932	0.003492784	0.003492784	0.002439819	0.002439819	0.000549559	0.000549559	0.001860662	0.001860662	0.000881229
3836403772995	383640	3772995	0.000172655	0.000172655	0.000198973	0.000198973	0.003411618	0.001359523	0.004421748	0.004421748	0.002281917	0.000885126	0.003398154	0.003398154	0.0023681	0.0023681	0.000533405	0.000533405	0.001805968	0.001805968	0.000876743
3836503772995	383650	3772995	0.000172655	0.000172655	0.000198973	0.000198973	0.00331667	0.001321686	0.004298688	0.004298688	0.00221841	0.000860492	0.003310461	0.003310461	0.002302194	0.002302194	0.00051856	0.00051856	0.001755706	0.001755706	0.000873378
3836603772995	383660	3772995	0.000173164	0.000173164	0.00019956	0.00019956	0.0032384	0.001290496	0.004197243	0.004197243	0.002166058	0.000840186	0.003235575	0.003235575	0.002247865	0.002247865	0.000506322	0.000506322	0.001714274	0.001714274	0.000873896
3836703772995	383670	3772995	0.000173535	0.000173535	0.000199987	0.000199987	0.003163037	0.001260464	0.004099566	0.004099566	0.00211565	0.000820633	0.003163713	0.003163713	0.002195554	0.002195554	0.000494539	0.000494539	0.00167438	0.00167438	0.000873723
3836803772995	383680	3772995	0.000173303	0.000173303	0.00019972	0.00019972	0.003077916	0.001226543	0.003989242	0.003989242	0.002058715	0.000798549	0.003085358	0.003085358	0.002136469	0.002136469	0.000481231	0.000481231	0.00162932	0.00162932	0.000868892
3836903772995	383690	3772995	0.000172887	0.000172887	0.00019924	0.00019924	0.002990442	0.001191685	0.003875869	0.003875869	0.002000207	0.000775854	0.003005936	0.003005936	0.002075751	0.002075751	0.000467554	0.000467554	0.001583015	0.001583015	0.000862076
3837003772995	383700	3772995	0.00017247	0.00017247	0.00019876	0.00019876	0.002908574	0.001159061	0.003769761	0.003769761	0.001945448	0.000754614	0.002931317	0.002931317	0.002018924	0.002018924	0.000454754	0.000454754	0.001539677	0.001539677	0.000855691
3837103772995	383710	3772995	0.000172377	0.000172377	0.000198653	0.000198653	0.002842207	0.001132614	0.003683744	0.003683744	0.001901058	0.000737396	0.002869505	0.002869505	0.001972857	0.001972857	0.000444378	0.000444378	0.001504546	0.001504546	0.000852327
3837203772995	383720	3772995	0.000172146	0.000172146	0.000198387	0.000198387	0.00277847	0.001107215	0.003601135	0.003601135	0.001858426	0.000720859	0.002810539	0.002810539	0.001928615	0.001928615	0.000434413	0.000434413	0.001470806	0.001470806	0.000848185
3837303772995	383730	3772995	0.000171729	0.000171729	0.000197907	0.000197907	0.002711965	0.001080713	0.003514939	0.003514939	0.001813943	0.000703605	0.002750239	0.002750239	0.001882452	0.001882452	0.000424015	0.000424015	0.001435601	0.001435601	0.00084206
3837403772995	383740	3772995	0.000171081	0.000171081	0.00019716	0.00019716	0.002644076	0.001053659	0.003426949	0.003426949	0.001768534	0.000685992	0.002689227	0.002689227	0.001835328	0.001835328	0.0004134	0.0004134	0.001399663	0.001399663	0.000834554
3837503772995	383750	3772995	0.000170387	0.000170387	0.00019636	0.00019636	0.002578471	0.001027515	0.003341919	0.003341919	0.001724653	0.000668971	0.002630528	0.002630528	0.00178979	0.00178979	0.000403143	0.000403143	0.001364935	0.001364935	0.000826616
3837603772995	383760	3772995	0.000169646	0.000169646	0.000195506	0.000195506	0.002517848	0.001003357	0.003263347	0.003263347	0.001684105	0.000653242	0.002576275	0.002576275	0.00174771	0.00174771	0.000393664	0.000393664	0.001332844	0.001332844	0.000818679
3837703772995	383770	3772995	0.000168813	0.000168813	0.000194546	0.000194546	0.002459302	0.000980027	0.003187465	0.003187465	0.001644945	0.000638053	0.002524158	0.002524158	0.001707071	0.001707071	0.000384511	0.000384511	0.001301852	0.001301852	0.000810137
3837803772995	383780	3772995	0.000167841	0.000167841	0.000193426	0.000193426	0.002405253	0.000958489	0.003117414	0.003117414	0.001608794	0.00062403	0.002476398	0.002476398	0.001669555	0.001669555	0.00037606	0.00037606	0.001273241	0.001273241	0.000800992
3837903772995	383790	3772995	0.000166776	0.000166776	0.000192199	0.000192199	0.002356119	0.000938908	0.003053731	0.003053731	0.001575929	0.000611282	0.002433529	0.002433529	0.001635449	0.001635449	0.000368378	0.000368378	0.001247231	0.001247231	0.000793054
3838003772995	383800	3772995	0.000165804	0.000165804	0.000191078	0.000191078	0.002307953	0.000919714	0.002991304	0.002991304	0.001543712	0.000598786	0.00239164	0.00239164	0.001602015	0.001602015	0.000360847	0.000360847	0.001221734	0.001221734	0.000784082
3838103772995	383810	3772995	0.000164925	0.000164925	0.000190065	0.000190065	0.002245254	0.000894729	0.002910041	0.002910041	0.001501775	0.000582519	0.002335342	0.002335342	0.001558494	0.001558494	0.000351044	0.000351044	0.001188544	0.001188544	0.000775282
3838203772995	383820	3772995	0.000164045	0.000164045	0.000189051	0.000189051	0.002182901	0.000869882	0.002829226	0.002829226	0.00146007	0.000566342	0.002278955	0.002278955	0.001515213	0.001515213	0.000341296	0.000341296	0.001155537	0.001155537	0.000767258
3838303772995	383830	3772995	0.000163166	0.000163166	0.000188038	0.000188038	0.00211868	0.00084429	0.00274599	0.00274599	0.001417114	0.00054968	0.002220344	0.002220344	0.001470636	0.001470636	0.000331255	0.000331255	0.00112154	0.00112154	0.000759407
3838403772995	383840	3772995	0.000162333	0.000162333	0.000187078	0.000187078	0.002048161	0.000816188	0.002654592	0.002654592	0.001369946	0.000531384	0.002155064	0.002155064	0.001421687	0.001421687	0.000320229	0.000320229	0.001084211	0.001084211	0.000750952
3838503772995	383850	3772995	0.000161546	0.000161546	0.000186171	0.000186171	0.001981102	0.000789465	0.002567678	0.002567678	0.001325093	0.000513986	0.00209254	0.00209254	0.001375139	0.001375139	0.000309744	0.000309744	0.001048713	0.001048713	0.000742928
3838603772995	383860	3772995	0.000160713	0.000160713	0.000185211	0.000185211	0.001914251	0.000762825	0.002481033	0.002481033	0.001280379	0.000496642	0.002029661	0.002029661	0.001328736	0.001328736	0.000299292	0.000299292	0.001013325	0.001013325	0.000734645
3838703772995	383870	3772995	0.000159926	0.000159926	0.000184304	0.000184304	0.001849615	0.000737068	0.002397259	0.002397259	0.001237146	0.000479873	0.001968204	0.001968204	0.00128387	0.00128387	0.000289186	0.000289186	0.000979109	0.000979109	0.000725586
3838803772995	383880	3772995	0.000159093	0.000159093	0.000183344	0.000183344	0.001796051	0.000715723	0.002327835	0.002327835	0.001201318	0.000465976	0.001917598	0.001917598	0.00124669	0.00124669	0.000280812	0.000280812	0.000950754	0.000950754	0.000717649
3838903772995	383890	3772995	0.000158167	0.000158167	0.000182277	0.000182277	0.001779027	0.000708938	0.002305771	0.002305771	0.001189932	0.000461559	0.001903902	0.001903902	0.001234873	0.001234873	0.00027815	0.00027815	0.000941742	0.000941742	0.00071437
3839003772995	383900	3772995	0.000157843	0.000157843	0.000181903	0.000181903	0.001762348	0.000702292	0.002284154	0.002284154	0.001178776	0.000457232	0.001889316	0.001889316	0.001223296	0.001223296	0.000275542	0.000275542	0.000932914	0.000932914	0.000715578
3839103772995	383910	3772995	0.000157473	0.000157473	0.000181477	0.000181477	0.001726501	0.000688007	0.002237693	0.002237693	0.001154799	0.000447931	0.001854897	0.001854897	0.001198413	0.001198413	0.000269938	0.000269938	0.000913937	0.000913937	0.000711696
3829703773005	382970	3773005	0.000188856	0.000188856	0.000217644	0.000217644	0.005311267	0.002116529	0.006883856	0.006883856	0.003552529	0.00137798	0.008397553	0.008397553	0.003686701	0.003686701	0.000830414	0.000830414	0.002811563	0.002811563	0.0004778
3829803773005	382980	3773005	0.000185662	0.000185662	0.000213963	0.000213963	0.005839293	0.002326946	0.007568223	0.007568223	0.003905708	0.001514974	0.009466503	0.009466503	0.004053219	0.004053219	0.000912971	0.000912971	0.003091078	0.003091078	0.000487031
3829903773005	382990	3773005	0.00018668	0.00018668	0.000215137	0.000215137	0.006410226	0.002554462	0.008308201	0.008308201	0.004287586	0.001663099	0.010623323	0.010623323	0.004449519	0.004449519	0.001002236	0.001002236	0.003393306	0.003393306	0.000492898
3830003773005	383000	3773005	0.000187236	0.000187236	0.000215777	0.000215777	0.007013269	0.002794773	0.009089797	0.009089797	0.004690942	0.001819555	0.011874596	0.011874596	0.004868109	0.004868109	0.001096522	0.001096522	0.003712532	0.003712532	0.000498592
3830103773005	383010	3773005	0.000187745	0.000187745	0.000216364	0.000216364	0.00765216	0.00304937	0.009917854	0.009917854	0.005118275	0.001985312	0.013210805	0.013210805	0.005311581	0.005311581	0.001196412	0.001196412	0.004050734	0.004050734	0.000504287
3830203773005	383020	3773005	0.000188301	0.000188301	0.000217004	0.000217004	0.008326207	0.003317976	0.010791477	0.010791477	0.005569122	0.00216019	0.014707636	0.014707636	0.005779456	0.005779456	0.001301799	0.001301799	0.004407546	0.004407546	0.00051024
3830303773005	383030	3773005	0.00018881	0.00018881	0.00021759	0.00021759	0.009071049	0.003614795	0.011756856	0.011756856	0.006067322	0.002353436	0.016413294	0.016413294	0.006296473	0.006296473	0.001418255	0.001418255	0.004801834	0.004801834	0.000516193
3830403773005	383040	3773005	0.000189319	0.000189319	0.000218177	0.000218177	0.009851463	0.003925788	0.012768338	0.012768338	0.006589315	0.00255591	0.018203533	0.018203533	0.00683818	0.00683818	0.001540272	0.001540272	0.005214953	0.005214953	0.000522319
3830503773005	383050	3773005	0.000189782	0.000189782	0.000218711	0.000218711	0.010655474	0.004246185	0.013810407	0.013810407	0.007127091	0.002764506	0.020035751	0.020035751	0.007396267	0.007396267	0.001665979	0.001665979	0.005640563	0.005640563	0.000528444
3830603773005	383060	3773005	0.000190245	0.000190245	0.000219244	0.000219244	0.011507168	0.004585583	0.014914274	0.014914274	0.007696761	0.002985474	0.022008046	0.022008046	0.007987451	0.007987451	0.001799141	0.001799141	0.006091414	0.006091414	0.000534656
3830703773005	383070	3773005	0.0001908	0.0001908	0.000219884	0.000219884	0.012439553	0.004957136	0.016122725	0.016122725	0.008320402	0.003227376	0.024188102	0.024188102	0.008634646	0.008634646	0.001944919	0.001944919	0.006584979	0.006584979	0.000541386
3830803773005	383080	3773005	0.000191263	0.000191263	0.000220418	0.000220418	0.013446747	0.005358501	0.017428135	0.017428135	0.008994081	0.003488687	0.026579208	0.026579208	0.009333769	0.009333769	0.002102393	0.002102393	0.007118146	0.007118146	0.000548115
3830903773005	383090	3773005	0.000191772	0.000191772	0.000221004	0.000221004	0.014530412	0.00579034	0.018832658	0.018832658	0.009718908	0.003769838	0.02918341	0.02918341	0.010085971	0.010085971	0.002271824	0.002271824	0.007691793	0.007691793	0.000554931
3831003773005	383100	3773005	0.000192235	0.000192235	0.000221538	0.000221538	0.015686811	0.006251162	0.020331449	0.020331449	0.010492384	0.00406986	0.031989591	0.031989591	0.01088866	0.01088866	0.002452626	0.002452626	0.008303942	0.008303942	0.000561919
3831103773005	383110	3773005	0.000192652	0.000192652	0.000222018	0.000222018	0.016909437	0.006738376	0.021916078	0.021916078	0.011310159	0.004387064	0.034975071	0.034975071	0.01173732	0.01173732	0.002643783	0.002643783	0.00895115	0.00895115	0.000568908
3831203773005	383120	3773005	0.000193161	0.000193161	0.000222605	0.000222605	0.0182176	0.007259676	0.023611569	0.023611569	0.012185145	0.00472646	0.038165465	0.038165465	0.012645353	0.012645353	0.002848314	0.002848314	0.009643636	0.009643636	0.000576241
3831303773005	383130	3773005	0.000193577	0.000193577	0.000223085	0.000223085	0.019574344	0.007800336	0.025370025	0.025370025	0.013092626	0.00507846	0.04146392	0.04146392	0.013587107	0.013587107	0.00306044	0.00306044	0.01036184	0.01036184	0.000583747
3831403773005	383140	3773005	0.00019404	0.00019404	0.000223618	0.000223618	0.020965206	0.008354591	0.0271727	0.0271727	0.014022927	0.005439311	0.044808978	0.044808978	0.014552544	0.014552544	0.003277901	0.003277901	0.011098104	0.011098104	0.000591254
3831503773005	383150	3773005	0.000194457	0.000194457	0.000224098	0.000224098	0.022365271	0.008912515	0.028987305	0.028987305	0.014959384	0.005802551	0.048106899	0.048106899	0.015524369	0.015524369	0.0034968	0.0034968	0.01183924	0.01183924	0.000598932
3831603773005	383160	3773005	0.000194827	0.000194827	0.000224525	0.000224525	0.023742015	0.009461144	0.030771683	0.030771683	0.015880242	0.00615974	0.051236637	0.051236637	0.016480006	0.016480006	0.003712054	0.003712054	0.012568031	0.012568031	0.000606611
3831703773005	383170	3773005	0.00019529	0.00019529	0.000225059	0.000225059	0.025141043	0.010018654	0.032584943	0.032584943	0.016816005	0.00652271	0.054240883	0.054240883	0.017451111	0.017451111	0.003930791	0.003930791	0.013308617	0.013308617	0.000614807
3831803773005	383180	3773005	0.000195753	0.000195753	0.000225592	0.000225592	0.026451351	0.010540809	0.034283214	0.034283214	0.017692426	0.006862663	0.056799193	0.056799193	0.018360633	0.018360633	0.004135657	0.004135657	0.01400224	0.01400224	0.00062309
3831903773005	383190	3773005	0.000196216	0.000196216	0.000226126	0.000226126	0.027656053	0.011020881	0.035844612	0.035844612	0.018498211	0.007175216	0.058786164	0.058786164	0.019196851	0.019196851	0.004324012	0.004324012	0.014639959	0.014639959	0.000631631
3832003773005	383200	3773005	0.000196725	0.000196725	0.000226712	0.000226712	0.028719995	0.011444859	0.037223572	0.037223572	0.019209847	0.007451251	0.060007642	0.060007642	0.019935363	0.019935363	0.004490359	0.004490359	0.015203165	0.015203165	0.000640517
3832103773005	383210	3773005	0.000197188	0.000197188	0.000227246	0.000227246	0.02947681	0.011746448	0.038204468	0.038204468	0.019716055	0.007647602	0.060015291	0.060015291	0.02046069	0.02046069	0.004608687	0.004608687	0.015603792	0.015603792	0.000649404
3832203773005	383220	3773005	0.000197697	0.000197697	0.000227833	0.000227833	0.029539232	0.011771323	0.038285372	0.038285372	0.019757807	0.007663797	0.057361728	0.057361728	0.020504019	0.020504019	0.004618446	0.004618446	0.015636835	0.015636835	0.000658722
3832303773005	383230	3773005	0.00019816	0.00019816	0.000228366	0.000228366	0.029248921	0.011655635	0.037909105	0.037909105	0.019563628	0.007588478	0.053043952	0.053043952	0.020302506	0.020302506	0.004573056	0.004573056	0.015483157	0.015483157	0.000667953
3832403773005	383240	3773005	0.000198623	0.000198623	0.000228899	0.000228899	0.028608715	0.011400514	0.037079343	0.037079343	0.019135415	0.007422379	0.047632324	0.047632324	0.019858121	0.019858121	0.00447296	0.00447296	0.015144259	0.015144259	0.000677271
3832503773005	383250	3773005	0.000199086	0.000199086	0.000229433	0.000229433	0.027450379	0.01093892	0.03557804	0.03557804	0.018360643	0.007121855	0.041366177	0.041366177	0.019054087	0.019054087	0.004291855	0.004291855	0.014531084	0.014531084	0.000686675
3832603773005	383260	3773005	0.000198299	0.000198299	0.000228526	0.000228526	0.026172666	0.010429754	0.033922015	0.033922015	0.017506023	0.006790359	0.035651625	0.035651625	0.01816719	0.01816719	0.004092085	0.004092085	0.013854716	0.013854716	0.000695217
3832703773005	383270	3773005	0.00020177	0.00020177	0.000232527	0.000232527	0.025548931	0.010181197	0.033113601	0.033113601	0.017088827	0.006628535	0.031704899	0.031704899	0.017734237	0.017734237	0.003994564	0.003994564	0.013524536	0.013524536	0.000697978
3832803773005	383280	3773005	0.000212509	0.000212509	0.000244903	0.000244903	0.02529772	0.01008109	0.03278801	0.03278801	0.016920801	0.006563359	0.028563243	0.028563243	0.017559865	0.017559865	0.003955288	0.003955288	0.013391556	0.013391556	0.000702119
3832903773005	383290	3773005	0.000222322	0.000222322	0.000256212	0.000256212	0.025052185	0.009983244	0.032469775	0.032469775	0.016756571	0.006499656	0.025715439	0.025715439	0.017389432	0.017389432	0.003916898	0.003916898	0.01326158	0.01326158	0.000780113
3833003773005	383300	3773005	0.000228016	0.000228016	0.000262773	0.000262773	0.024603051	0.009804265	0.031887659	0.031887659	0.01645616	0.006383131	0.023097096	0.023097096	0.017077675	0.017077675	0.003846676	0.003846676	0.013023827	0.013023827	0.000858538
3833103773005	383310	3773005	0.000232413	0.000232413	0.000267841	0.000267841	0.024004921	0.009565912	0.031112432	0.031112432	0.016056091	0.006227949	0.020815384	0.020815384	0.016662496	0.016662496	0.003753159	0.003753159	0.012707202	0.012707202	0.000901849
3833203773005	383320	3773005	0.000235283	0.000235283	0.000271148	0.000271148	0.02336693	0.009311674	0.03028554	0.03028554	0.01562936	0.006062426	0.01891584	0.01891584	0.016219648	0.016219648	0.003653409	0.003653409	0.012369476	0.012369476	0.000936619
3833303773005	383330	3773005	0.000236857	0.000236857	0.000272962	0.000272962	0.022652468	0.009026962	0.029359537	0.029359537	0.01515148	0.005877063	0.017316552	0.017316552	0.01572372	0.01572372	0.003541704	0.003541704	0.01199127	0.01199127	0.000965694
3833403773005	383340	3773005	0.00023769	0.00023769	0.000273922	0.000273922	0.021764165	0.008672975	0.028208221	0.028208221	0.014557324	0.005646597	0.015916841	0.015916841	0.015107124	0.015107124	0.003402818	0.003402818	0.01152104	0.01152104	0.00099313

			MSite Grubbing / Prep	MMass Grading / Excavation	MMass Grading / Excavation	MDrainage / Utilities Trenching	MFoundations / Concrete Pads	MBuilding / Structure Construction	MAsphalt Paving	MLandscaping or Other Finishing	MWaterside Construction (Piles)	RSSWRestriping South Valley	RSSWRestriping Silver Lake Boulevard	RSSWDemolition	RSSWPlacing Base	RSSWForm	Child Risk				
Unique Identifier	X (UTM)	Y (UTM)	2027	2027	2028	2028	2028	2028	2028	2028	2028	2029	2029	2029	2029	2029	3rd Trimester	0<2	2<16	Total	per million
3835303772995	383530	3772995	0.000952079	0.001583665	0.001583665	0.000761663	0.000360906	0.000979147	0.000636662	0.000437223	0.00046993	0.000870068	0.001163389	0.003223061	0.000293083	0.000637453	2.80076E-08	5.68844E-07	6.3211E-07	1.22896E-06	1.22896005
3835403772995	383540	3772995	0.000935486	0.001556065	0.001556065	0.000748389	0.000354617	0.000962082	0.000625566	0.000429603	0.00046174	0.000839402	0.001104704	0.003071249	0.000279279	0.000607428	2.74874E-08	5.59258E-07	6.0207E-07	1.18881E-06	1.18881028
3835503772995	383550	3772995	0.000918335	0.001527537	0.001527537	0.000734668	0.000348115	0.000944444	0.000614097	0.000421727	0.000453275	0.000810743	0.001051141	0.002931501	0.000266571	0.000579789	2.69701E-08	5.49586E-07	5.7461E-07	1.15117E-06	1.15116761
3835603772995	383560	3772995	0.000900785	0.001498345	0.001498345	0.000720628	0.000341463	0.000926395	0.000602361	0.000413668	0.000444613	0.000783885	0.001002133	0.002802538	0.000254844	0.000554283	2.64601E-08	5.39974E-07	5.4938E-07	1.11581E-06	1.11581148
3835703772995	383570	3772995	0.000882438	0.001467826	0.001467826	0.00070595	0.000334508	0.000907526	0.000590092	0.000405242	0.000435557	0.000758325	0.00095643	0.002681527	0.00024384	0.000530349	2.59454E-08	5.30147E-07	5.258E-07	1.08189E-06	1.08189384
3835803772995	383580	3772995	0.000866005	0.001440492	0.001440492	0.000692804	0.000328278	0.000890626	0.000579103	0.000397695	0.000427446	0.000735392	0.000916682	0.002575963	0.000234241	0.000509471	2.54841E-08	5.21301E-07	5.0506E-07	1.05185E-06	1.05185029
3835903772995	383590	3772995	0.000849332	0.001412759	0.001412759	0.000679466	0.000321958	0.000873479	0.000567954	0.000390039	0.000419216	0.000713492	0.000879494	0.002476704	0.000225215	0.00048984	2.50279E-08	5.12507E-07	4.8561E-07	1.02314E-06	1.02314323
3836003772995	383600	3772995	0.000835851	0.001390334	0.001390334	0.000668681	0.000316848	0.000859615	0.000558939	0.000383848	0.000412562	0.000694425	0.00084838	0.002393624	0.00021766	0.000473408	2.46547E-08	5.05349E-07	4.6904E-07	9.99044E-07	0.99904432
3836103772995	383610	3772995	0.000827953	0.001377198	0.001377198	0.000662363	0.000313854	0.000851493	0.000553658	0.000380221	0.000408664	0.000679107	0.000825097	0.002331838	0.00021042	0.000461188	2.44106E-08	5.00846E-07	4.561E-07	9.81361E-07	0.98136052
3836203772995	383620	3772995	0.000819498	0.001363133	0.001363133	0.000655598	0.000310649	0.000842796	0.000548004	0.000376338	0.00040449	0.000664232	0.000802766	0.00227243	0.000206639	0.000449439	2.4173E-08	4.96445E-07	4.4368E-07	9.64302E-07	0.96430246
3836303772995	383630	3772995	0.000814791	0.001355304	0.001355304	0.000651833	0.000308865	0.000837956	0.000544856	0.000374177	0.000402167	0.000651865	0.000785557	0.002227005	0.000202509	0.000440454	2.40244E-08	4.93821E-07	4.3364E-07	9.51481E-07	0.95148106
3836403772995	383640	3772995	0.000810643	0.001348404	0.001348404	0.000648514	0.000307292	0.00083369	0.000542082	0.000372272	0.00040012	0.000640354	0.000770015	0.002186333	0.00019881	0.00043241	2.39012E-08	4.91692E-07	4.2441E-07	9.39999E-07	0.93999877
3836503772995	383650	3772995	0.000807532	0.001343229	0.001343229	0.000646025	0.000306113	0.00083049	0.000540002	0.000370843	0.000398584	0.000629906	0.000756557	0.002151236	0.000195619	0.000425469	2.38076E-08	4.90098E-07	4.1614E-07	9.30047E-07	0.93004667
3836603772995	383660	3772995	0.000808011	0.001344025	0.001344025	0.000646408	0.000306294	0.000830983	0.000540322	0.000371063	0.000398821	0.000621907	0.000747774	0.002129209	0.00019361 6	0.000421113	2.37972E-08	4.9009E-07	4.0999E-07	9.23875E-07	0.92387489
3836703772995	383670	3772995	0.000807851	0.00134376	0.00134376	0.000646281	0.000306234	0.000830818	0.000540215	0.000370989	0.000398742	0.000614234	0.000739378	0.00210837	0.000191721	0.000416991	2.37841E-08	4.89902E-07	4.0407E-07	9.17758E-07	0.91775758
3836803772995	383680	3772995	0.000803384	0.001336329	0.001336329	0.000642707	0.00030454	0.000826224	0.000537228	0.000368938	0.000396537	0.00060473	0.00072717	0.002076655	0.000188837	0.000410718	2.3688E-08	4.8803E-07	3.966E-07	9.08319E-07	0.90831875
3836903772995	383690	3772995	0.000797082	0.001325847	0.001325847	0.000637665	0.000302151	0.000819743	0.000533014	0.000366044	0.000393426	0.000594518	0.000713444	0.002040553	0.000185554	0.000403578	2.35575E-08	4.85454E-07	3.8859E-07	8.97607E-07	0.89760656
3837003772995	383700	3772995	0.000791179	0.001316028	0.001316028	0.000632943	0.000299914	0.000813672	0.000529067	0.000363333	0.000390513	0.000584955	0.000700731	0.002007193	0.00018252	0.00039698	2.34404E-08	4.83115E-07	3.8114E-07	8.87698E-07	0.88769848
3837103772995	383710	3772995	0.000788068	0.001310853	0.001310853	0.000630454	0.000298734	0.000810473	0.000526986	0.000361904	0.000388977	0.000577812	0.000692156	0.00198544	0.000180542	0.000392678	2.33942E-08	4.82001E-07	3.7562E-07	8.81018E-07	0.88101756
3837203772995	383720	3772995	0.000784238	0.001304483	0.001304483	0.000627391	0.000297283	0.000806535	0.000524426	0.000360146	0.000387087	0.000570906	0.000683492	0.001963322	0.000178531	0.000388303	2.33431E-08	4.80702E-07	3.7022E-07	8.74262E-07	0.87426197
3837303772995	383730	3772995	0.000778575	0.001295062	0.001295062	0.00062286	0.000295136	0.00080071	0.000520638	0.000357545	0.000384292	0.000563261	0.00067313	0.001936359	0.000176079	0.000382971	2.32561E-08	4.78717E-07	3.6422E-07	8.6619E-07	0.86618955
3837403772995	383740	3772995	0.000771634	0.001283518	0.001283518	0.000617308	0.000292505	0.000793572	0.000515997	0.000354358	0.000380866	0.000555115	0.000661667	0.001906015	0.00017332	0.000376969	2.31482E-08	4.7635E-07	3.5781E-07	8.57305E-07	0.85730468
3837503772995	383750	3772995	0.000764295	0.001271311	0.001271311	0.000611436	0.000289723	0.000786025	0.0005109	0.000350987	0.000377244	0.000547117	0.000650264	0.001875579	0.000170552	0.00037095	2.3037E-08	4.7388E-07	3.5152E-07	8.48434E-07	0.84843412
3837603772995	383760	3772995	0.000756956	0.001259103	0.001259103	0.000605565	0.000286941	0.000778477	0.000506182	0.000347617	0.000373621	0.000539768	0.000639545	0.001847155	0.000167968	0.000365328	2.29399E-08	4.71636E-07	3.4568E-07	8.40254E-07	0.84025353
3837703772995	383770	3772995	0.000749059	0.001245967	0.001245967	0.000599247	0.000283947	0.000770355	0.000500901	0.00034399	0.000369723	0.000532536	0.000628827	0.001818273	0.000165341	0.000359616	2.2842E-08	4.69349E-07	3.3992E-07	8.32107E-07	0.83210695
3837803772995	383780	3772995	0.000740603	0.001231902	0.001231902	0.000592483	0.000280742	0.000761659	0.000495246	0.000340107	0.000365549	0.000525955	0.000619091	0.00179195	0.000162948	0.00035441	2.27532E-08	4.67151E-07	3.3453E-07	8.24435E-07	0.82443527
3837903772995	383790	3772995	0.000733264	0.001219694	0.001219694	0.000586611	0.00027796	0.000754111	0.000490339	0.000336737	0.000361927	0.00052014	0.000610635	0.001769009	0.000160862	0.000349873	2.26881E-08	4.65394E-07	3.2973E-07	8.17814E-07	0.81781398
3838003772995	383800	3772995	0.000724968	0.001205894	0.001205894	0.000579974	0.000274815	0.000745579	0.000484791	0.000332927	0.000357832	0.000514326	0.000602745	0.001747714	0.000158925	0.000345661	2.26139E-08	4.63526E-07	3.2501E-07	8.11146E-07	0.81114632
3838103772995	383810	3772995	0.000716831	0.00119236	0.00119236	0.000573465	0.000271731	0.000737211	0.0004793 5	0.00032919	0.00035381 6	0.000505324	0.000590686	0.001714445	0.0001559	0.000339081	2.24542E-08	4.60441E-07	3.1839E-07	8.01287E-07	0.80128666
3838203772995	383820	3772995	0.000709412	0.00118002	0.00118002	0.00056753	0.000268918	0.000729581	0.000474389	0.000325783	0.000350154	0.000496115	0.00057836	0.001680536	0.000152817	0.000332374	2.22868E-08	4.57258E-07	3.1176E-07	7.91302E-07	0.79130203
3838303772995	383830	3772995	0.000702153	0.001167945	0.001167945	0.000561722	0.000266167	0.000722116	0.000469535	0.00032245	0.000346571	0.000486257	0.000565051	0.001643703	0.000149467	0.00032509	2.20925E-08	4.53635E-07	3.0476E-07	7.80487E-07	0.78048715
3838403772995	383840	3772995	0.000694335	0.001154941	0.001154941	0.000555468	0.000263203	0.000714076	0.000464307	0.00031886	0.000342712	0.000474835	0.000549032	0.001599009	0.000145403	0.00031625	2.18444E-08	4.49095E-07	2.9676E-07	7.67701E-07	0.76770101
3838503772995	383850	3772995	0.000686917	0.001142601	0.001142601	0.000549533	0.000260391	0.000706446	0.000459346	0.000315453	0.000339051	0.000463796	0.000533788	0.001556417	0.00014153	0.000307826	2.1596E-08	4.4457E-07	2.8914E-07	7.55302E-07	0.75530218
3838603772995	383860	3772995	0.000679259	0.001129862	0.001129862	0.000543407	0.000257488	0.00069857	0.000454225	0.000311936	0.000335271	0.000452433	0.000518276	0.001513095	0.000137591	0.000299258	2.1327E-08	4.39719E-07	2.8142E-07	7.42466E-07	0.7424657
3838703772995	383870	3772995	0.000670882	0.00111593	0.00111593	0.000536706	0.000254313	0.000689956	0.000448624	0.000308089	0.000331136	0.000441217	0.00050318	0.001470686	0.000133734	0.000290871	2.1046E-08	4.34645E-07	2.7386E-07	7.29555E-07	0.7295551
3838803772995	383880	3772995	0.000663543	0.001103722	0.001103722	0.000530835	0.000251531	0.000682408	0.000443716	0.000304719	0.000327514	0.000432186	0.000491241	0.001437143	0.000130684	0.000284236	2.08313E-08	4.30646E-07	2.6771E-07	7.19185E-07	0.71918514
3838903772995	383890	3772995	0.000660512	0.00109868	0.00109868	0.00052841	0.000250382	0.000679291	0.000441689	0.000303327	0.000326018	0.000431153	0.00049142	0.001438148	0.000130775	0.000284435	2.09013E-08	4.31518E-07	2.6657E-07	7.18988E-07	0.71898753
3839003772995	383900	3772995	0.000661629	0.001100538	0.001100538	0.000529303	0.000250805	0.000680439	0.000442436	0.00030384	0.000326569	0.000429795	0.000494159	0.001446009	0.00013149	0.00028599	2.09736E-08	4.33111E-07	2.6622E-07	7.20301E-07	0.72030066
3839103772995	383910	3772995	0.000658039	0.001094567	0.001094567	0.000526431	0.000249444	0.000676747	0.000440035	0.000302191	0.000324797	0.00042401	0.000492313	0.001436869	0.000130659	0.000284182	2.08678E-08	4.31383E-07	2.6279E-07	7.15043E-07	0.7150425
3829703773005	382970	3773005	0.000441777	0.000734842	0.000734842	0.000353422	0.000167465	0.000454337	0.000295419	0.000202877	0.000218054	0.003972581	0.000348892	0.001048975	9.53867E-05	0.000207465	2.57726E-08	5.47804E-07	5.7195E-07	1.14553E-06	1.14552788
3829803773005	382980	3773005	0.000450313	0.00074904	0.00074904	0.00036025	0.000170701	0.000463115	0.000301127	0.000206797	0.000222267	0.004240959	0.000360712	0.001085078	9.86696E-05	0.000214605	2.52317E-08	5.32791E-07	6.1742E-07	1.17545E-06	1.17544651
3829903773005	382990	3773005	0.000455737	0.000758063	0.000758063	0.00036459	0.000172757	0.000468694	0.000304755	0.000209288	0.000224944	0.00454632	0.000371311	0.001116336	0.000101512	0.000220788	2.47645E-08	5.23973E-07	6.6512E-07	1.21386E-06	1.21386088
3830003773005	383000	3773005	0.000461002	0.00076682	0.00076682	0.000368802	0.000174753	0.000474109	0.000308275	0.000211706	0.000227543	0.004889371	0.000382119	0.001148142	0.000104404	0.000227078	2.33722E-08	5.08204E-07	7.1463E-07	1.2462E-06	1.24620341
3830103773005	383010	3773005	0.000466267	0.000775578	0.000775578	0.000373014	0.000176749	0.000479523	0.000311796	0.000214124	0.000230142	0.005229677	0.000393344	0.001181046	0.000107396	0.000233586	2.35068E-08	5.10812E-07	7.671E-07	1.30142E-06	1.30141737
3830203773005	383020	3773005	0.000471772	0.000784734	0.000784734	0.000377417	0.000178835	0.000485184	0.000315477	0.000216652	0.000232859	0.005509596	0.000405313	0.001216051	0.000110579	0.000240509	2.37552E-08	5.14467E-07	8.2326E-07	1.36148E-06	1.36148146
3830303773005	383030	3773005	0.000477276	0.000793889	0.000793889	0.000381821	0.000180922	0.000490845	0.000319158	0.000219179	0.000235575	0.00576301	0.000417848	0.001252702	0.000113912	0.000247758	2.39514E-08	5.17442E-07	8.8511E-07	1.42651E-06	1.42650692
3830403773005	383040	3773005	0.00048294	0.00080331	0.00080331	0.000386352	0.000183069	0.00049667	0.000322945	0.00022178	0.000238371	0.005999483	0.000431068	0.00129118	0.000117411	0.000255368	2.41287E-08	5.20224E-07	9.4984E-07	1.49419E-06	1.49419269
3830503773005	383050	3773005	0.000488603	0.000812731	0.000812731	0.000390883	0.000185216	0.000502495	0.000326732	0.000224381	0.000241167	0.006212463	0.000444943	0.001331578	0.000121085	0.000263358	2.43027E-08	5.22886E-07	1.0164E-06	1.56358E-06	1.56357847
3830603773005	383060	3773005	0.000494347	0.000822285	0.000822285	0.000395478	0.000187393	0.000508402	0.000330573	0.000227019	0.000244001	0.006398347	0.000459621	0.001374261	0.000124966	0.0002718	2.44753E-08	5.25535E-07	1.0869E-06	1.63696E-06	1.63695865
3830703773005	383070	3773005	0.000500569	0.000832635	0.000832635	0.000400455	0.000189752	0.000514801	0.000334734	0.000229876	0.000247073	0.006565991	0.00047558	0.001420509	0.000129171	0.000280947	2.46547E-08	5.28337E-07	1.1642E-06	1.71716E-06	1.7171621
3830803773005	383080	3773005	0.000506791	0.000842985	0.000842985	0.000405433	0.00019211	0.0005212	0.000338895	0.000232734	0.000250144	0.006697333	0.000492492	0.001469406	0.000133618	0.000290618	2.48331E-08	5.31093E-07	1.2474E-06	1.80331E-06	1.80330686
3830903773005	383090	3773005	0.000513093	0.000853467	0.000853467	0.000410475	0.000194499	0.000527681	0.000343109	0.000235628	0.000253254	0.006789271	0.000510445	0.001521138	0.000138322	0.000300849	2.50106E-08	5.33789E-07	1.3367E-06	1.89552E-06	1.89552202
3831003773005	383100	3773005	0.000519555	0.000864215	0.000864215	0.000415644	0.000196949	0.000534326	0.00034743	0.000238595	0.000256444	0.006837292	0.000529471	0.001575977	0.000143309	0.000311695	2.51881E-08	5.36486E-07	1.4319E-06	1.99353E-06	1.99352904
3831103773005	383110	3773005	0.000526017	0.000874963	0.000874963	0.000420813	0.000199398	0.000540971	0.000351751	0.000241563	0.000259633	0.006839063	0.000549717	0.001634014	0.000148586	0.000323173	2.53606E-08	5.39045E-07	1.5322E-06	2.09662E-06	2.09661608
3831203773005	383120	3773005	0.000532797	0.000886242	0.000886242	0.000426238	0.000201969	0.000547945	0.000356285	0.000244676	0.00026298	0.00680636	0.00057169	0.001696805	0.000154296	0.000335592	2.55425E-08	5.41836E-07	1.6394E-06	2.20673E-06	2.20673399
3831303773005	383130	3773005	0.000539737	0.000897786	0.000897786	0.00043179	0.000204599	0.000555082	0.000360926	0.000247864	0.000266405	0.006726729	0.000595093	0.001763525	0.000160363	0.000348788	2.57195E-08	5.44457E-07	1.7501E-06	2.32031E-06	2.32031323
3831403773005	383140	3773005	0.000546677	0.00090933	0.00090933	0.000437342	0.00020723	0.0005622	0.000365567	0.000251051	0.000269831	0.006604361	0.000620133	0.001834633	0.000166829	0.000362852	2.58977E-08	5.47125E-07	1.8633E-06	2.4363E-06	2.43630255
3831503773005	383150	3773005	0.000553777	0.00092114	0.00092114	0.000443022	0.000209921	0.000569521	0.000370315	0.000254311	0.000273335	0.006442915	0.000646959	0.001910402	0.000173719	0.000377837	2.60722E-08	5.49687E-07	1.9766E-06	2.55237E-06	2.55236908
3831603773005	383160	3773005	0.000560877	0.00093949	0.00093949	0.000448701	0.000212613	0.000576823	0.000375062	0.000257571	0.00027684	0.006247202	0.000675661	0.001991289	0.000181074	0.000393835	2.62471E-08	5.52235E-07	2.0873E-06	2.66577E-06	2.6657741
3831703773005	383170	3773005	0.000568455	0.000945555	0.000945555	0.000454764	0.000215485	0.000584617	0.00038013	0.000261052	0.00028058	0.006038915	0.00070743	0.00208022	0.000189161	0.000411423	2.64299E-08	5.54964E-07	2.1987E-06	2.78011E-06	2.78010969
3831803773005	383180	3773005	0.000576113	0.000958293	0.000958293	0.000460891	0.000218388	0.000592492	0.000385251	0.000264569	0.00028436	0.005807903	0.00074167	0.002175639	0.000197838	0.000430295	2.66116E-08	5.57665E-07	2.3016E-06	2.8859E-06	2.88589888
3831903773005	383190	3773005	0.000584011	0.00097143	0.00097143	0.000467209	0.000221382	0.000600614	0.000390532	0.000268195	0.000288258	0.005565674	0.000779096	0.002279285	0.000207263	0.000450794	2.67948E-08	5.60398E-07	2.3942E-06	2.98144E-06	2.98143713
3832003773005	383200	3773005	0.000592227	0.000985097	0.000985097	0.000473782	0.000224497	0.000609065	0.000396026	0.000271969	0.000292314	0.005319786	0.000820512	0.002393258	0.000217627	0.000473336	2.69834E-08	5.6327E-07	2.4732E-06	3.0635E-06	3.06349577
3832103773005	383210	3773005	0.000600444	0.000998764	0.000998764	0.000480355	0.000227611	0.000617515	0.000401521	0.000275742	0.00029636 9	0.005066549	0.000865381	0.00251564	0.000228755	0.00049754	2.71629E-08	5.65947E-07	2.5254E-06	3.11848E-06	3.11848343
3832203773005	383220	3773005	0.000609059	0.001013094	0.001013094	0.000487247	0.000230877	0.000626375	0.000407282	0.000279698	0.000300621	0.00481582	0.000915491	0.002651183	0.000241081	0.000524348	2.73476E-08	5.68813E-07	2.5185E-06	3.11469E-06	3.11468779
3832303773005	383230	3773005	0.000617595	0.001027292	0.001027292	0.000494076	0.000234113	0.000635153	0.00041299	0.000283618	0.000304835	0.004558687	0.000970215	0.002797603	0.000254395	0.000553307	2.74567E-08	5.70811E-07	2.4779E-06	3.0762E-06	3.07620495
3832403773005	383240	3773005	0.00062621	0.001041623	0.001041623	0.000500968	0.000237379	0.000644014	0.000418751	0.000287574	0.000309087	0.004234495	0.001030359	0.002956636	0.000268856	0.00058476	2.74767E-08	5.71633E-07	2.4093E-06	3.00837E-06	3.00836654
3832503773005	383250	3773005	0.000634905	0.001056086	0.001056086	0.000507924	0.000240675	0.000652956	0.000424565	0.000291568	0.000313379	0.00378345	0.001096427	0.003128738	0.000284506	0.000618798	2.95337E-08	5.94259E-07	2.3069E-06	2.93066E-06	2.9306597
3832603773005	383260	3773005	0.000642803	0.001069223	0.001069223	0.000514242	0.000243669	0.000661078	0.000429847	0.000295194	0.000317277	0.003350821	0.001163746	0.003301115	0.000300181	0.000652891	3.05332E-08	6.07973E-07	2.1926E-06	2.83114E-06	2.83113806
3832703773005	383270	3773005	0.000645355	0.001073469	0.001073469	0.000516284	0.000244636	0.000663703	0.000431554	0.000296367	0.000318537	0.003062018	0.001216357	0.003425051	0.000311451	0.000677403	3.10765E-08	6.16386E-07	2.123E-06	2.77051E-06	2.77051199
3832803773005	383280	3773005	0.000649184	0.001079838	0.001079838	0.000519348	0.000246088	0.000667641	0.000434114	0.000298125	0.000320427	0.002847002	0.001269533	0.003550357	0.000322845	0.000702186	3.14485E-08	6.22356E-07	2.0846E-06	2.73845E-06	2.73845104
3832903773005	383290	3773005	0.000721298	0.00119979	0.00119979	0.000577039	0.000273424	0.000741805	0.000482337	0.000331242	0.000356021	0.002652854	0.001339264	0.003728218	0.000339019	0.000737363	3.20978E-08	6.35416E-07	2.0524E-06	2.71988E-06	2.71988183
3833003773005	383300	3773005	0.000793811	0.001320406	0.001320406	0.000635049	0.000300912	0.000816379	0.000530827	0.000364542	0.000391812	0.002471219	0.001452137	0.00409838	0.000372679	0.000810573	3.25101E-08	6.44021E-07	2.0142E-06	2.69072E-06	2.69072053
3833103773005	383310	3773005	0.000833857	0.001387017	0.001387017	0.000667085	0.000316092	0.000857564	0.000557606	0.000382932	0.000411578	0.002308209	0.001562212	0.004342504	0.000394878	0.000858856	3.28062E-08	6.50255E-07	1.9632E-06	2.64627E-06	2.64626647
3833203773005	383320	3773005	0.000866005	0.001440492	0.001440492	0.000692804	0.000328278	0.000890626	0.000579103	0.000397695	0.000427446	0.002168781	0.001657459	0.0045763	0.000416138	0.000905095	3.30184E-08	6.54861E-07	1.912E-06	2.5999E-06	2.59989629
3833303773005	383330	3773005	0.000892888	0.001485208	0.001485208	0.00071431	0.000338469	0.000918273	0.00059708	0.00041041	0.000440715	0.002047799	0.001753896	0.004802693	0.000436724	0.000949871	3.31444E-08	6.57721E-07	1.8583E-06	2.54916E-06	2.54915954
3833403773005	383340	3773005	0.000918255	0.001527404	0.001527404	0.000734604	0.000348085	0.000944362	0.000614044	0.00042169	0.000453236	0.001937532	0.001848637	0.005017296	0.000456239	0.000992315	3.3229E-08	6.59974E-07	1.7959E-06	2.48913E-06	2.48912629

			EGIODemolition	EGIOSite Grubbing / Prep	EGIOMass Grading / Excavation	EGIOMass Grading / Excavation	EGIODrainage / Utilities Trenching	EGIODrainage / Utilities Trenching	EGIOFoundations / Concrete Pads	EGIOFoundations / Concrete Pads	EGIOBuilding / Structure Construction	EGIOBuilding / Structure Construction	EGIOAsphalt Paving	EGIOArchitectural Coating	EGIOLandscaping or Other Finishing	EGIOWaterside Construction (Piles)	HIWaterside Construction (Landscaping)	HIWaterside Construction (Landscaping)	KMDemolition	KMSite Grubbing / Prep	KMMass Grading / Excavation
Unique Identifier	X (UTM)	Y (UTM)	2025	2025	2025	2026	2026	2027	2026	2027	2026	2027	2027	2027	2027	2027	2025	2026	2025	2025	2025
3833503773005	383350	3773005	0.000472882	0.00043723	0.000727278	0.000727278	0.000349784	0.000349784	0.000165742	0.000165742	0.000449661	0.000449661	0.000292379	5.93045E-05	0.000200789	0.00021581	0.001119344	0.001119344	0.000706692	0.000653412	0.001086871
3833603773005	383360	3773005	0.000468223	0.00043292	0.000720113	0.000720113	0.000346338	0.000346338	0.000164109	0.000164109	0.000445231	0.000445231	0.000289498	5.87202E-05	0.000198811	0.00021368	0.001110539	0.001110539	0.000716182	0.000662187	0.001101467
3833703773005	383370	3773005	0.000463737	0.00042877	0.000713213	0.000713213	0.00034302	0.00034302	0.000162536	0.000162536	0.000440965	0.000440965	0.000286724	5.81576E-05	0.000196906	0.00021636	0.001109338	0.001109338	0.000715664	0.000661709	0.00110067
3833803773005	383380	3773005	0.00045925	0.00042463	0.000706313	0.000706313	0.000339701	0.000339701	0.000160964	0.000160964	0.000436699	0.000436699	0.000283951	5.75949E-05	0.000195001	0.00020589	0.001117843	0.001117843	0.000701774	0.000648865	0.001079307
3833903773005	383390	3773005	0.000454591	0.00042032	0.000699148	0.000699148	0.000336255	0.000336255	0.000159331	0.000159331	0.000432268	0.000432268	0.00028107	5.70106E-05	0.000193023	0.00020746	0.001123246	0.001123246	0.000686934	0.000635145	0.001056484
3834003773005	383400	3773005	0.00045045	0.00041649	0.000692779	0.000692779	0.000333192	0.000333192	0.00015788	0.00015788	0.000428331	0.000428331	0.000278509	5.64913E-05	0.000191265	0.00020557	0.001121945	0.001121945	0.00067986	0.000628603	0.001045604
3834103773005	383410	3773005	0.00044674	0.00041306	0.000687073	0.000687073	0.000330447	0.000330447	0.000156579	0.000156579	0.000424803	0.000424803	0.000276216	5.6026E-05	0.000189689	0.00020379	0.001118443	0.001118443	0.000673648	0.00062286	0.00103605
3834203773005	383420	3773005	0.000443289	0.00040987	0.000681765	0.000681765	0.000327895	0.000327895	0.00015537	0.00015537	0.000421521	0.000421521	0.000274082	5.55932E-05	0.000188224	0.00020230	0.001111639	0.001111639	0.000672957	0.000622222	0.001034988
3834303773005	383430	3773005	0.000439752	0.0004066	0.000676325	0.000676325	0.000325278	0.000325278	0.00015413	0.00015413	0.000418158	0.000418158	0.000271895	5.51496E-05	0.000186722	0.00020069	0.001098432	0.001098432	0.000684519	0.000632911	0.001052769
3834403773005	383440	3773005	0.000436214	0.00040333	0.000670885	0.000670885	0.000322662	0.000322662	0.00015289	0.00015289	0.000414794	0.000414794	0.000269708	5.4706E-05	0.00018522	0.00019907	0.001082823	0.001082823	0.000694613	0.000642244	0.001068294
3834503773005	383450	3773005	0.000432763	0.00040014	0.000665577	0.000665577	0.000320109	0.000320109	0.00015168	0.00015168	0.000411512	0.000411512	0.000267574	5.42732E-05	0.000183755	0.00019750	0.00106071	0.00106071	0.000708417	0.000655008	0.001089524
3834603773005	383460	3773005	0.000428363	0.00039607	0.00065881	0.00065881	0.000316854	0.000316854	0.000150138	0.000150138	0.000407328	0.000407328	0.00026485	5.37214E-05	0.000181886	0.00019549	0.001034395	0.001034395	0.000721014	0.000666655	0.001108897
3834703773005	383470	3773005	0.000423963	0.000392	0.000652043	0.000652043	0.0003136	0.0003136	0.000148596	0.000148596	0.000403144	0.000403144	0.000262133	5.31695E-05	0.000180018	0.00019348	0.00100828	0.00100828	0.000728261	0.000673355	0.001120043
3834803773005	383480	3773005	0.000419994	0.00038833	0.000645939	0.000645939	0.000310664	0.000310664	0.000147205	0.000147205	0.00039937	0.00039937	0.000259679	5.26718E-05	0.000178333	0.00019173	0.00099077	0.00099077	0.000728174	0.000673276	0.001119911
3834903773005	383490	3773005	0.000416026	0.00038466	0.000639835	0.000639835	0.000307728	0.000307728	0.000145814	0.000145814	0.000395597	0.000395597	0.000257225	5.21741E-05	0.000176648	0.00018962	0.00097286	0.00097286	0.000727225	0.000672398	0.001118451
3835003773005	383500	3773005	0.00041093	0.00037995	0.000632006	0.000632006	0.000303963	0.000303963	0.00014403	0.00014403	0.000390756	0.000390756	0.000254078	5.15357E-05	0.000174486	0.00018753	0.000948445	0.000948445	0.000727312	0.000672478	0.001118584
3835103773005	383510	3773005	0.000404724	0.00037421	0.000622453	0.000622453	0.000299368	0.000299368	0.000141853	0.000141853	0.000384849	0.000384849	0.000250237	5.07567E-05	0.000171849	0.00018470	0.000920429	0.000920429	0.000724982	0.000670324	0.001115001
3835203773005	383520	3773005	0.00039808	0.00036807	0.000612235	0.000612235	0.000294454	0.000294454	0.000139524	0.000139524	0.000378532	0.000378532	0.00024613	4.99235E-05	0.000169028	0.00018167	0.000893314	0.000893314	0.000718166	0.000664022	0.001104518
3835303773005	383530	3773005	0.000392127	0.00036256	0.00060308	0.00060308	0.000290051	0.000290051	0.000137438	0.000137438	0.000372872	0.000372872	0.00024244	4.9177E-05	0.0001665	0.00017855	0.000870601	0.000870601	0.000709366	0.000655885	0.001090984
3835403773005	383540	3773005	0.00038601	0.0003569	0.000593659	0.000593659	0.00028552	0.00028552	0.000135291	0.000135291	0.000367047	0.000367047	0.000238661	4.84087E-05	0.000163899	0.00017616	0.000848588	0.000848588	0.000698927	0.000646233	0.001074928
3835503773005	383550	3773005	0.00037979	0.00035116	0.000584105	0.000584105	0.000280925	0.000280925	0.000133114	0.000133114	0.00036114	0.00036114	0.000234821	4.76297E-05	0.000161262	0.00017325	0.000827376	0.000827376	0.000687107	0.000635304	0.00105675
3835603773005	383560	3773005	0.000373491	0.00034533	0.000574419	0.000574419	0.000276266	0.000276266	0.000130906	0.000130906	0.000355151	0.000355151	0.000230926	4.68398E-05	0.000158587	0.00017045	0.000806964	0.000806964	0.000674165	0.000623338	0.001036846
3835703773005	383570	3773005	0.000367107	0.00033943	0.000564599	0.000564599	0.000271544	0.000271544	0.00012866	0.00012866	0.00034908	0.00034908	0.000226979	4.60391E-05	0.000155876	0.00016753	0.000787453	0.000787453	0.000660361	0.000610575	0.001015616
3835803773005	383580	3773005	0.00036098	0.00033377	0.000555178	0.000555178	0.000267013	0.000267013	0.000126521	0.000126521	0.000343255	0.000343255	0.00022319	4.52709E-05	0.000153275	0.00016474	0.000769443	0.000769443	0.000646384	0.000597652	0.00099412
3835903773005	383590	3773005	0.00035494	0.00032818	0.00054589	0.00054589	0.000262546	0.000262546	0.000124405	0.000124405	0.000337512	0.000337512	0.000219458	4.45135E-05	0.000150711	0.00016985	0.000752333	0.000752333	0.000631976	0.00058433	0.00097196
3836003773005	383600	3773005	0.000350283	0.00032387	0.000538725	0.000538725	0.000259099	0.000259099	0.000122772	0.000122772	0.000333082	0.000333082	0.000216577	4.39292E-05	0.000148733	0.00015985	0.000738725	0.000738725	0.000619897	0.000573162	0.000953384
3836103773005	383610	3773005	0.00034804	0.0003218	0.000535275	0.000535275	0.00025744	0.00025744	0.00012198	0.00012198	0.00033094	0.00033094	0.00021519	4.36479E-05	0.00014778	0.00015883	0.00072992	0.00072992	0.000612219	0.000566062	0.000941574
3836203773005	383620	3773005	0.000345883	0.00031981	0.000531958	0.000531958	0.000255845	0.000255845	0.000121229	0.000121229	0.000328898	0.000328898	0.000213856	4.33774E-05	0.000146864	0.00015785	0.000721415	0.000721415	0.000604626	0.000559042	0.000929897
3836303773005	383630	3773005	0.000345365	0.00031933	0.000531161	0.000531161	0.000255462	0.000255462	0.000121048	0.000121048	0.000328406	0.000328406	0.000213536	4.33125E-05	0.000146645	0.00015715	0.000716312	0.000716312	0.00060014	0.000554894	0.000922997
3836403773005	383640	3773005	0.000345279	0.00031925	0.000531029	0.000531029	0.000255398	0.000255398	0.000121018	0.000121018	0.000328324	0.000328324	0.000213483	4.33017E-05	0.000146608	0.00015755	0.00071251	0.00071251	0.00059643	0.000551464	0.000917292
3836503773005	383650	3773005	0.000345451	0.00031941	0.000531294	0.000531294	0.000255526	0.000255526	0.000121078	0.000121078	0.000328488	0.000328488	0.00021359	4.33233E-05	0.000146681	0.00015654	0.000709708	0.000709708	0.000593152	0.000548432	0.000912249
3836603773005	383660	3773005	0.000346401	0.00032028	0.000532754	0.000532754	0.000256228	0.000256228	0.000121411	0.000121411	0.00032939	0.00032939	0.000214176	4.34423E-05	0.000147084	0.00015807	0.000709208	0.000709208	0.000591254	0.000546677	0.00090933
3836703773005	383670	3773005	0.000347263	0.00032108	0.000534081	0.000534081	0.000256866	0.000256866	0.000121713	0.000121713	0.000330211	0.000330211	0.00021471	4.35505E-05	0.000147451	0.00015848	0.000709208	0.000709208	0.000589097	0.000544683	0.000906013
3836803773005	383680	3773005	0.00034777	0.000321	0.000533948	0.000533948	0.000256802	0.000256802	0.000121683	0.000121683	0.000330129	0.000330129	0.00021457	4.35397E-05	0.000147414	0.00015842	0.000707407	0.000707407	0.000585387	0.000541253	0.000900307
3836903773005	383690	3773005	0.000346573	0.00032044	0.000533019	0.000533019	0.000256355	0.000256355	0.000121471	0.000121471	0.000329554	0.000329554	0.000214283	4.3464E-05	0.000147158	0.00015816	0.000704805	0.000704805	0.000581073	0.000537264	0.000893673
3837003773005	383700	3773005	0.000346055	0.00031997	0.000532223	0.000532223	0.000255972	0.000255972	0.00012129	0.00012129	0.000329062	0.000329062	0.00021396	4.33991E-05	0.00014693	0.00015793	0.00070264	0.00070264	0.000576845	0.000533356	0.000887171
3837103773005	383710	3773005	0.000346314	0.0003202	0.000532621	0.000532621	0.000256164	0.000256164	0.000121381	0.000121381	0.000329308	0.000329308	0.000214123	4.34315E-05	0.000147048	0.00015804	0.000703605	0.000703605	0.000573826	0.000530564	0.000882527
3837203773005	383720	3773005	0.000346401	0.00032028	0.000532754	0.000532754	0.000256228	0.000256228	0.000121411	0.000121411	0.00032939	0.00032939	0.000214176	4.34423E-05	0.000147084	0.00015808	0.000704705	0.000704705	0.000570375	0.000527373	0.000877219
3837303773005	383730	3773005	0.00034596	0.00031989	0.00053209	0.00053209	0.00025509	0.00025509	0.00012126	0.00012126	0.00032898	0.00032898	0.00021391	4.33882E-05	0.00014601	0.00015789	0.00070805	0.00070805	0.000566492	0.000523783	0.000871248
3837403773005	383740	3773005	0.000345106	0.00031909	0.000530763	0.000530763	0.00025527	0.00025527	0.00012095	0.00012095	0.00032816	0.00032816	0.000213376	4.328E-05	0.000146535	0.00015797	0.00070410	0.00070410	0.000562265	0.000519874	0.000864746
3837503773005	383750	3773005	0.000344157	0.00031821	0.000529304	0.000529304	0.000254568	0.000254568	0.000120625	0.000120625	0.000327257	0.000327257	0.00021279	4.3161E-05	0.000146132	0.00015706	0.00070320	0.00070320	0.000558123	0.000516045	0.000858377
3837603773005	383760	3773005	0.000342863	0.00031701	0.000527313	0.000527313	0.000253611	0.000253611	0.000120171	0.000120171	0.000326027	0.000326027	0.000211989	4.29987E-05	0.000145582	0.00015647	0.00070220	0.00070220	0.000554155	0.000512376	0.000852273
3837703773005	383770	3773005	0.000341483	0.00031574	0.00052519	0.00052519	0.00025259	0.00025259	0.00011968	0.00011968	0.00032471	0.00032471	0.000211136	4.28256E-05	0.000144996	0.00015584	0.00070100	0.00070100	0.000550445	0.000508945	0.000846567
3837803773005	383780	3773005	0.00033993	0.0003143	0.000522802	0.000522802	0.000251441	0.000251441	0.00011943	0.00011943	0.00032323	0.00032323	0.000210176	4.26308E-05	0.000144337	0.00015514	0.00070030	0.00070030	0.000547166	0.000505914	0.000841525
3837903773005	383790	3773005	0.000338377	0.00031287	0.000520413	0.000520413	0.000250293	0.000250293	0.00011859	0.00011859	0.00032176	0.00032176	0.000209215	4.24361E-05	0.000143677	0.00015425	0.00070003	0.00070003	0.000544405	0.000503361	0.000837279
3838003773005	383800	3773005	0.00033673	0.00031135	0.000517892	0.000517892	0.00024908	0.00024908	0.00011802	0.00011802	0.00032020	0.00032020	0.00020820	4.22305E-05	0.000142981	0.00015367	0.00069922	0.00069922	0.000542076	0.000501207	0.000833696
3838103773005	383810	3773005	0.000334581	0.00030936	0.000514575	0.000514575	0.000247485	0.000247485	0.00011726	0.00011726	0.00031815	0.00031815	0.000206868	4.196E-05	0.000142065	0.00015293	0.00069419	0.00069419	0.000538884	0.000498256	0.000828787
3838203773005	383820	3773005	0.00033251	0.00030744	0.00051139	0.00051139	0.000245953	0.000245953	0.00011654	0.00011654	0.00031618	0.00031618	0.000205588	4.17003E-05	0.000141186	0.00015174	0.00068596	0.00068596	0.000535691	0.000495304	0.000823877
3838303773005	383830	3773005	0.000330353	0.00030545	0.000508073	0.000508073	0.000244358	0.000244358	0.00011578	0.00011578	0.00031413	0.00031413	0.00020425	4.14298E-05	0.00014027	0.00015076	0.00068179	0.00068179	0.000532327	0.000492193	0.000818702
3838403773005	383840	3773005	0.00032759	0.00030289	0.000503827	0.000503827	0.000242315	0.000242315	0.00011481	0.00011481	0.00031151	0.00031151	0.000202547	4.10836E-05	0.000139098	0.00014950	0.00067887	0.00067887	0.000528185	0.000488364	0.000812333
3838503773005	383850	3773005	0.000324918	0.00030042	0.00049714	0.00049714	0.00024033	0.00024033	0.00011388	0.00011388	0.00030896	0.00030896	0.00020089	4.07482E-05	0.00013796	0.00014828	0.00066082	0.00066082	0.000524044	0.000484535	0.000805964
3838603773005	383860	3773005	0.000321725	0.00029747	0.000494804	0.000494804	0.000237976	0.000237976	0.00011276	0.00011276	0.00030592	0.00030592	0.00019892	4.03478E-05	0.00013660	0.00014826	0.00065255	0.00065255	0.000518867	0.000479749	0.000798003
3838703773005	383870	3773005	0.000318361	0.00029436	0.000489629	0.000489629	0.000235487	0.000235487	0.00011583	0.00011583	0.00030272	0.00030272	0.00019684	3.99258E-05	0.00013517	0.00014529	0.00063968	0.00063968	0.000513087	0.000474404	0.000789112
3838803773005	383880	3773005	0.00031551	0.00029173	0.00048525	0.00048525	0.00023338	0.00023338	0.00011058	0.00011058	0.00030002	0.00030002	0.00019507	3.95688E-05	0.00013369	0.00014391	0.00063016	0.00063016	0.000508428	0.000470096	0.000781947
3838903773005	383890	3773005	0.00031508	0.00029133	0.000484587	0.000484587	0.00023306	0.00023306	0.00011043	0.00011043	0.00029961	0.00029961	0.00019483	3.95147E-05	0.00013378	0.00014394	0.00063864	0.00063864	0.000509291	0.000470894	0.000783274
3839003773005	383900	3773005	0.00031601	0.0002922	0.00048604	0.00048604	0.00023376	0.00023376	0.00011076	0.00011076	0.00030051	0.00030051	0.00019539	3.96337E-05	0.00013418	0.00014422	0.00063764	0.00063764	0.00051093	0.00047241	0.000785795
3839103773005	383910	3773005	0.00031473	0.00029101	0.000484056	0.000484056	0.00023280	0.00023280	0.00011031	0.00011031	0.00029928	0.00029928	0.00019459	3.94714E-05	0.00013364	0.00014363	0.00062806	0.00062806	0.000508601	0.00047025	0.000782212
3829703773015	382970	3773015	0.00053828	0.0004977	0.000827858	0.000827858	0.000398158	0.000398158	0.000188663	0.000188663	0.000511847	0.000511847	0.000332814	6.75061E-05	0.000228558	0.00024565	0.000897116	0.000897116	0.000432418	0.000399817	0.000665046
3829803773015	382980	3773015	0.00050722	0.00046898	0.000780089	0.000780089	0.000375184	0.000375184	0.00017777	0.00017777	0.00048233	0.00048233	0.00031361	6.36108E-05	0.000215369	0.00023141	0.00088631	0.00088631	0.000433454	0.000400774	0.000666639
3829903773015	382990	3773015	0.000494537	0.00045725	0.000760584	0.000760584	0.000365802	0.000365802	0.00017333	0.00017333	0.00047053	0.00047053	0.000305768	6.20203E-05	0.000209984	0.00022563	0.000863997	0.000863997	0.000434403	0.000401652	0.000668098
3830003773015	383000	3773015	0.00048367	0.0004472	0.00074365	0.00074365	0.00035761	0.00035761	0.00016952	0.00016952	0.00045916	0.00045916	0.00029904	6.0657E-05	0.00020538	0.00022073	0.00080856	0.00080856	0.00043656	0.00040364	0.00067141
3830103773015	383010	3773015	0.000485306	0.00044872	0.000746386	0.000746386	0.000358974	0.000358974	0.00017009	0.00017009	0.00046147	0.00046147	0.00030006	6.08626E-05	0.000206065	0.00022147	0.00074753	0.00074753	0.000440097	0.00040691	0.00067685
3830203773015	383020	3773015	0.000486514	0.00044983	0.000748244	0.000748244	0.000359867	0.000359867	0.00017052	0.00017052	0.00046262	0.00046262	0.000300807	6.1014E-05	0.000206577	0.00022031	0.000759437	0.000759437	0.000444152	0.000410666	0.000683092
3830303773015	383030	3773015	0.000487549	0.00045079	0.000749836	0.000749836	0.000360633	0.000360633	0.00017088	0.00017088	0.00046368	0.00046368	0.000301447	6.11439E-05	0.000207017	0.00022253	0.00077164	0.00077164	0.000448121	0.000414336	0.000689196
3830403773015	383040	3773015	0.000488239	0.00045143	0.000750897	0.000750897	0.000361144	0.000361144	0.00017124	0.00017124	0.00046426	0.00046426	0.000301874	6.12304E-05	0.00020731	0.00022818	0.000781049	0.000781049	0.000451917	0.000417846	0.000695035
3830503773015	383050	3773015	0.000488671	0.00045183	0.000751561	0.000751561	0.000361463	0.000361463	0.00017276	0.00017276	0.00046474	0.00046474	0.000302141	6.12845E-05	0.000207493	0.00022315	0.000789154	0.000789154	0.000455713	0.000421356	0.000700873
3830603773015	383060	3773015	0.000488929	0.00045207	0.000751959	0.000751959	0.000361654	0.000361654	0.00017366	0.00017366	0.00046492	0.00046492	0.000302301	6.1317E-05	0.000207603	0.00022331	0.000797058	0.000797058	0.000459509	0.000424866	0.000706711
3830703773015	383070	3773015	0.00048962	0.00045271	0.00075302	0.00075302	0.00036216	0.00036216	0.00017608	0.00017608	0.00046557	0.00046557	0.000302728	6.14036E-05	0.000207896	0.00022344	0.000805163	0.000805163	0.000463737	0.000428774	0.000713213
3830803773015	383080	3773015	0.000490137	0.00045318	0.000753817	0.000753817	0.000362548	0.000362548	0.00017179	0.00017179	0.00046069	0.00046069	0.000303048	6.14685E-05	0.000208116	0.00022368	0.000813368	0.000813368	0.000468051	0.000432763	0.000719848
3830903773015	383090	3773015	0.000490482	0.0004535	0.000754347	0.000754347	0.000362803	0.000362803	0.00017191	0.00017191	0.00046639	0.00046639	0.000303261	6.15118E-05	0.000208263	0.00022384	0.000821472	0.000821472	0.000472364	0.000436752	0.000726482
3831003773015	383100	3773015	0.000490741	0.00045374	0.000754745	0.000754745	0.000362994	0.000362994	0.00017201	0.00017201	0.00046643	0.00046643	0.000303421	6.15442E-05	0.000208372	0.00022396	0.000829577	0.000829577	0.000476678	0.00044074	0.000733117
3831103773015	383110	3773015	0.000490914	0.0004539	0.000755011	0.000755011	0.000363122	0.000363122	0.00017206	0.00017206	0.00046807	0.00046807	0.000303528	6.15659E-05	0.000208446	0.00022403	0.000837582	0.000837582	0.000480992	0.000444729	0.000739751
3831203773015	383120	3773015	0.000491086	0.00045406	0.000755276	0.000755276	0.00036325	0.00036325	0.00017212	0.00017212	0.00046971	0.00046971	0.000303634	6.15875E-05	0.000208519	0.00022418	0.000845686	0.000845686	0.000485392	0.000448797	0.000746519
3831303773015	383130	3773015	0.000491086	0.00045406	0.000755276	0.000755276	0.00036325	0.00036325	0.00017212	0.00017212	0.00046971	0.00046971	0.000303634	6.15875E-05	0.000208519	0.00022418	0.000853691	0.000853691	0.000489792	0.000452866	0.000753286
3831403773015	383140	3773015	0.000491086	0.00045406	0.000755276	0.000755276	0.00036325	0.00036325	0.00017212	0.00017212	0.00046971	0.00046971	0.000303634	6.15875E-05	0.000208519	0.00022418	0.000861696	0.000861696	0.000494279	0.000457014	0.000760186
3831503773015	383150	3773015	0.000491086	0.00045406	0.000755276	0.000755276	0.00036325	0.00036325	0.00017212	0.00017212	0.00046971	0.00046971	0.000303634	6.15875E-05	0.000208519	0.00022418	0.0008698	0.0008698	0.000498765	0.000461162	0.000767086
3831603773015	383160	3773015	0.000490914	0.0004539	0.000755011	0.000755011	0.000363122	0.000363122	0.00017206	0.00017206	0.00046807	0.00046807	0.000303528	6.15659E-05	0.000208446	0.00022403	0.000877805	0.000877805	0.000503251	0.00046531	0.000773986

			KMMass Grading / Excavation	KMDrainage / Utilities Trenching	KMFoundations / Concrete Pads	KMBuilding / Structure Construction	KMAsphalt Paving	KMArchitectural Coating	KMLandscaping or Other Finishing	KMWaterside Construction (Piles)	EWNDemolition	EWNSite Grubbing / Prep	EWNDrainage / Utilities Trenching	EWNDrainage / Utilities Trenching	EWNDrainage / Utilities Trenching	EWNFoundations / Concrete Pads	EWNBuilding / Structure Construction	EWNAsphalt Paving	EWNLandscaping or Other Finishing	EWNWaterside Construction (Piles)	ISDemolition
Unique Identifier	X (UTM)	Y (UTM)	2026	2026	2026	2026	2026	2026	2026	2026	2027	2027	2027	2028	2029	2029	2029	2029	2029	2029	2027
3833503773005	383350	3773005	0.001086871	0.000269879	0.00024769	0.000728494	0.000436941	8.86267E-05	0.000300067	0.000322514	0.006674616	0.007631092	0.008987216	0.008987216	0.008987216	0.002339406	0.005811961	0.004126858	0.002834092	0.002963247	0.000442254
3833603773005	383360	3773005	0.001101467	0.000273504	0.000251017	0.000738277	0.000442809	8.98169E-05	0.000304096	0.000326845	0.006549947	0.007488557	0.008819351	0.008819351	0.008819351	0.00229571	0.005703404	0.004049775	0.002781157	0.002907899	0.000440787
3833703773005	383370	3773005	0.00110067	0.000273306	0.000250835	0.000737743	0.000442489	8.9752E-05	0.000303876	0.000326608	0.0064836	0.007412703	0.008730017	0.008730017	0.008730017	0.002272456	0.005645632	0.004008754	0.002752985	0.002878444	0.000436387
3833803773005	383380	3773005	0.001079307	0.000268001	0.000245967	0.000723424	0.000433901	8.801E-05	0.000297978	0.000320269	0.006499044	0.00743036	0.008750811	0.008750811	0.008750811	0.002277869	0.00565908	0.004018302	0.002759543	0.0028853	0.000427587
3833903773005	383390	3773005	0.001056484	0.000262334	0.000240766	0.000708127	0.000424726	8.61489E-05	0.000291677	0.000313497	0.006487914	0.007417635	0.008735826	0.008735826	0.008735826	0.002273968	0.005649388	0.004011421	0.002754817	0.002880359	0.000417751
3834003773005	383400	3773005	0.001045604	0.000259632	0.000238286	0.000700834	0.000420351	8.52617E-05	0.000288673	0.000310268	0.006401724	0.007319094	0.008619772	0.008619772	0.008619772	0.002243759	0.005574338	0.00395813	0.00271822	0.002842094	0.000410849
3834103773005	383410	3773005	0.00103605	0.00025726	0.000236109	0.00069443	0.000416511	8.44826E-05	0.000286036	0.000307433	0.006291376	0.007192933	0.008471192	0.008471192	0.008471192	0.002205082	0.005478252	0.003889903	0.002671365	0.002793104	0.000404465
3834203773005	383420	3773005	0.001034988	0.000256997	0.000235867	0.000693719	0.000416084	8.43961E-05	0.000285743	0.000307118	0.006124776	0.007002459	0.008246868	0.008246868	0.008246868	0.00214669	0.005333184	0.003786896	0.002600626	0.002719141	0.000400927
3834303773005	383430	3773005	0.001052769	0.000261412	0.000239919	0.000705636	0.000423232	8.5846E-05	0.000290652	0.000312394	0.005851193	0.006689671	0.007878495	0.007878495	0.007878495	0.002050801	0.00509496	0.003617742	0.00248446	0.002597682	0.000402653
3834403773005	383440	3773005	0.001068294	0.000265267	0.000243457	0.000716042	0.000429473	8.71119E-05	0.000294938	0.000317001	0.005574849	0.006373727	0.007506404	0.007506404	0.007506404	0.001953945	0.004854332	0.003446881	0.002367123	0.002474997	0.000403343
3834503773005	383450	3773005	0.001089524	0.000270538	0.000248295	0.000730272	0.000438008	8.88431E-05	0.000300799	0.000323301	0.00526037	0.006014184	0.007082967	0.007082967	0.007082967	0.001843722	0.004580498	0.003252442	0.002233593	0.002335382	0.000404378
3834603773005	383460	3773005	0.001108897	0.000275349	0.00025271	0.000743257	0.000445796	9.04228E-05	0.000306148	0.00032905	0.004942355	0.005650597	0.006654766	0.006654766	0.006654766	0.00173226	0.004303584	0.003055815	0.002098561	0.002194196	0.000404033
3834703773005	383470	3773005	0.001120043	0.000278116	0.00025525	0.000750728	0.000450277	9.13317E-05	0.000309225	0.000332357	0.004651862	0.005318476	0.006263624	0.006263624	0.006263624	0.001630444	0.004050635	0.002876206	0.001975215	0.00206523	0.000401618
3834803773005	383480	3773005	0.001119911	0.000278083	0.00025522	0.000750639	0.000450224	9.13209E-05	0.000309188	0.000332318	0.004438672	0.005074736	0.005976569	0.005976569	0.005976569	0.001555723	0.003864999	0.002744393	0.001884694	0.001970582	0.000397994
3834903773005	383490	3773005	0.001118451	0.000277721	0.000254887	0.000749661	0.000449637	9.12019E-05	0.000308785	0.000331885	0.004234283	0.004841058	0.005701364	0.005701364	0.005701364	0.001484086	0.003687026	0.00261802	0.001797908	0.001879842	0.000394111
3835003773005	383500	3773005	0.001118584	0.000277754	0.000254918	0.00074975	0.000449691	9.12127E-05	0.000308822	0.000331924	0.004001164	0.004574532	0.005387474	0.005387474	0.005387474	0.001402379	0.003484036	0.002473885	0.001698924	0.001776347	0.000389625
3835103773005	383510	3773005	0.001115001	0.000276864	0.000254101	0.000747348	0.00044825	9.09206E-05	0.000307833	0.000330861	0.003760883	0.00429982	0.005063942	0.005063942	0.005063942	0.001318163	0.003274811	0.002325322	0.001596899	0.001669673	0.000384017
3835203773005	383520	3773005	0.001104518	0.000274261	0.000251712	0.000740322	0.000444036	9.00658E-05	0.000304939	0.00032775	0.00353967	0.004046906	0.004766084	0.004766084	0.004766084	0.001240629	0.003082188	0.002188547	0.00150297	0.001571464	0.000377546
3835303773005	383530	3773005	0.001090984	0.000270901	0.000248628	0.000731251	0.000438595	8.89621E-05	0.000301202	0.000323734	0.003355297	0.003836113	0.004517829	0.004517829	0.004517829	0.001176008	0.002921644	0.002074551	0.001424684	0.00148961	0.000371421
3835403773005	383540	3773005	0.001074928	0.000266914	0.000244969	0.000720489	0.00043214	8.76529E-05	0.00029677	0.00031897	0.003184642	0.003641002	0.004288046	0.004288046	0.004288046	0.001116194	0.002773045	0.001969036	0.001352223	0.001413846	0.000365036
3835503773005	383550	3773005	0.00105675	0.0002624	0.000240826	0.000708305	0.000424832	8.61706E-05	0.000291751	0.000313576	0.003027187	0.003460984	0.004076037	0.004076037	0.004076037	0.001061007	0.00263594	0.001871684	0.001285366	0.001343943	0.000358566
3835603773005	383560	3773005	0.001036846	0.000257458	0.00023629	0.000694964	0.000416831	8.45476E-05	0.000286256	0.000307669	0.002881725	0.003294677	0.003880175	0.003880175	0.003880175	0.001010024	0.002509278	0.001781745	0.001223602	0.001279364	0.000352009
3835703773005	383570	3773005	0.001015616	0.000252186	0.000231452	0.000680734	0.000408296	8.28164E-05	0.000280394	0.00030137	0.002747565	0.003141292	0.003699532	0.003699532	0.003699532	0.000963002	0.002392458	0.001698795	0.001166637	0.001219802	0.000345365
3835803773005	383580	3773005	0.00099412	0.000246848	0.000226553	0.000666326	0.000399654	8.10635E-05	0.00027446	0.00029491	0.002626001	0.003002308	0.003535849	0.003535849	0.003535849	0.000920395	0.002286605	0.001623634	0.00111502	0.001165833	0.000339067
3835903773005	383590	3773005	0.00097196	0.000241346	0.000221503	0.000651473	0.000390745	7.92566E-05	0.000268342	0.000288416	0.00251341	0.002873583	0.003384248	0.003384248	0.003384248	0.000880932	0.002188566	0.00155402	0.001067213	0.001115848	0.000332941
3836003773005	383600	3773005	0.000953384	0.000236733	0.00021727	0.000639022	0.000383277	7.77418E-05	0.000263213	0.000282903	0.002420576	0.002767446	0.00325925	0.00325925	0.00325925	0.000848395	0.002107731	0.001496621	0.001027795	0.001074633	0.000328282
3836103773005	383610	3773005	0.000941574	0.000233801	0.00021478	0.000631106	0.00037853	7.67788E-05	0.000259953	0.00027939	0.002352677	0.002689816	0.003167824	0.003167824	0.003167824	0.000824596	0.002048607	0.00145464	0.000998964	0.001044489	0.000326126
3836203773005	383620	3773005	0.000929897	0.000230902	0.00021917	0.00062328	0.000373835	7.58266E-05	0.000256729	0.00027593	0.002288055	0.002615935	0.003080814	0.003080814	0.003080814	0.000801947	0.001992337	0.001414685	0.000971526	0.0010158	0.000323969
3836303773005	383630	3773005	0.000922997	0.000229188	0.00021034	0.000618655	0.000371061	7.5264E-05	0.000254824	0.00027386	0.002239913	0.002560894	0.003015991	0.003015991	0.003015991	0.000785074	0.001950417	0.001384919	0.000951084	0.000994427	0.000323537
3836403773005	383640	3773005	0.000917292	0.000227771	0.00020904	0.00061483	0.000368768	7.47987E-05	0.000253249	0.000272193	0.002197724	0.002512659	0.002959184	0.002959184	0.002959184	0.000770287	0.001913681	0.001358834	0.00093317	0.000975696	0.000323451
3836503773005	383650	3773005	0.000912249	0.000226519	0.000207895	0.000611451	0.000366741	7.43876E-05	0.000251857	0.000270697	0.002160021	0.002469553	0.002908418	0.002908418	0.002908418	0.000757072	0.001880851	0.001335522	0.000917161	0.000958958	0.000323624
3836603773005	383660	3773005	0.00090933	0.000225795	0.00020723	0.000609494	0.000365567	7.41495E-05	0.000251051	0.000269831	0.002132067	0.002437594	0.002870779	0.002870779	0.002870779	0.000747274	0.00185651	0.001318239	0.000905292	0.000946548	0.000324486
3836703773005	383670	3773005	0.000906013	0.000224971	0.000206474	0.000607271	0.000364233	7.3879E-05	0.000250135	0.000268847	0.002106184	0.002408002	0.002835928	0.002835928	0.002835928	0.000738203	0.001833972	0.001302236	0.000894302	0.000935057	0.000325263
3836803773005	383680	3773005	0.000900307	0.000223554	0.000205174	0.000603446	0.00036194	7.34138E-05	0.00024856	0.00026715	0.002073744	0.002370913	0.002792249	0.002792249	0.002792249	0.000726833	0.001805725	0.001282178	0.000880527	0.000920655	0.00032509
3836903773005	383690	3773005	0.000893673	0.000221907	0.000203662	0.000598999	0.000359272	7.28728E-05	0.000246728	0.000265185	0.002038889	0.002331062	0.002745316	0.002745316	0.002745316	0.000714616	0.001775374	0.001260627	0.000865727	0.00090518	0.000324486
3837003773005	383700	3773005	0.000887171	0.000220292	0.00020218	0.000594641	0.000356658	7.23426E-05	0.000244933	0.000263255	0.002006449	0.002293974	0.002701636	0.002701636	0.002701636	0.000703246	0.001747127	0.00124057	0.000851953	0.000890778	0.000323969
3837103773005	383710	3773005	0.000882527	0.000219139	0.000201122	0.000591529	0.000354791	7.19639E-05	0.000243651	0.000261877	0.001985052	0.002269511	0.002672826	0.002672826	0.002672826	0.000695747	0.001728495	0.0122734	0.000842868	0.000881279	0.000324055
3837203773005	383720	3773005	0.000877219	0.000217821	0.000199912	0.000587971	0.000352658	7.15311E-05	0.000242185	0.000260302	0.001964	0.002245443	0.002644481	0.002644481	0.002644481	0.000688368	0.001710165	0.001214324	0.000833929	0.000871933	0.000323882
3837303773005	383730	3773005	0.000871248	0.000216338	0.000198551	0.000583969	0.000350257	7.10442E-05	0.000240537	0.000258531	0.001939929	0.002217922	0.00261207	0.00261207	0.00261207	0.000679931	0.001689205	0.001199442	0.000823709	0.000861246	0.000323278
3837403773005	383740	3773005	0.000864746	0.000214724	0.00019707	0.000579611	0.000347643	7.0514E-05	0.000238742	0.000256601	0.00191327	0.002187442	0.002576173	0.002576173	0.002576173	0.000670587	0.001665991	0.001182958	0.000812389	0.000849411	0.000322329
3837503773005	383750	3773005	0.000858377	0.000213142	0.000195618	0.00057534	0.000345083	6.99947E-05	0.000236983	0.000254711	0.001886697	0.002157061	0.002540393	0.002540393	0.002540393	0.000661274	0.001642852	0.001166528	0.000801106	0.000837613	0.000321294
3837603773005	383760	3773005	0.000852273	0.000211627	0.000194227	0.000571251	0.000342629	6.94969E-05	0.000235298	0.0002529	0.001860382	0.002126976	0.002504962	0.002504962	0.002504962	0.000652051	0.001619939	0.001150258	0.000789932	0.000825931	0.00032
3837703773005	383770	3773005	0.000846567	0.00021021	0.000192927	0.000567426	0.000340335	6.90317E-05	0.000233723	0.000251207	0.001834154	0.002096989	0.002469646	0.002469646	0.002469646	0.000642858	0.0015971	0.001134042	0.000778796	0.000814287	0.000318533
3837803773005	383780	3773005	0.000841525	0.000208958	0.000191778	0.000564047	0.000338308	6.86205E-05	0.000232331	0.000249711	0.001809997	0.00206937	0.002437119	0.002437119	0.002437119	0.000634391	0.001576065	0.001119105	0.000768538	0.000803562	0.000316808
3837903773005	383790	3773005	0.000837279	0.000207904	0.00019081	0.000561201	0.000336601	6.82743E-05	0.000231159	0.000248451	0.001788514	0.002044809	0.002408192	0.002408192	0.002408192	0.000626861	0.001557359	0.001105823	0.000759416	0.000794024	0.000314823
3838003773005	383800	3773005	0.000833696	0.000207014	0.000189994	0.000558799	0.000335161	6.79821E-05	0.000230169	0.000247388	0.001767635	0.002020938	0.002380079	0.002380079	0.002380079	0.000619543	0.001539178	0.001092913	0.000750551	0.000784755	0.000312925
3838103773005	383810	3773005	0.000828787	0.000205795	0.000188875	0.000555509	0.000333187	6.75818E-05	0.000228814	0.000245931	0.001735799	0.00198454	0.002337213	0.002337213	0.002337213	0.000608385	0.001511457	0.001073229	0.000737033	0.000770621	0.0003112
3838203773005	383820	3773005	0.000823877	0.000204576	0.000187756	0.000552218	0.000331213	6.71815E-05	0.000227459	0.000244474	0.001702927	0.001946958	0.002292952	0.002292952	0.002292952	0.000596864	0.001482834	0.001052905	0.000723076	0.000756028	0.00030956
3838303773005	383830	3773005	0.000818702	0.000203291	0.000186577	0.000548749	0.000329133	6.67595E-05	0.0002603	0.000242938	0.001667727	0.001906713	0.002245555	0.002245555	0.002245555	0.000584526	0.001452183	0.001031141	0.00070812	0.0007404	0.000307921
3838403773005	383840	3773005	0.000812333	0.000201709	0.000185125	0.00054448	0.000326572	6.62401E-05	0.000224271	0.000241048	0.001625365	0.00185828	0.002188516	0.002188516	0.002188516	0.000569679	0.001415296	0.001004949	0.000690142	0.000721593	0.000306282
3838503773005	383850	3773005	0.000805964	0.000200128	0.000183674	0.000540211	0.000324012	6.57207E-05	0.000222513	0.000239158	0.001584642	0.001811722	0.002133684	0.002133684	0.002133684	0.000555406	0.001379836	0.000979771	0.000672851	0.000703514	0.000304729
3838603773005	383860	3773005	0.000798003	0.000198151	0.000181859	0.000534875	0.000320811	6.50715E-05	0.000220315	0.000236796	0.001536845	0.001757076	0.002069326	0.002069326	0.002069326	0.000538653	0.001338217	0.000950218	0.000652556	0.000682294	0.000303176
3838703773005	383870	3773005	0.000789112	0.000195943	0.000179833	0.000528916	0.000317237	6.43466E-05	0.000217861	0.000234158	0.001488444	0.001701739	0.002004155	0.002004155	0.002004155	0.000521689	0.001296071	0.000920292	0.000632004	0.000660806	0.000301623
3838803773005	383880	3773005	0.000781947	0.000194164	0.0001782	0.000524113	0.000314357	6.37623E-05	0.000215882	0.000232032	0.001449706	0.001657449	0.001951995	0.001951995	0.001951995	0.000508112	0.00126234	0.00089634	0.000615556	0.00064368	0.0030007
3838903773005	383890	3773005	0.000783274	0.000194494	0.000178503	0.000525003	0.00031489	6.38705E-05	0.000216249	0.000232426	0.001446859	0.001654194	0.001948161	0.001948161	0.001948161	0.000507114	0.00125986	0.00089458	0.000614347	0.000642344	0.000298344
3839003773005	383900	3773005	0.000785795	0.00019512	0.00017907	0.000526693	0.000315904	6.40761E-05	0.000216945	0.000233174	0.001449015	0.00165666	0.001951066	0.001951066	0.001951066	0.00050787	0.001261739	0.000895914	0.000615263	0.00064301	0.000297568
3839103773005	383910	3773005	0.000782212	0.00019423	0.000178261	0.000524291	0.000314463	6.3784E-05	0.000215956	0.000232111	0.001427533	0.001632099	0.00192214	0.00192214	0.00192214	0.00050034	0.001243032	0.000882631	0.000606141	0.000633764	0.000296619
3829703773015	382970	3773015	0.000665046	0.000165137	0.00015156	0.000445759	0.00026736	5.42299E-05	0.000183608	0.000197343	0.002521606	0.002882953	0.003395284	0.003395284	0.003395284	0.000883805	0.002195703	0.001559087	0.001070693	0.001119486	0.000385225
3829803773015	382980	3773015	0.000666639	0.000165532	0.000151922	0.000446826	0.000268001	5.43597E-05	0.000184048	0.000197816	0.002642738	0.003021444	0.003558386	0.003558386	0.003558386	0.000926261	0.00230118	0.001633982	0.001122127	0.001173264	0.00034942
3829903773015	382990	3773015	0.000668098	0.000165895	0.000152255	0.000447804	0.000268587	5.44788E-05	0.000184451	0.000198249	0.002783973	0.003182918	0.003748555	0.003748555	0.003748555	0.000975763	0.002424161	0.001721307	0.001182096	0.001235966	0.000352354
3830003773015	383000	3773015	0.000671416	0.000166718	0.000153011	0.000450028	0.000269921	5.47493E-05	0.000185366	0.000199233	0.002900188	0.003315786	0.003905036	0.003905036	0.003905036	0.001016495	0.002525355	0.001793161	0.001231442	0.001287561	0.000353561
3830103773015	383010	3773015	0.000676856	0.000168069	0.000154251	0.000453674	0.000272108	5.51929E-05	0.000186868	0.000200847	0.003016575	0.003448852	0.004061748	0.004061748	0.004061748	0.001057288	0.0026267	0.001865122	0.00128086	0.001339232	0.000354597
3830203773015	383020	3773015	0.000683092	0.000169618	0.000155672	0.000457854	0.000274615	5.57014E-05	0.00018859	0.000202698	0.003141072	0.003591189	0.004229381	0.004229381	0.004229381	0.001100923	0.002735107	0.001942098	0.001333723	0.001394503	0.000355718
3830303773015	383030	3773015	0.000689196	0.000171133	0.000157063	0.000461945	0.000277069	5.61991E-05	0.000190275	0.000204509	0.003270401	0.003739051	0.004403519	0.004403519	0.004403519	0.001146252	0.00284772	0.00202206	0.001388637	0.001451919	0.00035684
3830403773015	383040	3773015	0.000695035	0.000172583	0.000158394	0.000465859	0.000279416	5.66752E-05	0.000191887	0.000206242	0.003402059	0.003889575	0.004580793	0.004580793	0.004580793	0.001192397	0.002962362	0.002103464	0.00144454	0.00151037	0.000357789
3830503773015	383050	3773015	0.000700873	0.000174033	0.000159724	0.000469772	0.000281763	5.71513E-05	0.000193499	0.000207974	0.003536478	0.004043257	0.004761785	0.004761785	0.004761785	0.00123951	0.003079408	0.002186574	0.001501615	0.001570046	0.000358652
3830603773015	383060	3773015	0.000706711	0.000175483	0.000161055	0.000473685	0.000284111	5.76274E-05	0.000195111	0.000209707	0.003675814	0.00420256	0.004949399	0.004949399	0.004949399	0.001288347	0.003200737	0.002272724	0.001560778	0.001631906	0.000359428
3830703773015	383070	3773015	0.000713213	0.000177097	0.000162536	0.000478043	0.000286724	5.81576E-05	0.000196906	0.000211636	0.003829473	0.004378238	0.005156297	0.005156297	0.005156297	0.001342203	0.003334536	0.00236773	0.001626023	0.001700124	0.00036055
3830803773015	383080	3773015	0.000719848	0.000178744	0.000164048	0.00048249	0.000289392	5.86986E-05	0.000198738	0.000213605	0.00398874	0.004560328	0.005370745	0.005370745	0.005370745	0.001398025	0.003473218	0.002466203	0.001693649	0.001770831	0.000361499
3830903773015	383090	3773015	0.000726482	0.000180392	0.00016556	0.000486937	0.000292059	5.92396E-05	0.000200569	0.000215573	0.004152751	0.004747843	0.005591584	0.005591584	0.005591584	0.00145551	0.003616032	0.00256761	0.00176329	0.001843646	0.000362534
3831003773015	383100	3773015	0.000733117	0.000182039	0.000167072	0.000491384	0.000294726	5.97806E-05	0.000202401	0.000217542	0.004321422	0.004940684	0.005818695	0.005818695	0.005818695	0.001514628	0.003762903	0.002671898	0.001834908	0.001918528	0.000363397
3831103773015	383110	3773015	0.000739751	0.000183687	0.000168584	0.000495831	0.000297393	6.03216E-05	0.000204233	0.000219511	0.004494493	0.005138556	0.006051731	0.006051731	0.006051731	0.001575288	0.003913606	0.002778906	0.001908396	0.001995365	0.0003626
3831203773015	383120	3773015	0.000746519	0.000185367	0.000170126	0.000500367	0.000300114	6.08734E-05	0.000206101	0.000221519	0.004675588	0.005345602	0.00629557	0.00629557	0.00629557	0.00163876	0.004071295	0.002890875	0.00198529	0.002075763	0.000365123
3831303773015	383130	3773015	0.000753286	0.000187047	0.000171669	0.000504903	0.000302834	6.14252E-05	0.000207969	0.000223527	0.004860392	0.005556889	0.006544405	0.006544405	0.006544405	0.001703533	0.004232214	0.003005138	0.002063759	0.002157808	0.000365985
3831403773015	383140	3773015	0.000760186	0.000188761	0.000173241	0.000509527	0.000305608	6.19878E-05	0.000209874	0.000225574	0.005050718	0.005774489	0.006800675	0.006800675	0.006800675	0.001770241	0.004397942	0.003122815	0.002144573	0.002242305	0.000366848
3831503773015	383150	3773015	0.000767086	0.000190474	0.000174814	0.000514152	0.000308382	6.25505E-05	0.000211779	0.000227622	0.005245962	0.005997711	0.007063567	0.007063567	0.007063567	0.001838672	0.004567952	0.003243533	0.002227475	0.002328985	0.000367625
3831603773015	383160	3773015	0.000773986	0.000192187	0.000176386	0.000518777	0.000311156	6.31131E-05	0.000213684	0.000229669	0.005444053	0.006224189	0.007330292	0.007330292	0.007330292	0.001908102	0.004740441	0.003366011	0.002311586	0.002416929	0.000368401

			ISDrainage / Utilities Trenching	ISDrainage / Utilities Trenching	ISAsphalt Paving	ISAsphalt Paving	SVDemolition	SVSite Grubbing / Prep	SVMass Grading / Excavation	SVMass Grading / Excavation	SVDrainage / Utilities Trenching	SVFoundations / Concrete Pads	SVBuilding / Structure Construction	SVBuilding / Structure Construction	SVAsphalt Paving	SVAsphalt Paving	SVArchitectural Coating	SVArchitectural Coating	SVLandscaping or Other Finishing	SVLandscaping or Other Finishing	MDemolition
Unique Identifier	X (UTM)	Y (UTM)	2027	2028	2027	2028	2027	2027	2027	2028	2028	2028	2028	2029	2028	2029	2028	2029	2028	2029	2027
3833503773005	383350	3773005	0.000237273	0.000237273	0.000273442	0.000273442	0.020887974	0.008323815	0.027072602	0.027072602	0.013971269	0.005419274	0.014778609	0.014778609	0.014498935	0.014498935	0.003265826	0.003265826	0.011057221	0.011057221	0.00101375
3833603773005	383360	3773005	0.000236487	0.000236487	0.000272535	0.000272535	0.019862371	0.007915114	0.025743333	0.025743333	0.013285277	0.005153187	0.013769426	0.013769426	0.013787035	0.013787035	0.003105473	0.003105473	0.010514309	0.010514309	0.001032817
3833703773005	383370	3773005	0.000234126	0.000234126	0.000269814	0.000269814	0.019143065	0.007628472	0.02481105	0.02481105	0.012804157	0.004966567	0.013070193	0.013070193	0.013287744	0.013287744	0.00299301	0.00299301	0.010133539	0.010133539	0.001040496
3833803773005	383380	3773005	0.000229404	0.000229404	0.000264373	0.000264373	0.018863066	0.007516893	0.024448147	0.024448147	0.012616875	0.004893922	0.01269016	0.01269016	0.013093389	0.013093389	0.002949232	0.002949232	0.009985319	0.009985319	0.001029625
3833903773005	383390	3773005	0.000224128	0.000224128	0.000258292	0.000258292	0.018469849	0.007360197	0.023938504	0.023938504	0.012353866	0.004791904	0.012334851	0.012334851	0.012820446	0.012820446	0.002887753	0.002887753	0.009777166	0.009777166	0.001012024
3834003773005	383400	3773005	0.000220425	0.000220425	0.000254024	0.000254024	0.017680785	0.007045757	0.02291581	0.02291581	0.011826087	0.004587186	0.011857786	0.011857786	0.012272734	0.012272734	0.002764383	0.002764383	0.009359469	0.009359469	0.001003483
3834103773005	383410	3773005	0.000216999	0.000216999	0.000250077	0.000250077	0.016811375	0.006699299	0.021788981	0.021788981	0.011244568	0.004361622	0.011383478	0.011383478	0.011669252	0.011669252	0.002628451	0.002628451	0.00889924	0.00889924	0.000994855
3834203773005	383420	3773005	0.000215101	0.000215101	0.00024789	0.00024789	0.015734492	0.006270163	0.020393249	0.020393249	0.010524277	0.004082231	0.010839532	0.010839532	0.010921757	0.010921757	0.002460081	0.002460081	0.008329183	0.008329183	0.000997961
3834303773005	383430	3773005	0.000216027	0.000216027	0.000248957	0.000248957	0.014301624	0.005699168	0.018536129	0.018536129	0.009565879	0.003710481	0.010145724	0.010145724	0.009927163	0.009927163	0.002236053	0.002236053	0.007570682	0.007570682	0.001028244
3834403773005	383440	3773005	0.000216397	0.000216397	0.000249384	0.000249384	0.013022181	0.005189312	0.016877861	0.016877861	0.008710102	0.003378536	0.009515241	0.009515241	0.009039065	0.009039065	0.002036012	0.002036012	0.006893399	0.006893399	0.001054214
3834503773005	383450	3773005	0.000216953	0.000216953	0.000250024	0.000250024	0.011754018	0.004683952	0.015234213	0.015234213	0.007861871	0.003049518	0.008873907	0.008873907	0.008158797	0.008158797	0.001837736	0.001837736	0.006222086	0.006222086	0.001084065
3834603773005	383460	3773005	0.000216768	0.000216768	0.00024981	0.00024981	0.010619142	0.004231706	0.013763317	0.013763317	0.00710279	0.00275508	0.008276241	0.008276241	0.007371048	0.007371048	0.001660298	0.001660298	0.00562133	0.00562133	0.001106411
3834703773005	383470	3773005	0.000215472	0.000215472	0.000248317	0.000248317	0.009676307	0.003855989	0.012541322	0.012541322	0.006472159	0.002510467	0.007758443	0.007758443	0.006716599	0.006716599	0.001512886	0.001512886	0.005122233	0.005122233	0.001115902
3834803773005	383480	3773005	0.000213528	0.000213528	0.000246076	0.000246076	0.009005306	0.003588596	0.011671647	0.011671647	0.006023348	0.002336379	0.007368982	0.007368982	0.006250838	0.006250838	0.001407976	0.001407976	0.004767032	0.004767032	0.001117109
3834903773005	383490	3773005	0.000211445	0.000211445	0.000243676	0.000243676	0.008401916	0.003348146	0.010889602	0.010889602	0.005619761	0.002179833	0.007005669	0.007005669	0.005832008	0.005832008	0.001313636	0.001313636	0.004447623	0.004447623	0.001116074
3835003773005	383500	3773005	0.000209038	0.000209038	0.000240902	0.000240902	0.007777904	0.003099479	0.010080829	0.010080829	0.00520238	0.002017936	0.006621722	0.006621722	0.005398864	0.005398864	0.001216072	0.001216072	0.004117297	0.004117297	0.001111501
3835103773005	383510	3773005	0.000206029	0.000206029	0.000237434	0.000237434	0.007181919	0.00286198	0.009308382	0.009308382	0.004803746	0.001863311	0.006243646	0.006243646	0.004985174	0.004985174	0.00112289	0.00112289	0.003801808	0.003801808	0.001100372
3835203773005	383520	3773005	0.000202557	0.000202557	0.000233434	0.000233434	0.006658806	0.002653521	0.008630383	0.008630383	0.004453853	0.001727592	0.00589901	0.00589901	0.004622066	0.004622066	0.001041102	0.001041102	0.003524894	0.003524894	0.001083979
3835303773005	383530	3773005	0.000199271	0.000199271	0.000229646	0.000229646	0.006229465	0.002482429	0.00807392	0.00807392	0.004166681	0.001616202	0.00560329	0.00560329	0.004324048	0.004324048	0.000973974	0.000973974	0.003297618	0.003297618	0.001067242
3835403773005	383540	3773005	0.000195845	0.000195845	0.000225699	0.000225699	0.005842892	0.00232838	0.007572887	0.007572887	0.003908115	0.001515907	0.005329182	0.005329182	0.004055717	0.004055717	0.000913534	0.000913534	0.003092983	0.003092983	0.001048261
3835503773005	383550	3773005	0.000192374	0.000192374	0.000221698	0.000221698	0.005493481	0.002189141	0.007120021	0.007120021	0.003674406	0.001425254	0.005074463	0.005074463	0.003813181	0.003813181	0.000858903	0.000858903	0.002908019	0.002908019	0.001027554
3835603773005	383560	3773005	0.000188856	0.000188856	0.000217644	0.000217644	0.00517618	0.002062697	0.006708773	0.006708773	0.003462174	0.001342933	0.004836909	0.004836909	0.003592934	0.003592934	0.000809294	0.000809294	0.002740054	0.002740054	0.001005381
3835703773005	383570	3773005	0.000185292	0.000185292	0.000213536	0.000213536	0.004886839	0.001947395	0.006333761	0.006333761	0.003268643	0.001267864	0.004615186	0.004615186	0.003392093	0.003392093	0.000764055	0.000764055	0.002586888	0.002586888	0.000982345
3835803773005	383580	3773005	0.000181913	0.000181913	0.000209642	0.000209642	0.004625524	0.001843262	0.005995075	0.005995075	0.003093859	0.001200068	0.00441045	0.00441045	0.003210708	0.003210708	0.000723199	0.000723199	0.002448559	0.002448559	0.000959655
3835903773005	383590	3773005	0.000178626	0.000178626	0.000205855	0.000205855	0.004384902	0.001747375	0.005683208	0.005683208	0.002932915	0.00113764	0.004218699	0.004218699	0.003043685	0.003043685	0.000685578	0.000685578	0.002321184	0.002321184	0.000936705
3836003773005	383600	3773005	0.000176127	0.000176127	0.000202974	0.000202974	0.004181512	0.001666324	0.005419597	0.005419597	0.002796874	0.001084871	0.00405194	0.00405194	0.002902506	0.002902506	0.000653778	0.000653778	0.002213518	0.002213518	0.000918587
3836103773005	383610	3773005	0.00017497	0.00017497	0.00020164	0.00020164	0.004021512	0.001602564	0.005212224	0.005212224	0.002689855	0.00104336	0.003915419	0.003915419	0.002791446	0.002791446	0.000628762	0.000628762	0.00212882	0.00212882	0.000908406
3836203773005	383620	3773005	0.000173812	0.000173812	0.000200307	0.000200307	0.00386954	0.001542004	0.005015255	0.005015255	0.002588206	0.001003932	0.003785036	0.003785036	0.002685958	0.002685958	0.000605001	0.000605001	0.002048373	0.002048373	0.000897794
3836303773005	383630	3773005	0.000173581	0.000173581	0.00020004	0.00020004	0.003744419	0.001492143	0.004853088	0.004853088	0.002504517	0.00097147	0.00367413	0.00367413	0.002599108	0.002599108	0.000585438	0.000585438	0.001982139	0.001982139	0.000892618
3836403773005	383640	3773005	0.000173535	0.000173535	0.000199987	0.000199987	0.003629402	0.001446309	0.004704016	0.004704016	0.002427586	0.000941629	0.003571228	0.003571228	0.002519271	0.002519271	0.000567456	0.000567456	0.001921254	0.001921254	0.000888735
3836503773005	383650	3773005	0.000173627	0.000173627	0.000200094	0.000200094	0.003522205	0.001403592	0.00456508	0.00456508	0.002355886	0.000913818	0.003474641	0.003474641	0.002444863	0.002444863	0.000550695	0.000550695	0.001864508	0.001864508	0.000885543
3836603773005	383660	3773005	0.00017409	0.00017409	0.000200627	0.000200627	0.003429195	0.001366527	0.004444531	0.004444531	0.002293674	0.000889687	0.003389171	0.003389171	0.002380302	0.002380302	0.000536153	0.000536153	0.001815273	0.001815273	0.000885457
3836703773005	383670	3773005	0.000174507	0.000174507	0.000201107	0.000201107	0.003340268	0.00133109	0.004329273	0.004329273	0.002234194	0.000866615	0.003307437	0.003307437	0.002318575	0.002318575	0.000522249	0.000522249	0.001768198	0.001768198	0.000884939
3836803773005	383680	3773005	0.000174414	0.000174414	0.000201	0.000201	0.003245251	0.001293226	0.004206123	0.004206123	0.00217064	0.000841963	0.003221967	0.003221967	0.002252621	0.002252621	0.000507394	0.000507394	0.0017179	0.0017179	0.000880798
3836903773005	383690	3773005	0.00017409	0.00017409	0.000200627	0.000200627	0.003149819	0.001255196	0.004082435	0.004082435	0.002106809	0.000817204	0.003136853	0.003136853	0.002186379	0.002186379	0.000492473	0.000492473	0.001667383	0.001667383	0.000874931
3837003773005	383700	3773005	0.000173812	0.000173812	0.000200307	0.000200307	0.003059923	0.001219373	0.003965922	0.003965922	0.00204668	0.000793881	0.003056453	0.003056453	0.002123979	0.002123979	0.000478418	0.000478418	0.001619795	0.001619795	0.000869237
3837103773005	383710	3773005	0.000173859	0.000173859	0.00020036	0.00020036	0.002985736	0.00118981	0.00386977	0.00386977	0.001997059	0.000774633	0.002988682	0.002988682	0.002072484	0.002072484	0.000466819	0.000466819	0.001580524	0.001580524	0.000866821
3837203773005	383720	3773005	0.000173766	0.000173766	0.000200254	0.000200254	0.002914525	0.001161432	0.003777474	0.003777474	0.001949429	0.000756158	0.002924113	0.002924113	0.002023055	0.002023055	0.000455685	0.000455685	0.001542828	0.001542828	0.000863542
3837303773005	383730	3773005	0.000173442	0.000173442	0.00019988	0.00019988	0.002842484	0.001132724	0.003684103	0.003684103	0.001901243	0.000737467	0.002859722	0.002859722	0.001973049	0.001973049	0.000444421	0.000444421	0.001504692	0.001504692	0.000858538
3837403773005	383740	3773005	0.000172933	0.000172933	0.000199293	0.000199293	0.002770166	0.001103905	0.003590372	0.003590372	0.001852872	0.000718705	0.002795597	0.002795597	0.001922851	0.001922851	0.000433114	0.000433114	0.00146641	0.00146641	0.000852068
3837503773005	383750	3773005	0.000172377	0.000172377	0.000198653	0.000198653	0.002700477	0.001076135	0.00350005	0.00350005	0.001806259	0.000700625	0.002734141	0.002734141	0.001874478	0.001874478	0.000422218	0.000422218	0.00142952	0.00142952	0.000844907
3837603773005	383760	3773005	0.000171683	0.000171683	0.000197853	0.000197853	0.002633626	0.001049495	0.003413405	0.003413405	0.001761545	0.00068328	0.002675353	0.002675353	0.001828075	0.001828075	0.000411766	0.000411766	0.001394132	0.001394132	0.000837228
3837703773005	383770	3773005	0.000170896	0.000170896	0.000196946	0.000196946	0.002569267	0.001023848	0.00332999	0.00332999	0.001718497	0.000666583	0.002618966	0.002618966	0.001783401	0.001783401	0.000401704	0.000401704	0.001360062	0.001360062	0.000829118
3837803773005	383780	3773005	0.00016997	0.00016997	0.000195879	0.000195879	0.002509751	0.001000131	0.003252852	0.003252852	0.001678689	0.000651142	0.002567026	0.002567026	0.00174209	0.00174209	0.000392399	0.000392399	0.001328557	0.001328557	0.000820145
3837903773005	383790	3773005	0.000168906	0.000168906	0.000194653	0.000194653	0.00245508	0.000978344	0.003181994	0.003181994	0.001642121	0.000636958	0.002519889	0.002519889	0.001704141	0.001704141	0.000383851	0.000383851	0.001299617	0.001299617	0.000811949
3838003773005	383800	3773005	0.000167887	0.000167887	0.000193479	0.000193479	0.002401724	0.000957082	0.00311284	0.00311284	0.001606433	0.000623115	0.002474085	0.002474085	0.001667105	0.001667105	0.000375508	0.000375508	0.001271372	0.001271372	0.00080358
3838103773005	383810	3773005	0.000166962	0.000166962	0.000192412	0.000192412	0.002337087	0.000931325	0.003029065	0.003029065	0.0015632	0.000606345	0.002417076	0.002417076	0.001622239	0.001622239	0.000365403	0.000365403	0.001237156	0.001237156	0.000794349
3838203773005	383820	3773005	0.000166082	0.000166082	0.000191399	0.000191399	0.002273005	0.000905788	0.002946008	0.002946008	0.001520337	0.000589719	0.002359889	0.002359889	0.001577757	0.001577757	0.000355383	0.000355383	0.001203234	0.001203234	0.00078598
3838303773005	383830	3773005	0.000165203	0.000165203	0.000190385	0.000190385	0.002208022	0.000879892	0.002861785	0.002861785	0.001476872	0.00057286	0.002301456	0.002301456	0.001532651	0.001532651	0.000345223	0.000345223	0.001168835	0.001168835	0.000778129
3838403773005	383840	3773005	0.000164323	0.000164323	0.000189371	0.000189371	0.002137918	0.000851956	0.002770925	0.002770925	0.001429982	0.000554672	0.002237509	0.002237509	0.00148399	0.00148399	0.000334263	0.000334263	0.001131725	0.001131725	0.000769674
3838503773005	383850	3773005	0.00016349	0.00016349	0.000188411	0.000188411	0.002071137	0.000825344	0.00268437	0.00268437	0.001385314	0.000537345	0.002176142	0.002176142	0.001437635	0.001437635	0.000323821	0.000323821	0.001096373	0.001096373	0.000761391
3838603773005	383860	3773005	0.000162657	0.000162657	0.000187451	0.000187451	0.001998818	0.000796525	0.00259064	0.00259064	0.001336943	0.000518583	0.002108727	0.002108727	0.001387437	0.001387437	0.000312514	0.000312514	0.001058091	0.001058091	0.000752677
3838703773005	383870	3773005	0.000161824	0.000161824	0.000186491	0.000186491	0.001927192	0.000767982	0.002497806	0.002497806	0.001289035	0.0005	0.002041134	0.002041134	0.001337719	0.001337719	0.000301316	0.000301316	0.001020175	0.001020175	0.000743618
3838803773005	383880	3773005	0.00016099	0.00016099	0.000185531	0.000185531	0.001866639	0.000743852	0.002419324	0.002419324	0.001248532	0.00048429	0.001984124	0.001984124	0.001295687	0.001295687	0.000291848	0.000291848	0.000988121	0.000988121	0.000734904
3838903773005	383890	3773005	0.000160065	0.000160065	0.000184464	0.000184464	0.001843801	0.000734751	0.002389725	0.002389725	0.001233257	0.000478365	0.001965003	0.001965003	0.001279835	0.001279835	0.000288278	0.000288278	0.000976031	0.000976031	0.000731194
3839003773005	383900	3773005	0.000159648	0.000159648	0.000183984	0.000183984	0.00182131	0.000725788	0.002360574	0.002360574	0.001218214	0.000472529	0.001945436	0.001945436	0.001264223	0.001264223	0.000284761	0.000284761	0.000964126	0.000964126	0.000731884
3839103773005	383910	3773005	0.000159139	0.000159139	0.000183397	0.000183397	0.001779303	0.000709049	0.002306129	0.002306129	0.001190117	0.000461631	0.001905681	0.001905681	0.001235065	0.001235065	0.000278193	0.000278193	0.000941889	0.000941889	0.000727225
3829703773015	382970	3773015	0.000206677	0.000206677	0.000238181	0.000238181	0.005484069	0.00218539	0.007107823	0.007107823	0.003668111	0.001422813	0.008602467	0.008602467	0.003806648	0.003806648	0.000857432	0.000857432	0.002903037	0.002903037	0.000481251
3829803773015	382980	3773015	0.000187467	0.000187467	0.000216043	0.000216043	0.006049811	0.002410837	0.007841073	0.007841073	0.004046517	0.001569591	0.009728871	0.009728871	0.004199346	0.004199346	0.000945885	0.000945885	0.003202517	0.003202517	0.0049333
3829903773015	382990	3773015	0.000189041	0.000189041	0.000217857	0.000217857	0.006683028	0.002663173	0.008661776	0.008661776	0.004470054	0.001733876	0.011004868	0.011004868	0.004638879	0.004638879	0.001044889	0.001044889	0.003537716	0.003537716	0.000499628
3830003773015	383000	3773015	0.000189689	0.000189689	0.000218604	0.000218604	0.00737396	0.002938508	0.009557284	0.009557284	0.004932196	0.001913135	0.012446291	0.012446291	0.005118475	0.005118475	0.001152916	0.001152916	0.003903466	0.003903466	0.000505495
3830103773015	383010	3773015	0.000190245	0.000190245	0.000219244	0.000219244	0.008092505	0.003224847	0.010488579	0.010488579	0.005412807	0.002099558	0.013930493	0.013930493	0.005617237	0.005617237	0.00126526	0.00126526	0.004283834	0.004283834	0.000511448
3830203773015	383020	3773015	0.000190846	0.000190846	0.000219938	0.000219938	0.008820808	0.003515074	0.011432522	0.011432522	0.005899944	0.002288512	0.015488603	0.015488603	0.006122773	0.006122773	0.001379129	0.001379129	0.004669367	0.004669367	0.00051766
3830303773015	383030	3773015	0.000191448	0.000191448	0.000220631	0.000220631	0.009638522	0.003840931	0.012492349	0.012492349	0.006446886	0.002500663	0.017329537	0.017329537	0.006690371	0.006690371	0.001506979	0.001506979	0.005102231	0.005102231	0.000524044
3830403773015	383040	3773015	0.000191957	0.000191957	0.000221218	0.000221218	0.010577066	0.004214939	0.013708783	0.013708783	0.007074647	0.002744164	0.019529247	0.019529247	0.007341842	0.007341842	0.00165372	0.00165372	0.005599057	0.005599057	0.000530256
3830503773015	383050	3773015	0.00019242	0.00019242	0.000221751	0.000221751	0.0115626	0.004607672	0.014986119	0.014986119	0.007733837	0.002999855	0.021843689	0.021843689	0.008025929	0.008025929	0.001807808	0.001807808	0.006120757	0.006120757	0.000536468
3830603773015	383060	3773015	0.000192837	0.000192837	0.000222231	0.000222231	0.01256322	0.005006418	0.016283009	0.016283009	0.008403119	0.003259461	0.024193082	0.024193082	0.008720487	0.008720487	0.001964254	0.001964254	0.006650444	0.006650444	0.000542766
3830703773015	383070	3773015	0.000193439	0.000193439	0.000222925	0.000222925	0.013670899	0.005447825	0.017718655	0.017718655	0.009144008	0.003546842	0.02681276	0.02681276	0.009489359	0.009489359	0.002137439	0.002137439	0.007236803	0.007236803	0.000549754
3830803773015	383080	3773015	0.000193948	0.000193948	0.000223512	0.000223512	0.01488446	0.005931427	0.019291534	0.019291534	0.009955719	0.003861694	0.029733938	0.029733938	0.010331726	0.010331726	0.002327179	0.002327179	0.007879211	0.007879211	0.000556829
3830903773015	383090	3773015	0.000194503	0.000194503	0.000224152	0.000224152	0.016205218	0.006457746	0.021003349	0.021003349	0.01083913	0.004204358	0.032964532	0.032964532	0.011248501	0.011248501	0.002533679	0.002533679	0.008578365	0.008578365	0.000563904
3831003773015	383100	3773015	0.000194966	0.000194966	0.000224685	0.000224685	0.017631927	0.007026287	0.022852486	0.022852486	0.011793408	0.00457451	0.036500985	0.036500985	0.012238821	0.012238821	0.002756744	0.002756744	0.009333605	0.009333605	0.000571151
3831103773015	383110	3773015	0.000195429	0.000195429	0.000225219	0.000225219	0.019159051	0.007634843	0.02483177	0.02483177	0.01281485	0.004970714	0.040323998	0.040323998	0.013298841	0.013298841	0.002995509	0.002995509	0.010142001	0.010142001	0.000578398
3831203773015	383120	3773015	0.000195892	0.000195892	0.000225752	0.000225752	0.020799116	0.008288405	0.026957434	0.026957434	0.013911835	0.00539622	0.044445042	0.044445042	0.014437256	0.014437256	0.003251933	0.003251933	0.011010183	0.011010183	0.000585991
3831303773015	383130	3773015	0.000196355	0.000196355	0.000226286	0.000226286	0.02251662	0.008972827	0.029183467	0.029183467	0.015060616	0.005841818	0.04876691	0.04876691	0.015629425	0.015629425	0.003520464	0.003520464	0.011919358	0.011919358	0.000593583
3831403773015	383140	3773015	0.000196818	0.000196818	0.000226819	0.000226819	0.024303675	0.009684965	0.031499642	0.031499642	0.016255917	0.006305459	0.053236859	0.053236859	0.01686987	0.01686987	0.003799869	0.003799869	0.01286535	0.01286535	0.000601348
3831503773015	383150	3773015	0.000197234	0.000197234	0.000227299	0.000227299	0.026131213	0.010413235	0.033868288	0.033868288	0.017478297	0.006779605	0.057743006	0.057743006	0.018138416	0.018138416	0.004085604	0.004085604	0.013832772	0.013832772	0.000609285
3831603773015	383160	3773015	0.000197651	0.000197651	0.000227779	0.000227779	0.027947887	0.011137176	0.036222853	0.036222853	0.018693409	0.007250931	0.062106408	0.062106408	0.019399421	0.019399421	0.00436964	0.00436964	0.014794443	0.014794443	0.000617309

			MSite Grubbing / Prep	MMass Grading / Excavation	MMass Grading / Excavation	MDrainage / Utilities Trenching	MFoundations / Concrete Pads	MBuilding / Structure Construction	MAsphalt Paving	MLandscaping or Other Finishing	MWaterside Construction (Piles)	RSSWRestriping South Valley	RSSWRestriping Silver Lake Boulevard	RSSWDemolition	RSSWPlacing Base	RSSWForm	Child Risk				
Unique Identifier	X (UTM)	Y (UTM)	2027	2027	2028	2028	2028	2028	2028	2028	2028	2029	2029	2029	2029	2029	3rd Trimester	0<2	2<16	Total	per million
3833503773005	383350	3773005	0.000937321	0.001559117	0.001559117	0.000749857	0.000355312	0.000963969	0.000626793	0.000430446	0.000462646	0.001845682	0.001944897	0.00522413	0.000475047	0.001033222	3.32414E-08	6.60309E-07	1.7363E-06	2.42985E-06	2.42984905
3833603773005	383360	3773005	0.000954951	0.001588442	0.001588442	0.00076396	0.000361995	0.0009821	0.000638582	0.000438542	0.000471348	0.001760856	0.002033415	0.005404093	0.000491412	0.001068815	3.32208E-08	6.60075E-07	1.6687E-06	2.36202E-06	2.3620211
3833703773005	383370	3773005	0.00096205	0.001600251	0.001600251	0.00076964	0.000364686	0.000989402	0.00064333	0.000441802	0.000474852	0.001704128	0.002132354	0.005597034	0.000508956	0.001106975	3.31372E-08	6.57346E-07	1.6226E-06	2.31308E-06	2.313078
3833803773005	383380	3773005	0.000951999	0.001583532	0.001583532	0.000761599	0.000360876	0.000979065	0.000636608	0.000437186	0.000469891	0.001678539	0.002247787	0.005813007	0.000528596	0.00114969	3.29603E-08	6.51101E-07	1.6057E-06	2.28976E-06	2.28975577
3833903773005	383390	3773005	0.000935725	0.001556463	0.001556463	0.00074858	0.000354707	0.000962329	0.000625726	0.000429713	0.000461859	0.001653304	0.002343362	0.005978621	0.000543655	0.001182445	3.27232E-08	6.43994E-07	1.5812E-06	2.25788E-06	2.25787737
3834003773005	383400	3773005	0.000927828	0.001543327	0.001543327	0.000742262	0.000351714	0.000954207	0.000620445	0.000426086	0.000457961	0.0016134	0.002397461	0.006063164	0.000551343	0.001199166	3.25325E-08	6.39057E-07	1.5313E-06	2.20293E-06	2.20293128
3834103773005	383410	3773005	0.000919851	0.001530058	0.001530058	0.000735881	0.00034869	0.000946003	0.000615111	0.000422423	0.000454023	0.001572522	0.002421489	0.006092228	0.000553986	0.001204914	3.23321E-08	6.34359E-07	1.4759E-06	2.14255E-06	2.14255461
3834203773005	383420	3773005	0.000922723	0.001534835	0.001534835	0.000738178	0.000349778	0.000948956	0.000617031	0.000423742	0.000455441	0.001522258	0.002403237	0.006047718	0.000549938	0.001196111	3.21831E-08	6.31347E-07	1.4062E-06	2.06975E-06	2.0697492
3834303773005	383430	3773005	0.000950723	0.001581409	0.001581409	0.000760578	0.000360392	0.000977752	0.000635755	0.0004366	0.000469261	0.001452337	0.002323443	0.005891153	0.000535702	0.001165145	3.21523E-08	6.31854E-07	1.3116E-06	1.97559E-06	1.975592
3834403773005	383440	3773005	0.000974734	0.001621349	0.001621349	0.000779787	0.000369494	0.001002446	0.000651811	0.000447627	0.000481113	0.001387434	0.00222242	0.00568834	0.000517259	0.001125034	3.20642E-08	6.31499E-07	1.2244E-06	1.88799E-06	1.88799069
3834503773005	383450	3773005	0.001002335	0.00166726	0.00166726	0.000801868	0.000379957	0.001030832	0.000670268	0.000460302	0.000494736	0.00131831	0.002093886	0.005423286	0.000493157	0.001072611	3.19514E-08	6.31642E-07	1.135E-06	1.79862E-06	1.7986168
3834603773005	383460	3773005	0.001022996	0.001701627	0.001701627	0.000818397	0.000387789	0.00105208	0.000684084	0.00046979	0.000504934	0.00125143	0.001958027	0.005130721	0.000466553	0.001014748	3.1749E-08	6.30268E-07	1.0517E-06	1.71369E-06	1.71368972
3834703773005	383470	3773005	0.001031771	0.001716223	0.001716223	0.000825417	0.000391116	0.001061105	0.000689952	0.00047382	0.000509265	0.001191987	0.001831279	0.004848301	0.000440872	0.000958891	3.14592E-08	6.26982E-07	9.7961E-07	1.63805E-06	1.63805221
3834803773005	383480	3773005	0.001032888	0.001718081	0.001718081	0.00082631	0.000391539	0.001062253	0.000690699	0.000474333	0.000509816	0.001148541	0.001736389	0.004632967	0.000421291	0.000916303	3.11685E-08	6.22446E-07	9.2723E-07	1.58085E-06	1.58084524
3834903773005	383490	3773005	0.00103193	0.001716489	0.001716489	0.000825544	0.000391176	0.001061269	0.000690059	0.000473893	0.000509344	0.001107279	0.001646264	0.004423209	0.000402217	0.000874817	3.08578E-08	6.17542E-07	8.7888E-07	1.52728E-06	1.52728428
3835003773005	383500	3773005	0.001027703	0.001709456	0.001709456	0.000822162	0.000389573	0.001056921	0.000687232	0.000471952	0.000507257	0.001060941	0.001546342	0.004183472	0.000380417	0.000827402	3.04617E-08	6.11527E-07	8.2692E-07	1.46891E-06	1.46890517
3835103773005	383510	3773005	0.001017412	0.001692339	0.001692339	0.00081393	0.000385672	0.001046337	0.00068035	0.000467226	0.000502178	0.001013451	0.001445408	0.00393496	0.000357819	0.000778252	2.99614E-08	6.03548E-07	7.7537E-07	1.40888E-06	1.40888365
3835203773005	383520	3773005	0.001002255	0.001667128	0.001667128	0.000801804	0.000379927	0.00103075	0.000670215	0.000460266	0.000494697	0.000969504	0.001353198	0.003703449	0.000336767	0.000732464	2.93923E-08	5.93837E-07	7.2877E-07	1.352E-06	1.35200127
3835303773005	383530	3773005	0.00098678	0.001641386	0.001641386	0.000789424	0.000374061	0.001014834	0.000659866	0.000453159	0.000487058	0.000932079	0.001276739	0.003509502	0.00031913	0.000694105	2.88585E-08	5.84376E-07	6.8996E-07	1.30319E-06	1.30319318
3835403773005	383540	3773005	0.00096923	0.001612194	0.001612194	0.000775384	0.000367408	0.000996785	0.00064813	0.000445099	0.000478396	0.000896868	0.001206412	0.003329083	0.000302724	0.000658422	2.83044E-08	5.74325E-07	6.5431E-07	1.25694E-06	1.25694403
3835503773005	383550	3773005	0.000950084	0.001580348	0.001580348	0.000760068	0.00036015	0.000977096	0.000635328	0.000436307	0.000468946	0.000863664	0.001141713	0.003161824	0.000287515	0.000625342	2.77368E-08	5.63838E-07	6.2155E-07	1.21312E-06	1.21312033
3835603773005	383560	3773005	0.000929583	0.001546246	0.001546246	0.000743666	0.000352379	0.000956011	0.000621618	0.000426892	0.000458827	0.000832319	0.001082225	0.003006813	0.000273419	0.000594684	2.71601E-08	5.53008E-07	5.9131E-07	1.17148E-06	1.17147906
3835703773005	383570	3773005	0.000908284	0.001510818	0.001510818	0.000726627	0.000344305	0.000934107	0.000607376	0.000417111	0.000448314	0.000802774	0.00102756	0.00286341	0.000260379	0.000566322	2.65799E-08	5.41944E-07	5.6338E-07	1.1319E-06	1.13190309
3835803773005	383580	3773005	0.000887304	0.00147592	0.00147592	0.000709843	0.000336352	0.00091253	0.000593346	0.000407477	0.000437958	0.000775326	0.000978105	0.002733167	0.000248536	0.000540563	2.60206E-08	5.3116E-07	5.3795E-07	1.09513E-06	1.09513474
3835903773005	383590	3773005	0.000866085	0.001440624	0.001440624	0.000692868	0.000328308	0.000890708	0.000579157	0.000397732	0.000427485	0.000749353	0.000932343	0.002611973	0.000237515	0.000516593	2.54674E-08	5.20388E-07	5.1433E-07	1.06018E-06	1.06018108
3836003773005	383600	3773005	0.000849332	0.001412759	0.001412759	0.000679466	0.000321958	0.000873479	0.000567954	0.000390039	0.000419216	0.000727098	0.000894917	0.002512807	0.000228498	0.00049698	2.50188E-08	5.11673E-07	4.9458E-07	1.03127E-06	1.03127442
3836103773005	383610	3773005	0.000839919	0.001397102	0.001397102	0.000671935	0.00031839	0.000863799	0.00056166	0.000385716	0.00041457	0.000709773	0.000867942	0.002441882	0.00022248	0.000482953	2.4741E-08	5.06493E-07	4.797E-07	1.01093E-06	1.0109303
3836203773005	383620	3773005	0.000830107	0.001380781	0.001380781	0.000664086	0.000314671	0.000853708	0.000555098	0.00038121	0.000409727	0.000693009	0.000842187	0.002373973	0.00021587	0.000469522	2.44698E-08	5.0143E-07	4.6548E-07	9.91383E-07	0.99138319
3836303773005	383630	3773005	0.000825321	0.001372819	0.001372819	0.000660257	0.000312856	0.000848785	0.000551898	0.000379012	0.000407365	0.00067952	0.000823251	0.002324709	0.00021139	0.000459778	2.43183E-08	4.98829E-07	4.544E-07	9.77549E-07	0.97754899
3836403773005	383640	3773005	0.000821731	0.001366848	0.001366848	0.000657385	0.000311495	0.000845093	0.000549497	0.000377364	0.000405593	0.000667183	0.000806667	0.002281752	0.00020747	0.00045128	2.42032E-08	4.96916E-07	4.4443E-07	9.6555E-07	0.96554971
3836503773005	383650	3773005	0.00081878	0.001361939	0.001361939	0.000655024	0.000310377	0.000842058	0.000547524	0.000376008	0.000404136	0.000655731	0.00079178	0.002243457	0.000204005	0.000443708	2.41123E-08	4.95434E-07	4.3529E-07	9.54837E-07	0.95483698
3836603773005	383660	3773005	0.0008187	0.001361806	0.001361806	0.00065496	0.000310346	0.000841976	0.00054747	0.000375972	0.000404097	0.000646257	0.000780734	0.002215854	0.000201495	0.000438249	2.4086E-08	4.95179E-07	4.279E-07	9.47163E-07	0.94716311
3836703773005	383670	3773005	0.000818221	0.00136101	0.00136101	0.000654577	0.000310165	0.000841484	0.00054715	0.000375752	0.00040386	0.000637226	0.000770313	0.002189989	0.000199143	0.000433133	2.4061E-08	4.94854E-07	4.2087E-07	9.39781E-07	0.93978076
3836803773005	383680	3773005	0.000814392	0.001354641	0.001354641	0.000651514	0.000308713	0.000837546	0.00054459	0.000373993	0.000401971	0.000626954	0.000757182	0.002156263	0.000196076	0.000426463	2.39731E-08	4.93216E-07	4.1275E-07	9.29939E-07	0.9299389
3836903773005	383690	3773005	0.000808968	0.001345618	0.001345618	0.000647174	0.000306657	0.000831967	0.000540962	0.000371502	0.000399293	0.000616241	0.00074298	0.002119429	0.000192727	0.000419178	2.38573E-08	4.90975E-07	4.0431E-07	9.19144E-07	0.91914357
3837003773005	383700	3773005	0.000803703	0.00133686	0.00133686	0.000642962	0.000304661	0.000826552	0.000537442	0.000369084	0.000396694	0.000606117	0.000729701	0.002084972	0.000189593	0.000412363	2.37496E-08	4.88865E-07	3.9638E-07	9.08998E-07	0.90899838
3837103773005	383710	3773005	0.000801469	0.001333145	0.001333145	0.000641175	0.000303815	0.000824255	0.000535948	0.000368059	0.000395592	0.000598384	0.00072059	0.002062397	0.00018754	0.000407899	2.37158E-08	4.88045E-07	3.904E-07	9.02156E-07	0.90215587
3837203773005	383720	3773005	0.000798438	0.001328102	0.001328102	0.00063875	0.000302665	0.000821138	0.000533921	0.000366667	0.000394096	0.000590858	0.00071142	0.002039456	0.000185454	0.000403361	2.36738E-08	4.8699E-07	3.8455E-07	8.95211E-07	0.89521077
3837303773005	383730	3773005	0.000793811	0.001320406	0.001320406	0.000635049	0.000300912	0.000816379	0.000530827	0.000364542	0.000391812	0.000582918	0.000700999	0.002012676	0.000183019	0.000398065	2.36042E-08	4.85367E-07	3.7831E-07	8.8728E-07	0.88727989
3837403773005	383740	3773005	0.000787828	0.001310455	0.001310455	0.000630263	0.000298644	0.000810226	0.000526826	0.000361794	0.000388859	0.000574625	0.000689566	0.001982881	0.00018031	0.000392172	2.35123E-08	4.83281E-07	3.7176E-07	8.78553E-07	0.87855256
3837503773005	383750	3773005	0.000781207	0.001299441	0.001299441	0.000624966	0.000296134	0.000803417	0.000522399	0.000358754	0.000385591	0.000566508	0.000678103	0.001952719	0.00017567	0.000386207	2.34181E-08	4.81153E-07	3.6532E-07	8.69896E-07	0.86989617
3837603773005	383760	3773005	0.000774107	0.001287632	0.001287632	0.000619286	0.000293442	0.000796116	0.000517651	0.000355493	0.000382087	0.000558569	0.000666699	0.001922558	0.000174824	0.000380241	2.33208E-08	4.78892E-07	3.5903E-07	8.6124E-07	0.86124042
3837703773005	383770	3773005	0.000766609	0.001275159	0.001275159	0.000613287	0.0002906	0.000788404	0.000512637	0.00035205	0.000378385	0.000550836	0.000655266	0.001892214	0.000172065	0.00037424	2.32241E-08	4.7665E-07	3.5285E-07	8.52724E-07	0.85272393
3837803773005	383780	3773005	0.000758313	0.001261359	0.001261359	0.00060665	0.000287455	0.000779872	0.000507089	0.00034824	0.00037429	0.000543693	0.000644666	0.001863698	0.000169472	0.0003686	2.31392E-08	4.74543E-07	3.4704E-07	8.44726E-07	0.84472603
3837903773005	383790	3773005	0.000750734	0.001248753	0.001248753	0.000600587	0.000284582	0.000772078	0.000502021	0.00034476	0.00037055	0.000537288	0.000635288	0.001838563	0.000167186	0.000363629	2.30684E-08	4.72678E-07	3.4176E-07	8.37505E-07	0.83750478
3838003773005	383800	3773005	0.000742996	0.001235882	0.001235882	0.000594397	0.000281649	0.00076412	0.000496847	0.000341206	0.000366731	0.00053094	0.000626445	0.001814708	0.00016501	0.000358911	2.2997E-08	4.70856E-07	3.3659E-07	8.30439E-07	0.83043864
3838103773005	383810	3773005	0.000734461	0.001221684	0.001221684	0.000587569	0.000278414	0.000755342	0.000491139	0.000337286	0.000362518	0.000522	0.000614297	0.001781531	0.000162	0.000352349	2.28473E-08	4.67869E-07	3.2988E-07	8.20592E-07	0.82059176
3838203773005	383820	3773005	0.000726723	0.001208813	0.001208813	0.000581378	0.00027548	0.000747384	0.000485965	0.000333733	0.000358698	0.000512821	0.00060206	0.001747896	0.000158942	0.000345697	2.26906E-08	4.64846E-07	3.2316E-07	8.10701E-07	0.81070113
3838303773005	383830	3773005	0.000719464	0.001196739	0.001196739	0.000575571	0.000272729	0.000739918	0.00048111	0.000330399	0.000355115	0.000503169	0.000589138	0.001712342	0.000155709	0.000338665	2.25135E-08	4.6155E-07	3.1625E-07	8.00312E-07	0.80031246
3838403773005	383840	3773005	0.000711646	0.001183735	0.001183735	0.000569317	0.000269765	0.000731878	0.000475882	0.000326809	0.000351257	0.00049216	0.000573804	0.001669751	0.000151836	0.000330241	2.22871E-08	4.57364E-07	3.0844E-07	7.88093E-07	0.78809321
3838503773005	383850	3773005	0.000703988	0.001170997	0.001170997	0.00056319	0.000266862	0.000724002	0.000470761	0.000323292	0.000347477	0.000481535	0.000559096	0.001628713	0.000148104	0.000322125	2.20631E-08	4.53237E-07	3.0096E-07	7.7626E-07	0.77625964
3838603773005	383860	3773005	0.000695931	0.001157595	0.001157595	0.000556745	0.000263808	0.000715716	0.000465374	0.000319592	0.0003435	0.000469375	0.000541887	0.001580546	0.000143724	0.000312599	2.17783E-08	4.48091E-07	2.9258E-07	7.62446E-07	0.76244634
3838703773005	383870	3773005	0.000687555	0.001143662	0.001143662	0.000550044	0.000260633	0.000707102	0.000459773	0.000315746	0.000339366	0.000456919	0.000524677	0.001532197	0.000139328	0.000303036	2.14661E-08	4.42482E-07	2.8416E-07	7.48107E-07	0.74810678
3838803773005	383880	3773005	0.000679498	0.00113026	0.00113026	0.000543598	0.000257579	0.000698816	0.000454385	0.000312046	0.000335389	0.000446589	0.000510773	0.00149317	0.000135779	0.000295317	2.12176E-08	4.37939E-07	2.7714E-07	7.36297E-07	0.73629697
3838903773005	383890	3773005	0.000676068	0.001124555	0.001124555	0.000540854	0.000256278	0.000695289	0.000452091	0.000310471	0.000333696	0.000444553	0.000509731	0.001490885	0.000135571	0.000294866	2.12631E-08	4.38394E-07	2.7536E-07	7.35022E-07	0.73502233
3839003773005	383900	3773005	0.000676706	0.001125616	0.001125616	0.000541365	0.00025652	0.000695945	0.000452518	0.000310764	0.000334011	0.000442221	0.000510773	0.001494541	0.000135903	0.000295589	2.13153E-08	4.39615E-07	2.7429E-07	7.35221E-07	0.73522099
3839103773005	383910	3773005	0.000672398	0.001118451	0.001118451	0.000537918	0.000254887	0.000691515	0.000449637	0.000308785	0.000331885	0.000435374	0.000504163	0.001474525	0.000134083	0.00029163	2.11819E-08	4.37302E-07	2.6993E-07	7.28411E-07	0.7284115
3829703773015	382970	3773015	0.000444968	0.000740149	0.000740149	0.000355975	0.000168675	0.000457619	0.000297553	0.000204343	0.000219629	0.000230245	0.000352167	0.001058024	9.62095E-05	0.000209255	2.64681E-08	5.6498E-07	5.9051E-07	1.18196E-06	1.18195877
3829803773015	382980	3773015	0.000456136	0.000758726	0.000758726	0.000364909	0.000172909	0.000469104	0.000305021	0.000209471	0.000225141	0.004570168	0.000367262	0.001105277	0.000100506	0.0002186	2.59334E-08	5.47425E-07	6.3699E-07	1.21035E-06	1.21035158
3829903773015	382990	3773015	0.00046196	0.000768413	0.000768413	0.000369568	0.000175116	0.000475093	0.000308916	0.000212146	0.000228016	0.00492957	0.000378487	0.001138363	0.000103515	0.000225144	2.54812E-08	5.37991E-07	6.9097E-07	1.25444E-06	1.25443776
3830003773015	383000	3773015	0.000467384	0.000777436	0.000777436	0.000373907	0.000177172	0.000480672	0.000312543	0.000214637	0.000230693	0.005339738	0.000389831	0.001171723	0.000106549	0.000231742	2.46238E-08	5.25408E-07	7.4743E-07	1.29746E-06	1.29746252
3830103773015	383010	3773015	0.000472888	0.000786591	0.000786591	0.000378311	0.000179259	0.000486333	0.000316224	0.000217165	0.00023341	0.005771422	0.000401532	0.00120618	0.000109682	0.000238557	2.38769E-08	5.19182E-07	8.0592E-07	1.34898E-06	1.34897608
3830203773015	383020	3773015	0.000478632	0.000796145	0.000796145	0.000382906	0.000181436	0.00049224	0.000320064	0.000219802	0.000236245	0.006125984	0.000414186	0.001243196	0.000113048	0.000245878	2.41223E-08	5.22927E-07	8.6621E-07	1.41326E-06	1.4132595
3830303773015	383030	3773015	0.000484535	0.000805964	0.000805964	0.000387628	0.000183674	0.000498311	0.000324012	0.000222513	0.000239158	0.00645534	0.000427435	0.00128204	0.00011658	0.000253561	2.43682E-08	5.26589E-07	9.3397E-07	1.48492E-06	1.48492367
3830403773015	383040	3773015	0.000490279	0.000815518	0.000815518	0.000392223	0.000185851	0.000504217	0.000327853	0.000225151	0.000241993	0.006753027	0.000441161	0.001322164	0.000120229	0.000261496	2.45686E-08	5.29622E-07	1.0112E-06	1.56542E-06	1.56541611
3830503773015	383050	3773015	0.000496022	0.000825072	0.000825072	0.000396818	0.000188028	0.000510124	0.000331693	0.000227788	0.000244828	0.007018247	0.000455483	0.001363842	0.000124019	0.000269739	2.4748E-08	5.3234E-07	1.0921E-06	1.64916E-06	1.64915848
3830603773015	383060	3773015	0.000501846	0.000834758	0.000834758	0.000401476	0.000190236	0.000516113	0.000335588	0.000230463	0.000247703	0.007248198	0.000470637	0.001407987	0.000128033	0.00027847	2.49224E-08	5.34938E-07	1.1744E-06	1.73421E-06	1.73421101
3830703773015	383070	3773015	0.000508307	0.000845506	0.000845506	0.000406646	0.000192685	0.000522759	0.000339908	0.00023343	0.000250892	0.007466962	0.00048749	0.001456976	0.000132488	0.000288159	2.51125E-08	5.37949E-07	1.2656E-06	1.82865E-06	1.82864818
3830803773015	383080	3773015	0.000514848	0.000856387	0.000856387	0.000411879	0.000195165	0.000529486	0.000344283	0.000236434	0.000254121	0.007642516	0.000505384	0.001508799	0.0001372	0.000298409	2.53031E-08	5.40914E-07	1.3653E-06	1.93152E-06	1.93152161
3830903773015	383090	3773015	0.00052139	0.000867267	0.000867267	0.000417112	0.000197644	0.000536213	0.000348657	0.000239438	0.000257349	0.007766242	0.00052432	0.001563546	0.000142178	0.000309236	2.549E-08	5.43773E-07	1.4736E-06	2.04285E-06	2.0428463
3831003773015	383100	3773015	0.000528091	0.000878413	0.000878413	0.000422472	0.000200184	0.000543104	0.000353138	0.000242515	0.000260657	0.007832857	0.000544447	0.001621493	0.000147448	0.000320697	2.56759E-08	5.46587E-07	1.5903E-06	2.16259E-06	2.16258513
3831103773015	383110	3773015	0.000534791	0.000889559	0.000889559	0.000427833	0.000202724	0.000549996	0.000357619	0.000245592	0.000263964	0.007839292	0.000565825	0.001682912	0.000153033	0.000332844	2.58593E-08	5.49341E-07	1.715E-06	2.29024E-06	2.29024145
3831203773015	383120	3773015	0.000541811	0.000901236	0.000901236	0.000433449	0.000205386	0.000557215	0.000362313	0.000248816	0.000267429	0.007794931	0.00058893	0.001749085	0.00015905	0.000345932	2.60454E-08	5.52141E-07	1.8488E-06	2.42694E-06	2.42693701
3831303773015	383130	3773015	0.000548831	0.000912913	0.000912913	0.000439065	0.000208047	0.000564435	0.000367007	0.00025204	0.000270894	0.007689592	0.000613553	0.001819461	0.000165449	0.000359851	2.6228E-08	5.54835E-07	1.9884E-06	2.5695E-06	2.56949667
3831403773015	383140	3773015	0.000556011	0.000924855	0.000924855	0.000444809	0.000210768	0.000571818	0.000371808	0.000255337	0.000274438	0.007532337	0.000640051	0.001894956	0.000172314	0.000374782	2.6412E-08	5.5756E-07	2.1333E-06	2.71731E-06	2.71731241
3831503773015	383150	3773015	0.00056335	0.000937063	0.000937063	0.00045068	0.00021355	0.000579366	0.000376716	0.000258707	0.00027806	0.007327917	0.000668605	0.001975843	0.00017967	0.00039078	2.65974E-08	5.60299E-07	2.2809E-06	2.86781E-06	2.8678149
3831603773015	383160	3773015	0.000570769	0.000949403	0.000949403	0.000456615	0.000216362	0.000586996	0.000381677	0.000262114	0.000281722	0.00708076	0.000699272	0.002062397	0.00018754	0.000407899	2.67792E-08	5.62934E-07	2.4268E-06	3.01648E-06	3.01648053

Unique Identifier	X (UTM)	Y (UTM)	EGIODemolition	EGIOSite Grubbing / Prep	EGIOMass Grading / Excavation	EGIOMass Grading / Excavation	EGIODrainage / Utilities Trenching	EGIODrainage / Utilities Trenching	EGIOFoundations / Concrete Pads	EGIOFoundations / Concrete Pads	EGIOBuilding / Structure Construction	EGIOBuilding / Structure Construction	EGIOAsphalt Paving	EGIOArchitectural Coating	EGIOLandscaping or Other Finishing	EGIOWaterside Construction (Piles)	HIWaterside Construction (Landscaping)	HIWaterside Construction (Landscaping)	KMDemolition	KMSite Grubbing / Prep	KMMass Grading / Excavation
			2025	2025	2025	2026	2026	2027	2026	2027	2026	2027	2027	2027	2027	2027	2025	2026	2025	2025	2025
3831703773015	383170	3773015	0.000490741	0.00045374	0.000754745	0.000754745	0.000362994	0.000362994	0.000172001	0.000172001	0.000466643	0.000466643	0.000303421	6.15442E-05	0.000208372	0.00022396	0.000885809	0.000885809	0.00050791	0.000469618	0.000781151
3831903773015	383190	3773015	0.00049031	0.00045334	0.000754082	0.000754082	0.000362675	0.000362675	0.00017185	0.00017185	0.000466233	0.000466233	0.000303154	6.14901E-05	0.000208189	0.00022763	0.000901919	0.000901919	0.000517314	0.000478313	0.000795614
3832003773015	383200	3773015	0.000490224	0.00045326	0.000753949	0.000753949	0.000362612	0.000362612	0.00017182	0.00017182	0.000466151	0.000466151	0.000303101	6.14793E-05	0.000208153	0.00022724	0.000909923	0.000909923	0.000522319	0.00048294	0.00080331
3832103773015	383210	3773015	0.000490051	0.0004531	0.000753684	0.000753684	0.000362484	0.000362484	0.000171759	0.000171759	0.000465987	0.000465987	0.000302994	6.14577E-05	0.000208079	0.00022645	0.000917828	0.000917828	0.000527323	0.000487566	0.000811006
3832203773015	383220	3773015	0.000490051	0.0004531	0.000753684	0.000753684	0.000362484	0.000362484	0.000171759	0.000171759	0.000465987	0.000465987	0.000302994	6.14577E-05	0.000208079	0.00022645	0.000925632	0.000925632	0.000532672	0.000492512	0.000819233
3832303773015	383230	3773015	0.000489965	0.00045303	0.000753551	0.000753551	0.00036242	0.00036242	0.000171729	0.000171729	0.000465905	0.000465905	0.000302941	6.14468E-05	0.000208043	0.00022360	0.000931936	0.000931936	0.000538021	0.000497458	0.00082746
3832403773015	383240	3773015	0.000489361	0.00045247	0.000752622	0.000752622	0.000361973	0.000361973	0.000171517	0.000171517	0.000465331	0.000465331	0.000302568	6.13711E-05	0.000207786	0.00022333	0.000929034	0.000929034	0.000543197	0.000502244	0.000835421
3832503773015	383250	3773015	0.000488153	0.00045135	0.000750765	0.000750765	0.00036108	0.00036108	0.000171094	0.000171094	0.000464182	0.000464182	0.000301821	6.12196E-05	0.000207273	0.00022779	0.000999275	0.000999275	0.00054846	0.000507111	0.000843516
3832603773015	383260	3773015	0.000489361	0.00045247	0.000752622	0.000752622	0.000361973	0.000361973	0.000171517	0.000171517	0.000465331	0.000465331	0.000302568	6.13711E-05	0.000207786	0.00022333	0.001074718	0.001074718	0.000554759	0.000512934	0.000853202
3832703773015	383270	3773015	0.000489792	0.00045287	0.000753286	0.000753286	0.000362292	0.000362292	0.000171669	0.000171669	0.000465741	0.000465741	0.000302834	6.14252E-05	0.000207969	0.00022352	0.001106336	0.001106336	0.000563645	0.00052115	0.000866869
3832803773015	383280	3773015	0.000488843	0.00045199	0.000751826	0.000751826	0.00036159	0.00036159	0.000171336	0.000171336	0.000464838	0.000464838	0.000302248	6.13062E-05	0.000207567	0.00022309	0.00112995	0.00112995	0.000571841	0.000528729	0.000879475
3832903773015	383290	3773015	0.000489188	0.00045231	0.000752357	0.000752357	0.000361846	0.000361846	0.000171457	0.000171457	0.000465166	0.000465166	0.000302461	6.13495E-05	0.000207713	0.00022351	0.001150161	0.001150161	0.000581504	0.000537663	0.000894336
3833003773015	383300	3773015	0.000488239	0.00045143	0.000750897	0.000750897	0.000361144	0.000361144	0.000171124	0.000171124	0.000464264	0.000464264	0.000301874	6.12304E-05	0.00020731	0.00022818	0.001167071	0.001167071	0.00059505	0.000550187	0.000915169
3833103773015	383310	3773015	0.000489275	0.00045239	0.00075249	0.00075249	0.00036191	0.00036191	0.000171487	0.000171487	0.000465249	0.000465249	0.000302514	6.13603E-05	0.00020775	0.00022291	0.001175676	0.001175676	0.000631372	0.000583771	0.000971031
3833203773015	383320	3773015	0.000488584	0.00045175	0.000751428	0.000751428	0.000361399	0.000361399	0.000171245	0.000171245	0.000464592	0.000464592	0.000302087	6.12737E-05	0.000207457	0.00022976	0.001177677	0.001177677	0.000649404	0.000600444	0.000998764
3833303773015	383330	3773015	0.000485996	0.00044936	0.000747447	0.000747447	0.000359485	0.000359485	0.000170338	0.000170338	0.000462131	0.000462131	0.000300487	6.09491E-05	0.000206358	0.00022179	0.001176276	0.001176276	0.000663208	0.000613207	0.001019994
3833403773015	383340	3773015	0.000482804	0.0004464	0.000742538	0.000742538	0.000357123	0.000357123	0.000169219	0.000169219	0.000459096	0.000459096	0.000298513	6.05488E-05	0.000205002	0.00022033	0.001172574	0.001172574	0.000677875	0.000626769	0.001042552
3833503773015	383350	3773015	0.00047918	0.00044305	0.000736965	0.000736965	0.000354443	0.000354443	0.000167949	0.000167949	0.00045565	0.00045565	0.000296273	6.00943E-05	0.000203464	0.00021684	0.001167271	0.001167271	0.000690127	0.000638096	0.001061394
3833603773015	383360	3773015	0.000475298	0.00043946	0.000730994	0.000730994	0.000351571	0.000351571	0.000166588	0.000166588	0.000451958	0.000451958	0.000293873	5.96074E-05	0.000201815	0.00021612	0.001160167	0.001160167	0.000701774	0.000648865	0.001079307
3833703773015	383370	3773015	0.00047081	0.00043532	0.000724094	0.000724094	0.000348253	0.000348253	0.000165016	0.000165016	0.000447692	0.000447692	0.000291099	5.90448E-05	0.00019991	0.00021485	0.001158166	0.001158166	0.000702723	0.000649743	0.001080767
3833803773015	383380	3773015	0.000465894	0.00043077	0.00071653	0.00071653	0.000344615	0.000344615	0.000163292	0.000163292	0.000443016	0.000443016	0.000288058	5.84281E-05	0.000197822	0.00021262	0.001163069	0.001163069	0.000688574	0.00063666	0.001059005
3833903773015	383390	3773015	0.000461407	0.00042662	0.000709631	0.000709631	0.000341296	0.000341296	0.00016172	0.00016172	0.00043875	0.00043875	0.000285284	5.78654E-05	0.000195917	0.00021053	0.001163969	0.001163969	0.000674597	0.000623737	0.00103751
3834003773015	383400	3773015	0.000457611	0.00042311	0.000703792	0.000703792	0.000338489	0.000338489	0.000160389	0.000160389	0.00043514	0.00043514	0.000282937	5.73893E-05	0.000194305	0.00020884	0.001159567	0.001159567	0.000672699	0.000621982	0.00103459
3834103773015	383410	3773015	0.000454074	0.00041984	0.000698352	0.000698352	0.000335872	0.000335872	0.00015915	0.00015915	0.000431776	0.000431776	0.00028075	5.69457E-05	0.000192803	0.00020722	0.001153663	0.001153663	0.000672785	0.000622062	0.001034723
3834203773015	383420	3773015	0.00045062	0.00041665	0.000693044	0.000693044	0.000333319	0.000333319	0.00015794	0.00015794	0.000428495	0.000428495	0.000278616	5.65129E-05	0.000191338	0.00020565	0.001146259	0.001146259	0.000675114	0.000624216	0.001038306
3834303773015	383430	3773015	0.000447344	0.00041362	0.000688002	0.000688002	0.000330894	0.000330894	0.000156791	0.000156791	0.000425377	0.000425377	0.000276589	5.61018E-05	0.000189946	0.00020415	0.001135653	0.001135653	0.000683915	0.000632353	0.00105184
3834403773015	383440	3773015	0.000443807	0.00041035	0.000682562	0.000682562	0.000328278	0.000328278	0.000155551	0.000155551	0.000422013	0.000422013	0.000274402	5.56581E-05	0.000188444	0.00020254	0.001123146	0.001123146	0.000692456	0.00064025	0.001064977
3834503773015	383450	3773015	0.000439924	0.00040676	0.000676591	0.000676591	0.000325406	0.000325406	0.00015419	0.00015419	0.000418322	0.000418322	0.000272001	5.51712E-05	0.000186795	0.00020076	0.001103134	0.001103134	0.000707986	0.000654609	0.001088861
3834603773015	383460	3773015	0.000436214	0.00040333	0.00067085	0.00067085	0.000322662	0.000322662	0.00015289	0.00015289	0.00041794	0.00041794	0.00026978	5.4706E-05	0.00018522	0.00019976	0.001076619	0.001076619	0.000724292	0.000669686	0.001113939
3834703773015	383470	3773015	0.000431728	0.00039918	0.000663985	0.000663985	0.000319343	0.000319343	0.000151318	0.000151318	0.000410528	0.000410528	0.000266934	5.41433E-05	0.000183315	0.00019702	0.001049103	0.001049103	0.00073499	0.000679578	0.001130393
3834803773015	383480	3773015	0.000427932	0.00039567	0.000658146	0.000658146	0.000316535	0.000316535	0.000149987	0.000149987	0.000406918	0.000406918	0.000264587	5.36673E-05	0.000181703	0.00019529	0.001031293	0.001031293	0.000736112	0.000680615	0.001132118
3834903773015	383490	3773015	0.000424136	0.00039216	0.000652308	0.000652308	0.000313727	0.000313727	0.000148657	0.000148657	0.00040308	0.00040308	0.000262239	5.31912E-05	0.000180091	0.00019363	0.001012983	0.001012983	0.000735594	0.000680136	0.001131322
3835003773015	383500	3773015	0.000419477	0.00038785	0.000645143	0.000645143	0.000310281	0.000310281	0.000147024	0.000147024	0.000398878	0.000398878	0.000259359	5.26069E-05	0.000178113	0.00019137	0.000988168	0.000988168	0.000737234	0.000681652	0.001133843
3835103773015	383510	3773015	0.00043696	0.00038251	0.000636253	0.000636253	0.000306005	0.000306005	0.00014998	0.00014998	0.000393382	0.000393382	0.000255785	5.1882E-05	0.00017659	0.00018879	0.000959352	0.000959352	0.000737665	0.000682051	0.001134507
3835203773015	383520	3773015	0.000407398	0.00037668	0.000626566	0.000626566	0.000301347	0.000301347	0.00014279	0.00014279	0.000387393	0.000387393	0.000251891	5.10921E-05	0.000172984	0.00018592	0.000931035	0.000931035	0.000733782	0.000678461	0.001128535
3835303773015	383530	3773015	0.000401186	0.00037094	0.000617012	0.000617012	0.000296752	0.000296752	0.000140613	0.000140613	0.000381486	0.000381486	0.00024805	5.03131E-05	0.000170347	0.00018309	0.000905421	0.000905421	0.00072619	0.000671441	0.001116859
3835403773015	383540	3773015	0.000394802	0.00036504	0.000607193	0.000607193	0.000292029	0.000292029	0.000138375	0.000138375	0.000375415	0.000375415	0.000244102	4.95124E-05	0.000167636	0.00018076	0.000880807	0.000880807	0.000716441	0.000662427	0.001101865
3835503773015	383550	3773015	0.000387986	0.00035873	0.000596711	0.000596711	0.000286988	0.000286988	0.000135986	0.000135986	0.000368934	0.000368934	0.000239888	4.86576E-05	0.000164742	0.00017065	0.000856593	0.000856593	0.000704621	0.000651498	0.001083686
3835603773015	383560	3773015	0.000380911	0.00035219	0.00058583	0.00058583	0.000281755	0.000281755	0.000133507	0.000133507	0.000362206	0.000362206	0.000235514	4.77704E-05	0.000161738	0.00017837	0.000833079	0.000833079	0.000690817	0.000638734	0.001062455
3835703773015	383570	3773015	0.000373664	0.00034549	0.000574684	0.000574684	0.000276394	0.000276394	0.000130967	0.000130967	0.000355315	0.000355315	0.000231033	4.68615E-05	0.000158661	0.00017029	0.000810866	0.000810866	0.000675891	0.000624934	0.0010395
3835803773015	383580	3773015	0.000366158	0.00033855	0.00056314	0.00056314	0.00027084	0.00027084	0.000128336	0.000128336	0.000348178	0.000348178	0.000226392	4.59201E-05	0.000155473	0.00016704	0.000789554	0.000789554	0.000659498	0.000609777	0.001014289
3835903773015	383590	3773015	0.000358738	0.00033169	0.000551728	0.000551728	0.000265354	0.000265354	0.000125735	0.000125735	0.000341122	0.000341122	0.000221805	4.49896E-05	0.000152323	0.00016318	0.000769543	0.000769543	0.000642502	0.000594062	0.000988149
3836003773015	383600	3773015	0.000352958	0.00032635	0.000542838	0.000542838	0.000261078	0.000261078	0.000123709	0.000123709	0.000335625	0.000335625	0.000218231	4.42647E-05	0.000149868	0.00016108	0.000753733	0.000753733	0.000628352	0.000580979	0.000966387
3836103773015	383610	3773015	0.000350369	0.00032395	0.000538857	0.000538857	0.000259163	0.000259163	0.000122802	0.000122802	0.000333164	0.000333164	0.00021663	4.39401E-05	0.000148769	0.00015989	0.000743828	0.000743828	0.000619725	0.000573002	0.000953118
3836203773015	383620	3773015	0.000347695	0.00032148	0.000534744	0.000534744	0.000257185	0.000257185	0.000121865	0.000121865	0.000330621	0.000330621	0.000214977	4.36046E-05	0.000147634	0.00015878	0.000734322	0.000734322	0.000611183	0.000565105	0.000939982
3836303773015	383630	3773015	0.000347263	0.00032108	0.000534081	0.000534081	0.000256866	0.000256866	0.000121713	0.000121713	0.000330211	0.000330211	0.00021471	4.35505E-05	0.000147451	0.00015848	0.000728919	0.000728919	0.000606783	0.000561036	0.000933215
3836403773015	383640	3773015	0.00034735	0.00032116	0.000534213	0.000534213	0.00025693	0.00025693	0.000121744	0.000121744	0.000330293	0.000330293	0.000214763	4.35614E-05	0.000147487	0.00015852	0.000725017	0.000725017	0.000603419	0.000557925	0.00092804
3836503773015	383650	3773015	0.000347608	0.0003214	0.000534611	0.000534611	0.000257121	0.000257121	0.000121834	0.000121834	0.000330539	0.000330539	0.000214923	4.35938E-05	0.000147597	0.00015863	0.000721915	0.000721915	0.000600399	0.000555133	0.000923395
3836603773015	383660	3773015	0.000348385	0.00032212	0.000535806	0.000535806	0.000257695	0.000257695	0.000122106	0.000122106	0.000331277	0.000331277	0.00021543	4.36912E-05	0.000147927	0.00015899	0.000720414	0.000720414	0.000598414	0.000553299	0.000920344
3836703773015	383670	3773015	0.000349161	0.00032284	0.000537	0.000537	0.00025827	0.00025827	0.000122379	0.000122379	0.000332016	0.000332016	0.000215883	4.37886E-05	0.000148257	0.00015947	0.000719514	0.000719514	0.000596258	0.000551304	0.000917026
3836803773015	383680	3773015	0.000349161	0.00032284	0.000537	0.000537	0.00025827	0.00025827	0.000122379	0.000122379	0.000332016	0.000332016	0.000215883	4.37886E-05	0.000148257	0.00015947	0.000717513	0.000717513	0.000592893	0.000548193	0.000911851
3836903773015	383690	3773015	0.000348903	0.0003226	0.000536602	0.000536602	0.000258078	0.000258078	0.000122288	0.000122288	0.00033177	0.00033177	0.000215723	4.37561E-05	0.000148147	0.00015929	0.000715111	0.000715111	0.00058901	0.000544603	0.00090588
3837003773015	383700	3773015	0.000348557	0.00032228	0.000536071	0.000536071	0.000257823	0.000257823	0.000122167	0.000122167	0.000331441	0.000331441	0.00021551	4.37128E-05	0.000148	0.00015907	0.00071321	0.00071321	0.0005853	0.000541173	0.000900175
3837103773015	383710	3773015	0.000349075	0.00032276	0.000536867	0.000536867	0.000258206	0.000258206	0.000122348	0.000122348	0.000331934	0.000331934	0.00021583	4.37778E-05	0.00014822	0.00015938	0.000714111	0.000714111	0.000582712	0.00053878	0.000896194
3837203773015	383720	3773015	0.000349248	0.00032292	0.000537132	0.000537132	0.000258334	0.000258334	0.000122409	0.000122409	0.000332098	0.000332098	0.000215937	4.37994E-05	0.000148293	0.00015986	0.000715211	0.000715211	0.000579692	0.000535988	0.00089155
3837303773015	383730	3773015	0.000349075	0.00032276	0.000536867	0.000536867	0.000258206	0.000258206	0.000122348	0.000122348	0.000331934	0.000331934	0.00021583	4.37778E-05	0.00014822	0.00015938	0.000715812	0.000715812	0.000576155	0.000532717	0.000886109
3837403773015	383740	3773015	0.000348557	0.00032228	0.000536071	0.000536071	0.000257823	0.000257823	0.000122167	0.000122167	0.000331441	0.000331441	0.00021551	4.37128E-05	0.000148	0.00015907	0.000715712	0.000715712	0.000572359	0.000529207	0.000880271
3837503773015	383750	3773015	0.000347781	0.00032156	0.000534877	0.000534877	0.000257249	0.000257249	0.000121895	0.000121895	0.000330703	0.000330703	0.00021503	4.36155E-05	0.00014767	0.00015871	0.000715612	0.000715612	0.00056839	0.000525538	0.000874167
3837603773015	383760	3773015	0.000346659	0.00032052	0.000533152	0.000533152	0.000256419	0.000256419	0.000121502	0.000121502	0.000329636	0.000329636	0.00021434	4.34748E-05	0.000147194	0.00015825	0.000714611	0.000714611	0.000564422	0.000521868	0.000868063
3837703773015	383770	3773015	0.000345279	0.00031925	0.000531029	0.000531029	0.000255398	0.000255398	0.000121018	0.000121018	0.000328324	0.000328324	0.00021348	4.33017E-05	0.000146608	0.00015757	0.00071351	0.00071351	0.000560798	0.000518518	0.00086249
3837803773015	383780	3773015	0.000343812	0.00031789	0.000528773	0.000528773	0.000254313	0.000254313	0.000120504	0.000120504	0.000326929	0.000326929	0.00021257	4.31177E-05	0.000145985	0.00015696	0.00071281	0.00071281	0.000557433	0.000515407	0.000857315
3837903773015	383790	3773015	0.000342259	0.00031646	0.000526385	0.000526385	0.000253164	0.000253164	0.000119959	0.000119959	0.000325452	0.000325452	0.00021161	4.2923E-05	0.000145326	0.00015619	0.00071251	0.00071251	0.000554672	0.000512854	0.000853069
3838003773015	383800	3773015	0.00034062	0.00031494	0.000523863	0.000523863	0.000251952	0.000251952	0.000119385	0.000119385	0.000323894	0.000323894	0.00021060	4.27174E-05	0.00014463	0.00015549	0.000711709	0.000711709	0.000552343	0.0005107	0.000849487
3838103773015	383810	3773015	0.000338549	0.00031303	0.000520679	0.000520679	0.00025042	0.00025042	0.000118659	0.000118659	0.000321925	0.000321925	0.00020932	4.24577E-05	0.000143751	0.00015454	0.00070707	0.00070707	0.000549237	0.000507828	0.00084471
3838203773015	383820	3773015	0.000336479	0.00031111	0.000517494	0.000517494	0.000248889	0.000248889	0.000117933	0.000117933	0.000319956	0.000319956	0.000208042	4.2198E-05	0.000142871	0.00015359	0.000702404	0.000702404	0.000546217	0.000505036	0.000840066
3838303773015	383830	3773015	0.000334581	0.00030936	0.000514575	0.000514575	0.000247485	0.000247485	0.000117268	0.000117268	0.000318151	0.000318151	0.000206868	4.196E-05	0.000142065	0.00015263	0.000696501	0.000696501	0.000543111	0.000502165	0.000835289
3838403773015	383840	3773015	0.000332165	0.00030712	0.00051086	0.00051086	0.000245698	0.000245698	0.000116421	0.000116421	0.000315854	0.000315854	0.000205375	4.1657E-05	0.00014104	0.00015159	0.000688596	0.000688596	0.000539401	0.000498734	0.000829583
3838503773015	383850	3773015	0.000329749	0.00030489	0.000507144	0.000507144	0.000243911	0.000243911	0.000115575	0.000115575	0.000313557	0.000313557	0.000203881	4.13541E-05	0.000140014	0.00015048	0.000680691	0.000680691	0.000535778	0.000495384	0.00082401
3838603773015	383860	3773015	0.000326126	0.00030154	0.000501571	0.000501571	0.000241231	0.000241231	0.000114305	0.000114305	0.000310111	0.000310111	0.000201641	4.08996E-05	0.000138475	0.00014834	0.000668585	0.000668585	0.000530256	0.000490279	0.000815518
3838703773015	383870	3773015	0.000322416	0.00029811	0.000495866	0.000495866	0.000238486	0.000238486	0.000113004	0.000113004	0.000306583	0.000306583	0.000199347	4.04344E-05	0.0001369	0.00014714	0.000654677	0.000654677	0.000524044	0.000484535	0.000805964
3838803773015	383880	3773015	0.000319223	0.00029516	0.000490956	0.000490956	0.000236125	0.000236125	0.000111886	0.000111886	0.000303548	0.000303548	0.000197373	4.0034E-05	0.000135545	0.00014584	0.00064317	0.00064317	0.00051809	0.000479509	0.000797605
3838903773015	383890	3773015	0.000318706	0.00029468	0.00049016	0.00049016	0.000235742	0.000235742	0.000111704	0.000111704	0.000303056	0.000303056	0.000197053	3.99691E-05	0.000135325	0.00014544	0.000644771	0.000644771	0.000519126	0.000479988	0.000798401
3839003773015	383900	3773015	0.000319396	0.00029532	0.00049122	0.00049122	0.000236253	0.000236253	0.000111946	0.000111946	0.000303712	0.000303712	0.00019748	4.00557E-05	0.000135618	0.00014587	0.000644871	0.000644871	0.000520248	0.000481025	0.000800126
3839103773015	383910	3773015	0.000317498	0.00029356	0.000488302	0.000488302	0.000234849	0.000234849	0.000111281	0.000111281	0.000301907	0.000301907	0.000196306	3.98176E-05	0.000134812	0.00014497	0.000638067	0.000638067	0.000517401	0.000478393	0.000795747
3829703773025	382970	3773025	0.000569253	0.00052634	0.000875494	0.000875494	0.000421068	0.000421068	0.000199519	0.000199519	0.0005413	0.0005413	0.000351964	7.13904E-05	0.000241709	0.00025979	0.000915426	0.000915426	0.000442685	0.00040931	0.000680837
3829803773025	382980	3773025	0.000533621	0.00049339	0.000820693	0.000820693	0.000394712	0.000394712	0.00018703	0.00018703	0.000507417	0.000507417	0.000329933	6.69218E-05	0.000226579	0.00024329	0.000911924	0.000911924	0.000440097	0.000406917	0.000676856
3829903773025	382990	3773025	0.000509981	0.00047153	0.000784335	0.000784335	0.000377226	0.000377226	0.000178745	0.000178745	0.000484938	0.000484938	0.000315317	6.39571E-05	0.000216542	0.00023274	0.000893214	0.000893214	0.000441477	0.000408193	0.000678979

			KMMass Grading / Excavation	KMDrainage / Utilities Trenching	KMFoundations / Concrete Pads	KMBuilding / Structure Construction	KMAsphalt Paving	KMArchitectural Coating	KMLandscaping or Other Finishing	KMWaterside Construction (Piles)	EWNDemolition	EWNSite Grubbing / Prep	EWNDrainage / Utilities Trenching	EWNDrainage / Utilities Trenching	EWNDrainage / Utilities Trenching	EWNFoundations / Concrete Pads	EWNBuilding / Structure Construction	EWNAsphalt Paving	EWNLandscaping or Other Finishing	EWNWaterside Construction (Piles)	ISDemolition
Unique Identifier	X (UTM)	Y (UTM)	2026	2026	2026	2026	2026	2026	2026	2026	2027	2027	2027	2028	2029	2029	2029	2029	2029	2029	2027
3831703773015	383170	3773015	0.000781151	0.000193966	0.000178019	0.00052358	0.000314037	6.36974E-05	0.000215663	0.000231796	0.005650341	0.006460037	0.007608053	0.007608053	0.007608053	0.001980404	0.004920067	0.003493557	0.002399177	0.002508512	0.000369178
3831903773015	383190	3773015	0.000795614	0.000197558	0.000181315	0.000533274	0.000319851	6.48768E-05	0.000219656	0.000236087	0.006074476	0.006944952	0.008179142	0.008179142	0.008179142	0.002129061	0.005289385	0.003755796	0.002579268	0.00269681	0.000370817
3832003773015	383200	3773015	0.00080331	0.000199469	0.000183069	0.000538432	0.000322945	6.55043E-05	0.00022178	0.000238371	0.006302851	0.007206052	0.008486642	0.008486642	0.008486642	0.002209104	0.005488243	0.003896998	0.002676238	0.002798199	0.00037168
3832103773015	383210	3773015	0.000811006	0.00020138	0.000184823	0.000543591	0.000326039	6.61319E-05	0.000223905	0.000240655	0.006531138	0.007467054	0.008794027	0.008794027	0.008794027	0.002289118	0.005687026	0.004038146	0.002773171	0.002899549	0.000372542
3832203773015	383220	3773015	0.000819233	0.000203423	0.000186698	0.000549105	0.000329346	6.68028E-05	0.000226176	0.000243096	0.006778752	0.007750151	0.009127433	0.009127433	0.009127433	0.002375904	0.005902638	0.004191244	0.002878309	0.003009479	0.000373578
3832303773015	383230	3773015	0.00082746	0.000205465	0.000188572	0.000554619	0.000332654	6.74736E-05	0.000228448	0.000245537	0.007026452	0.008033346	0.009460955	0.009460955	0.009460955	0.002462722	0.006118324	0.004344395	0.002983485	0.003119447	0.000374527
3832403773015	383240	3773015	0.000835421	0.000207442	0.000190387	0.000559955	0.000335854	6.81228E-05	0.000230646	0.0002479	0.007264662	0.008305692	0.009781699	0.009781699	0.009781699	0.002546212	0.006325746	0.004491678	0.00308463	0.003225202	0.000375389
3832503773015	383250	3773015	0.000843516	0.000209452	0.000192231	0.000565381	0.000339108	6.87828E-05	0.00023288	0.000250301	0.007494072	0.008567976	0.010090594	0.010090594	0.010090594	0.002626619	0.006525506	0.00463352	0.003182039	0.00332705	0.00037608
3832603773015	383260	3773015	0.000853202	0.000211857	0.000194439	0.000571873	0.000343002	6.95727E-05	0.000235555	0.000253176	0.007696218	0.008799089	0.010362779	0.010362779	0.010362779	0.002697469	0.006701526	0.004758505	0.003267872	0.003416795	0.000376684
3832703773015	383270	3773015	0.000866869	0.000215251	0.000197554	0.000581034	0.000348497	7.06871E-05	0.000239328	0.000257231	0.007839954	0.008963424	0.010556317	0.010556317	0.010556317	0.002747848	0.006826685	0.004847376	0.003328904	0.003480608	0.000376597
3832803773015	383280	3773015	0.000879475	0.000218381	0.000200426	0.000589483	0.000353565	7.1715E-05	0.000242808	0.000260972	0.00790285	0.009035332	0.010641004	0.010641004	0.010641004	0.002769893	0.006881452	0.004886264	0.00335561	0.003508531	0.000375476
3832903773015	383290	3773015	0.000894336	0.000222071	0.000203813	0.000599444	0.000359539	7.29269E-05	0.000246911	0.000265382	0.007891548	0.00902241	0.010625786	0.010625786	0.010625786	0.002765931	0.006871611	0.004879276	0.003350811	0.003503513	0.000375217
3833003773015	383300	3773015	0.000915169	0.000227244	0.000208561	0.000613407	0.000367914	7.46256E-05	0.000252663	0.000271563	0.007851774	0.008976937	0.010572232	0.010572232	0.010572232	0.002751991	0.006836978	0.004854684	0.003333922	0.003485855	0.000396355
3833103773015	383310	3773015	0.000971031	0.000241115	0.000221291	0.00065085	0.000390372	7.91808E-05	0.000268085	0.00028814	0.007795608	0.008912723	0.010496606	0.010496606	0.010496606	0.002732305	0.006788071	0.004819957	0.003310074	0.00346092	0.000419045
3833203773015	383320	3773015	0.000998764	0.000248002	0.000227611	0.000669439	0.000401521	8.14422E-05	0.000275742	0.000296369	0.007821491	0.008942315	0.010531457	0.010531457	0.010531457	0.002741377	0.006810608	0.00483596	0.003321064	0.003472411	0.000427155
3833303773015	383330	3773015	0.001019994	0.000253273	0.00023245	0.000683669	0.000410056	8.31734E-05	0.000281603	0.000302669	0.007767568	0.008880665	0.010458851	0.010458851	0.010458851	0.002722477	0.006763655	0.00480262	0.003298168	0.003448471	0.000431383
3833403773015	383340	3773015	0.001042552	0.000258875	0.00023759	0.000698788	0.000419124	8.50128E-05	0.000287831	0.000309363	0.007682068	0.008782912	0.010343727	0.010343727	0.010343727	0.00269251	0.006689205	0.004749756	0.003261864	0.003410513	0.000434748
3833503773015	383350	3773015	0.001061394	0.000263553	0.000241884	0.000711417	0.000426699	8.65493E-05	0.000293033	0.000314954	0.007577156	0.008662966	0.010202465	0.010202465	0.010202465	0.002655739	0.006597852	0.00468489	0.003217317	0.003363936	0.000436387
3833603773015	383360	3773015	0.001079307	0.000268001	0.000245967	0.000723424	0.000433901	8.801E-05	0.000297978	0.000320269	0.00743989	0.00850603	0.010017639	0.010017639	0.010017639	0.002607628	0.006478327	0.0046002	0.003159033	0.003302996	0.000437164
3833703773015	383370	3773015	0.001080767	0.000268364	0.000246299	0.000724402	0.000434487	8.8129E-05	0.000298381	0.000320702	0.007358617	0.008413111	0.009908208	0.009908208	0.009908208	0.002579143	0.006407558	0.004549769	0.003124524	0.003266914	0.000433022
3833803773015	383380	3773015	0.001059005	0.00026296	0.00024134	0.000709816	0.000425739	8.63545E-05	0.000292373	0.000314245	0.007370523	0.008426723	0.009924239	0.009924239	0.009924239	0.002583316	0.006417926	0.004557131	0.0031295	0.0032722	0.000422324
3833903773015	383390	3773015	0.00103751	0.000257623	0.000236441	0.000695408	0.000417097	8.46017E-05	0.000286439	0.000307866	0.007356633	0.008410842	0.009905536	0.009905536	0.009905536	0.002578447	0.00640583	0.004548542	0.003123682	0.003266033	0.000411453
3834003773015	383400	3773015	0.00103459	0.000256898	0.000235776	0.000693452	0.000415924	8.43636E-05	0.000285633	0.000307	0.007221265	0.008256076	0.009723266	0.009723266	0.009723266	0.002531002	0.006287958	0.004464846	0.003066203	0.003205936	0.000406967
3834103773015	383410	3773015	0.001034723	0.000256931	0.000235806	0.000693541	0.000415977	8.43744E-05	0.00028567	0.000307039	0.007047073	0.008056921	0.00948872	0.00948872	0.00948872	0.002469949	0.006136279	0.004357144	0.00299224	0.003128602	0.000403602
3834203773015	383420	3773015	0.001038306	0.00025782	0.000236623	0.000695942	0.000417417	8.46666E-05	0.000286659	0.000308103	0.006828189	0.007806671	0.009193998	0.009193998	0.009193998	0.002393232	0.005945685	0.00422181	0.0028993	0.003031427	0.000401531
3834303773015	383430	3773015	0.00105184	0.000261181	0.000239707	0.000705014	0.000422858	8.57702E-05	0.000290395	0.000312119	0.006533295	0.00746952	0.008796931	0.008796931	0.008796931	0.002289874	0.005688905	0.00403948	0.002774086	0.002900506	0.000402394
3834403773015	383440	3773015	0.001064977	0.000264443	0.000242701	0.000713819	0.00042814	8.68414E-05	0.000294022	0.000316017	0.006233139	0.007126351	0.008392777	0.008392777	0.008392777	0.002184671	0.005427542	0.003853896	0.002646638	0.00276725	0.000402739
3834503773015	383450	3773015	0.001088861	0.000270374	0.000248144	0.000729828	0.000437741	8.8789E-05	0.000300616	0.000323104	0.005858699	0.006698253	0.007888602	0.007888602	0.007888602	0.002053432	0.005101496	0.003622383	0.002487648	0.002601014	0.000405586
3834603773015	383460	3773015	0.001113939	0.000276601	0.000253859	0.000746637	0.000447824	9.0834E-05	0.00030754	0.000330546	0.005472783	0.006257036	0.007368976	0.007368976	0.007368976	0.001918172	0.004765458	0.003383775	0.002323785	0.002429684	0.000407139
3834703773015	383470	3773015	0.001130393	0.000280686	0.000257609	0.000757665	0.000454438	9.21757E-05	0.000312082	0.000335428	0.005125606	0.005860108	0.00690151	0.00690151	0.00690151	0.001796489	0.004463151	0.003169118	0.002176371	0.002275552	0.00040619
3834803773015	383480	3773015	0.001132118	0.000281115	0.000258002	0.000758821	0.000455132	9.23163E-05	0.000312559	0.00033594	0.004878942	0.005578096	0.006569382	0.006569382	0.006569382	0.001710034	0.004248366	0.003016607	0.002071635	0.002166043	0.000402912
3834903773015	383490	3773015	0.001131322	0.000280917	0.000257821	0.000758288	0.000454812	9.22514E-05	0.000312339	0.000335704	0.004644442	0.005309993	0.006253633	0.006253633	0.006253633	0.001627844	0.004044174	0.002871618	0.001972065	0.002061935	0.000399461
3835003773015	383500	3773015	0.001133843	0.000281543	0.000258395	0.000759978	0.000455825	9.2457E-05	0.000313035	0.000336452	0.004381557	0.005009436	0.005899665	0.005899665	0.005899665	0.001535705	0.003815266	0.002709079	0.001860442	0.001945226	0.000395664
3835103773015	383510	3773015	0.001134507	0.000281708	0.000258546	0.000760422	0.000456092	9.25111E-05	0.000313218	0.000336649	0.004111166	0.004700298	0.00553559	0.00553559	0.00553559	0.001440934	0.003579822	0.002541898	0.001745632	0.001825184	0.000390919
3835203773015	383520	3773015	0.001128535	0.000280225	0.000257186	0.00075642	0.000453691	9.20242E-05	0.00031157	0.000334877	0.003862431	0.004415919	0.005200673	0.005200673	0.005200673	0.001353754	0.003363234	0.002388108	0.001640017	0.001714756	0.000385139
3835303773015	383530	3773015	0.001116859	0.000277326	0.000254524	0.000748594	0.000448997	9.1072E-05	0.000308346	0.000331412	0.0036451	0.004167445	0.004908043	0.004908043	0.004908043	0.001277582	0.003173992	0.002253734	0.001547737	0.00161827	0.000379013
3835403773015	383540	3773015	0.001101865	0.000273602	0.000251107	0.000738544	0.000442969	8.98494E-05	0.000304206	0.000326963	0.003445542	0.00393929	0.004639343	0.004639343	0.004639343	0.001207638	0.003000226	0.002130349	0.001463003	0.001529675	0.000372542
3835503773015	383550	3773015	0.001083686	0.000269089	0.000246965	0.000726359	0.000435661	8.8367E-05	0.000299187	0.000321569	0.00326022	0.003727411	0.004389811	0.004389811	0.004389811	0.001142684	0.002838855	0.002015766	0.001384314	0.0014474	0.00036564
3835603773015	383560	3773015	0.001062455	0.000263817	0.000242126	0.000712129	0.000427126	8.66358E-05	0.000293326	0.000315269	0.00308853	0.003531117	0.004158634	0.004158634	0.004158634	0.001082508	0.002689355	0.001909611	0.001311413	0.001371176	0.000358393
3835703773015	383570	3773015	0.0010395	0.000258117	0.000236895	0.000696743	0.000417897	8.4764E-05	0.000286988	0.000308457	0.002932369	0.003352579	0.003948367	0.003948367	0.003948367	0.001027774	0.002553377	0.001813058	0.001245106	0.001301848	0.000351059
3835803773015	383580	3773015	0.001014289	0.000251857	0.000231149	0.000679844	0.000407762	8.27082E-05	0.000280028	0.000300976	0.002786993	0.00318637	0.003752621	0.003752621	0.003752621	0.00097682	0.00242679	0.001723174	0.001183378	0.001237307	0.000343553
3835903773015	383590	3773015	0.000988149	0.000245366	0.000225192	0.000662323	0.000397253	8.05766E-05	0.000272811	0.000293219	0.002653954	0.003034267	0.003573488	0.003573488	0.003573488	0.000930192	0.002310946	0.001640917	0.001126889	0.001178243	0.000336047
3836003773015	383600	3773015	0.000966387	0.000239962	0.000220233	0.000647738	0.000388505	7.88021E-05	0.000266803	0.000286762	0.002546022	0.002910869	0.00342816	0.00342816	0.00342816	0.000892363	0.002216964	0.001574184	0.00108106	0.001130326	0.000330353
3836103773015	383610	3773015	0.000953118	0.000236667	0.000217209	0.000638844	0.00038317	7.77201E-05	0.00026314	0.000282824	0.002470013	0.002823967	0.003325815	0.003325815	0.003325815	0.000865722	0.002150778	0.001527187	0.001048786	0.001096581	0.000327765
3836203773015	383620	3773015	0.000939982	0.000233406	0.000214215	0.000630039	0.000377889	7.6649E-05	0.000259513	0.000278926	0.00239754	0.002741109	0.003228233	0.003228233	0.003228233	0.000840321	0.002087672	0.001482378	0.001018014	0.001064406	0.000325263
3836303773015	383630	3773015	0.000933215	0.000231725	0.000212673	0.000625503	0.000375169	7.60971E-05	0.000257645	0.000276918	0.002345516	0.002681629	0.003158182	0.003158182	0.003158182	0.000822087	0.002042371	0.001450212	0.000995924	0.00104131	0.000324918
3836403773015	383640	3773015	0.00092804	0.00023044	0.000211494	0.000622034	0.000373088	7.56752E-05	0.000256216	0.000275383	0.002300738	0.002630435	0.00309789	0.00309789	0.00309789	0.000806392	0.002003381	0.001422526	0.000976911	0.00102143	0.00032509
3836503773015	383650	3773015	0.000923395	0.000229287	0.000210436	0.000618922	0.000371221	7.52965E-05	0.000254934	0.000274005	0.002259929	0.002583778	0.003042942	0.003042942	0.003042942	0.000792089	0.001967846	0.001397295	0.000959583	0.001003313	0.000325435
3836603773015	383660	3773015	0.000920344	0.000228529	0.00020974	0.000616876	0.000369994	7.50476E-05	0.000254091	0.000273099	0.002226454	0.002545506	0.002997869	0.002997869	0.002997869	0.000780356	0.001938698	0.001376597	0.000945369	0.000988451	0.000326212
3836703773015	383670	3773015	0.000917026	0.000227706	0.000208984	0.000614653	0.000368661	7.47771E-05	0.000253175	0.000272115	0.002195135	0.002509699	0.002955699	0.002955699	0.002955699	0.000769379	0.001911427	0.001357233	0.000932071	0.000974547	0.000326902
3836803773015	383680	3773015	0.000911851	0.000226421	0.000207805	0.000611184	0.00036658	7.43551E-05	0.000251747	0.000270579	0.002160021	0.002469553	0.002908418	0.002908418	0.002908418	0.000757072	0.001880851	0.001335522	0.000917161	0.000958958	0.000326988
3836903773015	383690	3773015	0.00090588	0.000224938	0.000206444	0.000607182	0.00036418	7.38682E-05	0.000250098	0.000268807	0.002123785	0.002428124	0.002859627	0.002859627	0.002859627	0.000744371	0.001849298	0.001313118	0.000901775	0.00094287	0.000326729
3837003773015	383700	3773015	0.000900175	0.000223521	0.000205144	0.000603357	0.000361886	7.3403E-05	0.000248523	0.000267114	0.002089878	0.002389359	0.002813972	0.002813972	0.002813972	0.000732487	0.001819773	0.001292154	0.000887378	0.000927817	0.000326384
3837103773015	383710	3773015	0.000896194	0.000222533	0.000204236	0.000600689	0.000360286	7.30784E-05	0.000247424	0.000265933	0.00206667	0.002362824	0.002782723	0.002782723	0.002782723	0.000724353	0.001799564	0.001277804	0.000877523	0.000917514	0.000326729
3837203773015	383720	3773015	0.00089155	0.000221379	0.000203178	0.000597576	0.000358419	7.26997E-05	0.000246142	0.000264555	0.002043893	0.002336783	0.002752054	0.002752054	0.002752054	0.00071637	0.001779731	0.001263721	0.000867852	0.000907402	0.000326816
3837303773015	383730	3773015	0.000886109	0.000220029	0.000201938	0.00059393	0.000356232	7.2256E-05	0.00024464	0.00026294	0.002019304	0.002308671	0.002718946	0.002718946	0.002718946	0.000707752	0.00175832	0.001248518	0.000857412	0.000896485	0.000326471
3837403773015	383740	3773015	0.000880271	0.000218579	0.000200608	0.000590017	0.000353885	7.178E-05	0.000243028	0.000261208	0.001992989	0.002278586	0.002683514	0.002683514	0.002683514	0.000698529	0.001735407	0.001232248	0.000846238	0.000884803	0.00032578
3837503773015	383750	3773015	0.000874167	0.000217063	0.000199217	0.000585925	0.000351431	7.12822E-05	0.000241343	0.000259397	0.001966502	0.002248303	0.00264785	0.00264785	0.00264785	0.000689245	0.001712343	0.001215871	0.000834992	0.000873044	0.000324918
3837603773015	383760	3773015	0.000868063	0.000215548	0.000197826	0.000581834	0.000348977	7.07845E-05	0.000239658	0.000257586	0.001938376	0.002216147	0.002609979	0.002609979	0.002609979	0.000679387	0.001687852	0.001198481	0.000823049	0.000860557	0.000323796
3837703773015	383770	3773015	0.00086249	0.000214164	0.000196556	0.000578099	0.000346736	7.03301E-05	0.000238119	0.000255932	0.001910336	0.002184089	0.002572224	0.002572224	0.002572224	0.000669559	0.001663436	0.001181144	0.000811143	0.000848108	0.000322416
3837803773015	383780	3773015	0.000857315	0.000212879	0.000195376	0.00057463	0.000344656	6.99081E-05	0.00023669	0.000254396	0.001884022	0.002154003	0.002536792	0.002536792	0.002536792	0.000660336	0.001640523	0.001164875	0.00079997	0.00083642	0.000320776
3837903773015	383790	3773015	0.000853069	0.000211824	0.000194409	0.000571784	0.000342949	6.95619E-05	0.000235518	0.000253136	0.001860296	0.002126877	0.002504845	0.002504845	0.002504845	0.00065202	0.001619863	0.001150205	0.000789896	0.000825893	0.000318878
3838003773015	383800	3773015	0.000849487	0.000210935	0.000193592	0.000569383	0.000341509	6.92697E-05	0.000234529	0.000252073	0.001836829	0.002100047	0.002473247	0.002473247	0.002473247	0.000643795	0.001599429	0.001135695	0.000779931	0.000815474	0.00031698
3838103773015	383810	3773015	0.00084471	0.000209749	0.000192504	0.000566181	0.000339588	6.88802E-05	0.00023321	0.000250656	0.001805079	0.002063748	0.002430497	0.002430497	0.002430497	0.000632667	0.001571783	0.001116065	0.00076645	0.000801379	0.000315168
3838203773015	383820	3773015	0.000840066	0.000208596	0.000191445	0.000563068	0.000337721	6.85015E-05	0.000231928	0.000249278	0.001772639	0.002026659	0.002386817	0.002386817	0.002386817	0.000621297	0.001543536	0.001096007	0.000752676	0.000786977	0.000313443
3838303773015	383830	3773015	0.000835289	0.000207409	0.000190357	0.000559867	0.000335801	6.8112E-05	0.00023069	0.00024786	0.001738819	0.001987992	0.002341279	0.002341279	0.002341279	0.000609444	0.001514086	0.001075096	0.000738315	0.000771962	0.000311717
3838403773015	383840	3773015	0.000829583	0.000205993	0.000189056	0.000556042	0.000333507	6.76467E-05	0.000229034	0.000246167	0.001698872	0.001942322	0.002287492	0.002287492	0.002287492	0.000595443	0.001479303	0.001050398	0.000721354	0.000754227	0.000310078
3838503773015	383850	3773015	0.00082401	0.00020469	0.000187786	0.00055207	0.000331267	6.71923E-05	0.000227495	0.000244513	0.001660307	0.00189823	0.002235565	0.002235565	0.002235565	0.000581926	0.001445722	0.001026553	0.000704979	0.000737106	0.000308439
3838603773015	383860	3773015	0.000815518	0.0002025	0.000185851	0.000546615	0.000327853	6.64998E-05	0.000225151	0.000241993	0.001607678	0.001838059	0.002164701	0.002164701	0.002164701	0.00056348	0.001399895	0.000994013	0.000682632	0.000713741	0.000306886
3838703773015	383870	3773015	0.000805964	0.000200128	0.000183674	0.000540211	0.000324012	6.57207E-05	0.000222513	0.000239158	0.001552892	0.001775423	0.002090934	0.002090934	0.002090934	0.000544278	0.00135219	0.0009614	0.00065937	0.000689418	0.000305247
3838803773015	383880	3773015	0.000797605	0.000198052	0.000181769	0.000534608	0.000320651	6.50391E-05	0.000220205	0.000236678	0.001508115	0.001724229	0.002030642	0.002030642	0.002030642	0.000528584	0.0013132	0.000932454	0.000640357	0.000669539	0.000303694
3838903773015	383890	3773015	0.000798401	0.00019825	0.00018195	0.000535142	0.000320971	6.5104E-05	0.000220425	0.000236914	0.001501213	0.001716337	0.002021348	0.002021348	0.002021348	0.000526164	0.00130719	0.000928187	0.000637426	0.000666475	0.000301968
3839003773015	383900	3773015	0.000800126	0.000198678	0.000182343	0.000536298	0.000321665	6.52447E-05	0.000220901	0.000237426	0.001498279	0.001712984	0.002017398	0.002017398	0.002017398	0.000525136	0.001304635	0.000926373	0.000636181	0.000665173	0.000301019
3839103773015	383910	3773015	0.000795747	0.000197591	0.000181345	0.000533363	0.000319904	6.48876E-05	0.000219692	0.000236127	0.001470585	0.00168132	0.001980108	0.001980108	0.001980108	0.000515429	0.00128052	0.00090925	0.000624421	0.000652877	0.000299811
3829703773025	382970	3773025	0.000680837	0.000169058	0.000155158	0.000456342	0.000273708	5.55175E-05	0.000187967	0.000202029	0.002627726	0.003004281	0.003538173	0.003538173	0.003538173	0.000920999	0.002288108	0.0016247	0.001115752	0.001166599	0.000420167
3829803773025	382980	3773025	0.000676856	0.000168069	0.000154251	0.000453674	0.000272108	5.51929E-05	0.000186868	0.000200847	0.002730827	0.003122156	0.003676995	0.003676995	0.003676995	0.000957135	0.002377883	0.001688447	0.00115953	0.001212371	0.000360119
3829903773025	382990	3773025	0.000678979	0.000168596	0.000154735	0.000455097	0.000272962	5.5366E-05	0.000187455	0.000201477	0.002888799	0.003302766	0.003889701	0.003889701	0.003889701	0.001012504	0.002515439	0.0017861 2	0.001226606	0.001282505	0.000356495

			ISDrainage / Utilities Trenching	ISDrainage / Utilities Trenching	ISAsphalt Paving	ISAsphalt Paving	SVDemolition	SVSite Grubbing / Prep	SVMass Grading / Excavation	SVMass Grading / Excavation	SVDrainage / Utilities Trenching	SVFoundations / Concrete Pads	SVBuilding / Structure Construction	SVBuilding / Structure Construction	SVAsphalt Paving	SVAsphalt Paving	SVArchitectural Coating	SVArchitectural Coating	SVLandscaping or Other Finishing	SVLandscaping or Other Finishing	MDemolition
Unique Identifier	X (UTM)	Y (UTM)	2027	2028	2027	2028	2027	2027	2027	2028	2028	2028	2028	2029	2028	2029	2028	2029	2028	2029	2027
3831703773015	383170	3773015	0.000198067	0.000198067	0.000228259	0.000228259	0.029759024	0.01185891	0.038570241	0.038570241	0.019904818	0.007720821	0.066263917	0.066263917	0.020656582	0.020656582	0.004652811	0.004652811	0.015753184	0.015753184	0.000625592
3831903773015	383190	3773015	0.000198947	0.000198947	0.000229273	0.000229273	0.033021299	0.01315892	0.042798429	0.042798429	0.022086845	0.008567201	0.0727742	0.0727742	0.02292102	0.02292102	0.005162866	0.005162866	0.017480096	0.017480096	0.000642588
3832003773015	383200	3773015	0.00019941	0.00019941	0.000229806	0.000229806	0.034420742	0.013716595	0.044612227	0.044612227	0.023022886	0.008930279	0.074744539	0.074744539	0.023892413	0.023892413	0.005381668	0.005381668	0.018220903	0.018220903	0.000651733
3832103773015	383210	3773015	0.000199873	0.000199873	0.00023034	0.00023034	0.035481708	0.014139388	0.04598733	0.04598733	0.023732531	0.009205541	0.075252021	0.075252021	0.02462886	0.02462886	0.00554755	0.00554755	0.018782534	0.018782534	0.000660792
3832203773015	383220	3773015	0.000200428	0.000200428	0.00023098	0.00023098	0.035829043	0.0142778	0.046437505	0.046437505	0.023964851	0.009295655	0.073014689	0.073014689	0.024869955	0.024869955	0.005601855	0.005601855	0.018966398	0.018966398	0.000670455
3832303773015	383230	3773015	0.000200937	0.000200937	0.000231567	0.000231567	0.035339909	0.014082881	0.045803546	0.045803546	0.023637686	0.009168752	0.067188964	0.067188964	0.024530433	0.024530433	0.00552538	0.00552538	0.018707471	0.018707471	0.000680291
3832403773015	383240	3773015	0.0002014	0.0002014	0.0002321	0.0002321	0.03459562	0.013786284	0.044838884	0.044838884	0.023139856	0.00897565	0.060113923	0.060113923	0.024013801	0.024013801	0.0054091	0.0054091	0.018313476	0.018313476	0.000689954
3832503773015	383250	3773015	0.00020177	0.00020177	0.000232527	0.000232527	0.033740951	0.0134457	0.04373116	0.04373116	0.022568197	0.008753911	0.052787721	0.052787721	0.023420551	0.023420551	0.005275383	0.005275383	0.01786105	0.01786105	0.000699531
3832603773015	383260	3773015	0.000202094	0.000202094	0.0002329	0.0002329	0.032963306	0.01313581	0.042723266	0.042723266	0.022048056	0.008552155	0.046204242	0.046204242	0.022880766	0.022880766	0.005153799	0.005153799	0.017449397	0.017449397	0.000708849
3832703773015	383270	3773015	0.000202048	0.000202048	0.000232847	0.000232847	0.032540608	0.012967366	0.042175413	0.042175413	0.021765327	0.008442488	0.040801596	0.040801596	0.022587359	0.022587359	0.00508771	0.00508771	0.017225638	0.017225638	0.000717735
3832803773015	383280	3773015	0.000201446	0.000201446	0.000232153	0.000232153	0.032300609	0.012871727	0.041864353	0.041864353	0.0216048	0.008380222	0.036198684	0.036198684	0.022420769	0.022420769	0.005050186	0.005050186	0.017098593	0.017098593	0.000726363
3832903773015	383290	3773015	0.000201308	0.000201308	0.000231993	0.000231993	0.031915489	0.012718257	0.041365205	0.041365205	0.021347206	0.008280304	0.032122464	0.032122464	0.022153446	0.022153446	0.004989973	0.004989973	0.016894726	0.016894726	0.000731626
3833003773015	383300	3773015	0.000212648	0.000212648	0.000245063	0.000245063	0.031208778	0.012436634	0.040449247	0.040449247	0.02087451	0.008096952	0.028378429	0.028378429	0.021662898	0.021662898	0.004879479	0.004879479	0.016520623	0.016520623	0.000733955
3833103773015	383310	3773015	0.000224822	0.000224822	0.000259092	0.000259092	0.03046525	0.01214034	0.039485571	0.039485571	0.02037719	0.007904048	0.025200042	0.025200042	0.021146794	0.021146794	0.004763229	0.004763229	0.016127031	0.016127031	0.000832397
3833203773015	383320	3773015	0.000229173	0.000229173	0.000264107	0.000264107	0.029728574	0.011846776	0.038530776	0.038530776	0.019884451	0.007712921	0.022692871	0.022692871	0.020635446	0.020635446	0.00464805	0.00464805	0.015737065	0.015737065	0.000898743
3833303773015	383330	3773015	0.000231441	0.000231441	0.00026672	0.00026672	0.028961448	0.011541078	0.037536515	0.037536515	0.019371346	0.007513894	0.020687758	0.020687758	0.020102962	0.020102962	0.00452811	0.00452811	0.01533098	0.01533098	0.000932823
3833403773015	383340	3773015	0.000233246	0.000233246	0.000268801	0.000268801	0.027906226	0.011120574	0.036168857	0.036168857	0.018665543	0.007240122	0.018950259	0.018950259	0.019370503	0.019370503	0.004363126	0.004363126	0.01477239	0.01477239	0.00096509
3833503773015	383350	3773015	0.000234126	0.000234126	0.000269814	0.000269814	0.026691834	0.010636641	0.034594902	0.034594902	0.017853278	0.006925055	0.017489181	0.017489181	0.018527559	0.018527559	0.004173257	0.004173257	0.014129542	0.014129542	0.000991491
3833603773015	383360	3773015	0.000234542	0.000234542	0.000270294	0.000270294	0.025237928	0.010057263	0.032710515	0.032710515	0.016880808	0.006547847	0.016201888	0.016201888	0.017518362	0.017518362	0.003945939	0.003945939	0.013359905	0.013359905	0.001016425
3833703773015	383370	3773015	0.000232321	0.000232321	0.000267734	0.000267734	0.024203606	0.009645087	0.031369944	0.031369944	0.016188984	0.006279497	0.015304412	0.015304412	0.016800409	0.016800409	0.003784223	0.003784223	0.012812377	0.012812377	0.001024448
3833803773015	383380	3773015	0.000226581	0.000226581	0.000261119	0.000261119	0.023817101	0.009491066	0.030869001	0.030869001	0.015930464	0.006179221	0.014812939	0.014812939	0.016532125	0.016532125	0.003723794	0.003723794	0.012607778	0.012607778	0.001005381
3833903773015	383390	3773015	0.000220749	0.000220749	0.000254398	0.000254398	0.023237241	0.009259993	0.030117453	0.030117453	0.015542615	0.006028779	0.014339965	0.014339965	0.016129628	0.016129628	0.003633133	0.003633133	0.012300825	0.012300825	0.000978118
3834003773015	383400	3773015	0.000218342	0.000218342	0.000251624	0.000251624	0.021865826	0.008713487	0.028339982	0.028339982	0.014625322	0.005672973	0.013625702	0.013625702	0.01517769	0.01517769	0.003418712	0.003418712	0.011574855	0.011574855	0.00097691
3834103773015	383410	3773015	0.000216536	0.000216536	0.000249544	0.000249544	0.020378633	0.008120843	0.026412452	0.026412452	0.013630588	0.005287128	0.012914195	0.012914195	0.014145387	0.014145387	0.00318619	0.00318619	0.010787597	0.010787597	0.000980447
3834203773015	383420	3773015	0.000215425	0.000215425	0.000248263	0.000248263	0.018807149	0.00749461	0.024375674	0.024375674	0.012579474	0.004879415	0.012196197	0.012196197	0.013054575	0.013054575	0.00294049	0.00294049	0.009955719	0.009955719	0.000991146
3834303773015	383430	3773015	0.000215888	0.000215888	0.000248797	0.000248797	0.017063693	0.006799847	0.022116006	0.022116006	0.011413335	0.004427085	0.011419143	0.011419143	0.011844393	0.011844393	0.002667901	0.002667901	0.009032806	0.009032806	0.001018668
3834403773015	383440	3773015	0.000216073	0.000216073	0.00024901	0.00024901	0.015508541	0.006180122	0.020100397	0.020100397	0.010373146	0.004023609	0.010711016	0.010711016	0.010764918	0.010764918	0.002424754	0.002424754	0.008209574	0.008209574	0.001043688
3834503773015	383450	3773015	0.000217601	0.000217601	0.00025077	0.00025077	0.013860587	0.005523416	0.017964507	0.017964507	0.009270884	0.003596056	0.00994757	0.00994757	0.009621027	0.009621027	0.002167097	0.002167097	0.007337216	0.007337216	0.001082599
3834603773015	383460	3773015	0.000218434	0.000218434	0.000251731	0.000251731	0.012371802	0.004930138	0.016034914	0.016034914	0.008275086	0.003209798	0.009222278	0.009222278	0.008587619	0.008587619	0.001934326	0.001934326	0.006549115	0.006549115	0.001117282
3834703773015	383470	3773015	0.000217925	0.000217925	0.000251144	0.000251144	0.011166892	0.004449983	0.014473247	0.014473247	0.007469161	0.002897191	0.008598732	0.008598732	0.007751256	0.007751256	0.001745939	0.001745939	0.005911286	0.005911286	0.001136435
3834803773015	383480	3773015	0.000216166	0.000216166	0.000249117	0.000249117	0.010340043	0.004120486	0.01340158	0.01340158	0.00691611	0.002682669	0.008139899	0.008139899	0.007177317	0.007177317	0.001616661	0.001616661	0.005473587	0.005473587	0.001140577
3834903773015	383490	3773015	0.000214315	0.000214315	0.000246983	0.000246983	0.009602605	0.003826618	0.012445798	0.012445798	0.006422862	0.002491345	0.007714774	0.007714774	0.00666544	0.00666544	0.001501363	0.001501363	0.005083218	0.005083218	0.001142043
3835003773015	383500	3773015	0.000212278	0.000212278	0.000244636	0.000244636	0.008850704	0.003526987	0.01147127	0.01147127	0.005919941	0.002296268	0.007272484	0.007272484	0.006143525	0.006143525	0.001383804	0.001383804	0.004685193	0.004685193	0.001141267
3835103773015	383510	3773015	0.000209732	0.000209732	0.000241702	0.000241702	0.008138111	0.00324302	0.010547688	0.010547688	0.005443311	0.00211139	0.006839443	0.006839443	0.005648893	0.005648893	0.00127239	0.00127239	0.004307976	0.004307976	0.001134624
3835203773015	383520	3773015	0.000206631	0.000206631	0.000238128	0.000238128	0.007515275	0.002994822	0.009740439	0.009740439	0.005026717	0.001949798	0.006445269	0.006445269	0.005216565	0.005216565	0.00117501	0.00117501	0.003978272	0.003978272	0.001121596
3835303773015	383530	3773015	0.000203344	0.000203344	0.000234341	0.000234341	0.00698621	0.002783991	0.009054727	0.009054727	0.004672843	0.001812535	0.006096453	0.006096453	0.004849327	0.004849327	0.001092291	0.001092291	0.003698208	0.003698208	0.001105289
3835403773015	383540	3773015	0.000199873	0.000199873	0.00023034	0.00023034	0.006514447	0.002595994	0.008443281	0.008443281	0.004357296	0.001690139	0.005775653	0.005775653	0.004521862	0.004521862	0.001018531	0.001018531	0.003448476	0.003448476	0.001085877
3835503773015	383550	3773015	0.00019617	0.00019617	0.000226072	0.000226072	0.006087043	0.002425674	0.007889329	0.007889329	0.00407142	0.001579251	0.005477176	0.005477176	0.004225189	0.004225189	0.000951707	0.000951707	0.003222226	0.003222226	0.001063273
3835603773015	383560	3773015	0.000192281	0.000192281	0.000221591	0.000221591	0.005698809	0.002270964	0.007386144	0.007386144	0.003811743	0.001478526	0.005198977	0.005198977	0.003955705	0.003955705	0.000891006	0.000891006	0.003016711	0.003016711	0.00103808
3835703773015	383570	3773015	0.000188347	0.000188347	0.000217057	0.000217057	0.005349536	0.002131779	0.006933457	0.006933457	0.003578126	0.001387909	0.004941678	0.004941678	0.003713265	0.003713265	0.000836398	0.000836398	0.002831821	0.002831821	0.001011679
3835803773015	383580	3773015	0.00018432	0.00018432	0.000212416	0.000212416	0.005028222	0.002003736	0.006517006	0.006517006	0.00336321	0.001304546	0.004700122	0.004700122	0.003490232	0.003490232	0.00078616	0.00078616	0.002661731	0.002661731	0.000983726
3835903773015	383590	3773015	0.000180293	0.000180293	0.000207775	0.000207775	0.004735697	0.001887166	0.006137869	0.006137869	0.00316755	0.001228652	0.004475642	0.004475642	0.003287182	0.003287182	0.000740424	0.000740424	0.00250688	0.00250688	0.000955772
3836003773015	383600	3773015	0.000177238	0.000177238	0.000204254	0.000204254	0.004491615	0.001789899	0.005821517	0.005821517	0.003004291	0.001165326	0.004282734	0.004282734	0.003117757	0.003117757	0.000702262	0.000702262	0.002377673	0.002377673	0.000933858
3836103773015	383610	3773015	0.000175849	0.000175849	0.000202654	0.000202654	0.004305456	0.001715715	0.005580239	0.005580239	0.002879776	0.001117028	0.00412896	0.00412896	0.002988539	0.002988539	0.000673156	0.000673156	0.002279129	0.002279129	0.000922124
3836203773015	383620	3773015	0.000174507	0.000174507	0.000201107	0.000201107	0.004129194	0.001645475	0.005351788	0.005351788	0.00276188	0.001071297	0.00398239	0.00398239	0.00286619	0.00286619	0.000645598	0.000645598	0.002185823	0.002185823	0.000909873
3836303773015	383630	3773015	0.000174321	0.000174321	0.000200894	0.000200894	0.003987948	0.001589189	0.005168722	0.005168722	0.002667406	0.001034652	0.003860722	0.003860722	0.002768148	0.002768148	0.000623514	0.000623514	0.002111053	0.002111053	0.00090461
3836403773015	383640	3773015	0.000174414	0.000174414	0.000201	0.000201	0.003859506	0.001538005	0.00500225	0.00500225	0.002581495	0.001001328	0.003748749	0.003748749	0.002678992	0.002678992	0.000603432	0.000603432	0.002043061	0.002043061	0.000901159
3836503773015	383650	3773015	0.000174599	0.000174599	0.000201214	0.000201214	0.003738676	0.001489855	0.004845643	0.004845643	0.002500675	0.00096998	0.003643001	0.003643001	0.002595121	0.002595121	0.00058454	0.00058454	0.001979099	0.001979099	0.000898139
3836603773015	383660	3773015	0.000175016	0.000175016	0.000201694	0.000201694	0.003629748	0.001446447	0.004704465	0.004704465	0.002427818	0.000941719	0.003546503	0.003546503	0.002519511	0.002519511	0.00056751	0.00056751	0.001921437	0.001921437	0.000897277
3836703773015	383670	3773015	0.000175386	0.000175386	0.000202121	0.000202121	0.003525735	0.001404998	0.004569654	0.004569654	0.002358246	0.000914733	0.003454274	0.003454274	0.002447313	0.002447313	0.000551247	0.000551247	0.001866377	0.001866377	0.000896155
3836803773015	383680	3773015	0.000175432	0.000175432	0.000202174	0.000202174	0.003419507	0.001362666	0.004431973	0.004431973	0.002287194	0.000887173	0.003361245	0.003361245	0.002373577	0.002373577	0.000534638	0.000534638	0.001810144	0.001810144	0.000892531
3836903773015	383690	3773015	0.000175294	0.000175294	0.000202014	0.000202014	0.003315216	0.001321107	0.004296804	0.004296804	0.002217438	0.000860115	0.003270083	0.003270083	0.002301186	0.002301186	0.000518333	0.000518333	0.001754937	0.001754937	0.000887614
3837003773015	383700	3773015	0.000175108	0.000175108	0.000201801	0.000201801	0.003216739	0.001281864	0.004169169	0.004169169	0.002151569	0.000834566	0.003183813	0.003183813	0.00223283	0.00223283	0.000502936	0.000502936	0.001702807	0.001702807	0.000882868
3837103773015	383710	3773015	0.000175294	0.000175294	0.000202014	0.000202014	0.003133833	0.001248826	0.004061715	0.004061715	0.002096116	0.000813056	0.003109816	0.003109816	0.002175282	0.002175282	0.000489973	0.000489973	0.00165892	0.00165892	0.000881402
3837203773015	383720	3773015	0.00017534	0.00017534	0.000202067	0.000202067	0.003054456	0.001217194	0.003958836	0.003958836	0.002043024	0.000792462	0.003039288	0.003039288	0.002120184	0.002120184	0.000477563	0.000477563	0.001616901	0.001616901	0.000878986
3837303773015	383730	3773015	0.000175155	0.000175155	0.000201854	0.000201854	0.002976117	0.001185976	0.003857302	0.003857302	0.001990625	0.000772138	0.002970361	0.002970361	0.002065807	0.002065807	0.000465315	0.000465315	0.001575432	0.001575432	0.000875104
3837403773015	383740	3773015	0.000174784	0.000174784	0.000201427	0.000201427	0.002898954	0.001155227	0.003757293	0.003757293	0.001939014	0.000752118	0.002903035	0.002903035	0.002012247	0.002012247	0.00045325	0.00045325	0.001534585	0.001534585	0.000869841
3837503773015	383750	3773015	0.000174321	0.000174321	0.000200894	0.000200894	0.002824699	0.001125637	0.003661051	0.003661051	0.001889347	0.000732853	0.002838554	0.002838554	0.001960703	0.001960703	0.00044164	0.00044164	0.001495277	0.001495277	0.000863715
3837603773015	383760	3773015	0.00017372	0.00017372	0.0002002	0.0002002	0.002751481	0.001096459	0.003566155	0.003566155	0.001840374	0.000713857	0.002775141	0.002775141	0.001909881	0.001909881	0.00430193	0.00430193	0.001456519	0.001456519	0.000856382
3837703773015	383770	3773015	0.000172979	0.000172979	0.000199347	0.000199347	0.00268117	0.001068441	0.003475025	0.003475025	0.001793345	0.000695615	0.002714397	0.002714397	0.001861076	0.001861076	0.0004192	0.0004192	0.001419299	0.001419299	0.00084853
3837803773015	383780	3773015	0.0001721	0.0001721	0.000198333	0.000198333	0.002615633	0.001042325	0.003390085	0.003390085	0.00174951	0.000678612	0.00265801	0.00265801	0.001815585	0.001815585	0.000408953	0.000408953	0.001384607	0.001384607	0.000839989
3837903773015	383790	3773015	0.000171081	0.000171081	0.00019716	0.00019716	0.002555357	0.001018304	0.003311961	0.003311961	0.001709193	0.000662974	0.002606603	0.002606603	0.001773746	0.001773746	0.000399529	0.000399529	0.001352699	0.001352699	0.000831361
3838003773015	383800	3773015	0.000170063	0.000170063	0.000195986	0.000195986	0.002496533	0.000994863	0.003235721	0.003235721	0.001669848	0.000647712	0.002556798	0.002556798	0.001732915	0.001732915	0.000390332	0.000390332	0.00132156	0.00132156	0.000823424
3838103773015	383810	3773015	0.000169091	0.000169091	0.000194866	0.000194866	0.002429682	0.000968223	0.003149076	0.003149076	0.001625133	0.000630368	0.00249881	0.00249881	0.001686511	0.001686511	0.00037988	0.00037988	0.001286172	0.001286172	0.000814192
3838203773015	383820	3773015	0.000168165	0.000168165	0.000193799	0.000193799	0.002363731	0.000941942	0.003063598	0.003063598	0.001581021	0.000613257	0.002441	0.002441	0.001640733	0.001640733	0.000369568	0.000369568	0.00125126	0.00125126	0.000805478
3838303773015	383830	3773015	0.000167239	0.000167239	0.000192732	0.000192732	0.002297849	0.000915688	0.002978209	0.002978209	0.001536954	0.000596165	0.002382657	0.002382657	0.001595002	0.001595002	0.000359268	0.000359268	0.001216385	0.001216385	0.000797713
3838403773015	383840	3773015	0.00016636	0.00016636	0.000191719	0.000191719	0.00222816	0.000887917	0.002887886	0.002887886	0.001490342	0.000578084	0.002319955	0.002319955	0.001546629	0.001546629	0.000348372	0.000348372	0.001179495	0.001179495	0.000789603
3838503773015	383850	3773015	0.00016548	0.00016548	0.000190705	0.000190705	0.002161586	0.000861388	0.002801601	0.002801601	0.001445813	0.000560812	0.002259744	0.002259744	0.001500418	0.001500418	0.000337963	0.000337963	0.001144253	0.001144253	0.000781752
3838603773015	383860	3773015	0.000164647	0.000164647	0.000189745	0.000189745	0.002084008	0.000830473	0.002701053	0.002701053	0.001393924	0.000540685	0.00218806	0.00218806	0.001446569	0.001446569	0.000325834	0.000325834	0.001103187	0.001103187	0.000771744
3838703773015	383870	3773015	0.000163768	0.000163768	0.000188731	0.000188731	0.002005254	0.00079909	0.002598981	0.002598981	0.001341248	0.000520253	0.002114241	0.002114241	0.001391904	0.001391904	0.000313521	0.000313521	0.001061498	0.001061498	0.000762167
3838803773015	383880	3773015	0.000162935	0.000162935	0.000187771	0.000187771	0.001937711	0.000772174	0.00251144	0.00251144	0.00129607	0.000502729	0.002050828	0.002050828	0.00134502	0.00134502	0.00030296	0.00030296	0.001025743	0.001025743	0.00075285
3838903773015	383890	3773015	0.000162009	0.000162009	0.000186704	0.000186704	0.001908715	0.000760619	0.002473858	0.002473858	0.001276676	0.000495206	0.002026192	0.002026192	0.001324893	0.001324893	0.000298427	0.000298427	0.001010394	0.001010394	0.000748708
3839003773015	383900	3773015	0.0001615	0.0001615	0.000186117	0.000186117	0.001880272	0.000749285	0.002436993	0.002436993	0.001257651	0.000487827	0.002001289	0.002001289	0.00130515	0.00130515	0.00029398	0.00029398	0.000995337	0.000995337	0.000748795
3839103773015	383910	3773015	0.000160852	0.000160852	0.000185371	0.000185371	0.001832106	0.00073009	0.002374566	0.002374566	0.001225435	0.00047533	0.001956198	0.001956198	0.001271717	0.001271717	0.000286449	0.000286449	0.00096984	0.00096984	0.000743014
3829703773025	382970	3773025	0.000225424	0.000225424	0.000259786	0.000259786	0.005647183	0.002250391	0.007319232	0.007319232	0.003777212	0.001465132	0.008803912	0.008803912	0.00391987	0.00391987	0.000882935	0.000882935	0.002989383	0.002989383	0.000492035
3829803773025	382980	3773025	0.000193207	0.000193207	0.000222658	0.000222658	0.006260192	0.002494673	0.008113744	0.008113744	0.004187233	0.001624173	0.009979232	0.009979232	0.004345376	0.004345376	0.000978778	0.000978778	0.003313384	0.003313384	0.000496953
3829903773025	382990	3773025	0.000191263	0.000191263	0.000220418	0.000220418	0.006955553	0.002771774	0.009014992	0.009014992	0.004652337	0.001804581	0.011372183	0.011372183	0.004828047	0.004828047	0.001087498	0.001087498	0.003681979	0.003681979	0.000506357

			MSite Grubbing / Prep	MMass Grading / Excavation	MMass Grading / Excavation	MDrainage / Utilities Trenching	MFoundations / Concrete Pads	MBuilding / Structure Construction	MAsphalt Paving	MLandscaping or Other Finishing	MWaterside Construction (Piles)	RSSWRestriping South Valley	RSSWRestriping Silver Lake Boulevard	RSSWDemolition	RSSWPlacing Base	RSSWForm	Child Risk				
Unique Identifier	X (UTM)	Y (UTM)	2027	2027	2028	2028	2028	2028	2028	2028	2028	2029	2029	2029	2029	2029	3rd Trimester	0<2	2<16	Total	per million
3831703773015	383170	3773015	0.000578427	0.000962141	0.000962141	0.000462741	0.000219265	0.000594872	0.000386798	0.000265631	0.000285502	0.006809607	0.000732768	0.002156446	0.000196093	0.000426499	2.69638E-08	5.6563E-07	2.5709E-06	3.16353E-06	3.1635339
3831903773015	383190	3773015	0.000594142	0.000988281	0.000988281	0.000475313	0.000225223	0.000611033	0.000397307	0.000272848	0.000293259	0.006209482	0.000808602	0.002367758	0.000215308	0.000468292	2.73349E-08	5.71023E-07	2.825E-06	3.42336E-06	3.42335851
3832003773015	383200	3773015	0.000602598	0.001002346	0.001002346	0.000482078	0.000228428	0.00061973	0.000402961	0.000276731	0.000297432	0.00590843	0.000852787	0.002489592	0.000226387	0.000492389	2.75265E-08	5.73891E-07	2.9294E-06	3.53086E-06	3.53086112
3832103773015	383210	3773015	0.000610974	0.001016279	0.001016279	0.000488779	0.000231603	0.000628344	0.000408562	0.000280577	0.000301566	0.005604398	0.000900872	0.002621296	0.000238363	0.000518437	2.77156E-08	5.76699E-07	3.0031E-06	3.60754E-06	3.60753875
3832203773015	383220	3773015	0.000619908	0.00103114	0.00103114	0.000495927	0.00023499	0.000637532	0.000414537	0.00028468	0.000305976	0.005313588	0.000955537	0.002769635	0.000251852	0.000547775	2.79114E-08	5.7971E-07	3.0168E-06	3.62447E-06	3.62446736
3832303773015	383230	3773015	0.000629002	0.001046267	0.001046267	0.000503202	0.000238437	0.000646885	0.000420618	0.000288857	0.000310465	0.005024815	0.001015889	0.002931867	0.000266604	0.000579861	2.80857E-08	5.82469E-07	2.9549E-06	3.5654E-06	3.56540493
3832403773015	383240	3773015	0.000637937	0.001061129	0.001061129	0.000510349	0.000241824	0.000656073	0.000426593	0.00029296	0.000314875	0.004697879	0.001082076	0.003107534	0.000282578	0.000614604	2.81256E-08	5.83628E-07	2.8675E-06	3.47923E-06	3.47922897
3832503773015	383250	3773015	0.000646791	0.001075857	0.001075857	0.000517433	0.000245181	0.00066518	0.000432514	0.000297026	0.000319245	0.004313861	0.001154874	0.003298099	0.000299907	0.000652294	2.91509E-08	5.94537E-07	2.7716E-06	3.39531E-06	3.39531171
3832603773015	383260	3773015	0.000655407	0.001090188	0.001090188	0.000524325	0.000248446	0.00067404	0.000438275	0.000300982	0.000323498	0.00390328	0.001233447	0.003500454	0.000318308	0.000692316	3.02958E-08	6.07815E-07	2.6848E-06	3.32293E-06	3.32292676
3832703773015	383270	3773015	0.000663623	0.001103855	0.001103855	0.000530899	0.000251561	0.00068249	0.000443769	0.000304756	0.000327553	0.003565896	0.001317559	0.003713503	0.000337681	0.000734452	3.08797E-08	6.15605E-07	2.6223E-06	3.26879E-06	3.26879056
3832803773015	383280	3773015	0.0006716	0.001117124	0.001117124	0.00053728	0.000254585	0.000690694	0.000449104	0.000308419	0.000331491	0.003290994	0.001408786	0.00394017	0.000358292	0.000779282	3.13254E-08	6.21316E-07	2.5703E-06	3.22298E-06	3.22298402
3832903773015	383290	3773015	0.000676466	0.001125218	0.001125218	0.000541173	0.00025643	0.000695699	0.000452358	0.000310654	0.000333893	0.003043778	0.001495756	0.004149654	0.000377341	0.000820714	3.17666E-08	6.27777E-07	2.5109E-06	3.17046E-06	3.17045537
3833003773015	383300	3773015	0.00067862	0.001128801	0.001128801	0.000542896	0.000257246	0.000697914	0.000453798	0.000311643	0.000334956	0.002805327	0.001562271	0.004288854	0.000389999	0.000848245	3.22114E-08	6.34507E-07	2.4377E-06	3.10437E-06	3.10436973
3833103773015	383310	3773015	0.00076964	0.001280201	0.001280201	0.000615712	0.000291749	0.000791521	0.000514664	0.000353442	0.000379882	0.00260135	0.001651146	0.004510494	0.000410154	0.00089208	3.29525E-08	6.49408E-07	2.3726E-06	3.05498E-06	3.05497809
3833203773015	383320	3773015	0.000830985	0.00138224	0.00138224	0.000664788	0.000315003	0.0008546	0.000555685	0.000381613	0.00041016	0.00243589	0.001802726	0.00495478	0.000450554	0.000979951	3.32739E-08	6.55856E-07	2.3186E-06	3.0077E-06	3.00770431
3833303773015	383330	3773015	0.000862495	0.001434653	0.001434653	0.000689996	0.000326948	0.000887016	0.000576756	0.000396083	0.000425713	0.002298912	0.001944718	0.005259592	0.000478272	0.001040236	3.34533E-08	6.59299E-07	2.26E-06	2.95273E-06	2.95272909
3833403773015	383340	3773015	0.000892329	0.00148428	0.00148428	0.000713864	0.000338257	0.000917699	0.000596707	0.000409784	0.000440439	0.00217427	0.002075724	0.005554442	0.000505083	0.001098551	3.36082E-08	6.62419E-07	2.1877E-06	2.88372E-06	2.88372069
3833503773015	383350	3773015	0.00091674	0.001524883	0.001524883	0.000733392	0.00034751	0.000942803	0.0006103	0.000420994	0.000452488	0.002065361	0.002208337	0.005837045	0.000530781	0.001154444	3.3695E-08	6.64215E-07	2.1087E-06	2.80657E-06	2.80656947
3833603773015	383360	3773015	0.000939794	0.001563231	0.001563231	0.000751835	0.00035625	0.000966513	0.000628447	0.000431582	0.000463867	0.001965128	0.002334638	0.006092228	0.000553986	0.001204914	3.37439E-08	6.65408E-07	2.0173E-06	2.71645E-06	2.71644919
3833703773015	383370	3773015	0.000947213	0.001575571	0.001575571	0.00075777	0.000359062	0.000974142	0.000633408	0.000434988	0.000467528	0.001896565	0.002473117	0.006353261	0.000577723	0.001256541	3.36741E-08	6.63101E-07	1.953E-06	2.64981E-06	2.64980809
3833803773015	383380	3773015	0.000929583	0.001546246	0.001546246	0.000743666	0.000352379	0.000956011	0.000621618	0.000426892	0.000458827	0.001864719	0.002633242	0.006633305	0.000603188	0.001311927	3.34384E-08	6.56039E-07	1.9292E-06	2.61863E-06	2.61863336
3833903773015	383390	3773015	0.000904375	0.001504316	0.001504316	0.0007235	0.000342823	0.000930087	0.000604762	0.00041531	0.000446385	0.00183361	0.002764217	0.006855859	0.000623425	0.001355944	3.3157E-08	6.48719E-07	1.8937E-06	2.57562E-06	2.57562474
3834003773015	383400	3773015	0.000903258	0.001502458	0.001502458	0.000722607	0.0003424	0.000928938	0.000604015	0.000414803	0.000445833	0.001775997	0.002834156	0.006963435	0.000633208	0.00137722	3.30158E-08	6.45416E-07	1.8105E-06	2.48888E-06	2.48888431
3834103773015	383410	3773015	0.000906529	0.001507899	0.001507899	0.000725223	0.00034364	0.000932302	0.000606202	0.000416305	0.000447448	0.0017162	0.002854105	0.006990306	0.000635651	0.001382535	3.2891E-08	6.42764E-07	1.719E-06	2.39462E-06	2.39461962
3834203773015	383420	3773015	0.000916421	0.001524352	0.001524352	0.000733137	0.000347389	0.000942475	0.000612817	0.000420848	0.00045233	0.001653097	0.002827338	0.006928246	0.000630008	0.001370261	3.27847E-08	6.40765E-07	1.6204E-06	2.29395E-06	2.29394663
3834303773015	383430	3773015	0.000941868	0.001566681	0.001566681	0.000753494	0.000357036	0.000968646	0.000629833	0.000432534	0.00046489	0.001580136	0.002734443	0.006750843	0.000613876	0.001335174	3.2746E-08	6.40764E-07	1.5082E-06	2.18176E-06	2.18175621
3834403773015	383440	3773015	0.000965002	0.001605161	0.001605161	0.000772001	0.000365805	0.000992437	0.000645303	0.000443158	0.000476309	0.001512105	0.002606385	0.006509369	0.000591918	0.001287416	3.26739E-08	6.40272E-07	1.4052E-06	2.07816E-06	2.07815653
3834503773015	383450	3773015	0.001000979	0.001665004	0.001665004	0.000800783	0.000379443	0.001029437	0.000669361	0.00045968	0.000494067	0.001434245	0.002430451	0.006164799	0.000560585	0.001219267	3.2613E-08	6.41101E-07	1.2924E-06	1.96609E-06	1.96608796
3834603773015	383460	3773015	0.001033047	0.001718346	0.001718346	0.000826438	0.000391599	0.001062417	0.000690806	0.000474406	0.000509895	0.001357093	0.002244631	0.005783303	0.000525894	0.001143815	3.24793E-08	6.4141E-07	1.1864E-06	1.86028E-06	1.86027516
3834703773015	383470	3773015	0.001050757	0.001747804	0.001747804	0.000840605	0.000398312	0.00108063	0.000702648	0.000482539	0.000518636	0.001288972	0.002078493	0.0054242	0.00049324	0.001072792	3.22275E-08	6.39137E-07	1.097E-06	1.76834E-06	1.76834472
3834803773015	383480	3773015	0.001054586	0.001754173	0.001754173	0.000843669	0.000399764	0.001084568	0.000705209	0.000484297	0.000520526	0.001240391	0.001959307	0.005159329	0.000469154	0.001020406	3.19552E-08	6.35089E-07	1.0341E-06	1.70111E-06	1.70110938
3834903773015	383490	3773015	0.001055942	0.001756428	0.001756428	0.000844753	0.000400278	0.001085963	0.000706116	0.00048492	0.000521195	0.001194377	0.001848548	0.004906156	0.000446133	0.000970334	3.16486E-08	6.30378E-07	9.7654E-07	1.63857E-06	1.63856634
3835003773015	383500	3773015	0.001055224	0.001755234	0.001755234	0.000844179	0.000400006	0.001085224	0.000705635	0.00048459	0.000520841	0.001143376	0.001729333	0.00462529	0.000420593	0.000914785	3.12788E-08	6.251E-07	9.1584E-07	1.57222E-06	1.57221541
3835103773015	383510	3773015	0.001049081	0.001745017	0.001745017	0.000839265	0.000397677	0.001078907	0.000701528	0.00048177	0.000517809	0.001091105	0.001610356	0.00433766	0.000394437	0.000857897	3.08198E-08	6.1824E-07	8.5615E-07	1.50521E-06	1.50521431
3835203773015	383520	3773015	0.001037036	0.001724981	0.001724981	0.000829629	0.000393111	0.001066519	0.000693473	0.000476238	0.000511864	0.001042583	0.001502961	0.004072697	0.000370343	0.000805493	3.02882E-08	6.09611E-07	8.024E-07	1.4423E-06	1.44230171
3835303773015	383530	3773015	0.001021959	0.001699902	0.001699902	0.000817567	0.000387396	0.001051014	0.000683391	0.000469314	0.000504422	0.000999373	0.001410007	0.003840181	0.0003492	0.000759507	2.9732E-08	6.00053E-07	7.5579E-07	1.38558E-06	1.38557518
3835403773015	383540	3773015	0.00100401	0.001670047	0.001670047	0.000803208	0.000380592	0.001032555	0.000671389	0.000461072	0.000495563	0.000958967	0.0013253	0.003625852	0.00032971	0.000717117	2.91509E-08	5.89758E-07	7.1336E-07	1.33227E-06	1.3322737
3835503773015	383550	3773015	0.00098311	0.001635282	0.001635282	0.000786488	0.00037267	0.00101106	0.000657412	0.000451474	0.000485247	0.000920598	0.001246875	0.00342569	0.000311509	0.000677529	2.85347E-08	5.78539E-07	6.7417E-07	1.28124E-06	1.28123977
3835603773015	383560	3773015	0.000959817	0.001596536	0.001596536	0.000767853	0.00036384	0.000987105	0.000641836	0.000440777	0.00047375	0.000884206	0.001174316	0.003238964	0.000294529	0.000640599	2.78912E-08	5.6656E-07	6.3792E-07	1.23237E-06	1.23237046
3835703773015	383570	3773015	0.000935406	0.001555933	0.001555933	0.000748325	0.000354586	0.000962	0.000625513	0.000429567	0.000461701	0.000850175	0.001108635	0.003068872	0.000279062	0.000606958	2.72443E-08	5.54261E-07	6.0485E-07	1.18636E-06	1.18636016
3835803773015	383580	3773015	0.00090956	0.001512941	0.001512941	0.000727648	0.000344789	0.000935419	0.000608229	0.000417697	0.000448944	0.000817797	0.001047657	0.002909748	0.000264593	0.000575487	2.65815E-08	5.41417E-07	5.7401E-07	1.14201E-06	1.14200656
3835903773015	383590	3773015	0.000883714	0.001469949	0.001469949	0.000706971	0.000334991	0.000908838	0.000590946	0.000405828	0.000436187	0.000787427	0.00099195	0.002763786	0.00025132	0.000546618	2.59274E-08	5.28578E-07	5.4565E-07	1.10016E-06	1.10015697
3836003773015	383600	3773015	0.000863452	0.001436245	0.001436245	0.000690762	0.000327311	0.000888	0.000577396	0.000396523	0.000426186	0.00076169	0.000947051	0.002646065	0.000240615	0.000523336	2.53995E-08	5.18216E-07	5.2228E-07	1.06589E-06	1.0658918
3836103773015	383610	3773015	0.000852603	0.0014182	0.0014182	0.000682082	0.000323198	0.000876843	0.000570141	0.000391541	0.000420831	0.000742239	0.000915937	0.002565086	0.000233252	0.00050732	2.50863E-08	5.12357E-07	5.0524E-07	1.04268E-06	1.04268188
3836203773015	383620	3773015	0.000841275	0.001399357	0.001399357	0.00067302	0.000318904	0.000865193	0.000562567	0.000386339	0.00041524	0.000723438	0.000886223	0.002487489	0.000226195	0.000491973	2.47788E-08	5.06539E-07	4.8899E-07	1.0203E-06	1.02030463
3836303773015	383630	3773015	0.000836409	0.001391263	0.001391263	0.000669127	0.000317059	0.000860189	0.000559313	0.000384104	0.000412838	0.000708711	0.000865202	0.002433473	0.00022128 4	0.00048129	2.46258E-08	5.03973E-07	4.7673E-07	1.00533E-06	1.00532842
3836403773015	383640	3773015	0.000833218	0.001385956	0.001385956	0.000666575	0.00031585	0.000856907	0.000557179	0.000382639	0.000411263	0.000695399	0.00084713	0.002387317	0.000217086	0.000472161	2.45174E-08	5.02263E-07	4.6586E-07	9.92644E-07	0.99264369
3836503773015	383650	3773015	0.000830426	0.001381311	0.001381311	0.000664341	0.000314791	0.000854036	0.000555312	0.000381357	0.000409885	0.000682885	0.000830575	0.002345365	0.000213272	0.000463864	2.4428E-08	5.00879E-07	4.5576E-07	9.81066E-07	0.98106643
3836603773015	383660	3773015	0.000829629	0.001379985	0.001379985	0.000663703	0.000314489	0.000853215	0.000554778	0.00038099	0.000409491	0.000671876	0.000816998	0.002311457	0.000210188	0.000457157	2.43844E-08	5.00365E-07	4.4702E-07	9.71772E-07	0.97177177
3836703773015	383670	3773015	0.000828592	0.00137826	0.00137826	0.000662873	0.000314096	0.000852149	0.000554085	0.000380514	0.000408979	0.000661369	0.000804166	0.00227965	0.000207296	0.000450867	2.4346E-08	4.9987E-07	4.3871E-07	9.62927E-07	0.9629267
3836803773015	383680	3773015	0.000825241	0.001372687	0.001372687	0.000660193	0.000312826	0.000848703	0.000551844	0.000378976	0.000407325	0.000650183	0.000789696	0.002242908	0.000203955	0.0004436	2.42623E-08	4.98376E-07	4.2982E-07	9.52455E-07	0.95245547
3836903773015	383690	3773015	0.000820694	0.001365123	0.001365123	0.000656555	0.000311102	0.000844027	0.000548804	0.000376887	0.000405081	0.000638908	0.000774838	0.002204795	0.000200489	0.000436062	2.4161E-08	4.96501E-07	4.2086E-07	9.41523E-07	0.94152334
3837003773015	383700	3773015	0.000816307	0.001357825	0.001357825	0.000653045	0.000309439	0.000839515	0.0005458 7	0.000374873	0.000402915	0.000628165	0.000760845	0.002168967	0.000197231	0.000428976	2.40683E-08	4.94712E-07	4.1241E-07	9.31195E-07	0.93119511
3837103773015	383710	3773015	0.000814951	0.001355569	0.001355569	0.000651961	0.000308925	0.00083812	0.000544963	0.00037425	0.000402246	0.000619723	0.000751019	0.002144929	0.000195045	0.000424222	2.40438E-08	4.94171E-07	4.0588E-07	9.24091E-07	0.92409146
3837203773015	383720	3773015	0.000812717	0.001351854	0.001351854	0.000650174	0.000308078	0.000835823	0.000543469	0.000373224	0.000401144	0.000611548	0.000741194	0.002120618	0.000192835	0.000419413	2.40102E-08	4.93319E-07	3.9951E-07	9.16834E-07	0.91683402
3837303773015	383730	3773015	0.000809127	0.001345883	0.001345883	0.000647302	0.000306718	0.000832131	0.000541069	0.000371576	0.000399372	0.000603224	0.000730535	0.002093747	0.000190391	0.000414099	2.39566E-08	4.92027E-07	3.9296E-07	9.08941E-07	0.90894098
3837403773015	383740	3773015	0.000804261	0.001337789	0.001337789	0.000643409	0.000304873	0.000827127	0.000537815	0.000369341	0.00039697	0.000594724	0.000719101	0.002064499	0.000187732	0.000408314	2.38846E-08	4.90362E-07	3.8625E-07	9.00501E-07	0.90050123
3837503773015	383750	3773015	0.000798597	0.001328368	0.001328368	0.000638878	0.000302726	0.000821302	0.000534028	0.00036674	0.000394174	0.000586401	0.000707549	0.002034612	0.000185014	0.000402403	2.38063E-08	4.88498E-07	3.7965E-07	8.9195E-07	0.89195007
3837603773015	383760	3773015	0.000791817	0.001317089	0.001317089	0.000633453	0.000300156	0.00081432 8	0.000529493	0.000363626	0.000390828	0.00057793	0.000695401	0.002002714	0.000182113	0.000396095	2.37114E-08	4.86328E-07	3.7289E-07	8.82928E-07	0.88292754
3837703773015	383770	3773015	0.000784558	0.001305014	0.001305014	0.000627646	0.000297404	0.000806863	0.000524639	0.000360292	0.000387245	0.000569637	0.000683224	0.001970633	0.000179196	0.00038975	2.36175E-08	4.84132E-07	3.6626E-07	8.7401E-07	0.8740099
3837803773015	383780	3773015	0.00077666	0.001291878	0.001291878	0.000621328	0.00029441	0.000798741	0.000519358	0.000356666	0.000383347	0.000561874	0.000671671	0.001939832	0.000176395	0.000383658	2.35322E-08	4.82039E-07	3.5999E-07	8.65558E-07	0.86555812
3837903773015	383790	3773015	0.000768683	0.001278609	0.001278609	0.000614946	0.000291386	0.000790537	0.000514023	0.000353002	0.000379409	0.000554879	0.00066137	0.001912321	0.000173894	0.000378217	2.34614E-08	4.80174E-07	3.542E-07	8.57833E-07	0.85783316
3838003773015	383800	3773015	0.000761344	0.001266401	0.001266401	0.000609075	0.000288604	0.000782989	0.000509116	0.000349632	0.000375787	0.000547943	0.000651514	0.001885907	0.000171492	0.000372993	2.339E-08	4.78351E-07	3.4855E-07	8.50293E-07	0.8502929
3838103773015	383810	3773015	0.000752808	0.001252203	0.001252203	0.000602247	0.000285369	0.000774211	0.000503408	0.000345712	0.000371574	0.00053903	0.000639218	0.001852364	0.000168441	0.000366359	2.32537E-08	4.75552E-07	3.4173E-07	8.40536E-07	0.84053577
3838203773015	383820	3773015	0.000744751	0.001238802	0.001238802	0.000595801	0.000282314	0.000765925	0.0004980 2	0.000342012	0.000367597	0.00052991	0.00062701	0.001819004	0.000165408	0.000359761	2.31067E-08	4.7266E-07	3.3493E-07	8.30701E-07	0.83070064
3838303773015	383830	3773015	0.000737572	0.001226859	0.001226859	0.000590057	0.000279593	0.000758541	0.000493219	0.000338715	0.000364053	0.000520435	0.000614505	0.001784821	0.0001623	0.000353	2.29496E-08	4.69718E-07	3.2809E-07	8.20757E-07	0.8207566
3838403773015	383840	3773015	0.000730073	0.001214386	0.001214386	0.000584059	0.00027675	0.00075083	0.000488205	0.000335272	0.000360352	0.00050984	0.000599976	0.001744697	0.000158651	0.000345064	2.27485E-08	4.66009E-07	3.2052E-07	8.09282E-07	0.80928182
3838503773015	383850	3773015	0.000722814	0.001202312	0.001202312	0.000578251	0.000273999	0.000743364	0.000483351	0.000331938	0.000356769	0.000499568	0.000585982	0.001706036	0.000155135	0.000337418	2.25488E-08	4.62331E-07	3.1325E-07	7.98134E-07	0.79813358
3838603773015	383860	3773015	0.00071356	0.001186919	0.001186919	0.000570848	0.000270491	0.000733847	0.000477163	0.000327688	0.000352202	0.000486641	0.000567046	0.001652751	0.00015029	0.000326879	2.22444E-08	4.56748E-07	3.0413E-07	7.8312E-07	0.78312021
3838703773015	383870	3773015	0.000704706	0.001172191	0.001172191	0.000563765	0.000267134	0.000724741	0.000471242	0.000323622	0.000347831	0.000472946	0.000547365	0.001597455	0.000145262	0.000315943	2.19028E-08	4.50622E-07	2.9478E-07	7.67305E-07	0.76730503
3838803773015	383880	3773015	0.00069609	0.00115786	0.00115786	0.000556872	0.000263868	0.000715881	0.0004654 8	0.000319666	0.000343579	0.000461347	0.000531376	0.001552396	0.000141164	0.000307031	2.16137E-08	4.45381E-07	2.8686E-07	7.53857E-07	0.75385747
3838903773015	383890	3773015	0.000692261	0.001151491	0.001151491	0.000553809	0.000262417	0.000711943	0.0004629 2	0.000317907	0.000341689	0.000458189	0.000528935	0.001546272	0.000140608	0.00030582	2.16373E-08	4.45514E-07	2.844E-07	7.51554E-07	0.75155442
3839003773015	383900	3773015	0.000692341	0.001151624	0.001151624	0.000553873	0.000262447	0.000712025	0.0004629 3	0.000317944	0.000341728	0.000454824	0.000528101	0.001545267	0.000140516	0.000305621	2.16666E-08	4.463E-07	2.8256E-07	7.50525E-07	0.75052524
3839103773015	383910	3773015	0.000686996	0.001142733	0.001142733	0.000549597	0.000260421	0.000706528	0.0004593 99	0.000315489	0.00033909	0.000446884	0.000518782	0.001518122	0.000138048	0.000300252	2.15016E-08	4.43329E-07	2.7729E-07	7.4212E-07	0.74212026
3829703773025	382970	3773025	0.00045494	0.000756736	0.000756736	0.000363952	0.000172455	0.000467874	0.000304221	0.000208922	0.000224551	0.004492249	0.000357735	0.001074567	9.77138E-05	0.000212527	2.72935E-08	5.87618E-07	6.1074E-07	1.22565E-06	1.22565242
3829803773025	382980	3773025	0.000459487	0.000764299	0.000764299	0.000367589	0.000174179	0.00047255	0.000307262	0.00021101	0.000226795	0.004955396	0.000372711	0.00112118	0.000101953	0.000221746	2.67372E-08	5.6733E-07	6.5738E-07	1.25145E-06	1.25144987
3829903773025	382990	3773025	0.000468182	0.000778762	0.000778762	0.000374545	0.000177475	0.000481492	0.000313076	0.000215003	0.000231087	0.005376897	0.000385603	0.001160298	0.00010551	0.000229482	2.61981E-08	5.52744E-07	7.1652E-07	1.29547E-06	1.29546608

			EGIODemolition	EGIOSite Grubbing / Prep	EGIOMass Grading / Excavation	EGIOMass Grading / Excavation	EGIODrainage / Utilities Trenching	EGIODrainage / Utilities Trenching	EGIOFoundations / Concrete Pads	EGIOFoundations / Concrete Pads	EGIOBuilding / Structure Construction	EGIOBuilding / Structure Construction	EGIOAsphalt Paving	EGIOArchitectural Coating	EGIOLandscaping or Other Finishing	EGIOWaterside Construction (Piles)	HIWaterside Construction (Landscaping)	HIWaterside Construction (Landscaping)	KMDemolition	KMSite Grubbing / Prep	KMMass Grading / Excavation
Unique Identifier	X (UTM)	Y (UTM)	2025	2025	2025	2026	2026	2027	2026	2027	2026	2027	2027	2027	2027	2027	2025	2026	2025	2025	2025
3830003773025	383000	3773025	0.000497643	0.00046012	0.000765361	0.000765361	0.0003681	0.0003681	0.00017442	0.00017442	0.000473206	0.000473206	0.000307689	6.24098E-05	0.000211303	0.00022711	0.000859094	0.000859094	0.000442772	0.00040939	0.000680969
3830103773025	383010	3773025	0.000494192	0.00045693	0.000760053	0.000760053	0.000365547	0.000365547	0.000173211	0.000173211	0.000469925	0.000469925	0.000305555	6.1977E-05	0.000209838	0.000225535	0.000759337	0.000759337	0.000446223	0.000412581	0.000686277
3830203773025	383020	3773025	0.000495659	0.00045829	0.000762309	0.000762309	0.000366632	0.000366632	0.000173725	0.000173725	0.000471319	0.000471319	0.000306462	6.2161E-05	0.000210461	0.000226204	0.000770643	0.000770643	0.000450536	0.000416569	0.000692911
3830303773025	383030	3773025	0.000496867	0.00045941	0.000764166	0.000764166	0.000367526	0.000367526	0.000174148	0.000174148	0.000472468	0.000472468	0.000307209	6.23124E-05	0.000210973	0.000226756	0.00078215	0.00078215	0.000454764	0.000420478	0.000699413
3830403773025	383040	3773025	0.00049773	0.0004602	0.000765493	0.000765493	0.000368164	0.000368164	0.000174451	0.000174451	0.000473288	0.000473288	0.000307742	6.24206E-05	0.00021134	0.000227149	0.000796358	0.000796358	0.000458733	0.000424148	0.000705517
3830503773025	383050	3773025	0.000498075	0.00046052	0.000766024	0.000766024	0.000368419	0.000368419	0.000174572	0.000174572	0.000473617	0.000473617	0.000307955	6.24639E-05	0.000211486	0.000227307	0.000805263	0.000805263	0.000462443	0.000427578	0.000711223
3830603773025	383060	3773025	0.000498334	0.00046076	0.000766422	0.000766422	0.00036861	0.00036861	0.000174662	0.000174662	0.000473863	0.000473863	0.000308115	6.24964E-05	0.000211596	0.000227425	0.000813568	0.000813568	0.000466239	0.000431088	0.000717061
3830703773025	383070	3773025	0.00049911	0.00046148	0.000767616	0.000767616	0.000369185	0.000369185	0.000174935	0.000174935	0.000474601	0.000474601	0.000308595	6.25938E-05	0.000211926	0.000227779	0.000822173	0.000822173	0.000470811	0.000435316	0.000724094
3830803773025	383080	3773025	0.0004998	0.00046212	0.000768678	0.000768678	0.000369695	0.000369695	0.000175176	0.000175176	0.00047525	0.00047525	0.000309022	6.26803E-05	0.000212219	0.000228094	0.000830778	0.000830778	0.000475298	0.000439464	0.000730994
3830903773025	383090	3773025	0.000500232	0.00046252	0.000769341	0.000769341	0.000370014	0.000370014	0.000175328	0.000175328	0.000475668	0.000475668	0.000309289	6.27344E-05	0.000212402	0.000228291	0.000839283	0.000839283	0.00047987	0.000443692	0.000738026
3831003773025	383100	3773025	0.000500577	0.00046284	0.000769872	0.000769872	0.00037027	0.00037027	0.000175449	0.000175449	0.000475996	0.000475996	0.000309502	6.27777E-05	0.000212549	0.000228449	0.000847788	0.000847788	0.000484271	0.00044776	0.000744794
3831103773025	383110	3773025	0.0005007 49	0.000463	0.000770138	0.000770138	0.000370397	0.000370397	0.000175509	0.000175509	0.00047616	0.00047616	0.000309609	6.27993E-05	0.000212622	0.000228527	0.000856292	0.000856292	0.000488757	0.000451908	0.000751694
3831203773025	383120	3773025	0.000500836	0.00046308	0.00077027	0.00077027	0.000370461	0.000370461	0.000175539	0.000175539	0.000476242	0.000476242	0.000309662	6.28102E-05	0.000212659	0.000228567	0.000864697	0.000864697	0.000493243	0.000456056	0.000758593
3831303773025	383130	3773025	0.000500836	0.00046308	0.00077027	0.00077027	0.000370461	0.000370461	0.000175539	0.000175539	0.000476242	0.000476242	0.000309662	6.28102E-05	0.000212659	0.000228567	0.000873102	0.00049773	0.000460205	0.000765493
3831403773025	383140	3773025	0.000500836	0.00046308	0.00077027	0.00077027	0.000370461	0.000370461	0.000175539	0.000175539	0.000476242	0.000476242	0.000309662	6.28102E-05	0.000212659	0.000228567	0.000881607	0.000881607	0.000502389	0.000464512	0.000772659
3831503773025	383150	3773025	0.000500749	0.000463	0.000770138	0.000770138	0.000370397	0.000370397	0.000175509	0.000175509	0.00047616	0.00047616	0.000309609	6.27993E-05	0.000212622	0.000228527	0.000890012	0.000890012	0.000507048	0.00046882	0.000779824
3831603773025	383160	3773025	0.000500577	0.00046284	0.000769872	0.000769872	0.00037027	0.00037027	0.000175449	0.000175449	0.000475996	0.000475996	0.000309502	6.27777E-05	0.000212549	0.000228449	0.000898517	0.000898517	0.000511707	0.000473128	0.000786989
3831703773025	383170	3773025	0.000500318	0.0004626	0.000769474	0.000769474	0.000370078	0.000370078	0.000175358	0.000175358	0.00047575	0.00047575	0.000309342	6.27452E-05	0.000212439	0.000228331	0.000906822	0.000906822	0.000516365	0.000477435	0.000794155
3832003773025	383200	3773025	0.000499542	0.00046188	0.00076828	0.00076828	0.000369504	0.000369504	0.000175086	0.000175086	0.000475011	0.000475011	0.000308862	6.26479E-05	0.000212109	0.000227976	0.000932036	0.000932036	0.000530946	0.000490917	0.000816579
3832103773025	383210	3773025	0.000499196	0.00046156	0.000767749	0.000767749	0.000369249	0.000369249	0.000174965	0.000174965	0.000474683	0.000474683	0.000308649	6.26046E-05	0.000211963	0.000227819	0.000940341	0.000940341	0.00053595	0.000495544	0.000824275
3832203773025	383220	3773025	0.000499283	0.00046164	0.000767882	0.000767882	0.000369312	0.000369312	0.000174995	0.000174995	0.000474765	0.000474765	0.000308702	6.26154E-05	0.000211999	0.000227858	0.000948846	0.000948846	0.000541558	0.000500729	0.0008329
3832303773025	383230	3773025	0.000499196	0.00046156	0.000767749	0.000767749	0.000369249	0.000369249	0.000174965	0.000174965	0.000474683	0.000474683	0.000308649	6.26046E-05	0.000211963	0.000227819	0.00095685	0.00095685	0.000547252	0.000505994	0.000841658
3832403773025	383240	3773025	0.000498851	0.00046124	0.000767218	0.000767218	0.000368993	0.000368993	0.000174844	0.000174844	0.000474355	0.000474355	0.000308435	6.25613E-05	0.000211816	0.000227661	0.000958351	0.000958351	0.000552602	0.00051094	0.000849885
3832503773025	383250	3773025	0.000497902	0.00046036	0.000765759	0.000765759	0.000368291	0.000368291	0.000174511	0.000174511	0.000473453	0.000473453	0.000307849	6.24423E-05	0.000211413	0.000227228	0.000959552	0.000959552	0.000557519	0.000515487	0.000857448
3832603773025	383260	3773025	0.000496781	0.00045933	0.000764034	0.000764034	0.000367462	0.000367462	0.000174118	0.000174118	0.000472386	0.000472386	0.000307155	6.23016E-05	0.000210937	0.000226716	0.000961253	0.000961253	0.000562265	0.000519874	0.000864746
3832703773025	383270	3773025	0.000495228	0.00045789	0.000761645	0.000761645	0.000366313	0.000366313	0.000173574	0.000173574	0.000470909	0.000470909	0.000306195	6.21069E-05	0.000210277	0.000226008	0.001062211	0.001062211	0.000567269	0.000524501	0.000872442
3832803773025	383280	3773025	0.000495745	0.00045837	0.000762441	0.000762441	0.000366696	0.000366696	0.000173755	0.000173755	0.000471402	0.000471402	0.000306515	6.21718E-05	0.000210497	0.000226244	0.001105336	0.001105336	0.00057279	0.000529606	0.000880934
3832903773025	383290	3773025	0.000495487	0.00045813	0.000762043	0.000762043	0.000366504	0.000366504	0.000173664	0.000173664	0.000471155	0.000471155	0.000306355	6.21393E-05	0.000210387	0.000226126	0.001136153	0.001136153	0.000581073	0.000537264	0.000893673
3833003773025	383300	3773025	0.000494106	0.00045685	0.00075992	0.00075992	0.000365483	0.000365483	0.000173181	0.000173181	0.000469843	0.000469843	0.000305502	6.19662E-05	0.000209801	0.000225496	0.001167672	0.001167672	0.000591426	0.000546837	0.000909596
3833103773025	383310	3773025	0.000493675	0.00045646	0.000759257	0.000759257	0.000365164	0.000365164	0.000173029	0.000173029	0.000469433	0.000469433	0.000305235	6.19121E-05	0.000209618	0.000225299	0.001191485	0.001191485	0.000603073	0.000557606	0.000927509
3833203773025	383320	3773025	0.000491863	0.00045478	0.00075647	0.00075647	0.000363824	0.000363824	0.000172394	0.000172394	0.00046771	0.00046771	0.000304115	6.16849E-05	0.000208849	0.000224472	0.001202692	0.001202692	0.000616187	0.000569732	0.000947678
3833303773025	383330	3773025	0.000489792	0.00045287	0.000753286	0.000753286	0.000362292	0.000362292	0.000171669	0.000171669	0.000465741	0.000465741	0.000302834	6.14252E-05	0.000207969	0.000223527	0.001207094	0.001207094	0.000638792	0.000590632	0.000982443
3833403773025	383340	3773025	0.000487635	0.00045087	0.000749969	0.000749969	0.000360697	0.000360697	0.000170913	0.000170913	0.00046369	0.00046369	0.000301501	6.11547E-05	0.000207054	0.000222543	0.001208895	0.001208895	0.000659757	0.000610016	0.001014687
3833503773025	383350	3773025	0.000484874	0.00044832	0.000745722	0.000745722	0.000358655	0.000358655	0.000169945	0.000169945	0.000461064	0.000461064	0.000299794	6.08085E-05	0.000205881	0.000221283	0.001207895	0.001207895	0.000672957	0.000622222	0.001034988
3833603773025	383360	3773025	0.000481682	0.00044537	0.000740813	0.000740813	0.000356294	0.000356294	0.000168826	0.000168826	0.000458029	0.000458029	0.00029782	6.04081E-05	0.000204526	0.000219826	0.001204293	0.001204293	0.000685554	0.000633868	0.001054361
3833703773025	383370	3773025	0.000477541	0.00044154	0.000734444	0.000734444	0.00035323	0.00035323	0.000167375	0.000167375	0.00045491	0.00045491	0.000295259	5.98888E-05	0.000202767	0.000217936	0.001202091	0.001202091	0.000687883	0.000636022	0.001057944
3833803773025	383380	3773025	0.000472623	0.00043699	0.00072688	0.00072688	0.000349593	0.000349593	0.000165651	0.000165651	0.000449415	0.000449415	0.000292219	5.9272E-05	0.000200679	0.000215691	0.001202091	0.001202091	0.000675373	0.000624455	0.001038704
3833903773025	383390	3773025	0.000470294	0.00043484	0.000723298	0.000723298	0.00034787	0.00034787	0.000164835	0.000164835	0.0004472	0.0004472	0.000290779	5.89799E-05	0.00019969	0.000214628	0.001197389	0.001197389	0.000644055	0.000595498	0.000990537
3834003773025	383400	3773025	0.000467102	0.00043189	0.000718388	0.000718388	0.000345508	0.000345508	0.000163716	0.000163716	0.000444164	0.000444164	0.000288805	5.85795E-05	0.000198335	0.000213172	0.001192786	0.001192786	0.000651992	0.000602837	0.001002745
3834103773025	383410	3773025	0.00046296	0.00042806	0.000712019	0.000712019	0.000342445	0.000342445	0.000162264	0.000162264	0.000440226	0.000440226	0.000286244	5.80602E-05	0.000196576	0.000211282	0.001187483	0.001187483	0.000670628	0.000620068	0.001031406
3834203773025	383420	3773025	0.000458733	0.00042415	0.000705517	0.000705517	0.000339318	0.000339318	0.000160783	0.000160783	0.000436206	0.000436206	0.00028363	5.753E-05	0.000194781	0.000209352	0.001180779	0.001180779	0.00067822	0.000627088	0.001043083
3834303773025	383430	3773025	0.000455023	0.00042072	0.000699811	0.000699811	0.000336574	0.000336574	0.000159482	0.000159482	0.000432679	0.000432679	0.000281337	5.70647E-05	0.000193206	0.000207659	0.001172274	0.001172274	0.000684519	0.000632911	0.001052769
3834403773025	383440	3773025	0.000451658	0.00041761	0.000694636	0.000694636	0.000334085	0.000334085	0.000158303	0.000158303	0.000429479	0.000429479	0.000279256	5.66428E-05	0.000191777	0.000206124	0.001162268	0.001162268	0.000690213	0.000638176	0.001061527
3834503773025	383450	3773025	0.000447862	0.0004141	0.000688798	0.000688798	0.000331277	0.000331277	0.000156972	0.000156972	0.00042586	0.00042586	0.000276909	5.61667E-05	0.000190165	0.000204391	0.001145359	0.001145359	0.000707123	0.000653811	0.001087534
3834603773025	383460	3773025	0.000443721	0.00041027	0.000682429	0.000682429	0.000328214	0.000328214	0.000155521	0.000155521	0.00042193 1	0.00042193 1	0.000274349	5.56473E-05	0.000188407	0.000202501	0.001120044	0.001120044	0.000726622	0.00067184	0.001117522
3834703773025	383470	3773025	0.000439666	0.00040652	0.000676192	0.000676192	0.000325214	0.000325214	0.0001541	0.0001541	0.00041807 6	0.00041807 6	0.000271841	5.51388E-05	0.000186685	0.000200651	0.001091828	0.001091828	0.000740771	0.000684922	0.001139283
3834803773025	383480	3773025	0.000435783	0.00040293	0.000670221	0.000670221	0.000322343	0.000322343	0.000152739	0.000152739	0.000414384	0.000414384	0.000269441	5.46519E-05	0.000185037	0.000198879	0.001073718	0.001073718	0.000742842	0.000686837	0.001142468
3834903773025	383490	3773025	0.000431987	0.00039942	0.000664383	0.000664383	0.000319535	0.000319535	0.000151408	0.000151408	0.000410774	0.000410774	0.000267094	5.41758E-05	0.000183425	0.000197146	0.001054707	0.001054707	0.000743704	0.000687635	0.001143795
3835003773025	383500	3773025	0.000427759	0.00039551	0.000657881	0.000657881	0.00031640 8	0.00031640 8	0.000149927	0.000149927	0.000406754	0.000406754	0.00026448	5.36456E-05	0.00018163	0.000195217	0.001029592	0.001029592	0.000746379	0.000690107	0.001147908
3835103773025	383510	3773025	0.000422496	0.00039064	0.000649787	0.000649787	0.000312515	0.000312515	0.000148082	0.000148082	0.00040175	0.00040175	0.000261226	5.29856E-05	0.000179395	0.000192815	0.001000175	0.001000175	0.000748622	0.000692182	0.001151358
3835203773025	383520	3773025	0.000416716	0.0003853	0.000640897	0.000640897	0.000308239	0.000308239	0.000146056	0.000146056	0.000396253	0.000396253	0.000257652	5.22607E-05	0.000176941	0.000190177	0.000970958	0.000970958	0.000747759	0.000691384	0.001150031
3835303773025	383530	3773025	0.000410331	0.0003794	0.000631078	0.000631078	0.000303516	0.000303516	0.000143818	0.000143818	0.000390182	0.000390182	0.000253704	5.146E-05	0.00017423	0.000187263	0.000942542	0.000942542	0.000742496	0.000686518	0.001141937
3835403773025	383540	3773025	0.000403688	0.00037325	0.00062086	0.00062086	0.000298603	0.000298603	0.00014149	0.00014149	0.000383865	0.000383865	0.000249597	5.06268E-05	0.000171409	0.000184232	0.000915026	0.000915026	0.000733782	0.000678461	0.001128535
3835503773025	383550	3773025	0.000396441	0.00036655	0.000609714	0.000609714	0.000293242	0.000293242	0.00013895	0.00013895	0.000376974	0.000376974	0.000245116	4.9718E-05	0.000168332	0.000180924	0.000887811	0.000887811	0.000722308	0.000667851	0.001110888
3835603773025	383560	3773025	0.00038859	0.00035929	0.000597639	0.000597639	0.000287434	0.000287434	0.000136198	0.000136198	0.000369508	0.000369508	0.000240262	4.87333E-05	0.000164998	0.000177341	0.000860995	0.000860995	0.000708158	0.000654769	0.001089126
3835703773025	383570	3773025	0.000380566	0.00035187	0.000585299	0.000585299	0.000281499	0.000281499	0.000133386	0.000133386	0.000361878	0.000361878	0.000235301	4.77271E-05	0.000161591	0.000173679	0.000835981	0.000835981	0.000692197	0.000640011	0.001064578
3835803773025	383580	3773025	0.000371766	0.00034374	0.000571765	0.000571765	0.00027499	0.00027499	0.00013030 1	0.00013030 1	0.00035351	0.00035351	0.00022986	4.66234E-05	0.000157855	0.000169663	0.000811066	0.000811066	0.000673648	0.00062286	0.00103605
3835903773025	383590	3773025	0.000362966	0.0003356	0.00055823	0.00055823	0.000268481	0.000268481	0.000127217	0.000127217	0.000345142	0.000345142	0.000224419	4.55198E-05	0.000154118	0.000165647	0.000788153	0.000788153	0.000654063	0.000604751	0.001005929
3836003773025	383600	3773025	0.000356236	0.00032938	0.00054788	0.00054788	0.000263503	0.000263503	0.000124858	0.000124858	0.000338743	0.000338743	0.000220258	4.46758E-05	0.000151261	0.000162576	0.000770343	0.000770343	0.000637757	0.000589675	0.000980851
3836103773025	383610	3773025	0.00035313	0.00032651	0.000543104	0.000543104	0.000261205	0.000261205	0.00012377	0.00012377	0.000335789	0.000335789	0.000218337	4.42863E-05	0.000149942	0.000161158	0.000759437	0.000759437	0.00062818	0.00058082	0.000966122
3836203773025	383620	3773025	0.000350024	0.00032363	0.000538327	0.000538327	0.000258908	0.000258908	0.000122681	0.000122681	0.000332836	0.000332836	0.000216417	4.38968E-05	0.000148623	0.000159741	0.000748931	0.000748931	0.000618776	0.000572125	0.000951659
3836303773025	383630	3773025	0.000349334	0.000323	0.000537265	0.000537265	0.000258397	0.000258397	0.000122439	0.000122439	0.00033218	0.00033218	0.00021599	4.38102E-05	0.00014833	0.000159426	0.000742827	0.000742827	0.000613944	0.000567657	0.000944228
3836403773025	383640	3773025	0.000349334	0.000323	0.000537265	0.000537265	0.000258397	0.000258397	0.000122439	0.000122439	0.00033218	0.00033218	0.00021599	4.38102E-05	0.00014833	0.000159426	0.000738325	0.000738325	0.000610407	0.000564387	0.000938788
3836503773025	383650	3773025	0.000349506	0.00032316	0.000537531	0.000537531	0.000258525	0.000258525	0.0001225	0.0001225	0.000332344	0.000332344	0.000216097	4.38319E-05	0.000148403	0.000159505	0.000734522	0.000734522	0.000607301	0.000561515	0.000934011
3836603773025	383660	3773025	0.000350369	0.00032395	0.000538857	0.000538857	0.000259163	0.000259163	0.000122802	0.000122802	0.000333164	0.000333164	0.00021663	4.39401E-05	0.000148769	0.000159898	0.000732521	0.000732521	0.000605489	0.00055984	0.000931224
3836703773025	383670	3773025	0.000351146	0.00032467	0.000540052	0.000540052	0.000259738	0.000259738	0.000123074	0.000123074	0.000333903	0.000333903	0.00021711	4.40374E-05	0.000149099	0.000160253	0.00073112	0.00073112	0.000603505	0.000558005	0.000928172
3836803773025	383680	3773025	0.000351405	0.00032491	0.00054045	0.00054045	0.000259929	0.000259929	0.000123165	0.000123165	0.000334149	0.000334149	0.00021727	4.40699E-05	0.000149209	0.000160371	0.000729119	0.000729119	0.000600658	0.000555373	0.000923794
3836903773025	383690	3773025	0.000351318	0.00032483	0.000540317	0.000540317	0.000259865	0.000259865	0.000123135	0.000123135	0.000334067	0.000334067	0.000217217	4.40591E-05	0.000149172	0.000160331	0.000726818	0.000726818	0.000597379	0.000552341	0.000918751
3837003773025	383700	3773025	0.000351232	0.00032475	0.000540184	0.000540184	0.000259801	0.000259801	0.000123104	0.000123104	0.000333985	0.000333985	0.000217164	4.40483E-05	0.000149136	0.000160292	0.000725017	0.000725017	0.000594101	0.00054931	0.000913709
3837103773025	383710	3773025	0.000351922	0.00032539	0.000541246	0.000541246	0.000260312	0.000260312	0.000123346	0.000123346	0.000334641	0.000334641	0.00021759	4.41348E-05	0.000149429	0.000160607	0.000725817	0.000725817	0.000591857	0.000547236	0.000910259
3837203773025	383720	3773025	0.000352267	0.00032571	0.000541777	0.000541777	0.000260567	0.000260567	0.000123467	0.000123467	0.000334969	0.000334969	0.000217804	4.41781E-05	0.000149575	0.000160765	0.000726918	0.000726918	0.000589269	0.000544843	0.000906278
3837303773025	383730	3773025	0.000352354	0.00032579	0.000541909	0.000541909	0.000260631	0.000260631	0.000123497	0.000123497	0.000335051	0.000335051	0.000217857	4.41889E-05	0.000149612	0.000160804	0.000727618	0.000727618	0.000586077	0.000541891	0.000901369
3837403773025	383740	3773025	0.000352009	0.00032547	0.000541379	0.000541379	0.000260376	0.000260376	0.000123376	0.000123376	0.000334723	0.000334723	0.000217644	4.41456E-05	0.000149465	0.000160646	0.000728019	0.000728019	0.00058254	0.00053862	0.000895928
3837503773025	383750	3773025	0.000351405	0.00032491	0.00054045	0.00054045	0.000259929	0.000259929	0.000123165	0.000123165	0.000334149	0.000334149	0.00021727	4.40699E-05	0.000149209	0.000160371	0.000728319	0.000728319	0.000578916	0.00053527	0.000890355
3837603773025	383760	3773025	0.000350456	0.00032403	0.00053899	0.00053899	0.000259227	0.000259227	0.000122832	0.000122832	0.000333246	0.000333246	0.000216684	4.39509E-05	0.000148806	0.000159938	0.000727819	0.000727819	0.000575034	0.00053168	0.000884384
3837703773025	383770	3773025	0.000349248	0.00032292	0.000537132	0.000537132	0.000258334	0.000258334	0.000122409	0.000122409	0.000332098	0.000332098	0.000215937	4.37994E-05	0.000148293	0.000159386	0.000727018	0.000727018	0.000571496	0.00052841	0.000878944
3837803773025	383780	3773025	0.000347867	0.00032164	0.000535009	0.000535009	0.000257313	0.000257313	0.000121925	0.000121925	0.000330785	0.000330785	0.000215083	4.36263E-05	0.000147707	0.000158757	0.000726518	0.000726518	0.000568218	0.000525378	0.000873902

			KMMass Grading / Excavation	KMDrainage / Utilities Trenching	KMFoundations / Concrete Pads	KMBuilding / Structure Construction	KMAsphalt Paving	KMArchitectural Coating	KMLandscaping or Other Finishing	KMWaterside Construction (Piles)	EWNDemolition	EWNSite Grubbing / Prep	EWNDrainage / Utilities Trenching	EWNDrainage / Utilities Trenching	EWNDrainage / Utilities Trenching	EWNFoundations / Concrete Pads	EWNBuilding / Structure Construction	EWNAsphalt Paving	EWNLandscaping or Other Finishing	EWNWaterside Construction (Piles)	ISDemolition
Unique Identifier	X (UTM)	Y (UTM)	2026	2026	2026	2026	2026	2026	2026	2026	2027	2027	2027	2028	2029	2029	2029	2029	2029	2029	2027
3830003773025	383000	3773025	0.000680969	0.000169091	0.000155188	0.000456431	0.000273762	5.55283E-05	0.000188004	0.000202068	0.003024426	0.003457828	0.00407232	0.00407232	0.00407232	0.00106004	0.002633536	0.001869977	0.001284194	0.001342717	0.00035822
3830103773025	383010	3773025	0.000686277	0.000170408	0.000156398	0.000459989	0.000275896	5.59611E-05	0.000189469	0.000203643	0.003151943	0.003603618	0.004244018	0.004244018	0.004244018	0.001104734	0.002744572	0.001948819	0.001338339	0.001399329	0.000359342
3830203773025	383020	3773025	0.000692911	0.000172056	0.00015791	0.000464436	0.000278563	5.65021E-05	0.000191301	0.000205612	0.003289295	0.003760653	0.00442896	0.00442896	0.00442896	0.001152875	0.002864173	0.002033743	0.00139666	0.001460308	0.000360636
3830303773025	383030	3773025	0.000699413	0.00017367	0.00015932	0.000468794	0.000281177	5.70323E-05	0.000193096	0.000207541	0.003432946	0.003924889	0.004622382	0.004622382	0.004622382	0.001203223	0.002989257	0.002122561	0.001457655	0.001524083	0.000361844
3830403773025	383040	3773025	0.000705517	0.000175186	0.000160783	0.000472885	0.00028363	5.753E-05	0.000194781	0.000209352	0.003578149	0.0040909	0.004817895	0.004817895	0.004817895	0.001254116	0.003115694	0.002212339	0.001519309	0.001588547	0.000362793
3830503773025	383050	3773025	0.000711223	0.000176603	0.000162083	0.000476709	0.000285924	5.79953E-05	0.000196357	0.000211045	0.003724474	0.004258193	0.005014919	0.005014919	0.005014919	0.001305402	0.003243108	0.00230281	0.00158144	0.001653509	0.000363656
3830603773025	383060	3773025	0.000717061	0.000178052	0.000163413	0.000480623	0.000288271	5.84713E-05	0.000197968	0.000212778	0.003876062	0.004431504	0.005219028	0.005219028	0.005219028	0.001358532	0.003375104	0.002396536	0.001645805	0.001720808	0.000364346
3830703773025	383070	3773025	0.000724094	0.000179799	0.000165016	0.000485336	0.000291099	5.90448E-05	0.00019991	0.000214865	0.004047925	0.004627995	0.005450438	0.005450438	0.005450438	0.001418769	0.003524754	0.002502797	0.00171878	0.001797107	0.000365554
3830803773025	383080	3773025	0.000730994	0.000181512	0.000166588	0.000489961	0.000293873	5.96074E-05	0.000201815	0.000216912	0.004226949	0.004832673	0.005691489	0.005691489	0.005691489	0.001481516	0.00368064	0.002613486	0.001794794	0.001876587	0.000366676
3830903773025	383090	3773025	0.000738026	0.000183258	0.000168191	0.000494675	0.0002967	6.01809E-05	0.000203757	0.000218999	0.004411236	0.005043368	0.005939627	0.005939627	0.005939627	0.001546107	0.003841109	0.002727429	0.001873044	0.001958402	0.000367711
3831003773025	383100	3773025	0.000744794	0.000184939	0.000169733	0.000499211	0.00029942	6.07327E-05	0.000205625	0.000221007	0.0046007	0.005259982	0.006194735	0.006194735	0.006194735	0.001612512	0.004006086	0.002844573	0.001953492	0.002042516	0.00036866
3831103773025	383110	3773025	0.000751694	0.000186652	0.000171306	0.000503835	0.000302194	6.12954E-05	0.00020753	0.000223054	0.004795857	0.005483106	0.006457511	0.006457511	0.006457511	0.001680914	0.00417602	0.002965237	0.002036357	0.002129158	0.000369523
3831203773025	383120	3773025	0.000758593	0.000188365	0.000172878	0.00050846	0.000304968	6.1858E-05	0.000209435	0.000225102	0.00499809	0.005714318	0.006729812	0.006729812	0.006729812	0.001751795	0.004352115	0.003090276	0.002122226	0.00221894	0.000370472
3831303773025	383130	3773025	0.000765493	0.000190079	0.000174451	0.000513085	0.000307742	6.24206E-05	0.00021134	0.000227149	0.005205067	0.005950956	0.007008502	0.007008502	0.007008502	0.001824339	0.004532342	0.003218248	0.002210111	0.002310829	0.000371248
3831403773025	383140	3773025	0.000772659	0.000191858	0.000176084	0.000517888	0.000310623	6.30049E-05	0.000213318	0.000229276	0.005419637	0.006196274	0.007297416	0.007297416	0.007297416	0.001899544	0.00471918	0.003350915	0.002301219	0.002406089	0.000372111
3831503773025	383150	3773025	0.000779824	0.000193637	0.000177717	0.00052269	0.000313503	6.35892E-05	0.000215296	0.000231402	0.005642058	0.006450568	0.0075969	0.0075969	0.0075969	0.001977501	0.004912855	0.003488436	0.00239566	0.002504835	0.000372974
3831603773025	383160	3773025	0.000786989	0.000195416	0.000179349	0.000527493	0.000316384	6.41735E-05	0.000217274	0.000233528	0.005868103	0.006709005	0.007901264	0.007901264	0.007901264	0.002056728	0.005109684	0.003628197	0.002491641	0.002605189	0.00037375
3831703773025	383170	3773025	0.000794155	0.000197195	0.000180982	0.000532296	0.000319264	6.47578E-05	0.000219253	0.000235654	0.006098116	0.006971979	0.008210972	0.008210972	0.008210972	0.002137346	0.00530997	0.003770412	0.002589306	0.002707305	0.000374527
3832003773025	383200	3773025	0.000816579	0.000202764	0.000186093	0.000547326	0.000328279	6.65864E-05	0.000225444	0.000242308	0.006827844	0.007806277	0.009193533	0.009193533	0.009193533	0.002393111	0.005945384	0.004221597	0.002899154	0.003031273	0.000376856
3832103773025	383210	3773025	0.000824275	0.000204675	0.000187847	0.000552485	0.000331373	6.72139E-05	0.000227568	0.000244592	0.00708607	0.008101507	0.009541228	0.009541228	0.009541228	0.002483617	0.006170236	0.004381255	0.003008798	0.003145915	0.000377633
3832203773025	383220	3773025	0.0008329	0.000206816	0.000189812	0.000558266	0.000334841	6.79172E-05	0.0002995	0.000247151	0.007377167	0.008434318	0.009933184	0.009933184	0.009933184	0.002585644	0.00642371	0.004561238	0.0031324	0.00327515	0.000378668
3832303773025	383230	3773025	0.000841658	0.000208991	0.000191808	0.000564136	0.000338361	6.86313E-05	0.000232368	0.00024975	0.007673958	0.00877364	0.010332807	0.010332807	0.010332807	0.002689668	0.006682143	0.004744742	0.00325842	0.003406912	0.00037979
3832403773025	383240	3773025	0.000849885	0.000211034	0.000193683	0.00056965	0.000341669	6.93022E-05	0.000234639	0.000252191	0.007956169	0.009096292	0.010712797	0.010712797	0.010712797	0.002788581	0.00692788	0.00491923	0.003378249	0.003532202	0.000380652
3832503773025	383250	3773025	0.000857448	0.000212912	0.000195407	0.000574719	0.000344709	6.99189E-05	0.000236727	0.000254436	0.008209218	0.009385603	0.011053522	0.011053522	0.011053522	0.002877273	0.007148224	0.005075689	0.003485696	0.003644545	0.000381256
3832603773025	383260	3773025	0.000864746	0.000214724	0.00019707	0.000579611	0.000347643	7.0514E-05	0.000238742	0.000256601	0.008447773	0.009658343	0.011374731	0.011374731	0.011374731	0.002960884	0.007355947	0.005223185	0.003586988	0.003750453	0.000381774
3832703773025	383270	3773025	0.000872442	0.000216635	0.000198824	0.000584769	0.000350737	7.11416E-05	0.000240867	0.000258885	0.008680116	0.009923981	0.011687575	0.011687575	0.011687575	0.003042319	0.007558261	0.005366841	0.003685643	0.003853604	0.000382205
3832803773025	383280	3773025	0.000880934	0.000218744	0.000200759	0.000590461	0.000354151	7.18341E-05	0.000243211	0.000261405	0.008885454	0.010158744	0.011964058	0.011964058	0.011964058	0.003114288	0.00773706	0.005493799	0.003772831	0.003944765	0.000382637
3832903773025	383290	3773025	0.000893673	0.000221907	0.000203662	0.000598999	0.000359272	7.28728E-05	0.000246728	0.000265185	0.009044031	0.010340045	0.012177578	0.012177578	0.012177578	0.003169868	0.007875142	0.005591846	0.003840163	0.004015167	0.000382637
3833003773025	383300	3773025	0.000909596	0.00022586	0.000207291	0.000609672	0.000365674	7.41712E-05	0.000251124	0.00026991	0.00904938	0.01034616	0.01218478	0.01218478	0.01218478	0.003171743	0.007879799	0.005595153	0.003842435	0.004017541	0.000381084
3833103773025	383310	3773025	0.000927509	0.000230308	0.000211373	0.000621679	0.000372875	7.56319E-05	0.00025607	0.000275225	0.008912804	0.010190013	0.012000884	0.012000884	0.012000884	0.003123874	0.007760875	0.00551071	0.003784444	0.003956907	0.000386088
3833203773025	383320	3773025	0.000947678	0.000235317	0.000215969	0.000635197	0.000380983	7.72765E-05	0.000261638	0.00028121	0.008834379	0.010100349	0.011895286	0.011895286	0.011895286	0.003096387	0.007692586	0.00546222	0.003751144	0.00392209	0.000404982
3833303773025	383330	3773025	0.000982443	0.000243949	0.000223892	0.000658499	0.00039496	8.01114E-05	0.000271236	0.000291526	0.008772777	0.01002992	0.011812341	0.011812341	0.011812341	0.003074796	0.007638946	0.005424132	0.003724987	0.003894741	0.000415336
3833403773025	383340	3773025	0.001014687	0.000251955	0.00023124	0.000680111	0.000407922	8.27406E-05	0.000280138	0.000301094	0.008716956	0.0099661	0.011737179	0.011737179	0.011737179	0.003055231	0.00759034	0.005389619	0.003701285	0.003869959	0.00042241
3833503773025	383350	3773025	0.001034988	0.000256997	0.000235867	0.000693719	0.000416084	8.43961E-05	0.000285743	0.000307118	0.008662429	0.009903759	0.01166376	0.01166376	0.01166376	0.00303612	0.00754286	0.005355905	0.003678133	0.003845752	0.000425948
3833603773025	383360	3773025	0.001054361	0.000261807	0.000240282	0.000706704	0.000423872	8.59758E-05	0.000291091	0.000312867	0.008509375	0.009728772	0.011457676	0.011457676	0.011457676	0.002982475	0.007409587	0.005261273	0.003613144	0.003777802	0.000428881
3833703773025	383370	3773025	0.001057944	0.000262697	0.000241098	0.000709105	0.00042532	8.6268E-05	0.00029208	0.00031393	0.008416368	0.009622438	0.011332445	0.011332445	0.011332445	0.002949877	0.007328601	0.005203768	0.003573653	0.003736511	0.000425689
3833803773025	383380	3773025	0.001038704	0.000257919	0.000236714	0.000696209	0.000417577	8.4699E-05	0.000286769	0.000308221	0.008413176	0.009618788	0.011328147	0.011328147	0.011328147	0.002948758	0.007325822	0.005201794	0.003572298	0.003735094	0.000414645
3833903773025	383390	3773025	0.000990537	0.000245959	0.000225737	0.000663924	0.000398214	8.07714E-05	0.000273471	0.000293928	0.008390313	0.009592649	0.011297362	0.011297362	0.011297362	0.002940745	0.007305913	0.005187658	0.00356259	0.003724944	0.000401186
3834003773025	383400	3773025	0.001002745	0.00024899	0.000228519	0.000672107	0.000403121	8.17668E-05	0.000276841	0.00029755	0.008197657	0.009372385	0.011037955	0.011037955	0.011037955	0.00287322	0.007138157	0.005068541	0.003480787	0.003639413	0.00040041
3834103773025	383410	3773025	0.001031406	0.000256107	0.00023505	0.000691317	0.000414643	8.41039E-05	0.000284754	0.000306055	0.00793762	0.009075084	0.010687821	0.010687821	0.010687821	0.002782079	0.006911728	0.004907761	0.003370373	0.003523967	0.000402135
3834203773025	383420	3773025	0.001043083	0.000259006	0.000237711	0.000699144	0.000419338	8.50561E-05	0.000287977	0.00030952	0.007660413	0.008758154	0.010314568	0.010314568	0.010314568	0.00268492	0.006670349	0.004736367	0.003252669	0.003400899	0.000402308
3834303773025	383430	3773025	0.001052769	0.000261412	0.000239919	0.000705636	0.000423232	8.5846E-05	0.000290652	0.000312394	0.007359135	0.008413703	0.009908905	0.009908905	0.009908905	0.002579324	0.006408009	0.004550089	0.003124744	0.003267144	0.000402135
3834403773025	383440	3773025	0.001061527	0.000263586	0.000241915	0.000711506	0.000426753	8.65601E-05	0.00029307	0.000314993	0.007030335	0.008037785	0.009466183	0.009466183	0.009466183	0.002464082	0.006121705	0.004346795	0.002985133	0.003121171	0.000401618
3834503773025	383450	3773025	0.001087534	0.000270044	0.000247842	0.000728938	0.000437208	8.86808E-05	0.00030025	0.00032271	0.006576347	0.007518741	0.008854899	0.008854899	0.008854899	0.002304963	0.005726392	0.004066099	0.002792367	0.00291962	0.0004055
3834603773025	383460	3773025	0.001117522	0.00027749	0.000254676	0.000749038	0.000449264	9.11261E-05	0.000308529	0.000331609	0.006100446	0.006976642	0.008214109	0.008214109	0.008214109	0.002138163	0.005311998	0.003771853	0.002590295	0.00270834	0.000409382
3834703773025	383470	3773025	0.001139283	0.000282894	0.000259635	0.000763624	0.000458012	9.29006E-05	0.000314537	0.000338066	0.005679243	0.006493082	0.007646969	0.007646969	0.007646969	0.001990534	0.004945234	0.003511427	0.002411449	0.002521344	0.000409986
3834803773025	383480	3773025	0.001142468	0.000283685	0.000260361	0.000765759	0.000459292	9.31603E-05	0.000315416	0.000339011	0.005389785	0.006162144	0.007257221	0.007257221	0.007257221	0.001889081	0.004693187	0.003332458	0.002288543	0.002392836	0.000407139
3834903773025	383490	3773025	0.001143795	0.000284014	0.000260663	0.000766648	0.000459826	9.32685E-05	0.000315782	0.000339405	0.005114908	0.005847877	0.006887105	0.006887105	0.006887105	0.001792739	0.004453836	0.003162503	0.002171828	0.002270803	0.00040412
3835003773025	383500	3773025	0.001147908	0.000285036	0.0002616	0.000769405	0.00046148	9.36039E-05	0.000316918	0.000340626	0.004815701	0.005505793	0.00648423	0.00648423	0.00648423	0.001687869	0.004193299	0.002977506	0.002044783	0.002137967	0.0004011
3835103773025	383510	3773025	0.001151358	0.000285892	0.000262387	0.000771718	0.000462867	9.38852E-05	0.000317871	0.000341649	0.004510454	0.005156804	0.006073222	0.006073222	0.006073222	0.001580882	0.003927504	0.002788775	0.001915173	0.002002451	0.000397217
3835203773025	383520	3773025	0.001150031	0.000285563	0.000262084	0.000770828	0.000462333	9.3777E-05	0.000317504	0.000341256	0.004230314	0.00483652	0.00569602	0.00569602	0.00569602	0.001482695	0.00368357	0.002615567	0.001796223	0.00187808	0.000392213
3835303773025	383530	3773025	0.001141937	0.000283553	0.00026024	0.000765403	0.000459079	9.3117E-05	0.00031527	0.000338854	0.003975367	0.004545039	0.005352739	0.005352739	0.005352739	0.001393338	0.003461574	0.002457935	0.001687971	0.001764894	0.000386347
3835403773025	383540	3773025	0.001128535	0.000280225	0.000257186	0.00075642	0.000453691	9.20242E-05	0.00031157	0.000334877	0.00374242	0.004278711	0.005039082	0.005039082	0.005039082	0.001311692	0.003258734	0.002313906	0.00158906	0.001661476	0.000379962
3835503773025	383550	3773025	0.001110888	0.000275843	0.000253164	0.000744591	0.000446597	9.05851E-05	0.000306697	0.00032964	0.003525434	0.004030631	0.004746916	0.004746916	0.004746916	0.00123564	0.003069792	0.002179746	0.001496926	0.001565144	0.000372801
3835603773025	383560	3773025	0.001089126	0.000270439	0.000248204	0.000730005	0.000437848	8.88107E-05	0.000300689	0.000323183	0.003323547	0.003799813	0.004475079	0.004475079	0.004475079	0.00116488	0.002893998	0.00205492	0.001411203	0.001475514	0.000365036
3835703773025	383570	3773025	0.001064578	0.000264344	0.00024261	0.000713552	0.00042798	8.6809E-05	0.000293912	0.000315899	0.003141762	0.003591978	0.00423031	0.00423031	0.00423031	0.001101165	0.002735708	0.001942524	0.001334016	0.001394809	0.000357099
3835803773025	383580	3773025	0.00103605	0.00025726	0.00023609	0.00069443	0.00041651	8.44826E-05	0.00028603	0.00030743	0.002969554	0.003395093	0.003998436	0.003998436	0.003998436	0.001040808	0.002585756	0.00183605	0.001260895	0.001318356	0.000348299
3835903773025	383590	3773025	0.001005929	0.000249781	0.000229244	0.000674241	0.000404401	8.20265E-05	0.00027772	0.000298495	0.002813739	0.003216949	0.003788634	0.003788634	0.003788634	0.000986195	0.002450079	0.00173971	0.001194735	0.001249181	0.000339585
3836003773025	383600	3773025	0.000980851	0.000243554	0.000223529	0.000657432	0.000394319	7.99815E-05	0.000270796	0.000291054	0.002689414	0.003074808	0.003621234	0.003621234	0.003621234	0.00094262	0.002341823	0.001662841	0.001141945	0.001193986	0.000332855
3836103773025	383610	3773025	0.000966122	0.000239896	0.000220173	0.00064756	0.000388398	7.87805E-05	0.00026673	0.000286683	0.002603828	0.002976957	0.003505994	0.003505994	0.003505994	0.000912623	0.002267298	0.001609924	0.001105605	0.001155989	0.000329835
3836203773025	383620	3773025	0.000951659	0.000236305	0.000216876	0.000637865	0.000382584	7.76011E-05	0.000262737	0.000282391	0.002522641	0.002884137	0.003396678	0.003396678	0.003396678	0.000884168	0.002196605	0.001559727	0.001071133	0.001119946	0.000326988
3836303773025	383630	3773025	0.000944228	0.00023446	0.000215183	0.000632885	0.000379596	7.69952E-05	0.000260685	0.000280186	0.002464491	0.002817654	0.00331838	0.00331838	0.00331838	0.000863787	0.00214597	0.001523773	0.001046441	0.00109413	0.000326471
3836403773025	383640	3773025	0.000938788	0.000233109	0.000213943	0.000629238	0.000377409	7.65516E-05	0.000259183	0.000278572	0.002414451	0.002760443	0.003251002	0.003251002	0.003251002	0.000846248	0.002102397	0.001492834	0.001025194	0.001071914	0.000326643
3836503773025	383650	3773025	0.000934011	0.000231923	0.000212855	0.000626037	0.000375489	7.61621E-05	0.000257865	0.000277155	0.002368379	0.002707769	0.003188967	0.003188967	0.003188967	0.0008301	0.00206228	0.001464348	0.001005631	0.00105146	0.000326988
3836603773025	383660	3773025	0.000931224	0.000231231	0.00021222	0.000624169	0.000374369	7.59348E-05	0.000257095	0.000276328	0.002330503	0.002664466	0.003137969	0.003137969	0.003137969	0.000816825	0.002029299	0.00144093	0.000989549	0.001034645	0.000327851
3836703773025	383670	3773025	0.000928172	0.000230473	0.000211524	0.000622123	0.000373142	7.5686E-05	0.000256253	0.000275422	0.002294785	0.002623629	0.003089875	0.003089875	0.003089875	0.000804306	0.001998197	0.001418846	0.000974383	0.001018787	0.000328714
3836803773025	383680	3773025	0.000923794	0.000229386	0.000210526	0.000619188	0.000371381	7.53289E-05	0.000255044	0.000274123	0.002257255	0.00258072	0.003039341	0.003039341	0.003039341	0.000791152	0.001965517	0.001395641	0.000958447	0.001002125	0.000328973
3836903773025	383690	3773025	0.000918751	0.000228134	0.000209377	0.000615809	0.000369354	7.49178E-05	0.000253652	0.000272626	0.002219034	0.002537253	0.002987878	0.002987878	0.002987878	0.000777756	0.001932237	0.00137201	0.000942219	0.000985157	0.000328973
3837003773025	383700	3773025	0.000913709	0.000226882	0.000208228	0.000612429	0.000367327	7.45066E-05	0.00025226	0.00027113	0.002183229	0.002496087	0.002939668	0.002939668	0.002939668	0.000765206	0.001901059	0.001349872	0.000927016	0.000969261	0.000328973
3837103773025	383710	3773025	0.000910259	0.000226025	0.000207442	0.000610117	0.00036594	7.42253E-05	0.000251307	0.000270107	0.002157088	0.002466199	0.002904468	0.002904468	0.002904468	0.000756044	0.001878296	0.001333709	0.000915916	0.000957655	0.00032949
3837203773025	383720	3773025	0.000906278	0.000225037	0.000206535	0.000607449	0.00036434	7.39007E-05	0.000250208	0.000268925	0.002132067	0.002437594	0.002870779	0.002870779	0.002870779	0.000747274	0.00185651	0.001318239	0.000905292	0.000946548	0.000329749
3837303773025	383730	3773025	0.000901369	0.000223818	0.000205416	0.000604158	0.000362366	7.35003E-05	0.000248853	0.000267468	0.002105925	0.002407706	0.00283558	0.00283558	0.00283558	0.000738112	0.001833747	0.001302076	0.000894192	0.000934942	0.000329663
3837403773025	383740	3773025	0.000895928	0.000222467	0.000204176	0.000600511	0.000360179	7.30567E-05	0.000247351	0.000265854	0.002078662	0.002376535	0.00279887	0.00279887	0.00279887	0.000728556	0.001810007	0.001285219	0.000882616	0.000922838	0.000329231
3837503773025	383750	3773025	0.000890355	0.000221083	0.000202906	0.000596776	0.000357939	7.26023E-05	0.000245812	0.0002642	0.002051312	0.002345266	0.002762045	0.002762045	0.002762045	0.00071897	0.001786192	0.001268309	0.000871003	0.000910696	0.000328628
3837603773025	383760	3773025	0.000884384	0.0002196	0.000201545	0.000592774	0.000355538	7.21154E-05	0.000244164	0.000262429	0.002022065	0.002311827	0.002722663	0.002722663	0.002722663	0.000708719	0.001760724	0.001250225	0.000858584	0.000897711	0.000327592
3837703773025	383770	3773025	0.000878944	0.000218249	0.000200305	0.000589127	0.000353351	7.16718E-05	0.000242662	0.000260814	0.001992817	0.002278388	0.002683282	0.002683282	0.002683282	0.000698468	0.001735257	0.001232141	0.000846165	0.000884726	0.000326298
3837803773025	383780	3773025	0.000873902	0.000216997	0.000199156	0.000585748	0.000351324	7.12606E-05	0.000241269	0.000259318	0.001964777	0.00224633	0.002645527	0.002645527	0.002645527	0.00068864	0.001710841	0.001214805	0.000834259	0.000872278	0.000324831

			ISDrainage / Utilities Trenching	ISDrainage / Utilities Trenching	ISAsphalt Paving	ISAsphalt Paving	SVDemolition	SVSite Grubbing / Prep	SVMass Grading / Excavation	SVMass Grading / Excavation	SVDrainage / Utilities Trenching	SVFoundations / Concrete Pads	SVBuilding / Structure Construction	SVBuilding / Structure Construction	SVAsphalt Paving	SVAsphalt Paving	SVArchitectural Coating	SVArchitectural Coating	SVLandscaping or Other Finishing	SVLandscaping or Other Finishing	MDemolition
Unique Identifier	X (UTM)	Y (UTM)	2027	2028	2027	2028	2027	2027	2027	2028	2028	2028	2028	2029	2028	2029	2028	2029	2028	2029	2027
3830003773025	383000	3773025	0.000192189	0.000192189	0.000221485	0.000221485	0.007745862	0.00308671	0.010039301	0.010039301	0.005180949	0.002009623	0.012992461	0.012992461	0.005376623	0.005376623	0.001211062	0.001211062	0.004100336	0.004100336	0.000512569
3830103773025	383010	3773025	0.00019279	0.00019279	0.000222178	0.000222178	0.008557417	0.003410113	0.011091145	0.011091145	0.005723771	0.002220177	0.014673306	0.014673306	0.005939946	0.005939946	0.001337949	0.001337949	0.004529939	0.004529939	0.000518695
3830203773025	383020	3773025	0.000193485	0.000193485	0.000222978	0.000222978	0.009344197	0.003723644	0.012110879	0.012110879	0.006250022	0.002424302	0.016321332	0.016321332	0.006486072	0.006486072	0.001460961	0.001460961	0.004946428	0.004946428	0.000525252
3830303773025	383030	3773025	0.000194133	0.000194133	0.000223725	0.000223725	0.010231531	0.004077244	0.013260939	0.013260939	0.00684353	0.002654516	0.018245601	0.018245601	0.007101996	0.007101996	0.001599695	0.001599695	0.005416145	0.005416145	0.000531982
3830403773025	383040	3773025	0.000194642	0.000194642	0.000224312	0.000224312	0.011319348	0.004510737	0.014670844	0.014670844	0.007571134	0.002936745	0.020795907	0.020795907	0.00785708	0.00785708	0.001769775	0.001769775	0.00599199	0.00599199	0.000538366
3830503773025	383050	3773025	0.000195105	0.000195105	0.000224845	0.000224845	0.012538238	0.004996462	0.016250629	0.016250629	0.008386409	0.003252979	0.023744211	0.023744211	0.008703146	0.008703146	0.001960348	0.001960348	0.006637219	0.006637219	0.000544664
3830603773025	383060	3773025	0.000195475	0.000195475	0.000225272	0.000225272	0.013739065	0.005474989	0.017807004	0.017807004	0.009189602	0.003564528	0.026600464	0.026600464	0.009536675	0.009536675	0.002148097	0.002148097	0.007272887	0.007272887	0.000550962
3830703773025	383070	3773025	0.000196123	0.000196123	0.000226019	0.000226019	0.0150592	0.00600106	0.019518012	0.019518012	0.010072596	0.00390703	0.029750569	0.029750569	0.010453018	0.010453018	0.002354499	0.002354499	0.007971711	0.007971711	0.000558296
3830803773025	383080	3773025	0.000196725	0.000196725	0.000226712	0.000226712	0.016527778	0.006586286	0.021421414	0.021421414	0.011054879	0.004288044	0.033326244	0.033326244	0.011472399	0.011472399	0.002584111	0.002584111	0.008749115	0.008749115	0.000565716
3830903773025	383090	3773025	0.00019728	0.00019728	0.000227352	0.000227352	0.018149227	0.00723243	0.023522951	0.023522951	0.012139412	0.004708721	0.03735168	0.03735168	0.012597893	0.012597893	0.002837624	0.002837624	0.009607442	0.009607442	0.000573135
3831003773025	383100	3773025	0.00019779	0.00019779	0.000227939	0.000227939	0.0199259	0.00794043	0.025825672	0.025825672	0.01332777	0.005169669	0.041837283	0.041837283	0.013831132	0.013831132	0.003115406	0.003115406	0.010547939	0.010547939	0.000580555
3831103773025	383110	3773025	0.000198252	0.000198252	0.000228473	0.000228473	0.021857452	0.00871015	0.028329129	0.028329129	0.014619721	0.0056708	0.046778605	0.046778605	0.015171878	0.015171878	0.003417403	0.003417403	0.011570422	0.011570422	0.000588148
3831203773025	383120	3773025	0.000198762	0.000198762	0.000229059	0.000229059	0.023944852	0.009541974	0.031034577	0.031034577	0.016015913	0.006212365	0.052165331	0.052165331	0.016620801	0.016620801	0.003743767	0.003743767	0.012675404	0.012675404	0.000595826
3831303773025	383130	3773025	0.000199178	0.000199178	0.00022954	0.00022954	0.026158549	0.010424128	0.033903717	0.033903717	0.01749658	0.006786697	0.057909855	0.057909855	0.01815739	0.01815739	0.004089878	0.004089878	0.013847243	0.013847243	0.000603677
3831403773025	383140	3773025	0.000199641	0.000199641	0.000230073	0.000230073	0.028497297	0.011356114	0.036934935	0.036934935	0.019060891	0.007393473	0.063970465	0.063970465	0.019780782	0.019780782	0.00445554	0.00445554	0.015085278	0.015085278	0.000611701
3831503773025	383150	3773025	0.000200104	0.000200104	0.000230606	0.000230606	0.030937914	0.012328695	0.040098183	0.040098183	0.020693338	0.008026678	0.070241148	0.070241148	0.021474883	0.021474883	0.004837129	0.004837129	0.016377239	0.016377239	0.000619897
3831603773025	383160	3773025	0.000200521	0.000200521	0.000231087	0.000231087	0.033396385	0.013308391	0.043284572	0.043284572	0.022337728	0.008664515	0.076448418	0.076448418	0.023181378	0.023181378	0.00522151	0.00522151	0.017678651	0.017678651	0.00062818
3831703773025	383170	3773025	0.000200937	0.000200937	0.000231567	0.000231567	0.035812572	0.014271237	0.046416158	0.046416158	0.023953835	0.009291382	0.082349118	0.082349118	0.024858522	0.024858522	0.00559928	0.00559928	0.018957679	0.018957679	0.000636635
3832003773025	383200	3773025	0.000202187	0.000202187	0.000233007	0.000233007	0.042061207	0.016761305	0.054514923	0.054514923	0.028133338	0.010912557	0.095082947	0.095082947	0.029195876	0.029195876	0.006576251	0.006576251	0.022265445	0.022265445	0.000663122
3832103773025	383210	3773025	0.000202604	0.000202604	0.000233487	0.000233487	0.043443764	0.017312251	0.056306835	0.056306835	0.029058084	0.011271254	0.096187205	0.096187205	0.030155548	0.030155548	0.006792414	0.006792414	0.022997313	0.022997313	0.00067244
3832203773025	383220	3773025	0.000203159	0.000203159	0.000234127	0.000234127	0.044334696	0.017667285	0.057461559	0.057461559	0.029653999	0.011502402	0.094856332	0.094856332	0.030773969	0.030773969	0.006931711	0.006931711	0.023468935	0.023468935	0.00068262
3832303773025	383230	3773025	0.000203761	0.000203761	0.000234821	0.000234821	0.043610476	0.017378685	0.056522909	0.056522909	0.029169592	0.011314507	0.08740357	0.08740357	0.030271268	0.030271268	0.006818479	0.006818479	0.023085564	0.023085564	0.000692887
3832403773025	383240	3773025	0.000204224	0.000204224	0.000235354	0.000235354	0.042702589	0.017016894	0.05534621	0.05534621	0.028562337	0.01107896	0.078107918	0.078107918	0.029641078	0.029641078	0.006676531	0.006676531	0.022604966	0.022604966	0.000702895
3832503773025	383250	3773025	0.000204548	0.000204548	0.000235727	0.000235727	0.04228003	0.016848505	0.054798536	0.054798536	0.028279701	0.01096933	0.069875523	0.069875523	0.029347768	0.029347768	0.006610464	0.006610464	0.022381281	0.022381281	0.000712472
3832603773025	383260	3773025	0.000204825	0.000204825	0.000236048	0.000236048	0.042173663	0.016806118	0.054660676	0.054660676	0.028208556	0.010941733	0.062009198	0.062009198	0.029273936	0.029273936	0.006593834	0.006593834	0.022324975	0.022324975	0.000721963
3832703773025	383270	3773025	0.000205057	0.000205057	0.000236314	0.000236314	0.042152141	0.016797542	0.054632781	0.054632781	0.028194161	0.010936149	0.054322084	0.054322084	0.029258996	0.029258996	0.006590469	0.006590469	0.022313582	0.022313582	0.000731539
3832803773025	383280	3773025	0.000205288	0.000205288	0.000236581	0.000236581	0.042122106	0.016785573	0.054593854	0.054593854	0.028174072	0.010928357	0.047339806	0.047339806	0.029238148	0.029238148	0.006585773	0.006585773	0.022297683	0.022297683	0.00074103
3832903773025	383290	3773025	0.000205288	0.000205288	0.000236581	0.000236581	0.042012695	0.016741973	0.054452047	0.054452047	0.02810089	0.010899971	0.041240774	0.041240774	0.029162203	0.029162203	0.006568667	0.006568667	0.022239765	0.022239765	0.000750348
3833003773025	383300	3773025	0.000204455	0.000204455	0.000235621	0.000235621	0.0412037	0.01641959	0.053403521	0.053403521	0.02755978	0.010690082	0.035659807	0.035659807	0.028600657	0.028600657	0.006442181	0.006442181	0.021811517	0.021811517	0.00075932
3833103773025	383310	3773025	0.00020714	0.00020714	0.000238715	0.000238715	0.03990232	0.015900993	0.051716821	0.051716821	0.02668933	0.010352445	0.031097362	0.031097362	0.027697332	0.027697332	0.0063871	0.0063871	0.021122621	0.021122621	0.000762081
3833203773025	383320	3773025	0.000217277	0.000217277	0.000250397	0.000250397	0.038985159	0.015535506	0.050528102	0.050528102	0.026075872	0.010114493	0.027708101	0.027708101	0.027060705	0.027060705	0.006095313	0.006095313	0.020637114	0.020637114	0.000765791
3833303773025	383330	3773025	0.000222832	0.000222832	0.000256798	0.000256798	0.038264954	0.015248506	0.049594654	0.049594654	0.025594151	0.009927639	0.025120887	0.025120887	0.026560789	0.026560789	0.005982709	0.005982709	0.020255868	0.020255868	0.000808153
3833403773025	383340	3773025	0.000226627	0.000226627	0.000261173	0.000261173	0.037077344	0.014775246	0.048055411	0.048055411	0.024799798	0.00961952	0.022897874	0.022897874	0.025736436	0.025736436	0.005797027	0.005797027	0.019627197	0.019627197	0.000915567
3833503773025	383350	3773025	0.000228525	0.000228525	0.00026336	0.00026336	0.035333958	0.01408051	0.045795833	0.045795833	0.023633705	0.009167208	0.020957152	0.020957152	0.024526302	0.024526302	0.005524449	0.005524449	0.018704321	0.018704321	0.000949474
3833603773025	383360	3773025	0.000230099	0.000230099	0.000265173	0.000265173	0.033174863	0.013220115	0.042997461	0.042997461	0.022189559	0.008607042	0.019261098	0.019261098	0.023027613	0.023027613	0.005186875	0.005186875	0.017561386	0.017561386	0.000982863
3833703773025	383370	3773025	0.000228386	0.000228386	0.0002632	0.0002632	0.031609607	0.012596364	0.040968756	0.040968756	0.021142612	0.008200945	0.018071994	0.018071994	0.021941125	0.021941125	0.004942148	0.004942148	0.016732805	0.016732805	0.000991836
3833803773025	383380	3773025	0.000222461	0.000222461	0.000256372	0.000256372	0.031000682	0.012353708	0.040179536	0.040179536	0.020735322	0.008042962	0.017398108	0.017398108	0.021518452	0.021518452	0.004846943	0.004846943	0.016410465	0.016410465	0.000963882
3833903773025	383390	3773025	0.00021524	0.00021524	0.00024805	0.00024805	0.030105736	0.011997074	0.03901961	0.03901961	0.020136722	0.007810773	0.016744767	0.016744767	0.020897245	0.020897245	0.004707019	0.004707019	0.015936719	0.015936719	0.000828428
3834003773025	383400	3773025	0.000214824	0.000214824	0.00024757	0.00024757	0.027732178	0.011051216	0.035943276	0.035943276	0.018549129	0.007194966	0.01569992	0.01569992	0.019249691	0.019249691	0.004335914	0.004335914	0.014680256	0.014680256	0.000845856
3834103773025	383410	3773025	0.000215749	0.000215749	0.000248637	0.000248637	0.025212461	0.010047114	0.032677507	0.032677507	0.016863774	0.006541239	0.014673662	0.014673662	0.017500684	0.017500684	0.003941957	0.003941957	0.013346423	0.013346423	0.000924971
3834203773025	383420	3773025	0.000215842	0.000215842	0.000248743	0.000248743	0.022838142	0.009100953	0.029600186	0.029600186	0.015275671	0.005925235	0.013725579	0.013725579	0.015852602	0.015852602	0.003570734	0.003570734	0.012089558	0.012089558	0.000977514
3834303773025	383430	3773025	0.000215749	0.000215749	0.000248637	0.000248637	0.020649082	0.008228617	0.026762977	0.026762977	0.013811482	0.005357295	0.012846335	0.012846335	0.014333113	0.014333113	0.003228475	0.003228475	0.010930761	0.010930761	0.001004691
3834403773025	383440	3773025	0.000215472	0.000215472	0.000248317	0.000248317	0.018710402	0.007456057	0.024250282	0.024250282	0.012514763	0.004854315	0.012045446	0.012045446	0.01298742	0.01298742	0.002925363	0.002925363	0.009904505	0.009904505	0.001024793
3834503773025	383450	3773025	0.000217555	0.000217555	0.000250717	0.000250717	0.016533522	0.006588574	0.021428859	0.021428859	0.011058721	0.004289534	0.01113703	0.01113703	0.011476386	0.011476386	0.002585009	0.002585009	0.008752155	0.008752155	0.001073712
3834603773025	383460	3773025	0.000219638	0.000219638	0.000253118	0.000253118	0.014557748	0.005801233	0.018868087	0.018868087	0.009737192	0.003776931	0.010267125	0.010267125	0.010104946	0.010104946	0.002276098	0.002276098	0.007706264	0.007706264	0.001121251
3834703773025	383470	3773025	0.000219962	0.000219962	0.000253491	0.000253491	0.012987717	0.005175579	0.016833193	0.016833193	0.008687051	0.003369594	0.009520399	0.009520399	0.009015143	0.009015143	0.002030624	0.002030624	0.006875155	0.006875155	0.001151706
3834803773025	383480	3773025	0.000218434	0.000218434	0.000251731	0.000251731	0.011948966	0.004761638	0.015486882	0.015486882	0.007992265	0.003100096	0.008980099	0.008980099	0.008294116	0.008294116	0.001868216	0.001868216	0.006325283	0.006325283	0.00115973
3834903773025	383490	3773025	0.000216814	0.000216814	0.000249864	0.000249864	0.011028207	0.004394718	0.0142935	0.0142935	0.0073764	0.00286121	0.008480355	0.008480355	0.007654991	0.007654991	0.001724255	0.001724255	0.005837872	0.005837872	0.001164734
3835003773025	383500	3773025	0.000215194	0.000215194	0.000247997	0.000247997	0.010112708	0.004029893	0.013106934	0.013106934	0.006764053	0.002623688	0.007971272	0.007971272	0.007019517	0.007019517	0.001581117	0.001581117	0.005353245	0.005353245	0.001168703
3835103773025	383510	3773025	0.000213111	0.000213111	0.000245596	0.000245596	0.009251464	0.003686689	0.011990689	0.011990689	0.006187996	0.002400243	0.007476775	0.007476775	0.006421704	0.006421704	0.001446462	0.001446462	0.004897339	0.004897339	0.001166718
3835203773025	383520	3773025	0.000210426	0.000210426	0.000242502	0.000242502	0.008504615	0.003389072	0.011022709	0.011022709	0.005688453	0.002206477	0.007028348	0.007028348	0.005903294	0.005903294	0.001329693	0.001329693	0.004501988	0.004501988	0.001158004
3835303773025	383530	3773025	0.000207279	0.000207279	0.000238875	0.000238875	0.007852367	0.003129152	0.01017734	0.01017734	0.005252187	0.002037255	0.006620922	0.006620922	0.005450551	0.005450551	0.001227714	0.001227714	0.004156715	0.004156715	0.001143424
3835403773025	383540	3773025	0.000203853	0.000203853	0.000234927	0.000234927	0.00727576	0.002899375	0.009430007	0.009430007	0.004866513	0.001887657	0.006248448	0.006248448	0.005050311	0.005050311	0.001137562	0.001137562	0.003851483	0.003851483	0.001124184
3835503773025	383550	3773025	0.000200011	0.000200011	0.0002305	0.0002305	0.006754723	0.002691743	0.008754699	0.008754699	0.004518009	0.001752477	0.005902301	0.005902301	0.004688645	0.004688645	0.001056098	0.001056098	0.003575668	0.003575668	0.001100458
3835603773025	383560	3773025	0.000195845	0.000195845	0.000225699	0.000225699	0.006281714	0.00250325	0.008141639	0.008141639	0.004201629	0.001629757	0.005579721	0.005579721	0.004360316	0.004360316	0.000982143	0.000982143	0.003325277	0.003325277	0.001072591
3835703773025	383570	3773025	0.000191587	0.000191587	0.000220791	0.000220791	0.005860954	0.002335578	0.007596298	0.007596298	0.003920196	0.001520593	0.005283913	0.005283913	0.004068254	0.004068254	0.000916358	0.000916358	0.003102544	0.003102544	0.001042912
3835803773025	383580	3773025	0.000186866	0.000186866	0.00021535	0.00021535	0.00547009	0.00217982	0.007089704	0.007089704	0.003658761	0.001419186	0.005002957	0.005002957	0.003796944	0.003796944	0.000855246	0.000855246	0.002895637	0.002895637	0.001009781
3835903773025	383590	3773025	0.00018219	0.00018219	0.000209962	0.000209962	0.00511798	0.002039505	0.00663334	0.00663334	0.003423246	0.001327833	0.00474379	0.00474379	0.003552535	0.003552535	0.000800194	0.000800194	0.002709245	0.002709245	0.000976824
3836003773025	383600	3773025	0.00017858	0.00017858	0.000205801	0.000205801	0.004828292	0.001924065	0.00625788	0.00625788	0.003229483	0.001252675	0.004523401	0.004523401	0.003351454	0.003351454	0.00075491	0.00075491	0.002555896	0.002555896	0.000951372
3836103773025	383610	3773025	0.00017696	0.00017696	0.000203934	0.000203934	0.004611614	0.001837719	0.005977047	0.005977047	0.003084555	0.001196459	0.004350772	0.004350772	0.003201052	0.003201052	0.000721024	0.000721024	0.002441196	0.002441196	0.000938085
3836203773025	383620	3773025	0.000175432	0.000175432	0.000202174	0.000202174	0.004408016	0.001756585	0.005713166	0.005713166	0.002948375	0.001143636	0.004187304	0.004187304	0.003059729	0.003059729	0.000689191	0.000689191	0.00233342	0.00233342	0.000924281
3836303773025	383630	3773025	0.000175155	0.000175155	0.000201854	0.000201854	0.004245941	0.001691999	0.005503102	0.005503102	0.002839968	0.001101587	0.004052384	0.004052384	0.002947228	0.002947228	0.000663851	0.000663851	0.002247624	0.002247624	0.000918156
3836403773025	383640	3773025	0.000175247	0.000175247	0.000201961	0.000201961	0.004099367	0.001633589	0.00531313	0.00531313	0.00274193	0.001063559	0.003928849	0.003928849	0.002845487	0.002845487	0.000640934	0.000640934	0.002170033	0.002170033	0.000914014
3836503773025	383650	3773025	0.000175432	0.000175432	0.000202174	0.000202174	0.003961512	0.001578655	0.005134459	0.005134459	0.002649723	0.001027793	0.003812073	0.003812073	0.002749798	0.002749798	0.000619381	0.000619381	0.002097059	0.002097059	0.000910477
3836603773025	383660	3773025	0.000175895	0.000175895	0.000202707	0.000202707	0.003837776	0.001529346	0.004974086	0.004974086	0.00256696	0.000995691	0.00370597	0.00370597	0.002663909	0.002663909	0.000600035	0.000600035	0.002031558	0.002031558	0.000909442
3836703773025	383670	3773025	0.000176358	0.000176358	0.000203241	0.000203241	0.003719644	0.001482271	0.004820977	0.004820977	0.002487946	0.000965042	0.003604491	0.003604491	0.002581911	0.002581911	0.000581565	0.000581565	0.001969024	0.001969024	0.00090832
3836803773025	383680	3773025	0.000176497	0.000176497	0.000203401	0.000203401	0.003602482	0.001435582	0.004669125	0.004669125	0.00240958	0.000934645	0.003504346	0.003504346	0.002500585	0.002500585	0.000563247	0.000563247	0.001907003	0.001907003	0.000905473
3836903773025	383690	3773025	0.000176497	0.000176497	0.000203401	0.000203401	0.003488226	0.001390051	0.00452104	0.00452104	0.002333158	0.000905002	0.003406781	0.003406781	0.002421277	0.002421277	0.000545383	0.000545383	0.001846521	0.001846521	0.000901504
3837003773025	383700	3773025	0.000176497	0.000176497	0.000203401	0.000203401	0.003380545	0.00134714	0.004381476	0.004381476	0.002261134	0.000877064	0.003314463	0.003314463	0.002346532	0.002346532	0.000528547	0.000528547	0.001789519	0.001789519	0.000897622
3837103773025	383710	3773025	0.000176775	0.000176775	0.000203721	0.000203721	0.003287604	0.001310103	0.004261016	0.004261016	0.002198969	0.000852951	0.003233618	0.003233618	0.002282019	0.002282019	0.000514015	0.000514015	0.00174032	0.00174032	0.000896759
3837203773025	383720	3773025	0.000176914	0.000176914	0.000203881	0.000203881	0.003199369	0.001274942	0.004146656	0.004146656	0.002139951	0.000830059	0.003156954	0.003156954	0.002220773	0.002220773	0.00050022	0.00050022	0.001693612	0.001693612	0.000895206
3837303773025	383730	3773025	0.000176867	0.000176867	0.000203828	0.000203828	0.003113487	0.001240718	0.004035345	0.004035345	0.002082507	0.000807778	0.003082868	0.003082868	0.002161159	0.002161159	0.000486792	0.000486792	0.00164815	0.00164815	0.000892273
3837403773025	383740	3773025	0.000176636	0.000176636	0.000203561	0.000203561	0.003030027	0.001207459	0.003927174	0.003927174	0.002026684	0.000786124	0.003011184	0.003011184	0.002103228	0.002103228	0.000473743	0.000473743	0.00160397	0.00160397	0.000888045
3837503773025	383750	3773025	0.000176312	0.000176312	0.000203188	0.000203188	0.002950027	0.00117558	0.003823487	0.003823487	0.001973175	0.000765369	0.00294279	0.00294279	0.002047697	0.002047697	0.000461235	0.000461235	0.001561621	0.001561621	0.000882782
3837603773025	383760	3773025	0.000175756	0.000175756	0.000202547	0.000202547	0.002871342	0.001144224	0.003721505	0.003721505	0.001920545	0.000744954	0.00287582	0.00287582	0.00199308	0.00199308	0.000448933	0.000448933	0.001519969	0.001519969	0.000876139
3837703773025	383770	3773025	0.000175062	0.000175062	0.000201747	0.000201747	0.002795841	0.001114137	0.003623649	0.003623649	0.001870044	0.000725366	0.002811606	0.002811606	0.001940672	0.001940672	0.000437128	0.000437128	0.001480001	0.001480001	0.000868719
3837803773025	383780	3773025	0.000174275	0.000174275	0.00020084	0.00020084	0.002724768	0.001085814	0.003531533	0.003531533	0.001822506	0.000706927	0.002751395	0.002751395	0.001891339	0.001891339	0.000426016	0.000426016	0.001442378	0.001442378	0.000860609

			MSite Grubbing / Prep	MMass Grading / Excavation	MMass Grading / Excavation	MDrainage / Utilities Trenching	MFoundations / Concrete Pads	MBuilding / Structure Construction	MAsphalt Paving	MLandscaping or Other Finishing	MWaterside Construction (Piles)	RSSWRestriping South Valley	RSSWRestriping Silver Lake Boulevard	RSSWDemolition	RSSWPlacing Base	RSSWForm	Child Risk				
Unique Identifier	X (UTM)	Y (UTM)	2027	2027	2028	2028	2028	2028	2028	2028	2028	2029	2029	2029	2029	2029	3rd Trimester	0<2	2<16	Total	per million
3830003773025	383000	3773025	0.000473925	0.000788316	0.000788316	0.00037914	0.000179652	0.000487399	0.000316917	0.000217641	0.000233922	0.005859022	0.000397513	0.001195395	0.000108701	0.000236424	2.5596E-08	5.41997E-07	7.8102E-07	1.34861E-06	1.34860928
3830103773025	383010	3773025	0.000479589	0.000797737	0.000797737	0.000383671	0.000181799	0.000493224	0.000320705	0.000220242	0.000236717	0.006381022	0.00040975	0.001231406	0.000111976	0.000243546	2.42561E-08	5.2773E-07	8.4668E-07	1.39867E-06	1.39866893
3830203773025	383020	3773025	0.000485652	0.000807822	0.000807822	0.000388522	0.000184097	0.000499459	0.000324759	0.000223026	0.00023971	0.006818137	0.000423029	0.001270433	0.000115525	0.000251265	2.45011E-08	5.31623E-07	9.1169E-07	1.46782E-06	1.46781602
3830303773025	383030	3773025	0.000491874	0.000818172	0.000818172	0.000393499	0.000186456	0.000505858	0.00032892	0.000225883	0.000242781	0.007244243	0.000437052	0.001311562	0.000119265	0.000259399	2.47441E-08	5.35375E-07	9.8474E-07	1.54486E-06	1.54486023
3830403773025	383040	3773025	0.000497777	0.000827991	0.000827991	0.000398222	0.000188693	0.000511929	0.000332867	0.000228594	0.000245695	0.007640745	0.000451344	0.001353422	0.000123071	0.000267678	2.50148E-08	5.39221E-07	1.0737E-06	1.63793E-06	1.63793194
3830503773025	383050	3773025	0.000503601	0.000837677	0.000837677	0.00040288	0.000190901	0.000517918	0.000336761	0.000231268	0.000248569	0.00797748	0.000466112	0.001396562	0.000126994	0.00027621	2.52024E-08	5.41971E-07	1.1729E-06	1.74012E-06	1.74011582
3830603773025	383060	3773025	0.000509424	0.000847364	0.000847364	0.000407539	0.000193108	0.000523907	0.000340655	0.000233943	0.000251443	0.008266224	0.000481773	0.00144217	0.000131141	0.000285231	2.53823E-08	5.44625E-07	1.2708E-06	1.8408E-06	1.84079606
3830703773025	383070	3773025	0.000516205	0.000858642	0.000858642	0.000412964	0.000195679	0.00053088	0.00034519	0.000237057	0.00025479	0.0085542	0.000499518	0.00149381	0.000135837	0.000295444	2.55861E-08	5.47875E-07	1.3789E-06	1.95235E-06	1.95235394
3830803773025	383080	3773025	0.000523065	0.000870054	0.000870054	0.000418452	0.000198279	0.000537936	0.000349777	0.000240207	0.000258176	0.008790555	0.000518425	0.001548649	0.000140824	0.00030629	2.57872E-08	5.51048E-07	1.4989E-06	2.07571E-06	2.07570698
3830903773025	383090	3773025	0.000529925	0.000881465	0.000881465	0.00042394	0.00020088	0.000544991	0.000354365	0.000243358	0.000261562	0.008959203	0.000538403	0.001606595	0.000146093	0.000317751	2.59851E-08	5.54102E-07	1.631E-06	2.21111E-06	2.21110939
3831003773025	383100	3773025	0.000536786	0.000892877	0.000892877	0.000429429	0.00020348	0.000552047	0.000358952	0.000246508	0.000264949	0.009052145	0.000559572	0.00166774	0.000151653	0.000329844	2.6179E-08	5.57048E-07	1.7756E-06	2.35878E-06	2.3587832
3831103773025	383110	3773025	0.000543806	0.000904553	0.000904553	0.000435045	0.000206142	0.000559266	0.000363647	0.000249732	0.000268413	0.009066814	0.000582171	0.001732816	0.000157571	0.000342714	2.6372E-08	5.59933E-07	1.9325E-06	2.51877E-06	2.51876603
3831203773025	383120	3773025	0.000550905	0.000916363	0.000916363	0.000440724	0.000208833	0.000566568	0.000368394	0.000252992	0.000271918	0.009006545	0.000606407	0.001802461	0.000163904	0.000356489	2.65626E-08	5.62759E-07	2.1018E-06	2.69111E-06	2.69110831
3831303773025	383130	3773025	0.000558165	0.000928438	0.000928438	0.000446532	0.000211585	0.000574033	0.000373248	0.000256326	0.000275501	0.008866703	0.00063234	0.001876676	0.000170652	0.000371167	2.67521E-08	5.6554E-07	2.2811E-06	2.87336E-06	2.87335851
3831403773025	383140	3773025	0.000565583	0.000940778	0.000940778	0.000452467	0.000214397	0.000581663	0.000378209	0.000259733	0.000279163	0.008661487	0.000660328	0.001956649	0.000177924	0.000386984	2.69458E-08	5.68397E-07	2.4701E-06	3.0654E-06	3.06539839
3831503773025	383150	3773025	0.000573162	0.000953384	0.000953384	0.000458529	0.00021727	0.000589457	0.000383277	0.000263213	0.000282903	0.008399601	0.000690697	0.002042929	0.00018577	0.000404048	2.7137E-08	5.71194E-07	2.6666E-06	3.26494E-06	3.26493849
3831603773025	383160	3773025	0.00058082	0.000966122	0.000966122	0.000464656	0.000220173	0.000597333	0.000388398	0.00026673	0.000286683	0.008082878	0.000723359	0.002135424	0.000194181	0.000422342	2.73284E-08	5.73959E-07	2.8637E-06	3.46494E-06	3.46493888
3831703773025	383170	3773025	0.000588638	0.000979126	0.000979126	0.00047091	0.000223136	0.000605373	0.000393626	0.00027032	0.000290542	0.007727253	0.000758671	0.002234865	0.000203223	0.000442009	2.75161E-08	5.76652E-07	3.0559E-06	3.66009E-06	3.66009381
3832003773025	383200	3773025	0.000613128	0.001019862	0.001019862	0.000490502	0.00023242	0.000630559	0.000410003	0.000281567	0.00030263	0.006587449	0.000885717	0.00258885	0.00023541 2	0.00051202	2.80931E-08	5.84988E-07	3.5385E-06	4.15163E-06	4.15162923
3832103773025	383210	3773025	0.000621743	0.001034192	0.001034192	0.000497394	0.000235685	0.000639419	0.000415764	0.000285523	0.000306882	0.00621993	0.000937047	0.002729968	0.000248245	0.00053993	2.82854E-08	5.8776E-07	3.6358E-06	4.25188E-06	4.25187782
3832203773025	383220	3773025	0.000631156	0.00104985	0.00104985	0.000504925	0.000239254	0.0006491	0.000422058	0.000289846	0.000311528	0.005882693	0.000996476	0.002892109	0.000262989	0.000571998	2.84962E-08	5.91007E-07	3.6879E-06	4.30743E-06	4.30743183
3832303773025	383230	3773025	0.000640649	0.00106564	0.00106564	0.000512519	0.000242852	0.000658863	0.000428406	0.000294205	0.000316214	0.005552747	0.001062812	0.003071157	0.00027927	0.00060741	2.86994E-08	5.94124E-07	3.6022E-06	4.22506E-06	4.22506347
3832403773025	383240	3773025	0.000649902	0.001081032	0.001081032	0.000519922	0.00024636	0.000668379	0.000434594	0.000298455	0.000320781	0.005218373	0.001135312	0.003264556	0.000296857	0.00064566	2.88053E-08	5.96087E-07	3.4883E-06	4.11322E-06	4.11321656
3832503773025	383250	3773025	0.000658757	0.001095761	0.001095761	0.000527006	0.000249716	0.000677486	0.000440515	0.000302521	0.000325152	0.004872164	0.00121332	0.003470018	0.00031554	0.000686296	2.88919E-08	5.97533E-07	3.406E-06	4.03242E-06	4.03242046
3832603773025	383260	3773025	0.000667532	0.001110357	0.001110357	0.000534026	0.000253043	0.00068651	0.000446383	0.000306551	0.000329483	0.004536875	0.001299754	0.003694309	0.000335935	0.000730656	2.89801E-08	5.98893E-07	3.3414E-06	3.96924E-06	3.9692448
3832703773025	383270	3773025	0.000676387	0.001125086	0.001125086	0.000541109	0.000256399	0.000695617	0.000452304	0.000310617	0.000333853	0.004202885	0.001396877	0.003941998	0.000358459	0.000779644	3.04132E-08	6.13742E-07	3.2821E-06	3.92629E-06	3.92628797
3832803773025	383280	3773025	0.000685162	0.001139681	0.001139681	0.000548129	0.000259726	0.000704641	0.000458172	0.000314647	0.000338184	0.003861575	0.001505224	0.004212902	0.00038309 3	0.00083323	3.10977E-08	6.21937E-07	3.2275E-06	3.88053E-06	3.88053134
3832903773025	383290	3773025	0.000693777	0.001154012	0.001154012	0.000555022	0.000262991	0.000713501	0.000463933	0.000318603	0.000342437	0.003541782	0.001625511	0.004506746	0.000409813	0.000891339	3.16516E-08	6.29033E-07	3.1743E-06	3.83496E-06	3.83495963
3833003773025	383300	3773025	0.000702073	0.001167812	0.001167812	0.000561659	0.000266136	0.000722034	0.000469481	0.000322413	0.000346532	0.003231463	0.001757946	0.004821521	0.000438436	0.000953595	3.22351E-08	6.36382E-07	3.081E-06	3.74963E-06	3.74963354
3833103773025	383310	3773025	0.000704626	0.001172058	0.001172058	0.000563701	0.000267104	0.000724659	0.000471188	0.000323585	0.000347792	0.002960221	0.001863792	0.005050108	0.000459223	0.000998805	3.27484E-08	6.43646E-07	2.9634E-06	3.63978E-06	3.63978081
3833203773025	383320	3773025	0.000708056	0.001177764	0.001177764	0.000566445	0.000268404	0.000728187	0.000473482	0.000325161	0.000349485	0.002758723	0.00197214	0.005277141	0.000479867	0.001043707	3.30973E-08	6.4898E-07	2.8807E-06	3.56277E-06	3.56276759
3833303773025	383330	3773025	0.000747224	0.001242915	0.001242915	0.000597779	0.000283252	0.000768468	0.000499674	0.000343148	0.000368817	0.002600376	0.002117318	0.005591824	0.000508483	0.001105945	3.35102E-08	6.56685E-07	2.8187E-06	3.50885E-06	3.50885255
3833403773025	383340	3773025	0.00084654	0.001408115	0.001408115	0.000677232	0.0003209	0.000870608	0.000566087	0.000388757	0.000417838	0.002456905	0.002295515	0.006028798	0.000548218	0.001192369	3.38591E-08	6.63392E-07	2.7419E-06	3.43918E-06	3.43918465
3833503773025	383350	3773025	0.000877891	0.001460263	0.001460263	0.000702313	0.000332784	0.00090285	0.000587052	0.000403154	0.000433312	0.002324855	0.002514652	0.006549219	0.000595542	0.001295297	3.40315E-08	6.6658E-07	2.6372E-06	3.33781E-06	3.33781323
3833603773025	383360	3773025	0.000908763	0.001511614	0.001511614	0.00072701	0.000344486	0.000934599	0.000607696	0.000417331	0.00044855	0.002203579	0.002711845	0.006923311	0.000629559	0.001369285	3.41528E-08	6.68963E-07	2.5074E-06	3.21052E-06	3.2105218
3833703773025	383370	3773025	0.000917059	0.001525414	0.001525414	0.000733647	0.000347631	0.000943131	0.000613243	0.000421141	0.000452645	0.002119904	0.002914814	0.007291737	0.00066306 1	0.001442151	3.41081E-08	6.67312E-07	2.4141E-06	3.11547E-06	3.11547432
3833803773025	383380	3773025	0.000891213	0.001482422	0.001482422	0.00071297	0.00033783 4	0.00091655	0.00059596	0.000409272	0.000439888	0.002079941	0.003118498	0.007604044	0.00069146	0.001503919	3.38335E-08	6.60172E-07	2.3761E-06	3.07007E-06	3.07007279
3833903773025	383390	3773025	0.000765971	0.001274097	0.001274097	0.000612777	0.000290358	0.000787748	0.00051221	0.000351757	0.00037807	0.002041395	0.003319205	0.007823216	0.00071139	0.001547267	3.32125E-08	6.46936E-07	2.3169E-06	2.99705E-06	2.99704744
3834003773025	383400	3773025	0.000782085	0.001300901	0.001300901	0.000625668	0.000296466	0.00080432	0.000522985	0.000359157	0.000386024	0.001960878	0.003429785	0.008005829	0.00072799 6	0.001583384	3.32419E-08	6.47492E-07	2.1792E-06	2.85991E-06	2.85990865
3834103773025	383410	3773025	0.000855236	0.001422578	0.001422578	0.000684188	0.000324196	0.00087955	0.000571902	0.00039275	0.00042213	0.001877499	0.003451639	0.00805162	0.00073216	0.00159244	3.34294E-08	6.51329E-07	2.033E-06	2.71779E-06	2.71778982
3834203773025	383420	3773025	0.000903817	0.001503387	0.001503387	0.000723053	0.000342612	0.000929513	0.000604388	0.00041506	0.000446109	0.001797897	0.0033909	0.00798755	0.00072633 4	0.001579769	3.3411E-08	6.50923E-07	1.8917E-06	2.57604E-06	2.57604369
3834303773025	383430	3773025	0.000928945	0.001545185	0.001545185	0.000743156	0.000352137	0.000955355	0.000621192	0.000426599	0.000458512	0.001721631	0.003272936	0.007824679	0.00071152 3	0.001547556	3.33531E-08	6.50075E-07	1.7566E-06	2.44006E-06	2.44006407
3834403773025	383440	3773025	0.000947532	0.001576102	0.001576102	0.000758025	0.000359183	0.00097447	0.000633621	0.000435135	0.000467686	0.001650264	0.003118558	0.007573699	0.000688701	0.001497918	3.32693E-08	6.48985E-07	1.6318E-06	2.31407E-06	2.31406888
3834503773025	383450	3773025	0.000992762	0.001651337	0.001651337	0.00079421	0.000376329	0.001020987	0.000663867	0.000455906	0.000490011	0.00156169	0.002874947	0.007111225	0.00064664 7	0.00140645	3.32748E-08	6.50786E-07	1.4867E-06	2.17077E-06	2.17076886
3834603773025	383460	3773025	0.001036717	0.00172445	0.00172445	0.000829373	0.00039299	0.001066191	0.0006932 6	0.000476091	0.000511706	0.001473145	0.002613233	0.00659373	0.000599589	0.0013041	3.32054E-08	6.5219E-07	1.3499E-06	2.03525E-06	2.03525293
3834703773025	383470	3773025	0.001064876	0.00177129	0.00177129	0.000851901	0.000403665	0.001095151	0.00071209	0.000489023	0.000525605	0.001395078	0.002387666	0.006123304	0.000556812	0.00121106	3.30078E-08	6.51301E-07	1.2368E-06	1.92108E-06	1.92107972
3834803773025	383480	3773025	0.001072295	0.00178363	0.00178363	0.000857836	0.000406477	0.001102781	0.000717051	0.00049243	0.000529267	0.001340446	0.002234776	0.005790067	0.000526509	0.001145153	3.27463E-08	6.4751E-07	1.1599E-06	1.84011E-06	1.84010698
3834903773025	383490	3773025	0.001076922	0.001791326	0.001791326	0.000861538	0.000408231	0.001107539	0.000720145	0.000494555	0.000531551	0.001288559	0.002095226	0.005476663	0.000498011	0.001083168	3.24534E-08	6.43203E-07	1.0899E-06	1.76558E-06	1.76558435
3835003773025	383500	3773025	0.001080591	0.00179743	0.00179743	0.000864473	0.000409622	0.001111313	0.000722599	0.00049624	0.000533362	0.001232304	0.001950583	0.005144248	0.000467783	0.001017423	3.21026E-08	6.38488E-07	1.0182E-06	1.68884E-06	1.68883991
3835103773025	383510	3773025	0.001078757	0.001794378	0.001794378	0.000863005	0.000408927	0.001109426	0.000721372	0.000495397	0.000532456	0.001174809	0.001808413	0.004809	0.000437298	0.000951119	3.16726E-08	6.32477E-07	9.4847E-07	1.61262E-06	1.61262372
3835203773025	383520	3773025	0.0010707	0.001780976	0.001780976	0.00085656	0.000405872	0.00110114	0.000715984	0.000491697	0.00052848	0.001121387	0.001681218	0.004502816	0.000409456	0.000890562	3.11864E-08	6.25093E-07	8.8612E-07	1.5424E-06	1.54240372
3835303773025	383530	3773025	0.001057218	0.001758551	0.001758551	0.000845775	0.000400762	0.001087275	0.000706969	0.000485506	0.000521825	0.001071861	0.00156769	0.004224784	0.000384173	0.000835573	3.06292E-08	6.15903E-07	8.3026E-07	1.47679E-06	1.47679443
3835403773025	383540	3773025	0.001039429	0.001728961	0.001728961	0.000831543	0.000394019	0.00106898	0.000695073	0.000477337	0.000513045	0.0010257	0.001465059	0.003970057	0.00036101	0.000785193	3.00227E-08	6.05449E-07	7.7976E-07	1.41523E-06	1.41523187
3835503773025	383550	3773025	0.001017492	0.001692471	0.001692471	0.000813993	0.000385703	0.001046419	0.000680404	0.000467263	0.000502217	0.000981752	0.001369901	0.003731143	0.000339285	0.000737941	2.93659E-08	5.93715E-07	7.3311E-07	1.35619E-06	1.35618679
3835603773025	383560	3773025	0.000991725	0.001649612	0.001649612	0.00079338	0.000375935	0.001019921	0.000663174	0.00045543	0.000489499	0.000939841	0.001281562	0.003507217	0.000318923	0.000693653	2.86618E-08	5.80746E-07	6.8987E-07	1.29928E-06	1.29927734
3835703773025	383570	3773025	0.000964284	0.001603967	0.001603967	0.000771427	0.000365533	0.000991699	0.000644823	0.000442828	0.000475955	0.000900941	0.001202333	0.003304862	0.000300522	0.000653632	2.79493E-08	5.67276E-07	6.5082E-07	1.24605E-06	1.24604664
3835803773025	383580	3773025	0.000933651	0.001553013	0.001553013	0.000746921	0.000353921	0.000960195	0.000624339	0.000428761	0.000460835	0.00086325	0.00112763	0.003112378	0.000283019	0.000615563	2.71845E-08	5.5247E-07	6.1384E-07	1.1935E-06	1.19349755
3835903773025	383590	3773025	0.000903178	0.001502326	0.001502326	0.000722543	0.00034237	0.000928856	0.000603962	0.000414767	0.000445794	0.000828187	0.001060341	0.002937899	0.000267153	0.000581054	2.64294E-08	5.37563E-07	5.802E-07	1.14419E-06	1.14419176
3836003773025	383600	3773025	0.000879646	0.001463182	0.001463182	0.000703717	0.000333449	0.000904654	0.000588225	0.00040396	0.000434179	0.000798878	0.001007046	0.002799614	0.000254578	0.000553704	2.58258E-08	5.25642E-07	5.5286E-07	1.10433E-06	1.10432979
3836103773025	383610	3773025	0.000867361	0.001442747	0.001442747	0.000693889	0.000328792	0.00089202	0.00058001	0.000398318	0.000428115	0.000777067	0.0009709	0.002706753	0.000246134	0.000535339	2.54762E-08	5.19027E-07	5.3333E-07	1.07784E-06	1.07783531
3836203773025	383620	3773025	0.000854597	0.001421517	0.001421517	0.000683678	0.000323954	0.000878894	0.000571475	0.000392457	0.000421815	0.000756082	0.00093663	0.002618189	0.00023808	0.000517822	2.5135E-08	5.1253E-07	5.1483E-07	1.0525E-06	1.05249523
3836303773025	383630	3773025	0.000848934	0.001412096	0.001412096	0.000679147	0.000321807	0.000873069	0.000567688	0.000389856	0.00041902	0.000739672	0.000912364	0.002556495	0.00023247	0.000505621	2.49619E-08	5.09575E-07	5.0092E-07	1.03545E-06	1.03545231
3836403773025	383640	3773025	0.000845104	0.001405727	0.001405727	0.000676084	0.000320355	0.000869131	0.000565127	0.000388097	0.00041713	0.000724914	0.000891582	0.002503941	0.000227691	0.000495227	2.48414E-08	5.07674E-07	4.8862E-07	1.02114E-06	1.02113858
3836503773025	383650	3773025	0.000841834	0.001400286	0.001400286	0.000673467	0.000319116	0.000865768	0.00056294	0.000386595	0.000415515	0.000710954	0.000872408	0.002455591	0.000223295	0.000485664	2.47398E-08	5.06118E-07	4.7716E-07	1.00802E-06	1.00801821
3836603773025	383660	3773025	0.000840877	0.001398694	0.001398694	0.000672701	0.000318753	0.000864783	0.0005623	0.000386156	0.000415043	0.000698676	0.000856717	0.002416656	0.000219754	0.000477963	2.46935E-08	5.05643E-07	4.6728E-07	9.97615E-07	0.99761451
3836703773025	383670	3773025	0.00083984	0.001396969	0.001396969	0.000671872	0.00031836	0.000863717	0.000561606	0.00038568	0.000414531	0.000686899	0.00084183	0.002379914	0.000216413	0.000470697	2.46512E-08	5.05142E-07	4.5787E-07	9.87661E-07	0.98766112
3836803773025	383680	3773025	0.000837207	0.00139259	0.00139259	0.000669766	0.000317362	0.000861009	0.000559846	0.000384471	0.000413232	0.000674916	0.000826169	0.002340613	0.000212839	0.000462924	2.45796E-08	5.03972E-07	4.4825E-07	9.76803E-07	0.97680284
3836903773025	383690	3773025	0.000833538	0.001386486	0.001386486	0.00066683	0.000315971	0.000857235	0.000557392	0.000382785	0.00041142	0.000662933	0.00081024	0.002300398	0.000209183	0.00045497	2.44921E-08	5.02422E-07	4.3867E-07	9.65582E-07	0.96558177
3837003773025	383700	3773025	0.000829948	0.001380515	0.001380515	0.000663958	0.00031461	0.000853544	0.000554992	0.000381137	0.000409648	0.00065157	0.000795382	0.002262742	0.000205758	0.000447522	2.44114E-08	5.0094E-07	4.2964E-07	9.54992E-07	0.9549922
3837103773025	383710	3773025	0.00082915	0.001379188	0.001379188	0.00066332	0.000314308	0.000852723	0.000554458	0.000380771	0.000409255	0.000642243	0.000784366	0.002235871	0.000203315	0.000442208	2.43935E-08	5.00602E-07	4.2237E-07	9.47369E-07	0.94736913
3837203773025	383720	3773025	0.000827714	0.0013768	0.0013768	0.000662171	0.000313763	0.000851246	0.000553498	0.000380111	0.000408546	0.00063333	0.000773647	0.002209639	0.00020093	0.00043702	2.43694E-08	4.99997E-07	4.154E-07	9.39771E-07	0.9397709
3837303773025	383730	3773025	0.000825002	0.001372289	0.001372289	0.000660002	0.000312735	0.000848457	0.000551684	0.000378866	0.000407207	0.000624416	0.000762363	0.00218158	0.000198378	0.00043147	2.43264E-08	4.98981E-07	4.0839E-07	9.31701E-07	0.93170087
3837403773025	383740	3773025	0.000821093	0.001365787	0.001365787	0.000656874	0.000311253	0.000844437	0.000549071	0.000377071	0.000405278	0.000615473	0.000750573	0.002151693	0.00019566	0.000425559	2.42678E-08	4.97571E-07	4.0134E-07	9.23182E-07	0.92318167
3837503773025	383750	3773025	0.000816227	0.001357693	0.001357693	0.000652982	0.000309409	0.000839433	0.000545817	0.000374836	0.000402876	0.000606796	0.000738633	0.002121166	0.000192884	0.000419522	2.4203E-08	4.95978E-07	3.9442E-07	9.14596E-07	0.91459637
3837603773025	383760	3773025	0.000810085	0.001347475	0.001347475	0.000648068	0.00030708	0.000833116	0.000541709	0.000372015	0.000399844	0.000597941	0.000725979	0.002088354	0.000189901	0.000413032	2.41185E-08	4.93999E-07	3.8732E-07	9.05438E-07	0.90543848
3837703773025	383770	3773025	0.000803224	0.001336064	0.001336064	0.000642579	0.00030448	0.00082606	0.000537121	0.000368865	0.000396458	0.000589234	0.000713296	0.002055177	0.000186884	0.00040647	2.40324E-08	4.91967E-07	3.8035E-07	8.96348E-07	0.89634811
3837803773025	383780	3773025	0.000795726	0.001323591	0.001323591	0.00063658	0.000301637	0.000818348	0.000532107	0.000365421	0.000392757	0.000581	0.000700969	0.002022547	0.000183917	0.000400017	2.39525E-08	4.89978E-07	3.7367E-07	8.87603E-07	0.88760304

			EGIODemolition	EGIOSite Grubbing / Prep	EGIOMass Grading / Excavation	EGIOMass Grading / Excavation	EGIODrainage / Utilities Trenching	EGIODrainage / Utilities Trenching	EGIOFoundations / Concrete Pads	EGIOFoundations / Concrete Pads	EGIOBuilding / Structure Construction	EGIOBuilding / Structure Construction	EGIOAsphalt Paving	EGIOArchitectural Coating	EGIOLandscaping or Other Finishing	EGIOWaterside Construction (Piles)	HIWaterside Construction (Landscaping)	HIWaterside Construction (Landscaping)	KMDemolition	KMSite Grubbing / Prep	KMMass Grading / Excavation
Unique Identifier	X (UTM)	Y (UTM)	2025	2025	2025	2026	2026	2027	2026	2027	2026	2027	2027	2027	2027	2027	2025	2026	2025	2025	2025
3837903773025	383790	3773025	0.000346228	0.00032013	0.000532488	0.000532488	0.0002561	0.0002561	0.00012135	0.00012135	0.000329226	0.000329226	0.00021407	4.34207E-05	0.000147011	0.000158008	0.000726118	0.000726118	0.000565371	0.000522746	0.000869523
3838003773025	383800	3773025	0.000344589	0.00031861	0.000529967	0.000529967	0.000254887	0.000254887	0.000120776	0.000120776	0.000327668	0.000327668	0.000213056	4.32151E-05	0.000146315	0.00015726	0.000725117	0.000725117	0.000562955	0.000520512	0.000865808
3838103773025	383810	3773025	0.000342518	0.00031669	0.000526783	0.000526783	0.000253356	0.000253356	0.00012005	0.00012005	0.000325699	0.000325699	0.000211776	4.29554E-05	0.000145436	0.000156315	0.000721215	0.000721215	0.000560021	0.0005178	0.000861296
3838203773025	383820	3773025	0.00034062	0.00031494	0.000523863	0.000523863	0.000251952	0.000251952	0.000119385	0.000119385	0.000323894	0.000323894	0.000210602	4.27174E-05	0.00014463	0.000155449	0.000716612	0.000716612	0.000557088	0.000515088	0.000856785
3838303773025	383830	3773025	0.000338722	0.00031318	0.000520944	0.000520944	0.000250548	0.000250548	0.00011872	0.00011872	0.000322089	0.000322089	0.000209429	4.24794E-05	0.000143824	0.000154583	0.000711009	0.000711009	0.000554155	0.000512376	0.000852273
3838403773025	383840	3773025	0.000336392	0.00031103	0.000517362	0.000517362	0.000248825	0.000248825	0.000117903	0.000117903	0.000319874	0.000319874	0.000207989	4.21872E-05	0.000142835	0.00015352	0.000703405	0.000703405	0.000550531	0.000509025	0.0008467
3838503773025	383850	3773025	0.000334149	0.00030896	0.000513912	0.000513912	0.000247166	0.000247166	0.000117117	0.000117117	0.000317741	0.000317741	0.000206602	4.19059E-05	0.000141882	0.000152496	0.0006956	0.0006956	0.00054708	0.000505834	0.000841393
3838603773025	383860	3773025	0.000330526	0.00030561	0.000508339	0.000508339	0.000244485	0.000244485	0.000115847	0.000115847	0.000314295	0.000314295	0.000204361	4.14515E-05	0.000140344	0.000150842	0.000683993	0.000683993	0.000541731	0.000500888	0.000833166
3838703773025	383870	3773025	0.000326816	0.00030218	0.000502633	0.000502633	0.000241741	0.000241741	0.000114547	0.000114547	0.000310767	0.000310767	0.000202067	4.09862E-05	0.000138768	0.000149149	0.000670586	0.000670586	0.000535605	0.000495225	0.000823745
3838803773025	383880	3773025	0.000323537	0.00029914	0.000497591	0.000497591	0.000239316	0.000239316	0.000113398	0.000113398	0.00030765	0.00030765	0.00020004	4.0575E-05	0.000137376	0.000147653	0.000659179	0.000659179	0.000530342	0.000490358	0.00081565
3838903773025	383890	3773025	0.000322761	0.00029843	0.000496396	0.000496396	0.000238742	0.000238742	0.000113125	0.000113125	0.000306911	0.000306911	0.00019956	4.04777E-05	0.000137047	0.000147299	0.000658379	0.000658379	0.000529911	0.00048996	0.000814987
3839003773025	383900	3773025	0.000322847	0.00029851	0.000496529	0.000496529	0.000238805	0.000238805	0.000113156	0.000113156	0.000306993	0.000306993	0.000199614	4.04885E-05	0.000137083	0.000147338	0.000656678	0.000656678	0.000530083	0.000490119	0.000815252
3839103773025	383910	3773025	0.000320431	0.00029627	0.000492814	0.000492814	0.000237019	0.000237019	0.000112309	0.000112309	0.000304696	0.000304696	0.00019812	4.01855E-05	0.000136058	0.000146236	0.000648373	0.000648373	0.000526374	0.000486689	0.000809547
3829703773035	382970	3773035	0.00014203	0.0005679	0.000944626	0.000944626	0.000454317	0.000454317	0.00021574	0.00021574	0.000584042	0.000584042	0.000379756	7.70277E-05	0.000260795	0.000280304	0.000930535	0.000930535	0.00045416	0.00041992	0.000698485
3829803773035	382980	3773035	0.000554068	0.0005123	0.00085214	0.00085214	0.000409837	0.000409837	0.000194197	0.000194197	0.000526861	0.000526861	0.000342576	6.94861E-05	0.000235262	0.000252861	0.000933537	0.000933537	0.000447344	0.000413618	0.000688002
3829903773035	382990	3773035	0.000524907	0.00048533	0.000807291	0.000807291	0.000388266	0.000388266	0.000183976	0.000183976	0.000499131	0.000499131	0.000324545	6.58289E-05	0.000222879	0.000239552	0.00092113	0.00092113	0.000448638	0.000414814	0.000689992
3830003773035	383000	3773035	0.000511189	0.00047265	0.000786193	0.000786193	0.000378119	0.000378119	0.000179168	0.000179168	0.000486087	0.000486087	0.000316064	6.41086E-05	0.000217055	0.000233292	0.000895015	0.000895015	0.00044976	0.000415851	0.000691717
3830103773035	383010	3773035	0.000503251	0.00046531	0.000773986	0.000773986	0.000372248	0.000372248	0.000176386	0.000176386	0.000478539	0.000478539	0.000311156	6.31131E-05	0.000213684	0.000229669	0.000828176	0.000828176	0.000452866	0.000418723	0.000696494
3830203773035	383020	3773035	0.00050489	0.00046683	0.000776507	0.000776507	0.000373461	0.000373461	0.000176961	0.000176961	0.000480098	0.000480098	0.00031217	6.33187E-05	0.00021438	0.000230417	0.000787153	0.000787153	0.000457093	0.000422632	0.000702996
3830303773035	383030	3773035	0.000506357	0.00046818	0.000778762	0.000778762	0.000374545	0.000374545	0.000177475	0.000177475	0.000481492	0.000481492	0.000313076	6.35026E-05	0.000215003	0.000231087	0.000793256	0.000793256	0.00046158	0.00042678	0.000709896
3830403773035	383040	3773035	0.000507479	0.00046922	0.000780487	0.000780487	0.000375375	0.000375375	0.000177868	0.000177868	0.000482559	0.000482559	0.00031377	6.36433E-05	0.000215479	0.000231599	0.000808465	0.000808465	0.000465721	0.000430609	0.000716265
3830503773035	383050	3773035	0.000507997	0.0004697	0.000781284	0.000781284	0.000375758	0.000375758	0.000178049	0.000178049	0.000483051	0.000483051	0.00031409	6.37082E-05	0.000215699	0.000231835	0.000821873	0.000821873	0.000469604	0.000434199	0.000722236
3830603773035	383060	3773035	0.000508428	0.0004701	0.000781947	0.000781947	0.000376077	0.000376077	0.0001782	0.0001782	0.000483461	0.000483461	0.000314357	6.37623E-05	0.000215882	0.000232032	0.000830778	0.000830778	0.000473572	0.000437868	0.00072834
3830703773035	383070	3773035	0.000509118	0.00047073	0.000783009	0.000783009	0.000376588	0.000376588	0.000178442	0.000178442	0.000484118	0.000484118	0.000314783	6.38489E-05	0.000216175	0.000232347	0.000839783	0.000839783	0.000478145	0.000442096	0.000735373
3830803773035	383080	3773035	0.000509722	0.00047129	0.000783937	0.000783937	0.000377034	0.000377034	0.000178654	0.000178654	0.000484692	0.000484692	0.000315157	6.39246E-05	0.000216432	0.000232622	0.000848688	0.000848688	0.000482718	0.000446324	0.000742405
3830903773035	383090	3773035	0.00051024	0.00047177	0.000784734	0.000784734	0.000377417	0.000377417	0.000178835	0.000178835	0.000485184	0.000485184	0.000315477	6.39895E-05	0.000216652	0.000232859	0.000857693	0.000857693	0.000487377	0.000450632	0.00074957
3831003773035	383100	3773035	0.000510585	0.00047209	0.000785264	0.000785264	0.000377673	0.000377673	0.000178956	0.000178956	0.000485512	0.000485512	0.00031569	6.40328E-05	0.000216798	0.000233016	0.000866598	0.000866598	0.000491949	0.00045486	0.000756603
3831103773035	383110	3773035	0.000510844	0.00047233	0.000785662	0.000785662	0.000377864	0.000377864	0.000179047	0.000179047	0.000485758	0.000485758	0.00031585	6.40653E-05	0.000216908	0.000233134	0.000875504	0.000875504	0.000496608	0.000459168	0.000763768
3831203773035	383120	3773035	0.00051093	0.00047241	0.000785795	0.000785795	0.000377928	0.000377928	0.000179077	0.000179077	0.000485841	0.000485841	0.000315904	6.40761E-05	0.000216945	0.000233174	0.000884409	0.000884409	0.000501267	0.000463475	0.000770934
3831303773035	383130	3773035	0.00051093	0.00047241	0.000785795	0.000785795	0.000377928	0.000377928	0.000179077	0.000179077	0.000485841	0.000485841	0.000315904	6.40761E-05	0.000216945	0.000233174	0.000893314	0.000893314	0.000505926	0.000467783	0.000778099
3831403773035	383140	3773035	0.00051093	0.00047241	0.000785795	0.000785795	0.000377928	0.000377928	0.000179077	0.000179077	0.000485841	0.000485841	0.000315904	6.40761E-05	0.000216945	0.000233174	0.000902119	0.000902119	0.000510757	0.00047225	0.00078553
3831503773035	383150	3773035	0.000510844	0.00047233	0.000785662	0.000785662	0.000377864	0.000377864	0.000179047	0.000179047	0.000485758	0.000485758	0.00031585	6.40653E-05	0.000216908	0.000233134	0.000911124	0.000911124	0.000515589	0.000476717	0.00079296
3831603773035	383160	3773035	0.000510757	0.00047225	0.00078553	0.00078553	0.0003778	0.0003778	0.000179017	0.000179017	0.000485676	0.000485676	0.000315797	6.40545E-05	0.000216871	0.000233095	0.000919929	0.000919929	0.00052042	0.000481185	0.000800391
3831703773035	383170	3773035	0.000510412	0.00047193	0.000784999	0.000784999	0.000377545	0.000377545	0.000178896	0.000178896	0.000485348	0.000485348	0.000315584	6.40112E-05	0.000216725	0.000232937	0.000928834	0.000928834	0.000525252	0.000485652	0.000807822
3831803773035	383180	3773035	0.000510067	0.00047161	0.000784468	0.000784468	0.00037729	0.00037729	0.000178775	0.000178775	0.00048502	0.00048502	0.00031537	6.39679E-05	0.000216578	0.00023278	0.000937539	0.000937539	0.000530083	0.000490119	0.000815252
3832003773035	383200	3773035	0.000509377	0.00047097	0.000783407	0.000783407	0.000376779	0.000376779	0.000178533	0.000178533	0.000484364	0.000484364	0.000314943	6.38813E-05	0.000216285	0.000232465	0.000955249	0.000955249	0.000540178	0.000499452	0.000830777
3832103773035	383210	3773035	0.000509032	0.00047065	0.000782876	0.000782876	0.000376524	0.000376524	0.000178412	0.000178412	0.000484036	0.000484036	0.00031473	6.38381E-05	0.000216139	0.000232307	0.000964054	0.000964054	0.000545268	0.000504159	0.000838606
3832203773035	383220	3773035	0.000508946	0.00047057	0.000782743	0.000782743	0.00037646	0.00037646	0.000178382	0.000178382	0.000483954	0.000483954	0.000314677	6.38272E-05	0.000216102	0.000232268	0.00097296	0.00097296	0.000550962	0.000509424	0.000847364
3832303773035	383230	3773035	0.000508859	0.0004705	0.00078261	0.00078261	0.000376396	0.000376396	0.000178352	0.000178352	0.000483872	0.000483872	0.000314623	6.38164E-05	0.000216066	0.000232229	0.000981565	0.000981565	0.000556657	0.000514689	0.000856121
3832403773035	383240	3773035	0.000508428	0.0004701	0.000781947	0.000781947	0.000376077	0.000376077	0.0001782	0.0001782	0.000483461	0.000483461	0.000314357	6.37623E-05	0.000215882	0.000232032	0.000988769	0.000988769	0.000562178	0.000519794	0.000864613
3832503773035	383250	3773035	0.000507738	0.00046946	0.000780886	0.000780886	0.000375567	0.000375567	0.000177958	0.000177958	0.000482805	0.000482805	0.00031393	6.36758E-05	0.000215589	0.000231717	0.00099177	0.00099177	0.000567269	0.000524501	0.000872442
3832603773035	383260	3773035	0.000506702	0.0004685	0.000779293	0.000779293	0.000374801	0.000374801	0.000177596	0.000177596	0.000481821	0.000481821	0.00031329	6.35459E-05	0.00021515	0.000231244	0.000993972	0.000993972	0.000572273	0.000529128	0.000880138
3832703773035	383270	3773035	0.000505408	0.0004673	0.000777303	0.000777303	0.000373843	0.000373843	0.000177142	0.000177142	0.00048059	0.00048059	0.00031249	6.33836E-05	0.0002146	0.000230654	0.000994472	0.000994472	0.000577277	0.000533754	0.000887834
3832803773035	383280	3773035	0.000503769	0.00046579	0.000774782	0.000774782	0.000372631	0.000372631	0.000176567	0.000176567	0.000479031	0.000479031	0.000311476	6.3178E-05	0.000213904	0.000229906	0.00109623	0.00109623	0.000582453	0.000538541	0.000895796
3832903773035	383290	3773035	0.000503855	0.00046587	0.000774914	0.000774914	0.000372695	0.000372695	0.000176598	0.000176598	0.000479113	0.000479113	0.000311529	6.31889E-05	0.000213941	0.000229945	0.001138755	0.001138755	0.000588061	0.000543726	0.000904421
3833003773035	383300	3773035	0.000503338	0.00046539	0.000774118	0.000774118	0.000372312	0.000372312	0.000176416	0.000176416	0.000478621	0.000478621	0.000311209	6.31239E-05	0.000213721	0.000229709	0.001172774	0.001172774	0.000596948	0.000551942	0.000918088
3833103773035	383310	3773035	0.00050144	0.00046363	0.000771199	0.000771199	0.000370908	0.000370908	0.000175751	0.000175751	0.000476816	0.000476816	0.000310036	6.28859E-05	0.000212915	0.000228842	0.00120059	0.00120059	0.000606524	0.000560797	0.000932816
3833203773035	383320	3773035	0.000500318	0.0004626	0.000769474	0.000769474	0.000370078	0.000370078	0.000175358	0.000175358	0.00047575	0.00047575	0.000309342	6.27452E-05	0.000212439	0.000228331	0.001218	0.001218	0.000615584	0.000569173	0.000946749
3833303773035	383330	3773035	0.000497471	0.00045997	0.000765095	0.000765095	0.000367972	0.000367972	0.00017436	0.00017436	0.00047342	0.00047342	0.000307582	6.23882E-05	0.00021123	0.000227031	0.001227906	0.001227906	0.000623262	0.000576273	0.000958559
3833403773035	383340	3773035	0.000494624	0.00045733	0.000760716	0.000760716	0.000365866	0.000365866	0.000173362	0.000173362	0.000470335	0.000470335	0.000305822	6.20311E-05	0.000210021	0.000225732	0.00123481	0.00123481	0.000633529	0.000585766	0.000974349
3833503773035	383350	3773035	0.00049169	0.00045462	0.000756205	0.000756205	0.000363696	0.000363696	0.000172334	0.000172334	0.00046754	0.00046754	0.00030408	6.16632E-05	0.000208775	0.000224393	0.001238612	0.001238612	0.000642157	0.000593743	0.000987618
3833603773035	383360	3773035	0.000488412	0.00045159	0.000751163	0.000751163	0.000361271	0.000361271	0.000171185	0.000171185	0.000464428	0.000464428	0.000301981	6.12521E-05	0.000207383	0.000222897	0.001239713	0.001239713	0.000672957	0.000622222	0.001034988
3833703773035	383370	3773035	0.000484788	0.00044824	0.00074559	0.00074559	0.000358591	0.000358591	0.000169915	0.000169915	0.000460982	0.000460982	0.00029974	6.07976E-05	0.000205845	0.000221243	0.001238312	0.001238312	0.000678997	0.000627806	0.001044277
3833803773035	383380	3773035	0.000482027	0.00044569	0.000741344	0.000741344	0.000356549	0.000356549	0.000168947	0.000168947	0.000458357	0.000458357	0.00029803	6.04514E-05	0.000204672	0.000219983	0.00123481	0.00123481	0.000653545	0.000604273	0.001005133
3833903773035	383390	3773035	0.000479612	0.00044345	0.000737628	0.000737628	0.000354762	0.000354762	0.0001681	0.0001681	0.00045606	0.00045606	0.00029654	6.01484E-05	0.000203647	0.000218881	0.001229507	0.001229507	0.000650957	0.00060188	0.001001152
3834003773035	383400	3773035	0.000476592	0.00044066	0.000732984	0.000732984	0.000352528	0.000352528	0.000167042	0.000167042	0.00045319	0.00045319	0.00029473	5.97697E-05	0.000202365	0.000217503	0.001225505	0.001225505	0.00065389	0.000604592	0.001005664
3834103773035	383410	3773035	0.000473227	0.00043755	0.000727809	0.000727809	0.000350039	0.000350039	0.000165863	0.000165863	0.000449989	0.000449989	0.000292592	5.93478E-05	0.000200936	0.000215967	0.001220702	0.001220702	0.000657428	0.000607863	0.001011104
3834203773035	383420	3773035	0.000469776	0.00043436	0.000722502	0.000722502	0.000347487	0.000347487	0.000164653	0.000164653	0.000446707	0.000446707	0.000290458	5.8915E-05	0.00019947	0.000214392	0.001214799	0.001214799	0.00066131	0.000611452	0.001017075
3834303773035	383430	3773035	0.000465549	0.00043045	0.000716	0.000716	0.00034436	0.00034436	0.000163171	0.000163171	0.00044268	0.00044268	0.00028785	5.83848E-05	0.000197675	0.000212463	0.001207695	0.001207695	0.000682448	0.000630996	0.001049584
3834403773035	383440	3773035	0.000460717	0.00042598	0.000708569	0.000708569	0.000340786	0.000340786	0.000161478	0.000161478	0.000438093	0.000438093	0.000284857	5.77789E-05	0.000195624	0.000210258	0.00119909	0.00119909	0.000692542	0.00064033	0.001065109
3834503773035	383450	3773035	0.000456058	0.00042167	0.000701404	0.000701404	0.00033734	0.00033734	0.000159845	0.000159845	0.000433663	0.000433663	0.00028197	5.71946E-05	0.000193646	0.000208132	0.001185682	0.001185682	0.000708503	0.000655088	0.001089657
3834603773035	383460	3773035	0.000451831	0.00041777	0.000694902	0.000694902	0.000334213	0.000334213	0.000158363	0.000158363	0.000429643	0.000429643	0.000279363	5.66644E-05	0.000191851	0.000206202	0.00116467	0.00116467	0.000727398	0.000672558	0.001118716
3834703773035	383470	3773035	0.000447689	0.00041394	0.000688533	0.000688533	0.000331149	0.000331149	0.000156912	0.000156912	0.000425705	0.000425705	0.000276802	5.6145E-05	0.000190092	0.000204312	0.001139155	0.001139155	0.000742842	0.000686837	0.001142468
3834903773035	383490	3773035	0.000439924	0.00040676	0.000676591	0.000676591	0.00032506	0.00032506	0.00015419	0.00015419	0.00041832	0.00041832	0.00027201	5.51712E-05	0.000186795	0.000200769	0.00109563	0.00109563	0.000752936	0.00069617	0.001093771
3835003773035	383500	3773035	0.000435524	0.00040269	0.000669823	0.000669823	0.000322151	0.000322151	0.000152648	0.000152648	0.000414138	0.000414138	0.000269281	5.46194E-05	0.000184927	0.000198761	0.001069015	0.001069015	0.000757336	0.000700239	0.00116476
3835103773035	383510	3773035	0.000430693	0.00039822	0.000662393	0.000662393	0.000318577	0.000318577	0.000150955	0.000150955	0.000409543	0.000409543	0.000266294	5.40135E-05	0.000182875	0.000196556	0.001039398	0.001039398	0.000760701	0.00070335	0.001169935
3835203773035	383520	3773035	0.000425171	0.00039312	0.0006539	0.0006539	0.000314493	0.000314493	0.000149019	0.000149019	0.00040293	0.00040293	0.00026288	5.3321E-05	0.000180531	0.000194036	0.001009481	0.001009481	0.000761046	0.000703669	0.001170466
3835303773035	383530	3773035	0.000419045	0.00038745	0.000644479	0.000644479	0.000309962	0.000309962	0.000146872	0.000146872	0.000398468	0.000398468	0.00025909	5.25528E-05	0.00017793	0.00019124	0.000979663	0.000979663	0.000758112	0.000700956	0.001165954
3835403773035	383540	3773035	0.000412488	0.00038139	0.000634395	0.000634395	0.000305112	0.000305112	0.000144574	0.000144574	0.000392233	0.000392233	0.000255038	5.17305E-05	0.000175146	0.000188248	0.000950647	0.000950647	0.000750779	0.000694176	0.001154676
3835503773035	383550	3773035	0.000405155	0.00037461	0.000623116	0.000623116	0.000299687	0.000299687	0.00014204	0.00014204	0.00038526	0.00038526	0.000250504	5.08108E-05	0.000172032	0.000184901	0.00092133	0.00092133	0.000740339	0.000684523	0.00113862
3835603773035	383560	3773035	0.000396959	0.00036703	0.00061051	0.00061051	0.000293625	0.000293625	0.000139131	0.000139131	0.000377466	0.000377466	0.00024543	4.97829E-05	0.000168552	0.00018116	0.000891913	0.000891913	0.000726535	0.00067176	0.001117389
3835703773035	383570	3773035	0.000388504	0.00035921	0.000597507	0.000597507	0.000287371	0.000287371	0.000136168	0.000136168	0.000369426	0.000369426	0.000240208	4.87225E-05	0.000164962	0.00017732	0.000864397	0.000864397	0.000710315	0.000656763	0.001092444
3835803773035	383580	3773035	0.000378668	0.00035012	0.00058238	0.00058238	0.00028095	0.00028095	0.0001327	0.0001327	0.00036073	0.00036073	0.00023412	4.7489E-05	0.00016078	0.00017283	0.00083618	0.00083618	0.00069213	0.00063817	0.001061527
3835903773035	383590	3773035	0.000368746	0.00034095	0.000567121	0.000567121	0.000272756	0.000272756	0.000129243	0.000129243	0.000350639	0.000350639	0.000227993	4.62447E-05	0.000156572	0.000168285	0.000810366	0.000810366	0.000668557	0.000618153	0.001028221
3836003773035	383600	3773035	0.000360895	0.00033369	0.000555046	0.000555046	0.000266949	0.000266949	0.000126491	0.000126491	0.000343173	0.000343173	0.000223138	4.52601E-05	0.000153239	0.000164702	0.000790455	0.000790455	0.000650267	0.000601241	0.001000091
3836103773035	383610	3773035	0.000357358	0.00033042	0.000549605	0.000549605	0.000264332	0.000264332	0.000125251	0.000125251	0.00033989	0.00033989	0.00022095	4.48165E-05	0.000151737	0.000163088	0.000778348	0.000778348	0.000639655	0.00059143	0.00098
3836203773035	383620	3773035	0.000353734	0.00032707	0.000544032	0.000544032	0.000261652	0.000261652	0.000123981	0.000123981	0.000336364	0.000336364	0.000218711	4.4362E-05	0.000150198	0.000161434	0.000766741	0.000766741	0.000629215	0.000581777	0.000967714

			KMMass Grading / Excavation	KMDrainage / Utilities Trenching	KMFoundations / Concrete Pads	KMBuilding / Structure Construction	KMAsphalt Paving	KMArchitectural Coating	KMLandscaping or Other Finishing	KMWaterside Construction (Piles)	EWNDemolition	EWNSite Grubbing / Prep	EWNDrainage / Utilities Trenching	EWNDrainage / Utilities Trenching	EWNDrainage / Utilities Trenching	EWNFoundations / Concrete Pads	EWNBuilding / Structure Construction	EWNAsphalt Paving	EWNLandscaping or Other Finishing	EWNWaterside Construction (Piles)	ISDemolition
Unique Identifier	X (UTM)	Y (UTM)	2026	2026	2026	2026	2026	2026	2026	2026	2027	2027	2027	2028	2029	2029	2029	2029	2029	2029	2027
3837903773025	383790	3773025	0.000869523	0.00021591	0.000198158	0.000582813	0.000349564	7.09035E-05	0.000240061	0.000258019	0.001938204	0.002215949	0.002609746	0.002609746	0.002609746	0.000679327	0.001687702	0.001198375	0.000822976	0.00086048	0.000322933
3838003773025	383800	3773025	0.000865808	0.000214987	0.000197312	0.000580322	0.00034807	7.06006E-05	0.000239035	0.000256916	0.001911544	0.00218547	0.00257385	0.00257385	0.00257385	0.000669983	0.001664488	0.001181891	0.000811656	0.000848645	0.000321035
3838103773025	383810	3773025	0.000861296	0.000213867	0.000196284	0.000577298	0.000346256	7.02327E-05	0.000237789	0.000255577	0.001878759	0.002147986	0.002529706	0.002529706	0.002529706	0.000658492	0.00163594	0.001161621	0.000797735	0.00083409	0.000319223
3838203773025	383820	3773025	0.000856785	0.000212747	0.000195255	0.000574275	0.000344443	6.98648E-05	0.000236544	0.000254239	0.001845715	0.002110207	0.002485213	0.002485213	0.002485213	0.00064691	0.001607167	0.00114119	0.000783705	0.000819419	0.000317412
3838303773025	383830	3773025	0.000852273	0.000211627	0.000194227	0.000571251	0.000342629	6.94969E-05	0.000235298	0.0002529	0.001811377	0.002070948	0.002438977	0.002438977	0.002438977	0.000634875	0.001577267	0.001119959	0.000769124	0.000804175	0.000315686
3838403773025	383840	3773025	0.0008467	0.000210243	0.000192957	0.000567515	0.000340389	6.90425E-05	0.00023376	0.000251246	0.001770827	0.002024588	0.002384378	0.002384378	0.002384378	0.000620662	0.001541958	0.001094887	0.000751907	0.000786172	0.000314047
3838503773025	383850	3773025	0.000841393	0.000208925	0.000191748	0.000563958	0.000338255	6.86097E-05	0.000232294	0.000249671	0.001731485	0.001979608	0.002331404	0.002331404	0.002331404	0.000606873	0.001507701	0.001070562	0.000735202	0.000768706	0.000312408
3838603773025	383860	3773025	0.000833166	0.000206882	0.000189873	0.000558444	0.000334947	6.79389E-05	0.000230023	0.00024723	0.001678425	0.001918944	0.00225996	0.00225996	0.00225996	0.000588276	0.001461498	0.001037756	0.000712672	0.00074515	0.000310682
3838703773025	383870	3773025	0.000823745	0.000204543	0.000187726	0.000552129	0.00033116	6.71706E-05	0.000227422	0.000244435	0.001622949	0.001855518	0.002185263	0.002185263	0.002185263	0.000568832	0.001413192	0.001003455	0.000689116	0.000720521	0.000309043
3838803773025	383880	3773025	0.00081565	0.000202533	0.000185881	0.000546704	0.00032790	6.65106E-05	0.000225187	0.000242033	0.001576101	0.001801957	0.002122183	0.002122183	0.002122183	0.000552412	0.001372399	0.00097449	0.000669224	0.000699722	0.000307317
3838903773025	383890	3773025	0.000814987	0.000202368	0.00018573	0.000546259	0.000327639	6.64565E-05	0.000225004	0.000241836	0.001562297	0.001786174	0.002103596	0.002103596	0.002103596	0.000547574	0.001360379	0.000965954	0.000663363	0.000693594	0.000305678
3839003773025	383900	3773025	0.000815252	0.000202434	0.00018579	0.000546437	0.000327746	6.64782E-05	0.000225077	0.000241915	0.00155134	0.001773647	0.002088843	0.002088843	0.002088843	0.000543733	0.001350838	0.00095918	0.00065871	0.000688729	0.000304643
3839103773025	383910	3773025	0.000809547	0.000201017	0.00018449	0.000542613	0.000325452	6.60129E-05	0.000223502	0.000240222	0.001516225	0.001733501	0.002041562	0.002041562	0.002041562	0.000531426	0.001320262	0.000937469	0.000643801	0.00067314	0.00030309
3829703773035	382970	3773035	0.000698485	0.00017344	0.00015918	0.000468171	0.000280803	5.69565E-05	0.00019284	0.000207265	0.002727721	0.003118605	0.003672813	0.003672813	0.003672813	0.000956047	0.002375179	0.001686526	0.001158211	0.001210993	0.000446913
3829803773035	382980	3773035	0.000688002	0.000170837	0.000156791	0.000461145	0.000276589	5.61018E-05	0.000189946	0.000204155	0.002827457	0.003232633	0.003807105	0.003807105	0.003807105	0.000991003	0.002462024	0.001748192	0.001200559	0.001255271	0.000388676
3829903773035	382990	3773035	0.000689992	0.000171331	0.000157245	0.000462479	0.000277389	5.62641E-05	0.000190495	0.000204745	0.002988363	0.003416596	0.004023761	0.004023761	0.004023761	0.0010474	0.002602134	0.001847679	0.001268881	0.001326706	0.000360205
3830003773035	383000	3773035	0.000691717	0.000171759	0.000157638	0.000463635	0.000278083	5.64047E-05	0.000190971	0.000205257	0.003153927	0.003605887	0.00424669	0.00424669	0.00424669	0.001105429	0.0027463	0.001950046	0.001339181	0.00140021	0.000363052
3830103773035	383010	3773035	0.000696494	0.000172945	0.000158726	0.000466837	0.000280003	5.67942E-05	0.00019229	0.000206675	0.003296715	0.003769136	0.00443895	0.00443895	0.00443895	0.001155475	0.002870634	0.00203833	0.00139981	0.001463602	0.00036426
3830203773035	383020	3773035	0.000702996	0.00017456	0.00016020 8	0.000471195	0.000282617	5.73244E-05	0.000194085	0.000208604	0.003446578	0.003940474	0.004640737	0.004640737	0.004640737	0.001208001	0.003001127	0.002130989	0.001463443	0.001530134	0.00036564
3830303773035	383030	3773035	0.000709896	0.000176273	0.00016178	0.00047582	0.000285391	5.78871E-05	0.00019599	0.000210652	0.003604895	0.004121478	0.004853908	0.004853908	0.004853908	0.00126349	0.003138983	0.002228875	0.001530666	0.001600421	0.000366934
3830403773035	383040	3773035	0.000716265	0.000177855	0.000163232	0.000480089	0.000287951	5.84064E-05	0.000197749	0.000212542	0.003766232	0.004305935	0.005071145	0.005071145	0.005071145	0.001320038	0.003279468	0.002328629	0.001599171	0.001672048	0.00036797
3830503773035	383050	3773035	0.000722236	0.000179337	0.000164593	0.000484091	0.000290352	5.88933E-05	0.000199397	0.000214313	0.003929726	0.004492858	0.005291286	0.005291286	0.005291286	0.001377341	0.003421832	0.002429716	0.001668591	0.001744632	0.000368832
3830603773035	383060	3773035	0.00072834	0.000180853	0.000165984	0.000488182	0.000292806	5.9391E-05	0.000201082	0.000216125	0.004098742	0.004686094	0.005518862	0.005518862	0.005518862	0.00143658	0.003569003	0.002534217	0.001740357	0.001819668	0.000369695
3830703773035	383070	3773035	0.000735373	0.000182599	0.000167586	0.000492896	0.000295633	5.99645E-05	0.000203024	0.000218211	0.004287774	0.004902214	0.005773389	0.005773389	0.005773389	0.001502834	0.003733604	0.002651094	0.001820621	0.00190359	0.000370817
3830803773035	383080	3773035	0.000742405	0.000184346	0.000169189	0.00049761	0.00029846	6.0538E-05	0.000204966	0.000220298	0.00448483	0.005127508	0.00603872	0.00603872	0.00603872	0.001571901	0.003905192	0.002772932	0.001904293	0.001991075	0.000371938
3830903773035	383090	3773035	0.00074957	0.000186125	0.000170822	0.000502412	0.000301341	6.11222E-05	0.000206944	0.000222424	0.004690168	0.005362272	0.006315203	0.006315203	0.006315203	0.001643871	0.004083991	0.002899891	0.001991481	0.002082236	0.000372974
3831003773035	383100	3773035	0.000756603	0.000187871	0.000172425	0.000507126	0.000304168	6.16957E-05	0.000208885	0.000224511	0.004903617	0.005606307	0.006602606	0.006602606	0.006602606	0.001718683	0.004269852	0.003031864	0.002082113	0.002176998	0.000373923
3831103773035	383110	3773035	0.000763768	0.00018965	0.000174058	0.000511929	0.000307048	6.228E-05	0.000210864	0.000226638	0.005124571	0.005858925	0.006900116	0.006900116	0.006900116	0.001796126	0.00446225	0.003168478	0.002175931	0.002275093	0.000374958
3831203773035	383120	3773035	0.000770934	0.000191429	0.000175691	0.000516731	0.000309929	6.28643E-05	0.000212842	0.000228764	0.005352773	0.006119828	0.007207384	0.007207384	0.007207384	0.001876109	0.004660958	0.003309573	0.002272828	0.002376404	0.000375821
3831303773035	383130	3773035	0.000778099	0.000193209	0.000177323	0.000521534	0.00031281	6.34485E-05	0.00021482	0.00023089	0.005587531	0.006388227	0.007523481	0.007523481	0.007523481	0.00195839	0.004865375	0.003454722	0.002372508	0.002480627	0.000376684
3831403773035	383140	3773035	0.00078553	0.000195054	0.000179017	0.000526515	0.000315797	6.40545E-05	0.000216871	0.000233095	0.005831608	0.00666728	0.007852125	0.007852125	0.007852125	0.002043937	0.005077906	0.003605633	0.002476145	0.002588987	0.000377546
3831503773035	383150	3773035	0.00079296	0.000196899	0.00018071	0.000531495	0.000318784	6.46604E-05	0.000218923	0.0002353	0.006085434	0.006957479	0.008193895	0.008193895	0.008193895	0.002132901	0.005298926	0.003762571	0.002583921	0.002701675	0.000378495
3831603773035	383160	3773035	0.000800391	0.000198744	0.000182404	0.000536476	0.000321771	6.52663E-05	0.000220974	0.000237505	0.006344608	0.007253794	0.008542868	0.008542868	0.008542868	0.00222374	0.005524604	0.003922817	0.002693968	0.002816737	0.000379272
3831703773035	383170	3773035	0.000807822	0.000200589	0.000184097	0.000541456	0.000324759	6.58722E-05	0.000223026	0.00023971	0.006608183	0.007555139	0.008897766	0.008897766	0.008897766	0.002316121	0.005754114	0.004085783	0.002805884	0.002933754	0.000380048
3831803773035	383180	3773035	0.000815252	0.000202434	0.00018579	0.000546437	0.000327746	6.64782E-05	0.000225077	0.000241915	0.006874692	0.007859838	0.009256613	0.009256613	0.009256613	0.002409531	0.005986177	0.004250563	0.002919046	0.003052072	0.000380739
3832003773035	383200	3773035	0.000830777	0.000206289	0.000189328	0.000556843	0.000333987	6.77441E-05	0.000229364	0.000246521	0.007442651	0.008509186	0.010021357	0.010021357	0.010021357	0.002608596	0.006480731	0.004601727	0.003160205	0.003304222	0.000382292
3832103773035	383210	3773035	0.000838606	0.000208233	0.000191113	0.00056209	0.000337135	6.83825E-05	0.000231525	0.000248845	0.007736423	0.008845056	0.010416914	0.010416914	0.010416914	0.002711561	0.006736534	0.004783363	0.003284943	0.003434644	0.000383068
3832203773035	383220	3773035	0.000847364	0.000210408	0.000193108	0.00056796	0.000340655	6.90966E-05	0.000233943	0.000251443	0.008069191	0.00922551	0.010864979	0.010864979	0.010864979	0.002828194	0.007026295	0.004989111	0.003426239	0.003582379	0.000384103
3832303773035	383230	3773035	0.000856121	0.000212582	0.000195104	0.00057383	0.000344176	6.98107E-05	0.000236361	0.000254042	0.008412486	0.009617999	0.011327217	0.011327217	0.011327217	0.002948516	0.007325221	0.005201367	0.003572005	0.003734787	0.000385139
3832403773035	383240	3773035	0.000864613	0.000214691	0.000197039	0.000579522	0.00034759	7.05032E-05	0.000238705	0.000256562	0.008744133	0.009997172	0.011773773	0.011773773	0.011773773	0.003064756	0.007614004	0.005406422	0.003712825	0.003882025	0.000386001
3832503773035	383250	3773035	0.000872442	0.000216635	0.000198824	0.000584769	0.000350737	7.11416E-05	0.000240867	0.000258885	0.009044807	0.010340932	0.012178623	0.012178623	0.012178623	0.003170141	0.007875818	0.005592326	0.003840493	0.004015511	0.000386605
3832603773035	383260	3773035	0.000880138	0.000218546	0.000200577	0.000589928	0.000353831	7.17691E-05	0.000242991	0.000261169	0.009333834	0.010671377	0.012567791	0.012567791	0.012567791	0.003271442	0.008127489	0.005771029	0.003963216	0.004143827	0.000387123
3832703773035	383270	3773035	0.000887834	0.000220457	0.000202331	0.000595086	0.000356925	7.23967E-05	0.000245116	0.000263452	0.00961708	0.010995212	0.012949175	0.012949175	0.012949175	0.003370718	0.008374128	0.005946157	0.004083484	0.004269576	0.000387641
3832803773035	383280	3773035	0.000895796	0.000222434	0.000204146	0.000600422	0.000360126	7.30459E-05	0.000247314	0.000265815	0.009886349	0.011303068	0.01331174	0.01331174	0.01331174	0.003465095	0.008608595	0.006112644	0.004197818	0.00438912	0.000388158
3832903773035	383290	3773035	0.000904421	0.000224575	0.000206111	0.000606203	0.000363593	7.37492E-05	0.000249695	0.000268374	0.010117743	0.01156762	0.013623306	0.013623306	0.013623306	0.003546197	0.008810083	0.006255713	0.0042960 7	0.004491849	0.000388504
3833003773035	383300	3773035	0.000918088	0.000227969	0.000209226	0.000615364	0.000369088	7.48637E-05	0.000253469	0.00027243	0.01028348	0.011757108	0.013846468	0.013846468	0.013846468	0.003604287	0.0089544	0.006358187	0.004366443	0.00456543	0.000388417
3833103773035	383310	3773035	0.000932816	0.000231626	0.000212583	0.000625236	0.000375009	7.60647E-05	0.000257535	0.0002768	0.01028512	0.011758982	0.013848675	0.013848675	0.013848675	0.003604861	0.008955827	0.0063592	0.004367139	0.004566157	0.000386951
3833203773035	383320	3773035	0.000946749	0.000235086	0.000215758	0.000634575	0.00038061	7.72008E-05	0.000261381	0.000280934	0.010213337	0.011676913	0.013752022	0.013752022	0.013752022	0.003579702	0.008893322	0.006314818	0.00433666	0.004534289	0.000386001
3833303773035	383330	3773035	0.000958559	0.000238018	0.000218449	0.00064249	0.000385358	7.81638E-05	0.000264642	0.000284439	0.010140002	0.011593069	0.013653278	0.013653278	0.013653278	0.003553999	0.008829465	0.006269476	0.004305521	0.00450173 2	0.000392041
3833403773035	383340	3773035	0.000974349	0.000241939	0.000222047	0.000653074	0.000391706	7.94513E-05	0.000269001	0.000289124	0.010042423	0.011481507	0.01352189	0.01352189	0.01352189	0.003519798	0.008744498	0.006209144	0.004264089	0.004458411	0.000402912
3833503773035	383350	3773035	0.000987618	0.000245234	0.000225071	0.000661968	0.00039704	8.05333E-05	0.000272665	0.000293062	0.009895667	0.011313721	0.013324286	0.013324286	0.013324286	0.003468361	0.008616709	0.006118405	0.004201775	0.004393257	0.000411884
3833603773035	383360	3773035	0.001034988	0.000256997	0.000235867	0.000693719	0.000416084	8.43961E-05	0.000285743	0.000307118	0.009716384	0.011108747	0.013082886	0.013082886	0.013082886	0.003405523	0.008460597	0.006007556	0.0041256 5	0.004313663	0.000419994
3833703773035	383370	3773035	0.001044277	0.000259303	0.000237984	0.000699944	0.000419818	8.51535E-05	0.000288307	0.000309874	0.009594648	0.010969565	0.012918971	0.012918971	0.012918971	0.003362856	0.008354595	0.005932288	0.0040739 6	0.004259617	0.000419045
3833803773035	383380	3773035	0.001005133	0.000249583	0.000229063	0.000673708	0.000404081	8.19616E-05	0.0002775	0.000298259	0.009592664	0.010967297	0.012916299	0.012916299	0.012916299	0.00336216	0.008352867	0.005931061	0.004073117	0.004258736	0.000408779
3833903773035	383390	3773035	0.001001152	0.000248595	0.000228156	0.000671039	0.000402481	8.1637E-05	0.000276401	0.000297078	0.00956238	0.010932674	0.012875524	0.012875524	0.012875524	0.003351546	0.008326498	0.005912337	0.004060259	0.004245292	0.000399288
3834003773035	383400	3773035	0.001005664	0.000249715	0.000229184	0.000674063	0.000404295	8.20049E-05	0.000277647	0.000298417	0.009340132	0.010678577	0.012576271	0.012576271	0.012576271	0.00327365	0.008132974	0.005774923	0.00396589	0.004146623	0.000398684
3834103773035	383410	3773035	0.001011104	0.000251066	0.000230424	0.00067771	0.000406482	8.24485E-05	0.000279149	0.000300031	0.009049897	0.010346752	0.012185477	0.012185477	0.012185477	0.003171925	0.00788025	0.005595473	0.003842655	0.004017771	0.000399374
3834203773035	383420	3773035	0.001017075	0.000252549	0.000231784	0.000681712	0.000408882	8.29354E-05	0.000280797	0.000301803	0.008719717	0.009969256	0.011740897	0.011740897	0.011740897	0.003056199	0.007592744	0.005391326	0.003702457	0.003871185	0.000400237
3834303773035	383430	3773035	0.001049584	0.000260621	0.000239193	0.000703502	0.000421952	8.55863E-05	0.000289773	0.000311449	0.008340963	0.009536227	0.011230913	0.011230913	0.011230913	0.002923448	0.007262941	0.005157145	0.003541635	0.003703034	0.000401359
3834403773035	383440	3773035	0.001065109	0.000264476	0.000242731	0.000713908	0.000428193	8.68522E-05	0.000294059	0.000316056	0.007957204	0.009097476	0.010714191	0.010714191	0.010714191	0.002788943	0.006928781	0.004919871	0.003378689	0.003532662	0.000402221
3834503773035	383450	3773035	0.001089657	0.000270571	0.000248325	0.000730361	0.000438062	8.88539E-05	0.000300836	0.00032334	0.00741996	0.008483244	0.009990804	0.009990804	0.009990804	0.002600643	0.006460973	0.004587697	0.003150571	0.003294148	0.000405931
3834603773035	383460	3773035	0.001118716	0.000277787	0.000254948	0.000749839	0.000449744	9.12235E-05	0.000308859	0.000331963	0.006865374	0.007849185	0.009244067	0.009244067	0.009244067	0.002406265	0.005978064	0.004244801	0.002915089	0.003047935	0.000410245
3834703773035	383470	3773035	0.001142468	0.000283685	0.000260361	0.000765759	0.000459292	9.31603E-05	0.000315416	0.000339011	0.006367472	0.007279933	0.008573653	0.008573653	0.008573653	0.002231754	0.005544513	0.003936953	0.002703676	0.002826888	0.00041223
3834903773035	383490	3773035	0.001157993	0.00028754	0.000263899	0.000776164	0.000465534	9.44262E-05	0.000319702	0.000343618	0.005638262	0.006446228	0.007591789	0.007591789	0.007591789	0.001976171	0.004909549	0.003486089	0.002394048	0.00250315	0.000408606
3835003773035	383500	3773035	0.00116476	0.00028922	0.000265441	0.0007807	0.000468254	9.49781E-05	0.000321571	0.000345626	0.005285132	0.006042494	0.007116307	0.007116307	0.007116307	0.001852401	0.004602059	0.003267751	0.002244107	0.002346375	0.000406276
3835103773035	383510	3773035	0.001169935	0.000290505	0.00026662	0.000784169	0.000470335	9.54E-05	0.000322999	0.000347162	0.004942614	0.005650893	0.006655115	0.006655115	0.006655115	0.001732351	0.004303809	0.003055975	0.002098671	0.002194311	0.000402998
3835203773035	383520	3773035	0.001170466	0.000290637	0.000266741	0.000784525	0.000470548	9.54433E-05	0.000323146	0.000347319	0.004628394	0.005291645	0.006232026	0.006232026	0.006232026	0.001622219	0.004030201	0.002861696	0.001965251	0.002054811	0.000398598
3835303773035	383530	3773035	0.001165954	0.000289516	0.000265713	0.000781501	0.000468734	9.50754E-05	0.0003219	0.00034598	0.004339799	0.004961694	0.005843439	0.005843439	0.005843439	0.001521069	0.003778905	0.00268326	0.001842711	0.001926687	0.000393249
3835403773035	383540	3773035	0.001154676	0.000286716	0.000263143	0.000773941	0.0004642	9.41557E-05	0.000318786	0.000342634	0.004077346	0.004661631	0.005490052	0.005490052	0.005490052	0.001429081	0.003550372	0.002520988	0.001731272	0.001810169	0.000387123
3835503773035	383550	3773035	0.00113862	0.000282729	0.000259484	0.000763179	0.000457745	9.28465E-05	0.000314354	0.000337869	0.003829818	0.004378633	0.005156761	0.005156761	0.005156761	0.001342324	0.003334836	0.002367943	0.0016261 7	0.001700277	0.000380135
3835603773035	383560	3773035	0.001117389	0.000277457	0.000254645	0.000748949	0.00044921	9.11153E-05	0.000308492	0.00033157	0.003597475	0.004112995	0.004843917	0.004843917	0.004843917	0.001260889	0.003132522	0.002224288	0.001527515	0.001597127	0.000372197
3835703773035	383570	3773035	0.001092444	0.000271263	0.00024896	0.000732229	0.000439182	8.90812E-05	0.000301605	0.000324167	0.003389376	0.003875075	0.004563716	0.004563716	0.004563716	0.001187952	0.002951319	0.002095622	0.001439155	0.001504739	0.000363915
3835803773035	383580	3773035	0.001061527	0.000263586	0.000241915	0.000711506	0.000426753	8.65601E-05	0.00029307	0.000314993	0.003187316	0.00364406	0.004291648	0.004291648	0.004291648	0.001117132	0.002775374	0.00197069	0.001353358	0.001415033	0.000354252
3835903773035	383590	3773035	0.001028221	0.000255316	0.000234325	0.000689183	0.000413363	8.38443E-05	0.000283874	0.00030511	0.003006222	0.003437015	0.004047808	0.004047808	0.004047808	0.001053659	0.002617685	0.001858721	0.001276464	0.001334635	0.000344502
3836003773035	383600	3773035	0.001000091	0.000248331	0.000227914	0.000670328	0.000402054	8.15504E-05	0.000276108	0.000296763	0.002862399	0.003272582	0.003854153	0.003854153	0.003854153	0.00100325	0.00249245	0.001769796	0.001215396	0.001270784	0.000336824
3836103773035	383610	3773035	0.00098377	0.000244279	0.000224194	0.000659388	0.000395493	8.02196E-05	0.000271602	0.00029192	0.002765338	0.003161612	0.003723463	0.003723463	0.003723463	0.000969231	0.002407934	0.001709784	0.001174183	0.001227693	0.000333373
3836203773035	383620	3773035	0.000967714	0.000240292	0.000220535	0.000648627	0.000389038	7.89103E-05	0.00026717	0.000287156	0.002673367	0.003056461	0.003599626	0.003599626	0.003599626	0.000936996	0.002327849	0.001652919	0.001135132	0.001186862	0.000330008

			ISDrainage / Utilities Trenching	ISDrainage / Utilities Trenching	ISAsphalt Paving	ISAsphalt Paving	SVDemolition	SVSite Grubbing / Prep	SVMass Grading / Excavation	SVMass Grading / Excavation	SVDrainage / Utilities Trenching	SVFoundations / Concrete Pads	SVBuilding / Structure Construction	SVBuilding / Structure Construction	SVAsphalt Paving	SVAsphalt Paving	SVArchitectural Coating	SVArchitectural Coating	SVLandscaping or Other Finishing	SVLandscaping or Other Finishing	MDemolition
Unique Identifier	X (UTM)	Y (UTM)	2027	2028	2027	2028	2027	2027	2027	2028	2028	2028	2028	2029	2028	2029	2028	2029	2028	2029	2027
3837903773025	383790	3773025	0.000173257	0.000173257	0.000199667	0.000199667	0.002658125	0.001059257	0.003445157	0.003445157	0.001777931	0.000689636	0.002695186	0.002695186	0.00184508	0.00184508	0.000415597	0.000415597	0.0014071	0.0014071	0.000851723
3838003773025	383800	3773025	0.000172239	0.000172239	0.000198493	0.000198493	0.002593142	0.001033362	0.003360934	0.003360934	0.001734466	0.000672777	0.002640756	0.002640756	0.001799973	0.001799973	0.000405437	0.000405437	0.001372701	0.001372701	0.000843871
3838103773025	383810	3773025	0.000171266	0.000171266	0.000197373	0.000197373	0.0025229	0.001005371	0.003269894	0.003269894	0.001687484	0.000654553	0.002580811	0.002580811	0.001751216	0.001751216	0.000394454	0.000394454	0.001335518	0.001335518	0.000834812
3838203773025	383820	3773025	0.000170294	0.000170294	0.000196253	0.000196253	0.002454111	0.000977958	0.003180738	0.003180738	0.001641473	0.000636706	0.002521489	0.002521489	0.001703468	0.001703468	0.000383699	0.000383699	0.001299104	0.001299104	0.000825753
3838303773025	383830	3773025	0.000169369	0.000169369	0.000195186	0.000195186	0.002385669	0.000950684	0.003092031	0.003092031	0.001595694	0.000618949	0.002461634	0.002461634	0.00165596	0.00165596	0.000372998	0.000372998	0.001262873	0.001262873	0.000817902
3838403773025	383840	3773025	0.000168489	0.000168489	0.000194172	0.000194172	0.00231335	0.000921865	0.0029983	0.0029983	0.001547323	0.000600187	0.002397421	0.002397421	0.001605762	0.001605762	0.000361691	0.000361691	0.001224591	0.001224591	0.000809878
3838503773025	383850	3773025	0.00016761	0.00016761	0.000193159	0.000193159	0.002244216	0.000894315	0.002908696	0.002908696	0.001501081	0.00058225	0.002335608	0.002335608	0.001557774	0.001557774	0.000350882	0.000350882	0.001187994	0.001187994	0.000802114
3838603773025	383860	3773025	0.000166684	0.000166684	0.000192092	0.000192092	0.002165323	0.000862877	0.002806444	0.002806444	0.001448312	0.000561782	0.002263302	0.002263302	0.001503012	0.001503012	0.000338547	0.000338547	0.001146232	0.001146232	0.000792019
3838703773025	383870	3773025	0.000165804	0.000165804	0.000191078	0.000191078	0.002085462	0.000831052	0.002702937	0.002702937	0.001394896	0.000541062	0.002189305	0.002189305	0.001447578	0.001447578	0.000326061	0.000326061	0.001103956	0.001103956	0.00078158
3838803773025	383880	3773025	0.000164879	0.000164879	0.000190012	0.000190012	0.002015081	0.000803006	0.002611718	0.002611718	0.001347821	0.000522802	0.002123935	0.002123935	0.001398725	0.001398725	0.000315057	0.000315057	0.0010667	0.0010667	0.000772521
3838903773025	383890	3773025	0.000163999	0.000163999	0.000188998	0.000188998	0.001977158	0.000787893	0.002562565	0.002562565	0.001322455	0.000512963	0.00209085	0.00209085	0.001372401	0.001372401	0.000309128	0.000309128	0.001046625	0.001046625	0.000767862
3839003773025	383900	3773025	0.000163444	0.000163444	0.000188358	0.000188358	0.001940064	0.000773112	0.002514489	0.002514489	0.001297644	0.000503339	0.002057943	0.002057943	0.001346654	0.001346654	0.000303328	0.000303328	0.001026989	0.001026989	0.000766654
3839103773025	383910	3773025	0.000162611	0.000162611	0.000187398	0.000187398	0.001884978	0.00075116	0.002443093	0.002443093	0.001260799	0.000489048	0.002006537	0.002006537	0.001308417	0.001308417	0.000294715	0.000294715	0.000997829	0.000997829	0.00075932
3829703773035	382970	3773035	0.000239773	0.000239773	0.000276322	0.000276322	0.005818947	0.002318838	0.007541853	0.007541853	0.003892099	0.001509695	0.00902697	0.00902697	0.004039096	0.004039096	0.00090979	0.00090979	0.003080307	0.003080307	0.000519903
3829803773035	382980	3773035	0.000208528	0.000208528	0.000240315	0.000240315	0.006484343	0.002583997	0.008404264	0.008404264	0.004337161	0.001682328	0.010255029	0.010255029	0.004500966	0.004500966	0.001013824	0.001013824	0.00343254	0.00343254	0.000500922
3829903773035	382990	3773035	0.000193253	0.000193253	0.000222712	0.000222712	0.007227801	0.002880264	0.009367849	0.009367849	0.004834435	0.001875215	0.011717886	0.011717886	0.005017022	0.005017022	0.001130064	0.001130064	0.003826096	0.003826096	0.000513259
3830003773035	383000	3773035	0.000194781	0.000194781	0.000224472	0.000224472	0.008086761	0.003222558	0.010481135	0.010481135	0.005408965	0.002098067	0.013435996	0.013435996	0.00561325	0.00561325	0.001264362	0.001264362	0.004280793	0.004280793	0.000519817
3830103773035	383010	3773035	0.000195429	0.000195429	0.000225219	0.000225219	0.008986482	0.003581095	0.01164725	0.01164725	0.006010758	0.002331495	0.015301922	0.015301922	0.006237772	0.006237772	0.001405033	0.001405033	0.004757068	0.004757068	0.000526201
3830203773035	383020	3773035	0.00019617	0.00019617	0.000226072	0.000226072	0.009864888	0.003931138	0.012785739	0.012785739	0.006598295	0.002559393	0.017112349	0.017112349	0.006847499	0.006847499	0.001542371	0.001542371	0.00522206	0.00522206	0.000533103
3830303773035	383030	3773035	0.000196864	0.000196864	0.000226872	0.000226872	0.010856927	0.004326463	0.014071507	0.014071507	0.007261836	0.002816772	0.019221966	0.019221966	0.007536101	0.007536101	0.001697476	0.001697476	0.005747204	0.005747204	0.000540005
3830403773035	383040	3773035	0.000197419	0.000197419	0.000227512	0.000227512	0.012085228	0.004815939	0.01566349	0.01566349	0.008083406	0.003135448	0.022004578	0.022004578	0.0083887	0.0083887	0.00188952	0.00188952	0.006397415	0.006397415	0.000546735
3830503773035	383050	3773035	0.000197882	0.000197882	0.000228046	0.000228046	0.013536851	0.005394407	0.017544917	0.017544917	0.009054348	0.003512064	0.025536762	0.025536762	0.009396312	0.009396312	0.002116481	0.002116481	0.007165843	0.007165843	0.000553206
3830603773035	383060	3773035	0.000198345	0.000198345	0.000228579	0.000228579	0.015049442	0.005997172	0.019505365	0.019505365	0.01006607	0.003904498	0.029214449	0.029214449	0.010446245	0.010446245	0.002352974	0.002352974	0.007966546	0.007966546	0.000559849
3830703773035	383070	3773035	0.000198947	0.000198947	0.000229273	0.000229273	0.01663103	0.006627431	0.021555238	0.021555238	0.011123941	0.004314833	0.033023054	0.033023054	0.011544069	0.011544069	0.002600254	0.002600254	0.008803772	0.008803772	0.000567269
3830803773035	383080	3773035	0.000199549	0.000199549	0.000229966	0.000229966	0.018406527	0.007334963	0.023856434	0.023856434	0.012311512	0.004775476	0.037400329	0.037400329	0.012776492	0.012776492	0.002877853	0.002877853	0.009743646	0.009743646	0.000574775
3830903773035	383090	3773035	0.000200104	0.000200104	0.000230606	0.000230606	0.020402785	0.008130468	0.026443755	0.026443755	0.013646742	0.005293394	0.042422941	0.042422941	0.014162152	0.014162152	0.003189967	0.003189967	0.010800382	0.010800382	0.000582367
3831003773035	383100	3773035	0.000200613	0.000200613	0.000231193	0.000231193	0.022635028	0.009020012	0.029336934	0.029336934	0.015139815	0.005872538	0.048142741	0.048142741	0.015711615	0.015711615	0.003538977	0.003538977	0.011982038	0.011982038	0.000590132
3831103773035	383110	3773035	0.000201169	0.000201169	0.000231833	0.000231833	0.025107825	0.010005417	0.032541889	0.032541889	0.016793786	0.006514092	0.054580894	0.054580894	0.017428053	0.017428053	0.003925598	0.003925598	0.013291033	0.013291033	0.000597983
3831203773035	383120	3773035	0.000201632	0.000201632	0.000232367	0.000232367	0.027817576	0.011085247	0.036053958	0.036053958	0.018606248	0.007217122	0.061726819	0.061726819	0.019308968	0.019308968	0.004349266	0.004349266	0.014725462	0.014725462	0.000606007
3831303773035	383130	3773035	0.000202094	0.000202094	0.0002329	0.0002329	0.030741928	0.012250595	0.039844169	0.039844169	0.02056225	0.00797583	0.069511321	0.069511321	0.021338844	0.021338844	0.004806487	0.004806487	0.016273492	0.016273492	0.000614031
3831403773035	383140	3773035	0.000202557	0.000202557	0.000233434	0.000233434	0.033882197	0.013501986	0.043914226	0.043914226	0.022662671	0.008790556	0.077898113	0.077898113	0.023518593	0.023518593	0.005297467	0.005297467	0.017935819	0.017935819	0.000622313
3831503773035	383150	3773035	0.000203066	0.000203066	0.0002324	0.0002324	0.037217275	0.014831008	0.048236773	0.048236773	0.024893393	0.009655825	0.08677869	0.08677869	0.025833566	0.025833566	0.005818905	0.005818905	0.01970127	0.01970127	0.000630854
3831603773035	383160	3773035	0.000203483	0.000203483	0.000234501	0.000234501	0.040647024	0.016197756	0.052682021	0.052682021	0.027187438	0.010545655	0.095818822	0.095818822	0.028214252	0.028214252	0.006355145	0.006355145	0.021516836	0.021516836	0.000639482
3831703773035	383170	3773035	0.0002039	0.0002039	0.000234981	0.000234981	0.044074074	0.017563428	0.057123771	0.057123771	0.029479677	0.011434785	0.104651017	0.104651017	0.030593064	0.030593064	0.006890962	0.006890962	0.023330973	0.023330973	0.000648196
3831803773035	383180	3773035	0.00020427	0.00020427	0.000235407	0.000235407	0.047346314	0.018867409	0.061364875	0.061364875	0.03166837	0.01228375	0.112739954	0.112739954	0.032864419	0.032864419	0.007402576	0.007402576	0.02506316	0.02506316	0.000656996
3832003773035	383200	3773035	0.000205103	0.000205103	0.000236368	0.000236368	0.053066992	0.021147087	0.068779362	0.068779362	0.03549474	0.01376795	0.125008724	0.125008724	0.036835304	0.036835304	0.008297001	0.008297001	0.028091448	0.028091448	0.000675459
3832103773035	383210	3773035	0.00020552	0.00020552	0.000236848	0.000236848	0.054870655	0.021865844	0.071117064	0.071117064	0.03670115	0.0142359	0.127029224	0.127029224	0.038087277	0.038087277	0.008579003	0.008579003	0.029046232	0.029046232	0.00068495
3832203773035	383220	3773035	0.000206075	0.000206075	0.000237488	0.000237488	0.056079925	0.022347735	0.072684382	0.072684382	0.037509991	0.014549639	0.12590211	0.12590211	0.038926666	0.038926666	0.008768072	0.008768072	0.029686369	0.029686369	0.000695303
3832303773035	383230	3773035	0.000206631	0.000206631	0.000238128	0.000238128	0.055195083	0.021995128	0.071537551	0.071537551	0.03691815	0.014320072	0.117114651	0.117114651	0.038312472	0.038312472	0.008629727	0.008629727	0.029217971	0.029217971	0.000705829
3832403773035	383240	3773035	0.000207094	0.000207094	0.000238661	0.000238661	0.053812526	0.021444181	0.069745638	0.069745638	0.035993403	0.013961375	0.104424936	0.104424936	0.0373528	0.0373528	0.008413565	0.008413565	0.028486103	0.028486103	0.000716182
3832503773035	383250	3773035	0.000207418	0.000207418	0.000239035	0.000239035	0.053344569	0.021257701	0.069139126	0.069139126	0.035680402	0.013839965	0.093149784	0.093149784	0.037027978	0.037027978	0.0083404	0.0083404	0.028238386	0.028238386	0.000726104
3832603773035	383260	3773035	0.000207695	0.000207695	0.000239355	0.000239355	0.05323059	0.021212281	0.068991399	0.068991399	0.035604166	0.013810394	0.081834432	0.081834432	0.036948862	0.036948862	0.00832258	0.00832258	0.02817805	0.02817805	0.000736026
3832703773035	383270	3773035	0.000207973	0.000207973	0.000239675	0.000239675	0.053305261	0.021242037	0.069088179	0.069088179	0.035654111	0.013829767	0.0704144	0.0704144	0.037000693	0.037000693	0.008334254	0.008334254	0.028217578	0.028217578	0.00074612
3832803773035	383280	3773035	0.000208251	0.000208251	0.000239995	0.000239995	0.053714395	0.021405076	0.069618452	0.069618452	0.035927767	0.013935915	0.060230699	0.060230699	0.037284685	0.037284685	0.008398222	0.008398222	0.028434156	0.028434156	0.000756214
3832903773035	383290	3773035	0.000208436	0.000208436	0.000240208	0.000240208	0.054218407	0.021605924	0.070271695	0.070271695	0.036264884	0.014066678	0.051725264	0.051725264	0.037634534	0.037634534	0.008477025	0.008477025	0.028700959	0.028700959	0.00076605
3833003773035	383300	3773035	0.00020839	0.00020839	0.000240155	0.000240155	0.054177646	0.021589681	0.070218865	0.070218865	0.03623762	0.014056103	0.044361974	0.044361974	0.037606241	0.037606241	0.008470652	0.008470652	0.028679382	0.028679382	0.000775799
3833103773035	383310	3773035	0.000207603	0.000207603	0.000239248	0.000239248	0.053540347	0.021335719	0.069392871	0.069392871	0.035811352	0.013890759	0.038395104	0.038395104	0.037163873	0.037163873	0.00837101	0.00837101	0.028342022	0.028342022	0.000785203
3833203773035	383320	3773035	0.000207094	0.000207094	0.000238661	0.000238661	0.052792667	0.02103777	0.068423814	0.068423814	0.035311254	0.013696778	0.03394401	0.03394401	0.036644887	0.036644887	0.008254111	0.008254111	0.027946232	0.027946232	0.000791243
3833303773035	383330	3773035	0.000210334	0.000210334	0.000242395	0.000242395	0.052060489	0.020745998	0.067474849	0.067474849	0.034821524	0.013506818	0.030529224	0.030529224	0.036136662	0.036136662	0.008139635	0.008139635	0.027558648	0.027558648	0.000796764
3833403773035	383340	3773035	0.000216166	0.000216166	0.000249117	0.000249117	0.050496964	0.020122937	0.065448386	0.065448386	0.033775734	0.013101169	0.027620764	0.027620764	0.035051374	0.035051374	0.007895178	0.007895178	0.026730983	0.026730983	0.000802459
3833503773035	383350	3773035	0.00022098	0.00022098	0.000254665	0.000254665	0.048089634	0.019163621	0.062328281	0.062328281	0.032165552	0.012476601	0.025116707	0.025116707	0.033380379	0.033380379	0.007518794	0.007518794	0.025456643	0.025456643	0.000809188
3833603773035	383360	3773035	0.000225331	0.000225331	0.000259679	0.000259679	0.045044106	0.017949984	0.058381015	0.058381015	0.030128499	0.011686454	0.022941899	0.022941899	0.031266391	0.031266391	0.007042626	0.007042626	0.023844467	0.023844467	0.000905128
3833703773035	383370	3773035	0.000224822	0.000224822	0.000259092	0.000259092	0.042364874	0.016882315	0.054908502	0.054908502	0.028336451	0.010991342	0.021280264	0.021280264	0.02940666	0.02940666	0.00662373	0.00662373	0.022426194	0.022426194	0.000930752
3833803773035	383380	3773035	0.000219314	0.000219314	0.000252744	0.000252744	0.040572283	0.016167972	0.052585151	0.052585151	0.027137447	0.010526264	0.020124245	0.020124245	0.028162372	0.028162372	0.006343459	0.006343459	0.021477271	0.021477271	0.000839903
3833903773035	383390	3773035	0.000214222	0.000214222	0.000246876	0.000246876	0.038468206	0.015329501	0.049858086	0.049858086	0.025730099	0.009980372	0.019022744	0.019022744	0.026701872	0.026701872	0.006014487	0.006014487	0.020363461	0.020363461	0.000843871
3834003773035	383400	3773035	0.000213898	0.000213898	0.000246503	0.000246503	0.035054097	0.013968986	0.045433109	0.045433109	0.023446516	0.0090946	0.017742477	0.017742477	0.024332043	0.024332043	0.005480693	0.005480693	0.018556174	0.018556174	0.00085155
3834103773035	383410	3773035	0.000214268	0.000214268	0.00024693	0.00024693	0.031572168	0.012581444	0.040920231	0.040920231	0.02111757	0.008191232	0.016529804	0.016529804	0.021915137	0.021915137	0.004936295	0.004936295	0.016712986	0.016712986	0.000858107
3834203773035	383420	3773035	0.000214731	0.000214731	0.000247463	0.000247463	0.028327401	0.011288411	0.036714736	0.036714736	0.018947254	0.007349394	0.015416385	0.015416385	0.019662852	0.019662852	0.004428977	0.004428977	0.014995343	0.014995343	0.000869496
3834303773035	383430	3773035	0.000215333	0.000215333	0.000248157	0.000248157	0.025248862	0.01006162	0.032724686	0.032724686	0.016888122	0.006550683	0.014373495	0.014373495	0.017525951	0.017525951	0.003947649	0.003947649	0.013365693	0.013365693	0.000924281
3834403773035	383440	3773035	0.000215796	0.000215796	0.00024869	0.00024869	0.022605063	0.009008071	0.029298096	0.029298096	0.015119772	0.005864764	0.013426925	0.013426925	0.015690815	0.015690815	0.003534292	0.003534292	0.011966176	0.011966176	0.000992095
3834503773035	383450	3773035	0.000217786	0.000217786	0.000250984	0.000250984	0.019798357	0.007889605	0.025660365	0.025660365	0.013242461	0.005136579	0.012392661	0.012392661	0.013742601	0.013742601	0.003095465	0.003095465	0.010480423	0.010480423	0.001063273
3834603773035	383460	3773035	0.000220101	0.000220101	0.000253651	0.000253651	0.017313727	0.006899485	0.022440072	0.022440072	0.011580574	0.004491955	0.011409982	0.011409982	0.012017949	0.012017949	0.002706994	0.002706994	0.009165164	0.009165164	0.001117023
3834703773035	383470	3773035	0.000221165	0.000221165	0.000254878	0.000254878	0.015314701	0.006102877	0.019849163	0.019849163	0.010243493	0.003973318	0.010553862	0.010553862	0.010630368	0.010630368	0.002394447	0.002394447	0.008106963	0.008106963	0.001155761
3834903773035	383490	3773035	0.000219221	0.000219221	0.000252638	0.000252638	0.012646749	0.005039704	0.01639127	0.01639127	0.008458989	0.003281132	0.009267281	0.009267281	0.008778467	0.008778467	0.001977314	0.001977314	0.006694661	0.006694661	0.001185527
3835003773035	383500	3773035	0.000217971	0.000217971	0.000251197	0.000251197	0.011506752	0.004585417	0.014913736	0.014913736	0.007696483	0.002985366	0.008676553	0.008676553	0.007987163	0.007987163	0.001799076	0.001799076	0.006091194	0.006091194	0.001194931
3835103773035	383510	3773035	0.000216212	0.000216212	0.00024917	0.00024917	0.010477343	0.0041752	0.013579533	0.013579533	0.007007945	0.002718291	0.008120955	0.008120955	0.007272621	0.007272621	0.001638128	0.001638128	0.005546268	0.005546268	0.001197088
3835203773035	383520	3773035	0.000213852	0.000213852	0.00024645	0.00024645	0.009585096	0.003819641	0.012423105	0.012423105	0.006411151	0.002486802	0.00761712	0.00761712	0.006653287	0.006653287	0.001498626	0.001498626	0.00507395	0.00507395	0.001191739
3835303773035	383530	3773035	0.000210982	0.000210982	0.000243142	0.000243142	0.008804476	0.003508566	0.011411354	0.011411354	0.00588902	0.002284275	0.007157042	0.007157042	0.006111436	0.006111436	0.001376576	0.001376576	0.004660722	0.004660722	0.001179919
3835403773035	383540	3773035	0.000207695	0.000207695	0.000239355	0.000239355	0.008118941	0.003235381	0.010522842	0.010522842	0.005430489	0.002106416	0.006737787	0.006737787	0.005635587	0.005635587	0.001269393	0.001269393	0.004297828	0.004297828	0.001162491
3835503773035	383550	3773035	0.000203946	0.000203946	0.000235034	0.000235034	0.007497697	0.002987817	0.009717657	0.009717657	0.005014959	0.001945238	0.00634637	0.00634637	0.005204364	0.005204364	0.001172262	0.001172262	0.003968967	0.003968967	0.001139196
3835603773035	383560	3773035	0.000199687	0.000199687	0.000230126	0.000230126	0.0069332	0.002762866	0.008986021	0.008986021	0.004637386	0.001798782	0.005980833	0.005980833	0.004812531	0.004812531	0.001084003	0.001084003	0.003670146	0.003670146	0.001110294
3835703773035	383570	3773035	0.000195244	0.000195244	0.000225005	0.000225005	0.006434586	0.002564169	0.008339773	0.008339773	0.00430388	0.001669419	0.005647492	0.005647492	0.00466428	0.00466428	0.001006045	0.001006045	0.003406201	0.003406201	0.001078889
3835803773035	383580	3773035	0.000190059	0.000190059	0.000219031	0.000219031	0.005966005	0.002377441	0.007732454	0.007732454	0.003990462	0.001547848	0.005326603	0.005326603	0.004141174	0.004141174	0.000932782	0.000932782	0.003158154	0.003158154	0.001041359
3835903773035	383590	3773035	0.000184829	0.000184829	0.000213003	0.000213003	0.005547875	0.002210817	0.007190521	0.007190521	0.003710788	0.001439367	0.005032039	0.005032039	0.003850937	0.003850937	0.000867408	0.000867408	0.002936813	0.002936813	0.001003828
3836003773035	383600	3773035	0.000180709	0.000180709	0.000208255	0.000208255	0.005205454	0.002074363	0.006746713	0.006746713	0.003481754	0.001350527	0.004782212	0.004782212	0.003613253	0.003613253	0.00081387	0.00081387	0.00275555	0.00275555	0.000974753
3836103773035	383610	3773035	0.000178858	0.000178858	0.000206122	0.000206122	0.00495279	0.001973677	0.00641924	0.00641924	0.003312756	0.001284975	0.004588949	0.004588949	0.003437872	0.003437872	0.000774367	0.000774367	0.0026218	0.0026218	0.000959741
3836203773035	383620	3773035	0.000177052	0.000177052	0.000204041	0.000204041	0.004717012	0.00187972	0.006113651	0.006113651	0.003155052	0.001223804	0.004406625	0.004406625	0.003274212	0.003274212	0.000737503	0.000737503	0.002496989	0.002496989	0.000944211

			MSite Grubbing / Prep	MMass Grading / Excavation	MMass Grading / Excavation	MDrainage / Utilities Trenching	MFoundations / Concrete Pads	MBuilding / Structure Construction	MAsphalt Paving	MLandscaping or Other Finishing	MWaterside Construction (Piles)	RSSWRestriping South Valley	RSSWRestriping Silver Lake Boulevard	RSSWDemolition	RSSWPlacing Base	RSSWForm	Child Risk				
Unique Identifier	X (UTM)	Y (UTM)	2027	2027	2028	2028	2028	2028	2028	2028	2028	2029	2029	2029	2029	2029	3rd Trimester	0<2	2<16	Total	per million
3837903773025	383790	3773025	0.000787509	0.001309924	0.001309924	0.000630007	0.000298523	0.000809898	0.000526613	0.000361648	0.000388701	0.000573296	0.000689506	0.001992112	0.000181149	0.000393998	2.38778E-08	4.88023E-07	3.673E-07	8.79197E-07	0.87919742
3838003773025	383800	3773025	0.00078025	0.001297849	0.001297849	0.0006242	0.000295771	0.000802433	0.000521758	0.000358314	0.000385118	0.000565623	0.00067843	0.001962408	0.000178448	0.000388123	2.38021E-08	4.86141E-07	3.6107E-07	8.71015E-07	0.87101512
3838103773025	383810	3773025	0.000771874	0.001283916	0.001283916	0.000617499	0.000292596	0.000793818	0.000516157	0.000354468	0.000380984	0.000556473	0.000665598	0.001927676	0.00017529	0.000381254	2.36728E-08	4.83446E-07	3.54E-07	8.61118E-07	0.86111771
3838203773025	383820	3773025	0.000763498	0.001269984	0.001269984	0.000610798	0.000289421	0.000785204	0.000510556	0.000350621	0.00037685	0.000547205	0.000653122	0.001893768	0.000172206	0.000374547	2.35363E-08	4.80745E-07	3.4699E-07	8.51269E-07	0.8512686
3838303773025	383830	3773025	0.000756238	0.001257909	0.001257909	0.000604991	0.000286669	0.000777739	0.000505702	0.000347287	0.000373267	0.000537583	0.000640409	0.001859128	0.000169056	0.000367696	2.33862E-08	4.77907E-07	3.3996E-07	8.41253E-07	0.84125326
3838403773025	383840	3773025	0.00074882	0.001245569	0.001245569	0.000599056	0.000283857	0.000770109	0.000500741	0.00034388	0.000369605	0.000526811	0.000625581	0.001818364	0.00016535	0.000359634	2.31917E-08	4.74316E-07	3.3222E-07	8.29723E-07	0.82972291
3838503773025	383850	3773025	0.00074164	0.001233627	0.001233627	0.000593312	0.000281135	0.000762725	0.00049594	0.000340583	0.000366061	0.000516333	0.00061132	0.001779063	0.000161776	0.000351861	2.29985E-08	4.70805E-07	3.2476E-07	8.1856E-07	0.81855965
3838603773025	383860	3773025	0.000732307	0.001218102	0.001218102	0.000585846	0.000277597	0.000753127	0.000489699	0.000336297	0.000361455	0.000503376	0.000592264	0.001725412	0.000156897	0.00034125	2.27038E-08	4.65354E-07	3.1552E-07	8.03575E-07	0.80357492
3838703773025	383870	3773025	0.000722654	0.001202046	0.001202046	0.000578124	0.000273938	0.0007432	0.000483244	0.000331865	0.00035669	0.00048974	0.000572137	0.001668837	0.000151753	0.000330061	2.23705E-08	4.59328E-07	3.0601E-07	7.87711E-07	0.78771119
3838803773025	383880	3773025	0.000714278	0.001188114	0.001188114	0.000571423	0.000270763	0.000734586	0.000477643	0.000328018	0.000352556	0.000477816	0.000555315	0.001621584	0.000147456	0.000320715	2.20845E-08	4.54117E-07	2.9779E-07	7.73992E-07	0.773992
3838903773025	383890	3773025	0.000709971	0.001180948	0.001180948	0.000567977	0.00026913	0.000730155	0.000474762	0.00032604	0.00035043	0.000472887	0.00055064	0.001609245	0.000146334	0.000318275	2.20562E-08	4.5344E-07	2.9426E-07	7.69758E-07	0.76975775
3839003773025	383900	3773025	0.000708854	0.001179091	0.001179091	0.000567083	0.000268707	0.000729007	0.000474015	0.000325527	0.000349879	0.000467869	0.000546978	0.001600106	0.000145503	0.000316467	2.20372E-08	4.53315E-07	2.9122E-07	7.66576E-07	0.76657607
3839103773025	383910	3773025	0.000702073	0.001167812	0.001167812	0.000561659	0.000266136	0.000722034	0.000469481	0.000322413	0.000346532	0.000458572	0.000534592	0.001565283	0.000142336	0.00030958	2.18306E-08	4.4955E-07	2.8489E-07	7.56268E-07	0.75626786
3829703773035	382970	3773035	0.000480706	0.000799595	0.000799595	0.000384565	0.000182222	0.000494373	0.000321451	0.000220755	0.000237269	0.004768803	0.000364731	0.001099427	9.99745E-05	0.000217443	2.82783E-08	6.17657E-07	6.3215E-07	1.27808E-06	1.27808217
3829803773035	382980	3773035	0.000463156	0.000770403	0.000770403	0.000370525	0.00017557	0.000476324	0.000309716	0.000212695	0.000228606	0.005318517	0.00037676	0.00113233	0.000102966	0.000223951	2.74192E-08	5.83753E-07	6.7978E-07	1.29095E-06	1.29094948
3829903773035	382990	3773035	0.000474564	0.000789378	0.000789378	0.000379651	0.000179894	0.000488056	0.000317344	0.000217934	0.000234237	0.005839897	0.000392659	0.001182051	0.000107488	0.000233785	2.6892E-08	5.67076E-07	7.4145E-07	1.33541E-06	1.33541418
3830003773035	383000	3773035	0.000480626	0.000799462	0.000799462	0.000384501	0.000182192	0.000494291	0.000321398	0.000220718	0.000237229	0.006424114	0.000405224	0.00121925	0.00011087	0.000241142	2.63776E-08	5.56635E-07	8.1251E-07	1.39552E-06	1.39552116
3830103773035	383010	3773035	0.000486529	0.000809281	0.000809281	0.000389224	0.00018443	0.000500362	0.000325346	0.000223429	0.000240143	0.007017185	0.000418116	0.001257272	0.000114328	0.000248662	2.54197E-08	5.44384E-07	8.8534E-07	1.45514E-06	1.45513929
3830203773035	383020	3773035	0.000492911	0.000819897	0.000819897	0.000394329	0.000186849	0.000506925	0.000329613	0.00022636	0.000243293	0.007569024	0.000431991	0.001298127	0.000118043	0.000256742	2.49558E-08	5.41155E-07	9.5735E-07	1.52346E-06	1.5234564
3830303773035	383030	3773035	0.000499293	0.000830512	0.000830512	0.000399434	0.000189268	0.000513488	0.000333881	0.00022929	0.000246443	0.008122752	0.00044661	0.001340992	0.000121941	0.00026522	2.51332E-08	5.44396E-07	1.0384E-06	1.60794E-06	1.60793775
3830403773035	383040	3773035	0.000505515	0.000840862	0.000840862	0.000404412	0.000191627	0.000519887	0.000338041	0.000232148	0.000249514	0.008683239	0.000461616	0.001385046	0.000125947	0.000273933	2.54238E-08	5.48579E-07	1.1377E-06	1.71169E-06	1.71168987
3830503773035	383050	3773035	0.000511498	0.000850814	0.000850814	0.000409198	0.000193895	0.00052604	0.000342042	0.000234895	0.000252467	0.009138476	0.000477128	0.001430379	0.000130069	0.000282899	2.56777E-08	5.52102E-07	1.2552E-06	1.833E-06	1.83300374
3830603773035	383060	3773035	0.00051764	0.000861031	0.000861031	0.000414112	0.000196223	0.000532357	0.00034615	0.000237716	0.000255499	0.009524088	0.000493504	0.001478272	0.000134424	0.000292371	2.58709E-08	5.54991E-07	1.3775E-06	1.9584E-06	1.95840383
3830703773035	383070	3773035	0.000524501	0.000872442	0.000872442	0.000419601	0.000198824	0.000539413	0.000350737	0.000240867	0.000258885	0.009894647	0.000511934	0.001532014	0.000139311	0.000303	2.60789E-08	5.58251E-07	1.506E-06	2.09036E-06	2.09036449
3830803773035	383080	3773035	0.000531441	0.000883986	0.000883986	0.000425153	0.000201454	0.00054655	0.000355378	0.000244054	0.00026231	0.010198738	0.000531525	0.001589047	0.000144497	0.00031428	2.62845E-08	5.61451E-07	1.6501E-06	2.2378E-06	2.23780363
3830903773035	383090	3773035	0.000538461	0.000895663	0.000895663	0.000430769	0.000204116	0.00055377	0.000360072	0.000247277	0.000265775	0.010422962	0.000552397	0.001649643	0.000150007	0.000326265	2.64917E-08	5.64651E-07	1.8117E-06	2.40285E-06	2.402847
3831003773035	383100	3773035	0.00054564	0.000907605	0.000907605	0.000436512	0.000206837	0.000561153	0.000364873	0.000250574	0.000269319	0.010554953	0.000574698	0.00171417	0.000155875	0.000339027	2.66939E-08	5.67714E-07	1.9922E-06	2.58658E-06	2.58658469
3831103773035	383110	3773035	0.0005529	0.00091968	0.00091968	0.00044232	0.000209589	0.000568619	0.000369728	0.000253908	0.000272902	0.010584527	0.000598517	0.001783085	0.000162142	0.000352656	2.68964E-08	5.70763E-07	2.1919E-06	2.78953E-06	2.78952801
3831203773035	383120	3773035	0.000560318	0.00093202	0.00093202	0.000448255	0.000212401	0.000576249	0.000374689	0.000257315	0.000276564	0.010508644	0.000624033	0.001856569	0.000168824	0.00036719	2.70967E-08	5.7372E-07	2.4105E-06	3.01129E-06	3.01129478
3831303773035	383130	3773035	0.000567737	0.000944361	0.000944361	0.00045419	0.000215213	0.000583878	0.00037965	0.000260722	0.000280226	0.010327718	0.000651395	0.001935171	0.000175971	0.000382736	2.72958E-08	5.76632E-07	2.6462E-06	3.25012E-06	3.2501186
3831403773035	383140	3773035	0.000575395	0.000957099	0.000957099	0.000460316	0.000218116	0.000591754	0.000384771	0.000264239	0.000284006	0.010059369	0.00068105	0.002019988	0.000183684	0.000399511	2.74965E-08	5.79592E-07	2.8989E-06	3.50603E-06	3.50602856
3831503773035	383150	3773035	0.000583293	0.000970235	0.000970235	0.000466634	0.00022111	0.000599876	0.000390052	0.000267866	0.000287904	0.009716436	0.000713236	0.002111843	0.000192037	0.000417678	2.76988E-08	5.82534E-07	3.1667E-06	3.7769E-06	3.77690484
3831603773035	383160	3773035	0.00059127	0.000983504	0.000983504	0.000473016	0.000224134	0.00060808	0.000395386	0.000271529	0.000291841	0.009304527	0.000747982	0.002210553	0.000201013	0.000437201	2.78983E-08	5.85449E-07	3.4409E-06	4.05427E-06	4.05426674
3831703773035	383170	3773035	0.000599327	0.000996906	0.000996906	0.000479462	0.000227188	0.000616366	0.000400774	0.000275229	0.000295818	0.00884377	0.000785557	0.002316849	0.000210679	0.000458224	2.80959E-08	5.88241E-07	3.7133E-06	4.32963E-06	4.32963453
3831803773035	383180	3773035	0.000607464	0.001010441	0.001010441	0.000485971	0.000230273	0.000624734	0.000406215	0.000278966	0.000299834	0.00835465	0.000826288	0.002431462	0.000221101	0.000480892	2.82907E-08	5.91005E-07	3.9711E-06	4.59039E-06	4.59039125
3832003773035	383200	3773035	0.000624535	0.001038836	0.001038836	0.000499628	0.000236744	0.000642291	0.000417631	0.000286805	0.00030826	0.007400435	0.000921058	0.002695877	0.000245145	0.000533187	2.86916E-08	5.9673E-07	4.4111E-06	5.03651E-06	5.03651362
3832103773035	383210	3773035	0.00063331	0.001053432	0.001053432	0.000506648	0.00024007	0.000651315	0.000423499	0.000290835	0.000312591	0.006949448	0.000975843	0.002847232	0.000258908	0.000563122	2.88922E-08	5.99602E-07	4.5403E-06	5.16884E-06	5.16883891
3832203773035	383220	3773035	0.000642882	0.001069355	0.001069355	0.000514306	0.000243699	0.00066116	0.0004299	0.000295231	0.000317316	0.006546187	0.00103947	0.00302162	0.000274766	0.000597612	2.91076E-08	6.02843E-07	4.6129E-06	5.24482E-06	5.24482228
3832303773035	383230	3773035	0.000652615	0.001085544	0.001085544	0.000522092	0.000247388	0.000671169	0.000436408	0.0002997	0.00032212	0.006162287	0.001110897	0.003215566	0.000292402	0.000635971	2.9319E-08	6.06044E-07	4.5097E-06	5.14511E-06	5.14510724
3832403773035	383240	3773035	0.000662187	0.001101467	0.001101467	0.00052975	0.000251017	0.000681014	0.000442809	0.000304096	0.000326845	0.005792171	0.00118965	0.003427061	0.000311634	0.0006778	2.95039E-08	6.08806E-07	4.3431E-06	4.98143E-06	4.98142838
3832503773035	383250	3773035	0.000671361	0.001116726	0.001116726	0.000537089	0.000254494	0.000690448	0.000448944	0.000308309	0.000331373	0.005434008	0.001275131	0.003653728	0.000332245	0.00072263	2.96212E-08	6.10699E-07	4.232E-06	4.87235E-06	4.87234753
3832603773035	383260	3773035	0.000680535	0.001131985	0.001131985	0.000544428	0.000257972	0.000699883	0.000455078	0.000312522	0.000335901	0.005077262	0.001370973	0.003904251	0.000355026	0.000772178	2.97217E-08	6.12267E-07	4.1366E-06	4.77862E-06	4.77862478
3832703773035	383270	3773035	0.000689868	0.00114751	0.00114751	0.000551895	0.00026151	0.000709481	0.0004632	0.000316808	0.000340507	0.004717211	0.001480452	0.004185665	0.000380616	0.000827836	2.97958E-08	6.13465E-07	4.0488E-06	4.6921E-06	4.69209622
3832803773035	383280	3773035	0.000699202	0.001163035	0.001163035	0.000559361	0.000265048	0.00071908	0.000467561	0.000321094	0.000345114	0.004361026	0.001604907	0.00449916	0.000409123	0.000889839	3.12415E-08	6.2844E-07	3.9883E-06	4.64799E-06	4.64798695
3832903773035	383290	3773035	0.000708296	0.001178162	0.001178162	0.000566636	0.000268495	0.000728433	0.000473642	0.000325271	0.000349603	0.004009091	0.001745679	0.00484565	0.000440631	0.000958367	3.19137E-08	6.36356E-07	3.9462E-06	4.61444E-06	4.61443525
3833003773035	383300	3773035	0.00071731	0.001193156	0.001193156	0.00053848	0.000271912	0.000737703	0.0004796	0.00032941	0.00035405	0.003664534	0.001905506	0.005228151	0.00047541 3	0.001034018	3.25178E-08	6.43973E-07	3.8843E-06	4.56077E-06	4.56077492
3833103773035	383310	3773035	0.000726005	0.001207619	0.001207619	0.000580804	0.000275208	0.000746646	0.000485484	0.000333403	0.000358344	0.003361859	0.002084507	0.005642733	0.000513112	0.001116013	3.30313E-08	6.50259E-07	3.7952E-06	4.47851E-06	4.47851062
3833203773035	383320	3773035	0.000731589	0.001216908	0.001216908	0.000585271	0.000277325	0.000752388	0.000489219	0.000335968	0.0003611	0.003126715	0.002263568	0.00604196	0.000549415	0.001194972	3.34051E-08	6.55339E-07	3.7102E-06	4.39897E-06	4.39896823
3833303773035	383330	3773035	0.000736694	0.0012254	0.0012254	0.000589355	0.00027926	0.000757639	0.000492633	0.000338312	0.00036362	0.002934898	0.002451799	0.006423364	0.000584097	0.001270406	3.36315E-08	6.57976E-07	3.6363E-06	4.32791E-06	4.32790638
3833403773035	383340	3773035	0.000741959	0.001234157	0.001234157	0.000593567	0.000281256	0.000763053	0.000496153	0.00034073	0.000366219	0.002765364	0.002657478	0.006827434	0.00062084 1	0.001350322	3.38606E-08	6.61139E-07	3.5259E-06	4.22089E-06	4.22088997
3833503773035	383350	3773035	0.000748182	0.001244507	0.001244507	0.000598545	0.000283615	0.000769453	0.000500314	0.000343587	0.00036929	0.002611238	0.002883671	0.007251064	0.000659363	0.001434107	3.4019E-08	6.63236E-07	3.3753E-06	4.0726E-06	4.07259742
3833603773035	383360	3773035	0.000836888	0.001392059	0.001392059	0.00066951	0.000317241	0.000860681	0.000559633	0.000384324	0.000413074	0.002470836	0.003149761	0.007748635	0.000704608	0.001532516	3.45092E-08	6.7282E-07	3.2001E-06	3.90743E-06	3.90743
3833703773035	383370	3773035	0.00086058	0.001431469	0.001431469	0.000688464	0.000326222	0.000885047	0.000575476	0.000395204	0.000424768	0.002363254	0.003452205	0.008292819	0.000754093	0.001640144	3.45445E-08	6.72899E-07	3.0476E-06	3.75505E-06	3.75504533
3833803773035	383380	3773035	0.00077658	0.001291745	0.001291745	0.000621264	0.00029438	0.000798659	0.000519305	0.000356629	0.000383307	0.002293865	0.003796333	0.008825213	0.000802505	0.001745441	3.40328E-08	6.61727E-07	2.9448E-06	3.64054E-06	3.64053682
3833903773035	383390	3773035	0.00078025	0.001297849	0.001297849	0.0006242	0.000295771	0.000802433	0.000521758	0.000358314	0.000385118	0.002226217	0.004151953	0.009403854	0.000855123	0.001859884	3.38858E-08	6.58781E-07	2.8309E-06	3.52355E-06	3.52354531
3834003773035	383400	3773035	0.00078735	0.001309658	0.001309658	0.00062988	0.000298462	0.000809734	0.000526506	0.000361575	0.000388623	0.002135222	0.00433682	0.00967814	0.000880064	0.001914131	3.38415E-08	6.57696E-07	2.6382E-06	3.32974E-06	3.32973856
3834103773035	383410	3773035	0.000793412	0.001319743	0.001319743	0.00063473	0.00030076	0.000815969	0.0005305 6	0.000364359	0.000391615	0.002044287	0.00437633	0.00973572	0.0008853	0.00192552	3.37919E-08	6.56538E-07	2.4377E-06	3.12798E-06	3.1279807
3834203773035	383420	3773035	0.000803942	0.001337258	0.001337258	0.000643154	0.000304752	0.000826799	0.000537602	0.000369194	0.000396813	0.001957513	0.004284656	0.00960557	0.000873465	0.001899779	3.37321E-08	6.55308E-07	2.2466E-06	2.93565E-06	2.93564872
3834303773035	383430	3773035	0.000854597	0.001421517	0.001421517	0.000683678	0.000323954	0.000878894	0.000571475	0.000392457	0.000421815	0.001872393	0.004079305	0.009306881	0.000846305	0.001840704	3.39361E-08	6.5976E-07	2.0629E-06	2.75663E-06	2.75662905
3834403773035	383440	3773035	0.000917298	0.001525812	0.001525812	0.000733839	0.000347722	0.000943377	0.000613404	0.000421251	0.000452763	0.001792643	0.003791748	0.008852175	0.000804957	0.001750773	3.39261E-08	6.59681E-07	1.9013E-06	2.59492E-06	2.59492144
3834503773035	383450	3773035	0.00098311	0.001635282	0.001635282	0.000786488	0.00037267	0.00101106	0.000657412	0.000451474	0.000485247	0.00169672	0.003461018	0.008317131	0.000756304	0.001644953	3.39519E-08	6.61161E-07	1.7197E-06	2.41478E-06	2.41478164
3834603773035	383460	3773035	0.001032808	0.001717948	0.001717948	0.000826246	0.000391509	0.001062171	0.000690646	0.000474296	0.000509777	0.001601063	0.003108434	0.007639597	0.000694693	0.001510951	3.39295E-08	6.62891E-07	1.5516E-06	2.24845E-06	2.24845346
3834703773035	383470	3773035	0.001068626	0.001777526	0.001777526	0.0008549	0.000405086	0.001099007	0.000714597	0.000490745	0.000527456	0.001515647	0.002806109	0.007028327	0.000639108	0.001390055	3.37892E-08	6.62796E-07	1.4115E-06	2.10812E-06	2.10811875
3834903773035	383490	3773035	0.001096147	0.001823305	0.001823305	0.000876918	0.000415519	0.001127311	0.000733001	0.000503384	0.00054104	0.001386106	0.002392162	0.006142406	0.000558549	0.001214838	3.32673E-08	6.56371E-07	1.2167E-06	1.90635E-06	1.90635142
3835003773035	383500	3773035	0.001104842	0.001837768	0.001837768	0.000883874	0.000418815	0.001136253	0.000738815	0.000507377	0.000545332	0.00132259	0.002208545	0.005732029	0.000521232	0.001133674	3.29229E-08	6.51984E-07	1.1297E-06	1.81458E-06	1.81457987
3835103773035	383510	3773035	0.001106836	0.001841085	0.001841085	0.000885469	0.000419571	0.001138304	0.000740149	0.000508292	0.000546316	0.001260166	0.002037494	0.005341211	0.000485694	0.001056379	3.25148E-08	6.4658E-07	1.0486E-06	1.72774E-06	1.72774159
3835203773035	383520	3773035	0.001101891	0.001832858	0.001832858	0.000881512	0.000417696	0.001133218	0.000736842	0.000506021	0.000543875	0.001201845	0.001885289	0.004985124	0.000453313	0.000985952	3.20427E-08	6.39675E-07	9.7639E-07	1.64811E-06	1.64810796
3835303773035	383530	3773035	0.001090962	0.00181468	0.00181468	0.000872769	0.000413553	0.001121978	0.000729534	0.000501002	0.000538481	0.001147124	0.001749341	0.004661209	0.000423859	0.000921889	3.1509E-08	6.31276E-07	9.1146E-07	1.57425E-06	1.57424648
3835403773035	383540	3773035	0.001074848	0.001787876	0.001787876	0.000859878	0.000407445	0.001105406	0.000718758	0.000493602	0.000530527	0.001096152	0.001627833	0.004366907	0.000397097	0.000863682	3.09065E-08	6.21162E-07	8.5314E-07	1.5052E-06	1.50520418
3835503773035	383550	3773035	0.001053309	0.00175205	0.00175205	0.000842647	0.00039928	0.001083255	0.000704355	0.000483711	0.000519896	0.001047157	0.001514603	0.004088418	0.000371773	0.000808603	3.02376E-08	6.09469E-07	7.9893E-07	1.43863E-06	1.43863453
3835603773035	383560	3773035	0.001026586	0.001707598	0.001707598	0.000821269	0.00038915	0.001055772	0.000686485	0.000471439	0.000506706	0.00100014	0.001408965	0.0038251	0.00034782 9	0.000756524	2.94994E-08	5.96085E-07	7.4849E-07	1.37407E-06	1.37407095
3835703773035	383570	3773035	0.000997549	0.001659299	0.001659299	0.000798039	0.000378143	0.001025909	0.000667068	0.000458104	0.000492374	0.000956576	0.0013147	0.003588013	0.00032627	0.000709633	2.87431E-08	5.81949E-07	7.0321E-07	1.3139E-06	1.31390152
3835803773035	383580	3773035	0.000962848	0.001601578	0.001601578	0.000770278	0.000364989	0.000990222	0.000643863	0.000442169	0.000475246	0.000913485	0.001224039	0.003357325	0.000305292	0.000664008	2.78938E-08	5.65579E-07	6.5953E-07	1.25301E-06	1.25300737
3835903773035	383590	3773035	0.000928147	0.001543858	0.001543858	0.000742518	0.000351835	0.000954535	0.000620658	0.000426233	0.000458118	0.000873669	0.001143381	0.003150491	0.000286484	0.0006231	2.705E-08	5.48929E-07	6.2013E-07	1.19611E-06	1.19611088
3836003773035	383600	3773035	0.000901264	0.001499141	0.001499141	0.000721011	0.000341644	0.000926887	0.000602681	0.000413887	0.000444849	0.000840406	0.001079873	0.002987437	0.000271657	0.000590852	2.63698E-08	5.35406E-07	5.8823E-07	1.15001E-06	1.15000515
3836103773035	383610	3773035	0.000887384	0.001476053	0.001476053	0.000709907	0.000336382	0.000912612	0.000593399	0.000407513	0.000437998	0.000815968	0.001037475	0.002879678	0.000261858	0.00056954	2.59809E-08	5.28023E-07	5.6577E-07	1.11978E-06	1.11977723
3836203773035	383620	3773035	0.000873025	0.001452168	0.001452168	0.00069842	0.000330939	0.000897845	0.000583798	0.000400919	0.000430911	0.000792503	0.000997548	0.002777495	0.000252567	0.00054933	2.56006E-08	5.20725E-07	5.4459E-07	1.09092E-06	1.0909205

			EGIODemolition	EGIOSite Grubbing / Prep	EGIOMass Grading / Excavation	EGIOMass Grading / Excavation	EGIODrainage / Utilities Trenching	EGIODrainage / Utilities Trenching	EGIOFoundations / Concrete Pads	EGIOFoundations / Concrete Pads	EGIOBuilding / Structure Construction	EGIOBuilding / Structure Construction	EGIOAsphalt Paving	EGIOArchitectural Coating	EGIOLandscaping or Other Finishing	EGIOWaterside Construction (Piles)	HIWaterside Construction (Landscaping)	HIWaterside Construction (Landscaping)	KMDemolition	KMSite Grubbing / Prep	KMMass Grading / Excavation
Unique Identifier	X (UTM)	Y (UTM)	2025	2025	2025	2026	2026	2027	2026	2027	2026	2027	2027	2027	2027	2027	2025	2026	2025	2025	2025
3836303773035	383630	3773035	0.000352267	0.00032571	0.000541777	0.000541777	0.000260567	0.000260567	0.000123467	0.000123467	0.000334969	0.000334969	0.000217804	4.41781E-05	0.000149575	0.000160765	0.000758936	0.000758936	0.000622658	0.000575714	0.00095763
3836403773035	383640	3773035	0.000351318	0.00032483	0.000540317	0.000540317	0.000259865	0.000259865	0.000123135	0.000123135	0.000334067	0.000334067	0.000217217	4.40591E-05	0.000149172	0.000160331	0.000752333	0.000752333	0.000617395	0.000570848	0.000949536
3836503773035	383650	3773035	0.000350887	0.00032443	0.000539654	0.000539654	0.000259546	0.000259546	0.000122983	0.000122983	0.000333656	0.000333656	0.00021695	4.4005E-05	0.000148989	0.000160135	0.00074703	0.00074703	0.000613254	0.000567019	0.000943166
3836603773035	383660	3773035	0.000352267	0.00032571	0.000541777	0.000541777	0.000260567	0.000260567	0.000123467	0.000123467	0.000334969	0.000334969	0.000217804	4.41781E-05	0.000149575	0.000160765	0.000745429	0.000745429	0.000612478	0.000566301	0.000941972
3836703773035	383670	3773035	0.000353648	0.00032699	0.0005439	0.0005439	0.000261588	0.000261588	0.000123951	0.000123951	0.000336282	0.000336282	0.000218657	4.43512E-05	0.000150162	0.000161395	0.000744628	0.000744628	0.000611701	0.000565583	0.000940778
3836803773035	383680	3773035	0.000354252	0.00032754	0.000544829	0.000544829	0.000262035	0.000262035	0.000124163	0.000124163	0.000336856	0.000336856	0.000219031	4.4427E-05	0.000150418	0.00016167	0.000742927	0.000742927	0.00060963	0.000563669	0.000937593
3836903773035	383690	3773035	0.000354424	0.0003277	0.000545094	0.000545094	0.000262163	0.000262163	0.000124223	0.000124223	0.00033702	0.00033702	0.000219137	4.44486E-05	0.000150491	0.000161749	0.000740726	0.000740726	0.000606697	0.000560957	0.000933082
3837003773035	383700	3773035	0.000354511	0.00032778	0.000545227	0.000545227	0.000262226	0.000262226	0.000124253	0.000124253	0.000337102	0.000337102	0.000219191	4.44594E-05	0.000150528	0.000161788	0.000738925	0.000738925	0.000603764	0.000558244	0.00092857
3837103773035	383710	3773035	0.000355201	0.00032842	0.000546288	0.000546288	0.000262737	0.000262737	0.000124495	0.000124495	0.000337758	0.000337758	0.000219618	4.4546E-05	0.000150821	0.000162103	0.000739425	0.000739425	0.000601779	0.00055641	0.000925519
3837203773035	383720	3773035	0.000355632	0.00032882	0.000546952	0.000546952	0.000263056	0.000263056	0.000124647	0.000124647	0.000338169	0.000338169	0.000219884	4.46001E-05	0.000151004	0.0001623	0.000740126	0.000740126	0.000599364	0.000554176	0.000921803
3837303773035	383730	3773035	0.000355718	0.0003289	0.000547084	0.000547084	0.00026312	0.00026312	0.000124677	0.000124677	0.000338251	0.000338251	0.000219938	4.46109E-05	0.000151041	0.00016234	0.000740626	0.000740626	0.00059643	0.000551464	0.000917292
3837403773035	383740	3773035	0.000355546	0.00032874	0.000546819	0.000546819	0.000262992	0.000262992	0.000124616	0.000124616	0.000338087	0.000338087	0.000219831	4.45893E-05	0.000150967	0.000162261	0.000740926	0.000740926	0.000593152	0.000548432	0.000912249
3837503773035	383750	3773035	0.000355028	0.00032826	0.000546023	0.000546023	0.000262609	0.000262609	0.000124435	0.000124435	0.000337594	0.000337594	0.000219511	4.45243E-05	0.000150748	0.000162025	0.000741126	0.000741126	0.000589528	0.000545082	0.000906676
3837603773035	383760	3773035	0.000354338	0.00032762	0.000544961	0.000544961	0.000262099	0.000262099	0.000124193	0.000124193	0.000336938	0.000336938	0.000219084	4.44378E-05	0.000150455	0.00016171	0.000741627	0.000741627	0.000586077	0.000541891	0.000901369
3837703773035	383770	3773035	0.000353389	0.00032675	0.000543502	0.000543502	0.000261397	0.000261397	0.00012386	0.00012386	0.000336036	0.000336036	0.000218497	4.43188E-05	0.000150052	0.000161276	0.000741927	0.000741927	0.000582712	0.00053878	0.000896194
3837803773035	383780	3773035	0.000352095	0.00032555	0.000541511	0.000541511	0.00026044	0.00026044	0.000123407	0.000123407	0.000334805	0.000334805	0.000217697	4.41565E-05	0.000149502	0.000160686	0.000741727	0.000741727	0.000579606	0.000535908	0.000891417
3837903773035	383790	3773035	0.000350456	0.00032403	0.00053899	0.00053899	0.000259227	0.000259227	0.000122832	0.000122832	0.000333246	0.000333246	0.000216684	4.39509E-05	0.000148806	0.000159938	0.000740926	0.000740926	0.000576587	0.000533116	0.000886773
3838003773035	383800	3773035	0.00034873	0.00032244	0.000536336	0.000536336	0.000257951	0.000257951	0.000122227	0.000122227	0.000331605	0.000331605	0.000215617	4.37345E-05	0.000148073	0.00015915	0.000739625	0.000739625	0.000574171	0.000530883	0.000883057
3838103773035	383810	3773035	0.000346659	0.00032052	0.000533152	0.000533152	0.000256419	0.000256419	0.000121502	0.000121502	0.000329636	0.000329636	0.000214336	4.34748E-05	0.000147194	0.000158205	0.000735823	0.000735823	0.000571237	0.00052817	0.000878546
3838203773035	383820	3773035	0.000344675	0.00031869	0.0005301	0.0005301	0.000254951	0.000254951	0.000120806	0.000120806	0.00032775	0.00032775	0.00021311	4.32259E-05	0.000146352	0.00015723	0.000731321	0.000731321	0.000568304	0.000525458	0.000874034
3838303773035	383830	3773035	0.000342777	0.00031693	0.000527181	0.000527181	0.000253547	0.000253547	0.000120141	0.000120141	0.000325945	0.000325945	0.000211936	4.29879E-05	0.000145546	0.000156433	0.000725517	0.000725517	0.000565284	0.000522666	0.00086939
3838403773035	383840	3773035	0.000340275	0.00031462	0.000523333	0.000523333	0.000251697	0.000251697	0.000119264	0.000119264	0.000323566	0.000323566	0.000210389	4.26741E-05	0.000144483	0.000155292	0.000717212	0.000717212	0.000561488	0.000519156	0.000863552
3838503773035	383850	3773035	0.000337859	0.00031239	0.000519617	0.000519617	0.00024991	0.00024991	0.000118417	0.000118417	0.000321268	0.000321268	0.000208895	4.23712E-05	0.000143458	0.000154189	0.000709008	0.000709008	0.000557692	0.000515646	0.000857713
3838603773035	383860	3773035	0.00033439	0.0003096	0.000514973	0.000514973	0.000247676	0.000247676	0.000117359	0.000117359	0.000318397	0.000318397	0.000207028	4.19925E-05	0.000142175	0.000152811	0.000698702	0.000698702	0.000553033	0.000511338	0.000850548
3838703773035	383870	3773035	0.000331561	0.00030656	0.000509931	0.000509931	0.000245251	0.000245251	0.00011621	0.00011621	0.000315279	0.000315279	0.000205001	4.15813E-05	0.000140783	0.000151315	0.000687696	0.000687696	0.000547943	0.000506632	0.000842719
3838803773035	383880	3773035	0.000328541	0.00030377	0.000505287	0.000505287	0.000243017	0.000243017	0.000115151	0.000115151	0.000312408	0.000312408	0.000203134	4.12026E-05	0.000139501	0.000149937	0.00067779	0.00067779	0.00054337	0.000502404	0.000835687
3838903773035	383890	3773035	0.000327506	0.00030281	0.000503694	0.000503694	0.000242252	0.000242252	0.000114789	0.000114789	0.000311424	0.000311424	0.000202494	4.10728E-05	0.000139061	0.000149464	0.000673687	0.000673687	0.000541731	0.000500888	0.000833166
3839003773035	383900	3773035	0.000326643	0.00030202	0.000502367	0.000502367	0.000241613	0.000241613	0.000114486	0.000114486	0.000310603	0.000310603	0.000201961	4.09646E-05	0.000138695	0.00014907	0.000669085	0.000669085	0.000540437	0.000499692	0.000831175
3839103773035	383910	3773035	0.000323365	0.00029899	0.000497325	0.000497325	0.000239188	0.000239188	0.000113337	0.000113337	0.000307486	0.000307486	0.000199934	4.05534E-05	0.000137303	0.000147574	0.000658879	0.000658879	0.000535433	0.000495065	0.000823479
3829703773045	382970	3773045	0.00063767	0.00058959	0.000980718	0.000980718	0.000471676	0.000471676	0.00022349	0.00022349	0.000606357	0.000606357	0.000394266	7.99707E-05	0.00027076	0.000291014	0.000944243	0.000944243	0.00046158	0.00042678	0.000709896
3829803773045	382980	3773045	0.000575551	0.00053216	0.00088518	0.00088518	0.000425727	0.000425727	0.000201727	0.000201727	0.000547288	0.000547288	0.000355858	7.21803E-05	0.000244383	0.000262665	0.000951847	0.000951847	0.000453642	0.000419441	0.000697688
3829903773045	382990	3773045	0.000549582	0.00050815	0.000845241	0.000845241	0.000406518	0.000406518	0.000192625	0.000192625	0.000522594	0.000522594	0.000339802	6.89235E-05	0.000233357	0.000250813	0.000947945	0.000947945	0.000455627	0.000421276	0.00070074
3830003773045	383000	3773045	0.00053086	0.00049084	0.000816447	0.000816447	0.00039267	0.00039267	0.000186063	0.000186063	0.000504792	0.000504792	0.000328226	6.65755E-05	0.000225407	0.00024269	0.000934537	0.000934537	0.000457956	0.00042343	0.000704323
3830103773045	383010	3773045	0.000521024	0.00048174	0.00080132	0.00080132	0.000385394	0.000385394	0.000182615	0.000182615	0.000495439	0.000495439	0.000322145	6.5342E-05	0.000221231	0.00023778	0.00091627	0.00091627	0.000460458	0.000425743	0.000708171
3830203773045	383020	3773045	0.00051904	0.00047991	0.000798268	0.000798268	0.000383927	0.000383927	0.00018192	0.00018192	0.000493552	0.000493552	0.000320918	6.50932E-05	0.000220388	0.000236875	0.00090462	0.00090462	0.000464168	0.000429173	0.000713877
3830303773045	383030	3773045	0.000515934	0.00047704	0.000793491	0.000793491	0.000381629	0.000381629	0.000180831	0.000180831	0.000490599	0.000490599	0.000318998	6.47037E-05	0.000219069	0.000235457	0.000824174	0.000824174	0.000468309	0.000433002	0.000720246
3830403773045	383040	3773045	0.000517401	0.00047839	0.000795747	0.000795747	0.000382714	0.000382714	0.000181345	0.000181345	0.000491994	0.000491994	0.000319904	6.48876E-05	0.000219692	0.000236127	0.000819771	0.000819771	0.000472796	0.000437151	0.000727146
3830503773045	383050	3773045	0.000518436	0.00047935	0.000797339	0.000797339	0.00038348	0.00038348	0.000181708	0.000181708	0.000492978	0.000492978	0.000320545	6.50174E-05	0.000220132	0.000236599	0.000836381	0.000836381	0.00047711	0.000441139	0.00073378
3830603773045	383060	3773045	0.000518954	0.00047983	0.000798135	0.000798135	0.000383863	0.000383863	0.00018189	0.00018189	0.00049347	0.00049347	0.000320865	6.50824E-05	0.000220352	0.000236835	0.000848488	0.000848488	0.000481251	0.000444968	0.000740149
3830703773045	383070	3773045	0.000519558	0.00048039	0.000799064	0.000799064	0.00038431	0.00038431	0.000182101	0.000182101	0.000494045	0.000494045	0.000321238	6.51581E-05	0.000220608	0.000237111	0.000857893	0.000857893	0.000485824	0.000449196	0.000747182
3830803773045	383080	3773045	0.000519989	0.00048079	0.000799728	0.000799728	0.000384629	0.000384629	0.000182252	0.000182252	0.000494455	0.000494455	0.000321505	6.52122E-05	0.000220791	0.000237308	0.000867199	0.000867199	0.00049031	0.000453344	0.000754082
3830903773045	383090	3773045	0.00052042	0.00048118	0.000800391	0.000800391	0.000384948	0.000384948	0.000182404	0.000182404	0.000494865	0.000494865	0.000321771	6.52663E-05	0.000220974	0.000237505	0.000876604	0.000876604	0.000494969	0.000457652	0.000761247
3831003773045	383100	3773045	0.000520852	0.00048158	0.000801055	0.000801055	0.000385267	0.000385267	0.000182555	0.000182555	0.000495275	0.000495275	0.000322038	6.53204E-05	0.000221158	0.000237702	0.00088601	0.00088601	0.0004998	0.000462119	0.000768678
3831103773045	383110	3773045	0.000521197	0.0004819	0.000801585	0.000801585	0.000385522	0.000385522	0.000182676	0.000182676	0.000495603	0.000495603	0.000322252	6.53637E-05	0.000221304	0.000237859	0.000895415	0.000895415	0.000504632	0.000466586	0.000776109
3831203773045	383120	3773045	0.000521369	0.00048206	0.000801851	0.000801851	0.00038565	0.00038565	0.000182736	0.000182736	0.000495767	0.000495767	0.000322358	6.53853E-05	0.000221377	0.000237938	0.00090482	0.00090482	0.00050955	0.000471133	0.000783672
3831403773045	383140	3773045	0.000521456	0.00048214	0.000801983	0.000801983	0.000385714	0.000385714	0.000182767	0.000182767	0.000495849	0.000495849	0.000322412	6.53961E-05	0.000221414	0.000237977	0.000923531	0.000923531	0.000519385	0.000480227	0.000798799
3831503773045	383150	3773045	0.000521369	0.00048206	0.000801851	0.000801851	0.00038565	0.00038565	0.000182736	0.000182736	0.000495767	0.000495767	0.000322358	6.53853E-05	0.000221377	0.000237938	0.000932937	0.000932937	0.000524389	0.000484854	0.000806495
3831603773045	383160	3773045	0.000521197	0.0004819	0.000801585	0.000801585	0.000385522	0.000385522	0.000182676	0.000182676	0.000495603	0.000495603	0.000322252	6.53637E-05	0.000221304	0.000237859	0.000942242	0.000942242	0.000529393	0.000489481	0.000814191
3831703773045	383170	3773045	0.000520938	0.00048166	0.000801187	0.000801187	0.000385331	0.000385331	0.000182585	0.000182585	0.000495357	0.000495357	0.000322092	6.53312E-05	0.000221194	0.000237741	0.000951647	0.000951647	0.000534484	0.000494187	0.00082202
3831803773045	383180	3773045	0.000520593	0.00048134	0.000800656	0.000800656	0.000385075	0.000385075	0.000182464	0.000182464	0.000495029	0.000495029	0.000321878	6.52879E-05	0.000221048	0.000237584	0.000960953	0.000960953	0.000539488	0.000498814	0.000829716
3831903773045	383190	3773045	0.000520162	0.00048095	0.000799993	0.000799993	0.000384756	0.000384756	0.000182313	0.000182313	0.000494619	0.000494619	0.000321611	6.52338E-05	0.000220865	0.000237387	0.000970158	0.000970158	0.000544578	0.000503521	0.000837544
3832103773045	383210	3773045	0.000519299	0.00048015	0.000798666	0.000798666	0.000384118	0.000384118	0.000182011	0.000182011	0.000493798	0.000493798	0.000321078	6.51256E-05	0.000220498	0.000236993	0.000988669	0.000988669	0.000555017	0.000513173	0.0008536
3832203773045	383220	3773045	0.00051904	0.00047991	0.000798268	0.000798268	0.000383927	0.000383927	0.00018192	0.00018192	0.000493552	0.000493552	0.000320918	6.50932E-05	0.000220388	0.000236875	0.000998074	0.000998074	0.000560625	0.000518358	0.000862225
3832303773045	383230	3773045	0.000518781	0.00047967	0.00079787	0.00079787	0.000383735	0.000383735	0.000181829	0.000181829	0.000493306	0.000493306	0.000320758	6.50607E-05	0.000220278	0.000236757	0.001007179	0.001007179	0.000566406	0.000523703	0.000871115
3832403773045	383240	3773045	0.000518264	0.00047919	0.000797074	0.000797074	0.000383352	0.000383352	0.000181648	0.000181648	0.000492814	0.000492814	0.000320438	6.49958E-05	0.000220059	0.00023652	0.001015984	0.001015984	0.000572014	0.000528888	0.00087974
3832503773045	383250	3773045	0.00051766	0.00047863	0.000796145	0.000796145	0.000382906	0.000382906	0.000181436	0.000181436	0.00049224	0.00049224	0.000320064	6.49201E-05	0.000219802	0.000236245	0.001023589	0.001023589	0.000577449	0.000533914	0.0008881
3832603773045	383260	3773045	0.000516797	0.00047783	0.000794818	0.000794818	0.000382267	0.000382267	0.000181134	0.000181134	0.000491419	0.000491419	0.000319531	6.48119E-05	0.000219436	0.000235851	0.00102619	0.00102619	0.000582712	0.00053878	0.000896194
3832703773045	383270	3773045	0.000515589	0.00047672	0.00079296	0.00079296	0.000381374	0.000381374	0.00018071	0.00018071	0.000490271	0.000490271	0.000318784	6.46604E-05	0.000218923	0.0002353	0.001026791	0.001026791	0.000588061	0.000543726	0.000904421
3832803773045	383280	3773045	0.000514122	0.00047536	0.000790705	0.000790705	0.000380289	0.000380289	0.000180196	0.000180196	0.000488876	0.000488876	0.000317877	6.44764E-05	0.0002183	0.00023463	0.001039498	0.001039498	0.000593152	0.000548432	0.000912249
3832903773045	383290	3773045	0.000512742	0.00047408	0.000788582	0.000788582	0.000379268	0.000379268	0.000179712	0.000179712	0.000487563	0.000487563	0.000317024	6.43033E-05	0.000217714	0.000234	0.001146159	0.001146159	0.000598414	0.000553299	0.000920344
3833003773045	383300	3773045	0.000512224	0.00047361	0.000787785	0.000787785	0.000378885	0.000378885	0.000179531	0.000179531	0.000487071	0.000487071	0.000316704	6.42384E-05	0.000217494	0.000233764	0.001178178	0.001178178	0.000604368	0.000558803	0.000929499
3833103773045	383310	3773045	0.000511275	0.00047273	0.000786326	0.000786326	0.000378183	0.000378183	0.000179198	0.000179198	0.000486169	0.000486169	0.000316117	6.41194E-05	0.000217091	0.000233331	0.001205693	0.001205693	0.000612736	0.000566541	0.00094237
3833203773045	383320	3773045	0.000509118	0.00047073	0.000783009	0.000783009	0.000376588	0.000376588	0.000178442	0.000178442	0.000484118	0.000484118	0.000314783	6.38489E-05	0.000216175	0.000232347	0.001225405	0.001225405	0.000620674	0.00057388	0.000954578
3833303773045	383330	3773045	0.00050670 2	0.0004685	0.000779293	0.000779293	0.000374801	0.000374801	0.000177596	0.000177596	0.000481821	0.000481821	0.00031329	6.35459E-05	0.00021515	0.000231244	0.001239413	0.001239413	0.000626886	0.000579623	0.000964132
3833403773045	383340	3773045	0.000504632	0.00046659	0.000776109	0.000776109	0.000373269	0.000373269	0.00017687	0.00017687	0.000479852	0.000479852	0.000312009	6.32862E-05	0.00021427	0.000230299	0.00125112	0.00125112	0.000634306	0.000586484	0.000975543
3833503773045	383350	3773045	0.000501612	0.00046379	0.000771464	0.000771464	0.000371035	0.000371035	0.000175811	0.000175811	0.00047698	0.00047698	0.000310142	6.29075E-05	0.000212988	0.000228921	0.001259925	0.001259925	0.000640949	0.000592626	0.00098576
3833603773045	383360	3773045	0.000498247	0.00046068	0.00076629	0.00076629	0.000368547	0.000368547	0.000174632	0.000174632	0.000473781	0.000473781	0.000308062	6.24856E-05	0.00021156	0.000227386	0.001265928	0.001265928	0.0006488	0.000599885	0.000997835
3833703773045	383370	3773045	0.000495055	0.00045773	0.00076138	0.00076138	0.000366185	0.000366185	0.000173513	0.000173513	0.000470745	0.000470745	0.000306088	6.20852E-05	0.000210204	0.000225929	0.001267629	0.001267629	0.000655702	0.000606267	0.00100845
3833803773045	383380	3773045	0.000492122	0.00045502	0.000756868	0.000756868	0.000364016	0.000364016	0.000172485	0.000172485	0.000467956	0.000467956	0.000304275	6.17173E-05	0.000208959	0.00022459	0.001265428	0.001265428	0.000657428	0.000607863	0.001011104
3833903773045	383390	3773045	0.000489361	0.00045247	0.000752622	0.000752622	0.000361973	0.000361973	0.000171517	0.000171517	0.000465331	0.000465331	0.000302568	6.13711E-05	0.000207786	0.00022333	0.001262226	0.001262226	0.000659585	0.000609857	0.001014421
3834003773045	383400	3773045	0.000486341	0.00044967	0.000747978	0.000747978	0.00035974	0.00035974	0.000170459	0.000170459	0.000462459	0.000462459	0.000300701	6.09924E-05	0.000206504	0.000221952	0.001258724	0.001258724	0.000662604	0.000612649	0.001019066
3834103773045	383410	3773045	0.000483408	0.00044696	0.000743467	0.000743467	0.00035757	0.00035757	0.000169431	0.000169431	0.00045967	0.00045967	0.000298887	6.06245E-05	0.000205259	0.000220613	0.001254221	0.001254221	0.000665538	0.000615361	0.001023577
3834203773045	383420	3773045	0.000480216	0.00044401	0.000738557	0.000738557	0.000355209	0.000355209	0.000168312	0.000168312	0.000456634	0.000456634	0.00029693	6.02242E-05	0.000203903	0.000219156	0.001248918	0.001248918	0.000669161	0.000618712	0.00102915
3834303773045	383430	3773045	0.000476678	0.00044074	0.000733117	0.000733117	0.000352592	0.000352592	0.000167072	0.000167072	0.000453271	0.000453271	0.000294726	5.97806E-05	0.000202401	0.000217542	0.001242915	0.001242915	0.000673475	0.0006227	0.001035785
3834403773045	383440	3773045	0.000472882	0.00043723	0.000727278	0.000727278	0.000349784	0.000349784	0.000165742	0.000165742	0.000449661	0.000449661	0.000292379	5.93045E-05	0.000200789	0.00021581	0.00123521	0.00123521	0.000677012	0.000625971	0.001041225
3834503773045	383450	3773045	0.00046529	0.00043021	0.000715602	0.000715602	0.000344168	0.000344168	0.000163081	0.000163081	0.00044241	0.00044241	0.000287685	5.83523E-05	0.000197566	0.000212345	0.001225605	0.001225605	0.000709884	0.000656364	0.00109173
3834703773045	383470	3773045	0.000456058	0.00042167	0.000701404	0.000701404	0.00033734	0.00033734	0.000159845	0.000159845	0.000433663	0.000433663	0.000281977	5.71946E-05	0.000193646	0.000208132	0.001186983	0.001186983	0.000743704	0.000687635	0.001143795

			KMMass Grading / Excavation	KMDrainage / Utilities Trenching	KMFoundations / Concrete Pads	KMBuilding / Structure Construction	KMAsphalt Paving	KMArchitectural Coating	KMLandscaping or Other Finishing	KMWaterside Construction (Piles)	EWNDemolition	EWNSite Grubbing / Prep	EWNDrainage / Utilities Trenching	EWNDrainage / Utilities Trenching	EWNDrainage / Utilities Trenching	EWNFoundations / Concrete Pads	EWNBuilding / Structure Construction	EWNAsphalt Paving	EWNLandscaping or Other Finishing	EWNWaterside Construction (Piles)	ISDemolition
Unique Identifier	X (UTM)	Y (UTM)	2026	2026	2026	2026	2026	2026	2026	2026	2027	2027	2027	2028	2029	2029	2029	2029	2029	2029	2027
3836303773035	383630	3773035	0.00095763	0.000237788	0.000218237	0.000641868	0.000384984	7.8088E-05	0.000264385	0.000284163	0.002602447	0.002975379	0.003504135	0.003504135	0.003504135	0.000912139	0.002266096	0.001609071	0.001105019	0.001155376	0.000328714
3836403773035	383640	3773035	0.000949536	0.000235778	0.000216393	0.000636442	0.00038173	7.7428E-05	0.000262151	0.000281761	0.002539552	0.002903471	0.003419447	0.003419447	0.003419447	0.000890095	0.002211329	0.001570183	0.001078313	0.001127453	0.00032811
3836503773035	383650	3773035	0.000943166	0.000234196	0.000214941	0.000632173	0.00037917	7.69086E-05	0.000260392	0.000279871	0.002483213	0.002839059	0.003343589	0.003343589	0.003343589	0.000870348	0.002162272	0.001535349	0.001054391	0.001102441	0.000327937
3836603773035	383660	3773035	0.000941972	0.0002339	0.000214669	0.000631373	0.00037869	7.68113E-05	0.000260063	0.000279517	0.002444734	0.002795065	0.003291777	0.003291777	0.003291777	0.000856862	0.002128766	0.001511558	0.001038052	0.001085358	0.000329404
3836703773035	383670	3773035	0.000940778	0.000233603	0.000214397	0.000630572	0.000378209	7.67139E-05	0.000259733	0.000279163	0.002408929	0.00275413	0.003243567	0.003243567	0.003243567	0.000844312	0.002097589	0.0014894	0.001022849	0.001069462	0.000330871
3836803773035	383680	3773035	0.000937593	0.000232813	0.000213671	0.000628438	0.000376929	7.64542E-05	0.000258854	0.000278218	0.002369328	0.002708854	0.003190245	0.003190245	0.003190245	0.000830433	0.002063106	0.001464935	0.001006034	0.001051881	0.000331561
3836903773035	383690	3773035	0.000933082	0.000231692	0.000212643	0.000625414	0.000375116	7.60863E-05	0.000257608	0.000276879	0.002328433	0.002662098	0.003135181	0.003135181	0.003135181	0.000816099	0.002027496	0.00143965	0.00098867	0.001033726	0.00033182
3837003773035	383700	3773035	0.00092857	0.000230572	0.000211615	0.00062239	0.000373302	7.57184E-05	0.000256363	0.00027554	0.002289522	0.002617612	0.003082788	0.003082788	0.003082788	0.000802461	0.001993615	0.001415592	0.000972148	0.001016451	0.000331992
3837103773035	383710	3773035	0.000925519	0.000229814	0.000210919	0.000620345	0.000372075	7.54696E-05	0.00025552	0.00027463	0.002259412	0.002583186	0.003042245	0.003042245	0.003042245	0.000791908	0.001967396	0.001396975	0.000959363	0.001003083	0.000332596
3837203773035	383720	3773035	0.000921803	0.000228892	0.000210073	0.000617854	0.000370581	7.51666E-05	0.000254494	0.000273532	0.00223025	0.002549846	0.00300298	0.00300298	0.00300298	0.000781687	0.001942003	0.001378944	0.000946981	0.000990137	0.000333028
3837303773035	383730	3773035	0.000917292	0.000227771	0.000209045	0.00061483	0.000368768	7.47987E-05	0.000253249	0.000272193	0.002200916	0.002516308	0.002963482	0.002963482	0.002963482	0.000771405	0.00191646	0.001360807	0.000934525	0.000977113	0.000333028
3837403773035	383740	3773035	0.000912249	0.000226519	0.000207895	0.000611451	0.000366741	7.43876E-05	0.000251857	0.000270697	0.002170719	0.002481784	0.002922823	0.002922823	0.002922823	0.000760822	0.001890166	0.001342137	0.000921704	0.00096370	0.000332769
3837503773035	383750	3773035	0.000906676	0.000225136	0.000206625	0.000607715	0.0003645	7.39331E-05	0.000250318	0.000269043	0.002140436	0.002447162	0.002882048	0.002882048	0.002882048	0.000750208	0.001863797	0.001323413	0.000908845	0.000950263	0.000332251
3837603773035	383760	3773035	0.000901369	0.000223818	0.000205416	0.000604158	0.000362366	7.35003E-05	0.000248853	0.000267468	0.002111792	0.002414413	0.002843479	0.002843479	0.002843479	0.000740168	0.001838855	0.001305703	0.000896683	0.000937546	0.000331475
3837703773035	383770	3773035	0.000896194	0.000222533	0.000204236	0.000600689	0.000360286	7.30784E-05	0.000247424	0.000265933	0.002082803	0.00238127	0.002804446	0.002804446	0.002804446	0.000730008	0.001813613	0.001287779	0.000884374	0.000924676	0.000330439
3837803773035	383780	3773035	0.000891417	0.000221347	0.000203148	0.000597487	0.000358365	7.26888E-05	0.000246105	0.000264515	0.002053297	0.002347535	0.002764716	0.002764716	0.002764716	0.000719666	0.00178792	0.001269536	0.000871845	0.000911577	0.000328973
3837903773035	383790	3773035	0.000886773	0.000220193	0.000202089	0.000594375	0.000356498	7.23101E-05	0.000244823	0.000263137	0.002022927	0.002312814	0.002723825	0.002723825	0.002723825	0.000709022	0.001761476	0.001250759	0.00085895	0.000898094	0.000327161
3838003773035	383800	3773035	0.000883057	0.000219271	0.000201243	0.000591884	0.000355005	7.20072E-05	0.000243797	0.000262035	0.001992558	0.002278093	0.002682933	0.002682933	0.002682933	0.000698377	0.001735031	0.001231981	0.000846055	0.000884611	0.000325176
3838103773035	383810	3773035	0.000878546	0.000218151	0.000200215	0.00058886	0.000353191	7.16393E-05	0.000242552	0.000260696	0.001957271	0.002237749	0.00263542	0.00263542	0.00263542	0.00068601	0.001704305	0.001210164	0.000831072	0.000868945	0.000323365
3838203773035	383820	3773035	0.000874034	0.00021703	0.000199186	0.000585837	0.000351377	7.12714E-05	0.000241306	0.000259357	0.00192207	0.002197504	0.002588023	0.002588023	0.002588023	0.000673672	0.001673654	0.001188399	0.000816125	0.000853318	0.000321553
3838303773035	383830	3773035	0.00086939	0.000215877	0.000198128	0.000582724	0.00034951	7.08927E-05	0.000240024	0.000257979	0.001885144	0.002155286	0.002538302	0.002538302	0.002538302	0.000660729	0.0016415	0.001165568	0.000800446	0.000836924	0.000319741
3838403773035	383840	3773035	0.000863552	0.000214427	0.000196798	0.00057881	0.000347163	7.04166E-05	0.000238412	0.000256247	0.001840539	0.002104289	0.002478243	0.002478243	0.002478243	0.000645096	0.00160266	0.001137989	0.000781507	0.000817121	0.000318016
3838503773035	383850	3773035	0.000857713	0.000212978	0.000195467	0.000574897	0.000344816	6.99406E-05	0.0002368	0.000254514	0.0017974	0.002054969	0.002420158	0.002420158	0.002420158	0.000629976	0.001565097	0.001111317	0.0007631	0.00079797	0.00031629
3838603773035	383860	3773035	0.000850548	0.000211198	0.000193834	0.000570094	0.000341936	6.93563E-05	0.000234822	0.000252388	0.001748395	0.001998941	0.002354174	0.002354174	0.002354174	0.0006128	0.001522425	0.001081018	0.000742382	0.000776213	0.000314564
3838703773035	383870	3773035	0.000842719	0.000209254	0.00019205	0.000564847	0.000338788	6.87179E-05	0.000232661	0.000250065	0.001698441	0.001941829	0.002286912	0.002286912	0.002286912	0.000595292	0.001478927	0.001050131	0.000721171	0.000754036	0.000312839
3838803773035	383880	3773035	0.000835687	0.000207508	0.000190447	0.000560133	0.000335961	6.81444E-05	0.000230719	0.000247978	0.001653922	0.00189093	0.002226968	0.002226968	0.002226968	0.000579688	0.001440162	0.001022606	0.000702268	0.000734271	0.000311113
3838903773035	383890	3773035	0.000833166	0.000206882	0.000189873	0.000558444	0.000334947	6.79389E-05	0.000230023	0.00024723	0.001630196	0.001863804	0.002195022	0.002195022	0.002195022	0.000571372	0.001419503	0.001007936	0.000692194	0.00072373	0.00030956
3839003773035	383900	3773035	0.000831175	0.000206388	0.000189419	0.000557109	0.000334147	6.77766E-05	0.000229473	0.00024664	0.001608023	0.001838454	0.002165166	0.002165166	0.002165166	0.000563601	0.001400195	0.000994227	0.000682779	0.000713894	0.000308439
3839103773035	383910	3773035	0.000823479	0.000204477	0.000187665	0.000551951	0.000331053	6.7149E-05	0.000227349	0.000244356	0.001564108	0.001788246	0.002106036	0.002106036	0.002106036	0.000548209	0.001361956	0.000967075	0.000664132	0.000694398	0.000306541
3829703773045	382970	3773045	0.000709896	0.000176273	0.00016178	0.00047582	0.000285391	5.78871E-05	0.00019599	0.000210652	0.002818398	0.003222275	0.003794907	0.003794907	0.003794907	0.000987828	0.002454136	0.001742591	0.001196713	0.001251249	0.000462529
3829803773045	382980	3773045	0.000697688	0.000173242	0.000158998	0.000467638	0.000280483	5.68916E-05	0.00019262	0.000207029	0.00293211	0.003352283	0.003948018	0.003948018	0.003948018	0.001027684	0.002553152	0.001812898	0.001244996	0.001301733	0.000412057
3829903773045	382990	3773045	0.00070074	0.000174	0.000159694	0.000469683	0.00028171	5.71405E-05	0.000193463	0.000207935	0.003091032	0.003533978	0.004162002	0.004162002	0.004162002	0.001083385	0.002691534	0.001911158	0.001312475	0.001372287	0.000364519
3830003773045	383000	3773045	0.000704323	0.000174889	0.00016051	0.000472084	0.00028315	5.74326E-05	0.000194452	0.000208998	0.003277734	0.003747435	0.004413393	0.004413393	0.004413393	0.001148823	0.002854106	0.002026595	0.001391751	0.001455175	0.000367366
3830103773045	383010	3773045	0.000708171	0.000175845	0.000161387	0.000474664	0.000284697	5.77464E-05	0.000195514	0.00021014	0.003447527	0.003941559	0.004642015	0.004642015	0.004642015	0.001208334	0.003001954	0.002131576	0.001463846	0.001530556	0.00036935
3830203773045	383020	3773045	0.000713877	0.000177262	0.000162688	0.000478488	0.000286991	5.82117E-05	0.000197089	0.000211833	0.003613868	0.004131737	0.004865989	0.004865989	0.004865989	0.001266635	0.003146796	0.002234423	0.001534475	0.001604404	0.000370731
3830303773045	383030	3773045	0.000720246	0.000178843	0.000164139	0.000482757	0.000289552	5.8731E-05	0.000198848	0.000213723	0.003786766	0.004329412	0.005098793	0.005098793	0.005098793	0.001327235	0.003297348	0.002341325	0.001607889	0.001681164	0.000372111
3830403773045	383040	3773045	0.000727146	0.000180557	0.000165712	0.000487382	0.000292326	5.92937E-05	0.000200753	0.00021577	0.003966998	0.004535471	0.005341471	0.005341471	0.005341471	0.001390405	0.003454286	0.002452761	0.001684417	0.001761179	0.000373233
3830503773045	383050	3773045	0.00073378	0.000182204	0.000167224	0.000491829	0.000294993	5.98347E-05	0.000202584	0.000217739	0.004152751	0.004747843	0.005591584	0.005591584	0.005591584	0.0014555	0.003616032	0.0025676	0.0017632	0.001843646	0.000374268
3830603773045	383060	3773045	0.000740149	0.000183785	0.000168675	0.000496098	0.000297553	6.0354E-05	0.000204343	0.000219629	0.004344717	0.004967317	0.005850061	0.005850061	0.005850061	0.001522792	0.003783187	0.002686301	0.001844799	0.00192887	0.000375217
3830703773045	383070	3773045	0.000747182	0.000185532	0.000170278	0.000500812	0.00030038	6.09275E-05	0.000206284	0.000221716	0.004550745	0.005202869	0.006127473	0.006127473	0.006127473	0.001595004	0.003962588	0.002813687	0.001932281	0.002020338	0.000376252
3830803773045	383080	3773045	0.000754082	0.000187245	0.00017185	0.000505436	0.000303154	6.14901E-05	0.000208189	0.000223763	0.004764539	0.0054473	0.006415341	0.006415341	0.006415341	0.001669937	0.00414875	0.002945873	0.002023059	0.002115253	0.000377288
3830903773045	383090	3773045	0.000761247	0.000189024	0.000173483	0.000510239	0.000306035	6.20744E-05	0.000210167	0.000225889	0.004992137	0.005707512	0.006721796	0.006721796	0.006721796	0.001749708	0.004346932	0.003086595	0.002119699	0.002216297	0.000378323
3831003773045	383100	3773045	0.000768678	0.000190869	0.000175176	0.00051522	0.000309022	6.26803E-05	0.000212219	0.000228094	0.005233538	0.005983507	0.007046838	0.007046838	0.007046838	0.001834318	0.004557134	0.003235852	0.0022222	0.002323469	0.000379358
3831103773045	383110	3773045	0.000776109	0.000192714	0.00017687	0.0005202	0.000312009	6.32862E-05	0.00021427	0.000230299	0.005484603	0.00627055	0.007384891	0.007384891	0.007384891	0.001922314	0.00477575	0.003391083	0.002328804	0.002434932	0.000380394
3831203773045	383120	3773045	0.000783672	0.000194593	0.000178594	0.00052527	0.00031505	6.3903E-05	0.000216359	0.000232544	0.005744641	0.006567851	0.007735026	0.007735026	0.007735026	0.002013456	0.005002179	0.003551862	0.002439218	0.002550377	0.000381343
3831403773045	383140	3773045	0.000798799	0.000198349	0.000182041	0.000535409	0.000321131	6.51365E-05	0.000220535	0.000237032	0.006292411	0.007194117	0.008472586	0.008472586	0.008472586	0.002205445	0.005479153	0.003890543	0.002671805	0.002793564	0.000383241
3831503773045	383150	3773045	0.000806495	0.00020026	0.000183795	0.000540567	0.000324225	6.5764E-05	0.00022266	0.000239316	0.006583508	0.007526928	0.008864541	0.008864541	0.008864541	0.002307473	0.005732628	0.004070526	0.002795407	0.002922799	0.000384103
3831603773045	383160	3773045	0.000814191	0.000202171	0.000185549	0.000545725	0.000327319	6.63916E-05	0.000224784	0.0002416	0.006881767	0.007867927	0.009266139	0.009266139	0.009266139	0.00241201	0.005992338	0.004254937	0.00292205	0.003055213	0.000384966
3831703773045	383170	3773045	0.00082202	0.000204115	0.000187333	0.000550973	0.000330467	6.703E-05	0.000226946	0.000243923	0.007188221	0.008218297	0.009678773	0.009678773	0.009678773	0.00251942	0.006259185	0.004444415	0.003052173	0.003191266	0.000385829
3831803773045	383180	3773045	0.000829716	0.000206026	0.000189087	0.000556131	0.00033356	6.76575E-05	0.0002907	0.000246206	0.007500197	0.008574979	0.010098842	0.010098842	0.010098842	0.002628766	0.00653084	0.004637307	0.00318464	0.00332977	0.000386519
3831903773045	383190	3773045	0.000837544	0.00020797	0.00019087	0.000561378	0.00033706	6.82959E-05	0.000231232	0.00024853	0.007820542	0.00894123	0.010530179	0.010530179	0.010530179	0.002741044	0.006809782	0.004835374	0.003320661	0.00347199	0.000387296
3832103773045	383210	3773045	0.0008536	0.000211956	0.00019453	0.00057214	0.000343162	6.96051E-05	0.000235665	0.000253294	0.008490307	0.009706973	0.011432002	0.011432002	0.011432002	0.002975792	0.007392984	0.005249484	0.003605048	0.003769337	0.000388762
3832203773045	383220	3773045	0.000862225	0.000214098	0.000196495	0.000577921	0.00034663	7.03084E-05	0.000238046	0.000255853	0.00886656	0.010137142	0.011938617	0.011938617	0.011938617	0.003107666	0.007720608	0.005482117	0.003764808	0.003936377	0.000389711
3832303773045	383230	3773045	0.000871115	0.000216305	0.000198521	0.00058388	0.000350204	7.10334E-05	0.0002405	0.000258491	0.009257997	0.010584672	0.012465678	0.012465678	0.012465678	0.003244862	0.008061454	0.005724139	0.003931015	0.004110158	0.00039066
3832403773045	383240	3773045	0.00087974	0.000218447	0.000200487	0.000589661	0.000353671	7.17367E-05	0.000242881	0.00026105	0.009644775	0.011026875	0.012986465	0.012986465	0.012986465	0.003380425	0.008398243	0.005963281	0.004095244	0.004281871	0.000391523
3832503773045	383250	3773045	0.0008881	0.000220523	0.000202392	0.000595264	0.000357032	7.24183E-05	0.000245189	0.000263531	0.010015246	0.011450436	0.013485297	0.013485297	0.013485297	0.003510273	0.008720833	0.00619234	0.004252549	0.004446345	0.000392213
3832603773045	383260	3773045	0.000896194	0.000222533	0.000204236	0.000600689	0.000360286	7.30784E-05	0.000247424	0.000265933	0.010375192	0.011861962	0.013969956	0.013969956	0.013969956	0.003636431	0.009034258	0.006414892	0.004405385	0.004606146	0.000392817
3832703773045	383270	3773045	0.000904421	0.000224575	0.000206111	0.000606203	0.000363593	7.37492E-05	0.000249695	0.000268374	0.01072815	0.012265499	0.014445205	0.014445205	0.014445205	0.00376014	0.009341598	0.006633122	0.004555253	0.004762844	0.000393335
3832803773045	383280	3773045	0.000912249	0.000226519	0.000207895	0.000611451	0.000366741	7.43876E-05	0.000251857	0.000270697	0.01106066	0.012645658	0.014892922	0.014892922	0.014892922	0.003876683	0.009631133	0.00683871	0.004696439	0.004910465	0.000393853
3832903773045	383290	3773045	0.000920344	0.000228529	0.00020974	0.000616876	0.000369994	7.50476E-05	0.000254091	0.000273099	0.011365648	0.01299435	0.015303581	0.015303581	0.015303581	0.003983579	0.009896703	0.007027282	0.004825939	0.005045866	0.000394284
3833003773045	383300	3773045	0.000929499	0.000230803	0.000211827	0.000623013	0.000373675	7.57942E-05	0.000256619	0.00027581	0.011621285	0.013286621	0.015647791	0.015647791	0.015647791	0.004073178	0.010119301	0.00718534	0.004934485	0.005159358	0.000394543
3833103773045	383310	3773045	0.00094237	0.000233999	0.00021476	0.00063164	0.00037885	7.68437E-05	0.000260172	0.000279635	0.011804709	0.01349633	0.015894767	0.015894767	0.015894767	0.004137467	0.010279018	0.00729875	0.005012368	0.005240791	0.000394457
3833203773045	383320	3773045	0.000954578	0.00023703	0.000217542	0.000639822	0.000383757	7.78392E-05	0.000263543	0.000283258	0.011875887	0.013577708	0.015990607	0.015990607	0.015990607	0.004162414	0.010340997	0.007342758	0.005042591	0.005272391	0.00039368
3833303773045	383330	3773045	0.000964132	0.000239402	0.000219719	0.000646226	0.000387598	7.86182E-05	0.00026618	0.000286092	0.011883307	0.013586191	0.016000598	0.016000598	0.016000598	0.004165015	0.010347458	0.007347346	0.005045742	0.005275685	0.000392731
3833403773045	383340	3773045	0.000975543	0.000242236	0.00022232	0.000653874	0.000392186	7.95487E-05	0.000269331	0.000289479	0.011811784	0.013504418	0.015904293	0.015904293	0.015904293	0.004139946	0.010285179	0.007303124	0.005015372	0.005243932	0.000391523
3833503773045	383350	3773045	0.00098576	0.000244773	0.000224648	0.000660723	0.000396293	8.03819E-05	0.000272152	0.00029251	0.011682455	0.013356557	0.015730155	0.015730155	0.015730155	0.004094617	0.010172565	0.007223161	0.004960458	0.005186515	0.000392904
3833603773045	383360	3773045	0.000997835	0.000247771	0.0002274	0.000668816	0.000401147	8.13665E-05	0.000275485	0.000296093	0.011471509	0.013115382	0.015446121	0.015446121	0.015446121	0.004020682	0.009988882	0.007092735	0.004870889	0.005092864	0.000398339
3833703773045	383370	3773045	0.00100845	0.000250407	0.000229819	0.000675931	0.000405415	8.22321E-05	0.000278416	0.000299243	0.011296454	0.012915241	0.015210413	0.015210413	0.015210413	0.003959327	0.009836452	0.0069845	0.004796559	0.005015147	0.000402049
3833803773045	383380	3773045	0.001011104	0.000251066	0.000230424	0.00067771	0.000406482	8.24485E-05	0.000279149	0.000300031	0.01118671	0.012789771	0.015062646	0.015062646	0.015062646	0.003920862	0.009740892	0.006916646	0.004749961	0.004966425	0.000399461
3833903773045	383390	3773045	0.001014421	0.00025189	0.00023118	0.000679933	0.000407815	8.2719E-05	0.000280065	0.000301015	0.011014847	0.01259328	0.014831236	0.014831236	0.014831236	0.003860625	0.009591241	0.006810385	0.004676987	0.004890126	0.000397131
3834003773045	383400	3773045	0.001019066	0.000253043	0.000232238	0.000683046	0.000409682	8.30977E-05	0.000281347	0.000302393	0.010759986	0.012301897	0.014488072	0.014488072	0.014488072	0.003771298	0.00936932	0.006652806	0.004568771	0.004776978	0.0039967
3834103773045	383410	3773045	0.001023577	0.000254163	0.000233266	0.00068607	0.000411496	8.34656E-05	0.000282592	0.000303732	0.010446025	0.011942946	0.014065331	0.014065331	0.014065331	0.003661258	0.009095937	0.006458687	0.004435461	0.004637593	0.000396268
3834203773045	383420	3773045	0.00102915	0.000255547	0.000234536	0.000689805	0.000413737	8.392E-05	0.000284131	0.000305386	0.010067961	0.011510705	0.013556277	0.013556277	0.013556277	0.003528749	0.008766735	0.006224933	0.004274932	0.004469748	0.000396527
3834303773045	383430	3773045	0.001035785	0.000257194	0.000236048	0.000694252	0.000416404	8.4461E-05	0.000285963	0.000307354	0.009603276	0.01097943	0.012930588	0.012930588	0.012930588	0.00336588	0.008362107	0.005937622	0.004077623	0.004263448	0.000398339
3834403773045	383440	3773045	0.001041225	0.000258545	0.000237288	0.000697899	0.000418591	8.49046E-05	0.000287465	0.000308969	0.00912815	0.010436219	0.012290843	0.012290843	0.012290843	0.003199352	0.007948389	0.005643856	0.003875881	0.004052512	0.000399633
3834503773045	383450	3773045	0.00109178	0.000271098	0.000248809	0.000731784	0.000438915	8.90271E-05	0.000301422	0.00032397	0.008478919	0.009693952	0.011416668	0.011416668	0.011416668	0.002971801	0.007383067	0.005242442	0.003600213	0.003764281	0.000406449
3834703773045	383470	3773045	0.001143795	0.000284014	0.000260663	0.000766648	0.000459826	9.32685E-05	0.000315782	0.000339405	0.007201766	0.008233783	0.009697012	0.009697012	0.009697012	0.002524168	0.00627098	0.00445279	0.003057924	0.003197279	0.000413265

			ISDrainage / Utilities Trenching	ISDrainage / Utilities Trenching	ISAsphalt Paving	ISAsphalt Paving	SVDemolition	SVSite Grubbing / Prep	SVMass Grading / Excavation	SVMass Grading / Excavation	SVDrainage / Utilities Trenching	SVFoundations / Concrete Pads	SVBuilding / Structure Construction	SVBuilding / Structure Construction	SVAsphalt Paving	SVAsphalt Paving	SVArchitectural Coating	SVArchitectural Coating	SVLandscaping or Other Finishing	SVLandscaping or Other Finishing	MDemolition
Unique Identifier	X (UTM)	Y (UTM)	2027	2028	2027	2028	2027	2027	2027	2028	2028	2028	2028	2029	2028	2029	2028	2029	2028	2029	2027
3836303773035	383630	3773035	0.000176358	0.000176358	0.000203241	0.000203241	0.004522272	0.001802116	0.005861252	0.005861252	0.003024797	0.00117328	0.004251606	0.004251606	0.003139037	0.003139037	0.000707055	0.000707055	0.002393902	0.002393902	0.000934979
3836403773035	383640	3773035	0.000176034	0.000176034	0.000202868	0.000202868	0.004345594	0.00173171	0.005632262	0.005632262	0.002906623	0.001127441	0.004109216	0.004109216	0.0030164	0.0030164	0.000679432	0.000679432	0.002300376	0.002300376	0.000927473
3836503773035	383650	3773035	0.000175942	0.000175942	0.000202761	0.000202761	0.004183588	0.001667151	0.005422288	0.005422288	0.002798262	0.00108541	0.003977142	0.003977142	0.002903947	0.002903947	0.000654102	0.000654102	0.002214617	0.002214617	0.000921434
3836603773035	383660	3773035	0.000176728	0.000176728	0.000203668	0.000203668	0.004050301	0.001614037	0.005249537	0.005249537	0.002709111	0.001050829	0.003865525	0.003865525	0.002811429	0.002811429	0.000633263	0.000633263	0.00214406	0.00214406	0.000922038
3836703773035	383670	3773035	0.000177515	0.000177515	0.000204575	0.000204575	0.003923519	0.001563514	0.005085217	0.005085217	0.002624311	0.001017936	0.003759155	0.003759155	0.002723426	0.002723426	0.000613441	0.000613441	0.002076947	0.002076947	0.000922901
3836803773035	383680	3773035	0.000177886	0.000177886	0.000205001	0.000205001	0.0037957	0.001512579	0.004919551	0.004919551	0.002538817	0.000984774	0.003652607	0.003652607	0.002634703	0.002634703	0.000593456	0.000593456	0.002009285	0.002009285	0.000921175
3836903773035	383690	3773035	0.000178025	0.000178025	0.000205161	0.000205161	0.003670648	0.001462746	0.004757474	0.004757474	0.002455174	0.00095233	0.003548371	0.003548371	0.002547901	0.002547901	0.000573904	0.000573904	0.001943088	0.001943088	0.000917983
3837003773035	383700	3773035	0.000178117	0.000178117	0.000205268	0.000205268	0.003552378	0.001415616	0.004604186	0.004604186	0.002376067	0.000921646	0.003449383	0.003449383	0.002465807	0.002465807	0.000555413	0.000555413	0.001880481	0.001880481	0.000914791
3837103773035	383710	3773035	0.000178441	0.000178441	0.000205641	0.000205641	0.003448226	0.001374111	0.004469197	0.004469197	0.002306404	0.000894624	0.003361156	0.003361156	0.002393512	0.002393512	0.000539129	0.000539129	0.001825347	0.001825347	0.000914187
3837203773035	383720	3773035	0.000178673	0.000178673	0.000205908	0.000205908	0.003349265	0.001334675	0.004340934	0.004340934	0.002240211	0.000868949	0.003277287	0.003277287	0.00232482	0.00232482	0.000523656	0.000523656	0.001772961	0.001772961	0.000912893
3837303773035	383730	3773035	0.000178673	0.000178673	0.000205908	0.000205908	0.003254109	0.001296756	0.004217604	0.004217604	0.002176565	0.000844261	0.003196887	0.003196887	0.00225877	0.00225877	0.000508779	0.000508779	0.001722589	0.001722589	0.000910477
3837403773035	383740	3773035	0.000178534	0.000178534	0.000205748	0.000205748	0.003162276	0.00126016	0.00409858	0.00409858	0.002115141	0.000820436	0.003119422	0.003119422	0.002195025	0.002195025	0.00049442	0.00049442	0.001673977	0.001673977	0.000906767
3837503773035	383750	3773035	0.000178256	0.000178256	0.000205428	0.000205428	0.003074456	0.001225164	0.003984758	0.003984758	0.002056401	0.000797651	0.003045514	0.003045514	0.002134067	0.002134067	0.00048069	0.00048069	0.001627488	0.001627488	0.000902108
3837603773035	383760	3773035	0.000177839	0.000177839	0.000204948	0.000204948	0.002992103	0.001192347	0.003878022	0.003878022	0.002001318	0.000776285	0.002976498	0.002976498	0.002076904	0.002076904	0.000467814	0.000467814	0.001583894	0.001583894	0.000896759
3837703773035	383770	3773035	0.000177284	0.000177284	0.000204308	0.000204308	0.002913211	0.001160908	0.00377577	0.00377577	0.001948549	0.000755817	0.002910506	0.002910506	0.002022142	0.002022142	0.000455479	0.000455479	0.001542132	0.001542132	0.000890116
3837803773035	383780	3773035	0.000176497	0.000176497	0.000203401	0.000203401	0.002837017	0.001130545	0.003677017	0.003677017	0.001897586	0.000736049	0.002847004	0.002847004	0.001969254	0.001969254	0.000443566	0.000443566	0.001501798	0.001501798	0.000882264
3837903773035	383790	3773035	0.000175525	0.000175525	0.000202281	0.000202281	0.002763038	0.001101065	0.003581134	0.003581134	0.001848104	0.000716856	0.002785458	0.002785458	0.001917903	0.001917903	0.000432	0.000432	0.001462637	0.001462637	0.000873205
3838003773035	383800	3773035	0.00017446	0.00017446	0.000201054	0.000201054	0.00269155	0.001072577	0.003488479	0.003488479	0.001800288	0.000698308	0.002726136	0.002726136	0.001868281	0.001868281	0.000420823	0.000420823	0.001424794	0.001424794	0.000865182
3838103773035	383810	3773035	0.000173488	0.000173488	0.000199934	0.000199934	0.002616533	0.001042683	0.003391251	0.003391251	0.001750112	0.000678846	0.002662901	0.002662901	0.00181621	0.00181621	0.000409094	0.000409094	0.001385083	0.001385083	0.000856209
3838203773035	383820	3773035	0.000172516	0.000172516	0.000198813	0.000198813	0.002543523	0.001013589	0.003296623	0.003296623	0.001701278	0.000659904	0.002600645	0.002600645	0.001765531	0.001765531	0.000397679	0.000397679	0.001346435	0.001346435	0.000846891
3838303773035	383830	3773035	0.000171544	0.000171544	0.000197693	0.000197693	0.002470582	0.000984522	0.003202086	0.003202086	0.00165249	0.000640979	0.002537676	0.002537676	0.001714901	0.001714901	0.000386274	0.000386274	0.001307823	0.001307823	0.000838781
3838403773035	383840	3773035	0.000170618	0.000170618	0.000196626	0.000196626	0.002392866	0.000953552	0.003101359	0.003101359	0.001600508	0.000620816	0.002469105	0.002469105	0.001660956	0.001660956	0.000374124	0.000374124	0.001266683	0.001266683	0.00083024
3838503773035	383850	3773035	0.000169693	0.000169693	0.000195559	0.000195559	0.002318887	0.000924072	0.003005476	0.003005476	0.001551026	0.000601623	0.002403379	0.002403379	0.001609605	0.001609605	0.000362557	0.000362557	0.001227522	0.001227522	0.000821957
3838603773035	383860	3773035	0.000168767	0.000168767	0.000194492	0.000194492	0.0224207	0.00089346	0.002905915	0.002905915	0.001499646	0.000581693	0.002334096	0.002334096	0.001556285	0.001556285	0.000350547	0.000350547	0.001186858	0.001186858	0.000812639
3838703773035	383870	3773035	0.000167841	0.000167841	0.000193426	0.000193426	0.002166569	0.000863373	0.002808059	0.002808059	0.001449146	0.000562105	0.002265169	0.002265169	0.001503877	0.001503877	0.000338742	0.000338742	0.001146891	0.001146891	0.000802717
3838803773035	383880	3773035	0.000166915	0.000166915	0.000192359	0.000192359	0.002097642	0.000835906	0.002718723	0.002718723	0.001403043	0.000544222	0.002202112	0.002202112	0.001456033	0.001456033	0.000327965	0.000327965	0.001110404	0.001110404	0.000793658
3838903773035	383890	3773035	0.000166082	0.000166082	0.000191399	0.000191399	0.002048092	0.00081616	0.002654502	0.002654502	0.0013699	0.00053367	0.00215791	0.00215791	0.001421638	0.001421638	0.000320218	0.000320218	0.001084174	0.001084174	0.000789086
3839003773035	383900	3773035	0.00016548	0.00016548	0.000190705	0.000190705	0.002000202	0.000797077	0.002592434	0.002592434	0.001337869	0.000518942	0.002114775	0.002114775	0.001388397	0.001388397	0.000312731	0.000312731	0.001058824	0.001058824	0.000785635
3839103773035	383910	3773035	0.000164462	0.000164462	0.000189531	0.000189531	0.001937365	0.000772036	0.002510991	0.002510991	0.001295839	0.000502639	0.002056253	0.002056253	0.00134478	0.00134478	0.000302906	0.000302906	0.00102556	0.00102556	0.000776058
3829703773045	382970	3773045	0.000248151	0.000248151	0.000285978	0.000285978	0.006005175	0.00239305	0.007783221	0.007783221	0.004016661	0.001558011	0.009280888	0.009280888	0.004168362	0.004168362	0.000938906	0.000938906	0.003178889	0.003178889	0.000528272
3829803773045	382980	3773045	0.000221073	0.000221073	0.000254771	0.000254771	0.00672974	0.002681788	0.00872232	0.00872232	0.004501299	0.001745995	0.010574051	0.010574051	0.004671304	0.004671304	0.001052192	0.001052192	0.003562443	0.003562443	0.00050584
3829903773045	382990	3773045	0.000195568	0.000195568	0.000225379	0.000225379	0.007500465	0.00298892	0.009721245	0.009721245	0.005016811	0.001945956	0.012038242	0.012038242	0.005206286	0.005206286	0.001172694	0.001172694	0.003970433	0.003970433	0.00051835
3830003773045	383000	3773045	0.000197095	0.000197095	0.000227139	0.000227139	0.008372435	0.003336398	0.010851392	0.010851392	0.005600043	0.002172184	0.013747013	0.013747013	0.005811545	0.005811545	0.001309027	0.001309027	0.004432017	0.004432017	0.00052715
3830103773045	383010	3773045	0.00019816	0.00019816	0.000228366	0.000228366	0.009348765	0.003725464	0.012116799	0.012116799	0.006253077	0.002425487	0.015696452	0.015696452	0.006489243	0.006489243	0.001461675	0.001461675	0.004948846	0.004948846	0.000534052
3830203773045	383020	3773045	0.000198901	0.000198901	0.000229219	0.000229219	0.010358382	0.004127794	0.013425349	0.013425349	0.006928376	0.002687427	0.017783122	0.017783122	0.007190046	0.007190046	0.001619528	0.001619528	0.005483294	0.005483294	0.000541041
3830303773045	383030	3773045	0.000199641	0.000199641	0.000230073	0.000230073	0.011508829	0.004586245	0.014916427	0.014916427	0.007697871	0.002985905	0.020214962	0.020214962	0.007988604	0.007988604	0.0017994	0.0017994	0.006092293	0.006092293	0.000548202
3830403773045	383040	3773045	0.000200243	0.000200243	0.000230766	0.000230766	0.012873808	0.005130186	0.016685556	0.016685556	0.00861086	0.003340041	0.023210314	0.023210314	0.008936075	0.008936075	0.002012814	0.002012814	0.006814856	0.006814856	0.00055519
3830503773045	383050	3773045	0.000200798	0.000200798	0.000231407	0.000231407	0.014494842	0.005776165	0.018786555	0.018786555	0.009695116	0.00376061	0.02700878	0.02700878	0.010061281	0.010061281	0.002266262	0.002266262	0.007672963	0.007672963	0.000562178
3830603773045	383060	3773045	0.000201308	0.000201308	0.000231993	0.000231993	0.016360373	0.006519575	0.021204444	0.021204444	0.010942908	0.004244612	0.031596039	0.031596039	0.011356199	0.011356199	0.002557937	0.002557937	0.008660498	0.008660498	0.000569167
3830703773045	383070	3773045	0.000201863	0.000201863	0.000232634	0.000232634	0.018343067	0.007309675	0.023774184	0.023774184	0.012269066	0.004759011	0.036477861	0.036477861	0.012732443	0.012732443	0.002867931	0.002867931	0.009710053	0.009710053	0.0005765
3830803773045	383080	3773045	0.000202418	0.000202418	0.000233274	0.000233274	0.020553234	0.008190422	0.02663875	0.02663875	0.013747373	0.005332428	0.041991324	0.041991324	0.014266583	0.014266583	0.003213489	0.003213489	0.010880023	0.010880023	0.000584006
3830903773045	383090	3773045	0.000202974	0.000202974	0.000233914	0.000233914	0.0230252	0.009175495	0.02984263	0.02984263	0.015400788	0.005973766	0.048279439	0.048279439	0.015982444	0.015982444	0.00359998	0.00359998	0.012188579	0.012188579	0.000591771
3831003773045	383100	3773045	0.000203529	0.000203529	0.000234554	0.000234554	0.025857857	0.010304303	0.033513996	0.033513996	0.017295458	0.006708684	0.055615069	0.055615069	0.017948672	0.017948672	0.004042865	0.004042865	0.013688069	0.013688069	0.000599881
3831103773045	383110	3773045	0.000204085	0.000204085	0.000235194	0.000235194	0.029065738	0.011582637	0.037671684	0.037671684	0.019441103	0.007540952	0.064076569	0.064076569	0.020175353	0.020175353	0.004544416	0.004544416	0.015386187	0.015386187	0.000607991
3831203773045	383120	3773045	0.000204594	0.000204594	0.000235781	0.000235781	0.032655279	0.013013062	0.042324036	0.042324036	0.021842027	0.008472239	0.073696312	0.073696312	0.022666955	0.022666955	0.005105639	0.005105639	0.01728634	0.01728634	0.00061636
3831403773045	383140	3773045	0.000205612	0.000205612	0.000236954	0.000236954	0.040932767	0.016311624	0.053052368	0.053052368	0.027378562	0.010619789	0.096262002	0.096262002	0.028412594	0.028412594	0.00639982	0.00639982	0.021668096	0.021668096	0.000633357
3831503773045	383150	3773045	0.000206075	0.000206075	0.000237488	0.000237488	0.045615315	0.01817761	0.059121352	0.059121352	0.030510562	0.011834652	0.109100599	0.109100599	0.031662884	0.031662884	0.007131935	0.007131935	0.024146842	0.024146842	0.000642157
3831603773045	383160	3773045	0.000206538	0.000206538	0.000238021	0.000238021	0.050551358	0.020144613	0.065518886	0.065518886	0.033812117	0.013115282	0.12257395	0.12257395	0.035089131	0.035089131	0.007903683	0.007903683	0.026759777	0.026759777	0.000651129
3831703773045	383170	3773045	0.000207001	0.000207001	0.000238555	0.000238555	0.055675843	0.022186709	0.072160657	0.072160657	0.037239714	0.014444802	0.136353959	0.136353959	0.038646181	0.038646181	0.008704894	0.008704894	0.029472465	0.029472465	0.000660189
3831803773045	383180	3773045	0.000207371	0.000207371	0.000238981	0.000238981	0.060775899	0.024219071	0.078770766	0.078770766	0.040650971	0.015767985	0.149694258	0.149694258	0.042186275	0.042186275	0.009502286	0.009502286	0.032172222	0.032172222	0.000669334
3831903773045	383190	3773045	0.000207788	0.000207788	0.000239462	0.000239462	0.065610835	0.026145783	0.085037256	0.085037256	0.043884898	0.017022383	0.161751978	0.161751978	0.045542341	0.045542341	0.010258226	0.010258226	0.034731634	0.034731634	0.000678738
3832103773045	383210	3773045	0.000208575	0.000208575	0.000240368	0.000240368	0.072237738	0.028786591	0.09362629	0.09362629	0.048317413	0.018741698	0.175058925	0.175058925	0.050142262	0.050142262	0.011294339	0.011294339	0.03823964	0.03823964	0.000698064
3832203773045	383220	3773045	0.000209084	0.000209084	0.000240955	0.000240955	0.073428462	0.029261092	0.09516957	0.09516957	0.049113848	0.019050625	0.173498413	0.173498413	0.050968777	0.050968777	0.011480508	0.011480508	0.038869959	0.038869959	0.000708503
3832303773045	383230	3773045	0.000209593	0.000209593	0.000241542	0.000241542	0.072080161	0.028723796	0.093422056	0.093422056	0.048212015	0.018700815	0.16244285	0.16244285	0.050032883	0.050032883	0.011269702	0.011269702	0.038156225	0.038156225	0.000719202
3832403773045	383240	3773045	0.000210056	0.000210056	0.000242075	0.000242075	0.069873315	0.027844373	0.090561796	0.090561796	0.046735929	0.018128261	0.144791268	0.144791268	0.048501049	0.048501049	0.010924663	0.010924663	0.036988013	0.036988013	0.000729814
3832503773045	383250	3773045	0.000210426	0.000210426	0.000242502	0.000242502	0.068505568	0.027299328	0.088789078	0.088789078	0.045821089	0.017773406	0.126879719	0.126879719	0.047551657	0.047551657	0.010710816	0.010710816	0.036263985	0.036263985	0.000740253
3832603773045	383260	3773045	0.00021075	0.00021075	0.000242876	0.000242876	0.068094704	0.0271356	0.088256563	0.088256563	0.045546275	0.01766681	0.109401922	0.109401922	0.047266465	0.047266465	0.010646577	0.010646577	0.036046491	0.036046491	0.000750779
3832703773045	383270	3773045	0.000211028	0.000211028	0.000243196	0.000243196	0.06831242	0.027222359	0.088538741	0.088538741	0.045691898	0.017723295	0.092377177	0.092377177	0.047417588	0.047417588	0.010680617	0.010680617	0.036161741	0.036161741	0.000761305
3832803773045	383280	3773045	0.000211306	0.000211306	0.000243516	0.000243516	0.069301483	0.027616499	0.089820652	0.089820652	0.04635345	0.017979902	0.077473877	0.077473877	0.048104124	0.048104124	0.010835257	0.010835257	0.036685309	0.036685309	0.000771917
3832903773045	383290	3773045	0.000211537	0.000211537	0.000243782	0.000243782	0.071013105	0.028298577	0.09203906	0.09203906	0.047498296	0.018423973	0.065335223	0.065335223	0.04929221	0.04929221	0.011102868	0.011102868	0.03759137	0.03759137	0.00078227
3833003773045	383300	3773045	0.000211676	0.000211676	0.000243942	0.000243942	0.072728443	0.029003654	0.094332274	0.094332274	0.048681748	0.018883019	0.055668254	0.055668254	0.050520357	0.050520357	0.011379503	0.011379503	0.038527984	0.038527984	0.000792623
3833103773045	383310	3773045	0.00021163	0.00021163	0.000243889	0.000243889	0.074127283	0.029539571	0.096075303	0.096075303	0.049581267	0.019231931	0.047970912	0.047970912	0.051453849	0.051453849	0.011589769	0.011589769	0.039239887	0.039239887	0.000802717
3833203773045	383320	3773045	0.000211213	0.000211213	0.000243409	0.000243409	0.075078423	0.029918598	0.097308061	0.097308061	0.050217452	0.019478699	0.042055093	0.042055093	0.052114062	0.052114062	0.011738479	0.011738479	0.03974338	0.03974338	0.000812553
3833303773045	383330	3773045	0.000210704	0.000210704	0.000242822	0.000242822	0.075205135	0.029969092	0.097472291	0.097472291	0.050302206	0.019511574	0.037408067	0.037408067	0.052202017	0.052202017	0.01175829	0.01175829	0.039810456	0.039810456	0.00082213
3833403773045	383340	3773045	0.000210056	0.000210056	0.000242075	0.000242075	0.073397943	0.02924893	0.095130015	0.095130015	0.049093435	0.019042707	0.03349327	0.03349327	0.050947593	0.050947593	0.011475737	0.011475737	0.038853804	0.038853804	0.00083024
3833503773045	383350	3773045	0.000210797	0.000210797	0.000242929	0.000242929	0.069979266	0.027886594	0.090699118	0.090699118	0.046806797	0.01815575	0.03020789	0.03020789	0.048574593	0.048574593	0.010941228	0.010941228	0.0370441	0.0370441	0.000836365
3833603773045	383360	3773045	0.000213713	0.000213713	0.00024629	0.00024629	0.065104746	0.025944108	0.084381322	0.084381322	0.043546393	0.016891081	0.027380542	0.027380542	0.04519105	0.04519105	0.010179099	0.010179099	0.034463732	0.034463732	0.000842405
3833703773045	383370	3773045	0.000215703	0.000215703	0.000248583	0.000248583	0.060087873	0.023944894	0.077879025	0.077879025	0.040190774	0.01558948	0.025066545	0.025066545	0.041708697	0.041708697	0.009394713	0.009394713	0.031808009	0.031808009	0.000849738
3833803773045	383380	3773045	0.000214315	0.000214315	0.000246983	0.000246983	0.055601518	0.022157091	0.072064325	0.072064325	0.03719	0.014425519	0.023217607	0.023217607	0.03859459	0.03859459	0.008693273	0.008693273	0.02943312	0.02943312	0.000859056
3833903773045	383390	3773045	0.000213065	0.000213065	0.000245543	0.000245543	0.0506016	0.020164634	0.065584004	0.065584004	0.033845722	0.013128317	0.02153614	0.02153614	0.035124005	0.035124005	0.007911538	0.007911538	0.026786373	0.026786373	0.000868201
3834003773045	383400	3773045	0.000212833	0.000212833	0.000245276	0.000245276	0.045285697	0.018046257	0.058694138	0.058694138	0.030290092	0.011749134	0.01996718	0.01996718	0.031434086	0.031434086	0.007080399	0.007080399	0.023972356	0.023972356	0.000876484
3834103773045	383410	3773045	0.000212602	0.000212602	0.000245009	0.000245009	0.040264672	0.016045389	0.05218646	0.05218646	0.026931695	0.010446456	0.018544967	0.018544967	0.02794885	0.02794885	0.006295364	0.006295364	0.021314435	0.021314435	0.000884335
3834203773045	383420	3773045	0.000212741	0.000212741	0.000245169	0.000245169	0.035636725	0.014201162	0.046188245	0.046188245	0.023836216	0.009245759	0.017240154	0.017240154	0.024736461	0.024736461	0.005571787	0.005571787	0.018864593	0.018864593	0.000891669
3834303773045	383430	3773045	0.000213713	0.000213713	0.00024629	0.00024629	0.031347117	0.012491762	0.040628546	0.040628546	0.02096704	0.008132843	0.016006224	0.016006224	0.021758923	0.021758923	0.004901108	0.004901108	0.016593854	0.016593854	0.000897449
3834403773045	383440	3773045	0.000214407	0.000214407	0.00024709	0.00024709	0.027697922	0.011037565	0.035898877	0.035898877	0.018526216	0.007186079	0.01489574	0.01489574	0.019225913	0.019225913	0.004330558	0.004330558	0.014662122	0.014662122	0.000903057
3834503773045	383450	3773045	0.000218064	0.000218064	0.000251304	0.000251304	0.023891496	0.009520712	0.030965423	0.030965423	0.015980224	0.006198522	0.013726024	0.013726024	0.016583765	0.016583765	0.003735425	0.003735425	0.01264716	0.01264716	0.001034715
3834703773045	383470	3773045	0.000221721	0.000221721	0.000255518	0.000255518	0.018150957	0.007233119	0.023525193	0.023525193	0.012140569	0.004709169	0.011647981	0.011647981	0.012599094	0.012599094	0.002837894	0.002837894	0.009608358	0.009608358	0.001151447

			MSite Grubbing / Prep	MMass Grading / Excavation	MMass Grading / Excavation	MDrainage / Utilities Trenching	MFoundations / Concrete Pads	MBuilding / Structure Construction	MAsphalt Paving	MLandscaping or Other Finishing	MWaterside Construction (Piles)	RSSWRestriping South Valley	RSSWRestriping Silver Lake Boulevard	RSSWDemolition	RSSWPlacing Base	RSSWForm	Child Risk				
Unique Identifier	X (UTM)	Y (UTM)	2027	2027	2028	2028	2028	2028	2028	2028	2028	2029	2029	2029	2029	2029	3rd Trimester	0<2	2<16	Total	per million
3836303773035	383630	3773035	0.000864489	0.00143797	0.00143797	0.000691591	0.000327704	0.000889067	0.00057809	0.000396999	0.000426697	0.000773201	0.000967	0.002700081	0.000245527	0.000534019	2.53653E-08	5.16499E-07	5.2772E-07	1.06959E-06	1.06958958
3836403773035	383640	3773035	0.000857549	0.001426426	0.001426426	0.000686039	0.000325073	0.000881929	0.000573449	0.000393812	0.000423272	0.000755521	0.000940084	0.002631898	0.000239327	0.000520534	2.51748E-08	5.13182E-07	5.1259E-07	1.05094E-06	1.0509443
3836503773035	383650	3773035	0.000851965	0.001417138	0.001417138	0.000681572	0.000322956	0.000876187	0.000569715	0.000391248	0.000420516	0.000739229	0.000916116	0.002571301	0.000233817	0.000508549	2.50276E-08	5.10724E-07	4.9886E-07	1.03461E-06	1.03461429
3836603773035	383660	3773035	0.000852523	0.001418067	0.001418067	0.000682019	0.000323168	0.000876761	0.000570088	0.000391504	0.000420791	0.000726479	0.00089983	0.002531726	0.000230218	0.000500722	2.50108E-08	5.10954E-07	4.8854E-07	1.02451E-06	1.02450871
3836703773035	383670	3773035	0.000853321	0.001419394	0.001419394	0.000682657	0.00032347	0.000877581	0.000570622	0.000391871	0.000421185	0.000714348	0.000884645	0.002494984	0.000226877	0.000493455	2.5005E-08	5.11293E-07	4.7881E-07	1.01511E-06	1.01510607
3836803773035	383680	3773035	0.000851726	0.00141674	0.00141674	0.00068138	0.000322865	0.00087594	0.000569555	0.000391138	0.000420398	0.000701657	0.000867942	0.002453672	0.00022312	0.000485284	2.49549E-08	5.10629E-07	4.6854E-07	1.00413E-06	1.00412723
3836903773035	383690	3773035	0.000848774	0.00141183	0.00141183	0.000679019	0.000321747	0.000872905	0.000567581	0.000389782	0.000418941	0.000688906	0.000850732	0.002410532	0.000219197	0.000476752	2.4878E-08	5.09354E-07	4.5823E-07	9.92463E-07	0.99246276
3837003773035	383700	3773035	0.000845822	0.001406921	0.001406921	0.000676658	0.000320628	0.000869869	0.000565607	0.000388427	0.000417484	0.000676716	0.000834476	0.002369677	0.000215482	0.000468672	2.48054E-08	5.08089E-07	4.4844E-07	9.81336E-07	0.98133578
3837103773035	383710	3773035	0.000845264	0.001405992	0.001405992	0.000676211	0.000320416	0.000869295	0.000565234	0.000388171	0.000417208	0.000666357	0.000821822	0.002338876	0.000212682	0.00046258	2.47878E-08	5.07804E-07	4.4028E-07	9.7287E-07	0.97287041
3837203773035	383720	3773035	0.000844067	0.001404002	0.001404002	0.000675254	0.000319962	0.000868065	0.000564434	0.000387621	0.000416618	0.00065641	0.000809495	0.002308623	0.000209931	0.000456597	2.47623E-08	5.07252E-07	4.3243E-07	9.64445E-07	0.96444526
3837303773035	383730	3773035	0.000841834	0.001400286	0.001400286	0.000673467	0.000319116	0.000865768	0.00056294	0.000386595	0.000415515	0.000646611	0.00079696	0.002277548	0.000207105	0.000450451	2.47209E-08	5.06303E-07	4.247E-07	9.55725E-07	0.9557254
3837403773035	383740	3773035	0.000838404	0.001394581	0.001394581	0.000670723	0.000317815	0.00086224	0.000560646	0.00038502	0.000413822	0.000636901	0.000784068	0.002245102	0.000204154	0.000444034	2.46675E-08	5.05064E-07	4.1701E-07	9.4674E-07	0.94673953
3837503773035	383750	3773035	0.000834096	0.001387415	0.001387415	0.000667277	0.000316182	0.0008578	0.000557766	0.000383042	0.000411696	0.000627456	0.000771057	0.002212016	0.000201146	0.00043749	2.46025E-08	5.03503E-07	4.0947E-07	9.37572E-07	0.93757219
3837603773035	383760	3773035	0.00082915	0.001379188	0.001379188	0.00066332	0.000314308	0.000852723	0.000554458	0.000380771	0.000409255	0.000618543	0.000758522	0.002179935	0.000198229	0.000431145	2.45423E-08	5.01955E-07	4.0231E-07	9.28806E-07	0.92880613
3837703773035	383770	3773035	0.000823008	0.001368971	0.001368971	0.000658406	0.000311979	0.000846406	0.000550351	0.00037795	0.000406223	0.000609806	0.000745809	0.002147123	0.000195245	0.000424656	2.44773E-08	5.00273E-07	3.9523E-07	9.19985E-07	0.91998468
3837803773035	383780	3773035	0.000815748	0.001356896	0.001356896	0.000652599	0.000309227	0.00083894	0.000545497	0.000374616	0.00040264	0.000601158	0.000732797	0.00211294	0.000192136	0.000417895	2.44055E-08	4.98434E-07	3.8818E-07	9.11024E-07	0.91102383
3837903773035	383790	3773035	0.000807372	0.001342964	0.001342964	0.000645898	0.000306052	0.000830326	0.000539895	0.00037077	0.000398506	0.00059254	0.000719876	0.002078666	0.00018902	0.000411116	2.43224E-08	4.96361E-07	3.8111E-07	9.01792E-07	0.90179183
3838003773035	383800	3773035	0.000799954	0.001330624	0.001330624	0.000639963	0.00030324	0.000822697	0.000534934	0.000367363	0.000394844	0.000584069	0.00070746	0.002045397	0.000185995	0.000404536	2.42416E-08	4.94393E-07	3.7423E-07	8.92861E-07	0.89286067
3838103773035	383810	3773035	0.000791657	0.001316824	0.001316824	0.000633326	0.000300095	0.000814164	0.000529387	0.000363553	0.000390749	0.000574418	0.000693704	0.002008198	0.000182612	0.000397179	2.41137E-08	4.91711E-07	3.6671E-07	8.82531E-07	0.88253141
3838203773035	383820	3773035	0.000783042	0.001302493	0.001302493	0.000626433	0.000296829	0.000805304	0.000523625	0.000359596	0.000386496	0.000564708	0.000680395	0.001972004	0.000179321	0.000390021	2.39774E-08	4.88978E-07	3.5928E-07	8.72238E-07	0.87223846
3838303773035	383830	3773035	0.000775543	0.00129002	0.00129002	0.000620435	0.000293987	0.000797592	0.000518611	0.000356153	0.000382795	0.000554555	0.000666729	0.001934897	0.000175946	0.000382682	2.38231E-08	4.86082E-07	3.5179E-07	8.61699E-07	0.86169943
3838403773035	383840	3773035	0.000767646	0.001276884	0.001276884	0.000614117	0.000290993	0.0007894	0.00051333	0.00035252	0.000378897	0.00054295	0.000650443	0.001889929	0.00017185	0.000373788	2.3614E-08	4.8224E-07	3.434E-07	8.49258E-07	0.84925818
3838503773035	383850	3773035	0.000759988	0.001264145	0.001264145	0.00060799	0.00028809	0.000781595	0.000508209	0.000349009	0.000375117	0.00053174	0.000634811	0.001846789	0.00016793	0.000365256	2.34073E-08	4.78458E-07	3.3535E-07	8.37215E-07	0.83721451
3838603773035	383860	3773035	0.000751372	0.001249815	0.001249815	0.000601098	0.000284824	0.000772734	0.000502448	0.000345053	0.000370865	0.000519491	0.000617126	0.001797434	0.000163446	0.000355494	2.31497E-08	4.73755E-07	3.2661E-07	8.2351E-07	0.82351005
3838703773035	383870	3773035	0.000742199	0.001234555	0.001234555	0.000593759	0.000281347	0.0007633	0.000496313	0.00034084	0.000366337	0.000507095	0.000599053	0.0017468	0.000158842	0.00034548	2.2872E-08	4.68663E-07	3.1782E-07	8.0935E-07	0.80935042
3838803773035	383880	3773035	0.000733823	0.001220623	0.001220623	0.000587058	0.000278172	0.000754685	0.000490712	0.000336993	0.000362203	0.00049579	0.000583064	0.001701923	0.000154761	0.000336604	2.26214E-08	4.64046E-07	3.0987E-07	7.96535E-07	0.79653502
3838903773035	383890	3773035	0.000729595	0.00121359	0.00121359	0.000583676	0.000276569	0.000750337	0.000487885	0.000335052	0.000360116	0.0004885	0.000574876	0.001679713	0.00015274	0.000332212	2.25246E-08	4.6234E-07	3.0492E-07	7.89784E-07	0.78978411
3839003773035	383900	3773035	0.000726404	0.001208283	0.001208283	0.000581123	0.000275359	0.000747056	0.000485751	0.000333586	0.000358541	0.000481269	0.000567165	0.001658875	0.00015084	0.00032809	2.24292E-08	4.60782E-07	3.0026E-07	7.83471E-07	0.78347135
3839103773035	383910	3773035	0.000717549	0.001193554	0.001193554	0.000574039	0.000272003	0.000737949	0.0004798	0.00032952	0.00035417	0.000470408	0.000551563	0.001614729	0.000146833	0.000319359	2.21638E-08	4.55831E-07	2.9265E-07	7.7065E-07	0.77064951
3829703773045	382970	3773045	0.000488444	0.000812466	0.000812466	0.000390755	0.000185155	0.000502331	0.000326626	0.000224308	0.000241088	0.005073278	0.000371252	0.001119718	0.00010182	0.000221456	2.88954E-08	6.34656E-07	6.5196E-07	1.31551E-06	1.31550926
3829803773045	382980	3773045	0.000467703	0.000777966	0.000777966	0.000374163	0.000177293	0.000481	0.000312756	0.000214783	0.000230851	0.005721631	0.000381137	0.001146132	0.000104221	0.000226681	2.8054E-08	5.99926E-07	7.0415E-07	1.33213E-06	1.33212936
3829903773045	382990	3773045	0.00047927	0.000797206	0.000797206	0.000383416	0.000181678	0.000492896	0.000320491	0.000220095	0.00023656	0.00634218	0.000399091	0.001201976	0.0001093	0.000237725	2.76954E-08	5.86358E-07	7.6649E-07	1.38055E-06	1.38054555
3830003773045	383000	3773045	0.000487407	0.000810741	0.000810741	0.000389925	0.000184762	0.000501264	0.000325932	0.000223832	0.000240576	0.006994429	0.000412846	0.001242831	0.000113015	0.000245806	2.73083E-08	5.75448E-07	8.3972E-07	1.44248E-06	1.44247984
3830103773045	383010	3773045	0.000493789	0.000821356	0.000821356	0.000395031	0.000187181	0.000507827	0.0003302	0.000226763	0.000243726	0.007688677	0.000426542	0.00128332	0.000116696	0.000253814	2.69709E-08	5.68606E-07	9.1913E-07	1.5147E-06	1.51470488
3830203773045	383020	3773045	0.00050025	0.000832104	0.000832104	0.0004002	0.000189631	0.000514472	0.000334521	0.00022973	0.000246915	0.008390865	0.000440983	0.00132582	0.000120561	0.000262219	2.68527E-08	5.67335E-07	1.0014E-06	1.59557E-06	1.5955672
3830303773045	383030	3773045	0.000506871	0.000843117	0.000843117	0.000405497	0.000192141	0.000521282	0.000338948	0.00023277	0.000250183	0.009111883	0.000456138	0.001370422	0.000124617	0.000271041	2.57908E-08	5.56151E-07	1.0943E-06	1.67624E-06	1.67623948
3830403773045	383040	3773045	0.000513333	0.000853865	0.000853865	0.000410666	0.00019459	0.000527927	0.000343269	0.000235738	0.000253373	0.009871123	0.000471918	0.001416853	0.000128839	0.000280223	2.58257E-08	5.57951E-07	1.2037E-06	1.78751E-06	1.78751169
3830503773045	383050	3773045	0.000519794	0.000864613	0.000864613	0.000415835	0.000197039	0.000534572	0.00034759	0.000238705	0.000256562	0.010546039	0.000488383	0.001465202	0.000133236	0.000289786	2.6137E-08	5.62343E-07	1.3338E-06	1.92229E-06	1.92229321
3830603773045	383060	3773045	0.000526256	0.000875361	0.000875361	0.00042105	0.000199489	0.000541217	0.000351911	0.000241672	0.000259751	0.011082649	0.000505741	0.001516019	0.000137857	0.000299837	2.63776E-08	5.6578E-07	1.4839E-06	2.07603E-06	2.07603217
3830703773045	383070	3773045	0.000533036	0.00088664	0.00088664	0.000426429	0.000202059	0.000548191	0.000356445	0.000244786	0.000263098	0.011562649	0.000524618	0.001571224	0.000142876	0.000310755	2.659E-08	5.69049E-07	1.6436E-06	2.23919E-06	2.23919224
3830803773045	383080	3773045	0.000539977	0.000898184	0.000898184	0.00043198	0.00020469	0.000555328	0.000361086	0.000247973	0.000266523	0.011947788	0.000544626	0.001629627	0.000148187	0.000322306	2.67973E-08	5.72182E-07	1.821E-06	2.41996E-06	2.41996335
3830903773045	383090	3773045	0.000547156	0.000910126	0.000910126	0.000437725	0.000207412	0.000562712	0.000365887	0.00025127	0.000270067	0.012243852	0.000566301	0.001692692	0.000153922	0.000334779	2.70088E-08	5.75391E-07	2.0197E-06	2.6221E-06	2.62209948
3831003773045	383100	3773045	0.000554655	0.000922599	0.000922599	0.000443724	0.000210254	0.000570424	0.000370901	0.000254714	0.000273768	0.012435698	0.000589733	0.001760783	0.000160114	0.000348246	2.72233E-08	5.78662E-07	2.2472E-06	2.85304E-06	2.85303854
3831103773045	383110	3773045	0.000562153	0.000935072	0.000935072	0.000449723	0.000213097	0.000578135	0.000375916	0.000258158	0.00027747	0.012490891	0.000614863	0.001833536	0.000166729	0.000362635	2.74366E-08	5.81888E-07	2.5045E-06	3.1138E-06	3.11380214
3831203773045	383120	3773045	0.000569891	0.000947943	0.000947943	0.000455913	0.00021603	0.000586093	0.0003811	0.00026171	0.000281289	0.012401638	0.000641778	0.001911316	0.000173802	0.000378018	2.76491E-08	5.85053E-07	2.7923E-06	3.40496E-06	3.40496298
3831403773045	383140	3773045	0.000585606	0.000974083	0.000974083	0.000468485	0.000221987	0.000602255	0.000391599	0.000268928	0.000289046	0.011812964	0.000702041	0.002084698	0.000189568	0.000412309	2.80695E-08	5.91233E-07	3.4555E-06	4.07484E-06	4.07484449
3831503773045	383150	3773045	0.000593743	0.000987618	0.000987618	0.000474994	0.000225071	0.000610623	0.00039704	0.000272665	0.000293062	0.011355956	0.000736102	0.00218222	0.000198436	0.000431597	2.82801E-08	5.94293E-07	3.83E-06	4.45256E-06	4.45255933
3831603773045	383160	3773045	0.000602039	0.001001418	0.001001418	0.000481631	0.000228216	0.000619155	0.000402588	0.000276474	0.000297157	0.010810522	0.000772992	0.002287419	0.000208002	0.000452403	2.84882E-08	5.97294E-07	4.2234E-06	4.8492E-06	4.84920334
3831703773045	383170	3773045	0.000610415	0.00101535	0.00101535	0.000488332	0.000231391	0.00062777	0.000408189	0.000280321	0.000301291	0.010211193	0.000813128	0.002401392	0.000218366	0.000474945	2.8698E-08	6.00293E-07	4.6296E-06	5.25854E-06	5.2585437
3831803773045	383180	3773045	0.000618871	0.001029415	0.001029415	0.000495097	0.000234597	0.000636466	0.000413843	0.000284204	0.000305465	0.009584003	0.000856776	0.00252478	0.000229586	0.000499348	2.89038E-08	6.03202E-07	5.0306E-06	5.66267E-06	5.6626656
3831903773045	383190	3773045	0.000627566	0.001043879	0.001043879	0.000502053	0.000237893	0.000645408	0.000419658	0.000288197	0.000309756	0.008962627	0.000904683	0.0026595	0.00024183	0.000525993	2.91087E-08	6.06083E-07	5.4068E-06	6.04197E-06	6.04196551
3832103773045	383210	3773045	0.000645435	0.001073601	0.001073601	0.000516348	0.000244666	0.000663785	0.000431607	0.000296403	0.000318576	0.007815296	0.001016186	0.002970254	0.000270095	0.000587453	2.9524E-08	6.11952E-07	5.9082E-06	6.54971E-06	6.54971451
3832203773045	383220	3773045	0.000655088	0.001089657	0.001089657	0.00052407	0.000248325	0.000673712	0.000438062	0.000300836	0.00032334	0.00732473	0.001083624	0.003156249	0.000287008	0.000624239	2.97425E-08	6.1514E-07	5.9788E-06	6.62372E-06	6.62372131
3832303773045	383230	3773045	0.000664979	0.001106111	0.001106111	0.000531983	0.000252075	0.000683885	0.000444676	0.000305378	0.000328223	0.006871382	0.001159727	0.003364271	0.000305924	0.000665382	2.99599E-08	6.18349E-07	5.8346E-06	6.48291E-06	6.48290633
3832403773045	383240	3773045	0.000674791	0.001122432	0.001122432	0.000539833	0.000255795	0.000693976	0.000451238	0.000309884	0.000333066	0.006444302	0.001244583	0.003593771	0.000326793	0.000710772	3.01669E-08	6.21317E-07	5.5833E-06	6.23483E-06	6.23483325
3832503773045	383250	3773045	0.000684444	0.001138487	0.001138487	0.000547555	0.000259453	0.000703903	0.000457692	0.000314317	0.00033783	0.006043785	0.001338936	0.003845939	0.000349724	0.000760645	3.03535E-08	6.24012E-07	5.3685E-06	6.02289E-06	6.02289029
3832603773045	383260	3773045	0.000694176	0.001154676	0.001154676	0.000555341	0.000263143	0.000713912	0.0004642	0.000318786	0.000342634	0.00566021	0.001445587	0.004127262	0.000375305	0.000816285	3.04661E-08	6.2582E-07	5.2031E-06	5.8594E-06	5.85939781
3832703773045	383270	3773045	0.000703908	0.001170864	0.001170864	0.000563126	0.000266832	0.00072392	0.000470708	0.000323256	0.000347437	0.005267692	0.001568047	0.004444961	0.000404195	0.000879119	3.05484E-08	6.27203E-07	5.0718E-06	5.72957E-06	5.72956856
3832803773045	383280	3773045	0.00071372	0.001187185	0.001187185	0.000570976	0.000270551	0.000734011	0.000477269	0.000327762	0.00035228	0.004876827	0.001708878	0.004803425	0.000436791	0.000950016	3.07872E-08	6.30016E-07	4.9971E-06	5.65786E-06	5.65785634
3832903773045	383290	3773045	0.000723293	0.001203108	0.001203108	0.000578634	0.00027418	0.000743856	0.000483671	0.000332158	0.000357005	0.004502313	0.001870789	0.005206124	0.00047341	0.001029661	3.23043E-08	6.45832E-07	4.9823E-06	5.66046E-06	5.66045882
3833003773045	383300	3773045	0.000732865	0.001219031	0.001219031	0.000586292	0.000277809	0.000753701	0.000490072	0.000336554	0.00036173	0.004157019	0.002058157	0.00565955	0.00051464	0.001119339	3.28319E-08	6.52111E-07	4.9912E-06	5.67617E-06	5.67616825
3833103773045	383310	3773045	0.000742199	0.001234555	0.001234555	0.000593759	0.000281347	0.0007633	0.000496313	0.00034084	0.000366337	0.003827722	0.002275567	0.006168637	0.000560934	0.001220026	3.33334E-08	6.5842E-07	4.9939E-06	5.68564E-06	5.68563733
3833203773045	383320	3773045	0.000751293	0.001249682	0.001249682	0.000601034	0.000284794	0.000772652	0.000502394	0.000345016	0.000370826	0.003559461	0.002528318	0.006737773	0.000612687	0.001332589	3.37061E-08	6.62862E-07	4.9869E-06	5.68344E-06	5.68344117
3833303773045	383330	3773045	0.000760147	0.001264411	0.001264411	0.000608118	0.000288151	0.000781759	0.000508316	0.000349082	0.000375196	0.003333791	0.002825165	0.007376006	0.000670724	0.001458818	3.3969E-08	6.65758E-07	4.9481E-06	5.64787E-06	5.64787258
3833403773045	383340	3773045	0.000767646	0.001276884	0.001276884	0.000614117	0.000290993	0.0007894	0.00051333	0.00035252	0.000378897	0.003133769	0.003160301	0.008061948	0.00073099	0.001594483	3.42255E-08	6.68958E-07	4.818E-06	5.52114E-06	5.52113997
3833503773045	383350	3773045	0.00077331	0.001286305	0.001286305	0.000618648	0.00029314	0.000795295	0.000517117	0.000355127	0.000381693	0.002944401	0.003508924	0.008704385	0.000791518	0.001721543	3.44173E-08	6.70977E-07	4.6123E-06	5.31771E-06	5.31771331
3833603773045	383360	3773045	0.000778894	0.001295593	0.001295593	0.000623115	0.000295257	0.000801038	0.000520852	0.000357691	0.000384449	0.002779974	0.003896344	0.009354956	0.000850676	0.001850213	3.45868E-08	6.72866E-07	4.3354E-06	5.04285E-06	5.04285152
3833703773045	383370	3773045	0.000785674	0.001306872	0.001306872	0.000628539	0.000297827	0.000808011	0.000525386	0.000360805	0.000387796	0.002642022	0.004352541	0.010082576	0.000916841	0.00199412	3.46843E-08	6.73912E-07	4.0595E-06	4.76813E-06	4.76813327
3833803773045	383380	3773045	0.00079429	0.001321203	0.001321203	0.000635432	0.000301093	0.000816872	0.000531147	0.000364762	0.000392048	0.002532581	0.004895827	0.010907718	0.000991874	0.002157316	3.46452E-08	6.72682E-07	3.8186E-06	4.52598E-06	4.52597713
3833903773045	383390	3773045	0.000802746	0.001335268	0.001335268	0.000642196	0.000304298	0.000825568	0.000536801	0.000368645	0.000396222	0.002428393	0.005401895	0.011621171	0.001056751	0.002298422	3.4602E-08	6.71563E-07	3.5501E-06	4.25622E-06	4.25622193
3834003773045	383400	3773045	0.000810404	0.001348006	0.001348006	0.000648323	0.000307201	0.000833444	0.000541922	0.000372162	0.000400002	0.002325032	0.005740813	0.012074962	0.001098015	0.002388172	3.45659E-08	6.70578E-07	3.261E-06	3.96616E-06	3.96616113
3834103773045	383410	3773045	0.000817663	0.001360081	0.001360081	0.00065413	0.000309953	0.000840909	0.000546777	0.000375495	0.000403585	0.002227013	0.005843295	0.012231344	0.001112236	0.002419101	3.45158E-08	6.69471E-07	2.9829E-06	3.68689E-06	3.68689041
3834203773045	383420	3773045	0.00082444	0.00137136	0.00137136	0.000659555	0.000312524	0.000847883	0.000551311	0.000378609	0.000406932	0.002132389	0.005680907	0.012048731	0.00109563	0.002382984	3.44632E-08	6.68366E-07	2.7197E-06	3.42257E-06	3.42257074
3834303773045	383430	3773045	0.000829788	0.00138025	0.00138025	0.000663831	0.00031455	0.000853379	0.000554885	0.000381064	0.00040957	0.002036702	0.005296436	0.011519628	0.001047517	0.002278339	3.44081E-08	6.67234E-07	2.4667E-06	3.16836E-06	3.1683558
3834403773045	383440	3773045	0.000834973	0.001388875	0.001388875	0.000667979	0.000316515	0.000858712	0.000558352	0.000383445	0.000412129	0.001947331	0.004853726	0.010844653	0.000986139	0.002144843	3.43136E-08	6.65449E-07	2.2447E-06	2.94448E-06	2.9444842
3834503773045	383450	3773045	0.000956705	0.001591361	0.001591361	0.000765364	0.00036266	0.000983905	0.000639755	0.000439348	0.000472214	0.001842996	0.004269799	0.009853898	0.000896047	0.001948893	3.46371E-08	6.7203E-07	2.0086E-06	2.71523E-06	2.71522662
3834703773045	383470	3773045	0.001064637	0.001770892	0.001770892	0.00085171	0.000403574	0.001094905	0.00071193	0.000488913	0.000525487	0.001645689	0.003372262	0.008200599	0.000745707	0.001621905	3.45616E-08	6.74105E-07	1.622E-06	2.33065E-06	2.3306541

Unique Identifier	X (UTM)	Y (UTM)	EGIODemolition 2025	EGIOSite Grubbing / Prep 2025	EGIOMass Grading / Excavation 2025	EGIOMass Grading / Excavation 2026	EGIODrainage / Utilities Trenching 2026	EGIODrainage / Utilities Trenching 2027	EGIOFoundations / Concrete Pads 2026	EGIOFoundations / Concrete Pads 2027	EGIOBuilding / Structure Construction 2026	EGIOBuilding / Structure Construction 2027	EGIOAsphalt Paving 2027	EGIOArchitectural Coating 2027	EGIOLandscaping or Other Finishing 2027	EGIOWaterside Construction (Piles) 2027	HIWaterside Construction (Landscaping) 2025	HIWaterside Construction (Landscaping) 2026	KMDemolition 2025	KMSite Grubbing / Prep 2025	KMMass Grading / Excavation 2025
3834803773045	383480	3773045	0.000451831	0.00041777	0.000694902	0.000694902	0.000334213	0.000334213	0.000158363	0.000158363	0.000429643	0.000429643	0.000279363	5.66644E-05	0.000191851	0.000206202	0.001163969	0.001163969	0.000753712	0.000696888	0.001159187
3834903773045	383490	3773045	0.000447948	0.00041418	0.000688931	0.000688931	0.000331341	0.000331341	0.000157003	0.000157003	0.000425951	0.000425951	0.000276962	5.61775E-05	0.000190202	0.00020443	0.001138655	0.001138655	0.000762081	0.000704626	0.001172058
3835003773045	383500	3773045	0.000443462	0.00041003	0.000682031	0.000682031	0.000328022	0.000328022	0.00015543	0.00015543	0.000421685	0.000421685	0.000274189	5.56149E-05	0.000188297	0.000202383	0.001110639	0.001110639	0.000768466	0.000710529	0.001181877
3835103773045	383510	3773045	0.000438889	0.0004058	0.000674998	0.000674998	0.00032464	0.00032464	0.000153827	0.000153827	0.000417337	0.000417337	0.000271361	5.50414E-05	0.000186356	0.000200296	0.001080722	0.001080722	0.000772693	0.000714438	0.001188379
3835203773045	383520	3773045	0.000433712	0.00040101	0.000667037	0.000667037	0.000320811	0.000320811	0.000152013	0.000152013	0.000412415	0.000412415	0.000268161	5.43922E-05	0.000184158	0.000197934	0.001050504	0.001050504	0.000773901	0.000715555	0.001190237
3835303773045	383530	3773045	0.000427846	0.00039559	0.000658014	0.000658014	0.000316471	0.000316471	0.000149957	0.000149957	0.000406836	0.000406836	0.000264533	5.36564E-05	0.000181666	0.000195256	0.001019186	0.001019186	0.000772607	0.000714358	0.001188246
3835403773045	383540	3773045	0.00042137	0.00038961	0.000648062	0.000648062	0.000311685	0.000311685	0.000147689	0.000147689	0.000400683	0.000400683	0.000260532	5.28449E-05	0.000178919	0.000192303	0.000988569	0.000988569	0.000767775	0.000709891	0.001180816
3835503773045	383550	3773045	0.000413955	0.00038275	0.000636651	0.000636651	0.000306197	0.000306197	0.000145088	0.000145088	0.000393628	0.000393628	0.000255945	5.19144E-05	0.000175768	0.000188917	0.00095695	0.00095695	0.000758371	0.000701196	0.001166352
3835603773045	383560	3773045	0.0004055	0.00037493	0.000623647	0.00062647	0.000299943	0.000299943	0.000142125	0.000142125	0.000385588	0.000385588	0.000250717	5.08541E-05	0.000172178	0.000185058	0.000924732	0.000924732	0.000745171	0.000688991	0.001146051
3835703773045	383570	3773045	0.000396614	0.00036671	0.00060998	0.00060998	0.000293369	0.000293369	0.00013901	0.00013901	0.000377138	0.000377138	0.000245223	4.97396E-05	0.000168405	0.000181003	0.000894615	0.000894615	0.000728865	0.000673914	0.001120972
3835803773045	383580	3773045	0.000385743	0.00035666	0.000593261	0.000593261	0.000285328	0.000285328	0.0001352	0.0001352	0.000366801	0.000366801	0.000238501	4.83763E-05	0.000163789	0.000176042	0.000862696	0.000862696	0.000707468	0.00065413	0.001088065
3835903773045	383590	3773045	0.000374613	0.00034637	0.000576144	0.000576144	0.000277096	0.000277096	0.000131299	0.000131299	0.000356217	0.000356217	0.00023162	4.69805E-05	0.000159063	0.000170962	0.00083378	0.00083378	0.000683656	0.000632113	0.001051442
3836003773045	383600	3773045	0.000365813	0.00033823	0.000562609	0.000562609	0.000270587	0.000270587	0.000128215	0.000128215	0.000347849	0.000347849	0.000226179	4.58768E-05	0.000155327	0.000166946	0.000811567	0.000811567	0.000663294	0.000613287	0.001020127
3836103773045	383610	3773045	0.000361671	0.0003344	0.00055624	0.00055624	0.000267523	0.000267523	0.000126763	0.000126763	0.000343911	0.000343911	0.00022361	4.53575E-05	0.000153568	0.000165056	0.000798359	0.000798359	0.000651647	0.000602518	0.001002214
3836203773045	383620	3773045	0.000357616	0.00033065	0.000550003	0.000550003	0.000264524	0.000264524	0.000125342	0.000125342	0.000340056	0.000340056	0.000221111	4.48489E-05	0.000151847	0.000163206	0.000785652	0.000785652	0.000640086	0.000591828	0.000984433
3836303773045	383630	3773045	0.000355287	0.0003285	0.000546421	0.000546421	0.000262801	0.000262801	0.000124526	0.000124526	0.00033784	0.00033784	0.000219671	4.45568E-05	0.000150858	0.000162143	0.000776046	0.000776046	0.000631804	0.00058417	0.000971695
3836403773045	383640	3773045	0.000353389	0.00032675	0.000543502	0.000543502	0.000261397	0.000261397	0.00012386	0.00012386	0.000336036	0.000336036	0.000218497	4.43188E-05	0.000150052	0.000161276	0.000767641	0.000767641	0.000624729	0.000577629	0.000960814
3836503773045	383650	3773045	0.000352267	0.00032571	0.000541777	0.000541777	0.000260567	0.000260567	0.000123467	0.000123467	0.000334969	0.000334969	0.000217804	4.41781E-05	0.000149575	0.000160765	0.000760637	0.000760637	0.000619121	0.000572444	0.000952189
3836603773045	383660	3773045	0.000354165	0.00032746	0.000544696	0.000544696	0.000261971	0.000261971	0.000124132	0.000124132	0.000336774	0.000336774	0.000218977	4.44161E-05	0.000150381	0.000161631	0.000759337	0.000759337	0.000619639	0.000572922	0.000952986
3836703773045	383670	3773045	0.00035615	0.0003293	0.000547748	0.000547748	0.000263439	0.000263439	0.000124828	0.000124828	0.000338661	0.000338661	0.00022020 4	4.4665E-05	0.000151224	0.000162536	0.000759037	0.000759037	0.00062007	0.000573321	0.000953649
3836803773045	383680	3773045	0.000357099	0.00033018	0.000549207	0.000549207	0.000264141	0.000264141	0.000125161	0.000125161	0.000339563	0.000339563	0.000220791	4.4784E-05	0.000151627	0.00016297	0.000757536	0.000757536	0.000618689	0.000572045	0.000951526
3836903773045	383690	3773045	0.000357444	0.0003305	0.000549738	0.000549738	0.000264396	0.000264396	0.000125282	0.000125282	0.000339891	0.000339891	0.000221004	4.48273E-05	0.000151773	0.000163127	0.000755334	0.000755334	0.000616187	0.000569732	0.000947678
3837003773045	383700	3773045	0.000357789	0.00033081	0.000550269	0.000550269	0.000264652	0.000264652	0.000125403	0.000125403	0.00034022	0.00034022	0.000221218	4.48706E-05	0.00015192	0.000163285	0.000753633	0.000753633	0.000613685	0.000567418	0.00094383
3837103773045	383710	3773045	0.00035847 9	0.00033145	0.00055133	0.00055133	0.000265162	0.000265162	0.000125644	0.000125644	0.000340876	0.000340876	0.000221645	4.49571E-05	0.000152213	0.0001636	0.000753633	0.000753633	0.000611874	0.000565743	0.000941043
3837203773045	383720	3773045	0.000358997	0.00033193	0.000552127	0.000552127	0.000265545	0.000265545	0.000125826	0.000125826	0.000341368	0.000341368	0.000221965	4.50221E-05	0.000152433	0.000163836	0.000753934	0.000753934	0.000609717	0.000563749	0.000937726
3837303773045	383730	3773045	0.000359169	0.00033209	0.000552392	0.000552392	0.000265673	0.000265673	0.000125886	0.000125886	0.000341532	0.000341532	0.000222071	4.50437E-05	0.000152506	0.000163915	0.000754234	0.000754234	0.000606956	0.000561196	0.00093348
3837403773045	383740	3773045	0.000358997	0.00033193	0.000552127	0.000552127	0.000265545	0.000265545	0.000125826	0.000125826	0.000341368	0.000341368	0.000221965	4.50221E-05	0.000152433	0.000163836	0.000754434	0.000754434	0.00060385	0.000558324	0.000928703
3837503773045	383750	3773045	0.000358652	0.00033161	0.000551596	0.000551596	0.00026529	0.00026529	0.000125705	0.000125705	0.00034104	0.00034104	0.000221751	4.49788E-05	0.000152286	0.000163678	0.000754534	0.000754534	0.000600485	0.000555213	0.000923528
3837603773045	383760	3773045	0.000358307	0.00033129	0.000551065	0.000551065	0.000265034	0.000265034	0.000125584	0.000125584	0.000340712	0.000340712	0.00022153 8	4.49355E-05	0.00015214	0.000163521	0.000756035	0.000756035	0.000597379	0.000552341	0.000918751
3837703773045	383770	3773045	0.000357616	0.00033065	0.000550003	0.000550003	0.000264524	0.000264524	0.000125342	0.000125342	0.000340056	0.000340056	0.000221111	4.48489E-05	0.000151847	0.000163206	0.000757336	0.000757336	0.000594359	0.000549549	0.000914107
3837803773045	383780	3773045	0.000356409	0.00032954	0.000548146	0.000548146	0.00026363	0.00026363	0.000124919	0.000124919	0.000338907	0.000338907	0.000220364	4.46975E-05	0.000151334	0.000162655	0.000757636	0.000757636	0.000591426	0.000546837	0.000909596
3837903773045	383790	3773045	0.000354683	0.00032794	0.000545492	0.000545492	0.000262354	0.000262354	0.000124314	0.000124314	0.000337266	0.000337266	0.000219297	4.44811E-05	0.000150601	0.000161867	0.000756335	0.000756335	0.00058832	0.000543965	0.000904819
3838003773045	383800	3773045	0.000352958	0.00032635	0.000542838	0.000542838	0.000261078	0.000261078	0.000123709	0.000123709	0.000335625	0.000335625	0.000218231	4.42647E-05	0.000149868	0.00016108	0.000754534	0.000754534	0.000585646	0.000541492	0.000900705
3838103773045	383810	3773045	0.000350887	0.00032443	0.000539654	0.000539654	0.000259546	0.000259546	0.000122983	0.000122983	0.000333656	0.000333656	0.00021695	4.4005E-05	0.000148989	0.000160135	0.000750832	0.000750832	0.000582798	0.00053886	0.000896327
3838203773045	383820	3773045	0.000348903	0.0003226	0.000536602	0.000536602	0.000258078	0.000258078	0.000122288	0.000122288	0.00033177	0.00033177	0.000215723	4.37561E-05	0.000148147	0.000159229	0.000746329	0.000746329	0.000579865	0.000536148	0.000891815
3838303773045	383830	3773045	0.000346918	0.00032076	0.00053355	0.00053355	0.000256611	0.000256611	0.000121592	0.000121592	0.000329883	0.000329883	0.000214497	4.35073E-05	0.000147304	0.000158323	0.000740626	0.000740626	0.000576845	0.000533356	0.000887171
3838403773045	383840	3773045	0.00034433	0.00031837	0.000529569	0.000529569	0.000254696	0.000254696	0.000120685	0.000120685	0.000327421	0.000327421	0.000212896	4.31827E-05	0.000146205	0.000157142	0.000731621	0.000731621	0.00057279	0.000529606	0.000880934
3838503773045	383850	3773045	0.000341742	0.00031598	0.000525588	0.000525588	0.000252781	0.000252781	0.000119778	0.000119778	0.00032496	0.00032496	0.000211296	4.28581E-05	0.000145106	0.000155961	0.000722716	0.000722716	0.000568735	0.000525857	0.000874698
3838603773045	383860	3773045	0.000339153	0.00031358	0.000521608	0.000521608	0.000250867	0.000250867	0.000118871	0.000118871	0.000322499	0.000322499	0.000209696	4.25335E-05	0.000144007	0.00015478	0.000713911	0.000713911	0.00056468	0.000522108	0.000868461
3838703773045	383870	3773045	0.000336651	0.00031127	0.00051776	0.00051776	0.000249016	0.000249016	0.000117994	0.000117994	0.00032012	0.00032012	0.000208149	4.22197E-05	0.000142945	0.000153638	0.000705206	0.000705206	0.000560884	0.000518598	0.000862623
3838803773045	383880	3773045	0.00033432 2	0.00030912	0.000514177	0.000514177	0.000247293	0.000247293	0.000117177	0.000117177	0.000317905	0.000317905	0.000206708	4.19275E-05	0.000141956	0.000152575	0.000696801	0.000696801	0.000557174	0.000515168	0.000856917
3838903773045	383890	3773045	0.000332337	0.00030728	0.000511125	0.000511125	0.000245825	0.000245825	0.000116482	0.000116482	0.000316018	0.000316018	0.000205481	4.16787E-05	0.000141113	0.000151669	0.000689497	0.000689497	0.000554155	0.000512376	0.000852273
3839003773045	383900	3773045	0.000330439	0.00030553	0.000508206	0.000508206	0.000244421	0.000244421	0.000115817	0.000115817	0.000314213	0.000314213	0.000204308	4.14406E-05	0.000140307	0.000150803	0.000681992	0.000681992	0.000551221	0.000509663	0.000847762
3839103773045	383910	3773045	0.00032629 8	0.0003017	0.00050183 7	0.00050183 7	0.000241358	0.000241358	0.000114365	0.000114365	0.000310275	0.000310275	0.000201747	4.09213E-05	0.000138549	0.000148913	0.000669585	0.000669585	0.000544837	0.000503763	0.000837943
3829703773055	382970	3773055	0.000660189	0.00061042	0.00101535	0.00101535	0.000488332	0.000488332	0.000231391	0.000231391	0.00062777	0.00062777	0.000408189	8.27947E-05	0.000280321	0.000301291	0.00095705	0.00095705	0.000468827	0.000433481	0.000721042
3829803773055	382980	3773055	0.000601003	0.00055569	0.000924324	0.000924324	0.000444553	0.000444553	0.00021064 7	0.00021064 7	0.00057149	0.00057149	0.00037159 5	7.53722E-05	0.00025519	0.00027428	0.000969057	0.000969057	0.000463047	0.000428136	0.000712152
3829903773055	382990	3773055	0.000571669	0.00052857	0.000879209	0.000879209	0.000422855	0.000422855	0.000200366	0.000200366	0.000543597	0.000543597	0.000353458	7.16934E-05	0.000242735	0.000260893	0.000972359	0.000972359	0.000462788	0.000427897	0.000711754
3830003773055	383000	3773055	0.000550445	0.00050895	0.000846567	0.000846567	0.000407156	0.000407156	0.000192927	0.000192927	0.000523415	0.000523415	0.000340335	6.90317E-05	0.000233723	0.000251207	0.000969558	0.000969558	0.000466152	0.000431008	0.000716929
3830103773055	383010	3773055	0.000542335	0.00050145	0.000834095	0.000834095	0.000401157	0.000401157	0.000190084	0.000190084	0.000515703	0.000515703	0.000335321	6.80146E-05	0.000230279	0.000247506	0.000961153	0.000961153	0.000469172	0.0004338	0.000721573
3830203773055	383020	3773055	0.000533966	0.00049371	0.000821224	0.000821224	0.000394967	0.000394967	0.000187151	0.000187151	0.000507745	0.000507745	0.000330146	6.69651E-05	0.000226726	0.000243687	0.000948546	0.000948546	0.000472019	0.000436433	0.000725952
3830303773055	383030	3773055	0.000529911	0.00048996	0.000814987	0.000814987	0.000391968	0.000391968	0.00018573	0.00018573	0.00050388 9	0.00050388 9	0.000327639	6.64565E-05	0.000225004	0.000241836	0.000930635	0.000930635	0.000475729	0.000439863	0.000731657
3830403773055	383040	3773055	0.000527495	0.00048773	0.000811272	0.000811272	0.000390181	0.000390181	0.000184883	0.000184883	0.000501592	0.000501592	0.000326146	6.61536E-05	0.000223978	0.000240733	0.000835981	0.000835981	0.000479957	0.000443772	0.000738159
3830503773055	383050	3773055	0.000528876	0.000489	0.000813395	0.000813395	0.000391202	0.000391202	0.000185367	0.000185367	0.000502905	0.000502905	0.000326999	6.63267E-05	0.000224565	0.000241363	0.000847287	0.000847287	0.000484616	0.000448079	0.000745324
3830603773055	383060	3773055	0.00052982 5	0.00048988	0.000814854	0.000814854	0.000391904	0.000391904	0.0001857	0.0001857	0.00050380 7	0.00050380 7	0.000327586	6.64457E-05	0.000224968	0.000241797	0.000863897	0.000863897	0.000489102	0.000452227	0.000752224
3830703773055	383070	3773055	0.000530342	0.00049036	0.00081565	0.00081565	0.000392287	0.000392287	0.000185881	0.000185881	0.0005043	0.0005043	0.000327906	6.65106E-05	0.000225187	0.000242033	0.000876504	0.000876504	0.000493588	0.000456376	0.000759124
3830803773055	383080	3773055	0.000530601	0.0004906	0.000816049	0.000816049	0.000392478	0.000392478	0.000185972	0.000185972	0.000504546	0.000504546	0.000328066	6.65431E-05	0.000225297	0.000242151	0.00088631	0.00088631	0.000497989	0.000460444	0.000765891
3830903773055	383090	3773055	0.000531032	0.000491	0.000816712	0.000816712	0.000392797	0.000392797	0.000186123	0.000186123	0.000504956	0.000504956	0.000328333	6.65972E-05	0.00022548	0.000242348	0.000896115	0.000896115	0.000502734	0.000464831	0.000773189
3831003773055	383100	3773055	0.00053155	0.00049148	0.000817508	0.000817508	0.00039318	0.00039318	0.000186305	0.000186305	0.000505448	0.000505448	0.000328653	6.66621E-05	0.0002257	0.000242584	0.000906021	0.000906021	0.000507824	0.000469538	0.000781018
3831103773055	383110	3773055	0.000531895	0.00049179	0.000818039	0.000818039	0.000393435	0.000393435	0.000186425	0.000186425	0.000505776	0.000505776	0.000328866	6.67054E-05	0.000225847	0.000242742	0.000915927	0.000915927	0.000512914	0.000474244	0.000788847
3831203773055	383120	3773055	0.000532154	0.00049203	0.000818437	0.000818437	0.000393627	0.000393627	0.000186516	0.000186516	0.000506022	0.000506022	0.000329026	6.67378E-05	0.000225957	0.00024286	0.000925832	0.000925832	0.000518005	0.000478951	0.000796676
3831303773055	383130	3773055	0.00053224	0.00049211	0.00081857	0.00081857	0.000393691	0.000393691	0.000186546	0.000186546	0.000506104	0.000506104	0.00032908	6.67487E-05	0.000225993	0.000242899	0.000935738	0.000935738	0.000523095	0.000483658	0.000804504
3831403773055	383140	3773055	0.000532327	0.00049219	0.000818702	0.000818702	0.000393755	0.000393755	0.000186577	0.000186577	0.000506186	0.000506186	0.000329133	6.67595E-05	0.00022603	0.000242938	0.000945644	0.000945644	0.000528185	0.000488364	0.000812333
3831503773055	383150	3773055	0.00053224	0.00049211	0.00081857	0.00081857	0.000393691	0.000393691	0.000186546	0.000186546	0.000506104	0.000506104	0.00032908	6.67487E-05	0.000225993	0.000242899	0.00095555	0.00095555	0.000533448	0.00049323	0.000820427
3831603773055	383160	3773055	0.000532068	0.00049195	0.000818304	0.000818304	0.000393563	0.000393563	0.000186486	0.000186486	0.00050594	0.00050594	0.000328973	6.6727E-05	0.00022592	0.00024282	0.000965455	0.000965455	0.000538625	0.000498017	0.000828389
3831703773055	383170	3773055	0.000531895	0.00049179	0.000818039	0.000818039	0.000393435	0.000393435	0.000186425	0.000186425	0.000505776	0.000505776	0.000328866	6.67054E-05	0.000225847	0.000242742	0.000975361	0.000975361	0.000543888	0.000502883	0.000836483
3831803773055	383180	3773055	0.00053155	0.00049148	0.000817508	0.000817508	0.00039318	0.00039318	0.000186305	0.000186305	0.000505448	0.000505448	0.000328653	6.66621E-05	0.0002257	0.000242584	0.000985167	0.000985167	0.000549237	0.000507828	0.00084471
3831903773055	383190	3773055	0.000531119	0.00049108	0.000816845	0.000816845	0.000392861	0.000392861	0.000186153	0.000186153	0.000505038	0.000505038	0.000328386	6.6608E-05	0.000225517	0.000242387	0.000994972	0.000994972	0.0005545	0.000512695	0.000852804
3832003773055	383200	3773055	0.000530515	0.00049052	0.000815916	0.000815916	0.000392414	0.000392414	0.000185942	0.000185942	0.000504464	0.000504464	0.000328013	6.65323E-05	0.000225261	0.000242112	0.001004778	0.001004778	0.000559763	0.000517561	0.000860898
3832203773055	383220	3773055	0.000529479	0.00048956	0.000814324	0.000814324	0.000391649	0.000391649	0.000185579	0.000185579	0.000503479	0.000503479	0.000327373	6.64024E-05	0.000224821	0.000241639	0.001024189	0.001024189	0.00057072	0.000527692	0.00087775
3832303773055	383230	3773055	0.000529048	0.00048916	0.00081366	0.00081366	0.000391329	0.000391329	0.000185428	0.000185428	0.000503069	0.000503069	0.000327106	6.63483E-05	0.000224638	0.000241442	0.001033895	0.001033895	0.000576414	0.000532957	0.000886507
3832403773055	383240	3773055	0.00052844 4	0.0004886	0.00081273 1	0.00081273 1	0.000390883	0.000390883	0.000185216	0.000185216	0.000502495	0.000502495	0.000326732	6.62726E-05	0.000224381	0.000241167	0.0010434	0.0010434	0.000582108	0.000538222	0.000895265
3832503773055	383250	3773055	0.00052784	0.00048805	0.000811802	0.000811802	0.000390436	0.000390436	0.000185004	0.000185004	0.00050192	0.00050192	0.000326359	6.61968E-05	0.000224125	0.000240891	0.001052605	0.001052605	0.000587889	0.000543566	0.000904155
3832603773055	383260	3773055	0.000527064	0.00048733	0.000810608	0.000810608	0.000389862	0.000389862	0.000184732	0.000184732	0.000501182	0.000501182	0.000325879	6.60994E-05	0.000223795	0.000240537	0.00106001	0.00106001	0.000593497	0.000548752	0.00091278
3832703773055	383270	3773055	0.000526115	0.00048645	0.000809149	0.000809149	0.00038916	0.00038916	0.000184399	0.000184399	0.00050028	0.00050028	0.000325292	6.59804E-05	0.000223392	0.000240103	0.00106121	0.00106121	0.000599018	0.000553857	0.000921272
3832803773055	383280	3773055	0.000524734	0.00048517	0.000807026	0.000807026	0.000388139	0.000388139	0.000183916	0.000183916	0.000498967	0.000498967	0.000324439	6.58073E-05	0.000222806	0.000239473	0.001061911	0.001061911	0.000604454	0.000558883	0.000929632
3832903773055	383290	3773055	0.000523095	0.00048366	0.000804504	0.000804504	0.000386926	0.000386926	0.000183341	0.000183341	0.00049748	0.00049748	0.000323425	6.56017E-05	0.00022211	0.000238725	0.001084824	0.001084824	0.00060963	0.000563669	0.000937593
3833003773055	383300	3773055	0.000521197	0.0004819	0.000801585	0.000801585	0.000385522	0.000385522	0.000182676	0.000182676	0.000495603	0.000495603	0.000322252	6.53637E-05	0.000221304	0.000237859	0.001176977	0.001176977	0.00061498	0.000568615	0.00094582

			KMMass Grading / Excavation	KMDrainage / Utilities Trenching	KMFoundations / Concrete Pads	KMBuilding / Structure Construction	KMAsphalt Paving	KMArchitectural Coating	KMLandscaping or Other Finishing	KMWaterside Construction (Piles)	EWNDemolition	EWNSite Grubbing / Prep	EWNDrainage / Utilities Trenching	EWNDrainage / Utilities Trenching	EWNDrainage / Utilities Trenching	EWNFoundations / Concrete Pads	EWNBuilding / Structure Construction	EWNAsphalt Paving	EWNLandscaping or Other Finishing	EWNWaterside Construction (Piles)	ISDemolition
Unique Identifier	X (UTM)	Y (UTM)	2026	2026	2026	2026	2026	2026	2026	2026	2027	2027	2027	2028	2029	2029	2029	2029	2029	2029	2027
3834803773045	383480	3773045	0.001159187	0.000287836	0.000264171	0.000776965	0.000466014	9.45236E-05	0.000320032	0.000343972	0.006704468	0.007665222	0.009027411	0.009027411	0.009027411	0.002349868	0.005837954	0.004145315	0.002846768	0.0029765	0.00041361
3834903773045	383490	3773045	0.001172058	0.000291032	0.000267104	0.000785592	0.000471188	9.55732E-05	0.000323585	0.000347792	0.006252379	0.007148348	0.008418683	0.008418683	0.008418683	0.002191414	0.005444295	0.003865792	0.002654807	0.002775791	0.000412747
3835003773045	383500	3773045	0.001181877	0.00029347	0.000269342	0.000792173	0.000475136	9.63738E-05	0.000326296	0.000350705	0.005831263	0.006666885	0.00785166	0.00785166	0.00785166	0.002043816	0.005077606	0.003605419	0.002475998	0.002588834	0.000411108
3835103773045	383510	3773045	0.001188379	0.000295085	0.000270823	0.000796531	0.00047775	9.6904E-05	0.000328091	0.000352635	0.0054425	0.006222413	0.007328201	0.007328201	0.007328201	0.001907558	0.004739088	0.003365051	0.002310927	0.00241624	0.00040852
3835203773045	383520	3773045	0.001190237	0.000295546	0.000271247	0.000797776	0.000478496	9.70555E-05	0.000328604	0.000353186	0.005089543	0.005818877	0.006852951	0.006852951	0.006852951	0.001783849	0.004431749	0.00314682	0.002161058	0.002259541	0.000404724
3835303773045	383530	3773045	0.001188246	0.000295052	0.000270793	0.000796442	0.000477696	9.68932E-05	0.000328055	0.000352595	0.004760052	0.00544217	0.0064093	0.0064093	0.0064093	0.001668364	0.004144843	0.002943099	0.002021154	0.002113262	0.000399978
3835403773045	383540	3773045	0.001180816	0.000293207	0.0002691	0.000791462	0.000474709	9.62873E-05	0.000326003	0.00035039	0.004462053	0.005101467	0.006008051	0.006008051	0.006008051	0.001563918	0.003885358	0.002758849	0.001894621	0.001980963	0.000394198
3835503773045	383550	3773045	0.001166352	0.000289615	0.000265804	0.000781768	0.000468894	9.51079E-05	0.00032201	0.000346099	0.004179325	0.004778224	0.005627364	0.005627364	0.005627364	0.001464824	0.003639171	0.00258404	0.001774573	0.001855443	0.000387382
3835603773045	383560	3773045	0.001146051	0.000284574	0.000261177	0.00076816	0.000460733	9.34524E-05	0.000316405	0.000340074	0.003910746	0.004471157	0.005265728	0.005265728	0.005265728	0.001370689	0.003405304	0.00241798	0.001660532	0.001736205	0.000379444
3835703773045	383570	3773045	0.001120972	0.000278347	0.000255462	0.000751351	0.000450651	9.14075E-05	0.000309481	0.000332633	0.00367081	0.004196839	0.004942661	0.004942661	0.004942661	0.001286593	0.003196379	0.0022696	0.001558654	0.001629684	0.000370903
3835803773045	383580	3773045	0.001088065	0.000270176	0.000247963	0.000729294	0.000437421	8.87241E-05	0.000300396	0.000322868	0.00343355	0.003925579	0.004623195	0.004623195	0.004623195	0.001203435	0.002989783	0.002122934	0.001457911	0.001524351	0.000360464
3835903773045	383590	3773045	0.001051442	0.000261082	0.000239616	0.000704747	0.000422698	8.57378E-05	0.000290285	0.000312001	0.003222172	0.003683911	0.00433858	0.00433858	0.00433858	0.001129348	0.002805725	0.001992241	0.001368159	0.001430508	0.000349506
3836003773045	383600	3773045	0.001020127	0.000253306	0.00023248	0.000683758	0.000410109	8.31842E-05	0.00028164	0.000302708	0.003055658	0.003493536	0.004114373	0.004114373	0.004114373	0.001070986	0.002660732	0.001889287	0.001297455	0.001356583	0.000340879
3836103773045	383610	3773045	0.001002214	0.000248858	0.000228398	0.000671751	0.000402908	8.17235E-05	0.000276694	0.000297393	0.002944965	0.00336698	0.003965328	0.003965328	0.003965328	0.001032189	0.002564346	0.001820847	0.001250454	0.00130744	0.000336996
3836203773045	383620	3773045	0.000984433	0.000244443	0.000224346	0.000659833	0.00039576	8.02737E-05	0.000271785	0.000292117	0.002840398	0.003247429	0.00382453	0.00382453	0.00382453	0.000995539	0.002473293	0.001756194	0.001206054	0.001261016	0.0003332
3836303773045	383630	3773045	0.000971695	0.00024128	0.000221443	0.000651295	0.000390639	7.92349E-05	0.000268269	0.000288337	0.002755329	0.003150169	0.003709987	0.003709987	0.003709987	0.000965723	0.002399219	0.001703596	0.001169934	0.00122325	0.00033113
3836403773045	383640	3773045	0.000960814	0.000238578	0.000218963	0.000644002	0.000386264	7.83477E-05	0.000265265	0.000285108	0.002678112	0.003061887	0.003606016	0.003606016	0.003606016	0.000938659	0.002331981	0.001655853	0.001137146	0.001188968	0.000329663
3836503773045	383650	3773045	0.000952189	0.000236437	0.000216997	0.000638221	0.000382797	7.76444E-05	0.000262883	0.000282549	0.002609695	0.002983665	0.003513893	0.003513893	0.003513893	0.000914679	0.002272407	0.001613552	0.001108096	0.001158594	0.0003288
3836603773045	383660	3773045	0.000952986	0.000236635	0.000217179	0.000638755	0.000383117	7.77093E-05	0.000263103	0.000282785	0.002569835	0.002938093	0.003460223	0.003460223	0.003460223	0.000900709	0.002237698	0.001588907	0.001091171	0.001140898	0.000330957
3836703773045	383670	3773045	0.000953649	0.000236799	0.00021733	0.000639199	0.000383384	7.77634E-05	0.000263286	0.000282982	0.002533167	0.002896171	0.003410851	0.003410851	0.003410851	0.000887857	0.00220577	0.001566235	0.001075602	0.001124619	0.000333028
3836803773045	383680	3773045	0.000951526	0.000236272	0.000216846	0.000637776	0.00038253	7.75903E-05	0.0002627	0.000282352	0.002491323	0.002848331	0.003354509	0.003354509	0.003354509	0.000873191	0.002169334	0.001540363	0.001057835	0.001106042	0.000334063
3836903773045	383690	3773045	0.000947678	0.000235317	0.000215969	0.000635197	0.000380983	7.72765E-05	0.000261638	0.00028121	0.002446545	0.002797137	0.003294217	0.003294217	0.003294217	0.000857497	0.002130344	0.001512678	0.001038822	0.001086163	0.000334581
3837003773045	383700	3773045	0.00094383	0.000234361	0.000215092	0.000632618	0.000379436	7.69627E-05	0.000260575	0.000280068	0.002404184	0.002748704	0.003237178	0.003237178	0.003237178	0.000842649	0.002093457	0.001486486	0.001020834	0.001067356	0.000335012
3837103773045	383710	3773045	0.000941043	0.000233669	0.000214457	0.00063075	0.000378316	7.67355E-05	0.000259806	0.000279241	0.002369242	0.002708755	0.003190129	0.003190129	0.003190129	0.000830402	0.002063031	0.001464882	0.001005998	0.001051843	0.000335702
3837203773045	383720	3773045	0.000937726	0.000232845	0.000213701	0.000628527	0.000376983	7.6465E-05	0.00025889	0.000278257	0.00233568	0.002670384	0.003144939	0.003144939	0.003144939	0.000818639	0.002033807	0.001444131	0.000991747	0.001036943	0.00033622
3837303773045	383730	3773045	0.00093348	0.000231791	0.000212734	0.000625681	0.000375276	7.61188E-05	0.000257718	0.000276997	0.002302205	0.002632112	0.003099865	0.003099865	0.003099865	0.000806906	0.002004658	0.001423433	0.000977533	0.001022081	0.000336392
3837403773045	383740	3773045	0.000928703	0.000230605	0.000211645	0.000622479	0.000373355	7.57293E-05	0.000256399	0.00027558	0.002268557	0.002593642	0.003054559	0.003054559	0.003054559	0.000795113	0.001975359	0.001402629	0.000963246	0.001007143	0.000336306
3837503773045	383750	3773045	0.000923528	0.00022932	0.000210466	0.00061901	0.000371275	7.53073E-05	0.00025497	0.000274044	0.002235168	0.002555468	0.003009602	0.003009602	0.003009602	0.00078341	0.001946285	0.001381985	0.000949069	0.00099232	0.000335875
3837603773045	383760	3773045	0.000918751	0.000228134	0.000209377	0.000615809	0.000369354	7.49178E-05	0.000253652	0.000272626	0.002206438	0.002522621	0.002970917	0.002970917	0.002970917	0.000773341	0.001921268	0.001364221	0.00093687	0.000979565	0.000335443
3837703773045	383770	3773045	0.000914107	0.000226981	0.000208319	0.000612696	0.000367487	7.45391E-05	0.00025237	0.000271248	0.002177966	0.00249007	0.002932581	0.002932581	0.002932581	0.000763362	0.001896477	0.001346618	0.000924781	0.000966925	0.000334581
3837803773045	383780	3773045	0.000909596	0.00022586	0.000207291	0.000609672	0.000365674	7.41712E-05	0.000251124	0.00026991	0.002146734	0.002454362	0.002890528	0.002890528	0.002890528	0.000752415	0.001869281	0.001327307	0.00091152	0.000953059	0.0003332
3837903773045	383790	3773045	0.000904819	0.000224674	0.000206202	0.00060647	0.000363753	7.37817E-05	0.000249805	0.000268492	0.002112137	0.002414808	0.002843944	0.002843944	0.002843944	0.000740289	0.001839156	0.001305916	0.000896829	0.0009377	0.000331388
3838003773045	383800	3773045	0.000900705	0.000223653	0.000205265	0.000603713	0.0003621	7.34462E-05	0.00024867	0.000267272	0.002077454	0.002375154	0.002797244	0.002797244	0.002797244	0.000728133	0.001808955	0.001284472	0.000882103	0.000922302	0.000329404
3838103773045	383810	3773045	0.000896327	0.000222566	0.000204267	0.000600778	0.000360339	7.30892E-05	0.000247461	0.000265972	0.002039579	0.002331851	0.002746246	0.002746246	0.002746246	0.000714858	0.001775975	0.001261054	0.00086602	0.000905487	0.000327506
3838203773045	383820	3773045	0.000891815	0.000221445	0.000203239	0.000597754	0.000358526	7.27213E-05	0.000246215	0.000264634	0.002001876	0.002288746	0.002695479	0.002695479	0.002695479	0.000701643	0.001743145	0.001237743	0.000850012	0.000888748	0.000325694
3838303773045	383830	3773045	0.000887171	0.000220292	0.00020218	0.00059641	0.000356658	7.23426E-05	0.000244933	0.000263255	0.001962447	0.002243667	0.00264239	0.00264239	0.00264239	0.000687824	0.001708812	0.001213364	0.00083327	0.000871244	0.000323882
3838403773045	383840	3773045	0.000880934	0.000218744	0.000200759	0.00059046	0.000354151	7.18341E-05	0.000243211	0.000261405	0.001913442	0.00218764	0.002576406	0.002576406	0.002576406	0.000670648	0.001666141	0.001183065	0.000812462	0.000849487	0.000322157
3838503773045	383850	3773045	0.000874698	0.000217195	0.000199338	0.000586281	0.000351644	7.13255E-05	0.000241489	0.000259554	0.001866249	0.002133683	0.002512861	0.002512861	0.002512861	0.00065407	0.001625047	0.001153886	0.000792423	0.000828536	0.000320345
3838603773045	383860	3773045	0.000868461	0.000215646	0.000197916	0.000582101	0.000349137	7.0817E-05	0.000239768	0.000257704	0.00182104	0.002081996	0.002451988	0.002451988	0.002451988	0.000638262	0.001585681	0.001125933	0.000773227	0.000808465	0.000318619
3838703773045	383870	3773045	0.000862623	0.000214197	0.000196586	0.000578188	0.00034679	7.03409E-05	0.000238156	0.000255971	0.001777816	0.002032577	0.002393787	0.002393787	0.002393787	0.000623112	0.001548043	0.001099208	0.000754874	0.000789275	0.000316894
3838803773045	383880	3773045	0.000856917	0.00021278	0.000195286	0.000574363	0.000344496	6.98756E-05	0.00023658	0.000254278	0.00173692	0.001985822	0.002338723	0.002338723	0.002338723	0.000608778	0.001512433	0.001073923	0.000737509	0.000771119	0.000315255
3838903773045	383890	3773045	0.000852273	0.000211627	0.000194227	0.000571251	0.000342629	6.94969E-05	0.000235298	0.0002529	0.001701375	0.001945182	0.002290861	0.002290861	0.002290861	0.00059632	0.001481482	0.001051945	0.000722416	0.000755338	0.000313702
3839003773045	383900	3773045	0.000847762	0.000210507	0.000193199	0.000568227	0.000340815	6.91291E-05	0.000234053	0.000251561	0.00166695	0.001905825	0.00224451	0.00224451	0.00224451	0.000584254	0.001451506	0.001030661	0.0007078	0.000740055	0.000312321
3839103773045	383910	3773045	0.000837943	0.000208068	0.000190961	0.000561645	0.000336868	6.83284E-05	0.000231342	0.000248648	0.001613976	0.00184526	0.002173182	0.002173182	0.002173182	0.000565687	0.001405379	0.000997908	0.000685306	0.000716537	0.000310078
3829703773055	382970	3773055	0.000721042	0.000179041	0.000164321	0.000483291	0.000289872	5.87959E-05	0.000199067	0.000213959	0.002901137	0.003316871	0.003906314	0.003906314	0.003906314	0.001016828	0.002526182	0.001793748	0.001231845	0.001287982	0.0004778
3829803773055	382980	3773055	0.000712152	0.000176833	0.000162295	0.000477332	0.00028629	5.8071E-05	0.000196613	0.00021321	0.003053415	0.003490971	0.004111353	0.004111353	0.004111353	0.0010702	0.002658779	0.0018879	0.001296503	0.001355587	0.000436732
3829903773055	382990	3773055	0.000711754	0.000176735	0.000162204	0.000477065	0.000286138	5.80385E-05	0.000196503	0.000211203	0.003195168	0.003653037	0.004302219	0.004302219	0.004302219	0.001119883	0.00278221	0.001975544	0.001356692	0.001418519	0.00039066
3830003773055	383000	3773055	0.000716929	0.00017802	0.000163383	0.000480534	0.000288218	5.84605E-05	0.000197932	0.000212738	0.003383337	0.003868171	0.004555585	0.004555585	0.004555585	0.001185835	0.00294606	0.002091888	0.0014359	0.001502058	0.000370817
3830103773055	383010	3773055	0.000721573	0.000179173	0.000164441	0.000483646	0.000290085	5.88392E-05	0.000199214	0.000214117	0.003591177	0.004105794	0.004835437	0.004835437	0.004835437	0.001258682	0.003127038	0.002220394	0.001524841	0.001594331	0.000373923
3830203773055	383020	3773055	0.000725952	0.00018026	0.000165439	0.000486581	0.000291845	5.91963E-05	0.000200423	0.000215416	0.003786421	0.004329017	0.005098328	0.005098328	0.005098328	0.001327114	0.003297048	0.002341111	0.001607743	0.001681011	0.000375993
3830303773055	383030	3773055	0.000731657	0.000181677	0.00016674	0.000490406	0.000294139	5.96615E-05	0.000201998	0.000217109	0.003979681	0.004549971	0.005358548	0.005358548	0.005358548	0.0013985	0.00346533	0.002460602	0.001689802	0.00176681	0.000377288
3830403773055	383040	3773055	0.000738159	0.000183291	0.000168221	0.000494764	0.000296753	6.01917E-05	0.000203793	0.000219038	0.004179929	0.004778914	0.005628177	0.005628177	0.005628177	0.001465035	0.003639697	0.002584414	0.001774829	0.001855711	0.000378582
3830503773055	383050	3773055	0.000745324	0.00018507	0.000169854	0.000499566	0.000299634	6.0776E-05	0.000205771	0.000221164	0.004390271	0.005019399	0.005911398	0.005911398	0.005911398	0.001538759	0.003822854	0.002714467	0.001864142	0.001949094	0.00037979
3830603773055	383060	3773055	0.000752224	0.000186784	0.000171427	0.000504191	0.000302408	6.13386E-05	0.000207676	0.000223212	0.004608896	0.005269353	0.006205771	0.006205771	0.006205771	0.001615385	0.004013223	0.00284964	0.001956972	0.002046155	0.000380825
3830703773055	383070	3773055	0.000759124	0.000188497	0.000172999	0.000508816	0.000305181	6.19013E-05	0.000209581	0.000225259	0.004835544	0.00552848	0.006510949	0.006510949	0.006510949	0.001694824	0.004210578	0.002989775	0.002053209	0.002146777	0.00038186
3830803773055	383080	3773055	0.000765891	0.000190177	0.000174541	0.000513352	0.000307902	6.24531E-05	0.00021145	0.00022727	0.005068923	0.005795302	0.006825187	0.006825187	0.006825187	0.001776621	0.004413794	0.003134071	0.002152303	0.002250387	0.000382723
3830903773055	383090	3773055	0.000773189	0.00019199	0.000176205	0.000518243	0.000310836	6.30482E-05	0.000213465	0.000229433	0.005321972	0.006084613	0.007165912	0.007165912	0.007165912	0.001865313	0.004634138	0.003290529	0.002259749	0.00236273	0.000383758
3831003773055	383100	3773055	0.000781018	0.000193934	0.000177989	0.000523491	0.000313983	6.36866E-05	0.000215626	0.000231756	0.005595986	0.006397894	0.007534866	0.007534866	0.007534866	0.001961353	0.004872737	0.00345995	0.002376098	0.002484381	0.00038488
3831103773055	383110	3773055	0.000788847	0.000195877	0.000179773	0.000528738	0.000317131	6.4325E-05	0.000217787	0.000234079	0.005881907	0.006724787	0.007919851	0.007919851	0.007919851	0.002061567	0.005121704	0.003636732	0.002497502	0.002611318	0.000386001
3831203773055	383120	3773055	0.000796676	0.000197821	0.000181557	0.000533985	0.000320278	6.49633E-05	0.000219949	0.000236402	0.006179389	0.007064898	0.008320404	0.008320404	0.008320404	0.002165832	0.005380738	0.003820663	0.002623815	0.002743387	0.000387037
3831303773055	383130	3773055	0.000804504	0.000199765	0.000183341	0.000539233	0.000323425	6.56017E-05	0.00022211	0.000238725	0.006487483	0.007417142	0.008735245	0.008735245	0.008735245	0.002273816	0.005649013	0.004011154	0.002754634	0.002880167	0.000387986
3831403773055	383140	3773055	0.000812333	0.000201709	0.000185125	0.00054448	0.000326572	6.62401E-05	0.000224271	0.000241048	0.006808949	0.007784675	0.009168092	0.009168092	0.009168092	0.002386488	0.005928932	0.004209914	0.002891131	0.003022885	0.000388935
3831503773055	383150	3773055	0.000820427	0.000203719	0.00018697	0.000549905	0.000329826	6.69001E-05	0.000226506	0.00024345	0.007143875	0.008167596	0.009619062	0.009619062	0.009619062	0.002503877	0.00622057	0.004416996	0.003033343	0.003171578	0.000389884
3831603773055	383160	3773055	0.000828389	0.000205696	0.000188784	0.000555242	0.000333027	6.75493E-05	0.000228704	0.000245813	0.007488809	0.008561959	0.010083507	0.010083507	0.010083507	0.002624774	0.006520923	0.004630266	0.003179804	0.003324714	0.000390833
3831703773055	383170	3773055	0.000836483	0.000207706	0.000190629	0.000560667	0.000336281	6.82094E-05	0.000230939	0.000248215	0.007847029	0.008971512	0.010565843	0.010565843	0.010565843	0.002750328	0.006832846	0.00485175	0.003331908	0.003483749	0.000391696
3831803773055	383180	3773055	0.00084471	0.000209749	0.000192504	0.000566181	0.000339588	6.88802E-05	0.00023321	0.000250656	0.008213877	0.00939093	0.011059795	0.011059795	0.011059795	0.002878905	0.007152281	0.005078569	0.003487674	0.003646614	0.000392472
3831903773055	383190	3773055	0.000852804	0.000211759	0.000194348	0.000571606	0.000342842	6.95402E-05	0.000235445	0.000253058	0.008588749	0.009819521	0.011564551	0.011564551	0.011564551	0.003010295	0.007478703	0.005310349	0.003646847	0.003813041	0.000393249
3832003773055	383200	3773055	0.000860898	0.000213768	0.000196193	0.000577032	0.000346096	7.02002E-05	0.000237679	0.000255459	0.008971731	0.010257384	0.012080228	0.012080228	0.012080228	0.003144528	0.007812186	0.005547144	0.003809464	0.003983069	0.000394025
3832203773055	383220	3773055	0.00087775	0.000217953	0.000200033	0.000588327	0.000352871	7.15744E-05	0.000242332	0.0002604	0.00978506	0.011187264	0.013175357	0.013175357	0.013175357	0.003429594	0.008520398	0.006050018	0.00415481	0.004344152	0.000395492
3832303773055	383230	3773055	0.000886507	0.000220127	0.000202029	0.000594197	0.000356392	7.22885E-05	0.00024475	0.000263059	0.01023042	0.011696444	0.013775024	0.013775024	0.013775024	0.003585689	0.008908197	0.00632538	0.004343913	0.004541873	0.000396355
3832403773055	383240	3773055	0.000895265	0.000222302	0.000204025	0.000600067	0.000359912	7.30026E-05	0.000247168	0.000265657	0.010679404	0.012209767	0.014379569	0.014379569	0.014379569	0.003743055	0.009299152	0.006602983	0.004534555	0.004741203	0.000397131
3832503773055	383250	3773055	0.000904155	0.00022451	0.000206051	0.000606026	0.000363487	7.37276E-05	0.000249622	0.000268295	0.011138309	0.012734434	0.014997475	0.014997475	0.014997475	0.003903898	0.009698746	0.00688672	0.0047294	0.004944937	0.000397908
3832603773055	383260	3773055	0.00091278	0.000226651	0.000208016	0.000611806	0.000366954	7.44309E-05	0.000252003	0.000270855	0.011589708	0.013250519	0.015605273	0.015605273	0.015605273	0.00406211	0.010091805	0.007165816	0.004921077	0.005145339	0.000398598
3832703773055	383270	3773055	0.000921272	0.00022876	0.000209952	0.000617499	0.000370368	7.51233E-05	0.000254348	0.000273375	0.012031962	0.013756148	0.016200758	0.016200758	0.016200758	0.004217117	0.0104769	0.007439258	0.005108861	0.005341681	0.000399202
3832803773055	383280	3773055	0.000929632	0.000230836	0.000211857	0.000623102	0.000373729	7.5805E-05	0.000256656	0.000275855	0.012452646	0.014237117	0.0167672	0.0167672	0.0167672	0.004364564	0.010843214	0.007699364	0.005287487	0.005528448	0.000399719
3832903773055	383290	3773055	0.000937593	0.000232813	0.000213671	0.000628438	0.000376929	7.64542E-05	0.000258854	0.000278218	0.012837009	0.014676558	0.017284735	0.017284735	0.017284735	0.00449928	0.011177899	0.007937011	0.00545069	0.005699088	0.000400151
3833003773055	383300	3773055	0.00094582	0.000234855	0.000215546	0.000633952	0.000380237	7.7125E-05	0.000261125	0.000280659	0.013173746	0.01506155	0.017738144	0.017738144	0.017738144	0.004617304	0.011471115	0.008145213	0.005593672	0.005848585	0.00040041

			ISDrainage / Utilities Trenching	ISDrainage / Utilities Trenching	ISAsphalt Paving	ISAsphalt Paving	SVDemolition	SVSite Grubbing / Prep	SVMass Grading / Excavation	SVMass Grading / Excavation	SVDrainage / Utilities Trenching	SVFoundations / Concrete Pads	SVBuilding / Structure Construction	SVBuilding / Structure Construction	SVAsphalt Paving	SVAsphalt Paving	SVArchitectural Coating	SVArchitectural Coating	SVLandscaping or Other Finishing	SVLandscaping or Other Finishing	MDemolition
Unique Identifier	X (UTM)	Y (UTM)	2027	2028	2027	2028	2027	2027	2027	2028	2028	2028	2028	2029	2028	2029	2028	2029	2028	2029	2027
3834803773045	383480	3773045	0.000221906	0.000221906	0.000255731	0.000255731	0.01618065	0.006447956	0.020971508	0.020971508	0.010822697	0.004197984	0.010827258	0.010827258	0.011231448	0.011231448	0.002529838	0.002529838	0.00856536	0.00856536	0.001180609
3834903773045	383490	3773045	0.000221443	0.000221443	0.000255198	0.000255198	0.014526122	0.00578863	0.018827097	0.018827097	0.009716038	0.003768725	0.010087825	0.010087825	0.010082993	0.010082993	0.002271153	0.002271153	0.007689522	0.007689522	0.001202955
3835003773045	383500	3773045	0.000220563	0.000220563	0.000254185	0.000254185	0.013099413	0.005220089	0.01697796	0.01697796	0.00876176	0.003398573	0.009408604	0.009408604	0.009092674	0.009092674	0.002048088	0.002048088	0.006934282	0.006934282	0.001219261
3835103773045	383510	3773045	0.000219175	0.000219175	0.000252584	0.000252584	0.011863776	0.00472769	0.015376469	0.015376469	0.007935284	0.003077994	0.008787814	0.008787814	0.008234983	0.008234983	0.001854896	0.001854896	0.006280187	0.006280187	0.001226422
3835203773045	383520	3773045	0.000217138	0.000217138	0.000250237	0.000250237	0.010799488	0.004303574	0.01399706	0.01399706	0.007223417	0.00280187	0.008226703	0.008226703	0.007496231	0.007496231	0.001688495	0.001688495	0.005716798	0.005716798	0.001224955
3835303773045	383530	3773045	0.000214592	0.000214592	0.000247303	0.000247303	0.00986129	0.003929704	0.012781075	0.012781075	0.006595888	0.002558459	0.007709971	0.007709971	0.006845001	0.006845001	0.001541808	0.001541808	0.005220155	0.005220155	0.001216327
3835403773045	383540	3773045	0.000211491	0.000211491	0.000243729	0.000243729	0.009045444	0.003604591	0.011723669	0.011723669	0.006050196	0.002346792	0.007240733	0.007240733	0.006278699	0.006278699	0.001414251	0.001414251	0.00478828	0.00478828	0.001201315
3835503773045	383550	3773045	0.000207834	0.000207834	0.000239515	0.000239515	0.008307799	0.003310641	0.010767618	0.010767618	0.005556809	0.002155414	0.006802267	0.006802267	0.005766679	0.005766679	0.001298921	0.001298921	0.004397802	0.004397802	0.001179056
3835603773045	383560	3773045	0.000203576	0.000203576	0.000234607	0.000234607	0.007637281	0.003043441	0.00989857	0.00989857	0.005108323	0.001981452	0.006391194	0.006391194	0.005301254	0.005301254	0.001194086	0.001194086	0.004042858	0.004042858	0.001149549
3835703773045	383570	3773045	0.000198993	0.000198993	0.000229326	0.000229326	0.007048702	0.002808893	0.00913572	0.00913572	0.004714641	0.001828748	0.006017831	0.006017831	0.004892704	0.004892704	0.001102061	0.001102061	0.003731288	0.003731288	0.001116419
3835803773045	383580	3773045	0.000193392	0.000193392	0.000222872	0.000222872	0.006492232	0.002587141	0.008414489	0.008414489	0.004342438	0.001684375	0.00565523	0.00565523	0.004506443	0.004506443	0.001015058	0.001015058	0.003436717	0.003436717	0.001074489
3835903773045	383590	3773045	0.000187514	0.000187514	0.000216097	0.000216097	0.005999293	0.002390706	0.007775596	0.007775596	0.004012727	0.001556485	0.005323223	0.005323223	0.004164279	0.004164279	0.000937987	0.000937987	0.003175775	0.003175775	0.001032041
3836003773045	383600	3773045	0.000182885	0.000182885	0.000210762	0.000210762	0.005598463	0.002230976	0.007256087	0.007256087	0.003744625	0.001452492	0.00504289	0.00504289	0.003886052	0.003886052	0.000875317	0.000875317	0.002963592	0.002963592	0.000999169
3836103773045	383610	3773045	0.000180802	0.000180802	0.000208362	0.000208362	0.005305938	0.002114405	0.00687695	0.00687695	0.003548965	0.001376597	0.004828104	0.004828104	0.003683002	0.003683002	0.000829581	0.000829581	0.002808742	0.002808742	0.000982432
3836203773045	383620	3773045	0.000178765	0.000178765	0.000206015	0.000206015	0.005034797	0.002006356	0.006525527	0.006525527	0.003367608	0.001306251	0.004626214	0.004626214	0.003494795	0.003494795	0.000787188	0.000787188	0.002665211	0.002665211	0.000965263
3836303773045	383630	3773045	0.000177654	0.000177654	0.000204735	0.000204735	0.004805247	0.001914881	0.006228012	0.006228012	0.00321407	0.001246696	0.004450828	0.004450828	0.003335458	0.003335458	0.000751298	0.000751298	0.002543697	0.002543697	0.000953098
3836403773045	383640	3773045	0.000176867	0.000176867	0.000203828	0.000203828	0.004596251	0.001831597	0.005957135	0.005957135	0.003074279	0.001192473	0.00428896	0.00428896	0.003190388	0.003190388	0.000718622	0.000718622	0.002433063	0.002433063	0.000942227
3836503773045	383650	3773045	0.000176404	0.000176404	0.000203294	0.000203294	0.004407601	0.00175642	0.005712628	0.005712628	0.002948097	0.001143529	0.0041407	0.0041407	0.003059441	0.003059441	0.000689127	0.000689127	0.0023332	0.0023332	0.00093334
3836603773045	383660	3773045	0.000177562	0.000177562	0.000204628	0.000204628	0.004264418	0.001699362	0.005527051	0.005527051	0.002852327	0.001106381	0.004023657	0.004023657	0.002960054	0.002960054	0.00066674	0.00066674	0.002257405	0.002257405	0.000935325
3836703773045	383670	3773045	0.000178673	0.000178673	0.000205908	0.000205908	0.004128571	0.001645227	0.005350981	0.005350981	0.002761463	0.001071136	0.003912306	0.003912306	0.002865758	0.002865758	0.0006455	0.0006455	0.002185493	0.002185493	0.000937999
3836803773045	383680	3773045	0.000179228	0.000179228	0.000206548	0.000206548	0.003990094	0.001590044	0.005171503	0.005171503	0.00266884	0.001035209	0.003799622	0.003799622	0.002769637	0.002769637	0.000623849	0.000623849	0.002112189	0.002112189	0.000937568
3836903773045	383690	3773045	0.000179506	0.000179506	0.000206868	0.000206868	0.003853277	0.001535523	0.004994177	0.004994177	0.002577329	0.000999712	0.00368836	0.00368836	0.002674669	0.002674669	0.000602458	0.000602458	0.002039764	0.002039764	0.000935066
3837003773045	383700	3773045	0.000179737	0.000179737	0.000207135	0.000207135	0.003724281	0.001484118	0.004826987	0.004826987	0.002491047	0.000966245	0.003582879	0.003582879	0.002585129	0.002585129	0.00058229	0.00058229	0.001971479	0.001971479	0.000932564
3837103773045	383710	3773045	0.000180108	0.000180108	0.000207562	0.000207562	0.003608434	0.001437953	0.004676839	0.004676839	0.002413561	0.000936189	0.003487092	0.003487092	0.002504716	0.002504716	0.000564177	0.000564177	0.001910154	0.001910154	0.000932132
3837203773045	383720	3773045	0.000180385	0.000180385	0.000207882	0.000207882	0.003498815	0.00139427	0.004534763	0.004534763	0.00234024	0.000907749	0.003396286	0.003396286	0.002428626	0.002428626	0.000547038	0.000547038	0.001852126	0.001852126	0.000931183
3837303773045	383730	3773045	0.000180478	0.000180478	0.000207989	0.000207989	0.003393901	0.001352463	0.004398787	0.004398787	0.002270067	0.00088053	0.003309305	0.003309305	0.002355803	0.002355803	0.000530635	0.000530635	0.00179659	0.00179659	0.000929113
3837403773045	383740	3773045	0.000180432	0.000180432	0.000207935	0.000207935	0.003293486	0.001312448	0.00426864	0.00426864	0.002202903	0.000854478	0.003226148	0.003226148	0.002286102	0.002286102	0.000514935	0.000514935	0.001743434	0.001743434	0.000926007
3837503773045	383750	3773045	0.0001802	0.0001802	0.000207668	0.000207668	0.003197777	0.001274308	0.004144593	0.004144593	0.002138887	0.000829646	0.003146903	0.003146903	0.002219668	0.002219668	0.000499971	0.000499971	0.00169277	0.00169277	0.000921952
3837603773045	383760	3773045	0.000179969	0.000179969	0.000207402	0.000207402	0.003111341	0.001239863	0.004032565	0.004032565	0.002081073	0.000807221	0.003075486	0.003075486	0.00215967	0.00215967	0.000486457	0.000486457	0.001647014	0.001647014	0.000917897
3837703773045	383770	3773045	0.000179506	0.000179506	0.000206868	0.000206868	0.003029127	0.001207101	0.003926008	0.003926008	0.002026082	0.000785891	0.003007893	0.003007893	0.002102603	0.002102603	0.000473603	0.000473603	0.001603493	0.001603493	0.000912289
3837803773045	383780	3773045	0.000178765	0.000178765	0.000206015	0.000206015	0.002947951	0.001174752	0.003820797	0.003820797	0.001971786	0.00076483	0.002941278	0.002941278	0.002046256	0.002046256	0.000460911	0.000460911	0.001560522	0.001560522	0.000904869
3837903773045	383790	3773045	0.000177793	0.000177793	0.000204895	0.000204895	0.002866636	0.001142349	0.003715406	0.003715406	0.001917397	0.000743734	0.002874397	0.002874397	0.001989813	0.001989813	0.000448197	0.000448197	0.001517477	0.001517477	0.000895551
3838003773045	383800	3773045	0.000176728	0.000176728	0.000203668	0.000203668	0.002788228	0.001111103	0.003613782	0.003613782	0.001864953	0.000723391	0.002809827	0.002809827	0.001935388	0.001935388	0.000435938	0.000435938	0.001475971	0.001475971	0.000887355
3838103773045	383810	3773045	0.00017571	0.00017571	0.00020494	0.00020494	0.002708505	0.001079334	0.003510454	0.003510454	0.001811629	0.000702707	0.00274339	0.00274339	0.00188005	0.00188005	0.00042374	0.00042374	0.001433769	0.001433769	0.000878382
3838203773045	383820	3773045	0.000174738	0.000174738	0.000201374	0.000201374	0.002631135	0.001048502	0.003410176	0.003410176	0.001759878	0.000682634	0.002678199	0.002678199	0.001826345	0.001826345	0.000411377	0.000411377	0.001392813	0.001392813	0.000868892
3838303773045	383830	3773045	0.000173766	0.000173766	0.000200254	0.000200254	0.002554111	0.001017808	0.003310347	0.003310347	0.00170836	0.000662651	0.002612295	0.002612295	0.001772881	0.001772881	0.000399334	0.000399334	0.00135204	0.00135204	0.000860437
3838403773045	383840	3773045	0.00017284	0.00017284	0.000199187	0.000199187	0.002470997	0.000984687	0.003202624	0.003202624	0.001652768	0.000641087	0.002539544	0.002539544	0.001715189	0.001715189	0.000386339	0.000386339	0.001308043	0.001308043	0.000851377
3838503773045	383850	3773045	0.000171868	0.000171868	0.000198067	0.000198067	0.002392035	0.000953221	0.003100283	0.003100283	0.001599953	0.000620601	0.002469816	0.002469816	0.00166038	0.00166038	0.000373994	0.000373994	0.001266244	0.001266244	0.000842664
3838603773045	383860	3773045	0.000170942	0.000170942	0.000197	0.000197	0.002317157	0.000923382	0.003003233	0.003003233	0.001549869	0.000601174	0.002403202	0.002403202	0.001608404	0.001608404	0.000362286	0.000362286	0.001226606	0.001226606	0.000834122
3838703773045	383870	3773045	0.000170017	0.000170017	0.000195933	0.000195933	0.002246084	0.00089506	0.002911117	0.002911117	0.001502331	0.000582735	0.002339611	0.002339611	0.001559071	0.001559071	0.000351174	0.000351174	0.001188983	0.001188983	0.000825926
3838803773045	383880	3773045	0.000169137	0.000169137	0.000194919	0.000194919	0.002178956	0.00086831	0.002824114	0.002824114	0.001457431	0.000565319	0.002279133	0.002279133	0.001512475	0.001512475	0.000340679	0.000340679	0.001153448	0.001153448	0.000818161
3838903773045	383890	3773045	0.000168304	0.000168304	0.000193959	0.000193959	0.00211778	0.000843931	0.002744824	0.002744824	0.001416512	0.000549447	0.002223902	0.002223902	0.001470011	0.001470011	0.000331114	0.000331114	0.001121064	0.001121064	0.000811604
3839003773045	383900	3773045	0.000167563	0.000167563	0.000193106	0.000193106	0.002059095	0.000820545	0.002668763	0.002668763	0.00137726	0.000534221	0.002170539	0.002170539	0.001429276	0.001429276	0.000321939	0.000321939	0.001089999	0.001089999	0.000805392
3839103773045	383910	3773045	0.00016636	0.00016636	0.000191719	0.000191719	0.001988645	0.000792471	0.002577455	0.002577455	0.001330139	0.000515944	0.002104725	0.002104725	0.001380375	0.001380375	0.00030924	0.00030924	0.001052706	0.001052706	0.000793113
3829703773055	382970	3773055	0.000256344	0.000256344	0.000295419	0.000295419	0.006188635	0.002466158	0.008021	0.008021	0.004139371	0.001605608	0.009524935	0.009524935	0.004295707	0.004295707	0.00096759	0.00096759	0.003276005	0.003276005	0.000535864
3829803773055	382980	3773055	0.000234311	0.000234311	0.000270028	0.000270028	0.006973408	0.002778889	0.009038133	0.009038133	0.00466428	0.001809214	0.010881244	0.010881244	0.00484044	0.00484044	0.001090289	0.001090289	0.003691431	0.003691431	0.000516365
3829903773055	382990	3773055	0.000209593	0.000209593	0.000241542	0.000241542	0.007768838	0.003095866	0.010069079	0.010069079	0.005196317	0.002015584	0.01233663	0.01233663	0.005392571	0.005392571	0.001214654	0.001214654	0.004112498	0.004112498	0.000522232
3830003773055	383000	3773055	0.000198947	0.000198947	0.000229273	0.000229273	0.00865022	0.003447095	0.011211425	0.011211425	0.005785844	0.002244254	0.014013206	0.014013206	0.006004363	0.006004363	0.001352458	0.001352458	0.004579065	0.004579065	0.000534052
3830103773055	383010	3773055	0.000200613	0.000200613	0.000231193	0.000231193	0.009667795	0.003852597	0.01253029	0.01253029	0.006466466	0.002508258	0.015996796	0.015996796	0.00670169	0.00670169	0.001511556	0.001511556	0.005117727	0.005117727	0.000541817
3830203773055	383020	3773055	0.000201724	0.000201724	0.000232473	0.000232473	0.010835128	0.004317776	0.014043253	0.014043253	0.007247256	0.002811116	0.018333739	0.018333739	0.007520969	0.007520969	0.001694068	0.001694068	0.005735664	0.005735664	0.000549151
3830303773055	383030	3773055	0.000202418	0.000202418	0.000233274	0.000233274	0.012171595	0.004850356	0.015775429	0.015775429	0.008141174	0.003157856	0.021141254	0.021141254	0.00848649	0.00848649	0.001903024	0.001903024	0.006443134	0.006443134	0.000556398
3830403773055	383040	3773055	0.000203113	0.000203113	0.000234074	0.000234074	0.01370121	0.005459904	0.017757941	0.017757941	0.009164283	0.003554706	0.024437574	0.024437574	0.009510399	0.009510399	0.002142178	0.002142178	0.007252848	0.007252848	0.000563818
3830503773055	383050	3773055	0.000203761	0.000203761	0.000234821	0.000234821	0.015487503	0.006171738	0.02007313	0.02007313	0.010359074	0.004018151	0.028455005	0.028455005	0.010750315	0.010750315	0.002421464	0.002421464	0.008198437	0.008198437	0.000571151
3830603773055	383060	3773055	0.000204316	0.000204316	0.000235461	0.000235461	0.017613726	0.007019034	0.022828897	0.022828897	0.011781234	0.004569788	0.033532314	0.033532314	0.012226187	0.012226187	0.002753898	0.002753898	0.009323971	0.009323971	0.000578571
3830703773055	383070	3773055	0.000204872	0.000204872	0.000236101	0.000236101	0.020131851	0.008022502	0.026092602	0.026092602	0.013465524	0.005223102	0.039826833	0.039826833	0.013974089	0.013974089	0.003147606	0.003147606	0.010656961	0.010656961	0.000585991
3830803773055	383080	3773055	0.000205335	0.000205335	0.000236634	0.000236634	0.022976135	0.009155943	0.029779037	0.029779037	0.01536797	0.005961036	0.047061429	0.047061429	0.015948387	0.015948387	0.003592309	0.003592309	0.012162606	0.012162606	0.0059341
3830903773055	383090	3773055	0.00020589	0.00020589	0.000237274	0.000237274	0.02608976	0.010396716	0.033814561	0.033814561	0.01745057	0.00676885	0.055023362	0.055023362	0.018109642	0.018109642	0.004079123	0.004079123	0.013810829	0.013810829	0.000601348
3831003773055	383100	3773055	0.000206492	0.000206492	0.000237968	0.000237968	0.029724699	0.011845232	0.038525753	0.038525753	0.019881859	0.007711915	0.064494757	0.064494757	0.020632756	0.020632756	0.004647444	0.004647444	0.015735013	0.015735013	0.000609803
3831103773055	383110	3773055	0.000207094	0.000207094	0.000238661	0.000238661	0.033950501	0.013529205	0.044002754	0.044002754	0.022708357	0.008808277	0.075730153	0.075730153	0.023566005	0.023566005	0.005308146	0.005308146	0.017971977	0.017971977	0.000618258
3831203773055	383120	3773055	0.000207649	0.000207649	0.000239302	0.000239302	0.038800869	0.015462067	0.050289247	0.050289247	0.025952607	0.01006668	0.088864204	0.088864204	0.026932784	0.026932784	0.006066499	0.006066499	0.020539559	0.020539559	0.000626886
3831303773055	383130	3773055	0.000208158	0.000208158	0.000239888	0.000239888	0.044271305	0.017642024	0.057379399	0.057379399	0.029611599	0.011485955	0.103920478	0.103920478	0.030729968	0.030729968	0.006921799	0.006921799	0.023435379	0.023435379	0.000635686
3831403773055	383140	3773055	0.000208667	0.000208667	0.000240475	0.000240475	0.050383054	0.020077544	0.065300749	0.065300749	0.033699544	0.013071616	0.1209446	0.1209446	0.034972306	0.034972306	0.007877369	0.007877369	0.026670683	0.026670683	0.000644572
3831503773055	383150	3773055	0.000209177	0.000209177	0.000241062	0.000241062	0.057139991	0.02277017	0.074058319	0.074058319	0.038219034	0.014824668	0.139890413	0.139890413	0.039662488	0.039662488	0.008933813	0.008933813	0.030247524	0.030247524	0.000653718
3831603773055	383160	3773055	0.000209686	0.000209686	0.000241649	0.000241649	0.064475336	0.025693289	0.083565553	0.083565553	0.043125401	0.016727784	0.160448765	0.160448765	0.044754159	0.044754159	0.010080691	0.010080691	0.034130549	0.034130549	0.000663036
3831703773055	383170	3773055	0.000210149	0.000210149	0.000242182	0.000242182	0.07245836	0.028874508	0.093912235	0.093912235	0.04846498	0.018798937	0.182570564	0.182570564	0.050295403	0.050295403	0.011328833	0.011328833	0.038356428	0.038356428	0.00067244
3831803773055	383180	3773055	0.000210565	0.000210565	0.000242662	0.000242662	0.08087827	0.032229825	0.104825158	0.104825158	0.054096776	0.020983438	0.205428149	0.205428149	0.0561399	0.0561399	0.012645282	0.012645282	0.042813576	0.042813576	0.000682017
3831903773055	383190	3773055	0.000210982	0.000210982	0.000243142	0.000243142	0.089303161	0.035587127	0.115744539	0.115744539	0.059731905	0.023169232	0.227614605	0.227614605	0.061987857	0.061987857	0.013962511	0.013962511	0.047273362	0.047273362	0.000691766
3832003773055	383200	3773055	0.000211398	0.000211398	0.000243622	0.000243622	0.096598783	0.038494417	0.125200289	0.125200289	0.064611703	0.025062042	0.246061296	0.246061296	0.067051954	0.067051954	0.015103178	0.015103178	0.051135359	0.051135359	0.000701601
3832203773055	383220	3773055	0.000212185	0.000212185	0.000244529	0.000244529	0.100686938	0.040123539	0.130498888	0.130498888	0.067346134	0.026122692	0.250669989	0.250669989	0.069889659	0.069889659	0.015742359	0.015742359	0.053299458	0.053299458	0.000722049
3832303773055	383230	3773055	0.000212648	0.000212648	0.000245063	0.000245063	0.097508953	0.038857118	0.126379948	0.126379948	0.065220486	0.025298181	0.23310948	0.23310948	0.06768373	0.06768373	0.015245483	0.015245483	0.051617166	0.051617166	0.00073292
3832403773055	383240	3773055	0.000213065	0.000213065	0.000245543	0.000245543	0.09341803	0.037226893	0.12107776	0.12107776	0.062484203	0.024236812	0.207488582	0.207488582	0.064844103	0.064844103	0.014605869	0.014605869	0.049451602	0.049451602	0.000743791
3832503773055	383250	3773055	0.000213481	0.000213481	0.000246023	0.000246023	0.090413124	0.036029445	0.117183145	0.117183145	0.060474322	0.023457206	0.178788107	0.178788107	0.062758313	0.062758313	0.014136053	0.014136053	0.04786093	0.04786093	0.000754834
3832603773055	383260	3773055	0.000213852	0.000213852	0.00024645	0.00024645	0.08907112	0.035494659	0.115443794	0.115443794	0.059576701	0.02310903	0.150772368	0.150772368	0.06182679	0.06182679	0.013926231	0.013926231	0.047150529	0.047150529	0.000765877
3832703773055	383270	3773055	0.000214176	0.000214176	0.000246823	0.000246823	0.089478593	0.035657036	0.115971914	0.115971914	0.059849246	0.023214747	0.124388825	0.124388825	0.062109629	0.062109629	0.013989939	0.013989939	0.047366229	0.047366229	0.000776921
3832803773055	383280	3773055	0.000214453	0.000214453	0.000247143	0.000247143	0.091555059	0.036484503	0.118663191	0.118663191	0.061238124	0.023753474	0.101908783	0.101908783	0.063550962	0.063550962	0.014314594	0.014314594	0.048465423	0.048465423	0.000787964
3832903773055	383290	3773055	0.000214685	0.000214685	0.00024741	0.00024741	0.09527671	0.037967574	0.123486769	0.123486769	0.063727413	0.024719037	0.08408715	0.08408715	0.066134266	0.066134266	0.014896472	0.014896472	0.050435509	0.050435509	0.000799008
3833003773055	383300	3773055	0.000214824	0.000214824	0.00024757	0.00024757	0.10047905	0.040040695	0.130229446	0.130229446	0.067207084	0.026068757	0.070815067	0.070815067	0.069745358	0.069745358	0.015709856	0.015709856	0.05318941	0.05318941	0.000809706

			MSite Grubbing / Prep	MMass Grading / Excavation	MMass Grading / Excavation	MDrainage / Utilities Trenching	MFoundations / Concrete Pads	MBuilding / Structure Construction	MAsphalt Paving	MLandscaping or Other Finishing	MWaterside Construction (Piles)	RSSWRestriping South Valley	RSSWRestriping Silver Lake Boulevard	RSSWDemolition	RSSWPlacing Base	RSSWForm	Child Risk				
Unique Identifier	X (UTM)	Y (UTM)	2027	2027	2028	2028	2028	2028	2028	2028	2028	2029	2029	2029	2029	2029	3rd Trimester	0<2	2<16	Total	per million
3834803773045	383480	3773045	0.0010916	0.001815741	0.001815741	0.00087328	0.000413795	0.001122635	0.0072996	0.000501295	0.000538796	0.001565438	0.003046653	0.007542167	0.000685834	0.001491681	3.43626E-08	6.72337E-07	1.483E-06	2.18974E-06	2.18973735
3834903773045	383490	3773045	0.001112261	0.001850108	0.001850108	0.000889809	0.000421627	0.001143883	0.0074776	0.000510784	0.000548994	0.001490529	0.002769606	0.006964988	0.000633349	0.001377527	3.41094E-08	6.69841E-07	1.3631E-06	2.06703E-06	2.0670284
3835003773045	383500	3773045	0.001127338	0.001875187	0.001875187	0.00090187	0.000427342	0.001159388	0.0073858	0.000517707	0.000556435	0.001418897	0.002528556	0.006448041	0.000586341	0.001275286	3.37783E-08	6.65936E-07	1.2566E-06	1.95635E-06	1.9563456
3835103773045	383510	3773045	0.001133959	0.0018862	0.0018862	0.000907167	0.000429852	0.001166198	0.0073586	0.000520748	0.000559703	0.001350954	0.002317339	0.005981911	0.000543954	0.001183096	3.33839E-08	6.60941E-07	1.1618E-06	1.85617E-06	1.85617227
3835203773045	383520	3773045	0.001132603	0.001883944	0.001883944	0.000906082	0.000429338	0.001164803	0.000757379	0.000520125	0.000559034	0.001287556	0.002132651	0.005564405	0.000505989	0.001100522	3.29268E-08	6.54491E-07	1.0781E-06	1.76548E-06	1.7654779
3835303773045	383530	3773045	0.001124626	0.001870675	0.001870675	0.0008997	0.000426314	0.001156599	0.000752045	0.000516462	0.000555097	0.001227109	0.001966036	0.005178705	0.000470916	0.001024238	3.24037E-08	6.46616E-07	1.0021E-06	1.68112E-06	1.68111843
3835403773045	383540	3773045	0.001110745	0.001847587	0.001847587	0.000888596	0.000421052	0.001142324	0.000742763	0.000510088	0.000548245	0.001170825	0.001819578	0.004833129	0.000439492	0.000955891	3.18228E-08	6.37235E-07	9.3447E-07	1.60352E-06	1.60352435
3835503773045	383550	3773045	0.001090164	0.001813353	0.001813353	0.000872131	0.000413251	0.001121158	0.000729	0.000500636	0.000538087	0.001116458	0.00168363	0.00450565	0.000409713	0.000891122	3.11389E-08	6.25557E-07	8.7159E-07	1.52828E-06	1.52828328
3835603773045	383560	3773045	0.001062882	0.001767973	0.001767973	0.000850306	0.000402909	0.0010931	0.000710756	0.000488107	0.000524621	0.001063804	0.001556376	0.004193617	0.000381339	0.000829409	3.03695E-08	6.1187E-07	8.1281E-07	1.45505E-06	1.45504819
3835703773045	383570	3773045	0.00103225	0.001717019	0.001717019	0.0008258	0.000391297	0.001061597	0.000690272	0.00047404	0.000509501	0.001015163	0.001443473	0.003913482	0.000355866	0.000774004	2.95708E-08	5.97118E-07	7.6028E-07	1.38697E-06	1.38696639
3835803773045	383580	3773045	0.00099348	0.001652532	0.001652532	0.000794784	0.000376601	0.001021725	0.000664347	0.000456236	0.000490365	0.000966287	0.001333369	0.003636271	0.000330658	0.000719178	2.86361E-08	5.79222E-07	7.09E-07	1.31685E-06	1.31685401
3835903773045	383590	3773045	0.000954233	0.001587248	0.001587248	0.000763386	0.000361723	0.000981362	0.000638102	0.000438212	0.000470993	0.000921188	0.001236484	0.003389954	0.000308259	0.000670461	2.7698E-08	5.60724E-07	6.6298E-07	1.25141E-06	1.25140698
3836003773045	383600	3773045	0.000923839	0.001536692	0.001536692	0.000739072	0.000350202	0.000950105	0.000617778	0.000424255	0.000455992	0.000883734	0.001160918	0.003197652	0.000290773	0.000632428	2.69394E-08	5.45632E-07	6.2598E-07	1.19856E-06	1.19855586
3836103773045	383610	3773045	0.000908364	0.00151095	0.00151095	0.000726691	0.000344335	0.000934189	0.000607429	0.000417148	0.000448353	0.000856462	0.001111136	0.003072345	0.000279378	0.000607645	2.65103E-08	5.37402E-07	6.0024E-07	1.16415E-06	1.16415351
3836203773045	383620	3773045	0.000892489	0.001484545	0.001484545	0.000713991	0.000338318	0.000917863	0.000596813	0.000409858	0.000440518	0.000830371	0.001064569	0.002954168	0.000268632	0.000584272	2.60906E-08	5.29319E-07	5.761E-07	1.13151E-06	1.13150585
3836303773045	383630	3773045	0.000881241	0.001465836	0.001465836	0.000704993	0.000334054	0.000906295	0.000589292	0.000404692	0.000434966	0.000808058	0.001027024	0.002859205	0.000259997	0.00056549	2.57906E-08	5.23763E-07	5.5607E-07	1.10562E-06	1.1056224
3836403773045	383640	3773045	0.00087119	0.001449116	0.001449116	0.000696952	0.000330244	0.000895958	0.000582571	0.000400077	0.000430005	0.000787397	0.00099326	0.002773565	0.000252209	0.000548553	2.55328E-08	5.19039E-07	5.3786E-07	1.08243E-06	1.08243137
3836503773045	383650	3773045	0.000862973	0.001435449	0.001435449	0.000690379	0.000327129	0.000887508	0.000577076	0.000396303	0.000425949	0.000768537	0.000963605	0.002698436	0.000245377	0.000533694	2.53289E-08	5.1545E-07	5.2158E-07	1.06236E-06	1.06235794
3836603773045	383660	3773045	0.000864808	0.001438501	0.001438501	0.000691847	0.000327825	0.000889395	0.000578303	0.000397146	0.000426855	0.000755196	0.000946456	0.002657307	0.000241637	0.000525559	2.53447E-08	5.16464E-07	5.1074E-07	1.05255E-06	1.05254676
3836703773045	383670	3773045	0.000867281	0.001442615	0.001442615	0.000693825	0.000328762	0.000891938	0.000579957	0.000398282	0.000428076	0.000742623	0.000930735	0.002619925	0.000238238	0.000518166	2.53738E-08	5.1763E-07	5.0059E-07	1.04359E-06	1.04359023
3836803773045	383680	3773045	0.000866882	0.001441951	0.001441951	0.000693506	0.000328611	0.000891528	0.00057969	0.000398098	0.000427879	0.000729253	0.000912871	0.002576237	0.000234266	0.000509525	2.53426E-08	5.17426E-07	4.8967E-07	1.03244E-06	1.03243956
3836903773045	383690	3773045	0.000864569	0.001438103	0.001438103	0.000691655	0.000327734	0.000889149	0.000578143	0.000397036	0.000426737	0.000715558	0.000893994	0.002529167	0.000229985	0.000500216	2.52752E-08	5.164E-07	4.7848E-07	1.02015E-06	1.02015416
3837003773045	383700	3773045	0.000862255	0.001434255	0.001434255	0.000689804	0.000326857	0.0008867	0.000576596	0.000395974	0.000425595	0.000702512	0.000876219	0.002484747	0.000225946	0.000491431	2.52145E-08	5.15442E-07	4.679E-07	1.00856E-06	1.00855774
3837103773045	383710	3773045	0.000861857	0.001433592	0.001433592	0.000689485	0.000326706	0.00088636	0.000576329	0.00039579	0.000425398	0.000691031	0.0008616	0.002448919	0.00022688	0.000484344	2.51931E-08	5.1515E-07	4.5875E-07	9.99092E-07	0.99909156
3837203773045	383720	3773045	0.000860979	0.001432132	0.001432132	0.000688783	0.000326373	0.000885457	0.000575743	0.000395387	0.000424965	0.000680052	0.000847546	0.002414371	0.000219547	0.000477512	2.51676E-08	5.14683E-07	4.5001E-07	9.89861E-07	0.98986074
3837303773045	383730	3773045	0.000859065	0.001428947	0.001428947	0.000687252	0.000325647	0.000883488	0.000574462	0.000394508	0.00042402	0.000669279	0.000833493	0.002379457	0.000216372	0.000470606	2.51275E-08	5.13815E-07	4.4146E-07	9.80402E-07	0.98040181
3837403773045	383740	3773045	0.000856193	0.001424171	0.001424171	0.000684954	0.000324559	0.000880535	0.000572542	0.000393189	0.000422603	0.000658742	0.000819321	0.002343903	0.000213139	0.000463574	2.50757E-08	5.12625E-07	4.3308E-07	9.70776E-07	0.97077586
3837503773045	383750	3773045	0.000852443	0.001417934	0.001417934	0.000681955	0.000323138	0.000876679	0.000570035	0.000391468	0.000420752	0.0006485	0.000805178	0.002308075	0.000209881	0.000456488	2.5016E-08	5.11235E-07	4.2491E-07	9.61159E-07	0.96115861
3837603773045	383760	3773045	0.000848694	0.001411698	0.001411698	0.000678955	0.000321716	0.000872823	0.000567528	0.000389746	0.000418901	0.000639469	0.000792643	0.002276451	0.000207005	0.000450234	2.49796E-08	5.10132E-07	4.1762E-07	9.52727E-07	0.95272723
3837703773045	383770	3773045	0.000843509	0.001403073	0.001403073	0.000674807	0.000319751	0.0008674 9	0.00056406	0.000387365	0.000416342	0.000630732	0.000780019	0.002244188	0.000204071	0.000443853	2.49374E-08	5.0885E-07	4.1047E-07	9.44262E-07	0.94426185
3837803773045	383780	3773045	0.000836649	0.001391661	0.001391661	0.000669319	0.00031715	0.000860435	0.000559473	0.000384214	0.000412956	0.000621671	0.000766293	0.002208451	0.000200822	0.000436785	2.48764E-08	5.07188E-07	4.0305E-07	9.35117E-07	0.9351168
3837903773045	383790	3773045	0.000828033	0.001377331	0.001377331	0.000662427	0.000313884	0.000851575	0.000553711	0.000380258	0.000408703	0.000612108	0.000751793	0.002169973	0.000197323	0.000429175	2.4784E-08	5.0497E-07	3.9523E-07	9.24987E-07	0.92498713
3838003773045	383800	3773045	0.000820455	0.001364725	0.001364725	0.000656364	0.000311012	0.000843781	0.000548644	0.000376778	0.000404963	0.000602693	0.000737799	0.002132499	0.000193915	0.000421763	2.4692E-08	5.02839E-07	3.8763E-07	9.15161E-07	0.9151606
3838103773045	383810	3773045	0.000812159	0.001350925	0.001350925	0.000649727	0.000307867	0.000835249	0.000543096	0.000372968	0.000400868	0.00059254	0.000723061	0.002092741	0.0001903	0.0004139	2.45669E-08	5.00202E-07	3.7965E-07	9.04422E-07	0.90442226
3838203773045	383820	3773045	0.000803384	0.001336329	0.001336329	0.000642707	0.00030454	0.000826224	0.000537228	0.000368938	0.000396537	0.000582357	0.000708829	0.00205408	0.000186784	0.000406254	2.44306E-08	4.97469E-07	3.7179E-07	8.93691E-07	0.89369108
3838303773045	383830	3773045	0.000795566	0.001323326	0.001323326	0.000636453	0.000301577	0.000818184	0.000532	0.000365348	0.000392678	0.000571703	0.00069427	0.002014504	0.000183185	0.000398426	2.42765E-08	4.94541E-07	3.6387E-07	8.82684E-07	0.88268378
3838403773045	383840	3773045	0.00078719	0.001309393	0.001309393	0.000629752	0.000298402	0.00080957	0.000526399	0.000361501	0.000388544	0.000559277	0.000676376	0.001965058	0.000178689	0.000388647	2.40524E-08	4.90464E-07	3.5481E-07	8.69326E-07	0.86932574
3838503773045	383850	3773045	0.000779133	0.001295991	0.001295991	0.000623306	0.000295348	0.000801284	0.000521012	0.000357801	0.000384567	0.000547264	0.000659285	0.001917714	0.000174384	0.000379283	2.38296E-08	4.864E-07	3.4614E-07	8.56367E-07	0.8563668
3838603773045	383860	3773045	0.000771236	0.001282855	0.001282855	0.000616988	0.000292354	0.000793162	0.000515731	0.000354175	0.000380669	0.000535695	0.000642969	0.001872563	0.000170278	0.000370353	2.36082E-08	4.82351E-07	3.3785E-07	8.43813E-07	0.84381314
3838703773045	383870	3773045	0.000763657	0.001270249	0.001270249	0.000610926	0.000289481	0.000785368	0.000510663	0.000350694	0.000376929	0.000524538	0.000627487	0.001829515	0.000166364	0.000361839	2.33936E-08	4.78454E-07	3.2996E-07	8.31805E-07	0.8318045
3838803773045	383880	3773045	0.000756478	0.001258307	0.001258307	0.000605182	0.00028676	0.000777985	0.000505862	0.000347397	0.000373385	0.000513883	0.000612898	0.001788934	0.000162674	0.000353813	2.31868E-08	4.74722E-07	3.2249E-07	8.20396E-07	0.82039552
3838903773045	383890	3773045	0.000750415	0.001248223	0.001248223	0.000600332	0.000284461	0.00077175	0.000501808	0.000344613	0.000370392	0.000504202	0.000600303	0.001753929	0.00015949	0.00034689	2.30111E-08	4.71574E-07	3.1584E-07	8.10424E-07	0.81042447
3839003773045	383900	3773045	0.000744672	0.001238669	0.001238669	0.000595737	0.000282284	0.000765843	0.000497967	0.000341976	0.000367558	0.000494757	0.000588185	0.001720294	0.000156432	0.000340238	2.28352E-08	4.68475E-07	3.0944E-07	8.00753E-07	0.80075301
3839103773045	383910	3773045	0.000733503	0.001220092	0.001220092	0.000586803	0.000278051	0.000754357	0.000490499	0.000336847	0.000362045	0.000482302	0.000569219	0.001666369	0.000151528	0.000329573	2.25055E-08	4.62264E-07	3.0054E-07	7.8531E-07	0.7853099
3829703773055	382970	3773055	0.000495464	0.000824143	0.000824143	0.000396371	0.000187816	0.00050955	0.00033132	0.000227532	0.000244553	0.00539434	0.000376641	0.001135255	0.000103232	0.000224529	2.9485E-08	6.50966E-07	6.7087E-07	1.35132E-06	1.35131722
3829803773055	382980	3773055	0.000477435	0.000794155	0.000794155	0.000381948	0.000180982	0.000491009	0.000319264	0.000219253	0.000235654	0.006152164	0.000387985	0.001166148	0.000106042	0.000230639	2.87779E-08	6.19176E-07	7.3003E-07	1.37798E-06	1.37798119
3829903773055	382990	3773055	0.00048286	0.000803178	0.000803178	0.000386288	0.000183039	0.000496588	0.000322892	0.000221744	0.000238332	0.006888441	0.000403795	0.001214497	0.000110438	0.000240202	2.84353E-08	6.04001E-07	7.9179E-07	1.42423E-06	1.42422823
3830003773055	383000	3773055	0.000493789	0.000821356	0.000821356	0.000395031	0.000187181	0.000507827	0.0003302	0.000226763	0.000243726	0.007598598	0.000420171	0.00126568	0.000115092	0.000250325	2.81768E-08	5.93598E-07	8.6469E-07	1.48647E-06	1.4864694
3830103773055	383010	3773055	0.000500968	0.000833298	0.000833298	0.000400774	0.000189903	0.000515211	0.000335001	0.00023006	0.00024727	0.008428113	0.0004347	0.001308637	0.000118999	0.000258821	2.80077E-08	5.89245E-07	9.4944E-07	1.56669E-06	1.56668803
3830203773055	383020	3773055	0.000507749	0.000844577	0.000844577	0.000406199	0.000192473	0.000522184	0.000339535	0.000233173	0.000250616	0.00931102	0.000449766	0.001353148	0.000123046	0.000267624	2.77753E-08	5.84115E-07	1.0439E-06	1.65576E-06	1.65575588
3830303773055	383030	3773055	0.00051445	0.000855723	0.000855723	0.00041156	0.000195013	0.000529076	0.000344016	0.000236251	0.00025324	0.010251186	0.000465546	0.00139967	0.000127276	0.000276825	2.75419E-08	5.80855E-07	1.151E-06	1.7594E-06	1.75939681
3830403773055	383040	3773055	0.00052131	0.000867135	0.000867135	0.000417048	0.000197614	0.000536131	0.000348604	0.000239401	0.00025731	0.011217797	0.0004821	0.001448476	0.000131715	0.000286478	2.62978E-08	5.68118E-07	1.2728E-06	1.86724E-06	1.86724204
3830503773055	383050	3773055	0.000528091	0.000878413	0.000878413	0.000422472	0.000200184	0.000543104	0.000353138	0.000242515	0.000260657	0.012164132	0.000499548	0.001499842	0.000136385	0.000296637	2.65475E-08	5.7209E-07	1.4149E-06	2.01359E-06	2.01358673
3830603773055	383060	3773055	0.000534951	0.000889825	0.000889825	0.00042796	0.000202785	0.00055016	0.000357725	0.000245666	0.000264043	0.012994503	0.000517889	0.001553767	0.000141289	0.000307302	2.68606E-08	5.76499E-07	1.5845E-06	2.18785E-06	2.18784699
3830703773055	383070	3773055	0.000541811	0.000901236	0.000901236	0.000433449	0.000205386	0.000557215	0.000362313	0.000248816	0.000267429	0.013644685	0.000537301	0.001610616	0.000146459	0.000318546	2.71138E-08	5.8013E-07	1.7855E-06	2.39271E-06	2.39270667
3830803773055	383080	3773055	0.000548672	0.000912647	0.000912647	0.000438937	0.000207986	0.000564271	0.000366901	0.000251967	0.000270815	0.014152813	0.000557756	0.001670482	0.000151902	0.000330386	2.73242E-08	5.83209E-07	2.0119E-06	2.62241E-06	2.6224123
3830903773055	383090	3773055	0.000556011	0.000924855	0.000924855	0.000444809	0.000210768	0.000571818	0.000371808	0.000255337	0.000274438	0.014554244	0.000580236	0.001736015	0.000157861	0.000343347	2.75426E-08	5.86504E-07	2.2599E-06	2.87398E-06	2.87398193
3831003773055	383100	3773055	0.000563828	0.000937859	0.000937859	0.000451063	0.000213732	0.000579858	0.000377036	0.000258927	0.000278296	0.01483803	0.000604829	0.001807762	0.000164386	0.000357537	2.77693E-08	5.89983E-07	2.5496E-06	3.16732E-06	3.16732262
3831103773055	383110	3773055	0.000571646	0.000950862	0.000950862	0.000457317	0.000216695	0.000587898	0.000382264	0.000262517	0.000282155	0.014935281	0.000631238	0.001884445	0.000171359	0.000372703	2.79938E-08	5.93372E-07	2.8859E-06	3.50727E-06	3.50727391
3831203773055	383120	3773055	0.000579623	0.000964132	0.000964132	0.000463699	0.000219719	0.000596102	0.000387598	0.00026618	0.000286092	0.014831595	0.000659583	0.001966612	0.00017883	0.000388954	2.82171E-08	5.96714E-07	3.2719E-06	3.89682E-06	3.89681568
3831303773055	383130	3773055	0.00058776	0.000977666	0.000977666	0.000470208	0.000222803	0.00060447	0.000393039	0.000269917	0.000290109	0.014525645	0.000690072	0.002054811	0.000186851	0.000406398	2.84382E-08	5.99965E-07	3.7074E-06	4.33585E-06	4.33584611
3831403773055	383140	3773055	0.000595977	0.000991333	0.000991333	0.000476781	0.000225918	0.00061292	0.000398534	0.00027369	0.000294164	0.014046825	0.000723151	0.002150231	0.000195527	0.00042527	2.86593E-08	6.03216E-07	4.1943E-06	4.82615E-06	4.82614705
3831503773055	383150	3773055	0.000604432	0.001005398	0.001005398	0.000483546	0.000229123	0.000621617	0.000404188	0.000277573	0.000298338	0.013424741	0.000759147	0.002253693	0.000204936	0.000445733	2.8881E-08	6.06439E-07	4.7321E-06	5.36744E-06	5.36743741
3831603773055	383160	3773055	0.000613048	0.001019729	0.001019729	0.000490438	0.000232389	0.000630477	0.000409949	0.00028153	0.00030259	0.012689378	0.000798181	0.002365473	0.0002151	0.00046784	2.91002E-08	6.09584E-07	5.3145E-06	5.95314E-06	5.95313706
3831703773055	383170	3773055	0.000621743	0.001034192	0.001034192	0.000497394	0.000235685	0.000639419	0.000415764	0.000285523	0.000306882	0.011897318	0.000840937	0.002487398	0.000226187	0.000491955	2.93208E-08	6.12761E-07	5.9444E-06	6.58645E-06	6.58644693
3831803773055	383180	3773055	0.000630598	0.001048921	0.001048921	0.000504478	0.000239042	0.000648526	0.000421685	0.000289589	0.000311253	0.011082973	0.000887592	0.002619925	0.000238238	0.000518166	2.95393E-08	6.15863E-07	6.6032E-06	7.24859E-06	7.24859031
3831903773055	383190	3773055	0.000639612	0.001063915	0.001063915	0.000511689	0.000242459	0.000657796	0.000427713	0.000293729	0.000315702	0.010286073	0.000938714	0.002764517	0.000251386	0.000546763	2.97551E-08	6.18889E-07	7.2562E-06	7.90485E-06	7.90485291
3832003773055	383200	3773055	0.000648706	0.001079042	0.001079042	0.000518965	0.000245906	0.000667149	0.000433794	0.000297905	0.00032019	0.009536159	0.000995017	0.002922818	0.000265781	0.000578072	2.99688E-08	6.21824E-07	7.8186E-06	8.47037E-06	8.47037222
3832203773055	383220	3773055	0.000667612	0.00111049	0.00111049	0.000534089	0.000253073	0.000686592	0.000446437	0.000306587	0.000329522	0.00824394	0.000911128285	0.003294077	0.000299541	0.000651499	3.04028E-08	6.27913E-07	8.1228E-06	8.78116E-06	8.78115597
3832303773055	383230	3773055	0.000677663	0.001127209	0.001127209	0.00054213	0.000256883	0.000696929	0.000453158	0.000311203	0.000334483	0.007701398	0.001208854	0.003515992	0.00031972	0.000695389	3.06246E-08	6.31081E-07	7.8303E-06	8.49204E-06	8.49204477
3832403773055	383240	3773055	0.000687714	0.001143928	0.001143928	0.000550171	0.000260693	0.000707266	0.000459879	0.000315819	0.000339444	0.007201535	0.001299516	0.003763315	0.00034221	0.000744304	3.08414E-08	6.34131E-07	7.4143E-06	8.07929E-06	8.07929171
3832503773055	383250	3773055	0.000697925	0.001160912	0.001160912	0.00055834	0.000264564	0.000717767	0.000466707	0.000320508	0.000344484	0.006740778	0.00140298	0.004042719	0.000367617	0.000799564	3.10556E-08	6.37171E-07	7.0206E-06	7.68881E-06	7.68880572
3832603773055	383260	3773055	0.000708136	0.001177896	0.001177896	0.000566509	0.000268435	0.000728269	0.000473535	0.000325197	0.000349524	0.006310718	0.001520855	0.004356762	0.000396174	0.000861675	3.12402E-08	6.39809E-07	6.7128E-06	7.38388E-06	7.38387534
3832703773055	383270	3773055	0.000718347	0.001194881	0.001194881	0.000574677	0.000272305	0.0007387 7	0.000480363	0.000329886	0.000354564	0.005889777	0.001656714	0.004713489	0.000428613	0.000932228	3.13369E-08	6.41474E-07	6.5045E-06	7.1773E-06	7.17730436
3832803773055	383280	3773055	0.000728558	0.001211865	0.001211865	0.000582846	0.000276176	0.000749271	0.000487191	0.000334576	0.000359604	0.005465501	0.001814219	0.005119479	0.000465531	0.001012525	3.14198E-08	6.4281E-07	6.4133E-06	7.08756E-06	7.08756435
3832903773055	383290	3773055	0.000738768	0.00122885	0.00122885	0.00059105	0.000280046	0.000759772	0.000494019	0.000339265	0.000364644	0.005064099	0.001997865	0.005582867	0.000507668	0.001104173	3.17963E-08	6.46964E-07	6.4446E-06	7.12336E-06	7.12336382
3833003773055	383300	3773055	0.00074866	0.001245303	0.001245303	0.000598928	0.000283796	0.000769945	0.000500634	0.000343807	0.000369526	0.004708622	0.002212178	0.006109868	0.00055559	0.001208403	3.31112E-08	6.60546E-07	6.5885E-06	7.28212E-06	7.2821239

			EGIODemolition	EGIOSite Grubbing / Prep	EGIOMass Grading / Excavation	EGIOMass Grading / Excavation	EGIODrainage / Utilities Trenching	EGIODrainage / Utilities Trenching	EGIOFoundations / Concrete Pads	EGIOFoundations / Concrete Pads	EGIOBuilding / Structure Construction	EGIOBuilding / Structure Construction	EGIOAsphalt Paving	EGIOArchitectural Coating	EGIOLandscaping or Other Finishing	EGIOWaterside Construction (Piles)	HIWaterside Construction (Landscaping)	HIWaterside Construction (Landscaping)	KMDemolition	KMSite Grubbing / Prep	KMMass Grading / Excavation
Unique Identifier	X (UTM)	Y (UTM)	2025	2025	2025	2026	2026	2027	2026	2027	2026	2027	2027	2027	2027	2027	2025	2026	2025	2025	2025
3833103773055	383310	3773055	0.000520593	0.00048134	0.000800656	0.000800656	0.000385075	0.000385075	0.000182464	0.000182464	0.000495029	0.000495029	0.000321878	6.52879E-05	0.000221048	0.000237584	0.001205493	0.001205493	0.00062007	0.000573321	0.000953649
3833203773055	383320	3773055	0.000518867	0.00047975	0.000798003	0.000798003	0.000383799	0.000383799	0.000181859	0.000181859	0.000493388	0.000493388	0.000320811	6.50715E-05	0.000220315	0.000236796	0.001226806	0.001226806	0.000625937	0.000578746	0.000962672
3833303773055	383330	3773055	0.000517056	0.00047807	0.000795216	0.000795216	0.000382459	0.000382459	0.000181224	0.000181224	0.000491665	0.000491665	0.000319691	6.48443E-05	0.000219546	0.000235969	0.001244216	0.001244216	0.000632925	0.000585207	0.00097342
3833403773055	383340	3773055	0.000514812	0.000476	0.000791766	0.000791766	0.0003808	0.0003808	0.000180438	0.000180438	0.000489532	0.000489532	0.000318304	6.4563E-05	0.000218593	0.000234945	0.001259324	0.001259324	0.000639827	0.000591589	0.000984035
3833503773055	383350	3773055	0.000512224	0.00047361	0.000787785	0.000787785	0.000378885	0.000378885	0.000179531	0.000179531	0.000487071	0.000487071	0.000316704	6.42384E-05	0.000217494	0.000233764	0.001270931	0.001270931	0.000646557	0.000597811	0.000994385
3833603773055	383360	3773055	0.000509377	0.00047097	0.000783407	0.000783407	0.000376779	0.000376779	0.000178533	0.000178533	0.000484364	0.000484364	0.000314943	6.38813E-05	0.000216285	0.000232465	0.001280336	0.001280336	0.000651561	0.000602438	0.001002081
3833703773055	383370	3773055	0.000506271	0.0004681	0.00077863	0.00077863	0.000374482	0.000374482	0.000177444	0.000177444	0.00048141	0.00048141	0.000313023	6.34918E-05	0.000214967	0.000231047	0.00128744	0.00128744	0.000658032	0.000608421	0.001012033
3833803773055	383380	3773055	0.000503338	0.00046539	0.000774118	0.000774118	0.000372312	0.000372312	0.000176416	0.000176416	0.000478621	0.000478621	0.000311209	6.31239E-05	0.000213721	0.000229709	0.001292443	0.001292443	0.000663467	0.000613447	0.001020392
3833903773055	383390	3773055	0.000499628	0.00046196	0.000768413	0.000768413	0.000369568	0.000369568	0.000175116	0.000175116	0.000475093	0.000475093	0.000308916	6.26587E-05	0.000212146	0.000228016	0.001295345	0.001295345	0.000668902	0.000618472	0.001028752
3834003773055	383400	3773055	0.000496694	0.00045925	0.000763901	0.000763901	0.000367398	0.000367398	0.000174088	0.000174088	0.000472304	0.000472304	0.000307102	6.22908E-05	0.0002109	0.000226677	0.001292343	0.001292343	0.000671836	0.000621184	0.001033263
3834103773055	383410	3773055	0.00049402	0.00045677	0.000759788	0.000759788	0.00036542	0.00036542	0.00017315	0.00017315	0.000469761	0.000469761	0.000305448	6.19554E-05	0.000209765	0.000225456	0.00128734	0.00128734	0.000674079	0.000623259	0.001036713
3834203773055	383420	3773055	0.000491173	0.00045414	0.000755409	0.000755409	0.000363314	0.000363314	0.000172153	0.000172153	0.000467053	0.000467053	0.000303688	6.15983E-05	0.000208556	0.000224157	0.001281937	0.001281937	0.000676495	0.000625492	0.001040429
3834303773055	383430	3773055	0.000487635	0.00045087	0.000749969	0.000749969	0.000360697	0.000360697	0.000170913	0.000170913	0.00046369	0.00046369	0.000301501	6.11547E-05	0.000207054	0.000222543	0.001277335	0.001277335	0.000680205	0.000628922	0.001046134
3834503773055	383450	3773055	0.000478749	0.00044265	0.000736301	0.000736301	0.000354124	0.000354124	0.000167798	0.000167798	0.00045524	0.00045524	0.00029606	6.00402E-05	0.00020328	0.000218487	0.001264427	0.001264427	0.000693405	0.000641127	0.001066436
3834603773055	383460	3773055	0.000469862	0.00043444	0.000722634	0.000722634	0.000347551	0.000347551	0.000164683	0.000164683	0.00044679	0.00044679	0.000290512	5.89258E-05	0.000199507	0.000214432	0.00125272	0.00125272	0.000728174	0.000673276	0.001119911
3834703773055	383470	3773055	0.000465117	0.00043005	0.000715336	0.000715336	0.000344041	0.000344041	0.00016302	0.00016302	0.000442277	0.000442277	0.000287578	5.83307E-05	0.000197492	0.000212266	0.00123461	0.00123461	0.000743359	0.000687315	0.001143264
3834803773055	383480	3773055	0.000460458	0.00042574	0.000708171	0.000708171	0.000340594	0.000340594	0.000161387	0.000161387	0.00043847	0.00043847	0.00028469	5.77464E-05	0.000195514	0.00021014	0.001211197	0.001211197	0.000758285	0.000701116	0.00116622
3834903773055	383490	3773055	0.000455972	0.00042159	0.000701271	0.000701271	0.000337276	0.000337276	0.000159815	0.000159815	0.00043358	0.00043358	0.000281923	5.71838E-05	0.000193609	0.000208092	0.001183681	0.001183681	0.000770536	0.000712444	0.001185062
3835003773055	383500	3773055	0.000451744	0.00041769	0.000694769	0.000694769	0.000334149	0.000334149	0.000158333	0.000158333	0.00042956	0.00042956	0.00027931	5.66536E-05	0.000191814	0.000206163	0.001154364	0.001154364	0.00077925	0.000720501	0.001198464
3835103773055	383510	3773055	0.000446999	0.0004133	0.000687471	0.000687471	0.000330639	0.000330639	0.00015667	0.00015667	0.00042049	0.00042049	0.000276376	5.60585E-05	0.000189799	0.000203997	0.001124547	0.001124547	0.000784513	0.000725367	0.001206558
3835203773055	383520	3773055	0.000442254	0.00040891	0.000680173	0.000680173	0.000327129	0.000327129	0.000155007	0.000155007	0.00042053	0.00042053	0.000273442	5.54634E-05	0.000187784	0.000201832	0.001094129	0.001094129	0.00078667	0.000727361	0.001209875
3835303773055	383530	3773055	0.000436646	0.00040373	0.000671548	0.000671548	0.000322981	0.000322981	0.000153041	0.000153041	0.00041524	0.00041524	0.00026979	5.47601E-05	0.000185403	0.000199272	0.00106141	0.00106141	0.000786843	0.000727521	0.00121014
3835403773055	383540	3773055	0.000430434	0.00039798	0.000661995	0.000661995	0.000318386	0.000318386	0.00015086	0.00015086	0.00040997	0.00040997	0.000266134	5.3981E-05	0.000182765	0.000196438	0.001029292	0.001029292	0.000783823	0.000724729	0.001205496
3835503773055	383550	3773055	0.0004231	0.0003912	0.00065076	0.00065076	0.000312961	0.000312961	0.000148294	0.000148294	0.00040324	0.00040324	0.00026159	5.30613E-05	0.000179652	0.000193091	0.000995372	0.000995372	0.000776662	0.000718107	0.001194483
3835603773055	383560	3773055	0.000414386	0.00038314	0.000637314	0.000637314	0.000306516	0.000306516	0.00014524	0.00014524	0.00039403	0.00039403	0.000256212	5.19685E-05	0.000175952	0.000189114	0.000960052	0.000960052	0.000764324	0.0007067	0.001175508
3835703773055	383570	3773055	0.000405069	0.00037453	0.000622983	0.000622983	0.000299624	0.000299624	0.000141974	0.000141974	0.000385178	0.000385178	0.00025045	5.08E-05	0.000171995	0.000184862	0.000927033	0.000927033	0.000748277	0.000691862	0.001150828
3835803773055	383580	3773055	0.000393421	0.00036376	0.00060507	0.00060507	0.00029100	0.00029100	0.00013789	0.00013789	0.00037410	0.00037410	0.00024324	4.93393E-05	0.00016705	0.00017954	0.000891713	0.000891713	0.000726018	0.000671281	0.001116593
3835903773055	383590	3773055	0.000381429	0.00035267	0.000586626	0.000586626	0.000282138	0.000282138	0.00013368	0.00013368	0.00036269	0.00036269	0.000235834	4.78353E-05	0.000161958	0.00017407	0.00085895	0.00085895	0.000700739	0.000647908	0.001077715
3836003773055	383600	3773055	0.000371766	0.00034374	0.000571765	0.000571765	0.00027499	0.00027499	0.00013030	0.00013030	0.00035351	0.00035351	0.00022986	4.66234E-05	0.000157855	0.000169663	0.00083538	0.00083538	0.000678565	0.000627407	0.001043613
3836103773055	383610	3773055	0.000366934	0.00033927	0.000564334	0.000564334	0.000271416	0.000271416	0.00012860	0.00012860	0.00034891	0.00034891	0.000226872	4.60175E-05	0.000155803	0.00016745	0.000820572	0.000820572	0.000665451	0.000615281	0.001023444
3836203773055	383620	3773055	0.000362103	0.0003348	0.000556903	0.000556903	0.000267842	0.000267842	0.00012691	0.00012691	0.00034432	0.00034432	0.000223885	4.54116E-05	0.000153752	0.000165253	0.000806364	0.000806364	0.000652337	0.000603156	0.001003275
3836303773055	383630	3773055	0.000358911	0.00033185	0.000551994	0.000551994	0.00026548	0.00026548	0.00012579	0.00012579	0.00034128	0.00034128	0.000221911	4.50112E-05	0.000152396	0.000163796	0.000794957	0.000794957	0.000642243	0.000593823	0.00098775
3836403773055	383640	3773055	0.00035615	0.0003293	0.000547748	0.000547748	0.000263439	0.000263439	0.00012482	0.00012482	0.00033866	0.00033866	0.000220204	4.4665E-05	0.000151224	0.000162536	0.000784851	0.000784851	0.000633357	0.000585606	0.000974083
3836503773055	383650	3773055	0.000354252	0.00032754	0.000544829	0.000544829	0.000262035	0.000262035	0.00012416	0.00012416	0.00033656	0.00033656	0.00021903	4.4427E-05	0.000150418	0.00016167	0.00077246	0.00077246	0.000626368	0.000579145	0.000963335
3836603773055	383660	3773055	0.000356495	0.00032962	0.000548278	0.000548278	0.00026369	0.00026369	0.00012494	0.00012494	0.00033898	0.00033898	0.000220418	4.47083E-05	0.00015137	0.00016269	0.00077846	0.00077846	0.00062749	0.000580182	0.00096506
3836703773055	383670	3773055	0.000358738	0.00033169	0.000551728	0.000551728	0.000265354	0.000265354	0.00012573	0.00012573	0.00034112	0.00034112	0.00022185	4.49896E-05	0.000152323	0.00016378	0.00077345	0.00077345	0.000628525	0.000581139	0.000966653
3836803773055	383680	3773055	0.000359946	0.00033281	0.000553586	0.000553586	0.000266247	0.000266247	0.00012615	0.00012615	0.00034227	0.00034227	0.000222551	4.51411E-05	0.000152836	0.000164269	0.000772744	0.000772744	0.000627749	0.000580421	0.000965458
3836903773055	383690	3773055	0.000360464	0.00033329	0.000554382	0.000554382	0.00026663	0.00026663	0.00012634	0.00012634	0.00034276	0.00034276	0.000222872	4.5206E-05	0.000153056	0.000164505	0.000770543	0.000770543	0.000625764	0.000578586	0.000962407
3837003773055	383700	3773055	0.000360981	0.00033377	0.000555178	0.000555178	0.000267013	0.000267013	0.00012652	0.00012652	0.00034325	0.00034325	0.000223192	4.52709E-05	0.000153275	0.000164741	0.000768742	0.000768742	0.000623694	0.000576672	0.000959222
3837103773055	383710	3773055	0.000361844	0.00033456	0.000556505	0.000556505	0.000267651	0.000267651	0.00012682	0.00012682	0.00034076	0.00034076	0.000223725	4.53791E-05	0.000153642	0.000165135	0.000768642	0.000768642	0.000622227	0.000575316	0.000956966
3837203773055	383720	3773055	0.000362448	0.00033512	0.000557434	0.000557434	0.000268098	0.000268098	0.00012703	0.00012703	0.00034465	0.00034465	0.000224098	4.54549E-05	0.000153898	0.000165411	0.000768842	0.000768842	0.000620415	0.00057364	0.00095418
3837303773055	383730	3773055	0.000362879	0.00033552	0.000558098	0.000558098	0.000268417	0.000268417	0.00012718	0.00012718	0.00034506	0.00034506	0.000224365	4.5509E-05	0.000154081	0.000165608	0.000769242	0.000769242	0.000618086	0.000571487	0.000950597
3837403773055	383740	3773055	0.000362879	0.00033552	0.000558098	0.000558098	0.000268417	0.000268417	0.00012718	0.00012718	0.00034506	0.00034506	0.000224365	4.5509E-05	0.000154081	0.000165608	0.000769543	0.000769543	0.000615238	0.000568854	0.000946218
3837503773055	383750	3773055	0.000362621	0.00033528	0.0005577	0.0005577	0.000268225	0.000268225	0.00012709	0.00012709	0.00034814	0.00034814	0.00022425	4.54765E-05	0.000153971	0.000165489	0.000769943	0.000769943	0.000612219	0.000566062	0.000941574
3837603773055	383760	3773055	0.000362534	0.0003352	0.000557567	0.000557567	0.000268162	0.000268162	0.00012706	0.00012706	0.00034732	0.00034732	0.00022415	4.54657E-05	0.000153935	0.00016545	0.00077194	0.00077194	0.000609372	0.00056343	0.00093719
3837703773055	383770	3773055	0.000362017	0.00033472	0.000556771	0.000556771	0.000267779	0.000267779	0.00012688	0.00012688	0.00034424	0.00034424	0.00022383	4.54008E-05	0.000153715	0.000165214	0.00077385	0.00077385	0.000606524	0.000560797	0.000932816
3837803773055	383780	3773055	0.000360895	0.00033369	0.000555046	0.000555046	0.000266949	0.000266949	0.00012649	0.00012649	0.00034173	0.00034173	0.00022313	4.52601E-05	0.000153239	0.000164702	0.000774245	0.000774245	0.000603677	0.000558165	0.000928438
3837903773055	383790	3773055	0.000359083	0.00033201	0.000552259	0.000552259	0.000265609	0.000265609	0.00012585	0.00012585	0.00034145	0.00034145	0.00022018	4.50329E-05	0.000152469	0.000163875	0.000772444	0.000772444	0.000600485	0.000555213	0.000923528
3838003773055	383800	3773055	0.000357185	0.00033026	0.00054934	0.00054934	0.000264205	0.000264205	0.00012519	0.00012519	0.00033645	0.00033645	0.00022084	4.47948E-05	0.000151663	0.000163009	0.000770243	0.000770243	0.000597638	0.000552581	0.000919149
3838103773055	383810	3773055	0.000355114	0.00032834	0.000546155	0.000546155	0.000262673	0.000262673	0.00012446	0.00012446	0.00033767	0.00033767	0.00021956	4.45352E-05	0.000150784	0.000162064	0.000766241	0.000766241	0.000594705	0.000549868	0.000914638
3838203773055	383820	3773055	0.000353044	0.00032643	0.000542971	0.000542971	0.00026114	0.00026114	0.00012373	0.00012373	0.00033507	0.00033507	0.00021828	4.42755E-05	0.000149905	0.000161119	0.000761538	0.000761538	0.000591771	0.000547156	0.000910126
3838303773055	383830	3773055	0.000350973	0.00032451	0.000539786	0.000539786	0.00025961	0.00025961	0.00012301	0.00012301	0.00033373	0.00033373	0.00021704	4.40158E-05	0.000149026	0.000160174	0.000755535	0.000755535	0.000588579	0.000544205	0.000905217
3838403773055	383840	3773055	0.000348299	0.00032204	0.000535673	0.000535673	0.000257632	0.000257632	0.00012207	0.00012207	0.00033119	0.00033119	0.00021535	4.36804E-05	0.00014789	0.000158953	0.000746229	0.000746229	0.000584351	0.000540296	0.000898715
3838503773055	383850	3773055	0.000345624	0.00031957	0.000531559	0.000531559	0.000255653	0.000255653	0.00012113	0.00012139	0.00032852	0.00032852	0.00021369	4.3345E-05	0.000146755	0.000157733	0.000736924	0.000736924	0.000580124	0.000536387	0.000892213
3838603773055	383860	3773055	0.000343295	0.00031741	0.000527977	0.000527977	0.00025393	0.00025393	0.00012032	0.00012032	0.00032643	0.00032643	0.00021225	4.30528E-05	0.000145765	0.00015667	0.000728719	0.000728719	0.000576414	0.000532957	0.000886507
3838703773055	383870	3773055	0.000341224	0.0003155	0.000524792	0.000524792	0.000252399	0.000252399	0.00011959	0.00011959	0.00032468	0.00032468	0.00021079	4.27931E-05	0.000144886	0.000155725	0.00072015	0.00072015	0.000573222	0.000530005	0.000881598
3838803773055	383880	3773055	0.000339153	0.00031358	0.000521608	0.000521608	0.000250867	0.000250867	0.00011887	0.00011887	0.00032249	0.00032249	0.00020969	4.25335E-05	0.000144007	0.00015478	0.00071301	0.00071301	0.000569857	0.000526894	0.000876423
3838903773055	383890	3773055	0.000336565	0.00031119	0.000517627	0.000517627	0.000248952	0.000248952	0.00011764	0.00011764	0.00032003	0.00032003	0.00020809	4.22089E-05	0.000142908	0.000153598	0.000703805	0.000703805	0.000565802	0.000523145	0.000870186
3839003773055	383900	3773055	0.000334063	0.00030888	0.000513779	0.000513779	0.00024710	0.00024710	0.00011708	0.00011708	0.00031769	0.00031769	0.00020654	4.18951E-05	0.000141846	0.000152457	0.0006947	0.0006947	0.000561833	0.000519475	0.000864083
3839103773055	383910	3773055	0.000329577	0.00030473	0.000506879	0.000506879	0.000243783	0.000243783	0.00011551	0.00011551	0.00031393	0.00031393	0.000203774	4.13324E-05	0.000139941	0.00015040	0.00068109	0.00068109	0.000554759	0.000512934	0.000853202
3829703773065	382970	3773065	0.00068072	0.00063435	0.001055157	0.001055157	0.00050747	0.00050747	0.00024046	0.00024046	0.00065238	0.00065238	0.00024219	8.60407E-05	0.00029131	0.00031310	0.00096815	0.00096815	0.00048749	0.00044265	0.00073601
3829803773065	382980	3773065	0.00064922	0.00060092	0.00099956	0.00099956	0.00048073	0.00048073	0.00022779	0.00022793	0.00061800	0.00061800	0.00040184	8.15071E-05	0.00027596	0.00029660	0.00098546	0.00098546	0.00047564	0.00043978	0.00073152
3829903773065	382990	3773065	0.000600485	0.00055521	0.000923528	0.000923528	0.00044417	0.00044417	0.00021046	0.00021046	0.00057099	0.00057099	0.00037127	7.53073E-05	0.00025497	0.00027404	0.00099497	0.00099497	0.00047063	0.00043576	0.00072382
3830003773065	383000	3773065	0.000581591	0.00053774	0.000894469	0.000894469	0.00043019	0.00043019	0.00020384	0.00020384	0.00055303	0.00055303	0.00035959	7.29377E-05	0.00024694	0.00026542	0.00099907	0.00099907	0.00047374	0.00043802	0.00072860
3830103773065	383010	3773065	0.000561402	0.00051908	0.000863419	0.000863419	0.00041526	0.00041526	0.00019676	0.00019676	0.00053834	0.00053834	0.00034711	7.04058E-05	0.00023837	0.00025620	0.00099727	0.00099727	0.00047627	0.00044161	0.00073576
3830203773065	383020	3773065	0.00055326	0.0005115	0.000850814	0.000850814	0.00040919	0.00040919	0.00019385	0.00019385	0.00052604	0.00052604	0.00034204	6.93779E-05	0.00023489	0.00025246	0.00098688	0.00098688	0.00048056	0.0004443	0.00073989
3830303773065	383030	3773065	0.000544147	0.00050312	0.000836881	0.000836881	0.00040249	0.00040249	0.00019071	0.00019071	0.00051726	0.00051726	0.00033644	6.82418E-05	0.00023104	0.00024833	0.00096957	0.00096957	0.00048340	0.00044696	0.00074367
3830403773065	383040	3773065	0.000537676	0.00049714	0.000826929	0.000826929	0.00039771	0.00039771	0.00018845	0.00018845	0.00051173	0.00051173	0.00033244	6.74303E-05	0.00022801	0.00024538	0.00094836	0.00094836	0.00048754	0.00045092	0.00074983
3830503773065	383050	3773065	0.000539315	0.00049865	0.00082945	0.00082945	0.00039892	0.00039892	0.00018902	0.00018902	0.00051232	0.00051232	0.00033454	6.76359E-05	0.00022897	0.00024612	0.00094836	0.00094836	0.00048748	0.00045019	0.00075868
3830603773065	383060	3773065	0.000540695	0.00049993	0.000831573	0.000831573	0.00039994	0.00039994	0.00018951	0.00018951	0.00051414	0.00051414	0.00033430	6.7809E-05	0.00022958	0.00024758	0.00087510	0.00087510	0.00049703	0.00045956	0.00076432
3830703773065	383070	3773065	0.000541472	0.00050065	0.000832768	0.000832768	0.00040051	0.00040051	0.00018978	0.00018978	0.00051488	0.00051488	0.00033478	6.79064E-05	0.00022913	0.00024712	0.00089361	0.00089361	0.00050169	0.00046387	0.00077197
3830803773065	383080	3773065	0.000541817	0.00050097	0.000833298	0.000833298	0.00040077	0.00040077	0.00018990	0.00018990	0.00051521	0.00051521	0.00033501	6.79497E-05	0.00023006	0.00024727	0.00090612	0.00090612	0.00050618	0.00046802	0.00077849
3830903773065	383090	3773065	0.000542248	0.00050137	0.000833962	0.000833962	0.00040109	0.00040109	0.00019005	0.00019054	0.00051625	0.00051625	0.00033568	6.80038E-05	0.00023243	0.00024766	0.00091642	0.00091642	0.00051016	0.00047249	0.00078592
3831003773065	383100	3773065	0.000542766	0.00050185	0.000834758	0.000834758	0.00040147	0.00040147	0.00019023	0.00019023	0.00051613	0.00051613	0.00033558	6.80687E-05	0.00023043	0.00024703	0.00092683	0.00092683	0.00051693	0.00047276	0.00079388
3831103773065	383110	3773065	0.000543111	0.00050216	0.000835289	0.000835289	0.00040173	0.00040173	0.00019035	0.00019035	0.00051644	0.00051644	0.00033581	6.8112E-05	0.00023060	0.00024786	0.00093723	0.00093723	0.00052136	0.00048206	0.00080185
3831203773065	383120	3773065	0.0005434	0.0005024	0.00083568	0.00083568	0.00040192	0.00040192	0.00019044	0.00019044	0.00051668	0.00051668	0.00033596	6.81444E-05	0.00023071	0.00024778	0.00094764	0.00094764	0.00052636	0.00048698	0.00080894
3831303773065	383130	3773065	0.000543543	0.00050256	0.000835952	0.000835952	0.00040205	0.00040205	0.00019050	0.00019050	0.00051685	0.00051685	0.00033606	6.81661E-05	0.00023079	0.00024805	0.00095815	0.00095815	0.00053198	0.00049184	0.00081817

			KMMass Grading / Excavation	KMDrainage / Utilities Trenching	KMFoundations / Concrete Pads	KMBuilding / Structure Construction	KMAsphalt Paving	KMArchitectural Coating	KMLandscaping or Other Finishing	KMWaterside Construction (Piles)	EWNDemolition	EWNSite Grubbing / Prep	EWNDrainage / Utilities Trenching	EWNDrainage / Utilities Trenching	EWNDrainage / Utilities Trenching	EWNFoundations / Concrete Pads	EWNBuilding / Structure Construction	EWNAsphalt Paving	EWNLandscaping or Other Finishing	EWNWaterside Construction (Piles)	ISDemolition
Unique Identifier	X (UTM)	Y (UTM)	2026	2026	2026	2026	2026	2026	2026	2026	2027	2027	2027	2028	2029	2029	2029	2029	2029	2029	2027
3833103773055	383310	3773055	0.000953649	0.000236799	0.00021733	0.000639199	0.000383384	7.77634E-05	0.000263286	0.000282982	0.013453455	0.015381342	0.018114765	0.018114765	0.018114765	0.00471534	0.011714673	0.008318155	0.005712438	0.005972764	0.000400669
3833203773055	383320	3773055	0.000962672	0.00023904	0.000219386	0.000645247	0.000387011	7.84992E-05	0.000265777	0.000285659	0.01367208	0.015631295	0.018409139	0.018409139	0.018409139	0.004791967	0.011905042	0.008453329	0.005805268	0.006069824	0.000400755
3833303773055	383330	3773055	0.00097342	0.000241709	0.000221836	0.000652451	0.000391332	7.93756E-05	0.000268745	0.000288849	0.013819095	0.015799378	0.018607091	0.018607091	0.018607091	0.004843494	0.012033057	0.008544227	0.005867692	0.006135093	0.000400582
3833403773055	383340	3773055	0.000984035	0.000244344	0.000224255	0.000659566	0.0003956	8.02412E-05	0.000271675	0.000291999	0.013869653	0.015857181	0.018675167	0.018675167	0.018675167	0.004861215	0.01207708	0.008575487	0.005889159	0.006157539	0.000400065
3833503773055	383350	3773055	0.000994385	0.000246914	0.000226614	0.000666504	0.00039976	8.10852E-05	0.000274533	0.00029507	0.013834194	0.01581664	0.018627421	0.018627421	0.018627421	0.004848786	0.012046204	0.008553562	0.005874103	0.006141796	0.000399374
3833603773055	383360	3773055	0.001002081	0.000248825	0.000228367	0.000671662	0.000402854	8.17127E-05	0.000276658	0.000297353	0.013723242	0.015689789	0.018478027	0.018478027	0.018478027	0.004809899	0.011949592	0.008484962	0.005826992	0.006092538	0.000398339
3833703773055	383370	3773055	0.001012033	0.000251296	0.000230635	0.000678332	0.000406855	8.25242E-05	0.000279405	0.000300307	0.013538437	0.015478502	0.018229192	0.018229192	0.018229192	0.004745126	0.011788672	0.008370699	0.005748522	0.006010493	0.000397217
3833803773055	383380	3773055	0.001020392	0.000253372	0.00023254	0.000683935	0.000410216	8.32059E-05	0.000281713	0.000302787	0.013270721	0.015172422	0.017868718	0.017868718	0.017868718	0.004651293	0.011555557	0.008205172	0.005634848	0.005891638	0.000396096
3833903773055	383390	3773055	0.001028752	0.000255448	0.000234446	0.000689539	0.000413577	8.38875E-05	0.000284021	0.000305268	0.012893002	0.014740576	0.017360129	0.017360129	0.017360129	0.004518905	0.011226656	0.007971632	0.005474466	0.005723947	0.000397563
3834003773055	383400	3773055	0.001033263	0.000256568	0.000235474	0.000692562	0.00041539	8.42554E-05	0.000285267	0.000306606	0.01259112	0.014395434	0.016953652	0.016953652	0.016953652	0.004413098	0.010963791	0.007784981	0.005346284	0.005589924	0.000397045
3834103773055	383410	3773055	0.001036713	0.000257425	0.00023626	0.000694875	0.000416777	8.45367E-05	0.000286219	0.00030763	0.012254987	0.014011132	0.016501056	0.016501056	0.016501056	0.004295286	0.0106711	0.007577152	0.00520356	0.005440695	0.000396096
3834203773055	383420	3773055	0.001040429	0.000258347	0.000237107	0.000697365	0.000418271	8.48397E-05	0.000287245	0.000308733	0.011818772	0.013512408	0.015913703	0.015913703	0.015913703	0.004142396	0.010291264	0.007307445	0.00501834	0.005247034	0.000395406
3834303773055	383430	3773055	0.001046134	0.000259764	0.000238407	0.000701189	0.000420565	8.5305E-05	0.00028882	0.000310426	0.011231315	0.012840768	0.015122705	0.015122705	0.015122705	0.003936496	0.009779732	0.006944225	0.004768901	0.004986228	0.000395233
3834503773055	383450	3773055	0.001066436	0.000264805	0.00024304	0.000714797	0.000428726	8.69604E-05	0.000294425	0.00031645	0.00980499	0.01121005	0.013202192	0.013202192	0.013202192	0.003436579	0.008537752	0.006062341	0.004163273	0.004353	0.000403429
3834603773055	383460	3773055	0.001119911	0.000278083	0.00025522	0.000750639	0.000450224	9.13209E-05	0.000309188	0.000332318	0.008982861	0.010270109	0.012095213	0.012095213	0.012095213	0.003148429	0.007821877	0.005554025	0.00381419	0.00398801	0.00041059
3834703773055	383470	3773055	0.001143264	0.000283882	0.000260542	0.000766292	0.000459613	9.32252E-05	0.000315636	0.000339248	0.00822587	0.009404641	0.011075943	0.011075943	0.011075943	0.002883109	0.007162723	0.005085984	0.003492766	0.003651938	0.000413437
3834803773055	383480	3773055	0.00116622	0.000289582	0.000265774	0.000781679	0.000468841	9.50971E-05	0.000321974	0.000346059	0.007567924	0.008652411	0.010190035	0.010190035	0.010190035	0.002652504	0.006589814	0.004679182	0.003213398	0.003359838	0.000415767
3834903773055	383490	3773055	0.001185062	0.000294261	0.000270067	0.000794308	0.000476416	9.66335E-05	0.000327176	0.00035165	0.00698202	0.007982547	0.009401128	0.009401128	0.009401128	0.002447148	0.006079634	0.004316923	0.002964618	0.003099721	0.00041663
3835003773055	383500	3773055	0.001198464	0.000297589	0.000273122	0.000803291	0.000481804	9.77263E-05	0.000330876	0.000355627	0.006473074	0.007400669	0.008715844	0.008715844	0.008715844	0.002268766	0.005636467	0.004002246	0.002748516	0.002873771	0.000415767
3835103773055	383510	3773055	0.001206558	0.000299599	0.000274966	0.000808716	0.000485058	9.83864E-05	0.00033311	0.000358029	0.006028146	0.006891982	0.008116759	0.008116759	0.008116759	0.002112822	0.005249043	0.00372715	0.002559596	0.002676241	0.000413696
3835203773055	383520	3773055	0.001209875	0.000300422	0.000275722	0.000810939	0.000486391	9.86569E-05	0.000334026	0.000359013	0.005627909	0.006434391	0.007577849	0.007577849	0.007577849	0.001972542	0.004900534	0.003479687	0.002389652	0.002498553	0.00041059
3835303773055	383530	3773055	0.00121014	0.000300488	0.000275783	0.000811117	0.000486498	9.86785E-05	0.000334099	0.000359092	0.005250017	0.006002347	0.007069027	0.007069027	0.007069027	0.001840094	0.004571483	0.00324604	0.002229197	0.002330785	0.000406449
3835403773055	383540	3773055	0.001205496	0.000299335	0.000274724	0.000808004	0.000484631	9.82998E-05	0.000332817	0.000357714	0.004909484	0.005613015	0.006610506	0.006610506	0.006610506	0.001720739	0.004274961	0.003035491	0.002084604	0.002179603	0.000401186
3835503773055	383550	3773055	0.001194483	0.0002966	0.000272214	0.000800622	0.000480203	9.74017E-05	0.000329776	0.000354446	0.004584825	0.005241832	0.00617336	0.00617336	0.00617336	0.001606948	0.003992262	0.002834757	0.001946751	0.002035468	0.000394802
3835603773055	383560	3773055	0.001175508	0.000291889	0.00026789	0.000787904	0.000472575	9.58545E-05	0.000324538	0.000348815	0.00427259	0.004884854	0.005752943	0.005752943	0.005752943	0.001497512	0.003720382	0.002641705	0.001814174	0.001896849	0.000386864
3835703773055	383570	3773055	0.001150828	0.00028576	0.000262266	0.000771362	0.000462653	9.3842E-05	0.000317724	0.000341492	0.003994606	0.004567035	0.005378645	0.005378645	0.005378645	0.001400081	0.003478327	0.002469831	0.00169614	0.001773436	0.00037815
3835803773055	383580	3773055	0.001116593	0.00027726	0.00025464	0.000748416	0.00044889	9.10504E-05	0.000308273	0.000331333	0.003717572	0.004250302	0.005005625	0.005005625	0.005005625	0.001302983	0.003237097	0.002298543	0.001578509	0.001650445	0.000367107
3835903773055	383590	3773055	0.001077715	0.000267606	0.00024564	0.000722357	0.000433261	8.78801E-05	0.000297539	0.000319797	0.003473323	0.003971052	0.004676749	0.004676749	0.004676749	0.001217375	0.003024416	0.002147526	0.001474799	0.001542008	0.00035546
3836003773055	383600	3773055	0.001043613	0.000259138	0.00023782	0.0006995	0.000419551	8.50994E-05	0.000288124	0.000309678	0.00328084	0.003750986	0.004417575	0.004417575	0.004417575	0.001149911	0.00285681	0.002028515	0.001393069	0.001456554	0.000345969
3836103773055	383610	3773055	0.001023444	0.00025413	0.000233236	0.000685981	0.000411443	8.34547E-05	0.000282556	0.000303693	0.00315177	0.003603421	0.004243786	0.004243786	0.004243786	0.001104673	0.002744422	0.001948712	0.001338265	0.001399253	0.000341396
3836203773055	383620	3773055	0.001003275	0.000249122	0.00022864	0.000672462	0.000403335	8.18101E-05	0.000276987	0.000297708	0.003029775	0.003463944	0.004079522	0.004079522	0.004079522	0.001061915	0.002638194	0.001873284	0.001286465	0.001345092	0.0003369
3836303773055	383630	3773055	0.00098775	0.000245267	0.000225102	0.000662057	0.000397093	8.05442E-05	0.000272701	0.000293101	0.00292771	0.003347252	0.003942094	0.003942094	0.003942094	0.001026142	0.00254932	0.001810178	0.001243128	0.001299779	0.000333977
3836403773055	383640	3773055	0.000974083	0.000241873	0.000221987	0.000652896	0.000391599	7.94297E-05	0.000268928	0.000289046	0.002834963	0.003241214	0.003817212	0.003817212	0.003817212	0.000993634	0.00246856	0.001752833	0.001203746	0.001258603	0.000331734
3836503773055	383650	3773055	0.000963335	0.000239204	0.000219538	0.000645692	0.000387278	7.85533E-05	0.000265961	0.000285856	0.002753259	0.003147802	0.003707199	0.003707199	0.003707199	0.000964998	0.002397416	0.001702316	0.001169054	0.00122233	0.000330267
3836603773055	383660	3773055	0.00096506	0.000239633	0.000219931	0.000646848	0.000387971	7.86939E-05	0.000266437	0.000286368	0.002709344	0.003097594	0.003648069	0.003648069	0.003648069	0.000949606	0.002359177	0.001675164	0.001150408	0.001202834	0.000332769
3836703773055	383670	3773055	0.000966653	0.000240028	0.000220294	0.000647915	0.000388612	7.88238E-05	0.000266876	0.000286841	0.002668535	0.003050938	0.003593121	0.003593121	0.003593121	0.000935303	0.002323642	0.001649932	0.00113308	0.001184717	0.000335185
3836803773055	383680	3773055	0.000965458	0.000239732	0.000220021	0.000647115	0.000388131	7.87264E-05	0.000266547	0.000286486	0.002622205	0.002997968	0.003530738	0.003530738	0.003530738	0.000919064	0.0022833	0.001621286	0.001113408	0.001164148	0.000336565
3836903773055	383690	3773055	0.000962407	0.000238974	0.000219326	0.000645069	0.000386905	7.84775E-05	0.000265704	0.000285581	0.0025732	0.00294194	0.003464754	0.003464754	0.003464754	0.000901888	0.002240628	0.001590987	0.0010926	0.001142392	0.000337341
3837003773055	383700	3773055	0.000959222	0.000238183	0.0002186	0.000642935	0.000385624	7.82179E-05	0.000264825	0.000284636	0.002526524	0.002888576	0.003401906	0.003401906	0.003401906	0.000885529	0.002199985	0.001562128	0.001072781	0.00112167	0.000337945
3837103773055	383710	3773055	0.000956966	0.000237623	0.000218086	0.000641423	0.000384717	7.80339E-05	0.000264202	0.000283966	0.002487182	0.002843596	0.003348933	0.003348933	0.003348933	0.00087174	0.002165728	0.001537803	0.001056076	0.001104203	0.000338894
3837203773055	383720	3773055	0.00095418	0.000236931	0.000217451	0.000639555	0.000383597	7.78067E-05	0.000263433	0.000283139	0.002449651	0.002800688	0.003298399	0.003298399	0.003298399	0.000858585	0.002133048	0.001514598	0.00104014	0.001087541	0.000339585
3837303773055	383730	3773055	0.000950597	0.000236041	0.000216635	0.000637154	0.000382157	7.75146E-05	0.000262444	0.000282076	0.002412811	0.002758568	0.003248795	0.003248795	0.003248795	0.000845673	0.002100969	0.0014918 2	0.001024498	0.001071186	0.000340016
3837403773055	383740	3773055	0.000946218	0.000234954	0.000215637	0.000634219	0.000380397	7.71575E-05	0.000261235	0.000280777	0.00237623	0.002716745	0.003199539	0.003199539	0.003199539	0.000832852	0.002069116	0.001469202	0.001008965	0.001054946	0.000340016
3837503773055	383750	3773055	0.000941574	0.000233801	0.000214578	0.000631106	0.00037853	7.67788E-05	0.000259953	0.000279399	0.002340166	0.002675513	0.00315098	0.00315098	0.00315098	0.00082012	0.002037713	0.001446905	0.000993652	0.001038935	0.000339844
3837603773055	383760	3773055	0.000937195	0.000232714	0.00021358	0.000628171	0.000376769	7.64217E-05	0.000258744	0.000278099	0.002309711	0.002640693	0.003109972	0.003109972	0.003109972	0.000809537	0.002011194	0.001428074	0.000980721	0.001025414	0.000339585
3837703773055	383770	3773055	0.000932816	0.000231626	0.000212583	0.000625236	0.000375009	7.60647E-05	0.000257535	0.0002768	0.002279514	0.002606169	0.003069313	0.003069313	0.003069313	0.000798953	0.0019849	0.001409404	0.000967899	0.001012008	0.000338808
3837803773055	383780	3773055	0.000928438	0.000230539	0.000211585	0.000622301	0.000373248	7.57076E-05	0.000256326	0.000275501	0.002245607	0.002567404	0.003023658	0.003023658	0.003023658	0.000787069	0.001955375	0.00138844	0.00095352	0.000996955	0.000337514
3837903773055	383790	3773055	0.000923528	0.0002932	0.000210466	0.00061901	0.000371275	7.53073E-05	0.00025497	0.000274044	0.002206093	0.002522227	0.002970453	0.002970453	0.002970453	0.00077322	0.001920968	0.001364008	0.000936724	0.000979412	0.000335702
3838003773055	383800	3773055	0.000919149	0.000228233	0.000209468	0.000616076	0.000369514	7.49502E-05	0.000253762	0.000272745	0.002166923	0.002477444	0.002917712	0.002917712	0.002917712	0.000759491	0.001886861	0.00133979	0.00092092	0.00096202	0.000333718
3838103773055	383810	3773055	0.000914638	0.000227112	0.00020844	0.000613052	0.000367701	7.45823E-05	0.000252516	0.000271406	0.002124993	0.002429505	0.002861253	0.002861253	0.002861253	0.000744795	0.00185035	0.001313865	0.000902288	0.000943407	0.00033182
3838203773055	383820	3773055	0.000910126	0.000225992	0.000207412	0.000610028	0.000365887	7.42145E-05	0.00025127	0.000270067	0.002083666	0.002382256	0.002805608	0.002805608	0.002805608	0.00073031	0.001814364	0.001288313	0.00088474	0.00092506	0.000330008
3838303773055	383830	3773055	0.000905217	0.000224773	0.000206293	0.000606737	0.000363913	7.38141E-05	0.000249915	0.00026861	0.002040614	0.002333035	0.00274764	0.00274764	0.00274764	0.000715221	0.001776876	0.001261694	0.00086646	0.000905946	0.00032811
3838403773055	383840	3773055	0.000898715	0.000223159	0.000204811	0.000602379	0.000361299	7.32839E-05	0.0002481 2	0.000266681	0.00198833	0.002273259	0.002677241	0.002677241	0.002677241	0.000696896	0.00173135	0.001229368	0.00084426	0.000882735	0.000326298
3838503773055	383850	3773055	0.000892213	0.000221544	0.000203329	0.000598021	0.000358686	7.27538E-05	0.000246325	0.000264752	0.001938204	0.002215949	0.002609746	0.002609746	0.002609746	0.000679327	0.001687702	0.001198375	0.00082976	0.00086048	0.000324486
3838603773055	383860	3773055	0.000886507	0.000220127	0.000202029	0.000594197	0.000356392	7.22885E-05	0.0002447 5	0.000263059	0.00189334	0.002164656	0.002549338	0.002549338	0.002549338	0.000663602	0.001648637	0.001170636	0.00080392 6	0.000840563	0.000322761
3838703773055	383870	3773055	0.000881598	0.000218908	0.00020091	0.000590906	0.000354418	7.18882E-05	0.000243394	0.000261602	0.001851841	0.002117211	0.002493461	0.002493461	0.002493461	0.000649057	0.001612501	0.001144977	0.000786306	0.000822139	0.000321035
3838803773055	383880	3773055	0.000876423	0.000217623	0.000199731	0.000587437	0.000352338	7.14662E-05	0.000241966	0.000260066	0.001811377	0.002070948	0.002438977	0.002438977	0.002438977	0.000634875	0.001577267	0.001119959	0.000769124	0.000804175	0.000319482
3838903773055	383890	3773055	0.000870186	0.000216075	0.00019831	0.000583257	0.00034983	7.09576E-05	0.000240244	0.000258216	0.001767549	0.002020839	0.002379963	0.002379963	0.002379963	0.000619513	0.001539103	0.00109286	0.000750514	0.000784717	0.000317757
3839003773055	383900	3773055	0.000864083	0.000214559	0.000196919	0.000579166	0.000347377	7.04599E-05	0.000238559	0.000256404	0.001725273	0.001972506	0.00232304	0.00232304	0.00232304	0.000604696	0.001502291	0.001066721	0.000732564	0.000765948	0.000316117
3839103773055	383910	3773055	0.000853202	0.000211857	0.000194439	0.000571873	0.000343002	6.95727E-05	0.000235555	0.000253176	0.001667468	0.001906417	0.002245207	0.002245207	0.002245207	0.000584436	0.001451957	0.001030981	0.00070801 9	0.000740285	0.000313788
3829703773065	382970	3773065	0.000736301	0.00018283	0.00016779 8	0.000493519	0.000296006	6.00402E-05	0.00020328	0.000218487	0.002975162	0.003401504	0.004005987	0.004005987	0.004005987	0.001042773	0.00259064	0.001839517	0.001263276	0.001320846	0.000495659
3829803773065	382980	3773065	0.000731525	0.000181644	0.000166709	0.000490317	0.000294086	5.96507E-05	0.000201962	0.00021707	0.003169371	0.003623543	0.004267484	0.004267484	0.004267484	0.001110842	0.002759748	0.001959595	0.001345739	0.001407066	0.000466066
3829903773065	382990	3773065	0.000723828	0.000179733	0.000164956	0.000485158	0.000290992	5.90232E-05	0.000199837	0.000214786	0.003317767	0.003793204	0.004467296	0.004467296	0.004467296	0.001162854	0.002888964	0.002051346	0.001408749	0.001472948	0.000427932
3830003773065	383000	3773065	0.000728605	0.000180919	0.000166044	0.00048836	0.000292912	5.94127E-05	0.000201156	0.000216203	0.003497136	0.003998277	0.004708812	0.004708812	0.004708812	0.001225721	0.003045151	0.002162249	0.00148491	0.00155258	0.000389366
3830103773065	383010	3773065	0.000734576	0.000182402	0.000167405	0.000492362	0.000295313	5.98996E-05	0.000202804	0.000217975	0.003715761	0.004248231	0.005003185	0.005003185	0.005003185	0.001302348	0.00323552	0.002297423	0.00157774	0.00164964	0.000377546
3830203773065	383020	3773065	0.000739088	0.000183522	0.000168433	0.000495386	0.000297126	6.02675E-05	0.00020405	0.000219314	0.003957508	0.00452462	0.005328692	0.005328692	0.005328692	0.001387078	0.003446022	0.002446893	0.001680387	0.001756966	0.000380739
3830303773065	383030	3773065	0.000743467	0.000184609	0.000169431	0.000498321	0.000298887	6.06245E-05	0.000205259	0.000220613	0.004181395	0.004780591	0.005630152	0.005630152	0.005630152	0.001465549	0.003640974	0.002585321	0.001775452	0.001856362	0.000382637
3830403773065	383040	3773065	0.000749836	0.000186191	0.000170882	0.00050259	0.000301447	6.11439E-05	0.000207017	0.000222503	0.00440675	0.005038239	0.005933586	0.005933586	0.005933586	0.001544534	0.003837203	0.002724655	0.001871139	0.00195641	0.000384017
3830503773065	383050	3773065	0.000756868	0.000187937	0.000172485	0.000507304	0.000304275	6.17173E-05	0.000208959	0.00022459	0.004642889	0.005308217	0.006251542	0.006251542	0.006251542	0.001627299	0.004042822	0.002870658	0.001971406	0.002061246	0.000385311
3830603773065	383060	3773065	0.000764432	0.000189815	0.000174209	0.000512373	0.000307315	6.23341E-05	0.000211047	0.000226834	0.004891624	0.005592596	0.006586459	0.006586459	0.006586459	0.001714479	0.00425941	0.003024449	0.00207702	0.002171674	0.000386519
3830703773065	383070	3773065	0.000771597	0.000191594	0.000175842	0.000517176	0.000310196	6.29184E-05	0.000213025	0.000228961	0.005146658	0.005884176	0.006929856	0.006929856	0.006929856	0.001803867	0.004481482	0.003182134	0.00218531	0.002284898	0.000387554
3830803773065	383080	3773065	0.000778497	0.000193308	0.000177414	0.000521801	0.00031297	6.3481E-05	0.00021493	0.000231008	0.00540868	0.006183746	0.007282662	0.007282662	0.007282662	0.001895704	0.004709639	0.00334414	0.002296566	0.002401225	0.000388504
3830903773065	383090	3773065	0.000785928	0.000195153	0.000179108	0.000526781	0.000315957	6.40869E-05	0.000216981	0.000233213	0.005692271	0.006507976	0.007664511	0.007664511	0.0019951	0.004956578	0.003519482	0.002416981	0.002527127	0.000389539
3831003773065	383100	3773065	0.000793889	0.00019713	0.000180922	0.000532118	0.000319158	6.47361E-05	0.000219179	0.000235575	0.00600071	0.006860615	0.008079817	0.008079817	0.008079817	0.002103206	0.005225153	0.003710187	0.002547947	0.002664061	0.00039066
3831103773065	383110	3773065	0.000801851	0.000199106	0.000182736	0.000537454	0.000322358	6.53853E-05	0.000221377	0.000237938	0.006323212	0.007229331	0.008514058	0.008514058	0.008514058	0.002216241	0.005505973	0.003909587	0.002684883	0.002807238	0.000391782
3831203773065	383120	3773065	0.000809945	0.000201116	0.000184581	0.000542879	0.000325612	6.60453E-05	0.000223612	0.00024034	0.006664177	0.007619157	0.00897316	0.00897316	0.00897316	0.002335747	0.00580287	0.004120403	0.00282966	0.002958612	0.000392817
3831303773065	383130	3773065	0.000818172	0.000203159	0.000186456	0.000548393	0.00032892	6.67162E-05	0.000225883	0.000242781	0.007019464	0.008025357	0.009451546	0.009451546	0.009451546	0.002460272	0.006112239	0.004340074	0.002980517	0.003116345	0.000393853

			ISDrainage / Utilities Trenching	ISDrainage / Utilities Trenching	ISAsphalt Paving	ISAsphalt Paving	SVDemolition	SVSite Grubbing / Prep	SVMass Grading / Excavation	SVMass Grading / Excavation	SVDrainage / Utilities Trenching	SVFoundations / Concrete Pads	SVBuilding / Structure Construction	SVBuilding / Structure Construction	SVAsphalt Paving	SVAsphalt Paving	SVArchitectural Coating	SVArchitectural Coating	SVLandscaping or Other Finishing	SVLandscaping or Other Finishing	MDemolition
Unique Identifier	X (UTM)	Y (UTM)	2027	2028	2027	2028	2027	2027	2027	2028	2028	2028	2028	2029	2028	2029	2028	2029	2028	2029	2027
3833103773055	383310	3773055	0.000214963	0.000214963	0.00024773	0.00024773	0.105891146	0.042197405	0.137243987	0.137243987	0.070827055	0.027472896	0.060475457	0.060475457	0.073502047	0.073502047	0.016556035	0.016556035	0.056054348	0.056054348	0.000820404
3833203773055	383320	3773055	0.000215009	0.000215009	0.000247783	0.000247783	0.110858054	0.044176707	0.143681524	0.143681524	0.074149254	0.028761534	0.052439083	0.052439083	0.076949719	0.076949719	0.017332609	0.017332609	0.058683622	0.058683622	0.00083093
3833303773055	383330	3773055	0.000214916	0.000214916	0.000247677	0.000247677	0.114123928	0.045478152	0.147914376	0.147914376	0.076333688	0.029608848	0.045999506	0.045999506	0.079216655	0.079216655	0.017843227	0.017843227	0.060412439	0.060412439	0.000841197
3833403773055	383340	3773055	0.000214639	0.000214639	0.000247356	0.000247356	0.11410199	0.045469409	0.147885943	0.147885943	0.076319014	0.029603156	0.040663031	0.040663031	0.079201427	0.079201427	0.017839797	0.017839797	0.060400826	0.060400826	0.000851464
3833503773055	383350	3773055	0.000214268	0.000214268	0.00024693	0.00024693	0.110434318	0.04400785	0.143132326	0.143132326	0.073865831	0.028651598	0.036282909	0.036282909	0.076655592	0.076655592	0.017266358	0.017266358	0.058459314	0.058459314	0.000861472
3833603773055	383360	3773055	0.000213713	0.000213713	0.00024629	0.00024629	0.102613785	0.040891383	0.132996246	0.132996246	0.068634937	0.026622602	0.032556217	0.032556217	0.071227138	0.071227138	0.016043621	0.016043621	0.05431945	0.05431945	0.000871307
3833703773055	383370	3773055	0.000213111	0.000213111	0.000245596	0.000245596	0.09188793	0.036617152	0.11909462	0.11909462	0.061460771	0.023839836	0.029378985	0.029378985	0.063782018	0.063782018	0.014366638	0.014366638	0.048641631	0.048641631	0.000880366
3833803773055	383380	3773055	0.000212509	0.000212509	0.000244903	0.000244903	0.080202562	0.031960557	0.103949383	0.103949383	0.053644818	0.020808129	0.026640042	0.026640042	0.055670873	0.055670873	0.012539636	0.012539636	0.042455885	0.042455885	0.000887614
3833903773055	383390	3773055	0.000213296	0.000213296	0.000245809	0.000245809	0.068930965	0.027468848	0.089340429	0.089340429	0.046105622	0.017883773	0.024253027	0.024253027	0.047846937	0.047846937	0.010777327	0.010777327	0.036489172	0.036489172	0.000893912
3834003773055	383400	3773055	0.000213018	0.000213018	0.000245489	0.000245489	0.060049673	0.023929672	0.077829514	0.077829514	0.040165223	0.015579569	0.022342099	0.022342099	0.041682181	0.041682181	0.00938874	0.00938874	0.031787788	0.031787788	0.000902798
3834103773055	383410	3773055	0.000212509	0.000212509	0.000244903	0.000244903	0.052277928	0.020832647	0.067756668	0.067756668	0.034966962	0.013563231	0.020673172	0.020673172	0.036287592	0.036287592	0.008173631	0.008173631	0.027673751	0.027673751	0.000912289
3834203773055	383420	3773055	0.000212139	0.000212139	0.000244476	0.000244476	0.045322306	0.018060846	0.058741586	0.058741586	0.030314578	0.011758632	0.019147435	0.019147435	0.031459498	0.031459498	0.007086123	0.007086123	0.023991735	0.023991735	0.000920916
3834303773055	383430	3773055	0.000212046	0.000212046	0.000244369	0.000244369	0.039046197	0.01555983	0.050607213	0.050607213	0.026116699	0.010130329	0.0177029	0.0177029	0.027103073	0.027103073	0.006104856	0.006104856	0.020669425	0.020669425	0.000927473
3834503773055	383450	3773055	0.000216444	0.000216444	0.000249437	0.000249437	0.029032382	0.011569345	0.037628452	0.037628452	0.019418792	0.007532298	0.015100832	0.015100832	0.0201522	0.0201522	0.0045392	0.0045392	0.01536853	0.01536853	0.000935152
3834603773055	383460	3773055	0.000220286	0.000220286	0.000253864	0.000253864	0.024786649	0.009877429	0.032125618	0.032125618	0.016578963	0.006430765	0.01387046	0.01387046	0.017205116	0.017205116	0.003875382	0.003875382	0.013121016	0.013121016	0.001085877
3834703773055	383470	3773055	0.000221813	0.000221813	0.000255625	0.000255625	0.021513786	0.008573199	0.027883707	0.027883707	0.014389853	0.005581638	0.012778742	0.012778742	0.014933329	0.014933329	0.003363671	0.003363671	0.011388499	0.011388499	0.001137988
3834803773055	383480	3773055	0.000223063	0.000223063	0.000257065	0.000257065	0.018854	0.00751328	0.024436397	0.024436397	0.012610812	0.00489157	0.011799976	0.011799976	0.013087096	0.013087096	0.002947815	0.002947815	0.00998052	0.00998052	0.001182766
3834903773055	383490	3773055	0.000223526	0.000223526	0.000257599	0.000257599	0.016668262	0.006642268	0.021603493	0.021603493	0.011148844	0.004324492	0.010926069	0.010926069	0.011569913	0.011569913	0.002606075	0.002606075	0.008823481	0.008823481	0.001217535
3835003773055	383500	3773055	0.000223063	0.000223063	0.000257065	0.000257065	0.014881761	0.005930351	0.019288036	0.019288036	0.009953913	0.003860994	0.010153373	0.010153373	0.010329852	0.010329852	0.002326757	0.002326757	0.007877782	0.007877782	0.001241003
3835103773055	383510	3773055	0.000221952	0.000221952	0.000255785	0.000255785	0.013400658	0.005340135	0.017368399	0.017368399	0.008963253	0.00347673	0.009466858	0.009466858	0.009301776	0.009301776	0.002095187	0.002095187	0.007093748	0.007093748	0.001253772
3835203773055	383520	3773055	0.000220286	0.000220286	0.000253864	0.000253864	0.012134848	0.004835712	0.015727801	0.015727801	0.008116595	0.003148322	0.008846958	0.008846958	0.008423142	0.008423142	0.001897278	0.001897278	0.006423681	0.006423681	0.001257136
3835303773055	383530	3773055	0.000218064	0.000218064	0.000251304	0.000251304	0.011013605	0.004388899	0.014274574	0.014274574	0.007366633	0.002857421	0.008271972	0.008271972	0.007644855	0.007644855	0.001721972	0.001721972	0.005830142	0.005830142	0.001252391
3835403773055	383540	3773055	0.00021524	0.00021524	0.00024805	0.00024805	0.010047587	0.004003943	0.013022532	0.013022532	0.006720495	0.002606793	0.007752128	0.007752128	0.006974315	0.006974315	0.001570936	0.001570936	0.005318773	0.005318773	0.001240485
3835503773055	383550	3773055	0.000211815	0.000211815	0.000244102	0.000244102	0.009177554	0.003657237	0.011894896	0.011894896	0.00613856	0.002381068	0.007265191	0.007265191	0.006370401	0.006370401	0.001434907	0.001434907	0.004858214	0.004858214	0.001220296
3835603773055	383560	3773055	0.000207556	0.000207556	0.000239195	0.000239195	0.008386691	0.003342079	0.01086987	0.01086987	0.005609578	0.002175883	0.006806803	0.006806803	0.00582144	0.00582144	0.001311256	0.001311256	0.004439564	0.004439564	0.00119079
3835703773055	383570	3773055	0.000202881	0.000202881	0.000233807	0.000233807	0.007698735	0.00306793	0.009978219	0.009978219	0.005149427	0.001997396	0.006392528	0.006392528	0.00534391	0.00534391	0.001203694	0.001203694	0.004075388	0.004075388	0.001156279
3835803773055	383580	3773055	0.000196956	0.000196956	0.000226979	0.000226979	0.007048632	0.002808866	0.009135631	0.009135631	0.004714595	0.00182873	0.005989104	0.005989104	0.004892656	0.004892656	0.001102051	0.001102051	0.003731251	0.003731251	0.001110897
3835903773055	383590	3773055	0.000190708	0.000190708	0.000219778	0.000219778	0.006479084	0.002581902	0.008397447	0.008397447	0.004333643	0.001680964	0.005621967	0.005621967	0.004497316	0.004497316	0.001013002	0.001013002	0.003429756	0.003429756	0.001064394
3836003773055	383600	3773055	0.000185616	0.000185616	0.00021391	0.00021391	0.006016317	0.00239749	0.007797661	0.007797661	0.004024114	0.001560901	0.005311306	0.005311306	0.004176096	0.004176096	0.000940649	0.000940649	0.003184787	0.003184787	0.001027986
3836103773055	383610	3773055	0.000183163	0.000183163	0.000211083	0.000211083	0.005676594	0.002262111	0.007357352	0.007357352	0.003796885	0.001472762	0.005072151	0.005072151	0.003940285	0.003940285	0.000887533	0.000887533	0.003004952	0.003004952	0.00100866
3836203773055	383620	3773055	0.000180756	0.000180756	0.000208309	0.000208309	0.005363585	0.002137378	0.006951665	0.006951665	0.003587523	0.001391554	0.004847848	0.004847848	0.003723016	0.003723016	0.000838594	0.000838594	0.002839258	0.002839258	0.000988902
3836303773055	383630	3773055	0.000179182	0.000179182	0.000206495	0.000206495	0.005095558	0.002030569	0.006604279	0.006604279	0.003408249	0.001322015	0.004650939	0.004650939	0.003536971	0.003536971	0.000796688	0.000796688	0.002697375	0.002697375	0.000973718
3836403773055	383640	3773055	0.000177978	0.000177978	0.000205108	0.000205108	0.004852998	0.00193391	0.006289901	0.006289901	0.003246008	0.001259085	0.004469683	0.004469683	0.003368603	0.003368603	0.000758764	0.000758764	0.002568974	0.002568974	0.000959741
3836503773055	383650	3773055	0.000177191	0.000177191	0.000204201	0.000204201	0.004636666	0.001847702	0.006009516	0.006009516	0.003101311	0.001202958	0.004305236	0.004305236	0.003218442	0.003218442	0.00072494	0.00072494	0.002454457	0.002454457	0.000948266
3836603773055	383660	3773055	0.000178534	0.000178534	0.000205748	0.000205748	0.004480473	0.001785459	0.005807076	0.005807076	0.002996839	0.001162435	0.004181078	0.004181078	0.003110023	0.003110023	0.00070052	0.00070052	0.002371775	0.002371775	0.000950596
3836703773055	383670	3773055	0.00017983	0.00017983	0.00020724	0.00020724	0.004331892	0.00172625	0.005614503	0.005614503	0.002897458	0.001123886	0.004062434	0.004062434	0.003006889	0.003006889	0.000677289	0.000677289	0.002293123	0.002293123	0.000953874
3836803773055	383680	3773055	0.00018057	0.00018057	0.00020809	0.00020809	0.004181166	0.001666186	0.005419149	0.005419149	0.002796642	0.001084781	0.003942723	0.003942723	0.002902266	0.002902266	0.000653723	0.000653723	0.002213334	0.002213334	0.000954133
3836903773055	383690	3773055	0.000180987	0.000180987	0.000208575	0.000208575	0.004032723	0.001607032	0.005226754	0.005226754	0.002697354	0.001046269	0.003824791	0.003824791	0.002799228	0.002799228	0.000630515	0.000630515	0.002134755	0.002134755	0.000952321
3837003773055	383700	3773055	0.000181311	0.000181311	0.000208949	0.000208949	0.003892862	0.001551298	0.005045482	0.005045482	0.002603805	0.001009982	0.003712729	0.003712729	0.002702146	0.002702146	0.000608647	0.000608647	0.002060718	0.002060718	0.000950596
3837103773055	383710	3773055	0.00018182	0.00018182	0.00020953	0.00020953	0.003766496	0.001500941	0.0048817	0.0048817	0.002519283	0.000977197	0.003610539	0.003610539	0.002614431	0.002614431	0.00058889	0.00058889	0.001993825	0.001993825	0.000950768
3837203773055	383720	3773055	0.00018219	0.00018219	0.00020996	0.00020996	0.003647257	0.001453424	0.004727157	0.004727157	0.002439529	0.000946262	0.003513685	0.003513685	0.002531665	0.002531665	0.000570247	0.000570247	0.001930705	0.001930705	0.000950509
3837303773055	383730	3773055	0.000182422	0.000182422	0.000210229	0.000210229	0.003533901	0.001408252	0.004580238	0.004580238	0.002363708	0.000916852	0.003421456	0.003421456	0.002452981	0.002452981	0.000552524	0.000552524	0.0018707	0.0018707	0.000949301
3837403773055	383740	3773055	0.000182422	0.000182422	0.000210229	0.000210229	0.003425874	0.001365204	0.004440225	0.004440225	0.002291453	0.000888825	0.003333407	0.003333407	0.002377996	0.002377996	0.000535634	0.000535634	0.001813514	0.001813514	0.000946972
3837503773055	383750	3773055	0.000182329	0.000182329	0.000210122	0.000210122	0.003323382	0.001324361	0.004307388	0.004307388	0.0022229	0.000862234	0.003249805	0.003249805	0.002306854	0.002306854	0.000519609	0.000519609	0.00175926	0.00175926	0.000943693
3837603773055	383760	3773055	0.00018219	0.00018219	0.00020996	0.00020962	0.003231341	0.001287683	0.004188095	0.004188095	0.002161336	0.000838354	0.003174919	0.003174919	0.002242966	0.002242966	0.000505219	0.000505219	0.001710537	0.001710537	0.000940674
3837703773055	383770	3773055	0.000181774	0.000181774	0.00020948	0.00020948	0.003143937	0.001252852	0.004047811	0.004047811	0.002102874	0.000815678	0.003104213	0.003104213	0.002182296	0.002182296	0.000491553	0.000491553	0.001664269	0.001664269	0.0009356
3837803773055	383780	3773055	0.00018108	0.00018108	0.00020868	0.00020868	0.003056947	0.001218187	0.003962065	0.003962065	0.00204469	0.000793109	0.003033774	0.003033774	0.002121914	0.002121914	0.00047952	0.00047952	0.00161822	0.00161822	0.000928509
3837903773055	383790	3773055	0.000180108	0.000180108	0.000207562	0.000207562	0.002968158	0.001182805	0.003846987	0.003846987	0.001985302	0.000770073	0.002961378	0.002961378	0.002060283	0.002060283	0.00046407	0.00046407	0.001571219	0.001571219	0.000918932
3838003773055	383800	3773055	0.000179043	0.000179043	0.000206335	0.000206335	0.002882968	0.001148857	0.003736574	0.003736574	0.001928321	0.000747971	0.002891828	0.002891828	0.00200115	0.00200115	0.00045075	0.00045075	0.001526123	0.001526123	0.000910391
3838103773055	383810	3773055	0.000178025	0.000178025	0.000205161	0.000205161	0.002797571	0.001114826	0.003625891	0.003625891	0.001871202	0.000725815	0.002821211	0.002821211	0.001941873	0.001941873	0.000437399	0.000437399	0.001480917	0.001480917	0.000901504
3838203773055	383820	3773055	0.000177052	0.000177052	0.00020404	0.00020404	0.00271501	0.001081926	0.003518886	0.003518886	0.00181598	0.000704395	0.002752284	0.002752284	0.001884566	0.001884566	0.000424491	0.000424491	0.001437213	0.001437213	0.000891755
3838303773055	383830	3773055	0.000176034	0.000176034	0.00020286	0.00020286	0.00263328	0.001049357	0.003412957	0.003412957	0.001761313	0.000683191	0.002683001	0.002683001	0.001827835	0.001827835	0.00041712	0.00041712	0.001393949	0.001393949	0.000882782
3838403773055	383840	3773055	0.000175062	0.000175062	0.00020174	0.00020174	0.002546222	0.001014664	0.003300121	0.003300121	0.001703083	0.000660604	0.002607226	0.002607226	0.001767405	0.001767405	0.000398101	0.000398101	0.001347863	0.001347863	0.000873378
3838503773055	383850	3773055	0.00017409	0.00017409	0.00020062	0.00020062	0.002463523	0.000981709	0.003192937	0.003192937	0.001647768	0.000639148	0.002534741	0.002534741	0.001710001	0.001710001	0.000385171	0.000385171	0.001304086	0.001304086	0.000864146
3838603773055	383860	3773055	0.000173164	0.000173164	0.00019956	0.00019956	0.002387676	0.000951484	0.003094632	0.003094632	0.001597036	0.00061947	0.002468126	0.002468126	0.001657353	0.001657353	0.000373312	0.000373312	0.001263936	0.001263936	0.000856036
3838703773055	383870	3773055	0.000172239	0.000172239	0.00019849	0.00019849	0.002316672	0.000923189	0.003002605	0.003002605	0.001549545	0.000601048	0.002405336	0.002405336	0.001608068	0.001608068	0.000362211	0.000362211	0.001226349	0.001226349	0.00084853
3838803773055	383880	3773055	0.000171405	0.000171405	0.00019753	0.00019753	0.002248506	0.000896025	0.002914257	0.002914257	0.001503951	0.000583363	0.002344502	0.002344502	0.001560752	0.001560752	0.000351553	0.000351553	0.001190265	0.001190265	0.000841369
3838903773055	383890	3773055	0.00017048	0.00017048	0.00019646	0.00019646	0.002179856	0.000868668	0.00282528	0.00282528	0.001458033	0.000565552	0.002282512	0.002282512	0.0015131	0.0015131	0.00034082	0.00034082	0.001153925	0.001153925	0.000833173
3839003773055	383900	3773055	0.0001696	0.0001696	0.00019545	0.00019545	0.002114458	0.000842607	0.002740519	0.002740519	0.001414291	0.000548585	0.002222924	0.002222924	0.001467705	0.001467705	0.000330595	0.000330595	0.001119306	0.001119306	0.000825149
3839103773055	383910	3773055	0.00016835	0.00016835	0.00019401	0.00019401	0.002039787	0.000812851	0.002643739	0.002643739	0.001364346	0.000529212	0.002153196	0.002153196	0.001415874	0.001415874	0.00031892	0.00031892	0.001079778	0.001079778	0.000811777
3829703773065	382970	3773065	0.000265926	0.000265926	0.00030646	0.00030646	0.006337908	0.002525643	0.008214471	0.008214471	0.004239215	0.001644337	0.009706725	0.009706725	0.004399321	0.004399321	0.000990929	0.000990929	0.003355023	0.003355023	0.000542939
3829803773065	382980	3773065	0.000250049	0.000250049	0.00028165	0.00028165	0.007175206	0.002859305	0.009299682	0.009299682	0.004799256	0.001861569	0.011101455	0.011101455	0.004980514	0.004980514	0.00112184	0.00112184	0.003798254	0.003798254	0.000545182
3829903773065	382990	3773065	0.00022959	0.00022959	0.00026458	0.00026458	0.008012367	0.003192912	0.010384713	0.010384713	0.005359205	0.002078766	0.012571961	0.012571961	0.005561611	0.005561611	0.00125273	0.00125273	0.004241412	0.004241412	0.000526201
3830003773065	383000	3773065	0.000208899	0.000208899	0.00024074	0.00024074	0.008935686	0.003560853	0.011581414	0.011581414	0.005976782	0.002318316	0.014264545	0.014264545	0.006202513	0.006202513	0.001397091	0.001397091	0.004730179	0.004730179	0.000537331
3830103773065	383010	3773065	0.000202557	0.000202557	0.00023343	0.00023343	0.010010147	0.003989023	0.012974007	0.012974007	0.006695454	0.00259708	0.016307992	0.016307992	0.006948327	0.006948327	0.001565082	0.001565082	0.005298954	0.005298954	0.000549237
3830203773065	383020	3773065	0.00020427	0.00020427	0.00023507	0.00023507	0.011312497	0.004508007	0.014661964	0.014661964	0.007566552	0.002934967	0.018861232	0.018861232	0.007852325	0.007852325	0.001768704	0.001768704	0.005988363	0.005988363	0.000557174
3830303773065	383030	3773065	0.000205288	0.000205288	0.00023658	0.00023658	0.012844604	0.005118548	0.016647705	0.016647705	0.008591327	0.003332464	0.021970603	0.021970603	0.008915804	0.008915804	0.002008248	0.002008248	0.006799396	0.006799396	0.000564767
3830403773065	383040	3773065	0.000206029	0.000206029	0.00023734	0.00023734	0.014551312	0.005798668	0.018859746	0.018859746	0.009732887	0.003775261	0.025597062	0.025597062	0.010100478	0.010100478	0.002275091	0.002275091	0.007702857	0.007702857	0.000572445
3830503773065	383050	3773065	0.000206723	0.000206723	0.00023823	0.00023823	0.016528262	0.006586479	0.021422042	0.021422042	0.011055203	0.00428817	0.029930758	0.029930758	0.011472735	0.011472735	0.002584187	0.002584187	0.008749371	0.008749371	0.000580296
3830603773065	383060	3773065	0.000207371	0.000207371	0.00023898	0.00023898	0.018911301	0.007536115	0.024510664	0.024510664	0.012649138	0.004906437	0.035402686	0.035402686	0.01312687	0.01312687	0.002956774	0.002956774	0.010010852	0.010010852	0.000588061
3830703773065	383070	3773065	0.000207927	0.000207927	0.00023962	0.00023962	0.021926795	0.008737783	0.028419022	0.028419022	0.014666102	0.005688791	0.04279666	0.04279666	0.01522001	0.01522001	0.003428245	0.003428245	0.011607129	0.011607129	0.00059574
3830803773065	383080	3773065	0.000208436	0.000208436	0.00024028	0.00024028	0.025601318	0.010202073	0.033181499	0.033181499	0.017123868	0.006642126	0.0522098	0.0522098	0.017770601	0.017770601	0.004002755	0.004002755	0.013552268	0.013552268	0.000603419
3830903773065	383090	3773065	0.000208991	0.000208991	0.00024048	0.00024048	0.029651827	0.011816192	0.038431305	0.038431305	0.019833118	0.007693009	0.062652756	0.062652756	0.020582174	0.020582174	0.00463605	0.00463605	0.015696438	0.015696438	0.000611529
3831003773065	383100	3773065	0.000209593	0.000209593	0.00024154	0.00024154	0.034403164	0.01370959	0.044589445	0.044589445	0.023011129	0.008925719	0.075047018	0.075047018	0.023880212	0.023880212	0.00537892	0.00537892	0.018211598	0.018211598	0.000620156
3831103773065	383110	3773065	0.000210195	0.000210195	0.00024223	0.00024223	0.040059343	0.015963566	0.051920337	0.051920337	0.026794358	0.010393184	0.090137889	0.090137889	0.027806326	0.027806326	0.006263261	0.006263261	0.021205743	0.021205743	0.00062887
3831203773065	383120	3773065	0.00021075	0.00021075	0.00024276	0.00024276	0.046768599	0.018637191	0.060616107	0.060616107	0.031281956	0.012133865	0.108373885	0.108373885	0.032463411	0.032463411	0.00731225	0.00731225	0.024757342	0.024757342	0.000637843
3831303773065	383130	3773065	0.000211306	0.000211306	0.00024351	0.00024351	0.054555777	0.021740365	0.070708955	0.070708955	0.036490539	0.014154207	0.12994391	0.12994391	0.037868712	0.037868712	0.008529772	0.008529772	0.028879549	0.028879549	0.000646902

			MSite Grubbing / Prep	MMass Grading / Excavation	MMass Grading / Excavation	MDrainage / Utilities Trenching	MFoundations / Concrete Pads	MBuilding / Structure Construction	MAsphalt Paving	MLandscaping or Other Finishing	MWaterside Construction (Piles)	RSSWRestriping South Valley	RSSWRestriping Silver Lake Boulevard	RSSWDemolition	RSSWPlacing Base	RSSWForm	Child Risk				
Unique Identifier	X (UTM)	Y (UTM)	2027	2027	2028	2028	2028	2028	2028	2028	2028	2029	2029	2029	2029	2029	3rd Trimester	0<2	2<16	Total	per million
3833103773055	383310	3773055	0.000758552	0.001261757	0.001261757	0.000606841	0.000287546	0.000780118	0.000507249	0.00034835	0.000374409	0.004362472	0.002467192	0.006717391	0.000610834	0.001328558	3.35757E-08	6.65986E-07	6.7673E-06	7.46684E-06	7.46683801
3833203773055	383320	3773055	0.000768284	0.001277945	0.001277945	0.000614627	0.000291235	0.000790127	0.000513757	0.000352819	0.000379212	0.004064136	0.002773328	0.007418963	0.00067463	0.001467314	3.39409E-08	6.70125E-07	6.943E-06	7.64709E-06	7.64709317
3833303773055	383330	3773055	0.000777777	0.001293736	0.001293736	0.000622222	0.000294834	0.000799889	0.000520105	0.000357179	0.000383898	0.003793986	0.003145503	0.008232131	0.000748574	0.001628142	3.42709E-08	6.74089E-07	7.0477E-06	7.75608E-06	7.75607599
3833403773055	383340	3773055	0.00078727	0.001309526	0.001309526	0.000629816	0.000298432	0.000809652	0.000526453	0.000361538	0.000388583	0.003548364	0.003604737	0.009176639	0.000834461	0.001814945	3.45626E-08	6.77478E-07	6.9985E-06	7.71054E-06	7.71053939
3833503773055	383350	3773055	0.000796523	0.001324918	0.001324918	0.000637219	0.00030194	0.000819169	0.000532641	0.000365787	0.000393151	0.003338425	0.004175296	0.010265006	0.00093343	0.002030201	3.47994E-08	6.80141E-07	6.7776E-06	7.49249E-06	7.49249069
3833603773055	383360	3773055	0.000805617	0.001340045	0.001340045	0.000644494	0.000305387	0.000828521	0.000538722	0.000369964	0.000397639	0.003141324	0.004888056	0.011501531	0.001045871	0.00227476	3.4974E-08	6.81738E-07	6.3583E-06	7.07506E-06	7.07505876
3833703773055	383370	3773055	0.000813993	0.001353977	0.001353977	0.000651195	0.000308562	0.000837136	0.000544323	0.00037381	0.000401774	0.002966774	0.005751472	0.012847458	0.001168261	0.002540956	3.51386E-08	6.83415E-07	5.7998E-06	6.51831E-06	6.51830871
3833803773055	383380	3773055	0.000820694	0.001365123	0.001365123	0.000656555	0.000311102	0.000844027	0.000548804	0.000376887	0.000405081	0.002802405	0.006611642	0.014007025	0.001273704	0.002770294	3.52596E-08	6.8452E-07	5.1931E-06	5.91285E-06	5.91284666
3833903773055	383390	3773055	0.000826518	0.00137481	0.00137481	0.000661214	0.00031331	0.000850016	0.000552698	0.000379562	0.000407955	0.002650079	0.007395413	0.01489185	0.001354164	0.002945293	3.53419E-08	6.84924E-07	4.6013E-06	5.32155E-06	5.32155072
3834003773055	383400	3773055	0.000834734	0.001388477	0.001388477	0.000667787	0.000316424	0.000858466	0.000558192	0.000383335	0.000412011	0.002532079	0.00808998	0.015702368	0.001427867	0.003105596	3.53123E-08	6.84023E-07	4.1346E-06	4.85395E-06	4.85395247
3834103773055	383410	3773055	0.000843509	0.001403073	0.001403073	0.000674807	0.000319751	0.0086749	0.00056406	0.000387365	0.000416342	0.00242553	0.00833115	0.016063025	0.001460663	0.003176927	3.52472E-08	6.82733E-07	3.7207E-06	4.43867E-06	4.43867386
3834203773055	383420	3773055	0.000851486	0.001416342	0.001416342	0.000681189	0.000322775	0.000875694	0.000569395	0.000391028	0.000420279	0.002321756	0.007988362	0.015775761	0.001434541	0.003120112	3.51774E-08	6.8136E-07	3.3393E-06	4.05584E-06	4.05584002
3834303773055	383430	3773055	0.000857549	0.001426426	0.001426426	0.000686039	0.000325073	0.000881929	0.000573449	0.000393812	0.000423272	0.002214411	0.007231418	0.014838474	0.00134931	0.002934736	3.51312E-08	6.802E-07	2.9794E-06	3.69471E-06	3.69471358
3834503773055	383450	3773055	0.000864649	0.001438236	0.001438236	0.000691719	0.000327764	0.000889231	0.000578196	0.000397073	0.000426776	0.001999897	0.005551658	0.012228876	0.00111211	0.002418613	3.50621E-08	6.7851E-07	2.3647E-06	3.07825E-06	3.07825077
3834603773055	383460	3773055	0.00100401	0.001670047	0.001670047	0.000803208	0.000380592	0.001032555	0.000671389	0.000461072	0.000495563	0.001887504	0.004734243	0.01080526	0.000982557	0.002137052	3.53722E-08	6.84806E-07	2.0946E-06	2.8148E-06	2.81480059
3834703773055	383470	3773055	0.001052193	0.001750192	0.001750192	0.000841754	0.000398857	0.001082107	0.000703608	0.000483198	0.000519345	0.00178494	0.004149601	0.00976122	0.000887619	0.001930563	3.532E-08	6.85314E-07	1.8721E-06	2.5927E-06	2.59270213
3834803773055	383480	3773055	0.001093594	0.001819059	0.001819059	0.000874875	0.000414551	0.001124686	0.000731294	0.000502211	0.00053978	0.001689489	0.003656335	0.00881324	0.000801416	0.001743073	3.51927E-08	6.85046E-07	1.6871E-06	2.40738E-06	2.40737663
3834903773055	383490	3773055	0.001125742	0.001872533	0.001872533	0.000900594	0.000426737	0.001157748	0.000752792	0.000516975	0.000555648	0.001601299	0.003253017	0.008006835	0.000728087	0.001583583	3.4967E-08	6.83336E-07	1.5309E-06	2.24919E-06	2.24919195
3835003773055	383500	3773055	0.00114744	0.001908625	0.001908625	0.000917952	0.000434963	0.001180063	0.000767301	0.000526939	0.000566358	0.001520723	0.002926605	0.007333231	0.000666834	0.001450358	3.46608E-08	6.80234E-07	1.4E-06	2.11488E-06	2.11487561
3835103773055	383510	3773055	0.001159247	0.001928263	0.001928263	0.000927397	0.000439438	0.001192204	0.000775196	0.000532361	0.000572185	0.001446965	0.002659383	0.00676437	0.000615106	0.001337849	3.4283E-08	6.75537E-07	1.2888E-06	1.99863E-06	1.99862769
3835203773055	383520	3773055	0.001162358	0.001933438	0.001933438	0.000929886	0.000440617	0.001195404	0.000777277	0.00053379	0.00057372	0.001378166	0.0024306	0.006263508	0.000569561	0.00123879	3.38448E-08	6.69632E-07	1.1915E-06	1.89494E-06	1.89493998
3835303773055	383530	3773055	0.00115797	0.00192614	0.00192614	0.000926376	0.000438954	0.001190892	0.000774343	0.000531775	0.000571555	0.001311669	0.002224653	0.005798932	0.000527316	0.001146906	3.33307E-08	6.62234E-07	1.1027E-06	1.79826E-06	1.79825824
3835403773055	383540	3773055	0.001146962	0.001907829	0.001907829	0.000917569	0.000434781	0.00117957	0.000766981	0.000526719	0.000566121	0.001249865	0.002045563	0.00538563	0.000489733	0.001065164	3.27632E-08	6.53441E-07	1.0243E-06	1.71051E-06	1.71051232
3835503773055	383550	3773055	0.001128295	0.001876779	0.001876779	0.000902636	0.000427705	0.001160373	0.000754499	0.000518147	0.000556908	0.001189744	0.001880972	0.004996457	0.000454344	0.000988194	3.2087E-08	6.42306E-07	9.5153E-07	1.62593E-06	1.62592673
3835603773055	383560	3773055	0.001101013	0.001831399	0.001831399	0.00088081	0.000417363	0.001132315	0.000736255	0.000505618	0.000543442	0.001131009	0.001726802	0.00462337	0.000420418	0.000914405	3.12867E-08	6.28369E-07	8.8318E-07	1.54284E-06	1.54283618
3835703773055	383570	3773055	0.001069104	0.001778322	0.001778322	0.000855283	0.000405268	0.001099499	0.000714917	0.000490965	0.000527692	0.001076967	0.00159145	0.004290864	0.000390182	0.000848642	3.04473E-08	6.13084E-07	8.2248E-07	1.46602E-06	1.46601603
3835803773055	383580	3773055	0.001027144	0.001708527	0.001708527	0.000821715	0.000389362	0.001056346	0.000686858	0.000471695	0.000506981	0.001022247	0.001458955	0.003959729	0.000360071	0.000783151	2.94418E-08	5.93997E-07	7.6305E-07	1.38648E-06	1.38648389
3835903773055	383590	3773055	0.000984147	0.001637007	0.001637007	0.000787318	0.000373063	0.001012127	0.000658106	0.00045195	0.000485759	0.000972131	0.001344087	0.003669815	0.00033708	0.000725812	2.84285E-08	5.74112E-07	7.1024E-07	1.31278E-06	1.31277719
3836003773055	383600	3773055	0.000950483	0.001581011	0.001581011	0.000760387	0.000360302	0.000977506	0.000635595	0.00043649	0.000469143	0.000930367	0.001254706	0.003443513	0.00031313	0.000681054	2.7597E-08	5.5759E-07	6.6774E-07	1.25293E-06	1.25292746
3836103773055	383610	3773055	0.000932614	0.001551288	0.001551288	0.000746091	0.000353528	0.000959129	0.000623646	0.000428284	0.000460323	0.000899642	0.001195158	0.003294351	0.000299566	0.000651553	2.71125E-08	5.48244E-07	6.3791E-07	1.21326E-06	1.2132642
3836203773055	383620	3773055	0.000914347	0.001520902	0.001520902	0.000731477	0.000346603	0.000940342	0.00061143	0.000419895	0.000451306	0.000870304	0.001139748	0.00315433	0.000286833	0.00062386	2.66361E-08	5.3898E-07	6.1002E-07	1.17564E-06	1.17563711
3836303773055	383630	3773055	0.000900307	0.001497549	0.001497549	0.000720245	0.000341281	0.000925903	0.000602041	0.00041348	0.000444376	0.000844745	0.001093956	0.003038528	0.000276303	0.000600957	2.627E-08	5.32063E-07	5.8642E-07	1.14476E-06	1.14475678
3836403773055	383640	3773055	0.000887384	0.001476053	0.001476053	0.000709907	0.000336382	0.000912612	0.000593399	0.000407513	0.000437998	0.000821044	0.001052779	0.00293406	0.000266804	0.000580295	2.59474E-08	5.25992E-07	5.6501E-07	1.11695E-06	1.11695035
3836503773055	383650	3773055	0.000876774	0.001458405	0.001458405	0.000701419	0.000332361	0.000901701	0.000586305	0.00040261	0.000432761	0.000799587	0.00101699	0.002843028	0.00025826	0.000562291	2.56883E-08	5.21271E-07	5.4605E-07	1.09301E-06	1.09300856
3836603773055	383660	3773055	0.000878928	0.001461988	0.001461988	0.000703142	0.000333177	0.000903916	0.000587745	0.00040363	0.000433824	0.000785272	0.000997846	0.002797237	0.00025436	0.000553234	2.57175E-08	5.22674E-07	5.3424E-07	1.08263E-06	1.08263297
3836703773055	383670	3773055	0.000881959	0.00146703	0.00146703	0.000705567	0.000334326	0.000907034	0.000589772	0.00040502	0.00043532	0.000771666	0.000980219	0.002755286	0.00025047	0.000544937	2.57574E-08	5.24168E-07	5.2314E-07	1.07307E-06	1.07306815
3836803773055	383680	3773055	0.000882198	0.001467428	0.001467428	0.000705759	0.000334417	0.00090728	0.000589932	0.00040513	0.000435439	0.000757292	0.000960449	0.002707027	0.00024615	0.000535393	2.57384E-08	5.24307E-07	5.1128E-07	1.06133E-06	1.06132905
3836903773055	383690	3773055	0.000880523	0.001464641	0.001464641	0.000704419	0.000333782	0.000905557	0.000588812	0.00040363	0.000434612	0.000742653	0.000939697	0.002655479	0.000241471	0.000525198	2.56819E-08	5.23559E-07	4.992E-07	1.04844E-06	1.04843928
3837003773055	383700	3773055	0.000878928	0.001461988	0.001461988	0.000703142	0.000333177	0.000903916	0.000587745	0.00040363	0.000433824	0.000728692	0.000920165	0.002606855	0.00023705	0.000515581	2.56295E-08	5.22835E-07	4.8776E-07	1.03622E-06	1.03622392
3837103773055	383710	3773055	0.000879087	0.001462253	0.001462253	0.00070327	0.000333237	0.00090408	0.000587852	0.00040373	0.000433903	0.000716237	0.000903819	0.002566731	0.00023401	0.000507645	2.56147E-08	5.22746E-07	4.7775E-07	1.02611E-06	1.02611073
3837203773055	383720	3773055	0.000878848	0.001461855	0.001461855	0.000703078	0.000333147	0.000903834	0.000587692	0.00040359	0.000433785	0.000704372	0.000888277	0.002528527	0.00022929	0.000500089	2.55948E-08	5.22437E-07	4.6823E-07	1.01627E-06	1.01626613
3837303773055	383730	3773055	0.000877731	0.001459997	0.001459997	0.000702185	0.000332723	0.000902685	0.000586945	0.00040308	0.000433234	0.000692861	0.000873033	0.00249078	0.00022649	0.000492624	2.55667E-08	5.21875E-07	4.5903E-07	1.00648E-06	1.0064764
3837403773055	383740	3773055	0.000875577	0.001456414	0.001456414	0.000700462	0.000331907	0.0090047	0.000585505	0.00040209	0.00043217	0.000681645	0.000857789	0.002452575	0.000223021	0.000485068	2.55229E-08	5.20884E-07	4.5006E-07	9.96471E-07	0.99647132
3837503773055	383750	3773055	0.000872546	0.001451372	0.001451372	0.000698037	0.000330758	0.000897353	0.000583477	0.00040069	0.000430674	0.000670784	0.000842723	0.002414554	0.00021963	0.000477548	2.54741E-08	5.19707E-07	4.4138E-07	9.8656E-07	0.98655957
3837603773055	383760	3773055	0.000869754	0.001446728	0.001446728	0.000695803	0.000329699	0.000894481	0.00058161	0.000399417	0.000429296	0.00066131	0.000829593	0.00238165	0.00021671	0.00047104	2.54523E-08	5.18903E-07	4.3372E-07	9.78078E-07	0.9780777
3837703773055	383770	3773055	0.000865127	0.001439032	0.001439032	0.000692102	0.000327946	0.000889723	0.000578516	0.000397292	0.000427012	0.00065216	0.000816343	0.002348016	0.00021353	0.000464388	2.54234E-08	5.17858E-07	4.2621E-07	9.69492E-07	0.96949176
3837803773055	383780	3773055	0.000858506	0.001428019	0.001428019	0.000686805	0.000325436	0.000882914	0.000574089	0.000394252	0.000423744	0.000642509	0.000801605	0.002309812	0.00021039	0.000456832	2.53663E-08	5.16286E-07	4.1829E-07	9.59941E-07	0.95994056
3837903773055	383790	3773055	0.000849651	0.00141329	0.00141329	0.000679721	0.000322079	0.000873807	0.000568168	0.000390185	0.000419374	0.000631942	0.000785349	0.002266397	0.00020691	0.000448246	2.52645E-08	5.13922E-07	4.0967E-07	9.48852E-07	0.94885236
3838003773055	383800	3773055	0.000841754	0.001400154	0.001400154	0.00067343	0.000319085	0.000865685	0.000562887	0.000386559	0.000415476	0.000621612	0.000769687	0.002224446	0.00020276	0.000439948	2.5162E-08	5.11582E-07	4.0132E-07	9.38067E-07	0.93806745
3838103773055	383810	3773055	0.000833538	0.001386486	0.001386486	0.00066683	0.000315971	0.000857235	0.000557392	0.000382785	0.00041142	0.000610692	0.00075355	0.002180757	0.00019830	0.000431308	2.50313E-08	5.08873E-07	3.9273E-07	9.26634E-07	0.92663419
3838203773055	383820	3773055	0.000824523	0.001371492	0.001371492	0.000659619	0.000312554	0.000847965	0.000551364	0.000378646	0.000406971	0.000599801	0.000737919	0.00213844	0.00019455	0.00042938	2.48912E-08	5.06067E-07	3.8429E-07	9.15248E-07	0.91524801
3838303773055	383830	3773055	0.000816227	0.001357693	0.001357693	0.000652982	0.000309409	0.000839433	0.000545817	0.000374836	0.000402876	0.000588497	0.000722079	0.0020953	0.00019053	0.00414406	2.4729E-08	5.02989E-07	3.758E-07	9.03515E-07	0.90351457
3838403773055	383840	3773055	0.000807532	0.001343229	0.001343229	0.000646025	0.000306113	0.00083049	0.000540002	0.000370843	0.000398584	0.00057551	0.000703053	0.002042655	0.00018574	0.00403994	2.44968E-08	4.98763E-07	3.6625E-07	8.89507E-07	0.8895065
3838503773055	383850	3773055	0.000798996	0.001329031	0.001329031	0.000639197	0.000302877	0.000821712	0.000534294	0.000366923	0.000394371	0.000562937	0.000684861	0.001992295	0.00018116	0.00394034	2.42646E-08	4.94536E-07	3.5711E-07	8.75914E-07	0.87591404
3838603773055	383860	3773055	0.000791498	0.001316558	0.001316558	0.000633198	0.000300035	0.000814	0.0052928	0.000363479	0.00039067	0.000551396	0.000668754	0.001947692	0.00017711	0.00385212	2.40605E-08	4.90831E-07	3.4884E-07	8.63732E-07	0.86373205
3838703773055	383870	3773055	0.000784558	0.001305014	0.001305014	0.000627646	0.000297404	0.000806863	0.000524639	0.000360292	0.000387245	0.000540505	0.000653926	0.001906746	0.00017338	0.00377114	2.38739E-08	4.87506E-07	3.4113E-07	8.52513E-07	0.85251319
3838803773055	383880	3773055	0.000777936	0.001294001	0.001294001	0.000622349	0.000294894	0.000800054	0.000520211	0.000357252	0.000383977	0.000529821	0.000639545	0.001866805	0.00016955	0.00369215	2.36831E-08	4.84104E-07	3.3369E-07	8.41473E-07	0.841473
3838903773055	383890	3773055	0.000770358	0.001281395	0.001281395	0.000616286	0.000292021	0.00079226	0.000515144	0.000353772	0.000380236	0.000518664	0.000623944	0.001823117	0.00016578	0.00360574	2.34562E-08	4.8E-07	3.2587E-07	8.29328E-07	0.82932826
3839003773055	383900	3773055	0.000762939	0.001269055	0.001269055	0.000610351	0.000289209	0.00078463	0.000510183	0.000350365	0.000376574	0.000507832	0.000608997	0.001781257	0.00016195	0.00352295	2.32333E-08	4.75986E-07	3.1837E-07	8.1759E-07	0.81759048
3839103773055	383910	3773055	0.000750575	0.001248488	0.001248488	0.00060046	0.000284522	0.000771914	0.000501914	0.000344686	0.000370471	0.000494492	0.000588126	0.001721939	0.00015681	0.00340563	2.28712E-08	4.69177E-07	3.0878E-07	8.00825E-07	0.80082481
3829703773065	382970	3773065	0.000502005	0.00083523	0.00083523	0.00040160	0.00019029	0.00051627	0.00033594	0.00023053	0.00024781	0.005700085	0.00038069	0.001147777	0.00010437	0.00022706	3.01405E-08	6.69795E-07	6.8697E-07	1.38691E-06	1.3869096
3829803773065	382980	3773065	0.000504079	0.00083847	0.00083847	0.00040326	0.00019108	0.00051841	0.00033708	0.00023148	0.00024880	0.006569946	0.000395041	0.001192288	0.00010841	0.00023589	2.9851E-08	6.51901E-07	7.543E-07	1.43605E-06	1.43604879
3829903773065	382990	3773065	0.000486529	0.000809281	0.000809281	0.000389224	0.00018443	0.000500362	0.000325346	0.000223429	0.000240143	0.007414307	0.000406713	0.001223729	0.000111278	0.000242028	2.92503E-08	6.25212E-07	8.1715E-07	1.47161E-06	1.47161199
3830003773065	383000	3773065	0.00049682	0.000826398	0.000826398	0.000397456	0.000188331	0.000510945	0.00033227	0.000228155	0.000245222	0.008311706	0.000425262	0.001279573	0.000116356	0.00025307	2.91114E-08	6.16895E-07	8.9103E-07	1.53703E-06	1.53703204
3830103773065	383010	3773065	0.000507828	0.00084471	0.00084471	0.000406263	0.000192504	0.000522266	0.000339588	0.00023321	0.000250656	0.009232894	0.000442442	0.001332858	0.00012120	0.00026361	2.88887E-08	6.07365E-07	9.7945E-07	1.6157E-06	1.61570341
3830203773065	383020	3773065	0.000515168	0.000856917	0.000856917	0.000412134	0.000195286	0.000529814	0.000344496	0.00023658	0.000254278	0.010353868	0.000458311	0.001379836	0.00012547	0.00027290	2.86899E-08	6.0266E-07	1.0861E-06	1.71748E-06	1.71748453
3830303773065	383030	3773065	0.000522187	0.000868594	0.000868594	0.00041775	0.000197947	0.000537033	0.0034919	0.000239804	0.000257743	0.011553529	0.000474776	0.001428552	0.00012990	0.00028253	2.8378E-08	5.96451E-07	1.208E-06	1.83278E-06	1.83277931
3830403773065	383040	3773065	0.000529287	0.000880404	0.000880404	0.00042343	0.000200638	0.000544335	0.000353938	0.000243065	0.000261247	0.012769304	0.000492134	0.001479826	0.00013456	0.00029267	2.80877E-08	5.91739E-07	1.3434E-06	1.96326E-06	1.96325566
3830503773065	383050	3773065	0.000536546	0.000892478	0.000892478	0.000429237	0.00020339	0.000551801	0.000358792	0.000246398	0.00026483	0.014024453	0.000510475	0.001533933	0.00013948	0.00030338	2.69959E-08	5.82221E-07	1.4999E-06	2.1091E-06	2.10910229
3830603773065	383060	3773065	0.000543726	0.000904421	0.000904421	0.000434981	0.000206111	0.000559184	0.000363593	0.000249695	0.000268374	0.01523285	0.000529858	0.001590966	0.00014467	0.00031465	2.7288E-08	5.86672E-07	1.688E-06	2.302E-06	2.30200303
3830703773065	383070	3773065	0.000550826	0.00091623	0.00091623	0.00044066	0.000208803	0.000566486	0.000368341	0.000252956	0.000271878	0.016281896	0.000550045	0.001650375	0.00015007	0.00032640	2.76276E-08	5.91313E-07	1.926E-06	2.54497E-06	2.54497173
3830803773065	383080	3773065	0.000557925	0.00092804	0.00092804	0.00044634	0.000211494	0.000573787	0.000373088	0.000256216	0.000275383	0.01701841	0.000571333	0.001712799	0.00015575	0.00033875	2.78772E-08	5.94839E-07	2.2161E-06	2.83883E-06	2.83883495
3830903773065	383090	3773065	0.000565424	0.000940513	0.000940513	0.000452339	0.000214336	0.000581499	0.000378103	0.00025966	0.000279084	0.017591057	0.000594646	0.001780982	0.00016195	0.00035241	2.81038E-08	5.98234E-07	2.5361E-06	3.16242E-06	3.16242191
3831003773065	383100	3773065	0.000573401	0.000953782	0.000953782	0.000458721	0.00021736	0.000589703	0.000383437	0.000263323	0.000283021	0.017998421	0.000620222	0.001855837	0.00016875	0.00036704	2.83388E-08	6.01814E-07	2.9109E-06	3.54106E-06	3.54105771
3831103773065	383110	3773065	0.000581458	0.000967183	0.000967183	0.000465166	0.000220415	0.000597989	0.000388825	0.000267023	0.000286998	0.018140712	0.000647674	0.001935811	0.00017603	0.00038286	2.85715E-08	6.05302E-07	3.3569E-06	3.99077E-06	3.99077015
3831203773065	383120	3773065	0.000589754	0.000980983	0.000980983	0.000471803	0.000223559	0.000606521	0.000394373	0.000270833	0.000291093	0.018020173	0.000677418	0.002022456	0.00018390	0.00039999	2.88045E-08	6.08776E-07	3.886E-06	4.52354E-06	4.52354208
3831303773065	383130	3773065	0.00059813	0.000994916	0.000994916	0.000478504	0.000226735	0.000615135	0.000399974	0.000274679	0.000295227	0.017612042	0.000709514	0.002115591	0.00019237	0.000418419	2.90392E-08	6.12249E-07	4.5008E-06	5.14213E-06	5.14213061

			EGIODemolition	EGIOSite Grubbing / Prep	EGIOMass Grading / Excavation	EGIOMass Grading / Excavation	EGIODrainage / Utilities Trenching	EGIODrainage / Utilities Trenching	EGIOFoundations / Concrete Pads	EGIOFoundations / Concrete Pads	EGIOBuilding / Structure Construction	EGIOBuilding / Structure Construction	EGIOAsphalt Paving	EGIOArchitectural Coating	EGIOLandscaping or Other Finishing	EGIOWaterside Construction (Piles)	HIWaterside Construction (Landscaping)	HIWaterside Construction (Landscaping)	KMDemolition	KMSite Grubbing / Prep	KMMass Grading / Excavation
Unique Identifier	X (UTM)	Y (UTM)	2025	2025	2025	2026	2026	2027	2026	2027	2026	2027	2027	2027	2027	2027	2025	2026	2025	2025	2025
3831403773065	383140	3773065	0.000543543	0.00050256	0.000835952	0.000835952	0.000402051	0.000402051	0.000190508	0.000190508	0.000516852	0.000516852	0.000336068	6.81661E-05	0.000230792	0.000248057	0.000968557	0.000968557	0.000537244	0.00049674	0.000826266
3831503773065	383150	3773065	0.000543543	0.00050256	0.000835952	0.000835952	0.000402051	0.000402051	0.000190508	0.000190508	0.000516852	0.000516852	0.000336068	6.81661E-05	0.000230792	0.000248057	0.000978963	0.000978963	0.00054268	0.000501766	0.000834625
3831603773065	383160	3773065	0.000543284	0.00050232	0.000835554	0.000835554	0.000401859	0.000401859	0.000190417	0.000190417	0.000516606	0.000516606	0.000335908	6.81336E-05	0.000230682	0.000247939	0.000989369	0.000989369	0.000548029	0.000506712	0.000842852
3831703773065	383170	3773065	0.000543111	0.00050216	0.000835289	0.000835289	0.000401732	0.000401732	0.000190357	0.000190357	0.000516441	0.000516441	0.00033581	6.8112E-05	0.000230609	0.00024786	0.000999875	0.000999875	0.000553551	0.000511817	0.000851344
3831803773065	383180	3773065	0.000542852	0.00050193	0.000834891	0.000834891	0.00040154	0.00040154	0.000190266	0.000190266	0.000516195	0.000516195	0.000335641	6.80795E-05	0.000230499	0.000247742	0.001010381	0.001010381	0.000559159	0.000517002	0.000859969
3831903773065	383190	3773065	0.000542421	0.00050153	0.000834227	0.000834227	0.000401221	0.000401221	0.000190115	0.000190115	0.000515785	0.000515785	0.000335374	6.80254E-05	0.000230316	0.000247545	0.001020687	0.001020687	0.00056468	0.000522108	0.000868461
3832003773065	383200	3773065	0.000541817	0.00050097	0.000833298	0.000833298	0.000400774	0.000400774	0.000189903	0.000189903	0.000515211	0.000515211	0.000335001	6.79497E-05	0.00023006	0.00024727	0.001031093	0.001031093	0.000570116	0.000527133	0.000876821
3832303773065	383230	3773065	0.000540092	0.00049937	0.000830645	0.000830645	0.000399498	0.000399498	0.000189298	0.000189298	0.00051357	0.00051357	0.00033934	6.77333E-05	0.000229327	0.000246482	0.001061911	0.001061911	0.000587285	0.000543008	0.000903226
3832403773065	383240	3773065	0.000539401	0.00049873	0.000829583	0.000829583	0.000398988	0.000398988	0.000189056	0.000189056	0.000512914	0.000512914	0.00033507	6.76467E-05	0.000229034	0.000246167	0.001072017	0.001072017	0.000593065	0.000548353	0.000912117
3832503773065	383250	3773065	0.000538711	0.0004981	0.000828522	0.000828522	0.000398477	0.000398477	0.000188814	0.000188814	0.000512257	0.000512257	0.00033308	6.75602E-05	0.000228741	0.000245852	0.001081922	0.001081922	0.000599105	0.000553937	0.000921405
3832603773065	383260	3773065	0.000537935	0.00049738	0.000827327	0.000827327	0.000397903	0.000397903	0.000188542	0.000188542	0.000511519	0.000511519	0.0003326	6.74628E-05	0.000228411	0.000245498	0.001090627	0.001090627	0.000604972	0.000559361	0.000930428
3832703773065	383270	3773065	0.000536986	0.0004965	0.000825868	0.000825868	0.000397201	0.000397201	0.00018821	0.00018821	0.000510617	0.000510617	0.00033214	6.73438E-05	0.000228008	0.000245065	0.001093329	0.001093329	0.000610752	0.000564706	0.000939318
3832803773065	383280	3773065	0.000535605	0.00049522	0.000823745	0.000823745	0.00039618	0.00039618	0.000187726	0.000187726	0.000509304	0.000509304	0.00033116	6.71706E-05	0.000227422	0.000244435	0.00109473	0.00109473	0.00061636	0.000569891	0.000947943
3832903773065	383290	3773065	0.000533966	0.00049371	0.000821224	0.000821224	0.000394967	0.000394967	0.000187151	0.000187151	0.000507745	0.000507745	0.00033046	6.69651E-05	0.000226726	0.000243687	0.001096731	0.001096731	0.000621795	0.000574917	0.000956303
3833003773065	383300	3773065	0.000532154	0.00049203	0.000818437	0.000818437	0.000393627	0.000393627	0.000186516	0.000186516	0.000506022	0.000506022	0.000329026	6.67378E-05	0.000225957	0.00024286	0.001167872	0.001167872	0.000627058	0.000579783	0.000964397
3833103773065	383310	3773065	0.000531032	0.000491	0.000816712	0.000816712	0.000392797	0.000392797	0.000186123	0.000186123	0.000504956	0.000504956	0.000328333	6.65972E-05	0.00022548	0.000242348	0.001226705	0.001226705	0.000632494	0.000584808	0.000972756
3833803773065	383380	3773065	0.000513605	0.00047488	0.000789908	0.000789908	0.000379906	0.000379906	0.000180015	0.000180015	0.000488384	0.000488384	0.000317557	6.44115E-05	0.00021808	0.000234394	0.001326063	0.001326063	0.000675977	0.000625014	0.001039633
3833903773065	383390	3773065	0.000510412	0.00047193	0.000784999	0.000784999	0.000377545	0.000377545	0.000178896	0.000178896	0.000485348	0.000485348	0.000315584	6.40112E-05	0.000216725	0.000232937	0.001329765	0.001329765	0.00068124	0.00062988	0.001047727
3834003773065	383400	3773065	0.000507306	0.00046906	0.000780222	0.000780222	0.000375247	0.000375247	0.000177807	0.000177807	0.000482395	0.000482395	0.00031366	6.36217E-05	0.000215406	0.00023152	0.001328164	0.001328164	0.000684777	0.00063315	0.001053167
3834103773065	383410	3773065	0.000504459	0.00046643	0.000775843	0.000775843	0.000373141	0.000373141	0.000176809	0.000176809	0.000479688	0.000479688	0.00031903	6.32646E-05	0.000214197	0.000230221	0.001324462	0.001324462	0.000687711	0.000635863	0.001057679
3834303773065	383430	3773065	0.000497643	0.00046012	0.000765361	0.000765361	0.0003681	0.0003681	0.00017442	0.00017442	0.000473206	0.000473206	0.000307689	6.24098E-05	0.000211303	0.00022711	0.001316557	0.001316557	0.00069444	0.000642085	0.001068028
3834403773065	383440	3773065	0.000493847	0.00045661	0.000759522	0.000759522	0.000365292	0.000365292	0.00017309	0.00017309	0.000469597	0.000469597	0.00030534	6.19337E-05	0.000209691	0.000225378	0.001311054	0.001311054	0.000698409	0.000645754	0.001074132
3834503773065	383450	3773065	0.000488671	0.00045183	0.000751561	0.000751561	0.000361463	0.000361463	0.000171276	0.000171276	0.000464674	0.000464674	0.000302141	6.12845E-05	0.000207493	0.000223015	0.00130485	0.00130485	0.000707554	0.00065421	0.001088197
3834603773065	383460	3773065	0.000481596	0.00044529	0.00074068	0.00074068	0.00035623	0.00035623	0.000168796	0.000168796	0.00045747	0.00045747	0.00029776	6.03973E-05	0.000204489	0.000219786	0.001294044	0.001294044	0.000733265	0.000677982	0.001127739
3834703773065	383470	3773065	0.000474004	0.00043827	0.000729003	0.000729003	0.000350614	0.000350614	0.000166135	0.000166135	0.00045072	0.00045072	0.00029307	5.94451E-05	0.000201266	0.000216321	0.001278635	0.001278635	0.000751728	0.000695053	0.001156135
3834803773065	383480	3773065	0.000469517	0.00043412	0.000722103	0.000722103	0.000347295	0.000347295	0.000164562	0.000164562	0.000446461	0.000446461	0.000290298	5.88825E-05	0.000199361	0.000214274	0.001257123	0.001257123	0.000765705	0.000707976	0.001177631
3834903773065	383490	3773065	0.000464599	0.00042957	0.00071454	0.00071454	0.000343658	0.000343658	0.000162839	0.000162839	0.000441785	0.000441785	0.000287258	5.82658E-05	0.000197272	0.00021203	0.001231408	0.001231408	0.000778387	0.000719703	0.001197137
3835003773065	383500	3773065	0.000460113	0.00042542	0.00070764	0.00070764	0.000340339	0.000340339	0.000161266	0.000161266	0.000437519	0.000437519	0.000284484	5.77031E-05	0.000195367	0.000209982	0.001203392	0.001203392	0.000787964	0.000728558	0.001211865
3835103773065	383510	3773065	0.000455799	0.00042144	0.000701006	0.000701006	0.000337148	0.000337148	0.000159754	0.000159754	0.000433417	0.000433417	0.00028187	5.71621E-05	0.000193536	0.000208014	0.001174175	0.001174175	0.000794004	0.000734142	0.001221154
3835203773065	383520	3773065	0.000451054	0.00041705	0.000693708	0.000693708	0.000333638	0.000333638	0.00015809 1	0.00015809 1	0.000428905	0.000428905	0.000278883	5.6567E-05	0.000191521	0.000205848	0.001143958	0.001143958	0.000797627	0.000737492	0.001226727
3835303773065	383530	3773065	0.00044605	0.00041242	0.000686012	0.000686012	0.000329937	0.000329937	0.000156337	0.000156337	0.000424146	0.000424146	0.000275789	5.59395E-05	0.000189396	0.000203564	0.001110839	0.001110839	0.000799266	0.000739008	0.001229248
3835403773065	383540	3773065	0.000440356	0.00040716	0.000677254	0.000677254	0.000325725	0.000325725	0.000154342	0.000154342	0.000418732	0.000418732	0.000272268	5.52253E-05	0.000186978	0.000200966	0.00107772	0.00107772	0.000798059	0.000737891	0.00122739
3835503773065	383550	3773065	0.000433454	0.00040077	0.000666639	0.000666639	0.00032062	0.00032062	0.000151922	0.000151922	0.000412169	0.000412169	0.000268001	5.43597E-05	0.000184048	0.000197816	0.001041899	0.001041899	0.000794262	0.000734381	0.001221552
3835603773065	383560	3773065	0.00042474	0.00039272	0.00065323 7	0.00065323 7	0.000314174	0.000314174	0.000148868	0.000148868	0.000403883	0.000403883	0.000262613	5.32669E-05	0.000180348	0.000193839	0.001002777	0.001002777	0.000784772	0.000725606	0.001206956
3835703773065	383570	3773065	0.000415249	0.00038394	0.000638641	0.000638641	0.000307154	0.000307154	0.000145542	0.000145542	0.000394858	0.000394858	0.000256745	5.20767E-05	0.000176318	0.000189508	0.000966256	0.000966256	0.000770019	0.000711965	0.001184266
3835803773065	383580	3773065	0.000404896	0.00037437	0.000622718	0.000622718	0.000299496	0.000299496	0.000141913	0.000141913	0.000385013	0.000385013	0.00025034 4	5.07783E-05	0.000171922	0.000184783	0.000931436	0.000931436	0.000750865	0.000694256	0.001154808
3835903773065	383590	3773065	0.000394284	0.00036456	0.000606397	0.000606397	0.000291646	0.000291646	0.000138194	0.000138194	0.000374923	0.000374923	0.000243782	4.94475E-05	0.000167416	0.00017994	0.000899717	0.000899717	0.000728865	0.000673914	0.001120972
3836003773065	383600	3773065	0.000384535	0.00035554	0.000591403	0.000591403	0.000284435	0.000284435	0.000134777	0.000134777	0.000365652	0.000365652	0.000237755	4.82248E-05	0.000163276	0.000175491	0.000873002	0.000873002	0.000707209	0.000653891	0.001087667
3836103773065	383610	3773065	0.000377029	0.0003486	0.000579859	0.000579859	0.000278883	0.000278883	0.000132146	0.000132146	0.000358515	0.000358515	0.000233114	4.72835E-05	0.000160089	0.000172065	0.00085239	0.00085239	0.000689091	0.000637139	0.001059802
3836203773065	383620	3773065	0.000369695	0.00034182	0.00056858	0.00056858	0.000273458	0.000273458	0.000129576	0.000129576	0.000351541	0.000351541	0.000228579	4.63637E-05	0.000156975	0.000168718	0.000833079	0.000833079	0.000670973	0.000620387	0.001031937
3836303773065	383630	3773065	0.000365123	0.0003376	0.000561548	0.000561548	0.000270076	0.000270076	0.000127973	0.000127973	0.000347193	0.000347193	0.000225752	4.57903E-05	0.000155034	0.000166631	0.000819071	0.000819071	0.000658204	0.000608581	0.001012298
3836403773065	383640	3773065	0.000361499	0.00033424	0.000555975	0.000555975	0.000267396	0.000267396	0.000126703	0.000126703	0.000343747	0.000343747	0.000223512	4.53358E-05	0.000153495	0.000164978	0.000807164	0.000807164	0.000647506	0.000598689	0.000995845
3836503773065	383650	3773065	0.000358738	0.00033169	0.000551728	0.000551728	0.000265354	0.000265354	0.000125735	0.000125735	0.000341122	0.000341122	0.000221805	4.49896E-05	0.000152323	0.000163718	0.000796758	0.000796758	0.000638619	0.000590472	0.000982177
3836603773065	383660	3773065	0.000360119	0.00033297	0.000553852	0.000553852	0.000266375	0.000266375	0.000126219	0.000126219	0.000342435	0.000342435	0.000222658	4.51627E-05	0.000152909	0.000164348	0.000793456	0.000793456	0.000638015	0.000589914	0.000981249
3836703773065	383670	3773065	0.000361413	0.00033416	0.000555842	0.000555842	0.000267332	0.000267332	0.000126673	0.000126673	0.000343665	0.000343665	0.000223458	4.5325E-05	0.000153459	0.000164938	0.000790855	0.000790855	0.000637498	0.000589435	0.000980453
3836803773065	383680	3773065	0.000362448	0.00033512	0.000557434	0.000557434	0.000268098	0.000268098	0.000127035	0.000127035	0.00034465	0.00034465	0.00022409 8	4.54549E-05	0.000153898	0.000165411	0.000788353	0.000788353	0.000636462	0.000588478	0.00097886
3836903773065	383690	3773065	0.000363224	0.00033584	0.000558628	0.000558628	0.000268672	0.000268672	0.000127308	0.000127308	0.000345388	0.000345388	0.000224579	4.55522E-05	0.000154228	0.000165765	0.000785952	0.000785952	0.000634996	0.000587122	0.000976604
3837003773065	383700	3773065	0.000363915	0.00033648	0.00055969	0.00055969	0.000269183	0.000269183	0.00012755	0.00012755	0.000346044	0.000346044	0.000225005	4.56388E-05	0.000154521	0.00016608	0.000784151	0.000784151	0.000633443	0.000585686	0.000974216
3837103773065	383710	3773065	0.000365295	0.00033775	0.000561813	0.000561813	0.000270204	0.000270204	0.000128033	0.000128033	0.000347357	0.000347357	0.000225859	4.58119E-05	0.000155107	0.00016671	0.000784551	0.000784551	0.000633011	0.000585287	0.000973553
3837203773065	383720	3773065	0.000366417	0.00033879	0.000563538	0.000563538	0.000271033	0.000271033	0.000128426	0.000128426	0.000348424	0.000348424	0.000226552	4.59526E-05	0.000155583	0.000167222	0.000785652	0.000785652	0.000632062	0.00058441	0.000972093
3837303773065	383730	3773065	0.000367193	0.00033951	0.000564732	0.000564732	0.000271608	0.000271608	0.000128699	0.000128699	0.000349162	0.000349162	0.00022703 2	4.605E-05	0.000155913	0.000167576	0.000786853	0.000786853	0.000630423	0.000582894	0.000969572
3837403773065	383740	3773065	0.000367538	0.00033983	0.000565263	0.000565263	0.000271863	0.000271863	0.00012882	0.00012882	0.00034949	0.00034949	0.000227246	4.60932E-05	0.00015606	0.000167734	0.000788053	0.000788053	0.000628094	0.00058074	0.000965989
3837503773065	383750	3773065	0.000367625	0.00033991	0.000565396	0.000565396	0.000271927	0.000271927	0.00012885	0.00012885	0.000349572	0.000349572	0.000227299	4.61041E-05	0.000156096	0.000167773	0.000789354	0.000789354	0.000625333	0.000578187	0.000961743
3837603773065	383760	3773065	0.000367366	0.00033967	0.000564998	0.000564998	0.000271735	0.000271735	0.000128759	0.000128759	0.000349326	0.000349326	0.000227139	4.60716E-05	0.000155986	0.000167655	0.000790855	0.000790855	0.000622399	0.000575475	0.00095732
3837703773065	383770	3773065	0.000366676	0.00033903	0.000563936	0.000563936	0.000271225	0.000271225	0.000128517	0.000128517	0.00034867	0.00034867	0.000226712	4.5985E-05	0.000155693	0.00016734	0.000792056	0.000792056	0.000619466	0.000572763	0.00095272
3837803773065	383780	3773065	0.000365468	0.00033791	0.000562078	0.000562078	0.000270331	0.000270331	0.000128094	0.000128094	0.000347521	0.000347521	0.000225965	4.58336E-05	0.00015518	0.000166789	0.000791955	0.000791955	0.000616533	0.000570051	0.000948209
3837903773065	383790	3773065	0.00036357	0.00033616	0.000559159	0.000559159	0.000268927	0.000268927	0.000127429	0.000127429	0.000345716	0.000345716	0.000224792	4.55955E-05	0.000154374	0.00016592 3	0.000789554	0.000789554	0.000613168	0.00056694	0.000943034
3838003773065	383800	3773065	0.000361585	0.00033432	0.000556107	0.000556107	0.00026746	0.00026746	0.000126733	0.000126733	0.000343829	0.000343829	0.000223565	4.53467E-05	0.000153532	0.000165017	0.000786652	0.000786652	0.000610148	0.000564148	0.00093839
3838103773065	383810	3773065	0.000359428	0.00033233	0.00055279	0.00055279	0.000265864	0.000265864	0.000125977	0.000125977	0.000341778	0.000341778	0.000222231	4.50762E-05	0.000152616	0.000164033	0.00078185	0.00078185	0.000606956	0.000561196	0.00093348
3838203773065	383820	3773065	0.000357185	0.00033026	0.00054934	0.00054934	0.000264205	0.000264205	0.000125191	0.000125191	0.000339645	0.000339645	0.000220844	4.47948E-05	0.000151663	0.000163009	0.000776346	0.000776346	0.000603764	0.000558244	0.00092857
3838303773065	383830	3773065	0.00035494 2	0.00032818	0.00054589	0.00054589	0.000262546	0.000262546	0.000124405	0.000124405	0.000337512	0.000337512	0.000219458	4.45135E-05	0.000150711	0.000161985	0.000769843	0.000769843	0.000600313	0.000555054	0.000923263
3838403773065	383840	3773065	0.000352267	0.00032571	0.000541777	0.000541777	0.000260567	0.000260567	0.000123467	0.000123467	0.000334969	0.000334969	0.000217804	4.41781E-05	0.000149575	0.000160765	0.000760838	0.000760838	0.000596085	0.000551145	0.000916761
3838503773065	383850	3773065	0.000349679	0.00032332	0.000537796	0.000537796	0.000258653	0.000258653	0.00012256	0.00012256	0.000332508	0.000332508	0.000216204	4.38535E-05	0.000148476	0.000159583	0.000751832	0.000751832	0.00059203	0.000547395	0.000910524
3838603773065	383860	3773065	0.000347177	0.000321	0.000533948	0.000533948	0.000256802	0.000256802	0.000121683	0.000121683	0.000330129	0.000330129	0.000214657	4.35397E-05	0.000147414	0.000158442	0.000743027	0.000743027	0.000588148	0.000543806	0.000904553
3838703773065	383870	3773065	0.000344848	0.00031885	0.000530365	0.000530365	0.000255079	0.000255079	0.000120867	0.000120867	0.000327914	0.000327914	0.000213216	4.32476E-05	0.000146425	0.000157378	0.000734322	0.000734322	0.000584351	0.000540296	0.000898715
3838803773065	383880	3773065	0.00034251 8	0.00031669	0.000526783	0.000526783	0.000253356	0.000253356	0.0001205	0.0001205	0.000325699	0.000325699	0.000211776	4.29554E-05	0.000145436	0.000156315	0.000725617	0.000725617	0.000580555	0.000536786	0.000892877
3838903773065	383890	3773065	0.00033993	0.0003143	0.000522802	0.000522802	0.000251441	0.000251441	0.000119143	0.000119143	0.000323237	0.000323237	0.000210176	4.26308E-05	0.000144337	0.000155134	0.000716212	0.000716212	0.000576414	0.000532957	0.000886507
3839003773065	383900	3773065	0.000337341	0.00031191	0.000518821	0.000518821	0.000249527	0.000249527	0.000118236	0.000118236	0.000320776	0.000320776	0.000208575	4.23062E-05	0.000143238	0.000153953	0.000706907	0.000706907	0.000572273	0.000529128	0.000880138
3839103773065	383910	3773065	0.000332941	0.00030784	0.000512054	0.000512054	0.000246272	0.000246272	0.000116694	0.000116694	0.000316592	0.000316592	0.000205855	4.17544E-05	0.000141369	0.000151945	0.000693199	0.000693199	0.000565198	0.000522586	0.000869258
3829703773075	382970	3773075	0.000715837	0.00066187	0.001100936	0.001100936	0.000529495	0.000529495	0.00025089 6	0.00025089 6	0.000680685	0.000680685	0.000442596	8.97736E-05	0.00030395	0.000326687	0.000974861	0.000974861	0.000492035	0.00045494	0.000756736
3829803773075	382980	3773075	0.000686934	0.00063514	0.001056484	0.001056484	0.000508116	0.000508116	0.000240766	0.000240766	0.00065320 2	0.00065320 2	0.000424726	8.61489E-05	0.000291677	0.000313497	0.000998874	0.000998874	0.00048591	0.000449276	0.000747315
3829903773075	382990	3773075	0.000657514	0.00060794	0.001011237	0.001011237	0.000486354	0.000486354	0.000230454	0.000230454	0.000625226	0.000625226	0.000406535	8.24593E-05	0.000279185	0.00030007	0.001014183	0.001014183	0.000486773	0.000450074	0.000748642
3830003773075	383000	3773075	0.000610148	0.00056415	0.00093839	0.00093839	0.000451318	0.000451318	0.000213853	0.000213853	0.000580186	0.000580186	0.00037724 9	7.65191E-05	0.000259073	0.000278454	0.001023489	0.001023489	0.000482027	0.000445686	0.000741344
3830103773075	383010	3773075	0.000589614	0.00054516	0.000906809	0.000906809	0.000436129	0.000436129	0.000206656	0.000206656	0.000560661	0.000560661	0.000364553	7.3944E-05	0.000250355	0.000269083	0.00102529	0.00102529	0.00048522	0.000448638	0.000746253
3830203773075	383020	3773075	0.000569684	0.00052673	0.000876158	0.000876158	0.000421388	0.000421388	0.00019967	0.00019967	0.00054171	0.00054171	0.000352231	7.14445E-05	0.000241892	0.000259987	0.001018786	0.001018786	0.000488843	0.000451988	0.000751826
3830303773075	383030	3773075	0.000561747	0.0005194	0.00086395	0.00086395	0.000415516	0.000415516	0.000196888	0.000196888	0.000534162	0.000534162	0.00034732 3	7.04491E-05	0.000238522	0.000256365	0.001005678	0.001005678	0.000491604	0.000454541	0.000756072
3830403773075	383040	3773075	0.000555535	0.00051365	0.000854396	0.000854396	0.000410921	0.000410921	0.000194711	0.000194711	0.000528255	0.000528255	0.000343482	6.96701E-05	0.000235884	0.00025353	0.000993671	0.000993671	0.000495573	0.00045821	0.000762176

			KMMass Grading / Excavation	KMDrainage / Utilities Trenching	KMFoundations / Concrete Pads	KMBuilding / Structure Construction	KMAsphalt Paving	KMArchitectural Coating	KMLandscaping or Other Finishing	KMWaterside Construction (Piles)	EWNDemolition	EWNSite Grubbing / Prep	EWNDrainage / Utilities Trenching	EWNDrainage / Utilities Trenching	EWNDrainage / Utilities Trenching	EWNFoundation s / Concrete Pads	EWNBuilding / Structure Construction	EWNAsphalt Paving	EWNLandscaping or Other Finishing	EWNWaterside Construction (Piles)	ISDemolition
Unique Identifier	X (UTM)	Y (UTM)	2026	2026	2026	2026	2026	2026	2026	2026	2027	2027	2027	2028	2029	2029	2029	2029	2029	2029	2027
3831403773065	383140	3773065	0.000826266	0.000205169	0.0001883	0.000553819	0.000332174	6.73762E-05	0.000228118	0.000245183	0.007389763	0.00844872	0.009950145	0.009950145	0.009950145	0.002590059	0.006434679	0.004569027	0.003137749	0.003280742	0.000394888
3831503773065	383150	3773065	0.000834625	0.000207245	0.000190205	0.000559422	0.000335534	6.80579E-05	0.000230426	0.000247663	0.007775937	0.008890233	0.010470119	0.010470119	0.010470119	0.002725411	0.006770942	0.004807795	0.003301721	0.003452187	0.000395837
3831603773065	383160	3773065	0.000842852	0.000209287	0.00019208	0.000564936	0.000338842	6.87287E-05	0.000232697	0.000250104	0.00817488	0.009346344	0.011007287	0.011007287	0.011007287	0.002865237	0.007118324	0.005054458	0.003471116	0.003629301	0.000396786
3831703773065	383170	3773065	0.000851344	0.000211396	0.000194016	0.000570628	0.000342256	6.94212E-05	0.000235042	0.000252624	0.008595479	0.009827215	0.011573613	0.011573613	0.011573613	0.003012654	0.007484562	0.00531451	0.003649705	0.003816028	0.000397649
3831803773065	383180	3773065	0.000859969	0.000213538	0.000195981	0.000576409	0.000345723	7.01245E-05	0.000237423	0.000255184	0.009030658	0.010324755	0.012159571	0.012159571	0.012159571	0.003165181	0.007863497	0.005583578	0.003834485	0.00400923	0.000398598
3831903773065	383190	3773065	0.000868461	0.000215646	0.000197916	0.000582101	0.000349137	7.0817E-05	0.000239768	0.000257704	0.0094755	0.010833344	0.012758541	0.012758541	0.012758541	0.003321095	0.008250846	0.00585862	0.004023369	0.004206721	0.000399374
3832003773065	383200	3773065	0.000876821	0.000217722	0.000199822	0.000587704	0.000352498	7.14986E-05	0.000242075	0.000260184	0.009926899	0.011349428	0.013366339	0.013366339	0.013366339	0.003479307	0.008643904	0.006137716	0.004215036	0.004407123	0.000400151
3832303773065	383230	3773065	0.000903226	0.000224279	0.000205839	0.000605403	0.000363113	7.36518E-05	0.000249366	0.00026802	0.011417155	0.013053238	0.015372934	0.015372934	0.015372934	0.004001631	0.009941553	0.007059128	0.00484781	0.005068733	0.00040248
3832403773065	383240	3773065	0.000912117	0.000226486	0.000207865	0.000611362	0.000366687	7.43768E-05	0.00025182	0.000270658	0.011955952	0.013669246	0.016098412	0.016098412	0.016098412	0.004190476	0.010410714	0.007392262	0.005076587	0.005307936	0.000403257
3832503773065	383250	3773065	0.000921405	0.000228793	0.000209982	0.000617587	0.000370421	7.51342E-05	0.000254384	0.000273414	0.012519597	0.014313661	0.016857347	0.016857347	0.016857347	0.00438803	0.010901511	0.007740759	0.005315915	0.005558171	0.000404033
3832603773065	383260	3773065	0.000930428	0.000231033	0.000212038	0.000623635	0.000374049	7.58699E-05	0.000256875	0.000276091	0.013080222	0.014954625	0.017612216	0.017612216	0.017612216	0.004584525	0.011389679	0.008087388	0.005553961	0.005807065	0.000404724
3832703773065	383270	3773065	0.000939318	0.000233241	0.000214064	0.000629594	0.000377623	7.65949E-05	0.00025933	0.000278729	0.013632565	0.015586118	0.018355933	0.018355933	0.018355933	0.004778117	0.011870635	0.008428897	0.00578849	0.006052282	0.000405327
3832803773065	383280	3773065	0.000947943	0.000235382	0.00021603	0.000635375	0.00038109	7.72982E-05	0.000261711	0.000281289	0.014164547	0.016194333	0.019072234	0.019072234	0.019072234	0.004964573	0.012333861	0.008757817	0.006014373	0.006288459	0.000405845
3832903773065	383290	3773065	0.000956303	0.000237458	0.000217935	0.000640978	0.000384451	7.79798E-05	0.000264019	0.000283769	0.01465779	0.016758258	0.019736374	0.019736374	0.019736374	0.005137451	0.012763355	0.009062785	0.006223808	0.006507438	0.000406276
3833003773065	383300	3773065	0.000964397	0.000239468	0.000219779	0.000646403	0.000387705	7.86398E-05	0.000266254	0.000286171	0.015091761	0.017254418	0.020320707	0.020320707	0.020320707	0.005289555	0.013141238	0.009331105	0.006408075	0.006700103	0.000406622
3833103773065	383310	3773065	0.000972756	0.000241544	0.000221685	0.000652007	0.000391065	7.93215E-05	0.000268562	0.000288652	0.0154681	0.017684686	0.020827438	0.020827438	0.020827438	0.005421459	0.013468937	0.009563792	0.006567872	0.006867181	0.00040688
3833803773065	383380	3773065	0.001039633	0.00025815	0.000236925	0.000696831	0.000417951	8.47748E-05	0.000287025	0.000308496	0.015617358	0.017855333	0.021028411	0.021028411	0.021028411	0.005473773	0.013598905	0.009656078	0.006631248	0.006933446	0.000403171
3833903773065	383390	3773065	0.001047727	0.00026016	0.00023877	0.000702257	0.000421205	8.54348E-05	0.0002892 6	0.000310898	0.015240588	0.017424572	0.020521099	0.020521099	0.020521099	0.005341718	0.01327083	0.009423124	0.006471268	0.006766176	0.000402049
3834003773065	383400	3773065	0.001053167	0.00026151	0.00024001	0.000705903	0.000423392	8.58784E-05	0.000290762	0.000312512	0.014854069	0.016982664	0.02000066	0.02000066	0.02000066	0.005206246	0.012934266	0.009184143	0.00630715	0.006594578	0.000401445
3834103773065	383410	3773065	0.001057679	0.000262631	0.000241038	0.000708927	0.000425206	8.62463E-05	0.000292007	0.000313851	0.014380152	0.016440835	0.019362541	0.019362541	0.019362541	0.005040141	0.0125216	0.008891124	0.006105921	0.006384178	0.000400927
3834303773065	383430	3773065	0.001068028	0.000265201	0.000243396	0.000715864	0.000429366	8.70903E-05	0.000294865	0.000316922	0.013026904	0.014893665	0.017540424	0.017540424	0.017540424	0.004565837	0.011343251	0.008054422	0.005531321	0.005783393	0.000400841
3834403773065	383440	3773065	0.001074132	0.000266716	0.000244787	0.000719955	0.00043182	8.7588E-05	0.00029655	0.000318734	0.012212798	0.013962897	0.016444249	0.016444249	0.016444249	0.004280499	0.010634364	0.007551067	0.005185646	0.005421965	0.000400755
3834503773065	383450	3773065	0.001088197	0.000270209	0.000247993	0.000729383	0.000437475	8.87349E-05	0.000300433	0.000322907	0.011217683	0.012825183	0.01510435	0.01510435	0.01510435	0.003931718	0.009767862	0.006935796	0.004763113	0.004980176	0.00040688
3834603773065	383460	3773065	0.001127739	0.000280027	0.000257004	0.000755887	0.000453371	9.19593E-05	0.00031135	0.000334641	0.01025173	0.011720808	0.013803717	0.013803717	0.013803717	0.003593159	0.008926753	0.006338556	0.004352962	0.004551334	0.000413179
3834703773065	383470	3773065	0.001156135	0.000287078	0.000263475	0.000774919	0.000464787	9.42748E-05	0.000319189	0.000343067	0.009357474	0.010698404	0.012599621	0.012599621	0.012599621	0.003279728	0.008148074	0.005785645	0.003973254	0.004154322	0.000416371
3834803773065	383480	3773065	0.001177631	0.000292416	0.000268374	0.000789327	0.000473429	9.60276E-05	0.000325124	0.000349445	0.008561831	0.009788745	0.011528307	0.011528307	0.011528307	0.003000861	0.007455263	0.005293706	0.003635418	0.00380109	0.000418528
3834903773065	383490	3773065	0.001197137	0.000297259	0.000272819	0.000802401	0.00048127	9.76181E-05	0.000330509	0.000355233	0.007869202	0.008996863	0.010595698	0.010595698	0.010595698	0.002758099	0.006852153	0.00486546	0.003341322	0.003493593	0.000419908
3835003773065	383500	3773065	0.001211865	0.000300917	0.000276176	0.000812273	0.000487191	9.88192E-05	0.000334576	0.000359604	0.007272686	0.008314865	0.009792503	0.009792503	0.009792503	0.002549025	0.006332733	0.004496639	0.003088037	0.003228764	0.000419649
3835103773065	383510	3773065	0.001221154	0.000303223	0.000278293	0.000818499	0.000490926	9.95766E-05	0.00033714	0.00036236	0.006755026	0.007723025	0.009095486	0.009095486	0.009095486	0.002367589	0.005881978	0.004176574	0.002868235	0.002998946	0.000418183
3835203773065	383520	3773065	0.001226727	0.000304607	0.000279563	0.000822234	0.000493166	0.000100031	0.000338678	0.000364014	0.006294395	0.007196385	0.008475258	0.008475258	0.008475258	0.002206141	0.005480881	0.00389177	0.002672648	0.002794445	0.000415767
3835303773065	383530	3773065	0.001229248	0.000305233	0.000280137	0.000823924	0.00049418	0.000100237	0.000339375	0.000364762	0.005860683	0.006700522	0.007891274	0.007891274	0.007891274	0.002054128	0.005103223	0.00362361	0.00248849	0.002601895	0.000412575
3835403773065	383540	3773065	0.00122739	0.000304772	0.000279714	0.000822679	0.000493433	0.000100085	0.000338862	0.000364211	0.005468901	0.006252597	0.007363748	0.007363748	0.007363748	0.001916811	0.004762077	0.003381374	0.002322136	0.00242796	0.000408347
3835503773065	383550	3773065	0.001221552	0.000303322	0.000278383	0.000818766	0.000491086	9.9609E-05	0.00033725	0.000362478	0.005091786	0.005821441	0.006855972	0.006855972	0.006855972	0.001784635	0.004433702	0.003148207	0.002162011	0.002260537	0.000402739
3835603773065	383560	3773065	0.001206956	0.000299697	0.000275057	0.000808983	0.000485218	9.84188E-05	0.00033322	0.000358147	0.004722867	0.005399656	0.006359231	0.006359231	0.006359231	0.001655331	0.004112464	0.002920108	0.002005365	0.002096753	0.000395319
3835703773065	383570	3773065	0.001184266	0.000294063	0.000269886	0.000793774	0.000476096	9.65686E-05	0.000326956	0.000351414	0.004394585	0.005024331	0.005917207	0.005917207	0.005917207	0.001540271	0.00382661	0.002717134	0.001865974	0.00195101	0.000386778
3835803773065	383580	3773065	0.001154808	0.000286749	0.000263173	0.00077403	0.000464253	9.41666E-05	0.000318823	0.000342673	0.004095895	0.004682839	0.005515028	0.005515028	0.005515028	0.001435582	0.003566524	0.002532457	0.001739148	0.001818404	0.000377115
3835903773065	383590	3773065	0.001120972	0.000278347	0.000255462	0.000751351	0.000450651	9.14075E-05	0.000309481	0.000332633	0.003832665	0.004381888	0.005160595	0.005160595	0.005160595	0.001343322	0.003337315	0.002369704	0.001627379	0.001701541	0.000367021
3836003773065	383600	3773065	0.001087667	0.000270077	0.000247872	0.000729027	0.000437261	8.86916E-05	0.000300286	0.00032275	0.003610244	0.004127594	0.00486111	0.00486111	0.00486111	0.001265365	0.003143641	0.002232183	0.001532937	0.001602796	0.000357703
3836103773065	383610	3773065	0.001059802	0.000263158	0.000241522	0.00071035	0.000426059	8.64194E-05	0.000292593	0.000314481	0.003432601	0.003924494	0.004621917	0.004621917	0.004621917	0.001203102	0.002988957	0.002122347	0.001457508	0.001523929	0.000350628
3836203773065	383620	3773065	0.001031937	0.000256239	0.000235171	0.000691673	0.000414857	8.41472E-05	0.0002849	0.000306213	0.003268589	0.003736979	0.004401079	0.004401079	0.004401079	0.00114561 7	0.002846143	0.00202094	0.001387867	0.001451115	0.00034364
3836303773065	383630	3773065	0.001012298	0.000251362	0.000230696	0.00067851	0.000406962	8.25459E-05	0.000279478	0.000300385	0.003141245	0.003591387	0.004229613	0.004229613	0.004229613	0.001100984	0.002735257	0.001942204	0.001333796	0.00139458	0.000339498
3836403773065	383640	3773065	0.000995845	0.000247277	0.000226946	0.000667482	0.000400347	8.12042E-05	0.000274936	0.000295503	0.003029862	0.003464042	0.004079638	0.004079638	0.004079638	0.001061945	0.002638269	0.001873337	0.001286502	0.00134513	0.000336392
3836503773065	383650	3773065	0.000982177	0.000243883	0.000223832	0.000658321	0.000394853	8.00897E-05	0.000271163	0.000291447	0.002930557	0.003350507	0.003945927	0.003945927	0.003945927	0.001027139	0.0025518	0.001811938	0.001244337	0.001301043	0.000334063
3836603773065	383660	3773065	0.000981249	0.000243652	0.00022362	0.000657699	0.000394479	8.0014E-05	0.000270906	0.000291172	0.002871803	0.003283334	0.003866816	0.003866816	0.003866816	0.001006546	0.002500639	0.001775611	0.001219389	0.001274959	0.000335789
3836703773065	383670	3773065	0.000980453	0.000243455	0.000223438	0.000657165	0.000394159	7.99491E-05	0.000270686	0.000290935	0.002815896	0.003219415	0.003791538	0.003791538	0.003791538	0.000986951	0.002451957	0.001741044	0.00119565	0.001250138	0.000337428
3836803773065	383680	3773065	0.00097886	0.000243059	0.000223076	0.000656098	0.000393519	7.98192E-05	0.000270247	0.000290463	0.002760506	0.003156088	0.003716957	0.003716957	0.003716957	0.000967538	0.002403726	0.001706797	0.001172132	0.001225548	0.000338722
3836903773065	383690	3773065	0.000976604	0.000242499	0.000222561	0.000654586	0.000392612	7.96353E-05	0.000269624	0.000289794	0.002706065	0.003093846	0.003643654	0.003643654	0.003643654	0.000948457	0.002356322	0.001673137	0.001149016	0.001201378	0.000339757
3837003773065	383700	3773065	0.000974216	0.000241906	0.000222017	0.000652985	0.000391652	7.94405E-05	0.000268965	0.000289085	0.002654903	0.003035352	0.003574766	0.003574766	0.003574766	0.00093052 5	0.002311772	0.001641504	0.001127292	0.001178665	0.000340706
3837103773065	383710	3773065	0.000973553	0.000241741	0.000221866	0.00065254	0.000391385	7.93864E-05	0.000268781	0.000288888	0.002613577	0.002988104	0.003519121	0.003519121	0.003519121	0.00091604	0.002275787	0.001615952	0.001109744	0.001160317	0.000342173
3837203773065	383720	3773065	0.000972093	0.000241379	0.000221533	0.000651562	0.000390799	7.92674E-05	0.000268378	0.000288455	0.002574839	0.002943814	0.003466961	0.003466961	0.003466961	0.000902463	0.002242056	0.001592001	0.001093296	0.001143119	0.000343295
3837303773065	383730	3773065	0.000969572	0.000240753	0.000220959	0.000649872	0.000389785	7.90618E-05	0.000267682	0.000287707	0.002536963	0.002900511	0.003415962	0.003415962	0.003415962	0.000889188	0.002209075	0.001568582	0.001077214	0.001126304	0.000344071
3837403773065	383740	3773065	0.000965989	0.000239863	0.000220142	0.000647471	0.000388345	7.87697E-05	0.000266693	0.000286644	0.002499002	0.00285711	0.003364848	0.003364848	0.003364848	0.000875882	0.00217602	0.001545111	0.001061095	0.001109451	0.000344416
3837503773065	383750	3773065	0.000961743	0.000238809	0.000219175	0.000644625	0.000386638	7.84234E-05	0.000265521	0.000285384	0.002461903	0.002814695	0.003314895	0.003314895	0.003314895	0.000862879	0.002143716	0.001522173	0.001045342	0.001092981	0.000344416
3837603773065	383760	3773065	0.000957232	0.000237689	0.000218147	0.000641601	0.000384824	7.80556E-05	0.000264275	0.000284045	0.002425753	0.002773364	0.00326622	0.00326622	0.00326622	0.000850209	0.002112238	0.001499822	0.001029993	0.001076932	0.000344071
3837703773065	383770	3773065	0.00095272	0.000236569	0.000217118	0.000638577	0.00038301	7.76877E-05	0.0002630 3	0.000282706	0.002389689	0.002732133	0.003217661	0.003217661	0.003217661	0.000837569	0.002080836	0.001477524	0.00101468	0.001060921	0.000343295
3837803773065	383780	3773065	0.000948209	0.000235448	0.00021609	0.000635553	0.000381197	7.73198E-05	0.000261784	0.000281368	0.002350261	0.002687054	0.003164572	0.003164572	0.003164572	0.00082375	0.002046503	0.001453146	0.000997938	0.001043416	0.000341914
3837903773065	383790	3773065	0.000943034	0.000234163	0.000214911	0.000632084	0.000379116	7.68978E-05	0.000260356	0.000279832	0.002305311	0.002635663	0.003104047	0.003104047	0.003104047	0.000807995	0.002007363	0.001425354	0.000978852	0.00102346	0.000340189
3838003773065	383800	3773065	0.00093839	0.00023301	0.000213853	0.000628972	0.000377249	7.65191E-05	0.000259073	0.000278454	0.002260965	0.002584962	0.003044336	0.003044336	0.003044336	0.000792452	0.001968748	0.001397935	0.000960023	0.001003772	0.000338204
3838103773065	383810	3773065	0.00093348	0.000231791	0.000212734	0.000625681	0.000375276	7.61188E-05	0.000257718	0.000276997	0.00221334	0.002530512	0.002980211	0.002980211	0.002980211	0.00077576	0.001927278	0.001368489	0.000939801	0.00098629	0.00033622
3838203773065	383820	3773065	0.00092857	0.000230572	0.000211615	0.00062239	0.000373302	7.57184E-05	0.000256363	0.00027554	0.002166233	0.002476655	0.002916782	0.002916782	0.002916782	0.000759249	0.00188626	0.001339363	0.000919799	0.000961716	0.000334322
3838303773065	383830	3773065	0.000923263	0.000229254	0.000210405	0.000618833	0.000371168	7.52856E-05	0.000254897	0.000273965	0.002118522	0.002422107	0.002852541	0.002852541	0.002852541	0.000742527	0.001844715	0.001309864	0.00089954	0.000940534	0.000332424
3838403773065	383840	3773065	0.000916761	0.00022764	0.000208924	0.000614475	0.000368554	7.47555E-05	0.000253102	0.000272036	0.002064772	0.002360654	0.002780167	0.002780167	0.002780167	0.000723688	0.001797912	0.00127663	0.000876718	0.000916671	0.000330612
3838503773065	383850	3773065	0.000910524	0.000226091	0.000207502	0.000610295	0.000366047	7.42469E-05	0.00025138	0.000270185	0.002013178	0.002301668	0.002710698	0.002710698	0.002710698	0.000705605	0.001752986	0.001244731	0.000854811	0.000893766	0.000328714
3838603773065	383860	3773065	0.000904553	0.000224608	0.000206142	0.000606292	0.000363647	7.376E-05	0.000249732	0.000268413	0.001964346	0.002245837	0.002644946	0.002644946	0.002644946	0.000688489	0.001710465	0.001214538	0.000834076	0.000872086	0.000326902
3838703773065	383870	3773065	0.000898715	0.000223159	0.000204811	0.000602379	0.000361299	7.32839E-05	0.00024812	0.000266681	0.001917756	0.002192572	0.002582214	0.002582214	0.002582214	0.00067216	0.001669897	0.001185732	0.000814294	0.000851403	0.00032509
3838803773065	383880	3773065	0.000892877	0.000221709	0.00020348	0.000598466	0.000358952	7.28079E-05	0.000246508	0.000264949	0.001872634	0.002140983	0.002521458	0.002521458	0.002521458	0.000656345	0.001630606	0.001157833	0.00079513 4	0.00083137	0.000323365
3838903773065	383890	3773065	0.000886507	0.000220127	0.000202029	0.000594197	0.000356392	7.22885E-05	0.00024475	0.000263059	0.001826476	0.00208821	0.002459307	0.002459307	0.002459307	0.000640167	0.001590414	0.001129294	0.000775535	0.000810878	0.000321639
3839003773065	383900	3773065	0.000880138	0.000218546	0.000200577	0.000589928	0.000353831	7.17691E-05	0.000242991	0.000261169	0.001782216	0.002037608	0.002399712	0.002399712	0.002399712	0.000624654	0.001551875	0.001101929	0.000756742	0.000791228	0.000319914
3839103773065	383910	3773065	0.000869258	0.000215844	0.000198098	0.000582635	0.000349457	7.08819E-05	0.000239987	0.00025794	0.001723979	0.001971026	0.002321298	0.002321298	0.002321298	0.000604242	0.001501165	0.001065921	0.000732014	0.000765374	0.00031767
3829703773075	382970	3773075	0.000756736	0.000187904	0.000172455	0.000507215	0.000304221	6.17065E-05	0.000208922	0.000224551	0.00302736	0.003461182	0.004076269	0.004076269	0.004076269	0.001061068	0.002636091	0.00187179	0.00128544	0.001344019	0.000517228
3829803773075	382980	3773075	0.000747315	0.000185565	0.000170308	0.0005009	0.000300434	6.09383E-05	0.000206321	0.000221755	0.003254612	0.003721	0.00438226	0.00438226	0.00438226	0.001140718	0.002833972	0.002012299	0.001381933	0.00144491	0.000493071
3829903773075	382990	3773075	0.000748642	0.000185894	0.00017061	0.00050179	0.000300967	6.10465E-05	0.000206687	0.000222149	0.003453566	0.003948464	0.004650146	0.004650146	0.004650146	0.00121045	0.003007212	0.00213531	0.00146641	0.001533237	0.000471243
3830003773075	383000	3773075	0.000741344	0.000184082	0.000168947	0.000496898	0.000298033	6.04514E-05	0.000204672	0.000219983	0.003627241	0.004147026	0.004883996	0.004883996	0.004883996	0.001271322	0.003158441	0.002242692	0.001540154	0.001610341	0.000429657
3830103773075	383010	3773075	0.000746253	0.000185301	0.000170066	0.000500189	0.000300007	6.08517E-05	0.000206028	0.00022144	0.003856305	0.004408915	0.005192425	0.005192425	0.005192425	0.001351607	0.0033579	0.00238432	0.001637416	0.001712036	0.000389366
3830203773075	383020	3773075	0.000751826	0.000186685	0.000171336	0.000503924	0.000302248	6.13062E-05	0.000207567	0.000223094	0.004122468	0.00471322	0.005550808	0.005550808	0.005550808	0.001444896	0.003589663	0.002548887	0.001750431	0.001830201	0.000385139
3830303773075	383030	3773075	0.000756072	0.000187739	0.000172304	0.00050677	0.000303955	6.16524E-05	0.000208739	0.000224354	0.004390961	0.005020188	0.005912327	0.005912327	0.005912327	0.001539001	0.003823455	0.002714893	0.001864435	0.001949401	0.000387986
3830403773075	383040	3773075	0.000762176	0.000189255	0.000173695	0.000510862	0.000306408	6.21501E-05	0.000210424	0.000226165	0.004645218	0.00531088	0.006254679	0.006254679	0.006254679	0.001628116	0.004044851	0.002872098	0.001972395	0.00206228	0.000389539

			ISDrainage / Utilities Trenching	ISDrainage / Utilities Trenching	ISAsphalt Paving	ISAsphalt Paving	SVDemolition	SVSite Grubbing / Prep	SVMass Grading / Excavation	SVMass Grading / Excavation	SVDrainage / Utilities Trenching	SVFoundations / Concrete Pads	SVBuilding / Structure Construction	SVBuilding / Structure Construction	SVAsphalt Paving	SVAsphalt Paving	SVArchitectural Coating	SVArchitectural Coating	SVLandscaping or Other Finishing	SVLandscaping or Other Finishing	MDemolition
Unique Identifier	X (UTM)	Y (UTM)	2027	2028	2027	2028	2027	2027	2027	2028	2028	2028	2028	2029	2028	2029	2028	2029	2028	2029	2027
3831403773065	383140	3773065	0.000211861	0.000211861	0.000244156	0.000244156	0.063435269	0.025278825	0.082217537	0.082217537	0.042429735	0.016457944	0.154952112	0.154952112	0.044032219	0.044032219	0.009918077	0.009918077	0.033579981	0.033579981	0.000656134
3831503773065	383150	3773065	0.00021237	0.00021237	0.000244743	0.000244743	0.073457389	0.029272619	0.095207062	0.095207062	0.049133197	0.01905813	0.183496945	0.183496945	0.050988857	0.050988857	0.011485031	0.011485031	0.038885272	0.038885272	0.000665624
3831603773065	383160	3773065	0.00021288	0.00021288	0.000245329	0.000245329	0.084637429	0.033727842	0.109697351	0.109697351	0.056611153	0.021958732	0.215434062	0.215434062	0.05874924	0.05874924	0.013233025	0.013233025	0.044803519	0.044803519	0.000675201
3831703773065	383170	3773065	0.000213342	0.000213342	0.000245863	0.000245863	0.097508746	0.038857035	0.126379679	0.126379679	0.065220347	0.025298127	0.251778783	0.251778783	0.067683586	0.067683586	0.01524545	0.01524545	0.051617056	0.051617056	0.000685036
3831803773065	383180	3773065	0.000213852	0.000213852	0.00024645	0.00024645	0.112087255	0.044666542	0.145274674	0.145274674	0.074971425	0.029080444	0.29216735	0.29216735	0.077802942	0.077802942	0.017524794	0.017524794	0.059334309	0.059334309	0.000695044
3831903773065	383190	3773065	0.000214268	0.000214268	0.00024693	0.00024693	0.128020778	0.051016018	0.165925883	0.165925883	0.085628827	0.033214312	0.335171947	0.335171947	0.088862852	0.088862852	0.020015993	0.020015993	0.067768851	0.067768851	0.000705225
3832003773065	383200	3773065	0.000214685	0.000214685	0.00024741	0.00024741	0.143527451	0.057195395	0.186023858	0.186023858	0.096000723	0.037237436	0.376160225	0.376160225	0.099626474	0.099626474	0.022440455	0.022440455	0.075977435	0.075977435	0.000715406
3832303773065	383230	3773065	0.000215935	0.000215935	0.00024885	0.00024885	0.136819925	0.05452246	0.177330331	0.177330331	0.091514283	0.035497204	0.347448633	0.347448633	0.09497059	0.09497059	0.021391736	0.021391736	0.072426751	0.072426751	0.000747673
3832403773065	383240	3773065	0.000216351	0.000216351	0.00024933	0.00024933	0.127447146	0.050787427	0.165182407	0.165182407	0.085245144	0.033065486	0.300773641	0.300773641	0.088464678	0.088464678	0.019926306	0.019926306	0.067465194	0.067465194	0.000758889
3832503773065	383250	3773065	0.000216768	0.000216768	0.00024981	0.00024981	0.121445224	0.048395673	0.157403403	0.157403403	0.081230659	0.031508319	0.253980183	0.253980183	0.084298574	0.084298574	0.018987908	0.018987908	0.064288027	0.064288027	0.00077045
3832603773065	383260	3773065	0.000217138	0.000217138	0.000250237	0.000250237	0.118719003	0.047309279	0.153869986	0.153869986	0.07940718	0.030801016	0.208823457	0.208823457	0.082406226	0.082406226	0.018561665	0.018561665	0.062844879	0.062844879	0.000781925
3832703773065	383270	3773065	0.000217462	0.000217462	0.00025061	0.00025061	0.119433119	0.047593853	0.154795542	0.154795542	0.079884828	0.030986289	0.167092188	0.167092188	0.082901914	0.082901914	0.018673316	0.018673316	0.063222903	0.063222903	0.000793486
3832803773065	383280	3773065	0.00021774	0.00021774	0.00025093 1	0.00025093 1	0.123238507	0.049110292	0.15972765	0.15972765	0.082430125	0.031973577	0.132560475	0.132560475	0.085543342	0.085543342	0.019268287	0.019268287	0.065237316	0.065237316	0.000805047
3832903773065	383290	3773065	0.000217971	0.000217971	0.00025119 7	0.00025119 7	0.130357519	0.051947205	0.1689545	0.1689545	0.087191796	0.033820567	0.106613529	0.106613529	0.090484851	0.090484851	0.020381342	0.020381342	0.069005824	0.069005824	0.000816522
3833003773065	383300	3773065	0.000218156	0.000218156	0.000251411	0.000251411	0.140865105	0.056134456	0.18257323	0.18257323	0.094219969	0.036546705	0.08793471	0.08793471	0.097778464	0.097778464	0.022024198	0.022024198	0.074568101	0.074568101	0.000827824
3833103773065	383310	3773065	0.000218295	0.000218295	0.000251571	0.000251571	0.152680161	0.060842731	0.197886554	0.197886554	0.102122666	0.039612058	0.073662338	0.073662338	0.105979629	0.105979629	0.023871477	0.023871477	0.080822498	0.080822498	0.00083904
3833803773065	383380	3773065	0.000216305	0.000216305	0.000249277	0.000249277	0.117222536	0.04671294	0.151930437	0.151930437	0.078406243	0.030412765	0.029873304	0.029873304	0.081367486	0.081367486	0.018327693	0.018327693	0.062052712	0.062052712	0.000912634
3833903773065	383390	3773065	0.000215703	0.000215703	0.000248583	0.000248583	0.096767433	0.038561624	0.125418873	0.125418873	0.064724507	0.025105797	0.027033505	0.027033505	0.067169019	0.067169019	0.015129546	0.015129546	0.051224636	0.051224636	0.000920485
3834003773065	383400	3773065	0.000215379	0.000215379	0.00024821	0.00024821	0.080759308	0.032182419	0.104670974	0.104670974	0.054017207	0.020952574	0.024712482	0.024712482	0.056057326	0.056057326	0.012626683	0.012626683	0.042750603	0.042750603	0.00092963
3834103773065	383410	3773065	0.000215101	0.000215101	0.00024789	0.00024789	0.067550484	0.026918729	0.087551207	0.087551207	0.045182265	0.017525615	0.022695184	0.022695184	0.046888706	0.046888706	0.010561489	0.010561489	0.035758404	0.035758404	0.000939121
3834303773065	383430	3773065	0.000215055	0.000215055	0.000247837	0.000247837	0.047471158	0.018917159	0.061526683	0.061526683	0.031751874	0.01231614	0.019213605	0.019213605	0.032951077	0.032951077	0.007422095	0.007422095	0.025129248	0.025129248	0.000954392
3834403773065	383440	3773065	0.000215009	0.000215009	0.000247783	0.000247783	0.040301488	0.01606006	0.052234177	0.052234177	0.026956321	0.010456007	0.017731004	0.017731004	0.027974406	0.027974406	0.00630112	0.00630112	0.021333924	0.021333924	0.000960776
3834503773065	383450	3773065	0.000218295	0.000218295	0.000251571	0.000251571	0.034137559	0.013603747	0.044245198	0.044245198	0.022833474	0.008856809	0.016298297	0.016298297	0.023695848	0.023695848	0.005337393	0.005337393	0.018070997	0.018070997	0.000963278
3834603773065	383460	3773065	0.000221674	0.000221674	0.000255465	0.000255465	0.029011206	0.011560906	0.037601005	0.037601005	0.019404628	0.007526803	0.014977386	0.014977386	0.020137501	0.020137501	0.004535889	0.004535889	0.01535732	0.01535732	0.001021256
3834703773065	383470	3773065	0.000223387	0.000223387	0.000257439	0.000257439	0.024970662	0.009950758	0.032364115	0.032364115	0.016702043	0.006478506	0.013801799	0.013801799	0.017332845	0.017332845	0.003904152	0.003904152	0.013218425	0.013218425	0.001141181
3834803773065	383480	3773065	0.000224544	0.000224544	0.000258772	0.000258772	0.021704096	0.008649038	0.028130366	0.028130366	0.014517146	0.005631013	0.012727781	0.012727781	0.015065429	0.015065429	0.003393426	0.003393426	0.011489242	0.011489242	0.001188546
3834903773065	383490	3773065	0.000225285	0.000225285	0.000259626	0.000259626	0.019056975	0.007594166	0.024699471	0.024699471	0.012746575	0.004944231	0.011770449	0.011770449	0.013227987	0.013227987	0.00297955	0.00297955	0.010087966	0.010087966	0.001227716
3835003773065	383500	3773065	0.000225146	0.000225146	0.000259466	0.000259466	0.016904178	0.00673628	0.021909261	0.021909261	0.011306641	0.004385699	0.010924557	0.010924557	0.011733669	0.011733669	0.002642961	0.002642961	0.008948365	0.008948365	0.001255928
3835103773065	383510	3773065	0.000224359	0.000224359	0.000258559	0.000258559	0.015127643	0.006028335	0.01960672	0.01960672	0.010118376	0.003924787	0.010172228	0.010172228	0.010500526	0.010500526	0.0023652	0.0023652	0.008007942	0.008007942	0.001274823
3835203773065	383520	3773065	0.000223063	0.000223063	0.000257065	0.000257065	0.013626193	0.00543001	0.017660713	0.017660713	0.009114106	0.003535244	0.009493451	0.009493451	0.009458327	0.009458327	0.002130449	0.002130449	0.007213137	0.007213137	0.001285176
3835303773065	383530	3773065	0.00022135	0.00022135	0.000255091	0.000255091	0.012303844	0.004903057	0.015946834	0.015946834	0.008229631	0.003192167	0.008862789	0.008862789	0.008540447	0.008540447	0.001923701	0.001923701	0.006513141	0.006513141	0.001287333
3835403773065	383540	3773065	0.000219082	0.000219082	0.000252478	0.000252478	0.011167099	0.004450066	0.014473516	0.014473516	0.0074693	0.002897245	0.008292072	0.008292072	0.0077514	0.0077514	0.001745971	0.001745971	0.005911396	0.005911396	0.0012806 9
3835503773065	383550	3773065	0.000216073	0.000216073	0.00024901	0.00024901	0.010146479	0.004043351	0.013150705	0.013150705	0.006786641	0.00263245	0.007755952	0.007755952	0.007042959	0.007042959	0.001586398	0.001586398	0.005371122	0.005371122	0.001265419
3835603773065	383560	3773065	0.000212093	0.000212093	0.000244423	0.000244423	0.009215824	0.003672487	0.011944497	0.011944497	0.006164157	0.002390997	0.007246425	0.007246425	0.006396965	0.006396965	0.00144089	0.00144089	0.004878472	0.004878472	0.001238414
3835703773065	383570	3773065	0.00020751	0.00020751	0.000239141	0.000239141	0.008412435	0.003352338	0.010903236	0.010903236	0.005626797	0.002182562	0.006787414	0.006787414	0.00583931	0.00583931	0.001315281	0.001315281	0.004453192	0.004453192	0.00120399
3835803773065	383580	3773065	0.000202326	0.000202326	0.000233167	0.000233167	0.007702748	0.003069529	0.009983421	0.009983421	0.005152111	0.001998437	0.006366203	0.006366203	0.005346696	0.005346696	0.001204321	0.001204321	0.004077513	0.004077513	0.00116344
3835903773065	383590	3773065	0.00019691	0.00019691	0.000226926	0.000226926	0.007084826	0.002823289	0.009182541	0.009182541	0.004738804	0.001838121	0.00598448	0.00598448	0.004917779	0.004917779	0.001107709	0.001107709	0.003750411	0.003750411	0.001120992
3836003773065	383600	3773065	0.000191911	0.000191911	0.000221165	0.000221165	0.006559083	0.002613781	0.008501133	0.008501133	0.004387152	0.001701719	0.005647137	0.005647137	0.004552846	0.004552846	0.00102551	0.00102551	0.003472105	0.003472105	0.001082512
3836103773065	383610	3773065	0.000188115	0.000188115	0.00021679	0.00021679	0.006126835	0.002441531	0.007940903	0.007940903	0.004098036	0.001589575	0.005359421	0.005359421	0.00425281	0.00425281	0.000957928	0.000957928	0.003243291	0.003243291	0.001052833
3836203773065	383620	3773065	0.000184366	0.000184366	0.000212469	0.000212469	0.005735902	0.002285745	0.00743422	0.00743422	0.003836554	0.001488149	0.005092873	0.005092873	0.003981452	0.003981452	0.000896806	0.000896806	0.003036347	0.003036347	0.001023758
3836303773065	383630	3773065	0.000182144	0.000182144	0.000209909	0.000209909	0.005418325	0.002159191	0.007022613	0.007022613	0.003624137	0.001405756	0.004868838	0.004868838	0.003761013	0.003761013	0.000847153	0.000847153	0.002868235	0.002868235	0.001003828
3836403773065	383640	3773065	0.000180478	0.000180478	0.000207989	0.000207989	0.00513881	0.002047805	0.006660338	0.006660338	0.003437179	0.001333237	0.004667126	0.004667126	0.003566994	0.003566994	0.000803451	0.000803451	0.002720271	0.002720271	0.000986832
3836503773065	383650	3773065	0.000179228	0.000179228	0.000206548	0.000206548	0.004889399	0.001948416	0.00633708	0.00633708	0.003270356	0.001268529	0.004483646	0.004483646	0.003393871	0.003393871	0.000764455	0.000764455	0.002588244	0.002588244	0.000972165
3836603773065	383660	3773065	0.000180154	0.000180154	0.000207615	0.000207615	0.004705247	0.001875031	0.006098403	0.006098403	0.003147183	0.001220751	0.004342768	0.004342768	0.003266046	0.003266046	0.000735663	0.000735663	0.002490761	0.002490761	0.000971302
3836703773065	383670	3773065	0.000181033	0.000181033	0.000208629	0.000208629	0.004530923	0.001805563	0.005872463	0.005872463	0.003030583	0.001175524	0.004208471	0.004208471	0.003145042	0.003145042	0.000708408	0.000708408	0.002398481	0.002398481	0.000971043
3836803773065	383680	3773065	0.000181728	0.000181728	0.000209429	0.000209429	0.004363518	0.001738853	0.005655493	0.005655493	0.002918612	0.001132092	0.004078799	0.004078799	0.003028842	0.003028842	0.000682234	0.000682234	0.002309864	0.002309864	0.000970353
3836903773065	383690	3773065	0.000182283	0.000182283	0.000210069	0.000210069	0.004203588	0.001675121	0.00544821	0.00544821	0.00281164	0.001090599	0.003954196	0.003954196	0.002917829	0.002917829	0.000657229	0.000657229	0.002225204	0.002225204	0.000969059
3837003773065	383700	3773065	0.000182792	0.000182792	0.000210656	0.000210656	0.004053623	0.00161536	0.005253842	0.005253842	0.002711333	0.001051691	0.003836353	0.003836353	0.002813735	0.002813735	0.000633782	0.000633782	0.002145819	0.002145819	0.000968196
3837103773065	383710	3773065	0.000183579	0.000183579	0.000211563	0.000211563	0.003920267	0.001562218	0.005081001	0.005081001	0.002622136	0.001017092	0.003730339	0.003730339	0.002721168	0.002721168	0.000612932	0.000612932	0.002075225	0.002075225	0.000970353
3837203773065	383720	3773065	0.000184181	0.000184181	0.000212256	0.000212256	0.003795008	0.001512303	0.004918655	0.004918655	0.002538354	0.000984595	0.003630194	0.003630194	0.002634222	0.002634222	0.000593348	0.000593348	0.002008918	0.002008918	0.000972078
3837303773065	383730	3773065	0.000184597	0.000184597	0.000212736	0.000212736	0.003676184	0.001464952	0.004764649	0.004764649	0.002458877	0.000953767	0.00353503	0.00353503	0.002551744	0.002551744	0.00057477	0.00057477	0.001946018	0.001946018	0.000972682
3837403773065	383740	3773065	0.000184783	0.000184783	0.00021295	0.00021295	0.003562759	0.001419752	0.004617641	0.004617641	0.002383011	0.000924339	0.003444046	0.003444046	0.002473012	0.002473012	0.000557036	0.000557036	0.001885976	0.001885976	0.00097182
3837503773065	383750	3773065	0.000184783	0.000184783	0.00021295	0.00021295	0.003455493	0.001377007	0.004478614	0.004478614	0.002311264	0.000896509	0.003358132	0.003358132	0.002398556	0.002398556	0.000540265	0.000540265	0.001829194	0.001829194	0.000969663
3837603773065	383760	3773065	0.000184597	0.000184597	0.000212736	0.000212736	0.003354455	0.001336743	0.004347661	0.004347661	0.002243683	0.000870296	0.003277198	0.003277198	0.002328422	0.002328422	0.000524468	0.000524468	0.001775708	0.001775708	0.000966212
3837703773065	383770	3773065	0.000184181	0.000184181	0.000212256	0.000212256	0.003258192	0.001298383	0.004222896	0.004222896	0.002179296	0.000845321	0.003200266	0.003200266	0.002261604	0.002261604	0.000509417	0.000509417	0.001724751	0.001724751	0.000960776
3837803773065	383780	3773065	0.00018344	0.00018344	0.000211403	0.000211403	0.003163175	0.001260519	0.004099746	0.004099746	0.002115742	0.00082069	0.003124135	0.003124135	0.00219565	0.00219565	0.000494561	0.000494561	0.001674453	0.001674453	0.00095327
3837903773065	383790	3773065	0.000182514	0.000182514	0.000210336	0.000210336	0.003066913	0.001222158	0.003974981	0.003974981	0.002051355	0.000795694	0.003046314	0.003046314	0.002128831	0.002128831	0.00047951	0.00047951	0.001623495	0.001623495	0.000943521
3838003773065	383800	3773065	0.00018145	0.00018145	0.000209109	0.000209109	0.002974871	0.00118548	0.003855688	0.003855688	0.001989792	0.000771815	0.002971606	0.002971606	0.002064942	0.002064942	0.00046512	0.00046512	0.001574773	0.001574773	0.000934548
3838103773065	383810	3773065	0.000180385	0.000180385	0.000207882	0.000207882	0.002882553	0.001148692	0.003736036	0.003736036	0.001928044	0.000747863	0.002895742	0.002895742	0.002000862	0.002000862	0.000450686	0.000450686	0.001525903	0.001525903	0.000925317
3838203773065	383820	3773065	0.000179367	0.000179367	0.000206708	0.000206708	0.002793557	0.001113227	0.003620689	0.003620689	0.001868517	0.000724774	0.002821656	0.002821656	0.001939087	0.001939087	0.000436771	0.000436771	0.001478792	0.001478792	0.000915481
3838303773065	383830	3773065	0.000178349	0.000178349	0.000205535	0.000205535	0.002706637	0.001078589	0.003508033	0.003508033	0.001810379	0.000702223	0.002748371	0.002748371	0.001878753	0.001878753	0.000423181	0.000423181	0.00143278	0.00143278	0.000905732
3838403773065	383840	3773065	0.000177376	0.000177376	0.000204414	0.000204414	0.002617364	0.001043014	0.003392327	0.003392327	0.001750667	0.000679061	0.00267135	0.00267135	0.001816786	0.001816786	0.000409224	0.000409224	0.001385523	0.001385523	0.000895982
3838503773065	383850	3773065	0.000176358	0.000176358	0.000203241	0.000203241	0.002532589	0.001009231	0.003282452	0.003282452	0.001693964	0.000657067	0.00259771	0.00259771	0.001757942	0.001757942	0.000395969	0.000395969	0.001340647	0.001340647	0.000886665
3838603773065	383860	3773065	0.000175386	0.000175386	0.000202121	0.000202121	0.002452589	0.000977352	0.003178765	0.003178765	0.001640455	0.000636311	0.002527715	0.002527715	0.001702411	0.001702411	0.000383461	0.000383461	0.001298298	0.001298298	0.000877951
3838703773065	383870	3773065	0.000174414	0.000174414	0.000201	0.000201	0.002376672	0.000947099	0.00308037	0.00308037	0.001589677	0.000616615	0.002460745	0.002460745	0.001649715	0.001649715	0.000371592	0.000371592	0.001258111	0.001258111	0.000869668
3838803773065	383880	3773065	0.000173488	0.000173488	0.000199934	0.000199934	0.002304216	0.000918225	0.00298646	0.00298646	0.001541213	0.000597817	0.002396353	0.002396353	0.001599421	0.001599421	0.000360263	0.000360263	0.001219755	0.001219755	0.000861644
3838903773065	383890	3773065	0.000172563	0.000172563	0.000198867	0.000198867	0.002233143	0.000889903	0.002894344	0.002894344	0.001493675	0.000579377	0.002332407	0.002332407	0.001550088	0.001550088	0.000349151	0.000349151	0.001182133	0.001182133	0.000853017
3839003773065	383900	3773065	0.000171637	0.000171637	0.0001978	0.0001978	0.002165531	0.00086296	0.002806713	0.002806713	0.001448451	0.000561835	0.002271217	0.002271217	0.001503156	0.001503156	0.00033858	0.00033858	0.001146342	0.001146342	0.000844734
3839103773065	383910	3773065	0.000170433	0.000170433	0.000196413	0.000196413	0.002089822	0.00083279	0.002708588	0.002708588	0.001397812	0.000542193	0.002200778	0.002200778	0.001450604	0.001450604	0.00032674 3	0.00032674 3	0.001106264	0.001106264	0.000831361
3829703773075	382970	3773075	0.000277498	0.000277498	0.000319798	0.000319798	0.006420606	0.002558598	0.008321655	0.008321655	0.004294529	0.001665792	0.009782945	0.009782945	0.004456725	0.004456725	0.001003859	0.001003859	0.003398801	0.003398801	0.000548719
3829803773075	382980	3773075	0.000264537	0.000264537	0.000304861	0.000304861	0.007290985	0.002905442	0.00944974	0.00944974	0.004876696	0.001891607	0.011180521	0.011180521	0.005060879	0.005060879	0.001139942	0.001139942	0.003859543	0.003859543	0.000556053
3829903773075	382990	3773075	0.000252826	0.000252826	0.000291365	0.000291365	0.008205377	0.003269826	0.010634871	0.010634871	0.005488303	0.002128842	0.012713551	0.012713551	0.005695585	0.005695585	0.001282907	0.001282907	0.004343584	0.004343584	0.000559072
3830003773075	383000	3773075	0.000230515	0.000230515	0.000265653	0.000265653	0.009229042	0.003677754	0.011961628	0.011961628	0.006172998	0.002394426	0.014511082	0.014511082	0.00640614	0.00640614	0.001442957	0.001442957	0.004885469	0.004885469	0.000541386
3830103773075	383010	3773075	0.000208899	0.000208899	0.000240742	0.000240742	0.01041679	0.004151069	0.013501051	0.013501051	0.006967443	0.002702581	0.016694962	0.016694962	0.007230589	0.007230589	0.001628661	0.001628661	0.005514213	0.005514213	0.000553809
3830203773075	383020	3773075	0.000206631	0.000206631	0.000238128	0.000238128	0.011824329	0.004711971	0.015325343	0.015325343	0.007908899	0.00306776	0.019393528	0.019393528	0.008207602	0.008207602	0.001848729	0.001848729	0.006259306	0.006259306	0.000565284
3830303773075	383030	3773075	0.000208158	0.000208158	0.000239888	0.000239888	0.013521419	0.005388258	0.017524915	0.017524915	0.009044026	0.00350806	0.022725778	0.022725778	0.0093856	0.0093856	0.002114068	0.002114068	0.007157674	0.007157674	0.000573222
3830403773075	383040	3773075	0.000208991	0.000208991	0.000240848	0.000240848	0.015418369	0.006144188	0.019983525	0.019983525	0.010312832	0.004000214	0.026612471	0.026612471	0.010702327	0.010702327	0.002410655	0.002410655	0.00816184	0.00816184	0.000581332

			MSite Grubbing / Prep	MMass Grading / Excavation	MMass Grading / Excavation	MDrainage / Utilities Trenching	MFoundations / Concrete Pads	MBuilding / Structure Construction	MAsphalt Paving	MLandscaping or Other Finishing	MWaterside Construction (Piles)	RSSWRestriping South Valley	RSSWRestriping Silver Lake Boulevard	RSSWDemolition	RSSWPlacing Base	RSSWForm	Child Risk				
Unique Identifier	X (UTM)	Y (UTM)	2027	2027	2028	2028	2028	2028	2028	2028	2028	2029	2029	2029	2029	2029	3rd Trimester	0<2	2<16	Total	per million
3831403773065	383140	3773065	0.000606666	0.001009114	0.001009114	0.000485333	0.00022997	0.000623914	0.000405682	0.000278599	0.00029944	0.016946128	0.00074429	0.002216311	0.000201536	0.00043834	2.92689E-08	6.15585E-07	5.2033E-06	5.84818E-06	5.84817972
3831503773065	383150	3773065	0.000615441	0.00102371	0.00102371	0.000492353	0.000233296	0.000632938	0.00041155	0.000282629	0.000303771	0.016076001	0.000782133	0.002325532	0.000211468	0.000459941	2.95014E-08	6.18985E-07	5.9969E-06	6.64537E-06	6.64536903
3831603773065	383160	3773065	0.000624296	0.001038438	0.001038438	0.000499436	0.000236653	0.000642045	0.000417471	0.000286695	0.000308142	0.015059421	0.000823281	0.002443892	0.000222231	0.00048335	2.97291E-08	6.22216E-07	6.8806E-06	7.53253E-06	7.53252585
3831703773065	383170	3773065	0.00063339	0.001053565	0.001053565	0.000506712	0.0002401	0.000651397	0.000423552	0.000290872	0.000312631	0.013995469	0.000868626	0.002573952	0.000234058	0.000509073	2.99622E-08	6.25568E-07	7.8908E-06	8.54631E-06	8.54631296
3831803773065	383180	3773065	0.000642643	0.001068957	0.001068957	0.000514115	0.000243608	0.000660914	0.00042974	0.000295121	0.000317198	0.01292833	0.000918409	0.002716167	0.00024699	0.0005372	3.01957E-08	6.28907E-07	9.0241E-06	9.68321E-06	9.68321313
3831903773065	383190	3773065	0.000652056	0.001084615	0.001084615	0.000521645	0.000247176	0.000670594	0.000436034	0.000299444	0.000321844	0.011904519	0.000972984	0.002871453	0.00026111	0.000567913	3.04227E-08	6.32095E-07	1.0249E-05	1.09116E-05	10.9116496
3832003773065	383200	3773065	0.000661469	0.001100272	0.001100272	0.000529175	0.000250745	0.000680275	0.000442329	0.000303767	0.00032649	0.010957093	0.001032979	0.003041179	0.000276544	0.000601481	3.06474E-08	6.35175E-07	1.1434E-05	1.21E-05	12.1000026
3832303773065	383230	3773065	0.000691304	0.001149899	0.001149899	0.000553043	0.000262054	0.00070958	0.0004622	0.000317468	0.000341216	0.008709301	0.001261613	0.003680234	0.000334656	0.000727872	3.13316E-08	6.44717E-07	1.0942E-05	1.16177E-05	11.6177008
3832403773065	383240	3773065	0.000701674	0.001167148	0.001167148	0.00056134	0.000265985	0.000721623	0.000469214	0.00032223	0.000346335	0.008109116	0.001359242	0.003949218	0.000359115	0.000781072	3.15568E-08	6.47834E-07	1.007E-05	1.07495E-05	10.7494974
3832503773065	383250	3773065	0.000712364	0.001184929	0.001184929	0.000569891	0.000270037	0.000732617	0.000476363	0.000327139	0.000351611	0.007560612	0.001471818	0.004256224	0.000387032	0.000841791	3.17837E-08	6.51018E-07	9.3609E-06	1.00437E-05	10.0437405
3832603773065	383260	3773065	0.000722974	0.001202577	0.001202577	0.000578379	0.000274059	0.000743528	0.000483457	0.000332011	0.000356848	0.007049946	0.001600858	0.004604177	0.000418673	0.000910609	3.19903E-08	6.53929E-07	8.8249E-06	9.5108E-06	9.51080121
3832703773065	383270	3773065	0.000733663	0.001220358	0.001220358	0.00058693	0.000278111	0.000754521	0.000490605	0.00033692	0.000362124	0.006564368	0.001750443	0.005002033	0.000454851	0.000989296	3.21118E-08	6.55894E-07	8.4872E-06	9.17521E-06	9.17520937
3832803773065	383280	3773065	0.000744352	0.001238138	0.001238138	0.000595482	0.000282163	0.000765515	0.000497754	0.000341829	0.0003674	0.00608549	0.001925305	0.005459663	0.000496465	0.001079806	3.22071E-08	6.57389E-07	8.3677E-06	9.05732E-06	9.05731809
3832903773065	383290	3773065	0.000754962	0.001255786	0.001255786	0.00060397	0.000286185	0.000776426	0.000504848	0.000346701	0.000372637	0.005633972	0.002131431	0.005988583	0.000544561	0.001184415	3.23043E-08	6.58766E-07	8.4895E-06	9.18055E-06	9.18054662
3833003773065	383300	3773065	0.000765412	0.001273168	0.001273168	0.00061233	0.000290146	0.000787173	0.000511836	0.0003515	0.000377795	0.005229441	0.002375548	0.00660031	0.000600187	0.001305402	3.3334E-08	6.69479E-07	8.8414E-06	9.54426E-06	9.54425712
3833103773065	383310	3773065	0.000775783	0.001290418	0.001290418	0.000620626	0.000294078	0.000797838	0.000518771	0.000356263	0.000382913	0.004850264	0.002671055	0.007319522	0.000665588	0.001447647	3.42087E-08	6.78931E-07	9.2956E-06	1.00087E-05	10.0087209
3833803773065	383380	3773065	0.000843828	0.001403604	0.001403604	0.000675062	0.000319872	0.000867818	0.000564274	0.000387511	0.0004165	0.00305883	0.008981265	0.018063819	0.001642601	0.003572642	3.606E-08	6.99107E-07	7.1816E-06	7.91675E-06	7.91674826
3833903773065	383390	3773065	0.000851087	0.001415678	0.001415678	0.00068087	0.000322623	0.000875284	0.000569128	0.000390845	0.000420083	0.002888795	0.010760023	0.019924227	0.001811774	0.003940591	3.6157E-08	6.99833E-07	6.1457E-06	6.88171E-06	6.88170653
3834003773065	383400	3773065	0.000859543	0.001429744	0.001429744	0.000687635	0.000325829	0.00088398	0.000574782	0.000394728	0.000424256	0.002750341	0.012332536	0.021416757	0.001947495	0.004235782	3.61543E-08	6.99251E-07	5.3274E-06	6.06278E-06	6.0627831
3834103773065	383410	3773065	0.000868318	0.00144434	0.00144434	0.000694655	0.000329155	0.000893005	0.00058065	0.000398758	0.000428587	0.002624018	0.01267193	0.021895591	0.001991037	0.004330485	3.61162E-08	6.98299E-07	4.639E-06	5.37339E-06	5.37339493
3834303773065	383430	3773065	0.000882438	0.001467826	0.001467826	0.00070595	0.000334508	0.000907526	0.000590092	0.000405242	0.000435557	0.002377687	0.010010075	0.019251628	0.001750613	0.003807565	3.60332E-08	6.96045E-07	3.5384E-06	4.27049E-06	4.27049018
3834403773065	383440	3773065	0.000888341	0.001477645	0.001477645	0.000710673	0.000336745	0.000913597	0.00059404	0.000407953	0.00043847	0.002264143	0.008532452	0.01727606	0.001570968	0.003416839	3.59758E-08	6.94719E-07	3.1175E-06	3.84821E-06	3.84821235
3834503773065	383450	3773065	0.000890654	0.001481493	0.001481493	0.000712523	0.000337622	0.000915976	0.000595587	0.000409015	0.000439612	0.002142867	0.007135218	0.015111205	0.001374111	0.002988677	3.59779E-08	6.94443E-07	2.7316E-06	3.46198E-06	3.46197944
3834603773065	383460	3773065	0.000944261	0.001570661	0.001570661	0.000755409	0.000357943	0.000971107	0.000631434	0.000433633	0.000466072	0.00202525	0.006006903	0.013242572	0.00120419	0.002619101	3.61714E-08	6.98537E-07	2.402E-06	3.13669E-06	3.13669036
3834703773065	383470	3773065	0.001055144	0.001755102	0.001755102	0.000844115	0.000399976	0.001085142	0.000705582	0.000484554	0.000520802	0.001917344	0.005086708	0.011659467	0.001060233	0.002305996	3.61739E-08	6.99097E-07	2.1349E-06	2.87019E-06	2.87019097
3834803773065	383480	3773065	0.001098939	0.001827949	0.001827949	0.000879151	0.000416577	0.001130182	0.000734868	0.000504666	0.000542418	0.001814042	0.004412267	0.010403383	0.000946013	0.002057569	3.60586E-08	6.98837E-07	1.9095E-06	2.64442E-06	2.64441868
3834903773065	383490	3773065	0.001135155	0.00188819	0.00188819	0.000908124	0.000430306	0.001167428	0.000759086	0.000521297	0.000560294	0.001718709	0.003868832	0.009350843	0.00085302	0.001849399	3.5859E-08	6.97302E-07	1.7224E-06	2.45554E-06	2.45554426
3835003773065	383500	3773065	0.001161241	0.00193158	0.00193158	0.000928993	0.000440194	0.001194255	0.00077653	0.000533277	0.000573169	0.001631758	0.003438062	0.008485029	0.000771571	0.001678159	3.55816E-08	6.94554E-07	1.5667E-06	2.29688E-06	2.29688465
3835103773065	383510	3773065	0.001178711	0.00196064	0.00196064	0.000942969	0.000446816	0.001212222	0.000788212	0.000541299	0.000581792	0.00155192	0.003090481	0.00776399	0.000706005	0.001535553	3.52306E-08	6.9045E-07	1.4356E-06	2.16124E-06	2.1612369
3835203773065	383520	3773065	0.001188284	0.001976563	0.001976563	0.000950627	0.000450445	0.001222067	0.000794613	0.000545695	0.000586517	0.001477454	0.002801673	0.007146048	0.000649813	0.001413337	3.48198E-08	6.85104E-07	1.3221E-06	2.04205E-06	2.04204726
3835303773065	383530	3773065	0.001190278	0.00197988	0.00197988	0.000952222	0.000451201	0.001224118	0.000795947	0.000546611	0.000587501	0.001405202	0.002546272	0.006581574	0.000598484	0.001301696	3.43328E-08	6.78503E-07	1.2193E-06	1.93216E-06	1.93215906
3835403773065	383540	3773065	0.001184135	0.001969663	0.001969663	0.000947308	0.000448873	0.001217801	0.000791839	0.000543791	0.00058447	0.00133779	0.002326421	0.006082083	0.000553063	0.001202908	3.3789E-08	6.70504E-07	1.1287E-06	1.83297E-06	1.83296552
3835503773065	383550	3773065	0.001170016	0.001946176	0.001946176	0.000936013	0.00044352	0.00120328	0.000782398	0.000537306	0.0005775	0.001271677	0.00212497	0.005612023	0.000510319	0.00110994	3.31492E-08	6.60556E-07	1.0445E-06	1.7382E-06	1.73820395
3835603773065	383560	3773065	0.001145047	0.001904644	0.001904644	0.000916038	0.000434055	0.001177601	0.000765701	0.00052584	0.000565176	0.001206006	0.001936292	0.00515942	0.00046963	0.001020424	3.23453E-08	6.47131E-07	9.6477E-07	1.64425E-06	1.64424597
3835703773065	383570	3773065	0.001113218	0.0018517	0.0018517	0.000890575	0.00042199	0.001144867	0.000744417	0.000511223	0.000549466	0.001145678	0.001772029	0.004758365	0.000432693	0.000941104	3.14779E-08	6.31743E-07	8.9427E-07	1.55749E-06	1.55748861
3835803773065	383580	3773065	0.001075725	0.001789336	0.001789336	0.00086058	0.000407777	0.001106309	0.000719345	0.000494005	0.00053096	0.001089068	0.001625243	0.004394601	0.000399615	0.000869159	3.05483E-08	6.14536E-07	8.3049E-07	1.47557E-06	1.475571129
3835903773065	383590	3773065	0.001036477	0.001724052	0.001724052	0.000829182	0.0003929	0.001065945	0.0006931	0.000475982	0.000511588	0.001037181	0.001498227	0.004076719	0.000370709	0.000806289	2.96096E-08	5.96585E-07	7.7407E-07	1.40027E-06	1.40026805
3836003773065	383600	3773065	0.001000899	0.001664872	0.001664872	0.000800719	0.000379413	0.001029355	0.000669308	0.000459643	0.000494027	0.000991374	0.001392827	0.003811025	0.000346549	0.00075374	2.87557E-08	5.79903E-07	7.259E-07	1.33456E-06	1.33455585
3836103773065	383610	3773065	0.000973458	0.001619226	0.001619226	0.000778766	0.000369011	0.001001133	0.000650958	0.000447041	0.000480483	0.000952828	0.001309788	0.003601449	0.00032749	0.00071229	2.80734E-08	5.66529E-07	6.8672E-07	1.28133E-06	1.28132693
3836203773065	383620	3773065	0.000946574	0.001574509	0.001574509	0.00075726	0.00035882	0.000973486	0.000632981	0.000434695	0.000467213	0.000916525	0.001234459	0.003409787	0.000310063	0.000674384	2.7411E-08	5.53425E-07	6.5082E-07	1.23166E-06	1.23165849
3836303773065	383630	3773065	0.000928147	0.001543858	0.001543858	0.000742518	0.000351835	0.000954535	0.000620658	0.000426233	0.000458118	0.000886626	0.001176728	0.003263185	0.000296732	0.000645389	2.69466E-08	5.4445E-07	6.2232E-07	1.19372E-06	1.19371561
3836403773065	383640	3773065	0.000912432	0.001517718	0.001517718	0.000729946	0.000345877	0.000938373	0.00061015	0.000419016	0.000450361	0.000859679	0.001126886	0.003136324	0.000285196	0.000620299	2.65578E-08	5.37018E-07	5.973E-07	1.16087E-06	1.16087142
3836503773065	383650	3773065	0.000898871	0.00149516	0.00149516	0.000719097	0.000340737	0.000924426	0.000601081	0.000412788	0.000443668	0.000835093	0.001083148	0.003024636	0.00027504	0.000598209	2.62312E-08	5.30905E-07	5.7499E-07	1.13213E-06	1.13212834
3836603773065	383660	3773065	0.000898073	0.001493833	0.001493833	0.000718458	0.000340434	0.000923606	0.000600548	0.000412422	0.000443274	0.000817886	0.001057394	0.00296148	0.00026929	0.000585718	2.61943E-08	5.30964E-07	5.6033E-07	1.11748E-06	1.11748323
3836703773065	383670	3773065	0.000897834	0.001493435	0.001493435	0.000718267	0.000340344	0.00092336	0.000600388	0.000412312	0.000443156	0.000801476	0.001033277	0.002902254	0.000263911	0.000574004	2.61672E-08	5.31104E-07	5.4644E-07	1.10371E-06	1.1037133
3836803773065	383680	3773065	0.000897196	0.001492374	0.001492374	0.000717756	0.000340102	0.000922703	0.000599961	0.000412019	0.000442841	0.000785361	0.001009696	0.002843942	0.00025809	0.000562472	2.61293E-08	5.30934E-07	5.3294E-07	1.09E-06	1.08999835
3836903773065	383690	3773065	0.000895999	0.001490383	0.001490383	0.000716799	0.000339648	0.000921473	0.000599161	0.00041147	0.00044225	0.000769659	0.000986799	0.002787001	0.00025343	0.00055121	2.60822E-08	5.30484E-07	5.1986E-07	1.07643E-06	1.07642779
3837003773065	383700	3773065	0.000895201	0.001489056	0.001489056	0.000716161	0.000339346	0.000920652	0.000598627	0.000411103	0.000441857	0.000754813	0.000965541	0.00273399	0.000248611	0.000540725	2.60407E-08	5.30039E-07	5.076E-07	1.06368E-06	1.06368298
3837103773065	383710	3773065	0.000897196	0.001492374	0.001492374	0.000717756	0.000340102	0.000922703	0.000599961	0.000412019	0.000442841	0.000741944	0.00094857	0.002692678	0.00024854	0.000532555	2.60569E-08	5.30668E-07	4.9721E-07	1.05394E-06	1.05393511
3837203773065	383720	3773065	0.000898791	0.001495028	0.001495028	0.000719033	0.000340707	0.000924344	0.000601028	0.000412752	0.000443628	0.000729755	0.00093273	0.002654108	0.00024134	0.000524926	2.60705E-08	5.31069E-07	4.8742E-07	1.04456E-06	1.04455882
3837303773065	383730	3773065	0.000899349	0.001495956	0.001495956	0.00071948	0.000340918	0.000924918	0.000601401	0.000413008	0.000443904	0.000717949	0.000917218	0.002616086	0.00023789	0.000517407	2.60694E-08	5.31051E-07	4.7797E-07	1.03509E-06	1.03509033
3837403773065	383740	3773065	0.000898552	0.001494629	0.001494629	0.000718841	0.000340616	0.000924098	0.000600868	0.000412642	0.00044351	0.000706408	0.000901556	0.002577334	0.00023436	0.000509742	2.6051E-08	5.30553E-07	4.6871E-07	1.02531E-06	1.02531356
3837503773065	383750	3773065	0.000896557	0.001491312	0.001491312	0.000717246	0.00033986	0.000922047	0.000599534	0.000411726	0.000442526	0.00069534	0.000886134	0.002538672	0.00023085	0.000502096	2.60233E-08	5.29776E-07	4.5977E-07	1.01557E-06	1.01556894
3837603773065	383760	3773065	0.000893367	0.001486005	0.001486005	0.000714693	0.00033865	0.000918765	0.0005974	0.000410261	0.000440951	0.000684745	0.000870889	0.002500102	0.00022732	0.000494467	2.59909E-08	5.28782E-07	4.5116E-07	1.00593E-06	1.00593012
3837703773065	383770	3773065	0.000888341	0.001477645	0.001477645	0.000710673	0.000336745	0.000913597	0.00059404	0.000407953	0.00043847	0.000674414	0.000855526	0.00246071	0.00022376	0.000486676	2.59489E-08	5.27517E-07	4.4269E-07	9.96152E-07	0.99615154
3837803773065	383780	3773065	0.000881401	0.001466101	0.001466101	0.000705121	0.000334114	0.000906459	0.000589399	0.000404766	0.000435045	0.000663671	0.000838823	0.002417113	0.00021976	0.000478054	2.58824E-08	5.258E-07	4.3388E-07	9.8556E-07	0.98556005
3837903773065	383790	3773065	0.000872386	0.001451107	0.001451107	0.000697909	0.000330697	0.000897189	0.000583371	0.000400626	0.000430596	0.000652072	0.000820631	0.002368489	0.00021537	0.000468437	2.57685E-08	5.23245E-07	4.2442E-07	9.73435E-07	0.97343475
3838003773065	383800	3773065	0.00086409	0.001437307	0.001437307	0.000691272	0.000327552	0.000888657	0.000577823	0.000396816	0.000426501	0.000640738	0.000803153	0.00232151	0.000211102	0.000459146	2.56524E-08	5.20701E-07	4.1528E-07	9.61632E-07	0.96163237
3838103773065	383810	3773065	0.000855555	0.001423109	0.001423109	0.000684444	0.000324317	0.000879878	0.000572115	0.000392896	0.000422288	0.000628725	0.000784991	0.002272247	0.00020623	0.000449402	2.55054E-08	5.17742E-07	4.0584E-07	9.49092E-07	0.94909247
3838203773065	383820	3773065	0.000846461	0.001407982	0.001407982	0.000677168	0.00032087	0.000870526	0.000566034	0.00038872	0.000417799	0.000616801	0.000767306	0.00222408	0.000202243	0.000439876	2.53478E-08	5.14641E-07	3.9659E-07	9.36583E-07	0.9365833
3838303773065	383830	3773065	0.000837446	0.001392988	0.001392988	0.000669957	0.000317453	0.000861255	0.000560006	0.000384581	0.00041335	0.0006047	0.000749769	0.002176096	0.00019879	0.000430386	2.51723E-08	5.11309E-07	3.8741E-07	9.23892E-07	0.92389193
3838403773065	383840	3773065	0.000828432	0.001377994	0.001377994	0.000662746	0.000314035	0.000851985	0.000553978	0.000380441	0.0004089	0.000591478	0.000730207	0.00212208	0.000192968	0.000419703	2.49441E-08	5.07124E-07	3.7761E-07	9.09679E-07	0.90967948
3838503773065	383850	3773065	0.000819817	0.001363664	0.001363664	0.000655853	0.00031077	0.000843124	0.000548217	0.000376484	0.000404648	0.000578668	0.000711569	0.00207044	0.000188272	0.000409489	2.472E-08	5.03047E-07	3.6825E-07	8.96016E-07	0.8960163
3838603773065	383860	3773065	0.00081176	0.001350262	0.001350262	0.000649408	0.000307715	0.000834838	0.000542829	0.000372784	0.000400671	0.000566419	0.000694032	0.002021816	0.00018385	0.000399873	2.45026E-08	4.99106E-07	3.594E-07	8.8301E-07	0.88300966
3838703773065	383870	3773065	0.000804102	0.001337524	0.001337524	0.000643281	0.000304812	0.000826963	0.000537708	0.000369268	0.000396891	0.000554614	0.000677388	0.001975569	0.000179645	0.000390726	2.42903E-08	4.95301E-07	3.5098E-07	8.70569E-07	0.870569
3838803773065	383880	3773065	0.000796683	0.001325183	0.001325183	0.000637346	0.000302	0.000819333	0.000532747	0.000365861	0.000393229	0.000543132	0.00066137	0.001930967	0.00017589	0.000381904	2.40779E-08	4.91496E-07	3.4288E-07	8.58449E-07	0.85844892
3838903773065	383890	3773065	0.000788706	0.001311914	0.001311914	0.000630965	0.000298976	0.000811129	0.000527413	0.000362197	0.000389292	0.000531562	0.000644964	0.001884993	0.00017409	0.000372812	2.38469E-08	4.87333E-07	3.3472E-07	8.45904E-07	0.84590407
3839003773065	383900	3773065	0.000781048	0.001299176	0.001299176	0.000624838	0.000296073	0.000803253	0.000522292	0.00035868	0.000385512	0.000520376	0.000629303	0.001841031	0.00016741	0.000364117	2.36173E-08	4.83183E-07	3.2693E-07	8.33732E-07	0.83373162
3839103773065	383910	3773065	0.000768683	0.001278609	0.001278609	0.000614946	0.000291386	0.000790537	0.000514023	0.000353002	0.000379409	0.000506888	0.000608193	0.001780982	0.00016195	0.000352241	2.32549E-08	4.76406E-07	3.1725E-07	8.16912E-07	0.81691232
3829703773075	382970	3773075	0.00050735	0.000843914	0.000843914	0.00040588	0.000192322	0.000521774	0.000339268	0.00023299	0.000250419	0.005950105	0.000382596	0.0011539	0.000104928	0.000228217	3.08435E-08	6.91295E-07	6.973E-07	1.41944E-06	1.4194404
3829803773075	382980	3773075	0.00051413	0.000855192	0.000855192	0.000411304	0.000194893	0.000528747	0.000343803	0.000236104	0.000253766	0.006920347	0.000400966	0.001208922	0.000109931	0.000239099	3.06888E-08	6.77064E-07	7.6937E-07	1.47712E-06	1.4771193
3829903773075	382990	3773075	0.000516923	0.000859837	0.000859837	0.000413538	0.000195951	0.000531619	0.00034567	0.000237386	0.000255144	0.007921077	0.000414454	0.00124932	0.000113605	0.000247089	3.05268E-08	6.63899E-07	8.4257E-07	1.53699E-06	1.53699178
3830003773075	383000	3773075	0.000500569	0.000832635	0.000832635	0.000400455	0.000189752	0.000514801	0.000334734	0.000229876	0.000247073	0.009015281	0.00042821	0.00128853	0.00011717	0.000254844	2.99547E-08	6.38372E-07	9.1958E-07	1.58791E-06	1.58790898
3830103773075	383010	3773075	0.000512056	0.000851742	0.000851742	0.000409645	0.000194106	0.000526614	0.000342416	0.000235152	0.000252743	0.010239675	0.000448873	0.001352051	0.000122946	0.000267407	2.97647E-08	6.28903E-07	1.0148E-06	1.67349E-06	1.67349168
3830203773075	383020	3773075	0.000522666	0.00086939	0.00086939	0.000418133	0.000198128	0.000537526	0.00034951	0.000240024	0.000257979	0.011555978	0.000466618	0.001405976	0.00012785	0.000278072	2.94773E-08	6.18771E-07	1.1296E-06	1.77786E-06	1.77786054
3830303773075	383030	3773075	0.000530005	0.000881598	0.000881598	0.00042404	0.00020091	0.000545073	0.000354418	0.000243394	0.000261602	0.01307555	0.000483827	0.001456976	0.000132488	0.000288159	2.92423E-08	6.1377E-07	1.2651E-06	1.90807E-06	1.90807084
3830403773075	383040	3773075	0.000537504	0.000894071	0.000894071	0.000430003	0.000203753	0.000552785	0.000359432	0.000246838	0.000265303	0.014632665	0.00050196	0.001510718	0.000137374	0.000298788	2.90651E-08	6.10272E-07	1.4145E-06	2.05387E-06	2.05387014

			EGIODemolition	EGIOSite Grubbing / Prep	EGIOMass Grading / Excavation	EGIOMass Grading / Excavation	EGIODrainage / Utilities Trenching	EGIODrainage / Utilities Trenching	EGIOFoundations / Concrete Pads	EGIOFoundations / Concrete Pads	EGIOBuilding / Structure Construction	EGIOBuilding / Structure Construction	EGIOAsphalt Paving	EGIOArchitectural Coating	EGIOLandscaping or Other Finishing	EGIOWaterside Construction (Piles)	HIWaterside Construction (Landscaping)	HIWaterside Construction (Landscaping)	KMDemolition	KMSite Grubbing / Prep	KMMass Grading / Excavation
Unique Identifier	X (UTM)	Y (UTM)	2025	2025	2025	2026	2026	2027	2026	2027	2026	2027	2027	2027	2027	2027	2025	2026	2025	2025	2025
3830503773075	383050	3773075	0.000549927	0.00050847	0.000845771	0.000845771	0.000406773	0.000406773	0.000192746	0.000192746	0.000522923	0.000522923	0.000340015	6.89668E-05	0.000233503	0.000250971	0.000982365	0.000982365	0.000500145	0.000462438	0.000769209
3830603773075	383060	3773075	0.000551566	0.00050998	0.000848292	0.000848292	0.000407986	0.000407986	0.00019332	0.00019332	0.000524481	0.000524481	0.000341029	6.91723E-05	0.000234199	0.000251719	0.000894514	0.000894514	0.000504977	0.000466905	0.000776639
3830703773075	383070	3773075	0.00055286	0.00051118	0.000850283	0.000850283	0.000408943	0.000408943	0.000193774	0.000193774	0.000525712	0.000525712	0.000341829	6.93346E-05	0.000234749	0.000252309	0.000905821	0.000905821	0.000509981	0.000471532	0.000784335
3830803773075	383080	3773075	0.000553551	0.00051182	0.000851344	0.000851344	0.000409454	0.000409454	0.000194016	0.000194016	0.000526368	0.000526368	0.000342256	6.94212E-05	0.000235042	0.000252624	0.000925132	0.000925132	0.000514726	0.00047592	0.000791633
3830903773075	383090	3773075	0.000553982	0.00051222	0.000852008	0.000852008	0.000409773	0.000409773	0.000194167	0.000194167	0.000526778	0.000526778	0.000342522	6.94753E-05	0.000235225	0.000252821	0.000937439	0.000937439	0.00051973	0.000480546	0.00079933
3831003773075	383100	3773075	0.000554413	0.00051261	0.000852671	0.000852671	0.000410092	0.000410092	0.000194318	0.000194318	0.000527189	0.000527189	0.000342789	6.95294E-05	0.000235408	0.000253018	0.000948345	0.000948345	0.000524907	0.000485333	0.000807291
3831103773075	383110	3773075	0.000554672	0.00051285	0.000853069	0.000853069	0.000410283	0.000410283	0.000194409	0.000194409	0.000527435	0.000527435	0.000342949	6.95619E-05	0.000235518	0.000253136	0.000959252	0.000959252	0.000530083	0.000490119	0.000815252
3831203773075	383120	3773075	0.000555017	0.00051317	0.0008536	0.0008536	0.000410539	0.000410539	0.00019453	0.00019453	0.000527763	0.000527763	0.000343162	6.96051E-05	0.000235665	0.000253294	0.000970258	0.000970258	0.000535519	0.000495145	0.000823612
3831303773075	383130	3773075	0.00055519	0.00051333	0.000853865	0.000853865	0.000410666	0.000410666	0.00019459	0.00019459	0.000527927	0.000527927	0.000343269	6.96268E-05	0.000235738	0.000253373	0.000981264	0.000981264	0.000541041	0.00050025	0.000832104
3831403773075	383140	3773075	0.000555276	0.00051341	0.000853998	0.000853998	0.00041073	0.00041073	0.00019462	0.00019462	0.000528009	0.000528009	0.000343322	6.96376E-05	0.000235774	0.000253412	0.000992271	0.000992271	0.000546562	0.000505356	0.000840596
3831603773075	383160	3773075	0.000554931	0.00051309	0.000853467	0.000853467	0.000410475	0.000410475	0.000194499	0.000194499	0.000527681	0.000527681	0.000343109	6.95943E-05	0.000235628	0.000253254	0.001014283	0.001014283	0.000557692	0.000515646	0.000857713
3831703773075	383170	3773075	0.000554759	0.00051293	0.000853202	0.000853202	0.000410347	0.000410347	0.000194439	0.000194439	0.000527517	0.000527517	0.00034302	6.95727E-05	0.000235555	0.000253176	0.00102539	0.00102539	0.000563472	0.000520991	0.000866604
3831803773075	383180	3773075	0.0005545	0.00051269	0.000852804	0.000852804	0.000410156	0.000410156	0.000194348	0.000194348	0.000527271	0.000527271	0.000342842	6.95402E-05	0.000235445	0.000253058	0.001036496	0.001036496	0.000569339	0.000526415	0.000875627
3832503773075	383250	3773075	0.000550186	0.00050871	0.000846169	0.000846169	0.000406965	0.000406965	0.000192836	0.000192836	0.000523169	0.000523169	0.000340175	6.89992E-05	0.000233613	0.000251089	0.00111244	0.00111244	0.000610838	0.000564786	0.000939451
3832603773075	383260	3773075	0.000549323	0.00050791	0.000844842	0.000844842	0.000406327	0.000406327	0.000192534	0.000192534	0.000522348	0.000522348	0.000339642	6.8891E-05	0.000233247	0.000250695	0.001121445	0.001121445	0.000616964	0.00057045	0.000948872
3832703773075	383270	3773075	0.000548202	0.00050687	0.000843117	0.000843117	0.000405497	0.000405497	0.000192141	0.000192141	0.000521282	0.000521282	0.000338948	6.87504E-05	0.00023277	0.000250183	0.001125147	0.001125147	0.000622917	0.000575954	0.000958028
3832803773075	383280	3773075	0.000546821	0.00050559	0.000840994	0.000840994	0.000404476	0.000404476	0.000191657	0.000191657	0.000519969	0.000519969	0.000338095	6.85772E-05	0.000232184	0.000249553	0.001127749	0.001127749	0.000628784	0.000581378	0.000967051
3834203773075	383420	3773075	0.000511793	0.00047321	0.000787122	0.000787122	0.000378566	0.000378566	0.00017938	0.00017938	0.000486661	0.000486661	0.000316437	6.41843E-05	0.000217311	0.000233567	0.001360983	0.001360983	0.000705829	0.000652615	0.001085544
3834303773075	383430	3773075	0.000507738	0.00046946	0.000780886	0.000780886	0.000375567	0.000375567	0.000177958	0.000177958	0.000482805	0.000482805	0.00031393	6.36758E-05	0.000215589	0.000231717	0.001358381	0.001358381	0.000710143	0.000656603	0.001092178
3834403773075	383440	3773075	0.000503683	0.00046571	0.000774649	0.000774649	0.000372567	0.000372567	0.000176537	0.000176537	0.000478949	0.000478949	0.000311423	6.31672E-05	0.000213867	0.000229866	0.001353478	0.001353478	0.00071368	0.000659874	0.001097619
3834503773075	383450	3773075	0.000498765	0.00046116	0.000767086	0.000767086	0.00036893	0.00036893	0.000174814	0.000174814	0.000474273	0.000474273	0.000308382	6.25505E-05	0.000211779	0.000227622	0.001347375	0.001347375	0.000721704	0.000667293	0.001109959
3834603773075	383460	3773075	0.000492984	0.00045582	0.000758195	0.000758195	0.000364654	0.000364654	0.000172788	0.000172788	0.000468776	0.000468776	0.000304808	6.18255E-05	0.000209325	0.000224984	0.001337369	0.001337369	0.000729641	0.000674632	0.001122166
3834703773075	383470	3773075	0.000484961	0.0004484	0.000745855	0.000745855	0.000358719	0.000358719	0.000169975	0.000169975	0.000461147	0.000461147	0.000299847	6.08193E-05	0.000205918	0.000221322	0.001323861	0.001323861	0.000759924	0.000702632	0.001168741
3834803773075	383480	3773075	0.000478749	0.00044265	0.000736301	0.000736301	0.00035424	0.00035424	0.00016778	0.00016778	0.00045524	0.00045524	0.00029606	6.00402E-05	0.00020328	0.00021848	0.00130465	0.00130465	0.000773815	0.000715475	0.001190104
3834903773075	383490	3773075	0.000473917	0.00043819	0.000728871	0.000728871	0.00035055	0.00035055	0.000166105	0.000166105	0.000450645	0.000450645	0.000293019	5.94343E-05	0.000201229	0.000216282	0.001280837	0.001280837	0.000786066	0.000726803	0.001208946
3835003773075	383500	3773075	0.000469	0.00043364	0.000721307	0.000721307	0.000346912	0.000346912	0.000164381	0.000164381	0.000445969	0.000445969	0.000289978	5.88176E-05	0.000199141	0.000214038	0.001254421	0.001254421	0.000795902	0.000735897	0.001224073
3835103773075	383510	3773075	0.000464513	0.00042949	0.000714407	0.000714407	0.00034359	0.00034359	0.000162809	0.000162809	0.00044170	0.00044170	0.00028720	5.82549E-05	0.00019723	0.00021299	0.001226305	0.001226305	0.000802976	0.000742438	0.001234954
3835203773075	383520	3773075	0.000460113	0.00042542	0.00070764	0.00070764	0.00034033	0.00034033	0.000161266	0.000161266	0.00043751	0.00043751	0.00028448	5.77031E-05	0.000195367	0.00020982	0.001196588	0.001196588	0.000807549	0.000746666	0.001241986
3835303773075	383530	3773075	0.00045510	0.0004208	0.000699944	0.000699944	0.00033663	0.00033638	0.000159512	0.000159512	0.00043276	0.00043276	0.00028139	5.70756E-05	0.00019324	0.00020769	0.001163269	0.001163269	0.000811173	0.000750516	0.001247559
3835403773075	383540	3773075	0.000450019	0.00041609	0.000692115	0.000692115	0.00033287	0.00033287	0.00015772	0.00015772	0.00042792	0.00042792	0.00027824	5.64372E-05	0.00019108	0.00020537	0.00112955	0.00112955	0.000811431	0.000750256	0.001247957
3835503773075	383550	3773075	0.000443634	0.00041019	0.000682296	0.000682296	0.00032815	0.00032815	0.000155491	0.000155491	0.000421849	0.000421849	0.000274295	5.56365E-05	0.00018837	0.000202462	0.001091728	0.001091728	0.000809878	0.00074882	0.001245569
3835603773075	383560	3773075	0.000435179	0.00040237	0.000669293	0.000669293	0.000321896	0.000321896	0.000152527	0.000152527	0.00041309	0.00041309	0.000269068	5.45761E-05	0.00018478	0.00019803	0.001049003	0.001049003	0.000804529	0.000743874	0.001237342
3835703773075	383570	3773075	0.000425602	0.00039352	0.000654564	0.000654564	0.000314812	0.000314812	0.000149171	0.000149171	0.000404703	0.000404703	0.000263146	5.33751E-05	0.000180714	0.00019233	0.00100848	0.00100848	0.000791588	0.000731908	0.001217438
3835803773075	383580	3773075	0.000416543	0.00038514	0.000640631	0.000640631	0.000308111	0.000308111	0.000145996	0.000145996	0.000396089	0.000396089	0.00025754	5.2239E-05	0.00017686	0.00019009	0.00097456	0.00097456	0.000775454	0.000716991	0.001192625
3835903773075	383590	3773075	0.000407398	0.00037668	0.000626566	0.000626566	0.00030134	0.00030134	0.00014279	0.00014279	0.000387393	0.000387393	0.00025189	5.10921E-05	0.000172984	0.00018592	0.00094384	0.00094384	0.000757077	0.000699999	0.001164362
3836003773075	383600	3773075	0.000397908	0.00036791	0.00061197	0.00061197	0.00029432	0.00029432	0.000139464	0.000139464	0.000378368	0.000378368	0.00024602	4.99019E-05	0.00016855	0.00018159	0.00091492	0.00091492	0.00073663	0.000681093	0.001132914
3836103773075	383610	3773075	0.000387641	0.00035842	0.00059618	0.00059618	0.000286732	0.000286732	0.000135865	0.000135865	0.000368605	0.000368605	0.000239675	4.86143E-05	0.00016459	0.00017608	0.00088691	0.00088691	0.000713853	0.000660033	0.001097884
3836203773075	383620	3773075	0.000377633	0.00034916	0.000580788	0.000580788	0.00027933	0.00027933	0.000132358	0.000132358	0.000359089	0.000359089	0.000233487	4.73592E-05	0.000160346	0.000172341	0.000861596	0.000861596	0.000690558	0.000638495	0.001062057
3836303773075	383630	3773075	0.000371593	0.00034358	0.000571499	0.000571499	0.000274862	0.000274862	0.000130241	0.000130241	0.000353346	0.000353346	0.00022975	4.66018E-05	0.000157781	0.00016984	0.00084586	0.00084586	0.000674856	0.000623977	0.001037908
3836403773075	383640	3773075	0.000367107	0.00033943	0.000564599	0.000564599	0.000271544	0.000271544	0.00012866	0.00012866	0.00034908	0.00034908	0.000226979	4.60391E-05	0.000155876	0.00016753	0.000830678	0.000830678	0.000662259	0.00061233	0.001018535
3836503773075	383650	3773075	0.00036339	0.000336	0.000558894	0.000558894	0.0002688	0.0002688	0.000127368	0.000127368	0.000345552	0.000345552	0.00022468	4.55739E-05	0.000154301	0.00016584	0.00081837	0.00081837	0.000651388	0.000602279	0.001001816
3836603773075	383660	3773075	0.000363828	0.0003364	0.000559557	0.000559557	0.000269119	0.000269119	0.000127519	0.000127519	0.000345962	0.000345962	0.000224952	4.5628E-05	0.000154484	0.00016604	0.00081326	0.00081326	0.000649059	0.000600125	0.000998233
3836703773075	383670	3773075	0.00036426	0.0003368	0.000560221	0.000560221	0.000269438	0.000269438	0.00012767	0.00012767	0.000346373	0.000346373	0.000225219	4.56821E-05	0.000154667	0.00016623	0.000808565	0.000808565	0.000646816	0.000598051	0.000994783
3836803773075	383680	3773075	0.000365036	0.00033752	0.000561415	0.000561415	0.000270012	0.000270012	0.000127943	0.000127943	0.000347111	0.000347111	0.00022569	4.57795E-05	0.000154997	0.00016659	0.00080863	0.00080863	0.000645349	0.000596694	0.000992527
3836903773075	383690	3773075	0.000365985	0.00033839	0.000562874	0.000562874	0.000270714	0.000270714	0.000128275	0.000128275	0.000348013	0.000348013	0.00022626	4.58985E-05	0.0001554	0.00016702	0.00080236	0.00080236	0.0006444	0.000595817	0.000991068
3837003773075	383700	3773075	0.00036694	0.00033927	0.000564334	0.000564334	0.000271416	0.000271416	0.000128608	0.000128608	0.000348916	0.000348916	0.00022672	4.60175E-05	0.000155803	0.00016745	0.00080026	0.00080026	0.00064335	0.00059486	0.000989475
3837103773075	383710	3773075	0.000368746	0.00034095	0.000567121	0.000567121	0.000272756	0.000272756	0.000129243	0.000129243	0.000350639	0.000350639	0.000227993	4.62447E-05	0.000156572	0.00016828	0.00080136	0.00080136	0.000644055	0.000595498	0.000990537
3837203773075	383720	3773075	0.000370385	0.00034246	0.000569642	0.000569642	0.000273969	0.000273969	0.00012981	0.00012981	0.000352197	0.000352197	0.000229006	4.64503E-05	0.000157268	0.00016903	0.00080316	0.00080316	0.000644055	0.000595498	0.000990537
3837303773075	383730	3773075	0.000371593	0.00034358	0.000571499	0.000571499	0.000274862	0.000274862	0.000130241	0.000130241	0.000353346	0.000353346	0.00022975	4.66018E-05	0.000157781	0.00016984	0.00080516	0.00080516	0.00064306	0.00059462	0.000989077
3837403773075	383740	3773075	0.000372284	0.00034422	0.000572561	0.000572561	0.000275373	0.000275373	0.000130483	0.000130483	0.000354002	0.000354002	0.0002301	4.66883E-05	0.000158074	0.00016999	0.00080726	0.00080726	0.00064138	0.000593025	0.000986424
3837503773075	383750	3773075	0.000372629	0.00034454	0.000573092	0.000573092	0.00027562	0.00027562	0.000130604	0.000130604	0.000354331	0.000354331	0.00023093	4.67316E-05	0.000158221	0.00017057	0.00080956	0.00080956	0.00063951	0.000590871	0.000982841
3837603773075	383760	3773075	0.000372284	0.00034422	0.000572561	0.000572561	0.000275373	0.000275373	0.000130483	0.000130483	0.000354002	0.000354002	0.0002301	4.66883E-05	0.000158074	0.00016999	0.00080146	0.00080146	0.000636031	0.000588079	0.000978197
3837703773075	383770	3773075	0.000371507	0.0003435	0.000571367	0.000571367	0.000274799	0.000274799	0.000130211	0.000130211	0.000353264	0.000353264	0.0002297	4.6591E-05	0.000157745	0.00016954	0.00081066	0.00081066	0.000632925	0.000585207	0.00097342
3837803773075	383780	3773075	0.000370127	0.00034222	0.000569244	0.000569244	0.000273777	0.000273777	0.000129727	0.000129727	0.00035195	0.00035195	0.00022884	4.64178E-05	0.000157159	0.00016891	0.00080366	0.00080366	0.000629905	0.000582415	0.000968776
3837903773075	383790	3773075	0.000368142	0.00034039	0.000566192	0.000566192	0.00027231	0.00027231	0.000129031	0.000129031	0.000350064	0.000350064	0.000227619	4.6169E-05	0.000156316	0.00016809	0.00080726	0.00080726	0.000626368	0.000579145	0.000963335
3838003773075	383800	3773075	0.000366072	0.00033847	0.000563007	0.000563007	0.000270778	0.000270778	0.000128305	0.000128305	0.000348095	0.000348095	0.00022633	4.59093E-05	0.000155437	0.00016706	0.00080386	0.00080386	0.000623176	0.000576193	0.000958426
3838103773075	383810	3773075	0.00036374	0.00033632	0.000559425	0.000559425	0.000269055	0.000269055	0.000127489	0.000127489	0.00034588	0.00034588	0.00022489	4.56172E-05	0.000154448	0.00016601	0.00079815	0.00079815	0.000619639	0.000572922	0.000952986
3838203773075	383820	3773075	0.000361326	0.00033409	0.000555709	0.000555709	0.000267268	0.000267268	0.000126642	0.000126642	0.000343583	0.000343583	0.00022345	4.53142E-05	0.000153422	0.00016499	0.00079165	0.00079165	0.000616101	0.000569652	0.000947545
3838303773075	383830	3773075	0.000358911	0.00033185	0.000551994	0.000551994	0.00026548	0.00026548	0.000125796	0.000125796	0.00034128	0.00034128	0.00022191	4.50112E-05	0.000152396	0.00016376	0.00078651	0.00078651	0.000612478	0.000566301	0.000941972
3838403773075	383840	3773075	0.000356322	0.00032946	0.000548013	0.000548013	0.000263567	0.000263567	0.000124888	0.000124888	0.000338825	0.000338825	0.00022031	4.46866E-05	0.000151297	0.00016251	0.00077594	0.00077594	0.000608336	0.000562472	0.000935603
3838503773075	383850	3773075	0.00035382	0.00032714	0.000544165	0.000544165	0.000261716	0.000261716	0.000124012	0.000124012	0.000336446	0.000336446	0.00021876	4.43729E-05	0.000150235	0.00016143	0.00076741	0.00076741	0.000604368	0.000558803	0.000929499
3838603773075	383860	3773075	0.000351146	0.00032467	0.000540052	0.000540052	0.000259738	0.000259738	0.000123074	0.000123074	0.000333903	0.000333903	0.00021711	4.40374E-05	0.000149099	0.00016025	0.00075836	0.00075836	0.00060014	0.000554894	0.000922997
3838703773075	383870	3773075	0.000348557	0.00032228	0.000536071	0.000536071	0.000257823	0.000257823	0.000122167	0.000122167	0.000331441	0.000331441	0.00021551	4.37128E-05	0.000148	0.00015907	0.00074813	0.00074813	0.000595912	0.000550985	0.000916496
3838803773075	383880	3773075	0.000345883	0.00031981	0.000531958	0.000531958	0.000255845	0.000255845	0.000121229	0.000121229	0.000328898	0.000328898	0.00021356	4.33774E-05	0.000146864	0.00015751	0.00073625	0.00073625	0.000591599	0.000546997	0.000909861
3838903773075	383890	3773075	0.000343295	0.00031741	0.000527977	0.000527977	0.00025393	0.00025393	0.000120322	0.000120322	0.000326437	0.000326437	0.000212256	4.30528E-05	0.000145765	0.00015667	0.00072891	0.00072891	0.000587285	0.000543008	0.000903226
3839003773075	383900	3773075	0.000340706	0.00031502	0.000523996	0.000523996	0.000252016	0.000252016	0.000119415	0.000119415	0.000323976	0.000323976	0.00021056	4.27282E-05	0.000144666	0.00015548	0.00071914	0.00071914	0.000583144	0.000539179	0.000896857
3839103773075	383910	3773075	0.000336392	0.00031103	0.000517362	0.000517362	0.000248825	0.000248825	0.000117903	0.000117903	0.000319874	0.000319874	0.000207989	4.21872E-05	0.000142835	0.00015352	0.00070576	0.00070576	0.000576155	0.000532717	0.000886109
3829703773085	382970	3773085	0.000741634	0.00068572	0.00114061	0.00114061	0.000548576	0.000548576	0.00025993	0.00025993	0.00070525	0.00070525	0.00045854	9.30088E-05	0.00031903	0.00033846	0.00097863	0.00097863	0.000506012	0.000467863	0.000778232
3829803773085	382980	3773085	0.000720064	0.00066578	0.001107438	0.001107438	0.000532622	0.000532622	0.000252377	0.000252377	0.00068475	0.00068475	0.00044521	9.03038E-05	0.000305745	0.00032817	0.00100808	0.00100808	0.00049911	0.000461481	0.000767616
3829903773085	382990	3773085	0.000695303	0.00064288	0.001069355	0.001069355	0.000514306	0.000514306	0.00024369	0.00024369	0.00066116	0.00066116	0.0004299	8.71985E-05	0.000295231	0.00031731	0.001028992	0.001028992	0.000496781	0.000459327	0.000764034
3830003773085	383000	3773085	0.00065306	0.00060683	0.001009379	0.001009379	0.00048546	0.00048546	0.00023031	0.00023031	0.00062478	0.00062478	0.00040578	8.23078E-05	0.000278672	0.00029951	0.0010439	0.0010439	0.000459965	0.000457495	0.000765095
3830103773085	383010	3773085	0.000613599	0.00056734	0.000943697	0.000943697	0.000453871	0.000453871	0.00021506	0.00021506	0.00058346	0.00058346	0.00037938	7.69519E-05	0.000260539	0.00028002	0.001050904	0.001050904	0.000493502	0.000456296	0.000758992
3830203773085	383020	3773085	0.00059328	0.00054915	0.00091344	0.00091344	0.00043932	0.00043932	0.00020816	0.00020816	0.00056476	0.00056476	0.00036722	7.4485E-05	0.00025218	0.00027052	0.001049504	0.001049504	0.000496694	0.000459247	0.000763901
3830303773085	383030	3773085	0.000578571	0.00053495	0.000889825	0.000889825	0.00042796	0.00042796	0.00020278	0.00020278	0.00055016	0.00055016	0.00035725	7.2559E-05	0.000245666	0.00026404	0.001039998	0.001039998	0.000500232	0.000462518	0.000769341
3830403773085	383040	3773085	0.00057141	0.00052833	0.000878811	0.000878811	0.00042266	0.00042266	0.00020027	0.00020027	0.00054335	0.00054335	0.00035329	7.16609E-05	0.000242625	0.00026077	0.001033294	0.001033294	0.000503855	0.000465868	0.000774914
3830503773085	383050	3773085	0.000568822	0.00052594	0.000874831	0.000874831	0.00042049	0.00042049	0.00019968	0.00019968	0.00054089	0.00054089	0.00035169	7.13363E-05	0.000241526	0.00025954	0.001028391	0.001028391	0.000508601	0.000470256	0.000782212
3830603773085	383060	3773085	0.000566406	0.0005237	0.000871115	0.000871115	0.00041896	0.00041896	0.00019852	0.00019852	0.00053859	0.00053859	0.00035020	7.10334E-05	0.0002405	0.00025849	0.001021187	0.001021187	0.000513346	0.000474643	0.00078951

			KMMass Grading / Excavation	KMDrainage / Utilities Trenching	KMFoundations / Concrete Pads	KMBuilding / Structure Construction	KMAsphalt Paving	KMArchitectural Coating	KMLandscaping or Other Finishing	KMWaterside Construction (Piles)	EWNDemolition	EWNSite Grubbing / Prep	EWNDrainage / Utilities Trenching	EWNDrainage / Utilities Trenching	EWNDrainage / Utilities Trenching	EWNFoundations / Concrete Pads	EWNBuilding / Structure Construction	EWNAsphalt Paving	EWNLandscaping or Other Finishing	EWNWaterside Construction (Piles)	ISDemolition
Unique Identifier	X (UTM)	Y (UTM)	2026	2026	2026	2026	2026	2026	2026	2026	2027	2027	2027	2028	2029	2029	2029	2029	2029	2029	2027
3830503773075	383050	3773075	0.000769209	0.000191001	0.000175297	0.000515575	0.000309236	6.27236E-05	0.000212366	0.000228252	0.004912503	0.005616467	0.006614572	0.006614572	0.006614572	0.001721797	0.00427759	0.003037358	0.002085886	0.002180943	0.000391006
3830603773075	383060	3773075	0.000776639	0.000192846	0.000176991	0.000520556	0.000312223	6.33295E-05	0.000214417	0.000230457	0.005193765	0.005938034	0.006993284	0.006993284	0.006993284	0.001820378	0.004522501	0.00321126	0.002205312	0.002305812	0.000392386
3830703773075	383070	3773075	0.000784335	0.000194757	0.000178745	0.000525714	0.000315317	6.39571E-05	0.000216542	0.00023274	0.005485897	0.006272029	0.007386634	0.007386634	0.007386634	0.001922768	0.004776877	0.003391883	0.002329353	0.002435506	0.000393508
3830803773075	383080	3773075	0.000791633	0.000196569	0.000180408	0.000530606	0.000318251	6.45522E-05	0.000218557	0.000234906	0.005788211	0.006617664	0.007793691	0.007793691	0.007793691	0.002028727	0.005040118	0.003578801	0.002457718	0.00256972	0.000394457
3830903773075	383090	3773075	0.00079933	0.00019848	0.000182162	0.000535764	0.000321345	6.51797E-05	0.000220681	0.00023719	0.00610985	0.006985394	0.008226771	0.008226771	0.008226771	0.002141459	0.005320187	0.003777667	0.002594288	0.002712515	0.000395578
3831003773075	383100	3773075	0.000807291	0.000200457	0.000183976	0.000541101	0.000324545	6.58289E-05	0.000222879	0.000239552	0.006454784	0.007379757	0.008691217	0.008691217	0.008691217	0.002262356	0.00562054	0.003990937	0.00274075	0.002865651	0.000396614
3831103773075	383110	3773075	0.000815252	0.000202434	0.00018579	0.000546437	0.000327746	6.64782E-05	0.000225077	0.000241915	0.006815161	0.007791777	0.009176456	0.009176456	0.009176456	0.002388665	0.005934341	0.004213755	0.002893769	0.003025643	0.000397649
3831203773075	383120	3773075	0.000823612	0.00020451	0.000187696	0.00055204	0.000331107	6.71598E-05	0.000227385	0.000244395	0.007207202	0.008239997	0.00970433	0.00970433	0.00970433	0.002526073	0.006275712	0.004456151	0.003060232	0.003199692	0.00039877
3831303773075	383130	3773075	0.000832104	0.000206619	0.000189631	0.000557732	0.000334521	6.78523E-05	0.00022973	0.000246915	0.007617878	0.008709524	0.010257297	0.010257297	0.010257297	0.002670012	0.006633311	0.004710068	0.003234609	0.003382015	0.000399892
3831403773075	383140	3773075	0.000840596	0.000208727	0.000191566	0.000563424	0.000337935	6.85448E-05	0.000232074	0.000249435	0.008046328	0.009199371	0.010834194	0.010834194	0.010834194	0.002820181	0.007006386	0.004974975	0.003416531	0.003572229	0.000400927
3831603773075	383160	3773075	0.000857713	0.000212978	0.000195467	0.000574897	0.000344816	6.99406E-05	0.0002368	0.000254514	0.008954217	0.01023736	0.012056645	0.012056645	0.012056645	0.003138389	0.007796936	0.005536315	0.003802028	0.003975293	0.000402825
3831703773075	383170	3773075	0.000866604	0.000215185	0.000197493	0.000580856	0.00034839	7.06655E-05	0.000239255	0.000257152	0.009451601	0.01080602	0.012726362	0.012726362	0.012726362	0.003312719	0.008230036	0.005843843	0.004013221	0.004196111	0.000403861
3831803773075	383180	3773075	0.000875627	0.000217426	0.000199549	0.000586904	0.000352018	7.14013E-05	0.000241746	0.00025983	0.009971418	0.011400327	0.013426283	0.013426283	0.013426283	0.003494911	0.008682669	0.006165241	0.004233939	0.004426887	0.00040481
3832503773075	383250	3773075	0.000939451	0.000233274	0.000214094	0.000629683	0.000377676	7.66057E-05	0.000259367	0.000278769	0.014213552	0.016250361	0.019138218	0.019138218	0.019138218	0.004981749	0.012376532	0.008788116	0.006035181	0.006310215	0.000410418
3832603773075	383260	3773075	0.000948872	0.000235613	0.000216241	0.000635998	0.000381463	7.73739E-05	0.000261968	0.000281564	0.014910926	0.017047668	0.020077216	0.020077216	0.020077216	0.005226173	0.012983774	0.009219296	0.006331291	0.006619819	0.000411108
3832703773075	383270	3773075	0.000958028	0.000237887	0.000218328	0.000642134	0.000385144	7.81205E-05	0.000264495	0.000284281	0.015605884	0.017842214	0.02101296	0.02101296	0.02101296	0.005469751	0.013588913	0.009648983	0.006626376	0.006928351	0.000411712
3832803773075	383280	3773075	0.000967051	0.000240127	0.000220384	0.000648182	0.000388772	7.88562E-05	0.000266986	0.000286959	0.016282465	0.01861575	0.021923961	0.021923961	0.021923961	0.005706888	0.01417805	0.010067307	0.006913657	0.007228725	0.00041223
3834203773075	383420	3773075	0.001085544	0.00026955	0.000247388	0.000727604	0.000436408	8.85185E-05	0.0002997	0.00032212	0.016280135	0.018613086	0.021920825	0.021920825	0.021920825	0.005706071	0.014176021	0.010065867	0.006912668	0.007227691	0.000407053
3834303773075	383430	3773075	0.001092178	0.000271197	0.0002489	0.000732051	0.000439075	8.90595E-05	0.000301532	0.000324088	0.015282433	0.017472412	0.020577441	0.020577441	0.020577441	0.005356384	0.013307266	0.009448996	0.006489036	0.006784753	0.000406363
3834403773075	383440	3773075	0.001097619	0.000272548	0.00025014	0.000735698	0.000441262	8.95031E-05	0.000303034	0.000325703	0.014193881	0.016227871	0.019111731	0.019111731	0.019111731	0.004974854	0.012359403	0.008775954	0.006026829	0.006301482	0.000406708
3834503773075	383450	3773075	0.001109959	0.000275612	0.000252952	0.000743969	0.000446223	9.05094E-05	0.000306441	0.000329365	0.012964353	0.014822151	0.017456201	0.017456201	0.017456201	0.004543913	0.011288785	0.008015747	0.005504762	0.005755624	0.000410073
3834603773075	383460	3773075	0.001122166	0.000278644	0.000255734	0.000752151	0.000451131	9.15048E-05	0.000309811	0.000332987	0.011809282	0.013501558	0.015900924	0.015900924	0.015900924	0.004139069	0.010283	0.007301577	0.00501431	0.005242821	0.000415767
3834703773075	383470	3773075	0.001168741	0.000290208	0.000266348	0.000783368	0.000469855	9.53027E-05	0.00032267	0.000346807	0.01078794	0.012333856	0.01452571	0.01452571	0.01452571	0.003781096	0.00939366	0.00667009	0.00458064	0.004789388	0.000419477
3834803773075	383480	3773075	0.001190104	0.000295513	0.000271217	0.000797688	0.000478443	9.70447E-05	0.000328568	0.000353147	0.009775742	0.011176611	0.013162811	0.013162811	0.013162811	0.003426328	0.008512284	0.006044257	0.004150854	0.004340016	0.000421547
3834903773075	383490	3773075	0.001208946	0.000300192	0.000275511	0.000810317	0.000486018	9.85811E-05	0.00033377	0.000358738	0.008946883	0.010228976	0.012046771	0.012046771	0.012046771	0.003135819	0.00779055	0.00553178	0.003798914	0.003972037	0.000422842
3835003773075	383500	3773075	0.001224073	0.000303948	0.000278958	0.000820456	0.000492099	9.98146E-05	0.000337946	0.000363226	0.008239588	0.009420324	0.011094414	0.011094414	0.011094414	0.002887917	0.007174668	0.005094466	0.003498591	0.003658028	0.0004231
3835103773075	383510	3773075	0.001234954	0.000306665	0.000281437	0.000827749	0.000496473	0.000100702	0.00034095	0.000366455	0.007628404	0.008721558	0.010271469	0.010271469	0.010271469	0.002673701	0.006642477	0.004716576	0.003239078	0.003386688	0.000422151
3835203773075	383520	3773075	0.001241986	0.000308396	0.00028304	0.000832462	0.000499301	0.000101275	0.000342891	0.000368542	0.007087364	0.008102986	0.009542971	0.009542971	0.009542971	0.002484071	0.006171363	0.004382056	0.003009348	0.003146489	0.00042034
3835303773075	383530	3773075	0.001247559	0.00030978	0.00028431	0.000836198	0.000501541	0.00010173	0.00034443	0.000370196	0.006579281	0.007522095	0.008858849	0.008858849	0.008858849	0.002305991	0.005728947	0.004067912	0.002793612	0.002920922	0.00041801
3835403773075	383540	3773075	0.001247957	0.000309879	0.000284401	0.000836465	0.000501701	0.000101762	0.00034454	0.000370314	0.006125207	0.007002952	0.008247449	0.008247449	0.008247449	0.002146841	0.005333559	0.003787163	0.002600809	0.002719333	0.000414645
3835503773075	383550	3773075	0.001245569	0.000309285	0.000283857	0.000834864	0.000500741	0.000101567	0.00034388	0.000369605	0.005682263	0.006496534	0.007651035	0.007651035	0.007651035	0.001991593	0.004947863	0.003513294	0.002412732	0.002522684	0.000410159
3835603773075	383560	3773075	0.001237342	0.000307243	0.00028198	0.00082935	0.000497433	0.000100897	0.00034161	0.000367164	0.005243633	0.005995048	0.00706043	0.00706043	0.00706043	0.001837856	0.004565923	0.003242093	0.002226486	0.002327951	0.000403516
3835703773075	383570	3773075	0.001217438	0.0003023	0.000277446	0.000816009	0.000489432	9.92736E-05	0.000336114	0.000361258	0.004853921	0.005549491	0.006535693	0.006535693	0.006535693	0.001701265	0.00422658	0.003001138	0.002061012	0.002154936	0.000395319
3835803773075	383580	3773075	0.001192625	0.000296139	0.000271791	0.000799377	0.000479457	9.72503E-05	0.000329264	0.000353895	0.004531765	0.005181169	0.006101916	0.006101916	0.006101916	0.001588351	0.00394606	0.002801951	0.001924221	0.002011912	0.000387037
3835903773075	383590	3773075	0.001164362	0.000289121	0.00026535	0.000780433	0.000468094	9.49456E-05	0.000321461	0.000345508	0.004248087	0.00485684	0.005719951	0.005719951	0.005719951	0.001488924	0.003699046	0.002626556	0.00180377	0.001885971	0.000378495
3836003773075	383600	3773075	0.001132914	0.000281312	0.000258183	0.000759355	0.000455452	9.23813E-05	0.000312778	0.000336176	0.003990897	0.004562794	0.00537365	0.00537365	0.00537365	0.001398781	0.003475096	0.002467537	0.001694565	0.001771789	0.000369695
3836103773075	383610	3773075	0.001097884	0.000272614	0.0002502	0.000735875	0.000441369	8.95248E-05	0.000303107	0.000325782	0.003750185	0.004287588	0.005049537	0.005049537	0.005049537	0.001314413	0.003265495	0.002318707	0.001592357	0.001664923	0.000360119
3836203773075	383620	3773075	0.001062057	0.000263718	0.000242036	0.000711862	0.000426966	8.66034E-05	0.000293216	0.000315151	0.003533717	0.0040401	0.004758068	0.004758068	0.004758068	0.001238543	0.003077004	0.002184867	0.001500443	0.001568821	0.000350714
3836303773075	383630	3773075	0.001037908	0.000257721	0.000236532	0.000695675	0.000417257	8.46341E-05	0.000286549	0.000307984	0.003375744	0.00385949	0.004545362	0.004545362	0.004545362	0.001183174	0.002939449	0.002087194	0.001433366	0.001498688	0.000345106
3836403773075	383640	3773075	0.001018535	0.000252911	0.000232117	0.00068269	0.000409469	8.30544E-05	0.0002812	0.000302236	0.003242361	0.003706993	0.004365764	0.004365764	0.004365764	0.001136424	0.002823304	0.002004724	0.001376731	0.001439471	0.000341138
3836503773075	383650	3773075	0.001001816	0.000248759	0.000228307	0.000671484	0.000402748	8.16911E-05	0.000276584	0.000297275	0.00312304	0.003570573	0.004205101	0.004205101	0.004205101	0.001094603	0.002719405	0.001930949	0.001326066	0.001386498	0.000338032
3836603773075	383660	3773075	0.000998233	0.00024787	0.000227491	0.000669083	0.000401307	8.13989E-05	0.000275595	0.000296212	0.003047289	0.003483967	0.004103105	0.004103105	0.004103105	0.001068053	0.002653445	0.001884113	0.001293902	0.001352867	0.000338894
3836703773075	383670	3773075	0.000994783	0.000247013	0.000226704	0.00066677	0.000399921	8.11176E-05	0.000274643	0.000295188	0.002974731	0.003401011	0.004005406	0.004005406	0.004005406	0.001042622	0.002590264	0.00183925	0.001263093	0.001320655	0.000339757
3836803773075	383680	3773075	0.000992527	0.000246453	0.00022619	0.000665258	0.000399014	8.09337E-05	0.00027402	0.000294519	0.002908557	0.003325354	0.003916304	0.003916304	0.003916304	0.001019428	0.002532642	0.001798335	0.001234995	0.001291276	0.000340965
3836903773075	383690	3773075	0.000991068	0.000246091	0.000225858	0.00066428	0.000398427	8.08147E-05	0.000273617	0.000294085	0.002848249	0.003256405	0.003835102	0.003835102	0.003835102	0.000998291	0.002480129	0.001761048	0.001209388	0.001264502	0.000342259
3837003773075	383700	3773075	0.000989475	0.000245695	0.000225495	0.000663213	0.000397787	8.06848E-05	0.000273177	0.000293613	0.002790962	0.003190908	0.003757965	0.003757965	0.003757965	0.000978212	0.002430246	0.001725627	0.001185063	0.001239069	0.000343467
3837103773075	383710	3773075	0.000990537	0.000245959	0.000225737	0.000663924	0.000398214	8.07714E-05	0.000273471	0.000293928	0.002747651	0.00314139	0.003699648	0.003699648	0.003699648	0.000963032	0.002392533	0.001698849	0.001166673	0.001219841	0.000345365
3837203773075	383720	3773075	0.000990537	0.000245959	0.000225737	0.000663924	0.000398214	8.07714E-05	0.000273471	0.000293928	0.002707187	0.003095128	0.003645165	0.003645165	0.003645165	0.00094885	0.002357299	0.00167383	0.001149492	0.001201876	0.000347091
3837303773075	383730	3773075	0.000989077	0.000245596	0.000225404	0.000662946	0.000397627	8.06524E-05	0.000273068	0.000293495	0.002667586	0.003049852	0.003591843	0.003591843	0.003591843	0.00093497	0.002322816	0.001649345	0.001132677	0.001184295	0.000348212
3837403773075	383740	3773075	0.000986424	0.000244937	0.000224799	0.000661167	0.00039656	8.0436E-05	0.000272335	0.000292707	0.002628244	0.003004873	0.00353887	0.00353887	0.00353887	0.00092118	0.002288559	0.001625021	0.001115972	0.001166829	0.000348903
3837503773075	383750	3773075	0.000982841	0.000244048	0.000223983	0.000658766	0.00039512	8.01438E-05	0.000271346	0.000291644	0.002589851	0.002960978	0.003487174	0.003487174	0.003487174	0.000907724	0.002255128	0.001601282	0.00109967	0.001149784	0.000349161
3837603773075	383760	3773075	0.000978197	0.000242895	0.000222924	0.000655653	0.000393253	7.97651E-05	0.000270064	0.000290266	0.00254723	0.00291225	0.003429787	0.003429787	0.003429787	0.000892786	0.002218015	0.00157493	0.001081573	0.001130862	0.00034873
3837703773075	383770	3773075	0.00097342	0.000241709	0.000221836	0.000652451	0.000391332	7.93756E-05	0.000268745	0.000288849	0.002504782	0.002863719	0.003372631	0.003372631	0.003372631	0.000877908	0.002181053	0.001548685	0.001063549	0.001112017	0.000347867
3837803773075	383780	3773075	0.000968776	0.000240555	0.000220777	0.000649338	0.000389465	7.89969E-05	0.000267463	0.000287471	0.002459314	0.002811735	0.00331141	0.00331141	0.00331141	0.000861972	0.002141462	0.001520573	0.001044243	0.001091831	0.000346487
3837903773075	383790	3773075	0.000963335	0.000239204	0.000219538	0.000645692	0.000387278	7.85533E-05	0.000265961	0.000285856	0.002408498	0.002753636	0.003242986	0.003242986	0.003242986	0.000844161	0.002097213	0.001489153	0.001022666	0.001069271	0.000344675
3838003773075	383800	3773075	0.000958426	0.000237985	0.000218419	0.000642401	0.000385304	7.81529E-05	0.000264605	0.000284399	0.002358888	0.002696918	0.003176189	0.003176189	0.003176189	0.000826774	0.002054016	0.00145848	0.001001602	0.001047247	0.000342691
3838103773075	383810	3773075	0.000952986	0.000236635	0.000217179	0.000638755	0.000383117	7.77093E-05	0.000263103	0.000282785	0.002305052	0.002635367	0.003103699	0.003103699	0.003103699	0.000807904	0.002007137	0.001425194	0.00097842	0.001023345	0.000340706
3838203773075	383820	3773075	0.000947545	0.000235284	0.000215939	0.000635108	0.00038093	7.72657E-05	0.000261601	0.000281171	0.002251647	0.002574309	0.00303179	0.00303179	0.00303179	0.000789186	0.001960634	0.001392174	0.000956066	0.000999636	0.000338808
3838303773075	383830	3773075	0.000941972	0.0002339	0.000214669	0.000631373	0.00037869	7.68113E-05	0.000260063	0.000279517	0.002199018	0.002514138	0.002960927	0.002960927	0.002960927	0.00077074	0.001914808	0.001359634	0.00093372	0.000976271	0.000336824
3838403773075	383840	3773075	0.000935603	0.000232318	0.000213218	0.000627104	0.000376129	7.62919E-05	0.000258304	0.000277627	0.002143801	0.002451009	0.002886578	0.002886578	0.002886578	0.000751387	0.001866727	0.001325494	0.000910274	0.000951757	0.000334926
3838503773075	383850	3773075	0.000929499	0.000230803	0.000211827	0.000623013	0.000373675	7.57942E-05	0.000256619	0.000275816	0.002090655	0.002390246	0.002815018	0.002815018	0.002815018	0.00073276	0.001820449	0.001292634	0.000887708	0.000928162	0.000333028
3838603773075	383860	3773075	0.000922997	0.000229188	0.000210345	0.000618655	0.000371061	7.5264E-05	0.000254824	0.000273886	0.002037767	0.00232978	0.002743806	0.002743806	0.002743806	0.000714223	0.001774397	0.001259934	0.000865251	0.000904682	0.00033113
3838703773075	383870	3773075	0.000916496	0.000227574	0.000208863	0.000614297	0.000368448	7.47338E-05	0.000253029	0.000271957	0.001985915	0.002270497	0.002673988	0.002673988	0.002673988	0.000696049	0.001729247	0.001227874	0.000843234	0.000881662	0.000329318
3838803773075	383880	3773075	0.000909861	0.000225926	0.000207351	0.00060985	0.00036578	7.41928E-05	0.000251197	0.000269988	0.001935874	0.002213286	0.00260661	0.00260661	0.00260661	0.00067851	0.001685674	0.001196934	0.000821987	0.000859446	0.00032742
3838903773075	383890	3773075	0.000903226	0.000224279	0.000205839	0.000605403	0.000363113	7.36518E-05	0.000249366	0.00026802	0.001887473	0.002157949	0.002541439	0.002541439	0.002541439	0.000661546	0.001643528	0.001167008	0.000801435	0.000837958	0.000325608
3839003773075	383900	3773075	0.000896857	0.000222697	0.000204388	0.000601134	0.000360553	7.31325E-05	0.000247607	0.00026613	0.00184097	0.002104782	0.002478823	0.002478823	0.002478823	0.000645247	0.001603035	0.001138256	0.00078169	0.000817313	0.000323796
3839103773075	383910	3773075	0.000886109	0.000220029	0.000201938	0.00059393	0.000356232	7.2256E-05	0.00024464	0.00026294	0.001782043	0.002037411	0.00239948	0.00239948	0.00239948	0.000624593	0.001551724	0.001101822	0.000756669	0.000791152	0.000321639
3829703773085	382970	3773085	0.000778232	0.000193242	0.000177354	0.000521623	0.000312863	6.34594E-05	0.000214857	0.000230929	0.003068168	0.003507838	0.004131218	0.004131218	0.004131218	0.001075371	0.002671625	0.001897022	0.001302767	0.001362137	0.000535605
3829803773085	382980	3773085	0.000767616	0.000190606	0.000174935	0.000514508	0.000308595	6.25938E-05	0.000211926	0.000227779	0.003320873	0.003796755	0.004471478	0.004471478	0.004471478	0.001163942	0.002891669	0.002053267	0.001410067	0.001474327	0.000517056
3829903773085	382990	3773085	0.000764034	0.000189716	0.000174118	0.000512107	0.000307155	6.23016E-05	0.000210937	0.000226716	0.003559772	0.00406989	0.004793151	0.004793151	0.004793151	0.001247675	0.003099692	0.002200976	0.001511506	0.001580388	0.000496953
3830003773085	383000	3773085	0.000765095	0.00018998	0.00017436	0.00051281 8	0.000307582	6.23882E-05	0.00021123	0.00022703 1	0.003783574	0.004325762	0.005094495	0.005094495	0.005094495	0.001326116	0.003294569	0.002339351	0.001606534	0.001679747	0.000471847
3830103773085	383010	3773085	0.000758992	0.000188464	0.000172969	0.000508727	0.000305128	6.18905E-05	0.000209545	0.00022522	0.004002026	0.004575519	0.005388636	0.005388636	0.005388636	0.001402682	0.003484787	0.002474418	0.00169929	0.00177673	0.000421634
3830203773085	383020	3773085	0.000763901	0.000189683	0.000174088	0.000512018	0.000307102	6.22908E-05	0.0002109	0.000226677	0.004285014	0.004899058	0.005769671	0.005769671	0.005769671	0.001501867	0.0037312	0.002649387	0.001819449	0.001902365	0.000389194
3830303773085	383030	3773085	0.000769341	0.000191034	0.000175328	0.000515664	0.000309289	6.27344E-05	0.000212402	0.000228291	0.00459837	0.005257319	0.006191599	0.006191599	0.006191599	0.001611696	0.004004057	0.002843132	0.001952503	0.002041482	0.000392904
3830403773085	383040	3773085	0.000774914	0.000192418	0.000176598	0.0005194	0.000311529	6.31889E-05	0.000213941	0.000229945	0.004895334	0.005596838	0.006591454	0.006591454	0.006591454	0.00171578	0.00426264	0.003026743	0.002078596	0.002173321	0.000395147
3830503773085	383050	3773085	0.000782212	0.0001923	0.000178261	0.000524291	0.000314463	6.3784E-05	0.000215956	0.000232111	0.005197302	0.005942078	0.006998047	0.006998047	0.006998047	0.001821617	0.004525581	0.003213447	0.002206814	0.002307382	0.0003967
3830603773085	383060	3773085	0.00078951	0.000196042	0.000179924	0.000529183	0.000317397	6.43791E-05	0.00021797	0.000234276	0.005518251	0.006309019	0.007430197	0.007430197	0.007430197	0.001934108	0.004805049	0.003411887	0.002343091	0.00244987	0.000398253

			ISDrainage / Utilities Trenching	ISDrainage / Utilities Trenching	ISAsphalt Paving	ISAsphalt Paving	SVDemolition	SVSite Grubbing / Prep	SVMass Grading / Excavation	SVMass Grading / Excavation	SVDrainage / Utilities Trenching	SVFoundations / Concrete Pads	SVBuilding / Structure Construction	SVBuilding / Structure Construction	SVAsphalt Paving	SVAsphalt Paving	SVArchitectural Coating	SVArchitectural Coating	SVLandscaping or Other Finishing	SVLandscaping or Other Finishing	MDemolition
Unique Identifier	X (UTM)	Y (UTM)	2027	2028	2027	2028	2027	2027	2027	2028	2028	2028	2028	2029	2028	2029	2028	2029	2028	2029	2027
3830503773075	383050	3773075	0.000209778	0.000209778	0.000241755	0.000241755	0.017599609	0.007013408	0.022810599	0.022810599	0.011771791	0.004566125	0.031300942	0.031300942	0.012216387	0.012216387	0.002751691	0.002751691	0.009316497	0.009316497	0.000589442
3830603773075	383060	3773075	0.000210519	0.000210519	0.000242609	0.000242609	0.020257941	0.008072748	0.026256025	0.026256025	0.013549861	0.005255815	0.03723526	0.03723526	0.014061611	0.014061611	0.00316732	0.00316732	0.010723707	0.010723707	0.000597724
3830703773075	383070	3773075	0.000211121	0.000211121	0.000243302	0.000243302	0.023729558	0.00945618	0.030755538	0.030755538	0.01587191	0.006156508	0.045411535	0.045411535	0.016471359	0.016471359	0.003710106	0.003710106	0.012561437	0.012561437	0.000605748
3830803773075	383080	3773075	0.00021163	0.00021163	0.000243889	0.000243889	0.028114322	0.0112035	0.036438567	0.036438567	0.018804732	0.007294112	0.056412845	0.056412845	0.019514948	0.019514948	0.004395662	0.004395662	0.014882547	0.014882547	0.000613858
3830903773075	383090	3773075	0.000212232	0.000212232	0.000244583	0.000244583	0.033469672	0.013337596	0.043379559	0.043379559	0.022386747	0.008683529	0.070230476	0.070230476	0.023232248	0.023232248	0.005232969	0.005232969	0.017717446	0.017717446	0.000622141
3831003773075	383100	3773075	0.000212787	0.000212787	0.000245223	0.000245223	0.039891939	0.015896856	0.051703366	0.051703366	0.026682387	0.010349752	0.087048173	0.087048173	0.027690126	0.027690126	0.006237087	0.006237087	0.021117126	0.021117126	0.000630854
3831103773075	383110	3773075	0.000213342	0.000213342	0.000245863	0.000245863	0.047751573	0.019028904	0.061890124	0.061890124	0.031939434	0.012388892	0.107960855	0.107960855	0.033145721	0.033145721	0.007465938	0.007465938	0.025277687	0.025277687	0.000639655
3831203773075	383120	3773075	0.000213944	0.000213944	0.000246556	0.000246556	0.057338815	0.0228494	0.07431601	0.07431601	0.03835202	0.014876251	0.133889213	0.133889213	0.039800497	0.039800497	0.008964899	0.008964899	0.030352773	0.030352773	0.000648973
3831303773075	383130	3773075	0.000214546	0.000214546	0.0002425	0.0002425	0.068821207	0.02742511	0.089198174	0.089198174	0.046032209	0.017855297	0.165619192	0.165619192	0.047770751	0.047770751	0.010760166	0.010760166	0.036431071	0.036431071	0.000658377
3831403773075	383140	3773075	0.000215101	0.000215101	0.00024789	0.00024789	0.082193145	0.0327538	0.106529349	0.106529349	0.054976252	0.021324576	0.203399199	0.203399199	0.057052593	0.057052593	0.012850863	0.012850863	0.043509617	0.043509617	0.000667953
3831603773075	383160	3773075	0.00021612	0.00021612	0.000249063	0.000249063	0.11489839	0.045786773	0.148918145	0.148918145	0.076851699	0.029809778	0.297836543	0.297836543	0.07975423	0.07975423	0.017964314	0.017964314	0.060822407	0.060822407	0.000687624
3831703773075	383170	3773075	0.000216675	0.000216675	0.000249704	0.000249704	0.13627702	0.054306113	0.176626679	0.176626679	0.091151152	0.03535635	0.358852301	0.358852301	0.094593744	0.094593744	0.021306853	0.021306853	0.07213936	0.07213936	0.000697891
3831803773075	383180	3773075	0.000217184	0.000217184	0.00025029	0.00025029	0.162210656	0.064640614	0.21023889	0.21023889	0.108497296	0.042084694	0.431335139	0.431335139	0.112595016	0.112595016	0.025361566	0.025361566	0.085867543	0.085867543	0.000708417
3832503773075	383250	3773075	0.000220193	0.000220193	0.000253758	0.000253758	0.16777161	0.066856643	0.217446363	0.217446363	0.112216833	0.043527455	0.370217991	0.370217991	0.116455032	0.116455032	0.026231019	0.026231019	0.08881128	0.08881128	0.000786843
3832603773075	383260	3773075	0.000220563	0.000220563	0.000254185	0.000254185	0.163173352	0.065024247	0.211486627	0.211486627	0.109141211	0.042334461	0.296199634	0.296199634	0.113263251	0.113263251	0.025512083	0.025512083	0.086377155	0.086377155	0.000798749
3832703773075	383270	3773075	0.000220887	0.000220887	0.000254558	0.000254558	0.164625044	0.065602743	0.213368144	0.213368144	0.110112199	0.042711095	0.226590303	0.226590303	0.114270911	0.114270911	0.025739054	0.025739054	0.087145619	0.087145619	0.000810741
3832803773075	383280	3773075	0.000221165	0.000221165	0.000254878	0.000254878	0.171590078	0.068378295	0.222395424	0.222395424	0.114770878	0.044518136	0.172155178	0.172155178	0.119105539	0.119105539	0.026828034	0.026828034	0.090832617	0.090832617	0.000822734
3834203773075	383420	3773075	0.000218388	0.000218388	0.000251677	0.000251677	0.070504525	0.028095909	0.091379897	0.091379897	0.047158124	0.018292025	0.022551548	0.022551548	0.04893919	0.04893919	0.011023352	0.011023352	0.037322149	0.037322149	0.000975271
3834303773075	383430	3773075	0.000218018	0.000218018	0.000251251	0.000251251	0.057366288	0.022860348	0.074351619	0.074351619	0.038370396	0.014883379	0.020655384	0.020655384	0.039819568	0.039819568	0.008969194	0.008969194	0.030367316	0.030367316	0.000982259
3834403773075	383440	3773075	0.000218203	0.000218203	0.000251464	0.000251464	0.047541746	0.018945289	0.061618171	0.061618171	0.031799088	0.012334454	0.018986546	0.018986546	0.033000074	0.033000074	0.007433131	0.007433131	0.025166614	0.025166614	0.000988644
3834503773075	383450	3773075	0.000220008	0.000220008	0.000253544	0.000253544	0.039755053	0.015842307	0.051525951	0.051525951	0.026590829	0.010314238	0.01743902	0.01743902	0.02759511	0.02759511	0.006215685	0.006215685	0.021044664	0.021044664	0.000992526
3834603773075	383460	3773075	0.000223063	0.000223063	0.000257065	0.000257065	0.033637076	0.013404306	0.043596529	0.043596529	0.022498718	0.008726961	0.016036819	0.016036819	0.023348448	0.023348448	0.005259142	0.005259142	0.017806063	0.017806063	0.000995028
3834703773075	383470	3773075	0.000225053	0.000225053	0.000259359	0.000259359	0.028714667	0.011442736	0.037216665	0.037216665	0.019206282	0.007449868	0.014787058	0.014787058	0.019931664	0.019931664	0.004489526	0.004489526	0.015200345	0.015200345	0.001114262
3834803773075	383480	3773075	0.000226164	0.000226164	0.000260639	0.000260639	0.024745611	0.009861075	0.03207243	0.03207243	0.016551514	0.006420118	0.013625613	0.013625613	0.01717663	0.01717663	0.003868966	0.003868966	0.013099293	0.013099293	0.001191911
3834903773075	383490	3773075	0.000226859	0.000226859	0.000261439	0.000261439	0.021581398	0.008600143	0.027971338	0.027971338	0.014435077	0.005599179	0.012591083	0.012591083	0.01498026	0.01498026	0.003374242	0.003374242	0.01142429	0.01142429	0.001234187
3835003773075	383500	3773075	0.000226997	0.000226997	0.000261599	0.000261599	0.01902701	0.007582224	0.024660633	0.024660633	0.012726532	0.004936457	0.011675463	0.011675463	0.013207187	0.013207187	0.002974865	0.002974865	0.010072104	0.010072104	0.001266713
3835103773075	383510	3773075	0.000226488	0.000226488	0.000261013	0.000261013	0.016928053	0.006745795	0.021940206	0.021940206	0.01132261	0.004391894	0.01086061	0.01086061	0.011750242	0.011750242	0.002646694	0.002646694	0.008961004	0.008961004	0.001290267
3835203773075	383520	3773075	0.000225516	0.000225516	0.000259892	0.000259892	0.015166535	0.006043833	0.019657128	0.019657128	0.01014439	0.003934877	0.01012598	0.01012598	0.010527522	0.010527522	0.002371281	0.002371281	0.00802853	0.00802853	0.001306918
3835303773075	383530	3773075	0.000224266	0.000224266	0.000258452	0.000258452	0.013627647	0.005430589	0.017662596	0.017662596	0.009115078	0.003535621	0.0094416	0.0094416	0.009459336	0.009459336	0.002130677	0.002130677	0.007213907	0.007213907	0.001317616
3835403773075	383540	3773075	0.000222461	0.000222461	0.000256372	0.000256372	0.012315055	0.004907524	0.015961365	0.015961365	0.008237129	0.003195076	0.008823123	0.008823123	0.008548229	0.008548229	0.001925453	0.001925453	0.006519075	0.006519075	0.001317875
3835503773075	383550	3773075	0.000220054	0.000220054	0.000253598	0.000253598	0.011134089	0.004436912	0.014430732	0.014430732	0.007447221	0.00288868	0.008238087	0.008238087	0.007728487	0.007728487	0.00174081	0.00174081	0.005893921	0.005893921	0.001308643
3835603773075	383560	3773075	0.00021649	0.00021649	0.00024949	0.00024949	0.010056376	0.004007445	0.013033923	0.013033923	0.006726374	0.002609073	0.007678131	0.007678131	0.006980415	0.006980415	0.00157231	0.00157231	0.005323425	0.005323425	0.001286384
3835703773075	383570	3773075	0.000212093	0.000212093	0.000244423	0.000244423	0.009131326	0.003638815	0.01183498	0.01183498	0.006107639	0.002369074	0.007174296	0.007174296	0.006338312	0.006338312	0.001427679	0.001427679	0.004833742	0.004833742	0.001253168
3835803773075	383580	3773075	0.000207649	0.000207649	0.000239302	0.000239302	0.008365376	0.003333585	0.010842244	0.010842244	0.005595321	0.002170353	0.00673752	0.00673752	0.005806645	0.005806645	0.001307923	0.001307923	0.004428281	0.004428281	0.001218139
3835903773075	383590	3773075	0.000203066	0.000203066	0.00023402	0.00023402	0.007701364	0.003068978	0.009981627	0.009981627	0.005151186	0.001998078	0.006343612	0.006343612	0.005345735	0.005345735	0.001204105	0.001204105	0.00407678	0.00407678	0.001181213
3836003773075	383600	3773075	0.000198345	0.000198345	0.000228579	0.000228579	0.007112438	0.002834292	0.009218329	0.009218329	0.004757273	0.001845284	0.005981367	0.005981367	0.004936945	0.004936945	0.001112027	0.001112027	0.003765028	0.003765028	0.001142302
3836103773075	383610	3773075	0.000193207	0.000193207	0.000222658	0.000222658	0.006577838	0.002621255	0.008525441	0.008525441	0.004399696	0.001706585	0.005641978	0.005641978	0.004565864	0.004565864	0.001028442	0.001028442	0.003482032	0.003482032	0.001100717
3836203773075	383620	3773075	0.000188162	0.000188162	0.000216844	0.000216844	0.006103029	0.002432045	0.007910048	0.007910048	0.004082113	0.001583399	0.005331139	0.005331139	0.004236286	0.004236286	0.000954206	0.000954206	0.003230689	0.003230689	0.001060771
3836303773075	383630	3773075	0.000185153	0.000185153	0.000213376	0.000213376	0.005733203	0.00228467	0.007430722	0.007430722	0.003834748	0.001487449	0.005079355	0.005079355	0.003979579	0.003979579	0.000896384	0.000896384	0.003034918	0.003034918	0.001035492
3836403773075	383640	3773075	0.000183024	0.000183024	0.000210922	0.000210922	0.005416041	0.002158281	0.007019653	0.007019653	0.003622609	0.001405163	0.004857276	0.004857276	0.003759428	0.003759428	0.000846796	0.000846796	0.002867026	0.002867026	0.001015303
3836503773075	383650	3773075	0.000181357	0.000181357	0.000209002	0.000209002	0.005133274	0.002045599	0.006653162	0.006653162	0.003433476	0.001331801	0.004655119	0.004655119	0.003563151	0.003563151	0.000802585	0.000802585	0.002717341	0.002717341	0.000997357
3836603773075	383660	3773075	0.00018182	0.00018182	0.000209536	0.000209536	0.004920818	0.001960936	0.006377801	0.006377801	0.003291371	0.00127668	0.004497609	0.004497609	0.003415679	0.003415679	0.000769368	0.000769368	0.002604875	0.002604875	0.000993216
3836703773075	383670	3773075	0.000182283	0.000182283	0.000210069	0.000210069	0.004720888	0.001881264	0.006118674	0.006118674	0.003157644	0.001224809	0.004347837	0.004347837	0.003276902	0.003276902	0.000738109	0.000738109	0.002499041	0.002499041	0.00098942
3836803773075	383680	3773075	0.000182931	0.000182931	0.000210816	0.000210816	0.004536459	0.00180777	0.005879639	0.005879639	0.003034286	0.00117696	0.004208115	0.004208115	0.003148885	0.003148885	0.000709273	0.000709273	0.002401412	0.002401412	0.000987349
3836903773075	383690	3773075	0.000183625	0.000183625	0.000211616	0.000211616	0.004366079	0.001739873	0.005658812	0.005658812	0.002920324	0.001132756	0.004077554	0.004077554	0.003030619	0.003030619	0.000682635	0.000682635	0.00231122	0.00231122	0.000986659
3837003773075	383700	3773075	0.000184273	0.000184273	0.000212363	0.000212363	0.004205802	0.001676004	0.00545108	0.00545108	0.002813121	0.001091173	0.003953663	0.003953663	0.002919367	0.002919367	0.000657575	0.000657575	0.002226376	0.002226376	0.0009864
3837103773075	383710	3773075	0.000185292	0.000185292	0.000213536	0.000213536	0.004066495	0.00162049	0.005270525	0.005270525	0.002719943	0.00105503	0.003844535	0.003844535	0.002822669	0.002822669	0.000635795	0.000635795	0.002152632	0.002152632	0.000990628
3837203773075	383720	3773075	0.000186218	0.000186218	0.000214603	0.000214603	0.003935768	0.001568396	0.005101093	0.005101093	0.002632504	0.001021114	0.003741456	0.003741456	0.002731928	0.002731928	0.000615356	0.000615356	0.002083431	0.002083431	0.00099451
3837303773075	383730	3773075	0.000186819	0.000186819	0.000215297	0.000215297	0.003811547	0.001518894	0.004940091	0.004940091	0.002549417	0.000988886	0.003643446	0.003643446	0.002645703	0.002645703	0.000595934	0.000595934	0.002017674	0.002017674	0.000996926
3837403773075	383740	3773075	0.00018719	0.00018719	0.000215723	0.000215723	0.003693278	0.001471764	0.004786804	0.004786804	0.0024703	0.000958201	0.003549972	0.003549972	0.002563609	0.002563609	0.000577442	0.000577442	0.001955067	0.001955067	0.000997703
3837503773075	383750	3773075	0.000187328	0.000187328	0.000215883	0.000215883	0.003581721	0.001427308	0.004642217	0.004642217	0.002395694	0.000929258	0.003461923	0.003461923	0.002486174	0.002486174	0.000560001	0.000560001	0.001896013	0.001896013	0.00099684
3837603773075	383760	3773075	0.000187097	0.000187097	0.000215617	0.000215617	0.003471756	0.001383488	0.004499693	0.004499693	0.002322142	0.000900729	0.00337503	0.00337503	0.002409844	0.002409844	0.00054280	0.00054280	0.001837802	0.001837802	0.000992871
3837703773075	383770	3773075	0.000186634	0.000186634	0.000215083	0.000215083	0.00336705	0.001341763	0.004363985	0.004363985	0.002252108	0.000873563	0.003292229	0.003292229	0.002337165	0.002337165	0.000526437	0.000526437	0.001782376	0.001782376	0.000987091
3837803773075	383780	3773075	0.000185894	0.000185894	0.00021423	0.00021423	0.003264213	0.001300782	0.004230699	0.004230699	0.002183323	0.000846883	0.003210583	0.003210583	0.002265783	0.002265783	0.000510358	0.000510358	0.001727938	0.001727938	0.000979239
3837903773075	383790	3773075	0.000184921	0.000184921	0.00021311	0.00021311	0.003160753	0.001259554	0.004096607	0.004096607	0.002114122	0.000820041	0.003127515	0.003127515	0.002193968	0.002193968	0.000494182	0.000494182	0.001673171	0.001673171	0.000969145
3838003773075	383800	3773075	0.000183857	0.000183857	0.000211883	0.000211883	0.003062345	0.001220338	0.003969061	0.003969061	0.0020483	0.00079459	0.003048004	0.003048004	0.002125661	0.002125661	0.000478796	0.000478796	0.001621078	0.001621078	0.000959741
3838103773075	383810	3773075	0.000182792	0.000182792	0.000210656	0.000210656	0.002963453	0.00118093	0.003840888	0.003840888	0.001982155	0.000768852	0.002966892	0.002966892	0.002057016	0.002057016	0.000463335	0.000463335	0.001568728	0.001568728	0.000950164
3838203773075	383820	3773075	0.000181774	0.000181774	0.000209482	0.000209482	0.002867882	0.001142845	0.00371702	0.00371702	0.001918231	0.000744057	0.002887559	0.002887559	0.001990678	0.001990678	0.000448392	0.000448392	0.001518137	0.001518137	0.00094007
3838303773075	383830	3773075	0.000180709	0.000180709	0.000208255	0.000208255	0.002776048	0.00110625	0.003597996	0.003597996	0.001856806	0.000720231	0.00281045	0.00281045	0.001926934	0.001926934	0.000434034	0.000434034	0.001469524	0.001469524	0.000929803
3838403773075	383840	3773075	0.000179691	0.000179691	0.000207082	0.000207082	0.002684907	0.00106993	0.003479869	0.003479869	0.001795844	0.000696585	0.00273254	0.00273254	0.00186367	0.00186367	0.000419784	0.000419784	0.001421277	0.001421277	0.000919622
3838503773075	383850	3773075	0.000178673	0.000178673	0.000205908	0.000205908	0.002598263	0.001035403	0.003367571	0.003367571	0.001737892	0.000674106	0.002657832	0.002657832	0.001803528	0.001803528	0.000406237	0.000406237	0.001375412	0.001375412	0.000910218
3838603773075	383860	3773075	0.000177654	0.000177654	0.000204735	0.000204735	0.002514388	0.001001978	0.003258862	0.003258862	0.00168179	0.000652345	0.002584725	0.002584725	0.001745308	0.001745308	0.000393123	0.000393123	0.001331012	0.001331012	0.0009009
3838703773075	383870	3773075	0.000176682	0.000176682	0.000203614	0.000203614	0.002433835	0.000969878	0.003154458	0.003154458	0.001627911	0.000631445	0.002513752	0.002513752	0.001689394	0.001689394	0.000380529	0.000380529	0.00128837	0.00128837	0.000891669
3838803773075	383880	3773075	0.000175664	0.000175664	0.000202441	0.000202441	0.002357157	0.000939322	0.003055077	0.003055077	0.001576623	0.000611552	0.002445714	0.002445714	0.001636169	0.001636169	0.00036854	0.00036854	0.00124778	0.00124778	0.000882696
3838903773075	383890	3773075	0.000174692	0.000174692	0.000201321	0.000201321	0.00228387	0.000910117	0.00296009	0.00296009	0.001527604	0.000592538	0.002380166	0.002380166	0.001585299	0.001585299	0.000357082	0.000357082	0.001208985	0.001208985	0.000873723
3839003773075	383900	3773075	0.00017372	0.00017372	0.0002002	0.0002002	0.002214112	0.000882319	0.002869679	0.002869679	0.001480946	0.00057444	0.002317198	0.002317198	0.001536878	0.001536878	0.000346175	0.000346175	0.001172058	0.001172058	0.000865009
3839103773075	383910	3773075	0.000172563	0.000172563	0.000198867	0.000198867	0.002137503	0.000851791	0.002770387	0.002770387	0.001429705	0.000554564	0.002246403	0.002246403	0.001483702	0.001483702	0.000334198	0.000334198	0.001131505	0.001131505	0.000851636
3829703773085	382970	3773085	0.000287357	0.000287357	0.00033116	0.00033116	0.00649417	0.002587914	0.008417	0.008417	0.004343734	0.001684878	0.009839599	0.009839599	0.004507788	0.004507788	0.001015361	0.001015361	0.003437742	0.003437742	0.00055286
3829803773085	382980	3773085	0.000277405	0.000277405	0.000319691	0.000319691	0.007389739	0.002944796	0.009577734	0.009577734	0.00494275	0.001917229	0.011233973	0.011233973	0.00512942	0.00512942	0.001155382	0.001155382	0.003911819	0.003911819	0.000563127
3829903773085	382990	3773085	0.00026662	0.00026662	0.000307262	0.000307262	0.008369875	0.003335378	0.010848074	0.010848074	0.00559833	0.00217152	0.012814673	0.012814673	0.005809767	0.005809767	0.001308626	0.001308626	0.004430662	0.004430662	0.000570547
3830003773085	383000	3773085	0.00025315	0.00025315	0.00029179	0.00029179	0.009494647	0.003783597	0.012305875	0.012305875	0.006350653	0.002463336	0.014698386	0.014698386	0.006590504	0.006590504	0.001484484	0.001484484	0.005026069	0.005026069	0.000569253
3830103773085	383010	3773085	0.000226211	0.000226211	0.000260692	0.000260692	0.010808554	0.004307186	0.01400881	0.01400881	0.007229481	0.002804222	0.017006691	0.017006691	0.007502523	0.007502523	0.001689913	0.001689913	0.005721597	0.005721597	0.000558382
3830203773085	383020	3773085	0.000208806	0.000208806	0.000240635	0.000240635	0.0123381	0.004916707	0.015991233	0.015991233	0.008252543	0.003201055	0.019825679	0.019825679	0.008564225	0.008564225	0.001929057	0.001929057	0.006531274	0.006531274	0.000572186
3830303773085	383030	3773085	0.000210797	0.000210797	0.000242929	0.000242929	0.014188476	0.005654078	0.018389479	0.018389479	0.009490198	0.003681125	0.023349592	0.023349592	0.009848623	0.009848623	0.002218362	0.002218362	0.007510786	0.007510786	0.000581763
3830403773085	383040	3773085	0.000212	0.000212	0.000244316	0.000244316	0.016273661	0.00648502	0.021092057	0.021092057	0.010884909	0.004222115	0.027454716	0.027454716	0.011296009	0.011296009	0.00254438	0.00254438	0.008614596	0.008614596	0.000590218
3830503773085	383050	3773085	0.000212833	0.000212833	0.000245276	0.000245276	0.018678153	0.007443206	0.024208484	0.024208484	0.012493193	0.004845948	0.032416583	0.032416583	0.012965035	0.012965035	0.002920321	0.002920321	0.009887434	0.009887434	0.00059876
3830603773085	383060	3773085	0.000213666	0.000213666	0.000246236	0.000246236	0.021615931	0.008613904	0.028016096	0.028016096	0.014458175	0.005608139	0.038804398	0.038804398	0.01500423	0.01500423	0.003379641	0.003379641	0.01144257	0.01144257	0.000607387

			MSite Grubbing / Prep	MMass Grading / Excavation	MMass Grading / Excavation	MDrainage / Utilities Trenching	MFoundations / Concrete Pads	MBuilding / Structure Construction	MAsphalt Paving	MLandscaping or Other Finishing	MWaterside Construction (Piles)	RSSWRestriping South Valley	RSSWRestriping Silver Lake Boulevard	RSSWDemolition	RSSWPlacing Base	RSSWForm	Child Risk				
Unique Identifier	X (UTM)	Y (UTM)	2027	2027	2028	2028	2028	2028	2028	2028	2028	2029	2029	2029	2029	2029	3rd Trimester	0<2	2<16	Total	per million
3830503773075	383050	3773075	0.000545002	0.000906544	0.000906544	0.000436002	0.000206595	0.000560497	0.000364447	0.000250281	0.000269004	0.016192938	0.000521194	0.001567568	0.000142544	0.000310032	2.89155E-08	6.07408E-07	1.5866E-06	2.22292E-06	2.222919
3830603773075	383060	3773075	0.00055266	0.000919282	0.000919282	0.000442128	0.000209498	0.000568373	0.000369568	0.000253798	0.000272784	0.017846714	0.000541559	0.001627616	0.000148004	0.000321908	2.78267E-08	5.97971E-07	1.7951E-06	2.42093E-06	2.4209331
3830703773075	383070	3773075	0.000560079	0.000931622	0.000931622	0.000448063	0.00021231	0.000576002	0.000374529	0.000257205	0.000276446	0.019508046	0.000562818	0.001690316	0.000153706	0.000334309	2.80811E-08	6.02023E-07	2.0657E-06	2.69583E-06	2.69582935
3830803773075	383080	3773075	0.000567578	0.000944095	0.000944095	0.000454062	0.000215153	0.000583714	0.000379543	0.000260649	0.000280147	0.0207884	0.000585238	0.001756305	0.000159706	0.00034736	2.84318E-08	6.0676E-07	2.4088E-06	3.04402E-06	3.04401773
3830903773075	383090	3773075	0.000575236	0.000956834	0.000956834	0.000460189	0.000218056	0.00059159	0.000384664	0.000264166	0.000283927	0.021666703	0.000609474	0.001827504	0.000166181	0.000361442	2.86886E-08	6.10492E-07	2.8278E-06	3.467E-06	3.46699535
3831003773075	383100	3773075	0.000583293	0.000970235	0.000970235	0.000466634	0.00022111	0.000599876	0.000390052	0.000267866	0.000287904	0.022255288	0.000635824	0.001904827	0.000173212	0.000376734	2.89292E-08	6.14094E-07	3.3295E-06	3.97249E-06	3.97249416
3831103773075	383110	3773075	0.00059143	0.00098377	0.00098377	0.000473144	0.000224194	0.000608244	0.000395493	0.000271602	0.00029192	0.022445541	0.000664079	0.001987542	0.000180734	0.000393094	2.91675E-08	6.17605E-07	3.9418E-06	4.58856E-06	4.58856435
3831203773075	383120	3773075	0.000600045	0.0009981	0.0009981	0.000480036	0.00022746	0.000617104	0.000401254	0.000275559	0.000296172	0.022311337	0.000695223	0.002078483	0.000189003	0.00041108	2.94127E-08	6.2127E-07	4.6891E-06	5.33979E-06	5.33979172
3831303773075	383130	3773075	0.00060874	0.001012564	0.001012564	0.000486992	0.000230756	0.000626047	0.000407069	0.000279552	0.000300464	0.021750939	0.000728867	0.002176553	0.000197921	0.000430476	2.96571E-08	6.24874E-07	5.5862E-06	6.24075E-06	6.24075495
3831403773075	383140	3773075	0.000617595	0.001027292	0.001027292	0.000494076	0.000234113	0.000635153	0.00041299	0.000283618	0.000304835	0.020798672	0.00076534	0.002282575	0.000207562	0.000451445	2.99004E-08	6.28433E-07	6.6353E-06	7.29361E-06	7.29361249
3831603773075	383160	3773075	0.000635783	0.001057546	0.001057546	0.000508626	0.000241007	0.000653858	0.000425152	0.000291971	0.000313812	0.018098742	0.000848112	0.002522312	0.000229362	0.00049886	3.03816E-08	6.35307E-07	9.2104E-06	9.87606E-06	9.87606466
3831703773075	383170	3773075	0.000645276	0.001073336	0.001073336	0.000516221	0.000244606	0.000663621	0.0004315	0.00029633	0.000318497	0.0166467	0.000896138	0.00266078	0.000241953	0.000526246	3.06272E-08	6.38836E-07	1.0879E-05	1.15487E-05	11.548667
3831803773075	383180	3773075	0.000655008	0.001089524	0.001089524	0.000524006	0.000248295	0.00067363	0.000438008	0.000300799	0.000323301	0.015231876	0.000949076	0.002812866	0.000255783	0.000556326	3.08732E-08	6.42351E-07	1.2882E-05	1.35552E-05	13.5552404
3832503773075	383250	3773075	0.000727521	0.00121014	0.00121014	0.000582016	0.000275783	0.000748204	0.000486498	0.000334099	0.000359092	0.008519756	0.001543007	0.004480515	0.000407428	0.000886151	3.25448E-08	6.65538E-07	1.2866E-05	1.3564E-05	13.5639673
3832603773075	383260	3773075	0.000738529	0.001228452	0.001228452	0.000590823	0.000279956	0.000759526	0.000493859	0.000339155	0.000364526	0.007900063	0.001683005	0.004863016	0.00044221	0.000961802	3.27587E-08	6.68539E-07	1.1964E-05	1.26651E-05	12.6651222
3832703773075	383270	3773075	0.000749617	0.001246896	0.001246896	0.000599694	0.000284159	0.000770929	0.000501274	0.000344247	0.000369999	0.007320804	0.001846255	0.005303737	0.000482286	0.001048967	3.28944E-08	6.70612E-07	1.1395E-05	1.2099E-05	12.0989932
3832803773075	383280	3773075	0.000760706	0.00126534	0.00126534	0.000608565	0.000288362	0.000782333	0.000508689	0.000349339	0.000375472	0.006766692	0.002038476	0.005815475	0.00052882	0.001150178	3.30103E-08	6.72365E-07	1.1241E-05	1.19462E-05	11.9462024
3834203773075	383420	3773075	0.000901743	0.001499937	0.001499937	0.000721394	0.000341825	0.000927379	0.000603001	0.000414107	0.000445085	0.002687002	0.018116015	0.029706286	0.002701288	0.005875275	3.7012E-08	7.13765E-07	4.9297E-06	5.68053E-06	5.6805269
3834303773075	383430	3773075	0.000908204	0.001510685	0.001510685	0.000726563	0.000344275	0.000934025	0.000607322	0.000417075	0.000448274	0.002549611	0.014347104	0.025941052	0.002358903	0.005130592	3.69964E-08	7.12825E-07	4.2034E-06	4.95322E-06	4.95321788
3834403773075	383440	3773075	0.000914107	0.001520504	0.001520504	0.000731286	0.000346513	0.000940096	0.00061127	0.000419785	0.000451188	0.002418683	0.01149023	0.022377716	0.002034878	0.004425839	3.69364E-08	7.11288E-07	3.6316E-06	4.37985E-06	4.37984525
3834503773075	383450	3773075	0.000917697	0.001526475	0.001526475	0.000734158	0.000347873	0.000943787	0.00061367	0.000421434	0.00045296	0.002290234	0.009259384	0.019093236	0.001736209	0.003776238	3.69244E-08	7.10756E-07	3.1483E-06	3.896E-06	3.89600458
3834603773075	383460	3773075	0.00092001	0.001530323	0.001530323	0.000736008	0.00034875	0.000946167	0.000615217	0.00042496	0.000454102	0.0021676	0.007590164	0.016396536	0.00149099	0.003242888	3.68467E-08	7.092E-07	2.7525E-06	3.49852E-06	3.49851882
3834703773075	383470	3773075	0.001030255	0.001713702	0.001713702	0.000824204	0.000390541	0.001059546	0.000688939	0.000473124	0.000508517	0.002054352	0.006313962	0.014202526	0.001291481	0.002808959	3.70682E-08	7.14078E-07	2.4324E-06	3.18355E-06	3.18355485
3834803773075	383480	3773075	0.00110205	0.001833124	0.001833124	0.00088164	0.000417756	0.001133382	0.000736948	0.000506094	0.000543954	0.001943317	0.00535521	0.012458651	0.001132905	0.002464058	3.69602E-08	7.13189E-07	2.1575E-06	2.90767E-06	2.90766819
3834903773075	383490	3773075	0.001141138	0.001898142	0.001898142	0.000912911	0.000432574	0.001173581	0.000763087	0.000524045	0.000563247	0.001840664	0.004622859	0.011055325	0.001005296	0.00218651	3.67802E-08	7.11805E-07	1.9345E-06	2.6831E-06	2.68309598
3835003773075	383500	3773075	0.001171212	0.001948167	0.001948167	0.00093697	0.000443974	0.00120451	0.000783198	0.000537856	0.000578091	0.001746954	0.004055813	0.009922081	0.000902247	0.001962378	3.65232E-08	7.09142E-07	1.7507E-06	2.49633E-06	2.49633406
3835103773075	383510	3773075	0.00119299	0.001984391	0.001984391	0.000954392	0.000452229	0.001226907	0.000797761	0.000547857	0.00058884	0.00166086	0.003605481	0.008991649	0.00081764	0.001778358	3.62023E-08	7.05473E-07	1.5965E-06	2.33817E-06	2.33817228
3835203773075	383520	3773075	0.001208386	0.002010001	0.002010001	0.000966709	0.000458065	0.001242741	0.000808056	0.000554927	0.000596439	0.001580491	0.003236969	0.008206997	0.000746289	0.00162317	3.58187E-08	7.00722E-07	1.4643E-06	2.2008E-06	2.20080307
3835303773075	383530	3773075	0.001218278	0.002026454	0.002026454	0.000974622	0.000461815	0.001252914	0.000814671	0.00055947	0.000601322	0.001502188	0.002918357	0.007506796	0.000682617	0.001484686	3.53624E-08	6.94814E-07	1.3454E-06	2.07555E-06	2.07554596
3835403773075	383540	3773075	0.001218517	0.002026852	0.002026852	0.000974814	0.000461906	0.00125316	0.000814831	0.00055958	0.00060144	0.001429227	0.002649349	0.00689973	0.000627415	0.001364621	3.4843E-08	6.87584E-07	1.2415E-06	1.96391E-06	1.96391119
3835503773075	383550	3773075	0.001209982	0.002012654	0.002012654	0.000967985	0.00045867	0.001244382	0.000809123	0.00055566	0.000597227	0.001356857	0.002403654	0.006327761	0.000575404	0.001251497	3.42206E-08	6.78449E-07	1.1445E-06	1.85717E-06	1.85717062
3835603773075	383560	3773075	0.0011894	0.00197842	0.00197842	0.00095152	0.000450868	0.001223216	0.00079536	0.000546208	0.000587068	0.001284014	0.002173233	0.00577654	0.000525279	0.001142477	3.34408E-08	6.66168E-07	1.0522E-06	1.75181E-06	1.75181328
3835703773075	383570	3773075	0.001158688	0.001927334	0.001927334	0.000926951	0.000439226	0.00119163	0.000774823	0.000532104	0.000571909	0.001216986	0.00197473	0.00529213	0.00048123	0.001046671	3.25485E-08	6.50842E-07	9.7082E-07	1.65421E-06	1.6542102
3835803773075	383580	3773075	0.001126301	0.001873462	0.001873462	0.000901041	0.000426949	0.001158322	0.000753165	0.000517231	0.000555923	0.001158723	0.001813147	0.004893817	0.00044501	0.000967894	3.16988E-08	6.35539E-07	9.0278E-07	1.57002E-06	1.57001832
3835903773075	383590	3773075	0.001092158	0.00181667	0.00181667	0.000873727	0.000414007	0.001123209	0.000730334	0.000501552	0.000539071	0.001105449	0.001673656	0.004546139	0.000413395	0.00089913	3.08537E-08	6.19816E-07	8.4287E-07	1.49354E-06	1.49353925
3836003773075	383600	3773075	0.001056181	0.001756827	0.001756827	0.000844945	0.000400369	0.001086209	0.000706276	0.00048503	0.000521314	0.001055658	0.001550034	0.004234929	0.000385096	0.000837579	2.99937E-08	6.03407E-07	7.8876E-07	1.42216E-06	1.42216479
3836103773075	383610	3773075	0.001017731	0.00169287	0.00169287	0.000814185	0.000385793	0.001046666	0.000680564	0.000467373	0.000502335	0.00100808	0.001437191	0.003947299	0.000358941	0.000780692	2.90966E-08	5.85865E-07	7.3856E-07	1.35352E-06	1.35351727
3836203773075	383620	3773075	0.000980797	0.001631434	0.001631434	0.000784637	0.000371793	0.001008681	0.000655865	0.000450411	0.000484105	0.000964044	0.001337656	0.00369175	0.000335703	0.00073015	2.82308E-08	5.68644E-07	6.9345E-07	1.29032E-06	1.29032324
3836303773075	383630	3773075	0.000957423	0.001592555	0.001592555	0.000765939	0.000362932	0.000984643	0.000640236	0.000439678	0.000472568	0.000929423	0.001265871	0.003508223	0.000319014	0.000693852	2.76572E-08	5.57417E-07	6.5945E-07	1.24453E-06	1.24452564
3836403773075	383640	3773075	0.000938757	0.001561506	0.001561506	0.000751005	0.000355856	0.000965446	0.000627753	0.000431105	0.000463355	0.000899022	0.001206174	0.003355497	0.000305126	0.000663646	2.71981E-08	5.48564E-07	6.3052E-07	1.20628E-06	1.20628287
3836503773075	383650	3773075	0.000922164	0.001533906	0.001533906	0.000737731	0.000349567	0.000948382	0.000616657	0.000423485	0.000455165	0.00087119	0.001153593	0.00322041	0.00029284	0.000636929	2.67999E-08	5.40969E-07	6.0468E-07	1.17245E-06	1.17244641
3836603773075	383660	3773075	0.000918335	0.001527537	0.001527537	0.000734668	0.000348115	0.000944444	0.000614097	0.000421727	0.000453275	0.000851031	0.001120544	0.003137786	0.000285329	0.000620588	2.66971E-08	5.39652E-07	5.8696E-07	1.15331E-06	1.1533111
3836703773075	383670	3773075	0.000914825	0.001521698	0.001521698	0.00073186	0.000346785	0.000940834	0.00061175	0.000420115	0.000451543	0.000831699	0.00108943	0.003059733	0.000278231	0.00060515	2.66013E-08	5.38422E-07	5.7019E-07	1.13521E-06	1.13520953
3836803773075	383680	3773075	0.000912911	0.001518514	0.001518514	0.000730329	0.000346059	0.000938865	0.00061047	0.000419236	0.000450598	0.000813724	0.001061502	0.00298963	0.00027185	0.000591286	2.65365E-08	5.37793E-07	5.5486E-07	1.11919E-06	1.11918626
3836903773075	383690	3773075	0.000912272	0.001517452	0.001517452	0.000729818	0.000345817	0.000938209	0.000610043	0.000418943	0.000450283	0.000797019	0.001036403	0.002927023	0.000266164	0.000578903	2.6499E-08	5.37608E-07	5.4082E-07	1.10493E-06	1.10493049
3837003773075	383700	3773075	0.000912033	0.001517054	0.001517054	0.000729627	0.000345726	0.000937963	0.000609883	0.000418833	0.000450164	0.000781081	0.001012911	0.002868162	0.000260811	0.000567262	2.64655E-08	5.37447E-07	5.2759E-07	1.0915E-06	1.09150498
3837103773075	383710	3773075	0.000915942	0.001523556	0.001523556	0.000732754	0.000347208	0.000941983	0.000612497	0.000420628	0.000452094	0.000767799	0.000995434	0.002825845	0.000256963	0.000558892	2.65157E-08	5.38807E-07	5.1687E-07	1.0822E-06	1.08219594
3837203773075	383720	3773075	0.000919532	0.001529527	0.001529527	0.000735625	0.000348569	0.000945674	0.000614897	0.000422277	0.000453866	0.000755285	0.000979237	0.002786727	0.000253406	0.000551156	2.65615E-08	5.39923E-07	5.0681E-07	1.0733E-06	1.07329668
3837303773075	383730	3773075	0.000921765	0.001533242	0.001533242	0.000737412	0.000349415	0.000947972	0.000616391	0.000423302	0.000454968	0.000743154	0.000963337	0.002748065	0.00024989	0.000543509	2.65885E-08	5.40493E-07	4.9707E-07	1.06415E-06	1.06414991
3837403773075	383740	3773075	0.000922483	0.001534437	0.001534437	0.000737987	0.000349688	0.0009487	0.000616871	0.000423632	0.000455322	0.000731319	0.000947349	0.002708673	0.00024630	0.000535718	2.6597E-08	5.40521E-07	4.8756E-07	1.05467E-06	1.05467496
3837503773075	383750	3773075	0.000921686	0.00153311	0.00153311	0.000737348	0.000349385	0.000947889	0.000616337	0.000423266	0.000454929	0.000719985	0.000931509	0.002669371	0.00024273	0.000527945	2.65935E-08	5.40175E-07	4.7838E-07	1.04515E-06	1.04514743
3837603773075	383760	3773075	0.000918016	0.001527006	0.001527006	0.000734413	0.000347994	0.000944116	0.000613884	0.000421581	0.000453118	0.000708209	0.000913972	0.002624495	0.000238654	0.00051907	2.65504E-08	5.39021E-07	4.6875E-07	1.03433E-06	1.0343255
3837703773075	383770	3773075	0.000912671	0.001518116	0.001518116	0.000730137	0.000345968	0.000938619	0.00061031	0.000419126	0.000450479	0.000696728	0.000896376	0.002578979	0.000234515	0.000510067	2.64962E-08	5.37566E-07	4.5931E-07	1.02337E-06	1.02337162
3837803773075	383780	3773075	0.000905412	0.001506041	0.001506041	0.00072433	0.000343216	0.000931153	0.000605455	0.00041579	0.000446896	0.000684863	0.000877588	0.002529624	0.00023027	0.000500306	2.64178E-08	5.35643E-07	4.4959E-07	1.01165E-06	1.01165134
3837903773075	383790	3773075	0.000896079	0.001490516	0.001490516	0.000716863	0.000339678	0.000921555	0.000599214	0.000411506	0.00044229	0.000672171	0.000857342	0.002475242	0.00022508	0.000489551	2.62904E-08	5.32884E-07	4.3927E-07	9.98441E-07	0.99844084
3838003773075	383800	3773075	0.000887384	0.001476053	0.001476053	0.000709907	0.000336382	0.000912612	0.000593399	0.000407513	0.000437998	0.000659863	0.000837959	0.002423054	0.00022033	0.000479229	2.61635E-08	5.30163E-07	4.2934E-07	9.85671E-07	0.98567134
3838103773075	383810	3773075	0.000878529	0.001461324	0.001461324	0.000702823	0.000333026	0.000903506	0.000587478	0.000403447	0.000433627	0.000646759	0.000817683	0.002367667	0.0002153	0.000468274	2.59962E-08	5.26864E-07	4.1905E-07	9.71908E-07	0.97190834
3838203773075	383820	3773075	0.000869196	0.001445799	0.001445799	0.000695356	0.000329488	0.000893907	0.000581237	0.000399161	0.000429021	0.000633684	0.000797764	0.002313285	0.000210354	0.000457519	2.5817E-08	5.23409E-07	4.0893E-07	9.58159E-07	0.95815931
3838303773075	383830	3773075	0.000859703	0.001430009	0.001430009	0.000687762	0.000325889	0.000884144	0.000574889	0.000394801	0.000424335	0.000620756	0.000778411	0.002260182	0.000205526	0.000447016	2.56295E-08	5.19855E-07	3.9907E-07	9.4455E-07	0.94455016
3838403773075	383840	3773075	0.00085029	0.001414351	0.001414351	0.000680232	0.000322321	0.000874464	0.000568594	0.000390479	0.000419689	0.000607357	0.000758344	0.002204612	0.00020047	0.000436026	2.5408E-08	5.15788E-07	3.8903E-07	9.30227E-07	0.93022708
3838503773075	383850	3773075	0.000841595	0.001399888	0.001399888	0.000673276	0.000319025	0.000865521	0.00056278	0.000386485	0.000415397	0.000594311	0.000739229	0.002151693	0.00019566	0.000425559	2.51892E-08	5.11815E-07	3.7945E-07	9.16452E-07	0.91645238
3838603773075	383860	3773075	0.000832979	0.001385558	0.001385558	0.000666383	0.000315759	0.000856661	0.000557019	0.000382529	0.000411145	0.000581384	0.000720263	0.002098956	0.00019086	0.000415129	2.4957E-08	5.07589E-07	3.7003E-07	9.0258E-07	0.90258008
3838703773075	383870	3773075	0.000824444	0.00137136	0.00137136	0.000659555	0.000312524	0.000847883	0.000551311	0.000378609	0.000406932	0.000568663	0.000701713	0.002047225	0.000186161	0.000404898	2.47204E-08	5.03353E-07	3.6089E-07	8.88963E-07	0.88896279
3838803773075	383880	3773075	0.000816147	0.00135756	0.00135756	0.000652918	0.000309379	0.000839351	0.000545763	0.000374799	0.000402837	0.000556355	0.000683909	0.001997504	0.00018164	0.000395064	2.4484E-08	4.99068E-07	3.5211E-07	8.75659E-07	0.87565925
3838903773075	383890	3773075	0.000807851	0.00134376	0.00134376	0.000646281	0.000306234	0.000830818	0.000540215	0.000370989	0.000398742	0.000544372	0.000666729	0.001949338	0.00017726	0.000385538	2.4246E-08	4.94801E-07	3.4364E-07	8.62689E-07	0.86268871
3839003773075	383900	3773075	0.000799794	0.001330358	0.001330358	0.000639835	0.00030318	0.000822532	0.000534828	0.000367289	0.000394765	0.000532802	0.000650294	0.00190309	0.000173054	0.000376391	2.40137E-08	4.90624E-07	3.3553E-07	8.50168E-07	0.85016775
3839103773075	383910	3773075	0.000787429	0.001309791	0.001309791	0.000629943	0.000298492	0.000809816	0.000526559	0.000361611	0.000388662	0.000519166	0.000628886	0.001842128	0.000167511	0.000364334	2.36539E-08	4.83924E-07	3.2576E-07	8.33333E-07	0.8333332
3829703773085	382970	3773085	0.000511179	0.000850283	0.000850283	0.000408943	0.000193774	0.000525712	0.000341829	0.000234749	0.000252309	0.006208803	0.000383519	0.001157374	0.000105244	0.000228904	3.14629E-08	7.10505E-07	7.0586E-07	1.44783E-06	1.44783159
3829803773085	382980	3773085	0.000520672	0.000866073	0.000866073	0.000416537	0.000197372	0.000535475	0.000348177	0.000239108	0.000256995	0.007270245	0.000403467	0.001217148	0.000110679	0.000240726	3.14682E-08	7.00659E-07	7.8154E-07	1.51367E-06	1.51366532
3829903773085	382990	3773085	0.000527532	0.000877484	0.000877484	0.000422026	0.000199973	0.00054253	0.000352764	0.000242259	0.000260381	0.008432835	0.000421153	0.001270981	0.000115574	0.000251373	3.13893E-08	6.89571E-07	8.6182E-07	1.58278E-06	1.58278011
3830003773085	383000	3773085	0.000526336	0.000875494	0.000875494	0.000421068	0.000199519	0.0005413	0.000351964	0.000241709	0.000259791	0.009752592	0.000435385	0.001311014	0.000119215	0.000259291	3.1094E-08	6.71217E-07	9.4999E-07	1.6523E-06	1.65229878
3830103773085	383010	3773085	0.000516284	0.000858775	0.000858775	0.000413027	0.000195709	0.000530963	0.000345243	0.000237093	0.000254829	0.011260594	0.000453041	0.001363476	0.000123985	0.000269667	3.05646E-08	6.48124E-07	1.0497E-06	1.72837E-06	1.72836699
3830203773085	383020	3773085	0.000529048	0.000880006	0.000880006	0.000423238	0.000200547	0.000544089	0.000353778	0.000242955	0.000261129	0.012915108	0.000474389	0.001430562	0.000130086	0.000282935	3.03425E-08	6.38672E-07	1.1721E-06	1.84113E-06	1.84113294
3830303773085	383030	3773085	0.000537903	0.000894734	0.000894734	0.000430322	0.000203904	0.000553195	0.000359699	0.000247021	0.0002655	0.014792164	0.00049267	0.001484853	0.000135022	0.000293672	3.00725E-08	6.30518E-07	1.3202E-06	1.98084E-06	1.98083942
3830403773085	383040	3773085	0.00054572	0.000907738	0.000907738	0.000436576	0.000206867	0.000561235	0.000364927	0.000250611	0.000269358	0.016762162	0.000511547	0.001540971	0.000140125	0.000304772	2.99491E-08	6.2712E-07	1.4843E-06	2.14132E-06	2.14132005
3830503773085	383050	3773085	0.000553618	0.000920874	0.000920874	0.000442894	0.000209861	0.000569357	0.000370208	0.000254238	0.000273256	0.018813827	0.000531644	0.001600471	0.000145536	0.000316539	2.99286E-08	6.26797E-07	1.6725E-06	2.32927E-06	2.32926977
3830603773085	383060	3773085	0.000561595	0.000934143	0.000934143	0.000449276	0.000212885	0.000577561	0.000375542	0.000257901	0.000277194	0.020973016	0.000552963	0.001663536	0.000151271	0.000329012	2.98792E-08	6.2625E-07	1.902E-06	2.55816E-06	2.55816038

			EGIODemolition	EGIOSite Grubbing / Prep	EGIOMass Grading / Excavation	EGIOMass Grading / Excavation	EGIODrainage / Utilities Trenching	EGIODrainage / Utilities Trenching	EGIOFoundations / Concrete Pads	EGIOFoundations / Concrete Pads	EGIOBuilding / Structure Construction	EGIOBuilding / Structure Construction	EGIOAsphalt Paving	EGIOArchitectural Coating	EGIOLandscaping or Other Finishing	EGIOWaterside Construction (Piles)	HIWaterside Construction (Landscaping)	HIWaterside Construction (Landscaping)	KMDemolition	KMSite Grubbing / Prep	KMMass Grading / Excavation
Unique Identifier	X (UTM)	Y (UTM)	2025	2025	2025	2026	2026	2027	2026	2027	2026	2027	2027	2027	2027	2027	2025	2026	2025	2025	2025
3830703773085	383070	3773085	0.000564335	0.00052179	0.000867931	0.000867931	0.000417431	0.000417431	0.000197795	0.000197795	0.000536623	0.000536623	0.000348924	7.07737E-05	0.000239621	0.000257546	0.000919129	0.000919129	0.000518264	0.00047919	0.000797074
3830803773085	383080	3773085	0.000565543	0.00052291	0.000869788	0.000869788	0.000418324	0.000418324	0.000198219	0.000198219	0.000537772	0.000537772	0.00034967	7.09252E-05	0.000240134	0.000258097	0.00093834	0.00093834	0.00052344	0.000483977	0.000805035
3830903773085	383090	3773085	0.000566147	0.00052346	0.000870717	0.000870717	0.000418771	0.000418771	0.000198431	0.000198431	0.000538346	0.000538346	0.000350044	7.10009E-05	0.00024039	0.000258373	0.000957251	0.000957251	0.000528617	0.000488763	0.000812997
3831003773085	383100	3773085	0.000566578	0.00052386	0.000871381	0.000871381	0.00041909	0.00041909	0.000198582	0.000198582	0.000538756	0.000538756	0.000350311	7.1055E-05	0.000240573	0.00025857	0.000970558	0.000970558	0.000533793	0.000493549	0.000820958
3831103773085	383110	3773085	0.000566665	0.00052394	0.000871513	0.000871513	0.000419154	0.000419154	0.000198612	0.000198612	0.000538838	0.000538838	0.000350364	7.10658E-05	0.00024061	0.000258609	0.000982065	0.000982065	0.00053897	0.000498336	0.00082892
3831203773085	383120	3773085	0.000567096	0.00052434	0.000872177	0.000872177	0.000419473	0.000419473	0.000198763	0.000198763	0.000539249	0.000539249	0.000350631	7.11199E-05	0.000240793	0.000258806	0.000993671	0.000993671	0.000544664	0.000503601	0.000837677
3831303773085	383130	3773085	0.000567269	0.0005245	0.000872442	0.000872442	0.000419601	0.000419601	0.000198824	0.000198824	0.000539413	0.000539413	0.000350737	7.11416E-05	0.000240867	0.000258885	0.001005278	0.001005278	0.000550445	0.000508945	0.000846567
3831403773085	383140	3773085	0.000567355	0.00052458	0.000872575	0.000872575	0.000419664	0.000419664	0.000198854	0.000198854	0.000539495	0.000539495	0.000350791	7.11524E-05	0.000240903	0.000258924	0.001016885	0.001016885	0.000556139	0.00051421	0.000855325
3831503773085	383150	3773085	0.000567269	0.0005245	0.000872442	0.000872442	0.000419601	0.000419601	0.000198824	0.000198824	0.000539413	0.000539413	0.000350737	7.11416E-05	0.000240867	0.000258885	0.001028491	0.001028491	0.000561919	0.000519555	0.000864215
3831603773085	383160	3773085	0.00056701	0.00052426	0.000872044	0.000872044	0.000419409	0.000419409	0.000198733	0.000198733	0.000539166	0.000539166	0.000350577	7.11091E-05	0.000240757	0.000258767	0.001040098	0.001040098	0.000567614	0.00052482	0.000872973
3831703773085	383410	3773085	0.000526115	0.00048645	0.000809149	0.000809149	0.00038916	0.00038916	0.000184399	0.000184399	0.00050028	0.00050028	0.000325292	6.59804E-05	0.000223392	0.000240103	0.001405108	0.001405108	0.000717304	0.000663224	0.001103192
3831803773085	383420	3773085	0.000522577	0.00048318	0.000803708	0.000803708	0.000386543	0.000386543	0.00018316	0.00018316	0.000496916	0.000496916	0.000323105	6.55368E-05	0.00022189	0.000238489	0.001404208	0.001404208	0.000721876	0.000667452	0.001110224
3831903773085	383430	3773085	0.00051835	0.00047927	0.000797206	0.000797206	0.000383416	0.000383416	0.000181678	0.000181678	0.000492896	0.000492896	0.000320491	6.50066E-05	0.000220095	0.00023656	0.001402507	0.001402507	0.000726104	0.000671361	0.001116726
3832003773085	383440	3773085	0.00051395	0.0004752	0.000790439	0.000790439	0.000380161	0.000380161	0.000180136	0.000180136	0.000488712	0.000488712	0.000317771	6.44548E-05	0.000218227	0.000234552	0.001398504	0.001398504	0.000730418	0.00067535	0.001123361
3832103773085	383450	3773085	0.000509118	0.00047073	0.000783009	0.000783009	0.000376588	0.000376588	0.000178442	0.000178442	0.000484118	0.000484118	0.000314783	6.38489E-05	0.000216175	0.000232347	0.001392401	0.001392401	0.00073663	0.000681093	0.001132914
3832203773085	383460	3773085	0.000504114	0.00046611	0.000775312	0.000775312	0.000372886	0.000372886	0.000176688	0.000176688	0.000479359	0.000479359	0.000311689	6.32213E-05	0.000214051	0.000230063	0.001383095	0.001383095	0.000743791	0.000687714	0.001143928
3832303773085	383470	3773085	0.000498506	0.00046092	0.000766688	0.000766688	0.000368738	0.000368738	0.000174723	0.000174723	0.000474027	0.000474027	0.000308222	6.2518E-05	0.000211669	0.000227504	0.001370488	0.001370488	0.000748967	0.000692501	0.001151889
3832403773085	383480	3773085	0.000488929	0.00045207	0.000751959	0.000751959	0.000361654	0.000361654	0.000171366	0.000171366	0.00046492	0.00046492	0.000302301	6.1317E-05	0.000207603	0.00022313	0.001353779	0.001353779	0.000782529	0.000723532	0.001203506
3832503773085	383490	3773085	0.00048358	0.00044712	0.000743732	0.000743732	0.000357698	0.000357698	0.000169491	0.000169491	0.000459834	0.000459834	0.000298994	6.06462E-05	0.000205332	0.000220692	0.001332066	0.001332066	0.000794435	0.00073454	0.001221817
3832603773085	383500	3773085	0.000478749	0.00044265	0.000736301	0.000736301	0.000354124	0.000354124	0.000167798	0.000167798	0.00045524	0.00045524	0.000296006	6.00402E-05	0.00020328	0.000218487	0.001307352	0.001307352	0.000803753	0.000743156	0.001236148
3832703773085	383510	3773085	0.000473745	0.00043803	0.000728605	0.000728605	0.000350422	0.000350422	0.000166044	0.000166044	0.000450481	0.000450481	0.000292912	5.94127E-05	0.000201156	0.000216203	0.001280436	0.001280436	0.000811345	0.000750176	0.001247825
3832803773085	383520	3773085	0.000469086	0.00043372	0.00072144	0.00072144	0.000346976	0.000346976	0.000164411	0.000164411	0.000446051	0.000446051	0.000290032	5.88284E-05	0.000199177	0.000214077	0.00125172	0.00125172	0.000816867	0.000755281	0.001256317
3832903773085	383530	3773085	0.000464427	0.00042941	0.000714275	0.000714275	0.00034353	0.00034353	0.000162778	0.000162778	0.000441621	0.000441621	0.000287151	5.82441E-05	0.000197199	0.000211951	0.001218701	0.001218701	0.000821871	0.000759908	0.001264013
3833003773085	383540	3773085	0.000459337	0.00042471	0.000706446	0.000706446	0.000339765	0.000339765	0.000160994	0.000160994	0.000436781	0.000436781	0.00028404	5.76057E-05	0.000195038	0.000209628	0.001184681	0.001184681	0.000824028	0.000761902	0.00126733
3833103773085	383550	3773085	0.000453642	0.00041944	0.000697688	0.000697688	0.000335553	0.000335553	0.00015899	0.00015899	0.000431366	0.000431366	0.000280483	5.68916E-05	0.00019262	0.000207029	0.001145259	0.001145259	0.000824632	0.000762461	0.001268259
3833203773085	383560	3773085	0.000445532	0.00041194	0.000685215	0.000685215	0.000329554	0.000329554	0.000156156	0.000156156	0.000423654	0.000423654	0.000275469	5.58745E-05	0.000189176	0.000203328	0.001098532	0.001098532	0.000822647	0.000760626	0.001265207
3833703773085	383570	3773085	0.000436128	0.00040325	0.000670752	0.000670752	0.000322598	0.000322598	0.00015286	0.00015286	0.000414712	0.000414712	0.000269654	5.46952E-05	0.000185183	0.000199036	0.001054106	0.001054106	0.000813071	0.000751771	0.001250478
3833803773085	383580	3773085	0.000428191	0.00039591	0.000658545	0.000658545	0.000316727	0.000316727	0.000150078	0.000150078	0.000407164	0.000407164	0.000264747	5.36997E-05	0.000181813	0.000195414	0.001021387	0.001021387	0.000799525	0.000739247	0.001229646
3833903773085	383590	3773085	0.00042051	0.00038881	0.000646735	0.000646735	0.000311047	0.000311047	0.000147387	0.000147387	0.000399863	0.000399863	0.00025999	5.27367E-05	0.000178553	0.00019191	0.000992171	0.000992171	0.000784427	0.000725287	0.001206425
3836003773085	383600	3773085	0.000411367	0.00038035	0.00063267	0.00063267	0.000304282	0.000304282	0.000144181	0.000144181	0.000391166	0.000391166	0.000254345	5.15898E-05	0.000174669	0.000187736	0.000961053	0.000961053	0.000765791	0.000708056	0.001177764
3836103773085	383610	3773085	0.000398512	0.00036847	0.000612899	0.000612899	0.000294773	0.000294773	0.000139675	0.000139675	0.000378942	0.000378942	0.000246396	4.99776E-05	0.000169211	0.000181869	0.000924131	0.000924131	0.000739218	0.000683486	0.001136895
3836203773085	383620	3773085	0.000385829	0.00035674	0.000593393	0.000593393	0.000285392	0.000285392	0.00013523	0.00013523	0.000366883	0.000366883	0.000238555	4.83871E-05	0.000163826	0.000176081	0.000891913	0.000891913	0.000711092	0.000657481	0.001093638
3836303773085	383630	3773085	0.000378323	0.0003498	0.000581849	0.000581849	0.00027984	0.00027984	0.000132599	0.000132599	0.000359745	0.000359745	0.000233914	4.74458E-05	0.000160639	0.000172656	0.000871501	0.000871501	0.000692283	0.00064009	0.001064711
3836403773085	383640	3773085	0.000372801	0.00034469	0.000573357	0.000573357	0.000275756	0.000275756	0.000130664	0.000130664	0.000354495	0.000354495	0.0002305	4.67533E-05	0.000158294	0.000170136	0.000855492	0.000855492	0.000677703	0.000626609	0.001042286
3836503773085	383650	3773085	0.000368229	0.00034047	0.000566324	0.000566324	0.000272373	0.000272373	0.00012906	0.00012906	0.000350146	0.000350146	0.000227673	4.61798E-05	0.000156353	0.000168049	0.000841284	0.000841284	0.000664847	0.000614723	0.001022515
3836603773085	383660	3773085	0.000367797	0.00034007	0.000565661	0.000565661	0.000272054	0.000272054	0.0001289	0.0001289	0.000349736	0.000349736	0.000227406	4.61257E-05	0.000156169	0.000167852	0.00083438	0.00083438	0.000660879	0.000611053	0.001016412
3836703773085	383670	3773085	0.000367452	0.00033975	0.00056513	0.00056513	0.000271799	0.000271799	0.000128789	0.000128789	0.000349408	0.000349408	0.000227192	4.60824E-05	0.000156023	0.000167694	0.000827876	0.000827876	0.000657083	0.000607543	0.001010573
3836803773085	383680	3773085	0.00036797	0.00034023	0.000565926	0.000565926	0.000272182	0.000272182	0.000128971	0.000128971	0.0003499	0.0003499	0.000227512	4.61473E-05	0.000156243	0.000167931	0.000823273	0.000823273	0.000655271	0.000605868	0.001007787
3836903773085	383690	3773085	0.000369178	0.00034134	0.000567784	0.000567784	0.000273075	0.000273075	0.000129394	0.000129394	0.000351049	0.000351049	0.000228259	4.62988E-05	0.000156756	0.000168482	0.000820372	0.000820372	0.000654753	0.00060539	0.001006991
3837003773085	383700	3773085	0.000370213	0.0003423	0.000569376	0.000569376	0.000273841	0.000273841	0.000129757	0.000129757	0.000352033	0.000352033	0.000228899	4.64287E-05	0.000157195	0.000168954	0.000818171	0.000818171	0.000654235	0.000604911	0.001006195
3837103773085	383710	3773085	0.000372542	0.00034446	0.000572959	0.000572959	0.000275564	0.000275564	0.000130573	0.000130573	0.000354248	0.000354248	0.00023034	4.67208E-05	0.000158184	0.000170018	0.000819471	0.000819471	0.000655702	0.000606267	0.00100845
3837203773085	383720	3773085	0.000374613	0.00034637	0.000576144	0.000576144	0.000277096	0.000277096	0.000131299	0.000131299	0.000356217	0.000356217	0.00023162	4.69805E-05	0.000159063	0.000170962	0.000821773	0.000821773	0.000656565	0.000607065	0.001009777
3837303773085	383730	3773085	0.00037608	0.00034773	0.000578399	0.000578399	0.000278181	0.000278181	0.000131813	0.000131813	0.000357612	0.000357612	0.000232527	4.71644E-05	0.000159686	0.000171632	0.000824474	0.000824474	0.000656306	0.000606826	0.001009379
3837403773085	383740	3773085	0.000377115	0.00034868	0.000579992	0.000579992	0.000278947	0.000278947	0.000132176	0.000132176	0.000358597	0.000358597	0.000233167	4.72943E-05	0.000160126	0.000172104	0.000826976	0.000826976	0.000655012	0.000605629	0.001007389
3837503773085	383750	3773085	0.000377633	0.00034916	0.000580788	0.000580788	0.00027933	0.00027933	0.000132358	0.000132358	0.000359089	0.000359089	0.000233487	4.73592E-05	0.000160346	0.000172341	0.000829877	0.000829877	0.000653114	0.000603874	0.00100447
3837603773085	383760	3773085	0.000377115	0.00034868	0.000579992	0.000579992	0.000278947	0.000278947	0.000132176	0.000132176	0.000358597	0.000358597	0.000233167	4.72943E-05	0.000160126	0.000172104	0.000830278	0.000830278	0.000649922	0.000600922	0.00099956
3837703773085	383770	3773085	0.000376252	0.00034789	0.000578665	0.000578665	0.000278309	0.000278309	0.000131874	0.000131874	0.000357776	0.000357776	0.000232634	4.71861E-05	0.00015976	0.000171711	0.000830177	0.000830177	0.000646729	0.000597971	0.00099465
3837803773085	383780	3773085	0.000374786	0.00034653	0.000576409	0.000576409	0.000277224	0.000277224	0.00013136	0.00013136	0.000356382	0.000356382	0.000231727	4.70021E-05	0.000159137	0.000171041	0.000828777	0.000828777	0.000643451	0.00059494	0.000989608
3837903773085	383790	3773085	0.000372715	0.00034462	0.000573224	0.000573224	0.000275692	0.000275692	0.000130634	0.000130634	0.000354413	0.000354413	0.000230446	4.67424E-05	0.000158258	0.000170096	0.000825075	0.000825075	0.000639827	0.000591589	0.000984035
3838003773085	383800	3773085	0.000370558	0.00034262	0.000569907	0.000569907	0.000274097	0.000274097	0.000129878	0.000129878	0.000352362	0.000352362	0.000229113	4.64719E-05	0.000157342	0.000169112	0.000821072	0.000821072	0.000636376	0.000588398	0.000978728
3838103773085	383810	3773085	0.000368142	0.00034039	0.000566192	0.000566192	0.00027231	0.00027231	0.000129031	0.000129031	0.000350064	0.000350064	0.000227619	4.6169E-05	0.000156316	0.000168009	0.000814769	0.000814769	0.000632753	0.000585048	0.000973155
3838203773085	383820	3773085	0.00036564	0.00033807	0.000562344	0.000562344	0.000270459	0.000270459	0.000128154	0.000128154	0.000347685	0.000347685	0.000226072	4.58552E-05	0.000155254	0.000166868	0.000807765	0.000807765	0.000628956	0.000581538	0.000967316
3838303773085	383830	3773085	0.000363138	0.00033576	0.000558496	0.000558496	0.000268608	0.000268608	0.000127277	0.000127277	0.000345306	0.000345306	0.000224525	4.55414E-05	0.000154191	0.000165726	0.00080026	0.00080026	0.00062516	0.000578028	0.000961478
3838403773085	383840	3773085	0.000360464	0.00033329	0.000554382	0.000554382	0.00026663	0.00026663	0.00012634	0.00012634	0.000342763	0.000342763	0.000222872	4.5206E-05	0.000153056	0.000164505	0.000791455	0.000791455	0.000621019	0.000574199	0.000955109
3838503773085	383850	3773085	0.000357962	0.00033097	0.000550534	0.000550534	0.000264779	0.000264779	0.000125463	0.000125463	0.000340384	0.000340384	0.000221325	4.48922E-05	0.000151993	0.000163363	0.00078275	0.00078275	0.000616964	0.00057045	0.000948872
3838603773085	383860	3773085	0.000355114	0.00032834	0.000546155	0.000546155	0.000262673	0.000262673	0.000124465	0.000124465	0.000337676	0.000337676	0.00021956	4.45352E-05	0.000150784	0.000162064	0.000772744	0.000772744	0.000612478	0.000566301	0.000941972
3838703773085	383870	3773085	0.000352181	0.00032563	0.000541644	0.000541644	0.000260503	0.000260503	0.000123437	0.000123437	0.000334887	0.000334887	0.000217751	4.41673E-05	0.000149539	0.000160725	0.000762138	0.000762138	0.000607646	0.000561834	0.000934541
3838803773085	383880	3773085	0.000349334	0.000323	0.000537265	0.000537265	0.000258397	0.000258397	0.000122439	0.000122439	0.00033218	0.00033218	0.00021599	4.38102E-05	0.00014833	0.000159426	0.000751632	0.000751632	0.000602901	0.000557447	0.000927243
3838903773085	383890	3773085	0.000346573	0.00032044	0.000533019	0.000533019	0.000256355	0.000256355	0.000121471	0.000121471	0.000329554	0.000329554	0.000214283	4.3464E-05	0.000147158	0.000158166	0.000741627	0.000741627	0.000598414	0.000553299	0.000920344
3839003773085	383900	3773085	0.000343899	0.00031797	0.000528906	0.000528906	0.000254377	0.000254377	0.000120534	0.000120534	0.000327011	0.000327011	0.000212629	4.31286E-05	0.000146022	0.000156945	0.000731721	0.000731721	0.000593756	0.000548991	0.000913178
3839103773085	383910	3773085	0.00033984	0.00031422	0.000522669	0.000522669	0.000251377	0.000251377	0.000119113	0.000119113	0.000323155	0.000323155	0.000210122	4.262E-05	0.0001443	0.000155095	0.000718113	0.000718113	0.000587112	0.000542848	0.000902961
3829703773095	382970	3773095	0.00076234	0.00070487	0.001172456	0.001172456	0.000563892	0.000563892	0.000267195	0.000267195	0.00072405	0.00072405	0.000471348	9.56056E-05	0.000323695	0.00034791	0.000981264	0.000981264	0.000518005	0.000478951	0.000796676
3829803773095	382980	3773095	0.000747759	0.00069138	0.001150031	0.001150031	0.000553107	0.000553107	0.000262084	0.000262084	0.00071104	0.00071104	0.000462333	9.3777E-05	0.000317504	0.000341256	0.001014984	0.001014984	0.000512052	0.000473447	0.00078752
3829903773095	382990	3773095	0.0007255	0.0006708	0.001115797	0.001115797	0.000536642	0.000536642	0.000254283	0.000254283	0.000689874	0.000689874	0.00044857	9.09855E-05	0.000308053	0.000331097	0.001041299	0.001041299	0.000507824	0.000469538	0.000781018
3830003773095	383000	3773095	0.000696597	0.00064408	0.001071346	0.001071346	0.000515263	0.000515263	0.000244152	0.000244152	0.00066239	0.00066239	0.0004307	8.73608E-05	0.00029578	0.00031790	0.00106111	0.00106111	0.000506961	0.00046874	0.000779691
3830103773095	383010	3773095	0.000638706	0.00059055	0.00098231	0.00098231	0.00047242	0.00047242	0.00022386	0.00022386	0.000607342	0.000607342	0.00039496	8.01005E-05	0.000271199	0.000291487	0.001072817	0.001072817	0.000501094	0.000463316	0.000770668
3830203773095	383020	3773095	0.000616964	0.00057045	0.000948872	0.000948872	0.00045636	0.00045636	0.00021624	0.00021624	0.000586668	0.000586668	0.000381463	7.73739E-05	0.000261968	0.000281564	0.001076319	0.001076319	0.000504546	0.000466507	0.000775976
3830303773095	383030	3773095	0.000595999	0.00055106	0.000916628	0.000916628	0.000440852	0.000440852	0.000208893	0.000208893	0.000566732	0.000566732	0.00036850	7.47446E-05	0.000253066	0.000271997	0.001072117	0.001072117	0.000508687	0.000470336	0.000782345
3830403773095	383040	3773095	0.00059065	0.00054612	0.000908401	0.000908401	0.000436895	0.000436895	0.000207018	0.000207018	0.000561645	0.000561645	0.000365194	7.40738E-05	0.000250794	0.000269555	0.001068615	0.001068615	0.000512914	0.000474244	0.000788847
3830503773095	383050	3773095	0.000584351	0.0005403	0.000898715	0.000898715	0.00043237	0.00043237	0.000204811	0.000204811	0.000555657	0.000555657	0.00036129	7.32839E-05	0.00024812	0.000266681	0.001065413	0.001065413	0.000517056	0.000478074	0.000795216
3830603773095	383060	3773095	0.000581591	0.00053774	0.000894469	0.000894469	0.00043094	0.00043094	0.000203843	0.000203843	0.000553031	0.000553031	0.00035952	7.29377E-05	0.000246948	0.000265421	0.001058109	0.001058109	0.000521973	0.000482621	0.000802779
3830703773095	383070	3773095	0.000576069	0.00053264	0.000885977	0.000885977	0.00042611	0.00042611	0.000201908	0.000201908	0.000547781	0.000547781	0.000356178	7.22452E-05	0.000244603	0.000262901	0.000986267	0.000986267	0.000526632	0.000486928	0.000809945
3830803773095	383080	3773095	0.00057536	0.00053399	0.000888232	0.000888232	0.00042719	0.00042719	0.000202422	0.000202422	0.000549175	0.000549175	0.00035708	7.24292E-05	0.00024522	0.00026357	0.000955249	0.000955249	0.000531982	0.000491874	0.000818172
3830903773095	383090	3773095	0.000578485	0.00053487	0.000889692	0.000889692	0.00042789	0.00042789	0.000202755	0.000202755	0.000550078	0.000550078	0.000357672	7.25482E-05	0.000245629	0.000264004	0.000975261	0.000975261	0.000537417	0.0004969	0.000826531
3831103773095	383110	3773095	0.000579089	0.00053543	0.000890621	0.000890621	0.00042834	0.00042834	0.000202966	0.000202966	0.000550652	0.000550652	0.000358045	7.26239E-05	0.000245885	0.000264279	0.001005678	0.001005678	0.000548115	0.000506791	0.000842985
3831203773095	383120	3773095	0.00057952	0.00053583	0.000891284	0.000891284	0.00042863	0.00042863	0.000203118	0.000203118	0.000551062	0.000551062	0.000358312	7.2678E-05	0.000246069	0.000264476	0.001017885	0.001017885	0.000553982	0.000512216	0.000852008
3831303773095	383130	3773095	0.000579779	0.00053607	0.000891682	0.000891682	0.00042885	0.00042885	0.000203208	0.000203208	0.000551308	0.000551308	0.000358472	7.27105E-05	0.000246178	0.000264594	0.001030192	0.001030192	0.000560021	0.0005178	0.000861296

			KMMass Grading / Excavation	KMDrainage / Utilities Trenching	KMFoundations / Concrete Pads	KMBuilding / Structure Construction	KMAsphalt Paving	KMArchitectural Coating	KMLandscaping or Other Finishing	KMWaterside Construction (Piles)	EWNDemolition	EWNSite Grubbing / Prep	EWNDrainage / Utilities Trenching	EWNDrainage / Utilities Trenching	EWNDrainage / Utilities Trenching	EWNFoundations / Concrete Pads	EWNBuilding / Structure Construction	EWNAsphalt Paving	EWNLandscaping or Other Finishing	EWNWaterside Construction (Piles)	ISDemolition
Unique Identifier	X (UTM)	Y (UTM)	2026	2026	2026	2026	2026	2026	2026	2026	2027	2027	2027	2028	2029	2029	2029	2029	2029	2029	2027
3830703773085	383070	3773085	0.000797074	0.00019792	0.000181648	0.000534252	0.000320438	6.49958E-05	0.000220059	0.00023652	0.005852142	0.006690756	0.007879773	0.007879773	0.007879773	0.002051134	0.005095786	0.003618329	0.002484863	0.002598103	0.000399461
3830803773085	383080	3773085	0.000805035	0.000199897	0.000183462	0.000539589	0.000323638	6.5645E-05	0.000222257	0.000238883	0.006201562	0.007090249	0.008350259	0.008350259	0.008350259	0.002173603	0.005400046	0.003834372	0.00263323	0.002753231	0.000400582
3830903773085	383090	3773085	0.000812997	0.000201874	0.000185276	0.000544925	0.000326839	6.62942E-05	0.000224455	0.000241245	0.006569963	0.007511442	0.008846303	0.008846303	0.008846303	0.002302725	0.005720833	0.004062151	0.002789656	0.002916785	0.000401704
3831003773085	383100	3773085	0.000820958	0.000203851	0.000187091	0.000550261	0.00033004	6.69434E-05	0.000226653	0.000243608	0.006959243	0.007956506	0.009370459	0.009370459	0.009370459	0.002439165	0.006059801	0.00430284	0.002954947	0.003089609	0.000402739
3831103773085	383110	3773085	0.00082892	0.000205828	0.000188905	0.000555597	0.00033324	6.75926E-05	0.000228851	0.00024597	0.007364053	0.008419325	0.009915526	0.009915526	0.009915526	0.002581048	0.006412291	0.00455313	0.003126832	0.003269328	0.000403774
3831203773085	383120	3773085	0.000837677	0.000208002	0.000190901	0.000561467	0.000336761	6.83067E-05	0.000231268	0.000248569	0.007816746	0.008936889	0.010525067	0.010525067	0.010525067	0.002739714	0.006806477	0.004833026	0.003319049	0.003470304	0.000404896
3831303773085	383130	3773085	0.000846567	0.00021021	0.000192927	0.000567426	0.000340335	6.90317E-05	0.000233723	0.000251207	0.008294114	0.009482665	0.011167833	0.011167833	0.011167833	0.002907028	0.007222148	0.005128179	0.003521743	0.003682236	0.000406104
3831403773085	383140	3773085	0.000855325	0.000212385	0.000194923	0.000573296	0.000343856	6.97458E-05	0.000236141	0.000253806	0.008792879	0.010052903	0.011839408	0.011839408	0.011839408	0.003081842	0.00765645	0.005436561	0.003733523	0.003903666	0.000407139
3831503773085	383150	3773085	0.000864215	0.000214592	0.000196949	0.000579255	0.00034743	7.04707E-05	0.000238595	0.000256444	0.009311316	0.010645631	0.012537471	0.012537471	0.012537471	0.00326355	0.008107882	0.005757106	0.003953655	0.00413383	0.000408175
3831603773085	383160	3773085	0.000872973	0.000216767	0.000198945	0.000585125	0.000350951	7.11849E-05	0.000241013	0.000259042	0.009848819	0.011260159	0.013261206	0.013261206	0.013261206	0.003451941	0.008575916	0.006089439	0.004181883	0.004372458	0.000409037
3831703773085	383170	3773085	0.000881192	0.000218809	0.000200824	0.000590925	0.000354243	7.18849E-05	0.000243412	0.000261641	0.010387354	0.011260159	0.013261206	0.013261206	0.013261206	0.003451941	0.008575916	0.006089439	0.004181883	0.004372458	0.000409037
3831803773085	383180	3773085	0.000889419	0.000220851	0.000202701	0.000596726	0.000357535	7.25849E-05	0.000245811	0.000264239	0.010926953	0.011260159	0.013261206	0.013261206	0.013261206	0.003451941	0.008575916	0.006089439	0.004181883	0.004372458	0.000409037
3831903773085	383190	3773085	0.000897646	0.000221893	0.000204578	0.000602527	0.000360827	7.32849E-05	0.000248209	0.000266837	0.011466552	0.011260159	0.013261206	0.013261206	0.013261206	0.003451941	0.008575916	0.006089439	0.004181883	0.004372458	0.000409037
3832003773085	383200	3773085	0.000905874	0.000222934	0.000206455	0.000608328	0.000364119	7.39849E-05	0.000250608	0.000269435	0.012006151	0.011260159	0.013261206	0.013261206	0.013261206	0.003451941	0.008575916	0.006089439	0.004181883	0.004372458	0.000409037
3832103773085	383210	3773085	0.000914101	0.000223976	0.000208332	0.000614129	0.000367411	7.46849E-05	0.000253006	0.000272033	0.012545749	0.011260159	0.013261206	0.013261206	0.013261206	0.003451941	0.008575916	0.006089439	0.004181883	0.004372458	0.000409037
3832203773085	383220	3773085	0.000922329	0.000225017	0.000210209	0.000619931	0.000370703	7.53849E-05	0.000255405	0.000274631	0.013085548	0.011260159	0.013261206	0.013261206	0.013261206	0.003451941	0.008575916	0.006089439	0.004181883	0.004372458	0.000409037
3832303773085	383230	3773085	0.000930556	0.000226059	0.000212085	0.000625732	0.000373995	7.60849E-05	0.000257803	0.000277229	0.013625346	0.011260159	0.013261206	0.013261206	0.013261206	0.003451941	0.008575916	0.006089439	0.004181883	0.004372458	0.000409037
3832403773085	383240	3773085	0.000938783	0.000227101	0.000213962	0.000631534	0.000377287	7.67849E-05	0.000260201	0.000279827	0.014165144	0.011260159	0.013261206	0.013261206	0.013261206	0.003451941	0.008575916	0.006089439	0.004181883	0.004372458	0.000409037
3832503773085	383250	3773085	0.000947011	0.000228143	0.000215838	0.000637336	0.000380579	7.74849E-05	0.000262599	0.000282425	0.014704942	0.011260159	0.013261206	0.013261206	0.013261206	0.003451941	0.008575916	0.006089439	0.004181883	0.004372458	0.000409037
3832603773085	383260	3773085	0.000955238	0.000229185	0.000217715	0.000643138	0.000383871	7.81849E-05	0.000264997	0.000285023	0.015244739	0.011260159	0.013261206	0.013261206	0.013261206	0.003451941	0.008575916	0.006089439	0.004181883	0.004372458	0.000409037
3832703773085	383270	3773085	0.000963466	0.000230227	0.000219591	0.000648941	0.000387163	7.88849E-05	0.000267395	0.000287621	0.015784536	0.011260159	0.013261206	0.013261206	0.013261206	0.003451941	0.008575916	0.006089439	0.004181883	0.004372458	0.000409037
3832803773085	383280	3773085	0.000971693	0.000231269	0.000221468	0.000654743	0.000390455	7.95849E-05	0.000269793	0.000290219	0.016324333	0.011260159	0.013261206	0.013261206	0.013261206	0.003451941	0.008575916	0.006089439	0.004181883	0.004372458	0.000409037
3832903773085	383290	3773085	0.000979921	0.000232311	0.000223345	0.000660545	0.000393747	8.02849E-05	0.000272191	0.000292817	0.016864131	0.011260159	0.013261206	0.013261206	0.013261206	0.003451941	0.008575916	0.006089439	0.004181883	0.004372458	0.000409037
3833003773085	383300	3773085	0.000988148	0.000233353	0.000225222	0.000666348	0.000397039	8.09849E-05	0.000274589	0.000295415	0.017403928	0.011260159	0.013261206	0.013261206	0.013261206	0.003451941	0.008575916	0.006089439	0.004181883	0.004372458	0.000409037
3833103773085	383310	3773085	0.000996376	0.000234395	0.000227098	0.000672150	0.000400331	8.16849E-05	0.000276987	0.000298013	0.017943725	0.011260159	0.013261206	0.013261206	0.013261206	0.003451941	0.008575916	0.006089439	0.004181883	0.004372458	0.000409037
3833203773085	383320	3773085	0.001004603	0.000235437	0.000228975	0.000677953	0.000403623	8.23849E-05	0.000279385	0.000300611	0.018483522	0.011260159	0.013261206	0.013261206	0.013261206	0.003451941	0.008575916	0.006089439	0.004181883	0.004372458	0.000409037
3833303773085	383330	3773085	0.001012831	0.000236479	0.000230852	0.000683755	0.000406915	8.30849E-05	0.000281783	0.000303208	0.019023319	0.011260159	0.013261206	0.013261206	0.013261206	0.003451941	0.008575916	0.006089439	0.004181883	0.004372458	0.000409037
3833403773085	383340	3773085	0.001021059	0.000237521	0.000232729	0.000689558	0.000410207	8.37849E-05	0.000284181	0.000305806	0.019563116	0.011260159	0.013261206	0.013261206	0.013261206	0.003451941	0.008575916	0.006089439	0.004181883	0.004372458	0.000409037
3833503773085	383350	3773085	0.001029288	0.000238563	0.000234606	0.000695360	0.000413499	8.44849E-05	0.000286579	0.000308404	0.020102913	0.011260159	0.013261206	0.013261206	0.013261206	0.003451941	0.008575916	0.006089439	0.004181883	0.004372458	0.000409037
3833603773085	383360	3773085	0.001037516	0.000239605	0.000236483	0.000701163	0.000416791	8.51849E-05	0.000288977	0.000311002	0.020642711	0.011260159	0.013261206	0.013261206	0.013261206	0.003451941	0.008575916	0.006089439	0.004181883	0.004372458	0.000409037
3833703773085	383370	3773085	0.001045743	0.000240647	0.000238360	0.000706965	0.000420083	8.58849E-05	0.000291375	0.000313599	0.021182508	0.011260159	0.013261206	0.013261206	0.013261206	0.003451941	0.008575916	0.006089439	0.004181883	0.004372458	0.000409037
3833803773085	383380	3773085	0.001053971	0.000241689	0.000240238	0.000712768	0.000423375	8.65849E-05	0.000293773	0.000316197	0.021722305	0.011260159	0.013261206	0.013261206	0.013261206	0.003451941	0.008575916	0.006089439	0.004181883	0.004372458	0.000409037
3833903773085	383390	3773085	0.001062198	0.000242731	0.000242115	0.000718570	0.000426667	8.72849E-05	0.000296171	0.000318795	0.022262102	0.011260159	0.013261206	0.013261206	0.013261206	0.003451941	0.008575916	0.006089439	0.004181883	0.004372458	0.000409037
3834003773085	383400	3773085	0.001070426	0.000243773	0.000243993	0.000724373	0.000429959	8.79849E-05	0.000298569	0.000321393	0.022801899	0.011260159	0.013261206	0.013261206	0.013261206	0.003451941	0.008575916	0.006089439	0.004181883	0.004372458	0.000409037
3834103773085	383410	3773085	0.001078653	0.000244815	0.000245870	0.000730175	0.000433251	8.86849E-05	0.000300967	0.000323991	0.023341696	0.011260159	0.013261206	0.013261206	0.013261206	0.003451941	0.008575916	0.006089439	0.004181883	0.004372458	0.000409037
3834203773085	383420	3773085	0.001086881	0.000245857	0.000247748	0.000735978	0.000436543	8.93849E-05	0.000303365	0.000326589	0.023881493	0.011260159	0.013261206	0.013261206	0.013261206	0.003451941	0.008575916	0.006089439	0.004181883	0.004372458	0.000409037
3834303773085	383430	3773085	0.001095108	0.000246899	0.000249625	0.000741780	0.000439835	9.00849E-05	0.000305763	0.000329187	0.024421291	0.011260159	0.013261206	0.013261206	0.013261206	0.003451941	0.008575916	0.006089439	0.004181883	0.004372458	0.000409037
3834403773085	383440	3773085	0.001103336	0.000247941	0.000251503	0.000747583	0.000443127	9.07849E-05	0.000308161	0.000331785	0.024961088	0.011260159	0.013261206	0.013261206	0.013261206	0.003451941	0.008575916	0.006089439	0.004181883	0.004372458	0.000409037
3834503773085	383450	3773085	0.001111563	0.000248983	0.000253380	0.000753385	0.000446419	9.14849E-05	0.000310559	0.000334383	0.025500885	0.011260159	0.013261206	0.013261206	0.013261206	0.003451941	0.008575916	0.006089439	0.004181883	0.004372458	0.000409037
3834603773085	383460	3773085	0.001119790	0.000250025	0.000255258	0.000759188	0.000449711	9.21849E-05	0.000312957	0.000336981	0.026040682	0.011260159	0.013261206	0.013261206	0.013261206	0.003451941	0.008575916	0.006089439	0.004181883	0.004372458	0.000409037
3834703773085	383470	3773085	0.001128018	0.000251067	0.000257135	0.000764990	0.000453003	9.28849E-05	0.000315355	0.000339579	0.026580479	0.011260159	0.013261206	0.013261206	0.013261206	0.003451941	0.008575916	0.006089439	0.004181883	0.004372458	0.000409037
3834803773085	383480	3773085	0.001136245	0.000252109	0.000259013	0.000770793	0.000456295	9.35849E-05	0.000317753	0.000342177	0.027120276	0.011260159	0.013261206	0.013261206	0.013261206	0.003451941	0.008575916	0.006089439	0.004181883	0.004372458	0.000409037
3834903773085	383490	3773085	0.001144473	0.000253151	0.000260891	0.000776595	0.000459587	9.42849E-05	0.000320151	0.000344775	0.027660073	0.011260159	0.013261206	0.013261206	0.013261206	0.003451941	0.008575916	0.006089439	0.004181883	0.004372458	0.000409037
3835003773085	383500	3773085	0.001152700	0.000254193	0.000262769	0.000782398	0.000462879	9.49849E-05	0.000322549	0.000347373	0.028199870	0.011260159	0.013261206	0.013261206	0.013261206	0.003451941	0.008575916	0.006089439	0.004181883	0.004372458	0.000409037
3835103773085	383510	3773085	0.001160928	0.000255235	0.000264647	0.000788200	0.000466171	9.56849E-05	0.000324947	0.000349971	0.028739667	0.011260159	0.013261206	0.013261206	0.013261206	0.003451941	0.008575916	0.006089439	0.004181883	0.004372458	0.000409037
3835203773085	383520	3773085	0.001169155	0.000256277	0.000266525	0.000794003	0.000469463	9.63849E-05	0.000327345	0.000352569	0.029279464	0.011260159	0.013261206	0.013261206	0.013261206	0.003451941	0.008575916	0.006089439	0.004181883	0.004372458	0.000409037
3835303773085	383530	3773085	0.001177383	0.000257319	0.000268403	0.000799805	0.000472755	9.70849E-05	0.000329743	0.000355167	0.029819261	0.011260159	0.013261206	0.013261206	0.013261206	0.003451941	0.008575916	0.006089439	0.004181883	0.004372458	0.000409037
3835403773085	383540	3773085	0.001185610	0.000258361	0.000270281	0.000805608	0.000476047	9.77849E-05	0.000332141	0.000357765	0.030359058	0.011260159	0.013261206	0.013261206	0.013261206	0.003451941	0.008575916	0.006089439	0.004181883	0.004372458	0.000409037
3835503773085	383550	3773085	0.001193838	0.000259403	0.000272159	0.000811410	0.000479339	9.84849E-05	0.000334539	0.000360363	0.030898855	0.011260159	0.013261206	0.013261206	0.013261206	0.003451941	0.008575916	0.006089439	0.004181883	0.004372458	0.000409037
3835603773085	383560	3773085	0.001202065	0.000260445	0.000274037	0.000817213	0.000482631	9.91849E-05	0.000336937	0.000362961	0.031438652	0.011260159	0.013261206	0.013261206	0.013261206	0.003451941	0.008575916	0.006089439	0.004181883	0.004372458	0.000409037
3835703773085	383570	3773085	0.001210293	0.000261487	0.000275915	0.000823015	0.000485923	9.98849E-05	0.000339335	0.000365559	0.031978449	0.011260159	0.013261206	0.013261206	0.013261206	0.003451941	0.008575916	0.006089439	0.004181883	0.004372458	0.000409037
3835803773085	383580	3773085	0.001218520	0.000262529	0.000277793	0.000828818	0.000489215	1.00585E-04	0.000341733	0.000368157	0.032518246	0.011260159	0.013261206	0.013261206	0.013261206	0.003451941	0.008575916	0.006089439	0.004181883	0.004372458	0.000409037
3835903773085	383590	3773085	0.001226748	0.000263571	0.000279671	0.000834620	0.000492507	1.01285E-04	0.000344131	0.000370755	0.033058043	0.011260159	0.013261206	0.013261206	0.013261206	0.003451941	0.008575916	0.006089439	0.004181883	0.004372458	0.000409037
3836003773085	383600	3773085	0.001234975	0.000264613	0.000281549	0.000840423	0.000495799	1.01985E-04	0.000346529	0.000373353	0.033597840	0.011260159	0.013261206	0.013261206	0.013261206	0.003451941	0.008575916	0.006089439	0.004181883	0.004372458	0.000409037
3836103773085	383610	3773085	0.001243203	0.000265655	0.000283427	0.000846225	0.000499091	1.02685E-04	0.000348927	0.000375951	0.034137637	0.011260159	0.013261206	0.013261206	0.013261206	0.003451941	0.008575916	0.006089439	0.004181883	0.004372458	0.000409037
3836203773085	383620	3773085	0.001251430	0.000266697	0.000285305	0.000852028	0.000502383	1.03385E-04	0.000351325	0.000378549	0.034677434	0.011260159	0.013261206	0.013261206	0.013261206	0.003451941	0.008575916	0.006089439	0.004181883	0.004372458	0.000409037
3836303773085	383630	3773085	0.001259658	0.000267739	0.000287183	0.000857830	0.000505675	1.04085E-04	0.000353723	0.000381147	0.035217231	0.011260159	0.013261206	0.013261206	0.013261206	0.003451941	0.008575916	0.006089439	0.004181883	0.004372458	0.000409037
3836403773085	383640	3773085	0.001267885	0.000268781	0.000289061	0.000863633	0.000508967	1.04785E-04	0.000356121	0.000383745	0.035757028	0.011260159	0.013261206	0.013261206	0.013261206	0.003451941	0.008575916	0.006089439	0.004181883	0.004372458	0.000409037
3836503773085	383650	3773085	0.001276113	0.000269823	0.000290939	0.000869435	0.000512259	1.05485E-04	0.000358519	0.000386343	0.036296825	0.011260159	0.013261206	0.013261206	0.013261206	0.003451941	0.008575916	0.006089439	0.004181883	0.004372458	0.000409037
3836603773085	383660	3773085	0.001284340	0.000270865	0.000292817	0.000875238	0.000515551	1.06185E-04	0.000360917	0.000388941	0.036836622	0.011260159	0.013261206	0.013261206	0.013261206	0.003451941	0.008575916	0.006089439	0.004181883	0.004372458	0.000409037
3836703773085	383670	3773085	0.001292568	0.000271907	0.000294695	0.000881040	0.000518843	1.06885E-04	0.000363315	0.000391539	0.037376419	0.011260159	0.013261206	0.013261206	0.013261206	0.003451941	0.008575916	0.006089439	0.004181883	0.004372458	0.000409037
3836803773085	383680	3773085	0.001300795	0.000272949	0.000296573	0.000886843	0.000522135	1.07585E-04	0.000365713	0.000394137	0.037916216	0.011260159	0.013261206	0.013261206	0.013261206	0.003451941	0.008575916	0.006089439	0.004181883	0.004372458	0.000409037
3836903773085	383690	3773085	0.001309023	0.000273991	0.000298451	0.000892645	0.000525427	1.08285E-04	0.000368111	0.000396735	0.038456013	0.011260159	0.013261206	0.013261206	0.013261206	0.003451941	0.008575916	0.006089439	0.004181883	0.004372458	0.000409037
3837003773085	383700	3773085	0.001317250	0.000275033	0.000300329	0.000898448	0.000528719	1.08985E-04	0.000370509	0.000399333	0.038995810	0.011260159	0.013261206	0.013261206	0.013261206	0.003451941	0.008575916	0.006089439	0.004181883	0.004372458	0.000409037
3837103773085	383710	3773085	0.001325478	0.000276075	0.000302207	0.000904250	0.000532011	1.09685E-04	0.000372907	0.000401931	0.039535607	0.011260159	0.013261206	0.013261206	0.013261206	0.003451941	0.008575916	0.006089439	0.004181883	0.004372458	0.000409037
3837203773085	383720	3773085	0.001333705	0.000277117	0.000304085	0.000910053	0.000535303	1.10385E-04	0.000375305	0.000404529	0.040075404	0.011260159	0.013261206	0.013261206	0.013261206	0.003451941	0.008575916	0.006089439	0.004181883	0.004372458	0.000409037
3837303773085	383730	3773085	0.001341933	0.000278159	0.000305963	0.000915855	0.000538595	1.11085E-04	0.000377703	0.000407127	0.040615201	0.011260159	0.013261206	0.013261206	0.013261206	0.003451941	0.008575916	0.006089439	0.004181883	0.004372458	0.000409037
3837403773085	383740	3773085	0.001350160	0.000279201	0.000307841	0.000921658	0.000541887	1.11785E-04	0.000380101	0.000409725	0.041154998	0.011260159	0.013261206	0.013261206	0.013261206	0.003451941	0.008575916	0.006089439	0.004181883	0.004372458	0.000409037
3837503773085	383750	3773085	0.001358388	0.000280243	0.000309719	0.000927460	0.000545179	1.12485E-04	0.000382499	0.000412323	0.041694795	0.011260159	0.013261206	0.013261206	0.013261206	0.003451941	0.008575916	0.006089439	0.004181883	0.004372458	0.000409037
3837603773085	383760	3773085	0.001366615	0.000281285	0.000311597	0.000933263	0.000548471	1.13185E-04	0.000384897	0.000414921	0.042234592	0.011260159	0.013261206	0.013261206	0.013261206	0.003451941	0.008575916	0.006089439	0.004181883	0.004372458	0.000409037
3837703773085	383770	3773085	0.001374843	0.000282327	0.000313475	0.000939065	0.000551763	1.13885E-04	0.000387295	0.000417519	0.042774389	0.011260159	0.013261206	0.013261206	0.013261206	0.003451941	0.008575916	0.006089439	0.004181883	0.004372458	0.000409037
3837803773085	383780	3773085	0.001383070	0.000283369	0.000315353	0.000944868	0.000555055	1.14585E-04	0.000389693	0.000420117	0.043314186	0.011260159	0.013261206	0.013261206	0.013261206	0.003451941	0.008575916	0.006089439	0.004181883	0.004372458	0.000409037
3837903773085	383790	3773085	0.001391298	0.000284411	0.000317231	0.000950670	0.000558347	1.15285E-04	0.000392091	0.000422715	0.043853983	0.011260159	0.013261206	0.013261206	0.013261206	0.003451941	0.008575916	0.006089439	0.004181883	0.004372458	0.000409037
3838003773085	383800	3773085	0.001399525	0.000285453	0.000319109	0.000956473	0.000561639	1.15985E-04	0.000394489	0.000425313	0.044393780	0.011260159	0.013261206	0.013261206	0.013261206	0.003451941	0.008575916	0.006089439	0.004181883	0.004372458	0.000409037
3838103773085	383810	3773085	0.001407753	0.000286495	0.000320987	0.000962275	0.000564931	1.16685E-04	0.000396887	0.000427911	0.044933577	0.011260159	0.013261206	0.013261206	0.013261206	0.003451941	0.008575916	0.006089439	0.004181883	0.004372458	0.000409037
3838203773085	383820	3773085	0.001415980	0.000287537	0.000322865	0.000968078	0.000568223	1.17385E-04	0.000399285	0.000430509	0.045473374	0.011260159	0.013261206	0.013261206	0.013261206	0.003451941	0.008575916	0.006089439	0.004181883	0.004372458	0.000409037
3838303773085	383830	3773085	0.001424208	0.000288579	0.000324743	0.000973880	0.000571515	1.18085E-04	0.000401683	0.000433107	0.046013171	0.011260159	0.013261206	0.013261206	0.013261206	0.003451941	0.008575916	0.006089439	0.004181883	0.004372458	0.000409037
3838403773085	383840	3773085	0.001432435	0.000289621	0.000326621	0.000979683	0.000574807	1.18785E-04	0.000404081	0.000435705	0.046552968	0.011260159	0.013261206	0.013261206	0.013261206	0.003451941	0.008575916	0.006089439	0.004181883	0.004372458	0.000409037
3838503773085	383850	3773085	0.001440663	0.000290663	0.000328499	0.000985485	0.000578099	1.19485E-04	0.000406479	0.000438303	0.047092765	0.011260159	0.013261206	0.013261206	0.013261206	0.003451941	0.008575916	0.006089439	0.004181883	0.004372458	0.000409037
3838603773085	383860	3773085	0.001448890	0.000291705	0.000330377	0.000991288	0.000581391	1.20185E-04	0.000408877	0.000440901	0.047632562	0.011260159	0.013261206	0.013261206	0.013261206	0.003451941	0.008575916	0.006089439	0.004181883	0.004372458	0.000409037
3838703773085	383870	3773085	0.001457118	0.000292747	0.000332255	0.000997090	0.000584683	1.20885E-04	0.000411275	0.000443499	0.048172359	0.011260159	0.013261206	0.013261206	0.013261206	0.003451941	0.008575916	0.006089439	0.004181883	0.004372458	0.000409037
3838803773085	383880	3773085	0.001465345	0.000293789	0.000334133	0.001002893	0.000587975	1.21585E-04	0.000413673	0.000446097	0.048712156	0.011260159	0.013261206	0.013261206	0.013261206	0.003451941	0.008575916	0.006089439	0.004181883	0.004372458	0.000409037
3838903773085	383890	3773085	0.001473573	0.000294831	0.000336011	0.001008695	0.000591267	1.22285E-04	0.000416071	0.000448695	0.049251953	0.011260159	0.013261206	0.013261206	0.013261206	0.003451941	0.008575916	0.006089439	0.004181883	0.004372458	0.000409037
3839003773085	383900	3773085	0.001481800	0.000295873	0.000337889	0.001014498	0.000594559	1.22985E-04	0.000418469	0.000451293	0.049791750	0.011260159	0.013261206	0.013261206	0.013261206	0.003451941	0.008575916	0.006089439	0.004181883	0.004372458	0.000409037
3839103773085	383910	3773085	0.001490028	0.000296915	0.000339767	0.001020300	0.000597851	1.23685E-04	0.000420867	0.000453891	0.050331547	0.011260159	0.013261206	0.013261206	0.013261206	0.003451941	0.008575916	0.006089439	0.004181883	0.004372458	0.000409037
3839203773085	383920	3773085	0.001498255	0.000297957	0.000341645	0.001026103	0.000601143	1.24385E-04	0.000423265	0.000456489	0.050871344	0.011260159	0.013261206	0.013261206	0.013261206	0.003451941	0.008575916	0.006089439	0.004181883	0.004372458	0.000409037
3839303773085	383930	3773085	0.001506483	0.000298999	0.000343523	0.001031905	0.000604435	1.25085E-04	0.000425663	0.000459087	0.051411141	0.011260159	0.013261206	0.013261206	0.013261206	0.003451941	0.008575916	0.006089439	0.004181883	0.004372458	0.000409037
3839403773085	383940	3773085	0.001514710	0.000300041	0.000345401	0.001037708	0.000607727	1.25785E-04	0.000428061	0.000461685	0.051950938	0.011260159	0.013261206	0.013261206	0.013261206	0.003451941	0.008575916	0.006089439	0.004181883	0.004372458	0.000409037
3839503773085	383950	3773085	0.001522938	0.000301083	0.000347279	0.001043510	0.000611019	1.26485E-04	0.000430459	0.000464283	0.052490735	0.011260159	0.013261206	0.013261206	0.013261206	0.003451941	0.008575916	0.006089439

			ISDrainage / Utilities Trenching	ISDrainage / Utilities Trenching	ISAsphalt Paving	ISAsphalt Paving	SVDemolition	SVSite Grubbing / Prep	SVMass Grading / Excavation	SVMass Grading / Excavation	SVDrainage / Utilities Trenching	SVFoundations / Concrete Pads	SVBuilding / Structure Construction	SVBuilding / Structure Construction	SVAsphalt Paving	SVAsphalt Paving	SVArchitectural Coating	SVArchitectural Coating	SVLandscaping or Other Finishing	SVLandscaping or Other Finishing	MDemolition
Unique Identifier	X (UTM)	Y (UTM)	2027	2028	2027	2028	2027	2027	2027	2028	2028	2028	2028	2029	2028	2029	2028	2029	2028	2029	2027
3830703773085	383070	3773085	0.000214315	0.000214315	0.000246983	0.000246983	0.025555505	0.010183816	0.033122122	0.033122122	0.017093225	0.00663024	0.047784053	0.047784053	0.017738801	0.017738801	0.003995592	0.003995592	0.013528017	0.013528017	0.000615929
3830803773085	383080	3773085	0.000214916	0.000214916	0.000247677	0.000247677	0.030680267	0.012226024	0.039764252	0.039764252	0.020521007	0.007959833	0.060123618	0.060123618	0.021296043	0.021296043	0.004796846	0.004796846	0.016240851	0.016240851	0.000624384
3830903773085	383090	3773085	0.000215518	0.000215518	0.00024837	0.00024837	0.03727416	0.014853676	0.048310501	0.048310501	0.024931442	0.009670583	0.076875589	0.076875589	0.025873052	0.025873052	0.005827799	0.005827799	0.019731383	0.019731383	0.000633011
3831003773085	383100	3773085	0.000216073	0.000216073	0.00024901	0.00024901	0.046040504	0.018347047	0.059672434	0.059672434	0.030794957	0.011944965	0.09973264	0.09973264	0.03195802	0.03195802	0.007198413	0.007198413	0.024371919	0.024371919	0.000641898
3831103773085	383110	3773085	0.000216629	0.000216629	0.00024965	0.00024965	0.05738961	0.022869642	0.074381846	0.074381846	0.038385996	0.01488943	0.129737662	0.129737662	0.039835756	0.039835756	0.008972841	0.008972841	0.030379662	0.030379662	0.000650784
3831203773085	383120	3773085	0.000217231	0.000217231	0.000250344	0.000250344	0.071597048	0.028531277	0.092795901	0.092795901	0.047888876	0.018575474	0.167609453	0.167609453	0.049697541	0.049697541	0.011194167	0.011194167	0.037900485	0.037900485	0.000660447
3831303773085	383130	3773085	0.000217879	0.000217879	0.000251091	0.000251091	0.089371466	0.035614346	0.115833067	0.115833067	0.059777592	0.023186953	0.216012961	0.216012961	0.062035269	0.062035269	0.01397319	0.01397319	0.04730952	0.04730952	0.000670197
3831403773085	383140	3773085	0.000218434	0.000218434	0.000251731	0.000251731	0.110447536	0.044013117	0.143149458	0.143149458	0.073874672	0.028655028	0.275244617	0.275244617	0.076664767	0.076664767	0.017268425	0.017268425	0.058466311	0.058466311	0.000680118
3831503773085	383150	3773085	0.00021899	0.00021899	0.00025237	0.00025237	0.134786435	0.053712118	0.174694754	0.174694754	0.09015415	0.034969626	0.345344353	0.345344353	0.093559087	0.093559087	0.021073801	0.021073801	0.071350307	0.071350307	0.000690213
3831603773085	383160	3773085	0.000219452	0.000219452	0.000252904	0.000252904	0.16233543	0.064690336	0.210400609	0.210400609	0.108580753	0.042117067	0.426305412	0.426305412	0.112681626	0.112681626	0.025381074	0.025381074	0.085933594	0.085933594	0.000700393
3831703773085	383410	3773085	0.000222785	0.000222785	0.000256745	0.000256745	0.112813066	0.044955776	0.146215388	0.146215388	0.075456896	0.029268752	0.026468213	0.026468213	0.078306748	0.078306748	0.017638274	0.017638274	0.059718524	0.059718524	0.000994079
3831803773085	383420	3773085	0.00022223	0.00022223	0.000256105	0.000256105	0.086944344	0.034647143	0.11268731	0.11268731	0.058154171	0.022557249	0.024092938	0.024092938	0.060350535	0.060350535	0.013593711	0.013593711	0.046024703	0.046024703	0.001003742
3831903773085	383430	3773085	0.000221443	0.000221443	0.000255198	0.000255198	0.068522246	0.027305975	0.088810694	0.088810694	0.045832244	0.017777733	0.021987946	0.021987946	0.047563234	0.047563234	0.010713424	0.010713424	0.036272814	0.036272814	0.001011421
3831940773085	383440	3773085	0.000221582	0.000221582	0.000255358	0.000255358	0.055372868	0.022065974	0.071767975	0.071767975	0.037037064	0.014366197	0.020144256	0.020144256	0.038435878	0.038435878	0.008657524	0.008657524	0.029312083	0.029312083	0.001017891
3831503773085	383450	3773085	0.000222369	0.000222369	0.000256265	0.000256265	0.04564182	0.018188172	0.059155705	0.059155705	0.030528291	0.011841528	0.018492138	0.018492138	0.031681282	0.031681282	0.007136079	0.007136079	0.024160873	0.024160873	0.001023068
3831603773085	383460	3773085	0.000224405	0.000224405	0.000258612	0.000258612	0.038303431	0.015263839	0.049644524	0.049644524	0.025619887	0.009937622	0.017019231	0.017019231	0.026587498	0.026587498	0.005988725	0.005988725	0.020276236	0.020276236	0.001027468
3831703773085	383470	3773085	0.000225933	0.000225933	0.000260372	0.000260372	0.032624068	0.013000624	0.042283584	0.042283584	0.021821151	0.008464142	0.01570748	0.01570748	0.022645291	0.022645291	0.005100759	0.005100759	0.017269819	0.017269819	0.001034715
3831803773085	383480	3773085	0.000227923	0.000227923	0.000262666	0.000262666	0.027820274	0.011086322	0.036057456	0.036057456	0.018608053	0.007217823	0.014467592	0.014467592	0.019310841	0.019310841	0.004349688	0.004349688	0.014726891	0.014726891	0.001194327
3831903773085	383490	3773085	0.000228479	0.000228479	0.000263306	0.000263306	0.024101599	0.009604438	0.031237735	0.031237735	0.016120755	0.006253032	0.013363956	0.013363956	0.016729603	0.016729603	0.003768275	0.003768275	0.012758379	0.012758379	0.001237206
3831503773085	383500	3773085	0.000228618	0.000228618	0.000263466	0.000263466	0.021129911	0.008420226	0.027386173	0.027386173	0.014133093	0.005482043	0.012385991	0.012385991	0.01466687	0.01466687	0.003303652	0.003303652	0.011185292	0.011185292	0.001272925
3831503773085	383510	3773085	0.000228386	0.000228386	0.0002632	0.0002632	0.01870272	0.007452996	0.024240326	0.024240326	0.012509625	0.004852322	0.011513417	0.011513417	0.012982088	0.012982088	0.002924162	0.002924162	0.009900439	0.009900439	0.001301051
3831520773085	383520	3773085	0.000227692	0.000227692	0.000262399	0.000262399	0.016681203	0.006647425	0.021620266	0.021620266	0.0111575	0.00432785	0.010728003	0.010728003	0.011578896	0.011578896	0.002608099	0.002608099	0.008830332	0.008830332	0.001322448
3831530773085	383530	3773085	0.000226766	0.000226766	0.000261333	0.000261333	0.014925913	0.005947946	0.019345261	0.019345261	0.009983445	0.003872449	0.009995241	0.009995241	0.0103605	0.0103605	0.00233366	0.00233366	0.007901155	0.007901155	0.001340911
3831540773085	383540	3773085	0.000225424	0.000225424	0.000259786	0.000259786	0.013437682	0.005354889	0.017416385	0.017416385	0.008988017	0.003486335	0.009332473	0.009332473	0.009327476	0.009327476	0.002100976	0.002100976	0.007113347	0.007113347	0.001349797
3831550773085	383550	3773085	0.000223665	0.000223665	0.000257759	0.000257759	0.01210336	0.004823164	0.01568699	0.01568699	0.008095534	0.003140153	0.008702612	0.008702612	0.008401285	0.008401285	0.001892355	0.001892355	0.006407013	0.006407013	0.001349193
3831603773085	383560	3773085	0.000220702	0.000220702	0.000254345	0.000254345	0.010876927	0.004334433	0.014097428	0.014097428	0.007275214	0.002821961	0.008092851	0.008092851	0.007549984	0.007549984	0.001700603	0.001700603	0.005757791	0.005757791	0.001333491
3831570373085	383570	3773085	0.000216629	0.000216629	0.00024965	0.00024965	0.009832362	0.003918176	0.012743583	0.012743583	0.006576539	0.002550954	0.007546325	0.007546325	0.006824921	0.006824921	0.001537286	0.001537286	0.005204842	0.005204842	0.001303553
3831580373085	383580	3773085	0.000212833	0.000212833	0.000245276	0.000245276	0.009013126	0.003591712	0.011681782	0.011681782	0.006028579	0.002338408	0.007095675	0.007095675	0.006256266	0.006256266	0.001409198	0.001409198	0.004771172	0.004771172	0.001274133
3831590373085	383590	3773085	0.000209084	0.000209084	0.000240955	0.000240955	0.008308768	0.003311027	0.010768874	0.010768874	0.005557457	0.002155666	0.006692162	0.006692162	0.005767351	0.005767351	0.001299072	0.001299072	0.004398314	0.004398314	0.001243505
3831600373085	383600	3773085	0.00020464	0.00020464	0.000235834	0.000235834	0.007657143	0.003051356	0.009924312	0.009924312	0.005121607	0.001986605	0.006305992	0.006305992	0.00531504	0.00531504	0.001197191	0.001197191	0.004053372	0.004053372	0.001205543
3831603773085	383610	3773085	0.000198391	0.000198391	0.000228633	0.000228633	0.007014861	0.002795408	0.00909186	0.00909186	0.004692006	0.001819968	0.005913596	0.005913596	0.004869214	0.004869214	0.00109677	0.00109677	0.003713374	0.003713374	0.001151706
3831620373085	383620	3773085	0.00019205	0.00019205	0.000221325	0.000221325	0.006455693	0.00257258	0.00836713	0.00836713	0.004317997	0.001674895	0.005559088	0.005559088	0.004481079	0.004481079	0.001009345	0.001009345	0.003417374	0.003417374	0.001100285
3831630373085	383630	3773085	0.000188301	0.000188301	0.00021700	0.00021700	0.006033272	0.002404246	0.007819636	0.007819636	0.004035454	0.0015653	0.005279733	0.005279733	0.004187865	0.004187865	0.000943299	0.000943299	0.003193762	0.003193762	0.00106914
3831640373085	383640	3773085	0.000185708	0.000185708	0.000241016	0.000241016	0.005678394	0.002262828	0.007359684	0.007359684	0.003798088	0.001473229	0.005037554	0.005037554	0.003941534	0.003941534	0.000887814	0.000887814	0.003005904	0.003005904	0.001045327
3831650373085	383650	3773085	0.000183533	0.000183533	0.00021509	0.00021509	0.005363031	0.002137157	0.006950947	0.006950947	0.003587153	0.00139141	0.004817253	0.004817253	0.003722632	0.003722632	0.000838508	0.000838508	0.002838965	0.002838965	0.001024017
3831660373085	383660	3773085	0.000183625	0.000183625	0.000211616	0.000211616	0.005123862	0.002041849	0.006640964	0.006640964	0.003427181	0.001329359	0.004644269	0.004644269	0.003556618	0.003556618	0.000801114	0.000801114	0.002712359	0.002712359	0.001016856
3831670373085	383670	3773085	0.000183718	0.000183718	0.000211723	0.000211723	0.004900541	0.001952856	0.006351521	0.006351521	0.003277808	0.001271419	0.004480533	0.004480533	0.003401604	0.003401604	0.000766197	0.000766197	0.002594142	0.002594142	0.00101004
3831680373085	383680	3773085	0.000184273	0.000184273	0.000212363	0.000212363	0.004700749	0.001873239	0.006092573	0.006092573	0.003144174	0.001219584	0.004331739	0.004331739	0.003262923	0.003262923	0.00073496	0.00073496	0.00248838	0.00248838	0.001006675
3831690373085	383690	3773085	0.000185107	0.000185107	0.00021332	0.00021332	0.004520127	0.001801261	0.005858471	0.005858471	0.003023362	0.001172723	0.004195308	0.004195308	0.003137548	0.003137548	0.00070672	0.00070672	0.002392766	0.002392766	0.001006503
3831700373085	383700	3773085	0.000185894	0.000185894	0.00021423	0.00021423	0.004350854	0.001733806	0.005639079	0.005639079	0.002910141	0.001128806	0.004066259	0.004066259	0.003020051	0.003020051	0.000680254	0.000680254	0.00230316	0.00230316	0.001006762
3831710373085	383710	3773085	0.00018719	0.00018719	0.00021572	0.00021572	0.004204833	0.001675618	0.005449824	0.005449824	0.002812473	0.001090922	0.003953396	0.003953396	0.002918694	0.002918694	0.000657424	0.000657424	0.002225863	0.002225863	0.001012715
3831720373085	383720	3773085	0.000188301	0.000188301	0.000217004	0.000217004	0.004068086	0.001621124	0.005272588	0.005272588	0.002721007	0.001055443	0.003847026	0.003847026	0.002823774	0.002823774	0.000636044	0.000636044	0.002153475	0.002153475	0.001018323
3831730373085	383730	3773085	0.000189134	0.000189134	0.000217964	0.000217964	0.003938537	0.001569499	0.00510468	0.00510468	0.002634356	0.001021832	0.003745903	0.003745903	0.00273385	0.00273385	0.000615788	0.000615788	0.002084897	0.002084897	0.001022464
3831740373085	383740	3773085	0.000189597	0.000189597	0.000218497	0.000218497	0.003814592	0.001520107	0.004944038	0.004944038	0.002551453	0.000989676	0.003649227	0.003649227	0.002647817	0.002647817	0.00059641	0.00059641	0.002019286	0.002019286	0.001024448
3831750373085	383750	3773085	0.000189828	0.000189828	0.000218764	0.000218764	0.003697776	0.001473556	0.004792634	0.004792634	0.002473319	0.000959368	0.003558154	0.003558154	0.002566731	0.002566731	0.000578146	0.000578146	0.001957448	0.001957448	0.001024535
3831760373085	383760	3773085	0.000189597	0.000189597	0.000218497	0.000218497	0.003579852	0.001426564	0.004639795	0.004639795	0.002394444	0.000928774	0.003465925	0.003465925	0.002484877	0.002484877	0.000559708	0.000559708	0.001895024	0.001895024	0.001020307
3831770373085	383770	3773085	0.000189134	0.000189134	0.000217964	0.000217964	0.003466842	0.00138153	0.004493324	0.004493324	0.002318855	0.000899454	0.003377254	0.003377254	0.002406434	0.002406434	0.000542039	0.000542039	0.001835201	0.001835201	0.001014095
3831780373085	383780	3773085	0.000188393	0.000188393	0.00021711	0.00021711	0.003356946	0.001337736	0.00435089	0.00435089	0.002245349	0.000870942	0.00329045	0.00329045	0.002330152	0.002330152	0.000524857	0.000524857	0.001777027	0.001777027	0.001006071
3831790373085	383790	3773085	0.000187421	0.000187421	0.00021599	0.00021599	0.003247189	0.001293998	0.004208635	0.004208635	0.002171936	0.000842466	0.003202757	0.003202757	0.002253966	0.002253966	0.000507697	0.000507697	0.001718926	0.001718926	0.000995718
3831800373085	383800	3773085	0.000186356	0.000186356	0.000214763	0.000214763	0.003142829	0.001252411	0.004073376	0.004073376	0.002102134	0.00081539	0.003118799	0.003118799	0.002181527	0.002181527	0.00049138	0.00049138	0.001663683	0.001663683	0.000985796
3831810373085	383810	3773085	0.000185245	0.000185245	0.00021348	0.00021348	0.003038608	0.001210879	0.003938296	0.003938296	0.002032424	0.000788351	0.003033596	0.003033596	0.002109184	0.002109184	0.000475085	0.000475085	0.001608512	0.001608512	0.000975875
3831820373085	383820	3773085	0.000184181	0.000184181	0.000212256	0.000212256	0.002938193	0.001170864	0.00380815	0.00380815	0.001965259	0.000762299	0.002950439	0.002950439	0.002039483	0.002039483	0.000459385	0.000459385	0.001555357	0.001555357	0.000965608
3831830373085	383830	3773085	0.000183163	0.000183163	0.000211083	0.000211083	0.002842276	0.001132641	0.003683833	0.003683833	0.001901104	0.000737414	0.002870216	0.002870216	0.001972905	0.001972905	0.000444389	0.000444389	0.001504582	0.001504582	0.000955082
3831840373085	383840	3773085	0.000182098	0.000182098	0.000209856	0.000209856	0.002748297	0.001095191	0.003562029	0.003562029	0.001838244	0.000713031	0.002790439	0.002790439	0.001907671	0.001907671	0.000429695	0.000429695	0.001454834	0.001454834	0.00094447
3831850373085	383850	3773085	0.000181033	0.000181033	0.000208629	0.000208629	0.002659301	0.001059726	0.003446682	0.003446682	0.001778718	0.000689942	0.00271413	0.00271413	0.001845896	0.001845896	0.000415781	0.000415781	0.001407723	0.001407723	0.000934634
3831860373085	383860	3773085	0.000180015	0.000180015	0.000207455	0.000207455	0.00257162	0.001024785	0.003333039	0.003333039	0.001720071	0.000667193	0.002637821	0.002637821	0.001785034	0.001785034	0.000402072	0.000402072	0.001361308	0.001361308	0.00092454
3831870373085	383870	3773085	0.00017895	0.00017895	0.000206228	0.000206228	0.002486845	0.000991003	0.003223164	0.003223164	0.001663368	0.000645199	0.002563201	0.002563201	0.00172619	0.00172619	0.000388817	0.000388817	0.001316432	0.001316432	0.000914273
3831880373085	383880	3773085	0.000177932	0.000177932	0.000205055	0.000205055	0.00240643	0.000958957	0.003118939	0.003118939	0.001609581	0.000624335	0.002491962	0.002491962	0.001670371	0.001670371	0.000376244	0.000376244	0.001273863	0.001273863	0.000904351
3831890373085	383890	3773085	0.000176867	0.000176867	0.000203828	0.000203828	0.002330721	0.000928787	0.003020813	0.003020813	0.001558941	0.000604693	0.002424369	0.002424369	0.001617819	0.001617819	0.000364407	0.000364407	0.001233786	0.001233786	0.000894861
3831900373085	383900	3773085	0.000175849	0.000175849	0.000202654	0.000202654	0.002258541	0.000900024	0.002927262	0.002927262	0.001510663	0.000585966	0.002359444	0.002359444	0.001567717	0.001567717	0.000353122	0.000353122	0.001195577	0.001195577	0.000885457
3831910373085	383910	3773085	0.000174738	0.000174738	0.000201374	0.000201374	0.002181655	0.000869385	0.002827612	0.002827612	0.001459236	0.000566019	0.002288738	0.002288738	0.001514349	0.001514349	0.000341101	0.000341101	0.001154877	0.001154877	0.000872343
3829703773095	382970	3773095	0.000294717	0.000294717	0.00039642	0.00039642	0.006584066	0.002623737	0.008533513	0.008533513	0.004403862	0.001708201	0.009901767	0.009901767	0.004570187	0.004570187	0.001029416	0.001029416	0.003485329	0.003485329	0.000554586
3829803773095	382980	3773095	0.000287913	0.000287913	0.0003318	0.0003318	0.007495067	0.002986769	0.009714248	0.009714248	0.0050132	0.001944555	0.011284668	0.011284668	0.005202539	0.005202539	0.001171851	0.001171851	0.003967575	0.003967575	0.000568908
3829903773095	382990	3773095	0.000277961	0.000277961	0.000320331	0.000320331	0.008543231	0.00340446	0.011072758	0.011072758	0.005714282	0.002216496	0.012913662	0.012913662	0.00593099	0.00593099	0.00133573	0.00133573	0.004522429	0.004522429	0.000578657
3830003773095	383000	3773095	0.000265046	0.000265046	0.000305448	0.000305448	0.00977949	0.003897107	0.012675056	0.012675056	0.006541175	0.002537237	0.014893606	0.014893606	0.006788222	0.006788222	0.001529019	0.001529019	0.005176854	0.005176854	0.000584006
3830103773095	383010	3773095	0.00024093	0.00024093	0.00027656	0.00027656	0.011232013	0.004475934	0.01455765	0.01455765	0.007512719	0.002914086	0.017327669	0.017327669	0.007796458	0.007796458	0.00175612	0.00175612	0.005945758	0.005945758	0.000564163
3830203773095	383020	3773095	0.000216536	0.000216536	0.000249544	0.000249544	0.01287886	0.005132199	0.016692104	0.016692104	0.00861424	0.003341352	0.020216918	0.020216918	0.008939582	0.008939582	0.002013604	0.002013604	0.00681753	0.00681753	0.000577536
3830303773095	383030	3773095	0.00021325	0.00021325	0.000245756	0.000245756	0.014862453	0.005922657	0.019263011	0.019263011	0.009940999	0.003855985	0.023839553	0.023839553	0.01031645	0.01031645	0.002323738	0.002323738	0.007867562	0.007867562	0.000590391
3830403773095	383040	3773095	0.000214824	0.000214824	0.00024757	0.00024757	0.017148191	0.006833519	0.022225523	0.022225523	0.011469853	0.004449007	0.028157862	0.028157862	0.011903046	0.011903046	0.002681112	0.002681112	0.009077536	0.009077536	0.000599191
3830503773095	383050	3773095	0.000215935	0.000215935	0.00024885	0.00024885	0.019852544	0.007911198	0.025730596	0.025730596	0.013278704	0.005150637	0.033492559	0.033492559	0.013780214	0.013780214	0.003103937	0.003103937	0.010509107	0.010509107	0.000608077
3830603773095	383060	3773095	0.000216814	0.000216814	0.000249864	0.000249864	0.023201878	0.009245901	0.030071619	0.030071619	0.015518962	0.006019604	0.040460607	0.040460607	0.016105081	0.016105081	0.003627604	0.003627604	0.012282105	0.012282105	0.00061705
3830703773095	383070	3773095	0.000217508	0.000217508	0.000250664	0.000250664	0.027691347	0.011034945	0.035890356	0.035890356	0.018521818	0.007184373	0.050367354	0.050367354	0.01922135	0.01922135	0.00432953	0.00432953	0.014658642	0.014658642	0.000625937
3830803773095	383080	3773095	0.000218203	0.000218203	0.000251464	0.000251464	0.033641021	0.013405878	0.043601642	0.043601642	0.022501356	0.008727984	0.064266986	0.064266986	0.023351186	0.023351186	0.005259759	0.005259759	0.017808151	0.017808151	0.000634823
3830903773095	383090	3773095	0.000218804	0.000218804	0.000252157	0.000252157	0.04164273	0.016594543	0.053972542	0.053972542	0.027853433	0.010803986	0.084026494	0.084026494	0.0289054	0.0289054	0.006510823	0.006510823	0.022043921	0.022043921	0.000643796
3831103773095	383110	3773095	0.000219915	0.000219915	0.000253438	0.000253438	0.0692974	0.027614872	0.08981536	0.08981536	0.046350719	0.017978843	0.155756114	0.155756114	0.04810129	0.04810129	0.010834618	0.010834618	0.036683148	0.036683148	0.000662
3831203773095	383120	3773095	0.00022061	0.00022061	0.000254238	0.000254238	0.091105302	0.036305276	0.118080267	0.118080267	0.060937297	0.023636788	0.212468592	0.212468592	0.063238774	0.063238774	0.014244275	0.014244275	0.04822734	0.04822734	0.000672008
3831303773095	383130	3773095	0.000221258	0.000221258	0.000254985	0.000254985	0.120098307	0.047858929	0.155657683	0.155657683	0.080329751	0.031158869	0.289219045	0.289219045	0.083363641	0.083363641	0.018777318	0.018777318	0.063575026	0.063575026	0.000682189

			MSite Grubbing / Prep	MMass Grading / Excavation	MMass Grading / Excavation	MDrainage / Utilities Trenching	MFoundations / Concrete Pads	MBuilding / Structure Construction	MAsphalt Paving	MLandscaping or Other Finishing	MWaterside Construction (Piles)	RSSWRestriping South Valley	RSSWRestriping Silver Lake Boulevard	RSSWDemolition	RSSWPlacing Base	RSSWForm	Child Risk				
Unique Identifier	X (UTM)	Y (UTM)	2027	2027	2028	2028	2028	2028	2028	2028	2028	2029	2029	2029	2029	2029	3rd Trimester	0<2	2<16	Total	per million
3830703773085	383070	3773085	0.000569492	0.00094728	0.00094728	0.000455594	0.000215879	0.000585683	0.000380823	0.000261528	0.000281092	0.023385737	0.000575293	0.001729617	0.00015728	0.000342082	2.85507E-08	6.12929E-07	2.2063E-06	2.84779E-06	2.84779217
3830803773085	383080	3773085	0.00057731	0.000960283	0.000960283	0.000461848	0.000218842	0.000593723	0.000386051	0.000265118	0.000284951	0.025583855	0.000598844	0.001799262	0.000163613	0.000355856	2.89141E-08	6.18083E-07	2.602E-06	3.24897E-06	3.24896681
3830903773085	383090	3773085	0.000585287	0.000973553	0.000973553	0.00046823	0.000221866	0.000601927	0.000391385	0.000268781	0.000288888	0.027147552	0.000624093	0.00187366	0.000170378	0.00037057	2.92655E-08	6.22875E-07	3.1132E-06	3.76532E-06	3.76532074
3831003773085	383100	3773085	0.000593504	0.00098722	0.00098722	0.000474803	0.000224981	0.000610377	0.00039688	0.000272555	0.000292944	0.028079365	0.000651276	0.001953633	0.00017765	0.000386387	2.95387E-08	6.26807E-07	3.7906E-06	4.44697E-06	4.44697389
3831103773085	383110	3773085	0.00060172	0.001000887	0.001000887	0.000481376	0.000228095	0.000618827	0.000402374	0.000276328	0.000296999	0.028376786	0.000680336	0.002038999	0.000185413	0.000403271	2.9783E-08	6.30309E-07	4.6639E-06	5.32402E-06	5.32401532
3831203773085	383120	3773085	0.000610655	0.001015748	0.001015748	0.000488524	0.000231482	0.000628016	0.000408349	0.000280431	0.000301409	0.028249636	0.000712819	0.002134327	0.000194081	0.000422125	3.00418E-08	6.34196E-07	5.756E-06	6.4202E-06	6.42020215
3831303773085	383130	3773085	0.000619669	0.001030742	0.001030742	0.000495735	0.000234899	0.000637286	0.000414377	0.000284571	0.000305858	0.027466666	0.000748042	0.002237424	0.000203456	0.000442515	3.02987E-08	6.37976E-07	7.1253E-06	7.79361E-06	7.79361483
3831403773085	383140	3773085	0.000628843	0.001046002	0.001046002	0.000503074	0.000238377	0.000646721	0.000420511	0.000288783	0.000310386	0.026065567	0.000786182	0.002348839	0.000213587	0.000464551	3.0553E-08	6.4168E-07	8.762E-06	9.43426E-06	9.43426402
3831503773085	383150	3773085	0.000638176	0.001061527	0.001061527	0.000510541	0.000241915	0.00065632	0.000426753	0.00029307	0.000314993	0.024197661	0.000827598	0.002469575	0.000224566	0.00048843	3.08065E-08	6.45323E-07	1.0664E-05	1.13406E-05	11.3406095
3831603773085	383160	3773085	0.000647589	0.001077184	0.001077184	0.000518071	0.000245483	0.000666	0.000433047	0.000297392	0.000319639	0.022085932	0.000872705	0.002600732	0.000236493	0.00051437	3.10563E-08	6.48844E-07	1.283E-05	1.351E-05	13.5099825
3831703773085	383410	3773085	0.000919133	0.001528864	0.001528864	0.000735306	0.000348418	0.000945264	0.00061463	0.000422093	0.000453669	0.003042538	0.01802964	0.050797483	0.004619179	0.010046668	3.79905E-08	7.31567E-07	7.3449E-06	8.11443E-06	8.11442708
3831803773085	383420	3773085	0.000928067	0.001543725	0.001543725	0.000742454	0.000351804	0.000954453	0.000620605	0.000426196	0.000458079	0.00288121	0.028796422	0.044672077	0.004062176	0.008835193	3.8009E-08	7.31228E-07	5.9933E-06	6.76259E-06	6.76258588
3831903773085	383430	3773085	0.000935167	0.001555535	0.001555535	0.000748134	0.000354496	0.000961754	0.000625353	0.000429457	0.000461583	0.00272366	0.020568439	0.036483817	0.003317591	0.007215728	3.80018E-08	7.30289E-07	4.9806E-06	5.74884E-06	5.74884114
3831940773085	383440	3773085	0.00094115	0.001565486	0.001565486	0.00075292	0.000356764	0.000967907	0.000629353	0.000432204	0.000464536	0.00257765	0.015402413	0.029778582	0.002707862	0.005889574	3.79627E-08	7.28974E-07	4.2155E-06	4.98246E-06	4.98246016
3831503773085	383450	3773085	0.000945936	0.001573448	0.001573448	0.000756749	0.000358578	0.00097283	0.000632554	0.000434402	0.000466898	0.00244138	0.011936363	0.024566242	0.002233888	0.004858683	3.79213E-08	7.2783E-07	3.6122E-06	4.37795E-06	4.37794703
3834603773085	383460	3773085	0.000950005	0.001580215	0.001580215	0.000760004	0.00036012	0.000977014	0.000635275	0.000436271	0.000468907	0.002313728	0.009547566	0.020623605	0.001875371	0.004078913	3.78502E-08	7.265E-07	3.1371E-06	3.9015E-06	3.9014983
3834703773085	383470	3773085	0.000956705	0.001591361	0.001591361	0.000765364	0.00036266	0.000983905	0.000639755	0.000439348	0.000472214	0.002195167	0.007849049	0.017631232	0.001603265	0.003487085	3.76931E-08	7.23677E-07	2.7583E-06	3.5197E-06	3.5197032
3834803773085	383480	3773085	0.001104284	0.001836839	0.001836839	0.000883427	0.000418603	0.001135679	0.000738442	0.00050712	0.000545056	0.00207575	0.006474086	0.015034797	0.001367163	0.002973565	3.79059E-08	7.28483E-07	2.4319E-06	3.19827E-06	3.19827202
3834903773085	383490	3773085	0.00114393	0.001902786	0.001902786	0.000915144	0.000433632	0.001176453	0.000764954	0.000525327	0.000564625	0.001965778	0.005511553	0.013163696	0.001197017	0.002603501	3.77419E-08	7.26988E-07	2.1643E-06	2.92908E-06	2.9290783
3835003773085	383500	3773085	0.001176956	0.00195772	0.00195772	0.000941565	0.000446151	0.001210417	0.000787038	0.000540493	0.000580926	0.001865102	0.004772533	0.011666687	0.001060889	0.002307424	3.75004E-08	7.24416E-07	1.9488E-06	2.71068E-06	2.71067967
3835103773085	383510	3773085	0.001202962	0.002000978	0.002000978	0.000962369	0.000456009	0.001237162	0.000804429	0.000552436	0.000593762	0.001772367	0.004197716	0.010461147	0.000951266	0.002068994	3.71977E-08	7.20826E-07	1.769E-06	2.52707E-06	2.52706573
3835203773085	383520	3773085	0.001222745	0.002033885	0.002033885	0.000978196	0.000463509	0.001257508	0.000817658	0.000561521	0.000603527	0.001686065	0.003734879	0.009462532	0.000860459	0.001871489	3.68403E-08	7.1642E-07	1.6161E-06	2.36934E-06	2.36934115
3835303773085	383530	3773085	0.001239816	0.002062281	0.002062281	0.000991853	0.00046998	0.001275065	0.000829074	0.000569361	0.000611953	0.001601741	0.003339123	0.008583557	0.00078053	0.001697646	3.64158E-08	7.11235E-07	1.4793E-06	2.22694E-06	2.22693699
3835403773085	383540	3773085	0.001248033	0.002075948	0.002075948	0.000998426	0.000473094	0.001283515	0.000834568	0.000573134	0.000616008	0.001523055	0.003011163	0.007838937	0.00071282	0.001550376	3.59243E-08	7.04653E-07	1.3607E-06	2.1013E-06	2.1013008
3835503773085	383550	3773085	0.001247474	0.002075019	0.002075019	0.00099798	0.000472883	0.001282941	0.000834195	0.000572878	0.000615733	0.001444545	0.002715209	0.007147419	0.000649938	0.001413608	3.53254E-08	6.96446E-07	1.2504E-06	1.98222E-06	1.98221997
3835603773085	383560	3773085	0.001232956	0.002050869	0.002050869	0.000986365	0.000467379	0.001268009	0.000824486	0.00056621	0.000608567	0.001364206	0.002436108	0.006475278	0.000588818	0.001280673	3.45524E-08	6.85018E-07	1.1443E-06	1.86384E-06	1.86384454
3835703773085	383570	3773085	0.001205275	0.002004826	0.002004826	0.00096422	0.000456886	0.001239541	0.000805976	0.000553498	0.000594904	0.001290389	0.002198809	0.005893986	0.000535959	0.001165706	3.36661E-08	6.70468E-07	1.0514E-06	1.75553E-06	1.75552938
3835803773085	383580	3773085	0.001178073	0.001959578	0.001959578	0.000942458	0.000446574	0.001211566	0.000787785	0.000541006	0.000581477	0.001230445	0.002020939	0.005455915	0.000496124	0.001079065	3.28909E-08	6.56862E-07	9.7891E-07	1.66867E-06	1.66866514
3835903773085	383590	3773085	0.001149754	0.001912473	0.001912473	0.000919803	0.00043584	0.001182442	0.000768848	0.000528001	0.000567499	0.001176167	0.001869539	0.005079081	0.000461857	0.001004535	3.21404E-08	6.43311E-07	9.1577E-07	1.59122E-06	1.59122237
3836003773085	383600	3773085	0.001114654	0.001854089	0.001854089	0.000891723	0.000422534	0.001146344	0.000745377	0.000511883	0.000550175	0.001122302	0.001725522	0.00471486	0.000428737	0.0009325	3.12855E-08	6.2744E-07	8.553E-07	1.51402E-06	1.5140242
3836103773085	383610	3773085	0.001064876	0.00177129	0.00177129	0.000851901	0.000403665	0.001095151	0.00071209	0.000489023	0.000525605	0.001064719	0.001576205	0.004330348	0.000393773	0.000856451	3.017E-08	6.05929E-07	7.9257E-07	1.42867E-06	1.42867324
3836203773085	383620	3773085	0.001017332	0.001692206	0.001692206	0.000813866	0.000385642	0.001046255	0.000680297	0.000467189	0.000502138	0.001012536	0.001448981	0.00400031	0.000363761	0.000791177	2.90944E-08	5.84591E-07	7.3752E-07	1.3512E-06	1.35120159
3836303773085	383630	3773085	0.000988535	0.001644305	0.001644305	0.000790828	0.000374726	0.001016639	0.0006610 4	0.000453965	0.000487924	0.000972927	0.001361148	0.003774008	0.000343183	0.000746419	2.84032E-08	5.70994E-07	6.9756E-07	1.29696E-06	1.29695553
3836403773085	383640	3773085	0.000966517	0.001607682	0.001607682	0.000773214	0.00036638	0.000993996	0.000646317	0.000443854	0.000477057	0.000938897	0.001290315	0.003591304	0.000326569	0.000710284	2.78687E-08	5.60586E-07	6.644E-07	1.25286E-06	1.25285535
3836503773085	383650	3773085	0.000946814	0.001574907	0.001574907	0.000757451	0.000358911	0.000973732	0.000633141	0.000434805	0.000467332	0.000907729	0.001228118	0.00343026	0.000311925	0.000678433	2.74001E-08	5.51553E-07	6.3484E-07	1.21379E-06	1.21378939
3836603773085	383660	3773085	0.000940193	0.001563894	0.001563894	0.000752154	0.000356401	0.000966923	0.000628713	0.000431765	0.000464064	0.000884649	0.001187476	0.003327072	0.000302541	0.000658024	2.72341E-08	5.48937E-07	6.1408E-07	1.19025E-06	1.19025492
3836703773085	383670	3773085	0.000933891	0.001553411	0.001553411	0.000747113	0.000354012	0.000960442	0.000624499	0.000428871	0.000460953	0.000862571	0.001149425	0.003230099	0.000293723	0.000638845	2.70775E-08	5.46486E-07	5.9453E-07	1.1681E-06	1.16809536
3836803773085	383680	3773085	0.00093078	0.001548237	0.001548237	0.000744624	0.000352833	0.000957242	0.000622419	0.000427442	0.000459417	0.000842797	0.00111709	0.003148114	0.000286268	0.00062263	2.69914E-08	5.45471E-07	5.7744E-07	1.1499E-06	1.14990075
3836903773085	383690	3773085	0.00093062	0.001547971	0.001547971	0.000744496	0.000352772	0.000957078	0.000622312	0.000427369	0.000459339	0.00082497	0.00108943	0.003078469	0.000279935	0.000608856	2.69591E-08	5.45525E-07	5.6235E-07	1.13484E-06	1.13483789
3837003773085	383700	3773085	0.000930859	0.001548369	0.001548369	0.000744687	0.000352863	0.000957324	0.000622472	0.000427479	0.000459457	0.000808028	0.001063765	0.003013759	0.000274051	0.000596058	2.69341E-08	5.45583E-07	5.482E-07	1.12072E-06	1.1207187
3837103773085	383710	3773085	0.000936364	0.001557525	0.001557525	0.000749091	0.000354949	0.000962985	0.000626153	0.000430006	0.000462174	0.000794097	0.001045127	0.002968609	0.000269945	0.000587128	2.70068E-08	5.47527E-07	5.3695E-07	1.11149E-06	1.11148678
3837203773085	383720	3773085	0.000941549	0.00156615	0.00156615	0.000753239	0.000356915	0.000968317	0.00062962	0.000432387	0.000464733	0.000781022	0.001028096	0.002927297	0.000266189	0.000578957	2.70795E-08	5.49252E-07	5.2643E-07	1.10277E-06	1.10276572
3837303773085	383730	3773085	0.000945378	0.001572519	0.001572519	0.000756302	0.000358366	0.000972255	0.000632181	0.000434146	0.000466623	0.000768419	0.001011512	0.002887082	0.000262532	0.000571004	2.7131E-08	5.50306E-07	5.1631E-07	1.09375E-06	1.09374827
3837403773085	383740	3773085	0.000947213	0.001575571	0.001575571	0.00075777	0.000359062	0.000974142	0.000633408	0.000434988	0.000467528	0.000756023	0.00099457	0.002845313	0.000258733	0.000562743	2.71566E-08	5.50728E-07	5.0632E-07	1.08421E-06	1.08420667
3837503773085	383750	3773085	0.000947292	0.001575704	0.001575704	0.000757834	0.000359092	0.000974224	0.000633461	0.000435025	0.000467568	0.000744158	0.000977808	0.002803727	0.000254952	0.000554518	2.71708E-08	5.50712E-07	4.9669E-07	1.07457E-06	1.07457202
3837603773085	383760	3773085	0.000943384	0.001569202	0.001569202	0.000754707	0.00035761	0.000970204	0.000630847	0.00043323	0.000465638	0.00073126	0.000958038	0.002752544	0.000250298	0.000544395	2.71158E-08	5.49335E-07	4.8612E-07	1.06257E-06	1.06257086
3837703773085	383770	3773085	0.00093764	0.001559648	0.001559648	0.000750112	0.000355433	0.000964297	0.000627006	0.000430592	0.000462804	0.000718509	0.00093797	0.002700264	0.000245544	0.000534055	2.70495E-08	5.47707E-07	4.7565E-07	1.0504E-06	1.0504048
3837803773085	383780	3773085	0.000930221	0.001547308	0.001547308	0.000744177	0.000352621	0.000956668	0.000622045	0.000427185	0.000459142	0.000705552	0.000917098	0.002644968	0.000240515	0.000523119	2.69562E-08	5.45549E-07	4.6505E-07	1.03755E-06	1.03755398
3837903773085	383790	3773085	0.000920649	0.001531385	0.001531385	0.000736519	0.000348992	0.000946823	0.000615644	0.000422789	0.000454417	0.000691858	0.000894798	0.00258492	0.000235055	0.000511242	2.6818E-08	5.42631E-07	4.5392E-07	1.02337E-06	1.0233696
3838003773085	383800	3773085	0.000911475	0.001516125	0.001516125	0.00072918	0.000345515	0.000937388	0.000609509	0.000418577	0.000449889	0.000678546	0.00087345	0.002527248	0.000229811	0.000499836	2.66775E-08	5.39688E-07	4.4321E-07	1.00957E-06	1.00957098
3838103773085	383810	3773085	0.000902301	0.001500866	0.001500866	0.000721841	0.000342037	0.000927954	0.000603375	0.000414364	0.000445361	0.000664556	0.000851268	0.002466468	0.000224284	0.000487815	2.64995E-08	5.36229E-07	4.3218E-07	9.94911E-07	0.9949109
3838203773085	383820	3773085	0.000892808	0.001485076	0.001485076	0.000714247	0.000338439	0.000918191	0.000597027	0.000410004	0.000440675	0.000650625	0.000829563	0.002406876	0.000218865	0.000476029	2.6308E-08	5.32566E-07	4.2138E-07	9.80257E-07	0.9802569
3838303773085	383830	3773085	0.000883076	0.001468887	0.001468887	0.000706461	0.000334749	0.000908182	0.000590519	0.000405535	0.000435872	0.00063696	0.000808632	0.002349204	0.000213621	0.000464623	2.61097E-08	5.28835E-07	4.1094E-07	9.65885E-07	0.96588494
3838403773085	383840	3773085	0.000873264	0.001452566	0.001452566	0.000698611	0.00033103	0.000898091	0.000583958	0.000401029	0.000431029	0.000623088	0.000787492	0.002290709	0.00020830 2	0.000453054	2.58857E-08	5.24708E-07	4.0049E-07	9.51087E-07	0.95108682
3838503773085	383850	3773085	0.00086417	0.00143744	0.00143744	0.000691336	0.000327583	0.000888739	0.000577876	0.000396853	0.00042654	0.000609688	0.000767484	0.002235139	0.000203248	0.000442063	2.56668E-08	5.20718E-07	3.9056E-07	9.36942E-07	0.93694173
3838603773085	383860	3773085	0.000854837	0.001421915	0.001421915	0.000683869	0.000324045	0.00087914	0.000571635	0.000392567	0.000421933	0.000595993	0.00074691	0.002177741	0.000198029	0.000430711	2.54185E-08	5.1621E-07	3.8054E-07	9.22169E-07	0.92216877
3838703773085	383870	3773085	0.000845344	0.001406125	0.001406125	0.000676275	0.000320446	0.000869377	0.000565287	0.000388207	0.000417248	0.000582417	0.000726426	0.002120435	0.000192818	0.000419377	2.51551E-08	5.11449E-07	3.7068E-07	9.07282E-07	0.90728248
3838803773085	383880	3773085	0.00083617	0.001390865	0.001390865	0.000668936	0.000316969	0.000859943	0.000559153	0.000383994	0.00041272	0.000569312	0.000706924	0.002065687	0.00018784	0.000408549	2.48956E-08	5.06779E-07	3.6127E-07	8.92948E-07	0.89294782
3838903773085	383890	3773085	0.000827395	0.001376269	0.001376269	0.000661916	0.00031364 2	0.000850918	0.000553285	0.000379965	0.000408388	0.000556827	0.000688672	0.002014322	0.000183169	0.00039839	2.46484E-08	5.02317E-07	3.524E-07	8.79368E-07	0.87936842
3839003773085	383900	3773085	0.0008187	0.001361806	0.001361806	0.00065496	0.000310346	0.000841976	0.0005474 7	0.000375972	0.000404097	0.000544756	0.000671136	0.001965058	0.000178689	0.000388647	2.44008E-08	4.97851E-07	3.4388E-07	8.66135E-07	0.86613497
3839103773085	383910	3773085	0.000806575	0.001341637	0.001341637	0.00064526	0.00030575	0.000829506	0.000539362	0.000370403	0.000398112	0.00053109	0.000649758	0.001904187	0.000173154	0.000376608	2.40515E-08	4.91427E-07	3.3412E-07	8.49597E-07	0.84959728
3829703773095	382970	3773095	0.000512774	0.000852937	0.000852937	0.000410219	0.000194378	0.000527353	0.000342896	0.000235481	0.000253097	0.006513986	0.000384263	0.001160115	0.000105493	0.000229446	3.19743E-08	7.26217E-07	7.1487E-07	1.47306E-06	1.47306457
3829803773095	382980	3773095	0.000526017	0.000874963	0.000874963	0.000420813	0.000199398	0.000540971	0.000351751	0.000241563	0.000259633	0.007658188	0.000405343	0.001223363	0.000111244	0.000241955	3.21411E-08	7.20965E-07	7.9325E-07	1.54635E-06	1.54635343
3829903773095	382990	3773095	0.000535031	0.000889957	0.000889957	0.000428025	0.000202815	0.000550242	0.000357779	0.000245702	0.000264082	0.008998251	0.000425232	0.001283137	0.00011668	0.000253777	3.21363E-08	7.11256E-07	8.799E-07	1.62329E-06	1.62329136
3830003773095	383000	3773095	0.000539977	0.000898184	0.000898184	0.000431981	0.00020469	0.000555328	0.000361086	0.000247973	0.000266523	0.010588777	0.000442769	0.001338616	0.000121725	0.00026475	3.20131E-08	6.98357E-07	9.7896E-07	1.70933E-06	1.70932641
3830103773095	383010	3773095	0.000521629	0.000867665	0.000867665	0.000417303	0.000197735	0.000536459	0.000348817	0.000239548	0.000257467	0.012448744	0.000457567	0.001378374	0.00012534	0.000272613	3.13173E-08	6.67179E-07	1.0877E-06	1.78616E-06	1.78615651
3830203773095	383020	3773095	0.000533994	0.000888232	0.000888232	0.000427195	0.000202422	0.000549175	0.000357085	0.000245226	0.00026357	0.014506076	0.00048088	0.001449664	0.000131823	0.000286713	3.1139E-08	6.57398E-07	1.2166E-06	1.90515E-06	1.90515228
3830303773095	383030	3773095	0.00054588	0.000908003	0.000908003	0.000436704	0.000206928	0.000561399	0.000365033	0.000250684	0.000269437	0.016810625	0.000501215	0.001512089	0.000137499	0.000299059	3.08779E-08	6.47221E-07	1.3743E-06	2.05238E-06	2.05237702
3830403773095	383040	3773095	0.000554016	0.000921538	0.000921538	0.000443213	0.000210012	0.000569767	0.000370475	0.000254421	0.000273453	0.019346187	0.000520866	0.001570493	0.00014281	0.00031061	3.08317E-08	6.45441E-07	1.5539E-06	2.23019E-06	2.23018933
3830503773095	383050	3773095	0.000562233	0.000935205	0.000935205	0.000449786	0.000213127	0.000578218	0.000375969	0.000258194	0.000277509	0.022056919	0.000541678	0.001632369	0.000148437	0.000322848	3.07757E-08	6.43168E-07	1.7639E-06	2.43784E-06	2.43784328
3830603773095	383060	3773095	0.000570529	0.000949005	0.000949005	0.000456423	0.000216272	0.00058675	0.000381517	0.000262004	0.000281604	0.025048633	0.0005638	0.001698084	0.000154412	0.000335845	3.07233E-08	6.42487E-07	2.0223E-06	2.69548E-06	2.69548178
3830703773095	383070	3773095	0.000578746	0.000962672	0.000962672	0.000462997	0.000219386	0.0005952	0.000387011	0.000265777	0.000285659	0.028457244	0.000587084	0.00176709	0.000160687	0.000349493	2.97552E-08	6.31392E-07	2.3659E-06	3.02707E-06	3.02706946
3830803773095	383080	3773095	0.000586962	0.000976339	0.000976339	0.00046957	0.000222501	0.00060365	0.000392506	0.000269551	0.000289715	0.031801335	0.000611707	0.001840026	0.000167319	0.000363918	2.94437E-08	6.29852E-07	2.8207E-06	3.48004E-06	3.48004015
3830903773095	383090	3773095	0.000595259	0.000990139	0.000990139	0.000476207	0.000225646	0.000612182	0.000398053	0.000273361	0.00029381	0.034509057	0.000637938	0.001917714	0.000174384	0.000379283	2.98189E-08	6.35072E-07	3.4337E-06	4.09855E-06	4.09855145
3831103773095	383110	3773095	0.00061209	0.001018137	0.001018137	0.000489672	0.000232026	0.000629492	0.000409309	0.00028109	0.000302118	0.036745515	0.000696146	0.002089542	0.000190009	0.000413267	3.04193E-08	6.43446E-07	5.542E-06	6.2159E-06	6.21590389
3831203773095	383120	3773095	0.000621344	0.001033529	0.001033529	0.000497075	0.000235534	0.000639009	0.000415497	0.00028534	0.000306685	0.036710806	0.000729999	0.002189258	0.000199076	0.000432989	3.06891E-08	6.47477E-07	7.1912E-06	7.86937E-06	7.86936702
3831303773095	383130	3773095	0.000630757	0.001049186	0.001049186	0.000504606	0.000239102	0.00064869	0.000421792	0.000289663	0.000311331	0.035614565	0.00076677	0.00229729	0.0002089	0.000454355	3.0961E-08	6.51493E-07	9.3861E-06	1.00685E-05	10.0685073

			EGIODemolition	EGIOSite Grubbing / Prep	EGIOMass Grading / Excavation	EGIOMass Grading / Excavation	EGIODrainage / Utilities Trenching	EGIODrainage / Utilities Trenching	EGIOFoundations / Concrete Pads	EGIOFoundations / Concrete Pads	EGIOBuilding / Structure Construction	EGIOBuilding / Structure Construction	EGIOAsphalt Paving	EGIOArchitectural Coating	EGIOLandscaping or Other Finishing	EGIOWaterside Construction (Piles)	HIWaterside Construction (Landscaping)	HIWaterside Construction (Landscaping)	KMDemolition	KMSite Grubbing / Prep	KMMass Grading / Excavation
Unique Identifier	X (UTM)	Y (UTM)	2025	2025	2025	2026	2026	2027	2026	2027	2026	2027	2027	2027	2027	2027	2025	2026	2025	2025	2025
3831403773095	383140	3773095	0.000579951	0.00053623	0.000891948	0.000891948	0.000428982	0.000428982	0.000203269	0.000203269	0.000551472	0.000551472	0.000358579	7.27321E-05	0.000246252	0.000264673	0.001042399	0.001042399	0.000565974	0.000523304	0.000870452
3834103773095	383410	3773095	0.000536899	0.00049642	0.000825735	0.000825735	0.000397137	0.000397137	0.000188179	0.000188179	0.000510535	0.000510535	0.00033196	6.73329E-05	0.000227971	0.000245025	0.001451835	0.001451835	0.000734041	0.0006787	0.001128934
3834203773095	383420	3773095	0.000533362	0.00049315	0.000820295	0.000820295	0.00039452	0.00039452	0.00018694	0.00018694	0.000507171	0.000507171	0.000329773	6.68893E-05	0.000226469	0.000243411	0.001451235	0.001451235	0.000738787	0.000683088	0.001136232
3834303773095	383430	3773095	0.000528962	0.00048908	0.000813527	0.000813527	0.000391266	0.000391266	0.000185397	0.000185397	0.000502987	0.000502987	0.00032753	6.63375E-05	0.000224601	0.000241403	0.001450034	0.001450034	0.000743445	0.000687395	0.001143397
3834403773095	383440	3773095	0.000524389	0.00048485	0.000806495	0.000806495	0.000387883	0.000387883	0.000183795	0.000183795	0.000498639	0.000498639	0.000324225	6.5764E-05	0.00022266	0.000239316	0.001446332	0.001446332	0.000748191	0.000691783	0.001150695
3834503773095	383450	3773095	0.000519299	0.00048015	0.000798666	0.000798666	0.000384118	0.000384118	0.000182011	0.000182011	0.000493798	0.000493798	0.000321078	6.51256E-05	0.000220498	0.000236993	0.001440729	0.001440729	0.000753712	0.000696888	0.001159187
3834603773095	383460	3773095	0.000513777	0.00047504	0.000790174	0.000790174	0.000380034	0.000380034	0.000180075	0.000180075	0.000488548	0.000488548	0.000317664	6.44332E-05	0.000218154	0.000234473	0.001431323	0.001431323	0.000762426	0.000704945	0.001172589
3834703773095	383470	3773095	0.000507652	0.00046938	0.000780753	0.000780753	0.000375503	0.000375503	0.000177928	0.000177928	0.000482723	0.000482723	0.000313877	6.36649E-05	0.000215553	0.000231677	0.001418116	0.001418116	0.000768983	0.000711008	0.001182673
3834803773095	383480	3773095	0.000498679	0.00046108	0.000766953	0.000766953	0.000368866	0.000368866	0.000174783	0.000174783	0.000474191	0.000474191	0.000308329	6.25397E-05	0.000211743	0.000227582	0.001401306	0.001401306	0.000800819	0.000740444	0.001231636
3834903773095	383490	3773095	0.000492984	0.00045582	0.000758195	0.000758195	0.000364654	0.000364654	0.000172788	0.000172788	0.000468776	0.000468776	0.000304808	6.18255E-05	0.000209325	0.000224984	0.001380794	0.001380794	0.000810224	0.000749139	0.0012461
3835003773095	383500	3773095	0.000488239	0.00045143	0.000750897	0.000750897	0.000361144	0.000361144	0.000171124	0.000171124	0.000464264	0.000464264	0.000301874	6.12304E-05	0.00020731	0.000222818	0.001357581	0.001357581	0.000817643	0.000755999	0.001257511
3835103773095	383510	3773095	0.000483322	0.00044688	0.000743334	0.000743334	0.000357506	0.000357506	0.000169401	0.000169401	0.000459588	0.000459588	0.000298834	6.06137E-05	0.000205222	0.000220574	0.001332266	0.001332266	0.000824114	0.000761982	0.001267463
3835203773095	383520	3773095	0.000478317	0.00044226	0.000735638	0.000735638	0.000353805	0.000353805	0.000167647	0.000167647	0.000454829	0.000454829	0.00029574	5.99861E-05	0.000203097	0.00021829	0.001305351	0.001305351	0.000828859	0.00076637	0.001274761
3835303773095	383530	3773095	0.000473313	0.00043763	0.000727942	0.000727942	0.000350103	0.000350103	0.000165893	0.000165893	0.000450071	0.000450071	0.000292646	5.93586E-05	0.000200972	0.000216006	0.001271231	0.001271231	0.000835761	0.000772751	0.001285376
3835403773095	383540	3773095	0.000468309	0.000433	0.000720246	0.000720246	0.000346402	0.000346402	0.000164139	0.000164139	0.000445313	0.000445313	0.000289552	5.8731E-05	0.000198848	0.000213723	0.00123531	0.00123531	0.000839558	0.000776261	0.001291214
3835503773095	383550	3773095	0.000462529	0.00042766	0.000711356	0.000711356	0.000342126	0.000342126	0.000162113	0.000162113	0.000439816	0.000439816	0.000285978	5.80061E-05	0.000196393	0.000211085	0.001193987	0.001193987	0.000841801	0.000778335	0.001294664
3835603773095	383560	3773095	0.00045485	0.00042056	0.000699546	0.000699546	0.000336446	0.000336446	0.000159422	0.000159422	0.000432515	0.000432515	0.00028123	5.70431E-05	0.000193133	0.00020758	0.001144958	0.001144958	0.000841024	0.000777617	0.00129347
3835703773095	383570	3773095	0.000445619	0.00041202	0.000685348	0.000685348	0.000329618	0.000329618	0.000156186	0.000156186	0.000423736	0.000423736	0.000275522	5.58854E-05	0.000189213	0.000203367	0.001098132	0.001098132	0.00083395	0.000771076	0.00128259
3835803773095	383580	3773095	0.000437164	0.0004042	0.000672344	0.000672344	0.000323364	0.000323364	0.000153223	0.000153223	0.000415696	0.000415696	0.000270294	5.4825E-05	0.000185623	0.000199509	0.00106121	0.00106121	0.000820577	0.000758711	0.001262022
3835903773095	383590	3773095	0.000428622	0.00039631	0.000659208	0.000659208	0.000317046	0.000317046	0.000150229	0.000150229	0.000407574	0.000407574	0.000265013	5.37538E-05	0.000181996	0.000195611	0.001027891	0.001027891	0.000804874	0.000744193	0.001237873
3836003773095	383600	3773095	0.000419045	0.00038745	0.000644479	0.000644479	0.000309962	0.000309962	0.000146872	0.000146872	0.000398468	0.000398468	0.000259092	5.25528E-05	0.00017793	0.00019124	0.000994172	0.000994172	0.000785635	0.000726404	0.001208283
3836103773095	383610	3773095	0.000406449	0.00037581	0.000625106	0.000625106	0.000300645	0.000300645	0.000142457	0.000142457	0.00038649	0.00038649	0.000251304	5.09731E-05	0.000172581	0.000185492	0.00095665	0.00095665	0.000759579	0.000702313	0.00116821
3836203773095	383620	3773095	0.000394025	0.00036432	0.000605999	0.000605999	0.000291455	0.000291455	0.000138103	0.000138103	0.000374676	0.000374676	0.000243622	4.9415E-05	0.000167306	0.000179822	0.000923531	0.000923531	0.000731884	0.000676706	0.001125616
3836303773095	383630	3773095	0.000385743	0.00035666	0.000593261	0.000593261	0.000285328	0.000285328	0.0001352	0.0001352	0.000366801	0.000366801	0.00023851	4.83763E-05	0.000161789	0.000176042	0.000901018	0.000901018	0.000711609	0.000657959	0.001094434
3836403773095	383640	3773095	0.000379272	0.00035068	0.000583309	0.000583309	0.000280542	0.000280542	0.000132932	0.000132932	0.000360648	0.000360648	0.000234501	4.75648E-05	0.000161042	0.000173089	0.000882708	0.000882708	0.000694958	0.000642563	0.001068825
3836503773095	383650	3773095	0.00037375	0.00034557	0.000574817	0.000574817	0.000276458	0.000276458	0.000130997	0.000130997	0.000355397	0.000355397	0.000231087	4.68723E-05	0.000158697	0.000170569	0.000866498	0.000866498	0.000680118	0.000628843	0.001046002
3836603773095	383660	3773095	0.000373233	0.00034509	0.000574021	0.000574021	0.000276075	0.000276075	0.000130815	0.000130815	0.000354905	0.000354905	0.000230766	4.68074E-05	0.000158477	0.000170332	0.000858894	0.000858894	0.000675805	0.000624854	0.001039367
3836703773095	383670	3773095	0.000372715	0.00034462	0.000573224	0.000573224	0.000275692	0.000275692	0.000130634	0.000130634	0.000354413	0.000354413	0.000230446	4.67424E-05	0.000158258	0.000170096	0.00085169	0.00085169	0.000671663	0.000621025	0.001032998
3836803773095	383680	3773095	0.000373146	0.00034501	0.000573888	0.000573888	0.000276011	0.000276011	0.000130785	0.000130785	0.000354823	0.000354823	0.000230713	4.67965E-05	0.000158441	0.000170293	0.000846487	0.000846487	0.000669679	0.00061919	0.001029946
3836903773095	383690	3773095	0.000374354	0.00034613	0.000575745	0.000575745	0.000276905	0.000276905	0.000131208	0.000131208	0.000355971	0.000355971	0.00023146	4.6948E-05	0.000158954	0.000170844	0.000843385	0.000843385	0.000669248	0.000618791	0.001029283
3837003773095	383700	3773095	0.000375476	0.00034717	0.00057747	0.00057747	0.000277734	0.000277734	0.000131602	0.000131602	0.000357038	0.000357038	0.000232153	4.70887E-05	0.00015943	0.000171356	0.000840884	0.000840884	0.000668816	0.000618392	0.001028619
3837103773095	383710	3773095	0.000377546	0.00034908	0.000580655	0.000580655	0.000279266	0.000279266	0.000132327	0.000132327	0.000359007	0.000359007	0.000233434	4.73484E-05	0.000160309	0.000172301	0.000841484	0.000841484	0.000670024	0.000619509	0.001030477
3837203773095	383720	3773095	0.000379358	0.00035076	0.000583442	0.000583442	0.000280606	0.000280606	0.000132962	0.000132962	0.00036073	0.00036073	0.000234554	4.75756E-05	0.000161078	0.000173128	0.000842885	0.000842885	0.000670542	0.000619988	0.001031273
3837303773095	383730	3773095	0.000380739	0.00035203	0.000585565	0.000585565	0.000281627	0.000281627	0.000133446	0.000133446	0.000362042	0.000362042	0.00023547	4.77487E-05	0.000161664	0.000173758	0.000844686	0.000844686	0.00067011	0.000619589	0.00103061
3837403773095	383740	3773095	0.000381601	0.00035283	0.000586892	0.000586892	0.000282265	0.000282265	0.000133749	0.000133749	0.000362863	0.000362863	0.000235941	4.78569E-05	0.000162031	0.000174152	0.000846487	0.000846487	0.00066873	0.000618313	0.001028487
3837503773095	383750	3773095	0.000382033	0.00035323	0.000587555	0.000587555	0.000282584	0.000282584	0.0001339	0.0001339	0.000363273	0.000363273	0.000236208	4.7911E-05	0.000162214	0.000174349	0.000848588	0.000848588	0.000666746	0.000616478	0.001025435
3837603773095	383760	3773095	0.000381515	0.00035275	0.000586759	0.000586759	0.000282201	0.000282201	0.000133718	0.000133718	0.000362781	0.000362781	0.000235887	4.78461E-05	0.000161994	0.000174112	0.000848388	0.000848388	0.000663553	0.000613526	0.001020525
3837703773095	383770	3773095	0.000380566	0.00035187	0.000585299	0.000585299	0.000281499	0.000281499	0.000133386	0.000133386	0.000361878	0.000361878	0.000235301	4.77271E-05	0.000161591	0.000173679	0.000847688	0.000847688	0.000660275	0.000610495	0.001015483
3837803773095	383780	3773095	0.000379186	0.0003506	0.000583176	0.000583176	0.000280478	0.000280478	0.000132902	0.000132902	0.000360566	0.000360566	0.000234447	4.7554E-05	0.000161005	0.000173049	0.000845886	0.000845886	0.000656996	0.000607464	0.001010441
3837903773095	383790	3773095	0.000377201	0.00034876	0.000580124	0.000580124	0.000279011	0.000279011	0.000132206	0.000132206	0.000358679	0.000358679	0.00023322	4.73051E-05	0.000160163	0.000172144	0.000841984	0.000841984	0.000653286	0.000604034	0.001004735
3838003773095	383800	3773095	0.000374958	0.00034669	0.000576674	0.000576674	0.000277351	0.000277351	0.00013142	0.00013142	0.000356546	0.000356546	0.000231833	4.70238E-05	0.00015921	0.00017112	0.000837782	0.000837782	0.000649749	0.000600763	0.000999295
3838103773095	383810	3773095	0.000372542	0.00034446	0.000572959	0.000572959	0.000275564	0.000275564	0.000130573	0.000130573	0.000354248	0.000354248	0.00023034	4.67208E-05	0.000158184	0.000170018	0.000831678	0.000831678	0.000646125	0.000597412	0.000993722
3838203773095	383820	3773095	0.00037004	0.00034214	0.000569111	0.000569111	0.000273714	0.000273714	0.000129697	0.000129697	0.000351869	0.000351869	0.000228793	4.6407E-05	0.000157122	0.000168876	0.000824874	0.000824874	0.000642502	0.000594062	0.000988149
3838303773095	383830	3773095	0.000367538	0.00033983	0.000565263	0.000565263	0.000271863	0.000271863	0.00012882	0.00012882	0.00034949	0.00034949	0.000227246	4.60932E-05	0.00015606	0.00016773	0.00081747	0.00081747	0.000638706	0.000590552	0.00098231
3838403773095	383840	3773095	0.000364777	0.00033728	0.000561017	0.000561017	0.000269821	0.000269821	0.000127852	0.000127852	0.000346865	0.000346865	0.000225539	4.5747E-05	0.000154887	0.000166474	0.000807965	0.000807965	0.000634219	0.000586404	0.00097541
3838503773095	383850	3773095	0.000362017	0.00033472	0.000556771	0.000556771	0.000267779	0.000267779	0.000126884	0.000126884	0.00034424	0.00034424	0.00022383	4.54008E-05	0.000153715	0.000165214	0.000798459	0.000798459	0.000629905	0.000582415	0.000968776
3838603773095	383860	3773095	0.000359083	0.00033201	0.000552259	0.000552259	0.000265609	0.000265609	0.000125856	0.000125856	0.00034145	0.00034145	0.00022018	4.50329E-05	0.000152469	0.000163875	0.000787653	0.000787653	0.000624901	0.000577789	0.00096108
3838703773095	383870	3773095	0.000355891	0.00032906	0.00054735	0.00054735	0.000263248	0.000263248	0.000124737	0.000124737	0.000338415	0.000338415	0.000220044	4.46325E-05	0.000151114	0.000162418	0.000776146	0.000776146	0.000619725	0.000573002	0.000953118
3838803773095	383880	3773095	0.000352785	0.00032619	0.000542573	0.000542573	0.00026095	0.00026095	0.000123649	0.000123649	0.000335461	0.000335461	0.000218124	4.4243E-05	0.000149795	0.000161001	0.00076474	0.00076474	0.000614462	0.000568136	0.000945024
3838903773095	383890	3773095	0.000349852	0.00032348	0.000538061	0.000538061	0.00025878	0.00025878	0.00012262	0.00012262	0.000332672	0.000332672	0.00021631	4.38751E-05	0.00014855	0.000159662	0.000754034	0.000754034	0.000609458	0.000563509	0.000937328
3839003773095	383900	3773095	0.000346832	0.00032068	0.000533417	0.000533417	0.000256547	0.000256547	0.000121562	0.000121562	0.000329801	0.000329801	0.000214443	4.34964E-05	0.000147267	0.000158284	0.000743428	0.000743428	0.00060454	0.000558962	0.000929765
3839103773095	383910	3773095	0.000343208	0.00031733	0.000527844	0.000527844	0.000253866	0.000253866	0.000120292	0.000120292	0.000326355	0.000326355	0.000212203	4.3042E-05	0.000145729	0.00015663	0.00073032	0.00073032	0.000598069	0.000552979	0.000919813
3829703773105	382970	3773105	0.000778646	0.00071994	0.001197535	0.001197535	0.000575954	0.000575954	0.00027291	0.00027291	0.00074041	0.00074041	0.00048143	9.76506E-05	0.000330619	0.000355352	0.000988969	0.000988969	0.000526115	0.00048645	0.000809149
3829803773105	382980	3773105	0.000769156	0.00071117	0.001182939	0.001182939	0.000568934	0.000568934	0.000269584	0.000269584	0.000731386	0.000731386	0.000475562	9.64604E-05	0.000326589	0.00035102	0.001023389	0.001023389	0.000522491	0.000483099	0.000803576
3829903773105	382990	3773105	0.000748277	0.00069186	0.001150828	0.001150828	0.00055349	0.00055349	0.000262266	0.000262266	0.000711532	0.000711532	0.000462653	9.3842E-05	0.000317724	0.000341492	0.001054206	0.001054206	0.000517056	0.000478074	0.000795216
3830003773105	383000	3773105	0.000715923	0.00066195	0.001101068	0.001101068	0.000529558	0.000529558	0.000250926	0.000250926	0.00068076	0.00068076	0.00044264	8.97845E-05	0.000303986	0.000326727	0.00107792	0.00107792	0.000514036	0.000475282	0.000790572
3830103773105	383010	3773105	0.000653459	0.00060419	0.001005	0.001005	0.000483354	0.000483354	0.00022933	0.00022933	0.000621371	0.000621371	0.00040428	8.19508E-05	0.000277464	0.00029822	0.001091528	0.001091528	0.00050791	0.000469618	0.000781151
3830203773105	383020	3773105	0.000634478	0.00058664	0.000975808	0.000975808	0.000469315	0.000469315	0.00022238	0.00022238	0.000603322	0.000603322	0.000392292	7.95704E-05	0.000269404	0.000289557	0.001099132	0.001099132	0.000512138	0.000473527	0.000787653
3830303773105	383030	3773105	0.00062007	0.00057332	0.000953649	0.000953649	0.000458657	0.000458657	0.00021733	0.00021733	0.000589621	0.000589621	0.000383384	7.77634E-05	0.000263286	0.000282982	0.001101834	0.001101834	0.000516797	0.000477834	0.000794818
3830403773105	383040	3773105	0.000606611	0.00056088	0.000932949	0.000932949	0.000448701	0.000448701	0.000212613	0.000212613	0.000576823	0.000576823	0.000375062	7.60755E-05	0.000257571	0.00027684	0.001099032	0.001099032	0.000521715	0.000482381	0.000802381
3830503773105	383050	3773105	0.000600571	0.00055529	0.000923661	0.000923661	0.000444234	0.000444234	0.000210496	0.000210496	0.00057108	0.00057108	0.00037128	7.53181E-05	0.000255007	0.000274083	0.001091528	0.001091528	0.000525424	0.000485811	0.000808087
3830603773105	383060	3773105	0.000593669	0.00054891	0.000913046	0.000913046	0.000439129	0.000439129	0.000208077	0.000208077	0.000564517	0.000564517	0.00036706	7.44525E-05	0.000252076	0.000270933	0.00107782	0.00107782	0.000529738	0.0004898	0.000814722
3830703773105	383070	3773105	0.000588406	0.00054404	0.000904951	0.000904951	0.000435236	0.000435236	0.000206232	0.000206232	0.000559512	0.000559512	0.000363807	7.37925E-05	0.000249842	0.000268532	0.001003277	0.001003277	0.000534829	0.000494507	0.00082255
3830803773105	383080	3773105	0.000590046	0.00054556	0.000907473	0.000907473	0.000436449	0.000436449	0.000206807	0.000206807	0.000561071	0.000561071	0.00036482	7.39981E-05	0.000250538	0.00026928	0.000977262	0.000977262	0.000540437	0.000499692	0.000831175
3830903773105	383090	3773105	0.000591081	0.00054652	0.000909065	0.000909065	0.000437214	0.000437214	0.00020717	0.00020717	0.000562056	0.000562056	0.00036546	7.41279E-05	0.000250977	0.000269752	0.000997774	0.000997774	0.000546045	0.000504877	0.0008398
3831003773105	383100	3773105	0.000591599	0.000547	0.000909861	0.000909861	0.000437597	0.000437597	0.000207351	0.000207351	0.000562548	0.000562548	0.00036578	7.41928E-05	0.000251197	0.000269988	0.001016785	0.001016785	0.000551653	0.000510062	0.000848425
3831203773105	383120	3773105	0.000592375	0.00054771	0.000911055	0.000911055	0.000438172	0.000438172	0.000207623	0.000207623	0.000563286	0.000563286	0.00036626	7.42902E-05	0.000251527	0.000270343	0.001043	0.001043	0.000563472	0.000520991	0.000866604
3834203773105	383420	3773105	0.000544405	0.00050336	0.000837279	0.000837279	0.000402689	0.000402689	0.00019081	0.00019081	0.000517672	0.000517672	0.000336601	6.82743E-05	0.000231159	0.000248451	0.001501363	0.001501363	0.000756646	0.0006996	0.001163699
3834303773105	383430	3773105	0.000540092	0.00049937	0.000830645	0.000830645	0.000399498	0.000399498	0.000189298	0.000189298	0.00051357	0.00051357	0.000333934	6.77333E-05	0.000229327	0.000246482	0.001500463	0.001500463	0.00076165	0.000704227	0.001171395
3834403773105	383440	3773105	0.00053526	0.00049491	0.000823214	0.000823214	0.000395924	0.000395924	0.000187605	0.000187605	0.000508976	0.000508976	0.00033094	6.71274E-05	0.000227275	0.000244277	0.001497161	0.001497161	0.000766136	0.000708375	0.001178295
3834503773105	383450	3773105	0.000529652	0.00048972	0.000814589	0.000814589	0.000391776	0.000391776	0.000185639	0.000185639	0.000503643	0.000503643	0.00032749	6.64241E-05	0.000224894	0.000241718	0.001492158	0.001492158	0.000772693	0.000714438	0.001188379
3834603773105	383460	3773105	0.000523526	0.00048406	0.000805168	0.000805168	0.000387245	0.000387245	0.000183492	0.000183492	0.000497818	0.000497818	0.00032369	6.56558E-05	0.000222293	0.000238922	0.001482553	0.001482553	0.000782615	0.000723612	0.001203638
3834703773105	383470	3773105	0.000516452	0.00047752	0.000794287	0.000794287	0.000382012	0.000382012	0.00018101	0.00018101	0.00049109	0.00049109	0.00031918	6.47686E-05	0.000219289	0.000235694	0.001468044	0.001468044	0.000800388	0.000740045	0.001230973
3834803773105	383480	3773105	0.000508342	0.00047002	0.000781814	0.000781814	0.000376013	0.000376013	0.00017817	0.00017817	0.00048337	0.00048337	0.00031403	6.37515E-05	0.000215846	0.000231992	0.001451435	0.001451435	0.000820749	0.000758871	0.001262288
3834903773105	383490	3773105	0.000502647	0.00046475	0.000773057	0.000773057	0.000371801	0.000371801	0.000176174	0.000176174	0.00047765	0.00047765	0.00030178	6.30374E-05	0.000213428	0.000229394	0.001432124	0.001432124	0.000827479	0.000765093	0.001272638
3835003773105	383500	3773105	0.000497902	0.00046036	0.000765759	0.000765759	0.000368291	0.000368291	0.000174511	0.000174511	0.00047453	0.00047453	0.00030784	6.24423E-05	0.000211413	0.000227228	0.001410311	0.001410311	0.000833173	0.000770358	0.001281395
3835103773105	383510	3773105	0.000493243	0.00045606	0.000758593	0.000758593	0.000364845	0.000364845	0.000172878	0.000172878	0.00046902	0.00046902	0.00030496	6.1858E-05	0.000209435	0.000225102	0.001386698	0.001386698	0.000837401	0.000774267	0.001287897

			KMMass Grading / Excavation	KMDrainage / Utilities Trenching	KMFoundations / Concrete Pads	KMBuilding / Structure Construction	KMAsphalt Paving	KMArchitectural Coating	KMLandscaping or Other Finishing	KMWaterside Construction (Piles)	EWNDemolition	EWNSite Grubbing / Prep	EWNDrainage / Utilities Trenching	EWNDrainage / Utilities Trenching	EWNDrainage / Utilities Trenching	EWNFoundations / Concrete Pads	EWNBuilding / Structure Construction	EWNAsphalt Paving	EWNLandscaping or Other Finishing	EWNWaterside Construction (Piles)	ISDemolition
Unique Identifier	X (UTM)	Y (UTM)	2026	2026	2026	2026	2026	2026	2026	2026	2027	2027	2027	2028	2029	2029	2029	2029	2029	2029	2027
3831403773095	383140	3773095	0.000870452	0.000216141	0.00019837	0.000583435	0.000349937	7.09793E-05	0.000240317	0.000258294	0.009644343	0.011026382	0.012985885	0.012985885	0.012985885	0.003380274	0.008397867	0.005963014	0.004095061	0.00428168	0.000413524
3834103773095	383410	3773095	0.001128934	0.000280324	0.000257276	0.000756687	0.000453851	9.20567E-05	0.000311679	0.000334995	0.025694983	0.029377086	0.034597698	0.034597698	0.034597698	0.009005908	0.022374054	0.015886985	0.010910283	0.011407484	0.000422324
3834203773095	383420	3773095	0.001136232	0.000282136	0.000258939	0.000761579	0.000456785	9.26518E-05	0.000313694	0.000337161	0.024038127	0.027482802	0.032366781	0.032366781	0.032366781	0.008425192	0.020931337	0.014862566	0.010206769	0.01067191	0.000421289
3834303773095	383430	3773095	0.001143397	0.000283915	0.000260572	0.000766381	0.000459666	9.3236E-05	0.000315673	0.000339287	0.022058855	0.0252199	0.029701737	0.029701737	0.029701737	0.007731472	0.019207875	0.013638799	0.009366356	0.009793198	0.000419736
3834403773095	383440	3773095	0.001150695	0.000285727	0.000262235	0.000771273	0.0004626	9.38311E-05	0.000317687	0.000341452	0.019982954	0.022846521	0.026906585	0.026906585	0.026906585	0.007003883	0.017400272	0.012355288	0.008484913	0.008871585	0.000419045
3834503773095	383450	3773095	0.001159187	0.000287836	0.000264171	0.000776965	0.000466014	9.45236E-05	0.000320032	0.000343972	0.017834926	0.020390679	0.024014314	0.024014314	0.024014314	0.006251015	0.015529864	0.01102718	0.007572844	0.007917952	0.000420944
3834603773095	383460	3773095	0.001172589	0.000291164	0.000267225	0.000785948	0.000471402	9.56164E-05	0.000323732	0.000347949	0.015926056	0.018208267	0.021444065	0.021444065	0.021444065	0.005581969	0.013867705	0.009846943	0.006762323	0.007070494	0.000425257
3834703773095	383470	3773095	0.001182673	0.000293668	0.000269523	0.000792707	0.000475456	9.64388E-05	0.000326516	0.000350942	0.014338222	0.016392895	0.019306083	0.019306083	0.019306083	0.005025445	0.012485089	0.008865198	0.006088117	0.006365563	0.000428536
3834803773095	383480	3773095	0.001231636	0.000305826	0.000280681	0.000825525	0.00049514	0.000100431	0.000340034	0.000365471	0.012940886	0.014795321	0.017424603	0.017424603	0.017424603	0.004535688	0.011268351	0.008001238	0.005494797	0.005745205	0.000431124
3834903773095	383490	3773095	0.0012461	0.000309417	0.000283978	0.000835219	0.000500954	0.000101611	0.000344027	0.000369762	0.011704542	0.013381809	0.015759895	0.015759895	0.015759895	0.004102359	0.010191797	0.007236817	0.004969837	0.005196321	0.000431297
3835003773095	383500	3773095	0.001257511	0.000312251	0.000286578	0.000842868	0.000505542	0.000102541	0.000347178	0.000373149	0.010705287	0.012239359	0.01441442	0.01441442	0.01441442	0.003752127	0.00932169	0.006618986	0.004545545	0.004752694	0.000430865
3835103773095	383510	3773095	0.001267463	0.000314722	0.000288846	0.000849539	0.000509543	0.000103353	0.000349925	0.000376102	0.009842521	0.011252958	0.013252726	0.013252726	0.013252726	0.003449733	0.008570431	0.006085545	0.004179208	0.004369662	0.000430089
3835203773095	383520	3773095	0.001274761	0.000316534	0.000290509	0.00085443	0.000512477	0.000103948	0.00035194	0.000378267	0.009087773	0.010390055	0.012236476	0.012236476	0.012236476	0.0031852	0.00791323	0.005618891	0.003858737	0.004034586	0.000428795
3835303773095	383530	3773095	0.001285376	0.00031917	0.000292928	0.000861545	0.000516744	0.000104813	0.000354871	0.000381417	0.008347951	0.009544216	0.011240323	0.011240323	0.011240323	0.002925897	0.007269026	0.005161466	0.003544603	0.003706137	0.000427759
3835403773095	383540	3773095	0.001291214	0.00032062	0.000294259	0.000865458	0.000519091	0.00010529	0.000356482	0.00038315	0.007695441	0.008798202	0.010361733	0.010361733	0.010361733	0.002697197	0.00670085	0.004758025	0.003267542	0.00341645	0.000425689
3835503773095	383550	3773095	0.001294664	0.000321476	0.000295045	0.000867771	0.000520478	0.000105571	0.000357435	0.000384173	0.007078132	0.008092432	0.009530541	0.009530541	0.009530541	0.002480835	0.006163324	0.004376348	0.003005428	0.003142391	0.000423014
3835603773095	383560	3773095	0.00129347	0.00032118	0.000294773	0.00086697	0.000519998	0.000105473	0.000357105	0.000383819	0.006468157	0.007395046	0.008709223	0.008709223	0.008709223	0.002267043	0.005632185	0.003999205	0.002746428	0.002871588	0.000418355
3835703773095	383570	3773095	0.00128259	0.000318478	0.000292293	0.000859678	0.000515624	0.000104586	0.000354101	0.00038059	0.005934018	0.006784366	0.007990018	0.007990018	0.007990018	0.002079831	0.00516708	0.003668952	0.002519629	0.002634453	0.000411367
3835803773095	383580	3773095	0.001262022	0.000313371	0.000287606	0.000845892	0.000507355	0.000102909	0.000348423	0.000374487	0.005512902	0.006302904	0.007422995	0.007422995	0.007422995	0.001932233	0.004800391	0.00340858	0.00234082	0.002447495	0.000404033
3835903773095	383590	3773095	0.001237873	0.000307374	0.000282103	0.000829705	0.000497647	0.00010094	0.000341756	0.000367321	0.005145795	0.00588319	0.006928694	0.006928694	0.006928694	0.001803565	0.004480731	0.003181601	0.002184943	0.002284515	0.000396527
3836003773095	383600	3773095	0.001208283	0.000300027	0.000275359	0.000809872	0.000485751	9.8527E-05	0.000333586	0.000358541	0.004799049	0.005486756	0.006461809	0.006461809	0.006461809	0.001682033	0.0041788	0.002967211	0.002037713	0.002130575	0.000387986
3836103773095	383610	3773095	0.00116821	0.000290077	0.000266227	0.000783013	0.000469641	9.52594E-05	0.000322523	0.00034665	0.004448163	0.005085586	0.005989348	0.005989348	0.005989348	0.001559049	0.003873263	0.00275026	0.001888723	0.001974796	0.000376597
3836203773095	383620	3773095	0.001125616	0.0002795	0.00025652	0.000754464	0.000452518	9.17862E-05	0.000310764	0.000334011	0.004141794	0.004735315	0.00557683	0.00557683	0.00557683	0.001451669	0.003606491	0.002560836	0.001758637	0.001838781	0.000365123
3836303773095	383630	3773095	0.001094434	0.000271757	0.000249414	0.000733563	0.000439982	8.92435E-05	0.000302155	0.000324758	0.003915491	0.004476583	0.005272118	0.005272118	0.005272118	0.001372352	0.003409436	0.002420914	0.001662547	0.001738312	0.00035753
3836403773095	383640	3773095	0.001068825	0.000265398	0.000243578	0.000716398	0.000429687	8.71552E-05	0.000295084	0.000317159	0.003726631	0.004260659	0.005017823	0.005017823	0.005017823	0.001306158	0.003244986	0.002304144	0.001582356	0.001654467	0.000351836
3836503773095	383650	3773095	0.001046002	0.000259731	0.000238377	0.000701101	0.000420511	8.52942E-05	0.000288783	0.000310386	0.003558737	0.004068706	0.004791757	0.004791757	0.004791757	0.001247312	0.003098791	0.002200336	0.001511067	0.001579929	0.000346918
3836603773095	383660	3773095	0.001039367	0.000258084	0.000236865	0.000696654	0.000417844	8.47531E-05	0.000286952	0.000308418	0.003450891	0.003945406	0.004646545	0.004646545	0.004646545	0.001209513	0.003004883	0.002133656	0.001465274	0.00153205	0.000347004
3836703773095	383670	3773095	0.001032998	0.000256502	0.000235413	0.000692385	0.000415284	8.42338E-05	0.000285193	0.000306528	0.00334805	0.003827827	0.004508071	0.004508071	0.004508071	0.001173468	0.002915333	0.00207007	0.001421607	0.001486392	0.000347091
3836803773095	383680	3773095	0.001029946	0.000255744	0.000234718	0.000690339	0.000414057	8.39849E-05	0.000284351	0.000305622	0.003259616	0.003726721	0.004388998	0.004388998	0.004388998	0.001142472	0.00283833	0.002015392	0.001384058	0.001447132	0.00034804
3836903773095	383690	3773095	0.001029283	0.00025558	0.00023457	0.000689894	0.00041379	8.39308E-05	0.000284168	0.000305425	0.003183175	0.003639326	0.004286071	0.004286071	0.004286071	0.00111568	0.002771768	0.00196813	0.0013516	0.001413195	0.000349679
3837003773095	383700	3773095	0.001028619	0.000255415	0.000234415	0.00068945	0.000413523	8.38767E-05	0.000283984	0.000305228	0.003111048	0.003556862	0.004188954	0.004188954	0.004188954	0.0010904	0.002708963	0.001923534	0.001320974	0.001381173	0.000351232
3837103773095	383710	3773095	0.001030477	0.000255876	0.000234839	0.000690695	0.00041427	8.40282E-05	0.000284497	0.00030578	0.003053933	0.003491563	0.00411205	0.00411205	0.00411205	0.001070382	0.002659229	0.00188822	0.001296723	0.001355817	0.000353475
3837203773095	383720	3773095	0.001031273	0.000256074	0.00023502	0.000691228	0.00041459	8.40931E-05	0.000284717	0.000306016	0.003000528	0.003430505	0.004040141	0.004040141	0.004040141	0.001051664	0.002612727	0.0018552	0.001274047	0.001332107	0.00035546
3837303773095	383730	3773095	0.00103061	0.000255909	0.000234869	0.000690784	0.000414323	8.4039E-05	0.000284534	0.000305819	0.00294902	0.003371616	0.003970788	0.003970788	0.003970788	0.001033611	0.002567876	0.001823354	0.001252176	0.00130924	0.000356926
3837403773095	383740	3773095	0.001028487	0.000255382	0.000234385	0.000689361	0.00041347	8.38659E-05	0.000283948	0.000305189	0.002898031	0.00331332	0.003902131	0.003902131	0.003902131	0.001015739	0.002523477	0.001791827	0.001230526	0.001286603	0.000357789
3837503773095	383750	3773095	0.001025435	0.000254624	0.00023369	0.000687315	0.00041243	8.3617E-05	0.000283105	0.000304283	0.002848594	0.003256799	0.003835566	0.003835566	0.003835566	0.000998412	0.00248043	0.001761261	0.001209535	0.001264655	0.00035822
3837603773095	383760	3773095	0.001020525	0.000253405	0.000232571	0.000684024	0.000410269	8.32167E-05	0.00028175	0.000302826	0.002792601	0.003192782	0.003760172	0.003760172	0.003760172	0.000978787	0.002431673	0.001726641	0.001185759	0.001239797	0.000357789
3837703773095	383770	3773095	0.001015483	0.000252153	0.000231422	0.000680645	0.000408242	8.28055E-05	0.000280358	0.00030133	0.002736694	0.003128863	0.003684895	0.003684895	0.003684895	0.000959192	0.002382992	0.001692074	0.001162021	0.001214976	0.000357013
3837803773095	383780	3773095	0.001010441	0.000250901	0.000230273	0.000677265	0.000406215	8.23944E-05	0.000278966	0.000299834	0.00267932	0.003063268	0.003607642	0.003607642	0.003607642	0.000939082	0.002333033	0.0016566	0.001137659	0.001189504	0.000355718
3837903773095	383790	3773095	0.001004735	0.000249484	0.000228972	0.000673441	0.000403921	8.19291E-05	0.00027739	0.000298141	0.002617718	0.002992839	0.003524697	0.003524697	0.003524697	0.00091749	0.002279393	0.001618513	0.001111503	0.001162156	0.000353993
3838003773095	383800	3773095	0.000999295	0.000248133	0.000227732	0.000669794	0.000401734	8.14855E-05	0.000275888	0.000296527	0.002557929	0.002924481	0.003444192	0.003444192	0.003444192	0.000896536	0.002227331	0.001581545	0.001086116	0.001135612	0.000352009
3838103773095	383810	3773095	0.000993722	0.00024675	0.000226462	0.000666059	0.000399494	8.10311E-05	0.00027435	0.000294873	0.002495292	0.002852868	0.003359853	0.003359853	0.003359853	0.000874582	0.00217279	0.001542817	0.00105952	0.001107804	0.000350024
3838203773095	383820	3773095	0.000988149	0.000245366	0.000225192	0.000662323	0.000397253	8.05766E-05	0.000272811	0.000293219	0.002433863	0.002782637	0.00327714	0.00327714	0.00327714	0.000853052	0.0021193	0.001504836	0.001033436	0.001080532	0.000347954
3838303773095	383830	3773095	0.00098231	0.000243916	0.000223862	0.00065841	0.000394906	8.01005E-05	0.000271199	0.000291487	0.002373642	0.002713786	0.003196054	0.003196054	0.003196054	0.000831945	0.002066862	0.001467602	0.001007866	0.001053796	0.000345969
3838403773095	383840	3773095	0.00097541	0.000242203	0.000222289	0.000653785	0.000392132	7.95379E-05	0.000269294	0.000289439	0.002310056	0.002641088	0.003110437	0.003110437	0.003110437	0.000809658	0.002011494	0.001428288	0.000980867	0.001025567	0.000343985
3838503773095	383850	3773095	0.000968776	0.000240555	0.000220777	0.000649338	0.000389465	7.89969E-05	0.000267463	0.000287471	0.002249317	0.002571645	0.003028653	0.003028653	0.003028653	0.00078837	0.001958606	0.001390733	0.000955077	0.000998602	0.000342
3838603773095	383860	3773095	0.00096108	0.000238644	0.000219023	0.00064418	0.000386371	7.83693E-05	0.000265338	0.000285187	0.002187025	0.002500427	0.002944779	0.002944779	0.002944779	0.000766537	0.001904365	0.001352219	0.000928627	0.000970947	0.0033993
3838703773095	383870	3773095	0.000953118	0.000236667	0.000217209	0.000638844	0.00038317	7.77201E-05	0.00026314	0.000282824	0.002125079	0.002429604	0.002861369	0.002861369	0.002861369	0.000744825	0.001850425	0.001313918	0.000902324	0.000943445	0.000337945
3838803773095	383880	3773095	0.000945024	0.000234658	0.000215365	0.000633418	0.000379916	7.70601E-05	0.000260905	0.000280423	0.002065893	0.002361937	0.002781677	0.002781677	0.002781677	0.000724081	0.001798888	0.001277324	0.000877194	0.000917169	0.000335875
3838903773095	383890	3773095	0.000937328	0.000232747	0.000213611	0.00062826	0.000376823	7.64326E-05	0.00025878	0.000278139	0.002010331	0.002298412	0.002706864	0.002706864	0.002706864	0.000704607	0.001750507	0.00124297	0.000853602	0.000892502	0.0033389
3839003773095	383900	3773095	0.000929765	0.000230869	0.000211887	0.000623191	0.000373782	7.58158E-05	0.000256692	0.000275895	0.001957012	0.002237453	0.002635071	0.002635071	0.002635071	0.000685919	0.00170408	0.001210004	0.000830962	0.00086883	0.000331906
3839103773095	383910	3773095	0.000919813	0.000228397	0.000209619	0.00061652	0.000369781	7.50043E-05	0.000253945	0.000272941	0.001898689	0.002170772	0.002556541	0.002556541	0.002556541	0.000665477	0.001653294	0.001173943	0.000806198	0.000842938	0.000329835
3829703773105	382970	3773105	0.000809149	0.000200919	0.000184399	0.000542346	0.000325292	6.59804E-05	0.000223392	0.000240103	0.00317472	0.003629659	0.004274687	0.004274687	0.004274687	0.001112717	0.002764406	0.001962902	0.00134801	0.001409441	0.000558555
3829803773105	382980	3773105	0.000803576	0.000199535	0.000183129	0.00053861	0.000323052	6.5526E-05	0.000221854	0.00023845	0.00345486	0.003949943	0.004651889	0.004651889	0.004651889	0.001210904	0.003008339	0.00213611	0.00146696	0.001533812	0.000550186
3829903773105	382990	3773105	0.000795216	0.000197459	0.000181224	0.000533007	0.000319691	6.48443E-05	0.000219546	0.000235969	0.003755965	0.004294197	0.00505732	0.00505732	0.00505732	0.001316439	0.003270528	0.002322281	0.001594811	0.00166749	0.000532413
3830003773105	383000	3773105	0.000790572	0.000196306	0.000180166	0.000529894	0.000317824	6.44656E-05	0.000218264	0.000234591	0.004071651	0.004655121	0.005482384	0.005482384	0.005482384	0.001427085	0.003545414	0.002517467	0.001728854	0.001807641	0.000505495
3830103773105	383010	3773105	0.000781151	0.000193966	0.000178019	0.00052358	0.000314037	6.36974E-05	0.000215663	0.000231796	0.004353603	0.004977477	0.005862026	0.005862026	0.005862026	0.001525907	0.003790925	0.002691795	0.001848573	0.001932816	0.0045787
3830203773105	383020	3773105	0.000787653	0.000195581	0.000179501	0.000527938	0.00031665	6.42276E-05	0.000217458	0.000233725	0.00465005	0.005316404	0.006261184	0.006261184	0.006261184	0.001629809	0.004049058	0.002875086	0.001974446	0.002064425	0.000423273
3830303773105	383030	3773105	0.000794818	0.00019736	0.000181134	0.00053274	0.000319531	6.48119E-05	0.000219436	0.000235851	0.005011808	0.005730002	0.006748283	0.006748283	0.006748283	0.001756603	0.00436406	0.003098757	0.002128051	0.00222503	0.000402049
3830403773105	383040	3773105	0.000802381	0.000199238	0.000182857	0.00053781	0.000322572	6.54286E-05	0.000221524	0.000238095	0.005408076	0.006183056	0.007281849	0.007281849	0.007281849	0.001895492	0.004709113	0.003343767	0.00229631	0.002400957	0.0004055
3830503773105	383050	3773105	0.000808087	0.000200655	0.000184158	0.000541634	0.000324865	6.58939E-05	0.000223099	0.000239788	0.005815388	0.006648736	0.007830285	0.007830285	0.007830285	0.002038252	0.005063782	0.003595604	0.002469257	0.002581786	0.000408261
3830603773105	383060	3773105	0.000814722	0.000202302	0.00018567	0.000546081	0.000327533	6.64349E-05	0.000224931	0.000241757	0.00622408	0.007115994	0.008380579	0.008380579	0.008380579	0.002181496	0.005419653	0.003848295	0.002642791	0.002763228	0.000409986
3830703773105	383070	3773105	0.00082255	0.000204246	0.000187454	0.000551328	0.00033068	6.70733E-05	0.000227092	0.00024408	0.006654773	0.007608405	0.008960497	0.008960497	0.008960497	0.00233245	0.005794682	0.004114588	0.002825667	0.002954437	0.000411367
3830803773105	383080	3773105	0.000831175	0.000206388	0.000189419	0.000557109	0.000334147	6.77766E-05	0.000229473	0.00024664	0.007109709	0.008128534	0.009573059	0.009573059	0.009573059	0.002491903	0.00619082	0.004395872	0.003018836	0.00315641	0.000412661
3830903773105	383090	3773105	0.0008398	0.00020853	0.000191385	0.00056289	0.000337615	6.84799E-05	0.000231855	0.000249199	0.007593203	0.008681313	0.010224072	0.010224072	0.010224072	0.002661364	0.006611826	0.004694812	0.003224131	0.003371061	0.000413955
3831003773105	383100	3773105	0.000848425	0.000210671	0.00019335	0.000568671	0.000341082	6.91832E-05	0.000234236	0.000251758	0.008107498	0.009269307	0.010916558	0.010916558	0.010916558	0.00284162	0.007059651	0.005012796	0.003442505	0.003599386	0.000415077
3831203773105	383120	3773105	0.000866604	0.000215185	0.000197493	0.000580856	0.00034839	7.06655E-05	0.000239255	0.000257152	0.009263087	0.010590492	0.012472532	0.012472532	0.012472532	0.003246646	0.008065886	0.005727287	0.003933176	0.004112418	0.000417492
3834203773105	383420	3773105	0.001163699	0.000288956	0.000265199	0.000779989	0.000467828	9.48915E-05	0.000321277	0.000345311	0.030378939	0.034732256	0.040904537	0.040904537	0.040904537	0.010647602	0.026452636	0.018783035	0.012899126	0.013486962	0.0042845
3834303773105	383430	3773105	0.001171395	0.000290867	0.000266953	0.000785147	0.000470921	9.55191E-05	0.000323402	0.000347595	0.027337775	0.031255292	0.036809681	0.036809681	0.036809681	0.009581696	0.023804525	0.01690271	0.011607825	0.012136814	0.000426983
3834403773105	383440	3773105	0.001178295	0.000292581	0.000268525	0.000789772	0.000473695	9.60817E-05	0.000325307	0.000349642	0.024299545	0.027781681	0.032718774	0.032718774	0.032718774	0.008516818	0.021158969	0.015024198	0.01031777	0.010787969	0.000425861
3834503773105	383450	3773105	0.001188379	0.000295085	0.000270823	0.000796531	0.00047775	9.6904E-05	0.000328091	0.000352635	0.021246561	0.024291204	0.028608002	0.028608002	0.028608002	0.007446768	0.018500565	0.013136565	0.00902145	0.009432573	0.000427328
3834603773105	383460	3773105	0.001203638	0.000298874	0.000274301	0.000806759	0.000483884	9.81483E-05	0.000332304	0.000357163	0.018602529	0.02126828	0.025047874	0.025047874	0.025047874	0.006520054	0.016198259	0.011501783	0.007898774	0.008258735	0.000433109
3834703773105	383470	3773105	0.001230973	0.000305661	0.00028053	0.000825081	0.000494873	0.000100377	0.000339851	0.000365274	0.016492203	0.018855544	0.022206369	0.022206369	0.022206369	0.0057804	0.014360681	0.010196986	0.007002713	0.00732184	0.000437164
3834803773105	383480	3773105	0.001262288	0.000313437	0.000287667	0.00084607	0.000507462	0.000102931	0.000348496	0.000374566	0.014850963	0.016979113	0.019996478	0.019996478	0.019996478	0.005205157	0.012931562	0.009182222	0.006305831	0.006593199	0.000438026
3834903773105	383490	3773105	0.001272638	0.000316007	0.000290025	0.000853007	0.000511623	0.000103775	0.000351354	0.000377637	0.013419031	0.015341984	0.018068414	0.018068414	0.018068414	0.004703275	0.011684698	0.008296871	0.005697821	0.005957481	0.000437164
3835003773105	383500	3773105	0.001281395	0.000318181	0.000292021	0.000858877	0.000515144	0.000104489	0.000353772	0.000380236	0.012218751	0.013969703	0.016452264	0.016452264	0.016452264	0.004282585	0.010639547	0.007554748	0.005188173	0.005424608	0.000436042
3835103773105	383510	3773105	0.001287897	0.000319796	0.000293503	0.000863235	0.000517758	0.000105019	0.000355567	0.000382165	0.011194475	0.012798648	0.015073101	0.015073101	0.015073101	0.003923584	0.009747653	0.006921447	0.004753258	0.004969873	0.000434662

			ISDrainage / Utilities Trenching	ISDrainage / Utilities Trenching	ISAsphalt Paving	ISAsphalt Paving	SVDemolition	SVSite Grubbing / Prep	SVMass Grading / Excavation	SVMass Grading / Excavation	SVDrainage / Utilities Trenching	SVFoundations / Concrete Pads	SVBuilding / Structure Construction	SVBuilding / Structure Construction	SVAsphalt Paving	SVAsphalt Paving	SVArchitectural Coating	SVArchitectural Coating	SVLandscaping or Other Finishing	SVLandscaping or Other Finishing	MDemolition
Unique Identifier	X (UTM)	Y (UTM)	2027	2028	2027	2028	2027	2027	2027	2028	2028	2028	2028	2029	2028	2029	2028	2029	2028	2029	2027
3831403773095	383140	3773095	0.000221859	0.000221859	0.000255678	0.000255678	0.154743201	0.061664849	0.20056043	0.20056043	0.103502564	0.040147303	0.385603337	0.385603337	0.107411644	0.107411644	0.024194033	0.024194033	0.081914585	0.081914585	0.000692542
3834103773095	383410	3773095	0.000226581	0.000226581	0.000261119	0.000261119	0.142084202	0.056620264	0.184153284	0.184153284	0.095035382	0.036862993	0.027969135	0.027969135	0.098624674	0.098624674	0.022214804	0.022214804	0.07521344	0.07521344	0.001021946
3834203773095	383420	3773095	0.000226025	0.000226025	0.000260479	0.000260479	0.104875786	0.041792786	0.135927993	0.135927993	0.070147914	0.027209466	0.025401131	0.025401131	0.072797257	0.072797257	0.016397284	0.016397284	0.055516859	0.055516859	0.001032472
3834303773095	383430	3773095	0.000225192	0.000225192	0.000259519	0.000259519	0.080057649	0.031902809	0.103761564	0.103761564	0.05354789	0.020770532	0.023131871	0.023131871	0.055570284	0.055570284	0.012516979	0.012516979	0.042379174	0.042379174	0.0010411
3834403773095	383440	3773095	0.000224822	0.000224822	0.000259092	0.000259092	0.063181706	0.02517778	0.081888898	0.081888898	0.042260135	0.016392159	0.021154239	0.021154239	0.043856214	0.043856214	0.009878432	0.009878432	0.033445755	0.033445755	0.001048347
3834503773095	383450	3773095	0.00022584	0.00022584	0.000260266	0.000260266	0.051152464	0.020384152	0.06629797	0.06629797	0.034214176	0.013271235	0.01937654	0.01937654	0.035506376	0.035506376	0.007997666	0.007997666	0.027077977	0.027077977	0.001053524
3834603773095	383460	3773095	0.000228155	0.000228155	0.000262933	0.000262933	0.042324043	0.016866045	0.054855582	0.054855582	0.028309141	0.010980749	0.017789526	0.017789526	0.029378319	0.029378319	0.006617346	0.006617346	0.02240458	0.02240458	0.001057665
3834703773095	383470	3773095	0.000229914	0.000229914	0.00026496	0.00026496	0.035634856	0.014200417	0.046185823	0.046185823	0.023834967	0.009245275	0.016383144	0.016383144	0.024735164	0.024735164	0.005571494	0.005571494	0.018863604	0.018863604	0.001068018
3834803773095	383480	3773095	0.000231302	0.000231302	0.00026656	0.00026656	0.030292794	0.012071616	0.039262053	0.039262053	0.020261839	0.007859305	0.015112216	0.015112216	0.021027087	0.021027087	0.004736265	0.004736265	0.016035739	0.016035739	0.001210461
3834903773095	383490	3773095	0.000231395	0.000231395	0.000266667	0.000266667	0.026175919	0.01043105	0.033926231	0.033926231	0.017508199	0.006791203	0.013979053	0.013979053	0.018169448	0.018169448	0.004092594	0.004092594	0.013856438	0.013856438	0.001260501
3835003773095	383500	3773095	0.000231163	0.000231163	0.0002664	0.0002664	0.022888799	0.00912114	0.029665842	0.029665842	0.015309554	0.005938378	0.012969693	0.012969693	0.015887765	0.015887765	0.003578654	0.003578654	0.012116374	0.012116374	0.001292337
3835103773095	383510	3773095	0.000230747	0.000230747	0.00026592	0.00026592	0.020210605	0.008053885	0.026194674	0.026194674	0.0135182	0.005243534	0.012064746	0.012064746	0.014028754	0.014028754	0.003159919	0.003159919	0.01069865	0.01069865	0.001318997
3835203773095	383520	3773095	0.000230053	0.000230053	0.00026512	0.00026512	0.017992895	0.007170132	0.023320331	0.023320331	0.012034847	0.004668161	0.011249626	0.011249626	0.012489379	0.012489379	0.002813181	0.002813181	0.009524687	0.009524687	0.001340566
3835303773095	383530	3773095	0.000229497	0.000229497	0.00026448	0.00026448	0.016033592	0.006389354	0.020780907	0.020780907	0.010724335	0.00415983	0.010468037	0.010468037	0.011129371	0.011129371	0.002506845	0.002506845	0.008487514	0.008487514	0.001365759
3835403773095	383540	3773095	0.000228386	0.000228386	0.0002632	0.0002632	0.01437588	0.005728759	0.018632371	0.018632371	0.009615546	0.003729746	0.00975991	0.00975991	0.009978706	0.009978706	0.002247663	0.002247663	0.00760999	0.00760999	0.001381633
3835503773095	383550	3773095	0.000226951	0.000226951	0.000261546	0.000261546	0.012909725	0.005144499	0.016732108	0.016732108	0.008634884	0.00334936	0.009091983	0.009091983	0.008961006	0.008961006	0.00201843	0.00201843	0.006833869	0.006833869	0.001387759
3835603773095	383560	3773095	0.000224452	0.000224452	0.000258665	0.000258665	0.011576372	0.00461316	0.015003968	0.015003968	0.007743049	0.003003428	0.008448782	0.008448782	0.008035488	0.008035488	0.001809961	0.001809961	0.006128047	0.006128047	0.001377406
3835703773095	383570	3773095	0.000220702	0.000220702	0.000254345	0.000254345	0.010441911	0.00416108	0.01353361	0.01353361	0.006984246	0.002709098	0.007872462	0.007872462	0.007248026	0.007248026	0.001632588	0.001632588	0.005527511	0.005527511	0.001350833
3835803773095	383580	3773095	0.000216768	0.000216768	0.00024981	0.00024981	0.009530564	0.00379791	0.012352426	0.012352426	0.006374676	0.002472654	0.007385791	0.007385791	0.006615435	0.006615435	0.0014901	0.0014901	0.005045082	0.005045082	0.001320118
3835903773095	383590	3773095	0.000212741	0.000212741	0.000245169	0.000245169	0.008748351	0.0034862	0.011338612	0.011338612	0.00585148	0.002269713	0.006949638	0.006949638	0.006072479	0.006072479	0.001367801	0.001367801	0.004631012	0.004631012	0.001286298
3836003773095	383600	3773095	0.000208158	0.000208158	0.000239888	0.000239888	0.008040533	0.003204136	0.010421219	0.010421219	0.005378044	0.002086074	0.006539721	0.006539721	0.005581162	0.005581162	0.001257134	0.001257134	0.004256322	0.004256322	0.00124592
3836103773095	383610	3773095	0.000202048	0.000202048	0.000232847	0.000232847	0.007366279	0.002935447	0.009547327	0.009547327	0.004927058	0.001911142	0.006135586	0.006135586	0.005113143	0.005113143	0.001151714	0.001151714	0.0038994	0.0038994	0.001192601
3836203773095	383620	3773095	0.000195892	0.000195892	0.000225752	0.000225752	0.006778183	0.002701092	0.008785106	0.008785106	0.004533701	0.001758564	0.005769516	0.005769516	0.004704929	0.004704929	0.001059766	0.001059766	0.003588087	0.003588087	0.001140922
3836303773095	383630	3773095	0.000191818	0.000191818	0.000221058	0.000221058	0.006317631	0.002517563	0.00818819	0.00818819	0.004225652	0.001639076	0.005471128	0.005471128	0.004385247	0.004385247	0.000987759	0.000987759	0.00334429	0.00334429	0.001106411
3836403773095	383640	3773095	0.000188763	0.000188763	0.000217537	0.000217537	0.005926559	0.002361722	0.007681328	0.007681328	0.003964078	0.001537614	0.005209649	0.005209649	0.004113793	0.004113793	0.000926615	0.000926615	0.003137273	0.003137273	0.001078803
3836503773095	383650	3773095	0.000186125	0.000186125	0.000214497	0.000214497	0.005580332	0.002223751	0.007232587	0.007232587	0.003732498	0.001447787	0.004972184	0.004972184	0.003873466	0.003873466	0.000872482	0.000872482	0.002953994	0.002953994	0.001054127
3836603773095	383660	3773095	0.000186171	0.000186171	0.00021455	0.00021455	0.005323585	0.002121438	0.006899822	0.006899822	0.003560768	0.001381176	0.004789594	0.004789594	0.003695251	0.003695251	0.00083234	0.00083234	0.002818083	0.002818083	0.001046276
3836703773095	383670	3773095	0.000186218	0.000186218	0.000214603	0.000214603	0.005084139	0.002026019	0.006589479	0.006589479	0.003400611	0.001319053	0.004616876	0.004616876	0.003529045	0.003529045	0.000794903	0.000794903	0.002691331	0.002691331	0.00103877
3836803773095	383680	3773095	0.000186727	0.000186727	0.00021519	0.00021519	0.004870991	0.00194108	0.006313221	0.006313221	0.003258043	0.001263753	0.004460433	0.004460433	0.003381093	0.003381093	0.000761577	0.000761577	0.002578499	0.002578499	0.00103506
3836903773095	383690	3773095	0.000187606	0.000187606	0.000216204	0.000216204	0.004679365	0.001864717	0.006064858	0.006064858	0.003129871	0.001214036	0.004317687	0.004317687	0.00324808	0.00324808	0.000731617	0.000731617	0.00247706	0.00247706	0.001034974
3837003773095	383700	3773095	0.000188439	0.000188439	0.000217164	0.000217164	0.004499781	0.001793153	0.005832101	0.005832101	0.003009753	0.001167444	0.004182501	0.004182501	0.003123425	0.003123425	0.000703539	0.000703539	0.002381996	0.002381996	0.001035492
3837103773095	383710	3773095	0.000189643	0.000189643	0.000218551	0.000218551	0.004342342	0.001730414	0.005628047	0.005628047	0.002904448	0.001126598	0.004062434	0.004062434	0.003014143	0.003014143	0.000678923	0.000678923	0.002298654	0.002298654	0.001040755
3837203773095	383720	3773095	0.000190708	0.000190708	0.000219778	0.000219778	0.00419466	0.001671564	0.005436639	0.005436639	0.002805668	0.001088282	0.003949038	0.003949038	0.002911633	0.002911633	0.000655833	0.000655833	0.002220478	0.002220478	0.001045672
3837303773095	383730	3773095	0.000191494	0.000191494	0.000220684	0.000220684	0.004055007	0.001615912	0.005255636	0.005255636	0.002712259	0.00105205	0.003841334	0.003841334	0.002814695	0.002814695	0.000633999	0.000633999	0.002146551	0.002146551	0.001049296
3837403773095	383740	3773095	0.000191957	0.000191957	0.000221218	0.000221218	0.003922135	0.001562963	0.005083423	0.005083423	0.002623385	0.001017577	0.00373861	0.00373861	0.002722465	0.002722465	0.000613224	0.000613224	0.002076215	0.002076215	0.001051022
3837503773095	383750	3773095	0.000192189	0.000192189	0.000221485	0.000221485	0.003796876	0.001513047	0.004921076	0.004921076	0.002539604	0.000985079	0.003641578	0.003641578	0.002635519	0.002635519	0.00059364	0.00059364	0.002009908	0.002009908	0.001051022
3837603773095	383760	3773095	0.000191957	0.000191957	0.000221218	0.000221218	0.003671755	0.001463187	0.004758909	0.004758909	0.002455915	0.000952617	0.00354428	0.00354428	0.002548669	0.002548669	0.000574077	0.000574077	0.001943674	0.001943674	0.001046794
3837703773095	383770	3773095	0.000191541	0.000191541	0.000220738	0.000220738	0.003552378	0.001415616	0.004604186	0.004604186	0.002376067	0.000921646	0.003450983	0.003450983	0.002465807	0.002465807	0.000555413	0.000555413	0.001880481	0.001880481	0.001040755
3837803773095	383780	3773095	0.000190846	0.000190846	0.000219938	0.000219938	0.003436877	0.001369588	0.004454487	0.004454487	0.002298812	0.00089168	0.00336	0.00336	0.002385634	0.002385634	0.000537354	0.000537354	0.001819339	0.001819339	0.001032903
3837903773095	383790	3773095	0.000189921	0.000189921	0.000218871	0.000218871	0.003322414	0.001323975	0.004306132	0.004306132	0.002222252	0.000861983	0.003268927	0.003268927	0.002306181	0.002306181	0.000519458	0.000519458	0.001758747	0.001758747	0.001022809
3838003773095	383800	3773095	0.000188856	0.000188856	0.000217644	0.000217644	0.003213971	0.001280761	0.004165581	0.004165581	0.002149718	0.000833848	0.003181945	0.003181945	0.002230908	0.002230908	0.000502503	0.000502503	0.001701342	0.001701342	0.001012456
3838103773095	383810	3773095	0.000187791	0.000187791	0.000216417	0.000216417	0.003106843	0.001238071	0.004026735	0.004026735	0.002078064	0.000806054	0.003094786	0.003094786	0.002156548	0.002156548	0.000485754	0.000485754	0.001644633	0.001644633	0.001002448
3838203773095	383820	3773095	0.00018668	0.00018668	0.000215137	0.000215137	0.003004214	0.001197173	0.003893718	0.003893718	0.002009418	0.000779427	0.003010383	0.003010383	0.00208531	0.00208531	0.000469708	0.000469708	0.001590305	0.001590305	0.000992353
3838303773095	383830	3773095	0.000185616	0.000185616	0.00021391	0.00021391	0.002905667	0.001157902	0.003765993	0.003765993	0.001943504	0.00075386	0.002928293	0.002928293	0.002016906	0.002016906	0.0004543	0.0004543	0.001538139	0.001538139	0.000981741
3838403773095	383840	3773095	0.000184551	0.000184551	0.000212683	0.000212683	0.002807536	0.001118797	0.003638807	0.003638807	0.001877867	0.0007284	0.002845047	0.002845047	0.00194879	0.00194879	0.000438957	0.000438957	0.001486192	0.001486192	0.000970525
3838503773095	383850	3773095	0.000183487	0.000183487	0.000211456	0.000211456	0.002714664	0.001081788	0.003518437	0.003518437	0.001815748	0.000704305	0.002765536	0.002765536	0.001884325	0.001884325	0.000424437	0.000424437	0.00143703	0.00143703	0.000959827
3838603773095	383860	3773095	0.000182376	0.000182376	0.000210176	0.000210176	0.00262384	0.001045413	0.00340013	0.00340013	0.001754694	0.000680623	0.002686203	0.002686203	0.001820965	0.001820965	0.000410165	0.000410165	0.00138871	0.00138871	0.00094887
3838703773095	383870	3773095	0.000181311	0.000181311	0.000208949	0.000208949	0.00253508	0.001010224	0.003285681	0.003285681	0.00169563	0.000657713	0.00260856	0.002608561	0.001759671	0.001759671	0.000396359	0.000396359	0.001341965	0.001341965	0.00093774
3838803773095	383880	3773095	0.0001802	0.0001802	0.000207668	0.000207668	0.002451343	0.000976855	0.003177151	0.003177151	0.001639622	0.000635988	0.002534385	0.002534385	0.001701547	0.001701547	0.000383266	0.000383266	0.001297639	0.001297639	0.000926783
3838903773095	383890	3773095	0.000179135	0.000179135	0.000206442	0.000206442	0.002372727	0.000945527	0.003075258	0.003075258	0.001587038	0.000615592	0.002464213	0.002464213	0.001646977	0.001646977	0.000370975	0.000370975	0.001256023	0.001256023	0.000916257
3839003773095	383900	3773095	0.000178071	0.000178071	0.000205215	0.000205215	0.002297849	0.000915688	0.002978209	0.002978209	0.001536954	0.000596165	0.002396976	0.002396976	0.001595002	0.001595002	0.000359268	0.000359268	0.001216385	0.001216385	0.000905904
3839103773095	383910	3773095	0.00017696	0.00017696	0.000203934	0.000203934	0.002221378	0.000885215	0.002879096	0.002879096	0.001485806	0.000576325	0.00232707	0.00232707	0.001541922	0.001541922	0.000347312	0.000347312	0.001175905	0.001175905	0.00089348
3829703773105	382970	3773105	0.00029967	0.00029967	0.00034535	0.00034535	0.006732509	0.002682891	0.008725907	0.008725907	0.00450315	0.001746714	0.010013562	0.010013562	0.004673225	0.004673225	0.001052625	0.001052625	0.003563909	0.003563909	0.000556915
3829803773105	382980	3773105	0.00029518	0.00029518	0.00034075	0.00034075	0.007649323	0.00304824	0.009914177	0.009914177	0.005116377	0.001984576	0.011373517	0.011373517	0.005309612	0.005309612	0.001195968	0.001195968	0.004049232	0.004049232	0.000573222
3829903773105	382990	3773105	0.000285645	0.000285645	0.00032918	0.00032918	0.008776171	0.003497286	0.011374669	0.011374669	0.005870088	0.002276931	0.013061922	0.013061922	0.006091789	0.006091789	0.001372151	0.001372151	0.004645738	0.004645738	0.000584524
3830003773105	383000	3773105	0.000271203	0.000271203	0.00031243	0.00031243	0.010153953	0.00404633	0.013160392	0.013160392	0.00679164	0.002634389	0.015173495	0.015173495	0.007048147	0.007048147	0.001587566	0.001587566	0.005375079	0.005375079	0.000591599
3830103773105	383010	3773105	0.000245652	0.000245652	0.00028309	0.00028309	0.011774157	0.004691977	0.015260314	0.015260314	0.007875341	0.003054742	0.017763645	0.017763645	0.008172776	0.008172776	0.001840884	0.001840884	0.006232747	0.006232747	0.000571755
3830203773105	383020	3773105	0.00022709	0.00022709	0.00026170	0.00026170	0.013492145	0.005376592	0.017486975	0.017486975	0.009024446	0.003500466	0.020623188	0.020623188	0.009365281	0.009365281	0.002109491	0.002109491	0.007142178	0.007142178	0.000584265
3830303773105	383030	3773105	0.000215703	0.000215703	0.00024858	0.00024858	0.015556846	0.006199371	0.020163003	0.020163003	0.010405455	0.004036141	0.024189436	0.024189436	0.010798448	0.010798448	0.002432306	0.002432306	0.008235144	0.008235144	0.000597897
3830403773105	383040	3773105	0.000217555	0.000217555	0.00025071	0.00025071	0.018101476	0.007213401	0.023461062	0.023461062	0.012107473	0.004696332	0.02875117	0.02875117	0.012564748	0.012564748	0.002830158	0.002830158	0.009582165	0.009582165	0.000608336
3830503773105	383050	3773105	0.000219036	0.000219036	0.00025242	0.00025242	0.021288596	0.008483462	0.027591842	0.027591842	0.014239231	0.005523213	0.034694204	0.034694204	0.014777018	0.014777018	0.003328463	0.003328463	0.011269293	0.011269293	0.000617482
3830603773105	383060	3773105	0.000219962	0.000219962	0.00025349	0.00025349	0.025287201	0.010076898	0.032774377	0.032774377	0.016913765	0.00656063	0.042587833	0.042587833	0.017552564	0.017552564	0.003953643	0.003953643	0.013385988	0.013385988	0.000626627
3830703773105	383070	3773105	0.000220702	0.000220702	0.00025434	0.00025434	0.030429541	0.01212611	0.039439289	0.039439289	0.020353305	0.007894783	0.053472368	0.053472368	0.021122007	0.021122007	0.004757646	0.004757646	0.016108128	0.016108128	0.000635859
3830803773105	383080	3773105	0.000221397	0.000221397	0.00025514	0.00025514	0.037331946	0.014876704	0.048385396	0.048385396	0.024970093	0.009685575	0.069117057	0.069117057	0.025913162	0.025913162	0.005836834	0.005836834	0.019761972	0.019761972	0.000645004
3830903773105	383090	3773105	0.000222091	0.000222091	0.00025594	0.00025594	0.046798565	0.018649132	0.060654945	0.060654945	0.031301999	0.012141639	0.092005682	0.092005682	0.032484211	0.032484211	0.007316935	0.007316935	0.024773205	0.024773205	0.000654408
3831003773105	383100	3773105	0.000222693	0.000222693	0.00025638	0.00025638	0.060734169	0.024202442	0.07871668	0.07871668	0.040623059	0.015757158	0.127438607	0.127438607	0.042157309	0.042157309	0.009495761	0.009495761	0.032150131	0.032150131	0.000663898
3831203773105	383120	3773105	0.000223989	0.000223989	0.00025813	0.00025813	0.116947173	0.046603209	0.151573544	0.151573544	0.078222062	0.030341324	0.270552588	0.270552588	0.081176349	0.081176349	0.01828464	0.01828464	0.061906947	0.061906947	0.000683828
3834203773105	383420	3773105	0.000229867	0.000229867	0.00026490	0.00026490	0.122743629	0.048913085	0.159086247	0.159086247	0.082099118	0.031845184	0.026447935	0.026447935	0.085199834	0.085199834	0.019190913	0.019190913	0.064975348	0.064975348	0.00106241
3834303773105	383430	3773105	0.00022908	0.00022908	0.000264	0.000264	0.090759005	0.036167278	0.117631437	0.117631437	0.060705671	0.023546943	0.024060653	0.024060653	0.062998399	0.062998399	0.014190131	0.014190131	0.048044025	0.048044025	0.001072073
3834403773105	383440	3773105	0.000228479	0.000228479	0.00026330	0.00026330	0.070066048	0.027921177	0.090811594	0.090811594	0.046864842	0.018178265	0.021981454	0.021981454	0.048634831	0.048634831	0.010954796	0.010954796	0.037090038	0.037090038	0.001080183
3834503773105	383450	3773105	0.000229266	0.000229266	0.00026421	0.00026421	0.055864562	0.022261914	0.072405253	0.072405253	0.037365942	0.014493764	0.020099609	0.020099609	0.038777177	0.038777177	0.0087344	0.0087344	0.029572365	0.029572365	0.001085101
3834603773105	383460	3773105	0.000232367	0.000232367	0.00026778	0.00026778	0.04564964	0.018191288	0.05916584	0.05916584	0.030533521	0.011843557	0.018412271	0.018412271	0.03168671	0.03168671	0.007137302	0.007137302	0.024165012	0.024165012	0.001088552
3834703773105	383470	3773105	0.000234542	0.000234542	0.00027029	0.00027029	0.038018657	0.015150357	0.049275432	0.049275432	0.025429411	0.009863739	0.016923622	0.016923622	0.026389828	0.026389828	0.005944201	0.005944201	0.020125488	0.020125488	0.001120474
3834803773105	383480	3773105	0.000235005	0.000235005	0.00027082	0.00027082	0.032286215	0.01286599	0.041845697	0.041845697	0.021595172	0.008376487	0.015642199	0.015642199	0.022410777	0.022410777	0.005047936	0.005047936	0.017090973	0.017090973	0.001240054
3834903773105	383490	3773105	0.000234542	0.000234542	0.00027029	0.00027029	0.027863527	0.011103558	0.036113515	0.036113515	0.018636984	0.007229044	0.014498186	0.014498186	0.019340864	0.019340864	0.00435645	0.00435645	0.014749787	0.014749787	0.001287247
3835003773105	383500	3773105	0.000233941	0.000233941	0.00026960	0.00026960	0.024335162	0.009697512	0.031540453	0.031540453	0.016276978	0.006313629	0.013470771	0.013470771	0.016891726	0.016891726	0.003804792	0.003804792	0.012882018	0.012882018	0.00131313
3835103773105	383510	3773105	0.0002332	0.0002332	0.000268747	0.000268747	0.021462367	0.008552709	0.027817064	0.027817064	0.014355461	0.005568297	0.012545724	0.012545724	0.014897638	0.014897638	0.003355632	0.003355632	0.01136128	0.01136128	0.001336597

			MSite Grubbing / Prep	MMass Grading / Excavation	MMass Grading / Excavation	MDrainage / Utilities Trenching	MFoundations / Concrete Pads	MBuilding / Structure Construction	MAsphalt Paving	MLandscaping or Other Finishing	MWaterside Construction (Piles)	RSSWRestriping South Valley	RSSWRestriping Silver Lake Boulevard	RSSWDemolition	RSSWPlacing Base	RSSWForm	Child Risk				
Unique Identifier	X (UTM)	Y (UTM)	2027	2027	2028	2028	2028	2028	2028	2028	2028	2029	2029	2029	2029	2029	3rd Trimester	0<2	2<16	Total	per million
3831403773095	383140	3773095	0.00064033	0.001065109	0.001065109	0.000512264	0.000242731	0.000658535	0.000428193	0.000294059	0.000316056	0.033496963	0.000806637	0.002414371	0.000219547	0.000477512	3.12289E-08	6.55419E-07	1.2049E-05	1.27354E-05	12.7354062
3834103773095	383410	3773095	0.000944899	0.001571723	0.001571723	0.000755919	0.000358185	0.000971763	0.000631861	0.000433926	0.000466387	0.00324867	0.013915351	0.089911736	0.008175964	0.017782641	3.90465E-08	7.4976E-07	9.15669E-06	9.94573E-06	9.94572647
3834203773095	383420	3773095	0.000954631	0.001587911	0.001587911	0.000763705	0.000361874	0.000981772	0.000638369	0.000438395	0.00047119	0.003070813	0.027216911	0.070081649	0.00637275	0.013860669	3.9072E-08	7.49526E-07	7.2164E-06	8.00497E-06	8.00496974
3834303773095	383430	3773095	0.000962609	0.00160118	0.00160118	0.000770087	0.000364898	0.000989976	0.000643703	0.000442059	0.000475128	0.002897856	0.028257363	0.052211137	0.004747727	0.010326259	3.90766E-08	7.4872E-07	5.8467E-06	6.63453E-06	6.63452521
3834403773095	383440	3773095	0.000969309	0.001612326	0.001612326	0.000775448	0.000367438	0.000996867	0.000648184	0.000445136	0.000478435	0.0027419	0.020069963	0.039950362	0.003632815	0.007901337	3.90465E-08	7.47511E-07	4.8541E-06	5.64066E-06	5.64066417
3834503773095	383450	3773095	0.000974096	0.001620288	0.001620288	0.000779277	0.000369252	0.00100179	0.000651384	0.000447334	0.000480798	0.002588216	0.014931567	0.031398704	0.002855185	0.00621	3.8997E-08	7.46049E-07	4.0928E-06	4.8778E-06	4.87779614
3834603773095	383460	3773095	0.000977925	0.001626657	0.001626657	0.00078234	0.000370704	0.001005728	0.000653945	0.000449092	0.000482687	0.00244687	0.011571513	0.025414416	0.002311015	0.005026434	3.89439E-08	7.44994E-07	3.5064E-06	4.29033E-06	4.2903286
3834703773095	383470	3773095	0.000987497	0.00164258	0.00164258	0.000789998	0.000374333	0.001015572	0.000660346	0.000453488	0.000487412	0.002316561	0.009286627	0.02114366	0.001922661	0.004181769	3.87951E-08	7.42315E-07	3.05E-06	3.83107E-06	3.83106754
3834803773095	383480	3773095	0.001119201	0.001861652	0.001861652	0.000895361	0.000424258	0.00115102	0.000748417	0.000513971	0.000552419	0.002193485	0.007595673	0.017817684	0.001620219	0.003523961	3.89854E-08	7.46801E-07	2.6818E-06	3.46763E-06	3.46763064
3834903773095	383490	3773095	0.001165469	0.001938613	0.001938613	0.000932375	0.000441797	0.001198604	0.000779357	0.000535218	0.000575256	0.002079793	0.006401914	0.015411448	0.001401413	0.003048059	3.87911E-08	7.44381E-07	2.3813E-06	3.16443E-06	3.1644287
3835003773095	383500	3773095	0.001194905	0.001987576	0.001987576	0.000955924	0.000452955	0.001228876	0.000799041	0.000548736	0.000589785	0.001974927	0.005502353	0.01354318	0.001231525	0.002678555	3.85391E-08	7.41373E-07	2.1389E-06	2.91876E-06	2.91876247
3835103773095	383510	3773095	0.001219554	0.002028577	0.002028577	0.000975643	0.000462299	0.001254227	0.000815524	0.000560056	0.000601952	0.001877705	0.004807011	0.012048914	0.001095647	0.00238302	3.82404E-08	7.37641E-07	1.9369E-06	2.71277E-06	2.7127673
3835203773095	383520	3773095	0.001239497	0.00206175	0.00206175	0.000991598	0.000469859	0.001274737	0.00082886	0.000569214	0.000611795	0.001787331	0.004254108	0.010829115	0.000984726	0.00214177	3.78899E-08	7.33018E-07	1.7659E-06	2.5368E-06	2.53680195
3835303773095	383530	3773095	0.001262791	0.002100496	0.002100496	0.001010232	0.000478689	0.001298692	0.000844437	0.000579911	0.000623293	0.001695805	0.003770548	0.009730602	0.000884835	0.001924507	3.74779E-08	7.28188E-07	1.609E-06	2.3747E-06	2.37470335
3835403773095	383540	3773095	0.001277469	0.002124911	0.002124911	0.001021975	0.000484253	0.001313788	0.000854252	0.000586652	0.000630537	0.001610094	0.0033725	0.008809218	0.000801051	0.001742277	3.69893E-08	7.21985E-07	1.4735E-06	2.23247E-06	2.2324712
3835503773095	383550	3773095	0.001283132	0.002134332	0.002134332	0.001026506	0.0004864	0.001319612	0.000858039	0.000589253	0.000633333	0.001525475	0.003022447	0.007980238	0.000725669	0.001578322	3.63911E-08	7.14065E-07	1.3497E-06	2.10012E-06	2.10011701
3835603773095	383560	3773095	0.00127356	0.002118409	0.002118409	0.001018848	0.000482771	0.001309768	0.000851638	0.000584857	0.000628608	0.001439646	0.00269934	0.007194306	0.00065421	0.001422882	3.56128E-08	7.02989E-07	1.232E-06	1.97058E-06	1.9705781
3835703773095	383570	3773095	0.00124899	0.00207754	0.00207754	0.000999192	0.000473457	0.001284499	0.000835208	0.000573574	0.000616481	0.001360694	0.002425628	0.006518143	0.000592716	0.001289151	3.47382E-08	6.89108E-07	1.1293E-06	1.8531E-06	1.85309594
3835803773095	383580	3773095	0.001220591	0.002030302	0.002030302	0.000976473	0.000462692	0.001255293	0.000816218	0.000560532	0.000602464	0.001294285	0.002213756	0.005990228	0.000544711	0.001184741	3.39022E-08	6.74714E-07	1.0465E-06	1.75511E-06	1.7551084
3835903773095	383590	3773095	0.001189321	0.001978288	0.001978288	0.000951456	0.000450838	0.001223133	0.000795307	0.000546172	0.000587029	0.001233927	0.002033683	0.005536803	0.000503479	0.001095062	3.30747E-08	6.59923E-07	9.7436E-07	1.66736E-06	1.66736035
3836003773095	383600	3773095	0.001151987	0.001916188	0.001916188	0.00092159	0.000436686	0.001184739	0.000770342	0.000529027	0.000568602	0.001175547	0.001868169	0.005114544	0.000465082	0.001011549	3.21687E-08	6.43247E-07	9.0719E-07	1.5826E-06	1.58260286
3836103773095	383610	3773095	0.001102688	0.001834185	0.001834185	0.000882151	0.000417998	0.001134038	0.000737375	0.000506388	0.000544269	0.001115602	0.001705037	0.004692467	0.000426701	0.000928071	3.10571E-08	6.21979E-07	8.4048E-07	1.49351E-06	1.49351422
3836203773095	383620	3773095	0.001054905	0.001754703	0.001754703	0.000843924	0.000399885	0.001084896	0.000705422	0.000484444	0.000520684	0.001061	0.001565695	0.004329343	0.000393681	0.000856253	2.99799E-08	6.00811E-07	7.8177E-07	1.41256E-06	1.41255688
3836303773095	383630	3773095	0.001022996	0.001701627	0.001701627	0.000818397	0.000387789	0.00105208	0.000684084	0.00046979	0.000504934	0.001017672	0.001464344	0.004066025	0.000369737	0.000804174	2.92254E-08	5.85983E-07	7.3712E-07	1.35233E-06	1.3523301
3836403773095	383640	3773095	0.000997469	0.001659166	0.001659166	0.000797975	0.000378113	0.001025827	0.000667014	0.000458068	0.000492334	0.000979863	0.001381245	0.003849777	0.000350073	0.000761405	2.86125E-08	5.74005E-07	6.9952E-07	1.30213E-06	1.30213443
3836503773095	383650	3773095	0.000974654	0.001621216	0.001621216	0.000779723	0.000369464	0.001002364	0.000651758	0.00044759	0.000481073	0.000945272	0.001308597	0.003660035	0.000332819	0.000723878	2.8071E-08	5.63475E-07	6.6611E-07	1.25765E-06	1.25765441
3836603773095	383660	3773095	0.000967395	0.001609142	0.001609142	0.000773916	0.000366712	0.000994898	0.000646904	0.000444257	0.00047749	0.000920303	0.001262655	0.003542314	0.000322114	0.000700595	2.78886E-08	5.60593E-07	6.4332E-07	1.2318E-06	1.23180482
3836703773095	383670	3773095	0.000960455	0.001597598	0.001597598	0.000768364	0.000364082	0.000987761	0.000642263	0.00044107	0.000474065	0.000896395	0.001219632	0.003431631	0.000312049	0.000678704	2.77145E-08	5.57828E-07	6.2187E-07	1.20741E-06	1.20740995
3836803773095	383680	3773095	0.000957025	0.001591892	0.001591892	0.00076562	0.000362781	0.000984233	0.000639969	0.000439494	0.00047237	0.000875056	0.001183278	0.003338588	0.000303589	0.000660302	2.76161E-08	5.56623E-07	6.0319E-07	1.18743E-06	1.18743253
3836903773095	383690	3773095	0.000956945	0.001591759	0.001591759	0.000765556	0.000362751	0.000984151	0.000639916	0.000439458	0.000472332	0.000855931	0.001152432	0.00326026	0.000296466	0.00064481	2.75826E-08	5.5668E-07	5.8684E-07	1.17111E-06	1.17110759
3837003773095	383700	3773095	0.000957423	0.001592555	0.001592555	0.000765939	0.000362932	0.000984643	0.000640236	0.000439678	0.000472568	0.000837749	0.00112379	0.003187324	0.000289834	0.000630385	2.75561E-08	5.56775E-07	5.7151E-07	1.15584E-06	1.15583738
3837103773095	383710	3773095	0.00096229	0.001600649	0.001600649	0.000769832	0.000364777	0.000989648	0.00064349	0.000441912	0.00047497	0.000822284	0.001101697	0.003132485	0.000284847	0.000619539	2.76115E-08	5.58392E-07	5.5883E-07	1.14484E-06	1.14483804
3837203773095	383720	3773095	0.000966837	0.001608213	0.001608213	0.000773469	0.000366501	0.000994324	0.00064653	0.000444	0.000477214	0.000807674	0.001081302	0.003081942	0.000280251	0.000609543	2.76629E-08	5.59731E-07	5.4695E-07	1.13434E-06	1.13434058
3837303773095	383730	3773095	0.000970187	0.001613786	0.001613786	0.00077615	0.000367771	0.00099777	0.000648771	0.000445539	0.000478868	0.000793566	0.001061592	0.003032862	0.000275788	0.000599836	2.76981E-08	5.60553E-07	5.3555E-07	1.1238E-06	1.1237962
3837403773095	383740	3773095	0.000971782	0.00161644	0.00161644	0.000777426	0.000368376	0.000999411	0.000649838	0.000446272	0.000479656	0.000779841	0.001041881	0.002983415	0.000271292	0.000590056	2.77106E-08	5.60756E-07	5.2442E-07	1.11289E-06	1.11288692
3837503773095	383750	3773095	0.000971782	0.00161644	0.00161644	0.000777426	0.000368376	0.000999411	0.000649838	0.000446272	0.000479656	0.000766648	0.001022588	0.002934609	0.000266853	0.000580404	2.77113E-08	5.60553E-07	5.1371E-07	1.10198E-06	1.10197831
3837603773095	383760	3773095	0.000967874	0.001609938	0.001609938	0.000774299	0.000366894	0.000995391	0.000647224	0.000444477	0.000477726	0.000752599	0.001000555	0.002877211	0.000261634	0.000569051	2.76482E-08	5.59094E-07	5.0222E-07	1.08897E-06	1.08896682
3837703773095	383770	3773095	0.00096229	0.001600649	0.001600649	0.000769832	0.000364777	0.000989648	0.00064349	0.000441912	0.00047497	0.000738816	0.000978522	0.002819264	0.000256365	0.000557591	2.75711E-08	5.57307E-07	4.9093E-07	1.07581E-06	1.07581178
3837803773095	383780	3773095	0.00095503	0.001588575	0.001588575	0.000764024	0.000362025	0.000982182	0.000638635	0.000438579	0.000471387	0.000724914	0.000955864	0.002758942	0.000250879	0.00054566	2.74735E-08	5.5514E-07	4.7961E-07	1.06223E-06	1.06222539
3837903773095	383790	3773095	0.000945697	0.00157305	0.00157305	0.000756558	0.000358487	0.000972584	0.000632394	0.000434292	0.00046678	0.000710422	0.000931837	0.00269414	0.000244987	0.000532844	2.73323E-08	5.52208E-07	4.6786E-07	1.0474E-06	1.04740464
3838003773095	383800	3773095	0.000936124	0.001557127	0.001557127	0.000748899	0.000354859	0.000962739	0.000625993	0.000429896	0.000462055	0.000696403	0.00090894	0.00263199	0.000239335	0.000520552	2.71865E-08	5.49161E-07	4.5656E-07	1.0329E-06	1.03290311
3838103773095	383810	3773095	0.000926871	0.001541735	0.001541735	0.000741497	0.000351351	0.000953222	0.000619805	0.000425647	0.000457488	0.000681882	0.000885538	0.002567737	0.000233493	0.000507844	2.70113E-08	5.4573E-07	4.4511E-07	1.01785E-06	1.01784993
3838203773095	383820	3773095	0.000917537	0.00152621	0.00152621	0.00073403	0.000347813	0.000943623	0.000613564	0.000421361	0.000452881	0.000667596	0.00086291	0.002505586	0.000227841	0.000495552	2.68254E-08	5.42157E-07	4.3399E-07	1.00297E-06	1.00297032
3838303773095	383830	3773095	0.000907725	0.001509889	0.001509889	0.00072618	0.000344093	0.000933532	0.000607002	0.000416855	0.000448038	0.000653488	0.000840907	0.002444898	0.000222322	0.000483549	2.66284E-08	5.38439E-07	4.2315E-07	9.88219E-07	0.98821864
3838403773095	383840	3773095	0.000897355	0.001492639	0.001492639	0.000717884	0.000340162	0.000922867	0.000600067	0.00041092	0.00044292	0.00063876	0.000817892	0.002380828	0.000216496	0.000470877	2.6388E-08	5.34045E-07	4.1203E-07	9.72461E-07	0.9724607
3838503773095	383850	3773095	0.000887463	0.001476185	0.001476185	0.000709971	0.000336413	0.000912694	0.000593453	0.00040755	0.00044038037	0.000624564	0.000796067	0.002320048	0.000210969	0.000458856	2.61505E-08	5.29715E-07	4.0144E-07	9.57304E-07	0.95730369
3838603773095	383860	3773095	0.000877332	0.001459334	0.001459334	0.000701866	0.000332572	0.000902275	0.000586678	0.000402897	0.000433037	0.000610101	0.000773707	0.002257349	0.000205268	0.000446456	2.58815E-08	5.24863E-07	3.9079E-07	9.41534E-07	0.94153389
3838703773095	383870	3773095	0.000867042	0.001442217	0.001442217	0.000693633	0.000328671	0.000891692	0.000579797	0.000398172	0.000427957	0.000595757	0.000751466	0.002194924	0.000199592	0.00043411	2.55967E-08	5.19717E-07	3.8031E-07	9.25626E-07	0.9256258
3838803773095	383880	3773095	0.000856911	0.001425365	0.001425365	0.000685529	0.000324831	0.000881273	0.000573022	0.000393519	0.000422957	0.000581915	0.000730267	0.002135241	0.000194164	0.000422306	2.53129E-08	5.14598E-07	3.7031E-07	9.10219E-07	0.91021912
3838903773095	383890	3773095	0.000847179	0.001409177	0.001409177	0.000677743	0.000321142	0.000871264	0.000566514	0.00038905	0.000418153	0.000568781	0.000710527	0.00207958	0.000189103	0.000411297	2.50452E-08	5.0976E-07	3.609E-07	8.95702E-07	0.89570169
3839003773095	383900	3773095	0.000837606	0.001393254	0.001393254	0.000670085	0.000317513	0.000861419	0.000560113	0.000384654	0.000413428	0.000556089	0.00069159	0.002026112	0.000184241	0.000400722	2.47792E-08	5.04922E-07	3.5187E-07	8.81572E-07	0.8815722
3839103773095	383910	3773095	0.000826119	0.001374146	0.001374146	0.000660895	0.000313159	0.000849606	0.000552431	0.000379379	0.000407759	0.000542542	0.00067054	0.001966155	0.000178789	0.000388864	2.44453E-08	4.98858E-07	3.4223E-07	8.65532E-07	0.86553155
3829703773105	382970	3773105	0.000514928	0.000856519	0.000856519	0.000411943	0.000195195	0.000529568	0.000344336	0.00023647	0.00025416	0.006928286	0.000386853	0.001168615	0.000106266	0.000231127	3.24281E-08	7.3885E-07	7.2892E-07	1.5002E-06	1.50019902
3829803773105	382980	3773105	0.000530005	0.000881598	0.000881598	0.00042004	0.00020091	0.000545073	0.000354418	0.00024339	0.000261602	0.008152149	0.000408053	0.00123232	0.000112059	0.000243727	3.27101E-08	7.37235E-07	8.0829E-07	1.57823E-06	1.57823204
3829903773105	382990	3773105	0.000540455	0.00089898	0.00089898	0.000432364	0.000204871	0.000555821	0.000361406	0.000248193	0.00026676	0.009705929	0.000429579	0.00129703	0.000117943	0.000256525	3.2764E-08	7.28437E-07	9.0183E-07	1.66303E-06	1.66302824
3830003773105	383000	3773105	0.000546997	0.000909861	0.000909861	0.000437597	0.000207351	0.000562548	0.00036578	0.00025197	0.000269988	0.011653377	0.000449766	0.001360003	0.000123669	0.00026898	3.26124E-08	7.13463E-07	1.012E-06	1.7581E-06	1.75809918
3830103773105	383010	3773105	0.000528649	0.000879342	0.000879342	0.000422919	0.000200396	0.000543679	0.000353511	0.000242771	0.000260932	0.013972979	0.000464653	0.00140031	0.000127335	0.000276952	3.18783E-08	6.80032E-07	1.1333E-06	1.84523E-06	1.84523307
3830203773105	383020	3773105	0.000540216	0.000898582	0.000898582	0.000432173	0.000204781	0.000555574	0.000361246	0.000248083	0.000266642	0.016394643	0.000487162	0.001468492	0.000133535	0.000290437	3.18047E-08	6.72557E-07	1.2663E-06	1.97062E-06	1.97061518
3830303773105	383030	3773105	0.00055282	0.000919547	0.000919547	0.000442256	0.000209559	0.000568537	0.000369674	0.000253871	0.000272863	0.019194569	0.000509195	0.001537681	0.000139826	0.000304121	3.17316E-08	6.66988E-07	1.4284E-06	2.12713E-06	2.12712742
3830403773105	383040	3773105	0.000562472	0.000935603	0.000935603	0.000449978	0.000213218	0.000578464	0.000376129	0.000258304	0.000277627	0.022474879	0.000529888	0.001599283	0.000145428	0.000316304	3.16006E-08	6.61259E-07	1.6268E-06	2.31963E-06	2.31962971
3830503773105	383050	3773105	0.000570928	0.000949668	0.000949668	0.000456743	0.000216423	0.00058716	0.000381784	0.000262187	0.000281801	0.026434709	0.000551355	0.001663353	0.000151254	0.000328976	3.14824E-08	6.58376E-07	1.8707E-06	2.56055E-06	2.56054778
3830603773105	383060	3773105	0.000579384	0.000963733	0.000963733	0.000463507	0.000219628	0.000595856	0.000387438	0.000266071	0.000285974	0.030912318	0.000574102	0.001731079	0.000157413	0.000342371	3.12789E-08	6.54404E-07	2.1731E-06	2.85874E-06	2.85873546
3830703773105	383070	3773105	0.00058792	0.000977931	0.000977931	0.000470336	0.000222864	0.000604634	0.000393146	0.00026999	0.000290187	0.03579313	0.00059813	0.001802552	0.000163912	0.000356507	3.02849E-08	6.43232E-07	2.5617E-06	3.23525E-06	3.23524629
3830803773105	383080	3773105	0.000596375	0.000991997	0.000991997	0.0004771	0.000226069	0.000613331	0.0003988	0.000273873	0.000294361	0.04066615	0.000623557	0.00187823	0.000170794	0.000371474	3.00478E-08	6.42564E-07	3.084E-06	3.75664E-06	3.75663813
3830903773105	383090	3773105	0.000605071	0.00100646	0.00100646	0.000484056	0.000229365	0.000622273	0.000404615	0.000277867	0.000298653	0.044810595	0.00065077	0.001959026	0.000178141	0.000387454	3.04338E-08	6.47961E-07	3.8032E-06	4.4816E-06	4.48160181
3831003773105	383100	3773105	0.000613845	0.001021056	0.001021056	0.000491076	0.000232692	0.000631297	0.000410483	0.000281896	0.000302984	0.047646175	0.000680008	0.002045763	0.000186028	0.000404609	3.07927E-08	6.52878E-07	4.8633E-06	5.54693E-06	5.54693423
3831203773105	383120	3773105	0.000632273	0.001051707	0.001051707	0.000505818	0.000239677	0.000650249	0.000422805	0.000290359	0.000312079	0.049217753	0.000746553	0.002242634	0.00020393	0.000443546	3.13572E-08	6.61173E-07	9.0685E-06	9.76101E-06	9.76101127
3834203773105	383420	3773105	0.000982312	0.001633955	0.001633955	0.00078585	0.000372367	0.00101024	0.000656879	0.000451107	0.000484853	0.003260505	0.020574304	0.107377629	0.009764194	0.021237025	4.01964E-08	7.6873E-07	8.58E-06	9.38897E-06	9.38896868
3834303773105	383430	3773105	0.000991247	0.001648816	0.001648816	0.000792997	0.000375754	0.001019428	0.000662853	0.00045521	0.000489263	0.003076303	0.036975962	0.073047059	0.006642405	0.014447164	4.02121E-08	7.68137E-07	6.7812E-06	7.5895E-06	7.58949994
3834403773105	383440	3773105	0.000998745	0.001661289	0.001661289	0.000798996	0.000378596	0.00102714	0.000667868	0.000458654	0.000492964	0.002902785	0.025178614	0.052530299	0.004776749	0.010389383	4.01797E-08	7.66752E-07	5.5273E-06	6.33424E-06	6.33424131
3834503773105	383450	3773105	0.001003292	0.001668853	0.001668853	0.000802634	0.00038032	0.001031816	0.000670908	0.000460742	0.000495208	0.002734167	0.018102587	0.039445114	0.003586871	0.00780141	4.01489E-08	7.65473E-07	4.5899E-06	5.39555E-06	5.39554506
3834603773105	383460	3773105	0.001006483	0.00167416	0.00167416	0.000805187	0.00038153	0.001035098	0.000673042	0.000462207	0.000496783	0.002577856	0.013652893	0.030840627	0.002804438	0.006099624	4.01055E-08	7.64509E-07	3.8792E-06	4.68378E-06	4.68377507
3834703773105	383470	3773105	0.001035999	0.001723256	0.001723256	0.000828799	0.000392718	0.001065453	0.000692779	0.000475762	0.000511352	0.002434798	0.010738675	0.025016835	0.002274861	0.004947801	4.01153E-08	7.65216E-07	3.3377E-06	4.14304E-06	4.14303762
3834803773105	383480	3773105	0.001146563	0.001907165	0.001907165	0.00091725	0.00043463	0.00117916	0.000766714	0.000526536	0.000565924	0.002308858	0.008730121	0.020868186	0.001897611	0.004127286	4.01267E-08	7.66026E-07	2.9306E-06	3.73673E-06	3.73673158
3834903773105	383490	3773105	0.001190198	0.001979747	0.001979747	0.000952158	0.000451171	0.001224036	0.000795894	0.000546575	0.000587462	0.002192186	0.007311391	0.017871975	0.001625156	0.003534699	3.99036E-08	7.628E-07	2.5999E-06	3.40265E-06	3.40265078
3835003773105	383500	3773105	0.00121413	0.002019554	0.002019554	0.000971304	0.000460243	0.001248648	0.000811897	0.000557565	0.000599274	0.002083601	0.006265341	0.015607862	0.001419273	0.003086905	3.96416E-08	7.59359E-07	2.3301E-06	3.12905E-06	3.12905117
3835103773105	383510	3773105	0.001235828	0.002055646	0.002055646	0.000988662	0.000468468	0.001270963	0.000826406	0.000567529	0.000609984	0.001982424	0.005446437	0.013791692	0.001254123	0.002727705	3.93316E-08	7.55184E-07	2.106E-06	2.90051E-06	2.90051374

			EGIODemolition	EGIOSite Grubbing / Prep	EGIOMass Grading / Excavation	EGIOMass Grading / Excavation	EGIODrainage / Utilities Trenching	EGIODrainage / Utilities Trenching	EGIOFoundations / Concrete Pads	EGIOFoundations / Concrete Pads	EGIOBuilding / Structure Construction	EGIOBuilding / Structure Construction	EGIOAsphalt Paving	EGIOArchitectural Coating	EGIOLandscaping or Other Finishing	EGIOWaterside Construction (Piles)	HIWaterside Construction (Landscaping)	HIWaterside Construction (Landscaping)	KMDemolition	KMSite Grubbing / Prep	KMMass Grading / Excavation
Unique Identifier	X (UTM)	Y (UTM)	2025	2025	2025	2026	2026	2027	2026	2027	2026	2027	2027	2027	2027	2027	2025	2026	2025	2025	2025
3835203773105	383520	3773105	0.000488412	0.00045159	0.000751163	0.000751163	0.000361271	0.000361271	0.000171185	0.000171185	0.000464428	0.000464428	0.000301981	6.12521E-05	0.000207383	0.000222897	0.001361583	0.001361583	0.000841111	0.000777697	0.001293603
3835303773105	383530	3773105	0.000482545	0.00044616	0.00074214	0.00074214	0.000356932	0.000356932	0.000169129	0.000169129	0.000458849	0.000458849	0.000298353	6.05163E-05	0.000204892	0.00022022	0.001326663	0.001326663	0.000849566	0.000785515	0.001306607
3835403773105	383540	3773105	0.000477455	0.00044146	0.000734311	0.000734311	0.000353167	0.000353167	0.000167344	0.000167344	0.000454009	0.000454009	0.000295206	5.98779E-05	0.000202731	0.000217896	0.001288941	0.001288941	0.00085526	0.00079078	0.001315364
3835503773105	383550	3773105	0.000471502	0.00043595	0.000725155	0.000725155	0.000348763	0.000348763	0.000165258	0.000165258	0.000448348	0.000448348	0.000291525	5.91314E-05	0.000200203	0.00021518	0.001245616	0.001245616	0.000859056	0.00079429	0.001321203
3835603773105	383560	3773105	0.000464254	0.00042925	0.000714009	0.000714009	0.000343402	0.000343402	0.000162718	0.000162718	0.000441457	0.000441457	0.000287044	5.82225E-05	0.000197126	0.000211872	0.001194587	0.001194587	0.000859833	0.000795008	0.001322397
3835703773105	383570	3773105	0.000455282	0.00042096	0.000700209	0.000700209	0.000336765	0.000336765	0.000159573	0.000159573	0.000432925	0.000432925	0.000281497	5.70972E-05	0.000193316	0.000207777	0.001145159	0.001145159	0.000854483	0.000790062	0.00131417
3835803773105	383580	3773105	0.000446309	0.00041266	0.00068641	0.00068641	0.000330128	0.000330128	0.000156428	0.000156428	0.000424393	0.000424393	0.000275949	5.59719E-05	0.000189506	0.000203682	0.001103735	0.001103735	0.000842405	0.000778894	0.001295593
3835903773105	383590	3773105	0.000437077	0.00040412	0.000672212	0.000672212	0.0003233	0.0003233	0.000153192	0.000153192	0.000415614	0.000415614	0.000270241	5.48142E-05	0.000185586	0.000199469	0.001066113	0.001066113	0.000826098	0.000763817	0.001270515
3836003773105	383600	3773105	0.000426987	0.00039471	0.000656554	0.000656554	0.000315769	0.000315769	0.000149624	0.000149624	0.000405934	0.000405934	0.000263946	5.35374E-05	0.000181264	0.000194823	0.001029392	0.001029392	0.000806255	0.000745469	0.001239996
3836103773105	383610	3773105	0.000414645	0.00038338	0.000637712	0.000637712	0.000306707	0.000306707	0.00014533	0.00014533	0.000394284	0.000394284	0.000256372	5.2001E-05	0.000176062	0.000189232	0.00099117	0.00099117	0.000780803	0.000721937	0.001200852
3836203773105	383620	3773105	0.00040248	0.00037214	0.000619003	0.000619003	0.000297709	0.000297709	0.000141066	0.000141066	0.000382716	0.000382716	0.00024885	5.04754E-05	0.000170896	0.00018368	0.000957251	0.000957251	0.000753626	0.000696808	0.001159054
3836303773105	383630	3773105	0.000393421	0.00036376	0.00060507	0.00060507	0.000291008	0.000291008	0.000137891	0.000137891	0.000374102	0.000374102	0.000243249	4.93393E-05	0.00016705	0.00017946	0.000932336	0.000932336	0.000731798	0.000676626	0.001125484
3836403773105	383640	3773105	0.000385915	0.00035682	0.000593526	0.000593526	0.000285456	0.000285456	0.000135261	0.000135261	0.000366965	0.000366965	0.000238608	4.83979E-05	0.000163863	0.00017612	0.000911424	0.000911424	0.00071299	0.000659236	0.001096557
3836503773105	383650	3773105	0.000379444	0.00035084	0.000583574	0.000583574	0.00028067	0.00028067	0.000132993	0.000132993	0.000360812	0.000360812	0.00023407	4.75864E-05	0.000161115	0.000173167	0.000893014	0.000893014	0.00069608	0.0006436	0.00107055
3836603773105	383660	3773105	0.000378754	0.0003502	0.000582513	0.000582513	0.000280159	0.000280159	0.000132751	0.000132751	0.000360155	0.000360155	0.00023418	4.74999E-05	0.000160822	0.000172852	0.000884709	0.000884709	0.000691421	0.000639293	0.001063384
3836703773105	383670	3773105	0.000378064	0.00034956	0.000581451	0.000581451	0.000279649	0.000279649	0.000132509	0.000132509	0.000359499	0.000359499	0.000233754	4.74133E-05	0.000160529	0.000172537	0.000876804	0.000876804	0.000686934	0.000635145	0.001056484
3836803773105	383680	3773105	0.000378409	0.00034988	0.000581982	0.000581982	0.000279904	0.000279904	0.00013263	0.00013263	0.000359827	0.000359827	0.000233967	4.74566E-05	0.000160675	0.000172695	0.000871101	0.000871101	0.000684777	0.00063315	0.001053167
3836903773105	383690	3773105	0.000379703	0.00035108	0.000583972	0.000583972	0.000280861	0.000280861	0.000133083	0.000133083	0.000361058	0.000361058	0.000234767	4.76189E-05	0.000161225	0.000173286	0.000867599	0.000867599	0.000684346	0.000632751	0.001052504
3837003773105	383700	3773105	0.000380825	0.00035211	0.000585697	0.000585697	0.000281691	0.000281691	0.000133476	0.000133476	0.000362124	0.000362124	0.000235461	4.77595E-05	0.000161701	0.000173797	0.000864797	0.000864797	0.000684001	0.000632432	0.001051973
3837103773105	383710	3773105	0.000382723	0.00035387	0.000588616	0.000588616	0.000283095	0.000283095	0.000134142	0.000134142	0.000363929	0.000363929	0.000236634	4.79976E-05	0.000162507	0.000174664	0.000864597	0.000864597	0.000684864	0.00063323	0.0010533
3837203773105	383720	3773105	0.000384362	0.00035538	0.000591138	0.000591138	0.000284307	0.000284307	0.000134716	0.000134716	0.000365488	0.000365488	0.000237648	4.82032E-05	0.000163203	0.000175412	0.000865098	0.000865098	0.000685122	0.000633469	0.001053698
3837303773105	383730	3773105	0.00038557	0.0003565	0.000592995	0.000592995	0.000285201	0.000285201	0.00013514	0.00013514	0.000366636	0.000366636	0.000238395	4.83546E-05	0.000163716	0.000175963	0.000865998	0.000865998	0.000684519	0.000632911	0.001052769
3837403773105	383740	3773105	0.00038626	0.00035714	0.000594057	0.000594057	0.000285711	0.000285711	0.000135381	0.000135381	0.000367293	0.000367293	0.000238821	4.84412E-05	0.000164009	0.000176278	0.000866999	0.000866999	0.000683052	0.000631555	0.001050513
3837503773105	383750	3773105	0.000386605	0.00035746	0.000594588	0.000594588	0.000285967	0.000285967	0.000135502	0.000135502	0.000367621	0.000367621	0.00023903	4.84845E-05	0.000164156	0.000176435	0.000868199	0.000868199	0.000680981	0.00062964	0.001047329
3837603773105	383760	3773105	0.000386001	0.0003569	0.000593659	0.000593659	0.00028552	0.00028552	0.000135291	0.000135291	0.000367047	0.000367047	0.000238661	4.84087E-05	0.000163899	0.00017616	0.000867299	0.000867299	0.000677703	0.000626609	0.001042286
3837703773105	383770	3773105	0.000385052	0.00035602	0.000592199	0.000592199	0.000284818	0.000284818	0.000134958	0.000134958	0.000366144	0.000366144	0.000238075	4.82897E-05	0.000163496	0.000175727	0.000865998	0.000865998	0.000674338	0.000623498	0.001037111
3837803773105	383780	3773105	0.000383586	0.00035467	0.000589943	0.000589943	0.000283733	0.000283733	0.000134444	0.000134444	0.00036475	0.00036475	0.000237168	4.81058E-05	0.000162873	0.000175057	0.000863697	0.000863697	0.000670887	0.000620307	0.001031804
3837903773105	383790	3773105	0.000381601	0.00035283	0.000586892	0.000586892	0.000282265	0.000282265	0.000133749	0.000133749	0.000362863	0.000362863	0.000235941	4.78569E-05	0.000162031	0.000174152	0.000859494	0.000859494	0.000667177	0.000616877	0.001026098
3838003773105	383800	3773105	0.000379444	0.00035084	0.000583574	0.000583574	0.00028067	0.00028067	0.000132993	0.000132993	0.000360812	0.000360812	0.00023407	4.75864E-05	0.000161115	0.000173167	0.000855092	0.000855092	0.000663553	0.000613526	0.001020525
3838103773105	383810	3773105	0.000377029	0.0003486	0.000579859	0.000579859	0.000278883	0.000278883	0.000132146	0.000132146	0.000358515	0.000358515	0.000233114	4.72835E-05	0.000160089	0.000172065	0.000849088	0.000849088	0.00065993	0.000610176	0.001014952
3838203773105	383820	3773105	0.000374613	0.00034637	0.000576144	0.000576144	0.000277096	0.000277096	0.000131299	0.000131299	0.000356217	0.000356217	0.00023162	4.69805E-05	0.000159063	0.000170962	0.000842685	0.000842685	0.000656479	0.000606985	0.001009644
3838303773105	383830	3773105	0.000372111	0.00034406	0.000572296	0.000572296	0.000275245	0.000275245	0.000130422	0.000130422	0.000353838	0.000353838	0.000230073	4.66667E-05	0.000158001	0.000169821	0.00083528	0.00083528	0.000652769	0.000603555	0.001003939
3838403773105	383840	3773105	0.000369091	0.00034126	0.000567651	0.000567651	0.000273012	0.000273012	0.000129364	0.000129364	0.000350967	0.000350967	0.000228206	4.6288E-05	0.000156719	0.000168443	0.000824974	0.000824974	0.000647937	0.000599088	0.000996508
3838503773105	383850	3773105	0.000366244	0.00033863	0.000563273	0.000563273	0.000270906	0.000270906	0.000128366	0.000128366	0.00034826	0.00034826	0.000226446	4.59309E-05	0.00015551	0.00016743	0.000814669	0.000814669	0.000643192	0.0005947	0.00098921
3838603773105	383860	3773105	0.000363052	0.00033568	0.000558363	0.000558363	0.000268544	0.000268544	0.000127247	0.000127247	0.000345224	0.000345224	0.000224472	4.55306E-05	0.000154155	0.000165686	0.000802962	0.000802962	0.000637843	0.000589754	0.000980983
3838703773105	383870	3773105	0.000359687	0.00033257	0.000553188	0.000553188	0.000266056	0.000266056	0.000126068	0.000126068	0.000342025	0.000342025	0.00022391	4.51086E-05	0.000152726	0.000164151	0.000790555	0.000790555	0.000632149	0.000584489	0.000972226
3838803773105	383880	3773105	0.000356409	0.00032954	0.000548146	0.000548146	0.00026363	0.00026363	0.000124919	0.000124919	0.000338907	0.000338907	0.000220364	4.46975E-05	0.000151334	0.000162655	0.000778248	0.000778248	0.000626368	0.000579145	0.000963335
3838903773105	383890	3773105	0.000353216	0.00032659	0.000543236	0.000543236	0.000261269	0.000261269	0.0001238	0.0001238	0.000335872	0.000335872	0.000218391	4.42971E-05	0.000149978	0.000161198	0.000766741	0.000766741	0.000620933	0.000574119	0.000954976
3839003773105	383900	3773105	0.000350024	0.00032363	0.000538327	0.000538327	0.000258908	0.000258908	0.000122681	0.000122681	0.000332836	0.000332836	0.000216417	4.38968E-05	0.000148623	0.000159741	0.000755334	0.000755334	0.000615497	0.000569093	0.000946616
3839103773105	383910	3773105	0.000346573	0.00032044	0.000533019	0.000533019	0.000256355	0.000256355	0.000121471	0.000121471	0.000329554	0.000329554	0.000214283	4.3464E-05	0.000147158	0.000158166	0.000742827	0.000742827	0.000609372	0.00056343	0.000937195
3829703773115	382970	3773115	0.000794521	0.00073462	0.00122195	0.00122195	0.000587696	0.000587696	0.000278474	0.000278474	0.000755506	0.000755506	0.000491246	9.96415E-05	0.00033736	0.00036259	0.000996473	0.000996473	0.000534225	0.000493948	0.000821622
3829803773115	382980	3773115	0.000789431	0.00072991	0.001214121	0.001214121	0.000583931	0.000583931	0.00027669	0.00027669	0.000750665	0.000750665	0.000488098	9.90031E-05	0.000335198	0.000360273	0.001030893	0.001030893	0.000532585	0.000492433	0.0008191
3829903773115	382990	3773115	0.000770795	0.00071268	0.00118546	0.00118546	0.000570146	0.000570146	0.000270158	0.000270158	0.000732945	0.000732945	0.000476576	9.6666E-05	0.000327285	0.000351768	0.001066413	0.001066413	0.00052646	0.000486769	0.000809679
3830003773115	383000	3773115	0.000735853	0.00068038	0.00113172	0.00113172	0.0005443	0.0005443	0.000257911	0.000257911	0.000699719	0.000699719	0.00045472	9.22839E-05	0.000312449	0.000335822	0.00109493	0.00109493	0.000521111	0.000481823	0.000801453
3830103773115	383010	3773115	0.000669679	0.00061919	0.001029946	0.001029946	0.000495352	0.000495352	0.000234718	0.000234718	0.000636794	0.000636794	0.00044057	8.39849E-05	0.000284351	0.000305622	0.001110739	0.001110739	0.000514726	0.00047592	0.000791633
3830203773115	383020	3773115	0.00065371	0.00060443	0.001005398	0.001005398	0.000483546	0.000483546	0.000229123	0.000229123	0.000621617	0.000621617	0.00040418	8.19832E-05	0.000277573	0.000298338	0.001121845	0.001121845	0.000520162	0.000480945	0.000799993
3830303773115	383030	3773115	0.000643882	0.00059534	0.000990272	0.000990272	0.000476271	0.000476271	0.000225676	0.000225676	0.000612264	0.000612264	0.000398107	8.07497E-05	0.000273397	0.000293849	0.00113005	0.00113005	0.000525079	0.000485492	0.000807556
3830403773115	383040	3773115	0.000624125	0.00057707	0.000959885	0.000959885	0.000461656	0.000461656	0.000218751	0.000218751	0.000593477	0.000593477	0.00038589	7.8272E-05	0.000265008	0.000284832	0.00112945	0.00112945	0.00053017	0.000490199	0.000815385
3830503773115	383050	3773115	0.00061567	0.00056925	0.000946882	0.000946882	0.000455402	0.000455402	0.000215788	0.000215788	0.00058543	0.00058543	0.00038063	7.72116E-05	0.000261418	0.000280974	0.001118243	0.001118243	0.000533966	0.000493709	0.000821224
3830603773115	383060	3773115	0.000605834	0.00056016	0.000931755	0.000931755	0.000448127	0.000448127	0.000212341	0.000212341	0.000576084	0.000576084	0.00037458	7.59781E-05	0.000257242	0.000276485	0.001098132	0.001098132	0.000537848	0.000497299	0.000827195
3830703773115	383070	3773115	0.000601262	0.00055593	0.000924722	0.000924722	0.000444745	0.000444745	0.000210738	0.000210738	0.00057136	0.00057136	0.00037155	7.54047E-05	0.0002553	0.00027439	0.001021988	0.001021988	0.000543025	0.000502085	0.000835156
3830803773115	383080	3773115	0.000602987	0.00055753	0.000927376	0.000927376	0.000446021	0.000446021	0.000211343	0.000211343	0.000573377	0.000573377	0.000372822	7.56211E-05	0.000256033	0.000275186	0.001000075	0.001000075	0.000548978	0.000507589	0.000844312
3830903773115	383090	3773115	0.000604109	0.00055856	0.000929101	0.000929101	0.000446851	0.000446851	0.000211736	0.000211736	0.000574444	0.000574444	0.000373515	7.57617E-05	0.000256509	0.000275698	0.001021187	0.001021187	0.000554845	0.000513014	0.000853335
3831003773115	383100	3773115	0.000604799	0.0005592	0.000930163	0.000930163	0.000447361	0.000447361	0.000211978	0.000211978	0.0005751	0.0005751	0.00037342	7.58483E-05	0.000256802	0.000276013	0.001040999	0.001040999	0.000560798	0.000518518	0.00086249
3834203773115	383420	3773115	0.000555966	0.00051405	0.00085506	0.00085506	0.000411241	0.000411241	0.000194862	0.000194862	0.000528665	0.000528665	0.000343749	6.97242E-05	0.000236068	0.000253727	0.001554594	0.001554594	0.000775109	0.000716672	0.001192094
3834303773115	383430	3773115	0.00055148	0.0005099	0.00084816	0.00084816	0.000407922	0.000407922	0.00019329	0.00019329	0.000524399	0.000524399	0.00034975	6.91615E-05	0.000234163	0.000251679	0.001554194	0.001554194	0.000780286	0.000721458	0.001200056
3834403773115	383440	3773115	0.000546649	0.00050544	0.000840729	0.000840729	0.000404348	0.000404348	0.000191596	0.000191596	0.000519805	0.000519805	0.00033798	6.85556E-05	0.000232111	0.000249475	0.001551292	0.001551292	0.000785203	0.000726005	0.001207619
3834503773115	383450	3773115	0.000540523	0.00049977	0.000831308	0.000831308	0.000399817	0.000399817	0.000189449	0.000189449	0.00051398	0.00051398	0.00033420	6.77874E-05	0.00022951	0.000246679	0.00154689	0.00154689	0.000792105	0.000732387	0.001218234
3834603773115	383460	3773115	0.000533448	0.00049323	0.000820427	0.000820427	0.000394584	0.000394584	0.00018697	0.00018697	0.000507253	0.000507253	0.00032982	6.69001E-05	0.000226506	0.00024345	0.001536884	0.001536884	0.000803494	0.000742917	0.00123575
3834703773115	383470	3773115	0.000524993	0.00048541	0.000807424	0.000807424	0.00038833	0.00038833	0.000184006	0.000184006	0.000499213	0.000499213	0.00032459	6.58398E-05	0.000222916	0.00023959	0.001520975	0.001520975	0.000834122	0.000771236	0.001282855
3834803773115	383480	3773115	0.000518436	0.00047935	0.000797339	0.000797339	0.00038348	0.00038348	0.000181708	0.000181708	0.000492978	0.000492978	0.00032054	6.50174E-05	0.000220132	0.00023659	0.001504865	0.001504865	0.000841542	0.000778096	0.001294266
3834903773115	383490	3773115	0.000512828	0.00047416	0.000788714	0.000788714	0.000379332	0.000379332	0.000179743	0.000179743	0.000487645	0.000487645	0.00031707	6.43141E-05	0.000217751	0.00023404	0.001486655	0.001486655	0.000845511	0.000781766	0.00130037
3835003773115	383500	3773115	0.000508083	0.00046978	0.000781416	0.000781416	0.000375822	0.000375822	0.000178079	0.000178079	0.000483133	0.000483133	0.00031414	6.3719E-05	0.000215736	0.000231874	0.001466443	0.001466443	0.000849048	0.000785036	0.00130581
3835103773115	383510	3773115	0.00050351	0.00046555	0.000774384	0.000774384	0.00037243	0.00037243	0.000176477	0.000176477	0.000478785	0.000478785	0.00031316	6.31456E-05	0.000213794	0.00022978	0.001444131	0.001444131	0.000851981	0.000787748	0.001310322
3835203773115	383520	3773115	0.000498851	0.00046124	0.000767218	0.000767218	0.000368993	0.000368993	0.000174844	0.000174844	0.000474355	0.000474355	0.00030843	6.25613E-05	0.000211816	0.00022766	0.001420517	0.001420517	0.000853966	0.000789583	0.001313374
3835303773115	383530	3773115	0.000492726	0.00045558	0.000757797	0.000757797	0.000364462	0.000364462	0.000172697	0.000172697	0.00046853	0.00046853	0.00030468	6.17931E-05	0.000209215	0.00022466	0.001385297	0.001385297	0.000863801	0.000798677	0.001328501
3835403773115	383540	3773115	0.000486686	0.00044999	0.000748509	0.000748509	0.000359995	0.000359995	0.00017058	0.00017058	0.000462787	0.000462787	0.00030091	6.10357E-05	0.000206651	0.00022109	0.001345974	0.001345974	0.000871394	0.000805697	0.001340177
3835503773115	383550	3773115	0.000480906	0.00044465	0.000739619	0.000739619	0.000355719	0.000355719	0.000168554	0.000168554	0.000457291	0.000457291	0.0002973	6.03107E-05	0.000204196	0.00021971	0.001300848	0.001300848	0.000876915	0.000810803	0.00134867
3835603773115	383560	3773115	0.000473745	0.00043803	0.000728605	0.000728605	0.000350422	0.000350422	0.000166044	0.000166044	0.000450481	0.000450481	0.000292912	5.94127E-05	0.000201156	0.00021603	0.001247517	0.001247517	0.000879417	0.000813116	0.001352518
3835703773115	383570	3773115	0.000465117	0.00043005	0.000715336	0.000715336	0.000344041	0.000344041	0.00016302	0.00016302	0.000442277	0.000442277	0.000287578	5.83307E-05	0.000197492	0.00021266	0.001195588	0.001195588	0.000875362	0.000809367	0.001346281
3835803773115	383580	3773115	0.000455799	0.00042144	0.000701006	0.000701006	0.000337148	0.000337148	0.000159754	0.000159754	0.00043417	0.00043417	0.00028181	5.71621E-05	0.000193536	0.00020814	0.001149361	0.001149361	0.000864837	0.000799634	0.001330093
3835903773115	383590	3773115	0.000445705	0.0004121	0.000685481	0.000685481	0.000329682	0.000329682	0.000156216	0.000156216	0.000423818	0.000423818	0.000275575	5.58962E-05	0.00018925	0.00020307	0.001106736	0.001106736	0.000848272	0.000784318	0.001304616
3836003773115	383600	3773115	0.000435007	0.00040221	0.000669027	0.000669027	0.000321768	0.000321768	0.000152467	0.000152467	0.00041345	0.00041345	0.00026896	5.45545E-05	0.000184707	0.00019824	0.001066613	0.001066613	0.000827738	0.000765332	0.001273036
3836103773115	383610	3773115	0.0004231	0.0003912	0.000650716	0.000650716	0.000312961	0.000312961	0.000148294	0.000148294	0.000402324	0.000402324	0.000261599	5.30613E-05	0.000179652	0.00019391	0.001027891	0.001027891	0.00080289	0.000742358	0.001234821
3836203773115	383620	3773115	0.000411108	0.00038011	0.000632272	0.000632272	0.000304091	0.000304091	0.00014409	0.00014409	0.00039092	0.00039092	0.000254185	5.15574E-05	0.00017456	0.00018761	0.000993171	0.000993171	0.000776317	0.000717788	0.001193952
3836303773115	383630	3773115	0.000401359	0.0003711	0.000617278	0.000617278	0.000296879	0.000296879	0.000140673	0.000140673	0.00038165	0.00038165	0.00024815	5.03347E-05	0.00017042	0.00018316	0.000965655	0.000965655	0.000753022	0.00069625	0.001158126
3836403773115	383640	3773115	0.000392817	0.0003632	0.000604141	0.000604141	0.000290562	0.000290562	0.00013768	0.00013768	0.000373528	0.000373528	0.000242876	4.92635E-05	0.000166793	0.00017927	0.000941942	0.000941942	0.000731798	0.000676626	0.001125484

			KMMass Grading / Excavation	KMDrainage / Utilities Trenching	KMFoundations / Concrete Pads	KMBuilding / Structure Construction	KMAsphalt Paving	KMArchitectural Coating	KMLandscaping or Other Finishing	KMWaterside Construction (Piles)	EWNDemolition	EWNSite Grubbing / Prep	EWNDrainage / Utilities Trenching	EWNDrainage / Utilities Trenching	EWNDrainage / Utilities Trenching	EWNFoundation s / Concrete Pads	EWNBuilding / Structure Construction	EWNAsphalt Paving	EWNLandscaping or Other Finishing	EWNWaterside Construction (Piles)	ISDemolition
Unique Identifier	X (UTM)	Y (UTM)	2026	2026	2026	2026	2026	2026	2026	2026	2027	2027	2027	2028	2029	2029	2029	2029	2029	2029	2027
3835203773105	383520	3773105	0.001293603	0.000321213	0.000294803	0.000867059	0.000520051	0.000105484	0.000357142	0.000383858	0.010303065	0.011779499	0.013872838	0.013872838	0.013872838	0.003611151	0.008971453	0.006370296	0.004374759	0.004574125	0.000433022
3835303773105	383530	3773105	0.001306607	0.000324442	0.000297767	0.000875775	0.000525279	0.000106545	0.000360732	0.000387717	0.009397592	0.010744272	0.01265364	0.01265364	0.01265364	0.003293789	0.008183007	0.00581045	0.003990288	0.004172133	0.000432677
3835403773105	383540	3773105	0.001315364	0.000326616	0.000299763	0.000881645	0.0005288	0.000107259	0.00036315	0.000390316	0.008605142	0.009838262	0.011586624	0.011586624	0.011586624	0.003016041	0.007492977	0.005320485	0.003653808	0.003820318	0.00043121
3835503773105	383550	3773105	0.001321203	0.000328066	0.000301093	0.000885559	0.000531147	0.000107735	0.000364762	0.000392048	0.007872394	0.009000512	0.010599997	0.010599997	0.010599997	0.002759218	0.006854933	0.004867433	0.003342678	0.00349501	0.000429054
3835603773105	383560	3773105	0.001322397	0.000328362	0.000301365	0.000886359	0.000531627	0.000107832	0.000365091	0.000392403	0.007166824	0.008193834	0.009649963	0.009649963	0.009649963	0.002511921	0.006240554	0.004431186	0.003043088	0.003181767	0.000425257
3835703773105	383570	3773105	0.00131417	0.00032632	0.00029949	0.000880845	0.00052832	0.000107161	0.00036282	0.000389961	0.006548739	0.007487176	0.008817725	0.008817725	0.008817725	0.002295286	0.005702352	0.004049029	0.002780644	0.002907363	0.000418873
3835803773105	383580	3773105	0.001295593	0.000321707	0.000295257	0.000868393	0.000520852	0.000105647	0.000357691	0.000384449	0.006045229	0.006911513	0.00813976	0.00813976	0.00813976	0.00211881	0.005263918	0.003737713	0.00256685	0.002683826	0.000411539
3835903773105	383590	3773105	0.001270515	0.00031548	0.000289542	0.000851584	0.00051077	0.000103602	0.000350768	0.000377007	0.005606771	0.006410224	0.007549387	0.007549387	0.007549387	0.001965133	0.004882128	0.003466618	0.002380677	0.002489169	0.000403516
3836003773105	383600	3773105	0.001239996	0.000307902	0.000282587	0.000831128	0.0004985	0.000101113	0.000342342	0.000367951	0.005205067	0.005950956	0.007008502	0.007008502	0.007008502	0.001824339	0.004532342	0.003218248	0.002210111	0.002310829	0.000394629
3836103773105	383610	3773105	0.001200852	0.000298182	0.000273666	0.000804892	0.000482764	9.79211E-05	0.000331535	0.000356336	0.004819324	0.005509936	0.006489109	0.006489109	0.006489109	0.001689139	0.004196455	0.002979747	0.002046321	0.002139576	0.000383672
3836203773105	383620	3773105	0.001159054	0.000287803	0.000264141	0.000776876	0.00046596	9.45128E-05	0.000319995	0.000343933	0.004482414	0.005124746	0.006035467	0.006035467	0.006035467	0.001571054	0.003903088	0.002771438	0.001903267	0.001990002	0.000372542
3836303773105	383630	3773105	0.001125484	0.000279467	0.00025649	0.000754375	0.000452464	9.17753E-05	0.000310727	0.000333971	0.004219961	0.004824683	0.00568208	0.00568208	0.00568208	0.001479066	0.003674555	0.002609165	0.001791827	0.001873484	0.000364346
3836403773105	383640	3773105	0.001096557	0.000272285	0.000249898	0.000734986	0.000440835	8.94166E-05	0.000302741	0.000325388	0.003997022	0.004569797	0.005381898	0.005381898	0.005381898	0.001400928	0.00348043	0.002471324	0.001697166	0.001774509	0.000357616
3836503773105	383650	3773105	0.00107055	0.00026582	0.00024371	0.000717554	0.00043038	8.72959E-05	0.000295561	0.00031767	0.003800398	0.004344997	0.005117148	0.005117148	0.005117148	0.001332012	0.003309218	0.002349753	0.001613678	0.001687216	0.000351836
3836603773105	383660	3773105	0.001063384	0.000264047	0.000242338	0.000712751	0.000427499	8.67116E-05	0.000293582	0.000315544	0.003677022	0.004203941	0.004951025	0.004951025	0.004951025	0.00128877	0.003201788	0.002273471	0.001561291	0.001632442	0.000351836
3836703773105	383670	3773105	0.001056484	0.000262334	0.000240766	0.000708127	0.000424726	8.61489E-05	0.000291677	0.000313497	0.003559859	0.004069988	0.004793267	0.004793267	0.004793267	0.001247705	0.003099767	0.00220103	0.001511543	0.001580427	0.00035175
3836803773105	383680	3773105	0.001053167	0.00026151	0.00024001	0.000705903	0.000423392	8.58784E-05	0.000290762	0.000312512	0.003459346	0.003955072	0.00465793	0.00465793	0.00465793	0.001212476	0.003012246	0.002138884	0.001468865	0.001535803	0.000352699
3836903773105	383690	3773105	0.001052504	0.000261346	0.000239858	0.000705459	0.000423125	8.58243E-05	0.000290578	0.000312316	0.003372725	0.003856038	0.004541296	0.004541296	0.004541296	0.001182116	0.002936819	0.002085327	0.001432084	0.001497347	0.000354424
3837003773105	383700	3773105	0.001051973	0.000261214	0.000239737	0.000705103	0.000422912	8.57811E-05	0.000290432	0.000312158	0.003291452	0.003763119	0.004431864	0.004431864	0.004431864	0.001153631	0.002866051	0.002035076	0.001397575	0.001461265	0.000356064
3837103773105	383710	3773105	0.0010533	0.00026154	0.00024004	0.000705992	0.000423445	8.58893E-05	0.000290798	0.000312552	0.00322338	0.003685292	0.004340206	0.004340206	0.004340206	0.001129772	0.002806777	0.001992988	0.001368671	0.001431044	0.00035822
3837203773105	383720	3773105	0.001053698	0.000261642	0.000240131	0.000706259	0.000423605	8.59217E-05	0.000290908	0.00031267	0.003159535	0.003612298	0.004254241	0.004254241	0.004254241	0.001107395	0.002751184	0.001953513	0.001341562	0.0014027	0.000360032
3837303773105	383730	3773105	0.001052769	0.000261412	0.000239919	0.000705636	0.000423232	8.5846E-05	0.000290652	0.000312394	0.003098279	0.003542264	0.004171761	0.004171761	0.004171761	0.001085925	0.002697844	0.001915639	0.001315553	0.001375505	0.000361413
3837403773105	383740	3773105	0.001050513	0.000260851	0.000239405	0.000704124	0.000422325	8.5662E-05	0.000290029	0.000311725	0.003038403	0.003473808	0.004091139	0.004091139	0.004091139	0.001064939	0.002645707	0.001878618	0.001290129	0.001348922	0.000362275
3837503773105	383750	3773105	0.001047329	0.000260061	0.000238679	0.00070199	0.000421045	8.54024E-05	0.00028915	0.00031078	0.002980598	0.003407719	0.004013306	0.004013306	0.004013306	0.001044678	0.002595373	0.001842878	0.001265584	0.001323259	0.000362707
3837603773105	383760	3773105	0.001042286	0.000258809	0.00023753	0.00069861	0.000419018	8.49912E-05	0.000287758	0.000309284	0.002917184	0.003335218	0.003927921	0.003927921	0.003927921	0.001022452	0.002540155	0.00180367	0.001238658	0.001295106	0.000362362
3837703773105	383770	3773105	0.001037111	0.000257524	0.000236351	0.000695142	0.000416937	8.45692E-05	0.000286329	0.000307748	0.002854375	0.003263408	0.00384335	0.00384335	0.00384335	0.001000438	0.002485463	0.001764835	0.001211989	0.001267222	0.000361585
3837803773105	383780	3773105	0.001031804	0.000256206	0.000235141	0.000691584	0.000414804	8.41364E-05	0.000284864	0.000306173	0.002790875	0.003190809	0.003757849	0.003757849	0.003757849	0.000978182	0.002430171	0.001725574	0.001185027	0.00123903	0.000360377
3837903773105	383790	3773105	0.001026098	0.000254789	0.000233841	0.00068776	0.00041251	8.36711E-05	0.000283288	0.00030448	0.002724097	0.003114462	0.003667934	0.003667934	0.003667934	0.000954777	0.002372023	0.001684286	0.001156672	0.001209384	0.000358738
3838003773105	383800	3773105	0.001020525	0.000253405	0.000232571	0.000684024	0.000410269	8.32167E-05	0.00028175	0.00030282	0.002659476	0.00304058	0.003580923	0.003580923	0.003580923	0.000932127	0.002315754	0.001644331	0.001129234	0.001180695	0.00035684
3838103773105	383810	3773105	0.001014952	0.000252021	0.000231301	0.000680289	0.000408029	8.27623E-05	0.000280211	0.000301173	0.002593475	0.002965121	0.003492053	0.003492053	0.003492053	0.000908994	0.002258283	0.001603523	0.001101209	0.001151393	0.000354769
3838203773105	383820	3773105	0.001009644	0.000250703	0.000230091	0.000676731	0.000405895	8.23295E-05	0.000278746	0.000299598	0.002529112	0.002891535	0.003405391	0.003405391	0.003405391	0.000886436	0.002202239	0.001563728	0.00107388	0.001122819	0.000352699
3838303773105	383830	3773105	0.001003939	0.000249287	0.000228791	0.000672907	0.000403601	8.18642E-05	0.000277171	0.000297905	0.002465613	0.002818936	0.00331989	0.00331989	0.00331989	0.00086418	0.002146946	0.001524467	0.001046918	0.001094628	0.000350714
3838403773105	383840	3773105	0.000996508	0.000247442	0.000227097	0.000667927	0.000400614	8.12583E-05	0.000275119	0.0002957	0.002396591	0.002740024	0.003226955	0.003226955	0.003226955	0.000839988	0.002086846	0.001481792	0.001017611	0.001063985	0.000348644
3838503773105	383850	3773105	0.00098921	0.00024562	0.00022543	0.00066303	0.00039768	8.06632E-05	0.00027304	0.00029354	0.002330762	0.002664762	0.003138317	0.003138317	0.003138317	0.000816916	0.002029525	0.00144109	0.00098659	0.00103476	0.000346573
3838603773105	383860	3773105	0.000980983	0.00024358	0.00022355	0.000657521	0.000394373	7.99923E-05	0.000270833	0.000291093	0.00226338	0.002587724	0.003047589	0.003047589	0.003047589	0.000793299	0.001970851	0.001399428	0.000961048	0.001004845	0.000344502
3838703773105	383870	3773105	0.000972226	0.000241412	0.00022156	0.000651651	0.000390852	7.92782E-05	0.000268415	0.000288494	0.002196602	0.002511376	0.002957674	0.002957674	0.002957674	0.00076893	0.001912704	0.00135814	0.000932694	0.000975198	0.000342432
3838803773105	383880	3773105	0.000963335	0.000239204	0.000219538	0.000645692	0.000387278	7.85533E-05	0.000265961	0.000285856	0.002132758	0.002438383	0.002871709	0.002871709	0.002871709	0.000747516	0.001857111	0.001318666	0.000905585	0.000946854	0.000340275
3838903773105	383890	3773105	0.000954976	0.000237129	0.000217632	0.000640089	0.000383917	7.78716E-05	0.000263653	0.000283376	0.00207314	0.002370222	0.002791435	0.002791435	0.002791435	0.000726621	0.001805199	0.001281805	0.000880271	0.000920387	0.000338204
3839003773105	383900	3773105	0.000946616	0.000235053	0.000215727	0.000634486	0.000380557	7.719E-05	0.000261345	0.000280895	0.002015939	0.002304824	0.002714415	0.002714415	0.002714415	0.000706572	0.00175539	0.001246438	0.000855983	0.000894992	0.000336134
3839103773105	383910	3773105	0.000937195	0.000232714	0.00021358	0.000628171	0.000376769	7.64217E-05	0.000258744	0.000278099	0.001957961	0.002238538	0.002636349	0.002636349	0.002636349	0.000686251	0.001704906	0.00121059	0.000831365	0.000869252	0.000333977
3829703773115	382970	3773115	0.000821622	0.000204016	0.000187242	0.000550706	0.000330307	6.69975E-05	0.000226836	0.000243805	0.003240376	0.003704724	0.004363092	0.004363092	0.004363092	0.001135729	0.002821576	0.002003497	0.001375888	0.00143859	0.000567355
3829803773115	382980	3773115	0.0008191	0.00020339	0.000186667	0.000549016	0.000329293	6.67919E-05	0.00022614	0.000243057	0.003524485	0.004029546	0.004745638	0.004745638	0.004745638	0.001235307	0.003068966	0.002179159	0.001496523	0.001564722	0.00056261
3829903773115	382990	3773115	0.000809679	0.00020105	0.00018452	0.000542701	0.000325506	6.60237E-05	0.000223539	0.000240261	0.003858031	0.004410888	0.005194749	0.005194749	0.005194749	0.001352212	0.003359402	0.002385387	0.001638149	0.001712802	0.00054639
3830003773115	383000	3773115	0.000801453	0.000199008	0.000182646	0.000537187	0.000322198	6.53529E-05	0.000221268	0.00023782	0.004217028	0.00482133	0.00567813	0.00567813	0.00567813	0.001478038	0.003672001	0.002607352	0.001790582	0.001872182	0.000517056
3830103773115	383010	3773115	0.000791633	0.000196569	0.000180408	0.000530606	0.000318251	6.45522E-05	0.000218557	0.000234906	0.004542894	0.005193893	0.006116902	0.006116902	0.006116902	0.001592252	0.003955751	0.002808832	0.001928947	0.002016853	0.000468137
3830203773115	383020	3773115	0.000799993	0.000198645	0.000182313	0.000536209	0.000321611	6.52338E-05	0.000220865	0.000237387	0.004855906	0.005551759	0.006538365	0.006538365	0.006538365	0.00170196	0.004228308	0.003002365	0.002061854	0.002155817	0.000441909
3830303773115	383030	3773115	0.000807556	0.000200523	0.000184037	0.000541278	0.000324652	6.58506E-05	0.000222953	0.000239631	0.005226464	0.005975418	0.007037312	0.007037312	0.007037312	0.001831838	0.004550973	0.003231477	0.002219196	0.002320329	0.000416716
3830403773115	383040	3773115	0.000815385	0.000202467	0.000185821	0.000546526	0.000327799	6.6489E-05	0.000225114	0.000241954	0.005672082	0.006484894	0.007637327	0.007637327	0.007637327	0.001988024	0.004938998	0.003506999	0.002408409	0.002518164	0.00041059
3830503773115	383050	3773115	0.000821224	0.000203917	0.000187151	0.000550439	0.000330146	6.69651E-05	0.000226726	0.000243687	0.006152729	0.007034418	0.008284507	0.008284507	0.008284507	0.002156488	0.005357524	0.003804179	0.002612495	0.002731551	0.000414128
3830603773115	383060	3773115	0.000827195	0.0002054	0.000188512	0.000554441	0.000332547	6.7452E-05	0.000228374	0.000245458	0.006614395	0.007562241	0.00890613	0.00890613	0.00890613	0.002318298	0.005759523	0.004089623	0.002808522	0.002936511	0.000415939
3830703773115	383070	3773115	0.000835156	0.000207376	0.000190326	0.000559778	0.000335748	6.81012E-05	0.000230572	0.000247821	0.007101168	0.008118769	0.009561558	0.009561558	0.009561558	0.002488909	0.006183383	0.004390591	0.003015209	0.003152618	0.000417492
3830803773115	383080	3773115	0.000844312	0.00020965	0.000192413	0.000565914	0.000339428	6.88477E-05	0.0002331	0.000250538	0.007619173	0.008711004	0.010259039	0.010259039	0.010259039	0.002670466	0.006634438	0.004710869	0.003235158	0.00338259	0.000418873
3830903773115	383090	3773115	0.000853335	0.00021189	0.000194469	0.000571962	0.000343056	6.95835E-05	0.000235591	0.000253215	0.00817488	0.009346344	0.011007287	0.011007287	0.011007287	0.002865237	0.007118324	0.005054458	0.003471116	0.003629301	0.000420167
3831003773115	383100	3773115	0.00086249	0.000214164	0.000196556	0.000578099	0.000346736	7.03301E-05	0.000238119	0.000255932	0.008772691	0.010029822	0.011812225	0.011812225	0.011812225	0.003074766	0.007638871	0.005424079	0.00372495	0.003894703	0.000421461
3834203773115	383420	3773115	0.001192094	0.000296007	0.00027167	0.000799022	0.000479243	9.7207E-05	0.000329117	0.000353737	0.039844431	0.045554157	0.053649603	0.053649603	0.053649603	0.013965189	0.034694767	0.024635467	0.016918245	0.01768924	0.000435869
3834303773115	383430	3773115	0.001200056	0.000297984	0.000273485	0.000804358	0.000482444	9.78562E-05	0.000331315	0.0003561	0.034794921	0.039781049	0.046850554	0.046850554	0.046850554	0.012195372	0.030297877	0.021513398	0.014774185	0.015447471	0.000434403
3834403773115	383440	3773115	0.001207619	0.000299862	0.000275208	0.000809427	0.000485484	9.84729E-05	0.000333403	0.000358344	0.030076022	0.03438593	0.040496666	0.040496666	0.040496666	0.010541432	0.026188869	0.018595744	0.012770505	0.01335248	0.000432936
3834503773115	383450	3773115	0.001218234	0.000302498	0.000277627	0.000816542	0.000489752	9.93385E-05	0.000336334	0.000361494	0.025657797	0.029334572	0.034547629	0.034547629	0.034547629	0.008992875	0.022341675	0.015863994	0.010894494	0.011390975	0.000434058
3834603773115	383460	3773115	0.00123575	0.00030684	0.00028169	0.000828282	0.000496793	0.000100767	0.00034117	0.000366691	0.02195308	0.025098967	0.029559314	0.029559314	0.029559314	0.007694398	0.019115771	0.0135734	0.009321443	0.009746238	0.000441219
3834703773115	383470	3773115	0.001282855	0.000318544	0.000292354	0.000859855	0.000515731	0.000104608	0.000354175	0.000380669	0.019106988	0.021845028	0.025727116	0.025727116	0.025727116	0.006696863	0.01663752	0.011813685	0.008112971	0.008482693	0.000446395
3834803773115	383480	3773115	0.001294266	0.000321377	0.000294954	0.000867504	0.000520318	0.000105538	0.000357325	0.000384055	0.01712556	0.01957966	0.023059169	0.023059169	0.023059169	0.006002387	0.014912179	0.010588585	0.007271641	0.007603023	0.000445101
3834903773115	383490	3773115	0.00130037	0.000322893	0.000296345	0.000871595	0.000522772	0.000106036	0.00035901	0.000385866	0.015423581	0.017633788	0.020767494	0.020767494	0.020767494	0.005405855	0.013430172	0.009536267	0.006548969	0.006847417	0.000443375
3835003773115	383500	3773115	0.00130581	0.000324244	0.000297585	0.000875242	0.000524959	0.00010648	0.000360512	0.000387481	0.013968267	0.015969927	0.018807948	0.018807948	0.018807948	0.004895778	0.012162949	0.008636459	0.005931031	0.006201319	0.000441477
3835103773115	383510	3773115	0.001310322	0.000325364	0.000298613	0.000878266	0.000526773	0.000106848	0.000361758	0.00038882	0.012730198	0.014554442	0.017140917	0.017140917	0.017140917	0.004461844	0.011084893	0.007870971	0.005405338	0.005651669	0.000439579
3835203773115	383520	3773115	0.001313374	0.000326122	0.000299309	0.000880311	0.000528	0.000107096	0.0003626	0.000389725	0.011668651	0.013340774	0.015711568	0.015711568	0.015711568	0.004089779	0.010160545	0.007214626	0.004954597	0.005180387	0.000437422
3835303773115	383530	3773115	0.001328501	0.000329878	0.000302756	0.00089045	0.000534081	0.00010833	0.000366777	0.000394214	0.010568279	0.012082719	0.014229943	0.014229943	0.014229943	0.003704107	0.00920239	0.006534276	0.004487371	0.004691868	0.000437422
3835403773115	383540	3773115	0.001340177	0.000332778	0.000305417	0.000898277	0.000538775	0.000109282	0.00037	0.000397679	0.009611989	0.010989392	0.012942321	0.012942321	0.012942321	0.003368934	0.008369695	0.00594301	0.004081323	0.004267316	0.000436646
3835503773115	383550	3773115	0.00134867	0.000334886	0.000307353	0.000903969	0.000542189	0.000109975	0.000372345	0.000400199	0.008745686	0.009998947	0.011775864	0.011775864	0.011775864	0.003065301	0.007615357	0.005407382	0.003713484	0.003882714	0.000435007
3835603773115	383560	3773115	0.001352518	0.000335842	0.00030823	0.000906548	0.000543736	0.000110288	0.000373407	0.000401341	0.007930717	0.009067193	0.010678527	0.010678527	0.010678527	0.00277966	0.006905718	0.004903494	0.003367442	0.003520903	0.000431987
3835703773115	383570	3773115	0.001346281	0.000334293	0.000306808	0.000902368	0.000541229	0.00010978	0.000371685	0.00039949	0.00722023	0.008254892	0.009721872	0.009721872	0.009721872	0.002530639	0.006287056	0.004464206	0.003065764	0.003205476	0.000426379
3835803773115	383580	3773115	0.001330093	0.000330273	0.000303119	0.000891517	0.000534721	0.00010846	0.000367216	0.000394686	0.00662285	0.007571908	0.008917515	0.008917515	0.008917515	0.002321262	0.005766885	0.004094851	0.002812112	0.002940265	0.000419132
3835903773115	383590	3773115	0.001304616	0.000323947	0.000297313	0.000874441	0.000524479	0.000106382	0.000360182	0.000387126	0.006101999	0.006976418	0.0082162	0.0082162	0.0082162	0.002138707	0.00531335	0.003772813	0.002590955	0.002709029	0.000410763
3836003773115	383600	3773115	0.001273036	0.000316106	0.000290116	0.000853274	0.000511783	0.000103807	0.000351464	0.000377755	0.005638435	0.006446425	0.007592021	0.007592021	0.007592021	0.001976231	0.004909699	0.003486195	0.002394122	0.002503226	0.000401445
3836103773115	383610	3773115	0.001234821	0.000306617	0.000281407	0.00082766	0.00049642	0.000100691	0.000340913	0.000366416	0.005215765	0.005963187	0.007022907	0.007022907	0.007022907	0.001828089	0.004541658	0.003224863	0.002214653	0.002315579	0.000390919
3836203773115	383620	3773115	0.001193952	0.000296469	0.000272094	0.000800267	0.00047999	9.73585E-05	0.00032963	0.000354288	0.004845553	0.005539923	0.006524424	0.006524424	0.006524424	0.001698332	0.004219293	0.002995963	0.002057458	0.00215122	0.000380135
3836303773115	383630	3773115	0.001158126	0.000287573	0.00026329	0.000776253	0.000465587	9.44371E-05	0.000319739	0.000343657	0.004543498	0.005194584	0.006117715	0.006117715	0.006117715	0.001592464	0.003956277	0.002809206	0.001929204	0.002017121	0.000371334
3836403773115	383640	3773115	0.001125484	0.000279467	0.00025649	0.000754375	0.000452464	9.17753E-05	0.000310727	0.000333971	0.004282598	0.004896296	0.005766419	0.005766419	0.005766419	0.00150102	0.003729097	0.002647893	0.001818423	0.001901292	0.00036357

			ISDrainage / Utilities Trenching	ISDrainage / Utilities Trenching	ISAsphalt Paving	ISAsphalt Paving	SVDemolition	SVSite Grubbing / Prep	SVMass Grading / Excavation	SVMass Grading / Excavation	SVDrainage / Utilities Trenching	SVFoundations / Concrete Pads	SVBuilding / Structure Construction	SVBuilding / Structure Construction	SVAsphalt Paving	SVAsphalt Paving	SVArchitectural Coating	SVArchitectural Coating	SVLandscaping or Other Finishing	SVLandscaping or Other Finishing	MDemolition
Unique Identifier	X (UTM)	Y (UTM)	2027	2028	2027	2028	2027	2027	2027	2028	2028	2028	2028	2029	2028	2029	2028	2029	2028	2029	2027
3835203773105	383520	3773105	0.000232321	0.000232321	0.000267734	0.000267734	0.019092131	0.007608175	0.024745035	0.024745035	0.012770089	0.004953352	0.011710771	0.011710771	0.013252389	0.013252389	0.002985046	0.002985046	0.010106576	0.010106576	0.001356268
3835303773105	383530	3773105	0.000232135	0.000232135	0.000267521	0.000267521	0.016971375	0.006763058	0.021996354	0.021996354	0.011351587	0.004403133	0.010888003	0.010888003	0.011780313	0.011780313	0.002653467	0.002653467	0.008983937	0.008983937	0.001388967
3835403773105	383540	3773105	0.000231349	0.000231349	0.000266614	0.000266614	0.015176847	0.006047942	0.019670492	0.019670492	0.010151286	0.003937552	0.010140744	0.010140744	0.01053468	0.01053468	0.002372893	0.002372893	0.008033989	0.008033989	0.00141183
3835503773105	383550	3773105	0.000230191	0.000230191	0.00026528	0.00026528	0.013603702	0.005421047	0.017631562	0.017631562	0.009099062	0.003529408	0.009440444	0.009440444	0.009442715	0.009442715	0.002126933	0.002126933	0.007201231	0.007201231	0.001425721
3835603773105	383560	3773105	0.000228155	0.000228155	0.000262933	0.000262933	0.012186474	0.004856285	0.015794713	0.015794713	0.008151126	0.003161716	0.008770116	0.008770116	0.008458977	0.008458977	0.00190535	0.00190535	0.00645101	0.00645101	0.001422097
3835703773105	383570	3773105	0.000224729	0.000224729	0.000258985	0.000258985	0.010976927	0.004374283	0.014227036	0.014227036	0.0073421	0.002847905	0.008167559	0.008167559	0.007619396	0.007619396	0.001716238	0.001716238	0.005810726	0.005810726	0.001399406
3835803773105	383580	3773105	0.000220795	0.000220795	0.000254451	0.000254451	0.009984265	0.003978709	0.012940462	0.012940462	0.006678142	0.002590365	0.007648159	0.007648159	0.006930361	0.006930361	0.001561036	0.001561036	0.005285253	0.005285253	0.001368088
3835903773105	383590	3773105	0.00021649	0.00021649	0.00024949	0.00024949	0.009132918	0.003639449	0.011837043	0.011837043	0.006108704	0.002369487	0.007182123	0.007182123	0.006339417	0.006339417	0.001427928	0.001427928	0.004834585	0.004834585	0.00133142
3836003773105	383600	3773105	0.000211722	0.000211722	0.000243996	0.000243996	0.00837548	0.003337612	0.010855339	0.010855339	0.005602079	0.002172974	0.006750327	0.006750327	0.005813658	0.005813658	0.001309503	0.001309503	0.004433629	0.004433629	0.001288455
3836103773105	383610	3773105	0.000205844	0.000205844	0.000237221	0.000237221	0.007676382	0.003059022	0.009949247	0.009949247	0.005134476	0.001991597	0.006336764	0.006336764	0.005328394	0.005328394	0.001200199	0.001200199	0.004063556	0.004063556	0.00123574
3836203773105	383620	3773105	0.000199873	0.000199873	0.00023034	0.00023034	0.007066072	0.002815815	0.009158234	0.009158234	0.00472626	0.001833255	0.005961711	0.005961711	0.004904761	0.004904761	0.001104777	0.001104777	0.003740483	0.003740483	0.001183974
3836303773105	383630	3773105	0.000195475	0.000195475	0.000225272	0.000225272	0.006571402	0.00261869	0.008517099	0.008517099	0.004395391	0.001704915	0.00564598	0.00564598	0.004561396	0.004561396	0.001027436	0.001027436	0.003478626	0.003478626	0.001145926
3836403773105	383640	3773105	0.000191865	0.000191865	0.000221111	0.000221111	0.006146489	0.002449363	0.007966376	0.007966376	0.004111182	0.001594674	0.005366092	0.005366092	0.004266453	0.004266453	0.000961001	0.000961001	0.003253695	0.003253695	0.00111409
3836503773105	383650	3773105	0.000188763	0.000188763	0.000217537	0.000217537	0.005772027	0.002300141	0.00748104	0.00748104	0.003860716	0.001497522	0.005112618	0.005112618	0.004006527	0.004006527	0.000902454	0.000902454	0.00305547	0.00305547	0.001085705
3836603773105	383660	3773105	0.000188763	0.000188763	0.000217537	0.000217537	0.005499986	0.002191733	0.007128452	0.007128452	0.003678757	0.001426942	0.0049214	0.0049214	0.003817696	0.003817696	0.00085992	0.00085992	0.002911463	0.002911463	0.00107725
3836703773105	383670	3773105	0.000188717	0.000188717	0.000217484	0.000217484	0.005246769	0.002090827	0.006800261	0.006800261	0.003509388	0.001361246	0.004740767	0.004740767	0.003641931	0.003641931	0.00082033	0.00082033	0.00277742	0.00277742	0.001068967
3836803773105	383680	3773105	0.000189226	0.000189226	0.000218071	0.000218071	0.005022063	0.002001282	0.006509024	0.006509024	0.003359091	0.001302948	0.004577476	0.004577476	0.003485956	0.003485956	0.000785197	0.000785197	0.00265847	0.00265847	0.001064998
3836903773105	383690	3773105	0.000190152	0.000190152	0.000219137	0.000219137	0.004820749	0.001921059	0.006248103	0.006248103	0.003224438	0.001250718	0.004429038	0.004429038	0.003346218	0.003346218	0.000753722	0.000753722	0.002551903	0.002551903	0.001064998
3837003773105	383700	3773105	0.000191032	0.000191032	0.000220151	0.000220151	0.004632722	0.00184613	0.006004404	0.006004404	0.003098673	0.001201935	0.004288693	0.004288693	0.003215703	0.003215703	0.000724324	0.000724324	0.002452369	0.002452369	0.001065689
3837103773105	383710	3773105	0.000192189	0.000192189	0.000221485	0.000221485	0.004464764	0.001779199	0.005786716	0.005786716	0.002986331	0.001158359	0.004161867	0.004161867	0.003099119	0.003099119	0.00069806	0.00069806	0.002363459	0.002363459	0.001070175
3837203773105	383720	3773105	0.000193161	0.000193161	0.000222605	0.000222605	0.004307394	0.001716488	0.005582751	0.005582751	0.002881072	0.00111753	0.004042067	0.004042067	0.002989884	0.002989884	0.000673459	0.000673459	0.002280154	0.002280154	0.001074402
3837303773105	383730	3773105	0.000193901	0.000193901	0.000223458	0.000223458	0.004158882	0.001657306	0.005390267	0.005390267	0.002781737	0.001079	0.003928404	0.003928404	0.002886798	0.002886798	0.000650239	0.000650239	0.002201538	0.002201538	0.001077508
3837403773105	383740	3773105	0.000194364	0.000194364	0.000223992	0.000223992	0.004017983	0.001601158	0.005207649	0.005207649	0.002687495	0.001042444	0.003820077	0.003820077	0.002788996	0.002788996	0.00062821	0.00062821	0.002126952	0.002126952	0.001078889
3837503773105	383750	3773105	0.000194596	0.000194596	0.000224258	0.000224258	0.00388525	0.001548264	0.005035616	0.005035616	0.002598714	0.001008007	0.003717709	0.003717709	0.002696862	0.002696862	0.000607457	0.000607457	0.002056689	0.002056689	0.00107863
3837603773105	383760	3773105	0.000194411	0.000194411	0.000224045	0.000224045	0.003753831	0.001495894	0.004865286	0.004865286	0.002510812	0.000973912	0.003615697	0.003615697	0.002605641	0.002605641	0.00058691	0.00058691	0.001987121	0.001987121	0.001074489
3837703773105	383770	3773105	0.000193994	0.000193994	0.000223565	0.000223565	0.003628641	0.001446006	0.004703029	0.004703029	0.002427077	0.000941432	0.003518043	0.003518043	0.002518743	0.002518743	0.000567336	0.000567336	0.001920851	0.001920851	0.001068449
3837803773105	383780	3773105	0.000193346	0.000193346	0.000222818	0.000222818	0.003508157	0.001397993	0.004546872	0.004546872	0.002346489	0.000910173	0.003423324	0.003423324	0.002435111	0.002435111	0.000548499	0.000548499	0.001857072	0.001857072	0.001060771
3837903773105	383790	3773105	0.000192466	0.000192466	0.000221805	0.000221805	0.00338968	0.00135078	0.004393315	0.004393315	0.002267244	0.000879434	0.003329227	0.003329227	0.002352873	0.002352873	0.000529975	0.000529975	0.001794355	0.001794355	0.001050935
3838003773105	383800	3773105	0.000191448	0.000191448	0.000220631	0.000220631	0.0032775	0.001306077	0.004247921	0.004247921	0.002192211	0.00085033	0.003239399	0.003239399	0.002275006	0.002275006	0.000512436	0.000512436	0.001734972	0.001734972	0.001040237
3838103773105	383810	3773105	0.000190337	0.000190337	0.000219351	0.000219351	0.003168227	0.001262532	0.004106293	0.004106293	0.002119121	0.00082198	0.003150728	0.003150728	0.002199156	0.002199156	0.000495351	0.000495351	0.001677127	0.001677127	0.001030056
3838203773105	383820	3773105	0.000189226	0.000189226	0.000218071	0.000218071	0.003063729	0.00122089	0.003970855	0.003970855	0.002049226	0.000794868	0.003065169	0.003065169	0.002126621	0.002126621	0.000479013	0.000479013	0.00162181	0.00162181	0.001020134
3838303773105	383830	3773105	0.000188162	0.000188162	0.000216844	0.000216844	0.002963107	0.001180792	0.00384044	0.00384044	0.001981923	0.000768762	0.002981745	0.002981745	0.002056776	0.002056776	0.00046328	0.00046328	0.001568545	0.001568545	0.001009522
3838403773105	383840	3773105	0.000187051	0.000187051	0.000215563	0.000215563	0.002861238	0.001140198	0.00370841	0.00370841	0.001913787	0.000742333	0.002895297	0.002895297	0.001986067	0.001986067	0.000447353	0.000447353	0.00151462	0.00151462	0.000997703
3838503773105	383850	3773105	0.00018594	0.00018594	0.000214283	0.000214283	0.002764837	0.001101782	0.003583466	0.003583466	0.001849307	0.000717322	0.002812851	0.002812851	0.001919152	0.001919152	0.000432281	0.000432281	0.001463589	0.001463589	0.000986314
3838603773105	383860	3773105	0.000184829	0.000184829	0.000213003	0.000213003	0.002670305	0.001064111	0.003460943	0.003460943	0.001786078	0.000692796	0.002730672	0.002730672	0.001853534	0.001853534	0.000417501	0.000417501	0.001413548	0.001413548	0.000974494
3838703773105	383870	3773105	0.000183718	0.000183718	0.000211723	0.000211723	0.002578886	0.001027681	0.003342457	0.003342457	0.001724931	0.000669078	0.002650272	0.002650272	0.001790078	0.001790078	0.000403208	0.000403208	0.001365155	0.001365155	0.000962415
3838803773105	383880	3773105	0.000182561	0.000182561	0.000210389	0.000210389	0.002492104	0.000993098	0.00322998	0.00322998	0.001666885	0.000646563	0.00257334	0.00257334	0.00172984	0.00172984	0.000389639	0.000389639	0.001319216	0.001319216	0.000950509
3838903773105	383890	3773105	0.00018145	0.00018145	0.000209109	0.000209109	0.00241079	0.000960695	0.00312459	0.00312459	0.001612497	0.000625467	0.002500856	0.002500856	0.001673397	0.001673397	0.000376926	0.000376926	0.001276171	0.001276171	0.000939121
3839003773105	383900	3773105	0.000180339	0.000180339	0.000207829	0.000207829	0.002333489	0.000929891	0.003024401	0.003024401	0.001560793	0.000605411	0.002431395	0.002431395	0.001619741	0.001619741	0.00036484	0.00036484	0.001235251	0.001235251	0.000927819
3839103773105	383910	3773105	0.000179182	0.000179182	0.000206495	0.000206495	0.002257572	0.000899638	0.002926007	0.002926007	0.001510015	0.000585715	0.002362379	0.002362379	0.001567045	0.001567045	0.00035297	0.00035297	0.001195064	0.001195064	0.000915826
3829703773115	382970	3773115	0.000304391	0.000304391	0.000350791	0.000350791	0.006868702	0.002737164	0.008902426	0.008902426	0.004594246	0.001782048	0.010075018	0.010075018	0.004767761	0.004767761	0.001073919	0.001073919	0.003636004	0.003636004	0.000558727
3829803773115	382980	3773115	0.000301846	0.000301846	0.000347857	0.000347857	0.007786831	0.003103036	0.0100924	0.0100924	0.005208352	0.002020252	0.011401622	0.011401622	0.00540506	0.00540506	0.001217468	0.001217468	0.004122023	0.004122023	0.000576414
3829903773115	382990	3773115	0.000293143	0.000293143	0.000337828	0.000337828	0.008987589	0.003581536	0.011648685	0.011648685	0.006011499	0.002331782	0.013129515	0.013129515	0.006238541	0.006238541	0.001405206	0.001405206	0.004757654	0.004757654	0.000590218
3830003773115	383000	3773115	0.000277405	0.000277405	0.000319691	0.000319691	0.010510354	0.004188354	0.013622318	0.013622318	0.007030025	0.002726856	0.015348614	0.015348614	0.007295534	0.007295534	0.001643289	0.001643289	0.005563742	0.005563742	0.000599105
3830103773115	383010	3773115	0.00025116	0.00025116	0.000289445	0.000289445	0.012312425	0.004906476	0.015957957	0.015957957	0.00823537	0.003194393	0.018071638	0.018071638	0.008546403	0.008546403	0.001925042	0.001925042	0.006517683	0.006517683	0.000579865
3830203773115	383020	3773115	0.000237088	0.000237088	0.000273228	0.000273228	0.014098095	0.005618062	0.018272338	0.018272338	0.009429746	0.003657676	0.020860831	0.020860831	0.009785888	0.009785888	0.002204231	0.002204231	0.007462943	0.007462943	0.00059134
3830303773115	383030	3773115	0.000223572	0.000223572	0.000257652	0.000257652	0.016239197	0.006471287	0.021047389	0.021047389	0.010861857	0.004213174	0.024318219	0.024318219	0.011272087	0.011272087	0.002538991	0.002538991	0.008596352	0.008596352	0.000603677
3830403773115	383040	3773115	0.000220286	0.000220286	0.000253864	0.000253864	0.019050332	0.007591518	0.02469086	0.02469086	0.012742131	0.004942508	0.0290251	0.0290251	0.013223375	0.013223375	0.002978511	0.002978511	0.01008445	0.01008445	0.000617482
3830503773115	383050	3773115	0.000222184	0.000222184	0.000256052	0.000256052	0.02277918	0.009077457	0.029523767	0.029523767	0.015236234	0.005909938	0.035471347	0.035471347	0.015811675	0.015811675	0.003561515	0.003561515	0.012058346	0.012058346	0.000627058
3830603773115	383060	3773115	0.000223156	0.000223156	0.000257172	0.000257172	0.02751723	0.01096556	0.035664685	0.035664685	0.018405357	0.007139199	0.044155281	0.044155281	0.01910049	0.01910049	0.004302307	0.004302307	0.014566472	0.014566472	0.000636462
3830703773115	383070	3773115	0.000223989	0.000223989	0.000258132	0.000258132	0.033336592	0.013284564	0.043207077	0.043207077	0.022297734	0.008649002	0.055749277	0.055749277	0.023139874	0.023139874	0.005212162	0.005212162	0.017646999	0.017646999	0.000645953
3830803773115	383080	3773115	0.000224729	0.000224729	0.000258985	0.000258985	0.041158925	0.016401747	0.053345489	0.053345489	0.027529832	0.010678465	0.072662138	0.072662138	0.028569577	0.028569577	0.00643518	0.00643518	0.021787815	0.021787815	0.00065553
3830903773115	383090	3773115	0.000225424	0.000225424	0.000259786	0.000259786	0.051934399	0.020695752	0.067311426	0.067311426	0.034737187	0.013474105	0.097879255	0.097879255	0.036049139	0.036049139	0.008119921	0.008119921	0.027491901	0.027491901	0.000665193
3831003773115	383100	3773115	0.000226118	0.000226118	0.000260586	0.000260586	0.068034358	0.027111552	0.08817835	0.08817835	0.045505912	0.017651153	0.138089946	0.138089946	0.047224577	0.047224577	0.010637142	0.010637142	0.036014546	0.036014546	0.000675114
3834203773115	383420	3773115	0.000233848	0.000233848	0.000269494	0.000269494	0.137515633	0.054799698	0.178232027	0.178232027	0.091979619	0.035677702	0.027197062	0.027197062	0.0954535	0.0954535	0.02150051	0.02150051	0.07279503	0.07279503	0.001093642
3834303773115	383430	3773115	0.000233061	0.000233061	0.000268587	0.000268587	0.098662238	0.0393167	0.127874703	0.127874703	0.065991879	0.025597394	0.024736495	0.024736495	0.068484257	0.068484257	0.015425798	0.015425798	0.052227666	0.052227666	0.00110434
3834403773115	383440	3773115	0.000232274	0.000232274	0.000267681	0.000267681	0.074769635	0.029795546	0.096907845	0.096907845	0.050010914	0.019398585	0.022594772	0.022594772	0.051899724	0.051899724	0.0116902	0.0116902	0.03957992	0.03957992	0.001113486
3834503773115	383450	3773115	0.000232876	0.000232876	0.000268374	0.000268374	0.059051267	0.023531809	0.076535495	0.076535495	0.039497422	0.015320538	0.020644089	0.020644089	0.040989159	0.040989159	0.00923264	0.00923264	0.031259273	0.031259273	0.001118231
3834603773115	383460	3773115	0.000236718	0.000236718	0.000272802	0.000272802	0.047887005	0.019082873	0.062065656	0.062065656	0.03203002	0.012424029	0.018882844	0.018882844	0.033239728	0.033239728	0.007487113	0.007487113	0.025349379	0.025349379	0.001120992
3834703773115	383470	3773115	0.000239495	0.000239495	0.000276002	0.000276002	0.039554293	0.015762305	0.051265748	0.051265748	0.026456547	0.010262152	0.017332294	0.017332294	0.027455756	0.027455756	0.006184297	0.006184297	0.02093839	0.02093839	0.00121512
3834803773115	383480	3773115	0.000238801	0.000238801	0.000275202	0.000275202	0.033619014	0.013397108	0.043573119	0.043573119	0.022486637	0.008722275	0.016056118	0.016056118	0.023335911	0.023335911	0.005256318	0.005256318	0.017796501	0.017796501	0.001272839
3834903773115	383490	3773115	0.000237875	0.000237875	0.000274135	0.000274135	0.029024078	0.011566035	0.037617688	0.037617688	0.019413237	0.007530143	0.014914062	0.014914062	0.020146435	0.020146435	0.004537902	0.004537902	0.015364134	0.015364134	0.001316063
3835003773115	383500	3773115	0.000236857	0.000236857	0.000272962	0.000272962	0.025356267	0.01010442	0.032863892	0.032863892	0.016959961	0.006578549	0.013882644	0.013882644	0.017600504	0.017600504	0.003964441	0.003964441	0.013422548	0.013422548	0.001334699
3835103773115	383510	3773115	0.000235839	0.000235839	0.000271788	0.000271788	0.022368385	0.008913756	0.028991342	0.028991342	0.014961467	0.005803359	0.012946391	0.012946391	0.011526531	0.011526531	0.003497287	0.003497287	0.011840889	0.011840889	0.001353766
3835203773115	383520	3773115	0.000234681	0.000234681	0.000270454	0.000270454	0.019906246	0.007932598	0.025800199	0.025800199	0.013314624	0.00516457	0.012100855	0.012100855	0.01381749	0.01381749	0.003112333	0.003112333	0.010537535	0.010537535	0.001370331
3835303773115	383530	3773115	0.000234681	0.000234681	0.000270454	0.000270454	0.017683622	0.007046887	0.022919488	0.022919488	0.011827985	0.004587922	0.011247047	0.011247047	0.012274704	0.012274704	0.002764827	0.002764827	0.009360971	0.009360971	0.001409846
3835403773115	383540	3773115	0.000234265	0.000234265	0.000269974	0.000269974	0.01579816	0.006295534	0.020475767	0.020475767	0.010566862	0.004098749	0.010468215	0.010468215	0.010965951	0.010965951	0.002470035	0.002470035	0.008362886	0.008362886	0.001440647
3835503773115	383550	3773115	0.000233385	0.000233385	0.000268961	0.000268961	0.014153251	0.005640041	0.018343824	0.018343824	0.009466637	0.003671986	0.009742033	0.009742033	0.009824173	0.009824173	0.002212855	0.002212855	0.00749214	0.00749214	0.001462475
3835603773115	383560	3773115	0.000231765	0.000231765	0.000267094	0.000267094	0.012678168	0.005052224	0.016431991	0.016431991	0.008480004	0.003289283	0.009049916	0.009049916	0.008800276	0.008800276	0.001982226	0.001982226	0.006711292	0.006711292	0.001467134
3835703773115	383570	3773115	0.000228756	0.000228756	0.000263626	0.000263626	0.011417202	0.004549732	0.014797671	0.014797671	0.007636586	0.002962133	0.008427081	0.008427081	0.007925004	0.007925004	0.001785075	0.001785075	0.00604379	0.00604379	0.001449102
3835803773115	383580	3773115	0.000224868	0.000224868	0.000259146	0.000259146	0.010358797	0.004127959	0.013425887	0.013425887	0.006928654	0.002687535	0.007878687	0.007878687	0.007190335	0.007190335	0.001619593	0.001619593	0.005483514	0.005483514	0.001418301
3835903773115	383590	3773115	0.000220378	0.000220378	0.000253971	0.000253971	0.009448142	0.003765065	0.0122456	0.0122456	0.006319547	0.00245127	0.007384813	0.007384813	0.006558223	0.006558223	0.001477213	0.001477213	0.005001451	0.005001451	0.001378873
3836003773115	383600	3773115	0.000215379	0.000215379	0.00024821	0.00024821	0.008650358	0.00344715	0.011211605	0.011211605	0.005785936	0.00224429	0.006933718	0.006933718	0.006004459	0.006004459	0.00135248	0.00135248	0.004579138	0.004579138	0.00133306
3836103773115	383610	3773115	0.000209732	0.000209732	0.000241702	0.000241702	0.007936035	0.003162494	0.01028578	0.01028578	0.005308149	0.002058962	0.006514018	0.006514018	0.005508627	0.005508627	0.001240796	0.001240796	0.004201005	0.004201005	0.001281207
3836203773115	383620	3773115	0.000203946	0.000203946	0.000235034	0.000235034	0.007310431	0.002913192	0.009474944	0.009474944	0.004889703	0.001896653	0.006132384	0.006132384	0.005074377	0.005074377	0.001142983	0.001142983	0.003869837	0.003869837	0.001229614
3836303773115	383630	3773115	0.000199225	0.000199225	0.000229593	0.000229593	0.006787526	0.002704815	0.008797214	0.008797214	0.00453995	0.001760988	0.005801445	0.005801445	0.004711414	0.004711414	0.001061227	0.001061227	0.003593033	0.003593033	0.00118777
3836403773115	383640	3773115	0.000195059	0.000195059	0.000224792	0.000224792	0.006332856	0.00252363	0.008207923	0.008207923	0.004235836	0.001643026	0.005504658	0.005504658	0.004395815	0.004395815	0.000990139	0.000990139	0.003352349	0.003352349	0.001151275

			MSite Grubbing / Prep	MMass Grading / Excavation	MMass Grading / Excavation	MDrainage / Utilities Trenching	MFoundations / Concrete Pads	MBuilding / Structure Construction	MAsphalt Paving	MLandscaping or Other Finishing	MWaterside Construction (Piles)	RSSWRestriping South Valley	RSSWRestriping Silver Lake Boulevard	RSSWDemolition	RSSWPlacing Base	RSSWForm	Child Risk				
Unique Identifier	X (UTM)	Y (UTM)	2027	2027	2028	2028	2028	2028	2028	2028	2028	2029	2029	2029	2029	2029	3rd Trimester	0<2	2<16	Total	per million
3835203773105	383520	3773105	0.001254016	0.0020859	0.0020859	0.001003213	0.000475362	0.001289668	0.000838569	0.000575882	0.000618961	0.001888183	0.004800371	0.012326947	0.001120929	0.002438009	3.89904E-08	7.50524E-07	1.9169E-06	2.70645E-06	2.70644985
3835303773105	383530	3773105	0.001284249	0.00213619	0.00213619	0.001027399	0.000486823	0.001320761	0.000858786	0.000589766	0.000633884	0.001789515	0.004224959	0.010983944	0.000998805	0.002172392	3.85824E-08	7.4569E-07	1.7397E-06	2.524E-06	2.52400017
3835403773105	383540	3773105	0.001305389	0.002171353	0.002171353	0.001044311	0.000494836	0.001342502	0.000872922	0.000599474	0.000644318	0.001696838	0.00375328	0.009865414	0.000897094	0.00195117	3.81001E-08	7.39882E-07	1.587E-06	2.36497E-06	2.36496931
3835503773105	383550	3773105	0.001318232	0.002192716	0.002192716	0.001054586	0.000499705	0.00135571	0.000881511	0.000605372	0.000650658	0.001606228	0.003345763	0.00888252	0.000807716	0.001756775	3.74987E-08	7.3216E-07	1.4494E-06	2.21902E-06	2.21901789
3835603773105	383560	3773105	0.001314882	0.002187143	0.002187143	0.001051905	0.000498435	0.001352264	0.00087927	0.000603833	0.000649004	0.001515233	0.00297722	0.007973932	0.000725095	0.001577075	3.67251E-08	7.216E-07	1.3205E-06	2.07885E-06	2.07884841
3835703773105	383570	3773105	0.001293902	0.002152245	0.002152245	0.001035121	0.000490482	0.001330688	0.000865241	0.000594198	0.000638648	0.001431175	0.002665219	0.007192752	0.00065406	0.001422574	3.58476E-08	7.08125E-07	1.2078E-06	1.95176E-06	1.95176197
3835803773105	383580	3773105	0.001264944	0.002104078	0.002104078	0.001011956	0.000479505	0.001300907	0.000845877	0.0005809	0.000624356	0.001358185	0.002416695	0.006565213	0.000596996	0.00129846	3.49655E-08	6.93308E-07	1.1145E-06	1.84276E-06	1.84276489
3835903773105	383590	3773105	0.001231041	0.002047685	0.002047685	0.000984833	0.000466653	0.00126604	0.000823206	0.000565331	0.000607622	0.001291717	0.002205776	0.00602697	0.000548052	0.001192007	3.40604E-08	6.77343E-07	1.0331E-06	1.74453E-06	1.74452979
3836003773105	383600	3773105	0.001191315	0.001981605	0.001981605	0.000953052	0.000451594	0.001225184	0.00079664	0.000547088	0.000588013	0.001228674	0.002017158	0.005540367	0.000503803	0.001095767	3.30957E-08	6.59716E-07	9.59E-07	1.65181E-06	1.65181361
3836103773105	383610	3773105	0.001142574	0.001900531	0.001900531	0.000914059	0.000433118	0.001175058	0.000764047	0.000524704	0.000563956	0.001166427	0.001839884	0.005078259	0.000461782	0.001004372	3.19893E-08	6.38753E-07	8.8841E-07	1.55915E-06	1.55915397
3836203773105	383620	3773105	0.001094711	0.001820916	0.001820916	0.000875769	0.000414974	0.001125834	0.000732041	0.000502724	0.000540331	0.001109522	0.001688394	0.004680951	0.000425654	0.000925793	3.09133E-08	6.17801E-07	8.2623E-07	1.47495E-06	1.47494635
3836303773105	383630	3773105	0.001059532	0.0017624	0.0017624	0.000847625	0.000401639	0.001089655	0.000708516	0.000486569	0.000522967	0.001062417	0.001572543	0.004377053	0.00039802	0.000865688	3.009E-08	6.01668E-07	7.7679E-07	1.40855E-06	1.40855243
3836403773105	383640	3773105	0.001030096	0.001713437	0.001713437	0.000824077	0.000390481	0.001059382	0.000688832	0.000473051	0.000508438	0.001020653	0.001475867	0.004122875	0.000374906	0.000815417	2.9392E-08	5.88003E-07	7.345E-07	1.35189E-06	1.35189208
3836503773105	383650	3773105	0.001003851	0.001669781	0.001669781	0.000803081	0.000380532	0.001032391	0.000671282	0.000460998	0.000495484	0.000982608	0.001392023	0.003901691	0.000354793	0.000771672	2.87734E-08	5.75918E-07	6.9713E-07	1.30182E-06	1.30182372
3836603773105	383660	3773105	0.000996033	0.001656778	0.001656778	0.000796826	0.000377568	0.001024351	0.000666054	0.000457408	0.000491625	0.000955691	0.001340485	0.003768342	0.000342667	0.000745298	2.85734E-08	5.72723E-07	6.7231E-07	1.2736E-06	1.27360379
3836703773105	383670	3773105	0.000988375	0.001644039	0.001644039	0.0007907	0.000374665	0.001016475	0.000660933	0.000453891	0.000487845	0.000929983	0.00129237	0.003643218	0.00033129	0.000720551	2.83818E-08	5.69645E-07	6.4897E-07	1.247E-06	1.24699795
3836803773105	383680	3773105	0.000984705	0.001637936	0.001637936	0.000787764	0.000373274	0.001012701	0.000658479	0.000452206	0.000486034	0.00090708	0.001251818	0.003538293	0.000321748	0.0006998	2.82726E-08	5.68263E-07	6.2874E-07	1.22528E-06	1.2252761
3836903773105	383690	3773105	0.000984705	0.001637936	0.001637936	0.000787764	0.000373274	0.001012701	0.000658479	0.000452206	0.000486034	0.000886597	0.001217607	0.003450459	0.000313761	0.000682428	2.82348E-08	5.68312E-07	6.1111E-07	1.20765E-06	1.2076524
3837003773105	383700	3773105	0.000985344	0.001638997	0.001638997	0.000788275	0.000373516	0.001013357	0.000658906	0.000452499	0.000486349	0.000867176	0.001185958	0.003369024	0.000306356	0.000666322	2.82056E-08	5.68396E-07	5.9463E-07	1.19123E-06	1.19123131
3837103773105	383710	3773105	0.000989492	0.001645897	0.001645897	0.000791593	0.000375089	0.001017623	0.0006616	0.000454404	0.000488397	0.000850116	0.001160114	0.003303583	0.000300405	0.000653379	2.82422E-08	5.69686E-07	5.805E-07	1.17843E-06	1.178432
3837203773105	383720	3773105	0.000993401	0.001652399	0.001652399	0.00079472	0.00037657	0.001021643	0.000664294	0.000456199	0.000490326	0.000833972	0.001136205	0.003242986	0.000294895	0.000641394	2.82747E-08	5.70717E-07	5.6725E-07	1.16624E-06	1.16623718
3837303773105	383730	3773105	0.000996272	0.001657176	0.001657176	0.000797018	0.000377659	0.001024597	0.000666214	0.000457518	0.000491744	0.000818447	0.001113279	0.003184856	0.000289609	0.000629897	2.82926E-08	5.71261E-07	5.5458E-07	1.15414E-06	1.15413756
3837403773105	383740	3773105	0.000997549	0.001659299	0.001659299	0.000798039	0.000378143	0.001025909	0.000667068	0.000458104	0.000492374	0.000803335	0.001090711	0.003127093	0.000284357	0.000618473	2.82905E-08	5.71232E-07	5.4232E-07	1.14184E-06	1.14184224
3837503773105	383750	3773105	0.000997309	0.001658901	0.001658901	0.000797848	0.000378052	0.001025663	0.000666908	0.000457994	0.000492255	0.000788843	0.001068678	0.003070518	0.000279212	0.000607283	2.82764E-08	5.70829E-07	5.3055E-07	1.12965E-06	1.12965455
3837603773105	383760	3773105	0.00099348	0.001652532	0.001652532	0.000794784	0.000376601	0.001021725	0.000664347	0.000456236	0.000490365	0.000773643	0.001044293	0.003006447	0.000273386	0.000594612	2.82012E-08	5.69196E-07	5.1815E-07	1.11555E-06	1.11555132
3837703773105	383770	3773105	0.000987896	0.001643243	0.001643243	0.000790317	0.000374484	0.001015983	0.000660613	0.000453672	0.000487609	0.000758768	0.001020116	0.002942195	0.000267543	0.000581904	2.81146E-08	5.67295E-07	5.0602E-07	1.10143E-06	1.10142665
3837803773105	383780	3773105	0.000980797	0.001631434	0.001631434	0.000784637	0.000371793	0.001008681	0.000655865	0.000450411	0.000484105	0.000743922	0.000995583	0.002876571	0.000261576	0.000568925	2.80062E-08	5.64951E-07	4.9396E-07	1.08692E-06	1.08692206
3837903773105	383790	3773105	0.000971703	0.001616307	0.001616307	0.000777362	0.000368345	0.000999329	0.000649784	0.000446235	0.000479616	0.000728633	0.000969888	0.002807017	0.000255251	0.000555169	2.78609E-08	5.61978E-07	4.8162E-07	1.07146E-06	1.07145769
3838003773105	383800	3773105	0.000961811	0.001599853	0.001599853	0.000769449	0.000364596	0.000989156	0.000643169	0.000441692	0.000474734	0.000713846	0.000945324	0.002740114	0.000249167	0.000541937	2.7712E-08	5.58918E-07	4.6972E-07	1.05635E-06	1.05635018
3838103773105	383810	3773105	0.000952398	0.001584196	0.001584196	0.000761918	0.000361027	0.000979475	0.000636875	0.00043737	0.000470088	0.000698882	0.000920731	0.002672479	0.000243017	0.00052856	2.75381E-08	5.55501E-07	4.5789E-07	1.04093E-06	1.04092591
3838203773105	383820	3773105	0.000943224	0.001568936	0.001568936	0.000754579	0.00035755	0.00097004	0.00063074	0.000433157	0.00046556	0.000684213	0.00089715	0.002607404	0.0002371	0.000515689	2.73617E-08	5.52091E-07	4.4645E-07	1.02591E-06	1.02590651
3838303773105	383830	3773105	0.000933412	0.001552615	0.001552615	0.00074673	0.00035383	0.000959949	0.000624179	0.000428651	0.000460717	0.000669662	0.000874135	0.002543791	0.000231315	0.000503108	2.71662E-08	5.48405E-07	4.3526E-07	1.01083E-06	1.01082575
3838403773105	383840	3773105	0.000922483	0.001534437	0.001534437	0.000737987	0.000349688	0.00094871	0.000616871	0.000423632	0.000455322	0.000654108	0.000849124	0.002474054	0.000224974	0.000489316	2.69057E-08	5.43639E-07	4.2346E-07	9.94009E-07	0.99400903
3838503773105	383850	3773105	0.000911953	0.001516922	0.001516922	0.000729563	0.000345696	0.000937881	0.000609829	0.000418796	0.000450125	0.000639115	0.000825454	0.00240779	0.000218948	0.00047621	2.6649E-08	5.38996E-07	4.1225E-07	9.77892E-07	0.97789152
3838603773105	383860	3773105	0.000901025	0.001498743	0.001498743	0.00072082	0.000341553	0.000926641	0.000602521	0.000413778	0.000444731	0.000623885	0.000801248	0.00233979	0.000212765	0.000462761	2.63586E-08	5.33759E-07	4.0097E-07	9.61089E-07	0.96108882
3838703773105	383870	3773105	0.000889857	0.001480166	0.001480166	0.000711885	0.00033732	0.000915156	0.000595053	0.000408649	0.000439218	0.000608773	0.00077725	0.002272064	0.000206606	0.000449366	2.60506E-08	5.2821E-07	3.8989E-07	9.4415E-07	0.94415039
3838803773105	383880	3773105	0.000878848	0.001461855	0.001461855	0.000703078	0.000333147	0.000903834	0.000587692	0.000403593	0.000433785	0.000594222	0.000754324	0.002207263	0.000200714	0.00043655	2.57437E-08	5.22688E-07	3.793E-07	9.2773E-07	0.92772981
3838903773105	383890	3773105	0.000868318	0.00144434	0.00144434	0.000694655	0.000329155	0.000893005	0.00058065	0.000398758	0.000428587	0.000580439	0.000733036	0.002147032	0.000195237	0.000424637	2.54545E-08	5.17447E-07	3.6937E-07	9.1227E-07	0.91226953
3839003773105	383900	3773105	0.000857868	0.001426957	0.001426957	0.000686294	0.000325194	0.000882258	0.000573662	0.000393959	0.000423429	0.000567128	0.00071267	0.002089359	0.000189992	0.000413231	2.51667E-08	5.1222E-07	3.5985E-07	8.97235E-07	0.89723548
3839103773105	383910	3773105	0.00084678	0.001408513	0.001408513	0.000677424	0.000320991	0.000870854	0.000566247	0.000388867	0.000417956	0.000553699	0.000691888	0.002030225	0.000184615	0.000401536	2.4849E-08	5.06455E-07	3.5029E-07	8.81597E-07	0.88159722
3829703773115	382970	3773115	0.000516603	0.000859306	0.000859306	0.000413283	0.00019583	0.000531291	0.000345456	0.00023724	0.000254987	0.007363896	0.000389116	0.00117611	0.000106947	0.00023261	3.28736E-08	7.51228E-07	7.4181E-07	1.52591E-06	1.52591478
3829803773115	382980	3773115	0.000532957	0.000886507	0.000886507	0.000426365	0.000202029	0.000548109	0.000356392	0.00024475	0.000263059	0.008669898	0.000410226	0.001239815	0.00011274	0.000245209	3.32463E-08	7.52662E-07	8.2151E-07	1.60742E-06	1.60741869
3829903773115	382990	3773115	0.00054572	0.000907738	0.000907738	0.000436576	0.000206867	0.000561235	0.000364927	0.000250611	0.000269358	0.010453983	0.00043348	0.001309643	0.00011909	0.00025902	3.33817E-08	7.45447E-07	9.2172E-07	1.70055E-06	1.70055133
3830003773115	383000	3773115	0.000553937	0.000921405	0.000921405	0.000443149	0.000209982	0.000569685	0.000370421	0.000254384	0.000273414	0.012815967	0.000456138	0.001379288	0.000125423	0.000272794	3.32223E-08	7.28917E-07	1.0433E-06	1.80541E-06	1.80541193
3830103773115	383010	3773115	0.000536148	0.000891815	0.000891815	0.000428918	0.000203239	0.00055139	0.000358526	0.000246215	0.000264634	0.015703995	0.000471977	0.001422702	0.000129371	0.00028138	3.24653E-08	6.93729E-07	1.178E-06	1.90416E-06	1.90416023
3830203773115	383020	3773115	0.000546757	0.000909463	0.000909463	0.000437406	0.00020726	0.000562302	0.00036562	0.000251087	0.00026987	0.018551795	0.000492908	0.001486772	0.000135197	0.000294052	3.24989E-08	6.88772E-07	1.315E-06	2.03632E-06	2.03631628
3830303773115	383030	3773115	0.000558165	0.000928438	0.000928438	0.000446532	0.000211585	0.000574033	0.000373248	0.000256326	0.000275501	0.021955654	0.000515834	0.001557423	0.000141621	0.000308025	3.25645E-08	6.86473E-07	1.4805E-06	2.19951E-06	2.1995093
3830403773115	383040	3773115	0.000570928	0.000949668	0.000949668	0.000456743	0.000216423	0.00058716	0.000381784	0.000262187	0.000281801	0.026283505	0.000538552	0.001627251	0.000147971	0.000321836	3.2384E-08	6.77774E-07	1.6968E-06	2.40693E-06	2.40692565
3830503773115	383050	3773115	0.000579783	0.000964397	0.000964397	0.000463826	0.000219779	0.000596266	0.000387705	0.000266254	0.000286171	0.031909241	0.000560793	0.001693697	0.000154013	0.000334978	3.21855E-08	6.73136E-07	1.9775E-06	2.68287E-06	2.68286714
3830603773115	383060	3773115	0.000588478	0.00097886	0.00097886	0.000470782	0.000223076	0.000605209	0.000393519	0.000270247	0.000290463	0.038715808	0.000584106	0.001763434	0.000160355	0.00034877	3.18496E-08	6.66575E-07	2.3277E-06	3.02609E-06	3.02608711
3830703773115	383070	3773115	0.000597253	0.000993456	0.000993456	0.000477802	0.000226402	0.000614233	0.000399387	0.000274276	0.000294794	0.045829005	0.000608848	0.001837375	0.000167078	0.000363394	3.08443E-08	6.5558E-07	2.7606E-06	3.44701E-06	3.44701208
3830803773115	383080	3773115	0.000606108	0.001008185	0.001008185	0.000484886	0.000229758	0.000623339	0.000405308	0.000278343	0.000299165	0.053110053	0.000635109	0.001915703	0.000174201	0.000378886	3.06698E-08	6.55645E-07	3.3449E-06	4.0312E-06	4.03120287
3830903773115	383090	3773115	0.000615042	0.001023046	0.001023046	0.000492034	0.000233145	0.000632528	0.000411283	0.000282446	0.000303575	0.059632451	0.000663245	0.001999515	0.000181822	0.000395462	3.10695E-08	6.61264E-07	4.1559E-06	4.84825E-06	4.84825265
3831003773115	383100	3773115	0.000624216	0.001038306	0.001038306	0.000499373	0.000236623	0.000641963	0.000417417	0.000286659	0.000308103	0.064654786	0.000693555	0.002089725	0.000190025	0.000413303	3.14473E-08	6.66507E-07	5.374E-06	6.07195E-06	6.07194987
3834203773115	383420	3773115	0.00101119	0.001681989	0.001681989	0.000808952	0.000383314	0.001039938	0.000676189	0.000464369	0.000499106	0.003448279	0.024564436	0.149285646	0.013575025	0.029525545	4.13799E-08	7.88853E-07	1.0033E-05	1.08628E-05	10.8627924
3834303773115	383430	3773115	0.001021081	0.001698443	0.001698443	0.000816865	0.000387063	0.001050111	0.000682804	0.000468911	0.000503989	0.003248434	0.030255377	0.095979378	0.008727714	0.018982692	4.14029E-08	7.883E-07	7.741E-06	8.57071E-06	8.5707097
3834403773115	383440	3773115	0.001029537	0.001712508	0.001712508	0.00082363	0.000390269	0.001058807	0.000688459	0.000472794	0.000508163	0.003061221	0.0302273	0.066075033	0.006008416	0.013068245	4.13832E-08	7.87126E-07	6.2045E-06	7.03301E-06	7.03301417
3834503773115	383450	3773115	0.001033925	0.001719806	0.001719806	0.00082714	0.000391932	0.00106332	0.000691393	0.000474809	0.000510328	0.002878229	0.021179193	0.048026294	0.004367186	0.009498586	4.13596E-08	7.85781E-07	5.0879E-06	5.91508E-06	5.91507594
3834603773115	383460	3773115	0.001036477	0.001724052	0.001724052	0.000829182	0.0003929	0.001065945	0.0006931	0.000475982	0.000511588	0.002707072	0.015654152	0.036565618	0.00332503	0.007231906	4.13231E-08	7.84791E-07	4.2493E-06	5.07543E-06	5.07543226
3834703773115	383470	3773115	0.001123509	0.001868818	0.001868818	0.000898807	0.000425891	0.001155451	0.000751298	0.000515949	0.000554545	0.002551205	0.012111315	0.028990913	0.002636237	0.00573379	4.15121E-08	7.89237E-07	3.6207E-06	4.45144E-06	4.45143782
3834803773115	383480	3773115	0.001176876	0.001957588	0.001957588	0.000941501	0.000446121	0.001210335	0.000786985	0.000540457	0.000580887	0.002422195	0.009840453	0.024075252	0.00218924	0.004761576	4.13328E-08	7.86244E-07	3.1743E-06	4.00183E-06	4.00182803
3834903773115	383490	3773115	0.001216842	0.002024066	0.002024066	0.000973474	0.000461271	0.001251437	0.000813711	0.00055881	0.000600613	0.002302542	0.008227179	0.020456163	0.001860145	0.004045797	4.10794E-08	7.82215E-07	2.8144E-06	3.63772E-06	3.63771577
3835003773115	383500	3773115	0.001234073	0.002052727	0.002052727	0.000987258	0.000467802	0.001269158	0.000825233	0.000566723	0.000609118	0.002190504	0.007022404	0.017773905	0.001616238	0.003515303	4.08028E-08	7.7821E-07	2.5179E-06	3.33691E-06	3.33690587
3835103773115	383510	3773115	0.001251702	0.002082052	0.002082052	0.001001362	0.000474485	0.001287289	0.000837022	0.000574819	0.00061782	0.002085283	0.006095421	0.015630529	0.001421334	0.003091388	4.04899E-08	7.7379E-07	2.2716E-06	3.08592E-06	3.08591994
3835203773115	383520	3773115	0.001267019	0.002107528	0.002107528	0.001013615	0.000480291	0.00130304	0.000847264	0.000581853	0.000625379	0.001987294	0.005363397	0.013913617	0.00126521	0.002751819	4.01422E-08	7.68802E-07	2.0649E-06	2.87385E-06	2.87384744
3835303773115	383530	3773115	0.001303554	0.002168301	0.002168301	0.001042843	0.000494141	0.001340615	0.000871696	0.000598631	0.000643413	0.001881778	0.004690237	0.012313511	0.001119707	0.002435352	3.975E-08	7.64291E-07	1.868E-06	2.67209E-06	2.67209062
3835403773115	383540	3773115	0.001332033	0.002215671	0.002215671	0.001065626	0.000504936	0.001369903	0.000890739	0.000611709	0.000657469	0.001782402	0.004145105	0.010987508	0.00099913	0.002173097	3.92655E-08	7.58449E-07	1.6986E-06	2.49633E-06	2.49632951
3835503773115	383550	3773115	0.001352215	0.002249242	0.002249242	0.001081772	0.000512587	0.001390659	0.000904235	0.000620978	0.000667431	0.001686006	0.003679589	0.009839914	0.000894775	0.001946127	3.86709E-08	7.51197E-07	1.5476E-06	2.33746E-06	2.33746208
3835603773115	383560	3773115	0.001356523	0.002256407	0.002256407	0.001085218	0.00051422	0.001395089	0.000907116	0.000622956	0.000669557	0.001589935	0.00326451	0.008800627	0.000800269	0.001740578	3.78962E-08	7.40993E-07	1.4079E-06	2.18683E-06	2.18682888
3835703773115	383570	3773115	0.00133985	0.002228675	0.002228675	0.00107188	0.0005079	0.001377943	0.000895967	0.000615299	0.000661328	0.001501155	0.002915052	0.007912421	0.000719502	0.00156491	3.70111E-08	7.27826E-07	1.2858E-06	2.05064E-06	2.05064319
3835803773115	383580	3773115	0.001311372	0.002181304	0.002181304	0.001049097	0.000497104	0.001348655	0.000876923	0.000602221	0.000647271	0.001421701	0.002627763	0.007176301	0.000652564	0.001419321	3.60855E-08	7.1273E-07	1.182E-06	1.93077E-06	1.93076657
3835903773115	383590	3773115	0.001274916	0.002120665	0.002120665	0.001019933	0.000483285	0.001311162	0.000852545	0.00058548	0.000629277	0.001348888	0.002383527	0.006543826	0.000595051	0.001294231	3.5097E-08	6.95528E-07	1.091E-06	1.82164E-06	1.8216363
3836003773115	383600	3773115	0.001232557	0.002050206	0.002050206	0.000986046	0.000467228	0.001267599	0.000824219	0.000566027	0.00060837	0.001281122	0.002170524	0.005987486	0.00054461	0.001184198	3.40678E-08	6.7691E-07	1.0099E-06	1.72085E-06	1.7208462
3836103773115	383610	3773115	0.001184614	0.001970459	0.001970459	0.000947691	0.000449054	0.001218293	0.000792159	0.00054401	0.000584706	0.00121672	0.001979673	0.005485345	0.0004988	0.001084885	3.29692E-08	6.5628E-07	9.3575E-07	1.625E-06	1.62499833
3836203773115	383620	3773115	0.00113691	0.00189111	0.00189111	0.000909528	0.000430971	0.001169233	0.00076026	0.000522103	0.00056116	0.001157661	0.001815826	0.00505221	0.000459414	0.00099922	3.18948E-08	6.35528E-07	8.7026E-07	1.53769E-06	1.53768592
3836303773115	383630	3773115	0.001098221	0.001826755	0.001826755	0.000878577	0.000416305	0.001129444	0.000734388	0.000504336	0.000542064	0.001106777	0.001684851	0.00470508	0.00042748	0.000930565	3.10025E-08	6.18141E-07	8.1606E-07	1.4652E-06	1.46520277
3836403773115	383640	3773115	0.001064477	0.001770626	0.001770626	0.000851582	0.000403514	0.001094741	0.000711823	0.00048884	0.000525408	0.00106097	0.001573675	0.004409499	0.00040097	0.000872106	3.02124E-08	6.02667E-07	7.6896E-07	1.40184E-06	1.40184081

			EGIODemolition	EGIOSite Grubbing / Prep	EGIOMass Grading / Excavation	EGIOMass Grading / Excavation	EGIODrainage / Utilities Trenching	EGIODrainage / Utilities Trenching	EGIOFoundations / Concrete Pads	EGIOFoundations / Concrete Pads	EGIOBuilding / Structure Construction	EGIOBuilding / Structure Construction	EGIOAsphalt Paving	EGIOArchitectural Coating	EGIOLandscaping or Other Finishing	EGIOWaterside Construction (Piles)	HIWaterside Construction (Landscaping)	HIWaterside Construction (Landscaping)	KMDemolition	KMSite Grubbing / Prep	KMMass Grading / Excavation
Unique Identifier	X (UTM)	Y (UTM)	2025	2025	2025	2026	2026	2027	2026	2027	2026	2027	2027	2027	2027	2027	2025	2026	2025	2025	2025
3836503773115	383650	3773115	0.000385311	0.00035626	0.000592597	0.000592597	0.000285009	0.000285009	0.000135049	0.000135049	0.00036639	0.00036639	0.000238235	4.83222E-05	0.000163606	0.000175845	0.00092093	0.00092093	0.000712731	0.000658996	0.001096159
3836603773115	383660	3773115	0.000384449	0.00035546	0.00059127	0.00059127	0.000284371	0.000284371	0.000134746	0.000134746	0.00036557	0.00036557	0.000237701	4.8214E-05	0.00016324	0.000175451	0.000911924	0.000911924	0.000707641	0.00065429	0.00108833
3836703773115	383670	3773115	0.000383586	0.00035467	0.000589943	0.000589943	0.000283733	0.000283733	0.000134444	0.000134444	0.00036475	0.00036475	0.000237168	4.81058E-05	0.000162873	0.000175057	0.000903219	0.000903219	0.000702723	0.000649743	0.001080767
3836803773115	383680	3773115	0.000383845	0.00035491	0.000590341	0.000590341	0.000283924	0.000283924	0.000134535	0.000134535	0.00036496	0.00036496	0.000237328	4.81382E-05	0.000162983	0.000175176	0.000896816	0.000896816	0.000700307	0.000647509	0.001077051
3836903773115	383690	3773115	0.000385052	0.00035602	0.000592199	0.000592199	0.000284818	0.000284818	0.000134958	0.000134958	0.000366144	0.000366144	0.000238075	4.82897E-05	0.000163496	0.000175727	0.000892914	0.000892914	0.000700048	0.00064727	0.001076653
3837003773115	383700	3773115	0.00038626	0.00035714	0.000594057	0.000594057	0.000285711	0.000285711	0.000135381	0.000135381	0.000367293	0.000367293	0.000238821	4.84412E-05	0.000164009	0.000176278	0.000889712	0.000889712	0.000699617	0.000646871	0.00107599
3837103773115	383710	3773115	0.000387813	0.00035858	0.000596445	0.000596445	0.00028686	0.00028686	0.000135926	0.000135926	0.00036877	0.00036877	0.000239782	4.8636E-05	0.000164668	0.000176987	0.000888511	0.000888511	0.000700048	0.00064727	0.001076653
3837203773115	383720	3773115	0.00038928	0.00035993	0.000598701	0.000598701	0.000287945	0.000287945	0.00013644	0.00013644	0.000370164	0.000370164	0.000240688	4.88199E-05	0.000165291	0.000177656	0.000888011	0.000888011	0.000700048	0.00064727	0.001076653
3837303773115	383730	3773115	0.000390315	0.00036089	0.000600293	0.000600293	0.000288711	0.000288711	0.000136803	0.000136803	0.000371149	0.000371149	0.00024132	4.89497E-05	0.000165731	0.000178129	0.000887911	0.000887911	0.000699272	0.000646552	0.001075459
3837403773115	383740	3773115	0.000390833	0.00036137	0.000601089	0.000601089	0.000289094	0.000289094	0.000136984	0.000136984	0.000371641	0.000371641	0.000241649	4.90147E-05	0.000165951	0.000178365	0.000887811	0.000887811	0.000697546	0.000644957	0.001072805
3837503773115	383750	3773115	0.000391006	0.00036153	0.000601355	0.000601355	0.000289221	0.000289221	0.000137045	0.000137045	0.000371805	0.000371805	0.000241755	4.90363E-05	0.000166024	0.000178444	0.000888011	0.000888011	0.000695389	0.000642962	0.001069488
3837603773115	383760	3773115	0.000390402	0.00036097	0.000600426	0.000600426	0.000288775	0.000288775	0.000136833	0.000136833	0.000371231	0.000371231	0.000241382	4.89606E-05	0.000165767	0.000178168	0.00088631	0.00088631	0.000692025	0.000639851	0.001064313
3837703773115	383770	3773115	0.000389366	0.00036001	0.000598834	0.000598834	0.000288009	0.000288009	0.00013647	0.00013647	0.000370246	0.000370246	0.000240742	4.88307E-05	0.000165328	0.000177695	0.000884209	0.000884209	0.000688574	0.00063666	0.001059005
3837803773115	383780	3773115	0.0003879	0.00035865	0.000596578	0.000596578	0.00028692	0.00028692	0.000135956	0.000135956	0.000368852	0.000368852	0.000239835	4.86468E-05	0.000164705	0.000177026	0.000881307	0.000881307	0.000685036	0.00063339	0.001053565
3837903773115	383790	3773115	0.000386001	0.0003569	0.000593659	0.000593659	0.00028552	0.00028552	0.000135291	0.000135291	0.000367047	0.000367047	0.000238661	4.84087E-05	0.000163899	0.00017616	0.000876904	0.000876904	0.000681326	0.000629959	0.001047859
3838003773115	383800	3773115	0.000383845	0.00035491	0.000590341	0.000590341	0.000283924	0.000283924	0.000134535	0.000134535	0.000364996	0.000364996	0.000237328	4.81382E-05	0.000162983	0.000175176	0.000872402	0.000872402	0.000677703	0.000626609	0.001042286
3838103773115	383810	3773115	0.000381429	0.00035267	0.000586626	0.000586626	0.000282138	0.000282138	0.000133688	0.000133688	0.000362699	0.000362699	0.000235834	4.78353E-05	0.000161958	0.000174073	0.000866698	0.000866698	0.000673993	0.000623179	0.001036329
3838203773115	383820	3773115	0.000379099	0.00035052	0.000583043	0.000583043	0.000280415	0.000280415	0.000132872	0.000132872	0.000360484	0.000360484	0.000234394	4.75431E-05	0.000160968	0.00017301	0.000860495	0.000860495	0.000670714	0.000620147	0.001031538
3838303773115	383830	3773115	0.00037659	0.0003482	0.00059195	0.00059195	0.00027856	0.00027856	0.000131995	0.000131995	0.000358104	0.000358104	0.00023284	4.72294E-05	0.000159906	0.000171868	0.000853191	0.000853191	0.000667091	0.000616797	0.001025965
3838403773115	383840	3773115	0.000373491	0.00034533	0.000574419	0.000574419	0.000276266	0.000276266	0.000130906	0.000130906	0.000355151	0.000355151	0.000230926	4.68398E-05	0.000158587	0.000170451	0.000841984	0.000841984	0.000661828	0.000611931	0.001017871
3838503773115	383850	3773115	0.000370385	0.00034246	0.000569642	0.000569642	0.000273969	0.000273969	0.000129817	0.000129817	0.000352197	0.000352197	0.000229006	4.64503E-05	0.000157268	0.000169033	0.000830878	0.000830878	0.000656737	0.000607224	0.001010043
3838603773115	383860	3773115	0.000367021	0.00033935	0.000564467	0.000564467	0.00027148	0.00027148	0.000128638	0.000128638	0.000348998	0.000348998	0.000226926	4.60283E-05	0.00015584	0.000167498	0.000818471	0.000818471	0.000650957	0.00060188	0.001001152
3838703773115	383870	3773115	0.00036357	0.00033616	0.000559159	0.000559159	0.000268927	0.000268927	0.000127429	0.000127429	0.000345716	0.000345716	0.000224792	4.55955E-05	0.000154374	0.000165923	0.000805263	0.000805263	0.000644831	0.000596216	0.000991731
3838803773115	383880	3773115	0.000360119	0.00033297	0.000553852	0.000553852	0.000266375	0.000266375	0.000126219	0.000126219	0.000342435	0.000342435	0.000222658	4.51627E-05	0.000152909	0.000164348	0.000792256	0.000792256	0.000638792	0.000590632	0.000982443
3838903773115	383890	3773115	0.000356581	0.0003297	0.000548411	0.000548411	0.000263758	0.000263758	0.000124979	0.000124979	0.000339071	0.000339071	0.00022047	4.47191E-05	0.000151407	0.000162733	0.000779448	0.000779448	0.000632666	0.000584968	0.000973022
3839003773115	383900	3773115	0.00035313	0.00032651	0.000543104	0.000543104	0.000261205	0.000261205	0.00012377	0.00012377	0.000335789	0.000335789	0.000218337	4.42863E-05	0.000149942	0.000161158	0.000766741	0.000766741	0.000626454	0.000579224	0.000963468
3839103773115	383910	3773115	0.000349679	0.00032332	0.000537796	0.000537796	0.000258653	0.000258653	0.0001256	0.0001256	0.000332508	0.000332508	0.00021624	4.38535E-05	0.000148476	0.000159583	0.00075434	0.00075434	0.000620156	0.000573401	0.000953782
3829703773125	382970	3773125	0.000809878	0.00074882	0.001245569	0.001245569	0.000599056	0.000599056	0.000283857	0.000283857	0.000770109	0.000770109	0.000500741	0.000101567	0.00034388	0.000369605	0.001004578	0.001004578	0.000541472	0.000500649	0.000832768
3829803773125	382980	3773125	0.000807894	0.00074698	0.001242517	0.001242517	0.000597588	0.000597588	0.000283161	0.000283161	0.000768222	0.000768222	0.000499514	0.000101319	0.00034303	0.000368699	0.001039398	0.001039398	0.000541644	0.000500809	0.000833033
3829903773125	382990	3773125	0.000792105	0.00073239	0.001218234	0.001218234	0.000585909	0.000585909	0.000277627	0.000277627	0.00075320 9	0.00075320 9	0.000489752	9.93385E-05	0.000336334	0.000361494	0.00107882	0.00107882	0.000535519	0.000495145	0.000823612
3830003773125	383000	3773125	0.00075707	0.0007	0.001164362	0.001164362	0.000559999	0.000559999	0.00026535	0.00026535	0.0007199	0.0007199	0.00046809 4	9.49456E-05	0.000321461	0.000345508	0.001111839	0.001111839	0.000528444	0.000488603	0.000812731
3830103773125	383010	3773125	0.000689091	0.00063714	0.001059802	0.001059802	0.000509711	0.000509711	0.000241522	0.000241522	0.000655253	0.000655253	0.000426059	8.64194E-05	0.000292593	0.000314481	0.00113065	0.00113065	0.00052275	0.000483338	0.000803974
3830203773125	383020	3773125	0.000674597	0.00062374	0.00103751	0.00103751	0.00049899	0.00049899	0.000236441	0.000236441	0.00064147	0.00064147	0.000417097	8.46017E-05	0.000286439	0.000307866	0.001144158	0.001144158	0.00052784	0.000488045	0.000811802
3830303773125	383030	3773125	0.000663898	0.00061385	0.001021056	0.001021056	0.000491076	0.000491076	0.000232692	0.000232692	0.000631297	0.000631297	0.00041048 3	8.326E-05	0.000281896	0.000302984	0.001155465	0.001155465	0.000533362	0.00049315	0.000820955
3830403773125	383040	3773125	0.000641812	0.00059342	0.000987087	0.000987087	0.000474739	0.000474739	0.00022495	0.00022495	0.000610295	0.000610295	0.000396827	8.04901E-05	0.000272518	0.000292904	0.001157065	0.001157065	0.000538366	0.000497777	0.000827991
3830503773125	383050	3773125	0.000630423	0.00058289	0.000969572	0.000969572	0.000466315	0.000466315	0.000220959	0.000220959	0.000599466	0.000599466	0.000389785	7.90618E-05	0.000267682	0.000287707	0.001144858	0.001144858	0.000542507	0.000501606	0.00083436
3830603773125	383060	3773125	0.000619811	0.00057308	0.000953251	0.000953251	0.000458466	0.000458466	0.000217239	0.000217239	0.000589375	0.000589375	0.000383224	7.7731E-05	0.000263176	0.000282864	0.001122045	0.001122045	0.000546303	0.000505116	0.000840198
3830703773125	383070	3773125	0.000614548	0.00056822	0.000945157	0.000945157	0.000454573	0.000454573	0.000215395	0.000215395	0.000584371	0.000584371	0.00037997	7.70709E-05	0.000260942	0.000280462	0.001052405	0.001052405	0.000551825	0.000510222	0.000848691
3830803773125	383080	3773125	0.00061636	0.00056989	0.000947943	0.000947943	0.000455913	0.000455913	0.00021603	0.00021603	0.000586093	0.000586093	0.00038109	7.72982E-05	0.000261711	0.000281289	0.001022488	0.001022488	0.000557864	0.000515806	0.000857979
3830903773125	383090	3773125	0.000617654	0.00057109	0.000949934	0.000949934	0.00045687	0.00045687	0.000216483	0.000216483	0.000587324	0.000587324	0.00038189	7.74605E-05	0.000262261	0.000281879	0.0010439	0.0010439	0.000564076	0.000521549	0.000867533
3831003773125	383100	3773125	0.000618517	0.00057189	0.000951261	0.000951261	0.000457508	0.000457508	0.000216786	0.000216786	0.000588144	0.000588144	0.000382424	7.75687E-05	0.000262627	0.000282273	0.001064912	0.001064912	0.000570288	0.000527293	0.000877086
3831103773125	383110	3773125	0.000619035	0.00057236	0.000952057	0.000952057	0.000457891	0.000457891	0.000216967	0.000216967	0.000588637	0.000588637	0.000382744	7.76336E-05	0.000262847	0.000282509	0.001081622	0.001081622	0.0005765	0.000533036	0.00088664
3834303773125	383430	3773125	0.000562696	0.00052027	0.00086541	0.00086541	0.000416218	0.000416218	0.000197221	0.000197221	0.000535064	0.000535064	0.00034791	7.05681E-05	0.000238925	0.000256798	0.001612928	0.001612928	0.000800906	0.000740523	0.001231769
3834403773125	383440	3773125	0.000557261	0.00051525	0.00085705	0.00085705	0.000412198	0.000412198	0.000195316	0.000195316	0.000529896	0.000529896	0.000344549	6.98865E-05	0.000236617	0.000254318	0.001610626	0.001610626	0.000800686	0.000745868	0.001240659
3834503773125	383450	3773125	0.000550445	0.00050895	0.000846567	0.000846567	0.000407156	0.000407156	0.000192927	0.000192927	0.000523415	0.000523415	0.000340335	6.90317E-05	0.000233723	0.000251207	0.001605924	0.001605924	0.000816263	0.000754723	0.001255388
3834603773125	383460	3773125	0.000541903	0.00050105	0.000833431	0.000833431	0.00040038	0.00040038	0.000189933	0.000189933	0.000515293	0.000515293	0.00033505 4	6.79605E-05	0.000230096	0.000247309	0.001592916	0.001592916	0.000829895	0.000767327	0.001276353
3834703773125	383470	3773125	0.000530687	0.00049068	0.000816181	0.000816181	0.000392542	0.000392542	0.000186002	0.000186002	0.000504628	0.000504628	0.000328119	6.65539E-05	0.000225334	0.00024219	0.001572504	0.001572504	0.000870358	0.00080474	0.001338585
3834803773125	383480	3773125	0.000526028	0.00048637	0.000809016	0.000809016	0.000389096	0.000389096	0.000184369	0.000184369	0.000500198	0.000500198	0.000325239	6.59696E-05	0.000223356	0.000240064	0.001554694	0.001554694	0.000875104	0.000809127	0.001345883
3834903773125	383490	3773125	0.000521283	0.00048198	0.000801718	0.000801718	0.000385586	0.000385586	0.000182706	0.000182706	0.000495685	0.000495685	0.00032230 5	6.53745E-05	0.000221341	0.000237899	0.001534883	0.001534883	0.000878209	0.000811999	0.00135066
3835003773125	383500	3773125	0.000516711	0.00047775	0.000794685	0.000794685	0.000382204	0.000382204	0.000181103	0.000181103	0.000491337	0.000491337	0.00031947 8	6.4801E-05	0.000219399	0.000235812	0.001513771	0.001513771	0.000880366	0.000813993	0.001353977
3835103773125	383510	3773125	0.000512224	0.00047361	0.000787785	0.000787785	0.000378885	0.000378885	0.000179531	0.000179531	0.000487071	0.000487071	0.00031670 4	6.42384E-05	0.000217494	0.000233764	0.001491858	0.001491858	0.00088097	0.000814552	0.001354906
3835203773125	383520	3773125	0.000507652	0.00046938	0.000780753	0.000780753	0.000375503	0.000375503	0.000177928	0.000177928	0.000482723	0.000482723	0.000313877	6.36649E-05	0.000215553	0.000231677	0.001468845	0.001468845	0.00088097	0.000814552	0.001354906
3835303773125	383530	3773125	0.000501353	0.00046356	0.000771066	0.000771066	0.000370844	0.000370844	0.000175721	0.000175721	0.000476734	0.000476734	0.000309982	6.28751E-05	0.000212878	0.000228803	0.001432024	0.001432024	0.000889943	0.000822848	0.001368706
3835403773125	383540	3773125	0.000495314	0.00045797	0.000761778	0.000761778	0.000366377	0.000366377	0.000173604	0.000173604	0.000470991	0.000470991	0.000306248	6.21177E-05	0.000210314	0.000226047	0.0013912	0.0013912	0.000896328	0.000828751	0.001378525
3835503773125	383550	3773125	0.000489275	0.00045239	0.00075249	0.00075249	0.00036191	0.00036191	0.000171487	0.000171487	0.000465249	0.000465249	0.000302514	6.13603E-05	0.00020775	0.000223291	0.001344873	0.001344873	0.0009009	0.000832979	0.001385558
3835603773125	383560	3773125	0.000481855	0.00044553	0.000741078	0.000741078	0.000356421	0.000356421	0.000168887	0.000168887	0.000458193	0.000458193	0.00029797 2	6.04298E-05	0.000204599	0.000219905	0.001289942	0.001289942	0.000902539	0.000834495	0.001388079
3835703773125	383570	3773125	0.000473055	0.00043739	0.000727544	0.000727544	0.000349912	0.000349912	0.000165802	0.000165802	0.000449825	0.000449825	0.000292486	5.93261E-05	0.000200863	0.000215888	0.001236911	0.001236911	0.000897881	0.000830187	0.001380913
3835803773125	383580	3773125	0.000463219	0.0004283	0.000712417	0.000712417	0.000342637	0.000342637	0.000162355	0.000162355	0.000440472	0.000440472	0.000286404	5.80926E-05	0.000196686	0.0002114	0.001187583	0.001187583	0.000886665	0.000819817	0.001363664
3835903773125	383590	3773125	0.000452521	0.0004184	0.000695963	0.000695963	0.000334723	0.000334723	0.000158605	0.000158605	0.000430299	0.000430299	0.00027979	5.6751E-05	0.000192144	0.000206517	0.001142057	0.001142057	0.000868892	0.000803384	0.001336329
3836003773125	383600	3773125	0.000441132	0.00040787	0.000678448	0.000678448	0.000326299	0.000326299	0.00015461 4	0.00015461 4	0.00041947	0.00041947	0.000272748	5.53227E-05	0.000187308	0.00020132	0.001099833	0.001099833	0.000846891	0.000783042	0.001302493
3836103773125	383610	3773125	0.000429054	0.00039671	0.000659871	0.000659871	0.000317365	0.000317365	0.00015038	0.00015038	0.000407985	0.000407985	0.00026528	5.38079E-05	0.000182179	0.000195808	0.00106021	0.00106021	0.000821267	0.00075935	0.001263084
3836203773125	383620	3773125	0.000416975	0.00038554	0.000641295	0.000641295	0.00030843	0.00030843	0.000146147	0.000146147	0.000396499	0.000396499	0.000257812	5.22931E-05	0.000177051	0.000190295	0.001024589	0.001024589	0.000794004	0.000734142	0.001221154
3836303773125	383630	3773125	0.000407226	0.00037652	0.000626301	0.000626301	0.000301219	0.000301219	0.00014273	0.00014273	0.000387229	0.000387229	0.000251784	5.10705E-05	0.000172911	0.000185846	0.000996273	0.000996273	0.000770364	0.000712284	0.001184796
3836403773125	383640	3773125	0.00039877	0.00036871	0.000613297	0.000613297	0.000294965	0.000294965	0.000139766	0.000139766	0.000379189	0.000379189	0.000246556	5.00101E-05	0.000169321	0.000181987	0.000972059	0.000972059	0.000749226	0.00069274	0.001152287
3836503773125	383650	3773125	0.000391264	0.00036177	0.000601753	0.000601753	0.000289413	0.000289413	0.000137135	0.000137135	0.000372051	0.000372051	0.000241915	4.90688E-05	0.000166134	0.000178562	0.000950447	0.000950447	0.000729986	0.000674951	0.001122697
3836603773125	383660	3773125	0.000390056	0.00036065	0.000599895	0.000599895	0.000288519	0.000288519	0.000136712	0.000136712	0.000370903	0.000370903	0.000241169	4.89173E-05	0.000165621	0.00017801	0.000940341	0.000940341	0.000724206	0.000669606	0.001113807
3836703773125	383670	3773125	0.000388849	0.00035953	0.000598038	0.000598038	0.000287626	0.000287626	0.000136289	0.000136289	0.000369754	0.000369754	0.000240422	4.87658E-05	0.000165108	0.000177459	0.000930435	0.000930435	0.000718598	0.000664421	0.001105182
3836803773125	383680	3773125	0.000388762	0.00035945	0.000597905	0.000597905	0.000287562	0.000287562	0.000136258	0.000136258	0.000369672	0.000369672	0.000240368	4.8755E-05	0.000165071	0.00017742	0.000922931	0.000922931	0.000715492	0.000661549	0.001100405
3836903773125	383690	3773125	0.000389711	0.00036033	0.000599364	0.000599364	0.000288264	0.000288264	0.000136591	0.000136591	0.000370574	0.000370574	0.000240955	4.8874E-05	0.000165474	0.000177853	0.000917828	0.000917828	0.000714629	0.000660751	0.001099078
3837003773125	383700	3773125	0.000390574	0.00036113	0.000600691	0.000600691	0.000288902	0.000288902	0.000136893	0.000136893	0.000371395	0.000371395	0.000241489	4.89822E-05	0.000165841	0.000178247	0.000913325	0.000913325	0.000713766	0.000659954	0.001097751
3837103773125	383710	3773125	0.000392041	0.00036248	0.000602947	0.000602947	0.000289987	0.000289987	0.000137408	0.000137408	0.000372789	0.000372789	0.000242395	4.91661E-05	0.000166463	0.000178916	0.000911024	0.000911024	0.000714025	0.000660193	0.001098149
3837203773125	383720	3773125	0.000393335	0.00036368	0.000604937	0.000604937	0.000290944	0.000290944	0.000137861	0.000137861	0.00037402	0.00037402	0.000243196	4.93284E-05	0.000167013	0.000179507	0.000909423	0.000909423	0.000713853	0.000660033	0.001097884
3837303773125	383730	3773125	0.000394198	0.00036448	0.000606264	0.000606264	0.000291583	0.000291583	0.000138164	0.000138164	0.00037484	0.00037484	0.000243729	4.94366E-05	0.000167379	0.0001799	0.000908222	0.000908222	0.00071299	0.000659236	0.001096557
3837403773125	383740	3773125	0.000394629	0.00036488	0.000606928	0.000606928	0.000291902	0.000291902	0.000138315	0.000138315	0.000375251	0.000375251	0.000243996	4.94907E-05	0.000167563	0.000180097	0.000906922	0.000906922	0.000711351	0.00065772	0.001094036
3837503773125	383750	3773125	0.000394802	0.00036504	0.000607193	0.000607193	0.000292029	0.000292029	0.000138375	0.000138375	0.000375415	0.000375415	0.000244102	4.95124E-05	0.000167636	0.000180176	0.000906121	0.000906121	0.000709194	0.000655726	0.001090719
3837603773125	383760	3773125	0.000393939	0.00036424	0.000605866	0.000605866	0.000291391	0.000291391	0.000138073	0.000138073	0.000374594	0.000374594	0.000243569	4.94042E-05	0.000167269	0.000179782	0.000902919	0.000902919	0.000705656	0.000652455	0.001085278
3837703773125	383770	3773125	0.000392731	0.00036312	0.000604009	0.000604009	0.000290498	0.000290498	0.000137649	0.000137649	0.000373446	0.000373446	0.000242822	4.92527E-05	0.000166757	0.000179231	0.000899217	0.000899217	0.000701774	0.000648865	0.001079307

			KMMass Grading / Excavation	KMDrainage / Utilities Trenching	KMFoundations / Concrete Pads	KMBuilding / Structure Construction	KMAsphalt Paving	KMArchitectural Coating	KMLandscaping or Other Finishing	KMWaterside Construction (Piles)	EWNDemolition	EWNSite Grubbing / Prep	EWNDrainage / Utilities Trenching	EWNDrainage / Utilities Trenching	EWNDrainage / Utilities Trenching	EWNFoundations / Concrete Pads	EWNBuilding / Structure Construction	EWNAsphalt Paving	EWNLandscaping or Other Finishing	EWNWaterside Construction (Piles)	ISDemolition
Unique Identifier	X (UTM)	Y (UTM)	2026	2026	2026	2026	2026	2026	2026	2026	2027	2027	2027	2028	2029	2029	2029	2029	2029	2029	2027
3836503773115	383650	3773115	0.001096159	0.000272186	0.000249807	0.000734719	0.000440675	8.93841E-05	0.000302631	0.00032527	0.004053792	0.004634703	0.005458337	0.005458337	0.005458337	0.001420825	0.003529863	0.002506425	0.001721271	0.001799712	0.000356926
3836603773115	383660	3773115	0.00108833	0.000270242	0.000248023	0.000729472	0.000437528	8.87457E-05	0.00030047	0.000322947	0.00391342	0.004474215	0.00526933	0.00526933	0.00526933	0.001371626	0.003407633	0.002419634	0.001661668	0.001737393	0.000356754
3836703773115	383670	3773115	0.001080767	0.000268364	0.000246299	0.000724402	0.000434487	8.8129E-05	0.000298381	0.000320702	0.003780468	0.004322211	0.005090312	0.005090312	0.005090312	0.001325027	0.003291864	0.002337431	0.001605215	0.001678368	0.000356581
3836803773115	383680	3773115	0.001077051	0.000267441	0.000245453	0.000721912	0.000432994	8.7826E-05	0.000297356	0.0003196	0.003666497	0.004191907	0.004936853	0.004936853	0.004936853	0.001285081	0.003192623	0.002266963	0.001556822	0.001627769	0.00035753
3836903773115	383690	3773115	0.001076653	0.000267342	0.000245362	0.000721645	0.000432834	8.77936E-05	0.000297246	0.000319482	0.003569004	0.004080444	0.004805581	0.004805581	0.004805581	0.001250911	0.003107731	0.002206684	0.001515426	0.001584487	0.000359256
3837003773115	383700	3773115	0.00107599	0.000267178	0.000245211	0.000721201	0.000432567	8.77395E-05	0.000297063	0.000319285	0.003477378	0.003975688	0.004682209	0.004682209	0.004682209	0.001218796	0.003027947	0.002150033	0.001476521	0.001543809	0.000360981
3837103773115	383710	3773115	0.001076653	0.000267342	0.000245362	0.000721645	0.000432834	8.77936E-05	0.000297246	0.000319482	0.003397227	0.003884052	0.004574288	0.004574288	0.004574288	0.001190704	0.002958155	0.002100476	0.001442488	0.001508225	0.000362966
3837203773115	383720	3773115	0.001076653	0.000267342	0.000245362	0.000721645	0.000432834	8.77936E-05	0.000297246	0.000319482	0.003322512	0.003798629	0.004473685	0.004473685	0.004473685	0.001164517	0.002893096	0.00205428	0.001410763	0.001475055	0.000364691
3837303773115	383730	3773115	0.001075459	0.000267046	0.00024509	0.000720845	0.000432354	8.76962E-05	0.000296916	0.000319127	0.00325073	0.003716561	0.004377032	0.004377032	0.004377032	0.001139358	0.002830592	0.002009898	0.001380284	0.001443186	0.000365985
3837403773115	383740	3773115	0.001072805	0.000266387	0.000244485	0.000719066	0.000431287	8.74798E-05	0.000296183	0.00031834	0.003180932	0.003636761	0.004283051	0.004283051	0.004283051	0.001114894	0.002769815	0.001966743	0.001350648	0.001412199	0.000366762
3837503773115	383750	3773115	0.001069488	0.000265563	0.000243729	0.000716843	0.000429953	8.72093E-05	0.000295268	0.000317356	0.003113895	0.003560118	0.004192787	0.004192787	0.004192787	0.001091398	0.002711442	0.001925294	0.001322183	0.001382437	0.000367193
3837603773115	383760	3773115	0.001064313	0.000264278	0.00024255	0.000713374	0.000427873	8.67873E-05	0.000293839	0.00031582	0.003042458	0.003478444	0.004096599	0.004096599	0.004096599	0.00106636	0.002649238	0.001881125	0.001291851	0.001350722	0.000366848
3837703773115	383770	3773115	0.001059005	0.00026296	0.00024134	0.000709816	0.000425739	8.63545E-05	0.000292373	0.000314245	0.002972056	0.003397953	0.004001805	0.004001805	0.004001805	0.001041685	0.002587935	0.001837597	0.001261957	0.001319467	0.000366072
3837803773115	383780	3773115	0.001053565	0.000261609	0.0002401	0.00070617	0.000423552	8.59109E-05	0.000290872	0.000312631	0.002902172	0.003318055	0.003907708	0.003907708	0.003907708	0.001017191	0.002527083	0.001794388	0.001232284	0.001288442	0.00036495
3837903773115	383790	3773115	0.001047859	0.000260193	0.0002388	0.000702346	0.000421258	8.54456E-05	0.000289296	0.000310938	0.002830476	0.003236085	0.003811171	0.003811171	0.003811171	0.000992062	0.002464654	0.001750059	0.001201842	0.001256612	0.000363483
3838003773115	383800	3773115	0.001042286	0.000258809	0.00023753	0.00069861	0.000419018	8.49912E-05	0.000287758	0.000309284	0.002761369	0.003157074	0.003718119	0.003718119	0.003718119	0.00096784	0.002404478	0.00170733	0.001172498	0.001225931	0.000361671
3838103773115	383810	3773115	0.001036581	0.000257392	0.00023623	0.000694786	0.000416724	8.45259E-05	0.000286182	0.000307591	0.002692089	0.003077866	0.003624835	0.003624835	0.003624835	0.000943558	0.002344152	0.001664495	0.001143081	0.001195173	0.000359687
3838203773115	383820	3773115	0.001031538	0.00025614	0.000235081	0.000691406	0.000414697	8.41148E-05	0.00028479	0.000306095	0.002624534	0.003000631	0.003533874	0.003533874	0.003533874	0.00091881	0.002285328	0.001622727	0.001114397	0.001165182	0.000357616
3838303773115	383830	3773115	0.001025965	0.000254756	0.00023311	0.000687671	0.000412456	8.36603E-05	0.000283252	0.000304441	0.00255767	0.002924185	0.003443843	0.003443843	0.003443843	0.000896445	0.002227106	0.001581385	0.001086006	0.001135497	0.000355546
3838403773115	383840	3773115	0.001017871	0.000252746	0.000231966	0.000682246	0.000409202	8.30003E-05	0.000281017	0.000302039	0.002483213	0.002839059	0.003343589	0.003343589	0.003343589	0.000870348	0.002162272	0.001535349	0.001054391	0.001102441	0.000353389
3838503773115	383850	3773115	0.001010043	0.000250802	0.000230182	0.000676998	0.000406055	8.23619E-05	0.000278856	0.000299716	0.002411949	0.002757582	0.003247633	0.003247633	0.003247633	0.000845371	0.002100218	0.001491287	0.001024132	0.001070803	0.000351232
3838603773115	383860	3773115	0.001001152	0.000248595	0.000228156	0.000671039	0.000402481	8.1637E-05	0.000276401	0.000297078	0.002340166	0.002675513	0.00315098	0.00315098	0.00315098	0.000820212	0.002037713	0.001446905	0.000993652	0.001038935	0.000349075
3838703773115	383870	3773115	0.000991731	0.000246255	0.000226009	0.000664725	0.000398694	8.08688E-05	0.0002738	0.000294282	0.002269075	0.002594234	0.003055256	0.003055256	0.003055256	0.000795294	0.00197581	0.001402949	0.000963466	0.001007373	0.000346918
3838803773115	383880	3773115	0.000982443	0.000243949	0.00022392	0.000658499	0.00039496	8.01114E-05	0.000271236	0.000291526	0.002201434	0.0025169	0.002964179	0.002964179	0.002964179	0.000771587	0.001916911	0.001361127	0.000934745	0.000977343	0.000344761
3838903773115	383890	3773115	0.000973022	0.00024161	0.000221745	0.000652184	0.000391172	7.93431E-05	0.000268635	0.000288731	0.002136295	0.002442427	0.002876471	0.002876471	0.002876471	0.000748756	0.001860191	0.001320853	0.000907087	0.000948424	0.000342604
3839003773115	383900	3773115	0.000963468	0.000239237	0.000219568	0.000645781	0.000387331	7.85641E-05	0.000265997	0.000285896	0.002074176	0.002371406	0.002792829	0.002792829	0.002792829	0.000726984	0.0018061	0.001282445	0.000880711	0.000920846	0.000340447
3839103773115	383910	3773115	0.000953782	0.000236832	0.00021736	0.000639288	0.000383437	7.77742E-05	0.000263323	0.000283021	0.002014127	0.002302753	0.002711976	0.002711976	0.002711976	0.000705937	0.001753813	0.001245317	0.000855214	0.000894187	0.000338204
3829703773125	382970	3773125	0.000832768	0.000206783	0.000189782	0.000558177	0.000334787	6.79064E-05	0.000229913	0.000247112	0.003308708	0.003782847	0.004455098	0.004455098	0.004455098	0.001159678	0.002881076	0.002045745	0.001404902	0.001468926	0.000575551
3829803773125	382980	3773125	0.000833033	0.000206849	0.000189843	0.000558355	0.000334894	6.7928E-05	0.000229986	0.000247191	0.003599977	0.004115856	0.004847286	0.004847286	0.004847286	0.001261766	0.003134701	0.002225835	0.001528577	0.001598237	0.000573135
3829903773125	382990	3773125	0.000823612	0.00020451	0.00018769	0.00055204	0.000331107	6.71598E-05	0.000227385	0.000244395	0.003962253	0.004530045	0.005335081	0.005335081	0.005335081	0.001388741	0.003450154	0.002449827	0.001682402	0.001759072	0.000559072
3830003773125	383000	3773125	0.000812731	0.000201808	0.000185216	0.000544747	0.000326732	6.62726E-05	0.000224381	0.000241167	0.004361627	0.00498665	0.00587283	0.00587283	0.00587283	0.001528719	0.003797912	0.002696756	0.00185198	0.001936378	0.000529393
3830103773125	383010	3773125	0.000803974	0.000199634	0.00018322	0.000538877	0.000323212	6.55584E-05	0.000221964	0.000238568	0.004733824	0.005412184	0.006373985	0.006373985	0.006373985	0.001659172	0.004122005	0.002926883	0.002010017	0.002101618	0.000481423
3830203773125	383020	3773125	0.000811802	0.000201578	0.000185004	0.000544124	0.000326359	6.61968E-05	0.000224125	0.000240891	0.005064523	0.005790271	0.006819262	0.006819262	0.006819262	0.001775079	0.004409962	0.00313135	0.002150434	0.002248434	0.000459337
3830303773125	383030	3773125	0.000820295	0.000203686	0.00018694	0.000549817	0.000329773	6.68893E-05	0.000226469	0.000243411	0.005456046	0.0062379	0.007346439	0.007346439	0.007346439	0.001912305	0.004750883	0.003373426	0.002316678	0.002422253	0.00043932
3830403773125	383040	3773125	0.000827991	0.000205597	0.000188693	0.000554975	0.000332867	6.75169E-05	0.000228594	0.000245695	0.005951273	0.006804094	0.008013252	0.008013252	0.008013252	0.002085879	0.005182106	0.003679621	0.002526955	0.002642113	0.000415939
3830503773125	383050	3773125	0.00083436	0.000207179	0.000190145	0.000559244	0.000335428	6.80362E-05	0.000230353	0.000247585	0.006509138	0.0074419	0.008764403	0.008764403	0.008764403	0.002281407	0.005667869	0.004024544	0.002763829	0.002889782	0.000420081
3830603773125	383060	3773125	0.000840198	0.000208628	0.000191475	0.000563157	0.000337775	6.85123E-05	0.000231965	0.000249317	0.007033613	0.008041534	0.009470597	0.009470597	0.009470597	0.002465231	0.006124559	0.004348822	0.002986525	0.003122626	0.000422151
3830703773125	383070	3773125	0.000848691	0.000210737	0.000193411	0.000568849	0.000341189	6.92048E-05	0.000234309	0.000251837	0.007586819	0.008674014	0.010215476	0.010215476	0.010215476	0.002659126	0.006606266	0.004690864	0.00322142	0.003368226	0.000423791
3830803773125	383080	3773125	0.000857979	0.000213044	0.000195528	0.000575075	0.000344923	6.99622E-05	0.000236873	0.000254593	0.008181437	0.009353841	0.011016116	0.011016116	0.011016116	0.002867536	0.007124034	0.005058512	0.0034739	0.003632212	0.000425257
3830903773125	383090	3773125	0.000867533	0.000215416	0.000197705	0.000581479	0.000348764	7.07412E-05	0.000239511	0.000257428	0.00882601	0.010090781	0.011884017	0.011884017	0.011884017	0.003093454	0.007685299	0.005457045	0.00374759	0.003918375	0.000426638
3831003773125	383100	3773125	0.000877086	0.000217788	0.000199882	0.000587882	0.000352604	7.15203E-05	0.000242149	0.000260263	0.009527007	0.010892232	0.012827894	0.012827894	0.012827894	0.003339148	0.008295696	0.005890466	0.004045239	0.004229588	0.000428018
3831103773125	383110	3773125	0.00088664	0.00022016	0.000202059	0.000594286	0.000356445	7.22993E-05	0.000244786	0.000263098	0.010276492	0.011749118	0.013837058	0.013837058	0.013837058	0.003601837	0.008948314	0.006353866	0.004363476	0.004562327	0.000429312
3834303773125	383430	3773125	0.001231769	0.000305859	0.000280712	0.000825614	0.000495193	0.000100442	0.000340071	0.00036551	0.045478811	0.051995946	0.061236164	0.061236164	0.061236164	0.015939999	0.039600936	0.028119155	0.019310645	0.020190666	0.00044165
3834403773125	383440	3773125	0.001240659	0.000308066	0.000282738	0.000831573	0.000498767	0.000101167	0.000342525	0.000368148	0.037514445	0.042890283	0.050512331	0.050512331	0.050512331	0.013148546	0.032665919	0.023194857	0.015928916	0.016654825	0.000440528
3834503773125	383450	3773125	0.001255388	0.000311724	0.000286094	0.000841445	0.000504688	0.000102368	0.000346591	0.000372519	0.030803247	0.035217367	0.041475859	0.041475859	0.041475859	0.010796319	0.026822105	0.019045381	0.013079291	0.013675337	0.000444238
3834603773125	383460	3773125	0.001276353	0.000316929	0.000290872	0.000855497	0.000513117	0.000104078	0.000352379	0.00037874	0.025656072	0.029332599	0.034545306	0.034545306	0.034545306	0.008992271	0.022340172	0.015862927	0.010893761	0.011390209	0.000453642
3834703773125	383470	3773125	0.001338585	0.000332382	0.000305054	0.000897209	0.000538135	0.000109152	0.000369561	0.000397206	0.021733248	0.024847632	0.029263314	0.029263314	0.029263314	0.007617349	0.01892435	0.013437479	0.0092281	0.009648641	0.000458042
3834803773125	383480	3773125	0.001345883	0.000334194	0.000306718	0.000902101	0.000541069	0.000109747	0.000371576	0.000399372	0.019209916	0.021962706	0.025865706	0.025865706	0.025865706	0.006732939	0.016727145	0.011877325	0.008156675	0.008528389	0.000455972
3834903773125	383490	3773125	0.00135066	0.00033538	0.000307806	0.000905303	0.000542989	0.000110137	0.000372894	0.000400789	0.017163349	0.019622865	0.023110051	0.023110051	0.023110051	0.006015632	0.014945085	0.01061195	0.007287687	0.0076198	0.000453815
3835003773125	383500	3773125	0.001353977	0.000336204	0.000308562	0.000907526	0.000544323	0.000110407	0.00037381	0.000401774	0.015474743	0.017692281	0.020836383	0.020836383	0.020836383	0.005423787	0.013474722	0.0095679	0.006570692	0.006870131	0.000451227
3835103773125	383510	3773125	0.001354906	0.000336435	0.000308774	0.000908149	0.000544696	0.000110483	0.000374067	0.000402049	0.014059376	0.016074091	0.018930623	0.018930623	0.018930623	0.004927711	0.012242282	0.00869279	0.005969717	0.006241767	0.000448466
3835203773125	383520	3773125	0.001354906	0.000336435	0.000308774	0.000908149	0.000544696	0.000110483	0.000374067	0.000402049	0.012847707	0.01468879	0.01729914	0.01729914	0.01729914	0.00450303	0.011187215	0.007943626	0.005455233	0.005703838	0.000445619
3835303773125	383530	3773125	0.001368706	0.000339861	0.000311919	0.000917398	0.000550244	0.000111608	0.000377877	0.000406144	0.01159592	0.013257621	0.015613637	0.015613637	0.015613637	0.004064287	0.010097214	0.007169657	0.004923715	0.005148097	0.000445274
3835403773125	383540	3773125	0.001378525	0.0003423	0.000314156	0.00092398	0.000554192	0.000112409	0.000380587	0.000409058	0.010511854	0.012018208	0.014153968	0.014153968	0.014153968	0.00368433	0.009153258	0.006499389	0.004463412	0.004666818	0.000443979
3835503773125	383550	3773125	0.001385558	0.000344046	0.000315759	0.000928694	0.000557019	0.000112983	0.000382529	0.000411145	0.009538309	0.010905154	0.012843112	0.012843112	0.012843112	0.003343109	0.008305538	0.005897454	0.004050038	0.004234605	0.000441909
3835603773125	383560	3773125	0.001388079	0.000344672	0.000316334	0.000930383	0.000558032	0.000113188	0.000383225	0.000411893	0.008625934	0.009862035	0.011614621	0.011614621	0.011614621	0.003023329	0.007511082	0.005333341	0.003662637	0.003829549	0.000438717
3835703773125	383570	3773125	0.001380913	0.000342893	0.000314701	0.000925581	0.000555152	0.000112604	0.000381247	0.000409767	0.007836072	0.008958985	0.010551089	0.010551089	0.010551089	0.002746487	0.006823305	0.004844976	0.003327255	0.003478884	0.000432936
3835803773125	383580	3773125	0.001363664	0.000338609	0.00031077	0.000914019	0.000548217	0.000111197	0.000376484	0.000404648	0.007157593	0.008183279	0.009637533	0.009637533	0.009637533	0.002508685	0.006232515	0.004425478	0.003039168	0.003177668	0.000425344
3835903773125	383590	3773125	0.001336329	0.000331822	0.00030454	0.000895698	0.000537228	0.000108968	0.000368938	0.000396537	0.006567633	0.007508778	0.008843166	0.008843166	0.008843166	0.002301909	0.005718805	0.004060711	0.002788667	0.002915751	0.000416457
3836003773125	383600	3773125	0.001302493	0.00032342	0.00029629	0.000873018	0.000523625	0.000106209	0.000359596	0.000386496	0.006048248	0.006914965	0.008143826	0.008143826	0.008143826	0.002119868	0.005266547	0.00373958	0.002568132	0.002685166	0.000406622
3836103773125	383610	3773125	0.001263084	0.000313635	0.00028784	0.000846604	0.000507782	0.000102996	0.000348716	0.000374802	0.005585116	0.006385465	0.007520229	0.007520229	0.007520229	0.001957543	0.004863271	0.003453229	0.002371482	0.002479555	0.000395923
3836203773125	383620	3773125	0.001221154	0.000303223	0.000278293	0.000818499	0.000490926	9.95766E-05	0.00033714	0.00036236	0.005180306	0.005922646	0.006975162	0.006975162	0.006975162	0.00181566	0.004510781	0.003202938	0.002199597	0.002299836	0.000385052
3836303773125	383630	3773125	0.001184796	0.000294195	0.000270007	0.00079413	0.000476309	9.66119E-05	0.000327102	0.000351572	0.004849953	0.005544953	0.006530349	0.006530349	0.006530349	0.001699874	0.004223124	0.002998684	0.002059326	0.002153174	0.000376252
3836403773125	383640	3773125	0.001152287	0.000286123	0.000262598	0.00077234	0.00046324	9.3961E-05	0.000318127	0.000341925	0.004566448	0.005220822	0.006148616	0.006148616	0.006148616	0.001600507	0.003976261	0.002823395	0.001938948	0.002027309	0.000368746
3836503773125	383650	3773125	0.001122697	0.000278775	0.000255855	0.000752507	0.000451344	9.15481E-05	0.000309958	0.000333145	0.004316418	0.004934963	0.005811957	0.005811957	0.005811957	0.001512874	0.003758546	0.002668804	0.001832784	0.001916307	0.000362103
3836603773125	383660	3773125	0.001113807	0.000276568	0.00025329	0.000746548	0.00044777	9.08232E-05	0.000307503	0.000330506	0.004156116	0.00475169	0.005596114	0.005596114	0.005596114	0.001456689	0.003618962	0.002569691	0.001764718	0.00184514	0.000361671
3836703773125	383670	3773125	0.001105182	0.000274426	0.000251863	0.000740767	0.000444303	9.01199E-05	0.000305122	0.000327947	0.00400496	0.004578872	0.005392585	0.005392585	0.005392585	0.00140371	0.003487342	0.002476232	0.001700536	0.001778032	0.00036124
3836803773125	383680	3773125	0.001100405	0.00027324	0.000250775	0.000737565	0.000442382	8.97304E-05	0.000303803	0.00032653	0.003874423	0.00442963	0.005216821	0.005216821	0.005216821	0.001357958	0.003373676	0.002395522	0.001645109	0.00172008	0.00036193
3836903773125	383690	3773125	0.001099078	0.000272911	0.000250472	0.000736676	0.000441849	8.96222E-05	0.000303437	0.000326136	0.003762005	0.004301102	0.005065452	0.005065452	0.005065452	0.001318556	0.003275787	0.002326015	0.001597376	0.001670171	0.000363483
3837003773125	383700	3773125	0.001097751	0.000272581	0.00025017	0.000735786	0.000441316	8.9514E-05	0.000303071	0.000325742	0.00365623	0.004180169	0.004923028	0.004923028	0.004923028	0.001281482	0.003183683	0.002260615	0.001552463	0.001623211	0.00036495
3837103773125	383710	3773125	0.001098149	0.00027268	0.00025026	0.000736053	0.000441476	8.95464E-05	0.00030318	0.00032586	0.003564173	0.00407492	0.004799076	0.004799076	0.004799076	0.001249217	0.003103524	0.002203697	0.001513374	0.001582342	0.000366848
3837203773125	383720	3773125	0.001097884	0.000272614	0.0002502	0.000735875	0.000441369	8.95248E-05	0.000303107	0.000325782	0.003478155	0.003976576	0.004683255	0.004683255	0.004683255	0.001219068	0.003028623	0.002150513	0.001476851	0.001544153	0.000368574
3837303773125	383730	3773125	0.001096557	0.000272285	0.000249898	0.000734986	0.000440835	8.94166E-05	0.000302741	0.000325388	0.003399593	0.003882572	0.004572545	0.004572545	0.004572545	0.0011925	0.002957028	0.002099676	0.001441939	0.001507651	0.000369868
3837403773125	383740	3773125	0.001094036	0.000271659	0.000249323	0.000733296	0.000439822	8.9211E-05	0.000302045	0.00032464	0.003316127	0.00379133	0.004465089	0.004465089	0.004465089	0.001162279	0.002887537	0.002050333	0.001408053	0.00147222	0.000370644
3837503773125	383750	3773125	0.001090719	0.000270835	0.000248567	0.000731073	0.000438488	8.89405E-05	0.000301129	0.000323655	0.00324029	0.003704625	0.004362976	0.004362976	0.004362976	0.001135699	0.002821501	0.002003443	0.001375852	0.001438552	0.000371162
3837603773125	383760	3773125	0.001085278	0.000269484	0.00024732	0.000727426	0.000436301	8.84969E-05	0.000299627	0.000322041	0.003159018	0.003611706	0.004253544	0.004253544	0.004253544	0.001107213	0.002750733	0.001953193	0.001341343	0.00140247	0.000370817
3837703773125	383770	3773125	0.001079307	0.000268001	0.000245967	0.000723424	0.000433901	8.801E-05	0.000297978	0.000320269	0.003079384	0.003520662	0.00414632	0.00414632	0.00414632	0.001079302	0.002681392	0.001903957	0.00130753	0.001367116	0.000370127

			ISDrainage / Utilities Trenching	ISDrainage / Utilities Trenching	ISAsphalt Paving	ISAsphalt Paving	SVDemolition	SVSite Grubbing / Prep	SVMass Grading / Excavation	SVMass Grading / Excavation	SVDrainage / Utilities Trenching	SVFoundations / Concrete Pads	SVBuilding / Structure Construction	SVBuilding / Structure Construction	SVAsphalt Paving	SVAsphalt Paving	SVArchitectural Coating	SVArchitectural Coating	SVLandscaping or Other Finishing	SVLandscaping or Other Finishing	MDemolition
Unique Identifier	X (UTM)	Y (UTM)	2027	2028	2027	2028	2027	2027	2027	2028	2028	2028	2028	2029	2028	2029	2028	2029	2028	2029	2027
3836503773115	383650	3773115	0.000191494	0.000191494	0.000220684	0.000220684	0.005933341	0.002364424	0.007690118	0.007690118	0.003968614	0.001539374	0.005236242	0.005236242	0.0041185	0.0041185	0.000927675	0.000927675	0.003140863	0.003140863	0.001118921
3836603773115	383660	3773115	0.000191402	0.000191402	0.000220578	0.000220578	0.005648844	0.002251053	0.007321385	0.007321385	0.003778323	0.001465563	0.005037732	0.005037732	0.003921023	0.003921023	0.000883194	0.000883194	0.002990262	0.002990262	0.001109776
3836703773115	383670	3773115	0.000191309	0.000191309	0.000220471	0.000220471	0.005384138	0.002145568	0.006978304	0.006978304	0.003601271	0.001396886	0.004849983	0.004849983	0.003737283	0.003737283	0.000841808	0.000841808	0.002850138	0.002850138	0.001100631
3836803773115	383680	3773115	0.000191818	0.000191818	0.000221058	0.000221058	0.005149952	0.002052245	0.006674779	0.006674779	0.003444631	0.001336128	0.004680733	0.004680733	0.003574728	0.003574728	0.000805193	0.000805193	0.002726169	0.002726169	0.001096144
3836903773115	383690	3773115	0.000192744	0.000192744	0.000222125	0.000222125	0.004941095	0.001969016	0.006404081	0.006404081	0.003304933	0.001281941	0.004527493	0.004527493	0.003429754	0.003429754	0.000772538	0.000772538	0.002615609	0.002615609	0.00109623
3837003773115	383700	3773115	0.00019367	0.00019367	0.000223192	0.000223192	0.004745801	0.001891192	0.006150964	0.006150964	0.003174308	0.001231273	0.004382523	0.004382523	0.003294195	0.003294195	0.000742004	0.000742004	0.002512229	0.002512229	0.001096921
3837103773115	383710	3773115	0.000194735	0.000194735	0.000224419	0.000224419	0.004568708	0.001820621	0.005921436	0.005921436	0.003055856	0.001185327	0.004249471	0.004249471	0.00317127	0.00317127	0.000714316	0.000714316	0.002418483	0.002418483	0.001100458
3837203773115	383720	3773115	0.00019566	0.00019566	0.000225485	0.000225485	0.00440331	0.00175471	0.005707067	0.005707067	0.002945227	0.001142416	0.004124157	0.004124157	0.003056463	0.003056463	0.000688456	0.000688456	0.002330929	0.002330929	0.001104082
3837303773115	383730	3773115	0.000196355	0.000196355	0.000226286	0.000226286	0.004247048	0.00169244	0.005504538	0.005504538	0.002840709	0.001101874	0.00400498	0.00400498	0.002947996	0.002947996	0.000664024	0.000664024	0.00224821	0.00224821	0.001106497
3837403773115	383740	3773115	0.000196771	0.000196771	0.000226766	0.000226766	0.00409909	0.001633479	0.005312771	0.005312771	0.002741744	0.001063487	0.003891495	0.003891495	0.002845294	0.002845294	0.000640891	0.000640891	0.002169887	0.002169887	0.00110736
3837503773115	383750	3773115	0.000197003	0.000197003	0.000227032	0.000227032	0.003959644	0.00157791	0.005132037	0.005132037	0.002648474	0.001027309	0.003784057	0.003784057	0.002748501	0.002748501	0.000619089	0.000619089	0.00209607	0.00209607	0.001106756
3837603773115	383760	3773115	0.000196818	0.000196818	0.000226819	0.000226819	0.003822828	0.001523389	0.004954712	0.004954712	0.002556962	0.000991812	0.003677776	0.003677776	0.002653533	0.002653533	0.000597697	0.000597697	0.002023645	0.002023645	0.001102529
3837703773115	383770	3773115	0.000196401	0.000196401	0.000226339	0.000226339	0.003692447	0.001471433	0.004785728	0.004785728	0.002469755	0.000957986	0.003576031	0.003576031	0.002563032	0.002563032	0.000577313	0.000577313	0.001954627	0.001954627	0.001096662
3837803773115	383780	3773115	0.000195799	0.000195799	0.000225645	0.000225645	0.003567742	0.001421738	0.004624099	0.004624099	0.002386343	0.000925632	0.003477932	0.003477932	0.002476471	0.002476471	0.000557815	0.000557815	0.001888613	0.001888613	0.001088983
3837903773115	383790	3773115	0.000195012	0.000195012	0.000224739	0.000224739	0.003446427	0.001373394	0.004466864	0.004466864	0.0023052	0.000894157	0.003381523	0.003381523	0.002392263	0.002392263	0.000538847	0.000538847	0.001824395	0.001824395	0.001079579
3838003773115	383800	3773115	0.00019404	0.00019404	0.000223618	0.000223618	0.003331618	0.001327643	0.004318062	0.004318062	0.002228408	0.000864371	0.003289561	0.003289561	0.00231257	0.00231257	0.000520897	0.000520897	0.001763619	0.001763619	0.001069226
3838103773115	383810	3773115	0.000192976	0.000192976	0.000222391	0.000222391	0.003220753	0.001283463	0.004174371	0.004174371	0.002154254	0.000835607	0.003199822	0.003199822	0.002235616	0.002235616	0.000503563	0.000503563	0.001704932	0.001704932	0.001058528
3838203773115	383820	3773115	0.000191865	0.000191865	0.000221111	0.000221111	0.003114871	0.00124127	0.004037139	0.004037139	0.002083433	0.000808137	0.003113285	0.003113285	0.00216212	0.00216212	0.000487009	0.000487009	0.001648882	0.001648882	0.001048778
3838303773115	383830	3773115	0.000190754	0.000190754	0.000219831	0.000219831	0.003012657	0.001200537	0.003904661	0.003904661	0.002015065	0.000781618	0.003028705	0.003028705	0.00209117	0.00209117	0.000471028	0.000471028	0.001594775	0.001594775	0.001038339
3838403773115	383840	3773115	0.000189597	0.000189597	0.000218497	0.000218497	0.002907743	0.00115873	0.003768684	0.003768684	0.001944893	0.000754399	0.002939677	0.002939677	0.002018347	0.002018347	0.000454624	0.000454624	0.001539238	0.001539238	0.001025915
3838503773115	383850	3773115	0.000188439	0.000188439	0.000217164	0.000217164	0.002808297	0.001119101	0.003639794	0.003639794	0.001878376	0.000728598	0.002854474	0.002854474	0.001949319	0.001949319	0.000439076	0.000439076	0.001486595	0.001486595	0.001013664
3838603773115	383860	3773115	0.000187282	0.000187282	0.00021583	0.00021583	0.002711273	0.001080437	0.003514042	0.003514042	0.00181348	0.000703425	0.002770161	0.002770161	0.001881972	0.001881972	0.000423906	0.000423906	0.001435235	0.001435235	0.001001154
3838703773115	383870	3773115	0.000186125	0.000186125	0.000214497	0.000214497	0.002617502	0.001043069	0.003392506	0.003392506	0.00175076	0.000679097	0.002687715	0.002687715	0.001816882	0.001816882	0.000409245	0.000409245	0.001385596	0.001385596	0.000988298
3838803773115	383880	3773115	0.000184968	0.000184968	0.000213163	0.000213163	0.002528782	0.001007715	0.003277518	0.003277518	0.001691418	0.000656079	0.002609094	0.002609094	0.0017553	0.0017553	0.000395374	0.000395374	0.001338632	0.001338632	0.000975702
3838903773115	383890	3773115	0.000183811	0.000183811	0.000211829	0.000211829	0.002444215	0.000974015	0.003167912	0.003167912	0.001634854	0.000634139	0.002533407	0.002533407	0.001696599	0.001696599	0.000382152	0.000382152	0.001293865	0.001293865	0.000963106
3839003773115	383900	3773115	0.000182653	0.000182653	0.000210496	0.000210496	0.002363939	0.000942025	0.003063867	0.003063867	0.00158116	0.000613311	0.0024611	0.0024611	0.001640877	0.001640877	0.000369601	0.000369601	0.00125137	0.00125137	0.000950596
3839103773115	383910	3773115	0.00018145	0.00018145	0.000209109	0.000209109	0.002287122	0.000911413	0.002964306	0.002964306	0.00152978	0.000593382	0.002391373	0.002391373	0.001587556	0.001587556	0.000357591	0.000357591	0.001210707	0.001210707	0.000938085
3829703773125	382970	3773125	0.000308789	0.000308789	0.000355858	0.000355858	0.006995761	0.002787796	0.009067104	0.009067104	0.004679231	0.001815013	0.010088448	0.010088448	0.004855956	0.004855956	0.001093784	0.001093784	0.003703263	0.003703263	0.000560625
3829803773125	382980	3773125	0.000307493	0.000307493	0.000354365	0.000354365	0.007927177	0.003158964	0.0102743	0.0102743	0.005302224	0.002056664	0.011389793	0.011389793	0.005502478	0.005502478	0.001239411	0.001239411	0.004196316	0.004196316	0.000579261
3829903773125	382990	3773125	0.000299948	0.000299948	0.00034567	0.00034567	0.00919008	0.003662228	0.01191113	0.01191113	0.006146938	0.002384318	0.013128626	0.013128626	0.006379095	0.006379095	0.001436865	0.001436865	0.004864844	0.004864844	0.000595912
3830003773125	383000	3773125	0.000284025	0.000284025	0.000327319	0.000327319	0.010834367	0.004317473	0.014042266	0.014042266	0.007246746	0.002810919	0.015395485	0.015395485	0.007520441	0.007520441	0.001693949	0.001693949	0.005735261	0.005735261	0.000606438
3830103773125	383010	3773125	0.000258288	0.000258288	0.00029766	0.00029766	0.012805919	0.005103132	0.016597566	0.016597566	0.008565452	0.003322428	0.018182366	0.018182366	0.008888951	0.008888951	0.0020022	0.0020022	0.006778918	0.006778918	0.000588924
3830203773125	383020	3773125	0.000246439	0.000246439	0.000284004	0.000284004	0.014693526	0.00585534	0.019044067	0.019044067	0.009828009	0.003812157	0.020924422	0.020924422	0.010199193	0.010199193	0.002297326	0.002297326	0.007778139	0.007778139	0.000598673
3830303773125	383030	3773125	0.0002357	0.0002357	0.00027628	0.00027628	0.016976565	0.006765127	0.022003081	0.022003081	0.011355058	0.00440448	0.024320442	0.024320442	0.011783915	0.011783915	0.002654279	0.002654279	0.008986684	0.008986684	0.000610579
3830403773125	383040	3773125	0.000223156	0.000223156	0.000257172	0.000257172	0.020098218	0.008009099	0.026049011	0.026049011	0.013443028	0.005214376	0.029088068	0.029088068	0.013950743	0.013950743	0.003142348	0.003142348	0.010639157	0.010639157	0.000626109
3830503773125	383050	3773125	0.000225377	0.000225377	0.000259732	0.000259732	0.024358415	0.009706778	0.03157059	0.03157059	0.016292531	0.006319662	0.035773203	0.035773203	0.016907866	0.016907866	0.003808428	0.003808428	0.012894327	0.012894327	0.000636808
3830603773125	383060	3773125	0.000226488	0.000226488	0.000261013	0.000261013	0.029844768	0.011893079	0.038681373	0.038681373	0.019962169	0.007743067	0.044835126	0.044835126	0.020716099	0.020716099	0.004666217	0.004666217	0.015798573	0.015798573	0.000646471
3830703773125	383070	3773125	0.000227368	0.000227368	0.000262026	0.000262026	0.03635008	0.014485432	0.047112814	0.047112814	0.024313355	0.009430835	0.056630122	0.056630122	0.025231621	0.025231621	0.005683319	0.005683319	0.019242213	0.019242213	0.000656392
3830803773125	383080	3773125	0.000228155	0.000228155	0.000262933	0.000262933	0.044979192	0.017924116	0.058296882	0.058296882	0.030085081	0.011669613	0.073862805	0.073862805	0.031221333	0.031221333	0.007032477	0.007032477	0.023810105	0.023810105	0.000666314
3830903773125	383090	3773125	0.000228895	0.000228895	0.000263786	0.000263786	0.056678885	0.02258642	0.073460686	0.073460686	0.037910615	0.014705036	0.099609906	0.099609906	0.039342422	0.039342422	0.008861719	0.008861719	0.030003434	0.030003434	0.000676409
3831003773125	383100	3773125	0.000229636	0.000229636	0.00026464	0.00026464	0.073764585	0.029395036	0.095605215	0.095605215	0.04933867	0.019137831	0.140715849	0.140715849	0.05120209	0.05120209	0.011533061	0.011533061	0.039047889	0.039047889	0.000686762
3831103773125	383110	3773125	0.00023033	0.00023033	0.00026544	0.00026544	0.1020578	0.040669824	0.132275642	0.132275642	0.068263057	0.026478355	0.212830927	0.212830927	0.070841213	0.070841213	0.015956693	0.015956693	0.054025135	0.054025135	0.000697201
3834303773125	383430	3773125	0.000236949	0.000236949	0.000273068	0.000273068	0.101735517	0.040541395	0.131857936	0.131857936	0.068047493	0.02639474	0.025096429	0.025096429	0.070617507	0.070617507	0.015906304	0.015906304	0.053854532	0.053854532	0.001137039
3834403773125	383440	3773125	0.000236348	0.000236348	0.000272375	0.000272375	0.076174614	0.030355428	0.098728818	0.098728818	0.050950658	0.0197631	0.022920642	0.022920642	0.05287496	0.05287496	0.011909868	0.011909868	0.040323658	0.040323658	0.001145926
3834503773125	383450	3773125	0.000238338	0.000238338	0.000274669	0.000274669	0.059891057	0.023866464	0.077623935	0.077623935	0.04005913	0.015538417	0.020918464	0.020918464	0.041572081	0.041572081	0.009363941	0.009363941	0.031703823	0.031703823	0.001149808
3834603773125	383460	3773125	0.000243384	0.000243384	0.000280483	0.000280483	0.04826998	0.019235488	0.062562024	0.062562024	0.032286179	0.01252339	0.019097274	0.019097274	0.033505562	0.033505562	0.00754699	0.00754699	0.02555211	0.02555211	0.00116042
3834703773125	383470	3773125	0.000245744	0.000245744	0.000283204	0.000283204	0.039620106	0.015788531	0.051351047	0.051351047	0.026500567	0.010279226	0.017492827	0.017492827	0.027501439	0.027501439	0.006194586	0.006194586	0.020973228	0.020973228	0.001348244
3834803773125	383480	3773125	0.000244633	0.000244633	0.000281923	0.000281923	0.033744412	0.013447079	0.043735645	0.043735645	0.022570511	0.008754809	0.016212561	0.016212561	0.023422953	0.023422953	0.005275924	0.005275924	0.017862881	0.017862881	0.001368778
3834903773125	383490	3773125	0.000243476	0.000243476	0.00028059	0.00028059	0.029164423	0.011621963	0.037799588	0.037799588	0.01950711	0.007566555	0.015064634	0.015064634	0.020243853	0.020243853	0.004559845	0.004559845	0.015438427	0.015438427	0.001388104
3835003773125	383500	3773125	0.000242087	0.000242087	0.00027899	0.00027899	0.025525817	0.010171986	0.033083643	0.033083643	0.017073367	0.006622538	0.014037842	0.014037842	0.017718193	0.017718193	0.00399095	0.00399095	0.013512301	0.013512301	0.001403979
3835103773125	383510	3773125	0.000240606	0.000240606	0.000277282	0.000277282	0.022578004	0.008997288	0.029263026	0.029263026	0.015101674	0.005857743	0.01311573	0.01311573	0.015672033	0.015672033	0.003530061	0.003530061	0.011951852	0.011951852	0.001416317
3835203773125	383520	3773125	0.000239079	0.000239079	0.000275522	0.000275522	0.020141678	0.008026418	0.026105339	0.026105339	0.013472097	0.005225652	0.012280243	0.012280243	0.01398091	0.01398091	0.003149143	0.003149143	0.010662163	0.010662163	0.001426584
3835303773125	383530	3773125	0.000238894	0.000238894	0.000275309	0.000275309	0.017922791	0.007142196	0.023229471	0.023229471	0.011987957	0.004649973	0.011425724	0.011425724	0.012440718	0.012440718	0.002802221	0.002802221	0.009487577	0.009487577	0.00146282
3835403773125	383540	3773125	0.000238199	0.000238199	0.000274509	0.000274509	0.01603553	0.006390126	0.020783419	0.020783419	0.010725631	0.004160333	0.010644134	0.010644134	0.011130716	0.011130716	0.002507148	0.002507148	0.008488539	0.008488539	0.001491032
3835503773125	383550	3773125	0.000237088	0.000237088	0.000273228	0.000273228	0.014388683	0.005733861	0.018648964	0.018648964	0.00962411	0.003733067	0.009915374	0.009915374	0.009987593	0.009987593	0.002249664	0.002249664	0.007616767	0.007616767	0.001510703
3835603773125	383560	3773125	0.000235376	0.000235376	0.000271255	0.000271255	0.012907372	0.005143561	0.016729058	0.016729058	0.00863331	0.003348749	0.009218543	0.009218543	0.008959373	0.008959373	0.002018062	0.002018062	0.006832623	0.006832623	0.001513723
3835703773125	383570	3773125	0.000232274	0.000232274	0.000267681	0.000267681	0.011640662	0.00463878	0.015087294	0.015087294	0.007786051	0.003020108	0.00859135	0.00859135	0.008080114	0.008080114	0.001820012	0.001820012	0.00616208	0.00616208	0.001494915
3835803773125	383580	3773125	0.000228201	0.000228201	0.000262986	0.000262986	0.01055845	0.004207521	0.013684655	0.013684655	0.007062195	0.002739334	0.008029527	0.008029527	0.00732892	0.00732892	0.001650809	0.001650809	0.005589202	0.005589202	0.001461957
3835903773125	383590	3773125	0.000223433	0.000223433	0.000257492	0.000257492	0.009625235	0.003835636	0.012475128	0.012475128	0.006437998	0.002497216	0.007522578	0.007522578	0.006681148	0.006681148	0.001504901	0.001504901	0.005095197	0.005095197	0.001419423
3836003773125	383600	3773125	0.000218156	0.000218156	0.000251411	0.000251411	0.008810012	0.003510772	0.011418529	0.011418529	0.005892723	0.002285711	0.007060811	0.007060811	0.006115279	0.006115279	0.001377442	0.001377442	0.004663652	0.004663652	0.001370676
3836103773125	383610	3773125	0.000212417	0.000212417	0.000244796	0.000244796	0.008087799	0.003222971	0.01048248	0.01048248	0.005409659	0.002098337	0.006635775	0.006635775	0.005613971	0.005613971	0.001264524	0.001264524	0.004281343	0.004281343	0.001317444
3836203773125	383620	3773125	0.000206584	0.000206584	0.000238075	0.000238075	0.00745486	0.002970746	0.009662136	0.009662136	0.004986307	0.001934124	0.00624916	0.00624916	0.00517463	0.00517463	0.001165564	0.001165564	0.003946291	0.003946291	0.001265074
3836303773125	383630	3773125	0.000201863	0.000201863	0.000232634	0.000232634	0.006925103	0.002759639	0.008975526	0.008975526	0.004631971	0.001796681	0.005913685	0.005913685	0.004806911	0.004806911	0.001082737	0.001082737	0.00366586	0.00366586	0.001222884
3836403773125	383640	3773125	0.000197836	0.000197836	0.000227993	0.000227993	0.006465935	0.002576662	0.008380405	0.008380405	0.004324848	0.001677553	0.005613696	0.005613696	0.004488189	0.004488189	0.001010946	0.001010946	0.003422796	0.003422796	0.001186476
3836503773125	383650	3773125	0.000194272	0.000194272	0.000223885	0.000223885	0.006059984	0.002414891	0.007854258	0.007854258	0.004053321	0.001572231	0.0053411	0.0053411	0.004206407	0.004206407	0.000947476	0.000947476	0.003207903	0.003207903	0.001153777
3836603773125	383660	3773125	0.00019404	0.00019404	0.000223618	0.000223618	0.00576476	0.002297245	0.007471623	0.007471623	0.003855856	0.001495636	0.005135386	0.005135386	0.004001484	0.004001484	0.000901318	0.000901318	0.003051623	0.003051623	0.001143337
3836703773125	383670	3773125	0.000193809	0.000193809	0.000223352	0.000223352	0.005490505	0.002187955	0.007116164	0.007116164	0.003672416	0.001424482	0.004941056	0.004941056	0.003811115	0.003811115	0.000858438	0.000858438	0.002906444	0.002906444	0.001132812
3836803773125	383680	3773125	0.000194179	0.000194179	0.000223778	0.000223778	0.005247184	0.002090992	0.006800799	0.006800799	0.003509666	0.001361354	0.004765491	0.004765491	0.003642219	0.003642219	0.000820395	0.000820395	0.00277764	0.00277764	0.001126945
3836903773125	383690	3773125	0.000195012	0.000195012	0.000224739	0.000224739	0.005030022	0.002004453	0.006519339	0.006519339	0.003364414	0.001305012	0.004606292	0.004606292	0.003491481	0.003491481	0.000786442	0.000786442	0.002662683	0.002662683	0.001125651
3837003773125	383700	3773125	0.000195799	0.000195799	0.000225645	0.000225645	0.004827046	0.001923568	0.006256265	0.006256265	0.00322865	0.001252352	0.004455719	0.004455719	0.00335059	0.00335059	0.000754707	0.000754707	0.002555237	0.002555237	0.001124961
3837103773125	383710	3773125	0.000196818	0.000196818	0.000226819	0.000226819	0.004643656	0.001850487	0.006018575	0.006018575	0.003105986	0.001204772	0.004317954	0.004317954	0.003223293	0.003223293	0.000726034	0.000726034	0.002458157	0.002458157	0.001127721
3837203773125	383720	3773125	0.000197743	0.000197743	0.000227886	0.000227886	0.004472376	0.001782233	0.005796582	0.005796582	0.002991423	0.001160334	0.004188015	0.004188015	0.003104403	0.003104403	0.000699254	0.000699254	0.002367489	0.002367489	0.001130741
3837303773125	383730	3773125	0.000198438	0.000198438	0.000228686	0.000228686	0.004310716	0.001717811	0.005587056	0.005587056	0.002883294	0.001118392	0.004064569	0.004064569	0.00299219	0.00299219	0.000673979	0.000673979	0.002281913	0.002281913	0.001132812
3837403773125	383740	3773125	0.000198854	0.000198854	0.000229166	0.000229166	0.004157429	0.001656727	0.005388383	0.005388383	0.002780765	0.001078623	0.003946637	0.003946637	0.002885789	0.002885789	0.000650012	0.000650012	0.002200769	0.002200769	0.001133329
3837503773125	383750	3773125	0.000199132	0.000199132	0.000229486	0.000229486	0.004013346	0.00159931	0.00520164	0.00520164	0.002684393	0.001041241	0.003835197	0.003835197	0.002785777	0.002785777	0.000627485	0.000627485	0.002124498	0.002124498	0.001132898
3837603773125	383760	3773125	0.000198947	0.000198947	0.000229273	0.000229273	0.003870924	0.001542555	0.005017049	0.005017049	0.002589132	0.001004291	0.003724202	0.003724202	0.002686918	0.002686918	0.000605217	0.000605217	0.002049106	0.002049106	0.001128239
3837703773125	383770	3773125	0.000198577	0.000198577	0.000228846	0.000228846	0.003735423	0.001488558	0.004841428	0.004841428	0.0024985	0.000969136	0.003617654	0.003617654	0.002592863	0.002592863	0.000584032	0.000584032	0.001977377	0.001977377	0.001122027

			MSite Grubbing / Prep	MMass Grading / Excavation	MMass Grading / Excavation	MDrainage / Utilities Trenching	MFoundations / Concrete Pads	MBuilding / Structure Construction	MAsphalt Paving	MLandscaping or Other Finishing	MWaterside Construction (Piles)	RSSWRestriping South Valley	RSSWRestriping Silver Lake Boulevard	RSSWDemolition	RSSWPlacing Base	RSSWForm	Child Risk				
Unique Identifier	X (UTM)	Y (UTM)	2027	2027	2028	2028	2028	2028	2028	2028	2028	2029	2029	2029	2029	2029	3rd Trimester	0<2	2<16	Total	per million
3836503773115	383650	3773115	0.001034563	0.001720867	0.001720867	0.00082765	0.000392174	0.001063976	0.000691819	0.000475102	0.000510643	0.001019354	0.001477743	0.004153676	0.000377707	0.000821509	2.95087E-08	5.88894E-07	7.27534E-07	1.34593E-06	1.34592889
3836603773115	383660	3773115	0.001026107	0.001706802	0.001706802	0.000820886	0.000388969	0.00105528	0.000686165	0.000471219	0.000506469	0.000990518	0.001420487	0.004003692	0.000364069	0.000791846	2.92897E-08	5.85355E-07	7.0069E-07	1.31534E-06	1.31533642
3836703773115	383670	3773115	0.001017651	0.001692737	0.001692737	0.000814121	0.000385763	0.001046584	0.00068051	0.000467336	0.000502296	0.000962981	0.001366954	0.00386303	0.000351278	0.000764026	2.90777E-08	5.8192E-07	6.7548E-07	1.28648E-06	1.28647577
3836803773115	383680	3773115	0.001013503	0.001685837	0.001685837	0.000810803	0.000384191	0.001042317	0.000677736	0.000465431	0.000500248	0.000938454	0.001321995	0.003745309	0.000340573	0.000740743	2.89536E-08	5.80302E-07	6.5368E-07	1.26294E-06	1.26293558
3836903773115	383690	3773115	0.001013583	0.00168597	0.00168597	0.000810866	0.000384221	0.001042399	0.00067779	0.000465468	0.000500288	0.000916643	0.001284361	0.003647513	0.00033168	0.000721401	2.89121E-08	5.80313E-07	6.3481E-07	1.24404E-06	1.24403816
3837003773115	383700	3773115	0.001014221	0.001687031	0.001687031	0.000811377	0.000384463	0.001043056	0.000678217	0.000465761	0.000500603	0.000895953	0.001249436	0.003556664	0.000323419	0.000703433	2.88771E-08	5.80356E-07	6.1716E-07	1.22639E-06	1.22639445
3837103773115	383710	3773115	0.001017492	0.001692471	0.001692471	0.000813993	0.000385703	0.001046419	0.000680404	0.000467263	0.000502217	0.00087724	0.001219602	0.003479615	0.000316413	0.000688194	2.88884E-08	5.8117E-07	6.0155E-07	1.21161E-06	1.21160911
3837203773115	383720	3773115	0.001020842	0.001698044	0.001698044	0.000816674	0.000386973	0.001049865	0.000682644	0.000468801	0.000503871	0.00085959	0.001192121	0.00340869	0.000309963	0.000674167	2.89008E-08	5.81878E-07	5.8699E-07	1.19777E-06	1.19776523
3837303773115	383730	3773115	0.001023076	0.00170176	0.00170176	0.000818461	0.000387819	0.001052162	0.000684138	0.000469827	0.000504973	0.00084256	0.001165771	0.003340507	0.000303763	0.000660682	2.88999E-08	5.82131E-07	5.7305E-07	1.18408E-06	1.18408384
3837403773115	383740	3773115	0.001023874	0.001703087	0.001703087	0.000819099	0.000388122	0.001052983	0.000684671	0.000470193	0.000505367	0.000826062	0.001140016	0.003273604	0.000297679	0.00064745	2.88762E-08	5.81766E-07	5.5961E-07	1.17025E-06	1.17025153
3837503773115	383750	3773115	0.001023315	0.001702158	0.001702158	0.000818652	0.00038791	0.001052408	0.000684298	0.000469937	0.000505091	0.000810183	0.001115096	0.003208529	0.000291762	0.000634579	2.88449E-08	5.81103E-07	5.4674E-07	1.15669E-06	1.15668985
3837603773115	383760	3773115	0.001019406	0.001695656	0.001695656	0.000815525	0.000386428	0.001048388	0.000681684	0.000468142	0.000503162	0.000793831	0.001088269	0.003137329	0.000285287	0.000620497	2.87574E-08	5.79329E-07	5.3343E-07	1.14152E-06	1.14151761
3837703773115	383770	3773115	0.001013982	0.001686633	0.001686633	0.000811185	0.000384372	0.00104281	0.000678057	0.000465651	0.000500485	0.000777805	0.001061711	0.003066222	0.000278821	0.000606434	2.86573E-08	5.77241E-07	5.2044E-07	1.12633E-06	1.12633448
3837803773115	383780	3773115	0.001006882	0.001674824	0.001674824	0.000805506	0.000381681	0.001035508	0.00067309	0.00046239	0.00049698	0.000762014	0.001035242	0.002994931	0.000272339	0.000592334	2.85393E-08	5.74784E-07	5.0767E-07	1.11099E-06	1.11098842
3837903773115	383790	3773115	0.000998187	0.00166036	0.00166036	0.00079855	0.000378385	0.001026566	0.000667494	0.000458397	0.000492689	0.000746017	0.001008118	0.002921173	0.000265632	0.000577746	2.83924E-08	5.71829E-07	4.9482E-07	1.09504E-06	1.09503996
3838003773115	383800	3773115	0.000988614	0.001644437	0.001644437	0.000790891	0.000374756	0.001016721	0.000661093	0.000454001	0.000487964	0.000730552	0.000982006	0.002849791	0.000259141	0.000563628	2.82422E-08	5.68755E-07	4.8245E-07	1.07945E-06	1.07945138
3838103773115	383810	3773115	0.000978723	0.001627984	0.001627984	0.000782978	0.000371006	0.001006548	0.000654478	0.000449459	0.000483081	0.000715174	0.000956281	0.002778958	0.0002527	0.000549619	2.8071E-08	5.65347E-07	4.7026E-07	1.06368E-06	1.06367677
3838203773115	383820	3773115	0.000969708	0.00161299	0.00161299	0.000775767	0.000367589	0.000997278	0.000648451	0.000445319	0.000478632	0.000700122	0.000931688	0.002710775	0.000246499	0.000536134	2.79013E-08	5.62073E-07	4.5852E-07	1.04849E-06	1.04849276
3838303773115	383830	3773115	0.000960056	0.001596934	0.001596934	0.000768045	0.00036393	0.000987351	0.000641996	0.000440886	0.000473868	0.000685158	0.000907571	0.002643871	0.000240416	0.00052902	2.77086E-08	5.58432E-07	4.4698E-07	1.03312E-06	1.03312345
3838403773115	383840	3773115	0.000948569	0.001577827	0.001577827	0.000758855	0.000359576	0.000975537	0.000634314	0.000435611	0.000468198	0.000668806	0.000880655	0.002568559	0.000233567	0.000508007	2.74275E-08	5.53341E-07	4.3457E-07	1.01534E-06	1.01533672
3838503773115	383850	3773115	0.000937241	0.001558984	0.001558984	0.000749793	0.000355282	0.000963887	0.00062674	0.000430409	0.000462607	0.000653016	0.00085502	0.002496538	0.000227018	0.000493762	2.71507E-08	5.48326E-07	4.2271E-07	9.98183E-07	0.99818326
3838603773115	383860	3773115	0.000925674	0.001539744	0.001539744	0.000740539	0.000350897	0.000951991	0.000619005	0.000425097	0.000456897	0.000637137	0.000829206	0.002423694	0.000220394	0.000479355	2.68413E-08	5.42745E-07	4.1091E-07	9.80497E-07	0.98049674
3838703773115	383870	3773115	0.000913788	0.001519973	0.001519973	0.000731031	0.000346392	0.000939768	0.000611056	0.000419639	0.000451031	0.000621406	0.00080363	0.002351306	0.000213812	0.000465039	2.65141E-08	5.36883E-07	3.9932E-07	9.62717E-07	0.96271719
3838803773115	383880	3773115	0.000902141	0.001500601	0.001500601	0.000721713	0.000341977	0.00092779	0.000603268	0.00041429	0.000445282	0.000606294	0.000779334	0.002282484	0.000207554	0.000451427	2.6191E-08	5.31081E-07	3.8829E-07	9.45558E-07	0.94555794
3838903773115	383890	3773115	0.000890495	0.001481228	0.001481228	0.000712396	0.000337562	0.000915812	0.00059548	0.000408942	0.000439533	0.000591655	0.000755991	0.00221622	0.000201528	0.000438321	2.58681E-08	5.25228E-07	3.7767E-07	9.28766E-07	0.92876605
3839003773115	383900	3773115	0.000878928	0.001461988	0.001461988	0.000703142	0.000333177	0.000903916	0.000587745	0.00040363	0.000433824	0.000577517	0.00073375	0.002152972	0.000195777	0.000425812	2.55462E-08	5.19404E-07	3.6753E-07	9.12479E-07	0.91247885
3839103773115	383910	3773115	0.000867361	0.001442747	0.001442747	0.000693889	0.000328792	0.00089202	0.00058001	0.000398318	0.000428115	0.000563793	0.000712253	0.002091644	0.0001902	0.00041683	2.52229E-08	5.13549E-07	3.5773E-07	8.96505E-07	0.89650511
3829703773125	382970	3773125	0.000518358	0.000862225	0.000862225	0.000414687	0.000196495	0.000533096	0.00034663	0.000238046	0.000255853	0.007822143	0.000391379	0.001183696	0.000107637	0.00023411	3.33059E-08	7.63101E-07	7.5397E-07	1.55038E-06	1.55038005
3829803773125	382980	3773125	0.000535589	0.000890886	0.000890886	0.000428471	0.000203027	0.000550816	0.000358152	0.000245959	0.000264358	0.009237971	0.000412638	0.001247858	0.000113472	0.0002468	3.37551E-08	7.66891E-07	8.3481E-07	1.63546E-06	1.63545752
3829903773125	382990	3773125	0.000550985	0.000916496	0.000916496	0.000440788	0.000208863	0.00056665	0.000368448	0.000253029	0.000271957	0.011259472	0.000437261	0.001322073	0.00012022	0.000261478	3.39806E-08	7.6172E-07	9.4062E-07	1.73632E-06	1.73631998
3830003773125	383000	3773125	0.000560717	0.000932684	0.000932684	0.000448574	0.000212552	0.000576659	0.000374955	0.000257498	0.000276761	0.014050928	0.000461884	0.001397019	0.000127035	0.000276301	3.38521E-08	7.45137E-07	1.0717E-06	1.85068E-06	1.85068046
3830103773125	383010	3773125	0.000544524	0.000905748	0.000905748	0.000435619	0.000206414	0.000560005	0.000364127	0.000250062	0.000268768	0.017581081	0.000479391	0.001445552	0.000131449	0.0002859	3.31237E-08	7.09652E-07	1.2189E-06	1.96165E-06	1.96164638
3830203773125	383020	3773125	0.000553538	0.000920742	0.000920742	0.00044283	0.000209831	0.000569275	0.000370155	0.000254201	0.000273217	0.021017495	0.000498595	0.001505417	0.000136892	0.00029774	3.32033E-08	7.05676E-07	1.3619E-06	2.10077E-06	2.10076753
3830303773125	383030	3773125	0.000564546	0.000939053	0.000939053	0.000451637	0.000214004	0.000580597	0.000377516	0.000259257	0.000278651	0.025236672	0.0005217	0.001574971	0.000143217	0.000311496	3.33098E-08	7.03565E-07	1.5354E-06	2.27226E-06	2.27225996
3830403773125	383040	3773125	0.000578905	0.000962937	0.000962937	0.000463124	0.000219447	0.000595364	0.000387118	0.000265851	0.000285738	0.030990001	0.000546829	0.001654031	0.000150406	0.000327132	3.31273E-08	6.93903E-07	1.7707E-06	2.49777E-06	2.49776637
3830503773125	383050	3773125	0.000588797	0.000979391	0.000979391	0.000471038	0.000223197	0.000605537	0.000393733	0.000270393	0.00029062	0.038937701	0.000569934	0.00172331	0.000156706	0.000340834	3.28828E-08	6.87698E-07	2.0857E-06	2.80629E-06	2.80628979
3830603773125	383060	3773125	0.000597732	0.000994252	0.000994252	0.000478185	0.000226583	0.000614725	0.000399707	0.000274496	0.00029503	0.04904332	0.000593872	0.001795149	0.000163239	0.000355043	3.24987E-08	6.80324E-07	2.4809E-06	3.19373E-06	3.19373033
3830703773125	383070	3773125	0.000606905	0.001009512	0.001009512	0.000485524	0.000230061	0.00062416	0.000405842	0.000278709	0.000299558	0.059535258	0.000619388	0.001871558	0.000170187	0.000370155	3.15784E-08	6.69982E-07	2.9545E-06	3.65602E-06	3.65602426
3830803773125	383080	3773125	0.000616079	0.001024771	0.001024771	0.000492863	0.000233538	0.000633594	0.000411976	0.000282922	0.000304086	0.070731717	0.000646483	0.001952719	0.000177567	0.000386207	3.12979E-08	6.69025E-07	3.5873E-06	4.28759E-06	4.28758599
3830903773125	383090	3773125	0.000625412	0.001040296	0.001040296	0.00050033	0.000237076	0.000643193	0.000418218	0.000287208	0.000308693	0.081500947	0.000675572	0.002039639	0.000185471	0.000403397	3.17096E-08	6.74902E-07	4.4555E-06	5.16212E-06	5.16212366
3831003773125	383100	3773125	0.000634985	0.001056219	0.001056219	0.000507988	0.000240705	0.000653038	0.000424619	0.000291604	0.000313418	0.09094561	0.000706983	0.002133596	0.000194015	0.00042198	3.21103E-08	6.80495E-07	5.7385E-06	6.45111E-06	6.4511068
3831103773125	383110	3773125	0.000644637	0.001072275	0.001072275	0.00051571	0.000244364	0.000662965	0.000431073	0.000296037	0.000318182	0.097456439	0.000740777	0.002234408	0.000203182	0.000441919	3.24482E-08	6.85315E-07	7.8698E-06	8.58757E-06	8.58757233
3834303773125	383430	3773125	0.001051315	0.001748732	0.001748732	0.000841052	0.000398524	0.001081204	0.000703022	0.000482795	0.000518912	0.00340988	0.022398586	0.116929	0.010632731	0.023126084	4.26927E-08	8.09778E-07	8.7084E-06	9.5609E-06	9.56089702
3834403773125	383440	3773125	0.001059532	0.0017624	0.0017624	0.000847625	0.000401639	0.001089655	0.000708516	0.000486569	0.000522967	0.003206995	0.034246729	0.07824249	0.007114842	0.015474711	4.26878E-08	8.0868E-07	6.8452E-06	7.69652E-06	7.69652266
3834503773125	383450	3773125	0.001063121	0.001768371	0.001768371	0.000850497	0.000403	0.001093346	0.000710916	0.000488217	0.000524739	0.003007238	0.023568377	0.055579977	0.005054067	0.010992545	4.26961E-08	8.07898E-07	5.5255E-06	6.37609E-06	6.37609256
3834603773125	383460	3773125	0.001072933	0.001784692	0.001784692	0.000858347	0.000406719	0.001103437	0.000717478	0.000492723	0.000529582	0.002819908	0.017138028	0.041447645	0.003768968	0.008197468	4.26375E-08	8.06533E-07	4.5546E-06	5.40377E-06	5.40377278
3834703773125	383470	3773125	0.001246597	0.00207356	0.00207356	0.000997278	0.00047255	0.001282038	0.000833608	0.000572475	0.0006153	0.002649519	0.012964727	0.032026882	0.002912308	0.00633424	4.28948E-08	8.12465E-07	3.8333E-06	4.68861E-06	4.68861418
3834803773125	383480	3773125	0.001265583	0.00210514	0.00210514	0.001012466	0.000479747	0.001301564	0.000846304	0.000581194	0.000624671	0.002513189	0.010583135	0.026573435	0.002416408	0.005255664	4.26723E-08	8.09274E-07	3.3464E-06	4.19832E-06	4.1983167
3834903773125	383490	3773125	0.001283452	0.002134863	0.002134863	0.001026761	0.000486521	0.001319941	0.000858253	0.000589399	0.00063349	0.002386748	0.008854309	0.022536017	0.002049273	0.004457148	4.23939E-08	8.05169E-07	2.9596E-06	3.80719E-06	3.80718705
3835003773125	383500	3773125	0.00129813	0.002159278	0.002159278	0.001038504	0.000492085	0.001335036	0.000868068	0.00059614	0.000640735	0.002270164	0.007563457	0.01947793	0.001771191	0.003852323	4.20841E-08	8.00632E-07	2.6466E-06	3.48929E-06	3.48928707
3835103773125	383510	3773125	0.001309537	0.002178253	0.002178253	0.00104763	0.000496409	0.001346768	0.000875696	0.000601379	0.000646366	0.002162523	0.006566803	0.017099479	0.001554911	0.003381915	4.17385E-08	7.95468E-07	2.3885E-06	3.22568E-06	3.22567652
3835203773125	383520	3773125	0.00131903	0.002194043	0.002194043	0.001055224	0.000500007	0.00135653	0.000882044	0.000605738	0.000651051	0.002062232	0.005775678	0.015195383	0.001381765	0.003005326	4.13667E-08	7.89888E-07	2.1713E-06	3.00252E-06	3.00252129
3835303773125	383530	3773125	0.001352534	0.002249773	0.002249773	0.001082027	0.000512708	0.001390987	0.000904449	0.000621124	0.000667588	0.001953057	0.005051187	0.013413761	0.001219757	0.002652958	4.0936E-08	7.84753E-07	1.9629E-06	2.78855E-06	2.78855334
3835403773125	383540	3773125	0.00137862	0.002293163	0.002293163	0.001102896	0.000522596	0.001417814	0.000921892	0.000633103	0.000680464	0.001850079	0.004458774	0.011938688	0.001085623	0.00236122	4.04109E-08	7.78267E-07	1.7834E-06	2.60211E-06	2.60211004
3835503773125	383550	3773125	0.001396808	0.002323416	0.002323416	0.001117446	0.000529491	0.001436519	0.000934055	0.000641456	0.000689441	0.001750437	0.003954135	0.010668529	0.000970124	0.002110009	3.97807E-08	7.70369E-07	1.624E-06	2.43414E-06	2.43414389
3835603773125	383560	3773125	0.0013996	0.002328061	0.002328061	0.00111968	0.000530549	0.001439391	0.000935922	0.000642738	0.000690819	0.001651061	0.003503506	0.009519473	0.000865636	0.00188275	3.89664E-08	7.59495E-07	1.4765E-06	2.27494E-06	2.27494373
3835703773125	383570	3773125	0.001382209	0.002299134	0.002299134	0.001105767	0.000523957	0.001421506	0.000924293	0.000634752	0.000682236	0.001559329	0.003125822	0.008544073	0.00077694	0.001689837	3.80539E-08	7.45867E-07	1.3479E-06	2.13186E-06	2.13186178
3835803773125	383580	3773125	0.001351736	0.002248446	0.002248446	0.001081389	0.000512406	0.001390167	0.000903915	0.000620758	0.000667195	0.001475447	0.0028087	0.007718931	0.000701907	0.001526641	3.70679E-08	7.29821E-07	1.2365E-06	2.00339E-06	2.00338824
3835903773125	383590	3773125	0.001312409	0.002183029	0.002183029	0.001049927	0.000497498	0.001349721	0.000877617	0.000602698	0.000647783	0.001398384	0.002539245	0.007011236	0.000637554	0.001386674	3.60118E-08	7.11462E-07	1.1389E-06	1.88636E-06	1.88636227
3836003773125	383600	3773125	0.001267338	0.002108059	0.002108059	0.00101387	0.000480412	0.001303369	0.000847477	0.000581999	0.000625537	0.001326988	0.002306204	0.006394939	0.000581512	0.001264784	3.49204E-08	6.91658E-07	1.0524E-06	1.77894E-06	1.77894038
3836103773125	383610	3773125	0.001218118	0.002026189	0.002026189	0.000974495	0.000461755	0.00125275	0.000814564	0.000559396	0.000601243	0.001260166	0.002101657	0.005851029	0.000532053	0.00115721	3.37943E-08	6.70532E-07	9.7465E-07	1.67897E-06	1.67897397
3836203773125	383620	3773125	0.001169697	0.001945646	0.001945646	0.000935757	0.000443399	0.001202952	0.000782184	0.00053716	0.000577343	0.001198864	0.001926318	0.005382888	0.000489483	0.001064622	3.2695E-08	6.4936E-07	9.0608E-07	1.58814E-06	1.58813777
3836303773125	383630	3773125	0.001130688	0.00188076	0.00188076	0.000904551	0.000428612	0.001162834	0.000756099	0.000519246	0.000558089	0.001145973	0.001786112	0.005007791	0.000455375	0.000990435	3.1786E-08	6.31739E-07	8.4933E-07	1.51286E-06	1.51285934
3836403773125	383640	3773125	0.001097024	0.001824764	0.001824764	0.00087762	0.000415851	0.001128213	0.000733588	0.000503787	0.000541473	0.001098543	0.00166779	0.004690457	0.000426518	0.000927673	3.09917E-08	6.16273E-07	8.0029E-07	1.44755E-06	1.44755137
3836503773125	383650	3773125	0.001066791	0.001774474	0.001774474	0.000853433	0.000404391	0.00109712	0.0007133	0.000489902	0.00052655	0.001055185	0.00156501	0.004413977	0.000401377	0.000872991	3.0277E-08	6.02355E-07	7.5687E-07	1.3895E-06	1.38950098
3836603773125	383660	3773125	0.001057138	0.001758419	0.001758419	0.000845711	0.000400732	0.001087193	0.000706916	0.00048547	0.000521786	0.001024195	0.001501205	0.004244617	0.000385977	0.000839495	3.00269E-08	5.98232E-07	7.2785E-07	1.3561E-06	1.35610419
3836703773125	383670	3773125	0.001047406	0.001742231	0.001742231	0.000837925	0.000397042	0.001077184	0.000700408	0.000481	0.000516982	0.000994621	0.001441686	0.004086224	0.000371574	0.000808169	2.97825E-08	5.94199E-07	7.0063E-07	1.32461E-06	1.3246129
3836803773125	383680	3773125	0.001041982	0.001733208	0.001733208	0.000833585	0.000394986	0.001071606	0.00069678	0.000478509	0.000514305	0.000968176	0.001391249	0.003952417	0.000359406	0.000781705	2.96273E-08	5.91997E-07	6.7698E-07	1.2986E-06	1.2986043
3836903773125	383690	3773125	0.001040785	0.001731217	0.001731217	0.000832628	0.000394533	0.001070375	0.00069598	0.00047796	0.000513714	0.000944534	0.001348732	0.003840089	0.000349192	0.000759488	2.9556E-08	5.91487E-07	6.5643E-07	1.27748E-06	1.27747527
3837003773125	383700	3773125	0.001040147	0.001730156	0.001730156	0.000832118	0.000394291	0.001069719	0.000695553	0.000477667	0.000513399	0.000922103	0.001309192	0.003735713	0.0003397	0.000738845	2.94917E-08	5.91013E-07	6.3719E-07	1.25769E-06	1.2576916
3837103773125	383710	3773125	0.0010427	0.001734402	0.001734402	0.00083416	0.000395258	0.001072344	0.00069726	0.000478839	0.000514659	0.000901885	0.001275548	0.003647422	0.000331672	0.000721383	2.9484E-08	5.91567E-07	6.2027E-07	1.24133E-06	1.24132592
3837203773125	383720	3773125	0.001045492	0.001739046	0.001739046	0.000836393	0.000396317	0.001075215	0.000699127	0.000480121	0.000516037	0.00088276	0.001244553	0.003565986	0.000324267	0.000705277	2.94763E-08	5.9197E-07	6.0449E-07	1.22593E-06	1.22593241
3837303773125	383730	3773125	0.001047406	0.001742231	0.001742231	0.000837925	0.000397042	0.001077184	0.000700408	0.000481	0.000516982	0.000864342	0.001214987	0.003488298	0.000317202	0.000689912	2.94568E-08	5.9195E-07	5.8943E-07	1.21084E-06	1.21084126
3837403773125	383740	3773125	0.001047885	0.001743027	0.001743027	0.000838308	0.000397224	0.001077677	0.000700728	0.00048122	0.000517219	0.000846486	0.001186196	0.003412346	0.000310296	0.00067489	2.94172E-08	5.91405E-07	5.7491E-07	1.19573E-06	1.19573252
3837503773125	383750	3773125	0.001047486	0.001742363	0.001742363	0.000837989	0.000397073	0.001077266	0.000700461	0.000481037	0.000517022	0.000829397	0.001158685	0.003339593	0.00030368	0.000660501	2.93723E-08	5.90604E-07	5.6113E-07	1.1811E-06	1.18110208
3837603773125	383760	3773125	0.001043178	0.001735198	0.001735198	0.000834543	0.00039544	0.001072836	0.00069758	0.000479059	0.000514896	0.000811599	0.001128792	0.003259254	0.000296375	0.000644612	2.92581E-08	5.88425E-07	5.4672E-07	1.1644E-06	1.16440488
3837703773125	383770	3773125	0.001037435	0.001725644	0.001725644	0.000829948	0.000393263	0.001066929	0.0006937	0.000476421	0.000512061	0.000794215	0.001099375	0.003179647	0.000289136	0.000628867	2.91268E-08	5.8587E-07	5.3271E-07	1.14771E-06	1.14770795

			EGIODemolition	EGIOSite Grubbing / Prep	EGIOMass Grading / Excavation	EGIOMass Grading / Excavation	EGIODrainage / Utilities Trenching	EGIODrainage / Utilities Trenching	EGIOFoundations / Concrete Pads	EGIOFoundations / Concrete Pads	EGIOBuilding / Structure Construction	EGIOBuilding / Structure Construction	EGIOAsphalt Paving	EGIOArchitectural Coating	EGIOLandscaping or Other Finishing	EGIOWaterside Construction (Piles)	HIWaterside Construction (Landscaping)	HIWaterside Construction (Landscaping)	KMDemolition	KMSite Grubbing / Prep	KMMass Grading / Excavation
Unique Identifier	X (UTM)	Y (UTM)	2025	2025	2025	2026	2026	2027	2026	2027	2026	2027	2027	2027	2027	2027	2025	2026	2025	2025	2025
3837803773125	383780	3773125	0.000391351	0.00036185	0.000601886	0.000601886	0.000289477	0.000289477	0.000137166	0.000137166	0.000372133	0.000372133	0.000241969	4.90796E-05	0.00016617	0.000178601	0.000895615	0.000895615	0.00069815	0.000645515	0.001073734
3837903773125	383790	3773125	0.000389798	0.00036041	0.000599497	0.000599497	0.000288328	0.000288328	0.000136621	0.000136621	0.000370656	0.000370656	0.000241009	4.88848E-05	0.000165511	0.000177892	0.000892013	0.000892013	0.000694699	0.000642324	0.001068427
3838003773125	383800	3773125	0.000387986	0.00035873	0.000596711	0.000596711	0.000286988	0.000286988	0.000135986	0.000135986	0.000368934	0.000368934	0.000239888	4.86576E-05	0.000164742	0.000177065	0.000888211	0.000888211	0.000691507	0.000639373	0.001063517
3838103773125	383810	3773125	0.000385656	0.00035658	0.000593128	0.000593128	0.000285265	0.000285265	0.00013517	0.00013517	0.000366719	0.000366719	0.000238448	4.83655E-05	0.000163753	0.000176002	0.000882908	0.000882908	0.00068797	0.000636102	0.001058077
3838203773125	383820	3773125	0.000383327	0.00035443	0.000589545	0.000589545	0.000283542	0.000283542	0.000134353	0.000134353	0.000364503	0.000364503	0.000237008	4.80733E-05	0.000162763	0.000174939	0.000877004	0.000877004	0.000684605	0.000632991	0.001052902
3838303773125	383830	3773125	0.000380825	0.00035211	0.000585697	0.000585697	0.000281691	0.000281691	0.000133476	0.000133476	0.000362124	0.000362124	0.000235461	4.77595E-05	0.000161701	0.000173797	0.00087	0.00087	0.000681067	0.00062972	0.001047461
3838403773125	383840	3773125	0.000377546	0.00034908	0.000580655	0.000580655	0.000279266	0.000279266	0.000132327	0.000132327	0.000359007	0.000359007	0.000233434	4.73484E-05	0.000160309	0.000172301	0.000857993	0.000857993	0.000675546	0.000624615	0.001038969
3838503773125	383850	3773125	0.000374354	0.00034613	0.000575745	0.000575745	0.000276905	0.000276905	0.000131208	0.000131208	0.000355971	0.000355971	0.00023146	4.6948E-05	0.000158954	0.000170844	0.000846187	0.000846187	0.00067011	0.000619589	0.00103061
3838603773125	383860	3773125	0.000370903	0.00034294	0.000570438	0.000570438	0.000274352	0.000274352	0.000129999	0.000129999	0.00035269	0.00035269	0.000229326	4.65152E-05	0.000157488	0.000169269	0.000833479	0.000833479	0.000664244	0.000614165	0.001021587
3838703773125	383870	3773125	0.000367452	0.00033975	0.00056513	0.00056513	0.000271799	0.000271799	0.000128789	0.000128789	0.000349408	0.000349408	0.000227192	4.60824E-05	0.000156023	0.000167694	0.000820272	0.000820272	0.000658032	0.000608421	0.001012033
3838803773125	383880	3773125	0.000363915	0.00033648	0.00055969	0.00055969	0.000269183	0.000269183	0.00012755	0.00012755	0.000346044	0.000346044	0.000225005	4.56388E-05	0.000154521	0.00016608	0.000807264	0.000807264	0.00065182	0.000602677	0.001002479
3838903773125	383890	3773125	0.000359946	0.00033281	0.000553586	0.000553586	0.000266247	0.000266247	0.000126158	0.000126158	0.000342271	0.000342271	0.000222551	4.51411E-05	0.000152836	0.000164269	0.000791955	0.000791955	0.000644314	0.000595737	0.000990935
3839003773125	383900	3773125	0.000355977	0.00032914	0.000547482	0.000547482	0.000263311	0.000263311	0.000124767	0.000124767	0.000338497	0.000338497	0.000220098	4.46434E-05	0.000151151	0.000162458	0.000776847	0.000776847	0.000636808	0.000588797	0.000979391
3839103773125	383910	3773125	0.000352095	0.00032555	0.000541511	0.000541511	0.00026044	0.00026044	0.000123407	0.000123407	0.000334805	0.000334805	0.000217697	4.41565E-05	0.000149502	0.000160686	0.000762338	0.000762338	0.000629388	0.000581937	0.00096798
3829703773135	382970	3773135	0.000825063	0.00076286	0.001268922	0.001268922	0.000610288	0.000610288	0.000289179	0.000289179	0.000784548	0.000784548	0.000510129	0.000103472	0.000350328	0.000376535	0.001015384	0.001015384	0.000547511	0.000506233	0.000842056
3829803773135	382980	3773135	0.000824028	0.0007619	0.00126733	0.00126733	0.000609522	0.000609522	0.000288816	0.000288816	0.000783563	0.000783563	0.000509489	0.000103342	0.000349888	0.000376062	0.001054006	0.001054006	0.000547598	0.000506313	0.000842189
3829903773135	382990	3773135	0.00081031	0.00074922	0.001246232	0.001246232	0.000599375	0.000599375	0.000284008	0.000284008	0.000770519	0.000770519	0.000501008	0.000101622	0.000344064	0.000369802	0.001093929	0.001093929	0.000542939	0.000502005	0.000835023
3830003773135	383000	3773135	0.000780631	0.00072178	0.001200587	0.001200587	0.000577422	0.000577422	0.000273605	0.000273605	0.000742297	0.000742297	0.000482657	9.78995E-05	0.000331462	0.000356257	0.001128149	0.001128149	0.000537244	0.00049674	0.000826266
3830103773135	383010	3773135	0.000733351	0.00067806	0.001127872	0.001127872	0.00054245	0.00054245	0.000257034	0.000257034	0.00069734	0.00069734	0.000453425	9.19701E-05	0.000311386	0.00033468	0.001151162	0.001151162	0.000536986	0.000496501	0.000825868
3830203773135	383020	3773135	0.000694527	0.00064216	0.001068161	0.001068161	0.000513732	0.000513732	0.000243427	0.000243427	0.000660422	0.000660422	0.00042942	8.71011E-05	0.000294901	0.000316962	0.001166071	0.001166071	0.000535433	0.000495065	0.000823479
3830303773135	383030	3773135	0.000676754	0.00062573	0.001040827	0.001040827	0.000500585	0.000500585	0.000237197	0.000237197	0.000643521	0.000643521	0.000418431	8.48722E-05	0.000287355	0.000308851	0.001176176	0.001176176	0.000540695	0.000499931	0.000831573
3830403773135	383040	3773135	0.000654926	0.00060555	0.001007256	0.001007256	0.000484439	0.000484439	0.000229547	0.000229547	0.000622765	0.000622765	0.000404935	8.21347E-05	0.000278086	0.000298889	0.001178178	0.001178178	0.000546303	0.000505116	0.000840198
3830503773135	383050	3773135	0.00064509	0.00059646	0.000992129	0.000992129	0.000477164	0.000477164	0.000226099	0.000226099	0.000613413	0.000613413	0.000398854	8.09012E-05	0.00027391	0.0002944	0.001170373	0.001170373	0.000550876	0.000509344	0.000847231
3830603773135	383060	3773135	0.000635168	0.00058728	0.00097687	0.00097687	0.000469825	0.000469825	0.000222622	0.000222622	0.000603978	0.000603978	0.000392719	7.96569E-05	0.000269697	0.000289872	0.001154064	0.001154064	0.000555276	0.000513413	0.000853998
3830703773135	383070	3773135	0.000628611	0.00058122	0.000966785	0.000966785	0.000464975	0.000464975	0.000220324	0.000220324	0.000597743	0.000597743	0.000388665	7.88346E-05	0.000266913	0.00028688	0.001141156	0.001141156	0.000561057	0.000518757	0.000862888
3830803773135	383080	3773135	0.000630251	0.00058273	0.000969306	0.000969306	0.000466188	0.000466188	0.000220898	0.000220898	0.000599302	0.000599302	0.000389678	7.90402E-05	0.000267609	0.000287628	0.0010439	0.0010439	0.000567096	0.000524341	0.000872177
3830903773135	383090	3773135	0.000631804	0.00058417	0.000971695	0.000971695	0.000467336	0.000467336	0.000221443	0.000221443	0.000600778	0.000600778	0.000390639	7.92349E-05	0.000268269	0.000288337	0.001064412	0.001064412	0.000573653	0.000530404	0.000882261
3831003773135	383100	3773135	0.000633011	0.00058529	0.000973553	0.000973553	0.00046823	0.00046823	0.000221866	0.000221866	0.000601927	0.000601927	0.000391385	7.93864E-05	0.000268781	0.000288888	0.001085324	0.001085324	0.000580296	0.000536546	0.000892478
3831103773135	383110	3773135	0.000633702	0.00058593	0.000974614	0.000974614	0.00046874	0.00046874	0.000222108	0.000222108	0.000602583	0.000602583	0.000391812	7.9473E-05	0.000269074	0.000289203	0.001106837	0.001106837	0.000586853	0.000542609	0.000902563
3834303773135	383430	3773135	0.000573998	0.00053072	0.000882792	0.000882792	0.000424578	0.000424578	0.000201182	0.000201182	0.000545812	0.000545812	0.000354898	7.19855E-05	0.000243724	0.000261956	0.001675864	0.001675864	0.000822302	0.00076030	0.001264676
3834403773135	383440	3773135	0.000568218	0.00052538	0.000873902	0.000873902	0.000420303	0.000420303	0.000199156	0.000199156	0.000540315	0.000540315	0.000351324	7.12606E-05	0.000241269	0.000259318	0.001674063	0.001674063	0.000828514	0.00076605	0.00127423
3834503773135	383450	3773135	0.00056028	0.00051804	0.000861694	0.000861694	0.000414431	0.000414431	0.000196374	0.000196374	0.000532767	0.000532767	0.000346416	7.02652E-05	0.000237899	0.000255696	0.001667759	0.001667759	0.000842318	0.000778814	0.001295461
3834603773135	383460	3773135	0.000547684	0.00050639	0.000842321	0.000842321	0.000405114	0.000405114	0.000191959	0.000191959	0.00052079	0.00052079	0.000338628	6.86854E-05	0.000232551	0.000249947	0.001650449	0.001650449	0.000885198	0.000818461	0.001361408
3834703773135	383470	3773135	0.000539833	0.00049913	0.000830246	0.000830246	0.000399307	0.000399307	0.000189208	0.000189208	0.000513324	0.000513324	0.000333774	6.77008E-05	0.000229217	0.000246364	0.001622133	0.001622133	0.000907198	0.000838802	0.001395244
3834803773135	383480	3773135	0.00053482	0.00049451	0.00082255	0.00082255	0.000395605	0.000395605	0.000187454	0.000187454	0.000508566	0.000508566	0.00033068	6.70733E-05	0.000227092	0.00024408	0.001602322	0.001602322	0.000911685	0.000842951	0.001402144
3834903773135	383490	3773135	0.000529825	0.00048988	0.000814854	0.000814854	0.000391904	0.000391904	0.0001857	0.0001857	0.000503807	0.000503807	0.00032756	6.64457E-05	0.000224968	0.000241797	0.001580609	0.001580609	0.000915481	0.000846461	0.001407982
3835003773135	383500	3773135	0.000524993	0.00048541	0.000807424	0.000807424	0.00038833	0.00038833	0.000184006	0.000184006	0.000499213	0.000499213	0.000324599	6.58398E-05	0.000222916	0.000239592	0.001558897	0.001558897	0.000916171	0.000847099	0.001409044
3835103773135	383510	3773135	0.000520593	0.00048134	0.000800656	0.000800656	0.000385075	0.000385075	0.000182464	0.000182464	0.000495029	0.000495029	0.000321878	6.52879E-05	0.000221048	0.000237584	0.001538385	0.001538385	0.000914187	0.000845264	0.001405992
3835203773135	383520	3773135	0.000516193	0.00047728	0.000793889	0.000793889	0.000381821	0.000381821	0.000180922	0.000180922	0.000490845	0.000490845	0.000319158	6.47361E-05	0.000219179	0.000235575	0.001516972	0.001516972	0.000911426	0.000842711	0.001401746
3835303773135	383530	3773135	0.000509895	0.00047145	0.000784203	0.000784203	0.000377162	0.000377162	0.000178714	0.000178714	0.000484856	0.000484856	0.000315263	6.39463E-05	0.000216505	0.000232701	0.001478951	0.001478951	0.000918242	0.000849013	0.001412228
3835403773135	383540	3773135	0.000504028	0.00046603	0.00077518	0.00077518	0.000372822	0.000372822	0.000176658	0.000176658	0.000479277	0.000479277	0.000311636	6.32105E-05	0.000214014	0.000230024	0.001437026	0.001437026	0.000923332	0.00085372	0.001420057
3835503773135	383550	3773135	0.00049773	0.0004602	0.000765493	0.000765493	0.000368164	0.000368164	0.000174451	0.000174451	0.000473288	0.000473288	0.000307742	6.24206E-05	0.00021134	0.000227149	0.001389899	0.001389899	0.000926438	0.000856592	0.001424834
3835603773135	383560	3773135	0.000490051	0.0004531	0.000753684	0.000753684	0.000362484	0.000362484	0.000171759	0.000171759	0.000465987	0.000465987	0.000302994	6.14577E-05	0.000208079	0.000223645	0.001333867	0.001333867	0.000926956	0.00085707	0.00142563
3835703773135	383570	3773135	0.000481078	0.00044481	0.000739884	0.000739884	0.000355847	0.000355847	0.000168615	0.000168615	0.000457455	0.000457455	0.000297447	6.03324E-05	0.000204269	0.00021955	0.001279736	0.001279736	0.000921434	0.000851965	0.001417138
3835803773135	383580	3773135	0.000470639	0.00043516	0.000723828	0.000723828	0.000348125	0.000348125	0.000164956	0.000164956	0.000447528	0.000447528	0.000290992	5.90232E-05	0.000199837	0.000214786	0.001227706	0.001227706	0.000909269	0.000840717	0.001398429
3835903773135	383590	3773135	0.000459337	0.00042471	0.000706446	0.000706446	0.000339765	0.000339765	0.000160994	0.000160994	0.000436781	0.000436781	0.00028404	5.76057E-05	0.000195038	0.000209628	0.001179278	0.001179278	0.000890116	0.000823008	0.001368971
3836003773135	383600	3773135	0.00044743	0.0004137	0.000688135	0.000688135	0.000330958	0.000330958	0.000156821	0.000156821	0.000425459	0.000425459	0.000276642	5.61126E-05	0.000189982	0.000204194	0.001134853	0.001134853	0.000866735	0.000801389	0.001333012
3836103773135	383610	3773135	0.000435179	0.00040237	0.000669293	0.000669293	0.000321896	0.000321896	0.000152527	0.000152527	0.000413809	0.000413809	0.000269068	5.45761E-05	0.00018478	0.000198603	0.001094329	0.001094329	0.000840248	0.000776899	0.001292276
3836203773135	383620	3773135	0.000423014	0.00039112	0.000650583	0.000650583	0.000312898	0.000312898	0.000148263	0.000148263	0.000402242	0.000402242	0.000261546	5.30505E-05	0.000179615	0.000193051	0.001057808	0.001057808	0.00081238	0.000751133	0.001249417
3836303773135	383630	3773135	0.000413179	0.00038203	0.000635456	0.000635456	0.000305622	0.000305622	0.000144816	0.000144816	0.000392889	0.000392889	0.000255465	5.1817E-05	0.000175439	0.000188563	0.001028892	0.001028892	0.000788568	0.000729116	0.001212794
3836403773135	383640	3773135	0.000404896	0.00037437	0.000622718	0.000622718	0.00029946	0.00029946	0.000141913	0.000141913	0.000385013	0.000385013	0.00025034	5.07783E-05	0.000171922	0.000184783	0.001004178	0.001004178	0.000767517	0.000709652	0.001180418
3836503773135	383650	3773135	0.00039739	0.00036743	0.000611174	0.000611174	0.000293944	0.000293944	0.000139282	0.000139282	0.000377876	0.000377876	0.00024570	4.9837E-05	0.000168735	0.000181357	0.000981765	0.000981765	0.000748104	0.000691703	0.001150562
3836603773135	383660	3773135	0.000395837	0.00036599	0.000608786	0.000608786	0.000292795	0.000292795	0.000138738	0.000138738	0.000376399	0.000376399	0.000244743	4.96422E-05	0.000168075	0.000180649	0.000970258	0.000970258	0.000741461	0.00068556	0.001140345
3836703773135	383670	3773135	0.00039437	0.00036464	0.00060653	0.00060653	0.00029171	0.00029171	0.000138224	0.000138224	0.000375005	0.000375005	0.00024383	4.94583E-05	0.000167453	0.000179979	0.000959252	0.000959252	0.000735249	0.000679817	0.001130791
3836803773135	383680	3773135	0.000393939	0.00036424	0.000605866	0.000605866	0.000291391	0.000291391	0.000138073	0.000138073	0.000374594	0.000374594	0.000243569	4.94042E-05	0.000167269	0.000179782	0.000950447	0.000950447	0.000731367	0.000676227	0.00112482
3836903773135	383690	3773135	0.00039453	0.0003648	0.000606795	0.000606795	0.000291838	0.000291838	0.000138284	0.000138284	0.000375169	0.000375169	0.00024394	4.94799E-05	0.000167526	0.000180058	0.000944143	0.000944143	0.0007299	0.000674871	0.001122564
3837003773135	383700	3773135	0.000395061	0.00036528	0.000607591	0.000607591	0.000292221	0.000292221	0.000138466	0.000138466	0.000375661	0.000375661	0.000244263	4.95448E-05	0.000167746	0.000180294	0.00093824	0.00093824	0.000728433	0.000673515	0.001120309
3837103773135	383710	3773135	0.000396268	0.00036639	0.000609449	0.000609449	0.000293114	0.000293114	0.000138889	0.000138889	0.000376809	0.000376809	0.000245009	4.96963E-05	0.000168259	0.000180845	0.000934738	0.000934738	0.000728433	0.000673515	0.001120309
3837203773135	383720	3773135	0.00039739	0.00036743	0.000611174	0.000611174	0.000293944	0.000293944	0.000139282	0.000139282	0.000377876	0.000377876	0.00024570	4.9837E-05	0.000168735	0.000181357	0.000932036	0.000932036	0.000728174	0.000673276	0.001119911
3837303773135	383730	3773135	0.000398166	0.00036815	0.000612368	0.000612368	0.000294518	0.000294518	0.000139555	0.000139555	0.000378614	0.000378614	0.000246183	4.99344E-05	0.000169064	0.000181712	0.000929635	0.000929635	0.000727225	0.000672398	0.001118451
3837403773135	383740	3773135	0.000398512	0.00036847	0.000612899	0.000612899	0.000294773	0.000294773	0.000139675	0.000139675	0.000378942	0.000378942	0.000246396	4.99776E-05	0.000169211	0.000181869	0.000927133	0.000927133	0.0007255	0.00067080	0.001115797
3837503773135	383750	3773135	0.000398512	0.00036847	0.000612899	0.000612899	0.000294773	0.000294773	0.000139675	0.000139675	0.000378942	0.000378942	0.000246396	4.99776E-05	0.000169211	0.000181869	0.000925032	0.000925032	0.000723257	0.00068729	0.001112347
3837603773135	383760	3773135	0.000397476	0.00036751	0.000611307	0.000611307	0.000294008	0.000294008	0.000139313	0.000139313	0.000377958	0.000377958	0.000245756	4.98478E-05	0.000168771	0.000181397	0.000920329	0.000920329	0.000719461	0.000665219	0.001106509
3837703773135	383770	3773135	0.000396096	0.00036623	0.000609184	0.000609184	0.000292987	0.000292987	0.000138829	0.000138829	0.000376645	0.000376645	0.00024493	4.96747E-05	0.000168185	0.000180767	0.000915026	0.000915026	0.000715319	0.00066139	0.00110014
3837803773135	383780	3773135	0.000394715	0.00036496	0.000607061	0.000607061	0.000291965	0.000291965	0.000138345	0.000138345	0.000375333	0.000375333	0.000244049	4.95016E-05	0.000167599	0.000180137	0.000910424	0.000910424	0.000711523	0.00065788	0.001094301
3837903773135	383790	3773135	0.000393508	0.00036384	0.000605203	0.000605203	0.000291072	0.000291072	0.000137922	0.000137922	0.000374184	0.000374184	0.000243302	4.93501E-05	0.000167086	0.000179585	0.000907522	0.000907522	0.000708417	0.000655008	0.001089524
3838003773135	383800	3773135	0.000391955	0.0003624	0.000602814	0.000602814	0.000289923	0.000289923	0.000137377	0.000137377	0.000372707	0.000372707	0.00024234	4.91553E-05	0.000166427	0.000178877	0.00090452	0.00090452	0.000705656	0.000652455	0.001085278
3838103773135	383810	3773135	0.000389884	0.00036049	0.00059963	0.00059963	0.000288392	0.000288392	0.000136652	0.000136652	0.000370738	0.000370738	0.00024106	4.88956E-05	0.000165548	0.000177932	0.000899717	0.000899717	0.000702378	0.000649424	0.001080236
3838203773135	383820	3773135	0.000387554	0.00035834	0.000596047	0.000596047	0.000286669	0.000286669	0.000135835	0.000135835	0.000368523	0.000368523	0.000239622	4.86035E-05	0.000164559	0.000176869	0.000894014	0.000894014	0.000698927	0.000646233	0.001074928
3838303773135	383830	3773135	0.000385139	0.0003561	0.000592332	0.000592332	0.000284882	0.000284882	0.000134988	0.000134988	0.000366226	0.000366226	0.000238128	4.83005E-05	0.000163533	0.000175766	0.00088721	0.00088721	0.000695562	0.000643122	0.001069753
3838403773135	383840	3773135	0.000381688	0.00035291	0.000587024	0.000587024	0.00028232	0.00028232	0.000133779	0.000133779	0.000362945	0.000362945	0.00023599	4.78677E-05	0.000162067	0.000174191	0.000874503	0.000874503	0.000689609	0.000637618	0.001060598
3838503773135	383850	3773135	0.000378323	0.0003498	0.000581849	0.000581849	0.00027984	0.00027984	0.000132599	0.000132599	0.000359745	0.000359745	0.00023314	4.74458E-05	0.000160639	0.000172656	0.000861896	0.000861896	0.000683742	0.000632193	0.001051575
3838603773135	383860	3773135	0.000374872	0.00034661	0.000576542	0.000576542	0.000277287	0.000277287	0.00013139	0.00013139	0.000356464	0.000356464	0.00023178	4.70129E-05	0.000159173	0.000171081	0.000848988	0.000848988	0.000677703	0.000626609	0.001042286
3838703773135	383870	3773135	0.000371334	0.00034334	0.000571101	0.000571101	0.000274671	0.000274671	0.00013015	0.00013015	0.0003531	0.0003531	0.000229593	4.65693E-05	0.000157671	0.000169466	0.000835781	0.000835781	0.000671491	0.000620865	0.001032733
3838803773135	383880	3773135	0.000367883	0.00034015	0.000565794	0.000565794	0.000272118	0.000272118	0.000128941	0.000128941	0.000349818	0.000349818	0.000227459	4.61365E-05	0.000156206	0.000167891	0.000822773	0.000822773	0.000665193	0.000615042	0.001023046
3838903773135	383890	3773135	0.000363397	0.000336	0.000558894	0.000558894	0.0002688	0.0002688	0.000127368	0.000127368	0.000345552	0.000345552	0.00022468	4.55739E-05	0.000154301	0.000165844	0.000804763	0.000804763	0.000656306	0.000606826	0.001009379
3839003773135	383900	3773135	0.000358911	0.00033185	0.000551994	0.000551994	0.000265481	0.000265481	0.000125796	0.000125796	0.000341286	0.000341286	0.000221911	4.50112E-05	0.000152396	0.000163796	0.000787053	0.000787053	0.000647247	0.000598449	0.000995447

			KMMass Grading / Excavation	KMDrainage / Utilities Trenching	KMFoundations / Concrete Pads	KMBuilding / Structure Construction	KMAsphalt Paving	KMArchitectural Coating	KMLandscaping or Other Finishing	KMWaterside Construction (Piles)	EWNDemolition	EWNSite Grubbing / Prep	EWNDrainage / Utilities Trenching	EWNDrainage / Utilities Trenching	EWNDrainage / Utilities Trenching	EWNFoundations / Concrete Pads	EWNBuilding / Structure Construction	EWNAsphalt Paving	EWNLandscaping or Other Finishing	EWNWaterside Construction (Piles)	ISDemolition
Unique Identifier	X (UTM)	Y (UTM)	2026	2026	2026	2026	2026	2026	2026	2026	2027	2027	2027	2028	2029	2029	2029	2029	2029	2029	2027
3837803773125	383780	3773125	0.001073734	0.000266617	0.000244697	0.000719689	0.00043166	8.75555E-05	0.00029644	0.000318615	0.003002943	0.003433266	0.004043393	0.004043393	0.004043393	0.00105251	0.00261483	0.001856694	0.001275072	0.00133318	0.000369178
3837903773125	383790	3773125	0.001068427	0.000265299	0.000243487	0.000716131	0.000429526	8.71227E-05	0.000294974	0.000317041	0.002929608	0.003349422	0.003944649	0.003944649	0.003944649	0.001026807	0.002550973	0.001811351	0.001243934	0.001300622	0.00036797
3838003773125	383800	3773125	0.001063517	0.00026408	0.000242368	0.00071284	0.000427553	8.67224E-05	0.000293619	0.000315584	0.002858603	0.003268242	0.003849042	0.003849042	0.003849042	0.00100192	0.002489145	0.001767449	0.001213784	0.001269098	0.000366417
3838103773125	383810	3773125	0.001058077	0.00026273	0.000241128	0.000709194	0.000425366	8.62788E-05	0.000292117	0.000313969	0.002786734	0.003186074	0.003752273	0.003752273	0.003752273	0.00097673	0.002426565	0.001723014	0.001183268	0.001237192	0.000364605
3838203773125	383820	3773125	0.001052902	0.000261445	0.000239949	0.000705725	0.000423285	8.58568E-05	0.000290688	0.000312434	0.002716246	0.003105485	0.003657362	0.003657362	0.003657362	0.000952025	0.002365187	0.001679431	0.001153339	0.001205898	0.000362534
3838303773125	383830	3773125	0.001047461	0.000260094	0.000238709	0.000702079	0.000421098	8.54132E-05	0.000289186	0.000310819	0.002646103	0.003025291	0.003562917	0.003562917	0.003562917	0.00092744	0.00230411	0.001636063	0.001123555	0.001174758	0.000360377
3838403773125	383840	3773125	0.001038969	0.000257985	0.000236774	0.000696387	0.000417684	8.47207E-05	0.000286842	0.000308299	0.00256647	0.002934246	0.003455692	0.003455692	0.003455692	0.000899529	0.002234768	0.001586826	0.001089742	0.001139404	0.00035822
3838503773125	383850	3773125	0.00103061	0.000255909	0.000234869	0.000690784	0.000414323	8.4039E-05	0.000284534	0.000305819	0.002490547	0.002847443	0.003353463	0.003353463	0.003353463	0.000872919	0.002168658	0.001539883	0.001057505	0.001105697	0.000355977
3838603773125	383860	3773125	0.001021587	0.000253669	0.000232813	0.000684736	0.000410696	8.33033E-05	0.000282043	0.000303141	0.002415572	0.002761725	0.003252512	0.003252512	0.003252512	0.000846641	0.002103373	0.001493527	0.00102567	0.001072412	0.00035382
3838703773125	383870	3773125	0.001012033	0.000251296	0.000230635	0.000678332	0.000406855	8.25242E-05	0.000279405	0.000300307	0.002342237	0.002677881	0.003153768	0.003153768	0.003153768	0.000820937	0.002039516	0.001448185	0.000994531	0.001039854	0.000351577
3838803773125	383880	3773125	0.001002479	0.000248924	0.000228458	0.000671929	0.000403014	8.17452E-05	0.000276768	0.000297472	0.002272267	0.002597884	0.003059555	0.003059555	0.003059555	0.000796413	0.001978589	0.001404923	0.000964822	0.00100879	0.000349334
3838903773125	383890	3773125	0.000990935	0.000246058	0.000225827	0.000664191	0.000398374	8.08038E-05	0.00027358	0.00029046	0.00219919	0.002514336	0.002961159	0.002961159	0.002961159	0.000770801	0.001914958	0.00135974	0.000933793	0.000976347	0.000347091
3839003773125	383900	3773125	0.000979391	0.000243191	0.000223197	0.000656454	0.000393733	7.98625E-05	0.000270393	0.00029062	0.002129565	0.002434733	0.00286741	0.00286741	0.00286741	0.000746397	0.001854331	0.001316692	0.000904229	0.000945437	0.000344761
3839103773125	383910	3773125	0.00096798	0.000240358	0.000220596	0.000648805	0.000389145	7.8932E-05	0.000267243	0.000287234	0.002063909	0.002359668	0.002779005	0.002779005	0.002779005	0.000723385	0.00179716	0.001276097	0.000876351	0.000916288	0.000342432
3829703773135	382970	3773135	0.000842056	0.00020909	0.000191899	0.000564402	0.000338521	6.86638E-05	0.000232477	0.000249868	0.003390325	0.00387616	0.004564994	0.004564994	0.004564994	0.001188285	0.002952145	0.002096209	0.001439558	0.001505161	0.000583057
3829803773135	382980	3773135	0.000842189	0.000209123	0.000191929	0.000564491	0.000338575	6.86746E-05	0.000232514	0.000249908	0.003708858	0.00424034	0.004993892	0.004993892	0.004993892	0.001299928	0.00322951	0.002293155	0.001574809	0.001646576	0.000580728
3829903773135	382990	3773135	0.000835023	0.000207343	0.000190296	0.000559689	0.000335694	6.80903E-05	0.000230536	0.000247781	0.00408442	0.00466972	0.005499577	0.005499577	0.005499577	0.00143156	0.003556533	0.002525362	0.001734276	0.00181331	0.000568477
3830003773135	383000	3773135	0.000826266	0.000205169	0.0001883	0.000553819	0.000332174	6.73762E-05	0.000228118	0.000245183	0.004499066	0.005143784	0.006057888	0.006057888	0.006057888	0.001576891	0.003917587	0.002781733	0.001910337	0.001997395	0.00054337
3830103773135	383010	3773135	0.000825868	0.00020507	0.00018821	0.000553552	0.000332014	6.73438E-05	0.000228008	0.000245065	0.004915695	0.005620117	0.00661887	0.00661887	0.00661887	0.001722916	0.0042803	0.003039332	0.002087241	0.002182361	0.00050955
3830203773135	383020	3773135	0.000823479	0.000204477	0.000187665	0.000551951	0.000331053	6.7149E-05	0.000227349	0.000244356	0.005290395	0.006048511	0.007123394	0.007123394	0.007123394	0.001854246	0.004606642	0.003271005	0.002246341	0.002348711	0.000475902
3830303773135	383030	3773135	0.000831573	0.000206487	0.00018951	0.000557376	0.000334307	6.7809E-05	0.000229583	0.000246758	0.005733166	0.006554732	0.007719575	0.007719575	0.007719575	0.002009434	0.004992187	0.003544767	0.002434345	0.002545283	0.000443289
3830403773135	383040	3773135	0.000840198	0.000208628	0.000191475	0.000563157	0.000337775	6.85123E-05	0.000231965	0.000249317	0.006282317	0.007182576	0.008458994	0.008458994	0.008458994	0.002201907	0.005470363	0.003884302	0.002667519	0.002789083	0.000422151
3830503773135	383050	3773135	0.000847231	0.000210375	0.000193078	0.000567871	0.000340602	6.90858E-05	0.000233906	0.000251404	0.006887116	0.007874043	0.009273342	0.009273342	0.009273342	0.002413885	0.005996996	0.004258244	0.002924321	0.003057588	0.000426206
3830603773135	383060	3773135	0.000853998	0.000212055	0.00019462	0.000572407	0.000343322	6.96376E-05	0.000235774	0.000253412	0.007484063	0.008556533	0.010077118	0.010077118	0.010077118	0.002623111	0.006516791	0.004627332	0.00317779	0.003322607	0.000428536
3830703773135	383070	3773135	0.000862888	0.000214263	0.000196646	0.000578366	0.000346897	7.03625E-05	0.000238229	0.00025605	0.008119059	0.009282524	0.010932125	0.010932125	0.010932125	0.002845672	0.007069718	0.005019944	0.003447414	0.003604518	0.000430261
3830803773135	383080	3773135	0.000872177	0.000216569	0.000198763	0.000584591	0.000350631	7.11199E-05	0.000240793	0.000258806	0.008810135	0.010072631	0.011862642	0.011862642	0.011862642	0.00308789	0.007671476	0.00544723	0.003740849	0.003911327	0.000431901
3830903773135	383090	3773135	0.000882261	0.000219073	0.000201061	0.000591351	0.000354685	7.19423E-05	0.000243577	0.000261799	0.009568075	0.010939184	0.012883191	0.012883191	0.012883191	0.003353542	0.008331456	0.005915858	0.004062676	0.00424782	0.000433367
3831003773135	383100	3773135	0.000892478	0.00022161	0.00020339	0.000598199	0.000358792	7.27754E-05	0.000246398	0.00026483	0.01040142	0.011891949	0.014005271	0.014005271	0.014005271	0.003645624	0.009057097	0.006431108	0.004416521	0.00461779	0.0043492
3831103773135	383110	3773135	0.000902563	0.000224114	0.000205688	0.000604958	0.000362846	7.35977E-05	0.000249182	0.000267823	0.011304132	0.01292402	0.015220752	0.015220752	0.015220752	0.003962018	0.009843138	0.006989247	0.00479982	0.005018556	0.000436301
3834303773135	383430	3773135	0.001264676	0.00031403	0.000288211	0.000847671	0.000508422	0.000103126	0.000349156	0.000375275	0.060101055	0.068713564	0.080924677	0.080924677	0.080924677	0.021064992	0.052333339	0.037159962	0.02551936	0.026682323	0.000448983
3834403773135	383440	3773135	0.00127423	0.000316402	0.000290388	0.000854074	0.000512263	0.000103905	0.000351793	0.00037811	0.046570813	0.053244433	0.062706521	0.062706521	0.062706521	0.016322739	0.040551804	0.028794331	0.019774318	0.020675469	0.000448983
3834503773135	383450	3773135	0.001295461	0.000321674	0.000295227	0.000868305	0.000520798	0.000105636	0.000357655	0.00038441	0.036829064	0.042106686	0.049589481	0.049589481	0.049589481	0.012908325	0.032069119	0.022771092	0.015637898	0.016350545	0.000456576
3834603773135	383460	3773135	0.001361408	0.000338049	0.000310256	0.000912507	0.00054731	0.000111013	0.000375862	0.000403979	0.029785356	0.034053612	0.040105292	0.040105292	0.040105292	0.010439555	0.02593577	0.018416028	0.012647086	0.013223437	0.00046667
3834703773135	383470	3773135	0.001395244	0.000346451	0.000317967	0.000935186	0.000560913	0.000113772	0.000385203	0.000414019	0.024558806	0.028078095	0.033067863	0.033067863	0.033067863	0.008607687	0.021384722	0.015184497	0.010427854	0.01090307	0.000470207
3834803773135	383480	3773135	0.001402144	0.000348164	0.000319539	0.000939811	0.000563687	0.000114335	0.000387108	0.000416066	0.021450778	0.024524685	0.028882975	0.028882975	0.028882975	0.007518345	0.018678388	0.01326283	0.009108162	0.009523237	0.000467964
3834903773135	383490	3773135	0.001407982	0.000349614	0.00032087	0.000943724	0.000566034	0.000114811	0.00038872	0.00041779	0.018967392	0.021685429	0.025539154	0.025539154	0.025539154	0.006647936	0.016515966	0.011727375	0.008053697	0.008420719	0.000465376
3835003773135	383500	3773135	0.001409044	0.000349878	0.000321111	0.000944436	0.000566461	0.000114898	0.000389013	0.000418114	0.016987258	0.01942154	0.022872949	0.022872949	0.022872949	0.005953913	0.014791753	0.010503075	0.007212918	0.007541623	0.00046227
3835103773135	383510	3773135	0.001405992	0.00034912	0.000320416	0.00094239	0.000565234	0.000114649	0.000388171	0.000417208	0.015387604	0.017592655	0.020719052	0.020719052	0.020719052	0.005393246	0.013398844	0.009514022	0.006533692	0.006831444	0.000458474
3835203773135	383520	3773135	0.001401746	0.000348066	0.000319448	0.000939544	0.000563527	0.000114303	0.000386998	0.00041594	0.014028661	0.016038975	0.018889267	0.018889267	0.018889267	0.004916946	0.012215537	0.0086738	0.005956675	0.006228131	0.000454678
3835303773135	383530	3773135	0.001412228	0.000350668	0.00032183 7	0.00094657	0.000567741	0.000115157	0.000389892	0.000419059	0.012630463	0.014440414	0.017006625	0.017006625	0.017006625	0.00442688 7	0.010998048	0.007809306	0.005362989	0.00560739	0.000453556
3835403773135	383540	3773135	0.001420057	0.000352612	0.00032362 1	0.000951818	0.000570888	0.000115796	0.000392054	0.00042138 2	0.011420347	0.013056888	0.015377232	0.015377232	0.015377232	0.00400275	0.009944333	0.007061102	0.004849165	0.00507015	0.000451744
3835503773135	383550	3773135	0.001424834	0.000353799	0.00032471	0.000955019	0.000572809	0.000116185	0.000393373	0.000422799	0.01034189	0.011823887	0.013925114	0.013925114	0.013925114	0.003624759	0.00900526	0.006394301	0.004391244	0.004591361	0.000449156
3835603773135	383560	3773135	0.00142563	0.000353996	0.000324891	0.000955553	0.000573129	0.00011625	0.000393592	0.000423036	0.009333834	0.010671377	0.012567791	0.012567791	0.012567791	0.003271442	0.008127489	0.005771029	0.003963216	0.004143827	0.000445532
3835703773135	383570	3773135	0.001417138	0.000351888	0.000322956	0.000949861	0.000569715	0.000115558	0.000391248	0.000420516	0.008463821	0.00967669	0.011396338	0.011396338	0.011396338	0.002966509	0.00736992	0.005233107	0.003593802	0.003757578	0.000439579
3835803773135	383580	3773135	0.001398429	0.000347242	0.000318692	0.000937321	0.000562193	0.000114032	0.000386082	0.000414964	0.007704328	0.008808361	0.010373699	0.010373699	0.010373699	0.002700312	0.006708588	0.004763519	0.003271315	0.003420395	0.000431556
3835903773135	383590	3773135	0.001368971	0.000339927	0.000311979	0.000917576	0.000550351	0.00011163	0.00037795	0.000406223	0.007043018	0.008052285	0.00948326	0.00948326	0.00948326	0.002468527	0.006132748	0.004354637	0.002990518	0.003126801	0.000422151
3836003773135	383600	3773135	0.001333012	0.000330998	0.000303784	0.000893474	0.000535895	0.000108698	0.000368022	0.000395553	0.006467035	0.007393764	0.008707713	0.008707713	0.008707713	0.00226665	0.005631208	0.003998512	0.002745952	0.00287109	0.000411884
3836103773135	383610	3773135	0.001292276	0.000320883	0.000294501	0.00086617	0.000519518	0.000105376	0.000356776	0.000383465	0.005963093	0.006817607	0.008029167	0.008029167	0.008029167	0.002090022	0.005192398	0.003686929	0.002531974	0.002647361	0.000401014
3836203773135	383620	3773135	0.001249417	0.000310241	0.000284734	0.000837443	0.000502288	0.000101881	0.000344943	0.000370747	0.005522824	0.006314247	0.007436354	0.007436354	0.007436354	0.00193571	0.004809031	0.003414714	0.002345033	0.00245 19	0.000390143
3836303773135	383630	3773135	0.001212794	0.000301147	0.000276388	0.000812896	0.000487565	9.88949E-05	0.000334832	0.00035988	0.005164172	0.0059042	0.006953438	0.006953438	0.006953438	0.001810006	0.004496733	0.003192963	0.002192746	0.002292674	0.000381343
3836403773135	383640	3773135	0.001180418	0.000293108	0.000269009	0.000791195	0.000474549	9.62548E-05	0.000325893	0.000350272	0.004857718	0.005553831	0.006540804	0.006540804	0.006540804	0.001702595	0.004229886	0.003003485	0.002062623	0.002156621	0.000374009
3836503773135	383650	3773135	0.001150562	0.000285694	0.000262205	0.000771184	0.000462546	9.38203E-05	0.000317651	0.000341413	0.0045858 6	0.005243016	0.006174754	0.006174754	0.006174754	0.001607311	0.003993164	0.002835398	0.001947191	0.002035928	0.000367452
3836603773135	383660	3773135	0.001140345	0.000283157	0.000259877	0.000764336	0.000458439	9.29872E-05	0.00031483	0.000338381	0.004404334	0.005035477	0.005930334	0.005930334	0.005930334	0.001543688	0.003835099	0.002723162	0.001870113	0.001955338	0.000366762
3836703773135	383670	3773135	0.001130791	0.000280785	0.0002577	0.000757932	0.000454598	9.22081E-05	0.000312192	0.000335546	0.004234628	0.004841452	0.005701828	0.005701828	0.005701828	0.001484207	0.003687327	0.002618234	0.001798055	0.001879995	0.000366072
3836803773135	383680	3773135	0.00112482	0.000279303	0.000256339	0.00075393	0.000452198	9.17212E-05	0.000310544	0.000333775	0.004086491	0.004672087	0.005502365	0.005502365	0.005502365	0.001432286	0.003558336	0.002526642	0.001735155	0.001814229	0.000366417
3836903773135	383690	3773135	0.001122564	0.000278742	0.000255825	0.000752418	0.000451291	9.15373E-05	0.000309921	0.000333105	0.003958457	0.004525705	0.00532997	0.00532997	0.00532997	0.001387411	0.003446849	0.002447479	0.00168079	0.001757387	0.000367797
3837003773135	383700	3773135	0.001120309	0.000278182	0.000255311	0.000750906	0.000450384	9.13534E-05	0.000309298	0.000332436	0.003838101	0.004388102	0.005167914	0.005167914	0.005167914	0.001345227	0.003342048	0.002373064	0.001629686	0.001703954	0.000369005
3837103773135	383710	3773135	0.001120309	0.000278182	0.000255311	0.000750906	0.000450384	9.13534E-05	0.000309298	0.000332436	0.003733447	0.004268452	0.005027	0.005027	0.005027	0.001308547	0.003250921	0.002308358	0.00158525	0.001657492	0.000370817
3837203773135	383720	3773135	0.001119911	0.000278083	0.00025522	0.000750639	0.000450224	9.13209E-05	0.000309188	0.000332318	0.003635868	0.00415689	0.004895612	0.004895612	0.004895612	0.001274346	0.003165953	0.002248026	0.001543817	0.001614172	0.000372456
3837303773135	383730	3773135	0.001118451	0.000277721	0.000254887	0.000749661	0.000449637	9.12019E-05	0.000308785	0.000331885	0.003543121	0.004050852	0.00477073	0.00477073	0.00477073	0.001241839	0.003085193	0.002190681	0.001504436	0.001572996	0.00037375
3837403773135	383740	3773135	0.001115797	0.000277062	0.000254283	0.000747882	0.00044857	9.09855E-05	0.000308053	0.000331097	0.003453135	0.00394797	0.004649566	0.004649566	0.004649566	0.001210299	0.003006837	0.002135043	0.001466227	0.001533045	0.000374613
3837503773135	383750	3773135	0.001112347	0.000276205	0.000253496	0.00074557	0.000447183	9.07042E-05	0.0003071	0.000330073	0.003367548	0.003850119	0.004534326	0.004534326	0.004534326	0.001180302	0.002932312	0.002082126	0.001429886	0.001495049	0.000375044
3837603773135	383760	3773135	0.001106509	0.000274756	0.000252166	0.000741656	0.000444836	9.02281E-05	0.000305488	0.000328341	0.003276613	0.003746153	0.004411883	0.004411883	0.004411883	0.001148429	0.002853129	0.002025901	0.001391274	0.001454677	0.000374699
3837703773135	383770	3773135	0.00110014	0.000273174	0.000250714	0.000737387	0.000442276	8.97087E-05	0.00030373	0.000326451	0.003187403	0.003644159	0.004291764	0.004291764	0.004291764	0.001117162	0.002775449	0.001970743	0.001353395	0.001415072	0.000374009
3837803773135	383780	3773135	0.001094301	0.000271724	0.000249384	0.000733474	0.000439929	8.92326E-05	0.000302118	0.000324718	0.003103973	0.003548774	0.004179428	0.004179428	0.004179428	0.00108792	0.002702802	0.00191916	0.00131797	0.001378033	0.000373233
3837903773135	383790	3773135	0.001089524	0.000270538	0.000248295	0.000730272	0.000438008	8.88431E-05	0.000300799	0.000323301	0.003028826	0.003462858	0.004078244	0.004078244	0.004078244	0.001061582	0.002637368	0.001872697	0.001286062	0.001344671	0.00037237
3838003773135	383800	3773135	0.001085278	0.000269484	0.000247328	0.000727426	0.000436301	8.84969E-05	0.000299627	0.000322041	0.002956354	0.003380001	0.003980662	0.003980662	0.003980662	0.001036181	0.002574262	0.001827888	0.00125529	0.001312496	0.000371162
3838103773135	383810	3773135	0.001080236	0.000268232	0.000246178	0.000724047	0.000434274	8.80857E-05	0.000298235	0.000320545	0.002881897	0.003294874	0.003880408	0.003880408	0.003880408	0.001010084	0.002509429	0.001781852	0.001223675	0.00127944	0.000369523
3838203773135	383820	3773135	0.001074928	0.000266914	0.000244969	0.000720489	0.00043214	8.76529E-05	0.00029677	0.00031897	0.00280839	0.003210833	0.003781431	0.003781431	0.003781431	0.000984321	0.002445421	0.001736403	0.001192463	0.001246806	0.000367452
3838303773135	383830	3773135	0.001069753	0.000265629	0.00024379	0.00071702	0.00043006	8.72309E-05	0.000295341	0.000317434	0.002735313	0.003127285	0.003683036	0.003683036	0.003683036	0.000958708	0.00238179	0.001691221	0.001161435	0.001214363	0.000365381
3838403773135	383840	3773135	0.001060598	0.000263356	0.000241703	0.000710884	0.000426379	8.64844E-05	0.000292813	0.000314717	0.00265059	0.00303042	0.003568958	0.003568958	0.003568958	0.000929013	0.002308016	0.001638837	0.00112546	0.00117675	0.000363138
3838503773135	383850	3773135	0.001051575	0.000261115	0.000239647	0.000704836	0.000422752	8.57486E-05	0.000290322	0.00031204	0.002569835	0.002938093	0.003460223	0.003460223	0.003460223	0.000900709	0.002237698	0.001588907	0.001091171	0.001140898	0.000360895
3838603773135	383860	3773135	0.001042286	0.000258809	0.00023753	0.00069861	0.000419018	8.49912E-05	0.000287758	0.000309284	0.002491668	0.002848725	0.003354973	0.003354973	0.003354973	0.000873312	0.002169634	0.001540577	0.001057981	0.001106195	0.000358566
3838703773135	383870	3773135	0.001032733	0.000256436	0.000235353	0.000692207	0.000415177	8.42121E-05	0.0028512	0.000306449	0.002416004	0.002762218	0.003253093	0.003253093	0.003253093	0.000846792	0.002103749	0.001493794	0.001025853	0.001072603	0.000356322
3838803773135	383880	3773135	0.001023046	0.000254031	0.000233145	0.000685714	0.000411283	8.34223E-05	0.000282446	0.000303575	0.00234379	0.002679656	0.003155859	0.003155859	0.003155859	0.000821482	0.002040869	0.001449145	0.000995191	0.001040544	0.000353993
3838903773135	383890	3773135	0.001009379	0.000250638	0.000230031	0.000676554	0.000405788	8.23078E-05	0.000278672	0.000299519	0.002262604	0.002586836	0.003046544	0.003046544	0.003046544	0.000793027	0.001970175	0.001398948	0.000960719	0.0010045	0.00035157
3839003773135	383900	3773135	0.000995447	0.000247178	0.000226855	0.000667215	0.000400187	8.11717E-05	0.000274826	0.000295385	0.002185645	0.002498849	0.00294292	0.00294292	0.00294292	0.000766053	0.001903163	0.001351365	0.000928041	0.000970334	0.000349075

			ISDrainage / Utilities Trenching	ISDrainage / Utilities Trenching	ISAsphalt Paving	ISAsphalt Paving	SVDemolition	SVSite Grubbing / Prep	SVMass Grading / Excavation	SVMass Grading / Excavation	SVDrainage / Utilities Trenching	SVFoundations / Concrete Pads	SVBuilding / Structure Construction	SVBuilding / Structure Construction	SVAsphalt Paving	SVAsphalt Paving	SVArchitectural Coating	SVArchitectural Coating	SVLandscaping or Other Finishing	SVLandscaping or Other Finishing	MDemolition
Unique Identifier	X (UTM)	Y (UTM)	2027	2028	2027	2028	2027	2027	2027	2028	2028	2028	2028	2029	2028	2029	2028	2029	2028	2029	2027
3837803773125	383780	3773125	0.000198067	0.000198067	0.000228259	0.000228259	0.003607534	0.001437595	0.004675673	0.004675673	0.002412959	0.000935956	0.003516531	0.003516531	0.002504092	0.002504092	0.000564036	0.000564036	0.001909678	0.001909678	0.001114952
3837903773125	383790	3773125	0.000197419	0.000197419	0.000227512	0.000227512	0.003486842	0.001389499	0.004519246	0.004519246	0.002332232	0.000904643	0.003420478	0.003420478	0.002420316	0.002420316	0.000545166	0.000545166	0.001845789	0.001845789	0.001107101
3838003773125	383800	3773125	0.000196586	0.000196586	0.000226552	0.000226552	0.00337231	0.001343858	0.004370802	0.004370802	0.002255625	0.000874928	0.003328871	0.003328871	0.002340816	0.002340816	0.000527259	0.000527259	0.00178516	0.00178516	0.001098129
3838103773125	383810	3773125	0.000195614	0.000195614	0.000225432	0.000225432	0.00326103	0.001299514	0.004226574	0.004226574	0.002181194	0.000846057	0.003238777	0.003238777	0.002263573	0.002263573	0.000509861	0.000509861	0.001726253	0.001726253	0.001087344
3838203773125	383820	3773125	0.000194503	0.000194503	0.000224152	0.000224152	0.003154525	0.001257072	0.004088534	0.004088534	0.002109956	0.000818425	0.003151706	0.003151706	0.002189645	0.002189645	0.000493209	0.000493209	0.001669874	0.001669874	0.001077336
3838303773125	383830	3773125	0.000193346	0.000193346	0.000222818	0.000222818	0.00305148	0.001216009	0.003954979	0.003954979	0.002041033	0.00079169	0.003066503	0.003066503	0.002118119	0.002118119	0.000477098	0.000477098	0.001615326	0.001615326	0.001067242
3838403773125	383840	3773125	0.000192189	0.000192189	0.000221485	0.000221485	0.002944283	0.001173291	0.003816043	0.003816043	0.001969333	0.000763879	0.00297543	0.00297543	0.00204371	0.00204371	0.000460337	0.000460337	0.00155858	0.00155858	0.001054214
3838503773125	383850	3773125	0.000190985	0.000190985	0.000220098	0.000220098	0.00284283	0.001132862	0.003684551	0.003684551	0.001901474	0.000737557	0.002888449	0.002888449	0.001973289	0.001973289	0.000444475	0.000444475	0.001504875	0.001504875	0.001041445
3838603773125	383860	3773125	0.000189828	0.000189828	0.000218764	0.000218764	0.002744906	0.00109384	0.003557634	0.003557634	0.001835976	0.000712151	0.002803335	0.002803335	0.001905317	0.001905317	0.000429165	0.000429165	0.001453039	0.001453039	0.001028417
3838703773125	383870	3773125	0.000188625	0.000188625	0.000217377	0.000217377	0.00265072	0.001056306	0.00343556	0.00343556	0.001772978	0.000687715	0.002720622	0.002720622	0.00183994	0.00183994	0.000414439	0.000414439	0.00140318	0.00140318	0.00101513
3838803773125	383880	3773125	0.000187421	0.000187421	0.00021599	0.00021599	0.002561447	0.001020731	0.003319854	0.003319854	0.001713266	0.000664554	0.002641645	0.002641645	0.001777973	0.001777973	0.000400481	0.000400481	0.001355923	0.001355923	0.001002016
3838903773125	383890	3773125	0.000186218	0.000186218	0.000214603	0.000214603	0.002472104	0.000985129	0.003204059	0.003204059	0.001653508	0.000641374	0.002561245	0.002561245	0.001715958	0.001715958	0.000386512	0.000386512	0.001308629	0.001308629	0.000987522
3839003773125	383900	3773125	0.000184968	0.000184968	0.000213163	0.000213163	0.00238733	0.000951346	0.003094183	0.003094183	0.001596805	0.00061938	0.002484402	0.002484402	0.001657113	0.001657113	0.000373258	0.000373258	0.001263752	0.001263752	0.000972941
3839103773125	383910	3773125	0.000183718	0.000183718	0.000211723	0.000211723	0.002307261	0.000919439	0.002990407	0.002990407	0.00154325	0.000598607	0.002411295	0.002411295	0.001601535	0.001601535	0.000360739	0.000360739	0.001221367	0.001221367	0.000958619
3829703773135	382970	3773135	0.000312816	0.000312816	0.000360499	0.000360499	0.007131885	0.002842041	0.009243533	0.009243533	0.00477028	0.00185033	0.010074752	0.010074752	0.004950443	0.004950443	0.001115067	0.001115067	0.003775322	0.003775322	0.000563645
3829803773135	382980	3773135	0.000311566	0.000311566	0.000359059	0.000359059	0.008129183	0.003239463	0.010536117	0.010536117	0.005437339	0.002109073	0.011403934	0.011403934	0.005642697	0.005642697	0.001270994	0.001270994	0.00430325	0.00430325	0.00058392
3829903773135	382990	3773135	0.000304993	0.000304993	0.000351484	0.000351484	0.009428073	0.003757068	0.012219589	0.012219589	0.006306123	0.002446063	0.013109148	0.013109148	0.006544293	0.006544293	0.001474075	0.001474075	0.004990828	0.004990828	0.00060152
3830003773135	383000	3773135	0.000291523	0.000291523	0.000335961	0.000335961	0.011097619	0.004422378	0.014383463	0.014383463	0.007422827	0.002879218	0.015282533	0.015282533	0.007703172	0.007703172	0.001735108	0.001735108	0.005874616	0.005874616	0.000613685
3830103773135	383010	3773135	0.000273378	0.000273378	0.00031505	0.00031505	0.013151523	0.005240855	0.0170455	0.0170455	0.008796615	0.003412093	0.017969448	0.017969448	0.009128845	0.009128845	0.002056235	0.002056235	0.006961867	0.006961867	0.000616619
3830203773135	383020	3773135	0.000255326	0.000255326	0.000294246	0.000294246	0.015300307	0.006097141	0.019830507	0.019830507	0.010233865	0.003969583	0.020829881	0.020829881	0.010620377	0.010620377	0.002392196	0.002392196	0.008099343	0.008099343	0.000606438
3830303773135	383030	3773135	0.000237829	0.000237829	0.000274082	0.000274082	0.017965213	0.007159101	0.023284454	0.023284454	0.012016332	0.004660979	0.024405467	0.024405467	0.012470164	0.012470164	0.002808853	0.002808853	0.009510033	0.009510033	0.00062007
3830403773135	383040	3773135	0.000226488	0.000226488	0.000261013	0.000261013	0.021466312	0.008554281	0.027822177	0.027822177	0.0143581	0.005569321	0.029175405	0.029175405	0.014900376	0.014900376	0.003356249	0.003356249	0.011363368	0.011363368	0.000635945
3830503773135	383050	3773135	0.000228664	0.000228664	0.00026352	0.00026352	0.026128653	0.010412215	0.03386497	0.03386497	0.017476584	0.00677894	0.035621564	0.035621564	0.018136639	0.018136639	0.004085204	0.004085204	0.013831417	0.013831417	0.000646729
3830603773135	383060	3773135	0.000229914	0.000229914	0.00026496	0.00026496	0.032177564	0.012822693	0.041704877	0.041704877	0.021522499	0.008348298	0.044301674	0.044301674	0.02233536	0.02233536	0.005030948	0.005030948	0.017033458	0.017033458	0.00065691
3830703773135	383070	3773135	0.000230839	0.000230839	0.000266027	0.000266027	0.039432079	0.015713603	0.051107348	0.051107348	0.026374802	0.010230444	0.055637126	0.055637126	0.027370924	0.027370924	0.006165188	0.006165188	0.020873695	0.020873695	0.000667177
3830803773135	383080	3773135	0.000231719	0.000231719	0.00026704	0.00026704	0.048828179	0.019457929	0.063285498	0.063285498	0.03265954	0.012668212	0.071997502	0.071997502	0.033893024	0.033893024	0.007634265	0.007634265	0.025847598	0.025847598	0.000677616
3830903773135	383090	3773135	0.000232506	0.000232506	0.000267947	0.000267947	0.06124524	0.024406103	0.079379072	0.079379072	0.040964898	0.015889753	0.096182224	0.096182224	0.042512058	0.042512058	0.009575667	0.009575667	0.032420671	0.032420671	0.000688142
3831003773135	383100	3773135	0.000233339	0.000233339	0.000268907	0.000268907	0.078391286	0.031238767	0.101601815	0.101601815	0.052433316	0.020338204	0.133604165	0.133604165	0.054413615	0.054413615	0.012256444	0.012256444	0.041497071	0.041497071	0.000699013
3831103773135	383110	3773135	0.00023408	0.00023408	0.00026976	0.00026976	0.104305268	0.041565436	0.135188553	0.135188553	0.069766314	0.027061449	0.196926093	0.196926093	0.072401244	0.072401244	0.016308084	0.016308084	0.055214851	0.055214851	0.00070997
3834303773135	383430	3773135	0.000240884	0.000240884	0.000277603	0.000277603	0.097172207	0.038722925	0.125943495	0.125943495	0.064995247	0.025210814	0.025160286	0.025160286	0.067449984	0.067449984	0.015192833	0.015192833	0.051438906	0.051438906	0.001170601
3834403773135	383440	3773135	0.000240884	0.000240884	0.000277603	0.000277603	0.073338289	0.029225158	0.095052698	0.095052698	0.049053535	0.01902723	0.022993038	0.022993038	0.050906186	0.050906186	0.01146641	0.01146641	0.038822226	0.038822226	0.001179142
3834503773135	383450	3773135	0.000244957	0.000244957	0.000282297	0.000282297	0.058009955	0.023116848	0.075185865	0.075185865	0.038800923	0.015050375	0.020972627	0.020972627	0.040266354	0.040266354	0.009069831	0.009069831	0.030708046	0.030708046	0.001181989
3834603773135	383460	3773135	0.000250373	0.000250373	0.000288538	0.000288538	0.046609361	0.018573735	0.06040972	0.06040972	0.031175447	0.012092552	0.019116574	0.019116574	0.032352879	0.032352879	0.007287353	0.007287353	0.024673048	0.024673048	0.001332542
3834703773135	383470	3773135	0.000252271	0.000252271	0.000290725	0.000290725	0.038412773	0.015307411	0.049786241	0.049786241	0.025693022	0.00996599	0.017478864	0.017478864	0.026663395	0.026663395	0.00600582	0.00600582	0.020334117	0.020334117	0.001428913
3834803773135	383480	3773135	0.000251067	0.000251067	0.000289338	0.000289338	0.032886974	0.013105392	0.042624333	0.042624333	0.021997	0.008532351	0.016209003	0.016209003	0.022827781	0.022827781	0.005141864	0.005141864	0.01740899	0.01740899	0.001451172
3834903773135	383490	3773135	0.000249679	0.000249679	0.000287738	0.000287738	0.028550584	0.011377349	0.037004	0.037004	0.019096533	0.007407298	0.015070593	0.015070593	0.01981777	0.01981777	0.004463871	0.004463871	0.015113486	0.015113486	0.001470757
3835003773135	383500	3773135	0.000248012	0.000248012	0.000285818	0.000285818	0.025111631	0.010006933	0.032546823	0.032546823	0.016796332	0.006515079	0.0140623	0.0140623	0.017430695	0.017430695	0.003926193	0.003926193	0.013293048	0.013293048	0.00148344
3835103773135	383510	3773135	0.000245976	0.000245976	0.00028347	0.00028347	0.02233759	0.008901484	0.028951428	0.028951428	0.014940868	0.005795369	0.01317016	0.01317016	0.015505154	0.015505154	0.003492472	0.003492472	0.011824587	0.011824587	0.001488444
3835203773135	383520	3773135	0.000243939	0.000243939	0.000281123	0.000281123	0.020023824	0.007979453	0.025952589	0.025952589	0.013393268	0.005195075	0.012359665	0.012359665	0.013899104	0.013899104	0.003130716	0.003130716	0.010599776	0.010599776	0.001491464
3835303773135	383530	3773135	0.000243337	0.000243337	0.00028043	0.00028043	0.017878708	0.007124629	0.023172336	0.023172336	0.011958472	0.004638536	0.011518843	0.011518843	0.012410118	0.012410118	0.002795328	0.002795328	0.009464241	0.009464241	0.001522264
3835403773135	383540	3773135	0.000242365	0.000242365	0.00027931	0.00027931	0.016042173	0.006392773	0.020792029	0.020792029	0.010730074	0.004162057	0.01074588	0.01074588	0.011135327	0.011135327	0.002508187	0.002508187	0.008492056	0.008492056	0.001546335
3835503773135	383550	3773135	0.000240977	0.000240977	0.000277709	0.000277709	0.014435395	0.005752476	0.018709508	0.018709508	0.009655354	0.003745187	0.010024412	0.010024412	0.010020017	0.010020017	0.002256968	0.002256968	0.007641495	0.007641495	0.001562383
3835603773135	383560	3773135	0.000239032	0.000239032	0.000275469	0.000275469	0.012982596	0.005173538	0.016826556	0.016826556	0.008683626	0.003368266	0.009331672	0.009331672	0.009011588	0.009011588	0.002029823	0.002029823	0.006872444	0.006872444	0.001562728
3835703773135	383570	3773135	0.000235839	0.000235839	0.000271788	0.000271788	0.011735402	0.004676534	0.015210086	0.015210086	0.007849419	0.003044688	0.008706347	0.008706347	0.008145876	0.008145876	0.001834825	0.001834825	0.006212232	0.006212232	0.001542539
3835803773135	383580	3773135	0.000231534	0.000231534	0.000266827	0.000266827	0.010652775	0.004245109	0.013806908	0.013806908	0.007125286	0.002763806	0.008137853	0.008137853	0.007394393	0.007394393	0.001665557	0.001665557	0.005639134	0.005639134	0.001507338
3835903773135	383590	3773135	0.000226488	0.000226488	0.000261013	0.000261013	0.00971347	0.003870798	0.012589488	0.012589488	0.006497016	0.002520108	0.007622367	0.007622367	0.006742395	0.006742395	0.001518697	0.001518697	0.005141905	0.005141905	0.001461439
3836003773135	383600	3773135	0.00022098	0.00022098	0.000254665	0.000254665	0.008894856	0.003544582	0.011528495	0.011528495	0.005949472	0.002307723	0.007154463	0.007154463	0.006174172	0.006174172	0.001390707	0.001390707	0.004708565	0.004708565	0.001409673
3836103773135	383610	3773135	0.000215148	0.000215148	0.000247943	0.000247943	0.008175688	0.003257995	0.010596392	0.010596392	0.005468445	0.002121139	0.006727648	0.006727648	0.005674977	0.005674977	0.001278265	0.001278265	0.004327868	0.004327868	0.001355319
3836203773135	383620	3773135	0.000209315	0.000209315	0.000241222	0.000241222	0.007543925	0.003006239	0.009777573	0.009777573	0.00504588	0.001957231	0.006338899	0.006338899	0.005236452	0.005236452	0.001179489	0.001179489	0.003993439	0.003993439	0.001302173
3836303773135	383630	3773135	0.000204594	0.000204594	0.00023578	0.00023578	0.007015138	0.002795518	0.009092219	0.009092219	0.004692192	0.00182004	0.006001734	0.006001734	0.004869406	0.004869406	0.001096814	0.001096814	0.003713521	0.003713521	0.001259811
3836403773135	383640	3773135	0.000200659	0.000200659	0.000231247	0.000231247	0.006557284	0.002613064	0.008498801	0.008498801	0.004385949	0.001701253	0.005700766	0.005700766	0.004551597	0.004551597	0.001025229	0.001025229	0.003471152	0.003471152	0.001223661
3836503773135	383650	3773135	0.000197142	0.000197142	0.000227192	0.000227192	0.006150019	0.00245077	0.007970951	0.007970951	0.004113542	0.00159559	0.005425858	0.005425858	0.004268902	0.004268902	0.000961553	0.000961553	0.003255563	0.003255563	0.001190703
3836603773135	383660	3773135	0.000196771	0.000196771	0.000226766	0.000226766	0.005847597	0.002330256	0.007578987	0.007578987	0.003911263	0.001517128	0.005214363	0.005214363	0.004058983	0.004058983	0.000914269	0.000914269	0.003095474	0.003095474	0.001178625
3836703773135	383670	3773135	0.000196401	0.000196401	0.000226339	0.000226339	0.005567391	0.002218594	0.007215815	0.007215815	0.003723842	0.00144443	0.005015141	0.005015141	0.003864484	0.003864484	0.000870459	0.000870459	0.002947144	0.002947144	0.001166891
3836803773135	383680	3773135	0.000196586	0.000196586	0.000226552	0.000226552	0.005317564	0.002119038	0.006892018	0.006892018	0.003556741	0.001379614	0.00483433	0.00483433	0.003691072	0.003691072	0.000831399	0.000831399	0.002814896	0.002814896	0.001159385
3836903773135	383690	3773135	0.000197327	0.000197327	0.000227406	0.000227406	0.005094589	0.002030183	0.006603023	0.006603023	0.003407601	0.001321764	0.004670416	0.004670416	0.003536299	0.003536299	0.000796537	0.000796537	0.002696863	0.002696863	0.001156624
3837003773135	383700	3773135	0.000197975	0.000197975	0.000228153	0.000228153	0.004886216	0.001947147	0.006332954	0.006332954	0.003268227	0.001267703	0.004515219	0.004515219	0.003391661	0.003391661	0.000763958	0.000763958	0.002586558	0.002586558	0.001154553
3837103773135	383710	3773135	0.000198947	0.000198947	0.000229273	0.000229273	0.004698327	0.001872274	0.006089434	0.006089434	0.003142554	0.001218956	0.00437354	0.00437354	0.003261242	0.003261242	0.000734581	0.000734581	0.002487098	0.002487098	0.001156365
3837203773135	383720	3773135	0.000199826	0.000199826	0.000230286	0.000230286	0.004522964	0.001802392	0.005862149	0.005862149	0.00302526	0.001173459	0.004239955	0.004239955	0.003139518	0.003139518	0.000707163	0.000707163	0.002394268	0.002394268	0.001158695
3837303773135	383730	3773135	0.000200521	0.000200521	0.000231087	0.000231087	0.004357636	0.001736509	0.005647869	0.005647869	0.002914677	0.001130566	0.004113129	0.004113129	0.003024759	0.003024759	0.000681314	0.000681314	0.0230675	0.0230675	0.001160334
3837403773135	383740	3773135	0.000200983	0.000200983	0.00023162	0.00023162	0.004200543	0.001673908	0.005444263	0.005444263	0.002809603	0.001089809	0.003991639	0.003991639	0.002915716	0.002915716	0.000656753	0.000656753	0.002223592	0.002223592	0.00116042
3837503773135	383750	3773135	0.000201215	0.000201215	0.000231887	0.000231887	0.004052723	0.001615002	0.005252676	0.005252676	0.002710731	0.001051458	0.003876642	0.003876642	0.00281311	0.00281311	0.000633642	0.000633642	0.002145342	0.002145342	0.001159644
3837603773135	383760	3773135	0.00020103	0.00020103	0.000231673	0.000231673	0.003906357	0.001556675	0.005062973	0.005062973	0.002612832	0.001013484	0.003761734	0.003761734	0.002711513	0.002711513	0.000610757	0.000610757	0.002067862	0.002067862	0.001154467
3837703773135	383770	3773135	0.000200659	0.000200659	0.000231247	0.000231247	0.003766634	0.001500996	0.00488188	0.00488188	0.002519376	0.000977233	0.003651184	0.003651184	0.002614527	0.002614527	0.000588912	0.000588912	0.001993899	0.001993899	0.001147738
3837803773135	383780	3773135	0.000200243	0.000200243	0.000230766	0.000230766	0.003636392	0.001449095	0.004713075	0.004713075	0.002432261	0.000943443	0.003547393	0.003547393	0.002524123	0.002524123	0.000568548	0.000568548	0.001924954	0.001924954	0.001141008
3837903773135	383790	3773135	0.00019978	0.00019978	0.000230233	0.000230233	0.003516877	0.001401468	0.004558173	0.004558173	0.002352322	0.000912435	0.003452051	0.003452051	0.002441164	0.002441164	0.00054986	0.00054986	0.001861688	0.001861688	0.001134796
3838003773135	383800	3773135	0.000199132	0.000199132	0.000229486	0.000229486	0.00340359	0.001356324	0.004411344	0.004411344	0.002276548	0.000883043	0.003361156	0.003361156	0.002362528	0.002362528	0.00053215	0.00053215	0.001801718	0.001801718	0.001127463
3838103773135	383810	3773135	0.000198252	0.000198252	0.000228473	0.000228473	0.003292656	0.001312117	0.004267564	0.004267564	0.002202348	0.000854262	0.003271239	0.003271239	0.002285526	0.002285526	0.000514805	0.000514805	0.001742994	0.001742994	0.001117627
3838203773135	383820	3773135	0.000197142	0.000197142	0.000227192	0.000227192	0.003185943	0.001269592	0.004129255	0.004129255	0.002130971	0.000826576	0.003183902	0.003183902	0.002211454	0.002211454	0.000498121	0.000498121	0.001686505	0.001686505	0.001106929
3838303773135	383830	3773135	0.000196031	0.000196031	0.000225912	0.000225912	0.003082829	0.001228501	0.003995611	0.003995611	0.002062002	0.000799824	0.003098521	0.003098521	0.002139879	0.002139879	0.000481999	0.000481999	0.001631921	0.001631921	0.001097007
3838403773135	383840	3773135	0.000194827	0.000194827	0.000224525	0.000224525	0.002974041	0.001185149	0.003854611	0.003854611	0.001989237	0.000771599	0.003005847	0.003005847	0.00204366	0.00204366	0.00046499	0.00046499	0.001574333	0.001574333	0.001083375
3838503773135	383850	3773135	0.000193624	0.000193624	0.000223138	0.000223138	0.002870996	0.001144086	0.003721057	0.003721057	0.001920313	0.000744865	0.002917176	0.002917176	0.00199284	0.00199284	0.000448879	0.000448879	0.001519785	0.001519785	0.001069916
3838603773135	383860	3773135	0.000192374	0.000192374	0.000221698	0.000221698	0.00277245	0.001104815	0.003593332	0.003593332	0.001854399	0.000719297	0.002831617	0.002831617	0.001924436	0.001924436	0.000433471	0.000433471	0.001467619	0.001467619	0.001056371
3838703773135	383870	3773135	0.00019117	0.00019117	0.000220311	0.000220311	0.002678332	0.00106731	0.003471348	0.003471348	0.001791447	0.000694879	0.002748994	0.002748994	0.001859106	0.001859106	0.000418756	0.000418756	0.001417797	0.001417797	0.001042739
3838803773135	383880	3773135	0.000189921	0.000189921	0.000218871	0.000218871	0.002588851	0.001031652	0.003355373	0.003355373	0.001731596	0.000671664	0.002669839	0.002669839	0.001796995	0.001796995	0.000404766	0.000404766	0.00137043	0.00137043	0.00102928
3838903773135	383890	3773135	0.000188625	0.000188625	0.000217377	0.000217377	0.002495149	0.000994312	0.003233927	0.003233927	0.001668922	0.000647353	0.002584991	0.002584991	0.001731954	0.001731954	0.000390116	0.000390116	0.001320828	0.001320828	0.00101237
3839003773135	383900	3773135	0.000187282	0.000187282	0.00021583	0.00021583	0.002406291	0.000958902	0.00311876	0.00311876	0.001609488	0.0006243	0.002503969	0.002503969	0.001670275	0.001670275	0.000376223	0.000376223	0.00127379	0.00127379	0.000995114

			MSite Grubbing / Prep	MMass Grading / Excavation	MMass Grading / Excavation	MDrainage / Utilities Trenching	MFoundations / Concrete Pads	MBuilding / Structure Construction	MAsphalt Paving	MLandscaping or Other Finishing	MWaterside Construction (Piles)	RSSWRestriping South Valley	RSSWRestriping Silver Lake Boulevard	RSSWDemolition	RSSWPlacing Base	RSSWForm	Child Risk				
Unique Identifier	X (UTM)	Y (UTM)	2027	2027	2028	2028	2028	2028	2028	2028	2028	2029	2029	2029	2029	2029	3rd Trimester	0<2	2<16	Total	per million
3837803773125	383780	3773125	0.001030893	0.001714764	0.001714764	0.000824715	0.000390783	0.001060202	0.000689365	0.000473417	0.000508832	0.00077748	0.00107109	0.003102872	0.000282154	0.000613683	2.8999E-08	5.8333E-07	5.193E-07	1.13163E-06	1.13163137
3837903773125	383790	3773125	0.001023634	0.001702689	0.001702689	0.000818907	0.000388031	0.001052737	0.000684511	0.000470084	0.000505249	0.000761336	0.001043876	0.003028749	0.000275414	0.000599022	2.88718E-08	5.80762E-07	5.0647E-07	1.1161E-06	1.11610217
3838003773125	383800	3773125	0.001015338	0.001688889	0.001688889	0.00081227	0.000384886	0.001044204	0.000678963	0.000466274	0.000501154	0.000745722	0.001017348	0.00295627	0.000268823	0.000584688	2.87429E-08	5.78123E-07	4.9407E-07	1.10094E-06	1.10093687
3838103773125	383810	3773125	0.001005366	0.001672302	0.001672302	0.000804293	0.000381106	0.001033949	0.000672295	0.000461694	0.000496232	0.000729991	0.000990759	0.002882877	0.000262149	0.000570172	2.85811E-08	5.74879E-07	4.8166E-07	1.08512E-06	1.08511698
3838203773125	383820	3773125	0.000996113	0.00165691	0.00165691	0.00079689	0.000377599	0.001024433	0.000666107	0.000457445	0.000491665	0.000714584	0.000965035	0.002811495	0.000255658	0.000556054	2.8414E-08	5.71615E-07	4.6964E-07	1.06967E-06	1.06967249
3838303773125	383830	3773125	0.00098678	0.001641386	0.001641386	0.000789424	0.000374061	0.001014834	0.000659866	0.000453159	0.000487058	0.000699236	0.000939905	0.002741393	0.000249284	0.00054219	2.82268E-08	5.68046E-07	4.5783E-07	1.0541E-06	1.054103
3838403773125	383840	3773125	0.000974734	0.001621349	0.001621349	0.000779787	0.000369494	0.001002446	0.000651811	0.000447627	0.000481113	0.000682206	0.000911144	0.002660506	0.000241928	0.000526192	2.79283E-08	5.6266E-07	4.4485E-07	1.03544E-06	1.0354423
3838503773125	383850	3773125	0.000962928	0.001601711	0.001601711	0.000770342	0.000365019	0.000990304	0.000643916	0.000442205	0.000475285	0.000665766	0.000883841	0.002583549	0.00023493	0.000510971	2.76351E-08	5.57378E-07	4.3249E-07	1.0175E-06	1.01750333
3838603773125	383860	3773125	0.000950882	0.001581675	0.001581675	0.000760706	0.000360453	0.000977916	0.000635861	0.000436674	0.00046934	0.000649533	0.000856895	0.002507323	0.00027999	0.000495895	2.7319E-08	5.51679E-07	4.2037E-07	9.99367E-07	0.99936694
3838703773125	383870	3773125	0.000938597	0.00156124	0.00156124	0.000750878	0.000355796	0.000965282	0.000627646	0.000431032	0.000463276	0.000633536	0.000830545	0.002432559	0.0002212	0.000481109	2.69904E-08	5.45786E-07	4.0856E-07	9.81334E-07	0.98133427
3838803773125	383880	3773125	0.000926472	0.001541071	0.001541071	0.000741178	0.0003512	0.000952812	0.000619538	0.000425464	0.000457291	0.000618189	0.000805446	0.002361269	0.000214718	0.000467009	2.66633E-08	5.39875E-07	3.9728E-07	9.63822E-07	0.9638216
3838903773125	383890	3773125	0.00091307	0.001518779	0.001518779	0.000730456	0.000346119	0.000939029	0.000610576	0.00041930	0.000450676	0.000602221	0.000779036	0.002285865	0.000207861	0.000452096	2.62776E-08	5.3295E-07	3.8567E-07	9.44895E-07	0.94489521
3839003773125	383900	3773125	0.000899589	0.001496354	0.001496354	0.000719671	0.000341009	0.000925164	0.000601561	0.000413118	0.000444022	0.000586873	0.000753877	0.002213935	0.00020132	0.00043787	2.58946E-08	5.26053E-07	3.7456E-07	9.26508E-07	0.9265081
3839103773125	383910	3773125	0.000886347	0.001474328	0.001474328	0.000709077	0.000335989	0.000911546	0.000592706	0.00040703	0.000437486	0.000572204	0.000730177	0.002146118	0.000195153	0.000424457	2.55224E-08	5.19315E-07	3.6403E-07	9.08872E-07	0.9088721
3829703773135	382970	3773135	0.00052115	0.000866869	0.000866869	0.00041692	0.000197554	0.000535967	0.000348497	0.000239328	0.000257231	0.008325106	0.000394565	0.001194116	0.000108585	0.000236171	3.37523E-08	7.74815E-07	7.6735E-07	1.57592E-06	1.57591836
3829803773135	382980	3773135	0.000539897	0.000898052	0.000898052	0.000431917	0.00020466	0.000555246	0.000361033	0.000247937	0.000266484	0.009949102	0.000417312	0.001262938	0.000114843	0.000249782	3.4264E-08	7.79599E-07	8.5384E-07	1.66771E-06	1.66770594
3829903773135	382990	3773135	0.00055617	0.00092512	0.00092512	0.000444936	0.000210829	0.000571982	0.000371915	0.00025541	0.000274516	0.012195123	0.000441995	0.001337428	0.000121617	0.000264515	3.4548E-08	7.76124E-07	9.6225E-07	1.77292E-06	1.77291884
3830003773135	383000	3773135	0.000567418	0.00094383	0.00094383	0.000453935	0.000215092	0.00058355	0.000379436	0.000260575	0.000280068	0.015286921	0.000466886	0.00141274	0.000128465	0.00027941	3.45288E-08	7.63039E-07	1.0952E-06	1.89273E-06	1.89273136
3830103773135	383010	3773135	0.00057013	0.000948341	0.000948341	0.000456104	0.000216121	0.000586339	0.00038125	0.000261821	0.000281407	0.019361505	0.000485971	0.001469681	0.000133643	0.000290672	3.42192E-08	7.41067E-07	1.2508E-06	2.02609E-06	2.0260865
3830203773135	383020	3773135	0.000560717	0.000932684	0.000932684	0.000448574	0.000212552	0.000576659	0.000374955	0.000257498	0.000276761	0.023849356	0.00050452	0.001524976	0.000138671	0.000301608	3.38884E-08	7.2199E-07	1.4091E-06	2.16494E-06	2.16494325
3830303773135	383030	3773135	0.000573321	0.000953649	0.000953649	0.000458657	0.00021733	0.000589621	0.000383384	0.000263286	0.000282982	0.029643977	0.000529858	0.001601568	0.000145636	0.000316756	3.38819E-08	7.15874E-07	1.6064E-06	2.35618E-06	2.35617646
3830403773135	383040	3773135	0.000587999	0.000978064	0.000978064	0.000470399	0.000222894	0.000604716	0.000393199	0.000270027	0.000290227	0.03744968	0.000555166	0.001681176	0.000152875	0.000332501	3.37184E-08	7.06623E-07	1.8646E-06	2.60493E-06	2.60492994
3830503773135	383050	3773135	0.000597971	0.00099465	0.00099465	0.000478377	0.000226674	0.000614971	0.000399867	0.000274606	0.000295148	0.048187684	0.000578747	0.001752009	0.000159316	0.00034651	3.3561E-08	7.02002E-07	2.2006E-06	2.9362E-06	2.93620256
3830603773135	383060	3773135	0.000607384	0.001010308	0.001010308	0.000485907	0.000230242	0.000624652	0.000406162	0.000278929	0.000299795	0.062399675	0.000603429	0.001826316	0.000166073	0.000361207	3.32843E-08	6.96105E-07	2.6254E-06	3.3548E-06	3.35480488
3830703773135	383070	3773135	0.000616877	0.001026098	0.001026098	0.000493501	0.000233841	0.000634415	0.00041251	0.000283288	0.00030448	0.078074037	0.00062975	0.001905375	0.000173262	0.000376843	3.31209E-08	6.92957E-07	3.1376E-06	3.86368E-06	3.8636817
3830803773135	383080	3773135	0.000626529	0.001042154	0.001042154	0.000501223	0.0002375	0.000644342	0.000418964	0.000287721	0.000309244	0.09585815	0.000657797	0.001989644	0.000180925	0.00039351	3.19249E-08	6.82667E-07	3.8072E-06	4.52182E-06	4.52182115
3830903773135	383090	3773135	0.000636261	0.001058342	0.001058342	0.000509009	0.000241189	0.000654351	0.000425472	0.00029219	0.000314048	0.114348377	0.000687898	0.002080037	0.000189144	0.000411387	3.23336E-08	6.88683E-07	4.7046E-06	5.42561E-06	5.42560826
3831003773135	383100	3773135	0.000646313	0.001075061	0.001075061	0.00051705	0.000244999	0.000664688	0.000432194	0.000296806	0.000319009	0.132682913	0.000720471	0.00217765	0.000198021	0.000430693	3.27448E-08	6.94602E-07	5.9658E-06	6.69316E-06	6.69316166
3831103773135	383110	3773135	0.000656444	0.001091913	0.001091913	0.000525155	0.000248839	0.000675107	0.000438968	0.000301459	0.00032401	0.149642027	0.000755545	0.002282849	0.000207587	0.000451499	3.31558E-08	7.00297E-07	7.9096E-06	8.64301E-06	8.64300631
3834303773135	383430	3773135	0.001082346	0.001800349	0.001800349	0.000865877	0.000410287	0.001113118	0.000723772	0.000497046	0.000534228	0.003556775	0.025228217	0.133334858	0.012124568	0.026370816	4.40538E-08	8.3216E-07	9.6041E-06	1.04803E-05	10.4802929
3834403773135	383440	3773135	0.001090244	0.001813486	0.001813486	0.000872195	0.000413281	0.00112124	0.000729053	0.000500673	0.000538126	0.003339222	0.036999752	0.087893027	0.007992396	0.017383383	4.40583E-08	8.31104E-07	7.4006E-06	8.27579E-06	8.27578582
3834503773135	383450	3773135	0.001092876	0.001817864	0.001817864	0.000874301	0.000414279	0.001123947	0.000730814	0.000501882	0.000539426	0.003127393	0.025234946	0.061665717	0.005607462	0.012196175	4.41014E-08	8.31041E-07	5.8961E-06	6.77124E-06	6.77123523
3834603773135	383460	3773135	0.001232078	0.00204941	0.00204941	0.000985663	0.000467047	0.001267107	0.000823899	0.000565807	0.000608133	0.002924095	0.01801645	0.045032094	0.004094913	0.008906396	4.44234E-08	8.37544E-07	4.7989E-06	5.68088E-06	5.68087733
3834703773135	383470	3773135	0.001321184	0.002197625	0.002197625	0.001056947	0.000500824	0.001358746	0.000883485	0.000606727	0.000652114	0.00273883	0.013577089	0.034548006	0.003141562	0.006832865	4.43069E-08	8.37479E-07	3.9949E-06	4.87667E-06	4.8766699
3834803773135	383480	3773135	0.001341765	0.00223186	0.00223186	0.001073412	0.000508626	0.001379912	0.000897247	0.000616179	0.000662273	0.00259465	0.011096439	0.028573955	0.002598322	0.005651324	4.40484E-08	8.33737E-07	3.4806E-06	4.35837E-06	4.35837357
3834903773135	383490	3773135	0.001359873	0.00226198	0.00226198	0.001087899	0.00051549	0.001398535	0.000909356	0.000624495	0.000671211	0.00246145	0.009293743	0.024177892	0.002198574	0.004781876	4.37524E-08	8.29483E-07	3.0725E-06	3.94571E-06	3.94570931
3835003773135	383500	3773135	0.0013716	0.002281486	0.002281486	0.00109728	0.000519935	0.001410595	0.000917198	0.00062988	0.000676999	0.002340646	0.007961	0.020900358	0.001900537	0.004133649	4.34065E-08	8.24195E-07	2.7469E-06	3.61447E-06	3.61446893
3835103773135	383510	3773135	0.001376226	0.002289182	0.002289182	0.001100981	0.000521689	0.001415353	0.000920292	0.000632004	0.000679283	0.0022315	0.006949041	0.018394041	0.001672629	0.003637952	4.30375E-08	8.1833E-07	2.483E-06	3.34435E-06	3.34434918
3835203773135	383520	3773135	0.001379018	0.002293826	0.002293826	0.001103215	0.000522747	0.001418224	0.000922159	0.000633287	0.000680661	0.00212988	0.006138831	0.016373961	0.001488937	0.003238423	4.26432E-08	8.1206E-07	2.2603E-06	3.115E-06	3.11499787
3835303773135	383530	3773135	0.001407497	0.002341197	0.002341197	0.001125998	0.000533543	0.001447513	0.000941203	0.000646365	0.000694717	0.002018196	0.005375843	0.014448569	0.001313855	0.002857622	4.216E-08	8.05978E-07	2.0441E-06	2.89225E-06	2.89224815
3835403773135	383540	3773135	0.001429753	0.002378218	0.002378218	0.001143803	0.00054198	0.001470402	0.000956086	0.000656586	0.000705703	0.001912385	0.004747552	0.012848372	0.001168344	0.002541136	4.16004E-08	7.98963E-07	1.8574E-06	2.69793E-06	2.69793451
3835503773135	383550	3773135	0.001444591	0.002402898	0.002402898	0.001155673	0.000547604	0.001485661	0.000966008	0.0006634	0.000713026	0.001810323	0.004212186	0.011473289	0.001043303	0.002269174	4.09313E-08	7.90286E-07	1.6917E-06	2.52295E-06	2.52294548
3835603773135	383560	3773135	0.00144491	0.002403429	0.002403429	0.001155928	0.000547725	0.001485989	0.000966221	0.000663546	0.000713184	0.001708408	0.00373214	0.010226985	0.000929973	0.002022681	4.00798E-08	7.78718E-07	1.5382E-06	2.35698E-06	2.35697923
3835703773135	383570	3773135	0.001426243	0.002372379	0.002372379	0.001140995	0.000540649	0.001466792	0.000953739	0.000654974	0.00070397	0.001614167	0.003329655	0.009170606	0.00833913	0.001813752	3.91357E-08	7.64534E-07	1.4044E-06	2.20809E-06	2.20808652
3835803773135	383580	3773135	0.001393696	0.002318241	0.002318241	0.001114957	0.000528311	0.00143332	0.000931974	0.000640027	0.000687905	0.001526449	0.002985527	0.008261561	0.00075125	0.001633962	3.80891E-08	7.47454E-07	1.2866E-06	2.07212E-06	2.07212033
3835903773135	383590	3773135	0.001351258	0.00224765	0.00224765	0.001081006	0.000512224	0.001389675	0.000903595	0.000620538	0.000666958	0.001445401	0.002691956	0.007479651	0.000680149	0.001479317	3.69626E-08	7.27877E-07	1.1829E-06	1.94778E-06	1.94778475
3836003773135	383600	3773135	0.001303395	0.002168035	0.002168035	0.001042716	0.00049408	0.001340451	0.000871589	0.000598558	0.000643334	0.001370729	0.002440127	0.006805316	0.000618829	0.001345948	3.58114E-08	7.06996E-07	1.0917E-06	1.8345E-06	1.83450494
3836103773135	383610	3773135	0.001253138	0.00208444	0.00208444	0.001002511	0.00047503	0.001288765	0.000837982	0.000575479	0.000618528	0.001301752	0.002222867	0.006221374	0.00056573	0.001230456	3.46563E-08	6.85341E-07	1.0109E-06	1.73094E-06	1.73093664
3836203773135	383620	3773135	0.001203999	0.002002703	0.002002703	0.000963199	0.000456402	0.001238229	0.000805122	0.000552912	0.000594274	0.001238384	0.002036571	0.005718776	0.00052027	0.001131053	3.35335E-08	6.63782E-07	9.3967E-07	1.63698E-06	1.63698381
3836303773135	383630	3773135	0.001164831	0.001937551	0.001937551	0.000931864	0.000441555	0.001197947	0.00077893	0.000534925	0.000574941	0.001183693	0.001887909	0.00531699	0.00483491	0.001051588	3.26123E-08	6.45969E-07	8.8079E-07	1.55937E-06	1.55937103
3836403773135	383640	3773135	0.001131406	0.001881954	0.001881954	0.000905125	0.000428884	0.001163572	0.000756579	0.000519576	0.000558443	0.001134787	0.001762918	0.004978452	0.00045270	0.000984633	3.18149E-08	6.30558E-07	8.3008E-07	1.49245E-06	1.49244791
3836503773135	383650	3773135	0.001100933	0.001831266	0.001831266	0.000880747	0.000417333	0.001132233	0.000736202	0.000505582	0.000543402	0.001089777	0.001653499	0.004681408	0.00042569	0.000925884	3.10864E-08	6.16467E-07	7.849E-07	1.43246E-06	1.43245512
3836603773135	383660	3773135	0.001089765	0.001812689	0.001812689	0.000871812	0.0004131	0.001120748	0.000728733	0.000500453	0.00053789	0.001056661	0.001582934	0.004491757	0.00040845	0.000888375	3.07984E-08	6.11656E-07	7.5375E-07	1.39621E-06	1.39620887
3836703773135	383670	3773135	0.001078916	0.001794643	0.001794643	0.000863133	0.000408987	0.00110959	0.000721479	0.000495471	0.000532535	0.001025198	0.001517551	0.004315633	0.000392434	0.000853541	3.05255E-08	6.07117E-07	7.2471E-07	1.36236E-06	1.36235652
3836803773135	383680	3773135	0.001071976	0.001783099	0.001783099	0.000857581	0.000406356	0.001102453	0.000716838	0.000492284	0.00052911	0.000996835	0.001461486	0.004164918	0.000378729	0.000823733	3.03351E-08	6.04272E-07	6.9925E-07	1.33386E-06	1.33385732
3836903773135	383690	3773135	0.001069423	0.001778853	0.001778853	0.000855539	0.000405389	0.001099827	0.000715131	0.000491111	0.00052785	0.000971393	0.001413997	0.004037783	0.000367169	0.000798588	3.02328E-08	6.03195E-07	6.771E-07	1.31052E-06	1.31052281
3837003773135	383700	3773135	0.001067509	0.001775669	0.001775669	0.000854007	0.000404663	0.001097858	0.0007138	0.000490232	0.000526905	0.00094725	0.001369812	0.003919331	0.000356397	0.000775161	3.01349E-08	6.02127E-07	6.5634E-07	1.28861E-06	1.28860502
3837103773135	383710	3773135	0.001069184	0.001778455	0.001778455	0.000855347	0.000405298	0.001099581	0.000714971	0.000491001	0.000527731	0.000925527	0.001332237	0.003819159	0.000347288	0.000755349	3.01032E-08	6.02286E-07	6.3816E-07	1.27055E-06	1.27054602
3837203773135	383720	3773135	0.001071338	0.001782038	0.001782038	0.00085707	0.000406114	0.001101796	0.000716411	0.00049199	0.000528795	0.000904984	0.00129764	0.003726938	0.000338903	0.00073711	3.00768E-08	6.02415E-07	6.2121E-07	1.2537E-06	1.25370433
3837303773135	383730	3773135	0.001072854	0.001784559	0.001784559	0.000858283	0.000406689	0.001103355	0.000717424	0.000492687	0.000529543	0.000885268	0.001264918	0.003639653	0.000330965	0.000719846	3.00384E-08	6.02152E-07	6.0513E-07	1.23732E-06	1.23731727
3837403773135	383740	3773135	0.001072933	0.001784692	0.001784692	0.000858347	0.000406719	0.001103437	0.000717478	0.000492723	0.000529582	0.000866084	0.00123303	0.003554287	0.000323203	0.000702963	2.998E-08	6.01366E-07	5.8959E-07	1.22093E-06	1.22093303
3837503773135	383750	3773135	0.001072215	0.001783497	0.001783497	0.000857772	0.000406447	0.001102699	0.000716998	0.000492393	0.000529228	0.000847726	0.001202631	0.00347276	0.000315789	0.000686839	2.99137E-08	6.00264E-07	5.7482E-07	1.205E-06	1.20499918
3837603773135	383760	3773135	0.001067429	0.001775536	0.001775536	0.000853943	0.000404633	0.001097776	0.000713797	0.000490195	0.000526865	0.000828629	0.001169701	0.003383373	0.000307661	0.00066916	2.97726E-08	5.97694E-07	5.5942E-07	1.18689E-06	1.18688863
3837703773135	383770	3773135	0.001061207	0.001765186	0.001765186	0.000848965	0.000402274	0.001091377	0.000709636	0.000487338	0.000523794	0.000809887	0.001137277	0.003294808	0.000299608	0.000651643	2.9613E-08	5.94733E-07	5.4441E-07	1.16876E-06	1.16875566
3837803773135	383780	3773135	0.001054985	0.001754836	0.001754836	0.000843988	0.000399915	0.001084978	0.000705475	0.000484481	0.000520723	0.000792208	0.001106997	0.00321191	0.000292069	0.000635248	2.94687E-08	5.91994E-07	5.3036E-07	1.15182E-06	1.15181772
3837903773135	383790	3773135	0.001049241	0.001745282	0.001745282	0.000839393	0.000397738	0.001079071	0.000701635	0.000481843	0.000517888	0.000775916	0.001079694	0.003137421	0.000285296	0.000620516	2.93613E-08	5.8983E-07	5.1756E-07	1.13675E-06	1.13675008
3838003773135	383800	3773135	0.00104246	0.001734004	0.001734004	0.000833968	0.000395168	0.001072098	0.0006971	0.000478729	0.000514541	0.000760184	0.001053166	0.003064759	0.000278688	0.000606145	2.92539E-08	5.87594E-07	5.0523E-07	1.12208E-06	1.12207507
3838103773135	383810	3773135	0.001033366	0.001718877	0.001718877	0.000826693	0.00039172	0.001062745	0.000691019	0.000474553	0.000510053	0.000744187	0.001025774	0.00298899	0.000271799	0.000591159	2.91066E-08	5.8465E-07	4.927E-07	1.10646E-06	1.10645575
3838203773135	383820	3773135	0.001023475	0.001702423	0.001702423	0.00081878	0.000387971	0.001052572	0.000684404	0.00047001	0.00050517	0.000728397	0.000999007	0.002914501	0.000265025	0.000576427	2.89408E-08	5.81382E-07	4.804E-07	1.09073E-06	1.09072722
3838303773135	383830	3773135	0.001014301	0.001687164	0.001687164	0.000811441	0.000384493	0.001043138	0.00067827	0.000465797	0.000500642	0.000712754	0.000972806	0.002841291	0.000258368	0.000561947	2.87604E-08	5.77949E-07	4.6838E-07	1.07509E-06	1.07508635
3838403773135	383840	3773135	0.001001697	0.001666199	0.001666199	0.000801358	0.000379715	0.001030176	0.000669842	0.000460009	0.000494421	0.000695045	0.000942257	0.00275492	0.000250514	0.000544865	2.84428E-08	5.72218E-07	4.5488E-07	1.05554E-06	1.05554276
3838503773135	383850	3773135	0.000989252	0.001645499	0.001645499	0.000791402	0.000374998	0.001017377	0.0006152	0.000454294	0.000488279	0.000677986	0.000913198	0.00267257	0.000243025	0.000528578	2.81292E-08	5.66579E-07	4.4201E-07	1.03672E-06	1.03672231
3838603773135	383860	3773135	0.000976728	0.001624666	0.001624666	0.000781383	0.00037025	0.001004497	0.000653145	0.000448543	0.000482097	0.000661398	0.000885121	0.002592963	0.000235786	0.000512833	2.78076E-08	5.6079E-07	4.2958E-07	1.01818E-06	1.01817838
3838703773135	383870	3773135	0.000964124	0.001603701	0.001603701	0.000771299	0.000365473	0.000991535	0.000644716	0.000442755	0.000475876	0.000645195	0.000857967	0.002515731	0.000228764	0.000497558	2.74778E-08	5.54851E-07	4.1758E-07	9.99905E-07	0.99990457
3838803773135	383880	3773135	0.00095168	0.001583002	0.001583002	0.000761344	0.000360755	0.000978736	0.000636395	0.00043704	0.000469733	0.000629581	0.000832094	0.002442065	0.000222065	0.000482989	2.71504E-08	5.48955E-07	4.061E-07	9.82203E-07	0.9822031
3838903773135	383890	3773135	0.000936045	0.001556994	0.001556994	0.000748836	0.000354828	0.000962657	0.000625939	0.00042986	0.000462016	0.000612374	0.000802498	0.002357156	0.000214344	0.000466196	2.66981E-08	5.40884E-07	3.9346E-07	9.61041E-07	0.96104065
3839003773135	383900	3773135	0.00092009	0.001530456	0.001530456	0.000736072	0.00034878	0.000946249	0.000615271	0.000422533	0.000454141	0.000595816	0.000774481	0.002276908	0.000207047	0.000450324	2.62469E-08	5.32793E-07	3.8139E-07	9.40427E-07	0.94042749

			EGIODemolition	EGIOSite Grubbing / Prep	EGIOMass Grading / Excavation	EGIOMass Grading / Excavation	EGIODrainage / Utilities Trenching	EGIODrainage / Utilities Trenching	EGIOFoundations / Concrete Pads	EGIOFoundations / Concrete Pads	EGIOBuilding / Structure Construction	EGIOBuilding / Structure Construction	EGIOAsphalt Paving	EGIOArchitectural Coating	EGIOLandscaping or Other Finishing	EGIOWaterside Construction (Piles)	HIWaterside Construction (Landscaping)	HIWaterside Construction (Landscaping)	KMDemolition	KMSite Grubbing / Prep	KMMass Grading / Excavation
Unique Identifier	X (UTM)	Y (UTM)	2025	2025	2025	2026	2026	2027	2026	2027	2026	2027	2027	2027	2027	2027	2025	2026	2025	2025	2025
3839103773135	383910	3773135	0.000354683	0.00032794	0.000545492	0.000545492	0.000262354	0.000262354	0.000124314	0.000124314	0.000337266	0.000337266	0.000219297	4.44811E-05	0.000150601	0.000161867	0.000770643	0.000770643	0.000638533	0.000590393	0.000982045
3829703773145	382970	3773145	0.00084042	0.00077706	0.001292541	0.001292541	0.000621647	0.000621647	0.000294561	0.000294561	0.000799151	0.000799151	0.000519625	0.000105398	0.000356849	0.000383543	0.00102639	0.00102639	0.000553551	0.000511817	0.000851344
3829803773145	382980	3773145	0.000840593	0.00077722	0.001292807	0.001292807	0.000621775	0.000621775	0.000294622	0.000294622	0.000799315	0.000799315	0.000519731	0.000105419	0.000356922	0.000383622	0.001068815	0.001068815	0.000553464	0.000511737	0.000851212
3829903773145	382990	3773145	0.000828859	0.00076637	0.001274761	0.001274761	0.00061396	0.00061396	0.00029050	0.00029050	0.00078815	0.00078815	0.00051247	0.000103948	0.00035194	0.00037826	0.00110923	0.00110923	0.0005501	0.00050826	0.00084603
3830003773145	383000	3773145	0.00080427	0.00074363	0.001236944	0.001236944	0.000594908	0.000594908	0.000281891	0.000281891	0.000764776	0.000764776	0.000497273	0.000100864	0.000341499	0.000367046	0.001144358	0.001144358	0.000545872	0.000504717	0.000839535
3830103773145	383010	3773145	0.000770019	0.00071197	0.001184266	0.001184266	0.000569572	0.000569572	0.000269886	0.000269886	0.00073220	0.00073220	0.000476096	9.65686E-05	0.000326956	0.000351414	0.001170773	0.001170773	0.000545958	0.000504797	0.000839668
3830203773145	383020	3773145	0.000716009	0.00066203	0.001101201	0.001101201	0.000529622	0.000529622	0.000250956	0.000250956	0.000680849	0.000680849	0.00044270	8.97953E-05	0.000304023	0.000326766	0.001188183	0.001188183	0.000543284	0.000502324	0.000835554
3830303773145	383030	3773145	0.000690817	0.00063873	0.001062455	0.001062455	0.000510987	0.000510987	0.000242126	0.000242126	0.000656894	0.000656894	0.000427126	8.66358E-05	0.000293326	0.000315269	0.001197689	0.001197689	0.000548202	0.000506871	0.000843117
3830403773145	383040	3773145	0.00066804	0.00061767	0.001027425	0.001027425	0.00049414	0.00049414	0.00023414	0.00023414	0.00063523	0.00063523	0.00041304	8.37793E-05	0.00028365	0.00030474	0.00119999	0.00119999	0.0005543	0.00051253	0.00085253
3830503773145	383050	3773145	0.000660361	0.00061057	0.001015616	0.001015616	0.00048846	0.00048846	0.000231452	0.000231452	0.000627934	0.000627934	0.000408296	8.28164E-05	0.000280394	0.00030137	0.001196388	0.001196388	0.00055959	0.00051740	0.000860633
3830603773145	383060	3773145	0.000651475	0.00060236	0.001001948	0.001001948	0.000481887	0.000481887	0.000228337	0.000228337	0.000619484	0.000619484	0.000402801	8.17019E-05	0.000276621	0.000297314	0.001186682	0.001186682	0.000564422	0.000521868	0.000868063
3830703773145	383070	3773145	0.000648369	0.00059949	0.000997172	0.000997172	0.000479589	0.000479589	0.00022724	0.00022724	0.00061653	0.00061653	0.000400881	8.13124E-05	0.000275302	0.000295897	0.001179078	0.001179078	0.000570375	0.00052737	0.000877219
3830803773145	383080	3773145	0.000644572	0.00059598	0.000991333	0.000991333	0.000476781	0.000476781	0.000225918	0.000225918	0.00061292	0.00061292	0.000398534	8.08363E-05	0.00027369	0.000294164	0.001104735	0.001104735	0.000576587	0.000533116	0.000886773
3830903773145	383090	3773145	0.000646471	0.00059773	0.000994252	0.000994252	0.00047818	0.00047818	0.00022658	0.00022658	0.00061425	0.00061425	0.00039970	8.10743E-05	0.00027449	0.00029503	0.00108524	0.00108524	0.00058348	0.00053949	0.00089738
3831003773145	383100	3773145	0.000647851	0.00059901	0.000996375	0.000996375	0.000479206	0.000479206	0.00022706	0.00022706	0.000616038	0.000616038	0.000400561	8.12475E-05	0.000275082	0.00029566	0.001106536	0.001106536	0.000590477	0.00054596	0.000908136
3831103773145	383110	3773145	0.000648886	0.00059997	0.000997968	0.000997968	0.000479972	0.000479972	0.00022743	0.00022743	0.000617022	0.000617022	0.000401201	8.13773E-05	0.000275522	0.000296133	0.001128249	0.001128249	0.000597379	0.000552341	0.000918751
3831203773145	383120	3773145	0.000649663	0.00060068	0.000999162	0.000999162	0.000480546	0.000480546	0.000227702	0.000227702	0.000617761	0.000617761	0.000401681	8.14747E-05	0.000275852	0.000296487	0.001149061	0.001149061	0.000604454	0.000558883	0.000929632
3834303773145	383430	3773145	0.000585646	0.00054149	0.000900705	0.000900705	0.000433194	0.000433194	0.000205265	0.000205265	0.000556887	0.000556887	0.0003621	7.34462E-05	0.00024867	0.000267272	0.001742602	0.001742602	0.000844907	0.000781207	0.001299441
3834403773145	383440	3773145	0.000579347	0.00053567	0.000891019	0.000891019	0.000428535	0.000428535	0.00020305	0.00020305	0.00055089	0.00055089	0.00035820	7.26564E-05	0.00024595	0.00026439	0.001741101	0.001741101	0.000852327	0.00078068	0.001310853
3834503773145	383450	3773145	0.000570375	0.00052737	0.000877219	0.000877219	0.00042189	0.00042189	0.00019991	0.00019991	0.00054236	0.00054236	0.00035265	7.15311E-05	0.00024285	0.00026030	0.001732596	0.001732596	0.000868115	0.00080266	0.001335135
3834603773145	383460	3773145	0.00055657	0.00051461	0.000855989	0.000855989	0.000411687	0.000411687	0.000195074	0.000195074	0.00052924	0.00052924	0.000344123	6.97999E-05	0.000236324	0.000254003	0.001708983	0.001708983	0.000919622	0.00085029	0.001414351
3834703773145	383470	3773145	0.000548978	0.00050759	0.000844312	0.000844312	0.000406071	0.000406071	0.00019241	0.00019241	0.00052202	0.00052202	0.000339428	6.88477E-05	0.0002331	0.000250538	0.001671561	0.001671561	0.000945592	0.000874301	0.001454291
3834803773145	383480	3773145	0.000543629	0.00050264	0.000836085	0.000836085	0.000402115	0.000402115	0.000190538	0.000190538	0.000516934	0.000516934	0.000336121	6.81769E-05	0.000230829	0.000248096	0.001649849	0.001649849	0.000950596	0.000878928	0.001461988
3834903773145	383490	3773145	0.000538193	0.00049762	0.000827725	0.000827725	0.00039894	0.00039894	0.000188633	0.000188633	0.00051765	0.00051765	0.00033276	6.74952E-05	0.00022852	0.00024561	0.001625835	0.001625835	0.000953874	0.000881959	0.00146703
3835003773145	383500	3773145	0.000533362	0.00049315	0.000820295	0.000820295	0.00039452	0.00039452	0.00018694	0.00018694	0.000507171	0.000507171	0.000329773	6.68893E-05	0.000226469	0.00024341	0.001604223	0.001604223	0.000953184	0.000881321	0.001465968
3835103773145	383510	3773145	0.000529134	0.00048924	0.000813793	0.000813793	0.000391393	0.000391393	0.000185458	0.000185458	0.000503151	0.000503151	0.000327159	6.63591E-05	0.000224674	0.000241482	0.001586212	0.001586212	0.000948611	0.000877093	0.001458936
3835203773145	383520	3773145	0.000524993	0.00048541	0.000807424	0.000807424	0.00038833	0.00038833	0.00018400	0.00018400	0.00049923	0.00049923	0.00032459	6.58398E-05	0.000222916	0.00023959	0.001567301	0.001567301	0.00094334	0.00087222	0.001450841
3835303773145	383530	3773145	0.000518781	0.00047967	0.00079787	0.00079787	0.000383735	0.000383735	0.00018182	0.00018182	0.00049330	0.00049330	0.00032075	6.50607E-05	0.000220278	0.00023675	0.001528579	0.001528579	0.000948007	0.000876535	0.001458007
3835403773145	383540	3773145	0.00051291	0.00047424	0.000788847	0.000788847	0.00037939	0.00037939	0.00017977	0.00017977	0.00048727	0.00048727	0.00031731	6.4325E-05	0.00021737	0.00023479	0.001485654	0.001485654	0.00095163	0.00087985	0.00146358
3835503773145	383550	3773145	0.000506357	0.00046818	0.000778762	0.000778762	0.000374545	0.000374545	0.000177475	0.000177475	0.000481492	0.000481492	0.000313076	6.35026E-05	0.000215003	0.00023108	0.001437827	0.001437827	0.000953184	0.000881321	0.001465968
3835603773145	383560	3773145	0.000498506	0.00046092	0.000766688	0.000766688	0.000368738	0.000368738	0.000174723	0.000174723	0.000474027	0.000474027	0.000308222	6.2518E-05	0.000211669	0.000227504	0.001380594	0.001380594	0.000952407	0.000880603	0.001464774
3835703773145	383570	3773145	0.000489275	0.00045239	0.00075249	0.00075249	0.00036191	0.00036191	0.000171487	0.000171487	0.000465249	0.000465249	0.000302514	6.13603E-05	0.00020775	0.00022391	0.001325362	0.001325362	0.000946023	0.0008747	0.001454955
3835803773145	383580	3773145	0.000478404	0.00044234	0.000735771	0.000735771	0.000353869	0.000353869	0.000167677	0.000167677	0.000454911	0.000454911	0.000295793	5.9997E-05	0.000203134	0.00021833	0.001270531	0.001270531	0.000932909	0.000862575	0.001434786
3835903773145	383590	3773145	0.000466325	0.00043117	0.000717194	0.000717194	0.000344934	0.000344934	0.000163444	0.000163444	0.00044326	0.00044326	0.000288325	5.84822E-05	0.000198005	0.00021817	0.001218901	0.001218901	0.000912289	0.000843509	0.001403073
3836003773145	383600	3773145	0.000453815	0.0004196	0.000697954	0.000697954	0.00033568	0.000335681	0.00015905	0.00015905	0.00043153	0.00043153	0.00028059	5.69133E-05	0.000192693	0.00020710	0.001172274	0.001172274	0.000887355	0.000820455	0.001364725
3836103773145	383610	3773145	0.000441391	0.00040811	0.000678846	0.000678846	0.00032649	0.000326491	0.00015470	0.00015470	0.00041971	0.00041971	0.00027298	5.53552E-05	0.000187418	0.00020143	0.00113065	0.00113065	0.000860091	0.00079524	0.001322795
3836203773145	383620	3773145	0.000429054	0.00039671	0.000659871	0.000659871	0.000317365	0.000317365	0.00015038	0.00015038	0.000407985	0.000407985	0.00026528	5.38079E-05	0.000182179	0.00019580	0.001093029	0.001093029	0.000831534	0.000768842	0.001278874
3836303773145	383630	3773145	0.000419304	0.00038769	0.000644877	0.000644877	0.000310154	0.000310154	0.000146963	0.000146963	0.000398714	0.000398714	0.000259252	5.25853E-05	0.00017804	0.00019135	0.001063312	0.001063312	0.000807463	0.000746586	0.001241853
3836403773145	383640	3773145	0.000411194	0.00038019	0.000632404	0.000632404	0.000304155	0.000304155	0.000144121	0.000144121	0.00039100	0.00039100	0.00025423	5.15682E-05	0.000174596	0.00018765	0.001038097	0.001038097	0.000786497	0.000727201	0.00120961
3836503773145	383650	3773145	0.000403602	0.00037317	0.000620728	0.000620728	0.000298539	0.000298539	0.00014146	0.00014146	0.000383783	0.000383783	0.000249544	5.0616E-05	0.000171372	0.00018419	0.001014684	0.001014684	0.000766913	0.000709093	0.001179489
3836603773145	383660	3773145	0.00040179	0.0003715	0.000617941	0.000617941	0.00029719	0.00029719	0.00014082	0.00014082	0.00038206	0.00038206	0.00024842	5.03888E-05	0.000170603	0.00018336	0.001002076	0.001002076	0.000759579	0.00070231	0.00116821
3836703773145	383670	3773145	0.000399978	0.00036982	0.000615155	0.000615155	0.000295858	0.000295858	0.00014019	0.00014019	0.000380337	0.000380337	0.000247303	5.01616E-05	0.000169834	0.00018253	0.000989769	0.000989769	0.000752591	0.000695851	0.001157462
3836803773145	383680	3773145	0.000399202	0.00036911	0.00061396	0.00061396	0.000295284	0.000295284	0.000139917	0.000139917	0.000379599	0.000379599	0.000246823	5.00642E-05	0.000169504	0.00018218	0.000979563	0.000979563	0.000748018	0.000691623	0.001150429
3836903773145	383690	3773145	0.000399374	0.00036926	0.000614226	0.000614226	0.000295412	0.000295412	0.000139978	0.000139978	0.000379763	0.000379763	0.00024693	5.00858E-05	0.000169577	0.00018226	0.000971859	0.000971859	0.000745775	0.000689549	0.001146979
3837003773145	383700	3773145	0.000399547	0.00036942	0.000614491	0.000614491	0.00029553	0.000295539	0.00014003	0.00014003	0.00037992	0.00037992	0.00024703	5.01075E-05	0.000169651	0.00018234	0.000964455	0.000964455	0.000743704	0.000687635	0.001143795
3837103773145	383710	3773145	0.000400582	0.00037038	0.000616083	0.000616083	0.000296305	0.000296305	0.00014040	0.00014040	0.00038091	0.00038091	0.00024767	5.02373E-05	0.00017009	0.00018281	0.000959752	0.000959752	0.000743359	0.000687315	0.001143264
3837203773145	383720	3773145	0.000401531	0.00037126	0.000617543	0.000617543	0.000297007	0.000297007	0.00014073	0.00014073	0.00038181	0.00038181	0.00024826	5.03563E-05	0.000170493	0.00018324	0.00095565	0.00095565	0.000742842	0.000686837	0.001142468
3837303773145	383730	3773145	0.000402135	0.00037182	0.000618472	0.000618472	0.000297454	0.000297454	0.00014094	0.00014094	0.00038238	0.00038238	0.00024863	5.04321E-05	0.00017075	0.00018352	0.00095184	0.00095184	0.00074172	0.0006858	0.001140743
3837403773145	383740	3773145	0.000402221	0.0003719	0.000618605	0.000618605	0.000297518	0.000297518	0.00014097	0.00014097	0.00038247	0.00038247	0.00024869	5.04429E-05	0.000170786	0.00018356	0.000948045	0.000948045	0.000739822	0.000684045	0.001137824
3837503773145	383750	3773145	0.000402221	0.0003719	0.000618605	0.000618605	0.000297518	0.000297518	0.00014097	0.00014097	0.00038247	0.00038247	0.00024869	5.04429E-05	0.000170786	0.00018356	0.000944643	0.000944643	0.000737665	0.000682051	0.001134507
3837603773145	383760	3773145	0.000401014	0.00037078	0.000616747	0.000616747	0.00029662	0.000296624	0.00014055	0.00014055	0.00038132	0.00038132	0.00024794	5.02914E-05	0.00017027	0.00018301	0.00093844	0.00093844	0.00073361	0.00067830	0.00112827
3837703773145	383770	3773145	0.000399461	0.00036934	0.000614359	0.000614359	0.000295475	0.000295475	0.00014000	0.00014000	0.00037984	0.00037984	0.00024698	5.00967E-05	0.000169614	0.00018230	0.000931736	0.000931736	0.000729124	0.00067415	0.00112137
3837803773145	383780	3773145	0.000397994	0.00036799	0.000612103	0.000612103	0.000294391	0.000294391	0.00013949	0.00013949	0.00037845	0.00037845	0.00024607	4.99127E-05	0.000168991	0.00018163	0.000926133	0.000926133	0.000725155	0.000670484	0.001115266
3837903773145	383790	3773145	0.000397131	0.00036719	0.000610776	0.000610776	0.000293752	0.000293752	0.00013919	0.00013919	0.00037763	0.00037763	0.00024554	4.98045E-05	0.000168625	0.00018123	0.000923731	0.000923731	0.000722567	0.00066809	0.001111286
3838003773145	383800	3773145	0.00039601	0.00036615	0.000609051	0.000609051	0.000292923	0.000292923	0.00013879	0.00013879	0.00037656	0.00037656	0.00024484	4.96639E-05	0.000168149	0.00018072	0.00092143	0.00092143	0.000720151	0.000665857	0.00110757
3838103773145	383810	3773145	0.00039411	0.0003644	0.000606132	0.000606132	0.000291519	0.000291519	0.00013813	0.00013813	0.00037458	0.00037458	0.00024376	4.94258E-05	0.000167343	0.00017986	0.00091027	0.00091027	0.000717131	0.00066306	0.001102926
3838203773145	383820	3773145	0.000391868	0.00036232	0.000602682	0.000602682	0.00028986	0.00028986	0.00013734	0.00013734	0.00037262	0.00037262	0.00024228	4.91445E-05	0.00016639	0.00017883	0.00091152	0.00091152	0.000713853	0.00066003	0.00109788
3838303773145	383830	3773145	0.000389453	0.00036009	0.000598966	0.000598966	0.000288073	0.000288073	0.0001365	0.0001365	0.00037032	0.00037032	0.00024079	4.88415E-05	0.000165364	0.00017735	0.00090502	0.00090502	0.000710315	0.00065676	0.001092444
3838403773145	383840	3773145	0.000385915	0.00035682	0.000593526	0.000593526	0.000285456	0.000285456	0.00013526	0.00013526	0.00036965	0.00036965	0.00023868	4.83979E-05	0.00016386	0.00017612	0.00089153	0.00089153	0.000704103	0.00065101	0.00108289
3838503773145	383850	3773145	0.000382378	0.00035355	0.000588086	0.000588086	0.00028284	0.00028284	0.00013402	0.00013402	0.00036360	0.00036360	0.00023641	4.79543E-05	0.000162361	0.00017450	0.00087830	0.00087830	0.000697891	0.00064527	0.001073336
3838603773145	383860	3773145	0.00037841	0.00035028	0.000582645	0.000582645	0.00028022	0.00028022	0.00013278	0.00013278	0.00036023	0.00036023	0.00023424	4.75107E-05	0.00016085	0.00017289	0.00086499	0.00086499	0.00069159	0.00063945	0.00106365
3838703773145	383870	3773145	0.000375303	0.00034701	0.000577205	0.000577205	0.00027607	0.00027607	0.00013154	0.00013154	0.00035687	0.00035687	0.00023204	4.7067E-05	0.00015935	0.00017127	0.00085169	0.00085169	0.00068529	0.00063362	0.00105396
3838803773145	383880	3773145	0.000371852	0.00034382	0.000571897	0.000571897	0.000275054	0.000275054	0.00013033	0.00013033	0.00035359	0.00035359	0.00022919	4.66342E-05	0.000157891	0.00016970	0.00083858	0.00083858	0.00067891	0.00062772	0.00104414
3838903773145	383890	3773145	0.000366848	0.00033919	0.000564201	0.000564201	0.00027135	0.00027135	0.00012857	0.00012857	0.00034883	0.00034883	0.00022619	4.60067E-05	0.000155766	0.00016741	0.00082818	0.00082818	0.00066855	0.00061815	0.00102821
3839003773145	383900	3773145	0.00036193	0.00033464	0.000556638	0.000556638	0.000267715	0.000267715	0.00012685	0.00012685	0.00034415	0.00034415	0.00022377	4.53899E-05	0.000153678	0.00016517	0.00079815	0.00079815	0.00065829	0.00060866	0.00101243
3839103773145	383910	3773145	0.000357271	0.00033034	0.000549473	0.000549473	0.00026426	0.00026426	0.00012522	0.00012522	0.00033927	0.00033927	0.00022089	4.48057E-05	0.0001517	0.00016304	0.00077548	0.00077548	0.00064855	0.00059566	0.00097304
3829703773155	382970	3773155	0.000856123	0.00079158	0.001316691	0.001316691	0.00063262	0.000633262	0.00030065	0.00030065	0.00081408	0.00081408	0.00052933	0.000107367	0.000363516	0.00039071	0.00103809	0.00103809	0.000559417	0.00051724	0.000860367
3829803773155	382980	3773155	0.000857417	0.00079277	0.001318681	0.001318681	0.000634219	0.000634219	0.00030051	0.00030051	0.00081531	0.00081531	0.00053013	0.000107529	0.000364066	0.0003913	0.00104624	0.00104624	0.000558986	0.00051684	0.000859704
3829903773155	382990	3773155	0.000847236	0.00078336	0.001303024	0.001303024	0.000626689	0.000626689	0.00029695	0.00029695	0.00080563	0.00080563	0.00052383	0.000106253	0.000359743	0.00038665	0.00112547	0.00112547	0.000556657	0.00051489	0.000856121
3830003773155	383000	3773155	0.000826702	0.00076438	0.001271443	0.001271443	0.0006115	0.0006115	0.000289753	0.000289753	0.00078610	0.00078610	0.00051114	0.000103677	0.000351024	0.00037728	0.00116106	0.00116106	0.000554327	0.00051253	0.00085239
3830103773155	383010	3773155	0.000796419	0.00073638	0.001224869	0.001224869	0.0005891	0.0005891	0.00027913	0.00027913	0.00075731	0.00075731	0.00049241	9.98795E-05	0.00033816	0.00036346	0.00118984	0.00118984	0.00055424	0.00051245	0.00085246
3830203773155	383020	3773155	0.000737751	0.00068213	0.001134639	0.001134639	0.000545704	0.000545704	0.00025857	0.00025857	0.00070152	0.00070152	0.00045614	9.25219E-05	0.000313255	0.00033668	0.00121049	0.00121049	0.000552688	0.00051101	0.00085017
3830303773155	383030	3773155	0.00070479	0.00065166	0.001083951	0.001083951	0.00052132	0.00052132	0.00024702	0.00024702	0.00067018	0.00067018	0.00043576	8.83887E-05	0.00029926	0.00032164	0.00122002	0.00122002	0.00055613	0.00051421	0.00085535
3830403773155	383040	3773155	0.000682534	0.00063108	0.001049717	0.001049717	0.000504861	0.000504861	0.00023922	0.00023922	0.00064908	0.00064908	0.00042205	8.55971E-05	0.00028980	0.00031148	0.00122503	0.00122503	0.00056252	0.00052011	0.00086514
3830503773155	383050	3773155	0.000675977	0.00062501	0.001039633	0.001039633	0.000500011	0.000500011	0.00023692	0.00023692	0.00064278	0.00064278	0.00041795	8.47748E-05	0.00028702	0.00030849	0.00122403	0.00122403	0.00056821	0.00052537	0.00087390
3830603773155	383060	3773155	0.000667867	0.00061751	0.00102716	0.00102716	0.00049412	0.00049412	0.00023408	0.00023408	0.00063507	0.00063507	0.00041293	8.37577E-05	0.00028358	0.00030479	0.0012175	0.0012175	0.00057356	0.00053024	0.00088212
3830703773155	383070	3773155	0.000665106	0.00061496	0.001022914	0.001022914	0.00049197	0.00049197	0.00023311	0.00023311	0.00063244	0.00063244	0.00041122	8.34115E-05	0.00028240	0.00030353	0.00121279	0.00121279	0.00057959	0.00053622	0.00089148

			KMMass Grading / Excavation	KMDrainage / Utilities Trenching	KMFoundations / Concrete Pads	KMBuilding / Structure Construction	KMAsphalt Paving	KMArchitectural Coating	KMLandscaping or Other Finishing	KMWaterside Construction (Piles)	EWNDemolition	EWNSite Grubbing / Prep	EWNDrainage / Utilities Trenching	EWNDrainage / Utilities Trenching	EWNDrainage / Utilities Trenching	EWNFoundations / Concrete Pads	EWNBuilding / Structure Construction	EWNAsphalt Paving	EWNLandscaping or Other Finishing	EWNWaterside Construction (Piles)	ISDemolition
Unique Identifier	X (UTM)	Y (UTM)	2026	2026	2026	2026	2026	2026	2026	2026	2027	2027	2027	2028	2029	2029	2029	2029	2029	2029	2027
3839103773135	383910	3773135	0.000982045	0.00024385	0.000223801	0.000658232	0.000394799	8.00789E-05	0.000271126	0.000291408	0.002114208	0.002417175	0.002846732	0.002846732	0.002846732	0.000741015	0.001840959	0.001307197	0.000897709	0.000938619	0.000346573
3829703773145	382970	3773145	0.000851344	0.000211396	0.000194016	0.000570628	0.000342256	6.94212E-05	0.000235042	0.000252624	0.003471511	0.003968981	0.00467431	0.00467431	0.00467431	0.00121674	0.003022839	0.002146406	0.00147403	0.001541204	0.000590477
3829803773145	382980	3773145	0.000851212	0.000211363	0.000193985	0.000570539	0.000342202	6.94104E-05	0.000235005	0.000252585	0.003818171	0.004365317	0.005141079	0.005141079	0.005141079	0.001338242	0.003324694	0.002360742	0.001621224	0.001695106	0.000588406
3829903773145	382990	3773145	0.000846037	0.000210078	0.000192806	0.000567071	0.000340122	6.89884E-05	0.000233576	0.000251049	0.004207365	0.004810282	0.005665119	0.005665119	0.005665119	0.001474651	0.003663587	0.002601377	0.001786479	0.001867892	0.000577881
3830003773145	383000	3773145	0.000839535	0.000208464	0.000191324	0.000562713	0.000337508	6.84582E-05	0.000231781	0.00024912	0.004634606	0.005298748	0.00624039	0.00624039	0.00624039	0.001624397	0.00403561	0.002865537	0.001967889	0.002057569	0.000557088
3830103773145	383010	3773145	0.000839668	0.000208497	0.000191355	0.000562801	0.000337561	6.8469E-05	0.000231818	0.00024916	0.005089457	0.005818778	0.006852835	0.006852835	0.006852835	0.001783818	0.004431674	0.003146767	0.002161022	0.002259503	0.000528703
3830203773145	383020	3773145	0.000835554	0.000207475	0.000190417	0.000560044	0.000335908	6.81336E-05	0.000230682	0.000247939	0.005523083	0.006314543	0.007436703	0.007436703	0.007436703	0.001935801	0.004809256	0.003414874	0.002345142	0.002452015	0.000492467
3830303773145	383030	3773145	0.000843117	0.000209353	0.000192141	0.000565114	0.000338948	6.87504E-05	0.00023277	0.000250183	0.006020381	0.006883104	0.008106303	0.008106303	0.008106303	0.002110101	0.005242281	0.003722349	0.002556299	0.002672794	0.000443893
3830403773145	383040	3773145	0.000852539	0.000211693	0.000194288	0.000571429	0.000342736	6.95186E-05	0.000235371	0.000252979	0.006627768	0.007577531	0.008924136	0.008924136	0.008924136	0.002322986	0.005771167	0.004097892	0.0028142	0.002942448	0.000428622
3830503773145	383050	3773145	0.000860633	0.000213703	0.000196132	0.000576854	0.00034599	7.01786E-05	0.000237606	0.000255381	0.007283729	0.008327491	0.009807373	0.009807373	0.009807373	0.002552895	0.006342349	0.004503467	0.003092726	0.003233667	0.000432505
3830603773145	383060	3773145	0.000868063	0.000215548	0.000197826	0.000581834	0.000348977	7.07845E-05	0.000239658	0.000257586	0.007962381	0.009103394	0.010721161	0.010721161	0.010721161	0.002790758	0.006933289	0.004923071	0.003380887	0.00353496	0.000435093
3830703773145	383070	3773145	0.000877219	0.000217821	0.000199912	0.000587971	0.000352658	7.15311E-05	0.000242185	0.000260302	0.00869185	0.009937396	0.011703374	0.011703374	0.011703374	0.003046431	0.007568478	0.005374095	0.003690625	0.003858813	0.000436991
3830803773145	383080	3773145	0.000886773	0.000220193	0.000202089	0.000594375	0.000356498	7.23101E-05	0.000244823	0.000263137	0.009498018	0.010859089	0.012788861	0.012788861	0.012788861	0.003328988	0.008270454	0.005872542	0.00403293	0.004216718	0.000438717
3830903773145	383090	3773145	0.000897388	0.000222829	0.000204509	0.00060149	0.000360766	7.31757E-05	0.000247754	0.000266287	0.010392879	0.011882183	0.013993771	0.013993771	0.013993771	0.00364263	0.009049659	0.006425827	0.004412895	0.004613998	0.000440356
3831003773145	383100	3773145	0.000908136	0.000225498	0.000206958	0.000608694	0.000365087	7.40522E-05	0.000250721	0.000269477	0.01139084	0.013023153	0.015337503	0.015337503	0.015337503	0.003992408	0.00991864	0.007042858	0.004836637	0.005057051	0.000441995
3831103773145	383110	3773145	0.000918751	0.000228134	0.000209377	0.000615809	0.000369354	7.49178E-05	0.000253652	0.000272626	0.012486639	0.014275981	0.016812971	0.016812971	0.016812971	0.004376478	0.010872813	0.007720381	0.005301921	0.005543539	0.000443462
3831203773145	383120	3773145	0.000929632	0.000230836	0.000211857	0.000623102	0.000373729	7.5805E-05	0.000256656	0.000275855	0.013706245	0.015670357	0.018455142	0.018455142	0.018455142	0.004803941	0.011934792	0.008474453	0.005819775	0.006084993	0.000445015
3834303773145	383430	3773145	0.001299441	0.000322662	0.000296134	0.000870973	0.000522399	0.00010596	0.000358754	0.000385591	0.076471694	0.087430124	0.102967363	0.102967363	0.102967363	0.026802784	0.066588167	0.047281787	0.032470456	0.033950193	0.000456835
3834403773145	383440	3773145	0.001310853	0.000325496	0.000298734	0.000878621	0.000526986	0.000106891	0.000361904	0.000388977	0.056284092	0.064349629	0.075785225	0.075785225	0.075785225	0.019727173	0.049009696	0.034799967	0.023898649	0.024987753	0.000457697
3834503773145	383450	3773145	0.001335135	0.000331526	0.000304268	0.000894897	0.000536748	0.000108871	0.000368608	0.000396183	0.043252184	0.049450243	0.058238063	0.058238063	0.058238063	0.015159583	0.037662088	0.026742451	0.018365203	0.019202138	0.000468309
3834603773145	383460	3773145	0.001414351	0.000351196	0.000322321	0.000947993	0.000568594	0.000115331	0.000390479	0.000419689	0.033848811	0.038699362	0.04557664	0.04557664	0.04557664	0.011863767	0.029474047	0.020928427	0.01437246	0.015027439	0.000478231
3834703773145	383470	3773145	0.001454291	0.000361113	0.000331423	0.000974764	0.000584651	0.000118587	0.000401505	0.00043154	0.027445449	0.031378394	0.03695466	0.03695466	0.03695466	0.009619434	0.023898282	0.016969283	0.011653544	0.012184617	0.000482804
3834803773145	383480	3773145	0.001461988	0.000363024	0.000333177	0.000979922	0.000587745	0.000119215	0.00040363	0.000433824	0.023700354	0.027096626	0.031911977	0.031911977	0.031911977	0.008306805	0.02063722	0.014653724	0.010063349	0.010521953	0.000480129
3834903773145	383490	3773145	0.00146703	0.000364276	0.000334326	0.000983302	0.000589772	0.000119626	0.000405022	0.00043532	0.020762032	0.023737241	0.027955595	0.027955595	0.027955595	0.007276944	0.018078659	0.012836985	0.008815715	0.009217463	0.000477282
3835003773145	383500	3773145	0.001465968	0.000364013	0.000334084	0.00098259	0.000589345	0.000119539	0.000404729	0.000435005	0.018494942	0.021145276	0.02490301	0.02490301	0.02490301	0.006482345	0.016104577	0.011435262	0.007853091	0.008210971	0.000473313
3835103773145	383510	3773145	0.001458936	0.000362266	0.000332481	0.000977876	0.000586518	0.000118966	0.000402787	0.000432919	0.01671704	0.0191126	0.022509107	0.022509107	0.022509107	0.005859203	0.014556459	0.010336001	0.007098181	0.007421658	0.000468568
3835203773145	383520	3773145	0.001450841	0.000360256	0.000330637	0.000972451	0.000583264	0.000118306	0.000400553	0.00043017	0.015214188	0.017394388	0.020485551	0.020485551	0.020485551	0.005332465	0.013247842	0.009406801	0.006460059	0.006754455	0.000463909
3835303773145	383530	3773145	0.001458007	0.000362036	0.00033227	0.000977254	0.000586145	0.00011889	0.000402531	0.000432643	0.013669837	0.015628731	0.018406118	0.018406118	0.018406118	0.00479118	0.011903089	0.008451942	0.005804315	0.006068829	0.000462011
3835403773145	383540	3773145	0.00146358	0.000363419	0.00033354	0.000980989	0.000588385	0.000119345	0.00040407	0.00043297	0.012333585	0.014100993	0.016606886	0.016606886	0.016606886	0.004322834	0.01073954	0.007625749	0.005236933	0.005475589	0.000459595
3835503773145	383550	3773145	0.001465968	0.000364013	0.000334084	0.00098259	0.000589345	0.000119539	0.000404729	0.000435005	0.011150905	0.012748835	0.015014435	0.015014435	0.015014435	0.003908313	0.009709715	0.006894508	0.004734758	0.00495053	0.000456576
3835603773145	383560	3773145	0.001464774	0.000363716	0.000333812	0.00098179	0.000588865	0.000119442	0.000404399	0.000434651	0.010047686	0.011487525	0.013528977	0.013528977	0.013528977	0.003521643	0.008749081	0.006212398	0.004266323	0.004460747	0.000452521
3835703773145	383570	3773145	0.001454955	0.000361278	0.000331574	0.000975208	0.000584918	0.000118641	0.000401688	0.00043173	0.009098212	0.010401991	0.012250532	0.012250532	0.012250532	0.003188859	0.007922321	0.005625346	0.003863169	0.004039221	0.000446395
3835803773145	383580	3773145	0.001434786	0.00035627	0.000326978	0.00096169	0.000576809	0.000116997	0.00039612	0.000425752	0.008256412	0.009439559	0.011117067	0.011117067	0.011117067	0.002893813	0.007189318	0.005104868	0.003505734	0.003665497	0.000438026
3835903773145	383590	3773145	0.001403073	0.000348395	0.000319751	0.000940433	0.00056406	0.000114411	0.000387365	0.000416342	0.00752237	0.00860033	0.010128697	0.010128697	0.010128697	0.002636537	0.006550147	0.004651016	0.003194055	0.003339614	0.000428104
3836003773145	383600	3773145	0.001364725	0.000338873	0.000311012	0.00091473	0.000548644	0.000111284	0.000376778	0.000404963	0.0068891	0.007876311	0.009276014	0.009276014	0.009276014	0.002414581	0.005998723	0.004259471	0.002925164	0.003058469	0.00041732
3836103773145	383610	3773145	0.001322795	0.000328461	0.000301456	0.000886626	0.000531787	0.000107865	0.000365201	0.000392521	0.006344263	0.007253399	0.008542404	0.008542404	0.008542404	0.002223619	0.005524304	0.003922603	0.002693822	0.002816584	0.000406276
3836203773145	383620	3773145	0.001278874	0.000317555	0.000291447	0.000857187	0.00051413	0.000104283	0.000353076	0.000379488	0.005868017	0.006708906	0.007901148	0.007901148	0.007901148	0.002056698	0.005109609	0.003628144	0.002491604	0.002605151	0.000395233
3836303773145	383630	3773145	0.001241853	0.000308363	0.00028301	0.000832373	0.000499247	0.000101264	0.000342855	0.000368503	0.005481152	0.006266604	0.007380244	0.007380244	0.007380244	0.001921105	0.004772745	0.003388949	0.002327338	0.002433399	0.000386519
3836403773145	383640	3773145	0.00120961	0.000300356	0.000275662	0.000810761	0.000486285	9.86352E-05	0.000333953	0.000358935	0.005151921	0.005890193	0.006936942	0.006936942	0.006936942	0.001805712	0.004486065	0.003185388	0.002187544	0.002287235	0.000379444
3836503773145	383650	3773145	0.001179489	0.000292877	0.000268797	0.000790572	0.000474175	9.61791E-05	0.000325637	0.000349997	0.004858063	0.005554225	0.006541269	0.006541269	0.006541269	0.001702716	0.004230186	0.003003698	0.00206277	0.002156774	0.000372887
3836603773145	383660	3773145	0.00116821	0.000290077	0.000266227	0.000783013	0.000469641	9.52594E-05	0.000322523	0.00034665	0.004655572	0.005322717	0.006268619	0.006268619	0.006268619	0.001631745	0.004053866	0.0028785	0.001976791	0.002066877	0.000371938
3836703773145	383670	3773145	0.001157462	0.000287408	0.000263778	0.000775809	0.00046532	9.4383E-05	0.000319556	0.000343461	0.004466194	0.005106202	0.006013627	0.006013627	0.006013627	0.001565369	0.003888964	0.002761409	0.00189638	0.001982801	0.000370989
3836803773145	383680	3773145	0.001150429	0.000285662	0.000262175	0.000771095	0.000462493	9.38095E-05	0.000317614	0.000341374	0.00430063	0.004916912	0.005790698	0.005790698	0.005790698	0.00150734	0.003744798	0.002659042	0.00182608	0.001909297	0.000371162
3836903773145	383690	3773145	0.001146979	0.000284805	0.000261389	0.000768783	0.000461106	9.35282E-05	0.000316662	0.00034035	0.004156289	0.004751887	0.005596347	0.005596347	0.005596347	0.00145675	0.003619112	0.002569797	0.001764791	0.001845216	0.000372197
3837003773145	383700	3773145	0.001143795	0.000284014	0.000260663	0.000766648	0.000459826	9.32685E-05	0.000315782	0.000339405	0.004020835	0.004597022	0.005413961	0.005413961	0.005413961	0.001409274	0.003501165	0.002486047	0.001707277	0.00178508	0.000373146
3837103773145	383710	3773145	0.001143264	0.000283882	0.000260542	0.000766292	0.000459613	9.32252E-05	0.000315636	0.000339248	0.003903585	0.00446297	0.005256086	0.005256086	0.005256086	0.001368179	0.003399069	0.002413553	0.001657491	0.001733026	0.000374872
3837203773145	383720	3773145	0.001142468	0.000283685	0.000260361	0.000765759	0.000459292	9.31603E-05	0.000315416	0.000339011	0.0037941	0.004337796	0.005108667	0.005108667	0.005108667	0.001329805	0.003303734	0.002345859	0.001611003	0.00168442	0.000376511
3837303773145	383730	3773145	0.001140743	0.000283256	0.000259968	0.000764602	0.000458599	9.30196E-05	0.00031494	0.000338499	0.003689878	0.004218639	0.004968335	0.004968335	0.004968335	0.001293276	0.003212982	0.002281419	0.00156675	0.001638149	0.000377719
3837403773145	383740	3773145	0.001137824	0.000282531	0.000259302	0.000762646	0.000457425	9.27816E-05	0.000314134	0.000337633	0.003589452	0.004103822	0.004833113	0.004833113	0.004833113	0.001258077	0.003125536	0.002219327	0.001524108	0.001593564	0.000378495
3837503773145	383750	3773145	0.001134507	0.000281708	0.000258546	0.000760422	0.000456092	9.25111E-05	0.000313218	0.000336649	0.003494547	0.003995318	0.004705327	0.004705327	0.004705327	0.001224814	0.003042897	0.002160648	0.001483811	0.001551431	0.000379013
3837603773145	383760	3773145	0.00112827	0.000280159	0.000257125	0.000756242	0.000453585	9.20026E-05	0.000311496	0.000334798	0.003393776	0.003880106	0.004569641	0.004569641	0.004569641	0.001189494	0.00295515	0.002098342	0.001441023	0.001506693	0.000378582
3837703773145	383770	3773145	0.00112137	0.000278446	0.000255553	0.000751617	0.000450811	9.14399E-05	0.000309591	0.000332751	0.0032956	0.003767952	0.004437556	0.004437556	0.004437556	0.001155112	0.002869732	0.00203769	0.00139937	0.001463142	0.000377805
3837803773145	383780	3773145	0.001115266	0.00027693	0.000254162	0.000747526	0.000448357	9.09422E-05	0.000307906	0.00033094	0.003205434	0.003664775	0.004316043	0.004316043	0.004316043	0.001123482	0.00279115	0.001981892	0.001361052	0.001423077	0.000377115
3837903773145	383790	3773145	0.001111286	0.000275942	0.000253254	0.000744858	0.000446757	9.06176E-05	0.000306807	0.000329758	0.003128217	0.003576492	0.004212072	0.004212072	0.004212072	0.001096418	0.002723913	0.001934149	0.001328264	0.001388796	0.000376684
3838003773145	383800	3773145	0.00110757	0.000275019	0.000252408	0.000742368	0.000445263	9.03146E-05	0.000305781	0.000328656	0.003054019	0.003491661	0.004112166	0.004112166	0.004112166	0.001070412	0.002659305	0.001888274	0.001296759	0.001355855	0.000375821
3838103773145	383810	3773145	0.001102926	0.000273866	0.000251349	0.000739255	0.000443396	8.99359E-05	0.000304499	0.000327278	0.002976888	0.003403477	0.00400831	0.00400831	0.00400831	0.001043378	0.002592142	0.001840584	0.001264009	0.001321612	0.000374354
3838203773145	383820	3773145	0.001097884	0.000272614	0.0002502	0.000735875	0.000441369	8.95248E-05	0.000303107	0.000325782	0.002900533	0.003316181	0.0039055	0.0039055	0.0039055	0.001016616	0.002525656	0.001793374	0.001231588	0.001287714	0.000372542
3838303773145	383830	3773145	0.001092444	0.000271263	0.00024896	0.000732229	0.000439182	8.90812E-05	0.000301605	0.000324167	0.002824523	0.003229279	0.003803155	0.003803155	0.003803155	0.000989975	0.00245947	0.001746378	0.001199314	0.001253969	0.000370472
3838403773145	383840	3773145	0.00108289	0.000268891	0.000246783	0.000725825	0.000435341	8.83021E-05	0.000298968	0.000321332	0.002734882	0.003126792	0.003682455	0.003682455	0.003682455	0.000958557	0.002381414	0.001690954	0.001161251	0.001214172	0.000368142
3838503773145	383850	3773145	0.001073336	0.000266519	0.000244606	0.000719422	0.0004315	8.75231E-05	0.00029633	0.000318497	0.002649727	0.003029434	0.003567796	0.003567796	0.003567796	0.00092871	0.002307265	0.001638303	0.001125094	0.001176367	0.000365813
3838603773145	383860	3773145	0.00106365	0.000264113	0.000242398	0.000712929	0.00042766	8.67332E-05	0.000293656	0.000315623	0.002568109	0.00293612	0.0034579	0.0034579	0.0034579	0.000900104	0.002236196	0.00158784	0.001090438	0.001140132	0.000363483
3838703773145	383870	3773145	0.001053963	0.000261708	0.000240191	0.000706437	0.000423712	8.59434E-05	0.000290981	0.000312749	0.00248977	0.002846555	0.003352418	0.003352418	0.003352418	0.000872647	0.002167982	0.001539403	0.001057175	0.001105352	0.000361154
3838803773145	383880	3773145	0.001044144	0.00025927	0.000237953	0.000699855	0.000419765	8.51427E-05	0.000288271	0.000309835	0.002415141	0.002761232	0.003251931	0.003251931	0.003251931	0.00084649	0.002102998	0.001493261	0.001025487	0.00107222	0.000358738
3838903773145	383890	3773145	0.001028221	0.000255316	0.000234325	0.000689183	0.000413363	8.38443E-05	0.000283874	0.00030511	0.002326794	0.002660224	0.003132974	0.003132974	0.003132974	0.000815525	0.002026069	0.001438636	0.000987974	0.001032998	0.00035615
3839003773145	383900	3773145	0.001012431	0.000251395	0.000230726	0.000678599	0.000407015	8.25567E-05	0.000279515	0.000300425	0.002242933	0.002564346	0.003020057	0.003020057	0.003020057	0.000786132	0.001953047	0.001386786	0.000952366	0.000995767	0.000353389
3839103773145	383910	3773145	0.000997304	0.000247639	0.000227279	0.00066846	0.000400934	8.13232E-05	0.000275339	0.000295936	0.002165284	0.00247557	0.002915504	0.002915504	0.002915504	0.000758917	0.001885433	0.001338776	0.000919396	0.000961294	0.000350542
3829703773155	382970	3773155	0.000860367	0.000213637	0.000196072	0.000576676	0.000345883	7.0157E-05	0.000237533	0.000255302	0.003554941	0.004064366	0.004786646	0.004786646	0.004786646	0.001245981	0.003095485	0.002197989	0.001509455	0.001578243	0.000597811
3829803773155	382980	3773155	0.000859704	0.000213472	0.000195921	0.000576231	0.000345616	7.01029E-05	0.00023735	0.000255105	0.003931021	0.004494338	0.005293028	0.005293028	0.005293028	0.001377795	0.003422959	0.002430516	0.001669141	0.001745207	0.000595999
3829903773155	382990	3773155	0.000856121	0.000212582	0.000195104	0.00057383	0.000344176	6.98107E-05	0.000236361	0.000254042	0.004334709	0.004955875	0.005836585	0.005836585	0.005836585	0.001519285	0.003774473	0.002680113	0.00184055	0.001924427	0.000586681
3830003773155	383000	3773155	0.000852539	0.000211693	0.000194288	0.000571429	0.000342736	6.95186E-05	0.000235371	0.000252979	0.004773684	0.005457755	0.006427655	0.006427655	0.006427655	0.001673142	0.004156713	0.002951528	0.002026942	0.002119314	0.000569426
3830103773155	383010	3773155	0.000852406	0.00021166	0.000194257	0.00057134	0.000342682	6.95078E-05	0.000235335	0.000252939	0.005257092	0.006010436	0.007078552	0.007078552	0.007078552	0.001842573	0.004577643	0.003250414	0.002232201	0.002333926	0.000544837
3830203773155	383020	3773155	0.000850017	0.000211067	0.000193713	0.000569739	0.000341722	6.9313E-05	0.000234675	0.000252231	0.005753614	0.006578109	0.007747108	0.007747108	0.007747108	0.002016601	0.005009992	0.00355741	0.002443028	0.002554361	0.000506185
3830303773155	383030	3773155	0.000855325	0.000212385	0.000194923	0.000573296	0.000343856	6.97458E-05	0.000236141	0.000253806	0.006315274	0.007220256	0.008503371	0.008503371	0.008503371	0.002213459	0.005499062	0.00390468	0.002681513	0.002803714	0.000447689
3830403773155	383040	3773155	0.000865144	0.000214823	0.00019716	0.000579878	0.000347803	7.05465E-05	0.000238852	0.000256719	0.006984263	0.007985111	0.009404148	0.009404148	0.009404148	0.002447935	0.006081587	0.004318309	0.002965571	0.003100717	0.000435179
3830503773155	383050	3773155	0.000873902	0.000216997	0.000199156	0.000585748	0.000351324	7.12606E-05	0.000241269	0.000259318	0.007698806	0.008802048	0.010366264	0.010366264	0.010366264	0.002698377	0.00670378	0.004760105	0.003268971	0.003417944	0.000438975
3830603773155	383060	3773155	0.000882129	0.0002091	0.00020131	0.000591262	0.000354631	7.19314E-05	0.000243541	0.000261759	0.008465805	0.009678959	0.01139901	0.01139901	0.01139901	0.002967204	0.007371648	0.005234334	0.003594644	0.003758459	0.000441822
3830703773155	383070	3773155	0.000891948	0.000221478	0.000203269	0.000597843	0.000358579	7.27321E-05	0.000246252	0.000264673	0.009302429	0.010635472	0.012525505	0.012525505	0.012525505	0.003260435	0.008100144	0.005751611	0.003949881	0.004129885	0.000443807

			ISDrainage / Utilities Trenching	ISDrainage / Utilities Trenching	ISAsphalt Paving	ISAsphalt Paving	SVDemolition	SVSite Grubbing / Prep	SVMass Grading / Excavation	SVMass Grading / Excavation	SVDrainage / Utilities Trenching	SVFoundations / Concrete Pads	SVBuilding / Structure Construction	SVBuilding / Structure Construction	SVAsphalt Paving	SVAsphalt Paving	SVArchitectural Coating	SVArchitectural Coating	SVLandscaping or Other Finishing	SVLandscaping or Other Finishing	MDemolition
Unique Identifier	X (UTM)	Y (UTM)	2027	2028	2027	2028	2027	2027	2027	2028	2028	2028	2028	2029	2028	2029	2028	2029	2028	2029	2027
3839103773135	383910	3773135	0.00018594	0.00018594	0.000214283	0.000214283	0.002323177	0.000925781	0.003011037	0.003011037	0.001553896	0.000602736	0.002427837	0.002427837	0.001612583	0.001612583	0.000363228	0.000363228	0.001229793	0.001229793	0.000978981
3829703773145	382970	3773145	0.000316797	0.000316797	0.000365087	0.000365087	0.007245379	0.002887269	0.009390632	0.009390632	0.004846192	0.001879775	0.009999154	0.009999154	0.005029223	0.005029223	0.001132812	0.001132812	0.003835401	0.003835401	0.000566665
3829803773145	382980	3773145	0.000315686	0.000315686	0.000363807	0.000363807	0.008306553	0.003310144	0.010766004	0.010766004	0.005555976	0.002155091	0.01134061	0.01134061	0.005765814	0.005765814	0.001298726	0.001298726	0.004397142	0.004397142	0.000588665
3829903773145	382990	3773145	0.000310039	0.000310039	0.000357299	0.000357299	0.009639352	0.003841262	0.012493426	0.012493426	0.006447441	0.002500879	0.012996196	0.012996196	0.006690948	0.006690948	0.001507109	0.001507109	0.00510267	0.00510267	0.000607128
3830003773145	383000	3773145	0.000298883	0.000298883	0.000344443	0.000344443	0.011325576	0.004513219	0.014678916	0.014678916	0.0075753	0.002938361	0.015053695	0.015053695	0.007861404	0.007861404	0.001770749	0.001770749	0.005995287	0.005995287	0.000620501
3830103773145	383010	3773145	0.000283654	0.000283654	0.000326892	0.000326892	0.013443772	0.005357315	0.017424278	0.017424278	0.00899209	0.003487915	0.017603378	0.017603378	0.009331703	0.009331703	0.002101928	0.002101928	0.007116571	0.007116571	0.000628956
3830203773145	383020	3773145	0.000264213	0.000264213	0.000304488	0.000304488	0.015876015	0.006326559	0.020576673	0.020576673	0.010618936	0.004118948	0.020521888	0.020521888	0.011019992	0.011019992	0.002482208	0.002482208	0.008404099	0.008404099	0.000614721
3830303773145	383030	3773145	0.000238153	0.000238153	0.000274455	0.000274455	0.018973238	0.007560797	0.024590941	0.024590941	0.012690566	0.004922506	0.024201887	0.024201887	0.013169863	0.013169863	0.002966458	0.002966458	0.01004364	0.01004364	0.000629733
3830403773145	383040	3773145	0.00022996	0.00022996	0.000265013	0.000265013	0.022937034	0.009140361	0.029728359	0.029728359	0.015341817	0.005950892	0.028878885	0.028878885	0.015921246	0.015921246	0.003586195	0.003586195	0.012141908	0.012141908	0.000646039
3830503773145	383050	3773145	0.000232043	0.000232043	0.000267414	0.000267414	0.028102281	0.011198701	0.036422961	0.036422961	0.018796678	0.007290988	0.034938162	0.034938162	0.01950659	0.01950659	0.004393779	0.004393779	0.014876173	0.014876173	0.00065691
3830603773145	383060	3773145	0.000233432	0.000233432	0.000269014	0.000269014	0.034873405	0.013896981	0.045198917	0.045198917	0.023325657	0.00904772	0.042987611	0.042987611	0.024206619	0.024206619	0.005452442	0.005452442	0.018460524	0.018460524	0.000667522
3830703773145	383070	3773145	0.00023445	0.00023445	0.000270188	0.000270188	0.043186117	0.017209579	0.055972904	0.055972904	0.028885753	0.011204409	0.05350314	0.05350314	0.029976709	0.029976709	0.006752131	0.006752131	0.022860926	0.022860926	0.00067822
3830803773145	383080	3773145	0.000235376	0.000235376	0.000271255	0.000271255	0.053777716	0.02143031	0.069700522	0.069700522	0.03597012	0.013952343	0.068302916	0.068302916	0.037328638	0.037328638	0.008408123	0.008408123	0.028467676	0.028467676	0.000689091
3830903773145	383090	3773145	0.000236255	0.000236255	0.000272268	0.000272268	0.067277405	0.026809908	0.087197274	0.087197274	0.044999611	0.017454766	0.089707783	0.089707783	0.046699154	0.046699154	0.010518793	0.010518793	0.035613847	0.035613847	0.000700135
3831003773145	383100	3773145	0.000237135	0.000237135	0.000273282	0.000273282	0.084857567	0.033815567	0.109982669	0.109982669	0.056758396	0.022015846	0.121512116	0.121512116	0.058902044	0.058902044	0.013267444	0.013267444	0.04492005	0.04492005	0.000711437
3831103773145	383110	3773145	0.000237921	0.000237921	0.000274189	0.000274189	0.109169892	0.043503978	0.141493522	0.141493522	0.073020099	0.02832355	0.172265818	0.172265818	0.075777918	0.075777918	0.017068665	0.017068665	0.057789979	0.057789979	0.000722998
3831203773145	383120	3773145	0.000238755	0.000238755	0.000275149	0.000275149	0.143835616	0.057318198	0.186423267	0.186423267	0.096206845	0.037317388	0.255271834	0.255271834	0.09984038	0.09984038	0.022488636	0.022488636	0.076140565	0.076140565	0.000734818
3834303773145	383430	3773145	0.000245096	0.000245096	0.000282457	0.000282457	0.084883311	0.033825826	0.110016035	0.110016035	0.056775615	0.022022525	0.024956262	0.024956262	0.058919913	0.058919913	0.013271469	0.013271469	0.044933678	0.044933678	0.001205629
3834403773145	383440	3773145	0.000245559	0.000245559	0.00028299	0.00028299	0.066486888	0.026494889	0.086172696	0.086172696	0.044470861	0.01724967	0.022833305	0.022833305	0.046150434	0.046150434	0.010395196	0.010395196	0.03519538	0.03519538	0.001213912
3834503773145	383450	3773145	0.000251253	0.000251253	0.000289552	0.000289552	0.053602215	0.021360373	0.069473058	0.069473058	0.035852733	0.01390681	0.020829169	0.020829169	0.037206818	0.037206818	0.008380683	0.008380683	0.028374773	0.028374773	0.001215896
3834603773145	383460	3773145	0.000256576	0.000256576	0.000295686	0.000295686	0.043441411	0.017311313	0.056303786	0.056303786	0.02905651	0.011270644	0.018964667	0.018964667	0.030153915	0.030153915	0.006792046	0.006792046	0.022996068	0.022996068	0.00142874
3834703773145	383470	3773145	0.000259029	0.000259029	0.000298513	0.000298513	0.03605617	0.01436831	0.046731882	0.046731882	0.024116769	0.009354582	0.017317441	0.017317441	0.02502761	0.02502761	0.005637367	0.005637367	0.01908663	0.01908663	0.001509754
3834803773145	383480	3773145	0.000257594	0.000257594	0.00029686	0.00029686	0.031198951	0.012432718	0.04043651	0.04043651	0.020867937	0.008094402	0.01607773	0.01607773	0.021656077	0.021656077	0.004877942	0.004877942	0.016515421	0.016515421	0.001532014
3834903773145	383490	3773145	0.000256066	0.000256066	0.000295099	0.000295099	0.02730865	0.010882441	0.035394347	0.035394347	0.018265845	0.007085084	0.014962622	0.018955708	0.018955708	0.018955708	0.004269696	0.004269696	0.014456058	0.014456058	0.001551685
3835003773145	383500	3773145	0.000253937	0.000253937	0.000292646	0.000292646	0.024215993	0.009650024	0.031385999	0.031385999	0.01619727	0.006282711	0.013987058	0.013987058	0.016809007	0.016809007	0.00378616	0.00378616	0.012818935	0.012818935	0.001561693
3835103773145	383510	3773145	0.000251391	0.000251391	0.000289712	0.000289712	0.021719806	0.008655298	0.028150727	0.028150727	0.014527653	0.005635088	0.01313583	0.01313583	0.015076333	0.015076333	0.003395882	0.003395882	0.011497558	0.011497558	0.001561175
3835203773145	383520	3773145	0.000248892	0.000248892	0.000286831	0.000286831	0.019604448	0.007812332	0.025409042	0.025409042	0.013112761	0.00508627	0.012359843	0.012359843	0.013608003	0.013608003	0.003065147	0.003065147	0.010377776	0.010377776	0.001558328
3835303773145	383530	3773145	0.000247873	0.000247873	0.000285658	0.000285658	0.017588674	0.007009051	0.022796427	0.022796427	0.011764478	0.004563288	0.011541255	0.011541255	0.012208798	0.012208798	0.002749982	0.002749982	0.009310709	0.009310709	0.001583607
3835403773145	383540	3773145	0.000246577	0.000246577	0.000284164	0.000284164	0.01584598	0.006314591	0.020537746	0.020537746	0.010598847	0.004111155	0.010784123	0.010784123	0.010999144	0.010999144	0.002477512	0.002477512	0.0083882	0.0083882	0.001603796
3835503773145	383550	3773145	0.000244957	0.000244957	0.000282297	0.000282297	0.014313112	0.005703746	0.018551018	0.018551018	0.009573563	0.003713461	0.010076441	0.010076441	0.009935137	0.009935137	0.002237849	0.002237849	0.007576763	0.007576763	0.001616392
3835603773145	383560	3773145	0.000242782	0.000242782	0.00027979	0.00027979	0.01291623	0.005147091	0.016740539	0.016740539	0.008639235	0.003351047	0.009393484	0.009393484	0.008965521	0.008965521	0.002019447	0.002019447	0.006837312	0.006837312	0.001614063
3835703773145	383570	3773145	0.000239495	0.000239495	0.000276002	0.000276002	0.011710627	0.004666661	0.015177975	0.015177975	0.007832848	0.00303826	0.008775185	0.008775185	0.008128679	0.008128679	0.001830952	0.001830952	0.006199117	0.006199117	0.0015928
3835803773145	383580	3773145	0.000235005	0.000235005	0.000270828	0.000270828	0.010645924	0.004242379	0.013798029	0.013798029	0.007120703	0.002762029	0.008204646	0.008204646	0.007389638	0.007389638	0.001664486	0.001664486	0.005635507	0.005635507	0.001554963
3835903773145	383590	3773145	0.000229682	0.000229682	0.000264693	0.000264693	0.009715754	0.003871708	0.012592448	0.012592448	0.006498543	0.002520701	0.007684891	0.007684891	0.00674398	0.00674398	0.001519054	0.001519054	0.005143114	0.005143114	0.001505527
3836003773145	383600	3773145	0.000223896	0.000223896	0.000258025	0.000258025	0.008905859	0.003548967	0.011542756	0.011542756	0.005956832	0.002310578	0.007214318	0.007214318	0.00618181	0.00618181	0.001392427	0.001392427	0.00471439	0.00471439	0.001450568
3836103773145	383610	3773145	0.000217971	0.000217971	0.000251197	0.000251197	0.008199702	0.003267564	0.010627516	0.010627516	0.005484507	0.002127369	0.006788837	0.006788837	0.005691646	0.005691646	0.00128202	0.00128202	0.00434058	0.00434058	0.001395265
3836203773145	383620	3773145	0.000212046	0.000212046	0.000244369	0.000244369	0.007577005	0.003019421	0.009820447	0.009820447	0.005068006	0.001965814	0.006400444	0.006400444	0.005259414	0.005259414	0.001184661	0.001184661	0.00401095	0.00401095	0.00134117
3836303773145	383630	3773145	0.000207371	0.000207371	0.000238981	0.000238981	0.007056037	0.002811816	0.009145228	0.009145228	0.004719548	0.001830651	0.006064168	0.006064168	0.004897796	0.004897796	0.001103208	0.001103208	0.003735171	0.003735171	0.001298722
3836403773145	383640	3773145	0.000203576	0.000203576	0.000234607	0.000234607	0.006605104	0.00263212	0.00856078	0.00856078	0.004417934	0.001713659	0.005764357	0.005764357	0.00458479	0.00458479	0.001032705	0.001032705	0.003496466	0.003496466	0.001262831
3836503773145	383650	3773145	0.000200058	0.000200058	0.000230553	0.000230553	0.00620123	0.002471177	0.008037324	0.008037324	0.004147796	0.001608876	0.005489004	0.005489004	0.004304449	0.004304449	0.00096956	0.00096956	0.003282672	0.003282672	0.001229269
3836603773145	383660	3773145	0.000199549	0.000199549	0.000229966	0.000229966	0.005896179	0.002349615	0.007641952	0.007641952	0.003943757	0.001529732	0.005273863	0.005273863	0.004092705	0.004092705	0.000921865	0.000921865	0.003121191	0.003121191	0.001215982
3836703773145	383670	3773145	0.000199039	0.000199039	0.00022938	0.00022938	0.005612927	0.00223674	0.007274833	0.007274833	0.003754299	0.001456244	0.005070905	0.005070905	0.003896092	0.003896092	0.000877579	0.000877579	0.002971249	0.002971249	0.001202782
3836803773145	383680	3773145	0.000199132	0.000199132	0.000229486	0.000229486	0.005360125	0.002135999	0.00694718	0.00694718	0.003585209	0.001390656	0.004886536	0.004886536	0.003720614	0.003720614	0.000838053	0.000838053	0.002837426	0.002837426	0.001193723
3836903773145	383690	3773145	0.000199687	0.000199687	0.000230126	0.000230126	0.005133758	0.002045792	0.00665379	0.00665379	0.0034338	0.001331926	0.004718799	0.004718799	0.003563487	0.003563487	0.000802661	0.000802661	0.002717597	0.002717597	0.001189323
3837003773145	383700	3773145	0.000200197	0.000200197	0.000230713	0.000230713	0.004921994	0.001961405	0.006379326	0.006379326	0.003292158	0.001276985	0.004560044	0.004560044	0.003416496	0.003416496	0.000769552	0.000769552	0.002605498	0.002605498	0.001185613
3837103773145	383710	3773145	0.000201122	0.000201122	0.00023178	0.00023178	0.00473196	0.001885676	0.006133025	0.006133025	0.00316505	0.001227682	0.004415608	0.004415608	0.003284588	0.003284588	0.00073984	0.00073984	0.002504902	0.002504902	0.001186476
3837203773145	383720	3773145	0.000202002	0.000202002	0.000232794	0.000232794	0.004554106	0.001814802	0.005902511	0.005902511	0.00304609	0.001181539	0.004279177	0.004279177	0.003161134	0.003161134	0.000712032	0.000712032	0.002410753	0.002410753	0.001187856
3837303773145	383730	3773145	0.00020265	0.00020265	0.00023354	0.00023354	0.004386217	0.001747899	0.005684913	0.005684913	0.002933794	0.001137981	0.004149327	0.004149327	0.003044598	0.003044598	0.000685783	0.000685783	0.00232188	0.00232188	0.001188633
3837403773145	383740	3773145	0.000203066	0.000203066	0.00023402	0.00023402	0.00422684	0.001684387	0.005478347	0.005478347	0.002827192	0.001096631	0.00402508	0.00402508	0.00293397	0.00293397	0.000660865	0.000660865	0.002237513	0.002237513	0.001188115
3837503773145	383750	3773145	0.000203344	0.000203344	0.000234341	0.000234341	0.004077014	0.001624682	0.005284159	0.005284159	0.002726978	0.00105776	0.003907593	0.003907593	0.002829971	0.002829971	0.000637439	0.000637439	0.002158201	0.002158201	0.00118708
3837603773145	383760	3773145	0.000203113	0.000203113	0.000234074	0.000234074	0.003927948	0.001565279	0.005090957	0.005090957	0.002627274	0.001019085	0.003789661	0.003789661	0.0027265	0.0027265	0.000614133	0.000614133	0.002079292	0.002079292	0.001181127
3837703773145	383770	3773145	0.000202696	0.000202696	0.000233594	0.000233594	0.003785942	0.00150869	0.004906905	0.004906905	0.00253229	0.000982243	0.003676264	0.003676264	0.00262793	0.00262793	0.00059193	0.00059193	0.002004119	0.002004119	0.001173793
3837803773145	383780	3773145	0.000202326	0.000202326	0.000233167	0.000233167	0.003654385	0.001456265	0.004736396	0.004736396	0.002444296	0.000948111	0.003570605	0.003570605	0.002536612	0.002536612	0.000571362	0.000571362	0.001934479	0.001934479	0.001167322
3837903773145	383790	3773145	0.000202094	0.000202094	0.0002329	0.0002329	0.003536738	0.001409383	0.004583915	0.004583915	0.002365606	0.000917588	0.003476153	0.003476153	0.00245495	0.00245495	0.000552968	0.000552968	0.001872201	0.001872201	0.001163095
3838003773145	383800	3773145	0.000201632	0.000201632	0.000232367	0.000232367	0.003425112	0.0013649	0.004439239	0.004439239	0.002290943	0.000888627	0.003386147	0.003386147	0.002377468	0.002377468	0.000535515	0.000535515	0.001813111	0.001813111	0.001157314
3838103773145	383810	3773145	0.000200845	0.000200845	0.00023146	0.00023146	0.003315078	0.001321052	0.004296625	0.004296625	0.002217345	0.000860079	0.003296587	0.003296587	0.00230109	0.00230109	0.00051831	0.00051831	0.001754864	0.001754864	0.0011486
3838203773145	383820	3773145	0.000199873	0.000199873	0.00023034	0.00023034	0.00320885	0.00127872	0.004158944	0.004158944	0.002146293	0.000832519	0.003209338	0.003209338	0.002227354	0.002227354	0.000501702	0.000501702	0.001698631	0.001698631	0.001138075
3838303773145	383830	3773145	0.000198762	0.000198762	0.000229059	0.000229059	0.003106082	0.001237767	0.004025748	0.004025748	0.002077555	0.000805856	0.003124135	0.003124135	0.00215602	0.00215602	0.000485635	0.000485635	0.00164423	0.00164423	0.001127721
3838403773145	383840	3773145	0.000197512	0.000197512	0.000227619	0.000227619	0.002996394	0.001194057	0.003883583	0.003883583	0.002004188	0.000777398	0.003030305	0.003030305	0.002079882	0.002079882	0.000468485	0.000468485	0.001586166	0.001586166	0.001113313
3838503773145	383850	3773145	0.000196262	0.000196262	0.000226179	0.000226179	0.002892588	0.00115269	0.003749041	0.003749041	0.001934755	0.000750467	0.002940745	0.002940745	0.002007827	0.002007827	0.000452255	0.000452255	0.001531215	0.001531215	0.00109925
3838603773145	383860	3773145	0.000195012	0.000195012	0.000224739	0.000224739	0.002793764	0.001113309	0.003620958	0.003620958	0.001868656	0.000724827	0.002854741	0.002854741	0.001939231	0.001939231	0.000436804	0.000436804	0.001478902	0.001478902	0.001085187
3838703773145	383870	3773145	0.000193763	0.000193763	0.00023298	0.00023298	0.002699716	0.001075831	0.003499063	0.003499063	0.00180575	0.000700427	0.002772118	0.002772118	0.00187395	0.00187395	0.000422099	0.000422099	0.001429117	0.001429117	0.001071124
3838803773145	383880	3773145	0.000192466	0.000192466	0.000221805	0.000221805	0.002610443	0.001040256	0.003383358	0.003383358	0.001746038	0.000677266	0.00269314	0.00269314	0.001811983	0.001811983	0.000408142	0.000408142	0.00138186	0.00138186	0.00105732
3838903773145	383890	3773145	0.000191078	0.000191078	0.000220204	0.000220204	0.00251335	0.001001565	0.003257517	0.003257517	0.001681096	0.000652075	0.002604736	0.002604736	0.001744587	0.001744587	0.000392961	0.000392961	0.001330462	0.001330462	0.001037735
3839003773145	383900	3773145	0.000189597	0.000189597	0.000218497	0.000218497	0.002421239	0.000964859	0.003138134	0.003138134	0.001619486	0.000628178	0.002520422	0.002520422	0.001680651	0.001680651	0.00037856	0.00037856	0.001281703	0.001281703	0.00101884
3839103773145	383910	3773145	0.000188069	0.000188069	0.000216737	0.000216737	0.002335427	0.000930663	0.003026913	0.003026913	0.001562089	0.000605914	0.002441445	0.002441445	0.001621086	0.001621086	0.000365143	0.000365143	0.001236277	0.001236277	0.00100124
3829703773155	382970	3773155	0.000320731	0.000320731	0.000369621	0.000369621	0.007339289	0.002924692	0.009512347	0.009512347	0.004909006	0.00190414	0.009871616	0.009871616	0.005094409	0.005094409	0.001147495	0.001147495	0.003885113	0.003885113	0.000569943
3829803773155	382980	3773155	0.000319759	0.000319759	0.000368501	0.000368501	0.008463092	0.003372525	0.010968892	0.010968892	0.00566068	0.002195704	0.011212272	0.011212272	0.005874472	0.005874472	0.001323201	0.001323201	0.004480008	0.004480008	0.000593842
3829903773155	382990	3773155	0.00031476	0.00031476	0.00036274	0.00036274	0.009830909	0.003917597	0.012741699	0.012741699	0.006575567	0.002550577	0.012808092	0.012808092	0.006823913	0.006823913	0.001537058	0.001537058	0.005204072	0.005204072	0.000612823
3830003773155	383000	3773155	0.000305502	0.000305502	0.000352071	0.000352071	0.011536095	0.00459711	0.014951766	0.014951766	0.007716109	0.002992979	0.014742589	0.014742589	0.008007531	0.008007531	0.001803663	0.001803663	0.006106727	0.006106727	0.000626799
3830103773155	383010	3773155	0.00029231	0.00029231	0.00033868	0.00033868	0.01371346	0.005464786	0.017773817	0.017773817	0.009172476	0.003557884	0.017136807	0.017136807	0.009518901	0.009518901	0.002144093	0.002144093	0.007259332	0.007259332	0.000637757
3830203773155	383020	3773155	0.000271573	0.000271573	0.00031297	0.00031297	0.016441688	0.006551979	0.021309834	0.021309834	0.010997296	0.004265709	0.020052471	0.020052471	0.011412642	0.011412642	0.002570651	0.002570651	0.008703543	0.008703543	0.000625074
3830303773155	383030	3773155	0.00024019	0.00024019	0.00027682	0.00027682	0.020006592	0.007972586	0.025930255	0.025930255	0.013381742	0.005190604	0.023734694	0.023734694	0.013887143	0.013887143	0.003128022	0.003128022	0.010590654	0.010590654	0.000639655
3830403773155	383040	3773155	0.000233478	0.000233478	0.000269068	0.000269068	0.024535093	0.009777184	0.03179958	0.03179958	0.016410705	0.0063655	0.028230614	0.028230614	0.017030504	0.017030504	0.003836051	0.003836051	0.012987853	0.012987853	0.00065622
3830503773155	383050	3773155	0.000235515	0.000235515	0.000271415	0.000271415	0.030391479	0.012110942	0.039389957	0.039389957	0.020327846	0.007884908	0.033821008	0.033821008	0.021095587	0.021095587	0.004751695	0.004751695	0.016087979	0.016087979	0.000667349
3830603773155	383060	3773155	0.000237042	0.000237042	0.000273175	0.000273175	0.038257549	0.015245555	0.049585057	0.049585057	0.025589198	0.009925718	0.041141607	0.041141607	0.026555649	0.026555649	0.005981551	0.005981551	0.020251948	0.020251948	0.000678307
3830703773155	383070	3773155	0.000238107	0.000238107	0.000274402	0.000274402	0.048256762	0.019230221	0.062544893	0.062544893	0.032277338	0.012519961	0.050616826	0.050616826	0.033496387	0.033496387	0.007544924	0.007544924	0.025545113	0.025545113	0.000689436

			MSite Grubbing / Prep	MMass Grading / Excavation	MMass Grading / Excavation	MDrainage / Utilities Trenching	MFoundations / Concrete Pads	MBuilding / Structure Construction	MAsphalt Paving	MLandscaping or Other Finishing	MWaterside Construction (Piles)	RSSWRestriping South Valley	RSSWRestriping Silver Lake Boulevard	RSSWDemolition	RSSWPlacing Base	RSSWForm	Child Risk				
Unique Identifier	X (UTM)	Y (UTM)	2027	2027	2028	2028	2028	2028	2028	2028	2028	2029	2029	2029	2029	2029	3rd Trimester	0<2	2<16	Total	per million
3839103773135	383910	3773135	0.000905173	0.001505643	0.001505643	0.000724138	0.000343126	0.000930907	0.000605295	0.000415683	0.000446778	0.000580262	0.000748756	0.002202967	0.000200323	0.0004357	2.58226E-08	5.25142E-07	3.7013E-07	9.21095E-07	0.92109524
3829703773145	382970	3773145	0.000523942	0.000871513	0.000871513	0.000419154	0.000198612	0.000538838	0.000350364	0.00024061	0.000258609	0.008815938	0.000397513	0.001204078	0.000109491	0.000238141	3.42036E-08	7.86648E-07	7.7899E-07	1.59985E-06	1.59984622
3829803773145	382980	3773145	0.000544284	0.000905349	0.000905349	0.000435427	0.000206323	0.000559759	0.000363967	0.000249952	0.00026865	0.010660055	0.000421778	0.001277471	0.000116165	0.000252657	3.47798E-08	7.92531E-07	8.7097E-07	1.69828E-06	1.69828402
3829903773145	382990	3773145	0.000561356	0.000933745	0.000933745	0.000449084	0.000212794	0.000577315	0.000375382	0.000257791	0.000277076	0.013142461	0.000446521	0.001352326	0.000122971	0.000267461	3.51182E-08	7.90645E-07	9.8173E-07	1.8075E-06	1.8074958
3830003773145	383000	3773145	0.00057372	0.000954312	0.000954312	0.000458976	0.000217481	0.000590031	0.000383651	0.00026347	0.000283179	0.016536698	0.000471293	0.001427455	0.000129803	0.00028232	3.52024E-08	7.80911E-07	1.1156E-06	1.93173E-06	1.93173378
3830103773145	383010	3773145	0.000581538	0.000967316	0.000967316	0.00046523	0.000220445	0.000598071	0.000388878	0.00026706	0.000287037	0.021171592	0.0004927	0.001495089	0.000135953	0.000295697	3.51149E-08	7.6643E-07	1.2767E-06	2.07828E-06	2.0782804
3830203773145	383020	3773145	0.000568375	0.000945422	0.000945422	0.0004547	0.000215455	0.000584535	0.000380077	0.000261015	0.000280541	0.026932654	0.000511309	0.001544993	0.000140491	0.000305567	3.46008E-08	7.39249E-07	1.4533E-06	2.22711E-06	2.22711
3830303773145	383030	3773145	0.000582256	0.00096851	0.00096851	0.000465805	0.000220717	0.00059881	0.000389358	0.000267389	0.000287392	0.034809489	0.000537659	0.00162716	0.000147963	0.000321818	3.44835E-08	7.28996E-07	1.6764E-06	2.43985E-06	2.43984978
3830403773145	383040	3773145	0.000597333	0.000993589	0.000993589	0.000477866	0.000226432	0.000614315	0.00039944	0.000274313	0.000294834	0.045470961	0.000563145	0.001707316	0.000155252	0.000337671	3.43204E-08	7.19471E-07	1.961E-06	2.71478E-06	2.71478298
3830503773145	383050	3773145	0.000607384	0.001010308	0.001010308	0.000485907	0.000230242	0.000624652	0.000406162	0.000278929	0.000299795	0.060147603	0.000587203	0.001779794	0.000161842	0.000352006	3.42598E-08	7.16819E-07	2.3221E-06	3.07314E-06	3.07313627
3830603773145	383060	3773145	0.000617196	0.001026629	0.001026629	0.000493757	0.000233962	0.000634743	0.000412723	0.000283435	0.000304638	0.080374395	0.00061257	0.001856386	0.000168807	0.000367154	3.40934E-08	7.12533E-07	2.7827E-06	3.52933E-06	3.52932613
3830703773145	383070	3773145	0.000627088	0.001043083	0.001043083	0.00050167	0.000237711	0.000644916	0.000419338	0.000287977	0.00030952	0.104483895	0.000639664	0.001938004	0.000176229	0.000383296	3.40499E-08	7.12004E-07	3.3465E-06	4.09256E-06	4.09256289
3830803773145	383080	3773145	0.000637139	0.001059802	0.001059802	0.000509711	0.000241522	0.000655253	0.000426059	0.000292593	0.000314481	0.13319169	0.000668605	0.002025198	0.000184158	0.000400541	3.30966E-08	7.02043E-07	4.0689E-06	4.80403E-06	4.80402638
3830903773145	383090	3773145	0.00064735	0.001076786	0.001076786	0.00051788	0.000245392	0.000665754	0.000432887	0.000297282	0.000319521	0.164810122	0.000699689	0.002118881	0.000192677	0.00041907	3.2981E-08	7.02955E-07	5.0037E-06	5.73966E-06	5.73966206
3831003773145	383100	3773145	0.0006578	0.001094169	0.001094169	0.00052624	0.000249354	0.000676501	0.000439875	0.000302081	0.000324679	0.198963879	0.000733333	0.00222015	0.000201885	0.000439099	3.33974E-08	7.09063E-07	6.2458E-06	6.98826E-06	6.98826441
3831103773145	383110	3773145	0.000668489	0.001111949	0.001111949	0.000534791	0.000253406	0.000687495	0.000447023	0.00030699	0.000329955	0.236809088	0.000769628	0.002329371	0.000211817	0.0004607	3.38215E-08	7.15094E-07	8.007E-06	8.75592E-06	8.75592404
3831203773145	383120	3773145	0.000679418	0.001130128	0.001130128	0.000543534	0.000257548	0.000698734	0.000454331	0.000312009	0.000335349	0.279696023	0.000809198	0.002448554	0.000222655	0.000484272	3.42329E-08	7.20927E-07	1.0595E-05	1.13505E-05	11.3504795
3834303773145	383430	3773145	0.001114734	0.001854222	0.001854222	0.000891787	0.000422564	0.001146426	0.0007454	0.000511919	0.000550214	0.003696941	0.025913793	0.143553069	0.013053743	0.028391763	4.54911E-08	8.55684E-07	1.0255E-05	1.11565E-05	11.1564909
3834403773145	383440	3773145	0.001122392	0.00186696	0.00186696	0.000897914	0.000425467	0.001154302	0.000750551	0.000515436	0.000553994	0.003465191	0.038625501	0.094462262	0.008589758	0.018682639	4.55134E-08	8.54834E-07	7.8093E-06	8.7096E-06	8.70960047
3834503773145	383450	3773145	0.001124227	0.001870012	0.001870012	0.000899381	0.000426163	0.001156189	0.000751778	0.000516279	0.0005549	0.00323893	0.02623166	0.065998258	0.006001434	0.01305306	4.55464E-08	8.5464E-07	6.1727E-06	7.07286E-06	7.0728599
3834603773145	383460	3773145	0.001321024	0.00219736	0.00219736	0.001056819	0.000500763	0.001358581	0.000883378	0.000606654	0.000652036	0.003020314	0.018489738	0.047542616	0.004323203	0.009402924	4.59123E-08	8.62767E-07	4.9594E-06	5.86806E-06	5.86806056
3834703773145	383470	3773145	0.00139593	0.002321957	0.002321957	0.001116744	0.000529158	0.001435617	0.000933468	0.000641053	0.000689008	0.002820587	0.013871613	0.036247187	0.003296074	0.007168927	4.57425E-08	8.63028E-07	4.1041E-06	5.01289E-06	5.01289417
3834803773145	383480	3773145	0.001416511	0.002356191	0.002356191	0.001133209	0.00053696	0.001456783	0.000947231	0.000650504	0.000699166	0.002669382	0.011412966	0.030075077	0.002734824	0.005948214	4.54623E-08	8.5903E-07	3.574E-06	4.4785E-06	4.47850404
3834903773145	383490	3773145	0.001434699	0.002386444	0.002386444	0.001147759	0.000543854	0.001475488	0.000959393	0.000658857	0.000708144	0.002529747	0.00959979	0.025486529	0.002317572	0.005040697	4.51208E-08	8.54045E-07	3.1531E-06	4.05225E-06	4.05225498
3835003773145	383500	3773145	0.001443953	0.002401837	0.002401837	0.001155162	0.000547362	0.001485005	0.000965581	0.000663106	0.000712711	0.002405283	0.008272495	0.02210599	0.002010169	0.004372097	4.4753e-08	8.4827E-07	2.8225E-06	3.71556E-06	3.71555906
3835103773145	383510	3773145	0.001443474	0.00240104	0.00240104	0.001154779	0.000547181	0.001484513	0.000965261	0.000662887	0.000712475	0.002295163	0.00727462	0.019553882	0.001778098	0.003867344	4.43767E-08	8.41901E-07	2.5586E-06	3.44485E-06	3.44485003
3835203773145	383520	3773145	0.001440842	0.002396662	0.002396662	0.001152673	0.000546183	0.001481805	0.000963501	0.000661678	0.000711176	0.002192658	0.006462981	0.01747092	0.001588687	0.003455379	4.39776E-08	8.35204E-07	2.3345E-06	3.21368E-06	3.21368027
3835303773145	383530	3773145	0.001464215	0.00243554	0.00243554	0.001171372	0.000555043	0.001505843	0.00097913	0.000672411	0.000722712	0.002078819	0.005673583	0.01543119	0.001403208	0.003051963	4.34497E-08	8.28289E-07	2.1133E-06	2.98505E-06	2.98505311
3835403773145	383540	3773145	0.001482882	0.00246659	0.00246659	0.001186305	0.000562119	0.00152504	0.000991613	0.000680984	0.000731926	0.001970559	0.00501787	0.013725245	0.001248081	0.002714563	4.28519E-08	8.20605E-07	1.9214E-06	2.78488E-06	2.78487682
3835503773145	383550	3773145	0.001494528	0.002485963	0.002485963	0.001195623	0.000566534	0.001537018	0.000999401	0.000686332	0.000737674	0.001866431	0.004457851	0.012259038	0.001114754	0.002424579	4.21438E-08	8.11132E-07	1.7513E-06	2.60461E-06	2.60460675
3835603773145	383560	3773145	0.001492374	0.00248238	0.00248238	0.0011939	0.000565717	0.001534803	0.000997961	0.000685343	0.000736611	0.001762273	0.003952706	0.0109249	0.000993436	0.002160714	4.1252E-08	7.98838E-07	1.5932E-06	2.43326E-06	2.43325739
3835703773145	383570	3773145	0.001472511	0.00244934	0.00244934	0.001178009	0.000558188	0.001514375	0.000984678	0.000676221	0.000726807	0.001665848	0.003528367	0.00979385	0.000890586	0.001937016	4.0275E-08	7.84054E-07	1.4553E-06	2.27968E-06	2.27967571
3835803773145	383580	3773145	0.001437731	0.002391487	0.002391487	0.001150184	0.000545004	0.001478606	0.00096142	0.000660249	0.00070964	0.001574558	0.003158693	0.008803186	0.000800502	0.001741084	3.91689E-08	7.66016E-07	1.3319E-06	2.13712E-06	2.13712083
3835903773145	383590	3773145	0.001392021	0.002315455	0.002315455	0.001113617	0.000527676	0.001431597	0.000930854	0.000639258	0.000687079	0.001489792	0.002841808	0.007947883	0.00072727	0.001571923	3.79642E-08	7.45056E-07	1.2229E-06	2.00596E-06	2.00595953
3836003773145	383600	3773145	0.001341206	0.002230931	0.002230931	0.001072965	0.000508414	0.001379338	0.000896874	0.000615922	0.000661997	0.001412049	0.002571937	0.007216425	0.000656213	0.001427256	3.67491E-08	7.2299E-07	1.1275E-06	1.88726E-06	1.88725892
3836103773145	383610	3773145	0.001290073	0.002145876	0.002145876	0.001032058	0.00048903	0.00132675	0.00086268	0.00059244	0.000636758	0.001341096	0.002342886	0.006593912	0.000599606	0.001304136	3.55638E-08	7.00812E-07	1.0442E-06	1.7806E-06	1.78060425
3836203773145	383620	3773145	0.001240056	0.002062679	0.002062679	0.000992044	0.00047007	0.001275311	0.000829234	0.000569471	0.000612071	0.001275779	0.00214608	0.006057406	0.000550819	0.001198027	3.44121E-08	6.78759E-07	9.706E-07	1.68377E-06	1.68377242
3836303773145	383630	3773145	0.001200808	0.001997395	0.001997395	0.000960646	0.000455193	0.001234947	0.000802988	0.000551447	0.000592699	0.001219465	0.001989468	0.005629846	0.00051194	0.001113464	3.34769E-08	6.60789E-07	9.0996E-07	1.60423E-06	1.60422832
3836403773145	383640	3773145	0.001167623	0.001942196	0.001942196	0.000934098	0.000442613	0.001200819	0.000780797	0.000536207	0.000576319	0.001169201	0.001858254	0.005271017	0.000479311	0.001042496	3.26764E-08	6.45431E-07	8.5789E-07	1.536E-06	1.53599629
3836503773145	383650	3773145	0.001136591	0.001890579	0.001890579	0.000909273	0.00043085	0.001168905	0.000760046	0.000521957	0.000561003	0.001122686	0.001742344	0.004953409	0.000450429	0.00097968	3.19304E-08	6.31095E-07	8.1117E-07	1.47419E-06	1.47419122
3836603773145	383660	3773145	0.001124306	0.001870144	0.001870144	0.000899445	0.000426193	0.001156271	0.000751831	0.000516315	0.000554939	0.001087622	0.001665408	0.004744107	0.000431397	0.000938284	3.16124E-08	6.25746E-07	7.7818E-07	1.43554E-06	1.43553954
3836703773145	383670	3773145	0.001112101	0.001849843	0.001849843	0.000889681	0.000421567	0.001143719	0.00074367	0.00051071	0.000548915	0.001054241	0.001593921	0.004549247	0.000413678	0.000899745	3.13043E-08	6.20563E-07	7.4737E-07	1.39923E-06	1.39923287
3836803773145	383680	3773145	0.001103725	0.00183591	0.00183591	0.00088298	0.000418391	0.001135105	0.000738069	0.000506864	0.00054478	0.001024106	0.001532438	0.004381988	0.000398468	0.000866665	3.10788E-08	6.17093E-07	7.203E-07	1.36847E-06	1.36847029
3836903773145	383690	3773145	0.001099657	0.001829143	0.001829143	0.000879726	0.000416849	0.001130921	0.000735348	0.000504995	0.000542772	0.000996923	0.001479827	0.004239224	0.000385486	0.000838429	3.09388E-08	6.15314E-07	6.9659E-07	1.34284E-06	1.34284334
3837003773145	383700	3773145	0.001096227	0.001823437	0.001823437	0.000876981	0.000415549	0.001127393	0.000733054	0.00050342	0.000541079	0.000971098	0.001430849	0.004106149	0.000373385	0.000812109	3.08058E-08	6.13638E-07	6.7439E-07	1.31883E-06	1.31882911
3837103773145	383710	3773145	0.001097024	0.001824764	0.001824764	0.00087762	0.000415851	0.001128213	0.000733588	0.000503787	0.000541473	0.000947958	0.001389433	0.003994186	0.000363204	0.000789966	3.07498E-08	6.13416E-07	6.5505E-07	1.29922E-06	1.299217
3837203773145	383720	3773145	0.001098301	0.001826887	0.001826887	0.000878641	0.000416335	0.001129526	0.000734441	0.000504373	0.000542103	0.000926028	0.001351144	0.003890632	0.000353788	0.000769485	3.06978E-08	6.13167E-07	6.37E-07	1.28086E-06	1.28086231
3837303773145	383730	3773145	0.001099019	0.001828081	0.001828081	0.000879215	0.000416607	0.001130264	0.000734921	0.000504702	0.000542457	0.000904955	0.001314849	0.003792471	0.000344862	0.000750071	3.06353E-08	6.12559E-07	6.1983E-07	1.26302E-06	1.26302491
3837403773145	383740	3773145	0.00109854	0.001827285	0.001827285	0.000878832	0.000416426	0.001129772	0.000734601	0.000504483	0.000542221	0.000884501	0.001279775	0.003697417	0.000336218	0.000731271	3.05529E-08	6.11394E-07	6.0332E-07	1.24527E-06	1.24526627
3837503773145	383750	3773145	0.001097583	0.001825693	0.001825693	0.000878066	0.000416063	0.001128788	0.000733961	0.000504043	0.000541749	0.000864992	0.001246637	0.003607481	0.00032804	0.000713483	3.04705E-08	6.10145E-07	5.8771E-07	1.22833E-06	1.22832826
3837603773145	383760	3773145	0.001092079	0.001816537	0.001816537	0.000873663	0.000413976	0.001123127	0.00073028	0.000501515	0.000539032	0.000844626	0.00121061	0.003508588	0.000319047	0.000693925	3.03024E-08	6.07184E-07	5.7136E-07	1.20884E-06	1.20884225
3837703773145	383770	3773145	0.001085298	0.001805259	0.001805259	0.000868238	0.000411406	0.001116153	0.000725746	0.000498401	0.000535685	0.000824763	0.001175447	0.003411615	0.000310229	0.000674745	3.01157E-08	6.03814E-07	5.5549E-07	1.18942E-06	1.18941989
3837803773145	383780	3773145	0.001079315	0.001795307	0.001795307	0.000863452	0.000409138	0.00111	0.000721745	0.000495654	0.000532732	0.000806198	0.001143172	0.003322685	0.000302142	0.000657157	2.99538E-08	6.00829E-07	5.4085E-07	1.17164E-06	1.1716352
3837903773145	383790	3773145	0.001075406	0.001788805	0.001788805	0.000860325	0.000407656	0.00110598	0.000719131	0.000493859	0.000530803	0.000789729	0.00111584	0.003247738	0.000295327	0.000642334	2.98665E-08	5.99104E-07	5.2813E-07	1.1571E-06	1.15710216
3838003773145	383800	3773145	0.001070061	0.001779915	0.001779915	0.000856049	0.00040563	0.001100484	0.000715557	0.000491404	0.000528165	0.00077385	0.001089222	0.00317462	0.000288678	0.000627873	2.978E-08	5.97319E-07	5.1587E-07	1.14296E-06	1.14296384
3838103773145	383810	3773145	0.001062005	0.001766513	0.001766513	0.000849604	0.000402576	0.001092198	0.00071017	0.000487704	0.000524188	0.000757587	0.001061205	0.003097023	0.000281622	0.000612526	2.96447E-08	5.94614E-07	5.0325E-07	1.12751E-06	1.12751335
3838203773145	383820	3773145	0.001052272	0.001750325	0.001750325	0.000841818	0.000398887	0.001082189	0.00070366	0.000483235	0.000519384	0.000741472	0.001033485	0.003019609	0.000274583	0.000597215	2.94856E-08	5.91482E-07	4.9079E-07	1.11175E-06	1.11175463
3838303773145	383830	3773145	0.0010427	0.001734402	0.001734402	0.00083416	0.000395258	0.001072344	0.00069726	0.000478839	0.000514659	0.000725475	0.001006182	0.002943109	0.000267626	0.000582085	2.93064E-08	5.88027E-07	4.7853E-07	1.09586E-06	1.09586419
3838403773145	383840	3773145	0.001029378	0.001712242	0.001712242	0.000823502	0.000390208	0.001058643	0.000688352	0.000472721	0.000508084	0.000707205	0.000973848	0.002851254	0.000259274	0.000563918	2.89725E-08	5.82048E-07	4.6456E-07	1.07558E-06	1.07557749
3838503773145	383850	3773145	0.001016375	0.001690614	0.001690614	0.0008131	0.000385279	0.001045271	0.000679657	0.00046675	0.000501666	0.000689644	0.00094318	0.00276406	0.000251345	0.000546673	2.86427E-08	5.76109E-07	4.5127E-07	1.05602E-06	1.05602131
3838603773145	383860	3773145	0.001003372	0.001668985	0.001668985	0.000802698	0.00038035	0.001031898	0.000670962	0.000460779	0.000495248	0.000672643	0.000913853	0.002680522	0.000243749	0.000530151	2.83101E-08	5.70126E-07	4.3852E-07	1.03696E-06	1.03696052
3838703773145	383870	3773145	0.000990369	0.001647357	0.001647357	0.000792295	0.000375421	0.001018526	0.000662267	0.000454807	0.00048883	0.000656204	0.000885746	0.002600366	0.00023646	0.000514297	2.79775E-08	5.64142E-07	4.2629E-07	1.01841E-06	1.01841155
3838803773145	383880	3773145	0.000977606	0.001626126	0.001626126	0.000782085	0.000370583	0.001005399	0.000653732	0.000448946	0.00048253	0.000640354	0.000859009	0.002524049	0.00022952	0.000499203	2.76473E-08	5.582E-07	4.1462E-07	1.00047E-06	1.0004679
3838903773145	383890	3773145	0.000959498	0.001596005	0.001596005	0.000767598	0.000363719	0.000986776	0.000641623	0.00044063	0.000473592	0.000622084	0.000826556	0.002430731	0.00022103	0.000480747	2.7131E-08	5.48995E-07	4.0107E-07	9.77195E-07	0.97719468
3839003773145	383900	3773145	0.000942027	0.001566946	0.001566946	0.000753622	0.000357096	0.00096881	0.00062994	0.000432607	0.000464969	0.000604523	0.000796157	0.00234308	0.000213064	0.000463412	2.66227E-08	5.39921E-07	3.8817E-07	9.54718E-07	0.95471828
3839103773145	383910	3773145	0.000925754	0.001539877	0.001539877	0.000740603	0.000350927	0.000952074	0.000619058	0.000425134	0.000456937	0.000588024	0.000768229	0.002262467	0.000205733	0.000447468	2.61441E-08	5.31333E-07	3.7618E-07	9.33661E-07	0.93366119
3829703773155	382970	3773155	0.000526974	0.000876556	0.000876556	0.000421579	0.000199761	0.000541956	0.000352391	0.000242002	0.000260106	0.009282597	0.00040055	0.001214223	0.000110413	0.000240148	3.46661E-08	7.98697E-07	7.8937E-07	1.62273E-06	1.62272998
3829803773155	382980	3773155	0.000549071	0.000913311	0.000913311	0.000439256	0.000208137	0.000564681	0.000367167	0.00025215	0.000271012	0.011354717	0.000426274	0.001292277	0.000117511	0.000255585	3.53067E-08	8.05612E-07	8.8675E-07	1.72767E-06	1.72766885
3829903773155	382990	3773155	0.00056662	0.000942503	0.000942503	0.00045329	0.00021479	0.00058273	0.000378903	0.000260209	0.000279674	0.01408487	0.000451136	0.001367315	0.000124334	0.000270426	3.5691E-08	8.05006E-07	9.9984E-07	1.84054E-06	1.84053756
3830003773155	383000	3773155	0.000579544	0.000963999	0.000963999	0.000463635	0.000219689	0.00059602	0.000387545	0.000266144	0.000286053	0.017794886	0.000475669	0.001441987	0.000131125	0.000285195	3.58641E-08	7.98149E-07	1.1346E-06	1.96861E-06	1.96860903
3830103773155	383010	3773155	0.000589675	0.000980851	0.000980851	0.00047174	0.000223529	0.000606439	0.000394319	0.000270796	0.000291054	0.023008832	0.00049928	0.00151538	0.000137798	0.00029971	3.58594E-08	7.8605E-07	1.2996E-06	2.12154E-06	2.1215373
3830203773155	383020	3773155	0.000577948	0.000961345	0.000961345	0.000462358	0.000219084	0.000594379	0.000386478	0.000265411	0.000285266	0.030241357	0.000518038	0.001567385	0.000142527	0.000309996	3.53455E-08	7.57234E-07	1.4953E-06	2.28787E-06	2.28787329
3830303773155	383030	3773155	0.00059143	0.00098377	0.00098377	0.00047314	0.000224194	0.000608244	0.000395493	0.000271602	0.00029192	0.040707529	0.000545132	0.001651928	0.000150215	0.000326717	3.51021E-08	7.42338E-07	1.7458E-06	2.52321E-06	2.52320508
3830403773155	383040	3773155	0.000606746	0.001009246	0.001009246	0.000485397	0.00023	0.000623996	0.000405735	0.000278636	0.00029948	0.055285032	0.000570767	0.00173245	0.000157537	0.000342642	3.49528E-08	7.33209E-07	2.0613E-06	2.82942E-06	2.82941897
3830503773155	383050	3773155	0.000617036	0.001026364	0.001026364	0.000493629	0.000233901	0.000634579	0.000412616	0.000283362	0.000304559	0.075792952	0.000595301	0.001806574	0.000164278	0.000357302	3.49616E-08	7.31788E-07	2.4565E-06	3.22325E-06	3.2232526
3830603773155	383060	3773155	0.000627167	0.001043215	0.001043215	0.000501734	0.000237742	0.000644998	0.000419391	0.000288014	0.000309559	0.105672458	0.000621264	0.001885176	0.000171425	0.000372848	3.48792E-08	7.2876E-07	2.9712E-06	3.73481E-06	3.73481273
3830703773155	383070	3773155	0.000637458	0.001060332	0.001060332	0.000509966	0.000241643	0.000655581	0.000426272	0.00029274	0.000314639	0.143812431	0.000649043	0.00196908	0.000179055	0.000389442	3.48868E-08	7.28968E-07	3.6166E-06	4.38048E-06	4.38047934

Unique Identifier	X (UTM)	Y (UTM)	EGIODemolition 2025	EGIOSite Grubbing / Prep 2025	EGIOMass Grading / Excavation 2025	EGIOMass Grading / Excavation 2026	EGIODrainage / Utilities Trenching 2026	EGIODrainage / Utilities Trenching 2027	EGIOFoundations / Concrete Pads 2026	EGIOFoundations / Concrete Pads 2027	EGIOBuilding / Structure Construction 2026	EGIOBuilding / Structure Construction 2027	EGIOAsphalt Paving 2027	EGIOArchitectural Coating 2027	EGIOLandscaping or Other Finishing 2027	EGIOWaterside Construction (Piles) 2027	HIWaterside Construction (Landscaping) 2025	HIWaterside Construction (Landscaping) 2026	KMDemolition 2025	KMSite Grubbing / Prep 2025	KMMass Grading / Excavation 2025
3830803773155	383080	3773155	0.000659498	0.00060978	0.001014289	0.001014289	0.000487822	0.000487822	0.000231149	0.000231149	0.000627113	0.000627113	0.000407762	8.27082E-05	0.000280028	0.000300976	0.001181479	0.001181479	0.000586595	0.00054237	0.000902165
3830903773155	383090	3773155	0.000661569	0.00061169	0.001017473	0.001017473	0.000489353	0.000489353	0.000231875	0.000231875	0.000629082	0.000629082	0.000409042	8.29678E-05	0.000280907	0.000301921	0.001114641	0.001114641	0.00059341	0.000548672	0.000912647
3831003773155	383100	3773155	0.000663122	0.00061313	0.001019862	0.001019862	0.000490502	0.000490502	0.00023242	0.00023242	0.000630559	0.000630559	0.000410003	8.31626E-05	0.000281567	0.00030263	0.00113015	0.00113015	0.000600744	0.000555452	0.000923926
3831103773155	383110	3773155	0.000664416	0.00061432	0.001021852	0.001021852	0.000491459	0.000491459	0.000232873	0.000232873	0.00063179	0.00063179	0.00041080 3	8.33249E-05	0.000282116	0.00030322	0.001151862	0.001151862	0.000608077	0.000562233	0.000935205
3831203773155	383120	3773155	0.000665365	0.0006152	0.001023312	0.001023312	0.000492161	0.000492161	0.000233206	0.000233206	0.000632692	0.000632692	0.000411389	8.34439E-05	0.000282519	0.000303653	0.001174075	0.001174075	0.000615411	0.000569014	0.000946484
3834303773155	383430	3773155	0.000596258	0.0005513	0.000917026	0.000917026	0.000441043	0.000441043	0.000208984	0.000208984	0.000566978	0.000566978	0.000368661	7.47771E-05	0.000253175	0.000272115	0.001815444	0.001815444	0.000870272	0.00080466	0.001338452
3834403773155	383440	3773155	0.000588234	0.00054389	0.000904686	0.000904686	0.000435108	0.000435108	0.000206172	0.000206172	0.000559348	0.000559348	0.0003637	7.37708E-05	0.000249769	0.000268453	0.001811542	0.001811542	0.000885802	0.000819019	0.001362337
3834503773155	383450	3773155	0.000575292	0.00053192	0.000884782	0.000884782	0.000425536	0.000425536	0.000201636	0.000201636	0.000547042	0.000547042	0.000355698	7.21478E-05	0.000244273	0.000262547	0.001795833	0.001795833	0.000931701	0.000861458	0.001432928
3834603773155	383460	3773155	0.000566406	0.0005237	0.000871115	0.000871115	0.000418962	0.000418962	0.000198521	0.000198521	0.000538592	0.000538592	0.000350204	7.10334E-05	0.0002405	0.00025849	0.001764215	0.001764215	0.000959396	0.000887065	0.001475522
3834703773155	383470	3773155	0.000558296	0.0005162	0.000858642	0.000858642	0.000412964	0.000412964	0.000195679	0.000195679	0.00053088	0.00053088	0.00034519	7.00163E-05	0.000237057	0.00025479	0.00172139	0.00172139	0.000984589	0.000910358	0.001514268
3834803773155	383480	3773155	0.000552602	0.00051094	0.000849885	0.000849885	0.000408752	0.000408752	0.000193683	0.000193683	0.000525466	0.000525466	0.000341669	6.93022E-05	0.000234639	0.000252191	0.001696075	0.001696075	0.000990455	0.000915782	0.001523291
3834903773155	383490	3773155	0.00054708	0.00050583	0.000841393	0.000841393	0.000404667	0.000404667	0.000191748	0.000191748	0.000520215	0.000520215	0.000338255	6.86097E-05	0.000232294	0.00024967 1	0.00166856	0.00166856	0.000994424	0.000919452	0.001529394
3835003773155	383500	3773155	0.000541817	0.00050097	0.000833298	0.000833298	0.000400774	0.000400774	0.000189903	0.000189903	0.000515211	0.000515211	0.000335001	6.79497E-05	0.00023006	0.00024727	0.001642945	0.001642945	0.000994769	0.000919771	0.001529925
3835103773155	383510	3773155	0.000537072	0.00049658	0.000826	0.000826	0.000397265	0.000397265	0.00018824	0.00018824	0.000510699	0.000510699	0.000332067	6.73546E-05	0.000228045	0.00024510 4	0.001621132	0.001621132	0.000991318	0.00091658	0.001524618
3835203773155	383520	3773155	0.00053224	0.00049211	0.00081857	0.00081857	0.000393691	0.000393691	0.000186546	0.000186546	0.000506104	0.000506104	0.00032908	6.67487E-05	0.000225993	0.000242899	0.001597819	0.001597819	0.000987177	0.000912751	0.001518248
3835303773155	383530	3773155	0.000526287	0.00048661	0.000809414	0.000809414	0.000389287	0.000389287	0.00018446	0.00018446	0.000500444	0.000500444	0.000325399	6.60021E-05	0.000223466	0.000240182	0.001556595	0.001556595	0.000989075	0.000914506	0.001521168
3835403773155	383540	3773155	0.000519817	0.00048063	0.000799462	0.000799462	0.000384501	0.000384501	0.000182192	0.000182192	0.000494291	0.000494291	0.000321398	6.51906E-05	0.000220718	0.000237229	0.00151247	0.00151247	0.000989075	0.000914506	0.001521168
3835503773155	383550	3773155	0.000512742	0.00047408	0.000788582	0.000788582	0.000379268	0.000379268	0.000179712	0.000179712	0.000487563	0.000487563	0.00031702 4	6.43033E-05	0.000217714	0.000234	0.001463242	0.001463242	0.000986918	0.000912512	0.00151785
3835603773155	383560	3773155	0.000503251	0.00046531	0.000773986	0.000773986	0.000372248	0.000372248	0.000176386	0.000176386	0.000478539	0.000478539	0.000311156	6.31131E-05	0.000213684	0.000229669	0.001403707	0.001403707	0.000981828	0.000907805	0.001510022
3835703773155	383570	3773155	0.000492639	0.0004555	0.000757665	0.000757665	0.000364398	0.000364398	0.000172667	0.000172667	0.000468448	0.000468448	0.000304595	6.17823E-05	0.000209178	0.000224826	0.001347475	0.001347475	0.000970698	0.000897515	0.001492904
3835803773155	383580	3773155	0.000481251	0.00044497	0.000740149	0.000740149	0.000355975	0.000355975	0.000168675	0.000168675	0.000457619	0.000457619	0.000297553	6.0354E-05	0.000204343	0.000219629	0.001295345	0.001295345	0.000952062	0.000880284	0.001464243
3835903773155	383590	3773155	0.000469431	0.00043404	0.000721971	0.000721971	0.000347232	0.000347232	0.000164532	0.000164532	0.000446379	0.000446379	0.000290245	5.88717E-05	0.000199324	0.000214235	0.001247417	0.001247417	0.000929285	0.000859224	0.001429213
3836003773155	383600	3773155	0.000457266	0.00042279	0.000703261	0.000703261	0.000338233	0.000338233	0.000160268	0.000160268	0.000434812	0.000434812	0.000282724	5.73461E-05	0.000194159	0.000208683	0.001203192	0.001203192	0.000903316	0.000835213	0.001389273
3836103773155	383610	3773155	0.000444324	0.00041083	0.000683358	0.000683358	0.000328661	0.000328661	0.000155733	0.000155733	0.000422506	0.000422506	0.000274722	5.57231E-05	0.000188664	0.000202777	0.001161068	0.001161068	0.000874068	0.00080817	0.001344291
3836203773155	383620	3773155	0.000431642	0.0003991	0.000663852	0.000663852	0.000319279	0.000319279	0.000151287	0.000151287	0.000410446	0.000410446	0.00026688	5.41325E-05	0.000183278	0.000196989	0.001122846	0.001122846	0.00084413	0.000780489	0.001298247
3836303773155	383630	3773155	0.00042241	0.00039056	0.000649654	0.000649654	0.000312451	0.000312451	0.000148052	0.000148052	0.000401668	0.000401668	0.000261173	5.29748E-05	0.000179359	0.000192776	0.001093729	0.001093729	0.000820577	0.000758711	0.001262022
3836403773155	383640	3773155	0.000415163	0.00038386	0.000638508	0.000638508	0.00030709	0.00030709	0.000145512	0.000145512	0.000394776	0.000394776	0.00025669 2	5.20659E-05	0.000176281	0.000189468	0.001069515	0.001069515	0.000801337	0.000740922	0.001232432
3836503773155	383650	3773155	0.00040852	0.00037772	0.000628291	0.000628291	0.000302176	0.000302176	0.000143183	0.000143183	0.000388459	0.000388459	0.000252584	5.12328E-05	0.000173461	0.000186437	0.001046902	0.001046902	0.000783392	0.00072433	0.001204833
3836603773155	383660	3773155	0.000406967	0.00037628	0.000625903	0.000625903	0.000301028	0.000301028	0.000142639	0.000142639	0.000386982	0.000386982	0.00025162 4	5.1038E-05	0.000172801	0.000185728	0.001033995	0.001033995	0.000776576	0.000718028	0.00119435
3836703773155	383670	3773155	0.000405327	0.00037477	0.000623381	0.000623381	0.000299815	0.000299815	0.000142064	0.000142064	0.000385424	0.000385424	0.00025061	5.08324E-05	0.000172105	0.00018498	0.001021287	0.001021287	0.000770019	0.000711965	0.001184266
3836803773155	383680	3773155	0.000404292	0.00037381	0.000621789	0.000621789	0.000299049	0.000299049	0.000141702	0.000141702	0.000384439	0.000384439	0.00024997	5.07026E-05	0.000171665	0.000184507	0.001009881	0.001009881	0.000764928	0.000707258	0.001176437
3836903773155	383690	3773155	0.000403861	0.00037341	0.000621126	0.000621126	0.00029873	0.00029873	0.00014155	0.00014155	0.000384029	0.000384029	0.00024970 4	5.06485E-05	0.000171482	0.00018431	0.001000075	0.001000075	0.000761391	0.000703988	0.001170997
3837003773155	383700	3773155	0.000403429	0.00037301	0.000620462	0.000620462	0.000298411	0.000298411	0.000141399	0.000141399	0.000383619	0.000383619	0.000249437	5.05944E-05	0.000171299	0.000184113	0.00099057	0.00099057	0.000758026	0.000700877	0.001165822
3837103773155	383710	3773155	0.000403774	0.00037333	0.000620993	0.000620993	0.000298666	0.000298666	0.00014152	0.00014152	0.000383947	0.000383947	0.00024965	5.06377E-05	0.000171446	0.000184271	0.000983265	0.000983265	0.000756473	0.000699441	0.001163433
3837203773155	383720	3773155	0.00040412	0.00037365	0.000621524	0.000621524	0.000298922	0.000298922	0.000141641	0.000141641	0.000384275	0.000384275	0.00024984	5.06809E-05	0.000171592	0.000184428	0.000976762	0.000976762	0.000755007	0.000698085	0.001161177
3837303773155	383730	3773155	0.000404378	0.00037389	0.000621922	0.000621922	0.000299113	0.000299113	0.000141732	0.000141732	0.000384521	0.000384521	0.00025002 4	5.07134E-05	0.000171702	0.000184547	0.000970958	0.000970958	0.000753626	0.000696808	0.001159054
3837403773155	383740	3773155	0.000404724	0.00037421	0.000622453	0.000622453	0.000299368	0.000299368	0.000141853	0.000141853	0.000384849	0.000384849	0.000250237	5.07567E-05	0.000171849	0.000184704	0.000966256	0.000966256	0.000752246	0.000695532	0.001156931
3837503773155	383750	3773155	0.00040481	0.00037429	0.000622585	0.000622585	0.000299432	0.000299432	0.000141883	0.000141883	0.000384931	0.000384931	0.00025029	5.07675E-05	0.000171885	0.000184743	0.000962053	0.000962053	0.00075052	0.000693937	0.001154277
3837603773155	383760	3773155	0.000404033	0.00037357	0.000621391	0.000621391	0.000298858	0.000298858	0.000141611	0.000141611	0.000384193	0.000384193	0.00024981	5.06701E-05	0.000171556	0.000184389	0.00095625	0.00095625	0.000747242	0.000690905	0.001149235
3837703773155	383770	3773155	0.000402912	0.00037254	0.000619666	0.000619666	0.000298028	0.000298028	0.000141218	0.000141218	0.000383127	0.000383127	0.000249117	5.05295E-05	0.000171079	0.000183877	0.000950046	0.000950046	0.000743618	0.000687555	0.001143662
3837803773155	383780	3773155	0.00040179	0.0003715	0.000617941	0.000617941	0.000297199	0.000297199	0.000140825	0.000140825	0.00038206	0.00038206	0.00024842 3	5.03888E-05	0.000170603	0.000183365	0.000944843	0.000944843	0.000740167	0.000684364	0.001138355
3837903773155	383790	3773155	0.0004011	0.00037086	0.00061688	0.00061688	0.000296688	0.000296688	0.000140583	0.000140583	0.000381404	0.000381404	0.000247997	5.03022E-05	0.00017031	0.00018305	0.000942142	0.000942142	0.000737579	0.000681971	0.001134374
3838003773155	383800	3773155	0.000399978	0.00036982	0.000615155	0.000615155	0.000295858	0.000295858	0.00014019	0.00014019	0.000380337	0.000380337	0.000247303	5.01616E-05	0.000169834	0.000182538	0.00093944	0.00093944	0.000735249	0.000679817	0.001130791
3838103773155	383810	3773155	0.000398253	0.00036823	0.000612501	0.000612501	0.000294582	0.000294582	0.000139585	0.000139585	0.000378696	0.000378696	0.00024623 6	4.99452E-05	0.000169101	0.000181751	0.000934838	0.000934838	0.000732229	0.000677025	0.001126147
3838203773155	383820	3773155	0.000396096	0.00036623	0.000609184	0.000609184	0.000292987	0.000292987	0.000138829	0.000138829	0.000376645	0.000376645	0.000244903	4.96747E-05	0.000168185	0.000180767	0.000929234	0.000929234	0.000728865	0.000673914	0.001120972
3838303773155	383830	3773155	0.00039368	0.000364	0.000605468	0.000605468	0.0002912	0.0002912	0.000137982	0.000137982	0.000374348	0.000374348	0.000243409	4.93717E-05	0.0001671 6	0.00017966 4	0.000922531	0.000922531	0.000725241	0.000670563	0.001115399
3838403773155	383840	3773155	0.000390056	0.00036065	0.000599895	0.000599895	0.000288519	0.000288519	0.000136712	0.000136712	0.000370903	0.000370903	0.000241169	4.89173E-05	0.000165621	0.00017801	0.000908923	0.000908923	0.000718857	0.00066466	0.00110558
3838503773155	383850	3773155	0.000386605	0.00035746	0.000594588	0.000594588	0.000285967	0.000285967	0.000135502	0.000135502	0.000367621	0.000367621	0.000239035	4.84845E-05	0.000164156	0.000176435	0.000895615	0.000895615	0.000712558	0.000658837	0.001095894
3838603773155	383860	3773155	0.000382982	0.00035411	0.000589015	0.000589015	0.000283286	0.000283286	0.000134232	0.000134232	0.000364175	0.000364175	0.00023679 4	4.803E-05	0.000162617	0.000174782	0.000881807	0.000881807	0.000706001	0.000652774	0.001085809
3838703773155	383870	3773155	0.000379272	0.00035068	0.000583309	0.000583309	0.000280542	0.000280542	0.000132932	0.000132932	0.000360648	0.000360648	0.000234501	4.75648E-05	0.000161042	0.000173089	0.000867699	0.000867699	0.000699186	0.000646472	0.001075326
3838803773155	383880	3773155	0.000375648	0.00034733	0.000577736	0.000577736	0.000277862	0.000277862	0.000131662	0.000131662	0.000357202	0.000357202	0.00023226	4.71103E-05	0.000159503	0.000171435	0.000853891	0.000853891	0.00069237	0.00064017	0.001064844
3838903773155	383890	3773155	0.000370472	0.00034254	0.000569774	0.000569774	0.000274033	0.000274033	0.000129848	0.000129848	0.00035228	0.00035228	0.000229059	4.64611E-05	0.000157305	0.000169073	0.000832279	0.000832279	0.000681326	0.000629959	0.001047859
3839003773155	383900	3773155	0.000365381	0.00033783	0.000561946	0.000561946	0.000270268	0.000270268	0.000128064	0.000128064	0.000347439	0.000347439	0.000225912	4.58227E-05	0.000155144	0.000166749	0.000811066	0.000811066	0.000670283	0.000619749	0.001030875
3839103773155	383910	3773155	0.000360205	0.00033305	0.000553984	0.000553984	0.000266438	0.000266438	0.000126249	0.000126249	0.000342517	0.000342517	0.00022271 2	4.51735E-05	0.000152946	0.000164387	0.000790555	0.000659239	0.000609538	0.000613891	
3829703773165	382970	3773165	0.000873033	0.00080721	0.001342698	0.001342698	0.00064577	0.00064577	0.000305992	0.000305992	0.000830162	0.000830162	0.000539789	0.000109488	0.000370696	0.000398427	0.001057208	0.001057208	0.0005633	0.000520831	0.000866338
3829803773165	382980	3773165	0.000873551	0.00080769	0.001343495	0.001343495	0.000646153	0.000646153	0.000306173	0.000306173	0.000830654	0.000830654	0.000540109	0.000109553	0.000370916	0.000398663	0.001105736	0.001105736	0.000562782	0.000520353	0.000865542
3829903773165	382990	3773165	0.000862162	0.00079716	0.001325979	0.001325979	0.000637729	0.000637729	0.000302182	0.000302182	0.000819825	0.000819825	0.00053306 7	0.000108124	0.00036608	0.00039346 6	0.00114706	0.00114706	0.000561143	0.000518837	0.000863021
3830003773165	383000	3773165	0.000841456	0.00077802	0.001294134	0.001294134	0.000622413	0.000622413	0.000294924	0.000294924	0.000800136	0.000800136	0.000520265	0.000105528	0.000357288	0.000384016	0.00118248	0.00118248	0.000559935	0.00051772	0.000861163
3830103773165	383010	3773165	0.000811518	0.00075034	0.00124809	0.00124809	0.000600268	0.000600268	0.000284431	0.000284431	0.000771668	0.000771668	0.000501754	0.000101773	0.000344577	0.000370353	0.001211697	0.001211697	0.000561057	0.000518757	0.000862888
3830203773165	383020	3773165	0.000750952	0.00069434	0.001154941	0.001154941	0.000555468	0.000555468	0.000263203	0.000263203	0.000714076	0.000714076	0.000464307	9.41774E-05	0.00031886	0.00034271 2	0.001232909	0.001232909	0.0005589	0.000516763	0.000859571
3830303773165	383030	3773165	0.000719978	0.0006657	0.001107305	0.001107305	0.000532558	0.000532558	0.000252347	0.000252347	0.000684623	0.000684623	0.000445156	9.0293E-05	0.000305708	0.000328577	0.001242915	0.001242915	0.000564249	0.000521709	0.000867798
3830403773165	383040	3773165	0.000697633	0.00064504	0.001072938	0.001072938	0.000516029	0.000516029	0.000244515	0.000244515	0.000663375	0.000663375	0.00043134	8.74906E-05	0.00029622	0.000318379	0.001245816	0.001245816	0.000571065	0.000528011	0.000878281
3830503773165	383050	3773165	0.000691076	0.00063897	0.001062854	0.001062854	0.000511179	0.000511179	0.000242217	0.000242217	0.00065714	0.00065714	0.000427286	8.66683E-05	0.000293436	0.000315387	0.001246217	0.001246217	0.000577018	0.000533515	0.000887436
3830603773165	383060	3773165	0.000682793	0.00063132	0.001050115	0.001050115	0.000505052	0.000505052	0.000239314	0.000239314	0.000649264	0.000649264	0.00042216 5	8.56296E-05	0.000289919	0.00031160 7	0.001241514	0.001241514	0.000582626	0.0005387	0.000896061
3830703773165	383070	3773165	0.000680032	0.00062876	0.001045869	0.001045869	0.00050301	0.00050301	0.000238346	0.000238346	0.000646639	0.000646639	0.000420458	8.52833E-05	0.000288747	0.000310347	0.001238512	0.001238512	0.000589269	0.000544843	0.000906278
3830803773165	383080	3773165	0.00067521	0.0006243	0.001038438	0.001038438	0.000499436	0.000499436	0.000236653	0.000236653	0.000642045	0.000642045	0.00041747 1	8.46774E-05	0.000286695	0.000308142	0.001204493	0.001204493	0.000596258	0.000551304	0.000917026
3830903773165	383090	3773165	0.000677358	0.00062629	0.001041756	0.001041756	0.000501032	0.000501032	0.000237409	0.000237409	0.000644096	0.000644096	0.000418804	8.49479E-05	0.000287611	0.000309126	0.001144458	0.001144458	0.000603419	0.000557925	0.00092804
3831003773165	383100	3773165	0.000679169	0.00062797	0.001044542	0.001044542	0.000502372	0.000502372	0.000238044	0.000238044	0.000645818	0.000645818	0.00041992 5	8.51751E-05	0.00028838	0.000309953	0.001158366	0.001158366	0.000611097	0.000565025	0.000939849
3831103773165	383110	3773165	0.00068055	0.00062924	0.001046665	0.001046665	0.000503393	0.000503393	0.000238528	0.000238528	0.000647131	0.000647131	0.000420778	8.53483E-05	0.000288967	0.000310583	0.001180879	0.001180879	0.000618689	0.000572045	0.000951526
3834303773165	383430	3773165	0.00060687	0.00056112	0.000933347	0.000933347	0.000448893	0.000448893	0.000212703	0.000212703	0.000577069	0.000577069	0.000375222	7.6108E-05	0.000257681	0.000276958	0.001890687	0.001890687	0.000902539	0.000834495	0.001388079
3834403773165	383440	3773165	0.000593756	0.00054899	0.000913178	0.000913178	0.000439193	0.000439193	0.000208107	0.000208107	0.000564599	0.000564599	0.00036711 4	7.44633E-05	0.000252113	0.000270973	0.00187868	0.00187868	0.000950509	0.000878848	0.001461855
3834503773165	383450	3773165	0.00058392	0.0005399	0.000898052	0.000898052	0.000431917	0.000431917	0.00020466	0.00020466	0.000555246	0.000555246	0.000361033	7.32298E-05	0.000247937	0.000266484	0.001852565	0.001852565	0.000978981	0.000905173	0.001505643
3834603773165	383460	3773165	0.000575896	0.00053248	0.000885711	0.000885711	0.00042582	0.00042582	0.000201848	0.000201848	0.000547617	0.000547617	0.00035607 2	7.22236E-05	0.00024453	0.000262822	0.001816245	0.001816245	0.001003828	0.000928147	0.001543858
3834703773165	383470	3773165	0.000568218	0.00052538	0.000873902	0.000873902	0.000420303	0.000420303	0.000199156	0.000199156	0.000540315	0.000540315	0.000351324	7.12606E-05	0.000241269	0.000259318	0.001772019	0.001772019	0.001024707	0.000947452	0.001575969
3834803773165	383480	3773165	0.000562178	0.00051979	0.000864613	0.000864613	0.000415835	0.000415835	0.000197039	0.000197039	0.000534572	0.000534572	0.00034759	7.05032E-05	0.000238705	0.000256562	0.001742402	0.001742402	0.001031264	0.000953515	0.001586053
3834903773165	383490	3773165	0.000556053	0.00051413	0.000855192	0.000855192	0.000411304	0.000411304	0.000194893	0.000194893	0.000528747	0.000528747	0.00034383	6.9735E-05	0.00023604	0.000253766	0.001710584	0.001710584	0.001035492	0.000957423	0.001592555
3835003773165	383500	3773165	0.0005501	0.00050863	0.000846037	0.000846037	0.000406901	0.000406901	0.000192806	0.000192806	0.000523087	0.000523087	0.000340122	6.89884E-05	0.000233576	0.000251049	0.001679266	0.001679266	0.001036613	0.00095846	0.00159428

			KMMass Grading / Excavation	KMDrainage / Utilities Trenching	KMFoundations / Concrete Pads	KMBuilding / Structure Construction	KMAsphalt Paving	KMArchitectural Coating	KMLandscaping or Other Finishing	KMWaterside Construction (Piles)	EWNDemolition	EWNSite Grubbing / Prep	EWNDrainage / Utilities Trenching	EWNDrainage / Utilities Trenching	EWNDrainage / Utilities Trenching	EWNFoundations / Concrete Pads	EWNBuilding / Structure Construction	EWNAsphalt Paving	EWNLandscaping or Other Finishing	EWNWaterside Construction (Piles)	ISDemolition
Unique Identifier	X (UTM)	Y (UTM)	2026	2026	2026	2026	2026	2026	2026	2026	2027	2027	2027	2028	2029	2029	2029	2029	2029	2029	2027
3830803773155	383080	3773155	0.000902165	0.000224015	0.000205597	0.000604691	0.000362686	7.35653E-05	0.000249072	0.000267705	0.01024155	0.011709169	0.013790009	0.013790009	0.013790009	0.00358959	0.008917888	0.006332262	0.004348639	0.004546814	0.000445619
3830903773155	383090	3773155	0.000912647	0.000226618	0.000207986	0.000611718	0.000366901	7.442E-05	0.000251967	0.000270815	0.011298438	0.01291751	0.015213085	0.015213085	0.015213085	0.003960022	0.00983818	0.006985727	0.004797402	0.005016028	0.00044743
3831003773155	383100	3773155	0.000923926	0.000229419	0.000210556	0.000619277	0.000371435	7.53397E-05	0.00025508	0.000274162	0.012495526	0.014286141	0.016824936	0.016824936	0.016824936	0.004379593	0.010880551	0.007725876	0.005305694	0.005547484	0.000449156
3831103773155	383110	3773155	0.000935205	0.000232219	0.000213127	0.000626837	0.000375969	7.62594E-05	0.000258194	0.000277509	0.01383195	0.015814076	0.018624401	0.018624401	0.018624401	0.004848	0.01204425	0.008552175	0.00587315	0.0061408	0.000450795
3831203773155	383120	3773155	0.000946484	0.00023502	0.000215697	0.000634397	0.000380503	7.71791E-05	0.000261308	0.000280856	0.015318669	0.017513841	0.020626232	0.020626232	0.020626232	0.005369084	0.013338819	0.0094714	0.006504422	0.00680084	0.000452348
3834303773155	383430	3773155	0.001338452	0.000332349	0.000305024	0.000897121	0.000538082	0.000109141	0.000369524	0.000397167	0.088847641	0.10157955	0.119631288	0.119631288	0.119631288	0.031140465	0.077364594	0.054933727	0.037725376	0.03944459	0.000466584
3834403773155	383440	3773155	0.001362337	0.00033828	0.000310467	0.000913129	0.000547684	0.000111089	0.000376118	0.000404254	0.063828204	0.072974816	0.085943196	0.085943196	0.085943196	0.022371331	0.055578775	0.039464426	0.027101935	0.028337019	0.000475643
3834503773155	383450	3773155	0.001432928	0.000355808	0.000326555	0.000960445	0.000576063	0.000116845	0.000395607	0.000425201	0.048156922	0.055057832	0.06484218	0.06484218	0.06484218	0.016878658	0.041932917	0.029775008	0.020447791	0.021379634	0.000486427
3834603773155	383460	3773155	0.001475522	0.000366385	0.000336261	0.000988994	0.000593186	0.000120319	0.000407367	0.00043784	0.037272439	0.042613598	0.050186475	0.050186475	0.050186475	0.013063725	0.032455191	0.023045227	0.015826158	0.016547385	0.00049169
3834703773155	383470	3773155	0.001514268	0.000376006	0.000345091	0.001014964	0.000608763	0.000123478	0.000418064	0.000449338	0.030047723	0.034353576	0.040458563	0.040458563	0.040458563	0.010531513	0.026164228	0.018578247	0.012758489	0.013339917	0.000495228
3834803773155	383480	3773155	0.001523291	0.000378246	0.000347148	0.001021012	0.00061239	0.000124214	0.000420555	0.000452015	0.025700073	0.029382906	0.034604552	0.034604552	0.034604552	0.009007693	0.022378486	0.015890133	0.010912444	0.011409744	0.000492294
3834903773155	383490	3773155	0.001529394	0.000379762	0.000348539	0.001025103	0.000614844	0.000124711	0.00042224	0.00045382	0.022341152	0.02554265	0.030081844	0.030081844	0.030081844	0.007830415	0.019453687	0.013813341	0.009486221	0.009918526	0.000489016
3835003773155	383500	3773155	0.001529925	0.000379894	0.00034866	0.001025458	0.000615057	0.000124755	0.000422386	0.00045398	0.0197488	0.022578812	0.026591301	0.026591301	0.026591301	0.006921814	0.017196381	0.012210512	0.008385489	0.008767631	0.000484961
3835103773155	383510	3773155	0.001524618	0.000378576	0.00034745	0.001021901	0.000612923	0.000124322	0.000420921	0.00045240	0.017724319	0.020264223	0.023865385	0.023865385	0.023865385	0.006212248	0.015433553	0.010958793	0.007525879	0.007868847	0.000480302
3835203773155	383520	3773155	0.001518248	0.000376994	0.000345998	0.001017632	0.000610363	0.000123803	0.000419163	0.000450519	0.016023721	0.018319928	0.021575569	0.021575569	0.021575569	0.0056162	0.013952747	0.009907328	0.006803793	0.007113854	0.000475729
3835303773155	383530	3773155	0.001521168	0.000377719	0.000346664	0.001019589	0.000611536	0.000124041	0.000419969	0.000451385	0.014370316	0.01642959	0.019349298	0.019349298	0.019349298	0.005036694	0.012513036	0.008885042	0.006101744	0.006379812	0.000472451
3835403773155	383540	3773155	0.001521168	0.000377719	0.000346664	0.001019589	0.000611536	0.000124041	0.000419969	0.000451385	0.012950117	0.014805875	0.017437033	0.017437033	0.017437033	0.004538924	0.011276389	0.008006946	0.005498717	0.005749304	0.000468827
3835503773155	383550	3773155	0.00151785	0.000376895	0.000345908	0.001017365	0.000610203	0.00012377	0.000419053	0.000450401	0.011689271	0.013364349	0.015739333	0.015739333	0.015739333	0.004097006	0.0101785	0.007227375	0.004963352	0.005189541	0.000464513
3835603773155	383560	3773155	0.001510022	0.000374951	0.000344124	0.001012118	0.000607056	0.000123132	0.000416891	0.000448078	0.010505815	0.012011303	0.014145836	0.014145836	0.014145836	0.003682213	0.009147999	0.006495655	0.004460848	0.004664137	0.000458301
3835703773155	383570	3773155	0.001492904	0.000370701	0.000340223	0.001000645	0.000600174	0.000121736	0.000412166	0.000442998	0.009495344	0.010856031	0.01278526	0.01278526	0.01278526	0.00332805	0.008268125	0.005870889	0.004031794	0.00421553	0.000450191
3835803773155	383580	3773155	0.001464243	0.000363584	0.000333691	0.000981434	0.000588652	0.000119399	0.000404253	0.000434494	0.008630421	0.009867164	0.011620661	0.011620661	0.011620661	0.003024901	0.007514988	0.005336114	0.003664542	0.003831541	0.000440873
3835903773155	383590	3773155	0.001429213	0.000354886	0.000325708	0.000957954	0.000574569	0.000116542	0.000394582	0.000424099	0.007885422	0.009015407	0.010617538	0.010617538	0.010617538	0.002763784	0.006866277	0.004875488	0.00334821	0.003500794	0.000430693
3836003773155	383600	3773155	0.001389273	0.000344968	0.000316606	0.000931184	0.000558512	0.000113286	0.000383555	0.000412247	0.007236795	0.008273831	0.009744176	0.009744176	0.009744176	0.002536445	0.006301481	0.004474448	0.003072797	0.00321283	0.000420081
3836103773155	383610	3773155	0.001344291	0.000333799	0.000306355	0.000901034	0.000540429	0.000109618	0.000371136	0.000398899	0.006657189	0.007611167	0.00896375	0.00896375	0.00896375	0.002333297	0.005796785	0.004116082	0.002826692	0.00295551	0.00040852
3836203773155	383620	3773155	0.001298247	0.000322366	0.000295862	0.000870172	0.000521918	0.000105863	0.000358424	0.000385237	0.006150745	0.00703215	0.008281835	0.008281835	0.008281835	0.002155792	0.005355797	0.003802952	0.002611653	0.00273067	0.000397045
3836303773155	383630	3773155	0.001262022	0.000313371	0.000287606	0.000845892	0.000507355	0.000102909	0.000348423	0.000374487	0.005748869	0.006572684	0.007740718	0.007740718	0.007740718	0.002014937	0.00500586	0.003554476	0.002441013	0.002552254	0.000388849
3836403773155	383640	3773155	0.001232432	0.000306024	0.000280863	0.000826059	0.00049546	0.000100496	0.000340254	0.00036570	0.005412304	0.006187889	0.007287541	0.007287541	0.007287541	0.001896974	0.004712794	0.00334638	0.002298105	0.00240283	0.000382637
3836503773155	383650	3773155	0.001204833	0.00029917	0.000274573	0.00080756	0.000484364	9.82457E-05	0.000332634	0.000357517	0.005110077	0.005842353	0.0068806	0.0068806	0.0068806	0.001791045	0.004449629	0.003159516	0.002169777	0.002268658	0.000376942
3836603773155	383660	3773155	0.00119435	0.000296567	0.000272184	0.000800534	0.00048015	9.73909E-05	0.00032974	0.00035440	0.00489473	0.005596147	0.006590641	0.006590641	0.006590641	0.001715568	0.004262114	0.003026369	0.002078339	0.002173053	0.000376339
3836703773155	383670	3773155	0.001184266	0.000294063	0.000269886	0.000793774	0.000476096	9.65686E-05	0.000326956	0.000351414	0.004693274	0.005365823	0.006319385	0.006319385	0.006319385	0.001644959	0.004086696	0.002901811	0.0019928	0.002083615	0.000375735
3836803773155	383680	3773155	0.001176437	0.000292119	0.000268102	0.000788527	0.000472949	9.59302E-05	0.000324794	0.000349091	0.004511576	0.005158087	0.006074732	0.006074732	0.006074732	0.001581275	0.003928481	0.002789468	0.001915649	0.002002949	0.000375735
3836903773155	383690	3773155	0.001170997	0.000290769	0.000266862	0.00078488	0.000470761	9.54866E-05	0.000323292	0.000347477	0.004348082	0.004971164	0.005854591	0.005854591	0.005854591	0.001523972	0.003786117	0.002688381	0.001846228	0.001930364	0.000376166
3837003773155	383700	3773155	0.001165822	0.000289484	0.000265683	0.000781412	0.000468681	9.50646E-05	0.000321864	0.000345941	0.004194768	0.00479588	0.005648158	0.005648158	0.005648158	0.001470236	0.003652619	0.002593589	0.00178113	0.001862299	0.000376684
3837103773155	383710	3773155	0.001163433	0.00028889	0.000265138	0.000779811	0.000467721	9.48699E-05	0.000321204	0.000345232	0.00406009	0.004641903	0.005466818	0.005466818	0.005466818	0.001423033	0.003535347	0.002510319	0.001723945	0.001802508	0.000377891
3837203773155	383720	3773155	0.001161177	0.00028833	0.000264624	0.000778299	0.000466814	9.46859E-05	0.000320581	0.000344563	0.003934731	0.004498579	0.005298023	0.005298023	0.005298023	0.001379095	0.003426189	0.00243281	0.001670716	0.001746854	0.000379099
3837303773155	383730	3773155	0.001159054	0.000287803	0.000264141	0.000776876	0.00046596	9.45128E-05	0.000319995	0.000343933	0.003818085	0.004365218	0.005140962	0.005140962	0.005140962	0.001338211	0.003324619	0.002360689	0.001621187	0.001695068	0.000380135
3837403773155	383740	3773155	0.001156931	0.000287276	0.000263657	0.000775453	0.000465107	9.43397E-05	0.000319409	0.000343303	0.003710498	0.004242214	0.004996099	0.004996099	0.004996099	0.001300503	0.003230937	0.002294169	0.001575505	0.001647304	0.000381256
3837503773155	383750	3773155	0.001154277	0.000286617	0.000263052	0.000773674	0.00046404	9.41233E-05	0.000318676	0.000342516	0.003609209	0.00412641	0.004859716	0.004859716	0.004859716	0.001265002	0.003142739	0.002231543	0.001532497	0.001602336	0.000382033
3837603773155	383760	3773155	0.001149235	0.000285365	0.000261903	0.000770295	0.000462013	9.37121E-05	0.000317284	0.000341019	0.00350585	0.004008239	0.004720545	0.004720545	0.004720545	0.001228775	0.003052739	0.002167636	0.00148861	0.001556449	0.000382033
3837703773155	383770	3773155	0.001143662	0.000283981	0.000260633	0.000766559	0.000459773	9.32577E-05	0.000315746	0.000339366	0.003405855	0.003893916	0.004585905	0.004585905	0.004585905	0.001193728	0.002965668	0.002105811	0.001446152	0.001512055	0.000381774
3837803773155	383780	3773155	0.001138355	0.000282663	0.000259423	0.000763002	0.000457639	9.28249E-05	0.00031428	0.00033779	0.003313021	0.003787779	0.004460906	0.004460906	0.004460906	0.00116119	0.002884832	0.002048412	0.001406734	0.001470841	0.000381343
3837903773155	383790	3773155	0.001134374	0.000281675	0.000258516	0.000760333	0.000456038	9.25003E-05	0.000313181	0.000336609	0.003231059	0.003694071	0.004350545	0.004350545	0.004350545	0.001132463	0.002813463	0.001997736	0.001371932	0.001434453	0.00038117
3838003773155	383800	3773155	0.001130791	0.000280785	0.0002577	0.000757932	0.000454598	9.22081E-05	0.000312192	0.000335546	0.003152374	0.003604111	0.004244599	0.004244599	0.004244599	0.001104885	0.002744948	0.001949086	0.001338522	0.001399521	0.00038048
3838103773155	383810	3773155	0.001126147	0.000279632	0.000256641	0.000754819	0.000452731	9.18294E-05	0.00031091	0.000334168	0.003071274	0.003511389	0.0041354	0.0041354	0.0041354	0.00107646	0.00267433	0.001898942	0.001304086	0.001363516	0.000379272
3838203773155	383820	3773155	0.001120972	0.000278347	0.000255462	0.000751351	0.000450651	9.14075E-05	0.000309481	0.000332633	0.002990951	0.003419555	0.004027246	0.004027246	0.004027246	0.001048307	0.002604388	0.001849279	0.00126998	0.001327855	0.000377546
3838303773155	383830	3773155	0.001115399	0.000276963	0.000254192	0.000747615	0.00044841	9.0953E-05	0.000307943	0.000330979	0.002911404	0.003328609	0.003920138	0.003920138	0.003920138	0.001020426	0.002535122	0.001800096	0.001236204	0.00129254	0.000375562
3838403773155	383840	3773155	0.00110558	0.000274525	0.000251954	0.000741034	0.000444463	9.01523E-05	0.000305232	0.000328065	0.002818656	0.003222571	0.003795256	0.003795256	0.003795256	0.000987919	0.002454361	0.001742751	0.001196823	0.001251364	0.000373146
3838503773155	383850	3773155	0.001095894	0.00027212	0.000249747	0.000734541	0.000440569	8.93625E-05	0.000302558	0.000325191	0.002730482	0.003121761	0.00367653	0.00367653	0.00367653	0.000957014	0.002377583	0.001688233	0.001159383	0.001212218	0.000370817
3838603773155	383860	3773155	0.001085809	0.000269616	0.000247448	0.000727782	0.000436515	8.85402E-05	0.000299774	0.000322199	0.002645154	0.003024206	0.003561639	0.003561639	0.003561639	0.000927108	0.002303283	0.001635476	0.001123152	0.001174336	0.000368401
3838703773155	383870	3773155	0.001075326	0.000267013	0.00024506	0.000720756	0.0004323	8.76854E-05	0.000296879	0.000319088	0.002562588	0.002929808	0.003450465	0.003450465	0.003450465	0.000898169	0.002231388	0.001584426	0.001088094	0.00113768	0.000365985
3838803773155	383880	3773155	0.001064844	0.00026441	0.00024267	0.00071373	0.000428086	8.68306E-05	0.000293985	0.000315977	0.002484076	0.002840045	0.00334475	0.00334475	0.00334475	0.000870651	0.002163023	0.001535883	0.001054757	0.001102824	0.00036357
3838903773155	383890	3773155	0.001047859	0.000260193	0.0002388	0.000702346	0.000421258	8.54456E-05	0.000289296	0.000310938	0.002391501	0.002734204	0.003220101	0.003220101	0.003220101	0.000838204	0.002082413	0.001478644	0.001015449	0.001061725	0.000360722
3839003773155	383900	3773155	0.001030875	0.000255975	0.000234929	0.000690962	0.00041443	8.40607E-05	0.000284607	0.000305898	0.002303326	0.002633394	0.003101376	0.003101376	0.003101376	0.000807299	0.002005635	0.001424127	0.00097801	0.001022579	0.000357703
3839103773155	383910	3773155	0.001013891	0.000251758	0.000231059	0.000679577	0.000407602	8.26757E-05	0.000279918	0.000300858	0.002219811	0.00253791	0.002988923	0.002988923	0.002988923	0.000778028	0.001932913	0.00137249	0.000942548	0.000985502	0.000354424
3829703773165	382970	3773165	0.000866338	0.000215119	0.000197433	0.000580678	0.000348283	7.06439E-05	0.000239181	0.000257074	0.003670638	0.004196642	0.004942429	0.004942429	0.004942429	0.001286532	0.003196229	0.002269524	0.00155858	0.001629608	0.000604713
3829803773165	382980	3773165	0.000865542	0.000214922	0.000197251	0.000580144	0.000347963	7.05789E-05	0.000238962	0.000256837	0.004070444	0.00465374	0.005480758	0.005480758	0.005480758	0.001426662	0.003544362	0.00251672	0.001728341	0.001807105	0.000601952
3829903773165	382990	3773165	0.000863021	0.000214296	0.000196677	0.000578455	0.00034695	7.03734E-05	0.000238266	0.000256089	0.004493544	0.005137471	0.006050453	0.006050453	0.006050453	0.001574955	0.003912779	0.002778319	0.001907993	0.001994943	0.000591771
3830003773165	383000	3773165	0.000861163	0.000213834	0.000196253	0.000577209	0.000346203	7.02219E-05	0.000237753	0.000255538	0.004952708	0.005662434	0.006668707	0.006668707	0.006668707	0.001735889	0.004312599	0.003062217	0.002102957	0.002198793	0.000574516
3830103773165	383010	3773165	0.000862888	0.000214263	0.000196646	0.000578366	0.000346897	7.03625E-05	0.000238229	0.00025605	0.005463293	0.006246185	0.007356197	0.007356197	0.007356197	0.001914845	0.004757194	0.003377907	0.002319755	0.002425471	0.000550358
3830203773165	383020	3773165	0.000859571	0.000213439	0.00019589	0.000576142	0.000345563	7.0092E-05	0.000237313	0.000255066	0.005997173	0.00685657	0.008075054	0.008075054	0.008075054	0.002101966	0.005222073	0.003708	0.002546445	0.002662491	0.000510154
3830303773165	383030	3773165	0.000867798	0.000215482	0.000197765	0.000581656	0.00034887	7.07629E-05	0.000239584	0.000257507	0.00661638	0.00756451	0.008908802	0.008908802	0.008908802	0.002318994	0.005761251	0.00409085	0.002809365	0.002937392	0.000452089
3830403773165	383040	3773165	0.000878281	0.000218085	0.000200154	0.000588683	0.000353084	7.16177E-05	0.000242478	0.000260617	0.007348092	0.008401077	0.009894035	0.009894035	0.009894035	0.002575454	0.006398393	0.004543261	0.003120055	0.003262241	0.000441995
3830503773165	383050	3773165	0.000887436	0.000220358	0.000202241	0.000594819	0.000356765	7.23642E-05	0.000245006	0.000263334	0.008135624	0.009301463	0.01095443	0.01095443	0.01095443	0.002851478	0.007084142	0.005030186	0.003454447	0.003611873	0.000445791
3830603773165	383060	3773165	0.000896061	0.0002225	0.000204206	0.0006006	0.000360233	7.30675E-05	0.000247387	0.000265894	0.008989849	0.010278099	0.012104623	0.012104623	0.012104623	0.003150878	0.007827963	0.005558346	0.003817157	0.003991112	0.000448638
3830703773165	383070	3773165	0.000906278	0.000225037	0.000206535	0.000607449	0.00036434	7.39007E-05	0.000250208	0.000268925	0.009940617	0.011365112	0.01338481	0.01338481	0.01338481	0.003484116	0.008655849	0.006146198	0.004220861	0.004413213	0.000450709
3830803773165	383080	3773165	0.000917026	0.000227706	0.000208984	0.000614653	0.000368661	7.47771E-05	0.000253175	0.000272115	0.011024165	0.012603933	0.014843782	0.014843782	0.014843782	0.003863891	0.009599355	0.006816146	0.004680943	0.004894262	0.000452607
3830903773165	383090	3773165	0.00092804	0.00023044	0.00021149	0.000622034	0.000373088	7.56752E-05	0.000256216	0.000275383	0.012264564	0.014022081	0.01651395	0.01651395	0.01651395	0.004298642	0.010679439	0.007583073	0.005207626	0.005444947	0.000454505
3831003773165	383100	3773165	0.000939849	0.000233373	0.000214185	0.00062995	0.000377836	7.66381E-05	0.000259476	0.000278887	0.013693045	0.015655265	0.018437368	0.018437368	0.018437368	0.004799315	0.011923298	0.008466291	0.00581417	0.006079132	0.000456317
3831103773165	383110	3773165	0.000951526	0.000236272	0.000216846	0.000637776	0.00038253	7.75903E-05	0.0002627	0.000282352	0.015315131	0.017509797	0.020621469	0.020621469	0.020621469	0.005367845	0.013335739	0.009469213	0.0650292	0.0679927	0.000458042
3834303773165	383430	3773165	0.001388079	0.000344672	0.000316334	0.000930383	0.000558032	0.000113188	0.000383225	0.000411893	0.095147989	0.108782741	0.128114561	0.128114561	0.128114561	0.033348693	0.082850659	0.058829178	0.040400552	0.042241678	0.000482372
3834403773165	383440	3773165	0.001461855	0.000362991	0.000333147	0.000979833	0.000587692	0.000119204	0.000403593	0.000433785	0.067760087	0.07747014	0.091237386	0.091237386	0.091237386	0.023749428	0.059002485	0.041895475	0.028771443	0.030082609	0.000497385
3834503773165	383450	3773165	0.001505643	0.000373864	0.000343126	0.001009183	0.000605295	0.000122775	0.000415683	0.000446778	0.050461198	0.057692311	0.067944833	0.067944833	0.067944833	0.017686291	0.043939378	0.031199722	0.021426204	0.022402635	0.000502734
3834603773165	383460	3773165	0.001543858	0.000383353	0.000351835	0.001034797	0.000620658	0.000125891	0.000426233	0.000458118	0.039559805	0.045228743	0.05326636	0.05326636	0.05326636	0.01386543	0.034446927	0.024459485	0.016797391	0.017562878	0.000506185
3834703773165	383470	3773165	0.001575969	0.000391327	0.000359153	0.00105632	0.000633568	0.000128509	0.000435098	0.000467647	0.032071686	0.036667574	0.043183782	0.043183782	0.043183782	0.011240898	0.027926605	0.019829646	0.013617879	0.01423847	0.00050722
3834803773165	383480	3773165	0.001586053	0.000393831	0.000361451	0.001063079	0.000637622	0.000129332	0.000437883	0.000470639	0.027286613	0.031196798	0.036740792	0.036740792	0.036740792	0.009563764	0.023759975	0.016871077	0.011586101	0.012114101	0.000503942
3834903773165	383490	3773165	0.001592555	0.000395445	0.000362932	0.001067437	0.000640236	0.000129862	0.000439678	0.000472568	0.023602516	0.026984768	0.031780241	0.031780241	0.031780241	0.008272514	0.020552027	0.014593232	0.010021806	0.010478518	0.000500145
3835003773165	383500	3773165	0.00159428	0.000395874	0.000363326	0.001068594	0.000640929	0.000130002	0.000440154	0.00047308	0.020737874	0.023709622	0.027923067	0.027923067	0.027923067	0.007268477	0.018057623	0.012822048	0.008805457	0.009206738	0.000495832

			ISDrainage / Utilities Trenching	ISDrainage / Utilities Trenching	ISAsphalt Paving	ISAsphalt Paving	SVDemolition	SVSite Grubbing / Prep	SVMass Grading / Excavation	SVMass Grading / Excavation	SVDrainage / Utilities Trenching	SVFoundations / Concrete Pads	SVBuilding / Structure Construction	SVBuilding / Structure Construction	SVAsphalt Paving	SVAsphalt Paving	SVArchitectural Coating	SVArchitectural Coating	SVLandscaping or Other Finishing	SVLandscaping or Other Finishing	MDemolition
Unique Identifier	X (UTM)	Y (UTM)	2027	2028	2027	2028	2027	2027	2027	2028	2028	2028	2028	2029	2028	2029	2028	2029	2028	2029	2027
3830803773155	383080	3773155	0.000239079	0.000239079	0.000275522	0.000275522	0.061024895	0.024318296	0.079093486	0.079093486	0.040817516	0.015832585	0.06359141	0.06359141	0.04235911	0.04235911	0.009541216	0.009541216	0.03230403	0.03230403	0.000700739
3830903773155	383090	3773155	0.000240051	0.000240051	0.000276642	0.000276642	0.076909768	0.030648385	0.09968164	0.09968164	0.051442378	0.019953831	0.081768529	0.081768529	0.053385251	0.053385251	0.012024809	0.012024809	0.040712817	0.040712817	0.0007123
3831003773155	383100	3773155	0.000240977	0.000240977	0.000277709	0.000277709	0.096725288	0.038544829	0.12536425	0.12536425	0.064696318	0.025094863	0.107740822	0.107740822	0.067139765	0.067139765	0.015122957	0.015122957	0.051202326	0.051202326	0.000724119
3831103773155	383110	3773155	0.000241856	0.000241856	0.000278723	0.000278723	0.122243838	0.048713919	0.158438475	0.158438475	0.081764825	0.031715516	0.146731902	0.146731902	0.084852914	0.084852914	0.019112771	0.019112771	0.06471078	0.06471078	0.000736112
3831203773155	383120	3773155	0.000242689	0.000242689	0.000279683	0.000279683	0.156035723	0.062179916	0.20223565	0.20223565	0.104367089	0.040482641	0.207231106	0.207231106	0.10830882	0.10830882	0.024396118	0.024396118	0.082598792	0.082598792	0.000748449
3834303773155	383430	3773155	0.000250327	0.000250327	0.000288485	0.000288485	0.069716222	0.027781772	0.09035819	0.09035819	0.046630855	0.018087504	0.024414183	0.024414183	0.048392007	0.048392007	0.010900101	0.010900101	0.036904855	0.036904855	0.001237983
3834403773155	383440	3773155	0.000255187	0.000255187	0.000294086	0.000294086	0.057045805	0.022732636	0.073936245	0.073936245	0.038156036	0.014800232	0.022305723	0.022305723	0.039597111	0.039597111	0.008919087	0.008919087	0.030197665	0.030197665	0.001243332
3834503773155	383450	3773155	0.000260973	0.000260973	0.000300754	0.000300754	0.046816212	0.018656165	0.060677817	0.060677817	0.031313802	0.012146218	0.020365089	0.020365089	0.03249646	0.03249646	0.007319694	0.007319694	0.024782546	0.024782546	0.00140303
3834603773155	383460	3773155	0.000263797	0.000263797	0.000304008	0.000304008	0.038947789	0.015520614	0.050479668	0.050479668	0.026050877	0.010104797	0.018591215	0.018591215	0.027034765	0.027034765	0.00608947	0.00608947	0.020617332	0.020617332	0.001515621
3834703773155	383470	3773155	0.000265694	0.000265694	0.000306195	0.000306195	0.032931334	0.013123069	0.042681827	0.042681827	0.022026671	0.00854386	0.017020743	0.017020743	0.022858573	0.022858573	0.0051488	0.0051488	0.017432472	0.017432472	0.001587144
3834803773155	383480	3773155	0.000264121	0.000264121	0.000304381	0.000304381	0.028864562	0.011502469	0.037410943	0.037410943	0.019306543	0.007488758	0.015814918	0.015814918	0.020035711	0.020035711	0.004512962	0.004512962	0.015279693	0.015279693	0.001611733
3834903773155	383490	3773155	0.000262362	0.000262362	0.000302354	0.000302354	0.025524709	0.010171544	0.033082208	0.033082208	0.017072627	0.006622251	0.014729693	0.014729693	0.017717425	0.017717425	0.003990777	0.003990777	0.013511715	0.013511715	0.001632698
3835003773155	383500	3773155	0.000260186	0.000260186	0.000299847	0.000299847	0.022805478	0.009087936	0.029557851	0.029557851	0.015253823	0.00591676	0.01377156	0.01377156	0.015829929	0.015829929	0.003565627	0.003565627	0.012072267	0.012072267	0.001646071
3835103773155	383510	3773155	0.000257687	0.000257687	0.000296966	0.000296966	0.020579532	0.008200901	0.026672834	0.026672834	0.013764962	0.00533925	0.01293136	0.01293136	0.014284837	0.014284837	0.003217601	0.003217601	0.010893944	0.010893944	0.001651075
3835203773155	383520	3773155	0.000255233	0.000255233	0.000294139	0.000294139	0.018663066	0.007437194	0.024188931	0.024188931	0.012483102	0.004842034	0.012161777	0.012161777	0.012954563	0.012954563	0.002917962	0.002917962	0.009879447	0.009879447	0.001654181
3835303773155	383530	3773155	0.000253474	0.000253474	0.000292112	0.000292112	0.016837396	0.006709668	0.021822706	0.021822706	0.011261973	0.004368373	0.011375741	0.011375741	0.011687314	0.011687314	0.00263252	0.00263252	0.008913014	0.008913014	0.001669884
3835403773155	383540	3773155	0.00025153	0.00025153	0.000289872	0.000289872	0.015247158	0.006075961	0.019761622	0.019761622	0.010198315	0.003955794	0.010649382	0.010649382	0.010583485	0.010583485	0.002383887	0.002383887	0.008071208	0.008071208	0.001678425
3835503773155	383550	3773155	0.000249216	0.000249216	0.000287204	0.000287204	0.013832075	0.005512054	0.017927553	0.017927553	0.009251814	0.003588659	0.009966247	0.009966247	0.009601236	0.009601236	0.002162639	0.002162639	0.007322123	0.007322123	0.001676958
3835603773155	383560	3773155	0.000245883	0.000245883	0.000283364	0.000283364	0.012521144	0.00498965	0.016228474	0.016228474	0.008374976	0.003248544	0.009300366	0.009300366	0.008691281	0.008691281	0.001957675	0.001957675	0.006628171	0.006628171	0.001659272
3835703773155	383570	3773155	0.000241532	0.000241532	0.000278349	0.000278349	0.011385991	0.004537294	0.014757219	0.014757219	0.00761571	0.002954035	0.00869772	0.00869772	0.00790334	0.00790334	0.001780195	0.001780195	0.006027268	0.006027268	0.001626141
3835803773155	383580	3773155	0.000236533	0.000236533	0.000272588	0.000272588	0.01040198	0.004145168	0.013481856	0.013481856	0.006957537	0.002698739	0.008152617	0.008152617	0.007220309	0.007220309	0.001626345	0.001626345	0.005506374	0.005506374	0.001582313
3835903773155	383590	3773155	0.000231071	0.000231071	0.000266294	0.000266294	0.009543159	0.003802929	0.01236875	0.01236875	0.006383101	0.002475922	0.007657942	0.007657942	0.006624177	0.006624177	0.001492069	0.001492069	0.00505175	0.00505175	0.001532272
3836003773155	383600	3773155	0.000225377	0.000225377	0.000259732	0.000259732	0.008785998	0.003501202	0.011387405	0.011387405	0.005876661	0.002279481	0.007205869	0.007205869	0.00609861	0.00609861	0.001373687	0.001373687	0.00465094	0.00465094	0.001478867
3836103773155	383610	3773155	0.000219175	0.000219175	0.000252584	0.000252584	0.008104547	0.003229645	0.010504186	0.010504186	0.005420861	0.002102682	0.006785369	0.006785369	0.005625596	0.005625596	0.001267142	0.001267142	0.004290208	0.004290208	0.001421925
3836203773155	383620	3773155	0.000213018	0.000213018	0.000245489	0.000245489	0.007501849	0.002989472	0.009723039	0.009723039	0.005017737	0.001946315	0.006401155	0.006401155	0.005207246	0.005207246	0.001172911	0.001172911	0.003971166	0.003971166	0.001367312
3836303773155	383630	3773155	0.000208621	0.000208621	0.000240422	0.000240422	0.007005518	0.002791685	0.009079751	0.009079751	0.004685757	0.001817545	0.006073774	0.006073774	0.004862729	0.004862729	0.00109531	0.00109531	0.003708429	0.003708429	0.001327452
3836403773155	383640	3773155	0.000205288	0.000205288	0.000236581	0.000236581	0.006579983	0.00262211	0.008528221	0.008528221	0.004401131	0.001707142	0.005784991	0.005784991	0.004567353	0.004567353	0.001028778	0.001028778	0.003483168	0.003483168	0.001295271
3836503773155	383650	3773155	0.000202233	0.000202233	0.00023306	0.00023306	0.006195901	0.002469054	0.008030418	0.008030418	0.004144231	0.001607494	0.005518443	0.005518443	0.004300751	0.004300751	0.000968726	0.000968726	0.003279851	0.003279851	0.001264642
3836603773155	383660	3773155	0.000201909	0.000201909	0.000232687	0.000232687	0.005899846	0.002351077	0.007646706	0.007646706	0.00394621	0.001530684	0.005306236	0.005306236	0.004095251	0.004095251	0.000922438	0.000922438	0.003123132	0.003123132	0.00125196
3836703773155	383670	3773155	0.000201585	0.000201585	0.000232313	0.000232313	0.00562393	0.002241125	0.007289095	0.007289095	0.003761659	0.001459099	0.005105591	0.005105591	0.003903729	0.003903729	0.000879299	0.000879299	0.002977074	0.002977074	0.001239277
3836803773155	383680	3773155	0.000201585	0.000201585	0.000232313	0.000232313	0.005372305	0.002140852	0.006962966	0.006962966	0.003593355	0.001393816	0.004919799	0.004919799	0.003729069	0.003729069	0.000839957	0.000839957	0.002843874	0.002843874	0.001229096
3836903773155	383690	3773155	0.000201817	0.000201817	0.00023258	0.00023258	0.005142824	0.002049405	0.00666554	0.00666554	0.003439863	0.001334278	0.004747882	0.004747882	0.00356978	0.00356978	0.000804078	0.000804078	0.002722396	0.002722396	0.001221763
3837003773155	383700	3773155	0.000202094	0.000202094	0.0002329	0.0002329	0.004927946	0.001963776	0.006387039	0.006387039	0.003296139	0.001278529	0.004585125	0.004585125	0.003420627	0.003420627	0.000770482	0.000770482	0.002608649	0.002608649	0.00121512
3837103773155	383710	3773155	0.000202742	0.000202742	0.000233647	0.000233647	0.004734036	0.001886504	0.006135716	0.006135716	0.003166439	0.001228221	0.004436153	0.004436153	0.003286029	0.003286029	0.000740165	0.000740165	0.002506001	0.002506001	0.001212704
3837203773155	383720	3773155	0.00020339	0.00020339	0.000234394	0.000234394	0.004552791	0.001814278	0.005900807	0.005900807	0.00304521	0.001181197	0.00429563	0.00429563	0.003160221	0.003160221	0.000711827	0.000711827	0.002410057	0.002410057	0.001211237
3837303773155	383730	3773155	0.000203946	0.000203946	0.000235034	0.000235034	0.004383587	0.001746851	0.005681504	0.005681504	0.002932035	0.001137298	0.004163201	0.004163201	0.003042772	0.003042772	0.000685372	0.000685372	0.002320488	0.002320488	0.001210547
3837403773155	383740	3773155	0.000204548	0.000204548	0.000235727	0.000235727	0.00422601	0.001684056	0.00547727	0.00547727	0.002826637	0.001096416	0.004038866	0.004038866	0.002933393	0.002933393	0.000660735	0.000660735	0.002237073	0.002237073	0.001210719
3837503773155	383750	3773155	0.000204964	0.000204964	0.000236208	0.000236208	0.004077913	0.00162504	0.005285325	0.005285325	0.00272758	0.001057993	0.0039212	0.0039212	0.002830595	0.002830595	0.00063758	0.00063758	0.002158677	0.002158677	0.001210547
3837603773155	383760	3773155	0.000204964	0.000204964	0.000236208	0.000236208	0.003932862	0.001567237	0.005097326	0.005097326	0.00263056	0.00102036	0.003805314	0.003805314	0.002729911	0.002729911	0.000614901	0.000614901	0.002081893	0.002081893	0.001206664
3837703773155	383770	3773155	0.000204825	0.000204825	0.000236048	0.000236048	0.003794662	0.001512165	0.004918206	0.004918206	0.002538122	0.000984505	0.003694052	0.003694052	0.002633982	0.002633982	0.000593294	0.000593294	0.002008735	0.002008735	0.001201488
3837803773155	383780	3773155	0.000204594	0.000204594	0.000235781	0.000235781	0.003665804	0.001460815	0.004751195	0.004751195	0.002451934	0.000951073	0.003589727	0.003589727	0.002544538	0.002544538	0.000573147	0.000573147	0.001940523	0.001940523	0.00119657
3837903773155	383790	3773155	0.000204501	0.000204501	0.000235674	0.000235674	0.003548711	0.001414154	0.004599433	0.004599433	0.002373614	0.000920694	0.00349483	0.00349483	0.002463261	0.002463261	0.000554839	0.000554839	0.001878539	0.001878539	0.001193292
3838003773155	383800	3773155	0.000204131	0.000204131	0.000235247	0.000235247	0.003437569	0.001369864	0.004455384	0.004455384	0.002299275	0.000891859	0.003404469	0.003404469	0.002386114	0.002386114	0.000537462	0.000537462	0.001819705	0.001819705	0.001188288
3838103773155	383810	3773155	0.000203483	0.000203483	0.000234501	0.000234501	0.003328019	0.001326209	0.004313398	0.004313398	0.002226001	0.000863437	0.00331473	0.00331473	0.002310072	0.002310072	0.00052033	0.00052033	0.001761714	0.001761714	0.00118035
3838203773155	383820	3773155	0.000202557	0.000202557	0.000233434	0.000233434	0.003222137	0.001284015	0.004176165	0.004176165	0.00215518	0.000835966	0.003227215	0.003227215	0.002236577	0.002236577	0.00050378	0.00050378	0.001705665	0.001705665	0.001170342
3838303773155	383830	3773155	0.000201493	0.000201493	0.000232207	0.000232207	0.003119784	0.001243228	0.004043508	0.004043508	0.00208672	0.000809412	0.003141834	0.003141834	0.002165531	0.002165531	0.000487777	0.000487777	0.001651483	0.001651483	0.0011594
3838403773155	383840	3773155	0.000200197	0.000200197	0.000230713	0.000230713	0.003010927	0.001199848	0.003902418	0.003902418	0.002013908	0.000781169	0.003048449	0.003048449	0.002089969	0.002089969	0.000470757	0.000470757	0.001593859	0.001593859	0.0011442
3838503773155	383850	3773155	0.000198947	0.000198947	0.000229273	0.000229273	0.002907813	0.001158757	0.003768774	0.003768774	0.001944939	0.000754417	0.002959333	0.002959333	0.002018395	0.002018395	0.000454635	0.000454635	0.001539274	0.001539274	0.001129706
3838603773155	383860	3773155	0.000197651	0.000197651	0.000227779	0.000227779	0.002808989	0.001119376	0.003640691	0.003640691	0.001878839	0.000728777	0.002873062	0.002873062	0.001949799	0.001949799	0.000439184	0.000439184	0.001486962	0.001486962	0.001115039
3838703773155	383870	3773155	0.000196355	0.000196355	0.000226286	0.000226286	0.002714318	0.00108165	0.003517989	0.003517989	0.001815517	0.000704215	0.002789549	0.002789549	0.001884085	0.001884085	0.000424382	0.000424382	0.001436847	0.001436847	0.001100113
3838803773155	383880	3773155	0.000195059	0.000195059	0.000224792	0.000224792	0.002624492	0.001045854	0.003401566	0.003401566	0.001755435	0.00068091	0.002709772	0.002709772	0.001821734	0.001821734	0.000410338	0.000410338	0.001389296	0.001389296	0.001085446
3838903773155	383890	3773155	0.000193531	0.000193531	0.000223032	0.000223032	0.002526706	0.001006887	0.003274828	0.003274828	0.0016903	0.000655541	0.002620567	0.002620567	0.001753858	0.001753858	0.000395049	0.000395049	0.001337533	0.001337533	0.001064481
3839003773155	383900	3773155	0.000191911	0.000191911	0.000221165	0.000221165	0.002433765	0.000969851	0.003154368	0.003154368	0.001627864	0.000631428	0.002535186	0.002535186	0.001689346	0.001689346	0.000380518	0.000380518	0.001288334	0.001288334	0.001044723
3839103773155	383910	3773155	0.000190152	0.000190152	0.000219137	0.000219137	0.002345738	0.000934772	0.003040277	0.003040277	0.001568986	0.000608589	0.002453896	0.002453896	0.001628243	0.001628243	0.000366755	0.000366755	0.001241736	0.001241736	0.001024448
3829703773165	382970	3773165	0.000324434	0.000324434	0.000373889	0.000373889	0.007468908	0.002976345	0.009680344	0.009680344	0.004995703	0.001937769	0.009758309	0.009758309	0.005184381	0.005184381	0.001167761	0.001167761	0.003953728	0.003953728	0.000576587
3829803773165	382980	3773165	0.000322953	0.000322953	0.000372182	0.000372182	0.008648974	0.003446599	0.011209811	0.011209811	0.00578501	0.002243931	0.011082067	0.011082067	0.006003498	0.006003498	0.001352263	0.001352263	0.004578406	0.004578406	0.000600917
3829903773165	382990	3773165	0.000317491	0.000317491	0.000365887	0.000365887	0.010076445	0.004015443	0.013059935	0.013059935	0.006739798	0.00261428	0.012633595	0.012633595	0.006994346	0.006994346	0.001575448	0.001575448	0.005334049	0.005334049	0.000619639
3830003773165	383000	3773165	0.000308233	0.000308233	0.000355218	0.000355218	0.011855333	0.004724326	0.015365526	0.015365526	0.007929637	0.003075803	0.014490715	0.014490715	0.008229123	0.008229123	0.001853576	0.001853576	0.006275718	0.006275718	0.000633874
3830103773165	383010	3773165	0.000295273	0.000295273	0.000340282	0.000340282	0.01415069	0.005639021	0.018340505	0.018340505	0.009464925	0.003671322	0.016774562	0.016774562	0.009822395	0.009822395	0.002212454	0.002212454	0.007490784	0.007490784	0.00064509
3830203773165	383020	3773165	0.000273702	0.000273702	0.000315424	0.000315424	0.01709352	0.006811733	0.022154665	0.022154665	0.011433285	0.004434823	0.019554684	0.019554684	0.011865097	0.011865097	0.002672564	0.002672564	0.009048595	0.009048595	0.000633615
3830303773165	383030	3773165	0.00024255	0.00024255	0.000279523	0.000279523	0.021040292	0.008384513	0.027270019	0.027270019	0.014073149	0.005458792	0.023041954	0.023041954	0.014604663	0.014604663	0.003289641	0.003289641	0.011137851	0.011137851	0.000649749
3830403773165	383040	3773165	0.000237135	0.000237135	0.000273282	0.000273282	0.026233566	0.010454022	0.034000946	0.034000946	0.017546757	0.00680616	0.027273015	0.027273015	0.018209462	0.018209462	0.004101607	0.004101607	0.013886954	0.013886954	0.000666573
3830503773165	383050	3773165	0.000239171	0.000239171	0.000275629	0.000275629	0.033222406	0.013239061	0.043059081	0.043059081	0.022221359	0.008619377	0.03247635	0.03247635	0.023060614	0.023060614	0.005194309	0.005194309	0.017586554	0.017586554	0.000677875
3830603773165	383060	3773165	0.000240699	0.000240699	0.000277389	0.000277389	0.043005633	0.017137657	0.055738981	0.055738981	0.028765033	0.011157584	0.039176427	0.039176427	0.02985143	0.02985143	0.006723912	0.006723912	0.022765385	0.022765385	0.000689177
3830703773165	383070	3773165	0.00024181	0.00024181	0.000278669	0.000278669	0.055881171	0.022268532	0.07242678	0.07242678	0.037377051	0.014498074	0.047612402	0.047612402	0.038788706	0.038788706	0.008736997	0.008736997	0.029581157	0.029581157	0.000700739
3830803773165	383080	3773165	0.000242828	0.000242828	0.000279843	0.000279843	0.072762858	0.02899585	0.09430689	0.09430689	0.048668648	0.018877938	0.058879727	0.058879727	0.050506763	0.050506763	0.011376441	0.011376441	0.038517617	0.038517617	0.000712472
3830903773165	383090	3773165	0.000243846	0.000243846	0.000281017	0.000281017	0.093695192	0.037337342	0.121436986	0.121436986	0.062669588	0.024308721	0.074119214	0.074119214	0.065036489	0.065036489	0.014649203	0.014649203	0.049598319	0.049598319	0.000724465
3831003773165	383100	3773165	0.000244818	0.000244818	0.000282137	0.000282137	0.119196095	0.0474994	0.154488339	0.154488339	0.079726291	0.030924795	0.094945804	0.094945804	0.082737389	0.082737389	0.018636258	0.018636258	0.063097432	0.063097432	0.000736716
3831103773165	383110	3773165	0.000245744	0.000245744	0.000283204	0.000283204	0.150690547	0.060049874	0.195307843	0.195307843	0.100791879	0.039095863	0.124435428	0.124435428	0.104598582	0.104598582	0.023560402	0.023560402	0.079769279	0.079769279	0.000749226
3834303773165	383430	3773165	0.000258797	0.000258797	0.000298247	0.000298247	0.055830721	0.022248428	0.072361393	0.072361393	0.037343307	0.014484985	0.023615339	0.023615339	0.038753687	0.038753687	0.008729109	0.008729109	0.029554451	0.029554451	0.001270423
3834403773165	383440	3773165	0.000266852	0.000266852	0.000307529	0.000307529	0.046801817	0.018650428	0.06065916	0.06065916	0.031304174	0.012142483	0.021522266	0.021522266	0.032486469	0.032486469	0.007317444	0.007317444	0.024774927	0.024774927	0.001405705
3834503773165	383450	3773165	0.000269722	0.000269722	0.000310836	0.000310836	0.039601767	0.015781223	0.051327278	0.051327278	0.0264883	0.010274468	0.019676885	0.019676885	0.027488709	0.027488709	0.006191719	0.006191719	0.020963521	0.020963521	0.001533825
3834603773165	383460	3773165	0.000271573	0.000271573	0.00031297	0.00031297	0.033990847	0.013545283	0.044055046	0.044055046	0.022735343	0.008818745	0.01804718	0.01804718	0.023594011	0.023594011	0.005314454	0.005314454	0.017993334	0.017993334	0.00160578
3834703773165	383470	3773165	0.000272129	0.000272129	0.00031361	0.00031361	0.029465737	0.011742036	0.038190117	0.038190117	0.019708649	0.007644729	0.016600065	0.016600065	0.020453004	0.020453004	0.004606955	0.004606955	0.01559793	0.01559793	0.001662119
3834803773165	383480	3773165	0.00027037	0.00027037	0.000311583	0.000311583	0.026192043	0.010437476	0.03394713	0.03394713	0.017518984	0.006795387	0.015439331	0.015439331	0.01818064	0.01818064	0.004095115	0.004095115	0.013864973	0.013864973	0.001688347
3834903773165	383490	3773165	0.000268333	0.000268333	0.000309236	0.000309236	0.023422085	0.009333653	0.030357027	0.030357027	0.015666251	0.006076736	0.014392083	0.014392083	0.016257933	0.016257933	0.003662033	0.003662033	0.012398673	0.012398673	0.001709743
3835003773165	383500	3773165	0.000266018	0.000266018	0.000306568	0.000306568	0.021097454	0.008407292	0.027344106	0.027344106	0.014111383	0.005473623	0.013456986	0.013456986	0.014644341	0.014644341	0.003298578	0.003298578	0.011168111	0.011168111	0.001724669

			MSite Grubbing / Prep	MMass Grading / Excavation	MMass Grading / Excavation	MDrainage / Utilities Trenching	MFoundations / Concrete Pads	MBuilding / Structure Construction	MAsphalt Paving	MLandscaping or Other Finishing	MWaterside Construction (Piles)	RSSWRestriping South Valley	RSSWRestriping Silver Lake Boulevard	RSSWDemolition	RSSWPlacing Base	RSSWForm	Child Risk				
Unique Identifier	X (UTM)	Y (UTM)	2027	2027	2028	2028	2028	2028	2028	2028	2028	2029	2029	2029	2029	2029	3rd Trimester	0<2	2<16	Total	per million
3830803773155	383080	3773155	0.000647908	0.001077715	0.001077715	0.000518326	0.000245604	0.000666328	0.000433261	0.000297539	0.000319797	0.191218622	0.000678758	0.002058924	0.000187225	0.000407212	3.45006E-08	7.24109E-07	4.4392E-06	5.19785E-06	5.19785205
3830903773155	383090	3773155	0.000658598	0.001095495	0.001095495	0.000526878	0.000249656	0.000677322	0.000440409	0.000302448	0.000325073	0.246092216	0.000710705	0.002155532	0.000196009	0.000426319	3.37358E-08	7.18503E-07	5.4736E-06	6.22585E-06	6.22585033
3831003773155	383100	3773155	0.000669526	0.001113674	0.001113674	0.000535621	0.000253799	0.000688561	0.000447717	0.000307467	0.000330467	0.307421387	0.000745303	0.002260091	0.000205517	0.000446998	3.40898E-08	7.24114E-07	6.7858E-06	7.54401E-06	7.54401
3831103773155	383110	3773155	0.000680615	0.001132118	0.001132118	0.000544492	0.000258002	0.000699965	0.000455132	0.000312559	0.00033594	0.380395731	0.000782669	0.002372968	0.000215782	0.000469323	3.45245E-08	7.30438E-07	8.5137E-06	9.27868E-06	9.27868197
3831203773155	383120	3773155	0.000692022	0.001151093	0.001151093	0.000553618	0.000262326	0.000711696	0.00046276	0.000317797	0.000341571	0.19165432	0.000823191	0.002495532	0.000226927	0.000493564	3.49615E-08	7.36649E-07	1.0808E-05	1.15792E-05	11.5791678
3834303773155	383430	3773155	0.001144648	0.001903981	0.001903981	0.000915719	0.000433904	0.001177191	0.000765434	0.000525657	0.000564979	0.003807416	0.025323762	0.143910161	0.013086215	0.028462388	4.70442E-08	8.80499E-07	1.0459E-05	1.13864E-05	11.3863676
3834403773155	383440	3773155	0.001149594	0.001912207	0.001912207	0.000919675	0.000435779	0.001182278	0.000768741	0.000527928	0.000567421	0.003558369	0.03780746	0.095113016	0.008648933	0.018811344	4.71478E-08	8.81346E-07	7.9231E-06	8.85155E-06	8.85155427
3834503773155	383450	3773155	0.001297252	0.002157818	0.002157818	0.001037802	0.000491752	0.001334134	0.000867481	0.000595737	0.000640302	0.003321572	0.025749054	0.06642399	0.006040148	0.013137261	4.75378E-08	8.88981E-07	6.2242E-06	7.16068E-06	7.16067889
3834603773155	383460	3773155	0.001401355	0.00233098	0.00233098	0.001121084	0.000531214	0.001441196	0.000937095	0.000643544	0.000691685	0.003098056	0.018397498	0.048448279	0.004405558	0.009582045	4.74588E-08	8.89979E-07	5.0045E-06	5.94193E-06	5.94193084
3834703773155	383470	3773155	0.001467486	0.00244098	0.00244098	0.001173988	0.000556283	0.001509207	0.000981318	0.000673913	0.000724327	0.002893488	0.013970493	0.037285104	0.003390455	0.007374205	4.71958E-08	8.88942E-07	4.1532E-06	5.08932E-06	5.08931848
3834803773155	383480	3773155	0.001490221	0.002478797	0.002478797	0.001192176	0.000564901	0.001532588	0.000996521	0.000684354	0.000735548	0.002734138	0.011545728	0.03102324	0.002821043	0.006135741	4.68769E-08	8.8458E-07	3.6159E-06	4.54738E-06	4.54738394
3834903773155	383490	3773155	0.001509605	0.002511041	0.002511041	0.001207684	0.000572249	0.001552524	0.001009483	0.000693256	0.000745116	0.002587449	0.009748392	0.026345488	0.00239568	0.005210581	4.64983E-08	8.79319E-07	3.19E-06	4.1158E-06	4.1157985
3835003773155	383500	3773155	0.00152197	0.002531608	0.002531608	0.001217576	0.000576936	0.00156524	0.001017752	0.000698934	0.000751219	0.002455665	0.008414398	0.022853626	0.002078154	0.004519964	4.6088E-08	8.73142E-07	2.8531E-06	3.77232E-06	3.77232186
3835103773155	383510	3773155	0.001526597	0.002539304	0.002539304	0.001221277	0.00057869	0.001569998	0.001020846	0.000701059	0.000753503	0.002338609	0.007407293	0.020206464	0.001837439	0.003996411	4.56722E-08	8.66384E-07	2.5839E-06	3.49591E-06	3.49590705
3835203773155	383520	3773155	0.001529468	0.002544081	0.002544081	0.001223575	0.000579779	0.001572952	0.001022766	0.000702378	0.00075492	0.002229375	0.006582106	0.01803247	0.001639751	0.003566441	4.52233E-08	8.59124E-07	2.3547E-06	3.25909E-06	3.25908653
3835303773155	383530	3773155	0.001543987	0.002568231	0.002568231	0.00123519	0.000585282	0.001587883	0.001032475	0.000709045	0.000762086	0.002113588	0.005796549	0.015956912	0.001451013	0.00315594	4.46184E-08	8.51002E-07	2.1342E-06	3.02979E-06	3.02978638
3835403773155	383540	3773155	0.001551884	0.002581367	0.002581367	0.001241507	0.000588276	0.001596005	0.001037756	0.000712672	0.000765984	0.002004117	0.005141224	0.014217698	0.001292861	0.00281196	4.39355E-08	8.41519E-07	1.9428E-06	2.82828E-06	2.8282796
3835503773155	383550	3773155	0.001550528	0.002579112	0.002579112	0.001240423	0.000587762	0.00159461	0.001036849	0.000712049	0.000765315	0.001898543	0.004574982	0.012706157	0.001155412	0.002513009	4.31392E-08	8.30234E-07	1.7719E-06	2.64523E-06	2.64522921
3835603773155	383560	3773155	0.001534175	0.00255191	0.00255191	0.00122734	0.000581563	0.001577792	0.001025913	0.000704539	0.000757243	0.001792142	0.004054533	0.011304934	0.001027994	0.002235877	4.21223E-08	8.15191E-07	1.6109E-06	2.46823E-06	2.46823341
3835703773155	383570	3773155	0.001503542	0.002500957	0.002500957	0.001202834	0.000569951	0.001546289	0.001005429	0.000690472	0.000742124	0.001693857	0.00361757	0.010123705	0.000920581	0.002002255	4.10339E-08	7.97818E-07	1.4713E-06	2.3101E-06	2.3101028
3835803773155	383580	3773155	0.001463018	0.00243355	0.00243355	0.001170415	0.000554589	0.001504613	0.00097833	0.000671862	0.000722122	0.001603453	0.003250456	0.009125456	0.000829807	0.001804822	3.98648E-08	7.77875E-07	1.3498E-06	2.16756E-06	2.16755969
3835903773155	383590	3773155	0.001416751	0.002356589	0.002356589	0.0011334	0.000537051	0.001457029	0.000947391	0.000650614	0.000699285	0.001520251	0.002938425	0.008273443	0.000752331	0.001636312	3.86773E-08	7.56778E-07	1.2436E-06	2.03909E-06	2.0390879
3836003773155	383600	3773155	0.001367372	0.002274453	0.002274453	0.001093897	0.000518332	0.001406247	0.000914371	0.000627938	0.000674912	0.001443276	0.002669774	0.007537597	0.000685418	0.001490777	3.74819E-08	7.34849E-07	1.1499E-06	1.9222E-06	1.92219665
3836103773155	383610	3773155	0.001314722	0.002186877	0.002186877	0.001051778	0.000498374	0.0013521	0.000879164	0.00060376	0.000648925	0.001370699	0.002432356	0.006885746	0.000626143	0.001361855	3.62497E-08	7.11608E-07	1.065E-06	1.81291E-06	1.81290768
3836203773155	383620	3773155	0.001264227	0.002102884	0.002102884	0.001011381	0.000479233	0.001300169	0.000845397	0.000580571	0.00062401	0.001303877	0.002228285	0.006323557	0.000575021	0.001250666	3.50622E-08	6.8879E-07	9.9008E-07	1.71393E-06	1.7139327
3836303773155	383630	3773155	0.001227372	0.002041581	0.002041581	0.000981897	0.000465262	0.001262267	0.000820752	0.000563646	0.00060581	0.001247357	0.002069888	0.005886766	0.000535303	0.001164278	3.41506E-08	6.71364E-07	9.2975E-07	1.63526E-06	1.63526286
3836403773155	383640	3773155	0.001197617	0.001992087	0.001992087	0.000958094	0.000453983	0.001231666	0.000800855	0.000549982	0.000591124	0.001197476	0.001939269	0.005526566	0.000502548	0.00109303	3.3404E-08	6.57226E-07	8.787E-07	1.56933E-06	1.56933404
3836503773155	383650	3773155	0.001169298	0.001944982	0.001944982	0.000935438	0.000443248	0.001202541	0.000781917	0.000536977	0.000577146	0.001151109	0.001822942	0.005205028	0.00047331	0.001029444	3.27087E-08	6.44097E-07	8.326E-07	1.5094E-06	1.50940319
3836603773155	383660	3773155	0.001157571	0.001925477	0.001925477	0.000926057	0.000438803	0.001190482	0.000774076	0.000531592	0.000571358	0.001115189	0.001743208	0.004985855	0.00045338	0.000986097	3.23987E-08	6.39031E-07	7.9915E-07	1.47058E-06	1.47057885
3836703773155	383670	3773155	0.001145845	0.001905971	0.001905971	0.000916676	0.000434358	0.001178422	0.000766234	0.000526206	0.00056557	0.001081011	0.001668951	0.004781489	0.000434796	0.000945677	3.20947E-08	6.34042E-07	7.6783E-07	1.43397E-06	1.43397114
3836803773155	383680	3773155	0.001136432	0.001890313	0.001890313	0.000909145	0.00043079	0.001168741	0.00075994	0.000521884	0.000560924	0.001049371	0.001602645	0.004598967	0.000418199	0.000909578	3.18409E-08	6.30082E-07	7.3951E-07	1.40143E-06	1.40143269
3836903773155	383690	3773155	0.001129651	0.001879035	0.001879035	0.000903721	0.000428219	0.001161768	0.000755405	0.00051877	0.000557577	0.001020122	0.001543692	0.004436918	0.00040463	0.000877529	3.16427E-08	6.27225E-07	7.1396E-07	1.37283E-06	1.37282523
3837003773155	383700	3773155	0.001123509	0.001868818	0.001868818	0.000898807	0.000425891	0.001155451	0.000751298	0.000515949	0.000554545	0.000992319	0.0014887	0.004285563	0.0003897	0.000847594	3.14516E-08	6.24472E-07	6.9001E-07	1.34594E-06	1.34593583
3837103773155	383710	3773155	0.001121275	0.001865102	0.001865102	0.00089702	0.000425044	0.001153153	0.000749804	0.000514923	0.000553443	0.000967113	0.001441359	0.004155687	0.00037789	0.000821907	3.13309E-08	6.23089E-07	6.6891E-07	1.32333E-06	1.32332584
3837203773155	383720	3773155	0.001119919	0.001862846	0.001862846	0.000895935	0.00042453	0.001151759	0.000748897	0.0005143	0.000552773	0.000943295	0.001397591	0.00403559	0.000366969	0.000798154	3.12226E-08	6.21847E-07	6.4925E-07	1.30232E-06	1.30232308
3837303773155	383730	3773155	0.001119281	0.001861785	0.001861785	0.000895425	0.000424288	0.001151102	0.000748471	0.000514007	0.000552458	0.000920775	0.001357307	0.003924998	0.000356913	0.000776282	3.1124E-08	6.20687E-07	6.3096E-07	1.28277E-06	1.28276954
3837403773155	383740	3773155	0.00111944	0.00186205	0.00186205	0.000895552	0.000424349	0.001151266	0.000748577	0.000514081	0.000552537	0.000899583	0.001320477	0.003824094	0.000347737	0.000756325	3.10415E-08	6.19724E-07	6.1404E-07	1.26481E-06	1.2648092
3837503773155	383750	3773155	0.001119281	0.001861785	0.001861785	0.000895425	0.000424288	0.001151102	0.000748471	0.000514007	0.000552458	0.000879395	0.001285849	0.003729223	0.00033911	0.000737562	3.09566E-08	6.18567E-07	5.9809E-07	1.24762E-06	1.2476167
3837603773155	383760	3773155	0.001115691	0.001855814	0.001855814	0.000892553	0.000422927	0.001147411	0.00074607	0.000512359	0.000550687	0.000858941	0.001249823	0.003629782	0.000330068	0.000717894	3.08126E-08	6.1617E-07	5.8189E-07	1.22888E-06	1.22887718
3837703773155	383770	3773155	0.001110905	0.001847852	0.001847852	0.000888724	0.000421113	0.001142488	0.00074287	0.000510161	0.000548324	0.000839048	0.001214719	0.003532626	0.000321233	0.000698679	3.06529E-08	6.13411E-07	5.6624E-07	1.2103E-06	1.21029994
3837803773155	383780	3773155	0.001106358	0.001840289	0.001840289	0.000885086	0.000419389	0.001137812	0.000739829	0.000508073	0.00054608	0.000820277	0.001182206	0.003442599	0.00031304	0.000680873	3.05097E-08	6.10852E-07	5.5165E-07	1.19301E-06	1.19300962
3837903773155	383790	3773155	0.001103326	0.001835247	0.001835247	0.000882661	0.00041824	0.001134694	0.000737802	0.000506681	0.000544584	0.000803247	0.001153653	0.003363814	0.000305882	0.000665291	3.04205E-08	6.09177E-07	5.3866E-07	1.17825E-06	1.17825255
3838003773155	383800	3773155	0.0010987	0.001827551	0.001827551	0.00087896	0.000416486	0.001129936	0.000734708	0.000504556	0.0005423	0.000786807	0.001125963	0.003287314	0.000298926	0.000650161	3.033E-08	6.07367E-07	5.2612E-07	1.16382E-06	1.16381552
3838103773155	383810	3773155	0.001091361	0.001815343	0.001815343	0.000873088	0.000413704	0.001122388	0.0007298	0.000501186	0.000538677	0.000770101	0.001096963	0.003206518	0.00029157	0.000634181	3.01943E-08	6.04727E-07	5.1328E-07	1.1482E-06	1.14820455
3838203773155	383820	3773155	0.001082107	0.001799951	0.001799951	0.000865686	0.000410197	0.001112872	0.000723612	0.000496936	0.00053411	0.000753514	0.001067904	0.003125082	0.000284174	0.000618075	3.00335E-08	6.01595E-07	5.0056E-07	1.13219E-06	1.13219101
3838303773155	383830	3773155	0.001071657	0.001782569	0.001782569	0.000857326	0.000406235	0.001102125	0.000716624	0.000492137	0.000528952	0.000737104	0.001039321	0.003044652	0.00027686	0.000602168	2.98501E-08	5.98082E-07	4.88E-07	1.11594E-06	1.11593538
3838403773155	383840	3773155	0.001057936	0.001759746	0.001759746	0.000846349	0.000401034	0.001088014	0.000707449	0.000485836	0.00052218	0.000718569	0.001005795	0.002949141	0.000268175	0.000583278	2.95109E-08	5.9198E-07	4.7381E-07	1.0953E-06	1.09530018
3838503773155	383850	3773155	0.001044534	0.001737454	0.001737454	0.000835628	0.000395954	0.001074231	0.000698487	0.000479682	0.000515565	0.000700742	0.000973997	0.002858565	0.000259939	0.000565364	2.91794E-08	5.86042E-07	4.6031E-07	1.07553E-06	1.07552808
3838603773155	383860	3773155	0.001030973	0.001714896	0.001714896	0.000824779	0.000390813	0.001060284	0.000689419	0.000473454	0.000508871	0.000683357	0.0009433	0.002770823	0.00025196	0.00054801	2.88345E-08	5.79851E-07	4.4724E-07	1.05592E-06	1.0559231
3838703773155	383870	3773155	0.001017173	0.001691941	0.001691941	0.000813738	0.000385582	0.001046091	0.00068019	0.000467116	0.00050206	0.000666386	0.000913555	0.00268564	0.000244214	0.000531163	2.84801E-08	5.73478E-07	4.3459E-07	1.03655E-06	1.03654756
3838803773155	383880	3773155	0.001003611	0.001669383	0.001669383	0.000802889	0.000380441	0.001032145	0.000671122	0.000460888	0.000495366	0.000650094	0.00088533	0.002604753	0.000236859	0.000515165	2.81309E-08	5.67192E-07	4.2254E-07	1.01786E-06	1.01785837
3838903773155	383890	3773155	0.000984227	0.001637139	0.001637139	0.000787381	0.000373093	0.001012209	0.000658159	0.000451986	0.000485798	0.000631323	0.000851387	0.002506774	0.00022794	0.000495787	2.75844E-08	5.5748E-07	4.0853E-07	9.93596E-07	0.99359565
3839003773155	383900	3773155	0.000965959	0.001606753	0.001606753	0.000772767	0.000366168	0.000993422	0.000645943	0.000443597	0.000476781	0.00061326	0.00081941	0.00241428	0.000219538	0.000477493	2.70445E-08	5.47869E-07	3.952E-07	9.70111E-07	0.97011061
3839103773155	383910	3773155	0.000947213	0.001575571	0.001575571	0.00075777	0.000359062	0.000974142	0.000633408	0.000434988	0.000467528	0.000595964	0.000789219	0.00232672	0.000211576	0.000460176	2.6513E-08	5.38308E-07	3.8245E-07	9.47276E-07	0.9472756
3829703773165	382970	3773165	0.000533116	0.000886773	0.000886773	0.000426493	0.000202089	0.000548273	0.000356498	0.000244823	0.000263137	0.009801144	0.000406147	0.001232229	0.000112051	0.000243709	3.52114E-08	8.11683E-07	8.0424E-07	1.65114E-06	1.6511388
3829803773165	382980	3773165	0.000555612	0.000924192	0.000924192	0.00044449	0.000210617	0.000571408	0.000371541	0.000255154	0.000274241	0.012099672	0.000432527	0.001312293	0.000119331	0.000259544	3.58676E-08	8.1843E-07	9.0598E-07	1.76027E-06	1.76027368
3829903773165	382990	3773165	0.000572922	0.000952986	0.000952986	0.000458338	0.000217179	0.000589211	0.000383117	0.000263103	0.000282785	0.015137605	0.000457477	0.001387879	0.000126204	0.000274493	3.62517E-08	8.17476E-07	1.023E-06	1.87668E-06	1.87667867
3830003773165	383000	3773165	0.000586085	0.000974879	0.000974879	0.000468868	0.000222168	0.000602747	0.000391919	0.000269148	0.000289282	0.019303744	0.000481952	0.00146246	0.000132986	0.000289244	3.64414E-08	8.10934E-07	1.1621E-06	2.00948E-06	2.0094791
3830103773165	383010	3773165	0.000596455	0.000992129	0.000992129	0.000477164	0.000226099	0.000613413	0.000398854	0.00027391	0.0002944	0.025294344	0.000504937	0.001535944	0.000139668	0.000303777	3.64657E-08	7.99497E-07	1.3339E-06	2.16991E-06	2.16991072
3830203773165	383020	3773165	0.000585846	0.000974481	0.000974481	0.000468676	0.000222078	0.000602501	0.000391759	0.000269038	0.000289164	0.033953233	0.00052426	0.001587584	0.000144364	0.000313991	3.59263E-08	7.69553E-07	1.5417E-06	2.34714E-06	2.34714074
3830303773165	383030	3773165	0.000600763	0.000999295	0.000999295	0.00048061	0.000227732	0.000617843	0.000401734	0.000275888	0.000296527	0.047110097	0.000552248	0.001675875	0.000152393	0.000331453	3.57476E-08	7.56465E-07	1.8136E-06	2.60578E-06	2.60577775
3830403773165	383040	3773165	0.000616318	0.001025169	0.001025169	0.000493055	0.000233629	0.000633841	0.000412136	0.000283032	0.000304205	0.066796059	0.000578002	0.001756488	0.000159723	0.000347396	3.56098E-08	7.47501E-07	2.1642E-06	2.94732E-06	2.9473217
3830503773165	383050	3773165	0.000626769	0.001042552	0.001042552	0.000501415	0.00023759	0.000644588	0.000419124	0.000287831	0.000309363	0.096707322	0.000602953	0.001832074	0.000166596	0.000362345	3.56298E-08	7.46243E-07	2.6174E-06	3.3993E-06	3.39930367
3830603773165	383060	3773165	0.000637219	0.001059934	0.001059934	0.000509775	0.000241552	0.000655335	0.000426112	0.00029263	0.000314521	0.143990996	0.000629422	0.001912413	0.000173902	0.000378235	3.55522E-08	7.43245E-07	3.2282E-06	4.00696E-06	4.00696353
3830703773165	383070	3773165	0.000647908	0.001077715	0.001077715	0.000518326	0.000245604	0.000666328	0.000433261	0.000297539	0.000319797	0.208202942	0.000657737	0.001998236	0.000181706	0.000395209	3.55871E-08	7.4378E-07	4.0154E-06	4.79477E-06	4.7947695
3830803773165	383080	3773165	0.000658757	0.001095761	0.001095761	0.000527006	0.000249716	0.000677486	0.000440515	0.000302521	0.000325152	0.290999502	0.000688047	0.002090182	0.000190067	0.000413394	3.51802E-08	7.39086E-07	5.0368E-06	5.81105E-06	5.81104574
3830903773165	383090	3773165	0.000669845	0.001114205	0.001114205	0.000535876	0.00025392	0.000688889	0.0004493	0.000307613	0.000330625	0.387897726	0.000720709	0.002189258	0.000199076	0.000432989	3.45147E-08	7.34586E-07	6.3068E-06	7.07592E-06	7.07591592
3831003773165	383100	3773165	0.000681173	0.001133047	0.001133047	0.000544938	0.000258214	0.000700539	0.000455505	0.000312815	0.000336216	0.33990242	0.000756051	0.002296376	0.000208817	0.000454175	3.48561E-08	7.40239E-07	7.8348E-06	8.60985E-06	8.6098513
3831103773165	383110	3773165	0.00069274	0.001152287	0.001152287	0.000554192	0.000262598	0.000712435	0.0004634	0.000318127	0.000341925	0.262687914	0.000794221	0.002412269	0.000219355	0.000477096	3.53071E-08	7.46813E-07	9.7445E-06	1.05266E-05	10.526614
3834303773165	383430	3773165	0.001174643	0.001953872	0.001953872	0.000939714	0.000445274	0.001208038	0.000785491	0.000539431	0.000579784	0.00390024	0.036904147	0.141165478	0.012836632	0.027919547	4.8746E-08	9.08147E-07	1.0264E-05	1.12211E-05	11.2210861
3834403773165	383440	3773165	0.001299725	0.002161932	0.002161932	0.00103978	0.000492689	0.001336677	0.000869135	0.000596873	0.000641523	0.003628969	0.0357906	0.092105563	0.008375456	0.018216533	4.92188E-08	9.1695E-07	7.729E-06	8.69513E-06	8.6951294
3834503773165	383450	3773165	0.001418186	0.002358977	0.002358977	0.001134549	0.000537595	0.001458506	0.000948351	0.000651274	0.000699993	0.00338311	0.024370101	0.064258222	0.005843207	0.012708918	4.92151E-08	9.18482E-07	6.0521E-06	7.01979E-06	7.01979024
3834603773165	383460	3773165	0.001484716	0.002469642	0.002469642	0.001187773	0.000562814	0.001526927	0.00099284	0.000681826	0.000732831	0.003159624	0.017955741	0.048172257	0.004380459	0.009527454	4.90357E-08	9.18258E-07	4.9396E-06	5.90685E-06	5.90684756
3834703773165	383470	3773165	0.001536807	0.002556289	0.002556289	0.001229446	0.000582561	0.001580499	0.001027674	0.000705748	0.000758543	0.002955292	0.01393128	0.037785782	0.003435983	0.007473229	4.86868E-08	9.15693E-07	4.1406E-06	5.105E-06	5.10499516
3834803773165	383480	3773165	0.001561058	0.002596627	0.002596627	0.001248846	0.000591754	0.00160544	0.00104389	0.000716885	0.000770512	0.002788268	0.011556864	0.031537903	0.002867843	0.006237531	4.83166E-08	9.10808E-07	3.6089E-06	4.56805E-06	4.56805091
3834903773165	383490	3773165	0.001580842	0.002629534	0.002629534	0.001264673	0.000599253	0.001625786	0.00105712	0.00072597	0.000780277	0.00263485	0.009786681	0.026842145	0.002440843	0.005308093	4.78762E-08	9.0473E-07	3.1861E-06	4.13875E-06	4.13874897
3835003773165	383500	3773165	0.001594642	0.00265249	0.00265249	0.001275714	0.000604484	0.001639978	0.001066348	0.000732308	0.000787089	0.002495658	0.008451824	0.023279266	0.002116859	0.004604147	4.73926E-08	8.97686E-07	2.8479E-06	3.79297E-06	3.79297022

			EGIODemolition	EGIOSite Grubbing / Prep	EGIOMass Grading / Excavation	EGIOMass Grading / Excavation	EGIODrainage / Utilities Trenching	EGIODrainage / Utilities Trenching	EGIOFoundations / Concrete Pads	EGIOFoundations / Concrete Pads	EGIOBuilding / Structure Construction	EGIOBuilding / Structure Construction	EGIOAsphalt Paving	EGIOArchitectural Coating	EGIOLandscaping or Other Finishing	EGIOWaterside Construction (Piles)	HIWaterside Construction (Landscaping)	HIWaterside Construction (Landscaping)	KMDemolition	KMSite Grubbing / Prep	KMMass Grading / Excavation
Unique Identifier	X (UTM)	Y (UTM)	2025	2025	2025	2026	2026	2027	2026	2027	2026	2027	2027	2027	2027	2027	2025	2026	2025	2025	2025
3835103773165	383510	3773165	0.000544405	0.00050336	0.000837279	0.000837279	0.000402689	0.000402689	0.00019081	0.00019081	0.000517672	0.000517672	0.000336601	6.82743E-05	0.000231159	0.000248451	0.001650149	0.001650149	0.001034974	0.000956945	0.001591759
3835203773165	383520	3773165	0.000538884	0.00049826	0.000828787	0.000828787	0.000398605	0.000398605	0.000188875	0.000188875	0.000512421	0.000512421	0.000333187	6.75818E-05	0.000228814	0.000245931	0.001619531	0.001619531	0.001031954	0.000954153	0.001587115
3835303773165	383530	3773165	0.000532327	0.00049219	0.000818702	0.000818702	0.000393755	0.000393755	0.000186577	0.000186577	0.000506186	0.000506186	0.000329133	6.67595E-05	0.00022603	0.00024938	0.001577307	0.001577307	0.00102997	0.000952318	0.001584063
3835403773165	383540	3773165	0.000525338	0.00048573	0.000807954	0.000807954	0.000388585	0.000388585	0.000184127	0.000184127	0.000499541	0.000499541	0.000324812	6.5883E-05	0.000223063	0.000239749	0.001533482	0.001533482	0.001025656	0.000948329	0.001577429
3835503773165	383550	3773165	0.000517228	0.00047823	0.000795481	0.000795481	0.000382586	0.000382586	0.000181285	0.000181285	0.000491829	0.000491829	0.000319798	6.4866E-05	0.000219619	0.000236048	0.001484454	0.001484454	0.001019358	0.000942506	0.001567742
3835603773165	383560	3773165	0.000506099	0.00046794	0.000778364	0.000778364	0.000374354	0.000374354	0.000177384	0.000177384	0.000481246	0.000481246	0.000312916	6.34702E-05	0.000214893	0.000230969	0.001424419	0.001424419	0.001008746	0.000932694	0.001551421
3835703773165	383570	3773165	0.00049402	0.00045677	0.000759788	0.000759788	0.00036542	0.00036542	0.00017315	0.00017315	0.00046976	0.00046976	0.000305448	6.19554E-05	0.000209765	0.000225456	0.001368287	0.001368287	0.000989938	0.000915304	0.001522495
3835803773165	383580	3773165	0.000482718	0.00044632	0.000742405	0.000742405	0.000357059	0.000357059	0.000169189	0.000169189	0.000459013	0.000459013	0.00029846	6.0538E-05	0.000204966	0.000220298	0.001320259	0.001320259	0.000968196	0.000895201	0.001489056
3835903773165	383590	3773165	0.000471588	0.00043603	0.000725288	0.000725288	0.000348827	0.000348827	0.000165288	0.000165288	0.00044843	0.00044843	0.000291579	5.91422E-05	0.00020024	0.000215219	0.001277034	0.001277034	0.00094447	0.000873264	0.001452566
3836003773165	383600	3773165	0.000460199	0.0004255	0.000707773	0.000707773	0.000340403	0.000340403	0.000161297	0.000161297	0.000437601	0.000437601	0.000284537	5.77139E-05	0.000195404	0.000210022	0.001235911	0.001235911	0.000918587	0.000849332	0.001412759
3836103773165	383610	3773165	0.000446827	0.00041314	0.000687206	0.000687206	0.000330511	0.000330511	0.00015661	0.00015661	0.000424885	0.000424885	0.000276269	5.60368E-05	0.000189726	0.000203919	0.001193186	0.001193186	0.000887527	0.000820614	0.001364991
3836203773165	383620	3773165	0.00043971	0.00040125	0.000667435	0.000667435	0.000321002	0.000321002	0.00015210	0.00015210	0.00041266	0.00041266	0.000268321	5.44247E-05	0.000184267	0.00019805	0.001154364	0.001154364	0.000856382	0.000791817	0.001317089
3836303773165	383630	3773165	0.000425257	0.0003932	0.000654033	0.000654033	0.000314557	0.000314557	0.00014905	0.00014905	0.000404375	0.000404375	0.000262933	5.33318E-05	0.000180567	0.00019407	0.001125747	0.001125747	0.000833691	0.000770837	0.001282191
3836403773165	383640	3773165	0.000419218	0.00038761	0.000644745	0.000644745	0.00031009	0.00031009	0.00014693	0.00014693	0.00039832	0.00039832	0.00025919	5.25744E-05	0.00017803	0.00019131	0.001102834	0.001102834	0.000816608	0.000755042	0.001255919
3836503773165	383650	3773165	0.000413437	0.00038227	0.000635854	0.000635854	0.000305814	0.000305814	0.00014490	0.00014490	0.00039313	0.00039313	0.000255625	5.18495E-05	0.000175549	0.000188681	0.001080922	0.001080922	0.000800388	0.000740045	0.001230973
3836603773165	383660	3773165	0.000412143	0.00038107	0.000633864	0.000633864	0.000304857	0.000304857	0.00014445	0.00014453	0.00039190	0.00039190	0.00025482	5.16872E-05	0.000174999	0.00018809	0.001067614	0.001067614	0.00079409	0.000734221	0.001221286
3836703773165	383670	3773165	0.000410849	0.00037987	0.000631874	0.000631874	0.000303899	0.000303899	0.000144	0.000144	0.00039067	0.00039067	0.00025402	5.15249E-05	0.00017445	0.0001875	0.001054607	0.001054607	0.000788137	0.000728717	0.001212131
3836803773165	383680	3773165	0.000409641	0.00037876	0.000630016	0.000630016	0.000303006	0.000303006	0.00014357	0.00014357	0.00038952	0.00038952	0.00025327	5.13734E-05	0.000173937	0.00018694	0.001042099	0.001042099	0.000782701	0.000723692	0.001203771
3836903773165	383690	3773165	0.00040852	0.00037772	0.000628291	0.000628291	0.000302176	0.000302176	0.00014318	0.00014318	0.00038459	0.00038459	0.00025258	5.12328E-05	0.000173461	0.00018643	0.001029992	0.001029992	0.000777697	0.000719065	0.001196075
3837003773165	383700	3773165	0.000407312	0.0003766	0.000626433	0.000626433	0.000301283	0.000301283	0.00014276	0.00014276	0.00038731	0.00038731	0.00025183	5.10813E-05	0.000172948	0.00018588	0.001018086	0.001018086	0.000772952	0.000714677	0.001188777
3837103773165	383710	3773165	0.000406967	0.00037628	0.000625903	0.000625903	0.000301028	0.000301028	0.00014263	0.00014263	0.00038698	0.00038698	0.00025162	5.1038E-05	0.000172801	0.00018572	0.00100838	0.00100838	0.000770105	0.000712045	0.001184398
3837203773165	383720	3773165	0.000406708	0.00037605	0.000625505	0.000625505	0.000300836	0.000300836	0.00014254	0.00014254	0.00038673	0.00038673	0.00025146	5.10055E-05	0.000172691	0.00018561	0.000999175	0.000999175	0.00076743	0.000709572	0.001180285
3837303773165	383730	3773165	0.000406622	0.00037597	0.000625372	0.000625372	0.000300772	0.000300772	0.00014251	0.00014251	0.00038665	0.00038665	0.00025141	5.09947E-05	0.000172655	0.00018557	0.00099137	0.00099137	0.000765532	0.000707817	0.001177366
3837403773165	383740	3773165	0.000407053	0.00037636	0.000626035	0.000626035	0.000301091	0.000301091	0.00014266	0.00014266	0.00038704	0.00038704	0.00025177	5.10488E-05	0.000172838	0.00018576	0.000985667	0.000985667	0.000764669	0.000707019	0.001176039
3837503773165	383750	3773165	0.000407398	0.00037668	0.000626566	0.000626566	0.000301347	0.000301347	0.00014279	0.00014279	0.00038739	0.00038739	0.00025189	5.10921E-05	0.000172984	0.00018592	0.000980664	0.000980664	0.000763462	0.000705902	0.001174181
3837603773165	383760	3773165	0.000407053	0.00037636	0.000626035	0.000626035	0.000301091	0.000301091	0.00014266	0.00014266	0.00038706	0.00038706	0.00025167	5.10488E-05	0.000172838	0.00018576	0.000974961	0.000974961	0.000761132	0.000703749	0.001170598
3837703773165	383770	3773165	0.000406363	0.00037573	0.000624974	0.000624974	0.000300581	0.000300581	0.00014242	0.00014242	0.00038408	0.00038408	0.00025125	5.09623E-05	0.000172545	0.00018545	0.000969357	0.000969357	0.000758371	0.000701196	0.001166352
3837803773165	383780	3773165	0.000405586	0.00037501	0.0006237 8	0.00062378	0.000300007	0.000300007	0.00014215	0.00014215	0.00038567	0.00038567	0.00025077	5.08649E-05	0.000172215	0.00018509	0.000964555	0.000964555	0.000755524	0.000698563	0.001161974
3837903773165	383790	3773165	0.000404982	0.00037445	0.000622851	0.000622851	0.00029956	0.00029956	0.00014194	0.00014194	0.00038095	0.00038095	0.00025039	5.07891E-05	0.000171959	0.00018482	0.000961253	0.000961253	0.000753108	0.00069633	0.001158258
3838003773165	383800	3773165	0.000404033	0.00037357	0.000621391	0.000621391	0.000298858	0.000298858	0.00014161	0.00014161	0.00038419	0.00038419	0.00024981	5.06701E-05	0.000171556	0.00018439	0.000958151	0.000958151	0.000750693	0.000694096	0.001154543
3838103773165	383810	3773165	0.000402394	0.00037206	0.00061887	0.00061887	0.000297645	0.000297645	0.00014103	0.00014103	0.00038263	0.00038263	0.00024879	5.04645E-05	0.00017086	0.00018364	0.000953348	0.000953348	0.000747673	0.000691304	0.001149899
3838203773165	383820	3773165	0.000400323	0.00037014	0.000615685	0.000615685	0.000296114	0.000296114	0.00014031	0.00014031	0.00038066	0.00038066	0.00024751	5.02049E-05	0.00016998	0.00018269	0.000947445	0.000947445	0.000744394	0.000688273	0.001144856
3838303773165	383830	3773165	0.000397994	0.00036799	0.000612103	0.000612103	0.000294391	0.000294391	0.00013949	0.00013949	0.00037845	0.00037845	0.000246076	4.99127E-05	0.000168991	0.00018163	0.000940641	0.000940641	0.000740857	0.000685002	0.001139416
3838403773165	383840	3773165	0.00039437	0.00036464	0.00060653	0.00060653	0.00029171	0.00029171	0.00013822	0.00013822	0.00037505	0.00037505	0.00024383	4.94583E-05	0.00016745 3	0.00017979	0.00092693 3	0.00092693 3	0.00073414	0.00067886	0.001129199
3838503773165	383850	3773165	0.000390833	0.00036137	0.000601089	0.000601089	0.000289094	0.000289094	0.00013698 4	0.00013698 4	0.00037164 1	0.00037164 1	0.00024164 9	4.90147E-05	0.000165951	0.00017836 5	0.000913625	0.000913625	0.000727743	0.000672877	0.001119247
3838603773165	383860	3773165	0.000387123	0.00035794	0.00059538 4	0.00059538 4	0.00028635	0.00028635	0.00013568 4	0.00013568 4	0.00036813	0.00036813	0.00023935 5	4.85494E-05	0.000164375	0.00017667 2	0.000899217	0.000899217	0.000720841	0.000666495	0.001108632
3838703773165	383870	3773165	0.000383241	0.00035435	0.000589413	0.000589413	0.000283478	0.000283478	0.00013432 3	0.00013432 3	0.00036442 1	0.00036442 1	0.00023695 4	4.80625E-05	0.000162727	0.0001749	0.000884309	0.000884309	0.000713507	0.000659714	0.001097353
3838803773165	383880	3773165	0.000379444	0.00035084	0.000583574	0.000583574	0.00028067	0.00028067	0.00013299 3	0.00013299 3	0.00036081 2	0.00036081 2	0.00023460 7	4.75864E-05	0.000161115	0.00017316 7	0.0008697	0.0008697	0.000706174	0.000652934	0.001086074
3838903773165	383890	3773165	0.000374095	0.00034589	0.000575347	0.000575347	0.000276713	0.000276713	0.00013111 8	0.00013111 8	0.00035572 5	0.00035572 5	0.0002313	4.69156E-05	0.000158844	0.00017072 6	0.000846887	0.000846887	0.000694613	0.000642244	0.001068294
3839003773165	383900	3773165	0.000368746	0.00034095	0.000567121	0.000567121	0.000272756	0.000272756	0.00012924 3	0.00012924 3	0.00035063 9	0.00035063 9	0.00022799 3	4.62447E-05	0.000156572	0.00016828 5	0.000824574	0.000824574	0.000682793	0.000631316	0.001050115
3839103773165	383910	3773165	0.000363052	0.00033568	0.000558363	0.000558363	0.000268544	0.000268544	0.00012724 7	0.00012724 7	0.00034522 4	0.00034522 4	0.00022447 2	4.55306E-05	0.000154155	0.00016568 6	0.000802061	0.000802061	0.000670369	0.000619828	0.001031008
3829703773175	382970	3773175	0.000890461	0.00082333	0.001369502	0.001369502	0.000658661	0.000658661	0.0003121	0.0003121	0.000846734	0.000846734	0.000550564	0.000111673	0.000378096	0.00040638	0.001076819	0.001076819	0.000567355	0.000524581	0.000872575
3829803773175	382980	3773175	0.000889943	0.00082285	0.001368706	0.001368706	0.000658278	0.000658278	0.00031191 9	0.00031191 9	0.00084624 2	0.00084624 2	0.000550244	0.000111608	0.000377877	0.00040614 4	0.001127248	0.001127248	0.000566665	0.000523942	0.000871513
3829903773175	382990	3773175	0.000877519	0.00081136	0.001349598	0.001349598	0.000649089	0.000649089	0.00030756 4	0.00030756 4	0.00083442 8	0.00083442 8	0.00054256 3	0.00011005	0.00037260 1	0.00040047 4	0.001169072	0.001169072	0.000565716	0.000523065	0.000870054
3830003773175	383000	3773175	0.000856554	0.00079198	0.001317355	0.001317355	0.000633581	0.000633581	0.00030021 6	0.00030021 6	0.00081449 3	0.00081449 3	0.0005296	0.000107421	0.000363699	0.00039090 6	0.001204493	0.001204493	0.000565543	0.000522905	0.000869788
3830103773175	383010	3773175	0.00082722	0.00076485	0.00127224	0.00127224	0.00061883	0.00061883	0.00029935	0.00029935	0.00078599	0.00078599	0.00051163	0.000103742	0.000351244	0.00037751 9	0.00123411	0.00123411	0.000568045	0.000525219	0.000873636
3830203773175	383020	3773175	0.000764928	0.00070726	0.001176437	0.001176437	0.000565807	0.000565807	0.00026810 2	0.00026810 2	0.00072736 6	0.00072736 6	0.00047294 9	9.59302E-05	0.000324794	0.00034909 1	0.001255922	0.001255922	0.000566406	0.000523703	0.000871115
3830303773175	383030	3773175	0.000735767	0.0006803	0.001131587	0.001131587	0.000544236	0.000544236	0.00025788 1	0.00025788 1	0.00069963 7	0.00069963 7	0.00045491 8	9.22731E-05	0.000312412	0.00033578 3	0.001266628	0.001266628	0.000572532	0.000529367	0.000880536
3830403773175	383040	3773175	0.000712472	0.00065876	0.001095761	0.001095761	0.000527006	0.000527006	0.00024971 6	0.00024971 6	0.00067748 6	0.00067748 6	0.00044051 5	8.93517E-05	0.000302521	0.00032515 2	0.00127003	0.00127003	0.000579606	0.000535908	0.000891417
3830503773175	383050	3773175	0.000706778	0.00065349	0.001087003	0.001087003	0.000522794	0.000522794	0.00024772 1	0.00024772 1	0.00067207 1	0.00067207 1	0.00043669 9	8.86375E-05	0.000300103	0.00032255 3	0.001270931	0.001270931	0.000585904	0.000541732	0.000901103
3830603773175	383060	3773175	0.000698582	0.00064591	0.001074398	0.001074398	0.000516731	0.000516731	0.00024484 8	0.00024484 8	0.00066427 7	0.00066427 7	0.00043192 7	8.76096E-05	0.000296623	0.00031881 2	0.001266328	0.001266328	0.000591944	0.000547316	0.000910392
3830703773175	383070	3773175	0.000696166	0.00064368	0.001070682	0.001070682	0.000514944	0.000514944	0.00024400 1	0.00024400 1	0.00066198	0.00066198	0.00043043 3	8.73067E-05	0.000295597	0.00031771	0.001265028	0.001265028	0.000598846	0.000553697	0.000921007
3830803773175	383080	3773175	0.000691593	0.00063945	0.00106365	0.00106365	0.000511562	0.000511562	0.00024239 8	0.00024239 8	0.00065763 2	0.00065763 2	0.00042760 6	8.67332E-05	0.000293656	0.00031562 3	0.001227006	0.001227006	0.000606266	0.000560558	0.000932418
3830903773175	383090	3773175	0.000691593	0.00063945	0.00106365	0.00106365	0.000511562	0.000511562	0.00024239 8	0.00024239 8	0.00065763 2	0.00065763 2	0.00042760 6	8.67332E-05	0.000293656	0.00031562 3	0.001227006	0.001227006	0.000606266	0.000560558	0.000932418
3834303773175	383430	3773175	0.000617482	0.00057093	0.000949668	0.000949668	0.000456743	0.000456743	0.00021642 3	0.00021642 3	0.00058716	0.00058716	0.00038178 4	7.74388E-05	0.000262187	0.00028180 1	0.001967331	0.001967331	0.000933599	0.000863213	0.001435847
3834403773175	383440	3773175	0.000602211	0.00055681	0.000926182	0.000926182	0.000445447	0.000445447	0.00021107 1	0.00021107 1	0.00057263 9	0.00057263 9	0.00037234 2	7.55237E-05	0.000255703	0.00027483 1	0.001941817	0.001941817	0.000997961	0.000922723	0.001534835
3834503773175	383450	3773175	0.000593583	0.00054883	0.000912913	0.000912913	0.000439065	0.000439065	0.00020804 7	0.00020804 7	0.00056435	0.00056435	0.00036707	7.44417E-05	0.00025204	0.00027089 4	0.001905096	0.001905096	0.001028158	0.000950643	0.001581277
3834603773175	383460	3773175	0.000585732	0.00054157	0.000900838	0.000900838	0.000433258	0.000433258	0.00020529 5	0.00020529 5	0.00055696 9	0.00055696 9	0.00036215 3	7.34571E-05	0.000248706	0.00026731 1	0.001867374	0.001867374	0.001048347	0.000969309	0.001612326
3834703773175	383470	3773175	0.000578312	0.00053471	0.000889427	0.000889427	0.000427769	0.000427769	0.00020026 9	0.00020026 9	0.00054991 4	0.00054991 4	0.00035756 5	7.25265E-05	0.000245556	0.00026392 5	0.001824149	0.001824149	0.001065085	0.000984785	0.001638068
3834803773175	383480	3773175	0.00057141	0.00052833	0.000878811	0.000878811	0.000422664	0.000422664	0.00020027 5	0.00020027 5	0.00054335 1	0.00054335 1	0.00035329 8	7.16609E-05	0.000242625	0.00026077 5	0.00179023	0.00179023	0.001071728	0.000990928	0.001648285
3834903773175	383490	3773175	0.000564508	0.00052195	0.000868196	0.000868196	0.000417559	0.000417559	0.00019785 6	0.00019785 6	0.00053678 7	0.00053678 7	0.00034903	7.07953E-05	0.000239694	0.00025762 5	0.001754209	0.001754209	0.001076128	0.000994996	0.001655053
3835003773175	383500	3773175	0.000557778	0.00051573	0.000857846	0.000857846	0.000412581	0.000412581	0.00019549 7	0.00019549 7	0.00053038 8	0.00053038 8	0.00034486 9	6.99514E-05	0.000236837	0.00025455 4	0.001717088	0.001717088	0.00107725	0.000996033	0.001656778
3835103773175	383510	3773175	0.000551221	0.00050966	0.000847762	0.000847762	0.000407731	0.000407731	0.00019319 9	0.00019319 9	0.00052415 3	0.00052415 3	0.00034081 5	6.91291E-05	0.000234053	0.00025156 1	0.001680066	0.001680066	0.001075438	0.000994358	0.001653991
3835203773175	383520	3773175	0.000544405	0.00050336	0.000837279	0.000837279	0.000402689	0.000402689	0.00019081	0.00019081	0.000517672	0.000517672	0.000336601	6.82743E-05	0.000231159	0.00024851	0.001641844	0.001641844	0.001071642	0.000990848	0.001648153
3835303773175	383530	3773175	0.000536986	0.0004965	0.000825868	0.000825868	0.000397201	0.000397201	0.00018821	0.00018821	0.00051061 7	0.00051061 7	0.00033201 4	6.73438E-05	0.000228008	0.00024506 5	0.00159972	0.00159972	0.001066465	0.000986062	0.001640191
3835403773175	383540	3773175	0.000529221	0.00048932	0.000813926	0.000813926	0.000391457	0.000391457	0.00018548 8	0.00018548 8	0.00050323 3	0.00050323 3	0.00032721 3	6.637E-05	0.000224711	0.00024152 1	0.001556995	0.001556995	0.001058786	0.000978962	0.001628382
3835503773175	383550	3773175	0.000520248	0.00048103	0.000800126	0.000800126	0.00038482	0.00038482	0.00018234 3	0.00018234 3	0.00049471	0.00049471	0.00032165	6.52447E-05	0.000220901	0.00023742 6	0.001509068	0.001509068	0.001048174	0.00096915	0.001612061
3835603773175	383560	3773175	0.000507652	0.00046938	0.000780753	0.000780753	0.000375503	0.000375503	0.00017792 8	0.00017792 8	0.00048272 3	0.00048272 3	0.00031387 7	6.36649E-05	0.000215553	0.00023167 7	0.001449033	0.001449033	0.001029539	0.000951919	0.0015834
3835703773175	383570	3773175	0.000494624	0.00045733	0.000760716	0.000760716	0.000365866	0.000365866	0.00017336 2	0.00017336 2	0.00047033 5	0.00047033 5	0.00030582 2	6.20311E-05	0.000210021	0.00022573 2	0.001393702	0.001393702	0.001005726	0.000929902	0.001546777
3835803773175	383580	3773175	0.00048358	0.00044712	0.000743732	0.000743732	0.000357698	0.000357698	0.00016949 1	0.00016949 1	0.00045983 4	0.00045983 4	0.00029899 4	6.06462E-05	0.000205332	0.00022069 2	0.001349276	0.001349276	0.000982259	0.000908204	0.001510685
3835903773175	383590	3773175	0.000473572	0.00043787	0.00072834	0.00072834	0.000350295	0.000350295	0.00016598 4	0.00016598 4	0.00045031 7	0.00045031 7	0.00029280 6	5.9391E-05	0.000201082	0.00021612 5	0.001310153	0.001310153	0.000958964	0.000886666	0.001474859
3836003773175	383600	3773175	0.000463133	0.00042822	0.000712284	0.000712284	0.000342573	0.000342573	0.00016232 5	0.00016232 5	0.00044039	0.00044039	0.00028635 1	5.80818E-05	0.00019665	0.00021136	0.001271831	0.001271831	0.000933944	0.000863532	0.001436378
3836103773175	383610	3773175	0.000449501	0.00041561	0.000691319	0.000691319	0.00033249	0.00033249	0.00015754 7	0.00015754 7	0.00042742 8	0.00042742 8	0.00027792 3	5.63723E-05	0.000190862	0.00020513 9	0.001228206	0.001228206	0.000901418	0.000833458	0.001386354
3836203773175	383620	3773175	0.000436387	0.00040349	0.00067115	0.00067115	0.000322789	0.000322789	0.00015295 1	0.00015295 1	0.00041495 8	0.00041495 8	0.00026984	5.47276E-05	0.000185293	0.00019915 4	0.001188584	0.001188584	0.000869323	0.000803783	0.001336993
3836303773175	383630	3773175	0.000428277	0.00039599	0.000658677	0.000658677	0.000316791	0.000316791	0.00015010 8	0.00015010 8	0.00040724 6	0.00040724 6	0.0002648	5.37105E-05	0.00018185	0.00019545 3	0.001160167	0.001160167	0.000847495	0.0007836	0.001303422
3836403773175	383640	3773175	0.000423273	0.00039136	0.000650981	0.000650981	0.000313089	0.000313089	0.00014835 4	0.00014835 4	0.00040248 8	0.00040248 8	0.000261706	5.3083E-05	0.000179725	0.00019316 9	0.001138255	0.001138255	0.000832483	0.00076972	0.001280334
3836503773175	383650	3773175	0.000418441	0.00038689	0.00064355	0.00064355	0.000309515	0.000309515	0.00014666 1	0.00014666 1	0.00039789 4	0.00039789 4	0.00025871 9	5.24771E-05	0.000177673	0.00019096 5	0.001117042	0.001117042	0.000818161	0.000756478	0.001258307
3836603773175	383660	3773175	0.000417406	0.00038594	0.000641958	0.000641958	0.00030875	0.00030875	0.00014629 8	0.00014629 8	0.00039690 9	0.00039690 9	0.00025807 9	5.23472E-05	0.000177234	0.00019049 2	0.001103234	0.001103234	0.000812467	0.000751213	0.001249549

			KMMass Grading / Excavation	KMDrainage / Utilities Trenching	KMFoundations / Concrete Pads	KMBuilding / Structure Construction	KMAsphalt Paving	KMArchitectural Coating	KMLandscaping or Other Finishing	KMWaterside Construction (Piles)	EWNDemolition	EWNSite Grubbing / Prep	EWNDrainage / Utilities Trenching	EWNDrainage / Utilities Trenching	EWNDrainage / Utilities Trenching	EWNFoundations / Concrete Pads	EWNBuilding / Structure Construction	EWNAsphalt Paving	EWNLandscaping or Other Finishing	EWNWaterside Construction (Piles)	ISDemolition
Unique Identifier	X (UTM)	Y (UTM)	2026	2026	2026	2026	2026	2026	2026	2026	2027	2027	2027	2028	2029	2029	2029	2029	2029	2029	2027
3835103773165	383510	3773165	0.001591759	0.000395247	0.000362751	0.001066904	0.000639916	0.000129797	0.000439458	0.000472332	0.018473977	0.021121306	0.024874781	0.024874781	0.024874781	0.006474997	0.016086321	0.0114223	0.007844189	0.008201663	0.000491086
3835203773165	383520	3773165	0.001587115	0.000394094	0.000361693	0.001063791	0.000638048	0.000129418	0.000438176	0.000470954	0.016592456	0.018970163	0.022341358	0.022341358	0.022341358	0.005815538	0.014447977	0.010258972	0.007045282	0.007366348	0.000486341
3835303773165	383530	3773165	0.001584063	0.000393336	0.000360997	0.001061745	0.000636822	0.000129169	0.000437333	0.000470048	0.014873999	0.01700545	0.020027495	0.020027495	0.020027495	0.005213231	0.01295162	0.009196465	0.006315612	0.006603426	0.000481769
3835403773165	383540	3773165	0.001577429	0.000391689	0.000359485	0.001057298	0.000634154	0.000128628	0.000435501	0.00046808	0.013408332	0.015329753	0.018054009	0.018054009	0.018054009	0.004699525	0.011675383	0.008290256	0.005693279	0.005952732	0.000476592
3835503773165	383550	3773165	0.001567742	0.000389284	0.000357278	0.001050806	0.00063026	0.000127838	0.000432827	0.000465205	0.012101932	0.013836145	0.016294971	0.016294971	0.016294971	0.004241641	0.010537827	0.00748252	0.005138571	0.005372745	0.000470466
3835603773165	383560	3773165	0.001551421	0.000385231	0.000353558	0.001039866	0.000623699	0.000126508	0.000428321	0.000460362	0.010865847	0.012422928	0.014630611	0.014630611	0.014630611	0.003808402	0.009461499	0.006718259	0.00461372	0.004823976	0.000462011
3835703773165	383570	3773165	0.001522495	0.000378048	0.000346966	0.001020478	0.00061207	0.000124149	0.000420335	0.000451779	0.009814653	0.011221098	0.013215203	0.013215203	0.013215203	0.003439966	0.008546166	0.006068315	0.004167376	0.00435729	0.000452089
3835803773165	383580	3773165	0.001489056	0.000369746	0.000339346	0.000998065	0.000598627	0.000121422	0.000411103	0.000441857	0.008949644	0.010232132	0.012050488	0.012050488	0.012050488	0.003136787	0.007792954	0.005533487	0.003800086	0.003973263	0.000442254
3835903773165	383590	3773165	0.001452566	0.000360685	0.00033103	0.000973607	0.000583958	0.000118447	0.000401029	0.000431029	0.008211461	0.009388168	0.011056543	0.011056543	0.011056543	0.002878059	0.007150177	0.005077076	0.003486648	0.003645541	0.000432418
3836003773165	383600	3773165	0.001412759	0.0003508	0.000321958	0.000946926	0.000567954	0.000115201	0.000390039	0.000419216	0.007559556	0.008642843	0.010178766	0.010178766	0.010178766	0.00264957	0.006582526	0.004674008	0.003209844	0.003356122	0.000422238
3836103773165	383610	3773165	0.001364991	0.000338939	0.000311072	0.000914908	0.00054875	0.000111305	0.000376851	0.000405042	0.00694958	0.007945458	0.009357448	0.009357448	0.009357448	0.002435778	0.006051387	0.004296865	0.002950844	0.003085319	0.000410245
3836203773165	383620	3773165	0.001317089	0.000327045	0.000300156	0.000882801	0.000529493	0.000107399	0.000363626	0.000390828	0.006416908	0.007336454	0.008640218	0.008640218	0.008640218	0.002249081	0.00558756	0.003967519	0.002724668	0.002848835	0.000398512
3836303773165	383630	3773165	0.001282191	0.000318379	0.000292203	0.000859411	0.000515464	0.000104554	0.000353991	0.000380472	0.006003126	0.006863376	0.00808307	0.00808307	0.00808307	0.002104053	0.005227256	0.003711681	0.002548972	0.002665134	0.000390833
3836403773165	383640	3773165	0.001255919	0.000311855	0.000286215	0.000841801	0.000504902	0.000102411	0.000346738	0.000372676	0.005663541	0.006475129	0.007625827	0.007625827	0.007625827	0.001985031	0.004931561	0.003501718	0.002404782	0.002514372	0.000385829
3836503773165	383650	3773165	0.001230973	0.000305661	0.00028053	0.000825081	0.000494873	0.000100377	0.000339851	0.000365274	0.005355965	0.006123477	0.007211683	0.007211683	0.007211683	0.001877228	0.004663737	0.003311547	0.002274183	0.002377822	0.000381084
3836603773165	383660	3773165	0.001221286	0.000303256	0.000278323	0.000818588	0.000490979	9.95874E-05	0.000337177	0.0003624	0.005128799	0.005863758	0.006905808	0.006905808	0.006905808	0.001797607	0.004465931	0.003171092	0.002177726	0.002276969	0.000380825
3836703773165	383670	3773165	0.001212131	0.000300982	0.000276236	0.000812451	0.000487298	9.88408E-05	0.000334649	0.000359683	0.00491699	0.005621597	0.006620612	0.006620612	0.006620612	0.00172337	0.004281497	0.003040132	0.002087791	0.002182935	0.000380566
3836803773165	383680	3773165	0.001203771	0.000298907	0.000274331	0.000806848	0.000483937	9.81591E-05	0.000332341	0.000357202	0.004720365	0.005396796	0.006355862	0.006355862	0.006355862	0.001654454	0.004110285	0.002918561	0.002004303	0.002095642	0.00038048
3836903773165	383690	3773165	0.001196075	0.000296996	0.000272577	0.00080169	0.000480843	9.75316E-05	0.000330216	0.000354918	0.004537373	0.00518758	0.006109467	0.006109467	0.006109467	0.001590317	0.003950943	0.002805418	0.001926603	0.002014401	0.000380394
3837003773165	383700	3773165	0.001188777	0.000295184	0.000270914	0.000796798	0.00047791	9.69365E-05	0.000328201	0.000352753	0.004366114	0.00499178	0.005878871	0.005878871	0.005878871	0.001530292	0.003801818	0.0026995 3	0.001853885	0.001938369	0.000380221
3837103773165	383710	3773165	0.001184398	0.000294096	0.000269916	0.000793863	0.000476149	9.65794E-05	0.000326992	0.000351454	0.004214526	0.004818469	0.005674761	0.005674761	0.005674761	0.001477161	0.003669822	0.002605805	0.001789519	0.001871071	0.000380911
3837203773165	383720	3773165	0.001180285	0.000293075	0.000268979	0.000791106	0.000474496	9.6244E-05	0.000325857	0.000350233	0.004073118	0.004656798	0.005484359	0.005484359	0.005484359	0.001427599	0.003546691	0.002518374	0.001729477	0.001808292	0.000381601
3837303773165	383730	3773165	0.001177366	0.00029235	0.000268314	0.000789149	0.00047332	9.6006E-05	0.000325051	0.000349367	0.003944221	0.00450943	0.005310802	0.005310802	0.005310802	0.001382421	0.003434453	0.002438678	0.001674746	0.001751067	0.00038255
3837403773165	383740	3773165	0.001176039	0.000292021	0.000268011	0.00078826	0.000472789	9.58978E-05	0.000324684	0.000348973	0.003829559	0.004378337	0.005156413	0.005156413	0.005156413	0.001342233	0.003334611	0.002367783	0.00162606	0.001700162	0.000383845
3837503773165	383750	3773165	0.001174181	0.000291559	0.000267588	0.000787015	0.000472042	9.57463E-05	0.000324172	0.000348422	0.003722145	0.00425553	0.005011782	0.005011782	0.005011782	0.001304585	0.003241079	0.00230137	0.001580451	0.001652475	0.000384966
3837603773165	383760	3773165	0.001170598	0.00029067	0.000266771	0.000784614	0.000470601	9.54541E-05	0.000323182	0.000347359	0.003616111	0.004134301	0.00486901	0.00486901	0.00486901	0.001267421	0.003148749	0.00223581	0.001535428	0.0016054	0.000385484
3837703773165	383770	3773165	0.001166352	0.000289615	0.000265804	0.000781768	0.000468894	9.51079E-05	0.00032201	0.000346099	0.00351465	0.004018301	0.004732394	0.004732394	0.004732394	0.00123186	0.003060401	0.002173078	0.001492347	0.001560356	0.00038557
3837803773165	383780	3773165	0.001161974	0.000288528	0.000264806	0.000778833	0.000467134	9.47508E-05	0.000320801	0.000344799	0.003419659	0.003909698	0.004604492	0.004604492	0.004604492	0.001198566	0.002977688	0.002114346	0.001452013	0.001518184	0.000385656
3837903773165	383790	3773165	0.001158258	0.000287605	0.000263959	0.000776342	0.00046564	9.44479E-05	0.000319776	0.000343697	0.003332779	0.003810367	0.004487509	0.004487509	0.004487509	0.001168115	0.002902036	0.002060628	0.001415123	0.001479613	0.00038557
3838003773165	383800	3773165	0.001154543	0.000286683	0.000263112	0.000773852	0.000464147	9.41449E-05	0.00031875	0.000342594	0.003249608	0.003715278	0.004375522	0.004375522	0.004375522	0.001138964	0.002829615	0.002009205	0.001379808	0.001442688	0.000385139
3838103773165	383810	3773165	0.001149899	0.00028553	0.000262054	0.000770739	0.00046228	9.37662E-05	0.000317468	0.000341216	0.003164626	0.003618118	0.004261095	0.004261095	0.004261095	0.001109179	0.002755616	0.001956661	0.001343724	0.00140496	0.000384103
3838203773165	383820	3773165	0.001144856	0.000284278	0.000260905	0.00076736	0.000460253	9.33551E-05	0.000316075	0.00033972	0.00308042	0.003521845	0.004147714	0.004147714	0.004147714	0.001079665	0.002682293	0.001904597	0.001307969	0.001367576	0.000382637
3838303773165	383830	3773165	0.001139416	0.000282927	0.000259665	0.000763713	0.000458066	9.29114E-05	0.000314574	0.000338106	0.002997594	0.003427151	0.004036191	0.004036191	0.004036191	0.001050635	0.002610172	0.001853387	0.001272801	0.001330805	0.000380739
3838403773165	383840	3773165	0.001129199	0.00028039	0.00027533	0.000756865	0.000453958	9.20783E-05	0.000311753	0.000335074	0.002901827	0.00331766	0.003907243	0.003907243	0.003907243	0.00101707	0.002526783	0.001794175	0.001232138	0.001288288	0.000378323
3838503773165	383850	3773165	0.001119247	0.000277919	0.000255069	0.000750194	0.000449957	9.12668E-05	0.000309005	0.000332121	0.002810978	0.003213792	0.003784916	0.003784916	0.003784916	0.000985228	0.002447675	0.001738003	0.001193562	0.001247955	0.000375907
3838603773165	383860	3773165	0.001108632	0.000275283	0.00025265	0.000743079	0.00044569	9.04012E-05	0.000306074	0.000328971	0.002721854	0.003111897	0.003664913	0.003664913	0.003664913	0.00095399	0.00237007	0.001682899	0.00115572	0.001208388	0.000373405
3838703773165	383870	3773165	0.001097353	0.000272482	0.000250079	0.00073552	0.000441155	8.94815E-05	0.000302961	0.000325624	0.002635146	0.003012764	0.003548163	0.003548163	0.003548163	0.0009236	0.002294569	0.001629288	0.001118903	0.001169893	0.000370903
3838803773165	383880	3773165	0.001086074	0.000269682	0.000247509	0.00072796	0.000436621	8.85618E-05	0.000299847	0.000322277	0.002552666	0.002918464	0.003437105	0.003437105	0.003437105	0.000894691	0.002222748	0.001578291	0.001083881	0.001133275	0.000368401
3838903773165	383890	3773165	0.001068294	0.000265267	0.000243457	0.000716042	0.000429473	8.71119E-05	0.000294938	0.000317001	0.002455691	0.002807592	0.003306531	0.003306531	0.003306531	0.000860702	0.002138307	0.001518332	0.001042705	0.001090223	0.000365381
3839003773165	383900	3773165	0.001050115	0.000260753	0.000239314	0.000703858	0.000422165	8.56296E-05	0.000289919	0.000311607	0.002363461	0.002702146	0.003182346	0.003182346	0.003182346	0.000828376	0.002057997	0.001461308	0.001003543	0.001049277	0.000362017
3839103773165	383910	3773165	0.001031008	0.000256008	0.00023496	0.000691051	0.000414483	8.40715E-05	0.000284644	0.000305937	0.002274165	0.002600054	0.00306211	0.00306211	0.00306211	0.000797079	0.001980242	0.001406096	0.000965627	0.001009633	0.000358307
3829703773175	382970	3773175	0.000872575	0.000216668	0.000198854	0.000584858	0.00035079	7.11524E-05	0.000240903	0.000258924	0.003785558	0.004328031	0.005097166	0.005097166	0.005097166	0.001326811	0.003296297	0.002340578	0.001607377	0.001680628	0.000611615
3829803773175	382980	3773175	0.000871513	0.000216404	0.000198612	0.000584147	0.000350364	7.10658E-05	0.00024061	0.000258609	0.004209004	0.004812156	0.005667326	0.005667326	0.005667326	0.001475226	0.003665014	0.002602391	0.001787175	0.001868619	0.000607905
3829903773175	382990	3773175	0.000870054	0.000216042	0.000198279	0.000583168	0.000349777	7.09468E-05	0.000240207	0.000258176	0.004652034	0.005318673	0.006263856	0.006263856	0.006263856	0.001630505	0.004050785	0.002876312	0.001975289	0.002065306	0.000596775
3830003773175	383000	3773175	0.000869788	0.000215976	0.000198219	0.00058299	0.00034967	7.09252E-05	0.000240134	0.000258097	0.005131387	0.005866717	0.006909294	0.006909294	0.006909294	0.001798515	0.004468185	0.003172692	0.002178825	0.002278118	0.000579606
3830103773175	383010	3773175	0.000873636	0.000216931	0.000199096	0.00058557	0.000351217	7.1239E-05	0.000241196	0.000259239	0.005668027	0.006480258	0.007631867	0.007631867	0.007631867	0.001986603	0.004935467	0.003504492	0.002406687	0.002516364	0.000556139
3830203773175	383020	3773175	0.000871115	0.000216305	0.000198521	0.00058388	0.000350204	7.10334E-05	0.0002405	0.000258491	0.006242457	0.007137004	0.008405324	0.008405324	0.008405324	0.002187937	0.005435655	0.003859657	0.002650594	0.002771387	0.000514036
3830303773175	383030	3773175	0.000880536	0.000218645	0.000200668	0.000590194	0.000353991	7.18016E-05	0.000243101	0.000261287	0.006918693	0.007910145	0.00931586	0.00931586	0.00931586	0.002424953	0.006024492	0.004277768	0.002937729	0.003071607	0.000456403
3830403773175	383040	3773175	0.000891417	0.000221347	0.000203148	0.000597487	0.000358365	7.26888E-05	0.000246105	0.000264515	0.007714163	0.008819606	0.010386942	0.010386942	0.010386942	0.002703759	0.006717152	0.0047696	0.003275492	0.003424762	0.000448897
3830503773175	383050	3773175	0.000901103	0.000223752	0.000205355	0.00060398	0.00036226	7.34787E-05	0.000248779	0.00026739	0.008578568	0.009807881	0.011550843	0.011550843	0.011550843	0.003006727	0.007469838	0.005304055	0.003642525	0.003808521	0.000452866
3830603773175	383060	3773175	0.000910392	0.000226058	0.000207472	0.000610206	0.000365994	7.42361E-05	0.000251344	0.000270146	0.009527611	0.010892922	0.012828707	0.012828707	0.012828707	0.00333936	0.008296222	0.005890839	0.004045495	0.004229856	0.000455627
3830703773175	383070	3773175	0.000921007	0.000228694	0.000209891	0.000617321	0.000370261	7.51017E-05	0.000254274	0.000273296	0.010605723	0.012125529	0.014280361	0.014280361	0.014280361	0.003717231	0.009234995	0.006557427	0.00450327	0.004708492	0.000457784
3830803773175	383080	3773175	0.000932418	0.000231528	0.000212492	0.000624969	0.000374849	7.60322E-05	0.000257425	0.000276682	0.011855181	0.013554034	0.015962726	0.015962726	0.015962726	0.004155157	0.010322967	0.007329956	0.005033799	0.005263198	0.000459854
3834303773175	383430	3773175	0.001435847	0.000356533	0.00032722	0.000962401	0.000577236	0.000117083	0.000396413	0.000426067	0.096719431	0.110579371	0.130230472	0.130230472	0.130230472	0.033899472	0.084219001	0.059800787	0.041067798	0.042939331	0.000499628
3834403773175	383440	3773175	0.001534835	0.000381113	0.000349778	0.001028749	0.000617031	0.000125155	0.000423742	0.000455441	0.067732047	0.077438082	0.091199631	0.091199631	0.091199631	0.0237396	0.05897807	0.041878139	0.028759537	0.03007016	0.000514209
3834503773175	383450	3773175	0.001581277	0.000392645	0.000360362	0.001059878	0.000635701	0.000128942	0.000436564	0.000469222	0.051105684	0.058429153	0.068812619	0.068812619	0.068812619	0.017912178	0.044500568	0.031598202	0.021699858	0.022688759	0.000519385
3834603773175	383460	3773175	0.001612326	0.000400354	0.000367438	0.001080689	0.000648184	0.000131474	0.000445136	0.000478435	0.040703315	0.046536119	0.054806069	0.054806069	0.054806069	0.014266222	0.035442645	0.025166507	0.017282933	0.018070548	0.000520162
3834703773175	383470	3773175	0.001638068	0.000406746	0.000373305	0.001097943	0.000658533	0.000133573	0.000452243	0.000486074	0.033364886	0.03814609	0.044925045	0.044925045	0.044925045	0.011694155	0.029052666	0.02062922	0.014166982	0.014812596	0.000518781
3834803773175	383480	3773175	0.001648285	0.000409283	0.000375633	0.001104791	0.00066264	0.000134406	0.000455064	0.000489105	0.02836093	0.032425064	0.038187334	0.038187334	0.038187334	0.009940304	0.024695442	0.017535317	0.012042264	0.012591052	0.000514899
3834903773175	383490	3773175	0.001655053	0.000410964	0.000377175	0.001109327	0.000665361	0.000134958	0.000456932	0.000491114	0.024492114	0.028001846	0.032978064	0.032978064	0.032978064	0.008584312	0.021326649	0.015143262	0.010399536	0.010873461	0.000510412
3835003773175	383500	3773175	0.001656778	0.00041392	0.00037568	0.001110483	0.000666054	0.000135099	0.000457408	0.000491625	0.021441633	0.024514229	0.028870661	0.028870661	0.028870661	0.00751514	0.018670425	0.013257176	0.009104278	0.009519177	0.000505495
3835103773175	383510	3773175	0.001653991	0.0004107	0.000376933	0.001108616	0.000664934	0.000134871	0.000456639	0.000490799	0.018995864	0.02171798	0.02557749	0.02557749	0.02557749	0.006657915	0.016540758	0.011744978	0.008065787	0.008433359	0.000500059
3835203773175	383520	3773175	0.001648153	0.000409251	0.000375603	0.001104702	0.000662587	0.000134395	0.000455027	0.000489066	0.016973195	0.019405462	0.022854014	0.022854014	0.022854014	0.005948984	0.014779507	0.01049438	0.007206946	0.00753538	0.000494451
3835303773175	383530	3773175	0.001640191	0.000407274	0.000373788	0.001099366	0.000659386	0.000133746	0.000452829	0.000486704	0.015233945	0.017416977	0.020512154	0.020512154	0.020512154	0.005339389	0.013265045	0.009419016	0.006468448	0.006763226	0.000488326
3835403773175	383540	3773175	0.001628382	0.000404341	0.000371097	0.001091451	0.000654638	0.000132783	0.000449569	0.000483199	0.013757666	0.015729146	0.018524379	0.018524379	0.018524379	0.004821964	0.011979567	0.008506246	0.005841609	0.006107821	0.000481855
3835503773175	383550	3773175	0.001612061	0.000400289	0.000367378	0.001080511	0.000648077	0.000131452	0.000445063	0.00047835	0.01243427	0.014216106	0.016742456	0.016742456	0.016742456	0.004358123	0.010827212	0.007688001	0.005279684	0.005520289	0.000474435
3835603773175	383560	3773175	0.0015834	0.000393172	0.000360846	0.001061301	0.000636555	0.000129115	0.00043715	0.000469852	0.011164623	0.012764519	0.015032906	0.015032906	0.015032906	0.003913121	0.00972166	0.00690299	0.00474083	0.00495662	0.000463996
3835703773175	383570	3773175	0.001546777	0.000384078	0.0003525	0.001036754	0.000621832	0.000126129	0.000427039	0.000458984	0.010089876	0.01153576	0.013585784	0.013585784	0.00353643	0.008785817	0.006238483	0.004284237	0.004479477	0.004525607	
3835803773175	383580	3773175	0.001510685	0.000375116	0.000344275	0.001012562	0.000607322	0.000123186	0.000417075	0.000448274	0.009233322	0.010556461	0.012432453	0.012432453	0.012432453	0.003236213	0.008039968	0.005708883	0.003920538	0.004099204	0.000442772
3835903773175	383590	3773175	0.001474859	0.00036622	0.00033611	0.000988549	0.000592919	0.000120264	0.000407183	0.000437643	0.008509461	0.009728871	0.011457792	0.011457792	0.011457792	0.002982505	0.007409662	0.005261326	0.003613181	0.00377784	0.000433712
3836003773175	383600	3773175	0.001436378	0.000356665	0.000327341	0.000962757	0.00057745	0.000117127	0.00039656	0.000426225	0.007859884	0.00898621	0.010583152	0.010583152	0.010583152	0.002754834	0.006844039	0.004859698	0.003337366	0.003489456	0.000424395
3836103773175	383610	3773175	0.001386354	0.000344244	0.000315941	0.000929227	0.000557339	0.000113047	0.000382749	0.000411381	0.007223422	0.008258542	0.00972617	0.00972617	0.00972617	0.002531758	0.006289836	0.004466179	0.003067119	0.003206893	0.000411971
3836203773175	383620	3773175	0.001336993	0.000331987	0.000304692	0.000896142	0.000537495	0.000109022	0.000369121	0.000396734	0.006666938	0.007622313	0.008976877	0.008976877	0.008976877	0.002336714	0.005805274	0.00412211	0.002830832	0.002959838	0.000400065
3836303773175	383630	3773175	0.001303422	0.000323651	0.000297041	0.000873641	0.000523999	0.000106285	0.000359853	0.000386772	0.006243492	0.007138188	0.008406718	0.008406718	0.008406718	0.0021883	0.005436557	0.003860297	0.002651034	0.002771846	0.000392904
3836403773175	383640	3773175	0.001280334	0.000317918	0.000291779	0.000858166	0.000514717	0.000104402	0.000353478	0.000379921	0.005903476	0.006749447	0.007948894	0.007948894	0.007948894	0.002069126	0.005140486	0.003650068	0.00250666	0.002620893	0.000389021
3836503773175	383650	3773175	0.001258307	0.000313248	0.00028676	0.000843402	0.000505862	0.000102606	0.000347397	0.000373385	0.00559288	0.006394343	0.007530684	0.007530684	0.007530684	0.001960265	0.004870033	0.00345803	0.002374779	0.002483002	0.000385311
3836603773175	383660	3773175	0.001249549	0.000310274	0.000284764	0.000837532	0.000502341	0.000101892	0.000344979	0.000370786	0.005355879	0.006123379	0.007211566	0.007211566	0.007211566	0.001877197	0.004663662	0.003311493	0.002274146	0.002377783	0.000385398

			ISDrainage / Utilities Trenching	ISDrainage / Utilities Trenching	ISAsphalt Paving	ISAsphalt Paving	SVDemolition	SVSite Grubbing / Prep	SVMass Grading / Excavation	SVMass Grading / Excavation	SVDrainage / Utilities Trenching	SVFoundations / Concrete Pads	SVBuilding / Structure Construction	SVBuilding / Structure Construction	SVAsphalt Paving	SVAsphalt Paving	SVArchitectural Coating	SVArchitectural Coating	SVLandscaping or Other Finishing	SVLandscaping or Other Finishing	MDemolition
Unique Identifier	X (UTM)	Y (UTM)	2027	2028	2027	2028	2027	2027	2027	2028	2028	2028	2028	2029	2028	2029	2028	2029	2028	2029	2027
3835103773165	383510	3773165	0.000263473	0.000263473	0.000303634	0.000303634	0.019140712	0.007627535	0.024808001	0.024808001	0.012802584	0.004965956	0.012624434	0.012624434	0.013286111	0.013286111	0.002992642	0.002992642	0.010132293	0.010132293	0.001733556
3835203773165	383520	3773165	0.000260927	0.000260927	0.000300701	0.000300701	0.017436287	0.006948325	0.02259892	0.02259892	0.011662551	0.004523752	0.011862589	0.011862589	0.012103021	0.012103021	0.002726156	0.002726156	0.009230042	0.009230042	0.001738991
3835303773165	383530	3773165	0.000258473	0.000258473	0.000297873	0.000297873	0.015846326	0.006314728	0.020538195	0.020538195	0.010599079	0.004111245	0.011118442	0.011118442	0.010999384	0.010999384	0.002477566	0.002477566	0.008388383	0.008388383	0.00174227
3835403773165	383540	3773165	0.000255696	0.000255696	0.000294673	0.000294673	0.014450205	0.005758377	0.018728702	0.018728702	0.00966526	0.003749029	0.010432639	0.010432639	0.010030297	0.010030297	0.002259283	0.002259283	0.007649335	0.007649335	0.001737956
3835503773165	383550	3773165	0.00025241	0.00025241	0.000290885	0.000290885	0.013185087	0.00525423	0.017089001	0.017089001	0.008819065	0.003420801	0.009783301	0.009783301	0.009152143	0.009152143	0.002061483	0.002061483	0.006979634	0.006979634	0.001724238
3835603773165	383560	3773165	0.000247873	0.000247873	0.000285658	0.000285658	0.011986959	0.004776779	0.015536124	0.015536124	0.008017677	0.003109953	0.009143746	0.009143746	0.008320488	0.008320488	0.001874156	0.001874156	0.006345395	0.006345395	0.001692315
3835703773165	383570	3773165	0.00024255	0.00024255	0.000279523	0.000279523	0.010944816	0.004361487	0.014185418	0.014185418	0.007320622	0.002839575	0.008563779	0.008563779	0.007597107	0.007597107	0.001711217	0.001711217	0.005793728	0.005793728	0.001648228
3835803773165	383580	3773165	0.000237273	0.000237273	0.000273442	0.000273442	0.010060666	0.004009155	0.013039484	0.013039484	0.006729244	0.002610186	0.008051672	0.008051672	0.006983394	0.006983394	0.001572981	0.001572981	0.005325696	0.005325696	0.001602502
3835903773165	383590	3773165	0.000231997	0.000231997	0.00026736	0.00026736	0.009288765	0.003701554	0.012039034	0.012039034	0.006212945	0.002409921	0.007588571	0.007588571	0.006447595	0.006447595	0.001452294	0.001452294	0.004917084	0.004917084	0.001555826
3836003773165	383600	3773165	0.000226535	0.000226535	0.000261066	0.000261066	0.008597141	0.003425943	0.01114263	0.01114263	0.00575034	0.002230483	0.007160511	0.007160511	0.005967519	0.005967519	0.001344159	0.001344159	0.004550967	0.004550967	0.001506562
3836103773165	383610	3773165	0.000220101	0.000220101	0.000253651	0.000253651	0.007949322	0.003167789	0.010303002	0.010303002	0.005317036	0.002062409	0.006748637	0.006748637	0.00551785	0.00551785	0.001242873	0.001242873	0.004208039	0.004208039	0.001448843
3836203773165	383620	3773165	0.000213805	0.000213805	0.000246396	0.000246396	0.00737396	0.002938508	0.009557284	0.009557284	0.004932196	0.001913135	0.006371717	0.006371717	0.005118475	0.005118475	0.001152916	0.001152916	0.003903466	0.003903466	0.001394661
3836303773165	383630	3773165	0.000209686	0.000209686	0.000241649	0.000241649	0.006907664	0.00275269	0.008952924	0.008952924	0.004620306	0.001792157	0.006055719	0.006055719	0.004794805	0.004794805	0.00108001	0.00108001	0.003656629	0.003656629	0.001357562
3836403773165	383640	3773165	0.000207001	0.000207001	0.000238555	0.000238555	0.006513201	0.002595497	0.008441666	0.008441666	0.004356463	0.001689816	0.005780811	0.005780811	0.004520998	0.004520998	0.001018336	0.001018336	0.003447817	0.003447817	0.001329522
3836503773165	383650	3773165	0.000204455	0.000204455	0.000235621	0.000235621	0.006153548	0.002452176	0.007975525	0.007975525	0.004115903	0.001596505	0.00552538	0.00552538	0.004271352	0.004271352	0.000962105	0.000962105	0.003257431	0.003257431	0.001302
3836603773165	383660	3773165	0.000204316	0.000204316	0.000235461	0.000235461	0.005869812	0.002339108	0.007607779	0.007607779	0.003926121	0.001522892	0.00531762	0.00531762	0.004074403	0.004074403	0.000917743	0.000917743	0.003107233	0.003107233	0.001289749
3836703773165	383670	3773165	0.000204177	0.000204177	0.000235301	0.000235301	0.005604622	0.00223343	0.00726407	0.00726407	0.003748745	0.00145409	0.005121156	0.005121156	0.003890327	0.003890327	0.00087628	0.00087628	0.002966853	0.002966853	0.001277843
3836803773165	383680	3773165	0.000204131	0.000204131	0.000235247	0.000235247	0.005357633	0.002135006	0.006943951	0.006943951	0.003583542	0.00139001	0.004935808	0.004935808	0.003718885	0.003718885	0.000837664	0.000837664	0.002836107	0.002836107	0.001266627
3836903773165	383690	3773165	0.000204085	0.000204085	0.000235194	0.000235194	0.005127253	0.0020432	0.006645359	0.006645359	0.003429449	0.001330239	0.004760867	0.004760867	0.003558972	0.003558972	0.000801644	0.000801644	0.002714154	0.002714154	0.001256187
3837003773165	383700	3773165	0.000203992	0.000203992	0.000235087	0.000235087	0.004911406	0.001957185	0.006365603	0.006365603	0.003285076	0.001274238	0.004595175	0.004595175	0.003409146	0.003409146	0.000767896	0.000767896	0.002599893	0.002599893	0.001246352
3837103773165	383710	3773165	0.000204363	0.000204363	0.000235514	0.000235514	0.004715836	0.001879251	0.006112127	0.006112127	0.003154265	0.001223499	0.00444309	0.00444309	0.003273395	0.003273395	0.000737319	0.000737319	0.002496366	0.002496366	0.001240657
3837203773165	383720	3773165	0.000204733	0.000204733	0.000235941	0.000235941	0.00453293	0.001806363	0.005875065	0.005875065	0.003031925	0.001176045	0.004299366	0.004299366	0.003146435	0.003146435	0.000708722	0.000708722	0.002399543	0.002399543	0.001235912
3837303773165	383730	3773165	0.000205242	0.000205242	0.000236528	0.000236528	0.004363795	0.001738963	0.005655852	0.005655852	0.002918797	0.001132163	0.004165158	0.004165158	0.003029034	0.003029034	0.000682277	0.000682277	0.002310011	0.002310011	0.001233324
3837403773165	383740	3773165	0.000205936	0.000205936	0.000237328	0.000237328	0.004209401	0.001677438	0.005455744	0.005455744	0.002815528	0.001092107	0.004041534	0.004041534	0.002921865	0.002921865	0.000658138	0.000658138	0.002228281	0.002228281	0.001233928
3837503773165	383750	3773165	0.000206538	0.000206538	0.000238021	0.000238021	0.00406428	0.001619607	0.005267655	0.005267655	0.002718461	0.001054456	0.00392458	0.00392458	0.002821132	0.002821132	0.000635448	0.000635448	0.00215146	0.00215146	0.001234618
3837603773165	383760	3773165	0.000206816	0.000206816	0.000238341	0.000238341	0.003924004	0.001563707	0.005085845	0.005085845	0.002624635	0.001018062	0.003811006	0.003811006	0.002723762	0.002723762	0.000613516	0.000613516	0.002077204	0.002077204	0.00123272
3837703773165	383770	3773165	0.000206862	0.000206862	0.000238395	0.000238395	0.003790717	0.001510593	0.004913093	0.004913093	0.002535484	0.000983481	0.003702501	0.003702501	0.002631244	0.002631244	0.000592677	0.000592677	0.002006647	0.002006647	0.001229873
3837803773165	383780	3773165	0.000206908	0.000206908	0.000238448	0.000238448	0.003665735	0.001460788	0.004751106	0.004751106	0.002451888	0.000951055	0.003600222	0.003600222	0.00254449	0.00254449	0.000573136	0.000573136	0.001940487	0.001940487	0.001226939
3837903773165	383790	3773165	0.000206862	0.000206862	0.000238395	0.000238395	0.003549749	0.001414568	0.004600778	0.004600778	0.002374308	0.000920963	0.003505236	0.003505236	0.002463981	0.002463981	0.000555002	0.000555002	0.001879089	0.001879089	0.001224351
3838003773165	383800	3773165	0.000206631	0.000206631	0.000238128	0.000238128	0.003439714	0.001370719	0.004458164	0.004458164	0.00230071	0.000892416	0.003414786	0.003414786	0.002387603	0.002387603	0.000537798	0.000537798	0.001820841	0.001820841	0.00122021
3838103773165	383810	3773165	0.000206075	0.000206075	0.000237488	0.000237488	0.003331479	0.001327588	0.004317882	0.004317882	0.002228315	0.000864335	0.003325403	0.003325403	0.002312474	0.002312474	0.000520875	0.000520875	0.001763546	0.001763546	0.00121279
3838203773165	383820	3773165	0.000205288	0.000205288	0.000236581	0.000236581	0.003226635	0.001285808	0.004181995	0.004181995	0.002158189	0.000837133	0.003238065	0.003238065	0.002239699	0.002239699	0.000504483	0.000504483	0.001708046	0.001708046	0.001203386
3838303773165	383830	3773165	0.00020427	0.00020427	0.000235407	0.000235407	0.003125321	0.001245434	0.004050683	0.004050683	0.002090423	0.000810848	0.003153129	0.003153129	0.002169374	0.002169374	0.000488643	0.000488643	0.001654414	0.001654414	0.001192256
3838403773165	383840	3773165	0.000202974	0.000202974	0.00023914	0.00023914	0.003017847	0.001202606	0.003911388	0.003911388	0.002018537	0.000782964	0.003060544	0.003060544	0.002094773	0.002094773	0.000471839	0.000471839	0.001597522	0.001597522	0.00117664
3838503773165	383850	3773165	0.000201678	0.000201678	0.00023242	0.00023242	0.002916048	0.001162039	0.003779448	0.003779448	0.001950447	0.000756553	0.00297214	0.00297214	0.002024112	0.002024112	0.000455923	0.000455923	0.001543634	0.001543634	0.001161542
3838603773165	383860	3773165	0.000200335	0.000200335	0.000230873	0.000230873	0.002817501	0.001122769	0.003651723	0.003651723	0.001884533	0.000730986	0.002885781	0.002885781	0.001955708	0.001955708	0.000440515	0.000440515	0.001491468	0.001491468	0.001146012
3838703773165	383870	3773165	0.000198993	0.000198993	0.000229326	0.000229326	0.002722692	0.001084987	0.003528842	0.003528842	0.001821118	0.000706388	0.002801823	0.002801823	0.001889898	0.001889898	0.000425692	0.000425692	0.001441279	0.001441279	0.001130051
3838803773165	383880	3773165	0.000197651	0.000197651	0.000227779	0.000227779	0.002632658	0.001049109	0.00341215	0.00341215	0.001760897	0.000683029	0.002721423	0.002721423	0.001827402	0.001827402	0.000411615	0.000411615	0.001393619	0.001393619	0.001114349
3838903773165	383890	3773165	0.000196031	0.000196031	0.000225912	0.000225912	0.002534526	0.001010004	0.003284963	0.003284963	0.00169526	0.000657569	0.002631684	0.002631684	0.001759287	0.001759287	0.000396272	0.000396272	0.001341672	0.001341672	0.001092693
3839003773165	383900	3773165	0.000194225	0.000194225	0.00023832	0.00023832	0.002441239	0.000972829	0.003164055	0.003164055	0.001632864	0.000633367	0.00254577	0.00254577	0.001694533	0.001694533	0.000381687	0.000381687	0.00129229	0.00129229	0.001071038
3839103773165	383910	3773165	0.000192235	0.000192235	0.00022153	0.00022153	0.002351482	0.000937061	0.003047722	0.003047722	0.001572828	0.000610079	0.002462434	0.002462434	0.00163223	0.00163223	0.000367653	0.000367653	0.001244776	0.001244776	0.001047829
3829703773175	382970	3773175	0.000328137	0.000328137	0.000378156	0.000378156	0.007565032	0.00301465	0.009804929	0.009804929	0.005059998	0.001962708	0.009594574	0.009594574	0.005251104	0.005251104	0.00118279	0.00118279	0.004004612	0.004004612	0.000583402
3829803773175	382980	3773175	0.000326147	0.000326147	0.000375862	0.000375862	0.008794026	0.003504401	0.01139781	0.01139781	0.00588203	0.002281563	0.010888804	0.010888804	0.006104183	0.006104183	0.001374942	0.001374942	0.00465519	0.00465519	0.00060825
3829903773175	382990	3773175	0.000320176	0.000320176	0.000368981	0.000368981	0.010274022	0.004094177	0.013316012	0.013316012	0.006871951	0.002665541	0.012382878	0.012382878	0.00713149	0.00713149	0.001606339	0.001606339	0.005438638	0.005438638	0.000626627
3830003773175	383000	3773175	0.000310964	0.000310964	0.000358365	0.000358365	0.012115817	0.004828128	0.015703135	0.015703135	0.008103865	0.003143384	0.014144923	0.014144923	0.008409932	0.008409932	0.001894303	0.001894303	0.006413607	0.006413607	0.000641208
3830103773175	383010	3773175	0.000298374	0.000298374	0.000343856	0.000343856	0.014513804	0.005783721	0.018811131	0.018811131	0.009707799	0.003765529	0.016293406	0.016293406	0.010074443	0.010074443	0.002269227	0.002269227	0.007683001	0.007683001	0.000652682
3830203773175	383020	3773175	0.000275785	0.000275785	0.000317824	0.000317824	0.017670058	0.007041482	0.022901908	0.022901908	0.011818913	0.004584403	0.018913706	0.018913706	0.012265289	0.012265289	0.002762706	0.002762706	0.009353791	0.009353791	0.000642502
3830303773175	383030	3773175	0.000244865	0.000244865	0.00028219	0.00028219	0.022010601	0.008771179	0.028527622	0.028527622	0.014722157	0.005710534	0.022168224	0.022168224	0.015278182	0.015278182	0.003441348	0.003441348	0.011651492	0.011651492	0.000660102
3830403773175	383040	3773175	0.000240838	0.000240838	0.000277549	0.000277549	0.027946364	0.011136569	0.036220879	0.036220879	0.018692391	0.007250536	0.026079997	0.026079997	0.019398364	0.019398364	0.004369402	0.004369402	0.014793637	0.014793637	0.000677012
3830503773175	383050	3773175	0.000242967	0.000242967	0.000280003	0.000280003	0.036344751	0.014483309	0.047105907	0.047105907	0.024309791	0.009429453	0.030825566	0.030825566	0.025227922	0.025227922	0.005682486	0.005682486	0.019239392	0.019239392	0.00068866
3830603773175	383060	3773175	0.000244448	0.000244448	0.00028171	0.00028171	0.04882022	0.019454758	0.063275183	0.063275183	0.032654217	0.012666147	0.036833437	0.036833437	0.033887499	0.033887499	0.00763302	0.00763302	0.025843385	0.025843385	0.000700393
3830703773175	383070	3773175	0.000245605	0.000245605	0.000283044	0.000283044	0.066330348	0.026432508	0.085969808	0.085969808	0.044366157	0.017209057	0.044169867	0.044169867	0.046041776	0.046041776	0.010370721	0.010370721	0.035112515	0.035112515	0.0007123
3830803773175	383080	3773175	0.000246716	0.000246716	0.000284324	0.000284324	0.090652916	0.036125001	0.117493936	0.117493936	0.060634711	0.023519418	0.053686531	0.053686531	0.062924759	0.062924759	0.014173544	0.014173544	0.047987866	0.047987866	0.000724465
3834303773175	383430	3773175	0.000268055	0.000268055	0.000308916	0.000308916	0.044827497	0.017863666	0.058100272	0.058100272	0.029983617	0.011630256	0.022645378	0.022645378	0.031116037	0.031116037	0.00700876	0.00700876	0.023729804	0.023729804	0.001304675
3834403773175	383440	3773175	0.000275878	0.000275878	0.000317931	0.000317931	0.038072082	0.015171647	0.049344676	0.049344676	0.025465145	0.0098776	0.020587079	0.020587079	0.026426912	0.026426912	0.005952554	0.005952554	0.020153769	0.020153769	0.001550649
3834503773175	383450	3773175	0.000278655	0.000278655	0.000321131	0.000321131	0.033158738	0.013213689	0.042976562	0.042976562	0.022178774	0.008602859	0.018853405	0.018853405	0.023016421	0.023016421	0.005184354	0.005184354	0.017552851	0.017552851	0.001634769
3834603773175	383460	3773175	0.000279072	0.000279072	0.000321611	0.000321611	0.029312312	0.011680896	0.037991265	0.037991265	0.019606028	0.007604924	0.017384856	0.017384856	0.020346507	0.020346507	0.004582967	0.004582967	0.015516713	0.015516713	0.001689986
3834703773175	383470	3773175	0.000278331	0.000278331	0.000320758	0.000320758	0.026030175	0.010372972	0.033737335	0.033737335	0.017410716	0.006753391	0.016070615	0.016070615	0.018068283	0.018068283	0.004069807	0.004069807	0.013779287	0.013779287	0.001734591
3834803773175	383480	3773175	0.000276248	0.000276248	0.000318357	0.000318357	0.023462362	0.009349703	0.030409229	0.030409229	0.015693191	0.006087185	0.014967514	0.014967514	0.016285891	0.016285891	0.00366833	0.00366833	0.012419994	0.012419994	0.001760215
3834903773175	383490	3773175	0.000273841	0.000273841	0.000315584	0.000315584	0.021226035	0.008458532	0.027510758	0.027510758	0.014197387	0.005506982	0.01396927	0.01396927	0.014733593	0.014733593	0.003318681	0.003318681	0.011236176	0.011236176	0.001779023
3835003773175	383500	3773175	0.000271203	0.000271203	0.000312543	0.000312543	0.019283134	0.007684289	0.024992591	0.024992591	0.012897845	0.005002907	0.013066902	0.013066902	0.01338497	0.01338497	0.00301491	0.00301491	0.010207685	0.010207685	0.001790843
3835103773175	383510	3773175	0.000268287	0.000268287	0.000309182	0.000309182	0.017595733	0.007011864	0.022805576	0.022805576	0.011769199	0.00456512	0.012251783	0.012251783	0.012213697	0.012213697	0.002751085	0.002751085	0.009314446	0.009314446	0.001796883
3835203773175	383520	3773175	0.000265278	0.000265278	0.000305715	0.000305715	0.016106118	0.006418255	0.020874907	0.020874907	0.010772845	0.004178647	0.011505858	0.011505858	0.011179713	0.011179713	0.002518185	0.002518185	0.008525906	0.008525906	0.001797745
3835303773175	383530	3773175	0.000261991	0.000261991	0.000301927	0.000301927	0.01475844	0.005881208	0.019128201	0.019128201	0.009871428	0.003828999	0.010808581	0.010808581	0.010244251	0.010244251	0.002307476	0.002307476	0.007812501	0.007812501	0.001792224
3835403773175	383540	3773175	0.00025852	0.00025852	0.00029727	0.00029727	0.01356218	0.005404501	0.017577745	0.017577745	0.009071289	0.003518636	0.010167603	0.010167603	0.009413893	0.009413893	0.002120441	0.002120441	0.007179251	0.007179251	0.001780835
3835503773175	383550	3773175	0.000254539	0.000254539	0.000293339	0.000293339	0.012457407	0.004964251	0.016145866	0.016145866	0.008332344	0.003232008	0.009557309	0.009557309	0.00864704	0.00864704	0.00194771	0.00194771	0.006594431	0.006594431	0.00175918
3835603773175	383560	3773175	0.000248938	0.000248938	0.000286884	0.000286884	0.011382947	0.004536081	0.014753273	0.014753273	0.007613673	0.002953245	0.008947459	0.008947459	0.007901226	0.007901226	0.001779719	0.001779719	0.006025656	0.006025656	0.001715696
3835703773175	383570	3773175	0.000242828	0.000242828	0.000279843	0.000279843	0.01044234	0.004161328	0.013534417	0.013534417	0.006984662	0.00270926	0.008394174	0.008394174	0.007248459	0.007248459	0.001632686	0.001632686	0.005527841	0.005527841	0.001664534
3835803773175	383580	3773175	0.000237551	0.000237551	0.000273762	0.000273762	0.009659975	0.00384948	0.012520154	0.012520154	0.006461235	0.002506229	0.007915863	0.007915863	0.006705263	0.006705263	0.001510333	0.001510333	0.005113587	0.005113587	0.001620706
3835903773175	383590	3773175	0.000232691	0.000232691	0.000268161	0.000268161	0.008978316	0.003577841	0.011636666	0.011636666	0.006005296	0.002329376	0.007486114	0.007486114	0.006232104	0.006232104	0.001403756	0.001403756	0.004752745	0.004752745	0.001579983
3836003773175	383600	3773175	0.000227692	0.000227692	0.000262399	0.000262399	0.008356449	0.003330028	0.010830673	0.010830673	0.00558935	0.002168036	0.00708429	0.00708429	0.005800448	0.005800448	0.001306527	0.001306527	0.004423555	0.004423555	0.001535982
3836103773175	383610	3773175	0.000221026	0.000221026	0.000254718	0.000254718	0.007747731	0.003087455	0.010041722	0.010041722	0.005182199	0.002010108	0.006683535	0.006683535	0.00537792	0.00537792	0.001211354	0.001211354	0.004101325	0.004101325	0.00147835
3836203773175	383620	3773175	0.000214639	0.000214639	0.000247356	0.000247356	0.007203926	0.00287075	0.009336905	0.009336905	0.004818466	0.00186902	0.006315864	0.006315864	0.005000449	0.005000449	0.001126331	0.001126331	0.003813457	0.003813457	0.001425031
3836303773175	383630	3773175	0.000210797	0.000210797	0.000242929	0.000242929	0.00677064	0.002698086	0.008775329	0.008775329	0.004528655	0.001756607	0.006012762	0.006012762	0.004699693	0.004699693	0.001058587	0.001058587	0.003584094	0.003584094	0.00139052
3836403773175	383640	3773175	0.000208714	0.000208714	0.000240528	0.000240528	0.006409811	0.002554296	0.008307663	0.008307663	0.004287308	0.001662991	0.00575324	0.00575324	0.004449231	0.004449231	0.001002171	0.001002171	0.003393086	0.003393086	0.001366104
3836503773175	383650	3773175	0.000206723	0.000206723	0.000238235	0.000238235	0.006077285	0.002421786	0.007876682	0.007876682	0.004064893	0.001576719	0.005510439	0.005510439	0.004218416	0.004218416	0.000950181	0.000950181	0.003217061	0.003217061	0.001341429
3836603773175	383660	3773175	0.00020677	0.00020677	0.000238288	0.000238288	0.005808774	0.002314785	0.007528668	0.007528668	0.003885295	0.001507056	0.005308815	0.005308815	0.004032035	0.004032035	0.000908199	0.000908199	0.003074922	0.003074922	0.001329781

			MSite Grubbing / Prep	MMass Grading / Excavation	MMass Grading / Excavation	MDrainage / Utilities Trenching	MFoundations / Concrete Pads	MBuilding / Structure Construction	MAsphalt Paving	MLandscaping or Other Finishing	MWaterside Construction (Piles)	RSSWRestriping South Valley	RSSWRestriping Silver Lake Boulevard	RSSWDemolition	RSSWPlacing Base	RSSWForm	Child Risk				
Unique Identifier	X (UTM)	Y (UTM)	2027	2027	2028	2028	2028	2028	2028	2028	2028	2029	2029	2029	2029	2029	3rd Trimester	0<2	2<16	Total	per million
3835103773165	383510	3773165	0.001602859	0.002666157	0.002666157	0.001282287	0.000607599	0.001648429	0.001071842	0.000736081	0.000791144	0.002370072	0.007425276	0.020527088	0.001866594	0.004059824	4.68958E-08	8.9008E-07	2.5737E-06	3.51069E-06	3.51069155
3835203773165	383520	3773165	0.001607884	0.002674516	0.002674516	0.001286307	0.000609504	0.001653597	0.001075203	0.000738389	0.000793625	0.0022534	0.006587793	0.018275589	0.001661858	0.003614525	4.63577E-08	8.81859E-07	2.3413E-06	3.26949E-06	3.26948766
3835303773165	383530	3773165	0.001610916	0.002679559	0.002679559	0.001288732	0.000610653	0.001656715	0.00107723	0.000739781	0.000795121	0.002136639	0.005829479	0.016232477	0.001476071	0.003210441	4.5666E-08	8.71872E-07	2.1268E-06	3.04431E-06	3.04430619
3835403773165	383540	3773165	0.001606927	0.002672924	0.002672924	0.001285542	0.000609141	0.001652613	0.001074563	0.000737949	0.000793153	0.002027198	0.0051958	0.01451657	0.001320038	0.002871071	4.49079E-08	8.60592E-07	1.9409E-06	2.84643E-06	2.84643132
3835503773165	383550	3773165	0.001594243	0.002651826	0.002651826	0.001275395	0.000604333	0.001639568	0.001066081	0.000732124	0.000786892	0.001921269	0.004637954	0.012999362	0.001182074	0.002570999	4.40311E-08	8.47285E-07	1.7733E-06	2.66459E-06	2.66459102
3835603773165	383560	3773165	0.001564728	0.002602731	0.002602731	0.001251782	0.000593145	0.001609213	0.001046344	0.00071857	0.000772324	0.001813717	0.004112949	0.011566423	0.001051772	0.002287594	4.28931E-08	8.29303E-07	1.6131E-06	2.4853E-06	2.48530449
3835703773165	383570	3773165	0.001523964	0.002534926	0.002534926	0.001219171	0.000577692	0.001567291	0.001019085	0.00069985	0.000752203	0.001714518	0.003674527	0.010363442	0.000942381	0.00204967	4.16578E-08	8.08382E-07	1.4743E-06	2.32437E-06	2.32437094
3835803773165	383580	3773165	0.001481685	0.002464599	0.002464599	0.001185348	0.000561665	0.00152381	0.000990813	0.000680434	0.000731335	0.001626239	0.00331986	0.009387037	0.000853594	0.001856557	4.04932E-08	7.87921E-07	1.3579E-06	2.18631E-06	2.18631491
3835903773165	383590	3773165	0.001438528	0.002392814	0.002392814	0.001150823	0.000545306	0.001479426	0.000961954	0.000660615	0.000710034	0.001545663	0.003020839	0.008561804	0.000778552	0.001693344	3.93626E-08	7.67492E-07	1.2569E-06	2.06379E-06	2.06379445
3836003773165	383600	3773165	0.001392979	0.002317047	0.002317047	0.001114383	0.000528039	0.001432581	0.000931494	0.000639698	0.000687551	0.001470312	0.002759007	0.007837748	0.000712712	0.001550141	3.82208E-08	7.46431E-07	1.1666E-06	1.95123E-06	1.95123095
3836103773165	383610	3773165	0.001339611	0.002228277	0.002228277	0.001071689	0.000507809	0.001377697	0.000895807	0.00061519	0.00066121	0.001396525	0.002515396	0.007161951	0.000651259	0.001416483	3.69443E-08	7.22222E-07	1.0811E-06	1.84026E-06	1.84025776
3836203773165	383620	3773165	0.001289514	0.002144947	0.002144947	0.001031611	0.000488819	0.001326176	0.000862307	0.000592184	0.000636483	0.001328611	0.002305489	0.006577918	0.000598151	0.001300973	3.57261E-08	6.98792E-07	1.0055E-06	1.74005E-06	1.74004593
3836303773165	383630	3773165	0.001255212	0.00208789	0.00208789	0.00100417	0.000475816	0.001290898	0.000839369	0.000576431	0.000619552	0.00127206	0.002146377	0.006135277	0.000557901	0.001213428	3.48426E-08	6.82022E-07	9.4603E-07	1.6629E-06	1.66289576
3836403773165	383640	3773165	0.001229286	0.002044766	0.002044766	0.000983429	0.000465988	0.001264235	0.000822032	0.000564525	0.000606755	0.001223007	0.002018111	0.005778276	0.000525437	0.001142821	3.41656E-08	6.69484E-07	8.9669E-07	1.60034E-06	1.60033716
3836503773165	383650	3773165	0.001203839	0.002002437	0.002002437	0.000963071	0.000456342	0.001238065	0.000805015	0.000552839	0.000594195	0.001177052	0.001902528	0.005456189	0.000496149	0.001079119	3.35202E-08	6.57534E-07	8.5168E-07	1.54274E-06	1.54273711
3836603773165	383660	3773165	0.001192511	0.001983595	0.001983595	0.000954009	0.000452048	0.001226415	0.000797441	0.000547637	0.000588604	0.001140454	0.001820382	0.00522806	0.000475404	0.001034	3.32168E-08	6.52738E-07	8.1801E-07	1.50397E-06	1.50396812
3836703773165	383670	3773165	0.001181503	0.001965284	0.001965284	0.000945202	0.000447875	0.001215094	0.000790079	0.000542582	0.00058317	0.001105685	0.001743922	0.005015742	0.000456098	0.000992008	3.29234E-08	6.48109E-07	7.8653E-07	1.46756E-06	1.46756404
3836803773165	383680	3773165	0.001171133	0.001948034	0.001948034	0.000936906	0.000443944	0.001204428	0.000783144	0.000537819	0.000578052	0.001072747	0.001673269	0.004819236	0.000438229	0.000953143	3.26466E-08	6.43781E-07	7.5723E-07	1.43366E-06	1.43366279
3836903773165	383690	3773165	0.00116148	0.001931978	0.001931978	0.000929184	0.000440285	0.001194502	0.00077669	0.00053338	0.000573287	0.00104155	0.001607766	0.00463708	0.00042165	0.000917116	3.23836E-08	6.39711E-07	7.2992E-07	1.40201E-06	1.40201468
3837003773165	383700	3773165	0.001152386	0.001916852	0.001916852	0.000921909	0.000436837	0.001185149	0.00077068	0.00052921	0.000568799	0.001011828	0.00154667	0.004466897	0.000406189	0.000883458	3.21265E-08	6.35717E-07	7.0432E-07	1.37216E-06	1.37215883
3837103773165	383710	3773165	0.001147121	0.001908094	0.001908094	0.000917697	0.000434842	0.001179734	0.000767088	0.000526792	0.0005662	0.000984763	0.001493463	0.004319015	0.000392742	0.00085421	3.19425E-08	6.33169E-07	6.816E-07	1.34671E-06	1.34670778
3837203773165	383720	3773165	0.001142734	0.001900796	0.001900796	0.000914187	0.000433178	0.001175222	0.000764154	0.000524778	0.000564034	0.000959115	0.001444158	0.004181918	0.000380275	0.000827095	3.17693E-08	6.30799E-07	6.604E-07	1.32296E-06	1.32296477
3837303773165	383730	3773165	0.001140341	0.001896815	0.001896815	0.000912272	0.000432271	0.001172761	0.000762554	0.000523679	0.000562853	0.000935208	0.001399735	0.00405853	0.000369055	0.000802692	3.16304E-08	6.28994E-07	6.4104E-07	1.30166E-06	1.30166215
3837403773165	383740	3773165	0.001140899	0.001897744	0.001897744	0.000912719	0.000432483	0.001173335	0.000762927	0.000523935	0.000563129	0.000913337	0.001361058	0.003951412	0.000359315	0.000781506	3.15442E-08	6.28127E-07	6.2378E-07	1.28345E-06	1.28344839
3837503773165	383750	3773165	0.001141537	0.001898806	0.001898806	0.00091323	0.000432725	0.001173992	0.000763354	0.000524228	0.000563444	0.000892559	0.001325002	0.003851697	0.000350247	0.000761784	3.14605E-08	6.27185E-07	6.0758E-07	1.26622E-06	1.26622215
3837603773165	383760	3773165	0.001139782	0.001895887	0.001895887	0.000911826	0.00043206	0.001172187	0.00076218	0.000523422	0.000562578	0.000872016	0.001288886	0.003751524	0.000341138	0.000741972	3.13395E-08	6.25375E-07	5.9157E-07	1.24828E-06	1.24827964
3837703773165	383770	3773165	0.00113715	0.001891508	0.001891508	0.00090972	0.000431062	0.001169479	0.00076042	0.00052213	0.000561278	0.000852153	0.00125411	0.003654825	0.000332345	0.00072847	3.1208E-08	6.23239E-07	5.7621E-07	1.23066E-06	1.23065922
3837803773165	383780	3773165	0.001134437	0.001886996	0.001886996	0.00090755	0.00043004	0.00116669	0.00075806	0.00052096	0.00055994	0.000833293	0.001221538	0.003564158	0.0003241	0.000704915	3.10849E-08	6.21136E-07	5.618E-07	1.21402E-06	1.21402497
3837903773165	383790	3773165	0.001132044	0.001883015	0.001883015	0.000905635	0.000429126	0.001164229	0.00075706	0.00051969	0.000558758	0.000815702	0.001191704	0.003481352	0.000316571	0.000688538	3.09916E-08	6.19487E-07	5.4853E-07	1.19901E-06	1.19901234
3838003773165	383800	3773165	0.001128215	0.001876646	0.001876646	0.000902572	0.000427675	0.001160291	0.000754445	0.00051811	0.000556868	0.00079876	0.001162853	0.003401104	0.000309273	0.000672667	3.08965E-08	6.17683E-07	5.3577E-07	1.18435E-06	1.1843482
3838103773165	383810	3773165	0.001121355	0.001865235	0.001865235	0.000897084	0.000425074	0.001153235	0.000749858	0.00051496	0.000553482	0.000781612	0.001132841	0.003317018	0.000301627	0.000656036	3.07591E-08	6.15061E-07	5.2274E-07	1.16856E-06	1.16856232
3838203773165	383820	3773165	0.00111266	0.001850772	0.001850772	0.000890128	0.000421778	0.001144293	0.000744043	0.00050967	0.00054919	0.000764612	0.00110268	0.003232201	0.000293914	0.000639261	3.05969E-08	6.11965E-07	5.0982E-07	1.15238E-06	1.15238403
3838303773165	383830	3773165	0.001102369	0.001833655	0.001833655	0.000881895	0.000417877	0.00113371	0.000737162	0.000506241	0.000544111	0.000747877	0.001072936	0.003148114	0.000286268	0.00062263	3.04147E-08	6.08515E-07	4.9708E-07	1.13601E-06	1.13601198
3838403773165	383840	3773165	0.00108793	0.001809637	0.001809637	0.000870344	0.000412404	0.001118861	0.000727506	0.00049961	0.000536984	0.000729105	0.001038249	0.003049039	0.000277259	0.000603035	3.00698E-08	6.02305E-07	4.8269E-07	1.11506E-06	1.11506379
3838503773165	383850	3773165	0.00107397	0.001786417	0.001786417	0.000859176	0.000407112	0.001104504	0.000718171	0.000493199	0.000530094	0.000711072	0.001005438	0.002955173	0.000268723	0.000584471	2.97343E-08	5.96259E-07	4.6901E-07	1.09501E-06	1.09500709
3838603773165	383860	3773165	0.001059611	0.001762532	0.001762532	0.000847689	0.000401669	0.001089737	0.000708569	0.000486605	0.000523007	0.000693274	0.000973222	0.00286277	0.000260321	0.000566195	2.93743E-08	5.89814E-07	4.5561E-07	1.0748E-06	1.07480362
3838703773165	383870	3773165	0.001044854	0.001737984	0.001737984	0.000835883	0.000396075	0.001074559	0.000698701	0.000479828	0.000515722	0.000675861	0.000941841	0.002772651	0.000252126	0.000548372	2.89981E-08	5.83053E-07	4.4257E-07	1.05463E-06	1.0546259
3838803773165	383880	3773165	0.001030335	0.001713835	0.001713835	0.000824268	0.000390571	0.001059628	0.000688992	0.000473161	0.000508556	0.000659126	0.000912067	0.002687011	0.000244339	0.000531434	2.8627E-08	5.76378E-07	4.3014E-07	1.03514E-06	1.03514257
3838903773165	383890	3773165	0.001010312	0.001680529	0.001680529	0.00080825	0.000382981	0.001039036	0.000675603	0.000463966	0.000498673	0.000639911	0.000876606	0.002584188	0.000234989	0.000511098	2.80534E-08	5.66222E-07	4.1573E-07	1.01E-06	1.01000398
3839003773165	383900	3773165	0.00099029	0.001647224	0.001647224	0.000792232	0.000375391	0.001018444	0.000662213	0.000454771	0.00048879	0.000621435	0.000843021	0.002486758	0.000226129	0.000491828	2.74821E-08	5.56041E-07	4.0194E-07	9.85463E-07	0.98546317
3839103773165	383910	3773165	0.000968831	0.00161153	0.00161153	0.000775065	0.000367257	0.000996375	0.000647864	0.000444916	0.000478199	0.000603372	0.000810299	0.002391521	0.000217469	0.00047299	2.68935E-08	5.45431E-07	3.8846E-07	9.60787E-07	0.96078694
3829703773175	382970	3773175	0.000539418	0.000897255	0.000897255	0.000431535	0.000204478	0.000554754	0.000360713	0.000247717	0.000266248	0.010233802	0.000411596	0.001249777	0.000113646	0.000247179	3.57731E-08	8.25074E-07	8.1696E-07	1.67781E-06	1.67780597
3829803773175	382980	3773175	0.000562393	0.00093547	0.00093547	0.000449914	0.000213187	0.000578382	0.000376076	0.000258268	0.000277588	0.012734211	0.000438541	0.00133167	0.000121093	0.000263376	3.64387E-08	8.31471E-07	9.2255E-07	1.79046E-06	1.79045925
3829903773175	382990	3773175	0.000579384	0.000963733	0.000963733	0.000463507	0.000219628	0.000595856	0.000387438	0.000266071	0.000285974	0.016048168	0.000463641	0.001407896	0.000128024	0.000278452	3.68277E-08	8.30288E-07	1.043E-06	1.91008E-06	1.91008014
3830003773175	383000	3773175	0.000592865	0.000986158	0.000986158	0.000474292	0.000224739	0.000609721	0.000396453	0.000272262	0.000292629	0.02062052	0.000487936	0.001482202	0.000134781	0.000293148	3.70314E-08	8.23984E-07	1.1858E-06	2.04683E-06	2.0468317
3830103773175	383010	3773175	0.000603475	0.001003806	0.001003806	0.00048278	0.000228761	0.000620632	0.000403548	0.000277134	0.000297865	0.027316465	0.000510326	0.001555595	0.000141455	0.000307664	3.70922E-08	8.13423E-07	1.3634E-06	2.21392E-06	2.21391638
3830203773175	383020	3773175	0.000594062	0.000988149	0.000988149	0.00047525	0.000225192	0.000610951	0.000397253	0.000272811	0.000293219	0.037391743	0.000530245	0.001607783	0.000146201	0.000317986	3.65471E-08	7.82835E-07	1.5831E-06	2.40248E-06	2.40248386
3830303773175	383030	3773175	0.000610336	0.001015217	0.001015217	0.000488268	0.000231361	0.000627688	0.000408136	0.000280284	0.000301251	0.053418424	0.000559007	0.001698816	0.000154479	0.00033599	3.64146E-08	7.71084E-07	1.8766E-06	2.68412E-06	2.68412262
3830403773175	383040	3773175	0.000625971	0.001041225	0.001041225	0.000500777	0.000237288	0.000643767	0.000418591	0.000287465	0.000308969	0.079228628	0.00058488	0.001779429	0.000161809	0.000351933	3.62756E-08	7.6178E-07	2.2659E-06	3.06394E-06	3.06393616
3830503773175	383050	3773175	0.00063674	0.001059138	0.001059138	0.000509392	0.00024137	0.000654843	0.000425792	0.00029241	0.000314284	0.122107979	0.000610188	0.001856386	0.000168807	0.000367154	3.63194E-08	7.61172E-07	2.7907E-06	3.58824E-06	3.58823572
3830603773175	383060	3773175	0.000647589	0.001077184	0.001077184	0.000518071	0.000245483	0.000666	0.000433047	0.000297392	0.000319639	0.197691523	0.000637104	0.001938187	0.000176246	0.000383332	3.62516E-08	7.5839E-07	3.5369E-06	4.33154E-06	4.33153721
3830703773175	383070	3773175	0.000658598	0.001095495	0.001095495	0.000526878	0.000249656	0.000677322	0.000440409	0.000302448	0.000325073	0.309836056	0.000665895	0.002025838	0.000184216	0.000400668	3.63185E-08	7.59435E-07	4.5553E-06	5.35103E-06	5.35102705
3830803773175	383080	3773175	0.000669845	0.001114205	0.001114205	0.000535876	0.00025392	0.000688889	0.0004793	0.000307613	0.000330625	0.197567856	0.000696771	0.002119795	0.00019276	0.000419251	3.58679E-08	7.54486E-07	5.8871E-06	6.67745E-06	6.67745172
3834303773175	383430	3773175	0.001206312	0.002006551	0.002006551	0.00096505	0.000457279	0.001240608	0.000806669	0.000553975	0.000595416	0.003974824	0.024975347	0.138259842	0.012572413	0.027344874	5.04464E-08	9.35549E-07	9.8444E-06	1.08304E-05	10.8303546
3834403773175	383440	3773175	0.001433742	0.002384852	0.002384852	0.001146994	0.000543492	0.001474504	0.000958753	0.000658417	0.000707671	0.003682892	0.033360447	0.086967439	0.00790823	0.017200321	5.09836E-08	9.473E-07	7.305E-06	8.30331E-06	8.3033148
3834503773175	383450	3773175	0.00151152	0.002514226	0.002514226	0.001209216	0.000572975	0.001554493	0.001010764	0.000694135	0.000746061	0.003428563	0.023064273	0.061696883	0.005610296	0.012202339	5.08808E-08	9.48642E-07	5.7886E-06	6.78813E-06	6.78813183
3834603773175	383460	3773175	0.001562574	0.002599148	0.002599148	0.001250059	0.000592328	0.001606998	0.001044904	0.000717581	0.00077126	0.003206965	0.017475427	0.047448933	0.004314684	0.009384396	5.06063E-08	9.46628E-07	4.7999E-06	5.79716E-06	5.79715712
3834703773175	383470	3773175	0.001603816	0.002667749	0.002667749	0.001283053	0.000607962	0.001649413	0.001072483	0.00073652	0.000791617	0.003004228	0.01382719	0.03792489	0.003448633	0.007500742	5.02048E-08	9.42836E-07	4.0729E-06	5.06598E-06	5.06598015
3834803773175	383480	3773175	0.001627508	0.002707158	0.002707158	0.001302007	0.000616943	0.001673779	0.001088326	0.000747401	0.000803311	0.002831064	0.011506457	0.031760183	0.002888056	0.006281493	4.97664E-08	9.36934E-07	3.5591E-06	4.54583E-06	4.54583424
3834903773175	383490	3773175	0.001644898	0.002736085	0.002736085	0.001315919	0.000623535	0.001691664	0.001099955	0.000755387	0.000811895	0.002672127	0.009769561	0.027104549	0.002464704	0.005360707	4.92617E-08	9.29931E-07	3.1483E-06	4.12752E-06	4.12751996
3835003773175	383500	3773175	0.001655827	0.002754263	0.002754263	0.001324662	0.000627678	0.001702903	0.001107263	0.000760406	0.000817289	0.00252653	0.008438128	0.023510778	0.002137911	0.004649935	4.86893E-08	9.21679E-07	2.8145E-06	3.78483E-06	3.78482578
3835103773175	383510	3773175	0.001661411	0.002763552	0.002763552	0.001329129	0.000629795	0.001708646	0.001110997	0.00076297	0.000820045	0.002393389	0.007396306	0.020678169	0.001880333	0.004089705	4.80711E-08	9.12469E-07	2.5394E-06	3.49994E-06	3.49994418
3835203773175	383520	3773175	0.001662209	0.002764879	0.002764879	0.001329767	0.000630097	0.001709466	0.00111153	0.000763336	0.000820439	0.002270046	0.006548492	0.018361503	0.001669671	0.003631517	4.73999E-08	9.02237E-07	2.3064E-06	3.25606E-06	3.25605783
3835303773175	383530	3773175	0.001657104	0.002756387	0.002756387	0.001325683	0.000628162	0.001704216	0.001108116	0.000760992	0.000817919	0.002153079	0.005825639	0.016379902	0.001489477	0.003239598	4.66447E-08	8.9065E-07	2.1019E-06	3.03919E-06	3.03919479
3835403773175	383540	3773175	0.001646574	0.002738871	0.002738871	0.001317259	0.00062417	0.001693386	0.001101075	0.000756156	0.000812721	0.002044139	0.005219023	0.014712436	0.001337849	0.002909809	4.58347E-08	8.77889E-07	1.9249E-06	2.84858E-06	2.84858464
3835503773175	383550	3773175	0.001626551	0.002705566	0.002705566	0.001301241	0.00061658	0.001672794	0.001087686	0.000746961	0.000802839	0.001938594	0.004677256	0.013220454	0.001202178	0.002614726	4.48891E-08	8.62712E-07	1.7635E-06	2.6711E-06	2.67110428
3835603773175	383560	3773175	0.001586346	0.00263869	0.00263869	0.001269077	0.000601339	0.001631446	0.0010608	0.000728498	0.000782994	0.001830422	0.004156062	0.011779107	0.001071112	0.002329658	4.3597E-08	8.41044E-07	1.6063E-06	2.49092E-06	2.49091641
3835703773175	383570	3773175	0.001539041	0.002560004	0.002560004	0.001231233	0.000583407	0.001582797	0.001029167	0.000706774	0.000759645	0.001731046	0.003720766	0.010570367	0.000961198	0.002090595	4.22759E-08	8.17916E-07	1.4704E-06	2.33059E-06	2.33058549
3835803773175	383580	3773175	0.001498517	0.002492597	0.002492597	0.001198813	0.000568046	0.00154112	0.001002068	0.000688164	0.000739643	0.001644951	0.003381015	0.009624946	0.000875227	0.001903611	4.11345E-08	7.97461E-07	1.3599E-06	2.19853E-06	2.19853446
3835903773175	383590	3773175	0.001460864	0.002429967	0.002429967	0.001168692	0.000553773	0.001502397	0.00097689	0.000670873	0.000721058	0.001567179	0.003097567	0.008834993	0.000803394	0.001747375	4.00814E-08	7.78344E-07	1.2651E-06	2.08355E-06	2.08355012
3836003773175	383600	3773175	0.001420181	0.002362295	0.002362295	0.001136145	0.000538351	0.001460557	0.000949685	0.00065219	0.000700978	0.001493658	0.002844577	0.008128851	0.000739183	0.001607715	3.90046E-08	7.58483E-07	1.1789E-06	1.97639E-06	1.97638914
3836103773175	383610	3773175	0.001366893	0.002273657	0.002273657	0.001093514	0.000518151	0.001405754	0.000914051	0.000627718	0.000674676	0.001418985	0.002595488	0.007431119	0.000675736	0.001469718	3.76878E-08	7.33482E-07	1.0934E-06	1.86454E-06	1.86454463
3836203773175	383620	3773175	0.001317594	0.002191654	0.002191654	0.001054075	0.000499463	0.001355054	0.000881084	0.000605079	0.000650343	0.001350157	0.002380163	0.006826703	0.000620774	0.001350178	3.64394E-08	7.09461E-07	1.0176E-06	1.76355E-06	1.76354758
3836303773175	383630	3773175	0.001285685	0.002138578	0.002138578	0.001028548	0.000487367	0.001322238	0.000859746	0.000590425	0.000634593	0.001293754	0.002220753	0.00637931	0.000580091	0.001261693	3.5581E-08	6.93351E-07	9.5931E-07	1.68824E-06	1.68823814
3836403773175	383640	3773175	0.00126311	0.002101027	0.002101027	0.001010488	0.00047881	0.00129902	0.00084465	0.000580058	0.00062345	0.001245615	0.002095464	0.00602761	0.00054811	0.001192134	3.4966E-08	6.82249E-07	9.1196E-07	1.62918E-06	1.62917662
3836503773175	383650	3773175	0.001240295	0.002063077	0.002063077	0.000992236	0.000470161	0.001275557	0.000829394	0.000569581	0.000612189	0.00120031	0.00198128	0.005706803	0.000518938	0.001128685	3.43743E-08	6.71586E-07	8.6837E-07	1.57433E-06	1.57433059
3836603773175	383660	3773175	0.001229526	0.002045164	0.002045164	0.000983621	0.000466079	0.001264482	0.000822192	0.000564635	0.000606873	0.00116321	0.001897169	0.005471087	0.000497504	0.001082065	3.40778E-08	6.67078E-07	8.348E-07	1.53595E-06	1.53595106

			EGIODemolition	EGIOSite Grubbing / Prep	EGIOMass Grading / Excavation	EGIOMass Grading / Excavation	EGIODrainage / Utilities Trenching	EGIODrainage / Utilities Trenching	EGIOFoundations / Concrete Pads	EGIOFoundations / Concrete Pads	EGIOBuilding / Structure Construction	EGIOBuilding / Structure Construction	EGIOAsphalt Paving	EGIOArchitectural Coating	EGIOLandscaping or Other Finishing	EGIOWaterside Construction (Piles)	HIWaterside Construction (Landscaping)	HIWaterside Construction (Landscaping)	KMDemolition	KMSite Grubbing / Prep	KMMass Grading / Excavation
Unique Identifier	X (UTM)	Y (UTM)	2025	2025	2025	2026	2026	2027	2026	2027	2026	2027	2027	2027	2027	2027	2025	2026	2025	2025	2025
3836703773175	383670	3773175	0.000416457	0.00038506	0.000640499	0.000640499	0.000308048	0.000308048	0.000145965	0.000145965	0.000396007	0.000396007	0.000257492	5.22282E-05	0.000176831	0.000190059	0.001089827	0.001089827	0.000807118	0.000746267	0.001241323
3836803773175	383680	3773175	0.000415077	0.00038378	0.000638376	0.000638376	0.000307026	0.000307026	0.000145481	0.000145481	0.000394694	0.000394694	0.000256638	5.20551E-05	0.000176245	0.000189429	0.001076019	0.001076019	0.000801337	0.000740922	0.001232432
3836903773175	383690	3773175	0.000413179	0.00038203	0.000635456	0.000635456	0.000305622	0.000305622	0.000144816	0.000144816	0.000392889	0.000392889	0.000255465	5.1817E-05	0.000175439	0.000188563	0.00106151	0.00106151	0.00079478	0.00073486	0.001222348
3837003773175	383700	3773175	0.000411367	0.00038035	0.00063267	0.00063267	0.000304282	0.000304282	0.000144181	0.000144181	0.000391166	0.000391166	0.000254345	5.15898E-05	0.000174669	0.000187736	0.001047302	0.001047302	0.000788482	0.000729036	0.001212661
3837103773175	383710	3773175	0.000410331	0.0003794	0.000631078	0.000631078	0.000303516	0.000303516	0.000143818	0.000143818	0.000390182	0.000390182	0.000253704	5.146E-05	0.00017423	0.000187263	0.001034995	0.001034995	0.000784254	0.000725127	0.00120616
3837203773175	383720	3773175	0.000409296	0.00037844	0.000629485	0.000629485	0.000302751	0.000302751	0.000143455	0.000143455	0.000389197	0.000389197	0.000253064	5.13301E-05	0.00017379	0.000186791	0.001023188	0.001023188	0.000780286	0.000721458	0.001200056
3837303773175	383730	3773175	0.000408865	0.00037804	0.000628822	0.000628822	0.000302432	0.000302432	0.000143304	0.000143304	0.000388787	0.000388787	0.000252798	5.1276E-05	0.000173607	0.000186594	0.001013283	0.001013283	0.000777697	0.000719065	0.001196075
3837403773175	383740	3773175	0.000409382	0.00037852	0.000629618	0.000629618	0.000302814	0.000302814	0.000143486	0.000143486	0.00038928	0.00038928	0.000253118	5.1341E-05	0.000173827	0.00018683	0.001006479	0.001006479	0.000777266	0.000718666	0.001195412
3837503773175	383750	3773175	0.000409814	0.00037892	0.000630281	0.000630281	0.000303134	0.000303134	0.000143637	0.000143637	0.00038969	0.00038969	0.000253384	5.13951E-05	0.00017401	0.000187027	0.001000575	0.001000575	0.000776576	0.000718028	0.00119435
3837603773175	383760	3773175	0.0004099	0.000379	0.000630414	0.000630414	0.000303197	0.000303197	0.000143667	0.000143667	0.000389772	0.000389772	0.000253438	5.14059E-05	0.000174047	0.000187067	0.000994872	0.000994872	0.000775195	0.000716751	0.001192227
3837703773175	383770	3773175	0.000409728	0.00037884	0.000630149	0.000630149	0.00030307	0.00030307	0.000143607	0.000143607	0.000389608	0.000389608	0.000253331	5.13842E-05	0.000173973	0.000186988	0.000989669	0.000989669	0.00077347	0.000715156	0.001189573
3837803773175	383780	3773175	0.000409382	0.00037852	0.000629618	0.000629618	0.000302814	0.000302814	0.000143486	0.000143486	0.00038928	0.00038928	0.000253118	5.1341E-05	0.000173827	0.00018683	0.000985267	0.000985267	0.000771399	0.000713241	0.001186389
3837903773175	383790	3773175	0.000408865	0.00037804	0.000628822	0.000628822	0.000302432	0.000302432	0.000143304	0.000143304	0.000388787	0.000388787	0.000252798	5.1276E-05	0.000173607	0.000186594	0.000981565	0.000981565	0.000769156	0.000711167	0.001182939
3838003773175	383800	3773175	0.000408088	0.00037732	0.000627628	0.000627628	0.000301857	0.000301857	0.000143032	0.000143032	0.000388049	0.000388049	0.000252317	5.11787E-05	0.000173277	0.00018624	0.000978163	0.000978163	0.000766913	0.000709093	0.001179489
3838103773175	383810	3773175	0.000406622	0.00037597	0.000625372	0.000625372	0.000300772	0.000300772	0.000142518	0.000142518	0.000386654	0.000386654	0.000251411	5.09947E-05	0.000172655	0.00018557	0.00097306	0.00097306	0.000763893	0.000706301	0.001174845
3838203773175	383820	3773175	0.000404637	0.00037413	0.00062232	0.00062232	0.000299305	0.000299305	0.000141822	0.000141822	0.000384767	0.000384767	0.000250184	5.07459E-05	0.000171812	0.000184665	0.000966856	0.000966856	0.000760528	0.00070319	0.00116967
3838303773175	383830	3773175	0.000402308	0.00037198	0.000618737	0.000618737	0.000297581	0.000297581	0.000141006	0.000141006	0.000382552	0.000382552	0.000248743	5.04537E-05	0.000170823	0.000183602	0.000959952	0.000959952	0.000756905	0.00069984	0.001164097
3838403773175	383840	3773175	0.000398684	0.00036863	0.000613164	0.000613164	0.000294901	0.000294901	0.000139736	0.000139736	0.000379107	0.000379107	0.000246503	4.99993E-05	0.000169284	0.000181948	0.000946044	0.000946044	0.000750261	0.000693697	0.001153879
3838503773175	383850	3773175	0.000395147	0.00036536	0.000607724	0.000607724	0.000292285	0.000292285	0.000138496	0.000138496	0.000375743	0.000375743	0.000244316	4.95557E-05	0.000167782	0.000180334	0.000932536	0.000932536	0.000743704	0.000687635	0.001143795
3838603773175	383860	3773175	0.000391351	0.00036185	0.000601886	0.000601886	0.000289477	0.000289477	0.000137166	0.000137166	0.000372133	0.000372133	0.000241969	4.90796E-05	0.00016617	0.000178601	0.000917528	0.000917528	0.000736284	0.000680774	0.001132383
3838703773175	383870	3773175	0.000387296	0.0003581	0.000595649	0.000595649	0.000286477	0.000286477	0.000135744	0.000135744	0.000368277	0.000368277	0.000239462	4.8571E-05	0.000164449	0.00017675	0.000901619	0.000901619	0.000728347	0.000673435	0.001120176
3838803773175	383880	3773175	0.000383327	0.00035443	0.000589545	0.000589545	0.00028354	0.00028354	0.00034353	0.00034353	0.00036403	0.00036403	0.00023708	4.80733E-05	0.00016276	0.00017493	0.00088601	0.00088601	0.00072049	0.000666176	0.001108101
3838903773175	383890	3773175	0.000377719	0.00034924	0.00058092	0.00058092	0.000279393	0.000279393	0.000132388	0.000132388	0.000359171	0.000359171	0.00023354	4.737E-05	0.000160382	0.00017238	0.000861796	0.000861796	0.000707899	0.000654529	0.001088728
3839003773175	383900	3773175	0.000371852	0.00034382	0.000571897	0.000571897	0.000275054	0.000275054	0.000130332	0.000130332	0.000353592	0.000353592	0.00022991	4.66342E-05	0.000157891	0.000169703	0.000837882	0.000837882	0.000694958	0.000642563	0.001068825
3839103773175	383910	3773175	0.00036564	0.00033807	0.000562344	0.000562344	0.000270459	0.000270459	0.000128154	0.000128154	0.000347685	0.000347685	0.000226072	4.58552E-05	0.000155254	0.000166868	0.000813468	0.000813468	0.000681326	0.000629959	0.001047859
3829703773185	382970	3773185	0.000908406	0.00083992	0.001397102	0.001397102	0.000671935	0.000671935	0.00031839	0.00031839	0.000863799	0.000863799	0.00056166	0.000113924	0.000385716	0.00041457	0.001096931	0.001096931	0.000571841	0.000528729	0.000879475
3829803773185	382980	3773185	0.000906681	0.00083832	0.001394448	0.001394448	0.000670659	0.000670659	0.000317785	0.000317785	0.000862158	0.000862158	0.000560593	0.000113708	0.000384983	0.00041383	0.001149361	0.001149361	0.000571065	0.000528011	0.000878281
3829903773185	382990	3773185	0.000892877	0.00082556	0.001373217	0.001373217	0.000660448	0.000660448	0.000312947	0.000312947	0.000849031	0.000849031	0.000552058	0.000111976	0.000379122	0.00040748	0.001191986	0.001191986	0.000570375	0.000527373	0.000877219
3830003773185	383000	3773185	0.000871739	0.00080602	0.001340708	0.001340708	0.000644813	0.000644813	0.000305538	0.000305538	0.000828932	0.000828932	0.000538989	0.000109325	0.000370147	0.00039783	0.001227306	0.001227306	0.000571151	0.000528091	0.000878413
3830103773185	383010	3773185	0.000842232	0.00077873	0.001295328	0.001295328	0.000622987	0.000622987	0.000295196	0.000295196	0.000800874	0.000800874	0.000520745	0.000105625	0.000357618	0.00038437	0.001257423	0.001257423	0.000574947	0.000531601	0.000884252
3830203773185	383020	3773185	0.00077856	0.00071986	0.001197402	0.001197402	0.00057589	0.00057589	0.00027288	0.00027288	0.000740328	0.000740328	0.000481377	9.76398E-05	0.000330582	0.000355312	0.001279736	0.001279736	0.00057443	0.000531122	0.000883456
3830303773185	383030	3773185	0.000750089	0.00069354	0.001153614	0.001153614	0.00055483	0.00055483	0.000262901	0.000262901	0.000713255	0.000713255	0.000463773	9.40692E-05	0.000318493	0.000342319	0.001290742	0.001290742	0.000580987	0.000537185	0.00089354
3830403773185	383040	3773185	0.000728778	0.00067383	0.001120839	0.001120839	0.000539067	0.000539067	0.000255432	0.000255432	0.000692991	0.000692991	0.000450597	9.13966E-05	0.000309445	0.000332593	0.001294745	0.001294745	0.00058832	0.000543965	0.000904819
3830503773185	383050	3773185	0.000723084	0.00066857	0.001111082	0.001111082	0.000534855	0.000534855	0.000253436	0.000253436	0.000687577	0.000687577	0.000447077	9.06825E-05	0.000307027	0.000329995	0.001296546	0.001296546	0.00059505	0.000550187	0.000915169
3830603773185	383060	3773185	0.00071506	0.00066115	0.001099742	0.001099742	0.00052892	0.00052892	0.000250624	0.000250624	0.000679947	0.000679947	0.000442116	8.96763E-05	0.00030362	0.000326333	0.001292543	0.001292543	0.000601434	0.000556091	0.000924988
3830703773185	383070	3773185	0.000713249	0.00065948	0.001096955	0.001096955	0.00052758	0.00052758	0.000249989	0.000249989	0.000678224	0.000678224	0.000440995	8.9449E-05	0.000302851	0.000325506	0.001293944	0.001293944	0.000608768	0.000562871	0.000936266
3834303773185	383430	3773185	0.000629905	0.00058242	0.000968776	0.000968776	0.000465932	0.000465932	0.000220777	0.000220777	0.000598974	0.000598974	0.000389465	7.89969E-05	0.000267463	0.000287471	0.002049479	0.002049479	0.000963537	0.000890894	0.001481891
3834403773185	383440	3773185	0.000614376	0.00056806	0.000944891	0.000944891	0.000454445	0.000454445	0.000215334	0.000215334	0.000584206	0.000584206	0.000379863	7.70493E-05	0.000260869	0.000280383	0.002015259	0.002015259	0.001034888	0.000956865	0.001591626
3834503773185	383450	3773185	0.000605058	0.00055944	0.000930561	0.000930561	0.000447553	0.000447553	0.000212068	0.000212068	0.000575346	0.000575346	0.000374102	7.58807E-05	0.000256912	0.000276131	0.001973835	0.001973835	0.001065602	0.000985264	0.001638864
3834603773185	383460	3773185	0.000597379	0.00055234	0.000918751	0.000918751	0.000441873	0.000441873	0.000209377	0.000209377	0.000568045	0.000568045	0.000369354	7.49178E-05	0.000253652	0.000272626	0.001938115	0.001938115	0.001083807	0.001002096	0.001666862
3834703773185	383470	3773185	0.000589787	0.00054532	0.000907074	0.000907074	0.000436257	0.000436257	0.000206716	0.000206716	0.000560825	0.000560825	0.00036466	7.39656E-05	0.000250428	0.000269162	0.001897591	0.001897591	0.001097697	0.001014939	0.001688225
3834803773185	383480	3773185	0.000581936	0.00053806	0.000895	0.000895	0.00043045	0.00043045	0.000203964	0.000203964	0.000553359	0.000553359	0.000359806	7.2981E-05	0.000247094	0.000265579	0.001856268	0.001856268	0.001106842	0.001023395	0.001702291
3834903773185	383490	3773185	0.000574171	0.00053088	0.000883057	0.000883057	0.000424706	0.000424706	0.000201243	0.000201243	0.000545976	0.000545976	0.000355005	7.20072E-05	0.000243797	0.000262035	0.001812342	0.001812342	0.001112537	0.00102866	0.001711048
3835003773185	383500	3773185	0.000566233	0.00052354	0.00087085	0.00087085	0.000418835	0.000418835	0.000198461	0.000198461	0.000538428	0.000538428	0.00035097	7.10117E-05	0.000240427	0.000258412	0.001768217	0.001768217	0.001113745	0.001029777	0.001712906
3835103773185	383510	3773185	0.000558296	0.0005162	0.000858642	0.000858642	0.00041964	0.000412964	0.000195679	0.000195679	0.00053088	0.00053088	0.00034519	7.00163E-05	0.000237057	0.00025479	0.001725392	0.001725392	0.001111501	0.001027703	0.001709456
3835203773185	383520	3773185	0.000550186	0.00050871	0.000846169	0.000846169	0.000406965	0.000406965	0.000192836	0.000192836	0.000523169	0.000523169	0.00034015	6.89992E-05	0.000233613	0.000251089	0.001681867	0.001681867	0.001106497	0.001023076	0.00170176
3835303773185	383530	3773185	0.000541644	0.00050081	0.000833033	0.000833033	0.000400647	0.000400647	0.000189843	0.000189843	0.000515047	0.000515047	0.000334894	6.7928E-05	0.000229986	0.000247191	0.001636441	0.001636441	0.001098646	0.001015817	0.001689685
3835403773185	383540	3773185	0.000532931	0.00049275	0.000819631	0.000819631	0.000394201	0.000394201	0.000186788	0.000186788	0.000506761	0.000506761	0.000329506	6.68352E-05	0.000226286	0.000243214	0.001591115	0.001591115	0.001087344	0.001005366	0.001672302
3835503773185	383550	3773185	0.000523009	0.00048358	0.000804372	0.000804372	0.000386862	0.000386862	0.000183311	0.000183311	0.00049732	0.00049732	0.00032372	6.55909E-05	0.000222073	0.000238686	0.001542087	0.001542087	0.001071728	0.00099028	0.001648285
3835603773185	383560	3773185	0.000509895	0.00047145	0.000784203	0.000784203	0.000377162	0.000377162	0.000178714	0.000178714	0.000484856	0.000484856	0.00031526	6.39463E-05	0.000216505	0.000232701	0.001484053	0.001484053	0.001048951	0.000969868	0.001613255
3835703773185	383570	3773185	0.000496522	0.00045909	0.000763636	0.000763636	0.00036727	0.00036727	0.000174027	0.000174027	0.00047214	0.00047214	0.00030699	6.22692E-05	0.000210827	0.000226598	0.001430223	0.001430223	0.001022291	0.000945218	0.001572254
3835803773185	383580	3773185	0.000485737	0.00044912	0.000747049	0.000747049	0.000359293	0.000359293	0.000170247	0.000170247	0.000461885	0.000461885	0.000300327	6.09167E-05	0.000206248	0.000221676	0.001386998	0.001386998	0.000997789	0.000922563	0.001534569
3835903773185	383590	3773185	0.000475988	0.0004401	0.000732055	0.000732055	0.000352082	0.000352082	0.00016683	0.00016683	0.000452614	0.000452614	0.000294299	5.9694E-05	0.000202108	0.000217227	0.001348375	0.001348375	0.000974235	0.000900785	0.001498345
3836003773185	383600	3773185	0.00046598	0.00043085	0.000716663	0.000716663	0.000344679	0.000344679	0.000163323	0.000163323	0.00044398	0.00044398	0.000288111	5.84389E-05	0.000197859	0.00021266	0.001310754	0.001310754	0.000949388	0.000877811	0.00146013
3836103773185	383610	3773185	0.000453556	0.00041936	0.000697556	0.000697556	0.000335489	0.000335489	0.000158968	0.000158968	0.000431284	0.000431284	0.00028043	5.68808E-05	0.000192583	0.00020699	0.00126933	0.00126933	0.000918932	0.000849651	0.00141329
3836203773185	383620	3773185	0.000441822	0.00040851	0.00067951	0.00067951	0.00032681	0.00032681	0.000154856	0.000154856	0.000420127	0.000420127	0.000273175	5.54093E-05	0.000187601	0.000201635	0.001231108	0.001231108	0.000888994	0.000821971	0.001367246
3836303773185	383630	3773185	0.000433799	0.00040109	0.000667169	0.000667169	0.000320875	0.000320875	0.000152043	0.000152043	0.000412497	0.000412497	0.000268214	5.4403E-05	0.000184194	0.000197973	0.001201591	0.001201591	0.000867252	0.000801868	0.001333808
3836403773185	383640	3773185	0.000428277	0.00039599	0.000658677	0.000658677	0.000316791	0.000316791	0.000150108	0.000150108	0.000407246	0.000407246	0.0002648	5.37105E-05	0.00018185	0.000195453	0.001177477	0.001177477	0.000850946	0.000786791	0.00130873
3836503773185	383650	3773185	0.000422928	0.00039104	0.00065045	0.00065045	0.000312834	0.000312834	0.000148233	0.000148233	0.00040216	0.00040216	0.000261493	5.30397E-05	0.000179578	0.000193012	0.001154064	0.001154064	0.000835244	0.000772273	0.00128458
3836603773185	383660	3773185	0.000420426	0.00038873	0.000646602	0.000646602	0.000310983	0.000310983	0.000147356	0.000147356	0.000399781	0.000399781	0.00025994	5.27259E-05	0.000178516	0.00019187	0.001136554	0.001136554	0.000826357	0.000764056	0.001270913
3836703773185	383670	3773185	0.00041801	0.0003865	0.00064887	0.00064887	0.00030919	0.00030919	0.00014651	0.00014651	0.00039748	0.00039748	0.00025845	5.2423E-05	0.00017749	0.00019076	0.001119244	0.001119244	0.000817816	0.000756159	0.001257776
3836803773185	383680	3773185	0.000416285	0.0003849	0.000640233	0.000640233	0.00030792	0.00030792	0.00014595	0.00014595	0.00039584	0.00039584	0.00025738	5.22066E-05	0.000176758	0.00018998	0.001103635	0.001103635	0.000811345	0.000750176	0.001247825
3836903773185	383690	3773185	0.000415681	0.00038434	0.000639304	0.000639304	0.000307473	0.000307473	0.000145693	0.000145693	0.000395268	0.000395268	0.000257012	5.21308E-05	0.000176501	0.000189705	0.001090227	0.001090227	0.000807463	0.000746586	0.001241853
3837003773185	383700	3773185	0.000415077	0.00038378	0.000638376	0.000638376	0.000307026	0.000307026	0.000145481	0.000145481	0.000394694	0.000394694	0.000256638	5.20551E-05	0.000176245	0.000189429	0.00107742	0.00107742	0.000804012	0.000743395	0.001236546
3837103773185	383710	3773185	0.000413783	0.00038259	0.000636385	0.000636385	0.000306069	0.000306069	0.000145028	0.000145028	0.000393464	0.000393464	0.000255838	5.18928E-05	0.000175695	0.000188838	0.001063512	0.001063512	0.00079918	0.000738928	0.001229115
3837203773185	383720	3773185	0.000412316	0.00038123	0.000634129	0.000634129	0.000304984	0.000304984	0.000144514	0.000144514	0.000392069	0.000392069	0.00025493	5.17088E-05	0.000175072	0.000188169	0.001049704	0.001049704	0.000794435	0.00073454	0.001221817
3837303773185	383730	3773185	0.000411626	0.00038059	0.000633068	0.000633068	0.000304474	0.000304474	0.000144272	0.000144272	0.000391413	0.000391413	0.000254505	5.16223E-05	0.000174779	0.000187854	0.001038097	0.001038097	0.000791502	0.000731828	0.001217306
3837403773185	383740	3773185	0.000412575	0.00038147	0.000634528	0.000634528	0.000305176	0.000305176	0.000144604	0.000144604	0.000392315	0.000392315	0.00025591	5.17413E-05	0.000175182	0.000188287	0.001030893	0.001030893	0.000791847	0.000732147	0.001217836
3837503773185	383750	3773185	0.000413351	0.00038219	0.000635722	0.000635722	0.00030575	0.00030575	0.000144877	0.000144877	0.000393053	0.000393053	0.000255571	5.18387E-05	0.000175512	0.000188641	0.001024589	0.001024589	0.000792019	0.000732307	0.001218102
3837603773185	383760	3773185	0.000413783	0.00038259	0.000636385	0.000636385	0.000306069	0.000306069	0.000145028	0.000145028	0.000393464	0.000393464	0.000255838	5.18928E-05	0.000175695	0.000188838	0.001018886	0.001018886	0.000791502	0.000731828	0.001217306
3837703773185	383770	3773185	0.000414041	0.00038283	0.000636783	0.000636783	0.000306261	0.000306261	0.000145119	0.000145119	0.00039371	0.00039371	0.000255998	5.19252E-05	0.000175805	0.000188956	0.001013983	0.001013983	0.000790552	0.000730951	0.001215846
3837803773185	383780	3773185	0.000414041	0.00038283	0.000636783	0.000636783	0.000306261	0.000306261	0.000145119	0.000145119	0.00039371	0.00039371	0.000255998	5.19252E-05	0.000175805	0.000188956	0.001009981	0.001009981	0.000789258	0.000729754	0.001213856
3837903773185	383790	3773185	0.000414041	0.00038283	0.000636783	0.000636783	0.000306261	0.000306261	0.000145119	0.000145119	0.00039371	0.00039371	0.000255998	5.19252E-05	0.000175805	0.000188956	0.001007479	0.001007479	0.000787964	0.000728558	0.001211865
3838003773185	383800	3773185	0.00041361	0.00038243	0.00063612	0.00063612	0.000305942	0.000305942	0.000144967	0.000144967	0.000393299	0.000393299	0.000255731	5.18711E-05	0.000175622	0.00018876	0.001005378	0.001005378	0.000786497	0.000727201	0.00120961
3838103773185	383810	3773185	0.000412143	0.00038107	0.000633864	0.000633864	0.000304857	0.000304857	0.000144453	0.000144453	0.000391905	0.000391905	0.000254825	5.16872E-05	0.000174999	0.00018809	0.000999975	0.000999975	0.000783478	0.000724409	0.001204965
3838203773185	383820	3773185	0.0004099	0.000379	0.000630414	0.000630414	0.000303197	0.000303197	0.000143667	0.000143667	0.000389772	0.000389772	0.00025433	5.14059E-05	0.000174047	0.000187067	0.000992271	0.000992271	0.000779509	0.00072074	0.001198862
3838303773185	383830	3773185	0.000407484	0.00037676	0.000626699	0.000626699	0.00030141	0.00030141	0.00014282	0.00014282	0.000387475	0.000387475	0.000251944	5.11029E-05	0.000173021	0.000185964	0.000984066	0.000984066	0.000775454	0.000716991	0.001192625

			KMMass Grading / Excavation	KMDrainage / Utilities Trenching	KMFoundations / Concrete Pads	KMBuilding / Structure Construction	KMAsphalt Paving	KMArchitectural Coating	KMLandscaping or Other Finishing	KMWaterside Construction (Piles)	EWNDemolition	EWNSite Grubbing / Prep	EWNDrainage / Utilities Trenching	EWNDrainage / Utilities Trenching	EWNDrainage / Utilities Trenching	EWNFoundations / Concrete Pads	EWNBuilding / Structure Construction	EWNAsphalt Paving	EWNLandscaping or Other Finishing	EWNWaterside Construction (Piles)	ISDemolition
Unique Identifier	X (UTM)	Y (UTM)	2026	2026	2026	2026	2026	2026	2026	2026	2027	2027	2027	2028	2029	2029	2029	2029	2029	2029	2027
3836703773175	383670	3773175	0.001241323	0.000308231	0.000282889	0.000832018	0.000499034	0.000101221	0.000342708	0.000368345	0.005134838	0.005870663	0.00691394	0.00691394	0.00691394	0.001799724	0.00447119	0.003174826	0.002180291	0.002279651	0.000385484
3836803773175	383680	3773175	0.001232432	0.000306024	0.000280863	0.000826059	0.00049546	0.000100496	0.000340254	0.000365707	0.004924323	0.005629981	0.006630487	0.006630487	0.006630487	0.00172594	0.004287883	0.003044666	0.002090905	0.002186191	0.000385311
3836903773175	383690	3773175	0.001222348	0.000303519	0.000278565	0.0008193	0.000491406	9.96739E-05	0.00033747	0.000362715	0.004722263	0.005398966	0.006358418	0.006358418	0.006358418	0.00165512	0.004111938	0.002919735	0.002005109	0.002096485	0.000384621
3837003773175	383700	3773175	0.001212661	0.000301114	0.000276357	0.000812807	0.000487511	9.88841E-05	0.000334795	0.00035984	0.004533318	0.005182944	0.006104007	0.006104007	0.006104007	0.001588896	0.003947412	0.002802911	0.001924881	0.002012601	0.000383931
3837103773175	383710	3773175	0.00120616	0.0002995	0.000274876	0.000808449	0.000484898	9.83539E-05	0.000333	0.000357911	0.004365423	0.004990991	0.005877941	0.005877941	0.005877941	0.00153005	0.003801217	0.002699103	0.001853592	0.001938063	0.000384017
3837203773175	383720	3773175	0.001200056	0.000297984	0.000273485	0.000804358	0.000482444	9.78562E-05	0.000331315	0.0003561	0.004208572	0.004811663	0.005666745	0.005666745	0.005666745	0.001475075	0.003664639	0.002602124	0.001786992	0.001868428	0.00038419
3837303773175	383730	3773175	0.001196075	0.000296996	0.000272577	0.00080169	0.000480843	9.75316E-05	0.000330216	0.000354918	0.00406751	0.004650386	0.005476808	0.005476808	0.005476808	0.001425633	0.003541808	0.002514906	0.001727095	0.001805802	0.000384794
3837403773175	383740	3773175	0.001195412	0.000296831	0.000272426	0.000801245	0.000480577	9.74775E-05	0.000330033	0.000354722	0.003946292	0.004511797	0.00531359	0.00531359	0.00531359	0.001383147	0.003436256	0.002439958	0.001675625	0.001751986	0.000386347
3837503773175	383750	3773175	0.00119435	0.000296567	0.000272184	0.000800534	0.00048015	9.73909E-05	0.00032974	0.000354407	0.003832752	0.004381987	0.005160711	0.005160711	0.005160711	0.001343352	0.00333739	0.002369757	0.001627415	0.001701579	0.000387727
3837603773175	383760	3773175	0.001192227	0.00029604	0.0002717	0.000799111	0.000479297	9.72178E-05	0.000329154	0.000353777	0.003724302	0.004257996	0.005014686	0.005014686	0.005014686	0.001305341	0.003242957	0.002302704	0.001581367	0.001653432	0.000388762
3837703773175	383770	3773175	0.001189573	0.000295381	0.000271096	0.000797332	0.00047823	9.70014E-05	0.000328421	0.000352989	0.003621546	0.004140516	0.004876328	0.004876328	0.004876328	0.001269326	0.003153482	0.002239171	0.001537736	0.001607813	0.000389453
3837803773175	383780	3773175	0.001186389	0.000294591	0.00027037	0.000795197	0.000476949	9.67417E-05	0.000327542	0.000352044	0.003524658	0.004029743	0.00474587	0.00474587	0.00474587	0.001235367	0.003069116	0.002179265	0.001496596	0.001564799	0.000389884
3837903773175	383790	3773175	0.001182939	0.000293734	0.000269584	0.000792885	0.000475562	9.64604E-05	0.000326589	0.00035102	0.003433636	0.003925678	0.004623311	0.004623311	0.004623311	0.001203465	0.002989858	0.002122987	0.001457948	0.001524389	0.000390056
3838003773175	383800	3773175	0.001179489	0.000292877	0.000268797	0.000790572	0.000474175	9.61791E-05	0.000325637	0.000349997	0.00334641	0.003825953	0.004505864	0.004505864	0.004505864	0.001172893	0.002913906	0.002069057	0.001420911	0.001485664	0.000389884
3838103773175	383810	3773175	0.001174845	0.000291724	0.000267739	0.00078746	0.000472308	9.58004E-05	0.000324355	0.000348619	0.003257718	0.003724551	0.004386442	0.004386442	0.004386442	0.001141807	0.002836677	0.002014219	0.001383252	0.001446289	0.000389021
3838203773175	383820	3773175	0.00116967	0.000290439	0.00026656	0.000783991	0.000470228	9.53784E-05	0.000322926	0.000347083	0.003169716	0.003623938	0.004267949	0.004267949	0.004267949	0.001110963	0.002760048	0.001959808	0.001345885	0.00140722	0.000387641
3838303773175	383830	3773175	0.001164097	0.000289055	0.00026529	0.000780256	0.000467988	9.4924E-05	0.000321387	0.000345429	0.003083698	0.003525594	0.004152128	0.004152128	0.004152128	0.001080814	0.002685148	0.001906624	0.001309361	0.001369031	0.000385915
3838403773175	383840	3773175	0.001153879	0.000286518	0.000262961	0.000773407	0.00046388	9.40908E-05	0.000318567	0.000342397	0.002984911	0.003412651	0.004019114	0.004019114	0.004019114	0.00104619	0.002599129	0.001845545	0.001267416	0.001325174	0.000383499
3838503773175	383850	3773175	0.001143795	0.000284014	0.000260663	0.000766648	0.000459826	9.32685E-05	0.000315782	0.000339405	0.002891129	0.003305429	0.003892838	0.003892838	0.003892838	0.00101332	0.002517467	0.00178756	0.001227595	0.001283539	0.000381084
3838603773175	383860	3773175	0.001132383	0.000281181	0.000258062	0.000758999	0.000455238	9.2338E-05	0.000312632	0.000336019	0.002798209	0.003199194	0.003767723	0.003767723	0.003767723	0.000980752	0.002436556	0.001730108	0.001188141	0.001242286	0.000378495
3838703773175	383870	3773175	0.001120176	0.000278149	0.00025528	0.000750817	0.000450331	9.13425E-05	0.000309262	0.000332396	0.002707101	0.00309503	0.003645048	0.003645048	0.003645048	0.00094882	0.002357224	0.001673777	0.001149455	0.001201838	0.000375907
3838803773175	383880	3773175	0.001108101	0.000275151	0.000252529	0.0007472	0.000445476	9.03579E-05	0.000305928	0.000328813	0.002620393	0.002995896	0.003528298	0.003528298	0.003528298	0.000918429	0.002281722	0.001620166	0.001112639	0.001163343	0.000373233
3838903773175	383890	3773175	0.001088728	0.000270341	0.000248114	0.000729739	0.000437688	8.87782E-05	0.000300579	0.000323065	0.002518673	0.0028796	0.003391334	0.003391334	0.003391334	0.000882777	0.002193149	0.001557274	0.001069447	0.001118184	0.000369954
3839003773175	383900	3773175	0.001068825	0.000265398	0.00024357	0.000716398	0.000429687	8.71552E-05	0.000295084	0.00031719	0.002421525	0.002768531	0.003260528	0.003260528	0.003260528	0.000848727	0.002108557	0.001497208	0.001028198	0.001075055	0.000366158
3839103773175	383910	3773175	0.001047859	0.000260193	0.0002388	0.000702346	0.000421258	8.54456E-05	0.000289296	0.000310938	0.002326448	0.00265983	0.003132509	0.003132509	0.003132509	0.000815404	0.002025768	0.001438423	0.000987828	0.001032845	0.000361844
3829703773185	382970	3773185	0.000879475	0.000218381	0.000200426	0.000589483	0.000353565	7.1715E-05	0.000242808	0.000260972	0.003898581	0.004457249	0.005249348	0.005249348	0.005249348	0.001366425	0.003394712	0.002410459	0.001655367	0.001730805	0.000618517
3829803773185	382980	3773185	0.000878281	0.000218085	0.000200154	0.000588683	0.000353084	7.16177E-05	0.000242478	0.000260617	0.004345666	0.004968402	0.005851338	0.005851338	0.005851338	0.001523125	0.003784014	0.002686888	0.001845202	0.001929292	0.000613772
3829903773185	382990	3773185	0.000877219	0.000217821	0.000199912	0.000587971	0.000352658	7.15311E-05	0.000242185	0.000260302	0.004809575	0.00549879	0.006475982	0.006475982	0.006475982	0.001685722	0.004187965	0.002973719	0.002042182	0.002135248	0.00060152
3830003773185	383000	3773185	0.000878413	0.000218118	0.000200184	0.000588771	0.000353138	7.16285E-05	0.000242515	0.000260657	0.005309462	0.00607031	0.007149067	0.007149067	0.007149067	0.001860929	0.004623244	0.003282794	0.002254437	0.002357176	0.000584438
3830103773185	383010	3773185	0.000884252	0.000219567	0.000201515	0.000592685	0.000355485	7.21046E-05	0.000244127	0.000262389	0.005873538	0.006715219	0.007908583	0.007908583	0.007908583	0.002058633	0.005114417	0.003631558	0.002493949	0.002607602	0.000560884
3830203773185	383020	3773185	0.000883456	0.00021937	0.000201333	0.000592151	0.000355165	7.20396E-05	0.000243907	0.000262153	0.006484635	0.007413887	0.008731411	0.008731411	0.008731411	0.002272819	0.005646534	0.004009394	0.002753425	0.002878903	0.000515416
3830303773185	383030	3773185	0.00089354	0.000221874	0.000203632	0.00059891	0.000359219	7.2862E-05	0.000246691	0.000265145	0.007217986	0.008252327	0.009718851	0.009718851	0.009718851	0.002529853	0.006285103	0.004462819	0.003064811	0.00320448	0.00046089
3830403773185	383040	3773185	0.000904819	0.000224674	0.000206202	0.00060647	0.000363753	7.37817E-05	0.000249805	0.000268492	0.008077733	0.009235276	0.01087648	0.01087648	0.01087648	0.002831188	0.007033732	0.004994392	0.003429866	0.003586171	0.000456058
3830503773185	383050	3773185	0.000915169	0.000227244	0.000208561	0.000613407	0.000367914	7.46256E-05	0.000252663	0.000271563	0.009019097	0.010311538	0.012144005	0.012144005	0.012144005	0.003161129	0.00785343	0.005576429	0.003829576	0.004004097	0.000460027
3830603773185	383060	3773185	0.000924988	0.000229682	0.000210798	0.000619989	0.000371862	7.54263E-05	0.000255373	0.000274477	0.01006891	0.01151179	0.013557554	0.013557554	0.013557554	0.003529081	0.008767562	0.00622552	0.004275335	0.00447017	0.000462874
3830703773185	383070	3773185	0.000936266	0.000232483	0.000213369	0.000627549	0.000376396	7.6346E-05	0.000258487	0.000277824	0.011287481	0.012904982	0.015198332	0.015198332	0.015198332	0.003956182	0.009828639	0.006978952	0.004792749	0.005011164	0.000465117
3834303773185	383430	3773185	0.001481891	0.000367966	0.000337713	0.000993263	0.000595747	0.000120838	0.000409125	0.00043973	0.096588032	0.110429143	0.130053546	0.130053546	0.130053546	0.033853417	0.084104584	0.059719544	0.041012005	0.042880995	0.000512397
3834403773185	383440	3773185	0.001591626	0.000395215	0.000362721	0.001066815	0.000639862	0.000129786	0.000439421	0.000472293	0.067809178	0.077526266	0.091303487	0.091303487	0.091303487	0.023766634	0.059045232	0.041925828	0.028792287	0.030104403	0.000526977
3834503773185	383450	3773185	0.001638864	0.000406944	0.000373486	0.001098477	0.000658853	0.000133638	0.000452463	0.00048631	0.05174577	0.059160963	0.06967448	0.06967448	0.06967448	0.018136524	0.045057927	0.031993962	0.021971643	0.02297293	0.000531636
3834603773185	383460	3773185	0.001666862	0.000413896	0.000379867	0.001117243	0.000670108	0.000135921	0.000460192	0.000494618	0.041832675	0.047827317	0.056326727	0.056326727	0.056326727	0.014662055	0.036426042	0.025864781	0.017762469	0.018571936	0.000530946
3834703773185	383470	3773185	0.001688225	0.000419201	0.000384735	0.001131562	0.000678697	0.000137663	0.00046609	0.000500957	0.034663866	0.039631215	0.046674092	0.046674092	0.046674092	0.012149438	0.030183761	0.021432369	0.014718538	0.015389289	0.00052853
3834803773185	383480	3773185	0.001702291	0.000422693	0.00038794	0.001140989	0.000684351	0.00013881	0.000469974	0.000505131	0.029371142	0.033580041	0.039547562	0.039547562	0.039547562	0.010294376	0.025575091	0.018159923	0.012471208	0.013039543	0.000524648
3834903773185	383490	3773185	0.001711048	0.000424868	0.000389936	0.001146859	0.000687872	0.000139524	0.000472391	0.000507729	0.025271365	0.028892763	0.034027307	0.034027307	0.034027307	0.008857433	0.022005186	0.015625066	0.010730411	0.011219416	0.00051973
3835003773185	383500	3773185	0.001712906	0.000425329	0.00039036	0.001148104	0.000688619	0.000139676	0.000472904	0.000508281	0.022053938	0.025214277	0.029695116	0.029695116	0.029695116	0.007729748	0.019203593	0.013635759	0.009364268	0.009791014	0.00051395
3835103773185	383510	3773185	0.001709456	0.000424473	0.000389573	0.001145792	0.000687232	0.000139394	0.000471952	0.000507257	0.019493335	0.022286739	0.026247323	0.026247323	0.026247323	0.006832275	0.016973933	0.01205256	0.008277016	0.008654215	0.000507565
3835203773185	383520	3773185	0.00170176	0.000422562	0.000387819	0.001140634	0.000684138	0.000138767	0.000469827	0.000504973	0.017378436	0.019868774	0.023399662	0.023399662	0.023399662	0.006091018	0.015132373	0.010744937	0.007379015	0.00771529	0.000500836
3835303773185	383530	3773185	0.001689685	0.000419563	0.000385068	0.00113254	0.000679283	0.000137782	0.000466493	0.00050139	0.015587852	0.017821598	0.020988681	0.020988681	0.020988681	0.005463431	0.013573212	0.009637834	0.006618719	0.006920346	0.000493588
3835403773185	383540	3773185	0.001672302	0.000415247	0.000381106	0.001120889	0.000672295	0.000136365	0.000461694	0.000496232	0.01407016	0.016086421	0.018945144	0.018945144	0.018945144	0.004931491	0.012251673	0.008699458	0.005974296	0.006246555	0.00048591
3835503773185	383550	3773185	0.001648285	0.000409283	0.000375633	0.001104791	0.00066264	0.000134406	0.000455064	0.000489105	0.012723641	0.014546945	0.017132088	0.017132088	0.017132088	0.004459546	0.011079184	0.007866917	0.005402554	0.005648758	0.000477282
3835603773185	383560	3773185	0.001613255	0.000400585	0.00036765	0.001081312	0.000648557	0.00013155	0.000445392	0.000478711	0.011455548	0.013097133	0.01542463	0.01542463	0.01542463	0.004015088	0.009974984	0.007082866	0.004864112	0.005085778	0.000465894
3835703773185	383570	3773185	0.001572254	0.000390404	0.000358306	0.00105383	0.000632074	0.000128206	0.000434073	0.000466544	0.010377867	0.01186502	0.013973557	0.013973557	0.013973557	0.003637368	0.009036587	0.006416545	0.00440652	0.004607333	0.000453901
3835803773185	383580	3773185	0.001534569	0.000381047	0.000349718	0.001028571	0.000616924	0.000125133	0.000423669	0.000455362	0.009517085	0.010880888	0.012814535	0.012814535	0.012814535	0.003335671	0.008287057	0.005884331	0.004041026	0.004225183	0.000444066
3835903773185	383590	3773185	0.001498345	0.000372052	0.000341463	0.001004291	0.000602361	0.00012218	0.000413668	0.000444613	0.008786064	0.010045111	0.011830231	0.011830231	0.011830231	0.003079453	0.007650515	0.005432347	0.003730629	0.00390064	0.000435265
3836003773185	383600	3773185	0.00146013	0.000362563	0.000332754	0.000978677	0.000586998	0.000119063	0.000403117	0.000433273	0.008130879	0.009296038	0.01094804	0.01094804	0.01094804	0.002849815	0.00708001	0.005027252	0.003452432	0.003609766	0.000426293
3836103773185	383610	3773185	0.00141329	0.000350932	0.000322079	0.000947282	0.000568168	0.000115244	0.000390185	0.000419374	0.007500283	0.008575078	0.010098958	0.010098958	0.010098958	0.002628796	0.006530915	0.00463736	0.003184677	0.003329808	0.000415077
3836203773185	383620	3773185	0.001367246	0.000339499	0.00031158	0.00091642	0.000549657	0.000111489	0.000377474	0.000405711	0.006945352	0.007940625	0.009351756	0.009351756	0.009351756	0.002434297	0.006047706	0.004294251	0.002949049	0.003083442	0.000404378
3836303773185	383630	3773185	0.001333808	0.000331196	0.000303966	0.000894008	0.000536215	0.000108763	0.000368242	0.000395789	0.006505342	0.00743756	0.008759292	0.008759292	0.008759292	0.002280076	0.005664564	0.004022197	0.002762217	0.002888096	0.000397476
3836403773185	383640	3773185	0.00130873	0.000324969	0.000298251	0.000877198	0.000526133	0.000106718	0.000361318	0.000388347	0.0061416	0.007021694	0.008269522	0.008269522	0.008269522	0.002152587	0.005347833	0.003797298	0.002607769	0.00272661	0.000393076
3836503773185	383650	3773185	0.00128458	0.000318972	0.000292747	0.000861012	0.000516424	0.000104749	0.000354651	0.000381181	0.00580909	0.006641535	0.007821804	0.007821804	0.007821804	0.002036045	0.005058298	0.00359171	0.002466583	0.00257899	0.000388935
3836603773185	383660	3773185	0.001270913	0.000315579	0.000289632	0.000851851	0.00051093	0.000103634	0.000350878	0.000377125	0.005542064	0.006336244	0.00746226	0.00746226	0.00746226	0.001942454	0.004825784	0.00342661	0.002353202	0.002460442	0.000387727
3836703773185	383670	3773185	0.001257776	0.000312317	0.000286639	0.000843046	0.000505648	0.000102563	0.000347251	0.000373227	0.005293501	0.006052062	0.007127576	0.007127576	0.007127576	0.001855334	0.004609346	0.003272926	0.00224766	0.00235009	0.000386519
3836803773185	383680	3773185	0.001247825	0.000309846	0.000284371	0.000836376	0.000501648	0.000101751	0.000344503	0.000370274	0.005070993	0.005797669	0.006827975	0.006827975	0.006827975	0.001777347	0.004415597	0.003135351	0.002153182	0.002251306	0.000386088
3836903773185	383690	3773185	0.001241853	0.000308363	0.00028301	0.000832373	0.000499247	0.000101264	0.000342855	0.000368503	0.004874542	0.005573066	0.006563457	0.006563457	0.006563457	0.001708492	0.004244535	0.003013887	0.002069767	0.00216409	0.000386692
3837003773185	383700	3773185	0.001236546	0.000307045	0.0002818	0.000828816	0.000497113	0.000100832	0.000341389	0.000366928	0.00469129	0.005363554	0.006316713	0.006316713	0.006316713	0.001644264	0.004084968	0.002900584	0.001991957	0.002082734	0.000387296
3837103773185	383710	3773185	0.001229115	0.0003052	0.000280107	0.000823835	0.000494126	0.000100226	0.000339338	0.000364723	0.004512352	0.005158975	0.006075778	0.006075778	0.006075778	0.001581547	0.003929157	0.002789948	0.001915979	0.002003293	0.000387209
3837203773185	383720	3773185	0.001221817	0.000303388	0.000278444	0.000818944	0.000491192	9.96307E-05	0.000337323	0.000362557	0.004343509	0.004965936	0.005848434	0.005848434	0.005848434	0.001522369	0.003782135	0.002685554	0.001844287	0.001928334	0.000387037
3837303773185	383730	3773185	0.001217306	0.000302267	0.000277416	0.00081592	0.000489379	9.92628E-05	0.000336077	0.000361218	0.004193043	0.004793908	0.005645835	0.005645835	0.005645835	0.001469632	0.003651116	0.002592522	0.001780397	0.001861533	0.000387641
3837403773185	383740	3773185	0.001217836	0.000302399	0.000277537	0.000816276	0.000489592	9.93061E-05	0.000336224	0.000361376	0.004067942	0.00465088	0.005477389	0.005477389	0.005477389	0.001425785	0.003542184	0.002515173	0.001727279	0.001805994	0.000389625
3837503773185	383750	3773185	0.001218102	0.000302465	0.000277597	0.000816453	0.000489699	9.93277E-05	0.000336297	0.000361455	0.003950864	0.004517025	0.005319747	0.005319747	0.005319747	0.00138475	0.003440238	0.002442785	0.001677567	0.001754016	0.000391437
3837603773185	383760	3773185	0.001217306	0.000302267	0.000277416	0.00081592	0.000489379	9.92628E-05	0.000336077	0.000361218	0.003839826	0.004390075	0.005170237	0.005170237	0.005170237	0.001345832	0.003343551	0.002374131	0.001630419	0.00170472	0.000392817
3837703773185	383770	3773185	0.001215846	0.000301905	0.000277083	0.000814942	0.000488792	9.91438E-05	0.000335675	0.000360785	0.003735086	0.004270326	0.005029207	0.005029207	0.005029207	0.001309121	0.003252348	0.002309372	0.001585946	0.00165822	0.000393939
3837803773185	383780	3773185	0.001213856	0.000301411	0.000276629	0.000813607	0.000487992	9.89815E-05	0.000335125	0.000360195	0.003636645	0.004157778	0.004896658	0.004896658	0.004896658	0.001274618	0.003166629	0.002248506	0.001544147	0.001614516	0.000394802
3837903773185	383790	3773185	0.001211865	0.000300917	0.000276176	0.000812273	0.000487191	9.88192E-05	0.000334576	0.000359604	0.003545623	0.004053713	0.004774099	0.004774099	0.004774099	0.001242716	0.003087372	0.002192228	0.001505498	0.001574106	0.000395492
3838003773185	383800	3773185	0.00120961	0.000300356	0.000275662	0.000810761	0.000486285	9.86352E-05	0.000333953	0.000358935	0.003458743	0.003954382	0.004657117	0.004657117	0.004657117	0.001212265	0.00301172	0.002138511	0.001468608	0.001535535	0.000395578
3838103773185	383810	3773185	0.001204965	0.000299203	0.000274603	0.000807649	0.000484418	9.82565E-05	0.000332671	0.000357556	0.00336565	0.003847949	0.00453177	0.00453177	0.00453177	0.001179636	0.002930659	0.002080952	0.0014290 8	0.001494206	0.000394715
3838203773185	383820	3773185	0.001198862	0.000297688	0.000273212	0.000803557	0.000481964	9.77588E-05	0.000330985	0.000355745	0.00327066	0.003739347	0.004403867	0.004403867	0.004403867	0.001146343	0.002847946	0.00202222	0.001388747	0.001452034	0.000393249
3838303773185	383830	3773185	0.001192625	0.000296139	0.000271791	0.000799377	0.000479457	9.72503E-05	0.000329264	0.000353895	0.00317843	0.0036339	0.004279682	0.004279682	0.004279682	0.001114017	0.002767636	0.001965196	0.001349585	0.001411088	0.000391437

			ISDrainage / Utilities Trenching	ISDrainage / Utilities Trenching	ISAsphalt Paving	ISAsphalt Paving	SVDemolition	SVSite Grubbing / Prep	SVMass Grading / Excavation	SVMass Grading / Excavation	SVDrainage / Utilities Trenching	SVFoundations / Concrete Pads	SVBuilding / Structure Construction	SVBuilding / Structure Construction	SVAsphalt Paving	SVAsphalt Paving	SVArchitectural Coating	SVArchitectural Coating	SVLandscaping or Other Finishing	SVLandscaping or Other Finishing	MDemolition
Unique Identifier	X (UTM)	Y (UTM)	2027	2028	2027	2028	2027	2027	2027	2028	2028	2028	2028	2029	2028	2029	2028	2029	2028	2029	2027
3836703773175	383670	3773175	0.000206816	0.000206816	0.000238341	0.000238341	0.005556733	0.002214347	0.007202002	0.007202002	0.003716713	0.001441665	0.005117776	0.005117776	0.003857086	0.003857086	0.000868793	0.000868793	0.002941502	0.002941502	0.001318479
3836803773175	383680	3773175	0.000206723	0.000206723	0.000238235	0.000238235	0.00531708	0.002118845	0.00689139	0.00689139	0.003556417	0.001379488	0.004934474	0.004934474	0.003690736	0.003690736	0.000831323	0.000831323	0.00281464	0.00281464	0.001306314
3836903773175	383690	3773175	0.000206353	0.000206353	0.000237808	0.000237808	0.005088084	0.002027591	0.006594592	0.006594592	0.003403249	0.001320076	0.004757754	0.004757754	0.003531783	0.003531783	0.00079552	0.00079552	0.002693419	0.002693419	0.001292682
3837003773175	383700	3773175	0.000205983	0.000205983	0.000237381	0.000237381	0.004873275	0.00194199	0.006316181	0.006316181	0.003259571	0.001264345	0.004590194	0.004590194	0.003382678	0.003382678	0.000761934	0.000761934	0.002579708	0.002579708	0.001279482
3837103773175	383710	3773175	0.000206029	0.000206029	0.000237434	0.000237434	0.004678396	0.001864331	0.006063602	0.006063602	0.003129223	0.001213785	0.004436242	0.004436242	0.003247408	0.003247408	0.000731465	0.000731465	0.002476548	0.002476548	0.001270509
3837203773175	383720	3773175	0.000206121	0.000206121	0.000237541	0.000237541	0.00449549	0.001791444	0.00582654	0.00582654	0.003006883	0.001166331	0.004290472	0.004290472	0.003120447	0.003120447	0.000702868	0.000702868	0.002379725	0.002379725	0.001262313
3837303773175	383730	3773175	0.000206446	0.000206446	0.000237915	0.000237915	0.004327809	0.001724623	0.005609211	0.005609211	0.002894727	0.001122827	0.004155375	0.004155375	0.003004055	0.003004055	0.000676651	0.000676651	0.002290961	0.002290961	0.001257481
3837403773175	383740	3773175	0.000207279	0.000207279	0.000238875	0.000238875	0.004177913	0.00166489	0.005414933	0.005414933	0.002794467	0.001083937	0.004033351	0.004033351	0.002900008	0.002900008	0.000653215	0.000653215	0.002211613	0.002211613	0.001258258
3837503773175	383750	3773175	0.000208019	0.000208019	0.000239728	0.000239728	0.004036599	0.001608576	0.005231777	0.005231777	0.002699946	0.001047274	0.003917643	0.003917643	0.002801918	0.002801918	0.00063112	0.00063112	0.002136807	0.002136807	0.001259379
3837603773175	383760	3773175	0.000208575	0.000208575	0.000240368	0.000240368	0.003902066	0.001554965	0.005057412	0.005057412	0.002609962	0.00101237	0.003807003	0.003807003	0.002708535	0.002708535	0.000610086	0.000610086	0.002065591	0.002065591	0.001259638
3837703773175	383770	3773175	0.000208945	0.000208945	0.000240795	0.000240795	0.003774523	0.00150414	0.004892105	0.004892105	0.002524653	0.00097928	0.003701701	0.003701701	0.002620004	0.002620004	0.000590145	0.000590145	0.001998075	0.001998075	0.001259207
3837803773175	383780	3773175	0.000209177	0.000209177	0.000241062	0.000241062	0.003654039	0.001456127	0.004735947	0.004735947	0.002444065	0.000948021	0.003601912	0.003601912	0.002536372	0.002536372	0.000571307	0.000571307	0.001934296	0.001934296	0.001258172
3837903773175	383790	3773175	0.000209269	0.000209269	0.000241169	0.000241169	0.003540545	0.0014109	0.004588849	0.004588849	0.002368152	0.000918576	0.003507815	0.003507815	0.002457592	0.002457592	0.000553563	0.000553563	0.001874216	0.001874216	0.001256532
3838003773175	383800	3773175	0.000209177	0.000209177	0.000241062	0.000241062	0.003432586	0.001367879	0.004448926	0.004448926	0.002295942	0.000890566	0.003418076	0.003418076	0.002382656	0.002382656	0.000536683	0.000536683	0.001817068	0.001817068	0.00125334
3838103773175	383810	3773175	0.000208714	0.000208714	0.000240528	0.000240528	0.003326358	0.001325547	0.004311245	0.004311245	0.00222489	0.000863006	0.003329316	0.003329316	0.00230892	0.00230892	0.000520075	0.000520075	0.001760835	0.001760835	0.001246611
3838203773175	383820	3773175	0.000207973	0.000207973	0.000239675	0.000239675	0.003223037	0.001284374	0.004177331	0.004177331	0.002155782	0.0008362	0.003242512	0.003242512	0.002237201	0.002237201	0.00050392	0.00050392	0.001706141	0.001706141	0.001237638
3838303773175	383830	3773175	0.000207047	0.000207047	0.000238608	0.000238608	0.003123521	0.001244717	0.004048351	0.004048351	0.002089219	0.000810381	0.003158377	0.003158377	0.002168125	0.002168125	0.000488361	0.000488361	0.001653462	0.001653462	0.001227026
3838403773175	383840	3773175	0.000205751	0.000205751	0.000237114	0.000237114	0.003017709	0.001202551	0.003911208	0.003911208	0.002018445	0.000782928	0.00306677	0.00306677	0.002094677	0.002094677	0.000471817	0.000471817	0.001597449	0.001597449	0.001210978
3838503773175	383850	3773175	0.000204455	0.000204455	0.000235621	0.000235621	0.002917432	0.001162591	0.003781241	0.003781241	0.001951373	0.000756912	0.002979344	0.002979344	0.002025072	0.002025072	0.000456139	0.000456139	0.001544367	0.001544367	0.001195276
3838603773175	383860	3773175	0.000203066	0.000203066	0.00023402	0.00023402	0.002819647	0.001123623	0.003654503	0.003654503	0.001885968	0.000731542	0.002893163	0.002893163	0.001957197	0.001957197	0.000440851	0.000440851	0.001492603	0.001492603	0.001178711
3838703773175	383870	3773175	0.000201678	0.000201678	0.00023242	0.00023242	0.002724906	0.00108587	0.003531712	0.003531712	0.001822599	0.000706963	0.00280876	0.00280876	0.001891435	0.001891435	0.000426038	0.000426038	0.001442452	0.001442452	0.001161542
3838803773175	383880	3773175	0.000200243	0.000200243	0.000230766	0.000230766	0.002634803	0.001049964	0.00341493	0.00341493	0.001762332	0.000683586	0.002728004	0.002728004	0.001828891	0.001828891	0.00041195	0.00041195	0.001394755	0.001394755	0.001144545
3838903773175	383890	3773175	0.000198484	0.000198484	0.000228739	0.000228739	0.002536464	0.001010776	0.003287474	0.003287474	0.001696556	0.000658072	0.002637554	0.002637554	0.001760632	0.001760632	0.000396575	0.000396575	0.001342698	0.001342698	0.001121423
3839003773175	383900	3773175	0.000196447	0.000196447	0.000226392	0.000226392	0.002442554	0.000973353	0.003165759	0.003165759	0.001633743	0.000633708	0.002550661	0.002550661	0.001695446	0.001695446	0.000381892	0.000381892	0.001292986	0.001292986	0.001097093
3839103773175	383910	3773175	0.000194133	0.000194133	0.000223725	0.000223725	0.002351343	0.000937006	0.003047542	0.003047542	0.001572735	0.000610044	0.002465814	0.002465814	0.001632134	0.001632134	0.000367632	0.000367632	0.001244703	0.001244703	0.001070693
3829703773185	382970	3773185	0.00033184	0.00033184	0.000382424	0.000382424	0.007621157	0.003037015	0.009877671	0.009877671	0.005097538	0.001977269	0.009387347	0.009387347	0.005290061	0.005290061	0.001191565	0.001191565	0.004034322	0.004034322	0.000590563
3829803773185	382980	3773185	0.000329294	0.000329294	0.00037949	0.00037949	0.008889527	0.003542458	0.011521588	0.011521588	0.005945908	0.002306341	0.010642623	0.010642623	0.006170473	0.006170473	0.001389874	0.001389874	0.004705744	0.004705744	0.000615756
3829903773185	382990	3773185	0.000322722	0.000322722	0.000371915	0.000371915	0.010412015	0.004149167	0.013494862	0.013494862	0.006964249	0.002701342	0.012070971	0.012070971	0.007227275	0.007227275	0.001627914	0.001627914	0.005511686	0.005511686	0.000633874
3830003773185	383000	3773185	0.000313556	0.000313556	0.000361353	0.000361353	0.012303152	0.004902781	0.015945937	0.015945937	0.008229168	0.003191987	0.013729226	0.013729226	0.008539967	0.008539967	0.001923592	0.001923592	0.006512774	0.006512774	0.0006488
3830103773185	383010	3773185	0.00030092	0.00030092	0.00034679	0.00034679	0.01479408	0.00589541	0.019174393	0.019174393	0.009895266	0.003838246	0.015740654	0.015740654	0.01026899	0.01026899	0.002313048	0.002313048	0.007831368	0.007831368	0.000660447
3830203773185	383020	3773185	0.000276526	0.000276526	0.000318677	0.000318677	0.018128189	0.007224046	0.023495684	0.023495684	0.012125341	0.004703262	0.018177474	0.018177474	0.01258329	0.01258329	0.002834334	0.002834334	0.009596306	0.009596306	0.000652337
3830303773185	383030	3773185	0.000247272	0.000247272	0.000284964	0.000284964	0.022827208	0.009096596	0.029586015	0.029586015	0.015268358	0.005922398	0.02117674	0.02117674	0.015845012	0.015845012	0.003569024	0.003569024	0.01208377	0.01208377	0.000670887
3830403773185	383040	3773185	0.00024468	0.00024468	0.000281977	0.000281977	0.029499578	0.011755521	0.038233978	0.038233978	0.019731284	0.007653509	0.024741921	0.024741921	0.020476494	0.020476494	0.004612246	0.004612246	0.015615844	0.015615844	0.000687711
3830503773185	383050	3773185	0.000246809	0.000246809	0.000284431	0.000284431	0.039420106	0.015708832	0.051091831	0.051091831	0.026366794	0.010227338	0.028984722	0.028984722	0.027362614	0.027362614	0.006163317	0.006163317	0.020867357	0.020867357	0.000699703
3830603773185	383060	3773185	0.000248336	0.000248336	0.000286191	0.000286191	0.055251277	0.022017521	0.071610382	0.071610382	0.036955736	0.014334651	0.034261519	0.034261519	0.038351478	0.038351478	0.008638513	0.008638513	0.029247717	0.029247717	0.000711782
3830703773185	383070	3773185	0.00024954	0.00024954	0.00028578	0.00028578	0.079475159	0.031670688	0.103006607	0.103006607	0.053158282	0.020619409	0.040475638	0.040475638	0.055165962	0.055165962	0.012425907	0.012425907	0.042070828	0.042070828	0.000724206
3834303773185	383430	3773185	0.000274906	0.000274906	0.00031681	0.00031681	0.036865857	0.014690968	0.047781305	0.047781305	0.024658342	0.009564651	0.021626946	0.021626946	0.025589637	0.025589637	0.005763961	0.005763961	0.019515244	0.019515244	0.001354543
3834403773185	383440	3773185	0.000282729	0.000282729	0.000325826	0.000325826	0.031871614	0.012700773	0.041308338	0.041308338	0.021317859	0.008268921	0.01968231	0.01968231	0.022122991	0.022122991	0.004983113	0.004983113	0.0168715	0.0168715	0.001622604
3834503773185	383450	3773185	0.000285228	0.000285228	0.000328706	0.000328706	0.028343041	0.011294644	0.036735007	0.036735007	0.018957715	0.007353452	0.018082577	0.018082577	0.019673709	0.019673709	0.004431422	0.004431422	0.015003622	0.015003622	0.001703618
3834603773185	383460	3773185	0.000284858	0.000284858	0.000328279	0.000328279	0.02562118	0.010209988	0.033207241	0.033207241	0.017137152	0.006647279	0.016758375	0.016758375	0.017784387	0.017784387	0.00400586	0.00400586	0.013562782	0.013562782	0.001752882
3834703773185	383470	3773185	0.000283562	0.000283562	0.000326786	0.000326786	0.023201186	0.009245625	0.030070722	0.030070722	0.015518499	0.006019425	0.015564023	0.015564023	0.016104601	0.016104601	0.003627495	0.003627495	0.012281738	0.012281738	0.001793173
3834803773185	383480	3773185	0.000281479	0.000281479	0.000324385	0.000324385	0.021102506	0.008409306	0.027350654	0.027350654	0.014114762	0.005474933	0.014499165	0.014499165	0.014647848	0.014647848	0.003299368	0.003299368	0.011170785	0.011170785	0.001821558
3834903773185	383490	3773185	0.00027884	0.00027884	0.000321345	0.000321345	0.019238774	0.007666612	0.024935097	0.024935097	0.012868174	0.004991398	0.013532761	0.013532761	0.013354179	0.013354179	0.003007974	0.003007974	0.010184203	0.010184203	0.001839417
3835003773185	383500	3773185	0.000275739	0.000275739	0.000317771	0.000317771	0.017599886	0.007013518	0.022810958	0.022810958	0.011771976	0.004566197	0.01266081	0.01266081	0.01221658	0.01221658	0.002751734	0.002751734	0.009316644	0.009316644	0.001847958
3835103773185	383510	3773185	0.000272314	0.000272314	0.000313823	0.000313823	0.016165426	0.006441889	0.020951775	0.020951775	0.010812514	0.004194034	0.01187673	0.01187673	0.01122088	0.01122088	0.002527457	0.002527457	0.008557301	0.008557301	0.001849684
3835203773185	383520	3773185	0.000268703	0.000268703	0.000309662	0.000309662	0.014882176	0.005930517	0.019288574	0.019288574	0.009954191	0.003861102	0.011159087	0.011159087	0.010330141	0.010330141	0.002326822	0.002326822	0.007878002	0.007878002	0.001845284
3835303773185	383530	3773185	0.000264815	0.000264815	0.000305181	0.000305181	0.01372121	0.005467874	0.017783863	0.017783863	0.00917766	0.003559895	0.010495252	0.010495252	0.009524281	0.009524281	0.002145305	0.002145305	0.007263435	0.007263435	0.001833895
3835403773185	383540	3773185	0.000260695	0.000260695	0.000300434	0.000300434	0.012679898	0.005052913	0.016434233	0.016434233	0.008481161	0.003289732	0.009884957	0.009884957	0.008801477	0.008801477	0.001982497	0.001982497	0.006712208	0.006712208	0.001816295
3835503773185	383550	3773185	0.000256066	0.000256066	0.000295099	0.000295099	0.011713603	0.004667847	0.015181832	0.015181832	0.007834838	0.003039032	0.009307036	0.009307036	0.008130744	0.008130744	0.001831417	0.001831417	0.006200692	0.006200692	0.001788514
3835603773185	383560	3773185	0.000249956	0.000249956	0.000288058	0.000288058	0.010773952	0.004293398	0.013963963	0.013963963	0.007206337	0.002795245	0.008735875	0.008735875	0.007478505	0.007478505	0.001684503	0.001684503	0.0057032	0.0057032	0.00174063
3835703773185	383570	3773185	0.000243522	0.000243522	0.000280643	0.000280643	0.009941497	0.003961666	0.012885031	0.012885031	0.006649536	0.002579269	0.008215141	0.008215141	0.006900675	0.006900675	0.001554349	0.001554349	0.005262613	0.005262613	0.001688519
3835803773185	383580	3773185	0.000238246	0.000238246	0.000274562	0.000274562	0.009245236	0.003684208	0.011982617	0.011982617	0.0061838	0.002398627	0.007764491	0.007764491	0.00641738	0.00641738	0.001445489	0.001445489	0.004894041	0.004894041	0.001646589
3835903773185	383590	3773185	0.000233524	0.000233524	0.000269121	0.000269121	0.00863368	0.003440504	0.011189988	0.011189988	0.005774781	0.002239963	0.00735822	0.00735822	0.005992882	0.005992882	0.001349872	0.001349872	0.0045703	0.0045703	0.001608196
3836003773185	383600	3773185	0.00022871	0.00022871	0.00026373	0.00026373	0.008072782	0.003216987	0.010463016	0.010463016	0.005399615	0.00209444	0.006978276	0.006978276	0.005603547	0.005603547	0.001262176	0.001262176	0.004273393	0.004273393	0.00156756
3836103773185	383610	3773185	0.000222693	0.000222693	0.000256638	0.000256638	0.007527109	0.002999537	0.009755777	0.009755777	0.005034632	0.001952868	0.006603668	0.006603668	0.00522478	0.00522478	0.00117686	0.00117686	0.003984537	0.003984537	0.001516484
3836203773185	383620	3773185	0.000216953	0.000216953	0.000250024	0.000250024	0.007035276	0.002803543	0.00911832	0.00911832	0.004705661	0.001825265	0.006258498	0.006258498	0.004883385	0.004883385	0.001099962	0.001099962	0.003724181	0.003724181	0.0014686
3836303773185	383630	3773185	0.00021325	0.00021325	0.00024575	0.00024575	0.006629879	0.002641993	0.008592891	0.008592891	0.004434505	0.001720087	0.005965625	0.005965625	0.004601987	0.004601987	0.001036579	0.001036579	0.003509581	0.003509581	0.001434521
3836403773185	383640	3773185	0.000210889	0.000210889	0.000243036	0.000243036	0.006283859	0.002504105	0.008144419	0.008144419	0.004203064	0.001630314	0.00570966	0.00570966	0.004361805	0.004361805	0.000982479	0.000982479	0.003326413	0.003326413	0.001407948
3836503773185	383650	3773185	0.000208667	0.000208667	0.000240475	0.000240475	0.005963652	0.002376503	0.007729404	0.007729404	0.003988888	0.001547238	0.005469616	0.005469616	0.00413954	0.00413954	0.000932414	0.000932414	0.003156908	0.003156908	0.001381116
3836603773185	383660	3773185	0.000208019	0.000208019	0.000239728	0.000239728	0.005695833	0.002269778	0.007382287	0.007382287	0.003809753	0.001477754	0.005264079	0.005264079	0.003953639	0.003953639	0.000890541	0.000890541	0.003015136	0.003015136	0.001363688
3836703773185	383670	3773185	0.000207371	0.000207371	0.000238981	0.000238981	0.005444277	0.002169533	0.007056248	0.007056248	0.003641495	0.001412489	0.005069305	0.005069305	0.003779027	0.003779027	0.00085121	0.00085121	0.002881973	0.002881973	0.0013426
3836803773185	383680	3773185	0.00020714	0.00020714	0.000238715	0.000238715	0.005215004	0.002078168	0.006759091	0.006759091	0.003488142	0.001353005	0.004889471	0.004889471	0.003619882	0.003619882	0.000815364	0.000815364	0.002760605	0.002760605	0.001331852
3836903773185	383690	3773185	0.000207464	0.000207464	0.000239088	0.000239088	0.005007669	0.001995546	0.006490367	0.006490367	0.003349463	0.001299213	0.004724847	0.004724847	0.003475965	0.003475965	0.000782947	0.000782947	0.002650851	0.002650851	0.001322016
3837003773185	383700	3773185	0.000207788	0.000207788	0.000239462	0.000239462	0.004812514	0.001917777	0.006237429	0.006237429	0.00321893	0.001248581	0.004568671	0.004568671	0.003340502	0.003340502	0.000752434	0.000752434	0.002547544	0.002547544	0.001313389
3837103773185	383710	3773185	0.000207742	0.000207742	0.000239408	0.000239408	0.004623241	0.001842352	0.005992116	0.005992116	0.003092331	0.001199475	0.004416409	0.004416409	0.003209122	0.003209122	0.000722842	0.000722842	0.0244735	0.0244735	0.0130269
3837203773185	383720	3773185	0.000207649	0.000207649	0.000239302	0.000239302	0.004444141	0.001770981	0.005759987	0.005759987	0.002972538	0.001153009	0.004271172	0.004271172	0.003084804	0.003084804	0.000694839	0.000694839	0.002352542	0.002352542	0.001292165
3837303773185	383730	3773185	0.000207973	0.000207973	0.000239675	0.000239675	0.004280819	0.001705898	0.005548308	0.005548308	0.002863297	0.001110636	0.00413732	0.00413732	0.002971438	0.002971438	0.000669304	0.000669304	0.002266087	0.002266087	0.001285953
3837403773185	383740	3773185	0.000209038	0.000209038	0.000240902	0.000240902	0.004137775	0.001648895	0.00536291	0.00536291	0.00276762	0.001073524	0.004018677	0.004018677	0.002872147	0.002872147	0.000646939	0.000646939	0.002190365	0.002190365	0.001287851
3837503773185	383750	3773185	0.00021001	0.00021001	0.00024202	0.00024202	0.004002689	0.001595063	0.005187827	0.005187827	0.002677265	0.001038476	0.003906081	0.003906081	0.00277838	0.00277838	0.00062819	0.00062819	0.002118856	0.002118856	0.001290267
3837603773185	383760	3773185	0.00021075	0.00021075	0.00024287	0.00024287	0.003874177	0.001543852	0.005021265	0.005021265	0.002591308	0.001005135	0.003798732	0.003798732	0.002689176	0.002689176	0.000605726	0.000605726	0.002050827	0.002050827	0.001292337
3837703773185	383770	3773185	0.000211352	0.000211352	0.000243569	0.000243569	0.003752447	0.001495342	0.004863493	0.004863493	0.002509887	0.000973553	0.003696631	0.003696631	0.00260468	0.00260468	0.000586693	0.000586693	0.001986389	0.001986389	0.0012939
3837803773185	383780	3773185	0.000211815	0.000211815	0.000244102	0.000244102	0.003637292	0.001449453	0.004714241	0.004714241	0.002432863	0.000943676	0.003600044	0.003600044	0.002524747	0.002524747	0.000568689	0.000568689	0.00192543	0.00192543	0.001294839
3837903773185	383790	3773185	0.000212185	0.000212185	0.000244529	0.000244529	0.003529541	0.001406515	0.004574587	0.004574587	0.002360792	0.000915721	0.003509594	0.003509594	0.002449955	0.002449955	0.000551842	0.000551842	0.001868392	0.001868392	0.001295702
3838003773185	383800	3773185	0.000212232	0.000212232	0.000244583	0.000244583	0.003426912	0.001365617	0.004441571	0.004441571	0.002292147	0.000889094	0.003423679	0.003423679	0.002378717	0.002378717	0.000535796	0.000535796	0.001814064	0.001814064	0.0012945
3838103773185	383810	3773185	0.000211769	0.000211769	0.000244049	0.000244049	0.003322621	0.001324058	0.004306401	0.004306401	0.00222239	0.000862036	0.003335808	0.003335808	0.002306326	0.002306326	0.00051949	0.00051949	0.001758857	0.001758857	0.001287678
3838203773185	383820	3773185	0.000210982	0.000210982	0.000243142	0.000243142	0.003219369	0.001282912	0.004172578	0.004172578	0.002153328	0.000835248	0.003248115	0.003248115	0.002234655	0.002234655	0.000503347	0.000503347	0.001704199	0.001704199	0.001277498
3838303773185	383830	3773185	0.00021001	0.00021001	0.00024202	0.00024202	0.003119923	0.001243283	0.004043687	0.004043687	0.002086812	0.000809447	0.003163179	0.003163179	0.002165627	0.002165627	0.000487799	0.000487799	0.001651557	0.001651557	0.001265937

			MSite Grubbing / Prep	MMass Grading / Excavation	MMass Grading / Excavation	MDrainage / Utilities Trenching	MFoundations / Concrete Pads	MBuilding / Structure Construction	MAsphalt Paving	MLandscaping or Other Finishing	MWaterside Construction (Piles)	RSSWRestriping South Valley	RSSWRestriping Silver Lake Boulevard	RSSWDemolition	RSSWPlacing Base	RSSWForm	Child Risk				
Unique Identifier	X (UTM)	Y (UTM)	2027	2027	2028	2028	2028	2028	2028	2028	2028	2029	2029	2029	2029	2029	3rd Trimester	0<2	2<16	Total	per million
3836703773175	383670	3773175	0.001219076	0.002027781	0.002027781	0.00097526	0.000462117	0.001253734	0.000815204	0.000559836	0.000601715	0.001127969	0.001818863	0.005251549	0.00047754	0.001038645	3.37936E-08	6.62795E-07	8.0335E-07	1.49994E-06	1.49993926
3836803773175	383680	3773175	0.001207828	0.002009072	0.002009072	0.000966262	0.000457854	0.001242167	0.000807683	0.000554671	0.000596164	0.001093968	0.001744101	0.005041699	0.000458458	0.000997142	3.3491E-08	6.58073E-07	7.7331E-07	1.46487E-06	1.46487376
3836903773175	383690	3773175	0.001195224	0.001988107	0.001988107	0.000956179	0.000453076	0.001229204	0.000799254	0.000548883	0.000589943	0.001060911	0.001671988	0.004838978	0.000440024	0.000957048	3.31592E-08	6.52699E-07	7.4438E-07	1.43024E-06	1.43023519
3837003773175	383700	3773175	0.001183019	0.001967805	0.001967805	0.000946415	0.000448449	0.001216652	0.000791093	0.000543278	0.000583918	0.001029448	0.001604699	0.004649693	0.000422812	0.000919611	3.28369E-08	6.47505E-07	7.1724E-07	1.39758E-06	1.39758146
3837103773175	383710	3773175	0.001174722	0.001954005	0.001954005	0.000939778	0.000445304	0.00120812	0.000785545	0.000539468	0.000579823	0.001000671	0.001545747	0.00448408	0.000407752	0.000886856	3.25854E-08	6.43735E-07	6.9307E-07	1.36939E-06	1.36939468
3837203773175	383720	3773175	0.001167144	0.001941399	0.001941399	0.000933715	0.000442432	0.001200326	0.000780477	0.000535988	0.000576083	0.000973341	0.001490873	0.004329891	0.000393731	0.000856361	3.2345E-08	6.40127E-07	6.7045E-07	1.34292E-06	1.34292345
3837303773175	383730	3773175	0.001162677	0.001933969	0.001933969	0.000930141	0.000440738	0.001195732	0.00077749	0.000533936	0.000573878	0.000948165	0.001442252	0.004193434	0.000381322	0.000829373	3.21615E-08	6.37601E-07	6.5008E-07	1.31985E-06	1.31984503
3837403773175	383740	3773175	0.001163395	0.001935163	0.001935163	0.000930716	0.00044101	0.001196471	0.00077797	0.000534266	0.000574232	0.000925733	0.001401789	0.004080283	0.000371033	0.000806994	3.20687E-08	6.36784E-07	6.3258E-07	1.30143E-06	1.30142905
3837503773175	383750	3773175	0.001164432	0.001936888	0.001936888	0.000931545	0.000441404	0.001197537	0.000778663	0.000534742	0.000574744	0.000904364	0.001364095	0.003974993	0.000361459	0.00078617	3.19827E-08	6.35952E-07	6.1614E-07	1.28407E-06	1.28407429
3837603773175	383760	3773175	0.001164671	0.001937286	0.001937286	0.000931737	0.000441494	0.001197783	0.000778823	0.000534852	0.000574862	0.000883763	0.00132798	0.003874089	0.000352283	0.000766213	3.18832E-08	6.34715E-07	6.004E-07	1.267E-06	1.26699571
3837703773175	383770	3773175	0.001164272	0.001936623	0.001936623	0.000931418	0.000441343	0.001197373	0.000778557	0.000534669	0.000574665	0.000863988	0.001293591	0.00377803	0.000343548	0.000747214	3.17814E-08	6.33284E-07	5.8542E-07	1.25049E-06	1.25048635
3837803773175	383780	3773175	0.001163315	0.00193503	0.00193503	0.000930652	0.00044098	0.001196388	0.000777917	0.000534229	0.000574193	0.000845099	0.001261048	0.003687089	0.000335279	0.000729228	3.16823E-08	6.31746E-07	5.7124E-07	1.23467E-06	1.23466593
3837903773175	383790	3773175	0.001161799	0.001932509	0.001932509	0.000929439	0.000440406	0.00119483	0.000776903	0.000533533	0.000573445	0.000827124	0.001230232	0.003600992	0.00032745	0.0007122	3.15876E-08	6.3015E-07	5.5785E-07	1.21958E-06	1.21958314
3838003773175	383800	3773175	0.001158848	0.0019276	0.0019276	0.000927078	0.000439287	0.001191794	0.000774929	0.000532178	0.000571988	0.000809769	0.001200368	0.003517363	0.000319845	0.00069566	3.14936E-08	6.28458E-07	5.4495E-07	1.2049E-06	1.20489729
3838103773175	383810	3773175	0.001152626	0.00191725	0.00191725	0.0009221	0.000436928	0.001185395	0.000770769	0.00052932	0.000568917	0.000792267	0.001169344	0.003429986	0.0003119	0.000678379	3.13545E-08	6.25886E-07	5.3179E-07	1.18903E-06	1.18902868
3838203773175	383820	3773175	0.001144329	0.00190345	0.00190345	0.000915463	0.000433783	0.001176863	0.000765221	0.00052551	0.000564822	0.000774883	0.001138111	0.003341696	0.000303871	0.000660917	3.11879E-08	6.22764E-07	5.1869E-07	1.17264E-06	1.17263819
3838303773175	383830	3773175	0.001134517	0.001887129	0.001887129	0.000907614	0.000430064	0.001166772	0.000758659	0.000521004	0.000559979	0.000757853	0.001107295	0.003254228	0.000295917	0.000643617	3.10029E-08	6.19269E-07	5.0583E-07	1.1561E-06	1.15610469
3838403773175	383840	3773175	0.00111968	0.001862448	0.001862448	0.000895744	0.000424439	0.001151513	0.000748737	0.000514191	0.000552655	0.000738845	0.001071417	0.003151405	0.000286567	0.000623281	3.06552E-08	6.13032E-07	4.9127E-07	1.13496E-06	1.13496124
3838503773175	383850	3773175	0.001105161	0.001838299	0.001838299	0.000884129	0.000418936	0.001136581	0.000739029	0.000507523	0.000545489	0.000720605	0.001037475	0.003054066	0.000277716	0.00060403	3.03155E-08	6.06927E-07	4.7742E-07	1.11467E-06	1.11466674
3838603773175	383860	3773175	0.001089845	0.001812822	0.001812822	0.000871876	0.00041313	0.00112083	0.000728787	0.00050049	0.000537929	0.000702483	0.001003741	0.002957001	0.00026889	0.000584832	2.99376E-08	6.00166E-07	4.6371E-07	1.09382E-06	1.09381538
3838703773175	383870	3773175	0.00107397	0.001786417	0.001786417	0.000859176	0.000407112	0.001104504	0.000718171	0.000493199	0.000530094	0.000684597	0.000970632	0.00286149	0.000260205	0.000565942	2.95354E-08	5.92957E-07	4.5026E-07	1.07275E-06	1.07275293
3838803773175	383880	3773175	0.001058255	0.001760276	0.001760276	0.000846604	0.000401155	0.001088342	0.000707662	0.000485983	0.000522337	0.00066736	0.000939161	0.002770641	0.00025143	0.000547974	2.91398E-08	5.85866E-07	4.3741E-07	1.05242E-06	1.05241735
3838903773175	383890	3773175	0.001036876	0.001724715	0.001724715	0.000829501	0.000393051	0.001066355	0.000693366	0.000476165	0.000511785	0.000647703	0.000901824	0.00266206	0.00024207	0.000526499	2.85263E-08	5.75005E-07	4.2253E-07	1.02606E-06	1.02605912
3839003773175	383900	3773175	0.001014381	0.001687297	0.001687297	0.000811505	0.000384523	0.00104322	0.000678323	0.000465834	0.000500681	0.000628696	0.000866096	0.002557957	0.00023203	0.00050591	2.79077E-08	5.63924E-07	4.0815E-07	9.9998E-07	0.99997978
3839103773175	383910	3773175	0.00098997	0.001646693	0.001646693	0.000791976	0.00037527	0.001018116	0.000662	0.000454624	0.000488633	0.000609924	0.000830843	0.002455043	0.00023245	0.000485556	2.72662E-08	5.5234E-07	3.9394E-07	9.73541E-07	0.97354135
3829703773185	382970	3773185	0.000546039	0.000908269	0.000908269	0.000436831	0.000206988	0.000561563	0.00036514	0.000250758	0.000269516	0.010544121	0.000416895	0.001266868	0.0001152	0.00025056	3.63556E-08	8.38964E-07	8.2718E-07	1.7025E-06	1.70250414
3829803773185	382980	3773185	0.000569333	0.000947014	0.000947014	0.000455466	0.000215818	0.000585519	0.000380717	0.000261455	0.000281013	0.013201904	0.000444347	0.001350589	0.000122813	0.000267118	3.70311E-08	8.44965E-07	9.3606E-07	1.81805E-06	1.81805296
3829903773185	382990	3773185	0.000586085	0.000974879	0.000974879	0.000468868	0.000222168	0.000602747	0.000391919	0.000269148	0.000289282	0.016728692	0.000469595	0.001427455	0.00129803	0.00028232	3.74173E-08	8.43254E-07	1.0594E-06	1.94007E-06	1.94007142
3830003773185	383000	3773185	0.000599885	0.000997835	0.000997835	0.000479908	0.0002274	0.00061694	0.000401147	0.000275485	0.000296093	0.021609208	0.000493802	0.001501487	0.000136535	0.000296962	3.76334E-08	8.3719E-07	1.2052E-06	2.08004E-06	2.08004315
3830103773185	383010	3773185	0.000610655	0.001015748	0.001015748	0.000488524	0.000231482	0.000628016	0.000408349	0.000280431	0.000301409	0.02887662	0.000515328	0.001572595	0.000143001	0.000311026	3.77205E-08	8.27075E-07	1.3881E-06	2.25289E-06	2.25289012
3830203773185	383020	3773185	0.000603156	0.001003275	0.001003275	0.000482525	0.00022864	0.000620304	0.000403335	0.000276987	0.000297708	0.040089607	0.000535723	0.001627525	0.000147996	0.00032189	3.7183E-08	7.96232E-07	1.6175E-06	2.45091E-06	2.45091017
3830303773185	383030	3773185	0.000620307	0.001031804	0.001031804	0.000496246	0.000235141	0.000637943	0.000414804	0.000284864	0.000306173	0.058632842	0.000565497	0.001721025	0.000156498	0.000340382	3.70709E-08	7.85043E-07	1.9307E-06	2.7528E-06	2.75279746
3830403773185	383040	3773185	0.000635863	0.001057679	0.001057679	0.00050869	0.000241038	0.00065394	0.000425206	0.000292007	0.000313851	0.090541257	0.000591311	0.001801181	0.000163787	0.000356236	3.69703E-08	7.76967E-07	2.3581E-06	3.17202E-06	3.17202025
3830503773185	383050	3773185	0.000646951	0.001076123	0.001076123	0.000517561	0.000245241	0.000665344	0.00043262	0.000297099	0.000319324	0.148625861	0.000617006	0.001879418	0.000170902	0.000371709	3.70335E-08	7.76639E-07	2.96E-06	3.77367E-06	3.77367377
3830603773185	383060	3773185	0.000658119	0.001094699	0.001094699	0.000526495	0.000249475	0.00067683	0.000440089	0.000302228	0.000324837	0.265217839	0.000644279	0.00196259	0.000178465	0.000388159	3.69819E-08	7.74156E-07	3.8761E-06	4.68729E-06	4.68728786
3830703773185	383070	3773185	0.000669606	0.001113807	0.001113807	0.000535685	0.000253829	0.000688643	0.00044777	0.000307503	0.000330506	0.171285886	0.000673547	0.002051886	0.000186585	0.00040582	3.71006E-08	7.76048E-07	5.1721E-06	5.98524E-06	5.98524451
3834303773185	383430	3773185	0.00125242	0.002083246	0.002083246	0.001001936	0.000474758	0.001288027	0.000837502	0.000575149	0.000618174	0.004038782	0.024802449	0.138120917	0.01255978	0.027317398	5.22263E-08	9.64259E-07	9.446E-06	1.04625E-05	10.4624717
3834403773185	383440	3773185	0.001500272	0.002495516	0.002495516	0.001200217	0.000568711	0.001542925	0.001003242	0.00068897	0.000740509	0.003736757	0.033139792	0.086075485	0.007827121	0.017023911	5.27595E-08	9.77212E-07	7.0089E-06	8.03883E-06	8.03882725
3834503773185	383450	3773185	0.001575178	0.002620113	0.002620113	0.001260142	0.000597106	0.001619961	0.001053332	0.000723369	0.000777482	0.003478502	0.022994364	0.06158812	0.005600406	0.012180828	5.25927E-08	9.77731E-07	5.6028E-06	6.63315E-06	6.63314619
3834603773185	383460	3773185	0.001620728	0.002695879	0.002695879	0.001296582	0.000614373	0.001666805	0.001083792	0.000744287	0.000799964	0.003258439	0.017674079	0.048138257	0.004377367	0.00952073	5.23142E-08	9.75363E-07	4.7065E-06	5.73413E-06	5.73413006
3834703773185	383470	3773185	0.001657981	0.002757846	0.002757846	0.001326385	0.000628494	0.001705118	0.001108703	0.000761395	0.000818352	0.003057148	0.014142616	0.038968382	0.003543521	0.007707122	5.18992E-08	9.70818E-07	4.0347E-06	5.05742E-06	5.05742128
3834803773185	383480	3773185	0.001684226	0.002801501	0.002801501	0.001347381	0.000638443	0.001732109	0.001126253	0.000773447	0.000831306	0.002875248	0.011696831	0.032491642	0.00295457	0.00642616	5.139E-08	9.64305E-07	3.5219E-06	4.53765E-06	4.5376452
3834903773185	383490	3773185	0.001700739	0.002828968	0.002828968	0.001360591	0.000644703	0.001749092	0.001137296	0.00078103	0.000839456	0.002708224	0.009882404	0.027627986	0.002512302	0.005464232	5.07887E-08	9.5623E-07	3.1117E-06	4.11872E-06	4.11871809
3835003773185	383500	3773185	0.001708636	0.002842105	0.002842105	0.001366909	0.000647696	0.001757214	0.001142577	0.000784657	0.000843355	0.002555897	0.008510359	0.02390452	0.002173715	0.004727809	5.0107E-08	9.46408E-07	2.7798E-06	3.77632E-06	3.77632005
3835103773185	383510	3773185	0.001710232	0.002844759	0.002844759	0.001368185	0.000648301	0.001758854	0.001143644	0.00078539	0.000844142	0.002417532	0.007448857	0.020995595	0.001909197	0.004152485	4.93848E-08	9.35514E-07	2.5082E-06	3.49308E-06	3.49307892
3835203773185	383520	3773185	0.001706163	0.002837991	0.002837991	0.001364931	0.000646759	0.00175467	0.001140923	0.000783521	0.000842134	0.002289644	0.006586483	0.018618423	0.001693033	0.00368233	4.86045E-08	9.23431E-07	2.278E-06	3.25006E-06	3.25005643
3835303773185	383530	3773185	0.001695633	0.002820476	0.002820476	0.001356507	0.00064767	0.001743841	0.001133882	0.000778686	0.000836937	0.002170168	0.005864077	0.016619547	0.001511269	0.003286995	4.77448E-08	9.09826E-07	2.0785E-06	3.03608E-06	3.03608321
3835403773185	383540	3773185	0.00167936	0.002793407	0.002793407	0.001343488	0.000636598	0.001727105	0.001122999	0.000771212	0.000828904	0.002059251	0.005258831	0.0149402	0.001358561	0.002954856	4.68262E-08	8.94893E-07	1.9057E-06	2.84738E-06	2.84738412
3835503773185	383550	3773185	0.001653673	0.002750681	0.002750681	0.001322939	0.000626861	0.001700688	0.001105823	0.000759416	0.000816226	0.001952968	0.004723465	0.013449315	0.00122299	0.00265999	4.57691E-08	8.77247E-07	1.7491E-06	2.67214E-06	2.67213663
3835603773185	383560	3773185	0.0016094	0.002677037	0.002677037	0.00128752	0.000610079	0.001655156	0.001076217	0.000739085	0.000794373	0.001846124	0.004215729	0.012030634	0.001093984	0.002379405	4.44277E-08	8.54078E-07	1.5986E-06	2.49709E-06	2.49708645
3835703773185	383570	3773185	0.001561218	0.002596892	0.002596892	0.001248974	0.000591814	0.001605604	0.001043997	0.000716958	0.000770591	0.00174784	0.003788919	0.010834508	0.000985217	0.002142837	4.30746E-08	8.2994E-07	1.4679E-06	2.34092E-06	2.3409206
3835803773185	383580	3773185	0.001522448	0.002532404	0.002532404	0.001217959	0.000577118	0.001565732	0.001018072	0.000699154	0.000751455	0.00166266	0.00345554	0.009898318	0.000900086	0.001957678	4.19355E-08	8.09411E-07	1.3617E-06	2.21301E-06	2.21301101
3835903773185	383590	3773185	0.00148695	0.002473357	0.002473357	0.00118956	0.000563661	0.001529225	0.000994334	0.000682852	0.000733934	0.001585508	0.003176051	0.009112477	0.000828627	0.001802255	4.08882E-08	7.90407E-07	1.2701E-06	2.10135E-06	2.10134751
3836003773185	383600	3773185	0.001449377	0.00241086	0.00241086	0.001159502	0.000549418	0.001490584	0.000969208	0.000665598	0.000715389	0.001512813	0.002926515	0.008409443	0.000764698	0.00166321	3.98294E-08	7.70933E-07	1.1868E-06	1.99752E-06	1.99752279
3836103773185	383610	3773185	0.001402152	0.002332307	0.002332307	0.001121722	0.000531517	0.001442016	0.000937629	0.00064391	0.000692079	0.001440236	0.002684602	0.007726334	0.00070258	0.001528106	3.85931E-08	7.47625E-07	1.1054E-06	1.89162E-06	1.89162109
3836203773185	383620	3773185	0.001357879	0.002258663	0.002258663	0.001086303	0.000514734	0.001396484	0.000908023	0.000623579	0.000670226	0.00137306	0.002473445	0.007129048	0.000648267	0.001409975	3.7418E-08	7.25309E-07	1.0329E-06	1.79562E-06	1.79561533
3836303773185	383630	3773185	0.001326369	0.00220625	0.00220625	0.001061095	0.000502789	0.001364078	0.000886952	0.000609108	0.000654674	0.001316126	0.002309807	0.006666025	0.000606163	0.001318399	3.65472E-08	7.09124E-07	9.7476E-07	1.72043E-06	1.72043463
3836403773185	383640	3773185	0.001301799	0.002165382	0.002165382	0.001041439	0.000493476	0.00133881	0.000870522	0.000597825	0.000642546	0.001266394	0.002176806	0.006289465	0.000571921	0.001243923	3.58738E-08	6.96978E-07	9.2621E-07	1.65906E-06	1.65906148
3836503773185	383650	3773185	0.00127699	0.002124115	0.002124115	0.001021592	0.000484071	0.001313295	0.000853932	0.000586432	0.000630301	0.001219495	0.002055358	0.005945352	0.00054063	0.001175865	3.52223E-08	6.85238E-07	8.8142E-07	1.60188E-06	1.60188388
3836603773185	383660	3773185	0.001260876	0.002097311	0.002097311	0.001008701	0.000477963	0.001296723	0.000843156	0.000579032	0.000622348	0.001179561	0.00196026	0.005676093	0.000516145	0.001122611	3.48027E-08	6.78287E-07	8.4516E-07	1.55825E-06	1.55824994
3836703773185	383670	3773185	0.001244762	0.002070508	0.002070508	0.00099581	0.000471855	0.001280151	0.000832381	0.000571632	0.000614394	0.001141575	0.001871682	0.005425114	0.00049323	0.001072973	3.43927E-08	6.71535E-07	8.1119E-07	1.51712E-06	1.51711562
3836803773185	383680	3773185	0.00123144	0.002048348	0.002048348	0.000985152	0.000466805	0.001266451	0.000823472	0.000565514	0.000607818	0.0011066	0.001793139	0.00520256	0.00047308	0.001028956	3.40497E-08	6.66132E-07	7.8063E-07	1.48081E-06	1.48080696
3836903773185	383690	3773185	0.001222346	0.002033222	0.002033222	0.000977877	0.000463357	0.001257098	0.000817391	0.000561338	0.00060333	0.001074724	0.001724778	0.005009162	0.000455499	0.000990706	3.37946E-08	6.62564E-07	7.5356E-07	1.44992E-06	1.44992167
3837003773185	383700	3773185	0.001214369	0.002019952	0.002019952	0.000971495	0.000460333	0.001248894	0.000812057	0.000557675	0.000599392	0.001044501	0.00166121	0.004829199	0.000439135	0.000955113	3.3555E-08	6.59235E-07	7.2824E-07	1.42103E-06	1.42103083
3837103773185	383710	3773185	0.001204477	0.002003499	0.002003499	0.000963582	0.000456584	0.001238721	0.000805442	0.000553132	0.00059451	0.00101478	0.001598536	0.004651704	0.00042994	0.000920009	3.32682E-08	6.54889E-07	7.0341E-07	1.39157E-06	1.39156993
3837203773185	383720	3773185	0.001194745	0.00198731	0.00198731	0.000955796	0.000452894	0.001228712	0.000798934	0.000548663	0.000589706	0.000986327	0.001539434	0.00448408	0.00040772	0.000886856	3.2982E-08	6.50496E-07	6.7991E-07	1.36339E-06	1.36339159
3837303773185	383730	3773185	0.001189002	0.001977757	0.001977757	0.000951201	0.000450717	0.001222805	0.000795093	0.000546025	0.000586871	0.000960266	0.001487657	0.004337477	0.000394421	0.000857861	3.27662E-08	6.47474E-07	6.5897E-07	1.33921E-06	1.3392077
3837403773185	383740	3773185	0.001190757	0.001980676	0.001980676	0.000952605	0.000451383	0.00122461	0.000796267	0.000546831	0.000587738	0.000937628	0.001446361	0.004221219	0.000383849	0.000834868	3.26867E-08	6.47113E-07	6.4161E-07	1.32141E-06	1.3214137
3837503773185	383750	3773185	0.00119299	0.001984391	0.001984391	0.000954392	0.000452229	0.001226907	0.000797761	0.000547857	0.00058884	0.000916141	0.001408012	0.004113278	0.000374034	0.000813519	3.26143E-08	6.46722E-07	6.2533E-07	1.30467E-06	1.30466871
3837603773185	383760	3773185	0.001194905	0.001987576	0.001987576	0.000955924	0.000452955	0.001228876	0.000799041	0.000548736	0.000589785	0.000895481	0.001371658	0.004011003	0.000364733	0.000793292	3.25339E-08	6.4598E-07	6.0984E-07	1.28835E-06	1.28835115
3837703773185	383770	3773185	0.001196341	0.001989964	0.001989964	0.000957072	0.000453499	0.001230353	0.000800001	0.000549395	0.000590494	0.000875735	0.001337269	0.003914396	0.000355949	0.000774185	3.24548E-08	6.451E-07	5.9516E-07	1.27271E-06	1.27271161
3837803773185	383780	3773185	0.001197218	0.001991424	0.001991424	0.000957774	0.000453832	0.001231255	0.000800588	0.000549798	0.000590927	0.000856905	0.001304786	0.003823089	0.000347646	0.000756126	3.23787E-08	6.44081E-07	5.8128E-07	1.25774E-06	1.25773695
3837903773185	383790	3773185	0.001198016	0.001992751	0.001992751	0.00095843	0.000454134	0.001232076	0.000801121	0.000550165	0.000591321	0.000839137	0.001274625	0.003738637	0.000339966	0.000739423	3.2323E-08	6.43268E-07	5.6837E-07	1.24396E-06	1.24395801
3838003773185	383800	3773185	0.001196979	0.001991026	0.001991026	0.000957583	0.000453741	0.001231009	0.000800428	0.000549689	0.000590809	0.000822048	0.001245357	0.003656379	0.000332486	0.000723154	3.22642E-08	6.4222E-07	5.5592E-07	1.2304E-06	1.23040361
3838103773185	383810	3773185	0.001190597	0.001980411	0.001980411	0.000952478	0.000451322	0.001224446	0.00079616	0.000546758	0.000587659	0.000804132	0.001212844	0.00356425	0.000324109	0.000704933	3.2121E-08	6.39607E-07	5.4252E-07	1.21425E-06	1.21424706
3838203773185	383820	3773185	0.001181184	0.001964753	0.001964753	0.000944947	0.000447754	0.001214765	0.000789866	0.000542435	0.000583013	0.00078598	0.00117905	0.003468099	0.000315365	0.000685917	3.19205E-08	6.35922E-07	5.288E-07	1.19665E-06	1.19664674
3838303773185	383830	3773185	0.001170494	0.001946972	0.001946972	0.000936396	0.000443702	0.001203772	0.000782718	0.000537526	0.000577737	0.000768242	0.001145912	0.003373502	0.000306763	0.000667207	3.17095E-08	6.32046E-07	5.1542E-07	1.17917E-06	1.17917081

			EGIODemolition	EGIOSite Grubbing / Prep	EGIOMass Grading / Excavation	EGIOMass Grading / Excavation	EGIODrainage / Utilities Trenching	EGIODrainage / Utilities Trenching	EGIOFoundations / Concrete Pads	EGIOFoundations / Concrete Pads	EGIOBuilding / Structure Construction	EGIOBuilding / Structure Construction	EGIOAsphalt Paving	EGIOArchitectural Coating	EGIOLandscaping or Other Finishing	EGIOWaterside Construction (Piles)	HIWaterside Construction (Landscaping)	HIWaterside Construction (Landscaping)	KMDemolition	KMSite Grubbing / Prep	KMMass Grading / Excavation
Unique Identifier	X (UTM)	Y (UTM)	2025	2025	2025	2026	2026	2027	2026	2027	2026	2027	2027	2027	2027	2027	2025	2026	2025	2025	2025
3838403773185	383840	3773185	0.000403602	0.00037317	0.000620728	0.000620728	0.000298539	0.000298539	0.00014146	0.00014146	0.000383783	0.000383783	0.000249544	5.0616E-05	0.000171372	0.000184192	0.000968857	0.000968857	0.000768034	0.00071013	0.001181214
3838503773185	383850	3773185	0.000399806	0.00036966	0.000614889	0.000614889	0.000295731	0.000295731	0.000140129	0.000140129	0.000380173	0.000380173	0.000247196	5.01399E-05	0.000169761	0.00018246	0.000953949	0.000953949	0.000760787	0.000703429	0.001170068
3838603773185	383860	3773185	0.000395751	0.00036591	0.000608653	0.000608653	0.000292731	0.000292731	0.000138708	0.000138708	0.000376317	0.000376317	0.000244689	4.96314E-05	0.000168039	0.000180609	0.000937339	0.000937339	0.000752677	0.000695931	0.001157595
3838703773185	383870	3773185	0.000391351	0.00036185	0.000601886	0.000601886	0.000289477	0.000289477	0.000137166	0.000137166	0.000372133	0.000372133	0.000241969	4.90796E-05	0.00016617	0.000178601	0.000919429	0.000919429	0.000743618	0.000687555	0.001143662
3838803773185	383880	3773185	0.000387037	0.00035786	0.000595251	0.000595251	0.000286286	0.000286286	0.000135654	0.000135654	0.000368031	0.000368031	0.000239302	4.85386E-05	0.000164339	0.000176632	0.000902019	0.000902019	0.000734645	0.000679259	0.001129862
3838903773185	383890	3773185	0.000380739	0.00035203	0.000585565	0.000585565	0.000281627	0.000281627	0.000133446	0.000133446	0.000362042	0.000362042	0.000235407	4.77487E-05	0.000161664	0.000173758	0.000874803	0.000874803	0.000720151	0.000665857	0.00110757
3839003773185	383900	3773185	0.000374095	0.00034589	0.000575347	0.000575347	0.000276713	0.000276713	0.000131118	0.000131118	0.000355725	0.000355725	0.0002313	4.69156E-05	0.000158844	0.000170726	0.000848188	0.000848188	0.000705397	0.000652216	0.00108488
3839103773185	383910	3773185	0.000367366	0.00033967	0.000564998	0.000564998	0.000271735	0.000271735	0.000128759	0.000128759	0.000349326	0.000349326	0.000227139	4.60716E-05	0.000155986	0.000167655	0.000822473	0.000822473	0.000690817	0.000638734	0.001062455
3839703773185	382970	3773195	0.000926697	0.00085683	0.001425232	0.001425232	0.000685465	0.000685465	0.000324801	0.000324801	0.000881191	0.000881191	0.00057969	0.000116218	0.000393482	0.000422918	0.001117243	0.001117243	0.0005765	0.000533036	0.00088664
3829803773195	382980	3773195	0.000924195	0.00085452	0.001421384	0.001421384	0.000683614	0.000683614	0.000323924	0.000323924	0.000878812	0.000878812	0.000571422	0.000115904	0.00039242	0.000421776	0.001171174	0.001171174	0.000576069	0.000532638	0.000885977
3829903773195	382990	3773195	0.000907112	0.00083872	0.001395111	0.001395111	0.000670978	0.000670978	0.00031793	0.00031793	0.000862568	0.000862568	0.00056086	0.000113762	0.000385167	0.00041398	0.0012166	0.0012166	0.000575034	0.00053168	0.000884384
3830003773195	383000	3773195	0.000878986	0.00081272	0.001351854	0.001351854	0.000650174	0.000650174	0.000308078	0.000308078	0.000835823	0.000835823	0.000543469	0.000110234	0.000373224	0.000401144	0.001254021	0.001254021	0.000575551	0.000532159	0.00088518
3830103773195	383010	3773195	0.000825063	0.00076286	0.001268922	0.001268922	0.000610288	0.000610288	0.000289179	0.000289179	0.000784548	0.000784548	0.000510129	0.000103472	0.000350328	0.000376535	0.001283138	0.001283138	0.000580296	0.000536546	0.000892478
3830203773195	383020	3773195	0.000779768	0.00072098	0.00119926	0.00119926	0.000576783	0.000576783	0.00027303	0.00027303	0.000741477	0.000741477	0.000482124	9.77913E-05	0.000331095	0.000355863	0.001302049	0.001302049	0.000582194	0.000538301	0.000895398
3830303773195	383030	3773195	0.000759838	0.00070255	0.001168608	0.001168608	0.000562042	0.000562042	0.000266318	0.000266318	0.000722526	0.000722526	0.000469801	9.52918E-05	0.000322633	0.000346768	0.001312055	0.001312055	0.000589442	0.000545002	0.000906544
3830403773195	383040	3773195	0.000743273	0.00068724	0.001143131	0.001143131	0.000549789	0.000549789	0.000260512	0.000260512	0.000706774	0.000706774	0.000459559	9.32144E-05	0.000315599	0.000339208	0.001317458	0.001317458	0.000597207	0.000552182	0.000918486
3830503773195	383050	3773195	0.000739908	0.00068412	0.001137957	0.001137957	0.0005473	0.0005473	0.000259333	0.000259333	0.000703575	0.000703575	0.000457479	9.27924E-05	0.000314171	0.000337673	0.001322561	0.001322561	0.000604281	0.000558723	0.000929367
3830603773195	383060	3773195	0.000733092	0.00067782	0.001127474	0.001127474	0.000542258	0.000542258	0.000256944	0.000256944	0.000697093	0.000697093	0.000453265	9.19376E-05	0.000311276	0.000334562	0.001323261	0.001323261	0.000611356	0.000565264	0.000940247
3834303773195	383430	3773195	0.000643969	0.00059542	0.000990404	0.000990404	0.000476335	0.000476335	0.00022576	0.00022576	0.000612346	0.000612346	0.00039816	8.07606E-05	0.000273434	0.000293889	0.00213933	0.00213933	0.000993906	0.000918973	0.001528598
3834403773195	383440	3773195	0.000627749	0.00058042	0.000965458	0.000965458	0.000464337	0.000464337	0.00022021	0.00022021	0.000596923	0.000596923	0.000388131	7.87264E-05	0.000266547	0.000286486	0.002101809	0.002101809	0.001066034	0.000985663	0.001639528
3834503773195	383450	3773195	0.000617999	0.00057141	0.000950464	0.000950464	0.000457125	0.000457125	0.000216604	0.000216604	0.000587652	0.000587652	0.000382104	7.75037E-05	0.000262407	0.000282037	0.002059284	0.002059284	0.001097007	0.001014301	0.001687164
3834603773195	383460	3773195	0.000610234	0.00056423	0.000938522	0.000938522	0.000451382	0.000451382	0.000213883	0.000213883	0.000580269	0.000580269	0.000377303	7.65299E-05	0.00025911	0.000278493	0.002025865	0.002025865	0.00111409	0.001030096	0.001713437
3834703773195	383470	3773195	0.000602556	0.00055713	0.000926713	0.000926713	0.000445702	0.000445702	0.000211192	0.000211192	0.000572967	0.000572967	0.000372555	7.5567E-05	0.00025585	0.000274989	0.001987543	0.001987543	0.00112729	0.001042301	0.001733738
3834803773195	383480	3773195	0.000593583	0.00054883	0.000912913	0.000912913	0.00043965	0.00043965	0.00020804	0.00020804	0.000564435	0.000564435	0.00036707	7.44417E-05	0.00025204	0.00027089	0.001936013	0.001936013	0.00114049	0.001054506	0.00175404
3834903773195	383490	3773195	0.000584438	0.00054038	0.000898848	0.000898848	0.0004323	0.0004323	0.00020484	0.00020484	0.000555739	0.000555739	0.000361353	7.32948E-05	0.000248157	0.00026672	0.001881382	0.001881382	0.001147651	0.001061127	0.001765053
3835003773195	383500	3773195	0.000574861	0.00053152	0.000884119	0.000884119	0.000425217	0.000425217	0.000201485	0.000201485	0.000546632	0.000546632	0.000355432	7.20937E-05	0.00024409	0.00026235	0.001828752	0.001828752	0.001149463	0.001062802	0.00176784
3835103773195	383510	3773195	0.000565802	0.00052314	0.000870186	0.000870186	0.00041856	0.00041856	0.00019831	0.00019831	0.000538018	0.000538018	0.00034983	7.09576E-05	0.000240244	0.000258216	0.001781024	0.001781024	0.001146098	0.001059691	0.001762665
3835203773195	383520	3773195	0.000556398	0.00051445	0.000855723	0.000855723	0.00041156	0.00041156	0.000195013	0.000195013	0.000529076	0.000529076	0.000344016	6.97783E-05	0.000236251	0.000253924	0.001732496	0.001732496	0.001139282	0.001053389	0.001752182
3835303773195	383530	3773195	0.000546476	0.00050528	0.000840464	0.000840464	0.000404221	0.000404221	0.000191536	0.000191536	0.00051641	0.00051641	0.00033387	6.8534E-05	0.000232038	0.000249396	0.001682468	0.001682468	0.001127376	0.001042381	0.001733871
3835403773195	383540	3773195	0.000536295	0.00049586	0.000824806	0.000824806	0.00039669	0.00039669	0.000187968	0.000187968	0.00050996	0.00050996	0.000331587	6.72572E-05	0.000227715	0.00024475	0.001632739	0.001632739	0.001112019	0.001028181	0.001710252
3835503773195	383550	3773195	0.000525338	0.00048573	0.000807954	0.000807954	0.000388585	0.000388585	0.000184127	0.000184127	0.000499541	0.000499541	0.000324812	6.5883E-05	0.000223063	0.000239749	0.00158161	0.00158161	0.001092866	0.001010472	0.001680795
3835603773195	383560	3773195	0.000512138	0.00047353	0.000787653	0.000787653	0.000378821	0.000378821	0.00017951	0.00017951	0.000486989	0.000486989	0.00031665	6.42276E-05	0.000217458	0.000233725	0.001525777	0.001525777	0.001067414	0.000986939	0.001641651
3835703773195	383570	3773195	0.000499024	0.0004614	0.000767484	0.000767484	0.000369121	0.000369121	0.00017490	0.00017490	0.000474519	0.000474519	0.000308542	6.25829E-05	0.000211889	0.00022774	0.001473547	0.001473547	0.001039374	0.000961013	0.001598526
3835803773195	383580	3773195	0.000488153	0.00045135	0.000750765	0.000750765	0.00036108	0.00036108	0.000171094	0.000171094	0.00046418	0.00046418	0.000301821	6.12196E-05	0.000207273	0.000222779	0.001430122	0.001430122	0.001014009	0.00093756	0.001559515
3835903773195	383590	3773195	0.00047849	0.00044242	0.000735903	0.000735903	0.000353932	0.000353932	0.000167707	0.000167707	0.00045499	0.00045499	0.000295846	6.00078E-05	0.00020317	0.00021836	0.001391	0.001391	0.00099011	0.000915463	0.00152276
3836003773195	383600	3773195	0.000468827	0.00043348	0.000721042	0.000721042	0.000346785	0.000346785	0.00016432	0.00016432	0.000445805	0.000445805	0.00028987	5.87959E-05	0.000199067	0.00021359	0.001353178	0.001353178	0.000965435	0.000892649	0.00148481
3836103773195	383610	3773195	0.000458129	0.00042359	0.000704588	0.000704588	0.000338871	0.000338871	0.000160571	0.000160571	0.000435632	0.000435632	0.000283257	5.74543E-05	0.000194525	0.000209077	0.001314256	0.001314256	0.000937913	0.000867201	0.001442482
3836203773195	383620	3773195	0.000447862	0.0004141	0.000688798	0.000688798	0.000331277	0.000331277	0.00015697	0.00015697	0.00042586	0.00042586	0.000276909	5.61667E-05	0.000190165	0.000204391	0.001277635	0.001277635	0.000910908	0.000842233	0.00140095
3836303773195	383630	3773195	0.000439924	0.00040676	0.000676591	0.000676591	0.00032540	0.00032540	0.00015419	0.00015419	0.000418322	0.000418322	0.00027200	5.51712E-05	0.000186795	0.000200769	0.001246817	0.001246817	0.00088908	0.00082205	0.001367379
3836403773195	383640	3773195	0.000433626	0.00040093	0.000666904	0.000666904	0.000320747	0.000320747	0.00015198	0.00015198	0.00041233	0.00041233	0.000268107	5.43814E-05	0.000184121	0.000197894	0.001219701	0.001219701	0.00087079	0.000805139	0.001339248
3836503773195	383650	3773195	0.00042741	0.00039519	0.00065735	0.00065735	0.000316152	0.000316152	0.00014980	0.00014980	0.00040642	0.00040642	0.00026426	5.36023E-05	0.000181483	0.000195059	0.001193386	0.001193386	0.000853017	0.000788706	0.001311914
3836603773195	383660	3773195	0.000423359	0.00039144	0.000651114	0.000651114	0.000313153	0.000313153	0.00014838	0.00014838	0.00040257	0.00040257	0.000261759	5.30938E-05	0.000179762	0.000193209	0.001171574	0.001171574	0.000840507	0.000777139	0.001292674
3836703773195	383670	3773195	0.000419391	0.00038777	0.00064501	0.00064501	0.000310217	0.000310217	0.00014699	0.00014699	0.00039879	0.00039879	0.00025930	5.25961E-05	0.000178076	0.000191398	0.001150061	0.001150061	0.000828428	0.000765971	0.001274097
3836803773195	383680	3773195	0.00041732	0.00038586	0.000641826	0.000641826	0.000308686	0.000308686	0.00014626	0.00014626	0.00039627	0.00039627	0.00025802	5.23364E-05	0.000177197	0.000190453	0.001132551	0.001132551	0.000821181	0.00075927	0.001262951
3836903773195	383690	3773195	0.00041801	0.0003865	0.000642887	0.000642887	0.000309196	0.000309196	0.00014651	0.00014651	0.00039748	0.00039748	0.00025845	5.2423E-05	0.00017749	0.00019076	0.001120444	0.001120444	0.000820318	0.000758472	0.001261624
3837003773195	383700	3773195	0.000418787	0.00038721	0.000644081	0.000644081	0.00030977	0.00030977	0.00014678	0.00014678	0.00039822	0.00039822	0.00025893	5.25203E-05	0.00017782	0.00019112	0.001109138	0.001109138	0.000820059	0.000758233	0.001261226
3837103773195	383710	3773195	0.00041732	0.00038586	0.000641826	0.000641826	0.000308686	0.000308686	0.00014626	0.00014626	0.00039627	0.00039627	0.00025802	5.23364E-05	0.000177197	0.000190453	0.001093629	0.001093629	0.000814882	0.000753446	0.001253265
3837203773195	383720	3773195	0.000415422	0.0003841	0.000638906	0.000638906	0.000307282	0.000307282	0.00014560	0.00014560	0.00039502	0.00039502	0.00025685	5.20984E-05	0.000176391	0.000189586	0.00107782	0.00107782	0.000809188	0.000748182	0.001244507
3837303773195	383730	3773195	0.000414559	0.0003833	0.000637579	0.000637579	0.00030664	0.00030664	0.0001453	0.0001453	0.00039420	0.00039420	0.00025631	5.19902E-05	0.000176025	0.000189193	0.001064612	0.001064612	0.000805823	0.0007457	0.001239332
3837403773195	383740	3773195	0.000415767	0.00038442	0.000639437	0.000639437	0.000307537	0.000307537	0.00014572	0.00014572	0.00039535	0.00039535	0.00025706	5.21416E-05	0.000176538	0.000189744	0.001056808	0.001056808	0.000807031	0.000746187	0.00124119
3837503773195	383750	3773195	0.000416889	0.00038546	0.000641162	0.000641162	0.000308367	0.000308367	0.00014611	0.00014611	0.00039647	0.00039647	0.00025775	5.22823E-05	0.000177014	0.000190256	0.001050204	0.001050204	0.00080798	0.00074706	0.00124265
3837603773195	383760	3773195	0.000417665	0.00038618	0.000642356	0.000642356	0.000308941	0.000308941	0.00014638	0.00014638	0.00039715	0.00039715	0.00025823	5.23797E-05	0.000177344	0.00019061	0.001044301	0.001044301	0.000808325	0.000747384	0.00124318
3837703773195	383770	3773195	0.000418269	0.00038673	0.000643285	0.000643285	0.000309388	0.000309388	0.0001466	0.0001466	0.00039773	0.00039773	0.00025861	5.24554E-05	0.0001776	0.000190886	0.001039598	0.001039598	0.000808239	0.000747304	0.001243048
3837803773195	383780	3773195	0.0004187	0.00038713	0.000643949	0.000643949	0.000309707	0.000309707	0.00014675	0.00014675	0.00039814	0.00039814	0.00025889	5.25095E-05	0.000177783	0.000191083	0.001036096	0.001036096	0.000807808	0.000746905	0.001242384
3837903773195	383790	3773195	0.000419218	0.00038761	0.000644745	0.000644745	0.00031009	0.00031009	0.00014693	0.00014693	0.00039832	0.00039832	0.00025919	5.25744E-05	0.000178003	0.000191319	0.001034695	0.001034695	0.000807549	0.000746666	0.001241986
3838003773195	383800	3773195	0.000419304	0.00038769	0.000644877	0.000644877	0.000310154	0.000310154	0.00014696	0.00014696	0.00039874	0.00039874	0.00025952	5.25853E-05	0.00017804	0.000191358	0.001033995	0.001033995	0.000806945	0.000746107	0.001241057
3838103773195	383810	3773195	0.000417751	0.00038626	0.000642489	0.000642489	0.000309005	0.000309005	0.00014641	0.00014641	0.00039737	0.00039737	0.00025829	5.23905E-05	0.00017738	0.00019065	0.001028191	0.001028191	0.000803925	0.000743315	0.001236413
3838203773195	383820	3773195	0.000415336	0.00038402	0.000638774	0.000638774	0.000307218	0.000307218	0.00014557	0.00014557	0.00039494	0.00039494	0.00025679	5.20875E-05	0.000176355	0.000189547	0.001019086	0.001019086	0.000799353	0.000739087	0.00122938
3838303773195	383830	3773195	0.00041266	0.00038155	0.00063466	0.00063466	0.00030524	0.00030524	0.00014463	0.00014463	0.00039239	0.00039239	0.00025514	5.17521E-05	0.00017521	0.00018832	0.001009581	0.001009581	0.00079478	0.00073486	0.001222348
3838403773195	383840	3773195	0.000408606	0.0003778	0.000628424	0.000628424	0.00030224	0.00030224	0.00014321	0.00014321	0.00038854	0.00038854	0.00025263	5.12436E-05	0.00017349	0.00018647	0.000992871	0.000992871	0.000786584	0.000727281	0.001209742
3838503773195	383850	3773195	0.00040455	0.00037405	0.000622187	0.000622187	0.000299241	0.000299241	0.00014179	0.00014179	0.00038485	0.00038485	0.00025013	5.0735E-05	0.00017175	0.00018462	0.000976462	0.000976462	0.00077856	0.00071962	0.001197402
3838603773195	383860	3773195	0.000400237	0.00037006	0.000615553	0.000615553	0.00029605	0.00029605	0.00014028	0.00014028	0.00038058	0.00038058	0.00024763	5.0194E-05	0.00016944	0.00018265	0.000958151	0.000958151	0.000769415	0.00071407	0.001183337
3838703773195	383870	3773195	0.000395492	0.00036567	0.000608255	0.000608255	0.00029254	0.00029254	0.00013861	0.00013861	0.00037607	0.00037607	0.00024452	4.95989E-05	0.00016792	0.00018049	0.00093824	0.00093824	0.00075932	0.00070207	0.001167812
3838803773195	383880	3773195	0.000390833	0.00036137	0.000601089	0.000601089	0.00028094	0.00028094	0.00013698	0.00013698	0.00037161	0.00037161	0.00024164	4.90147E-05	0.00016595	0.00017836	0.000918828	0.000918828	0.000749226	0.00069274	0.001152287
3838903773195	383890	3773195	0.000383672	0.00035475	0.000590076	0.000590076	0.00028379	0.00028379	0.00013447	0.00013447	0.00036483	0.00036483	0.00023722	4.81166E-05	0.00016291	0.00017509	0.000888711	0.000888711	0.000732747	0.000677504	0.001126943
3839003773195	383900	3773195	0.000376166	0.00034781	0.000578532	0.000578532	0.00027824	0.00027824	0.00013184	0.00013184	0.00035769	0.00035769	0.00023258	4.71752E-05	0.00015923	0.00017167	0.000859094	0.000859094	0.000716009	0.000662028	0.001101201
3839103773195	383910	3773195	0.000368832	0.00034103	0.000567253	0.000567253	0.00027282	0.00027282	0.00012973	0.00012973	0.00035072	0.00035072	0.00022804	4.62555E-05	0.00015669	0.00016832	0.000831978	0.000831978	0.000700566	0.00064774	0.001077449
3829703773205	382970	3773205	0.00094592	0.0008743	0.001454291	0.001454291	0.00069441	0.00069441	0.00033423	0.00033423	0.00089958	0.00089958	0.00058651	0.000118587	0.00040105	0.00043154	0.001138255	0.001138255	0.000581245	0.00053742	0.000893938
3829803773205	382980	3773205	0.00094214	0.00087111	0.001448984	0.001448984	0.00069688	0.00069688	0.00033014	0.00033014	0.00089586	0.00089586	0.00058257	0.000118155	0.0004004	0.00042966	0.001193586	0.001193586	0.000581245	0.00053742	0.000893938
3829903773205	382990	3773205	0.000921348	0.00085189	0.001417005	0.001417005	0.00068151	0.00068151	0.00032926	0.00032926	0.00087610	0.00087610	0.00056966	0.000115547	0.000391211	0.00042047	0.001241814	0.001241814	0.000579779	0.00053606	0.000891682
3830003773205	383000	3773205	0.000885543	0.00081878	0.001361939	0.001361939	0.00065524	0.00065524	0.00031037	0.00031037	0.00084205	0.00084205	0.00054752	0.000111057	0.00037600	0.00040413	0.001280737	0.001280737	0.000581677	0.00053782	0.000894602
3830103773205	383010	3773205	0.000807031	0.00074619	0.00124119	0.00124119	0.00059695	0.00059695	0.00028285	0.00028285	0.00076740	0.00076740	0.00049898	0.00010121	0.000342672	0.00036830	0.001307152	0.001307152	0.000582281	0.00053838	0.00089553
3830203773205	383020	3773205	0.000786843	0.00072752	0.00121014	0.00121014	0.00058201	0.00058201	0.00027578	0.00027578	0.00074820	0.00074820	0.00048698	9.86785E-05	0.000334099	0.00035909	0.001323361	0.001323361	0.000590046	0.00054556	0.000907473
3830303773205	383030	3773205	0.000764583	0.00070694	0.001175906	0.001175906	0.000565552	0.000565552	0.00026798	0.00026798	0.00072703	0.00072703	0.00047273	9.58869E-05	0.000324648	0.00034893	0.001333167	0.001333167	0.000598587	0.00055345	0.00092060
3830403773205	383040	3773205	0.00075932	0.00070207	0.001167812	0.001167812	0.000561659	0.000561659	0.00026613	0.00026613	0.00072203	0.00072203	0.00046948	9.52269E-05	0.000322413	0.00034653	0.001340871	0.001340871	0.000606266	0.00056055	0.00093241
3830503773205	383050	3773205	0.000757595	0.00070048	0.001165158	0.001165158	0.00056038	0.00056038	0.00026553	0.00026553	0.00072039	0.00072039	0.00046814	9.50105E-05	0.00032168	0.00034574	0.001349576	0.001349576	0.00061394	0.00056765	0.00094428
3830603773205	383060	3773205	0.000751728	0.00069505	0.001156135	0.001156135	0.000556043	0.000556043	0.00026347	0.00026347	0.00071481	0.00071481	0.00046478	9.42748E-05	0.000319189	0.00034306	0.001355079	0.001355079	0.00062145	0.00057498	0.00095577

			KMMass Grading / Excavation	KMDrainage / Utilities Trenching	KMFoundations / Concrete Pads	KMBuilding / Structure Construction	KMAsphalt Paving	KMArchitectural Coating	KMLandscaping or Other Finishing	KMWaterside Construction (Piles)	EWNDemolition	EWNSite Grubbing / Prep	EWNDrainage / Utilities Trenching	EWNDrainage / Utilities Trenching	EWNDrainage / Utilities Trenching	EWNFoundations / Concrete Pads	EWNBuilding / Structure Construction	EWNAsphalt Paving	EWNLandscaping or Other Finishing	EWNWaterside Construction (Piles)	ISDemolition
Unique Identifier	X (UTM)	Y (UTM)	2026	2026	2026	2026	2026	2026	2026	2026	2027	2027	2027	2028	2029	2029	2029	2029	2029	2029	2027
3838403773185	383840	3773185	0.001181214	0.000293306	0.000269191	0.000791729	0.000474869	9.63197E-05	0.000326113	0.000350509	0.003073604	0.003514053	0.004138536	0.004138536	0.004138536	0.001077276	0.002676358	0.001900383	0.001305075	0.00136455	0.000388935
3838503773185	383850	3773185	0.001170068	0.000290538	0.00026665	0.000784258	0.000470388	9.54109E-05	0.000323036	0.000347201	0.002974127	0.003400321	0.004004593	0.004004593	0.004004593	0.00104241	0.002589738	0.001838877	0.001262837	0.001320386	0.000386347
3838603773185	383860	3773185	0.001157595	0.000287441	0.000263808	0.000775898	0.000465374	9.43938E-05	0.000319592	0.0003435	0.002875254	0.003287279	0.003871463	0.003871463	0.003871463	0.001007756	0.002503644	0.001777745	0.001220854	0.001276491	0.000383672
3838703773185	383870	3773185	0.001143662	0.000283981	0.000260633	0.000766559	0.000459773	9.32577E-05	0.000315746	0.000339366	0.002777761	0.003175816	0.003740191	0.003740191	0.003740191	0.000973586	0.002418752	0.001717466	0.001179458	0.001233208	0.000380911
3838803773185	383880	3773185	0.001129862	0.000280555	0.000257488	0.00075731	0.000454225	9.21324E-05	0.000311936	0.000335271	0.002685359	0.003070172	0.003615774	0.003615774	0.003615774	0.000941199	0.002338292	0.001660334	0.001140224	0.001192186	0.000378064
3838903773185	383890	3773185	0.00110757	0.000275019	0.000252408	0.000742368	0.000445263	9.03146E-05	0.000305781	0.000328656	0.002575529	0.002944604	0.00346789	0.00346789	0.00346789	0.000902705	0.002242657	0.001592427	0.001093589	0.001143426	0.000374095
3839003773185	383900	3773185	0.00108488	0.000269385	0.000247237	0.000727159	0.000436141	8.84644E-05	0.000299517	0.000321923	0.002470789	0.002824854	0.00332686	0.00332686	0.00332686	0.000865994	0.002151454	0.001527668	0.001049116	0.001096926	0.000369609
3839103773185	383910	3773185	0.001062455	0.000263817	0.000242126	0.000712129	0.000427126	8.66358E-05	0.000293326	0.000315269	0.002371657	0.002711517	0.003193382	0.003193382	0.003193382	0.000831249	0.002065134	0.001466375	0.001007024	0.001052915	0.000364691
3839703773185	382970	3773195	0.00088664	0.00022016	0.000202059	0.000594286	0.000356445	7.22993E-05	0.000244786	0.000263098	0.00400634	0.004580451	0.005394444	0.005394444	0.005394444	0.001404194	0.003488544	0.002477085	0.001701122	0.001778645	0.000625592
3829803773195	382980	3773195	0.000885977	0.000219996	0.000201908	0.000593841	0.000356178	7.22452E-05	0.000244603	0.000262901	0.004472751	0.005113699	0.006022456	0.006022456	0.006022456	0.001567668	0.003894674	0.002765463	0.001899164	0.001985712	0.00062007
3829903773195	382990	3773195	0.000884384	0.0002196	0.000201545	0.000592774	0.000355538	7.21154E-05	0.000244164	0.000262429	0.004972207	0.005684726	0.006694961	0.006694961	0.006694961	0.001742723	0.004329578	0.003074272	0.002111236	0.002207449	0.000604885
3830003773195	383000	3773195	0.00088518	0.000219798	0.000201727	0.000593307	0.000355858	7.21803E-05	0.000244383	0.000262665	0.005518337	0.006309118	0.007430313	0.007430313	0.007430313	0.001934138	0.004805124	0.00341194	0.002343128	0.002449908	0.000582281
3830103773195	383010	3773195	0.000892478	0.00022161	0.00020339	0.000598199	0.000358792	7.27754E-05	0.000246398	0.0002648	0.006117442	0.006994075	0.008236994	0.008236994	0.008236994	0.00214412	0.005326798	0.003782362	0.002597512	0.002715885	0.000549237
3830203773195	383020	3773195	0.000895398	0.000222335	0.000204055	0.000600156	0.000359966	7.30134E-05	0.000247204	0.000265697	0.006750195	0.007717501	0.009088981	0.009088981	0.009088981	0.002365895	0.005877771	0.004173587	0.002866183	0.002996801	0.000497471
3830303773195	383030	3773195	0.000906544	0.000225103	0.000206595	0.000607626	0.000364447	7.39223E-05	0.000250281	0.000269004	0.007546873	0.008628343	0.010161689	0.010161689	0.010161689	0.002645125	0.006571483	0.004666166	0.003204459	0.003350492	0.000459682
3830403773195	383040	3773195	0.000918486	0.000228068	0.000209317	0.000615631	0.000369248	7.48961E-05	0.000253578	0.000272548	0.008440267	0.009649761	0.011364624	0.011364624	0.011364624	0.002958254	0.007349411	0.005218544	0.003583801	0.003747121	0.000463737
3830503773195	383050	3773195	0.000929367	0.00023077	0.000211796	0.000622924	0.000373622	7.57834E-05	0.000256582	0.000275776	0.009446856	0.010800595	0.012719973	0.012719973	0.012719973	0.003311056	0.008225904	0.005840909	0.004011206	0.004194004	0.000467447
3830603773195	383060	3773195	0.000940247	0.000233471	0.000214276	0.000630217	0.000377996	7.66706E-05	0.000259586	0.000279005	0.010601582	0.012120794	0.014274784	0.014274784	0.014274784	0.003715779	0.009231389	0.006554866	0.004501511	0.004706653	0.000470294
3834303773195	383430	3773195	0.001528598	0.000379564	0.000348357	0.001024569	0.000614524	0.000124647	0.00042202	0.00045359	0.095872109	0.109610627	0.129089572	0.129089572	0.129089572	0.033602492	0.08348119	0.059276895	0.040708018	0.042563156	0.000522922
3834403773195	383440	3773195	0.001639528	0.000407109	0.000373637	0.001098922	0.000659119	0.000133692	0.000452646	0.000486507	0.067831351	0.077551616	0.091333342	0.091333342	0.091333342	0.023774406	0.059064539	0.041939538	0.028801702	0.030114247	0.000537417
3834503773195	383450	3773195	0.001687164	0.000418937	0.000384493	0.00113085	0.00067827	0.000137576	0.000465797	0.000500642	0.052318733	0.059816032	0.070445961	0.070445961	0.070445961	0.018337343	0.045556838	0.03234822	0.022214927	0.023227302	0.000541817
3834603773195	383460	3773195	0.001713437	0.000425461	0.000390481	0.00114846	0.000688832	0.000139719	0.000473051	0.000508438	0.042790518	0.04892242	0.05761644	0.05761644	0.05761644	0.014997772	0.03726009	0.026457007	0.018169176	0.018997178	0.00054035
3834703773195	383470	3773195	0.001733738	0.000430502	0.000395107	0.001162068	0.000696994	0.000141374	0.000478656	0.000514462	0.035787274	0.040915607	0.048186735	0.048186735	0.048186735	0.012543185	0.031161975	0.022126962	0.015195546	0.015888034	0.000537676
3834803773195	383480	3773195	0.00175404	0.000435543	0.000399734	0.001175675	0.000705155	0.00014303	0.000484261	0.00052048	0.030185938	0.034511598	0.040644666	0.040644666	0.040644666	0.010579957	0.026284579	0.018663705	0.012817176	0.013401278	0.000534138
3834903773195	383490	3773195	0.001765053	0.000438278	0.000402244	0.001183057	0.000709583	0.000143928	0.000487301	0.000523755	0.025848124	0.029552172	0.034803899	0.034803899	0.034803899	0.009059583	0.022507402	0.015981671	0.010975308	0.011475472	0.000528876
3835003773195	383500	3773195	0.00176784	0.00043897	0.000402879	0.001184925	0.000710703	0.000144155	0.000488071	0.000524582	0.022492309	0.025715468	0.030285373	0.030285373	0.030285373	0.007883394	0.019585307	0.0139068	0.009550404	0.009985633	0.00052206
3835103773195	383510	3773195	0.001762665	0.000437685	0.000401699	0.001181456	0.000708623	0.000143733	0.000486642	0.000523046	0.019873987	0.022721939	0.026759863	0.026759863	0.026759863	0.006965691	0.017305388	0.012287914	0.008438644	0.008823208	0.000514726
3835203773195	383520	3773195	0.001752182	0.000435082	0.00039931	0.00117443	0.000704408	0.000142878	0.000483748	0.000519935	0.017704303	0.020241338	0.023838434	0.023838434	0.023838434	0.006205232	0.015416124	0.010946417	0.00751738	0.007859961	0.000506702
3835303773195	383530	3773195	0.001733871	0.000430535	0.000395137	0.001162157	0.000697047	0.000141385	0.000478692	0.000514502	0.015866611	0.018140304	0.021364024	0.021364024	0.021364024	0.005561134	0.013815943	0.009810189	0.006737083	0.007044104	0.000498161
3835403773195	383540	3773195	0.001710252	0.00042467	0.000389755	0.001146326	0.000687552	0.000139459	0.000472172	0.000507493	0.014307162	0.016357385	0.019264262	0.019264262	0.019264262	0.005014558	0.012458044	0.008845994	0.006074929	0.006351774	0.000489102
3835503773195	383550	3773195	0.001680795	0.000417356	0.000383042	0.001126581	0.000675709	0.000137057	0.000464039	0.000498752	0.012944251	0.014799168	0.017429133	0.017429133	0.017429133	0.004536868	0.011271281	0.008003318	0.005496226	0.005746699	0.000479353
3835603773195	383560	3773195	0.001641651	0.000407636	0.000374121	0.001100345	0.000659973	0.000133865	0.000453232	0.000487137	0.011699452	0.013375989	0.015753041	0.015753041	0.015753041	0.004100575	0.010187365	0.00723367	0.004967675	0.005194061	0.000467447
3835703773195	383570	3773195	0.001598526	0.000396928	0.000364293	0.00107144	0.000642636	0.000130349	0.000441326	0.00047434	0.010634281	0.012158178	0.014318813	0.014318813	0.014318813	0.00372724	0.009259861	0.006575084	0.004515396	0.00472117	0.000455454
3835803773195	383580	3773195	0.001559515	0.000387241	0.000355403	0.001045292	0.000626953	0.000127168	0.000430556	0.000462764	0.009769185	0.011169114	0.013153982	0.013153982	0.013153982	0.00342403	0.008506574	0.006040203	0.00414807	0.004337105	0.000445532
3835903773195	383590	3773195	0.00152276	0.000378114	0.000347027	0.001020656	0.000612177	0.00012417	0.000420408	0.000451858	0.009030485	0.010324558	0.012159339	0.012159339	0.012159339	0.003165121	0.007863347	0.005583471	0.003834412	0.004009153	0.000436732
3836003773195	383600	3773195	0.00148481	0.000368691	0.000338378	0.000995219	0.00059692	0.000121076	0.000409931	0.000440597	0.008370556	0.00957006	0.011270759	0.011270759	0.011270759	0.00293382	0.007288709	0.005175442	0.003554201	0.003716172	0.000428104
3836103773195	383610	3773195	0.001442482	0.000358181	0.000328732	0.000966848	0.000579903	0.000117624	0.000398245	0.000428036	0.00775756	0.008869222	0.010445375	0.010445375	0.010445375	0.00271897	0.00675494	0.004796432	0.003293918	0.003444028	0.000418441
3836203773195	383620	3773195	0.00140095	0.000347868	0.000319267	0.00093901	0.000563207	0.000114238	0.000386779	0.000415712	0.007212982	0.008246606	0.009712114	0.009712114	0.009712114	0.002528099	0.006280746	0.004459725	0.003062687	0.003202259	0.000409296
3836303773195	383630	3773195	0.001367379	0.000339532	0.000311616	0.000916509	0.000549711	0.0001115	0.00037751	0.00040575	0.006758305	0.007726773	0.009099901	0.009099901	0.009099901	0.002368738	0.005884833	0.004178601	0.002869627	0.003000401	0.000402567
3836403773195	383640	3773195	0.001339248	0.000332547	0.000305206	0.000897654	0.000538402	0.000109206	0.000369744	0.000397403	0.006367472	0.007279933	0.008573653	0.008573653	0.008573653	0.002231754	0.005544513	0.003936953	0.002703676	0.002826888	0.000397476
3836503773195	383650	3773195	0.001311914	0.00032576	0.000298976	0.000879333	0.000527413	0.000106977	0.000362197	0.000389292	0.006010718	0.006872057	0.008093292	0.008093292	0.008093292	0.002106714	0.005233867	0.003716375	0.002552196	0.002668504	0.000392559
3836603773195	383660	3773195	0.001292674	0.000320982	0.000294592	0.000866437	0.000519678	0.000105409	0.000356885	0.000383583	0.005712546	0.006531157	0.007691811	0.007691811	0.007691811	0.002002207	0.004974232	0.003532018	0.00242559	0.002536129	0.000389884
3836703773195	383670	3773195	0.001274097	0.000316369	0.000290358	0.000853985	0.00051221	0.000103894	0.000351757	0.00037807	0.005435857	0.006214818	0.007319255	0.007319255	0.007319255	0.001905229	0.004733304	0.003360943	0.002308106	0.00241329	0.000387209
3836803773195	383680	3773195	0.001262951	0.000313602	0.000287818	0.000846515	0.000507729	0.000102985	0.000348679	0.000374763	0.005203169	0.005948786	0.007005947	0.007005947	0.007005947	0.001823674	0.004530689	0.003217074	0.002209305	0.002309987	0.000386519
3836903773195	383690	3773195	0.001261624	0.000313272	0.000287516	0.000845625	0.000507195	0.000102877	0.000348313	0.000374369	0.005016467	0.005735329	0.006754556	0.006754556	0.006754556	0.001758236	0.004368117	0.003101638	0.002130029	0.002227099	0.00038859
3837003773195	383700	3773195	0.001261226	0.000313173	0.000287425	0.000845358	0.000507035	0.000102844	0.000348203	0.000374251	0.004841843	0.005535681	0.006519429	0.006519429	0.006519429	0.001697031	0.004216062	0.002993669	0.002055883	0.002149573	0.00039066
3837103773195	383710	3773195	0.001253265	0.000311196	0.000285611	0.000840022	0.000503835	0.000102195	0.000346005	0.000371889	0.004653415	0.005320251	0.006265715	0.006265715	0.006265715	0.001630989	0.004051988	0.002877166	0.001975875	0.002065919	0.000390488
3837203773195	383720	3773195	0.001244507	0.000309022	0.000283615	0.000834152	0.000500314	0.000101481	0.000343587	0.00036929	0.004473614	0.005114685	0.006023618	0.006023618	0.006023618	0.00156797	0.003895425	0.002765997	0.00189953	0.001986095	0.000390056
3837303773195	383730	3773195	0.001239332	0.000307737	0.000282435	0.000830684	0.000498234	0.000101059	0.000342159	0.000367754	0.004314434	0.004932694	0.005809285	0.005809285	0.005809285	0.001512178	0.003756818	0.002667577	0.001831941	0.001915426	0.000390402
3837403773195	383740	3773195	0.00124119	0.000308198	0.000282859	0.000831929	0.00049898	0.00010121	0.000342672	0.000368306	0.004185795	0.004785622	0.005636076	0.005636076	0.005636076	0.001467091	0.003644805	0.002588041	0.00177732	0.001858316	0.000392817
3837503773195	383750	3773195	0.00124265	0.000308561	0.000283191	0.000832907	0.000499567	0.000101329	0.000343075	0.000368739	0.004065612	0.004648216	0.005474252	0.005474252	0.005474252	0.001424968	0.003540155	0.002513733	0.001726289	0.00180496	0.000395061
3837603773195	383760	3773195	0.00124318	0.000308692	0.000283312	0.000833263	0.000499781	0.000101373	0.000343221	0.000368896	0.003952158	0.004518505	0.00532149	0.00532149	0.00532149	0.001385203	0.003441365	0.002443585	0.001678116	0.001754591	0.000396959
3837703773195	383770	3773195	0.001243048	0.000308659	0.000283282	0.000833174	0.000499727	0.000101362	0.000343184	0.000368857	0.003845693	0.004396783	0.005178137	0.005178137	0.005178137	0.001347888	0.003348659	0.002377759	0.00163291	0.001707325	0.000398598
3837803773195	383780	3773195	0.001242384	0.000308495	0.000283131	0.000832729	0.000499461	0.000101308	0.000343001	0.00036866	0.003746302	0.004283149	0.005044309	0.005044309	0.005044309	0.001313052	0.003262114	0.002316306	0.001590708	0.0016632	0.000399892
3837903773195	383790	3773195	0.001241986	0.000308396	0.00028304	0.000832462	0.000499301	0.000101275	0.000342891	0.000368542	0.003656143	0.00418007	0.004922912	0.004922912	0.004922912	0.001281452	0.003183608	0.002260562	0.001552426	0.001623173	0.000401014
3838003773195	383800	3773195	0.001241057	0.000308165	0.000282828	0.00083184	0.000498927	0.0001012	0.000342635	0.000368266	0.003569608	0.004081134	0.004806394	0.004806394	0.004806394	0.001251122	0.003108257	0.002207058	0.001515682	0.001584755	0.000401531
3838103773195	383810	3773195	0.001236413	0.000307012	0.00028177	0.000828727	0.00049706	0.000100821	0.000341353	0.000366888	0.003472288	0.003969868	0.004675355	0.004675355	0.004675355	0.001217012	0.003023515	0.002146886	0.00147436	0.001541549	0.000400669
3838203773195	383820	3773195	0.00122938	0.000305266	0.000280167	0.000824013	0.000494233	0.000100247	0.000339411	0.000364801	0.003370482	0.003853473	0.004538275	0.004538275	0.004538275	0.00118133	0.002934866	0.00208394	0.001431132	0.001496351	0.000399029
3838303773195	383830	3773195	0.001222348	0.000303519	0.000278565	0.0008193	0.000491406	9.96739E-05	0.00033747	0.00036215	0.003272213	0.003741122	0.004405958	0.004405958	0.004405958	0.001146887	0.002849298	0.002023181	0.001389406	0.001452724	0.000397131
3838403773195	383840	3773195	0.001209742	0.000300389	0.000275692	0.00081085	0.000486338	9.8646E-05	0.000333989	0.000358974	0.003161261	0.003614271	0.004256564	0.004256564	0.004256564	0.001107999	0.002752686	0.00195458	0.001342295	0.001403466	0.000394457
3838503773195	383850	3773195	0.001197402	0.000297325	0.00027288	0.000802579	0.000481377	9.76398E-05	0.000330582	0.000355312	0.00305609	0.003494029	0.004114954	0.004114954	0.004114954	0.001071138	0.002661108	0.001889554	0.001297639	0.001356774	0.000391782
3838603773195	383860	3773195	0.001183337	0.000293833	0.000269674	0.000793152	0.000475722	9.64929E-05	0.000326699	0.000351139	0.002951436	0.003374378	0.00397404	0.00397404	0.00397404	0.001034457	0.00256998	0.001824847	0.001253202	0.001310313	0.000388935
3838703773195	383870	3773195	0.001167812	0.000289978	0.000266136	0.000782746	0.000469481	9.52269E-05	0.000322413	0.000346532	0.002847559	0.003255616	0.003834172	0.003834172	0.003834172	0.000998049	0.002479528	0.001760621	0.001209095	0.001264196	0.000385915
3838803773195	383880	3773195	0.001152287	0.000286123	0.000262598	0.00077234	0.00046324	9.3961E-05	0.00031817	0.00034192	0.002749204	0.003143166	0.003701739	0.003701739	0.003701739	0.000963576	0.002393885	0.001699809	0.001167333	0.00122053	0.000382809
3838903773195	383890	3773195	0.001126943	0.00027983	0.000256823	0.000755353	0.000453051	9.18944E-05	0.00031113	0.00033405	0.002631523	0.003008621	0.003543284	0.003543284	0.003543284	0.00092233	0.002291413	0.001627048	0.001117364	0.001168285	0.00037815
3839003773195	383900	3773195	0.001101201	0.000273438	0.000250956	0.000738099	0.000442702	8.97953E-05	0.000304023	0.00032676	0.002518845	0.002879797	0.003391567	0.003391567	0.003391567	0.000882837	0.002193299	0.00155738	0.001069521	0.001118261	0.000372801
3839103773195	383910	3773195	0.001077449	0.00026754	0.000245543	0.000722179	0.000433154	8.78585E-05	0.000297466	0.000319718	0.0024154	0.002761528	0.00325228	0.00325228	0.00325228	0.00084658	0.002103223	0.001493421	0.001025597	0.001072335	0.000367279
3829703773205	382970	3773205	0.000893938	0.000221973	0.000203722	0.000599177	0.000359379	7.28944E-05	0.000246801	0.000265264	0.004109613	0.004698523	0.005533499	0.005533499	0.005533499	0.00144039	0.003578469	0.002540938	0.001744973	0.001824494	0.000632753
3829803773205	382980	3773205	0.000893938	0.000221973	0.000203722	0.000599177	0.000359379	7.28944E-05	0.000246801	0.000265264	0.004594056	0.005252387	0.00618579	0.00618579	0.00618579	0.001610184	0.004000301	0.002840465	0.001950671	0.002039566	0.000626454
3829903773205	382990	3773205	0.000891682	0.000221412	0.000203208	0.000597665	0.000358472	7.27105E-05	0.000246178	0.000264594	0.005128195	0.005863067	0.006904995	0.006904995	0.006904995	0.001797396	0.004465405	0.003170718	0.00217747	0.002276701	0.000607991
3830003773205	383000	3773205	0.000894602	0.000222137	0.000203874	0.000599622	0.000359646	7.29485E-05	0.000246984	0.00026546	0.005718068	0.00653747	0.007699246	0.007699246	0.007699246	0.002004142	0.00497904	0.003535432	0.002427935	0.00253858	0.000579347
3830103773205	383010	3773205	0.00089553	0.000222368	0.000204085	0.000600245	0.000360019	7.30243E-05	0.000247241	0.000265736	0.006338397	0.007246692	0.008534504	0.008534504	0.008534504	0.002221563	0.005519195	0.003918976	0.002691331	0.00281398	0.000521283
3830203773205	383020	3773205	0.000907473	0.000225333	0.000206807	0.000608249	0.00036482	7.39981E-05	0.000250538	0.00026928	0.007023778	0.008030289	0.009457354	0.009457354	0.009457354	0.002461784	0.006115995	0.004342741	0.002982349	0.00311826	0.000477627
3830303773205	383030	3773205	0.000920609	0.000228595	0.0002098	0.000617054	0.000370101	7.50692E-05	0.000254165	0.000273178	0.007846425	0.008970822	0.01056503	0.01056503	0.01056503	0.002750116	0.00683232	0.004851377	0.003331651	0.00348348	0.000467102
3830403773205	383040	3773205	0.000932418	0.000231528	0.000212492	0.000624969	0.000374849	7.60322E-05	0.000257425	0.000276682	0.008777177	0.010034951	0.011818266	0.011818266	0.011818266	0.003076338	0.007642777	0.005426853	0.003726855	0.003896695	0.000471502
3830503773205	383050	3773205	0.000944228	0.00023446	0.000215183	0.000632885	0.000379596	7.69952E-05	0.000260685	0.000280186	0.009845799	0.011256707	0.01325714	0.01325714	0.01325714	0.003450882	0.008573286	0.006087572	0.0041806	0.004371118	0.000475039
3830603773205	383060	3773205	0.000955772	0.000237326	0.000217814	0.000640622	0.000384237	7.79365E-05	0.000263872	0.000283612	0.011104833	0.012696161	0.014952401	0.014952401	0.014952401	0.003892165	0.009669598	0.006866022	0.004715196	0.004930076	0.000477886

			ISDrainage / Utilities Trenching	ISDrainage / Utilities Trenching	ISAsphalt Paving	ISAsphalt Paving	SVDemolition	SVSite Grubbing / Prep	SVMass Grading / Excavation	SVMass Grading / Excavation	SVDrainage / Utilities Trenching	SVFoundations / Concrete Pads	SVBuilding / Structure Construction	SVBuilding / Structure Construction	SVAsphalt Paving	SVAsphalt Paving	SVArchitectural Coating	SVArchitectural Coating	SVLandscaping or Other Finishing	SVLandscaping or Other Finishing	MDemolition
Unique Identifier	X (UTM)	Y (UTM)	2027	2028	2027	2028	2027	2027	2027	2028	2028	2028	2028	2029	2028	2029	2028	2029	2028	2029	2027
3838403773185	383840	3773185	0.000208667	0.000208667	0.000240475	0.000240475	0.003014387	0.001201227	0.003906903	0.003906903	0.002016223	0.000782067	0.003071128	0.003071128	0.002092371	0.002092371	0.000471298	0.000471298	0.00159569	0.00159569	0.001248681
3838503773185	383850	3773185	0.000207279	0.000207279	0.000238875	0.000238875	0.002914249	0.001161322	0.003777116	0.003777116	0.001949244	0.000756086	0.002983079	0.002983079	0.002022863	0.002022863	0.000455642	0.000455642	0.001542681	0.001542681	0.001231598
3838603773185	383860	3773185	0.000205844	0.000205844	0.000237221	0.000237221	0.002816187	0.001122245	0.003650019	0.003650019	0.001883653	0.000730645	0.00289592	0.00289592	0.001954795	0.001954795	0.00044031	0.00044031	0.001490771	0.001490771	0.00121348
3838703773185	383870	3773185	0.000204363	0.000204363	0.000235514	0.000235514	0.002720616	0.00108416	0.003526151	0.003526151	0.001819729	0.000705849	0.002810183	0.002810183	0.001888457	0.001888457	0.000425367	0.000425367	0.00144018	0.00144018	0.001194413
3838803773185	383880	3773185	0.000202835	0.000202835	0.000233754	0.000233754	0.002629889	0.001048006	0.003408562	0.003408562	0.001759045	0.000682311	0.002728182	0.002728182	0.001825481	0.001825481	0.000411182	0.000411182	0.001392154	0.001392154	0.001175691
3838903773185	383890	3773185	0.000200706	0.000200706	0.0002313	0.0002313	0.002529474	0.00100799	0.003278415	0.003278415	0.001691881	0.000656259	0.002635242	0.002635242	0.00175578	0.00175578	0.000395482	0.000395482	0.001338998	0.001338998	0.001148428
3839003773185	383900	3773185	0.000198299	0.000198299	0.000228526	0.000228526	0.002433419	0.000969713	0.00315392	0.00315392	0.001627633	0.000631338	0.002545947	0.002545947	0.001689105	0.001689105	0.000380464	0.000380464	0.001288151	0.001288151	0.001119611
3839103773185	383910	3773185	0.00019566	0.00019566	0.000225485	0.000225485	0.002342278	0.000933393	0.003035792	0.003035792	0.001566671	0.000607692	0.002460922	0.002460922	0.001625841	0.001625841	0.000366214	0.000366214	0.001239904	0.001239904	0.001090019
3829703773195	382970	3773195	0.000335636	0.000335636	0.000386798	0.000386798	0.007627593	0.00303958	0.009886013	0.009886013	0.005101842	0.001978939	0.009140544	0.009140544	0.005294528	0.005294528	0.001192571	0.001192571	0.004037729	0.004037729	0.000597724
3829803773195	382980	3773195	0.000332674	0.000332674	0.000383384	0.000383384	0.008911742	0.003551311	0.01155038	0.01155038	0.005960767	0.002312104	0.010340143	0.010340143	0.006185893	0.006185893	0.001393347	0.001393347	0.004717504	0.004717504	0.000623176
3829903773195	382990	3773195	0.000324527	0.000324527	0.000373995	0.000373995	0.010500042	0.004184245	0.013608953	0.013608953	0.007023128	0.00272418	0.011732383	0.011732383	0.007288377	0.007288377	0.001641677	0.001641677	0.005558284	0.005558284	0.000641553
3830003773195	383000	3773195	0.0003123999	0.0003123999	0.000360019	0.000360019	0.012526888	0.004991939	0.016235919	0.016235919	0.008378818	0.003250035	0.013372405	0.013372405	0.008695268	0.008695268	0.001958574	0.001958574	0.006631211	0.006631211	0.000656737
3830103773195	383010	3773195	0.000294671	0.000294671	0.000339588	0.000339588	0.01522695	0.006067909	0.019735431	0.019735431	0.010184799	0.003950552	0.015357775	0.015357775	0.010569458	0.010569458	0.002380727	0.002380727	0.008060511	0.008060511	0.000664157
3830203773195	383020	3773195	0.000266898	0.000266898	0.000307582	0.000307582	0.018679814	0.007443867	0.024210637	0.024210637	0.012494304	0.004846379	0.017583189	0.017583189	0.012966188	0.012966188	0.002920581	0.002920581	0.009888313	0.009888313	0.000665193
3830303773195	383030	3773195	0.000246624	0.000246624	0.000284217	0.000284217	0.023618071	0.009411753	0.030611041	0.030611041	0.01579734	0.006127583	0.020276062	0.020276062	0.016393973	0.016393973	0.003692675	0.003692675	0.01250242	0.01250242	0.000684087
3830403773195	383040	3773195	0.000248799	0.000248799	0.000286724	0.000286724	0.030770855	0.012262123	0.039881661	0.039881661	0.020581598	0.007983335	0.023417629	0.023417629	0.021358923	0.021358923	0.00481101	0.00481101	0.016288805	0.016288805	0.000698668
3830503773195	383050	3773195	0.00025079	0.00025079	0.000289018	0.000289018	0.041790135	0.016653283	0.054163591	0.054163591	0.027952027	0.010842229	0.027071392	0.027071392	0.029007718	0.029007718	0.006533869	0.006533869	0.022121951	0.022121951	0.000711005
3830603773195	383060	3773195	0.000252317	0.000252317	0.000290779	0.000290779	0.060431748	0.024081928	0.078324716	0.078324716	0.04042078	0.015678696	0.031504166	0.031504166	0.04194739	0.04194739	0.009448478	0.009448478	0.031990042	0.031990042	0.000723516
3834303773195	383430	3773195	0.000280553	0.000280553	0.000323318	0.000323318	0.03104511	0.012371413	0.04023712	0.04023712	0.020765039	0.008054489	0.020567691	0.020567691	0.021549292	0.021549292	0.00485389	0.00485389	0.016433984	0.016433984	0.001400269
3834403773195	383440	3773195	0.000288329	0.000288329	0.00033228	0.00033228	0.027291902	0.010875767	0.035372641	0.035372641	0.018254643	0.007080739	0.018780921	0.018780921	0.018944083	0.018944083	0.004267077	0.004267077	0.014447193	0.014447193	0.001677821
3834503773195	383450	3773195	0.00029069	0.00029069	0.000335001	0.000335001	0.024654054	0.00982459	0.031953764	0.031953764	0.016490274	0.006396364	0.017320999	0.017320999	0.017113078	0.017113078	0.003854651	0.003854651	0.013050826	0.013050826	0.00175918
3834603773195	383460	3773195	0.000289903	0.000289903	0.000334094	0.000334094	0.02264444	0.009023763	0.029349132	0.029349132	0.01514611	0.00587498	0.016125134	0.016125134	0.015718148	0.015718148	0.003540448	0.003540448	0.01198702	0.01198702	0.00180715
3834703773195	383470	3773195	0.000288468	0.000288468	0.00033244	0.00033244	0.020810604	0.008292983	0.026972323	0.026972323	0.013919519	0.005399201	0.015039287	0.015039287	0.01444523	0.01444523	0.003253729	0.003253729	0.011016264	0.011016264	0.001847441
3834803773195	383480	3773195	0.00028657	0.00028657	0.000330253	0.000330253	0.019030539	0.007583631	0.024665207	0.024665207	0.012728893	0.004937373	0.014004668	0.014004668	0.013209637	0.013209637	0.002975417	0.002975417	0.010073972	0.010073972	0.001881606
3834903773195	383490	3773195	0.000283747	0.000283747	0.000326999	0.000326999	0.017431374	0.006946367	0.022592552	0.022592552	0.011659264	0.004522478	0.013062455	0.013062455	0.012099611	0.012099611	0.002725388	0.002725388	0.009227441	0.009227441	0.001899034
3835003773195	383500	3773195	0.00028009	0.00028009	0.000322785	0.000322785	0.016031308	0.006388444	0.020777947	0.020777947	0.010722807	0.004159238	0.012220299	0.012220299	0.011127786	0.011127786	0.002506488	0.002506488	0.008486305	0.008486305	0.001903348
3835103773195	383510	3773195	0.000276156	0.000276156	0.000318251	0.000318251	0.014820516	0.005905945	0.019208656	0.019208656	0.009912948	0.003845104	0.011475174	0.011475174	0.01028734	0.01028734	0.002317181	0.002317181	0.007845362	0.007845362	0.00190076
3835203773195	383520	3773195	0.000271851	0.000271851	0.00031329	0.00031329	0.013722456	0.005468371	0.017785477	0.017785477	0.009178493	0.003560218	0.010791416	0.010791416	0.009525146	0.009525146	0.0021455	0.0021455	0.007264095	0.007264095	0.001890665
3835303773195	383530	3773195	0.000267268	0.000267268	0.000308009	0.000308009	0.012717199	0.005067778	0.016482578	0.016482578	0.00850611	0.00329941	0.010157909	0.010157909	0.008827369	0.008827369	0.001988329	0.001988329	0.006731954	0.006731954	0.001872461
3835403773195	383540	3773195	0.000262408	0.000262408	0.000302408	0.000302408	0.011804883	0.004704222	0.015300139	0.015300139	0.007895892	0.003062714	0.009574207	0.009574207	0.008194104	0.008194104	0.001845688	0.001845688	0.006249012	0.006249012	0.001847786
3835503773195	383550	3773195	0.000257177	0.000257177	0.00029638	0.00029638	0.010960456	0.004367719	0.014205689	0.014205689	0.007331084	0.002843632	0.009026881	0.009026881	0.007607963	0.007607963	0.001713663	0.001713663	0.005802008	0.005802008	0.001814569
3835603773195	383560	3773195	0.00025079	0.00025079	0.00028918	0.00028918	0.010151462	0.004045337	0.013157163	0.013157163	0.006789974	0.002633743	0.008497698	0.008497698	0.007046417	0.007046417	0.001587177	0.001587177	0.00537376	0.00537376	0.001766686
3835703773195	383570	3773195	0.000244356	0.000244356	0.000281603	0.000281603	0.00942572	0.00375613	0.012216539	0.012216539	0.006304549	0.002445453	0.008012717	0.008012717	0.006542659	0.006542659	0.001473707	0.001473707	0.004989582	0.004989582	0.001716904
3835803773195	383580	3773195	0.000239032	0.000239032	0.000275469	0.000275469	0.00880842	0.003510137	0.011416466	0.011416466	0.005891658	0.002285298	0.007588393	0.007588393	0.006114174	0.006114174	0.001377193	0.001377193	0.00466281	0.00466281	0.001676699
3835903773195	383590	3773195	0.000234311	0.000234311	0.000270028	0.000270028	0.008261086	0.003292026	0.010707074	0.010707074	0.005525565	0.002143295	0.007204268	0.007204268	0.005734254	0.005734254	0.001291617	0.001291617	0.004373074	0.004373074	0.001640118
3836003773195	383600	3773195	0.000229682	0.000229682	0.000264693	0.000264693	0.007757281	0.003091261	0.0100541	0.0100541	0.005188587	0.002012585	0.00684558	0.00684558	0.005384549	0.005384549	0.001212848	0.001212848	0.00410638	0.00410638	0.00160207
3836103773195	383610	3773195	0.000224498	0.000224498	0.000258719	0.000258719	0.007278597	0.002900506	0.009433685	0.009433685	0.004868411	0.001888393	0.006501033	0.006501033	0.005052281	0.005052281	0.001138006	0.001138006	0.003852985	0.003852985	0.001558846
3836203773195	383620	3773195	0.000219591	0.000219591	0.000253064	0.000253064	0.006841989	0.002726519	0.008867804	0.008867804	0.004576378	0.001775118	0.006181567	0.006181567	0.004749219	0.004749219	0.001069742	0.001069742	0.003621863	0.003621863	0.001517088
3836303773195	383630	3773195	0.000215981	0.000215981	0.000248903	0.000248903	0.006465381	0.002576441	0.008379687	0.008379687	0.004324478	0.001677409	0.005899899	0.005899899	0.004487804	0.004487804	0.00101086	0.00101086	0.003422503	0.003422503	0.001483008
3836403773195	383640	3773195	0.00021325	0.00021325	0.000245756	0.000245756	0.006132718	0.002443875	0.007948527	0.007948527	0.00410197	0.001591101	0.005646603	0.005646603	0.004256893	0.004256893	0.000958848	0.000958848	0.003246405	0.003246405	0.001453329
3836503773195	383650	3773195	0.000210611	0.000210611	0.000242716	0.000242716	0.005823999	0.002320852	0.007548401	0.007548401	0.003895479	0.001511006	0.005408871	0.005408871	0.004042603	0.004042603	0.00091058	0.00091058	0.003082982	0.003082982	0.001423219
3836603773195	383660	3773195	0.000209177	0.000209177	0.000241062	0.000241062	0.005557771	0.00221476	0.007203347	0.007203347	0.003717408	0.001441934	0.005199866	0.005199866	0.003857807	0.003857807	0.000868955	0.000868955	0.002942052	0.002942052	0.001399924
3836703773195	383670	3773195	0.000207742	0.000207742	0.000239408	0.000239408	0.005307599	0.002115067	0.006879102	0.006879102	0.003550076	0.001377028	0.005001712	0.005001712	0.003684155	0.003684155	0.000829841	0.000829841	0.002809621	0.002809621	0.001376112
3836803773195	383680	3773195	0.000207371	0.000207371	0.000238981	0.000238981	0.005090298	0.002028473	0.006597462	0.006597462	0.003404731	0.001320651	0.004826681	0.004826681	0.00353332	0.00353332	0.000795866	0.000795866	0.002694591	0.002694591	0.001359374
3836903773195	383690	3773195	0.000208482	0.000208482	0.000240262	0.000240262	0.004907046	0.001955448	0.006359952	0.006359952	0.003282159	0.001273107	0.004676108	0.004676108	0.00340612	0.00340612	0.000767215	0.000767215	0.002597585	0.002597585	0.001353248
3837003773195	383700	3773195	0.000209593	0.000209593	0.000241542	0.000241542	0.004733344	0.001886228	0.006134819	0.006134819	0.003165976	0.001228041	0.004532829	0.004532829	0.003285548	0.003285548	0.000740056	0.000740056	0.002505635	0.002505635	0.00134928
3837103773195	383710	3773195	0.000209501	0.000209501	0.000241435	0.000241435	0.004551615	0.001813809	0.005899282	0.005899282	0.003044423	0.001180892	0.00438359	0.00438359	0.003159405	0.003159405	0.000711643	0.000711643	0.002409435	0.002409435	0.001337115
3837203773195	383720	3773195	0.000209269	0.000209269	0.000241169	0.000241169	0.004377705	0.001744506	0.00567388	0.00567388	0.002928101	0.001135772	0.004239866	0.004239866	0.003038689	0.003038689	0.000684452	0.000684452	0.002317374	0.002317374	0.001324346
3837303773195	383730	3773195	0.000209454	0.000209454	0.000241382	0.000241382	0.004219782	0.001681574	0.005469198	0.005469198	0.002822471	0.0010948	0.00410806	0.00410806	0.00292907	0.00292907	0.000659761	0.000659761	0.002233776	0.002233776	0.001316495
3837403773195	383740	3773195	0.00021075	0.00021075	0.000242876	0.000242876	0.004084349	0.001627605	0.005293666	0.005293666	0.002731885	0.001059663	0.003993418	0.003993418	0.002835063	0.002835063	0.000638586	0.000638586	0.002162084	0.002162084	0.001319255
3837503773195	383750	3773195	0.000211954	0.000211954	0.000244263	0.000244263	0.003956184	0.001576531	0.005127552	0.005127552	0.002646159	0.001026411	0.003884558	0.003884558	0.002746099	0.002746099	0.000618548	0.000618548	0.002094238	0.002094238	0.001322965
3837603773195	383760	3773195	0.000212972	0.000212972	0.000245436	0.000245436	0.003834315	0.001527967	0.004969601	0.004969601	0.002564646	0.000994793	0.003780767	0.003780767	0.002661507	0.002661507	0.000599494	0.000599494	0.002029726	0.002029726	0.001326589
3837703773195	383770	3773195	0.000213852	0.000213852	0.00024645	0.00024645	0.003718814	0.00148194	0.004819901	0.004819901	0.002487391	0.000964827	0.003682223	0.003682223	0.002581334	0.002581334	0.000581435	0.000581435	0.001968585	0.001968585	0.00133004
3837803773195	383780	3773195	0.000214546	0.000214546	0.00024725	0.00024725	0.003609749	0.001438477	0.004678543	0.004678543	0.00241444	0.00093653	0.003589283	0.003589283	0.002505629	0.002505629	0.000564383	0.000564383	0.00191085	0.00191085	0.001333232
3837903773195	383790	3773195	0.000215148	0.000215148	0.000247943	0.000247943	0.003508503	0.001398131	0.00454732	0.00454732	0.002346721	0.000910263	0.003503279	0.003503279	0.002435351	0.002435351	0.000548553	0.000548553	0.001857255	0.001857255	0.001336856
3838003773195	383800	3773195	0.000215425	0.000215425	0.000248263	0.000248263	0.003411687	0.00135955	0.004421838	0.004421838	0.002281963	0.000885144	0.003421367	0.003421367	0.002368149	0.002368149	0.000533416	0.000533416	0.001806004	0.001806004	0.001338064
3838103773195	383810	3773195	0.000214963	0.000214963	0.00024773	0.00024773	0.003310026	0.001319039	0.004290077	0.004290077	0.002213966	0.000858769	0.003334741	0.003334741	0.002297583	0.002297583	0.000517521	0.000517521	0.00175219	0.00175219	0.001330903
3838203773195	383820	3773195	0.000214083	0.000214083	0.000246716	0.000246716	0.003207397	0.001278141	0.00415706	0.00415706	0.002145321	0.000832142	0.003246692	0.003246692	0.002226345	0.002226345	0.000501475	0.000501475	0.001697862	0.001697862	0.001319514
3838303773195	383830	3773195	0.000213065	0.000213065	0.000245543	0.000245543	0.003108781	0.001238843	0.004029246	0.004029246	0.00207936	0.000806557	0.003161578	0.003161578	0.002157893	0.002157893	0.000486057	0.000486057	0.001645659	0.001645659	0.001306832
3838403773195	383840	3773195	0.00021163	0.00021163	0.000243889	0.000243889	0.003003868	0.001197035	0.00389327	0.00389327	0.002009187	0.000779338	0.00306926	0.00306926	0.00208507	0.00208507	0.000469653	0.000469653	0.001590122	0.001590122	0.00128811
3838503773195	383850	3773195	0.000210195	0.000210195	0.000242235	0.000242235	0.002904214	0.001157323	0.00376411	0.00376411	0.001942532	0.000753483	0.002980856	0.002980856	0.002015897	0.002015897	0.000454073	0.000454073	0.00153737	0.00153737	0.00126956
3838603773195	383860	3773195	0.000208667	0.000208667	0.000240475	0.000240475	0.002806429	0.001118356	0.003637372	0.003637372	0.001877127	0.000728113	0.002893251	0.002893251	0.001948022	0.001948022	0.000438784	0.000438784	0.001485606	0.001485606	0.001249717
3838703773195	383870	3773195	0.000207047	0.000207047	0.000238608	0.000238608	0.002710512	0.001080134	0.003513056	0.003513056	0.001812971	0.000703228	0.002806448	0.002806448	0.001881443	0.001881443	0.000423787	0.000423787	0.001434832	0.001434832	0.001228492
3838803773195	383880	3773195	0.000205381	0.000205381	0.000236688	0.000236688	0.00261937	0.001043814	0.003394928	0.003394928	0.001752009	0.000679582	0.002723379	0.002723379	0.001818179	0.001818179	0.000409537	0.000409537	0.001386585	0.001386585	0.001207441
3838903773195	383890	3773195	0.000202881	0.000202881	0.00023387	0.00023387	0.002517225	0.001003109	0.003262539	0.003262539	0.001683688	0.000653081	0.002628393	0.002628393	0.001747278	0.001747278	0.000393567	0.000393567	0.001332514	0.001332514	0.001175605
3839003773195	383900	3773195	0.000200011	0.000200011	0.0002305	0.0002305	0.002419302	0.000964087	0.003135622	0.003135622	0.00161819	0.000627675	0.002536965	0.002536965	0.001679306	0.001679306	0.000378257	0.000378257	0.001280677	0.001280677	0.001141698
3839103773195	383910	3773195	0.000197049	0.000197049	0.000227086	0.000227086	0.002328229	0.000927795	0.003017584	0.003017584	0.001557275	0.000604047	0.002451762	0.002451762	0.00161609	0.00161609	0.000364018	0.000364018	0.001232467	0.001232467	0.001108568
3829703773205	382970	3773205	0.000339478	0.000339478	0.000391225	0.000391225	0.007584617	0.003022454	0.009830313	0.009830313	0.005073097	0.001967789	0.008866169	0.008866169	0.005264698	0.005264698	0.001185852	0.001185852	0.004014979	0.004014979	0.00060523
3829803773205	382980	3773205	0.000336099	0.000336099	0.000387331	0.000387331	0.008866828	0.003533413	0.011492168	0.011492168	0.005930726	0.002300452	0.010004579	0.010004579	0.006154717	0.006154717	0.001386325	0.001386325	0.004693728	0.004693728	0.000630854
3829903773205	382990	3773205	0.000326193	0.000326193	0.000375916	0.000375916	0.010496997	0.004183032	0.013605007	0.013605007	0.007021091	0.00272339	0.011353328	0.011353328	0.007286263	0.007286263	0.001641201	0.001641201	0.005556672	0.005556672	0.000649663
3830003773205	383000	3773205	0.0003310825	0.0003310825	0.0003582205	0.0003582205	0.01262239	0.005029996	0.016359697	0.016359697	0.008442695	0.003274812	0.012964179	0.012964179	0.008761559	0.008761559	0.001973505	0.001973505	0.006681766	0.006681766	0.000664675
3830103773205	383010	3773205	0.000279673	0.000279673	0.000322305	0.000322305	0.015469856	0.006164706	0.020050258	0.020050258	0.010347271	0.004013572	0.014911216	0.014911216	0.010738066	0.010738066	0.002418705	0.002418705	0.008189096	0.008189096	0.000661483
3830203773205	383020	3773205	0.000256252	0.000256252	0.000295313	0.000295313	0.018947495	0.007550538	0.024557574	0.024557574	0.012673347	0.004915827	0.016918998	0.016918998	0.013151993	0.013151993	0.002962433	0.002962433	0.010030012	0.010030012	0.000678738
3830303773205	383030	3773205	0.000250604	0.000250604	0.000288805	0.000288805	0.023920423	0.00953224	0.031002915	0.031002915	0.015999573	0.006206027	0.01930957	0.01930957	0.016603844	0.016603844	0.003739948	0.003739948	0.012662472	0.012662472	0.000696942
3830403773205	383040	3773205	0.000252965	0.000252965	0.000291525	0.000291525	0.03117819	0.012424445	0.040409602	0.040409602	0.020854051	0.008089016	0.02203704	0.02203704	0.021641666	0.021641666	0.004874696	0.004874696	0.016504431	0.016504431	0.000709711
3830503773205	383050	3773205	0.000254863	0.000254863	0.000293712	0.000293712	0.042482867	0.016929335	0.05506143	0.05506143	0.028415372	0.011021954	0.025137251	0.025137251	0.029488562	0.029488562	0.006642178	0.006642178	0.022488654	0.022488654	0.00072248
3830603773205	383060	3773205	0.000256391	0.000256391	0.000295473	0.000295473	0.062057972	0.024729975	0.080432442	0.080432442	0.041508507	0.016100612	0.028815828	0.028815828	0.043076198	0.043076198	0.009702737	0.009702737	0.032850897	0.032850897	0.000735422

			MSite Grubbing / Prep	MMass Grading / Excavation	MMass Grading / Excavation	MDrainage / Utilities Trenching	MFoundations / Concrete Pads	MBuilding / Structure Construction	MAsphalt Paving	MLandscaping or Other Finishing	MWaterside Construction (Piles)	RSSWRestriping South Valley	RSSWRestriping Silver Lake Boulevard	RSSWDemolition	RSSWPlacing Base	RSSWForm	Child Risk				
Unique Identifier	X (UTM)	Y (UTM)	2027	2027	2028	2028	2028	2028	2028	2028	2028	2029	2029	2029	2029	2029	3rd Trimester	0<2	2<16	Total	per million
3838403773185	383840	3773185	0.00115454	0.001920434	0.001920434	0.000923632	0.000437654	0.001187364	0.000772049	0.000530199	0.000569862	0.000748615	0.001107652	0.003263367	0.000296749	0.000645425	3.13277E-08	6.25212E-07	5.0033E-07	1.15687E-06	1.15686853
3838503773185	383850	3773185	0.001138745	0.001894162	0.001894162	0.000910996	0.000431666	0.00117112	0.000761487	0.000522946	0.000562066	0.000729784	0.001071417	0.003158899	0.000287249	0.000624764	3.09541E-08	6.18528E-07	4.8596E-07	1.13544E-06	1.13543806
3838603773185	383860	3773185	0.001121993	0.001866296	0.001866296	0.000897594	0.000425316	0.001153892	0.000750284	0.000515253	0.000553797	0.000711013	0.001035331	0.003054614	0.000277766	0.000604138	3.05395E-08	6.1116E-07	4.7167E-07	1.11337E-06	1.11337039
3838703773185	383870	3773185	0.001104363	0.001836972	0.001836972	0.000883491	0.000418633	0.001135761	0.000738495	0.000507157	0.000545095	0.000692389	0.000999632	0.002951243	0.000268366	0.000583693	3.00867E-08	6.03087E-07	4.5756E-07	1.09073E-06	1.09073367
3838803773185	383880	3773185	0.001087053	0.001808178	0.001808178	0.000869642	0.000412071	0.001117958	0.00072692	0.000499207	0.000536551	0.000674532	0.000965838	0.002853264	0.000259457	0.000564315	2.96434E-08	5.95159E-07	4.4412E-07	1.06893E-06	1.06892715
3838903773185	383890	3773185	0.001061845	0.001766248	0.001766248	0.000849476	0.000402516	0.001092034	0.000710063	0.000487631	0.000524109	0.000653901	0.000925137	0.002734355	0.000248644	0.000540798	2.89482E-08	5.82832E-07	4.2823E-07	1.04001E-06	1.04000816
3839003773185	383900	3773185	0.001035201	0.001721929	0.001721929	0.000828161	0.000392416	0.001064632	0.000692246	0.000475395	0.000510958	0.000633949	0.000885955	0.002619742	0.000238222	0.00051813	2.82524E-08	5.70312E-07	4.1285E-07	1.01141E-06	1.01141434
3839103773185	383910	3773185	0.001007839	0.001676416	0.001676416	0.000806271	0.000382044	0.001036493	0.000673949	0.00046283	0.000497453	0.000614765	0.000848678	0.002510704	0.000228306	0.000496564	2.75705E-08	5.57931E-07	3.9812E-07	9.8362E-07	0.98361979
3829703773195	382970	3773195	0.00055266	0.000919282	0.000919282	0.000442128	0.000209498	0.000568373	0.000369568	0.000253798	0.000272784	0.010695001	0.000421838	0.001283046	0.000116671	0.000253759	3.69483E-08	8.53127E-07	8.3422E-07	1.72429E-06	1.72429068
3829803773195	382980	3773195	0.000576193	0.000958426	0.000958426	0.000460954	0.000218419	0.000592574	0.000385304	0.000264605	0.000284399	0.013422704	0.000449587	0.00136768	0.000124368	0.000270498	3.76398E-08	8.59047E-07	9.4474E-07	1.84143E-06	1.84142727
3829903773195	382990	3773195	0.000593185	0.000986689	0.000986689	0.000474548	0.00022486	0.000610049	0.000396667	0.000272408	0.000292786	0.017149957	0.000475818	0.001447745	0.000131648	0.000286333	3.80154E-08	8.5586E-07	1.0735E-06	1.96734E-06	1.96733776
3830003773195	383000	3773195	0.000607224	0.001010043	0.001010043	0.00048578	0.000230182	0.000624488	0.000406055	0.000278856	0.000299716	0.02247057	0.00050062	0.001524702	0.000138646	0.000301554	3.81644E-08	8.4629E-07	1.2289E-06	2.11335E-06	2.11334586
3830103773195	383010	3773195	0.000614085	0.001021454	0.001021454	0.000491268	0.000232782	0.000631543	0.000410643	0.000282006	0.000303102	0.030534676	0.000520241	0.001582557	0.000143907	0.000312996	3.7935E-08	8.23452E-07	1.4233E-06	2.28469E-06	2.28469251
3830203773195	383020	3773195	0.000615042	0.001023046	0.001023046	0.000492034	0.000233145	0.000632528	0.000411283	0.000282446	0.000303575	0.042468681	0.000544507	0.00165659	0.000150639	0.000327638	3.7632E-08	8.0275E-07	1.6588E-06	2.49918E-06	2.49917891
3830303773195	383030	3773195	0.000632512	0.001052106	0.001052106	0.00050601	0.000239768	0.000650495	0.000422965	0.000290469	0.000312197	0.062600317	0.000572375	0.001745337	0.000158709	0.000345191	3.76294E-08	7.96197E-07	1.9862E-06	2.82007E-06	2.82007062
3830403773195	383040	3773195	0.000645994	0.00107453	0.00107453	0.000516795	0.000244878	0.000664359	0.00043198	0.00029666	0.000318852	0.098167806	0.000597356	0.001821655	0.000165649	0.000360285	3.7617E-08	7.90982E-07	2.436E-06	3.26463E-06	3.2646341
3830503773195	383050	3773195	0.000657401	0.001093505	0.001093505	0.000525921	0.000249202	0.000676091	0.000439609	0.000301898	0.000324482	0.166101662	0.000623319	0.001900988	0.000172863	0.000375975	3.77613E-08	7.92466E-07	3.0919E-06	3.92209E-06	3.92209186
3830603773195	383060	3773195	0.000668968	0.001112745	0.001112745	0.000535174	0.000253587	0.000687987	0.000447343	0.00030721	0.000330191	0.197810173	0.000651008	0.001985623	0.000180559	0.000392714	3.78008E-08	7.91519E-07	4.1243E-06	4.95361E-06	4.9536137
3834303773195	383430	3773195	0.001294699	0.002153572	0.002153572	0.00103576	0.000490784	0.001331508	0.000865774	0.000594565	0.000639042	0.004086892	0.037184708	0.140441331	0.012770783	0.027776327	5.41393E-08	9.95051E-07	9.1093E-06	1.01585E-05	10.1584933
3834403773195	383440	3773195	0.001551326	0.002580438	0.002580438	0.001241061	0.000588064	0.001595431	0.001037382	0.000712415	0.000765709	0.003782653	0.034361597	0.087790844	0.007983104	0.017363173	5.46318E-08	1.00747E-06	6.7868E-06	7.8489E-06	7.84889727
3834503773195	383450	3773195	0.001626551	0.002705566	0.002705566	0.001301241	0.00061658	0.001672794	0.001087686	0.000746961	0.000802839	0.003523571	0.023784983	0.063185483	0.00574566	0.012496753	5.44488E-08	1.0077E-06	5.4663E-06	6.52842E-06	6.52842214
3834603773195	383460	3773195	0.001670904	0.002779342	0.002779342	0.001336723	0.000633393	0.001718409	0.001117345	0.000767329	0.000824731	0.003304837	0.018357899	0.049834056	0.004531571	0.009856123	5.41815E-08	1.0052E-06	4.6343E-06	5.69367E-06	5.69366745
3834703773195	383470	3773195	0.001708158	0.002841309	0.002841309	0.001366526	0.000647515	0.001756721	0.001142257	0.000784437	0.000843118	0.003104667	0.014754382	0.040643799	0.003695872	0.008038484	5.37836E-08	1.00066E-06	4.0042E-06	5.05862E-06	5.05862152
3834803773195	383480	3773195	0.001739747	0.002893854	0.002893854	0.001391798	0.00065949	0.001789209	0.001163381	0.000798944	0.00085871	0.002913322	0.012051559	0.033564929	0.003052167	0.006638433	5.31896E-08	9.9362E-07	3.4837E-06	4.53051E-06	4.53051049
3834903773195	383490	3773195	0.001755861	0.002920658	0.002920658	0.001404689	0.000665598	0.001805781	0.001174156	0.000806344	0.000866664	0.002737266	0.010079002	0.028306342	0.002573987	0.005598396	5.24497E-08	9.83876E-07	3.0681E-06	4.10446E-06	4.10446037
3835003773195	383500	3773195	0.00175985	0.002927292	0.002927292	0.00140788	0.00066711	0.001809883	0.001176824	0.000808176	0.000868633	0.00257824	0.008629068	0.02437257	0.002216276	0.004820379	5.16414E-08	9.72238E-07	2.7371E-06	3.761E-06	3.76100333
3835103773195	383510	3773195	0.001757457	0.002923312	0.002923312	0.001405965	0.000666203	0.001807422	0.001175223	0.000807077	0.000867452	0.002436244	0.007541454	0.021385864	0.001944686	0.004229672	5.08192E-08	9.5967E-07	2.4719E-06	3.4824E-06	3.48240464
3835203773195	383520	3773195	0.001748123	0.002907787	0.002907787	0.001398499	0.000662665	0.001797823	0.001168982	0.000802791	0.000862845	0.002305051	0.006659251	0.01894444	0.001722679	0.00374681	4.99237E-08	9.45558E-07	2.2464E-06	3.24189E-06	3.24189479
3835303773195	383530	3773195	0.001731292	0.002879789	0.002879789	0.001385033	0.000656284	0.001780513	0.001157726	0.000795061	0.000854537	0.002182653	0.005922613	0.016896118	0.001536418	0.003341695	4.89154E-08	9.2912E-07	2.0506E-06	3.02867E-06	3.02866952
3835403773195	383540	3773195	0.001708477	0.002841839	0.002841839	0.001366781	0.000647636	0.001757049	0.00114247	0.000784584	0.000843276	0.002069109	0.005305815	0.015171802	0.001379621	0.003000662	4.78497E-08	9.11335E-07	1.8806E-06	2.83977E-06	2.83977092
3835503773195	383550	3773195	0.001677765	0.002790753	0.002790753	0.001342212	0.000635994	0.001725464	0.001121933	0.00077048	0.000828117	0.001961911	0.004769883	0.013667756	0.001242853	0.002703193	4.66911E-08	8.9157E-07	1.7286E-06	2.66684E-06	2.66684088
3835603773195	383560	3773195	0.001633491	0.00271711	0.00271711	0.001306793	0.000619211	0.001679932	0.001092327	0.000750148	0.000806264	0.00185731	0.004278969	0.012285543	0.001117164	0.002429821	4.53334E-08	8.67687E-07	1.5865E-06	2.4995E-06	2.49950325
3835703773195	383570	3773195	0.001587463	0.002640547	0.002640547	0.00126997	0.000601763	0.001632595	0.001061547	0.00072901	0.000783545	0.001760885	0.003863354	0.011112175	0.001010466	0.002197753	4.39822E-08	8.43406E-07	1.4624E-06	2.34976E-06	2.34976235
3835803773195	383580	3773195	0.001550289	0.002578713	0.002578713	0.001240231	0.000587671	0.001594364	0.001036689	0.000711939	0.000765197	0.001676325	0.00353319	0.010177996	0.000925518	0.002012992	4.28247E-08	8.22491E-07	1.3599E-06	2.22527E-06	2.22526601
3835903773195	383590	3773195	0.001516466	0.002522453	0.002522453	0.001213172	0.00057485	0.001559579	0.001014071	0.000696406	0.000748502	0.001599528	0.003254535	0.009388042	0.000853685	0.001856756	4.1766E-08	8.03339E-07	1.2712E-06	2.11627E-06	2.11626611
3836003773195	383600	3773195	0.001481286	0.002463936	0.002463936	0.001185029	0.000561514	0.0015234	0.000990546	0.000680251	0.000731138	0.001527452	0.00300625	0.008682906	0.000789565	0.001717295	4.07118E-08	7.84083E-07	1.1906E-06	2.01542E-06	2.01541918
3836103773195	383610	3773195	0.00144132	0.002397458	0.002397458	0.001153056	0.000546364	0.001482298	0.000963821	0.000661898	0.000711412	0.001457797	0.002774847	0.008024749	0.000729716	0.001587126	3.95813E-08	7.63095E-07	1.1147E-06	1.91733E-06	1.9173278
3836203773195	383620	3773195	0.001402711	0.002333235	0.002333235	0.001122169	0.000531728	0.00144259	0.000938002	0.000644167	0.000692355	0.001392924	0.00257027	0.007442086	0.000676733	0.001471887	3.84964E-08	7.42839E-07	1.0463E-06	1.82759E-06	1.82759265
3836303773195	383630	3773195	0.001371201	0.002280823	0.002280823	0.001096961	0.000519784	0.001410185	0.000916931	0.000629697	0.000676802	0.001335665	0.002402047	0.006962612	0.000633133	0.001377057	3.76077E-08	7.26491E-07	9.8851E-07	1.75261E-06	1.75261341
3836403773195	383640	3773195	0.001343759	0.002235177	0.002235177	0.001075007	0.000509382	0.001381963	0.000898581	0.000617095	0.000663257	0.001284044	0.002259012	0.006554611	0.000596032	0.001296364	3.68501E-08	7.12801E-07	9.3835E-07	1.688E-06	1.68800485
3836503773195	383650	3773195	0.001315919	0.002188868	0.002188868	0.001052735	0.000498828	0.001353331	0.000879964	0.000604309	0.000649516	0.001235374	0.002128572	0.006182164	0.000562164	0.001222701	3.61131E-08	6.99455E-07	8.9207E-07	1.62764E-06	1.62763648
3836603773195	383660	3773195	0.00129438	0.002153041	0.002153041	0.001035504	0.000490663	0.00133118	0.000865561	0.000594418	0.000638885	0.001192636	0.002021386	0.005876072	0.00053433	0.001162163	3.55539E-08	6.89778E-07	8.5306E-07	1.5784E-06	1.57839619
3836703773195	383670	3773195	0.001272363	0.002116419	0.002116419	0.001017891	0.000482317	0.001308537	0.000850838	0.000584307	0.000628017	0.001151994	0.001921792	0.00559155	0.000508458	0.00110589	3.50072E-08	6.80343E-07	8.1654E-07	1.53189E-06	1.53189442
3836803773195	383680	3773195	0.001256887	0.002090677	0.002090677	0.00100551	0.000476451	0.001292621	0.000840489	0.0005772	0.00062037	0.001116222	0.001839735	0.005357114	0.00048714	0.001059524	3.46208E-08	6.74216E-07	7.8568E-07	1.49452E-06	1.49451659
3836903773195	383690	3773195	0.001251224	0.002081256	0.002081256	0.001000979	0.000474304	0.001286796	0.000836702	0.000574599	0.000617583	0.00108591	0.001776435	0.005176694	0.000470733	0.001023841	3.44511E-08	6.72607E-07	7.6094E-07	1.468E-06	1.46799626
3837003773195	383700	3773195	0.001247554	0.002075152	0.002075152	0.00099843	0.00047291	0.001283023	0.000834248	0.000572914	0.000615772	0.001057163	0.001717542	0.00500907	0.00045491	0.000990688	3.43035E-08	6.71372E-07	7.3777E-07	1.44345E-06	1.44344606
3837103773195	383710	3773195	0.001236306	0.002056442	0.002056442	0.000989045	0.00046864	0.001271455	0.000826726	0.000567749	0.00061022	0.001026763	0.001651593	0.00482079	0.00043837	0.00095345	3.3987E-08	6.6659E-07	7.1252E-07	1.4131E-06	1.41309925
3837203773195	383720	3773195	0.0012245	0.002036804	0.002036804	0.0009796	0.000464174	0.001259313	0.000818832	0.000562327	0.000604393	0.000997366	0.001588383	0.004640188	0.000421947	0.000917731	3.3652E-08	6.6135E-07	6.8831E-07	1.38331E-06	1.3833104
3837303773195	383730	3773195	0.001217241	0.002024729	0.002024729	0.000973793	0.000461422	0.001251847	0.000813977	0.000558994	0.00060081	0.000970596	0.00153348	0.004483531	0.000407702	0.000886748	3.3405E-08	6.5786E-07	6.6687E-07	1.35814E-06	1.35813902
3837403773195	383740	3773195	0.001219794	0.002028975	0.002028975	0.00097585	0.00046239	0.001254473	0.000815684	0.000560166	0.00060207	0.000947869	0.001491409	0.004364166	0.000396848	0.00086314	3.33353E-08	6.57867E-07	6.4972E-07	1.34093E-06	1.34092642
3837503773195	383750	3773195	0.001223224	0.002034681	0.002034681	0.000978579	0.00046369	0.001258	0.000817978	0.000561741	0.000603763	0.000926294	0.001452375	0.004253482	0.000386783	0.000841249	3.32763E-08	6.57898E-07	6.3367E-07	1.32485E-06	1.32484542
3837603773195	383760	3773195	0.001226574	0.002040254	0.002040254	0.000981259	0.00046496	0.001261446	0.000820218	0.00056328	0.000605417	0.000905634	0.001415694	0.004149563	0.000377333	0.000820696	3.32122E-08	6.57625E-07	6.1846E-07	1.30929E-06	1.30929474
3837703773195	383770	3773195	0.001229765	0.002045562	0.002045562	0.000983812	0.00046617	0.001264728	0.000822352	0.000564745	0.000606992	0.000885947	0.001381275	0.004052315	0.00036849	0.000801462	3.31549E-08	6.57268E-07	6.0411E-07	1.29453E-06	1.29453481
3837803773195	383780	3773195	0.001232717	0.002050471	0.002050471	0.00098173	0.000467288	0.001267763	0.000824326	0.0005661	0.00060848	0.000867235	0.00134906	0.003961374	0.000360221	0.000783476	3.31057E-08	6.56859E-07	5.9064E-07	1.2806E-06	1.28060393
3837903773195	383790	3773195	0.001236067	0.002056044	0.002056044	0.000988854	0.000468558	0.001271209	0.000826566	0.000567639	0.000610102	0.000849851	0.001319851	0.003879299	0.000352757	0.000767243	3.30892E-08	6.56847E-07	5.7833E-07	1.26827E-06	1.26826853
3838003773195	383800	3773195	0.001237184	0.002057902	0.002057902	0.000989747	0.000468982	0.001272357	0.000827313	0.000568152	0.000610653	0.000833027	0.001291238	0.003798594	0.000345418	0.000751282	3.30706E-08	6.56578E-07	5.6639E-07	1.25604E-06	1.25603576
3838103773195	383810	3773195	0.001230563	0.002046889	0.002046889	0.00098445	0.000466472	0.001265548	0.000822886	0.000565111	0.000607385	0.000814757	0.001257207	0.003701712	0.000336609	0.00073212	3.29209E-08	6.53864E-07	5.5279E-07	1.23957E-06	1.23957243
3838203773195	383820	3773195	0.001220033	0.002029373	0.002029373	0.000976026	0.00046248	0.001254719	0.000815844	0.000560276	0.000602188	0.000795897	0.001220734	0.003597244	0.000327109	0.000711459	3.26889E-08	6.49677E-07	5.385E-07	1.22087E-06	1.22086788
3838303773195	383830	3773195	0.001208306	0.002009868	0.002009868	0.000966645	0.000458035	0.001242659	0.000808003	0.000554891	0.0005964	0.000777539	0.001185273	0.003495518	0.000317859	0.00069134	3.24482E-08	6.45297E-07	5.2462E-07	1.20237E-06	1.20236554
3838403773195	383840	3773195	0.001190996	0.001981074	0.001981074	0.000952797	0.000451473	0.001224856	0.000796427	0.000546941	0.000587856	0.000757381	0.001144512	0.003377524	0.000307129	0.000668003	3.20307E-08	6.37885E-07	5.09E-07	1.17892E-06	1.17891697
3838503773195	383850	3773195	0.001173845	0.001952545	0.001952545	0.000939076	0.000444972	0.001207218	0.000784958	0.000539065	0.00057939	0.000737989	0.001105895	0.003265835	0.000296973	0.000645913	3.16203E-08	6.30575E-07	4.9412E-07	1.15632E-06	1.15631968
3838603773195	383860	3773195	0.001155497	0.001922027	0.001922027	0.000924398	0.000438017	0.001188349	0.000772689	0.000530639	0.000570334	0.000718657	0.001067398	0.003154147	0.000286817	0.000623824	3.11618E-08	6.22462E-07	4.793E-07	1.13292E-06	1.13292192
3838703773195	383870	3773195	0.001135873	0.001889385	0.001889385	0.000908699	0.000430578	0.001168167	0.000759566	0.000521627	0.000560648	0.000699384	0.001029049	0.00304255	0.000276669	0.000601752	3.066E-08	6.13556E-07	4.6454E-07	1.10875E-06	1.10875195
3838803773195	383880	3773195	0.001116409	0.001857008	0.001857008	0.000893127	0.000423199	0.001148149	0.00074655	0.000512689	0.000551041	0.000680878	0.000992754	0.002936985	0.00026707	0.000580874	3.01662E-08	6.04764E-07	4.5047E-07	1.0854E-06	1.08539917
3838903773195	383890	3773195	0.001086973	0.001808045	0.001808045	0.000869579	0.000412041	0.001117876	0.000726866	0.000499171	0.000536512	0.000659362	0.000948421	0.002806926	0.000255243	0.000555151	2.9387E-08	5.90862E-07	4.3357E-07	1.05382E-06	1.05382015
3839003773195	383900	3773195	0.001055623	0.001755898	0.001755898	0.000844498	0.000400157	0.001085635	0.000705902	0.000484774	0.000521038	0.000638465	0.000905576	0.002681162	0.000243807	0.000530277	2.86058E-08	5.76753E-07	4.1714E-07	1.0225E-06	1.02250231
3839103773195	383910	3773195	0.00102499	0.001704944	0.001704944	0.000819992	0.000388545	0.001054131	0.000685418	0.000470706	0.000505918	0.000618867	0.000866125	0.002565452	0.000233285	0.000507392	2.78826E-08	5.63548E-07	4.0185E-07	9.93281E-07	0.99328123
3829703773205	382970	3773205	0.000559601	0.000930826	0.000930826	0.00044768	0.000212129	0.00057551	0.000374209	0.000256985	0.00027621	0.010678207	0.000426602	0.001298675	0.000118093	0.00025685	3.75597E-08	8.67737E-07	8.3826E-07	1.74356E-06	1.74356054
3829803773205	382980	3773205	0.000583293	0.000970235	0.000970235	0.000466634	0.00022111	0.000599876	0.000390052	0.000267866	0.000287904	0.01339434	0.000454589	0.001384132	0.000125864	0.000273752	3.82651E-08	8.73504E-07	9.4941E-07	1.86118E-06	1.86118121
3829903773205	382990	3773205	0.000600683	0.000999162	0.000999162	0.000480546	0.000227702	0.000617761	0.000401681	0.000275852	0.000296487	0.017194259	0.000481684	0.001467213	0.000133418	0.000290184	3.8623E-08	8.6858E-07	1.0822E-06	1.98939E-06	1.98939336
3830003773205	383000	3773205	0.000614563	0.00102225	0.00102225	0.00049165	0.000232964	0.000632036	0.000410963	0.000282226	0.000303338	0.022732396	0.000506128	0.001545815	0.000140566	0.00030573	3.87153E-08	8.5565E-07	1.245E-06	2.13941E-06	2.13941253
3830103773205	383010	3773205	0.000611612	0.001017341	0.001017341	0.000489289	0.000231845	0.000629	0.000408989	0.000280871	0.000301881	0.031165851	0.000525898	0.001601751	0.000145652	0.000316792	3.80587E-08	8.17919E-07	1.4459E-06	2.30192E-06	2.30191667
3830203773205	383020	3773205	0.000627566	0.001043879	0.001043879	0.000502053	0.000237893	0.000645408	0.000419658	0.000288197	0.000309756	0.042985663	0.000552903	0.001685471	0.000153265	0.000333351	3.81455E-08	8.12268E-07	1.6861E-06	2.53651E-06	2.53651279
3830303773205	383030	3773205	0.000644398	0.001071876	0.001071876	0.000515519	0.000244273	0.000662719	0.000430913	0.000295927	0.000318064	0.062829706	0.000578211	0.001765171	0.000160513	0.000349113	3.81315E-08	8.04924E-07	2.0149E-06	2.85792E-06	2.8579201
3830403773205	383040	3773205	0.000656204	0.001091515	0.001091515	0.000524964	0.000248749	0.000674861	0.000438808	0.000301349	0.000323892	0.097068348	0.000602923	0.001840757	0.000167386	0.000364063	3.82964E-08	8.05979E-07	2.4683E-06	3.31253E-06	3.31252642
3830503773205	383050	3773205	0.000668011	0.001111153	0.001111153	0.000534409	0.000253224	0.000687002	0.000446703	0.000306771	0.000329719	0.162104348	0.000629154	0.001921004	0.000174683	0.000379934	3.85211E-08	8.09044E-07	3.1364E-06	3.98395E-06	3.98395076
3830603773205	383060	3773205	0.000679976	0.001131057	0.001131057	0.000543981	0.00025776	0.000699308	0.000454705	0.000312266	0.000335625	0.180343078	0.000657172	0.002006918	0.000182496	0.000396926	3.86454E-08	8.09415E-07	4.2111E-06	5.05919E-06	5.05919496

			EGIODemolition	EGIOSite Grubbing / Prep	EGIOMass Grading / Excavation	EGIOMass Grading / Excavation	EGIODrainage / Utilities Trenching	EGIODrainage / Utilities Trenching	EGIOFoundations / Concrete Pads	EGIOFoundations / Concrete Pads	EGIOBuilding / Structure Construction	EGIOBuilding / Structure Construction	EGIOAsphalt Paving	EGIOArchitectural Coating	EGIOLandscaping or Other Finishing	EGIOWaterside Construction (Piles)	HIWaterside Construction (Landscaping)	HIWaterside Construction (Landscaping)	KMDemolition	KMSite Grubbing / Prep	KMMass Grading / Excavation
Unique Identifier	X (UTM)	Y (UTM)	2025	2025	2025	2026	2026	2027	2026	2027	2026	2027	2027	2027	2027	2027	2025	2026	2025	2025	2025
3834303773205	383430	3773205	0.000658549	0.0006089	0.001012829	0.001012829	0.00048712	0.00048712	0.000230817	0.000230817	0.000626211	0.000626211	0.000407175	8.25891E-05	0.000279625	0.000300543	0.002235786	0.002235786	0.001026605	0.000949207	0.001578888
3834403773205	383440	3773205	0.000641639	0.00059326	0.000986822	0.000986822	0.000474611	0.000474611	0.00022489	0.00022489	0.000610131	0.000610131	0.00039672	8.04684E-05	0.000272445	0.000292825	0.002194962	0.002194962	0.001098732	0.001015896	0.001689818
3834503773205	383450	3773205	0.000631372	0.00058377	0.000971031	0.000971031	0.000467017	0.000467017	0.000221291	0.000221291	0.000600368	0.000600368	0.000390372	7.91808E-05	0.000268085	0.00028814	0.002151137	0.002151137	0.001130137	0.001044933	0.001738117
3834603773205	383460	3773205	0.000623435	0.00057643	0.000958824	0.000958824	0.000461146	0.000461146	0.000218509	0.000218509	0.000592821	0.000592821	0.000385464	7.81854E-05	0.000264715	0.000284517	0.00212082	0.00212082	0.001145839	0.001059452	0.001762267
3834703773205	383470	3773205	0.000615756	0.00056933	0.000947014	0.000947014	0.000455466	0.000455466	0.000215818	0.000215818	0.000585519	0.000585519	0.000380717	7.72224E-05	0.000261455	0.000281013	0.002085399	0.002085399	0.001158522	0.001071178	0.001781772
3834803773205	383480	3773205	0.000605575	0.00055992	0.000931357	0.000931357	0.000447936	0.000447936	0.00021225	0.00021225	0.000575838	0.000575838	0.000374422	7.59457E-05	0.000257132	0.000276367	0.002022963	0.002022963	0.001175174	0.001086574	0.001807382
3834903773205	383490	3773205	0.000594791	0.00054995	0.000914771	0.000914771	0.000439958	0.000439958	0.00020847	0.00020847	0.000565583	0.000565583	0.000367754	7.45932E-05	0.000252553	0.000271445	0.001956525	0.001956525	0.001184233	0.00109495	0.001821314
3835003773205	383500	3773205	0.000583489	0.0005395	0.000897388	0.000897388	0.000431598	0.000431598	0.000204509	0.000204509	0.000554836	0.000554836	0.000360766	7.31757E-05	0.000247754	0.000266287	0.00189529	0.00189529	0.001185527	0.001096147	0.001823305
3835103773205	383510	3773205	0.000572963	0.00052977	0.0008812	0.0008812	0.000423813	0.000423813	0.000200819	0.000200819	0.000544827	0.000544827	0.000354258	7.18557E-05	0.000243284	0.000261484	0.00184256	0.00184256	0.00118035	0.001091361	0.001815343
3835203773205	383520	3773205	0.000562178	0.00051979	0.000864613	0.000864613	0.000415835	0.000415835	0.000197039	0.000197039	0.000534572	0.000534572	0.00034759	7.05032E-05	0.000238705	0.000256562	0.001789129	0.001789129	0.001169307	0.00108115	0.001798359
3835303773205	383530	3773205	0.00055079	0.00050926	0.000847098	0.000847098	0.000407412	0.000407412	0.000193048	0.000193048	0.000523743	0.000523743	0.000340549	6.9075E-05	0.000233869	0.000251364	0.001734598	0.001734598	0.001153691	0.001066711	0.001774342
3835403773205	383540	3773205	0.000539229	0.00049857	0.000829318	0.000829318	0.00039886	0.00039886	0.000188996	0.000188996	0.00051275	0.00051275	0.0003334	6.76251E-05	0.000228961	0.000246088	0.001680667	0.001680667	0.001134451	0.001048922	0.001744752
3835503773205	383550	3773205	0.000527236	0.00048749	0.000810874	0.000810874	0.000389989	0.000389989	0.000184793	0.000184793	0.000501346	0.000501346	0.000325986	6.61211E-05	0.000223868	0.000240615	0.001627336	0.001627336	0.001111933	0.001028101	0.001710119
3835603773205	383560	3773205	0.000514122	0.00047536	0.000790705	0.000790705	0.000380289	0.000380289	0.000180196	0.000180196	0.000488876	0.000488876	0.000317877	6.44764E-05	0.0002183	0.00023463	0.001573005	0.001573005	0.001084928	0.001003133	0.001668587
3835703773205	383570	3773205	0.000501353	0.00046356	0.000771066	0.000771066	0.000370844	0.000370844	0.000175721	0.000175721	0.000476734	0.000476734	0.000309982	6.28751E-05	0.000212878	0.000228803	0.001521775	0.001521775	0.001056284	0.000976648	0.001624534
3835803773205	383580	3773205	0.000490655	0.00045366	0.000754613	0.000754613	0.000362931	0.000362931	0.000171971	0.000171971	0.000466561	0.000466561	0.000303368	6.15334E-05	0.000208336	0.000223921	0.00147785	0.00147785	0.00103066	0.000952956	0.001585125
3835903773205	383590	3773205	0.000481165	0.00044489	0.000740017	0.000740017	0.000355911	0.000355911	0.000168645	0.000168645	0.000457537	0.000457537	0.0002975	6.03432E-05	0.000204306	0.00021959	0.001437827	0.001437827	0.001006503	0.00093062	0.001547971
3836003773205	383600	3773205	0.000471847	0.00043627	0.000725686	0.000725686	0.000349018	0.000349018	0.000165379	0.000165379	0.000448676	0.000448676	0.000291739	5.91746E-05	0.00020035	0.00021533	0.001399405	0.001399405	0.000982087	0.000908045	0.00151042
3836103773205	383610	3773205	0.000462788	0.0004279	0.000711754	0.000711754	0.000342318	0.000342318	0.000162204	0.000162204	0.000440062	0.000440062	0.000286138	5.80385E-05	0.000196503	0.000211203	0.001362684	0.001362684	0.000957843	0.000885629	0.001473134
3836203773205	383620	3773205	0.000454074	0.00041984	0.000698352	0.000698352	0.00033587	0.000335872	0.00015915	0.00015915	0.000431776	0.000431776	0.00028075	5.69457E-05	0.000192803	0.000207226	0.001327563	0.001327563	0.000933944	0.000863532	0.001436378
3836303773205	383630	3773205	0.000446223	0.00041258	0.000686277	0.000686277	0.000330065	0.000330065	0.000156398	0.000156398	0.000424311	0.000424311	0.000275896	5.59611E-05	0.000189469	0.000203643	0.001295145	0.001295145	0.00091203	0.00084327	0.001402675
3836403773205	383640	3773205	0.000439148	0.00040604	0.000675396	0.000675396	0.000324832	0.000324832	0.000153918	0.000153918	0.000417583	0.000417583	0.000271521	5.50739E-05	0.000186465	0.000200414	0.001264727	0.001264727	0.000891669	0.000824444	0.00137136
3836503773205	383650	3773205	0.000432159	0.00039958	0.000664648	0.000664648	0.000319662	0.000319662	0.000151469	0.000151469	0.000410938	0.000410938	0.0002672	5.41974E-05	0.000183498	0.000197225	0.00123531	0.00123531	0.000871911	0.000806176	0.001340973
3836603773205	383660	3773205	0.000426552	0.00039439	0.000656023	0.000656023	0.00031514	0.000315514	0.000149503	0.000149503	0.000405605	0.000405605	0.00026373	5.34941E-05	0.000181117	0.000194666	0.001208995	0.001208995	0.000855778	0.000791258	0.00131616
3836703773205	383670	3773205	0.00042103	0.00038929	0.000647531	0.000647531	0.00031143	0.00031143	0.000147568	0.000147568	0.000400355	0.000400355	0.000260319	5.28017E-05	0.000178772	0.000192146	0.001183281	0.001183281	0.000840075	0.00077674	0.001292011
3836803773205	383680	3773205	0.000418528	0.00038697	0.000643683	0.000643683	0.000309579	0.000309579	0.000146691	0.000146691	0.000397976	0.000397976	0.000258772	5.24879E-05	0.00017771	0.000191004	0.001163769	0.001163769	0.000831879	0.000769162	0.001279405
3836903773205	383690	3773205	0.000420426	0.00038873	0.000646602	0.000646602	0.000310983	0.000310983	0.000147356	0.000147356	0.000399781	0.000399781	0.00025946	5.27259E-05	0.000178516	0.00019187	0.001152663	0.001152663	0.00083395	0.000771076	0.00128259
3837003773205	383700	3773205	0.000422669	0.0003908	0.000650052	0.000650052	0.000312642	0.000312642	0.000148142	0.000148142	0.000401914	0.000401914	0.000261333	5.30072E-05	0.000179468	0.000192894	0.001142857	0.001142857	0.000836883	0.000773788	0.001287101
3837103773205	383710	3773205	0.000420944	0.00038921	0.000647399	0.000647399	0.000311366	0.000311366	0.000147538	0.000147538	0.000400273	0.000400273	0.000260266	5.27908E-05	0.000178736	0.000192106	0.001125747	0.001125747	0.000831275	0.000768603	0.001278476
3837203773205	383720	3773205	0.000418614	0.00038705	0.000643816	0.000643816	0.000309643	0.000309643	0.000146721	0.000146721	0.000398058	0.000398058	0.000258825	5.24987E-05	0.000177747	0.000191043	0.001107737	0.001107737	0.000824632	0.000762461	0.001268259
3837303773205	383730	3773205	0.000417406	0.00038594	0.000641958	0.000641958	0.00030875	0.00030875	0.000146298	0.000146298	0.000396909	0.000396909	0.000258079	5.23472E-05	0.000177234	0.000190492	0.001092728	0.001092728	0.000820749	0.000758871	0.001262288
3837403773205	383740	3773205	0.000418959	0.00038737	0.000644347	0.000644347	0.000309898	0.000309898	0.000146842	0.000146842	0.000398386	0.000398386	0.00025939	5.2542E-05	0.000177893	0.000191201	0.001084324	0.001084324	0.000822734	0.000760706	0.00126534
3837503773205	383750	3773205	0.00042034	0.00038865	0.00064647	0.00064647	0.000310919	0.000310919	0.000147326	0.000147326	0.000399699	0.000399699	0.000259892	5.27151E-05	0.000178479	0.000191831	0.00107722	0.00107722	0.000824459	0.000762301	0.001267994
3837603773205	383760	3773205	0.000421634	0.00038985	0.00064846	0.00064846	0.000311877	0.000311877	0.00014778	0.00014778	0.000400929	0.000400929	0.000260692	5.28774E-05	0.000179029	0.000192421	0.001071316	0.001071316	0.00082584	0.000763578	0.001270117
3837703773205	383770	3773205	0.000422669	0.0003908	0.000650052	0.000650052	0.000312642	0.000312642	0.000148142	0.000148142	0.000401914	0.000401914	0.000261333	5.30072E-05	0.000179468	0.000192894	0.001066613	0.001066613	0.000826616	0.000764295	0.001271311
3837803773205	383780	3773205	0.000423532	0.0003916	0.000651379	0.000651379	0.000313281	0.000313281	0.000148445	0.000148445	0.000402734	0.000402734	0.000261866	5.31154E-05	0.000179835	0.000193288	0.001063512	0.001063512	0.000827047	0.000764694	0.001271974
3837903773205	383790	3773205	0.000424567	0.00039256	0.000652972	0.000652972	0.000314046	0.000314046	0.000148808	0.000148808	0.000403719	0.000403719	0.000262506	5.32453E-05	0.000180274	0.00019376	0.001063512	0.001063512	0.000827997	0.000765572	0.001273434
3838003773205	383800	3773205	0.000425085	0.00039304	0.000653768	0.000653768	0.000314429	0.000314429	0.000148989	0.000148989	0.000404211	0.000404211	0.000262826	5.33102E-05	0.000180494	0.000193996	0.001064212	0.001064212	0.000828342	0.000765891	0.001273965
3838103773205	383810	3773205	0.000423532	0.0003916	0.000651379	0.000651379	0.000313281	0.000313281	0.000148445	0.000148445	0.000402734	0.000402734	0.000261866	5.31154E-05	0.000179835	0.000193288	0.001058109	0.001058109	0.000825236	0.000763019	0.001269188
3838203773205	383820	3773205	0.000420857	0.00038913	0.000647266	0.000647266	0.000311302	0.000311302	0.000147507	0.000147507	0.000400191	0.000400191	0.000260212	5.278E-05	0.000178699	0.00019206	0.001047402	0.001047402	0.000820145	0.000758313	0.001261359
3838303773205	383830	3773205	0.00041801	0.0003865	0.000642887	0.000642887	0.000309196	0.000309196	0.00014651	0.00014651	0.000397484	0.000397484	0.000258452	5.2423E-05	0.00017749	0.000190768	0.001036496	0.001036496	0.000814882	0.000753446	0.001253265
3838403773205	383840	3773205	0.000413696	0.00038251	0.000636253	0.000636253	0.000306005	0.000306005	0.000144998	0.000144998	0.000393382	0.000393382	0.000255785	5.1882E-05	0.000175659	0.000188799	0.001018086	0.001018086	0.00080591	0.00074515	0.001239465
3838503773205	383850	3773205	0.000409382	0.00037852	0.000629618	0.000629618	0.000302814	0.000302814	0.000143486	0.000143486	0.00038928	0.00038928	0.000253118	5.1341E-05	0.000173827	0.00018683	0.001000175	0.001000175	0.000797023	0.000736934	0.001225798
3838603773205	383860	3773205	0.000404724	0.00037421	0.000622453	0.000622453	0.000299368	0.000299368	0.000141853	0.000141853	0.000384849	0.000384849	0.000250237	5.07567E-05	0.000171849	0.000184704	0.000980064	0.000980064	0.000786929	0.0007276	0.001210273
3838703773205	383870	3773205	0.000399547	0.00036942	0.000614491	0.000614491	0.000295539	0.000295539	0.00014003	0.00014003	0.000379927	0.000379927	0.00024703	5.01075E-05	0.000169651	0.000182342	0.000957851	0.000957851	0.000775368	0.000716911	0.001192492
3838803773205	383880	3773205	0.000394457	0.00036472	0.000606662	0.000606662	0.000291774	0.000291774	0.000138254	0.000138254	0.00037507	0.00037507	0.00024389	4.94691E-05	0.000167489	0.000180019	0.000936238	0.000936238	0.000763979	0.000706381	0.001174977
3838903773205	383890	3773205	0.000386519	0.00035738	0.000594455	0.000594455	0.000285903	0.000285903	0.000135472	0.000135472	0.000367539	0.000367539	0.000238981	4.84737E-05	0.000164119	0.000176396	0.00090332	0.00090332	0.000745516	0.00068931	0.001146581
3839003773205	383900	3773205	0.00037815	0.00034964	0.000581584	0.000581584	0.000279713	0.000279713	0.000132539	0.000132539	0.000359581	0.000359581	0.000233807	4.74241E-05	0.000160565	0.000172577	0.000871001	0.000871001	0.000727139	0.000672318	0.001118318
3839103773205	383910	3773205	0.000370385	0.00034246	0.000569642	0.000569642	0.000273969	0.000273969	0.000129817	0.000129817	0.000352197	0.000352197	0.00022906	4.64503E-05	0.000157268	0.000169033	0.000842985	0.000842985	0.000710747	0.000657162	0.001093107
3829703773215	382970	3773215	0.000965004	0.00089225	0.001484147	0.001484147	0.0007138	0.0007138	0.00033822	0.00033822	0.00091761	0.00091761	0.000596653	0.000121022	0.000409748	0.0004404	0.001159767	0.001159767	0.000586249	0.000542051	0.000901634
3829803773215	382980	3773215	0.000960604	0.00088818	0.00147738	0.00147738	0.000710545	0.000710545	0.00033668	0.00033668	0.00091343	0.00091343	0.00059393	0.00012047	0.0004078	0.00043839	0.0012166	0.0012166	0.000586681	0.00054245	0.000902298
3829903773215	382990	3773215	0.000935756	0.00086521	0.001439165	0.001439165	0.000692166	0.000692166	0.000327976	0.000327976	0.000889805	0.000889805	0.00057857	0.000117354	0.000397329	0.000427052	0.001267529	0.001267529	0.000585387	0.000541253	0.000900307
3830003773215	383000	3773215	0.000890374	0.00082325	0.001369369	0.001369369	0.000658598	0.000658598	0.00031207	0.00031207	0.000846652	0.000846652	0.000550511	0.000111663	0.00037806	0.000406341	0.001307452	0.001307452	0.00058832	0.000543965	0.000904819
3830103773215	383010	3773215	0.000806514	0.00074571	0.001240394	0.001240394	0.000596567	0.000596567	0.000282677	0.000282677	0.000766909	0.000766909	0.00049866	0.000101145	0.000342452	0.000368069	0.001328764	0.001328764	0.000590391	0.00054588	0.000908003
3830203773215	383020	3773215	0.000793486	0.00073366	0.001220358	0.001220358	0.00058693	0.00058693	0.000278111	0.000278111	0.000754521	0.000754521	0.000490605	9.95116E-05	0.00033692	0.000362124	0.001343873	0.001343873	0.00059876	0.000553618	0.000920874
3830303773215	383030	3773215	0.000778905	0.00072018	0.001197933	0.001197933	0.000576145	0.000576145	0.00027301	0.00027301	0.000740657	0.000740657	0.00048159	9.76831E-05	0.000330729	0.00035547	0.001354479	0.001354479	0.000607387	0.000561595	0.000934143
3830403773215	383040	3773215	0.000776317	0.00071779	0.001193952	0.001193952	0.000574231	0.000574231	0.00027209	0.00027209	0.000738195	0.000738195	0.00047999	9.73585E-05	0.00032963	0.00035428	0.001365185	0.001365185	0.000615497	0.000569093	0.000946616
3830503773215	383050	3773215	0.000775885	0.00071739	0.001193289	0.001193289	0.000573912	0.000573912	0.000271942	0.000271942	0.000737785	0.000737785	0.000479723	9.73044E-05	0.000329447	0.000354092	0.001377592	0.001377592	0.000623607	0.000576592	0.000959089
3830603773215	383060	3773215	0.000771485	0.00071332	0.001186521	0.001186521	0.000570657	0.000570657	0.0002704	0.0002704	0.00073601	0.00073601	0.00047003	9.67525E-05	0.000327578	0.00035208	0.001388298	0.001388298	0.000631804	0.00058417	0.000971695
3834303773215	383430	3773215	0.000675201	0.0006243	0.001038438	0.001038438	0.000499436	0.000499436	0.000236653	0.000236653	0.000642045	0.000642045	0.000417471	8.46774E-05	0.000286695	0.000308142	0.002343248	0.002343248	0.001049123	0.000970027	0.00161352
3834403773215	383440	3773215	0.000657169	0.00060762	0.001010706	0.001010706	0.000486099	0.000486099	0.000230333	0.000230333	0.000624898	0.000624898	0.00040632	8.2416E-05	0.00027939	0.00029913	0.002307627	0.002307627	0.001124098	0.001039349	0.001728829
3834503773215	383450	3773215	0.000646471	0.00059773	0.000994252	0.000994252	0.000478185	0.000478185	0.000226583	0.000226583	0.000614725	0.000614725	0.000399707	8.10743E-05	0.000274496	0.0002950	0.002265203	0.002265203	0.001157314	0.001070061	0.001779915
3834603773215	383460	3773215	0.000637757	0.00058967	0.000980851	0.000980851	0.00047174	0.00047174	0.000223529	0.000223529	0.000606439	0.000606439	0.000394319	7.99815E-05	0.000270796	0.000291054	0.002230983	0.002230983	0.00117595	0.001087292	0.001808576
3834703773215	383470	3773215	0.000629302	0.00058186	0.000967847	0.000967847	0.000465486	0.000465486	0.000220566	0.000220566	0.00059839	0.00059839	0.00038909	7.89212E-05	0.000267206	0.000287195	0.00219026	0.00219026	0.001191997	0.00110213	0.001833256
3834803773215	383480	3773215	0.000618431	0.00057181	0.000951128	0.000951128	0.000457445	0.000457445	0.000216756	0.000216756	0.000588062	0.000588062	0.00038237	7.75578E-05	0.00026259	0.00028223 4	0.00212132	0.00212132	0.001210288	0.001119041	0.001861387
3834903773215	383490	3773215	0.000606697	0.00056096	0.000933082	0.000933082	0.000448765	0.000448765	0.000212643	0.000212643	0.000576905	0.000576905	0.00037511 6	7.60863E-05	0.000257608	0.00027687 9	0.002048878	0.002048878	0.001219951	0.001127976	0.001876248
3835003773215	383500	3773215	0.000594187	0.00054939	0.000913842	0.000913842	0.000439512	0.000439512	0.000208258	0.000208258	0.000565009	0.000565009	0.00036738 1	7.45174E-05	0.000252296	0.00027117	0.00198174	0.00198174	0.001221245	0.001129173	0.001878239
3835103773215	383510	3773215	0.00058254	0.00053862	0.000895928	0.000895928	0.000430896	0.000430896	0.000204176	0.000204176	0.00055934	0.00055934	0.000360179	7.30567E-05	0.000247351	0.000265854	0.001923106	0.001923106	0.001214774	0.00112319	0.001868287
3835203773215	383520	3773215	0.000570461	0.00052745	0.000877352	0.000877352	0.000421962	0.000421962	0.000199942	0.000199942	0.000542448	0.000542448	0.000352711	7.15419E-05	0.000242222	0.000260342	0.001864372	0.001864372	0.001201315	0.001110745	0.001847587
3835303773215	383530	3773215	0.000557606	0.00051557	0.000857581	0.000857581	0.000412453	0.000412453	0.000195437	0.000195437	0.000530224	0.000530224	0.000344763	6.99297E-05	0.000236764	0.000254475	0.001804038	0.001804038	0.001182852	0.001093674	0.001819191
3835403773215	383540	3773215	0.000544492	0.00050344	0.000837412	0.000837412	0.000402753	0.000402753	0.00019084	0.00019084	0.000517754	0.000517754	0.00033665 4	6.82851E-05	0.000231195	0.00024849	0.001744603	0.001744603	0.001160161	0.001072694	0.001784294
3835503773215	383550	3773215	0.000531464	0.0004914	0.000817375	0.000817375	0.000393116	0.000393116	0.000186274	0.000186274	0.000505366	0.000505366	0.000328599	6.66513E-05	0.000225664	0.00024254 5	0.001687571	0.001687571	0.00113471	0.001049161	0.00174515
3835603773215	383560	3773215	0.000518695	0.00047959	0.000797737	0.000797737	0.000383671	0.000383671	0.000181799	0.000181799	0.00049322 4	0.00049322 4	0.00032070 5	6.50499E-05	0.000220242	0.000236717	0.001633239	0.001633239	0.001107274	0.001023794	0.001702954
3835703773215	383570	3773215	0.000506099	0.00046794	0.000778364	0.000778364	0.000374354	0.000374354	0.000177384	0.000177384	0.000481246	0.000481246	0.000312916	6.34702E-05	0.000214893	0.000230969	0.001581309	0.001581309	0.001078716	0.000997389	0.001659033
3835803773215	383580	3773215	0.000494969	0.00045765	0.000761247	0.000761247	0.000366122	0.000366122	0.000173483	0.000173483	0.000470663	0.000470663	0.000306035	6.20744E-05	0.000210167	0.000225889	0.001534282	0.001534282	0.001051539	0.000972261	0.001617236
3835903773215	383590	3773215	0.000484529	0.000448	0.000745192	0.000745192	0.0003584	0.0003584	0.000169824	0.000169824	0.000460736	0.000460736	0.00029958	6.07652E-05	0.000205735	0.000221125	0.001490457	0.001490457	0.001025139	0.000947851	0.001576632
3836003773215	383600	3773215	0.000474608	0.00043883	0.000729932	0.000729932	0.000351061	0.000351061	0.000166347	0.000166347	0.000451302	0.000451302	0.000293446	5.95209E-05	0.000201522	0.000216597	0.001448733	0.001448733	0.000998824	0.00092352	0.001536162

			KMMass Grading / Excavation	KMDrainage / Utilities Trenching	KMFoundations / Concrete Pads	KMBuilding / Structure Construction	KMAsphalt Paving	KMArchitectural Coating	KMLandscaping or Other Finishing	KMWaterside Construction (Piles)	EWNDemolition	EWNSite Grubbing / Prep	EWNDrainage / Utilities Trenching	EWNDrainage / Utilities Trenching	EWNDrainage / Utilities Trenching	EWNFoundations / Concrete Pads	EWNBuilding / Structure Construction	EWNAsphalt Paving	EWNLandscaping or Other Finishing	EWNWaterside Construction (Piles)	ISDemolition
Unique Identifier	X (UTM)	Y (UTM)	2026	2026	2026	2026	2026	2026	2026	2026	2027	2027	2027	2028	2029	2029	2029	2029	2029	2029	2027
3834303773205	383430	3773205	0.001578888	0.000392052	0.000359818	0.001058277	0.000634741	0.000128747	0.000435904	0.000468513	0.094791494	0.10837516	0.127634549	0.127634549	0.127634549	0.033223744	0.082540239	0.058608761	0.040249181	0.042083409	0.000533534
3834403773205	383440	3773205	0.001689818	0.000419596	0.000385098	0.001132629	0.000679337	0.000137793	0.00046653	0.00050143	0.06720136	0.076831347	0.090485073	0.090485073	0.090485073	0.023553598	0.05851597	0.041550019	0.028534203	0.029834558	0.000548202
3834503773205	383450	3773205	0.001738117	0.000431589	0.000396105	0.001165003	0.000698754	0.000141731	0.000479865	0.000515762	0.052252559	0.059740375	0.070356859	0.070356859	0.070356859	0.01831415	0.045499216	0.032307305	0.022186829	0.023197923	0.000552257
3834603773205	383460	3773205	0.001762267	0.000437586	0.000401609	0.001181189	0.000708463	0.000143701	0.000486532	0.000522928	0.043217932	0.049411082	0.058191944	0.058191944	0.058191944	0.015147578	0.037632263	0.026721274	0.018350659	0.019186932	0.000550186
3834703773205	383470	3773205	0.001781772	0.000442429	0.000406054	0.001194263	0.000716304	0.000145291	0.000491917	0.000528716	0.03648482	0.041713112	0.049125965	0.049125965	0.049125965	0.01278767	0.031769367	0.022558249	0.015491729	0.016197715	0.000546994
3834803773205	383480	3773205	0.001807382	0.000448788	0.00041189	0.001211428	0.0007266	0.000147379	0.000498988	0.000536315	0.030660805	0.035054513	0.041284063	0.041284063	0.041284063	0.010746394	0.026698072	0.01895731	0.013018808	0.013612099	0.000543888
3834903773205	383490	3773205	0.001821314	0.000452248	0.000415065	0.001220767	0.000732201	0.000148515	0.000502834	0.000540449	0.02614595	0.029892678	0.035204916	0.035204916	0.035204916	0.009163969	0.022766737	0.016165815	0.011101767	0.011607695	0.000537935
3835003773205	383500	3773205	0.001823305	0.000452742	0.000415519	0.001222101	0.000733001	0.000148678	0.000503384	0.00054104	0.022706879	0.025960786	0.030574286	0.030574286	0.030574286	0.007958599	0.019772145	0.014039467	0.009641512	0.010080893	0.000529911
3835103773205	383510	3773205	0.001815343	0.000450765	0.00041304	0.001216765	0.0007298	0.000148029	0.000501186	0.000538677	0.02007458	0.022951277	0.027029957	0.027029957	0.027029957	0.007035997	0.017480056	0.012411939	0.008523818	0.008912263	0.000521283
3835203773205	383520	3773205	0.001798359	0.000446548	0.000409834	0.001205381	0.000722972	0.000146644	0.000496496	0.000533638	0.017886864	0.02045006	0.024084248	0.024084248	0.024084248	0.006269219	0.01557509	0.011059293	0.007594897	0.00794101	0.000511965
3835303773205	383530	3773205	0.001774342	0.000440584	0.00040436	0.001189283	0.000713317	0.000144685	0.000489866	0.000526511	0.016031486	0.018328806	0.021586024	0.021586024	0.021586024	0.005618922	0.013959509	0.009912129	0.0068070	0.00717301	0.000501871
3835403773205	383540	3773205	0.001744752	0.000433237	0.000397617	0.00116945	0.000701421	0.000142272	0.000481696	0.00051773	0.014453487	0.016524679	0.019461285	0.019461285	0.019461285	0.005065844	0.012585457	0.008936466	0.006137059	0.006416736	0.000491432
3835503773205	383550	3773205	0.001710119	0.000424637	0.000389725	0.001146237	0.000687498	0.000139448	0.000472135	0.000507454	0.013091093	0.014967053	0.017626854	0.017626854	0.017626854	0.004588335	0.011399145	0.00809411	0.005558577	0.005811891	0.000480474
3835603773205	383560	3773205	0.001668587	0.000414325	0.00038026	0.001118399	0.000670802	0.000136062	0.000460669	0.00049513	0.011881409	0.013584021	0.015998042	0.015998042	0.015998042	0.004164349	0.010345805	0.007346172	0.005044936	0.005274842	0.000468482
3835703773205	383570	3773205	0.001624534	0.000403386	0.00037022	0.001088871	0.000653091	0.000132469	0.000448506	0.000482057	0.010838843	0.012392054	0.01459425	0.01459425	0.01459425	0.003798937	0.009437985	0.006701563	0.004602254	0.004811987	0.000456576
3835803773205	383580	3773205	0.001585125	0.0003936	0.000361239	0.001062457	0.000637248	0.000129256	0.000437626	0.000470363	0.009978492	0.011408415	0.013435809	0.013435809	0.013435809	0.003497391	0.00868883	0.006169616	0.004236943	0.004430028	0.000446827
3835903773205	383590	3773205	0.001547971	0.000384375	0.000352772	0.001037554	0.000622312	0.000126226	0.000427369	0.00045933	0.00923798	0.010561787	0.012438726	0.012438726	0.012438726	0.003237846	0.008044025	0.005711763	0.003922516	0.004101272	0.000438199
3836003773205	383600	3773205	0.00151042	0.00037505	0.000344214	0.001012385	0.000607216	0.000123164	0.000417001	0.000448196	0.008578827	0.009808177	0.011551192	0.011551192	0.011551192	0.003006818	0.007470063	0.005304215	0.003642635	0.003808636	0.000429916
3836103773205	383610	3773205	0.001473134	0.000365792	0.000335717	0.000987393	0.000592226	0.000120124	0.000406707	0.00043732	0.007988782	0.009133578	0.010756709	0.010756709	0.010756709	0.002800011	0.006956278	0.004939395	0.003392097	0.003546681	0.000421979
3836203773205	383620	3773205	0.001436378	0.000356665	0.000327341	0.000962757	0.00057745	0.000117127	0.00039656	0.000426225	0.007460079	0.008529111	0.010044823	0.010044823	0.010044823	0.002614704	0.006495906	0.004612502	0.003167605	0.003311959	0.000414473
3836303773205	383630	3773205	0.001402675	0.000348296	0.00031966	0.000940167	0.0005639	0.000114378	0.000387255	0.000416224	0.00699384	0.00799606	0.009417043	0.009417043	0.009417043	0.002451291	0.006089926	0.004324231	0.002969637	0.003104969	0.000407829
3836403773205	383640	3773205	0.00137136	0.00034052	0.000312524	0.000919177	0.000551311	0.000111825	0.000378609	0.000406932	0.006578159	0.007520813	0.008857339	0.008857339	0.008857339	0.002305598	0.00572797	0.004067219	0.002793136	0.002920424	0.000402049
3836503773205	383650	3773205	0.001340973	0.000332975	0.000305599	0.00089881	0.000539095	0.000109347	0.00037022	0.000397915	0.00619906	0.007087388	0.00834689	0.00834689	0.00834689	0.002172726	0.005397867	0.003832825	0.002632167	0.00275212	0.000396355
3836603773205	383660	3773205	0.00131616	0.000326814	0.000299944	0.000882179	0.00052912	0.000107324	0.00036337	0.000390552	0.005870173	0.006711372	0.007904052	0.007904052	0.007904052	0.002057454	0.005111487	0.003629477	0.00249252	0.002606108	0.000392213
3836703773205	383670	3773205	0.001292011	0.000320817	0.00029444	0.000865992	0.000519411	0.000105354	0.000356702	0.000383386	0.005566997	0.006364751	0.007495833	0.007495833	0.007495833	0.001951193	0.004847495	0.003442026	0.002363789	0.002471511	0.000388158
3836803773205	383680	3773205	0.001279405	0.000317687	0.000291568	0.000857543	0.000514344	0.000104327	0.000353222	0.000379645	0.005324992	0.006088065	0.007169978	0.007169978	0.007169978	0.001866372	0.004636767	0.003292396	0.002261031	0.002364071	0.000387123
3836903773205	383690	3773205	0.00128259	0.000318478	0.000292293	0.000859678	0.000515624	0.000104586	0.000354101	0.00038059	0.005149074	0.005886938	0.006933108	0.006933108	0.006933108	0.001804714	0.004483585	0.003183628	0.002186335	0.002285971	0.000390574
3837003773205	383700	3773205	0.001287101	0.000319598	0.000293322	0.000862701	0.000517438	0.000104954	0.000355347	0.000381929	0.004984803	0.005699128	0.006711922	0.006711922	0.006711922	0.001747138	0.004340546	0.003082061	0.002116585	0.002213041	0.000394198
3837103773205	383710	3773205	0.001278476	0.000317457	0.000291356	0.00085692	0.00051397	0.000104251	0.000352966	0.00037937	0.004788437	0.005474623	0.00644752	0.00644752	0.00644752	0.001678313	0.004169559	0.002960649	0.002033207	0.002125863	0.000393939
3837203773205	383720	3773205	0.001268259	0.00031492	0.000289028	0.000850072	0.000509863	0.000103418	0.000350145	0.000376338	0.004597939	0.005256826	0.006191018	0.006191018	0.006191018	0.001611545	0.004003682	0.002842866	0.001952319	0.00204129	0.00039299
3837303773205	383730	3773205	0.001262288	0.000313437	0.000287667	0.00084607	0.000507462	0.000102931	0.000348496	0.000374566	0.00443039	0.005065267	0.005965417	0.005965417	0.005965417	0.00155282	0.003857787	0.002739272	0.001881177	0.001966905	0.000393249
3837403773205	383740	3773205	0.00126534	0.000314195	0.000288362	0.000848116	0.000508689	0.00010318	0.000349339	0.000375472	0.004298904	0.004914939	0.005788375	0.005788375	0.005788375	0.001506735	0.003743295	0.002657975	0.001825347	0.001908531	0.000396096
3837503773205	383750	3773205	0.001267994	0.000314854	0.000288967	0.000849894	0.000509756	0.000103396	0.000350072	0.000376259	0.004176219	0.004774673	0.005623182	0.005623182	0.005623182	0.001463735	0.003636466	0.00258212	0.001773254	0.001854064	0.00039877
3837603773205	383760	3773205	0.001270117	0.000315381	0.000289451	0.000851317	0.000510609	0.000103569	0.000350658	0.000376889	0.004061039	0.004642988	0.005468095	0.005468095	0.005468095	0.001423365	0.003536173	0.002510906	0.001724348	0.00180293	0.0004011
3837703773205	383770	3773205	0.001271311	0.000315677	0.000289723	0.000852118	0.00051109	0.000103667	0.000350987	0.000377244	0.003953194	0.004519688	0.005322884	0.005322884	0.005322884	0.001385566	0.003442266	0.002444225	0.001678556	0.001755051	0.000403171
3837803773205	383780	3773205	0.001271974	0.000315842	0.000289874	0.000852562	0.000511356	0.000103721	0.000351171	0.00037744	0.003853113	0.004405266	0.005188127	0.005188127	0.005188127	0.001350489	0.00335512	0.002382346	0.001636061	0.001710619	0.000404982
3837903773205	383790	3773205	0.001273434	0.000316205	0.000290207	0.000853541	0.000511943	0.00010384	0.000351574	0.000377874	0.003764248	0.004303666	0.005068473	0.005068473	0.005068473	0.001319342	0.003277741	0.002327402	0.001598328	0.001671167	0.000406622
3838003773205	383800	3773205	0.001273965	0.000316336	0.000290328	0.000853897	0.000512156	0.000103883	0.00035172	0.000378031	0.00367892	0.004206111	0.004953581	0.004953581	0.004953581	0.001289435	0.003203441	0.002274645	0.001562097	0.001633285	0.000407571
3838103773205	383810	3773205	0.001269188	0.00031515	0.000289239	0.000850695	0.000510236	0.000103493	0.000350401	0.000376614	0.003577632	0.004090308	0.004817198	0.004817198	0.004817198	0.001253934	0.003115243	0.002212019	0.001519089	0.001588317	0.000406708
3838203773205	383820	3773205	0.001261359	0.000313206	0.000287455	0.000845447	0.000507089	0.000102855	0.00034824	0.00037429	0.003469182	0.003966317	0.004671173	0.004671173	0.004671173	0.00121592	0.00302081	0.002144965	0.001473041	0.00154017	0.000404896
3838303773205	383830	3773205	0.001253265	0.000311196	0.000285611	0.000840022	0.000503835	0.000102195	0.000346005	0.000371889	0.003364787	0.003846963	0.004530608	0.004530608	0.004530608	0.001179334	0.002929908	0.002080419	0.001428714	0.001493823	0.000402912
3838403773205	383840	3773205	0.001239465	0.00030777	0.000282466	0.000830773	0.000498287	0.00010107	0.000342195	0.000367794	0.00324771	0.003713108	0.004372966	0.004372966	0.004372966	0.001138299	0.002827962	0.002008031	0.001379002	0.001441846	0.000400065
3838503773205	383850	3773205	0.001225798	0.000304376	0.000279351	0.000821612	0.000492793	9.99553E-05	0.000338422	0.000363738	0.003137103	0.003586652	0.004224037	0.004224037	0.004224037	0.001099532	0.002731651	0.001939644	0.001332038	0.001392741	0.000397304
3838603773205	383860	3773205	0.001210273	0.000300521	0.000275813	0.000811206	0.000486551	9.86893E-05	0.000334136	0.000359131	0.003026411	0.003460097	0.004074992	0.004074992	0.004074992	0.001060735	0.002635264	0.001871203	0.001285037	0.001343598	0.000394284
3838703773205	383870	3773205	0.001192492	0.000296106	0.000271761	0.000799288	0.00047403	9.72394E-05	0.000329227	0.000353855	0.00291589	0.003333739	0.003926179	0.003926179	0.003926179	0.001021999	0.002539028	0.00180287	0.001238109	0.001294532	0.000390919
3838803773205	383880	3773205	0.001174977	0.000291757	0.000267769	0.000787549	0.00047232	9.58112E-05	0.000324391	0.000348658	0.002811237	0.003214088	0.003785265	0.003785265	0.003785265	0.000985318	0.0024479	0.001738163	0.00119672	0.00124807	0.000387468
3838903773205	383890	3773205	0.001146581	0.000284706	0.000261298	0.000768516	0.00046094	9.34957E-05	0.000316552	0.000340232	0.002686136	0.00307106	0.003616819	0.003616819	0.003616819	0.000941471	0.002338968	0.001660814	0.001140553	0.00119253	0.000382033
3839003773205	383900	3773205	0.001118318	0.000277688	0.000254857	0.000749572	0.00044958	9.11911E-05	0.000308749	0.000331845	0.002566384	0.002934148	0.003455576	0.003455576	0.003455576	0.000899499	0.002234693	0.001586773	0.001089706	0.001139366	0.000375735
3839103773205	383910	3773205	0.001093107	0.000271428	0.000249112	0.000732674	0.00043944	8.91353E-05	0.000301788	0.000324364	0.002459142	0.002811538	0.003311178	0.003311178	0.003311178	0.000861912	0.002141312	0.001520466	0.00104417	0.001091755	0.000369695
3829703773215	382970	3773215	0.000901634	0.000223884	0.000205476	0.000604336	0.000362473	7.3522E-05	0.000248926	0.000267547	0.004206588	0.004809394	0.005664073	0.005664073	0.005664073	0.001474379	0.003662911	0.002600897	0.001786149	0.001867547	0.00064
3829803773215	382980	3773215	0.000902298	0.000224048	0.000205627	0.00060478	0.00036274	7.35761E-05	0.000249109	0.000267744	0.00470751	0.005382098	0.006338553	0.006338553	0.006338553	0.001649949	0.004099091	0.002910613	0.001998844	0.002089935	0.000632839
3829903773215	382990	3773215	0.000900307	0.000223554	0.000205174	0.000603446	0.00036194	7.34138E-05	0.00024856	0.000267153	0.005273657	0.006029375	0.007100857	0.007100857	0.007100857	0.001848379	0.004592067	0.003260657	0.002239234	0.00234128	0.000611097
3830003773215	383000	3773215	0.000904819	0.000224674	0.000206202	0.00060647	0.000363753	7.37817E-05	0.000249805	0.000268492	0.005900025	0.006745502	0.007944247	0.007944247	0.007944247	0.002067917	0.005137481	0.003647934	0.002505195	0.002619361	0.000575637
3830103773215	383010	3773215	0.000908003	0.000225465	0.000206928	0.000608605	0.000365033	7.40413E-05	0.000250684	0.000269437	0.006561335	0.007501578	0.008834686	0.008834686	0.008834686	0.002299701	0.00571332	0.004056817	0.002785992	0.002912955	0.00049609
3830203773215	383020	3773215	0.000920874	0.000228661	0.000209861	0.000617232	0.000370208	7.50909E-05	0.000254238	0.000273256	0.007285023	0.008328971	0.009809115	0.009809115	0.009809115	0.002553349	0.006343476	0.004504267	0.003093276	0.003234242	0.000471329
3830303773215	383030	3773215	0.000934143	0.000231956	0.000212885	0.000626126	0.000375542	7.61729E-05	0.000257901	0.000277194	0.008120095	0.009283708	0.010933519	0.010933519	0.010933519	0.002846035	0.007070619	0.005020584	0.003447853	0.003604978	0.00047547
3830403773215	383040	3773215	0.000946616	0.000235053	0.000215727	0.000634486	0.000380557	7.719E-05	0.000261345	0.000280895	0.009078628	0.010379599	0.012224162	0.012224162	0.012224162	0.003181994	0.007905267	0.005613237	0.003854854	0.004030526	0.000479439
3830503773215	383050	3773215	0.000959089	0.00023815	0.00021857	0.000642846	0.000385571	7.8207E-05	0.000264788	0.000284596	0.010202294	0.011664288	0.013737152	0.013737152	0.013737152	0.003575831	0.008883706	0.00630799	0.004331971	0.004529386	0.000482804
3830603773215	383060	3773215	0.000971695	0.00024128	0.00022144	0.000651295	0.000390639	7.92349E-05	0.000268269	0.000288337	0.011557095	0.013213233	0.015561361	0.015561361	0.015561361	0.00405068	0.010063407	0.007145652	0.00490723	0.005130861	0.000485737
3834303773215	383430	3773215	0.00161352	0.000400651	0.00036771	0.00108149	0.000648664	0.000131571	0.000445466	0.000478789	0.09482937	0.108418463	0.127685548	0.127685548	0.127685548	0.033237019	0.082573219	0.058632179	0.040265264	0.042100224	0.000541644
3834403773215	383440	3773215	0.001728829	0.000429283	0.000393988	0.001158777	0.00069502	0.000140974	0.0004773	0.00051306	0.067796755	0.077512062	0.091286758	0.091286758	0.091286758	0.02376228	0.059034414	0.041918147	0.028787012	0.030098888	0.000556139
3834503773215	383450	3773215	0.001779915	0.000441968	0.00040563	0.001193018	0.000715557	0.00014514	0.000491404	0.000528165	0.052851663	0.060425332	0.07116354	0.07116354	0.07116354	0.018524132	0.04602089	0.032677726	0.022441214	0.0234639	0.000560625
3834603773215	383460	3773215	0.001808576	0.000449085	0.000412162	0.001212229	0.00072708	0.000147477	0.000499317	0.000536669	0.043666225	0.049923616	0.05879556	0.05879556	0.05879556	0.015304701	0.038022617	0.026998449	0.018541008	0.019385955	0.000559504
3834703773215	383470	3773215	0.001833256	0.000455213	0.000417787	0.001228771	0.000737002	0.000149489	0.000506131	0.000543993	0.036853135	0.042134207	0.049621892	0.049621892	0.049621892	0.012916761	0.032090079	0.022785975	0.015648118	0.016361231	0.000556829
3834803773215	383480	3773215	0.001861387	0.000462198	0.000424197	0.001247626	0.000748311	0.000151783	0.000513897	0.00055234	0.03099366	0.035435066	0.041732245	0.041732245	0.041732245	0.010863057	0.026987908	0.019163112	0.013160141	0.013759872	0.000553809
3834903773215	383490	3773215	0.001876248	0.000465889	0.000427584	0.001257587	0.000754285	0.000152995	0.000518	0.00055675	0.026469401	0.030262479	0.035640435	0.035640435	0.035640435	0.009277337	0.023048383	0.016365802	0.011239107	0.011751293	0.000547511
3835003773215	383500	3773215	0.001878239	0.000466383	0.000428038	0.001258921	0.000755085	0.000153157	0.00051855	0.000557341	0.023009106	0.026306322	0.030981228	0.030981228	0.030981228	0.008064528	0.020035311	0.014226331	0.009769839	0.010215069	0.000538711
3835103773215	383510	3773215	0.001868287	0.000463912	0.00042577	0.001252251	0.000751085	0.000152346	0.000515802	0.000554388	0.020349026	0.023265051	0.027399492	0.027399492	0.027399492	0.007132189	0.017719031	0.012581627	0.008640349	0.009034106	0.000529134
3835203773215	383520	3773215	0.001847587	0.000458772	0.000421052	0.001238377	0.000742763	0.000150658	0.000510088	0.000548245	0.018140949	0.020740555	0.024426367	0.024426367	0.024426367	0.006358273	0.015796336	0.011216392	0.007702783	0.008053813	0.000518781
3835303773215	383530	3773215	0.001819191	0.000451721	0.000414581	0.001219344	0.000731347	0.000148342	0.000502248	0.000539819	0.016253907	0.0185831	0.021885509	0.021885509	0.021885509	0.005696879	0.014153183	0.01004965	0.006901531	0.007216046	0.000507393
3835403773215	383540	3773215	0.001784294	0.000443055	0.000406628	0.001195953	0.000717318	0.000145497	0.000492613	0.000529464	0.014645625	0.01674435	0.019719995	0.019719995	0.019719995	0.005133187	0.012752762	0.009055263	0.006218643	0.006502037	0.000495487
3835503773215	383550	3773215	0.00174515	0.000433336	0.000397708	0.001169716	0.000701581	0.000142305	0.000481806	0.000517849	0.013272792	0.015174789	0.017871506	0.017871506	0.017871506	0.004652019	0.01155736	0.008206452	0.005635727	0.005892557	0.000483494
3835603773215	383560	3773215	0.001702954	0.000422858	0.000388092	0.001141434	0.000684618	0.000138864	0.000470157	0.000505328	0.012091234	0.013823913	0.016280566	0.016280566	0.016280566	0.004237891	0.010528511	0.007475905	0.005134029	0.005367996	0.000471588
3835703773215	383570	3773215	0.001659033	0.000411952	0.000378082	0.001111995	0.000666961	0.000135283	0.000458031	0.000492295	0.011064197	0.012649702	0.014897685	0.014897685	0.014897685	0.003877922	0.009634213	0.006840897	0.004697941	0.004912035	0.000460027
3835803773215	383580	3773215	0.001617236	0.000401574	0.000368557	0.00108398	0.000650158	0.000131874	0.000446491	0.000479892	0.010189439	0.01164959	0.013719843	0.013719843	0.013719843	0.003571326	0.008872512	0.006300042	0.004326512	0.004523679	0.00044976
3835903773215	383590	3773215	0.001576632	0.000391491	0.000359304	0.001056765	0.000633834	0.000128563	0.000435282	0.000467843	0.009426063	0.010776823	0.012691976	0.012691976	0.012691976	0.003303768	0.008207799	0.005828053	0.004002377	0.004184773	0.000440269
3836003773215	383600	3773215	0.001536162	0.000381442	0.000350081	0.001029639	0.000617564	0.000125263	0.000424108	0.000455834	0.008747929	0.010001512	0.011778884	0.011778884	0.011778884	0.003066087	0.00761731	0.005408769	0.003714437	0.00388371	0.000431383

			ISDrainage / Utilities Trenching	ISDrainage / Utilities Trenching	ISAsphalt Paving	ISAsphalt Paving	SVDemolition	SVSite Grubbing / Prep	SVMass Grading / Excavation	SVMass Grading / Excavation	SVDrainage / Utilities Trenching	SVFoundations / Concrete Pads	SVBuilding / Structure Construction	SVBuilding / Structure Construction	SVAsphalt Paving	SVAsphalt Paving	SVArchitectural Coating	SVArchitectural Coating	SVLandscaping or Other Finishing	SVLandscaping or Other Finishing	MDemolition
Unique Identifier	X (UTM)	Y (UTM)	2027	2028	2027	2028	2027	2027	2027	2028	2028	2028	2028	2029	2028	2029	2028	2029	2028	2029	2027
3834303773205	383430	3773205	0.000286246	0.000286246	0.00032988	0.00032988	0.026557164	0.010582975	0.034420356	0.034420356	0.017763201	0.006890115	0.019446357	0.019446357	0.01843408	0.01843408	0.004152201	0.004152201	0.014058253	0.014058253	0.001449533
3834403773205	383440	3773205	0.000294115	0.000294115	0.000338948	0.000338948	0.023637586	0.00941953	0.030636335	0.030636335	0.015810393	0.006132646	0.017817007	0.017817007	0.016407519	0.016407519	0.003695726	0.003695726	0.01251275	0.01251275	0.00173554
3834503773205	383450	3773205	0.000296291	0.000296291	0.000341455	0.000341455	0.021601329	0.008608085	0.02799717	0.02799717	0.014448408	0.00560435	0.016495473	0.016495473	0.014994095	0.014994095	0.003377358	0.003377358	0.011434841	0.011434841	0.00181733
3834603773205	383460	3773205	0.00029518	0.00029518	0.000340175	0.000340175	0.020093236	0.008007113	0.026042553	0.026042553	0.013439695	0.005213083	0.015428837	0.015428837	0.013947285	0.013947285	0.003141569	0.003141569	0.010636519	0.010636519	0.001864006
3834703773205	383470	3773205	0.000293467	0.000293467	0.000338201	0.000338201	0.018689502	0.007447728	0.024223194	0.024223194	0.012500784	0.004848892	0.014452472	0.014452472	0.012972913	0.012972913	0.002922096	0.002922096	0.009893441	0.009893441	0.001904383
3834803773205	383480	3773205	0.000291801	0.000291801	0.000336281	0.000336281	0.017159679	0.006838097	0.022240412	0.022240412	0.011477537	0.004451988	0.013456096	0.013456096	0.01191102	0.01191102	0.002682908	0.002682908	0.009083617	0.009083617	0.001944157
3834903773205	383490	3773205	0.000288607	0.000288607	0.0003326	0.0003326	0.015770686	0.006284586	0.020440159	0.020440159	0.010548486	0.004091621	0.012543234	0.012543234	0.01094688	0.01094688	0.00246574	0.00246574	0.008348342	0.008348342	0.001959428
3835003773205	383500	3773205	0.000284302	0.000284302	0.000327639	0.000327639	0.014568198	0.005805397	0.018881631	0.018881631	0.009744181	0.003779642	0.011736475	0.011736475	0.010112199	0.010112199	0.002277731	0.002277731	0.007711795	0.007711795	0.001957702
3835103773205	383510	3773205	0.000279673	0.000279673	0.000322305	0.000322305	0.013546678	0.005398323	0.017557654	0.017557654	0.009060921	0.003514614	0.011033951	0.011033951	0.009403133	0.009403133	0.002118017	0.002118017	0.007171045	0.007171045	0.001949506
3835203773205	383520	3773205	0.000274674	0.000274674	0.000316544	0.000316544	0.01260931	0.005024784	0.016342745	0.016342745	0.008433947	0.003271419	0.010387459	0.010387459	0.00875248	0.00875248	0.00197146	0.00197146	0.006674842	0.006674842	0.001932855
3835303773205	383530	3773205	0.000269259	0.000269259	0.000310302	0.000310302	0.011741977	0.004679154	0.015218607	0.015218607	0.007853816	0.003046394	0.00978757	0.00978757	0.008150439	0.008150439	0.001835853	0.001835853	0.006215712	0.006215712	0.001907662
3835403773205	383540	3773205	0.000263658	0.000263658	0.000303848	0.000303848	0.010946546	0.004362176	0.014187661	0.014187661	0.00732178	0.002840023	0.009233395	0.009233395	0.007598308	0.007598308	0.001711488	0.001711488	0.005794644	0.005794644	0.001876257
3835503773205	383550	3773205	0.000257779	0.000257779	0.000297073	0.000297073	0.010212984	0.004069853	0.013236901	0.013236901	0.006831124	0.002649705	0.00871862	0.00871862	0.007089122	0.007089122	0.001596796	0.001596796	0.005406327	0.005406327	0.001838986
3835603773205	383560	3773205	0.000251345	0.000251345	0.000289658	0.000289658	0.009522951	0.003794877	0.01234256	0.01234256	0.006369584	0.002470679	0.008231505	0.008231505	0.006610151	0.006610151	0.001488909	0.001488909	0.005041053	0.005041053	0.001793604
3835703773205	383570	3773205	0.000244957	0.000244957	0.000282297	0.000282297	0.008897001	0.003545437	0.011531275	0.011531275	0.00590907	0.00230828	0.007783257	0.007783257	0.006175661	0.006175661	0.001391042	0.001391042	0.004709701	0.004709701	0.001747705
3835803773205	383580	3773205	0.000239727	0.000239727	0.000276269	0.000276269	0.008355134	0.003329504	0.010828969	0.010828969	0.005588471	0.002167695	0.007386681	0.007386681	0.005799536	0.005799536	0.001306322	0.001306322	0.004422859	0.004422859	0.001710175
3835903773205	383590	3773205	0.000235098	0.000235098	0.000270935	0.000270935	0.007869046	0.003135799	0.010198956	0.010198956	0.005263342	0.002041582	0.007025769	0.007025769	0.005462128	0.005462128	0.001230322	0.001230322	0.004165544	0.004165544	0.001675664
3836003773205	383600	3773205	0.000230654	0.000230654	0.000265814	0.000265814	0.007420673	0.002957123	0.009617827	0.009617827	0.004963441	0.001925254	0.006689493	0.006689493	0.0051509	0.0051509	0.001160219	0.001160219	0.003928194	0.003928194	0.001640463
3836103773205	383610	3773205	0.000226396	0.000226396	0.000260906	0.000260906	0.00700621	0.00279196	0.009080648	0.009080648	0.00468622	0.001817724	0.006375541	0.006375541	0.004863209	0.004863209	0.001095418	0.001095418	0.003708795	0.003708795	0.001604572
3836203773205	383620	3773205	0.000222369	0.000222369	0.000256265	0.000256265	0.006623928	0.002639622	0.008585177	0.008585177	0.004430524	0.001718543	0.006082845	0.006082845	0.004597856	0.004597856	0.001035648	0.001035648	0.00350643	0.00350643	0.001568681
3836303773205	383630	3773205	0.000218804	0.000218804	0.000252157	0.000252157	0.006277077	0.002501402	0.008135629	0.008135629	0.004198528	0.001628554	0.005813718	0.005813718	0.004357097	0.004357097	0.000981418	0.000981418	0.003322822	0.003322822	0.001534688
3836403773205	383640	3773205	0.000215703	0.000215703	0.000248583	0.000248583	0.005959915	0.002375014	0.00772456	0.00772456	0.003986389	0.001546268	0.005564869	0.005564869	0.004136946	0.004136946	0.00093183	0.00093183	0.00315493	0.00315493	0.001501903
3836503773205	383650	3773205	0.000212648	0.000212648	0.000245063	0.000245063	0.005664622	0.00225734	0.007341835	0.007341835	0.003788877	0.001469656	0.005330872	0.005330872	0.003931975	0.003931975	0.000885661	0.000885661	0.002998614	0.002998614	0.001468773
3836603773205	383660	3773205	0.000210426	0.000210426	0.000242502	0.000242502	0.005401647	0.002152545	0.007000997	0.007000997	0.003612981	0.001401429	0.005119555	0.005119555	0.003749436	0.003749436	0.000844545	0.000844545	0.002859406	0.002859406	0.001439525
3836703773205	383670	3773205	0.000208251	0.000208251	0.000239995	0.000239995	0.005155281	0.002054369	0.006681685	0.006681685	0.003448195	0.00133751	0.004919888	0.004919888	0.003578427	0.003578427	0.000806026	0.000806026	0.00272899	0.00272899	0.001410277
3836803773205	383680	3773205	0.000207695	0.000207695	0.000239355	0.000239355	0.004950437	0.001972739	0.00641619	0.00641619	0.003311182	0.001284365	0.004750194	0.004750194	0.003436239	0.003436239	0.000773999	0.000773999	0.002620555	0.002620555	0.001390951
3836903773205	383690	3773205	0.000209547	0.000209547	0.000241489	0.000241489	0.004790576	0.001909035	0.006208996	0.006208996	0.003204256	0.00124289	0.004613763	0.004613763	0.003325275	0.003325275	0.00074904	0.00074904	0.002535931	0.002535931	0.001387414
3837003773205	383700	3773205	0.000211491	0.000211491	0.000243729	0.000243729	0.004638396	0.001848391	0.006011759	0.006011759	0.003102469	0.001203407	0.004483735	0.004483735	0.003219642	0.003219642	0.000725211	0.000725211	0.002455373	0.002455373	0.001387587
3837103773205	383710	3773205	0.000211352	0.000211352	0.000243569	0.000243569	0.004465525	0.001779503	0.005787702	0.005787702	0.002986841	0.001158557	0.004338588	0.004338588	0.003099647	0.003099647	0.000698183	0.000698183	0.002363862	0.002363862	0.001374127
3837203773205	383720	3773205	0.000210843	0.000210843	0.000242982	0.000242982	0.004297567	0.001712572	0.005570014	0.005570014	0.002874499	0.001114981	0.004197087	0.004197087	0.002983063	0.002983063	0.000671923	0.000671923	0.002274952	0.002274952	0.00135877
3837303773205	383730	3773205	0.000210982	0.000210982	0.000243142	0.000243142	0.004145802	0.001652094	0.005373315	0.005373315	0.002772989	0.001075606	0.004067948	0.004067948	0.002877719	0.002877719	0.000648194	0.000648194	0.002194615	0.002194615	0.001349107
3837403773205	383740	3773205	0.000212509	0.000212509	0.000244903	0.000244903	0.004018536	0.001601379	0.005208367	0.005208367	0.002687865	0.001042588	0.003957754	0.003957754	0.00278938	0.00278938	0.000628296	0.000628296	0.002127245	0.002127245	0.001352472
3837503773205	383750	3773205	0.000213944	0.000213944	0.000246556	0.000246556	0.003897914	0.001553311	0.00505203	0.00505203	0.002607185	0.001011293	0.003853074	0.003853074	0.002705653	0.002705653	0.000609437	0.000609437	0.002063393	0.002063393	0.001357303
3837603773205	383760	3773205	0.000215194	0.000215194	0.000247997	0.000247997	0.003783312	0.001507642	0.004903496	0.004903496	0.002530531	0.00098156	0.003753463	0.003753463	0.002626104	0.002626104	0.000591519	0.000591519	0.002002727	0.002002727	0.001362566
3837703773205	383770	3773205	0.000216305	0.000216305	0.000249277	0.000249277	0.003674593	0.001464318	0.004762586	0.004762586	0.002457812	0.000953354	0.00365901	0.00365901	0.002550639	0.002550639	0.000574521	0.000574521	0.001945176	0.001945176	0.001368088
3837803773205	383780	3773205	0.000217277	0.000217277	0.000250397	0.000250397	0.003572032	0.001423448	0.00462966	0.00462966	0.002389213	0.000926745	0.003569983	0.003569983	0.002479449	0.002479449	0.000558486	0.000558486	0.001890885	0.001890885	0.001373523
3837903773205	383790	3773205	0.000218156	0.000218156	0.000251411	0.000251411	0.003477846	0.001385914	0.004507586	0.004507586	0.002326215	0.000902309	0.003488693	0.003488693	0.002414071	0.002414071	0.00054376	0.00054376	0.001841026	0.001841026	0.001380167
3838003773205	383800	3773205	0.000218666	0.000218666	0.000251997	0.000251997	0.003387465	0.001349898	0.004390445	0.004390445	0.002265763	0.00087886	0.003411317	0.003411317	0.002351336	0.002351336	0.000529629	0.000529629	0.001793183	0.001793183	0.001383877
3838103773205	383810	3773205	0.000218203	0.000218203	0.000251464	0.000251464	0.003288988	0.001310655	0.00426281	0.00426281	0.002199894	0.000853311	0.003326559	0.003326559	0.00228298	0.00228298	0.000514232	0.000514232	0.001741053	0.001741053	0.001376629
3838203773205	383820	3773205	0.000217231	0.000217231	0.000250344	0.000250344	0.003187604	0.001270254	0.004131408	0.004131408	0.002132082	0.000827007	0.00323851	0.00323851	0.002212607	0.002212607	0.000498381	0.000498381	0.001687385	0.001687385	0.001363774
3838303773205	383830	3773205	0.000216166	0.000216166	0.000249117	0.000249117	0.003090165	0.001231424	0.004005118	0.004005118	0.002066908	0.000801727	0.003153485	0.003153485	0.002144971	0.002144971	0.000483146	0.000483146	0.001635804	0.001635804	0.001349797
3838403773205	383840	3773205	0.000214639	0.000214639	0.000247356	0.000247356	0.00298629	0.00119003	0.003870487	0.003870487	0.00199743	0.000774777	0.003061167	0.003061167	0.002072869	0.002072869	0.000466905	0.000466905	0.001580817	0.001580817	0.00132935
3838503773205	383850	3773205	0.000213157	0.000213157	0.000245649	0.000245649	0.002887743	0.00115076	0.003742763	0.003742763	0.001931515	0.00074921	0.002973029	0.002973029	0.002004465	0.002004465	0.000451497	0.000451497	0.001528651	0.001528651	0.001309247
3838603773205	383860	3773205	0.000211537	0.000211537	0.000243782	0.000243782	0.002790373	0.001111958	0.003616563	0.003616563	0.001866388	0.000723948	0.00288498	0.00288498	0.001936877	0.001936877	0.000436274	0.000436274	0.001477107	0.001477107	0.001287333
3838703773205	383870	3773205	0.000209732	0.000209732	0.000241702	0.000241702	0.002694249	0.001073653	0.003491977	0.003491977	0.001802093	0.000699009	0.002797287	0.002797287	0.001870155	0.001870155	0.000421245	0.000421245	0.001426223	0.001426223	0.001263348
3838803773205	383880	3773205	0.00020788	0.00020788	0.000239568	0.000239568	0.002602831	0.001037223	0.003373491	0.003373491	0.001740947	0.000675291	0.00271324	0.00271324	0.001806699	0.001806699	0.000406951	0.000406951	0.00133783	0.00133783	0.001239536
3838903773205	383890	3773205	0.000204964	0.000204964	0.000236208	0.000236208	0.002499717	0.000996132	0.003239847	0.003239847	0.001671977	0.000648538	0.002616831	0.002616831	0.001735124	0.001735124	0.00039083	0.00039083	0.001323246	0.001323246	0.001202782
3839003773205	383900	3773205	0.000201585	0.000201585	0.000232313	0.000232313	0.002400824	0.000956724	0.003111674	0.003111674	0.001605831	0.000622881	0.002524158	0.002524158	0.00166648	0.00166648	0.000375368	0.000375368	0.001270896	0.001270896	0.001163699
3839103773205	383910	3773205	0.000198345	0.000198345	0.000228579	0.000228579	0.002310513	0.000920735	0.002994623	0.002994623	0.001545425	0.00059945	0.002439577	0.002439577	0.001603793	0.001603793	0.000361248	0.000361248	0.001223089	0.001223089	0.001127463
3829703773215	382970	3773215	0.000343366	0.000343366	0.000395706	0.000395706	0.007489877	0.002984701	0.009707521	0.009707521	0.005009729	0.001943209	0.008570538	0.008570538	0.005198936	0.005198936	0.001171039	0.001171039	0.003964828	0.003964828	0.000612995
3829803773215	382980	3773215	0.000339524	0.000339524	0.000391279	0.000391279	0.008751673	0.003487524	0.011342917	0.011342917	0.005853702	0.002270575	0.009644913	0.009644913	0.006074784	0.006074784	0.0013683	0.0013683	0.00463277	0.00463277	0.000638792
3829903773215	382990	3773215	0.00032786	0.00032786	0.000377836	0.000377836	0.010392015	0.004141197	0.01346894	0.01346894	0.006950872	0.002696153	0.010942611	0.010942611	0.007213392	0.007213392	0.001624787	0.001624787	0.005501098	0.005501098	0.00065829
3830003773215	383000	3773215	0.000308835	0.000308835	0.000355912	0.000355912	0.012569864	0.005009065	0.016291619	0.016291619	0.008407563	0.003261185	0.012518331	0.012518331	0.008725099	0.008725099	0.001965293	0.001965293	0.006653961	0.006653961	0.000672785
3830103773215	383010	3773215	0.000266157	0.000266157	0.000306728	0.000306728	0.015494285	0.006174441	0.02008192	0.02008192	0.010363611	0.00401991	0.014420721	0.014420721	0.010755023	0.010755023	0.002422525	0.002422525	0.008202027	0.008202027	0.000675546
3830203773215	383020	3773215	0.000252873	0.000252873	0.000291419	0.000291419	0.01886708	0.007518493	0.02445335	0.02445335	0.01261956	0.004894964	0.01621345	0.01621345	0.013096175	0.013096175	0.00294986	0.00294986	0.009987444	0.009987444	0.000693146
3830303773215	383030	3773215	0.000255094	0.000255094	0.000293979	0.000293979	0.023619524	0.009412332	0.030612924	0.030612924	0.015798312	0.00612796	0.018303767	0.018303767	0.016394981	0.016394981	0.003692902	0.003692902	0.012503189	0.012503189	0.000708245
3830403773215	383040	3773215	0.000257224	0.000257224	0.000296433	0.000296433	0.030489887	0.012150158	0.039517503	0.039517503	0.020393668	0.00791044	0.020646579	0.020646579	0.021163895	0.021163895	0.004767081	0.004767081	0.016140072	0.016140072	0.000721014
3830503773215	383050	3773215	0.000259029	0.000259029	0.000298513	0.000298513	0.040959272	0.016322186	0.053086721	0.053086721	0.02739629	0.010626666	0.023246601	0.023246601	0.028430992	0.028430992	0.006403964	0.006403964	0.021682127	0.021682127	0.000734214
3830603773215	383060	3773215	0.000260603	0.000260603	0.000300327	0.000300327	0.058511337	0.023316648	0.0758357	0.0758357	0.039136281	0.015180456	0.026256895	0.026256895	0.040614379	0.040614379	0.009148222	0.009148222	0.030973457	0.030973457	0.000747673
3834303773215	383430	3773215	0.000290598	0.000290598	0.000334894	0.000334894	0.023198349	0.009244494	0.030067045	0.030067045	0.015516601	0.006018689	0.018346724	0.018346724	0.016102632	0.016102632	0.003627052	0.003627052	0.012280236	0.012280236	0.001493362
3834403773215	383440	3773215	0.000298374	0.000298374	0.000343856	0.000343856	0.020911919	0.008333357	0.027103636	0.027103636	0.013987285	0.005425486	0.016910371	0.016910371	0.014515556	0.014515556	0.003269569	0.003269569	0.011069896	0.011069896	0.001774278
3834503773215	383450	3773215	0.000300781	0.000300781	0.00034663	0.00034663	0.019268463	0.007678443	0.024973576	0.024973576	0.012888032	0.0049991	0.015714773	0.015714773	0.013374786	0.013374786	0.003012616	0.003012616	0.010199919	0.010199919	0.001863143
3834603773215	383460	3773215	0.000300179	0.000300179	0.000345936	0.000345936	0.018000853	0.007173303	0.023330646	0.023330646	0.01204017	0.004670226	0.01472489	0.01472489	0.012494903	0.012494903	0.002814426	0.002814426	0.0095289	0.0095289	0.001917756
3834703773215	383470	3773215	0.000298744	0.000298744	0.000344283	0.000344283	0.016817396	0.006701698	0.021796785	0.021796785	0.011248595	0.004363184	0.013813806	0.013813806	0.011673432	0.011673432	0.002629393	0.002629393	0.008902427	0.008902427	0.001965036
3834803773215	383480	3773215	0.000297124	0.000297124	0.000342416	0.000342416	0.015526465	0.006187265	0.020123628	0.020123628	0.010385135	0.004028259	0.012882267	0.012882267	0.01077736	0.01077736	0.002427556	0.002427556	0.008219062	0.008219062	0.002009037
3834903773215	383490	3773215	0.000293745	0.000293745	0.000338521	0.000338521	0.014352904	0.005719603	0.018602592	0.018602592	0.009600179	0.003723785	0.012028904	0.012028904	0.009962758	0.009962758	0.00224407	0.00224407	0.007597828	0.007597828	0.002024222
3835003773215	383500	3773215	0.000289024	0.000289024	0.00033308	0.00033308	0.013328478	0.005311371	0.017274848	0.017274848	0.008914974	0.003458003	0.011271505	0.011271505	0.009251674	0.009251674	0.002083902	0.002083902	0.007055539	0.007055539	0.00202008
3835103773215	383510	3773215	0.000283886	0.000283886	0.000327159	0.000327159	0.012451525	0.004961907	0.016138242	0.016138242	0.00832841	0.003230482	0.010609449	0.010609449	0.008642957	0.008642957	0.001946791	0.001946791	0.006591317	0.006591317	0.002008088
3835203773215	383520	3773215	0.000278331	0.000278331	0.000320758	0.000320758	0.011643015	0.004639718	0.015090344	0.015090344	0.007787624	0.003020719	0.010000132	0.010000132	0.008081747	0.008081747	0.00182038	0.00182038	0.006163326	0.006163326	0.00198695
3835303773215	383530	3773215	0.000272221	0.000272221	0.000313716	0.000313716	0.01088364	0.004337108	0.014106129	0.014106129	0.007279704	0.002823703	0.00943066	0.00943066	0.007554643	0.007554643	0.001701652	0.001701652	0.005761344	0.005761344	0.001955632
3835403773215	383540	3773215	0.000265833	0.000265833	0.000306355	0.000306355	0.010181289	0.004057223	0.013195821	0.013195821	0.006809924	0.002641481	0.008903345	0.008903345	0.007067121	0.007067121	0.00159184	0.00159184	0.005389549	0.005389549	0.001917929
3835503773215	383550	3773215	0.000259399	0.000259399	0.00029894	0.00029894	0.009537346	0.003800613	0.012361216	0.012361216	0.006379212	0.002474414	0.008417564	0.008417564	0.006620142	0.006620142	0.00149116	0.00149116	0.005048672	0.005048672	0.001877206
3835603773215	383560	3773215	0.000253011	0.000253011	0.000291579	0.000291579	0.00894752	0.003565568	0.011596752	0.011596752	0.005984698	0.002321387	0.007969404	0.007969404	0.006210728	0.006210728	0.001398941	0.001398941	0.004736443	0.004736443	0.001835276
3835703773215	383570	3773215	0.000246809	0.000246809	0.000284431	0.000284431	0.008405446	0.003349553	0.010894177	0.010894177	0.005622122	0.002180748	0.007554596	0.007554596	0.005834458	0.005834458	0.001314188	0.001314188	0.004449492	0.004449492	0.001792914
3835803773215	383580	3773215	0.000241301	0.000241301	0.000278083	0.000278083	0.00791991	0.003156068	0.010264882	0.010264882	0.005297364	0.002054779	0.007178565	0.007178565	0.005497434	0.005497434	0.001238275	0.001238275	0.00419247	0.00419247	0.001754866
3835903773215	383590	3773215	0.000236209	0.000236209	0.000272215	0.000272215	0.00747659	0.002979406	0.0096903	0.0096903	0.005000841	0.001939762	0.006832328	0.006832328	0.005189713	0.005189713	0.001168962	0.001168962	0.003957794	0.003957794	0.001718285
3836003773215	383600	3773215	0.000231441	0.000231441	0.00026672	0.00026672	0.007066556	0.002816008	0.009158862	0.009158862	0.004726584	0.001833381	0.006509927	0.006509927	0.004905097	0.004905097	0.001104853	0.001104853	0.00374074	0.00374074	0.001681617

			MSite Grubbing / Prep	MMass Grading / Excavation	MMass Grading / Excavation	MDrainage / Utilities Trenching	MFoundations / Concrete Pads	MBuilding / Structure Construction	MAsphalt Paving	MLandscaping or Other Finishing	MWaterside Construction (Piles)	RSSWRestriping South Valley	RSSWRestriping Silver Lake Boulevard	RSSWDemolition	RSSWPlacing Base	RSSWForm	Child Risk				
Unique Identifier	X (UTM)	Y (UTM)	2027	2027	2028	2028	2028	2028	2028	2028	2028	2029	2029	2029	2029	2029	3rd Trimester	0<2	2<16	Total	per million
3834303773205	383430	3773205	0.001340249	0.002229339	0.002229339	0.001072199	0.000508051	0.001378353	0.000896234	0.000615483	0.000661525	0.00411133	0.026778847	0.144945336	0.013180347	0.028667123	5.61878E-08	1.02787E-06	8.8048E-06	9.88883E-06	9.88882899
3834403773205	383440	3773205	0.001604693	0.002669209	0.002669209	0.001283755	0.000608294	0.001650315	0.001073069	0.000736923	0.00079205	0.003807209	0.036071309	0.090456742	0.008225523	0.017890432	5.66265E-08	1.03947E-06	6.56E-06	7.65609E-06	7.65608716
3834503773205	383450	3773205	0.001680317	0.002795	0.002795	0.001344254	0.000636961	0.001728089	0.00112364	0.000771652	0.000829377	0.003549249	0.024834933	0.065249708	0.005933366	0.012905013	5.64264E-08	1.0394E-06	5.3118E-06	6.40764E-06	6.40763855
3834603773205	383460	3773205	0.001723474	0.002866785	0.002866785	0.001378779	0.000653321	0.001772473	0.001152499	0.000791471	0.000850678	0.00333385	0.019209792	0.0518407	0.004714042	0.010252995	5.61757E-08	1.03673E-06	4.5422E-06	5.63514E-06	5.63513928
3834703773205	383470	3773205	0.001760807	0.002928885	0.002928885	0.001408646	0.000667473	0.001810868	0.001177464	0.000808615	0.000869105	0.003136454	0.015477086	0.04252797	0.003867205	0.008411133	5.58084E-08	1.0324E-06	3.9541E-06	5.04233E-06	5.04232952
3834803773205	383480	3773205	0.001797582	0.002990055	0.002990055	0.001438066	0.000681413	0.001848688	0.001202055	0.000825504	0.000887257	0.002937642	0.012466817	0.034743964	0.003159381	0.006871622	5.51088E-08	1.02448E-06	3.4291E-06	4.50872E-06	4.50871895
3834903773205	383490	3773205	0.001811702	0.003013541	0.003013541	0.001449361	0.000686765	0.001863209	0.001211497	0.000831988	0.000894226	0.002753824	0.010304421	0.029018424	0.002638739	0.005739231	5.42193E-08	1.01294E-06	3.0101E-06	4.07729E-06	4.07729379
3835003773205	383500	3773205	0.001810106	0.003010888	0.003010888	0.001448085	0.000686161	0.001861568	0.00121043	0.000831255	0.000893438	0.002589397	0.008761711	0.024846103	0.002259336	0.004914034	5.3263E-08	9.99017E-07	2.6821E-06	3.7344E-06	3.73440121
3835103773205	383510	3773205	0.001802528	0.002998282	0.002998282	0.001442022	0.000683288	0.001853775	0.001205363	0.000827775	0.000889698	0.002444863	0.007641673	0.021771838	0.001979783	0.004306009	5.23234E-08	9.84329E-07	2.4249E-06	3.46157E-06	3.4615707
3835203773205	383520	3773205	0.001787132	0.002972673	0.002972673	0.001429706	0.000677452	0.001837941	0.001195067	0.000820705	0.000882099	0.002311367	0.006736485	0.01926415	0.001751751	0.003810042	5.12722E-08	9.6728E-07	2.2057E-06	3.2242E-06	3.22420463
3835303773205	383530	3773205	0.001763839	0.002933927	0.002933927	0.001411071	0.000668622	0.001813985	0.001179491	0.000810008	0.000870601	0.002187021	0.005983768	0.017163183	0.001560704	0.003394515	5.01213E-08	9.48102E-07	2.015E-06	3.0132E-06	3.01320471
3835403773205	383540	3773205	0.001734801	0.002885627	0.002885627	0.001387841	0.000657615	0.001784123	0.001160074	0.000796673	0.000856269	0.002071795	0.005354108	0.015394722	0.001399892	0.003044751	4.89153E-08	9.27601E-07	1.849E-06	2.82547E-06	2.8254702
3835503773205	383550	3773205	0.00170034	0.002828305	0.002828305	0.001360272	0.000644551	0.001748681	0.001137029	0.000780847	0.00083926	0.001964331	0.004816658	0.013878063	0.001261977	0.002744787	4.76567E-08	9.05765E-07	1.7023E-06	2.65575E-06	2.65575172
3835603773205	383560	3773205	0.00165838	0.00275851	0.00275851	0.001326704	0.000628646	0.001705528	0.00110897	0.000761578	0.000818549	0.001862328	0.004341882	0.012533506	0.001139712	0.002478863	4.62944E-08	8.81571E-07	1.5692E-06	2.49703E-06	2.49703203
3835703773205	383570	3773205	0.001615941	0.002687918	0.002687918	0.001292753	0.000612558	0.001661883	0.001080591	0.000742089	0.000797602	0.001768176	0.003937878	0.011385821	0.001035349	0.002251875	4.49511E-08	8.57391E-07	1.4522E-06	2.3545E-06	2.3545009
3835803773205	383580	3773205	0.00158124	0.002630198	0.002630198	0.001264992	0.000599404	0.001626196	0.001057386	0.000726153	0.000780474	0.001684708	0.003611019	0.01045484	0.000950692	0.002067746	4.37847E-08	8.36405E-07	1.3541E-06	2.23434E-06	2.23433858
3835903773205	383590	3773205	0.001549332	0.002577121	0.002577121	0.001239465	0.000587308	0.00159338	0.001036049	0.0007115	0.000764724	0.001608589	0.003332543	0.009659951	0.000878411	0.001910534	4.27117E-08	8.17126E-07	1.2685E-06	2.12835E-06	2.12835344
3836003773205	383600	3773205	0.001516785	0.002522983	0.002522983	0.001213428	0.000574971	0.001559907	0.001014284	0.000696553	0.00074866	0.001537458	0.003085449	0.008953536	0.000814174	0.00177082	4.16583E-08	7.98064E-07	1.1911E-06	2.03082E-06	2.0308203
3836103773205	383610	3773205	0.001483599	0.002467784	0.002467784	0.00118688	0.000562391	0.001525779	0.000992093	0.000681313	0.00073228	0.001470902	0.002864853	0.008322067	0.000756752	0.001645929	4.06342E-08	7.79436E-07	1.1208E-06	1.94083E-06	1.9408293
3836203773205	383620	3773205	0.001450414	0.002412585	0.002412585	0.001160331	0.000549812	0.00149165	0.000969902	0.000666074	0.0007159	0.001408655	0.002667779	0.007757227	0.00070539	0.001534215	3.96421E-08	7.61335E-07	1.0569E-06	1.85784E-06	1.85783748
3836303773205	383630	3773205	0.001418984	0.002360304	0.002360304	0.001135187	0.000537897	0.001459326	0.000948884	0.00065164	0.000700387	0.001351308	0.00249509	0.007261849	0.000660343	0.00143624	3.87314E-08	7.44781E-07	9.998E-07	1.78331E-06	1.78331101
3836403773205	383640	3773205	0.001388671	0.002309882	0.002309882	0.001110937	0.000526406	0.001428151	0.000928614	0.000637719	0.000685425	0.001298152	0.002341873	0.006821951	0.000620342	0.001349238	3.7884E-08	7.29476E-07	9.4832E-07	1.71568E-06	1.71567864
3836503773205	383650	3773205	0.001358038	0.002258929	0.002258929	0.001086431	0.000514794	0.001396648	0.00090813	0.000623652	0.000670305	0.001248035	0.002202382	0.006420987	0.000583881	0.001269936	3.70615E-08	7.14574E-07	9.008E-07	1.65244E-06	1.65243557
3836603773205	383660	3773205	0.001330996	0.002213946	0.002213946	0.001064797	0.000504543	0.001368836	0.000890046	0.000611233	0.000656957	0.001202701	0.002082542	0.006076417	0.000552548	0.001201787	3.636E-08	7.02142E-07	8.5917E-07	1.59768E-06	1.59767667
3836703773205	383670	3773205	0.001303953	0.002168964	0.002168964	0.001043162	0.000494292	0.001341025	0.000871962	0.000598814	0.00064361	0.001159756	0.00197217	0.005758717	0.000523659	0.001138952	3.5675E-08	6.89994E-07	8.2042E-07	1.54609E-06	1.5460901
3836803773205	383680	3773205	0.001286084	0.002139241	0.002139241	0.001028867	0.000487519	0.001322648	0.000860013	0.000590608	0.00063479	0.001123365	0.00188645	0.005512216	0.000501244	0.0010902	3.52399E-08	6.83019E-07	7.8933E-07	1.50759E-06	1.50759007
3836903773205	383690	3773205	0.001282813	0.002133801	0.002133801	0.001026251	0.000486279	0.001319284	0.000857826	0.000589106	0.000633175	0.001094588	0.001828093	0.005344684	0.000486009	0.001057065	3.51489E-08	6.83251E-07	7.6689E-07	1.48529E-06	1.48528729
3837003773205	383700	3773205	0.001282973	0.002134067	0.002134067	0.001026378	0.000486339	0.001319448	0.000857933	0.00058918	0.000633254	0.001067434	0.001774232	0.005190404	0.00047198	0.001026552	3.50945E-08	6.84157E-07	7.4599E-07	1.46524E-06	1.46523712
3837103773205	383710	3773205	0.001270529	0.002113367	0.002113367	0.001016423	0.000481622	0.00130665	0.000849611	0.000583465	0.000627112	0.001036562	0.001705246	0.004992162	0.000453953	0.000987344	3.47456E-08	6.78861E-07	7.2052E-07	1.43412E-06	1.43412421
3837203773205	383720	3773205	0.001256329	0.002089748	0.002089748	0.001005063	0.000476239	0.001292047	0.000840116	0.000576944	0.000620103	0.001006368	0.001637778	0.004798032	0.000436301	0.000948949	3.43592E-08	6.72747E-07	6.9562E-07	1.40273E-06	1.40272977
3837303773205	383730	3773205	0.001247395	0.002074886	0.002074886	0.000997916	0.000472852	0.001282859	0.000834141	0.000572841	0.000615693	0.000978978	0.0015796	0.004630865	0.000421099	0.000915887	3.40746E-08	6.68639E-07	6.7376E-07	1.37647E-06	1.37647488
3837403773205	383740	3773205	0.001250506	0.002080061	0.002080061	0.001000405	0.000474032	0.001286058	0.000836222	0.00057427	0.000617229	0.000956222	0.001536755	0.004508483	0.000409971	0.000891683	3.40142E-08	6.69028E-07	6.5689E-07	1.35993E-06	1.35992788
3837503773205	383750	3773205	0.001254973	0.002087492	0.002087492	0.001003978	0.000475725	0.001290652	0.000839209	0.000576321	0.000619434	0.000934647	0.001497126	0.004395424	0.00039969	0.000869322	3.3965E-08	6.69409E-07	6.4113E-07	1.3445E-06	1.34450234
3837603773205	383760	3773205	0.001259839	0.002095586	0.002095586	0.001007871	0.00047757	0.001295657	0.000842463	0.000578556	0.000621836	0.000914104	0.001460206	0.004290133	0.000390116	0.000848498	3.3925E-08	6.69785E-07	6.2629E-07	1.33E-06	1.33000186
3837703773205	383770	3773205	0.001264944	0.002104078	0.002104078	0.001011956	0.000479505	0.001300907	0.000845877	0.0005809	0.000624356	0.000894566	0.001425817	0.004192337	0.000381223	0.000829156	3.38878E-08	6.6997E-07	6.1235E-07	1.31621E-06	1.31620501
3837803773205	383780	3773205	0.00126997	0.002112438	0.002112438	0.001015976	0.00048141	0.001306076	0.000849238	0.000583208	0.000626836	0.00087603	0.00139384	0.00410167	0.000372978	0.000811224	3.38643E-08	6.70157E-07	5.9933E-07	1.30335E-06	1.30334756
3837903773205	383790	3773205	0.001276113	0.002122655	0.002122655	0.00102089	0.000483739	0.001312393	0.000853345	0.000586029	0.000629868	0.000859059	0.001365763	0.004022428	0.000365772	0.000795551	3.38937E-08	6.7105E-07	5.877E-07	1.29265E-06	1.29264588
3838003773205	383800	3773205	0.001279543	0.002128361	0.002128361	0.001023634	0.000485039	0.001315921	0.000855639	0.000587604	0.000631561	0.000842619	0.001338043	0.0039441	0.00035865	0.00078006	3.39158E-08	6.71545E-07	5.7637E-07	1.28183E-06	1.28182945
3838103773205	383810	3773205	0.001272842	0.002117215	0.002117215	0.001018274	0.000482499	0.001309029	0.000851158	0.000584527	0.000628254	0.000824084	0.001302493	0.003842283	0.000349391	0.000759922	3.37605E-08	6.68759E-07	5.6263E-07	1.26515E-06	1.26515228
3838203773205	383820	3773205	0.001260956	0.002097444	0.002097444	0.001008765	0.000477993	0.001296805	0.00084321	0.000579069	0.000622387	0.000804634	0.00126334	0.003729497	0.000339135	0.000737616	3.34948E-08	6.64027E-07	5.4781E-07	1.24533E-06	1.24532919
3838303773205	383830	3773205	0.001248033	0.002075948	0.002075948	0.000998426	0.000473094	0.001283515	0.000834568	0.000573134	0.000616008	0.000785715	0.001225349	0.003620003	0.000329179	0.00071596	3.32212E-08	6.59114E-07	5.3344E-07	1.22577E-06	1.22577102
3838403773205	383840	3773205	0.001229127	0.0020445	0.0020445	0.000983301	0.000465928	0.001264071	0.000821925	0.000564452	0.000606677	0.000765025	0.001181968	0.003493965	0.000317717	0.000691032	3.27642E-08	6.51049E-07	5.1729E-07	1.20111E-06	1.20110512
3838503773205	383850	3773205	0.00121054	0.002013583	0.002013583	0.000968432	0.000458882	0.001244956	0.000809496	0.000555916	0.000597502	0.000745161	0.001140999	0.003374964	0.000306896	0.000667497	3.23155E-08	6.43084E-07	5.0196E-07	1.17736E-06	1.17735891
3838603773205	383860	3773205	0.001190278	0.00197988	0.00197988	0.000952222	0.000451201	0.001224118	0.000795947	0.000546611	0.000587501	0.000725298	0.001099851	0.003255142	0.000296001	0.000643798	3.18122E-08	6.34196E-07	4.8656E-07	1.15257E-06	1.15256721
3838703773205	383870	3773205	0.001168101	0.001942992	0.001942992	0.000934481	0.000442795	0.001201311	0.000781117	0.000536427	0.000576555	0.000705346	0.001058614	0.003134679	0.000285046	0.000619973	3.12489E-08	6.24214E-07	4.711E-07	1.12656E-06	1.12655788
3838803773205	383880	3773205	0.001146084	0.001906369	0.001906369	0.000916867	0.000434449	0.001178668	0.000766394	0.000526316	0.000565688	0.00068622	0.001019551	0.003020523	0.000274666	0.000597396	3.06977E-08	6.14422E-07	4.5635E-07	1.10147E-06	1.10146832
3838903773205	383890	3773205	0.001112101	0.001849843	0.001849843	0.000889681	0.000421567	0.001143719	0.00074367	0.00051071	0.000548915	0.000663966	0.000971585	0.002879404	0.000261834	0.000569485	2.98371E-08	5.99005E-07	4.385E-07	1.06735E-06	1.06734589
3839003773205	383900	3773205	0.001075965	0.001789734	0.001789734	0.000860772	0.000407868	0.001106555	0.000719505	0.000494115	0.000531078	0.000642302	0.000925286	0.002743221	0.00024945	0.000542551	2.89804E-08	5.83474E-07	4.2114E-07	1.03359E-06	1.03359011
3839103773205	383910	3773205	0.00104246	0.001734004	0.001734004	0.000833968	0.000395168	0.001072098	0.0006971	0.000478729	0.000514541	0.000622439	0.000883871	0.002621296	0.000238163	0.000518437	2.82234E-08	5.69573E-07	4.0539E-07	1.00319E-06	1.00319012
3829703773215	382970	3773215	0.00056678	0.000942768	0.000942768	0.000453424	0.00021485	0.000582894	0.00037901	0.000260282	0.000279753	0.010493178	0.000431157	0.001313756	0.000119464	0.000259833	3.81891E-08	8.82784E-07	8.3914E-07	1.76011E-06	1.76010858
3829803773215	382980	3773215	0.000590632	0.000982443	0.000982443	0.000472505	0.000223892	0.000607424	0.00039496	0.000271236	0.000291526	0.01311814	0.000459353	0.001399853	0.000127293	0.000276861	3.89097E-08	8.88411E-07	9.4986E-07	1.87718E-06	1.87717731
3829903773215	382990	3773215	0.00060866	0.001012431	0.001012431	0.000486928	0.000230726	0.000625965	0.000407015	0.000279515	0.000300425	0.016848227	0.000487132	0.001485493	0.000135081	0.000293799	3.92542E-08	8.81773E-07	1.0849E-06	2.0059E-06	2.00589844
3830003773215	383000	3773215	0.000622062	0.001034723	0.001034723	0.00049765	0.000235806	0.000639747	0.000415977	0.00028567	0.000307039	0.022352924	0.000508957	0.001557606	0.000141638	0.000308061	3.92525E-08	8.64284E-07	1.2522E-06	2.15574E-06	2.15573615
3830103773215	383010	3773215	0.000624615	0.001038969	0.001038969	0.000499692	0.000236774	0.000642373	0.000417684	0.000286842	0.000308299	0.030669529	0.000534741	0.001630815	0.000148295	0.000322541	3.84814E-08	8.23552E-07	1.459E-06	2.32101E-06	2.32100649
3830203773215	383020	3773215	0.000640888	0.001066038	0.001066038	0.000512711	0.000242943	0.000659109	0.000428566	0.000294315	0.000316332	0.041556672	0.000559394	0.001709326	0.000155435	0.000338069	3.8657E-08	8.21761E-07	1.6954E-06	2.55583E-06	2.55583359
3830303773215	383030	3773215	0.000654848	0.001089259	0.001089259	0.000523879	0.000248235	0.000673466	0.000437902	0.000300726	0.000323222	0.058821265	0.000583272	0.001782445	0.000162083	0.00035253	3.87556E-08	8.18624E-07	2.0115E-06	2.86883E-06	2.86883069
3830403773215	383040	3773215	0.000666655	0.001108897	0.001108897	0.000533324	0.00025271	0.000685608	0.000445796	0.000306148	0.00032905	0.087149233	0.000608015	0.001858397	0.00016899	0.000367552	3.90034E-08	8.21664E-07	2.4433E-06	3.30399E-06	3.30398935
3830503773215	383050	3773215	0.00067886	0.001129199	0.001129199	0.000543088	0.000257337	0.00069816	0.000453958	0.000311753	0.000335074	0.136223869	0.000634484	0.001939558	0.00017637	0.000383604	3.93024E-08	8.26079E-07	3.0672E-06	3.93262E-06	3.93262296
3830603773215	383060	3773215	0.000691304	0.001149899	0.001149899	0.000553043	0.000262054	0.000710958	0.00046228	0.000317468	0.000341216	0.22862887	0.000662829	0.00202666	0.000184291	0.000400831	3.9528E-08	8.28191E-07	4.0614E-06	4.92914E-06	4.92913997
3834303773215	383430	3773215	0.001380773	0.002296745	0.002296745	0.001104619	0.000523413	0.001420029	0.000923333	0.000634093	0.000681527	0.004119063	0.026836906	0.157020846	0.014278412	0.031055404	5.82414E-08	1.0596E-06	8.6444E-06	9.76223E-06	9.76222944
3834403773215	383440	3773215	0.001640511	0.002728787	0.002728787	0.001312409	0.000621872	0.001687151	0.001097021	0.000753372	0.000809729	0.003824062	0.040304367	0.098175399	0.008927406	0.019417019	5.87839E-08	1.07235E-06	6.4725E-06	7.60362E-06	7.60362428
3834503773215	383450	3773215	0.001722676	0.002865458	0.002865458	0.001378141	0.000653018	0.001771653	0.001151965	0.000791105	0.000850284	0.003568877	0.027085816	0.07008037	0.006372634	0.013860416	5.86276E-08	1.07291E-06	5.2433E-06	6.37485E-06	6.37484649
3834603773215	383460	3773215	0.001773172	0.002949452	0.002949452	0.001418537	0.00067216	0.001823584	0.001185732	0.000814294	0.000875208	0.003351116	0.020514131	0.054970535	0.004998648	0.01087201	5.83632E-08	1.07035E-06	4.4741E-06	5.60284E-06	5.60283727
3834703773215	383470	3773215	0.001816887	0.003022166	0.003022166	0.001453509	0.000688731	0.001868542	0.001214965	0.000834369	0.000896785	0.003151005	0.016300784	0.04466833	0.004061835	0.008834451	5.79704E-08	1.06611E-06	3.891E-06	5.01509E-06	5.01508908
3834803773215	383480	3773215	0.001857571	0.003089839	0.003089839	0.001486056	0.000704153	0.001910382	0.00124217	0.000853052	0.000916866	0.002950422	0.013012931	0.036261354	0.003297362	0.007171729	5.72012E-08	1.05752E-06	3.3753E-06	4.49005E-06	4.49004806
3834903773215	383490	3773215	0.00187161	0.003113192	0.003113192	0.001497288	0.000709475	0.001924821	0.001251559	0.0008595	0.000923796	0.002765246	0.0106972	0.030167023	0.002743185	0.0059664	5.6228E-08	1.04487E-06	2.9663E-06	4.0674E-06	4.06740299
3835003773215	383500	3773215	0.001867781	0.003106823	0.003106823	0.001494225	0.000708024	0.001920883	0.001248998	0.000857741	0.000921906	0.002599078	0.009054777	0.025744089	0.002340993	0.005091637	5.51759E-08	1.0295E-06	2.6454E-06	3.73007E-06	3.73006666
3835103773215	383510	3773215	0.001856693	0.003088379	0.003088379	0.001485354	0.00070382	0.00190948	0.001241583	0.000852649	0.000916433	0.002452566	0.007867956	0.02249306	0.002045366	0.004448652	5.41198E-08	1.01294E-06	2.3931E-06	3.46012E-06	3.46011822
3835203773215	383520	3773215	0.001837149	0.00305587	0.00305587	0.001469719	0.000696412	0.00188938	0.001228514	0.000843674	0.000906786	0.002317506	0.006918433	0.019862259	0.001806139	0.003928335	5.29392E-08	9.936E-07	2.1784E-06	3.22496E-06	3.22496375
3835303773215	383530	3773215	0.001808192	0.003007703	0.003007703	0.001446553	0.000685435	0.001859599	0.00120915	0.000830376	0.000892493	0.002191271	0.006127368	0.017650426	0.00160501	0.003490881	5.16425E-08	9.71816E-07	1.9904E-06	3.01382E-06	3.01382269
3835403773215	383540	3773215	0.001773331	0.002949717	0.002949717	0.001418665	0.00067222	0.001823748	0.001185839	0.000814367	0.000875287	0.002074245	0.005467815	0.015792852	0.001436095	0.003123492	5.02836E-08	9.48486E-07	1.8263E-06	2.82507E-06	2.8250667
3835503773215	383550	3773215	0.001735679	0.002887087	0.002887087	0.001388543	0.000657947	0.001785025	0.00116066	0.000797076	0.000856702	0.001966309	0.004915239	0.014227752	0.001293775	0.002813949	4.89119E-08	9.2453E-07	1.6832E-06	2.65664E-06	2.65663659
3835603773215	383560	3773215	0.00169691	0.002822599	0.002822599	0.001357528	0.000643251	0.001745154	0.001134735	0.000779272	0.000837567	0.001866696	0.004447401	0.012896905	0.001172757	0.002550735	4.75469E-08	9.00363E-07	1.5576E-06	2.50547E-06	2.50546871
3835703773215	383570	3773215	0.001657742	0.002757448	0.002757448	0.001326193	0.000628404	0.001704872	0.001108543	0.000761285	0.000818234	0.001774462	0.004046285	0.011751687	0.001068619	0.002324235	4.61978E-08	8.76209E-07	1.4463E-06	2.3687E-06	2.36870163
3835803773215	383580	3773215	0.001622562	0.002698931	0.002698931	0.0012905	0.000615068	0.001668692	0.001085018	0.000745129	0.00080087	0.001690788	0.00370972	0.010788078	0.000980995	0.002133654	4.49576E-08	8.54006E-07	1.35E-06	2.24899E-06	2.24899445
3835903773215	383590	3773215	0.001588739	0.00264267	0.00264267	0.001270991	0.000602247	0.001633907	0.001062401	0.000729597	0.000784175	0.001613695	0.00341865	0.009952699	0.000905031	0.001968434	4.37828E-08	8.32889E-07	1.2647E-06	2.14136E-06	2.14135524
3836003773215	383600	3773215	0.001554836	0.002586277	0.002586277	0.001243869	0.000589395	0.0015990 4	0.001039729	0.000714027	0.000767441	0.001541856	0.003161462	0.009213472	0.000837811	0.00182223	4.26448E-08	8.12366E-07	1.1877E-06	2.04269E-06	2.04268797

			EGIODemolition	EGIOSite Grubbing / Prep	EGIOMass Grading / Excavation	EGIOMass Grading / Excavation	EGIODrainage / Utilities Trenching	EGIODrainage / Utilities Trenching	EGIOFoundations / Concrete Pads	EGIOFoundations / Concrete Pads	EGIOBuilding / Structure Construction	EGIOBuilding / Structure Construction	EGIOAsphalt Paving	EGIOArchitectural Coating	EGIOLandscaping or Other Finishing	EGIOWaterside Construction (Piles)	HIWaterside Construction (Landscaping)	HIWaterside Construction (Landscaping)	KMDemolition	KMSite Grubbing / Prep	KMMass Grading / Excavation
Unique Identifier	X (UTM)	Y (UTM)	2025	2025	2025	2026	2026	2027	2026	2027	2026	2027	2027	2027	2027	2027	2025	2026	2025	2025	2025
3836103773215	383610	3773215	0.000465894	0.00043077	0.00071653	0.00071653	0.000344615	0.000344615	0.000163292	0.000163292	0.000443016	0.000443016	0.000288058	5.84281E-05	0.000197822	0.00021262	0.001410911	0.001410911	0.000974926	0.000901424	0.001499406
3836203773215	383620	3773215	0.000457439	0.00042295	0.000703527	0.000703527	0.000338361	0.000338361	0.000160329	0.000160329	0.000434976	0.000434976	0.00028283	5.73677E-05	0.000194232	0.000208762	0.00137439	0.00137439	0.000951286	0.000879566	0.001463049
3836303773215	383630	3773215	0.000449501	0.00041561	0.000691319	0.000691319	0.00033249	0.00033249	0.000157547	0.000157547	0.000427428	0.000427428	0.000277923	5.63723E-05	0.000190862	0.000205139	0.001339971	0.001339971	0.000928768	0.000858745	0.001428417
3836403773215	383640	3773215	0.000441995	0.00040867	0.000679775	0.000679775	0.000326938	0.000326938	0.000154916	0.000154916	0.000420291	0.000420291	0.000273282	5.54309E-05	0.000187674	0.000201714	0.001307152	0.001307152	0.000907371	0.000838962	0.001395509
3836503773215	383650	3773215	0.000434748	0.00040197	0.000668629	0.000668629	0.000321577	0.000321577	0.000152376	0.000152376	0.000413399	0.000413399	0.000268801	5.4522E-05	0.000184597	0.000198406	0.001275333	0.001275333	0.000886751	0.000819897	0.001363796
3836603773215	383660	3773215	0.000429399	0.00039703	0.000660402	0.000660402	0.00031762	0.00031762	0.000150501	0.000150501	0.000408313	0.000408313	0.000265493	5.38512E-05	0.000182326	0.000195965	0.001247818	0.001247818	0.000870703	0.000805059	0.001339116
3836703773215	383670	3773215	0.000424049	0.00039208	0.000652175	0.000652175	0.000313663	0.000313663	0.000148626	0.000148626	0.000403226	0.000403226	0.000262186	5.31804E-05	0.000180055	0.000193524	0.001221002	0.001221002	0.000855432	0.000790939	0.00131563
3836803773215	383680	3773215	0.000421547	0.00038977	0.000648327	0.000648327	0.000311813	0.000311813	0.000147749	0.000147749	0.000400847	0.000400847	0.000260639	5.28666E-05	0.000178992	0.000192382	0.00119999	0.00119999	0.000847236	0.000783361	0.001303024
3836903773215	383690	3773215	0.000423273	0.00039136	0.000650981	0.000650981	0.000313089	0.000313089	0.000148354	0.000148354	0.000402488	0.000402488	0.000261706	5.3083E-05	0.000179725	0.000193169	0.001187483	0.001187483	0.000849048	0.000785036	0.00130581
3837003773215	383700	3773215	0.00042543	0.00039336	0.000654298	0.000654298	0.000314685	0.000314685	0.00014911	0.00014911	0.000404539	0.000404539	0.00026304	5.33535E-05	0.000180641	0.000194154	0.001176176	0.001176176	0.000851895	0.000787669	0.001310189
3837103773215	383710	3773215	0.000424567	0.00039256	0.000652972	0.000652972	0.000314046	0.000314046	0.000148808	0.000148808	0.000403719	0.000403719	0.000262506	5.32453E-05	0.000180274	0.00019376	0.001159467	0.001159467	0.000848272	0.000784318	0.001304616
3837203773215	383720	3773215	0.000423187	0.00039128	0.000650848	0.000650848	0.000313025	0.000313025	0.000148324	0.000148324	0.000402406	0.000402406	0.000261653	5.30722E-05	0.000179688	0.00019313	0.001142257	0.001142257	0.000843785	0.00078017	0.001297716
3837303773215	383730	3773215	0.000422755	0.00039088	0.000650185	0.000650185	0.000312706	0.000312706	0.000148173	0.000148173	0.000401996	0.000401996	0.000261386	5.30181E-05	0.000179505	0.000192933	0.001127749	0.001127749	0.000841456	0.000778016	0.001294134
3837403773215	383740	3773215	0.000424481	0.00039248	0.000652839	0.000652839	0.000313983	0.000313983	0.000148778	0.000148778	0.000403637	0.000403637	0.000262453	5.32345E-05	0.000180238	0.000193721	0.001118944	0.001118944	0.000843958	0.00078033	0.001297982
3837503773215	383750	3773215	0.00042612	0.00039399	0.00065536	0.00065536	0.000315195	0.000315195	0.000149352	0.000149352	0.000405195	0.000405195	0.000263466	5.344E-05	0.000180934	0.000194469	0.001111539	0.001111539	0.000846287	0.000782483	0.001301564
3837603773215	383760	3773215	0.000427587	0.00039535	0.000657616	0.000657616	0.00031628	0.00031628	0.000149866	0.000149866	0.00040659	0.00040659	0.000264373	5.3624E-05	0.000181557	0.000195138	0.001105336	0.001105336	0.000848099	0.000784159	0.001304351
3837703773215	383770	3773215	0.000428795	0.00039647	0.000659473	0.000659473	0.000317173	0.000317173	0.000150289	0.000150289	0.000407739	0.000407739	0.00026512	5.37755E-05	0.000182069	0.000195689	0.001100633	0.001100633	0.000849307	0.000785275	0.001306208
3837803773215	383780	3773215	0.000429744	0.00039734	0.000660933	0.000660933	0.000317875	0.000317875	0.000150622	0.000150622	0.000408641	0.000408641	0.000265707	5.38945E-05	0.000182472	0.000196123	0.001097331	0.001097331	0.000849911	0.000785834	0.001307137
3837903773215	383790	3773215	0.00043052	0.00039806	0.000662127	0.000662127	0.00031845	0.00031845	0.000150894	0.000150894	0.000409379	0.000409379	0.000266187	5.39919E-05	0.000182802	0.000196477	0.00109593	0.00109593	0.000850342	0.000786233	0.001307801
3838003773215	383800	3773215	0.000430779	0.0003983	0.000662525	0.000662525	0.000318641	0.000318641	0.000150985	0.000150985	0.000409625	0.000409625	0.000266347	5.40243E-05	0.000182912	0.000196595	0.00109523	0.00109523	0.000850256	0.000786153	0.001307668
3838103773215	383810	3773215	0.000429054	0.00039671	0.000659871	0.000659871	0.000317365	0.000317365	0.00015038	0.00015038	0.000407985	0.000407985	0.00026528	5.38079E-05	0.000182179	0.000195808	0.001087626	0.001087626	0.000846632	0.000782803	0.001302095
3838203773215	383820	3773215	0.000426206	0.00039407	0.000655493	0.000655493	0.000315259	0.000315259	0.000149382	0.000149382	0.000405277	0.000405277	0.00026352	5.34509E-05	0.00018097	0.000194508	0.001075619	0.001075619	0.000840852	0.000777458	0.001293205
3838303773215	383830	3773215	0.000423187	0.00039128	0.000650848	0.000650848	0.000313025	0.000313025	0.000148324	0.000148324	0.000402406	0.000402406	0.000261653	5.30722E-05	0.000179688	0.00019313	0.001063412	0.001063412	0.000835071	0.000772113	0.001284314
3838403773215	383840	3773215	0.0004187	0.00038713	0.00064349	0.00064349	0.000309707	0.000309707	0.00014675	0.00014675	0.00039814	0.00039814	0.00025887	5.25095E-05	0.000177783	0.000191083	0.001044	0.001044	0.000825581	0.000763338	0.001269719
3838503773215	383850	3773215	0.0004143	0.00038307	0.00063718	0.00063718	0.000306452	0.000306452	0.000145209	0.000145209	0.000393956	0.000393956	0.000256158	5.19577E-05	0.000175915	0.000189075	0.001024889	0.001024889	0.00081609	0.000754563	0.001255123
3838603773215	383860	3773215	0.000409124	0.00037828	0.00062922	0.00062922	0.000302623	0.000302623	0.000143395	0.000143395	0.000389033	0.000389033	0.000252958	5.13085E-05	0.000173717	0.000186712	0.001002176	0.001002176	0.000804443	0.000743794	0.001237209
3838703773215	383870	3773215	0.000402998	0.00037261	0.000619799	0.000619799	0.000298092	0.000298092	0.00014124	0.00014124	0.000383209	0.000383209	0.00024917	5.05403E-05	0.000171116	0.000183917	0.000975561	0.000975561	0.000790294	0.000730711	0.001215448
3838803773215	383880	3773215	0.000396959	0.00036703	0.00061051	0.00061051	0.000293625	0.000293625	0.000139131	0.000139131	0.000377466	0.000377466	0.000245436	4.97829E-05	0.000168552	0.00018116	0.000949846	0.000949846	0.000776317	0.000717788	0.001193952
3838903773215	383890	3773215	0.000389107	0.00035977	0.000598436	0.000598436	0.000287817	0.000287817	0.000136379	0.000136379	0.00037	0.00037	0.00024058	4.87983E-05	0.000165218	0.000177577	0.000918128	0.000918128	0.000758199	0.000701036	0.001166087
3839003773215	383900	3773215	0.000380911	0.00035219	0.00058583	0.00058583	0.000281755	0.000281755	0.000133507	0.000133507	0.000362206	0.000362206	0.000235514	4.77704E-05	0.000161738	0.000173837	0.00088721	0.00088721	0.000740512	0.000684683	0.001138885
3839103773215	383910	3773215	0.0003731 46	0.00034501	0.000573888	0.000573888	0.000276011	0.000276011	0.000130785	0.000130785	0.000354823	0.000354823	0.000230713	4.67965E-05	0.000158441	0.000170293	0.000859194	0.000859194	0.000723774	0.000669207	0.001113143
3829703773225	382970	3773225	0.000984847	0.0009106	0.001514666	0.001514666	0.000728478	0.000728478	0.000345182	0.000345182	0.000936486	0.000936486	0.00060823	0.00012351	0.000418174	0.000449456	0.001184881	0.001184881	0.000590995	0.000546438	0.000908932
3829803773225	382980	3773225	0.000974926	0.00090142	0.001499406	0.001499406	0.000721139	0.000721139	0.000341704	0.000341704	0.000927051	0.000927051	0.000602788	0.000122266	0.000413961	0.000444928	0.001246617	0.001246617	0.000590132	0.00054564	0.000907605
3829903773225	382990	3773225	0.000944384	0.00087318	0.001452434	0.001452434	0.000698547	0.000698547	0.000331	0.000331	0.000898009	0.000898009	0.00058394	0.000118436	0.000400992	0.000430989	0.001296746	0.001296746	0.000590046	0.000545561	0.000907473
3830003773225	383000	3773225	0.000883472	0.00081687	0.001358754	0.001358754	0.00065349 2	0.000653492	0.000309651	0.000309651	0.000840089	0.000840089	0.000546243	0.000110797	0.000375129	0.000403191	0.001333867	0.001333867	0.000595309	0.000550427	0.000915567
3830103773225	383010	3773225	0.000820836	0.00075895	0.001262421	0.001262421	0.000607161	0.000607161	0.000287697	0.000287697	0.000780528	0.000780528	0.000507516	0.000102942	0.000348533	0.000374605	0.001353078	0.001353078	0.000599018	0.000553857	0.000921272
3830203773225	383020	3773225	0.000810914	0.00074978	0.001247161	0.001247161	0.000599822	0.000599822	0.000284219	0.000284219	0.000771093	0.000771093	0.000501381	0.000101697	0.00034432	0.000370077	0.001370188	0.001370188	0.000607991	0.000562153	0.000935072
3830303773225	383030	3773225	0.000799008	0.00073877	0.00122885	0.00122885	0.000591015	0.000591015	0.000280046	0.000280046	0.000759772	0.000759772	0.000494019	0.000100204	0.000339265	0.000364644	0.001384396	0.001384396	0.000616964	0.00057045	0.000948872
3830403773225	383040	3773225	0.000797196	0.00073709	0.001226063	0.001226063	0.000589675	0.000589675	0.000279411	0.000279411	0.000758049	0.000758049	0.00049289 9	9.99769E-05	0.000338495	0.000363817	0.001398704	0.001398704	0.000625419	0.000578267	0.000961876
3830503773225	383050	3773225	0.000797713	0.00073757	0.001226859	0.001226859	0.000590057	0.000590057	0.000279593	0.000279593	0.000758541	0.000758541	0.000493219	0.000100042	0.000338715	0.000364053	0.001414413	0.001414413	0.000634219	0.000586404	0.00097541
3830603773225	383060	3773225	0.000796937	0.00073685	0.001225665	0.001225665	0.000589483	0.000589483	0.000279321	0.000279321	0.000757803	0.000757803	0.00049273 9	9.99444E-05	0.000338385	0.000363699	0.001428622	0.001428622	0.000642933	0.000594461	0.000988812
3830703773225	383070	3773225	0.000800388	0.00074004	0.001230973	0.001230973	0.000592036	0.000592036	0.00028053	0.00028053	0.000761085	0.000761085	0.000494873	0.000100377	0.000339851	0.000365274	0.001453036	0.001453036	0.00065251	0.000603316	0.001003541
3834303773225	383430	3773225	0.000694009	0.00064169	0.001067365	0.001067365	0.000513349	0.000513349	0.000243245	0.000243245	0.000659929	0.000659929	0.0004291	8.70362E-05	0.000294681	0.000316726	0.002463017	0.002463017	0.001076904	0.000995714	0.001656247
3834403773225	383440	3773225	0.000674683	0.00062382	0.001037642	0.001037642	0.000499054	0.000499054	0.000236472	0.000236472	0.000641552	0.000641552	0.00041715 1	8.46125E-05	0.000286475	0.000307906	0.002440904	0.002440904	0.001143596	0.001057378	0.001758817
3834503773225	383450	3773225	0.000663812	0.00061377	0.001020923	0.001020923	0.000491013	0.000491013	0.000232661	0.000232661	0.000631215	0.000631215	0.00041042 9	8.32492E-05	0.00028186	0.000302945	0.002402682	0.002402682	0.001177589	0.001088808	0.001811097
3834603773225	383460	3773225	0.0006532	0.00060395	0.001004602	0.001004602	0.000483163	0.000483163	0.000228942	0.000228942	0.00062112 4	0.00062112 4	0.00040386 8	8.19183E-05	0.000277354	0.000298102	0.002357956	0.002357956	0.001204335	0.001113537	0.001852231
3834703773225	383470	3773225	0.000643365	0.00059486	0.000989475	0.000989475	0.000475888	0.000475888	0.000225495	0.000225495	0.000611772	0.000611772	0.000397787	8.06848E-05	0.000273177	0.000293613	0.002303525	0.002303525	0.001227026	0.001134517	0.001887129
3834803773225	383480	3773225	0.000631976	0.00058433	0.00097196	0.00097196	0.000467464	0.000467464	0.000221503	0.000221503	0.000600943	0.000600943	0.000390745	7.92566E-05	0.000268342	0.000288416	0.002232184	0.002232184	0.001246352	0.001152386	0.001916852
3834903773225	383490	3773225	0.000619897	0.00057316	0.000953384	0.000953384	0.000458529	0.000458529	0.00021727	0.00021727	0.000589457	0.000589457	0.000383277	7.77418E-05	0.000263213	0.000282903	0.002157241	0.002157241	0.001256532	0.001161799	0.001932509
3835003773225	383500	3773225	0.00060687	0.00056112	0.000933347	0.000933347	0.000448893	0.000448893	0.000212703	0.000212703	0.000577069	0.000577069	0.000375222	7.6108E-05	0.000257681	0.00027695 8	0.0020859	0.0020859	0.001258085	0.001163235	0.001934898
3835103773225	383510	3773225	0.000594014	0.00054923	0.000913576	0.000913576	0.00043938 4	0.000439384	0.000208198	0.000208198	0.000564845	0.000564845	0.000367274	7.44958E-05	0.000252223	0.000271091	0.002020162	0.002020162	0.001251356	0.001157013	0.001924548
3835203773225	383520	3773225	0.000580728	0.00053695	0.000893142	0.000893142	0.000429556	0.000429556	0.000203541	0.000203541	0.000552211	0.000552211	0.000359059	7.28295E-05	0.000246581	0.000265027	0.001954824	0.001954824	0.001236516	0.001143292	0.001901725
3835303773225	383530	3773225	0.00056632	0.00052362	0.000870983	0.000870983	0.000418899	0.000418899	0.000198491	0.000198491	0.00053851	0.00053851	0.000350151	7.10226E-05	0.000240464	0.000258452	0.001886985	0.001886985	0.001215292	0.001123668	0.001869083
3835403773225	383540	3773225	0.000551394	0.00050982	0.000848027	0.000848027	0.000407858	0.000407858	0.00019326	0.00019326	0.000524317	0.000524317	0.00034092 2	6.91507E-05	0.000234126	0.00025164	0.001820547	0.001820547	0.001189064	0.001099418	0.001828745
3835503773225	383550	3773225	0.000537158	0.00049666	0.000826133	0.000826133	0.000397328	0.000397328	0.00018827	0.00018827	0.000510781	0.000510781	0.00033212	6.73654E-05	0.000228081	0.000245143	0.001758311	0.001758311	0.001160593	0.001073093	0.001784957
3835603773225	383560	3773225	0.000524475	0.00048493	0.000806628	0.000806628	0.000387947	0.000387947	0.000183825	0.000183825	0.000498721	0.000498721	0.00032427 9	6.57748E-05	0.000222696	0.000239355	0.001702579	0.001702579	0.001133071	0.001047646	0.001742629
3835703773225	383570	3773225	0.000512224	0.00047361	0.000787785	0.000787785	0.000378885	0.000378885	0.000179531	0.000179531	0.000487071	0.000487071	0.00031670 4	6.42384E-05	0.000217494	0.000233764	0.001649148	0.001649148	0.001104599	0.001021321	0.001698841
3835803773225	383580	3773225	0.000500145	0.00046244	0.000769209	0.000769209	0.000369951	0.000369951	0.000175297	0.000175297	0.000475586	0.000475586	0.000309236	6.27236E-05	0.000212366	0.000228252	0.001597619	0.001597619	0.001075179	0.000994119	0.001653593
3835903773225	383590	3773225	0.000488498	0.00045167	0.000751295	0.000751295	0.000361335	0.000361335	0.000171215	0.000171215	0.00046451	0.00046451	0.00030203 4	6.12629E-05	0.00020742	0.00022936	0.00154839	0.00154839	0.001045586	0.000966757	0.00160808
3836003773225	383600	3773225	0.000477455	0.00044146	0.000734311	0.000734311	0.000353167	0.000353167	0.000167344	0.000167344	0.00045400 9	0.00045400 9	0.000295206	5.98779E-05	0.000202731	0.000217896	0.001502064	0.001502064	0.001016511	0.000939874	0.001563363
3836103773225	383610	3773225	0.000468568	0.00043324	0.000720644	0.000720644	0.000346593	0.000346593	0.00016423	0.00016423	0.000445559	0.000445559	0.000289712	5.87635E-05	0.000198958	0.000213841	0.001461641	0.001461641	0.000991922	0.000917139	0.001525546
3836203773225	383620	3773225	0.000460027	0.00042534	0.000707507	0.000707507	0.000340275	0.000340275	0.000161236	0.000161236	0.000437437	0.000437437	0.000284431	5.76923E-05	0.000195331	0.000209943	0.001422818	0.001422818	0.000967678	0.000894723	0.00148826
3836303773225	383630	3773225	0.000452003	0.00041793	0.000695167	0.000695167	0.00033434	0.00033434	0.000158424	0.000158424	0.000429807	0.000429807	0.00027947	5.6686E-05	0.000191924	0.000206281	0.001385997	0.001385997	0.000944556	0.000873344	0.001452699
3836403773225	383640	3773225	0.000444497	0.00041099	0.000683623	0.000683623	0.000328788	0.000328788	0.000155793	0.000155793	0.00042267	0.00042267	0.000274829	5.57447E-05	0.000188737	0.000202856	0.001350977	0.001350977	0.000922728	0.000853161	0.001419128
3836503773225	383650	3773225	0.00043725	0.00040428	0.000672477	0.000672477	0.00032342 8	0.000323428	0.000153253	0.000153253	0.000415778	0.000415778	0.000270348	5.48358E-05	0.00018566	0.000199548	0.001317158	0.001317158	0.00090159	0.000833617	0.001386619
3836603773225	383660	3773225	0.000432332	0.00039974	0.000664914	0.000664914	0.00031979	0.00031979	0.000151529	0.000151529	0.000411102	0.000411102	0.00026730 7	5.42191E-05	0.000183571	0.000197304	0.001288941	0.001288941	0.000886665	0.000819817	0.001363664
3836703773225	383670	3773225	0.000427587	0.00039535	0.000657616	0.000657616	0.00031628	0.00031628	0.000149866	0.000149866	0.00040659	0.00040659	0.000264373	5.3624E-05	0.000181557	0.000195138	0.001261526	0.001261526	0.000872515	0.000806734	0.001341902
3836803773225	383680	3773225	0.000425171	0.00039312	0.0006539	0.0006539	0.00031449 3	0.000314493	0.000149019	0.000149019	0.000404293	0.000404293	0.00026288	5.3321E-05	0.000180531	0.000194036	0.001239113	0.001239113	0.000864319	0.000799156	0.001329297
3836903773225	383690	3773225	0.000426465	0.00039431	0.000655891	0.000655891	0.00031545	0.00031545	0.000149473	0.000149473	0.000405523	0.000405523	0.00026368	5.34833E-05	0.00018108	0.000194626	0.001224704	0.001224704	0.000865441	0.000800193	0.001331022
3837003773225	383700	3773225	0.000428104	0.00039583	0.000658412	0.000658412	0.000316663	0.000316663	0.000150048	0.000150048	0.000407082	0.000407082	0.000264693	5.36889E-05	0.000181776	0.000195374	0.001211197	0.001211197	0.000867511	0.000802107	0.001334206
3837103773225	383710	3773225	0.000428277	0.00039599	0.000658677	0.000658677	0.000316791	0.000316791	0.000150108	0.000150108	0.000407246	0.000407246	0.0002648	5.37105E-05	0.00018185	0.000195453	0.001195187	0.001195187	0.000866044	0.000800751	0.00133195
3837203773225	383720	3773225	0.000428104	0.00039583	0.000658412	0.000658412	0.000316663	0.000316663	0.000150048	0.000150048	0.000407082	0.000407082	0.000264693	5.36889E-05	0.000181776	0.000195374	0.001179278	0.001179278	0.000864233	0.000799076	0.001329164
3837303773225	383730	3773225	0.000428622	0.00039631	0.000659208	0.000659208	0.000317046	0.000317046	0.000150229	0.000150229	0.000407574	0.000407574	0.00026501 3	5.37538E-05	0.000181996	0.000195611	0.00116557	0.00116557	0.000863974	0.000798837	0.001328766
3837403773225	383740	3773225	0.000430434	0.00039798	0.000661995	0.000661995	0.000318386	0.000318386	0.000150864	0.000150864	0.000409297	0.000409297	0.000266134	5.3981E-05	0.000182765	0.000196438	0.001156165	0.001156165	0.000866821	0.000801469	0.001333145
3837503773225	383750	3773225	0.000432246	0.00039966	0.000664781	0.000664781	0.000319726	0.000319726	0.000151499	0.000151499	0.00041102	0.00041102	0.000267254	5.42083E-05	0.000183535	0.000197264	0.00114836	0.00114836	0.000869582	0.000804022	0.001337391
3837603773225	383760	3773225	0.000433885	0.00040117	0.000667302	0.000667302	0.00032093 9	0.000320939	0.000152074	0.000152074	0.000412579	0.000412579	0.00026826 7	5.44138E-05	0.000184231	0.000198013	0.001141957	0.001141957	0.000871739	0.000806016	0.001340708
3837703773225	383770	3773225	0.000435265	0.00040245	0.000669425	0.000669425	0.00032196	0.00032196	0.000152557	0.000152557	0.000413892	0.000413892	0.000269121	5.4587E-05	0.000184817	0.000198642	0.001137154	0.001137154	0.000873378	0.000807532	0.001343229

			KMMass Grading / Excavation	KMDrainage / Utilities Trenching	KMFoundations / Concrete Pads	KMBuilding / Structure Construction	KMAsphalt Paving	KMArchitectural Coating	KMLandscaping or Other Finishing	KMWaterside Construction (Piles)	EWNDemolition	EWNSite Grubbing / Prep	EWNDrainage / Utilities Trenching	EWNDrainage / Utilities Trenching	EWNDrainage / Utilities Trenching	EWNFoundations / Concrete Pads	EWNBuilding / Structure Construction	EWNAsphalt Paving	EWNLandscaping or Other Finishing	EWNWaterside Construction (Piles)	ISDemolition
Unique Identifier	X (UTM)	Y (UTM)	2026	2026	2026	2026	2026	2026	2026	2026	2027	2027	2027	2028	2029	2029	2029	2029	2029	2029	2027
3836103773215	383610	3773215	0.001499406	0.000372315	0.000341704	0.001005003	0.000602788	0.000122266	0.000413961	0.000444928	0.008160041	0.009329378	0.010987306	0.010987306	0.010987306	0.002860036	0.007105402	0.005045283	0.003464815	0.003622712	0.000423791
3836203773215	383620	3773215	0.001463049	0.000363288	0.000333419	0.000980634	0.000588172	0.000119301	0.000403923	0.000434139	0.007629526	0.008722841	0.01027298	0.01027298	0.01027298	0.002674094	0.006643453	0.00471727	0.003239554	0.003387186	0.00041663
3836303773215	383630	3773215	0.001428417	0.000354688	0.000325526	0.000957421	0.000574249	0.000116477	0.000394362	0.000423863	0.007155005	0.00818032	0.009634048	0.009634048	0.009634048	0.002507778	0.006230261	0.004423877	0.003038069	0.003176519	0.000409986
3836403773215	383640	3773215	0.001395509	0.000346517	0.000318027	0.000935364	0.00056102	0.000113794	0.000385277	0.00041409	0.006727418	0.00769146	0.009058312	0.009058312	0.009058312	0.002357912	0.005857938	0.004159504	0.002856512	0.002986689	0.000403947
3836503773215	383650	3773215	0.001363796	0.000338642	0.0003108	0.000914108	0.00054827	0.000111208	0.000376521	0.000404687	0.006337361	0.007245508	0.00853311	0.00853311	0.00853311	0.0022212	0.005518294	0.003918336	0.002690891	0.00281352	0.00039808
3836603773215	383660	3773215	0.001339116	0.000332514	0.000305175	0.000897565	0.000538348	0.000109196	0.000369707	0.000397364	0.006005973	0.006866632	0.008086903	0.008086903	0.008086903	0.002105051	0.005229735	0.003713441	0.002550181	0.002666398	0.000394198
3836703773215	383670	3773215	0.00131563	0.000326682	0.000299823	0.000881823	0.000528906	0.00010728	0.000363223	0.000390395	0.00570064	0.006517544	0.00767578	0.00767578	0.00767578	0.001998034	0.004963865	0.003524656	0.002420535	0.002530843	0.000390402
3836803773215	383680	3773215	0.001303024	0.000323552	0.00029695	0.000873374	0.000523839	0.000106253	0.000359743	0.000386654	0.005455097	0.006236815	0.007345161	0.007345161	0.007345161	0.001911973	0.004750057	0.003372839	0.002316275	0.002421832	0.000389539
3836903773215	383690	3773215	0.00130581	0.000324244	0.000297585	0.000875242	0.000524959	0.00010648	0.000360512	0.000387481	0.005275728	0.006031742	0.007103645	0.007103645	0.007103645	0.001849105	0.00459387	0.003261937	0.002240114	0.0023422	0.000392904
3837003773215	383700	3773215	0.001310189	0.000325331	0.000298583	0.000878177	0.000526719	0.000106837	0.000361721	0.00038878	0.005107057	0.005838901	0.006876534	0.006876534	0.006876534	0.001789987	0.004446999	0.003157649	0.002168495	0.002267317	0.000396527
3837103773215	383710	3773215	0.001304616	0.000323947	0.000297313	0.000874441	0.000524479	0.000106382	0.000360182	0.000387126	0.004915092	0.005619426	0.006618057	0.006618057	0.006618057	0.001722705	0.004279844	0.003038959	0.002086985	0.002182092	0.000397217
3837203773215	383720	3773215	0.001297716	0.000322234	0.000295741	0.000869816	0.000521705	0.00010582	0.000358278	0.000385079	0.004729511	0.005407252	0.006368176	0.006368176	0.006368176	0.00165766	0.004118249	0.002924215	0.002008186	0.002099702	0.00039739
3837303773215	383730	3773215	0.001294134	0.000321345	0.000294924	0.000867415	0.000520265	0.000105528	0.000357288	0.000384016	0.004564032	0.00521806	0.006145363	0.006145363	0.006145363	0.001599661	0.003974157	0.002821902	0.001937922	0.002026237	0.000398425
3837403773215	383740	3773215	0.001297982	0.0003223	0.000295801	0.000869994	0.000521812	0.000105841	0.000358351	0.000385158	0.004429441	0.005064181	0.005964139	0.005964139	0.005964139	0.001552487	0.003856961	0.002738685	0.001880774	0.001966484	0.000401531
3837503773215	383750	3773215	0.001301564	0.00032319	0.000296618	0.000872396	0.000523252	0.000106133	0.00035934	0.000386221	0.004303908	0.00492066	0.005795112	0.005795112	0.005795112	0.001508489	0.003747653	0.002661069	0.001827472	0.001910753	0.000404551
3837603773215	383760	3773215	0.001304351	0.000323882	0.000297253	0.000874263	0.000524372	0.000106361	0.000360109	0.000387048	0.004185882	0.004785721	0.005636193	0.005636193	0.005636193	0.001467122	0.003644881	0.002588094	0.001777357	0.001858354	0.000407139
3837703773215	383770	3773215	0.001306208	0.000324343	0.000297676	0.000875509	0.000525119	0.000106512	0.000360622	0.000387599	0.004075448	0.004659461	0.005487496	0.005487496	0.005487496	0.001428415	0.003548719	0.002519814	0.001730466	0.001809326	0.000409469
3837803773215	383780	3773215	0.001307137	0.000324573	0.000297888	0.000876131	0.000525492	0.000106588	0.000360879	0.000387875	0.003971829	0.004540995	0.005347976	0.005347976	0.005347976	0.001392098	0.003458493	0.002455748	0.001686469	0.001763324	0.000411367
3837903773215	383790	3773215	0.001307801	0.000324738	0.000298039	0.000876576	0.000525759	0.000106642	0.000361062	0.000388071	0.00387589	0.004431307	0.005218796	0.005218796	0.005218796	0.001358472	0.003374953	0.002396429	0.001645732	0.001720731	0.000412834
3838003773215	383800	3773215	0.001307668	0.000324705	0.000298009	0.000876487	0.000525706	0.000106631	0.000361025	0.000388032	0.003783746	0.004325959	0.005094727	0.005094727	0.005094727	0.001326176	0.003294719	0.002339458	0.001606607	0.001679823	0.00041361
3838103773215	383810	3773215	0.001302095	0.000323321	0.000296739	0.000872751	0.000523465	0.000106177	0.000359486	0.000386378	0.003676246	0.004203054	0.00494998	0.00494998	0.00494998	0.001288498	0.003201112	0.002272991	0.001560962	0.001632097	0.000412661
3838203773215	383820	3773215	0.001293205	0.000321114	0.000294713	0.000866793	0.000519891	0.000105452	0.000357032	0.00038374	0.003562016	0.004072454	0.004796171	0.004796171	0.004796171	0.001248461	0.003101646	0.002202363	0.001512459	0.001581384	0.000410763
3838303773215	383830	3773215	0.001284314	0.000318906	0.000292687	0.000860834	0.000516317	0.000104727	0.000354578	0.000381102	0.003452444	0.003947181	0.004648636	0.004648636	0.004648636	0.001210057	0.003006236	0.002134616	0.001465934	0.001532739	0.000408692
3838403773215	383840	3773215	0.00126979	0.000315282	0.00028936	0.00085105	0.000510449	0.000103537	0.000350548	0.000376771	0.003331053	0.003808395	0.004485186	0.004485186	0.004485186	0.00116751	0.002900534	0.002059561	0.00141439	0.001478847	0.000405759
3838503773215	383850	3773215	0.001255123	0.000311658	0.000286034	0.000841267	0.000504582	0.000102346	0.000346518	0.00037244	0.003216046	0.003676907	0.004330332	0.004330332	0.004330332	0.001127201	0.002800391	0.001988454	0.001365558	0.001427788	0.000402912
3838603773215	383860	3773215	0.001237209	0.00030721	0.000281952	0.000829261	0.00049738	0.000100886	0.000341573	0.000367124	0.00309802	0.003541968	0.004171412	0.004171412	0.004171412	0.001085834	0.002697619	0.001915479	0.001315443	0.00137539	0.000399547
3838703773215	383870	3773215	0.001215448	0.000301806	0.000276992	0.000814675	0.000488632	9.91113E-05	0.000335565	0.000360667	0.002976456	0.003402984	0.004007729	0.004007729	0.004007729	0.001043227	0.002591766	0.001840317	0.001263826	0.001321421	0.000395492
3838803773215	383880	3773215	0.001193952	0.000296469	0.000272094	0.000800267	0.00047999	9.73585E-05	0.00032963	0.000354288	0.002861622	0.003271694	0.003853108	0.003853108	0.003853108	0.001002978	0.002491774	0.001769316	0.001215066	0.001270439	0.000391351
3838903773215	383890	3773215	0.001166087	0.000289549	0.000265743	0.00078159	0.000468788	9.50863E-05	0.000321937	0.00034602	0.002737815	0.003130146	0.003686405	0.003686405	0.003686405	0.000959585	0.002383968	0.001692767	0.001162497	0.001215474	0.000385656
3839003773215	383900	3773215	0.001138885	0.000282795	0.000259544	0.000763357	0.000457852	9.28682E-05	0.000314427	0.000337948	0.002619875	0.002995305	0.003527601	0.003527601	0.003527601	0.000918248	0.002281271	0.001619846	0.001112419	0.001163114	0.000379358
3839103773215	383910	3773215	0.001113143	0.000276403	0.000253678	0.000746103	0.000447503	9.07691E-05	0.00030732	0.00033031	0.002511771	0.002871709	0.003382041	0.003382041	0.003382041	0.000880358	0.002187139	0.001553006	0.001066517	0.00111512	0.000373146
3829703773225	382970	3773225	0.000908932	0.000225696	0.000207139	0.000609227	0.000365407	7.41171E-05	0.000250941	0.000269713	0.004311759	0.004929636	0.005805684	0.005805684	0.005805684	0.001511241	0.003754489	0.002665923	0.001830805	0.001914239	0.000646643
3829803773225	382980	3773225	0.000907605	0.000225366	0.000206837	0.000608338	0.000364873	7.40089E-05	0.000250574	0.000269319	0.004852196	0.005547518	0.006533369	0.006533369	0.006533369	0.00170066	0.004225077	0.003000071	0.002060279	0.002154169	0.000634737
3829903773225	382990	3773225	0.000907473	0.000225333	0.000206807	0.000608249	0.00036482	7.39981E-05	0.000250538	0.00026928	0.005434045	0.006212747	0.007316816	0.007316816	0.007316816	0.001904594	0.004731726	0.003359823	0.002307336	0.002412486	0.000609113
3830003773225	383000	3773225	0.000915567	0.000227343	0.000208651	0.000613674	0.000368074	7.46581E-05	0.000252772	0.000271682	0.006050405	0.006917431	0.00814673	0.00814673	0.00814673	0.002120624	0.005268425	0.003740913	0.002569048	0.002686124	0.00057072
3830103773225	383010	3773225	0.000921272	0.00022876	0.000209952	0.000617499	0.000370368	7.51233E-05	0.000254348	0.000273375	0.006733888	0.007698858	0.009067025	0.009067025	0.009067025	0.00236018	0.005863572	0.004163505	0.00285926	0.002989561	0.000488584
3830203773225	383020	3773225	0.000935072	0.000232186	0.000213097	0.000626748	0.000375916	7.62486E-05	0.000258158	0.00027747	0.007461114	0.008530295	0.010046217	0.010046217	0.010046217	0.002615067	0.006496808	0.004613142	0.003168045	0.003312419	0.000478317
3830303773225	383030	3773225	0.000948872	0.000235613	0.000216241	0.000635998	0.000381463	7.73739E-05	0.000261968	0.000281564	0.008316546	0.009508311	0.011198037	0.011198037	0.011198037	0.00291489	0.007241681	0.005142049	0.003531268	0.003692194	0.000482976
3830403773225	383040	3773225	0.000961876	0.000238842	0.000219205	0.000644714	0.000386691	7.84343E-05	0.000265558	0.000285423	0.009311402	0.01064573	0.012537587	0.012537587	0.012537587	0.00326358	0.008107957	0.005757159	0.003953691	0.004133868	0.000487031
3830503773225	383050	3773225	0.00097541	0.000242203	0.000222289	0.000653785	0.000392132	7.95379E-05	0.000269294	0.000289439	0.010496497	0.01200065	0.01413329	0.01413329	0.01413329	0.003678948	0.009139885	0.006489893	0.004456892	0.00466	0.000490482
3830603773225	383060	3773225	0.000988812	0.000245531	0.000225344	0.000662768	0.00039752	8.06307E-05	0.000272994	0.000293416	0.011939387	0.013650307	0.016076108	0.016076108	0.016076108	0.00418467	0.01039629	0.00738202	0.005069554	0.005300582	0.000493675
3830703773225	383070	3773225	0.001003541	0.000249188	0.0002287	0.00067264	0.000403441	8.18317E-05	0.000277061	0.000297787	0.01375085	0.015721354	0.018515201	0.018515201	0.018515201	0.004819575	0.011973632	0.008502032	0.005838715	0.006104795	0.000496522
3834303773225	383430	3773225	0.001656247	0.00041126	0.000377447	0.001110128	0.000665841	0.000135055	0.000457262	0.000491468	0.096466468	0.110290159	0.129889863	0.129889863	0.129889863	0.03381081	0.083998732	0.059644383	0.040960388	0.042827026	0.000546562
3834403773225	383440	3773225	0.001758817	0.000436729	0.000400822	0.001178877	0.000707076	0.000143419	0.00048558	0.00052904	0.070027781	0.080062795	0.094290784	0.094290784	0.094290784	0.024544239	0.060977093	0.043297571	0.029734323	0.031089369	0.000561488
3834503773225	383450	3773225	0.001811097	0.000449711	0.000412737	0.001213919	0.000728093	0.000147682	0.000500013	0.000537418	0.05441258	0.062209928	0.073265277	0.073265277	0.073265277	0.019071222	0.047380067	0.033642827	0.023103991	0.024156881	0.000566578
3834603773225	383460	3773225	0.001852231	0.000459925	0.000422111	0.00124149	0.00074463	0.000151037	0.00051137	0.00054624	0.044346344	0.050701196	0.059711324	0.059711324	0.059711324	0.015543078	0.038614834	0.027418961	0.018829791	0.019687899	0.000568218
3834703773225	383470	3773225	0.001887129	0.00046859	0.000430064	0.00126488	0.000758659	0.000153882	0.000521004	0.000559979	0.037066756	0.04237844	0.049909528	0.049909528	0.049909528	0.012991634	0.032276091	0.022918054	0.015738823	0.01645607	0.000567182
3834803773225	383480	3773225	0.001916852	0.000475971	0.000436837	0.001284803	0.000770608	0.000156306	0.00052921	0.000568799	0.031290538	0.035774487	0.042131984	0.042131984	0.042131984	0.010967111	0.027246416	0.019346669	0.013286198	0.013891674	0.00056399
3834903773225	383490	3773225	0.001932509	0.000479859	0.000440406	0.001295297	0.000776903	0.000157583	0.000533533	0.000573445	0.026833834	0.030679135	0.036131135	0.036131135	0.036131135	0.009405068	0.023365715	0.016591127	0.011393848	0.011913086	0.000557606
3835003773225	383500	3773225	0.001934898	0.000480452	0.00044095	0.001296898	0.000777863	0.000157777	0.000534193	0.000574154	0.023382338	0.026733039	0.031483777	0.031483777	0.031483777	0.008195343	0.020360306	0.014457098	0.009928317	0.010380768	0.000548633
3835103773225	383510	3773225	0.001924548	0.000477882	0.000438591	0.001289961	0.000773702	0.000156933	0.000531335	0.000571082	0.020673943	0.023636529	0.027836986	0.027836986	0.027836986	0.00724607	0.018001955	0.01278252	0.008778312	0.009178355	0.00053828
3835203773225	383520	3773225	0.001901725	0.000472215	0.00043339	0.001274664	0.000764527	0.000155072	0.000525034	0.00056431	0.018429717	0.021070704	0.024815186	0.024815186	0.024815186	0.006459484	0.016047782	0.011394934	0.007825396	0.008182014	0.000527064
3835303773225	383530	3773225	0.001869083	0.000464109	0.000425951	0.001252785	0.000751405	0.000152411	0.000516022	0.000554624	0.01649436	0.01885801	0.022209273	0.022209273	0.022209273	0.005781156	0.014362559	0.01019832	0.007003629	0.007322797	0.000514295
3835403773225	383540	3773225	0.001828745	0.000454093	0.000416758	0.001225748	0.000735188	0.000149121	0.000504886	0.000542654	0.01484501	0.016972307	0.019988462	0.019988462	0.019988462	0.00520307	0.012926378	0.009178541	0.006303303	0.006590556	0.000500836
3835503773225	383550	3773225	0.001784957	0.00044322	0.00040678	0.001196398	0.000717584	0.000145551	0.000492796	0.000529661	0.013452937	0.01538075	0.018114068	0.018114068	0.018114068	0.004715159	0.011714223	0.008317835	0.005712218	0.005972534	0.000487635
3835603773225	383560	3773225	0.001742629	0.00043271	0.00039733	0.001168027	0.000700568	0.000142099	0.00048111	0.0005171	0.012294329	0.014056112	0.016554029	0.016554029	0.016554029	0.004309075	0.010705358	0.007601477	0.005220265	0.005458161	0.000475902
3835703773225	383570	3773225	0.001698841	0.00042183	0.00038715	0.001138677	0.000682964	0.000138529	0.00046902	0.000504107	0.011281614	0.012898275	0.015190432	0.015190432	0.015190432	0.003954125	0.00982353	0.006975324	0.004790258	0.005008559	0.000464513
3835803773225	383580	3773225	0.001653593	0.000410601	0.000376843	0.001108349	0.000664774	0.000134839	0.000456529	0.00049068	0.010384942	0.011873109	0.013983083	0.013983083	0.013983083	0.003639848	0.009042748	0.006420919	0.004409524	0.004610474	0.000453384
3835903773225	383590	3773225	0.00160808	0.0003993	0.00036647	0.001077843	0.000646477	0.000131128	0.00044364	0.00047175	0.009590765	0.010965127	0.012913743	0.012913743	0.012913743	0.003361495	0.008351214	0.005929887	0.004072311	0.004257894	0.000442772
3836003773225	383600	3773225	0.001563363	0.000388197	0.00035628	0.001047871	0.0006285	0.000127481	0.000431618	0.00046390	0.008888043	0.010161703	0.011967543	0.011967543	0.011967543	0.003115196	0.007739314	0.0054954	0.00377393	0.003945914	0.00043285
3836103773225	383610	3773225	0.001525546	0.000378806	0.000347662	0.001022524	0.000613297	0.000124398	0.000421178	0.000452684	0.008295409	0.009484145	0.011169575	0.011169575	0.011169575	0.002907482	0.007223275	0.005128979	0.003522293	0.00368281	0.000425257
3836203773225	383620	3773225	0.00148826	0.000369548	0.000339164	0.000997532	0.000598307	0.000121357	0.000410883	0.00044162	0.007760235	0.00887228	0.010448976	0.010448976	0.010448976	0.002719907	0.006757269	0.004798086	0.003295054	0.003445216	0.00041801
3836303773225	383630	3773225	0.001452699	0.000360718	0.00033106	0.000973696	0.000584011	0.000118457	0.000401066	0.000431068	0.007280106	0.008323348	0.009802493	0.009802493	0.009802493	0.002551625	0.006339194	0.004501226	0.003091188	0.003232059	0.000411367
3836403773225	383640	3773225	0.001419128	0.000352382	0.00032341	0.000951195	0.00057051	0.00011572	0.000391797	0.000421106	0.006847256	0.007828471	0.009219671	0.009219671	0.009219671	0.002399914	0.005962287	0.004233599	0.002907396	0.003039892	0.000405327
3836503773225	383650	3773225	0.001386619	0.000344309	0.000316001	0.000929405	0.000557446	0.000113069	0.000382822	0.00041146	0.006451937	0.007376502	0.008687383	0.008687383	0.008687383	0.002261358	0.005618061	0.003989177	0.002739541	0.002864387	0.000399547
3836603773225	383660	3773225	0.001363664	0.000338609	0.00031077	0.000914019	0.000548217	0.000111197	0.000376484	0.000404648	0.006126242	0.007004136	0.008248843	0.008248843	0.008248843	0.002147204	0.005334461	0.003787803	0.002601249	0.002719792	0.000396268
3836703773225	383670	3773225	0.001341902	0.000333206	0.00030581	0.000899433	0.000539469	0.000109423	0.000370477	0.000398191	0.005825914	0.00666077	0.007844458	0.007844458	0.007844458	0.002041941	0.005072948	0.003602112	0.002473727	0.002586459	0.000393162
3836803773225	383680	3773225	0.001329297	0.000330076	0.000302938	0.000890984	0.000534401	0.000108395	0.000366996	0.00039445	0.005579162	0.006378659	0.007512213	0.007512213	0.007512213	0.001955457	0.004858088	0.003449548	0.002368954	0.002476912	0.000392386
3836903773225	383690	3773225	0.001331022	0.000330504	0.000303331	0.00089214	0.000535094	0.000108536	0.000367473	0.000394962	0.005394013	0.006166978	0.007262913	0.007262913	0.007262913	0.001890563	0.004696868	0.003335072	0.002290338	0.002394713	0.000395492
3837003773225	383700	3773225	0.001334206	0.000331295	0.000304056	0.000894274	0.000536375	0.000108795	0.000368352	0.000395907	0.00521913	0.005967034	0.007027438	0.007027438	0.007027438	0.001829268	0.004544588	0.003226943	0.002216082	0.002317073	0.000398857
3837103773225	383710	3773225	0.00133195	0.000330735	0.000303542	0.000892763	0.000535468	0.000108611	0.000367729	0.000395238	0.005034412	0.005755846	0.006778719	0.006778719	0.006778719	0.001764526	0.004383743	0.003112733	0.002137649	0.002235066	0.000400582
3837203773225	383720	3773225	0.001329164	0.000330043	0.000302907	0.000890895	0.000534348	0.000108384	0.00036696	0.000394411	0.004857027	0.005553042	0.006539875	0.006539875	0.006539875	0.001702354	0.004229284	0.003003058	0.00206233	0.002156314	0.000402049
3837303773225	383730	3773225	0.001328766	0.000329944	0.000302817	0.000890628	0.000534188	0.000108352	0.00036685	0.000394293	0.004696122	0.005369078	0.006323219	0.006323219	0.006323219	0.001645957	0.004089175	0.002903571	0.001994009	0.002084879	0.00040412
3837403773225	383740	3773225	0.001333145	0.000331031	0.000303815	0.000893563	0.000535948	0.000108709	0.000368059	0.000395592	0.004558251	0.005211451	0.00613758	0.00613758	0.00613758	0.001597635	0.003969124	0.002818327	0.001935468	0.002023671	0.000407398
3837503773225	383750	3773225	0.001337391	0.000332086	0.000304782	0.000896409	0.000537655	0.000109055	0.000369231	0.000396852	0.004429872	0.005064675	0.00596472	0.00596472	0.00596472	0.001552639	0.003857336	0.002738951	0.001880957	0.001966676	0.000410677
3837603773225	383760	3773225	0.001340708	0.000332909	0.000305538	0.000898632	0.000538989	0.000109325	0.000370147	0.000397836	0.004309171	0.004926677	0.005802199	0.005802199	0.005802199	0.001510334	0.003752235	0.002664323	0.001829706	0.001913089	0.000413524
3837703773225	383770	3773225	0.001343229	0.000333535	0.000306113	0.000900322	0.000540002	0.000109531	0.000370843	0.000398584	0.004196321	0.004797656	0.005650249	0.005650249	0.005650249	0.001470781	0.003653971	0.002594549	0.00178179	0.001862989	0.000416026

			ISDrainage / Utilities Trenching	ISDrainage / Utilities Trenching	ISAsphalt Paving	ISAsphalt Paving	SVDemolition	SVSite Grubbing / Prep	SVMass Grading / Excavation	SVMass Grading / Excavation	SVDrainage / Utilities Trenching	SVFoundations / Concrete Pads	SVBuilding / Structure Construction	SVBuilding / Structure Construction	SVAsphalt Paving	SVAsphalt Paving	SVArchitectural Coating	SVArchitectural Coating	SVLandscaping or Other Finishing	SVLandscaping or Other Finishing	MDemolition
Unique Identifier	X (UTM)	Y (UTM)	2027	2028	2027	2028	2027	2027	2027	2028	2028	2028	2028	2029	2028	2029	2028	2029	2028	2029	2027
3836103773215	383610	3773215	0.000227368	0.000227368	0.000262026	0.000262026	0.006697215	0.002668826	0.008680163	0.008680163	0.004479543	0.001737557	0.006216342	0.006216342	0.004648727	0.004648727	0.001047107	0.001047107	0.003545226	0.003545226	0.001647883
3836203773215	383620	3773215	0.000223526	0.000223526	0.000257599	0.000257599	0.006352925	0.002531628	0.008233934	0.008233934	0.004249259	0.001648233	0.0059409	0.0059409	0.004409745	0.004409745	0.000993277	0.000993277	0.003362973	0.003362973	0.001613286
3836303773215	383630	3773215	0.000219962	0.000219962	0.000253491	0.000253491	0.006035486	0.002405129	0.007822507	0.007822507	0.004036935	0.001565875	0.005684847	0.005684847	0.004189402	0.004189402	0.000943646	0.000943646	0.003194934	0.003194934	0.001579121
3836403773215	383640	3773215	0.000216721	0.000216721	0.000249757	0.000249757	0.005741439	0.002287951	0.007441396	0.007441396	0.003840257	0.001489586	0.00544578	0.00544578	0.003985295	0.003985295	0.000897671	0.000897671	0.003039278	0.003039278	0.001544955
3836503773215	383650	3773215	0.000213574	0.000213574	0.00024613	0.00024613	0.00546663	0.002178441	0.00708522	0.00708522	0.003656446	0.001418288	0.005220855	0.005220855	0.003794543	0.003794543	0.000854705	0.000854705	0.002893805	0.002893805	0.001510617
3836603773215	383660	3773215	0.000211491	0.000211491	0.000243729	0.000243729	0.005225938	0.002082526	0.006773263	0.006773263	0.003495456	0.001355842	0.005020922	0.005020922	0.003627472	0.003627472	0.000817073	0.000817073	0.002766393	0.002766393	0.001481197
3836703773215	383670	3773215	0.000209454	0.000209454	0.000241382	0.000241382	0.00499978	0.001992402	0.006480142	0.006480142	0.003344186	0.001297166	0.004831839	0.004831839	0.003470489	0.003470489	0.000781713	0.000781713	0.002646674	0.002646674	0.001451863
3836803773215	383680	3773215	0.000208991	0.000208991	0.000240848	0.000240848	0.004810714	0.00191706	0.006235097	0.006235097	0.003217726	0.001248114	0.004670416	0.004670416	0.003339253	0.003339253	0.000752153	0.000752153	0.002546591	0.002546591	0.001431329
3836903773215	383690	3773215	0.000210797	0.000210797	0.000242929	0.000242929	0.004663379	0.001858347	0.006044138	0.006044138	0.003119179	0.001209889	0.004540655	0.004540655	0.003236984	0.003236984	0.000729117	0.000729117	0.002468598	0.002468598	0.00142598
3837003773215	383700	3773215	0.000212741	0.000212741	0.000245169	0.000245169	0.004522134	0.001802061	0.005861072	0.005861072	0.003024704	0.001173244	0.004416409	0.004416409	0.003138941	0.003138941	0.000707034	0.000707034	0.002393829	0.002393829	0.00142434
3837103773215	383710	3773215	0.000213111	0.000213111	0.000245596	0.000245596	0.00436601	0.001739846	0.005658722	0.005658722	0.002920278	0.001132738	0.004281489	0.004281489	0.003030571	0.003030571	0.000682624	0.000682624	0.002311183	0.002311183	0.001413297
3837203773215	383720	3773215	0.000213204	0.000213204	0.000245703	0.000245703	0.004214038	0.001679285	0.005461753	0.005461753	0.002818629	0.00109331	0.004150038	0.004150038	0.002925083	0.002925083	0.000658863	0.000658863	0.002230735	0.002230735	0.001401391
3837303773215	383730	3773215	0.000213759	0.000213759	0.000246343	0.000246343	0.004075007	0.001623882	0.005281558	0.005281558	0.002725636	0.001057239	0.004028816	0.004028816	0.002828578	0.002828578	0.000637126	0.000637126	0.002157138	0.002157138	0.001394402
3837403773215	383740	3773215	0.000215425	0.000215425	0.000248263	0.000248263	0.003955561	0.001576283	0.005126745	0.005126745	0.002645743	0.001026249	0.003923157	0.003923157	0.002745667	0.002745667	0.00061845	0.00061845	0.002093909	0.002093909	0.001398457
3837503773215	383750	3773215	0.000217046	0.000217046	0.00025013	0.00025013	0.003842274	0.001531138	0.004979916	0.004979916	0.002569969	0.000996858	0.003822746	0.003822746	0.002667031	0.002667031	0.000600738	0.000600738	0.002033939	0.002033939	0.001404238
3837603773215	383760	3773215	0.000218434	0.000218434	0.000251731	0.000251731	0.003734177	0.001488062	0.004839813	0.004839813	0.002497667	0.000968812	0.003727048	0.003727048	0.002591998	0.002591998	0.000583837	0.000583837	0.001976717	0.001976717	0.001410622
3837703773215	383770	3773215	0.000219684	0.000219684	0.000253171	0.000253171	0.003631548	0.001447164	0.004706797	0.004706797	0.002429021	0.000942186	0.003636242	0.003636242	0.00252076	0.00252076	0.000567791	0.000567791	0.00192239	0.00192239	0.001417179
3837803773215	383780	3773215	0.000220702	0.000220702	0.000254345	0.000254345	0.003533832	0.001408225	0.004580148	0.004580148	0.002363662	0.000916834	0.00355015	0.00355015	0.002452933	0.002452933	0.000552513	0.000552513	0.001870663	0.001870663	0.001423132
3837903773215	383790	3773215	0.000221489	0.000221489	0.000255251	0.000255251	0.00344186	0.001371574	0.004460945	0.004460945	0.002302145	0.000892972	0.003469483	0.003469483	0.002389092	0.002389092	0.000538133	0.000538133	0.001821977	0.001821977	0.001428568
3838003773215	383800	3773215	0.000221906	0.000221906	0.000255731	0.000255731	0.003353279	0.001336275	0.004346136	0.004346136	0.002242896	0.00086999	0.003392551	0.003392551	0.002327606	0.002327606	0.000524284	0.000524284	0.001775086	0.001775086	0.001431156
3838103773215	383810	3773215	0.000221397	0.000221397	0.000255145	0.000255145	0.003256947	0.001297887	0.004221282	0.004221282	0.002178463	0.000844998	0.003308415	0.003308415	0.002260739	0.002260739	0.000509222	0.000509222	0.001724091	0.001724091	0.001422787
3838203773215	383820	3773215	0.000220378	0.000220378	0.000253971	0.000253971	0.003157708	0.00125834	0.00409266	0.00409266	0.002112086	0.000819251	0.003221256	0.003221256	0.002191855	0.002191855	0.000493706	0.000493706	0.001671559	0.001671559	0.001408638
3838303773215	383830	3773215	0.000219267	0.000219267	0.000252691	0.000252691	0.003062345	0.001220338	0.003969061	0.003969061	0.0020483	0.000794509	0.003137031	0.003137031	0.002125661	0.002125661	0.000478796	0.000478796	0.001621078	0.001621078	0.001393626
3838403773215	383840	3773215	0.000217694	0.000217694	0.000250877	0.000250877	0.0029611	0.001179992	0.003837839	0.003837839	0.001980581	0.000768242	0.003046136	0.003046136	0.002055383	0.002055383	0.000462967	0.000462967	0.001567482	0.001567482	0.001371884
3838503773215	383850	3773215	0.000216166	0.000216166	0.000249117	0.000249117	0.00286456	0.001141521	0.003712715	0.003712715	0.001916009	0.000743195	0.002959066	0.002959066	0.001988372	0.001988372	0.000447873	0.000447873	0.001516378	0.001516378	0.001350401
3838603773215	383860	3773215	0.000214361	0.000214361	0.000247036	0.000247036	0.00276719	0.00110272	0.003586515	0.003586515	0.001850881	0.000717933	0.002870216	0.002870216	0.001920785	0.001920785	0.000432649	0.000432649	0.001464835	0.001464835	0.001325554
3838703773215	383870	3773215	0.000212185	0.000212185	0.000244529	0.000244529	0.002668574	0.001063421	0.003458701	0.003458701	0.00178492	0.000692347	0.002779144	0.002779144	0.001852333	0.001852333	0.00041723	0.00041723	0.001412632	0.001412632	0.001296306
3838803773215	383880	3773215	0.000209963	0.000209963	0.000241969	0.000241969	0.002574803	0.001026054	0.003337165	0.003337165	0.0017222	0.000668019	0.002692162	0.002692162	0.001787244	0.001787244	0.000402569	0.000402569	0.001362993	0.001362993	0.001267058
3838903773215	383890	3773215	0.000206908	0.000206908	0.000238448	0.000238448	0.002476395	0.000986838	0.00320962	0.00320962	0.001656378	0.000642488	0.002600022	0.002600022	0.001718936	0.001718936	0.000387183	0.000387183	0.0013109	0.0013109	0.001229355
3839003773215	383900	3773215	0.000203529	0.000203529	0.000234554	0.000234554	0.002382139	0.000949278	0.003087456	0.003087456	0.001593333	0.000618033	0.002511528	0.002511528	0.00165351	0.00165351	0.000372446	0.000372446	0.001261005	0.001261005	0.001190186
3839103773215	383910	3773215	0.000200197	0.000200197	0.000230713	0.000230713	0.002294596	0.000914392	0.002973993	0.002973993	0.001534779	0.000595321	0.002429171	0.002429171	0.001592744	0.001592744	0.000358759	0.000358759	0.001214663	0.001214663	0.001152914
3829703773225	382970	3773225	0.00034693	0.00034693	0.000399814	0.000399814	0.007373061	0.00293815	0.009556117	0.009556117	0.004931594	0.001912901	0.008284868	0.008284868	0.00511785	0.00511785	0.001152775	0.001152775	0.00390299	0.00390299	0.000622399
3829803773225	382980	3773225	0.000340543	0.000340543	0.000392452	0.000392452	0.00865887	0.003450542	0.011222637	0.011222637	0.00579163	0.002246498	0.009346881	0.009346881	0.006010368	0.006010368	0.001353811	0.001353811	0.004583644	0.004583644	0.0006488
3829903773225	382990	3773225	0.000326795	0.000326795	0.000376609	0.000376609	0.010269662	0.004092439	0.013310361	0.013310361	0.006869034	0.002664409	0.010579121	0.010579121	0.00728464	0.00728464	0.001605657	0.001605657	0.00543633	0.00543633	0.000667781
3830003773225	383000	3773225	0.000306197	0.000306197	0.000352871	0.000352871	0.012327996	0.004912681	0.015978138	0.015978138	0.008245785	0.003198433	0.012017786	0.012017786	0.008557212	0.008557212	0.001927477	0.001927477	0.006525926	0.006525926	0.000679169
3830103773225	383010	3773225	0.00026213	0.00026213	0.000302087	0.000302087	0.015056916	0.00600015	0.019515052	0.019515052	0.010071069	0.003906437	0.013728603	0.013728603	0.010451433	0.010451433	0.002354142	0.002354142	0.007970502	0.007970502	0.000687452
3830203773225	383020	3773225	0.000256622	0.000256622	0.00029574	0.00029574	0.018120507	0.007220985	0.023485728	0.023485728	0.012120203	0.004701269	0.015283067	0.015283067	0.012577958	0.012577958	0.002833133	0.002833133	0.009592239	0.009592239	0.000704535
3830303773225	383030	3773225	0.000259122	0.000259122	0.00029862	0.00029862	0.02234534	0.008904572	0.028961473	0.028961473	0.014946053	0.00579738	0.017068859	0.017068859	0.015510534	0.015510534	0.003493684	0.003493684	0.01182869	0.01182869	0.000719374
3830403773225	383040	3773225	0.000261297	0.000261297	0.000301127	0.000301127	0.028295637	0.011275753	0.036673566	0.036673566	0.018926007	0.007341153	0.019052538	0.019052538	0.019640804	0.019640804	0.004424011	0.004424011	0.014978528	0.014978528	0.000732661
3830503773225	383050	3773225	0.000263149	0.000263149	0.000303261	0.000303261	0.037042604	0.014761402	0.048010384	0.048010384	0.024776562	0.009610507	0.021236685	0.021236685	0.025712322	0.025712322	0.005791595	0.005791595	0.019608807	0.019608807	0.000746293
3830603773225	383060	3773225	0.000264861	0.000264861	0.000305235	0.000305235	0.050768243	0.020231041	0.065799987	0.065799987	0.033957184	0.013171551	0.023716907	0.023716907	0.035239677	0.035239677	0.007937593	0.007937593	0.026874587	0.026874587	0.000760269
3830703773225	383070	3773225	0.000266389	0.000266389	0.000306995	0.000306995	0.07165774	0.028555462	0.092874562	0.092874562	0.047929471	0.018591221	0.026179608	0.026179608	0.049739669	0.049739669	0.011203657	0.011203657	0.037932613	0.037932613	0.000774678
3834303773225	383430	3773225	0.000293236	0.000293236	0.000337935	0.000337935	0.02057448	0.008198888	0.026666287	0.026666287	0.013761583	0.00533794	0.017283734	0.017283734	0.01428133	0.01428133	0.003216811	0.003216811	0.01089127	0.01089127	0.001546163
3834403773225	383440	3773225	0.000301244	0.000301244	0.000347163	0.000347163	0.018828394	0.007503077	0.02440321	0.02440321	0.012593685	0.004884927	0.016060743	0.016060743	0.013069323	0.013069323	0.002943811	0.002943811	0.009966965	0.009966965	0.001793863
3834503773225	383450	3773225	0.000303975	0.000303975	0.000350311	0.000350311	0.017451651	0.006954447	0.022618833	0.022618833	0.011672827	0.004527738	0.014979876	0.014979876	0.012113686	0.012113686	0.002728558	0.002728558	0.009238175	0.009238175	0.001893512
3834603773225	383460	3773225	0.000304854	0.000304854	0.000351324	0.000351324	0.01627027	0.006483669	0.021087662	0.021087662	0.01088264	0.004221235	0.014023167	0.014023167	0.011293655	0.011293655	0.00254385	0.00254385	0.008612801	0.008612801	0.001968055
3834703773225	383470	3773225	0.000304299	0.000304299	0.000350684	0.000350684	0.015179407	0.006048963	0.019673811	0.019673811	0.010152999	0.003938217	0.013142322	0.013142322	0.010536457	0.010536457	0.002373294	0.002373294	0.008035344	0.008035344	0.002029657
3834803773225	383480	3773225	0.000302586	0.000302586	0.00034871	0.00034871	0.014105362	0.005620958	0.018281756	0.018281756	0.009434606	0.003659561	0.012293139	0.012293139	0.009790932	0.009790932	0.002205367	0.002205367	0.007466789	0.007466789	0.002076591
3834903773225	383490	3773225	0.000299161	0.000299161	0.000344763	0.000344763	0.013125641	0.005230541	0.017011954	0.017011954	0.008779303	0.003405378	0.011513595	0.011513595	0.00911088	0.00911088	0.002052188	0.002052188	0.006948166	0.006948166	0.002094278
3835003773225	383500	3773225	0.000294347	0.000294347	0.000339215	0.000339215	0.012255193	0.004883669	0.015883779	0.015883779	0.00819709	0.003179545	0.010813384	0.010813384	0.008506677	0.008506677	0.001916094	0.001916094	0.006487387	0.006487387	0.002091258
3835103773225	383510	3773225	0.000288792	0.000288792	0.000332814	0.000332814	0.011489659	0.004578606	0.014891581	0.014891581	0.00768505	0.002980931	0.010189749	0.010189749	0.007975298	0.007975298	0.001796403	0.001796403	0.006082145	0.006082145	0.00207685
3835203773225	383520	3773225	0.000282775	0.000282775	0.000325879	0.000325879	0.010782187	0.004296679	0.013974637	0.013974637	0.007211845	0.002797381	0.009615474	0.009615474	0.007484222	0.007484222	0.00168579	0.00168579	0.005707639	0.005707639	0.00205183
3835303773225	383530	3773225	0.000275924	0.000275924	0.000317984	0.000317984	0.01010731	0.004027742	0.013099938	0.013099938	0.006760442	0.002622288	0.009073662	0.009073662	0.00701577	0.00701577	0.001580273	0.001580273	0.005350387	0.005350387	0.002014127
3835403773225	383540	3773225	0.000268703	0.000268703	0.000309662	0.000309662	0.009479906	0.003777723	0.01228677	0.01228677	0.006340793	0.002459511	0.008570983	0.008570983	0.006580272	0.006580272	0.001482179	0.001482179	0.005018266	0.005018266	0.001969695
3835503773225	383550	3773225	0.000261621	0.000261621	0.000301501	0.000301501	0.008909458	0.003550401	0.01154742	0.01154742	0.005959239	0.002311512	0.008111617	0.008111617	0.006184307	0.006184307	0.00139299	0.00139299	0.004716295	0.004716295	0.001925003
3835603773225	383560	3773225	0.000255326	0.000255326	0.000294246	0.000294246	0.008403369	0.003348725	0.010891486	0.010891486	0.005620733	0.00218021	0.007699566	0.007699566	0.005833017	0.005833017	0.001313863	0.001313863	0.004448393	0.004448393	0.001886093
3835703773225	383570	3773225	0.000249216	0.000249216	0.000287204	0.000287204	0.007933751	0.003161584	0.01028282	0.01028282	0.005306621	0.00205837	0.007316686	0.007316686	0.005507042	0.005507042	0.001240439	0.001240439	0.004199796	0.004199796	0.001846837
3835803773225	383580	3773225	0.000243245	0.000243245	0.000280323	0.000280323	0.007494652	0.002986603	0.00971371	0.00971371	0.005012923	0.001944448	0.006958443	0.006958443	0.00520225	0.00520225	0.001171786	0.001171786	0.003967356	0.003967356	0.001806632
3835903773225	383590	3773225	0.000237551	0.000237551	0.000273762	0.000273762	0.007085933	0.00282373	0.009183976	0.009183976	0.004739544	0.001838408	0.006624124	0.006624124	0.004918547	0.004918547	0.001107883	0.001107883	0.003750997	0.003750997	0.001766686
3836003773225	383600	3773225	0.000232228	0.000232228	0.000267627	0.000267627	0.006707664	0.002672991	0.008693707	0.008693707	0.004486533	0.001740268	0.006313373	0.006313373	0.00465598	0.00465598	0.00104874	0.00104874	0.003550757	0.003550757	0.001727689
3836103773225	383610	3773225	0.000228155	0.000228155	0.000262933	0.000262933	0.006375139	0.00254048	0.008262726	0.008262726	0.004264118	0.001653996	0.006036597	0.006036597	0.004425165	0.004425165	0.00099675	0.00099675	0.003374732	0.003374732	0.001694214
3836203773225	383620	3773225	0.000224266	0.000224266	0.000258452	0.000258452	0.006063721	0.002416381	0.007859102	0.007859102	0.004055821	0.0015732	0.005776631	0.005776631	0.004209001	0.004209001	0.00094806	0.00094806	0.003209881	0.003209881	0.001659703
3836303773225	383630	3773225	0.000220702	0.000220702	0.000254345	0.000254345	0.005774864	0.002301271	0.007484718	0.007484718	0.003862614	0.001498258	0.005534185	0.005534185	0.004008497	0.004008497	0.000902897	0.000902897	0.003056972	0.003056972	0.001625192
3836403773225	383640	3773225	0.000217462	0.000217462	0.00025061	0.00025061	0.005506214	0.002194215	0.007136525	0.007136525	0.003682923	0.001428558	0.005307748	0.005307748	0.003822019	0.003822019	0.000860894	0.000860894	0.00291476	0.00291476	0.001590509
3836503773225	383650	3773225	0.000214361	0.000214361	0.000247036	0.000247036	0.005254035	0.002093722	0.006809679	0.006809679	0.003514249	0.001363132	0.005094207	0.005094207	0.003646975	0.003646975	0.000821466	0.000821466	0.002781267	0.002781267	0.001555395
3836603773225	383660	3773225	0.000212602	0.000212602	0.000245009	0.000245009	0.005039018	0.002008038	0.006530999	0.006530999	0.003370431	0.001307347	0.00490886	0.00490886	0.003497725	0.003497725	0.000787848	0.000787848	0.002667446	0.002667446	0.001526578
3836703773225	383670	3773225	0.000210935	0.000210935	0.000243089	0.000243089	0.004836181	0.001927208	0.006268105	0.006268105	0.00323476	0.001254722	0.004733385	0.004733385	0.003356931	0.003356931	0.000756135	0.000756135	0.002560072	0.002560072	0.001497934
3836803773225	383680	3773225	0.000210519	0.000210519	0.000242609	0.000242609	0.004663448	0.001858375	0.006044228	0.006044228	0.003119225	0.001209907	0.004581211	0.004581211	0.003237032	0.003237032	0.000729128	0.000729128	0.002468635	0.002468635	0.001476451
3836903773225	383690	3773225	0.000212185	0.000212185	0.000244529	0.000244529	0.004526355	0.001803743	0.005866544	0.005866544	0.003027528	0.001174339	0.004456876	0.004456876	0.003141871	0.003141871	0.000707694	0.000707694	0.002396063	0.002396063	0.001468255
3837003773225	383700	3773225	0.00021399	0.00021399	0.00024661	0.00024661	0.004394383	0.001751153	0.005695497	0.005695497	0.002939256	0.001140099	0.00433752	0.00433752	0.003050266	0.003050266	0.00068706	0.00068706	0.002326203	0.002326203	0.001463682
3837103773225	383710	3773225	0.000214916	0.000214916	0.000247677	0.000247677	0.004255698	0.001695887	0.005515749	0.005515749	0.002846495	0.001104118	0.004213807	0.004213807	0.002954001	0.002954001	0.000665377	0.000665377	0.002252789	0.002252789	0.001455314
3837203773225	383720	3773225	0.000215703	0.000215703	0.000248583	0.000248583	0.004121027	0.001642221	0.005341204	0.005341204	0.002756418	0.001069179	0.004093741	0.004093741	0.002860522	0.002860522	0.000644321	0.000644321	0.0021815	0.0021815	0.001447462
3837303773225	383730	3773225	0.000216814	0.000216814	0.000249864	0.000249864	0.003995768	0.001592305	0.005178858	0.005178858	0.002672636	0.001036681	0.0039815	0.0039815	0.002773576	0.002773576	0.000624737	0.000624737	0.002115193	0.002115193	0.001443925
3837403773225	383740	3773225	0.000218573	0.000218573	0.000251891	0.000251891	0.003884073	0.001547795	0.005034091	0.005034091	0.002597927	0.001007702	0.003880378	0.003880378	0.002696045	0.002696045	0.000607273	0.000607273	0.002056066	0.002056066	0.001448412
3837503773225	383750	3773225	0.000220332	0.000220332	0.000253918	0.000253918	0.003778053	0.001505546	0.004896679	0.004896679	0.002527013	0.000980196	0.003784413	0.003784413	0.002622453	0.002622453	0.000590697	0.000590697	0.001999943	0.001999943	0.001454969
3837603773225	383760	3773225	0.000221859	0.000221859	0.000255678	0.000255678	0.003676738	0.001465173	0.004765367	0.004765367	0.002459247	0.00095391	0.003692807	0.003692807	0.002552128	0.002552128	0.000574856	0.000574856	0.001946311	0.001946311	0.001462302
3837703773225	383770	3773225	0.000223202	0.000223202	0.000257225	0.000257225	0.003580337	0.001426757	0.004640423	0.004640423	0.002394768	0.000928899	0.003606003	0.003606003	0.002485213	0.002485213	0.000559784	0.000559784	0.001895281	0.001895281	0.001469894

			MSite Grubbing / Prep	MMass Grading / Excavation	MMass Grading / Excavation	MDrainage / Utilities Trenching	MFoundations / Concrete Pads	MBuilding / Structure Construction	MAsphalt Paving	MLandscaping or Other Finishing	MWaterside Construction (Piles)	RSSWRestriping South Valley	RSSWRestriping Silver Lake Boulevard	RSSWDemolition	RSSWPlacing Base	RSSWForm	Child Risk				
Unique Identifier	X (UTM)	Y (UTM)	2027	2027	2028	2028	2028	2028	2028	2028	2028	2029	2029	2029	2029	2029	3rd Trimester	0<2	2<16	Total	per million
3836103773215	383610	3773215	0.001523645	0.002534395	0.002534395	0.001218916	0.000577571	0.001566963	0.001018872	0.000699704	0.000752046	0.001476303	0.002940628	0.008577616	0.00077999	0.001696471	4.16161E-08	7.93894E-07	1.12E-06	1.95552E-06	1.95551643
3836203773215	383620	3773215	0.001491656	0.002481186	0.002481186	0.001193325	0.000565445	0.001534065	0.000997481	0.000685013	0.000736257	0.001414824	0.002741917	0.008004915	0.000727913	0.001583203	4.06128E-08	7.75832E-07	1.058E-06	1.87449E-06	1.87449426
3836303773215	383630	3773215	0.001460067	0.00242864	0.00242864	0.001168053	0.000553471	0.001501577	0.000976357	0.000670506	0.000720665	0.001357565	0.002565059	0.00749464	0.000681512	0.001482281	3.96636E-08	7.58739E-07	1.0019E-06	1.80029E-06	1.80028582
3836403773215	383640	3773215	0.001428477	0.002376095	0.002376095	0.001142782	0.000541496	0.001469089	0.000955232	0.000656	0.000705073	0.001304055	0.002406245	0.007035913	0.000639798	0.001391555	3.87606E-08	7.42501E-07	9.506E-07	1.73187E-06	1.73186601
3836503773215	383650	3773215	0.001396728	0.002323284	0.002323284	0.001117382	0.00052946	0.001436437	0.000934001	0.000641419	0.000689402	0.001253643	0.002261692	0.00661795	0.000601792	0.001308891	3.78877E-08	7.26819E-07	9.0324E-07	1.66795E-06	1.66795008
3836603773215	383660	3773215	0.001369526	0.002278036	0.002278036	0.00109562	0.000519149	0.001408462	0.000915811	0.000628927	0.000675975	0.001208722	0.002140512	0.006267439	0.000569918	0.001239567	3.71747E-08	7.1439E-07	8.6261E-07	1.61418E-06	1.61417661
3836703773215	383670	3773215	0.001342403	0.002232921	0.002232921	0.001073922	0.000508868	0.001380568	0.000897674	0.000616472	0.000662588	0.00116622	0.002028949	0.005944438	0.000540547	0.001175684	3.64844E-08	7.0234E-07	8.2477E-07	1.5636E-06	1.56359672
3836803773215	383680	3773215	0.001323417	0.002201341	0.002201341	0.001058734	0.000501671	0.001361043	0.000884978	0.000607753	0.000653217	0.001129946	0.001941562	0.005691539	0.00051755	0.001125666	3.60289E-08	6.95159E-07	7.9419E-07	1.52538E-06	1.52537546
3836903773215	383690	3773215	0.001318471	0.002193114	0.002193114	0.001054777	0.000499796	0.001355956	0.000881671	0.000605482	0.000650776	0.001101081	0.001881627	0.005518432	0.000501809	0.001091429	3.59122E-08	6.95013E-07	7.7204E-07	1.50296E-06	1.50296371
3837003773215	383700	3773215	0.001316956	0.002190593	0.002190593	0.001053565	0.000499221	0.001354397	0.000880657	0.000604786	0.000650028	0.00107375	0.00182586	0.005357388	0.000487165	0.001059578	3.58349E-08	6.95636E-07	7.5128E-07	1.48275E-06	1.48274883
3837103773215	383710	3773215	0.001306745	0.002173608	0.002173608	0.001045396	0.000495351	0.001343896	0.000873829	0.000600097	0.000644988	0.001043881	0.001758928	0.00516399	0.000469578	0.001021328	3.55361E-08	6.91571E-07	7.2723E-07	1.45434E-06	1.45434165
3837203773215	383720	3773215	0.001295736	0.002155297	0.002155297	0.001036589	0.000491177	0.001332575	0.000866468	0.000595041	0.000639554	0.001014809	0.001693842	0.004975801	0.00045246	0.000984108	3.52092E-08	6.86852E-07	7.0383E-07	1.42589E-06	1.4258931
3837303773215	383730	3773215	0.001289275	0.002144549	0.002144549	0.00103142	0.000488728	0.00132593	0.000862147	0.000592074	0.000636365	0.000988157	0.001636795	0.004811011	0.000437481	0.000951516	3.49677E-08	6.83787E-07	6.8301E-07	1.40176E-06	1.40176355
3837403773215	383740	3773215	0.001293024	0.002150786	0.002150786	0.001034419	0.000490149	0.001329785	0.000864654	0.000593796	0.000638215	0.000965431	0.001592909	0.004684881	0.000426011	0.00092657	3.49129E-08	6.844E-07	6.6637E-07	1.38568E-06	1.38568087
3837503773215	383750	3773215	0.001298369	0.002159676	0.002159676	0.001038695	0.000492175	0.001335282	0.000868228	0.00059625	0.000640853	0.000943885	0.001552327	0.00456844	0.000415423	0.000903541	3.4873E-08	6.85096E-07	6.5086E-07	1.37083E-06	1.37082732
3837603773215	383760	3773215	0.001304272	0.002169495	0.002169495	0.001043418	0.000494413	0.001341353	0.000872176	0.000598961	0.000643767	0.000923343	0.001514543	0.004460042	0.000405566	0.000882102	3.48385E-08	6.85679E-07	6.3623E-07	1.35675E-06	1.3567487
3837703773215	383770	3773215	0.001310335	0.002179579	0.002179579	0.001048268	0.000496711	0.001347588	0.00087623	0.000601745	0.000646759	0.000903804	0.001479321	0.004359321	0.000396407	0.000862182	3.48108E-08	6.86111E-07	6.2249E-07	1.34341E-06	1.34341113
3837803773215	383780	3773215	0.001315839	0.002188735	0.002188735	0.001052671	0.000498798	0.001353249	0.00087991	0.000604273	0.000649476	0.00088515	0.001446123	0.004264542	0.000387789	0.000843436	3.47886E-08	6.86379E-07	6.0949E-07	1.33066E-06	1.33066207
3837903773215	383790	3773215	0.001320865	0.002197095	0.002197095	0.001056692	0.000500703	0.001358417	0.000883271	0.000606581	0.000651957	0.0008675	0.001415188	0.004176434	0.000379777	0.00082601	3.4787E-08	6.86755E-07	5.9736E-07	1.31891E-06	1.31890654
3838003773215	383800	3773215	0.001323258	0.002201075	0.002201075	0.001058606	0.00050161	0.001360879	0.000884871	0.00060768	0.000653138	0.000850411	0.001384699	0.004089606	0.000371881	0.000808838	3.47794E-08	6.86764E-07	5.8553E-07	1.30707E-06	1.30707196
3838103773215	383810	3773215	0.00131552	0.002188204	0.002188204	0.001052416	0.000498677	0.001352921	0.000879697	0.000604126	0.000649319	0.000831374	0.001346559	0.003979745	0.000361891	0.000787109	3.45928E-08	6.83493E-07	5.7136E-07	1.28944E-06	1.2894443
3838203773215	383820	3773215	0.001302437	0.002166443	0.002166443	0.00104195	0.000493718	0.001339466	0.000870949	0.000598118	0.000642861	0.000811481	0.001304905	0.003859191	0.000350929	0.000763266	3.42956E-08	6.78241E-07	5.5612E-07	1.26866E-06	1.26866093
3838303773215	383830	3773215	0.001288557	0.002143355	0.002143355	0.001030846	0.000488456	0.001325191	0.000861667	0.000591744	0.00063601	0.000792179	0.00126474	0.003742842	0.000340349	0.000740255	3.39934E-08	6.7287E-07	5.414E-07	1.24826E-06	1.24826458
3838403773215	383840	3773215	0.001268454	0.002109917	0.002109917	0.001014764	0.000480836	0.001304517	0.000848224	0.000582512	0.000626088	0.000771282	0.001219334	0.003610497	0.000328314	0.00071408	3.35119E-08	6.64389E-07	5.2499E-07	1.22289E-06	1.22288917
3838503773215	383850	3773215	0.001248591	0.002076877	0.002076877	0.000998873	0.000473306	0.001284089	0.000834941	0.000573391	0.000616284	0.000751182	0.001176341	0.003485099	0.000316911	0.000689279	3.30356E-08	6.55994E-07	5.0934E-07	1.19837E-06	1.19837424
3838603773215	383860	3773215	0.001225617	0.002038662	0.002038662	0.000980493	0.000464597	0.001260462	0.000819578	0.00056284	0.000604944	0.000730611	0.001131918	0.003355131	0.000305093	0.000663574	3.24641E-08	6.45912E-07	4.9319E-07	1.17156E-06	1.17156485
3838703773215	383870	3773215	0.001198574	0.00199368	0.00199368	0.000958859	0.000454346	0.00123265	0.000801495	0.000550421	0.000591596	0.000709448	0.001085709	0.003219588	0.000292767	0.000636766	3.17852E-08	6.33884E-07	4.7639E-07	1.14206E-06	1.14205934
3838803773215	383880	3773215	0.001171531	0.001948697	0.001948697	0.000937225	0.000444095	0.001204839	0.000783411	0.000538002	0.000578249	0.000689172	0.001042	0.003091356	0.000281107	0.000611405	3.11225E-08	6.22089E-07	4.6037E-07	1.11359E-06	1.11358574
3838903773215	383890	3773215	0.001136671	0.001890712	0.001890712	0.000909337	0.00043088	0.001168987	0.0007601	0.00052193	0.000561042	0.000667449	0.000994034	0.002950055	0.000268258	0.000583458	3.02851E-08	6.07008E-07	4.4283E-07	1.08013E-06	1.08012748
3839003773215	383900	3773215	0.001100455	0.00183047	0.00183047	0.000880364	0.000417152	0.001131741	0.000735882	0.000505362	0.000543166	0.000646434	0.000948093	0.002814603	0.000255941	0.000556669	2.94612E-08	5.9201E-07	4.2587E-07	1.04734E-06	1.04733818
3839103773215	383910	3773215	0.001065993	0.001773147	0.001773147	0.000852794	0.000404088	0.0010963	0.000712837	0.000489536	0.000526157	0.000626748	0.000905963	0.002690484	0.000244654	0.000532121	2.86984E-08	5.77984E-07	4.1015E-07	1.01683E-06	1.01683146
3829703773225	382970	3773225	0.000575475	0.000957232	0.000957232	0.00046038	0.000218147	0.000591836	0.000384824	0.000264275	0.000284045	0.010209186	0.000436606	0.001331578	0.000121085	0.000263358	3.88686E-08	8.9846E-07	8.3973E-07	1.77706E-06	1.77705816
3829803773225	382980	3773225	0.000599885	0.000997835	0.000997835	0.000479908	0.0002274	0.00061694	0.000401147	0.000275485	0.000296093	0.012803955	0.000466261	0.001422336	0.000129338	0.000281308	3.95618E-08	9.01366E-07	9.5423E-07	1.89516E-06	1.89515847
3829903773225	382990	3773225	0.000617435	0.001027027	0.001027027	0.000493948	0.000234052	0.000634989	0.000412883	0.000283545	0.000304756	0.016343995	0.000493474	0.001506331	0.000136976	0.00029792	3.98415E-08	8.92041E-07	1.0881E-06	2.01994E-06	2.01993695
3830003773225	383000	3773225	0.000627965	0.001044542	0.001044542	0.000502372	0.000238044	0.000645818	0.000419925	0.00028838	0.000309953	0.021312997	0.000512946	0.001565466	0.000142353	0.000309616	3.96381E-08	8.66789E-07	1.2468E-06	2.15326E-06	2.15325681
3830103773225	383010	3773225	0.000635623	0.00105728	0.00105728	0.000508499	0.000240947	0.000653694	0.000425046	0.000291897	0.000313733	0.028552341	0.000540249	0.001650283	0.000150066	0.000326391	3.91433E-08	8.37602E-07	1.4444E-06	2.32119E-06	2.32118877
3830203773225	383020	3773225	0.000651418	0.001083553	0.001083553	0.000521134	0.000246934	0.000669938	0.000435608	0.000299151	0.000321529	0.037488138	0.00056386	0.001724681	0.000156831	0.000341105	3.93967E-08	8.3795E-07	1.664E-06	2.54138E-06	2.54137658
3830303773225	383030	3773225	0.000665139	0.001106376	0.001106376	0.000532111	0.000252136	0.000684049	0.000444783	0.000305452	0.000328302	0.05076681	0.000587679	0.0017978	0.00016348	0.000355567	3.95849E-08	8.36848E-07	1.9525E-06	2.82892E-06	2.82892117
3830403773225	383040	3773225	0.000677424	0.00112681	0.00112681	0.000541939	0.000256792	0.000696683	0.000452998	0.000311093	0.000334365	0.070595328	0.000612659	0.001874574	0.000170461	0.000370751	3.98975E-08	8.40919E-07	2.3377E-06	3.21847E-06	3.21847368
3830503773225	383050	3773225	0.000690028	0.001147776	0.001147776	0.000552022	0.00026157	0.000709645	0.000461426	0.000316881	0.000340586	0.100046101	0.000639367	0.001956649	0.000177924	0.000386984	4.02653E-08	8.4654E-07	2.8754E-06	3.76217E-06	3.76217115
3830603773225	383060	3773225	0.000702951	0.001169272	0.001169272	0.000562361	0.000266469	0.000722936	0.000470068	0.000322816	0.000346965	0.14184568	0.000667979	0.002044757	0.000185936	0.00040441	4.05944E-08	8.51239E-07	3.6768E-06	4.56863E-06	4.56863372
3830703773225	383070	3773225	0.000716273	0.001191431	0.001191431	0.000573018	0.000271519	0.000736637	0.000478976	0.000328934	0.00035354	0.174670915	0.000698885	0.002139811	0.00019458	0.000423209	4.11317E-08	8.5989E-07	4.8476E-06	5.74858E-06	5.74858263
3834303773225	383430	3773225	0.001429594	0.002377952	0.002377952	0.001143675	0.000541919	0.001470238	0.000955979	0.000656512	0.000705624	0.004109972	0.029665822	0.176882557	0.016084501	0.034983631	6.05785E-08	1.09607E-06	8.6449E-06	9.80158E-06	9.8015781
3834403773225	383440	3773225	0.001658619	0.002758908	0.002758908	0.001326895	0.000628736	0.001705774	0.00110913	0.000761688	0.000818667	0.003831293	0.033122642	0.112287441	0.010210659	0.022208082	6.11481E-08	1.10699E-06	6.5392E-06	7.70729E-06	7.70729291
3834503773225	383450	3773225	0.001750756	0.002912166	0.002912166	0.001400605	0.000663663	0.001800531	0.001170742	0.000804	0.000864144	0.003580682	0.030686504	0.078415141	0.007130542	0.015508857	6.10595E-08	1.10831E-06	5.2736E-06	6.44296E-06	6.44295504
3834603773225	383460	3773225	0.001819679	0.00302681	0.00302681	0.001455743	0.000689789	0.001871413	0.001216832	0.000835651	0.000898163	0.003355927	0.02231906	0.05948112	0.00540881	0.011764108	6.07643E-08	1.10625E-06	4.4414E-06	5.60844E-06	5.60843855
3834703773225	383470	3773225	0.001876636	0.003121552	0.003121552	0.001501309	0.00071138	0.00192999	0.001254919	0.000861808	0.000926276	0.00314891	0.017233484	0.047190459	0.004291181	0.009333275	6.02793E-08	1.1018E-06	3.8276E-06	4.98967E-06	4.98966534
3834803773225	383480	3773225	0.001920032	0.003193735	0.003193735	0.001536026	0.000727831	0.001974619	0.001283939	0.000881736	0.000947696	0.002951219	0.013694934	0.038195611	0.00347325	0.007554284	5.94881E-08	1.09299E-06	3.3292E-06	4.4817E-06	4.48169719
3834903773225	383490	3773225	0.001936385	0.003220937	0.003220937	0.001549108	0.00073403	0.001991438	0.001294874	0.000889246	0.000955768	0.002768818	0.011236734	0.03173779	0.00288602	0.006277064	5.84853E-08	1.08E-06	2.9353E-06	4.07374E-06	4.07374184
3835003773225	383500	3773225	0.001933593	0.003216293	0.003216293	0.001546875	0.000732971	0.001988566	0.001293007	0.000887964	0.00095439	0.002603741	0.009483225	0.027023479	0.002457332	0.005344673	5.73738E-08	1.06387E-06	2.6228E-06	3.74409E-06	3.74409274
3835103773225	383510	3773225	0.001920271	0.003194134	0.003194134	0.001536217	0.000727921	0.001974865	0.001284099	0.000881846	0.000947814	0.002455783	0.008197286	0.023502369	0.002137146	0.004648272	5.62012E-08	1.0456E-06	2.3723E-06	3.47406E-06	3.47406442
3835203773225	383520	3773225	0.001897137	0.003155653	0.003155653	0.00151771	0.000719152	0.001951074	0.001268629	0.000871222	0.000936396	0.002319572	0.007179968	0.020680546	0.001880549	0.004090175	5.4892E-08	1.02422E-06	2.1597E-06	3.23882E-06	3.23882375
3835303773225	383530	3773225	0.001862277	0.003097667	0.003097667	0.001489822	0.000705937	0.001915222	0.001245317	0.000855214	0.000919189	0.002191419	0.00632995	0.018299535	0.001664036	0.003619261	5.34269E-08	9.99579E-07	1.9718E-06	3.02481E-06	3.02481168
3835403773225	383540	3773225	0.001821195	0.003029332	0.003029332	0.001456956	0.000690364	0.001872972	0.001217845	0.000836347	0.000898911	0.00207268	0.005625766	0.01631117	0.001483227	0.003226005	5.18898E-08	9.73045E-07	1.8079E-06	2.83287E-06	2.8328745
3835503773225	383550	3773225	0.001779873	0.002960598	0.002960598	0.001423898	0.0006747	0.001830475	0.001190213	0.000817371	0.000878516	0.001964213	0.005046959	0.014666828	0.001333702	0.002900789	5.0381E-08	9.46641E-07	1.6668E-06	2.66386E-06	2.66386225
3835603773225	383560	3773225	0.001743896	0.002900754	0.002900754	0.001395116	0.000661062	0.001793475	0.001166155	0.000800849	0.000860758	0.001866903	0.004578347	0.013328669	0.001212019	0.002636129	4.89966E-08	9.22295E-07	1.5475E-06	2.51878E-06	2.51877827
3835703773225	383570	3773225	0.001707599	0.00284038	0.00284038	0.001366079	0.000647303	0.001756147	0.001141883	0.000784181	0.000842843	0.001776705	0.004174849	0.012172027	0.001106842	0.00240737	4.76332E-08	8.9815E-07	1.4413E-06	2.38706E-06	2.38706051
3835803773225	383580	3773225	0.001670425	0.002778546	0.002778546	0.00133634	0.000633212	0.001717916	0.001117025	0.00076711	0.000824494	0.00169247	0.003821313	0.011155589	0.001014414	0.00220634	4.62818E-08	8.74012E-07	1.3456E-06	2.26586E-06	2.26586051
3835903773225	383590	3773225	0.001633491	0.00271711	0.00271711	0.001306793	0.000619211	0.001679932	0.001092327	0.000750148	0.000806264	0.00161402	0.003511038	0.010261351	0.00093098	0.002029478	4.49643E-08	8.50357E-07	1.2594E-06	2.15471E-06	2.15471038
3836003773225	383600	3773225	0.001597434	0.002657134	0.002657134	0.001277947	0.000605543	0.00164285	0.001068215	0.00073359	0.000788467	0.001541147	0.003238874	0.009475419	0.00086163	0.001874038	4.37028E-08	8.27607E-07	1.182E-06	2.05326E-06	2.0532634
3836103773225	383610	3773225	0.001566483	0.00260565	0.00260565	0.001253186	0.00059381	0.001611018	0.001047518	0.000719376	0.00077319	0.001476126	0.003013009	0.008822014	0.00080212	0.001744808	4.26249E-08	8.08437E-07	1.1159E-06	1.96692E-06	1.96692029
3836203773225	383620	3773225	0.001534574	0.002552573	0.002552573	0.001227659	0.000581714	0.001578202	0.00102618	0.000704722	0.00075744	0.001415119	0.00281001	0.008233868	0.000748732	0.001628485	4.15791E-08	7.89794E-07	1.0553E-06	1.88665E-06	1.88664587
3836303773225	383630	3773225	0.001502665	0.002499497	0.002499497	0.001202132	0.000569618	0.001545386	0.001004842	0.000690069	0.000741691	0.001358214	0.002628805	0.007708329	0.000700943	0.001524544	4.05861E-08	7.72106E-07	1.0002E-06	1.81285E-06	1.81285239
3836403773225	383640	3773225	0.001470597	0.002446155	0.002446155	0.001176477	0.000557462	0.001512406	0.000983398	0.000675342	0.000725862	0.001305088	0.00246618	0.007236075	0.00066	0.001431143	3.9646E-08	7.5541E-07	9.4979E-07	1.74485E-06	1.74484655
3836503773225	383650	3773225	0.001438129	0.00239215	0.00239215	0.001150504	0.000545155	0.001479016	0.000961687	0.000660432	0.000709837	0.001254971	0.002318024	0.00680559	0.000618854	0.001346002	3.87371E-08	7.39265E-07	9.0318E-07	1.68119E-06	1.68118538
3836603773225	383660	3773225	0.001411486	0.002347831	0.002347831	0.001129188	0.000535055	0.001451615	0.00094387	0.000648197	0.000696686	0.001211319	0.002198154	0.006456998	0.000587156	0.001277058	3.80392E-08	7.27376E-07	8.6442E-07	1.62983E-06	1.62983495
3836703773225	383670	3773225	0.001385001	0.002303778	0.002303778	0.001108001	0.000525015	0.001424377	0.00092616	0.000636034	0.000683614	0.001170028	0.002087842	0.006136008	0.000557967	0.001213573	3.73675E-08	7.15969E-07	8.2829E-07	1.58162E-06	1.58162337
3836803773225	383680	3773225	0.001365138	0.002270738	0.002270738	0.00109211	0.000517486	0.00140395	0.000912877	0.000626912	0.00067381	0.001134167	0.001999264	0.005878266	0.00053453	0.001162597	3.68941E-08	7.08642E-07	7.9843E-07	1.54397E-06	1.54396947
3836903773225	383690	3773225	0.00135756	0.002258132	0.002258132	0.001086048	0.000514613	0.001396156	0.000907809	0.00062432	0.000670069	0.001104977	0.001936322	0.005695378	0.000517899	0.001126425	3.67344E-08	7.07756E-07	7.7621E-07	1.5207E-06	1.52069962
3837003773225	383700	3773225	0.001353332	0.0022511	0.0022511	0.001082665	0.00051301	0.001391808	0.000904982	0.000621491	0.000667982	0.001077292	0.00187731	0.005523915	0.000502307	0.001092514	3.66075E-08	7.07521E-07	7.5528E-07	1.49941E-06	1.49941049
3837103773225	383710	3773225	0.001345594	0.002238229	0.002238229	0.001076475	0.000510077	0.00138385	0.000899808	0.000617937	0.000664163	0.001048722	0.001813325	0.005338012	0.000485403	0.001055746	3.63679E-08	7.04884E-07	7.3294E-07	1.47419E-06	1.47419356
3837203773225	383720	3773225	0.001338335	0.002226154	0.002226154	0.001070668	0.000507325	0.001376384	0.000894954	0.000614603	0.00066058	0.001021155	0.001751783	0.005159329	0.000469154	0.001020406	3.61195E-08	7.01952E-07	7.114E-07	1.44947E-06	1.4494739
3837303773225	383730	3773225	0.001335064	0.002220714	0.002220714	0.001068051	0.000506085	0.00137302	0.000892766	0.000613101	0.000658965	0.000995565	0.00169676	0.004999748	0.000454643	0.000988844	3.5936E-08	7.00251E-07	6.9192E-07	1.42811E-06	1.42811155
3837403773225	383740	3773225	0.001339212	0.002227614	0.002227614	0.00107137	0.000507658	0.001377287	0.00089554	0.000615006	0.000661013	0.000972868	0.001651474	0.004868774	0.000442733	0.000962941	3.58799E-08	7.00952E-07	6.7548E-07	1.41231E-06	1.4123146
3837503773225	383750	3773225	0.001345275	0.002237698	0.002237698	0.00107622	0.000509956	0.001383522	0.000899594	0.000617791	0.000664005	0.000951411	0.001609761	0.004748403	0.000431788	0.000939134	3.58442E-08	7.01841E-07	6.602E-07	1.39789E-06	1.39788955
3837603773225	383760	3773225	0.001352055	0.002248977	0.002248977	0.001081644	0.000512526	0.001390495	0.000904129	0.000620904	0.000667352	0.000930957	0.001570965	0.00463644	0.000421606	0.00091699	3.5815E-08	7.02612E-07	6.4581E-07	1.38423E-06	1.38423315
3837703773225	383770	3773225	0.001359075	0.002260654	0.002260654	0.00108726	0.000515188	0.001397714	0.000908823	0.000624128	0.000670817	0.000911478	0.001534819	0.004532521	0.000412157	0.000896437	3.57955E-08	7.03279E-07	6.3229E-07	1.37136E-06	1.37136013

			EGIODemolition	EGIOSite Grubbing / Prep	EGIOMass Grading / Excavation	EGIOMass Grading / Excavation	EGIODrainage / Utilities Trenching	EGIODrainage / Utilities Trenching	EGIOFoundations / Concrete Pads	EGIOFoundations / Concrete Pads	EGIOBuilding / Structure Construction	EGIOBuilding / Structure Construction	EGIOAsphalt Paving	EGIOArchitectural Coating	EGIOLandscaping or Other Finishing	EGIOWaterside Construction (Piles)	HIWaterside Construction (Landscaping)	HIWaterside Construction (Landscaping)	KMDemolition	KMSite Grubbing / Prep	KMMass Grading / Excavation
Unique Identifier	X (UTM)	Y (UTM)	2025	2025	2025	2026	2026	2027	2026	2027	2026	2027	2027	2027	2027	2027	2025	2026	2025	2025	2025
3837803773225	383780	3773225	0.000436301	0.00040341	0.000671018	0.000671018	0.000322726	0.000322726	0.00015292	0.00015292	0.000414876	0.000414876	0.000269761	5.47168E-05	0.000185257	0.000199115	0.001133652	0.001133652	0.000874154	0.00080825	0.001344423
3837903773225	383790	3773225	0.000436646	0.00040373	0.000671548	0.000671548	0.000322981	0.000322981	0.000153041	0.000153041	0.000415204	0.000415204	0.000269974	5.47601E-05	0.000185403	0.000199272	0.00113045	0.00113045	0.000873809	0.000807931	0.001343893
3838003773225	383800	3773225	0.000436646	0.00040373	0.000671548	0.000671548	0.000322981	0.000322981	0.000153041	0.000153041	0.000415204	0.000415204	0.000269974	5.47601E-05	0.000185403	0.000199272	0.001128049	0.001128049	0.000873119	0.000807293	0.001342831
3838103773225	383810	3773225	0.000434748	0.00040197	0.000668629	0.000668629	0.000321577	0.000321577	0.000152376	0.000152376	0.000413399	0.000413399	0.000268801	5.4522E-05	0.000184597	0.000198406	0.001119144	0.001119144	0.000868978	0.000803463	0.001336462
3838203773225	383820	3773225	0.000431642	0.0003991	0.000663852	0.000663852	0.000319279	0.000319279	0.000151287	0.000151287	0.000410446	0.000410446	0.00026688	5.41325E-05	0.000183278	0.000196989	0.001105436	0.001105436	0.000862507	0.000797481	0.00132651
3838303773225	383830	3773225	0.00042845	0.00039615	0.000658943	0.000658943	0.000316918	0.000316918	0.000150169	0.000150169	0.00040741	0.00040741	0.000264907	5.37322E-05	0.000181923	0.000195532	0.001091928	0.001091928	0.000856036	0.000791498	0.001316558
3838403773225	383840	3773225	0.000423791	0.00039184	0.000651777	0.000651777	0.000313472	0.000313472	0.000148536	0.000148536	0.00040298	0.00040298	0.000262026	5.31479E-05	0.000179945	0.000193406	0.001071316	0.001071316	0.000845856	0.000782085	0.001300901
3838503773225	383850	3773225	0.000419218	0.00038761	0.000644745	0.000644745	0.00031009	0.00031009	0.000146933	0.000146933	0.000398632	0.000398632	0.000259199	5.25744E-05	0.000178003	0.000191319	0.001051205	0.001051205	0.000835761	0.000772751	0.001285376
3838603773225	383860	3773225	0.000413524	0.00038235	0.000635987	0.000635987	0.000305878	0.000305878	0.000144937	0.000144937	0.000393217	0.000393217	0.000255678	5.18603E-05	0.000175585	0.00018872	0.00102579	0.00102579	0.000822561	0.000760546	0.001265074
3838703773225	383870	3773225	0.000406449	0.00037581	0.000625106	0.000625106	0.000300645	0.000300645	0.000142457	0.000142457	0.00038649	0.00038649	0.000251304	5.09731E-05	0.000172581	0.000185492	0.000994572	0.000994572	0.000805651	0.000744911	0.001239067
3838803773225	383880	3773225	0.000399288	0.00036918	0.000614093	0.000614093	0.000295348	0.000295348	0.000139948	0.000139948	0.000379681	0.000379681	0.000246876	5.0075E-05	0.000169541	0.000182223	0.000964555	0.000964555	0.000788913	0.000729435	0.001213325
3838903773225	383890	3773225	0.000391523	0.00036201	0.000602151	0.000602151	0.000289604	0.000289604	0.000137226	0.000137226	0.000372297	0.000372297	0.000242075	4.91012E-05	0.000166244	0.00017868	0.00093837	0.00093837	0.000771399	0.00071241	0.001186389
3839003773225	383900	3773225	0.000383758	0.00035483	0.000590209	0.000590209	0.000283861	0.000283861	0.000134505	0.000134505	0.000364914	0.000364914	0.000237274	4.81274E-05	0.000162947	0.000175136	0.00090452	0.00090452	0.00075423	0.000697367	0.001159983
3839103773225	383910	3773225	0.000375993	0.00034765	0.000578267	0.000578267	0.000278117	0.000278117	0.000131783	0.000131783	0.00035753	0.00035753	0.000232473	4.71536E-05	0.00015965	0.000171592	0.000876604	0.000876604	0.000737147	0.000681572	0.00113371
3829703773235	382970	3773235	0.001004864	0.0009291	0.00154545	0.00154545	0.000743284	0.000743284	0.000352198	0.000352198	0.000955519	0.000955519	0.000621298	0.000126021	0.000426673	0.000458591	0.001210996	0.001210996	0.000595481	0.000550586	0.000915832
3829803773235	382980	3773235	0.000987953	0.00091347	0.001519443	0.001519443	0.000730775	0.000730775	0.000346271	0.000346271	0.000939439	0.000939439	0.000610843	0.0001239	0.000419492	0.000450873	0.001277235	0.001277235	0.000594014	0.00054923	0.000913576
3829903773235	382990	3773235	0.000951027	0.00087933	0.001462651	0.001462651	0.000703461	0.000703461	0.000333328	0.000333328	0.000904326	0.000904326	0.000588012	0.000119269	0.000403813	0.00043402	0.001326163	0.001326163	0.00059574	0.000550826	0.00091623
3830003773235	383000	3773235	0.000873723	0.00080785	0.00134376	0.00134376	0.000646281	0.000646281	0.00030624	0.00030624	0.000830818	0.000830818	0.000540215	0.000109574	0.000370989	0.000398742	0.001360382	0.001360382	0.000599191	0.000554016	0.000921538
3830103773235	383010	3773235	0.000834899	0.00077195	0.001284049	0.001284049	0.000617563	0.000617563	0.000292626	0.000292626	0.00079301	0.00079301	0.000516211	0.000104705	0.000354504	0.000381023	0.001377892	0.001377892	0.00060825	0.000562393	0.00093547
3830203773235	383020	3773235	0.000822216	0.00076023	0.001264544	0.001264544	0.000608182	0.000608182	0.000288181	0.000288181	0.000781841	0.000781841	0.000508369	0.000103115	0.000349119	0.000375235	0.001397404	0.001397404	0.000617482	0.000570928	0.000949668
3830303773235	383030	3773235	0.0008198	0.00075799	0.001260828	0.001260828	0.000606395	0.000606395	0.000287334	0.000287334	0.000779544	0.000779544	0.000506875	0.000102812	0.000348093	0.000374133	0.001415114	0.001415114	0.000626627	0.000579384	0.000963733
3830403773235	383040	3773235	0.000819369	0.00075759	0.001260165	0.001260165	0.000606076	0.000606076	0.000287183	0.000287183	0.000779133	0.000779133	0.000506609	0.000102758	0.00034791	0.00037393	0.001433024	0.001433024	0.000635945	0.000587999	0.000978064
3830503773235	383050	3773235	0.000820577	0.00075871	0.001262022	0.001262022	0.000606969	0.000606969	0.000287606	0.000287606	0.000780282	0.000780282	0.000507355	0.000102909	0.000348423	0.00037448	0.001451635	0.001451635	0.000645004	0.000596375	0.000991997
3830603773235	383060	3773235	0.000821526	0.00075959	0.001263482	0.001263482	0.000607671	0.000607671	0.000287939	0.000287939	0.000781184	0.000781184	0.000507942	0.000103028	0.000348826	0.00037492	0.001469545	0.001469545	0.000654322	0.000604991	0.001006327
3830703773235	383070	3773235	0.000825236	0.00076302	0.001269188	0.001269188	0.000610415	0.000610415	0.000289239	0.000289239	0.000784712	0.000784712	0.000510236	0.000103493	0.000350401	0.000376614	0.00149586	0.00149586	0.000664244	0.000614165	0.001021587
3834403773235	383440	3773235	0.000696942	0.0006444	0.001071876	0.001071876	0.000515519	0.000515519	0.000244273	0.000244273	0.000662719	0.000662719	0.000430913	8.74041E-05	0.000295927	0.000318064	0.002584286	0.002584286	0.001160852	0.001073332	0.001785355
3834503773235	383450	3773235	0.00068193	0.00063052	0.001048788	0.001048788	0.000504414	0.000504414	0.00023912	0.00023912	0.000648444	0.000648444	0.00042163	8.55214E-05	0.000289553	0.00031213	0.002552468	0.002552468	0.0011989	0.001108512	0.001843872
3834603773235	383460	3773235	0.000669506	0.00061903	0.001029681	0.001029681	0.000495225	0.000495225	0.00023465	0.00023465	0.0006366	0.0006366	0.00041395	8.39633E-05	0.000284277	0.00030554	0.002497136	0.002497136	0.001234704	0.001141617	0.001898938
3834703773235	383470	3773235	0.000657945	0.00060834	0.0010119	0.0010119	0.000486673	0.000486673	0.00023060	0.00023060	0.000625637	0.000625637	0.00040680	8.25134E-05	0.000279369	0.00030026	0.002428196	0.002428196	0.00126378	0.0011685	0.001943655
3834803773235	383480	3773235	0.000646125	0.00059741	0.000993722	0.000993722	0.00047793	0.00047793	0.000226462	0.000226462	0.000614397	0.000614397	0.000399494	8.10311E-05	0.00027435	0.00029487	0.002353654	0.002353654	0.001284055	0.001187247	0.001974838
3834903773235	383490	3773235	0.000633702	0.00058593	0.000974614	0.000974614	0.00046874	0.00046874	0.00022210	0.00022210	0.000602583	0.000602583	0.000391812	7.9473E-05	0.000269074	0.000289203	0.002276509	0.002276509	0.001295012	0.001197378	0.001991689
3835003773235	383500	3773235	0.00062007	0.00057332	0.000953649	0.000953649	0.000458657	0.000458657	0.00021733	0.00021733	0.000589621	0.000589621	0.000383384	7.77634E-05	0.000263286	0.000282982	0.002200365	0.002200365	0.00129691	0.001199133	0.001994608
3835103773235	383510	3773235	0.000606007	0.00056032	0.00093202	0.00093202	0.000448255	0.000448255	0.000212401	0.000212401	0.000576249	0.000576249	0.000374689	7.59998E-05	0.000257315	0.000276564	0.002127123	0.002127123	0.001289835	0.001192591	0.001983728
3835203773235	383520	3773235	0.00059134	0.00054676	0.000909463	0.000909463	0.00043746	0.00043746	0.00020726	0.00020726	0.00056230	0.00056230	0.00036562	7.41604E-05	0.00025108	0.00026987	0.00205428	0.00205428	0.001273356	0.001177355	0.001958384
3835303773235	383530	3773235	0.000575206	0.00053184	0.00088465	0.00088465	0.00042547	0.000425472	0.000201606	0.000201606	0.00054696	0.00054696	0.000355645	7.2137E-05	0.000244237	0.000262507	0.001978338	0.001978338	0.001249113	0.001154939	0.001921098
3835403773235	383540	3773235	0.000558555	0.00051644	0.00085904	0.00085904	0.00041315	0.000413155	0.000195769	0.000195769	0.000531127	0.000531127	0.00034535	7.00488E-05	0.000237167	0.00025490	0.001904295	0.001904295	0.001219175	0.001127258	0.001875054
3835503773235	383550	3773235	0.000542852	0.00050193	0.000834891	0.000834891	0.00040154	0.00040154	0.000190266	0.000190266	0.000516195	0.000516195	0.000335641	6.80795E-05	0.000230499	0.000247742	0.001836156	0.001836156	0.001187425	0.001097902	0.001826224
3835603773235	383560	3773235	0.000530515	0.00049052	0.000815916	0.000815916	0.000392414	0.000392414	0.000185942	0.000185942	0.000504464	0.000504464	0.000328013	6.65323E-05	0.000225261	0.000242112	0.001778623	0.001778623	0.001160075	0.001072614	0.001784161
3835703773235	383570	3773235	0.000518522	0.00047943	0.000797472	0.000797472	0.00038354	0.000383544	0.000181738	0.000181738	0.00049306	0.00049306	0.00032059	6.50283E-05	0.000220168	0.000236639	0.001723091	0.001723091	0.001131776	0.001046449	0.001740638
3835803773235	383580	3773235	0.000505581	0.00046746	0.000777568	0.000777568	0.000373971	0.000373971	0.00017720	0.00017720	0.000480754	0.000480754	0.000312596	6.34053E-05	0.000214673	0.000230732	0.001666659	0.001666659	0.001100372	0.001017412	0.001692339
3835903773235	383590	3773235	0.000492639	0.0004555	0.000757665	0.000757665	0.00036439	0.000364398	0.000172667	0.000172667	0.000468448	0.000468448	0.00030459	6.17823E-05	0.000209178	0.000224826	0.001611627	0.001611627	0.0010675	0.000987019	0.001641784
3836003773235	383600	3773235	0.000480647	0.00044441	0.000739221	0.000739221	0.000355528	0.000355528	0.000168463	0.000168463	0.000457045	0.000457045	0.00029718	6.02783E-05	0.000204086	0.000219353	0.001559997	0.001559997	0.001035751	0.000957663	0.001592953
3836103773235	383610	3773235	0.000471674	0.00043611	0.000725421	0.000725421	0.000348891	0.000348891	0.000165318	0.000165318	0.000448512	0.000448512	0.000291632	5.9153E-05	0.000200276	0.000215258	0.001516772	0.001516772	0.001010558	0.000934369	0.001554208
3836203773235	383620	3773235	0.000463047	0.00042814	0.000712152	0.000712152	0.00034250	0.000342509	0.000162295	0.000162295	0.00044030	0.00044030	0.00028629	5.8071E-05	0.000196613	0.00021132	0.001475148	0.001475148	0.00098571	0.000911395	0.001515993
3836303773235	383630	3773235	0.000455023	0.00042072	0.000699811	0.000699811	0.00033657	0.000336574	0.00015948	0.00015948	0.00043267	0.00043267	0.00028133	5.70647E-05	0.000193206	0.000207659	0.001435726	0.001435726	0.00096207	0.000889537	0.001479635
3836403773235	383640	3773235	0.00044743	0.0004137	0.000688135	0.000688135	0.00033095	0.000330958	0.00015682	0.00015682	0.00042545	0.00042545	0.00027664	5.61126E-05	0.000189982	0.00020419	0.001398204	0.001398204	0.000939725	0.000868877	0.001445268
3836503773235	383650	3773235	0.000440097	0.00040692	0.000676856	0.000676856	0.00032553	0.000325534	0.000154251	0.000154251	0.000418486	0.000418486	0.000272108	5.51929E-05	0.000186868	0.000200847	0.001361883	0.001361883	0.000918069	0.000848854	0.001411963
3836603773235	383660	3773235	0.000435611	0.00040277	0.000669956	0.000669956	0.00032221	0.000322215	0.00015267	0.00015267	0.00041422	0.00041422	0.000269334	5.46302E-05	0.000184964	0.0001988	0.001332766	0.001332766	0.000904006	0.000835851	0.001390334
3836703773235	383670	3773235	0.000431383	0.00039886	0.000663454	0.000663454	0.00031908	0.000319088	0.000151197	0.000151197	0.0004102	0.0004102	0.00026672	5.41001E-05	0.000183168	0.00019687	0.00130455	0.00130455	0.000890892	0.000823726	0.001370165
3836803773235	383680	3773235	0.000428967	0.00039663	0.000659739	0.000659739	0.00031730	0.000317301	0.00015035	0.00015035	0.000407903	0.000407903	0.000265227	5.37971E-05	0.000182143	0.00019576	0.001280837	0.001280837	0.000882782	0.000816227	0.001357693
3836903773235	383690	3773235	0.00042983	0.00039742	0.000661066	0.000661066	0.00031793	0.000317939	0.000150652	0.000150652	0.000408723	0.000408723	0.00026576	5.39053E-05	0.000182509	0.00019616	0.001264127	0.001264127	0.000882868	0.000816307	0.001357825
3837003773235	383700	3773235	0.000431124	0.00039862	0.000663056	0.000663056	0.00031889	0.000318897	0.000151106	0.000151106	0.000409954	0.000409954	0.00026656	5.40676E-05	0.000183059	0.00019675	0.001248718	0.001248718	0.000884163	0.000817503	0.001359816
3837103773235	383710	3773235	0.000432073	0.0003995	0.000664516	0.000664516	0.00031959	0.000319599	0.000151439	0.000151439	0.000410856	0.000410856	0.000267147	5.41866E-05	0.000183462	0.00019718	0.001233109	0.001233109	0.000884853	0.000818142	0.001360877
3837203773235	383720	3773235	0.000433109	0.00040046	0.000666108	0.000666108	0.00032036	0.000320364	0.000151801	0.000151801	0.000411841	0.000411841	0.000267787	5.43165E-05	0.000183901	0.00019765	0.001218401	0.001218401	0.000885802	0.000819019	0.001362337
3837303773235	383730	3773235	0.000434489	0.00040173	0.000668231	0.000668231	0.00032138	0.000321385	0.000152285	0.000152285	0.000413153	0.000413153	0.000268641	5.44896E-05	0.000184487	0.00019828	0.001205693	0.001205693	0.000887614	0.000820694	0.001365123
3837403773235	383740	3773235	0.000436473	0.00040357	0.000671283	0.000671283	0.00032285	0.000322853	0.000152981	0.000152981	0.00041504	0.00041504	0.00026968	5.47384E-05	0.00018533	0.00019919	0.001195688	0.001195688	0.000890892	0.000823726	0.001370165
3837503773235	383750	3773235	0.000438544	0.00040548	0.000674467	0.000674467	0.00032438	0.000324385	0.000153707	0.000153707	0.000417009	0.000417009	0.000271148	5.49981E-05	0.000186209	0.00020013	0.001187583	0.001187583	0.000894084	0.000826677	0.001375075
3837603773235	383760	3773235	0.000440356	0.00040716	0.000677254	0.000677254	0.00032572	0.000325725	0.000154342	0.000154342	0.000418732	0.000418732	0.000272268	5.52253E-05	0.000186978	0.00020066	0.001180879	0.001180879	0.000896673	0.00082907	0.001379056
3837703773235	383770	3773235	0.000441822	0.00040851	0.00067951	0.00067951	0.00032681	0.00032681	0.000154856	0.000154856	0.000420127	0.000420127	0.000273175	5.54093E-05	0.000187601	0.00020163	0.001175976	0.001175976	0.000898571	0.000830825	0.001381975
3837803773235	383780	3773235	0.000442944	0.00040955	0.000681235	0.000681235	0.00032764	0.00032764	0.000155249	0.000155249	0.000421193	0.000421193	0.000273868	5.55499E-05	0.000188077	0.00020214	0.001172374	0.001172374	0.000899606	0.000831783	0.001383567
3837903773235	383790	3773235	0.00044303	0.00040963	0.000681367	0.000681367	0.00032770	0.000327703	0.000155279	0.000155279	0.000421275	0.000421275	0.000273922	5.55608E-05	0.000188114	0.00020218	0.001167371	0.001167371	0.000898484	0.000830746	0.001381842
3838003773235	383800	3773235	0.000442599	0.00040923	0.000680704	0.000680704	0.00032738	0.000327384	0.000155128	0.000155128	0.000420865	0.000420865	0.000273655	5.55067E-05	0.000187931	0.00020189	0.001163069	0.001163069	0.000897018	0.000829389	0.001379587
3838103773235	383810	3773235	0.000440442	0.00040724	0.000677387	0.000677387	0.00032578	0.000325789	0.000154372	0.000154372	0.000418814	0.000418814	0.000272321	5.52362E-05	0.000187015	0.00020100	0.001152463	0.001152463	0.000892186	0.000824922	0.001372156
3838203773235	383820	3773235	0.000437164	0.0004042	0.000672344	0.000672344	0.00032336	0.000323364	0.000153223	0.000153223	0.000415696	0.000415696	0.00027029	5.4825E-05	0.000185623	0.00019950	0.001137254	0.001137254	0.000884939	0.000818221	0.00136101
3838303773235	383830	3773235	0.000433799	0.00040109	0.000667169	0.000667169	0.00032087	0.000320875	0.000152043	0.000152043	0.000412497	0.000412497	0.000268214	5.4403E-05	0.000184194	0.00019797	0.001122245	0.001122245	0.000877864	0.00081168	0.001350129
3838403773235	383840	3773235	0.000428967	0.00039663	0.000659739	0.000659739	0.00031730	0.000317301	0.00015035	0.00015035	0.000407903	0.000407903	0.000265227	5.37971E-05	0.000182143	0.00019576	0.001100333	0.001100333	0.000866994	0.000801629	0.00133341
3838503773235	383850	3773235	0.000424222	0.00039224	0.000652441	0.000652441	0.00031379	0.000313791	0.000148687	0.000148687	0.00040339	0.00040339	0.000262293	5.3202E-05	0.000180128	0.00019360	0.001079121	0.001079121	0.000856209	0.000791657	0.001316824
3838603773235	383860	3773235	0.00041801	0.0003865	0.000642887	0.000642887	0.00030919	0.000309196	0.00014651	0.00014651	0.000397484	0.000397484	0.00025845	5.2423E-05	0.00017749	0.00019076	0.001050904	0.001050904	0.000841369	0.000777936	0.001294001
3838703773235	383870	3773235	0.000409814	0.00037892	0.000630281	0.000630281	0.00030313	0.000303134	0.000143637	0.000143637	0.00038969	0.00038969	0.000253384	5.13951E-05	0.00017401	0.00018702	0.001014784	0.001014784	0.000821439	0.000759509	0.001263349
3838803773235	383880	3773235	0.000401445	0.00037118	0.00061741	0.00061741	0.00029694	0.000296943	0.00014070	0.00014070	0.000381732	0.000381732	0.00024821	5.03455E-05	0.000170457	0.00018320	0.000980464	0.000980464	0.000801941	0.000741481	0.001233361
3838903773235	383890	3773235	0.000393853	0.00036416	0.000605734	0.000605734	0.00029132	0.000291327	0.000138043	0.000138043	0.000374512	0.000374512	0.000243516	4.93934E-05	0.000167233	0.00017974	0.000950747	0.000950747	0.000784772	0.000725606	0.001206956
3839003773235	383900	3773235	0.000386519	0.00035738	0.000594455	0.000594455	0.00028590	0.000285903	0.000135472	0.000135472	0.000367539	0.000367539	0.000238981	4.84737E-05	0.000164119	0.00017639	0.000922831	0.000922831	0.000768121	0.00071021	0.001181346
3839103773235	383910	3773235	0.000378927	0.00035036	0.000582778	0.000582778	0.00028028	0.000280287	0.000132811	0.000132811	0.000360319	0.000360319	0.00023428	4.75215E-05	0.00016089	0.00017293	0.000895215	0.000895215	0.000750779	0.000694176	0.001154676
3829703773245	382970	3773245	0.001025052	0.00094777	0.0015765	0.0015765	0.000758217	0.000758217	0.000359274	0.000359274	0.000974717	0.000974717	0.000633781	0.000128553	0.000435245	0.00046780	0.001237412	0.001237412	0.000600571	0.000555293	0.000923661
3829803773245	382980	3773245	0.000999773	0.0009244	0.001537621	0.001537621	0.000739518	0.000739518	0.000350413	0.000350413	0.000950679	0.000950679	0.000618151	0.000125382	0.000424511	0.00045626	0.001308052	0.001308052	0.000598501	0.000553378	0.000920476
3829903773245	382990	3773245	0.000956462	0.00088435	0.00147101	0.00147101	0.000707482	0.000707482	0.000335233	0.000335233	0.000909495	0.000909495	0.000591372	0.000119951	0.000406121	0.00043650	0.00135558	0.00135558	0.000603246	0.000557766	0.000927774
3830003773245	383000	3773245	0.000879159	0.00081288	0.00135212	0.00135212	0.000650301	0.000650301	0.000308139	0.000308139	0.000835987	0.000835987	0.000543576	0.000110256	0.000373297	0.00040122	0.001386597	0.001386597	0.000607905	0.000562073	0.00093494

			KMMass Grading / Excavation	KMDrainage / Utilities Trenching	KMFoundations / Concrete Pads	KMBuilding / Structure Construction	KMAsphalt Paving	KMArchitectural Coating	KMLandscaping or Other Finishing	KMWaterside Construction (Piles)	EWNDemolition	EWNSite Grubbing / Prep	EWNDrainage / Utilities Trenching	EWNDrainage / Utilities Trenching	EWNDrainage / Utilities Trenching	EWNFoundations / Concrete Pads	EWNBuilding / Structure Construction	EWNAsphalt Paving	EWNLandscaping or Other Finishing	EWNWaterside Construction (Piles)	ISDemolition
Unique Identifier	X (UTM)	Y (UTM)	2026	2026	2026	2026	2026	2026	2026	2026	2027	2027	2027	2028	2029	2029	2029	2029	2029	2029	2027
3837803773225	383780	3773225	0.001344423	0.000333832	0.000306385	0.000901123	0.000540482	0.000109628	0.000371173	0.000398939	0.004089683	0.004675737	0.005506664	0.005506664	0.005506664	0.001433405	0.003561115	0.002528616	0.00173651	0.001815646	0.00041801
3837903773225	383790	3773225	0.001343893	0.0003337	0.000306264	0.000900767	0.000540269	0.000109585	0.000371026	0.000398781	0.00398572	0.004556876	0.00536668	0.00536668	0.00536668	0.001396966	0.003470589	0.002464336	0.001692367	0.001769491	0.000419218
3838003773225	383800	3773225	0.001342831	0.000333437	0.000306022	0.000900055	0.000539842	0.000109499	0.000370733	0.000398466	0.003886588	0.004443538	0.005233201	0.005233201	0.005233201	0.001362221	0.003384269	0.002403044	0.001650275	0.001725481	0.000419822
3838103773225	383810	3773225	0.001336462	0.000331855	0.000304571	0.000895786	0.000537282	0.000108979	0.000368975	0.000396576	0.003773221	0.004313925	0.005080554	0.005080554	0.005080554	0.001322487	0.003285554	0.00233295	0.001602138	0.00167515	0.0004187
3838203773225	383820	3773225	0.00132651	0.000329384	0.000302303	0.000889116	0.000533281	0.000108168	0.000366227	0.000393623	0.003653124	0.004176618	0.004918846	0.004918846	0.004918846	0.001280394	0.003180978	0.002258695	0.001551144	0.001621832	0.000416716
3838303773225	383830	3773225	0.001316558	0.000326913	0.000300035	0.000882446	0.00052928	0.000107356	0.000363479	0.00039067	0.003538462	0.004045525	0.004764457	0.004764457	0.004764457	0.001240206	0.003081136	0.002187801	0.001502458	0.001570927	0.000414559
3838403773225	383840	3773225	0.001300901	0.000323025	0.000296466	0.000871951	0.000522985	0.000106079	0.000359157	0.000386024	0.003412671	0.003901708	0.004595082	0.004595082	0.004595082	0.001196117	0.002971603	0.002110025	0.001449046	0.001515081	0.000411539
3838503773225	383850	3773225	0.001285376	0.00031917	0.000292928	0.000861545	0.000516744	0.000104813	0.000354871	0.000381417	0.003293782	0.003765782	0.004435001	0.004435001	0.004435001	0.001154447	0.002868079	0.002036517	0.001398564	0.0014623	0.00040852
3838603773225	383860	3773225	0.001265074	0.000314129	0.000288302	0.000847938	0.000508582	0.000103158	0.000349266	0.000375393	0.003168336	0.003622359	0.00426609	0.00426609	0.00426609	0.001110479	0.002758846	0.001958954	0.001345299	0.001406607	0.00040481
3838703773225	383870	3773225	0.001239067	0.000307671	0.000282375	0.000830506	0.000498127	0.000101037	0.000342085	0.000367676	0.00303547	0.003470454	0.004087189	0.004087189	0.004087189	0.00106391	0.002643153	0.001876805	0.001288883	0.00134762	0.000399978
3838803773225	383880	3773225	0.001213325	0.000301279	0.000276508	0.000813252	0.000487778	9.89382E-05	0.000334978	0.000360037	0.002910196	0.003327228	0.003918511	0.003918511	0.003918511	0.001020003	0.00253407	0.001799349	0.001235691	0.001292004	0.000394888
3838903773225	383890	3773225	0.001186389	0.000294591	0.00027037	0.000795197	0.000476949	9.67417E-05	0.000327542	0.000352044	0.002787683	0.003187159	0.003753551	0.003753551	0.003753551	0.000977063	0.002427391	0.0017236	0.001183671	0.001237613	0.000389021
3839003773225	383900	3773225	0.001159983	0.000288034	0.000264352	0.000777499	0.000466334	9.45885E-05	0.000320252	0.000344209	0.002672159	0.00305508	0.003598	0.003598	0.003598	0.000936573	0.002326798	0.001652173	0.001134619	0.001186325	0.000382896
3839103773225	383910	3773225	0.00113371	0.00028151	0.00025836	0.000759889	0.000455772	9.24462E-05	0.000312998	0.000336413	0.00256345	0.002930794	0.003451626	0.003451626	0.003451626	0.000898471	0.002232139	0.001584959	0.00108846	0.001138063	0.000376597
3829703773235	382970	3773235	0.000915832	0.000227409	0.000208712	0.000613852	0.000368181	7.46797E-05	0.000252846	0.00027176	0.004409511	0.005041396	0.005937304	0.005937304	0.005937304	0.001545502	0.003839607	0.002726362	0.001872311	0.001957636	0.000653114
3829803773235	382980	3773235	0.000913576	0.000226849	0.000208198	0.00061234	0.000367274	7.44958E-05	0.000252223	0.000271091	0.004987046	0.005701692	0.006714942	0.006714942	0.006714942	0.001747924	0.004342499	0.003083448	0.002117537	0.002214037	0.000635427
3829903773235	382990	3773235	0.00091623	0.000227508	0.000208803	0.000614119	0.000368341	7.47122E-05	0.000252956	0.000271878	0.00558037	0.00638004	0.007513839	0.007513839	0.007513839	0.00195588	0.00485914	0.003450295	0.002369467	0.002477448	0.000605662
3830003773235	383000	3773235	0.000921538	0.000228826	0.000210012	0.000617676	0.000370475	7.5145E-05	0.000254421	0.000273453	0.006182926	0.007068942	0.008325167	0.008325167	0.008325167	0.002167072	0.005383818	0.00382285	0.002625317	0.002744957	0.000556829
3830103773235	383010	3773235	0.00093547	0.000232285	0.00021318	0.000627015	0.000376076	7.62811E-05	0.000258268	0.000277588	0.006882112	0.007868322	0.009266604	0.009266604	0.009266604	0.002412131	0.005992638	0.00425515	0.002922196	0.003055366	0.000486082
3830203773235	383020	3773235	0.000949668	0.000235811	0.000216423	0.000636531	0.000381784	7.74388E-05	0.000262187	0.000281801	0.007606231	0.008696208	0.010241614	0.010241614	0.010241614	0.00266593	0.00662317	0.004702867	0.003229663	0.003376844	0.000486255
3830303773235	383030	3773235	0.000963733	0.000239303	0.000219628	0.000645959	0.000387438	7.85857E-05	0.000266071	0.000285974	0.008474691	0.009689119	0.011410975	0.011410975	0.011410975	0.002970319	0.007379386	0.005239828	0.003598418	0.003762404	0.000490655
3830403773235	383040	3773235	0.000978064	0.000242862	0.000222894	0.000655564	0.000393199	7.97543E-05	0.000270027	0.000290227	0.009492755	0.010853072	0.012781775	0.012781775	0.012781775	0.003327143	0.008265871	0.005869288	0.004030695	0.004214381	0.00049471
3830503773235	383050	3773235	0.000991997	0.000246321	0.000226069	0.000664903	0.0003988	8.08904E-05	0.000273873	0.000294361	0.010716761	0.012252478	0.014429871	0.014429871	0.014429871	0.003756149	0.009331682	0.006626081	0.004550417	0.004757788	0.000498334
3830603773235	383060	3773235	0.001006327	0.00024988	0.000229335	0.000674508	0.000404561	8.2059E-05	0.00027783	0.000298613	0.012223927	0.013975622	0.016459235	0.016459235	0.016459235	0.004284399	0.010644055	0.007557948	0.005190371	0.005426906	0.000501785
3830703773235	383070	3773235	0.001021587	0.000253669	0.000232813	0.000684736	0.000410696	8.33033E-05	0.000282043	0.000303141	0.014115455	0.016138207	0.019006133	0.019006133	0.019006133	0.004947367	0.012291114	0.008727464	0.005993529	0.006266664	0.000504632
3834403773235	383440	3773235	0.001785355	0.000443319	0.00040687	0.001196665	0.000717745	0.000145583	0.000492906	0.000529779	0.073546917	0.084086225	0.099029219	0.099029219	0.099029219	0.025777671	0.064041401	0.045473423	0.031228574	0.032651716	0.000566578
3834503773235	383450	3773235	0.001843872	0.000457849	0.000420206	0.001235886	0.000741269	0.000150355	0.000509062	0.000547143	0.056505305	0.064602542	0.076083083	0.076083083	0.076083083	0.019804707	0.049202319	0.034936741	0.023992577	0.025085962	0.000572532
3834603773235	383460	3773235	0.001898938	0.000471523	0.000432755	0.001272796	0.000763407	0.000154845	0.000524265	0.000563483	0.045229644	0.051711073	0.060900667	0.060900667	0.060900667	0.015852668	0.039383972	0.027965097	0.019204847	0.020080446	0.000577018
3834703773235	383470	3773235	0.001943655	0.000482626	0.000442946	0.001302768	0.000781384	0.000158492	0.00053661	0.000576752	0.037350951	0.04270336	0.05029219	0.05029219	0.05029219	0.013091242	0.032523555	0.02309377	0.015859495	0.01658224	0.000577708
3834803773235	383480	3773235	0.001974838	0.000490369	0.000450052	0.001323669	0.00079392	0.000161034	0.000545219	0.000586005	0.031584223	0.036110257	0.042527424	0.042527424	0.042527424	0.011070045	0.027502144	0.019528252	0.013410899	0.014022057	0.000574516
3834903773235	383490	3773235	0.001991689	0.000494554	0.000453892	0.001334964	0.000800695	0.000162408	0.000549872	0.000591006	0.027175575	0.031069848	0.036591282	0.036591282	0.036591282	0.009524846	0.023663289	0.016802423	0.011538954	0.012064805	0.000568045
3835003773235	383500	3773235	0.001994608	0.000495278	0.000454558	0.00133692	0.000801868	0.000162646	0.000550678	0.000591872	0.023720198	0.027119313	0.031938696	0.031938696	0.031938696	0.00831376	0.020654498	0.014665993	0.010071774	0.010530763	0.000558814
3835103773235	383510	3773235	0.001983728	0.000492577	0.000452078	0.001329627	0.000797494	0.000161759	0.000547674	0.000588643	0.020959864	0.023963423	0.028221971	0.028221971	0.028221971	0.007346283	0.018250922	0.012959303	0.008899716	0.009305292	0.00054777
3835203773235	383520	3773235	0.001958384	0.000486284	0.000446302	0.00131264	0.000787305	0.000159693	0.000540677	0.000581123	0.018675519	0.021351729	0.025146153	0.025146153	0.025146153	0.006545636	0.016261815	0.011546912	0.007929766	0.008291139	0.000535519
3835303773235	383530	3773235	0.001921098	0.000477025	0.000437805	0.001287649	0.000772316	0.000156652	0.000530383	0.000570059	0.016695039	0.019087446	0.022479483	0.022479483	0.022479483	0.005851492	0.014537302	0.010322398	0.007088839	0.00741189	0.000521283
3835403773235	383540	3773235	0.001875054	0.000465592	0.000427312	0.001256787	0.000753805	0.000152898	0.000517671	0.000556396	0.015007297	0.017157849	0.020206977	0.020206977	0.020206977	0.005259951	0.01306769	0.009278882	0.006372211	0.006662604	0.000506185
3835503773235	383550	3773235	0.001826224	0.000453467	0.000416184	0.001224058	0.000734174	0.000148916	0.00050419	0.000541906	0.013596674	0.015545084	0.018307607	0.018307607	0.018307607	0.004765537	0.011839382	0.008406706	0.0577325	0.006036347	0.00049169
3835603773235	383560	3773235	0.001784161	0.000443022	0.000406598	0.001195864	0.000717264	0.000145486	0.000492577	0.000529425	0.012465674	0.014252011	0.016784741	0.016784741	0.016784741	0.00436913	0.010854558	0.007707419	0.005293019	0.005534231	0.000480216
3835703773235	383570	3773235	0.001740638	0.000432215	0.00039668	0.001166692	0.000699768	0.000141937	0.000480561	0.00051651	0.011469697	0.01311331	0.015443681	0.015443681	0.015443681	0.004020047	0.009987305	0.007091615	0.00487012	0.00509206	0.000469172
3835803773235	383580	3773235	0.001692339	0.000420222	0.000385672	0.001134319	0.00068035	0.000137998	0.000467226	0.000502178	0.010556546	0.012069304	0.014214144	0.014214144	0.014214144	0.003699994	0.009192173	0.006527021	0.004482389	0.004686659	0.000457266
3835903773235	383590	3773235	0.001641784	0.000407669	0.000374151	0.001100433	0.000660026	0.000133876	0.000453269	0.000487176	0.009733036	0.011127784	0.013105307	0.013105307	0.013105307	0.00341136	0.008475097	0.006017852	0.00413272	0.004321056	0.000445446
3836003773235	383600	3773235	0.001592953	0.000395544	0.000363023	0.001067704	0.000640396	0.000129894	0.000439787	0.000472686	0.009007191	0.010297925	0.012127973	0.012127973	0.012127973	0.003156956	0.007843063	0.005569068	0.003824521	0.003998811	0.000434575
3836103773235	383610	3773235	0.001554208	0.000385923	0.000354193	0.001041734	0.000624819	0.000126735	0.0042909	0.000461189	0.0084124	0.009617901	0.011327101	0.011327101	0.011327101	0.002948486	0.007325145	0.005201314	0.003571968	0.003734749	0.000426897
3836203773235	383620	3773235	0.001515993	0.000376434	0.000345484	0.00101612	0.000609456	0.000123619	0.00041854	0.000449849	0.007873689	0.009001992	0.010601739	0.010601739	0.010601739	0.002759672	0.00685606	0.004868234	0.003343227	0.003495584	0.000419736
3836303773235	383630	3773235	0.001479635	0.000367406	0.000337199	0.000991751	0.00059484	0.000120654	0.000408502	0.000439061	0.007389591	0.008448522	0.009949912	0.009949912	0.009949912	0.002589999	0.006434529	0.00456892	0.003137676	0.003280665	0.000413092
3836403773235	383640	3773235	0.001445268	0.000358873	0.000329367	0.000968716	0.000581024	0.000117852	0.000399014	0.000428863	0.006952945	0.007949305	0.009361979	0.009361979	0.009361979	0.002436958	0.006054317	0.004298946	0.002952273	0.003086813	0.000407139
3836503773235	383650	3773235	0.001411963	0.000350603	0.000321777	0.000946392	0.000567634	0.000115136	0.000389819	0.00041898	0.006553225	0.007492306	0.008823766	0.008823766	0.008823766	0.002296859	0.005706259	0.004051802	0.002782549	0.002909354	0.000401359
3836603773235	383660	3773235	0.001390334	0.000345232	0.000316848	0.000931895	0.000558939	0.000113372	0.000383848	0.000412562	0.00623452	0.007127929	0.008394636	0.008394636	0.008394636	0.002185155	0.005428744	0.003854749	0.002647224	0.002767863	0.000398684
3836703773235	383670	3773235	0.001370165	0.000340224	0.000312251	0.000918377	0.000550831	0.000111727	0.00037828	0.000406577	0.005940575	0.006791862	0.007998847	0.007998847	0.007998847	0.002082129	0.00517279	0.003673006	0.002522413	0.002637364	0.000396182
3836803773235	383680	3773235	0.001357693	0.000337127	0.000309409	0.000910017	0.000545817	0.00011071	0.000374836	0.000402876	0.005693997	0.006509949	0.007666834	0.007666834	0.007666834	0.001995705	0.00495808	0.003520549	0.002417714	0.002527893	0.000395578
3836903773235	383690	3773235	0.001357825	0.00033716	0.000309439	0.000910106	0.00054587	0.000110721	0.000374873	0.000402915	0.005503498	0.006292152	0.007410332	0.007410332	0.007410332	0.001928937	0.004792202	0.003402765	0.002336827	0.00244332	0.000398253
3837003773235	383700	3773235	0.001359816	0.000337654	0.000309893	0.00091144	0.00054667	0.000110883	0.000375422	0.000403506	0.00532387	0.006086783	0.007168468	0.007168468	0.007168468	0.001865979	0.00463579	0.003291703	0.002260555	0.002363573	0.000401359
3837103773235	383710	3773235	0.001360877	0.000337917	0.000310135	0.000912151	0.000547097	0.00011097	0.000375715	0.000403821	0.00514683	0.005884374	0.006930088	0.006930088	0.006930088	0.001803927	0.004481632	0.003182241	0.002185383	0.002284975	0.00040412
3837203773235	383720	3773235	0.001362337	0.00033828	0.000310467	0.000913129	0.000547684	0.000111089	0.000376118	0.000404254	0.004978764	0.005692223	0.00670379	0.00670379	0.00670379	0.001745021	0.004335287	0.003078326	0.00211402	0.00221036	0.00040688
3837303773235	383730	3773235	0.001365123	0.000338972	0.000311102	0.000914997	0.000548804	0.000111316	0.000376887	0.000405081	0.004823379	0.005514572	0.006494569	0.006494569	0.006494569	0.00169056	0.004199985	0.002982254	0.002048043	0.002141376	0.0004099
3837403773235	383740	3773235	0.001370165	0.000340224	0.000312251	0.000918377	0.000550831	0.000111727	0.00037828	0.000406577	0.004683094	0.005354183	0.006305677	0.006305677	0.006305677	0.001641391	0.004077831	0.002895516	0.001988477	0.002079095	0.000413524
3837503773235	383750	3773235	0.001375075	0.000341443	0.00031337	0.000921667	0.000552805	0.000112128	0.000379635	0.000408034	0.004552385	0.005204744	0.00612968	0.00612968	0.00612968	0.001595578	0.003964015	0.0028147	0.001932977	0.002021066	0.000416975
3837603773235	383760	3773235	0.001379056	0.000342431	0.000314277	0.000924336	0.000554405	0.000112452	0.000380734	0.000409215	0.004429613	0.005064379	0.005964371	0.005964371	0.005964371	0.001552548	0.003857111	0.002738791	0.001880847	0.001966561	0.000420081
3837703773235	383770	3773235	0.001381975	0.000343156	0.000314943	0.000926292	0.000555579	0.00011269	0.00038154	0.00041008	0.00431452	0.004932793	0.005809401	0.005809401	0.005809401	0.001512209	0.003756893	0.00266763	0.001831978	0.001915464	0.000422755
3837803773235	383780	3773235	0.001383567	0.000343552	0.000315306	0.00092736	0.000556219	0.00011282	0.00038198	0.00041055	0.00420538	0.004808013	0.005662447	0.005662447	0.005662447	0.001473956	0.003661859	0.00260015	0.001785636	0.001867011	0.000424912
3837903773235	383790	3773235	0.001381842	0.000343123	0.000314912	0.000926203	0.000555525	0.00011268	0.00038153	0.00041042	0.004094083	0.004680767	0.005512588	0.005512588	0.005512588	0.001434947	0.003564947	0.002531336	0.001738379	0.0018176	0.000425861
3838003773235	383800	3773235	0.001379587	0.000342563	0.000314398	0.000924691	0.000554618	0.00011249	0.00038088	0.00040937	0.003987446	0.004558848	0.005369003	0.005369003	0.005369003	0.001397571	0.003472091	0.002465403	0.001693099	0.001770257	0.000426206
3838103773235	383810	3773235	0.001372156	0.000340718	0.000312705	0.000919711	0.000551631	0.00011189	0.000378829	0.000407168	0.003868125	0.004422429	0.005208341	0.005208341	0.005208341	0.00135575	0.003368192	0.002391628	0.001642435	0.001717284	0.000424999
3838203773235	383820	3773235	0.00136101	0.00033795	0.000310165	0.00091224	0.00054715	0.00011098	0.00037572	0.00040386	0.00374242	0.004278711	0.005039082	0.005039082	0.005039082	0.001311692	0.003258734	0.002313906	0.00158906	0.001661476	0.000422842
3838303773235	383830	3773235	0.001350129	0.000335249	0.000307685	0.000904947	0.000542776	0.00011009	0.000372748	0.000400632	0.003622754	0.004141897	0.004877955	0.004877955	0.004877955	0.00126975	0.003154534	0.002239918	0.001538249	0.00160835	0.000420598
3838403773235	383840	3773235	0.00133341	0.000331097	0.000303875	0.000893741	0.000536055	0.00010873	0.00036813	0.000395671	0.003492736	0.003993246	0.004702887	0.004702887	0.004702887	0.001224179	0.00304132	0.002159528	0.001483042	0.001550627	0.000417492
3838503773235	383850	3773235	0.001316824	0.000326979	0.000300095	0.000882624	0.000529387	0.000107378	0.000363553	0.000390749	0.00337005	0.00385298	0.004537694	0.004537694	0.004537694	0.001181179	0.002934491	0.002083673	0.001430949	0.00149616	0.0004143
3838603773235	383860	3773235	0.001294001	0.000321312	0.000294894	0.000867326	0.000520211	0.000105517	0.000357252	0.000383977	0.003237357	0.003701272	0.004359026	0.004359026	0.004359026	0.001134671	0.002818947	0.00200163	0.001374606	0.001437249	0.000410159
3838703773235	383870	3773235	0.001263349	0.000313701	0.000287909	0.000846781	0.000507889	0.000103017	0.000348789	0.000374881	0.00309293	0.003536148	0.004164558	0.004164558	0.004164558	0.00108405	0.002693186	0.001912332	0.001313281	0.00137313	0.000404378
3838803773235	383880	3773235	0.001233361	0.000306254	0.000281075	0.000826681	0.000495833	0.000100572	0.00034051	0.000365983	0.002957217	0.003380987	0.003981824	0.003981824	0.003981824	0.001036483	0.002575013	0.001828421	0.001255656	0.001312879	0.000398166
3838903773235	383890	3773235	0.001206956	0.000299697	0.000275057	0.000808983	0.000485218	9.84188E-05	0.00033322	0.000358147	0.002835998	0.003242398	0.003818606	0.003818606	0.003818606	0.000993997	0.002469462	0.001753473	0.001204186	0.001259063	0.0003923
3839003773235	383900	3773235	0.001181346	0.000293338	0.000269221	0.000791818	0.000474922	9.63306E-05	0.00032615	0.000350548	0.002722976	0.003113179	0.003666424	0.003666424	0.003666424	0.000954384	0.002371047	0.001683592	0.001156196	0.001208886	0.000386347
3839103773235	383910	3773235	0.001154676	0.000286716	0.000263143	0.000773941	0.0004642	9.41557E-05	0.000318786	0.000342634	0.002614008	0.002988597	0.003519702	0.003519702	0.003519702	0.000916191	0.002276163	0.001616219	0.001109928	0.001160509	0.000380048
3829703773245	382970	3773245	0.000923661	0.000229353	0.000210496	0.000619099	0.000371328	7.53181E-05	0.000255007	0.000274083	0.004496736	0.005141121	0.006054751	0.006054751	0.006054751	0.001576074	0.003915559	0.002780293	0.001909348	0.00199636	0.000659498
3829803773245	382980	3773245	0.000920476	0.000228562	0.00020977	0.000616965	0.000370048	7.50584E-05	0.000254128	0.000273138	0.005108351	0.00584038	0.006878276	0.006878276	0.006878276	0.001790441	0.004448126	0.003158449	0.002169044	0.002267892	0.000635082
3829903773245	382990	3773245	0.000927774	0.000230374	0.000211433	0.000621857	0.000372982	7.56535E-05	0.000256143	0.00027530 4	0.005706507	0.006524252	0.007683679	0.007683679	0.00200009	0.004968974	0.003528284	0.002423026	0.002533447	0.000600744
3830003773245	383000	3773245	0.00093494	0.000232154	0.000213066	0.000626659	0.000375862	7.62378E-05	0.000258121	0.00027743	0.006282834	0.007183168	0.008459691	0.008459691	0.008459691	0.002202089	0.005470814	0.003884622	0.002667739	0.002789312	0.000543543

			ISDrainage / Utilities Trenching	ISDrainage / Utilities Trenching	ISAsphalt Paving	ISAsphalt Paving	SVDemolition	SVSite Grubbing / Prep	SVMass Grading / Excavation	SVMass Grading / Excavation	SVDrainage / Utilities Trenching	SVFoundations / Concrete Pads	SVBuilding / Structure Construction	SVBuilding / Structure Construction	SVAsphalt Paving	SVAsphalt Paving	SVArchitectural Coating	SVArchitectural Coating	SVLandscaping or Other Finishing	SVLandscaping or Other Finishing	MDemolition
Unique Identifier	X (UTM)	Y (UTM)	2027	2028	2027	2028	2027	2027	2027	2028	2028	2028	2028	2029	2028	2029	2028	2029	2028	2029	2027
3837803773225	383780	3773225	0.000224266	0.000224266	0.000258452	0.000258452	0.00348795	0.001389941	0.004520681	0.004520681	0.002332973	0.00090493	0.003523201	0.003523201	0.002421085	0.002421085	0.000545339	0.000545339	0.001846375	0.001846375	0.001476451
3837903773225	383790	3773225	0.000224915	0.000224915	0.000259199	0.000259199	0.003397915	0.001354062	0.004403989	0.004403989	0.002272752	0.000881571	0.003443068	0.003443068	0.002358589	0.002358589	0.000531263	0.000531263	0.001798714	0.001798714	0.001479902
3838003773225	383800	3773225	0.000225239	0.000225239	0.000259572	0.000259572	0.003311479	0.001319618	0.004291961	0.004291961	0.002214938	0.000859146	0.00336667	0.00336667	0.002298592	0.002298592	0.000517748	0.000517748	0.001752959	0.001752959	0.001481024
3838103773225	383810	3773225	0.000224637	0.000224637	0.000258879	0.000258879	0.003217777	0.001282278	0.004170515	0.004170515	0.002152264	0.000834835	0.00328378	0.00328378	0.00223355	0.00223355	0.000503098	0.000503098	0.001703357	0.001703357	0.001471447
3838203773225	383820	3773225	0.000223572	0.000223572	0.000257652	0.000257652	0.003120961	0.001243696	0.004045032	0.004045032	0.002087507	0.000809717	0.003197598	0.003197598	0.002166347	0.002166347	0.000487961	0.000487961	0.001652106	0.001652106	0.001455745
3838303773225	383830	3773225	0.000222415	0.000222415	0.000256318	0.000256318	0.00302802	0.00120666	0.003924573	0.003924573	0.002025341	0.000785604	0.00311453	0.00311453	0.002101834	0.002101834	0.00047343	0.00047343	0.001602907	0.001602907	0.001439611
3838403773225	383840	3773225	0.000220795	0.000220795	0.000254451	0.000254451	0.002929473	0.001167389	0.003796848	0.003796848	0.001959427	0.000760036	0.003025325	0.003025325	0.002033431	0.002033431	0.000458022	0.000458022	0.001550741	0.001550741	0.001416317
3838503773225	383850	3773225	0.000219175	0.000219175	0.000252584	0.000252584	0.002835564	0.001129966	0.003675133	0.003675133	0.001896614	0.000735672	0.002939766	0.002939766	0.001968245	0.001968245	0.000443339	0.000443339	0.001501029	0.001501029	0.001393453
3838603773225	383860	3773225	0.000217184	0.000217184	0.00025029	0.00025029	0.00273854	0.001091302	0.003549382	0.003549382	0.001831718	0.0007105	0.002850294	0.002850294	0.001900898	0.001900898	0.000428169	0.000428169	0.001449668	0.001449668	0.001365155
3838703773225	383870	3773225	0.000214592	0.000214592	0.000247303	0.000247303	0.002637709	0.001051122	0.003418697	0.003418697	0.001764276	0.00068434	0.002756375	0.002756375	0.001830909	0.001830909	0.000412405	0.000412405	0.001396293	0.001396293	0.001329867
3838803773225	383880	3773225	0.000211861	0.000211861	0.000244156	0.000244156	0.002541862	0.001012927	0.003294471	0.003294471	0.001700167	0.000659473	0.002666726	0.002666726	0.001764378	0.001764378	0.000397419	0.000397419	0.001345556	0.001345556	0.001294235
3838903773225	383890	3773225	0.000208714	0.000208714	0.000240528	0.000240528	0.002448091	0.000975559	0.003172935	0.003172935	0.001637446	0.000635144	0.002578766	0.002578766	0.001699289	0.001699289	0.000382758	0.000382758	0.001295917	0.001295917	0.001255842
3839003773225	383900	3773225	0.000205427	0.000205427	0.000236741	0.000236741	0.002359025	0.000940067	0.003057498	0.003057498	0.001577873	0.000612037	0.002494808	0.002494808	0.001637466	0.001637466	0.000368833	0.000368833	0.001248769	0.001248769	0.001217363
3839103773225	383910	3773225	0.000202048	0.000202048	0.000232847	0.000232847	0.002274527	0.000906394	0.002947982	0.002947982	0.001521355	0.000590114	0.002414941	0.002414941	0.001578814	0.001578814	0.000355621	0.000355621	0.00120404	0.00120404	0.001179315
3829703773235	382970	3773235	0.000350402	0.000350402	0.000403815	0.000403815	0.007212231	0.002874059	0.009347668	0.009347668	0.00482402	0.001871175	0.007990572	0.007990572	0.005006214	0.005006214	0.001127629	0.001127629	0.003817854	0.003817854	0.000632062
3829803773235	382980	3773235	0.000340913	0.000340913	0.000392879	0.000392879	0.008504546	0.003389044	0.011022619	0.011022619	0.005688407	0.002206459	0.009038709	0.009038709	0.005903246	0.005903246	0.001329682	0.001329682	0.004501951	0.004501951	0.000658636
3829903773235	382990	3773235	0.000324943	0.000324943	0.000374475	0.000374475	0.010060389	0.004009045	0.013039125	0.013039125	0.006729059	0.002610115	0.010206558	0.010206558	0.006983202	0.006983202	0.001572938	0.001572938	0.00532555	0.00532555	0.000677012
3830003773235	383000	3773235	0.000298744	0.000298744	0.000344283	0.000344283	0.011955748	0.004764341	0.015495672	0.015495672	0.007996801	0.003101855	0.011507992	0.011507992	0.008298824	0.008298824	0.001869276	0.001869276	0.006328873	0.006328873	0.000678565
3830103773235	383010	3773235	0.000260788	0.000260788	0.000300541	0.000300541	0.01443235	0.005751262	0.018705561	0.018705561	0.009653318	0.003744397	0.013033373	0.013033373	0.010017904	0.010017904	0.002256492	0.002256492	0.007639883	0.007639883	0.000699876
3830203773235	383020	3773235	0.00026088	0.00026088	0.000300647	0.000300647	0.017121686	0.006822957	0.02219117	0.02219117	0.011452125	0.004442131	0.014371983	0.014371983	0.011884648	0.011884648	0.00267696	0.00267696	0.009063505	0.009063505	0.000716182
3830303773235	383030	3773235	0.000263241	0.000263241	0.000303368	0.000303368	0.020704791	0.008250817	0.026835181	0.026835181	0.013848744	0.005371748	0.015883845	0.015883845	0.014371783	0.014371783	0.003237185	0.003237185	0.010960251	0.010960251	0.000730763
3830403773235	383040	3773235	0.000265417	0.000265417	0.000305875	0.000305875	0.025571561	0.010190215	0.033142931	0.033142931	0.017103964	0.006634406	0.017551438	0.017551438	0.017749945	0.017749945	0.003998102	0.003998102	0.013536516	0.013536516	0.000744481
3830503773235	383050	3773235	0.000267361	0.000267361	0.000308115	0.000308115	0.032335557	0.012885653	0.041909649	0.041909649	0.021628175	0.008389289	0.019374406	0.019374406	0.022445027	0.022445027	0.00505565	0.00505565	0.017117093	0.017117093	0.000758544
3830603773235	383060	3773235	0.000269212	0.000269212	0.000310249	0.000310249	0.042119061	0.01678436	0.054589908	0.054589908	0.028172035	0.010927567	0.021410292	0.021410292	0.029236035	0.029236035	0.006585297	0.006585297	0.022296071	0.022296071	0.000773038
3830703773235	383070	3773235	0.00027074	0.00027074	0.000312009	0.000312009	0.055136121	0.021971631	0.071461131	0.071461131	0.036878712	0.014304774	0.023390325	0.023390325	0.038271545	0.038271545	0.008620509	0.008620509	0.029186759	0.029186759	0.000787964
3834403773235	383440	3773235	0.000303975	0.000303975	0.000350311	0.000350311	0.017110406	0.006818462	0.02217655	0.02217655	0.01144458	0.004439204	0.015200443	0.015200443	0.011876818	0.011876818	0.002675205	0.002675205	0.009057534	0.009057534	0.001746411
3834503773235	383450	3773235	0.000307169	0.000307169	0.000353991	0.000353991	0.015893662	0.006333592	0.020599545	0.020599545	0.01063074	0.004123526	0.014229326	0.014229326	0.011032241	0.011032241	0.002484967	0.002484967	0.00841344	0.00841344	0.001919654
3834603773235	383460	3773235	0.000309576	0.000309576	0.000356765	0.000356765	0.014776917	0.005888571	0.019152149	0.019152149	0.009883787	0.003833793	0.013307125	0.013307125	0.010257077	0.010257077	0.002310365	0.002310365	0.007822282	0.007822282	0.002020425
3834703773235	383470	3773235	0.000309946	0.000309946	0.000357192	0.000357192	0.013759826	0.005483263	0.017833912	0.017833912	0.009203489	0.003569914	0.012459721	0.012459721	0.009551086	0.009551086	0.002151343	0.002151343	0.007283877	0.007283877	0.002097384
3834803773235	383480	3773235	0.000308233	0.000308233	0.000355218	0.000355218	0.01284924	0.005120396	0.016653715	0.016653715	0.008594428	0.003333667	0.01168747	0.01168747	0.008919022	0.008919022	0.002008973	0.002008973	0.006801851	0.006801851	0.00214777
3834903773235	383490	3773235	0.000304762	0.000304762	0.000351217	0.000351217	0.012023914	0.004791505	0.015584021	0.015584021	0.008042395	0.003119541	0.010980232	0.010980232	0.008346139	0.008346139	0.001879934	0.001879934	0.006364958	0.006364958	0.002168131
3835003773235	383500	3773235	0.000299809	0.000299809	0.00034551	0.00034551	0.011277203	0.004493942	0.01461622	0.01461622	0.007542945	0.00292581	0.010336408	0.010336408	0.007827826	0.007827826	0.001763186	0.001763186	0.00596968	0.00596968	0.002166405
3835103773235	383510	3773235	0.000293884	0.000293884	0.000338682	0.000338682	0.01060371	0.004225557	0.013743315	0.013743315	0.007092468	0.002751076	0.009752172	0.009752172	0.007360336	0.007360336	0.001657885	0.001657885	0.005613161	0.005613161	0.002149495
3835203773235	383520	3773235	0.000287311	0.000287311	0.000331107	0.000331107	0.009979767	0.003976917	0.012934632	0.012934632	0.006675133	0.002589198	0.00921294	0.00921294	0.006927239	0.006927239	0.001560332	0.001560332	0.005282872	0.005282872	0.002120161
3835303773235	383530	3773235	0.000279673	0.000279673	0.000322305	0.000322305	0.009378038	0.003737129	0.01215474	0.01215474	0.006272657	0.002433082	0.008700299	0.008700299	0.006509562	0.006509562	0.001466252	0.001466252	0.004964342	0.004964342	0.002075815
3835403773235	383540	3773235	0.000271573	0.000271573	0.00031297	0.00031297	0.00881624	0.003513254	0.011426602	0.011426602	0.005896889	0.002287327	0.00822359	0.00822359	0.006119602	0.006119602	0.001378415	0.001378415	0.004666949	0.004666949	0.002024567
3835503773235	383550	3773235	0.000263797	0.000263797	0.000304008	0.000304008	0.008309667	0.003311385	0.01077004	0.01077004	0.005558059	0.002155899	0.007790727	0.007790727	0.005767976	0.005767976	0.001299213	0.001299213	0.004398791	0.004398791	0.001976079
3835603773235	383560	3773235	0.00025764	0.00025764	0.000296913	0.000296913	0.00787735	0.003139108	0.01020972	0.01020972	0.005268897	0.002043737	0.007414607	0.007414607	0.005467892	0.005467892	0.00123162	0.00123162	0.00416994	0.00416994	0.001940878
3835703773235	383570	3773235	0.000251715	0.000251715	0.000290085	0.000290085	0.007471676	0.002977448	0.009683932	0.009683932	0.004997555	0.001938487	0.007063123	0.007063123	0.005186302	0.005186302	0.001168193	0.001168193	0.003955193	0.003955193	0.001904815
3835803773235	383580	3773235	0.000245328	0.000245328	0.000282724	0.000282724	0.007076591	0.002820007	0.009171867	0.009171867	0.004733295	0.001835984	0.006724446	0.006724446	0.004912062	0.004912062	0.001106422	0.001106422	0.003746051	0.003746051	0.001863402
3835903773235	383590	3773235	0.000238986	0.000238986	0.000275415	0.000275415	0.006700398	0.002670095	0.008684289	0.008684289	0.004481673	0.001738383	0.006403023	0.006403023	0.004650936	0.004650936	0.001047604	0.001047604	0.003546911	0.003546911	0.001820609
3836003773235	383600	3773235	0.000233154	0.000233154	0.000268694	0.000268694	0.006352233	0.002531352	0.008233037	0.008233037	0.004248797	0.001648053	0.006104635	0.006104635	0.004409265	0.004409265	0.000993169	0.000993169	0.003362607	0.003362607	0.001779714
3836103773235	383610	3773235	0.000229034	0.000229034	0.000263946	0.000263946	0.00605431	0.00241263	0.007846903	0.007846903	0.004049526	0.001570759	0.005845291	0.005845291	0.004202468	0.004202468	0.000946589	0.000946589	0.003204899	0.003204899	0.001746497
3836203773235	383620	3773235	0.000225192	0.000225192	0.000259519	0.000259519	0.005773549	0.002300748	0.007483014	0.007483014	0.003861734	0.001497917	0.005600978	0.005600978	0.004007584	0.004007584	0.000902692	0.000902692	0.003056276	0.003056276	0.001711814
3836303773235	383630	3773235	0.000221628	0.000221628	0.000255411	0.000255411	0.005511751	0.002196421	0.0071437	0.0071437	0.003686626	0.001429994	0.005372673	0.005372673	0.003825862	0.003825862	0.00086176	0.00086176	0.00291769	0.00291769	0.001676786
3836403773235	383640	3773235	0.000218434	0.000218434	0.000251731	0.000251731	0.005267391	0.002099045	0.00682699	0.00682699	0.003523182	0.001366597	0.005159221	0.005159221	0.003656246	0.003656246	0.000823554	0.000823554	0.002788337	0.002788337	0.001641326
3836503773235	383650	3773235	0.000215333	0.000215333	0.000248157	0.000248157	0.005036804	0.002007156	0.006528129	0.006528129	0.00336895	0.001306772	0.004957331	0.004957331	0.003496188	0.003496188	0.000787502	0.000787502	0.002666273	0.002666273	0.001605176
3836603773235	383660	3773235	0.000213898	0.000213898	0.000246503	0.000246503	0.004845939	0.001931097	0.006280752	0.006280752	0.003241287	0.001257253	0.00478657	0.00478657	0.003363704	0.003363704	0.00075766	0.00075766	0.002565238	0.002565238	0.001576446
3836703773235	383670	3773235	0.000212556	0.000212556	0.000244956	0.000244956	0.004665386	0.001859147	0.006046739	0.006046739	0.003120521	0.00121041	0.004624702	0.004624702	0.003238377	0.003238377	0.000729431	0.000729431	0.00246966	0.00246966	0.001548061
3836803773235	383680	3773235	0.000212232	0.000212232	0.000244583	0.000244583	0.004508639	0.001796683	0.005843582	0.005843582	0.003015678	0.001169742	0.004482134	0.004482134	0.003129574	0.003129574	0.000704924	0.000704924	0.002386685	0.002386685	0.001525457
3836903773235	383690	3773235	0.000213666	0.000213666	0.000246236	0.000246236	0.00438158	0.001746051	0.005678903	0.005678903	0.002930693	0.001136778	0.004363401	0.004363401	0.003041379	0.003041379	0.000685058	0.000685058	0.002319426	0.002319426	0.001514327
3837003773235	383700	3773235	0.000215333	0.000215333	0.000248157	0.000248157	0.004259159	0.001697266	0.005520234	0.005520234	0.002848809	0.001105016	0.00424956	0.00424956	0.002956403	0.002956403	0.00065918	0.00065918	0.002254621	0.002254621	0.001506907
3837103773235	383710	3773235	0.000216814	0.000216814	0.000249864	0.000249864	0.004137083	0.001648619	0.005362013	0.005362013	0.002767157	0.001073344	0.004136787	0.004136787	0.002871666	0.002871666	0.000646831	0.000646831	0.002189999	0.002189999	0.001500436
3837203773235	383720	3773235	0.000218295	0.000218295	0.000251571	0.000251571	0.00401909	0.001601599	0.005209085	0.005209085	0.002688235	0.001042732	0.004028104	0.004028104	0.002789764	0.002789764	0.000628383	0.000628383	0.002127538	0.002127538	0.001496554
3837303773235	383730	3773235	0.000219915	0.000219915	0.000253438	0.000253438	0.003907533	0.001557144	0.005064497	0.005064497	0.002613619	0.001013789	0.003925114	0.003925114	0.00271233	0.00271233	0.00060194	0.00060194	0.002068485	0.002068485	0.001496468
3837403773235	383740	3773235	0.000221859	0.000221859	0.000255678	0.000255678	0.003803935	0.00151586	0.004930225	0.004930225	0.002544325	0.000986911	0.00382906	0.00382906	0.002640419	0.002640419	0.000594744	0.000594744	0.002013644	0.002013644	0.001501472
3837503773235	383750	3773235	0.000223711	0.000223711	0.000257812	0.000257812	0.003705388	0.00147659	0.0048025	0.0048025	0.002478411	0.000961343	0.003737809	0.003737809	0.002572015	0.002572015	0.000579336	0.000579336	0.001961478	0.001961478	0.001508891
3837603773235	383760	3773235	0.000225377	0.000225377	0.000259732	0.000259732	0.003611133	0.001439029	0.004680337	0.004680337	0.002415366	0.000936889	0.003650828	0.003650828	0.00250659	0.00250659	0.000564599	0.000564599	0.001911583	0.001911583	0.001517174
3837703773235	383770	3773235	0.000226812	0.000226812	0.000261386	0.000261386	0.003521098	0.00140315	0.004563645	0.004563645	0.002355145	0.00091353	0.003568026	0.003568026	0.002444094	0.002444094	0.000550522	0.000550522	0.001863922	0.001863922	0.001525715
3837803773235	383780	3773235	0.00022797	0.00022797	0.00026272	0.00026272	0.003434455	0.001368623	0.004451347	0.004451347	0.002297192	0.000891051	0.003489049	0.003489049	0.002383952	0.002383952	0.000536976	0.000536976	0.001818057	0.001818057	0.001532963
3837903773235	383790	3773235	0.000228479	0.000228479	0.000263306	0.000263306	0.00334705	0.001333793	0.004338063	0.004338063	0.00223873	0.000868374	0.003410072	0.003410072	0.002323282	0.002323282	0.00052331	0.00052331	0.001771789	0.001771789	0.001534516
3838003773235	383800	3773235	0.000228664	0.000228664	0.00026352	0.00026352	0.003262691	0.001300176	0.004228726	0.004228726	0.002182305	0.000846488	0.003334296	0.003334296	0.002264726	0.002264726	0.00051012	0.00051012	0.001727132	0.001727132	0.001533739
3838103773235	383810	3773235	0.000228016	0.000228016	0.000262773	0.000262773	0.003171895	0.001263994	0.004111047	0.004111047	0.002121575	0.000822931	0.003252829	0.003252829	0.002201702	0.002201702	0.000495924	0.000495924	0.001679069	0.001679069	0.001522696
3838203773235	383820	3773235	0.000226859	0.000226859	0.000261439	0.000261439	0.003077916	0.001226543	0.003989242	0.003989242	0.002058715	0.000798549	0.003168071	0.003168071	0.002136469	0.002136469	0.000481231	0.000481231	0.00162932	0.00162932	0.001505354
3838303773235	383830	3773235	0.000225655	0.000225655	0.000260052	0.000260052	0.002987743	0.00119061	0.003872371	0.003872371	0.001998402	0.000775154	0.003086425	0.003086425	0.002073877	0.002073877	0.000467132	0.000467132	0.001581586	0.001581586	0.001487754
3838403773235	383840	3773235	0.000223989	0.000223989	0.000258132	0.000258132	0.002892242	0.001152552	0.003748593	0.003748593	0.001934524	0.000750377	0.002998999	0.002998999	0.002007587	0.002007587	0.000452201	0.000452201	0.001531032	0.001531032	0.00146282
3838503773235	383850	3773235	0.000222276	0.000222276	0.000256158	0.000256158	0.002801169	0.00111626	0.003630555	0.003630555	0.001873609	0.000726749	0.002915308	0.002915308	0.001944371	0.001944371	0.000437962	0.000437962	0.001482822	0.001482822	0.001438403
3838603773235	383860	3773235	0.000220054	0.000220054	0.000253598	0.000253598	0.002704837	0.001077872	0.003505701	0.003505701	0.001809175	0.000701756	0.002825747	0.002825747	0.001877504	0.001877504	0.0004229	0.0004229	0.001431828	0.001431828	0.001406395
3838703773235	383870	3773235	0.000216953	0.000216953	0.000250024	0.000250024	0.002602	0.001036892	0.003372415	0.003372415	0.001740391	0.000675075	0.002729071	0.002729071	0.001806122	0.001806122	0.000406822	0.000406822	0.00137739	0.00137739	0.001364119
3838803773235	383880	3773235	0.00021362	0.00021362	0.000246183	0.000246183	0.002504492	0.000998035	0.003246036	0.003246036	0.001675171	0.000649777	0.002637287	0.002637287	0.001738439	0.001738439	0.000391576	0.000391576	0.001325773	0.001325773	0.00132124
3838903773235	383890	3773235	0.000210473	0.000210473	0.000242556	0.000242556	0.002415496	0.00096257	0.003130689	0.003130689	0.001615644	0.000626688	0.002553329	0.002553329	0.001676664	0.001676664	0.000377662	0.000377662	0.001278662	0.001278662	0.001282588
3839003773235	383900	3773235	0.000207279	0.000207279	0.000238875	0.000238875	0.00233162	0.000929146	0.003021979	0.003021979	0.001559543	0.000604927	0.002473996	0.002473996	0.001618444	0.001618444	0.000364548	0.000364548	0.001234262	0.001234262	0.001245144
3839103773235	383910	3773235	0.0002039	0.0002039	0.00023498	0.00023498	0.002250444	0.000896797	0.002916768	0.002916768	0.001505247	0.00058386	0.002396976	0.002396976	0.001562097	0.001562097	0.000351856	0.000351856	0.001191291	0.001191291	0.001206664
3829703773245	382970	3773245	0.000353827	0.000353827	0.000407762	0.000407762	0.007010293	0.002793588	0.00908594	0.00908594	0.004688951	0.001818783	0.00768916	0.00768916	0.004866043	0.004866043	0.001096056	0.001096056	0.003710956	0.003710956	0.000641898
3829803773245	382980	3773245	0.000340728	0.000340728	0.000392666	0.000392666	0.008293543	0.00330496	0.010749141	0.010749141	0.005547274	0.002151716	0.008722623	0.008722623	0.005756783	0.005756783	0.001296692	0.001296692	0.004390255	0.004390255	0.000668644
3829903773245	382990	3773245	0.000322305	0.000322305	0.000371435	0.000371435	0.009773746	0.003894818	0.012667612	0.012667612	0.006537333	0.002535747	0.009829015	0.009829015	0.006784235	0.006784235	0.001528121	0.001528121	0.005173813	0.005173813	0.00068633
3830003773245	383000	3773245	0.000291616	0.000291616	0.000336068	0.000336068	0.011481631	0.004575407	0.014881177	0.014881177	0.00767968	0.002978848	0.010996508	0.010996508	0.007969726	0.007969726	0.001795148	0.001795148	0.006077896	0.006077896	0.000690213

			MSite Grubbing / Prep	MMass Grading / Excavation	MMass Grading / Excavation	MDrainage / Utilities Trenching	MFoundations / Concrete Pads	MBuilding / Structure Construction	MAsphalt Paving	MLandscaping or Other Finishing	MWaterside Construction (Piles)	RSSWRestriping South Valley	RSSWRestriping Silver Lake Boulevard	RSSWDemolition	RSSWPlacing Base	RSSWForm	Child Risk				
Unique Identifier	X (UTM)	Y (UTM)	2027	2027	2028	2028	2028	2028	2028	2028	2028	2029	2029	2029	2029	2029	3rd Trimester	0<2	2<16	Total	per million
3837803773225	383780	3773225	0.001365138	0.002270738	0.002270738	0.00109211	0.000517486	0.00140395	0.000912877	0.000626912	0.00067381	0.000892765	0.001500341	0.004433628	0.000403164	0.000876878	3.57746E-08	7.03628E-07	6.1939E-07	1.35879E-06	1.35879019
3837903773225	383790	3773225	0.001368329	0.002276046	0.002276046	0.001094663	0.000518695	0.001407231	0.000915011	0.000628378	0.000675384	0.000874436	0.001465893	0.004334735	0.000394171	0.000857319	3.57298E-08	7.03246E-07	6.0662E-07	1.34559E-06	1.34559138
3838003773225	383800	3773225	0.001369366	0.002277771	0.002277771	0.001095493	0.000519088	0.001408298	0.000915704	0.000628854	0.000675896	0.000856728	0.001432367	0.004238402	0.000385412	0.000838266	3.56857E-08	7.02666E-07	5.9426E-07	1.33261E-06	1.3326122
3838103773225	383810	3773225	0.001360511	0.002263042	0.002263042	0.001088409	0.000515732	0.001399191	0.000909783	0.000624788	0.000671526	0.000837307	0.001391636	0.004120498	0.00037469	0.000814947	3.54705E-08	6.98937E-07	5.797E-07	1.31411E-06	1.31411207
3838203773225	383820	3773225	0.001345993	0.002238892	0.002238892	0.001076794	0.000510228	0.00138426	0.000900075	0.00061812	0.00066436	0.000817001	0.001347273	0.003991536	0.000362963	0.000789441	3.51352E-08	6.93065E-07	5.6405E-07	1.29225E-06	1.29225208
3838303773225	383830	3773225	0.001331075	0.002214079	0.002214079	0.00106486	0.000504574	0.001368918	0.000890099	0.00061127	0.000656997	0.000797403	0.001304786	0.003867874	0.000351718	0.000764984	3.48014E-08	6.87174E-07	5.49E-07	1.27097E-06	1.27097356
3838403773225	383840	3773225	0.001309537	0.002178253	0.002178253	0.00104763	0.000496409	0.001346768	0.000875696	0.000601379	0.000646366	0.0007763	0.001257237	0.003728858	0.000339077	0.000737489	3.42898E-08	6.78186E-07	5.323E-07	1.24478E-06	1.24477751
3838503773225	383850	3773225	0.001288397	0.00214309	0.00214309	0.001030718	0.000488395	0.001325027	0.00086156	0.000591671	0.000635932	0.000756082	0.001212308	0.003597427	0.000327126	0.000711495	3.37876E-08	6.69344E-07	5.1642E-07	1.21955E-06	1.21954632
3838603773225	383860	3773225	0.001262232	0.002099567	0.002099567	0.001009786	0.000478477	0.001298118	0.000844063	0.000579655	0.000623017	0.00073489	0.001164371	0.003456674	0.000314327	0.000683657	3.31465E-08	6.58053E-07	4.9949E-07	1.19069E-06	1.1906862
3838703773225	383870	3773225	0.001229605	0.002045296	0.002045296	0.000983684	0.000466109	0.001264564	0.000822246	0.000564672	0.000606913	0.000712577	0.001112833	0.003304954	0.00030053	0.00065365	3.23464E-08	6.4389E-07	4.813E-07	1.15754E-06	1.15754042
3838803773225	383880	3773225	0.00119666	0.001990495	0.001990495	0.000957328	0.00045362	0.001230681	0.000800214	0.000549542	0.000590651	0.000691179	0.001064152	0.00316155	0.00028749	0.000625288	3.15642E-08	6.29909E-07	4.6395E-07	1.12542E-06	1.12542365
3838903773225	383890	3773225	0.001161161	0.001931448	0.001931448	0.000928929	0.000440164	0.001194173	0.000776476	0.00053324	0.00057313	0.000670017	0.001016246	0.003020249	0.000274641	0.000597341	3.07517E-08	6.1523E-07	4.4673E-07	1.09271E-06	1.09271094
3839003773225	383900	3773225	0.001125583	0.001872268	0.001872268	0.000900466	0.000426677	0.001157584	0.000752685	0.000516901	0.000555569	0.00064971	0.00097096	0.002886533	0.000262482	0.000570895	2.99639E-08	6.00868E-07	4.3029E-07	1.06112E-06	1.06112433
3839103773225	383910	3773225	0.001090403	0.001813751	0.001813751	0.000872323	0.000413341	0.001121404	0.00072916	0.000500746	0.000538205	0.00063026	0.000928264	0.002760495	0.00025102	0.000545968	2.91966E-08	5.8673E-07	4.1465E-07	1.03058E-06	1.03057904
3829703773235	382970	3773235	0.00058441	0.000972093	0.000972093	0.000467528	0.000221533	0.000601025	0.000390799	0.000268378	0.000288455	0.009806545	0.000441816	0.00134867	0.000122639	0.000266738	3.95596E-08	9.14271E-07	8.3756E-07	1.79139E-06	1.79138544
3829803773235	382980	3773235	0.000608979	0.001012962	0.001012962	0.000487184	0.000230847	0.000626293	0.000407229	0.000279662	0.000300582	0.012312533	0.000472751	0.001443632	0.000131274	0.00028552	4.02125E-08	9.13875E-07	9.547E-07	1.90879E-06	1.90878667
3829903773235	382990	3773235	0.000625971	0.001041225	0.001041225	0.000500777	0.000237288	0.000643767	0.000418591	0.000287465	0.000308969	0.015578616	0.000498506	0.001525708	0.000138738	0.000301753	4.04229E-08	9.01662E-07	1.0858E-06	2.02785E-06	2.02784537
3830003773235	383000	3773235	0.000627407	0.001043613	0.001043613	0.000501925	0.000237832	0.000645244	0.000419551	0.000288124	0.000309678	0.019881793	0.000517144	0.001577896	0.000143483	0.000312074	3.99358E-08	8.66673E-07	1.233E-06	2.13956E-06	2.13956092
3830103773235	383010	3773235	0.00064711	0.001076388	0.001076388	0.000517688	0.000245301	0.000665508	0.000432727	0.000297173	0.000319403	0.025885615	0.000544953	0.001667375	0.00015162	0.000329771	3.98187E-08	8.51802E-07	1.4191E-06	2.31076E-06	2.31075513
3830203773235	383020	3773235	0.000662187	0.001101467	0.001101467	0.00052975	0.000251017	0.000681014	0.000442809	0.000304096	0.000326845	0.032896779	0.000567879	0.001738757	0.000158111	0.000343889	4.0073E-08	8.51111E-07	1.6182E-06	2.5094E-06	2.50939694
3830303773235	383030	3773235	0.000675669	0.001123891	0.001123891	0.000540535	0.000256127	0.000694878	0.000451824	0.000310287	0.000333499	0.042321401	0.000591699	0.001811875	0.00016476	0.000358351	4.04355E-08	8.55579E-07	1.8735E-06	2.76953E-06	2.76952852
3830403773235	383040	3773235	0.000688353	0.001144989	0.001144989	0.000550682	0.000260935	0.000707923	0.000460306	0.000316112	0.000339759	0.055115705	0.000616828	0.001889289	0.00017199	0.000373661	4.08295E-08	8.61188E-07	2.2039E-06	3.10592E-06	3.10591572
3830503773235	383050	3773235	0.000701355	0.001166618	0.001166618	0.000561084	0.000265864	0.000721295	0.000469001	0.000322083	0.000346177	0.07133317	0.000643714	0.001972096	0.000179329	0.000390039	4.125E-08	8.67667E-07	2.6431E-06	3.55202E-06	3.55202059
3830603773235	383060	3773235	0.000714757	0.00118891	0.00118891	0.000571806	0.000270944	0.000735078	0.000477963	0.000328238	0.000352792	0.089989713	0.000672565	0.002061026	0.000187416	0.000407627	4.1662E-08	8.74006E-07	3.2511E-06	4.16677E-06	4.16677272
3830703773235	383070	3773235	0.000728558	0.001211865	0.001211865	0.000582846	0.000276176	0.000749271	0.000487191	0.000334576	0.000359604	0.101660652	0.000703619	0.002156811	0.000196126	0.000426572	4.22342E-08	8.83181E-07	4.0412E-06	4.96659E-06	4.96658788
3834403773235	383440	3773235	0.001614745	0.002685928	0.002685928	0.001291796	0.000612105	0.001660652	0.001079791	0.000741539	0.000797011	0.003817392	0.035989848	0.130273115	0.011846154	0.025765268	6.36735E-08	1.14471E-06	6.7206E-06	7.92902E-06	7.92902107
3834503773235	383450	3773235	0.001774927	0.002952371	0.002952371	0.001419941	0.000672825	0.001825389	0.001186906	0.0008151	0.000876074	0.003573363	0.035018233	0.089134852	0.008105319	0.01762899	6.36859E-08	1.14619E-06	5.3573E-06	6.56715E-06	6.56714837
3834603773235	383460	3773235	0.0018681	0.003107354	0.003107354	0.00149448	0.000708145	0.001921211	0.001249212	0.000857888	0.000922063	0.003343826	0.024370726	0.065136192	0.005923044	0.012882562	6.33755E-08	1.145E-06	4.436E-06	5.64438E-06	5.64438385
3834703773235	383470	3773235	0.001939257	0.003225714	0.003225714	0.001551406	0.000735118	0.001994391	0.001296794	0.000890565	0.000957185	0.003132027	0.018299363	0.050307224	0.004574598	0.009949705	6.27787E-08	1.13996E-06	3.7803E-06	4.98308E-06	4.9830789
3834803773235	383480	3773235	0.001985844	0.003303205	0.003303205	0.001588675	0.000752778	0.002042302	0.001327947	0.000911959	0.00098018	0.002938056	0.014467004	0.040491987	0.003682067	0.008008459	6.19544E-08	1.13082E-06	3.291E-06	4.48382E-06	4.48381544
3834903773235	383490	3773235	0.00200467	0.00333452	0.00333452	0.001603736	0.000759914	0.002061664	0.001340537	0.000920605	0.000989472	0.002759756	0.011851091	0.033572241	0.003052832	0.00663988	6.09303E-08	1.11763E-06	2.9087E-06	4.08728E-06	4.08727682
3835003773235	383500	3773235	0.002003075	0.003331867	0.003331867	0.00160246	0.00075931	0.002060023	0.00133947	0.00091872	0.000988684	0.002596805	0.009969285	0.028489778	0.002590667	0.005634676	5.97516E-08	1.10065E-06	2.6024E-06	3.76276E-06	3.76276165
3835103773235	383510	3773235	0.001987439	0.003305859	0.003305859	0.001589952	0.000753383	0.002043943	0.001329014	0.000912692	0.000980967	0.002448552	0.008570175	0.024644936	0.002241043	0.004874247	5.84556E-08	1.08058E-06	2.3523E-06	3.49134E-06	3.49133762
3835203773235	383520	3773235	0.001960317	0.003260744	0.003260744	0.001568254	0.000743101	0.00201605	0.001310877	0.000900236	0.00096758	0.002311987	0.007472855	0.021590687	0.001963311	0.004270182	5.69991E-08	1.05685E-06	2.1406E-06	3.25449E-06	3.25448897
3835303773235	383530	3773235	0.001919314	0.003192541	0.003192541	0.001535451	0.000727558	0.001973881	0.001283458	0.000881407	0.000947342	0.002182918	0.006556679	0.019016096	0.001729195	0.003760982	5.53507E-08	1.02909E-06	1.9526E-06	3.037E-06	3.03700153
3835403773235	383540	3773235	0.00187193	0.003113723	0.003113723	0.001497544	0.000709596	0.001925149	0.001251772	0.000859646	0.000923953	0.002063236	0.005801998	0.016878661	0.001534831	0.003338242	5.36256E-08	9.99251E-07	1.7886E-06	2.84153E-06	2.8415256
3835503773235	383550	3773235	0.001827098	0.003039151	0.003039151	0.001461678	0.000692602	0.001879043	0.001221793	0.000839058	0.000901825	0.001954768	0.005192197	0.015140818	0.001376803	0.002994534	5.19624E-08	9.7007E-07	1.6491E-06	2.67117E-06	2.67117295
3835603773235	383560	3773235	0.001794551	0.002985013	0.002985013	0.001435641	0.000680264	0.001845571	0.001200028	0.000824112	0.00088576	0.00186035	0.004720756	0.013789772	0.001253948	0.002727325	5.0561E-08	9.45723E-07	1.536E-06	2.53227E-06	2.53226744
3835703773235	383570	3773235	0.001761206	0.002929548	0.002929548	0.001408965	0.000667624	0.001811278	0.00117773	0.000808799	0.000869302	0.001772544	0.004312316	0.012615033	0.001147126	0.002494987	4.91753E-08	9.21489E-07	1.4346E-06	2.40527E-06	2.40526816
3835803773235	383580	3773235	0.001722915	0.002865856	0.002865856	0.001378332	0.000653109	0.001771899	0.001152125	0.000791214	0.000850403	0.001688485	0.003941005	0.011543848	0.001049719	0.002283129	4.77128E-08	8.95502E-07	1.3398E-06	2.28303E-06	2.28302921
3835903773235	383590	3773235	0.001683349	0.002800042	0.002800042	0.001346679	0.00063811	0.001731207	0.001125667	0.000773044	0.000830873	0.00160912	0.003609412	0.010584808	0.000962511	0.002093451	4.62446E-08	8.69176E-07	1.2529E-06	2.16827E-06	2.16827095
3836003773235	383600	3773235	0.001645537	0.002737146	0.002737146	0.001316429	0.000623777	0.00169232	0.001100382	0.00075568	0.00081221	0.001535658	0.003320931	0.009748699	0.000886481	0.001928087	4.48538E-08	8.44226E-07	1.1751E-06	2.06413E-06	2.06413207
3836103773235	383610	3773235	0.001614824	0.00268606	0.00268606	0.00129186	0.000612135	0.001660735	0.001079844	0.000741576	0.000797051	0.001471522	0.003089528	0.009076375	0.000825344	0.001795115	4.37266E-08	8.24406E-07	1.1106E-06	1.97876E-06	1.97876043
3836203773235	383620	3773235	0.001582756	0.002632719	0.002632719	0.001266205	0.000599979	0.001627754	0.0010584	0.000726849	0.000781222	0.001411253	0.00288114	0.00847004	0.000770208	0.001675195	4.26315E-08	8.05114E-07	1.0514E-06	1.89913E-06	1.8991277
3836303773235	383630	3773235	0.001550369	0.002578846	0.002578846	0.001240295	0.000587701	0.001594446	0.001036742	0.000711976	0.000765236	0.001355056	0.002695052	0.007927867	0.000720906	0.001567964	4.15945E-08	7.86882E-07	9.9737E-07	1.82585E-06	1.82584577
3836403773235	383640	3773235	0.001517582	0.00252431	0.00252431	0.001214066	0.000575273	0.001560728	0.001014818	0.000696919	0.000749053	0.00130249	0.00252805	0.007440898	0.000676625	0.001471652	4.06107E-08	7.69608E-07	9.4796E-07	1.75818E-06	1.75817574
3836503773235	383650	3773235	0.001484158	0.002468713	0.002468713	0.001187326	0.000562603	0.001526353	0.000992466	0.00068157	0.000732556	0.001252905	0.002375756	0.006996338	0.0006362	0.001383728	3.96581E-08	7.52887E-07	9.021E-07	1.69465E-06	1.69464507
3836603773235	383660	3773235	0.001457594	0.002424527	0.002424527	0.001166075	0.000552533	0.001499034	0.000974703	0.000669371	0.000719444	0.00121067	0.002257047	0.006649574	0.000604667	0.001315145	3.89681E-08	7.41415E-07	8.652E-07	1.64558E-06	1.6455844
3836703773235	383670	3773235	0.001431349	0.002380871	0.002380871	0.001145079	0.000542584	0.001472043	0.000957153	0.000657318	0.00070649	0.001170736	0.002147925	0.006330686	0.00057567	0.001252076	3.83096E-08	7.30549E-07	8.308E-07	1.59966E-06	1.5996568
3836803773235	383680	3773235	0.001410449	0.002346106	0.002346106	0.001128359	0.000534662	0.001450548	0.000943177	0.00064772	0.000696174	0.001135495	0.002058216	0.006068465	0.000551825	0.001200214	3.78201E-08	7.23074E-07	8.0176E-07	1.56265E-06	1.56265371
3836903773235	383690	3773235	0.001400158	0.002328989	0.002328989	0.001120126	0.000530761	0.001439965	0.000936295	0.00064295	0.000691095	0.001106187	0.001992088	0.005875158	0.000534247	0.001161982	3.76062E-08	7.21269E-07	7.7947E-07	1.53835E-06	1.53834821
3837003773235	383700	3773235	0.001393298	0.002317578	0.002317578	0.00114638	0.00052816	0.00143291	0.000931708	0.000639844	0.000687709	0.001078355	0.001930188	0.005694373	0.000517808	0.001126227	3.74359E-08	7.20308E-07	7.5852E-07	1.51626E-06	1.5162629
3837103773235	383710	3773235	0.001387315	0.002307626	0.002307626	0.001109852	0.000525892	0.001426757	0.000927707	0.000637097	0.000684756	0.001051112	0.001868854	0.005515415	0.000501535	0.001090833	3.72482E-08	7.18919E-07	7.3782E-07	1.49399E-06	1.49399077
3837203773235	383720	3773235	0.001383725	0.002301655	0.002301655	0.00110698	0.000524531	0.001423065	0.000925306	0.00063544	0.000682984	0.00102511	0.001811033	0.005346786	0.0004862	0.001057481	3.70782E-08	7.17793E-07	7.182E-07	1.47307E-06	1.4730678
3837303773235	383730	3773235	0.001383645	0.002301522	0.002301522	0.001106916	0.000524501	0.001422983	0.000925253	0.00063541	0.000682944	0.001000701	0.001758243	0.005193054	0.000472221	0.001027076	3.69543E-08	7.17437E-07	7.0013E-07	1.45452E-06	1.45452286
3837403773235	383740	3773235	0.001388272	0.002309218	0.002309218	0.001110618	0.000526255	0.001427741	0.000928347	0.00063753	0.000685228	0.000978181	0.001711647	0.005057694	0.000459912	0.001000305	3.68997E-08	7.18303E-07	6.8399E-07	1.43919E-06	1.4391905
3837503773235	383750	3773235	0.001395132	0.00232063	0.00232063	0.001116106	0.000528856	0.001434797	0.000932935	0.00064068	0.00068814	0.00095693	0.001668773	0.004933301	0.000448601	0.000975703	3.68705E-08	7.19445E-07	6.69E-07	1.42531E-06	1.42531146
3837603773235	383760	3773235	0.00140279	0.002333368	0.002333368	0.001122232	0.000531759	0.001442672	0.000938056	0.000644203	0.000692394	0.000936654	0.001628935	0.004817865	0.000438104	0.000952872	3.68468E-08	7.20423E-07	6.5489E-07	1.41216E-06	1.41215913
3837703773235	383770	3773235	0.001410688	0.002346505	0.002346505	0.0011285	0.000534752	0.001450794	0.000943337	0.00064783	0.000696292	0.000917292	0.001591747	0.004710381	0.00042833	0.000931614	3.68314E-08	7.21215E-07	6.416E-07	1.39965E-06	1.39965116
3837803773235	383780	3773235	0.001417389	0.002357651	0.002357651	0.001133911	0.000537292	0.001457686	0.000947818	0.00065907	0.0006996	0.000898668	0.001556108	0.004607559	0.00041898	0.000911278	3.68146E-08	7.2169E-07	6.2888E-07	1.38738E-06	1.38738017
3837903773235	383790	3773235	0.001418825	0.002360039	0.002360039	0.0011356	0.000537837	0.001459162	0.000948778	0.00065167	0.000700308	0.000879808	0.001518176	0.004497972	0.00040915	0.000889604	3.6729E-08	7.20642E-07	6.1556E-07	1.37293E-06	1.37293168
3838003773235	383800	3773235	0.001418107	0.002358845	0.002358845	0.001134485	0.000537565	0.001458424	0.000948298	0.000651237	0.000699954	0.000861538	0.001481167	0.004390945	0.000399283	0.000868436	3.66403E-08	7.19291E-07	6.0261E-07	1.35855E-06	1.35854569
3838103773235	383810	3773235	0.001407896	0.00234186	0.00234186	0.001126317	0.000533694	0.001447923	0.00094147	0.000646548	0.000694914	0.000841764	0.001437578	0.004264267	0.000387764	0.000843382	3.6387E-08	7.14942E-07	5.8767E-07	1.33899E-06	1.3389948
3838203773235	383820	3773235	0.001391862	0.00231519	0.00231519	0.001113489	0.000527616	0.001431433	0.000930747	0.00063918	0.000687	0.000821192	0.001390475	0.004126713	0.000375255	0.000816177	3.60161E-08	7.0849E-07	5.7163E-07	1.31614E-06	1.31614038
3838303773235	383830	3773235	0.001375588	0.002288121	0.002288121	0.001100471	0.000521447	0.001414697	0.000919865	0.000631711	0.000678968	0.000801328	0.001345516	0.003995374	0.000363312	0.000790201	3.56496E-08	7.02083E-07	5.5626E-07	1.29399E-06	1.29398815
3838403773235	383840	3773235	0.001352534	0.002249773	0.002249773	0.001082027	0.000512708	0.001390987	0.000904449	0.000621124	0.000667588	0.000780136	0.001295734	0.00384932	0.000350031	0.000761314	3.51065E-08	6.92575E-07	5.393E-07	1.26698E-06	1.26698178
3838503773235	383850	3773235	0.001329959	0.002212221	0.002212221	0.001063967	0.00050415	0.00136777	0.000889352	0.000610757	0.000656446	0.00075983	0.001248811	0.003711675	0.000337515	0.000734091	3.45755E-08	6.8324E-07	5.2318E-07	1.241E-06	1.24099659
3838603773235	383860	3773235	0.001300363	0.002162993	0.002162993	0.001040291	0.000492931	0.001337333	0.000869562	0.000597166	0.000641838	0.000738107	0.001197242	0.003559771	0.000323701	0.000704048	3.38621E-08	6.70696E-07	5.055E-07	1.21006E-06	1.21005521
3838703773235	383870	3773235	0.001261275	0.002097975	0.002097975	0.00100902	0.000478114	0.001297134	0.000843423	0.000579215	0.000622544	0.000714702	0.001140046	0.003390776	0.000308334	0.000670624	3.293E-08	6.54171E-07	4.8586E-07	1.17296E-06	1.17295982
3838803773235	383880	3773235	0.001221628	0.002032027	0.002032027	0.000977303	0.000463085	0.00125636	0.000816911	0.000561008	0.000602975	0.000692241	0.001086215	0.003231652	0.000293865	0.000639153	3.20273E-08	6.37959E-07	4.6714E-07	1.13712E-06	1.13712174
3838903773235	383890	3773235	0.00118589	0.001972582	0.001972582	0.000948712	0.000449538	0.001219606	0.000793013	0.000544596	0.000585336	0.00067164	0.001038368	0.003090351	0.00028106	0.000611206	3.12364E-08	6.23634E-07	4.5027E-07	1.10514E-06	1.10513975
3839003773235	383900	3773235	0.001151269	0.001914994	0.001914994	0.000921016	0.000436414	0.001184	0.000769862	0.000528697	0.000568247	0.000652042	0.000993826	0.002958738	0.000269048	0.000585176	3.04819E-08	6.0988E-07	4.3439E-07	1.07475E-06	1.07475289
3839103773235	383910	3773235	0.001115691	0.001855814	0.001855814	0.000892553	0.000422927	0.001147411	0.00074607	0.000512359	0.000550687	0.000632916	0.000950743	0.002831237	0.000257454	0.000559959	2.97166E-08	5.95781E-07	4.189E-07	1.04439E-06	1.04439456
3829703773245	382970	3773245	0.000593504	0.00098722	0.00098722	0.000474803	0.000224981	0.000610377	0.00039688	0.000272555	0.000292944	0.009312997	0.000446699	0.001364756	0.000124102	0.00026992	4.02671E-08	9.30433E-07	8.3254E-07	1.80324E-06	1.80323575
3829803773245	382980	3773245	0.000618233	0.001028354	0.001028354	0.000494586	0.000234355	0.00063581	0.000413417	0.000283911	0.00030515	0.011688559	0.000478676	0.001463283	0.000133061	0.000289406	4.08602E-08	9.25991E-07	9.5127E-07	1.91812E-06	1.91812436
3829903773245	382990	3773245	0.000634586	0.001055556	0.001055556	0.000507669	0.000240554	0.000652628	0.000424352	0.000291421	0.000313221	0.014630068	0.000500739	0.001536218	0.000139693	0.000303832	4.10191E-08	9.11299E-07	1.0781E-06	2.03039E-06	2.03039423
3830003773245	383000	3773245	0.000638176	0.001061527	0.001061527	0.000510541	0.000241915	0.00065632	0.000426753	0.00029307	0.000314993	0.018233329	0.00052173	0.001594987	0.000145037	0.000315455	4.05088E-08	8.76309E-07	1.2127E-06	2.12951E-06	2.1295133

			EGIODemolition	EGIOSite Grubbing / Prep	EGIOMass Grading / Excavation	EGIOMass Grading / Excavation	EGIODrainage / Utilities Trenching	EGIODrainage / Utilities Trenching	EGIOFoundations / Concrete Pads	EGIOFoundations / Concrete Pads	EGIOBuilding / Structure Construction	EGIOBuilding / Structure Construction	EGIOAsphalt Paving	EGIOArchitectural Coating	EGIOLandscaping or Other Finishing	EGIOWaterside Construction (Piles)	HIWaterside Construction (Landscaping)	HIWaterside Construction (Landscaping)	KMDemolition	KMSite Grubbing / Prep	KMMass Grading / Excavation
Unique Identifier	X (UTM)	Y (UTM)	2025	2025	2025	2026	2026	2027	2026	2027	2026	2027	2027	2027	2027	2027	2025	2026	2025	2025	2025
3830103773245	383010	3773245	0.000849134	0.00078512	0.001305943	0.001305943	0.000628093	0.000628093	0.000297616	0.000297616	0.000807437	0.000807437	0.000525012	0.000106491	0.000360549	0.00038752	0.001403207	0.001403207	0.000617309	0.000570769	0.000949403
3830203773245	383020	3773245	0.00084042	0.00077706	0.001292541	0.001292541	0.000621647	0.000621647	0.000294561	0.000294561	0.000799151	0.000799151	0.000519625	0.000105398	0.000356849	0.00038543	0.00142532	0.00142532	0.000627145	0.000579863	0.00096453
3830303773245	383030	3773245	0.000841456	0.00077802	0.001294134	0.001294134	0.000622413	0.000622413	0.000294924	0.000294924	0.000800136	0.000800136	0.000520265	0.000105528	0.000357288	0.00038401	0.001446732	0.001446732	0.000636721	0.000588717	0.000979258
3830403773245	383040	3773245	0.000842577	0.00077905	0.001295859	0.001295859	0.000623243	0.000623243	0.000295317	0.000295317	0.000801202	0.000801202	0.000520958	0.000105668	0.000357765	0.00038452	0.001468244	0.001468244	0.000646298	0.000597572	0.000993987
3830503773245	383050	3773245	0.000844475	0.00078081	0.001298778	0.001298778	0.000624647	0.000624647	0.000295983	0.000295983	0.000803007	0.000803007	0.000522132	0.000105906	0.000358571	0.00038539	0.001489657	0.001489657	0.000655961	0.000606506	0.001008848
3830603773245	383060	3773245	0.000846115	0.00078232	0.001301299	0.001301299	0.000625859	0.000625859	0.000296557	0.000296557	0.000804566	0.000804566	0.000523145	0.000106112	0.000359267	0.00038614	0.001510769	0.001510769	0.000665797	0.0006156	0.001023975
3830703773245	383070	3773245	0.000850515	0.00078639	0.001308066	0.001308066	0.000629114	0.000629114	0.000298099	0.000298099	0.00080875	0.00080875	0.00052586	0.000106664	0.000361135	0.00038815	0.001538785	0.001538785	0.000676236	0.000625253	0.001040031
3830803773245	383080	3773245	0.000854311	0.0007899	0.001313905	0.001313905	0.000631922	0.000631922	0.00029943	0.00029943	0.000812359	0.000812359	0.000528213	0.00010714	0.000362747	0.00038988	0.001567802	0.001567802	0.000686848	0.000635065	0.001056352
3830903773245	383090	3773245	0.00086104	0.00079612	0.001324254	0.001324254	0.0006369	0.0006369	0.000301789	0.000301789	0.000818759	0.000818759	0.00053237	0.000107984	0.000365604	0.00039295	0.001602822	0.001602822	0.000698409	0.000645754	0.001074132
3831003773245	383100	3773245	0.000884163	0.0008175	0.001359816	0.001359816	0.000654003	0.000654003	0.000309893	0.000309893	0.000840745	0.000840745	0.00054667	0.000110883	0.000375422	0.00040305	0.001645246	0.001645246	0.000710402	0.000656843	0.001092576
3831103773245	383110	3773245	0.000902281	0.00083426	0.001387681	0.001387681	0.000667404	0.000667404	0.000316243	0.000316243	0.000857974	0.000857974	0.000557872	0.000113156	0.000383115	0.00041775	0.001678866	0.001678866	0.000723084	0.000668569	0.001112082
3831203773245	383120	3773245	0.000894516	0.00082708	0.001375738	0.001375738	0.000661661	0.000661661	0.000313521	0.000313521	0.00085059	0.00085059	0.000553071	0.000112182	0.000379818	0.00040831	0.001702979	0.001702979	0.000733782	0.000678461	0.001128535
3831303773245	383130	3773245	0.000881747	0.00081527	0.0013561	0.0013561	0.000652216	0.000652216	0.000309046	0.000309046	0.000838448	0.000838448	0.000545176	0.000110581	0.000374396	0.00040404	0.00172169	0.00172169	0.000744394	0.000688273	0.001144856
3834403773245	383440	3773245	0.000721186	0.00066681	0.001109163	0.001109163	0.000533451	0.000533451	0.000252771	0.000252771	0.000685772	0.000685772	0.00044593	9.04445E-05	0.000306221	0.00032912	0.002739075	0.001155848	0.001068705	0.001077659	
3834503773245	383450	3773245	0.000701342	0.00064847	0.001078644	0.001078644	0.000518773	0.000518773	0.000245816	0.000245816	0.000666903	0.000666903	0.000433634	8.79559E-05	0.000297795	0.00032007	0.002717563	0.002717563	0.001220382	0.001128375	0.001876912
3834603773245	383460	3773245	0.000687538	0.0006357	0.001057413	0.001057413	0.000508562	0.000508562	0.000240977	0.000240977	0.000653776	0.000653776	0.000425099	8.62247E-05	0.000291934	0.00031377	0.002657829	0.002657829	0.00126214	0.001166984	0.001941134
3834703773245	383470	3773245	0.000674079	0.00062326	0.001036713	0.001036713	0.000498607	0.000498607	0.00023626	0.00023626	0.000640978	0.000640978	0.000416777	8.45367E-05	0.000286219	0.00030763	0.002579283	0.002579283	0.001298204	0.001200329	0.001996599
3834803773245	383480	3773245	0.000662259	0.00061233	0.001018535	0.001018535	0.000489864	0.000489864	0.000232117	0.000232117	0.000629739	0.000629739	0.000409469	8.30544E-05	0.0002812	0.00030236	0.00250394	0.00250394	0.001319687	0.001220192	0.002029639
3834903773245	383490	3773245	0.000649835	0.00060084	0.000999427	0.000999427	0.000480674	0.000480674	0.000227763	0.000227763	0.000617925	0.000617925	0.000401788	8.14963E-05	0.000275925	0.00029656	0.002425495	0.002425495	0.001332628	0.001232158	0.002049542
3835003773245	383500	3773245	0.000636462	0.00058848	0.00097886	0.00097886	0.000470782	0.000470782	0.00023076	0.00023076	0.000605209	0.000605209	0.000393519	7.98192E-05	0.000270247	0.00029046	0.002345649	0.002345649	0.001336597	0.001235828	0.002055646
3835103773245	383510	3773245	0.000622313	0.0005754	0.000957099	0.000957099	0.000460316	0.000460316	0.000218116	0.000218116	0.000591754	0.000591754	0.000384771	7.80447E-05	0.000264239	0.00028406	0.002266503	0.002266503	0.001332456	0.001231999	0.002049277
3835203773245	383520	3773245	0.000607474	0.00056167	0.000934276	0.000934276	0.00044934	0.00044934	0.000212915	0.000212915	0.000577643	0.000577643	0.000375596	7.61837E-05	0.000257938	0.00027233	0.002187158	0.002187158	0.001318479	0.001219076	0.002027781
3835303773245	383530	3773245	0.000590995	0.00054644	0.000908932	0.000908932	0.000437151	0.000437151	0.000207139	0.000207139	0.000561974	0.000561974	0.000365407	7.41171E-05	0.000250941	0.00026971	0.00210431	0.00210431	0.001295443	0.001197776	0.001992353
3835403773245	383540	3773245	0.00057408	0.0005308	0.000882925	0.000882925	0.000424642	0.000424642	0.000201213	0.000201213	0.000545894	0.000545894	0.00035451	7.19964E-05	0.000243761	0.00026199	0.00202033	0.00202033	0.001266195	0.001170734	0.001947371
3835503773245	383550	3773245	0.000557864	0.00051581	0.000857979	0.000857979	0.000412645	0.000412645	0.000195528	0.000195528	0.00053047	0.00053047	0.000344923	6.99622E-05	0.000236873	0.00025459	0.00194822	0.00194822	0.0012341	0.001141059	0.00189801
3835603773245	383560	3773245	0.000544319	0.00050328	0.000837146	0.000837146	0.000402625	0.000402625	0.00019078	0.00019078	0.00051759	0.00051759	0.000336548	6.82635E-05	0.000231122	0.00024811	0.001883083	0.001883083	0.00120468	0.001113856	0.001852762
3835703773245	383570	3773245	0.000531205	0.00049116	0.000816977	0.000816977	0.000392925	0.000392925	0.000186184	0.000186184	0.00050512	0.00050512	0.00032843	6.66188E-05	0.000225554	0.00024242	0.001820347	0.001820347	0.001174052	0.001085537	0.001805657
3835803773245	383580	3773245	0.000516797	0.00047783	0.000794818	0.000794818	0.000382267	0.000382267	0.000181134	0.000181134	0.000491419	0.000491419	0.000319531	6.48119E-05	0.000219436	0.00023585	0.00175601	0.00175601	0.001139282	0.001053389	0.001752182
3835903773245	383590	3773245	0.00050230	0.00046443	0.000772526	0.000772526	0.000371546	0.000371546	0.000176053	0.000176053	0.00047637	0.00047637	0.00031056	6.29941E-05	0.000213281	0.00022936	0.001693074	0.001693074	0.001102787	0.001019646	0.001696054
3836003773245	383600	3773245	0.000488843	0.00045199	0.000751826	0.000751826	0.00036159	0.00036159	0.000171336	0.000171336	0.000464838	0.000464838	0.000302248	6.13062E-05	0.000207567	0.00022309	0.00163454	0.00163454	0.001067673	0.000987178	0.001642049
3836103773245	383610	3773245	0.000479612	0.00044345	0.000737628	0.000737628	0.000354762	0.000354762	0.0001681	0.0001681	0.00045606	0.00045606	0.00029654	6.01484E-05	0.000203647	0.00021888	0.001587113	0.001587113	0.001041272	0.000962768	0.001601446
3836203773245	383620	3773245	0.000470639	0.00043516	0.000723828	0.000723828	0.000348125	0.000348125	0.000164956	0.000164956	0.000447528	0.000447528	0.000290992	5.90232E-05	0.000199837	0.00021478	0.001541687	0.001541687	0.001015303	0.000938757	0.001561506
3836303773245	383630	3773245	0.000462184	0.00042734	0.000710825	0.000710825	0.000341871	0.000341871	0.000161992	0.000161992	0.000439488	0.000439488	0.000285764	5.79628E-05	0.000196247	0.00021027	0.001498562	0.001498562	0.000990542	0.000915862	0.001523423
3836403773245	383640	3773245	0.00045433	0.00042008	0.00069875	0.00069875	0.00033063	0.00033063	0.00015924	0.00015924	0.00043022	0.00043022	0.00028091	5.69782E-05	0.000192913	0.00020734	0.00145733	0.00145733	0.000966988	0.000894084	0.001487199
3836503773245	383650	3773245	0.000446568	0.0004129	0.000686808	0.000686808	0.00033032	0.00033032	0.000156519	0.000156519	0.000424639	0.000424639	0.000276109	5.60044E-05	0.000189616	0.00020380	0.001417615	0.001417615	0.000944297	0.000873104	0.001452301
3836603773245	383660	3773245	0.00044165	0.00040835	0.000679244	0.000679244	0.000326682	0.000326682	0.000154795	0.000154795	0.00041962	0.00041962	0.00027306	5.53876E-05	0.000187528	0.00020155	0.001385197	0.001385197	0.000928768	0.000858745	0.001428417
3836703773245	383670	3773245	0.000436818	0.00040389	0.000671814	0.000671814	0.000323108	0.000323108	0.000153102	0.000153102	0.000415368	0.000415368	0.000270081	5.47817E-05	0.000185476	0.00019935	0.001353679	0.001353679	0.000914101	0.000845184	0.001405859
3836803773245	383680	3773245	0.000433799	0.00040109	0.000667169	0.000667169	0.000320875	0.000320875	0.000152043	0.000152043	0.000412497	0.000412497	0.000268214	5.4403E-05	0.000184194	0.00019797	0.001326863	0.001326863	0.000904524	0.00083633	0.001391131
3836903773245	383690	3773245	0.000434058	0.00040133	0.000667568	0.000667568	0.000321066	0.000321066	0.000152134	0.000152134	0.000412743	0.000412743	0.000268374	5.44355E-05	0.000184304	0.00019809	0.001307752	0.001307752	0.000903316	0.000835213	0.001389273
3837003773245	383700	3773245	0.000434834	0.00040205	0.000668762	0.000668762	0.000321641	0.000321641	0.000152406	0.000152406	0.000413481	0.000413481	0.000268854	5.45329E-05	0.000184634	0.00019844	0.001289942	0.001289942	0.000903489	0.000835372	0.001389538
3837103773245	383710	3773245	0.000436301	0.00040341	0.000671018	0.000671018	0.000322726	0.000322726	0.00015292	0.00015292	0.000414876	0.000414876	0.000269761	5.47168E-05	0.000185257	0.00019911	0.001274133	0.001274133	0.000905387	0.000837127	0.001392458
3837203773245	383720	3773245	0.000438199	0.00040516	0.000673937	0.000673937	0.00032413	0.00032413	0.000153586	0.000153586	0.000416681	0.000416681	0.000270935	5.49548E-05	0.000186063	0.00019998	0.001260125	0.001260125	0.000908406	0.000839919	0.001397102
3837303773245	383730	3773245	0.000440269	0.00040708	0.000677121	0.000677121	0.000325661	0.000325661	0.000154311	0.000154311	0.00041865	0.00041865	0.000272215	5.52145E-05	0.000186942	0.00020092	0.001247718	0.001247718	0.000911771	0.00084303	0.001402277
3837403773245	383740	3773245	0.000441909	0.00040859	0.000679642	0.000679642	0.000326874	0.000326874	0.000154886	0.000154886	0.000420209	0.000420209	0.000273228	5.54201E-05	0.000187638	0.00020167	0.001235911	0.001235911	0.000914273	0.000845344	0.001406125
3837503773245	383750	3773245	0.000443634	0.00041019	0.000682296	0.000682296	0.00032815	0.00032815	0.000155491	0.000155491	0.000421849	0.000421849	0.000274295	5.56365E-05	0.00018837	0.00020246	0.001225705	0.001225705	0.000916775	0.000847657	0.001409973
3837603773245	383760	3773245	0.000445015	0.00041146	0.000684419	0.000684419	0.000329171	0.000329171	0.000155974	0.000155974	0.000423162	0.000423162	0.000275149	5.58096E-05	0.000188957	0.00020309	0.001217	0.001217	0.000918673	0.000849412	0.001412892
3837703773245	383770	3773245	0.000446309	0.00041266	0.00068641	0.00068641	0.000330128	0.000330128	0.000156428	0.000156428	0.000424393	0.000424393	0.000275949	5.59719E-05	0.000189506	0.00020368	0.001209896	0.001209896	0.000920054	0.000850689	0.001415015
3837803773245	383780	3773245	0.000447172	0.00041346	0.000687737	0.000687737	0.000330767	0.000330767	0.00015673	0.00015673	0.000425213	0.000425213	0.000276482	5.60801E-05	0.000189872	0.00020407	0.001204193	0.001204193	0.000920658	0.000851247	0.001415944
3837903773245	383790	3773245	0.000447172	0.00041346	0.000687737	0.000687737	0.000330767	0.000330767	0.00015673	0.00015673	0.000425213	0.000425213	0.000276482	5.60801E-05	0.000189872	0.00020407	0.001197489	0.001197489	0.000919363	0.00085005	0.001413953
3838003773245	383800	3773245	0.000446827	0.00041314	0.000687206	0.000687206	0.000330511	0.000330511	0.00015661	0.00015661	0.000424885	0.000424885	0.000276269	5.60368E-05	0.000189726	0.00020319	0.001191885	0.001191885	0.000917552	0.000848375	0.001411167
3838103773245	383810	3773245	0.000444842	0.0004113	0.000684154	0.000684154	0.000329044	0.000329044	0.000155914	0.000155914	0.000422998	0.000422998	0.00027504	5.5788E-05	0.000188883	0.00020313	0.001180879	0.001180879	0.000912806	0.000843988	0.001403869
3838203773245	383820	3773245	0.000441736	0.00040843	0.000679377	0.000679377	0.000326746	0.000326746	0.000154825	0.000154825	0.000420044	0.000420044	0.000273122	5.53985E-05	0.000187565	0.00020159	0.001165871	0.001165871	0.000905818	0.000837526	0.001393121
3838303773245	383830	3773245	0.000438544	0.00040548	0.000674467	0.000674467	0.000324385	0.000324385	0.000153707	0.000153707	0.000417009	0.000417009	0.000271148	5.49981E-05	0.000186209	0.00020013	0.001151262	0.001151262	0.00089883	0.000831065	0.001382373
3838403773245	383840	3773245	0.00043354	0.00040085	0.000666771	0.000666771	0.000320683	0.000320683	0.000151953	0.000151953	0.00041225	0.00041225	0.00026805	5.43706E-05	0.000184084	0.00019785	0.001127749	0.001127749	0.00088701	0.000820136	0.001364194
3838503773245	383850	3773245	0.000428536	0.00039623	0.000659075	0.000659075	0.000316982	0.000316982	0.000150199	0.000150199	0.000407492	0.000407492	0.0002649	5.3743E-05	0.00018196	0.00019557	0.001104935	0.001104935	0.000875362	0.000809367	0.001346281
3838603773245	383860	3773245	0.000422151	0.00039032	0.000649256	0.000649256	0.000312259	0.000312259	0.000147961	0.000147961	0.000401421	0.000401421	0.00026103	5.29423E-05	0.00017929	0.00019268	0.001075719	0.001075719	0.000859746	0.000794928	0.001322264
3838703773245	383870	3773245	0.000413783	0.00038259	0.000636385	0.000636385	0.000306069	0.000306069	0.00014502	0.00014502	0.000393464	0.000393464	0.000255838	5.18928E-05	0.000175695	0.00018883	0.001038998	0.001038998	0.000839126	0.000775862	0.001290551
3838803773245	383880	3773245	0.000405327	0.00037477	0.000623381	0.000623381	0.000299815	0.000299815	0.000142064	0.000142064	0.000385424	0.000385424	0.00025061	5.08324E-05	0.000172105	0.00018498	0.001004178	0.001004178	0.000819283	0.000757515	0.001260032
3838903773245	383890	3773245	0.000397304	0.00036735	0.000611041	0.000611041	0.00029388	0.00029388	0.000139252	0.000139252	0.00037794	0.00037794	0.00024564	4.98262E-05	0.000168698	0.00018131	0.000972559	0.000972559	0.000800647	0.000740284	0.001231371
3839003773245	383900	3773245	0.000389366	0.00036001	0.000598834	0.000598834	0.000288009	0.000288009	0.00013647	0.00013647	0.000370246	0.000370246	0.00024074	4.88307E-05	0.000165328	0.00017695	0.000942742	0.000942742	0.000782356	0.000723372	0.00120324
3839103773245	383910	3773245	0.000381343	0.00035259	0.000586493	0.000586493	0.00028274	0.00028274	0.00013365	0.00013365	0.000362617	0.000362617	0.00023581	4.78245E-05	0.00016192	0.00017403	0.00091382	0.00091382	0.000763807	0.000706221	0.001174712
3829703773255	382970	3773255	0.001042308	0.00096373	0.001603038	0.001603038	0.00077098	0.00077098	0.00036532	0.00036532	0.00099125	0.00099125	0.00064445	0.000130717	0.000442572	0.00047569	0.001272532	0.001272532	0.000604022	0.000558484	0.000928968
3829803773255	382980	3773255	0.001012887	0.00093652	0.00155779	0.00155779	0.000749219	0.000749219	0.00035501	0.00035501	0.000963149	0.000963149	0.000626259	0.000127027	0.00043008	0.00046225	0.001337669	0.001337669	0.000604281	0.000558723	0.000929367
3829903773255	382990	3773255	0.000970784	0.00089759	0.001493037	0.001493037	0.000718076	0.000718076	0.00034025	0.00034025	0.00092311	0.00092311	0.000600228	0.000121747	0.00041202	0.00044038	0.001382595	0.001382595	0.00061127	0.000565185	0.000940114
3830003773255	383000	3773255	0.0009009	0.00083298	0.001385558	0.001385558	0.000666383	0.000666383	0.000315759	0.000315759	0.000856661	0.000856661	0.000557019	0.000112983	0.000382529	0.00041145	0.001414113	0.001414113	0.000616878	0.00057037	0.000948739
3830103773255	383010	3773255	0.00087657	0.00081048	0.001348139	0.001348139	0.000648387	0.000648387	0.00030723	0.00030723	0.00083326	0.00083326	0.00054197	0.000109931	0.000372198	0.00040041	0.001434825	0.001434825	0.000626886	0.000579623	0.000964132
3830203773255	383020	3773255	0.000876225	0.00081016	0.001347608	0.001347608	0.000648131	0.000648131	0.000307111	0.000307111	0.000833198	0.000833198	0.000541762	0.000109888	0.000372052	0.00039988	0.00146044	0.00146044	0.000636549	0.000588558	0.000978993
3830303773255	383030	3773255	0.000870531	0.0008049	0.00133885	0.00133885	0.00064392	0.00064392	0.000305115	0.000305115	0.00082783	0.00082783	0.00053824	0.000109174	0.000369634	0.00039728	0.00148575	0.00148575	0.000646816	0.000598051	0.000994783
3830403773255	383040	3773255	0.000873119	0.00080729	0.001342831	0.001342831	0.000645834	0.000645834	0.000306022	0.000306022	0.00083024	0.00083024	0.00053984	0.000109499	0.000370733	0.00039846	0.00151227	0.00151227	0.000657083	0.000607543	0.001010573
3830503773255	383050	3773255	0.000879159	0.00081288	0.00135212	0.00135212	0.000650301	0.000650301	0.000308139	0.000308139	0.00083587	0.00083587	0.00054357	0.000110256	0.000373297	0.00040122	0.001540886	0.001540886	0.000667522	0.000617196	0.001026629
3830603773255	383060	3773255	0.000883904	0.00081726	0.001359417	0.001359417	0.000653811	0.000653811	0.000309802	0.000309802	0.00084049	0.00084049	0.00054651	0.000110851	0.000375312	0.00040338	0.001569503	0.001569503	0.000678048	0.000626928	0.001042817
3830703773255	383070	3773255	0.000893739	0.00082636	0.001374544	0.001374544	0.000661086	0.000661086	0.00033249	0.00033249	0.00084952	0.00084952	0.00055259	0.000112084	0.000379488	0.00040787	0.001598819	0.001598819	0.000688832	0.0006369	0.001059404
3830803773255	383080	3773255	0.000899865	0.00083202	0.001383965	0.001383965	0.000665617	0.000665617	0.00031539	0.00031539	0.00085577	0.00085577	0.00055639	0.000112853	0.000382089	0.00041067	0.001627836	0.001627836	0.000699789	0.000647031	0.001076255
3830903773255	383090	3773255	0.000908838	0.00084032	0.001397765	0.001397765	0.000672255	0.000672255	0.000318541	0.000318541	0.00086429	0.00086429	0.00056192	0.000113978	0.000385899	0.00041476	0.001659855	0.001659855	0.000711437	0.0006578	0.001094169
3831003773255	383100	3773255	0.000926438	0.00085659	0.001424834	0.001424834	0.000685273	0.000685273	0.00032471	0.00032471	0.00088094	0.00088094	0.00057280	0.000116185	0.000393373	0.00042799	0.001693674	0.001693674	0.000723861	0.000669287	0.001113276
3831103773255	383110	3773255	0.000956635	0.00088451	0.001471276	0.001471276	0.000707609	0.000707609	0.000335294	0.000335294	0.00090659	0.00090659	0.00059147	0.000119972	0.000406194	0.00043658	0.001719589	0.001719589	0.000743963	0.000687874	0.001144193
3831203773255	383120	3773255	0.00094749	0.00087606	0.001457211	0.001457211	0.000700845	0.000700845	0.000332088	0.000332088	0.000900963	0.000900963	0.000585825	0.000118825	0.000402311	0.00043240	0.001747005	0.001747005	0.000752677	0.000695931	0.001157595

			KMMass Grading / Excavation	KMDrainage / Utilities Trenching	KMFoundations / Concrete Pads	KMBuilding / Structure Construction	KMAsphalt Paving	KMArchitectural Coating	KMLandscaping or Other Finishing	KMWaterside Construction (Piles)	EWNDemolition	EWNSite Grubbing / Prep	EWNDrainage / Utilities Trenching	EWNDrainage / Utilities Trenching	EWNDrainage / Utilities Trenching	EWNFoundations / Concrete Pads	EWNBuilding / Structure Construction	EWNAsphalt Paving	EWNLandscaping or Other Finishing	EWNWaterside Construction (Piles)	ISDemolition
Unique Identifier	X (UTM)	Y (UTM)	2026	2026	2026	2026	2026	2026	2026	2026	2027	2027	2027	2028	2029	2029	2029	2029	2029	2029	2027
3830103773245	383010	3773245	0.000949403	0.000235745	0.000216362	0.000636353	0.000381677	7.74172E-05	0.000262114	0.000281722	0.007005142	0.008008982	0.009432261	0.009432261	0.009432261	0.002455252	0.006099768	0.004331219	0.002974436	0.003109986	0.000491
3830203773245	383020	3773245	0.00096453	0.000239501	0.00021981	0.000646492	0.000387758	7.86507E-05	0.00026629	0.000286211	0.007726242	0.008833416	0.010403206	0.010403206	0.010403206	0.002707993	0.00672767	0.004777069	0.00328062	0.003430124	0.000494451
3830303773245	383030	3773245	0.000979258	0.000243158	0.000223166	0.000656365	0.000393679	7.98517E-05	0.000270357	0.000290581	0.008590906	0.009821987	0.011567456	0.011567456	0.011567456	0.003011051	0.007480581	0.005311683	0.003647763	0.003813998	0.000498679
3830403773245	383040	3773245	0.000993987	0.000246816	0.000226523	0.000666237	0.0003996	8.10527E-05	0.000274423	0.000294952	0.009616735	0.010994817	0.01294871	0.01294871	0.01294871	0.003370597	0.008373827	0.005945944	0.004083338	0.004269423	0.000502561
3830503773245	383050	3773245	0.001008848	0.000250506	0.00022991	0.000676198	0.000405575	8.22645E-05	0.000278526	0.000299362	0.010858169	0.012414149	0.014620272	0.014620272	0.014620272	0.003805711	0.009454813	0.006713512	0.00461046	0.004820567	0.000506271
3830603773245	383060	3773245	0.001023975	0.000254262	0.000233357	0.000686337	0.000411656	8.3498E-05	0.000282702	0.00030385	0.01239372	0.014169745	0.016687856	0.016687856	0.016687856	0.00434391	0.010791903	0.00766293	0.005262467	0.005502287	0.000509895
3830703773245	383070	3773245	0.001040031	0.000258249	0.000237016	0.000697098	0.000418111	8.48072E-05	0.000287135	0.000308614	0.014312684	0.016363698	0.019271697	0.019271697	0.019271697	0.005016494	0.012462852	0.008849408	0.006077273	0.006354225	0.000512828
3830803773245	383080	3773245	0.001056352	0.000262301	0.000240735	0.000708038	0.000424672	8.61381E-05	0.000291641	0.000313457	0.016810564	0.019219525	0.022635034	0.022635034	0.022635034	0.005891983	0.014637895	0.010393826	0.007137892	0.007463178	0.000515589
3830903773245	383090	3773245	0.001074132	0.000266716	0.000244787	0.000719955	0.00043182	8.7588E-05	0.00029655	0.000318734	0.020139805	0.023025849	0.027117781	0.027117781	0.027117781	0.003370597	0.007058858	0.017536851	0.012452267	0.008551513	0.008941221	0.00051766
3831003773245	383100	3773245	0.001092576	0.000271296	0.000248991	0.000732318	0.000439235	8.9092E-05	0.000301642	0.000324207	0.024353554	0.02784343	0.032791496	0.032791496	0.032791496	0.008535747	0.021205997	0.015057592	0.010340702	0.010811947	0.000520852
3831103773245	383110	3773245	0.001112082	0.000276139	0.000253436	0.000745392	0.000447077	9.06825E-05	0.000307027	0.000329995	0.029740234	0.034002023	0.040044535	0.040044535	0.040044535	0.01042374	0.025896479	0.018388129	0.012627927	0.013203404	0.000570116
3831203773245	383120	3773245	0.001128535	0.000280225	0.000257186	0.00075642	0.000453691	9.20242E-05	0.00031157	0.000334877	0.040399362	0.04618861	0.054396804	0.054396804	0.054396804	0.014159689	0.035177977	0.024978576	0.017153873	0.017935606	0.000552947
3831303773245	383130	3773245	0.001144856	0.000284278	0.000260905	0.00076736	0.000460253	9.33551E-05	0.000316075	0.00033972	0.060587827	0.069270092	0.081580105	0.081580105	0.081580105	0.021235602	0.052757199	0.037460929	0.025726047	0.026898429	0.000526805
3831440373245	383440	3773245	0.001777659	0.000441408	0.000405116	0.001191506	0.000714651	0.000144956	0.000490782	0.000527495	0.078379442	0.089611253	0.105536102	0.105536102	0.105536102	0.027471436	0.06824935	0.048461331	0.033280501	0.034797153	0.000567527
3834503773245	383450	3773245	0.001876912	0.000466053	0.000427735	0.001258032	0.000754552	0.000153049	0.000518184	0.000556947	0.05978951	0.068357375	0.080505189	0.080505189	0.080505189	0.020955798	0.052062059	0.036967337	0.025387076	0.02654401	0.000578398
3834603773245	383460	3773245	0.001941134	0.000482	0.000442371	0.001301078	0.00078037	0.000158286	0.000535914	0.000576004	0.046952242	0.053680521	0.063220106	0.063220106	0.063220106	0.016456427	0.040883935	0.029030165	0.019936275	0.020844807	0.000584869
3834703773245	383470	3773245	0.001996599	0.000495773	0.000455011	0.001338254	0.000802668	0.000162809	0.000551227	0.000592463	0.038306033	0.043795306	0.051578185	0.051578185	0.051578185	0.013425992	0.033355198	0.023684289	0.01626503	0.017006256	0.00058763
3834803773245	383480	3773245	0.002029639	0.000503977	0.000462541	0.0013604	0.000815951	0.000165503	0.000560349	0.000602267	0.032406353	0.037050199	0.043634403	0.043634403	0.043634403	0.011358196	0.028218018	0.020036568	0.013759981	0.014387048	0.000584955
3834903773245	383490	3773245	0.002049542	0.000508919	0.000467077	0.001373741	0.000823953	0.000167126	0.000565844	0.000608173	0.0279399	0.031943701	0.037620427	0.037620427	0.037620427	0.009792736	0.024328828	0.017274998	0.011863492	0.012404132	0.000579175
3835003773245	383500	3773245	0.002055646	0.000510435	0.000468468	0.001377832	0.000826406	0.000167624	0.000567529	0.000609984	0.024424042	0.027924019	0.032886406	0.032886406	0.032886406	0.008560453	0.021267375	0.015101174	0.010370632	0.01084324	0.00057072
3835103773245	383510	3773245	0.002049277	0.000508853	0.000467016	0.001373563	0.000823846	0.000167104	0.000565771	0.000608094	0.021592617	0.024686849	0.029073958	0.029073958	0.029073958	0.007568058	0.018801895	0.013350528	0.009168387	0.009586207	0.000560194
3835203773245	383520	3773245	0.002027781	0.000503516	0.000462117	0.001359155	0.000815204	0.000165351	0.000559836	0.000601715	0.019248482	0.022006798	0.025917634	0.025917634	0.025917634	0.006746456	0.016760726	0.01190117	0.00817305	0.008545511	0.000548202
3835303773245	383530	3773245	0.001992353	0.000494718	0.000454044	0.001335408	0.000800961	0.000162462	0.000550055	0.000591203	0.017218048	0.019685403	0.023183703	0.023183703	0.023183703	0.006034803	0.014992714	0.01064577	0.007310913	0.007644084	0.000534138
3835403773245	383540	3773245	0.001947371	0.000483549	0.000443792	0.001305258	0.000782878	0.000158794	0.000537636	0.000577855	0.01548872	0.017708261	0.020855202	0.020855202	0.020855202	0.005428686	0.013486892	0.009576542	0.006576627	0.006876336	0.000519126
3835503773245	383550	3773245	0.00189801	0.000471292	0.000432543	0.001272173	0.000763034	0.000154769	0.000524008	0.000563208	0.01403565	0.016046965	0.018898677	0.018898677	0.018898677	0.004919395	0.012221623	0.008678121	0.005959642	0.006231234	0.000504373
3835603773245	383560	3773245	0.001852762	0.000460057	0.000422232	0.001241845	0.000744843	0.00015108	0.000511516	0.000549781	0.012853315	0.014695201	0.017306691	0.017306691	0.017306691	0.004504995	0.011192098	0.007947093	0.005457614	0.005706328	0.000491949
3835703773245	383570	3773245	0.001805657	0.00044836	0.000411497	0.001210272	0.000725906	0.000147239	0.000498511	0.000535803	0.011812733	0.013505503	0.015905571	0.015905571	0.015905571	0.004140279	0.010286005	0.007303711	0.005015775	0.005244353	0.000479957
3835803773245	383580	3773245	0.001752182	0.000435082	0.00039931	0.00117443	0.000704408	0.000142878	0.000483748	0.000519935	0.010851094	0.012406061	0.014610746	0.014610746	0.014610746	0.003803231	0.009448652	0.006709138	0.004607456	0.004817426	0.000466843
3835903773245	383590	3773245	0.001696054	0.000421145	0.000386519	0.001136809	0.000681844	0.000138301	0.000468252	0.00050328	0.00998203	0.011412459	0.013440572	0.013440572	0.013440572	0.00349863	0.00869191	0.006171803	0.004238445	0.004431598	0.00045347
3836003773245	383600	3773245	0.001642049	0.000407735	0.000374212	0.001100611	0.000660133	0.000133898	0.000453342	0.000487255	0.009219431	0.01054058	0.01241375	0.01241375	0.01241375	0.003231345	0.008027873	0.005700294	0.00391464	0.004093037	0.000441391
3836103773245	383610	3773245	0.001601446	0.000397653	0.000364959	0.001073396	0.00064381	0.000130587	0.000442132	0.000475206	0.00861144	0.009845463	0.011595104	0.011595104	0.011595104	0.003018248	0.007498461	0.005324379	0.003656482	0.003823115	0.000433454
3836203773245	383620	3773245	0.001561506	0.000387735	0.000355856	0.001046626	0.000627753	0.00012733	0.000431105	0.00046335	0.008060823	0.009215942	0.010853711	0.010853711	0.010853711	0.002825261	0.007019008	0.004983937	0.003422686	0.003578664	0.000426034
3836303773245	383630	3773245	0.001523423	0.000378279	0.000347178	0.0010211	0.000612443	0.000124225	0.000420591	0.000452054	0.007565163	0.008649255	0.010186317	0.010186317	0.010186317	0.002651536	0.00658741	0.004677475	0.003212225	0.003358612	0.000419218
3836403773245	383640	3773245	0.001487199	0.000369284	0.000338922	0.00099682	0.00059788	0.000121271	0.00041059	0.00044130	0.007116784	0.008136623	0.009582585	0.009582585	0.009582585	0.002494382	0.006196981	0.004400246	0.00302184	0.003159551	0.00041292
3836503773245	383650	3773245	0.001452301	0.000360619	0.00033097	0.00097343	0.000583851	0.000118425	0.000400956	0.00043095	0.00670628	0.007667293	0.00902985	0.00902985	0.00902985	0.002350503	0.005839532	0.004146435	0.002847537	0.002977304	0.000406967
3836603773245	383660	3773245	0.001428417	0.000354688	0.000325526	0.000957421	0.000574249	0.000116477	0.000394362	0.00042863	0.006375237	0.007288811	0.008584108	0.008584108	0.008584108	0.002234475	0.005551274	0.003941754	0.002706973	0.002830335	0.000403861
3836703773245	383670	3773245	0.001405859	0.000349087	0.000320386	0.000942301	0.00056518	0.000114638	0.000388134	0.000417169	0.006069472	0.006939231	0.008172404	0.008172404	0.008172404	0.002127307	0.005285028	0.003752702	0.002577144	0.002694589	0.000400841
3836803773245	383680	3773245	0.001391131	0.00034543	0.000317029	0.000932429	0.000559259	0.000113437	0.000384068	0.000412798	0.005812541	0.006645481	0.007826451	0.007826451	0.007826451	0.002037254	0.005061303	0.003593844	0.002468048	0.002580522	0.000399806
3836903773245	383690	3773245	0.001389273	0.000344968	0.000316606	0.000931184	0.000558512	0.000113286	0.000383555	0.00041247	0.00561514	0.006419792	0.007560656	0.007560656	0.007560656	0.001968067	0.004889415	0.003471792	0.002384231	0.002492884	0.000401963
3837003773245	383700	3773245	0.001389538	0.000345034	0.000316666	0.000931362	0.000558619	0.000113307	0.000383628	0.000412326	0.005428782	0.006206729	0.00730973	0.00730973	0.00730973	0.00190275	0.004727143	0.003356569	0.002305102	0.002410149	0.000404637
3837103773245	383710	3773245	0.001392458	0.000345759	0.00031732	0.000933318	0.000559793	0.000113545	0.000384434	0.00041319	0.005256488	0.006009745	0.007077739	0.007077739	0.007077739	0.001842362	0.004577117	0.003250041	0.002231944	0.002333658	0.000408002
3837203773245	383720	3773245	0.001397102	0.000346912	0.00031839	0.000936431	0.00056166	0.000113924	0.000385716	0.00041457	0.00509541	0.005825584	0.006860851	0.006860851	0.006860851	0.001785905	0.004436857	0.003150448	0.002163549	0.002262146	0.000411712
3837303773245	383730	3773245	0.001402277	0.000348197	0.000319569	0.0009399	0.00056374	0.000114346	0.000387145	0.000416106	0.004943304	0.005651682	0.006656044	0.006656044	0.006656044	0.001732593	0.00430441	0.003056402	0.002098964	0.002194618	0.000415508
3837403773245	383740	3773245	0.001406125	0.000349153	0.000320446	0.000942479	0.000565287	0.00011466	0.000388207	0.00041748	0.004796116	0.005483402	0.006457859	0.006457859	0.006457859	0.001681005	0.004176246	0.002965397	0.002036467	0.002129272	0.000418873
3837503773245	383750	3773245	0.001409973	0.000350108	0.000321323	0.000945058	0.000566834	0.000114973	0.0003892	0.00041839	0.004658332	0.005325874	0.006272337	0.006272337	0.006272337	0.001632712	0.00405627	0.002880207	0.001977963	0.002068102	0.000422151
3837603773245	383760	3773245	0.001412892	0.000350833	0.000321988	0.000947015	0.000568008	0.000115211	0.000390076	0.00041925	0.004528314	0.005177223	0.006097269	0.006097269	0.006097269	0.001587142	0.003943055	0.002799817	0.001922756	0.002010379	0.000425085
3837703773245	383770	3773245	0.001415015	0.00035136	0.000322472	0.000948438	0.000568861	0.000115385	0.000390662	0.00041988	0.004406232	0.005037647	0.005932889	0.005932889	0.005932889	0.001544353	0.003836752	0.002724335	0.001870919	0.00195618	0.000427587
3837803773245	383780	3773245	0.001415944	0.000351591	0.000322684	0.00094906	0.000569235	0.00011546	0.000390918	0.00042016	0.004290535	0.004905371	0.005777106	0.005777106	0.005777106	0.001503802	0.003736008	0.002652801	0.001821794	0.001904816	0.000429657
3837903773245	383790	3773245	0.001413953	0.000351097	0.00032223	0.000947726	0.000568434	0.000115298	0.000390369	0.00041957	0.004174493	0.0047727	0.005620858	0.005620858	0.005620858	0.00146313	0.003634964	0.002581053	0.001772521	0.001853298	0.000430693
3838003773245	383800	3773245	0.001411167	0.000350405	0.000321595	0.000945859	0.000567314	0.000115071	0.000389599	0.00041874	0.004064145	0.004646539	0.005472278	0.005472278	0.005472278	0.001424454	0.003538878	0.002512826	0.001725667	0.001804308	0.00043121
3838103773245	383810	3773245	0.001403869	0.000348593	0.000319932	0.000940967	0.00056438	0.000114476	0.000387584	0.00041657	0.003943358	0.004508443	0.00530964	0.00530964	0.00530964	0.001382119	0.003433702	0.002438144	0.00167438	0.001750684	0.000430261
3838203773245	383820	3773245	0.001393121	0.000345924	0.000317483	0.000933763	0.000560059	0.000113599	0.000384617	0.00041338	0.003817567	0.004364626	0.005140265	0.005140265	0.005140265	0.00133803	0.003324168	0.002360369	0.001620968	0.001694838	0.000428363
3838303773245	383830	3773245	0.001382373	0.000343255	0.000315033	0.000926559	0.000555739	0.000112723	0.00038165	0.0004102	0.003697901	0.004227812	0.004979138	0.004979138	0.004979138	0.001296088	0.003219969	0.00228638	0.001570157	0.001641712	0.000426293
3838403773245	383840	3773245	0.001364194	0.000338741	0.000310891	0.000914375	0.00054843	0.000111241	0.000376631	0.00040405	0.00356331	0.004073934	0.004797914	0.004797914	0.004797914	0.001248915	0.003102772	0.002203164	0.001513008	0.001581959	0.000423014
3838503773245	383850	3773245	0.001346281	0.000334293	0.000306808	0.000902368	0.000541229	0.00010978	0.000371685	0.00039949	0.003436311	0.003928736	0.004626913	0.004626913	0.004626913	0.001204402	0.002992187	0.002124641	0.001459083	0.001525576	0.000419649
3838603773245	383860	3773245	0.001322264	0.00032833	0.000301335	0.00088627	0.000531574	0.000107821	0.000365055	0.00039236	0.00330077	0.003773772	0.00444441	0.00444441	0.00444441	0.001156896	0.002874165	0.002040838	0.001401532	0.001465402	0.000415249
3838703773245	383870	3773245	0.001290551	0.000320455	0.000294108	0.000865014	0.000518824	0.000105235	0.000356299	0.00038295	0.0031541	0.003606084	0.004246922	0.004246922	0.004246922	0.00110549	0.002746451	0.001950153	0.001339255	0.001400287	0.000409124
3838803773245	383880	3773245	0.001260032	0.000312877	0.000287153	0.000844558	0.000506555	0.000102747	0.000347874	0.00037389	0.003016748	0.003449049	0.004061981	0.004061981	0.004061981	0.001057349	0.00262685	0.001865229	0.001280934	0.001339308	0.000402653
3838903773245	383890	3773245	0.001231371	0.00030576	0.000280621	0.000825347	0.00049503	0.00010041	0.000339961	0.00036539	0.002890697	0.003304936	0.003892257	0.003892257	0.003892257	0.001013169	0.002517091	0.001787293	0.001227412	0.001283347	0.000396355
3839003773245	383900	3773245	0.00120324	0.000298775	0.00027421	0.000806492	0.000483724	9.81159E-05	0.000332194	0.00035704	0.002772844	0.003170193	0.00373357	0.00373357	0.00373357	0.000971862	0.002414469	0.001714425	0.00117737	0.001231025	0.000389884
3839103773245	383910	3773245	0.001174712	0.000291691	0.000267709	0.000787371	0.000472255	9.57896E-05	0.000324318	0.00034879	0.002660339	0.003041567	0.003582085	0.003582085	0.003582085	0.00093243	0.002316505	0.001644865	0.0011296	0.001181078	0.000383068
3829703773255	382970	3773255	0.000928968	0.000230671	0.000211706	0.000622657	0.000373462	7.57509E-05	0.000256472	0.000275658	0.004616143	0.005277639	0.00621553	0.00621553	0.00621553	0.001617925	0.004019533	0.002854121	0.001960049	0.002049372	0.000662259
3829803773255	382980	3773255	0.000929367	0.00023077	0.000211796	0.000622924	0.000373622	7.57834E-05	0.000256582	0.000275776	0.005204032	0.005949772	0.007007108	0.007007108	0.007007108	0.001823976	0.004531441	0.003217608	0.002209671	0.00231037	0.000635772
3829903773255	382990	3773255	0.000940114	0.000233439	0.000214246	0.000630128	0.000377943	7.66598E-05	0.00025955	0.00027866	0.005779324	0.006607504	0.007781726	0.007781726	0.007781726	0.00202561	0.00503238	0.003573306	0.002453945	0.002565775	0.000604195
3830003773255	383000	3773255	0.000948739	0.00023558	0.000216211	0.000635909	0.00038141	7.73631E-05	0.000261931	0.00028152	0.006345126	0.007254386	0.008543565	0.008543565	0.008543565	0.002223922	0.005525055	0.003923137	0.002694188	0.002816967	0.000551825
3830103773255	383010	3773255	0.000964132	0.000239402	0.000219719	0.000646226	0.000387598	7.86182E-05	0.00026618	0.00028092	0.007052249	0.00806284	0.00949569	0.00949569	0.00949569	0.002471763	0.006140786	0.004360345	0.002994438	0.0031309	0.000500749
3830203773255	383020	3773255	0.000978993	0.000243092	0.000223106	0.000656187	0.000393573	7.983E-05	0.000270283	0.00029052	0.007771968	0.008885695	0.010464775	0.010464775	0.010464775	0.00272402	0.006767486	0.004805341	0.003300036	0.003450425	0.000502475
3830303773255	383030	3773255	0.000994783	0.000247013	0.000226704	0.00066677	0.000399921	8.11176E-05	0.000274643	0.00029518	0.008612475	0.009846647	0.011596498	0.011596498	0.011596498	0.003018611	0.007499362	0.005325019	0.003656922	0.003823574	0.000505667
3830403773255	383040	3773255	0.001010573	0.000250934	0.000230303	0.000677354	0.000406268	8.24052E-05	0.000279002	0.00029873	0.009619668	0.010998171	0.01295266	0.01295266	0.01295266	0.003371625	0.008376381	0.005947758	0.004084583	0.004270725	0.000509377
3830503773255	383050	3773255	0.001026629	0.000254921	0.000233962	0.000688116	0.000412723	8.37144E-05	0.000283435	0.00030463	0.010819689	0.012370156	0.014568461	0.014568461	0.014568461	0.003792224	0.009421307	0.00668972	0.004594121	0.004803484	0.000512569
3830603773255	383060	3773255	0.001042817	0.00025894	0.000237651	0.000698966	0.000419231	8.50345E-05	0.000287904	0.00030941	0.012302525	0.014065483	0.016565065	0.016565065	0.016565065	0.004311947	0.010712495	0.007606545	0.005223745	0.0054618	0.000515675
3830703773255	383070	3773255	0.001059404	0.000263059	0.000241431	0.000710083	0.000425899	8.6387E-05	0.000292483	0.00031436	0.014166962	0.016197095	0.019075487	0.019075487	0.019075487	0.004965419	0.012335964	0.00875931	0.006015399	0.006289531	0.000518609
3830803773255	383080	3773255	0.001076255	0.000267243	0.000245271	0.000721378	0.000432674	8.77611E-05	0.000297136	0.00031936	0.016572613	0.018947476	0.022314639	0.022314639	0.022314639	0.005808583	0.014430698	0.010246703	0.007036856	0.007357538	0.000521456
3830903773255	383090	3773255	0.001094169	0.000271691	0.000249354	0.000733385	0.000439875	8.92218E-05	0.000302081	0.00032467	0.019628789	0.022441604	0.026429709	0.026429709	0.026429709	0.006879751	0.017091881	0.01213631	0.008334531	0.008714351	0.000529393
3831003773255	383100	3773255	0.001113276	0.000276436	0.000253708	0.000746192	0.000447557	9.07799E-05	0.000307357	0.00033034	0.023251716	0.026583698	0.031307896	0.031307896	0.031307896	0.008149561	0.020246565	0.014376335	0.009872853	0.010322777	0.000575292
3831103773255	383110	3773255	0.001144193	0.000284113	0.000260754	0.000766915	0.000459986	9.3301E-05	0.000315892	0.00033952	0.028094594	0.032120562	0.037828719	0.037828719	0.037828719	0.009846955	0.024463529	0.017370644	0.011929176	0.01247281	0.000624297
3831203773255	383120	3773255	0.001157595	0.000287441	0.000263808	0.000775898	0.000465374	9.43938E-05	0.000319592	0.0003435	0.036616823	0.041864032	0.049303704	0.049303704	0.049303704	0.012833936	0.03188431	0.022639865	0.015547779	0.016256319	0.000620674

			ISDrainage / Utilities Trenching	ISDrainage / Utilities Trenching	ISAsphalt Paving	ISAsphalt Paving	SVDemolition	SVSite Grubbing / Prep	SVMass Grading / Excavation	SVMass Grading / Excavation	SVDrainage / Utilities Trenching	SVFoundations / Concrete Pads	SVBuilding / Structure Construction	SVBuilding / Structure Construction	SVAsphalt Paving	SVAsphalt Paving	SVArchitectural Coating	SVArchitectural Coating	SVLandscaping or Other Finishing	SVLandscaping or Other Finishing	MDemolition
Unique Identifier	X (UTM)	Y (UTM)	2027	2028	2027	2028	2027	2027	2027	2028	2028	2028	2028	2029	2028	2029	2028	2029	2028	2029	2027
3830103773245	383010	3773245	0.000263426	0.000263426	0.000303581	0.000303581	0.013679965	0.005451438	0.017730405	0.017730405	0.009150072	0.003549194	0.012350416	0.012350416	0.009495652	0.009495652	0.002138857	0.002138857	0.007241602	0.007241602	0.000712645
3830203773245	383020	3773245	0.000265278	0.000265278	0.000305715	0.000305715	0.015964596	0.006361859	0.020691482	0.020691482	0.010678185	0.00414193	0.013492383	0.013492383	0.011081479	0.011081479	0.002496058	0.002496058	0.00845099	0.00845099	0.000728002
3830303773245	383030	3773245	0.000267546	0.000267546	0.000308329	0.000308329	0.018894346	0.007529358	0.024488689	0.024488689	0.012637798	0.004902038	0.014760999	0.014760999	0.013115101	0.013115101	0.002954123	0.002954123	0.010001877	0.010001877	0.000742324
3830403773245	383040	3773245	0.000269629	0.000269629	0.000310729	0.000310729	0.022698765	0.009045411	0.029419542	0.029419542	0.015182447	0.005889074	0.016151193	0.016151193	0.015755857	0.015755857	0.003548942	0.003548942	0.012015778	0.012015778	0.000756559
3830503773245	383050	3773245	0.000271619	0.000271619	0.000313023	0.000313023	0.027705188	0.011040461	0.035908295	0.035908295	0.018531076	0.007187964	0.017669637	0.017669637	0.019230957	0.019230957	0.004331694	0.004331694	0.014665969	0.014665969	0.00077114
3830603773245	383060	3773245	0.000273563	0.000273563	0.000315263	0.000315263	0.034340881	0.013684771	0.04450872	0.04450872	0.022969469	0.008909559	0.019336518	0.019336518	0.023836979	0.023836979	0.005369182	0.005369182	0.018178627	0.018178627	0.000786066
3830703773245	383070	3773245	0.000275137	0.000275137	0.000317077	0.000317077	0.042144598	0.016794536	0.054623005	0.054623005	0.028189115	0.010934192	0.020928514	0.020928514	0.02925376	0.02925376	0.00658929	0.00658929	0.022309589	0.022309589	0.00080151
3830803773245	383080	3773245	0.000276618	0.000276618	0.000318784	0.000318784	0.050977308	0.020314353	0.066070954	0.066070954	0.034097021	0.013225792	0.02257992	0.02257992	0.035384795	0.035384795	0.00797028	0.00797028	0.026985257	0.026985257	0.000817471
3830903773245	383090	3773245	0.000277729	0.000277729	0.000320064	0.000320064	0.058175629	0.023182869	0.075400593	0.075400593	0.038911737	0.015093358	0.024048913	0.024048913	0.040381354	0.040381354	0.009095734	0.009095734	0.030795747	0.030795747	0.000833777
3831003773245	383100	3773245	0.000279442	0.000279442	0.000322038	0.000322038	0.060043721	0.0239273	0.0778218	0.0778218	0.040161242	0.015578025	0.024960175	0.024960175	0.041678049	0.041678049	0.00938781	0.00938781	0.031784637	0.031784637	0.000845166
3831103773245	383110	3773245	0.000305873	0.000305873	0.000352498	0.000352498	0.058834243	0.023445325	0.076254214	0.076254214	0.039352262	0.015264232	0.025755106	0.025755106	0.040838517	0.040838517	0.009198708	0.009198708	0.03114439	0.03114439	0.000853017
3831203773245	383120	3773245	0.000296661	0.000296661	0.000341882	0.000341882	0.06235977	0.024850241	0.080823599	0.080823599	0.04171037	0.016178912	0.027717084	0.027717084	0.043285685	0.043285685	0.009749923	0.009749923	0.033010657	0.033010657	0.000873637
3831303773245	383130	3773245	0.000282636	0.000282636	0.000325719	0.000325719	0.065319209	0.026029571	0.084659285	0.084659285	0.04368984	0.016946722	0.030088624	0.030088624	0.045339915	0.045339915	0.01021263	0.01021263	0.03457726	0.03457726	0.000899779
3831440373245	383440	3773245	0.000304484	0.000304484	0.000350897	0.000350897	0.01564252	0.006233512	0.020274045	0.020274045	0.01046276	0.004058369	0.014344946	0.014344946	0.010857917	0.010857917	0.002445701	0.002445701	0.008280497	0.008280497	0.001688692
3834503773245	383450	3773245	0.000310316	0.000310316	0.000357619	0.000357619	0.014567713	0.005805204	0.018881003	0.018881003	0.009743857	0.003779516	0.013484646	0.013484646	0.010111863	0.010111863	0.002277656	0.002277656	0.007711539	0.007711539	0.001942949
3834603773245	383460	3773245	0.000313788	0.000313788	0.000361619	0.000361619	0.013530553	0.005391898	0.017536755	0.017536755	0.009050136	0.00351043	0.012617764	0.012617764	0.009391941	0.009391941	0.002115496	0.002115496	0.00716251	0.00716251	0.002066497
3834703773245	383470	3773245	0.000315269	0.000315269	0.000363326	0.000363326	0.012598238	0.005020372	0.016328394	0.016328394	0.008426541	0.003268546	0.011819899	0.011819899	0.008744794	0.008744794	0.001969729	0.001969729	0.006668981	0.006668981	0.002160452
3834803773245	383480	3773245	0.000313834	0.000313834	0.000361673	0.000361673	0.011819693	0.004710123	0.015319333	0.015319333	0.007905798	0.003066557	0.011124846	0.011124846	0.008204384	0.008204384	0.001848004	0.001848004	0.006256851	0.006256851	0.002219379
3834903773245	383490	3773245	0.000310733	0.000310733	0.000358099	0.000358099	0.011117342	0.004430238	0.014409026	0.014409026	0.007436019	0.002884335	0.01048787	0.01048787	0.007716862	0.007716862	0.001738192	0.001738192	0.005885056	0.005885056	0.002249835
3835003773245	383500	3773245	0.000306197	0.000306197	0.000352871	0.000352871	0.010473814	0.004173793	0.013574959	0.013574959	0.007005585	0.002717375	0.009901678	0.009901678	0.007270171	0.007270171	0.001637576	0.001637576	0.005544399	0.005544399	0.002256047
3835103773245	383510	3773245	0.000300549	0.000300549	0.000346363	0.000346363	0.00988468	0.003939025	0.012811392	0.012811392	0.006611533	0.002564528	0.009363245	0.009363245	0.006861237	0.006861237	0.001545466	0.001545466	0.005232537	0.005232537	0.002244917
3835203773245	383520	3773245	0.000294115	0.000294115	0.000338948	0.000338948	0.009336723	0.003720665	0.012101192	0.012101192	0.006245023	0.002422363	0.008864035	0.008864035	0.006480884	0.006480884	0.001459793	0.001459793	0.004942471	0.004942471	0.002218862
3835303773245	383530	3773245	0.00028657	0.00028657	0.000330253	0.000330253	0.008806275	0.003509283	0.011413686	0.011413686	0.005890223	0.002284741	0.008388126	0.008388126	0.006112685	0.006112685	0.001376857	0.001376857	0.004661674	0.004661674	0.002175982
3835403773245	383540	3773245	0.000278516	0.000278516	0.000320971	0.000320971	0.008309598	0.003311358	0.01076995	0.01076995	0.005558013	0.002155881	0.00794468	0.00794468	0.005767928	0.005767928	0.001299202	0.001299202	0.004398754	0.004398754	0.002124561
3835503773245	383550	3773245	0.000270601	0.000270601	0.000311849	0.000311849	0.007857281	0.00313111	0.010183708	0.010183708	0.005255473	0.00203853	0.007539477	0.007539477	0.005453961	0.005453961	0.001228482	0.001228482	0.004159316	0.004159316	0.002073831
3835603773245	383560	3773245	0.000263935	0.000263935	0.000304168	0.000304168	0.007464271	0.002974497	0.009674335	0.009674335	0.004992602	0.001936566	0.007182212	0.007182212	0.005181162	0.005181162	0.001167036	0.001167036	0.003951273	0.003951273	0.002033885
3835703773245	383570	3773245	0.000257501	0.000257501	0.000296753	0.000296753	0.007094099	0.002826984	0.00919456	0.00919456	0.004745006	0.001840526	0.006847715	0.006847715	0.004924216	0.004924216	0.001109159	0.001109159	0.00375532	0.00375532	0.001993076
3835803773245	383580	3773245	0.000250466	0.000250466	0.000288645	0.000288645	0.006728633	0.002681347	0.008720884	0.008720884	0.004500558	0.001745708	0.006521934	0.006521934	0.004670535	0.004670535	0.001052019	0.001052019	0.003561857	0.003561857	0.001945624
3835903773245	383590	3773245	0.000243291	0.000243291	0.000280376	0.000280376	0.006378115	0.002541666	0.008266583	0.008266583	0.004266108	0.001654768	0.00621145	0.00621145	0.004427231	0.004427231	0.000997216	0.000997216	0.00337638	0.00337638	0.0018975
3836003773245	383600	3773245	0.000236811	0.000236811	0.000272908	0.000272908	0.006053825	0.002412437	0.007846276	0.007846276	0.004049202	0.001570633	0.005923557	0.005923557	0.004202132	0.004202132	0.000946513	0.000946513	0.003204642	0.003204642	0.001851841
3836103773245	383610	3773245	0.000232552	0.000232552	0.000268001	0.000268001	0.005783584	0.002304746	0.007496019	0.007496019	0.003868446	0.00150052	0.005678799	0.005678799	0.004014549	0.004014549	0.000904261	0.000904261	0.003061588	0.003061588	0.001817244
3836203773245	383620	3773245	0.000228571	0.000228571	0.000263413	0.000263413	0.005527875	0.002202847	0.007164599	0.007164599	0.003697411	0.001434178	0.005448004	0.005448004	0.003837055	0.003837055	0.000864281	0.000864281	0.002926226	0.002926226	0.00178118
3836303773245	383630	3773245	0.000224915	0.000224915	0.000259199	0.000259199	0.005288291	0.002107373	0.006854078	0.006854078	0.003537161	0.001372019	0.005231884	0.005231884	0.003670753	0.003670753	0.000826822	0.000826822	0.0027994	0.0027994	0.001744427
3836403773245	383640	3773245	0.000221535	0.000221535	0.000255305	0.000255305	0.005063309	0.002017718	0.006562481	0.006562481	0.003386678	0.001313649	0.005028927	0.005028927	0.003514586	0.003514586	0.000791646	0.000791646	0.002680304	0.002680304	0.001707155
3836503773245	383650	3773245	0.000218342	0.000218342	0.000251624	0.000251624	0.00485023	0.001932807	0.006286313	0.006286313	0.003244157	0.001258366	0.004836731	0.004836731	0.003366682	0.003366682	0.000758331	0.000758331	0.002567509	0.002567509	0.001668935
3836603773245	383660	3773245	0.000216675	0.000216675	0.000249704	0.000249704	0.00467196	0.001861767	0.00605526	0.00605526	0.003124918	0.001212115	0.004672729	0.004672729	0.00324294	0.00324294	0.000730459	0.000730459	0.002473141	0.002473141	0.001637616
3836703773245	383670	3773245	0.000215055	0.000215055	0.000247837	0.000247837	0.004502549	0.001794257	0.005835689	0.005835689	0.003011605	0.001168162	0.004516998	0.004516998	0.003125347	0.003125347	0.000703972	0.000703972	0.002383461	0.002383461	0.001606384
3836803773245	383680	3773245	0.0002145	0.0002145	0.000247196	0.000247196	0.004355283	0.001735571	0.005644819	0.005644819	0.002913103	0.001129955	0.004379588	0.004379588	0.003023125	0.003023125	0.000680947	0.000680947	0.002305505	0.002305505	0.001580846
3836903773245	383690	3773245	0.000215657	0.000215657	0.00024853	0.00024853	0.004236806	0.001688358	0.005491263	0.005491263	0.002833858	0.001099217	0.004265925	0.004265925	0.002940887	0.002940887	0.000662423	0.000662423	0.002242788	0.002242788	0.001566783
3837003773245	383700	3773245	0.000217092	0.000217092	0.000250184	0.000250184	0.004122342	0.001642745	0.005342908	0.005342908	0.002757297	0.00106952	0.004156709	0.004156709	0.002861435	0.002861435	0.000644526	0.000644526	0.002182196	0.002182196	0.001556171
3837103773245	383710	3773245	0.000218897	0.000218897	0.000252264	0.000252264	0.0040139	0.001599531	0.005202358	0.005202358	0.002684764	0.001041385	0.004053274	0.004053274	0.002786162	0.002786162	0.000627571	0.000627571	0.002124791	0.002124791	0.00155039
3837203773245	383720	3773245	0.000220887	0.000220887	0.000254558	0.000254558	0.003910232	0.00155822	0.005067995	0.005067995	0.002615424	0.001014489	0.003954463	0.003954463	0.002714203	0.002714203	0.000611363	0.000611363	0.002069914	0.002069914	0.001548924
3837303773245	383730	3773245	0.000222924	0.000222924	0.000256905	0.000256905	0.003810371	0.001518425	0.004938567	0.004938567	0.00254863	0.000988581	0.003859388	0.003859388	0.002644886	0.002644886	0.00059575	0.00059575	0.002017051	0.002017051	0.001550994
3837403773245	383740	3773245	0.000224729	0.000224729	0.000258985	0.000258985	0.00371217	0.001479292	0.00481129	0.00481129	0.002482947	0.000963103	0.003766537	0.003766537	0.002576723	0.002576723	0.00580396	0.00580396	0.001965068	0.001965068	0.001553928
3837503773245	383750	3773245	0.000226488	0.000226488	0.000261013	0.000261013	0.003618468	0.001441952	0.004689844	0.004689844	0.002420273	0.000938792	0.003677954	0.003677954	0.002511681	0.002511681	0.000565746	0.000565746	0.001915466	0.001915466	0.001559191
3837603773245	383760	3773245	0.000228062	0.000228062	0.000262826	0.000262826	0.003528434	0.001406074	0.004573152	0.004573152	0.002360052	0.000915433	0.003593196	0.003593196	0.002449186	0.002449186	0.000551669	0.000551669	0.001867805	0.001867805	0.001565403
3837703773245	383770	3773245	0.000229404	0.000229404	0.000264373	0.000264373	0.003442206	0.001371712	0.004461393	0.004461393	0.002302377	0.000893062	0.003512351	0.003512351	0.002389333	0.002389333	0.000538187	0.000538187	0.0182216	0.0182216	0.001572046
3837803773245	383780	3773245	0.000230515	0.000230515	0.000265653	0.000265653	0.003359161	0.001338619	0.00435376	0.00435376	0.002246831	0.000871516	0.003435064	0.003435064	0.002331689	0.002331689	0.000525203	0.000525203	0.001778199	0.001778199	0.001577826
3837903773245	383790	3773245	0.000231071	0.000231071	0.000266294	0.000266294	0.003275978	0.00130547	0.004245947	0.004245947	0.002191192	0.000849935	0.00335831	0.00335831	0.002273949	0.002273949	0.000512198	0.000512198	0.001734166	0.001734166	0.001579034
3838003773245	383800	3773245	0.000231349	0.000231349	0.000266614	0.000266614	0.003195909	0.001273563	0.004142171	0.004142171	0.002137637	0.000829162	0.003284936	0.003284936	0.002218371	0.002218371	0.000499679	0.000499679	0.001691781	0.001691781	0.0015743
3838103773245	383810	3773245	0.000230839	0.000230839	0.000266027	0.000266027	0.003110511	0.001239532	0.004031488	0.004031488	0.002080517	0.000807006	0.003207026	0.003207026	0.002159094	0.002159094	0.000486327	0.000486327	0.001646575	0.001646575	0.0015625
3838203773245	383820	3773245	0.000229821	0.000229821	0.000264853	0.000264853	0.003022484	0.001204454	0.003917397	0.003917397	0.002021638	0.000784167	0.003126537	0.003126537	0.002097992	0.002097992	0.000472564	0.000472564	0.001599977	0.001599977	0.001551771
3838303773245	383830	3773245	0.00022871	0.00022871	0.000263573	0.000263573	0.002937916	0.001170754	0.003807791	0.003807791	0.001965074	0.000762227	0.003049071	0.003049071	0.002039291	0.002039291	0.000459342	0.000459342	0.00155521	0.00155521	0.001534861
3838403773245	383840	3773245	0.000226951	0.000226951	0.000261546	0.000261546	0.002845391	0.001133882	0.00368787	0.00368787	0.001903187	0.000738222	0.002963424	0.002963424	0.001975066	0.001975066	0.000444876	0.000444876	0.001506231	0.001506231	0.00150777
3838503773245	383850	3773245	0.000225146	0.000225146	0.000259466	0.000259466	0.002757086	0.001098693	0.00357342	0.00357342	0.001844123	0.000715311	0.002881423	0.002881423	0.001913772	0.001913772	0.000431069	0.000431069	0.001459486	0.001459486	0.001481283
3838603773245	383860	3773245	0.000222785	0.000222785	0.000256745	0.000256745	0.002664145	0.001061656	0.00345296	0.00345296	0.001781958	0.000691198	0.002794263	0.002794263	0.001849259	0.001849259	0.000416538	0.000416538	0.001410287	0.001410287	0.001447117
3838703773245	383870	3773245	0.000219499	0.000219499	0.000252958	0.000252958	0.002564976	0.001022138	0.003324429	0.003324429	0.001715627	0.000665469	0.002700522	0.002700522	0.001780423	0.001780423	0.000401033	0.000401033	0.001357791	0.001357791	0.0014023
3838803773245	383880	3773245	0.000216027	0.000216027	0.000248957	0.000248957	0.002470997	0.000984687	0.003202624	0.003202624	0.001652768	0.000641087	0.002611495	0.002611495	0.001715189	0.001715189	0.000386339	0.000386339	0.001308043	0.001308043	0.001357562
3838903773245	383890	3773245	0.000212648	0.000212648	0.000245063	0.000245063	0.002383454	0.000949802	0.00308916	0.00308916	0.001594213	0.000618375	0.002528516	0.002528516	0.001654423	0.001654423	0.000372652	0.000372652	0.001261701	0.001261701	0.0013152
3839003773245	383900	3773245	0.000209177	0.000209177	0.000241062	0.000241062	0.002300617	0.000916791	0.002981796	0.002981796	0.001538806	0.000596883	0.002449627	0.002449627	0.001596923	0.001596923	0.0003597	0.0003597	0.00121785	0.00121785	0.00127396
3839103773245	383910	3773245	0.00020552	0.00020552	0.000236848	0.000236848	0.002220963	0.000885049	0.002878558	0.002878558	0.001485528	0.000576217	0.002373674	0.002373674	0.001541634	0.001541634	0.000347247	0.000347247	0.001175685	0.001175685	0.001232547
3829703773255	382970	3773255	0.000355308	0.000355308	0.000409469	0.000409469	0.006848425	0.002729083	0.008876145	0.008876145	0.004580683	0.001776788	0.007447959	0.007447959	0.004753686	0.004753686	0.001070748	0.001070748	0.00362527	0.00362527	0.000654839
3829803773255	382980	3773255	0.000341098	0.000341098	0.000393092	0.000393092	0.008013197	0.003193243	0.01038579	0.01038579	0.00535976	0.002078982	0.008382434	0.008382434	0.005562188	0.005562188	0.00125286	0.00125286	0.004241852	0.004241852	0.000678911
3829903773255	382990	3773255	0.000324156	0.000324156	0.000373569	0.000373569	0.009323782	0.003715508	0.01208442	0.01208442	0.006236367	0.002419006	0.009361822	0.009361822	0.006471902	0.006471902	0.001457769	0.001457769	0.004935621	0.004935621	0.000695648
3830003773255	383000	3773255	0.00029606	0.00029606	0.000341189	0.000341189	0.010798934	0.004303353	0.013996343	0.013996343	0.007223047	0.002801726	0.010373584	0.010373584	0.007495846	0.007495846	0.001688409	0.001688409	0.005716505	0.005716505	0.000700566
3830103773255	383010	3773255	0.000268657	0.000268657	0.000309609	0.000309609	0.012655884	0.005043344	0.016403109	0.016403109	0.008465099	0.003283502	0.011532094	0.011532094	0.008784808	0.008784808	0.001978742	0.001978742	0.006699496	0.006699496	0.000721963
3830203773255	383020	3773255	0.000269583	0.000269583	0.000310676	0.000310676	0.01451934	0.005785927	0.018818307	0.018818307	0.009711502	0.003766966	0.012492272	0.012492272	0.010078285	0.010078285	0.002270093	0.002270093	0.007685932	0.007685932	0.000737406
3830303773255	383030	3773255	0.000271295	0.000271295	0.00031265	0.00031265	0.016820095	0.006702773	0.021800283	0.021800283	0.0112504	0.004363884	0.013545124	0.013545124	0.011675305	0.011675305	0.002629815	0.002629815	0.008903856	0.008903856	0.000752936
3830403773255	383040	3773255	0.000273286	0.000273286	0.000314943	0.000314943	0.019597666	0.00780963	0.025400252	0.025400252	0.013108225	0.00508451	0.014648314	0.014648314	0.013603296	0.013603296	0.003064087	0.003064087	0.010374185	0.010374185	0.000768121
3830503773255	383050	3773255	0.000274998	0.000274998	0.000316917	0.000316917	0.022874682	0.009115514	0.029647545	0.029647545	0.015300111	0.005934715	0.015776674	0.015776674	0.015877965	0.015877965	0.003576447	0.003576447	0.012108901	0.012108901	0.00078296
3830603773255	383060	3773255	0.000276665	0.000276665	0.000318838	0.000318838	0.026797647	0.010678808	0.034732044	0.034732044	0.017924052	0.006952508	0.01697823	0.01697823	0.018601007	0.018601007	0.004189801	0.004189801	0.014185555	0.014185555	0.000798145
3830703773255	383070	3773255	0.000278239	0.000278239	0.000320651	0.000320651	0.031208847	0.012436662	0.040449336	0.040449336	0.020874557	0.00809697	0.018219097	0.018219097	0.021662946	0.021662946	0.00487949	0.00487949	0.01652066	0.01652066	0.000813416
3830803773255	383080	3773255	0.000279766	0.000279766	0.000322412	0.000322412	0.035819077	0.014273829	0.046424589	0.046424589	0.023958186	0.00929307	0.019512705	0.019512705	0.024863037	0.024863037	0.005600297	0.005600297	0.018961123	0.018961123	0.000829118
3830903773255	383090	3773255	0.000284025	0.000284025	0.000327319	0.000327319	0.039377892	0.015692009	0.051037117	0.051037117	0.026338558	0.010216385	0.020656007	0.020656007	0.027333311	0.027333311	0.006156716	0.006156716	0.020845011	0.020845011	0.000842491
3831003773255	383100	3773255	0.00030865	0.00030865	0.000355698	0.000355698	0.040234568	0.016033393	0.052147443	0.052147443	0.02691156	0.010438645	0.021385567	0.021385567	0.027927954	0.027927954	0.006290657	0.006290657	0.021298499	0.021298499	0.00085155
3831103773255	383110	3773255	0.000334942	0.000334942	0.000385998	0.000385998	0.039947441	0.015918973	0.051775301	0.051775301	0.02671951	0.010364152	0.022025389	0.022025389	0.027728651	0.027728651	0.006245765	0.006245765	0.021146506	0.021146506	0.000878209
3831203773255	383120	3773255	0.000332998	0.000332998	0.000383757	0.000383757	0.041210897	0.016422458	0.05341285	0.05341285	0.027564594	0.010691949	0.023294539	0.023294539	0.028605653	0.028605653	0.006443306	0.006443306	0.021815327	0.021815327	0.000887441

			MSite Grubbing / Prep	MMass Grading / Excavation	MMass Grading / Excavation	MDrainage / Utilities Trenching	MFoundations / Concrete Pads	MBuilding / Structure Construction	MAsphalt Paving	MLandscaping or Other Finishing	MWaterside Construction (Piles)	RSSWRestriping South Valley	RSSWRestriping Silver Lake Boulevard	RSSWDemolition	RSSWPlacing Base	RSSWForm	Child Risk				
Unique Identifier	X (UTM)	Y (UTM)	2027	2027	2028	2028	2028	2028	2028	2028	2028	2029	2029	2029	2029	2029	3rd Trimester	0<2	2<16	Total	per million
3830103773245	383010	3773245	0.000658917	0.001096026	0.001096026	0.000527133	0.000249777	0.00067765	0.000440622	0.000302594	0.00032523	0.023099177	0.000548943	0.001681907	0.000152941	0.000332646	4.05003E-08	8.661E-07	1.3861E-06	2.29275E-06	2.29274557
3830203773245	383020	3773245	0.000673116	0.001119645	0.001119645	0.000538493	0.000255159	0.000692253	0.000450117	0.000309115	0.000332239	0.028266755	0.000571482	0.001751461	0.000159266	0.000346402	4.08518E-08	8.68087E-07	1.5634E-06	2.47231E-06	2.47231308
3830303773245	383030	3773245	0.000686358	0.001141672	0.001141672	0.000549087	0.000260179	0.000705872	0.000458972	0.000315196	0.000338775	0.034731953	0.000595242	0.001824579	0.000165915	0.000360863	4.13168E-08	8.75047E-07	1.7841E-06	2.70043E-06	2.70043065
3830403773245	383040	3773245	0.000699521	0.001163566	0.001163566	0.000559616	0.000265169	0.000719408	0.000467774	0.000321241	0.000345272	0.04273399	0.00062052	0.00190245	0.000172996	0.000376264	4.17843E-08	8.82066E-07	2.0604E-06	2.98423E-06	2.98423136
3830503773245	383050	3773245	0.000713002	0.001185991	0.001185991	0.000570402	0.000270279	0.000733273	0.000476789	0.000327432	0.000351926	0.051759394	0.000647555	0.001985897	0.000180584	0.000392768	4.2262E-08	8.89514E-07	2.4121E-06	3.3439E-06	3.34389636
3830603773245	383060	3773245	0.000726803	0.001208946	0.001208946	0.000581442	0.000275511	0.000747466	0.000486018	0.00033377	0.000358738	0.06072208	0.000676525	0.002075467	0.000188729	0.000410483	4.27352E-08	8.96846E-07	2.8656E-06	3.80523E-06	3.80522784
3830703773245	383070	3773245	0.000741082	0.001232698	0.001232698	0.000592865	0.000280923	0.000762151	0.000495566	0.000340327	0.000365786	0.065844205	0.000707698	0.0021718	0.000197489	0.000429536	4.33481E-08	9.06807E-07	3.4026E-06	4.35277E-06	4.35276702
3830803773245	383080	3773245	0.00075584	0.001257246	0.001257246	0.000604672	0.000286518	0.000777328	0.000505435	0.000347104	0.00037307	0.066618822	0.000741283	0.002275629	0.00020693	0.000450071	4.39697E-08	9.16648E-07	4.0323E-06	4.99289E-06	4.99289104
3830903773245	383090	3773245	0.000770917	0.001282324	0.001282324	0.000616733	0.000292233	0.000792834	0.000515517	0.000354028	0.000380512	0.062994428	0.000777458	0.0023875	0.000217103	0.000472197	4.4727E-08	9.29211E-07	4.6436E-06	5.61754E-06	5.61754255
3831003773245	383100	3773245	0.000781446	0.001299839	0.001299839	0.000625157	0.000296225	0.000803663	0.000522559	0.000358864	0.000385709	0.056208846	0.000814676	0.002501565	0.000227475	0.000494757	4.5806E-08	9.51626E-07	5.06E-06	6.0574E-06	6.05740347
3831103773245	383110	3773245	0.000788706	0.001311914	0.001311914	0.000630965	0.000298976	0.000811129	0.000527413	0.000362197	0.000389292	0.049589551	0.000846951	0.002595705	0.000236036	0.000513376	4.67118E-08	9.70434E-07	5.4173E-06	6.43441E-06	6.43441464
3831203773245	383120	3773245	0.000807771	0.001343627	0.001343627	0.000646217	0.000306203	0.000830736	0.000540162	0.000370953	0.000398702	0.04719203	0.000897001	0.002751538	0.000250206	0.000544196	4.71174E-08	9.73511E-07	6.41E-06	7.43066E-06	7.43065688
3831303773245	383130	3773245	0.000831942	0.001383833	0.001383833	0.000665554	0.000315366	0.000855595	0.000556325	0.000382053	0.000410633	0.045248094	0.00095384	0.002935066	0.000266895	0.000580494	4.73829E-08	9.73166E-07	8.0987E-06	9.11925E-06	9.11924613
3831403773245	383140	3773245	0.001561377	0.002597158	0.002597158	0.001249102	0.000591874	0.001605768	0.001044104	0.000717031	0.00077067	0.003783922	0.027432743	0.152853186	0.013899433	0.030231129	6.60051E-08	1.17698E-06	7.0123E-06	8.25526E-06	8.25525996
3834503773245	383450	3773245	0.001796465	0.002988197	0.002988197	0.001437172	0.00068099	0.001847539	0.001201309	0.000824991	0.000886705	0.003549515	0.039638025	0.1040246	0.009459292	0.020573867	6.65398E-08	1.18692E-06	5.5439E-06	6.79736E-06	6.79735541
3834603773245	383460	3773245	0.001910699	0.003178211	0.003178211	0.001528559	0.000724293	0.001965021	0.001277697	0.00087745	0.000943089	0.003320775	0.02699843	0.073123102	0.006649319	0.014462204	6.62518E-08	1.18655E-06	4.5069E-06	5.75968E-06	5.75967865
3834703773245	383470	3773245	0.00199757	0.003322711	0.003322711	0.001598056	0.000757223	0.002054362	0.001335789	0.000917344	0.000985968	0.003109212	0.019875717	0.05505389	0.005006228	0.010888496	6.56174E-08	1.18173E-06	3.7971E-06	5.04446E-06	5.04445926
3834803773245	383480	3773245	0.002052055	0.003413339	0.003413339	0.001641644	0.000777877	0.002110395	0.001372223	0.000942365	0.00101286	0.00292135	0.015652902	0.044014194	0.004002353	0.008705077	6.48026E-08	1.17292E-06	3.3047E-06	4.54245E-06	4.54245107
3834903773245	383490	3773245	0.002080214	0.003460179	0.003460179	0.001664171	0.000788551	0.002139356	0.001391053	0.000955297	0.001026759	0.002748925	0.012797814	0.036366919	0.003306961	0.007192608	6.37942E-08	1.16026E-06	2.9249E-06	4.14891E-06	4.1489102
3835003773245	383500	3773245	0.002085958	0.003469732	0.003469732	0.001668766	0.000790728	0.002145262	0.001394894	0.000957934	0.001029594	0.002590223	0.01073793	0.030757638	0.002796891	0.006083211	6.26035E-08	1.14366E-06	2.6197E-06	3.82592E-06	3.82591889
3835103773245	383510	3773245	0.002075667	0.003452615	0.003452615	0.001660534	0.000786827	0.002134679	0.001388013	0.000953209	0.001024515	0.002444508	0.009195042	0.026497575	0.00240951	0.00524066	6.12757E-08	1.12381E-06	2.3688E-06	3.55393E-06	3.55392718
3835203773245	383520	3773245	0.002051576	0.003412543	0.003412543	0.001641261	0.000777695	0.002109903	0.001371903	0.000942145	0.001012624	0.002309921	0.007992024	0.023137234	0.002103943	0.004576056	5.97708E-08	1.09999E-06	2.1568E-06	3.31651E-06	3.31651008
3835303773245	383530	3773245	0.002011929	0.003346595	0.003346595	0.001609544	0.000762666	0.002069129	0.001345391	0.000923938	0.000993055	0.002182594	0.006994119	0.020325921	0.001848302	0.004020038	5.80446E-08	1.07154E-06	1.9686E-06	3.09822E-06	3.09822083
3835403773245	383540	3773245	0.001964385	0.003267512	0.003267512	0.001571508	0.000744644	0.002020234	0.001313598	0.000902105	0.000969588	0.002064446	0.006176346	0.01800505	0.001637257	0.003561018	5.6234E-08	1.04087E-06	1.8049E-06	2.90203E-06	2.90202957
3835503773245	383550	3773245	0.001917479	0.003189489	0.003189489	0.001533983	0.000726863	0.001971994	0.001282232	0.000880564	0.000946436	0.001956864	0.005513071	0.016111557	0.001465076	0.003186525	5.44633E-08	1.01033E-06	1.6649E-06	2.72965E-06	2.72965238
3835603773245	383560	3773245	0.001880545	0.003128054	0.003128054	0.001504436	0.000712862	0.00193401	0.001257533	0.000863603	0.000928206	0.001861974	0.004993247	0.014619941	0.001329438	0.002891515	5.29082E-08	9.83545E-07	1.5495E-06	2.58596E-06	2.58595761
3835703773245	383570	3773245	0.001842813	0.003065291	0.003065291	0.00147425	0.000698559	0.001895205	0.001232301	0.000846275	0.000909582	0.001773724	0.004545536	0.013329949	0.001212135	0.002636382	5.1371E-08	9.56883E-07	1.4462E-06	2.4545E-06	2.45450019
3835803773245	383580	3773245	0.001798938	0.002992311	0.002992311	0.001439151	0.000681927	0.001850083	0.001202962	0.000826126	0.000887926	0.001688633	0.004136769	0.012148446	0.001104697	0.002402706	4.97255E-08	9.27815E-07	1.3489E-06	2.32642E-06	2.32641551
3835903773245	383590	3773245	0.001754027	0.002917606	0.002917606	0.001403221	0.000664902	0.001803894	0.001172929	0.000805502	0.000865758	0.001608117	0.003772454	0.011092342	0.001008662	0.002193831	4.80689E-08	8.98267E-07	1.2594E-06	2.20569E-06	2.2056886
3836003773245	383600	3773245	0.001712226	0.002848076	0.002848076	0.001369781	0.000649057	0.001760905	0.001144977	0.000786306	0.000845126	0.001533798	0.00345816	0.010179092	0.000925618	0.002013209	4.65087E-08	8.70373E-07	1.1797E-06	2.09656E-06	2.09655709
3836103773245	383610	3773245	0.001680237	0.002794867	0.002794867	0.00134419	0.000636931	0.001728007	0.001123586	0.000771615	0.000829337	0.001470194	0.003214073	0.009467924	0.000860949	0.001872555	4.53009E-08	8.49401E-07	1.1156E-06	2.01032E-06	2.01031649
3836203773245	383620	3773245	0.001646893	0.002739402	0.002739402	0.001317514	0.000624291	0.001693715	0.001101288	0.000756303	0.000812879	0.001410485	0.002994817	0.008828046	0.000802763	0.001746001	4.41308E-08	8.28998E-07	1.0567E-06	1.92982E-06	1.92982314
3836303773245	383630	3773245	0.00161291	0.002682876	0.002682876	0.001290328	0.000611409	0.001658766	0.001078564	0.000740697	0.000796106	0.001354702	0.002799023	0.008255712	0.000750718	0.001632805	4.30191E-08	8.09622E-07	1.0029E-06	1.85551E-06	1.85550866
3836403773245	383640	3773245	0.001578448	0.002625553	0.002625553	0.001262759	0.000598346	0.001623324	0.001055519	0.000724871	0.000779096	0.001302431	0.002623089	0.007741049	0.00070319	0.001531016	4.19613E-08	7.91266E-07	9.5347E-07	1.7867E-06	1.78669564
3836503773245	383650	3773245	0.001543109	0.002566771	0.002566771	0.001234488	0.00058495	0.001586981	0.001031888	0.000708642	0.000761653	0.001253112	0.002462845	0.007271812	0.000661249	0.001438211	4.09396E-08	7.73474E-07	9.0759E-07	1.722E-06	1.72200189
3836603773245	383660	3773245	0.001514152	0.002518605	0.002518605	0.001211322	0.000573973	0.0015572	0.001012524	0.000695344	0.00074736	0.001210729	0.002336395	0.006901101	0.000627539	0.001364892	4.01745E-08	7.60789E-07	8.7025E-07	1.67121E-06	1.67121038
3836703773245	383670	3773245	0.001485275	0.00247057	0.00247057	0.00118822	0.000563026	0.001527502	0.000993213	0.000682083	0.000733107	0.001170618	0.002220038	0.006559912	0.000596514	0.001297412	3.94372E-08	7.48586E-07	8.3535E-07	1.62337E-06	1.62336867
3836803773245	383680	3773245	0.001461662	0.002431294	0.002431294	0.00116933	0.000554075	0.001503218	0.000977423	0.000671239	0.000721452	0.001135141	0.002124196	0.006278589	0.000570932	0.001241772	3.88731E-08	7.39833E-07	8.0583E-07	1.58454E-06	1.58453519
3836903773245	383690	3773245	0.001448659	0.002409665	0.002409665	0.001158927	0.000549146	0.001489845	0.000968728	0.000665268	0.000715034	0.001105656	0.00205378	0.006071938	0.000552141	0.001200901	3.85969E-08	7.3691E-07	7.8328E-07	1.55879E-06	1.55878713
3837003773245	383700	3773245	0.001438847	0.002393344	0.002393344	0.001151078	0.000545427	0.001479754	0.000962167	0.000660762	0.000710191	0.001077617	0.001987712	0.005878266	0.00053453	0.001162597	3.83684E-08	7.34939E-07	7.6203E-07	1.53534E-06	1.53534025
3837103773245	383710	3773245	0.001433503	0.002384454	0.002384454	0.001146802	0.000543401	0.001474258	0.000958593	0.000658307	0.000707553	0.001051407	0.001927479	0.005701867	0.000518489	0.001127709	3.82051E-08	7.34234E-07	7.4251E-07	1.51495E-06	1.51495196
3837203773245	383720	3773245	0.001432147	0.002382198	0.002382198	0.001145717	0.000542887	0.001472863	0.000957686	0.000657685	0.000706884	0.001026704	0.00187204	0.005539544	0.000503729	0.001095605	3.80907E-08	7.34412E-07	7.2439E-07	1.49689E-06	1.49688914
3837303773245	383730	3773245	0.001434061	0.002385383	0.002385383	0.001147249	0.000543612	0.001474832	0.000958966	0.000658564	0.000707829	0.00100321	0.001820114	0.005387732	0.000489924	0.00106558	3.80061E-08	7.35026E-07	7.0737E-07	1.4804E-06	1.48040244
3837403773245	383740	3773245	0.001436773	0.002389894	0.002389894	0.001149419	0.000544641	0.001477621	0.00096078	0.000659809	0.000709167	0.000980424	0.001769796	0.005240764	0.00047656	0.001036512	3.79094E-08	7.35181E-07	6.9086E-07	1.46395E-06	1.46394715
3837503773245	383750	3773245	0.001441639	0.002397989	0.002397989	0.001153312	0.000546485	0.001482626	0.000964034	0.000662044	0.000711569	0.000958849	0.00172317	0.005104764	0.000464193	0.001009614	3.78356E-08	7.35601E-07	6.7545E-07	1.44888E-06	1.44888556
3837603773245	383760	3773245	0.001447383	0.002407542	0.002407542	0.001157906	0.000548662	0.001488533	0.000967875	0.000664682	0.000714404	0.000938189	0.001679521	0.004977538	0.000452624	0.000984452	3.77675E-08	7.35825E-07	6.6088E-07	1.43447E-06	1.43447469
3837703773245	383770	3773245	0.001453525	0.00241776	0.00241776	0.00116282	0.000550991	0.00149485	0.000971982	0.000667503	0.000717436	0.000918473	0.00163879	0.004859086	0.000441852	0.000961024	3.77113E-08	7.36036E-07	6.4715E-07	1.4209E-06	1.42089645
3837803773245	383780	3773245	0.00145887	0.00242665	0.00242665	0.001167096	0.000553017	0.001500346	0.000975556	0.000669957	0.000720074	0.000899495	0.001599935	0.004746301	0.000431596	0.000938718	3.76554E-08	7.35929E-07	6.3402E-07	1.4076E-06	1.40760218
3837903773245	383790	3773245	0.001459987	0.002428507	0.002428507	0.00116799	0.00055344	0.001501495	0.000976303	0.00067047	0.000720625	0.000880487	0.001559711	0.004629403	0.000420967	0.000915598	3.75427E-08	7.3454E-07	6.2055E-07	1.39263E-06	1.39262872
3838003773245	383800	3773245	0.001459429	0.002427579	0.002427579	0.001167543	0.000553229	0.001500921	0.00097593	0.000670213	0.00072035	0.000862158	0.001520915	0.0045168	0.000410727	0.000893328	3.74317E-08	7.32931E-07	6.0756E-07	1.37793E-06	1.3779261
3838103773245	383810	3773245	0.001450015	0.002411921	0.002411921	0.001160012	0.00054966	0.00149124	0.000969635	0.000665891	0.000715704	0.000842649	0.001476462	0.004387015	0.000398925	0.000867659	3.71767E-08	7.28649E-07	5.9286E-07	1.35868E-06	1.35868387
3838203773245	383820	3773245	0.001434779	0.002386577	0.002386577	0.001147823	0.000543885	0.00147557	0.000959447	0.000658894	0.000708183	0.00082249	0.001428973	0.00424809	0.000386293	0.000840182	3.68151E-08	7.2241E-07	5.7721E-07	1.33643E-06	1.33643282
3838303773245	383830	3773245	0.001419144	0.00236057	0.00236057	0.001135315	0.000537958	0.001459491	0.000948991	0.000651713	0.000700466	0.00080304	0.001383716	0.004115471	0.000374233	0.000813953	3.64577E-08	7.16181E-07	5.6219E-07	1.31483E-06	1.31482525
3838403773245	383840	3773245	0.001394095	0.002318905	0.002318905	0.001115276	0.000528463	0.00143373	0.000932241	0.00064021	0.000688102	0.00078173	0.001331374	0.003961557	0.000360237	0.000783512	3.58747E-08	7.06017E-07	5.4491E-07	1.2868E-06	1.2868031
3838503773245	383850	3773245	0.001369605	0.002278169	0.002278169	0.001095684	0.000519179	0.001408544	0.000915864	0.000628964	0.000676014	0.000761306	0.001282098	0.003816508	0.000347047	0.000754825	3.5304E-08	6.96013E-07	5.2848E-07	1.2598E-06	1.25980014
3838603773245	383860	3773245	0.001338016	0.002225623	0.002225623	0.001070412	0.000507204	0.001376056	0.00089474	0.00061457	0.000660422	0.000739701	0.001228713	0.003658847	0.000332711	0.000723643	3.45618E-08	6.82959E-07	5.1063E-07	1.22815E-06	1.22815376
3838703773245	383870	3773245	0.001296614	0.002156757	0.002156757	0.001037291	0.00049151	0.001333477	0.000867055	0.000595444	0.000639987	0.000716473	0.00116985	0.003484642	0.00031687	0.000689189	3.36077E-08	6.6601E-07	4.9087E-07	1.19049E-06	1.19048856
3838803773245	383880	3773245	0.001255212	0.00208789	0.00208789	0.00100417	0.000475816	0.001290898	0.000839369	0.000576431	0.000619552	0.000694278	0.001114649	0.003321131	0.000302001	0.00065685	3.26913E-08	6.49558E-07	4.721E-07	1.15435E-06	1.15434998
3838903773245	383890	3773245	0.001216044	0.002022739	0.002022739	0.000972835	0.000460968	0.001250617	0.000813177	0.000558444	0.000600219	0.000673411	0.001064182	0.003171695	0.000288412	0.000627294	3.18443E-08	6.34211E-07	4.5471E-07	1.12077E-06	1.12076762
3839003773245	383900	3773245	0.001177913	0.001959313	0.001959313	0.000942331	0.000446514	0.001211402	0.000787679	0.000540933	0.000581398	0.000653547	0.00101699	0.003031948	0.000275705	0.000599655	3.10286E-08	6.19283E-07	4.3827E-07	1.08858E-06	1.08858494
3839103773245	383910	3773245	0.001139623	0.001895621	0.001895621	0.000911698	0.000431999	0.001172023	0.000762073	0.000523349	0.000562499	0.000634274	0.000971912	0.002898324	0.000263554	0.000573227	3.02196E-08	6.04339E-07	4.224E-07	1.05696E-06	1.05695945
3829703773255	382970	3773255	0.000605469	0.001007123	0.001007123	0.000484376	0.000229517	0.000622683	0.000404882	0.00027805	0.00029885	0.008881756	0.000454083	0.001388336	0.000126246	0.000274584	4.10267E-08	9.45642E-07	8.3248E-07	1.81915E-06	1.81915326
3829803773255	382980	3773255	0.000627726	0.001044144	0.001044144	0.000502181	0.000237953	0.000645572	0.000419765	0.000288271	0.000309835	0.010940358	0.0004835	0.001479643	0.000134549	0.000292642	4.15303E-08	9.39096E-07	9.424E-07	1.92302E-06	1.92302215
3829903773255	382990	3773255	0.000643202	0.001069886	0.001069886	0.000514561	0.00024382	0.000661488	0.000430113	0.000295377	0.000317474	0.013385279	0.000502883	0.00154417	0.000140416	0.000305404	4.17074E-08	9.25501E-07	1.058E-06	2.02523E-06	2.02523395
3830003773255	383000	3773255	0.000647749	0.001077449	0.001077449	0.000518199	0.000245543	0.000666164	0.000433154	0.000297466	0.000319718	0.016245681	0.000524588	0.001605133	0.00014596	0.000317461	4.13168E-08	8.94853E-07	1.1793E-06	2.11552E-06	2.11551942
3830103773255	383010	3773255	0.000667532	0.001110357	0.001110357	0.000534026	0.000253043	0.00068651	0.000446383	0.000306551	0.000329483	0.019952924	0.000551474	0.00169059	0.000153731	0.000334363	4.14484E-08	8.88441E-07	1.3332E-06	2.26309E-06	2.26309045
3830203773255	383020	3773255	0.000681811	0.001134108	0.001134108	0.000545449	0.000258456	0.000701195	0.000455932	0.000313108	0.000336531	0.023565984	0.000574043	0.001760783	0.000160114	0.000348246	4.19538E-08	8.95278E-07	1.4881E-06	2.42535E-06	2.42534904
3830303773255	383030	3773255	0.00069617	0.001157993	0.001157993	0.000556936	0.000263899	0.000715963	0.000465534	0.000319702	0.000343618	0.027923586	0.00059804	0.001834907	0.000166854	0.000362906	4.23954E-08	8.9946E-07	1.6741E-06	2.61599E-06	2.61599208
3830403773255	383040	3773255	0.00071021	0.001181346	0.001181346	0.000568168	0.000269221	0.000730402	0.000474922	0.00032615	0.000350548	0.032593396	0.000623467	0.001913418	0.000173993	0.000378434	4.29615E-08	9.08193E-07	1.8963E-06	2.84748E-06	2.84748307
3830503773255	383050	3773255	0.000723931	0.001204169	0.001204169	0.000579145	0.000274422	0.000744512	0.000484097	0.000332451	0.00035732	0.037139509	0.000650502	0.001996865	0.000181581	0.000394938	4.36041E-08	9.19104E-07	2.1573E-06	3.11999E-06	3.11998566
3830603773255	383060	3773255	0.000737971	0.001227523	0.001227523	0.000590377	0.000279744	0.000758951	0.000493486	0.000338898	0.00036425	0.041042316	0.000679472	0.002086526	0.000189735	0.000412671	4.42312E-08	9.29361E-07	2.4711E-06	3.44471E-06	3.44471208
3830703773255	383070	3773255	0.00075209	0.001251009	0.001251009	0.000601672	0.000285096	0.000773473	0.000502928	0.000345382	0.000371219	0.043416727	0.000710467	0.002182494	0.000198461	0.000431651	4.49386E-08	9.42504E-07	2.8373E-06	3.82478E-06	3.82477662
3830803773255	383080	3773255	0.000766609	0.001275159	0.001275159	0.000613287	0.0002906	0.000788404	0.000512637	0.00035205	0.000378385	0.043889407	0.000743844	0.002285865	0.000207861	0.000452096	4.55964E-08	9.53704E-07	3.254E-06	4.25329E-06	4.25329273
3830903773255	383090	3773255	0.000778973	0.001295726	0.001295726	0.000623179	0.000295287	0.00080112	0.000520905	0.000357728	0.000384488	0.042309389	0.000778709	0.002392344	0.000217544	0.000473155	4.63437E-08	9.67074E-07	3.6675E-06	4.68089E-06	4.68089029
3831003773255	383100	3773255	0.00078735	0.001309658	0.001309658	0.00062988	0.000298462	0.000809734	0.000526506	0.000361575	0.000388623	0.039086397	0.000809346	0.002482645	0.000225755	0.000491015	4.72411E-08	9.85541E-07	3.9908E-06	5.02358E-06	5.02357987
3831103773255	383110	3773255	0.000811999	0.00135066	0.00135066	0.000649599	0.000307806	0.000835085	0.000542989	0.000372894	0.000400789	0.035862254	0.000843706	0.002589672	0.000235487	0.000512182	4.8325E-08	1.01238E-06	4.3518E-06	5.4125E-06	5.41249526
3831203773255	383120	3773255	0.000820535	0.001364858	0.001364858	0.000656428	0.000311042	0.000843863	0.000548697	0.000376814	0.000405002	0.034438635	0.000889498	0.002729237	0.000248178	0.000539785	4.87239E-08	1.01446E-06	5.0679E-06	6.13112E-06	6.13111671

			EGIODemolition	EGIOSite Grubbing / Prep	EGIOMass Grading / Excavation	EGIOMass Grading / Excavation	EGIODrainage / Utilities Trenching	EGIODrainage / Utilities Trenching	EGIOFoundations / Concrete Pads	EGIOFoundations / Concrete Pads	EGIOBuilding / Structure Construction	EGIOBuilding / Structure Construction	EGIOAsphalt Paving	EGIOArchitectural Coating	EGIOLandscaping or Other Finishing	EGIOWaterside Construction (Piles)	HIWaterside Construction (Landscaping)	HIWaterside Construction (Landscaping)	KMDemolition	KMSite Grubbing / Prep	KMMass Grading / Excavation
Unique Identifier	X (UTM)	Y (UTM)	2025	2025	2025	2026	2026	2027	2026	2027	2026	2027	2027	2027	2027	2027	2025	2026	2025	2025	2025
3831303773255	383130	3773255	0.000932219	0.00086194	0.001433724	0.001433724	0.000689549	0.000689549	0.000326736	0.000326736	0.000886442	0.000886442	0.000576383	0.00011691	0.000395827	0.000425437	0.001775121	0.001775121	0.000760701	0.00070335	0.001169935
3831403773255	383140	3773255	0.00092083	0.00085141	0.001416209	0.001416209	0.000681125	0.000681125	0.000322744	0.000322744	0.000875612	0.000875612	0.000569341	0.000115482	0.000390991	0.00042024	0.001801636	0.001801636	0.000772779	0.000714518	0.001188512
3834403773255	383440	3773255	0.00074474	0.00068859	0.001145387	0.001145387	0.000550873	0.000550873	0.000261026	0.000261026	0.000708169	0.000708169	0.000460466	9.33983E-05	0.000316222	0.000339878	0.002907272	0.002907272	0.001184405	0.00109511	0.00182158
3834503773255	383450	3773255	0.000728865	0.00067391	0.001120972	0.001120972	0.000539131	0.000539131	0.000255462	0.000255462	0.000693073	0.000693073	0.000450651	9.14075E-05	0.000309481	0.000332633	0.002898467	0.002898467	0.001214171	0.001122631	0.001867358
3834603773255	383460	3773255	0.000707123	0.00065381	0.001087534	0.001087534	0.000523049	0.000523049	0.000247842	0.000247842	0.000672399	0.000672399	0.000437208	8.86808E-05	0.00030025	0.00032271	0.002843435	0.002843435	0.001287506	0.001190437	0.001980145
3834703773255	383470	3773255	0.000692283	0.00064009	0.001064711	0.001064711	0.000512072	0.000512072	0.00024264	0.00024264	0.000658288	0.000658288	0.000428033	8.68198E-05	0.000293949	0.000315938	0.002762989	0.002762989	0.001327538	0.001227452	0.002041714
3834803773255	383480	3773255	0.000680377	0.00062908	0.0010464	0.0010464	0.000503266	0.000503266	0.000238467	0.000238467	0.000646967	0.000646967	0.000420671	8.53266E-05	0.000288893	0.000310504	0.002689147	0.002689147	0.001352903	0.001250905	0.002080725
3834903773255	383490	3773255	0.000668212	0.00061783	0.00102769	0.00102769	0.000494267	0.000494267	0.000234204	0.000234204	0.000635399	0.000635399	0.00041315	8.3801E-05	0.000283728	0.000304953	0.002610902	0.002610902	0.001368174	0.001265024	0.002104211
3835003773255	383500	3773255	0.000655788	0.00060635	0.001008583	0.001008583	0.000485078	0.000485078	0.000229849	0.000229849	0.000623586	0.000623586	0.000405468	8.22429E-05	0.000278453	0.000299283	0.002528454	0.002528454	0.00137568	0.001271964	0.002115755
3835103773255	383510	3773255	0.000642416	0.00059398	0.000988016	0.000988016	0.000475186	0.000475186	0.000225162	0.000225162	0.000610869	0.000610869	0.0003972	8.05658E-05	0.000272774	0.00029318	0.002443906	0.002443906	0.001376025	0.001272283	0.002116286
3835203773255	383520	3773255	0.000628352	0.00058098	0.000966387	0.000966387	0.000464784	0.000464784	0.000220233	0.000220233	0.000597497	0.000597497	0.000388505	7.88021E-05	0.000266803	0.000286762	0.002358757	0.002358757	0.001368692	0.001265503	0.002105007
3835303773255	383530	3773255	0.000612823	0.00056662	0.000942503	0.000942503	0.000453296	0.000453296	0.00021479	0.00021479	0.00058273	0.00058273	0.000378903	7.68545E-05	0.000260209	0.000279674	0.002269405	0.002269405	0.001351523	0.001249628	0.002078602
3835403773255	383540	3773255	0.000596603	0.00055162	0.000917557	0.000917557	0.000441299	0.000441299	0.000209105	0.000209105	0.000567306	0.000567306	0.000368874	7.48204E-05	0.000253322	0.000272272	0.002181054	0.002181054	0.001326589	0.001226574	0.002040254
3835503773255	383550	3773255	0.000580383	0.00053663	0.000892611	0.000892611	0.00042930	0.00042930	0.00020342	0.00020342	0.000551883	0.000551883	0.000358846	7.27862E-05	0.000246435	0.00026487	0.002096506	0.002096506	0.001296737	0.001198973	0.001994343
3835603773255	383560	3773255	0.000564335	0.00052179	0.000867931	0.000867931	0.000417431	0.000417431	0.000197795	0.000197795	0.000536623	0.000536623	0.000348924	7.07737E-05	0.000239621	0.000257546	0.00201646	0.00201646	0.001263607	0.001168341	0.00194339
3835703773255	383570	3773255	0.000548719	0.00050735	0.000843914	0.000843914	0.00040588	0.00040588	0.000192322	0.000192322	0.000521774	0.000521774	0.000339268	6.88153E-05	0.00023299	0.000250419	0.001940516	0.001940516	0.001228406	0.001135794	0.001889252
3835803773255	383580	3773255	0.000532068	0.00049195	0.000818304	0.000818304	0.000393563	0.000393563	0.000186486	0.000186486	0.00050594	0.00050594	0.000328973	6.6727E-05	0.00022592	0.00024282	0.001864172	0.001864172	0.001188805	0.001099178	0.001828347
3835903773255	383590	3773255	0.000515416	0.00047656	0.000792695	0.000792695	0.000381246	0.000381246	0.00018065	0.00018065	0.000490107	0.000490107	0.000318677	6.46387E-05	0.00021885	0.00023522	0.00179053	0.00179053	0.001147392	0.001060888	0.001764655
3836003773255	383600	3773255	0.000500145	0.00046244	0.000769209	0.000769209	0.000369951	0.000369951	0.000175297	0.000175297	0.00047586	0.00047586	0.00030923	6.27236E-05	0.000212366	0.000228252	0.001722591	0.001722591	0.001107792	0.001024272	0.00170375
3836103773255	383610	3773255	0.000490137	0.00045318	0.000753817	0.000753817	0.000362548	0.000362548	0.00017179	0.00017179	0.000466069	0.000466069	0.000303048	6.14685E-05	0.000208116	0.00022368	0.00166986	0.00166986	0.001079665	0.000998267	0.001660493
3836203773255	383620	3773255	0.000480561	0.00044433	0.000739088	0.000739088	0.000355464	0.000355464	0.000168433	0.000168433	0.000456962	0.000456962	0.000297126	6.02675E-05	0.00020405	0.000219314	0.001619131	0.001619131	0.001051884	0.00097258	0.001617767
3836303773255	383630	3773255	0.000471502	0.00043595	0.000725155	0.000725155	0.000348763	0.000348763	0.000165258	0.000165258	0.000448348	0.000448348	0.000291525	5.91314E-05	0.000200203	0.00021518	0.001570903	0.001570903	0.001025311	0.00094801	0.001576898
3836403773255	383640	3773255	0.00046296	0.00042806	0.000712019	0.000712019	0.000342445	0.000342445	0.000162264	0.000162264	0.000440226	0.000440226	0.000286244	5.80602E-05	0.000196576	0.000211282	0.001525177	0.001525177	0.001000032	0.000924637	0.001538019
3836503773255	383650	3773255	0.000454678	0.0004204	0.000699281	0.000699281	0.000336319	0.000336319	0.00015961	0.00015961	0.00043235	0.00043235	0.000281123	5.70215E-05	0.00019306	0.000207502	0.001480852	0.001480852	0.000975616	0.000902062	0.001500468
3836603773255	383660	3773255	0.000448725	0.00041489	0.000690125	0.000690125	0.000331915	0.000331915	0.000157275	0.000157275	0.00042669	0.00042669	0.000277443	5.62749E-05	0.000190532	0.000204785	0.00144343	0.00144343	0.000957411	0.00088523	0.00147247
3836703773255	383670	3773255	0.000442944	0.00040955	0.000681235	0.000681235	0.00032764	0.00032764	0.000155249	0.000155249	0.000421193	0.000421193	0.000273868	5.55499E-05	0.000188077	0.000202147	0.001407209	0.001407209	0.000940156	0.000869275	0.001445932
3836803773255	383680	3773255	0.000439148	0.00040604	0.000675396	0.000675396	0.000324832	0.000324832	0.00015391	0.00015391	0.000417583	0.000417583	0.000271521	5.50739E-05	0.000186465	0.000200414	0.001376492	0.001376492	0.000928336	0.000858347	0.001427753
3836903773255	383690	3773255	0.000438803	0.00040572	0.000674866	0.000674866	0.000324576	0.000324576	0.00015379	0.00015379	0.000417255	0.000417255	0.000271308	5.50306E-05	0.000186319	0.000200257	0.001354679	0.001354679	0.000925748	0.000855953	0.001423773
3837003773255	383700	3773255	0.000438889	0.0004058	0.000674998	0.000674998	0.00032464	0.00032464	0.00015382	0.00015382	0.000417337	0.000417337	0.000271361	5.50414E-05	0.000186356	0.000200296	0.001334167	0.001334167	0.000924367	0.000854677	0.001421649
3837103773255	383710	3773255	0.000440787	0.00040756	0.000677917	0.000677917	0.000326044	0.000326044	0.00015449	0.00015449	0.000419142	0.000419142	0.000272535	5.52794E-05	0.000187162	0.000201162	0.001318058	0.001318058	0.000927301	0.00085738	0.001426161
3837203773255	383720	3773255	0.000443462	0.00041003	0.000682031	0.000682031	0.000328022	0.000328022	0.00015543	0.00015543	0.000421685	0.000421685	0.000274189	5.56149E-05	0.000188297	0.000202383	0.00130475	0.00130475	0.000932305	0.000862016	0.001433857
3837303773255	383730	3773255	0.00044605	0.00041242	0.000686012	0.000686012	0.000329937	0.000329937	0.00015633	0.00015633	0.000424146	0.000424146	0.000275789	5.59395E-05	0.000189396	0.000203564	0.001292443	0.001292443	0.00093705	0.00086404	0.001441155
3837403773255	383740	3773255	0.000447258	0.00041354	0.000687869	0.000687869	0.00033083	0.00033083	0.00015676	0.00015676	0.000425295	0.000425295	0.000276536	5.60909E-05	0.000189909	0.000204116	0.001278335	0.001278335	0.000938431	0.00086768	0.001443278
3837503773255	383750	3773255	0.000448466	0.00041465	0.000689727	0.000689727	0.000331724	0.000331724	0.00015718	0.00015718	0.000426444	0.000426444	0.000277282	5.62424E-05	0.000190422	0.000204667	0.001265928	0.001265928	0.000939897	0.000869036	0.001445534
3837603773255	383760	3773255	0.000449501	0.00041561	0.000691319	0.000691319	0.00033249	0.00033249	0.00015754	0.00015754	0.000427428	0.000427428	0.000277923	5.63723E-05	0.000190862	0.000205139	0.001254822	0.001254822	0.000940846	0.000869914	0.001446993
3837703773255	383770	3773255	0.000450364	0.00041641	0.000692646	0.000692646	0.000333128	0.000333128	0.00015784	0.00015784	0.000428248	0.000428248	0.000278456	5.64805E-05	0.000191228	0.000205533	0.001245216	0.001245216	0.000941537	0.000870552	0.001448055
3837803773255	383780	3773255	0.000450968	0.00041697	0.000693575	0.000693575	0.000333575	0.000333575	0.00015806	0.00015806	0.000428823	0.000428823	0.000278829	5.65562E-05	0.000191484	0.000205809	0.001237011	0.001237011	0.000941537	0.000870552	0.001448055
3837903773255	383790	3773255	0.000450968	0.00041697	0.000693575	0.000693575	0.000333575	0.000333575	0.00015806	0.00015806	0.000428823	0.000428823	0.000278829	5.65562E-05	0.000191484	0.000205809	0.001228807	0.001228807	0.000940156	0.000869275	0.001445932
3838003773255	383800	3773255	0.000450623	0.00041665	0.000693044	0.000693044	0.000333319	0.000333319	0.00015794	0.00015794	0.000428495	0.000428495	0.000278616	5.65129E-05	0.000191338	0.000205651	0.001221703	0.001221703	0.000938258	0.00086752	0.001443013
3838103773255	383810	3773255	0.000448897	0.00041505	0.00069039	0.00069039	0.000332043	0.000332043	0.00015733	0.00015733	0.000426854	0.000426854	0.000277549	5.62965E-05	0.000190605	0.000204864	0.001210596	0.001210596	0.000933599	0.000863213	0.001435847
3838203773255	383820	3773255	0.000446136	0.0004125	0.000686144	0.000686144	0.000330001	0.000330001	0.00015636	0.00015636	0.000424229	0.000424229	0.00027584	5.59503E-05	0.000189433	0.000203604	0.001196088	0.001196088	0.000926956	0.00085707	0.00142563
3838303773255	383830	3773255	0.000443289	0.00040987	0.000681765	0.000681765	0.000327895	0.000327895	0.00015537	0.00015537	0.000421521	0.000421521	0.000274082	5.55932E-05	0.000188224	0.000202304	0.00118188	0.00118188	0.000920399	0.000851008	0.001415546
3838403773255	383840	3773255	0.000438026	0.000405	0.000673671	0.000673671	0.000324002	0.000324002	0.00015352	0.00015352	0.000416517	0.000416517	0.000270828	5.49332E-05	0.000185989	0.000199902	0.001156765	0.001156765	0.00090763	0.000839201	0.001395907
3838503773255	383850	3773255	0.00043285	0.00040022	0.00066571	0.00066571	0.000320173	0.000320173	0.00015171	0.00015171	0.00041594	0.00041594	0.00026762	5.4284E-05	0.00018379	0.00019754	0.00113251	0.00113251	0.000894947	0.000827475	0.001376402
3838603773255	383860	3773255	0.000426293	0.00039415	0.000655625	0.000655625	0.00031523	0.00031523	0.00014913	0.00014913	0.00040535	0.00040535	0.00026357	5.34617E-05	0.000181007	0.00019454	0.001102234	0.001102234	0.000878641	0.000812398	0.001351323
3838703773255	383870	3773255	0.000417751	0.00038626	0.000642489	0.000642489	0.000309005	0.000309005	0.00014619	0.00014619	0.00039737	0.00039737	0.00025829	5.23905E-05	0.00017738	0.00019065	0.001064912	0.001064912	0.000857503	0.000792854	0.001318814
3838803773255	383880	3773255	0.00040921	0.00037836	0.000629353	0.000629353	0.000302687	0.000302687	0.00014342	0.00014342	0.00038911	0.00038911	0.00025301	5.13193E-05	0.000173754	0.000186752	0.001029492	0.001029492	0.000837228	0.000774107	0.001287632
3838903773255	383890	3773255	0.000400669	0.00037046	0.000616216	0.000616216	0.000296369	0.000296369	0.00014043	0.00014043	0.00038093	0.00038093	0.00024773	5.02481E-05	0.000170127	0.000182853	0.000995973	0.000995973	0.000817039	0.000755441	0.001256582
3839003773255	383900	3773255	0.000392213	0.00036264	0.000603212	0.000603212	0.000290115	0.000290115	0.00013746	0.00013746	0.00037254	0.00037254	0.00024502	4.91878E-05	0.000166537	0.000178995	0.000964154	0.000964154	0.000797023	0.000736934	0.001225798
3839103773255	383910	3773255	0.000383758	0.00035483	0.000590209	0.000590209	0.000283861	0.000283861	0.00013451	0.00013451	0.00036491	0.00036491	0.00023727	4.81274E-05	0.000162947	0.00017513	0.000933837	0.000933837	0.000777093	0.000718506	0.001195146
3829703773265	382970	3773265	0.001056198	0.00097657	0.001624401	0.001624401	0.000781255	0.00037019	0.00037019	0.00037019	0.00100433	0.00100433	0.00065303	0.000132459	0.00044847	0.00048218	0.001309253	0.001309253	0.000607905	0.00056207	0.00093494
3829803773265	382980	3773265	0.001025397	0.00094809	0.00157703	0.00157703	0.000758472	0.000758472	0.00035939	0.00035939	0.00097504	0.00097504	0.00063994	0.000128596	0.000435391	0.00047962	0.001367587	0.001367587	0.000610666	0.00056426	0.000939186
3829903773265	382990	3773265	0.000983294	0.00090916	0.001512277	0.001512277	0.000727329	0.000727329	0.00034463	0.00034463	0.00093509	0.00093509	0.00060796	0.000123316	0.000417514	0.00044874	0.001410111	0.001410111	0.000619639	0.000572922	0.000952986
3830003773265	383000	3773265	0.000925058	0.00085532	0.001422711	0.001422711	0.000684252	0.000684252	0.00032426	0.00032426	0.00087963	0.00087963	0.00057195	0.000116012	0.00039278	0.00042219	0.00144253	0.00144253	0.000625937	0.000578746	0.000962672
3830103773265	383010	3773265	0.000904696	0.00083649	0.001391396	0.001391396	0.000669191	0.000669191	0.00031709	0.00031709	0.00086027	0.00086027	0.00055936	0.000113459	0.000384141	0.00041287	0.001467244	0.001467244	0.00063629	0.000588318	0.000978595
3830203773265	383020	3773265	0.000907889	0.00083944	0.001396306	0.001396306	0.000671553	0.000671553	0.00031829	0.00031829	0.00086306	0.00086306	0.00056134	0.000113859	0.000385496	0.00041434	0.00149576	0.00149576	0.000646557	0.000597811	0.000994385
3830303773265	383030	3773265	0.000911771	0.00084303	0.001402277	0.001402277	0.000674424	0.000674424	0.00031956	0.00031956	0.00086699	0.00086699	0.00056374	0.000114346	0.000387145	0.00041606	0.001524277	0.001524277	0.000657083	0.00060754	0.001010573
3830403773265	383040	3773265	0.000918501	0.00084925	0.001412627	0.001412627	0.000679402	0.000679402	0.00032192	0.00032192	0.00087339	0.00087339	0.00056790	0.00011519	0.000390002	0.00041977	0.001554694	0.001554694	0.000667522	0.000617196	0.001026629
3830503773265	383050	3773265	0.000929458	0.00085938	0.001429478	0.001429478	0.000687507	0.000687507	0.00032576	0.00032576	0.00088316	0.00088316	0.00057476	0.000116564	0.000394655	0.00042478	0.001587013	0.001587013	0.000678048	0.000626928	0.001042817
3830603773265	383060	3773265	0.000940329	0.00086943	0.001446197	0.001446197	0.000695548	0.000695548	0.00032957	0.00032957	0.00089415	0.00089415	0.00058139	0.000117927	0.000399271	0.00042913	0.001618731	0.001618731	0.000689436	0.000637458	0.001060332
3830703773265	383070	3773265	0.000945678	0.00087438	0.001454424	0.001454424	0.000699505	0.000699505	0.00033143	0.00033143	0.00089924	0.00089924	0.00058704	0.000118598	0.000401542	0.00043158	0.001648548	0.001648548	0.000700997	0.000648147	0.001078113
3830803773265	383080	3773265	0.000949129	0.00087757	0.001459732	0.001459732	0.000702057	0.000702057	0.00033266	0.00033266	0.00090252	0.00090252	0.00058638	0.000119031	0.000403007	0.00043315	0.001678065	0.001678065	0.000712558	0.000658837	0.001095894
3830903773265	383090	3773265	0.000958015	0.00088579	0.001473399	0.001473399	0.000708631	0.000708631	0.00033577	0.00033577	0.00091097	0.00091097	0.00059233	0.000120145	0.000406781	0.00043721	0.001707782	0.001707782	0.000724465	0.000669845	0.001114205
3831003773265	383100	3773265	0.000991232	0.0009165	0.001524485	0.001524485	0.0007332	0.0007332	0.00034742	0.00034742	0.00094257	0.00094257	0.00061287	0.000124311	0.000420884	0.00045236	0.001734097	0.001734097	0.000745085	0.000688911	0.001145918
3831103773265	383110	3773265	0.001024966	0.00094769	0.001576367	0.001576367	0.000758153	0.000758153	0.00035924	0.00035924	0.00097463	0.00097463	0.00063372	0.000128542	0.000435208	0.00046776	0.001754809	0.001754809	0.000762081	0.000704626	0.001172058
3831203773265	383120	3773265	0.001023672	0.00094649	0.001574377	0.001574377	0.000757196	0.000757196	0.00035879	0.00035879	0.00097304	0.00097304	0.00063927	0.000128379	0.000434659	0.00046717	0.001780824	0.001780824	0.000776576	0.000718028	0.00119435
3831303773265	383130	3773265	0.001017029	0.00094035	0.001564159	0.001564159	0.000752282	0.000752282	0.00035646	0.00035646	0.00096707	0.00096707	0.00062882	0.000127546	0.000431838	0.00046142	0.001809441	0.001809441	0.000790294	0.000730711	0.001215448
3831403773265	383140	3773265	0.001005554	0.00092974	0.001546512	0.001546512	0.000743794	0.000743794	0.00035249	0.00035249	0.00095176	0.00095176	0.00062172	0.000126107	0.000426966	0.00045906	0.001840358	0.001840358	0.000803063	0.000742518	0.001235086
3831503773265	383150	3773265	0.00095396	0.00088204	0.001467162	0.001467162	0.000705631	0.000705631	0.00033436	0.00033436	0.00090716	0.00090716	0.00058925	0.000119637	0.000405059	0.00043536	0.00187798	0.00187798	0.000801078	0.000740683	0.001232034
3834503773265	383450	3773265	0.000754403	0.00069753	0.001160249	0.001160249	0.000558021	0.000558021	0.00026441	0.00026441	0.00071735	0.00071735	0.00046641	9.46102E-05	0.000320325	0.00034428	0.003097081	0.003097081	0.001240226	0.001146722	0.001907431
3834603773265	383460	3773265	0.000727829	0.00067296	0.00111938	0.00111938	0.000538365	0.000538365	0.00025599	0.00025599	0.00069289	0.00069289	0.00045011	9.12776E-05	0.000309042	0.0003316	0.003049554	0.003049554	0.001314769	0.001215645	0.002022075
3834703773265	383470	3773265	0.000711954	0.00065828	0.001094965	0.001094965	0.000526623	0.000526623	0.00024953	0.00024953	0.00067694	0.00067694	0.00044019	8.92867E-05	0.000302301	0.00032415	0.002968207	0.002968207	0.001359115	0.001256648	0.002090279
3834803773265	383480	3773265	0.00069099	0.00064639	0.001075194	0.001075194	0.000517114	0.000517114	0.00024502	0.00024502	0.00066477	0.00066477	0.00043247	8.76746E-05	0.000296843	0.00031904	0.002897566	0.002897566	0.001385688	0.001281218	0.002131147
3834903773265	383490	3773265	0.000687452	0.00063562	0.00105728	0.00105728	0.000508499	0.000508499	0.00024094	0.00024094	0.00065364	0.00065364	0.00042504	8.62139E-05	0.000291897	0.00031373	0.002820922	0.002820922	0.001404152	0.001298289	0.002159543
3835003773265	383500	3773265	0.000675114	0.00062422	0.001038306	0.001038306	0.000499373	0.000499373	0.00023662	0.00023662	0.00064196	0.00064196	0.00041741	8.46666E-05	0.000286659	0.00030810	0.002736674	0.002736674	0.001415885	0.001309138	0.002177589
3835103773265	383510	3773265	0.000662691	0.00061273	0.001019198	0.001019198	0.000490183	0.000490183	0.00023226	0.00023226	0.00063014	0.00063014	0.00040976	8.31085E-05	0.000281383	0.00030243	0.002646922	0.002646922	0.00141925	0.001312249	0.002182764
3835203773265	383520	3773265	0.000649404	0.00060044	0.000998764	0.000998764	0.000480355	0.000480355	0.00022761	0.00022761	0.00061715	0.00061715	0.00040152	8.14422E-05	0.000275742	0.00029636	0.002555069	0.002555069	0.00141623	0.001309457	0.00217812

			KMMass Grading / Excavation	KMDrainage / Utilities Trenching	KMFoundations / Concrete Pads	KMBuilding / Structure Construction	KMAsphalt Paving	KMArchitectural Coating	KMLandscaping or Other Finishing	KMWaterside Construction (Piles)	EWNDemolition	EWNSite Grubbing / Prep	EWNDrainage / Utilities Trenching	EWNDrainage / Utilities Trenching	EWNDrainage / Utilities Trenching	EWNFoundations / Concrete Pads	EWNBuilding / Structure Construction	EWNAsphalt Paving	EWNLandscaping or Other Finishing	EWNWaterside Construction (Piles)	ISDemolition
Unique Identifier	X (UTM)	Y (UTM)	2026	2026	2026	2026	2026	2026	2026	2026	2027	2027	2027	2028	2029	2029	2029	2029	2029	2029	2027
3831303773255	383130	3773255	0.001169935	0.000290505	0.00026662	0.000784169	0.000470335	9.54E-05	0.000322999	0.000347162	0.051038992	0.058352904	0.06872282	0.06872282	0.06872282	0.017888803	0.044442496	0.031556967	0.02167154	0.022659151	0.000600226
3831403773255	383140	3773255	0.001188512	0.000295118	0.000270854	0.00079662	0.000477803	9.69148E-05	0.000328128	0.000352674	0.075280042	0.086067707	0.101362831	0.101362831	0.101362831	0.026385119	0.065550529	0.046544998	0.031964472	0.03342115	0.000580383
3834403773255	383440	3773255	0.00182158	0.000452314	0.000415126	0.001220945	0.000732307	0.000148537	0.000502907	0.000540528	0.086076177	0.098410934	0.115899577	0.115899577	0.115899577	0.030169087	0.074951326	0.053220156	0.036548592	0.038214177	0.000567614
3834503773255	383450	3773255	0.001867358	0.000463681	0.000425558	0.001251629	0.000750711	0.00015227	0.000515546	0.000554112	0.065040735	0.074361103	0.087575842	0.087575842	0.087575842	0.022796315	0.056634594	0.040214124	0.027616785	0.028875332	0.000581763
3834603773255	383460	3773255	0.001980145	0.000491687	0.000451262	0.001327226	0.000796054	0.000161467	0.000546685	0.00058758	0.049941985	0.057098695	0.067245725	0.067245725	0.067245725	0.01750431	0.043487271	0.030878697	0.021205743	0.022172126	0.000591685
3834703773255	383470	3773255	0.002041714	0.000506975	0.000465293	0.001368493	0.000820805	0.000166488	0.000563683	0.00060585	0.040244582	0.04601165	0.054188396	0.054188396	0.054188396	0.014105439	0.035043201	0.024882877	0.017088152	0.01786689	0.000596258
3834803773255	383480	3773255	0.002080725	0.000516662	0.000474183	0.001394641	0.000836488	0.000169669	0.000574453	0.000617426	0.033968477	0.038836176	0.045737767	0.045737767	0.045737767	0.011905709	0.029578247	0.021002415	0.014423271	0.015080565	0.000594705
3834903773255	383490	3773255	0.002104211	0.000522494	0.000479535	0.001410383	0.00084593	0.000171584	0.000580937	0.000624395	0.029286764	0.033483571	0.039433948	0.039433948	0.039433948	0.010264802	0.025501618	0.018107753	0.01243538	0.013002083	0.000590218
3835003773255	383500	3773255	0.002115755	0.00052536	0.000482166	0.001418121	0.000850571	0.000172525	0.000584124	0.000627821	0.025614832	0.029285449	0.034489777	0.034489777	0.034489777	0.008977816	0.022304262	0.015837429	0.01087625	0.0113719	0.000583402
3835103773255	383510	3773255	0.002116286	0.000525492	0.000482287	0.001418477	0.000850785	0.000172568	0.000584271	0.000627978	0.022647607	0.02589302	0.030494478	0.030494478	0.030494478	0.007937825	0.019720534	0.014002819	0.009616344	0.010054578	0.000574516
3835203773255	383520	3773255	0.002105007	0.000522691	0.000479717	0.001410917	0.00084625	0.000171649	0.000581157	0.000624631	0.020199508	0.023094108	0.02719817	0.02719817	0.02719817	0.007079784	0.017588838	0.012489181	0.008576863	0.008967726	0.000563904
3835303773255	383530	3773255	0.002078602	0.000516135	0.000473699	0.001393218	0.000835635	0.000169495	0.000573867	0.000616796	0.018089614	0.020681865	0.024357246	0.024357246	0.024357246	0.006340281	0.015751636	0.011184652	0.007680986	0.008031023	0.00055148
3835403773255	383540	3773255	0.002040254	0.000506613	0.00046496	0.001367515	0.000820218	0.000166368	0.0005632	0.000605417	0.016289539	0.018623838	0.021933487	0.021933487	0.021933487	0.005709368	0.01418421	0.010071681	0.006916661	0.007231866	0.000537848
3835503773255	383550	3773255	0.001994343	0.000495213	0.000454497	0.001336742	0.000801761	0.000162625	0.000550604	0.000591793	0.014754161	0.016868439	0.019866136	0.019866136	0.019866136	0.005171228	0.012847271	0.00912237	0.006264728	0.006550223	0.000523613
3835603773255	383560	3773255	0.00194339	0.00048256	0.000442885	0.00130259	0.000781277	0.0001584	0.000536537	0.000576674	0.013433611	0.015358654	0.018088046	0.018088046	0.018088046	0.004708385	0.011697394	0.008305886	0.005704012	0.005963955	0.000509377
3835703773255	383570	3773255	0.001889252	0.000469118	0.000430548	0.001266303	0.000759513	0.000154055	0.000521591	0.000560609	0.012285788	0.014046347	0.016542528	0.016542528	0.016542528	0.004306081	0.01069792	0.007596196	0.005216638	0.005454369	0.000495314
3835803773255	383580	3773255	0.001828347	0.000453994	0.000416668	0.001225481	0.000735028	0.000149089	0.000504776	0.000542536	0.011240633	0.012851421	0.015135252	0.015135252	0.015135252	0.003939762	0.009787846	0.006949986	0.004772857	0.004990365	0.000480216
3835903773255	383590	3773255	0.001764655	0.000438179	0.000402153	0.00118279	0.000709423	0.000143895	0.000487191	0.000523637	0.010305049	0.011781768	0.01387551	0.01387551	0.01387551	0.003611846	0.008973181	0.006371523	0.004375601	0.004575006	0.000465031
3836003773255	383600	3773255	0.00170375	0.000423056	0.000388273	0.001141968	0.000684938	0.000138929	0.000470377	0.000505564	0.009489304	0.010849126	0.012777128	0.012777128	0.012777128	0.003325934	0.008262866	0.005867155	0.00402923	0.004212849	0.000451227
3836103773255	383610	3773255	0.001660493	0.000412315	0.000378415	0.001112974	0.000667548	0.000135402	0.000458434	0.000492728	0.008858967	0.010128462	0.011928394	0.011928394	0.011928394	0.003105005	0.007713997	0.005477423	0.003761584	0.003933006	0.000442772
3836203773255	383620	3773255	0.001617767	0.000401705	0.000368678	0.001084336	0.000650371	0.000131918	0.000446638	0.000480049	0.008287644	0.009475267	0.01115912	0.01115912	0.01115912	0.00290476	0.007216513	0.005124178	0.003518996	0.003679363	0.000434748
3836303773255	383630	3773255	0.001576898	0.000391557	0.000359364	0.001056943	0.000633941	0.000128585	0.000435355	0.000467922	0.007772659	0.008886484	0.010465705	0.010465705	0.010465705	0.002724262	0.006768087	0.004805768	0.003300329	0.003450731	0.000427414
3836403773255	383640	3773255	0.001538019	0.000381903	0.000350504	0.001030884	0.000618311	0.000125415	0.000424621	0.000456386	0.007306679	0.008353729	0.009838274	0.009838274	0.009838274	0.002560939	0.006362333	0.004517656	0.003102471	0.003243856	0.000420685
3836503773255	383650	3773255	0.001500468	0.000372579	0.000341946	0.001005714	0.000603215	0.000122353	0.000414254	0.000445243	0.006880041	0.007865954	0.009263816	0.009263816	0.009263816	0.002411405	0.005990835	0.00425387	0.002921317	0.003054447	0.000414214
3836603773255	383660	3773255	0.00147247	0.000365627	0.000335566	0.000986948	0.000591959	0.00012007	0.000406524	0.000436935	0.006526997	0.007462319	0.00878845	0.00878845	0.00878845	0.002287666	0.00568342	0.004035586	0.002771412	0.00289771	0.000410245
3836703773255	383670	3773255	0.001445932	0.000359037	0.000329518	0.000969161	0.00058129	0.000117906	0.000399197	0.0042906	0.006201303	0.007089953	0.008349911	0.008349911	0.008349911	0.002173513	0.0539982	0.003834212	0.00263312	0.002753116	0.000406363
3836803773255	383680	3773255	0.001427753	0.000354523	0.000325375	0.000956976	0.000573982	0.000116423	0.000394179	0.00042366	0.005928928	0.006778546	0.007983164	0.007983164	0.007983164	0.002078047	0.005162648	0.003665805	0.002517467	0.00263219	0.000404465
3836903773255	383690	3773255	0.001423773	0.000353535	0.000324468	0.000954308	0.000572382	0.000116099	0.00039308	0.00042248	0.005723848	0.006544079	0.007707029	0.007707029	0.007707029	0.002006168	0.004984074	0.003539006	0.002430389	0.002541146	0.00040619
3837003773255	383700	3773255	0.001421649	0.000353008	0.000323984	0.000952885	0.000571528	0.000115926	0.000392493	0.00042185	0.00552964	0.00632204	0.007445532	0.007445532	0.007445532	0.001938099	0.004814966	0.003418928	0.002347927	0.002454926	0.000408261
3837103773255	383710	3773255	0.001426161	0.000354128	0.000325012	0.000955909	0.000573342	0.000116293	0.000393739	0.00042319	0.005362004	0.006130382	0.007219814	0.007219814	0.007219814	0.001879344	0.004668996	0.003315281	0.002276747	0.002380503	0.000412143
3837203773255	383720	3773255	0.001433857	0.000356039	0.000326766	0.000961067	0.000576436	0.000116921	0.000395864	0.00042547	0.005208087	0.005954408	0.007012568	0.007012568	0.007012568	0.001825397	0.004534972	0.003220115	0.002211393	0.00231217	0.000416802
3837303773255	383730	3773255	0.001441155	0.000357851	0.000328429	0.000965959	0.00057937	0.000117516	0.000397879	0.00042742	0.005059087	0.005784057	0.006811944	0.006811944	0.006811944	0.001773174	0.004405229	0.00312799	0.002148126	0.00224602	0.000421289
3837403773255	383740	3773255	0.001443278	0.000358378	0.000328913	0.000967382	0.000580223	0.000117689	0.000398465	0.00042827	0.004903962	0.005606702	0.006603071	0.006603071	0.006603071	0.001718804	0.004270153	0.003032077	0.002082259	0.002177151	0.000424222
3837503773255	383750	3773255	0.001445534	0.000358938	0.000329427	0.000968894	0.00058113	0.000117873	0.000399087	0.00042842	0.004758154	0.00544	0.006406745	0.006406745	0.006406745	0.001667699	0.00414319	0.002941926	0.002020348	0.002112419	0.000427155
3837603773255	383760	3773255	0.001446993	0.000359301	0.00032976	0.000969872	0.000581717	0.000117992	0.00039949	0.00042937	0.004620457	0.005282571	0.006221338	0.006221338	0.006221338	0.001619437	0.004023289	0.002856789	0.001961881	0.002051287	0.00042983
3837703773255	383770	3773255	0.001448055	0.000359565	0.000330002	0.000970584	0.000582144	0.000118079	0.000399783	0.00042969	0.004491042	0.00513461	0.006047084	0.006047084	0.006047084	0.001574078	0.003910601	0.002776772	0.00190693	0.001993832	0.000432159
3837803773255	383780	3773255	0.001448055	0.000359565	0.000330002	0.000970584	0.000582144	0.000118079	0.000399783	0.00042969	0.004368616	0.00499464	0.00588224	0.00588224	0.00588224	0.001531169	0.003803997	0.002701077	0.001854947	0.00193948	0.000434058
3837903773255	383790	3773255	0.001445932	0.000359037	0.000329518	0.000969161	0.00058129	0.000117906	0.000399197	0.00042906	0.004248864	0.004857728	0.005720996	0.005720996	0.005720996	0.001489196	0.003699722	0.002627036	0.001804099	0.001886316	0.000435265
3838003773255	383800	3773255	0.001443013	0.000358312	0.000328853	0.000967204	0.000580117	0.000117668	0.000398391	0.00042819	0.004134892	0.004727424	0.005567537	0.005567537	0.005567537	0.00144925	0.003600481	0.002556568	0.001755706	0.001835717	0.000435956
3838103773255	383810	3773255	0.001435847	0.000356533	0.00032722	0.000962401	0.000577236	0.000117083	0.000396413	0.00042667	0.004014105	0.004589328	0.005404899	0.005404899	0.005404899	0.001406915	0.003495305	0.002481886	0.001704419	0.001782093	0.000435352
3838203773255	383820	3773255	0.00142563	0.000353996	0.000324891	0.000955553	0.000573129	0.00011625	0.000393592	0.00042036	0.00388909	0.004446399	0.00523657	0.00523657	0.00523657	0.001363098	0.003386448	0.002404591	0.001651337	0.001726591	0.000433799
3838303773255	383830	3773255	0.001415546	0.000351492	0.000322593	0.000948794	0.000569075	0.000115428	0.000390808	0.00042004	0.003770201	0.004310473	0.005076488	0.005076488	0.005076488	0.001321429	0.003282924	0.002331083	0.001600856	0.00167381	0.000431987
3838403773255	383840	3773255	0.001395907	0.000346616	0.000318118	0.000935631	0.00056118	0.000113827	0.000385386	0.00041421 6	0.003631555	0.004151958	0.004889804	0.004889804	0.004889804	0.001272834	0.003162197	0.002245359	0.001541985	0.001612256	0.00042845
3838503773255	383850	3773255	0.001376402	0.000341772	0.000313673	0.000922557	0.000553338	0.000112236	0.000380001	0.00040842 8	0.003500328	0.004001926	0.00471311	0.00471311	0.00471311	0.00122684	0.003047931	0.002164222	0.001486266	0.001553997	0.000424912
3838603773255	383860	3773255	0.001351323	0.000335545	0.000307957	0.000905748	0.000543256	0.000110191	0.000373078	0.00040098 6	0.003362285	0.003844102	0.004527239	0.004527239	0.004527239	0.001178457	0.002927729	0.002078872	0.001427652	0.001492712	0.00042034
3838703773255	383870	3773255	0.001318814	0.000327473	0.000300549	0.000883958	0.000530187	0.00010754	0.000364102	0.00039133 9	0.003214062	0.003674639	0.00432766	0.00432766	0.00432766	0.001126506	0.002798663	0.001987227	0.001364715	0.001426907	0.000413955
3838803773255	383880	3773255	0.001287632	0.00031973	0.000293442	0.000863057	0.000517651	0.000104997	0.000355493	0.00038208 7	0.003074984	0.003515631	0.004140395	0.004140395	0.004140395	0.00107776	0.00267756	0.001901236	0.001305661	0.001365163	0.000407312
3838903773255	383890	3773255	0.001256582	0.00031202	0.000286366	0.000842246	0.000505168	0.000102466	0.000346921	0.00037287 3	0.002944361	0.00336629	0.003964514	0.003964514	0.003964514	0.001031978	0.00256382	0.001820473	0.001250198	0.001307172	0.00040041
3839003773255	383900	3773255	0.001225798	0.000304376	0.000279351	0.000821612	0.000492793	9.99553E-05	0.000338422	0.00036373 8	0.002821417	0.003225728	0.003798973	0.003798973	0.003798973	0.000988887	0.002456765	0.001744458	0.001197995	0.00125259	0.000393335
3839103773255	383910	3773255	0.001195146	0.000296765	0.000272366	0.000801067	0.00048047	9.74558E-05	0.00032996	0.00035464 3	0.002705548	0.003093254	0.003642957	0.003642957	0.003642957	0.000948275	0.002355871	0.001672817	0.001148796	0.001201149	0.000386001
3829703773265	382970	3773265	0.00093494	0.000232154	0.000213066	0.000626659	0.000375862	7.62378E-05	0.000258121	0.00027743	0.004731754	0.005409816	0.006371197	0.006371197	0.006371197	0.001658446	0.004120202	0.002925602	0.002009138	0.002100698	0.000662087
3829803773265	382980	3773265	0.000939186	0.000233208	0.000214034	0.000629505	0.000377569	7.6584E-05	0.000259293	0.00027869	0.005284355	0.006041606	0.007115262	0.007115262	0.007115262	0.001852129	0.004601383	0.003267271	0.002243777	0.00234603	0.000635859
3829903773265	382990	3773265	0.000952986	0.000236635	0.000217179	0.000638755	0.000383117	7.77093E-05	0.000263103	0.00028278 5	0.005830486	0.006665998	0.007850615	0.007850615	0.007850615	0.002043544	0.005076929	0.003604939	0.002475668	0.002588489	0.000608423
3830003773265	383000	3773265	0.000962672	0.00023904	0.000219386	0.000645247	0.000387011	7.84992E-05	0.000265777	0.00028565 9	0.006384382	0.007299267	0.008596422	0.008596422	0.008596422	0.00223768	0.005559237	0.003947408	0.002710857	0.002834395	0.000562178
3830103773265	383010	3773265	0.000978595	0.000242994	0.000223015	0.00065592	0.000393413	7.97976E-05	0.000270173	0.00029038 4	0.007066053	0.008078622	0.009514277	0.009514277	0.009514277	0.002476601	0.006152807	0.00436888	0.003000299	0.003137028	0.000517487
3830203773265	383020	3773265	0.000994385	0.000246914	0.000226614	0.000666504	0.00039976	8.10852E-05	0.000274533	0.00029507	0.007767827	0.008880961	0.010459199	0.010459199	0.010459199	0.002722568	0.00676388	0.00480278	0.003298278	0.003448586	0.000518781
3830303773265	383030	3773265	0.001010573	0.000250934	0.000230303	0.000677354	0.000406268	8.24052E-05	0.000279002	0.00029987 3	0.008594184	0.009825735	0.01157187	0.01157187	0.01157187	0.0030122	0.007483436	0.00531371	0.003649155	0.003815454	0.000517228
3830403773265	383040	3773265	0.001026629	0.000254921	0.000233962	0.000688116	0.000412723	8.37144E-05	0.000283435	0.00030463 8	0.009547455	0.010915609	0.012855426	0.012855426	0.012855426	0.003346315	0.008313501	0.005903109	0.004053921	0.004238665	0.000525079
3830503773265	383050	3773265	0.001042817	0.00025894	0.000237651	0.000698966	0.000419231	8.50345E-05	0.000287904	0.00030944 1	0.010640924	0.012165774	0.014327758	0.014327758	0.014327758	0.003729568	0.009265646	0.006579191	0.004518216	0.00472412	0.000539142
3830603773265	383060	3773265	0.001060332	0.00026329	0.000241643	0.000710706	0.000426272	8.64627E-05	0.00029274	0.00031463 9	0.011965443	0.013680096	0.016111191	0.016111191	0.016111191	0.004193802	0.010418978	0.00739813	0.005080617	0.00531215	0.000562696
3830703773265	383070	3773265	0.001078113	0.000267705	0.000245695	0.000722624	0.000433421	8.79126E-05	0.000297649	0.00031991 5	0.013679672	0.015639976	0.018419362	0.018419362	0.018419362	0.004794628	0.011911653	0.008458023	0.005808492	0.006073195	0.000570806
3830803773265	383080	3773265	0.001095894	0.00027212	0.000249747	0.000734541	0.00044056 9	8.93625E-05	0.000302558	0.00032519 1	0.015874031	0.018148787	0.021374015	0.021374015	0.021374015	0.005563735	0.013822404	0.009814776	0.006740233	0.007047398	0.000576759
3830903773265	383090	3773265	0.001114205	0.000276667	0.00025392	0.000746815	0.00044793	9.08556E-05	0.000307613	0.00033062 5	0.018604254	0.021270253	0.025050197	0.025050197	0.025050197	0.006520659	0.016199761	0.011502849	0.007899506	0.008259501	0.000592979
3831003773265	383100	3773265	0.001145918	0.000284541	0.000261147	0.000768071	0.000460679	9.34416E-05	0.000316369	0.00034003 5	0.021797955	0.024921612	0.029350441	0.029350441	0.029350441	0.007640028	0.018980695	0.013477487	0.009255576	0.009677369	0.000639051
3831103773265	383110	3773265	0.001172058	0.000291032	0.000267104	0.000785592	0.000471188	9.55732E-05	0.000323585	0.00034779 2	0.025826123	0.029527019	0.034774276	0.034774276	0.034774276	0.009051872	0.022488245	0.015968068	0.010965966	0.011465705	0.000666142
3831203773265	383120	3773265	0.00119435	0.000296567	0.000272184	0.000800534	0.00048015	9.73909E-05	0.00032974	0.00035440 7	0.032150111	0.036757238	0.04328938	0.04328938	0.04328938	0.011268385	0.027994894	0.019878136	0.013651179	0.014273288	0.00067175
3831303773265	383130	3773265	0.001215448	0.000301806	0.000276992	0.000814675	0.000488632	9.91113E-05	0.000335565	0.00036066 7	0.0416414	0.047608632	0.05606918	0.05606918	0.05606918	0.014595014	0.036259488	0.025746517	0.017681252	0.018487018	0.000671663
3831403773265	383140	3773265	0.001235086	0.000306683	0.000281468	0.000827838	0.000496527	0.000100713	0.000340986	0.00036649 4	0.056529894	0.064630654	0.076116191	0.076116191	0.076116191	0.019813325	0.04922373	0.034951944	0.024003018	0.025096879	0.000666487
3831503773265	383150	3773265	0.001232034	0.000305925	0.000280772	0.000825792	0.0004953	0.000100464	0.000340144	0.00036558 9	0.086538447	0.098939448	0.116522013	0.116522013	0.116522013	0.03033111	0.075353851	0.053505973	0.036744876	0.038419406	0.000614893
3834503773255	383450	3773265	0.001907431	0.000473631	0.00043469	0.001278488	0.000766821	0.000155538	0.000526609	0.00056600 3	0.072299962	0.08266058	0.097350222	0.097350222	0.097350222	0.025340622	0.062955607	0.044702441	0.030699107	0.032098121	0.000582712
3834603773255	383460	3773265	0.002022075	0.000502099	0.000460817	0.001355331	0.00081291	0.000164886	0.000558261	0.00060002 2	0.054277988	0.06205605	0.073084053	0.073084053	0.073084053	0.019024048	0.04726287	0.03355961	0.023046842	0.024097128	0.00059876
3834703773255	383470	3773265	0.002090279	0.000519034	0.00047636	0.001401045	0.000840329	0.000170448	0.000577091	0.00060202 61	0.042956514	0.049112203	0.05783995	0.05783995	0.05783995	0.015055952	0.037404632	0.026559641	0.018239659	0.019070873	0.00060454
3834803773255	383480	3773265	0.002131147	0.000529182	0.000485674	0.001428438	0.000856759	0.00017378	0.000588374	0.00063238 8	0.036065689	0.041233919	0.048561614	0.048561614	0.048561614	0.012640767	0.031404406	0.022299103	0.015131763	0.016011638	0.000604022
3834903773255	383490	3773265	0.002159543	0.000536233	0.000492145	0.001447471	0.000868175	0.000176096	0.000596213	0.00060481 4	0.031028429	0.035474818	0.041779061	0.041779061	0.041779061	0.010875244	0.027018183	0.019184609	0.013174904	0.013775309	0.000600571
3835003773265	383500	3773265	0.002177589	0.000540714	0.000496258	0.001459566	0.00087543	0.000177567	0.000601196	0.00064616 9	0.027096719	0.030979691	0.036485103	0.036485103	0.036485103	0.009497207	0.023594623	0.016753667	0.01150547	0.012029795	0.000595136
3835103773265	383510	3773265	0.002182764	0.000541999	0.000497437	0.001463035	0.00087751	0.000177989	0.000602624	0.00064770 4	0.023928901	0.027357924	0.03221971	0.03221971	0.03221971	0.008386909	0.020836228	0.014795032	0.010160391	0.010623418	0.000587889
3835203773265	383520	3773265	0.00217812	0.000540846	0.000496379	0.001459922	0.000875643	0.00017761	0.000601342	0.00064632 6	0.021326195	0.024382248	0.028715227	0.028715227	0.028715227	0.007474679	0.018569907	0.013185802	0.009055263	0.009467927	0.000578916

			ISDrainage / Utilities Trenching	ISDrainage / Utilities Trenching	ISAsphalt Paving	ISAsphalt Paving	SVDemolition	SVSite Grubbing / Prep	SVMass Grading / Excavation	SVMass Grading / Excavation	SVDrainage / Utilities Trenching	SVFoundations / Concrete Pads	SVBuilding / Structure Construction	SVBuilding / Structure Construction	SVAsphalt Paving	SVAsphalt Paving	SVArchitectural Coating	SVArchitectural Coating	SVLandscaping or Other Finishing	SVLandscaping or Other Finishing	MDemolition
Unique Identifier	X (UTM)	Y (UTM)	2027	2028	2027	2028	2027	2027	2027	2028	2028	2028	2028	2029	2028	2029	2028	2029	2028	2029	2027
3831303773255	383130	3773255	0.000322027	0.000322027	0.000371115	0.000371115	0.042179546	0.016808462	0.0546683	0.0546683	0.028212491	0.010943259	0.0247453	0.0247453	0.029278019	0.029278019	0.006594754	0.006594754	0.022328089	0.022328089	0.000902626
3831403773255	383140	3773255	0.000311381	0.000311381	0.000358846	0.000358846	0.041871588	0.016685742	0.054269161	0.054269161	0.028006508	0.010863361	0.026095295	0.026095295	0.029064256	0.029064256	0.006546605	0.006546605	0.022165069	0.022165069	0.000925575
3834403773255	383440	3773255	0.00030453	0.00030453	0.000350951	0.000350951	0.014330551	0.005710695	0.018573621	0.018573621	0.009585228	0.003717986	0.013509815	0.013509815	0.009947242	0.009947242	0.002240576	0.002240576	0.007585995	0.007585995	0.001767117
3834503773255	383450	3773255	0.000312122	0.000312122	0.000359699	0.000359699	0.013472837	0.005368898	0.01746195	0.01746195	0.009011531	0.003495456	0.012756241	0.012756241	0.009351878	0.009351878	0.002106472	0.002106472	0.007131957	0.007131957	0.001793173
3834603773255	383460	3773255	0.000317445	0.000317445	0.000365834	0.000365834	0.012485297	0.004975365	0.016182013	0.016182013	0.008350998	0.003239244	0.011962378	0.011962378	0.008666398	0.008666398	0.001952071	0.001952071	0.006609194	0.006609194	0.002101267
3834703773255	383470	3773255	0.000319898	0.000319898	0.000368661	0.000368661	0.011648828	0.004642034	0.015097878	0.015097878	0.007791513	0.003022227	0.011229704	0.011229704	0.008085782	0.008085782	0.001821289	0.001821289	0.006166403	0.006166403	0.002214634
3834803773255	383480	3773255	0.000319065	0.000319065	0.000367701	0.000367701	0.010977134	0.004374366	0.014227306	0.014227306	0.007342239	0.002847959	0.010608203	0.010608203	0.00761954	0.00761954	0.00171627	0.00171627	0.005810836	0.005810836	0.002285898
3834903773255	383490	3773255	0.000316658	0.000316658	0.000364927	0.000364927	0.010372638	0.004133475	0.013443826	0.013443826	0.006937911	0.002691126	0.010038109	0.010038109	0.007199942	0.007199942	0.001621757	0.001621757	0.005490841	0.005490841	0.002333351
3835003773255	383500	3773255	0.000313001	0.000313001	0.000360713	0.000360713	0.009815546	0.003911475	0.012721787	0.012721787	0.006565291	0.002546591	0.009508926	0.009508926	0.006813249	0.006813249	0.001534656	0.001534656	0.00519594	0.00519594	0.002355955
3835103773255	383510	3773255	0.000308233	0.000308233	0.000355218	0.000355218	0.009298661	0.003705497	0.012051861	0.012051861	0.006219564	0.002412488	0.009017275	0.009017275	0.006454464	0.006454464	0.001453842	0.001453842	0.004922323	0.004922323	0.002358112
3835203773255	383520	3773255	0.00030254	0.00030254	0.000348657	0.000348657	0.008817694	0.003513833	0.011428485	0.011428485	0.005897861	0.002287704	0.008560221	0.008560221	0.006120611	0.006120611	0.001378643	0.001378643	0.004667719	0.004667719	0.002344221
3835303773255	383530	3773255	0.000295874	0.000295874	0.000340975	0.000340975	0.008352366	0.003328401	0.010825381	0.010825381	0.005586619	0.002166977	0.008123712	0.008123712	0.005797614	0.005797614	0.001305889	0.001305889	0.004421394	0.004421394	0.002311609
3835403773255	383540	3773255	0.000288561	0.000288561	0.000332547	0.000332547	0.007913544	0.003153531	0.01025663	0.01025663	0.005293105	0.002053127	0.007714685	0.007714685	0.005493015	0.005493015	0.001237279	0.001237279	0.004189099	0.004189099	0.002266486
3835503773255	383550	3773255	0.000280923	0.000280923	0.000323745	0.000323745	0.007504894	0.002990685	0.009726985	0.009726985	0.005019773	0.001947105	0.007335008	0.007335008	0.00520936	0.00520936	0.001173387	0.001173387	0.003972777	0.003972777	0.002215152
3835603773255	383560	3773255	0.000273286	0.000273286	0.000314943	0.000314943	0.007124757	0.002839201	0.009234294	0.009234294	0.004765512	0.00184848	0.006982278	0.006982278	0.004945496	0.004945496	0.001113953	0.001113953	0.003771549	0.003771549	0.002161746
3835703773255	383570	3773255	0.000265741	0.000265741	0.000306248	0.000306248	0.006769602	0.002697673	0.008773983	0.008773983	0.004527961	0.001756337	0.006653207	0.006653207	0.004698973	0.004698973	0.001058424	0.001058424	0.003583544	0.003583544	0.002107996
3835803773255	383580	3773255	0.00025764	0.00025764	0.000296913	0.000296913	0.006422336	0.002559288	0.008323898	0.008323898	0.004295687	0.001666241	0.006334985	0.006334985	0.004457926	0.004457926	0.00100413	0.00100413	0.003399717	0.003399717	0.002048897
3835903773255	383590	3773255	0.000249494	0.000249494	0.000287525	0.000287525	0.00609078	0.002427163	0.007894172	0.007894172	0.00407392	0.001580221	0.006032595	0.006032595	0.004227783	0.004227783	0.000952291	0.000952291	0.003224205	0.003224205	0.001990487
3836003773255	383600	3773255	0.000242087	0.000242087	0.00027899	0.00027899	0.005784622	0.00230516	0.007497365	0.007497365	0.003869141	0.001500789	0.005752706	0.005752706	0.00401527	0.00401527	0.000904423	0.000904423	0.003062137	0.003062137	0.001937772
3836103773255	383610	3773255	0.000237551	0.000237551	0.000273762	0.000273762	0.005537287	0.002206597	0.007176798	0.007176798	0.003703706	0.00143662	0.005520933	0.005520933	0.003843588	0.003843588	0.000865752	0.000865752	0.002931208	0.002931208	0.001900673
3836203773255	383620	3773255	0.000233246	0.000233246	0.000268801	0.000268801	0.005302132	0.002112889	0.006872016	0.006872016	0.003546419	0.00137561	0.005301611	0.005301611	0.00368036	0.00368036	0.000828986	0.000828986	0.002806727	0.002806727	0.001861849
3836303773255	383630	3773255	0.000229312	0.000229312	0.000264267	0.000264267	0.00508061	0.002024613	0.006584905	0.006584905	0.00339825	0.001318137	0.005095541	0.005095541	0.003526595	0.003526595	0.000794351	0.000794351	0.002689463	0.002689463	0.001822334
3836403773255	383640	3773255	0.000225701	0.000225701	0.000260106	0.000260106	0.00487196	0.001941466	0.006314477	0.006314477	0.003258691	0.001264004	0.004901745	0.004901745	0.003381765	0.003381765	0.000761729	0.000761729	0.002579012	0.002579012	0.001782388
3836503773255	383650	3773255	0.00022223	0.00022223	0.000256105	0.000256105	0.004673552	0.001862401	0.006057323	0.006057323	0.003125983	0.001212528	0.004717909	0.004717909	0.003244045	0.003244045	0.000730708	0.000730708	0.002473983	0.002473983	0.001741321
3836603773255	383660	3773255	0.000220101	0.000220101	0.000253651	0.000253651	0.004503172	0.001794505	0.005836496	0.005836496	0.003012021	0.001168324	0.004557732	0.004557732	0.003125779	0.003125779	0.000704069	0.000704069	0.002383791	0.002383791	0.001705947
3836703773255	383670	3773255	0.000218018	0.000218018	0.000251251	0.000251251	0.004340958	0.001729863	0.005626253	0.005626253	0.002903522	0.001126238	0.00440538	0.00440538	0.003013182	0.003013182	0.000678707	0.000678707	0.002297922	0.002297922	0.00167066
3836803773255	383680	3773255	0.000216999	0.000216999	0.000250077	0.000250077	0.004200474	0.00167388	0.005444173	0.005444173	0.002809557	0.001089791	0.004271617	0.004271617	0.002915668	0.002915668	0.000656742	0.000656742	0.002223555	0.002223555	0.001641326
3836903773255	383690	3773255	0.000217925	0.000217925	0.000251144	0.000251144	0.004089886	0.001629811	0.005300842	0.005300842	0.002735588	0.001061099	0.004162757	0.004162757	0.002838906	0.002838906	0.000639452	0.000639452	0.002165015	0.002165015	0.001624157
3837003773255	383700	3773255	0.000219036	0.000219036	0.000252424	0.000252424	0.003982481	0.001587011	0.005161636	0.005161636	0.002663749	0.001033234	0.004057809	0.004057809	0.002764353	0.002764353	0.000622659	0.000622659	0.002108159	0.002108159	0.001610094
3837103773255	383710	3773255	0.000221119	0.000221119	0.000254825	0.000254825	0.003886634	0.001548816	0.00503741	0.00503741	0.00259964	0.001008366	0.003963179	0.003963179	0.002697823	0.002697823	0.000607673	0.000607673	0.002057421	0.002057421	0.001604486
3837203773255	383720	3773255	0.000223618	0.000223618	0.000257705	0.000257705	0.003796322	0.001512827	0.004920359	0.004920359	0.002539233	0.000984936	0.003873974	0.003873974	0.002635135	0.002635135	0.000593553	0.000593553	0.002009614	0.002009614	0.001605176
3837303773255	383730	3773255	0.000226025	0.000226025	0.000260479	0.000260479	0.003707188	0.001477307	0.004804832	0.004804832	0.002479614	0.00096181	0.003786548	0.003786548	0.002573264	0.002573264	0.000579617	0.000579617	0.00196243	0.00196243	0.00160888
3837403773255	383740	3773255	0.000227599	0.000227599	0.000262293	0.000262293	0.00361397	0.00144016	0.004684014	0.004684014	0.002417264	0.000937625	0.003696542	0.003696542	0.002508559	0.002508559	0.000565043	0.000565043	0.001913085	0.001913085	0.001608972
3837503773255	383750	3773255	0.000229173	0.000229173	0.000264107	0.000264107	0.003524558	0.001404529	0.004568129	0.004568129	0.00235746	0.000914428	0.00361045	0.00361045	0.002446496	0.002446496	0.000551063	0.000551063	0.001865754	0.001865754	0.001611215
3837603773255	383760	3773255	0.000230608	0.000230608	0.00026576	0.00026576	0.003438538	0.00137025	0.004456639	0.004456639	0.002299923	0.00089211	0.003527915	0.003527915	0.002386787	0.002386787	0.000537614	0.000537614	0.001820218	0.001820218	0.00161458
3837703773255	383770	3773255	0.000231858	0.000231858	0.0002672	0.0002672	0.003355978	0.00133735	0.004349634	0.004349634	0.002244701	0.000870691	0.003449027	0.003449027	0.002329479	0.002329479	0.000524706	0.000524706	0.001776514	0.001776514	0.001618722
3837803773255	383780	3773255	0.000232876	0.000232876	0.000268374	0.000268374	0.003276531	0.001305691	0.004246665	0.004246665	0.002191563	0.000850079	0.003373518	0.003373518	0.002274333	0.002274333	0.000512284	0.000512284	0.001734459	0.001734459	0.001622604
3837903773255	383790	3773255	0.000233524	0.000233524	0.000269121	0.000269121	0.003198054	0.001274418	0.004144952	0.004144952	0.002139072	0.000829718	0.003299611	0.003299611	0.00221986	0.00221986	0.000500014	0.000500014	0.001692916	0.001692916	0.001623467
3838003773255	383800	3773255	0.000233894	0.000233894	0.000269548	0.000269548	0.003122414	0.001244276	0.004046916	0.004046916	0.002088479	0.000810094	0.003228816	0.003228816	0.002167356	0.002167356	0.000488188	0.000488188	0.001652876	0.001652876	0.001622949
3838103773255	383810	3773255	0.00023357	0.00023357	0.000269174	0.000269174	0.003043037	0.001212644	0.003944037	0.003944037	0.002035386	0.0007895	0.003155086	0.003155086	0.002112258	0.002112258	0.000475778	0.000475778	0.001610857	0.001610857	0.001614149
3838203773255	383820	3773255	0.000232737	0.000232737	0.000268214	0.000268214	0.002961446	0.00118013	0.003838287	0.003838287	0.001980812	0.000768331	0.00307931	0.00307931	0.002055623	0.002055623	0.000463021	0.000463021	0.001567666	0.001567666	0.00159905
3838303773255	383830	3773255	0.000231765	0.000231765	0.000267094	0.000267094	0.002882899	0.001148829	0.003736484	0.003736484	0.001928275	0.000747953	0.00300647	0.00300647	0.002001102	0.002001102	0.00045074	0.00045074	0.001526086	0.001526086	0.001583348
3838403773255	383840	3773255	0.000229867	0.000229867	0.000264907	0.000264907	0.002793695	0.001113282	0.003620868	0.003620868	0.00186861	0.000724809	0.002923046	0.002923046	0.001939183	0.001939183	0.000436793	0.000436793	0.001478866	0.001478866	0.0015541
3838503773255	383850	3773255	0.00022797	0.00022797	0.00026272	0.00026272	0.002708298	0.001079251	0.003510185	0.003510185	0.00181149	0.000702653	0.002842823	0.002842823	0.001879906	0.001879906	0.00042344	0.00042344	0.00143366	0.00143366	0.001525284
3838603773255	383860	3773255	0.000225516	0.000225516	0.000259892	0.000259892	0.002619094	0.001043703	0.003394569	0.003394569	0.001751824	0.00067951	0.002758421	0.002758421	0.001817987	0.001817987	0.000409494	0.000409494	0.001386439	0.001386439	0.001489048
3838703773255	383870	3773255	0.000222091	0.000222091	0.000255945	0.000255945	0.002524007	0.001005812	0.00327133	0.00327133	0.001688224	0.00065484	0.00266806	0.00266806	0.001751985	0.001751985	0.000394627	0.000394627	0.001336104	0.001336104	0.001442027
3838803773255	383880	3773255	0.000218527	0.000218527	0.000251837	0.000251837	0.002433696	0.000969823	0.003154278	0.003154278	0.001627818	0.00063141	0.002581967	0.002581967	0.001689298	0.001689298	0.000380507	0.000380507	0.001288297	0.001288297	0.001395351
3838903773255	383890	3773255	0.000214824	0.000214824	0.00024757	0.00024757	0.002347883	0.000935627	0.003043058	0.003043058	0.001570421	0.000609146	0.002499966	0.002499966	0.001629732	0.001629732	0.000367091	0.000367091	0.001242871	0.001242871	0.001349193
3839003773255	383900	3773255	0.000211028	0.000211028	0.000243196	0.000243196	0.002266084	0.00090303	0.002937039	0.002937039	0.001515708	0.000587924	0.00242179	0.00242179	0.001572953	0.001572953	0.000354301	0.000354301	0.00119957	0.00119957	0.001303898
3839103773255	383910	3773255	0.000207094	0.000207094	0.000238661	0.000238661	0.00218816	0.000871977	0.002836043	0.002836043	0.001463588	0.000567707	0.002347081	0.002347081	0.001518864	0.001518864	0.000342118	0.000342118	0.001158321	0.001158321	0.001259466
3829703773265	382970	3773265	0.000355216	0.000355216	0.000409362	0.000409362	0.006673478	0.002659367	0.008649398	0.008649398	0.004463667	0.001731398	0.007218054	0.007218054	0.00463225	0.00463225	0.001043395	0.001043395	0.00353266	0.00353266	0.000667695
3829803773265	382980	3773265	0.000341144	0.000341144	0.000393146	0.000393146	0.007701503	0.003069033	0.009981807	0.009981807	0.005151278	0.001998114	0.008044024	0.008044024	0.005345831	0.005345831	0.001204127	0.001204127	0.004076854	0.004076854	0.000689091
3829903773265	382990	3773265	0.000326425	0.000326425	0.000376182	0.000376182	0.008835133	0.003520782	0.011451088	0.011451088	0.005909526	0.002292228	0.008896586	0.008896586	0.006132716	0.006132716	0.001381369	0.001381369	0.00467695	0.00467695	0.000704535
3830003773265	383000	3773265	0.000301614	0.000301614	0.00034759	0.00034759	0.01008641	0.004019414	0.013072851	0.013072851	0.006746463	0.002616866	0.009764891	0.009764891	0.007001263	0.007001263	0.001577006	0.001577006	0.005339324	0.005339324	0.000710833
3830103773265	383010	3773265	0.000277637	0.000277637	0.000319958	0.000319958	0.011617686	0.004629624	0.015057516	0.015057516	0.007770683	0.003014147	0.0107425	0.0107425	0.008064166	0.008064166	0.00181642	0.00181642	0.006149918	0.006149918	0.000731022
3830203773265	383020	3773265	0.000278331	0.000278331	0.000320758	0.000320758	0.013114361	0.005226046	0.016997334	0.016997334	0.008771758	0.003402451	0.011550949	0.011550949	0.00910305	0.00910305	0.002050425	0.002050425	0.006942195	0.006942195	0.000745947
3830303773265	383030	3773265	0.000277498	0.000277498	0.000319798	0.000319798	0.014888474	0.005933026	0.019296736	0.019296736	0.009958403	0.003862736	0.012419698	0.012419698	0.010334512	0.010334512	0.002327806	0.002327806	0.007881336	0.007881336	0.000761305
3830403773265	383040	3773265	0.00028171	0.00028171	0.000324652	0.000324652	0.01685968	0.006718548	0.021851588	0.021851588	0.011276877	0.004374155	0.013282578	0.013282578	0.011702782	0.011702782	0.002636004	0.002636004	0.00892481	0.00892481	0.00077554
3830503773265	383050	3773265	0.000289255	0.000289255	0.000333347	0.000333347	0.018944726	0.007549435	0.024553987	0.024553987	0.012671495	0.004915109	0.01409743	0.01409743	0.013150072	0.013150072	0.002962	0.002962	0.010028547	0.010028547	0.000788137
3830603773265	383060	3773265	0.000301892	0.000301892	0.00034791	0.00034791	0.021190534	0.008444384	0.027464745	0.027464745	0.014173641	0.005497772	0.014939053	0.014939053	0.01470895	0.01470895	0.003313131	0.003313131	0.011217383	0.011217383	0.000801164
3830703773265	383070	3773265	0.000306243	0.000306243	0.000352924	0.000352924	0.023792672	0.009481331	0.030837339	0.030837339	0.015914125	0.006172883	0.015918531	0.015918531	0.016515169	0.016515169	0.003719974	0.003719974	0.012594847	0.012594847	0.000816608
3830803773265	383080	3773265	0.000309437	0.000309437	0.000356605	0.000356605	0.026432181	0.01053317	0.034258369	0.034258369	0.017679604	0.006857689	0.016944879	0.016944879	0.018347326	0.018347326	0.00413266	0.00413266	0.013992092	0.013992092	0.000832742
3830903773265	383090	3773265	0.000318139	0.000318139	0.000366634	0.000366634	0.028449269	0.011336976	0.036872688	0.036872688	0.019028767	0.007381012	0.017861121	0.017861121	0.019747445	0.019747445	0.004448031	0.004448031	0.015059854	0.015059854	0.000847668
3831003773265	383100	3773265	0.000342857	0.000342857	0.00039512	0.00039512	0.029074666	0.011586195	0.037683255	0.037683255	0.019447074	0.007543268	0.018459764	0.018459764	0.02018155	0.02018155	0.004545811	0.004545811	0.015390913	0.015390913	0.00088028
3831103773265	383110	3773265	0.000357391	0.000357391	0.00041187	0.00041187	0.02905432	0.011578087	0.037656885	0.037656885	0.019433465	0.007537989	0.018993127	0.018993127	0.020167427	0.020167427	0.0045426 3	0.0045426 3	0.015380143	0.015380143	0.000908406
3831203773265	383120	3773265	0.0003604	0.0003604	0.00041533 7	0.00041533 7	0.029460339	0.011739885	0.038183121	0.038183121	0.019705038	0.007643329	0.019805312	0.019805312	0.020449257	0.020449257	0.004606111	0.004606111	0.015595073	0.015595073	0.000929975
3831303773265	383130	3773265	0.000360354	0.000360354	0.00041528 4	0.00041528 4	0.029657778	0.011818564	0.038439019	0.038439019	0.019837098	0.007694553	0.020659564	0.020659564	0.020586305	0.020586305	0.004636981	0.004636981	0.015699589	0.015699589	0.000951717
3831403773265	383140	3773265	0.000357577	0.000357577	0.00041208 3	0.00041208 3	0.029635495	0.011809684	0.038410137	0.038410137	0.019822194	0.007688772	0.021532582	0.021532582	0.020570837	0.020570837	0.004633497	0.004633497	0.015687793	0.015687793	0.000973459
3831503773265	383150	3773265	0.000329896	0.000329896	0.000380183	0.000380183	0.030557361	0.012177046	0.039604955	0.039604955	0.020438799	0.007927945	0.022988324	0.022988324	0.021210731	0.021210731	0.00477763	0.00477763	0.01617579	0.01617579	0.000960086
3834503773265	383450	3773265	0.000312631	0.000312631	0.000360286	0.000360286	0.01247803	0.004972469	0.016172595	0.016172595	0.008346138	0.003237359	0.012049093	0.012049093	0.008661355	0.008661355	0.001950935	0.001950935	0.006605348	0.006605348	0.001865127
3834603773265	383460	3773265	0.00032124	0.00032124	0.00037020 8	0.00037020 8	0.0115635	0.004608031	0.014987285	0.014987285	0.007734439	0.003000089	0.011319977	0.011319977	0.008026553	0.008026553	0.001807948	0.001807948	0.006121234	0.006121234	0.002134742
3834703773265	383470	3773265	0.000324342	0.000324342	0.000373782	0.000373782	0.010803571	0.004305201	0.014002352	0.014002352	0.007226148	0.002802929	0.010647781	0.010647781	0.007499065	0.007499065	0.001689134	0.001689134	0.005718959	0.005718959	0.002268471
3834803773265	383480	3773265	0.000324064	0.000324064	0.000373462	0.000373462	0.010222327	0.004073576	0.01324901	0.01324901	0.006837373	0.002652128	0.010094941	0.010094941	0.007095607	0.007095607	0.001598256	0.001598256	0.005411273	0.005411273	0.002349312
3834903773265	383490	3773265	0.000322212	0.000322212	0.000371328	0.000371328	0.009699283	0.003865144	0.012571101	0.012571101	0.006487527	0.002516428	0.00958817	0.00958817	0.006732547	0.006732547	0.001516479	0.001516479	0.005134395	0.005134395	0.002410654
3835003773265	383500	3773265	0.000319296	0.000319296	0.000367967	0.000367967	0.00921361	0.003671605	0.011941626	0.011941626	0.006162676	0.002390422	0.009113062	0.009113062	0.006395428	0.006395428	0.001440544	0.001440544	0.0048773	0.0048773	0.002451808
3835103773265	383510	3773265	0.000315408	0.000315408	0.00036348 7	0.00036348 7	0.008758801	0.003490364	0.011352156	0.011352156	0.00585847	0.002272424	0.008667036	0.008667036	0.006079732	0.006079732	0.001369435	0.001369435	0.004636543	0.004636543	0.0247053
3835203773265	383520	3773265	0.000310594	0.000310594	0.000357939	0.000357939	0.008333819	0.00332101	0.010801343	0.010801343	0.005574214	0.002162165	0.008250005	0.008250005	0.00578474	0.00578474	0.001302989	0.001302989	0.004411576	0.004411576	0.002470617

			MSite Grubbing / Prep	MMass Grading / Excavation	MMass Grading / Excavation	MDrainage / Utilities Trenching	MFoundations / Concrete Pads	MBuilding / Structure Construction	MAsphalt Paving	MLandscaping or Other Finishing	MWaterside Construction (Piles)	RSSWRestriping South Valley	RSSWRestriping Silver Lake Boulevard	RSSWDemolition	RSSWPlacing Base	RSSWForm	Child Risk				
Unique Identifier	X (UTM)	Y (UTM)	2027	2027	2028	2028	2028	2028	2028	2028	2028	2029	2029	2029	2029	2029	3rd Trimester	0<2	2<16	Total	per million
3831303773255	383130	3773255	0.000834575	0.001388211	0.001388211	0.00066766	0.000316364	0.000858302	0.000558086	0.000383262	0.000411932	0.033209902	0.000940679	0.002890006	0.000262798	0.000571582	4.90408E-08	1.01314E-06	6.2166E-06	7.27879E-06	7.27878918
3831403773255	383140	3773255	0.000855794	0.001423507	0.001423507	0.000684635	0.000324408	0.000880124	0.000572275	0.000393006	0.000422406	0.03166297	0.001000555	0.003076367	0.000279744	0.00060844	4.94549E-08	1.01513E-06	8.0443E-06	9.10893E-06	9.10892797
3834403773255	383440	3773255	0.00163389	0.002717773	0.002717773	0.001307112	0.000619362	0.001680342	0.001092593	0.000750331	0.000806461	0.003733333	0.031204542	0.185173	0.016838378	0.036623305	6.90741E-08	1.22289E-06	7.5426E-06	8.83452E-06	8.83451776
3834503773255	383450	3773255	0.001657981	0.002757846	0.002757846	0.001326385	0.000628494	0.001705118	0.001108703	0.000761395	0.000818352	0.003510349	0.045858258	0.123549783	0.01123478	0.024435535	6.9248E-08	1.22407E-06	5.8829E-06	7.17621E-06	7.17621013
3834603773255	383460	3773255	0.001942847	0.003231685	0.003231685	0.001554277	0.000736479	0.001998083	0.001299195	0.000892214	0.000958957	0.003287984	0.030979808	0.08451267	0.00768501	0.01671482	6.94513E-08	1.2316E-06	4.6845E-06	5.98559E-06	5.98559433
3834703773255	383470	3773255	0.002047667	0.003406041	0.003406041	0.001638134	0.000776213	0.002105883	0.001369289	0.00094035	0.001010695	0.003081734	0.02232299	0.062169137	0.00565324	0.012295741	6.88399E-08	1.22722E-06	3.8995E-06	5.1956E-06	5.19559853
3834803773255	383480	3773255	0.002113559	0.003515643	0.003515643	0.001690847	0.000801191	0.002173648	0.001413351	0.00097061	0.001043218	0.002901575	0.017469353	0.04925048	0.004478505	0.009740704	6.81097E-08	1.21997E-06	3.3843E-06	4.67243E-06	4.67242547
3834903773255	383490	3773255	0.002157434	0.003588623	0.003588623	0.001725947	0.000817823	0.00221877	0.00144269	0.000990758	0.001064873	0.002736469	0.014220415	0.040464659	0.003679582	0.008003054	6.71465E-08	1.20833E-06	2.994E-06	4.26946E-06	4.26945595
3835003773255	383500	3773255	0.002178334	0.003623388	0.003623388	0.001742667	0.000825745	0.002240265	0.001456667	0.001000356	0.001075189	0.002583759	0.011892298	0.034085715	0.003099524	0.006741434	6.59924E-08	1.19316E-06	2.6823E-06	3.94145E-06	3.9414548
3835103773255	383510	3773255	0.002180328	0.003626706	0.003626706	0.001744262	0.000826501	0.002242316	0.001458	0.001001272	0.001076174	0.002442442	0.010143582	0.029243081	0.002659168	0.005783663	6.4677E-08	1.1746E-06	2.4257E-06	3.66496E-06	3.66496475
3835203773255	383520	3773255	0.002167485	0.003605342	0.003605342	0.001733988	0.000821633	0.002229107	0.001449412	0.000995374	0.001069835	0.002311662	0.008786722	0.025450061	0.002314256	0.005033484	6.32152E-08	1.1528E-06	2.2099E-06	3.42592E-06	3.42591996
3835303773255	383530	3773255	0.002137331	0.003555185	0.003555185	0.001709865	0.000810202	0.002198096	0.001429248	0.000981527	0.001054951	0.002187936	0.007674514	0.022315565	0.002029226	0.004413547	6.15119E-08	1.12609E-06	2.0198E-06	3.20739E-06	3.2073909
3835403773255	383540	3773255	0.00209561	0.003485788	0.003485788	0.001676488	0.000794387	0.002155189	0.001401349	0.000962367	0.001034358	0.00207271	0.006765187	0.019735398	0.001794603	0.003903245	5.96825E-08	1.09633E-06	1.8541E-06	3.01015E-06	3.01014894
3835503773255	383550	3773255	0.002048146	0.003406837	0.003406837	0.001638517	0.000776395	0.002106375	0.001369609	0.00094057	0.001010931	0.00196622	0.006017472	0.017601254	0.001600539	0.003481156	5.78219E-08	1.06532E-06	1.7101E-06	2.83319E-06	2.833194
3835603773255	383560	3773255	0.001998767	0.003324701	0.003324701	0.001599014	0.000757677	0.002055593	0.001336589	0.000917894	0.000986558	0.001867818	0.005394124	0.015813325	0.001437957	0.003127541	5.59696E-08	1.03382E-06	1.5839E-06	2.67369E-06	2.67368523
3835703773255	383570	3773255	0.001949069	0.003242035	0.003242035	0.001559255	0.000738838	0.002004482	0.001303356	0.000895071	0.000962028	0.001776676	0.004867809	0.014297489	0.001300117	0.002827741	5.41436E-08	1.00236E-06	1.4723E-06	2.52885E-06	2.52885109
3835803773255	383580	3773255	0.001894425	0.003151142	0.003151142	0.00151554	0.000718124	0.001948285	0.001266815	0.000869977	0.000935057	0.001689459	0.004398661	0.012940959	0.001176763	0.002559448	5.22248E-08	9.68705E-07	1.3688E-06	2.38969E-06	2.38968623
3835903773255	383590	3773255	0.00184042	0.00306131	0.00306131	0.001472336	0.000697652	0.001892743	0.001230701	0.000845176	0.000908401	0.00160729	0.003987184	0.011746934	0.001068187	0.002323295	5.0312E-08	9.34762E-07	1.2745E-06	2.25954E-06	2.259544
3836003773255	383600	3773255	0.001791679	0.002980236	0.002980236	0.001433343	0.000679175	0.001842617	0.001198108	0.000822793	0.000884343	0.001531673	0.003635821	0.010724556	0.000975218	0.00212109	4.85252E-08	9.02991E-07	1.1912E-06	2.14267E-06	2.14267053
3836103773255	383610	3773255	0.001757377	0.002923179	0.002923179	0.001405902	0.000666173	0.00180734	0.00117517	0.00080704	0.000867412	0.001468482	0.003372827	0.009956995	0.000905422	0.001969283	4.72063E-08	8.80254E-07	1.1264E-06	2.05389E-06	2.0538908
3836203773255	383620	3773255	0.00172148	0.002863468	0.002863468	0.001377184	0.000652565	0.001770422	0.001151165	0.000790555	0.000849694	0.001409068	0.003137017	0.009267488	0.000842723	0.001832913	4.5926E-08	8.58146E-07	1.0668E-06	1.9709E-06	1.97090476
3836303773255	383630	3773255	0.001684944	0.002802696	0.002802696	0.001347955	0.000638715	0.001732848	0.001126734	0.000773777	0.00083166	0.001353462	0.002926634	0.008651374	0.000786697	0.001711059	4.47067E-08	8.37094E-07	1.0123E-06	1.8941E-06	1.89410416
3836403773255	383640	3773255	0.00164801	0.00274126	0.00274126	0.001318408	0.000624714	0.001694863	0.001102035	0.000756815	0.00081343	0.001301369	0.002738046	0.008098324	0.000736407	0.001601677	4.35498E-08	8.17128E-07	9.6225E-07	1.82293E-06	1.82292863
3836503773255	383650	3773255	0.001610038	0.002678099	0.002678099	0.00128803	0.00061032	0.001655812	0.001076643	0.000739378	0.000794688	0.001252167	0.002566548	0.007594904	0.000690629	0.001502111	4.24298E-08	7.97804E-07	9.1573E-07	1.75597E-06	1.75596723
3836603773255	383660	3773255	0.001577332	0.002623696	0.002623696	0.001261865	0.000597922	0.001622176	0.001054772	0.000724358	0.000778545	0.001209046	0.002427206	0.007185441	0.000653395	0.001421128	4.15384E-08	7.82915E-07	8.7685E-07	1.7013E-06	1.70130108
3836703773255	383670	3773255	0.001544705	0.002569425	0.002569425	0.001235764	0.000585554	0.001588621	0.001032955	0.000709375	0.000762441	0.001168257	0.002299386	0.006809703	0.000619228	0.001346815	4.06815E-08	7.68625E-07	8.4053E-07	1.64983E-06	1.6498322
3836803773255	383680	3773255	0.001517582	0.00252431	0.00252431	0.001214066	0.000575273	0.001560728	0.001014818	0.000696919	0.000749053	0.001132249	0.002194581	0.006501326	0.000591187	0.001285825	4.00165E-08	7.58113E-07	8.0993E-07	1.60806E-06	1.60806038
3836903773255	383690	3773255	0.001501708	0.002497905	0.002497905	0.001201366	0.000569255	0.001544402	0.001004202	0.000689629	0.000741218	0.001102704	0.002119074	0.006279046	0.000570974	0.001241863	3.96726E-08	7.53997E-07	7.8702E-07	1.58069E-06	1.58068901
3837003773255	383700	3773255	0.001488705	0.002476276	0.002476276	0.001190964	0.000564326	0.001531029	0.000995507	0.000683658	0.0007348	0.001074547	0.002048004	0.006070019	0.000551966	0.001200521	3.93724E-08	7.50727E-07	7.6532E-07	1.55542E-06	1.55542171
3837103773255	383710	3773255	0.00148352	0.002467651	0.002467651	0.001186816	0.000562361	0.001525697	0.00099204	0.000681277	0.000732241	0.001049341	0.001988545	0.005895174	0.000536067	0.001165941	3.9228E-08	7.50585E-07	7.4688E-07	1.53669E-06	1.53669382
3837203773255	383720	3773255	0.001484158	0.002468713	0.002468713	0.001187326	0.000562603	0.001526353	0.000992466	0.00068157	0.000732556	0.001025966	0.00193528	0.005738701	0.000521839	0.001134994	3.91666E-08	7.5199E-07	7.302E-07	1.52136E-06	1.52135878
3837303773255	383730	3773255	0.001487508	0.002474286	0.002474286	0.001190007	0.000563873	0.001529799	0.000994707	0.000683108	0.000734209	0.001003416	0.00188386	0.005587985	0.000508134	0.001105185	3.91133E-08	7.53392E-07	7.1413E-07	1.50664E-06	1.50663783
3837403773255	383740	3773255	0.001487668	0.002474551	0.002474551	0.001190134	0.000563933	0.001529963	0.000994814	0.000683182	0.000734288	0.000980365	0.001828957	0.005427033	0.000493498	0.001073352	3.8961E-08	7.52596E-07	6.971E-07	1.48866E-06	1.48865712
3837503773255	383750	3773255	0.001489742	0.002478001	0.002478001	0.001191794	0.00056472	0.001532096	0.000996201	0.000684134	0.000735312	0.000958436	0.001777745	0.005277049	0.000479859	0.001043689	3.88331E-08	7.52065E-07	6.8112E-07	1.47201E-06	1.47201406
3837603773255	383760	3773255	0.001492853	0.002483176	0.002483176	0.001194282	0.000565899	0.001535295	0.000998281	0.000685563	0.000736848	0.000937451	0.00172975	0.005136479	0.000467077	0.001015887	3.8712E-08	7.51433E-07	6.66E-07	1.45614E-06	1.45614441
3837703773255	383770	3773255	0.001496682	0.002489545	0.002489545	0.001197346	0.00056735	0.001539233	0.001000842	0.000687321	0.000738737	0.00091741	0.00168497	0.005005506	0.000455167	0.000989983	3.86046E-08	7.50822E-07	6.5175E-07	1.44117E-06	1.44117154
3837803773255	383780	3773255	0.001500272	0.002495516	0.002495516	0.001200217	0.000568711	0.001542925	0.001003242	0.00068897	0.000740509	0.000898166	0.001642542	0.004881661	0.000443905	0.000965489	3.85012E-08	7.50015E-07	6.3817E-07	1.42669E-06	1.4266882
3837903773255	383790	3773255	0.00150107	0.002496843	0.002496843	0.001200856	0.000569014	0.001543746	0.001003775	0.000689336	0.000740903	0.000879188	0.001600292	0.004758274	0.000432685	0.000941086	3.83667E-08	7.48389E-07	6.2466E-07	1.41141E-06	1.41141195
3838003773255	383800	3773255	0.001500591	0.002496047	0.002496047	0.001200473	0.000568832	0.001543253	0.001003455	0.000689116	0.000740667	0.000860919	0.001559651	0.004639731	0.00042106	0.000917641	3.82339E-08	7.46543E-07	6.1165E-07	1.39642E-06	1.396422
3838103773255	383810	3773255	0.001492454	0.002482513	0.002482513	0.001193963	0.000565748	0.001534885	0.000998014	0.00068538	0.000736651	0.000841823	0.001514782	0.004508392	0.000409963	0.000891665	3.79824E-08	7.42415E-07	5.9736E-07	1.37776E-06	1.37776199
3838203773255	383820	3773255	0.001478494	0.002459292	0.002459292	0.001182795	0.000560456	0.001520528	0.000988679	0.000678969	0.00072976	0.000822225	0.001467292	0.00436901	0.000397288	0.000864098	3.76379E-08	7.36553E-07	5.8222E-07	1.35641E-06	1.35641492
3838303773255	383830	3773255	0.001463976	0.002435142	0.002435142	0.00117118	0.000554952	0.001505597	0.00097897	0.000672302	0.000722594	0.000803365	0.001422006	0.004236117	0.000385204	0.000837814	3.72977E-08	7.30717E-07	5.6768E-07	1.3357E-06	1.33569575
3838403773255	383840	3773255	0.001436933	0.00239016	0.00239016	0.001149546	0.000544701	0.001477785	0.000960887	0.000659883	0.000709246	0.000782055	0.001367222	0.004074525	0.00037051	0.000805855	3.66736E-08	7.19853E-07	5.5014E-07	1.30667E-06	1.30666675
3838503773255	383850	3773255	0.001410289	0.002345841	0.002345841	0.001128231	0.000534601	0.001450384	0.00094307	0.00064767	0.000696095	0.000761572	0.001315504	0.003921799	0.000356622	0.000775649	3.60616E-08	7.09162E-07	5.334E-07	1.27863E-06	1.27862828
3838603773255	383860	3773255	0.001376785	0.002290111	0.002290111	0.001101428	0.000521901	0.001415927	0.000920665	0.000632261	0.000679558	0.000740114	0.001260333	0.003758653	0.00034178	0.000743382	3.52933E-08	6.95643E-07	5.1544E-07	1.24638E-06	1.24637864
3838703773255	383870	3773255	0.001333309	0.002217794	0.002217794	0.001066647	0.00050542	0.001371216	0.000891593	0.000612296	0.000658099	0.000717211	0.001200011	0.003579787	0.000325522	0.00070806	3.43201E-08	6.78332E-07	4.9565E-07	1.2083E-06	1.20830325
3838803773255	383880	3773255	0.001290152	0.002146009	0.002146009	0.001032122	0.000489061	0.001326832	0.000862734	0.000592477	0.000636798	0.000695281	0.00114347	0.003411889	0.000310254	0.0006748	3.33871E-08	6.61596E-07	4.7684E-07	1.17182E-06	1.17182096
3838903773255	383890	3773255	0.001247474	0.002075019	0.002075019	0.00099798	0.000472883	0.001282941	0.000834195	0.000572878	0.000615733	0.000674267	0.001090294	0.003254136	0.000295909	0.000643599	3.24814E-08	6.45151E-07	4.5895E-07	1.13658E-06	1.13657933
3839003773255	383900	3773255	0.001205594	0.002005356	0.002005356	0.000964475	0.000457007	0.00123987	0.000806189	0.000553645	0.000595061	0.000654108	0.001040333	0.003105797	0.00028242	0.000614261	3.16029E-08	6.29048E-07	4.4192E-07	1.10257E-06	1.10256702
3839103773255	383910	3773255	0.001164512	0.001937021	0.001937021	0.000931609	0.000441434	0.001197619	0.000778717	0.000534779	0.000574784	0.000634746	0.000993231	0.002965958	0.00026970	0.000586604	3.07461E-08	6.13183E-07	4.2568E-07	1.06961E-06	1.06961359
3829703773265	382970	3773265	0.000617355	0.001026894	0.001026894	0.000493884	0.000234022	0.000634907	0.00041283	0.000283508	0.000304716	0.000843159	0.000461408	0.0014121	0.000128407	0.000279284	4.17714E-08	9.59446E-07	8.3146E-07	1.83268E-06	1.83267949
3829803773265	382980	3773265	0.000637139	0.001059802	0.001059802	0.000509711	0.000241522	0.000655253	0.000426059	0.000292593	0.000314481	0.010160871	0.000487877	0.001494358	0.000135887	0.000295552	4.22068E-08	9.52142E-07	9.3083E-07	1.92518E-06	1.9251789
3829903773265	382990	3773265	0.000651418	0.001083553	0.001083553	0.000521134	0.000246934	0.000669938	0.000435608	0.000299151	0.000321529	0.012139103	0.000504937	0.001549014	0.000140857	0.000306362	4.23847E-08	9.38937E-07	1.0345E-06	2.01579E-06	2.01578862
3830003773265	383000	3773265	0.000657241	0.00109324	0.00109324	0.000525793	0.000249142	0.000675927	0.000439502	0.000301825	0.000324403	0.014365231	0.00052691	0.001613633	0.000146733	0.000319142	4.217E-08	9.14831E-07	1.1431E-06	2.10011E-06	2.10010908
3830103773265	383010	3773265	0.000675908	0.001124289	0.001124289	0.000540726	0.000256218	0.000695124	0.000451984	0.000310397	0.000333617	0.017074606	0.000553171	0.001696348	0.000154254	0.000335502	4.24134E-08	9.11195E-07	1.2776E-06	2.23123E-06	2.23123395
3830203773265	383020	3773265	0.000689709	0.001147245	0.001147245	0.000551767	0.000261449	0.000709317	0.000461213	0.000316735	0.000340429	0.019608161	0.00057574	0.00176645	0.000160629	0.000349366	4.30145E-08	9.20522E-07	1.4119E-06	2.37543E-06	2.37543106
3830303773265	383030	3773265	0.000703908	0.001170864	0.001170864	0.000563126	0.000266832	0.0007239	0.000470708	0.000323256	0.000347437	0.022506903	0.000599738	0.001840848	0.000167394	0.000364081	4.3629E-08	9.30309E-07	1.5695E-06	2.54343E-06	2.54343148
3830403773265	383040	3773265	0.00071707	0.001192758	0.001192758	0.000573656	0.000271821	0.000737457	0.00047951	0.0003293	0.000353934	0.025130625	0.000624658	0.001917531	0.000174367	0.000379247	4.4305E-08	9.41833E-07	1.7463E-06	2.73243E-06	2.73242851
3830503773265	383050	3773265	0.000728717	0.001212131	0.001212131	0.000582974	0.000276236	0.000749435	0.000487298	0.000334649	0.000359683	0.027349847	0.000649936	0.001993574	0.000181282	0.000394287	4.50634E-08	9.55888E-07	1.9387E-06	2.9397E-06	2.93969862
3830603773265	383060	3773265	0.000740763	0.001232167	0.001232167	0.00059261	0.000280802	0.000761823	0.000495353	0.00034018	0.000365628	0.028978033	0.000676048	0.002073273	0.000188529	0.00041005	4.58271E-08	9.70127E-07	2.1568E-06	3.17276E-06	3.17275972
3830703773265	383070	3773265	0.000755042	0.001255919	0.001255919	0.000604034	0.000286215	0.000776508	0.000504902	0.000346738	0.000372676	0.030200863	0.000706031	0.002165768	0.00019694	0.000428343	4.64957E-08	9.81245E-07	2.4222E-06	3.44992E-06	3.44992285
3830803773265	383080	3773265	0.000769959	0.001280732	0.001280732	0.000615967	0.00029187	0.00079185	0.000514877	0.000353588	0.000380039	0.030678856	0.000738633	0.002266489	0.000206099	0.000448264	4.71356E-08	9.91316E-07	2.7258E-06	3.76427E-06	3.76427061
3830903773265	383090	3773265	0.00078376	0.001303687	0.001303687	0.000627008	0.000297101	0.000806042	0.000524106	0.000359926	0.000386851	0.03014201	0.000771444	0.002368032	0.000215333	0.000468347	4.78549E-08	1.00442E-06	3.0391E-06	4.09137E-06	4.09136699
3831003773265	383100	3773265	0.000813914	0.001353844	0.001353844	0.000651131	0.000308532	0.000837054	0.00054427	0.000373774	0.000401734	0.0284648	0.000804583	0.002471495	0.000224741	0.000488809	4.89923E-08	1.0331E-06	3.3196E-06	4.40174E-06	4.40173683
3831103773265	383110	3773265	0.000839919	0.001397102	0.001397102	0.000671935	0.00031839	0.000863799	0.00056166	0.000385716	0.00041457	0.026723158	0.000842425	0.002599452	0.000236377	0.000514117	4.99995E-08	1.05997E-06	3.6307E-06	4.74067E-06	4.74067443
3831203773265	383120	3773265	0.000859862	0.001430274	0.001430274	0.00068789	0.00032595	0.000884309	0.000574996	0.000394875	0.000424414	0.02571921	0.000886282	0.00273664	0.000248852	0.00054125	5.05792E-08	1.06811E-06	4.1366E-06	5.25528E-06	5.25527971
3831303773265	383130	3773265	0.000879965	0.001463712	0.001463712	0.000703972	0.00033357	0.000904983	0.000588438	0.000404106	0.000434336	0.024804486	0.00093398	0.002884157	0.000262266	0.000570425	5.11113E-08	1.07349E-06	4.8716E-06	5.9962E-06	5.99620196
3831403773265	383140	3773265	0.000900067	0.001497151	0.001497151	0.000720054	0.00034119	0.000925657	0.000601881	0.000413338	0.000444258	0.023928013	0.000986799	0.00304712	0.000277084	0.000602656	5.15956E-08	1.07629E-06	6.0032E-06	7.13109E-06	7.13109295
3831503773265	383150	3773265	0.000887703	0.001476583	0.001476583	0.000710162	0.000336503	0.00091294	0.000593613	0.00040766	0.000438155	0.023754967	0.001054357	0.00324847	0.000295394	0.000642479	5.13988E-08	1.05341E-06	8.3225E-06	9.42732E-06	9.42732456
3834503773265	383450	3773265	0.001724511	0.00286851	0.00286851	0.001379609	0.000653714	0.001773539	0.001153192	0.000791947	0.00085119	0.003457576	0.039953629	0.150078067	0.013647082	0.029682269	7.27134E-08	1.2743E-06	6.3916E-06	7.7386E-06	7.73859536
3834603773265	383460	3773265	0.001973798	0.003283169	0.003283169	0.001579039	0.000748212	0.002029914	0.001319892	0.000906427	0.000974234	0.003241941	0.036755396	0.100302506	0.00912083	0.019837715	7.29757E-08	1.28074E-06	4.9722E-06	6.32594E-06	6.32593533
3834703773265	383470	3773265	0.002097445	0.00348884	0.00348884	0.001677956	0.000795083	0.002157076	0.001402576	0.00096321	0.001035264	0.003041859	0.025712432	0.071436899	0.006495988	0.014128709	7.24111E-08	1.27725E-06	4.0666E-06	5.41625E-06	5.41625311
3834803773265	383480	3773265	0.002172191	0.003613171	0.003613171	0.001737753	0.000823417	0.002233948	0.001452559	0.000997535	0.001072158	0.002870231	0.019877414	0.055927838	0.005085699	0.011061344	7.17321E-08	1.27038E-06	3.5092E-06	4.85129E-06	4.85129212
3834903773265	383490	3773265	0.002228909	0.003707514	0.003707514	0.001783127	0.000844917	0.002292278	0.001490487	0.001023582	0.001100153	0.002713153	0.016063455	0.045619783	0.004148354	0.009022629	7.08512E-08	1.26039E-06	3.0965E-06	4.42777E-06	4.42777276
3835003773265	383500	3773265	0.00226696	0.003770808	0.003770808	0.001813568	0.000859341	0.002331411	0.001515932	0.001041056	0.001118934	0.002567202	0.01334765	0.038191224	0.003472851	0.007553417	6.97449E-08	1.24655E-06	2.7698E-06	4.08604E-06	4.08604451
3835103773265	383510	3773265	0.002284271	0.003799602	0.003799602	0.001827417	0.000865903	0.002349214	0.001527508	0.001049006	0.001127478	0.002431256	0.01132421	0.032598394	0.002964277	0.006447273	6.8422E-08	1.22887E-06	2.502E-06	3.79933E-06	3.79933345
3835203773265	383520	3773265	0.002284351	0.003799734	0.003799734	0.001827481	0.000865934	0.002349296	0.001527561	0.001049042	0.001127518	0.002304992	0.009765899	0.028251869	0.002569033	0.005587622	6.69521E-08	1.20813E-06	2.2782E-06	3.55332E-06	3.55331659

			EGIODemolition	EGIOSite Grubbing / Prep	EGIOMass Grading / Excavation	EGIOMass Grading / Excavation	EGIODrainage / Utilities Trenching	EGIODrainage / Utilities Trenching	EGIOFoundations / Concrete Pads	EGIOFoundations / Concrete Pads	EGIOBuilding / Structure Construction	EGIOBuilding / Structure Construction	EGIOAsphalt Paving	EGIOArchitectural Coating	EGIOLandscaping or Other Finishing	EGIOWaterside Construction (Piles)	HIWaterside Construction (Landscaping)	HIWaterside Construction (Landscaping)	KMDemolition	KMSite Grubbing / Prep	KMMass Grading / Excavation
Unique Identifier	X (UTM)	Y (UTM)	2025	2025	2025	2026	2026	2027	2026	2027	2026	2027	2027	2027	2027	2027	2025	2026	2025	2025	2025
3835303773265	383530	3773265	0.000634823	0.00058696	0.000976339	0.000976339	0.00046957	0.00046957	0.000222501	0.000222501	0.00060365	0.00060365	0.000392506	7.96136E-05	0.000269551	0.000289715	0.002458814	0.002458814	0.001406481	0.001300443	0.002163126
3835403773265	383540	3773265	0.000619639	0.00057292	0.000952986	0.000952986	0.000458338	0.000458338	0.000217179	0.000217179	0.000589211	0.000589211	0.000383117	7.77093E-05	0.000263103	0.000282785	0.002362959	0.002362959	0.0013875	0.001282893	0.002133934
3835503773265	383550	3773265	0.000603677	0.00055816	0.000928438	0.000928438	0.000446532	0.000446532	0.000211585	0.000211585	0.000574033	0.000574033	0.000373248	7.57076E-05	0.000256326	0.000275501	0.002268004	0.002268004	0.001361186	0.001258563	0.002093463
3835603773265	383560	3773265	0.0005853	0.00054117	0.000900175	0.000900175	0.00043239	0.00043239	0.00020514	0.00020514	0.00055659	0.00055659	0.00036188	7.3403E-05	0.00024852	0.00026711	0.00216847	0.00216847	0.001325726	0.001225776	0.002038927
3835703773265	383570	3773265	0.00056701	0.00052426	0.000872044	0.000872044	0.00041940	0.00041940	0.00019873	0.00019873	0.00053916	0.00053916	0.00035077	7.11091E-05	0.00024075	0.00025876	0.00207549	0.00207549	0.001286125	0.001189161	0.001978022
3835803773265	383580	3773265	0.000548029	0.00050671	0.000842852	0.000842852	0.00040536	0.00040536	0.0001920	0.0001920	0.00052111	0.00052111	0.00033884	6.87287E-05	0.00023269	0.00025010	0.00198474	0.00198474	0.001241693	0.001148078	0.001909686
3835903773265	383590	3773265	0.000529134	0.00048924	0.000813793	0.000813793	0.00039139	0.00039139	0.00018545	0.00018545	0.00050315	0.00050315	0.00032715	6.63591E-05	0.00022467	0.00024148	0.00189819	0.00189819	0.00119519	0.001105081	0.001838166
3836003773265	383600	3773265	0.000511793	0.00047321	0.000787122	0.000787122	0.00037856	0.00037856	0.00017938	0.00017938	0.00048666	0.00048666	0.00031643	6.41843E-05	0.00021731	0.00023356	0.00181924	0.00181924	0.001150585	0.001063839	0.001769565
3836103773265	383610	3773265	0.000501094	0.00046332	0.000770668	0.000770668	0.00037065	0.00037065	0.00017563	0.00017563	0.00047688	0.00047688	0.00030922	6.28426E-05	0.00021276	0.00022865	0.00176012	0.00176012	0.001120474	0.001035999	0.001723256
3836203773265	383620	3773265	0.000490828	0.00045382	0.000754878	0.000754878	0.00036305	0.00036305	0.00017203	0.00017203	0.00046672	0.00046672	0.00030347	6.1555E-05	0.00020840	0.00022399	0.00170328	0.00170328	0.001090709	0.001008478	0.001677477
3836303773265	383630	3773265	0.000481078	0.00044481	0.000739884	0.000739884	0.00035584	0.00035584	0.00016815	0.00016815	0.00045745	0.00045745	0.00029744	6.03324E-05	0.00020426	0.00021955	0.00164924	0.00164924	0.001062151	0.000982073	0.001633557
3836403773265	383640	3773265	0.000471847	0.00043627	0.000725686	0.000725686	0.00034901	0.00034901	0.00016537	0.00016537	0.00044867	0.00044867	0.00029173	5.91746E-05	0.00020035	0.00021533	0.00159819	0.00159819	0.001034974	0.000956945	0.001591759
3836503773265	383650	3773265	0.000463047	0.00042814	0.000712152	0.000712152	0.00034250	0.00034250	0.00016229	0.00016229	0.00044030	0.00044030	0.00028629	5.8071E-05	0.00019661	0.00021321	0.00154891	0.00154891	0.001008832	0.000932774	0.001551554
3836603773265	383660	3773265	0.000456058	0.00042167	0.000701404	0.000701404	0.00033734	0.00033734	0.00015984	0.00015984	0.00043663	0.00043663	0.00028197	5.71946E-05	0.00019364	0.00020832	0.00150586	0.00150586	0.000987781	0.00091331	0.001519177
3836703773265	383670	3773265	0.000449415	0.00041553	0.000691187	0.000691187	0.00033242	0.00033242	0.00015751	0.00015751	0.00042734	0.00042734	0.00027769	5.63614E-05	0.00019082	0.0002051	0.00146454	0.00146454	0.000967937	0.000894962	0.001488658
3836803773265	383680	3773265	0.00044467	0.00041114	0.000683889	0.000683889	0.00032891	0.00032891	0.00015585	0.00015585	0.00042283	0.00042283	0.00027493	5.57663E-05	0.00018881	0.00020293	0.00142942	0.00142942	0.000953702	0.0008818	0.001466764
3836903773265	383690	3773265	0.000443807	0.00041035	0.000682562	0.000682562	0.00032827	0.00032827	0.00015555	0.00015555	0.00042203	0.00042203	0.00027440	5.56581E-05	0.00018844	0.00020254	0.00140808	0.00140808	0.000949733	0.00087813	0.001460661
3837003773265	383700	3773265	0.000443289	0.00040987	0.000681765	0.000681765	0.00032789	0.00032789	0.00015537	0.00015537	0.00042152	0.00042152	0.00027408	5.55932E-05	0.00018822	0.00020230	0.00138149	0.00138149	0.000946886	0.000875498	0.001456282
3837103773265	383710	3773265	0.00044536	0.00041178	0.00068495	0.00068495	0.00032926	0.00032926	0.00015609	0.00015609	0.00042349	0.00042349	0.00027536	5.58529E-05	0.00018910	0.00020324	0.00136585	0.00136585	0.000950682	0.00087900	0.00146212
3837203773265	383720	3773265	0.000448811	0.00041497	0.000690258	0.000690258	0.00033197	0.00033197	0.00015730	0.00015730	0.00042677	0.00042677	0.00027746	5.62857E-05	0.00019058	0.00020482	0.00135237	0.00135237	0.000957498	0.00088531	0.001472603
3837303773265	383730	3773265	0.000452089	0.00041801	0.0006953	0.0006953	0.00033440	0.00033440	0.00015845	0.00015845	0.00042988	0.00042988	0.00027953	5.66969E-05	0.00019196	0.00020632	0.00134047	0.00134047	0.00096371	0.000891053	0.001482157
3837403773265	383740	3773265	0.00045278	0.00041864	0.000696361	0.000696361	0.00033491	0.00033491	0.00015869	0.00015869	0.00043054	0.00043054	0.00027995	5.67834E-05	0.00019225	0.00020663	0.00132406	0.00132406	0.000963882	0.000891213	0.001482422
3837503773265	383750	3773265	0.00045347	0.00041928	0.000697423	0.000697423	0.00033542	0.00033542	0.00015893	0.00015893	0.00043120	0.00043120	0.00028037	5.687E-05	0.00019254	0.00020695	0.00130953	0.00130953	0.000964227	0.000891532	0.001482953
3837603773265	383760	3773265	0.00045474	0.00041984	0.000698352	0.000698352	0.00033587	0.00033587	0.00015915	0.00015915	0.00043176	0.00043176	0.00028075	5.69457E-05	0.00019280	0.00020726	0.00129545	0.00129545	0.000964227	0.000891532	0.001482953
3837703773265	383770	3773265	0.00045450	0.00042024	0.000699015	0.000699015	0.00033619	0.00033619	0.00015930	0.00015930	0.00043218	0.00043218	0.00028101	5.69998E-05	0.00019298	0.00020742	0.00128343	0.00128343	0.000963796	0.000891133	0.001482289
3837803773265	383780	3773265	0.00045476	0.00042048	0.000699413	0.000699413	0.00033638	0.00033638	0.00015939	0.00015939	0.00043243	0.00043243	0.00028117	5.70323E-05	0.00019309	0.00020754	0.00127632	0.00127632	0.000963019	0.000890415	0.001481095
3837903773265	383790	3773265	0.00045476	0.00042048	0.000699413	0.000699413	0.00033638	0.00033638	0.00015939	0.00015939	0.00043243	0.00043243	0.00028117	5.70323E-05	0.00019309	0.00020754	0.00126826	0.00126826	0.000961553	0.000889059	0.001478839
3838003773265	383800	3773265	0.00045450	0.00042024	0.000699015	0.000699015	0.00033619	0.00033619	0.00015930	0.00015930	0.00043218	0.00043218	0.00028101	5.69998E-05	0.00019298	0.00020742	0.00125412	0.00125412	0.000959655	0.000887304	0.00147592
3838103773265	383810	3773265	0.00045303	0.00041888	0.00069676	0.00069676	0.00033506	0.00033506	0.00015878	0.00015878	0.00043092	0.00043092	0.00028011	5.68159E-05	0.00019262	0.00020675	0.00124265	0.00124265	0.000955082	0.000883076	0.001468887
3838203773265	383820	3773265	0.00045062	0.00041665	0.000693044	0.000693044	0.00033319	0.00033319	0.00015794	0.00015794	0.00042895	0.00042895	0.00027816	5.65129E-05	0.00019138	0.00020565	0.00122850	0.00122850	0.00094887	0.00087732	0.001459334
3838303773265	383830	3773265	0.00044812	0.00041434	0.000689196	0.000689196	0.00033146	0.00033146	0.00015706	0.00015706	0.00042611	0.00042611	0.00027669	5.61991E-05	0.00019027	0.00020509	0.00121479	0.00121479	0.000942744	0.000871669	0.001449913
3838403773265	383840	3773265	0.000442599	0.00040923	0.000680704	0.000680704	0.00032738	0.00032738	0.00015512	0.00015512	0.00042086	0.00042086	0.00027365	5.55067E-05	0.00018793	0.00020189	0.00118783	0.00118783	0.000929026	0.000858985	0.001428815
3838503773265	383850	3773265	0.000437164	0.0004042	0.000672344	0.000672344	0.00032336	0.00032336	0.00015322	0.00015322	0.00041569	0.00041569	0.00027029	5.4825E-05	0.00018562	0.00019950	0.00116186	0.00116186	0.000915308	0.000846301	0.001407717
3838603773265	383860	3773265	0.00043034	0.00039798	0.000661995	0.000661995	0.00031838	0.00031838	0.00015086	0.00015086	0.00040927	0.00040927	0.00026613	5.3981E-05	0.00018276	0.00019638	0.00113045	0.00113045	0.000898139	0.000830426	0.001381311
3838703773265	383870	3773265	0.00042180	0.00039001	0.000648725	0.000648725	0.00031200	0.00031200	0.00014784	0.00014784	0.00040109	0.00040109	0.00026079	5.2899E-05	0.00017910	0.0001925	0.00109262	0.00109262	0.000876657	0.000810563	0.001348271
3838803773265	383880	3773265	0.00041317	0.00038203	0.000635456	0.000635456	0.00030562	0.00030562	0.00014816	0.00014816	0.00039289	0.00039289	0.00025545	5.1817E-05	0.00017543	0.00018863	0.00105678	0.00105678	0.000855691	0.00079117	0.001316028
3838903773265	383890	3773265	0.000404206	0.00037373	0.000621657	0.000621657	0.00029898	0.00029898	0.00014167	0.00014167	0.00038457	0.00038457	0.00024991	5.06918E-05	0.00017629	0.00018468	0.00102087	0.00102087	0.000833863	0.000770996	0.001282457
3839003773265	383900	3773265	0.000395147	0.00036536	0.000607724	0.000607724	0.00029228	0.00029228	0.00013846	0.00013846	0.00037574	0.00037574	0.00024431	4.95557E-05	0.00016782	0.00018033	0.00098726	0.00098726	0.000812122	0.000750894	0.001249019
3839103773265	383910	3773265	0.00038626	0.00035714	0.000594057	0.000594057	0.00028571	0.00028571	0.00013538	0.00013538	0.00036729	0.00036729	0.00023882	4.84412E-05	0.00016409	0.00017628	0.00095549	0.00095549	0.000790639	0.00073103	0.001215979
3829703773275	382970	3773275	0.001066465	0.00098606	0.001640191	0.001640191	0.00078849	0.00078849	0.00037378	0.00037378	0.00101409	0.00101409	0.00065938	0.000133746	0.00045282	0.00048670	0.00134627	0.00134627	0.000612046	0.000565903	0.000941309
3829803773275	382980	3773275	0.001036958	0.00095878	0.001594811	0.001594811	0.00076702	0.00076702	0.00036344	0.00036344	0.00098038	0.00098038	0.00064114	0.000130046	0.0004403	0.00047323	0.00139800	0.00139800	0.000618172	0.000571566	0.00095073
3829903773275	382990	3773275	0.000990628	0.00091594	0.001523556	0.001523556	0.00073275	0.00073275	0.00034720	0.00034720	0.00094198	0.00094198	0.00061249	0.000124235	0.00042062	0.00045209	0.00143842	0.00143842	0.000628094	0.00058074	0.000965989
3830003773275	383000	3773275	0.000949905	0.00087829	0.001460926	0.001460926	0.00070263	0.00070263	0.00033293	0.00033293	0.00090326	0.00090326	0.00058731	0.000119128	0.00040333	0.00043350	0.00147164	0.00147164	0.000635341	0.000587441	0.000977135
3830103773275	383010	3773275	0.000933599	0.00086321	0.001435847	0.001435847	0.00069057	0.00069057	0.00032722	0.00032722	0.00088775	0.00088775	0.00057726	0.000117083	0.00039641	0.00042606	0.00149963	0.00149963	0.00064578	0.000597093	0.000993191
3830203773275	383020	3773275	0.00094007	0.0008692	0.001445799	0.001445799	0.00069535	0.00069535	0.00032948	0.00032948	0.00089397	0.00089397	0.00058123	0.000117895	0.00039916	0.00042902	0.00153088	0.00153088	0.000656306	0.000606826	0.001009379
3830303773275	383030	3773275	0.000946109	0.00087478	0.001455088	0.001455088	0.00069824	0.00069824	0.00033165	0.00033165	0.00089965	0.00089965	0.00058491	0.000118652	0.00040172	0.00043177	0.00156189	0.00156189	0.000667004	0.000616717	0.001025833
3830403773275	383040	3773275	0.000957239	0.00088507	0.001472205	0.001472205	0.00070856	0.00070856	0.00033505	0.00033505	0.00090233	0.00090233	0.00059153	0.000120048	0.00040645	0.00043656	0.00159457	0.00159457	0.00067822	0.000627088	0.001043083
3830503773275	383050	3773275	0.000981224	0.00090725	0.001509093	0.001509093	0.00072579	0.00072579	0.00034391	0.00034391	0.00093304	0.00093304	0.00060668	0.000123056	0.00041663	0.00044780	0.00162703	0.00162703	0.00068935	0.000637378	0.0010602
3830603773275	383060	3773275	0.001019789	0.0009429	0.001568406	0.001568406	0.00075432	0.00075432	0.00035724	0.00035724	0.00096912	0.00096912	0.00063052	0.000127893	0.00043301	0.00046540	0.00165652	0.00165652	0.000706692	0.000653412	0.001086871
3830703773275	383070	3773275	0.001030229	0.00095256	0.001584461	0.001584461	0.00076204	0.00076204	0.00036108	0.00036108	0.00097963	0.00097963	0.00063698	0.000129202	0.00043744	0.00047016	0.00168577	0.00168577	0.000719374	0.000665139	0.001106376
3830803773275	383080	3773275	0.001032127	0.00095431	0.00158738	0.00158738	0.00076345	0.00076345	0.00036175	0.00036175	0.00098144	0.00098144	0.00063815	0.00012944	0.00043824	0.00047103	0.00171618	0.00171618	0.000732229	0.000677025	0.001126147
3830903773275	383090	3773275	0.001044464	0.00096572	0.001606355	0.001606355	0.00077256	0.00077256	0.00036607	0.00036607	0.00099316	0.00099316	0.00064578	0.000130987	0.00044348	0.00047666	0.00174803	0.00174803	0.000746034	0.000689788	0.001147378
3831003773275	383100	3773275	0.001062669	0.00098255	0.001634353	0.001634353	0.00078604	0.00078604	0.00037245	0.00037245	0.00101048	0.00101048	0.00065703	0.00013327	0.00045121	0.00048497	0.00176701	0.00176701	0.000761564	0.000704147	0.001171262
3831103773275	383110	3773275	0.001072936	0.00099204	0.001650143	0.001650143	0.00079363	0.00079363	0.00037605	0.00037605	0.00102024	0.00102024	0.00066338	0.000134558	0.00045557	0.00048965	0.00178527	0.00178527	0.000778042	0.000719384	0.001196606
3831203773275	383120	3773275	0.001074489	0.00099348	0.001652532	0.001652532	0.00079478	0.00079478	0.00037660	0.00037660	0.00102172	0.00102172	0.00066434	0.000134752	0.00045623	0.00049036	0.00180764	0.00180764	0.000795557	0.000735578	0.001223542
3831303773275	383130	3773275	0.001072504	0.00099165	0.00164948	0.00164948	0.00079331	0.00079331	0.00037595	0.00037595	0.00101939	0.00101939	0.0006632	0.000134504	0.00045393	0.00048946	0.00183053	0.00183053	0.000813071	0.000751771	0.001250478
3831403773275	383140	3773275	0.001063877	0.00098367	0.001636211	0.001636211	0.00078635	0.00078635	0.00037288	0.00037288	0.00101635	0.00101635	0.00065778	0.000133422	0.00045173	0.00048552	0.00185997	0.00185997	0.00082791	0.00076549	0.001273301
3831503773275	383150	3773275	0.001016079	0.00093947	0.0015627	0.0015627	0.00075158	0.00075158	0.00035612	0.00035612	0.00096618	0.00096618	0.00062823	0.000127427	0.00043143	0.00046370	0.00192280	0.00192280	0.00083024	0.00076764	0.001276884
3834503773275	383450	3773275	0.000778819	0.0007201	0.0011978	0.0011978	0.00057608	0.00057608	0.00027297	0.00027297	0.00074057	0.00074057	0.00048153	9.76722E-05	0.00033069	0.00035543	0.00330403	0.00330403	0.001272925	0.001176956	0.00195772
3834603773275	383460	3773275	0.000755869	0.00069888	0.001162504	0.001162504	0.00055910	0.00055910	0.00026492	0.00026492	0.00071875	0.00071875	0.00046734	9.47941E-05	0.00032094	0.00034495	0.00327918	0.00327918	0.001334181	0.001233594	0.002051931
3834703773275	383470	3773275	0.000734128	0.00067878	0.001129066	0.001129066	0.00054302	0.00054302	0.00025730	0.00025730	0.00069878	0.00069878	0.00045390	9.20675E-05	0.00031716	0.00033504	0.00324147	0.00324147	0.001386034	0.001281537	0.002131678
3834803773275	383480	3773275	0.00072041	0.0006661	0.001107968	0.001107968	0.00053277	0.00053277	0.00025249	0.00025249	0.00068503	0.00068503	0.00044523	9.03471E-05	0.00031239	0.00032877	0.00319704	0.00319704	0.001359218	0.001258218	0.002091722
3834903773275	383490	3773275	0.000707554	0.00065421	0.001088197	0.001088197	0.00052336	0.00052336	0.00024793	0.00024793	0.00067281	0.00067281	0.00043747	8.87349E-05	0.00030433	0.00032290	0.00313764	0.00313764	0.001330038	0.001235478	0.002212354
3835003773275	383500	3773275	0.000695562	0.00064312	0.001069753	0.001069753	0.00051449	0.00051449	0.00024379	0.00024379	0.00066146	0.00066146	0.00043006	8.72309E-05	0.00029534	0.00031743	0.00308713	0.00308713	0.001454192	0.001344557	0.002236504
3835103773275	383510	3773275	0.000682966	0.00063148	0.001050381	0.001050381	0.00050518	0.00050518	0.00023975	0.00023975	0.00064948	0.00064948	0.00042272	8.56512E-05	0.00028992	0.00031686	0.00302858	0.00302858	0.00146282	0.001352534	0.002249773
3835203773275	383520	3773275	0.000670455	0.00061991	0.00103114	0.00103114	0.00049592	0.00049592	0.00023499	0.00023499	0.00063732	0.00063732	0.00041537	8.40823E-05	0.00028468	0.00030976	0.0027817	0.0027817	0.001463941	0.001353571	0.002251498
3835303773275	383530	3773275	0.00065691	0.00060738	0.001010308	0.001010308	0.00048507	0.00048507	0.00023024	0.00023024	0.00062452	0.00062452	0.00040616	8.23836E-05	0.00027892	0.00029795	0.00267704	0.00267704	0.001458506	0.001348546	0.002243138
3835403773275	383540	3773275	0.000642588	0.00059414	0.000988281	0.000988281	0.00047531	0.00047531	0.00022523	0.00022523	0.00061033	0.00061033	0.00039707	8.05874E-05	0.00027248	0.00029259	0.00257379	0.00257379	0.001446427	0.001337377	0.002224562
3835503773275	383550	3773275	0.000627317	0.00058002	0.000964795	0.000964795	0.00046018	0.00046018	0.00021987	0.00021987	0.00059652	0.00059652	0.00038785	7.86723E-05	0.00026364	0.00028286	0.00249669	0.00249669	0.001426152	0.001318631	0.002193379
3835603773275	383560	3773275	0.000608077	0.00056223	0.000935205	0.000935205	0.00044978	0.00044978	0.00021312	0.00021312	0.00057821	0.00057821	0.00037596	7.62594E-05	0.00025819	0.00027509	0.00234745	0.00234745	0.001392332	0.00128736	0.002141365
3835703773275	383570	3773275	0.000588665	0.00054428	0.000905349	0.000905349	0.00043542	0.00043542	0.00020632	0.00020632	0.00055979	0.00055979	0.00036396	7.38249E-05	0.00024952	0.00026865	0.00223787	0.00223787	0.001352386	0.001250426	0.002079929
3835803773275	383580	3773275	0.000568304	0.00052546	0.000874034	0.000874034	0.00042036	0.00042036	0.00019918	0.00019918	0.00054039	0.00054039	0.00035137	7.12714E-05	0.00024130	0.00025935	0.00216026	0.00216026	0.001306055	0.001207588	0.002008674
3835903773275	383590	3773275	0.000548029	0.00050671	0.000842852	0.000842852	0.00040536	0.00040536	0.0001920	0.0001920	0.00052111	0.00052111	0.00033884	6.87287E-05	0.00023269	0.00025010	0.00207549	0.00207549	0.001256705	0.001161959	0.001932775
3836003773275	383600	3773275	0.000529221	0.00048932	0.000813926	0.000813926	0.00039145	0.00039145	0.00018548	0.00018548	0.00050323	0.00050323	0.00032721	6.637E-05	0.00022471	0.00024152	0.00199416	0.00199416	0.001208649	0.001117526	0.001858866
3836103773275	383610	3773275	0.000516969	0.00047799	0.000795083	0.000795083	0.00038239	0.00038239	0.00018119	0.00018119	0.00049158	0.00049158	0.00031963	6.48335E-05	0.00021950	0.00023593	0.00187177	0.00187177	0.001174742	0.001086175	0.001806718
3836203773275	383620	3773275	0.000505236	0.00046714	0.000777037	0.000777037	0.00037316	0.00037316	0.00017702	0.00017702	0.00048026	0.00048026	0.00031238	6.3362E-05	0.00021452	0.00023075	0.00180639	0.00180639	0.001141526	0.001055463	0.001755632
3836303773275	383630	3773275	0.000494279	0.00045701	0.000760186	0.000760186	0.00036561	0.00036561	0.00017324	0.00017324	0.00047007	0.00047007	0.00030508	6.19878E-05	0.00020987	0.00022557	0.00174303	0.00174303	0.001109776	0.001026107	0.001706802

			KMMass Grading / Excavation	KMDrainage / Utilities Trenching	KMFoundations / Concrete Pads	KMBuilding / Structure Construction	KMAsphalt Paving	KMArchitectural Coating	KMLandscaping or Other Finishing	KMWaterside Construction (Piles)	EWNDemolition	EWNSite Grubbing / Prep	EWNDrainage / Utilities Trenching	EWNDrainage / Utilities Trenching	EWNDrainage / Utilities Trenching	EWNFoundations / Concrete Pads	EWNBuilding / Structure Construction	EWNAsphalt Paving	EWNLandscaping or Other Finishing	EWNWaterside Construction (Piles)	ISDemolition
Unique Identifier	X (UTM)	Y (UTM)	2026	2026	2026	2026	2026	2026	2026	2026	2027	2027	2027	2028	2029	2029	2029	2029	2029	2029	2027
3835303773265	383530	3773265	0.002163126	0.000537123	0.000492962	0.001449872	0.000869615	0.000176388	0.000597202	0.000641877	0.019100172	0.021837236	0.025717939	0.025717939	0.025717939	0.006694474	0.016631585	0.011809471	0.008110077	0.008479667	0.000568218
3835403773265	383540	3773265	0.002133934	0.000529874	0.000486309	0.001430306	0.000857879	0.000174007	0.000589143	0.000633215	0.017209162	0.019675243	0.023171737	0.023171737	0.023171737	0.006031689	0.014984976	0.010640276	0.007307139	0.007640139	0.000556139
3835503773265	383550	3773265	0.002093463	0.000519825	0.000477086	0.001403179	0.000841609	0.000170707	0.00057797	0.000621206	0.015573012	0.017804632	0.0209687	0.0209687	0.0209687	0.00545823	0.01356029	0.009628659	0.006612418	0.006913758	0.000542939
3835603773265	383560	3773265	0.002038927	0.000506283	0.000464658	0.001366626	0.000819685	0.0001662	0.000562913	0.000605023	0.014079996	0.016097666	0.018958388	0.018958388	0.018958388	0.004934938	0.012260237	0.008705539	0.005978472	0.006250922	0.000527323
3835703773265	383570	3773265	0.001978022	0.00049116	0.000450778	0.001325803	0.0007952	0.000161294	0.000546098	0.00058695	0.01279758	0.01463148	0.017231645	0.017231645	0.017231645	0.004485461	0.011143567	0.007912633	0.005433949	0.005681584	0.000511275
3835803773265	383580	3773265	0.001909686	0.000474192	0.000435204	0.00128	0.000767728	0.000155722	0.000527232	0.000566673	0.011654761	0.013324893	0.015692865	0.015692865	0.015692865	0.004084911	0.01014845	0.007206038	0.004948699	0.00517422	0.000494279
3835903773265	383590	3773265	0.001838166	0.000456432	0.000418905	0.001232062	0.000738975	0.00014989	0.000507487	0.00054545	0.010642477	0.012167549	0.014329849	0.014329849	0.014329849	0.003730112	0.009266998	0.006580152	0.004518876	0.004724809	0.00047711
3836003773265	383600	3773265	0.001769565	0.000439398	0.000403272	0.001186081	0.000711397	0.000144296	0.000488547	0.000525093	0.009766425	0.011165958	0.013150264	0.013150264	0.013150264	0.003423062	0.00850417	0.006038496	0.004146897	0.004335879	0.000461407
3836103773265	383610	3773265	0.001723256	0.000427899	0.000392718	0.001155042	0.000692779	0.000140519	0.000475762	0.000511352	0.009110377	0.010415899	0.012266912	0.012266912	0.012266912	0.003193122	0.007932913	0.005632867	0.003868335	0.004044622	0.000452348
3836203773265	383620	3773265	0.001677477	0.000416532	0.000382286	0.001124358	0.000674376	0.000136787	0.000463123	0.000497768	0.008516363	0.009736762	0.011467085	0.011467085	0.011467085	0.002984925	0.007415672	0.005265594	0.003616112	0.003780904	0.000443807
3836303773265	383630	3773265	0.001633557	0.000405626	0.000372276	0.001094919	0.000656719	0.000133205	0.000450997	0.000484735	0.007980154	0.009123714	0.010745092	0.010745092	0.010745092	0.002796987	0.006948765	0.00493406	0.003388433	0.00354285	0.000435956
3836403773265	383640	3773265	0.001591759	0.000395247	0.000362751	0.001066904	0.000639916	0.000129797	0.000439458	0.00047232	0.007495021	0.008569061	0.010091871	0.010091871	0.010091871	0.002626951	0.006526332	0.004634106	0.003182442	0.003327472	0.000428622
3836503773265	383650	3773265	0.001551554	0.000385264	0.000353589	0.001039955	0.000623752	0.000126518	0.000428358	0.000460402	0.007052249	0.00806284	0.00949569	0.00949569	0.00949569	0.002471763	0.006140786	0.004360345	0.002994438	0.0031309	0.000421806
3836603773265	383660	3773265	0.001519177	0.000377225	0.00034621	0.001018254	0.000610736	0.000123878	0.000419419	0.000450794	0.006675479	0.007632079	0.008988378	0.008988378	0.008988378	0.002339708	0.005812712	0.004127391	0.002834459	0.00296363	0.000416802
3836703773265	383670	3773265	0.001488658	0.000369647	0.000339255	0.000997799	0.000598467	0.00012139	0.000410993	0.000441738	0.006329337	0.007236335	0.008522306	0.008522306	0.008522306	0.002218388	0.005511307	0.003913375	0.002687484	0.002809958	0.000412143
3836803773265	383680	3773265	0.001466764	0.00036421	0.000334266	0.000983124	0.000589665	0.000119604	0.000404949	0.000435242	0.006041001	0.006906679	0.008134068	0.008134068	0.008134068	0.002117328	0.005260236	0.003735099	0.002565055	0.002681949	0.000409469
3836903773265	383690	3773265	0.001460661	0.000362695	0.000332875	0.000979033	0.000587212	0.000119107	0.000403264	0.00043343	0.005828243	0.006663433	0.007847594	0.007847594	0.007847594	0.002042758	0.005074976	0.003603552	0.002474716	0.002587493	0.000410677
3837003773265	383700	3773265	0.001456282	0.000361607	0.000331877	0.000976098	0.000585451	0.00011875	0.000402055	0.000432131	0.005626528	0.006432813	0.00757599	0.00757599	0.00757599	0.001972058	0.004899332	0.003478834	0.002389066	0.00249794	0.00041223
3837103773265	383710	3773265	0.00146212	0.000363057	0.000333207	0.000980011	0.000587798	0.000119226	0.000403667	0.000433864	0.005463379	0.006246284	0.007356314	0.007356314	0.007356314	0.001914876	0.004757269	0.00337796	0.002319792	0.002425509	0.000416457
3837203773265	383720	3773265	0.001472603	0.00036566	0.000335596	0.000987037	0.000592013	0.00012008	0.000406561	0.000436974	0.005316882	0.006078793	0.007159058	0.007159058	0.007159058	0.001863529	0.004629705	0.003287382	0.002257588	0.00236047	0.000421979
3837303773265	383730	3773265	0.001482157	0.000368032	0.000337773	0.000993441	0.000595853	0.00012086	0.000409198	0.000439809	0.005172282	0.005913473	0.006964358	0.006964358	0.006964358	0.001812848	0.004503794	0.003197977	0.00219619	0.002296274	0.000427242
3837403773265	383740	3773265	0.001482422	0.000368098	0.000337834	0.000993619	0.00059596	0.000120881	0.000409272	0.000439888	0.005009047	0.005726845	0.006744565	0.006744565	0.006744565	0.001755635	0.004361656	0.00309705	0.002126879	0.002223805	0.000429744
3837503773265	383750	3773265	0.001482953	0.00036823	0.000337955	0.000993974	0.000596173	0.000120924	0.000409418	0.000440045	0.004855474	0.005551266	0.006537784	0.006537784	0.006537784	0.001701809	0.004227932	0.003002098	0.002061671	0.002155625	0.000432332
3837603773265	383760	3773265	0.001482953	0.00036823	0.000337955	0.000993974	0.000596173	0.000120924	0.000409418	0.000440045	0.004710357	0.005385354	0.006342387	0.006342387	0.006342387	0.001650947	0.004101571	0.002912373	0.002000053	0.002091199	0.000434662
3837703773265	383770	3773265	0.001482289	0.000368065	0.000337804	0.00099353	0.000595907	0.00012087	0.000409235	0.000439848	0.004573264	0.005228614	0.006157793	0.006157793	0.006157793	0.001602896	0.003982196	0.002827609	0.001941842	0.002030335	0.000436732
3837803773265	383780	3773265	0.001481095	0.000367769	0.000337531	0.000992729	0.000595427	0.000120773	0.000408905	0.000439494	0.004443849	0.005080654	0.005983539	0.005983539	0.005983539	0.001557537	0.003869507	0.002747593	0.001886892	0.001972881	0.000438458
3837903773265	383790	3773265	0.001478839	0.000367209	0.000337017	0.000991217	0.00059452	0.000120589	0.000408283	0.000438825	0.004320646	0.004939796	0.005817649	0.005817649	0.005817649	0.001514356	0.003762227	0.002671418	0.001834579	0.001918184	0.000439838
3838003773265	383800	3773265	0.00147592	0.000366484	0.000336352	0.000989261	0.000593346	0.000120351	0.000407477	0.000437958	0.004203482	0.004805843	0.005659891	0.005659891	0.005659891	0.001473291	0.003660206	0.002598977	0.00178483	0.001866168	0.000440701
3838103773265	383810	3773265	0.001468887	0.000364737	0.000334749	0.000984547	0.000590519	0.000119778	0.000405535	0.000435872	0.004082091	0.004667057	0.005496441	0.005496441	0.005496441	0.001430744	0.003554504	0.002523922	0.001733287	0.001812276	0.000440356
3838203773265	383820	3773265	0.001459334	0.000362365	0.000332572	0.000978143	0.000586678	0.000118998	0.000402897	0.000433037	0.003958457	0.004525705	0.00532997	0.00532997	0.00532997	0.001387411	0.003446849	0.002447479	0.00168079	0.001757387	0.000439148
3838303773265	383830	3773265	0.001449913	0.000360026	0.000330425	0.000971829	0.000582891	0.00011823	0.000400296	0.000430241	0.003840689	0.004391062	0.005171399	0.005171399	0.005171399	0.001346134	0.003344302	0.002374665	0.001630785	0.001705103	0.000437767
3838403773265	383840	3773265	0.001428815	0.000354787	0.000325617	0.000957687	0.000574409	0.00011651	0.000394472	0.000423981	0.003697901	0.004227812	0.004979138	0.004979138	0.004979138	0.001296088	0.003219969	0.00228638	0.001570157	0.001641712	0.000433971
3838503773265	383850	3773265	0.001407717	0.000349548	0.000320809	0.000943546	0.000565927	0.00011479	0.000388647	0.00041772	0.003562706	0.004073243	0.004797101	0.004797101	0.004797101	0.001248703	0.003102247	0.00220279	0.001512752	0.001581691	0.000430175
3838603773265	383860	3773265	0.001381311	0.000342992	0.000314791	0.000925848	0.000555312	0.000112636	0.000381357	0.000409885	0.003421902	0.003912263	0.004607512	0.004607512	0.004607512	0.001199352	0.002979641	0.002115733	0.001452966	0.00151918	0.000425344
3838703773265	383870	3773265	0.001348271	0.000334787	0.000307262	0.000903702	0.000542029	0.000109942	0.000372235	0.000400081	0.003272299	0.003741221	0.004406074	0.004406074	0.004406074	0.001146917	0.002849373	0.002023234	0.001389443	0.001452762	0.000418787
3838803773265	383880	3773265	0.001316028	0.000326781	0.000299914	0.00088209	0.000529067	0.000107313	0.000363333	0.000390513	0.003131927	0.003580733	0.004217067	0.004217067	0.004217067	0.001097718	0.002727143	0.001936443	0.00132984	0.001390443	0.000411971
3838903773265	383890	3773265	0.001282457	0.000318445	0.000292263	0.000859589	0.00051557	0.000104575	0.000354065	0.000380551	0.002996645	0.003426066	0.004034913	0.004034913	0.004034913	0.001050303	0.002609346	0.0018528	0.001272398	0.001330384	0.000404465
3839003773265	383900	3773265	0.001249019	0.000310142	0.000284643	0.000837176	0.000502128	0.000101849	0.000344833	0.000370629	0.002868956	0.003280078	0.003862982	0.003862982	0.003862982	0.001005549	0.00249816	0.00177385	0.00121818	0.001273695	0.000396786
3839103773265	383910	3773265	0.001215979	0.000301938	0.000277113	0.00081503	0.000488845	9.91546E-05	0.000335711	0.000360825	0.002749549	0.003143561	0.003702204	0.003702204	0.003702204	0.000963697	0.002394186	0.001700022	0.001167479	0.001220683	0.000388935
3829703773275	382970	3773275	0.000941309	0.000233735	0.000214518	0.000630928	0.000378423	7.67572E-05	0.000259879	0.00027932	0.004836235	0.005529269	0.006511878	0.006511878	0.006511878	0.001695066	0.004211179	0.002990202	0.002053502	0.002147083	0.000659067
3829803773275	382980	3773275	0.00095073	0.000236074	0.000216665	0.000637243	0.00038221	7.75254E-05	0.00026248	0.00028216	0.005350184	0.006116868	0.007203899	0.007203899	0.007203899	0.001875202	0.004658704	0.003307973	0.002271729	0.002375255	0.000635255
3829903773275	382990	3773275	0.000965989	0.000239863	0.000220142	0.000647471	0.000388345	7.87697E-05	0.000266693	0.000286644	0.005866118	0.006706736	0.007898592	0.007898592	0.007898592	0.002056033	0.005107956	0.00362697	0.002490798	0.002604308	0.000610234
3830003773275	383000	3773275	0.000977135	0.000242631	0.000222682	0.000654942	0.000392826	7.96786E-05	0.000269771	0.000289951	0.006403794	0.007321461	0.00862256	0.00862256	0.00862256	0.002244484	0.005576141	0.003959411	0.002719099	0.002843013	0.000573567
3830103773275	383010	3773275	0.000993191	0.000246618	0.000226341	0.000665703	0.00039928	8.09878E-05	0.000274203	0.000294715	0.007054061	0.008064911	0.009498129	0.009498129	0.009498129	0.002472398	0.006142364	0.004361465	0.002995207	0.003131704	0.000539919
3830203773275	383020	3773275	0.001009379	0.000250638	0.000230031	0.000676554	0.000405788	8.23078E-05	0.000278672	0.000299519	0.007729866	0.008837559	0.010408085	0.010408085	0.010408085	0.002709263	0.006730825	0.004779309	0.003282159	0.003431733	0.000539574
3830303773275	383030	3773275	0.001025833	0.000254723	0.00023378	0.000687582	0.00041203	8.36495E-05	0.000283215	0.000304401	0.008518434	0.009739129	0.011469873	0.011469873	0.011469873	0.00298565	0.007417475	0.005266874	0.003616991	0.003781824	0.000544578
3830403773275	383040	3773275	0.001043083	0.000259006	0.000237711	0.000699144	0.00041933	8.50561E-05	0.000287977	0.00030952	0.009405271	0.010753051	0.012663979	0.012663979	0.012663979	0.00329648	0.008189694	0.005815198	0.003993549	0.004175542	0.000562955
3830503773275	383050	3773275	0.0010602	0.000263257	0.000241612	0.000710617	0.000426219	8.64519E-05	0.000292703	0.000314599	0.010396675	0.011886524	0.013998882	0.013998882	0.013998882	0.003643961	0.009052965	0.006428174	0.004414506	0.004615683	0.000599536
3830603773275	383060	3773275	0.001086871	0.000269879	0.00024769	0.000728494	0.00043641	8.86267E-05	0.000300067	0.000322514	0.011562099	0.013218954	0.015568099	0.015568099	0.015568099	0.004052434	0.010067765	0.007148746	0.004909354	0.005133082	0.000638361
3830703773275	383070	3773275	0.001106376	0.000274723	0.000252136	0.000741567	0.000444783	9.02173E-05	0.000305452	0.000328302	0.01310438	0.014982244	0.017644744	0.017644744	0.017644744	0.004592992	0.011410714	0.008102325	0.005564218	0.00581779	0.000646384
3830803773275	383080	3773275	0.001126147	0.000279632	0.000256641	0.000754819	0.000452731	9.18294E-05	0.00031091	0.000334168	0.015060184	0.017218316	0.020278189	0.020278189	0.020278189	0.005278487	0.013113742	0.009311582	0.006394667	0.006686084	0.00065018
3830903773275	383090	3773275	0.001147378	0.000284904	0.00026148	0.000769049	0.000461266	9.35606E-05	0.000316772	0.000340468	0.017445128	0.019945023	0.023489461	0.023489461	0.023489461	0.006114393	0.015190446	0.010786172	0.007407333	0.007744898	0.000660534
3831003773275	383100	3773275	0.001171262	0.000290834	0.000266923	0.000785058	0.000470868	9.55082E-05	0.000323366	0.000347555	0.020123499	0.023007206	0.027095825	0.027095825	0.027095825	0.007053143	0.017522652	0.012442185	0.008544589	0.008933981	0.000680464
3831103773275	383110	3773275	0.001196606	0.000297128	0.000272698	0.000802045	0.000481057	9.75749E-05	0.000330363	0.000355076	0.023471203	0.026834638	0.031603431	0.031603431	0.031603431	0.00822649	0.020437685	0.014512042	0.009966049	0.01042022	0.000698668
3831203773275	383120	3773275	0.001223542	0.000303816	0.000278837	0.0008201	0.000491886	9.97713E-05	0.000337799	0.000363069	0.028052318	0.032072229	0.037771796	0.037771796	0.037771796	0.009832138	0.024426717	0.017344506	0.011911225	0.012454041	0.000709021
3831303773275	383130	3773275	0.001250478	0.000310505	0.000284975	0.000838154	0.000502715	0.000101968	0.000345236	0.000371062	0.034142066	0.03903464	0.0459715	0.0459715	0.0459715	0.011966551	0.0297294	0.021109744	0.014496978	0.015157631	0.000716872
3831403773275	383140	3773275	0.001273301	0.000316172	0.000290177	0.000853452	0.00051189	0.000103829	0.000351537	0.000377834	0.043095678	0.049271309	0.058027332	0.058027332	0.058027332	0.015104728	0.03752581	0.026645685	0.018298749	0.019132656	0.000716872
3831503773275	383150	3773275	0.001276884	0.000317061	0.000290993	0.000855853	0.00051333	0.000104121	0.000352526	0.000378897	0.064446462	0.07368167	0.086775667	0.086775667	0.086775667	0.022588026	0.056117127	0.03984669	0.027364452	0.0286115	0.000669852
3834503773275	383450	3773275	0.00195772	0.000486119	0.000446151	0.001312196	0.000787038	0.000159638	0.000540493	0.000580926	0.082031272	0.093786392	0.110453205	0.110453205	0.110453205	0.028751377	0.071429201	0.050719225	0.034831095	0.03641841	0.000586681
3834603773275	383460	3773275	0.002051931	0.000509512	0.000467621	0.001375342	0.000824913	0.000167321	0.000566503	0.000608882	0.060713273	0.069413514	0.081749015	0.081749015	0.081749015	0.02127957	0.052866432	0.037538492	0.025779312	0.026954122	0.000604368
3834703773275	383470	3773275	0.002131678	0.000529314	0.000485795	0.001428794	0.000856973	0.000173823	0.00058852	0.000632545	0.047323059	0.054104476	0.063719402	0.063719402	0.063719402	0.016586395	0.041206826	0.029259438	0.020093727	0.021009434	0.00061127
3834803773275	383480	3773275	0.002177722	0.000540747	0.000496288	0.001459655	0.000875483	0.000177578	0.000601232	0.000646208	0.039272245	0.044899976	0.052879167	0.052879167	0.052879167	0.013764642	0.034196533	0.024281689	0.01667529	0.017435213	0.000611874
3834903773275	383490	3773275	0.002212354	0.000549347	0.00050418	0.001482868	0.000889406	0.000180402	0.000610794	0.000656485	0.033495336	0.038295234	0.045100694	0.045100694	0.045100694	0.011739877	0.029166257	0.020709877	0.014222372	0.014870511	0.000609976
3835003773275	383500	3773275	0.002236504	0.000555343	0.000509684	0.001499055	0.000899114	0.000182371	0.000617461	0.000663651	0.029067535	0.033232926	0.039138762	0.039138762	0.039138762	0.010187964	0.025310723	0.017972205	0.012342294	0.012904754	0.000605921
3835103773275	383510	3773275	0.002249773	0.000558638	0.000512708	0.001507949	0.000904449	0.000183453	0.000621124	0.000667588	0.025558493	0.029221037	0.034413918	0.034413918	0.034413918	0.00895807	0.022255205	0.015802595	0.010852328	0.011346888	0.00060014
3835203773275	383520	3773275	0.002251498	0.000559066	0.000513101	0.001509105	0.000905142	0.000183594	0.0006216	0.0006681	0.022707138	0.025961081	0.030574635	0.030574635	0.030574635	0.00795869	0.019772371	0.014039627	0.009641621	0.010081008	0.000592807
3835303773275	383530	3773275	0.002243138	0.000556991	0.000511196	0.001503502	0.000901782	0.000182912	0.000619293	0.00066562	0.020312962	0.023223819	0.027350933	0.027350933	0.027350933	0.007119549	0.017687629	0.012559329	0.008625037	0.009018095	0.000583834
3835403773275	383540	3773275	0.002224562	0.000552378	0.000506962	0.00149105	0.000894313	0.000181397	0.000614164	0.000660107	0.018285721	0.020906073	0.024621299	0.024621299	0.024621299	0.006409015	0.015922397	0.011305903	0.007764255	0.008118086	0.000573481
3835503773275	383550	3773275	0.002193379	0.000544635	0.000499856	0.00147015	0.000881778	0.000178855	0.000605555	0.000650854	0.016527576	0.018895986	0.022253999	0.022253999	0.022253999	0.005792798	0.014391482	0.010218858	0.007017733	0.007337544	0.000561747
3835603773275	383560	3773275	0.002141365	0.000531719	0.000488002	0.001435286	0.000860867	0.000174613	0.000591195	0.00063542	0.014863128	0.016993022	0.020012858	0.020012858	0.020012858	0.005209421	0.012942154	0.009189744	0.006310996	0.0065986	0.000546303
3835703773275	383570	3773275	0.002079929	0.000516464	0.00047402	0.001394108	0.000836168	0.000169604	0.000574233	0.00061719	0.013450608	0.015378086	0.018110932	0.018110932	0.018110932	0.004714342	0.011712194	0.008316394	0.005711229	0.0059715	0.000529911
3835803773275	383580	3773275	0.002008674	0.000498771	0.000457763	0.001346348	0.000807523	0.000163793	0.000554561	0.000596046	0.012206413	0.013955598	0.016435652	0.016435652	0.016435652	0.004278261	0.010628804	0.00754712	0.005182935	0.00541913	0.000512224
3835903773275	383590	3773275	0.001932775	0.000479925	0.000440466	0.001295475	0.00077701	0.000157604	0.000533606	0.000573524	0.01111812	0.012711352	0.014970291	0.014970291	0.014970291	0.003896822	0.009681167	0.006874237	0.004720837	0.004935974	0.000494192
3836003773275	383600	3773275	0.001858866	0.000461572	0.000423623	0.001245936	0.000747297	0.000151578	0.000513201	0.000551592	0.010180207	0.011639036	0.013707413	0.013707413	0.013707413	0.00356809	0.008864474	0.006294334	0.004322593	0.004519581	0.000477368
3836103773275	383610	3773275	0.001806718	0.000448624	0.000411739	0.001210984	0.000726333	0.000147325	0.000498804	0.000536118	0.009471531	0.010828806	0.012753197	0.012753197	0.012753197	0.003319704	0.00824739	0.005856166	0.004021683	0.004204959	0.000466929
3836203773275	383620	3773275	0.001755632	0.000435939	0.000400097	0.001176743	0.000705795	0.00014316	0.0004847	0.000520959	0.008833602	0.010099461	0.01189424	0.01189424	0.01189424	0.003096115	0.00769191	0.00546174	0.003750814	0.003921745	0.00045718
3836303773275	383630	3773275	0.001706802	0.000423814	0.000388969	0.001144013	0.000686165	0.000139178	0.000471219	0.000506469	0.008261157	0.009444984	0.011123456	0.011123456	0.011123456	0.002895477	0.00719345	0.005107802	0.003507749	0.003667604	0.000448207

			ISDrainage / Utilities Trenching	ISDrainage / Utilities Trenching	ISAsphalt Paving	ISAsphalt Paving	SVDemolition	SVSite Grubbing / Prep	SVMass Grading / Excavation	SVMass Grading / Excavation	SVDrainage / Utilities Trenching	SVFoundations / Concrete Pads	SVBuilding / Structure Construction	SVBuilding / Structure Construction	SVAsphalt Paving	SVAsphalt Paving	SVArchitectural Coating	SVArchitectural Coating	SVLandscaping or Other Finishing	SVLandscaping or Other Finishing	MDemolition
Unique Identifier	X (UTM)	Y (UTM)	2027	2028	2027	2028	2027	2027	2027	2028	2028	2028	2028	2029	2028	2029	2028	2029	2028	2029	2027
3835303773265	383530	3773265	0.000304854	0.000304854	0.000351324	0.000351324	0.007923993	0.003157695	0.010270174	0.010270174	0.005300095	0.002055838	0.007851472	0.007851472	0.005500269	0.005500269	0.001238913	0.001238913	0.004194631	0.004194631	0.002451981
3835403773265	383540	3773265	0.000298374	0.000298374	0.000343856	0.000343856	0.007536866	0.003003426	0.009768424	0.009768424	0.005041158	0.0019554	0.007476864	0.007476864	0.005231553	0.005231553	0.001178386	0.001178386	0.003989702	0.003989702	0.002417729
3835503773265	383550	3773265	0.000291292	0.000291292	0.000335694	0.000335694	0.00716794	0.002856409	0.009290264	0.009290264	0.004794396	0.001859684	0.007122712	0.007122712	0.00497547	0.00497547	0.001120704	0.001120704	0.003794408	0.003794408	0.002370363
3835603773265	383560	3773265	0.000282914	0.000282914	0.000326039	0.000326039	0.006797491	0.002708786	0.00881013	0.00881013	0.004546615	0.001763573	0.006773896	0.006773896	0.004718331	0.004718331	0.001062785	0.001062785	0.003598308	0.003598308	0.002303326
3835703773265	383570	3773265	0.000274304	0.000274304	0.000316117	0.000316117	0.006453409	0.00257167	0.00836417	0.00836417	0.00431647	0.001674303	0.006449627	0.006449627	0.004479494	0.004479494	0.001008988	0.001008988	0.003416165	0.003416165	0.002234391
3835803773265	383580	3773265	0.000265185	0.000265185	0.000305608	0.000305608	0.006122406	0.002439766	0.007935163	0.007935163	0.004095073	0.001588426	0.006139321	0.006139321	0.004249736	0.004249736	0.000957236	0.000957236	0.003240946	0.003240946	0.002161746
3835903773265	383590	3773265	0.000255974	0.000255974	0.000294993	0.000294993	0.005808151	0.002314536	0.007527861	0.007527861	0.003884879	0.001506894	0.005845469	0.005845469	0.004031602	0.004031602	0.000908102	0.000908102	0.003074593	0.003074593	0.002091776
3836003773265	383600	3773265	0.000247549	0.000247549	0.000285284	0.000285284	0.005518809	0.002199234	0.007152849	0.007152849	0.003691347	0.001431826	0.005574118	0.005574118	0.003830762	0.003830762	0.000862863	0.000862863	0.002921427	0.002921427	0.002030433
3836103773265	383610	3773265	0.000242689	0.000242689	0.000279683	0.000279683	0.005292443	0.002109028	0.006859459	0.006859459	0.003539939	0.001373096	0.005355063	0.005355063	0.003673635	0.003673635	0.000827471	0.000827471	0.002801598	0.002801598	0.001990401
3836203773265	383620	3773265	0.000238107	0.000238107	0.000274402	0.000274402	0.005076596	0.002023013	0.006579703	0.006579703	0.003395566	0.001317096	0.005147392	0.005147392	0.003523809	0.003523809	0.000793724	0.000793724	0.002687338	0.002687338	0.001948643
3836303773265	383630	3773265	0.000233894	0.000233894	0.000269548	0.000269548	0.004872167	0.001941549	0.006314746	0.006314746	0.00325883	0.001264058	0.004951639	0.004951639	0.00338191	0.00338191	0.000761761	0.000761761	0.002579122	0.002579122	0.001905936
3836403773265	383640	3773265	0.00022996	0.00022996	0.000265013	0.000265013	0.004678881	0.001864524	0.00606423	0.00606423	0.003129547	0.001213911	0.004767092	0.004767092	0.003247744	0.003247744	0.000731541	0.000731541	0.002476804	0.002476804	0.001862712
3836503773265	383650	3773265	0.000226303	0.000226303	0.000260799	0.000260799	0.004495006	0.001791251	0.005825912	0.005825912	0.003006559	0.001166205	0.004592151	0.004592151	0.003120111	0.003120111	0.000702792	0.000702792	0.002379468	0.002379468	0.001818883
3836603773265	383660	3773265	0.000223618	0.000223618	0.000257705	0.000257705	0.004332376	0.001726443	0.005615131	0.005615131	0.002897782	0.001124012	0.004435975	0.004435975	0.003007225	0.003007225	0.000677365	0.000677365	0.002293379	0.002293379	0.001779196
3836703773265	383670	3773265	0.000221119	0.000221119	0.000254825	0.000254825	0.004177636	0.00166478	0.005414574	0.005414574	0.002794282	0.001083866	0.004287715	0.004287715	0.002899816	0.002899816	0.000653172	0.000653172	0.002211466	0.002211466	0.001739595
3836803773265	383680	3773265	0.000219684	0.000219684	0.000253171	0.000253171	0.004044003	0.001611527	0.005241375	0.005241375	0.002704899	0.001049195	0.004157865	0.004157865	0.002807057	0.002807057	0.000632278	0.000632278	0.002140726	0.002140726	0.001706292
3836903773265	383690	3773265	0.000220332	0.000220332	0.000253918	0.000253918	0.003941028	0.001570492	0.005107909	0.005107909	0.002636022	0.001022479	0.004053985	0.004053985	0.002735579	0.002735579	0.000616178	0.000616178	0.002086216	0.002086216	0.001686017
3837003773265	383700	3773265	0.000221165	0.000221165	0.000254878	0.000254878	0.003840751	0.001530532	0.004977942	0.004977942	0.00256895	0.000996463	0.003953663	0.003953663	0.002665974	0.002665974	0.0006005	0.0006005	0.002033133	0.002033133	0.001668503
3837103773265	383710	3773265	0.000223433	0.000223433	0.000257492	0.000257492	0.003756323	0.001496887	0.004868515	0.004868515	0.002512479	0.000974558	0.003867482	0.003867482	0.00260737	0.00260737	0.000587299	0.000587299	0.00198844	0.00198844	0.001662636
3837203773265	383720	3773265	0.000226396	0.000226396	0.000260906	0.000260906	0.00367826	0.001465779	0.00476734	0.00476734	0.002460266	0.000954305	0.003787348	0.003787348	0.002553185	0.002553185	0.000575094	0.000575094	0.001947117	0.001947117	0.001665052
3837303773265	383730	3773265	0.000229219	0.000229219	0.00026416	0.00026416	0.003599991	0.001434589	0.004665896	0.004665896	0.002407914	0.000933999	0.003707837	0.003707837	0.002498856	0.002498856	0.000562857	0.000562857	0.001905685	0.001905685	0.001670746
3837403773265	383740	3773265	0.000230562	0.000230562	0.000265707	0.000265707	0.003511548	0.001399345	0.004551267	0.004551267	0.002348757	0.000911053	0.003620945	0.003620945	0.002437465	0.002437465	0.000549029	0.000549029	0.001858867	0.001858867	0.00166764
3837503773265	383750	3773265	0.00023195	0.00023195	0.000267307	0.000267307	0.003426635	0.001365507	0.004441212	0.004441212	0.002291962	0.000889022	0.003537609	0.003537609	0.002378524	0.002378524	0.000535753	0.000535753	0.001813917	0.001813917	0.001666778
3837603773265	383760	3773265	0.0002332	0.0002332	0.000268747	0.000268747	0.003344697	0.001332855	0.004335014	0.004335014	0.002237156	0.000867764	0.003457476	0.003457476	0.002321649	0.002321649	0.000522942	0.000522942	0.001770543	0.001770543	0.001667123
3837703773265	383770	3773265	0.000234311	0.000234311	0.000270028	0.000270028	0.003265736	0.001301389	0.004232673	0.004232673	0.002184342	0.000847278	0.003380633	0.003380633	0.00226684	0.00226684	0.000510596	0.000510596	0.001728744	0.001728744	0.001668158
3837803773265	383780	3773265	0.000235237	0.000235237	0.000271095	0.000271095	0.00318975	0.001271109	0.004134188	0.004134188	0.002133517	0.000827564	0.003307081	0.003307081	0.002214096	0.002214096	0.000498716	0.000498716	0.00168852	0.00168852	0.001669452
3837903773265	383790	3773265	0.000235977	0.000235977	0.000271948	0.000271948	0.003116186	0.001241794	0.004038843	0.004038843	0.002084313	0.000808478	0.003236198	0.003236198	0.002163033	0.002163033	0.000487214	0.000487214	0.001649579	0.001649579	0.001669884
3838003773265	383800	3773265	0.00023644	0.00023644	0.000272482	0.000272482	0.003044975	0.001213416	0.003946548	0.003946548	0.002036682	0.000790003	0.003168249	0.003168249	0.002113603	0.002113603	0.000476081	0.000476081	0.001611882	0.001611882	0.001669193
3838103773265	383810	3773265	0.000236255	0.000236255	0.000272268	0.000272268	0.002971342	0.001184074	0.003851113	0.003851113	0.001987431	0.000770899	0.003098521	0.003098521	0.002062493	0.002062493	0.000464568	0.000464568	0.001572904	0.001572904	0.001661515
3838203773265	383820	3773265	0.000235607	0.000235607	0.000271521	0.000271521	0.002896186	0.001154124	0.003753705	0.003753705	0.001937162	0.0007514	0.003027637	0.003027637	0.002010325	0.002010325	0.000452817	0.000452817	0.00153312	0.00153312	0.001648142
3838303773265	383830	3773265	0.000234866	0.000234866	0.000270668	0.000270668	0.00282373	0.001125251	0.003659795	0.003659795	0.001888699	0.000732602	0.002959422	0.002959422	0.001960031	0.001960031	0.000441489	0.000441489	0.001494765	0.001494765	0.001633906
3838403773265	383840	3773265	0.00023283	0.00023283	0.000268321	0.000268321	0.002738055	0.001091109	0.003548754	0.003548754	0.001831394	0.000710374	0.002878399	0.002878399	0.001900562	0.001900562	0.000428094	0.000428094	0.001449412	0.001449412	0.001602243
3838503773265	383850	3773265	0.000230793	0.000230793	0.000265974	0.000265974	0.002655772	0.00105832	0.003442107	0.003442107	0.001776357	0.000689026	0.002800311	0.002800311	0.001843446	0.001843446	0.000415229	0.000415229	0.001405855	0.001405855	0.001571011
3838603773265	383860	3773265	0.000228201	0.000228201	0.000262986	0.000262986	0.002570166	0.001024206	0.003331156	0.003331156	0.001719099	0.000666816	0.002718577	0.002718577	0.001784025	0.001784025	0.000401844	0.000401844	0.001360539	0.001360539	0.001532359
3838703773265	383870	3773265	0.000224683	0.000224683	0.000258932	0.000258932	0.002479371	0.000988024	0.003213477	0.003213477	0.001658368	0.00064326	0.002631684	0.002631684	0.001721002	0.001721002	0.000387649	0.000387649	0.001312475	0.001312475	0.001483181
3838803773265	383880	3773265	0.000221026	0.000221026	0.000254718	0.000254718	0.002393004	0.000953607	0.003101538	0.003101538	0.001600601	0.000620852	0.002548793	0.002548793	0.001661052	0.001661052	0.000374145	0.000374145	0.001266756	0.001266756	0.001434694
3838903773265	383890	3773265	0.000216999	0.000216999	0.000250077	0.000250077	0.002308921	0.0009201	0.00299256	0.00299256	0.00154436	0.000599037	0.002468126	0.002468126	0.001602688	0.001602688	0.000360999	0.000360999	0.001222247	0.001222247	0.001384481
3839003773265	383900	3773265	0.00021288	0.00021288	0.000245329	0.000245329	0.002228645	0.00088811	0.002888514	0.002888514	0.001490666	0.00057821	0.002390839	0.002390839	0.001546966	0.001546966	0.000348448	0.000348448	0.001179751	0.001179751	0.001335044
3839103773265	383910	3773265	0.000208667	0.000208667	0.000240475	0.000240475	0.002152451	0.000857747	0.002789761	0.002789761	0.001439703	0.000558442	0.002317376	0.002317376	0.001494077	0.001494077	0.000336535	0.000336535	0.001139418	0.001139418	0.001287592
3829703773275	382970	3773275	0.000353596	0.000353596	0.000407495	0.000407495	0.006482821	0.002583391	0.00840229	0.00840229	0.004336142	0.001681933	0.006993573	0.006993573	0.00449991	0.00449991	0.001013586	0.001013586	0.003431734	0.003431734	0.000679773
3829803773275	382980	3773275	0.00034082	0.00034082	0.000392772	0.000392772	0.007372369	0.002937874	0.009555221	0.009555221	0.004931131	0.001912722	0.007712551	0.007712551	0.00511737	0.00511737	0.001152667	0.001152667	0.003902624	0.003902624	0.000699272
3829903773275	382990	3773275	0.000327397	0.000327397	0.000377303	0.000377303	0.008337349	0.003322416	0.010805917	0.010805917	0.005576574	0.002163081	0.00844727	0.00844727	0.00578719	0.00578719	0.001303541	0.001303541	0.004413444	0.004413444	0.000713421
3830003773275	383000	3773275	0.000307724	0.000307724	0.000354631	0.000354631	0.009382882	0.003739059	0.012161019	0.012161019	0.006275897	0.002434339	0.009184835	0.009184835	0.006512925	0.006512925	0.00146701	0.00146701	0.004966906	0.004966906	0.000721272
3830103773275	383010	3773275	0.000289672	0.000289672	0.000333827	0.000333827	0.010630769	0.004236339	0.013778386	0.013778386	0.007110566	0.002758097	0.010003779	0.010003779	0.007379118	0.007379118	0.001662116	0.001662116	0.005627485	0.005627485	0.000740426
3830203773275	383020	3773275	0.000289487	0.000289487	0.000333614	0.000333614	0.011816371	0.0047088	0.015315028	0.015315028	0.007903576	0.003065695	0.010677842	0.010677842	0.008202078	0.008202078	0.001847484	0.001847484	0.006255093	0.006255093	0.00075492
3830303773275	383030	3773275	0.000292171	0.000292171	0.000336708	0.000336708	0.013167855	0.005247363	0.017066667	0.017066667	0.008807539	0.00341633	0.011391928	0.011391928	0.009140182	0.009140182	0.002058789	0.002058789	0.006970512	0.006970512	0.00076976
3830403773275	383040	3773275	0.000302031	0.000302031	0.00034807	0.00034807	0.014555603	0.005800378	0.018865307	0.018865307	0.009735757	0.003776374	0.012061366	0.012061366	0.010103457	0.010103457	0.002275762	0.002275762	0.007705128	0.007705128	0.000783046
3830503773275	383050	3773275	0.000321657	0.000321657	0.000370688	0.000370688	0.015841551	0.006312826	0.020532006	0.020532006	0.010595885	0.004110006	0.012629326	0.012629326	0.01099607	0.01099607	0.0247682	0.0247682	0.008385855	0.008385855	0.00079409
3830603773275	383060	3773275	0.000342487	0.000342487	0.000394693	0.000394693	0.017141271	0.006830761	0.022216554	0.022216554	0.011465224	0.004447212	0.013203601	0.013203601	0.011898242	0.011898242	0.0268003	0.0268003	0.009073873	0.009073873	0.000821353
3830703773275	383070	3773275	0.000346791	0.000346791	0.000399654	0.000399654	0.018779052	0.007483414	0.024339258	0.024339258	0.012560681	0.004872125	0.013979498	0.013979498	0.013035073	0.013035073	0.002936097	0.002936097	0.009940845	0.009940845	0.000840507
3830803773275	383080	3773275	0.000348828	0.000348828	0.00040201	0.00040201	0.020417525	0.008136342	0.02646286	0.02646286	0.013656602	0.005297219	0.014803334	0.014803334	0.014172383	0.014172383	0.003192271	0.003192271	0.010808185	0.010808185	0.000859142
3830903773275	383090	3773275	0.00035438	0.00035438	0.00040802	0.00040802	0.021682712	0.008640516	0.028102651	0.028102651	0.014502843	0.005625465	0.01554668	0.01554668	0.015050586	0.015050586	0.003390083	0.003390083	0.011477922	0.011477922	0.000880625
3831003773275	383100	3773275	0.000365075	0.000365075	0.000420725	0.000420725	0.022139182	0.008822419	0.028694274	0.028694274	0.01480816	0.005743893	0.016054428	0.016054428	0.015367434	0.015367434	0.003461452	0.003461452	0.011719558	0.011719558	0.000901936
3831103773275	383110	3773275	0.000374842	0.000374842	0.00043198	0.00043198	0.022217175	0.008853499	0.02879536	0.02879536	0.014860327	0.005764128	0.01650579	0.01650579	0.015421571	0.015421571	0.003473646	0.003473646	0.011760844	0.011760844	0.000922814
3831203773275	383120	3773275	0.000380397	0.000380397	0.000438382	0.000438382	0.022266448	0.008873134	0.028859222	0.028859222	0.014893284	0.005776912	0.017016741	0.017016741	0.015455773	0.015455773	0.00348135	0.00348135	0.011786927	0.011786927	0.00094447
3831303773275	383130	3773275	0.000384609	0.000384609	0.00044236	0.00044236	0.022133784	0.008820268	0.028687278	0.028687278	0.01480455	0.005742493	0.01748758	0.01748758	0.015363687	0.015363687	0.003460608	0.003460608	0.01171767	0.01171767	0.000966902
3831403773275	383140	3773275	0.000384609	0.000384609	0.00044236	0.00044236	0.02213503	0.008820764	0.028688892	0.028688892	0.014805383	0.005742816	0.018041132	0.018041132	0.015364552	0.015364552	0.003460802	0.003460802	0.01171736	0.01171736	0.000991232
3831503773275	383150	3773275	0.000359382	0.000359382	0.000414163	0.000414163	0.023795579	0.009482489	0.030841107	0.030841107	0.015916069	0.006173637	0.019565801	0.019565801	0.016517186	0.016517186	0.003720428	0.003720428	0.012596385	0.012596385	0.001008142
3834503773275	383450	3773275	0.00031476	0.00031476	0.00036274	0.00036274	0.011529451	0.004594463	0.014943156	0.014943156	0.007711665	0.002991255	0.011336252	0.011336252	0.008002919	0.008002919	0.001802625	0.001802625	0.00610321	0.00610321	0.001955804
3834603773275	383460	3773275	0.000324249	0.000324249	0.000373675	0.000373675	0.010781633	0.004296459	0.013973919	0.013973919	0.007211475	0.002797238	0.010699098	0.010699098	0.007483837	0.007483837	0.001685704	0.001685704	0.005707346	0.005707346	0.002046136
3834703773275	383470	3773275	0.000327952	0.000327952	0.000377943	0.000377943	0.010096029	0.004023247	0.013085318	0.013085318	0.006752897	0.002619361	0.010111483	0.010111483	0.00700794	0.00700794	0.00157851	0.00157851	0.005344416	0.005344416	0.002305397
3834803773275	383480	3773275	0.000328276	0.000328276	0.000378316	0.000378316	0.009580252	0.003817711	0.012416827	0.012416827	0.006407911	0.002485546	0.00961583	0.00961583	0.006649925	0.006649925	0.001497868	0.001497868	0.005071385	0.005071385	0.002402199
3834903773275	383490	3773275	0.000327258	0.000327258	0.000377143	0.000377143	0.009111672	0.003630983	0.011809507	0.011809507	0.006094493	0.002363975	0.009157353	0.009157353	0.00632467	0.00632467	0.001424606	0.001424606	0.004823338	0.004823338	0.002478295
3835003773275	383500	3773275	0.000325082	0.000325082	0.000374635	0.000374635	0.008674095	0.003456609	0.01124237	0.01124237	0.005801813	0.002250448	0.008725736	0.008725736	0.006020936	0.006020936	0.001356191	0.001356191	0.004591704	0.004591704	0.002538344
3835103773275	383510	3773275	0.000321981	0.000321981	0.000371061	0.000371061	0.008266692	0.00329426	0.01071434	0.01071434	0.005529314	0.002144749	0.008319732	0.008319732	0.005738145	0.005738145	0.001292494	0.001292494	0.004376041	0.004376041	0.002578031
3835203773275	383520	3773275	0.000318046	0.000318046	0.000366527	0.000366527	0.007885585	0.00314239	0.010220393	0.010220393	0.005274405	0.002045873	0.007938009	0.007938009	0.005473608	0.005473608	0.001232908	0.001232908	0.004174299	0.004174299	0.002595459
3835303773275	383530	3773275	0.000313232	0.000313232	0.000360979	0.000360979	0.007522334	0.002997635	0.009749588	0.009749588	0.005031438	0.00195163	0.007575408	0.007575408	0.005221465	0.005221465	0.001176114	0.001176114	0.003982009	0.003982009	0.002592784
3835403773275	383540	3773275	0.000307678	0.000307678	0.000354578	0.000354578	0.007178528	0.002860629	0.009303987	0.009303987	0.004801478	0.001862431	0.007232906	0.007232906	0.00498282	0.00498282	0.00112236	0.00112236	0.003800013	0.003800013	0.002573027
3835503773275	383550	3773275	0.000301383	0.000301383	0.000347323	0.000347323	0.006846972	0.002728504	0.008874262	0.008874262	0.004579711	0.001776411	0.006905436	0.006905436	0.004752677	0.004752677	0.001070521	0.001070521	0.003624501	0.003624501	0.002535583
3835603773275	383560	3773275	0.000293097	0.000293097	0.000337775	0.000337775	0.006495485	0.002588437	0.008418704	0.008418704	0.004344613	0.001685219	0.006568626	0.006568626	0.0045087	0.0045087	0.001015566	0.001015566	0.003438438	0.003438438	0.002464577
3835703773275	383570	3773275	0.000284302	0.000284302	0.000327639	0.000327639	0.006170642	0.002458988	0.00799768	0.00799768	0.004127336	0.00160094	0.006256898	0.006256898	0.004283217	0.004283217	0.000964777	0.000964777	0.00326648	0.00326648	0.002386842
3835803773275	383580	3773275	0.000274813	0.000274813	0.000316704	0.000316704	0.005860262	0.002335302	0.007595401	0.007595401	0.003919734	0.001520414	0.005960022	0.005960022	0.004067774	0.004067774	0.000916249	0.000916249	0.003102178	0.003102178	0.002303154
3835903773275	383590	3773275	0.000265139	0.000265139	0.000305555	0.000305555	0.005567529	0.002218649	0.007215994	0.007215994	0.003723934	0.001444466	0.005679955	0.005679955	0.00386458	0.00386458	0.000870481	0.000870481	0.002947217	0.002947217	0.002221709
3836003773275	383600	3773275	0.000256113	0.000256113	0.000295153	0.000295153	0.005297979	0.002111234	0.006866635	0.006866635	0.003543642	0.001374533	0.005421233	0.005421233	0.003677478	0.003677478	0.000828337	0.000828337	0.002804529	0.002804529	0.002149754
3836103773275	383610	3773275	0.000250512	0.000250512	0.000288698	0.000288698	0.005084831	0.002026295	0.006590376	0.006590376	0.003401074	0.001319232	0.005210272	0.005210272	0.003529526	0.003529526	0.000795011	0.000795011	0.002691697	0.002691697	0.002102733
3836203773275	383620	3773275	0.000245281	0.000245281	0.00028267	0.00028267	0.004881856	0.00194541	0.006327303	0.006327303	0.003265311	0.001266572	0.005010427	0.005010427	0.003388635	0.003388635	0.000763276	0.000763276	0.002584251	0.002584251	0.00205485
3836303773275	383630	3773275	0.000240467	0.000240467	0.000277122	0.000277122	0.004690023	0.001868964	0.006078671	0.006078671	0.003137	0.001216801	0.004822234	0.004822234	0.003255478	0.003255478	0.000733283	0.000733283	0.002482702	0.002482702	0.002006794

			MSite Grubbing / Prep	MMass Grading / Excavation	MMass Grading / Excavation	MDrainage / Utilities Trenching	MFoundations / Concrete Pads	MBuilding / Structure Construction	MAsphalt Paving	MLandscaping or Other Finishing	MWaterside Construction (Piles)	RSSWRestriping South Valley	RSSWRestriping Silver Lake Boulevard	RSSWDemolition	RSSWPlacing Base	RSSWForm	Child Risk				
Unique Identifier	X (UTM)	Y (UTM)	2027	2027	2028	2028	2028	2028	2028	2028	2028	2029	2029	2029	2029	2029	3rd Trimester	0<2	2<16	Total	per million
3835303773265	383530	3773265	0.00226712	0.003771073	0.003771073	0.001813696	0.000859402	0.002331575	0.001516039	0.00104113	0.001119013	0.002185634	0.008500474	0.024695753	0.002245664	0.004884298	6.52923E-08	1.18367E-06	2.083E-06	3.33199E-06	3.33199487
3835403773265	383540	3773265	0.002235451	0.003718395	0.003718395	0.00178836	0.000847397	0.002299005	0.001494861	0.001026586	0.001103381	0.002074245	0.007475237	0.021795785	0.001981961	0.004310745	6.34748E-08	1.15559E-06	1.9139E-06	3.13292E-06	3.13291759
3835503773265	383550	3773265	0.002191656	0.003645548	0.003645548	0.001753325	0.000830795	0.002253965	0.001465575	0.001006474	0.001081765	0.001969732	0.00662251	0.019368618	0.001761251	0.003830703	6.1536E-08	1.12456E-06	1.7644E-06	2.95054E-06	2.95053666
3835603773265	383560	3773265	0.002129673	0.003542447	0.003542447	0.001703738	0.000807299	0.00219022	0.001424127	0.00097801	0.001051171	0.001868142	0.005866816	0.017205774	0.001564577	0.003402938	5.93494E-08	1.08831E-06	1.6247E-06	2.77236E-06	2.77235874
3835703773265	383570	3773265	0.002065935	0.003436427	0.003436427	0.001652748	0.000783138	0.0021467	0.001381505	0.000948739	0.001019711	0.001774138	0.005238436	0.015398378	0.001400224	0.003045474	5.71839E-08	1.0515E-06	1.5024E-06	2.61112E-06	2.61112344
3835803773265	383580	3773265	0.001998767	0.003324701	0.003324701	0.001599014	0.000757677	0.002055593	0.001336589	0.000917894	0.000986558	0.001685091	0.004694763	0.01382816	0.001257439	0.002734918	5.49579E-08	1.01288E-06	1.3913E-06	2.45918E-06	2.45918445
3835903773265	383590	3773265	0.001934072	0.003217089	0.003217089	0.001547258	0.000733153	0.001989058	0.001293327	0.000888184	0.000954626	0.001601564	0.004226537	0.01246971	0.001133911	0.002466245	5.27552E-08	9.74136E-07	1.2913E-06	2.31822E-06	2.3182196
3836003773265	383600	3773265	0.001877354	0.003122746	0.003122746	0.001501883	0.000711652	0.001930728	0.001255399	0.000862137	0.000926631	0.001524944	0.003831615	0.011319923	0.001029357	0.002238841	5.07079E-08	9.37942E-07	1.2037E-06	2.19234E-06	2.19234348
3836103773265	383610	3773265	0.00184034	0.003061177	0.003061177	0.001472272	0.000697621	0.001892661	0.001230648	0.000845139	0.000908361	0.001462372	0.003546112	0.010486098	0.000953535	0.002073929	4.92584E-08	9.13228E-07	1.1379E-06	2.10041E-06	2.10041192
3836203773265	383620	3773265	0.00180173	0.002996955	0.002996955	0.001441384	0.000682986	0.001852954	0.001204829	0.000827409	0.000889304	0.00140352	0.003291217	0.009740107	0.000885699	0.001926387	4.78543E-08	8.89211E-07	1.0774E-06	2.0145E-06	2.01449504
3836303773265	383630	3773265	0.001762243	0.002931273	0.002931273	0.001409794	0.000668017	0.001812344	0.001178424	0.000809275	0.000869814	0.001348327	0.003064012	0.009073998	0.000825128	0.001794645	4.65139E-08	8.66277E-07	1.022E-06	1.93477E-06	1.93477373
3836403773265	383640	3773265	0.001722277	0.002864795	0.002864795	0.001377822	0.000652867	0.001771242	0.001151699	0.00079021	0.000850088	0.001296617	0.002860804	0.008477261	0.000770865	0.001676623	4.52414E-08	8.44502E-07	9.7107E-07	1.86081E-06	1.86081397
3836503773265	383650	3773265	0.001681753	0.002797388	0.002797388	0.001345402	0.000637506	0.001729566	0.0011246	0.000772312	0.000830085	0.001247799	0.002677099	0.00793719	0.000721754	0.001569808	4.40206E-08	8.2362E-07	9.2392E-07	1.79156E-06	1.79156241
3836603773265	383660	3773265	0.001645058	0.00273635	0.00273635	0.001316046	0.000623596	0.001691828	0.001100061	0.00075546	0.000811973	0.001204147	0.002523197	0.007484221	0.000680564	0.001480221	4.29917E-08	8.0638E-07	8.8334E-07	1.73271E-06	1.7327079
3836703773265	383670	3773265	0.001608443	0.002675445	0.002675445	0.001286754	0.000609716	0.001654171	0.001075577	0.000738645	0.000793901	0.001162915	0.002382902	0.00707101	0.00064299	0.001398496	4.20108E-08	7.89995E-07	8.4556E-07	1.67757E-06	1.67756778
3836803773265	383680	3773265	0.001577651	0.002624226	0.002624226	0.001262121	0.000598043	0.001622504	0.001054986	0.000724505	0.000778702	0.001126611	0.002268242	0.006733203	0.000612272	0.001331685	4.12331E-08	7.77499E-07	8.1385E-07	1.63258E-06	1.63257808
3836903773265	383690	3773265	0.001558904	0.002593044	0.002593044	0.001247123	0.000590937	0.001603225	0.00104245	0.00071586	0.000769449	0.001097155	0.002187227	0.006494197	0.000590538	0.001284415	4.08212E-08	7.72225E-07	7.9056E-07	1.6036E-06	1.60360211
3837003773265	383700	3773265	0.001542711	0.002566108	0.002566108	0.001234168	0.000584798	0.0015865 7	0.001031621	0.000708459	0.000761456	0.001069028	0.002110916	0.006269175	0.000570076	0.00123991	4.04504E-08	7.67719E-07	7.6845E-07	1.57662E-06	1.57661589
3837103773265	383710	3773265	0.001537286	0.002557085	0.002557085	0.001229829	0.000582742	0.001580992	0.001027994	0.000705968	0.000758779	0.001044914	0.002051904	0.006095245	0.00055426	0.001205511	4.03188E-08	7.6794E-07	7.5098E-07	1.55923E-06	1.55923394
3837203773265	383720	3773265	0.00153952	0.0025608	0.0025608	0.001231616	0.000583589	0.001583289	0.001029487	0.000706994	0.000759881	0.001022896	0.002000604	0.005944164	0.000540522	0.00117563	4.03061E-08	7.70495E-07	7.3568E-07	1.54648E-06	1.54647972
3837303773265	383730	3773265	0.001544785	0.002569558	0.002569558	0.001235828	0.000585585	0.001588703	0.001033008	0.000709411	0.00076248	0.001001439	0.001950167	0.005795825	0.000527033	0.001146292	4.02919E-08	7.72849E-07	7.207E-07	1.53384E-06	1.53383952
3837403773265	383740	3773265	0.001541913	0.002564781	0.002564781	0.00123353	0.000584496	0.00158575	0.001031088	0.000708093	0.000761063	0.000978211	0.001890232	0.005619518	0.000511001	0.001111422	4.00813E-08	7.71025E-07	7.0309E-07	1.5142E-06	1.51420154
3837503773265	383750	3773265	0.001541115	0.002563454	0.002563454	0.001232892	0.000584194	0.00158493	0.001030554	0.000707726	0.000760669	0.000956104	0.001834286	0.005455001	0.000496041	0.001078884	3.98939E-08	7.6947E-07	6.8656E-07	1.49593E-06	1.49592598
3837603773265	383760	3773265	0.001541434	0.002563985	0.002563985	0.001233147	0.000584315	0.001585258	0.001030768	0.000707873	0.000760826	0.000934912	0.001781676	0.005300447	0.000481987	0.001048316	3.97186E-08	7.67936E-07	6.7091E-07	1.47856E-06	1.47856075
3837703773265	383770	3773265	0.001542391	0.002565577	0.002565577	0.001233913	0.000584678	0.001586242	0.001031408	0.000708312	0.000761299	0.000914606	0.00173237	0.005155581	0.000468814	0.001019665	3.95514E-08	7.66332E-07	6.5606E-07	1.46195E-06	1.46194819
3837803773265	383780	3773265	0.001543588	0.002567567	0.002567567	0.00123487	0.000585131	0.001587473	0.001032208	0.000708862	0.000761889	0.000895126	0.001685922	0.005019398	0.00045643	0.000992731	3.93952E-08	7.64705E-07	6.4198E-07	1.44608E-06	1.44608223
3837903773265	383790	3773265	0.001543987	0.002568231	0.002568231	0.00123519	0.000585282	0.001587883	0.001032475	0.000709045	0.000762086	0.000876325	0.001641559	0.004889247	0.000444595	0.00096699	3.92375E-08	7.62827E-07	6.2845E-07	1.43051E-06	1.43051433
3838003773265	383800	3773265	0.001543349	0.002567169	0.002567169	0.001234679	0.00058504	0.001587227	0.001032048	0.000708752	0.000761771	0.000858174	0.001598982	0.00476458	0.000433259	0.000942333	3.90842E-08	7.60807E-07	6.1543E-07	1.41532E-06	1.41532364
3838103773265	383810	3773265	0.001536249	0.00255536	0.00255536	0.001228999	0.000582349	0.001579925	0.0010273	0.000705492	0.000758267	0.00083955	0.001553428	0.004630956	0.000421108	0.000915905	3.88321E-08	7.56793E-07	6.015E-07	1.39712E-06	1.39712217
3838203773265	383820	3773265	0.001523884	0.002534793	0.002534793	0.001219107	0.000577662	0.001567209	0.001019032	0.000699813	0.000752164	0.000820631	0.001506028	0.004491483	0.000408425	0.00088832	3.85047E-08	7.51325E-07	5.8693E-07	1.37676E-06	1.37676393
3838303773265	383830	3773265	0.001510722	0.002512899	0.002512899	0.001208578	0.000572672	0.001553672	0.00101023	0.000693769	0.000745667	0.000802361	0.001460801	0.004358407	0.000396324	0.000862001	3.81831E-08	7.45897E-07	5.7292E-07	1.357E-06	1.35699779
3838403773265	383840	3773265	0.001481446	0.002464201	0.002464201	0.001185157	0.000561575	0.001523564	0.000990653	0.000680324	0.000731217	0.00078111	0.001403486	0.004188864	0.000380907	0.000828469	3.75166E-08	7.34318E-07	5.551E-07	1.32694E-06	1.32693717
3838503773265	383850	3773265	0.001452568	0.002416167	0.002416167	0.001162055	0.000550628	0.001493865	0.000971342	0.000667063	0.000716964	0.000760657	0.001349298	0.004028552	0.000366329	0.000796762	3.68607E-08	7.22881E-07	5.3808E-07	1.29783E-06	1.297825
3838603773265	383860	3773265	0.00141683	0.002356722	0.002356722	0.00113464	0.000537081	0.001457111	0.000947444	0.000650651	0.000699324	0.000739406	0.001292132	0.003859009	0.000350912	0.00076323	3.6058E-08	7.08779E-07	5.1996E-07	1.2648E-06	1.26479641
3838703773265	383870	3773265	0.00137136	0.002281088	0.002281088	0.001097088	0.000519844	0.001410349	0.000917038	0.00062977	0.000676881	0.000716857	0.00123041	0.003675755	0.000334248	0.000726987	3.5071E-08	6.91229E-07	5.0017E-07	1.22647E-06	1.2264716
3838803773265	383880	3773265	0.001326528	0.002206516	0.002206516	0.001061223	0.00050285	0.001364242	0.000887059	0.000609182	0.000654752	0.000695281	0.001172589	0.003503836	0.000318615	0.000692985	3.41186E-08	6.74128E-07	4.8137E-07	1.18962E-06	1.18961603
3838903773265	383890	3773265	0.001280101	0.00212929	0.00212929	0.001024081	0.000485251	0.001316495	0.000856012	0.000587861	0.000631837	0.000674119	0.001116644	0.003337491	0.000303489	0.000660085	3.31512E-08	6.56572E-07	4.6296E-07	1.15268E-06	1.15268295
3839003773265	383900	3773265	0.001234392	0.002053258	0.002053258	0.000987513	0.000467923	0.001269486	0.000825446	0.00056687	0.000609275	0.000653754	0.001063914	0.003180561	0.000289219	0.000629048	3.22086E-08	6.39249E-07	4.4538E-07	1.11684E-06	1.11683857
3839103773265	383910	3773265	0.001190517	0.001980278	0.001980278	0.000952414	0.000451292	0.001224364	0.000796107	0.000546721	0.00058762	0.000634333	0.001014757	0.003034324	0.000275921	0.000600125	3.12997E-08	6.22386E-07	4.2878E-07	1.08246E-06	1.08246353
3829703773275	382970	3773275	0.000628524	0.001045471	0.001045471	0.000502819	0.000238256	0.000646393	0.000420298	0.000288637	0.000310229	0.007966412	0.000468017	0.001433853	0.000130385	0.000283586	4.24772E-08	9.71465E-07	8.2869E-07	1.84263E-06	1.84263263
3829803773275	382980	3773275	0.000646552	0.001075459	0.001075459	0.000517242	0.00024509	0.000664934	0.000432354	0.000296916	0.000319127	0.009387729	0.000491003	0.001507702	0.0001371	0.000298192	4.28965E-08	9.65161E-07	9.1736E-07	1.92542E-06	1.92542038
3829903773275	382990	3773275	0.000659635	0.00109722	0.00109722	0.000527708	0.000250049	0.000678388	0.000441102	0.000302924	0.000325585	0.010961992	0.000507468	0.001555595	0.000141455	0.000307664	4.30067E-08	9.49773E-07	1.0093E-06	2.00207E-06	2.00207074
3830003773275	383000	3773275	0.000666894	0.001109295	0.001109295	0.000533515	0.000252801	0.000685854	0.000445956	0.000306258	0.000329168	0.012668895	0.000528905	0.001621036	0.000147406	0.000320607	4.30474E-08	9.35395E-07	1.1062E-06	2.08462E-06	2.0846233
3830103773275	383010	3773275	0.000684603	0.001138753	0.001138753	0.000547683	0.000259514	0.000704067	0.000457799	0.00031439	0.000337909	0.014663508	0.000554243	0.00169973	0.000154562	0.000336171	4.33942E-08	9.34432E-07	1.2234E-06	2.20121E-06	2.20120601
3830203773275	383020	3773275	0.000698005	0.001161045	0.001161045	0.000558404	0.000264594	0.000717849	0.000466761	0.000320545	0.000344524	0.016438768	0.000576365	0.001768095	0.000160779	0.000349692	4.4075E-08	9.45919E-07	1.3393E-06	2.32926E-06	2.32926223
3830303773275	383030	3773275	0.000711726	0.001183868	0.001183868	0.000569381	0.000269795	0.00073196	0.000475936	0.000326846	0.000351296	0.018296875	0.000599857	0.001840574	0.000167369	0.000364027	4.47545E-08	9.57254E-07	1.4722E-06	2.47422E-06	2.4742214
3830403773275	383040	3773275	0.000724011	0.001204302	0.001204302	0.000579208	0.000274452	0.000744595	0.000484151	0.000332487	0.00035736	0.019914436	0.00062314	0.001911864	0.000173852	0.000378126	4.55308E-08	9.71692E-07	1.6142E-06	2.63147E-06	2.63147124
3830503773275	383050	3773275	0.000734221	0.001221286	0.001221286	0.000587377	0.000278323	0.000755096	0.000490979	0.000337177	0.0003624	0.02095454	0.000644964	0.001979042	0.000179961	0.000391413	4.64722E-08	9.92892E-07	1.7589E-06	2.79823E-06	2.79822717
3830603773275	383060	3773275	0.000759429	0.001263217	0.001263217	0.000607543	0.000287878	0.00078102	0.000507836	0.000348753	0.000374842	0.021567209	0.000670957	0.002059746	0.000187299	0.000407374	4.76555E-08	1.02353E-06	1.9185E-06	2.98972E-06	2.98972305
3830703773275	383070	3773275	0.000777139	0.001292674	0.001292674	0.000621711	0.000294592	0.000799233	0.000519678	0.000356885	0.000383583	0.022259509	0.000700493	0.00215215	0.000195702	0.00042565	4.84136E-08	1.03779E-06	2.1229E-06	3.20908E-06	3.20908462
3830803773275	383080	3773275	0.000794369	0.001321335	0.001321335	0.000635496	0.000301123	0.000816954	0.0005312	0.000364798	0.000392088	0.022610529	0.000732857	0.002252596	0.000204836	0.000445516	4.90671E-08	1.04763E-06	2.3585E-06	3.45523E-06	3.45522571
3830903773275	383090	3773275	0.000814233	0.001354375	0.001354375	0.000651386	0.000308653	0.000837382	0.000544483	0.00037392	0.000401892	0.022398849	0.00076677	0.002361086	0.000214701	0.000466973	4.98485E-08	1.0631E-06	2.6083E-06	3.72126E-06	3.72126303
3831003773275	383100	3773275	0.000833936	0.00138715	0.00138715	0.000667149	0.000316122	0.000857646	0.000557659	0.000382969	0.000411617	0.021477159	0.000804166	0.002480634	0.000225572	0.000490617	5.06486E-08	1.08142E-06	2.8394E-06	3.97146E-06	3.97145793
3831103773275	383110	3773275	0.000853241	0.001419261	0.001419261	0.000682593	0.00032344	0.000877499	0.000570568	0.000391834	0.000421146	0.020474864	0.000840728	0.002587936	0.000235329	0.000511839	5.1315E-08	1.09541E-06	3.102E-06	4.24872E-06	4.24872011
3831203773275	383120	3773275	0.000873264	0.001452566	0.001452566	0.000698611	0.00033103	0.000898091	0.000583958	0.000401029	0.000431029	0.019684073	0.000879762	0.002709495	0.000246383	0.000535881	5.19257E-08	1.10558E-06	3.4565E-06	4.61404E-06	4.61404242
3831303773275	383130	3773275	0.000894005	0.001487066	0.001487066	0.000715204	0.000338892	0.000919422	0.000597827	0.000410554	0.000441266	0.018909603	0.000922756	0.002843485	0.000258567	0.000562381	5.24997E-08	1.11397E-06	3.9157E-06	5.08215E-06	5.08215218
3831403773275	383140	3773275	0.0009165	0.001524485	0.001524485	0.0007332	0.00034742	0.000942557	0.00061287	0.000420884	0.000452369	0.018343154	0.000974116	0.003004071	0.00027317	0.000594142	5.3041E-08	1.11888E-06	4.5979E-06	5.76984E-06	5.76983681
3831503773275	383150	3773275	0.000932136	0.001550492	0.001550492	0.000745709	0.000353347	0.000958637	0.000623326	0.000428065	0.000460087	0.018989677	0.001046198	0.00322955	0.000293673	0.000638737	5.33083E-08	1.10303E-06	6.3023E-06	7.45861E-06	7.45861445
3834503773275	383450	3773275	0.001808351	0.003007968	0.003007968	0.001446681	0.000685495	0.001859763	0.001209257	0.000830449	0.000892572	0.003387006	0.031452023	0.187825828	0.017079608	0.037147978	7.64617E-08	1.32823E-06	7.0947E-06	8.49943E-06	8.49943336
3834603773275	383460	3773275	0.001891873	0.003146896	0.003146896	0.001513498	0.000717156	0.001945659	0.001265108	0.000868805	0.000933797	0.003184593	0.034079399	0.122897292	0.011175447	0.024306487	7.67826E-08	1.33414E-06	5.4197E-06	6.83065E-06	6.83064722
3834703773275	383470	3773275	0.002131587	0.003545632	0.003545632	0.00170527	0.000808025	0.002192189	0.001425407	0.000978889	0.001052116	0.002997321	0.031182569	0.085395301	0.00776527	0.016889385	7.64617E-08	1.33223E-06	4.3672E-06	5.77589E-06	5.77589205
3834803773275	383480	3773275	0.002221092	0.003694511	0.003694511	0.001776873	0.000841954	0.002284238	0.001485259	0.001019992	0.001096294	0.002833721	0.023472862	0.06543223	0.005949964	0.012941112	7.5881E-08	1.32666E-06	3.7244E-06	5.12697E-06	5.12697425
3834903773275	383490	3773275	0.00229145	0.003811544	0.003811544	0.00183316	0.000868625	0.002356597	0.001532309	0.001052303	0.001131022	0.002683077	0.018635988	0.052568686	0.00478024	0.010396975	7.50362E-08	1.31734E-06	3.2585E-06	4.6509E-06	4.65090257
3835003773275	383500	3773275	0.002346972	0.003903897	0.003903897	0.001877577	0.000889671	0.002413697	0.001569436	0.0010778	0.001158426	0.002542852	0.015288051	0.043504741	0.003956026	0.008604318	7.39387E-08	1.30449E-06	2.8973E-06	4.27571E-06	4.27571492
3835103773275	383510	3773275	0.002383667	0.003964935	0.003964935	0.001906933	0.000903582	0.002451435	0.001593974	0.001094651	0.001176538	0.002412219	0.012844172	0.036809011	0.003347162	0.007280044	7.26126E-08	1.28772E-06	2.6071E-06	3.96747E-06	3.96747215
3835203773275	383520	3773275	0.002399781	0.003991738	0.003991738	0.001919825	0.00090969	0.002468008	0.00160475	0.001102051	0.001184492	0.00229047	0.010992111	0.031688892	0.002881573	0.006267393	7.1103E-08	1.26769E-06	2.3677E-06	3.70645E-06	3.70644783
3835303773275	383530	3773275	0.002397308	0.003987625	0.003987625	0.001917846	0.000908752	0.002465464	0.001603096	0.001100916	0.001183271	0.002176012	0.009524581	0.027595448	0.002509343	0.005457796	6.94153E-08	1.24418E-06	2.1631E-06	3.47665E-06	3.47665256
3835403773275	383540	3773275	0.00237904	0.003957238	0.003957238	0.001903232	0.000901828	0.002446677	0.00159088	0.001092527	0.001174255	0.002068784	0.008340082	0.024266457	0.002206627	0.004799392	6.76057E-08	1.21785E-06	1.9867E-06	3.27212E-06	3.27211669
3835503773275	383550	3773275	0.002344419	0.003899651	0.003899651	0.001875535	0.000888704	0.002411072	0.001567729	0.001076628	0.001157166	0.001967401	0.007355218	0.021481558	0.001953387	0.004248598	6.5631E-08	1.1879E-06	1.8305E-06	3.08406E-06	3.0840559
3835603773275	383560	3773275	0.002278767	0.003790446	0.003790446	0.001823013	0.000863817	0.002343553	0.001523827	0.001046478	0.001124761	0.001865279	0.006453096	0.018912176	0.001719745	0.003740429	6.31948E-08	1.14909E-06	1.6784E-06	2.89071E-06	2.89071018
3835703773275	383570	3773275	0.002206892	0.003670892	0.003670892	0.001765514	0.000836571	0.002269635	0.001475764	0.001013471	0.001089285	0.00177092	0.005715951	0.01679887	0.001527575	0.003322461	6.07754E-08	1.1092E-06	1.5467E-06	2.71667E-06	2.71667062
3835803773275	383580	3773275	0.002129513	0.003542182	0.003542182	0.001703611	0.000807239	0.002190056	0.0014240 2	0.000977936	0.001051092	0.001681727	0.005086499	0.014984985	0.001362633	0.002963713	5.82959E-08	1.06711E-06	1.4283E-06	2.55366E-06	2.55366248
3835903773275	383590	3773275	0.002054209	0.003416921	0.003416921	0.001643367	0.000778693	0.002112611	0.001373663	0.000943354	0.001013923	0.001598377	0.004554438	0.013444653	0.001222566	0.002659068	5.58495E-08	1.0248E-06	1.3229E-06	2.40352E-06	2.40351901
3836003773275	383600	3773275	0.001987679	0.003306257	0.003306257	0.001590143	0.000753473	0.002044189	0.001329174	0.000912802	0.000981085	0.001521904	0.004109912	0.012151828	0.001105005	0.002403375	5.35608E-08	9.84912E-07	1.2309E-06	2.26937E-06	2.26937263
3836103773275	383610	3773275	0.001944203	0.003233941	0.003233941	0.001555362	0.000736993	0.001999477	0.001300102	0.000892836	0.000959626	0.001458978	0.003785674	0.011205584	0.00101896	0.002216228	5.18942E-08	9.56653E-07	1.1613E-06	2.16989E-06	2.16988928
3836203773275	383620	3773275	0.00189993	0.003160297	0.003160297	0.00151994	0.00072021	0.001953945	0.001270496	0.000872505	0.000937774	0.001399919	0.003498771	0.010366458	0.000942655	0.002050266	5.02908E-08	9.29372E-07	1.0978E-06	2.07742E-06	2.07742401
3836303773275	383630	3773275	0.001855497	0.003086389	0.003086389	0.001484397	0.000703367	0.001908249	0.001240783	0.0008521	0.000915842	0.001344667	0.003245663	0.009624489	0.000875186	0.00190352	4.8771E-08	9.03529E-07	1.0399E-06	1.99215E-06	1.99215374

			EGIODemolition	EGIOSite Grubbing / Prep	EGIOMass Grading / Excavation	EGIOMass Grading / Excavation	EGIODrainage / Utilities Trenching	EGIODrainage / Utilities Trenching	EGIOFoundations / Concrete Pads	EGIOFoundations / Concrete Pads	EGIOBuilding / Structure Construction	EGIOBuilding / Structure Construction	EGIOAsphalt Paving	EGIOArchitectural Coating	EGIOLandscaping or Other Finishing	EGIOWaterside Construction (Piles)	HIWaterside Construction (Landscaping)	HIWaterside Construction (Landscaping)	KMDemolition	KMSite Grubbing / Prep	KMMass Grading / Excavation
Unique Identifier	X (UTM)	Y (UTM)	2025	2025	2025	2026	2026	2027	2026	2027	2026	2027	2027	2027	2027	2027	2025	2026	2025	2025	2025
3836403773275	383640	3773275	0.000484012	0.00044752	0.000744396	0.000744396	0.000358017	0.000358017	0.000169643	0.000169643	0.000460244	0.000460244	0.00029926	6.07003E-05	0.000205515	0.000220889	0.001685269	0.001685269	0.001079579	0.000998187	0.00166036
3836503773275	383650	3773275	0.000474176	0.00043843	0.000729269	0.000729269	0.000350741	0.000350741	0.000166195	0.000166195	0.000450892	0.000450892	0.000293179	5.94668E-05	0.000201339	0.0002164	0.001629337	0.001629337	0.001050676	0.000971463	0.001615909
3836603773275	383660	3773275	0.00046667	0.00043149	0.000717725	0.000717725	0.000345189	0.000345189	0.000163565	0.000163565	0.000443754	0.000443754	0.000288538	5.85254E-05	0.000198152	0.000212975	0.001581109	0.001581109	0.001027813	0.000950324	0.001580746
3836703773275	383670	3773275	0.000459423	0.00042479	0.000706579	0.000706579	0.000339829	0.000339829	0.000161024	0.000161024	0.000436863	0.000436863	0.00028405	5.76166E-05	0.000195074	0.000209667	0.001535283	0.001535283	0.00100633	0.000930461	0.001547706
3836803773275	383680	3773275	0.000454074	0.00041984	0.000698352	0.000698352	0.000335872	0.000335872	0.00015915	0.00015915	0.000431776	0.000431776	0.00028075	5.69457E-05	0.000192803	0.000207226	0.00149596	0.00149596	0.000990283	0.000915623	0.001523025
3836903773275	383690	3773275	0.000452348	0.00041824	0.000695698	0.000695698	0.000334596	0.000334596	0.000158545	0.000158545	0.000430135	0.000430135	0.000279683	5.67293E-05	0.00019207	0.000206439	0.001467044	0.001467044	0.000983812	0.00090964	0.001513073
3837003773275	383700	3773275	0.000450709	0.00041673	0.000693177	0.000693177	0.000333383	0.000333383	0.00015797	0.00015797	0.000428577	0.000428577	0.000278669	5.65237E-05	0.000191374	0.00020569	0.001439628	0.001439628	0.000978204	0.000904455	0.001504449
3837103773275	383710	3773275	0.000451744	0.00041769	0.000694769	0.000694769	0.000334149	0.000334149	0.000158333	0.000158333	0.000429561	0.000429561	0.00027931	5.66536E-05	0.000191814	0.000206163	0.001419216	0.001419216	0.000979067	0.000905253	0.001505775
3837203773275	383720	3773275	0.000453815	0.0004196	0.000697954	0.000697954	0.000335681	0.000335681	0.000159059	0.000159059	0.00043153	0.00043153	0.00028059	5.69133E-05	0.000192693	0.000207108	0.001402306	0.001402306	0.00098269	0.000908603	0.001511348
3837303773275	383730	3773275	0.000455972	0.00042159	0.000701271	0.000701271	0.000337276	0.000337276	0.000159815	0.000159815	0.000433581	0.000433581	0.000281923	5.71838E-05	0.000193609	0.000208092	0.001386698	0.001386698	0.000986487	0.000912113	0.001517187
3837403773275	383740	3773275	0.000457266	0.00042279	0.000703261	0.000703261	0.000338233	0.000338233	0.000160268	0.000160268	0.000434812	0.000434812	0.000282724	5.73461E-05	0.000194159	0.000208683	0.001370288	0.001370288	0.000987953	0.000913469	0.001519443
3837503773275	383750	3773275	0.00045856	0.00042399	0.000705252	0.000705252	0.000339191	0.000339191	0.000160722	0.000160722	0.00043604	0.00043604	0.000283524	5.75084E-05	0.000194708	0.000209274	0.00135578	0.00135578	0.000989679	0.000915065	0.001522096
3837603773275	383760	3773275	0.000458905	0.00042431	0.000705782	0.000705782	0.000339446	0.000339446	0.000160843	0.000160843	0.00043637	0.00043637	0.000283737	5.75516E-05	0.000194855	0.000209431	0.001340271	0.001340271	0.000988989	0.000914426	0.001521035
3837703773275	383770	3773275	0.000458646	0.00042407	0.000705384	0.000705384	0.000339254	0.000339254	0.000160752	0.000160752	0.000436124	0.000436124	0.000283577	5.75192E-05	0.000194745	0.000209313	0.001324562	0.001324562	0.000986918	0.000912512	0.00151785
3837803773275	383780	3773275	0.000458388	0.00042383	0.000704986	0.000704986	0.000339063	0.000339063	0.000160662	0.000160662	0.000435878	0.000435878	0.000283417	5.74867E-05	0.000194635	0.000209195	0.001310454	0.001310454	0.000984761	0.000910518	0.001514533
3837903773275	383790	3773275	0.00045856	0.00042399	0.000705252	0.000705252	0.000339191	0.000339191	0.000160722	0.000160722	0.000436042	0.000436042	0.000283524	5.75084E-05	0.000194708	0.000209274	0.001299848	0.001299848	0.000983812	0.00090964	0.001513073
3838003773275	383800	3773275	0.000458646	0.00042407	0.000705384	0.000705384	0.000339254	0.000339254	0.000160752	0.000160752	0.000436124	0.000436124	0.000283577	5.75192E-05	0.000194745	0.000209313	0.001290642	0.001290642	0.000982345	0.000908284	0.001510818
3838103773275	383810	3773275	0.000457352	0.00042287	0.000703394	0.000703394	0.000338297	0.000338297	0.000160299	0.000160299	0.000434894	0.000434894	0.000282777	5.73569E-05	0.000194195	0.000208722	0.001278435	0.001278435	0.000978032	0.000904295	0.001504183
3838203773275	383820	3773275	0.000455023	0.00042072	0.000699811	0.000699811	0.000336574	0.000336574	0.000159482	0.000159482	0.000432679	0.000432679	0.000281337	5.70647E-05	0.000193206	0.000207659	0.001263427	0.001263427	0.000971474	0.000898233	0.001494099
3838303773275	383830	3773275	0.000452693	0.00041856	0.000696229	0.000696229	0.000334851	0.000334851	0.000158666	0.000158666	0.000430464	0.000430464	0.00027896	5.67726E-05	0.000192217	0.000206596	0.001248918	0.001248918	0.00096509	0.000892329	0.00148428
3838403773275	383840	3773275	0.000447085	0.00041338	0.000687604	0.000687604	0.000330703	0.000330703	0.0001567	0.0001567	0.000425131	0.000425131	0.000276429	5.60693E-05	0.000189836	0.000204037	0.001221002	0.001221002	0.000950768	0.000879087	0.001462253
3838503773275	383850	3773275	0.000441477	0.00040819	0.000678979	0.000678979	0.000326555	0.000326555	0.000154735	0.000154735	0.00041798	0.00041798	0.000272962	5.5366E-05	0.000187455	0.000201477	0.001193486	0.001193486	0.000936274	0.000865686	0.001439961
3838603773275	383860	3773275	0.000434575	0.00040181	0.000668364	0.000668364	0.000321449	0.000321449	0.000152316	0.000152316	0.000413235	0.000413235	0.000268694	5.45004E-05	0.000184524	0.000198328	0.001160968	0.001160968	0.000918328	0.000849093	0.001412361
3838703773275	383870	3773275	0.000425689	0.0003936	0.000654697	0.000654697	0.000314876	0.000314876	0.000149201	0.000149201	0.00040478	0.00040478	0.0002632	5.33859E-05	0.000180751	0.000194272	0.001121545	0.001121545	0.000895896	0.000828352	0.001377862
3838803773275	383880	3773275	0.000416802	0.00038538	0.000641029	0.000641029	0.000308303	0.000308303	0.000146086	0.000146086	0.000396335	0.000396335	0.000257705	5.22715E-05	0.000176977	0.000190216	0.001084123	0.001084123	0.000873637	0.000807771	0.001343627
3838903773275	383890	3773275	0.000407571	0.00037684	0.000626831	0.000626831	0.000301474	0.000301474	0.000142851	0.000142851	0.000387557	0.000387557	0.000251997	5.11137E-05	0.000173058	0.000186003	0.001047602	0.001047602	0.00085086	0.000786711	0.001308597
3839003773275	383900	3773275	0.000398425	0.00036839	0.000612766	0.000612766	0.00029471	0.00029471	0.000139645	0.000139645	0.00037886	0.00037886	0.000246343	4.99668E-05	0.000169174	0.00018183	0.001012983	0.001012983	0.000828255	0.000765811	0.001273832
3839103773275	383910	3773275	0.000389453	0.00036009	0.000598966	0.000598966	0.000288073	0.000288073	0.0001365	0.0001365	0.000370328	0.000370328	0.000240795	4.88415E-05	0.000165364	0.000177735	0.000980464	0.000980464	0.000805996	0.00074523	0.001239598
3839203773275	382970	3773285	0.001090191	0.001008	0.001676681	0.001676681	0.000806399	0.000806399	0.000382104	0.000382104	0.001036657	0.001036657	0.00067405	0.000136722	0.00046293	0.000497532	0.001370488	0.001370488	0.000619725	0.00057302	0.000953118
3829803773285	382980	3773285	0.001067328	0.00098686	0.001641518	0.001641518	0.000789487	0.000789487	0.00037409	0.00037409	0.001014916	0.001014916	0.00065992	0.000133854	0.00045319	0.00048709	0.001421718	0.001421718	0.000626713	0.000579464	0.000963866
3829903773285	382990	3773285	0.001043602	0.00096492	0.001605028	0.001605028	0.000771938	0.000771938	0.000365775	0.000365775	0.000992355	0.000992355	0.00064525	0.000130879	0.000443121	0.00047627	0.001463842	0.001463842	0.000637325	0.000589276	0.000980187
3830003773285	383000	3773285	0.000997185	0.000922	0.001533641	0.001533641	0.000737604	0.000737604	0.00034950	0.00034950	0.000948218	0.000948218	0.000616551	0.000125058	0.000423412	0.000455086	0.001500263	0.001500263	0.000646039	0.000597333	0.000993589
3830103773285	383010	3773285	0.000975184	0.00090166	0.001499804	0.001499804	0.00072133	0.00072133	0.00034179	0.00034179	0.00092729	0.00092729	0.000602948	0.000122299	0.000414071	0.00044504	0.001533882	0.001533882	0.000655702	0.000606267	0.00100845
3830203773285	383020	3773285	0.000992526	0.0009177	0.001526475	0.001526475	0.000734158	0.000734158	0.00034787	0.00034787	0.00094378	0.00094378	0.00061367	0.000124473	0.00042143	0.00045296	0.001566401	0.001566401	0.000666314	0.000616079	0.001024771
3830303773285	383030	3773285	0.001011938	0.00093565	0.001556331	0.001556331	0.000748517	0.000748517	0.00035467	0.00035467	0.00096224	0.00096224	0.000625673	0.000126908	0.000429677	0.000461819	0.001598219	0.001598219	0.000678134	0.000627008	0.00104295
3830403773285	383040	3773285	0.0010587	0.00097888	0.001628249	0.001628249	0.000783106	0.000783106	0.00037106	0.00037106	0.001006712	0.001006712	0.000654585	0.000132772	0.00044953	0.00048316	0.001627936	0.001627936	0.000693664	0.000641367	0.001066834
3830503773285	383050	3773285	0.001093038	0.00101063	0.00168106	0.00168106	0.000808505	0.000808505	0.000383102	0.000383102	0.001039364	0.001039364	0.000675816	0.000137079	0.000464112	0.000498831	0.001653051	0.001653051	0.000707037	0.000653731	0.001087401
3830603773285	383060	3773285	0.001113831	0.00102986	0.001713039	0.001713039	0.000823885	0.000823885	0.00039039	0.00039039	0.001059136	0.001059136	0.000688672	0.000139686	0.000472941	0.00050832	0.001674763	0.001674763	0.000721014	0.000666655	0.001108897
3830703773285	383070	3773285	0.001118317	0.001034	0.001719938	0.001719938	0.000827204	0.000827204	0.000391962	0.000391962	0.001063402	0.001063402	0.000691446	0.000140249	0.000474846	0.000510367	0.00170348	0.00170348	0.000735508	0.000680056	0.001131189
3830803773285	383080	3773285	0.001119266	0.00103488	0.001721398	0.001721398	0.000827906	0.000827906	0.000392295	0.000392295	0.001064304	0.001064304	0.000692033	0.000140368	0.000475249	0.000510801	0.001733297	0.001733297	0.000749657	0.000693139	0.001152951
3830903773285	383090	3773285	0.001120302	0.00103584	0.00172299	0.00172299	0.000828671	0.000828671	0.000392658	0.000392658	0.001065289	0.001065289	0.000692673	0.000140498	0.000475688	0.000511273	0.001761513	0.001761513	0.000764497	0.00070686	0.001175773
3831003773285	383100	3773285	0.001122804	0.00103815	0.001726838	0.001726838	0.000830522	0.000830522	0.000393535	0.000393535	0.001067668	0.001067668	0.00069422	0.000140812	0.000476751	0.000512415	0.001785527	0.001785527	0.000781493	0.000722575	0.001201913
3831103773285	383110	3773285	0.001123235	0.00103855	0.001727502	0.001727502	0.000830841	0.000830841	0.000393686	0.000393686	0.001068078	0.001068078	0.000694486	0.000140866	0.000476934	0.000512612	0.00180844	0.00180844	0.000798662	0.000738449	0.001228319
3831203773285	383120	3773285	0.001120819	0.00103632	0.001723787	0.001723787	0.000829054	0.000829054	0.000392839	0.000392839	0.001065781	0.001065781	0.00069293	0.000140563	0.000475908	0.000511509	0.001831954	0.001831954	0.000816349	0.000754803	0.001255521
3831303773285	383130	3773285	0.001116419	0.00103225	0.001717019	0.001717019	0.0008258	0.0008258	0.00039129	0.00039129	0.001061597	0.001061597	0.00069027	0.000140011	0.00047404	0.00050951	0.001854967	0.001854967	0.000834726	0.000771794	0.001283784
3831403773285	383140	3773285	0.001107188	0.00102371	0.001702821	0.001702821	0.000818971	0.000818971	0.000388061	0.000388061	0.001052819	0.001052819	0.00068456	0.000138853	0.00047012	0.00050588	0.001886285	0.001886285	0.000850428	0.000786313	0.001307933
3831503773285	383150	3773285	0.001072504	0.00099165	0.00164948	0.00164948	0.000793316	0.000793316	0.000375905	0.000375905	0.001019839	0.001019839	0.00066312	0.000134504	0.000455393	0.00048946	0.001959527	0.001959527	0.000851032	0.000786871	0.001308862
3831603773285	383160	3773285	0.00100866	0.00093261	0.001551288	0.001551288	0.000746091	0.000746091	0.00033528	0.00033528	0.00095912	0.00095912	0.000623646	0.000126497	0.000428284	0.00046032	0.002014959	0.002014959	0.000847064	0.000783201	0.001302759
3834603773285	383460	3773285	0.000784254	0.00072513	0.00120616	0.00120616	0.000580102	0.000580102	0.00027487	0.00027487	0.00074574	0.00074574	0.00048498	9.83539E-05	0.000333	0.00035791	0.003536334	0.003536334	0.001343154	0.00124189	0.002065731
3834703773285	383470	3773285	0.000762944	0.00070542	0.001173385	0.001173385	0.000564339	0.000564339	0.00026740	0.00026740	0.00072547	0.00072547	0.00047172	9.56814E-05	0.000323952	0.00034818	0.003507517	0.003507517	0.001404928	0.001299007	0.002160737
3834803773285	383480	3773285	0.000745257	0.00068907	0.001146183	0.001146183	0.000551256	0.000551256	0.00026120	0.00026120	0.00070868	0.00070868	0.00046078	9.34633E-05	0.000316442	0.00034011	0.003446482	0.003446482	0.00143987	0.001331315	0.002214477
3834903773285	383490	3773285	0.000730677	0.00067559	0.001123759	0.001123759	0.000540471	0.000540471	0.00025609	0.00025609	0.00069479	0.00069479	0.00045177	9.16347E-05	0.000310251	0.00033346	0.003361433	0.003361433	0.001468945	0.001358198	0.002259194
3835003773285	383500	3773285	0.0007167	0.00066267	0.001102263	0.001102263	0.000530133	0.000530133	0.00025119	0.00025119	0.00068150	0.00068150	0.00044312	8.98818E-05	0.000304316	0.00032708	0.003262076	0.003262076	0.001491291	0.001378859	0.002293561
3835103773285	383510	3773285	0.00070419	0.0006511	0.001083023	0.001083023	0.000520879	0.000520879	0.00024681	0.00024681	0.00066961	0.00066961	0.00043594	8.83129E-05	0.000299004	0.00032137	0.003157616	0.003157616	0.001505527	0.001392021	0.002315455
3835203773285	383520	3773285	0.000691421	0.00063929	0.001063384	0.001063384	0.000511434	0.000511434	0.00024233	0.00024233	0.00065746	0.00065746	0.00042749	8.67116E-05	0.000293582	0.00031554	0.003045351	0.003045351	0.001511739	0.001397765	0.002325009
3835303773285	383530	3773285	0.000678565	0.00062741	0.001043613	0.001043613	0.000501925	0.000501925	0.00023783	0.00023783	0.00064524	0.00064524	0.00041955	8.50994E-05	0.000288124	0.00030978	0.002930285	0.002930285	0.001510703	0.001396808	0.002323416
3835403773285	383540	3773285	0.000665365	0.0006152	0.001023312	0.001023312	0.000492161	0.000492161	0.00023320	0.00023320	0.00063692	0.00063692	0.00041138	8.34439E-05	0.000282519	0.00030365	0.002815219	0.002815219	0.00150268	0.001389389	0.002311076
3835503773285	383550	3773285	0.000651043	0.00060196	0.001001285	0.001001285	0.000481568	0.000481568	0.00022818	0.00022818	0.00061907	0.00061907	0.00040254	8.16478E-05	0.000276438	0.00029717	0.002697551	0.002697551	0.00148853	0.001376306	0.002289315
3835603773285	383560	3773285	0.000632407	0.00058473	0.000972624	0.000972624	0.000467783	0.000467783	0.00022165	0.00022165	0.00060135	0.00060135	0.00039101	7.93107E-05	0.000268525	0.00028861	0.002560873	0.002560873	0.001462475	0.001352215	0.002249242
3835703773285	383570	3773285	0.000613168	0.00056694	0.000943034	0.000943034	0.000453552	0.000453552	0.00021491	0.00021491	0.00058058	0.00058058	0.00037911	7.68978E-05	0.000260356	0.00027983	0.0024337	0.0024337	0.001425893	0.001318392	0.002192981
3835803773285	383580	3773285	0.000592807	0.00054811	0.000911719	0.000911719	0.000438491	0.000438491	0.00020777	0.00020777	0.00056396	0.00056396	0.00036652	7.43443E-05	0.00025171	0.00027054	0.002311629	0.002311629	0.00138172	0.001277548	0.002125044
3835903773285	383590	3773285	0.0005721	0.00052897	0.000879873	0.000879873	0.00042174	0.000423174	0.00020051	0.00020051	0.00054407	0.00054407	0.00035372	7.17475E-05	0.000242918	0.00026109	0.002197364	0.002197364	0.001332456	0.001231999	0.002049277
3836003773285	383600	3773285	0.000552343	0.0005107	0.000849487	0.000849487	0.00040856	0.00040856	0.00019359	0.00019359	0.00052522	0.00052522	0.00034150	6.92697E-05	0.000234529	0.00025207	0.002092704	0.002092704	0.001282502	0.001185811	0.001972449
3836103773285	383610	3773285	0.000537762	0.00049722	0.000827062	0.000827062	0.000397775	0.000397775	0.00018848	0.00018848	0.00051135	0.00051135	0.00033249	6.74411E-05	0.000228338	0.00024519	0.002008655	0.002008655	0.001242987	0.001149275	0.001911677
3836203773285	383620	3773285	0.000523785	0.0004843	0.000805566	0.000805566	0.000387437	0.000387437	0.00018358	0.00018358	0.00049806	0.00049806	0.00033852	6.56883E-05	0.000222403	0.00023904	0.00192931	0.00192931	0.001204162	0.001113378	0.001851966
3836303773285	383630	3773285	0.000510844	0.00047233	0.000785662	0.000785662	0.000377864	0.000377864	0.00017904	0.00017904	0.00048575	0.00048575	0.00031585	6.40653E-05	0.000216908	0.00023314	0.001855567	0.001855567	0.001167409	0.00107395	0.00179544
3836403773285	383640	3773285	0.000498938	0.00046132	0.000767351	0.000767351	0.000369057	0.000369057	0.00017478	0.00017478	0.00047437	0.00047437	0.00030848	6.25721E-05	0.000211853	0.00022701	0.001787128	0.001787128	0.001133071	0.001047646	0.001742629
3836503773285	383650	3773285	0.000487722	0.00045095	0.000750101	0.000750101	0.000360761	0.000360761	0.00017094	0.00017094	0.00046377	0.00046377	0.00030154	6.11655E-05	0.00020709	0.00022582	0.001722391	0.001722391	0.001100113	0.001017173	0.001691941
3836603773285	383660	3773285	0.000479698	0.00044353	0.000737761	0.000737761	0.000354826	0.000354826	0.00016813	0.00016813	0.00045642	0.00045642	0.00029659	6.01593E-05	0.000203683	0.00022192	0.00166876	0.00166876	0.001075783	0.000994677	0.001654522
3836703773285	383670	3773285	0.000472106	0.00043651	0.000726084	0.000726084	0.00034921	0.00034921	0.00016547	0.00016547	0.00044823	0.00044823	0.00029189	5.92071E-05	0.00020046	0.00021545	0.001618431	0.001618431	0.001053092	0.000973697	0.001619624
3836803773285	383680	3773285	0.000466066	0.00043093	0.000716796	0.000716796	0.000344743	0.000344743	0.00016353	0.00016353	0.00044318	0.00044318	0.00028816	5.84497E-05	0.000197895	0.00021269	0.001574105	0.001574105	0.001034974	0.000956945	0.001591759
3836903773285	383690	3773285	0.00046296	0.00042806	0.000712019	0.000712019	0.000342445	0.000342445	0.00016226	0.00016226	0.00044026	0.00044026	0.00028624	5.80602E-05	0.000196576	0.00021282	0.001539285	0.001539285	0.001024793	0.000947532	0.001576102
3837003773285	383700	3773285	0.00045941	0.00042526	0.000707375	0.000707375	0.000340212	0.000340212	0.00016120	0.00016120	0.00043735	0.00043735	0.00028437	5.76815E-05	0.000195294	0.00020903	0.001506066	0.001506066	0.00101513	0.00093859	0.00156124
3837103773285	383710	3773285	0.000458905	0.00042431	0.000705782	0.000705782	0.000339446	0.000339446	0.00016084	0.00016084	0.00043637	0.00043637	0.00028377	5.75516E-05	0.000194855	0.00020931	0.001479351	0.001479351	0.001010989	0.000934768	0.001554871
3837203773285	383720	3773285	0.000458819	0.00042423	0.00070565	0.00070565	0.000339382	0.000339382	0.00016081	0.00016081	0.00043628	0.00043628	0.00028368	5.75408E-05	0.000194818	0.00020939	0.001455837	0.001455837	0.001009091	0.000933013	0.001551952
3837303773285	383730	3773285	0.00045925	0.00042463	0.00070631	0.00070631	0.000339701	0.000339701	0.00016096	0.00016096	0.00043669	0.00043669	0.00028351	5.75949E-05	0.000195001	0.00020959	0.001434825	0.001434825	0.001008487	0.000932455	0.001551023
3837403773285	383740	3773285	0.000461407	0.00042662	0.000709631	0.000709631	0.000341296	0.000341296	0.00016172	0.00016172	0.00043875	0.00043875	0.000285284	5.78654E-05	0.000195917	0.00021057	0.001419416	0.001419416	0.001012197	0.000935885	0.001556729

			KMMass Grading / Excavation	KMDrainage / Utilities Trenching	KMFoundations / Concrete Pads	KMBuilding / Structure Construction	KMAsphalt Paving	KMArchitectural Coating	KMLandscaping or Other Finishing	KMWaterside Construction (Piles)	EWNDemolition	EWNSite Grubbing / Prep	EWNDrainage / Utilities Trenching	EWNDrainage / Utilities Trenching	EWNDrainage / Utilities Trenching	EWNFoundations / Concrete Pads	EWNBuilding / Structure Construction	EWNAsphalt Paving	EWNLandscaping or Other Finishing	EWNWaterside Construction (Piles)	ISDemolition
Unique Identifier	X (UTM)	Y (UTM)	2026	2026	2026	2026	2026	2026	2026	2026	2027	2027	2027	2028	2029	2029	2029	2029	2029	2029	2027
3836403773275	383640	3773275	0.00166036	0.000412282	0.000378385	0.001112885	0.000667494	0.000135391	0.000458397	0.000492689	0.007745309	0.008855215	0.010428879	0.010428879	0.010428879	0.002714676	0.006744272	0.004788858	0.003288716	0.003438589	0.000439924
3836503773275	383650	3773275	0.001615909	0.000401244	0.000368255	0.00108309	0.000649624	0.000131766	0.000446125	0.000479498	0.007275188	0.008317726	0.009795872	0.009795872	0.009795872	0.002549902	0.006334912	0.004498186	0.003089099	0.003229875	0.000432159
3836603773275	383660	3773275	0.001580746	0.000392513	0.000360241	0.001059522	0.000635488	0.000128899	0.000436417	0.000469064	0.006880214	0.007866151	0.009264048	0.009264048	0.009264048	0.002411466	0.005990986	0.004253977	0.00292139	0.003054523	0.000426724
3836703773275	383670	3773275	0.001547706	0.000384309	0.000352712	0.001037376	0.000622205	0.000126205	0.000427295	0.00045926	0.006518197	0.007452258	0.008776601	0.008776601	0.008776601	0.002284582	0.005675757	0.004030145	0.002767675	0.002893803	0.000421634
3836803773275	383680	3773275	0.001523025	0.00037818	0.000347087	0.001020834	0.000612283	0.000124192	0.000420482	0.000451936	0.006212605	0.007102875	0.008365129	0.008365129	0.008365129	0.002177474	0.005409662	0.0038412	0.002637919	0.002758134	0.000418355
3836903773275	383690	3773275	0.001513073	0.000375709	0.000344819	0.001014163	0.000608282	0.000123381	0.000417734	0.000448983	0.005980349	0.006837335	0.008052401	0.008052401	0.008052401	0.00209607	0.005207423	0.003697598	0.002539301	0.002655022	0.000418787
3837003773275	383700	3773275	0.001504449	0.000373568	0.000342854	0.001008382	0.000604815	0.000122677	0.000415353	0.000446424	0.005760085	0.006585507	0.00775582	0.00775582	0.00775582	0.002018869	0.005015627	0.00356141	0.002445775	0.002557234	0.000419391
3837103773275	383710	3773275	0.001505775	0.000373897	0.000343156	0.001009272	0.000605349	0.000122785	0.000415719	0.000446818	0.005580025	0.006379646	0.007513375	0.007513375	0.007513375	0.001955759	0.004858839	0.003450081	0.002369321	0.002477295	0.000422496
3837203773275	383720	3773275	0.001511348	0.000375281	0.000344426	0.001013007	0.000607589	0.00012324	0.000417258	0.000448471	0.005417221	0.006193512	0.007294163	0.007294163	0.007294163	0.001898698	0.004717077	0.003349421	0.002300193	0.002405017	0.00042681
3837303773275	383730	3773275	0.001517187	0.000376731	0.000345757	0.00101692	0.000609936	0.000123716	0.00041887	0.000450204	0.005260112	0.006013888	0.007082618	0.007082618	0.007082618	0.001843632	0.004580272	0.003252282	0.002233483	0.002335267	0.000431038
3837403773275	383740	3773275	0.001519443	0.000377291	0.000346271	0.001018432	0.000610843	0.0001239	0.000419492	0.000450873	0.005100327	0.005831207	0.006867473	0.006867473	0.006867473	0.001787628	0.004441139	0.003153488	0.002165637	0.002264329	0.00043423
3837503773275	383750	3773275	0.001522096	0.00037795	0.000346875	0.001020211	0.00061191	0.000124116	0.000420225	0.000451661	0.004950292	0.005659672	0.006665454	0.006665454	0.006665454	0.001735042	0.004310496	0.003060723	0.002101931	0.00219772	0.000437509
3837603773275	383760	3773275	0.001521035	0.000377686	0.000346633	0.0010195	0.000611483	0.00012403	0.000419932	0.000451346	0.00479974	0.005487545	0.006462738	0.006462738	0.006462738	0.001682275	0.004179401	0.002967638	0.002038006	0.002130881	0.000439752
3837703773275	383770	3773275	0.00151785	0.000376895	0.000345908	0.001017365	0.000610203	0.00012377	0.000419053	0.000450401	0.004652552	0.005319265	0.006264553	0.006264553	0.006264553	0.001630686	0.004051236	0.002876633	0.001975508	0.002065536	0.000441219
3837803773275	383780	3773275	0.001514533	0.000376072	0.000345152	0.001015142	0.000608869	0.0001235	0.000418137	0.000449416	0.004514423	0.005161342	0.006078566	0.006078566	0.006078566	0.001582273	0.00393096	0.002791229	0.001916858	0.002004213	0.000442599
3837903773275	383790	3773275	0.001513073	0.000375709	0.000344819	0.001014163	0.000608282	0.000123381	0.000417734	0.000448983	0.004390444	0.005019596	0.00591163	0.00591163	0.00591163	0.001538819	0.003823004	0.002714573	0.001864215	0.001949171	0.000444324
3838003773275	383800	3773275	0.001510818	0.000375149	0.000344305	0.001012651	0.000607376	0.000123197	0.000417111	0.000448314	0.004273021	0.004885347	0.005753524	0.005753524	0.005753524	0.001497663	0.003720758	0.002641972	0.001814357	0.00189704	0.000445619
3838103773275	383810	3773275	0.001504183	0.000373502	0.000342793	0.001008204	0.000604708	0.000122656	0.00041528	0.000446345	0.004150767	0.004745574	0.005588912	0.005588912	0.005588912	0.001454814	0.003614304	0.002566383	0.001762447	0.001842765	0.000445532
3838203773275	383820	3773275	0.001494099	0.000370998	0.000340495	0.001001445	0.000600654	0.000121833	0.000412495	0.000443353	0.004025666	0.004602546	0.005420466	0.005420466	0.005420466	0.001410967	0.003505372	0.002489034	0.001709328	0.001787225	0.000444497
3838303773275	383830	3773275	0.00148428	0.000368559	0.000338257	0.000994864	0.000596707	0.000121033	0.000409784	0.000440439	0.003906346	0.004466127	0.005259804	0.005259804	0.005259804	0.001369146	0.003401473	0.00241526	0.001658664	0.001734252	0.000443203
3838403773275	383840	3773275	0.001462253	0.00036309	0.000333237	0.0009801	0.000587852	0.000119237	0.000403703	0.000433903	0.003761315	0.004300313	0.005064523	0.005064523	0.005064523	0.001318314	0.003275186	0.002325588	0.001597082	0.001669864	0.000439407
3838503773275	383850	3773275	0.001439961	0.000357555	0.000328157	0.000965158	0.00057889	0.000117419	0.000397549	0.000427288	0.003623272	0.004142489	0.004878652	0.004878652	0.004878652	0.001269931	0.003154985	0.002240238	0.001538469	0.001608579	0.000435438
3838603773275	383860	3773275	0.001412361	0.000350701	0.000321867	0.000946659	0.000567794	0.000115168	0.000389929	0.000419098	0.003480225	0.003978943	0.004686043	0.004686043	0.004686043	0.001219794	0.003030426	0.002151793	0.00147773	0.001545073	0.000430348
3838703773275	383870	3773275	0.001377862	0.000342135	0.000314005	0.000923535	0.000553925	0.000112355	0.000380404	0.000408861	0.003327343	0.003804153	0.004480191	0.004480191	0.004480191	0.00116621	0.002897303	0.002057268	0.001412815	0.001477199	0.000423359
3838803773275	383880	3773275	0.001343627	0.000333634	0.000306203	0.000900589	0.000540162	0.000109563	0.000370953	0.000398702	0.003183865	0.003640115	0.004287001	0.004287001	0.004287001	0.001115922	0.002772369	0.001968556	0.001351893	0.001413501	0.000416198
3838903773275	383890	3773275	0.001308597	0.000324936	0.00029822	0.000877109	0.000526079	0.000106707	0.000361281	0.000388308	0.003046427	0.003482981	0.004101943	0.004101943	0.004101943	0.001067751	0.002652694	0.001883579	0.001293536	0.001352484	0.000408433
3839003773275	383900	3773275	0.001273832	0.000316303	0.000290298	0.000853808	0.000512103	0.000103872	0.000351683	0.000377992	0.002917357	0.003335416	0.003928153	0.003928153	0.003928153	0.001022513	0.002540305	0.001803777	0.001238732	0.001295183	0.000400496
3839103773275	383910	3773275	0.001239598	0.000307803	0.000282496	0.000830861	0.00049834	0.000101081	0.000342232	0.000367833	0.002796483	0.003197221	0.0037654	0.0037654	0.0037654	0.000980148	0.002435054	0.001729041	0.001187408	0.00124152	0.000392559
3829703773285	382970	3773285	0.000953118	0.000236667	0.00021709	0.000638844	0.00038317	7.77201E-05	0.00026314	0.00028824	0.004851333	0.005546531	0.006532208	0.006532208	0.006532208	0.001700358	0.004224326	0.002999537	0.002059913	0.002153786	0.000667349
3829803773285	382980	3773285	0.000963866	0.000239336	0.000219659	0.000646048	0.000387491	7.85966E-05	0.000266107	0.000286014	0.005342592	0.006108188	0.007193676	0.007193676	0.007193676	0.00187254	0.004652093	0.003303278	0.002268505	0.002371885	0.000648369
3829903773285	382990	3773285	0.000980187	0.000243389	0.000223378	0.000656987	0.000394053	7.99274E-05	0.000270613	0.000290857	0.005848	0.006686022	0.007874197	0.007874197	0.007874197	0.002049682	0.00509218	0.003615768	0.002483105	0.002596264	0.000630941
3830003773285	383000	3773285	0.000993589	0.000246717	0.000226432	0.00066597	0.00039944	8.10202E-05	0.000274313	0.000294834	0.006381103	0.007295519	0.008592008	0.008592008	0.008592008	0.002236531	0.005556383	0.003945381	0.002709465	0.00283294	0.00060756
3830103773285	383010	3773285	0.00100845	0.000250407	0.000229819	0.000675931	0.000405415	8.22321E-05	0.000278416	0.000299243	0.006983573	0.007984322	0.009403219	0.009403219	0.009403219	0.002447693	0.006080986	0.004317883	0.002965278	0.003100411	0.000577277
3830203773285	383020	3773285	0.001024771	0.00025446	0.00023338	0.00068687	0.000411976	8.35629E-05	0.000282922	0.000304086	0.007613478	0.008704493	0.010251372	0.010251372	0.010251372	0.00266847	0.00662948	0.004707348	0.00323274	0.003380062	0.000597552
3830303773285	383030	3773285	0.00104295	0.000258973	0.000237681	0.000699055	0.000419284	8.50453E-05	0.000287941	0.000309481	0.008325519	0.00951857	0.011210119	0.011210119	0.011210119	0.002918035	0.007249494	0.005147596	0.003535078	0.003696178	0.000617827
3830403773285	383040	3773285	0.001066834	0.000264904	0.000243124	0.000715064	0.000428886	8.69929E-05	0.000294535	0.000316568	0.009114691	0.010420831	0.01227272	0.01227272	0.01227272	0.003194634	0.00793667	0.005635535	0.003870166	0.004046537	0.000648024
3830503773285	383050	3773285	0.001087401	0.000270011	0.000247811	0.000728849	0.000437155	8.867E-05	0.000300213	0.000322671	0.009966414	0.011394606	0.013419545	0.013419545	0.013419545	0.003493157	0.008678312	0.006162147	0.004231814	0.004424666	0.00067244
3830603773285	383060	3773285	0.001108897	0.000275349	0.00025271	0.000743257	0.000445796	9.04228E-05	0.000306148	0.00032905	0.010935127	0.012502136	0.014723896	0.014723896	0.014723896	0.003832684	0.009521825	0.006761095	0.004643137	0.004854733	0.000693836
3830703773285	383070	3773285	0.001131189	0.000280884	0.00025779	0.000758199	0.000454758	9.22406E-05	0.000312302	0.000335664	0.01224981	0.014005214	0.016494085	0.016494085	0.016494085	0.004293471	0.010666593	0.007573952	0.005201362	0.005438397	0.000701774
3830803773285	383080	3773285	0.001152951	0.000286288	0.00026275	0.000772785	0.000463507	9.40151E-05	0.00031831	0.000342122	0.013879575	0.015868525	0.018688526	0.018688526	0.018688526	0.004864692	0.01208572	0.008581621	0.005893372	0.006161944	0.000707468
3830903773285	383090	3773285	0.001175773	0.000291955	0.000267951	0.000788082	0.000472682	9.58761E-05	0.000324611	0.000348894	0.015847372	0.018118308	0.021338119	0.021338119	0.021338119	0.005554391	0.01379919	0.009798293	0.006728913	0.007035562	0.000714198
3831003773285	383100	3773285	0.001201913	0.000298445	0.000273908	0.000805603	0.000483191	9.80077E-05	0.000331828	0.000356651	0.018164761	0.02076778	0.02445843	0.02445843	0.02445843	0.006366619	0.01581707	0.011231115	0.007712894	0.008064385	0.000724033
3831103773285	383110	3773285	0.001228319	0.000305002	0.000279926	0.000823302	0.000493806	0.000100161	0.000339118	0.000364486	0.021022415	0.024034937	0.028306194	0.028306194	0.028306194	0.007368207	0.018305388	0.012997977	0.008926275	0.009333062	0.000733179
3831203773285	383120	3773285	0.001255521	0.000311757	0.000286125	0.000841534	0.000504742	0.000102379	0.000346628	0.000372558	0.024628086	0.028157303	0.033161147	0.033161147	0.033161147	0.008631969	0.021445048	0.015227333	0.010457271	0.010933827	0.000740426
3831303773285	383130	3773285	0.001283784	0.000318775	0.000292566	0.000860478	0.000516104	0.000104684	0.000354431	0.000380945	0.029130172	0.033304539	0.039223101	0.039223101	0.039223101	0.010209918	0.025365265	0.018010933	0.01236889	0.012932563	0.00074681
3831403773285	383140	3773285	0.001307933	0.000324771	0.000298069	0.000876665	0.000525813	0.000106653	0.000361098	0.000388111	0.035394112	0.040466105	0.047657351	0.047657351	0.047657351	0.012405384	0.030819626	0.021883873	0.015028606	0.015713487	0.000747242
3831503773285	383150	3773285	0.001308862	0.000325002	0.000298281	0.000877287	0.000526186	0.000106729	0.000361355	0.000388386	0.049083447	0.056117128	0.066089723	0.066089723	0.066089723	0.017203399	0.042739694	0.03034787	0.020841201	0.021790972	0.000710056
3831603773285	383160	3773285	0.001302759	0.000323486	0.00029689	0.000873196	0.000523732	0.000106231	0.00035967	0.000386575	0.071904729	0.08220871	0.09681805	0.09681805	0.09681805	0.025202095	0.062611456	0.044458071	0.030531289	0.031922654	0.000640259
3834603773285	383460	3773285	0.002065731	0.000512939	0.000470766	0.001384591	0.000830461	0.000168446	0.000570313	0.000612976	0.069948407	0.079972047	0.094183908	0.094183908	0.094183908	0.024516419	0.060907977	0.043248495	0.02970062	0.03105413	0.000607732
3834703773285	383470	3773285	0.002160737	0.00053653	0.000492417	0.001448271	0.000868655	0.000176193	0.000596543	0.000641168	0.054697551	0.062535736	0.073648985	0.073648985	0.073648985	0.019171102	0.047628207	0.033819023	0.023224992	0.024283396	0.000615842
3834803773285	383480	3773285	0.002214477	0.000549874	0.000504664	0.001484291	0.000890259	0.000180575	0.00061138	0.000657115	0.044336853	0.050690346	0.059698545	0.059698545	0.059698545	0.015539751	0.03860657	0.027413093	0.018825761	0.019683685	0.000617482
3834903773285	383490	3773285	0.002259194	0.000560977	0.000514855	0.001514263	0.000908236	0.000184222	0.000623725	0.000670384	0.037085305	0.042399647	0.049934504	0.049934504	0.049934504	0.012998136	0.032292243	0.022929523	0.0157467	0.016464305	0.000617568
3835003773285	383500	3773285	0.002293561	0.000569511	0.000522687	0.001537298	0.000922052	0.000187024	0.000633213	0.000680582	0.031739262	0.036287514	0.042736181	0.042736181	0.042736181	0.011124385	0.027637145	0.019624111	0.013476729	0.014090888	0.00061567
3835103773285	383510	3773285	0.002315455	0.000574947	0.000527676	0.001551973	0.000930854	0.000188809	0.000639258	0.000687079	0.027695823	0.031664648	0.037291784	0.037291784	0.037291784	0.009707189	0.024116297	0.017124088	0.011759855	0.012295773	0.000611183
3835203773285	383520	3773285	0.002325009	0.00057732	0.000529854	0.001558377	0.000934695	0.000189588	0.000641896	0.000689914	0.024448717	0.02795223	0.032919631	0.032919631	0.032919631	0.008569101	0.021288861	0.01511643	0.010381109	0.010854195	0.000605317
3835303773285	383530	3773285	0.002323416	0.000576924	0.000529491	0.001557309	0.000934055	0.000189458	0.000641456	0.000689441	0.02179761	0.024921218	0.029349976	0.029349976	0.029349976	0.007639907	0.018980394	0.013477274	0.009255429	0.009677216	0.000597983
3835403773285	383540	3773285	0.002311076	0.00057386	0.000526678	0.001549038	0.000929094	0.000188452	0.000638049	0.000685779	0.019587462	0.022394355	0.026374064	0.026374064	0.026374064	0.006865266	0.017055895	0.012110758	0.008316984	0.008696004	0.000589442
3835503773285	383550	3773285	0.002289315	0.000568457	0.000521719	0.001534452	0.000920345	0.000186678	0.000632041	0.000679322	0.017669016	0.020200994	0.02379092	0.02379092	0.02379092	0.006192864	0.015385397	0.0109246	0.007502397	0.007844295	0.00057952
3835603773285	383560	3773285	0.002249242	0.000558506	0.000512587	0.001507593	0.000904235	0.00018341	0.000620978	0.000667431	0.015836932	0.018106372	0.021324062	0.021324062	0.021324062	0.005550732	0.0137901	0.009791838	0.006724481	0.007030927	0.000565802
3835703773285	383570	3773285	0.002192981	0.000544536	0.000499765	0.001469883	0.000881618	0.000178822	0.000605445	0.000650736	0.014289216	0.016336868	0.019240099	0.019240099	0.019240099	0.005008269	0.012442417	0.008834899	0.006067309	0.006343807	0.000550531
3835803773285	383580	3773285	0.002125044	0.000527667	0.000484283	0.001424347	0.000854305	0.000173282	0.000586689	0.000630577	0.012935537	0.014789205	0.0174174	0.0174174	0.0174174	0.004533813	0.011263693	0.00799793	0.005492526	0.00574283	0.000533707
3835903773285	383590	3773285	0.002049277	0.000508853	0.000467016	0.001373563	0.000823846	0.000167104	0.000565771	0.000608094	0.011757861	0.013442768	0.015831687	0.015831687	0.015831687	0.004121047	0.010238225	0.007269784	0.004992476	0.005219992	0.000515934
3836003773285	383600	3773285	0.001972449	0.000489776	0.000449508	0.001322068	0.00079296	0.000160839	0.00054456	0.000585296	0.010745233	0.01228503	0.014468207	0.014468207	0.014468207	0.003766128	0.009356473	0.006643684	0.004562507	0.004770428	0.000498679
3836103773285	383610	3773285	0.001911677	0.000474686	0.000435658	0.001281334	0.000768528	0.000155884	0.000527782	0.000567263	0.009949849	0.011375667	0.013397241	0.013397241	0.013397241	0.003487351	0.008663888	0.006151905	0.004224781	0.004417311	0.000486255
3836203773285	383620	3773285	0.001851966	0.000459859	0.00042205	0.001241312	0.000744523	0.000151015	0.000511296	0.000549545	0.009239275	0.010563267	0.012440469	0.012440469	0.012440469	0.0032383	0.008045151	0.005712564	0.003923065	0.004101847	0.000474435
3836303773285	383630	3773285	0.00179544	0.000445823	0.000409168	0.001203424	0.000721799	0.000146406	0.00049569	0.000532771	0.008609369	0.009843096	0.011592316	0.011592316	0.011592316	0.003017523	0.007496658	0.005323098	0.003655603	0.003822195	0.000463737
3836403773285	383640	3773285	0.001742629	0.00043271	0.000397133	0.001168027	0.000700568	0.000142099	0.00048111	0.0005171	0.008049089	0.009202527	0.010837912	0.010837912	0.010837912	0.002821148	0.00700879	0.004976682	0.003417704	0.003573455	0.000454074
3836503773285	383650	3773285	0.001691941	0.000420123	0.000385582	0.001134052	0.00068019	0.000137966	0.000467116	0.00050206	0.00754092	0.008621537	0.010153674	0.010153674	0.010153674	0.002643039	0.006566299	0.004662485	0.003201931	0.003347849	0.000444928
3836603773285	383660	3773285	0.001654522	0.000410832	0.000377054	0.001108972	0.000665147	0.000134915	0.000456786	0.000490956	0.007126878	0.008148163	0.009596176	0.009596176	0.009596176	0.00249792	0.00620577	0.004406487	0.003026126	0.003164032	0.000439148
3836703773285	383670	3773285	0.001619624	0.000402167	0.000369101	0.001085581	0.000651118	0.000132069	0.000447151	0.000480601	0.006750022	0.007717304	0.009088748	0.009088748	0.009088748	0.002365835	0.005877621	0.00417348	0.00286611	0.002996724	0.000433799
3836803773285	383680	3773285	0.001591759	0.000395247	0.000362751	0.001066904	0.000639916	0.000129797	0.000439458	0.000472332	0.006423379	0.007343852	0.008648931	0.008648931	0.008648931	0.002251349	0.005593194	0.00397152	0.002727415	0.002851708	0.000430003
3836903773285	383690	3773285	0.001576102	0.00039136	0.000359183	0.001056409	0.000633621	0.00012852	0.000435135	0.000467686	0.006161271	0.007044184	0.008296008	0.008296008	0.008296008	0.002159482	0.005364962	0.00380946	0.002616122	0.002735343	0.000429054
3837003773285	383700	3773285	0.00156124	0.000387669	0.000355796	0.001046448	0.000627646	0.000127308	0.000431032	0.000463276	0.005913743	0.006761185	0.007962718	0.007962718	0.007962718	0.002072725	0.005149426	0.003656416	0.00251102	0.002625451	0.000428277
3837103773285	383710	3773285	0.001554871	0.000386088	0.000354345	0.001042179	0.000625086	0.000126789	0.000429274	0.000461386	0.005704781	0.006522279	0.007681356	0.007681356	0.007681356	0.001999485	0.004967471	0.003527217	0.002422293	0.002532681	0.000429485
3837203773285	383720	3773285	0.001551952	0.000385363	0.000353679	0.001040222	0.000623912	0.000126551	0.000428468	0.00046052	0.005514282	0.006304482	0.007424854	0.007424854	0.007424854	0.001932717	0.004801593	0.003409433	0.002341406	0.002448108	0.000431556
3837303773285	383730	3773285	0.001551023	0.000385132	0.000353468	0.0010396	0.000623539	0.000126475	0.000428211	0.000460244	0.00533707	0.006101875	0.007186241	0.007186241	0.007186241	0.001870605	0.004647285	0.003299864	0.00226616	0.002369433	0.000434144
3837403773285	383740	3773285	0.001556729	0.000386549	0.000354768	0.001043424	0.000625833	0.00012694	0.000429786	0.000461937	0.005185569	0.005928663	0.006982248	0.006982248	0.006982248	0.001817505	0.004515364	0.003206192	0.002201831	0.002302173	0.000438458

			ISDrainage / Utilities Trenching	ISDrainage / Utilities Trenching	ISAsphalt Paving	ISAsphalt Paving	SVDemolition	SVSite Grubbing / Prep	SVMass Grading / Excavation	SVMass Grading / Excavation	SVDrainage / Utilities Trenching	SVFoundations / Concrete Pads	SVBuilding / Structure Construction	SVBuilding / Structure Construction	SVAsphalt Paving	SVAsphalt Paving	SVArchitectural Coating	SVArchitectural Coating	SVLandscaping or Other Finishing	SVLandscaping or Other Finishing	MDemolition
Unique Identifier	X (UTM)	Y (UTM)	2027	2028	2027	2028	2027	2027	2027	2028	2028	2028	2028	2029	2028	2029	2028	2029	2028	2029	2027
3836403773275	383640	3773275	0.000236024	0.000236024	0.000272001	0.000272001	0.004508501	0.001796628	0.005843402	0.005843402	0.003015586	0.001169707	0.004644891	0.004644891	0.003129478	0.003129478	0.000704902	0.000704902	0.002386612	0.002386612	0.001958738
3836503773275	383650	3773275	0.000231858	0.000231858	0.0002672	0.0002672	0.004335352	0.001727629	0.005618987	0.005618987	0.002899772	0.001124784	0.004476442	0.004476442	0.003009291	0.003009291	0.00067783	0.00067783	0.002294954	0.002294954	0.001910078
3836603773275	383660	3773275	0.000228942	0.000228942	0.00026384	0.00026384	0.004183865	0.001667262	0.005422647	0.005422647	0.002798447	0.001085482	0.004327559	0.004327559	0.002904139	0.002904139	0.000654145	0.000654145	0.002214763	0.002214763	0.001867284
3836703773275	383670	3773275	0.000226211	0.000226211	0.000260692	0.000260692	0.004039436	0.001609707	0.005235455	0.005235455	0.002701844	0.00104801	0.004186058	0.004186058	0.002803887	0.002803887	0.000631564	0.000631564	0.002138309	0.002138309	0.00182475
3836803773275	383680	3773275	0.000224452	0.000224452	0.000258665	0.000258665	0.003912931	0.001559295	0.005071494	0.005071494	0.002617229	0.001015189	0.004060744	0.004060744	0.002716076	0.002716076	0.000611785	0.000611785	0.002071342	0.002071342	0.001788169
3836903773275	383690	3773275	0.000224683	0.000224683	0.000258932	0.000258932	0.003812862	0.001519418	0.004941796	0.004941796	0.002550296	0.000989227	0.003958465	0.003958465	0.002646616	0.002646616	0.000596139	0.000596139	0.00201837	0.00201837	0.001764184
3837003773275	383700	3773275	0.000225007	0.000225007	0.000259306	0.000259306	0.003715077	0.001480451	0.004815058	0.004815058	0.002484891	0.000963857	0.003859299	0.003859299	0.00257874	0.00257874	0.000580851	0.000580851	0.001966607	0.001966607	0.001742097
3837103773275	383710	3773275	0.000226673	0.000226673	0.000261226	0.000261226	0.00363224	0.00144744	0.004707694	0.004707694	0.002429484	0.000942365	0.003773652	0.003773652	0.002521241	0.002521241	0.000567899	0.000567899	0.001922756	0.001922756	0.00173114
3837203773275	383720	3773275	0.000228988	0.000228988	0.000263893	0.000263893	0.003555216	0.001416746	0.004607864	0.004607864	0.002377965	0.000922382	0.003693785	0.003693785	0.002467776	0.002467776	0.000555856	0.000555856	0.001881983	0.001881983	0.001727171
3837303773275	383730	3773275	0.000231256	0.000231256	0.000266507	0.000266507	0.003479299	0.001386494	0.004509469	0.004509469	0.002327187	0.000902686	0.003615519	0.003615519	0.00241508	0.00241508	0.000543987	0.000543987	0.001841796	0.001841796	0.001726567
3837403773275	383740	3773275	0.000232969	0.000232969	0.000268481	0.000268481	0.003400822	0.00135522	0.004407756	0.004407756	0.002274696	0.000882325	0.003536009	0.003536009	0.002360607	0.002360607	0.000531717	0.000531717	0.001800253	0.001800253	0.001724755
3837503773275	383750	3773275	0.000234728	0.000234728	0.000270508	0.000270508	0.003325389	0.001325161	0.004309989	0.004309989	0.002224242	0.000862755	0.003459877	0.003459877	0.002308247	0.002308247	0.000519923	0.000519923	0.001760322	0.001760322	0.001725877
3837603773275	383760	3773275	0.000235931	0.000235931	0.000271895	0.000271895	0.003248504	0.001294522	0.004210339	0.004210339	0.002172816	0.000842807	0.003383213	0.003383213	0.002254879	0.002254879	0.000507902	0.000507902	0.001719622	0.001719622	0.001723979
3837703773275	383770	3773275	0.000236718	0.000236718	0.000272802	0.000272802	0.003172103	0.001264076	0.004111316	0.004111316	0.002121714	0.000822985	0.003307615	0.003307615	0.002201846	0.002201846	0.000495957	0.000495957	0.001679179	0.001679179	0.001720183
3837803773275	383780	3773275	0.000237459	0.000237459	0.000273655	0.000273655	0.003098746	0.001234844	0.00401624	0.00401624	0.002072648	0.000803953	0.003235397	0.003235397	0.002150928	0.002150928	0.000484488	0.000484488	0.001640347	0.001640347	0.001717336
3837903773275	383790	3773275	0.000238384	0.000238384	0.000274722	0.000274722	0.003031065	0.001207873	0.003928519	0.003928519	0.002027378	0.000786394	0.003168782	0.003168782	0.002103948	0.002103948	0.000473906	0.000473906	0.001604519	0.001604519	0.001718544
3838003773275	383800	3773275	0.000239079	0.000239079	0.000275522	0.000275522	0.002965806	0.001181867	0.003843938	0.003843938	0.001983728	0.000769463	0.003105014	0.003105014	0.00205865	0.00205865	0.000463702	0.000463702	0.001569974	0.001569974	0.001719061
3838103773275	383810	3773275	0.000239032	0.000239032	0.000275469	0.000275469	0.00289757	0.001154676	0.003755499	0.003755499	0.001938088	0.000751759	0.003039199	0.003039199	0.002011286	0.002011286	0.000453034	0.000453034	0.001533853	0.001533853	0.001712159
3838203773275	383820	3773275	0.000238477	0.000238477	0.000274829	0.000274829	0.002827398	0.001126712	0.003664549	0.003664549	0.001891152	0.000733553	0.002971962	0.002971962	0.001962577	0.001962577	0.000442062	0.000442062	0.001496706	0.001496706	0.001698959
3838303773275	383830	3773275	0.000237783	0.000237783	0.000274029	0.000274029	0.002759508	0.001099658	0.003576559	0.003576559	0.001845743	0.00071594	0.002907037	0.002907037	0.001915453	0.001915453	0.000431448	0.000431448	0.001460768	0.001460768	0.001684723
3838403773275	383840	3773275	0.000235746	0.000235746	0.000271681	0.000271681	0.002678263	0.001067282	0.003471258	0.003471258	0.001791401	0.000694861	0.002829305	0.002829305	0.001859058	0.001859058	0.000418745	0.000418745	0.001417761	0.001417761	0.001651507
3838503773275	383850	3773275	0.000233617	0.000233617	0.000269228	0.000269228	0.002599855	0.001036037	0.003369634	0.003369634	0.001738956	0.000674519	0.002754063	0.002754063	0.001804633	0.001804633	0.000406486	0.000406486	0.001376255	0.001376255	0.001618118
3838603773275	383860	3773275	0.000230886	0.000230886	0.00026608	0.00026608	0.002518125	0.001003468	0.003263705	0.003263705	0.00168429	0.000653314	0.002675442	0.002675442	0.001747902	0.001747902	0.000393708	0.000393708	0.00133299	0.00133299	0.001577222
3838703773275	383870	3773275	0.000227136	0.000227136	0.000261759	0.000261759	0.002430651	0.00096861	0.003150332	0.003150332	0.001625781	0.00063062	0.002591039	0.002591039	0.001687184	0.001687184	0.000380031	0.000380031	0.001286685	0.001286685	0.00152468
3838803773275	383880	3773275	0.000223294	0.000223294	0.000257332	0.000257332	0.00234733	0.000935406	0.00304234	0.00304234	0.00157005	0.000609002	0.002510639	0.002510639	0.001629348	0.001629348	0.000367004	0.000367004	0.001242578	0.001242578	0.001472914
3838903773275	383890	3773275	0.000219128	0.000219128	0.000252531	0.000252531	0.002266569	0.000903223	0.002937667	0.002937667	0.001516032	0.000588049	0.002432462	0.002432462	0.00157329	0.00157329	0.000354377	0.000354377	0.001199827	0.001199827	0.001420372
3839003773275	383900	3773275	0.00021487	0.00021487	0.000247623	0.000247623	0.002189475	0.000872501	0.002837747	0.002837747	0.001464467	0.000568048	0.002357932	0.002357932	0.001519777	0.001519777	0.000342324	0.000342324	0.001159017	0.001159017	0.00136921
3839103773275	383910	3773275	0.000210611	0.000210611	0.000242716	0.000242716	0.002116327	0.000843352	0.002742941	0.002742941	0.00141554	0.00054907	0.002286959	0.002286959	0.001469002	0.001469002	0.000330887	0.000330887	0.001120295	0.001120295	0.001320205
3839203773275	383920	3773275	0.000358039	0.000358039	0.000412616	0.000412616	0.006150988	0.002451156	0.007972206	0.007972206	0.00411419	0.001595841	0.006654541	0.006654541	0.004269575	0.004269575	0.000961704	0.000961704	0.003256076	0.003256076	0.000688574
3829803773285	382980	3773285	0.000347856	0.000347856	0.000400881	0.000400881	0.00691299	0.002754813	0.00895983	0.00895983	0.00462387	0.001793539	0.00727702	0.00727702	0.004798504	0.004798504	0.001080843	0.001080843	0.003659449	0.003659449	0.000707986
3829903773285	382990	3773285	0.000338506	0.000338506	0.000390105	0.000390105	0.007729461	0.003080174	0.010018043	0.010018043	0.005169979	0.002005368	0.007908215	0.007908215	0.005365238	0.005365238	0.001208498	0.001208498	0.004091654	0.004091654	0.000724465
3830003773285	383000	3773285	0.000325962	0.000325962	0.000375649	0.000375649	0.008595756	0.003425391	0.011140836	0.011140836	0.005749415	0.002230123	0.00853603	0.00853603	0.005966558	0.005966558	0.001343943	0.001343943	0.004550234	0.004550234	0.000732402
3830103773285	383010	3773285	0.000309715	0.000309715	0.000356925	0.000356925	0.009598799	0.003825102	0.012440865	0.012440865	0.006420316	0.002490357	0.00922379	0.00922379	0.006662798	0.006662798	0.001500768	0.001500768	0.005081203	0.005081203	0.0007475
3830203773285	383020	3773285	0.000320592	0.000320592	0.000369461	0.000369461	0.010452015	0.004165106	0.013546705	0.013546705	0.006991004	0.00271172	0.009727803	0.009727803	0.00725504	0.00725504	0.001634168	0.001634168	0.00553286	0.00553286	0.000760356
3830303773285	383030	3773285	0.00033147	0.00033147	0.000381997	0.000381997	0.011373535	0.00453233	0.014741074	0.014741074	0.007607378	0.002950803	0.010246136	0.010246136	0.007894693	0.007894693	0.001778247	0.001778247	0.006020674	0.006020674	0.000774678
3830403773285	383040	3773285	0.000347671	0.000347671	0.000400667	0.000400667	0.012289588	0.004897376	0.015928357	0.015928357	0.008220095	0.003188468	0.010734318	0.010734318	0.008530551	0.008530551	0.001921472	0.001921472	0.006505594	0.006505594	0.000801251
3830503773285	383050	3773285	0.00036077	0.00036077	0.000415764	0.000415764	0.013116229	0.0522679	0.016999755	0.016999755	0.008773008	0.003402936	0.011163356	0.011163356	0.009104347	0.009104347	0.002050717	0.002050717	0.006943184	0.006943184	0.000819024
3830603773285	383060	3773285	0.00037225	0.00037225	0.000428993	0.000428993	0.013904047	0.005540734	0.018020835	0.018020835	0.009299953	0.003607331	0.011594618	0.011594618	0.009651194	0.009651194	0.002173892	0.002173892	0.007360222	0.007360222	0.000835503
3830703773285	383070	3773285	0.000376508	0.000376508	0.000433901	0.000433901	0.014919616	0.005945436	0.019337099	0.019337099	0.009979233	0.003870815	0.012188459	0.012188459	0.010356128	0.010356128	0.002332675	0.002332675	0.007897821	0.007897821	0.000853793
3830803773285	383080	3773285	0.000379563	0.000379563	0.000437421	0.000437421	0.015905288	0.006338225	0.020614614	0.020614614	0.010638516	0.004126543	0.012810404	0.012810404	0.011040311	0.011040311	0.002486785	0.002486785	0.008419595	0.008419595	0.000873033
3830903773285	383090	3773285	0.000383174	0.000383174	0.000441582	0.000441582	0.016706947	0.006657684	0.021653633	0.021653633	0.011174719	0.004334529	0.013400065	0.013400065	0.011596765	0.011596765	0.002612124	0.002612124	0.008843959	0.008843959	0.00089279
3831003773285	383100	3773285	0.000388451	0.000388451	0.000447663	0.000447663	0.017197741	0.006853265	0.022289744	0.022289744	0.011502995	0.004461863	0.013904523	0.013904523	0.01193744	0.01193744	0.002688859	0.002688859	0.009103766	0.009103766	0.000912461
3831103773285	383110	3773285	0.000393357	0.000393357	0.000453318	0.000453318	0.017482446	0.006966719	0.022658747	0.022658747	0.011693425	0.004535728	0.014368159	0.014368159	0.012135062	0.012135062	0.002733373	0.002733373	0.009254477	0.009254477	0.000932823
3831203773285	383120	3773285	0.000397246	0.000397246	0.000457799	0.000457799	0.017621546	0.00702215	0.022839032	0.022839032	0.011786464	0.004571817	0.014800665	0.014800665	0.012231615	0.012231615	0.002755121	0.002755121	0.00932811	0.00932811	0.000954478
3831303773285	383130	3773285	0.000400671	0.000400671	0.000461746	0.000461746	0.01761082	0.007017876	0.022825129	0.022825129	0.01177929	0.004569034	0.015172783	0.015172783	0.012224169	0.012224169	0.002753444	0.002753444	0.009322432	0.009322432	0.000977428
3831403773285	383140	3773285	0.000400902	0.000400902	0.000462013	0.000462013	0.017700162	0.007053478	0.022940925	0.022940925	0.011839048	0.004592213	0.015599509	0.015599509	0.012286184	0.012286184	0.002767413	0.002767413	0.009369726	0.009369726	0.001002707
3831503773285	383150	3773285	0.000380952	0.000380952	0.000439022	0.000439022	0.018950955	0.007551917	0.024562059	0.024562059	0.012675661	0.004916725	0.016747969	0.016747969	0.013154395	0.013154395	0.002962974	0.002962974	0.010031844	0.010031844	0.001033076
3831603773285	383160	3773285	0.000343505	0.000343505	0.000395866	0.000395866	0.020131851	0.008022502	0.026092602	0.026092602	0.013465524	0.005223102	0.017992394	0.017992394	0.013974089	0.013974089	0.003147606	0.003147606	0.010656961	0.010656961	0.001021687
3831703773285	383460	3773285	0.000326054	0.000326054	0.000375756	0.000375756	0.010072431	0.004013843	0.013054732	0.013054732	0.006737113	0.002613239	0.010103745	0.010103745	0.00699156	0.00699156	0.00157482	0.00157482	0.005331924	0.005331924	0.002057007
3831803773285	383470	3773285	0.000330405	0.000330405	0.00038077	0.00038077	0.009543989	0.00380326	0.012369827	0.012369827	0.006383656	0.002476137	0.009636375	0.009636375	0.006624754	0.006624754	0.001492199	0.001492199	0.005052189	0.005052189	0.002255098
3831903773285	383480	3773285	0.000331285	0.000331285	0.000381784	0.000381784	0.009051949	0.003607183	0.011732101	0.011732101	0.006054547	0.00234848	0.009183857	0.009183857	0.006283215	0.006283215	0.001415268	0.001415268	0.004791724	0.004791724	0.002427047
3832003773285	383490	3773285	0.000331331	0.000331331	0.000381837	0.000381837	0.008604753	0.003428976	0.011152496	0.011152496	0.005755432	0.002232458	0.008753484	0.008753484	0.005972803	0.005972803	0.001345349	0.001345349	0.004554997	0.004554997	0.002530838
3832103773285	383500	3773285	0.000330313	0.000330313	0.000380663	0.000380663	0.008192851	0.003264834	0.010618636	0.010618636	0.005479925	0.002125592	0.008350505	0.008350505	0.00568689	0.00568689	0.001280949	0.001280949	0.004336953	0.004336953	0.002612455
3832203773285	383510	3773285	0.000327906	0.000327906	0.000377889	0.000377889	0.007821018	0.00311666	0.010136709	0.010136709	0.005231218	0.002029122	0.007979632	0.007979632	0.00542879	0.00542879	0.001222813	0.001222813	0.00414012	0.00414012	0.002673022
3832303773285	383520	3773285	0.000324758	0.000324758	0.000374262	0.000374262	0.007472161	0.002977641	0.00968456	0.00968456	0.004997879	0.001938612	0.007628326	0.007628326	0.005186639	0.005186639	0.001168269	0.001168269	0.00395545	0.00395545	0.00271314
3832403773285	383530	3773285	0.000320824	0.000320824	0.000369728	0.000369728	0.007146279	0.002847778	0.009262189	0.009262189	0.004779908	0.001854064	0.007297565	0.007297565	0.004960435	0.004960435	0.001117318	0.001117318	0.003782942	0.003782942	0.002730309
3832503773285	383540	3773285	0.000316241	0.000316241	0.000364447	0.000364447	0.006840398	0.002725884	0.008865741	0.008865741	0.004575314	0.001774705	0.00698628	0.00698628	0.004748114	0.004748114	0.001069493	0.001069493	0.003621021	0.003621021	0.002727635
3832603773285	383550	3773285	0.000310918	0.000310918	0.000358312	0.000358312	0.00654289	0.002607328	0.008480145	0.008480145	0.004376321	0.001697518	0.006685758	0.006685758	0.004541605	0.004541605	0.001022978	0.001022978	0.003463532	0.003463532	0.002705462
3832703773285	383560	3773285	0.000303558	0.000303558	0.00034983	0.00034983	0.006219846	0.002478596	0.008061452	0.008061452	0.004160247	0.001613706	0.006369938	0.006369938	0.004317371	0.004317371	0.00097247	0.00097247	0.003292526	0.003292526	0.002644809
3832803773285	383570	3773285	0.000295365	0.000295365	0.000340389	0.000340389	0.005919916	0.002359074	0.007672717	0.007672717	0.003959634	0.001535891	0.006076175	0.006076175	0.004109181	0.004109181	0.000925576	0.000925576	0.003133756	0.003133756	0.002568368
3832903773285	383580	3773285	0.000286339	0.000286339	0.000329986	0.000329986	0.005633065	0.002244765	0.007300934	0.007300934	0.003767769	0.001461469	0.005796642	0.005796642	0.00391007	0.00391007	0.000880727	0.000880727	0.002981909	0.002981909	0.002479676
3833003773285	383590	3773285	0.000276804	0.000276804	0.000318998	0.000318998	0.005362616	0.002136991	0.006950409	0.006950409	0.003586875	0.001391302	0.005533029	0.005533029	0.003722344	0.003722344	0.000838443	0.000838443	0.002838745	0.002838745	0.002388568
3833103773285	383600	3773285	0.000267546	0.000267546	0.000308329	0.000308329	0.005112513	0.002037326	0.006626254	0.006626254	0.003419589	0.001326414	0.005288182	0.005288182	0.00354874	0.00354874	0.000799339	0.000799339	0.002706351	0.002706351	0.002304189
3833203773285	383610	3773285	0.00026088	0.00026088	0.000300647	0.000300647	0.004905593	0.001954869	0.006358068	0.006358068	0.003281187	0.00127273	0.005080867	0.005080867	0.003405111	0.003405111	0.000766987	0.000766987	0.002596816	0.002596816	0.002243537
3833303773285	383620	3773285	0.000254539	0.000254539	0.000293339	0.000293339	0.004708984	0.001876521	0.006103247	0.006103247	0.003149683	0.001221721	0.004884847	0.004884847	0.00326864	0.00326864	0.000736248	0.000736248	0.00249274	0.00249274	0.002183833
3833403773285	383630	3773285	0.000248799	0.000248799	0.000286724	0.000286724	0.004524694	0.001803081	0.005864391	0.005864391	0.003026417	0.001173908	0.004701189	0.004701189	0.003140719	0.003140719	0.000707434	0.000707434	0.002395184	0.002395184	0.002126459
3833503773285	383640	3773285	0.000243615	0.000243615	0.00028075	0.00028075	0.004351823	0.001734192	0.005640335	0.005640335	0.002910789	0.001129057	0.004529093	0.004529093	0.003020724	0.003020724	0.000680406	0.000680406	0.002303673	0.002303673	0.002070897
3833603773285	383650	3773285	0.000238708	0.000238708	0.000275095	0.000275095	0.00418691	0.001668475	0.005426593	0.005426593	0.002800484	0.001086272	0.004365625	0.004365625	0.002906253	0.002906253	0.000654622	0.000654622	0.002216375	0.002216375	0.002015421
3833703773285	383660	3773285	0.000235607	0.000235607	0.000271521	0.000271521	0.004046772	0.00161263	0.005244962	0.005244962	0.002706751	0.001049913	0.004224569	0.004224569	0.002808979	0.002808979	0.000632711	0.000632711	0.002142192	0.002142192	0.001969608
3833803773285	383670	3773285	0.000232737	0.000232737	0.000268214	0.000268214	0.003913623	0.001559571	0.005072391	0.005072391	0.002617692	0.001015369	0.004091161	0.004091161	0.002716557	0.002716557	0.000611893	0.000611893	0.002071709	0.002071709	0.001924572
3833903773285	383680	3773285	0.000230701	0.000230701	0.000265867	0.000265867	0.003793554	0.001511724	0.004916771	0.004916771	0.002537382	0.000984218	0.003970027	0.003970027	0.002633214	0.002633214	0.000593121	0.000593121	0.002008149	0.002008149	0.001884367
3834003773285	383690	3773285	0.000230191	0.000230191	0.00026528	0.00026528	0.003693485	0.001471846	0.004787073	0.004787073	0.002470449	0.000958255	0.003867037	0.003867037	0.002563753	0.002563753	0.000577475	0.000577475	0.001955177	0.001955177	0.001854861
3837003773285	383700	3773285	0.000229775	0.000229775	0.0002648	0.0002648	0.003595839	0.001432934	0.004660514	0.004660514	0.002405136	0.000932921	0.003767248	0.003767248	0.002495973	0.002495973	0.000562208	0.000562208	0.001903487	0.001903487	0.001826562
3837103773285	383710	3773285	0.000230423	0.000230423	0.000265547	0.000265547	0.00351051	0.001398931	0.004549921	0.004549921	0.002348063	0.000910783	0.003678843	0.003678843	0.002436745	0.002436745	0.000548867	0.000548867	0.001858317	0.001858317	0.001807322
3837203773285	383720	3773285	0.000231534	0.000231534	0.000266827	0.000266827	0.003430441	0.001367024	0.004446145	0.004446145	0.002294508	0.00089001	0.003595864	0.003595864	0.002381166	0.002381166	0.000536348	0.000536348	0.001815932	0.001815932	0.001793259
3837303773285	383730	3773285	0.000232922	0.000232922	0.000268427	0.000268427	0.003353971	0.00133655	0.004347033	0.004347033	0.002243359	0.00087017	0.00351662	0.00351662	0.002328086	0.002328086	0.000524392	0.000524392	0.001775452	0.001775452	0.001783337
3837403773285	383740	3773285	0.000235237	0.000235237	0.000271095	0.000271095	0.003286566	0.00130969	0.004259671	0.004259671	0.002198274	0.000852682	0.003445825	0.003445825	0.002281299	0.002281299	0.000513853	0.000513853	0.001739771	0.001739771	0.001783941

			MSite Grubbing / Prep	MMass Grading / Excavation	MMass Grading / Excavation	MDrainage / Utilities Trenching	MFoundations / Concrete Pads	MBuilding / Structure Construction	MAsphalt Paving	MLandscaping or Other Finishing	MWaterside Construction (Piles)	RSSWRestriping South Valley	RSSWRestriping Silver Lake Boulevard	RSSWDemolition	RSSWPlacing Base	RSSWForm	Child Risk				
Unique Identifier	X (UTM)	Y (UTM)	2027	2027	2028	2028	2028	2028	2028	2028	2028	2029	2029	2029	2029	2029	3rd Trimester	0<2	2<16	Total	per million
3836403773275	383640	3773275	0.001811064	0.00301248	0.00301248	0.001448851	0.000686524	0.001862553	0.001211071	0.000831695	0.000893911	0.001292927	0.003020869	0.008964321	0.000815155	0.001772953	4.73338E-08	8.79094E-07	9.869E-07	1.91333E-06	1.91332809
3836503773275	383650	3773275	0.001766072	0.002937642	0.002937642	0.001412858	0.000669469	0.001816282	0.001180984	0.000811033	0.000871704	0.00124411	0.002818525	0.008369045	0.000761024	0.00165522	4.59607E-08	8.55728E-07	9.3791E-07	1.8396E-06	1.83960087
3836603773275	383660	3773275	0.001726505	0.002871828	0.002871828	0.001381204	0.00065447	0.00177559	0.001154526	0.000792863	0.000852174	0.001200841	0.002651523	0.007877324	0.00071631	0.001557968	4.48241E-08	8.36843E-07	8.9634E-07	1.778E-06	1.77800487
3836703773275	383670	3773275	0.001687178	0.002806411	0.002806411	0.001349742	0.000639562	0.001735145	0.001128227	0.000774803	0.000832763	0.001159934	0.002499884	0.007430387	0.000675669	0.001469574	4.37466E-08	8.18926E-07	8.5772E-07	1.72039E-06	1.72038895
3836803773275	383680	3773275	0.001653354	0.00275015	0.00275015	0.001322683	0.00062674	0.00170036	0.001105609	0.00075927	0.000816068	0.001123601	0.002374148	0.007059494	0.000641943	0.001396219	4.28736E-08	8.04877E-07	8.2485E-07	1.6726E-06	1.67259963
3836903773275	383690	3773275	0.001631178	0.002713262	0.002713262	0.001304942	0.000618334	0.001677553	0.00109078	0.000749086	0.000805122	0.001093584	0.002281908	0.006787219	0.000617184	0.001342368	4.235E-08	7.97648E-07	7.9997E-07	1.63997E-06	1.63997033
3837003773275	383700	3773275	0.001610756	0.002679293	0.002679293	0.001288605	0.000610593	0.00165655	0.001077124	0.000739708	0.000795042	0.001064778	0.002194939	0.006530391	0.000593829	0.001291573	4.18625E-08	7.90984E-07	7.7626E-07	1.60911E-06	1.60911057
3837103773275	383710	3773275	0.001600625	0.002662441	0.002662441	0.0012805	0.000606752	0.001646131	0.001070349	0.000735055	0.000790042	0.001039897	0.002126369	0.006327944	0.00057542	0.001251534	4.16137E-08	7.89043E-07	7.5724E-07	1.58789E-06	1.58789448
3837203773275	383720	3773275	0.001596955	0.002656338	0.002656338	0.001277564	0.000605361	0.001642358	0.001067895	0.00073337	0.000788231	0.001016993	0.002065779	0.006149078	0.000559155	0.001216158	4.14723E-08	7.89133E-07	7.4032E-07	1.57092E-06	1.5709238
3837303773275	383730	3773275	0.001596397	0.002655409	0.002655409	0.001277118	0.00060515	0.001641783	0.001067522	0.000733113	0.000787955	0.000994946	0.002007779	0.005978072	0.000543605	0.001182336	4.13527E-08	7.89509E-07	7.2409E-07	1.55496E-06	1.55495522
3837403773275	383740	3773275	0.001594722	0.002652622	0.002652622	0.001275778	0.000604515	0.00164006	0.001066401	0.000732344	0.000787128	0.000972809	0.001948053	0.005801948	0.00052759	0.001147503	4.11717E-08	7.88474E-07	7.0741E-07	1.53706E-06	1.53705545
3837503773275	383750	3773275	0.001595759	0.002654347	0.002654347	0.001276607	0.000604908	0.001641127	0.001067095	0.00073282	0.00078764	0.000951795	0.001892494	0.005638163	0.00051696	0.001115109	4.10208E-08	7.87794E-07	6.9182E-07	1.52063E-06	1.52063229
3837603773275	383760	3773275	0.001594004	0.002651428	0.002651428	0.001275203	0.000604242	0.001639322	0.001065921	0.000732014	0.000786774	0.000930721	0.001836043	0.005471819	0.00049757	0.00108221	4.08034E-08	7.85598E-07	6.7589E-07	1.50229E-06	1.50228752
3837703773275	383770	3773275	0.001590494	0.00264559	0.00264559	0.001272395	0.000602912	0.001635712	0.001063574	0.000730403	0.000785041	0.000910031	0.001780693	0.005308673	0.00048235	0.001049943	4.05521E-08	7.82554E-07	6.601E-07	1.48321E-06	1.48320589
3837803773275	383780	3773275	0.001587861	0.002641211	0.002641211	0.001270289	0.000601914	0.001633005	0.001061814	0.000729194	0.000783742	0.000890227	0.001729065	0.005156587	0.000468905	0.001019864	4.03212E-08	7.79699E-07	6.4523E-07	1.46525E-06	1.46525346
3837903773275	383790	3773275	0.001588978	0.002643069	0.002643069	0.001271183	0.000602337	0.001634154	0.001062561	0.000729707	0.000784293	0.000871928	0.00168363	0.005022871	0.000456746	0.000993418	4.01636E-08	7.7799E-07	6.3202E-07	1.45018E-06	1.45017749
3838003773275	383800	3773275	0.001589457	0.002643865	0.002643865	0.001271566	0.000602519	0.001634646	0.001062881	0.000729926	0.00078453	0.000854337	0.001640368	0.004895828	0.000445193	0.000968291	4.00152E-08	7.76241E-07	6.194E-07	1.43566E-06	1.43565781
3838103773275	383810	3773275	0.001583075	0.002633249	0.002633249	0.00126646	0.0006001	0.001628083	0.001058613	0.000726996	0.00078138	0.000836156	0.001593891	0.004758914	0.000432743	0.000941213	3.97602E-08	7.72316E-07	6.0575E-07	1.41783E-06	1.41782934
3838203773275	383820	3773275	0.00157087	0.002612948	0.002612948	0.001256696	0.000595473	0.001615531	0.001050452	0.00072139	0.000775355	0.00081765	0.001545181	0.004615419	0.00041695	0.000912832	3.9416E-08	7.66644E-07	5.9137E-07	1.39743E-06	1.39743053
3838303773275	383830	3773275	0.001557708	0.002591054	0.002591054	0.001246166	0.000590483	0.001601994	0.00104165	0.000715346	0.000768859	0.000799734	0.001498674	0.004478048	0.000407203	0.000885663	3.90814E-08	7.61104E-07	5.7749E-07	1.37768E-06	1.37767762
3838403773275	383840	3773275	0.001526995	0.002539968	0.002539968	0.001221596	0.000578841	0.001570409	0.001021112	0.000701242	0.0007537	0.000778808	0.001439483	0.004302746	0.000391263	0.000850992	3.83887E-08	7.4911E-07	5.5966E-07	1.34716E-06	1.34715764
3838503773275	383850	3773275	0.001496124	0.002488616	0.002488616	0.001196899	0.000567139	0.001538659	0.001000468	0.000687065	0.000738462	0.000758561	0.00138327	0.004136036	0.000376103	0.00081802	3.76985E-08	7.37108E-07	5.425E-07	1.31731E-06	1.31731013
3838603773275	383860	3773275	0.001458312	0.002425721	0.002425721	0.001166649	0.000552805	0.001499772	0.000975183	0.000669701	0.000719799	0.000737606	0.001324317	0.003960826	0.000360171	0.000783368	3.68655E-08	7.22482E-07	5.2429E-07	1.28363E-06	1.28363247
3838703773275	383870	3773275	0.001409731	0.002344912	0.002344912	0.001127785	0.000534389	0.00144981	0.000942696	0.000647391	0.00069582	0.000715204	0.001260273	0.00377017	0.000342834	0.00074566	3.58375E-08	7.04231E-07	5.0422E-07	1.24429E-06	1.24428805
3838803773275	383880	3773275	0.001361867	0.002265298	0.002265298	0.001089494	0.000516246	0.001400586	0.00091069	0.00062541	0.000672195	0.000693776	0.001200249	0.003591486	0.000326585	0.00071032	3.48396E-08	6.86317E-07	4.8515E-07	1.2063E-06	1.20630469
3838903773275	383890	3773275	0.001313286	0.002184489	0.002184489	0.001050629	0.00049783	0.001350624	0.000878203	0.0006031	0.000648216	0.00067285	0.001142666	0.003419932	0.000310985	0.00067639	3.38406E-08	6.68156E-07	4.6661E-07	1.16861E-06	1.16860777
3839003773275	383900	3773275	0.001265982	0.002105803	0.002105803	0.001012785	0.000479898	0.001301974	0.00084657	0.000581377	0.000624867	0.00065278	0.001088716	0.003259163	0.000296366	0.000644594	3.28715E-08	6.50365E-07	4.49E-07	1.13223E-06	1.13223427
3839103773275	383910	3773275	0.001220671	0.002030435	0.002030435	0.000976537	0.000462722	0.001255375	0.000816271	0.000560569	0.000602503	0.000633625	0.001038457	0.003109453	0.000282753	0.000614984	3.19389E-08	6.33079E-07	4.3236E-07	1.09738E-06	1.09737754
3829703773285	382970	3773285	0.00063666	0.001059005	0.001059005	0.000509328	0.00024134	0.000654761	0.000425739	0.000292373	0.000314245	0.007308319	0.000469923	0.001440799	0.000131016	0.00028496	4.32445E-08	9.90137E-07	8.1166E-07	1.84504E-06	1.84504159
3829803773285	382980	3773285	0.000654609	0.001088861	0.001088861	0.000523687	0.000248144	0.00067322	0.000437741	0.000300616	0.000323104	0.008454174	0.000492194	0.001511998	0.000137491	0.000299041	4.37583E-08	9.87595E-07	8.9177E-07	1.92312E-06	1.92312202
3829903773285	382990	3773285	0.000669845	0.001114205	0.001114205	0.000535876	0.00025392	0.000688889	0.00044793	0.000307613	0.000330625	0.009690729	0.000508897	0.001566197	0.000142419	0.000309761	4.41983E-08	9.84661E-07	9.7552E-07	2.00438E-06	2.00437567
3830003773285	383000	3773285	0.000677184	0.001126412	0.001126412	0.000541748	0.000256702	0.000696437	0.000452838	0.000310983	0.000334247	0.010989736	0.000529262	0.001622772	0.000147564	0.0003209	4.42328E-08	9.68239E-07	1.0626E-06	2.07506E-06	2.07506134
3830103773285	383010	3773285	0.000691145	0.001149633	0.001149633	0.000552916	0.000261994	0.000710794	0.000462173	0.000317394	0.000341137	0.012454499	0.000552308	0.001694428	0.00015408	0.000335122	4.4564E-08	9.64707E-07	1.1628E-06	2.17205E-06	2.1720522
3830203773285	383020	3773285	0.000703031	0.001169404	0.001169404	0.000562424	0.000266499	0.000723018	0.000470121	0.000322853	0.000347004	0.013573496	0.000572286	0.001756214	0.000159698	0.000347342	4.541E-08	9.82202E-07	1.2582E-06	2.28582E-06	2.28582179
3830303773285	383030	3773285	0.000716273	0.001191431	0.001191431	0.000573018	0.000271519	0.000736637	0.000478976	0.000328934	0.00035354	0.014653385	0.000594795	0.001824214	0.000165882	0.000360791	4.62937E-08	1.00113E-06	1.3634E-06	2.4108E-06	2.41080255
3830403773285	383040	3773285	0.000740842	0.0012323	0.0012323	0.000592674	0.000280833	0.000761905	0.000495406	0.000340217	0.000365668	0.015526168	0.000617304	0.001897606	0.000172555	0.000375306	4.75685E-08	1.03561E-06	1.4753E-06	2.5585E-06	2.55849645
3830503773285	383050	3773285	0.000757276	0.001259634	0.001259634	0.00060582	0.000287062	0.000778805	0.000506395	0.000347764	0.000373779	0.016037572	0.000644339	0.001986171	0.000180609	0.000392823	4.85824E-08	1.06209E-06	1.5861E-06	2.69678E-06	2.696777
3830603773285	383060	3773285	0.000772512	0.001284978	0.001284978	0.00061801	0.000292838	0.000794475	0.000516584	0.000354761	0.000381299	0.016276495	0.000669706	0.002058832	0.000187216	0.000407194	4.93834E-08	1.08115E-06	1.7034E-06	2.8339E-06	2.83390043
3830703773285	383070	3773285	0.000789424	0.001313108	0.001313108	0.000631539	0.000299248	0.000811867	0.000527893	0.000362527	0.000389646	0.016633034	0.000697873	0.002146118	0.000195153	0.000424457	5.00753E-08	1.09272E-06	1.8587E-06	3.00145E-06	3.00144731
3830803773285	383080	3773285	0.000807213	0.001342698	0.001342698	0.00064577	0.000305992	0.000830162	0.000539789	0.000370696	0.000398427	0.016802656	0.000728718	0.002241903	0.000203863	0.000443401	5.073E-08	1.10245E-06	2.0364E-06	3.1896E-06	3.18960338
3830903773285	383090	3773285	0.000825481	0.001373085	0.001373085	0.000660384	0.000312917	0.000848949	0.000552004	0.000379085	0.000407444	0.016715469	0.000761202	0.002342898	0.000213047	0.000463376	5.13758E-08	1.11225E-06	2.2306E-06	3.3942E-06	3.39419756
3831003773285	383100	3773285	0.000843669	0.001403338	0.001403338	0.000674935	0.000319811	0.000867654	0.000564167	0.000387438	0.000416421	0.016364597	0.000794311	0.002445812	0.000222406	0.00048373	5.202E-08	1.12303E-06	2.4354E-06	3.61046E-06	3.61046277
3831103773285	383110	3773285	0.000862495	0.001434653	0.001434653	0.000689996	0.000326948	0.000887016	0.000576756	0.000396083	0.000425713	0.015937901	0.000829712	0.002555855	0.000232412	0.000505494	5.26252E-08	1.13263E-06	2.6707E-06	3.85594E-06	3.85594037
3831203773285	383120	3773285	0.000882518	0.001467959	0.001467959	0.000706014	0.000334538	0.000907608	0.000590145	0.000405279	0.000435596	0.015501081	0.000868418	0.002676409	0.000243375	0.000529337	5.32101E-08	1.14099E-06	2.9551E-06	4.14926E-06	4.14926354
3831303773285	383130	3773285	0.000903737	0.001503254	0.001503254	0.00072299	0.000342581	0.00092943	0.000604335	0.000415023	0.00044607	0.015030437	0.000910221	0.002806834	0.000255234	0.000555132	5.37738E-08	1.14849E-06	3.2993E-06	4.50155E-06	4.50154729
3831403773285	383140	3773285	0.00092711	0.001542133	0.001542133	0.000741688	0.000351442	0.000953468	0.000619965	0.000425757	0.000457606	0.014696476	0.00096033	0.002963673	0.000269496	0.000586152	5.43421E-08	1.15359E-06	3.7817E-06	4.9896E-06	4.98960226
3831503773285	383150	3773285	0.00095519	0.00158884	0.00158884	0.000764152	0.000362086	0.000982346	0.000638742	0.000438652	0.000471466	0.015248788	0.001039916	0.003217851	0.00029261	0.000636423	5.48928E-08	1.14549E-06	4.886E-06	6.08634E-06	6.08634352
3831603773285	383160	3773285	0.00094466	0.001571325	0.001571325	0.000755728	0.000358094	0.000971517	0.000631701	0.000433816	0.000466268	0.015664977	0.001116554	0.003451647	0.000313869	0.000682663	5.47442E-08	1.11785E-06	6.6728E-06	7.84537E-06	7.84537331
3834603773285	383460	3773285	0.001901924	0.003163615	0.003163615	0.001521539	0.000720966	0.001955996	0.001271829	0.00087342	0.000938758	0.003117831	0.028095006	0.153226913	0.013933417	0.030305044	8.07915E-08	1.38772E-06	6.0907E-06	7.55921E-06	7.55920558
3834703773285	383470	3773285	0.00208508	0.003468273	0.003468273	0.001668064	0.000790396	0.00214436	0.001394307	0.000957531	0.001029161	0.002952134	0.04032241	0.108229002	0.009841612	0.021405409	8.11615E-08	1.39488E-06	4.9028E-06	6.37886E-06	6.37886154
3834803773285	383480	3773285	0.002244066	0.003732726	0.003732726	0.001795253	0.000850663	0.002307866	0.001500622	0.001030542	0.001107634	0.002795351	0.029178928	0.079865353	0.007262414	0.015795679	8.06906E-08	1.38981E-06	4.0869E-06	5.55743E-06	5.55743492
3834903773285	383490	3773285	0.002340032	0.003892353	0.003892353	0.001872025	0.000887041	0.0024056	0.001564795	0.001074613	0.001155001	0.002648279	0.022379412	0.062310438	0.005666089	0.012323688	7.98358E-08	1.38096E-06	3.5101E-06	4.97088E-06	4.9708805
3835003773285	383500	3773285	0.002415496	0.004017878	0.004017878	0.001932397	0.000915647	0.002484169	0.001615259	0.001109268	0.001192249	0.002511714	0.017939068	0.050540929	0.00459585	0.009995927	7.86817E-08	1.36803E-06	3.0808E-06	4.52755E-06	4.52755434
3835103773285	383510	3773285	0.002471496	0.004111027	0.004111027	0.001977197	0.000936875	0.002541761	0.001652706	0.001134985	0.001219889	0.002386246	0.01486791	0.042261362	0.003842962	0.008358404	7.73411E-08	1.35223E-06	2.7528E-06	4.18236E-06	4.18236186
3835203773285	383520	3773285	0.00250859	0.004172728	0.004172728	0.002006872	0.000950936	0.00257991	0.001677511	0.00115202	0.001238198	0.002268806	0.012570103	0.036000504	0.003273642	0.007120139	7.57563E-08	1.33231E-06	2.486E-06	3.89408E-06	3.89407647
3835303773285	383530	3773285	0.002524464	0.004199134	0.004199134	0.002019572	0.000956954	0.002596236	0.001688127	0.00115931	0.001246034	0.002159159	0.010806887	0.031155311	0.002833053	0.006161862	7.40105E-08	1.30933E-06	2.2649E-06	3.64826E-06	3.64826302
3835403773285	383540	3773285	0.002521992	0.00419502	0.00419502	0.002017593	0.000956017	0.002593693	0.001686473	0.001158174	0.001244813	0.002056801	0.009416233	0.027292646	0.002481808	0.005397908	7.21427E-08	1.28364E-06	2.0776E-06	3.43339E-06	3.43339491
3835503773285	383550	3773285	0.00250149	0.004160919	0.004160919	0.002001192	0.000948245	0.002572608	0.001672763	0.001148759	0.001234694	0.001959314	0.008260794	0.024053956	0.002187304	0.004757364	7.01219E-08	1.25478E-06	1.912E-06	3.23688E-06	3.23688268
3835603773285	383560	3773285	0.00244541	0.004067637	0.004067637	0.001956328	0.000926987	0.002514934	0.001635263	0.001123006	0.001207014	0.001859701	0.007194766	0.021043304	0.001913536	0.004161921	6.75867E-08	1.2167E-06	1.7492E-06	3.03351E-06	3.03351121
3835703773285	383570	3773285	0.002374732	0.003950073	0.003950073	0.001899786	0.000900195	0.002442247	0.001588	0.001090548	0.001172129	0.001767172	0.006333553	0.018589358	0.00169039	0.003676582	6.49955E-08	1.17579E-06	1.6086E-06	2.84938E-06	2.8493775
3835803773285	383580	3773285	0.002292727	0.003813667	0.003813667	0.001834181	0.000869109	0.00235791	0.001533162	0.001052889	0.001131652	0.001679602	0.005606234	0.016502375	0.001500614	0.003263821	6.23311E-08	1.13224E-06	1.4828E-06	2.67736E-06	2.67736282
3835903773285	383590	3773285	0.002208488	0.003673545	0.003673545	0.00176679	0.000837176	0.002271276	0.001476831	0.001014204	0.001090073	0.001597521	0.004993724	0.014735468	0.001339944	0.002914364	5.96824E-08	1.08773E-06	1.3712E-06	2.51863E-06	2.51862994
3836003773285	383600	3773285	0.002130471	0.003543774	0.003543774	0.001704376	0.000807602	0.002191041	0.00142466	0.000978376	0.001051565	0.001521845	0.004485571	0.013262497	0.001206002	0.002623042	5.71648E-08	1.04478E-06	1.2738E-06	2.37579E-06	2.37579186
3836103773285	383610	3773285	0.002074391	0.003450492	0.003450492	0.001659513	0.000786344	0.002133367	0.001387159	0.000952623	0.001023885	0.001457532	0.004100772	0.012142231	0.001104132	0.002401477	5.51699E-08	1.0112E-06	1.1971E-06	2.26347E-06	2.26346627
3836203773285	383620	3773285	0.002019189	0.00335867	0.00335867	0.001615351	0.000765418	0.002076595	0.001350245	0.000927272	0.000996638	0.001397233	0.003764117	0.011159245	0.001014746	0.002207063	5.32583E-08	9.78828E-07	1.1275E-06	2.1596E-06	2.15960483
3836303773285	383630	3773285	0.00196614	0.003270431	0.003270431	0.001572912	0.000745309	0.002022038	0.001314771	0.000902911	0.000970454	0.001341184	0.003471677	0.010303028	0.000936888	0.002037721	5.14711E-08	9.48526E-07	1.065E-06	2.06499E-06	2.06499353
3836403773285	383640	3773285	0.001914767	0.003184978	0.003184978	0.001531814	0.000725835	0.001969205	0.001280418	0.000879319	0.000945097	0.001289061	0.003216425	0.009554204	0.000868795	0.00188962	4.98099E-08	9.20376E-07	1.0086E-06	1.97879E-06	1.97879101
3836503773285	383650	3773285	0.001863474	0.003099658	0.003099658	0.001490779	0.000706391	0.001916453	0.001246118	0.000855763	0.00091978	0.001239948	0.002988564	0.008884439	0.000807891	0.001757154	4.82311E-08	8.936E-07	9.5669E-07	1.89852E-06	1.89852239
3836603773285	383660	3773285	0.001821115	0.003029199	0.003029199	0.001456892	0.000690334	0.00187289	0.001217792	0.000836311	0.000898872	0.001197329	0.002807003	0.008349852	0.000759279	0.001651424	4.69898E-08	8.73167E-07	9.1408E-07	1.83424E-06	1.83424128
3836703773285	383670	3773285	0.001779474	0.002959934	0.002959934	0.001423579	0.000674549	0.001830065	0.001189946	0.000817188	0.000878319	0.001157248	0.002643603	0.007868275	0.000715488	0.001556179	4.58264E-08	8.54011E-07	8.7479E-07	1.77463E-06	1.77462634
3836803773285	383680	3773285	0.0017423	0.0028981	0.0028981	0.00139384	0.000660457	0.001791834	0.001165088	0.000800116	0.00085997	0.001120915	0.002504201	0.007456984	0.000678088	0.001474834	4.48417E-08	8.38159E-07	8.4043E-07	1.72343E-06	1.72342586
3836903773285	383690	3773285	0.001715018	0.00285272	0.00285272	0.001372014	0.000650115	0.001763777	0.001146844	0.000787588	0.000846504	0.001089777	0.002395169	0.007134989	0.000648808	0.00141115	4.41576E-08	8.28044E-07	8.1288E-07	1.68508E-06	1.6850776
3837003773285	383700	3773285	0.001688853	0.002809197	0.002809197	0.001351082	0.000640197	0.001736868	0.001129347	0.000775572	0.00083359	0.001059878	0.002292895	0.006832827	0.000621331	0.001351389	4.35052E-08	8.18381E-07	7.8666E-07	1.64855E-06	1.64854886
3837103773285	383710	3773285	0.001671064	0.002779607	0.002779607	0.001336851	0.000633454	0.001718573	0.001117452	0.000767403	0.000824809	0.001033433	0.002208575	0.006583676	0.000598675	0.001302112	4.30597E-08	8.12665E-07	7.6471E-07	1.62043E-06	1.62043376
3837203773285	383720	3773285	0.001658061	0.002757979	0.002757979	0.001326449	0.000628525	0.0017052	0.001108757	0.000761431	0.000818391	0.001008818	0.00213283	0.006359659	0.000578304	0.001257806	4.27077E-08	8.08703E-07	7.4481E-07	1.59622E-06	1.59622171
3837303773285	383730	3773285	0.001648887	0.002742719	0.002742719	0.00131911	0.000625047	0.001695766	0.001102622	0.000757218	0.000813863	0.000985619	0.002063248	0.006153922	0.000559596	0.001217116	4.24182E-08	8.05829E-07	7.264E-07	1.57464E-06	1.57464358
3837403773285	383740	3773285	0.001649445	0.002743648	0.002743648	0.001319556	0.000625259	0.00169634	0.001102995	0.000757475	0.000814139	0.000965077	0.002005784	0.005984196	0.000544162	0.001183547	4.22998E-08	8.06202E-07	7.1115E-07	1.55965E-06	1.55965037

			EGIODemolition	EGIOSite Grubbing / Prep	EGIOMass Grading / Excavation	EGIOMass Grading / Excavation	EGIODrainage / Utilities Trenching	EGIODrainage / Utilities Trenching	EGIOFoundations / Concrete Pads	EGIOFoundations / Concrete Pads	EGIOBuilding / Structure Construction	EGIOBuilding / Structure Construction	EGIOAsphalt Paving	EGIOArchitectural Coating	EGIOLandscaping or Other Finishing	EGIOWaterside Construction (Piles)	HIWaterside Construction (Landscaping)	HIWaterside Construction (Landscaping)	KMDemolition	KMSite Grubbing / Prep	KMMass Grading / Excavation
Unique Identifier	X (UTM)	Y (UTM)	2025	2025	2025	2026	2026	2027	2026	2027	2026	2027	2027	2027	2027	2027	2025	2026	2025	2025	2025
3837503773285	383750	3773285	0.000463737	0.00042877	0.000713213	0.000713213	0.00034302	0.00034302	0.000162536	0.000162536	0.000440965	0.000440965	0.000286724	5.81576E-05	0.000196906	0.000211636	0.001406209	0.001406209	0.001016338	0.000939714	0.001563098
3837603773285	383760	3773285	0.000463996	0.00042901	0.000713611	0.000713611	0.000343211	0.000343211	0.000162627	0.000162627	0.000441211	0.000441211	0.000286884	5.819E-05	0.000197016	0.000211754	0.001388999	0.001388999	0.001015217	0.000938677	0.001561373
3837703773285	383770	3773285	0.000462874	0.00042798	0.000711886	0.000711886	0.000342381	0.000342381	0.000162234	0.000162234	0.000440144	0.000440144	0.000286191	5.80494E-05	0.00019654	0.000211242	0.001369588	0.001369588	0.001011075	0.000934848	0.001555004
3837803773285	383780	3773285	0.000461839	0.00042702	0.000710294	0.000710294	0.000341616	0.000341616	0.000161871	0.000161871	0.00043916	0.00043916	0.000285551	5.79195E-05	0.0001961	0.00021077	0.001351677	0.001351677	0.00100702	0.000931099	0.001548767
3837903773285	383790	3773285	0.000462443	0.00042758	0.000711223	0.000711223	0.000342062	0.000342062	0.000162083	0.000162083	0.000439734	0.000439734	0.000285924	5.79953E-05	0.000196357	0.000211045	0.001340371	0.001340371	0.001006762	0.000930859	0.001548369
3838003773285	383800	3773285	0.000462788	0.0004279	0.000711754	0.000711754	0.000342318	0.000342318	0.000162204	0.000162204	0.000440062	0.000440062	0.000286138	5.80385E-05	0.000196503	0.000211203	0.001330465	0.001330465	0.001005899	0.000930062	0.001547042
3838103773285	383810	3773285	0.000461752	0.00042694	0.000710161	0.000710161	0.000341552	0.000341552	0.000161841	0.000161841	0.000439078	0.000439078	0.000285497	5.79087E-05	0.000196064	0.00021073	0.001317558	0.001317558	0.00100193	0.000926392	0.001540939
3838203773285	383820	3773285	0.000459509	0.00042487	0.000706711	0.000706711	0.000339893	0.000339893	0.000161055	0.000161055	0.000436945	0.000436945	0.000284111	5.76274E-05	0.000195111	0.000209707	0.001301248	0.001301248	0.000995114	0.00092009	0.001530456
3838303773285	383830	3773285	0.00045718	0.00042271	0.000703129	0.000703129	0.000338169	0.000338169	0.000160238	0.000160238	0.00043473	0.00043473	0.00028267	5.73352E-05	0.000194122	0.000208644	0.001285539	0.001285539	0.000988126	0.000913629	0.001519708
3838403773285	383840	3773285	0.000451572	0.00041753	0.000694504	0.000694504	0.000334021	0.000334021	0.000158273	0.000158273	0.000429397	0.000429397	0.000279203	5.66319E-05	0.000191741	0.000206084	0.001256423	0.001256423	0.0009732	0.000899828	0.001496753
3838503773285	383850	3773285	0.000445877	0.00041226	0.000685746	0.000685746	0.000329809	0.000329809	0.000156277	0.000156277	0.000423982	0.000423982	0.000275682	5.59178E-05	0.000189323	0.000203486	0.001227606	0.001227606	0.000958015	0.000885788	0.001473399
3838603773285	383860	3773285	0.000438803	0.00040572	0.000674866	0.000674866	0.000324576	0.000324576	0.000153797	0.000153797	0.000417255	0.000417255	0.000271308	5.50306E-05	0.000186319	0.000200257	0.001193787	0.001193787	0.000939466	0.000868637	0.00144487
3838703773285	383870	3773285	0.000429571	0.00039718	0.000660668	0.000660668	0.000317748	0.000317748	0.000150562	0.000150562	0.000408477	0.000408477	0.0002656	5.38728E-05	0.000182399	0.000196044	0.001152463	0.001152463	0.000915567	0.00084654	0.001408115
3838803773285	383880	3773285	0.00042034	0.00038865	0.00064647	0.00064647	0.000310919	0.000310919	0.00014732	0.00014732	0.000399699	0.000399699	0.00025892	5.27151E-05	0.00017879	0.00019183	0.00111354	0.00111354	0.0008921	0.000824842	0.001372023
3838903773285	383890	3773285	0.000411022	0.00038003	0.000632139	0.000632139	0.000304027	0.000304027	0.00014406	0.00014406	0.000390838	0.000390838	0.000254131	5.15465E-05	0.000174523	0.000187578	0.001076019	0.001076019	0.000868374	0.000802905	0.001335533
3839003773285	383900	3773285	0.00040179	0.0003715	0.000617941	0.000617941	0.000297199	0.000297199	0.000140825	0.000140825	0.00038206	0.00038206	0.000248423	5.03888E-05	0.000170603	0.000183365	0.001040699	0.001040699	0.000844907	0.000781207	0.001299441
3839103773285	383910	3773285	0.000392817	0.0003632	0.000604141	0.000604141	0.000290562	0.000290562	0.00013768	0.00013768	0.000373528	0.000373528	0.000242876	4.92635E-05	0.000166793	0.00017927	0.001007479	0.001007479	0.000821957	0.000759988	0.001264145
3829703773295	382970	3773295	0.001119007	0.00103464	0.001721	0.001721	0.000827714	0.000827714	0.000392204	0.000392204	0.001064058	0.001064058	0.000691873	0.000140336	0.000475139	0.000510682	0.0013913	0.0013913	0.000628266	0.0005809	0.000966255
3829803773295	382980	3773295	0.001102874	0.00101973	0.001696187	0.001696187	0.00081578	0.00081578	0.000386549	0.000386549	0.001048717	0.001048717	0.000681897	0.000138312	0.000468288	0.00050332	0.00144313	0.00144313	0.000635945	0.000587999	0.000978064
3829903773295	382990	3773295	0.001087258	0.00100529	0.00167217	0.00167217	0.000804229	0.000804229	0.000381076	0.000381076	0.001033867	0.001033867	0.000672242	0.000136354	0.00046158	0.000496193	0.001487455	0.001487455	0.000646298	0.000597572	0.000993987
3830003773295	383000	3773295	0.001073885	0.00099292	0.001651603	0.001651603	0.000794338	0.000794338	0.000376389	0.000376389	0.001021151	0.001021151	0.000663974	0.000134677	0.00045598	0.00049009	0.001526578	0.001526578	0.000657428	0.000607863	0.001011104
3830103773295	383010	3773295	0.001034111	0.00095615	0.001590432	0.001590432	0.000764918	0.000764918	0.000362449	0.000362449	0.000983331	0.000983331	0.000639382	0.000129689	0.000439091	0.000471938	0.0015645	0.0015645	0.000667263	0.000616957	0.001026231
3830203773295	383020	3773295	0.001090622	0.0010084	0.001677345	0.001677345	0.000806718	0.000806718	0.000382255	0.000382255	0.001037067	0.001037067	0.000674322	0.000136776	0.000463087	0.000497728	0.001594217	0.001594217	0.000680377	0.000629082	0.0010464
3830303773295	383030	3773295	0.00111918	0.0010348	0.001721265	0.001721265	0.000827842	0.000827842	0.000392265	0.000392265	0.001064222	0.001064222	0.000691979	0.000140357	0.000475212	0.000510761	0.001621032	0.001621032	0.000692629	0.0006404	0.001065242
3830403773295	383040	3773295	0.001142647	0.0010565	0.001757357	0.001757357	0.0008452	0.0008452	0.00040049	0.00040049	0.001086537	0.001086537	0.000706489	0.0001433	0.000485177	0.000521471	0.001644546	0.001644546	0.000706347	0.00063093	0.00108634
3830503773295	383050	3773295	0.001163181	0.00107549	0.001788938	0.001788938	0.000860389	0.000860389	0.000407687	0.000407687	0.001106062	0.001106062	0.000719185	0.000145875	0.000493895	0.000530842	0.001663457	0.001663457	0.000723257	0.000668729	0.001112347
3830603773295	383060	3773295	0.001177934	0.00108913	0.001811628	0.001811628	0.000871302	0.000871302	0.000412858	0.000412858	0.001120091	0.001120091	0.000728307	0.000147726	0.00050016	0.000537575	0.001678966	0.001678966	0.000741289	0.000685401	0.00114008
3830703773295	383070	3773295	0.001181213	0.00109216	0.00181667	0.00181667	0.000873727	0.000873727	0.00041407	0.00041407	0.001123209	0.001123209	0.000730334	0.000148137	0.000501552	0.000539071	0.001705081	0.001705081	0.000757422	0.000700318	0.001164893
3830803773295	383080	3773295	0.001181472	0.0010924	0.001817068	0.001817068	0.000873918	0.000873918	0.000414097	0.000414097	0.001123455	0.001123455	0.000730494	0.000148169	0.000501662	0.000539189	0.001733197	0.001733197	0.000773556	0.000715236	0.001189706
3830903773295	383090	3773295	0.00117966	0.00109072	0.001814282	0.001814282	0.000872578	0.000872578	0.00041346	0.00041346	0.001121732	0.001121732	0.000729374	0.000147942	0.000500892	0.000538363	0.001761913	0.001761913	0.000789517	0.000729993	0.001214254
3831003773295	383100	3773295	0.00117526	0.00108665	0.001807514	0.001807514	0.000869323	0.000869323	0.00041192	0.00041192	0.001117548	0.001117548	0.000726653	0.00014739	0.000499024	0.000536354	0.001793732	0.001793732	0.000804961	0.000744273	0.001238005
3831103773295	383110	3773295	0.001169566	0.00108139	0.001798757	0.001798757	0.000865111	0.000865111	0.000409924	0.000409924	0.001112133	0.001112133	0.000723132	0.000146676	0.000496606	0.000533756	0.00182555	0.00182555	0.000821008	0.00075911	0.001262686
3831203773295	383120	3773295	0.001163958	0.0010762	0.001790132	0.001790132	0.000860963	0.000860963	0.000407959	0.000407959	0.001106801	0.001106801	0.000719665	0.000145973	0.000494225	0.000531196	0.001852665	0.001852665	0.00083835	0.000775144	0.001289357
3831303773295	383130	3773295	0.001157401	0.00107014	0.001780047	0.001780047	0.000856113	0.000856113	0.00040566	0.00040566	0.001100566	0.001100566	0.000715611	0.00014515	0.000491441	0.000528204	0.00187738	0.00187738	0.000857072	0.000792455	0.001318151
3831403773295	383140	3773295	0.00114791	0.00106137	0.001765451	0.001765451	0.00084093	0.000849093	0.00040233	0.00040233	0.001091541	0.001091541	0.000709743	0.00014396	0.000487411	0.000523873	0.001909898	0.001909898	0.000873723	0.000807851	0.00134376
3831503773295	383150	3773295	0.001120733	0.00103624	0.001723654	0.001723654	0.000828991	0.000828991	0.00039280	0.00039280	0.001065699	0.001065699	0.00069294	0.000140552	0.00047587	0.00051147	0.001990845	0.001990845	0.000873551	0.000807691	0.001343495
3831603773295	383160	3773295	0.001083116	0.00100146	0.001665801	0.001665801	0.000801166	0.000801166	0.000379625	0.000379625	0.001029929	0.001029929	0.000669682	0.000135834	0.000459899	0.000494303	0.002060085	0.002060085	0.000878986	0.000812717	0.001351854
3831703773295	383170	3773295	0.001030747	0.00095304	0.001585257	0.001585257	0.000762429	0.000762429	0.00036126	0.00036126	0.000980131	0.000980131	0.000637302	0.000129267	0.000437663	0.000470403	0.002107812	0.002107812	0.00087959	0.000813275	0.001352783
3834603773295	383460	3773295	0.000812035	0.00075081	0.001248886	0.001248886	0.000600651	0.000600651	0.00028461	0.00028461	0.00077216	0.00077216	0.000502074	0.000101838	0.000344796	0.00037089	0.0038252	0.0038252	0.001380426	0.001276352	0.002123053
3834703773295	383470	3773295	0.000799525	0.00073925	0.001229646	0.001229646	0.000591398	0.000591398	0.00028022	0.00028022	0.000760264	0.000760264	0.00049434	0.000100269	0.000339484	0.00036488	0.003836807	0.003836807	0.001401477	0.001295816	0.00215543
3834803773295	383480	3773295	0.000778474	0.00071978	0.001197269	0.001197269	0.000575826	0.000575826	0.00027285	0.00027285	0.000740246	0.000740246	0.000481324	9.7629E-05	0.000330546	0.000355273	0.003789579	0.003789579	0.001454192	0.001344557	0.002236504
3834903773295	383490	3773295	0.000755783	0.0006988	0.001162372	0.001162372	0.000559042	0.000559042	0.000264897	0.000264897	0.00071867	0.00071867	0.000467294	9.47833E-05	0.000320911	0.000344917	0.003700828	0.003700828	0.001499401	0.001386357	0.002306034
3835003773295	383500	3773295	0.000740339	0.00068452	0.00113862	0.00113862	0.000547619	0.000547619	0.000259484	0.000259484	0.000703985	0.000703985	0.000457745	9.28465E-05	0.000314354	0.000337869	0.003591365	0.003591365	0.001528131	0.001412922	0.00235022
3835103773295	383510	3773295	0.000726104	0.00067136	0.001116726	0.001116726	0.000537089	0.000537089	0.00025449	0.00025449	0.00069048	0.00069048	0.00044894	9.10612E-05	0.000308309	0.000331373	0.003478501	0.003478501	0.001547026	0.001430392	0.002379279
3835203773295	383520	3773295	0.000713076	0.00065932	0.00109669	0.00109669	0.000527452	0.000527452	0.00024992	0.00024992	0.00067806	0.00067806	0.00044088	8.94274E-05	0.000302777	0.000325427	0.003354029	0.003354029	0.001558932	0.0014414	0.002397591
3835303773295	383530	3773295	0.000700393	0.00064759	0.001077184	0.001077184	0.000518071	0.000518071	0.00024548	0.00024548	0.000666	0.000666	0.00043347	8.78369E-05	0.000297392	0.000319639	0.003228056	0.003228056	0.001562555	0.001444751	0.002403164
3835403773295	383540	3773295	0.000687711	0.00063586	0.001057679	0.001057679	0.00050869	0.00050869	0.00024103	0.00024103	0.00065394	0.00065394	0.000425206	8.62463E-05	0.000292007	0.000313851	0.003101184	0.003101184	0.001559191	0.001441639	0.002397989
3835503773295	383550	3773295	0.00067451	0.00062366	0.001037377	0.001037377	0.000498926	0.000498926	0.00023641	0.00023641	0.00064138	0.00064138	0.000417044	8.45908E-05	0.000286402	0.000307827	0.002969808	0.002969808	0.001549614	0.001432785	0.00238326
3835603773295	383560	3773295	0.000656824	0.0006073	0.001010175	0.001010175	0.000485843	0.000485843	0.00023021	0.00023021	0.00062457	0.00062457	0.00040611	8.23727E-05	0.000278892	0.000299755	0.002811017	0.002811017	0.001530719	0.001415315	0.002354201
3835703773295	383570	3773295	0.000638274	0.00059015	0.000981647	0.000981647	0.000472123	0.000472123	0.00022371	0.00022371	0.00060631	0.00060631	0.00039463	8.00464E-05	0.000271016	0.00029129	0.002663732	0.002663732	0.001501385	0.001388192	0.002309086
3835803773295	383580	3773295	0.000618258	0.00057165	0.000950862	0.000950862	0.000457317	0.000457317	0.00021669	0.00021669	0.00058789	0.00058789	0.00038226	7.75362E-05	0.00026251	0.00028215	0.002522351	0.002522351	0.001460749	0.00135062	0.002246588
3835903773295	383590	3773295	0.000597552	0.0005525	0.000919017	0.000919017	0.00044201	0.00044201	0.00020943	0.00020943	0.00056820	0.00056820	0.00036946	7.49394E-05	0.000253725	0.000272705	0.002389574	0.002389574	0.001413383	0.001306825	0.002173741
3836003773295	383600	3773295	0.000577277	0.00053375	0.000887834	0.000887834	0.00042704	0.00042704	0.00020233	0.00020233	0.00054892	0.00054892	0.00035692	7.23967E-05	0.000245116	0.000263452	0.002268305	0.002268305	0.001362911	0.001260158	0.002096117
3836103773295	383610	3773295	0.000560108	0.00051788	0.000861429	0.000861429	0.00041304	0.00041304	0.00019631	0.00019631	0.00053203	0.00053203	0.00034631	7.02435E-05	0.000237826	0.000255617	0.002165145	0.002165145	0.001317616	0.001218278	0.002026454
3836203773295	383620	3773295	0.000543715	0.00050272	0.000836218	0.000836218	0.00040217	0.00040217	0.00019056	0.00019056	0.00051701	0.00051701	0.00033617	6.81877E-05	0.000230866	0.000248136	0.00206879	0.00206879	0.001272752	0.001176796	0.001957455
3836303773295	383630	3773295	0.000528617	0.00048876	0.000812997	0.000812997	0.00039101	0.00039101	0.00018527	0.00018527	0.00050259	0.00050259	0.00032639	6.62942E-05	0.000224455	0.000241245	0.001980639	0.001980639	0.001230477	0.001137708	0.001892437
3836403773295	383640	3773295	0.00051498	0.00047616	0.000792032	0.000792032	0.000380927	0.000380927	0.00018049	0.00018049	0.00048969	0.00048969	0.00031841	6.45846E-05	0.000218667	0.000235024	0.001900393	0.001900393	0.001191307	0.001101492	0.001832195
3836503773295	383650	3773295	0.00050213	0.00046427	0.000772261	0.000772261	0.000371418	0.000371418	0.00017599	0.00017599	0.000477472	0.000477472	0.00031046	6.29725E-05	0.000213208	0.000229157	0.00182525	0.00182525	0.001153949	0.00106695	0.00177474
3836603773295	383660	3773295	0.000493502	0.0004563	0.000758992	0.000758992	0.000365037	0.000365037	0.00017296	0.00017296	0.00046926	0.00046926	0.00030512	6.18905E-05	0.000209545	0.00022522	0.001765515	0.001765515	0.001127808	0.001042779	0.001734534
3836703773295	383670	3773295	0.000485651	0.00044904	0.000746917	0.000746917	0.000359229	0.000359229	0.00017021	0.00017021	0.00046180	0.00046180	0.000300274	6.09058E-05	0.000206211	0.00022163	0.001710284	0.001710284	0.001103909	0.001020683	0.001697779
3836803773295	383680	3773295	0.000478835	0.00044273	0.000736434	0.000736434	0.00035418	0.000354188	0.00016782	0.00016782	0.00045532	0.00045532	0.00029606	6.00511E-05	0.000203317	0.00021826	0.001660455	0.001660455	0.001083375	0.001001697	0.001666199
3836903773295	383690	3773295	0.00047409	0.00043835	0.000729136	0.000729136	0.000350678	0.000350678	0.00016616	0.00016616	0.00045080	0.00045080	0.000293126	5.9456E-05	0.000201302	0.00021636	0.001618531	0.001618531	0.001068708	0.000988136	0.001643641
3837003773295	383700	3773295	0.000469431	0.00043404	0.000721971	0.000721971	0.000347232	0.000347232	0.00016453	0.00016453	0.00044637	0.00044637	0.00029024	5.88717E-05	0.000199324	0.000214235	0.001578708	0.001578708	0.001054559	0.000975053	0.00162188
3837103773295	383710	3773295	0.000466411	0.00043125	0.000717327	0.000717327	0.000344998	0.000344998	0.00016374	0.00016374	0.00044308	0.00044308	0.00028838	5.8493E-05	0.000198042	0.00021285	0.001544888	0.001544888	0.001044982	0.000966198	0.001607151
3837203773295	383720	3773295	0.000463996	0.00042901	0.000713611	0.000713611	0.000343211	0.000343211	0.00016262	0.00016262	0.00044121	0.00044121	0.00028688	5.819E-05	0.000197016	0.00021754	0.001514171	0.001514171	0.001037131	0.000958939	0.001595076
3837303773295	383730	3773295	0.000462615	0.00042774	0.000711488	0.000711488	0.00034219	0.00034219	0.00016214	0.00016214	0.00043898	0.00043898	0.00028631	5.80169E-05	0.00019643	0.00021124	0.001487355	0.001487355	0.001031954	0.000954153	0.001587115
3837403773295	383740	3773295	0.000465635	0.00043053	0.000716132	0.000716132	0.000344424	0.000344424	0.00016320	0.00016320	0.00044277	0.00044277	0.00028789	5.83956E-05	0.000197712	0.00021502	0.001472847	0.001472847	0.001037735	0.000959498	0.001596005
3837503773295	383750	3773295	0.000469086	0.00043372	0.00072144	0.00072144	0.000346976	0.000346976	0.00016441	0.00016441	0.00044605	0.00044605	0.00029003	5.88284E-05	0.000199177	0.00021477	0.00146114	0.00146114	0.001044378	0.00096564	0.001606222
3837603773295	383760	3773295	0.000469172	0.0004338	0.000721573	0.000721573	0.00034704	0.00034704	0.00016444	0.00016444	0.00044613	0.00044613	0.00029008	5.88392E-05	0.000199214	0.00021417	0.001442229	0.001442229	0.001042912	0.000964284	0.001603967
3837703773295	383770	3773295	0.000467188	0.00043197	0.000718521	0.000718521	0.000345572	0.000345572	0.00016374	0.00016374	0.00044246	0.00044246	0.00028858	5.85904E-05	0.000198371	0.00021321	0.001418716	0.001418716	0.001036354	0.000958221	0.001593882
3837803773295	383780	3773295	0.00046546	0.00043037	0.000715867	0.000715867	0.00034296	0.00034296	0.00016314	0.00016314	0.00044265	0.00044265	0.00028779	5.8374E-05	0.00019763	0.00022123	0.001396903	0.001396903	0.001030229	0.000952557	0.001584461
3837903773295	383790	3773295	0.000466325	0.00043117	0.000717194	0.000717194	0.000344934	0.000344934	0.00016344	0.00016344	0.00044326	0.00044326	0.00028832	5.84822E-05	0.000198005	0.00022187	0.001384496	0.001384496	0.001030488	0.000952797	0.001584859
3838003773295	383800	3773295	0.000467015	0.00043181	0.000718255	0.000718255	0.00034545	0.00034545	0.00016368	0.00016368	0.00044082	0.00044082	0.00028751	5.85687E-05	0.000198298	0.00021312	0.00137399	0.00137399	0.001030401	0.000952717	0.001584727
3838103773295	383810	3773295	0.000466239	0.00043109	0.000717061	0.000717061	0.00034487	0.00034487	0.00016341	0.00016341	0.00044334	0.00044334	0.00028821	5.84713E-05	0.000197968	0.00021278	0.001360082	0.001360082	0.001026605	0.000949207	0.001578888
3838203773295	383820	3773295	0.000464082	0.00042909	0.000713744	0.000713744	0.000343275	0.000343275	0.00016265	0.00016265	0.00044129	0.00044129	0.00028698	5.82008E-05	0.000197053	0.00021793	0.001342272	0.001342272	0.001019531	0.000942666	0.001568007
3838303773295	383830	3773295	0.000461752	0.00042694	0.000710161	0.000710161	0.000341552	0.000341552	0.00016184	0.00016184	0.00043978	0.00043978	0.00028549	5.79087E-05	0.000196064	0.00021073	0.001325062	0.001325062	0.001012197	0.00093585	0.001556729
3838403773295	383840	3773295	0.000456058	0.00042167	0.000701404	0.000701404	0.00033734	0.00033734	0.00015984	0.00015984	0.00043663	0.00043663	0.00028197	5.71946E-05	0.000193646	0.00020813	0.001294745	0.001294745	0.000996667	0.000921526	0.001532844

			KMMass Grading / Excavation	KMDrainage / Utilities Trenching	KMFoundations / Concrete Pads	KMBuilding / Structure Construction	KMAsphalt Paving	KMArchitectural Coating	KMLandscaping or Other Finishing	KMWaterside Construction (Piles)	EWNDemolition	EWNSite Grubbing / Prep	EWNDrainage / Utilities Trenching	EWNDrainage / Utilities Trenching	EWNDrainage / Utilities Trenching	EWNFoundations / Concrete Pads	EWNBuilding / Structure Construction	EWNAsphalt Paving	EWNLandscaping or Other Finishing	EWNWaterside Construction (Piles)	ISDemolition
Unique Identifier	X (UTM)	Y (UTM)	2026	2026	2026	2026	2026	2026	2026	2026	2027	2027	2027	2028	2029	2029	2029	2029	2029	2029	2027
3837503773285	383750	3773285	0.001563098	0.000388131	0.000356219	0.001047693	0.000628393	0.00012746	0.000431545	0.000463827	0.005043557	0.005766302	0.006791033	0.006791033	0.006791033	0.001767731	0.004391707	0.003118388	0.002141532	0.002239126	0.000442858
3837603773285	383760	3773285	0.001561373	0.000387702	0.000355826	0.001046537	0.0006277	0.000127319	0.000431069	0.000463315	0.004888691	0.005589243	0.006582509	0.006582509	0.006582509	0.001713451	0.004256856	0.003022635	0.002075775	0.002170372	0.000445015
3837703773285	383770	3773285	0.001555004	0.000386121	0.000354375	0.001042268	0.000625139	0.0001268	0.00042931	0.000461425	0.004730805	0.005408731	0.006369919	0.006369919	0.006369919	0.001658113	0.004119375	0.002925016	0.002008735	0.002100277	0.000445791
3837803773285	383780	3773285	0.001548767	0.000384572	0.000352953	0.001038088	0.000622632	0.000126291	0.000427588	0.000459575	0.004582668	0.005239366	0.006170456	0.006170456	0.006170456	0.001606192	0.003990384	0.002833424	0.001945835	0.00203451	0.000446568
3837903773285	383790	3773285	0.001548369	0.000384473	0.000352863	0.001037821	0.000622472	0.000126259	0.000427479	0.000459457	0.004458688	0.00509762	0.00600352	0.00600352	0.00600352	0.001562739	0.003882428	0.002756768	0.001893193	0.001979469	0.000448725
3838003773285	383800	3773285	0.001547042	0.000384144	0.00035256	0.001036932	0.000621939	0.000126151	0.000427112	0.000459063	0.004341438	0.004963569	0.005845646	0.005845646	0.005845646	0.001521643	0.003780332	0.002684274	0.001843407	0.001927415	0.00045045
3838103773285	383810	3773285	0.001540939	0.000382628	0.000351169	0.00103284	0.000619485	0.000125653	0.000425427	0.000457252	0.004218667	0.004823204	0.005680337	0.005680337	0.005680337	0.001478613	0.003673428	0.002608365	0.001791278	0.001872909	0.000450795
3838203773285	383820	3773285	0.001530456	0.000380025	0.00034878	0.001025814	0.000615271	0.000124798	0.000422533	0.000454141	0.004091323	0.004677611	0.005508871	0.005508871	0.005508871	0.001433979	0.003562543	0.002529629	0.001737206	0.001816374	0.000449846
3838303773285	383830	3773285	0.001519708	0.000377357	0.000346331	0.00101861	0.00061095	0.000123922	0.000419566	0.000450952	0.003969845	0.004538726	0.005345304	0.005345304	0.005345304	0.001391402	0.003456765	0.002454521	0.001685626	0.001762443	0.000448638
3838403773285	383840	3773285	0.001496753	0.000371657	0.0003411	0.001003224	0.000601721	0.00012205	0.000413228	0.00044414	0.003822916	0.004370742	0.005147468	0.005147468	0.005147468	0.001339905	0.003328826	0.002363676	0.001623239	0.001697213	0.000444756
3838503773285	383850	3773285	0.001473399	0.000365858	0.000335778	0.000987571	0.000592333	0.000120145	0.000406781	0.00043721	0.00368263	0.004210353	0.004958576	0.004958576	0.004958576	0.001290736	0.003206672	0.002276938	0.001563673	0.001634932	0.000440701
3838603773285	383860	3773285	0.00144487	0.000358774	0.000329276	0.000968449	0.000580864	0.000117819	0.000398904	0.000428745	0.003537082	0.004043947	0.004762598	0.004762598	0.004762598	0.001239722	0.003079934	0.002186947	0.001501871	0.001570314	0.000435352
3838703773285	383870	3773285	0.001408115	0.000349647	0.0003209	0.000943813	0.000566087	0.000114822	0.000388757	0.000417838	0.003380576	0.003865014	0.004551867	0.004551867	0.004551867	0.001184868	0.002943656	0.002090181	0.001435418	0.001500833	0.000427932
3838803773285	383880	3773285	0.001372023	0.000340685	0.000312675	0.000919622	0.000551578	0.000111879	0.000378792	0.000407129	0.003234078	0.003697523	0.004354611	0.004354611	0.004354611	0.001133521	0.002816092	0.001999603	0.001373214	0.001435794	0.00042034
3838903773285	383890	3773285	0.001335533	0.000331624	0.000304359	0.000895164	0.000536908	0.000108903	0.000368718	0.000396301	0.003095	0.003538515	0.004167346	0.004167346	0.004167346	0.001084776	0.002694989	0.001913612	0.00131416	0.001374049	0.000412316
3839003773285	383900	3773285	0.001299441	0.000322662	0.000296134	0.000870973	0.000522399	0.00010596	0.000358754	0.000385591	0.002964636	0.00338947	0.003991814	0.003991814	0.003991814	0.001039084	0.002581474	0.001833009	0.001258807	0.001316173	0.000404206
3839103773285	383910	3773285	0.001264145	0.000313898	0.00028809	0.000847315	0.000508209	0.000103082	0.000349009	0.000375117	0.002842641	0.003249993	0.003827551	0.003827551	0.003827551	0.000996326	0.002475246	0.001757581	0.001207007	0.001262012	0.000396182
3829703773295	382970	3773295	0.000966255	0.000239929	0.000220203	0.000647649	0.000388452	7.87913E-05	0.000266767	0.000286722	0.004834509	0.005527297	0.006509555	0.006509555	0.006509555	0.001694461	0.004209677	0.002989135	0.002052769	0.002146317	0.000679256
3829803773295	382980	3773295	0.000978064	0.000242862	0.000222894	0.000655564	0.000393199	7.97543E-05	0.000270027	0.000290227	0.005306011	0.006066365	0.00714442	0.00714442	0.00714442	0.001859719	0.004620239	0.003280661	0.002252972	0.002355644	0.000664847
3829903773295	382990	3773295	0.000993987	0.000246816	0.000226523	0.000666237	0.0003996	8.10527E-05	0.000274423	0.000294952	0.005798391	0.006629304	0.007807399	0.007807399	0.007807399	0.002032295	0.005048983	0.003585095	0.002462041	0.00257424	0.000652079
3830003773295	383000	3773295	0.001011104	0.000251066	0.000230424	0.00067771	0.000406482	8.24485E-05	0.000279149	0.000300031	0.00631631	0.00722144	0.008504765	0.008504765	0.008504765	0.002213822	0.005499963	0.00390532	0.002681953	0.002804174	0.000644055
3830103773295	383010	3773295	0.001026231	0.000254822	0.000233871	0.000687849	0.000412563	8.3682E-05	0.000283325	0.00030452	0.006906614	0.007896335	0.009299596	0.009299596	0.009299596	0.002420719	0.006013974	0.0042703	0.0029326	0.003066244	0.000624729
3830203773295	383020	3773295	0.0010464	0.00025983	0.000238467	0.000701367	0.000420671	8.53266E-05	0.000288893	0.000310504	0.007457749	0.008526448	0.010041686	0.010041686	0.010041686	0.002613888	0.006493878	0.004611062	0.003166616	0.003310925	0.000655443
3830303773295	383030	3773295	0.001065242	0.000264509	0.000242761	0.000713997	0.000428246	8.68631E-05	0.000294095	0.000316096	0.008057285	0.009211898	0.010848948	0.010848948	0.010848948	0.002824021	0.007015927	0.00498175	0.003421184	0.003577093	0.00067684
3830403773295	383040	3773295	0.00108634	0.000269748	0.000247569	0.000728138	0.000436728	8.85834E-05	0.00029992	0.000322356	0.008714627	0.009963437	0.011734043	0.011734043	0.011734043	0.003054415	0.007588311	0.005388178	0.003700296	0.003868925	0.000697891
3830503773295	383050	3773295	0.001112347	0.000276205	0.000253496	0.00074557	0.000447183	9.07042E-05	0.0003071	0.000330073	0.009432275	0.010783925	0.01270034	0.01270034	0.01270034	0.003305945	0.008213208	0.005831894	0.004005015	0.004187531	0.000718684
3830603773295	383060	3773295	0.00114008	0.000283092	0.000259816	0.000764158	0.000458332	9.29655E-05	0.000314757	0.000338303	0.01024155	0.011709169	0.013790009	0.013790009	0.013790009	0.00358959	0.008917888	0.006332262	0.004348639	0.004546814	0.000737061
3830703773295	383070	3773295	0.001164893	0.000289253	0.000265471	0.000780789	0.000468308	9.49889E-05	0.000321607	0.000345666	0.011342267	0.012967619	0.015272099	0.015272099	0.015272099	0.003975384	0.009876344	0.007012825	0.004816012	0.005035486	0.000745602
3830803773295	383080	3773295	0.001189706	0.000295414	0.000271126	0.000797421	0.000478283	9.70122E-05	0.000328458	0.000353028	0.012684472	0.014502163	0.017079347	0.017079347	0.017079347	0.004445817	0.011045077	0.007842699	0.005385922	0.005631368	0.000752073
3830903773295	383090	3773295	0.001214254	0.00030151	0.00027672	0.000813874	0.000488152	9.90139E-05	0.000335235	0.000360313	0.014308111	0.01635847	0.01926554	0.01926554	0.01926554	0.005014891	0.01245887	0.008846581	0.006075332	0.006352195	0.000757595
3831003773295	383100	3773295	0.001238005	0.000307407	0.000282133	0.000829794	0.0004977	0.000100951	0.000341792	0.000367361	0.016343117	0.018685094	0.022005628	0.022005628	0.022005628	0.005728146	0.014230863	0.010104808	0.00693941	0.007255652	0.00076096
3831103773295	383110	3773295	0.001262686	0.000313536	0.000287757	0.000846337	0.000507622	0.000102963	0.000348606	0.000374684	0.018835044	0.021534115	0.02536095	0.02536095	0.02536095	0.006601549	0.016400723	0.011645545	0.007997501	0.008361962	0.000763893
3831203773295	383120	3773295	0.001289357	0.000320158	0.000293836	0.000864213	0.000518344	0.000105138	0.00035597	0.000382598	0.021740322	0.024855721	0.02927284	0.02927284	0.02927284	0.007619828	0.018930511	0.013441853	0.009231104	0.009651782	0.000768466
3831303773295	383130	3773295	0.001318151	0.000327308	0.000300398	0.000883513	0.00052992	0.000107486	0.000363919	0.000391143	0.025183794	0.028792643	0.033909395	0.033909395	0.033909395	0.00882674	0.021928933	0.015570922	0.010693228	0.011180538	0.00077347
3831403773295	383140	3773295	0.00134376	0.000333667	0.000306234	0.000900678	0.000540215	0.000109574	0.000370989	0.000398742	0.029748602	0.034011591	0.040055803	0.040055803	0.040055803	0.010426673	0.025903767	0.018393303	0.01263148	0.01320712	0.000774505
3831503773295	383150	3773295	0.001343495	0.000333601	0.000306173	0.0009005	0.000540109	0.000109553	0.000370916	0.000398663	0.03919356	0.044810016	0.05277322	0.05277322	0.05277322	0.013737064	0.034128018	0.024233039	0.01664188	0.017400281	0.00074612
3831603773295	383160	3773295	0.001351854	0.000335677	0.000308078	0.000906103	0.000543469	0.000110234	0.000373224	0.000401144	0.053582599	0.061261011	0.072147727	0.072147727	0.072147727	0.018780319	0.046657356	0.033129657	0.022751574	0.023788405	0.000705225
3831703773295	383170	3773295	0.001352783	0.000335908	0.00030829	0.000906726	0.000543843	0.00011031	0.00037348	0.000401419	0.074760311	0.085473499	0.100663026	0.100663026	0.100663026	0.026202957	0.065097971	0.046223654	0.03174379	0.033190412	0.000639396
3834603773295	383460	3773295	0.002123053	0.000527172	0.000483829	0.001423013	0.000853505	0.00017312	0.000586139	0.000629986	0.082967028	0.094856242	0.111713179	0.111713179	0.111713179	0.029079353	0.072244016	0.051297795	0.035228424	0.036833847	0.000611011
3834703773295	383470	3773295	0.00215543	0.000535212	0.000491208	0.001444714	0.000866521	0.00017576	0.000595078	0.000639593	0.065221571	0.074567853	0.087819333	0.087819333	0.087819333	0.022859696	0.056792058	0.040325933	0.027693569	0.028955615	0.000613772
3834803773295	383480	3773295	0.002236504	0.000555343	0.000509684	0.001499055	0.000899114	0.000182371	0.000617461	0.000663651	0.051655956	0.059058279	0.069553547	0.069553547	0.069553547	0.018105045	0.044979721	0.031938431	0.021933507	0.022933057	0.000621968
3834903773295	383490	3773295	0.002306034	0.000572608	0.000525529	0.001545659	0.000927067	0.000188041	0.000636657	0.000684283	0.042052335	0.048078455	0.056622495	0.056622495	0.056622495	0.014739044	0.036617313	0.026000595	0.017855738	0.018669456	0.000624643
3835003773295	383500	3773295	0.00235022	0.00058358	0.000535599	0.001575275	0.00094483	0.000191644	0.000648856	0.000697395	0.035344157	0.040408992	0.047590089	0.047590089	0.047590089	0.012387876	0.030776128	0.021852987	0.015007395	0.015691309	0.000624211
3835103773295	383510	3773295	0.002379279	0.000590795	0.000542221	0.001594752	0.000956513	0.000194014	0.000656879	0.000706018	0.030510166	0.034882287	0.041081231	0.041081231	0.041081231	0.010693596	0.026566902	0.018864172	0.012954846	0.013545222	0.000621364
3835203773295	383520	3773295	0.002397591	0.000595342	0.000546395	0.001607026	0.000963874	0.000195507	0.000661934	0.000711451	0.026703987	0.030530682	0.0359563	0.0359563	0.0359563	0.009359557	0.023252651	0.016510844	0.011338714	0.011855439	0.000616705
3835303773295	383530	3773295	0.002403164	0.000596726	0.000547665	0.001610761	0.000966115	0.000195961	0.000663473	0.000713105	0.023685601	0.027079759	0.031892112	0.031892112	0.031892112	0.008301634	0.020624373	0.014644602	0.010057084	0.010515404	0.000610666
3835403773295	383540	3773295	0.002397989	0.000595441	0.000546485	0.001607293	0.000964034	0.000195539	0.000662044	0.000711569	0.021207392	0.024246421	0.028555261	0.028555261	0.028555261	0.00743304	0.018466458	0.013112347	0.009004818	0.009415184	0.000603677
3835503773295	383550	3773295	0.00238326	0.000591784	0.000543129	0.001597421	0.000958113	0.000194338	0.000657978	0.000707199	0.019078172	0.021812083	0.025688316	0.025688316	0.025688316	0.006686763	0.016612428	0.011795868	0.008100735	0.0084699	0.000595567
3835603773295	383560	3773295	0.002354201	0.000584568	0.000536506	0.001577943	0.000946431	0.000191969	0.000649955	0.000698576	0.017016333	0.019454782	0.022912098	0.022912098	0.022912098	0.005964104	0.01481707	0.010521052	0.007225263	0.007554531	0.000584265
3835703773295	383570	3773295	0.002309086	0.000573366	0.000526225	0.001547704	0.000928294	0.0001882	0.0006375	0.000685189	0.015292354	0.017483756	0.020590801	0.020590801	0.020590801	0.005359861	0.013315906	0.00945513	0.006493249	0.006789158	0.000570806
3835803773295	383580	3773295	0.002246588	0.000557847	0.000511982	0.001505814	0.000903169	0.000183194	0.000620245	0.000666643	0.01379744	0.015774619	0.018577933	0.018577933	0.018577933	0.004835904	0.0120142	0.008530838	0.005858497	0.006125479	0.00055519
3835903773295	383590	3773295	0.002173741	0.000539759	0.000495381	0.001456987	0.000873883	0.000177253	0.000600133	0.000645027	0.012504499	0.014296399	0.016837018	0.016837018	0.016837018	0.004382738	0.010888364	0.007731423	0.005309504	0.005551468	0.000538366
3836003773295	383600	3773295	0.002096117	0.000520484	0.000477691	0.001404958	0.000842676	0.000170924	0.000578702	0.000621993	0.011395499	0.01302848	0.015343776	0.015343776	0.015343776	0.003994041	0.009922697	0.007045739	0.004838615	0.005059119	0.000521283
3836103773295	383610	3773295	0.002026454	0.000503186	0.000461815	0.001358266	0.000814671	0.000165243	0.00055947	0.000601322	0.01049063	0.011993943	0.014125391	0.014125391	0.014125391	0.003676891	0.009134777	0.006486266	0.004454401	0.004657396	0.000506875
3836203773295	383620	3773295	0.001957455	0.000486053	0.000446091	0.001312018	0.000786932	0.000159617	0.00054042	0.000580847	0.009691191	0.011079944	0.013048965	0.013048965	0.013048965	0.003396694	0.008438661	0.00599198	0.004114953	0.004302479	0.000492984
3836303773295	383630	3773295	0.001892437	0.000469908	0.000431273	0.001268438	0.000760793	0.000154315	0.00052247	0.000561554	0.008991402	0.010279874	0.012106714	0.012106714	0.012106714	0.003151422	0.007829315	0.005559306	0.003817817	0.003991802	0.000480388
3836403773295	383640	3773295	0.001832195	0.00045495	0.00041754	0.00122806	0.000736575	0.000149403	0.000505838	0.000543678	0.008377803	0.009578346	0.011280517	0.011280517	0.011280517	0.00293636	0.00729502	0.005179923	0.003557278	0.00371939	0.000469172
3836503773295	383650	3773295	0.00177474	0.000440683	0.000404451	0.00118955	0.000713477	0.000144718	0.000489976	0.000526629	0.007825287	0.008946655	0.010536568	0.010536568	0.010536568	0.002742708	0.006813914	0.004838308	0.003322676	0.003474096	0.00045856
3836603773295	383660	3773295	0.001734534	0.0004307	0.00039528	0.001162601	0.000697314	0.000141439	0.000478876	0.000514699	0.007388383	0.008447141	0.009948286	0.009948286	0.009948286	0.002589576	0.006433477	0.004568173	0.003137163	0.003280129	0.000452348
3836703773295	383670	3773295	0.001697779	0.000421573	0.000386912	0.001137965	0.000682537	0.000138442	0.000468728	0.000503792	0.006994616	0.007996948	0.009418089	0.009418089	0.009418089	0.002451563	0.006090602	0.004324711	0.002969967	0.003105313	0.000446827
3836803773295	383680	3773295	0.001666199	0.00041731	0.000379715	0.001116798	0.000669842	0.000135867	0.00046009	0.00049421	0.00664511	0.007597357	0.008947486	0.008947486	0.008947486	0.002329064	0.005786268	0.004108614	0.002821564	0.002950147	0.00044234
3836903773295	383690	3773295	0.001643641	0.00040813	0.000374575	0.001101679	0.000660773	0.000134027	0.000453782	0.000487727	0.006349267	0.00725912	0.008549141	0.008549141	0.008549141	0.002225373	0.005528661	0.003925697	0.002695947	0.002818806	0.000439924
3837003773295	383700	3773295	0.00162188	0.000402727	0.000369615	0.001087093	0.000652025	0.000132253	0.000447774	0.00048127	0.006071888	0.006941993	0.008175657	0.008175657	0.008175657	0.002128154	0.005287132	0.003754196	0.002578169	0.002695661	0.000437509
3837103773295	383710	3773295	0.001607151	0.000399069	0.000366259	0.001077221	0.000646103	0.000131052	0.000443707	0.000476899	0.005831867	0.006667576	0.007852473	0.007852473	0.007852473	0.002044028	0.005078131	0.003605793	0.002476254	0.002589102	0.000436732
3837203773295	383720	3773295	0.001595076	0.000396071	0.000363507	0.001069127	0.000641249	0.000130067	0.000440374	0.000473316	0.005611257	0.006415353	0.007555428	0.007555428	0.007555428	0.001966706	0.004886035	0.003469392	0.002382582	0.002491161	0.00043656
3837303773295	383730	3773295	0.001587115	0.000394094	0.000361693	0.001063791	0.000638048	0.000129418	0.000438176	0.000470954	0.005413253	0.006188974	0.007288819	0.007288819	0.007288819	0.001897306	0.004713621	0.003346967	0.002298508	0.002403255	0.000437422
3837403773295	383740	3773295	0.001596005	0.000396302	0.000363719	0.00106975	0.000641623	0.000130143	0.00044063	0.000473592	0.005269775	0.006024936	0.007095629	0.007095629	0.007095629	0.001847018	0.004588687	0.003258256	0.002237586	0.002339557	0.000442685
3837503773295	383750	3773295	0.001606222	0.000398839	0.000366047	0.001076598	0.00064573	0.000130976	0.000443451	0.000476624	0.005136046	0.005872044	0.006915567	0.006915567	0.006915567	0.001800148	0.004472241	0.003175573	0.002180804	0.002280187	0.000448293
3837603773295	383760	3773295	0.001603967	0.000398279	0.000365533	0.001075086	0.000644823	0.000130792	0.000442828	0.000475955	0.004977556	0.005690842	0.006702163	0.006702163	0.006702163	0.001744598	0.004334235	0.00307758	0.002113508	0.002209824	0.00045045
3837703773295	383770	3773295	0.001593882	0.000395775	0.000363235	0.001068327	0.000640769	0.0001299	0.000440044	0.000472962	0.004808022	0.005497014	0.00647389	0.00647389	0.00647389	0.001685178	0.004186613	0.002972759	0.002041522	0.002134558	0.00045045
3837803773295	383780	3773295	0.001584461	0.000393435	0.000361088	0.001062012	0.000636982	0.000129202	0.000437443	0.000470167	0.004649964	0.005316306	0.006261068	0.006261068	0.006261068	0.001629779	0.004048982	0.002875032	0.001974409	0.002064387	0.000450536
3837903773295	383790	3773295	0.001584859	0.000393534	0.000361179	0.001062279	0.000637142	0.000129234	0.000437553	0.000470285	0.004525639	0.005174165	0.006093668	0.006093668	0.006093668	0.001586204	0.003940726	0.002798163	0.00192162	0.002009192	0.000453125
3838003773295	383800	3773295	0.001584727	0.000393501	0.000361148	0.00106219	0.000637088	0.000129223	0.000437516	0.000470245	0.004408734	0.005040508	0.005936258	0.005936258	0.005936258	0.00154523	0.003838931	0.002725882	0.001871982	0.001957291	0.000455368
3838103773295	383810	3773295	0.001578888	0.000392052	0.000359818	0.001058277	0.000634741	0.000128747	0.000435904	0.000468513	0.004285014	0.004899058	0.005769671	0.005769671	0.005769671	0.001501867	0.0037312	0.002649387	0.001819449	0.001902365	0.000455972
3838203773295	383820	3773295	0.001568007	0.00038935	0.000357338	0.001050984	0.000630367	0.00012786	0.0004329	0.000465284	0.004155599	0.004751098	0.005595417	0.005595417	0.005595417	0.001456508	0.003618511	0.002569371	0.001764498	0.00184491	0.000455195
3838303773295	383830	3773295	0.001556729	0.000386549	0.000354768	0.001043424	0.000625833	0.00012694	0.000429786	0.000461937	0.004032051	0.004609845	0.005429063	0.005429063	0.005429063	0.001413205	0.003510931	0.002492982	0.001712039	0.00179006	0.000454074
3838403773295	383840	3773295	0.001532844	0.000380618	0.000349325	0.001027415	0.000616231	0.000124993	0.000423192	0.00045485	0.003883223	0.004439691	0.00522867	0.00522867	0.00522867	0.001361042	0.003381339	0.002400963	0.001648846	0.001723987	0.000450105

			ISDrainage / Utilities Trenching	ISDrainage / Utilities Trenching	ISAsphalt Paving	ISAsphalt Paving	SVDemolition	SVSite Grubbing / Prep	SVMass Grading / Excavation	SVMass Grading / Excavation	SVDrainage / Utilities Trenching	SVFoundations / Concrete Pads	SVBuilding / Structure Construction	SVBuilding / Structure Construction	SVAsphalt Paving	SVAsphalt Paving	SVArchitectural Coating	SVArchitectural Coating	SVLandscaping or Other Finishing	SVLandscaping or Other Finishing	MDemolition
Unique Identifier	X (UTM)	Y (UTM)	2027	2028	2027	2028	2027	2027	2027	2028	2028	2028	2028	2029	2028	2029	2028	2029	2028	2029	2027
3837503773285	383750	3773285	0.000237597	0.000237597	0.000273815	0.000273815	0.003221999	0.00128396	0.004175986	0.004175986	0.002155087	0.00083593	0.003378143	0.003378143	0.002236481	0.002236481	0.000503758	0.000503758	0.001705591	0.001705591	0.001788859
3837603773285	383760	3773285	0.000238755	0.000238755	0.000275149	0.000275149	0.003150649	0.001255527	0.004083511	0.004083511	0.002107364	0.000817419	0.00330548	0.00330548	0.002186955	0.002186955	0.000492603	0.000492603	0.001667822	0.001667822	0.001785149
3837703773285	383770	3773285	0.000239171	0.000239171	0.000275629	0.000275629	0.003076463	0.001225964	0.003987359	0.003987359	0.002057743	0.000798172	0.003231217	0.003231217	0.00213546	0.00213546	0.000481004	0.000481004	0.001628551	0.001628551	0.001775831
3837803773285	383780	3773285	0.000239588	0.000239588	0.000276109	0.000276109	0.003005252	0.001197587	0.003895063	0.003895063	0.002010113	0.000779697	0.003160066	0.003160066	0.00208603	0.00208603	0.00046987	0.00046987	0.001590855	0.001590855	0.001767635
3837903773285	383790	3773285	0.000240745	0.000240745	0.000277443	0.000277443	0.002943729	0.00117307	0.003815325	0.003815325	0.001968962	0.000763735	0.003097987	0.003097987	0.002043326	0.002043326	0.000460251	0.000460251	0.001558287	0.001558287	0.001769792
3838003773285	383800	3773285	0.000241671	0.000241671	0.000278509	0.000278509	0.002884352	0.001149409	0.003738368	0.003738368	0.001929247	0.00074833	0.003038666	0.003038666	0.002002111	0.002002111	0.000450967	0.000450967	0.001526856	0.001526856	0.00177169
3838103773285	383810	3773285	0.000241856	0.000241856	0.000278723	0.000278723	0.002821584	0.001124396	0.003657015	0.003657015	0.001887264	0.000732045	0.002976853	0.002976853	0.001958542	0.001958542	0.000441154	0.000441154	0.001493629	0.001493629	0.001765564
3838203773285	383820	3773285	0.000241347	0.000241347	0.000278136	0.000278136	0.00275591	0.001098224	0.003571895	0.003571895	0.001843336	0.000715006	0.002912907	0.002912907	0.001912955	0.001912955	0.000430885	0.000430885	0.001458864	0.001458864	0.001751846
3838303773285	383830	3773285	0.000240699	0.000240699	0.000277389	0.000277389	0.002692242	0.001072853	0.003489376	0.003489376	0.001800751	0.000698488	0.002851006	0.002851006	0.001868762	0.001868762	0.000420931	0.000420931	0.001425161	0.001425161	0.001737266
3838403773285	383840	3773285	0.000238616	0.000238616	0.000274989	0.000274989	0.002615633	0.001042325	0.003390085	0.003390085	0.00174951	0.000678612	0.00277692	0.00277692	0.001815585	0.001815585	0.000408953	0.000408953	0.001384607	0.001384607	0.00170241
3838503773285	383850	3773285	0.00023644	0.00023644	0.000272482	0.000272482	0.002541239	0.001012679	0.003293663	0.003293663	0.00169975	0.000659311	0.002704702	0.002704702	0.001763946	0.001763946	0.000397322	0.000397322	0.001345226	0.001345226	0.001667209
3838603773285	383860	3773285	0.00023357	0.00023357	0.000269174	0.000269174	0.002463385	0.000981654	0.003192757	0.003192757	0.001647676	0.000639112	0.002629105	0.002629105	0.001709905	0.001709905	0.000385149	0.000385149	0.001304013	0.001304013	0.001623898
3838703773285	383870	3773285	0.00022959	0.00022959	0.000264587	0.000264587	0.002379163	0.000948092	0.003083599	0.003083599	0.001591343	0.000617261	0.002547282	0.002547282	0.001651445	0.001651445	0.000371981	0.000371981	0.00125943	0.00125943	0.001567473
3838803773285	383880	3773285	0.000225516	0.000225516	0.000259892	0.000259892	0.002298956	0.000916129	0.002979644	0.002979644	0.001537695	0.000596452	0.002469372	0.002469372	0.001595771	0.001595771	0.000359441	0.000359441	0.001216971	0.001216971	0.001512515
3838903773285	383890	3773285	0.000221211	0.000221211	0.000254931	0.000254931	0.002221655	0.000885325	0.002879455	0.002879455	0.001485991	0.000576397	0.00239413	0.00239413	0.001542114	0.001542114	0.000347355	0.000347355	0.001176051	0.001176051	0.001457816
3839003773285	383900	3773285	0.00021686	0.00021686	0.000249917	0.000249917	0.002148022	0.000855982	0.002784021	0.002784021	0.00143674	0.000557293	0.002322357	0.002322357	0.001491003	0.001491003	0.000335842	0.000335842	0.001137073	0.001137073	0.001404928
3839103773285	383910	3773285	0.000212556	0.000212556	0.000244956	0.000244956	0.002078057	0.000828101	0.00269334	0.00269334	0.001389943	0.000539141	0.002254052	0.002254052	0.001442438	0.001442438	0.000324903	0.000324903	0.001100037	0.001100037	0.001354629
3829703773295	382970	3773295	0.000364427	0.000364427	0.000419978	0.000419978	0.005790366	0.002307449	0.007504809	0.007504809	0.003872982	0.00150228	0.006296831	0.006296831	0.004019257	0.004019257	0.000905321	0.000905321	0.003065178	0.003065178	0.000696511
3829803773295	382980	3773295	0.000356697	0.000356697	0.000411069	0.000411069	0.006441368	0.002566872	0.008348564	0.008348564	0.004308416	0.001671179	0.006836597	0.006836597	0.004471136	0.004471136	0.001007105	0.001007105	0.003409791	0.003409791	0.000716268
3829903773295	382990	3773295	0.000349846	0.000349846	0.000403175	0.000403175	0.007129739	0.002841187	0.009240752	0.009240752	0.004768845	0.001849773	0.007380099	0.007380099	0.004948954	0.004948954	0.001114732	0.001114732	0.003774186	0.003774186	0.000733351
3830003773295	383000	3773295	0.000345542	0.000345542	0.000398214	0.000398214	0.007846762	0.003126919	0.010170075	0.010170075	0.005248437	0.002035801	0.007915152	0.007915152	0.00544666	0.00544666	0.001226838	0.001226838	0.004153748	0.004153748	0.000749485
3830103773295	383010	3773295	0.000335173	0.000335173	0.000386264	0.000386264	0.008654857	0.003448943	0.011217435	0.011217435	0.005788945	0.002245457	0.008493073	0.008493073	0.006007581	0.006007581	0.001353183	0.001353183	0.004581519	0.004581519	0.000758803
3830203773295	383020	3773295	0.000351652	0.000351652	0.000405255	0.000405255	0.009246966	0.003684897	0.011984859	0.011984859	0.006184987	0.002399076	0.008854696	0.008854696	0.006418581	0.006418581	0.001445759	0.001445759	0.004894957	0.004894957	0.000780717
3830303773295	383030	3773295	0.000363131	0.000363131	0.000418484	0.000418484	0.009843712	0.003922699	0.012758293	0.012758293	0.00658413	0.002553899	0.009211961	0.009211961	0.006832799	0.006832799	0.00153906	0.00153906	0.00521085	0.00521085	0.000795902
3830403773295	383040	3773295	0.000374425	0.000374425	0.0004315	0.0004315	0.010431184	0.004156806	0.013519707	0.013519707	0.006977071	0.002706315	0.009564424	0.009564424	0.007240581	0.007240581	0.001630911	0.001630911	0.005521833	0.005521833	0.000810914
3830503773295	383050	3773295	0.000385581	0.000385581	0.000444356	0.000444356	0.010974574	0.004373345	0.014223987	0.014223987	0.007340526	0.002847295	0.009900699	0.009900699	0.007617763	0.007617763	0.00171587	0.00171587	0.005809481	0.005809481	0.000824891
3830603773295	383060	3773295	0.00039544	0.00039544	0.000455718	0.000455718	0.011480593	0.004574993	0.014879831	0.014879831	0.007678986	0.002978579	0.010237331	0.010237331	0.007969005	0.007969005	0.001794986	0.001794986	0.006077346	0.006077346	0.00083904
3830703773295	383070	3773295	0.000400023	0.000400023	0.000460999	0.000460999	0.012133948	0.004835353	0.015726635	0.015726635	0.008115993	0.003148088	0.01069394	0.01069394	0.008422517	0.008422517	0.001897138	0.001897138	0.006423205	0.006423205	0.000856813
3830803773295	383080	3773295	0.000403494	0.000403494	0.000465	0.000465	0.012761005	0.005085234	0.016539355	0.016539355	0.008535411	0.003310775	0.011170293	0.011170293	0.008857776	0.008857776	0.001995178	0.001995178	0.006755143	0.006755143	0.00087588
3830903773295	383090	3773295	0.000406457	0.000406457	0.000468414	0.000468414	0.013309793	0.005303925	0.01725063	0.01725063	0.008902476	0.003453155	0.011644157	0.011644157	0.009238705	0.009238705	0.00208098	0.00208098	0.007045648	0.007045648	0.000895982
3831003773295	383100	3773295	0.000408262	0.000408262	0.000470495	0.000470495	0.01380474	0.00550116	0.017892124	0.017892124	0.00923353	0.003581566	0.012132339	0.012132339	0.009582261	0.009582261	0.002158365	0.002158365	0.007307652	0.007307652	0.00091781
3831103773295	383110	3773295	0.000409836	0.000409836	0.000472308	0.000472308	0.014184254	0.005652396	0.018384007	0.018384007	0.009487374	0.00368003	0.012594284	0.012594284	0.009845693	0.009845693	0.002217702	0.002217702	0.007508551	0.007508551	0.000940674
3831203773295	383120	3773295	0.000412289	0.000412289	0.000475136	0.000475136	0.014368821	0.005725946	0.018623222	0.018623222	0.009610825	0.003727914	0.012969248	0.012969248	0.009973806	0.009973806	0.002246559	0.002246559	0.007606254	0.007606254	0.000963364
3831303773295	383130	3773295	0.000414974	0.000414974	0.00047823	0.00047823	0.014422177	0.005747208	0.018692376	0.018692376	0.009646513	0.003741757	0.013272883	0.013272883	0.010010842	0.010010842	0.002254901	0.002254901	0.007634498	0.007634498	0.000986487
3831403773295	383140	3773295	0.000415529	0.000415529	0.00047887	0.00047887	0.014534288	0.005791884	0.018837681	0.018837681	0.0097215	0.003770844	0.013604712	0.013604712	0.010088661	0.010088661	0.00227243	0.00227243	0.007693845	0.007693845	0.001012801
3831503773295	383150	3773295	0.000400301	0.000400301	0.00046132	0.00046132	0.015467227	0.006163658	0.020046849	0.020046849	0.010345512	0.00401289	0.014480399	0.014480399	0.010736241	0.010736241	0.002418294	0.002418294	0.008187704	0.008187704	0.001048951
3831603773295	383160	3773295	0.00037836	0.00037836	0.000436034	0.000436034	0.016396913	0.006534136	0.021251802	0.021251802	0.010967348	0.004254092	0.01541345	0.01541345	0.011381562	0.011381562	0.00256365	0.00256365	0.008679841	0.008679841	0.001075869
3831703773295	383170	3773295	0.000343042	0.000343042	0.000395333	0.000395333	0.017049299	0.006794111	0.02209735	0.02209735	0.011403707	0.00442335	0.016217097	0.016217097	0.011834402	0.011834402	0.00266565	0.00266565	0.009025186	0.009025186	0.001070347
3834603773295	383460	3773295	0.000327813	0.000327813	0.000377783	0.000377783	0.009415408	0.003752021	0.012203175	0.012203175	0.006297652	0.002442778	0.009536586	0.009536586	0.006535502	0.006535502	0.001472095	0.001472095	0.004984124	0.004984124	0.002168045
3834703773295	383470	3773295	0.000329294	0.000329294	0.00037949	0.00037949	0.009063921	0.003611954	0.011747618	0.011747618	0.006062555	0.002351586	0.009179232	0.009179232	0.006291525	0.006291525	0.00141714	0.00141714	0.004798061	0.004798061	0.002199363
3834803773295	383480	3773295	0.000333692	0.000333692	0.000384557	0.000384557	0.008601224	0.00342757	0.011147922	0.011147922	0.005753071	0.002231542	0.008764957	0.008764957	0.005970353	0.005970353	0.001344798	0.001344798	0.004553128	0.004553128	0.002304534
3834903773295	383490	3773295	0.000335127	0.000335127	0.000386211	0.000386211	0.008143578	0.003245199	0.010554774	0.010554774	0.005446967	0.002112808	0.008359577	0.008359577	0.005652688	0.005652688	0.001273245	0.001273245	0.00431087	0.00431087	0.002567419
3835003773295	383500	3773295	0.000334895	0.000334895	0.000385944	0.000385944	0.007753406	0.003089716	0.010049077	0.010049077	0.005185994	0.00201158	0.007983812	0.007983812	0.005381859	0.005381859	0.001212242	0.001212242	0.004104329	0.004104329	0.002676473
3835103773295	383510	3773295	0.000333368	0.000333368	0.000384184	0.000384184	0.00741313	0.002954117	0.00960805	0.00960805	0.004958395	0.001923297	0.007645135	0.007645135	0.005145664	0.005145664	0.00115904	0.00115904	0.003924201	0.003924201	0.002755416
3835203773295	383520	3773295	0.000330868	0.000330868	0.000381303	0.000381303	0.007092439	0.002826322	0.009192407	0.009192407	0.004743895	0.001840096	0.007323268	0.007323268	0.004923063	0.004923063	0.0011089	0.0011089	0.003754441	0.003754441	0.002817017
3835303773295	383530	3773295	0.000327628	0.000327628	0.000377569	0.000377569	0.006798944	0.002709365	0.008812014	0.008812014	0.004547587	0.00176395	0.007023724	0.007023724	0.00471934	0.00471934	0.001063012	0.001063012	0.003599077	0.003599077	0.002857395
3835403773295	383540	3773295	0.000323879	0.000323879	0.000373248	0.000373248	0.006525104	0.002600241	0.008457094	0.008457094	0.004364425	0.001692904	0.006741344	0.006741344	0.00452926	0.00452926	0.001020197	0.001020197	0.003454118	0.003454118	0.002876721
3835503773295	383550	3773295	0.000319528	0.000319528	0.000368234	0.000368234	0.006258531	0.002494012	0.008111591	0.008111591	0.004186122	0.001623743	0.006467681	0.006467681	0.004344224	0.004344224	0.000978519	0.000978519	0.003313005	0.003313005	0.002874391
3835603773295	383560	3773295	0.000313464	0.000313464	0.000361246	0.000361246	0.005960054	0.002375069	0.00772474	0.00772474	0.003986481	0.001546304	0.006171873	0.006171873	0.004137042	0.004137042	0.000931852	0.000931852	0.003155003	0.003155003	0.002832374
3835703773295	383570	3773295	0.000306243	0.000306243	0.000352924	0.000352924	0.005682961	0.002264648	0.007365604	0.007365604	0.003801143	0.001474414	0.005896075	0.005896075	0.003944704	0.003944704	0.000888529	0.000888529	0.003008322	0.003008322	0.002765596
3835803773295	383580	3773295	0.000297865	0.000297865	0.000343269	0.000343269	0.005417287	0.002158778	0.007021268	0.007021268	0.003623443	0.001405486	0.00563264	0.00563264	0.003760293	0.003760293	0.00084699	0.00084699	0.002867685	0.002867685	0.002677853
3835903773295	383590	3773295	0.000288839	0.000288839	0.000332867	0.000332867	0.005166284	0.002058754	0.006695947	0.006695947	0.003455555	0.001340365	0.005384235	0.005384235	0.003586064	0.003586064	0.000807746	0.000807746	0.002734815	0.002734815	0.002580447
3836003773295	383600	3773295	0.000279673	0.000279673	0.000322305	0.000322305	0.004933344	0.001965927	0.006394036	0.006394036	0.003299749	0.00127993	0.005152818	0.005152818	0.003424374	0.003424374	0.000771326	0.000771326	0.002611506	0.002611506	0.002484939
3836103773295	383610	3773295	0.000271943	0.000271943	0.000313396	0.000313396	0.004730784	0.001885208	0.0061315	0.0061315	0.003164263	0.001227377	0.004948526	0.004948526	0.003283771	0.003283771	0.000739656	0.000739656	0.002504279	0.002504279	0.002406686
3836203773295	383620	3773295	0.000264491	0.000264491	0.000304808	0.000304808	0.004539435	0.001808955	0.005883496	0.005883496	0.003036276	0.001177732	0.004755797	0.004755797	0.00315095	0.00315095	0.000709739	0.000709739	0.002402987	0.002402987	0.002331194
3836303773295	383630	3773295	0.000257733	0.000257733	0.00029702	0.00029702	0.004361442	0.001738026	0.005652802	0.005652802	0.002917223	0.001131553	0.00457632	0.00457632	0.003027401	0.003027401	0.00068191	0.00068191	0.002308765	0.002308765	0.002261051
3836403773295	383640	3773295	0.000251715	0.000251715	0.000290085	0.000290085	0.004196183	0.00167217	0.005438612	0.005438612	0.002806687	0.001088677	0.004409471	0.004409471	0.00291269	0.00291269	0.000656071	0.000656071	0.002221284	0.002221284	0.002195739
3836503773295	383650	3773295	0.000246022	0.000246022	0.000283524	0.000283524	0.004038882	0.001609486	0.005234737	0.005234737	0.002701474	0.001047867	0.004251072	0.004251072	0.002803503	0.002803503	0.000631478	0.000631478	0.002138016	0.002138016	0.002131895
3836603773295	383660	3773295	0.000242689	0.000242689	0.000279683	0.000279683	0.003909194	0.001557806	0.00506665	0.00506665	0.00261473	0.00101422	0.004117754	0.004117754	0.002713482	0.002713482	0.000611201	0.000611201	0.002069364	0.002069364	0.002082458
3836703773295	383670	3773295	0.000239727	0.000239727	0.000276269	0.000276269	0.003786703	0.001508993	0.004907891	0.004907891	0.002532799	0.00098244	0.003992173	0.003992173	0.002628458	0.002628458	0.000592049	0.000592049	0.002004522	0.002004522	0.002034575
3836803773295	383680	3773295	0.00023732	0.00023732	0.000273495	0.000273495	0.003673139	0.001463739	0.004760703	0.004760703	0.00245684	0.000952977	0.003875664	0.003875664	0.00254963	0.00254963	0.000574294	0.000574294	0.001944406	0.001944406	0.001990142
3836903773295	383690	3773295	0.000236024	0.000236024	0.000272001	0.000272001	0.003573278	0.001423944	0.004631274	0.004631274	0.002390046	0.000927068	0.00377214	0.00377214	0.002480314	0.002480314	0.00055868	0.00055868	0.001891544	0.001891544	0.001953734
3837003773295	383700	3773295	0.000234728	0.000234728	0.000270508	0.000270508	0.003475977	0.00138517	0.004505164	0.004505164	0.002324965	0.000901824	0.003671906	0.003671906	0.002412774	0.002412774	0.000543468	0.000543468	0.001840037	0.001840037	0.001917929
3837103773295	383710	3773295	0.000234311	0.000234311	0.000270028	0.000270028	0.003388711	0.001350394	0.004392059	0.004392059	0.002266596	0.000879183	0.003581278	0.003581278	0.0023522	0.0023522	0.000529824	0.000529824	0.001793842	0.001793842	0.001889544
3837203773295	383720	3773295	0.000234218	0.000234218	0.000269921	0.000269921	0.003305874	0.001317384	0.004284695	0.004284695	0.002211189	0.000857691	0.003495364	0.003495364	0.002294701	0.002294701	0.000516872	0.000516872	0.001749991	0.001749991	0.00186461
3837303773295	383730	3773295	0.000234681	0.000234681	0.000270454	0.000270454	0.003229196	0.001286828	0.004185314	0.004185314	0.002159901	0.000837798	0.003415497	0.003415497	0.002241476	0.002241476	0.000504883	0.000504883	0.001709401	0.001709401	0.00184537
3837403773295	383740	3773295	0.000237505	0.000237505	0.000273708	0.000273708	0.003171964	0.001264021	0.004111137	0.004111137	0.002121621	0.000822949	0.003352885	0.003352885	0.00220175	0.00220175	0.000495935	0.000495935	0.001679105	0.001679105	0.001847786
3837503773295	383750	3773295	0.000240514	0.000240514	0.000277176	0.000277176	0.003117431	0.00124229	0.004040458	0.004040458	0.002085146	0.000808801	0.003293385	0.003293385	0.002163898	0.002163898	0.000487409	0.000487409	0.001650238	0.001650238	0.001856241
3837603773295	383760	3773295	0.000241671	0.000241671	0.000278509	0.000278509	0.003051549	0.001216036	0.003955069	0.003955069	0.002041079	0.000791708	0.003224902	0.003224902	0.002118167	0.002118167	0.000477108	0.000477108	0.001615363	0.001615363	0.001850719
3837703773295	383770	3773295	0.000241671	0.000241671	0.000278509	0.000278509	0.002979508	0.001187328	0.003861697	0.003861697	0.001992893	0.000773018	0.003151884	0.003151884	0.002068161	0.002068161	0.000465845	0.000465845	0.001577227	0.001577227	0.001835103
3837803773295	383780	3773295	0.000241717	0.000241717	0.000278563	0.000278563	0.00291065	0.001159888	0.003772451	0.003772451	0.001946837	0.000755153	0.003082067	0.003082067	0.002020365	0.002020365	0.000455079	0.000455079	0.001540776	0.001540776	0.001821299
3837903773295	383790	3773295	0.000243106	0.000243106	0.000280163	0.000280163	0.002854802	0.001137633	0.003700068	0.003700068	0.001909482	0.000740663	0.003024435	0.003024435	0.001981599	0.001981599	0.000446347	0.000446347	0.001511213	0.001511213	0.001823801
3838003773295	383800	3773295	0.000244309	0.000244309	0.00028155	0.00028155	0.002801169	0.00111626	0.003630555	0.003630555	0.001873609	0.000726749	0.002969383	0.002969383	0.001944371	0.001944371	0.000437962	0.000437962	0.001482822	0.001482822	0.00182708
3838103773295	383810	3773295	0.000244633	0.000244633	0.000281923	0.000281923	0.002743453	0.00109326	0.00355575	0.00355575	0.001835004	0.000711774	0.002911573	0.002911573	0.001904309	0.001904309	0.000428938	0.000428938	0.001452269	0.001452269	0.001821299
3838203773295	383820	3773295	0.000244217	0.000244217	0.000281443	0.000281443	0.002682277	0.001068882	0.00347646	0.00347646	0.001794085	0.000695903	0.002850917	0.002850917	0.001861844	0.001861844	0.000419373	0.000419373	0.001419885	0.001419885	0.001807063
3838303773295	383830	3773295	0.000243615	0.000243615	0.00028075	0.00028075	0.002622761	0.001045165	0.003399323	0.003399323	0.001754278	0.000680462	0.002792218	0.002792218	0.001820533	0.001820533	0.000410068	0.000410068	0.00138838	0.00138838	0.001791879
3838403773295	383840	3773295	0.000241486	0.000241486	0.000278296	0.000278296	0.00255072	0.001016457	0.003305951	0.003305951	0.001706092	0.000661771	0.002721601	0.002721601	0.001770527	0.001770527	0.000398804	0.000398804	0.001350245	0.001350245	0.00175547

			MSite Grubbing / Prep	MMass Grading / Excavation	MMass Grading / Excavation	MDrainage / Utilities Trenching	MFoundations / Concrete Pads	MBuilding / Structure Construction	MAsphalt Paving	MLandscaping or Other Finishing	MWaterside Construction (Piles)	RSSWRestriping South Valley	RSSWRestriping Silver Lake Boulevard	RSSWDemolition	RSSWPlacing Base	RSSWForm	Child Risk				
Unique Identifier	X (UTM)	Y (UTM)	2027	2027	2028	2028	2028	2028	2028	2028	2028	2029	2029	2029	2029	2029	3rd Trimester	0<2	2<16	Total	per million
3837503773285	383750	3773285	0.001653992	0.002751212	0.002751212	0.001323194	0.000626982	0.001701016	0.001106036	0.000759563	0.000816383	0.000945626	0.001952668	0.005827357	0.0005299	0.001152528	4.22208E-08	8.07124E-07	6.9704E-07	1.54639E-06	1.54638844
3837603773285	383760	3773285	0.001650562	0.002745506	0.002745506	0.00132045	0.000625682	0.001697488	0.001103742	0.000757988	0.00081469	0.000924907	0.001892733	0.005650228	0.000513793	0.001117496	4.19719E-08	8.04493E-07	6.8098E-07	1.52744E-06	1.52744307
3837703773285	383770	3773285	0.001641947	0.002731175	0.002731175	0.001313558	0.000622416	0.001688628	0.001097981	0.000754031	0.000810438	0.000903833	0.001830684	0.005466792	0.000497113	0.001081216	4.16243E-08	7.99733E-07	6.6414E-07	1.5055E-06	1.50549702
3837803773285	383780	3773285	0.001634369	0.00271857	0.00271857	0.001307495	0.000619543	0.001680834	0.001092913	0.000750551	0.000806697	0.000883675	0.001772922	0.005295969	0.00048158	0.001047431	4.12997E-08	7.95256E-07	6.4828E-07	1.48484E-06	1.4848386
3837903773285	383790	3773285	0.001636363	0.002721887	0.002721887	0.00130909	0.000620299	0.001682885	0.001094247	0.000751467	0.000807682	0.000866054	0.001726624	0.00515942	0.000469163	0.001020424	4.11499E-08	7.9393E-07	6.3549E-07	1.47057E-06	1.4705683
3838003773285	383800	3773285	0.001638118	0.002724806	0.002724806	0.001310494	0.000620965	0.00168469	0.001095421	0.000752273	0.000808548	0.000849113	0.001682826	0.005030275	0.000457419	0.000994882	4.10055E-08	7.92441E-07	6.233E-07	1.45675E-06	1.45674823
3838103773285	383810	3773285	0.001632454	0.002715385	0.002715385	0.001305963	0.000618818	0.001678865	0.001091633	0.000749672	0.000805752	0.000831492	0.001635366	0.004890253	0.000444686	0.000967189	4.07502E-08	7.88682E-07	6.0998E-07	1.43941E-06	1.43940979
3838203773285	383820	3773285	0.00161977	0.002694287	0.002694287	0.001295816	0.00061401	0.001665821	0.001083151	0.000743847	0.000799492	0.000813341	0.001584929	0.004741091	0.000431123	0.000937688	4.03851E-08	7.82784E-07	5.9565E-07	1.41881E-06	1.41881459
3838303773285	383830	3773285	0.001606289	0.002671862	0.002671862	0.001285031	0.000608899	0.001651956	0.001074136	0.000737656	0.000792838	0.000795779	0.001536755	0.004598602	0.000418166	0.000909506	4.00241E-08	7.7686E-07	5.8182E-07	1.3987E-06	1.39870153
3838403773285	383840	3773285	0.001574061	0.002618255	0.002618255	0.001259249	0.000596683	0.001618812	0.001052585	0.000722856	0.00077693	0.000775267	0.001475807	0.004417633	0.00040171	0.000873715	3.93049E-08	7.64481E-07	5.64E-07	1.36779E-06	1.36778767
3838503773285	383850	3773285	0.001541514	0.002564117	0.002564117	0.001233211	0.000584345	0.00158534	0.001030821	0.000707909	0.000760866	0.000755344	0.001417718	0.004245074	0.000386018	0.000839586	3.85844E-08	7.52005E-07	5.4679E-07	1.33738E-06	1.33737784
3838603773285	383860	3773285	0.001501468	0.002497507	0.002497507	0.001201175	0.000569165	0.001544156	0.001004042	0.000689519	0.0007411	0.000734684	0.001356801	0.00406374	0.000369529	0.000803722	3.77213E-08	7.3689E-07	5.2844E-07	1.30306E-06	1.30305593
3838703773285	383870	3773285	0.001449298	0.002410727	0.002410727	0.001159438	0.000549388	0.001490502	0.000969155	0.000665561	0.000715349	0.000712488	0.001290167	0.003865041	0.000351461	0.000764423	3.66384E-08	7.17663E-07	5.0804E-07	1.26234E-06	1.26234334
3838803773285	383880	3773285	0.001398483	0.002326203	0.002326203	0.001118786	0.000530126	0.001438242	0.000935175	0.000642225	0.000690268	0.000691238	0.001227969	0.003679411	0.000334581	0.00072771	3.55953E-08	6.98923E-07	4.8871E-07	1.22323E-06	1.22322832
3838903773285	383890	3773285	0.001347907	0.002242077	0.002242077	0.001078326	0.000510954	0.001386229	0.000901355	0.000618999	0.000665305	0.000670636	0.001168927	0.003503287	0.000318565	0.000692876	3.45657E-08	6.80235E-07	4.7011E-07	1.18491E-06	1.18490992
3839003773285	383900	3773285	0.001299007	0.002160737	0.002160737	0.001039206	0.000492417	0.001335938	0.000868655	0.000596543	0.000641168	0.00065092	0.001113785	0.003338771	0.000303605	0.000660338	3.35714E-08	6.61989E-07	4.5248E-07	1.14804E-06	1.14804491
3839103773285	383910	3773285	0.0012525	0.002083379	0.002083379	0.001002	0.000474788	0.001288109	0.000837555	0.000575186	0.000618213	0.00063206	0.001062574	0.003185862	0.000289701	0.000630096	3.26177E-08	6.44356E-07	4.3586E-07	1.11284E-06	1.11283715
3829703773295	382970	3773295	0.000643999	0.001071213	0.001071213	0.000515199	0.000244122	0.000662308	0.000430647	0.000295744	0.000317867	0.006643675	0.000470399	0.001443175	0.000131233	0.00028543	4.40467E-08	1.01135E-06	7.9082E-07	1.84622E-06	1.84621685
3829803773295	382980	3773295	0.000662267	0.001101599	0.001101599	0.000529814	0.000251047	0.000681096	0.000442863	0.000304133	0.000326884	0.007563859	0.000492789	0.001512912	0.000137574	0.000299222	4.46681E-08	1.0127E-06	8.6355E-07	1.92092E-06	1.92091811
3829903773295	382990	3773295	0.000678062	0.001127872	0.001127872	0.00054245	0.000257034	0.0006973 4	0.000453425	0.000311386	0.00033468	0.00853416	0.000512232	0.001577805	0.000143475	0.000312056	4.52395E-08	1.01427E-06	9.3959E-07	1.9991E-06	1.9991048
3830003773295	383000	3773295	0.000692979	0.001152685	0.001152685	0.000554383	0.000262689	0.000712681	0.0004634	0.000318237	0.000342043	0.009522819	0.000528965	0.001627708	0.000148013	0.000321926	4.57827E-08	1.0166E-06	1.019E-06	2.08137E-06	2.08137153
3830103773295	383010	3773295	0.000701595	0.001167016	0.001167016	0.000561276	0.000265955	0.000721541	0.000469161	0.000322193	0.000346295	0.010602354	0.000550968	0.001691504	0.000153814	0.000334544	4.59431E-08	1.00431E-06	1.1074E-06	2.15764E-06	2.15764128
3830203773295	383020	3773295	0.000721857	0.001200719	0.001200719	0.000577485	0.000273636	0.000742379	0.000482711	0.000331498	0.000356297	0.011270895	0.00057047	0.001758133	0.000159873	0.000347722	4.73045E-08	1.04307E-06	1.1845E-06	2.27486E-06	2.27486312
3830303773295	383030	3773295	0.000735897	0.001224073	0.001224073	0.000588717	0.000278958	0.000756818	0.000492099	0.000337946	0.000363226	0.011847851	0.000595599	0.001833993	0.000166771	0.000362725	4.82471E-08	1.06631E-06	1.2642E-06	2.37872E-06	2.37872377
3830403773295	383040	3773295	0.000749777	0.001247161	0.001247161	0.000599822	0.000284219	0.000771093	0.000501381	0.00034432	0.000370077	0.012292905	0.000617006	0.001897058	0.000172506	0.000375198	4.91032E-08	1.08694E-06	1.3475E-06	2.48359E-06	2.48359039
3830503773295	383050	3773295	0.0007627	0.001268657	0.001268657	0.00061016	0.000289118	0.000784384	0.000510023	0.000350255	0.000376456	0.012550806	0.000636895	0.001958569	0.000178099	0.000387364	4.99122E-08	1.10654E-06	1.433E-06	2.58949E-06	2.58949014
3830603773295	383060	3773295	0.000775783	0.001290418	0.001290418	0.000620626	0.000294078	0.000797838	0.000518771	0.000356263	0.000382913	0.012644486	0.000657112	0.002020628	0.000183742	0.000399638	5.06184E-08	1.12302E-06	1.5234E-06	2.69707E-06	2.697072
3830703773295	383070	3773295	0.000792216	0.001317753	0.001317753	0.000633773	0.000300307	0.000814739	0.0005297 6	0.000363809	0.000391025	0.012825471	0.000682986	0.002100967	0.000191048	0.000415527	5.12868E-08	1.13419E-06	1.6438E-06	2.82924E-06	2.82924376
3830803773295	383080	3773295	0.000809845	0.001347077	0.001347077	0.000647876	0.00030699	0.000832869	0.000541549	0.000371905	0.000399726	0.012902977	0.000711688	0.002190171	0.000199159	0.00043317	5.19428E-08	1.14404E-06	1.7812E-06	2.97716E-06	2.97716314
3830903773295	383090	3773295	0.000828432	0.001377994	0.001377994	0.000662746	0.000314035	0.000851985	0.000553978	0.000380441	0.0004089	0.012873964	0.000742891	0.002287145	0.000207977	0.000452349	5.25771E-08	1.15281E-06	1.936E-06	3.14141E-06	3.14140778
3831003773295	383100	3773295	0.000848614	0.001411565	0.001411565	0.000678892	0.000321686	0.000872741	0.000567474	0.000389709	0.000418862	0.012815554	0.000777994	0.002396457	0.000217918	0.000473969	5.32109E-08	1.16045E-06	2.1194E-06	3.33309E-06	3.33309398
3831103773295	383110	3773295	0.000869754	0.001446728	0.001446728	0.000695803	0.000329699	0.000894481	0.00058161	0.000399417	0.000429296	0.012697082	0.000815956	0.002514909	0.000228689	0.000497396	5.3838E-08	1.16762E-06	2.3315E-06	3.553E-06	3.55299544
3831203773295	383120	3773295	0.000890734	0.001481626	0.001481626	0.000712587	0.000337652	0.000916058	0.00059564	0.000409052	0.000439652	0.01246173	0.000854752	0.002636103	0.000239709	0.000521365	5.44242E-08	1.17466E-06	2.5646E-06	3.79372E-06	3.79371951
3831303773295	383130	3773295	0.000912113	0.001517187	0.001517187	0.00072969	0.000345757	0.000938045	0.000609936	0.00041887	0.000450204	0.012168175	0.000895661	0.002763968	0.00025 1337	0.000546655	5.49887E-08	1.18137E-06	2.8313E-06	4.0677E-06	4.06770463
3831403773295	383140	3773295	0.000936443	0.001557658	0.001557658	0.000749155	0.00035498	0.000963067	0.000626206	0.000430043	0.000462213	0.011958827	0.000944371	0.00291642	0.0002652	0.000576806	5.55859E-08	1.18684E-06	3.1858E-06	4.42822E-06	4.42821503
3831503773295	383150	3773295	0.000969868	0.001613255	0.001613255	0.000775894	0.00036765	0.000997442	0.000648557	0.000445392	0.000478711	0.012392754	0.001024851	0.003169959	0.000288255	0.000626951	5.6326E-08	1.1835E-06	3.9526E-06	5.19246E-06	5.19246095
3831603773295	383160	3773295	0.000994757	0.001654655	0.001654655	0.000795805	0.000377084	0.001023038	0.000665201	0.000456822	0.000490995	0.012769334	0.001100834	0.003415819	0.000310611	0.000675577	5.68653E-08	1.17505E-06	5.0918E-06	6.32368E-06	6.32367973
3831703773295	383170	3773295	0.000989651	0.001646162	0.001646162	0.000791721	0.000375149	0.001017788	0.000661787	0.000454478	0.000488475	0.012883055	0.001186464	0.003675664	0.00033424	0.000726969	5.6839E-08	1.15409E-06	6.7255E-06	7.93643E-06	7.93643343
3834603773295	383460	3773295	0.00200459	0.003334388	0.003334388	0.001603672	0.000759884	0.002061582	0.001340483	0.000920568	0.000989433	0.003043335	0.031309346	0.196833563	0.01789871	0.038929518	8.56988E-08	1.45559E-06	7.0637E-06	8.60501E-06	8.6050135
3834703773295	383470	3773295	0.002033548	0.003382555	0.003382555	0.001626838	0.000770861	0.002091362	0.001359847	0.000933866	0.001003725	0.002898948	0.040224811	0.138572241	0.012600821	0.02740666	8.60469E-08	1.4582E-06	5.6809E-06	7.2251E-06	7.22509867
3834803773295	383480	3773295	0.00213079	0.003544305	0.003544305	0.001704632	0.000807723	0.002191369	0.001424874	0.000978523	0.001051722	0.002748925	0.037755177	0.100963314	0.00918092	0.019968409	8.60183E-08	1.45968E-06	4.6188E-06	6.16454E-06	6.16453822
3834903773295	383490	3773295	0.002373855	0.003948614	0.003948614	0.001899084	0.000899862	0.002441345	0.001587413	0.001090145	0.001171695	0.002605866	0.027779074	0.075761307	0.00688922	0.014983985	8.52788E-08	1.45188E-06	3.869E-06	5.40618E-06	5.40617955
3835003773295	383500	3773295	0.002474687	0.004116335	0.004116335	0.001979749	0.000938085	0.002545043	0.00165484	0.00113645	0.001221464	0.002473403	0.02161157	0.059956939	0.005452078	0.011858215	8.40758E-08	1.4391E-06	3.3377E-06	4.86083E-06	4.86083407
3835103773295	383510	3773295	0.002547678	0.004237747	0.004237747	0.002038142	0.000965754	0.00262011	0.00170365	0.00116997	0.001257492	0.002353278	0.01759488	0.04940741	0.004492775	0.009771741	8.26771E-08	1.42292E-06	2.9516E-06	4.4572E-06	4.45720018
3835203773295	383520	3773295	0.002604635	0.004332488	0.004332488	0.002083708	0.000987344	0.002678686	0.001741737	0.001196127	0.001285605	0.00224059	0.014664078	0.041589586	0.003781875	0.008225541	8.10192E-08	1.40326E-06	2.6447E-06	4.12895E-06	4.12895455
3835303773295	383530	3773295	0.002641969	0.004394587	0.004394587	0.002113575	0.001001496	0.002717081	0.001766702	0.001213271	0.001304032	0.002136344	0.012481674	0.035698342	0.003246165	0.007060377	7.92061E-08	1.38056E-06	2.3985E-06	3.8583E-06	3.85830153
3835403773295	383540	3773295	0.002659838	0.00442431	0.00442431	0.00212787	0.00100827	0.002735458	0.001778651	0.001221477	0.001312852	0.002039004	0.010786879	0.031075063	0.002825756	0.006145991	7.72633E-08	1.35521E-06	2.1937E-06	3.62619E-06	3.62619496
3835503773295	383550	3773295	0.002657684	0.004420728	0.004420728	0.002126147	0.001007454	0.002733243	0.001777211	0.001220488	0.001311789	0.00194618	0.009405336	0.027259926	0.002478833	0.005391437	7.51481E-08	1.32672E-06	2.0148E-06	3.4167E-06	3.4167011
3835603773295	383560	3773295	0.002618835	0.004356107	0.004356107	0.002095068	0.000992727	0.002693289	0.001751233	0.001202647	0.001292613	0.001849607	0.008120588	0.02366716	0.002152131	0.004680864	7.24458E-08	1.28871E-06	1.837E-06	3.19811E-06	3.19810882
3835703773295	383570	3773295	0.002557091	0.004253404	0.004253404	0.002045673	0.000969322	0.0026297 9	0.001709944	0.001174293	0.001262138	0.001759557	0.007091867	0.020763261	0.00188807	0.004106534	6.97128E-08	1.24803E-06	1.6847E-06	3.00242E-06	3.00241804
3835803773295	383580	3773295	0.002475963	0.004118458	0.004118458	0.00198077	0.000938568	0.002546356	0.001655693	0.001137037	0.001222094	0.001674053	0.006237205	0.018328143	0.001666637	0.003624919	6.68505E-08	1.20329E-06	1.5493E-06	2.81945E-06	2.81945031
3835903773295	383590	3773295	0.0023859	0.00396865	0.00396865	0.00190872	0.000904428	0.002453733	0.001595468	0.001095677	0.001177641	0.001593654	0.005524326	0.016281832	0.001480559	0.003220202	6.39827E-08	1.15693E-06	1.4296E-06	2.65055E-06	2.65055316
3836003773295	383600	3773295	0.002297593	0.003821761	0.003821761	0.001838074	0.000870953	0.002362914	0.001536416	0.001055124	0.001134054	0.00151907	0.004932925	0.014574699	0.001325324	0.002882567	6.12244E-08	1.11125E-06	1.3252E-06	2.49765E-06	2.49765295
3836103773295	383610	3773295	0.00222524	0.003701411	0.003701411	0.001780192	0.000843526	0.002288504	0.001488033	0.001021897	0.001098341	0.001453282	0.004468272	0.013227766	0.001202843	0.002616172	5.88393E-08	1.07157E-06	1.2392E-06	2.36959E-06	2.3695864
3836203773295	383620	3773295	0.002155439	0.003585306	0.003585306	0.001724351	0.000817067	0.002216719	0.001441357	0.000989842	0.001063889	0.001391802	0.004069003	0.012065274	0.001097134	0.002386256	5.65639E-08	1.0334E-06	1.1621E-06	2.25203E-06	2.25202748
3836303773295	383630	3773295	0.002090585	0.003477428	0.003477428	0.001672468	0.000792482	0.002150021	0.001397988	0.000960059	0.001031878	0.001334957	0.003727972	0.011068944	0.001006535	0.002189203	5.44602E-08	9.97973E-07	1.0937E-06	2.14614E-06	2.14614254
3836403773295	383640	3773295	0.002030197	0.003376981	0.003376981	0.001624158	0.000769591	0.002087917	0.001357607	0.000932327	0.001002072	0.001282479	0.003435323	0.010211721	0.000928585	0.002019663	5.2535E-08	9.65537E-07	1.033E-06	2.05109E-06	2.05108689
3836503773295	383650	3773295	0.001971166	0.00327879	0.00327879	0.001576933	0.000747214	0.002027207	0.001318132	0.000905219	0.000972935	0.001233101	0.003176796	0.009452843	0.000859578	0.001869573	5.07197E-08	9.34869E-07	9.7757E-07	1.96316E-06	1.96315557
3836603773295	383660	3773295	0.001925457	0.003202758	0.003202758	0.001540365	0.000729887	0.001980198	0.001287566	0.000884227	0.000950373	0.001191249	0.002977667	0.008867165	0.00080632	0.001753738	4.93573E-08	9.12623E-07	9.3355E-07	1.89553E-06	1.89553224
3836703773295	383670	3773295	0.001881183	0.003129115	0.003129115	0.001504946	0.000713104	0.001934666	0.00125796	0.000863896	0.000928521	0.001152112	0.00280069	0.008345739	0.000758905	0.001650611	4.81037E-08	8.92218E-07	8.9338E-07	1.8337E-06	1.83369802
3836803773295	383680	3773295	0.001840101	0.003060779	0.003060779	0.00147208	0.000697531	0.001892415	0.001230488	0.000845029	0.000908243	0.001115927	0.002645776	0.007888749	0.00071349	0.001560228	4.69936E-08	8.74324E-07	8.5734E-07	1.77866E-06	1.77865984
3836903773295	383690	3773295	0.001806437	0.003004784	0.003004784	0.001445149	0.00068477	0.001857794	0.001207977	0.00082957	0.000891627	0.001083726	0.002517123	0.007508807	0.0006828	0.001485083	4.61163E-08	8.60738E-07	8.2675E-07	1.7336E-06	1.73360426
3837003773295	383700	3773295	0.001773331	0.002949717	0.002949717	0.001418665	0.00067222	0.001823748	0.001185839	0.000814367	0.000875287	0.001052824	0.002397372	0.007154822	0.000650611	0.001415073	4.52774E-08	8.47675E-07	7.9776E-07	1.69071E-06	1.69070762
3837103773295	383710	3773295	0.001747086	0.002906062	0.002906062	0.001397669	0.000662272	0.001796757	0.001168289	0.000802314	0.000862333	0.001024962	0.002295575	0.006853666	0.00062326	0.00135551	4.46183E-08	8.37961E-07	7.7269E-07	1.65527E-06	1.65527216
3837203773295	383720	3773295	0.001724032	0.002867714	0.002867714	0.001379226	0.000653532	0.001773047	0.001152872	0.000791727	0.000850954	0.000998753	0.002202918	0.00657938	0.000598284	0.001301262	4.40381E-08	8.29619E-07	7.496E-07	1.62325E-06	1.62325319
3837303773295	383730	3773295	0.001706243	0.002838124	0.002838124	0.001364994	0.000646789	0.001754752	0.001140976	0.000783558	0.000842173	0.000974521	0.00212101	0.00633681	0.000576227	0.001253287	4.35693E-08	8.2333E-07	7.2896E-07	1.59586E-06	1.59585534
3837403773295	383740	3773295	0.001708477	0.002841839	0.002841839	0.001366781	0.000647636	0.001757049	0.00114247	0.000784584	0.000843276	0.000955543	0.0020656	0.00617275	0.000561308	0.001220839	4.35092E-08	8.25034E-07	7.1504E-07	1.58358E-06	1.58358001
3837503773295	383750	3773295	0.001716294	0.002854843	0.002854843	0.001373036	0.000650599	0.001765089	0.001147698	0.000788174	0.000847134	0.000937716	0.002014925	0.006022857	0.000547678	0.001191194	4.35072E-08	8.27664E-07	7.0238E-07	1.57356E-06	1.57355583
3837603773295	383760	3773295	0.001711189	0.002846351	0.002846351	0.001368951	0.000648664	0.001759839	0.001144284	0.000785829	0.000844615	0.000917469	0.001951536	0.005835126	0.000530607	0.001154065	4.32272E-08	8.24583E-07	6.8624E-07	1.55405E-06	1.55404735
3837703773295	383770	3773295	0.00169675	0.002822334	0.002822334	0.0013574	0.000643191	0.00174499	0.001134628	0.000779199	0.000837488	0.000896041	0.001882133	0.005629389	0.000511898	0.001113374	4.27721E-08	8.17927E-07	6.6822E-07	1.52892E-06	1.52892178
3837803773295	383780	3773295	0.001683987	0.002801103	0.002801103	0.001347189	0.000638352	0.001731863	0.001126093	0.000773337	0.000831188	0.000875676	0.00181803	0.005439372	0.00049462	0.001075793	4.23507E-08	8.11798E-07	6.5138E-07	1.50553E-06	1.50552683
3837903773295	383790	3773295	0.0016863	0.002804951	0.002804951	0.00134904	0.000639229	0.001734242	0.00112764	0.0007744	0.00083233	0.000858735	0.00177054	0.005298802	0.000481837	0.001047991	4.21981E-08	8.10646E-07	6.3891E-07	1.49175E-06	1.49175406
3838003773295	383800	3773295	0.001689331	0.002809994	0.002809994	0.001351465	0.000640378	0.00173736	0.001129667	0.000775792	0.000833826	0.000842501	0.001726147	0.005167554	0.00046990 2	0.001022033	4.20632E-08	8.09538E-07	6.2717E-07	1.47877E-06	1.47877006
3838103773295	383810	3773295	0.001683987	0.002801103	0.002801103	0.001347189	0.000638352	0.001731863	0.001126093	0.000773337	0.000831188	0.000825471	0.001677467	0.00502342	0.000456796	0.000993526	4.18006E-08	8.05842E-07	6.1409E-07	1.46173E-06	1.46172798
3838203773295	383820	3773295	0.001670824	0.002779209	0.002779209	0.001336659	0.000633363	0.001718327	0.001117292	0.000767293	0.000824691	0.000807762	0.001625243	0.004868683	0.000442725	0.000962923	4.14118E-08	7.9969E-07	5.9982E-07	1.44092E-06	1.44092196
3838303773295	383830	3773295	0.001656784	0.002755856	0.002755856	0.001325428	0.000628041	0.001703888	0.001107903	0.000760845	0.000817761	0.000790585	0.001575342	0.004720801	0.000429278	0.000933675	4.10247E-08	7.93435E-07	5.8603E-07	1.42049E-06	1.42049179
3838403773295	383840	3773295	0.001623121	0.00269986	0.00269986	0.001298497	0.00061528	0.001669267	0.001085392	0.000745386	0.000801145	0.000770544	0.001512578	0.004534075	0.000412298	0.000896744	4.0278E-08	7.80627E-07	5.6823E-07	1.38914E-06	1.38913527

			EGIODemolition	EGIOSite Grubbing / Prep	EGIOMass Grading / Excavation	EGIOMass Grading / Excavation	EGIODrainage / Utilities Trenching	EGIODrainage / Utilities Trenching	EGIOFoundations / Concrete Pads	EGIOFoundations / Concrete Pads	EGIOBuilding / Structure Construction	EGIOBuilding / Structure Construction	EGIOAsphalt Paving	EGIOArchitectural Coating	EGIOLandscaping or Other Finishing	EGIOWaterside Construction (Piles)	HIWaterside Construction (Landscaping)	HIWaterside Construction (Landscaping)	KMDemolition	KMSite Grubbing / Prep	KMMass Grading / Excavation
Unique Identifier	X (UTM)	Y (UTM)	2025	2025	2025	2026	2026	2027	2026	2027	2026	2027	2027	2027	2027	2027	2025	2026	2025	2025	2025
3838503773295	383850	3773295	0.000450278	0.00041633	0.000692513	0.000692513	0.000333064	0.000333064	0.000157819	0.000157819	0.000428166	0.000428166	0.000278403	5.64696E-05	0.000191191	0.000205494	0.001264327	0.001264327	0.00098062	0.000906688	0.001508164
3838603773295	383860	3773295	0.000443117	0.00040971	0.0006815	0.0006815	0.000327767	0.000327767	0.000155309	0.000155309	0.000421357	0.000421357	0.000273975	5.55716E-05	0.000188151	0.000202226	0.001229007	0.001229007	0.000961208	0.00088874	0.001478308
3838703773295	383870	3773295	0.000433454	0.00040077	0.000666639	0.000666639	0.00032062	0.00032062	0.000151922	0.000151922	0.000412169	0.000412169	0.000268001	5.43597E-05	0.000184048	0.00019781	0.001185882	0.001185882	0.000935929	0.000865367	0.00143943
3838803773295	383880	3773295	0.000423963	0.000392	0.000652043	0.000652043	0.0003136	0.0003136	0.000148596	0.000148596	0.000403144	0.000403144	0.000262133	5.31695E-05	0.000180018	0.000193484	0.001145259	0.001145259	0.000911081	0.000842392	0.001401215
3838903773295	383890	3773295	0.000414473	0.00038322	0.000637447	0.000637447	0.00030658	0.00030658	0.00014527	0.00014527	0.00039412	0.00039412	0.000256265	5.19793E-05	0.000175988	0.000189153	0.001106636	0.001106636	0.000886406	0.000819577	0.001363266
3839003773295	383900	3773295	0.000405241	0.00037469	0.000623249	0.000623249	0.000299751	0.000299751	0.000142034	0.000142034	0.000385342	0.000385342	0.000250557	5.08216E-05	0.000172068	0.00018494	0.001070416	0.001070416	0.000862162	0.000797162	0.001325979
3839103773295	383910	3773295	0.000396268	0.00036639	0.000609449	0.000609449	0.000293114	0.000293114	0.000138889	0.000138889	0.000376809	0.000376809	0.000245009	4.96963E-05	0.000168259	0.000180845	0.001036396	0.001036396	0.000838522	0.000775304	0.001289622
3829703773305	382970	3773305	0.001148255	0.00106169	0.001765982	0.001765982	0.000849348	0.000849348	0.000402455	0.000402455	0.00109187	0.00109187	0.000709956	0.000144004	0.000487558	0.00052403	0.001412412	0.001412412	0.00063698	0.000588957	0.000979656
3829803773305	382980	3773305	0.001138592	0.00105275	0.001751121	0.001751121	0.000842201	0.000842201	0.000399068	0.000399068	0.001082681	0.001082681	0.000703982	0.000142792	0.000483455	0.00051962	0.001464442	0.001464442	0.000645349	0.000596694	0.000992527
3829903773305	382990	3773305	0.001129274	0.00104414	0.00173679	0.00173679	0.000835308	0.000835308	0.000395803	0.000395803	0.001073821	0.001073821	0.000698221	0.000141623	0.000479498	0.000515368	0.001510068	0.001510068	0.000655271	0.000605868	0.001007787
3830003773305	383000	3773305	0.001125047	0.00104023	0.001730288	0.001730288	0.000832181	0.000832181	0.000394321	0.000394321	0.001069801	0.001069801	0.000695607	0.000141093	0.000477703	0.000513439	0.001550992	0.001550992	0.000666918	0.000616637	0.0010257
3830103773305	383010	3773305	0.001118231	0.00103392	0.001719806	0.001719806	0.00082714	0.00082714	0.000391932	0.000391932	0.00106332	0.00106332	0.000691393	0.000140238	0.000474809	0.000510328	0.001591515	0.001591515	0.000678738	0.000627566	0.001043879
3830203773305	383020	3773305	0.001153777	0.00106679	0.001774474	0.001774474	0.000853433	0.000853433	0.000404391	0.000404391	0.00109712	0.00109712	0.00071337	0.000144696	0.000489902	0.00052655	0.001615729	0.001615729	0.000690644	0.000638575	0.00106219
3830303773305	383030	3773305	0.001184146	0.00109487	0.001821182	0.001821182	0.000875896	0.000875896	0.000415035	0.000415035	0.001125998	0.001125998	0.000732147	0.000148505	0.000502797	0.00054041	0.00163424	0.00163424	0.000706433	0.000653173	0.001086472
3830403773305	383040	3773305	0.001205888	0.00111497	0.00185462	0.00185462	0.000891978	0.000891978	0.000422655	0.000422655	0.001146672	0.001146672	0.00074559	0.000151231	0.000512029	0.000550332	0.001649148	0.001649148	0.000723861	0.000669287	0.001113276
3830503773305	383050	3773305	0.001219175	0.00112726	0.001875054	0.001875054	0.000901806	0.000901806	0.000427312	0.000427312	0.001159306	0.001159306	0.000753805	0.000152898	0.000517671	0.000556396	0.001662556	0.001662556	0.00074241	0.000686438	0.001141805
3830603773305	383060	3773305	0.00122599	0.00113356	0.001885537	0.001885537	0.000906848	0.000906848	0.000429701	0.000429701	0.001165788	0.001165788	0.000758019	0.000153752	0.000520565	0.000559506	0.001672962	0.001672962	0.000761909	0.000704466	0.001171793
3830703773305	383070	3773305	0.001226594	0.00113412	0.001886465	0.001886465	0.000907295	0.000907295	0.000429913	0.000429913	0.001166362	0.001166362	0.000758393	0.000153828	0.000520821	0.000559782	0.001696175	0.001696175	0.000779682	0.000720899	0.001199127
3830803773305	383080	3773305	0.001224869	0.00113252	0.001883812	0.001883812	0.000906018	0.000906018	0.000429308	0.000429308	0.001164721	0.001164721	0.000757326	0.000153612	0.000520089	0.000558995	0.00172199	0.00172199	0.000797109	0.000737013	0.001225931
3830903773305	383090	3773305	0.00122159	0.00112949	0.001878769	0.001878769	0.000903593	0.000903593	0.000428159	0.000428159	0.001161604	0.001161604	0.000755299	0.000153201	0.000518696	0.000557498	0.001751707	0.001751707	0.00081402	0.000752649	0.001251938
3831003773305	383100	3773305	0.001217104	0.00112534	0.001871869	0.001871869	0.000900275	0.000900275	0.000426586	0.000426586	0.001157337	0.001157337	0.000752525	0.000152638	0.000516791	0.000555451	0.001794932	0.001794932	0.000828428	0.000765971	0.001274097
3831103773305	383110	3773305	0.001210633	0.00111936	0.001861918	0.001861918	0.000895488	0.000895488	0.000424318	0.000424318	0.001151184	0.001151184	0.000748524	0.000151826	0.000514044	0.000552498	0.001838657	0.001838657	0.000842577	0.000779053	0.001295859
3831203773305	383120	3773305	0.001203472	0.00111274	0.001850904	0.001850904	0.000890192	0.000890192	0.00042808	0.00042808	0.001144375	0.001144375	0.000744096	0.000150928	0.000511003	0.00054923	0.001871076	0.001871076	0.000859746	0.000794928	0.001322264
3831303773305	383130	3773305	0.001195362	0.00110524	0.001838431	0.001838431	0.000884193	0.000884193	0.000418966	0.000418966	0.001136663	0.001136663	0.00073982	0.000149911	0.00050756	0.000545529	0.001897691	0.001897691	0.000878727	0.000812478	0.001351456
3831403773305	383140	3773305	0.001185699	0.00109631	0.00182357	0.00182357	0.000877045	0.000877045	0.000415579	0.000415579	0.001127475	0.001127475	0.000733108	0.000148699	0.000503457	0.000541119	0.001931711	0.001931711	0.000896673	0.00082907	0.001379056
3831503773305	383150	3773305	0.001166977	0.001079	0.001794776	0.001794776	0.000863197	0.000863197	0.000409017	0.000409017	0.001109672	0.001109672	0.000721532	0.000146351	0.000495507	0.000532575	0.00201746	0.00201746	0.000898226	0.000830506	0.001381444
3831603773305	383160	3773305	0.001136867	0.00105116	0.001748467	0.001748467	0.000840924	0.000840924	0.000398464	0.000398464	0.00108104	0.00108104	0.000702915	0.000142575	0.000482722	0.000518833	0.002096306	0.002096306	0.000900987	0.000833059	0.00138569
3831703773305	383170	3773305	0.001094677	0.00101215	0.001683581	0.001683581	0.000809718	0.000809718	0.000383677	0.000383677	0.001040923	0.001040923	0.00067683	0.000137284	0.000464808	0.000499579	0.002160042	0.002160042	0.000910736	0.000842073	0.001400684
3834703773305	383470	3773305	0.000829895	0.00076733	0.001276353	0.001276353	0.00061361	0.00061361	0.000290872	0.000290872	0.00078914	0.00078914	0.00051317	0.000104078	0.000352379	0.00037874	0.00418909	0.00418909	0.001443839	0.001334984	0.002220581
3834803773305	383480	3773305	0.000811	0.00074986	0.001247294	0.001247294	0.000599885	0.000599885	0.00028425	0.00028425	0.000771175	0.000771175	0.000501434	0.000101708	0.000344357	0.000370117	0.004162094	0.004162094	0.001468945	0.001358198	0.002259194
3834903773305	383490	3773305	0.000786584	0.00072728	0.001209742	0.001209742	0.000581825	0.000581825	0.000275692	0.000275692	0.000747958	0.000747958	0.000486338	9.8646E-05	0.000333989	0.000358974	0.004083849	0.004083849	0.001531496	0.001416033	0.002355395
3835003773305	383500	3773305	0.000765532	0.00070782	0.001177366	0.001177366	0.000566254	0.000566254	0.000268314	0.000268314	0.00072794	0.00072794	0.00047322	9.6006E-05	0.000325051	0.000349367	0.003973285	0.003973285	0.001566265	0.001448181	0.002408869
3835103773305	383510	3773305	0.000750175	0.00069362	0.001153747	0.001153747	0.000554894	0.000554894	0.000262931	0.000262931	0.000713337	0.000713337	0.000463827	9.408E-05	0.00031853	0.000342358	0.003846512	0.003846512	0.001590423	0.001470517	0.002446023
3835203773305	383520	3773305	0.00073499	0.00067958	0.001130393	0.001130393	0.000543662	0.000543662	0.000257609	0.000257609	0.000698898	0.000698898	0.000454438	9.21757E-05	0.000312082	0.000335428	0.00370363	0.00370363	0.001607851	0.001486631	0.002472826
3835303773305	383530	3773305	0.000721617	0.00066721	0.001109826	0.001109826	0.00053377	0.00053377	0.000252922	0.000252922	0.000686182	0.000686182	0.00044617	9.04986E-05	0.000306404	0.000329325	0.003560948	0.003560948	0.00161622	0.001494369	0.002485697
3835403773305	383540	3773305	0.000708849	0.00065541	0.001090188	0.001090188	0.000524325	0.000524325	0.000248446	0.000248446	0.00067404	0.00067404	0.000438275	8.88972E-05	0.000300982	0.000323498	0.003417165	0.003417165	0.001617341	0.001495406	0.002487422
3835503773305	383550	3773305	0.000695476	0.00064304	0.001069621	0.001069621	0.000514434	0.000514434	0.000243759	0.000243759	0.000661324	0.000661324	0.000430007	8.72201E-05	0.000295304	0.000317395	0.003266879	0.003266879	0.001611647	0.001490141	0.002478665
3835603773305	383560	3773305	0.000678652	0.00062749	0.001043746	0.001043746	0.000501989	0.000501989	0.000237863	0.000237863	0.000645326	0.000645326	0.000419604	8.51102E-05	0.000288161	0.000309717	0.003082973	0.003082973	0.001596548	0.001476181	0.002455444
3835703773305	383570	3773305	0.000660534	0.00061073	0.001015881	0.001015881	0.000488587	0.000488587	0.000231512	0.000231512	0.000628098	0.000628098	0.000408402	8.2838E-05	0.000280468	0.000301448	0.002912175	0.002912175	0.001572132	0.001453605	0.002417892
3835803773305	383580	3773305	0.000641035	0.00059271	0.000985893	0.000985893	0.000474165	0.000474165	0.00022467	0.00022467	0.000609557	0.000609557	0.000396346	8.03927E-05	0.000272188	0.00029255	0.002750482	0.002750482	0.001536327	0.0014205	0.002362826
3835903773305	383590	3773305	0.00062076	0.00057396	0.00095471	0.00095471	0.00045968	0.00045968	0.000217572	0.000217572	0.000590277	0.000590277	0.00038381	7.785E-05	0.000263579	0.000283297	0.002598895	0.002598895	0.00149155	0.001379098	0.002293959
3836003773305	383600	3773305	0.000600658	0.00055537	0.000923794	0.000923794	0.000444298	0.000444298	0.000210526	0.000210526	0.000571162	0.000571162	0.000371381	7.53289E-05	0.000255044	0.000274123	0.002459815	0.002459815	0.001442372	0.001333628	0.002218325
3836103773305	383610	3773305	0.000582281	0.00053838	0.00089553	0.00089553	0.000430705	0.000430705	0.000204085	0.000204085	0.000553688	0.000553688	0.000360019	7.30243E-05	0.000247241	0.000265736	0.002337945	0.002337945	0.001394489	0.001289355	0.002144682
3836203773305	383620	3773305	0.000564508	0.00052195	0.000868196	0.000868196	0.000417559	0.000417559	0.000197856	0.000197856	0.000536787	0.000536787	0.00034903	7.07953E-05	0.000239694	0.000257625	0.00222528	0.00222528	0.00134626	0.001244762	0.002070508
3836303773305	383630	3773305	0.000548029	0.00050671	0.000842852	0.000842852	0.000405369	0.000405369	0.00019208	0.00019208	0.000521118	0.000521118	0.000338842	6.87287E-05	0.000232697	0.000250104	0.002122421	0.002122421	0.001300016	0.001202004	0.001999385
3836403773305	383640	3773305	0.000532758	0.00049259	0.000819366	0.000819366	0.000394074	0.000394074	0.000186728	0.000186728	0.000506597	0.000506597	0.0003294	6.68136E-05	0.000226213	0.000243135	0.002028767	0.002028767	0.00125636	0.00116164	0.001932244
3836503773305	383650	3773305	0.00051835	0.00047927	0.000797206	0.000797206	0.000383416	0.000383416	0.000181678	0.000181678	0.000492896	0.000492896	0.000320491	6.50066E-05	0.000220095	0.00023656	0.001942317	0.001942317	0.001214688	0.00112311	0.001868154
3836603773305	383660	3773305	0.000508255	0.00046994	0.000781682	0.000781682	0.000375949	0.000375949	0.00017814	0.00017814	0.000483297	0.000483297	0.00031425	6.37407E-05	0.000215809	0.000231953	0.001872977	0.001872977	0.001184319	0.00109503	0.001821447
3836703773305	383670	3773305	0.00049911	0.00046148	0.000767616	0.000767616	0.000369185	0.000369185	0.000174935	0.000174935	0.00047461	0.00047461	0.000308595	6.25938E-05	0.000211926	0.000227779	0.001809341	0.001809341	0.001156538	0.001069344	0.001778721
3836803773305	383680	3773305	0.000490569	0.00045358	0.00075448	0.00075448	0.000362867	0.000362867	0.000171941	0.000171941	0.000466479	0.000466479	0.000303314	6.15226E-05	0.000208299	0.000223881	0.001750807	0.001750807	0.001131086	0.001045811	0.001739577
3836903773305	383690	3773305	0.00048358	0.00044712	0.00074732	0.00074732	0.000357698	0.000357698	0.000169491	0.000169491	0.00045934	0.00045934	0.00029899	6.06462E-05	0.000205332	0.000220692	0.001699377	0.001699377	0.001109948	0.001026267	0.001707067
3837003773305	383700	3773305	0.000476592	0.00044066	0.00073298	0.00073298	0.00035252	0.00035252	0.000167042	0.000167042	0.00045318	0.00045318	0.00029467	5.97697E-05	0.000202365	0.00021753	0.001650449	0.001650449	0.001089415	0.001007281	0.001675487
3837103773305	383710	3773305	0.000472278	0.00043667	0.0007263	0.00072635	0.000349338	0.000349338	0.00016553	0.00016553	0.00044908	0.00044908	0.00029201	5.92287E-05	0.000200533	0.000215534	0.001611227	0.001611227	0.001076128	0.000994996	0.001655053
3837203773305	383720	3773305	0.00046	0.00043364	0.00072107	0.00072107	0.000346912	0.000346912	0.000164381	0.000164381	0.00044596	0.00044596	0.00028978	5.88176E-05	0.000199141	0.000214038	0.001576507	0.001576507	0.001065689	0.000985344	0.001638997
3837303773305	383730	3773305	0.000466756	0.00043157	0.00071785	0.00071785	0.000345253	0.000345253	0.000163595	0.000163595	0.00044383	0.00044383	0.00028859	5.85363E-05	0.000198188	0.000213014	0.001546089	0.001546089	0.001058182	0.000978403	0.001627453
3837403773305	383740	3773305	0.000469258	0.00043388	0.00072105	0.00072105	0.000347104	0.000347104	0.000164472	0.000164472	0.00044615	0.00044615	0.00029013	5.885E-05	0.000199251	0.000214156	0.00152928	0.00152928	0.001062755	0.000982631	0.001634486
3837503773305	383750	3773305	0.000472192	0.00043659	0.00072617	0.00072617	0.00034927	0.00034927	0.0001655	0.0001655	0.00044900	0.00044900	0.00029195	5.92179E-05	0.000200496	0.000215495	0.001514771	0.001514771	0.001068191	0.000987657	0.001642845
3837603773305	383760	3773305	0.000472796	0.00043715	0.00072714	0.00072714	0.00034972	0.00034972	0.000165712	0.000165712	0.00044957	0.00044957	0.00029232	5.92937E-05	0.000200753	0.00021577	0.00149536	0.00149536	0.001067673	0.000987178	0.001642049
3837703773305	383770	3773305	0.00047176	0.00043619	0.00072555	0.00072555	0.000348955	0.000348955	0.000165349	0.000165349	0.00044854	0.00044854	0.00029168	5.91638E-05	0.000200313	0.000215298	0.001472847	0.001472847	0.001063187	0.00098303	0.001635149
3837803773305	383780	3773305	0.000470898	0.0004354	0.00072422	0.00072422	0.000348316	0.000348316	0.000165046	0.000165046	0.00044774	0.00044774	0.00029115	5.90556E-05	0.000199947	0.000214904	0.001451935	0.001451935	0.001059045	0.000979201	0.00162878
3837903773305	383790	3773305	0.000471502	0.00043595	0.00072515	0.00072515	0.000348763	0.000348763	0.000165258	0.000165258	0.00044834	0.00044834	0.00029152	5.91314E-05	0.000200203	0.00021518	0.001437127	0.001437127	0.001058441	0.000978643	0.001627851
3838003773305	383800	3773305	0.000472019	0.00043643	0.00072595	0.00072595	0.000349146	0.000349146	0.000165439	0.000165439	0.00044841	0.00044841	0.00029184	5.91963E-05	0.000200423	0.000215416	0.001423719	0.001423719	0.001057492	0.000977765	0.001626391
3838103773305	383810	3773305	0.000471157	0.00043563	0.00072462	0.00072462	0.000348508	0.000348508	0.000165137	0.000165137	0.00044802	0.00044802	0.00029131	5.90881E-05	0.000200057	0.000215022	0.00140781	0.00140781	0.001053265	0.000973856	0.00161989
3838203773305	383820	3773305	0.00046	0.00043364	0.00072107	0.00072107	0.000346912	0.000346912	0.000164381	0.000164381	0.00044596	0.00044596	0.00028978	5.88176E-05	0.000199141	0.000214038	0.001388398	0.001388398	0.001045845	0.000966996	0.001608478
3838303773305	383830	3773305	0.000466756	0.00043157	0.00071785	0.00071785	0.000345253	0.000345253	0.000163595	0.000163595	0.00044383	0.00044383	0.00028859	5.85363E-05	0.000198188	0.000213014	0.001369888	0.001369888	0.001038339	0.000960056	0.001596934
3838403773305	383840	3773305	0.000460803	0.00042606	0.00070872	0.00070872	0.00034085	0.00034085	0.000161508	0.000161508	0.00043817	0.00043817	0.00028491	5.77897E-05	0.000195661	0.000210297	0.001336869	0.001336869	0.001021429	0.000944421	0.001570927
3838503773305	383850	3773305	0.000454764	0.00042048	0.00069413	0.00069413	0.000336383	0.000336383	0.000159392	0.000159392	0.00043243	0.00043243	0.00028177	5.70323E-05	0.000193096	0.00020754	0.00130385	0.00130385	0.001004087	0.000928386	0.001544256
3838603773305	383860	3773305	0.00044743	0.0004137	0.00068135	0.00068135	0.000330958	0.000330958	0.000156821	0.000156821	0.00042549	0.00042549	0.00027642	5.61126E-05	0.000189982	0.000204194	0.001266929	0.001266929	0.000983639	0.00090948	0.001512808
3838703773305	383870	3773305	0.000437854	0.00040484	0.00067306	0.00067306	0.00032374	0.00032374	0.00015346	0.00015346	0.00041635	0.00041635	0.00027021	5.49116E-05	0.000185916	0.000199824	0.001223203	0.001223203	0.000957843	0.000885629	0.001473134
3838803773305	383880	3773305	0.000428536	0.00039623	0.00065975	0.00065975	0.00031698	0.00031698	0.00015019	0.00015019	0.00040749	0.00040749	0.0002646	5.3743E-05	0.00018196	0.00019557	0.00118198	0.00118198	0.00093265	0.000862335	0.001434388
3838903773305	383890	3773305	0.000418787	0.00038721	0.00064081	0.00064081	0.000309771	0.000309771	0.00014678	0.00014678	0.00039822	0.00039822	0.00025832	5.25203E-05	0.00017782	0.00019112	0.001141557	0.001141557	0.000906681	0.000838324	0.001394448
3839003773305	383900	3773305	0.000409124	0.00037828	0.00062922	0.00062922	0.000302623	0.000302623	0.00014339	0.00014339	0.00038933	0.00038933	0.00025258	5.13085E-05	0.000173717	0.000186712	0.001103134	0.001103134	0.000880712	0.000814312	0.001354508
3839103773305	383910	3773305	0.0003999	0.0003695	0.00061624	0.00061624	0.00029563	0.00029563	0.00014006	0.00014006	0.00038009	0.00038009	0.00024709	5.01183E-05	0.00016968	0.00018238	0.001067114	0.001067114	0.000855346	0.00079086	0.001315497
3829703773315	382970	3773315	0.001182938	0.00109375	0.001819324	0.001819324	0.000875003	0.000875003	0.000414611	0.000414611	0.00112485	0.00112485	0.000731401	0.000148353	0.000502285	0.000539859	0.001426921	0.001426921	0.00064729	0.000597971	0.00099465
3829803773315	382980	3773315	0.001181817	0.00109272	0.001817599	0.001817599	0.000874173	0.000874173	0.000414218	0.000414218	0.001123783	0.001123783	0.000730707	0.000148213	0.000501808	0.000539347	0.00147855	0.00147855	0.000655875	0.000606427	0.001008716
3829903773315	382990	3773315	0.001181472	0.0010924	0.001817068	0.001817068	0.000873918	0.000873918	0.000414097	0.000414097	0.001123455	0.001123455	0.000730494	0.000148169	0.000501662	0.000539189	0.001524577	0.001524577	0.000666314	0.000616079	0.001024771
3830003773315	383000	3773315	0.001185268	0.00109591	0.001822907	0.001822907	0.000876726	0.000876726	0.000415428	0.000415428	0.001127065	0.001127065	0.000732841	0.000148645	0.000503274	0.000540922	0.0015655	0.0015655	0.000677358	0.00062629	0.001041756

			KMMass Grading / Excavation	KMDrainage / Utilities Trenching	KMFoundations / Concrete Pads	KMBuilding / Structure Construction	KMAsphalt Paving	KMArchitectural Coating	KMLandscaping or Other Finishing	KMWaterside Construction (Piles)	EWNDemolition	EWNSite Grubbing / Prep	EWNDrainage / Utilities Trenching	EWNDrainage / Utilities Trenching	EWNDrainage / Utilities Trenching	EWNFoundations / Concrete Pads	EWNBuilding / Structure Construction	EWNAsphalt Paving	EWNLandscaping or Other Finishing	EWNWaterside Construction (Piles)	ISDemolition
Unique Identifier	X (UTM)	Y (UTM)	2026	2026	2026	2026	2026	2026	2026	2026	2027	2027	2027	2028	2029	2029	2029	2029	2029	2029	2027
3838503773295	383850	3773295	0.001508164	0.00037449	0.0003437	0.001010873	0.000606309	0.00012298	0.000416379	0.000447526	0.003740349	0.004276343	0.005036294	0.005036294	0.005036294	0.001310966	0.003256931	0.002312626	0.00158818	0.001660557	0.000445877
3838603773295	383860	3773295	0.001478308	0.000367077	0.000336896	0.000990861	0.000594306	0.000120546	0.000408136	0.000438667	0.003592385	0.004107175	0.004837063	0.004837063	0.004837063	0.001259105	0.00312809	0.002221141	0.001525354	0.001594867	0.000440356
3838703773295	383870	3773295	0.00143943	0.000357423	0.000328036	0.000964803	0.000578677	0.000117375	0.000397402	0.000427131	0.003432514	0.003924395	0.004621801	0.004621801	0.004621801	0.001203072	0.002988882	0.002122294	0.001457471	0.001523891	0.000432505
3838803773295	383880	3773295	0.001401215	0.000347934	0.000319327	0.000939188	0.000563313	0.000114259	0.000386852	0.000415791	0.003283083	0.003753551	0.004420596	0.004420596	0.004420596	0.001150697	0.002858764	0.002029902	0.001394022	0.00145755	0.000424481
3838903773295	383890	3773295	0.001363266	0.000338511	0.000310679	0.000913752	0.000548057	0.000111165	0.000376375	0.00040453	0.003142453	0.003592767	0.004231239	0.004231239	0.004231239	0.001101407	0.002736309	0.001942951	0.001334309	0.001395116	0.000416285
3839003773295	383900	3773295	0.001325979	0.000329252	0.000302182	0.00088876	0.000533067	0.000108124	0.00036608	0.000393466	0.003010708	0.003442144	0.004053849	0.004053849	0.004053849	0.001055232	0.002621591	0.001861495	0.001278369	0.001336627	0.000408002
3839103773295	383910	3773295	0.001289622	0.000320224	0.000293896	0.000864391	0.000518451	0.00010516	0.000356043	0.000382677	0.002887764	0.003301582	0.003888307	0.003888307	0.003888307	0.001012141	0.002514537	0.001785479	0.001226166	0.001282045	0.000399892
3829703773305	382970	3773305	0.000979656	0.000243257	0.000223257	0.000656631	0.000393839	7.98841E-05	0.000270467	0.000290699	0.004808799	0.005497902	0.006474936	0.006474936	0.006474936	0.00168545	0.004187289	0.002973239	0.002041852	0.002134903	0.000691248
3829803773305	382980	3773305	0.000992527	0.000246453	0.00022619	0.000665258	0.000399014	8.09337E-05	0.00027402	0.000294519	0.005258127	0.006011619	0.007079946	0.007079946	0.007079946	0.001842936	0.004578545	0.003251055	0.00223264	0.002334386	0.000680981
3829903773305	382990	3773305	0.001007787	0.000250242	0.000229668	0.000675486	0.000405148	8.2178E-05	0.000278233	0.000299047	0.005729025	0.006549997	0.007713999	0.007713999	0.007713999	0.002007982	0.004988581	0.003542207	0.002432587	0.002543444	0.000672612
3830003773305	383000	3773305	0.0010257	0.00025469	0.00023375	0.000687493	0.00041235	8.36387E-05	0.000283178	0.000304362	0.006227704	0.007120137	0.008385459	0.008385459	0.008385459	0.002182766	0.005422809	0.003850535	0.00264433	0.002764837	0.000668471
3830103773305	383010	3773305	0.001043879	0.000259204	0.000237893	0.000699678	0.000419658	8.5121E-05	0.000288197	0.000309756	0.006792125	0.00776544	0.009145439	0.009145439	0.009145439	0.002380592	0.005914282	0.004199512	0.002883987	0.003015416	0.000663122
3830203773305	383020	3773305	0.00106219	0.000263751	0.000242066	0.000711951	0.000427019	8.66142E-05	0.000293253	0.00031519	0.00725405	0.008293559	0.00976741	0.00976741	0.00976741	0.002542493	0.006316506	0.004485116	0.003080124	0.003220491	0.000690299
3830303773305	383030	3773305	0.001086472	0.00026978	0.0002476	0.000728227	0.000436781	8.85943E-05	0.000299957	0.000322395	0.007737113	0.008845845	0.010417843	0.010417843	0.010417843	0.002711803	0.006737135	0.00478379	0.003285236	0.00343495	0.000716096
3830403773305	383040	3773305	0.001113276	0.000276436	0.000253708	0.000746192	0.000447557	9.07799E-05	0.000307357	0.000330349	0.008268749	0.009453665	0.011133679	0.011133679	0.011133679	0.002898138	0.007200061	0.005112496	0.003510973	0.003670974	0.000737924
3830503773305	383050	3773305	0.001141805	0.00028352	0.000260209	0.000765314	0.000459026	9.31062E-05	0.000315233	0.000338814	0.008875015	0.010146809	0.011950002	0.011950002	0.011950002	0.00311063	0.00772797	0.005487345	0.003768398	0.003940131	0.000754834
3830603773305	383060	3773305	0.001171793	0.000290966	0.000267044	0.000785414	0.000471082	9.55515E-05	0.000323512	0.000347713	0.009549957	0.01091847	0.012858795	0.012858795	0.012858795	0.003347192	0.00831568	0.005904656	0.004054983	0.004239776	0.000768466
3830703773305	383070	3773305	0.001199127	0.000297754	0.000273273	0.000803735	0.00048207	9.77804E-05	0.000331059	0.000355824	0.010470614	0.011971058	0.014098439	0.014098439	0.014098439	0.003669876	0.009117348	0.00647389	0.004445902	0.004648509	0.000775885
3830803773305	383080	3773305	0.001225931	0.000304409	0.000279381	0.000821701	0.000492846	9.99661E-05	0.000338459	0.000363778	0.011575386	0.013234144	0.015585989	0.015585989	0.015585989	0.00405709	0.010079334	0.007156961	0.004914996	0.005138981	0.000782011
3830903773305	383090	3773305	0.001251938	0.000310867	0.000285308	0.000839133	0.000503301	0.000102087	0.000345639	0.000371495	0.012925183	0.014777368	0.01740346	0.01740346	0.01740346	0.004530185	0.011254678	0.007991529	0.00548813	0.005738234	0.000786843
3831003773305	383100	3773305	0.001274097	0.000316369	0.000290358	0.000853985	0.00051221	0.000103894	0.000351757	0.00037807	0.014742686	0.01685532	0.019850685	0.019850685	0.019850685	0.005167207	0.012837279	0.009115275	0.006259855	0.006545128	0.000788741
3831103773305	383110	3773305	0.001295859	0.000321773	0.000295317	0.000868571	0.000520958	0.000105668	0.000357765	0.000384528	0.016956803	0.01938672	0.022831942	0.022831942	0.022831942	0.005943239	0.014765233	0.010484244	0.007199986	0.007528102	0.000789517
3831203773305	383120	3773305	0.001322264	0.00032833	0.000301335	0.00088627	0.000531574	0.000107821	0.000365055	0.000392363	0.019372116	0.022148149	0.026084105	0.026084105	0.026084105	0.006789789	0.016868381	0.011977612	0.008225546	0.008600399	0.000792537
3831303773305	383130	3773305	0.001351456	0.000335578	0.000307988	0.000905836	0.000543309	0.000110202	0.000373114	0.000401026	0.022092331	0.025258172	0.029746811	0.029746811	0.029746811	0.007743205	0.019237024	0.013659497	0.00938057	0.009808059	0.000796592
3831403773305	383140	3773305	0.001379056	0.000342431	0.000314277	0.000924336	0.000554405	0.000112452	0.000380734	0.000409215	0.025579113	0.029244612	0.034441683	0.034441683	0.034441683	0.008965297	0.02227316	0.015815344	0.010861084	0.011356043	0.000798317
3831503773305	383150	3773305	0.001381444	0.000343024	0.000314822	0.000925937	0.000555365	0.000112647	0.000381393	0.000409924	0.032444832	0.037094192	0.043686215	0.043686215	0.043686215	0.011371683	0.028251524	0.020060359	0.01377632	0.014404131	0.000779078
3831603773305	383160	3773305	0.00138569	0.000344079	0.000315789	0.000928783	0.000557072	0.000112993	0.000382566	0.000411184	0.042342656	0.048410379	0.057013405	0.057013405	0.057013405	0.0148408	0.036870111	0.026180098	0.01797901	0.018798346	0.000747069
3831703773305	383170	3773305	0.001400684	0.000347802	0.000319206	0.000938833	0.0005631	0.000114216	0.000386705	0.000415633	0.056859902	0.065007953	0.076560539	0.076560539	0.076560539	0.019928991	0.049511086	0.035155985	0.024143142	0.025243388	0.000707813
3831803773305	383180	3773305	0.001402826	0.000614024	0.00056354	0.001657454	0.00099412	0.000201642	0.000682705	0.000733776	0.029493569	0.033720011	0.039712407	0.039712407	0.039712407	0.010337286	0.025681695	0.018235618	0.012523191	0.013093895	0.000627749
3831903773305	383190	3773305	0.001403824	0.000614024	0.00056354	0.001657454	0.00099412	0.000201642	0.000682705	0.000733776	0.029493569	0.033720011	0.039712407	0.039712407	0.039712407	0.010337286	0.025681695	0.018235618	0.012523191	0.013093895	0.000627749
3832003773305	383200	3773305	0.001404824	0.000614024	0.00056354	0.001657454	0.00099412	0.000201642	0.000682705	0.000733776	0.029493569	0.033720011	0.039712407	0.039712407	0.039712407	0.010337286	0.025681695	0.018235618	0.012523191	0.013093895	0.000627749
3832103773305	383210	3773305	0.001405824	0.000614024	0.00056354	0.001657454	0.00099412	0.000201642	0.000682705	0.000733776	0.029493569	0.033720011	0.039712407	0.039712407	0.039712407	0.010337286	0.025681695	0.018235618	0.012523191	0.013093895	0.000627749
0.000614024	0.00056354	0.001657454	0.00099412	0.000201642	0.000682705	0.000733776	0.029493569	0.033720011	0.039712407	0.039712407	0.039712407	0.010337286	0.025681695	0.018235618	0.012523191	0.013093895	0.000627749
3837903773305	383790	3773305	0.001463824	0.000614024	0.00056354	0.001657454	0.00099412	0.000201642	0.000682705	0.000733776	0.029493569	0.033720011	0.039712407	0.039712407	0.039712407	0.010337286

			ISDrainage / Utilities Trenching	ISDrainage / Utilities Trenching	ISAsphalt Paving	ISAsphalt Paving	SVDemolition	SVSite Grubbing / Prep	SVMass Grading / Excavation	SVMass Grading / Excavation	SVDrainage / Utilities Trenching	SVFoundations / Concrete Pads	SVBuilding / Structure Construction	SVBuilding / Structure Construction	SVAsphalt Paving	SVAsphalt Paving	SVArchitectural Coating	SVArchitectural Coating	SVLandscaping or Other Finishing	SVLandscaping or Other Finishing	MDemolition
Unique Identifier	X (UTM)	Y (UTM)	2027	2028	2027	2028	2027	2027	2027	2028	2028	2028	2028	2029	2028	2029	2028	2029	2028	2029	2027
3838503773295	383850	3773295	0.000239218	0.000239218	0.000275682	0.000275682	0.00248027	0.000988383	0.003214643	0.003214643	0.00165897	0.000643493	0.002652584	0.002652584	0.001721626	0.001721626	0.000387789	0.000387789	0.001312952	0.001312952	0.001718112
3838603773295	383860	3773295	0.000236255	0.000236255	0.000272268	0.000272268	0.002406291	0.000958902	0.00311876	0.00311876	0.001609488	0.0006243	0.002580011	0.002580011	0.001670275	0.001670275	0.000376223	0.000376223	0.00127379	0.00127379	0.001672299
3838703773295	383870	3773295	0.000232043	0.000232043	0.000267414	0.000267414	0.002325461	0.000926692	0.003013997	0.003013997	0.001555423	0.000603329	0.002500945	0.002500945	0.001614169	0.001614169	0.000363585	0.000363585	0.001231002	0.001231002	0.001612165
3838803773295	383880	3773295	0.000227738	0.000227738	0.000262453	0.000262453	0.002248506	0.000896025	0.002914257	0.002914257	0.001503951	0.000583363	0.002425614	0.002425614	0.001560752	0.001560752	0.000351553	0.000351553	0.001190265	0.001190265	0.001553842
3838903773295	383890	3773295	0.000223341	0.000223341	0.000257385	0.000257385	0.002174804	0.000866655	0.002818732	0.002818732	0.001454654	0.000564241	0.002353396	0.002353396	0.001509593	0.001509593	0.0034003	0.0034003	0.0115125	0.0115125	0.001496985
3839003773295	383900	3773295	0.000218897	0.000218897	0.000252264	0.000252264	0.002104562	0.000838664	0.002727693	0.002727693	0.001407671	0.000546017	0.002284469	0.002284469	0.001460836	0.001460836	0.000329047	0.000329047	0.001114067	0.001114067	0.001442545
3839103773295	383910	3773295	0.000214546	0.000214546	0.00024725	0.00024725	0.002037849	0.000812079	0.002641227	0.002641227	0.001363049	0.000528709	0.002218832	0.002218832	0.001414529	0.001414529	0.000318617	0.000318617	0.001078752	0.001078752	0.001390951
3829703773305	382970	3773305	0.000370861	0.000370861	0.000427393	0.000427393	0.005444277	0.002169533	0.007056248	0.007056248	0.003641495	0.001412489	0.005956731	0.005956731	0.003779027	0.003779027	0.00085121	0.00085121	0.002881973	0.002881973	0.000704621
3829803773305	382980	3773305	0.000365353	0.000365353	0.000421045	0.000421045	0.005996732	0.002389685	0.007772278	0.007772278	0.004011014	0.00155582	0.006422767	0.006422767	0.004162502	0.004162502	0.000937586	0.000937586	0.003174419	0.003174419	0.000724292
3829903773305	382990	3773305	0.000360863	0.000360863	0.00041587	0.00041587	0.006572924	0.002619297	0.008519072	0.008519072	0.00439641	0.00170531	0.006888537	0.006888537	0.004562453	0.004562453	0.001027674	0.001027674	0.003479431	0.003479431	0.000741979
3830003773305	383000	3773305	0.000358641	0.000358641	0.00041331	0.00041331	0.007162611	0.002854286	0.009283357	0.009283357	0.004790832	0.001858302	0.007343012	0.007343012	0.004971772	0.004971772	0.001119871	0.001119871	0.003791587	0.003791587	0.00075863
3830103773305	383010	3773305	0.000355771	0.000355771	0.000410003	0.000410003	0.007814651	0.003114122	0.010128457	0.010128457	0.005226959	0.00202747	0.007828615	0.007828615	0.005424371	0.005424371	0.001221817	0.001221817	0.00413675	0.00413675	0.000775627
3830203773305	383020	3773305	0.000370352	0.000370352	0.000426806	0.000426806	0.008203993	0.003269274	0.010633077	0.010633077	0.005487377	0.002128482	0.008075419	0.008075419	0.005694624	0.005694624	0.001282691	0.001282691	0.004342851	0.004342851	0.000789345
3830303773305	383030	3773305	0.000384192	0.000384192	0.000442756	0.000442756	0.008572296	0.003416043	0.01111043	0.01111043	0.005733723	0.002224037	0.008312973	0.008312973	0.005950274	0.005950274	0.001340275	0.001340275	0.004537815	0.004537815	0.000801855
3830403773305	383040	3773305	0.000395903	0.000395903	0.000456252	0.000456252	0.008940669	0.003562838	0.011587872	0.011587872	0.005980115	0.002319609	0.008562445	0.008562445	0.006205972	0.006205972	0.00139787	0.00139787	0.004732817	0.004732817	0.000813933
3830503773305	383050	3773305	0.000404976	0.000404976	0.000466707	0.000466707	0.009314024	0.00371162	0.012071773	0.012071773	0.00622984	0.002416474	0.008830683	0.008830683	0.006465129	0.006465129	0.001456244	0.001456244	0.004930455	0.004930455	0.000826185
3830603773305	383060	3773305	0.000412289	0.000412289	0.000475136	0.000475136	0.009652086	0.003846336	0.012509929	0.012509929	0.006455958	0.002504183	0.009095274	0.009095274	0.006699787	0.006699787	0.001509099	0.001509099	0.005109411	0.005109411	0.000836969
3830703773305	383070	3773305	0.00041627	0.00041627	0.000479723	0.000479723	0.010091531	0.004021454	0.013079488	0.013079488	0.006749888	0.002618194	0.009451027	0.009451027	0.007004818	0.007004818	0.001577807	0.001577807	0.005342035	0.005342035	0.000852844
3830803773305	383080	3773305	0.000419557	0.000419557	0.000483511	0.000483511	0.010509108	0.004187858	0.013620703	0.013620703	0.007029192	0.002726532	0.009819054	0.009819054	0.00729467	0.00729467	0.001643094	0.001643094	0.005563083	0.005563083	0.000870445
3830903773305	383090	3773305	0.000422149	0.000422149	0.000486498	0.000486498	0.010904193	0.004345299	0.014132768	0.014132768	0.007293451	0.002829035	0.010202111	0.010202111	0.00756891	0.00756891	0.001704866	0.001704866	0.005772224	0.005772224	0.000890461
3831003773305	383100	3773305	0.000423167	0.000423167	0.000487672	0.000487672	0.011374711	0.004532799	0.014742599	0.014742599	0.007608165	0.002951109	0.010663078	0.010663078	0.00789551	0.00789551	0.001778431	0.001778431	0.006021297	0.006021297	0.000916775
3831103773305	383110	3773305	0.000423584	0.000423584	0.000488152	0.000488152	0.011783707	0.004695783	0.015272692	0.015272692	0.007881728	0.00305722	0.011110705	0.011110705	0.008179405	0.008179405	0.001842377	0.001842377	0.006237802	0.006237802	0.000944039
3831203773305	383120	3773305	0.000425204	0.000425204	0.000490019	0.000490019	0.011989173	0.004777661	0.015538995	0.015538995	0.008019158	0.003110527	0.011442711	0.011442711	0.008322025	0.008322025	0.001874502	0.001874502	0.006346567	0.006346567	0.000968282
3831303773305	383130	3773305	0.000427379	0.000427379	0.000492526	0.000492526	0.012066613	0.00480852	0.015639362	0.015639362	0.008070955	0.003130619	0.011690938	0.011690938	0.008375778	0.008375778	0.00188661	0.00188661	0.006387561	0.006387561	0.000991749
3831403773305	383140	3773305	0.000428305	0.000428305	0.000493593	0.000493593	0.012181491	0.004854299	0.015788255	0.015788255	0.008147793	0.003160423	0.011953128	0.011953128	0.008455518	0.008455518	0.001904571	0.001904571	0.006448372	0.006448372	0.001019013
3831503773305	383150	3773305	0.000417983	0.000417983	0.000481697	0.000481697	0.01288315	0.005133909	0.016697665	0.016697665	0.008617109	0.003342465	0.012627992	0.012627992	0.00894256	0.00894256	0.002014275	0.002014275	0.006819801	0.006819801	0.001060339
3831603773305	383160	3773305	0.00040081	0.00040081	0.000461906	0.000461906	0.013606124	0.005422013	0.017634701	0.017634701	0.009100683	0.003530037	0.013333006	0.013333006	0.009444397	0.009444397	0.002127312	0.002127312	0.007202514	0.007202514	0.001096058
3831703773305	383170	3773305	0.000379749	0.000379749	0.000437635	0.000437635	0.014226261	0.005669136	0.018438452	0.018438452	0.009515471	0.003690928	0.014001822	0.014001822	0.009874851	0.009874851	0.00222427	0.00222427	0.007530788	0.007530788	0.001116074
3834703773305	383470	3773305	0.000333692	0.000333692	0.000384557	0.000384557	0.008529044	0.003398806	0.011054371	0.011054371	0.005704793	0.002212815	0.008700032	0.008700032	0.005920251	0.005920251	0.001333512	0.001333512	0.004514919	0.004514919	0.002331107
3834803773305	383480	3773305	0.000335497	0.000335497	0.000386638	0.000386638	0.008137349	0.003242717	0.010546701	0.010546701	0.005442801	0.002111192	0.008329427	0.008329427	0.005648365	0.005648365	0.001272271	0.001272271	0.004307573	0.004307573	0.002344912
3834903773305	383490	3773305	0.000339617	0.000339617	0.000391385	0.000391385	0.007718596	0.003075845	0.010003961	0.010003961	0.005162711	0.002002549	0.007963623	0.007963623	0.005357696	0.005357696	0.001206799	0.001206799	0.004085902	0.004085902	0.002525057
3835003773305	383500	3773305	0.000339524	0.000339524	0.000391279	0.000391279	0.007345448	0.002927146	0.009520329	0.009520329	0.004913125	0.001905738	0.007622812	0.007622812	0.005098684	0.005098684	0.001148458	0.001148458	0.003888373	0.003888373	0.002730309
3835103773305	383510	3773305	0.000338506	0.000338506	0.000390105	0.000390105	0.007025034	0.002799462	0.009105045	0.009105045	0.004698811	0.001822608	0.00730886	0.00730886	0.004876275	0.004876275	0.001098361	0.001098361	0.003718759	0.003718759	0.002833151
3835203773305	383520	3773305	0.000336793	0.000336793	0.000388131	0.000388131	0.00672455	0.002679719	0.008715592	0.008715592	0.004497827	0.001744649	0.007010027	0.007010027	0.004667701	0.004667701	0.001051381	0.001051381	0.003559696	0.003559696	0.0029152
3835303773305	383530	3773305	0.000334016	0.000334016	0.000384931	0.000384931	0.006454585	0.002572139	0.008365695	0.008365695	0.004317257	0.001674608	0.006735652	0.006735652	0.004480311	0.004480311	0.001009172	0.001009172	0.003416788	0.003416788	0.002973782
3835403773305	383540	3773305	0.000330683	0.000330683	0.00038109	0.00038109	0.006204275	0.002472391	0.008041271	0.008041271	0.004149832	0.001609666	0.006477731	0.006477731	0.004306563	0.004306563	0.000970036	0.000970036	0.003284284	0.003284284	0.003012434
3835503773305	383550	3773305	0.000326934	0.000326934	0.000376769	0.000376769	0.005961092	0.002375483	0.007726085	0.007726085	0.003987176	0.001546574	0.006226659	0.006226659	0.004137763	0.004137763	0.000932014	0.000932014	0.003155553	0.003155553	0.003029948
3835603773305	383560	3773305	0.000321888	0.000321888	0.000370955	0.000370955	0.005686075	0.002265889	0.00736964	0.00736964	0.003803226	0.001475222	0.005951661	0.005951661	0.003946866	0.003946866	0.000889015	0.000889015	0.003009971	0.003009971	0.003008292
3835703773305	383570	3773305	0.000315501	0.000315501	0.000363593	0.000363593	0.005430713	0.002164128	0.007038668	0.007038668	0.003632423	0.00140897	0.005694363	0.005694363	0.003769612	0.003769612	0.00084909	0.00084909	0.002874792	0.002874792	0.002953852
3835803773305	383580	3773305	0.000307863	0.000307863	0.000354791	0.000354791	0.005187876	0.002067358	0.006723931	0.006723931	0.003469997	0.001345967	0.005449605	0.005449605	0.003601052	0.003601052	0.000811122	0.000811122	0.002746245	0.002746245	0.002873183
3835903773305	383590	3773305	0.000299439	0.000299439	0.000345083	0.000345083	0.004958188	0.001975828	0.006426236	0.006426236	0.003316366	0.001286376	0.005218276	0.005218276	0.003441619	0.003441619	0.000775211	0.000775211	0.002624658	0.002624658	0.002776381
3836003773305	383600	3773305	0.000290736	0.000290736	0.000335054	0.000335054	0.004744209	0.001890558	0.006148901	0.006148901	0.003173243	0.00123086	0.005002423	0.005002423	0.00329309	0.00329309	0.000741755	0.000741755	0.002511386	0.002511386	0.002675696
3836103773305	383610	3773305	0.000282682	0.000282682	0.000325772	0.000325772	0.004552376	0.001814112	0.005900269	0.005900269	0.003044932	0.00118109	0.004806848	0.004806848	0.003159933	0.003159933	0.000711762	0.000711762	0.002409838	0.002409838	0.002584933
3836203773305	383620	3773305	0.000274767	0.000274767	0.00031665	0.00031665	0.004371684	0.001742107	0.005666077	0.005666077	0.002924074	0.00113421	0.004622657	0.004622657	0.00303451	0.00303451	0.000683511	0.000683511	0.002314187	0.002314187	0.002496931
3836303773305	383630	3773305	0.000267453	0.000267453	0.000308222	0.000308222	0.004203311	0.001675011	0.005447851	0.005447851	0.002811454	0.001090527	0.00445065	0.00445065	0.002917637	0.002917637	0.000657186	0.000657186	0.002225057	0.002225057	0.002414796
3836403773305	383640	3773305	0.000260695	0.000260695	0.000300434	0.000300434	0.00404608	0.001612354	0.005244065	0.005244065	0.002706288	0.001049734	0.004289938	0.004289938	0.002808499	0.002808499	0.000632603	0.000632603	0.002141825	0.002141825	0.002338096
3836503773305	383650	3773305	0.000254354	0.000254354	0.000293126	0.000293126	0.003897014	0.001552952	0.005050864	0.005050864	0.002606583	0.00101106	0.004137765	0.004137765	0.002705028	0.002705028	0.000609296	0.000609296	0.002062916	0.002062916	0.002264588
3836603773305	383660	3773305	0.00025028	0.00025028	0.000288431	0.000288431	0.003772724	0.001503423	0.004889773	0.004889773	0.002523449	0.000978813	0.004008271	0.004008271	0.002618755	0.002618755	0.000589864	0.000589864	0.001997122	0.001997122	0.002207387
3836703773305	383670	3773305	0.000246624	0.000246624	0.000284217	0.000284217	0.003655285	0.001456623	0.004737562	0.004737562	0.002444898	0.000948344	0.003886247	0.003886247	0.002537237	0.002537237	0.000571502	0.000571502	0.001934955	0.001934955	0.002152342
3836803773305	383680	3773305	0.000243384	0.000243384	0.000280483	0.000280483	0.003544212	0.001412361	0.004593602	0.004593602	0.002370605	0.000919527	0.003771161	0.003771161	0.002460138	0.002460138	0.000554136	0.000554136	0.001876158	0.001876158	0.002099541
3836903773305	383690	3773305	0.000240884	0.000240884	0.000277603	0.000277603	0.003442552	0.00137185	0.004461842	0.004461842	0.002302608	0.000893152	0.003665414	0.003665414	0.002389573	0.002389573	0.000538241	0.000538241	0.001822343	0.001822343	0.002052261
3837003773305	383700	3773305	0.000238384	0.000238384	0.000274722	0.000274722	0.003343659	0.001332441	0.004333668	0.004333668	0.002236462	0.000867495	0.003563135	0.003563135	0.002320929	0.002320929	0.00052278	0.00052278	0.001769993	0.001769993	0.0020055
3837103773305	383710	3773305	0.000237273	0.000237273	0.000273442	0.000273442	0.003258954	0.001298686	0.004223883	0.004223883	0.002179805	0.000845518	0.003474196	0.003474196	0.002262132	0.002262132	0.000509536	0.000509536	0.001725154	0.001725154	0.00197004
3837203773305	383720	3773305	0.000236718	0.000236718	0.000272802	0.000272802	0.003180338	0.001267358	0.00412199	0.00412199	0.002127222	0.000825122	0.003391395	0.003391395	0.002207563	0.002207563	0.000497244	0.000497244	0.001683538	0.001683538	0.0019396
3837303773305	383730	3773305	0.000236764	0.000236764	0.000272855	0.000272855	0.003107535	0.001238346	0.004027632	0.004027632	0.002078527	0.000806234	0.003314463	0.003314463	0.002157028	0.002157028	0.000485862	0.000485862	0.001644999	0.001644999	0.001914823
3837403773305	383740	3773305	0.000239403	0.000239403	0.000275896	0.000275896	0.003054594	0.00121725	0.003959015	0.003959015	0.002043116	0.000792498	0.003255319	0.003255319	0.00212028	0.00212028	0.000477584	0.000477584	0.001616975	0.001616975	0.001912925
3837503773305	383750	3773305	0.000242226	0.000242226	0.00027915	0.00027915	0.003003729	0.00119698	0.00389309	0.00389309	0.002009094	0.000779302	0.003198666	0.003198666	0.002084974	0.002084974	0.000469632	0.000469632	0.001590049	0.001590049	0.001916635
3837603773305	383760	3773305	0.000243661	0.000243661	0.000280803	0.000280803	0.002945252	0.001173677	0.003817299	0.003817299	0.001969981	0.00076413	0.003136142	0.003136142	0.002044383	0.002044383	0.000460489	0.000460489	0.001559093	0.001559093	0.001911458
3837703773305	383770	3773305	0.000244263	0.000244263	0.000281497	0.000281497	0.002882692	0.001148747	0.003736215	0.003736215	0.001928136	0.000747899	0.003070861	0.003070861	0.002000958	0.002000958	0.000450708	0.000450708	0.001525976	0.001525976	0.001899466
3837803773305	383780	3773305	0.000244865	0.000244865	0.00028219	0.00028219	0.002822553	0.001124782	0.003658271	0.003658271	0.001887912	0.000732296	0.003008249	0.003008249	0.001959214	0.001959214	0.000441305	0.000441305	0.001494142	0.001494142	0.001889371
3837903773305	383790	3773305	0.000246161	0.000246161	0.000283684	0.000283684	0.002770166	0.001103905	0.003590372	0.003590372	0.001852872	0.000718705	0.002953196	0.002953196	0.001922851	0.001922851	0.000433114	0.000433114	0.0014641	0.0014641	0.001889199
3838003773305	383800	3773305	0.000247272	0.000247272	0.000284964	0.000284964	0.00271937	0.001083663	0.003524536	0.003524536	0.001818896	0.000705526	0.002900278	0.002900278	0.001887592	0.001887592	0.000425172	0.000425172	0.001439521	0.001439521	0.001889544
3838103773305	383810	3773305	0.000247642	0.000247642	0.000285391	0.000285391	0.002665668	0.001062263	0.003454934	0.003454934	0.001782976	0.000691593	0.002845403	0.002845403	0.001850316	0.001850316	0.000416776	0.000416776	0.001411093	0.001411093	0.001882642
3838203773305	383820	3773305	0.000247225	0.000247225	0.000284911	0.000284911	0.002608851	0.001039622	0.003381295	0.003381295	0.001744974	0.000676853	0.002788126	0.002788126	0.001810878	0.001810878	0.000407893	0.000407893	0.001381017	0.001381017	0.001867543
3838303773305	383830	3773305	0.000246716	0.000246716	0.000284324	0.000284324	0.002553627	0.001017615	0.003309719	0.003309719	0.001708036	0.000662525	0.002732807	0.002732807	0.001772545	0.001772545	0.000399258	0.000399258	0.001351783	0.001351783	0.001852013
3838403773305	383840	3773305	0.000244448	0.000244448	0.00028171	0.00028171	0.002484907	0.00099023	0.003220652	0.003220652	0.001662071	0.000644696	0.002664769	0.002664769	0.001724844	0.001724844	0.000388514	0.000388514	0.001315406	0.001315406	0.001812067
3838503773305	383850	3773305	0.000241995	0.000241995	0.000278883	0.000278883	0.002417433	0.000963342	0.0031332	0.0031332	0.00161694	0.00062719	0.002597887	0.002597887	0.001678009	0.001678009	0.000377965	0.000377965	0.001279688	0.001279688	0.001771086
3838603773305	383860	3773305	0.0002389	0.0002389	0.000275362	0.000275362	0.00234733	0.000935406	0.00304234	0.00304234	0.00157005	0.000609002	0.002528516	0.002528516	0.001629348	0.001629348	0.000367004	0.000367004	0.001242578	0.001242578	0.001722685
3838703773305	383870	3773305	0.000234728	0.000234728	0.000270508	0.000270508	0.002271551	0.000905209	0.002944125	0.002944125	0.001519365	0.000589342	0.002453718	0.002453718	0.001576748	0.001576748	0.000355156	0.000355156	0.001202464	0.001202464	0.001661256
3838803773305	383880	3773305	0.000230423	0.000230423	0.000265547	0.000265547	0.002199164	0.000876362	0.002850305	0.002850305	0.001470947	0.000570561	0.002382301	0.002382301	0.001526502	0.001526502	0.000343838	0.000343838	0.001164145	0.001164145	0.001601898
3838903773305	383890	3773305	0.00022584	0.00022584	0.000260266	0.000260266	0.002128368	0.00084815	0.002758547	0.002758547	0.001423594	0.000552194	0.002312484	0.002312484	0.001477361	0.001477361	0.000332769	0.000332769	0.001126669	0.001126669	0.001541849
3839003773305	383900	3773305	0.000221119	0.000221119	0.000254825	0.000254825	0.002060341	0.000821042	0.002670378	0.002670378	0.001378093	0.000534544	0.002245336	0.002245336	0.001430141	0.001430141	0.000322133	0.000322133	0.001090658	0.001090658	0.001483785
3839103773305	383910	3773305	0.000216444	0.000216444	0.000249437	0.000249437	0.001995566	0.000795229	0.002586424	0.002586424	0.001334767	0.000517739	0.0021813	0.0021813	0.001385179	0.001385179	0.000312006	0.000312006	0.001056369	0.001056369	0.001428568
3829703773315	382970	3773315	0.000379563	0.000379563	0.000437421	0.000437421	0.005073343	0.002021717	0.006575487	0.006575487	0.00339339	0.001316252	0.005595019	0.005595019	0.003521551	0.003521551	0.000793215	0.000793215	0.002685616	0.002685616	0.000710833
3829803773315	382980	3773315	0.000377156	0.000377156	0.000434648	0.000434648	0.005528844	0.002203233	0.007165855	0.007165855	0.003698059	0.001434429	0.005986525	0.005986525	0.003837727	0.003837727	0.000864432	0.000864432	0.002926739	0.002926739	0.0007299
3829903773315	382990	3773315	0.000375814	0.000375814	0.000433101	0.000433101	0.005993618	0.002388444	0.007768242	0.007768242	0.004008931	0.001555012	0.00637145	0.00637145	0.0041603	0.0041603	0.0009371	0.0009371	0.003172771	0.003172771	0.000748104
3830003773315	383000	3773315	0.00037674	0.00037674	0.000434167	0.000434167	0.006455001	0.002572305	0.008366233	0.008366233	0.004317535	0.001674716	0.006738765	0.006738765	0.004480599	0.004480599	0.001009237	0.001009237	0.003417008	0.003417008	0.000765015

			MSite Grubbing / Prep	MMass Grading / Excavation	MMass Grading / Excavation	MDrainage / Utilities Trenching	MFoundations / Concrete Pads	MBuilding / Structure Construction	MAsphalt Paving	MLandscaping or Other Finishing	MWaterside Construction (Piles)	RSSWRestriping South Valley	RSSWRestriping Silver Lake Boulevard	RSSWDemolition	RSSWPlacing Base	RSSWForm	Child Risk				
Unique Identifier	X (UTM)	Y (UTM)	2027	2027	2028	2028	2028	2028	2028	2028	2028	2029	2029	2029	2029	2029	3rd Trimester	0<2	2<16	Total	per million
3838503773295	383850	3773295	0.001588579	0.002642405	0.002642405	0.001270864	0.000602186	0.001633743	0.001062294	0.000729523	0.000784096	0.000751005	0.001452465	0.004355026	0.000396017	0.000861332	3.952E-08	7.67572E-07	5.5091E-07	1.358E-06	1.35800212
3838603773295	383860	3773295	0.001546221	0.002571946	0.002571946	0.001236976	0.000586129	0.00159018	0.001033968	0.000710071	0.000763189	0.00073067	0.001389522	0.004167294	0.000378945	0.000824203	3.8621E-08	7.51892E-07	5.3245E-07	1.32296E-06	1.3229603
3838703773295	383870	3773295	0.001490619	0.002479461	0.002479461	0.001192496	0.000565052	0.001532998	0.000996787	0.000684537	0.000735745	0.000708711	0.001320357	0.003960735	0.000360162	0.00078335	3.74848E-08	7.3169E-07	5.1174E-07	1.28092E-06	1.28091664
3838803773295	383880	3773295	0.001436694	0.002389762	0.002389762	0.001149355	0.00054461	0.001477539	0.000960727	0.000659773	0.000709128	0.000687696	0.001255926	0.003768159	0.000342651	0.000745262	3.6392E-08	7.12078E-07	4.9216E-07	1.24063E-06	1.24062709
3838903773295	383890	3773295	0.001384124	0.002302318	0.002302318	0.001107299	0.000524683	0.001423475	0.000925573	0.000635631	0.000683181	0.000667478	0.001195456	0.003587556	0.000326228	0.000709543	3.53293E-08	6.92804E-07	4.7351E-07	1.20164E-06	1.20164032
3839003773295	383900	3773295	0.001333788	0.002218591	0.002218591	0.00106703	0.000505602	0.001371708	0.000891913	0.000612515	0.000658335	0.000648117	0.001139153	0.003419292	0.000310927	0.000676264	3.43097E-08	6.74152E-07	4.5587E-07	1.16434E-06	1.16433584
3839103773295	383910	3773295	0.001286084	0.002139241	0.002139241	0.001028867	0.000487519	0.001322648	0.000860013	0.000590608	0.00063479	0.00062967	0.001086959	0.003263276	0.00029674	0.000645407	3.33336E-08	6.56159E-07	4.3929E-07	1.12878E-06	1.12877835
3829703773305	382970	3773305	0.000651498	0.001083686	0.001083686	0.000521198	0.000246965	0.00067002	0.000435661	0.000299187	0.000321569	0.006035993	0.000470608	0.001444729	0.000131374	0.000285737	4.48614E-08	1.0329E-06	7.7021E-07	1.84797E-06	1.84797118
3829803773305	382980	3773305	0.000669686	0.001113939	0.001113939	0.000535749	0.000253859	0.000688725	0.000447824	0.00030754	0.000330546	0.006771238	0.000492372	0.001512546	0.000137541	0.00029915	4.55817E-08	1.03795E-06	8.3603E-07	1.91956E-06	1.91956165
3829903773305	382990	3773305	0.000686039	0.001141141	0.001141141	0.000548831	0.000260058	0.000705543	0.000458759	0.00031505	0.000338618	0.00752912	0.000512768	0.001577713	0.000143467	0.000312038	4.62457E-08	1.04288E-06	9.0456E-07	1.99368E-06	1.99368235
3830003773305	383000	3773305	0.000701435	0.00116675	0.00116675	0.000561148	0.000265894	0.000721377	0.000469054	0.00032212	0.000346217	0.008281158	0.000532151	0.001640686	0.000149193	0.000324493	4.69414E-08	1.05048E-06	9.7589E-07	2.07332E-06	2.07331603
3830103773305	383010	3773305	0.00071715	0.001192891	0.001192891	0.00057372	0.000271852	0.000737539	0.000479563	0.000329337	0.000353973	0.009080509	0.000550581	0.00169781	0.000154387	0.000335791	4.76008E-08	1.05672E-06	1.0554E-06	2.15975E-06	2.15974542
3830203773305	383020	3773305	0.000729834	0.001213988	0.001213988	0.000583867	0.00027666	0.000750583	0.000488045	0.000335162	0.000360234	0.009447349	0.000572703	0.001763434	0.000160355	0.00034877	4.85935E-08	1.08319E-06	1.1139E-06	2.24564E-06	2.24564065
3830303773305	383030	3773305	0.000741401	0.001233229	0.001233229	0.000593121	0.000281044	0.000762479	0.00049578	0.000340474	0.000365943	0.009720568	0.000589972	0.001814617	0.000165009	0.000358893	4.95067E-08	1.10753E-06	1.1725E-06	2.32959E-06	2.32958898
3830403773305	383040	3773305	0.000752569	0.001251805	0.001251805	0.000602055	0.000285278	0.000773965	0.000503248	0.000345602	0.000371456	0.009923984	0.000606496	0.001865343	0.000169622	0.000368925	5.02859E-08	1.12741E-06	1.2347E-06	2.41238E-06	2.41238106
3830503773305	383050	3773305	0.000763897	0.001270647	0.001270647	0.000611117	0.000289572	0.000785614	0.000510823	0.000350804	0.000377047	0.010060107	0.000623557	0.001917897	0.000174401	0.000379319	5.09532E-08	1.14302E-06	1.3025E-06	2.49651E-06	2.49651047
3830603773305	383060	3773305	0.000773868	0.001287234	0.001287234	0.000619094	0.000293352	0.000795869	0.000517491	0.000355383	0.000381968	0.010084693	0.000640587	0.001970999	0.000179229	0.000389822	5.15113E-08	1.15512E-06	1.3735E-06	2.58015E-06	2.58014748
3830703773305	383070	3773305	0.000788546	0.001311649	0.001311649	0.000630837	0.000298916	0.000810965	0.000527306	0.000362124	0.000389213	0.010175008	0.00066402	0.002043935	0.000185862	0.000404247	5.21329E-08	1.16507E-06	1.4688E-06	2.68599E-06	2.68598866
3830803773305	383080	3773305	0.00080482	0.001338718	0.001338718	0.000643856	0.000305085	0.000827701	0.000538188	0.000369597	0.000397246	0.010202132	0.00069028	0.002125644	0.000193292	0.000420408	5.27536E-08	1.17402E-06	1.577E-06	2.80379E-06	2.8037926
3830903773305	383090	3773305	0.000823327	0.001369502	0.001369502	0.000658661	0.0003121	0.000846734	0.000550564	0.000378096	0.00040638	0.010195137	0.000720173	0.002218779	0.000201761	0.000438828	5.33983E-08	1.1825E-06	1.7029E-06	2.93877E-06	2.93876705
3831003773305	383100	3773305	0.000847657	0.001409973	0.001409973	0.000678126	0.000321323	0.000871756	0.000566834	0.00038927	0.00041839	0.01027406	0.000758254	0.002337414	0.000212549	0.000462291	5.41683E-08	1.19128E-06	1.8687E-06	3.11412E-06	3.11412472
3831103773305	383110	3773305	0.000872865	0.001451903	0.001451903	0.000698292	0.000330879	0.000897681	0.000583691	0.000400846	0.000430832	0.010313462	0.00079967	0.002466559	0.000224292	0.000487833	5.49148E-08	1.19899E-06	2.0613E-06	3.3152E-06	3.31519883
3831203773305	383120	3773305	0.000895281	0.001489189	0.001489189	0.000716225	0.000339376	0.000920734	0.000598681	0.00041114	0.000441896	0.010197823	0.00083915	0.002589947	0.000235512	0.000512237	5.55497E-08	1.20587E-06	2.258E-06	3.51946E-06	3.51945941
3831303773305	383130	3773305	0.000916979	0.001525281	0.001525281	0.000733583	0.000347601	0.000943049	0.00061319	0.000421104	0.000452606	0.010005327	0.000879107	0.002715162	0.000246898	0.000537002	5.61241E-08	1.21211E-06	2.4708E-06	3.739E-06	3.73900342
3831403773305	383140	3773305	0.000942187	0.001567211	0.001567211	0.00075375	0.000357157	0.000968974	0.000630047	0.000432681	0.000465048	0.009868496	0.000926328	0.002863135	0.000260354	0.000566268	5.67611E-08	1.21817E-06	2.7434E-06	4.01833E-06	4.01833197
3831503773305	383150	3773305	0.000980398	0.00163077	0.00163077	0.000784318	0.000371641	0.001008271	0.000655599	0.000450228	0.000483908	0.010199476	0.001005706	0.003112286	0.00028301	0.000615544	5.77057E-08	1.22059E-06	3.3033E-06	4.5816E-06	4.58159859
3831603773305	383160	3773305	0.001013423	0.001685704	0.001685704	0.000810739	0.00038416	0.001042235	0.000677683	0.000465394	0.000500209	0.010508851	0.001088954	0.003376518	0.000307038	0.000667804	5.84283E-08	1.21646E-06	4.0923E-06	5.36723E-06	5.36723483
3831703773305	383170	3773305	0.00103193	0.001716489	0.001716489	0.000825544	0.000391176	0.001061269	0.000690059	0.000473893	0.000509344	0.010699546	0.001166843	0.003621191	0.000329287	0.000716195	5.89059E-08	1.20641E-06	5.2232E-06	6.48851E-06	6.4885109
3831803773305	383180	3773305	0.001013423	0.001685704	0.001685704	0.000810739	0.00038416	0.001042235	0.000677683	0.000465394	0.000500209	0.010508851	0.001088954	0.003376518	0.000307038	0.000667804	5.84283E-08	1.21646E-06	4.0923E-06	5.36723E-06	5.36723483
3831903773305	383190	3773305	0.00103193	0.001716489	0.001716489	0.000825544	0.000391176	0.001061269	0.000690059	0.000473893	0.000509344	0.010699546	0.001166843	0.003621191	0.000329287	0.000716195	5.89059E-08	1.20641E-06	5.2232E-06	6.48851E-06	6.4885109
3832003773305	383200	3773305	0.002155359	0.003585173	0.003585173	0.001724288	0.000817037	0.002216637	0.001441304	0.000989806	0.00106385	0.002834488	0.03216514	0.17988288	0.01635733	0.035577031	9.19339E-08	1.53799E-06	6.7261E-06	8.35602E-06	8.35601768
3832103773305	383210	3773305	0.002168123	0.003606404	0.003606404	0.001734498	0.000821875	0.002229764	0.001449839	0.000995667	0.00107015	0.002689305	0.049109667	0.128287949	0.011665637	0.025372645	9.17432E-08	1.53338E-06	5.3487E-06	6.97384E-06	6.97384401
3832203773305	383220	3773305	0.002334687	0.003883462	0.003883462	0.001867749	0.000885015	0.002401063	0.001561221	0.001072158	0.001152363	0.002553772	0.035732541	0.095270861	0.008663286	0.018842562	9.14153E-08	1.5324E-06	4.3761E-06	5.99988E-06	5.99988274
3832303773305	383230	3773305	0.002524464	0.004199134	0.004199134	0.002019572	0.000956954	0.002596236	0.001688127	0.00115931	0.001246034	0.002428069	0.026937512	0.073124107	0.006649411	0.014462403	9.02258E-08	1.51868E-06	3.6978E-06	5.30669E-06	5.30668542
3832403773305	383240	3773305	0.002524464	0.004199134	0.004199134	0.002019572	0.000956954	0.002596236	0.001688127	0.00115931	0.001246034	0.002428069	0.026937512	0.073124107	0.006649411	0.014462403	9.02258E-08	1.51868E-06	3.6978E-06	5.30669E-06	5.30668542
3832503773305	383250	3773305	0.002619553	0.004357301	0.004357301	0.002095642	0.000992999	0.002694028	0.001751713	0.001202977	0.001292968	0.002312223	0.021313622	0.058823237	0.005348987	0.011633993	8.87123E-08	1.50191E-06	3.2155E-06	4.80615E-06	4.80615228
3832603773305	383260	3773305	0.002695416	0.00448349	0.00448349	0.002156333	0.001021757	0.002772048	0.001802443	0.001237816	0.001330413	0.002203461	0.017370325	0.048623397	0.004421482	0.00961668	8.68694E-08	1.48058E-06	2.8446E-06	4.41207E-06	4.41206835
3832703773305	383270	3773305	0.002695416	0.00448349	0.00448349	0.002156333	0.001021757	0.002772048	0.001802443	0.001237816	0.001330413	0.002203461	0.017370325	0.048623397	0.004421482	0.00961668	8.68694E-08	1.48058E-06	2.8446E-06	4.41207E-06	4.41206835
3832803773305	383280	3773305	0.002749581	0.004573587	0.004573587	0.002199665	0.001042289	0.002827753	0.001838664	0.00126269	0.001357148	0.002103582	0.014559422	0.041218053	0.00374809	0.00815206	8.49005E-08	1.45695E-06	2.5581E-06	4.09993E-06	4.09993351
3832903773305	383290	3773305	0.002749581	0.004573587	0.004573587	0.002199665	0.001042289	0.002827753	0.001838664	0.00126269	0.001357148	0.002103582	0.014559422	0.041218053	0.00374809	0.00815206	8.49005E-08	1.45695E-06	2.5581E-06	4.09993E-06	4.09993351
3833003773305	383300	3773305	0.002785319	0.004633033	0.004633033	0.002228255	0.001055837	0.002864507	0.001862562	0.001279102	0.001374787	0.002010581	0.012429956	0.035520116	0.003229959	0.007025128	8.28027E-08	1.43086E-06	2.3254E-06	3.83902E-06	3.83901587
3833103773305	383310	3773305	0.002785319	0.004633033	0.004633033	0.002228255	0.001055837	0.002864507	0.001862562	0.001279102	0.001374787	0.002010581	0.012429956	0.035520116	0.003229959	0.007025128	8.28027E-08	1.43086E-06	2.3254E-06	3.83902E-06	3.83901587
3833203773305	383320	3773305	0.002801513	0.004659969	0.004659969	0.00224121	0.001061975	0.002881161	0.001873391	0.001286539	0.00138278	0.001921771	0.01071947	0.030876638	0.002807712	0.006106746	8.04941E-08	1.40109E-06	2.1255E-06	3.6071E-06	3.60709872
3833303773305	383330	3773305	0.002801513	0.004659969	0.004659969	0.00224121	0.001061975	0.002881161	0.001873391	0.001286539	0.00138278	0.001921771	0.01071947	0.030876638	0.002807712	0.006106746	8.04941E-08	1.40109E-06	2.1255E-06	3.6071E-06	3.60709872
3833403773305	383340	3773305	0.00278149	0.004626664	0.004626664	0.002225192	0.001054385	0.002860569	0.001860001	0.001277344	0.001372897	0.001828888	0.009161338	0.026583671	0.002417339	0.005257688	7.75264E-08	1.36147E-06	1.9294E-06	3.36835E-06	3.36834716
3833503773305	383350	3773305	0.00278149	0.004626664	0.004626664	0.002225192	0.001054385	0.002860569	0.001860001	0.001277344	0.001372897	0.001828888	0.009161338	0.026583671	0.002417339	0.005257688	7.75264E-08	1.36147E-06	1.9294E-06	3.36835E-06	3.36834716
3833603773305	383360	3773305	0.002731154	0.004542936	0.004542936	0.002184923	0.001035304	0.002808801	0.001826341	0.001254228	0.001348052	0.001741878	0.007930719	0.023141895	0.002104367	0.004576978	7.45627E-08	1.31957E-06	1.7628E-06	3.15697E-06	3.15696868
3833703773305	383370	3773305	0.002731154	0.004542936	0.004542936	0.002184923	0.001035304	0.002808801	0.001826341	0.001254228	0.001348052	0.001741878	0.007930719	0.023141895	0.002104367	0.004576978	7.45627E-08	1.31957E-06	1.7628E-06	3.15697E-06	3.15696868
3833803773305	383380	3773305	0.002656567	0.00441887	0.00441887	0.002125253	0.00100703	0.002732094	0.001776464	0.001219975	0.001311237	0.001659472	0.006927098	0.020307733	0.001846648	0.00401644	7.1513E-08	1.27407E-06	1.6174E-06	2.96303E-06	2.96303135
3833903773305	383390	3773305	0.002656567	0.00441887	0.00441887	0.002125253	0.00100703	0.002732094	0.001776464	0.001219975	0.001311237	0.001659472	0.006927098	0.020307733	0.001846648	0.00401644	7.1513E-08	1.27407E-06	1.6174E-06	2.96303E-06	2.96303135
3834003773305	383400	3773305	0.002567063	0.004269991	0.004269991	0.00205365	0.000973102	0.002640045	0.001716612	0.001178872	0.00126706	0.001581848	0.006103341	0.017959169	0.001633085	0.003551944	6.84393E-08	1.22629E-06	1.4899E-06	2.7846E-06	2.7846044
3834103773305	383410	3773305	0.002473969	0.004115141	0.004115141	0.001979175	0.000937812	0.002544305	0.00165436	0.001136121	0.00122111	0.001509596	0.005424643	0.016010105	0.00145585	0.00316646	6.54635E-08	1.17873E-06	1.3787E-06	2.62286E-06	2.6228642
3834203773305	383420	3773305	0.002390049	0.00397555	0.00397555	0.001912039	0.000906001	0.002457999	0.001598242	0.001097582	0.001179688	0.001444191	0.004877813	0.014431387	0.001312293	0.002854223	6.27653E-08	1.13491E-06	1.2847E-06	2.48238E-06	2.48238368
3834303773305	383430	3773305	0.002390049	0.00397555	0.00397555	0.001912039	0.000906001	0.002457999	0.001598242	0.001097582	0.001179688	0.001444191	0.004877813	0.014431387	0.001312293	0.002854223	6.27653E-08	1.13491E-06	1.2847E-06	2.48238E-06	2.48238368
3834403773305	383440	3773305	0.002308681	0.003840205	0.003840205	0.001846945	0.000875157	0.002374318	0.001543831	0.001060216	0.001139527	0.001383125	0.004414828	0.013088841	0.00119021	0.002588696	6.01941E-08	1.09254E-06	1.2013E-06	2.35402E-06	2.35401679
3834503773305	383450	3773305	0.002308681	0.003840205	0.003840205	0.001846945	0.000875157	0.002374318	0.001543831	0.001060216	0.001139527	0.001383125	0.004414828	0.013088841	0.00119021	0.002588696	6.01941E-08	1.09254E-06	1.2013E-06	2.35402E-06	2.35401679
3834603773305	383460	3773305	0.002232738	0.003713883	0.003713883	0.001786191	0.000846369	0.002296216	0.001493047	0.00102534	0.001102043	0.001326604	0.004022972	0.011947553	0.00108643	0.002362973	5.78061E-08	1.05293E-06	1.1276E-06	2.23832E-06	2.23832135
3834703773305	383470	3773305	0.002232738	0.003713883	0.003713883	0.001786191	0.000846369	0.002296216	0.001493047	0.00102534	0.001102043	0.001326604	0.004022972	0.011947553	0.00108643	0.002362973	5.78061E-08	1.05293E-06	1.1276E-06	2.23832E-06	2.23832135
3834803773305	383480	3773305	0.002161821	0.003595921	0.003595921	0.001729457	0.000819486	0.002223282	0.001445624	0.000992773	0.001067039	0.001274156	0.003687509	0.010967035	0.000997268	0.002169048	5.56023E-08	1.01616E-06	1.0621E-06	2.13384E-06	2.13384081
3834903773305	383490	3773305	0.002161821	0.003595921	0.003595921	0.001729457	0.000819486	0.002223282	0.001445624	0.000992773	0.001067039	0.001274156	0.003687509	0.010967035	0.000997268	0.002169048	5.56023E-08	1.01616E-06	1.0621E-06	2.13384E-06	2.13384081
3835003773305	383500	3773305	0.002093855	0.003482869	0.003482869	0.001675084	0.000793722	0.002153384	0.001400175	0.000961561	0.001033492	0.001224955	0.003394265	0.010107345	0.000919093	0.001999019	5.35408E-08	9.81552E-07	1.0028E-06	2.03789E-06	2.03789493
3835103773305	383510	3773305	0.002093855	0.003482869	0.003482869	0.001675084	0.000793722	0.002153384	0.001400175	0.000961561	0.001033492	0.001224955	0.003394265	0.010107345	0.000919093	0.001999019	5.35408E-08	9.81552E-07	1.0028E-06	2.03789E-06	2.03789493
3835203773305	383520	3773305	0.002040966	0.003394895	0.003394895	0.001632773	0.000773673	0.002098992	0.001364808	0.000937273	0.001007387	0.001182926	0.003166315	0.009437763	0.000858206	0.00186659	5.19578E-08	9.55677E-07	9.5533E-07	1.96296E-06	1.96296334
3835303773305	383530	3773305	0.002040966	0.003394895	0.003394895	0.001632773	0.000773673	0.002098992	0.001364808	0.000937273	0.001007387	0.001182926	0.003166315	0.009437763	0.000858206	0.00186659	5.19578E-08	9.55677E-07	9.5533E-07	1.96296E-06	1.96296334
3835403773305	383540	3773305	0.001990072	0.003310238	0.003310238	0.001592057	0.000754381	0.00204665	0.001330775	0.00091391	0.000982266	0.001143582	0.002965132	0.008845503	0.00080435	0.001749454	5.05081E-08	9.32025E-07	9.122E-07	1.89473E-06	1.89473011
3835503773305	383550	3773305	0.001990072	0.003310238	0.003310238	0.001592057	0.000754381	0.00204665	0.001330775	0.00091391	0.000982266	0.001143582	0.002965132	0.008845503	0.00080435	0.001749454	5.05081E-08	9.32025E-07	9.122E-07	1.89473E-06	1.89473011
3835603773305	383560	3773305	0.001941251	0.003229031	0.003229031	0.001553001	0.000735874	0.001996442	0.001298128	0.000891481	0.00095817	0.001106748	0.002786429	0.008318502	0.000756428	0.001645224	4.91746E-08	9.10239E-07	8.7285E-07	1.83226E-06	1.83226127
3835703773305	383570	3773305	0.001941251	0.003229031	0.003229031	0.001553001	0.000735874	0.001996442	0.001298128	0.000891481	0.00095817	0.001106748	0.002786429	0.008318502	0.000756428	0.001645224	4.91746E-08	9.10239E-07	8.7285E-07	1.83226E-06	1.83226127
3835803773305	383580	3773305	0.001897536	0.003156317	0.003156317	0.001518029	0.000719303	0.001951484	0.001268895	0.000871406	0.000936592	0.001073012	0.002632259	0.007862974	0.000715006	0.00155513	4.80304E-08	8.91815E-07	8.3809E-07	1.77793E-06	1.77793486
3835903773305	383590	3773305	0.001897536	0.003156317	0.003156317	0.001518029	0.000719303	0.001951484	0.001268895	0.000871406	0.000936592	0.001073012	0.002632259	0.007862974	0.000715006	0.00155513	4.80304E-08	8.91815E-07	8.3809E-07	1.77793E-06	1.77793486
3836003773305	383600	3773305	0.0018543	0.003084398	0.003084398	0.00148344	0.000702913	0.001907018	0.001239983	0.00085155	0.000915252	0.001040664	0.002489999	0.007442178	0.000676741	0.001471905	4.69302E-08	8.73953E-07	8.0531E-07	1.72619E-06	1.72619448
3836103773305	383610	3773305	0.0018543	0.003084398	0.003084398	0.00148344	0.000702913	0.001907018	0.001239983	0.00085155	0.000915252	0.001040664	0.002489999	0.007442178	0.000676741	0.001471905	4.69302E-08	8.73953E-07	8.0531E-07	1.72619E-06	1.72619448
3836203773305	383620	3773305	0.001821514	0.003029862	0.003029862	0.001457211	0.000690485	0.0018733	0.001218059	0.000836494	0.000899069	0.001012448	0.002374982	0.007101629	0.000645774	0.001404552	4.61184E-08	8.61467E-07	7.7834E-07	1.68592E-06	1.68592067
3836303773305	383630	3773305	0.001821514	0.003029862	0.003029862	0.001457211	0.000690485	0.0018733	0.001218059	0.000836494	0.000899069	0.001012448	0.002374982	0.007101629	0.000645774	0.001404552	4.61184E-08	8.61467E-07	7.7834E-07	1.68592E-06	1.68592067
3836403773305	383640	3773305	0.001793434	0.002983155	0.002983155	0.001434747	0.000679841	0.001844422	0.001199281	0.000823599	0.000885209	0.000986357	0.002273274	0.006800198	0.000618364	0.001344935	4.54291E-08	8.5118E-07	7.5413E-07	1.65074E-06	1.65074268
3836503773305	383650	3773305	0.001793434	0.002983155	0.002983155	0.001434747	0.000679841	0.001844422	0.001199281	0.000823599	0.000885209	0.000986357	0.002273274	0.006800198	0.000618364	0.001344935	4.54291E-08	8.5118E-07	7.5413E-07	1.65074E-06	1.65074268
3836603773305	383660	3773305	0.00177046	0.00294494	0.00294494	0.001416368	0.000671132	0.001820794	0.001183918	0.000813048	0.000873869	0.000962214	0.002183446	0.006533681	0.000594129	0.001292224	4.48611E-08	8.43096E-07	7.3249E-07	1.62045E-06	1.62045079
3836703773305	383670	3773305	0.00177046	0.00294494	0.00294494	0.001416368	0.000671132	0.001820794	0.001183918	0.000813048	0.000873869	0.000962214	0.002183446	0.006533681	0.000594129	0.001292224	4.48611E-08	8.43096E-07	7.3249E-07	1.62045E-06	1.62045079
3836803773305	383680	3773305	0.001768705	0.002942021	0.002942021	0.001414964	0.000670466	0.00181899	0.001182745	0.000812242	0.000873003	0.00094356	0.002123392	0.006355546	0.00057793	0.001256993	4.47427E-08	8.43772E-07	7.1815E-07	1.60666E-06	1.60666434
3836903773305	383690	3773305	0.001768705	0.002942021	0.002942021	0.001414964	0.000670466	0.00181899	0.001182745	0.000812242	0.000873003	0.00094356	0.002123392	0.006355546	0.00057793	0.001256993	4.47427E-08	8.43772E-07	7.1815E-07	1.60666E-06	1.60666434
3837003773305	383700	3773305	0.001772135	0.002947727	0.002947727	0.001417708	0.000671767	0.001822517	0.001185039	0.000813817	0.000874696	0.00092591	0.002067714	0.00619039	0.000562912	0.001224328	4.46756E-08	8.45305E-07	7.0493E-07	1.59491E-06	1.5949077
3837103773305	383710	3773305	0.001772135	0.002947727	0.002947727	0.001417708	0.000671767	0.001822517	0.001185039	0.000813817	0.000874696	0.00092591	0.002067714	0.00619039	0.000562912	0.001224328	4.46756E-08	8.45305E-07	7.0493E-07	1.59491E-06	1.5949077
3837203773305	383720	3773305	0.001767348	0.002939765	0.002939765	0.001413879	0.000669952	0.001817595	0.001181838	0.000811619	0.000872334	0.000906785	0.002003611	0.006000191	0.000545617	0.001186711	4.44116E-08	8.42773E-07	6.894E-07	1.57658E-06	1.57658054
3837303773305	383730	3773305	0.001767348	0.002939765	0.002939765	0.001413879	0.000669952	0.001817595	0.001181838	0.000811619	0.000872334	0.000906785	0.002003611	0.006000191	0.000545617	0.001186711	4.44116E-08	8.42773E-07	6.894E-07	1.57658E-06	1.57658054
3837403773305	383740	3773305	0.00175626	0.002921321	0.002921321	0.001405008	0.000665749	0.001806191	0.001174423	0.000806527	0.000866861	0.000886951	0.001936024	0.005799481	0.000527365	0.001147015	4.40173E-08	8.37508E-07	6.7269E-07	1.55422E-06	1.554216
3837503773305	383750	3773305	0.00175626	0.002921321	0.002921321	0.001405008	0.000665749	0.001806191	0.001174423	0.000806527	0.000866861	0.000886951	0.001936024	0.005799481	0.000527365	0.001147015	4.40173E-08	8.37508E-07	6.7269E-07	1.55422E-06	1.554216
3837603773305	383760	3773305	0.001746927	0.002905796	0.002905796	0.001397541	0.000662211	0.001796593	0.001168

Unique Identifier	X (UTM)	Y (UTM)	EGIODemolition 2025	EGIOSite Grubbing / Prep 2025	EGIOMass Grading / Excavation 2025	EGIOMass Grading / Excavation 2026	EGIODrainage / Utilities Trenching 2026	EGIODrainage / Utilities Trenching 2027	EGIOFoundations / Concrete Pads 2026	EGIOFoundations / Concrete Pads 2027	EGIOBuilding / Structure Construction 2026	EGIOBuilding / Structure Construction 2027	EGIOAsphalt Paving 2027	EGIOArchitectural Coating 2027	EGIOLandscaping or Other Finishing 2027	EGIOWaterside Construction (Piles) 2027	HIWaterside Construction (Landscaping) 2025	HIWaterside Construction (Landscaping) 2026	KMDemolition 2025	KMSite Grubbing / Prep 2025	KMMass Grading / Excavation 2025
3830103773315	383010	3773315	0.001187684	0.00109814	0.001826622	0.001826622	0.000878513	0.000878513	0.000416275	0.000416275	0.001129362	0.001129362	0.000734335	0.000148948	0.000504299	0.000542024	0.001606624	0.001606624	0.000689091	0.000637139	0.001059802
3830203773315	383020	3773315	0.001214516	0.00112295	0.001867889	0.001867889	0.00089836	0.00089836	0.000425679	0.000425679	0.001154876	0.001154876	0.000750925	0.000152313	0.000515692	0.00055427	0.001628236	0.001628236	0.000704276	0.000651179	0.001083155
3830303773315	383030	3773315	0.00123643	0.00114321	0.001901592	0.001901592	0.00091457	0.00091457	0.00043336	0.00043336	0.001175714	0.001175714	0.000764474	0.000155062	0.000524997	0.000564271	0.001645146	0.001645146	0.000721186	0.000666814	0.001109163
3830403773315	383040	3773315	0.001251011	0.00115669	0.001924017	0.001924017	0.000925355	0.000925355	0.00043847	0.00043847	0.001189579	0.001189579	0.000773489	0.00015689	0.000531189	0.000570925	0.001659654	0.001659654	0.000739304	0.000683566	0.001137028
3830503773315	383050	3773315	0.001258862	0.00116395	0.001936092	0.001936092	0.000931163	0.000931163	0.000441222	0.000441222	0.001197045	0.001197045	0.000778343	0.000157875	0.000534522	0.000574508	0.001673062	0.001673062	0.000757681	0.000700558	0.001165291
3830603773315	383060	3773315	0.001260674	0.00116563	0.001938878	0.001938878	0.000932503	0.000932503	0.000441857	0.000441857	0.001198768	0.001198768	0.000779464	0.000158102	0.000535292	0.000575335	0.001684569	0.001684569	0.000777093	0.000718506	0.001195146
3830703773315	383070	3773315	0.001259293	0.00116435	0.001936755	0.001936755	0.000931482	0.000931482	0.000441373	0.000441373	0.001197455	0.001197455	0.00077861	0.000157929	0.000534705	0.000574705	0.001705581	0.001705581	0.000795211	0.000735258	0.001223011
3830803773315	383080	3773315	0.001255842	0.00116116	0.001931448	0.001931448	0.000928929	0.000928929	0.000440164	0.000440164	0.001194173	0.001194173	0.000776476	0.000157496	0.00053324	0.00057313	0.001728494	0.001728494	0.000813502	0.00075217	0.001251142
3830903773315	383090	3773315	0.001251701	0.00115733	0.001925078	0.001925078	0.000925866	0.000925866	0.000438712	0.000438712	0.001190235	0.001190235	0.00077316	0.000156977	0.000531482	0.00057124	0.00175631	0.00175631	0.000831706	0.00076902	0.00127914
3831003773315	383100	3773315	0.001249803	0.00115558	0.001922159	0.001922159	0.000924462	0.000924462	0.000438047	0.000438047	0.001188431	0.001188431	0.000772742	0.000156739	0.000530676	0.000570374	0.001802537	0.001802537	0.000847668	0.00078376	0.001303687
3831103773315	383110	3773315	0.001245748	0.00115183	0.001915923	0.001915923	0.000921462	0.000921462	0.000436626	0.000436626	0.001184575	0.001184575	0.000770235	0.00015623	0.000528954	0.000568523	0.001848963	0.001848963	0.000863456	0.000798358	0.00132797
3831203773315	383120	3773315	0.001238759	0.00114537	0.001905175	0.001905175	0.000916293	0.000916293	0.000434176	0.000434176	0.001177929	0.001177929	0.000765914	0.000155354	0.000525987	0.000565334	0.001884784	0.001884784	0.000880884	0.000814472	0.001354773
3831303773315	383130	3773315	0.001229873	0.00113715	0.001891508	0.001891508	0.00090972	0.00090972	0.000431062	0.000431062	0.001169479	0.001169479	0.00076042	0.000154239	0.000522213	0.000561278	0.001915101	0.001915101	0.000900641	0.00083274	0.00138516
3831403773315	383140	3773315	0.001220469	0.00112845	0.001877044	0.001877044	0.000902764	0.000902764	0.000427766	0.000427766	0.001160537	0.001160537	0.000754605	0.00015306	0.00051822	0.00056986	0.001952323	0.001952323	0.000918673	0.000849412	0.001412892
3831503773315	383150	3773315	0.001209167	0.001118	0.001859662	0.001859662	0.000894404	0.000894404	0.000423804	0.000423804	0.00114979	0.00114979	0.000747617	0.000151642	0.000513421	0.000551828	0.002045576	0.002045576	0.000922124	0.000852603	0.0014182
3831603773315	383160	3773315	0.001183887	0.00109463	0.001820783	0.001820783	0.000875705	0.000875705	0.000414944	0.000414944	0.001125752	0.001125752	0.000731987	0.000148472	0.000502688	0.000540292	0.002134928	0.002134928	0.000924626	0.000854916	0.001422048
3831703773315	383170	3773315	0.001150757	0.001064	0.00176983	0.00176983	0.000851199	0.000851199	0.000403332	0.000403332	0.001094249	0.001094249	0.00071503	0.000144317	0.00048862	0.00052572	0.002212873	0.002212873	0.000932477	0.000862176	0.001434122
3831803773315	383180	3773315	0.001094246	0.00101175	0.001682918	0.001682918	0.000809399	0.000809399	0.000383525	0.000383525	0.001040513	0.001040513	0.000676563	0.00013723	0.000464625	0.000499382	0.002274408	0.002274408	0.000933685	0.000863292	0.00143598
3834803773315	383480	3773315	0.000836107	0.00077307	0.001285907	0.001285907	0.000618456	0.000618456	0.000293049	0.000293049	0.00079549	0.00079549	0.00051697	0.000104857	0.000355017	0.000381575	0.004553119	0.004553119	0.001521574	0.001406859	0.002340135
3834903773315	383490	3773315	0.00081842	0.00075672	0.001258705	0.001258705	0.000605374	0.000605374	0.00028685	0.00028685	0.000778231	0.000778231	0.000506022	0.000102639	0.000347507	0.000373503	0.004507492	0.004507492	0.001544869	0.001428397	0.002375962
3835003773315	383500	3773315	0.000796074	0.00073606	0.001224338	0.001224338	0.000588845	0.000588845	0.000279018	0.000279018	0.000756983	0.000756983	0.000492206	9.98362E-05	0.000338019	0.000363305	0.004418341	0.004418341	0.001606039	0.001484956	0.00247004
3835103773315	383510	3773315	0.000774678	0.00071627	0.001191431	0.001191431	0.000573018	0.000573018	0.000271519	0.000271519	0.000736637	0.000736637	0.00047876	9.71529E-05	0.000328934	0.00035354	0.004267154	0.004267154	0.001639342	0.001515748	0.002521258
3835203773315	383520	3773315	0.000757509	0.0007004	0.001165025	0.001165025	0.000560318	0.000560318	0.000265501	0.000265501	0.000720311	0.000720311	0.000468361	9.49997E-05	0.000321644	0.000345705	0.004092654	0.004092654	0.001662895	0.001537525	0.002557483
3835303773315	383530	3773315	0.000742065	0.00068612	0.001141274	0.001141274	0.000548895	0.000548895	0.000260089	0.000260089	0.000705626	0.000705626	0.00045812	9.30629E-05	0.000315086	0.000338657	0.003921755	0.003921755	0.001675664	0.001549332	0.002577121
3835403773315	383540	3773315	0.000728347	0.00067344	0.001120176	0.001120176	0.000538748	0.000538748	0.00025528	0.00025528	0.000692581	0.000692581	0.00045033	9.13425E-05	0.000309262	0.000332396	0.003751858	0.003751858	0.001679978	0.00155332	0.002583756
3835503773315	383550	3773315	0.000714284	0.00066043	0.001098547	0.001098547	0.000528346	0.000528346	0.000250351	0.000250351	0.000679209	0.000679209	0.000441636	8.95789E-05	0.00030329	0.000325978	0.003574956	0.003574956	0.001676527	0.001550129	0.002578448
3835603773315	383560	3773315	0.000697374	0.0006448	0.00107254	0.00107254	0.000515838	0.000515838	0.000244425	0.000244425	0.000663129	0.000663129	0.00043118	8.74582E-05	0.00029611	0.00031826	0.003365335	0.003365335	0.00166393	0.001538483	0.002559075
3835703773315	383570	3773315	0.000679342	0.00062812	0.001044808	0.001044808	0.0005025	0.0005025	0.000238105	0.000238105	0.000645982	0.000645982	0.00042003	8.51968E-05	0.000288454	0.000310032	0.003169523	0.003169523	0.001640722	0.001517024	0.002523381
3835803773315	383580	3773315	0.000660447	0.00061065	0.001015748	0.001015748	0.000488524	0.000488524	0.000231482	0.000231482	0.00062816	0.00062816	0.00040834	8.28272E-05	0.000280431	0.000301409	0.002988018	0.002988018	0.001608282	0.00148703	0.00247349
3835903773315	383590	3773315	0.000640949	0.00059263	0.00098576	0.00098576	0.000474101	0.000474101	0.000224648	0.000224648	0.000609475	0.000609475	0.000396293	8.03819E-05	0.000272152	0.00029251	0.002819922	0.002819922	0.001566265	0.001448181	0.002408869
3836003773315	383600	3773315	0.000621537	0.00057468	0.000955905	0.000955905	0.000459742	0.000459742	0.000217844	0.000217844	0.000591016	0.000591016	0.000384291	7.79474E-05	0.000263909	0.000283651	0.002664632	0.002664632	0.001519245	0.001404705	0.002336553
3836103773315	383610	3773315	0.000603505	0.00055801	0.000928172	0.000928172	0.000446404	0.000446404	0.000211524	0.000211524	0.000573869	0.000573869	0.00037314	7.5686E-05	0.000256253	0.00027542	0.002527354	0.002527354	0.001472396	0.001361389	0.002264502
3836203773315	383620	3773315	0.000585991	0.00054181	0.000901236	0.000901236	0.000433449	0.000433449	0.000205386	0.000205386	0.000557215	0.000557215	0.000362313	7.34895E-05	0.000248816	0.000267429	0.002401181	0.002401181	0.001424599	0.001317195	0.002190991
3836303773315	383630	3773315	0.000568994	0.0005261	0.000875096	0.000875096	0.00042087	0.00042087	0.000199428	0.000199428	0.00054053	0.00054053	0.00035184	7.1358E-05	0.000241599	0.000259672	0.002284314	0.002284314	0.001376629	0.001272842	0.002117215
3836403773315	383640	3773315	0.000552343	0.0005107	0.000849487	0.000849487	0.00040856	0.00040856	0.00019359	0.00019359	0.00052522	0.00052522	0.000341509	6.92697E-05	0.000234529	0.000252073	0.002175851	0.002175851	0.001328918	0.001228728	0.002043837
3836503773315	383650	3773315	0.000536554	0.0004961	0.000825204	0.000825204	0.000396882	0.000396882	0.000188058	0.000188058	0.00050206	0.00050206	0.00033174	6.72897E-05	0.000227825	0.000244868	0.002076494	0.002076494	0.001283192	0.001186449	0.001973511
3836603773315	383660	3773315	0.000524044	0.00048454	0.000805964	0.000805964	0.000387628	0.000387628	0.000183674	0.000183674	0.000498311	0.000498311	0.000324012	6.57207E-05	0.000222513	0.000239158	0.001993046	0.001993046	0.00124592	0.001151987	0.001916188
3836703773315	383670	3773315	0.000512483	0.00047385	0.000788183	0.000788183	0.000379077	0.000379077	0.000179622	0.000179622	0.000487317	0.000487317	0.000316864	6.42709E-05	0.000217604	0.000233882	0.001916902	0.001916902	0.001211237	0.001119919	0.001862846
3836803773315	383680	3773315	0.000501526	0.00046371	0.000771332	0.000771332	0.000370972	0.000370972	0.000175781	0.000175781	0.00047698	0.00047698	0.00031008	6.28967E-05	0.000212952	0.000228882	0.001846762	0.001846762	0.001178797	0.001089925	0.001812955
3836903773315	383690	3773315	0.000491777	0.0004547	0.000756338	0.000756338	0.00036376	0.00036376	0.00017236	0.00017236	0.00046762	0.00046762	0.00030406	6.16741E-05	0.000208812	0.000224433	0.001783426	0.001783426	0.001149722	0.001063042	0.001768238
3837003773315	383700	3773315	0.0004822	0.00044585	0.000741609	0.000741609	0.000356677	0.000356677	0.00016908	0.00016908	0.00045852	0.00045852	0.00029814	6.0473E-05	0.000204746	0.000220062	0.001723891	0.001723891	0.001121768	0.001037195	0.001725246
3837103773315	383710	3773315	0.00047711	0.00044114	0.00073378	0.00073378	0.000352911	0.000352911	0.000167224	0.000167224	0.000453681	0.000453681	0.000294993	5.98347E-05	0.000202584	0.000217739	0.001680567	0.001680567	0.001106152	0.001022757	0.001701229
3837203773315	383720	3773315	0.000473831	0.00043811	0.000728738	0.000728738	0.000350486	0.000350486	0.000166074	0.000166074	0.000450563	0.000450563	0.000292966	5.94235E-05	0.000201192	0.000216243	0.001644046	0.001644046	0.001095368	0.001012785	0.001684643
3837303773315	383730	3773315	0.000471329	0.00043579	0.00072489	0.00072489	0.000348636	0.000348636	0.000165197	0.000165197	0.00044818	0.00044818	0.00029141	5.91097E-05	0.00020013	0.00021501	0.001611327	0.001611327	0.001086913	0.001004968	0.001671639
3837403773315	383740	3773315	0.000472709	0.00043707	0.000727013	0.000727013	0.000349657	0.000349657	0.000165681	0.000165681	0.000449497	0.000449497	0.00029227	5.92828E-05	0.000200716	0.000215731	0.001590215	0.001590215	0.001088379	0.001006324	0.001673895
3837503773315	383750	3773315	0.000474435	0.00043867	0.000729667	0.000729667	0.000350933	0.000350933	0.000166286	0.000166286	0.00045113	0.00045113	0.00029233	5.94992E-05	0.000201449	0.000216518	0.001570903	0.001570903	0.001090622	0.001008398	0.001677345
3837603773315	383760	3773315	0.000475643	0.00043978	0.000731525	0.000731525	0.000351826	0.000351826	0.000166709	0.000166709	0.00045228	0.00045228	0.00029408	5.96507E-05	0.000201962	0.00021707	0.001551492	0.001551492	0.001091572	0.001009275	0.001678804
3837703773315	383770	3773315	0.000476506	0.00044058	0.000732851	0.000732851	0.000352465	0.000352465	0.000167012	0.000167012	0.00045310	0.00045310	0.00029461	5.97589E-05	0.000202328	0.000217463	0.001532281	0.001532281	0.001091485	0.001009195	0.001678672
3837803773315	383780	3773315	0.000477368	0.00044138	0.000734178	0.000734178	0.000353103	0.000353103	0.000167314	0.000167314	0.00045392	0.00045392	0.00029515	5.98671E-05	0.000202694	0.000217857	0.001514671	0.001514671	0.001091399	0.001009116	0.001678539
3837903773315	383790	3773315	0.000477455	0.00044146	0.000734311	0.000734311	0.000353167	0.000353167	0.000167344	0.000167344	0.00045409	0.00045409	0.00029526	5.98779E-05	0.000202731	0.000217896	0.00149616	0.00149616	0.001089069	0.001006962	0.001674956
3838003773315	383800	3773315	0.000477368	0.00044138	0.000734178	0.000734178	0.000353103	0.000353103	0.000167314	0.000167314	0.00045392	0.00045392	0.00029515	5.98671E-05	0.000202694	0.000217857	0.001478951	0.001478951	0.001086395	0.001004489	0.001670843
3838103773315	383810	3773315	0.000476333	0.00044042	0.000732586	0.000732586	0.000352337	0.000352337	0.000166951	0.000166951	0.00045294	0.00045294	0.00029453	5.97373E-05	0.000202255	0.000217385	0.00146024	0.00146024	0.001081305	0.00099782	0.001663014
3838203773315	383820	3773315	0.000474262	0.00043851	0.000729401	0.000729401	0.000350805	0.000350805	0.000166226	0.000166226	0.00045097	0.00045097	0.00029323	5.94776E-05	0.000201375	0.00021644	0.001439028	0.001439028	0.001073626	0.000992683	0.001651205
3838303773315	383830	3773315	0.000472106	0.00043651	0.000726084	0.000726084	0.00034921	0.00034921	0.00016547	0.00016547	0.00044823	0.00044823	0.00029189	5.92071E-05	0.00020046	0.000215455	0.001418816	0.001418816	0.001065861	0.000985503	0.001639262
3838403773315	383840	3773315	0.000465807	0.00043069	0.000716398	0.000716398	0.000344551	0.000344551	0.000163262	0.000163262	0.00044293	0.00044293	0.00028805	5.84172E-05	0.000197785	0.000212581	0.001382795	0.001382795	0.001047398	0.000968432	0.001610867
3838503773315	383850	3773315	0.00045925	0.00042463	0.000706313	0.000706313	0.000339701	0.000339701	0.000160964	0.000160964	0.00043699	0.00043699	0.00028395	5.75949E-05	0.000195001	0.000209589	0.001346474	0.001346474	0.001028331	0.000950802	0.001581542
3838603773315	383860	3773315	0.000451744	0.00041769	0.000694769	0.000694769	0.000334149	0.000334149	0.000158333	0.000158333	0.00042956	0.00042956	0.00027931	5.66536E-05	0.000191814	0.000206163	0.001307552	0.001307552	0.001006848	0.000930939	0.001548502
3838703773315	383870	3773315	0.000442426	0.00040907	0.000680439	0.000680439	0.000327257	0.000327257	0.000155067	0.000155067	0.00042070	0.00042070	0.000273548	5.5485E-05	0.000187858	0.000201911	0.001263527	0.001263527	0.000980879	0.000906928	0.001508562
3838803773315	383880	3773315	0.000433367	0.00040069	0.000666506	0.000666506	0.000320556	0.000320556	0.000151892	0.000151892	0.00041087	0.00041087	0.00026794	5.43489E-05	0.000184011	0.000197776	0.001221903	0.001221903	0.0009556	0.000883555	0.001469684
3838903773315	383890	3773315	0.000423273	0.00039136	0.000650981	0.000650981	0.000313089	0.000313089	0.000148354	0.000148354	0.00040248	0.00040248	0.000261706	5.3083E-05	0.000179725	0.000193169	0.001179178	0.001179178	0.000927905	0.000857948	0.00142709
3839003773315	383900	3773315	0.000413092	0.00038195	0.00063524	0.00063524	0.000305559	0.000305559	0.000144786	0.000144786	0.00039280	0.00039280	0.00025541	5.18062E-05	0.000175402	0.000188523	0.001138355	0.001138355	0.000900124	0.000832261	0.001384363
3839103773315	383910	3773315	0.000403171	0.00037277	0.000620064	0.000620064	0.00029822	0.00029822	0.000141308	0.000141308	0.000383373	0.000383373	0.000249277	5.05619E-05	0.000171189	0.000183995	0.001099933	0.001099933	0.00087286	0.000807053	0.001342433
3829703773325	382970	3773325	0.001217967	0.00112614	0.001873196	0.001873196	0.000900913	0.000900913	0.000426889	0.000426889	0.001158158	0.001158158	0.000753058	0.000152746	0.000517158	0.000555845	0.001437427	0.001437427	0.000656392	0.000606905	0.001009512
3829803773325	382980	3773325	0.001224524	0.0011322	0.001883281	0.001883281	0.000905763	0.000905763	0.000429187	0.000429187	0.001164393	0.001164393	0.000757112	0.000153568	0.000519942	0.000558837	0.001487455	0.001487455	0.000667091	0.000616797	0.001025965
3829903773325	382990	3773325	0.001231685	0.00113882	0.001894294	0.001894294	0.00091106	0.00091106	0.000431697	0.000431697	0.001171202	0.001171202	0.00076154	0.000154466	0.000522983	0.000562105	0.001532081	0.001532081	0.000678134	0.000627008	0.00104295
3830003773325	383000	3773325	0.001241865	0.00114824	0.001909952	0.001909952	0.00091859	0.00091859	0.00043525	0.00043525	0.001180883	0.001180883	0.00076783	0.000155743	0.000527305	0.000566751	0.001570703	0.001570703	0.000690558	0.000638495	0.001062057
3830103773325	383010	3773325	0.001250752	0.00115645	0.001923619	0.001923619	0.000925164	0.000925164	0.00043838	0.00043838	0.001189333	0.001189333	0.000773329	0.000156858	0.000531079	0.000570807	0.001609826	0.001609826	0.000703413	0.000650381	0.001081828
3830203773325	383020	3773325	0.001267921	0.00117233	0.001950024	0.001950024	0.000937863	0.000937863	0.000444397	0.000444397	0.001205659	0.001205659	0.00078345	0.000159011	0.000538369	0.000578642	0.001633039	0.001633039	0.000719029	0.00066482	0.001105845
3830303773325	383030	3773325	0.00128138	0.00118477	0.001970724	0.001970724	0.000947819	0.000947819	0.000449115	0.000449115	0.001218457	0.001218457	0.00079226	0.000160699	0.000544084	0.000584785	0.001653451	0.001653451	0.000735767	0.000680296	0.001131587
3830403773325	383040	3773325	0.00129018	0.00119291	0.001984259	0.001984259	0.000954328	0.000954328	0.000452199	0.000452199	0.001226825	0.001226825	0.00079770	0.000161802	0.00054782	0.00058801	0.001671661	0.001671661	0.000753108	0.00069633	0.001158258
3830503773325	383050	3773325	0.00129389	0.00119634	0.001989964	0.001989964	0.000957072	0.000957072	0.00045349	0.00045349	0.001230353	0.001230353	0.000800001	0.000162268	0.000549395	0.000590494	0.00168707	0.00168707	0.000771399	0.000713241	0.001186389
3830603773325	383060	3773325	0.001292855	0.00119538	0.001988372	0.001988372	0.000956307	0.000956307	0.000453136	0.000453136	0.001229369	0.001229369	0.000799361	0.000162138	0.000548956	0.000590021	0.001701178	0.001701178	0.000790035	0.000730472	0.00121505
3830703773325	383070	3773325	0.001289231	0.00119203	0.001982799	0.001982799	0.000953626	0.000953626	0.000451866	0.000451866	0.001225923	0.001225923	0.00079712	0.000161683	0.000547417	0.000588368	0.001720089	0.001720089	0.000808671	0.000747703	0.001243711
3830803773325	383080	3773325	0.001283278	0.00118653	0.001973643	0.001973643	0.000949223	0.000949223	0.00044978	0.00044978	0.001220262	0.001220262	0.00079344	0.000160937	0.00054489	0.000585651	0.001739701	0.001739701	0.000827738	0.000765332	0.001273036
3830903773325	383090	3773325	0.001277325	0.00118102	0.001964488	0.001964488	0.000944819	0.000944819	0.000447693	0.000447693	0.001214601	0.001214601	0.000789759	0.00016019	0.000542362	0.000582934	0.001764915	0.001764915	0.000846719	0.000782882	0.001302228
3831003773325	383100	3773325	0.001277325	0.00118102	0.001964488	0.001964488	0.000944819	0.000944819	0.000447693	0.000447693	0.001214601	0.001214601	0.000789759	0.00016019	0.000542362	0.000582934	0.001811642	0.001811642	0.000864233	0.000799076	0.001329164
3831103773325	383110	3773325	0.001275427	0.00117927	0.001961568	0.001961568	0.000943415	0.000943415	0.000447028	0.000447028	0.001212796	0.001212796	0.000788585	0.000159952	0.000541556	0.000582068	0.001858869	0.001858869	0.000881661	0.00081519	0.001355968

			KMMass Grading / Excavation	KMDrainage / Utilities Trenching	KMFoundations / Concrete Pads	KMBuilding / Structure Construction	KMAsphalt Paving	KMArchitectural Coating	KMLandscaping or Other Finishing	KMWaterside Construction (Piles)	EWNDemolition	EWNSite Grubbing / Prep	EWNDrainage / Utilities Trenching	EWNDrainage / Utilities Trenching	EWNDrainage / Utilities Trenching	EWNFoundations / Concrete Pads	EWNBuilding / Structure Construction	EWNAsphalt Paving	EWNLandscaping or Other Finishing	EWNWaterside Construction (Piles)	ISDemolition
Unique Identifier	X (UTM)	Y (UTM)	2026	2026	2026	2026	2026	2026	2026	2026	2027	2027	2027	2028	2029	2029	2029	2029	2029	2029	2027
3830103773315	383010	3773315	0.001059802	0.000263158	0.000241522	0.00071035	0.000426059	8.64194E-05	0.000292593	0.000314481	0.006572983	0.007514894	0.008850369	0.008850369	0.008850369	0.002303784	0.005723462	0.004064018	0.002790938	0.002918126	0.000703327
3830203773315	383020	3773315	0.001083155	0.000268957	0.000246844	0.000726003	0.000435448	8.83238E-05	0.000299041	0.000321411	0.006992805	0.007994877	0.009415649	0.009415649	0.009415649	0.002450928	0.006089025	0.004323591	0.002969197	0.003104509	0.000725241
3830303773315	383030	3773315	0.001109163	0.000275415	0.000252771	0.000743435	0.000445903	9.04445E-05	0.000306221	0.000329128	0.007436266	0.008501887	0.01001276	0.01001276	0.01001276	0.002606358	0.006475172	0.004597779	0.003157495	0.003301387	0.000745775
3830403773315	383040	3773315	0.001137028	0.000282334	0.000259121	0.000762112	0.000457105	9.27167E-05	0.000313914	0.000337397	0.007926404	0.009062261	0.010672719	0.010672719	0.010672719	0.002778148	0.006901962	0.004900827	0.003365611	0.003518988	0.000762599
3830503773315	383050	3773315	0.001165291	0.000289352	0.000265562	0.000781056	0.000468468	9.50213E-05	0.000321717	0.000345784	0.00847935	0.009694445	0.011417249	0.011417249	0.011417249	0.002971952	0.007383443	0.005242709	0.003600396	0.003764472	0.000775627
3830603773315	383060	3773315	0.001195146	0.000296765	0.000272366	0.000801067	0.00048047	9.74558E-05	0.00032996	0.000354643	0.009096401	0.010399919	0.012248092	0.012248092	0.012248092	0.003188224	0.007920743	0.005624226	0.0038624	0.004038417	0.000785721
3830703773315	383070	3773315	0.001223011	0.000303684	0.000278716	0.000819744	0.000491672	9.9728E-05	0.000337653	0.000362911	0.009891439	0.011308887	0.013318594	0.013318594	0.013318594	0.003466879	0.008613028	0.006115791	0.00419998	0.00439138	0.000792623
3830803773315	383080	3773315	0.001251142	0.000310669	0.000285127	0.000838599	0.000502981	0.000102022	0.000345419	0.000371259	0.01082314	0.012374102	0.014573108	0.014573108	0.014573108	0.003793434	0.009424312	0.006691854	0.004595587	0.004805016	0.00079849
3830903773315	383090	3773315	0.00127914	0.000317621	0.000291507	0.000857365	0.000514237	0.000104305	0.000353149	0.000379567	0.011953623	0.013666582	0.016095276	0.016095276	0.016095276	0.00418966	0.010408686	0.007390821	0.005075598	0.005306902	0.000803494
3831003773315	383100	3773315	0.001303687	0.000323717	0.000297101	0.000873819	0.000524106	0.000106307	0.000359926	0.000386851	0.013510915	0.015447036	0.018192134	0.018192134	0.018192134	0.00473548	0.011764707	0.008353682	0.005736836	0.005998274	0.000807118
3831103773315	383110	3773315	0.00132797	0.000329746	0.000302635	0.000890094	0.000533867	0.000108287	0.00036663	0.000394056	0.015365603	0.017567501	0.020689429	0.020689429	0.020689429	0.005385535	0.013379687	0.00950042	0.006524351	0.006821677	0.000809878
3831203773315	383120	3773315	0.001354773	0.000336402	0.000308744	0.00090806	0.000544643	0.000110472	0.00037403	0.00040201	0.017374381	0.019864138	0.023394202	0.023394202	0.023394202	0.006089597	0.015128842	0.01074243	0.007377293	0.007713489	0.000813071
3831303773315	383130	3773315	0.00138516	0.000343947	0.000315668	0.000928427	0.000556859	0.00011295	0.000382419	0.000411027	0.01962111	0.022432825	0.02641937	0.02641937	0.02641937	0.006877059	0.017085195	0.012131563	0.008331271	0.008710442	0.000816435
3831403773315	383140	3773315	0.001412892	0.000350833	0.000321988	0.000947015	0.000568008	0.000115211	0.000390076	0.000419256	0.022442441	0.025658454	0.030218227	0.030218227	0.030218227	0.007865916	0.019541885	0.013875967	0.009529229	0.009963493	0.000818592
3831503773315	383150	3773315	0.0014182	0.000352151	0.000323198	0.000950572	0.000570141	0.000115644	0.000391541	0.000420831	0.027866823	0.031860152	0.037522032	0.037522032	0.037522032	0.009767123	0.024265197	0.017229816	0.011832463	0.012371689	0.000806341
3831603773315	383160	3773315	0.001422048	0.000353107	0.000324075	0.000953152	0.000571688	0.000115958	0.000392603	0.000421973	0.035591081	0.0406913	0.047922565	0.047922565	0.047922565	0.012474421	0.030991138	0.022005657	0.015112241	0.015800933	0.000779337
3831703773315	383170	3773315	0.001434122	0.000356105	0.000326827	0.000961245	0.000576543	0.000116943	0.000395937	0.000425556	0.046986235	0.053719385	0.063265876	0.063265876	0.063265876	0.016468341	0.040913535	0.029051183	0.019950709	0.020859899	0.000741634
3831803773315	383180	3773315	0.00143598	0.000356566	0.00032725	0.00096249	0.00057729	0.000117094	0.00039645	0.000426107	0.065754156	0.075176758	0.088536447	0.088536447	0.088536447	0.023046364	0.05725581	0.040655226	0.027919709	0.029192061	0.000668902
3834803773315	383480	3773315	0.002340135	0.000581076	0.000533301	0.001568516	0.000940776	0.000190822	0.000646072	0.000694402	0.073789527	0.084363601	0.099355887	0.099355887	0.099355887	0.025862704	0.064252655	0.045623426	0.031331588	0.032759425	0.0006356
3834903773315	383490	3773315	0.002375962	0.000589972	0.000541466	0.001592529	0.000955179	0.000193743	0.000655963	0.000705033	0.058316509	0.066673293	0.078521828	0.078521828	0.078521828	0.020439521	0.050779436	0.036056593	0.024761629	0.02589006	0.000640172
3835003773315	383500	3773315	0.00247004	0.000613332	0.000562905	0.001655586	0.000993	0.000201415	0.000681936	0.000732949	0.047362142	0.05414916	0.063772027	0.063772027	0.063772027	0.016600094	0.041240858	0.029283603	0.020110322	0.021026785	0.000642329
3835103773315	383510	3773315	0.002521258	0.00062605	0.000574578	0.001689916	0.001013591	0.000205591	0.000696077	0.000748148	0.038903844	0.044478783	0.052383123	0.052383123	0.052383123	0.01363552	0.033875745	0.02405391	0.016518865	0.017271659	0.00064138
3835203773315	383520	3773315	0.002557483	0.000635045	0.000582833	0.001714197	0.001028154	0.000208545	0.000706078	0.000758897	0.032842309	0.037548627	0.044221407	0.044221407	0.044221407	0.011510995	0.028597629	0.020306115	0.013945091	0.014580594	0.000639137
3835303773315	383530	3773315	0.002577121	0.000639921	0.000587308	0.001727359	0.001036049	0.000210146	0.0007115	0.000764724	0.028430555	0.032504667	0.038281083	0.038281083	0.038281083	0.009964707	0.024756069	0.017578366	0.012071827	0.012621962	0.000634909
3835403773315	383540	3773315	0.002583756	0.000641569	0.00058882	0.001731806	0.001038716	0.000210687	0.000713331	0.000766693	0.02500408	0.028587176	0.033667414	0.033667414	0.033667414	0.008763752	0.021772446	0.015459806	0.01061692	0.011100752	0.000629043
3835503773315	383550	3773315	0.002578448	0.000640251	0.000587611	0.001728249	0.001036582	0.000210254	0.000711866	0.000765118	0.02216394	0.025340044	0.029843232	0.029843232	0.029843232	0.007768303	0.019299379	0.013703773	0.009410976	0.009839851	0.000622313
3835603773315	383560	3773315	0.002559075	0.00063544	0.000583196	0.001715264	0.001028794	0.000208675	0.000706517	0.00075937	0.019533885	0.022333099	0.026301923	0.026301923	0.026301923	0.006846487	0.017009242	0.012077632	0.008294234	0.008672217	0.000613772
3835703773315	383570	3773315	0.002523381	0.000626577	0.000575061	0.001691339	0.001014444	0.000205764	0.000696663	0.000748778	0.01737697	0.019867098	0.023397687	0.023397687	0.023397687	0.006090504	0.015131096	0.01074403	0.007378392	0.007714639	0.000602642
3835803773315	383580	3773315	0.00247349	0.000614189	0.000563691	0.001657899	0.000994387	0.000201696	0.000682889	0.000733973	0.015577326	0.017809564	0.020974508	0.020974508	0.020974508	0.005459742	0.013564046	0.009631326	0.00661425	0.006915673	0.000589528
3835903773315	383590	3773315	0.002408869	0.000598143	0.000548965	0.001614586	0.000968408	0.000196426	0.000665048	0.000714798	0.01406067	0.01607557	0.018932366	0.018932366	0.018932366	0.004928165	0.012243409	0.00869359	0.005970266	0.006242342	0.00057512
3836003773315	383600	3773315	0.002336553	0.000580186	0.000532484	0.001566114	0.000939336	0.00019053	0.000645083	0.000693339	0.012766434	0.014595871	0.017189708	0.017189708	0.017189708	0.004474544	0.011116446	0.007893376	0.005420724	0.005667756	0.000559935
3836103773315	383610	3773315	0.002264502	0.000562295	0.000516064	0.001517821	0.00091037	0.000184654	0.000625191	0.000671959	0.01168513	0.013359615	0.015733756	0.015733756	0.015733756	0.004095555	0.010174894	0.007224815	0.004961594	0.005187703	0.000545786
3836203773315	383620	3773315	0.002190991	0.000544042	0.000499312	0.001468549	0.000880817	0.00017866	0.000604896	0.000650146	0.010743421	0.012282958	0.014465767	0.014465767	0.014465767	0.003765493	0.009354895	0.006642564	0.004561737	0.004769624	0.000531723
3836303773315	383630	3773315	0.002117215	0.000525723	0.000482499	0.001419099	0.000851158	0.000172644	0.000584527	0.000628254	0.009913958	0.011334632	0.013348914	0.013348914	0.013348914	0.003474772	0.008632636	0.006129714	0.00420954	0.004401377	0.000517832
3836403773315	383640	3773315	0.002043837	0.000507502	0.000465776	0.001369916	0.000821659	0.000166661	0.000564269	0.00060648	0.009175602	0.010490471	0.012354736	0.012354736	0.012354736	0.003215983	0.007989709	0.005673196	0.00389603	0.004073579	0.000504287
3836503773315	383650	3773315	0.001973511	0.00049004	0.00044975	0.001322779	0.000793386	0.000160926	0.000544853	0.000585611	0.008520677	0.009741694	0.011472894	0.011472894	0.011472894	0.002986437	0.007419428	0.005268261	0.003617943	0.00378282	0.000491432
3836603773315	383660	3773315	0.001916188	0.000475806	0.000436686	0.001284358	0.000770342	0.000156252	0.000529027	0.000568602	0.007976962	0.009120064	0.010740794	0.010740794	0.010740794	0.002795868	0.006945985	0.004932086	0.003387078	0.003541433	0.000481596
3836703773315	383670	3773315	0.001862846	0.000462561	0.00042453	0.001248605	0.000748897	0.000151902	0.0005143	0.000552773	0.007490879	0.008564326	0.010086295	0.010086295	0.010086295	0.0026255	0.006522726	0.004631546	0.003180684	0.003325633	0.000472537
3836803773315	383680	3773315	0.001812955	0.000450172	0.00041316	0.001215164	0.00072884	0.000147834	0.000500526	0.000537969	0.007052422	0.008063037	0.009495922	0.009495922	0.009495922	0.002471824	0.006140937	0.004360451	0.002994511	0.003130977	0.000464168
3836903773315	383690	3773315	0.001768238	0.000439069	0.000402969	0.001185192	0.000710863	0.000144187	0.000488181	0.0005247	0.00666202	0.007616691	0.008970256	0.008970256	0.008970256	0.002334991	0.005800992	0.004119069	0.002828744	0.002957655	0.000456748
3837003773315	383700	3773315	0.001725246	0.000428393	0.000393172	0.001156376	0.00069358	0.000140682	0.000476311	0.000511942	0.006302333	0.00720546	0.008485945	0.008485945	0.008485945	0.002208923	0.005487793	0.003896678	0.002676018	0.002797969	0.000449587
3837103773315	383710	3773315	0.001701229	0.00042243	0.000387698	0.001140278	0.000683924	0.000138723	0.000469681	0.000504816	0.006028664	0.006892574	0.008117456	0.008117456	0.008117456	0.002113004	0.005249493	0.003727471	0.002559816	0.002676471	0.000446827
3837203773315	383720	3773315	0.001684643	0.000418311	0.000383919	0.001129161	0.000677256	0.000137371	0.000465101	0.000499894	0.005793042	0.006623188	0.007800197	0.007800197	0.007800197	0.00203042	0.005044325	0.003581788	0.002459769	0.002571865	0.000445877
3837303773315	383730	3773315	0.001671639	0.000415082	0.000380955	0.001120445	0.000672029	0.000136311	0.000461511	0.000496035	0.005579508	0.006379054	0.007512678	0.007512678	0.007512678	0.001955578	0.004858388	0.003449761	0.002369101	0.002477065	0.000445705
3837403773315	383740	3773315	0.001673895	0.000415642	0.000381469	0.001121957	0.000672935	0.000136494	0.000462134	0.000496705	0.005417653	0.006194005	0.007294744	0.007294744	0.007294744	0.001898849	0.004717452	0.003349688	0.002300376	0.002405208	0.000449501
3837503773315	383750	3773315	0.001677345	0.000416499	0.000382255	0.001124269	0.000674322	0.000136776	0.000463087	0.000497728	0.005264598	0.006019017	0.007088659	0.007088659	0.007088659	0.001845204	0.004584179	0.003255055	0.002235388	0.002337259	0.000453642
3837603773315	383760	3773315	0.001678804	0.000416862	0.000382588	0.001125247	0.00067409	0.000136895	0.000463489	0.000498162	0.005112837	0.00584551	0.006884317	0.006884317	0.006884317	0.001792013	0.004452033	0.003161223	0.002170949	0.002269883	0.00045718
3837703773315	383770	3773315	0.001678672	0.000416829	0.000382558	0.001125158	0.000674856	0.000136884	0.000463453	0.000498122	0.004965391	0.005676934	0.006685784	0.006685784	0.006685784	0.001740334	0.004323643	0.003070058	0.002108342	0.002204423	0.000460199
3837803773315	383780	3773315	0.001678539	0.000416796	0.000382528	0.001125069	0.000674803	0.000136873	0.000463416	0.000498083	0.004826313	0.005517926	0.006498518	0.006498518	0.006498518	0.001691588	0.0042054	0.002984067	0.002049289	0.002142679	0.000463133
3837903773315	383790	3773315	0.001674956	0.000415906	0.000381711	0.001122668	0.00067336	0.000136581	0.000462427	0.00049702	0.004687753	0.00535951	0.00631195	0.00631195	0.00631195	0.001643024	0.004081888	0.002898397	0.001990455	0.002081164	0.000465117
3838003773315	383800	3773315	0.001670843	0.000414885	0.000380774	0.001119911	0.000671709	0.000136246	0.000461291	0.000495799	0.004556526	0.005209478	0.006135257	0.006135257	0.006135257	0.00159703	0.003967621	0.002817261	0.001934735	0.002022905	0.000466756
3838103773315	383810	3773315	0.001663014	0.000412941	0.00037899	0.001114664	0.000668561	0.000135607	0.0004513	0.000493476	0.004424523	0.005058559	0.005957517	0.005957517	0.005957517	0.001550764	0.003852679	0.002735644	0.001878686	0.001964301	0.000467274
3838203773315	383820	3773315	0.001651205	0.000410008	0.000376298	0.001106748	0.000663814	0.000134644	0.0004587	0.000489972	0.004290535	0.004905371	0.005777106	0.005777106	0.005777106	0.001503802	0.003736008	0.002652801	0.001821794	0.001904816	0.00046667
3838303773315	383830	3773315	0.001639262	0.000407043	0.000373577	0.001098744	0.000659013	0.00013367	0.000452573	0.000486428	0.004163191	0.004759778	0.00560564	0.00560564	0.00560564	0.001459169	0.003625122	0.002574065	0.001767722	0.00184828	0.000465807
3838403773315	383840	3773315	0.001610867	0.000399992	0.000367106	0.001079711	0.000647597	0.000131355	0.000444733	0.000478002	0.004004615	0.004578478	0.005392121	0.005392121	0.005392121	0.001403589	0.003487041	0.002476019	0.001700389	0.001777879	0.000461235
3838503773315	383850	3773315	0.001581542	0.00039271	0.000360423	0.001060055	0.000635808	0.000128964	0.000436637	0.0004693	0.003851819	0.004403786	0.005186385	0.005186385	0.005186385	0.001350035	0.003353993	0.002381546	0.001635511	0.001710444	0.000456231
3838603773315	383860	3773315	0.001548502	0.000384506	0.000352893	0.00103791	0.00062525	0.00012627	0.000427515	0.000459496	0.00369885	0.004228897	0.004980416	0.004980416	0.004980416	0.001296421	0.003220795	0.002286967	0.00157056	0.001642133	0.000450278
3838703773315	383870	3773315	0.001508562	0.000374589	0.000343791	0.001011139	0.000606469	0.000123013	0.000416488	0.000447645	0.003539843	0.004047104	0.004766316	0.004766316	0.004766316	0.00124069	0.003082338	0.002188654	0.001503044	0.00157154	0.000442513
3838803773315	383880	3773315	0.001469684	0.000364935	0.000334931	0.00098508	0.000590839	0.000119842	0.000405755	0.000436108	0.003391015	0.00387695	0.004565924	0.004565924	0.004565924	0.001188527	0.002952746	0.002096635	0.001439851	0.001505467	0.000443662
3838903773315	383890	3773315	0.00142709	0.000354359	0.000325224	0.000956531	0.000573716	0.000116369	0.000393995	0.000423469	0.003243655	0.003708472	0.004367506	0.004367506	0.004367506	0.001136878	0.002824431	0.002005524	0.00137728	0.001440045	0.000425689
3839003773315	383900	3773315	0.001384363	0.000343749	0.000315487	0.000927893	0.000556539	0.000112885	0.000382199	0.00041079	0.003104146	0.003548971	0.00417966	0.00417966	0.00417966	0.001087981	0.002702953	0.001919266	0.001318044	0.001378109	0.000416371
3839103773315	383910	3773315	0.001342433	0.000333338	0.000305931	0.000899789	0.000539682	0.000109466	0.000370623	0.000398348	0.002973264	0.003399334	0.004003431	0.004003431	0.004003431	0.001042108	0.002588987	0.001838343	0.00126247	0.001320003	0.000407053
3829703773325	382970	3773325	0.001009512	0.00025067	0.000230061	0.000676643	0.000405842	8.23186E-05	0.000278709	0.000299558	0.00465143	0.005317982	0.006263043	0.006263043	0.006263043	0.001630293	0.00405026	0.002875939	0.001975032	0.002065038	0.000724033
3829803773325	382980	3773325	0.001025965	0.000254756	0.000233811	0.000687671	0.000412456	8.36603E-05	0.000283252	0.000304441	0.005037345	0.005759199	0.006782669	0.006782669	0.006782669	0.001765554	0.004386298	0.003114547	0.002138895	0.002236368	0.000725069
3829903773325	382990	3773325	0.00104295	0.000258973	0.000237681	0.000699055	0.000419284	8.50453E-05	0.000287941	0.000309481	0.005436461	0.006215508	0.007320069	0.007320069	0.007320069	0.001905441	0.0047338	0.003361317	0.002308362	0.002413558	0.000727916
3830003773325	383000	3773325	0.001062057	0.000263718	0.000242036	0.000711862	0.000426966	8.66034E-05	0.000293216	0.000315151	0.005844636	0.006682175	0.007869666	0.007869666	0.007869666	0.002048503	0.00508925	0.003613688	0.002481676	0.002594771	0.0007343
3830103773325	383010	3773325	0.001081828	0.000268627	0.000246541	0.000725114	0.000434914	8.82156E-05	0.000298674	0.000321017	0.006301384	0.007204375	0.008484667	0.008484667	0.008484667	0.00220859	0.005486966	0.003896091	0.002675615	0.002797548	0.000740426
3830203773325	383020	3773325	0.001105845	0.000274591	0.000252015	0.000741212	0.00044457	9.0174E-05	0.000305305	0.000328144	0.006705245	0.007666109	0.009028456	0.009028456	0.009028456	0.002350141	0.00583863	0.004145795	0.002847097	0.002976845	0.000755697
3830303773325	383030	3773325	0.001131587	0.000280983	0.000257881	0.000758466	0.000454918	9.22731E-05	0.000312412	0.000335783	0.007140251	0.008163453	0.009614183	0.009614183	0.009614183	0.002502607	0.006217415	0.004414756	0.003031804	0.003169969	0.000769674
3830403773325	383040	3773325	0.001158258	0.000287605	0.000263959	0.000776342	0.00046564	9.44479E-05	0.000319776	0.000343697	0.007615118	0.008706368	0.010253579	0.010253579	0.010253579	0.002669045	0.006630907	0.004708361	0.003233436	0.00338079	0.000781752
3830503773325	383050	3773325	0.001186389	0.000294591	0.00027037	0.000795197	0.000476949	9.67417E-05	0.000327542	0.000352044	0.008132605	0.009298011	0.010950364	0.010950364	0.010950364	0.00285042	0.007081512	0.005028319	0.003453165	0.003610532	0.000791847
3830603773325	383060	3773325	0.00121505	0.000301707	0.000276902	0.000814408	0.000488472	9.90788E-05	0.000335455	0.000360549	0.008707638	0.009955447	0.011724633	0.011724633	0.011724633	0.003051965	0.007582226	0.005383857	0.003697329	0.003865823	0.0007998
3830703773325	383070	3773325	0.001243711	0.000308824	0.000283433	0.000833619	0.000499994	0.000101416	0.000343368	0.000369054	0.009398455	0.010745258	0.012654802	0.012654802	0.012654802	0.003294092	0.008183759	0.005810983	0.003990655	0.004172516	0.000805996
3830803773325	383080	3773325	0.001273036	0.000316106	0.000290116	0.000853274	0.000511783	0.000103807	0.000351464	0.000377755	0.010187713	0.011647617	0.01371752	0.01371752	0.01371752	0.003570721	0.00887101	0.006298975	0.00432578	0.004522913	0.000811086
3830903773325	383090	3773325	0.001302228	0.000323354	0.000296769	0.00087284	0.000523519	0.000106188	0.000359523	0.000386418	0.011139775	0.012736111	0.014999449	0.014999449	0.014999449	0.003904412	0.009700024	0.006887627	0.004730032	0.004945589	0.000815659
3831003773325	383100	3773325	0.001329164	0.000330043	0.000302907	0.000890895	0.000534348	0.000108384	0.00036696	0.000394411	0.012473008	0.014260396	0.016794616	0.016794616	0.016794616	0.0043717	0.010860943	0.007711953	0.005296133	0.005537487	0.000821094
3831103773325	383110	3773325	0.001355968	0.000336698	0.000309016	0.00090886	0.000545123	0.00011057	0.00037436	0.000402364	0.014037375	0.016048938	0.018901	0.018901	0.018901	0.00492	0.012223125	0.008679188	0.005960375	0.006232	0.000825667

			ISDrainage / Utilities Trenching	ISDrainage / Utilities Trenching	ISAsphalt Paving	ISAsphalt Paving	SVDemolition	SVSite Grubbing / Prep	SVMass Grading / Excavation	SVMass Grading / Excavation	SVDrainage / Utilities Trenching	SVFoundations / Concrete Pads	SVBuilding / Structure Construction	SVBuilding / Structure Construction	SVAsphalt Paving	SVAsphalt Paving	SVArchitectural Coating	SVArchitectural Coating	SVLandscaping or Other Finishing	SVLandscaping or Other Finishing	MDemolition
Unique Identifier	X (UTM)	Y (UTM)	2027	2028	2027	2028	2027	2027	2027	2028	2028	2028	2028	2029	2028	2029	2028	2029	2028	2029	2027
3830103773315	383010	3773315	0.000377342	0.000377342	0.000434861	0.000434861	0.006953546	0.002770974	0.009012391	0.009012391	0.004650995	0.001804061	0.00712538	0.00712538	0.004826654	0.004826654	0.001087184	0.001087184	0.003680917	0.003680917	0.000782356
3830203773315	383020	3773315	0.000389099	0.000389099	0.00044841	0.00044841	0.007266279	0.002895597	0.009417719	0.009417719	0.004860172	0.001885198	0.007348437	0.007348437	0.00504373	0.00504373	0.00113608	0.00113608	0.003846464	0.003846464	0.000794521
3830303773315	383030	3773315	0.000400115	0.000400115	0.000461106	0.000461106	0.007563233	0.003013933	0.009802597	0.009802597	0.005058794	0.001962241	0.00756429	0.00756429	0.005249855	0.005249855	0.001182508	0.001182508	0.00400366	0.00400366	0.000806427
3830403773315	383040	3773315	0.000409142	0.000409142	0.000471508	0.000471508	0.00785825	0.003131496	0.010184964	0.010184964	0.005256121	0.002038781	0.00778797	0.00778797	0.005454634	0.005454634	0.001228634	0.001228634	0.004159829	0.004159829	0.00081773
3830503773315	383050	3773315	0.000416131	0.000416131	0.000479563	0.000479563	0.008147661	0.003246826	0.010560065	0.010560065	0.005449698	0.002113867	0.008020099	0.008020099	0.005655522	0.005655522	0.001273883	0.001273883	0.004313031	0.004313031	0.000828255
3830603773315	383060	3773315	0.000421547	0.000421547	0.000485804	0.000485804	0.008411051	0.003351787	0.010901442	0.010901442	0.005625871	0.002182203	0.008249471	0.008249471	0.005838349	0.005838349	0.001315064	0.001315064	0.004452459	0.004452459	0.000838005
3830703773315	383070	3773315	0.00042525	0.00042525	0.000490072	0.000490072	0.008720047	0.003474921	0.011301927	0.011301927	0.005832548	0.00226237	0.008529805	0.008529805	0.006052832	0.006052832	0.001363376	0.001363376	0.004616028	0.004616028	0.000851981
3830803773315	383080	3773315	0.000428398	0.000428398	0.000493699	0.000493699	0.009004198	0.003588155	0.011670211	0.011670211	0.006022608	0.002336092	0.008812984	0.008812984	0.006250069	0.006250069	0.001407803	0.001407803	0.004766446	0.004766446	0.000867597
3830903773315	383090	3773315	0.000431082	0.000431082	0.000496793	0.000496793	0.009279146	0.003697721	0.012026567	0.012026567	0.006206511	0.002407425	0.009110483	0.009110483	0.006440918	0.006440918	0.00145079	0.00145079	0.004911992	0.004911992	0.000886319
3831003773315	383100	3773315	0.000433026	0.000433026	0.000499034	0.000499034	0.009647311	0.003844434	0.01250374	0.01250374	0.006452764	0.002502944	0.009492384	0.009492384	0.006696472	0.006696472	0.001508353	0.001508353	0.005106883	0.005106883	0.000914101
3831103773315	383110	3773315	0.000434508	0.000434508	0.000500741	0.000500741	0.00996994	0.003973001	0.012921895	0.012921895	0.00666856	0.002586648	0.009858898	0.009858898	0.006920418	0.006920418	0.001558796	0.001558796	0.00527767	0.00527767	0.000943176
3831203773315	383120	3773315	0.00043622	0.00043622	0.000502715	0.000502715	0.01015596	0.004047129	0.013162993	0.013162993	0.006792983	0.00263491	0.010137898	0.010137898	0.00704954	0.00704954	0.00158788	0.00158788	0.005376141	0.005376141	0.0009688
3831303773315	383130	3773315	0.000438026	0.000438026	0.000504795	0.000504795	0.010254922	0.004086565	0.013291256	0.013291256	0.006859175	0.002660585	0.010352061	0.010352061	0.007118232	0.007118232	0.001603353	0.001603353	0.005428527	0.005428527	0.000993302
3831403773315	383140	3773315	0.000439183	0.000439183	0.000506129	0.000506129	0.010377067	0.00413524	0.013449566	0.013449566	0.006940874	0.002692275	0.01057165	0.01057165	0.007203016	0.007203016	0.00162245	0.00162245	0.005493186	0.005493186	0.001022033
3831503773315	383150	3773315	0.00043261	0.00043261	0.000498554	0.000498554	0.010959903	0.004367499	0.014204972	0.014204972	0.007330713	0.002843489	0.011131961	0.011131961	0.007607579	0.007607579	0.001713576	0.001713576	0.005801714	0.005801714	0.001070865
3831603773315	383160	3773315	0.000418122	0.000418122	0.000481857	0.000481857	0.011576441	0.004613188	0.015004058	0.015004058	0.007743095	0.003003446	0.011720644	0.011720644	0.008035536	0.008035536	0.001809972	0.001809972	0.006128084	0.006128084	0.001111933
3831703773315	383170	3773315	0.000397894	0.000397894	0.000458546	0.000458546	0.012185505	0.004855899	0.015793457	0.015793457	0.008150478	0.003161465	0.01232578	0.01232578	0.00858305	0.00858305	0.001905198	0.001905198	0.006450497	0.006450497	0.001145149
3831803773315	383180	3773315	0.000358873	0.000358873	0.000413577	0.000413577	0.012780036	0.005092818	0.016564021	0.016564021	0.00854814	0.003315713	0.012956975	0.012956975	0.008870986	0.008870986	0.001998153	0.001998153	0.006765217	0.006765217	0.001143337
3834803773315	383480	3773315	0.000341005	0.000341005	0.000392986	0.000392986	0.007598735	0.00302808	0.009848611	0.009848611	0.00508254	0.001971451	0.007847648	0.007847648	0.00527497	0.00527497	0.001188059	0.001188059	0.004022453	0.004022453	0.002468891
3834903773315	383490	3773315	0.000343459	0.000343459	0.000395813	0.000395813	0.007295275	0.002907152	0.009455301	0.009455301	0.004879566	0.001892721	0.007554329	0.007554329	0.005063857	0.005063857	0.001140613	0.001140613	0.003861814	0.003861814	0.00249417
3835003773315	383500	3773315	0.000344616	0.000344616	0.000397147	0.000397147	0.006975415	0.002779688	0.009040734	0.009040734	0.004665622	0.001809734	0.007267592	0.007267592	0.004841833	0.004841833	0.001090603	0.001090603	0.003692493	0.003692493	0.002715211
3835103773315	383510	3773315	0.000344107	0.000344107	0.00039656	0.00039656	0.006648287	0.002649329	0.008616749	0.008616749	0.004446818	0.001724863	0.006967959	0.006967959	0.004614765	0.004614765	0.001039457	0.001039457	0.003519326	0.003519326	0.002913216
3835203773315	383520	3773315	0.000342903	0.000342903	0.000395173	0.000395173	0.006355624	0.002532703	0.008237432	0.008237432	0.004251065	0.001648933	0.006683446	0.006683446	0.004411619	0.004411619	0.000993699	0.000993699	0.003364402	0.003364402	0.003022356
3835303773315	383530	3773315	0.000340635	0.000340635	0.000392559	0.000392559	0.006099846	0.002430776	0.007905922	0.007905922	0.004079983	0.001582573	0.006426592	0.006426592	0.004234076	0.004234076	0.000953708	0.000953708	0.00322904	0.00322904	0.00309802
3835403773315	383540	3773315	0.000337487	0.000337487	0.000388932	0.000388932	0.005866352	0.002337729	0.007603294	0.007603294	0.003923807	0.001521994	0.006187615	0.006187615	0.004072001	0.004072001	0.000917202	0.000917202	0.003105401	0.003105401	0.003150563
3835503773315	383550	3773315	0.000333877	0.000333877	0.000384771	0.000384771	0.005640332	0.002247661	0.007310352	0.007310352	0.00377263	0.001463354	0.005955041	0.005955041	0.003915114	0.003915114	0.000881863	0.000881863	0.002985756	0.002985756	0.003181536
3835603773315	383560	3773315	0.000329294	0.000329294	0.00037949	0.00037949	0.005390159	0.002147967	0.006986108	0.006986108	0.003605298	0.001398448	0.00570299	0.00570299	0.003741462	0.003741462	0.000842749	0.000842749	0.002853325	0.002853325	0.003174979
3835703773315	383570	3773315	0.000323323	0.000323323	0.000372608	0.000372608	0.005157703	0.002055334	0.006684824	0.006684824	0.003449815	0.001338139	0.005466236	0.005466236	0.003580108	0.003580108	0.000806405	0.000806405	0.002730272	0.002730272	0.003129252
3835803773315	383580	3773315	0.000316287	0.000316287	0.0003645	0.0003645	0.00493978	0.001968492	0.006402377	0.006402377	0.003304054	0.0012816	0.00524309	0.00524309	0.003428841	0.003428841	0.000772332	0.000772332	0.002614913	0.002614913	0.003056694
3835903773315	383590	3773315	0.000308557	0.000308557	0.000355592	0.000355592	0.00473549	0.001887083	0.0061376	0.0061376	0.003167411	0.001228598	0.005033196	0.005033196	0.003287038	0.003287038	0.000740392	0.000740392	0.00250677	0.00250677	0.002966448
3836003773315	383600	3773315	0.000300411	0.000300411	0.000346203	0.000346203	0.004543864	0.00181072	0.005889236	0.005889236	0.003039239	0.001178881	0.004836019	0.004836019	0.003154025	0.003154025	0.000710431	0.000710431	0.002405332	0.002405332	0.002867748
3836103773315	383610	3773315	0.000292819	0.000292819	0.000337455	0.000337455	0.004370646	0.001741694	0.005664731	0.005664731	0.002923379	0.001133941	0.004656453	0.004656453	0.003033789	0.003033789	0.000683349	0.000683349	0.002313637	0.002313637	0.002774655
3836203773315	383620	3773315	0.000285274	0.000285274	0.00032876	0.00032876	0.004207186	0.001676555	0.005452874	0.005452874	0.002814047	0.001091532	0.004486759	0.004486759	0.002920327	0.002920327	0.000657792	0.000657792	0.002227109	0.002227109	0.002682339
3836303773315	383630	3773315	0.000277822	0.000277822	0.000320171	0.000320171	0.004051616	0.001614561	0.005251241	0.005251241	0.002709991	0.00105117	0.004325514	0.004325514	0.002812341	0.002812341	0.000633468	0.000633468	0.002144756	0.002144756	0.002591318
3836403773315	383640	3773315	0.000270555	0.000270555	0.000311796	0.000311796	0.003902758	0.001555241	0.005058309	0.005058309	0.002610425	0.00101255	0.004171739	0.004171739	0.002709015	0.002709015	0.000610195	0.000610195	0.002065957	0.002065957	0.002502108
3836503773315	383650	3773315	0.000263658	0.000263658	0.000303848	0.000303848	0.00376172	0.001499038	0.004875512	0.004875512	0.002516089	0.000975958	0.004026147	0.004026147	0.002611117	0.002611117	0.000588143	0.000588143	0.001991298	0.001991298	0.002417039
3836603773315	383660	3773315	0.000258381	0.000258381	0.000297767	0.000297767	0.003638468	0.001449922	0.004715766	0.004715766	0.00243365	0.000943981	0.003897276	0.003897276	0.002525564	0.002525564	0.000568873	0.000568873	0.001926053	0.001926053	0.002346378
3836703773315	383670	3773315	0.000253521	0.000253521	0.000292165	0.000292165	0.00352179	0.001403426	0.004564542	0.004564542	0.002355608	0.00091371	0.00377543	0.00377543	0.002444574	0.002444574	0.00055063	0.00055063	0.001864289	0.001864289	0.002278651
3836803773315	383680	3773315	0.000249031	0.000249031	0.000286991	0.000286991	0.003410649	0.001359137	0.004420493	0.004420493	0.002281269	0.000884875	0.003659544	0.003659544	0.002367428	0.002367428	0.000533253	0.000533253	0.001805455	0.001805455	0.00221334
3836903773315	383690	3773315	0.00024505	0.00024505	0.000282404	0.000282404	0.003306497	0.001317632	0.004285503	0.004285503	0.002211605	0.000857853	0.003551128	0.003551128	0.002295133	0.002295133	0.000516969	0.000516969	0.001750321	0.001750321	0.002152429
3837003773315	383700	3773315	0.000241208	0.000241208	0.000277976	0.000277976	0.003205666	0.001277452	0.004154818	0.004154818	0.002144163	0.000831693	0.003446626	0.003446626	0.002225144	0.002225144	0.000501205	0.000501205	0.001696946	0.001696946	0.002092725
3837103773315	383710	3773315	0.000239727	0.000239727	0.000276269	0.000276269	0.00312629	0.00124582	0.004051939	0.004051939	0.002091071	0.000811099	0.003361867	0.003361867	0.002170046	0.002170046	0.000488794	0.000488794	0.001654927	0.001654927	0.002052089
3837203773315	383720	3773315	0.000239218	0.000239218	0.000275682	0.000275682	0.003055355	0.001217553	0.003960002	0.003960002	0.002043625	0.000792696	0.00328538	0.00328538	0.002120809	0.002120809	0.000477704	0.000477704	0.001617378	0.001617378	0.002019476
3837303773315	383730	3773315	0.000239125	0.000239125	0.000275575	0.000275575	0.002988781	0.001191023	0.003873716	0.003873716	0.001999096	0.000775423	0.003213518	0.003213518	0.002074598	0.002074598	0.000467295	0.000467295	0.001582136	0.001582136	0.001991609
3837403773315	383740	3773315	0.000241162	0.000241162	0.000277923	0.000277923	0.002937293	0.001170505	0.003806984	0.003806984	0.001964658	0.000762065	0.003155619	0.003155619	0.002038859	0.002038859	0.000459245	0.000459245	0.00155488	0.00155488	0.001982119
3837503773315	383750	3773315	0.000243384	0.000243384	0.000280483	0.000280483	0.002887467	0.00115065	0.003742404	0.003742404	0.00193133	0.000749138	0.003099677	0.003099677	0.002004272	0.002004272	0.000451454	0.000451454	0.001528504	0.001528504	0.001977201
3837603773315	383760	3773315	0.000245281	0.000245281	0.00028267	0.00028267	0.002836671	0.001130408	0.003676568	0.003676568	0.001897355	0.000735959	0.003043557	0.003043557	0.001969014	0.001969014	0.000443512	0.000443512	0.001501615	0.001501615	0.001972628
3837703773315	383770	3773315	0.000246901	0.000246901	0.000284537	0.000284537	0.002785944	0.001110193	0.003610822	0.003610822	0.001863425	0.000722798	0.002988327	0.002988327	0.001933803	0.001933803	0.000435581	0.000435581	0.001474763	0.001474763	0.001968573
3837803773315	383780	3773315	0.000248475	0.000248475	0.000286351	0.000286351	0.002737017	0.001090696	0.003547408	0.003547408	0.001830699	0.000710105	0.00293523	0.00293523	0.001899841	0.001899841	0.00042793	0.00042793	0.001448863	0.001448863	0.001966934
3837903773315	383790	3773315	0.00024954	0.00024954	0.000287578	0.000287578	0.002686844	0.001070702	0.00348238	0.00348238	0.001797141	0.000697088	0.002881778	0.002881778	0.001865015	0.001865015	0.000420087	0.000420087	0.001422303	0.001422303	0.001962016
3838003773315	383800	3773315	0.000250419	0.000250419	0.000288591	0.000288591	0.002637986	0.001051232	0.003419056	0.003419056	0.001764461	0.000684412	0.002830194	0.002830194	0.001831101	0.001831101	0.000412448	0.000412448	0.00139644	0.00139644	0.001957702
3838103773315	383810	3773315	0.000250697	0.000250697	0.000288912	0.000288912	0.002587537	0.001031128	0.003353669	0.003353669	0.001730717	0.000671323	0.00277781	0.00277781	0.001796083	0.001796083	0.00040456	0.00040456	0.001369734	0.001369734	0.001948212
3838203773315	383820	3773315	0.000250373	0.000250373	0.000288538	0.000288538	0.002534942	0.001010169	0.003285501	0.003285501	0.001695538	0.000657677	0.002723913	0.002723913	0.001759575	0.001759575	0.000396337	0.000396337	0.001341892	0.001341892	0.001932251
3838303773315	383830	3773315	0.00024991	0.00024991	0.000288005	0.000288005	0.0024838	0.000989789	0.003219217	0.003219217	0.001661331	0.000644409	0.002671795	0.002671795	0.001724076	0.001724076	0.000388341	0.000388341	0.00131482	0.00131482	0.001915944
3838403773315	383840	3773315	0.000247457	0.000247457	0.000285177	0.000285177	0.002418194	0.000963646	0.003134187	0.003134187	0.00161745	0.000627388	0.002606159	0.002606159	0.001678537	0.001678537	0.000378084	0.000378084	0.001280091	0.001280091	0.001871943
3838503773315	383850	3773315	0.000244772	0.000244772	0.000282083	0.000282083	0.00235342	0.000937833	0.003050233	0.003050233	0.001574124	0.00060158	0.002541412	0.002541412	0.001633575	0.001633575	0.000367956	0.000367956	0.001245802	0.001245802	0.001826476
3838603773315	383860	3773315	0.000241578	0.000241578	0.000278403	0.000278403	0.002287053	0.000911386	0.002964216	0.002964216	0.001529733	0.000593364	0.002475064	0.002475064	0.001587508	0.001587508	0.00035758	0.00035758	0.00121067	0.00121067	0.001775227
3838703773315	383870	3773315	0.000237412	0.000237412	0.000273602	0.000273602	0.002216465	0.000883257	0.002872728	0.002872728	0.001482519	0.00057505	0.002404891	0.002404891	0.001538511	0.001538511	0.000346543	0.000346543	0.001173304	0.001173304	0.001713281
3838803773315	383880	3773315	0.0002332	0.0002332	0.000268747	0.000268747	0.002148991	0.000856369	0.002785276	0.002785276	0.001437388	0.000557544	0.002337743	0.002337743	0.001491676	0.001491676	0.000335994	0.000335994	0.001137586	0.001137586	0.001653664
3838903773315	383890	3773315	0.000228386	0.000228386	0.0002632	0.0002632	0.002080825	0.000829205	0.002696927	0.002696927	0.001391794	0.000539859	0.002269972	0.002269972	0.00144436	0.00144436	0.000325336	0.000325336	0.001101502	0.001101502	0.001589733
3839003773315	383900	3773315	0.000223387	0.000223387	0.000257439	0.000257439	0.002014943	0.000802951	0.002611538	0.002611538	0.001347728	0.000522766	0.002204602	0.002204602	0.001398629	0.001398629	0.000315035	0.000315035	0.001066627	0.001066627	0.001527527
3839103773315	383910	3773315	0.000218388	0.000218388	0.000251677	0.000251677	0.001952037	0.000777883	0.002530006	0.002530006	0.001305652	0.000506446	0.002142079	0.002142079	0.001354964	0.001354964	0.0003052	0.0003052	0.001033327	0.001033327	0.001468341
3829703773325	382970	3773325	0.000388451	0.000388451	0.000447663	0.000447663	0.004711614	0.001877569	0.006106655	0.006106655	0.003151442	0.001222403	0.005241489	0.005241489	0.003270465	0.003270465	0.000736659	0.000736659	0.002494132	0.002494132	0.000715319
3829803773325	382980	3773325	0.000389006	0.000389006	0.000448304	0.000448304	0.005081855	0.002025109	0.00658652	0.00658652	0.003399084	0.00131846	0.00556647	0.00556647	0.00352746	0.00352746	0.000794546	0.000794546	0.002690122	0.002690122	0.000734473
3829903773325	382990	3773325	0.000390534	0.000390534	0.000450064	0.000450064	0.005450643	0.00217207	0.0070645	0.0070645	0.003645754	0.001414141	0.005880422	0.005880422	0.003783446	0.003783446	0.000852206	0.000852206	0.002885343	0.002885343	0.000751901
3830003773325	383000	3773325	0.000393959	0.000393959	0.000454011	0.000454011	0.005804483	0.002313075	0.007523107	0.007523107	0.003882425	0.001505942	0.006172762	0.006172762	0.004029056	0.004029056	0.000907528	0.000907528	0.003072651	0.003072651	0.000768034
3830103773325	383010	3773325	0.000397246	0.000397246	0.000457799	0.000457799	0.006179015	0.002462325	0.008008533	0.008008533	0.004132937	0.001603113	0.00647702	0.00647702	0.00428903	0.00428903	0.000966086	0.000966086	0.003270912	0.003270912	0.000784686
3830203773325	383020	3773325	0.000405439	0.000405439	0.000467241	0.000467241	0.006456246	0.002572801	0.008367848	0.008367848	0.004318368	0.001675039	0.006695808	0.006695808	0.004481464	0.004481464	0.001009431	0.001009431	0.003417667	0.003417667	0.000797455
3830303773325	383030	3773325	0.000412937	0.000412937	0.000475882	0.000475882	0.006724343	0.002679637	0.008715323	0.008715323	0.004497688	0.001744595	0.006910861	0.006910861	0.004667557	0.004667557	0.001051348	0.001051348	0.003559586	0.003559586	0.000809188
3830403773325	383040	3773325	0.000419418	0.000419418	0.000483351	0.000483351	0.006981435	0.002782088	0.009048538	0.009048538	0.004669649	0.001811296	0.00712369	0.00712369	0.004846012	0.004846012	0.001091544	0.001091544	0.00369568	0.00369568	0.000820318
3830503773325	383050	3773325	0.000424833	0.000424833	0.000489592	0.000489592	0.007217352	0.0028761	0.009354305	0.009354305	0.004827446	0.001872504	0.00732976	0.00732976	0.005009768	0.005009768	0.00112843	0.00112843	0.003820564	0.003820564	0.000830326
3830603773325	383060	3773325	0.000429138	0.000429138	0.000494553	0.000494553	0.007431054	0.00296126	0.009631281	0.009631281	0.004970384	0.001927947	0.00753165	0.00753165	0.005158105	0.005158105	0.001161842	0.001161842	0.003933689	0.003933689	0.000839989
3830703773325	383070	3773325	0.000432425	0.000432425	0.00049834	0.00049834	0.007650084	0.003048543	0.009915164	0.009915164	0.005116886	0.001984774	0.007751861	0.007751861	0.00531014	0.00531014	0.001196087	0.001196087	0.004049635	0.004049635	0.000852327
3830803773325	383080	3773325	0.000435156	0.000435156	0.000501488	0.000501488	0.007842194	0.003125098	0.010164155	0.010164155	0.005245382	0.002034616	0.007967181	0.007967181	0.005443489	0.005443489	0.001226124	0.001226124	0.00415133	0.00415133	0.000865699
3830903773325	383090	3773325	0.000437609	0.000437609	0.000504315	0.000504315	0.008032021	0.003200744	0.010410186	0.010410186	0.005372351	0.002083865	0.00819513	0.00819513	0.005575253	0.005575253	0.001255803	0.001255803	0.004251816	0.004251816	0.000882437
3831003773325	383100	3773325	0.000440525	0.000440525	0.000507676	0.000507676	0.008316172	0.003313978	0.010778471	0.010778471	0.00556241	0.002157587	0.008505258	0.008505258	0.005772491	0.005772491	0.00130023	0.00130023	0.004402234	0.004402234	0.000910391
3831103773325	383110	3773325	0.000442978	0.000442978	0.000510503	0.000510503	0.008567936	0.003414305	0.011104779	0.011104779	0.005730807	0.002222906	0.008801155	0.008801155	0.005947248	0.005947248	0.001339593	0.001339593	0.004535508	0.004535508	0.000939725

			MSite Grubbing / Prep	MMass Grading / Excavation	MMass Grading / Excavation	MDrainage / Utilities Trenching	MFoundations / Concrete Pads	MBuilding / Structure Construction	MAsphalt Paving	MLandscaping or Other Finishing	MWaterside Construction (Piles)	RSSWRestriping South Valley	RSSWRestriping Silver Lake Boulevard	RSSWDemolition	RSSWPlacing Base	RSSWForm	Child Risk				
Unique Identifier	X (UTM)	Y (UTM)	2027	2027	2028	2028	2028	2028	2028	2028	2028	2029	2029	2029	2029	2029	3rd Trimester	0<2	2<16	Total	per million
3830103773315	383010	3773315	0.000723372	0.00120324	0.00120324	0.000578698	0.00027421	0.000743938	0.000483724	0.000332194	0.000357045	0.007672178	0.000550938	0.001694977	0.00015413	0.000335231	4.88866E-08	1.09933E-06	9.9338E-07	2.14159E-06	2.14158941
3830203773315	383020	3773315	0.00073462	0.00122195	0.00122195	0.000587696	0.000278474	0.000755506	0.000491246	0.00033736	0.000362596	0.007942092	0.000566986	0.001744515	0.000158634	0.000345028	4.97855E-08	1.12201E-06	1.0443E-06	2.21606E-06	2.21606239
3830303773315	383030	3773315	0.000745629	0.001240261	0.001240261	0.000596503	0.000282647	0.000766827	0.000498607	0.000342415	0.00036803	0.008146246	0.000582439	0.00179195	0.000162948	0.00035441	5.05854E-08	1.14207E-06	1.0959E-06	2.28859E-06	2.28859453
3830403773315	383040	3773315	0.000756079	0.001257644	0.001257644	0.000604863	0.000286608	0.000777575	0.000500595	0.000347214	0.000373188	0.008298277	0.000597921	0.001839843	0.000167303	0.000363882	5.12773E-08	1.15835E-06	1.1508E-06	2.36044E-06	2.360439
3830503773315	383050	3773315	0.000765811	0.001273832	0.001273832	0.000612649	0.000290298	0.000787583	0.000512103	0.000351683	0.000377992	0.008393049	0.000614059	0.00189002	0.000171866	0.000373806	5.18707E-08	1.17101E-06	1.2099E-06	2.43281E-06	2.43280679
3830603773315	383060	3773315	0.000774825	0.001288826	0.001288826	0.00061986	0.000293715	0.000796854	0.000518131	0.000355823	0.000382441	0.008411968	0.000630702	0.001941934	0.000176586	0.000384074	5.23769E-08	1.18059E-06	1.2723E-06	2.50529E-06	2.50529061
3830703773315	383070	3773315	0.000787748	0.001310322	0.001310322	0.000630199	0.000298613	0.000810144	0.000526773	0.000361758	0.00038882	0.008447356	0.000652199	0.002008838	0.00018267	0.000397306	5.29486E-08	1.18931E-06	1.3509E-06	2.59319E-06	2.59319325
3830803773315	383080	3773315	0.000802187	0.001334339	0.001334339	0.00064175	0.000304087	0.000824994	0.000536428	0.000368388	0.000395946	0.008433514	0.000675929	0.002082687	0.000189385	0.000411912	5.3522E-08	1.19726E-06	1.4387E-06	2.68948E-06	2.68948401
3830903773315	383090	3773315	0.000819498	0.001363133	0.001363133	0.000655598	0.000310649	0.000842796	0.000548004	0.000376338	0.00040449	0.008405622	0.0007035	0.002168693	0.000197206	0.000428922	5.41513E-08	1.20549E-06	1.5413E-06	2.80094E-06	2.80094419
3831003773315	383100	3773315	0.000845184	0.001405859	0.001405859	0.000676147	0.000320386	0.000869213	0.00056518	0.000388134	0.000417169	0.008475927	0.000741134	0.002286139	0.000207886	0.00045215	5.50219E-08	1.21662E-06	1.682E-06	2.95361E-06	2.95361165
3831103773315	383110	3773315	0.000872067	0.001450576	0.001450576	0.000697654	0.000330576	0.000896861	0.000583157	0.00040048	0.000430438	0.008514355	0.000781746	0.002413091	0.00021943	0.000477258	5.58642E-08	1.22657E-06	1.8427E-06	3.12518E-06	3.12517534
3831203773315	383120	3773315	0.00089576	0.001489985	0.001489985	0.000716608	0.000339557	0.000921227	0.000599001	0.00041136	0.000442132	0.008448685	0.00082078	0.002535199	0.000230534	0.000501409	5.65519E-08	1.2341E-06	2.0075E-06	3.29811E-06	3.29810835
3831303773315	383130	3773315	0.000918415	0.001527669	0.001527669	0.000734732	0.000348145	0.000944526	0.00061415	0.000421764	0.000453314	0.008330212	0.000860498	0.002659683	0.000241854	0.000526029	5.71794E-08	1.24072E-06	2.1852E-06	3.48309E-06	3.48309234
3831403773315	383140	3773315	0.000944979	0.001571856	0.001571856	0.000755983	0.000358215	0.000971845	0.000631914	0.00043963	0.000466426	0.008248102	0.000906946	0.002805372	0.000255101	0.000554843	5.78647E-08	1.24739E-06	2.4077E-06	3.71291E-06	3.71290987
3831503773315	383150	3773315	0.00099013	0.001646959	0.001646959	0.000792104	0.000375331	0.00101828	0.000662107	0.000454697	0.000488712	0.008534337	0.000986591	0.00305498	0.000277799	0.00060421	5.90399E-08	1.25545E-06	2.8528E-06	4.16727E-06	4.16726549
3831603773315	383160	3773315	0.001028101	0.001710119	0.001710119	0.000822481	0.000389725	0.001057331	0.000687498	0.000472135	0.000507454	0.008818122	0.001071358	0.003322868	0.000302159	0.000657193	5.99637E-08	1.25524E-06	3.4721E-06	4.78732E-06	4.78732176
3831703773315	383170	3773315	0.001058814	0.001761205	0.001761205	0.000847051	0.000401367	0.001088916	0.000708036	0.000486239	0.000522613	0.009064807	0.001154129	0.003589293	0.000326386	0.000709886	6.07203E-08	1.25124E-06	4.3673E-06	5.67923E-06	5.67923379
3831803773315	383180	3773315	0.001057138	0.001758419	0.001758419	0.000845711	0.000400732	0.001087193	0.000706916	0.00048547	0.000521786	0.009253643	0.001245952	0.00387153	0.000352051	0.000765707	6.08373E-08	1.2302E-06	5.8147E-06	7.1057E-06	7.10569698
3834803773315	383480	3773315	0.002282755	0.003797081	0.003797081	0.001826204	0.000865329	0.002347655	0.001526494	0.00104831	0.00112673	0.002610234	0.03191489	0.165547644	0.015053781	0.032741825	9.82593E-08	1.61943E-06	6.2713E-06	7.98899E-06	7.9889914
3834903773315	383490	3773315	0.002306128	0.003835959	0.003835959	0.001844903	0.000874189	0.002371693	0.001542124	0.001059043	0.001138267	0.002490227	0.046749185	0.12174522	0.011070685	0.024078631	9.78014E-08	1.61225E-06	5.0704E-06	6.78048E-06	6.78047628
3835003773315	383500	3773315	0.002510504	0.004175913	0.004175913	0.002008403	0.000951662	0.002581879	0.001678791	0.001152899	0.001239143	0.002376152	0.035162607	0.092850549	0.0084432	0.018363876	9.73294E-08	1.61036E-06	4.222E-06	5.92973E-06	5.92973009
3835103773315	383510	3773315	0.002693581	0.004480438	0.004480438	0.002154865	0.001021061	0.002770161	0.001801216	0.001236973	0.001329507	0.002262874	0.026558995	0.071590357	0.006509942	0.014159059	9.55598E-08	1.59036E-06	3.5643E-06	5.25021E-06	5.25021009
3835203773315	383520	3773315	0.002794493	0.004648292	0.004648292	0.002235594	0.001059314	0.002873941	0.001868696	0.001283315	0.001379315	0.002156414	0.020865047	0.057396605	0.005219258	0.011351835	9.33653E-08	1.56586E-06	3.0881E-06	4.74729E-06	4.74729293
3835303773315	383530	3773315	0.002864453	0.004764662	0.004764662	0.002291562	0.001085834	0.00294589	0.001915479	0.001315443	0.001413846	0.002059635	0.017058859	0.047694519	0.004337016	0.009432968	9.10607E-08	1.53886E-06	2.7389E-06	4.36884E-06	4.36883712
3835403773315	383540	3773315	0.002913034	0.004845471	0.004845471	0.002330427	0.00110425	0.002995853	0.001947966	0.001337753	0.001437825	0.001969969	0.014300388	0.040494455	0.003682291	0.008008947	8.865E-08	1.50984E-06	2.4654E-06	4.0639E-06	4.06389784
3835503773315	383550	3773315	0.002941672	0.004893107	0.004893107	0.002353338	0.001115106	0.003025305	0.001967116	0.001350904	0.00145196	0.001884464	0.012147818	0.034755114	0.003160395	0.006873827	8.60091E-08	1.47686E-06	2.2361E-06	3.79897E-06	3.79897471
3835603773315	383560	3773315	0.002935609	0.004883022	0.004883022	0.002348487	0.001112807	0.00301907	0.001963062	0.00134812	0.001448968	0.001795949	0.01026238	0.029634813	0.002694789	0.005861139	8.27336E-08	1.43457E-06	2.0194E-06	3.53669E-06	3.53669319
3835703773315	383570	3773315	0.00289333	0.004812696	0.004812696	0.002314664	0.001096781	0.002975589	0.00193479	0.001328704	0.0014281	0.001712747	0.008804675	0.02560361	0.002328219	0.005063853	7.94522E-08	1.38973E-06	1.8376E-06	3.30682E-06	3.30682145
3835803773315	383580	3773315	0.002826242	0.004701103	0.004701103	0.002260994	0.001071349	0.002906593	0.001889927	0.001297895	0.001394986	0.001634503	0.007643579	0.022350754	0.002032426	0.004420507	7.61983E-08	1.34305E-06	1.6825E-06	3.10174E-06	3.10174197
3835903773315	383590	3773315	0.0027428	0.004562309	0.004562309	0.00219424	0.001039719	0.002820779	0.001834129	0.001259576	0.001353801	0.001561188	0.006710105	0.019709715	0.001792268	0.003898165	7.29572E-08	1.29441E-06	1.5488E-06	2.91613E-06	2.91613274
3836003773315	383600	3773315	0.002651541	0.00441051	0.00441051	0.002121233	0.001005125	0.002726926	0.001773104	0.001217667	0.001308757	0.001492595	0.005945449	0.017526856	0.001593774	0.003466442	6.98068E-08	1.24577E-06	1.4323E-06	2.74786E-06	2.74786351
3836103773315	383610	3773315	0.002565467	0.004267337	0.004267337	0.002052374	0.000972497	0.002638405	0.001715545	0.00117814	0.001266272	0.001430083	0.005329515	0.015756841	0.00143282	0.00311637	6.69216E-08	1.20039E-06	1.3335E-06	2.60085E-06	2.6008521
3836203773315	383620	3773315	0.002480111	0.004125358	0.004125358	0.001984089	0.000940141	0.002550622	0.001658467	0.001138941	0.001224142	0.001371526	0.004809244	0.014253617	0.001296127	0.002819064	6.41778E-08	1.15647E-06	1.2461E-06	2.46674E-06	2.46673705
3836303773315	383630	3773315	0.002395952	0.003985369	0.003985369	0.001916761	0.000908238	0.00246407	0.001602189	0.001100293	0.001182602	0.001316451	0.004364599	0.012963168	0.001178783	0.002563841	6.15641E-08	1.11403E-06	1.1678E-06	2.34338E-06	2.34337692
3836403773315	383640	3773315	0.002313468	0.003848167	0.003848167	0.001850774	0.000876971	0.00237924	0.001547031	0.001062414	0.001141889	0.001264446	0.003979443	0.011840161	0.001076664	0.002341733	5.90732E-08	1.07303E-06	1.097E-06	2.22905E-06	2.2290518
3836503773315	383650	3773315	0.002234812	0.003717333	0.003717333	0.00178785	0.000847155	0.002298349	0.001494434	0.001026293	0.001103066	0.001215687	0.003645915	0.010863938	0.000987893	0.002148657	5.67505E-08	1.03445E-06	1.0332E-06	2.12443E-06	2.12442654
3836603773315	383660	3773315	0.002169479	0.00360866	0.00360866	0.001735583	0.000822389	0.002231158	0.001450745	0.00099629	0.001070819	0.001172536	0.003375686	0.010070694	0.000915761	0.00199177	5.48285E-08	1.00286E-06	9.7999E-07	2.03768E-06	2.03767848
3836703773315	383670	3773315	0.002106858	0.003504497	0.003504497	0.001685486	0.000798651	0.002166757	0.00140887	0.000967532	0.00103991	0.001132131	0.003138417	0.009372413	0.000852264	0.001853665	5.30615E-08	9.73705E-07	9.3176E-07	1.95852E-06	1.95852466
3836803773315	383680	3773315	0.002046471	0.00340405	0.00340405	0.001637177	0.00077576	0.002104653	0.001368489	0.000939801	0.001010104	0.001094027	0.002927796	0.008751272	0.000795781	0.001730817	5.14215E-08	9.46513E-07	8.8765E-07	1.88559E-06	1.88558631
3836903773315	383690	3773315	0.001990152	0.003310371	0.003310371	0.001592121	0.000754411	0.002046732	0.001330828	0.000913937	0.000982306	0.00105858	0.002743137	0.008205443	0.000746147	0.001622863	4.99462E-08	9.22114E-07	8.4793E-07	1.81999E-06	1.81998718
3837003773315	383700	3773315	0.001934949	0.003218549	0.003218549	0.00154796	0.000733485	0.001989961	0.001293914	0.000888587	0.000955059	0.001024726	0.002574944	0.007707415	0.00070086	0.001524364	4.85436E-08	8.98735E-07	8.1082E-07	1.7581E-06	1.75810256
3837103773315	383710	3773315	0.001897377	0.003156051	0.003156051	0.001517901	0.000719243	0.00195132	0.001268789	0.000871332	0.000936514	0.000996982	0.002450191	0.007337618	0.000667233	0.001451226	4.76269E-08	8.8443E-07	7.8282E-07	1.71488E-06	1.71487769
3837203773315	383720	3773315	0.001867223	0.003105894	0.003105894	0.001493778	0.000707812	0.001920309	0.001248625	0.000857485	0.00092163	0.000971983	0.002344493	0.007023849	0.000638701	0.001389169	4.69074E-08	8.73771E-07	7.5876E-07	1.67943E-06	1.67943402
3837303773315	383730	3773315	0.001841457	0.003063035	0.003063035	0.001473165	0.000698045	0.00189381	0.001231395	0.000845652	0.000908912	0.000948666	0.002249842	0.006742708	0.00061136	0.001333565	4.62888E-08	8.64889E-07	7.3694E-07	1.64812E-06	1.64811855
3837403773315	383740	3773315	0.001832682	0.003048439	0.003048439	0.001466145	0.000694718	0.001884786	0.001225527	0.000841622	0.000904581	0.000929747	0.002181034	0.00653816	0.000594536	0.00129311	4.60452E-08	8.63254E-07	7.2118E-07	1.63048E-06	1.63047775
3837503773315	383750	3773315	0.001828135	0.003040876	0.003040876	0.001462508	0.000692995	0.001880109	0.001222486	0.000839534	0.000902337	0.000911743	0.002116752	0.006346955	0.000577149	0.001255294	4.58435E-08	8.62331E-07	7.0646E-07	1.61464E-06	1.61463904
3837603773315	383760	3773315	0.001823907	0.003033843	0.003033843	0.001459125	0.000691392	0.001875761	0.001219659	0.000837593	0.00090025	0.000893916	0.002053095	0.006157669	0.000559937	0.001217857	4.5612E-08	8.60651E-07	6.9179E-07	1.59805E-06	1.598054
3837703773315	383770	3773315	0.001820158	0.003027607	0.003027607	0.001456126	0.000689971	0.001871905	0.001217152	0.000835871	0.0008984	0.000876502	0.001991552	0.005974599	0.00054329	0.001181649	4.53613E-08	8.5844E-07	6.7747E-07	1.58127E-06	1.58126632
3837803773315	383780	3773315	0.001818642	0.003025085	0.003025085	0.001454913	0.000689396	0.001870347	0.001216138	0.000835175	0.000897651	0.000859827	0.001934238	0.00580405	0.00052781	0.001147918	4.51322E-08	8.56448E-07	6.6402E-07	1.5656E-06	1.5656007
3837903773315	383790	3773315	0.001814095	0.003017522	0.003017522	0.001451276	0.000687673	0.00186567	0.001213098	0.000833087	0.000895407	0.000843092	0.001877042	0.005633867	0.00051230	0.00111426	4.48431E-08	8.53109E-07	6.5032E-07	1.54827E-06	1.54827054
3838003773315	383800	3773315	0.001810106	0.003010888	0.003010888	0.001448085	0.000686161	0.001861568	0.00121043	0.000831255	0.000893438	0.000826977	0.00182324	0.005473829	0.00049753	0.001082608	4.45636E-08	8.49731E-07	6.3728E-07	1.53157E-06	1.53157252
3838103773315	383810	3773315	0.001801331	0.002996292	0.002996292	0.001441065	0.000682834	0.001852544	0.001204563	0.000827225	0.000889107	0.000810655	0.001768575	0.005311232	0.00048296	0.001050449	4.42107E-08	8.44769E-07	6.2374E-07	1.51272E-06	1.51272308
3838203773315	383820	3773315	0.001786574	0.002971744	0.002971744	0.001429259	0.00067724	0.001837367	0.001194694	0.000820448	0.000881823	0.000793949	0.001712302	0.0051437	0.000467733	0.001017315	4.37669E-08	8.37977E-07	6.0951E-07	1.49126E-06	1.49125754
3838303773315	383830	3773315	0.001771497	0.002946665	0.002946665	0.001417197	0.000671525	0.001821861	0.001184612	0.000813524	0.000874381	0.000777834	0.001659007	0.004984941	0.00045329	0.000985916	4.3334E-08	8.31245E-07	5.9585E-07	1.47043E-06	1.47042725
3838403773315	383840	3773315	0.001730813	0.002878993	0.002878993	0.00138465	0.000656103	0.001780021	0.001157406	0.000794841	0.000854301	0.000758236	0.001589514	0.004777376	0.000434422	0.000944864	4.24527E-08	8.16271E-07	5.7719E-07	1.43592E-06	1.43591778
3838503773315	383850	3773315	0.001688773	0.002809065	0.002809065	0.001351018	0.000640167	0.001736786	0.001129294	0.000775535	0.00083355	0.000739022	0.001522701	0.004577671	0.000416262	0.000905367	4.15538E-08	8.00899E-07	5.5893E-07	1.40138E-06	1.40138023
3838603773315	383860	3773315	0.001641388	0.002730246	0.002730246	0.001313111	0.000622205	0.001688054	0.001097608	0.000753775	0.000810162	0.000719543	0.001455502	0.004376687	0.000397986	0.000865616	4.05666E-08	7.83792E-07	5.4018E-07	1.36453E-06	1.36453458
3838703773315	383870	3773315	0.001584112	0.002634974	0.002634974	0.00126729	0.000600493	0.001629149	0.001059307	0.000727472	0.000781892	0.000699059	0.001384997	0.004165466	0.000378779	0.000823841	3.9411E-08	7.63398E-07	5.2002E-07	1.32283E-06	1.32282941
3838803773315	383880	3773315	0.00152899	0.002543285	0.002543285	0.001223192	0.000579597	0.00157246	0.001022446	0.000702158	0.000754684	0.000679461	0.001319345	0.003968778	0.000360894	0.00078494	3.8303E-08	7.43721E-07	5.0096E-07	1.28298E-06	1.28297938
3838903773315	383890	3773315	0.001469879	0.002444961	0.002444961	0.001175903	0.00055719	0.001511668	0.000982918	0.000675012	0.000725508	0.000659686	0.0012542	0.00377346	0.000343133	0.000746311	3.7126E-08	7.22469E-07	4.8166E-07	1.24126E-06	1.24125513
3839003773315	383900	3773315	0.001412363	0.002349291	0.002349291	0.00112989	0.000535387	0.001452517	0.000944457	0.0006486	0.000697119	0.000640561	0.001192835	0.003589567	0.000326411	0.00070994	3.59721E-08	7.01401E-07	4.6318E-07	1.20056E-06	1.20055569
3839103773315	383910	3773315	0.00135764	0.002258265	0.002258265	0.001086112	0.000514643	0.001396238	0.000907863	0.000623469	0.000670108	0.000622203	0.001135759	0.003418379	0.000310844	0.000676083	3.48629E-08	6.80987E-07	4.4571E-07	1.16156E-06	1.16156135
3829703773325	382970	3773325	0.00066139	0.00110014	0.00110014	0.000529112	0.000250714	0.000680193	0.000442276	0.00030373	0.000326451	0.004874525	0.000464951	0.001428734	0.000129919	0.000282573	4.64374E-08	1.08028E-06	7.1891E-07	1.84563E-06	1.84563162
3829803773325	382980	3773325	0.000679099	0.001129597	0.001129597	0.000543279	0.000257427	0.000698406	0.000454118	0.000311863	0.000335192	0.005310371	0.000485048	0.001491068	0.000135588	0.000294902	4.73814E-08	1.0945E-06	7.7039E-07	1.91227E-06	1.91227167
3829903773325	382990	3773325	0.000695213	0.001156401	0.001156401	0.00055617	0.000263536	0.000714978	0.000464894	0.000319263	0.000343146	0.005731813	0.000504342	0.001550934	0.000141031	0.000306742	4.82659E-08	1.10842E-06	8.2265E-07	1.97934E-06	1.97933852
3830003773325	383000	3773325	0.00071013	0.001181214	0.001181214	0.000568104	0.000269191	0.0073032	0.000474869	0.000326113	0.000350509	0.006115683	0.000522802	0.00160824	0.000146242	0.000318076	4.91316E-08	1.12362E-06	8.7475E-07	2.0475E-06	2.04750351
3830103773325	383010	3773325	0.000725526	0.001206823	0.001206823	0.000580421	0.000275027	0.000746153	0.000485164	0.000333183	0.000358108	0.006499465	0.000542393	0.00166902	0.000151769	0.000330097	4.99944E-08	1.13836E-06	9.3162E-07	2.11998E-06	2.11997737
3830203773325	383020	3773325	0.000737333	0.001226461	0.001226461	0.000589866	0.000279502	0.000758295	0.000493059	0.000338605	0.000363935	0.006731334	0.000558084	0.001717461	0.000156174	0.000339677	5.07961E-08	1.1563E-06	9.7919E-07	2.18628E-06	2.18628432
3830303773325	383030	3773325	0.000748182	0.001244507	0.001244507	0.000598545	0.000283615	0.000769453	0.000500314	0.000343587	0.00036929	0.006917484	0.000573655	0.00176581	0.000160571	0.00034924	5.15301E-08	1.1723E-06	1.0284E-06	2.25227E-06	2.25227111
3830403773325	383040	3773325	0.000758472	0.001261624	0.001261624	0.000606778	0.000287516	0.000780036	0.000507195	0.000348313	0.000374369	0.0070534	0.000589525	0.001815165	0.000165059	0.000359001	5.21837E-08	1.18575E-06	1.08E-06	2.31789E-06	2.3178857
3830503773325	383050	3773325	0.000767726	0.001277016	0.001277016	0.000614181	0.000291023	0.000789552	0.000513383	0.000352563	0.000378937	0.007128072	0.000605573	0.00186516	0.000169605	0.000368889	5.27488E-08	1.19646E-06	1.1334E-06	2.38257E-06	2.38256639
3830603773325	383060	3773325	0.00077666	0.001291878	0.001291878	0.000621328	0.00029441	0.000798741	0.000519358	0.000356666	0.000383347	0.007145899	0.000622128	0.001916709	0.000174292	0.000379084	5.324E-08	1.2046E-06	1.1898E-06	2.44765E-06	2.44764955
3830703773325	383070	3773325	0.000788068	0.001310853	0.001310853	0.000630454	0.000298734	0.000810473	0.000526986	0.000361904	0.000388977	0.00714525	0.00064157	0.001977305	0.000179803	0.000391069	5.37626E-08	1.21204E-06	1.2555E-06	2.52127E-06	2.52126635
3830803773325	383080	3773325	0.000800432	0.00133142	0.00133142	0.000640346	0.000303421	0.000823189	0.000535254	0.000367582	0.00039508	0.007102926	0.00066268	0.002043295	0.000185803	0.000404121	5.42716E-08	1.21849E-06	1.3272E-06	2.59995E-06	2.59994912
3830903773325	383090	3773325	0.000815908	0.001357162	0.001357162	0.000652726	0.000309288	0.000839105	0.000545603	0.000374689	0.000402719	0.007057089	0.00068766	0.002121349	0.000192901	0.000419558	5.48551E-08	1.22568E-06	1.4114E-06	2.69192E-06	2.69192399
3831003773325	383100	3773325	0.000841754	0.001400154	0.001400154	0.000673403	0.000319085	0.000865685	0.000562887	0.000386559	0.000415476	0.007107264	0.000723776	0.002234134	0.000203157	0.000441864	5.57834E-08	1.23845E-06	1.5305E-06	2.82474E-06	2.82473918
3831103773325	383110	3773325	0.000868877	0.001445268	0.001445268	0.000695101	0.000329367	0.000893579	0.000581024	0.000399014	0.000428863	0.007134447	0.000762899	0.002356333	0.000214269	0.000466033	5.66923E-08	1.25024E-06	1.6654E-06	2.97232E-06	2.97232401

			EGIODemolition	EGIOSite Grubbing / Prep	EGIOMass Grading / Excavation	EGIOMass Grading / Excavation	EGIODrainage / Utilities Trenching	EGIODrainage / Utilities Trenching	EGIOFoundations / Concrete Pads	EGIOFoundations / Concrete Pads	EGIOBuilding / Structure Construction	EGIOBuilding / Structure Construction	EGIOAsphalt Paving	EGIOArchitectural Coating	EGIOLandscaping or Other Finishing	EGIOWaterside Construction (Piles)	HIWaterside Construction (Landscaping)	HIWaterside Construction (Landscaping)	KMDemolition	KMSite Grubbing / Prep	KMMass Grading / Excavation
Unique Identifier	X (UTM)	Y (UTM)	2025	2025	2025	2026	2026	2027	2026	2027	2026	2027	2027	2027	2027	2027	2025	2026	2025	2025	2025
3831203773325	383120	3773325	0.001269388	0.00117369	0.00195228	0.00195228	0.000938948	0.000938948	0.000444911	0.000444911	0.001207054	0.001207054	0.000784851	0.000159195	0.000538992	0.000579312	0.001897791	0.001897791	0.000900296	0.000832421	0.001384629
3831303773325	383130	3773325	0.00126076	0.00116571	0.001939011	0.001939011	0.000932566	0.000932566	0.000441887	0.000441887	0.00119885	0.00119885	0.000779517	0.000158113	0.000535328	0.000575374	0.001932111	0.001932111	0.000920226	0.000850848	0.00141528
3831403773325	383140	3773325	0.001252305	0.00115789	0.001926007	0.001926007	0.000926312	0.000926312	0.000438924	0.000438924	0.00119081	0.00119081	0.000774289	0.000157052	0.000531738	0.000571516	0.001972735	0.001972735	0.000939466	0.000868637	0.00144487
3831503773325	383150	3773325	0.00124894	0.00115478	0.001920832	0.001920832	0.000923823	0.000923823	0.000437745	0.000437745	0.00118761	0.00118761	0.000772209	0.00015663	0.000530309	0.00056998	0.002072492	0.002072492	0.000945505	0.000874221	0.001454159
3831603773325	383160	3773325	0.001230132	0.00113739	0.001891906	0.001891906	0.000909911	0.000909911	0.000431152	0.000431152	0.001169725	0.001169725	0.00076058	0.000154272	0.000522323	0.000561396	0.002171849	0.002171849	0.000948352	0.000876854	0.001458538
3831703773325	383170	3773325	0.001197864	0.00110755	0.001842279	0.001842279	0.000886043	0.000886043	0.000419843	0.000419843	0.001139043	0.001139043	0.000740629	0.000150225	0.000508622	0.00054667	0.002264903	0.002264903	0.000952839	0.000881002	0.001465437
3831803773325	383180	3773325	0.001136953	0.00105124	0.0017486	0.0017486	0.000840988	0.000840988	0.000398494	0.000398494	0.001081122	0.001081122	0.000702968	0.000142586	0.000482759	0.000518872	0.002342447	0.002342447	0.000953788	0.000881879	0.001466897
3834903773325	383490	3773325	0.000848703	0.00078472	0.00130528	0.00130528	0.000627774	0.000627774	0.000297464	0.000297464	0.000807027	0.000807027	0.000524746	0.000106436	0.000360366	0.000387323	0.005012183	0.005012183	0.001599309	0.001478733	0.00245969
3835003773325	383500	3773325	0.000832742	0.00076996	0.001280732	0.001280732	0.000615967	0.000615967	0.00029187	0.00029187	0.00079185	0.00079185	0.00051487	0.000104435	0.000353588	0.000380039	0.004950547	0.004950547	0.001620878	0.001498676	0.002492863
3835103773325	383510	3773325	0.000802027	0.00074156	0.001233494	0.001233494	0.000593248	0.000593248	0.000281105	0.000281105	0.000762643	0.000762643	0.000495887	0.000100583	0.000340547	0.000366022	0.004773645	0.004773645	0.001690417	0.001562973	0.002599811
3835203773325	383520	3773325	0.00078158	0.00072265	0.001202046	0.001202046	0.000578124	0.000578124	0.000273938	0.000273938	0.0007432	0.0007432	0.000483244	9.80185E-05	0.000331865	0.00035669	0.004558522	0.004558522	0.001720442	0.001590733	0.002645988
3835303773325	383530	3773325	0.000764238	0.00070662	0.001175375	0.001175375	0.000565296	0.000565296	0.00026786	0.00026786	0.00072671	0.00072671	0.000472522	9.58437E-05	0.000324501	0.000348776	0.004351102	0.004351102	0.00173925	0.001608124	0.002674914
3835403773325	383540	3773325	0.000748795	0.00069234	0.001151624	0.001151624	0.000553873	0.000553873	0.000262447	0.000262447	0.000712025	0.000712025	0.000462973	9.39069E-05	0.000317944	0.000341728	0.004147185	0.004147185	0.00174667	0.001614984	0.002686326
3835503773325	383550	3773325	0.000733869	0.00067854	0.001128668	0.001128668	0.000542832	0.000542832	0.000257216	0.000257216	0.000697832	0.000697832	0.000453745	9.2035E-05	0.000311606	0.000334916	0.003935864	0.003935864	0.001746325	0.001614665	0.002685795
3835603773325	383560	3773325	0.000716613	0.00066259	0.00110213	0.00110213	0.000530069	0.000530069	0.000251168	0.000251168	0.000681424	0.000681424	0.000443076	8.9871E-05	0.000304279	0.000327042	0.003694625	0.003694625	0.001735971	0.001605092	0.002669872
3835703773325	383570	3773325	0.00069884	0.00064615	0.001074796	0.001074796	0.000516923	0.000516923	0.000244939	0.000244939	0.000664524	0.000664524	0.000432087	8.76421E-05	0.000296733	0.00031893	0.003467894	0.003467894	0.001714143	0.00158491	0.002636301
3835803773325	383580	3773325	0.000680377	0.00062908	0.0010464	0.0010464	0.000503266	0.000503266	0.000238467	0.000238467	0.000646967	0.000646967	0.00042067	8.53266E-05	0.000288893	0.000310504	0.003261576	0.003261576	0.001683947	0.00155699	0.00258986
3835903773325	383590	3773325	0.000661828	0.00061193	0.001017871	0.001017871	0.000489545	0.000489545	0.000231966	0.000231966	0.000629328	0.000629328	0.000409202	8.30003E-05	0.000281017	0.000302039	0.003073368	0.003073368	0.001645899	0.00152181	0.002531343
3836003773325	383600	3773325	0.000643106	0.00059462	0.000989077	0.000989077	0.000475696	0.000475696	0.000225404	0.000225404	0.000611526	0.000611526	0.000397627	8.06524E-05	0.000273068	0.000293495	0.002899468	0.002899468	0.001601294	0.001480568	0.002462742
3836103773325	383610	3773325	0.000625678	0.00057851	0.000962274	0.000962274	0.000462805	0.000462805	0.000219296	0.000219296	0.000594954	0.000594954	0.000386851	7.84667E-05	0.000265668	0.000285541	0.002744979	0.002744979	0.001555998	0.001438688	0.002393079
3836203773325	383620	3773325	0.000608595	0.00056271	0.000936001	0.000936001	0.000450169	0.000450169	0.000213308	0.000213308	0.00057871	0.00057871	0.000376289	7.63244E-05	0.000258414	0.000277745	0.002602797	0.002602797	0.00150915	0.001395372	0.002321028
3836303773325	383630	3773325	0.000591167	0.0005466	0.000909198	0.000909198	0.000437278	0.000437278	0.0002072	0.0002072	0.000562138	0.000562138	0.000365514	7.41387E-05	0.000251014	0.000269792	0.00246942	0.00246942	0.001459886	0.001349822	0.002245261
3836403773325	383640	3773325	0.000573222	0.00053001	0.000881598	0.000881598	0.000424004	0.000424004	0.00020091	0.00020091	0.000545073	0.000545073	0.000354418	7.18882E-05	0.000243394	0.000261602	0.002343548	0.002343548	0.001408379	0.001302198	0.002166045
3836503773325	383650	3773325	0.000556053	0.00051413	0.000855192	0.000855192	0.000411304	0.000411304	0.000194893	0.000194893	0.000528747	0.000528747	0.00034383	6.9735E-05	0.000236104	0.000253766	0.002229082	0.002229082	0.001358166	0.001255771	0.002088918
3836603773325	383660	3773325	0.000540868	0.00050009	0.000831839	0.000831839	0.000400072	0.000400072	0.00018957	0.00018957	0.000514308	0.000514308	0.000334414	6.78307E-05	0.000229657	0.000246836	0.002128724	0.002128724	0.001313044	0.00121405	0.002019422
3836703773325	383670	3773325	0.000526546	0.00048685	0.000809812	0.000809812	0.000389479	0.000389479	0.000184551	0.000184551	0.00050069	0.00050069	0.00032555 9	6.60345E-05	0.000223575	0.0002403	0.002037472	0.002037472	0.001270509	0.001174722	0.001954005
3836803773325	383680	3773325	0.00051300 1	0.00047432	0.00078898	0.00078898	0.000379459	0.000379459	0.00017980 3	0.00017980 3	0.00048780 9	0.00048780 9	0.00033171 84	6.43358E-05	0.000217824	0.000234119	0.001953724	0.001953724	0.001230132	0.001137389	0.001891906
3836903773325	383690	3773325	0.000500232	0.00046252	0.000769341	0.000769341	0.000370014	0.000370014	0.000175328	0.000175328	0.000475668	0.000475668	0.000309289	6.27344E-05	0.000212402	0.000228291	0.001876579	0.001876579	0.001192256	0.001102369	0.001833655
3837003773325	383700	3773325	0.000488153	0.00045135	0.000750765	0.000750765	0.00036108	0.00036108	0.00017109 4	0.00017109 4	0.00046418 2	0.00046418 2	0.00030182 1	6.12196E-05	0.000207273	0.000222779	0.001805338	0.001805338	0.001156624	0.001069423	0.001778853
3837103773325	383710	3773325	0.000482286	0.00044593	0.000741742	0.000741742	0.00035674	0.00035674	0.000169038	0.000169038	0.000458603	0.000458603	0.000298193	6.04839E-05	0.000204782	0.000220101	0.001757111	0.001757111	0.00113842	0.001052591	0.001750855
3837203773325	383720	3773325	0.000478921	0.00044281	0.000736567	0.000736567	0.000354251	0.000354251	0.000167859	0.000167859	0.000455404	0.000455404	0.000296113	6.00619E-05	0.000203354	0.000218566	0.001718588	0.001718588	0.001127204	0.001042221	0.001733606
3837303773325	383730	3773325	0.000476247	0.00044034	0.000732453	0.000732453	0.000352273	0.000352273	0.000166921	0.000166921	0.00045286	0.00045286	0.000294459	5.97265E-05	0.000202218	0.000217345	0.001683268	0.001683268	0.001117713	0.001033446	0.00171901
3837403773325	383740	3773325	0.000476333	0.00044042	0.000732586	0.000732586	0.000352337	0.000352337	0.000166951	0.000166951	0.000452943	0.000452943	0.000294513	5.97373E-05	0.000202255	0.000217385	0.001657453	0.001657453	0.001115815	0.001031691	0.00171609
3837503773325	383750	3773325	0.00047685 1	0.0004409	0.00073382	0.00073382	0.00035272	0.00035272	0.00016713 3	0.00016713 3	0.00045343 5	0.00045343 5	0.00029483 3	5.98022E-05	0.000202474	0.000217621	0.001633239	0.001633239	0.001114866	0.001030814	0.001714631
3837603773325	383760	3773325	0.000478663	0.00044258	0.000736169	0.000736169	0.00035406	0.00035406	0.000167768	0.000167768	0.000455158	0.000455158	0.000295953	6.00294E-05	0.000203244	0.000218448	0.001613228	0.001613228	0.001116764	0.001032569	0.00171755
3837703773325	383770	3773325	0.000481337	0.00044505	0.000740282	0.000740282	0.000356038	0.000356038	0.000168705	0.000168705	0.000457701	0.000457701	0.00029767	6.03648E-05	0.000204379	0.000219668	0.001597219	0.001597219	0.001121078	0.001036557	0.001724185
3837803773325	383780	3773325	0.000484098	0.0004476	0.000744528	0.000744528	0.000358081	0.000358081	0.000169673	0.000169673	0.000460326	0.000460326	0.000299314	6.07111E-05	0.000205552	0.000220928	0.001583211	0.001583211	0.001125478	0.001040626	0.001730952
3837903773325	383790	3773325	0.000483494	0.00044704	0.000743599	0.000743599	0.000357634	0.000357634	0.000169461	0.000169461	0.000459752	0.000459752	0.00029894	6.06353E-05	0.000205295	0.000220653	0.001560497	0.001560497	0.001121251	0.001036717	0.00172445
3838003773325	383800	3773325	0.00048289	0.00044648	0.000742671	0.000742671	0.000357187	0.000357187	0.00016925	0.00016925	0.000459178	0.000459178	0.00029856 7	6.05596E-05	0.000205039	0.000220377	0.001539085	0.001539085	0.001116764	0.001032569	0.00171755
3838103773325	383810	3773325	0.00048151	0.00044521	0.000740547	0.000740547	0.000356166	0.000356166	0.000168766	0.000168766	0.000457865	0.000457865	0.000297713	6.03865E-05	0.000204453	0.000219747	0.001516972	0.001516972	0.001110552	0.001026825	0.001707996
3838203773325	383820	3773325	0.000479525	0.00044337	0.000737496	0.000737496	0.000354698	0.000354698	0.00016807	0.00016807	0.000455978	0.000455978	0.00029648 6	6.01376E-05	0.00020361	0.000218841	0.001493759	0.001493759	0.001102615	0.001019486	0.001695789
3838303773325	383830	3773325	0.000477541	0.00044154	0.000734444	0.000734444	0.00035323	0.00035323	0.000167375	0.000167375	0.000454091	0.000454091	0.000295259	5.98888E-05	0.000202767	0.000217936	0.001471746	0.001471746	0.001094591	0.001012067	0.001683448
3838403773325	383840	3773325	0.000470811	0.00043532	0.000724094	0.000724094	0.000348253	0.000348253	0.000165016	0.000165016	0.000447692	0.000447692	0.000291099	5.90448E-05	0.00019991	0.000214865	0.001432324	0.001432324	0.001074489	0.00099348	0.001652532
3838503773325	383850	3773325	0.000463823	0.00042885	0.000713346	0.000713346	0.000343083	0.000343083	0.000162567	0.000162567	0.000441047	0.000441047	0.000286778	5.81684E-05	0.000196943	0.000211675	0.001392501	0.001392501	0.001053437	0.000974016	0.001620155
3838603773325	383860	3773325	0.000456144	0.00042175	0.000701536	0.000701536	0.000337404	0.000337404	0.00015987 5	0.00015987 5	0.000433745	0.000433745	0.00028203	5.72054E-05	0.000193682	0.000208171	0.001351377	0.001351377	0.001030833	0.000953116	0.00158539
3838703773325	383870	3773325	0.000447172	0.00041346	0.000687737	0.000687737	0.000330767	0.000330767	0.0001567 3	0.00015673	0.00042521 3	0.00042521 3	0.00027648 2	5.60801E-05	0.000189872	0.000204076	0.001306852	0.001306852	0.001004864	0.000929104	0.00154545
3838803773325	383880	3773325	0.000438371	0.00040532	0.000674202	0.000674202	0.000324257	0.000324257	0.000153646	0.000153646	0.000416845	0.000416845	0.000271041	5.49765E-05	0.000186136	0.00020006	0.001264727	0.001264727	0.000979412	0.000905572	0.001506306
3838903773325	383890	3773325	0.000427932	0.00039567	0.000658146	0.000658146	0.000316535	0.000316535	0.000149987	0.000149987	0.000406918	0.000406918	0.000264587	5.36673E-05	0.000181703	0.000195296	0.001219601	0.001219601	0.000950164	0.000878529	0.001461324
3839003773325	383900	3773325	0.00041732	0.00038586	0.000641826	0.000641826	0.000308686	0.000308686	0.000146268	0.000146268	0.000396827	0.000396827	0.00025802 5	5.23364E-05	0.000177197	0.000190453	0.001175976	0.001175976	0.000920399	0.000851008	0.001415546
3839103773325	383910	3773325	0.000406794	0.00037612	0.000625637	0.000625637	0.0003009	0.0003009	0.000142578	0.000142578	0.000386818	0.000386818	0.000251517	5.10164E-05	0.000172728	0.000185649	0.001135053	0.001135053	0.000891065	0.000823885	0.001370431
3829703773325	382970	3773335	0.001250579	0.0011563	0.001923354	0.001923354	0.000925036	0.000925036	0.000438319	0.000438319	0.001189169	0.001189169	0.00077322	0.000156836	0.000531005	0.000570728	0.001447032	0.001447032	0.000665538	0.000615361	0.001023577
3829803773325	382980	3773335	0.001262831	0.00116762	0.001942196	0.001942196	0.000934098	0.000934098	0.000442613	0.000442613	0.001200819	0.001200819	0.00078079 7	0.000158373	0.000536207	0.000576319	0.001494359	0.001494359	0.00067753	0.000626449	0.001042021
3829903773335	382990	3773335	0.001274996	0.00117887	0.001960905	0.001960905	0.000943096	0.000943096	0.000446877	0.000446877	0.001212386	0.001212386	0.000788319	0.000159898	0.000541373	0.000581871	0.001535883	0.001535883	0.000690127	0.000638096	0.001061394
3830003773335	383000	3773335	0.001288196	0.00119108	0.001981207	0.001981207	0.00095286	0.00095286	0.000451503	0.000451503	0.001224938	0.001224938	0.00079648	0.000161554	0.000546978	0.000587895	0.001570703	0.001570703	0.000703672	0.00065062	0.001082226
3830103773335	383010	3773335	0.001300016	0.001202	0.001999385	0.001999385	0.000961603	0.000961603	0.000455646	0.000455646	0.001236178	0.001236178	0.000803789	0.000163036	0.000551996	0.000593289	0.001605723	0.001605723	0.000717649	0.000663543	0.001103722
3830203773335	383020	3773335	0.001311318	0.00121245	0.002016768	0.002016768	0.000969964	0.000969964	0.000459608	0.000459608	0.001246925	0.001246925	0.000810777	0.000164453	0.000556795	0.000598447	0.001632939	0.001632939	0.00073292	0.000677663	0.001127209
3830303773335	383030	3773335	0.001319773	0.00122027	0.002029772	0.002029772	0.000976218	0.000976218	0.000462571	0.000462571	0.001254965	0.001254965	0.000816004	0.000165514	0.000560386	0.000602306	0.001658954	0.001658954	0.000749399	0.0006929	0.001152553
3830403773335	383040	3773335	0.001325036	0.00122514	0.002037866	0.002037866	0.000980111	0.000980111	0.000464416	0.000464416	0.001259969	0.001259969	0.000819258	0.000166174	0.00056262	0.000604708	0.001682267	0.001682267	0.000766309	0.000708535	0.00117856
3830503773335	383050	3773335	0.001326071	0.0012261	0.002039458	0.002039458	0.000980876	0.000980876	0.000464779	0.000464779	0.001260954	0.001260954	0.000819898	0.000166304	0.00056306	0.00060518	0.001700678	0.001700678	0.000783823	0.000724729	0.001205496
3830603773335	383060	3773335	0.001323224	0.00122346	0.002035079	0.002035079	0.00097877	0.00097877	0.000463781	0.000463781	0.001258247	0.001258247	0.000818138	0.000165947	0.000561851	0.000603881	0.001718088	0.001718088	0.000802027	0.00074156	0.001233494
3830703773335	383070	3773335	0.001317099	0.0012178	0.002025658	0.002025658	0.000974239	0.000974239	0.000461634	0.000461634	0.001252422	0.001252422	0.00081435 1	0.000165178	0.00055925	0.000601085	0.001735398	0.001735398	0.000820922	0.00075903	0.001262553
3830803773335	383080	3773335	0.001307953	0.00120934	0.002011593	0.002011593	0.000967475	0.000967475	0.000458428	0.000458428	0.001243726	0.001243726	0.000808696	0.000164031	0.000555367	0.000596912	0.001752208	0.001752208	0.000839903	0.00077658	0.001291745
3830903773335	383090	3773335	0.001299412	0.00120145	0.001998457	0.001998457	0.000961157	0.000961157	0.000455435	0.000455435	0.001235604	0.001235604	0.000803415	0.00016296	0.00055174	0.000593014	0.001775321	0.001775321	0.000859315	0.000794529	0.001321601
3831003773335	383100	3773335	0.001301137	0.00120304	0.00200111	0.00200111	0.000962433	0.000962433	0.000456039	0.000456039	0.001237244	0.001237244	0.000804482	0.000163177	0.000552473	0.000593801	0.001822548	0.001822548	0.000878468	0.000812238	0.001351058
3831103773335	383110	3773335	0.001300792	0.00120272	0.00200058	0.00200058	0.000962178	0.000962178	0.000455918	0.000455918	0.001236916	0.001236916	0.000804269	0.000163133	0.000552326	0.000593644	0.001869975	0.001869975	0.000897708	0.000830028	0.001380648
3831203773335	383120	3773335	0.001296133	0.00119841	0.001993414	0.001993414	0.000958732	0.000958732	0.000454286	0.000454286	0.001232486	0.001232486	0.000801388	0.000162549	0.000550348	0.000591518	0.001912	0.001912	0.000917638	0.000848455	0.0014113
3831303773335	383130	3773335	0.001288627	0.00119147	0.00198187	0.00198187	0.00095318	0.00095318	0.000451655	0.000451655	0.001225349	0.001225349	0.000796747	0.000161608	0.000547161	0.000588092	0.001950422	0.001950422	0.000937999	0.000867281	0.001442615
3831403773335	383140	3773335	0.001281639	0.00118501	0.001971122	0.001971122	0.00094801	0.00094801	0.000449205	0.000449205	0.001218703	0.001218703	0.000792426	0.000160731	0.000544194	0.000584903	0.001994547	0.001994547	0.000958533	0.000886267	0.001474195
3831503773335	383150	3773335	0.001286212	0.00118924	0.001978155	0.001978155	0.000951393	0.000951393	0.000450808	0.000450808	0.001223051	0.001223051	0.000795253	0.000161305	0.000546135	0.00058699	0.002099307	0.002099307	0.000968282	0.000895281	0.001489189
3831603773335	383160	3773335	0.001275082	0.00117895	0.001961038	0.001961038	0.00094316	0.00094316	0.000446907	0.000446907	0.001212468	0.001212468	0.000788372	0.000159909	0.000541409	0.00058191	0.002207169	0.002207169	0.000973286	0.000899908	0.001496885
3831703773335	383170	3773335	0.001246093	0.00115215	0.001916454	0.001916454	0.000921717	0.000921717	0.000436747	0.000436747	0.001184903	0.001184903	0.000770448	0.000156273	0.0005291	0.000568681	0.002316032	0.002316032	0.000975529	0.000901982	0.001500335
3831803773335	383180	3773335	0.001183456	0.00109423	0.00182012	0.00182012	0.000875386	0.000875386	0.000414793	0.000414793	0.001125342	0.001125342	0.000731721	0.000148418	0.000502504	0.000540095	0.002411687	0.002411687	0.00097691	0.000903258	0.001502458
3831903773335	383190	3773335	0.001146789	0.00106033	0.001763726	0.001763726	0.000848263	0.000848263	0.00040194 1	0.00040194 1	0.001090475	0.001090475	0.00070904 9	0.00014382	0.000486935	0.000523361	0.00246902	0.00246902	0.000993216	0.000918335	0.001527537
3835003773335	383500	3773335	0.000863715	0.0007986	0.001328368	0.001328368	0.000638878	0.000638878	0.000302726	0.000302726	0.000821302	0.000821302	0.000534028	0.000108319	0.00036674	0.000394174	0.005574206	0.005574206	0.001679633	0.001553001	0.002583225
3835103773335	383510	3773335	0.000838177	0.00077498	0.001289091	0.001289091	0.000619988	0.000619988	0.000293775	0.000293775	0.000797018	0.000797018	0.000518238	0.000105116	0.000355896	0.00038252	0.005378793	0.005378793	0.00170819	0.001579406	0.002627146
3835203773335	383520	3773335	0.000807463	0.00074659	0.001241853	0.001241853	0.000597269	0.000597269	0.00028301	0.00028301	0.000767812	0.000767812	0.00049924 7	0.000101264	0.000342855	0.000368503	0.005134853	0.005134853	0.001781698	0.001647371	0.002740198
3835303773335	383530	3773335	0.000788999	0.00072951	0.001213458	0.001213458	0.000583612	0.000583612	0.000276539	0.000276539	0.000750255	0.000750255	0.000487832	9.8949E-05	0.000335015	0.000360076	0.004882008	0.004882008	0.001804475	0.001668431	0.002775229

			KMMass Grading / Excavation	KMDrainage / Utilities Trenching	KMFoundations / Concrete Pads	KMBuilding / Structure Construction	KMAsphalt Paving	KMArchitectural Coating	KMLandscaping or Other Finishing	KMWaterside Construction (Piles)	EWNDemolition	EWNSite Grubbing / Prep	EWNDrainage / Utilities Trenching	EWNDrainage / Utilities Trenching	EWNDrainage / Utilities Trenching	EWNFoundations / Concrete Pads	EWNBuilding / Structure Construction	EWNAsphalt Paving	EWNLandscaping or Other Finishing	EWNWaterside Construction (Piles)	ISDemolition
Unique Identifier	X (UTM)	Y (UTM)	2026	2026	2026	2026	2026	2026	2026	2026	2027	2027	2027	2028	2029	2029	2029	2029	2029	2029	2027
3831203773325	383120	3773325	0.001384629	0.000343815	0.000315547	0.000928071	0.000556645	0.000112907	0.000382273	0.000410869	0.015740906	0.017996586	0.021194766	0.021194766	0.021194766	0.005517076	0.013706485	0.009732466	0.006683707	0.006988296	0.000829549
3831303773325	383130	3773325	0.00141528	0.000351426	0.000322533	0.000948616	0.000568968	0.000115406	0.000390735	0.000419964	0.017649604	0.0201788	0.023764782	0.023764782	0.023764782	0.00618606	0.015368494	0.010912597	0.007494154	0.007835677	0.000833001
3831403773325	383140	3773325	0.00144487	0.000358774	0.000329276	0.000968449	0.000580864	0.000117819	0.000398904	0.000428745	0.020017983	0.022886569	0.026953749	0.026953749	0.026953749	0.00701616	0.017430773	0.012376945	0.008499786	0.008887136	0.000835848
3831503773325	383150	3773325	0.001454159	0.00036108	0.000331393	0.000974675	0.000584598	0.000118577	0.000401469	0.000431501	0.02450126	0.028012302	0.032990378	0.032990378	0.032990378	0.008587517	0.021334613	0.015148917	0.010403419	0.010877522	0.000830326
3831603773325	383160	3773325	0.001458538	0.000362167	0.000332391	0.00097761	0.000586358	0.000118934	0.000402678	0.0004328	0.030831719	0.035249919	0.041514195	0.041514195	0.041514195	0.010806298	0.026846896	0.019062985	0.01309138	0.013687977	0.000809361
3831703773325	383170	3773325	0.001465437	0.000363881	0.000333963	0.000982234	0.000589132	0.000119496	0.000404582	0.000434848	0.040390044	0.046177957	0.054384258	0.054384258	0.054384258	0.014156423	0.035169863	0.024972815	0.017149917	0.017931469	0.000772089
3831803773325	383180	3773325	0.001466897	0.000364243	0.000334296	0.000983213	0.000589719	0.000119615	0.000404985	0.000435281	0.056438182	0.0645258	0.075992703	0.075992703	0.075992703	0.019781181	0.049143871	0.034895239	0.023964076	0.025056162	0.000701429
3834903773325	383490	3773325	0.00245969	0.000610762	0.000560547	0.001648649	0.000988839	0.000200571	0.000679079	0.000729878	0.072255011	0.082609189	0.097289698	0.097289698	0.097289698	0.025324867	0.062916467	0.044674648	0.030680021	0.032078165	0.000647592
3835003773325	383500	3773325	0.002492863	0.000618999	0.000568106	0.001670884	0.001002175	0.000203276	0.000688237	0.000739722	0.057500764	0.065740651	0.077423446	0.077423446	0.077423446	0.020153608	0.050069121	0.035552225	0.024415257	0.025527904	0.000649231
3835103773325	383510	3773325	0.002599811	0.000645556	0.000592479	0.001742568	0.00104517	0.000211996	0.000717764	0.000771457	0.045616163	0.052152981	0.061421106	0.061421106	0.061421106	0.01598814	0.039720536	0.028204079	0.019368966	0.020251644	0.000652596
3835203773325	383520	3773325	0.002645988	0.000657022	0.000603003	0.001773518	0.001063734	0.000215762	0.000730512	0.00078516	0.037317735	0.042665384	0.050247464	0.050247464	0.050247464	0.0130796	0.032494632	0.023073232	0.015845391	0.016567494	0.000650871
3835303773325	383530	3773325	0.002674914	0.000664204	0.000609595	0.001792907	0.001075363	0.000218121	0.000738499	0.000793743	0.031684649	0.036225074	0.042662646	0.042662646	0.042662646	0.011105244	0.02758959	0.019590344	0.01345354	0.014066642	0.000647333
3835403773325	383540	3773325	0.002686326	0.000667038	0.000612195	0.001800556	0.001079951	0.000219051	0.000741649	0.000797129	0.027482116	0.031420316	0.037004032	0.037004032	0.037004032	0.009632286	0.023930211	0.016991955	0.011669113	0.012200896	0.00064207
3835503773325	383550	3773325	0.002685795	0.000666906	0.00061207 4	0.0018002	0.001079737	0.000219008	0.000741503	0.000796972	0.024088167	0.027540013	0.032434159	0.032434159	0.032434159	0.008442731	0.02097491	0.014893505	0.010228017	0.010694126	0.0006356
3835603773325	383560	3773325	0.002669872	0.000662952	0.000608446	0.001789527	0.001073336	0.000217709	0.000737107	0.000792247	0.021065812	0.024084553	0.028364627	0.028364627	0.028364627	0.007383417	0.018343177	0.013024809	0.008944702	0.009352328	0.000627662
3835703773325	383570	3773325	0.002636301	0.000654616	0.000600795	0.001767026	0.00105984	0.000214972	0.000727838	0.000782285	0.01861987	0.021288107	0.025071224	0.025071224	0.025071224	0.006526132	0.016213359	0.011512505	0.007906137	0.008266434	0.000617482
3835803773325	383580	3773325	0.00258986	0.000643084	0.000590211	0.001735898	0.00104117	0.000211185	0.000715016	0.000768504	0.016625414	0.019007844	0.022385735	0.022385735	0.022385735	0.005827089	0.014476675	0.01027935	0.007059276	0.00738098	0.000605403
3835903773325	383590	3773325	0.002531343	0.000628554	0.000576876	0.001696676	0.001017645	0.000206413	0.000698861	0.00075114	0.014973562	0.017119281	0.020161555	0.020161555	0.020161555	0.005248127	0.013038316	0.009258024	0.006357887	0.006647628	0.000592289
3836003773325	383600	3773325	0.002462742	0.00061152	0.000561242	0.001650695	0.000990066	0.000200819	0.000679921	0.000730784	0.013571395	0.015516182	0.018273569	0.018273569	0.018273569	0.004756677	0.01181737	0.008391076	0.005762516	0.006025125	0.000578398
3836103773325	383610	3773325	0.002393079	0.000594222	0.000545366	0.001604002	0.00096206	0.000195139	0.000660689	0.000710112	0.012400277	0.014177242	0.016696685	0.016696685	0.016696685	0.004346209	0.010797612	0.007666984	0.005265251	0.005505198	0.000565112
3836203773325	383620	3773325	0.002321028	0.000576331	0.000528946	0.001555709	0.000933095	0.000189264	0.000640797	0.000688732	0.011382385	0.013013487	0.015326118	0.015326118	0.015326118	0.003989445	0.009911277	0.00703763	0.004833046	0.005053297	0.000551911
3836303773325	383630	3773325	0.002245261	0.000557518	0.00051168	0.001504925	0.000902635	0.000183085	0.000619879	0.00066625	0.010474583	0.011975596	0.014103783	0.014103783	0.014103783	0.003671267	0.009120803	0.006476344	0.004447587	0.004650271	0.000538193
3836403773325	383640	3773325	0.002166045	0.000537848	0.000493627	0.001451829	0.000870789	0.000176626	0.000598008	0.000642743	0.009656594	0.011040389	0.013002381	0.013002381	0.013002381	0.003384568	0.008408535	0.005970589	0.004100263	0.004287119	0.000523785
3836503773325	383650	3773325	0.002088819	0.000518672	0.000476028	0.001400067	0.000839742	0.000170329	0.000576688	0.000619828	0.008935581	0.010216054	0.012031553	0.012031553	0.012031553	0.003131858	0.007780709	0.005524792	0.003794115	0.00396702	0.000509895
3836603773325	383660	3773325	0.002019422	0.00050144	0.000460212	0.001353552	0.000811843	0.00016467	0.000557528	0.000599235	0.008315597	0.009507226	0.011196759	0.011196759	0.011196759	0.002914558	0.007240854	0.005141462	0.003530865	0.003691773	0.000497643
3836703773325	383670	3773325	0.001954005	0.000485196	0.000445304	0.001309705	0.000785545	0.000159335	0.000539468	0.000579823	0.007763427	0.00887593	0.010453275	0.010453275	0.010453275	0.002721026	0.006760049	0.00480006	0.00329641	0.003446633	0.000486169
3836803773325	383680	3773325	0.001891906	0.000469776	0.000431152	0.001268082	0.00076058	0.000154272	0.000522323	0.000561396	0.007266733	0.008308059	0.009784487	0.009784487	0.009784487	0.002546938	0.006327549	0.004492958	0.003085509	0.003226122	0.000475212
3836903773325	383690	3773325	0.001833655	0.000455312	0.000417877	0.001229038	0.000737162	0.000149522	0.000506241	0.000544111	0.006818957	0.007796117	0.009181568	0.009181568	0.009181568	0.002389996	0.005937646	0.004216102	0.002895381	0.003027328	0.000464858
3837003773325	383700	3773325	0.001778853	0.000441705	0.000405389	0.001192307	0.000715131	0.000145053	0.000491111	0.00052785	0.006412508	0.007331424	0.008634294	0.008634294	0.008634294	0.002247538	0.005583728	0.003964798	0.002722799	0.002846882	0.000455195
3837103773325	383710	3773325	0.001750855	0.000434752	0.000399008	0.001173541	0.000703875	0.00014277	0.000483382	0.000519542	0.006123654	0.007001177	0.008245358	0.008245358	0.008245358	0.002146297	0.005332207	0.003786202	0.00260015	0.002718643	0.000451744
3837203773325	383720	3773325	0.001733606	0.000430469	0.000395077	0.001161979	0.00069694	0.000141363	0.000478619	0.000514423	0.005885531	0.00672893	0.007924731	0.007924731	0.007924731	0.002062837	0.00512486	0.003638973	0.002499041	0.002612926	0.000450795
3837303773325	383730	3773325	0.00171901	0.000426845	0.000391751	0.001152196	0.000691072	0.000140173	0.000474589	0.000510092	0.005666992	0.006479075	0.007630473	0.007630473	0.007630473	0.00198624	0.004934566	0.003503852	0.002406247	0.002515904	0.000450364
3837403773325	383740	3773325	0.00171609	0.00042612	0.000391085	0.001150239	0.000689899	0.000139935	0.000473784	0.000509226	0.00549116	0.006278046	0.00739372	0.00739372	0.00739372	0.001924613	0.004781459	0.003395137	0.002331588	0.002437843	0.000453038
3837503773325	383750	3773325	0.001714631	0.000425758	0.000390753	0.001149261	0.000689312	0.000139816	0.000473381	0.000508793	0.005325078	0.006088164	0.007170094	0.007170094	0.007170094	0.001866402	0.004636842	0.00329245	0.002261068	0.002364109	0.000455972
3837603773325	383760	3773325	0.00171755	0.000426482	0.000391418	0.001151217	0.000690486	0.000140054	0.000474187	0.000509659	0.005177114	0.005918996	0.006970863	0.006970863	0.006970863	0.001814541	0.004508001	0.003200965	0.002198241	0.002298419	0.000460113
3837703773325	383770	3773325	0.001724185	0.00042813	0.00039293	0.001155664	0.000693153	0.000140595	0.000476018	0.000511627	0.005044506	0.005767387	0.006792311	0.006792311	0.006792311	0.001768064	0.004392533	0.003118975	0.002141935	0.002239547	0.000465203
3837803773325	383780	3773325	0.001730952	0.00042981	0.000394472	0.0011602	0.000695873	0.000141147	0.000477887	0.000513636	0.004919837	0.005624852	0.006624446	0.006624446	0.006624446	0.001724368	0.004283976	0.003041892	0.002089	0.002184199	0.000470121
3837903773325	383790	3773325	0.00172445	0.000428196	0.00039299	0.001155842	0.00069326	0.000140617	0.000476091	0.000511706	0.004771959	0.005455783	0.006425332	0.006425332	0.006425332	0.001672538	0.00415521	0.002950461	0.00202621	0.002118548	0.000471502
3838003773325	383800	3773325	0.00171755	0.000426482	0.000391418	0.001151217	0.000690486	0.000140054	0.000474187	0.000509659	0.004632104	0.005295887	0.006237021	0.006237021	0.006237021	0.00162352	0.004033431	0.00286399	0.001966826	0.002056458	0.000472709
3838103773325	383810	3773325	0.001707996	0.00042411	0.000389241	0.001144814	0.000686645	0.000139275	0.000471549	0.000506824	0.004494234	0.00513826	0.006051382	0.006051382	0.006051382	0.001575197	0.00391338	0.002778746	0.001908286	0.00199525	0.000473055
3838203773325	383820	3773325	0.001695789	0.000421079	0.000386459	0.001136631	0.000681737	0.00013828	0.000468179	0.000503201	0.004358004	0.004982507	0.005867951	0.005867951	0.005867951	0.001527449	0.003794757	0.002694516	0.001850441	0.001934769	0.000472623
3838303773325	383830	3773325	0.001683448	0.000418015	0.000383646	0.00112836	0.000676776	0.000137273	0.000464772	0.00049954	0.004228589	0.004834547	0.005693697	0.005693697	0.005693697	0.00148209	0.003682068	0.0026145	0.001795491	0.001877314	0.000471933
3838403773325	383840	3773325	0.001652532	0.000410338	0.000376601	0.001107637	0.000664347	0.000134752	0.000456236	0.000490365	0.004064749	0.00464723	0.005473091	0.005473091	0.005473091	0.001424666	0.003539404	0.002513199	0.001725923	0.001804577	0.000466929
3838503773325	383850	3773325	0.001620155	0.000402298	0.000369222	0.001085937	0.000651331	0.000132112	0.000447297	0.000480758	0.003906173	0.004465929	0.005259571	0.005259571	0.005259571	0.001369086	0.003401323	0.002415153	0.00165859	0.001734175	0.000461407
3838603773325	383860	3773325	0.00158539	0.000393666	0.0003613	0.001062635	0.000637355	0.000129277	0.000437699	0.000470442	0.003750444	0.004287884	0.005049886	0.005049886	0.005049886	0.001314504	0.00326572	0.002318867	0.001592467	0.001665038	0.000455282
3838703773325	383870	3773325	0.00154545	0.000383749	0.000352198	0.001035864	0.000621298	0.000126021	0.000426673	0.000458591	0.003592385	0.004107175	0.004837063	0.004837063	0.004837063	0.001259105	0.00312809	0.002221141	0.001525354	0.001594867	0.000447603
3838803773325	383880	3773325	0.001506306	0.000374029	0.000343277	0.001009627	0.000605562	0.000122829	0.000415866	0.000446975	0.003444248	0.00393781	0.0046376	0.0046376	0.0046376	0.001207184	0.002999099	0.002129549	0.001462454	0.0015291	0.000440011
3838903773325	383890	3773325	0.001461324	0.000362859	0.000333026	0.000979477	0.000587478	0.000119161	0.000403447	0.000433627	0.00329335	0.003765289	0.00443442	0.00443442	0.00443442	0.001154296	0.002867704	0.00203625	0.001398381	0.001462108	0.000430607
3839003773325	383900	3773325	0.001415546	0.000351492	0.000322593	0.000948794	0.000569075	0.000115428	0.000390808	0.000420043	0.003149441	0.003600757	0.004240649	0.004240649	0.004240649	0.001103857	0.002742394	0.001947272	0.001337276	0.001398218	0.000420685
3839103773325	383910	3773325	0.001370431	0.00034029	0.000312312	0.000918555	0.00055093 8	0.000111749	0.000378353	0.000406656	0.003014418	0.003446386	0.004058844	0.004058844	0.004058844	0.001056532	0.002624822	0.001863789	0.001279945	0.001338274	0.000410763
3829703773335	382970	3773335	0.001023577	0.000254163	0.000233266	0.00068607	0.000411496	8.34656E-05	0.000282592	0.000303732	0.004557044	0.00521007	0.006135954	0.006135954	0.006135954	0.001597211	0.003968072	0.002817581	0.001934955	0.002023134	0.0007387
3829803773335	382980	3773335	0.001042021	0.000258743	0.000237469	0.000698432	0.000418911	8.49695E-05	0.000287684	0.000309205	0.004907327	0.005610549	0.006607602	0.006607602	0.006607602	0.001719983	0.004273083	0.003034158	0.002083688	0.002178645	0.000743877
3829903773335	382990	3773335	0.001061394	0.000263553	0.000241884	0.000711417	0.000426699	8.65493E-05	0.000293033	0.000314954	0.005264684	0.006019116	0.007088775	0.007088775	0.007088775	0.001845234	0.004584254	0.003255109	0.002235425	0.002337297	0.00075052
3830003773335	383000	3773335	0.001082226	0.000268726	0.000246632	0.000725381	0.000435074	8.8248E-05	0.000298784	0.000321135	0.00562325	0.006429064	0.007571576	0.007571576	0.007571576	0.001970909	0.004896477	0.003476807	0.002387674	0.002496485	0.000759579
3830103773335	383010	3773335	0.001103722	0.000274064	0.000251531	0.000739789	0.000443716	9.00009E-05	0.000304719	0.000327514	0.006019346	0.006881921	0.008104909	0.008104909	0.008104909	0.002109738	0.00524138	0.003721709	0.002555859	0.002672335	0.000768466
3830203773335	383020	3773335	0.001127209	0.000279896	0.000256883	0.000755531	0.000453158	9.1916E-05	0.000311203	0.000334483	0.006413889	0.007333002	0.008636152	0.008636152	0.008636152	0.002248022	0.00558493	0.003965652	0.002723385	0.002847495	0.000778991
3830303773335	383030	3773335	0.001152553	0.000286189	0.000262659	0.000772518	0.000463347	9.39826E-05	0.0003182	0.00034200 4	0.006845789	0.007826794	0.009217696	0.009217696	0.009217696	0.0023994	0.00596101	0.004232692	0.002906774	0.00303924	0.000788741
3830403773335	383040	3773335	0.00117856	0.000292647	0.000268586	0.00078995	0.000473802	9.61033E-05	0.00032538	0.000349721	0.007311424	0.008359155	0.009844663	0.009844663	0.009844663	0.002562602	0.006366465	0.00452059	0.003104486	0.003245963	0.0007978
3830503773335	383050	3773335	0.001205496	0.000299335	0.000274724	0.000808004	0.000484631	9.82998E-05	0.000332817	0.000357714	0.007799577	0.00891726	0.01050195	0.01050195	0.01050195	0.002733696	0.006791527	0.004822411	0.003311759	0.003462682	0.000805823
3830603773335	383060	3773335	0.001233494	0.000306287	0.000281105	0.00082677	0.000495887	0.000100583	0.000340547	0.000366022	0.008340445	0.009535635	0.011230216	0.011230216	0.011230216	0.002923267	0.00726249	0.005156825	0.003541416	0.003702804	0.00081238
3830703773335	383070	3773335	0.001262553	0.000313503	0.000287727	0.000846248	0.000507569	0.000102952	0.00034857	0.000374645	0.008944985	0.010226806	0.012044215	0.012044215	0.012044215	0.003135154	0.007788897	0.005530607	0.003798108	0.003971195	0.000817384
3830803773335	383080	3773335	0.001291745	0.000320751	0.00029438	0.000865814	0.000519305	0.000105333	0.000356629	0.000383307	0.009618547	0.010996889	0.01295115	0.01295115	0.01295115	0.003371232	0.008375405	0.005947064	0.004084107	0.004270227	0.000821008
3830903773335	383090	3773335	0.001321601	0.000328165	0.000301184	0.000885825	0.000531307	0.000107767	0.000364872	0.000392166	0.01042808	0.011922429	0.014041168	0.014041168	0.014041168	0.003654968	0.00908031	0.006447592	0.004427841	0.004629626	0.000824459
3831003773335	383100	3773335	0.001351058	0.000335479	0.000307897	0.00090557	0.000543149	0.000110169	0.000373004	0.000400907	0.011587378	0.013247855	0.015602136	0.015602136	0.015602136	0.004061294	0.010089776	0.007164376	0.004920088	0.005144305	0.000831361
3831103773335	383110	3773335	0.001380648	0.000342827	0.00031464	0.000925403	0.000555045	0.000112582	0.000381174	0.000409688	0.012926219	0.014778552	0.017404854	0.017404854	0.017404854	0.004530548	0.011255579	0.007992169	0.00548857	0.005738694	0.000837487
3831203773335	383120	3773335	0.0014113	0.000350438	0.000321626	0.000945948	0.000567368	0.000115082	0.000389636	0.000418783	0.014405345	0.016469637	0.019396463	0.019396463	0.019396463	0.005048971	0.012543537	0.0089067	0.006116618	0.006395363	0.000842318
3831303773335	383130	3773335	0.001442615	0.000358214	0.000328762	0.000966937	0.000579957	0.000117635	0.000398282	0.000428076	0.016069361	0.018372109	0.021637023	0.021637023	0.021637023	0.005632197	0.013992489	0.009935547	0.006823172	0.007134116	0.00084646
3831403773335	383140	3773335	0.001474195	0.000366055	0.000335959	0.000988104	0.000592653	0.00012021	0.000407	0.000437447	0.018117827	0.02071412	0.024395234	0.024395234	0.024395234	0.006350169	0.015776202	0.011202095	0.007692965	0.008043548	0.000850342
3831503773335	383150	3773335	0.001489189	0.000369778	0.000339376	0.000998154	0.000598681	0.000121433	0.00041114	0.000441896	0.02194057	0.025084664	0.029542469	0.029542469	0.029542469	0.007690014	0.019104878	0.013565665	0.009316131	0.009740684	0.000851032
3831603773335	383160	3773335	0.001496885	0.000371689	0.00034113	0.001003313	0.000601774	0.000122061	0.000413265	0.00044418	0.027296708	0.031208339	0.036754384	0.036754384	0.036754384	0.009567302	0.023768765	0.016877318	0.011590387	0.012118582	0.000837228
3831703773335	383170	3773335	0.001500335	0.000372546	0.000341916	0.001005625	0.000603161	0.000122342	0.000414217	0.000445203	0.035660102	0.040770212	0.048015501	0.048015501	0.048015501	0.012498612	0.031051239	0.022048333	0.015141548	0.015831575	0.0008022
3831803773335	383180	3773335	0.001502458	0.000373073	0.0003424	0.001007048	0.000604015	0.000122515	0.000414803	0.000445833	0.050082875	0.057259775	0.06743543	0.06743543	0.06743543	0.017553691	0.043609951	0.030965808	0.021265565	0.022234675	0.000733782
3831903773335	383190	3773335	0.001527537	0.000379301	0.000348115	0.001023858	0.000614097	0.00012456	0.000421727	0.000453275	0.077602004	0.088722408	0.104489299	0.104489299	0.104489299	0.02719895	0.067572391	0.047980647	0.032950394	0.034452003	0.000646039
3835003773335	383500	3773335	0.002583225	0.000641437	0.000588699	0.001731451	0.001038502	0.000210644	0.000713185	0.000766536	0.071263435	0.081475519	0.095954562	0.095954562	0.095954562	0.024977326	0.062053045	0.044061565	0.03025899	0.031637947	0.000659585
3835103773335	383510	3773335	0.002627146	0.000652343	0.000598709	0.001760889	0.001056159	0.000214225	0.00072531	0.000779568	0.054688492	0.062525379	0.073636787	0.073636787	0.073636787	0.019167927	0.047620319	0.033813422	0.023221145	0.024279374	0.000663553
3835203773335	383520	3773335	0.002740198	0.000680415	0.000624472	0.001836665	0.001101608	0.000223444	0.000756522	0.000813115	0.043549493	0.049790156	0.058638383	0.058638383	0.058638383	0.015263787	0.037920972	0.026926275	0.018491442	0.019334131	0.000663208
3835303773335	383530	3773335	0.002775229	0.000689113	0.000632456	0.001860144	0.001115691	0.000226301	0.000766194	0.00082351	0.036103909	0.041277616	0.048613077	0.048613077	0.048613077	0.012654163	0.031437686	0.022322735	0.015329991	0.016028607	0.000659757

			ISDrainage / Utilities Trenching	ISDrainage / Utilities Trenching	ISAsphalt Paving	ISAsphalt Paving	SVDemolition	SVSite Grubbing / Prep	SVMass Grading / Excavation	SVMass Grading / Excavation	SVDrainage / Utilities Trenching	SVFoundations / Concrete Pads	SVBuilding / Structure Construction	SVBuilding / Structure Construction	SVAsphalt Paving	SVAsphalt Paving	SVArchitectural Coating	SVArchitectural Coating	SVLandscaping or Other Finishing	SVLandscaping or Other Finishing	MDemolition
Unique Identifier	X (UTM)	Y (UTM)	2027	2028	2027	2028	2027	2027	2027	2028	2028	2028	2028	2029	2028	2029	2028	2029	2028	2029	2027
3831203773325	383120	3773325	0.000445061	0.000445061	0.000512903	0.000512903	0.008731604	0.003479526	0.011316906	0.011316906	0.005840278	0.002265368	0.009034796	0.009034796	0.006060854	0.006060854	0.001365182	0.001365182	0.004622146	0.004622146	0.000966298
3831303773325	383130	3773325	0.000446913	0.000446913	0.000515037	0.000515037	0.00883714	0.003521582	0.01145369	0.01145369	0.005910868	0.002292749	0.009219877	0.009219877	0.006134109	0.006134109	0.001381683	0.001381683	0.004678013	0.004678013	0.000992181
3831403773325	383140	3773325	0.00044844	0.00044844	0.000516797	0.000516797	0.008958316	0.003569871	0.011610744	0.011610744	0.005991919	0.002324188	0.009406025	0.009406025	0.006218221	0.006218221	0.001400629	0.001400629	0.004742158	0.004742158	0.001022291
3831503773325	383150	3773325	0.000445478	0.000445478	0.000513383	0.000513383	0.009448834	0.003765341	0.012246497	0.012246497	0.00632001	0.00245145	0.009877042	0.009877042	0.006558704	0.006558704	0.001477321	0.001477321	0.005001818	0.005001818	0.001077681
3831603773325	383160	3773325	0.00043423	0.00043423	0.000500421	0.000500421	0.009979836	0.003976944	0.012934721	0.012934721	0.006675179	0.002589216	0.010377586	0.010377586	0.006927287	0.006927287	0.001560343	0.001560343	0.005282908	0.005282908	0.001125133
3831703773325	383170	3773325	0.000414233	0.000414233	0.000477376	0.000477376	0.010558866	0.004207686	0.013685193	0.013685193	0.007062473	0.002739442	0.010926958	0.010926958	0.007329208	0.007329208	0.001650874	0.001650874	0.005589422	0.005589422	0.001166028
3831803773325	383180	3773325	0.000376323	0.000376323	0.000433687	0.000433687	0.011181355	0.004455747	0.014491993	0.014491993	0.007478836	0.002900943	0.011547481	0.011547481	0.007761296	0.007761296	0.0017482	0.0017482	0.005918942	0.005918942	0.001164216
3834903773325	383490	3773325	0.000347439	0.000347439	0.000400401	0.000400401	0.006886072	0.002744086	0.008924939	0.008924939	0.004605864	0.001786555	0.007165936	0.007165936	0.004779818	0.004779818	0.001076634	0.001076634	0.003645199	0.003645199	0.002647225
3835003773325	383500	3773325	0.000348319	0.000348319	0.000401414	0.000401414	0.006647319	0.002648943	0.008615494	0.008615494	0.00444617	0.001724612	0.00692856	0.00692856	0.004614092	0.004614092	0.001039305	0.001039305	0.003518813	0.003518813	0.002681735
3835103773325	383510	3773325	0.000350124	0.000350124	0.000403495	0.000403495	0.006306212	0.002513013	0.008173391	0.008173391	0.004218015	0.001636113	0.006640933	0.006640933	0.004377321	0.004377321	0.000985974	0.000985974	0.003338245	0.003338245	0.002980943
3835203773325	383520	3773325	0.000349198	0.000349198	0.000402428	0.000402428	0.006015901	0.002397324	0.007797123	0.007797123	0.004023836	0.001560794	0.00636896	0.00636896	0.004175808	0.004175808	0.000940584	0.000940584	0.003184567	0.003184567	0.003130115
3835303773325	383530	3773325	0.000347301	0.000347301	0.000400241	0.000400241	0.005771888	0.002300086	0.007480861	0.007480861	0.003860623	0.001497486	0.006128026	0.006128026	0.004006431	0.004006431	0.000902432	0.000902432	0.003055396	0.003055396	0.003227608
3835403773325	383540	3773325	0.000344477	0.000344477	0.000396987	0.000396987	0.005552927	0.00221283	0.007197068	0.007197068	0.003714168	0.001440677	0.005906214	0.005906214	0.003854444	0.003854444	0.000868198	0.000868198	0.002939487	0.002939487	0.003295507
3835503773325	383550	3773325	0.000341005	0.000341005	0.000392986	0.000392986	0.00534144	0.002128553	0.006922963	0.006922963	0.003572711	0.001385808	0.00569045	0.00569045	0.003707645	0.003707645	0.000835132	0.000835132	0.002827535	0.002827535	0.003340975
3835603773325	383560	3773325	0.000336747	0.000336747	0.000388078	0.000388078	0.005113343	0.002037657	0.00662733	0.00662733	0.003420145	0.00132663	0.005460366	0.005460366	0.003549317	0.003549317	0.000799469	0.000799469	0.00270679	0.00270679	0.003351932
3835703773325	383570	3773325	0.000331285	0.000331285	0.000381784	0.000381784	0.004901164	0.001953104	0.006352328	0.006352328	0.003278225	0.001271581	0.00524309	0.00524309	0.003402037	0.003402037	0.000766295	0.000766295	0.002594471	0.002594471	0.003317939
3835803773325	383580	3773325	0.000324805	0.000324805	0.000374315	0.000374315	0.004705593	0.001875169	0.006098852	0.006098852	0.003147414	0.001220841	0.0050404	0.0050404	0.003266286	0.003266286	0.000735717	0.000735717	0.002490945	0.002490945	0.00325513
3835903773325	383590	3773325	0.000317769	0.000317769	0.000366207	0.000366207	0.00452421	0.001802888	0.005863763	0.005863763	0.003026093	0.001173782	0.004850961	0.004850961	0.003140382	0.003140382	0.000707358	0.000707358	0.002394928	0.002394928	0.003173943
3836003773325	383600	3773325	0.000310316	0.000310316	0.000357619	0.000357619	0.004353207	0.001734744	0.005642129	0.005642129	0.002911715	0.001129416	0.004672017	0.004672017	0.003021684	0.003021684	0.000680622	0.000680622	0.002304406	0.002304406	0.003080161
3836103773325	383610	3773325	0.000303188	0.000303188	0.000349404	0.000349404	0.004197636	0.001672749	0.005440496	0.005440496	0.002807659	0.001089054	0.004507837	0.004507837	0.002913698	0.002913698	0.000656299	0.000656299	0.002222053	0.002222053	0.002987672
3836203773325	383620	3773325	0.000296106	0.000296106	0.000341242	0.000341242	0.004049886	0.001613871	0.005248999	0.005248999	0.002708833	0.001050721	0.004352106	0.004352106	0.002811141	0.002811141	0.000633198	0.000633198	0.00214384	0.00214384	0.002892595
3836303773325	383630	3773325	0.000288746	0.000288746	0.00033276	0.00033276	0.003905872	0.001556482	0.005062345	0.005062345	0.002612508	0.001013358	0.004201089	0.004201089	0.002711177	0.002711177	0.000610681	0.000610681	0.002067606	0.002067606	0.00279286
3836403773325	383640	3773325	0.000281016	0.000281016	0.000323852	0.000323852	0.003764489	0.001500141	0.004879099	0.004879099	0.002517941	0.000976677	0.004053807	0.004053807	0.002613038	0.002613038	0.000588576	0.000588576	0.001992763	0.001992763	0.002689328
3836503773325	383650	3773325	0.000273563	0.000273563	0.000315263	0.000315263	0.003630302	0.001446668	0.004705182	0.004705182	0.002428188	0.000941863	0.003914174	0.003914174	0.002519896	0.002519896	0.000567596	0.000567596	0.00192173	0.00192173	0.002590369
3836603773325	383660	3773325	0.000266991	0.000266991	0.000307689	0.000307689	0.003507673	0.0013978	0.004546244	0.004546244	0.002346165	0.000910047	0.003785747	0.003785747	0.002434775	0.002434775	0.000548423	0.000548423	0.001856815	0.001856815	0.002501935
3836703773325	383670	3773325	0.000260834	0.000260834	0.000300594	0.000300594	0.003391202	0.001351387	0.004395288	0.004395288	0.002268262	0.000879829	0.003663902	0.003663902	0.00235393	0.00235393	0.000530213	0.000530213	0.001795161	0.001795161	0.002417988
3836803773325	383680	3773325	0.000254956	0.000254956	0.000293819	0.000293819	0.003279853	0.001307015	0.00425097	0.00425097	0.002193784	0.000850941	0.00354757	0.00354757	0.002276639	0.002276639	0.000512804	0.000512804	0.001736217	0.001736217	0.002337664
3836903773325	383690	3773325	0.000249401	0.000249401	0.000287418	0.000287418	0.003173487	0.001264628	0.00411311	0.00411311	0.002122639	0.000823344	0.003436664	0.003436664	0.002202807	0.002202807	0.000496173	0.000496173	0.001679911	0.001679911	0.002260965
3837003773325	383700	3773325	0.000244217	0.000244217	0.000281443	0.000281443	0.003071549	0.001224006	0.003980991	0.003980991	0.00205445	0.000796897	0.003330739	0.003330739	0.002132049	0.002132049	0.000480235	0.000480235	0.00162595	0.00162595	0.002187802
3837103773325	383710	3773325	0.000242365	0.000242365	0.00027931	0.00027931	0.002996947	0.001194277	0.0038843	0.0038843	0.002004558	0.000777542	0.003249894	0.003249894	0.002080266	0.002080266	0.000468571	0.000468571	0.001586459	0.001586459	0.002141299
3837203773325	383720	3773325	0.000241856	0.000241856	0.000278723	0.000278723	0.00293321	0.001168878	0.003801692	0.003801692	0.001961927	0.000761006	0.003179544	0.003179544	0.002036025	0.002036025	0.000458606	0.000458606	0.001552719	0.001552719	0.002106271
3837303773325	383730	3773325	0.000241625	0.000241625	0.000278456	0.000278456	0.00287238	0.001144638	0.00372285	0.00372285	0.001921239	0.000745224	0.003112573	0.003112573	0.001993801	0.001993801	0.000449095	0.000449095	0.001520518	0.001520518	0.002074952
3837403773325	383740	3773325	0.000243059	0.000243059	0.00028011	0.00028011	0.002822346	0.001124699	0.003658002	0.003658002	0.001887773	0.000732243	0.003055831	0.003055831	0.00195907	0.00195907	0.000441273	0.000441273	0.001494032	0.001494032	0.002057783
3837503773325	383750	3773325	0.000244633	0.000244633	0.000281923	0.000281923	0.002773764	0.001105339	0.003595036	0.003595036	0.001855279	0.00071963	0.003000956	0.003000956	0.001925349	0.001925349	0.000433677	0.000433677	0.001468315	0.001468315	0.00204441
3837603773325	383760	3773325	0.000246855	0.000246855	0.000284484	0.000284484	0.002729682	0.001087773	0.003537901	0.003537901	0.001825793	0.000708201	0.002950617	0.002950617	0.001894749	0.001894749	0.000426785	0.000426785	0.001444979	0.001444979	0.00203932
3837703773325	383770	3773325	0.000249586	0.000249586	0.000287631	0.000287631	0.002689682	0.001071833	0.003486058	0.003486058	0.001799038	0.000697824	0.002904547	0.002904547	0.001866984	0.001866984	0.000420531	0.000420531	0.001423805	0.001423805	0.002042512
3837803773325	383780	3773325	0.000252225	0.000252225	0.000290672	0.000290672	0.002651412	0.001056582	0.003436457	0.003436457	0.001773441	0.000687895	0.0028607	0.0028607	0.00184042	0.00184042	0.000414547	0.000414547	0.001403547	0.001403547	0.002049932
3837903773325	383790	3773325	0.000252965	0.000252965	0.000291525	0.000291525	0.002603315	0.001037416	0.003374119	0.003374119	0.001741271	0.000675416	0.002808849	0.002808849	0.001807035	0.001807035	0.000407027	0.000407027	0.001378086	0.001378086	0.002039665
3838003773325	383800	3773325	0.000253613	0.000253613	0.000292272	0.000292272	0.002556464	0.001018746	0.003313396	0.003313396	0.001709933	0.000663261	0.002758777	0.002758777	0.001774514	0.001774514	0.000399702	0.000399702	0.001353285	0.001353285	0.002030261
3838103773325	383810	3773325	0.000253798	0.000253798	0.000292486	0.000292486	0.002508921	0.0009998	0.003251776	0.003251776	0.001678133	0.000650926	0.002708616	0.002708616	0.001741513	0.001741513	0.000392269	0.000392269	0.001328118	0.001328118	0.002017492
3838203773325	383820	3773325	0.000253567	0.000253567	0.000292219	0.000292219	0.002460478	0.000980495	0.00318899	0.00318899	0.001645732	0.000638358	0.002658188	0.002658188	0.001707888	0.001707888	0.000384695	0.000384695	0.001302474	0.001302474	0.002000582
3838303773325	383830	3773325	0.000253197	0.000253197	0.000291792	0.000291792	0.00241335	0.000961715	0.003127908	0.003127908	0.001614209	0.000626131	0.00260936	0.00260936	0.001675175	0.001675175	0.000377326	0.000377326	0.001277527	0.001277527	0.001983499
3838403773325	383840	3773325	0.000250512	0.000250512	0.000288698	0.000288698	0.00235079	0.000936785	0.003046825	0.003046825	0.001572365	0.0006099	0.002546214	0.002546214	0.00163175	0.00163175	0.000367545	0.000367545	0.00124441	0.00124441	0.001935184
3838503773325	383850	3773325	0.000247549	0.000247549	0.000285284	0.000285284	0.002288575	0.000911993	0.00296619	0.00296619	0.001530752	0.000593759	0.002483335	0.002483335	0.001588565	0.001588565	0.000357818	0.000357818	0.001211476	0.001211476	0.001884626
3838603773325	383860	3773325	0.000244263	0.000244263	0.000281497	0.000281497	0.002225807	0.00088698	0.002884837	0.002884837	0.001488768	0.000577474	0.0024201	0.0024201	0.001544996	0.001544996	0.000348004	0.000348004	0.001178249	0.001178249	0.001830358
3838703773325	383870	3773325	0.000240143	0.000240143	0.000276749	0.000276749	0.002160479	0.000860946	0.002800165	0.002800165	0.001445072	0.000560525	0.002354463	0.002354463	0.00149965	0.00149965	0.00033779	0.00033779	0.001143667	0.001143667	0.001768153
3838803773325	383880	3773325	0.00023607	0.00023607	0.000272055	0.000272055	0.002097711	0.000835933	0.002718813	0.002718813	0.001403089	0.00054424	0.002291406	0.002291406	0.001456081	0.001456081	0.000327976	0.000327976	0.00111044	0.00111044	0.001708277
3838903773325	383890	3773325	0.000231025	0.000231025	0.00026624	0.00026624	0.002032244	0.000809845	0.002633962	0.002633962	0.0013593	0.000527255	0.002226036	0.002226036	0.001410638	0.001410638	0.00031774	0.00031774	0.001075785	0.001075785	0.00164055
3839003773325	383900	3773325	0.000225701	0.000225701	0.000260106	0.000260106	0.001968507	0.000784446	0.002551354	0.002551354	0.001316669	0.000510719	0.002162268	0.002162268	0.001366397	0.001366397	0.000307775	0.000307775	0.001042045	0.001042045	0.001573858
3839103773325	383910	3773325	0.000220378	0.000220378	0.000253971	0.000253971	0.001907469	0.000760123	0.002472243	0.002472243	0.001275842	0.000494883	0.002101345	0.002101345	0.001324028	0.001324028	0.000298232	0.000298232	0.001009734	0.001009734	0.001510531
3829703773335	382970	3773335	0.00039632	0.00039632	0.00045732	0.00045732	0.004379158	0.001745086	0.005675764	0.005675764	0.002929073	0.001136149	0.004914196	0.004914196	0.003039698	0.003039698	0.00068468	0.00068468	0.002318143	0.002318143	0.00071902
3829803773335	382980	3773335	0.000399097	0.000399097	0.000459933	0.000459933	0.004678465	0.001864359	0.006063692	0.006063692	0.003129269	0.001213803	0.00518279	0.00518279	0.003247456	0.003247456	0.000731476	0.000731476	0.002476584	0.002476584	0.000737492
3829903773335	382990	3773335	0.000402661	0.000402661	0.00046404	0.00046404	0.004968845	0.001980075	0.006440049	0.006440049	0.003323495	0.001289141	0.00543742	0.00543742	0.003449016	0.003449016	0.000776877	0.000776877	0.002630299	0.002630299	0.000754144
3830003773335	383000	3773335	0.000407522	0.000407522	0.000469641	0.000469641	0.005239433	0.002087903	0.006790753	0.006790753	0.003504482	0.001359343	0.005669994	0.005669994	0.003636839	0.003636839	0.000819183	0.000819183	0.002773537	0.002773537	0.000768811
3830103773335	383010	3773335	0.000412289	0.000412289	0.000475136	0.000475136	0.005519501	0.00219951	0.007153746	0.007153746	0.00369181	0.001432005	0.005908793	0.005908793	0.003831242	0.003831242	0.000862972	0.000862972	0.002921793	0.002921793	0.000783909
3830203773335	383020	3773335	0.000417936	0.000417936	0.000481644	0.000481644	0.005767252	0.002298238	0.007474852	0.007474852	0.003857522	0.001496283	0.006119488	0.006119488	0.004003213	0.004003213	0.000901707	0.000901707	0.003052942	0.003052942	0.000796678
3830303773335	383030	3773335	0.000423167	0.000423167	0.000487672	0.000487672	0.006011334	0.002395504	0.007791203	0.007791203	0.004020781	0.001559609	0.006329649	0.006329649	0.004172637	0.004172637	0.000939869	0.000939869	0.003182149	0.003182149	0.000809361
3830403773335	383040	3773335	0.000428027	0.000428027	0.000493273	0.000493273	0.006240122	0.002486676	0.008087733	0.008087733	0.00417381	0.001618967	0.006532251	0.006532251	0.004331446	0.004331446	0.00097564	0.00097564	0.00330326	0.00330326	0.000821094
3830503773335	383050	3773335	0.000432332	0.000432332	0.000498234	0.000498234	0.006436662	0.002564996	0.008342464	0.008342464	0.004305268	0.001669958	0.006716353	0.006716353	0.004467869	0.004467869	0.001006369	0.001006369	0.0034073	0.0034073	0.000831361
3830603773335	383060	3773335	0.00043585	0.00043585	0.000502288	0.000502288	0.006614723	0.002635954	0.008573248	0.008573248	0.004424368	0.001716155	0.006895652	0.006895652	0.004591467	0.004591467	0.001034209	0.001034209	0.003501558	0.003501558	0.000841714
3830703773335	383070	3773335	0.000438535	0.000438535	0.000505382	0.000505382	0.006771194	0.002698307	0.008776046	0.008776046	0.004529026	0.00175675	0.007068815	0.007068815	0.004700078	0.004700078	0.001058673	0.001058673	0.003584387	0.003584387	0.000852413
3830803773335	383080	3773335	0.000440479	0.000440479	0.000507622	0.000507622	0.006899844	0.002749574	0.008942788	0.008942788	0.004615075	0.001790128	0.007231039	0.007231039	0.004789377	0.004789377	0.001078788	0.001078788	0.003652489	0.003652489	0.00086337
3830903773335	383090	3773335	0.00044233	0.00044233	0.000509756	0.000509756	0.007030639	0.002801695	0.00911231	0.00911231	0.00470256	0.001824062	0.007404468	0.007404468	0.004880166	0.004880166	0.001099237	0.001099237	0.003721727	0.003721727	0.000877864
3831003773335	383100	3773335	0.000446033	0.000446033	0.000514023	0.000514023	0.00725576	0.002891405	0.009404086	0.009404086	0.004853136	0.001882468	0.007659099	0.007659099	0.005036429	0.005036429	0.001134435	0.001134435	0.003840896	0.003840896	0.000905732
3831103773335	383110	3773335	0.00044932	0.00044932	0.000517811	0.000517811	0.007454929	0.002970774	0.009662226	0.009662226	0.004986353	0.001934142	0.007898698	0.007898698	0.005174678	0.005174678	0.001165575	0.001165575	0.003946328	0.003946328	0.000934893
3831203773335	383120	3773335	0.000451912	0.000451912	0.000520798	0.000520798	0.007600534	0.003028797	0.009850943	0.009850943	0.005083744	0.001971918	0.008096764	0.008096764	0.005275746	0.005275746	0.00118834	0.00118834	0.004023405	0.004023405	0.000962588
3831303773335	383130	3773335	0.000454134	0.000454134	0.000523359	0.000523359	0.00770607	0.003070853	0.009987726	0.009987726	0.005154333	0.001999299	0.008257742	0.008257742	0.005349002	0.005349002	0.001204841	0.001204841	0.004079272	0.004079272	0.000989938
3831403773335	383140	3773335	0.000456217	0.000456217	0.000525759	0.000525759	0.007822886	0.003117404	0.01013913	0.01013913	0.005232468	0.002029606	0.008417831	0.008417831	0.005430087	0.005430087	0.001223105	0.001223105	0.004141109	0.004141109	0.001012429
3831503773335	383150	3773335	0.000456587	0.000456587	0.000526186	0.000526186	0.00823818	0.003282898	0.010677386	0.010677386	0.005510243	0.002137352	0.008815652	0.008815652	0.005718354	0.005718354	0.001288036	0.001288036	0.004360948	0.004360948	0.001081822
3831603773335	383160	3773335	0.000449181	0.000449181	0.000517651	0.000517651	0.008694026	0.003464552	0.011268202	0.011268202	0.005815144	0.002255619	0.009241667	0.009241667	0.00603477	0.00603477	0.001359307	0.001359307	0.004602254	0.004602254	0.001137212
3831703773335	383170	3773335	0.000430388	0.000430388	0.000495993	0.000495993	0.009232295	0.00367905	0.011965844	0.011965844	0.006175174	0.00239527	0.009740699	0.009740699	0.006408397	0.006408397	0.001443465	0.001443465	0.004887191	0.004887191	0.001185009
3831803773335	383180	3773335	0.000393681	0.000393681	0.000453691	0.000453691	0.009856376	0.003927746	0.012774707	0.012774707	0.006592601	0.002557184	0.010344412	0.010344412	0.00684159	0.00684159	0.00154104	0.00154104	0.005217554	0.005217554	0.001188805
3831903773335	383190	3773335	0.000346606	0.000346606	0.00039944	0.00039944	0.010538381	0.004199523	0.013658644	0.013658644	0.007048772	0.002734127	0.011030482	0.011030482	0.007314989	0.007314989	0.001647671	0.001647671	0.005578579	0.005578579	0.001249113
3835003773335	383500	3773335	0.000353874	0.000353874	0.000407815	0.000407815	0.00629514	0.0025086	0.00815904	0.00815904	0.004210609	0.001633241	0.006587303	0.006587303	0.004369635	0.004369635	0.000984242	0.000984242	0.003332384	0.003332384	0.002857912
3835103773335	383510	3773335	0.000356003	0.000356003	0.000410269	0.000410269	0.006003583	0.002392416	0.007781158	0.007781158	0.004015596	0.001557598	0.006321289	0.006321289	0.004167257	0.004167257	0.000938658	0.000938658	0.003178046	0.003178046	0.002870681
3835203773335	383520	3773335	0.000355818	0.000355818	0.000410056	0.000410056	0.005709882	0.002275376	0.007400495	0.007400495	0.003819149	0.001481398	0.006072529	0.006072529	0.003963391	0.003963391	0.000892738	0.000892738	0.003022573	0.003022573	0.003236753
3835303773335	383530	3773335	0.000353966	0.000353966	0.000407922	0.000407922	0.00547791	0.002182936	0.00709984	0.00709984	0.003663991	0.001421215	0.005848226	0.005848226	0.003802373	0.003802373	0.000856469	0.000856469	0.002899777	0.002899777	0.003356591

			MSite Grubbing / Prep	MMass Grading / Excavation	MMass Grading / Excavation	MDrainage / Utilities Trenching	MFoundations / Concrete Pads	MBuilding / Structure Construction	MAsphalt Paving	MLandscaping or Other Finishing	MWaterside Construction (Piles)	RSSWRestriping South Valley	RSSWRestriping Silver Lake Boulevard	RSSWDemolition	RSSWPlacing Base	RSSWForm	Child Risk				
Unique Identifier	X (UTM)	Y (UTM)	2027	2027	2028	2028	2028	2028	2028	2028	2028	2029	2029	2029	2029	2029	3rd Trimester	0<2	2<16	Total	per million
3831203773325	383120	3773325	0.000893446	0.001486137	0.001486137	0.000714757	0.000338681	0.000918847	0.000597454	0.000410297	0.00044099	0.007095606	0.000801278	0.002476522	0.000225198	0.000489804	5.74547E-08	1.25915E-06	1.8056E-06	3.12225E-06	3.12224614
3831303773325	383130	3773325	0.000917378	0.001525944	0.001525944	0.000733902	0.000347752	0.000943459	0.000613457	0.000421287	0.000452803	0.007022084	0.000840669	0.002600092	0.000236435	0.000514243	5.81427E-08	1.26651E-06	1.958E-06	3.28266E-06	3.28265885
3831403773325	383140	3773325	0.000945218	0.001572254	0.001572254	0.000756175	0.000358306	0.000972091	0.000632074	0.000434073	0.000466544	0.006973769	0.000886431	0.002743861	0.000249508	0.000542678	5.89069E-08	1.27459E-06	2.146E-06	3.47954E-06	3.47953681
3831503773325	383150	3773325	0.000996432	0.001657441	0.001657441	0.000797146	0.00037772	0.001024761	0.000666321	0.000457591	0.000491822	0.007219627	0.000965809	0.002992646	0.000272131	0.000591882	6.03175E-08	1.28869E-06	2.5156E-06	3.86458E-06	3.86458379
3831603773325	383160	3773325	0.001040307	0.001730421	0.001730421	0.000832245	0.000394351	0.001069883	0.00069566	0.00047774	0.000513478	0.007475639	0.001051736	0.003263276	0.00029674	0.000645407	6.14673E-08	1.2934E-06	3.0255E-06	4.38034E-06	4.38033894
3831703773325	383170	3773325	0.001078118	0.001793316	0.001793316	0.000862495	0.000408685	0.00110877	0.000720945	0.000495104	0.000532141	0.007742689	0.001141922	0.00355182	0.000322978	0.000702475	6.23834E-08	1.29071E-06	3.7805E-06	5.13363E-06	5.13363153
3831803773325	383180	3773325	0.001076443	0.00179053	0.00179053	0.000861155	0.00040805	0.001107047	0.000719825	0.000494335	0.000531315	0.007999852	0.001230559	0.003826928	0.000347995	0.000756885	6.26558E-08	1.26944E-06	5.024E-06	6.35605E-06	6.35604841
3834903773325	383490	3773325	0.002447644	0.004071353	0.004071353	0.001958115	0.000927833	0.002517232	0.001636756	0.001124032	0.001208116	0.002423612	0.032147187	0.163269182	0.014846593	0.032291193	1.05957E-07	1.7173E-06	6.1243E-06	7.94758E-06	7.94757723
3835003773325	383500	3773325	0.002479553	0.004124429	0.004124429	0.001983642	0.000939929	0.002550047	0.001658094	0.001138685	0.001223866	0.002320871	0.047814797	0.121857822	0.011080925	0.024100901	1.05276E-07	1.70821E-06	4.9831E-06	6.79658E-06	6.796579
3835103773325	383510	3773325	0.002756202	0.004584601	0.004584601	0.002204962	0.001044799	0.002834562	0.001843091	0.001265731	0.001360416	0.002209983	0.034851737	0.090799942	0.008256731	0.017958309	1.03645E-07	1.69288E-06	4.0665E-06	5.86304E-06	5.86304281
3835203773325	383520	3773325	0.002894128	0.004814023	0.004814023	0.002315302	0.001097083	0.002976409	0.001935323	0.00132907	0.001428494	0.002105914	0.025967684	0.069715783	0.006339481	0.013788308	1.00966E-07	1.66341E-06	3.4201E-06	5.18449E-06	5.18449158
3835303773325	383530	3773325	0.00298427	0.004963964	0.004963964	0.002387416	0.001131253	0.003069114	0.001995602	0.001370466	0.001472986	0.002012263	0.020490282	0.056371119	0.005126008	0.011149016	9.82425E-08	1.63258E-06	2.9787E-06	4.70954E-06	4.70954273
3835403773325	383540	3773325	0.003047051	0.005068391	0.005068391	0.002437641	0.001155052	0.00313368	0.002037584	0.001399297	0.001503974	0.001926051	0.016764067	0.0469552	0.004269788	0.009286746	9.54001E-08	1.59911E-06	2.6471E-06	4.34165E-06	4.34165362
3835503773325	383550	3773325	0.003089091	0.005138319	0.005138319	0.002471272	0.001170988	0.003176915	0.002065696	0.001418603	0.001524724	0.001843793	0.013967158	0.039660173	0.003606427	0.007843944	9.23335E-08	1.56208E-06	2.3769E-06	4.03129E-06	4.03128644
3835603773325	383560	3773325	0.003099222	0.005155171	0.005155171	0.002479377	0.001174828	0.003187334	0.002072471	0.001423256	0.001529724	0.001759852	0.011634872	0.033413482	0.003038396	0.00660848	8.86624E-08	1.51607E-06	2.1322E-06	3.73697E-06	3.73697048
3835703773325	383570	3773325	0.003067791	0.005102891	0.005102891	0.002454233	0.001162914	0.00315501	0.002051453	0.001408822	0.001514211	0.001680635	0.009868053	0.028588488	0.002599643	0.005654199	8.49882E-08	1.46763E-06	1.9301E-06	3.48273E-06	3.48272874
3835803773325	383580	3773325	0.003009717	0.005006292	0.005006292	0.002407774	0.0011409	0.003095285	0.002012619	0.001382153	0.001485547	0.0016067	0.00850503	0.024802689	0.002255388	0.004905448	8.14412E-08	1.41858E-06	1.7618E-06	3.26188E-06	3.26187557
3835903773325	383590	3773325	0.002934652	0.00488143	0.00488143	0.002347722	0.001112445	0.003018085	0.001962422	0.00134768	0.001448496	0.001537812	0.007429355	0.021781709	0.001980681	0.004307962	7.80065E-08	1.36913E-06	1.6196E-06	3.06673E-06	3.06672522
3836003773325	383600	3773325	0.00284794	0.004737195	0.004737195	0.002278352	0.001079574	0.002928908	0.001904437	0.001307859	0.001405696	0.001473116	0.006557692	0.019309026	0.001755832	0.003818917	7.46534E-08	1.31918E-06	1.4963E-06	2.89015E-06	2.89014504
3836103773325	383610	3773325	0.002762424	0.004594951	0.004594951	0.002209939	0.001047158	0.002840961	0.001847252	0.001268588	0.001363487	0.001413791	0.005858092	0.017308506	0.001573918	0.003423257	7.15688E-08	1.27232E-06	1.3917E-06	2.73563E-06	2.73562729
3836203773325	383620	3773325	0.002674516	0.004448725	0.004448725	0.002139612	0.001013834	0.002750553	0.001788467	0.001228218	0.001320097	0.001358008	0.005269788	0.015614809	0.001419905	0.003088279	6.86294E-08	1.22677E-06	1.2992E-06	2.59461E-06	2.59461234
3836303773325	383630	3773325	0.002582299	0.004295335	0.004295335	0.002065839	0.000978877	0.002655715	0.001726801	0.001185869	0.00127458	0.001304527	0.004759849	0.01413809	0.001285622	0.002796215	6.57644E-08	1.18137E-06	1.215E-06	2.46218E-06	2.46218274
3836403773325	383640	3773325	0.002486573	0.004136106	0.004136106	0.001989258	0.00094259	0.002557267	0.001662788	0.001141909	0.001227331	0.001253053	0.004312941	0.012837953	0.001167396	0.002539076	6.29567E-08	1.13591E-06	1.1377E-06	2.33654E-06	2.3365398
3836503773325	383650	3773325	0.002395074	0.003983909	0.003983909	0.001916059	0.000907906	0.002463167	0.001601602	0.00109989	0.001182169	0.001204708	0.003929899	0.011718236	0.001065577	0.002317619	6.03355E-08	1.0929E-06	1.0684E-06	2.22166E-06	2.22165749
3836603773325	383660	3773325	0.002313308	0.003847901	0.003847901	0.001850646	0.00087691	0.002379076	0.001546925	0.00106234	0.00114181	0.001160465	0.003608697	0.010775739	0.000979873	0.002131213	5.80172E-08	1.05473E-06	1.0082E-06	2.12099E-06	2.12098638
3836703773325	383670	3773325	0.00223569	0.003718793	0.003718793	0.001788552	0.000847488	0.002299251	0.001495021	0.001026696	0.001103499	0.001118908	0.003328226	0.00995014	0.000904798	0.001967927	5.58772E-08	1.01919E-06	9.5391E-07	2.02898E-06	2.02897659
3836803773325	383680	3773325	0.002161422	0.003595258	0.003595258	0.001729138	0.000819335	0.002222872	0.001445358	0.00099259	0.001066842	0.001079594	0.003080417	0.009218864	0.000838301	0.001823297	5.38854E-08	9.85885E-07	9.0434E-07	1.94411E-06	1.9441137
3836903773325	383690	3773325	0.002090505	0.003477296	0.003477296	0.001672404	0.000792452	0.002149939	0.001397935	0.000960023	0.001031839	0.001042494	0.002860834	0.008569207	0.000779226	0.001694808	5.20354E-08	9.548E-07	8.5905E-07	1.86589E-06	1.86588648
3837003773325	383700	3773325	0.002022858	0.003364774	0.003364774	0.001618287	0.000766809	0.002080369	0.001352699	0.000928957	0.000998449	0.001007342	0.002664504	0.007987093	0.000726292	0.001579678	5.03122E-08	9.25705E-07	8.1741E-07	1.79343E-06	1.79342885
3837103773325	383710	3773325	0.001979861	0.003293254	0.003293254	0.001583889	0.00075051	0.002036149	0.001323947	0.000909212	0.000977227	0.000980041	0.002528586	0.00758357	0.000689599	0.00149987	4.92753E-08	9.09378E-07	7.8814E-07	1.74679E-06	1.74679384
3837203773325	383720	3773325	0.001947474	0.003239381	0.003239381	0.001557979	0.000738233	0.002002841	0.001302289	0.000894338	0.000961241	0.000956222	0.002418601	0.00725664	0.00065987	0.00143521	4.85203E-08	8.98242E-07	7.6415E-07	1.71091E-06	1.71090904
3837303773325	383730	3773325	0.001918516	0.003191214	0.003191214	0.001534813	0.000727256	0.001973061	0.001282925	0.00088104	0.000946948	0.000933732	0.002318769	0.006959596	0.000632858	0.001376461	4.78467E-08	8.88536E-07	7.4206E-07	1.67844E-06	1.67844475
3837403773325	383740	3773325	0.001902642	0.003164809	0.003164809	0.001522113	0.000721238	0.001956735	0.00127231	0.00087375	0.000939112	0.000914636	0.002240552	0.006726622	0.000611673	0.001330384	4.74658E-08	8.84351E-07	7.2481E-07	1.65663E-06	1.65662845
3837503773325	383750	3773325	0.001890277	0.003144242	0.003144242	0.001512222	0.000716551	0.001944018	0.001264041	0.000868072	0.000933009	0.000896425	0.002167576	0.006509186	0.000591901	0.001287379	4.71282E-08	8.80957E-07	7.0863E-07	1.63671E-06	1.63671313
3837603773325	383760	3773325	0.001885571	0.003136413	0.003136413	0.001508456	0.000714767	0.001939178	0.001260894	0.000865911	0.000930686	0.000879838	0.002103949	0.006319535	0.000574656	0.001249871	4.69124E-08	8.79859E-07	6.9462E-07	1.62139E-06	1.62139285
3837703773325	383770	3773325	0.001888522	0.003141323	0.003141323	0.001510818	0.000715886	0.001942214	0.001262868	0.000867266	0.000932143	0.000864726	0.002048302	0.006153648	0.000559571	0.001217061	4.68028E-08	8.80642E-07	6.8255E-07	1.60999E-06	1.60998973
3837803773325	383780	3773325	0.001895383	0.003152734	0.003152734	0.001516306	0.000718487	0.001949269	0.001267455	0.000870417	0.000935529	0.000850352	0.001996971	0.006000648	0.000545658	0.001186801	4.67229E-08	8.81777E-07	6.7142E-07	1.59992E-06	1.59991601
3837903773325	383790	3773325	0.00188589	0.003136944	0.003136944	0.001508712	0.000714888	0.001939506	0.001261107	0.000866057	0.000930844	0.000833676	0.001933642	0.005811728	0.000528479	0.001149437	4.63358E-08	8.76807E-07	6.5678E-07	1.57992E-06	1.57992223
3838003773325	383800	3773325	0.001877194	0.00312248	0.00312248	0.001501756	0.000711592	0.001930564	0.001255293	0.000862064	0.000926552	0.000817591	0.001874273	0.00563469	0.00051238	0.001114423	4.59621E-08	8.71921E-07	6.4288E-07	1.56076E-06	1.56075939
3838103773325	383810	3773325	0.001865388	0.003102842	0.003102842	0.001492311	0.000707117	0.001918422	0.001247398	0.000856642	0.000920725	0.000801535	0.001815588	0.005459663	0.000496465	0.001079806	4.55397E-08	8.65903E-07	6.2885E-07	1.5403E-06	1.54029716
3838203773325	383820	3773325	0.001849753	0.003076835	0.003076835	0.001479802	0.00070119	0.001902342	0.001236942	0.000849462	0.000913007	0.000785479	0.00175732	0.005285823	0.000480657	0.001045424	4.50655E-08	8.58788E-07	6.1464E-07	1.51849E-06	1.51849262
3838303773325	383830	3773325	0.001833958	0.003050562	0.003050562	0.001467166	0.000695202	0.001886098	0.00122638	0.000842209	0.000905211	0.000769924	0.001702179	0.005121307	0.000465697	0.001012886	4.4606E-08	8.51806E-07	6.01E-07	1.49742E-06	1.49741678
3838403773325	383840	3773325	0.001789286	0.002976255	0.002976255	0.001431429	0.000678268	0.001840156	0.001196508	0.000821694	0.000883162	0.000750622	0.001629024	0.004902409	0.000445792	0.000969593	4.36454E-08	8.35542E-07	5.8185E-07	1.46104E-06	1.46103792
3838503773325	383850	3773325	0.001742539	0.002898498	0.002898498	0.001394032	0.000660548	0.00179208	0.001165248	0.000800226	0.000860089	0.000731555	0.001558311	0.004690639	0.000426535	0.000927709	4.266E-08	8.18742E-07	5.6297E-07	1.42437E-06	1.42436915
3838603773325	383860	3773325	0.001692363	0.002815036	0.002815036	0.00135389	0.000641527	0.001740477	0.001131695	0.000777184	0.000835322	0.000712518	0.001488878	0.004482617	0.000407619	0.000886567	4.16218E-08	8.00834E-07	5.4403E-07	1.38648E-06	1.38648295
3838703773325	383870	3773325	0.001634847	0.002719366	0.002719366	0.001307878	0.000619725	0.001681327	0.001093233	0.000750771	0.000806933	0.00069292	0.001418016	0.004270026	0.000388287	0.000844521	4.0464E-08	7.80555E-07	5.2423E-07	1.34525E-06	1.34525289
3838803773325	383880	3773325	0.001579485	0.002627278	0.002627278	0.001263588	0.000598739	0.001624391	0.001056213	0.000725347	0.000779608	0.00067409	0.001351977	0.004071966	0.000370277	0.000805349	3.93497E-08	7.60884E-07	5.0549E-07	1.30572E-06	1.30571879
3838903773325	383890	3773325	0.001516864	0.002523116	0.002523116	0.001213492	0.000575001	0.001559989	0.001014338	0.00069659	0.000748699	0.00065458	0.001284331	0.003868879	0.00035181	0.000765183	3.81094E-08	7.38556E-07	4.8584E-07	1.2625E-06	1.26250145
3839003773325	383900	3773325	0.001455201	0.002420546	0.002420546	0.001164161	0.000551626	0.001496573	0.00097303	0.000668272	0.000718263	0.000635573	0.001220168	0.003676304	0.00033498	0.000727095	3.68786E-08	7.16155E-07	4.6686E-07	1.21989E-06	1.21989149
3839103773325	383910	3773325	0.001396648	0.002323151	0.002323151	0.001117318	0.00052943	0.001436355	0.000933948	0.000641383	0.000689362	0.000617303	0.001160501	0.003497072	0.000318	0.000691647	3.56927E-08	6.94327E-07	4.4891E-07	1.17893E-06	1.17892827
3829703773335	382970	3773335	0.00066482	0.001105845	0.001105845	0.000531856	0.000252015	0.000683721	0.00044457	0.000305305	0.000328144	0.00438508	0.000460931	0.00141731	0.000128881	0.000280314	4.71473E-08	1.10219E-06	6.9382E-07	1.84316E-06	1.84315956
3829803773335	382980	3773335	0.000681891	0.001134241	0.001134241	0.000545513	0.000258486	0.000701277	0.000455985	0.000313145	0.00033657	0.00471727	0.00047954	0.001474799	0.000134108	0.000291684	4.81508E-08	1.11952E-06	7.3883E-07	1.90651E-06	1.90650532
3829903773335	382990	3773335	0.000697287	0.00115985	0.00115985	0.00055783	0.000264322	0.000717111	0.000466281	0.000320215	0.000344169	0.0050275	0.000497285	0.001529821	0.000139112	0.000302566	4.90846E-08	1.13623E-06	7.8375E-07	1.96906E-06	1.96906015
3830003773335	383000	3773335	0.000710848	0.001182408	0.001182408	0.000568679	0.000269463	0.000731058	0.00047534	0.000326443	0.000350863	0.005298565	0.00051384	0.001581186	0.000143782	0.000312725	4.99571E-08	1.15291E-06	8.2755E-07	2.03042E-06	2.03042226
3830103773335	383010	3773335	0.000724808	0.001205629	0.001205629	0.000579847	0.000274755	0.000745415	0.000484684	0.000332854	0.000357753	0.005560716	0.000531257	0.001635294	0.000148703	0.000323427	5.08214E-08	1.16905E-06	8.747E-07	2.09457E-06	2.09456767
3830203773335	383020	3773335	0.000736615	0.001225267	0.001225267	0.000589292	0.00027923	0.000757557	0.000492579	0.000338276	0.000363581	0.005761417	0.000547246	0.001685014	0.00015324	0.00033326	5.15949E-08	1.1843E-06	9.1979E-07	2.15569E-06	2.15569297
3830303773335	383030	3773335	0.000748341	0.001244773	0.001244773	0.000598673	0.000283675	0.000769617	0.000500421	0.000343661	0.000369369	0.005931245	0.000563771	0.00173638	0.000157895	0.000343419	5.23353E-08	1.19833E-06	9.6743E-07	2.21809E-06	2.21809496
3830403773335	383040	3773335	0.00075919	0.001262819	0.001262819	0.000607352	0.000287788	0.000780774	0.000507676	0.000348643	0.000374724	0.006055444	0.000580444	0.001788386	0.000162624	0.000353705	5.30047E-08	1.21045E-06	1.0167E-06	2.28011E-06	2.2801076
3830503773335	383050	3773335	0.000768683	0.001278609	0.001278609	0.000614946	0.000291386	0.000790537	0.000514023	0.00033502	0.000379409	0.006116598	0.000596403	0.001838015	0.000167137	0.00036352	5.35625E-08	1.21987E-06	1.0656E-06	2.33907E-06	2.33906816
3830603773335	383060	3773335	0.000778256	0.001294532	0.001294532	0.000622604	0.000295015	0.000800382	0.000520425	0.000357398	0.000384134	0.006134248	0.000613017	0.001889837	0.00017184	0.00037377	5.40676E-08	1.22736E-06	1.1175E-06	2.39895E-06	2.39894825
3830703773335	383070	3773335	0.000788147	0.001310985	0.001310985	0.000630518	0.000298765	0.000810555	0.000527039	0.000361941	0.000389016	0.006112201	0.000630613	0.001994859	0.000176852	0.000384652	5.45402E-08	1.23334E-06	1.173E-06	2.4609E-06	2.46090119
3830803773335	383080	3773335	0.000798278	0.001327837	0.001327837	0.000638623	0.000302605	0.000820974	0.000533814	0.000366593	0.000394017	0.006053909	0.000649162	0.002002988	0.000182138	0.000396149	5.4968E-08	1.23769E-06	1.2322E-06	2.52484E-06	2.52484159
3830903773335	383090	3773335	0.00081168	0.001350129	0.001350129	0.000649344	0.000307685	0.000834756	0.000542776	0.000372748	0.000400632	0.005997978	0.000671582	0.002073182	0.000188521	0.000410032	5.54965E-08	1.24337E-06	1.302E-06	2.60091E-06	2.60091192
3831003773335	383100	3773335	0.000837446	0.001392988	0.001392988	0.000669957	0.000317453	0.000861255	0.000560006	0.000384581	0.00041335	0.006034518	0.000706269	0.002181489	0.00019837	0.000431452	5.64817E-08	1.25772E-06	1.4047E-06	2.71893E-06	2.71892771
3831103773335	383110	3773335	0.000864409	0.001437838	0.001437838	0.000691527	0.000327673	0.000888985	0.000578036	0.000396963	0.000426658	0.00605199	0.000743576	0.002298295	0.000208991	0.000454554	5.7444E-08	1.27102E-06	1.5196E-06	2.84804E-06	2.84804248
3831203773335	383120	3773335	0.000890016	0.001480432	0.001480432	0.000712013	0.00033738	0.00091532	0.00059516	0.00040822	0.000439297	0.006030799	0.000781299	0.002416473	0.000219738	0.000477927	5.82883E-08	1.28155E-06	1.6418E-06	2.98165E-06	2.98164722
3831303773335	383130	3773335	0.000915304	0.001522495	0.001522495	0.000732243	0.000346966	0.000941326	0.00061207	0.00042033	0.000451779	0.005986054	0.000820393	0.002539129	0.000230891	0.000502186	5.90539E-08	1.29023E-06	1.7756E-06	3.12489E-06	3.12488519
3831403773335	383140	3773335	0.000944421	0.001570927	0.001570927	0.000755536	0.000358003	0.000971271	0.00063154	0.000433706	0.00046615	0.00595952	0.00086547	0.002680705	0.000243765	0.000530187	5.99064E-08	1.30003E-06	1.9392E-06	3.29912E-06	3.29911878
3831503773335	383150	3773335	0.001000261	0.00166381	0.00166381	0.000800209	0.000379171	0.001028699	0.000668881	0.00045935	0.000493712	0.0061694	0.000944133	0.002927297	0.000266189	0.000578957	6.15509E-08	1.32037E-06	2.2552E-06	3.6371E-06	3.63709922
3831603773335	383160	3773335	0.001051475	0.001748998	0.001748998	0.00084118	0.000398585	0.001081368	0.000703128	0.000482869	0.00051899	0.006394097	0.001030269	0.003198109	0.000290814	0.000632518	6.29526E-08	1.33109E-06	2.6881E-06	4.0821E-06	4.08209619
3831703773335	383170	3773335	0.001095668	0.001822508	0.001822508	0.000876535	0.000415337	0.001126819	0.000732681	0.000503164	0.000540804	0.006660321	0.001124296	0.003496067	0.000317909	0.000691448	6.40882E-08	1.33149E-06	3.351E-06	4.74663E-06	4.74662959
3831803773335	383180	3773335	0.001099178	0.001828347	0.001828347	0.000879343	0.000416668	0.001130428	0.000735028	0.000504776	0.000542536	0.006957093	0.001218143	0.003787627	0.000344421	0.000749112	6.45909E-08	1.31195E-06	4.4721E-06	5.84866E-06	5.84865973
3831903773335	383190	3773335	0.001154939	0.001921098	0.001921098	0.000923951	0.000437805	0.001187774	0.000772316	0.000530383	0.000570059	0.007273728	0.001321429	0.004132197	0.000375754	0.000817261	6.5164E-08	1.30632E-06	6.588E-06	7.95949E-06	7.95949449
3835003773335	383500	3773335	0.002642447	0.004395384	0.004395384	0.002113958	0.001001678	0.002717573	0.001767022	0.001213491	0.001304268	0.002258712	0.033012776	0.165630999	0.015061361	0.03275831	1.15126E-07	1.83151E-06	6.0294E-06	7.976E-06	7.97599773
3835103773335	383510	3773335	0.002654253	0.004415022	0.004415022	0.002123403	0.001006153	0.002729715	0.001774917	0.001218913	0.001310095	0.002152577	0.046970079	0.118203454	0.010748621	0.023378145	1.12623E-07	1.80152E-06	4.7434E-06	6.65757E-06	6.65757373
3835203773335	383520	3773335	0.002992726	0.004978029	0.004978029	0.002394181	0.001134459	0.00307781	0.002001256	0.00137435	0.00147716	0.002053968	0.033889531	0.088056081	0.008007223	0.017415631	1.1015E-07	1.77843E-06	3.8899E-06	5.77844E-06	5.77843786
3835303773335	383530	3773335	0.003103529	0.005162337	0.005162337	0.002482823	0.001176461	0.003191764	0.002075351	0.001425234	0.001531851	0.001964036	0.025523903	0.068848232	0.006260592	0.013616725	1.06863E-07	1.74221E-06	3.3104E-06	5.15944E-06	5.15944167

			EGIODemolition	EGIOSite Grubbing / Prep	EGIOMass Grading / Excavation	EGIOMass Grading / Excavation	EGIODrainage / Utilities Trenching	EGIODrainage / Utilities Trenching	EGIOFoundations / Concrete Pads	EGIOFoundations / Concrete Pads	EGIOBuilding / Structure Construction	EGIOBuilding / Structure Construction	EGIOAsphalt Paving	EGIOArchitectural Coating	EGIOLandscaping or Other Finishing	EGIOWaterside Construction (Piles)	HIWaterside Construction (Landscaping)	HIWaterside Construction (Landscaping)	KMDemolition	KMSite Grubbing / Prep	KMMass Grading / Excavation
Unique Identifier	X (UTM)	Y (UTM)	2025	2025	2025	2026	2026	2027	2026	2027	2026	2027	2027	2027	2027	2027	2025	2026	2025	2025	2025
3835403773335	383540	3773335	0.00077114	0.000713	0.001185991	0.001185991	0.000570402	0.000570402	0.000270279	0.000270279	0.000733273	0.000733273	0.000476789	9.67093E-05	0.000327432	0.000351926	0.004627261	0.004627261	0.001817244	0.001680237	0.002794867
3835503773335	383550	3773335	0.000754575	0.00069769	0.001160514	0.001160514	0.000558149	0.000558149	0.000264473	0.000264473	0.000717521	0.000717521	0.000466547	9.46318E-05	0.000320398	0.000344366	0.004367612	0.004367612	0.001820781	0.001683508	0.002800307
3835603773335	383560	3773335	0.000737061	0.00068149	0.001133578	0.001133578	0.000545194	0.000545194	0.000258335	0.000258335	0.000700867	0.000700867	0.000455718	9.24354E-05	0.000312962	0.000336373	0.004088451	0.004088451	0.001813534	0.001676807	0.002789161
3835703773335	383570	3773335	0.000719461	0.00066522	0.001106509	0.001106509	0.000532175	0.000532175	0.000252166	0.000252166	0.000684131	0.000684131	0.000444836	9.02281E-05	0.000305488	0.000328341	0.0038255	0.0038255	0.001794381	0.001659098	0.002759704
3835803773335	383580	3773335	0.000701601	0.00064871	0.001079042	0.001079042	0.000518965	0.000518965	0.000245906	0.000245906	0.000667149	0.000667149	0.000433794	8.79883E-05	0.000297905	0.00032019	0.003586663	0.003586663	0.001765996	0.001632853	0.002716048
3835903773335	383590	3773335	0.000683742	0.00063219	0.001051575	0.001051575	0.000505754	0.000505754	0.000239647	0.000239647	0.000650167	0.000650167	0.000422752	8.57486E-05	0.000290322	0.00031204	0.003371039	0.003371039	0.00173114	0.001600625	0.002662441
3836003773335	383600	3773335	0.00066571	0.00061552	0.001023842	0.001023842	0.000492417	0.000492417	0.000233327	0.000233327	0.00063302	0.00063302	0.000411603	8.34872E-05	0.000282666	0.000303811	0.003172525	0.003172525	0.001689641	0.001562255	0.002598617
3836103773335	383610	3773335	0.000648282	0.00059941	0.000997039	0.000997039	0.000479525	0.000479525	0.000227218	0.000227218	0.000616448	0.000616448	0.000400827	8.13016E-05	0.000275266	0.000295857	0.002994222	0.002994222	0.001644777	0.001520773	0.002529618
3836203773335	383620	3773335	0.000631113	0.00058353	0.000970633	0.000970633	0.000466826	0.000466826	0.000221201	0.000221201	0.000600122	0.000600122	0.000390212	7.91484E-05	0.000267975	0.000288022	0.002830828	0.002830828	0.00159767	0.001477218	0.002457169
3836303773335	383630	3773335	0.000613254	0.00056702	0.000943166	0.000943166	0.000453615	0.000453615	0.000214941	0.000214941	0.00058314	0.00058314	0.00037917	7.69086E-05	0.000260392	0.000279871	0.00267744	0.00267744	0.001547026	0.001430392	0.002379279
3836403773335	383640	3773335	0.000594532	0.00054971	0.000914372	0.000914372	0.000439767	0.000439767	0.000208379	0.000208379	0.000565337	0.000565337	0.000367594	7.45607E-05	0.000252443	0.000271327	0.002532857	0.002532857	0.001492758	0.001380215	0.002295817
3836503773335	383650	3773335	0.0005765	0.00053304	0.00088664	0.00088664	0.000426429	0.000426429	0.000202059	0.000202059	0.000548191	0.000548191	0.000356445	7.22993E-05	0.000244786	0.000263098	0.002402782	0.002402782	0.001439352	0.001330836	0.002213681
3836603773335	383660	3773335	0.000559072	0.00051692	0.000859837	0.000859837	0.000413538	0.000413538	0.000195951	0.000195951	0.000531619	0.000531619	0.00034567	7.01137E-05	0.000237386	0.000255144	0.002284614	0.002284614	0.001387241	0.001282654	0.002133536
3836703773335	383670	3773335	0.000542507	0.00050161	0.00083436	0.00083436	0.000401285	0.000401285	0.000190145	0.000190145	0.000515867	0.000515867	0.000335428	6.80362E-05	0.000230353	0.000247585	0.002177652	0.002177652	0.001337632	0.001236785	0.002057239
3836803773335	383680	3773335	0.000526805	0.00048709	0.00081021	0.00081021	0.00038967	0.00038967	0.000184641	0.000184641	0.000500936	0.000500936	0.000325719	6.6067E-05	0.000223685	0.000240418	0.002080096	0.002080096	0.001290353	0.00119307	0.001984524
3836903773335	383690	3773335	0.000511793	0.00047321	0.000787122	0.000787122	0.000378566	0.000378566	0.00017938	0.00017938	0.000486661	0.000486661	0.000316437	6.41843E-05	0.000217311	0.000233567	0.001990245	0.001990245	0.001245489	0.001151588	0.001915525
3837003773335	383700	3773335	0.000497902	0.00046036	0.000765759	0.000765759	0.000368291	0.000368291	0.000174511	0.000174511	0.000473453	0.000473453	0.000307849	6.24423E-05	0.000211413	0.000227228	0.001907897	0.001907897	0.001203817	0.001113059	0.001851435
3837103773335	383710	3773335	0.000490828	0.00045382	0.000754878	0.000754878	0.000363058	0.000363058	0.000172032	0.000172032	0.000466725	0.000466725	0.000303474	6.1555E-05	0.000208409	0.000223999	0.001852265	0.001852265	0.001181558	0.001092477	0.001817201
3837203773335	383720	3773335	0.000486427	0.00044975	0.000748111	0.000748111	0.000359804	0.000359804	0.000170489	0.000170489	0.000462541	0.000462541	0.000300754	6.10032E-05	0.000206541	0.000221991	0.00180784	0.00180784	0.001166891	0.001078916	0.001794643
3837303773335	383730	3773335	0.000482545	0.00044616	0.00074214	0.00074214	0.000356932	0.000356932	0.000169129	0.000169129	0.000458849	0.000458849	0.000298353	6.05163E-05	0.000204892	0.00022022	0.001766616	0.001766616	0.001153949	0.00106695	0.00177474
3837403773335	383740	3773335	0.000481941	0.00044561	0.000741211	0.000741211	0.000356485	0.000356485	0.000168917	0.000168917	0.000458275	0.000458275	0.00029798	6.04406E-05	0.000204636	0.000219944	0.001736499	0.001736499	0.001149549	0.001062882	0.001767973
3837503773335	383750	3773335	0.000481596	0.00044529	0.00074068	0.00074068	0.00035623	0.00035623	0.000168796	0.000168796	0.000457947	0.000457947	0.000297767	6.03973E-05	0.000204489	0.000219786	0.001707782	0.001707782	0.001145926	0.001059532	0.0017624
3837603773335	383760	3773335	0.000483063	0.00044664	0.000742936	0.000742936	0.000357315	0.000357315	0.00016931	0.00016931	0.000459342	0.000459342	0.000298673	6.05812E-05	0.000205112	0.000220456	0.001685069	0.001685069	0.001146961	0.001060489	0.001763992
3837703773335	383770	3773335	0.000486082	0.00044944	0.00074758	0.00074758	0.00035948	0.00035948	0.000170368	0.000170368	0.000462213	0.000462213	0.000300541	6.09599E-05	0.000206394	0.000221834	0.001667859	0.001667859	0.001151879	0.001065036	0.001771555
3837803773335	383780	3773335	0.000489275	0.00045239	0.00075249	0.00075249	0.00036191	0.00036191	0.000171487	0.000171487	0.000465249	0.000465249	0.000302514	6.13603E-05	0.00020775	0.00022391	0.00165255	0.00165255	0.001156969	0.001069742	0.001779384
3837903773335	383790	3773335	0.000488929	0.00045207	0.000751959	0.000751959	0.000361654	0.000361654	0.000171366	0.000171366	0.00046492	0.00046492	0.000302301	6.1317E-05	0.000207603	0.000223133	0.001627836	0.001627836	0.001152914	0.001065993	0.001773147
3838003773335	383800	3773335	0.000488584	0.00045175	0.000751428	0.000751428	0.000361399	0.000361399	0.000171245	0.000171245	0.000464592	0.000464592	0.000302087	6.12737E-05	0.000207457	0.000222976	0.001604623	0.001604623	0.001148773	0.001062164	0.001766778
3838103773335	383810	3773335	0.000487463	0.00045071	0.000749703	0.000749703	0.000360569	0.000360569	0.000170852	0.000170852	0.000463526	0.000463526	0.000301394	6.11331E-05	0.00020698	0.00022464	0.001580709	0.001580709	0.001142647	0.0010565	0.001757357
3838203773335	383820	3773335	0.000485651	0.00044904	0.00074697	0.00074697	0.00035922	0.00035922	0.00017021	0.00017021	0.00046183	0.00046183	0.000300274	6.09058E-05	0.000206211	0.00022163	0.001555294	0.001555294	0.001134451	0.001048922	0.001744752
3838303773335	383830	3773335	0.000483667	0.0004472	0.000743865	0.000743865	0.000357761	0.000357761	0.000169522	0.000169522	0.000459916	0.000459916	0.000299047	6.0657E-05	0.000205368	0.000220731	0.001531181	0.001531181	0.001126168	0.001041264	0.001732013
3838403773335	383840	3773335	0.000476506	0.00044058	0.000732851	0.000732851	0.000352465	0.000352465	0.000167012	0.000167012	0.000453107	0.000453107	0.000294619	5.97589E-05	0.000202328	0.000217463	0.001487355	0.001487355	0.001103909	0.001020683	0.001697779
3838503773335	383850	3773335	0.000468741	0.0004334	0.000720909	0.000720909	0.000346721	0.000346721	0.00016429	0.00016429	0.000445723	0.000445723	0.000289818	5.87851E-05	0.000199031	0.00021392	0.00144293	0.00144293	0.001080269	0.000998825	0.001661422
3838603773335	383860	3773335	0.000460631	0.0004259	0.000708436	0.000708436	0.000340722	0.000340722	0.000161448	0.000161448	0.000438011	0.000438011	0.000284804	5.7768E-05	0.000195587	0.000210218	0.001398204	0.001398204	0.00105568	0.00097609	0.001623605
3838703773335	383870	3773335	0.000451399	0.00041737	0.000694238	0.000694238	0.000333894	0.000333894	0.000158212	0.000158212	0.000429233	0.000429233	0.000279096	5.66103E-05	0.000191667	0.000206005	0.001351277	0.001351277	0.001028244	0.000950723	0.001581409
3838803773335	383880	3773335	0.00044234	0.00040899	0.000680306	0.000680306	0.00032719	0.00032719	0.000155037	0.000155037	0.00042061	0.00042061	0.000273495	5.54742E-05	0.000187821	0.000201871	0.001306952	0.001306952	0.001001499	0.000925993	0.001540275
3838903773335	383890	3773335	0.000431901	0.00039934	0.00066425	0.00066425	0.00031947	0.00031947	0.000151378	0.000151378	0.00041069	0.00041069	0.00026704	5.4165E-05	0.000183388	0.000197107	0.001260225	0.001260225	0.000971216	0.000897993	0.001493701
3839003773335	383900	3773335	0.000421289	0.00038953	0.000647929	0.000647929	0.000311621	0.000311621	0.000147659	0.000147659	0.000400601	0.000400601	0.000260479	5.28341E-05	0.000178882	0.000192264	0.001215399	0.001215399	0.000940674	0.000869754	0.001446728
3839103773335	383910	3773335	0.000410849	0.00037987	0.000631874	0.000631874	0.000303899	0.000303899	0.000144	0.000144	0.000390674	0.000390674	0.000254024	5.15249E-05	0.00017445	0.0001875	0.001173075	0.001173075	0.000910563	0.000841914	0.001400419
3829703773345	382970	3773345	0.00128069	0.00118414	0.001969663	0.001969663	0.00094738	0.00094738	0.000448873	0.000448873	0.001217801	0.001217801	0.000791839	0.000160612	0.000543791	0.00058447	0.001453436	0.001453436	0.000674597	0.000623737	0.00103751
3829803773345	382980	3773345	0.001296565	0.00119881	0.001994078	0.001994078	0.00095951	0.00095951	0.00045443	0.00045443	0.001232896	0.001232896	0.000801655	0.000162603	0.000550531	0.000591714	0.001498662	0.001498662	0.000687711	0.000635863	0.001057679
3829903773345	382990	3773345	0.001311059	0.00121222	0.00201637	0.00201637	0.000969772	0.000969772	0.00045951	0.00045951	0.001246679	0.001246679	0.000810617	0.000164421	0.000556686	0.000598329	0.001539485	0.001539485	0.000700825	0.00064798	0.001077848
3830003773345	383000	3773345	0.001324432	0.00122458	0.002036937	0.002036937	0.000979664	0.000979664	0.000464204	0.000464204	0.001259395	0.001259395	0.000818885	0.000166098	0.000562364	0.000604432	0.001574706	0.001574706	0.00071506	0.00066115	0.001099742
3830103773345	383010	3773345	0.001336252	0.00123551	0.002055115	0.002055115	0.000988407	0.000988407	0.000468347	0.000468347	0.001270635	0.001270635	0.000826193	0.00016758	0.000567383	0.000609827	0.001610026	0.001610026	0.000729296	0.000674313	0.001121636
3830203773345	383020	3773345	0.001344535	0.00124317	0.002067854	0.002067854	0.000994533	0.000994533	0.00047125	0.00047125	0.00127851	0.00127851	0.000831314	0.000168619	0.000570899	0.000613606	0.001631838	0.001631838	0.000745344	0.00068915	0.001146316
3830303773345	383030	3773345	0.001348331	0.00124668	0.002073692	0.002073692	0.00099734	0.00099734	0.00047258	0.00047258	0.00128212	0.00128212	0.000833661	0.000169095	0.000572511	0.000615339	0.00165115	0.00165115	0.000761477	0.000704068	0.001171129
3830403773345	383040	3773345	0.00134859	0.00124692	0.00207409	0.00207409	0.000997533	0.000997533	0.000472671	0.000472671	0.001282366	0.001282366	0.000833821	0.000169128	0.000572621	0.000615457	0.001670661	0.001670661	0.000778474	0.000719783	0.001197269
3830503773345	383050	3773345	0.001346346	0.00124484	0.00207064	0.00207064	0.000995874	0.000995874	0.000471885	0.000471885	0.001280233	0.001280233	0.000832434	0.000168846	0.000571669	0.000614433	0.001691973	0.001691973	0.000795643	0.000735657	0.001223675
3830603773345	383060	3773345	0.00134117	0.00124006	0.002062679	0.002062679	0.000992044	0.000992044	0.00047007	0.00047007	0.001275311	0.001275311	0.000829234	0.000168197	0.000569471	0.000612071	0.001712985	0.001712985	0.000813416	0.00075209	0.001251009
3830703773345	383070	3773345	0.001329954	0.00122969	0.002045429	0.002045429	0.00098374	0.00098374	0.000466139	0.000466139	0.001264646	0.001264646	0.000822299	0.00016679	0.000564708	0.000606952	0.001728594	0.001728594	0.000829895	0.000767327	0.001276353
3830803773345	383080	3773345	0.001314683	0.00121557	0.002021943	0.002021943	0.000972452	0.000972452	0.000460787	0.000460787	0.001250125	0.001250125	0.000812857	0.000164875	0.000558224	0.00059983	0.001742802	0.001742802	0.000844907	0.000781207	0.001299441
3830903773345	383090	3773345	0.001302259	0.00120408	0.002002835	0.002002835	0.00096326	0.00096326	0.00045643	0.00045643	0.001238311	0.001238311	0.000805175	0.000163317	0.000552949	0.000594313	0.001764815	0.001764815	0.000861299	0.000796364	0.001324653
3831003773345	383100	3773345	0.00130942	0.0012107	0.002013849	0.002013849	0.00096856	0.00096856	0.00045894	0.00045894	0.00124512	0.00124512	0.000809603	0.000164215	0.00055599	0.00059758	0.001816445	0.001816445	0.000884939	0.000818221	0.00136101
3831103773345	383110	3773345	0.001314424	0.00121533	0.002021545	0.002021545	0.000972261	0.000972261	0.000460696	0.000460696	0.001249879	0.001249879	0.000812697	0.000164843	0.000558114	0.000599865	0.001869275	0.001869275	0.000908579	0.000840079	0.001397367
3831203773345	383120	3773345	0.00131822	0.00121884	0.002027383	0.002027383	0.000975069	0.000975069	0.00046202	0.00046202	0.001253488	0.001253488	0.000815044	0.000165319	0.000559726	0.000601597	0.001925207	0.001925207	0.00093196	0.000861697	0.001433326
3831303773345	383130	3773345	0.001320118	0.00122059	0.002030302	0.002030302	0.000976473	0.000976473	0.000462692	0.000462692	0.001255293	0.001255293	0.000816218	0.000165557	0.000560532	0.000602464	0.001983941	0.001983941	0.000953184	0.000881321	0.001465968
3831403773345	383140	3773345	0.001320463	0.00122091	0.002030833	0.002030833	0.000976728	0.000976728	0.000462813	0.000462813	0.001255621	0.001255621	0.00081643	0.0001656	0.000560679	0.000602621	0.002047478	0.002047478	0.000973027	0.000899669	0.001496487
3831503773345	383150	3773345	0.001326244	0.00122626	0.002039723	0.002039723	0.00098100	0.00098100	0.00046483	0.00046483	0.001261118	0.001261118	0.00082000	0.000166325	0.000563133	0.000605259	0.002151537	0.002151537	0.000985883	0.000911555	0.001516258
3831603773345	383160	3773345	0.001318306	0.00121892	0.002027516	0.002027516	0.000975133	0.000975133	0.000462057	0.000462057	0.00125357	0.00125357	0.000815097	0.00016533	0.000559763	0.000601637	0.002259199	0.002259199	0.000993734	0.000918814	0.001528333
3831703773345	383170	3773345	0.001293372	0.00119586	0.001989168	0.001989168	0.00095669	0.00095669	0.00045331	0.00045331	0.001229861	0.001229861	0.000799681	0.000162203	0.000549176	0.000590258	0.002372765	0.002372765	0.000997703	0.000922483	0.001534437
3831803773345	383180	3773345	0.00124894	0.00115478	0.001920832	0.001920832	0.000923823	0.000923823	0.000437745	0.000437745	0.00118761	0.00118761	0.000772209	0.00015663	0.000530309	0.00056998	0.002478926	0.002478926	0.001007797	0.000931817	0.001549962
3831903773345	383190	3773345	0.001196743	0.00110652	0.001840554	0.001840554	0.000885214	0.000885214	0.00041945	0.00041945	0.001137976	0.001137976	0.00073936	0.000150084	0.000508146	0.000546159	0.002552368	0.002552368	0.001015562	0.000938996	0.001561904
3835103773345	383510	3773345	0.00086777	0.00080235	0.001334604	0.001334604	0.000641877	0.000641877	0.000304147	0.000304147	0.000825158	0.000825158	0.000536535	0.000108828	0.000368462	0.000396025	0.006096306	0.006096306	0.001782216	0.00164785	0.002740994
3835203773345	383520	3773345	0.000845252	0.00078153	0.001299972	0.001299972	0.000625221	0.000625221	0.000296255	0.000296255	0.000803745	0.000803745	0.000522612	0.000106004	0.0003589	0.000385748	0.005872677	0.005872677	0.001820005	0.00168279	0.002799113
3835303773345	383530	3773345	0.000816953	0.00075536	0.001256449	0.001256449	0.000604289	0.000604289	0.000286336	0.000286336	0.000776836	0.000776836	0.000505115	0.000102455	0.000346884	0.000372834	0.005573205	0.005573205	0.001871253	0.001730175	0.002877931
3835403773345	383540	3773345	0.000796678	0.00073661	0.001225267	0.001225267	0.00058929	0.000589292	0.00027923	0.00027923	0.000757557	0.000757557	0.000492579	9.9912E-05	0.000338276	0.000363581	0.005232909	0.005232909	0.001891097	0.001748522	0.00290845
3835503773345	383550	3773345	0.000776921	0.00071835	0.001194881	0.001194881	0.000574677	0.000574677	0.000272305	0.000272305	0.00073877	0.00073877	0.00048036	9.74342E-05	0.000329886	0.000354564	0.004895015	0.004895015	0.001900242	0.001756978	0.002922515
3835603773345	383560	3773345	0.000759234	0.00070199	0.001167679	0.001167679	0.000561595	0.000561595	0.000266106	0.000266106	0.000721951	0.000721951	0.000469428	9.52161E-05	0.000322376	0.000346492	0.00457253	0.00457253	0.001897222	0.001754186	0.002917871
3835703773345	383570	3773345	0.000741806	0.00068588	0.001140876	0.001140876	0.000548704	0.000548704	0.000259998	0.000259998	0.000705379	0.000705379	0.00045865	9.30305E-05	0.000314976	0.000338539	0.004267254	0.004267254	0.001881606	0.001739747	0.002893854
3835803773345	383580	3773345	0.000724637	0.00067	0.00111447	0.00111447	0.000536004	0.000536004	0.00025398	0.00025398	0.000689053	0.000689053	0.000448037	9.08773E-05	0.000307686	0.000330703	0.003985292	0.003985292	0.001856241	0.001716294	0.002854843
3835903773345	383590	3773345	0.000707123	0.00065381	0.001087534	0.001087534	0.00052304	0.000523049	0.000247842	0.000247842	0.000672399	0.000672399	0.000437208	8.86808E-05	0.00030025	0.00032271	0.003728244	0.003728244	0.001823283	0.001685821	0.002804155
3836003773345	383600	3773345	0.000689264	0.0006373	0.001060067	0.001060067	0.000509839	0.000509839	0.000241582	0.000241582	0.000655417	0.000655417	0.000426166	8.64411E-05	0.000292667	0.00031456	0.0034921	0.0034921	0.0017842	0.00164985	0.002744046
3836103773345	383610	3773345	0.000671146	0.00062055	0.001032202	0.001032202	0.00049643	0.000496437	0.000235232	0.000235232	0.000638189	0.000638189	0.000414964	8.41689E-05	0.000284973	0.000306291	0.003280887	0.003280887	0.00173925	0.001608124	0.002674914
3836203773345	383620	3773345	0.000653114	0.00060387	0.00100447	0.00100447	0.00048309	0.000483099	0.000228912	0.000228912	0.00062104	0.00062104	0.00040385	8.19075E-05	0.000277317	0.000298062	0.003087576	0.003087576	0.001689727	0.001562334	0.00259875
3836303773345	383630	3773345	0.000634737	0.00058688	0.000976206	0.000976206	0.00046950	0.000469506	0.000222471	0.000222471	0.000603568	0.000603568	0.000392452	7.96028E-05	0.000269514	0.000289675	0.002910674	0.002910674	0.001637185	0.001513753	0.002517941
3836403773345	383640	3773345	0.000615929	0.00056949	0.00094728	0.00094728	0.00045559	0.000455594	0.000215879	0.000215879	0.000585683	0.000585683	0.000380823	7.72441E-05	0.000261528	0.000281092	0.00274758	0.00274758	0.001581623	0.00146238	0.002432488
3836503773345	383650	3773345	0.000597638	0.00055258	0.000919149	0.000919149	0.00044206	0.000442064	0.000209468	0.000209468	0.000568291	0.000568291	0.000369514	7.49502E-05	0.000253762	0.000272745	0.002601896	0.002601896	0.001526492	0.001411406	0.002347699
3836603773345	383660	3773345	0.00057883	0.00053519	0.000890223	0.000890223	0.000428152	0.000428152	0.000202876	0.000202876	0.000550406	0.000550406	0.000357885	7.25915E-05	0.000245775	0.000264161	0.002466118	0.002466118	0.001469377	0.001358597	0.002259857

			KMMass Grading / Excavation	KMDrainage / Utilities Trenching	KMFoundations / Concrete Pads	KMBuilding / Structure Construction	KMAsphalt Paving	KMArchitectural Coating	KMLandscaping or Other Finishing	KMWaterside Construction (Piles)	EWNDemolition	EWNSite Grubbing / Prep	EWNDrainage / Utilities Trenching	EWNDrainage / Utilities Trenching	EWNDrainage / Utilities Trenching	EWNFoundations / Concrete Pads	EWNBuilding / Structure Construction	EWNAsphalt Paving	EWNLandscaping or Other Finishing	EWNWaterside Construction (Piles)	ISDemolition
Unique Identifier	X (UTM)	Y (UTM)	2026	2026	2026	2026	2026	2026	2026	2026	2027	2027	2027	2028	2029	2029	2029	2029	2029	2029	2027
3835403773335	383540	3773335	0.002794867	0.000693989	0.000636931	0.001873307	0.001123586	0.000227902	0.000771615	0.000829337	0.03071559	0.035117149	0.04135783	0.04135783	0.04135783	0.010765596	0.026745777	0.018991184	0.013042071	0.013636421	0.000655271
3835503773335	383550	3773335	0.002800307	0.00069534	0.000638171	0.001876954	0.001125773	0.000228346	0.000773117	0.000830952	0.026524877	0.030325905	0.035715132	0.035715132	0.035715132	0.009296781	0.023096689	0.016400102	0.011262662	0.011775922	0.000649231
3835603773335	383560	3773335	0.002789161	0.000692573	0.000635631	0.001869483	0.001121292	0.000227437	0.00077004	0.000827644	0.02299789	0.026293498	0.030966126	0.030966126	0.030966126	0.008060597	0.020025545	0.014219396	0.009765077	0.010210089	0.000641725
3835703773335	383570	3773335	0.002759704	0.000685258	0.000628918	0.001849739	0.00110945	0.000225035	0.000761908	0.000818903	0.020185445	0.023078029	0.027179234	0.027179234	0.027179234	0.007074855	0.017576593	0.012480486	0.008570892	0.008961483	0.000632666
3835803773335	383580	3773335	0.002716048	0.000674418	0.000618969	0.001820478	0.0010919	0.000221475	0.000749855	0.000805949	0.017929744	0.020499085	0.024141984	0.024141984	0.024141984	0.006284248	0.015612427	0.011085805	0.007613104	0.007960047	0.000621795
3835903773335	383590	3773335	0.002662441	0.000661107	0.000606752	0.001784547	0.001070349	0.000217104	0.000735055	0.000790042	0.016083338	0.018388088	0.021655842	0.021655842	0.021655842	0.005637096	0.014004659	0.009944189	0.006829106	0.007140321	0.000609889
3836003773335	383600	3773335	0.002598617	0.000645259	0.000592207	0.001741767	0.00104469	0.000211899	0.000717434	0.000771103	0.014528116	0.016610002	0.019561772	0.019561772	0.019561772	0.005092001	0.012650441	0.008982609	0.006168747	0.006449868	0.000597207
3836103773335	383610	3773335	0.002529618	0.000628126	0.000576483	0.00169552	0.001016951	0.000206273	0.000698385	0.000750628	0.013223442	0.015118367	0.017805058	0.017805058	0.017805058	0.004634722	0.011514388	0.00817594	0.005614773	0.005870648	0.000584524
3836203773335	383620	3773335	0.002457169	0.000610136	0.000559972	0.001646959	0.000987826	0.000200365	0.000678383	0.00072913	0.012095548	0.013828845	0.016286374	0.016286374	0.016286374	0.004239403	0.010532268	0.007478572	0.005135861	0.005369911	0.000571755
3836303773335	383630	3773335	0.002379279	0.000590795	0.000542221	0.001594752	0.00095653	0.000194014	0.000656879	0.000706018	0.011091288	0.012680675	0.014934162	0.014934162	0.014934162	0.003887417	0.009657803	0.006857647	0.004709444	0.004924062	0.00055821
3836403773335	383640	3773335	0.002295817	0.000570071	0.000523201	0.00153881	0.000922959	0.000187208	0.000633836	0.000681251	0.01018616	0.011645842	0.013715429	0.013715429	0.013715429	0.003570177	0.008869658	0.006298015	0.0043251 2	0.004522224	0.000543543
3836503773335	383650	3773335	0.002213681	0.000549676	0.000504483	0.001483757	0.000889939	0.00018051	0.00061116	0.000656879	0.009396125	0.010742595	0.012651665	0.012651665	0.012651665	0.003293275	0.00818173	0.005809543	0.003989666	0.004171482	0.000529134
3836603773335	383660	3773335	0.002133536	0.000529775	0.000486218	0.001430039	0.000857719	0.000173975	0.000589033	0.000633097	0.008697285	0.00994361	0.011710693	0.011710693	0.011710693	0.003048336	0.007573211	0.005377456	0.003692933	0.003861226	0.000514985
3836703773335	383670	3773335	0.002057239	0.00051083	0.000468831	0.001378899	0.000827047	0.000167753	0.000567969	0.00061045 7	0.008078941	0.009236657	0.010878106	0.010878106	0.010878106	0.002831611	0.007034784	0.004995139	0.003430379	0.003586707	0.00050144
3836803773335	383680	3773335	0.001984524	0.000492774	0.000452259	0.001330161	0.000797814	0.000161824	0.000547894	0.00058888	0.007526339	0.008604867	0.010134041	0.010134041	0.010134041	0.002637928	0.006553603	0.00465347	0.00319574	0.003341376	0.000488498
3836903773335	383690	3773335	0.001915525	0.000475641	0.000436535	0.001283913	0.000770075	0.000156198	0.000528844	0.000568405	0.007029041	0.008036306	0.00946444	0.00946444	0.00946444	0.002463629	0.006120578	0.004345995	0.002984584	0.003120596	0.000476161
3837003773335	383700	3773335	0.001851435	0.000459727	0.000421929	0.001240956	0.00074431	0.000150972	0.00051115	0.000549387	0.006582646	0.007525942	0.00886338	0.00886338	0.00886338	0.00230717	0.005731877	0.004069993	0.002795041	0.002922416	0.000464599
3837103773335	383710	3773335	0.001817201	0.000451227	0.000414128	0.00121801	0.000730547	0.00014818	0.000501698	0.000539229	0.006267305	0.007165412	0.00843878	0.00843878	0.00843878	0.002196646	0.005457292	0.00387502	0.002661145	0.002782418	0.000460027
3837203773335	383720	3773335	0.001794643	0.000445625	0.000408987	0.00120289	0.000721479	0.000146341	0.000495471	0.000532535	0.00600882	0.006869887	0.008090737	0.008090737	0.008090737	0.002106049	0.005232215	0.003715201	0.00255139	0.002667662	0.000458042
3837303773335	383730	3773335	0.00177474	0.000440683	0.000404451	0.00118955	0.000713477	0.000144718	0.000489976	0.000526629	0.005772163	0.006599317	0.007772084	0.007772084	0.007772084	0.002023102	0.005026144	0.003568879	0.002450904	0.002562596	0.000456662
3837403773335	383740	3773335	0.001767973	0.000439003	0.000402909	0.001185014	0.000710756	0.000144166	0.000488107	0.000524621	0.005584684	0.006384972	0.007519648	0.007519648	0.007519648	0.001957392	0.004862896	0.003452962	0.002371299	0.002479363	0.000458474
3837503773335	383750	3773335	0.0017624	0.000437619	0.000401639	0.001181278	0.000708516	0.000143711	0.000486569	0.000522967	0.005407386	0.006182267	0.00728092	0.00728092	0.00728092	0.00189525	0.004708512	0.00334334	0.002296017	0.00240065	0.000460631
3837603773335	383760	3773335	0.001763992	0.000438014	0.000402002	0.001182346	0.000709156	0.000143841	0.000487008	0.00052344	0.00525528	0.006008364	0.007076113	0.007076113	0.007076113	0.001841938	0.004576065	0.003249294	0.002231431	0.002333122	0.000464599
3837703773335	383770	3773335	0.001771555	0.000439892	0.000403725	0.001187415	0.000712197	0.000144458	0.000489096	0.000525684	0.005123277	0.005857445	0.006898374	0.006898374	0.006898374	0.001795672	0.004461123	0.003167678	0.002175382	0.002274518	0.000470121
3837803773335	383780	3773335	0.001779384	0.000441836	0.000405509	0.001192662	0.000715344	0.000145096	0.000491258	0.000528007	0.004998694	0.005715009	0.006730625	0.006730625	0.006730625	0.001752006	0.004352641	0.003090649	0.002122483	0.002219208	0.000475557
3837903773335	383790	3773335	0.001773147	0.000440288	0.000404088	0.001188482	0.000712837	0.000144588	0.000489536	0.000526157	0.004849349	0.005544263	0.006529536	0.006529536	0.006529536	0.001699662	0.004222598	0.00299831	0.00205907	0.002152905	0.000477282
3838003773335	383800	3773335	0.001766778	0.000438706	0.000402637	0.001184213	0.000710276	0.000144068	0.000487778	0.000524267	0.004708373	0.005383085	0.006339715	0.006339715	0.006339715	0.001650251	0.004099843	0.002911146	0.00199921	0.002090318	0.000478835
3838103773335	383810	3773335	0.001757357	0.000436367	0.00040049	0.001177899	0.000706489	0.0001433	0.000485177	0.000521471	0.004569295	0.005224077	0.00615245	0.00615245	0.00615245	0.001601505	0.00397874	0.002825156	0.001940157	0.002028573	0.000479439
3838203773335	383820	3773335	0.001744752	0.000433237	0.000397617	0.00116945	0.000701421	0.000142272	0.000481696	0.00051773	0.004430648	0.005065562	0.005965765	0.005965765	0.005965765	0.001552911	0.003858013	0.002739432	0.001881287	0.00196702	0.00047918
3838303773335	383830	3773335	0.001732013	0.000430074	0.000394714	0.001160911	0.0006963	0.000141234	0.00047818	0.000513951	0.00429899	0.004915038	0.005788491	0.005788491	0.005788491	0.001506766	0.003743371	0.002658029	0.001825384	0.00190857	0.000478576
3838403773335	383840	3773335	0.001697779	0.000421573	0.000386912	0.001137965	0.000682537	0.000138442	0.000468728	0.000503792	0.00412799	0.004719533	0.005558243	0.005558243	0.005558243	0.001446831	0.003594471	0.002552301	0.001752776	0.001832653	0.000473055
3838503773335	383850	3773335	0.001661422	0.000412545	0.000378627	0.001113596	0.000667921	0.000135477	0.00045869	0.00049304	0.003961649	0.004529355	0.005334268	0.005334268	0.005334268	0.00138853	0.003449628	0.002449453	0.001682146	0.001758804	0.000466929
3838603773335	383860	3773335	0.001623605	0.000403155	0.000370008	0.001088249	0.000652718	0.000132394	0.00044825	0.000481782	0.00380057	0.004345194	0.00511738	0.00511738	0.00511738	0.001332073	0.003309369	0.00234986	0.001613751	0.001687292	0.000460199
3838703773335	383870	3773335	0.001581409	0.000392678	0.000360392	0.001059967	0.000635755	0.000128953	0.0004366	0.00046926 1	0.003639492	0.004161033	0.004900492	0.004900492	0.004900492	0.001275616	0.003169109	0.002250266	0.001545356	0.00161578	0.000452262
3838803773335	383880	3773335	0.001540275	0.000382464	0.000351018	0.001032396	0.000619218	0.000125599	0.000425244	0.000457055	0.003488681	0.00398861	0.004697427	0.004697427	0.004697427	0.001222758	0.003037789	0.002157021	0.00148132	0.001548826	0.000444238
3838903773335	383890	3773335	0.001493701	0.000370899	0.000340404	0.001001178	0.000600494	0.000121801	0.000412385	0.000443235	0.003336575	0.003814708	0.004492621	0.004492621	0.004492621	0.001169446	0.002905342	0.002062975	0.001416735	0.001481298	0.000434662
3839003773335	383900	3773335	0.001446728	0.000359235	0.000329699	0.000969694	0.0005816 1	0.000117971	0.000399417	0.000429296	0.003191803	0.00364919	0.004297688	0.004297688	0.004297688	0.001118704	0.002779281	0.001973464	0.001355263	0.001417025	0.00042474
3839103773335	383910	3773335	0.001400419	0.000347736	0.000319146	0.000938655	0.000562993	0.000114194	0.000386632	0.000415555	0.003055658	0.003493536	0.004114373	0.004114373	0.004114373	0.001070986	0.002660732	0.001889287	0.001297455	0.001356583	0.000414732
3829703773345	382970	3773345	0.00103751	0.000257623	0.000236441	0.000695408	0.000417097	8.46017E-05	0.000286439	0.000307866	0.004449284	0.005086869	0.005990858	0.005990858	0.005990858	0.001559442	0.00387424	0.002750954	0.0018892	0.001975294	0.000751901
3829803773345	382980	3773345	0.001057679	0.000262631	0.000241038	0.000708927	0.000425206	8.62463E-05	0.000292007	0.000313851	0.004769974	0.005453514	0.00642266	0.00642266	0.00642266	0.001671842	0.004153483	0.002949234	0.002025367	0.002117667	0.000759579
3829903773345	382990	3773345	0.001077848	0.000267639	0.000245634	0.000722446	0.000433314	8.7891E-05	0.000297575	0.000319836	0.005100586	0.005831503	0.006867821	0.006867821	0.006867821	0.001787719	0.004441365	0.003153648	0.002165747	0.002264444	0.000767775
3830003773345	383000	3773345	0.001099742	0.000273075	0.000250624	0.000737121	0.000442116	8.96763E-05	0.00030362	0.000326333	0.005435771	0.006214719	0.007319139	0.007319139	0.007319139	0.001905199	0.004733229	0.00336089	0.002308069	0.002413252	0.000776748
3830103773345	383010	3773345	0.001121636	0.000278512	0.000255613	0.000751795	0.000450917	9.14616E-05	0.000309665	0.00033283	0.005804344	0.00663611	0.007815415	0.007815415	0.007815415	0.002034381	0.005054166	0.003588776	0.002464568	0.002576883	0.000785548
3830203773345	383020	3773345	0.001146316	0.00028464	0.000261238	0.000768338	0.000460839	9.34741E-05	0.000316478	0.000340153	0.006140392	0.007020313	0.008267895	0.008267895	0.008267895	0.002152164	0.005346781	0.003796551	0.002607257	0.002726074	0.000795298
3830303773345	383030	3773345	0.001171129	0.000290801	0.000266892	0.000784969	0.000470815	9.54974E-05	0.000323329	0.000347516	0.006498095	0.007429275	0.008749534	0.008749534	0.008749534	0.002277536	0.005658253	0.004017716	0.00275914	0.002884879	0.000803667
3830403773345	383040	3773345	0.001197269	0.000297292	0.00027285	0.00080249	0.000481324	9.7629E-05	0.000330546	0.000355273	0.006896002	0.007884203	0.009285307	0.009285307	0.009285307	0.002417	0.006004734	0.004263738	0.002928094	0.003061533	0.000810396
3830503773345	383050	3773345	0.001223675	0.000303849	0.000278867	0.000820189	0.000491939	9.97821E-05	0.000337836	0.000363108	0.007348523	0.00840157	0.009894616	0.009894616	0.009894616	0.002575605	0.006398769	0.004543528	0.003120238	0.003262433	0.000815918
3830603773345	383060	3773345	0.001251009	0.000310636	0.000285096	0.00083851	0.000502928	0.000102011	0.000345382	0.000371219	0.007848496	0.008973189	0.010567818	0.010567818	0.010567818	0.002750842	0.006834123	0.004852657	0.00333253	0.0034844	0.000820232
3830703773345	383070	3773345	0.001276353	0.000316929	0.000290872	0.000855497	0.000513117	0.000104078	0.000352379	0.00037874	0.008364602	0.009563254	0.011262743	0.011262743	0.011262743	0.002931734	0.007283526	0.005171761	0.003551673	0.003713529	0.00082213
3830803773345	383080	3773345	0.001299441	0.000322662	0.000296134	0.000870973	0.000522399	0.00010596	0.000358754	0.000385591	0.008921173	0.010199581	0.012012152	0.012012152	0.012012152	0.003126808	0.007768162	0.005515884	0.003787997	0.003960623	0.000821957
3830903773345	383090	3773345	0.001324653	0.000328923	0.000301879	0.000887871	0.000532534	0.000108016	0.000365714	0.000393072	0.009598099	0.010973511	0.012923618	0.012923618	0.012923618	0.003364065	0.0083576	0.005934422	0.004075425	0.004261149	0.000822734
3831003773345	383100	3773345	0.00136101	0.00033795	0.000310165	0.00091224	0.00054715	0.000110981	0.000375752	0.00040386	0.010638077	0.012162519	0.014323924	0.014323924	0.014323924	0.00372857	0.009263167	0.006577431	0.004517008	0.004722856	0.000833001
3831103773345	383110	3773345	0.001397367	0.000346978	0.00031845	0.000936609	0.000561766	0.000113946	0.000385789	0.000414649	0.011840428	0.013537167	0.015942861	0.015942861	0.015942861	0.004149986	0.010310121	0.007320834	0.005027535	0.005256648	0.000842405
3831203773345	383120	3773345	0.001433326	0.000355907	0.000326645	0.000960711	0.000576223	0.000116878	0.000395717	0.000425319	0.013261835	0.015162262	0.017856753	0.017856753	0.017856753	0.004648179	0.011547819	0.008199678	0.005631075	0.005887693	0.000851205
3831303773345	383130	3773345	0.001465968	0.000364013	0.000334084	0.00098259	0.000589345	0.000119539	0.000404729	0.000435005	0.014958205	0.017101723	0.020140876	0.020140876	0.020140876	0.005242744	0.013024943	0.009248529	0.006351366	0.0066408 1	0.000858884
3831403773345	383140	3773345	0.001496487	0.000371591	0.000341039	0.001003046	0.000601614	0.000122028	0.000413155	0.000444061	0.017051448	0.019494929	0.022959379	0.022959379	0.022959379	0.005976411	0.014847646	0.010542763	0.007240173	0.007570121	0.000865182
3831503773345	383150	3773345	0.001516258	0.0003765	0.000345545	0.001016298	0.000609563	0.00012364	0.000418613	0.000449928	0.020417702	0.023343568	0.027491962	0.027491962	0.027491962	0.007156259	0.017778831	0.012624088	0.00866951	0.009064595	0.000867597
3831603773345	383160	3773345	0.001528333	0.000379498	0.000348297	0.001024391	0.000614417	0.000124625	0.000421947	0.000453511	0.025070599	0.028663228	0.03375698	0.03375698	0.03375698	0.008787066	0.021830368	0.015500934	0.010645165	0.011130284	0.000857848
3831703773345	383170	3773345	0.001534437	0.000381014	0.000349688	0.001028482	0.000616871	0.000125123	0.000423632	0.000455322	0.032345959	0.036981151	0.043553084	0.043553084	0.043553084	0.011337028	0.02816543	0.019999227	0.013734338	0.014360236	0.000827997
3831803773345	383180	3773345	0.001549962	0.000384869	0.000353226	0.001038888	0.000623112	0.000126389	0.000427918	0.000459929	0.044856843	0.051284849	0.060398698	0.060398698	0.060398698	0.015722004	0.039059354	0.027734598	0.019046553	0.019914538	0.000775885
3831903773345	383190	3773345	0.001561904	0.000387834	0.000355947	0.001046893	0.000627913	0.000127362	0.000431215	0.000463473	0.06891628	0.078792015	0.092794173	0.092794173	0.092794173	0.024154665	0.060009247	0.042610339	0.029262371	0.03059591	0.000663812
3835103773345	383510	3773345	0.002740994	0.000680612	0.000624654	0.001837198	0.001101929	0.000223509	0.000756742	0.000813351	0.066573525	0.076113543	0.089639708	0.089639708	0.089639708	0.023333547	0.05796928	0.041161834	0.028267619	0.029555826	0.000675805
3835203773345	383520	3773345	0.002799113	0.000695044	0.000637899	0.001876153	0.001125293	0.000228248	0.000772788	0.000830597	0.052704217	0.060256756	0.070965006	0.070965006	0.070965006	0.018472453	0.0458925	0.032586561	0.022378607	0.02339844	0.000675287
3835303773345	383530	3773345	0.002877931	0.000714615	0.000655861	0.001928983	0.00115698	0.000234675	0.000794548	0.000853986	0.042512362	0.048604404	0.05724191	0.05724191	0.05724191	0.01490028	0.037017884	0.026285026	0.018051069	0.018873688	0.000672526
3835403773345	383540	3773345	0.00290845	0.000722193	0.000662816	0.001949438	0.001169249	0.000237164	0.000802974	0.000863042	0.035138129	0.040173439	0.047312676	0.047312676	0.047312676	0.012315664	0.030596728	0.021725601	0.014919914	0.015599841	0.000668385
3835503773345	383550	3773345	0.002922515	0.000725686	0.000666021	0.001958866	0.001174903	0.000238311	0.000806857	0.000867215	0.029684067	0.033937808	0.039968909	0.039968909	0.039968909	0.010404054	0.025847572	0.018353402	0.012604078	0.013178469	0.000663294
3835603773345	383560	3773345	0.002917871	0.000724533	0.000664963	0.001955753	0.001173036	0.000237932	0.000805575	0.000865837	0.025522084	0.029179411	0.034364895	0.034364895	0.034364895	0.008945309	0.022223502	0.015780084	0.010836869	0.011330725	0.000656306
3835703773345	383570	3773345	0.002893854	0.000718569	0.00065949	0.001939655	0.001163381	0.000235974	0.000798944	0.00085871	0.022237707	0.025424381	0.029942557	0.029942557	0.029942557	0.007794158	0.019363611	0.013749382	0.009442298	0.0098726	0.000648024
3835803773345	383580	3773345	0.002854843	0.000708882	0.000650599	0.001913507	0.001147698	0.000232793	0.000788174	0.000847134	0.019610239	0.022420396	0.026404733	0.026404733	0.026404733	0.006873249	0.017075729	0.012124841	0.008326655	0.008706116	0.000638706
3835903773345	383590	3773345	0.002804155	0.000696296	0.000639048	0.001879533	0.00112732	0.000228659	0.00077418	0.000832094	0.01746825	0.019971459	0.023520594	0.023520594	0.023520594	0.006122497	0.015210579	0.010800468	0.00741715	0.007755163	0.000628007
3836003773345	383600	3773345	0.002744046	0.00068137	0.000625349	0.001839244	0.001103155	0.000223758	0.000757585	0.000814257	0.015682152	0.017929412	0.021115654	0.021115654	0.021115654	0.005496483	0.013655324	0.009696139	0.00665876	0.006962211	0.000616274
3836103773345	383610	3773345	0.002674914	0.000664204	0.000609595	0.001792907	0.001075363	0.000218121	0.000738499	0.000793743	0.01417188	0.016202717	0.019082108	0.019082108	0.019082108	0.004967143	0.012340246	0.008762351	0.006017487	0.006291715	0.000603764
3836203773345	383620	3773345	0.00259875	0.000645292	0.000592237	0.001741856	0.001044744	0.00021191	0.000717471	0.000771142	0.012882218	0.014728246	0.017345607	0.017345607	0.017345607	0.004515126	0.011217265	0.007964964	0.005469887	0.005719159	0.000590822
3836303773345	383630	3773345	0.002517941	0.000625226	0.000573822	0.001687693	0.001012257	0.000205321	0.000695161	0.000747164	0.011759673	0.01344484	0.015834127	0.015834127	0.015834127	0.004121682	0.010239803	0.007270904	0.004993246	0.005220797	0.000577277
3836403773345	383640	3773345	0.002432488	0.000604008	0.000554347	0.001630417	0.000977904	0.000198352	0.000671569	0.000721807	0.010767837	0.012310873	0.014498643	0.014498643	0.014498643	0.00377405	0.009376156	0.00665766	0.004572105	0.004780464	0.000562955
3836503773345	383650	3773345	0.002347699	0.000582954	0.000535025	0.001573585	0.000943817	0.000191438	0.00064816	0.000696647	0.009906883	0.011326544	0.013339388	0.013339388	0.013339388	0.003472292	0.008626475	0.00612534	0.004206537	0.004398236	0.000548805
3836603773345	383660	3773345	0.002259857	0.000561142	0.000515006	0.001514708	0.000908503	0.000184276	0.000623908	0.000670581	0.009132033	0.010440657	0.01229607	0.01229607	0.01229607	0.003200712	0.00795177	0.005646257	0.00387753	0.004054236	0.000533707

			ISDrainage / Utilities Trenching	ISDrainage / Utilities Trenching	ISAsphalt Paving	ISAsphalt Paving	SVDemolition	SVSite Grubbing / Prep	SVMass Grading / Excavation	SVMass Grading / Excavation	SVDrainage / Utilities Trenching	SVFoundations / Concrete Pads	SVBuilding / Structure Construction	SVBuilding / Structure Construction	SVAsphalt Paving	SVAsphalt Paving	SVArchitectural Coating	SVArchitectural Coating	SVLandscaping or Other Finishing	SVLandscaping or Other Finishing	MDemolition
Unique Identifier	X (UTM)	Y (UTM)	2027	2028	2027	2028	2027	2027	2027	2028	2028	2028	2028	2029	2028	2029	2028	2029	2028	2029	2027
3835403773335	383540	3773335	0.000351559	0.000351559	0.000405148	0.000405148	0.005267114	0.002098934	0.006826631	0.006826631	0.003522997	0.001366525	0.005638776	0.005638776	0.003656054	0.003656054	0.000823511	0.000823511	0.00278819	0.00278819	0.003446491
3835503773335	383550	3773335	0.000348319	0.000348319	0.000401414	0.000401414	0.005066354	0.002018932	0.006566428	0.006566428	0.003388715	0.001314439	0.005436709	0.005436709	0.0035167	0.0035167	0.000792122	0.000792122	0.002681916	0.002681916	0.003509214
3835603773335	383560	3773335	0.000344292	0.000344292	0.000396773	0.000396773	0.004859295	0.001936419	0.006298063	0.006298063	0.003250221	0.001260718	0.005228593	0.005228593	0.003372975	0.003372975	0.000759749	0.000759749	0.002572308	0.002572308	0.003539929
3835703773335	383570	3773335	0.000339432	0.000339432	0.000391172	0.000391172	0.004666978	0.001859781	0.006048802	0.006048802	0.003121586	0.001210823	0.005031239	0.005031239	0.003239482	0.003239482	0.00072968	0.00072968	0.002470503	0.002470503	0.003524399
3835803773335	383580	3773335	0.000333599	0.000333599	0.000384451	0.000384451	0.004490854	0.001789596	0.00582053	0.00582053	0.003003782	0.001165128	0.004847493	0.004847493	0.003117229	0.003117229	0.000702143	0.000702143	0.00237727	0.00237727	0.003474531
3835903773335	383590	3773335	0.000327211	0.000327211	0.000377089	0.000377089	0.004328224	0.001724788	0.005609749	0.005609749	0.002895005	0.001122935	0.004675931	0.004675931	0.003004343	0.003004343	0.000676716	0.000676716	0.002291181	0.002291181	0.003404129
3836003773335	383600	3773335	0.000320407	0.000320407	0.000369248	0.000369248	0.004174245	0.001663428	0.005410179	0.005410179	0.002792013	0.001082986	0.004512818	0.004512818	0.002897462	0.002897462	0.000652641	0.000652641	0.002209671	0.002209671	0.003316559
3836103773335	383610	3773335	0.000313603	0.000313603	0.000361406	0.000361406	0.004031547	0.001606563	0.00522523	0.00522523	0.002696567	0.001045963	0.004360733	0.004360733	0.002798411	0.002798411	0.000630331	0.000630331	0.002134132	0.002134132	0.003222949
3836203773335	383620	3773335	0.000306752	0.000306752	0.000353511	0.000353511	0.003895423	0.001552318	0.005048801	0.005048801	0.002605518	0.001010647	0.004215675	0.004215675	0.002703923	0.002703923	0.000609048	0.000609048	0.002062074	0.002062074	0.003123127
3836303773335	383630	3773335	0.000299485	0.000299485	0.000345136	0.000345136	0.003761513	0.001498955	0.004875242	0.004875242	0.00251595	0.000975905	0.004073907	0.004073907	0.002610973	0.002610973	0.000588111	0.000588111	0.001991188	0.001991188	0.003014246
3836403773335	383640	3773335	0.000291616	0.000291616	0.000336068	0.000336068	0.003628434	0.001445923	0.0470276	0.0470276	0.002426938	0.000941378	0.003934274	0.003934274	0.002518599	0.002518599	0.000567304	0.000567304	0.001920741	0.001920741	0.002897772
3836503773335	383650	3773335	0.000283886	0.000283886	0.000327159	0.000327159	0.003502344	0.001395677	0.004539337	0.004539337	0.002342601	0.000908665	0.003801845	0.003801845	0.002431076	0.002431076	0.00054759	0.00054759	0.001853995	0.001853995	0.002785958
3836603773335	383660	3773335	0.000276294	0.000276294	0.000318411	0.000318411	0.003382067	0.001347747	0.004383449	0.004383449	0.002262152	0.000877459	0.003675642	0.003675642	0.002347589	0.002347589	0.000528785	0.000528785	0.001790325	0.001790325	0.002678543
3836703773335	383670	3773335	0.000269027	0.000269027	0.000310036	0.000310036	0.00326795	0.001302271	0.004235543	0.004235543	0.002185823	0.000847852	0.003555931	0.003555931	0.002268377	0.002268377	0.000510943	0.000510943	0.001729916	0.001729916	0.002577513
3836803773335	383680	3773335	0.000262084	0.000262084	0.000302034	0.000302034	0.003158954	0.001258837	0.004094274	0.004094274	0.002112919	0.000819574	0.003441645	0.003441645	0.002192719	0.002192719	0.000493901	0.000493901	0.001672218	0.001672218	0.002481919
3836903773335	383690	3773335	0.000255465	0.000255465	0.000294406	0.000294406	0.003054456	0.001217194	0.003958836	0.003958836	0.002043024	0.000792462	0.003332162	0.003332162	0.002120184	0.002120184	0.000477563	0.000477563	0.001616901	0.001616901	0.002391242
3837003773335	383700	3773335	0.000249262	0.000249262	0.000287258	0.000287258	0.00295494	0.001177538	0.003829856	0.003829856	0.001976461	0.000766644	0.003228015	0.003228015	0.002051108	0.002051108	0.000462004	0.000462004	0.001564222	0.001564222	0.002306001
3837103773335	383710	3773335	0.000246809	0.000246809	0.000284431	0.000284431	0.002882761	0.001148774	0.003736305	0.003736305	0.001928182	0.000747917	0.003149216	0.003149216	0.002001006	0.002001006	0.000450718	0.000450718	0.001526013	0.001526013	0.002251388
3837203773335	383720	3773335	0.000245744	0.000245744	0.000283204	0.000283204	0.002821446	0.00112434	0.003656835	0.003656835	0.001887171	0.000732009	0.003080911	0.003080911	0.001958446	0.001958446	0.000441132	0.000441132	0.001493556	0.001493556	0.002209199
3837303773335	383730	3773335	0.000245004	0.000245004	0.00028235	0.00028235	0.00276283	0.001100982	0.003580864	0.003580864	0.001847965	0.000716802	0.00301572	0.00301572	0.001917759	0.001917759	0.000431967	0.000431967	0.001462527	0.001462527	0.002170719
3837403773335	383740	3773335	0.000245976	0.000245976	0.00028347	0.00028347	0.002715426	0.001082092	0.003519424	0.003519424	0.001816258	0.000704503	0.002961289	0.002961289	0.001884854	0.001884854	0.000424556	0.000424556	0.001437433	0.001437433	0.002147683
3837503773335	383750	3773335	0.000247133	0.000247133	0.000284804	0.000284804	0.002669128	0.001063642	0.003459418	0.003459418	0.001785291	0.000692491	0.00290846	0.00290846	0.001852717	0.001852717	0.000417317	0.000417317	0.001412925	0.001412925	0.00212784
3837603773335	383760	3773335	0.000249262	0.000249262	0.000287258	0.000287258	0.002628921	0.001047619	0.003407306	0.003407306	0.001758397	0.00068206	0.002861501	0.002861501	0.001824808	0.001824808	0.000411031	0.000411031	0.001391641	0.001391641	0.002118953
3837703773335	383770	3773335	0.000252225	0.000252225	0.000290672	0.000290672	0.00259442	0.00103372	0.0033621	0.0033621	0.001735068	0.00067301	0.002819877	0.002819877	0.001800598	0.001800598	0.000405577	0.000405577	0.001373177	0.001373177	0.002121369
3837803773335	383780	3773335	0.000255141	0.000255141	0.000294033	0.000294033	0.002560616	0.0010204	0.003318778	0.003318778	0.001712711	0.000664338	0.002780211	0.002780211	0.001777396	0.001777396	0.000400351	0.000400351	0.001355483	0.001355483	0.0021285
3837903773335	383790	3773335	0.000256066	0.000256066	0.000295099	0.000295099	0.002517364	0.001003164	0.003262719	0.003262719	0.001683781	0.000653117	0.00273254	0.00273254	0.001747374	0.001747374	0.000393589	0.000393589	0.001332587	0.001332587	0.002117487
3838003773335	383800	3773335	0.0002569	0.0002569	0.00029606	0.00029606	0.002475357	0.000986425	0.003208274	0.003208274	0.001655684	0.000642218	0.002686559	0.002686559	0.001718215	0.001718215	0.000387021	0.000387021	0.001310351	0.001310351	0.00210791
3838103773335	383810	3773335	0.000257224	0.000257224	0.000296433	0.000296433	0.002432312	0.000969271	0.003152485	0.003152485	0.001626892	0.00063105	0.002640311	0.002640311	0.001688337	0.001688337	0.000380291	0.000380291	0.001287564	0.001287564	0.002094968
3838203773335	383820	3773335	0.000257085	0.000257085	0.000296273	0.000296273	0.002387952	0.000951594	0.003094991	0.003094991	0.001597222	0.00061942	0.002593263	0.002593263	0.001657545	0.001657545	0.000373355	0.000373355	0.001264082	0.001264082	0.002077109
3838303773335	383830	3773335	0.000256761	0.000256761	0.0002959	0.0002959	0.002344631	0.000934331	0.003038842	0.003038842	0.001568245	0.000608302	0.002547815	0.002547815	0.001627475	0.001627475	0.000366582	0.000366582	0.001241149	0.001241149	0.002059164
3838403773335	383840	3773335	0.000253798	0.000253798	0.000292486	0.000292486	0.002284562	0.000910393	0.002960987	0.002960987	0.001528067	0.000592717	0.002486448	0.002486448	0.001585779	0.001585779	0.00035719	0.00035719	0.001209351	0.001209351	0.002004982
3838503773335	383850	3773335	0.000250512	0.000250512	0.000288698	0.000288698	0.002224216	0.000886345	0.002882774	0.002882774	0.001487704	0.00057061	0.002424991	0.002424991	0.001543891	0.001543891	0.000347755	0.000347755	0.001177407	0.001177407	0.001947694
3838603773335	383860	3773335	0.000246901	0.000246901	0.000284537	0.000284537	0.002164008	0.000862353	0.00280474	0.00280474	0.001447433	0.00056144	0.002363891	0.002363891	0.0015021	0.0015021	0.000338342	0.000338342	0.001145536	0.001145536	0.001888163
3838703773335	383870	3773335	0.000242643	0.000242643	0.00027963	0.00027963	0.002101932	0.000837616	0.002724284	0.002724284	0.001405912	0.000545335	0.002301011	0.002301011	0.001459011	0.001459011	0.000328636	0.000328636	0.001112675	0.001112675	0.001822334
3838803773335	383880	3773335	0.000238338	0.000238338	0.000274669	0.000274669	0.002042348	0.000813871	0.002647057	0.002647057	0.001366058	0.000529876	0.002240711	0.002240711	0.001417651	0.001417651	0.00031932	0.00031932	0.001081134	0.001081134	0.00175918
3838903773335	383890	3773335	0.0002332	0.0002332	0.000268747	0.000268747	0.001980618	0.000789272	0.00256705	0.00256705	0.001324769	0.000513861	0.002178543	0.002178543	0.001374803	0.001374803	0.000309669	0.000309669	0.001048456	0.001048456	0.001689468
3839003773335	383900	3773335	0.000227877	0.000227877	0.000262613	0.000262613	0.001920479	0.000765307	0.002489106	0.002489106	0.001284545	0.000498258	0.002118065	0.002118065	0.001333059	0.001333059	0.000300266	0.000300266	0.001016622	0.001016622	0.00162131
3839103773335	383910	3773335	0.000222508	0.000222508	0.000256425	0.000256425	0.001862694	0.00074228	0.002414211	0.002414211	0.001245894	0.000483266	0.002059989	0.002059989	0.001292949	0.001292949	0.000291231	0.000291231	0.000986032	0.000986032	0.00155643
3829703773345	382970	3773345	0.000403402	0.000403402	0.000464894	0.000464894	0.004065318	0.001620021	0.005269	0.005269	0.002719156	0.001054725	0.004602556	0.004602556	0.002821853	0.002821853	0.000635611	0.000635611	0.00215201	0.00215201	0.0007211
3829803773345	382980	3773345	0.000407522	0.000407522	0.000469641	0.000469641	0.004310992	0.001717922	0.005587415	0.005587415	0.002883479	0.001118464	0.004828638	0.004828638	0.002992382	0.002992382	0.000674022	0.000674022	0.002282059	0.002282059	0.000738873
3829903773345	382990	3773345	0.000411919	0.000411919	0.000474709	0.000474709	0.004550715	0.001813451	0.005898116	0.005898116	0.003043821	0.001180659	0.005045825	0.005045825	0.00315878	0.00315878	0.000711502	0.000711502	0.002408958	0.002408958	0.000755093
3830003773345	383000	3773345	0.000416733	0.000416733	0.000480257	0.000480257	0.004776389	0.001903381	0.006190609	0.006190609	0.003194767	0.001239209	0.005247982	0.005247982	0.003315427	0.003315427	0.000746786	0.000746786	0.002528421	0.002528421	0.000769328
3830103773345	383010	3773345	0.000421454	0.000421454	0.000485698	0.000485698	0.00500753	0.001995491	0.006490188	0.006490188	0.00334937	0.001299177	0.005454318	0.005454318	0.003475869	0.003475869	0.000782925	0.000782925	0.002650777	0.002650777	0.000784082
3830203773345	383020	3773345	0.000426685	0.000426685	0.000491726	0.000491726	0.005187738	0.002067303	0.006723752	0.006723752	0.003469905	0.001345931	0.005616987	0.005616987	0.003600956	0.003600956	0.000811101	0.000811101	0.002746171	0.002746171	0.000793572
3830303773345	383030	3773345	0.000431175	0.000431175	0.0004969	0.0004969	0.00535708	0.002134785	0.006943234	0.006943234	0.003583172	0.001389866	0.005774229	0.005774229	0.003718501	0.003718501	0.000837577	0.000837577	0.002835814	0.002835814	0.000802372
3830403773345	383040	3773345	0.000434785	0.000434785	0.000501061	0.000501061	0.005522408	0.002200668	0.007157513	0.007157513	0.003693754	0.001432759	0.005933251	0.005933251	0.00383326	0.00383326	0.000863426	0.000863426	0.002923332	0.002923332	0.000811604
3830503773345	383050	3773345	0.000437748	0.000437748	0.000504475	0.000504475	0.005685522	0.002265669	0.007368923	0.007368923	0.003802856	0.001475078	0.006096542	0.006096542	0.003946482	0.003946482	0.000888929	0.000888929	0.003009678	0.003009678	0.000821871
3830603773345	383060	3773345	0.000440062	0.000440062	0.000507142	0.000507142	0.00583348	0.00232463	0.007560689	0.007560689	0.00390182	0.001513465	0.006254318	0.006254318	0.004049184	0.004049184	0.000912062	0.000912062	0.003088	0.003088	0.00083231
3830703773345	383070	3773345	0.000441081	0.000441081	0.000508316	0.000508316	0.005940677	0.002367348	0.007699625	0.007699625	0.00397352	0.001541277	0.006386303	0.006386303	0.004123592	0.004123592	0.000928822	0.000928822	0.003144746	0.003144746	0.000840334
3830803773345	383080	3773345	0.000440988	0.000440988	0.000508209	0.000508209	0.006018739	0.002398455	0.007800801	0.007800801	0.004025734	0.00156153	0.006501478	0.006501478	0.004177777	0.004177777	0.000941027	0.000941027	0.003186069	0.003186069	0.000847409
3830903773345	383090	3773345	0.000441405	0.000441405	0.000508689	0.000508689	0.00610642	0.002433396	0.007914443	0.007914443	0.004084381	0.001584278	0.006629994	0.006629994	0.004238639	0.004238639	0.000954736	0.000954736	0.003232484	0.003232484	0.000859056
3831003773345	383100	3773345	0.000446913	0.000446913	0.000515037	0.000515037	0.006306212	0.002513013	0.008173391	0.008173391	0.004218015	0.001636113	0.006855274	0.006855274	0.004377321	0.004377321	0.000985974	0.000985974	0.003338245	0.003338245	0.000889339
3831103773345	383110	3773345	0.000451958	0.000451958	0.000520852	0.000520852	0.00649071	0.002586535	0.008412516	0.008412516	0.004341419	0.00168398	0.007070327	0.007070327	0.004505386	0.004505386	0.00101482	0.00101482	0.003435911	0.003435911	0.000921434
3831203773345	383120	3773345	0.00045668	0.00045668	0.000526293	0.000526293	0.006668426	0.002657354	0.00864285	0.00864285	0.004460288	0.001730088	0.007279243	0.007279243	0.004628743	0.004628743	0.001042605	0.001042605	0.003529986	0.003529986	0.000956204
3831303773345	383130	3773345	0.000460799	0.000460799	0.00053104	0.00053104	0.006840328	0.002725857	0.008865651	0.008865651	0.004575267	0.001774687	0.007479176	0.007479176	0.004748066	0.004748066	0.001069482	0.001069482	0.003620984	0.003620984	0.000993561
3831403773345	383140	3773345	0.000464178	0.000464178	0.000534934	0.000534934	0.007018044	0.002796676	0.009095986	0.009095986	0.004694136	0.001820794	0.007676086	0.007676086	0.004871424	0.004871424	0.001097268	0.001097268	0.003715059	0.003715059	0.001034543
3831503773345	383150	3773345	0.000465474	0.000465474	0.000536428	0.000536428	0.007359151	0.002932606	0.009538089	0.009538089	0.00492229	0.001909293	0.008004268	0.008004268	0.005108195	0.005108195	0.0011506	0.0011506	0.003895627	0.003895627	0.001094677
3831603773345	383160	3773345	0.000460244	0.000460244	0.0005304	0.0005304	0.0077296	0.00308023	0.010018222	0.010018222	0.005170071	0.002005404	0.008351039	0.008351039	0.005365334	0.005365334	0.00120852	0.00120852	0.004091727	0.004091727	0.001151879
3831703773345	383170	3773345	0.000444228	0.000444228	0.000511943	0.000511943	0.00817811	0.00325896	0.010599531	0.010599531	0.005470065	0.002121767	0.008764513	0.008764513	0.005676658	0.005676658	0.001278644	0.001278644	0.00432915	0.00432915	0.001203127
3831803773345	383180	3773345	0.00041627	0.00041627	0.000479723	0.000479723	0.008708836	0.003470453	0.011287396	0.011287396	0.00582505	0.002259461	0.009271372	0.009271372	0.00604505	0.00604505	0.001361623	0.001361623	0.004610094	0.004610094	0.001242383
3831903773345	383190	3773345	0.000356142	0.000356142	0.000410429	0.000410429	0.009298454	0.003705415	0.012051592	0.012051592	0.006219425	0.002412434	0.009849827	0.009849827	0.00645432	0.00645432	0.001453809	0.001453809	0.004922213	0.004922213	0.001268525
3835103773345	383510	3773345	0.000362576	0.000362576	0.000417844	0.000417844	0.005677079	0.002262304	0.00735798	0.00735798	0.003797209	0.001472888	0.005999243	0.005999243	0.003940621	0.003940621	0.000887609	0.000887609	0.003005208	0.003005208	0.003046082
3835203773345	383520	3773345	0.000362298	0.000362298	0.000417524	0.000417524	0.00546054	0.002176014	0.007077327	0.007077327	0.003652373	0.001416708	0.005800733	0.005800733	0.003790315	0.003790315	0.000853753	0.000853753	0.002890581	0.002890581	0.003130288
3835303773345	383530	3773345	0.000360817	0.000360817	0.000415817	0.000415817	0.005227115	0.002082994	0.006774788	0.006774788	0.003496243	0.001356147	0.005595908	0.005595908	0.003628288	0.003628288	0.000817257	0.000817257	0.002767016	0.002767016	0.00347341
3835403773345	383540	3773345	0.000358595	0.000358595	0.000413257	0.000413257	0.005014105	0.00199811	0.006498709	0.006498709	0.003353767	0.001300883	0.005391528	0.005391528	0.003480432	0.003480432	0.000783953	0.000783953	0.002654258	0.002654258	0.003597562
3835503773345	383550	3773345	0.000355864	0.000355864	0.000410109	0.000410109	0.004815351	0.001918907	0.006241107	0.006241107	0.003220828	0.001249317	0.00519622	0.00519622	0.003342472	0.003342472	0.000752878	0.000752878	0.002549046	0.002549046	0.003686426
3835603773345	383560	3773345	0.000352115	0.000352115	0.000405788	0.000405788	0.00463113	0.001845496	0.006002341	0.006002341	0.003097608	0.001201522	0.005011584	0.005011584	0.003214599	0.003214599	0.000724075	0.000724075	0.002451527	0.002451527	0.003737157
3835703773345	383570	3773345	0.000347671	0.000347671	0.000400667	0.000400667	0.00445902	0.00177691	0.005779271	0.005779271	0.002982489	0.001156869	0.004835397	0.004835397	0.003095132	0.003095132	0.000697166	0.000697166	0.002360419	0.002360419	0.003747597
3835803773345	383580	3773345	0.000342672	0.000342672	0.000394906	0.000394906	0.004298882	0.001713096	0.005571719	0.005571719	0.002875379	0.001115322	0.00466846	0.00466846	0.002983976	0.002983976	0.000672128	0.000672128	0.002275648	0.002275648	0.003718435
3835903773345	383590	3773345	0.000336932	0.000336932	0.000388292	0.000388292	0.004149332	0.0016535	0.005377889	0.005377889	0.00277535	0.001076522	0.004510594	0.004510594	0.002880169	0.002880169	0.000648746	0.000648746	0.002196483	0.002196483	0.003659422
3836003773345	383600	3773345	0.000330637	0.000330637	0.000381037	0.000381037	0.004007464	0.001596966	0.005194016	0.005194016	0.002680459	0.001039715	0.004359666	0.004359666	0.002781694	0.002781694	0.000626565	0.000626565	0.002121384	0.002121384	0.003578494
3836103773345	383610	3773345	0.000323925	0.000323925	0.000373302	0.000373302	0.003871893	0.001542941	0.005018305	0.005018305	0.00258978	0.001004542	0.004215052	0.004215052	0.002687591	0.002687591	0.000605369	0.000605369	0.002049618	0.002049618	0.003480312
3836203773345	383620	3773345	0.000316982	0.000316982	0.0003653	0.0003653	0.003742482	0.001491371	0.004850577	0.004850577	0.002503221	0.000970967	0.004076842	0.004076842	0.002597763	0.002597763	0.000585135	0.000585135	0.001981113	0.001981113	0.003371086
3836303773345	383630	3773345	0.000309715	0.000309715	0.000356925	0.000356925	0.003617153	0.001441428	0.00468814	0.00468814	0.002419393	0.000938451	0.003943346	0.003943346	0.002510769	0.002510769	0.00056554	0.00056554	0.00191477	0.00191477	0.0032528
3836403773345	383640	3773345	0.000302031	0.000302031	0.00034807	0.00034807	0.003494247	0.00139245	0.004528843	0.004528843	0.002337185	0.000906564	0.00381314	0.00381314	0.002425456	0.002425456	0.000546324	0.000546324	0.001849708	0.001849708	0.003127268
3836503773345	383650	3773345	0.000294439	0.000294439	0.000339322	0.000339322	0.003377708	0.00134601	0.004377798	0.004377798	0.002259236	0.000876328	0.003689427	0.003689427	0.002344563	0.002344563	0.000528103	0.000528103	0.001788017	0.001788017	0.003005186
3836603773345	383660	3773345	0.000286339	0.000286339	0.000329986	0.000329986	0.003262621	0.001300148	0.004228636	0.004228636	0.002182259	0.00084647	0.003568115	0.003568115	0.002264678	0.002264678	0.000510109	0.000510109	0.001727095	0.001727095	0.002880776

			MSite Grubbing / Prep	MMass Grading / Excavation	MMass Grading / Excavation	MDrainage / Utilities Trenching	MFoundations / Concrete Pads	MBuilding / Structure Construction	MAsphalt Paving	MLandscaping or Other Finishing	MWaterside Construction (Piles)	RSSWRestriping South Valley	RSSWRestriping Silver Lake Boulevard	RSSWDemolition	RSSWPlacing Base	RSSWForm	Child Risk				
Unique Identifier	X (UTM)	Y (UTM)	2027	2027	2028	2028	2028	2028	2028	2028	2028	2029	2029	2029	2029	2029	3rd Trimester	0<2	2<16	Total	per million
3835403773335	383540	3773335	0.003186652	0.0053006	0.0053006	0.002549321	0.001207971	0.00327725	0.002130936	0.001463406	0.001572878	0.00188045	0.020131922	0.055734166	0.005068087	0.01102304	1.0339E-07	1.70242E-06	2.889E-06	4.69481E-06	4.69480995
3835503773335	383550	3773335	0.003244646	0.005397067	0.005397067	0.002595717	0.001229955	0.003336893	0.002169717	0.001490039	0.001601503	0.001801055	0.016343361	0.046065166	0.004188854	0.009110716	9.97116E-08	1.6593E-06	2.5589E-06	4.31792E-06	4.31792304
3835603773335	383560	3773335	0.003273045	0.005444305	0.005444305	0.002618436	0.00124072	0.003366099	0.002188707	0.00150308	0.001615521	0.001722073	0.01340169	0.038288014	0.003481653	0.00757256	9.55751E-08	1.60908E-06	2.2777E-06	3.98237E-06	3.98237292
3835703773335	383570	3773335	0.003258686	0.00542042	0.00542042	0.002606949	0.001235277	0.003351332	0.002179105	0.001496486	0.001608433	0.00164746	0.011217351	0.032381233	0.00294453	0.006404323	9.14569E-08	1.55672E-06	2.0496E-06	3.69777E-06	3.69777474
3835803773335	383580	3773335	0.003212578	0.005343725	0.005343725	0.002570062	0.001217798	0.003303913	0.002148273	0.001475312	0.001585675	0.001577893	0.009579752	0.027871104	0.002534409	0.005512315	8.75072E-08	1.50419E-06	1.8631E-06	3.45484E-06	3.4548356
3835903773335	383590	3773335	0.003147484	0.005235449	0.005235449	0.002517987	0.001193123	0.003236968	0.002104744	0.001445419	0.001553546	0.001513079	0.008309147	0.024321935	0.002211672	0.004810365	8.37634E-08	1.4525E-06	1.7076E-06	3.24391E-06	3.24391445
3836003773335	383600	3773335	0.003066515	0.005100768	0.005100768	0.002453212	0.00116243	0.003153697	0.0020506	0.001408236	0.001513581	0.001451894	0.00728909	0.021443262	0.001949905	0.004241024	8.01377E-08	1.40066E-06	1.574E-06	3.05479E-06	3.05478717
3836103773335	383610	3773335	0.002979963	0.004956798	0.004956798	0.00238397	0.001129621	0.003064684	0.001992721	0.001368488	0.00147086	0.001395108	0.00647096	0.019112521	0.001737963	0.003780053	7.67374E-08	1.35069E-06	1.4599E-06	2.88728E-06	2.88727941
3836203773335	383620	3773335	0.002887666	0.004803275	0.004803275	0.002310133	0.001094634	0.002969764	0.001931002	0.001326103	0.001425304	0.00134142	0.005789255	0.017154957	0.001559956	0.003392888	7.35049E-08	1.30209E-06	1.3593E-06	2.73488E-06	2.73488388
3836303773335	383630	3773335	0.002786994	0.004635819	0.004635819	0.002229595	0.001056472	0.002866229	0.001863682	0.001279871	0.001375614	0.001289651	0.005200921	0.015453857	0.001405269	0.003056446	7.03397E-08	1.25322E-06	1.2678E-06	2.59133E-06	2.59133255
3836403773335	383640	3773335	0.002679302	0.004456687	0.004456687	0.002143441	0.001015648	0.002755476	0.001791667	0.001230416	0.001322459	0.001239269	0.004684967	0.013953283	0.001268817	0.002759665	6.72216E-08	1.20378E-06	1.1834E-06	2.45443E-06	2.45443011
3836503773335	383650	3773335	0.002575917	0.004284719	0.004284719	0.002060734	0.000976458	0.002649152	0.001722533	0.001182939	0.00127143	0.001191928	0.004247498	0.012675264	0.001152603	0.002506899	6.43238E-08	1.15701E-06	1.1086E-06	2.32992E-06	2.32991592
3836603773335	383660	3773335	0.002476601	0.004119519	0.004119519	0.001981281	0.00093881	0.002547012	0.00165612	0.00113733	0.001222409	0.001147213	0.003870827	0.011569896	0.001052088	0.002288281	6.16171E-08	1.11267E-06	1.0413E-06	2.2156E-06	2.21560178
3836703773335	383670	3773335	0.002383188	0.003964138	0.003964138	0.001906551	0.0009034	0.002450943	0.001593654	0.001094432	0.001176302	0.001105184	0.00354513	0.010610583	0.000964854	0.002098549	5.91158E-08	1.07123E-06	9.8097E-07	2.11131E-06	2.11130751
3836803773335	383680	3773335	0.002294801	0.003817117	0.003817117	0.001835841	0.000869895	0.002360043	0.001534549	0.001053841	0.001132676	0.001065457	0.003259835	0.009767618	0.000888201	0.001931828	5.67925E-08	1.03238E-06	9.2628E-07	2.01545E-06	2.01545239
3836903773335	383690	3773335	0.002210961	0.003677659	0.003677659	0.001768768	0.000838113	0.002273819	0.001478484	0.001015339	0.001091293	0.001027796	0.003007858	0.009021353	0.000820341	0.001784233	5.46233E-08	9.95826E-07	8.764E-07	1.92685E-06	1.92685165
3837003773335	383700	3773335	0.002132146	0.00354656	0.00354656	0.001705717	0.000808237	0.002192764	0.00142578	0.000979145	0.001052392	0.000992319	0.002785714	0.008361733	0.000760359	0.001653774	5.26242E-08	9.62057E-07	8.3106E-07	1.84574E-06	1.84573865
3837103773335	383710	3773335	0.00208165	0.003462567	0.003462567	0.00166532	0.000789095	0.002140832	0.001392014	0.000955956	0.001027468	0.000964988	0.002632497	0.007906206	0.000718937	0.00156368	5.14029E-08	9.42604E-07	7.9937E-07	1.79338E-06	1.79338166
3837203773335	383720	3773335	0.002042642	0.003397681	0.003397681	0.001634113	0.000774308	0.002100715	0.001365928	0.000938042	0.001008214	0.000941229	0.002509114	0.007538785	0.000685526	0.001491012	5.04963E-08	9.28858E-07	7.735E-07	1.75285E-06	1.75285263
3837303773335	383730	3773335	0.002007063	0.003338501	0.003338501	0.001605651	0.000760822	0.002064125	0.001342137	0.000921704	0.000990653	0.000918738	0.002397402	0.007205822	0.000655249	0.001425159	4.96688E-08	9.16451E-07	7.4969E-07	1.71581E-06	1.71580873
3837403773335	383740	3773335	0.001985764	0.003303073	0.003303073	0.001588611	0.000752748	0.00204222	0.001327894	0.000911923	0.00098014	0.000899878	0.002311027	0.006948171	0.00063182	0.001374201	4.91785E-08	9.10402E-07	7.3132E-07	1.6909E-06	1.69090169
3837503773335	383750	3773335	0.001967417	0.003272554	0.003272554	0.001573933	0.000745793	0.002023351	0.001315625	0.000903497	0.000971084	0.000881786	0.002230221	0.006706789	0.00060987	0.001326461	4.87236E-08	9.04964E-07	7.14E-07	1.66768E-06	1.66768482
3837603773335	383760	3773335	0.0019592	0.003258887	0.003258887	0.00156736	0.000742678	0.002014901	0.00131013	0.000899723	0.000967029	0.000865818	0.002162604	0.006504891	0.000591511	0.00128653	4.84521E-08	9.02999E-07	6.9966E-07	1.65111E-06	1.6511144
3837703773335	383770	3773335	0.001961434	0.003262602	0.003262602	0.001569147	0.000743525	0.002017198	0.001311624	0.000900749	0.000968131	0.000851651	0.002105676	0.00633489	0.000576052	0.001252907	4.83408E-08	9.04019E-07	6.879E-07	1.64026E-06	1.64025621
3837803773335	383780	3773335	0.001968055	0.003273615	0.003273615	0.001574444	0.000746035	0.002024007	0.001316052	0.00090379	0.000971399	0.000838222	0.002052976	0.006177411	0.000561732	0.001221761	4.82605E-08	9.05454E-07	6.7706E-07	1.63077E-06	1.63077066
3837903773335	383790	3773335	0.001957844	0.003256631	0.003256631	0.001566275	0.000742164	0.002013506	0.001309224	0.000899101	0.000966359	0.000822402	0.001987533	0.005981728	0.000543938	0.001183059	4.78526E-08	9.00409E-07	6.6255E-07	1.61081E-06	1.61081256
3838003773335	383800	3773335	0.001948989	0.003241902	0.003241902	0.001559191	0.000738807	0.0020044	0.001303302	0.000895034	0.000961989	0.000807172	0.001926496	0.005799389	0.000527357	0.001146997	4.74637E-08	8.95539E-07	6.4884E-07	1.59184E-06	1.59184137
3838103773335	383810	3773335	0.001937023	0.003221999	0.003221999	0.001549619	0.000734271	0.001992094	0.001295301	0.000889539	0.000956083	0.000791913	0.001866204	0.005619152	0.000510968	0.00111135	4.70217E-08	8.89441E-07	6.3498E-07	1.57145E-06	1.57144507
3838203773335	383820	3773335	0.001920511	0.003194532	0.003194532	0.001536409	0.000728012	0.001975112	0.001284259	0.000881956	0.000947932	0.000776506	0.001805822	0.005438641	0.000494553	0.001075648	4.65155E-08	8.82022E-07	6.2077E-07	1.5493E-06	1.5493025
3838303773335	383830	3773335	0.001903918	0.003166932	0.003166932	0.001523134	0.000721722	0.001958047	0.001273163	0.000874336	0.000939742	0.000761572	0.001748775	0.005268092	0.000479045	0.001041917	4.60232E-08	8.74658E-07	6.0713E-07	1.52781E-06	1.52780888
3838403773335	383840	3773335	0.001853821	0.003083602	0.003083602	0.001483057	0.000702732	0.001906526	0.001239663	0.00085133	0.000915015	0.000742446	0.001670946	0.005034753	0.000457826	0.000995768	4.49609E-08	8.56779E-07	5.872E-07	1.48894E-06	1.48894368
3838503773335	383850	3773335	0.001800853	0.002995495	0.002995495	0.001440682	0.000682653	0.001852052	0.001204242	0.000827006	0.000888871	0.000723438	0.00159532	0.004807994	0.00043706	0.00095092	4.38594E-08	8.37997E-07	5.6741E-07	1.44927E-06	1.44926928
3838603773335	383860	3773335	0.00174581	0.002903939	0.002903939	0.001396648	0.000661788	0.001795444	0.001167435	0.000801728	0.000861703	0.000704608	0.001522255	0.004588639	0.00041726	0.000907536	4.27334E-08	8.18648E-07	5.4788E-07	1.40926E-06	1.40925986
3838703773335	383870	3773335	0.001684944	0.002802696	0.002802696	0.001347955	0.000638715	0.001732848	0.001126734	0.000773777	0.00083166	0.000685394	0.001449011	0.004368644	0.000397255	0.000864025	4.1515E-08	7.97369E-07	5.2782E-07	1.3667E-06	1.36670259
3838803773335	383880	3773335	0.001626551	0.002705566	0.002705566	0.001301241	0.00061658	0.001672794	0.001087686	0.000746961	0.000802839	0.000666977	0.001380888	0.004164004	0.000378646	0.000823552	4.03457E-08	7.7679E-07	5.0884E-07	1.32597E-06	1.32597437
3838903773335	383890	3773335	0.001562095	0.002598352	0.002598352	0.001249676	0.000592147	0.001606506	0.001044584	0.000717361	0.000771024	0.000648058	0.001311931	0.003956804	0.000359805	0.000782572	3.90663E-08	7.53867E-07	4.8919E-07	1.28212E-06	1.28212214
3839003773335	383900	3773335	0.001499075	0.002493526	0.002493526	0.00119926	0.000568258	0.001541695	0.001002442	0.00068842	0.000739919	0.000629611	0.001246816	0.00376103	0.000342003	0.000743852	3.78061E-08	7.3102E-07	4.7027E-07	1.23909E-06	1.23909151
3839103773335	383910	3773335	0.001439087	0.002393742	0.002393742	0.001151269	0.000545518	0.001480001	0.000962327	0.000660872	0.000710309	0.000611843	0.001186047	0.003578234	0.00032538	0.000707699	3.65893E-08	7.08764E-07	4.5232E-07	1.19768E-06	1.19767765
3829703773335	382970	3773345	0.000666734	0.00110903	0.00110903	0.000533387	0.00025274	0.00068569	0.00044585	0.000306184	0.000329089	0.039344778	0.000455899	0.001402594	0.000127542	0.000277404	4.77796E-08	1.1223E-06	6.6859E-07	1.83867E-06	1.83867185
3829803773345	382980	3773345	0.000683167	0.001136364	0.001136364	0.000546534	0.00025897	0.00070259	0.000456839	0.000313731	0.0003372	0.00420259	0.000473228	0.001456245	0.000132421	0.000288015	4.88208E-08	1.14167E-06	7.0847E-07	1.89896E-06	1.89896106
3829903773345	382990	3773345	0.000698164	0.00116131	0.00116131	0.000558532	0.000264655	0.000718014	0.000466867	0.000320618	0.000344602	0.004443638	0.000489991	0.001508342	0.000137158	0.000298318	4.97843E-08	1.1597E-06	7.4862E-07	1.95811E-06	1.95810731
3830003773345	383000	3773345	0.000711327	0.001183204	0.001183204	0.000569061	0.000269644	0.00073155	0.000475669	0.000326663	0.000351099	0.004655702	0.00050592	0.001557697	0.000141646	0.00030808	5.0676E-08	1.17678E-06	7.8817E-07	2.01563E-06	2.01562841
3830103773345	383010	3773345	0.000724968	0.001205894	0.001205894	0.000579974	0.000274815	0.000745579	0.000484791	0.000332927	0.000357832	0.004858026	0.000522653	0.001609702	0.000146375	0.000318365	5.15488E-08	1.19305E-06	8.3054E-07	2.07514E-06	2.07513634
3830203773345	383020	3773345	0.000733743	0.00122049	0.00122049	0.000586994	0.000278141	0.000754603	0.000490659	0.000336957	0.000362163	0.004985442	0.00053614	0.001651563	0.000150182	0.000326644	5.22227E-08	1.20625E-06	8.6721E-07	2.12568E-06	2.12568186
3830303773345	383030	3773345	0.00074188	0.001234025	0.001234025	0.000593504	0.000281226	0.000762971	0.0004961	0.000340693	0.000366179	0.005081454	0.00054939	0.001692875	0.000153939	0.000334815	5.28055E-08	1.21676E-06	9.0476E-07	2.17433E-06	2.17432647
3830403773345	383040	3773345	0.000750415	0.001248223	0.001248223	0.000600332	0.000284461	0.00077175	0.000501808	0.000344613	0.000370392	0.00515282	0.000563473	0.001736746	0.000157928	0.000343492	5.33594E-08	1.22574E-06	9.4507E-07	2.22416E-06	2.22416497
3830503773345	383050	3773345	0.000759908	0.001264013	0.001264013	0.000607926	0.00028806	0.000781512	0.000508156	0.000348973	0.000375078	0.005202346	0.000578925	0.001785095	0.000162324	0.000353054	5.39079E-08	1.2337E-06	9.894E-07	2.27701E-06	2.27700733
3830603773345	383060	3773345	0.00076956	0.001280068	0.001280068	0.000615648	0.000291719	0.000791439	0.00051461	0.000353405	0.000379842	0.005219111	0.000595152	0.001835821	0.000166937	0.000363087	5.44242E-08	1.24029E-06	1.0364E-06	2.33115E-06	2.33114698
3830703773345	383070	3773345	0.000776979	0.001292409	0.001292409	0.000621583	0.000294531	0.000799069	0.000519571	0.000356812	0.000383504	0.005183044	0.000610158	0.001882891	0.000171217	0.000372396	5.47667E-08	1.24247E-06	1.0821E-06	2.37936E-06	2.37936085
3830803773345	383080	3773345	0.00078352	0.001303289	0.001303289	0.000626816	0.000297011	0.000805796	0.000523945	0.000359816	0.000386733	0.005114038	0.000625284	0.00193051	0.000175547	0.000381814	5.50125E-08	1.24177E-06	1.1291E-06	2.42589E-06	2.42588731
3830903773345	383090	3773345	0.00079429	0.001321203	0.001321203	0.000635432	0.000301093	0.000816872	0.000531147	0.000364762	0.000392048	0.005055215	0.000644696	0.001991655	0.000181108	0.000393907	5.54245E-08	1.24416E-06	1.1861E-06	2.48569E-06	2.48569097
3831003773345	383100	3773345	0.00082229	0.001367777	0.001367777	0.000657832	0.000311707	0.000845668	0.000549871	0.00037762	0.000405869	0.005101169	0.000679681	0.002100967	0.000191048	0.000415527	5.66159E-08	1.26361E-06	1.2786E-06	2.59887E-06	2.59887047
3831103773345	383110	3773345	0.000851965	0.001417138	0.001417138	0.000681572	0.000322956	0.000876187	0.000569715	0.000391248	0.000420516	0.005134905	0.000717613	0.00221951	0.000201827	0.000438972	5.77953E-08	1.28208E-06	1.3826E-06	2.72251E-06	2.72251055
3831203773345	383120	3773345	0.000884113	0.001470612	0.001470612	0.00070729	0.000335143	0.000909249	0.000591212	0.000406011	0.000436384	0.005166722	0.000759624	0.002350941	0.000213779	0.000464966	5.89967E-08	1.30025E-06	1.5029E-06	2.86212E-06	2.86212067
3831303773345	383130	3773345	0.000918654	0.001528068	0.001528068	0.000734923	0.000348236	0.000944772	0.00061431	0.000421874	0.000453433	0.005198096	0.000805982	0.002496264	0.000226993	0.000493708	6.0175E-08	1.31701E-06	1.6436E-06	3.02076E-06	3.02076262
3831403773345	383140	3773345	0.000956546	0.001591096	0.001591096	0.000765237	0.0003626	0.000983741	0.000639649	0.000439275	0.000472135	0.005237499	0.000858116	0.002659775	0.000241862	0.000526047	6.1375E-08	1.33311E-06	1.8146E-06	3.2091E-06	3.2090962
3831503773345	383150	3773345	0.001012147	0.001683581	0.001683581	0.000809718	0.000383677	0.001040923	0.00067683	0.000464808	0.000499579	0.005402693	0.000933325	0.002895764	0.000263321	0.000572721	6.3078E-08	1.35512E-06	2.092E-06	3.51017E-06	3.5101655
3831603773345	383160	3773345	0.001065036	0.001771555	0.001771555	0.000852029	0.000403725	0.001095315	0.000712197	0.000489096	0.000525684	0.005579044	0.00101565	0.003154512	0.00028685	0.000623896	6.45665E-08	1.36854E-06	2.4672E-06	3.90028E-06	3.90028481
3831703773345	383170	3773345	0.00111242	0.001850374	0.001850374	0.000889936	0.000421688	0.001144047	0.000743883	0.000510857	0.000549072	0.005798753	0.001107325	0.003445067	0.00031327	0.000681361	6.58479E-08	1.37236E-06	3.0434E-06	4.48157E-06	4.48156923
3831803773345	383180	3773345	0.001148717	0.001910748	0.001910748	0.000918973	0.000435446	0.001181375	0.000768155	0.000527525	0.000566988	0.006058631	0.001198403	0.003736078	0.000339734	0.000738917	6.68773E-08	1.36706E-06	4.0176E-06	5.45158E-06	5.4515786
3831903773345	383190	3773345	0.001172888	0.001950953	0.001950953	0.00093831	0.000444609	0.001206233	0.000784318	0.000538625	0.000578918	0.006310068	0.001305113	0.004079552	0.000370967	0.000806849	6.73224E-08	1.35231E-06	5.864E-06	7.28362E-06	7.28362316
3835103773345	383510	3773345	0.00281643	0.004684782	0.004684782	0.002253144	0.00106763	0.002896502	0.001883366	0.001293389	0.001390143	0.002088884	0.042648473	0.157477379	0.014319926	0.031145697	1.23986E-07	1.94251E-06	5.6496E-06	7.71608E-06	7.71607607
3835203773345	383520	3773345	0.002894287	0.004814289	0.004814289	0.00231543	0.001097143	0.002976573	0.00193543	0.001329144	0.001428572	0.002002789	0.045968095	0.117182903	0.010655819	0.023176301	1.21294E-07	1.9136E-06	4.5771E-06	6.61199E-06	6.61198511
3835303773345	383530	3773345	0.003211541	0.005342	0.005342	0.002569232	0.001217405	0.003302846	0.002147579	0.001474836	0.001585163	0.001917845	0.033558533	0.088568367	0.008053807	0.017516951	1.17725E-07	1.8761E-06	3.7978E-06	5.79165E-06	5.79164961
3835403773345	383540	3773345	0.003326332	0.005532942	0.005532942	0.002661066	0.00126092	0.003420901	0.002224341	0.001527552	0.001641823	0.001835263	0.025029774	0.068529893	0.006231644	0.013553764	1.13179E-07	1.82585E-06	3.2246E-06	5.16363E-06	5.16362614
3835503773345	383550	3773345	0.003408498	0.005669614	0.005669614	0.002726798	0.001292066	0.003505403	0.002279286	0.001565284	0.001682378	0.001757285	0.019531649	0.054733449	0.004977089	0.010825119	1.08493E-07	1.77233E-06	2.7985E-06	4.67935E-06	4.67935211
3835603773345	383560	3773345	0.003455404	0.005747636	0.005747636	0.002764323	0.001309847	0.003553642	0.002310652	0.001586825	0.00170553	0.001684058	0.015753448	0.044834765	0.00407697	0.008867369	1.03837E-07	1.71761E-06	2.4707E-06	4.29219E-06	4.2921871
3835703773345	383570	3773345	0.003465056	0.005763691	0.005763691	0.002772045	0.001313506	0.003563569	0.002317107	0.001591258	0.001710294	0.001614757	0.013008286	0.037444685	0.003404966	0.007405767	9.92069E-08	1.66082E-06	2.2089E-06	3.96891E-06	3.96891347
3835803773345	383580	3773345	0.003438093	0.005718842	0.005718842	0.002750474	0.001303285	0.003535839	0.002299076	0.001578876	0.001696986	0.001549382	0.010966356	0.031850393	0.002896259	0.006299334	9.47321E-08	1.60383E-06	1.996E-06	3.69453E-06	3.69452815
3835903773345	383590	3773345	0.003383529	0.005628081	0.005628081	0.002706823	0.001282601	0.003479724	0.002262589	0.001553818	0.001670054	0.001487814	0.009408045	0.027514195	0.002501954	0.005441726	9.0463E-08	1.54732E-06	1.8192E-06	3.457E-06	3.45699637
3836003773345	383600	3773345	0.003308703	0.005503617	0.005503617	0.002646962	0.001254237	0.003402771	0.002212552	0.001519456	0.001633121	0.001429463	0.008175253	0.024040338	0.002186065	0.004754671	8.63985E-08	1.49157E-06	1.6689E-06	3.2469E-06	3.24689535
3836103773345	383610	3773345	0.003217922	0.005352615	0.005352615	0.002574338	0.001219824	0.003309409	0.002151847	0.001477767	0.001588313	0.001374093	0.007180117	0.021209283	0.001928629	0.004194748	8.25127E-08	1.4364E-06	1.5392E-06	3.05806E-06	3.05806415
3836203773345	383620	3773345	0.003116931	0.005184629	0.005184629	0.002493545	0.001181541	0.003205547	0.002084313	0.001431388	0.001538465	0.001321616	0.006365888	0.018872418	0.00171613	0.003732565	7.88226E-08	1.38236E-06	1.426E-06	2.88719E-06	2.88719412
3836303773345	383630	3773345	0.003007564	0.005002709	0.005002709	0.002406051	0.001140083	0.0030930 7	0.002011178	0.001381163	0.001484484	0.001271411	0.00568183	0.016894564	0.001536277	0.003341388	7.52998E-08	1.3293E-06	1.3254E-06	2.72997E-06	2.72997014
3836403773345	383640	3773345	0.002891495	0.004809644	0.004809644	0.002313196	0.001096085	0.002973702	0.001933563	0.001327861	0.001427194	0.001223007	0.00509564	0.015188985	0.001381183	0.00300406	7.19078E-08	1.27681E-06	1.2344E-06	2.58316E-06	2.58316109
3836503773345	383650	3773345	0.002778618	0.004621887	0.004621887	0.002222894	0.001053296	0.002857615	0.001858081	0.001276025	0.00137148	0.001177377	0.004600975	0.013742428	0.001249643	0.002717962	6.87659E-08	1.22713E-06	1.1541E-06	2.45002E-06	2.45001952
3836603773345	383660	3773345	0.002663587	0.004430547	0.004430547	0.002130869	0.001009691	0.002739314	0.001781159	0.001223199	0.001314702	0.001133164	0.004167406	0.012469436	0.001133886	0.002466191	6.57182E-08	1.17783E-06	1.0803E-06	2.32385E-06	2.32384891

			EGIODemolition	EGIOSite Grubbing / Prep	EGIOMass Grading / Excavation	EGIOMass Grading / Excavation	EGIODrainage / Utilities Trenching	EGIODrainage / Utilities Trenching	EGIOFoundations / Concrete Pads	EGIOFoundations / Concrete Pads	EGIOBuilding / Structure Construction	EGIOBuilding / Structure Construction	EGIOAsphalt Paving	EGIOArchitectural Coating	EGIOLandscaping or Other Finishing	EGIOWaterside Construction (Piles)	HIWaterside Construction (Landscaping)	HIWaterside Construction (Landscaping)	KMDemolition	KMSite Grubbing / Prep	KMMass Grading / Excavation
Unique Identifier	X (UTM)	Y (UTM)	2025	2025	2025	2026	2026	2027	2026	2027	2026	2027	2027	2027	2027	2027	2025	2026	2025	2025	2025
3836703773345	383670	3773345	0.000560539	0.00051828	0.000862092	0.000862092	0.000414623	0.000414623	0.000196465	0.000196465	0.000533013	0.000533013	0.000346576	7.02976E-05	0.000238009	0.000255814	0.002343048	0.002343048	0.001413987	0.001307383	0.00217467
3836803773345	383680	3773345	0.000543284	0.00050232	0.000835554	0.000835554	0.000401859	0.000401859	0.000190417	0.000190417	0.000516606	0.000516606	0.000335908	6.81336E-05	0.000230682	0.000247939	0.002231383	0.002231383	0.0013611	0.001258483	0.00209333
3836903773345	383690	3773345	0.000526805	0.00048709	0.00081021	0.00081021	0.00038967	0.00038967	0.000184641	0.000184641	0.000500936	0.000500936	0.000325719	6.6067E-05	0.000223685	0.000240418	0.002129325	0.002129325	0.001310973	0.001212135	0.002016237
3837003773345	383700	3773345	0.000511534	0.00047297	0.000786724	0.000786724	0.000378375	0.000378375	0.000179289	0.000179289	0.000486415	0.000486415	0.000316277	6.41518E-05	0.000217201	0.000233449	0.002036171	0.002036171	0.001264384	0.001169059	0.001944584
3837103773345	383710	3773345	0.000502475	0.00046459	0.000772791	0.000772791	0.000371674	0.000371674	0.000176114	0.000176114	0.00047801	0.00047801	0.000310676	6.30157E-05	0.000213355	0.000229315	0.001969032	0.001969032	0.001235653	0.001142494	0.001900398
3837203773345	383720	3773345	0.000496004	0.00045861	0.00076284	0.00076284	0.000366887	0.000366887	0.000173846	0.000173846	0.000471648	0.000471648	0.000306675	6.22042E-05	0.000210607	0.000226362	0.0019134	0.0019134	0.001214257	0.001122711	0.001867491
3837303773345	383730	3773345	0.000490137	0.00045318	0.000753817	0.000753817	0.000362548	0.000362548	0.00017179	0.00017179	0.000466069	0.000466069	0.000303048	6.14685E-05	0.000208116	0.000223684	0.001862271	0.001862271	0.00119519	0.001105081	0.001838166
3837403773345	383740	3773345	0.000488843	0.00045199	0.000751826	0.000751826	0.00036159	0.00036159	0.000171336	0.000171336	0.000464838	0.000464838	0.000302248	6.13062E-05	0.000207567	0.000223094	0.001827451	0.001827451	0.001188633	0.001099019	0.001828081
3837503773345	383750	3773345	0.000487894	0.00045111	0.000750367	0.000750367	0.000360888	0.000360888	0.000171003	0.000171003	0.00046393	0.00046393	0.000301661	6.11872E-05	0.000207164	0.000222661	0.001794132	0.001794132	0.001182766	0.001093594	0.001819059
3837603773345	383760	3773345	0.000488757	0.00045191	0.000751694	0.000751694	0.000361527	0.000361527	0.000171306	0.000171306	0.000464756	0.000464756	0.000302194	6.12954E-05	0.00020753	0.000223054	0.001766816	0.001766816	0.001181558	0.001092477	0.001817201
3837703773345	383770	3773345	0.000491	0.00045398	0.000755143	0.000755143	0.000363186	0.000363186	0.000172092	0.000172092	0.000466889	0.000466889	0.000303581	6.15767E-05	0.000208482	0.000224078	0.001744803	0.001744803	0.001184146	0.001094871	0.001821182
3837803773345	383780	3773345	0.000493588	0.00045638	0.000759124	0.000759124	0.0003651	0.0003651	0.000172999	0.000172999	0.000469351	0.000469351	0.000305181	6.19013E-05	0.000209581	0.000225259	0.001724692	0.001724692	0.001187339	0.001097822	0.001826091
3837903773345	383790	3773345	0.00049402	0.00045677	0.000759788	0.000759788	0.00036542	0.00036542	0.00017315	0.00017315	0.000469761	0.000469761	0.000305448	6.19554E-05	0.000209765	0.000225456	0.001699277	0.001699277	0.00118475	0.001095429	0.00182211
3838003773345	383800	3773345	0.000494451	0.00045717	0.000760451	0.000760451	0.000365739	0.000365739	0.000173302	0.000173302	0.00047017	0.00047017	0.000305715	6.20095E-05	0.000209948	0.000225653	0.001675664	0.001675664	0.001182248	0.001093116	0.001818262
3838103773345	383810	3773345	0.000493934	0.00045669	0.000759655	0.000759655	0.000365356	0.000365356	0.00017312	0.00017312	0.000469679	0.000469679	0.000305395	6.19446E-05	0.000209728	0.000225417	0.001650549	0.001650549	0.001177072	0.001088329	0.001810301
3838203773345	383820	3773345	0.000492122	0.00045502	0.000756868	0.000756868	0.000364016	0.000364016	0.000172485	0.000172485	0.000467956	0.000467956	0.000304275	6.17173E-05	0.000208959	0.00022459	0.001622733	0.001622733	0.001168617	0.001080512	0.001797297
3838303773345	383830	3773345	0.00049031	0.00045334	0.000754082	0.000754082	0.000362675	0.000362675	0.00017185	0.00017185	0.000466233	0.000466233	0.000303154	6.14901E-05	0.000208189	0.000223763	0.001596318	0.001596318	0.001160075	0.001072614	0.001784161
3838403773345	383840	3773345	0.000482545	0.00044616	0.00074214	0.00074214	0.000356932	0.000356932	0.000169129	0.000169129	0.000458849	0.000458849	0.000298353	6.05163E-05	0.000204892	0.00022022	0.00154739	0.00154739	0.001135227	0.00104964	0.001745946
3838503773345	383850	3773345	0.00047404	0.00043827	0.000729003	0.000729003	0.00035014	0.00035014	0.000166135	0.000166135	0.000450727	0.000450727	0.00029372	5.94451E-05	0.000201266	0.000216321	0.001497561	0.001497561	0.001108654	0.00102507	0.001705077
3838603773345	383860	3773345	0.000465203	0.00043013	0.000715469	0.000715469	0.000344104	0.000344104	0.00016305	0.00016305	0.000442359	0.000442359	0.000287631	5.83415E-05	0.000197529	0.000212305	0.001448333	0.001448333	0.001081477	0.000999942	0.001663279
3838703773345	383870	3773345	0.00045554	0.0004212	0.000700608	0.000700608	0.000336957	0.000336957	0.000159664	0.000159664	0.000433171	0.000433171	0.000281657	5.71297E-05	0.000193426	0.000207895	0.001398004	0.001398004	0.001051971	0.00097266	0.001617899
3838803773345	383880	3773345	0.000446136	0.0004125	0.000686144	0.000686144	0.000330001	0.000330001	0.00015636	0.00015636	0.000424229	0.000424229	0.000275842	5.59503E-05	0.000189433	0.000203604	0.001350777	0.001350777	0.001023327	0.000946176	0.001573846
3838903773345	383890	3773345	0.000435783	0.00040293	0.000670221	0.000670221	0.000322343	0.000322343	0.000152739	0.000152739	0.000414384	0.000414384	0.000269441	5.46519E-05	0.000185037	0.000198879	0.001302849	0.001302849	0.00099244	0.000917617	0.001526343
3839003773345	383900	3773345	0.00042543	0.00039336	0.000654298	0.000654298	0.000314685	0.000314685	0.00014911	0.00014911	0.00040439	0.00040439	0.00026304	5.33535E-05	0.000180641	0.000194154	0.001257123	0.001257123	0.000961639	0.000889139	0.001478972
3839103773345	383910	3773345	0.000415077	0.00038378	0.000638376	0.000638376	0.000307026	0.000307026	0.000145481	0.000145481	0.000394694	0.000394694	0.000256638	5.20551E-05	0.000176245	0.000189429	0.001213698	0.001213698	0.000931183	0.000860979	0.001432132
3829703773355	382970	3773355	0.001307177	0.00120863	0.002010399	0.002010399	0.0009669	0.0009669	0.000458156	0.000458156	0.001242987	0.001242987	0.000808216	0.000163934	0.000555037	0.000596557	0.001457638	0.001457638	0.000682793	0.000631316	0.001050115
3829803773355	382980	3773355	0.001325209	0.0012253	0.002038131	0.002038131	0.000980238	0.000980238	0.000464476	0.000464476	0.001260133	0.001260133	0.000819365	0.000166195	0.000562694	0.000604787	0.001501363	0.001501363	0.000696511	0.000643999	0.001071213
3829903773355	382990	3773355	0.001341342	0.00124022	0.002062944	0.002062944	0.000992172	0.000992172	0.00047013	0.00047013	0.001275475	0.001275475	0.00082934	0.000168219	0.000569544	0.00061215	0.001542987	0.001542987	0.000710402	0.000656843	0.001092576
3830003773355	383000	3773355	0.001355405	0.00125322	0.002084573	0.002084573	0.001002574	0.001002574	0.00047506	0.00047506	0.001288847	0.001288847	0.000838035	0.000169982	0.000575515	0.000618568	0.001581109	0.001581109	0.00072481	0.00067016	0.001114736
3830103773355	383010	3773355	0.001368088	0.00126494	0.002104078	0.002104078	0.001011956	0.001011956	0.000479505	0.000479505	0.001300907	0.001300907	0.000845877	0.000171573	0.0005809	0.000624356	0.001619932	0.001619932	0.000739563	0.000683806	0.001137426
3830203773355	383020	3773355	0.001370417	0.0012671	0.002107661	0.002107661	0.001013679	0.001013679	0.000480322	0.000480322	0.001303122	0.001303122	0.000847317	0.000171865	0.00058189	0.000625419	0.001631238	0.001631238	0.000755265	0.000698324	0.001161575
3830303773355	383030	3773355	0.001364464	0.00126159	0.002098505	0.002098505	0.001009275	0.001009275	0.000478235	0.000478235	0.001297462	0.001297462	0.000843637	0.000171118	0.000579362	0.000622702	0.001638542	0.001638542	0.000770709	0.000712603	0.001185327
3830403773355	383040	3773355	0.001356268	0.00125402	0.0020859	0.0020859	0.001003213	0.001003213	0.000475362	0.000475362	0.001289668	0.001289668	0.000838569	0.000170091	0.000575882	0.000618961	0.00165205	0.00165205	0.000785203	0.000726005	0.001207619
3830503773355	383050	3773355	0.001352731	0.00125075	0.002080459	0.002080459	0.001000596	0.001000596	0.00047413	0.00047413	0.001286304	0.001286304	0.000836382	0.000169647	0.00057438	0.000617347	0.001677965	0.001677965	0.000800215	0.000739885	0.001230707
3830603773355	383060	3773355	0.001347037	0.00124548	0.002071702	0.002071702	0.000996384	0.000996384	0.000472127	0.000472127	0.00128089	0.00128089	0.000832861	0.000168933	0.000571962	0.000614748	0.00170398	0.00170398	0.000815573	0.000754085	0.001254326
3830703773355	383070	3773355	0.001331248	0.00123088	0.002047419	0.002047419	0.000984705	0.000984705	0.000466593	0.000466593	0.001265876	0.001265876	0.00082309	0.000166953	0.000565258	0.000607543	0.00172059	0.00172059	0.000828169	0.000765731	0.001273699
3830803773355	383080	3773355	0.001310628	0.00121182	0.002015706	0.002015706	0.000969453	0.000969453	0.000459366	0.000459366	0.001246269	0.001246269	0.00081035	0.000164367	0.000556502	0.000598132	0.001735598	0.001735598	0.000839126	0.000775862	0.001290551
3830903773355	383090	3773355	0.001295529	0.00119786	0.001992485	0.001992485	0.000958285	0.000958285	0.00045407	0.00045407	0.001231912	0.001231912	0.000801015	0.000162473	0.000550092	0.000591242	0.001759312	0.001759312	0.000852585	0.000788307	0.001311251
3831003773355	383100	3773355	0.001309075	0.00121038	0.002013318	0.002013318	0.000968304	0.000968304	0.000458821	0.000458821	0.001244792	0.001244792	0.00080939	0.000164172	0.000555843	0.000597424	0.001814544	0.001814544	0.00088097	0.000814552	0.001354906
3831103773355	383110	3773355	0.001320981	0.00122139	0.002031629	0.002031629	0.000977111	0.000977111	0.00046299	0.00046299	0.001256114	0.001256114	0.000816751	0.000165665	0.000560898	0.000602857	0.001872277	0.001872277	0.000909269	0.000840717	0.001398429
3831203773355	383120	3773355	0.001336683	0.00123591	0.002055779	0.002055779	0.000988726	0.000988726	0.000468498	0.000468498	0.001271045	0.001271045	0.00082646	0.000167634	0.000567566	0.000610023	0.001941316	0.001941316	0.000939121	0.000868318	0.00144434
3831303773355	383130	3773355	0.001352731	0.00125075	0.002080459	0.002080459	0.001000596	0.001000596	0.000474123	0.000474123	0.001286304	0.001286304	0.000836382	0.000169647	0.00057438	0.000617347	0.002021863	0.002021863	0.000967161	0.000894244	0.001487464
3831403773355	383140	3773355	0.001363515	0.00126072	0.002097046	0.002097046	0.001008573	0.001008573	0.000477902	0.000477902	0.001296559	0.001296559	0.00084305	0.000170999	0.000578959	0.000622269	0.002109413	0.002109413	0.000987263	0.000912831	0.001518381
3831503773355	383150	3773355	0.001368951	0.00126574	0.002105405	0.002105405	0.001012594	0.001012594	0.00047908	0.00047908	0.001301728	0.001301728	0.00084641	0.000171681	0.000581267	0.000624749	0.002210771	0.002210771	0.001002707	0.00092711	0.001542133
3831603773355	383160	3773355	0.001362739	0.00126	0.002095852	0.002095852	0.001007999	0.001007999	0.00047763	0.00047763	0.001295821	0.001295821	0.00084257	0.000170902	0.000578629	0.000621914	0.002316632	0.002316632	0.001013146	0.000936762	0.001558188
3831703773355	383170	3773355	0.001342119	0.00124093	0.002064138	0.002064138	0.000992746	0.000992746	0.000470403	0.000470403	0.001276213	0.001276213	0.00082982	0.000168316	0.000569874	0.000612504	0.002431698	0.002431698	0.001019703	0.000942825	0.001568273
3831803773355	383180	3773355	0.001305969	0.00120751	0.002008541	0.002008541	0.000966007	0.000966007	0.000457733	0.000457733	0.001241839	0.001241839	0.000807469	0.000163783	0.000554524	0.000596006	0.002546064	0.002546064	0.001030747	0.000953036	0.001585257
3831903773355	383190	3773355	0.001244454	0.00115063	0.001913932	0.001913932	0.000920505	0.000920505	0.00043617	0.00043617	0.001183344	0.001183344	0.000769435	0.000156068	0.000528404	0.000567932	0.002634915	0.002634915	0.001038339	0.000960056	0.001596934
3835203773355	383520	3773355	0.000881661	0.00081519	0.001355968	0.001355968	0.000652152	0.000652152	0.000309016	0.000309016	0.00083836	0.00083836	0.00054512	0.00011057	0.00037436	0.000402364	0.006813118	0.006813118	0.001879795	0.001738072	0.002891068
3835303773355	383530	3773355	0.000856036	0.0007915	0.001316558	0.001316558	0.000633198	0.000633198	0.00030035	0.00030035	0.000814	0.000814	0.00052928	0.000107356	0.000363479	0.00039067	0.006449709	0.006449709	0.001917497	0.001772933	0.002949054
3835403773355	383540	3773355	0.000823769	0.00076166	0.001266932	0.001266932	0.00060933	0.00060933	0.000288725	0.000288725	0.00078317	0.00078317	0.00050939	0.000103309	0.000349778	0.000375944	0.005988944	0.005988944	0.001970299	0.001821753	0.00303026
3835503773355	383550	3773355	0.000801164	0.00074076	0.001232167	0.001232167	0.00059261	0.00059261	0.00028082	0.00028082	0.00076182	0.00076182	0.00049535	0.000100475	0.00034018	0.00036562 8	0.005537885	0.005537885	0.001986001	0.001836271	0.00305441
3835603773355	383560	3773355	0.000782529	0.00072353	0.001203506	0.001203506	0.000578826	0.000578826	0.000274271	0.000274271	0.000744102	0.000744102	0.000483831	9.81375E-05	0.000332268	0.000357123	0.005157766	0.005157766	0.001985828	0.001836112	0.003054145
3835703773355	383570	3773355	0.000765187	0.0007075	0.001176835	0.001176835	0.000565998	0.000565998	0.00026819	0.00026819	0.00072761	0.00072761	0.00047310	9.59627E-05	0.000324904	0.000349209	0.004798059	0.004798059	0.001974958	0.001826061	0.003037426
3835803773355	383580	3773355	0.000747932	0.00069154	0.001150297	0.001150297	0.000553235	0.000553235	0.000262145	0.000262145	0.00071204	0.00071204	0.00046244	9.37987E-05	0.000317577	0.000341334	0.004462867	0.004462867	0.001953388	0.001806118	0.003004253
3835903773355	383590	3773355	0.00073076	0.00067567	0.001123891	0.001123891	0.000540535	0.000540535	0.000256127	0.000256127	0.00069478	0.00069478	0.00045182	9.16455E-05	0.000310287	0.000333499	0.004153589	0.004153589	0.001922588	0.001777639	0.002956882
3836003773355	383600	3773355	0.000713249	0.00065948	0.001096955	0.001096955	0.00052758	0.00052758	0.00024998	0.00024998	0.00067822	0.00067822	0.00044099	8.9449E-05	0.000302851	0.000325506	0.003875029	0.003875029	0.001884799	0.001742699	0.002898764
3836103773355	383610	3773355	0.000694699	0.00064232	0.001068427	0.001068427	0.000513859	0.000513859	0.000243487	0.000243487	0.000660586	0.000660586	0.000429526	8.71227E-05	0.000294974	0.000317041	0.003617681	0.003617681	0.001839848	0.001701138	0.002829632
3836203773355	383620	3773355	0.000675891	0.00062493	0.0010395	0.0010395	0.00049947	0.00049947	0.000236895	0.000236895	0.00064201	0.00064201	0.00041789	8.4764E-05	0.000286988	0.000308457	0.003388449	0.003388449	0.001789463	0.001654551	0.00275214
3836303773355	383630	3773355	0.000656996	0.00060746	0.001010441	0.001010441	0.000485971	0.000485971	0.000230273	0.000230273	0.000624734	0.000624734	0.000406215	8.23944E-05	0.000278966	0.000299834	0.003183431	0.003183431	0.001734764	0.001603975	0.002668014
3836403773355	383640	3773355	0.000638188	0.00059007	0.000981514	0.000981514	0.00047205	0.00047205	0.00022368	0.00022368	0.00060684	0.00060684	0.00039458	8.00356E-05	0.00027079	0.00029125	0.002999325	0.002999325	0.001678166	0.001551645	0.002580969
3836503773355	383650	3773355	0.000619811	0.00057308	0.000953251	0.000953251	0.000458466	0.000458466	0.000217239	0.000217239	0.000589375	0.000589375	0.000383224	7.7731E-05	0.000263176	0.000282864	0.002835431	0.002835431	0.001621482	0.001499235	0.002493791
3836603773355	383660	3773355	0.000599622	0.00055442	0.000922201	0.000922201	0.000443532	0.000443532	0.000210163	0.000210163	0.000570178	0.000570178	0.000370741	7.51991E-05	0.000254604	0.00027365	0.00267814	0.00267814	0.001559191	0.001441639	0.002397989
3836703773355	383670	3773355	0.000579692	0.00053599	0.00089155	0.00089155	0.00042879	0.00042879	0.000203178	0.000203178	0.000551226	0.000551226	0.00035841 9	7.26997E-05	0.000246142	0.000264555	0.002535158	0.002535158	0.001497417	0.001384523	0.002302486
3836803773355	383680	3773355	0.000560712	0.00051844	0.000862358	0.000862358	0.000414751	0.000414751	0.000196525	0.000196525	0.000533178	0.000533178	0.000346683	7.03193E-05	0.000238082	0.000255892	0.002406384	0.002406384	0.001438403	0.001329959	0.002212221
3836903773355	383690	3773355	0.00054268	0.00050177	0.000834625	0.000834625	0.00040141 3	0.00040141 3	0.000190205	0.000190205	0.000516031	0.000516031	0.00033553 4	6.80579E-05	0.000230426	0.000247663	0.002289016	0.002289016	0.001382324	0.001278107	0.002125972
3837003773355	383700	3773355	0.000525942	0.00048629	0.000808883	0.000808883	0.000389032	0.000389032	0.000184339	0.000184339	0.000500115	0.000500115	0.000325185	6.59588E-05	0.000223319	0.000240025	0.002182455	0.002182455	0.001330126	0.001229845	0.002045694
3837103773355	383710	3773355	0.000514726	0.00047592	0.000791633	0.000791633	0.000380736	0.000380736	0.000180408	0.000180408	0.00048945	0.00048945	0.00031825 1	6.45522E-05	0.000218557	0.000234906	0.002101108	0.002101108	0.001294063	0.0011965	0.00199023
3837203773355	383720	3773355	0.000505926	0.00046778	0.000778099	0.000778099	0.000374226	0.000374226	0.000177323	0.000177323	0.000481082	0.000481082	0.00031281	6.34485E-05	0.00021482	0.00023089	0.002031668	0.002031668	0.001264987	0.001169617	0.001945513
3837303773355	383730	3773355	0.000497989	0.00046044	0.000765891	0.000765891	0.000368355	0.000368355	0.000174541	0.000174541	0.000473535	0.000473535	0.000307902	6.24531E-05	0.00021145	0.000227267	0.001968232	0.001968232	0.001239104	0.001145685	0.001905706
3837403773355	383740	3773355	0.000496177	0.00045877	0.000763105	0.000763105	0.000367015	0.000367015	0.000173906	0.000173906	0.000471812	0.000471812	0.000306782	6.22259E-05	0.00021068	0.000226441	0.001928009	0.001928009	0.001230304	0.001137549	0.001892171
3837503773355	383750	3773355	0.000494537	0.00045725	0.000760584	0.000760584	0.000365802	0.000365802	0.000173332	0.000173332	0.000470253	0.000470253	0.00030576 8	6.20203E-05	0.000209984	0.000225693	0.001889186	0.001889186	0.001222108	0.00112997	0.001879566
3837603773355	383760	3773355	0.000494624	0.00045733	0.000760716	0.000760716	0.000365866	0.000365866	0.000173362	0.000173362	0.000470335	0.000470335	0.00030582 2	6.20311E-05	0.000210021	0.000225732	0.001856268	0.001856268	0.001218226	0.001126381	0.001873594
3837703773355	383770	3773355	0.000496177	0.00045877	0.000763105	0.000763105	0.000367015	0.000367015	0.000173906	0.000173906	0.000471812	0.000471812	0.000306782	6.22259E-05	0.00021068	0.000226441	0.001828752	0.001828752	0.001218398	0.00112654	0.00187386
3837803773355	383780	3773355	0.000497902	0.00046036	0.000765759	0.000765759	0.000368291	0.000368291	0.000174511	0.000174511	0.000473453	0.000473453	0.000307849	6.24423E-05	0.000211413	0.000227228	0.001803037	0.001803037	0.001219088	0.001127178	0.001874921
3837903773355	383790	3773355	0.000499196	0.00046156	0.000767749	0.000767749	0.00036924 9	0.00036924 9	0.000174965	0.000174965	0.000474683	0.000474683	0.00030864 9	6.26046E-05	0.000211963	0.000227819	0.001776822	0.001776822	0.001218312	0.00112646	0.001873727
3838003773355	383800	3773355	0.000500491	0.00046276	0.000769739	0.000769739	0.000370206	0.000370206	0.000175418	0.000175418	0.000475914	0.000475914	0.000309449	6.27669E-05	0.000212512	0.000228409	0.001752308	0.001752308	0.001217449	0.001125663	0.0018724

			KMMass Grading / Excavation	KMDrainage / Utilities Trenching	KMFoundations / Concrete Pads	KMBuilding / Structure Construction	KMAsphalt Paving	KMArchitectural Coating	KMLandscaping or Other Finishing	KMWaterside Construction (Piles)	EWNDemolition	EWNSite Grubbing / Prep	EWNDrainage / Utilities Trenching	EWNDrainage / Utilities Trenching	EWNDrainage / Utilities Trenching	EWNFoundations / Concrete Pads	EWNBuilding / Structure Construction	EWNAsphalt Paving	EWNLandscaping or Other Finishing	EWNWaterside Construction (Piles)	ISDemolition
Unique Identifier	X (UTM)	Y (UTM)	2026	2026	2026	2026	2026	2026	2026	2026	2027	2027	2027	2028	2029	2029	2029	2029	2029	2029	2027
3836703773345	383670	3773345	0.00217467	0.000539989	0.000495592	0.00145761	0.000874256	0.000177329	0.00060039	0.000645303	0.008447342	0.00965785	0.01137415	0.01137415	0.01137415	0.002960733	0.007355571	0.005222918	0.003586805	0.003750262	0.000518867
3836803773345	383680	3773345	0.00209333	0.000519792	0.000477056	0.00140309	0.000841556	0.000170697	0.000577933	0.000621166	0.00784099	0.008964607	0.010557711	0.010557711	0.010557711	0.002748211	0.006827587	0.004848016	0.003329343	0.003481067	0.000504546
3836903773345	383690	3773345	0.002016237	0.000500649	0.000459487	0.001351417	0.000810563	0.00016441	0.000556649	0.00059829	0.007299949	0.008346035	0.009829212	0.009829212	0.009829212	0.00255858	0.006356473	0.004513495	0.003099613	0.003240868	0.000490828
3837003773345	383700	3773345	0.001944584	0.000482857	0.000443157	0.001303391	0.000781757	0.000158567	0.000536867	0.000577028	0.006817577	0.007794539	0.009179709	0.009179709	0.009179709	0.002389512	0.005936444	0.004215249	0.002894794	0.003026715	0.000478059
3837103773345	383710	3773345	0.001900398	0.000471885	0.000433088	0.001273774	0.000763994	0.000154964	0.000524668	0.000563916	0.006460564	0.007386366	0.008699	0.008699	0.008699	0.002264382	0.005625573	0.003994511	0.002743204	0.002868217	0.000471588
3837203773345	383720	3773345	0.001867491	0.000463714	0.000425588	0.001251717	0.000750764	0.000152281	0.000515583	0.000554152	0.006162737	0.007045861	0.008297983	0.008297983	0.008297983	0.002159996	0.005366239	0.003810367	0.002616745	0.002735994	0.000467533
3837303773345	383730	3773345	0.001838166	0.000456432	0.000418905	0.001232062	0.000738975	0.00014989	0.000507487	0.00054545	0.005893468	0.006738005	0.007935418	0.007935418	0.007935418	0.002065619	0.005131771	0.00364388	0.002502411	0.00261645	0.000464082
3837403773345	383740	3773345	0.001828081	0.000453928	0.000416607	0.001225303	0.000734921	0.000149067	0.000504702	0.000542457	0.005694601	0.00651064	0.007667648	0.007667648	0.007667648	0.001995917	0.004958606	0.003520922	0.00241797	0.002528161	0.000465376
3837503773345	383750	3773345	0.001819059	0.000451688	0.000414551	0.001219255	0.000731294	0.000148332	0.000502211	0.00053978	0.00550669	0.006295801	0.007414631	0.007414631	0.007414631	0.001930056	0.004794982	0.003404739	0.002338182	0.002444737	0.000466929
3837603773345	383760	3773345	0.001817201	0.000451227	0.000414128	0.00121801	0.000730547	0.00014818	0.000501698	0.000539229	0.005344318	0.006110161	0.007196	0.007196	0.007196	0.001873145	0.004653595	0.003304345	0.002269237	0.002372651	0.000470294
3837703773345	383770	3773345	0.001821182	0.000452215	0.000415035	0.001220678	0.000732147	0.000148505	0.000502797	0.00054041	0.00520222	0.005947701	0.007004669	0.007004669	0.007004669	0.001823341	0.004529863	0.003216488	0.002208902	0.002309565	0.000475039
3837803773345	383780	3773345	0.001826091	0.000453434	0.000416154	0.001223969	0.000734121	0.000148905	0.000504153	0.000541867	0.005068578	0.005794907	0.006824722	0.006824722	0.006824722	0.0017765	0.004413493	0.003133858	0.002152156	0.002250234	0.000480043
3837903773345	383790	3773345	0.00182211	0.000452446	0.000415247	0.001221301	0.000732521	0.00014858	0.000503054	0.000540686	0.004922598	0.005628008	0.006628164	0.006628164	0.006628164	0.001725335	0.00428638	0.003043599	0.002090172	0.002185425	0.000482631
3838003773345	383800	3773345	0.001818262	0.00045149	0.00041437	0.001218721	0.000730974	0.000148267	0.000501991	0.000539544	0.004784986	0.005470677	0.006442873	0.006442873	0.006442873	0.001677104	0.004166554	0.002958516	0.002031741	0.00212433	0.000485047
3838103773345	383810	3773345	0.001810301	0.000449513	0.000412555	0.001213385	0.000727773	0.000147617	0.000499793	0.000537181	0.004646944	0.005312853	0.006257002	0.006257002	0.006257002	0.001628721	0.004046353	0.002873165	0.001973127	0.002063046	0.000486255
3838203773345	383820	3773345	0.001797297	0.000446284	0.000409592	0.001204669	0.000722545	0.000146557	0.000496203	0.000533323	0.004505795	0.005151478	0.006066949	0.006066949	0.006066949	0.001579249	0.003923447	0.002785894	0.001913195	0.002000382	0.000486082
3838303773345	383830	3773345	0.001784161	0.000443022	0.000406598	0.001195864	0.000717264	0.000145486	0.000492577	0.000529425	0.004371808	0.00499829	0.005886538	0.005886538	0.005886538	0.001532287	0.003806777	0.002703051	0.001856302	0.001940897	0.000485651
3838403773345	383840	3773345	0.001745946	0.000433533	0.000397889	0.00117025	0.000701901	0.00014237	0.000482026	0.000518085	0.004192784	0.004793612	0.005645486	0.005645486	0.005645486	0.001469541	0.003650891	0.002592362	0.001780288	0.001861418	0.000479525
3838503773345	383850	3773345	0.001705077	0.000423385	0.000388575	0.001142857	0.000685471	0.000139037	0.000470743	0.000505958	0.004017642	0.004593372	0.005409662	0.005409662	0.005409662	0.001408155	0.003498385	0.002484073	0.001705921	0.001783663	0.000472537
3838603773345	383860	3773345	0.001663279	0.000413007	0.00037905	0.00111484	0.000668668	0.000135629	0.000459203	0.000493555	0.003849489	0.004401123	0.005183248	0.005183248	0.005183248	0.001349219	0.003351965	0.002380106	0.001634522	0.00170901	0.000465117
3838703773345	383870	3773345	0.001617899	0.000401738	0.000368708	0.001084425	0.000650424	0.000131928	0.000446675	0.000480089	0.003683924	0.004211833	0.004960319	0.004960319	0.004960319	0.001291189	0.003207798	0.002277739	0.001564222	0.001635506	0.000456576
3838803773345	383880	3773345	0.001573846	0.000390799	0.000358669	0.001054897	0.000632714	0.000128336	0.000434512	0.000467017	0.003529231	0.004034971	0.004752027	0.004752027	0.004752027	0.00123697	0.003073098	0.002182093	0.001498538	0.001566829	0.000448121
3838903773345	383890	3773345	0.001526343	0.000379004	0.000347843	0.001023057	0.000613617	0.000124463	0.000421397	0.000452921	0.00337678	0.003860674	0.004546756	0.004546756	0.004546756	0.001183537	0.00294035	0.002087834	0.001433806	0.001499147	0.000438544
3839003773345	383900	3773345	0.001478972	0.000367241	0.000337048	0.000991306	0.000594573	0.0001206	0.000408319	0.000438864	0.003232525	0.003695748	0.00435252	0.00435252	0.00435252	0.001132977	0.00281474	0.001998642	0.001372555	0.001435104	0.000428795
3839103773345	383910	3773345	0.001432132	0.000355611	0.000326373	0.000959911	0.000575743	0.00011678	0.000395387	0.000424965	0.003096122	0.003539798	0.004168856	0.004168856	0.004168856	0.001085169	0.002695966	0.001914305	0.001314637	0.001374547	0.000418873
3829703773355	382970	3773355	0.001050115	0.000260753	0.000239314	0.000703858	0.000422165	8.56296E-05	0.000289919	0.000311607	0.00433514	0.004956368	0.005837166	0.005837166	0.005837166	0.001519436	0.003774848	0.00268038	0.001840733	0.001924619	0.000763289
3829803773355	382980	3773355	0.001071213	0.000265991	0.000244122	0.000717999	0.000430647	8.735E-05	0.000295744	0.000317867	0.004630724	0.005294309	0.006235162	0.006235162	0.006235162	0.001623036	0.004032229	0.002863136	0.00196624	0.002055845	0.000772262
3829903773355	382990	3773355	0.001092576	0.000271296	0.000248991	0.000732318	0.000439235	8.9092E-05	0.000301642	0.000324207	0.004943218	0.005651583	0.006655928	0.006655928	0.006655928	0.001732563	0.004304335	0.003056349	0.002098927	0.002194579	0.000781148
3830003773355	383000	3773355	0.001114736	0.000276798	0.000254041	0.000747171	0.000448144	9.08989E-05	0.00030776	0.000330782	0.005268394	0.006023358	0.007093771	0.007093771	0.007093771	0.001846535	0.004587485	0.003257403	0.002237	0.002338944	0.000790121
3830103773355	383010	3773355	0.001137426	0.000282433	0.000259212	0.000762379	0.000457265	9.27491E-05	0.000314024	0.000337515	0.005626787	0.006433108	0.007576338	0.007576338	0.007576338	0.001972149	0.004899557	0.003478994	0.002389176	0.002498055	0.000798749
3830203773355	383020	3773355	0.001161575	0.000288429	0.000264715	0.000778566	0.000466974	9.47184E-05	0.000320691	0.000344681	0.005886825	0.00673041	0.007926473	0.007926473	0.007926473	0.00206329	0.005125987	0.003639773	0.00249959	0.002613501	0.000806772
3830303773355	383030	3773355	0.001185327	0.000294327	0.000270128	0.000794486	0.000476523	9.66552E-05	0.000327249	0.000351729	0.006152643	0.00703432	0.008284391	0.008284391	0.008284391	0.002156458	0.005357449	0.003804126	0.002612459	0.002731513	0.000811173
3830403773355	383040	3773355	0.001207619	0.000299862	0.000275208	0.000809427	0.000485484	9.84729E-05	0.000333403	0.000358344	0.006476439	0.007404516	0.008720375	0.008720375	0.008720375	0.002269946	0.005639397	0.004004326	0.002749945	0.002875265	0.000813502
3830503773355	383050	3773355	0.001230707	0.000305595	0.00028047	0.000824903	0.000494766	0.000100356	0.000339777	0.000365195	0.006899885	0.007888641	0.009290535	0.009290535	0.009290535	0.00241836	0.006008114	0.004266139	0.002929743	0.003063257	0.000817212
3830603773355	383060	3773355	0.001254326	0.00031146	0.000285852	0.000840734	0.000504262	0.000102282	0.000346298	0.000372204	0.007366727	0.008422383	0.009919128	0.009919128	0.009919128	0.002581985	0.00641462	0.004554784	0.003127968	0.003270515	0.000820059
3830703773355	383070	3773355	0.001273699	0.00031627	0.000290267	0.000853719	0.00051205	0.000103861	0.000351647	0.000377952	0.007814158	0.00893393	0.010521582	0.010521582	0.010521582	0.002738807	0.006804223	0.004831426	0.00331795	0.003469155	0.000818247
3830803773355	383080	3773355	0.001290551	0.000320455	0.000294108	0.000865014	0.000518824	0.000105235	0.000356299	0.000382953	0.008283244	0.009470236	0.011153195	0.011153195	0.011153195	0.002903218	0.007212682	0.005121458	0.003517128	0.003677409	0.000813416
3830903773355	383090	3773355	0.001311251	0.000325595	0.000298825	0.000878888	0.000527146	0.000106923	0.000362014	0.000389095	0.008860607	0.010130336	0.011930601	0.011930601	0.011930601	0.00310558	0.007715424	0.005478436	0.00376228	0.003933734	0.000811173
3831003773355	383100	3773355	0.001354906	0.000336435	0.000308774	0.000908149	0.000544696	0.000110483	0.000374067	0.00040249	0.009808614	0.011214193	0.013207071	0.013207071	0.013207071	0.003437849	0.008540907	0.006064581	0.004164811	0.004354609	0.000826271
3831103773355	383110	3773355	0.001398429	0.000347242	0.000318692	0.000937321	0.000562193	0.000114032	0.000386082	0.000414964	0.01090864	0.012471854	0.014688232	0.014688232	0.014688232	0.003823401	0.009498761	0.006744718	0.004631891	0.004842974	0.00084042
3831203773355	383120	3773355	0.00144434	0.000358642	0.000329155	0.000968093	0.00058065	0.000117776	0.000398758	0.000428587	0.012296054	0.014058085	0.016556352	0.016556352	0.016556352	0.00430968	0.01070686	0.007602544	0.005220997	0.005458927	0.000856209
3831303773355	383130	3773355	0.001487464	0.00036935	0.000338983	0.000996998	0.000597987	0.000121292	0.000410664	0.000441384	0.01404954	0.016062846	0.01891738	0.01891738	0.01891738	0.004924264	0.012233718	0.008686709	0.00596554	0.006237401	0.000870703
3831403773355	383140	3773355	0.001518381	0.000377027	0.000346029	0.001017721	0.000610416	0.000123813	0.000419199	0.000450558	0.016247609	0.018575899	0.021877029	0.021877029	0.021877029	0.005694671	0.014147699	0.010045756	0.006898857	0.00721325	0.000880712
3831503773355	383150	3773355	0.001542133	0.000382925	0.000351442	0.001033641	0.000619965	0.00012575	0.000425757	0.000457606	0.019238732	0.021995652	0.025904507	0.025904507	0.025904507	0.006743039	0.016752237	0.011895142	0.00816891	0.008541182	0.000884076
3831603773355	383160	3773355	0.001558188	0.000386912	0.0003551	0.001044402	0.000626419	0.000127059	0.000430189	0.00046237	0.023327035	0.02666981	0.031409312	0.031409312	0.031409312	0.00817596	0.02031215	0.014422904	0.009904835	0.010356216	0.000877347
3831703773355	383170	3773355	0.001568273	0.000389416	0.000357399	0.001051162	0.000630474	0.000127882	0.000432974	0.000465363	0.029663102	0.033913839	0.039940679	0.039940679	0.039940679	0.010396706	0.025829317	0.018340439	0.012595176	0.013169161	0.000853103
3831803773355	383180	3773355	0.001585257	0.000393633	0.000361269	0.001062546	0.000637302	0.000129267	0.000437663	0.000470403	0.04049487	0.046297804	0.054525404	0.054525404	0.054525404	0.014193164	0.035261141	0.025037628	0.017194426	0.017978007	0.000806772
3831903773355	383190	3773355	0.001596934	0.000396532	0.00036393	0.001070372	0.000641996	0.000130219	0.000440886	0.000473868	0.061132146	0.069892412	0.082313018	0.082313018	0.082313018	0.021426382	0.053231168	0.037797477	0.025957169	0.027140084	0.000706174
3835203773355	383520	3773355	0.002891068	0.000717877	0.000658855	0.001937787	0.001162261	0.000235746	0.000798175	0.000857884	0.065359872	0.074725973	0.088005552	0.088005552	0.088005552	0.02290817	0.056912484	0.040411443	0.027752293	0.029017015	0.000686675
3835303773355	383530	3773355	0.002949054	0.000732275	0.000672069	0.001976653	0.001185572	0.000240475	0.000814184	0.00087509	0.051586762	0.05897917	0.069460379	0.069460379	0.069460379	0.018080793	0.04491947	0.031895649	0.021904127	0.022902338	0.000686072
3835403773355	383540	3773355	0.00303026	0.00075244	0.000690576	0.002031084	0.001218219	0.000247097	0.000836604	0.000899187	0.041071457	0.046957016	0.055301764	0.055301764	0.055301764	0.014395253	0.035763207	0.025394126	0.017439249	0.018233987	0.000682534
3835503773355	383550	3773355	0.00305441	0.000758436	0.000696079	0.00204727	0.001227927	0.000249066	0.000843271	0.000906353	0.033753131	0.03858997	0.045447808	0.045447808	0.045447808	0.011830232	0.029390733	0.020869269	0.014331833	0.014984961	0.000677616
3835603773355	383560	3773355	0.003054145	0.00075837	0.000696019	0.002047093	0.001227821	0.000249044	0.000843198	0.000906274	0.02872424	0.032840438	0.038676524	0.038676524	0.038676524	0.010067642	0.025011797	0.017759949	0.012196528	0.012752346	0.000671146
3835703773355	383570	3773355	0.003037426	0.000754219	0.000692209	0.002035886	0.001221099	0.000247681	0.000838582	0.000901313	0.024809095	0.02836425	0.033404871	0.033404871	0.033404871	0.008695411	0.021602662	0.015339248	0.010534128	0.011014187	0.000663467
3835803773355	383580	3773355	0.003004253	0.000745982	0.000684649	0.002013652	0.001207763	0.000244976	0.000829423	0.00089147	0.02168847	0.024796438	0.029203022	0.029203022	0.029203022	0.007601654	0.01888536	0.013409793	0.009209087	0.009628762	0.000654926
3835903773355	383590	3773355	0.002956882	0.000734219	0.000673853	0.001981901	0.001188719	0.000241113	0.000816345	0.000877413	0.019149867	0.021894052	0.025784852	0.025784852	0.025784852	0.006711892	0.016674857	0.011840197	0.008131178	0.00850173	0.000645522
3836003773355	383600	3773355	0.002898764	0.000719788	0.000660608	0.001942946	0.001165355	0.000236374	0.0008003	0.000860167	0.017067668	0.019513473	0.022981219	0.022981219	0.022981219	0.005982096	0.01486177	0.010552791	0.00724706	0.007577322	0.000634996
3836103773355	383610	3773355	0.002829632	0.000702622	0.000644854	0.001896609	0.001137562	0.000230737	0.000781213	0.000839653	0.015291147	0.017482375	0.020589174	0.020589174	0.020589174	0.005359438	0.013314854	0.009454384	0.006492736	0.006788621	0.000623003
3836203773355	383620	3773355	0.00275214	0.00068338	0.000627194	0.001844669	0.001106409	0.000224418	0.000759819	0.000816659	0.013799165	0.015776592	0.018580256	0.018580256	0.018580256	0.004836509	0.012015703	0.008531905	0.005859229	0.006126245	0.000610234
3836303773355	383630	3773355	0.002668014	0.000662491	0.000608022	0.001788282	0.001072589	0.000217558	0.000736594	0.000791696	0.012528484	0.014323821	0.016869313	0.016869313	0.016869313	0.004391144	0.010909249	0.007746253	0.005319688	0.005562116	0.000596862
3836403773355	383640	3773355	0.002580969	0.000640877	0.000588185	0.001729939	0.001037596	0.00021046	0.000712562	0.000765866	0.011433288	0.013071684	0.015394658	0.015394658	0.015394658	0.004007286	0.009955602	0.007069103	0.00485466	0.005075896	0.000583057
3836503773355	383650	3773355	0.002493791	0.00061923	0.000568318	0.001671506	0.001002549	0.000203351	0.000688494	0.000739997	0.010488732	0.011991773	0.014122835	0.014122835	0.014122835	0.003676226	0.009133124	0.006485092	0.004453595	0.004656553	0.000569167
3836603773355	383660	3773355	0.002397989	0.000595441	0.000546485	0.001607293	0.000964034	0.000195539	0.000662044	0.000711569	0.009621135	0.010999848	0.012954635	0.012954635	0.012954635	0.003372139	0.008377658	0.005948664	0.004085206	0.004271376	0.000553378
3836703773355	383670	3773355	0.002302982	0.00057185	0.00052483	0.001543613	0.00092584	0.000187792	0.000635814	0.000683377	0.008857328	0.010126587	0.011926187	0.011926187	0.011926187	0.00310443	0.007712569	0.005476409	0.003760888	0.003932279	0.000537244
3836803773355	383680	3773355	0.002212221	0.000549314	0.00050415	0.001482779	0.000889352	0.000180391	0.000610757	0.000656446	0.008188512	0.00936193	0.011025641	0.011025641	0.011025641	0.002870015	0.007130194	0.005062886	0.003476904	0.003635352	0.000521628
3836903773355	383690	3773355	0.002125972	0.000527897	0.000484495	0.001424969	0.000854679	0.000173358	0.000586945	0.000630852	0.007595619	0.008684075	0.010227325	0.010227325	0.010227325	0.00266221	0.006613929	0.004696306	0.003225157	0.003372133	0.00050653
3837003773355	383700	3773355	0.002045694	0.000507964	0.0004662	0.001371162	0.000822406	0.000166812	0.000564782	0.000607031	0.007071575	0.008084935	0.009521712	0.009521712	0.009521712	0.002478537	0.006157615	0.004372294	0.003002644	0.00313948	0.000492381
3837103773355	383710	3773355	0.00199023	0.000494191	0.00045356	0.001333985	0.000800108	0.000162289	0.000549469	0.000590573	0.006667283	0.007622708	0.008977342	0.008977342	0.008977342	0.002336835	0.005805575	0.004122323	0.002830978	0.002959991	0.000483667
3837203773355	383720	3773355	0.001945513	0.000483088	0.000443369	0.001304013	0.000782131	0.000158643	0.000537123	0.000577304	0.006325196	0.0072316	0.00851673	0.00851673	0.00851673	0.002216936	0.005507701	0.003910814	0.002685726	0.002808119	0.000477368
3837303773355	383730	3773355	0.001905706	0.000473203	0.000434297	0.001277332	0.000766128	0.000155397	0.000526133	0.000565491	0.006019863	0.006882513	0.008105606	0.008105606	0.008105606	0.002109919	0.005241831	0.003722029	0.002556079	0.002672564	0.000471847
3837403773355	383740	3773355	0.001892171	0.000469842	0.00043121 3	0.00126826	0.000760686	0.000154293	0.000522396	0.000561475	0.005808658	0.006641042	0.007821224	0.007821224	0.007821224	0.002035893	0.005057923	0.003591443	0.0024664	0.002578798	0.000472537
3837503773355	383750	3773355	0.001879566	0.000466712	0.00042834	0.001259811	0.000755619	0.000153265	0.000518916	0.000557735	0.0056091	0.006412887	0.007552524	0.007552524	0.007552524	0.00196595	0.004884156	0.003468058	0.002381666	0.002490203	0.000473486
3837603773355	383760	3773355	0.001873594	0.00046523	0.00042679	0.001255809	0.000753218	0.000152779	0.000517268	0.000555963	0.005435339	0.006214226	0.007318558	0.007318558	0.007318558	0.001905048	0.004732853	0.003360623	0.002307886	0.00241306	0.000476074
3837703773355	383770	3773355	0.00187386	0.000465296	0.00042704	0.001255987	0.000753325	0.0001528	0.000517341	0.000556041	0.005282802	0.00603983	0.007113171	0.007113171	0.007113171	0.001851585	0.004600031	0.003266311	0.002243118	0.002345341	0.000480216
3837803773355	383780	3773355	0.001874921	0.000465559	0.00042728 2	0.001256698	0.000753752	0.000152887	0.000517634	0.000556356	0.0051387 2	0.005875102	0.006919168	0.006919168	0.006919168	0.001801085	0.00447457	0.003177226	0.002181939	0.002281374	0.000484529
3837903773355	383790	3773355	0.001873727	0.000465263	0.00042701	0.001255898	0.000753272	0.000152789	0.000517304	0.000556002	0.004996623	0.005712641	0.006727837	0.006727837	0.006727837	0.001751281	0.004350838	0.003089369	0.002121604	0.002218289	0.000488067
3838003773355	383800	3773355	0.0018724	0.000464933	0.000426707	0.001255008	0.000752738	0.000152681	0.000516938	0.000555608	0.004862031	0.005558763	0.006546613	0.006546613	0.006546613	0.001704107	0.004233642	0.003006152	0.002064455	0.002158536	0.000491345

			ISDrainage / Utilities Trenching	ISDrainage / Utilities Trenching	ISAsphalt Paving	ISAsphalt Paving	SVDemolition	SVSite Grubbing / Prep	SVMass Grading / Excavation	SVMass Grading / Excavation	SVDrainage / Utilities Trenching	SVFoundations / Concrete Pads	SVBuilding / Structure Construction	SVBuilding / Structure Construction	SVAsphalt Paving	SVAsphalt Paving	SVArchitectural Coating	SVArchitectural Coating	SVLandscaping or Other Finishing	SVLandscaping or Other Finishing	MDemolition
Unique Identifier	X (UTM)	Y (UTM)	2027	2028	2027	2028	2027	2027	2027	2028	2028	2028	2028	2029	2028	2029	2028	2029	2028	2029	2027
3836703773345	383670	3773345	0.000278377	0.000278377	0.000320811	0.000320811	0.003152656	0.001256327	0.004086112	0.004086112	0.002108707	0.00081794	0.003452318	0.003452318	0.002188348	0.002188348	0.000492916	0.000492916	0.001668884	0.001668884	0.002762404
3836803773345	383680	3773345	0.000270694	0.000270694	0.000311956	0.000311956	0.003048089	0.001214657	0.003950584	0.003950584	0.002038765	0.000790811	0.003342123	0.003342123	0.002115765	0.002115765	0.000476567	0.000476567	0.001613531	0.001613531	0.002651452
3836903773345	383690	3773345	0.000263334	0.000263334	0.000303474	0.000303474	0.002948228	0.001174863	0.003821155	0.003821155	0.001971971	0.000764902	0.003236909	0.003236909	0.002046448	0.002046448	0.000460954	0.000460954	0.001560669	0.001560669	0.002547575
3837003773345	383700	3773345	0.000256483	0.000256483	0.00029558	0.00029558	0.002853487	0.001137109	0.003698364	0.003698364	0.001908603	0.00074032	0.003136853	0.003136853	0.001980687	0.001980687	0.000446142	0.000446142	0.001510517	0.001510517	0.002450859
3837103773345	383710	3773345	0.000253011	0.000253011	0.000291579	0.000291579	0.002781239	0.001108318	0.003604723	0.003604723	0.001860278	0.000721578	0.003057876	0.003057876	0.001930537	0.001930537	0.000434845	0.000434845	0.001472271	0.001472271	0.002383822
3837203773345	383720	3773345	0.000250836	0.000250836	0.000289072	0.000289072	0.002718471	0.001083305	0.00352337	0.00352337	0.001818294	0.000705293	0.002988238	0.002988238	0.001886967	0.001886967	0.000425032	0.000425032	0.001439045	0.001439045	0.002329123
3837303773345	383730	3773345	0.000248984	0.000248984	0.000286938	0.000286938	0.002658886	0.001059561	0.003446144	0.003446144	0.00177844	0.000689834	0.002922156	0.002922156	0.001845608	0.001845608	0.000415716	0.000415716	0.001407503	0.001407503	0.002278738
3837403773345	383740	3773345	0.000249679	0.000249679	0.000287738	0.000287738	0.002614526	0.001041883	0.00338865	0.00338865	0.001748769	0.000678325	0.002870483	0.002870483	0.001814817	0.001814817	0.00040878	0.00040878	0.001384021	0.001384021	0.002250439
3837503773345	383750	3773345	0.000250512	0.000250512	0.000288698	0.000288698	0.002570997	0.001024537	0.003332232	0.003332232	0.001719654	0.000667031	0.002820144	0.002820144	0.001784602	0.001784602	0.000401974	0.000401974	0.001360978	0.001360978	0.002224987
3837603773345	383760	3773345	0.000252317	0.000252317	0.000290779	0.000290779	0.002532935	0.001009369	0.0032829	0.0032829	0.001694195	0.000657156	0.002775141	0.002775141	0.001758182	0.001758182	0.000396023	0.000396023	0.00134083	0.00134083	0.002209975
3837703773345	383770	3773345	0.000254863	0.000254863	0.000293712	0.000293712	0.002499578	0.000996077	0.003239667	0.003239667	0.001671885	0.000648502	0.002734852	0.002734852	0.001735028	0.001735028	0.000390808	0.000390808	0.001323172	0.001323172	0.002205661
3837803773345	383780	3773345	0.000257548	0.000257548	0.000296806	0.000296806	0.002467814	0.000983419	0.003198498	0.003198498	0.001650638	0.000640261	0.002696609	0.002696609	0.001712979	0.001712979	0.000385842	0.000385842	0.001306357	0.001306357	0.002206438
3837903773345	383790	3773345	0.000258936	0.000258936	0.000298407	0.000298407	0.002430651	0.00096861	0.003150332	0.003150332	0.001625781	0.00063062	0.002654274	0.002654274	0.001687184	0.001687184	0.000380031	0.000380031	0.001286685	0.001286685	0.002197465
3838003773345	383800	3773345	0.000260232	0.000260232	0.0002999	0.0002999	0.002394665	0.000954269	0.003103691	0.003103691	0.001601712	0.000621283	0.00261363	0.00261363	0.001662205	0.001662205	0.000374405	0.000374405	0.001267636	0.001267636	0.002190649
3838103773345	383810	3773345	0.00026088	0.00026088	0.000300647	0.000300647	0.002356949	0.000939239	0.003054808	0.003054808	0.001576485	0.000611498	0.002572095	0.002572095	0.001636025	0.001636025	0.000368508	0.000368508	0.00124767	0.00124767	0.002179347
3838203773345	383820	3773345	0.000260788	0.000260788	0.000300541	0.000300541	0.002316465	0.000923106	0.003002336	0.003002336	0.001549406	0.000600994	0.002528427	0.002528427	0.001607924	0.001607924	0.000362178	0.000362178	0.00122624	0.00122624	0.002160539
3838303773345	383830	3773345	0.000260556	0.000260556	0.000300274	0.000300274	0.002276949	0.00090736	0.002951121	0.002951121	0.001522975	0.000590742	0.00248627	0.00248627	0.001580495	0.001580495	0.000356	0.000356	0.001205322	0.001205322	0.002141817
3838403773345	383840	3773345	0.00025727	0.00025727	0.000296486	0.000296486	0.002218956	0.00088425	0.002875957	0.002875957	0.001484186	0.000575696	0.002426592	0.002426592	0.00154024	0.00154024	0.000346933	0.000346933	0.001174623	0.001174623	0.002080646
3838503773345	383850	3773345	0.000253521	0.000253521	0.000292165	0.000292165	0.002160133	0.000860809	0.002799717	0.002799717	0.001444841	0.000560435	0.002366292	0.002366292	0.001499409	0.001499409	0.000337736	0.000337736	0.001143484	0.001143484	0.002015335
3838603773345	383860	3773345	0.00024954	0.00024954	0.000287578	0.000287578	0.002101932	0.000837616	0.002724284	0.002724284	0.001405912	0.000545335	0.002306703	0.002306703	0.001459011	0.001459011	0.000328636	0.000328636	0.001112675	0.001112675	0.001948988
3838703773345	383870	3773345	0.000244957	0.000244957	0.000282297	0.000282297	0.002042555	0.000813954	0.002647326	0.002647326	0.001366197	0.00052993	0.002246225	0.002246225	0.001417796	0.001417796	0.000319353	0.000319353	0.001081243	0.001081243	0.001878155
3838803773345	383880	3773345	0.000240421	0.000240421	0.000277069	0.000277069	0.00198567	0.000791285	0.002573598	0.002573598	0.001328148	0.000515171	0.002188149	0.002188149	0.00137831	0.00137831	0.000310459	0.000310459	0.001051131	0.001051131	0.00181086
3838903773345	383890	3773345	0.000235283	0.000235283	0.000271148	0.000271148	0.001927884	0.000768258	0.002498703	0.002498703	0.001289497	0.000500179	0.002129538	0.002129538	0.001338199	0.001338199	0.000301424	0.000301424	0.001020541	0.001020541	0.00173994
3839003773345	383900	3773345	0.000230053	0.000230053	0.00026512	0.00026512	0.001871829	0.00074592	0.002426051	0.002426051	0.001252004	0.000485636	0.002072707	0.002072707	0.00129929	0.00129929	0.00029266	0.00029266	0.000990868	0.000990868	0.00167135
3839103773345	383910	3773345	0.000224729	0.000224729	0.000258985	0.000258985	0.001817642	0.000724327	0.00235582	0.00235582	0.00121576	0.000471578	0.002017832	0.002017832	0.001261677	0.001261677	0.000284188	0.000284188	0.000962184	0.000962184	0.001605694
3829703773355	382970	3773355	0.000409512	0.000409512	0.000471935	0.000471935	0.003774523	0.00150414	0.004892105	0.004892105	0.002524653	0.00097928	0.004311106	0.004311106	0.002620004	0.002620004	0.000590145	0.000590145	0.001998075	0.001998075	0.000721876
3829803773355	382980	3773355	0.000414326	0.000414326	0.000477483	0.000477483	0.003978813	0.001585549	0.005156883	0.005156883	0.002661295	0.001032282	0.004503924	0.004503924	0.002761807	0.002761807	0.000622086	0.000622086	0.002106218	0.002106218	0.0007387
3829903773355	382990	3773355	0.000419094	0.000419094	0.000482977	0.000482977	0.004182896	0.001666875	0.005421391	0.005421391	0.002797799	0.00108523	0.004694785	0.004694785	0.002903467	0.002903467	0.000653994	0.000653994	0.00221425	0.00221425	0.000754834
3830003773355	383000	3773355	0.000423908	0.000423908	0.000488525	0.000488525	0.004380404	0.001745582	0.005677378	0.005677378	0.002929906	0.001136473	0.004878443	0.004878443	0.003040563	0.003040563	0.000684874	0.000684874	0.002318803	0.002318803	0.000769932
3830103773355	383010	3773355	0.000428536	0.000428536	0.000493859	0.000493859	0.004582756	0.001826219	0.005939644	0.005939644	0.003065253	0.001188972	0.00506637	0.00506637	0.003181021	0.003181021	0.000716512	0.000716512	0.00242592	0.00242592	0.000785548
3830203773355	383020	3773355	0.000432841	0.000432841	0.00049882	0.00049882	0.004694106	0.001870591	0.006083963	0.006083963	0.003139731	0.001217861	0.005175052	0.005175052	0.003258312	0.003258312	0.000733921	0.000733921	0.002484863	0.002484863	0.000789949
3830303773355	383030	3773355	0.000435202	0.000435202	0.000501541	0.000501541	0.004788915	0.001908373	0.006206844	0.006206844	0.003203145	0.001242459	0.005273863	0.005273863	0.003324122	0.003324122	0.000748745	0.000748745	0.002535052	0.002535052	0.000792192
3830403773355	383040	3773355	0.000436452	0.000436452	0.000502981	0.000502981	0.004896112	0.001951091	0.00634578	0.00634578	0.003274846	0.00127027	0.005388148	0.005388148	0.00339853	0.00339853	0.000765505	0.000765505	0.002591797	0.002591797	0.000796678
3830503773355	383050	3773355	0.000438442	0.000438442	0.000505275	0.000505275	0.005034174	0.002006108	0.00652472	0.00652472	0.003367191	0.00130609	0.005533207	0.005533207	0.003494363	0.003494363	0.000787091	0.000787091	0.002664881	0.002664881	0.00080729
3830603773355	383060	3773355	0.00043997	0.00043997	0.000507035	0.000507035	0.005160471	0.002056437	0.006688412	0.006688412	0.003451667	0.001338857	0.005673107	0.005673107	0.003582029	0.003582029	0.000806837	0.000806837	0.002731738	0.002731738	0.000818161
3830703773355	383070	3773355	0.000438998	0.000438998	0.000505915	0.000505915	0.005234865	0.002086083	0.006784834	0.006784834	0.003501427	0.001358158	0.005773963	0.005773963	0.003633669	0.003633669	0.000818469	0.000818469	0.002771119	0.002771119	0.000823596
3830803773355	383080	3773355	0.000436405	0.000436405	0.000502928	0.000502928	0.005280678	0.00210434	0.006844211	0.006844211	0.00353207	0.001370044	0.00585463	0.00585463	0.003665469	0.003665469	0.000825632	0.000825632	0.002795371	0.002795371	0.000827047
3830903773355	383090	3773355	0.000435202	0.000435202	0.000501541	0.000501541	0.005340471	0.002128167	0.006921707	0.006921707	0.003572063	0.001385557	0.005950149	0.005950149	0.003706972	0.003706972	0.00083498	0.00083498	0.002827022	0.002827022	0.000835934
3831003773355	383100	3773355	0.000443302	0.000443302	0.000510876	0.000510876	0.005523238	0.002200999	0.00715859	0.00715859	0.00369431	0.001432975	0.006154085	0.006154085	0.003833836	0.003833836	0.000863556	0.000863556	0.002923772	0.002923772	0.000869496
3831103773355	383110	3773355	0.000450894	0.000450894	0.000519625	0.000519625	0.005697494	0.00227044	0.00738444	0.00738444	0.003810864	0.001478185	0.006351439	0.006351439	0.003954792	0.003954792	0.000890801	0.000890801	0.003016015	0.003016015	0.000905128
3831203773355	383120	3773355	0.000459364	0.000459364	0.000529387	0.000529387	0.00589867	0.002350608	0.007645181	0.007645181	0.003945424	0.001530379	0.00657085	0.00657085	0.004094434	0.004094434	0.000922254	0.000922254	0.003122509	0.003122509	0.000948525
3831303773355	383130	3773355	0.000467141	0.000467141	0.000538348	0.000538348	0.00612379	0.002440318	0.007936956	0.007936956	0.004095999	0.001588785	0.006806803	0.006806803	0.004250697	0.004250697	0.000957452	0.000957452	0.003241679	0.003241679	0.000998307
3831403773355	383140	3773355	0.00047251	0.00047251	0.000544536	0.000544536	0.006358461	0.002533834	0.00824111	0.00824111	0.004252963	0.001649669	0.007044268	0.007044268	0.004413588	0.004413588	0.000994143	0.000994143	0.003365904	0.003365904	0.001051194
3831503773355	383150	3773355	0.000474315	0.000474315	0.000546617	0.000546617	0.006634793	0.002643951	0.008599259	0.008599259	0.004437791	0.001721362	0.007310994	0.007310994	0.004605398	0.004605398	0.001037347	0.001037347	0.003512182	0.003512182	0.001109776
3831603773355	383160	3773355	0.000470705	0.000470705	0.000542456	0.000542456	0.006933339	0.002762921	0.0089862	0.0089862	0.004637479	0.001798818	0.007590349	0.007590349	0.004812627	0.004812627	0.001084024	0.001084024	0.00367022	0.00367022	0.001167236
3831703773355	383170	3773355	0.000457698	0.000457698	0.000527466	0.000527466	0.007299843	0.002908972	0.009461221	0.009461221	0.004882621	0.001893906	0.007926447	0.007926447	0.005067028	0.005067028	0.001141327	0.001141327	0.003864232	0.003864232	0.001220555
3831803773355	383180	3773355	0.000432841	0.000432841	0.00049882	0.00049882	0.007746485	0.003086959	0.010040108	0.010040108	0.005181366	0.002009785	0.008345613	0.008345613	0.005377055	0.005377055	0.00121116	0.00121116	0.004100666	0.004100666	0.001268784
3831903773355	383190	3773355	0.000378869	0.000378869	0.000436621	0.000436621	0.008242955	0.003284801	0.010683575	0.010683575	0.005513437	0.002138591	0.008824012	0.008824012	0.005721669	0.005721669	0.001288782	0.001288782	0.004363476	0.004363476	0.001287074
3835203773355	383520	3773355	0.000368408	0.000368408	0.000424565	0.000424565	0.005221717	0.002080843	0.006767792	0.006767792	0.003492632	0.001354747	0.005542812	0.005542812	0.003624542	0.003624542	0.000816413	0.000816413	0.002764159	0.002764159	0.003302927
3835303773355	383530	3773355	0.000368084	0.000368084	0.000424192	0.000424192	0.005012859	0.001997614	0.006497094	0.006497094	0.003352934	0.00130056	0.005355597	0.005355597	0.003479568	0.003479568	0.000783758	0.000783758	0.002653598	0.002653598	0.003377901
3835403773355	383540	3773355	0.000366186	0.000366186	0.000422005	0.000422005	0.004779503	0.001904622	0.006194645	0.006194645	0.00319685	0.001240017	0.00515433	0.00515433	0.003317589	0.003317589	0.000747273	0.000747273	0.002530069	0.002530069	0.003753463
3835503773355	383550	3773355	0.000363548	0.000363548	0.000418964	0.000418964	0.004580888	0.001825474	0.005937223	0.005937223	0.003064003	0.001188487	0.004964713	0.004964713	0.003179724	0.003179724	0.00071622	0.00071622	0.002424931	0.002424931	0.003875545
3835603773355	383560	3773355	0.000360076	0.000360076	0.000414964	0.000414964	0.004418328	0.001760695	0.005726531	0.005726531	0.002955272	0.001146312	0.004802045	0.004802045	0.003066887	0.003066887	0.000690804	0.000690804	0.002338878	0.002338878	0.003943444
3835703773355	383570	3773355	0.000355956	0.000355956	0.000410216	0.000410216	0.004264626	0.001699445	0.00552732	0.00552732	0.002852466	0.001106435	0.00464578	0.00464578	0.002960198	0.002960198	0.000666772	0.000666772	0.002257515	0.002257515	0.003977351
3835803773355	383580	3773355	0.000351374	0.000351374	0.000404935	0.000404935	0.004119436	0.001641587	0.005339141	0.005339141	0.002755353	0.001068766	0.004495386	0.004495386	0.002859417	0.002859417	0.000644072	0.000644072	0.002180657	0.002180657	0.003979386
3835903773355	383590	3773355	0.000346329	0.000346329	0.00039912	0.00039912	0.003981028	0.001586431	0.005159753	0.005159753	0.002662777	0.001032857	0.004349972	0.004349972	0.002763344	0.002763344	0.000622432	0.000622432	0.00210739	0.00210739	0.003933178
3836003773355	383600	3773355	0.000340681	0.000340681	0.000392612	0.000392612	0.003850232	0.00153431	0.004990231	0.004990231	0.002575292	0.000998922	0.004210961	0.004210961	0.002672555	0.002672555	0.000601982	0.000601982	0.002038152	0.002038152	0.003862776
3836103773355	383610	3773355	0.000334247	0.000334247	0.000385198	0.000385198	0.00372089	0.001482767	0.004822592	0.004822592	0.002488779	0.000965365	0.004073463	0.004073463	0.002582775	0.002582775	0.00058176	0.00058176	0.001969684	0.001969684	0.003763817
3836203773355	383620	3773355	0.000327397	0.000327397	0.000377303	0.000377303	0.003597638	0.001433651	0.004662846	0.004662846	0.00240634	0.000933388	0.003941923	0.003941923	0.002497222	0.002497222	0.000562489	0.000562489	0.001904439	0.001904439	0.003647602
3836303773355	383630	3773355	0.000320222	0.000320222	0.000369034	0.000369034	0.003479645	0.001386631	0.004509918	0.004509918	0.002327418	0.000902775	0.003815719	0.003815719	0.00241532	0.00241532	0.000544041	0.000544041	0.001841979	0.001841979	0.003520258
3836403773355	383640	3773355	0.000312816	0.000312816	0.000360499	0.000360499	0.003366358	0.001341487	0.004363088	0.004363088	0.002251645	0.000873384	0.003694585	0.003694585	0.002336685	0.002336685	0.000526329	0.000526329	0.001782009	0.001782009	0.0033869
3836503773355	383650	3773355	0.000305363	0.000305363	0.000351911	0.000351911	0.003258677	0.001298576	0.004223524	0.004223524	0.00217962	0.000845446	0.00357941	0.00357941	0.00226194	0.00226194	0.000509493	0.000509493	0.001725007	0.001725007	0.003254698
3836603773355	383660	3773355	0.000296893	0.000296893	0.000342149	0.000342149	0.00314802	0.001254479	0.004080103	0.004080103	0.002105605	0.000816737	0.003462457	0.003462457	0.00218513	0.00218513	0.000492192	0.000492192	0.00166643	0.00166643	0.003110271
3836703773355	383670	3773355	0.000288237	0.000288237	0.000332174	0.000332174	0.003041584	0.001212065	0.003942153	0.003942153	0.002034414	0.000789123	0.003350039	0.003350039	0.00211125	0.00211125	0.00047555	0.00047555	0.001610087	0.001610087	0.002971193
3836803773355	383680	3773355	0.000279859	0.000279859	0.000322518	0.000322518	0.002940892	0.001171939	0.003811648	0.003811648	0.001967065	0.000762999	0.003243668	0.003243668	0.002041357	0.002041357	0.000459807	0.000459807	0.001556785	0.001556785	0.002842124
3836903773355	383690	3773355	0.000271758	0.000271758	0.000313183	0.000313183	0.002844975	0.001133717	0.003687332	0.003687332	0.001902909	0.000738114	0.00314219	0.00314219	0.001974778	0.001974778	0.000444811	0.000444811	0.001506011	0.001506011	0.002721682
3837003773355	383700	3773355	0.000264167	0.000264167	0.000304435	0.000304435	0.002754318	0.00109759	0.003569832	0.003569832	0.001842272	0.000714593	0.003045959	0.003045959	0.00191185	0.00191185	0.000430636	0.000430636	0.001458021	0.001458021	0.002611161
3837103773355	383710	3773355	0.000259492	0.000259492	0.000299047	0.000299047	0.002681931	0.001068744	0.003476012	0.003476012	0.001793854	0.000695813	0.002966892	0.002966892	0.001861604	0.001861604	0.000419319	0.000419319	0.001419702	0.001419702	0.002529198
3837203773355	383720	3773355	0.000256113	0.000256113	0.000295153	0.000295153	0.002617779	0.001043179	0.003392865	0.003392865	0.001750945	0.000679169	0.002896009	0.002896009	0.001817074	0.001817074	0.000409289	0.000409289	0.001385743	0.001385743	0.002459487
3837303773355	383730	3773355	0.00025315	0.00025315	0.000291739	0.000291739	0.002557433	0.001019132	0.003314652	0.003314652	0.001710582	0.000663512	0.002829305	0.002829305	0.001775187	0.001775187	0.000399854	0.000399854	0.001353798	0.001353798	0.002395556
3837403773355	383740	3773355	0.000253521	0.000253521	0.000292165	0.000292165	0.00251591	0.001002585	0.003260835	0.003260835	0.001682809	0.00065274	0.0027803	0.0027803	0.001746365	0.001746365	0.000393362	0.000393362	0.001331818	0.001331818	0.002361649
3837503773355	383750	3773355	0.00025403	0.00025403	0.000292752	0.000292752	0.00247508	0.000986314	0.003207916	0.003207916	0.001655499	0.000642146	0.002732362	0.002732362	0.001718023	0.001718023	0.000386978	0.000386978	0.001310204	0.001310204	0.002330072
3837603773355	383760	3773355	0.000255418	0.000255418	0.000294353	0.000294353	0.002438956	0.000971919	0.003161095	0.003161095	0.001631336	0.000632774	0.002689227	0.002689227	0.001692948	0.001692948	0.00038133	0.00038133	0.001291081	0.001291081	0.002308417
3837703773355	383770	3773355	0.00025764	0.00025764	0.000296913	0.000296913	0.002407191	0.000959261	0.003119926	0.003119926	0.00161009	0.000624533	0.002650539	0.002650539	0.0016709	0.0016709	0.000376363	0.000376363	0.001274266	0.001274266	0.002297114
3837803773355	383780	3773355	0.000259955	0.000259955	0.00029958	0.00029958	0.002376672	0.000947099	0.00308037	0.00308037	0.001589677	0.000616615	0.002613363	0.002613363	0.001649715	0.001649715	0.000371592	0.000371592	0.001258111	0.001258111	0.002290385
3837903773355	383790	3773355	0.000261853	0.000261853	0.000301767	0.000301767	0.002345323	0.000934606	0.003039739	0.003039739	0.001568708	0.000608482	0.002576275	0.002576275	0.001627955	0.001627955	0.00036669	0.00036669	0.001241516	0.001241516	0.002283483
3838003773355	383800	3773355	0.000263611	0.000263611	0.000303795	0.000303795	0.002314942	0.0009225	0.003000363	0.003000363	0.001548388	0.000600599	0.002540611	0.002540611	0.001606867	0.001606867	0.00036194	0.00036194	0.001225434	0.001225434	0.002279255

			MSite Grubbing / Prep	MMass Grading / Excavation	MMass Grading / Excavation	MDrainage / Utilities Trenching	MFoundations / Concrete Pads	MBuilding / Structure Construction	MAsphalt Paving	MLandscaping or Other Finishing	MWaterside Construction (Piles)	RSSWRestriping South Valley	RSSWRestriping Silver Lake Boulevard	RSSWDemolition	RSSWPlacing Base	RSSWForm	Child Risk				
Unique Identifier	X (UTM)	Y (UTM)	2027	2027	2028	2028	2028	2028	2028	2028	2028	2029	2029	2029	2029	2029	3rd Trimester	0<2	2<16	Total	per million
3836703773345	383670	3773345	0.00255414	0.004248495	0.004248495	0.002043312	0.000968203	0.002626755	0.001707971	0.001172938	0.001260681	0.001091341	0.003794308	0.011369369	0.001033853	0.002248621	6.28786E-08	1.13116E-06	1.014E-06	2.20809E-06	2.20808916
3836803773345	383680	3773345	0.002451553	0.004077854	0.004077854	0.001961242	0.000929315	0.002521251	0.00163937	0.001125827	0.001210046	0.001051909	0.00347129	0.010413711	0.000946952	0.002059612	6.02494E-08	1.08752E-06	9.5455E-07	2.10232E-06	2.10232382
3836903773345	383690	3773345	0.002355507	0.003918095	0.003918095	0.001884406	0.000892907	0.002422475	0.001575144	0.00108172	0.001162639	0.001014602	0.003188675	0.009575408	0.000870723	0.001893813	5.78069E-08	1.04661E-06	9.0076E-07	2.00518E-06	2.00517981
3837003773345	383700	3773345	0.002266083	0.003769348	0.003769348	0.001812866	0.000859009	0.002330509	0.001515345	0.001040653	0.001118501	0.000979509	0.002941611	0.008840933	0.000803935	0.00174855	5.55606E-08	1.00884E-06	8.5221E-07	1.91662E-06	1.9166179
3837103773345	383710	3773345	0.0022041	0.003666247	0.003666247	0.00176328	0.000835513	0.002266764	0.001473897	0.001012189	0.001087907	0.0009515	0.002762758	0.008308266	0.000755497	0.001643199	5.40485E-08	9.84414E-07	8.1653E-07	1.855E-06	1.85499576
3837203773345	383720	3773345	0.002153525	0.003582122	0.003582122	0.00172282	0.000816341	0.00221475	0.001440077	0.000988963	0.001062944	0.000926766	0.002615883	0.007870195	0.000715662	0.001556558	5.28496E-08	9.65593E-07	7.8675E-07	1.80519E-06	1.80519107
3837303773345	383730	3773345	0.002106938	0.00350463	0.00350463	0.00168555	0.000798681	0.002166839	0.001408924	0.000967569	0.00103995	0.000903509	0.002484699	0.007478554	0.000680049	0.0014791	5.17589E-08	9.48555E-07	7.5961E-07	1.75992E-06	1.75992164
3837403773345	383740	3773345	0.002080773	0.003461107	0.003461107	0.001664618	0.000788763	0.00213993	0.001391427	0.000955553	0.001027035	0.000885062	0.002390226	0.007196134	0.000654368	0.001423243	5.11595E-08	9.40713E-07	7.4021E-07	1.73208E-06	1.73208348
3837503773345	383750	3773345	0.00205724	0.003421964	0.003421964	0.001645792	0.000779842	0.002115728	0.00137569	0.000944746	0.001015419	0.000867323	0.002301976	0.006932085	0.000630357	0.00137102	5.05965E-08	9.3351E-07	7.2188E-07	1.70599E-06	1.70598783
3837603773345	383760	3773345	0.00204336	0.003398875	0.003398875	0.001634688	0.000774581	0.002101453	0.001366408	0.000938372	0.001008568	0.000851562	0.002227333	0.006708708	0.000610044	0.001326841	5.0217E-08	9.2978E-07	7.065E-07	1.6865E-06	1.68650665
3837703773345	383770	3773345	0.002039371	0.003392241	0.003392241	0.001631497	0.000773069	0.002097351	0.001363741	0.00093654	0.0010066	0.000837513	0.002163646	0.006517961	0.000592699	0.001289115	4.99913E-08	9.28885E-07	6.9363E-07	1.6725E-06	1.67250319
3837803773345	383780	3773345	0.002040089	0.003393435	0.003393435	0.001632071	0.000773341	0.002098089	0.001364221	0.00093687	0.001006954	0.000824173	0.002104813	0.006341837	0.000576684	0.001254281	4.98061E-08	9.28653E-07	6.818E-07	1.66026E-06	1.66025638
3837903773345	383790	3773345	0.002031793	0.003379635	0.003379635	0.001625434	0.000770196	0.002089557	0.001358674	0.00093306	0.001002859	0.000809651	0.002039846	0.00614725	0.000558989	0.001215796	4.94235E-08	9.24455E-07	6.6805E-07	1.64193E-06	1.64193098
3838003773345	383800	3773345	0.002025491	0.003369153	0.003369153	0.001620393	0.000767807	0.002083076	0.001354459	0.000930166	0.000999749	0.00079572	0.001979554	0.005966648	0.000542566	0.001180077	4.90668E-08	9.20535E-07	6.5514E-07	1.62474E-06	1.62473956
3838103773345	383810	3773345	0.002015041	0.00335177	0.00335177	0.001612032	0.000763846	0.002072329	0.001347471	0.000925367	0.000994591	0.000781553	0.001918963	0.005785222	0.000526069	0.001144195	4.86323E-08	9.14937E-07	6.4179E-07	1.60535E-06	1.60535458
3838203773345	383820	3773345	0.00199765	0.003322844	0.003322844	0.00159812	0.000757253	0.002054444	0.001335842	0.000917381	0.000986007	0.000766855	0.001856498	0.005598131	0.000509056	0.001107192	4.80892E-08	9.07094E-07	6.2754E-07	1.58273E-06	1.58272755
3838303773345	383830	3773345	0.00198034	0.00329405	0.00329405	0.001584272	0.000750691	0.002036642	0.001324267	0.000909431	0.000977463	0.000752599	0.001797545	0.00542155	0.00049299	0.001072268	4.75637E-08	8.99411E-07	6.1391E-07	1.56088E-06	1.56088334
3838403773345	383840	3773345	0.001923781	0.003199972	0.003199972	0.001539025	0.000729252	0.001978475	0.001286446	0.000883458	0.000949547	0.000733592	0.001714476	0.005172124	0.000470318	0.001022937	4.63808E-08	8.79574E-07	5.9306E-07	1.51901E-06	1.519012
3838503773345	383850	3773345	0.001863394	0.003099525	0.003099525	0.001490715	0.000706361	0.001916371	0.001246064	0.000855726	0.00091974	0.000714584	0.001633312	0.004928274	0.000448144	0.000974708	4.51465E-08	8.58576E-07	5.7218E-07	1.4759E-06	1.47590005
3838603773345	383860	3773345	0.001802049	0.002997486	0.002997486	0.001441639	0.000683107	0.001853282	0.001205043	0.000827555	0.000889462	0.000695842	0.001555751	0.004695118	0.000426942	0.000928595	4.39068E-08	8.37304E-07	5.5179E-07	1.433E-06	1.4330013
3838703773345	383870	3773345	0.001736556	0.002888547	0.002888547	0.001389245	0.00065828	0.001785927	0.001161247	0.000797479	0.000857135	0.000676953	0.001479321	0.004465252	0.00040604	0.000883132	4.26018E-08	8.14579E-07	5.3123E-07	1.38841E-06	1.38840816
3838803773345	383880	3773345	0.001674334	0.002785048	0.002785048	0.001339467	0.000634693	0.001721936	0.001119639	0.000768905	0.000826424	0.00065886	0.001408518	0.004252294	0.000386675	0.000841014	4.13567E-08	7.9273E-07	5.1185E-07	1.34593E-06	1.34593273
3838903773345	383890	3773345	0.001608762	0.002675976	0.002675976	0.001287009	0.000609837	0.001654499	0.00107579	0.000738792	0.000794058	0.00064059	0.001338847	0.004042627	0.00367609	0.000799546	4.0052E-08	7.69469E-07	4.9233E-07	1.30185E-06	1.30184731
3839003773345	383900	3773345	0.001545343	0.002570487	0.002570487	0.001236274	0.000585796	0.001589278	0.001033381	0.000709668	0.000762756	0.000622911	0.001273374	0.003845573	0.00034969	0.000760573	3.87787E-08	7.46542E-07	4.7366E-07	1.25898E-06	1.25897974
3839103773345	383910	3773345	0.001484637	0.002469509	0.002469509	0.001187709	0.000562784	0.001526845	0.000992787	0.00068179	0.000732792	0.000605792	0.00121198	0.003660675	0.00033287	0.000724004	3.75423E-08	7.24055E-07	4.5586E-07	1.21746E-06	1.21745985
3829703773355	382970	3773355	0.000667452	0.001110224	0.001110224	0.000533962	0.000253013	0.000686428	0.00044633	0.000306514	0.000329443	0.000354385	0.000450123	0.00138532	0.000125972	0.000273987	4.83203E-08	1.13987E-06	6.4399E-07	1.83219E-06	1.83218734
3829803773355	382980	3773355	0.000683008	0.001136099	0.001136099	0.000546406	0.000258909	0.000702426	0.000456732	0.000313658	0.000337121	0.000375447	0.00046635	0.001435772	0.000130559	0.000283965	4.93795E-08	1.1604E-06	6.7968E-07	1.88946E-06	1.88945802
3829903773355	382990	3773355	0.000697925	0.001160912	0.001160912	0.00055834	0.000264564	0.000717767	0.000466707	0.000320508	0.000344484	0.000395655	0.000482636	0.001486315	0.000135155	0.000293962	5.03883E-08	1.17969E-06	7.1653E-07	1.94661E-06	1.94661121
3830003773355	383000	3773355	0.000711885	0.001184133	0.001184133	0.000569508	0.000269856	0.000732124	0.00047604	0.000326919	0.000351375	0.000427917	0.000498625	0.001535944	0.000139668	0.000303777	5.13312E-08	1.1976E-06	7.5385E-07	2.00278E-06	2.00277637
3830103773355	383010	3773355	0.000726324	0.00120815	0.00120815	0.000581059	0.000275329	0.000746974	0.000485698	0.00033355	0.000358501	0.000429632	0.000515507	0.001588498	0.000144447	0.000314171	5.22715E-08	1.21499E-06	7.9394E-07	2.0612E-06	2.06120017
3830203773355	383020	3773355	0.000730392	0.001214917	0.001214917	0.000584314	0.000276871	0.000751158	0.000488418	0.000335418	0.00036051	0.00435347	0.000524767	0.00161738	0.000147074	0.000319884	5.27194E-08	1.22347E-06	8.2055E-07	2.09674E-06	2.09674065
3830303773355	383030	3773355	0.000732466	0.001218367	0.001218367	0.000585973	0.000277658	0.000753291	0.000489805	0.000336371	0.000361533	0.004379089	0.000532865	0.001642697	0.000149376	0.000324891	5.30005E-08	1.22692E-06	8.463E-07	2.12622E-06	2.12621643
3830403773355	383040	3773355	0.000736615	0.001225267	0.001225267	0.000589292	0.00027923	0.000757557	0.000492579	0.000338276	0.000363581	0.004403704	0.000543107	0.001674869	0.000152301	0.000331254	5.33204E-08	1.22969E-06	8.7718E-07	2.16019E-06	2.16019296
3830503773355	383050	3773355	0.000746427	0.001241588	0.001241588	0.000597141	0.000282949	0.000767648	0.000499141	0.000342781	0.000368424	0.004445851	0.000558292	0.001722305	0.000156615	0.000340635	5.38782E-08	1.23682E-06	9.1787E-07	2.20857E-06	2.20856754
3830603773355	383060	3773355	0.000756478	0.001258307	0.001258307	0.000605182	0.00028676	0.000777985	0.000505862	0.000347397	0.000373385	0.00446359	0.00057437	0.001772757	0.000161202	0.000350614	5.4415E-08	1.24294E-06	9.6116E-07	2.25852E-06	2.25851673
3830703773355	383070	3773355	0.000761503	0.001266667	0.001266667	0.000609203	0.000288665	0.000783153	0.000509223	0.000349705	0.000375865	0.004422446	0.000587143	0.001813155	0.000164876	0.000358604	5.4646E-08	1.24143E-06	9.9943E-07	2.2955E-06	2.29550262
3830803773355	383080	3773355	0.000764694	0.001271974	0.001271974	0.000611755	0.000289874	0.000786435	0.000511356	0.000351171	0.00037744	0.004351433	0.00059944	0.001852364	0.000168441	0.000366359	5.47646E-08	1.23654E-06	1.0374E-06	2.32875E-06	2.32875338
3830903773355	383090	3773355	0.000772911	0.001285641	0.001285641	0.000618329	0.000292989	0.000794885	0.000516851	0.000354944	0.000381496	0.00429444	0.00061659	0.001906563	0.00017337	0.000377078	5.51155E-08	1.23668E-06	1.085E-06	2.37676E-06	2.37676331
3831003773355	383100	3773355	0.000803942	0.001337258	0.001337258	0.000643154	0.000304752	0.000826799	0.000537602	0.000369194	0.000396813	0.00434922	0.00065208	0.002017338	0.000183443	0.000398987	5.65188E-08	1.26173E-06	1.17E-06	2.48825E-06	2.4882545
3831103773355	383110	3773355	0.000836888	0.001392059	0.001392059	0.00066951	0.000317241	0.000860681	0.000559633	0.000384324	0.000413074	0.004395794	0.000690876	0.00213844	0.000194455	0.000422938	5.79332E-08	1.28622E-06	1.2661E-06	2.61025E-06	2.61025493
3831203773355	383120	3773355	0.000877013	0.001458803	0.001458803	0.000701611	0.000332451	0.000901947	0.000586465	0.000402751	0.000432879	0.004465626	0.000737591	0.002284494	0.000207736	0.000451825	5.95767E-08	1.31483E-06	1.386E-06	2.76039E-06	2.76039057
3831303773355	383130	3773355	0.000923042	0.001535366	0.001535366	0.000738433	0.000349899	0.000949284	0.000617244	0.000423888	0.000455598	0.004555086	0.000792256	0.002455409	0.000223278	0.000485628	6.13502E-08	1.34455E-06	1.5351E-06	2.94104E-06	2.94103965
3831403773355	383140	3773355	0.000971942	0.001616705	0.001616705	0.000777554	0.000368436	0.000999575	0.000649944	0.000446345	0.000479734	0.00465157	0.000853144	0.002646156	0.000240624	0.000523354	6.30165E-08	1.36957E-06	1.7182E-06	3.15083E-06	3.15083345
3831503773355	383150	3773355	0.001026107	0.001706802	0.001706802	0.000820886	0.000388969	0.00105528	0.000686165	0.000471219	0.000506469	0.00477686	0.000924095	0.002868802	0.000260869	0.000567388	6.47219E-08	1.39196E-06	1.9635E-06	3.42019E-06	3.42019032
3831603773355	383160	3773355	0.001079235	0.001795174	0.001795174	0.000863388	0.000409108	0.001109918	0.000721692	0.000495617	0.000532693	0.004911566	0.001001865	0.003113383	0.00028311	0.000615761	6.6252E-08	1.40699E-06	2.2921E-06	3.76537E-06	3.76537177
3831703773355	383170	3773355	0.001128534	0.001877177	0.001877177	0.000902827	0.000427796	0.001160619	0.000754659	0.000518257	0.000557026	0.00508591	0.001089936	0.003391964	0.000308442	0.000670859	6.76536E-08	1.41424E-06	2.7931E-06	4.275E-06	4.27500486
3831803773355	383180	3773355	0.001173127	0.001951351	0.001951351	0.000938502	0.0004447	0.001206479	0.000784478	0.000538735	0.000579036	0.005304881	0.001180896	0.003688186	0.000335379	0.000729445	6.89184E-08	1.4148E-06	3.6367E-06	5.12038E-06	5.12037645
3831903773355	383190	3773355	0.001190039	0.001979482	0.001979482	0.000952031	0.00045111	0.001223872	0.000795787	0.000546501	0.000587383	0.005522671	0.001282276	0.004001589	0.000363877	0.00079143	6.9448E-08	1.39717E-06	5.2191E-06	6.68568E-06	6.68567629
3835203773355	383520	3773355	0.000305911	0.005079803	0.005079803	0.002443129	0.001157652	0.003140735	0.002042171	0.001402448	0.00150736	0.001950754	0.043645396	0.162015932	0.014732631	0.032043327	1.3553e-07	2.08363E-06	5.5492E-06	7.76836E-06	7.7683562
3835303773355	383530	3773355	0.003123233	0.005195111	0.005195111	0.002498586	0.00118393	0.003212028	0.002088527	0.001434282	0.001541576	0.001870267	0.045189654	0.119097875	0.010829954	0.023555042	1.30901e-07	2.03386E-06	4.4823E-06	6.64702E-06	6.64701504
3835403773355	383540	3773355	0.00347048	0.005772714	0.005772714	0.002776384	0.001315562	0.003569148	0.002320734	0.001593749	0.001712972	0.001788482	0.032100501	0.087425435	0.007949877	0.017290903	1.25119e-07	1.97268E-06	3.6788E-06	5.7766E-06	5.77660068
3835503773355	383550	3773355	0.003583358	0.005960472	0.005960472	0.002866686	0.001358351	0.003685234	0.002396216	0.001645585	0.001768686	0.001711773	0.023845751	0.066608158	0.006056894	0.013173686	1.1897e-07	1.9045E-06	3.1101E-06	5.1336E-06	5.13359949
3835603773355	383560	3773355	0.003646138	0.0060649	0.0060649	0.002916911	0.001382149	0.0037498	0.002438198	0.001674416	0.001799673	0.001644213	0.01882139	0.053478279	0.004862952	0.010576873	1.13569e-07	1.8424E-06	2.7174E-06	4.67337E-06	4.67336665
3835703773355	383570	3773355	0.003677489	0.006117047	0.006117047	0.002941991	0.001394033	0.003782041	0.002459162	0.001688813	0.001815147	0.001580077	0.015291713	0.043974253	0.003998721	0.008697178	1.08281e-07	1.7799E-06	2.4092E-06	4.29743E-06	4.29743029
3835803773355	383580	3773355	0.003674378	0.006111872	0.006111872	0.002939502	0.001392854	0.003778842	0.002457081	0.001687385	0.001813612	0.0015191	0.012704026	0.036871802	0.003352872	0.007292463	1.03147e-07	1.71694E-06	2.1607E-06	3.98076E-06	3.98075948
3835903773355	383590	3773355	0.003636646	0.006049109	0.006049109	0.002909316	0.001378551	0.003740037	0.00243185	0.001670057	0.001794988	0.001460749	0.010745255	0.031420548	0.002857172	0.00621432	9.82105E-08	1.65423E-06	1.9551E-06	3.70757E-06	3.70757217
3836003773355	383600	3773355	0.003571552	0.005940834	0.005940834	0.002857241	0.001353875	0.003673092	0.002388321	0.001640164	0.001762859	0.001405409	0.009238244	0.027172732	0.002470904	0.005374192	9.35684E-08	1.59302E-06	1.7834E-06	3.46997E-06	3.46997041
3836103773355	383610	3773355	0.003480053	0.005788637	0.005788637	0.002784042	0.001319191	0.003578992	0.002327135	0.001598145	0.001717697	0.001351573	0.008015903	0.023689461	0.002154159	0.004685275	8.908E-08	1.53158E-06	1.6335E-06	3.25416E-06	3.25415911
3836203773355	383620	3773355	0.0033726	0.005609903	0.005609903	0.0026908	0.001278459	0.003468485	0.002255281	0.001548799	0.00166466	0.001300454	0.007033689	0.020867363	0.001897537	0.004127123	8.4878e-08	1.47189E-06	1.5048E-06	3.06155E-06	3.06155093
3836303773355	383630	3773355	0.003254857	0.005414051	0.005414051	0.002603885	0.001233825	0.003347394	0.002176545	0.001494728	0.001606543	0.001251813	0.006230118	0.018541374	0.001686027	0.003667092	8.09308E-08	1.41391E-06	1.3927E-06	2.88753E-06	2.88752709
3836403773355	383640	3773355	0.003131609	0.005209044	0.005209044	0.002505287	0.001187106	0.003220642	0.002094128	0.001438129	0.00154571	0.001205505	0.005560799	0.01659158	0.001508726	0.003281464	7.72364E-08	1.35815E-06	1.294E-06	2.72935E-06	2.72935274
3836503773355	383650	3773355	0.003009319	0.005005629	0.005005629	0.002407455	0.001140749	0.003094875	0.002012352	0.001381969	0.00148535	0.001161763	0.005000542	0.014951076	0.00135955	0.002957007	7.38203E-08	1.30537E-06	1.2072E-06	2.58635E-06	2.58635362
3836603773355	383660	3773355	0.00287578	0.004783504	0.004783504	0.002300624	0.001090128	0.00295754	0.001923054	0.001320645	0.001419437	0.001118052	0.004498612	0.013474632	0.001225292	0.002664997	7.03758E-08	1.25051E-06	1.1253E-06	2.44619E-06	2.44618501
3836703773355	383670	3773355	0.002747188	0.004569607	0.004569607	0.00219775	0.001041382	0.002825291	0.001837063	0.001261591	0.001355966	0.001076436	0.004068884	0.012206118	0.001109942	0.002414112	6.71374E-08	1.19793E-06	1.0519E-06	2.317E-06	2.31700081
3836803773355	383680	3773355	0.002627849	0.004371101	0.004371101	0.002102279	0.000996144	0.00270256	0.00175726	0.001206787	0.001297063	0.001037329	0.003702187	0.011119761	0.001011156	0.002199254	6.41505E-08	1.1488E-06	9.8678E-07	2.19973E-06	2.19972817
3836903773355	383690	3773355	0.002516487	0.004185865	0.004185865	0.00201319	0.00095393	0.002588032	0.001682792	0.001155646	0.001242096	0.001000347	0.003384201	0.010174979	0.000925244	0.002012396	6.13801E-08	1.10281E-06	9.2822E-07	2.09241E-06	2.09241297
3837003773355	383700	3773355	0.002414299	0.004015888	0.004015888	0.001931439	0.000915193	0.002482939	0.001614458	0.001108719	0.001191658	0.000965637	0.003108643	0.009354499	0.000850635	0.001850122	5.88384E-08	1.06039E-06	8.7586E-07	1.99509E-06	1.99508992
3837103773355	383710	3773355	0.002338516	0.003889832	0.003889832	0.001870813	0.000886466	0.002405001	0.001563782	0.001073917	0.001154253	0.000936949	0.002900582	0.008733815	0.00079194	0.001727364	5.69821E-08	1.03021E-06	8.3559E-07	1.92279E-06	1.92278606
3837203773355	383720	3773355	0.00227406	0.003782617	0.003782617	0.001819248	0.000862033	0.002338713	0.00152068	0.001044317	0.001122438	0.000911271	0.002727327	0.008216228	0.000747128	0.001624996	5.54364E-08	1.00548E-06	8.0138E-07	1.86229E-06	1.86228811
3837303773355	383730	3773355	0.002214949	0.003684293	0.003684293	0.001771959	0.000839625	0.002277921	0.001481152	0.001017171	0.001093262	0.000887275	0.002574676	0.007759603	0.000705606	0.001534685	5.40371E-08	9.8318E-07	7.7056E-07	1.80778E-06	1.80777606
3837403773355	383740	3773355	0.002183599	0.003632146	0.003632146	0.001746879	0.000827741	0.002245679	0.001460187	0.001002774	0.001077788	0.000869301	0.002471658	0.007451226	0.000677564	0.001473695	5.33199E-08	9.73509E-07	7.5003E-07	1.77686E-06	1.77686014
3837503773355	383750	3773355	0.002154402	0.003583581	0.003583581	0.001723522	0.000816674	0.002215653	0.001440663	0.000989366	0.001063377	0.000851946	0.002375488	0.007162865	0.000651342	0.001416663	5.26342E-08	9.6434E-07	7.3058E-07	1.74756E-06	1.74755596
3837603773355	383760	3773355	0.002134379	0.003550276	0.003550276	0.001707504	0.000809084	0.002195061	0.001427274	0.000980171	0.001053494	0.000836421	0.002293312	0.006916456	0.000628936	0.001367929	5.21235E-08	9.5846E-07	7.1403E-07	1.72461E-06	1.72460912
3837703773355	383770	3773355	0.002123929	0.003532893	0.003532893	0.001699143	0.000805122	0.002184313	0.001420286	0.000975372	0.001048336	0.00082249	0.002222748	0.006704778	0.000609687	0.001326063	5.17735E-08	9.55569E-07	7.0001E-07	1.70735E-06	1.70735309
3837803773355	383780	3773355	0.002117707	0.003522543	0.003522543	0.001694166	0.000802764	0.002177914	0.001416125	0.000972515	0.001045265	0.000809268	0.002157126	0.006507907	0.000591785	0.001287126	5.14589E-08	9.53203E-07	6.8699E-07	1.69165E-06	1.69164876
3837903773355	383790	3773355	0.002111325	0.003511928	0.003511928	0.00168906	0.000800344	0.002171351	0.001411858	0.000969584	0.001042115	0.000796075	0.002093022	0.006315514	0.00057429	0.001249075	5.11072E-08	9.50009E-07	6.7403E-07	1.67515E-06	1.67514867
3838003773355	383800	3773355	0.002107416	0.003505426	0.003505426	0.001685933	0.000798863	0.002167331	0.001409244	0.000967789	0.001040186	0.000783442	0.002033415	0.006136557	0.000558017	0.001213681	5.07772E-08	9.47017E-07	6.6186E-07	1.65965E-06	1.6596508

			EGIODemolition	EGIOSite Grubbing / Prep	EGIOMass Grading / Excavation	EGIOMass Grading / Excavation	EGIODrainage / Utilities Trenching	EGIODrainage / Utilities Trenching	EGIOFoundations / Concrete Pads	EGIOFoundations / Concrete Pads	EGIOBuilding / Structure Construction	EGIOBuilding / Structure Construction	EGIOAsphalt Paving	EGIOArchitectural Coating	EGIOLandscaping or Other Finishing	EGIOWaterside Construction (Piles)	HIWaterside Construction (Landscaping)	HIWaterside Construction (Landscaping)	KMDemolition	KMSite Grubbing / Prep	KMMass Grading / Excavation
Unique Identifier	X (UTM)	Y (UTM)	2025	2025	2025	2026	2026	2027	2026	2027	2026	2027	2027	2027	2027	2027	2025	2026	2025	2025	2025
3838103773355	383810	3773355	0.000500491	0.00046276	0.000769739	0.000769739	0.000370206	0.000370206	0.000175418	0.000175418	0.000475914	0.000475914	0.000309449	6.27669E-05	0.000212512	0.000228409	0.001725793	0.001725793	0.001213308	0.001121834	0.001866031
3838203773355	383820	3773355	0.000498851	0.00046124	0.000767218	0.000767218	0.000368993	0.000368993	0.000174844	0.000174844	0.000474355	0.000474355	0.000308435	6.25613E-05	0.000211816	0.000227661	0.001695075	0.001204508	0.001113697	0.001113697	0.001852497
3838303773355	383830	3773355	0.000497212	0.00045973	0.000764697	0.000764697	0.000367781	0.000367781	0.000174269	0.000174269	0.000472796	0.000472796	0.000307422	6.23557E-05	0.00021112	0.000226913	0.001666058	0.001666058	0.001195707	0.00110556	0.001838962
3838403773355	383840	3773355	0.000488757	0.00045191	0.000751694	0.000751694	0.000361527	0.000361527	0.000171306	0.000171306	0.000464756	0.000464756	0.000302194	6.12954E-05	0.00020753	0.000223054	0.001611627	0.001611627	0.001168185	0.001080113	0.001796634
3838503773355	383850	3773355	0.000479439	0.00044329	0.000737363	0.000737363	0.000354634	0.000354634	0.00016804	0.00016804	0.000455896	0.000455896	0.000296433	6.01268E-05	0.000203573	0.000218802	0.001555895	0.001555895	0.00113842	0.001052591	0.001750855
3838603773355	383860	3773355	0.000469949	0.00043452	0.000722767	0.000722767	0.000347614	0.000347614	0.000164714	0.000164714	0.000446872	0.000446872	0.000290565	5.89366E-05	0.000199544	0.000214471	0.001501764	0.001501764	0.001108309	0.001024751	0.001704546
3838703773355	383870	3773355	0.000459768	0.0004251	0.000707109	0.000707109	0.000340084	0.000340084	0.000161145	0.000161145	0.000437191	0.000437191	0.000284271	5.76598E-05	0.000195221	0.000209825	0.001448033	0.001448033	0.001076732	0.000995554	0.001655981
3838803773355	383880	3773355	0.000449932	0.00041601	0.000691983	0.000691983	0.000332809	0.000332809	0.000157698	0.000157698	0.000427838	0.000427838	0.000278189	5.64264E-05	0.000191045	0.000205336	0.001397604	0.001397604	0.001046104	0.000967235	0.001608876
3838903773355	383890	3773355	0.000439752	0.0004066	0.000676325	0.000676325	0.000325278	0.000325278	0.00015413	0.00015413	0.000418158	0.000418158	0.000271895	5.51496E-05	0.000186722	0.00020069	0.001348275	0.001348275	0.001014613	0.000938119	0.001560444
3839003773355	383900	3773355	0.000429657	0.00039726	0.0006608	0.0006608	0.000317812	0.000317812	0.000150592	0.000150592	0.000408559	0.000408559	0.000265653	5.38837E-05	0.000182436	0.000196083	0.001301448	0.001301448	0.000983639	0.00090948	0.001512808
3839103773355	383910	3773355	0.000419563	0.00038793	0.000645275	0.000645275	0.000310345	0.000310345	0.000147054	0.000147054	0.00039896	0.00039896	0.000259412	5.26177E-05	0.00017815	0.000191476	0.001256823	0.001256823	0.000952839	0.000881002	0.001465437
3829703773355	382970	3773365	0.001330558	0.00123024	0.002046358	0.002046358	0.000984195	0.000984195	0.000466351	0.000466351	0.00126522	0.00126522	0.000822672	0.000166866	0.000564965	0.000607228	0.00146144	0.00146144	0.000689954	0.000637937	0.001061129
3829803773365	382980	3773365	0.001349625	0.00124787	0.002075683	0.002075683	0.000998299	0.000998299	0.00047034	0.00047034	0.001283351	0.001283351	0.000834461	0.000169257	0.000573061	0.00061593	0.001503665	0.001503665	0.000704017	0.000650939	0.001082757
3829903773365	382990	3773365	0.001367139	0.00126407	0.002102619	0.002102619	0.001011254	0.001011254	0.00047917	0.00047917	0.001300005	0.001300005	0.00084529	0.000171454	0.000580497	0.00062322	0.001545689	0.001545689	0.000718512	0.000664341	0.001105049
3830003773365	383000	3773365	0.001382841	0.00127859	0.002126769	0.002126769	0.001022868	0.001022868	0.000484676	0.000484676	0.001314936	0.001314936	0.000854999	0.000173423	0.000587165	0.00063089	0.001587113	0.001587113	0.000733351	0.000678062	0.001127872
3830103773365	383010	3773365	0.00139725	0.00129191	0.002148928	0.002148928	0.001033526	0.001033526	0.000489726	0.000489726	0.001328637	0.001328637	0.000863907	0.00017523	0.000593283	0.000637664	0.001629437	0.001629437	0.000748708	0.000692261	0.001151491
3830203773365	383020	3773365	0.001390951	0.00128608	0.002139241	0.002139241	0.001028867	0.001028867	0.000487519	0.000487519	0.001322648	0.001322648	0.000860013	0.00017444	0.000590608	0.00063479	0.001631638	0.001631638	0.000763117	0.000705583	0.00117365
3830303773365	383030	3773365	0.001372229	0.00126877	0.002110448	0.002110448	0.001015019	0.001015019	0.00048095	0.00048095	0.001304845	0.001304845	0.000848437	0.000172092	0.000582659	0.000626246	0.001629637	0.001629637	0.000773125	0.000714837	0.001189042
3830403773365	383040	3773365	0.00135506	0.0012529	0.002084042	0.002084042	0.001002319	0.001002319	0.00047493	0.00047493	0.001288519	0.001288519	0.000837822	0.000169939	0.000575369	0.00061841	0.001640043	0.001640043	0.000781839	0.000722894	0.001202444
3830503773365	383050	3773365	0.001352731	0.00125075	0.002080459	0.002080459	0.001000596	0.001000596	0.000474123	0.000474123	0.001286304	0.001286304	0.000836382	0.000169647	0.00057438	0.000617347	0.001671261	0.001671261	0.000796333	0.000736295	0.001224736
3830603773365	383060	3773365	0.00134859	0.00124692	0.00207409	0.00207409	0.000997533	0.000997533	0.00047267	0.00047267	0.001282366	0.001282366	0.000833821	0.000169128	0.000572621	0.000615457	0.001702779	0.001702779	0.000811173	0.000750016	0.001247559
3830703773365	383070	3773365	0.001330213	0.00122992	0.002045827	0.002045827	0.00098394	0.00098394	0.00046623	0.00046623	0.001264892	0.001264892	0.000822459	0.000166823	0.000564818	0.00060707	0.001722491	0.001722491	0.000820577	0.000758711	0.001262022
3830803773365	383080	3773365	0.001306659	0.00120815	0.002009603	0.002009603	0.000966517	0.000966517	0.000457975	0.000457975	0.001242495	0.001242495	0.000807896	0.000163869	0.000554817	0.00059632	0.001740801	0.001740801	0.000827134	0.000764774	0.001272107
3830903773365	383090	3773365	0.001290612	0.00119331	0.001984922	0.001984922	0.000954647	0.000954647	0.00045235	0.00045235	0.001227235	0.001227235	0.00079974	0.000161857	0.000548003	0.000588998	0.001767517	0.001767517	0.000837659	0.000774506	0.001288295
3831003773365	383100	3773365	0.001308643	0.00120998	0.002012654	0.002012654	0.000967985	0.000967985	0.00045867	0.00045867	0.001244382	0.001244382	0.000809123	0.000164118	0.00055566	0.000597227	0.001824549	0.001824549	0.000870703	0.000805059	0.001339116
3831103773365	383110	3773365	0.001325899	0.00122594	0.002039193	0.002039193	0.000980749	0.000980749	0.00046471	0.00046471	0.00126079	0.00126079	0.000819792	0.000166282	0.000562987	0.000605102	0.001884684	0.001884684	0.000904092	0.000835931	0.001390467
3831203773365	383120	3773365	0.001353507	0.00125146	0.002081654	0.002081654	0.00100117	0.00100117	0.00047439	0.00047439	0.001287043	0.001287043	0.00083686	0.000169744	0.000574709	0.00061701	0.001962629	0.001962629	0.000942227	0.00087119	0.001449116
3831303773365	383130	3773365	0.001385688	0.00128122	0.002131147	0.002131147	0.001024974	0.001024974	0.000485674	0.000485674	0.001317643	0.001317643	0.000856759	0.00017378	0.000588374	0.00063288	0.002061886	0.002061886	0.000978808	0.000905013	0.001505377
3831403773365	383140	3773365	0.001409156	0.00130292	0.002167239	0.002167239	0.001042333	0.001042333	0.00049389	0.00049389	0.001339958	0.001339958	0.00087126	0.000176723	0.000598338	0.00064398	0.002174451	0.002174451	0.001001844	0.000926312	0.001540806
3831503773365	383150	3773365	0.001413987	0.00130738	0.00217467	0.00217467	0.001045907	0.001045907	0.00049559	0.00049559	0.001344553	0.001344553	0.000874256	0.000177329	0.00060039	0.00064503	0.002273307	0.002273307	0.001019358	0.000942506	0.001567742
3831603773365	383160	3773365	0.001409069	0.00130284	0.002167107	0.002167107	0.001042269	0.001042269	0.00049386	0.00049386	0.001339876	0.001339876	0.000871215	0.000176712	0.000598301	0.00064305	0.002376367	0.002376367	0.001033249	0.000955349	0.001589105
3831703773365	383170	3773365	0.001392332	0.00128736	0.002141365	0.002141365	0.001029888	0.001029888	0.00048800	0.00048800	0.001323961	0.001323961	0.00086086	0.000174613	0.000591195	0.00063542	0.002492433	0.002492433	0.001042739	0.000964124	0.001603701
3831803773365	383180	3773365	0.001360151	0.00125761	0.002091871	0.002091871	0.001006084	0.001006084	0.00047672	0.00047672	0.00129336	0.00129336	0.000840969	0.000170577	0.00057753	0.00062073	0.002613503	0.002613503	0.001053092	0.000973697	0.001619624
3831903773365	383190	3773365	0.001298722	0.00120081	0.001997395	0.001997395	0.000960646	0.000960646	0.00045519	0.00045519	0.001234947	0.001234947	0.00080298	0.000162874	0.000551447	0.00059269	0.002716262	0.002716262	0.001061634	0.000981594	0.001632761
3835303773365	383530	3773365	0.000891669	0.00082444	0.00137136	0.00137136	0.000659555	0.000659555	0.000312524	0.000312524	0.000847883	0.000847883	0.000551311	0.000111825	0.000378609	0.00040693	0.007553744	0.007553744	0.00198997	0.001839941	0.003060514
3835403773365	383540	3773365	0.000854225	0.00078982	0.001313772	0.001313772	0.000631858	0.000631858	0.0002994	0.0002994	0.000812277	0.000812277	0.00052816	0.000107129	0.00036271	0.00038984	0.006949197	0.006949197	0.002056662	0.001901605	0.003163084
3835503773365	383550	3773365	0.000828342	0.00076589	0.001273965	0.001273965	0.000612713	0.000612713	0.000290328	0.000290328	0.000787665	0.000787665	0.000512156	0.000103883	0.00035172	0.00037803	0.006361859	0.006361859	0.002077195	0.00192059	0.003194664
3835603773365	383560	3773365	0.000808412	0.00074746	0.001243313	0.001243313	0.000597971	0.000597971	0.00028334	0.00028334	0.000768714	0.000768714	0.000499834	0.000101384	0.000343258	0.00036893	0.005885185	0.005885185	0.002082027	0.001925058	0.003202095
3835703773365	383570	3773365	0.000789603	0.00073007	0.001214386	0.001214386	0.000584059	0.000584059	0.00027675	0.00027675	0.00075083	0.00075083	0.000488205	9.90247E-05	0.000335272	0.00036035	0.005440829	0.005440829	0.002074866	0.001918437	0.003191082
3835803773365	383580	3773365	0.000772003	0.0007138	0.001187317	0.001187317	0.00057104	0.00057104	0.000270582	0.000270582	0.000734093	0.000734093	0.000477323	9.68175E-05	0.000327798	0.00035232	0.005031794	0.005031794	0.002057352	0.001902243	0.003164145
3835903773365	383590	3773365	0.000754661	0.00069777	0.001160647	0.001160647	0.000558212	0.000558212	0.00026453	0.00026453	0.000717603	0.000717603	0.00046601	9.46426E-05	0.000320435	0.00034406	0.004663282	0.004663282	0.00202983	0.001876796	0.003121817
3836003773365	383600	3773365	0.000737665	0.00068205	0.001134507	0.001134507	0.00054564	0.00054564	0.000258546	0.000258546	0.000701441	0.000701441	0.000456092	9.25111E-05	0.000313218	0.00033664	0.004334293	0.004334293	0.001994456	0.001844089	0.003067414
3836103773365	383610	3773365	0.000718598	0.00066442	0.001105182	0.001105182	0.000531537	0.000531537	0.00025186	0.00025186	0.000683311	0.000683311	0.000444303	9.01199E-05	0.000305122	0.00032794	0.004020012	0.004020012	0.001948039	0.001801172	0.002996026
3836203773365	383620	3773365	0.000699099	0.00064639	0.001075194	0.001075194	0.000517114	0.000517114	0.00024502	0.00024502	0.00066477	0.00066477	0.00043224	8.76746E-05	0.000296843	0.00031949	0.003744253	0.003744253	0.001896101	0.001753149	0.002916146
3836303773365	383630	3773365	0.000679687	0.00062844	0.001045338	0.001045338	0.000502755	0.000502755	0.00023822	0.00023822	0.000646311	0.000646311	0.00042024	8.52401E-05	0.0002886	0.00030189	0.003504716	0.003504716	0.001840107	0.001701377	0.00283003
3836403773365	383640	3773365	0.000661138	0.00061129	0.00101681	0.00101681	0.00048903	0.00048903	0.00023172	0.00023172	0.00062867	0.00062867	0.00040877	8.29137E-05	0.000280724	0.00030172	0.003297797	0.003297797	0.00178282	0.001648408	0.002741923
3836503773365	383650	3773365	0.000642847	0.00059438	0.000988679	0.000988679	0.000475505	0.000475505	0.00022531	0.00022531	0.00061128	0.00061128	0.000397467	8.06199E-05	0.000272958	0.00029377	0.003113391	0.003113391	0.001725014	0.001594961	0.00265302
3836603773365	383660	3773365	0.000621623	0.00057476	0.000956037	0.000956037	0.00045980	0.000459806	0.00021787	0.00021787	0.000591098	0.000591098	0.00038434	7.79582E-05	0.000263946	0.00028369	0.002929385	0.002929385	0.001657805	0.001532819	0.002549654
3836703773365	383670	3773365	0.000600313	0.00055505	0.000923263	0.000923263	0.000444043	0.000444043	0.00021040	0.00021040	0.00057083	0.00057083	0.00037116	7.52856E-05	0.000254897	0.00027396	0.002762289	0.002762289	0.001589819	0.001469958	0.002445094
3836803773365	383680	3773365	0.000579606	0.00053591	0.000891417	0.000891417	0.000428727	0.000428727	0.00020314	0.00020314	0.00055114	0.00055114	0.00035836	7.26888E-05	0.000246105	0.00026451	0.002611702	0.002611702	0.00152399	0.001409092	0.002343851
3836903773365	383690	3773365	0.000559331	0.00051716	0.000860235	0.000860235	0.00041372	0.00041372	0.00019604	0.00019604	0.00053865	0.00053865	0.0003458	7.01461E-05	0.000237496	0.00025526	0.002472622	0.002472622	0.001459541	0.001349503	0.002244731
3837003773365	383700	3773365	0.000540523	0.00049977	0.000831308	0.000831308	0.000399817	0.000399817	0.00018944	0.00018944	0.00051398	0.00051398	0.000334201	6.77874E-05	0.00022951	0.00024679	0.00234695	0.00234695	0.001399579	0.001294061	0.002152511
3837103773365	383710	3773365	0.000527323	0.00048757	0.000811006	0.000811006	0.000390053	0.000390053	0.00018482	0.00018482	0.000501428	0.000501428	0.000326039	6.61319E-05	0.000223905	0.00024065	0.002249594	0.002249594	0.001356354	0.001254095	0.002086032
3837203773365	383720	3773365	0.000516883	0.00047791	0.000794951	0.000794951	0.000382331	0.000382331	0.00018116	0.00018116	0.00049150	0.00049150	0.00031958	6.48227E-05	0.00021972	0.00023589	0.002166646	0.002166646	0.001321326	0.001221708	0.00203216
3837303773365	383730	3773365	0.000507479	0.00046922	0.000780487	0.000780487	0.000375375	0.000375375	0.00017768	0.00017768	0.00048255	0.00048255	0.00031377	6.36433E-05	0.000215479	0.00023159	0.002090702	0.002090702	0.001289749	0.001192511	0.001983595
3837403773365	383740	3773365	0.000504891	0.00046683	0.000776507	0.000776507	0.00037346	0.00037346	0.00017696	0.00017696	0.00048098	0.00048098	0.00031217	6.33187E-05	0.00021438	0.00023047	0.002043375	0.002043375	0.001278188	0.001181822	0.001965815
3837503773365	383750	3773365	0.000502561	0.00046467	0.000772924	0.000772924	0.000371737	0.000371737	0.00017614	0.00017614	0.00047883	0.00047883	0.00031072	6.30266E-05	0.000213391	0.00022935	0.001997349	0.001997349	0.001267058	0.001171531	0.001948697
3837603773365	383760	3773365	0.000501785	0.00046395	0.00077173	0.00077173	0.000371163	0.000371163	0.00017587	0.00017587	0.00047144	0.00047144	0.00031024	6.29292E-05	0.000213062	0.000229	0.001957426	0.001957426	0.001260242	0.001165229	0.001938215
3837703773365	383770	3773365	0.000502389	0.00046451	0.000772659	0.000772659	0.00037161	0.00037161	0.00017608	0.00017608	0.00047719	0.00047719	0.00031023	6.30049E-05	0.000213318	0.00022976	0.001923006	0.001923006	0.001257223	0.001162437	0.001933571
3837803773365	383780	3773365	0.000503338	0.00046539	0.000774118	0.000774118	0.000372312	0.000372312	0.00017641	0.00017641	0.00047862	0.00047862	0.00031209	6.31239E-05	0.000213721	0.00022970	0.001890387	0.001890387	0.001254893	0.001160284	0.001929988
3837903773365	383790	3773365	0.000504459	0.00046643	0.00077543	0.00077543	0.00037314	0.00037314	0.00017680	0.00017680	0.00047968	0.00047968	0.00031903	6.32646E-05	0.000214197	0.00023022	0.00185967	0.00185967	0.001253168	0.001158688	0.001927334
3838003773365	383800	3773365	0.000505667	0.00046754	0.00077701	0.00077701	0.00037403	0.00037403	0.00017723	0.00017723	0.00048036	0.00048036	0.00031265	6.34161E-05	0.00021471	0.00023077	0.001830953	0.001830953	0.001251615	0.001157252	0.001924946
3838103773365	383810	3773365	0.000506012	0.00046786	0.000778232	0.000778232	0.00037429	0.00037429	0.00017735	0.00017735	0.00048116	0.00048116	0.00031286	6.34594E-05	0.000214857	0.00023092	0.001801536	0.001801536	0.001247818	0.001153742	0.001919107
3838203773365	383820	3773365	0.000505408	0.0004673	0.00077303	0.00077303	0.00037384	0.00037384	0.00017714	0.00017714	0.00048059	0.00048059	0.00031249	6.33836E-05	0.0002146	0.00023065	0.001770718	0.001770718	0.001241089	0.00114752	0.001908758
3838303773365	383830	3773365	0.000504632	0.00046659	0.00077609	0.00077609	0.00037326	0.00037326	0.00017687	0.00017687	0.00047985	0.00047985	0.00031209	6.32862E-05	0.00021427	0.00023029	0.001741802	0.001741802	0.001234187	0.001141138	0.001898142
3838403773365	383840	3773365	0.000495918	0.00045853	0.00076270	0.00076270	0.00036682	0.00036682	0.00017381	0.00017381	0.00047166	0.00047166	0.00030662	6.21934E-05	0.00021057	0.00022632	0.001682668	0.001682668	0.001204766	0.001113936	0.001852895
3838503773365	383850	3773365	0.000485996	0.00044936	0.00074744	0.00074744	0.00035948	0.00035948	0.00017033	0.00017033	0.00046213	0.00046213	0.00030048	6.09491E-05	0.000206358	0.00022179	0.001621533	0.001621533	0.001172154	0.001083782	0.001802738
3838603773365	383860	3773365	0.00047598	0.0004401	0.00073255	0.00073255	0.00035208	0.00035208	0.00016683	0.00016683	0.00045261	0.00045261	0.00029429	5.9694E-05	0.00020210	0.00021727	0.001562799	0.001562799	0.001139628	0.001053708	0.001752713
3838703773365	383870	3773365	0.000465376	0.00043029	0.00071573	0.00071573	0.00034423	0.00034423	0.00016311	0.00016311	0.00044252	0.00044252	0.00028773	5.83631E-05	0.000197602	0.00021238	0.001504765	0.001504765	0.001105635	0.001022278	0.001700433
3838803773365	383880	3773365	0.000455023	0.00042072	0.00069811	0.00069811	0.00033657	0.00033657	0.00015948	0.00015948	0.00043267	0.00043267	0.00028133	5.70647E-05	0.000193206	0.00020765	0.001450534	0.001450534	0.001072849	0.000991965	0.00165001
3838903773365	383890	3773365	0.000444583	0.00041107	0.00068375	0.00068375	0.00032885	0.00032885	0.00015523	0.00015523	0.00042252	0.00042252	0.00027488	5.57555E-05	0.000188773	0.00020289	0.001398404	0.001398404	0.001039719	0.000961332	0.001599057
3839003773365	383900	3773365	0.000434403	0.00040165	0.00068098	0.00068098	0.00032132	0.00032132	0.00015225	0.00015225	0.00041307	0.00041307	0.00026858	5.44788E-05	0.000184451	0.00019824	0.001349176	0.001349176	0.001007452	0.000931498	0.001549431
3839103773365	383910	3773365	0.000424136	0.00039216	0.00065230	0.00065230	0.00031327	0.00031327	0.00014865	0.00014865	0.00040308	0.00040308	0.00026223	5.31912E-05	0.000180091	0.00019356	0.001302249	0.001302249	0.000975357	0.000901822	0.00150007
3829703773375	382970	3773375	0.001346778	0.00124524	0.002071304	0.002071304	0.000996193	0.000996193	0.00047203	0.00047203	0.001280643	0.001280643	0.000832701	0.0001689	0.000571852	0.00061463	0.001457438	0.001457438	0.000695303	0.000642882	0.001069355
3829803773375	382980	3773375	0.001368002	0.00126486	0.002103946	0.002103946	0.001011892	0.001011892	0.00047947	0.00047947	0.001300825	0.001300825	0.000845824	0.000171562	0.000580864	0.00062431	0.001501263	0.001501263	0.000710143	0.000656603	0.001092178
3829903773375	382990	3773375	0.001386379	0.00128186	0.002132209	0.002132209	0.001025485	0.001025485	0.00048591	0.00048591	0.0013183	0.0013183	0.000857186	0.000173867	0.000588667	0.00063203	0.001543288	0.001543288	0.000725069	0.00067040	0.001115134
3830003773375	383000	3773375	0.001400873	0.00129526	0.002154501	0.002154501	0.001036206	0.001036206	0.00049099	0.00049099	0.001332083	0.001332083	0.000866148	0.000175685	0.000594821	0.00063931	0.00158151	0.00158151	0.000739994	0.000684204	0.001138089

			KMMass Grading / Excavation	KMDrainage / Utilities Trenching	KMFoundations / Concrete Pads	KMBuilding / Structure Construction	KMAsphalt Paving	KMArchitectural Coating	KMLandscaping or Other Finishing	KMWaterside Construction (Piles)	EWNDemolition	EWNSite Grubbing / Prep	EWNDrainage / Utilities Trenching	EWNDrainage / Utilities Trenching	EWNDrainage / Utilities Trenching	EWNFoundations / Concrete Pads	EWNBuilding / Structure Construction	EWNAsphalt Paving	EWNLandscaping or Other Finishing	EWNWaterside Construction (Piles)	ISDemolition
Unique Identifier	X (UTM)	Y (UTM)	2026	2026	2026	2026	2026	2026	2026	2026	2027	2027	2027	2028	2029	2029	2029	2029	2029	2029	2027
3838103773355	383810	3773355	0.001866031	0.000463352	0.000425256	0.001250739	0.000750178	0.000152162	0.00051518	0.000553718	0.004724852	0.005401925	0.006361903	0.006361903	0.006361903	0.001656027	0.004114192	0.002921335	0.002006208	0.002097634	0.000493243
3838203773355	383820	3773355	0.001852497	0.000459991	0.000422171	0.001241667	0.000744737	0.000151058	0.000511443	0.000549702	0.004580856	0.005237295	0.006168016	0.006168016	0.006168016	0.001605557	0.003988807	0.002832304	0.001945066	0.002033706	0.000493243
3838303773355	383830	3773355	0.001838962	0.00045663	0.000419087	0.001232596	0.000739296	0.000149955	0.000507706	0.000545686	0.004444366	0.005081246	0.005984236	0.005984236	0.005984236	0.001557719	0.003869958	0.002747913	0.001887111	0.00197311	0.000492984
3838403773355	383840	3773355	0.001796634	0.00044612	0.000409441	0.001204224	0.000722279	0.000146503	0.00049602	0.000533126	0.004256801	0.004866803	0.005731684	0.005731684	0.005731684	0.001491978	0.003706634	0.002631943	0.00180747	0.001889839	0.000486082
3838503773355	383850	3773355	0.001750855	0.000434752	0.000399008	0.001173541	0.000703875	0.00014277	0.000483382	0.000519542	0.004072601	0.004656206	0.005483662	0.005483662	0.005483662	0.001427417	0.00354624	0.002518054	0.001729257	0.001808062	0.000478231
3838603773355	383860	3773355	0.001704546	0.000423254	0.000388454	0.001142501	0.000685258	0.000138994	0.000470596	0.0005058	0.003897286	0.004455769	0.005247606	0.005247606	0.005247606	0.001365971	0.003393585	0.002409659	0.001654817	0.00173023	0.000470035
3838703773355	383870	3773355	0.001655981	0.000411194	0.000377387	0.00110995	0.000665734	0.000135034	0.000457188	0.000491389	0.003727322	0.004261449	0.005018752	0.005018752	0.005018752	0.0013064	0.003245587	0.002304571	0.001582649	0.001654773	0.000460976
3838803773355	383880	3773355	0.001608876	0.000399498	0.000366652	0.001078377	0.000646797	0.000131193	0.000444184	0.000477411	0.003568573	0.004079951	0.004805	0.004805	0.004805	0.001250759	0.003107355	0.002206418	0.001515243	0.001584295	0.000452003
3838903773355	383890	3773355	0.001560444	0.000387472	0.000355615	0.001045914	0.000627326	0.000127243	0.000430812	0.00046304	0.003415777	0.003905259	0.004599264	0.004599264	0.004599264	0.001197205	0.002974307	0.002111945	0.001450365	0.00151646	0.000442426
3839003773355	383900	3773355	0.001512808	0.000375643	0.000344759	0.001013985	0.000608176	0.000123359	0.000417661	0.000448904	0.003271867	0.003740728	0.004405494	0.004405494	0.004405494	0.001146766	0.002848997	0.002022967	0.00138926	0.001452571	0.00043285
3839103773355	383910	3773355	0.001465437	0.000363881	0.000333963	0.000982234	0.000589132	0.000119496	0.000404582	0.000434848	0.003135292	0.00358458	0.004221597	0.004221597	0.004221597	0.001098897	0.002730073	0.001938524	0.001331268	0.001391937	0.0004231
3829703773365	382970	3773365	0.001061129	0.000263487	0.000241824	0.000711239	0.000426593	8.65276E-05	0.00029296	0.000314875	0.004222118	0.004827149	0.005684984	0.005684984	0.005684984	0.001479822	0.003676433	0.002610499	0.001792743	0.001874442	0.000772607
3829803773365	382980	3773365	0.001082757	0.000268858	0.000246753	0.000725736	0.000435288	8.82913E-05	0.000298931	0.000321293	0.004494493	0.005138556	0.006051731	0.006051731	0.006051731	0.001575288	0.003913606	0.002778906	0.001908396	0.001995365	0.000782356
3829903773365	382990	3773365	0.001105049	0.000274393	0.000251833	0.000740678	0.000444249	9.01091E-05	0.000305085	0.000327908	0.004788955	0.005475215	0.006448217	0.006448217	0.006448217	0.001678495	0.00417001	0.00296097	0.002033426	0.002126093	0.000791847
3830003773365	383000	3773365	0.001127872	0.00028006	0.000257034	0.000755975	0.000453425	9.19701E-05	0.000311386	0.00033468	0.005105677	0.005837322	0.006874675	0.006874675	0.006874675	0.001789503	0.004445797	0.003156796	0.002167909	0.002266704	0.000800992
3830103773365	383010	3773365	0.001151491	0.000285925	0.000262417	0.000771806	0.00046292	9.38961E-05	0.000317907	0.000341689	0.005454148	0.00623573	0.007343883	0.007343883	0.007343883	0.00191164	0.00474923	0.003372252	0.002315872	0.002421411	0.000809965
3830203773365	383020	3773365	0.00117365	0.000291427	0.000267467	0.000786659	0.000471828	9.5703E-05	0.000324025	0.000348264	0.005651894	0.006461813	0.007610144	0.007610144	0.007610144	0.001980948	0.004921419	0.003494517	0.002399837	0.002509201	0.000814365
3830303773365	383030	3773365	0.001189042	0.000295249	0.000270975	0.000796976	0.000478016	9.69581E-05	0.000328275	0.000352832	0.005845153	0.006682766	0.007870363	0.007870363	0.007870363	0.002048685	0.005089701	0.003614008	0.002481896	0.002595	0.000812122
3830403773365	383040	3773365	0.001202444	0.000298577	0.000274029	0.000805959	0.000483404	9.80509E-05	0.000331975	0.000356808	0.006111662	0.006987466	0.008229211	0.008229211	0.008229211	0.002142094	0.005321765	0.003778788	0.002595057	0.002713319	0.000808584
3830503773365	383050	3773365	0.001224736	0.000304113	0.000279109	0.0008209	0.000492366	9.98687E-05	0.000338129	0.000363423	0.006513107	0.007446438	0.008769747	0.008769747	0.008769747	0.002282798	0.005671325	0.004026997	0.002765514	0.002891544	0.00081169
3830603773365	383060	3773365	0.001247559	0.00030978	0.00028431	0.000836198	0.000501541	0.00010173	0.00034443	0.000370196	0.006953117	0.007949502	0.009362211	0.009362211	0.009362211	0.002437018	0.006054467	0.004299052	0.002952346	0.00308689	0.000814192
3830703773365	383070	3773365	0.001262022	0.000313371	0.000287606	0.000845892	0.000507355	0.000102909	0.000348423	0.000374487	0.00735068	0.008404036	0.00989752	0.00989752	0.00989752	0.002576361	0.006400647	0.004544862	0.003121154	0.003263391	0.000808929
3830803773365	383080	3773365	0.001272107	0.000315875	0.000289904	0.000852651	0.00051141	0.000103731	0.000351207	0.00037748	0.007756611	0.008868137	0.010444097	0.010444097	0.010444097	0.002718637	0.006754114	0.004795846	0.003293515	0.003443607	0.00079987
3830903773365	383090	3773365	0.001288295	0.000319895	0.000293594	0.000863502	0.000517918	0.000105051	0.000355677	0.000382283	0.008259	0.009442518	0.011120552	0.011120552	0.011120552	0.002894721	0.007191572	0.005106468	0.003506833	0.003666646	0.000795211
3831003773365	383100	3773365	0.001339116	0.000332514	0.000305175	0.000897565	0.000538348	0.000109196	0.000369707	0.000397364	0.009129531	0.010437797	0.012292702	0.012292702	0.012292702	0.003199836	0.007949591	0.00564471	0.003876467	0.004053125	0.000814624
3831103773365	383110	3773365	0.001390467	0.000345265	0.000316878	0.000931984	0.000558993	0.000113383	0.000383884	0.000412602	0.010139226	0.011592182	0.013652232	0.013652232	0.013652232	0.003553726	0.008828789	0.006268996	0.004305192	0.004501387	0.000833604
3831203773365	383120	3773365	0.001449116	0.000359828	0.000330244	0.000971295	0.000582571	0.000118165	0.000400077	0.000430005	0.011480913	0.013126133	0.015458783	0.015458783	0.015458783	0.004023978	0.009997071	0.007098549	0.004874882	0.005097039	0.000858021
3831303773365	383130	3773365	0.001505377	0.000373798	0.000343065	0.001009005	0.000605189	0.000122753	0.000415609	0.0004467	0.013266925	0.015168082	0.017863607	0.017863607	0.017863607	0.004649963	0.011552251	0.008202825	0.005633236	0.005889953	0.000881747
3831403773365	383140	3773365	0.001540806	0.000382595	0.000351139	0.001032751	0.000619431	0.000125642	0.00042539	0.000457212	0.015561537	0.017791513	0.020953249	0.020953249	0.020953249	0.005454208	0.013550298	0.009621564	0.006607546	0.006908664	0.000896673
3831503773365	383150	3773365	0.001567742	0.000389284	0.000357278	0.001050806	0.00063026	0.000127838	0.000432827	0.000465205	0.018235767	0.020848961	0.024554037	0.024554037	0.024554037	0.006391506	0.015878899	0.011275017	0.007743044	0.008095908	0.0009009
3831603773365	383160	3773365	0.001589105	0.000394589	0.000362146	0.001065125	0.000638849	0.00012958	0.000438725	0.000471545	0.021827462	0.024955347	0.029390171	0.029390171	0.029390171	0.00765037	0.019006388	0.013495731	0.009268104	0.009690469	0.000896932
3831703773365	383170	3773365	0.001603701	0.000398213	0.000365473	0.001074908	0.000644716	0.000130771	0.000442755	0.000475876	0.027332944	0.031249768	0.036803175	0.036803175	0.036803175	0.009580002	0.023800318	0.016899723	0.011605774	0.012134669	0.000877951
3831803773365	383180	3773365	0.001619624	0.000402167	0.000369101	0.001085581	0.000651118	0.000132069	0.000447151	0.000480601	0.036628298	0.041877151	0.049319154	0.049319154	0.049319154	0.012837958	0.031894301	0.02264696	0.015552651	0.016261413	0.000837487
3831903773365	383190	3773365	0.001632761	0.000405429	0.000372095	0.001094386	0.000656399	0.00013314	0.000450778	0.000484499	0.053828746	0.061542431	0.072479158	0.072479158	0.072479158	0.018866592	0.04687169	0.033281848	0.02285609	0.023897683	0.000757163
3835303773365	383530	3773365	0.003060514	0.000759952	0.00069747	0.002051362	0.001230381	0.000249564	0.000844956	0.000908164	0.063894723	0.073050867	0.086032763	0.086032763	0.086032763	0.022394645	0.055636697	0.039505554	0.02713018	0.028366551	0.000700135
3835403773365	383540	3773365	0.003163084	0.000785421	0.000720845	0.002120111	0.001271616	0.000257927	0.000873274	0.000938601	0.049516383	0.056612104	0.066672661	0.066672661	0.066672661	0.01735514	0.043116675	0.030615551	0.021025029	0.021983177	0.000697633
3835503773365	383550	3773365	0.003194664	0.000793263	0.000728042	0.002141278	0.001284312	0.000260503	0.000881993	0.000947972	0.039413911	0.045061943	0.053069917	0.053069917	0.053069917	0.013814295	0.034319889	0.02436928	0.016735443	0.017498107	0.00069237
3835603773365	383560	3773365	0.003202095	0.000795108	0.000729736	0.002146259	0.001287299	0.000261109	0.000884044	0.000950177	0.032958609	0.037681594	0.044378004	0.044378004	0.044378004	0.011551758	0.028698899	0.020378023	0.013994473	0.014632227	0.000686244
3835703773365	383570	3773365	0.003191082	0.000792373	0.000727226	0.002138877	0.001282872	0.00026021	0.000881004	0.000946908	0.028061205	0.032082389	0.037783761	0.037783761	0.037783761	0.009835252	0.024434455	0.01735	0.011914999	0.012457986	0.000679083
3835803773365	383580	3773365	0.003164145	0.000785685	0.000721087	0.002120822	0.001272043	0.000258014	0.000873567	0.000938916	0.024234665	0.027707504	0.032631415	0.032631415	0.032631415	0.008494078	0.021102474	0.014984084	0.010290221	0.010759165	0.000670973
3835903773365	383590	3773365	0.003121817	0.000775174	0.000711441	0.002092451	0.001255026	0.000254562	0.000861881	0.000926355	0.021199454	0.024237346	0.028544574	0.028544574	0.028544574	0.007430258	0.018459547	0.013107439	0.009001448	0.00941166	0.000662345
3836003773365	383600	3773365	0.003067414	0.000761665	0.000699043	0.002055986	0.001233155	0.000250126	0.000846861	0.000910212	0.018747042	0.021433502	0.025242457	0.025242457	0.025242457	0.006570705	0.016324095	0.011591134	0.007960135	0.008322893	0.000653114
3836103773365	383610	3773365	0.002996026	0.000743939	0.000682774	0.002008138	0.001204456	0.000244305	0.000827152	0.000889029	0.016620324	0.019002024	0.022378881	0.022378881	0.022378881	0.005825305	0.014472243	0.010276202	0.007057114	0.00737872	0.000641984
3836203773365	383620	3773365	0.002916146	0.000724104	0.00066457	0.001954597	0.001172343	0.000237791	0.000805099	0.000865325	0.014862956	0.016992824	0.020012625	0.020012625	0.020012625	0.0052093	0.012942004	0.009189637	0.006310923	0.006598523	0.00062956
3836303773365	383630	3773365	0.00283003	0.000702721	0.000644945	0.001896876	0.001137722	0.000230769	0.000781323	0.000839771	0.013406607	0.01532778	0.018051685	0.018051685	0.018051685	0.00469892	0.01167388	0.008289189	0.005692546	0.005951966	0.000616446
3836403773365	383640	3773365	0.002741923	0.000680843	0.000624866	0.001837821	0.001102302	0.000223585	0.000756999	0.000813627	0.012194334	0.013941788	0.016419388	0.016419388	0.016419388	0.004274027	0.010618287	0.007539651	0.005177806	0.005413768	0.000603419
3836503773365	383650	3773365	0.00265302	0.000658768	0.000604605	0.001778232	0.001066561	0.000216335	0.000732454	0.000787246	0.011153235	0.012751498	0.015017572	0.015017572	0.015017572	0.003909129	0.009711743	0.006895948	0.004735747	0.004951564	0.000590218
3836603773365	383660	3773365	0.002549654	0.000633101	0.000581049	0.001708949	0.001025006	0.000207907	0.000703916	0.000756574	0.01017736	0.011635781	0.013703579	0.013703579	0.013703579	0.003567092	0.008861995	0.006292574	0.004321384	0.004518317	0.000573912
3836703773365	383670	3773365	0.002445094	0.000607138	0.00055722	0.001638866	0.000982971	0.00019938	0.000675049	0.000725547	0.009322359	0.010658257	0.01255234	0.01255234	0.01255234	0.00326742	0.008117498	0.005763934	0.003958344	0.004138733	0.000556829
3836803773365	383680	3773365	0.002343851	0.000581998	0.000534148	0.001571006	0.00094227	0.000191125	0.000647098	0.000695505	0.008577964	0.009807191	0.01155003	0.01155003	0.01155003	0.003006515	0.007469312	0.005303681	0.003642268	0.003808253	0.000539919
3836903773365	383690	3773365	0.002244731	0.000557386	0.000511559	0.001504569	0.000902422	0.000183042	0.000619732	0.000666092	0.007915446	0.009049734	0.010657965	0.010657965	0.010657965	0.002774308	0.006892421	0.004894052	0.003360958	0.003514123	0.000522836
3837003773365	383700	3773365	0.002152511	0.000534487	0.000490542	0.001442757	0.000865348	0.000175522	0.000594272	0.000638727	0.007334891	0.008385985	0.009876261	0.009876261	0.009876261	0.002570827	0.006386899	0.0045351	0.00311445	0.003256381	0.000506702
3837103773365	383710	3773365	0.002086032	0.00051798	0.000475393	0.001398199	0.000838622	0.000170101	0.000575918	0.000619001	0.006884355	0.007870886	0.009269624	0.009269624	0.009269624	0.002412917	0.005994592	0.004256537	0.002923149	0.003056362	0.000496177
3837203773365	383720	3773365	0.00203216	0.000504603	0.000463115	0.00136209	0.000816964	0.000165708	0.000561045	0.000603015	0.006505514	0.007437758	0.008759524	0.008759524	0.008759524	0.002280136	0.005664714	0.004022303	0.00276229	0.002888173	0.000488239
3837303773365	383730	3773365	0.001983595	0.000492544	0.000452048	0.001329538	0.000797441	0.000161748	0.000547637	0.000588604	0.00616869	0.007052667	0.008305999	0.008305999	0.008305999	0.002162082	0.005371423	0.003814048	0.002619272	0.002738637	0.000481251
3837403773365	383740	3773365	0.001965815	0.000488129	0.000447996	0.001317621	0.000790292	0.000160298	0.000542728	0.000583328	0.005941524	0.006792947	0.008000125	0.008000125	0.008000125	0.002082462	0.005173616	0.003673593	0.002522816	0.002637785	0.000481251
3837503773365	383750	3773365	0.001948697	0.000483878	0.000444095	0.001306148	0.000783411	0.000158903	0.000538002	0.000578249	0.005727127	0.006547827	0.007711444	0.007711444	0.007711444	0.002007317	0.004986929	0.003541033	0.002431781	0.002542602	0.00048151
3837603773365	383760	3773365	0.001938215	0.000481275	0.000441706	0.001299122	0.000779197	0.000158048	0.000535108	0.000575138	0.005539303	0.006333087	0.007458543	0.007458543	0.007458543	0.001941486	0.00482338	0.003424903	0.00235203	0.002459216	0.000483235
3837703773365	383770	3773365	0.001933571	0.000480122	0.000440648	0.001296009	0.00077733	0.000157669	0.000533826	0.00057376	0.005373479	0.006143501	0.007235265	0.007235265	0.007235265	0.001883366	0.004678988	0.003322376	0.0022816	0.002385597	0.000486514
3837803773365	383780	3773365	0.001929988	0.000479233	0.000439831	0.001293607	0.00077589	0.000157377	0.000532837	0.000572697	0.005216628	0.005964174	0.007024069	0.007024069	0.007024069	0.001828391	0.004542409	0.003225396	0.0022152	0.002315962	0.000489879
3837903773365	383790	3773365	0.001927334	0.000478574	0.000439226	0.001291829	0.000774823	0.000157161	0.000532104	0.000571909	0.005069182	0.005795598	0.006825535	0.006825535	0.006825535	0.001776712	0.004414019	0.003134231	0.002152413	0.002250502	0.000493416
3838003773365	383800	3773365	0.001924946	0.000477981	0.000438682	0.001290228	0.000773862	0.000156966	0.000531445	0.000571201	0.004929672	0.005636097	0.006637689	0.006637689	0.006637689	0.001727815	0.00429254	0.003047974	0.002093176	0.002188566	0.000496781
3838103773365	383810	3773365	0.001919107	0.000476531	0.000437351	0.001286314	0.000771515	0.00015649	0.000529833	0.000569468	0.004791198	0.005477779	0.006451237	0.006451237	0.006451237	0.001679281	0.004171963	0.002962356	0.002034379	0.002127089	0.000499024
3838203773365	383820	3773365	0.001908758	0.000473961	0.000434993	0.001279377	0.000767355	0.000155646	0.000526976	0.000566397	0.004651603	0.00531818	0.006263275	0.006263275	0.006263275	0.001630354	0.00405041	0.002876046	0.001975106	0.002065115	0.000500059
3838303773365	383830	3773365	0.001898142	0.000471325	0.000432574	0.001272262	0.000763087	0.00015478	0.000524045	0.000563247	0.004519168	0.005166767	0.006084955	0.006084955	0.006084955	0.001583936	0.003935092	0.002794163	0.001918873	0.002006319	0.000500663
3838403773365	383840	3773365	0.001852895	0.00046009	0.00042262	0.001241934	0.000744897	0.000151091	0.000511553	0.00054982	0.004325822	0.004945715	0.005824619	0.005824619	0.005824619	0.00151617	0.003766735	0.002674619	0.001836777	0.001920482	0.000493502
3838503773365	383850	3773365	0.001802738	0.000447635	0.000410832	0.001208316	0.000724733	0.000147001	0.000497705	0.000534937	0.004134029	0.004726438	0.005566375	0.005566375	0.005566375	0.001448948	0.00359973	0.002556035	0.00175534	0.001835334	0.000485047
3838603773365	383860	3773365	0.001752713	0.000435214	0.000399431	0.001174786	0.000704622	0.000142922	0.000483894	0.000520093	0.003952504	0.004518899	0.005321954	0.005321954	0.005321954	0.001385324	0.003441665	0.002443799	0.001678263	0.001754744	0.000476247
3838703773365	383870	3773365	0.001700433	0.000422232	0.000387517	0.001139744	0.000683604	0.000138658	0.000469461	0.00050458	0.003776931	0.004318167	0.00508555	0.00508555	0.00508555	0.001323787	0.003288784	0.002335244	0.001603713	0.001676797	0.000466584
3838803773365	383880	3773365	0.00165001	0.000409712	0.000376026	0.001105948	0.000663334	0.000134547	0.00045554	0.000489617	0.003613436	0.004131244	0.004865408	0.004865408	0.004865408	0.001266484	0.003146421	0.002234157	0.001534292	0.001604213	0.000457093
3838903773365	383890	3773365	0.001599057	0.00039706	0.00036414	0.001071795	0.000642849	0.000130392	0.000441473	0.000474498	0.003457707	0.003953198	0.004655723	0.004655723	0.004655723	0.001211902	0.003010818	0.00213787	0.001468168	0.001535076	0.000447172
3839003773365	383900	3773365	0.001549431	0.000384737	0.000353105	0.001038532	0.000622899	0.000126345	0.000427772	0.000459772	0.003311382	0.003785905	0.004458699	0.004458699	0.004458699	0.001160616	0.002883405	0.002047399	0.001406038	0.001470113	0.000437336
3839103773365	383910	3773365	0.00150007	0.00037248	0.000341856	0.001005447	0.000603055	0.00012232	0.000414144	0.000445125	0.003172563	0.003627193	0.004271783	0.004271783	0.004271783	0.001111961	0.002762528	0.001961568	0.001347094	0.001408484	0.000427328
3829703773375	382970	3773375	0.001069355	0.00026553	0.000243699	0.000716754	0.0004299	8.71985E-05	0.000295231	0.000317316	0.004084679	0.004670016	0.005499926	0.005499926	0.005499926	0.001431651	0.003556758	0.002525522	0.001734386	0.001813425	0.000778819
3829803773375	382980	3773375	0.001092178	0.000271197	0.0002489	0.000732051	0.000439075	8.90595E-05	0.000301532	0.000324088	0.004346097	0.004968895	0.005851919	0.005851919	0.005851919	0.001523276	0.003784389	0.002687154	0.001845386	0.001929483	0.000789258
3829903773375	382990	3773375	0.001115134	0.000276897	0.000254131	0.000747437	0.000448304	9.09314E-05	0.00030787	0.0003309	0.004621061	0.005283261	0.006222151	0.006222151	0.006222151	0.001619649	0.004023815	0.002857162	0.001962137	0.002051555	0.000799094
3830003773375	383000	3773375	0.001138089	0.000282597	0.000259363	0.000762824	0.000457532	9.28032E-05	0.000314207	0.000337712	0.004903272	0.005605913	0.006602142	0.006602142	0.006602142	0.001718562	0.004269552	0.00303165	0.002081966	0.002176845	0.00080798

			ISDrainage / Utilities Trenching	ISDrainage / Utilities Trenching	ISAsphalt Paving	ISAsphalt Paving	SVDemolition	SVSite Grubbing / Prep	SVMass Grading / Excavation	SVMass Grading / Excavation	SVDrainage / Utilities Trenching	SVFoundations / Concrete Pads	SVBuilding / Structure Construction	SVBuilding / Structure Construction	SVAsphalt Paving	SVAsphalt Paving	SVArchitectural Coating	SVArchitectural Coating	SVLandscaping or Other Finishing	SVLandscaping or Other Finishing	MDemolition
Unique Identifier	X (UTM)	Y (UTM)	2027	2028	2027	2028	2027	2027	2027	2028	2028	2028	2028	2029	2028	2029	2028	2029	2028	2029	2027
3838103773355	383810	3773355	0.00026463	0.00026463	0.000304968	0.000304968	0.002282139	0.000909428	0.002957848	0.002957848	0.001526447	0.000592089	0.002503435	0.002503435	0.001584098	0.001584098	0.000356812	0.000356812	0.001208069	0.001208069	0.002269506
3838203773355	383820	3773355	0.00026463	0.00026463	0.000304968	0.000304968	0.002245392	0.000894784	0.00291022	0.00291022	0.001501868	0.000582555	0.002463146	0.002463146	0.00155859	0.00155859	0.000351066	0.000351066	0.001188617	0.001188617	0.00224949
3838303773355	383830	3773355	0.000264491	0.000264491	0.000304808	0.000304808	0.002209406	0.000880444	0.002863579	0.002863579	0.001477798	0.000573219	0.002424102	0.002424102	0.001533611	0.001533611	0.00034544	0.00034544	0.001169567	0.001169567	0.002229819
3838403773355	383840	3773355	0.000260788	0.000260788	0.000300541	0.000300541	0.002153558	0.000858189	0.002791196	0.002791196	0.001440443	0.000558729	0.002366114	0.002366114	0.001494846	0.001494846	0.000336708	0.000336708	0.001140004	0.001140004	0.002161056
3838503773355	383850	3773355	0.000256576	0.000256576	0.000295686	0.000295686	0.002096327	0.000835382	0.002717019	0.002717019	0.001402163	0.000543881	0.002307059	0.002307059	0.00145512	0.00145512	0.00032776	0.00032776	0.001109708	0.001109708	0.002087203
3838603773355	383860	3773355	0.000252178	0.000252178	0.000290619	0.000290619	0.002039995	0.000812934	0.002644008	0.002644008	0.001364484	0.000529266	0.002248983	0.002248983	0.001416018	0.001416018	0.000318952	0.000318952	0.001079888	0.001079888	0.002013696
3838703773355	383870	3773355	0.000247318	0.000247318	0.000285017	0.000285017	0.001983386	0.000790375	0.002570638	0.002570638	0.001326621	0.000514579	0.002190906	0.002190906	0.001376724	0.001376724	0.000310102	0.000310102	0.001049922	0.001049922	0.001937859
3838803773355	383880	3773355	0.000242504	0.000242504	0.00027947	0.00027947	0.001928992	0.000768699	0.002500138	0.002500138	0.001290238	0.000500467	0.002135142	0.002135142	0.001338968	0.001338968	0.000301597	0.000301597	0.001021128	0.001021128	0.00186599
3838903773355	383890	3773355	0.000237366	0.000237366	0.000273548	0.000273548	0.001875082	0.000747216	0.002430266	0.002430266	0.00125418	0.00048648	0.00208	0.00208	0.001301547	0.001301547	0.000293168	0.000293168	0.00099259	0.00099259	0.001793777
3839003773355	383900	3773355	0.000232228	0.000232228	0.000267627	0.000267627	0.001822971	0.00072645	0.002362727	0.002362727	0.001219325	0.00047296	0.002026726	0.002026726	0.001265376	0.001265376	0.000285021	0.000285021	0.000965005	0.000965005	0.001724842
3839103773355	383910	3773355	0.000226997	0.000226997	0.000261599	0.000261599	0.001772245	0.000706236	0.002296981	0.002296981	0.001185395	0.000459799	0.001974875	0.001974875	0.001230165	0.001230165	0.00027709	0.00027709	0.000938152	0.000938152	0.001658236
3829703773365	382970	3773365	0.000414511	0.000414511	0.000477696	0.000477696	0.003509818	0.001398655	0.004549024	0.004549024	0.0023476	0.000910604	0.004042957	0.004042957	0.002436264	0.002436264	0.000548759	0.000548759	0.001857951	0.001857951	0.000722567
3829803773365	382980	3773365	0.000419742	0.000419742	0.000483724	0.000483724	0.003680129	0.001466524	0.004769762	0.004769762	0.002461515	0.00095479	0.004208026	0.004208026	0.002554482	0.002554482	0.000575387	0.000575387	0.001948106	0.001948106	0.000738355
3829903773365	382990	3773365	0.000424833	0.000424833	0.000489592	0.000489592	0.003853969	0.001535799	0.004995074	0.004995074	0.002577792	0.000999892	0.004375408	0.004375408	0.002675149	0.002675149	0.000602566	0.000602566	0.00204013	0.00204013	0.000754316
3830003773365	383000	3773365	0.00042974	0.00042974	0.000495246	0.000495246	0.004028363	0.001605295	0.005221104	0.005221104	0.002694438	0.001045138	0.004542968	0.004542968	0.002796201	0.002796201	0.000629833	0.000629833	0.002132447	0.002132447	0.000770277
3830103773365	383010	3773365	0.000434554	0.000434554	0.000500794	0.000500794	0.004206356	0.001676224	0.005451797	0.005451797	0.002813491	0.001091317	0.004713996	0.004713996	0.002919751	0.002919751	0.000657662	0.000657662	0.002226669	0.002226669	0.000786843
3830203773365	383020	3773365	0.000436915	0.000436915	0.000503515	0.000503515	0.004268017	0.001700796	0.005531715	0.005531715	0.002854734	0.001107314	0.004782034	0.004782034	0.002962551	0.002962551	0.000667303	0.000667303	0.00225931	0.00225931	0.000786066
3830303773365	383030	3773365	0.000435711	0.000435711	0.000502128	0.000502128	0.004310231	0.001717618	0.005586428	0.005586428	0.00288297	0.001118267	0.004836909	0.004836909	0.002991854	0.002991854	0.000673903	0.000673903	0.002281656	0.002281656	0.000781493
3830403773365	383040	3773365	0.000433813	0.000433813	0.000499941	0.000499941	0.004375975	0.001743817	0.005671638	0.005671638	0.002926944	0.001135323	0.004916153	0.004916153	0.003037488	0.003037488	0.000684182	0.000684182	0.002316458	0.002316458	0.000781148
3830503773365	383050	3773365	0.00043548	0.00043548	0.000501861	0.000501861	0.004495283	0.001791361	0.005826271	0.005826271	0.003006745	0.001166277	0.005045736	0.005045736	0.003120303	0.003120303	0.000702835	0.000702835	0.002379615	0.002379615	0.000792364
3830603773365	383060	3773365	0.000436822	0.000436822	0.000503408	0.000503408	0.004604417	0.001834851	0.005967719	0.005967719	0.003079741	0.001194592	0.005169805	0.005169805	0.003196057	0.003196057	0.000719899	0.000719899	0.002437386	0.002437386	0.000803925
3830703773365	383070	3773365	0.000433998	0.000433998	0.000500154	0.000500154	0.004656389	0.001855562	0.006035079	0.006035079	0.003114504	0.001208076	0.005247092	0.005247092	0.003232132	0.003232132	0.000728024	0.000728024	0.002464898	0.002464898	0.000807204
3830803773365	383080	3773365	0.000429138	0.000429138	0.000494553	0.000494553	0.004680196	0.001865048	0.006065934	0.006065934	0.003130427	0.001214252	0.005301345	0.005301345	0.003248656	0.003248656	0.000731747	0.000731747	0.0024775	0.0024775	0.000807808
3830903773365	383090	3773365	0.000426639	0.000426639	0.000491672	0.000491672	0.004720195	0.001880988	0.006117777	0.006117777	0.003157181	0.00122463	0.005370716	0.005370716	0.003276422	0.003276422	0.000738001	0.000738001	0.002498674	0.002498674	0.000814882
3831003773365	383100	3773365	0.000437053	0.000437053	0.000503675	0.000503675	0.004886977	0.00194745	0.00633394	0.00633394	0.003268736	0.0012679	0.005555886	0.005555886	0.003392189	0.003392189	0.000764077	0.000764077	0.002586961	0.002586961	0.000850601
3831103773365	383110	3773365	0.000447237	0.000447237	0.00051541	0.00051541	0.005048776	0.002011927	0.006543646	0.006543646	0.003376958	0.001309878	0.005735986	0.005735986	0.003504499	0.003504499	0.000789374	0.000789374	0.002672611	0.002672611	0.00088908
3831203773365	383120	3773365	0.000460336	0.000460336	0.000530507	0.000530507	0.005258049	0.002095322	0.006814881	0.006814881	0.003516933	0.001364173	0.005956553	0.005956553	0.00364976	0.00364976	0.000822094	0.000822094	0.002783391	0.002783391	0.000940501
3831303773365	383130	3773365	0.000473066	0.000473066	0.000545176	0.000545176	0.005514657	0.00219758	0.007147467	0.007147467	0.00368857	0.001430749	0.006215097	0.006215097	0.00382788	0.00382788	0.000862214	0.000862214	0.002919229	0.002919229	0.001002879
3831403773365	383140	3773365	0.000481074	0.000481074	0.000554405	0.000554405	0.00579175	0.002308	0.007506603	0.007506603	0.003873908	0.001502639	0.006485202	0.006485202	0.004020218	0.004020218	0.000905538	0.000905538	0.00306591	0.00306591	0.001068622
3831503773365	383150	3773365	0.000483342	0.000483342	0.000557019	0.000557019	0.006016455	0.002397545	0.007797841	0.007797841	0.004024206	0.001560937	0.006701856	0.006701856	0.004176192	0.004176192	0.00094067	0.00094067	0.00318486	0.00318486	0.001125564
3831603773365	383160	3773365	0.000481212	0.000481212	0.000554565	0.000554565	0.006255486	0.002492798	0.008107645	0.008107645	0.004184086	0.001622953	0.006924735	0.006924735	0.00434211	0.00434211	0.000978042	0.000978042	0.003311393	0.003311393	0.001182507
3831703773365	383170	3773365	0.000471029	0.000471029	0.000542829	0.000542829	0.006556385	0.002612706	0.008497635	0.008497635	0.004385347	0.001701019	0.007198398	0.007198398	0.004550972	0.004550972	0.001025088	0.001025088	0.003470676	0.003470676	0.001238501
3831803773365	383180	3773365	0.00044932	0.00044932	0.000517811	0.000517811	0.006932439	0.002762563	0.008985034	0.008985034	0.004636877	0.001798585	0.007545524	0.007545524	0.004812002	0.004812002	0.001083884	0.001083884	0.003669743	0.003669743	0.001291561
3831903773365	383190	3773365	0.000406226	0.000406226	0.000468148	0.000468148	0.007349946	0.002928939	0.00952616	0.00952616	0.004916134	0.001906905	0.007940855	0.007940855	0.005101806	0.005101806	0.001149161	0.001149161	0.003890755	0.003890755	0.001306832
3835303773365	383530	3773365	0.000375629	0.000375629	0.000432887	0.000432887	0.004793413	0.001910165	0.006212674	0.006212674	0.003206154	0.001243626	0.005117687	0.005117687	0.003327244	0.003327244	0.000749448	0.000749448	0.002537433	0.002537433	0.003577287
3835403773365	383540	3773365	0.000374287	0.000374287	0.00043134	0.00043134	0.004563725	0.001818635	0.005914978	0.005914978	0.003052524	0.001184034	0.00492727	0.00492727	0.003167811	0.003167811	0.000713536	0.000713536	0.002415845	0.002415845	0.003896683
3835503773365	383550	3773365	0.000371463	0.000371463	0.000428086	0.000428086	0.004371546	0.001742052	0.005665898	0.005665898	0.002923981	0.001134174	0.004750105	0.004750105	0.003034414	0.003034414	0.000683489	0.000683489	0.002314114	0.002314114	0.004070789
3835603773365	383560	3773365	0.000368177	0.000368177	0.000424299	0.000424299	0.004222896	0.001682815	0.005473234	0.005473234	0.002824554	0.001095608	0.004603179	0.004603179	0.002931232	0.002931232	0.000660248	0.000660248	0.002235425	0.002235425	0.004160689
3835703773365	383570	3773365	0.000364335	0.000364335	0.000419871	0.000419871	0.004082342	0.001626805	0.005291065	0.005291065	0.002730543	0.001059142	0.004461767	0.004461767	0.00283367	0.00283367	0.000638272	0.000638272	0.002161022	0.002161022	0.004216424
3835803773365	383580	3773365	0.000359984	0.000359984	0.000414857	0.000414857	0.003948364	0.001573415	0.005117417	0.005117417	0.002640929	0.001024382	0.004325069	0.004325069	0.002740671	0.002740671	0.000617325	0.000617325	0.002090099	0.002090099	0.004237303
3835903773365	383590	3773365	0.000355355	0.000355355	0.000409522	0.000409522	0.003822205	0.001523141	0.004953904	0.004953904	0.002556545	0.000991651	0.004193618	0.004193618	0.002653101	0.002653101	0.0005976	0.0005976	0.002023315	0.002023315	0.004220996
3836003773365	383600	3773365	0.000350402	0.000350402	0.000403815	0.000403815	0.003702689	0.001475514	0.004799002	0.004799002	0.002476605	0.000960643	0.004067237	0.004067237	0.002570142	0.002570142	0.000578914	0.000578914	0.001960049	0.001960049	0.004169748
3836103773365	383610	3773365	0.000344431	0.000344431	0.000396933	0.000396933	0.003578053	0.001425847	0.004637463	0.004637463	0.00239324	0.000928307	0.003935964	0.003935964	0.002483628	0.002483628	0.000559427	0.000559427	0.001894072	0.001894072	0.004073895
3836203773365	383620	3773365	0.000337765	0.000337765	0.000389252	0.000389252	0.003459368	0.001378551	0.004483637	0.004483637	0.002313856	0.000897515	0.003809849	0.003809849	0.002401246	0.002401246	0.000540871	0.000540871	0.001831245	0.001831245	0.003952245
3836303773365	383630	3773365	0.000330729	0.000330729	0.000381143	0.000381143	0.003347742	0.001334068	0.00433896	0.00433896	0.002239193	0.000868554	0.003690494	0.003690494	0.002323763	0.002323763	0.000523418	0.000523418	0.001772155	0.001772155	0.003816877
3836403773365	383640	3773365	0.00032374	0.00032374	0.000373088	0.000373088	0.003244282	0.00129284	0.004204867	0.004204867	0.002169992	0.000841712	0.003578966	0.003578966	0.002251948	0.002251948	0.000507242	0.000507242	0.001717387	0.001717387	0.003679352
3836503773365	383650	3773365	0.000316658	0.000316658	0.000364927	0.000364927	0.00314539	0.001253431	0.004076694	0.004076694	0.002103846	0.000816055	0.003472151	0.003472151	0.002183304	0.002183304	0.00049178	0.00049178	0.001665038	0.001665038	0.003538807
3836603773365	383660	3773365	0.000307909	0.000307909	0.000354845	0.000354845	0.003039093	0.001211072	0.003938924	0.003938924	0.002032748	0.000788476	0.003359644	0.003359644	0.00210952	0.00210952	0.000475161	0.000475161	0.001608769	0.001608769	0.003372725
3836703773365	383670	3773365	0.000298744	0.000298744	0.000344283	0.000344283	0.002936255	0.001170092	0.003805638	0.003805638	0.001963963	0.000761796	0.003250872	0.003250872	0.002038138	0.002038138	0.000459082	0.000459082	0.001554331	0.001554331	0.003210525
3836803773365	383680	3773365	0.000289672	0.000289672	0.000333827	0.000333827	0.002838609	0.00113118	0.0036790 8	0.0036790 8	0.001898651	0.000736462	0.003147615	0.003147615	0.001970359	0.001970359	0.000443815	0.000443815	0.001502641	0.001502641	0.003059023
3836903773365	383690	3773365	0.000280507	0.000280507	0.000323265	0.000323265	0.002744353	0.001093619	0.003556916	0.003556916	0.001835606	0.000712008	0.003047915	0.003047915	0.001904933	0.001904933	0.000429078	0.000429078	0.001452746	0.001452746	0.002915459
3837003773365	383700	3773365	0.000271851	0.000271851	0.00031329	0.00031329	0.002655703	0.001058292	0.003442018	0.003442018	0.001776311	0.000689008	0.002953907	0.002953907	0.001843398	0.001843398	0.000415218	0.000415218	0.001405818	0.001405818	0.002785267
3837103773365	383710	3773365	0.000266204	0.000266204	0.000306782	0.000306782	0.002584422	0.001029887	0.003349633	0.003349633	0.001728634	0.000670515	0.002875997	0.002875997	0.001793921	0.001793921	0.000404073	0.000404073	0.001368085	0.001368085	0.002687602
3837203773365	383720	3773365	0.000261945	0.000261945	0.000301874	0.000301874	0.002521516	0.001004819	0.003268101	0.003268101	0.001686558	0.000654194	0.002806448	0.002806448	0.001750256	0.001750256	0.000394238	0.000394238	0.001334785	0.001334785	0.002604863
3837303773365	383730	3773365	0.000258196	0.000258196	0.000297553	0.000297553	0.002462347	0.00098124	0.003191412	0.003191412	0.001646981	0.000638843	0.002740811	0.002740811	0.001709185	0.001709185	0.000384987	0.000384987	0.001303463	0.001303463	0.002528595
3837403773365	383740	3773365	0.000258196	0.000258196	0.000297553	0.000297553	0.002423246	0.000965659	0.003140735	0.003140735	0.001620829	0.000628698	0.002694119	0.002694119	0.001682044	0.001682044	0.000378874	0.000378874	0.001282765	0.001282765	0.002488045
3837503773365	383750	3773365	0.000258335	0.000258335	0.000297713	0.000297713	0.002384561	0.000950243	0.003090596	0.003090596	0.001594954	0.000618662	0.002648227	0.002648227	0.001655192	0.001655192	0.000372825	0.000372825	0.001262287	0.001262287	0.002449565
3837603773365	383760	3773365	0.00025926	0.00025926	0.00029878	0.00029878	0.002350029	0.000936482	0.003045838	0.003045838	0.001571856	0.000609702	0.002606692	0.002606692	0.001631221	0.001631221	0.000367426	0.000367426	0.001244007	0.001244007	0.002420404
3837703773365	383770	3773365	0.000261019	0.000261019	0.000300807	0.000300807	0.002319371	0.000924265	0.003006104	0.003006104	0.00155135	0.000601749	0.002569071	0.002569071	0.001609941	0.001609941	0.000362633	0.000362633	0.001227778	0.001227778	0.002401164
3837803773365	383780	3773365	0.000262825	0.000262825	0.000302888	0.000302888	0.002289683	0.000912434	0.002967625	0.002967625	0.001531492	0.000594046	0.002532785	0.002532785	0.001589334	0.001589334	0.000357991	0.000357991	0.001212062	0.001212062	0.002385893
3837903773365	383790	3773365	0.000264722	0.000264722	0.000305075	0.000305075	0.002261101	0.000901044	0.002930581	0.002930581	0.001512375	0.000586631	0.002498188	0.002498188	0.001569495	0.001569495	0.000353522	0.000353522	0.001196933	0.001196933	0.00237485
3838003773365	383800	3773365	0.000266528	0.000266528	0.000307155	0.000307155	0.002233489	0.000890041	0.002894793	0.002894793	0.001493906	0.000579467	0.002465014	0.002465014	0.001550328	0.001550328	0.000349205	0.000349205	0.001182316	0.001182316	0.002367171
3838103773365	383810	3773365	0.000267731	0.000267731	0.000308542	0.000308542	0.002204562	0.000878513	0.002857301	0.002857301	0.001474558	0.000571962	0.002431306	0.002431306	0.001530249	0.001530249	0.000344682	0.000344682	0.001167003	0.001167003	0.002356904
3838203773365	383820	3773365	0.000268287	0.000268287	0.000309182	0.000309182	0.002173628	0.000866186	0.002817207	0.002817207	0.001453867	0.000563936	0.002396353	0.002396353	0.001508777	0.001508777	0.000339846	0.000339846	0.001150628	0.001150628	0.002341288
3838303773365	383830	3773365	0.000268611	0.000268611	0.000309556	0.000309556	0.002143385	0.000854135	0.002778011	0.002778011	0.001433639	0.00055609	0.002362557	0.002362557	0.001487785	0.001487785	0.000335117	0.000335117	0.001134619	0.001134619	0.002326276
3838403773365	383840	3773365	0.000264769	0.000264769	0.000305128	0.000305128	0.002090583	0.000833093	0.002709574	0.002709574	0.001398321	0.000542391	0.002307237	0.002307237	0.001451133	0.001451133	0.000326862	0.000326862	0.001106667	0.001106667	0.002251992
3838503773365	383850	3773365	0.000260232	0.000260232	0.0002999	0.0002999	0.002035635	0.000811196	0.002638357	0.002638357	0.001361568	0.000528135	0.002250139	0.002250139	0.001412992	0.001412992	0.000318271	0.000318271	0.00107758	0.00107758	0.002170547
3838603773365	383860	3773365	0.000255511	0.000255511	0.000294459	0.000294459	0.001981656	0.000789686	0.002568395	0.002568395	0.001325463	0.00051413	0.002194108	0.002194108	0.001375523	0.001375523	0.000309831	0.000309831	0.001049006	0.001049006	0.002090482
3838703773365	383870	3773365	0.000250327	0.000250327	0.000288485	0.000288485	0.0019274	0.000768065	0.002498075	0.002498075	0.001289173	0.000500054	0.002138076	0.002138076	0.001337863	0.001337863	0.000301348	0.000301348	0.001020285	0.001020285	0.002008605
3838803773365	383880	3773365	0.000245235	0.000245235	0.000282617	0.000282617	0.001875358	0.000747327	0.002430625	0.002430625	0.001254365	0.000486552	0.002084358	0.002084358	0.00130174	0.00130174	0.000293211	0.000293211	0.000992736	0.000992736	0.001931388
3838903773365	383890	3773365	0.000239912	0.000239912	0.000276482	0.000276482	0.001824217	0.000726947	0.002364341	0.002364341	0.001220158	0.000473283	0.002031706	0.002031706	0.001266241	0.001266241	0.000285216	0.000285216	0.000965664	0.000965664	0.001855551
3839003773365	383900	3773365	0.000234635	0.000234635	0.000270401	0.000270401	0.001774805	0.000707256	0.002300299	0.002300299	0.001187108	0.000460464	0.001980834	0.001980834	0.001231943	0.001231943	0.00027749	0.00027749	0.000939508	0.000939508	0.00178351
3839103773365	383910	3773365	0.000229266	0.000229266	0.000264213	0.000264213	0.001726708	0.00068809	0.002237962	0.002237962	0.001154938	0.000447985	0.001931384	0.001931384	0.001198557	0.001198557	0.00026997	0.00026997	0.000914047	0.000914047	0.001714057
3829703773375	382970	3773375	0.000417844	0.000417844	0.000481537	0.000481537	0.003250926	0.001295487	0.004213478	0.004213478	0.002174436	0.000843435	0.003778988	0.003778988	0.00225656	0.00225656	0.000508281	0.000508281	0.001720904	0.001720904	0.000719633
3829803773375	382980	3773375	0.000423445	0.000423445	0.000487992	0.000487992	0.003400268	0.001355	0.004407038	0.004407038	0.002274326	0.000882182	0.003927426	0.003927426	0.002360222	0.002360222	0.00053163	0.00053163	0.00179996	0.00179996	0.000735767
3829903773375	382990	3773375	0.000428722	0.000428722	0.000494073	0.000494073	0.003547327	0.001413602	0.004597639	0.004597639	0.002372688	0.000920335	0.004073285	0.004073285	0.0024623	0.0024623	0.000554623	0.000554623	0.001877806	0.001877806	0.00075121
3830003773375	383000	3773375	0.000433489	0.000433489	0.000499567	0.000499567	0.003685873	0.001468813	0.004777207	0.004777207	0.002465357	0.00095628	0.004211317	0.004211317	0.002558469	0.002558469	0.000576285	0.000576285	0.001951147	0.001951147	0.000765187

			MSite Grubbing / Prep	MMass Grading / Excavation	MMass Grading / Excavation	MDrainage / Utilities Trenching	MFoundations / Concrete Pads	MBuilding / Structure Construction	MAsphalt Paving	MLandscaping or Other Finishing	MWaterside Construction (Piles)	RSSWRestriping South Valley	RSSWRestriping Silver Lake Boulevard	RSSWDemolition	RSSWPlacing Base	RSSWForm	Child Risk				
Unique Identifier	X (UTM)	Y (UTM)	2027	2027	2028	2028	2028	2028	2028	2028	2028	2029	2029	2029	2029	2029	3rd Trimester	0<2	2<16	Total	per million
3838103773355	383810	3773355	0.002098402	0.003490432	0.003490432	0.001678722	0.000795446	0.002158061	0.001403216	0.000963649	0.001035737	0.000770338	0.001972586	0.005954035	0.00054142	0.001177582	5.03479E-08	9.41876E-07	6.4897E-07	1.64119E-06	1.64119248
3838203773355	383820	3773355	0.002079895	0.003459648	0.003459648	0.001663916	0.00078843	0.002139027	0.00139084	0.00095515	0.001026602	0.000756348	0.001907917	0.005759997	0.000523775	0.001139206	4.97619E-08	9.33601E-07	6.3466E-07	1.61803E-06	1.61802506
3838303773355	383830	3773355	0.002061707	0.003429394	0.003429394	0.001649366	0.000781536	0.002120322	0.001378678	0.000946798	0.001017624	0.0007428	0.001847	0.0055772	0.000507153	0.001103052	4.91989E-08	9.25559E-07	6.2099E-07	1.59575E-06	1.59574702
3838403773355	383840	3773355	0.001998129	0.00332364	0.00332364	0.001598503	0.000757435	0.002054936	0.001336162	0.000917601	0.000986243	0.00072397	0.001758482	0.005310958	0.000482943	0.001050395	4.78874E-08	9.03631E-07	5.9913E-07	1.55065E-06	1.55065196
3838503773355	383850	3773355	0.001929844	0.003210056	0.003210056	0.001543875	0.00073155	0.00198471	0.0012905	0.000886242	0.000952539	0.000704933	0.001671571	0.00504956	0.000459173	0.000998696	4.65093E-08	8.80254E-07	5.7712E-07	1.50388E-06	1.50388374
3838603773355	383860	3773355	0.001861878	0.003097004	0.003097004	0.001489503	0.000705786	0.001914812	0.001245051	0.00085503	0.000918992	0.000686338	0.001589395	0.004802145	0.000436675	0.000949763	4.51448E-08	8.5688E-07	5.5584E-07	1.45787E-06	1.45786864
3838703773355	383870	3773355	0.001791759	0.002980369	0.002980369	0.001433407	0.000679206	0.001842699	0.001198161	0.000822829	0.000884382	0.000667803	0.001509899	0.004562773	0.00041908	0.00090242	4.3752E-08	8.32663E-07	5.3479E-07	1.4112E-06	1.41120378
3838803773355	383880	3773355	0.001725309	0.002869837	0.002869837	0.001380247	0.000654016	0.00177436	0.001153726	0.000792313	0.000851584	0.000650035	0.001436327	0.004341133	0.000394753	0.000858584	4.24245E-08	8.09427E-07	5.1495E-07	1.3668E-06	1.366805
3838903773355	383890	3773355	0.001658539	0.002758775	0.002758775	0.001326832	0.000628706	0.001705692	0.001109077	0.000761651	0.000818628	0.000632503	0.001365882	0.004128907	0.000375455	0.000816611	4.10929E-08	7.85846E-07	4.9556E-07	1.3225E-06	1.32249565
3839003773355	383900	3773355	0.001594802	0.002652755	0.002652755	0.001275841	0.000604545	0.001640143	0.001066455	0.000732381	0.000787168	0.000615562	0.001300081	0.003930482	0.000357411	0.000777366	3.9805E-08	7.62842E-07	4.7713E-07	1.27978E-06	1.27977804
3839103773355	383910	3773355	0.001533218	0.002550318	0.002550318	0.001226574	0.0005812	0.001576808	0.001025273	0.0007041	0.000756771	0.000599092	0.001238062	0.003743481	0.000340407	0.000740381	3.855E-08	7.40203E-07	4.5947E-07	1.23823E-06	1.23822513
3829703773365	382970	3773365	0.00066809	0.001111286	0.001111286	0.000534472	0.000253254	0.000687085	0.000446757	0.000306807	0.000329758	0.000321426	0.00044399	0.001367041	0.000124309	0.000270372	4.87976E-08	1.15537E-06	6.2084E-07	1.82501E-06	1.82500802
3829803773365	382980	3773365	0.000682689	0.001135568	0.001135568	0.000546151	0.000258788	0.000702098	0.000456519	0.000313511	0.000336964	0.000373134	0.000459115	0.001414019	0.000128581	0.000279663	4.98557E-08	1.17637E-06	6.5284E-07	1.87906E-06	1.87906491
3829903773365	382990	3773365	0.000697447	0.001160116	0.001160116	0.000557957	0.000264382	0.000717275	0.000466387	0.000320288	0.000344248	0.003529917	0.000474776	0.001462734	0.000133011	0.000289298	5.08981E-08	1.19666E-06	6.8668E-07	1.93424E-06	1.9342413
3830003773365	383000	3773365	0.000712204	0.001184664	0.001184664	0.000569763	0.000269977	0.000732453	0.000476256	0.000327066	0.000351532	0.0036782	0.000490884	0.001512821	0.000137566	0.000299204	5.19145E-08	1.21605E-06	7.2217E-07	1.99013E-06	1.99013383
3830103773365	383010	3773365	0.000727521	0.00121014	0.00121014	0.000582016	0.000275783	0.000748204	0.000486498	0.000334099	0.000359092	0.003819399	0.000507944	0.001565923	0.000142394	0.000309706	5.2935E-08	1.23505E-06	7.6027E-07	2.04826E-06	2.04826141
3830203773365	383020	3773365	0.000726803	0.001208946	0.001208946	0.000581442	0.000275511	0.000747466	0.000486018	0.00033377	0.000358738	0.003830172	0.000513333	0.00158274	0.000143924	0.000313033	5.31249E-08	1.23724E-06	7.788E-07	2.06917E-06	2.0691701
3830303773365	383030	3773365	0.000722575	0.001201913	0.001201913	0.00057806	0.000273908	0.000743118	0.000483191	0.000331828	0.000356651	0.003811282	0.000516489	0.001592977	0.000144855	0.000315057	5.30217E-08	1.23069E-06	7.9524E-07	2.07895E-06	2.07894533
3830403773365	383040	3773365	0.000722256	0.001201383	0.001201383	0.000577804	0.000273787	0.00074279	0.000482977	0.000331681	0.000356493	0.003805763	0.000523189	0.001614364	0.000146799	0.000319287	5.30852E-08	1.22618E-06	8.1881E-07	2.09808E-06	2.09808054
3830503773365	383050	3773365	0.000732626	0.001218633	0.001218633	0.000586101	0.000277718	0.000753455	0.000489912	0.000336444	0.000361612	0.003842568	0.000538403	0.001662074	0.000151138	0.000328723	5.3722E-08	1.23449E-06	8.5683E-07	2.14504E-06	2.14504029
3830603773365	383060	3773365	0.000743315	0.001236413	0.001236413	0.000594652	0.00028177	0.000764448	0.0049706	0.000341353	0.000366888	0.003860041	0.000554481	0.001712617	0.000155734	0.000338719	5.4345E-08	1.242E-06	8.9717E-07	2.19352E-06	2.19352141
3830703773365	383070	3773365	0.000746347	0.001241455	0.001241455	0.000597077	0.000282919	0.000767566	0.000499087	0.000342745	0.000368384	0.003817037	0.000565676	0.001748353	0.000158983	0.000345787	5.45305E-08	1.23839E-06	9.3008E-07	2.223E-06	2.22300156
3830803773365	383080	3773365	0.000746905	0.001242384	0.001242384	0.000597524	0.000283131	0.00076814	0.000499461	0.000343001	0.00036866	0.003746231	0.000576127	0.001781896	0.000162034	0.000352421	5.45816E-08	1.2308E-06	9.6166E-07	2.24705E-06	2.24704973
3830903773365	383090	3773365	0.000753446	0.001253265	0.001253265	0.000602757	0.000285611	0.000774867	0.000503835	0.000346005	0.000371889	0.003691717	0.000591728	0.001831526	0.000166547	0.000362237	5.49115E-08	1.22979E-06	1.0021E-06	2.28682E-06	2.28681928
3831003773365	383100	3773365	0.000786472	0.001308199	0.001308199	0.000629178	0.00029813	0.000808832	0.000525919	0.000361172	0.00038819	0.003749891	0.000626981	0.001941477	0.000176545	0.000383983	5.64762E-08	1.25915E-06	1.0807E-06	2.39634E-06	2.39633564
3831103773365	383110	3773365	0.00082205	0.001367379	0.001367379	0.00065764	0.000311616	0.000845422	0.000549711	0.00037751	0.00040575	0.003802487	0.000665776	0.00206258	0.000187557	0.000407935	5.80786E-08	1.28865E-06	1.1696E-06	2.51637E-06	2.51637206
3831203773365	383120	3773365	0.000869594	0.001446463	0.001446463	0.000695676	0.000329639	0.000894317	0.000581504	0.000399344	0.000429217	0.003892684	0.000716035	0.002219236	0.000201802	0.000438918	6.01376E-08	1.32779E-06	1.2875E-06	2.67538E-06	2.67538324
3831303773365	383130	3773365	0.00092727	0.001542398	0.001542398	0.000741816	0.000351502	0.000953632	0.000620072	0.00042583	0.000457685	0.004017768	0.000778084	0.002412909	0.000219414	0.000477222	6.25192E-08	1.37172E-06	1.4421E-06	2.87639E-06	2.87639227
3831403773365	383140	3773365	0.000988056	0.001643509	0.001643509	0.000790445	0.000374544	0.001016147	0.00066072	0.00045745	0.000487688	0.004155838	0.000847725	0.002630893	0.000239236	0.000520335	6.47397E-08	1.40795E-06	1.6361E-06	3.10876E-06	3.10876321
3831503773365	383150	3773365	0.001040705	0.001731084	0.001731084	0.000832564	0.000394502	0.001070293	0.000695927	0.000477923	0.000513675	0.004250168	0.000914508	0.002840651	0.00025831	0.000561821	6.64381E-08	1.43043E-06	1.8544E-06	3.35123E-06	3.35122787
3831603773365	383160	3773365	0.001093355	0.00181866	0.00181866	0.000874684	0.00041446	0.001124439	0.000731134	0.000502101	0.000539662	0.004350607	0.000987514	0.003070335	0.000279195	0.000607247	6.80052E-08	1.44701E-06	2.1422E-06	3.65719E-06	3.65718527
3831703773365	383170	3773365	0.001145127	0.001904777	0.001904777	0.000916102	0.000434086	0.001177683	0.000765754	0.000525877	0.000565216	0.004488795	0.001071774	0.003336577	0.000303406	0.000659904	6.95204E-08	1.45752E-06	2.5771E-06	4.10414E-06	4.10414134
3831803773365	383180	3773365	0.001194187	0.001986382	0.001986382	0.000955349	0.000452683	0.001228138	0.000798561	0.000548406	0.000589431	0.004671286	0.001164669	0.003633347	0.000330392	0.000718599	7.09163E-08	1.46085E-06	3.3012E-06	4.83293E-06	4.83293269
3831903773365	383190	3773365	0.001208306	0.002009868	0.002009868	0.000966645	0.000458035	0.001242659	0.000808003	0.000554891	0.0005964	0.004857761	0.001255986	0.003919605	0.000356422	0.000775215	7.16516E-08	1.44552E-06	4.6201E-06	6.13728E-06	6.13727504
3835303773365	383530	3773365	0.003307586	0.00550176	0.00550176	0.002646069	0.001253813	0.003401622	0.002211805	0.001518943	0.00163257	0.001819531	0.031192305	0.166232033	0.015116015	0.032877182	1.47558E-07	2.23053E-06	5.4294E-06	7.80752E-06	7.8075232
3835403773365	383540	3773365	0.003602902	0.005992981	0.005992981	0.002882322	0.001365759	0.003705334	0.002409285	0.001654561	0.001778333	0.00174052	0.042826343	0.117045258	0.010643303	0.023149078	1.39992E-07	2.15192E-06	4.3286E-06	6.62056E-06	6.62055551
3835503773365	383550	3773365	0.003763882	0.006260751	0.006260751	0.003011105	0.001426782	0.003870891	0.002516933	0.001728488	0.00185779	0.001667087	0.030192167	0.084357568	0.007670906	0.016684144	1.32034E-07	2.06505E-06	3.5468E-06	5.74386E-06	5.74386373
3835603773365	383560	3773365	0.003847004	0.006399015	0.006399015	0.003077603	0.001458292	0.003956376	0.002572518	0.00176666	0.001898818	0.001603778	0.023017022	0.065357832	0.005943198	0.012926398	1.2539E-07	1.99082E-06	3.0453E-06	5.16152E-06	5.16152008
3835703773365	383570	3773365	0.003898537	0.006484733	0.006484733	0.00311883	0.001477826	0.004009374	0.002606978	0.001790325	0.001924253	0.001543686	0.018219837	0.052398777	0.00476479	0.01036337	1.18998E-07	1.91728E-06	2.6632E-06	4.69945E-06	4.69945225
3835803773365	383580	3773365	0.003917842	0.006516844	0.006516844	0.003134273	0.001485144	0.004029228	0.002619888	0.001799191	0.001933782	0.001486368	0.014845163	0.043096832	0.003918934	0.008523642	1.12926E-07	1.84547E-06	2.3622E-06	4.32061E-06	4.32060829
3835903773365	383590	3773365	0.003902765	0.006491766	0.006491766	0.003122212	0.001479429	0.004013722	0.002609805	0.001792267	0.00192634	0.001431883	0.012379758	0.03620423	0.003292167	0.007160431	1.07239E-07	1.77573E-06	2.1206E-06	4.00354E-06	4.00353536
3836003773365	383600	3773365	0.00385538	0.006412948	0.006412948	0.003084304	0.001461467	0.00396499	0.002578119	0.001770506	0.001902952	0.001379996	0.01051796	0.030945186	0.002813946	0.006120304	1.0196E-07	1.70875E-06	1.9221E-06	3.73286E-06	3.73285741
3836103773365	383610	3773365	0.003766754	0.006265528	0.006265528	0.003013403	0.001427871	0.003873844	0.002518854	0.001729806	0.001859207	0.001327666	0.008998057	0.026608349	0.002419583	0.005262569	9.66682E-08	1.63869E-06	1.7459E-06	3.48122E-06	3.48122221
3836203773365	383620	3773365	0.003654275	0.006078434	0.006078434	0.00292342	0.001385234	0.003758168	0.002443639	0.001678153	0.00180369	0.001277757	0.007800696	0.023160632	0.002106071	0.004580683	9.18002E-08	1.57168E-06	1.5968E-06	3.26023E-06	3.26023455
3836303773365	383630	3773365	0.003529113	0.005870242	0.005870242	0.00282329	0.001337788	0.003629447	0.002359942	0.001620675	0.001741912	0.00123071	0.006848405	0.020399771	0.001855017	0.004034643	8.73563E-08	1.50822E-06	1.4703E-06	3.06591E-06	3.06590519
3836403773365	383640	3773365	0.003401956	0.005658733	0.005658733	0.002721565	0.001289587	0.003498675	0.002274911	0.00156228	0.001679149	0.001186851	0.006085179	0.018173314	0.001652558	0.003594297	8.33442E-08	1.44922E-06	1.363E-06	2.89554E-06	2.89554308
3836503773365	383650	3773365	0.003272008	0.00544258	0.00544258	0.002617606	0.001240327	0.003365032	0.002188014	0.001502604	0.001615009	0.001145206	0.005450337	0.016311627	0.001483269	0.003226095	7.96322E-08	1.39326E-06	1.2688E-06	2.74173E-06	2.74172574
3836603773365	383660	3773365	0.003118447	0.00518715	0.00518715	0.002494757	0.001182116	0.003207105	0.002085327	0.001432084	0.001539214	0.001102262	0.0048704	0.014603124	0.001327909	0.002888189	7.57291E-08	1.3324E-06	1.1777E-06	2.58579E-06	2.58578962
3836703773365	383670	3773365	0.002968475	0.004937691	0.004937691	0.00237478	0.001125266	0.00305287	0.00198504	0.001363213	0.00146519	0.001061088	0.004375735	0.013140481	0.001194906	0.002598909	7.20412E-08	1.27353E-06	1.0961E-06	2.44171E-06	2.44171263
3836803773365	383680	3773365	0.002828396	0.004704686	0.004704686	0.002262717	0.001072166	0.002908808	0.001891367	0.001298884	0.001396049	0.001022188	0.003956844	0.011897833	0.001081908	0.00235314	6.86213E-08	1.21802E-06	1.024E-06	2.31067E-06	2.31066592
3836903773365	383690	3773365	0.002695655	0.004483888	0.004483888	0.002156524	0.001021848	0.002772294	0.001802603	0.001237926	0.001330531	0.000984999	0.003593036	0.010815497	0.000983488	0.002139077	6.53864E-08	1.16483E-06	9.5882E-07	2.18903E-06	2.18902965
3837003773365	383700	3773365	0.002575279	0.004283658	0.004283658	0.002060223	0.000976216	0.002648495	0.001722107	0.001182645	0.001271115	0.000950172	0.003280915	0.009884608	0.000898839	0.001954966	6.24279E-08	1.11587E-06	9.0102E-07	2.07933E-06	2.07932572
3837103773365	383710	3773365	0.002484977	0.004133452	0.004133452	0.001987982	0.000941985	0.002555626	0.001661721	0.001141176	0.001226544	0.000921247	0.003043855	0.009176364	0.000834436	0.001814891	6.02081E-08	1.07985E-06	8.5629E-07	1.99635E-06	1.99635097
3837203773365	383720	3773365	0.002408476	0.004006201	0.004006201	0.001926781	0.000912986	0.00247695	0.001610564	0.001106044	0.001188784	0.000895421	0.002847852	0.008589863	0.000781104	0.001698893	5.83577E-08	1.05023E-06	8.1851E-07	1.9271E-06	1.92710414
3837303773365	383730	3773365	0.002337958	0.003888903	0.003888903	0.001870366	0.000886254	0.002404427	0.001563408	0.00107366	0.001153977	0.000871308	0.002675937	0.008074926	0.000734279	0.00159705	5.66738E-08	1.02338E-06	7.8458E-07	1.86463E-06	1.86463093
3837403773365	383740	3773365	0.002300465	0.003826538	0.003826538	0.001840372	0.000872042	0.002365868	0.001538336	0.001056442	0.001135471	0.000853717	0.002562677	0.0077352	0.000703387	0.001529859	5.58037E-08	1.01132E-06	7.6255E-07	1.82968E-06	1.82967721
3837503773365	383750	3773365	0.002264886	0.003767358	0.003767358	0.001811909	0.000858555	0.002329278	0.001514545	0.001040104	0.00111791	0.000836687	0.002457009	0.007418049	0.000674547	0.001467133	5.49619E-08	9.99734E-07	7.4166E-07	1.79636E-06	1.79635854
3837603773365	383760	3773365	0.002237923	0.003722508	0.003722508	0.001790339	0.000848334	0.002301549	0.001496515	0.001027722	0.001104602	0.00082131	0.00236602	0.007144677	0.000649689	0.001413066	5.42957E-08	9.91372E-07	7.2365E-07	1.76932E-06	1.76931904
3837703773365	383770	3773365	0.002220134	0.003692918	0.003692918	0.001776107	0.000841591	0.002283254	0.001484619	0.001019552	0.001095821	0.000807467	0.002287268	0.006908047	0.000628171	0.001366266	5.3786E-08	9.85873E-07	7.0819E-07	1.74785E-06	1.74784519
3837803773365	383780	3773365	0.002206015	0.003669432	0.003669432	0.001764812	0.000836239	0.002268733	0.001475177	0.001013068	0.001088852	0.000794215	0.002213815	0.006687138	0.000608083	0.001322575	5.33168E-08	9.81054E-07	6.937E-07	1.72807E-06	1.72807308
3837903773365	383790	3773365	0.002195804	0.003652448	0.003652448	0.001756643	0.000832368	0.002258231	0.001468349	0.001008379	0.001083812	0.000781583	0.002145841	0.006482864	0.000589508	0.001282173	5.28858E-08	9.76806E-07	6.8026E-07	1.70995E-06	1.70994852
3838003773365	383800	3773365	0.002188704	0.003640638	0.003640638	0.001750963	0.000829677	0.00225093	0.001463601	0.001005119	0.001080308	0.000769511	0.00208275	0.00629303	0.000572246	0.001244628	5.2486E-08	9.72942E-07	6.6767E-07	1.69309E-06	1.69309334
3838103773365	383810	3773365	0.002179211	0.003624848	0.003624848	0.001743369	0.000826078	0.002241167	0.001457253	0.001000759	0.001075623	0.000757292	0.002020523	0.006105938	0.000555233	0.001207626	5.20277E-08	9.6771E-07	6.5489E-07	1.67462E-06	1.67462436
3838203773365	383820	3773365	0.002164773	0.003600831	0.003600831	0.001731818	0.000820605	0.002226318	0.001447598	0.000994129	0.001068496	0.000744689	0.001957729	0.00591711	0.000538062	0.001170279	5.14887E-08	9.60721E-07	6.4155E-07	1.65376E-06	1.65376017
3838303773365	383830	3773365	0.002150892	0.003577743	0.003577743	0.001720714	0.000815343	0.002212043	0.001438316	0.000987754	0.001061645	0.0007325	0.001898628	0.005739432	0.000521905	0.001135138	5.09703E-08	9.53838E-07	6.2882E-07	1.63363E-06	1.63363195
3838403773365	383840	3773365	0.002082209	0.003463496	0.003463496	0.001665767	0.000789307	0.002141407	0.001392387	0.000956213	0.001027744	0.000714171	0.001806061	0.005460668	0.000496556	0.001080005	4.95597E-08	9.30439E-07	6.0637E-07	1.58637E-06	1.58636901
3838503773365	383850	3773365	0.002006904	0.003338236	0.003338236	0.001605523	0.000760761	0.002063961	0.00134203	0.00092163	0.000990574	0.000695399	0.001714208	0.005184006	0.000471398	0.001025287	4.80525E-08	9.04968E-07	5.8344E-07	1.53646E-06	1.5364624
3838603773365	383860	3773365	0.001932875	0.003215099	0.003215099	0.0015463	0.000732699	0.001987828	0.001292527	0.000887634	0.000954035	0.0006771	0.001627863	0.004923704	0.000447728	0.000973805	4.65781E-08	8.79812E-07	5.6142E-07	1.48781E-06	1.48781047
3838703773365	383870	3773365	0.001857172	0.003089175	0.003089175	0.001485737	0.000704002	0.001909972	0.001241903	0.000852869	0.000916669	0.00065886	0.001544645	0.004672817	0.000424914	0.000924184	4.50808E-08	8.539E-07	5.397E-07	1.43868E-06	1.43867839
3838803773365	383880	3773365	0.001785776	0.002970417	0.002970417	0.001428621	0.000676938	0.001836546	0.00119416	0.000820082	0.000881429	0.000641387	0.001467917	0.004441488	0.000403879	0.000878432	4.36587E-08	8.29086E-07	5.193E-07	1.39205E-06	1.39204555
3838903773365	383890	3773365	0.001715656	0.002853782	0.002853782	0.001372525	0.000650357	0.001764433	0.001147271	0.000787881	0.000846819	0.000624298	0.001395358	0.004222499	0.000383965	0.000835121	4.22581E-08	8.04389E-07	4.9961E-07	1.34626E-06	1.34626146
3839003773365	383900	3773365	0.001649047	0.002742985	0.002742985	0.001319237	0.000625107	0.00169593	0.001102729	0.000757292	0.000813942	0.000607829	0.001327712	0.004018315	0.000365398	0.000794738	4.09148E-08	7.8054E-07	4.8097E-07	1.30243E-06	1.30242514
3839103773365	383910	3773365	0.00158483	0.002636169	0.002636169	0.001267864	0.000600765	0.001629888	0.001059787	0.000727802	0.000782246	0.000591802	0.001264055	0.003826197	0.000347928	0.000756741	3.96045E-08	7.57024E-07	4.6312E-07	1.25974E-06	1.2597448
3829703773375	382970	3773375	0.000665378	0.001106774	0.001106774	0.000532303	0.000252226	0.000684295	0.000444943	0.000305562	0.00032842	0.002894462	0.001264055	0.001341175	0.000121957	0.000265256	4.90451E-08	1.16535E-06	5.9571E-07	1.81011E-06	1.81010826
3829803773375	382980	3773375	0.000680296	0.001131587	0.001131587	0.000544236	0.000257881	0.000699637	0.000454918	0.000312412	0.000335783	0.003028932	0.000450332	0.001387514	0.000126171	0.000274421	5.01661E-08	1.18799E-06	6.258E-07	1.86395E-06	1.86395367
3829903773375	382990	3773375	0.000694575	0.001155339	0.001155339	0.00055566	0.000263294	0.000714322	0.000464467	0.00031897	0.000342831	0.003154636	0.000465189	0.001433761	0.000130377	0.000283568	5.12271E-08	1.2089E-06	6.5666E-07	1.91678E-06	1.91678394
3830003773375	383000	3773375	0.000707498	0.001176835	0.001176835	0.000565998	0.000268193	0.000727612	0.000473109	0.000324904	0.000349209	0.003264283	0.000479451	0.001478181	0.000134416	0.000292353	5.21857E-08	1.22723E-06	6.8738E-07	1.9668E-06	1.96679823

			EGIODemolition	EGIOSite Grubbing / Prep	EGIOMass Grading / Excavation	EGIOMass Grading / Excavation	EGIODrainage / Utilities Trenching	EGIODrainage / Utilities Trenching	EGIOFoundations / Concrete Pads	EGIOFoundations / Concrete Pads	EGIOBuilding / Structure Construction	EGIOBuilding / Structure Construction	EGIOAsphalt Paving	EGIOArchitectural Coating	EGIOLandscaping or Other Finishing	EGIOWaterside Construction (Piles)	HIWaterside Construction (Landscaping)	HIWaterside Construction (Landscaping)	KMDemolition	KMSite Grubbing / Prep	KMMass Grading / Excavation
Unique Identifier	X (UTM)	Y (UTM)	2025	2025	2025	2026	2026	2027	2026	2027	2026	2027	2027	2027	2027	2027	2025	2026	2025	2025	2025
3830103773375	383010	3773375	0.001413642	0.00130706	0.002174139	0.002174139	0.001045651	0.001045651	0.000495471	0.000495471	0.001344224	0.001344224	0.000874043	0.000177286	0.000600243	0.000645145	0.001620232	0.001620232	0.00075561	0.000698643	0.001162106
3830203773375	383020	3773375	0.001399838	0.0012943	0.002152909	0.002152909	0.00103544	0.00103544	0.000490633	0.000490633	0.001331098	0.001331098	0.000865508	0.000175555	0.000594382	0.000638845	0.001623934	0.001623934	0.00076536	0.000707657	0.0011771
3830303773375	383030	3773375	0.001375767	0.00127204	0.002115888	0.002115888	0.001017635	0.001017635	0.000482196	0.000482196	0.001308209	0.001308209	0.000850625	0.000172536	0.000584161	0.00062786	0.001626335	0.001626335	0.000770105	0.000712045	0.001184398
3830403773375	383040	3773375	0.001356786	0.00125449	0.002086696	0.002086696	0.001003595	0.001003595	0.000475544	0.000475544	0.00129016	0.00129016	0.000838889	0.000170156	0.000576101	0.000619198	0.001641744	0.001641744	0.000775799	0.00071731	0.001193156
3830503773375	383050	3773375	0.001354284	0.00125218	0.002082848	0.002082848	0.001001745	0.001001745	0.000474667	0.000474667	0.001287781	0.001287781	0.000837342	0.000169842	0.000575039	0.000618056	0.001675564	0.001675564	0.000789086	0.000729595	0.00121359
3830603773375	383060	3773375	0.001350142	0.00124835	0.002076479	0.002076479	0.000998682	0.000998682	0.000473215	0.000473215	0.001283843	0.001283843	0.000834781	0.000169322	0.000573281	0.000616166	0.001709983	0.001709983	0.000802717	0.000742199	0.001234555
3830703773375	383070	3773375	0.001335648	0.00123495	0.002054187	0.002054187	0.00098796	0.00098796	0.000468135	0.000468135	0.00127006	0.00127006	0.00082582	0.000167505	0.000567126	0.000609551	0.001737599	0.001737599	0.00081169	0.000750495	0.001248355
3830803773375	383080	3773375	0.001317789	0.00121844	0.00202672	0.00202672	0.00097475	0.00097475	0.000461876	0.000461876	0.001253078	0.001253078	0.000814777	0.000165265	0.000559543	0.0006014	0.001764415	0.001764415	0.000818765	0.000757036	0.001259236
3830903773375	383090	3773375	0.001306487	0.00120799	0.002009337	0.002009337	0.00096639	0.00096639	0.000457914	0.000457914	0.001242331	0.001242331	0.000807789	0.000163847	0.000554744	0.000596242	0.001797634	0.001797634	0.000830671	0.000768045	0.001277547
3831003773375	383100	3773375	0.001328315	0.00122817	0.002042908	0.002042908	0.000982536	0.000982536	0.000465565	0.000465565	0.001263087	0.001263087	0.000821285	0.000166585	0.000564012	0.000606204	0.001858069	0.001858069	0.000867684	0.000802267	0.001334472
3831103773375	383110	3773375	0.00135066	0.00124883	0.002077275	0.002077275	0.000999064	0.000999064	0.00043397	0.00043397	0.001284335	0.001284335	0.000835101	0.000169387	0.0005735	0.000616402	0.001922806	0.001922806	0.000905559	0.000837287	0.001392723
3831203773375	383120	3773375	0.001384394	0.00128002	0.002129157	0.002129157	0.001024017	0.001024017	0.00048522	0.00048522	0.001316413	0.001316413	0.000855959	0.000173618	0.000587824	0.000631797	0.002005553	0.002005553	0.00094887	0.000877332	0.001459334
3831303773375	383130	3773375	0.001424168	0.0013168	0.002190327	0.002190327	0.001053437	0.001053437	0.000499161	0.000499161	0.001354233	0.001354233	0.000880551	0.000178606	0.000604712	0.000649949	0.002112115	0.002112115	0.000990542	0.000915862	0.001523423
3831403773375	383140	3773375	0.001454623	0.00134496	0.002237167	0.002237167	0.001075965	0.001075965	0.000509835	0.000509835	0.001383193	0.001383193	0.000899381	0.000182425	0.000617644	0.000663848	0.002235386	0.002235386	0.001017201	0.000940512	0.001564425
3831503773375	383150	3773375	0.0014598	0.00134974	0.002245129	0.002245129	0.001079794	0.001079794	0.00051165	0.00051165	0.001388116	0.001388116	0.000902582	0.000183075	0.000619842	0.00066621	0.002332441	0.002332441	0.001037045	0.000958859	0.001594944
3831603773375	383160	3773375	0.00145678	0.00134695	0.002240485	0.002240485	0.00107756	0.00107756	0.000510591	0.000510591	0.001385244	0.001385244	0.000900715	0.000182696	0.00061856	0.000664832	0.002434	0.002434	0.001054214	0.000974734	0.001621349
3831703773375	383170	3773375	0.001444357	0.00133546	0.002221377	0.002221377	0.00106837	0.00106837	0.000506237	0.000506237	0.001373431	0.001373431	0.000893033	0.000181138	0.000613285	0.000659162	0.002550667	0.002550667	0.001067155	0.0009867	0.001641253
3831803773375	383180	3773375	0.001417266	0.00131041	0.002179712	0.002179712	0.001048332	0.001048332	0.000496742	0.000496742	0.00134767	0.00134767	0.000876283	0.00017774	0.000601782	0.000646799	0.00267754	0.00267754	0.001077681	0.000996432	0.001657441
3831903773375	383190	3773375	0.001369296	0.00126606	0.002105936	0.002105936	0.001012849	0.001012849	0.00047992	0.00047992	0.001302056	0.001302056	0.000846624	0.000171724	0.000581413	0.000624907	0.002792206	0.002792206	0.001096058	0.001013423	0.001685704
3835403773375	383540	3773375	0.000893826	0.00082644	0.001374677	0.001374677	0.00066115	0.00066115	0.000313279	0.000313279	0.000849934	0.000849934	0.000552645	0.000112095	0.000379525	0.000407916	0.008182006	0.008182006	0.002109722	0.001950665	0.003244689
3835503773375	383550	3773375	0.000861558	0.0007966	0.001325051	0.001325051	0.000637282	0.000637282	0.00030197	0.00030197	0.000819251	0.000819251	0.000532694	0.000108049	0.000365824	0.00039319	0.007510219	0.007510219	0.002172617	0.002008818	0.00334142
3835703773375	383570	3773375	0.000815918	0.0007544	0.001254857	0.001254857	0.000603523	0.000603523	0.000285973	0.000285973	0.000775852	0.000775852	0.000504475	0.000102325	0.000346445	0.000372361	0.006223679	0.006223679	0.002183488	0.00201887	0.003358139
3835803773375	383580	3773375	0.000796333	0.0007363	0.001224736	0.001224736	0.000589036	0.000589036	0.000279109	0.000279109	0.000757229	0.000757229	0.000492366	9.98687E-05	0.000338129	0.000363423	0.005707883	0.005707883	0.002168994	0.002005468	0.003335847
3835903773375	383590	3773375	0.000779337	0.0007205	0.001198596	0.001198596	0.000576464	0.000576464	0.00027352	0.00027352	0.000741067	0.000741067	0.00048185	9.77372E-05	0.000330912	0.000355667	0.005277835	0.005277835	0.002145526	0.00198377	0.003299755
3836003773375	383600	3773375	0.000762599	0.0007051	0.001172854	0.001172854	0.000564084	0.000564084	0.00026728	0.00026728	0.000725151	0.000725151	0.00047158	9.56381E-05	0.000323805	0.000348028	0.004898317	0.004898317	0.002113604	0.001954254	0.00325066
3836103773375	383610	3773375	0.000742928	0.00068692	0.001142601	0.001142601	0.000549533	0.000549533	0.000260391	0.000260391	0.000706446	0.000706446	0.000459346	9.31711E-05	0.000315453	0.000339051	0.004511294	0.004511294	0.002067015	0.001911177	0.003179007
3836203773375	383620	3773375	0.000722567	0.00066809	0.001111286	0.001111286	0.000534472	0.000534472	0.00025254	0.00025254	0.000687085	0.000687085	0.000446757	9.06176E-05	0.000306807	0.000329758	0.004171699	0.004171699	0.002011107	0.001859485	0.003093023
3836303773375	383630	3773375	0.000702637	0.00064966	0.001080634	0.001080634	0.00051973	0.00051973	0.000246269	0.000246269	0.000668133	0.000668133	0.000434434	8.81182E-05	0.000298345	0.000320663	0.003887836	0.003887836	0.001952871	0.001805639	0.003003457
3836403773375	383640	3773375	0.000684605	0.00063299	0.001052902	0.001052902	0.000506393	0.000506393	0.000239949	0.000239949	0.00065087	0.00065087	0.00042325	8.58568E-05	0.000290688	0.000312434	0.003654702	0.003654702	0.00189636	0.001753388	0.002916544
3836503773375	383650	3773375	0.000666746	0.00061648	0.001025435	0.001025435	0.000493182	0.000493182	0.00023369	0.00023369	0.000634005	0.000634005	0.000412243	8.3617E-05	0.000283105	0.000304283	0.003446582	0.003446582	0.001837864	0.001699303	0.00282658
3836603773375	383660	3773375	0.00064504	0.00059638	0.000991997	0.000991997	0.0004771	0.0004771	0.000226069	0.000226069	0.000613331	0.000613331	0.0003988	8.08904E-05	0.000273873	0.000294361	0.003231559	0.003231559	0.0017666	0.001633411	0.002716977
3836703773375	383670	3773375	0.000622486	0.00057555	0.000957364	0.000957364	0.000460444	0.000460444	0.000218177	0.000218177	0.000591918	0.000591918	0.000384877	7.80664E-05	0.000264312	0.000284084	0.003033845	0.003033845	0.001692833	0.001565206	0.002603527
3836803773375	383680	3773375	0.000600226	0.00055497	0.00092313	0.00092313	0.000443979	0.000443979	0.00021037	0.00021037	0.000570752	0.000570752	0.000371115	7.52748E-05	0.000254861	0.000273926	0.002854842	0.002854842	0.001619584	0.00149748	0.002490872
3836903773375	383690	3773375	0.000576587	0.00053312	0.000886773	0.000886773	0.000426493	0.000426493	0.000202089	0.000202089	0.00054873	0.00054873	0.000356498	7.23101E-05	0.000244823	0.000263137	0.002683443	0.002683443	0.001542971	0.001426642	0.002373043
3837003773375	383700	3773375	0.000554845	0.00051301	0.000853335	0.000853335	0.00041041	0.00041041	0.000194469	0.000194469	0.000527599	0.000527599	0.00034356	6.95835E-05	0.000235591	0.000253215	0.002530455	0.002530455	0.001471965	0.00136099	0.002263838
3837103773375	383710	3773375	0.000540178	0.00049945	0.000830777	0.000830777	0.000399562	0.000399562	0.000189328	0.000189328	0.000513652	0.000513652	0.00033987	6.77441E-05	0.000229364	0.000246521	0.002415789	0.002415789	0.001422615	0.00131536	0.002187939
3837203773375	383720	3773375	0.000528962	0.00048908	0.000813527	0.000813527	0.000391266	0.000391266	0.000185397	0.000185397	0.000502987	0.000502987	0.000327053	6.63375E-05	0.000224601	0.000241403	0.002320334	0.002320334	0.00138379	0.001279463	0.002128228
3837303773375	383730	3773375	0.000518781	0.00047967	0.00079787	0.00079787	0.000383735	0.000383735	0.000181829	0.000181829	0.00049330	0.00049330	0.000320758	6.50607E-05	0.000220278	0.000236757	0.002232784	0.002232784	0.001348503	0.001246836	0.002073958
3837403773375	383740	3773375	0.00051533	0.00047648	0.000792562	0.000792562	0.000381182	0.000381182	0.00018062	0.00018062	0.00049002	0.00049002	0.000318624	6.46279E-05	0.000218813	0.000235182	0.002175451	0.002175451	0.001333232	0.001232717	0.002050471
3837503773375	383750	3773375	0.000512052	0.00047345	0.00078752	0.00078752	0.000378757	0.000378757	0.00017947	0.00017947	0.000486907	0.000486907	0.000316597	6.42168E-05	0.000217421	0.000233685	0.002119919	0.002119919	0.001318479	0.001219076	0.002027781
3837603773375	383760	3773375	0.00051024	0.00047177	0.000784734	0.000784734	0.000377417	0.000377417	0.000178835	0.000178835	0.000485184	0.000485184	0.000315477	6.39895E-05	0.000216652	0.000232859	0.002070891	0.002070891	0.001307694	0.001209104	0.002011195
3837703773375	383770	3773375	0.000509808	0.00047137	0.00078407	0.00078407	0.000377098	0.000377098	0.000178684	0.000178684	0.000484774	0.000484774	0.00031521	6.39354E-05	0.000216468	0.000232662	0.002070891	0.002070891	0.001300965	0.001202882	0.002000845
3837803773375	383780	3773375	0.00050955	0.00047113	0.000783672	0.000783672	0.000376907	0.000376907	0.000178594	0.000178594	0.000484528	0.000484528	0.00031505	6.3903E-05	0.000216359	0.000232544	0.001986643	0.001986643	0.001294667	0.001197059	0.001991159
3837903773375	383790	3773375	0.000509808	0.00047137	0.00078407	0.00078407	0.000377098	0.000377098	0.000178684	0.000178684	0.000484774	0.000484774	0.00031521	6.39354E-05	0.000216468	0.000232662	0.001948421	0.001948421	0.001289835	0.001192591	0.001983728
3838003773375	383800	3773375	0.00051024	0.00047177	0.000784734	0.000784734	0.000377417	0.000377417	0.000178835	0.000178835	0.000485184	0.000485184	0.000315477	6.39895E-05	0.000216652	0.000232859	0.0019121	0.0019121	0.001285176	0.001188284	0.001976563
3838103773375	383810	3773375	0.000510844	0.00047233	0.000785662	0.000785662	0.000377864	0.000377864	0.000179047	0.000179047	0.000485758	0.000485758	0.00031585	6.40653E-05	0.000216908	0.000233134	0.001878881	0.001878881	0.001281294	0.001184694	0.001970591
3838203773375	383820	3773375	0.000511707	0.00047313	0.000786989	0.000786989	0.000378502	0.000378502	0.000179349	0.000179349	0.000486579	0.000486579	0.000316384	6.41735E-05	0.000217274	0.000233528	0.001849464	0.001849464	0.00127836	0.001181982	0.00196608
3838303773375	383830	3773375	0.000512483	0.00047385	0.000788183	0.000788183	0.000379077	0.000379077	0.000179622	0.000179622	0.000487317	0.000487317	0.000316864	6.42709E-05	0.000217604	0.000233882	0.001822948	0.001822948	0.001275341	0.00117919	0.001961436
3838403773375	383840	3773375	0.000503683	0.00046571	0.000774649	0.000774649	0.000372567	0.000372567	0.000176537	0.000176537	0.000478949	0.000478949	0.00031142	6.31672E-05	0.000212867	0.000229866	0.001759712	0.001759712	0.00124454	0.001150711	0.001914065
3838503773375	383850	3773375	0.000493416	0.00045622	0.000758859	0.000758859	0.000364973	0.000364973	0.000172939	0.000172939	0.000469186	0.000469186	0.000305075	6.18796E-05	0.000209508	0.000225181	0.001693274	0.001693274	0.001209512	0.001118324	0.001860193
3838603773375	383860	3773375	0.00048289	0.00044648	0.000742671	0.000742671	0.000357187	0.000357187	0.00016925	0.00016925	0.00045918	0.00045918	0.00029856	6.05596E-05	0.000205039	0.000220377	0.001629637	0.001629637	0.00117457	0.001086016	0.001806453
3838703773375	383870	3773375	0.00047176	0.00043619	0.000725553	0.000725553	0.000348955	0.000348955	0.000165349	0.000165349	0.000448594	0.000448594	0.000291685	5.91638E-05	0.000200313	0.000215298	0.001566801	0.001566801	0.001137816	0.001052033	0.001749927
3838803773375	383880	3773375	0.00046089	0.00042614	0.000708834	0.000708834	0.000340914	0.000340914	0.000161539	0.000161539	0.000438257	0.000438257	0.000284964	5.78005E-05	0.000195697	0.000210337	0.001508167	0.001508167	0.001102356	0.001019247	0.001695391
3838903773375	383890	3773375	0.000450019	0.00041609	0.000692115	0.000692115	0.000332873	0.000332873	0.00015772	0.00015772	0.00042792	0.00042792	0.00027843	5.64372E-05	0.000191081	0.000205375	0.001452235	0.001452235	0.001067069	0.00098662	0.00164112
3839003773375	383900	3773375	0.000439407	0.00040628	0.000675794	0.000675794	0.000325023	0.000325023	0.00015409	0.00015409	0.00041829	0.00041829	0.00027168	5.51063E-05	0.000186575	0.000200532	0.001399805	0.001399805	0.001032817	0.000954951	0.001588442
3839103773375	383910	3773375	0.00042888	0.00039655	0.000659606	0.000659606	0.000317237	0.000317237	0.00015032	0.00015032	0.00040782	0.00040782	0.00026517	5.37863E-05	0.000182106	0.000195729	0.001350076	0.001350076	0.000999083	0.00092376	0.00153656
3829703773385	382970	3773385	0.001353507	0.00125146	0.002081654	0.002081654	0.00100117	0.00100117	0.00047439	0.00047439	0.001287043	0.001287043	0.00083686	0.000169744	0.000574709	0.00061701	0.001447633	0.001447633	0.000696684	0.000644159	0.001071478
3829803773385	382980	3773385	0.00137939	0.00127539	0.002121461	0.002121461	0.001020316	0.001020316	0.00048346	0.00048346	0.001311655	0.001311655	0.00085286	0.00017299	0.000585699	0.000629514	0.00149616	0.00149616	0.000713249	0.000659475	0.001096955
3829903773385	382990	3773385	0.001398457	0.00129302	0.002150786	0.002150786	0.001034419	0.001034419	0.00049014	0.00049014	0.001329785	0.001329785	0.00086454	0.000175382	0.000593796	0.000638215	0.001538285	0.001538285	0.000728347	0.000673435	0.001120176
3830003773385	383000	3773385	0.001406999	0.00130092	0.002163922	0.002163922	0.001040737	0.001040737	0.00049314	0.00049314	0.001337907	0.001337907	0.00086993	0.000176453	0.000597422	0.000642113	0.001569703	0.001569703	0.000741202	0.000685321	0.001139947
3830103773385	383010	3773385	0.001413556	0.00130698	0.002174006	0.002174006	0.001045587	0.001045587	0.00049544	0.00049544	0.001344142	0.001344142	0.00087389	0.000177275	0.000600206	0.000645106	0.001601921	0.001601921	0.000754316	0.000697447	0.001160116
3830203773385	383020	3773385	0.001398802	0.00129334	0.002151316	0.002151316	0.001034675	0.001034675	0.00049027	0.00049027	0.001330114	0.001330114	0.00086486	0.000175425	0.000593942	0.000638373	0.001615029	0.001615029	0.000760528	0.00070319	0.00116967
3830303773385	383030	3773385	0.001378441	0.00127452	0.002120001	0.002120001	0.001019614	0.001019614	0.00048313	0.00048313	0.001310752	0.001310752	0.00085227	0.000172871	0.000585297	0.000629081	0.001629437	0.001629437	0.000763893	0.000706301	0.001174845
3830403773385	383040	3773385	0.001363084	0.00126032	0.002096382	0.002096382	0.001008254	0.001008254	0.00047751	0.00047751	0.001296149	0.001296149	0.00084278	0.000170945	0.000578776	0.00062072	0.001652851	0.001652851	0.000768724	0.000710768	0.001182275
3830503773385	383050	3773385	0.001359892	0.00125737	0.002091473	0.002091473	0.001005893	0.001005893	0.00047663	0.00047663	0.001293114	0.001293114	0.00084080	0.000170545	0.00057742	0.000620615	0.001688571	0.001688571	0.000780113	0.000721298	0.00119979
3830603773385	383060	3773385	0.001355233	0.00125306	0.002084307	0.002084307	0.001002447	0.001002447	0.00047499	0.00047499	0.001288683	0.001288683	0.00083792	0.000169961	0.000575442	0.000618489	0.001725092	0.001725092	0.00079176	0.000732068	0.001217704
3830703773385	383070	3773385	0.001347295	0.00124572	0.0020721	0.0020721	0.000996576	0.000996576	0.00047221	0.00047221	0.001281136	0.001281136	0.00083302	0.000168965	0.000572072	0.000614866	0.001760713	0.001760713	0.000802372	0.00074188	0.001234025
3830803773385	383080	3773385	0.001337719	0.00123686	0.002057371	0.002057371	0.000989492	0.000989492	0.00046861	0.00046861	0.001272029	0.001272029	0.0008271	0.000167764	0.000568005	0.000610496	0.001796333	0.001796333	0.000812812	0.000751532	0.00125008
3830903773385	383090	3773385	0.001332628	0.00123216	0.002049542	0.002049542	0.000985727	0.000985727	0.00046707	0.00046707	0.001267189	0.001267189	0.00082953	0.000167126	0.000565844	0.000608173	0.001836456	0.001836456	0.000828083	0.000765652	0.001273567
3831003773385	383100	3773385	0.001357821	0.00125545	0.002088288	0.002088288	0.001004361	0.001004361	0.00047597	0.00047597	0.001291145	0.001291145	0.00083952	0.000170285	0.000576541	0.00061967	0.001901093	0.001901093	0.000868892	0.000803384	0.001336329
3831103773385	383110	3773385	0.001384826	0.00128042	0.00212982	0.00212982	0.001024336	0.001024336	0.00048537	0.00048537	0.001316823	0.001316823	0.00085622	0.000173672	0.000588007	0.000631994	0.001970934	0.001970934	0.000910822	0.000842153	0.001400817
3831203773385	383120	3773385	0.001422356	0.00131512	0.002187541	0.002187541	0.001052097	0.001052097	0.00049852	0.00049852	0.00135251	0.00135251	0.00087943	0.000178379	0.000603943	0.00064912	0.002057583	0.002057583	0.000957584	0.000885389	0.001472735
3831303773385	383130	3773385	0.001466098	0.00135557	0.002254815	0.002254815	0.001084452	0.001084452	0.00053857	0.00053857	0.001394105	0.001394105	0.00090647	0.000183864	0.000622516	0.000669085	0.002167647	0.002167647	0.001002534	0.000926951	0.001541867
3831403773385	383140	3773385	0.001501472	0.00138827	0.002309218	0.002309218	0.001110618	0.001110618	0.00052625	0.00052625	0.001427741	0.001427741	0.00092834	0.000188301	0.000637536	0.000685228	0.002296721	0.002296721	0.001033421	0.000955509	0.001589371
3831503773385	383150	3773385	0.001507166	0.00139354	0.002317976	0.002317976	0.00111483	0.00111483	0.00052825	0.00052825	0.001433156	0.001433156	0.00093186	0.000189015	0.000639954	0.000687827	0.002392476	0.002392476	0.001055508	0.000975931	0.00162334
3831603773385	383160	3773385	0.001505872	0.00139234	0.002315986	0.002315986	0.001113872	0.001113872	0.00052779	0.00052779	0.001431925	0.001431925	0.00093106	0.000188852	0.000639404	0.000687236	0.002492934	0.002492934	0.001075265	0.000994198	0.001653726
3831703773385	383170	3773385	0.001497503	0.0013846	0.002303115	0.002303115	0.001107682	0.001107682	0.00052486	0.00052486	0.001423967	0.001423967	0.00092589	0.000187803	0.000635851	0.000683417	0.002609301	0.002609301	0.001091313	0.001009036	0.001678406

			KMMass Grading / Excavation	KMDrainage / Utilities Trenching	KMFoundations / Concrete Pads	KMBuilding / Structure Construction	KMAsphalt Paving	KMArchitectural Coating	KMLandscaping or Other Finishing	KMWaterside Construction (Piles)	EWNDemolition	EWNSite Grubbing / Prep	EWNDrainage / Utilities Trenching	EWNDrainage / Utilities Trenching	EWNDrainage / Utilities Trenching	EWNFoundations / Concrete Pads	EWNBuilding / Structure Construction	EWNAsphalt Paving	EWNLandscaping or Other Finishing	EWNWaterside Construction (Piles)	ISDemolition
Unique Identifier	X (UTM)	Y (UTM)	2026	2026	2026	2026	2026	2026	2026	2026	2027	2027	2027	2028	2029	2029	2029	2029	2029	2029	2027
3830103773375	383010	3773375	0.001162106	0.000288561	0.000264836	0.000778922	0.000467187	9.47617E-05	0.000320838	0.000344839	0.005210848	0.005957565	0.007016286	0.007016286	0.007016286	0.001826365	0.004537376	0.003221822	0.002212565	0.002313396	0.000816522
3830203773375	383020	3773375	0.0011771	0.000292284	0.000268253	0.000788972	0.000473215	9.59843E-05	0.000324977	0.000349288	0.005392029	0.006164709	0.007260241	0.007260241	0.007260241	0.001889868	0.00469514	0.003333845	0.002289496	0.002393832	0.000815573
3830303773375	383030	3773375	0.001184398	0.000294096	0.000269916	0.000793863	0.000476149	9.65794E-05	0.000326992	0.000351454	0.005575539	0.006374516	0.007507334	0.007507334	0.007507334	0.001954187	0.004854933	0.003447307	0.002367416	0.002475303	0.000808239
3830403773375	383040	3773375	0.001193156	0.000296271	0.000271912	0.000799733	0.00047967	9.72935E-05	0.00032941	0.000354052	0.00582738	0.006662447	0.007846432	0.007846432	0.007846432	0.002042455	0.005074225	0.003603019	0.002474349	0.00258711	0.000801423
3830503773375	383050	3773375	0.00121359	0.000301345	0.000276569	0.00081343	0.000487885	9.89598E-05	0.000335052	0.000360116	0.006196903	0.007084922	0.008343986	0.008343986	0.008343986	0.00217197	0.005395989	0.003831491	0.002631252	0.002751162	0.000803235
3830603773375	383060	3773375	0.001234555	0.000306551	0.000281347	0.000827482	0.000496313	0.000100669	0.00034084	0.000366337	0.006599987	0.007545768	0.00888673	0.00888673	0.00888673	0.002313249	0.005746977	0.004080715	0.002802404	0.002930115	0.000804529
3830703773375	383070	3773375	0.001248355	0.000309977	0.000284492	0.000836731	0.000501861	0.000101795	0.00034465	0.000370432	0.006985902	0.007986986	0.009406356	0.009406356	0.009406356	0.002448509	0.006083015	0.004319323	0.002966267	0.003101445	0.000799698
3830803773375	383080	3773375	0.001259236	0.000312679	0.000286971	0.000844024	0.000506235	0.000102682	0.00034765	0.000373661	0.007385363	0.008443689	0.00994422	0.00994422	0.00994422	0.002588517	0.006430847	0.004566306	0.003135881	0.003278788	0.000792278
3830903773375	383090	3773375	0.001277547	0.000317226	0.000291144	0.000856298	0.000513597	0.000104175	0.000352709	0.000379094	0.007870151	0.008997948	0.010596976	0.010596976	0.010596976	0.002758432	0.006852979	0.004866046	0.003341725	0.003494014	0.000789776
3831003773375	383100	3773375	0.001334472	0.000331361	0.000304117	0.000894452	0.000536481	0.000108817	0.000368425	0.000395986	0.008703411	0.009950614	0.011718941	0.011718941	0.011718941	0.003050483	0.007578545	0.005381243	0.003695534	0.003863946	0.000812812
3831103773375	383110	3773375	0.001392723	0.000345825	0.000317392	0.000933496	0.000559899	0.000113567	0.000384507	0.000413271	0.009673677	0.01105992	0.013025382	0.013025382	0.013025382	0.003390555	0.00842341	0.005981151	0.004107516	0.004294703	0.000836107
3831203773375	383120	3773375	0.001459334	0.000362365	0.000332572	0.000978143	0.000586678	0.000118998	0.000402897	0.000433037	0.010955748	0.012525711	0.01475166	0.01475166	0.01475166	0.003839912	0.00953978	0.006773844	0.004651893	0.004863888	0.000865354
3831303773375	383130	3773375	0.001523423	0.000378279	0.000347178	0.0010211	0.000612443	0.000124225	0.000420591	0.000452054	0.012668597	0.014484013	0.017057972	0.017057972	0.017057972	0.004440253	0.011031254	0.007832884	0.005379181	0.0056243	0.000894171
3831403773375	383140	3773375	0.001564425	0.00038846	0.000356522	0.001048582	0.000628927	0.000127568	0.000431911	0.000464221	0.014877709	0.017009692	0.02003249	0.02003249	0.02003249	0.005214531	0.012954851	0.009198759	0.006317187	0.006605073	0.000912548
3831503773375	383150	3773375	0.001594944	0.000396038	0.000363477	0.001069038	0.000641196	0.000130057	0.000440337	0.000473277	0.017262308	0.019736005	0.023243298	0.023243298	0.023243298	0.006050316	0.015031254	0.010673136	0.007329706	0.007663734	0.000918242
3831603773375	383160	3773375	0.001621349	0.000402595	0.000369494	0.001086737	0.000651811	0.00013221	0.000447627	0.000481113	0.020410886	0.023335776	0.027482785	0.027482785	0.027482785	0.00715387	0.017772896	0.012619874	0.008666616	0.009061569	0.000917293
3831703773375	383170	3773375	0.001641253	0.000407537	0.00037403	0.001100078	0.000659813	0.000133833	0.000453122	0.000487019	0.025121588	0.028721524	0.033825636	0.033825636	0.033825636	0.008804938	0.021874768	0.015532461	0.010666815	0.011152921	0.00090392
3831803773375	383180	3773375	0.001657441	0.000411557	0.00037772	0.001110928	0.000666321	0.000135153	0.000457591	0.000491822	0.032860599	0.037569539	0.044246035	0.044246035	0.044246035	0.011517406	0.028613556	0.020317424	0.013952858	0.014588714	0.000870445
3831903773375	383190	3773375	0.001685704	0.000418575	0.00038416	0.001129872	0.000677683	0.000137457	0.000465394	0.000500209	0.046367201	0.053011642	0.062432361	0.062432361	0.062432361	0.016251374	0.040374507	0.028668439	0.019687862	0.020585073	0.00081911
3835403773375	383540	3773375	0.003244689	0.000805684	0.000739442	0.002174808	0.001304423	0.000264582	0.000895804	0.000962816	0.061276573	0.070057535	0.082507485	0.082507485	0.082507485	0.021477003	0.053356929	0.037886775	0.026018494	0.027204203	0.000713939
3835503773375	383550	3773375	0.00334142	0.000829703	0.000761487	0.002239644	0.00134331	0.00027247	0.00092251	0.000991519	0.048390301	0.055324654	0.065156418	0.065156418	0.065156418	0.016960456	0.042136132	0.029919304	0.020546886	0.021483244	0.000708331
3835703773375	383570	3773375	0.003358139	0.000833855	0.000765297	0.00225085	0.001350032	0.000273833	0.000927125	0.000996481	0.032176253	0.036787126	0.043324579	0.043324579	0.043324579	0.011277548	0.028017658	0.019894299	0.013662279	0.014284894	0.000695044
3835803773375	383580	3773375	0.003335847	0.00082832	0.000760217	0.002235909	0.00134107	0.000272015	0.000920971	0.000989866	0.027303782	0.031216427	0.03676391	0.03676391	0.03676391	0.009569781	0.023774926	0.016881692	0.011593391	0.012121723	0.000687279
3835903773375	383590	3773375	0.003299755	0.000819358	0.000751992	0.002211717	0.00132656	0.000269072	0.000911007	0.000979156	0.023687671	0.027082126	0.0318949	0.0318949	0.0318949	0.00830236	0.020626176	0.014645882	0.010057963	0.010516323	0.000678997
3836003773375	383600	3773375	0.00325066	0.000807167	0.000740803	0.00217881	0.001306823	0.000265069	0.000897452	0.000964587	0.020805602	0.023787054	0.02801426	0.02801426	0.02801426	0.007292215	0.018116597	0.012863923	0.008834215	0.009236806	0.000670542
3836103773375	383610	3773375	0.003179007	0.000789375	0.000724474	0.002130784	0.001278017	0.000259226	0.00087767	0.000943325	0.018211523	0.020821243	0.024521394	0.024521394	0.024521394	0.006383009	0.015857788	0.011260027	0.00773275	0.008085145	0.000660447
3836203773375	383620	3773375	0.003093023	0.000768024	0.000704879	0.002073152	0.00124345	0.000252214	0.000853931	0.000917811	0.01609697	0.018403673	0.021674197	0.021674197	0.021674197	0.005641873	0.014016529	0.009952617	0.006834895	0.007146373	0.000648541
3836303773375	383630	3773375	0.003003457	0.000745784	0.000684467	0.002013118	0.001207443	0.000244911	0.000829204	0.000891233	0.014407329	0.016471906	0.019399135	0.019399135	0.019399135	0.005049666	0.012545265	0.008907927	0.00611746	0.006396244	0.000635859
3836403773375	383640	3773375	0.002916544	0.000724203	0.000664661	0.001954864	0.001172503	0.000237824	0.000805209	0.000865443	0.013059861	0.014931345	0.0175848	0.0175848	0.0175848	0.004577388	0.011371949	0.008074799	0.005545315	0.005798025	0.00062378
3836503773375	383650	3773375	0.00282658	0.000701864	0.000644158	0.001894563	0.001136335	0.000230488	0.000780371	0.000838748	0.011909967	0.013616671	0.016036494	0.016036494	0.016036494	0.004174359	0.010370672	0.007363829	0.005057061	0.005287521	0.000611442
3836603773375	383660	3773375	0.002716977	0.000674649	0.000619181	0.0018211	0.001092273	0.000221551	0.000750111	0.000806225	0.010814858	0.012364632	0.014561955	0.014561955	0.014561955	0.003790531	0.0094171	0.006686733	0.0045927	0.004801339	0.000595395
3836703773375	383670	3773375	0.002603527	0.000646478	0.000593326	0.001745058	0.001046664	0.000212299	0.00071879	0.00077256	0.009854599	0.011266768	0.013268989	0.013268989	0.013268989	0.003453967	0.008580949	0.006093013	0.004184337	0.004375025	0.000577881
3836803773375	383680	3773375	0.002490872	0.000618505	0.000567653	0.00166955	0.001001375	0.000203113	0.000687688	0.000739131	0.009019701	0.010312228	0.012144818	0.012144818	0.012144818	0.003161341	0.007853956	0.005576803	0.003829833	0.004004365	0.000559763
3836903773375	383690	3773375	0.002373043	0.000589247	0.0005408	0.001590572	0.000954005	0.000193505	0.000655157	0.000704167	0.008259518	0.00944311	0.011121249	0.011121249	0.011121249	0.002894902	0.007192022	0.005106788	0.003507053	0.003666876	0.000539746
3837003773375	383700	3773375	0.002263838	0.00056213	0.000515913	0.001517376	0.000910103	0.0001846	0.000625007	0.000671762	0.007603384	0.008692953	0.01023778	0.01023778	0.01023778	0.002664932	0.00662069	0.004701107	0.003228454	0.00337558	0.000520852
3837103773375	383710	3773375	0.002187939	0.000543284	0.000498616	0.001466503	0.00087959	0.000178411	0.000604053	0.00064924	0.007110141	0.008129027	0.00957364	0.00957364	0.00957364	0.002492054	0.006191196	0.004396138	0.003019019	0.003156601	0.000508859
3837203773375	383720	3773375	0.002128228	0.000528457	0.000485009	0.001426481	0.000855586	0.000173542	0.000587568	0.000631522	0.006704813	0.007665616	0.009027876	0.009027876	0.009027876	0.002349989	0.005838255	0.004145528	0.002846914	0.002976653	0.000500232
3837303773375	383730	3773375	0.002073958	0.000514982	0.000472641	0.001390105	0.000833768	0.000169117	0.000572585	0.000615418	0.006344522	0.007253695	0.008542752	0.008542752	0.008542752	0.00222371	0.005524529	0.003922763	0.002693932	0.002816699	0.000492553
3837403773375	383740	3773375	0.002050471	0.00050915	0.00046728	0.001374363	0.000824326	0.000167202	0.0005661	0.000608448	0.006095528	0.00696902	0.008207487	0.008207487	0.008207487	0.002136439	0.005307716	0.003768812	0.002588207	0.002706156	0.00049169
3837503773375	383750	3773375	0.002027781	0.000503516	0.000462117	0.001359155	0.000815204	0.000165351	0.000559836	0.000601715	0.005861891	0.006701903	0.0078929	0.0078929	0.0078929	0.002054551	0.005104275	0.003624356	0.002489003	0.002602431	0.000491
3837603773375	383760	3773375	0.002011195	0.000499397	0.000458338	0.001348038	0.000808536	0.000163999	0.000555257	0.000596794	0.005655862	0.00646635	0.007615488	0.007615488	0.007615488	0.001982339	0.004924875	0.003496971	0.002401522	0.002510963	0.00049169
3837703773375	383770	3773375	0.002000845	0.000496827	0.000455979	0.0013411	0.000804375	0.000163155	0.000552399	0.000593723	0.005473646	0.006258022	0.007370138	0.007370138	0.007370138	0.001918474	0.004766209	0.003384308	0.002324151	0.002430067	0.000493847
3837803773375	383780	3773375	0.001991159	0.000494422	0.000453771	0.001334608	0.000800481	0.000162365	0.000549725	0.000590848	0.005301179	0.006060841	0.007137915	0.007137915	0.007137915	0.001858026	0.004616032	0.003277673	0.002250921	0.002353499	0.000496177
3837903773375	383790	3773375	0.001983728	0.000492577	0.000452078	0.001329627	0.000797494	0.000161759	0.000547674	0.000588643	0.00514105	0.005877765	0.006922305	0.006922305	0.006922305	0.001801901	0.004476599	0.003178667	0.002182928	0.002282408	0.000498765
3838003773375	383800	3773375	0.001976563	0.000490797	0.000450445	0.001324825	0.000794613	0.000161175	0.000545695	0.000586517	0.004989548	0.005704553	0.006718311	0.006718311	0.006718311	0.001748801	0.004344678	0.003084994	0.0021186	0.002215148	0.000501353
3838103773375	383810	3773375	0.001970591	0.000489315	0.000449084	0.001320823	0.000792213	0.000160688	0.000544047	0.000584745	0.004848313	0.005543079	0.006528142	0.006528142	0.006528142	0.001699299	0.004221697	0.00299767	0.00205863	0.002152446	0.000503942
3838203773375	383820	3773375	0.00196608	0.000488195	0.000448056	0.001317799	0.000790399	0.0016032	0.000542801	0.000583407	0.004717863	0.005393935	0.006352493	0.006352493	0.006352493	0.001653577	0.004108107	0.002917014	0.00200324	0.002094531	0.000506616
3838303773375	383830	3773375	0.001961436	0.000487041	0.000446998	0.001314686	0.000788532	0.000159941	0.000541519	0.000582028	0.004594488	0.00525288	0.006186371	0.006186371	0.006186371	0.001610335	0.004000677	0.002840732	0.001950854	0.002039758	0.000508773
3838403773375	383840	3773375	0.001914065	0.000475279	0.000436202	0.001282935	0.000769488	0.000156079	0.000525841	0.000567972	0.004397173	0.00502729	0.005920692	0.005920692	0.005920692	0.001541178	0.003828864	0.002718734	0.001867073	0.001952159	0.000501526
3838503773375	383850	3773375	0.001860193	0.000461902	0.000423925	0.001246826	0.000747831	0.000151686	0.000513568	0.000551986	0.004198823	0.004800517	0.005653618	0.005653618	0.005653618	0.001471658	0.003656149	0.002596096	0.001782852	0.0018641	0.000492553
3838603773375	383860	3773375	0.001806453	0.000448558	0.000411678	0.001210806	0.000726226	0.000147304	0.000498731	0.000536039	0.004011172	0.004585974	0.00540095	0.00540095	0.00540095	0.001405887	0.003492751	0.002480073	0.001703174	0.00178079	0.000483235
3838703773375	383870	3773375	0.001749927	0.000434522	0.000398796	0.001172918	0.000703502	0.000142694	0.000483125	0.000519266	0.003829301	0.004378041	0.005156064	0.005156064	0.005156064	0.001342143	0.003334385	0.002367623	0.00162595	0.001700047	0.000472882
3838803773375	383880	3773375	0.001695391	0.00042098	0.000386368	0.001136365	0.000681577	0.000138247	0.000468069	0.000503083	0.003660112	0.004184608	0.004928256	0.004928256	0.004928256	0.001282843	0.003187064	0.002263016	0.001554111	0.001624935	0.000462788
3838903773375	383890	3773375	0.00164112	0.000407504	0.000374	0.001099989	0.00065976	0.000133822	0.000453086	0.000486979	0.003499896	0.004001433	0.004712529	0.004712529	0.004712529	0.001226689	0.003047555	0.002163956	0.001486082	0.001553806	0.000452348
3839003773375	383900	3773375	0.001588442	0.000394424	0.000361995	0.00106468	0.000638582	0.000129526	0.000438542	0.000471348	0.003349775	0.0038298	0.004510395	0.004510395	0.004510395	0.001174072	0.002916836	0.002071137	0.00142234	0.001487158	0.000441995
3839103773375	383910	3773375	0.00153656	0.000381541	0.000350171	0.001029905	0.000617724	0.000125296	0.000424218	0.000455952	0.003208023	0.003667734	0.004319528	0.004319528	0.004319528	0.001124389	0.002793404	0.001983493	0.001362151	0.001424226	0.000431642
3829703773385	382970	3773385	0.001071478	0.000266057	0.000244183	0.000718177	0.00043075	8.73716E-05	0.00029581	0.000317946	0.003932487	0.004496015	0.005295003	0.005295003	0.005295003	0.001378309	0.003424236	0.002431423	0.001669764	0.001745858	0.00077994
3829803773385	382980	3773385	0.001096955	0.000272383	0.000249989	0.000735253	0.000440995	8.9449E-05	0.000302851	0.000325506	0.004193215	0.004794105	0.005646067	0.005646067	0.005646067	0.001469692	0.003651266	0.002592629	0.001780471	0.00186161	0.000792278
3829903773385	382990	3773385	0.001120176	0.000278149	0.00025528	0.000750817	0.000450331	9.13425E-05	0.000309262	0.000332396	0.004450492	0.00508825	0.005992484	0.005992484	0.005992484	0.001559866	0.003875292	0.002751701	0.001889712	0.00197583	0.0008022
3830003773385	383000	3773385	0.001139947	0.000283059	0.000259786	0.000764069	0.000458279	9.29547E-05	0.00031472	0.000338263	0.0046862	0.005357734	0.006309859	0.006309859	0.006309859	0.00164248	0.004080535	0.002897437	0.001989796	0.002080474	0.000808325
3830103773385	383010	3773385	0.001160116	0.000288067	0.000264382	0.000777587	0.000466387	9.45994E-05	0.000320288	0.000344248	0.004942786	0.00565109	0.006655347	0.006655347	0.006655347	0.001732411	0.00430396	0.003056082	0.002098744	0.002194388	0.000813847
3830203773385	383020	3773385	0.00116967	0.000290439	0.00026656	0.000783991	0.00047022	9.53784E-05	0.000322926	0.000347083	0.00513596	0.005871945	0.006915451	0.006915451	0.006915451	0.001800117	0.004472166	0.003175519	0.002180767	0.002280149	0.00080962
3830303773385	383030	3773385	0.001174845	0.000291724	0.000267739	0.00078746	0.000472308	9.58004E-05	0.000324355	0.000348619	0.005340521	0.006105821	0.007190888	0.007190888	0.007190888	0.001871815	0.00465029	0.003301998	0.002267626	0.002370965	0.000801078
3830403773385	383040	3773385	0.001182275	0.000293569	0.000269432	0.00079244	0.000475296	9.64063E-05	0.000326406	0.000350824	0.005594261	0.006395921	0.007532543	0.007532543	0.007532543	0.001960749	0.004871235	0.003458883	0.002375365	0.002483615	0.000793831
3830503773385	383050	3773385	0.00119979	0.000297918	0.000273424	0.00080418	0.000482337	9.78345E-05	0.000331242	0.000356021	0.005931171	0.006781111	0.007986184	0.007986184	0.007986184	0.002078833	0.005164601	0.003667192	0.00251842	0.002633189	0.000793831
3830603773385	383060	3773385	0.001217704	0.000302366	0.000277506	0.000816187	0.000489539	9.92952E-05	0.000336187	0.000361336	0.006296294	0.007198555	0.008477813	0.008477813	0.008477813	0.002206806	0.005482534	0.003892944	0.002673454	0.002795288	0.0007934
3830703773385	383070	3773385	0.001234025	0.000306419	0.000281226	0.000827126	0.0004961	0.000100626	0.000340693	0.000366179	0.006679793	0.007637011	0.008994186	0.008994186	0.008994186	0.00234122	0.005816468	0.004130058	0.00283629	0.002965545	0.000791156
3830803773385	383080	3773385	0.00125008	0.000310406	0.000284885	0.000837888	0.000502555	0.000101935	0.000345126	0.000370944	0.007089779	0.008105748	0.009546224	0.009546224	0.009546224	0.002484917	0.006173466	0.004383549	0.003010374	0.003147562	0.000788309
3830903773385	383090	3773385	0.001273567	0.000316238	0.000290237	0.00085363	0.000511996	0.00010385	0.00035161	0.000377913	0.007577242	0.008663065	0.010202581	0.010202581	0.010202581	0.002655769	0.006597927	0.004684943	0.003217354	0.003363975	0.00078969
3831003773385	383100	3773385	0.001336329	0.000331822	0.00030454	0.000895698	0.000537228	0.000108968	0.000368938	0.000396537	0.008387725	0.009589689	0.011293877	0.011293877	0.011293877	0.002939838	0.007303659	0.005186058	0.003561491	0.003723794	0.000816004
3831103773385	383110	3773385	0.001400817	0.000347835	0.000319237	0.000938922	0.000563153	0.000114227	0.000386742	0.000415673	0.009334438	0.010672067	0.012568604	0.012568604	0.012568604	0.003271654	0.008128015	0.005771402	0.003963472	0.004144095	0.000843181
3831203773385	383120	3773385	0.001472735	0.000365693	0.000335626	0.000987126	0.000592066	0.000120091	0.000406597	0.000437013	0.010557408	0.01207029	0.014215306	0.014215306	0.014215306	0.003700297	0.009192924	0.006527554	0.004482755	0.004687042	0.000875535
3831303773385	383130	3773385	0.001541867	0.000382859	0.000351381	0.001033463	0.000619858	0.000125729	0.000425684	0.000457527	0.012172075	0.013916339	0.016389417	0.016389417	0.016389417	0.004266226	0.010598904	0.007525889	0.005168355	0.005403886	0.000907198
3831403773385	383140	3773385	0.001589371	0.000394654	0.000362207	0.001065303	0.000638955	0.000129602	0.000438798	0.000471623	0.014250651	0.016292776	0.019188171	0.019188171	0.019188171	0.004994752	0.012408836	0.008811054	0.006050934	0.006326685	0.000928509
3831503773385	383150	3773385	0.00162334	0.000403089	0.000369948	0.001088071	0.000652611	0.000132372	0.000448177	0.000481703	0.016380216	0.018727509	0.022055581	0.022055581	0.022055581	0.005741149	0.014263167	0.010127746	0.006955163	0.007272122	0.00093567
3831603773385	383160	3773385	0.001653726	0.000410634	0.000376873	0.001108438	0.000664827	0.00013485	0.000456566	0.00049072	0.019133475	0.021875311	0.02576278	0.02576278	0.02576278	0.006706147	0.016660583	0.011830062	0.008124217	0.008494453	0.000937395
3831703773385	383170	3773385	0.001678406	0.000416763	0.000382497	0.00112498	0.000674749	0.000136862	0.00046338	0.000498043	0.023118591	0.026431496	0.031128647	0.031128647	0.031128647	0.008102902	0.020130646	0.014294025	0.009816328	0.010263675	0.000929458

			ISDrainage / Utilities Trenching	ISDrainage / Utilities Trenching	ISAsphalt Paving	ISAsphalt Paving	SVDemolition	SVSite Grubbing / Prep	SVMass Grading / Excavation	SVMass Grading / Excavation	SVDrainage / Utilities Trenching	SVFoundations / Concrete Pads	SVBuilding / Structure Construction	SVBuilding / Structure Construction	SVAsphalt Paving	SVAsphalt Paving	SVArchitectural Coating	SVArchitectural Coating	SVLandscaping or Other Finishing	SVLandscaping or Other Finishing	MDemolition
Unique Identifier	X (UTM)	Y (UTM)	2027	2028	2027	2028	2027	2027	2027	2028	2028	2028	2028	2029	2028	2029	2028	2029	2028	2029	2027
3830103773375	383010	3773375	0.000438072	0.000438072	0.000504848	0.000504848	0.003824834	0.001524189	0.004957313	0.004957313	0.002558304	0.000992333	0.004350327	0.004350327	0.002654926	0.002654926	0.000598011	0.000598011	0.002024708	0.002024708	0.000779509
3830203773375	383020	3773375	0.000437563	0.000437563	0.000504262	0.000504262	0.003871893	0.001542941	0.005018305	0.005018305	0.00258978	0.001004542	0.004407248	0.004407248	0.002687591	0.002687591	0.000605369	0.000605369	0.002049618	0.002049618	0.000776921
3830303773375	383030	3773375	0.000433628	0.000433628	0.000499727	0.000499727	0.003904004	0.001555738	0.005059923	0.005059923	0.002611258	0.001012873	0.004453318	0.004453318	0.00270988	0.00270988	0.000610389	0.000610389	0.002066616	0.002066616	0.000770881
3830403773375	383040	3773375	0.000429971	0.000429971	0.000495513	0.000495513	0.003955907	0.001576421	0.005127194	0.005127194	0.002645974	0.001026339	0.004519933	0.004519933	0.002745907	0.002745907	0.000618504	0.000618504	0.002094092	0.002094092	0.000769501
3830503773375	383050	3773375	0.000430943	0.000430943	0.000496633	0.000496633	0.004051685	0.001614588	0.005251331	0.005251331	0.002710037	0.001051188	0.004628349	0.004628349	0.00281239	0.00281239	0.000633479	0.000633479	0.002144793	0.002144793	0.000779768
3830603773375	383060	3773375	0.000431638	0.000431638	0.000497433	0.000497433	0.004138674	0.001649253	0.005364076	0.005364076	0.002768221	0.001073757	0.004731072	0.004731072	0.002872771	0.002872771	0.00064708	0.00064708	0.002190841	0.002190841	0.000790466
3830703773375	383070	3773375	0.000429046	0.000429046	0.000494446	0.000494446	0.004188155	0.001668971	0.005428208	0.005428208	0.002801317	0.001086595	0.0048016	0.0048016	0.002907117	0.002907117	0.000654816	0.000654816	0.002217034	0.002217034	0.00079547
3830803773375	383080	3773375	0.000425065	0.000425065	0.000489859	0.000489859	0.004217636	0.001680719	0.005466417	0.005466417	0.002821036	0.001094243	0.004854608	0.004854608	0.002927581	0.002927581	0.000659426	0.000659426	0.00223264	0.00223264	0.000799008
3830903773375	383090	3773375	0.000423722	0.000423722	0.000488312	0.000488312	0.004260266	0.001697707	0.005521669	0.005521669	0.00284955	0.001105303	0.004919977	0.004919977	0.002957171	0.002957171	0.000666091	0.000666091	0.002255207	0.002255207	0.000808757
3831003773375	383100	3773375	0.000436081	0.000436081	0.000502555	0.000502555	0.004416874	0.001760115	0.005724647	0.005724647	0.0029543	0.001145935	0.005092518	0.005092518	0.003065878	0.003065878	0.000690576	0.000690576	0.002338109	0.002338109	0.000846977
3831103773375	383110	3773375	0.000448579	0.000448579	0.000516957	0.000516957	0.004572583	0.001822165	0.005926459	0.005926459	0.003058448	0.001186333	0.005262834	0.005262834	0.00317396	0.00317396	0.000714921	0.000714921	0.002420535	0.002420535	0.000888994
3831203773375	383120	3773375	0.000464271	0.000464271	0.000535041	0.000535041	0.004770784	0.001901147	0.006183344	0.006183344	0.003191018	0.001237755	0.005469349	0.005469349	0.003311536	0.003311536	0.00074591	0.00074591	0.002525453	0.002525453	0.00094447
3831303773375	383130	3773375	0.000479731	0.000479731	0.000552858	0.000552858	0.005014105	0.00199811	0.006498709	0.006498709	0.003353767	0.001300883	0.005712506	0.005712506	0.003480432	0.003480432	0.000783953	0.000783953	0.002654258	0.002654258	0.001011852
3831403773375	383140	3773375	0.000489591	0.000489591	0.00056422	0.00056422	0.005280471	0.002104257	0.006843942	0.006843942	0.003531931	0.00136999	0.005969983	0.005969983	0.003665325	0.003665325	0.000825599	0.000825599	0.002795261	0.002795261	0.001083203
3831503773375	383150	3773375	0.000492646	0.000492646	0.000567741	0.000567741	0.005464623	0.002177641	0.007082619	0.007082619	0.003655104	0.001417767	0.006146525	0.006146525	0.00379315	0.00379315	0.000854391	0.000854391	0.002892743	0.002892743	0.001138937
3831603773375	383160	3773375	0.000492136	0.000492136	0.000567154	0.000567154	0.005659155	0.002255162	0.007334749	0.007334749	0.00378522	0.001468238	0.006326358	0.006326358	0.00392818	0.00392818	0.000884806	0.000884806	0.00299572	0.00299572	0.001196139
3831703773375	383170	3773375	0.000484962	0.000484962	0.000558886	0.000558886	0.005906213	0.002353614	0.007654958	0.007654958	0.003950469	0.001532336	0.006548615	0.006548615	0.00409967	0.00409967	0.000923434	0.000923434	0.003126502	0.003126502	0.001255066
3831803773375	383180	3773375	0.000467002	0.000467002	0.000538188	0.000538188	0.006219707	0.002478541	0.008061273	0.008061273	0.004160155	0.00161367	0.006832951	0.006832951	0.004317275	0.004317275	0.000972449	0.000972449	0.003292453	0.003292453	0.001312353
3831903773375	383190	3773375	0.00043946	0.00043946	0.000506449	0.000506449	0.006559568	0.002613974	0.008501761	0.008501761	0.004387476	0.001701845	0.00715135	0.00715135	0.004553182	0.004553182	0.001025586	0.001025586	0.003472361	0.003472361	0.001354025
3835403773375	383540	3773375	0.000383035	0.000383035	0.000441422	0.000441422	0.004374176	0.0017431	0.005669306	0.005669306	0.00292574	0.001134857	0.004708482	0.004708482	0.003036239	0.003036239	0.0006839	0.0006839	0.002315506	0.002315506	0.003861827
3835503773375	383550	3773375	0.000380026	0.000380026	0.000437955	0.000437955	0.004205249	0.001675783	0.005450362	0.005450362	0.002812751	0.001091029	0.004565914	0.004565914	0.002918982	0.002918982	0.000657489	0.000657489	0.002226083	0.002226083	0.004256629
3835703773375	383570	3773375	0.000372898	0.000372898	0.00042974	0.00042974	0.003908294	0.001557447	0.005065484	0.005065484	0.002614128	0.001013986	0.004281845	0.004281845	0.002712858	0.002712858	0.00061106	0.00061106	0.002068888	0.002068888	0.004471716
3835803773375	383580	3773375	0.000368732	0.000368732	0.000424939	0.000424939	0.00378172	0.001507008	0.004901433	0.004901433	0.002529467	0.000981147	0.004154841	0.004154841	0.002624999	0.002624999	0.00059127	0.00059127	0.002001885	0.002001885	0.004514509
3835903773375	383590	3773375	0.000364288	0.000364288	0.000419818	0.000419818	0.003670856	0.001462828	0.004757743	0.004757743	0.002455313	0.000952384	0.004040022	0.004040022	0.002548045	0.002548045	0.000573937	0.000573937	0.001943198	0.001943198	0.004520894
3836003773375	383600	3773375	0.000359752	0.000359752	0.00041459	0.00041459	0.003565181	0.001420717	0.0046207 8	0.0046207 8	0.002384631	0.000924967	0.003928938	0.003928938	0.002474693	0.002474693	0.000557415	0.000557415	0.001887258	0.001887258	0.004494924
3836103773375	383610	3773375	0.000354336	0.000354336	0.000408349	0.000408349	0.003443521	0.001372236	0.004463097	0.004463097	0.002303256	0.000893403	0.003802823	0.003802823	0.002390245	0.002390245	0.000538393	0.000538393	0.001822856	0.001822856	0.004412358
3836203773375	383620	3773375	0.000347949	0.000347949	0.000400987	0.000400987	0.003326773	0.001325712	0.004311783	0.004311783	0.002225168	0.000863114	0.003680266	0.003680266	0.002309208	0.002309208	0.00052014	0.00052014	0.001761055	0.001761055	0.004285963
3836303773375	383630	3773375	0.000341144	0.000341144	0.000393146	0.000393146	0.003220684	0.001283436	0.004174282	0.004174282	0.002154208	0.000835589	0.003567137	0.003567137	0.002235568	0.002235568	0.000503553	0.000503553	0.001704895	0.001704895	0.004143779
3836403773375	383640	3773375	0.000334664	0.000334664	0.000385678	0.000385678	0.003127189	0.001246178	0.004053105	0.004053105	0.002091673	0.000811333	0.003465658	0.003465658	0.002170671	0.002170671	0.000488935	0.000488935	0.001655403	0.001655403	0.00400565
3836503773375	383650	3773375	0.000328045	0.000328045	0.000378049	0.000378049	0.003037362	0.001210383	0.003936682	0.003936682	0.00203159	0.000788028	0.003367826	0.003367826	0.002108319	0.002108319	0.00047489	0.00047489	0.001607853	0.001607853	0.003860705
3836603773375	383660	3773375	0.000319435	0.000319435	0.000368127	0.000368127	0.002936394	0.001170147	0.003805818	0.003805818	0.001964056	0.000761832	0.003260656	0.003260656	0.002038234	0.002038234	0.000459104	0.000459104	0.001554404	0.001554404	0.003675297
3836703773375	383670	3773375	0.000310039	0.000310039	0.000357299	0.000357299	0.002837363	0.001130683	0.003677465	0.003677465	0.001897817	0.000736139	0.003155797	0.003155797	0.001969494	0.001969494	0.00044362	0.00044362	0.001501981	0.001501981	0.003487645
3836803773375	383680	3773375	0.000300318	0.000300318	0.000346096	0.000346096	0.002742277	0.001092792	0.003554225	0.003554225	0.001834217	0.000711469	0.003055208	0.003055208	0.001903492	0.001903492	0.000428754	0.000428754	0.001451647	0.001451647	0.003309139
3836903773375	383690	3773375	0.000289579	0.000289579	0.000333721	0.000333721	0.00264636	0.001054569	0.003429909	0.003429909	0.001770062	0.000686584	0.00295453	0.00295453	0.001836914	0.001836914	0.000413757	0.000413757	0.001400872	0.001400872	0.003131064
3837003773375	383700	3773375	0.000279442	0.000279442	0.000322038	0.000322038	0.002557364	0.001019104	0.003314562	0.003314562	0.001710535	0.000663494	0.002860522	0.002860522	0.001775139	0.001775139	0.000399843	0.000399843	0.001353761	0.001353761	0.002973005
3837103773375	383710	3773375	0.000273008	0.000273008	0.000314623	0.000314623	0.002488644	0.00099172	0.003225496	0.003225496	0.001664571	0.000645666	0.00278528	0.00278528	0.001727438	0.001727438	0.000389098	0.000389098	0.001317384	0.001317384	0.002860155
3837203773375	383720	3773375	0.000268379	0.000268379	0.000309289	0.000309289	0.002429682	0.000968223	0.003149076	0.003149076	0.001625133	0.000630368	0.002719466	0.002719466	0.001686511	0.001686511	0.00037988	0.00037988	0.001286172	0.001286172	0.002767408
3837303773375	383730	3773375	0.00026426	0.00026426	0.000304541	0.000304541	0.002373973	0.000946023	0.003076872	0.003076872	0.001587871	0.000615915	0.00265712	0.00265712	0.001647842	0.001647842	0.00037117	0.00037117	0.001256682	0.001256682	0.002681477
3837403773375	383740	3773375	0.000263797	0.000263797	0.000304008	0.000304008	0.002336465	0.000931076	0.003028258	0.003028258	0.001562783	0.000606183	0.002612029	0.002612029	0.001621806	0.001621806	0.000365305	0.000365305	0.001236827	0.001236827	0.002632299
3837503773375	383750	3773375	0.000263426	0.000263426	0.000303581	0.000303581	0.002299302	0.000916267	0.002980092	0.002980092	0.001537926	0.000596542	0.002567737	0.002567737	0.001596011	0.001596011	0.000359495	0.000359495	0.001217154	0.001217154	0.002585192
3837603773375	383760	3773375	0.000263797	0.000263797	0.000304008	0.000304008	0.002265807	0.0090292	0.00293668	0.00293668	0.001515523	0.000587852	0.00252727	0.00252727	0.001572761	0.001572761	0.000354258	0.000354258	0.001199424	0.001199424	0.002547058
3837703773375	383770	3773375	0.000264954	0.000264954	0.000305341	0.000305341	0.002235773	0.000890951	0.002897753	0.002897753	0.001495434	0.000580059	0.00249045	0.00249045	0.001551913	0.001551913	0.000349562	0.000349562	0.001183525	0.001183525	0.002518414
3837803773375	383780	3773375	0.000266204	0.000266204	0.000306782	0.000306782	0.0022065	0.000879286	0.002859812	0.002859812	0.001475854	0.000572465	0.002454608	0.002454608	0.001531594	0.001531594	0.000344985	0.000344985	0.001168029	0.001168029	0.002493135
3837903773375	383790	3773375	0.000267592	0.000267592	0.000308382	0.000308382	0.00217868	0.000868199	0.002823755	0.002823755	0.001457246	0.000565247	0.002420722	0.002420722	0.001512283	0.001512283	0.000340636	0.000340636	0.001153302	0.001153302	0.002473119
3838003773375	383800	3773375	0.000268981	0.000268981	0.000309982	0.000309982	0.002151621	0.000857416	0.002788685	0.002788685	0.001439147	0.000558227	0.002388171	0.002388171	0.001493501	0.001493501	0.000336405	0.000336405	0.001138978	0.001138978	0.002456295
3838103773375	383810	3773375	0.00027037	0.00027037	0.000311583	0.000311583	0.00212596	0.000847185	0.002755408	0.002755408	0.001421974	0.000551565	0.002357309	0.002357309	0.001475679	0.001475679	0.000332391	0.000332391	0.001125387	0.001125387	0.002443785
3838203773375	383820	3773375	0.000271804	0.000271804	0.000313236	0.000313236	0.002101863	0.000837588	0.002724194	0.002724194	0.001405866	0.000545317	0.002328671	0.002328671	0.001458963	0.001458963	0.000328625	0.000328625	0.001112639	0.001112639	0.002436451
3838303773375	383830	3773375	0.000272962	0.000272962	0.00031457	0.00031457	0.002078472	0.000828267	0.002693878	0.002693878	0.001390221	0.000539249	0.002301278	0.002301278	0.001442726	0.001442726	0.000324968	0.000324968	0.001100256	0.001100256	0.002430929
3838403773375	383840	3773375	0.000269073	0.000269073	0.000310089	0.000310089	0.002029337	0.000808687	0.002630195	0.002630195	0.001357356	0.000526501	0.002249427	0.002249427	0.001408621	0.001408621	0.000317286	0.000317286	0.001074246	0.001074246	0.00235259
3838503773375	383850	3773375	0.00026426	0.00026426	0.000304541	0.000304541	0.00197695	0.00078781	0.002562296	0.002562296	0.001322316	0.000512909	0.002194552	0.002194552	0.001372257	0.001372257	0.000309095	0.000309095	0.001046515	0.001046515	0.002264157
3838603773375	383860	3773375	0.00025926	0.00025926	0.00029878	0.00029878	0.001925462	0.000767293	0.002495564	0.002495564	0.001287877	0.000499551	0.002140745	0.002140745	0.001336518	0.001336518	0.000301045	0.000301045	0.001019259	0.001019259	0.002177363
3838703773375	383870	3773375	0.000253706	0.000253706	0.000292379	0.000292379	0.001873352	0.000746527	0.002428024	0.002428024	0.001253022	0.000486031	0.002086581	0.002086581	0.001300346	0.001300346	0.000292898	0.000292898	0.000991674	0.000991674	0.002088411
3838803773375	383880	3773375	0.00024829	0.00024829	0.000286138	0.000286138	0.001823248	0.000726561	0.002363085	0.002363085	0.00121951	0.000473032	0.002034641	0.002034641	0.001265568	0.001265568	0.000285064	0.000285064	0.000965151	0.000965151	0.002004637
3838903773375	383890	3773375	0.000242689	0.000242689	0.000279683	0.000279683	0.001774251	0.000707036	0.002299582	0.002299582	0.001186738	0.00046032	0.001983857	0.001983857	0.001231558	0.001231558	0.000277403	0.000277403	0.000939215	0.000939215	0.001923623
3839003773375	383900	3773375	0.000237135	0.000237135	0.000273282	0.000273282	0.001727054	0.000688228	0.00223841	0.00223841	0.001155169	0.000448075	0.001934941	0.001934941	0.001198797	0.001198797	0.000270024	0.000270024	0.00091423	0.00091423	0.001846923
3839103773375	383910	3773375	0.00023158	0.00023158	0.00026688	0.00026688	0.001681103	0.000669916	0.002178853	0.002178853	0.001124434	0.000436153	0.001887537	0.001887537	0.001166901	0.001166901	0.00026284	0.00026284	0.000889906	0.000889906	0.001773847
3829703773385	382970	3773385	0.000418446	0.000418446	0.00048223	0.00048223	0.003004421	0.001197256	0.003893987	0.003893987	0.002009557	0.000779481	0.003525336	0.003525336	0.002085454	0.002085454	0.00046974	0.00046974	0.001590415	0.001590415	0.000713335
3829803773385	382980	3773385	0.000425065	0.000425065	0.000489859	0.000489859	0.003142068	0.001252108	0.004072389	0.004072389	0.002101624	0.000815193	0.003665058	0.003665058	0.002180999	0.002180999	0.000491261	0.000491261	0.00166328	0.00166328	0.000731194
3829903773385	382990	3773385	0.000430388	0.000430388	0.000495993	0.000495993	0.0032607 05	0.001301913	0.004234377	0.004234377	0.002185221	0.000847619	0.003792595	0.003792595	0.002267752	0.002267752	0.000510802	0.000510802	0.00172944	0.00172944	0.00074612
3830003773385	383000	3773385	0.000433674	0.000433674	0.000499781	0.000499781	0.003367604	0.001341983	0.004364703	0.004364703	0.002252478	0.000873707	0.003897543	0.003897543	0.002337549	0.002337549	0.000526523	0.000526523	0.001782669	0.001782669	0.000755869
3830103773385	383010	3773385	0.000436637	0.000436637	0.000503195	0.000503195	0.003467258	0.001381695	0.004493862	0.004493862	0.002319133	0.000899562	0.004002579	0.004002579	0.002406722	0.002406722	0.000542104	0.000542104	0.001835421	0.001835421	0.000765705
3830203773385	383020	3773385	0.000434369	0.000434369	0.000500581	0.000500581	0.003516392	0.001401275	0.004557545	0.004557545	0.002351998	0.000912309	0.004062167	0.004062167	0.002440828	0.002440828	0.000549786	0.000549786	0.001861431	0.001861431	0.000764238
3830303773385	383030	3773385	0.000429786	0.000429786	0.0004953	0.0004953	0.003555562	0.001416884	0.004608312	0.004608312	0.002378197	0.000922472	0.004114552	0.004114552	0.002468016	0.002468016	0.000555911	0.000555911	0.001882166	0.001882166	0.000760701
3830403773385	383040	3773385	0.000425898	0.000425898	0.000490819	0.000490819	0.003603866	0.001436133	0.004670919	0.004670919	0.002410506	0.000935004	0.004176809	0.004176809	0.002501546	0.002501546	0.000563463	0.000563463	0.001907736	0.001907736	0.000760787
3830503773385	383050	3773385	0.000425898	0.000425898	0.000490819	0.000490819	0.003677845	0.001465614	0.004766802	0.004766802	0.002459988	0.000954197	0.004264146	0.004264146	0.002552897	0.002552897	0.00057503	0.00057503	0.001946898	0.001946898	0.000769501
3830603773385	383060	3773385	0.000425667	0.000425667	0.000490552	0.000490552	0.003743935	0.00149195	0.00485246	0.00485246	0.002504193	0.000971344	0.004345436	0.004345436	0.002598771	0.002598771	0.000585363	0.000585363	0.001981883	0.001981883	0.000778646
3830703773385	383070	3773385	0.000424463	0.000424463	0.000489165	0.000489165	0.0037957	0.001512579	0.004919551	0.004919551	0.002538817	0.000984774	0.004414185	0.004414185	0.002634703	0.002634703	0.000593456	0.000593456	0.002009285	0.002009285	0.000786929
3830803773385	383080	3773385	0.000422936	0.000422936	0.000487405	0.000487405	0.003836461	0.001528822	0.004972381	0.004972381	0.002566081	0.000995349	0.004473062	0.004473062	0.002662996	0.002662996	0.000599829	0.000599829	0.002030862	0.002030862	0.000795384
3830903773385	383090	3773385	0.000423676	0.000423676	0.000488258	0.000488258	0.003886841	0.001548898	0.005037679	0.005037679	0.002599778	0.00100842	0.004541189	0.004541189	0.002697967	0.002697967	0.000607706	0.000607706	0.002057531	0.002057531	0.000809188
3831003773385	383100	3773385	0.000437794	0.000437794	0.000504528	0.000504528	0.004034799	0.001607859	0.005229445	0.005229445	0.002698743	0.001046807	0.004702879	0.004702879	0.002800669	0.002800669	0.000630839	0.000630839	0.002135854	0.002135854	0.000849997
3831103773385	383110	3773385	0.000452375	0.000452375	0.000521332	0.000521332	0.004184349	0.001667455	0.005423274	0.005423274	0.002798772	0.001085607	0.004864213	0.004864213	0.002904475	0.002904475	0.000654221	0.000654221	0.00221502	0.00221502	0.000895379
3831203773385	383120	3773385	0.000469733	0.000469733	0.000541336	0.000541336	0.004366425	0.001740011	0.00565926	0.00565926	0.002920556	0.001132846	0.005052673	0.005052673	0.003030859	0.003030859	0.000682689	0.000682689	0.002311403	0.002311403	0.000953184
3831303773385	383130	3773385	0.000486721	0.000486721	0.000560913	0.000560913	0.00458594	0.001827488	0.00594377	0.00594377	0.003067382	0.001189798	0.005271372	0.005271372	0.003183231	0.003183231	0.00071701	0.00071701	0.002427605	0.002427605	0.001022723
3831403773385	383140	3773385	0.000498154	0.000498154	0.000574089	0.000574089	0.004828846	0.001924285	0.006258597	0.006258597	0.003229854	0.001252818	0.005505458	0.005505458	0.003351839	0.003351839	0.000754988	0.000754988	0.002556189	0.002556189	0.001096921
3831503773385	383150	3773385	0.000501996	0.000501996	0.000578516	0.000578516	0.00498144	0.001985094	0.006456373	0.006456373	0.003331919	0.001292408	0.005650338	0.005650338	0.003457759	0.003457759	0.000778846	0.000778846	0.002636966	0.002636966	0.001151793
3831603773385	383160	3773385	0.000502922	0.000502922	0.000579583	0.000579583	0.005141094	0.002048715	0.006663298	0.006663298	0.003438706	0.00133383	0.00579593	0.00579593	0.003568579	0.003568579	0.000803808	0.000803808	0.00272148	0.00272148	0.001208908
3831703773385	383170	3773385	0.000498663	0.000498663	0.000574676	0.000574676	0.005343308	0.002129297	0.006925384	0.006925384	0.00357396	0.001386293	0.005975586	0.005975586	0.003708942	0.003708942	0.000835424	0.000835424	0.002828524	0.002828524	0.001269992

			MSite Grubbing / Prep	MMass Grading / Excavation	MMass Grading / Excavation	MDrainage / Utilities Trenching	MFoundations / Concrete Pads	MBuilding / Structure Construction	MAsphalt Paving	MLandscaping or Other Finishing	MWaterside Construction (Piles)	RSSWRestriping South Valley	RSSWRestriping Silver Lake Boulevard	RSSWDemolition	RSSWPlacing Base	RSSWForm	Child Risk				
Unique Identifier	X (UTM)	Y (UTM)	2027	2027	2028	2028	2028	2028	2028	2028	2028	2029	2029	2029	2029	2029	3rd Trimester	0<2	2<16	Total	per million
3830103773375	383010	3773375	0.00072074	0.001198862	0.001198862	0.000576592	0.000273212	0.000741231	0.000481964	0.000330985	0.000355745	0.003365578	0.000494427	0.001524794	0.000138654	0.000301572	5.31403E-08	1.24497E-06	7.2002E-07	2.01813E-06	2.01812993
3830203773375	383020	3773375	0.000718347	0.001194881	0.001194881	0.000574677	0.000272305	0.00073877	0.000480363	0.000329886	0.000354564	0.003367467	0.000498417	0.001537589	0.000139818	0.000304103	5.31742E-08	1.24171E-06	7.3606E-07	2.03094E-06	2.03093642
3830303773375	383030	3773375	0.000712763	0.001185593	0.001185593	0.00057021	0.000270188	0.000733027	0.000476629	0.000327322	0.000351808	0.003346718	0.000500679	0.001545175	0.000140508	0.000305603	5.29723E-08	1.23101E-06	7.5083E-07	2.03482E-06	2.03481513
3830403773375	383040	3773375	0.000711486	0.001183469	0.001183469	0.000569189	0.000269705	0.000731714	0.000475776	0.000326736	0.000351178	0.003336565	0.000506753	0.001564735	0.000142286	0.000309471	5.30292E-08	1.22514E-06	7.7231E-07	2.05048E-06	2.05047998
3830503773375	383050	3773375	0.000720979	0.00119926	0.00119926	0.000576783	0.000273303	0.000741477	0.000482124	0.000331095	0.000355863	0.003360531	0.000520926	0.001609337	0.000146342	0.000318293	5.36787E-08	1.23327E-06	8.0648E-07	2.09343E-06	2.09343095
3830603773375	383060	3773375	0.000730871	0.001215713	0.001215713	0.000584697	0.000277053	0.00075165	0.000488738	0.000335638	0.000360746	0.003369209	0.000536021	0.001656864	0.000150664	0.000327693	5.43207E-08	1.24075E-06	8.4267E-07	2.13774E-06	2.1377413
3830703773375	383070	3773375	0.000735498	0.001223409	0.001223409	0.000588398	0.000278807	0.000756408	0.000491832	0.000337763	0.000363029	0.00333872	0.000548228	0.001695799	0.000154205	0.000335393	5.46569E-08	1.24012E-06	8.7471E-07	2.16949E-06	2.16948656
3830803773375	383080	3773375	0.000738768	0.00122885	0.00122885	0.000591015	0.000280046	0.000759772	0.000494019	0.000339265	0.000364644	0.003288663	0.000560406	0.001734826	0.000157753	0.000343112	5.49064E-08	1.2369E-06	9.0641E-07	2.19822E-06	2.19821692
3830903773375	383090	3773375	0.000747783	0.001243844	0.001243844	0.000598226	0.000283464	0.000769042	0.000500047	0.000343404	0.000369093	0.003251031	0.000577228	0.00178802	0.00016259	0.000353633	5.54097E-08	1.2398E-06	9.4594E-07	2.24115E-06	2.24114645
3831003773375	383100	3773375	0.000783122	0.001302626	0.001302626	0.000626497	0.00029686	0.000805386	0.000523679	0.000359633	0.000386536	0.003311979	0.000612779	0.001898977	0.00017268	0.000375578	5.71368E-08	1.27307E-06	1.0214E-06	2.35165E-06	2.35165076
3831103773375	383110	3773375	0.000821971	0.001367246	0.001367246	0.000657576	0.000311586	0.00084534	0.000549657	0.000377474	0.000405711	0.003370035	0.000652437	0.002022639	0.000183925	0.000400035	5.89436E-08	1.30752E-06	1.1075E-06	2.47392E-06	2.47392453
3831203773375	383120	3773375	0.000873264	0.001452566	0.001452566	0.000698611	0.00033103	0.000898091	0.000583958	0.000401029	0.000431029	0.00346038	0.000703619	0.002182128	0.000198428	0.000431579	6.12348E-08	1.35245E-06	1.2206E-06	2.63429E-06	2.63428824
3831303773375	383130	3773375	0.000935566	0.001556198	0.001556198	0.000748453	0.000354647	0.000962164	0.000625619	0.00042964	0.00046178	0.003582011	0.000767157	0.002380462	0.000216463	0.000470805	6.39002E-08	1.40325E-06	1.3696E-06	2.83674E-06	2.83674107
3831403773375	383140	3773375	0.001001537	0.001665933	0.001665933	0.00080123	0.000379655	0.001030011	0.000669735	0.000459936	0.000494342	0.003717927	0.000838763	0.002604479	0.000236834	0.000515111	6.64181E-08	1.44596E-06	1.557E-06	3.06938E-06	3.06937583
3831503773375	383150	3773375	0.00105307	0.001751652	0.001751652	0.000842456	0.000399189	0.001083009	0.000704195	0.000483601	0.000519778	0.003789412	0.000901765	0.002802356	0.000254827	0.000554247	6.81357E-08	1.46922E-06	1.7511E-06	3.28842E-06	3.2884189
3831603773375	383160	3773375	0.001105959	0.001839626	0.001839626	0.000884767	0.000419238	0.001137402	0.000739562	0.00050789	0.000545883	0.003865766	0.000970721	0.003019426	0.000274566	0.000597179	6.97624E-08	1.48779E-06	2.003E-06	3.56057E-06	3.56056773
3831703773375	383170	3773375	0.001160443	0.001930253	0.001930253	0.000928355	0.000439892	0.001193435	0.000775996	0.00053291	0.000572775	0.003974676	0.001051141	0.00327333	0.000297654	0.000647395	7.14001E-08	1.50191E-06	2.3753E-06	3.94863E-06	3.9486276
3831803773375	383180	3773375	0.001213412	0.00201836	0.00201836	0.000970729	0.00045997	0.00124791	0.000811417	0.000557235	0.00059892	0.004123549	0.001141624	0.003560868	0.000323801	0.000704264	7.29441E-08	1.5088E-06	2.9789E-06	4.56063E-06	4.5606307
3831903773375	383190	3773375	0.001251942	0.00208245	0.00208245	0.001001553	0.000474576	0.001287535	0.000837182	0.000574929	0.000617938	0.004278295	0.001230053	0.003843379	0.000349491	0.000760139	7.4182E-08	1.5058E-06	4.0173E-06	5.59731E-06	5.59730803
3832540773375	383540	3773375	0.003570674	0.005939374	0.005939374	0.002856539	0.001353543	0.00367219	0.002387734	0.001639761	0.001762426	0.001691171	0.028422222	0.161171871	0.014655878	0.031876389	1.58121E-07	2.36133E-06	5.2214E-06	7.74089E-06	7.74089368
3832503773375	383550	3773375	0.003935711	0.006546567	0.006546567	0.003148569	0.001491918	0.004047605	0.002631837	0.001807396	0.001942602	0.001627567	0.040752257	0.113985343	0.010365055	0.022543891	1.49647E-07	2.27485E-06	4.242E-06	6.6665E-06	6.66649772
3832570373375	383570	3773375	0.004134582	0.006877365	0.006877365	0.003307666	0.001567305	0.00425213	0.002764823	0.001898724	0.002040761	0.001505405	0.021960432	0.063098015	0.005737706	0.012479454	1.31785E-07	2.07805E-06	2.9848E-06	5.19468E-06	5.1946812
3832580373375	383580	3773375	0.004174149	0.00694318	0.00694318	0.003339319	0.001582303	0.004292822	0.002791282	0.001916895	0.002060291	0.001450832	0.017418708	0.050537821	0.004595567	0.009995313	1.24291E-07	1.99163E-06	2.6049E-06	4.7208E-06	4.72079948
3832590373375	383590	3773375	0.004180052	0.006952999	0.006952999	0.003344042	0.001584541	0.004298893	0.002795229	0.001919605	0.002063205	0.001401011	0.014348086	0.041938544	0.003813607	0.008294557	1.17842E-07	1.9151E-06	2.3207E-06	4.35363E-06	4.35363199
3832600373375	383600	3773375	0.004156041	0.006913059	0.006913059	0.003324833	0.001575439	0.004274199	0.002779173	0.001908579	0.002051353	0.001353462	0.012074455	0.035507229	0.003228787	0.007022579	1.11939E-07	1.84257E-06	2.0915E-06	4.04602E-06	4.04602005
3832610373375	383610	3773375	0.004079699	0.006786074	0.006786074	0.003263759	0.0015465	0.004195687	0.002728123	0.00187352	0.002013672	0.001302638	0.010153556	0.030027276	0.002730477	0.00593876	1.0565E-07	1.76214E-06	1.8803E-06	3.74811E-06	3.74811455
3832620373375	383620	3773375	0.003962833	0.006591682	0.006591682	0.003170267	0.001502199	0.004075498	0.002649974	0.001819852	0.001955989	0.001253555	0.008672806	0.025763283	0.002342738	0.005095433	9.9838E-08	1.68448E-06	1.7037E-06	3.48799E-06	3.48799402
3832630373375	383630	3773375	0.003831369	0.006373008	0.006373008	0.003065095	0.001452365	0.003940296	0.002562063	0.00175948	0.0018911	0.001208072	0.007540233	0.022475512	0.002043771	0.004445181	9.47485E-08	1.61384E-06	1.5593E-06	3.26791E-06	3.26790577
3832640373375	383640	3773375	0.003703654	0.00616057	0.00616057	0.002962923	0.001403952	0.00380895	0.002476659	0.001700829	0.001828062	0.001166958	0.00667122	0.019937754	0.001813004	0.003943266	9.04008E-08	1.55181E-06	1.4422E-06	3.08438E-06	3.08438238
3832650373375	383650	3773375	0.003569637	0.005937649	0.005937649	0.00285571	0.00135315	0.003671123	0.002387041	0.001639284	0.001761914	0.001127703	0.005954024	0.017832582	0.001621574	0.003526908	8.63612E-08	1.49257E-06	1.34E-06	2.91893E-06	2.91893159
3832660373375	383660	3773375	0.003398207	0.005652496	0.005652496	0.002718566	0.001288165	0.003494819	0.002272404	0.001560559	0.001677299	0.001086028	0.005288992	0.015871637	0.001443259	0.003139074	8.19624E-08	1.42571E-06	1.2389E-06	2.74657E-06	2.74657259
3832670373375	383670	3773375	0.003224703	0.005363894	0.005363894	0.002579762	0.001222395	0.003316383	0.002156381	0.00148088	0.00159166	0.001045564	0.00472153	0.01419165	0.001290492	0.002806808	7.77463E-08	1.3599E-06	1.1481E-06	2.58571E-06	2.58570552
3832680373375	383680	3773375	0.003059655	0.005089357	0.005089357	0.002447724	0.00115983	0.003146642	0.002046012	0.001405085	0.001510195	0.001006929	0.004240799	0.012764103	0.001160681	0.00252447	7.37959E-08	1.29698E-06	1.0676E-06	2.43833E-06	2.43833002
3832690373375	383690	3773375	0.002895005	0.004815483	0.004815483	0.002316004	0.001097416	0.002977312	0.00193591	0.001329473	0.001428927	0.000968677	0.003814406	0.011494127	0.001045198	0.002273295	6.98741E-08	1.23315E-06	9.9267E-07	2.29569E-06	2.29569389
3832700373375	383700	3773375	0.002748863	0.004572393	0.004572393	0.00219909	0.001042017	0.002827014	0.001838183	0.00126236	0.001356793	0.000933112	0.003455212	0.010421571	0.000947667	0.002061167	6.63211E-08	1.17489E-06	9.2735E-07	2.16856E-06	2.16856061
3832710373375	383710	3773375	0.002644521	0.004398834	0.004398834	0.002115617	0.001002464	0.002719706	0.001768409	0.001214444	0.001305292	0.000904453	0.003191176	0.009631527	0.000875826	0.001904912	6.37444E-08	1.13349E-06	8.7856E-07	2.0758E-06	2.07579816
3832720373375	383720	3773375	0.002558766	0.004256191	0.004256191	0.002047013	0.000969957	0.002631513	0.001711065	0.001175062	0.001262965	0.000879365	0.002977965	0.008992746	0.000817739	0.001778575	6.16504E-08	1.10037E-06	8.3837E-07	2.0004E-06	2.00039609
3832730373375	383730	3773375	0.002479313	0.004124031	0.004124031	0.001983451	0.000939838	0.002549801	0.001657934	0.001138575	0.001223748	0.000855872	0.002791014	0.008432019	0.000766751	0.001667675	5.97366E-08	1.07017E-06	8.0225E-07	1.93216E-06	1.93215948
3832740373375	383740	3773375	0.002433843	0.004048397	0.004048397	0.001947075	0.000922602	0.002503039	0.001627528	0.001117694	0.001201305	0.000838458	0.002664564	0.008052168	0.00073221	0.001592549	5.86571E-08	1.05494E-06	7.7811E-07	1.89171E-06	1.89170903
3832750373375	383750	3773375	0.002390288	0.003975948	0.003975948	0.00191223	0.000906091	0.002458245	0.001598402	0.001097692	0.001179806	0.000821605	0.002547254	0.007699463	0.000700137	0.001522791	5.7613E-08	1.04023E-06	7.553E-07	1.85314E-06	1.85314495
3832760373375	383760	3773375	0.002355029	0.003917299	0.003917299	0.001884023	0.000892726	0.002421983	0.001574824	0.0010815	0.001162403	0.000806287	0.002445487	0.00739328	0.000672295	0.001462234	5.6743E-08	1.02863E-06	7.354E-07	1.82077E-06	1.82076954
3832770373375	383770	3773375	0.002328544	0.003873245	0.003873245	0.001862836	0.000882686	0.002394746	0.001557114	0.001069337	0.001149331	0.000792385	0.002356969	0.007126946	0.000648076	0.001409559	5.60407E-08	1.02006E-06	7.1812E-07	1.79422E-06	1.79422196
3832780373375	383780	3773375	0.002305171	0.003834367	0.003834367	0.001844137	0.000873826	0.002370708	0.001541484	0.001058604	0.001137794	0.000779015	0.002274286	0.006877978	0.000625437	0.001360319	5.53723E-08	1.01198E-06	7.0185E-07	1.7692E-06	1.76919502
3832790373375	383790	3773375	0.002286664	0.003803582	0.003803582	0.001829331	0.00086681	0.002351675	0.001529108	0.001050105	0.001128659	0.000766442	0.00219875	0.006650488	0.00060475	0.001315326	5.47761E-08	1.00512E-06	6.8692E-07	1.74681E-06	1.74680815
3832800373375	383800	3773375	0.002271109	0.003777708	0.003777708	0.001816887	0.000860914	0.002335677	0.001518706	0.001042961	0.001120982	0.000754311	0.002128394	0.006438536	0.000585477	0.001273406	5.42107E-08	9.98671E-07	6.7288E-07	1.72576E-06	1.72576149
3832810373375	383810	3773375	0.002259542	0.003758468	0.003758468	0.001807633	0.000856529	0.002323781	0.001510971	0.001037649	0.001115272	0.000742859	0.002064082	0.00624468	0.000567849	0.001235066	5.37028E-08	9.93023E-07	6.5996E-07	1.70669E-06	1.70668764
3832820373375	383820	3773375	0.002252761	0.003747189	0.003747189	0.001802209	0.000853959	0.002316808	0.001506437	0.001034535	0.001111925	0.000732057	0.002005963	0.00606947	0.000551917	0.001200413	5.32658E-08	9.88379E-07	6.4827E-07	1.68991E-06	1.68991268
3832830373375	383830	3773375	0.002247656	0.003738697	0.003738697	0.001798125	0.000852023	0.002311557	0.001503023	0.001032191	0.001109406	0.000721668	0.001951626	0.005905868	0.00053704	0.001168056	5.28655E-08	9.84056E-07	6.3724E-07	1.67417E-06	1.67416661
3832840373375	383840	3773375	0.002175223	0.003618213	0.003618213	0.001740178	0.000824566	0.002237065	0.001454586	0.000998928	0.001073654	0.000704047	0.001856051	0.00561769	0.000510835	0.00111106	5.13749E-08	9.59548E-07	6.1446E-07	1.62539E-06	1.62538503
3832850373375	383850	3773375	0.002093456	0.003482205	0.003482205	0.001674765	0.000793571	0.002152974	0.001399909	0.000961378	0.001033295	0.000685689	0.001759762	0.005327227	0.000484422	0.001053613	4.97507E-08	9.3229E-07	5.9076E-07	1.5728E-06	1.57279647
3832860373375	383860	3773375	0.002013206	0.003348718	0.003348718	0.001610565	0.00076315	0.002070442	0.001346244	0.000924524	0.000993685	0.000667744	0.001669309	0.005054312	0.000459605	0.000999636	4.81625E-08	9.05311E-07	5.68E-07	1.52147E-06	1.52147037
3832870373375	383870	3773375	0.001930961	0.003211914	0.003211914	0.001544769	0.000731973	0.001985859	0.001291247	0.000886755	0.00095309	0.000649769	0.001581922	0.004790629	0.000435627	0.000947485	4.65468E-08	8.77465E-07	5.4548E-07	1.46949E-06	1.46948996
3832880373375	383880	3773375	0.001853502	0.003083071	0.003083071	0.001482802	0.000702611	0.001906198	0.00123945	0.000851184	0.000914858	0.000632562	0.001501502	0.004547693	0.000413536	0.000899438	4.50132E-08	8.50803E-07	5.2435E-07	1.42017E-06	1.42016944
3832890373375	383890	3773375	0.001778596	0.002958475	0.002958475	0.001422877	0.000674216	0.001829163	0.001189359	0.000816785	0.000877886	0.000615798	0.001425936	0.00431938	0.000392775	0.000854282	4.35192E-08	8.24573E-07	5.0413E-07	1.37222E-06	1.3722177
3832900373375	383900	3773375	0.001707679	0.002840512	0.002840512	0.001366143	0.000647333	0.001756229	0.001141937	0.000784217	0.000842882	0.000599624	0.001355759	0.004107337	0.000373493	0.000812344	4.20934E-08	7.99337E-07	4.8503E-07	1.32646E-06	1.32645627
3832910373375	383910	3773375	0.001640112	0.002728123	0.002728123	0.00131209	0.000621721	0.001686741	0.001096754	0.000753189	0.000809532	0.000583981	0.001290018	0.003908638	0.000355425	0.000773046	4.07142E-08	7.74705E-07	4.6685E-07	1.28227E-06	1.282267
3829703773385	382970	3773385	0.000659555	0.001097088	0.001097088	0.000527644	0.000250019	0.000678306	0.000441049	0.000302887	0.000325545	0.002605158	0.000424696	0.001308729	0.000119007	0.000258839	4.90232E-08	1.16807E-06	5.6962E-07	1.78672E-06	1.78671931
3829803773385	382980	3773385	0.000676068	0.001124555	0.001124555	0.000540854	0.000256278	0.000695289	0.000452091	0.000310471	0.000333696	0.002724191	0.000440268	0.001357078	0.000123404	0.000268401	5.02979E-08	1.19445E-06	5.9926E-07	1.84401E-06	1.84400774
3829903773385	382990	3773385	0.000689868	0.00114751	0.00114751	0.000551895	0.00026151	0.000709481	0.00046132	0.000316808	0.000340507	0.002825545	0.000454321	0.001400858	0.000127385	0.00027706	5.13721E-08	1.2158E-06	6.2753E-07	1.8947E-06	1.89469908
3830003773385	383000	3773385	0.000698882	0.001162504	0.001162504	0.000559106	0.000264927	0.000718752	0.000467347	0.000320948	0.000344957	0.002897148	0.000465397	0.001435406	0.000130526	0.000283893	5.21259E-08	1.2293E-06	6.5213E-07	1.93355E-06	1.93355082
3830103773385	383010	3773385	0.000707976	0.001177631	0.001177631	0.000566381	0.000268374	0.000728104	0.00047342	0.000325124	0.000349445	0.002960841	0.000476979	0.0014716	0.000133817	0.000291051	5.2869E-08	1.24195E-06	6.7821E-07	1.97302E-06	1.97302244
3830203773385	383020	3773385	0.00070662	0.001175375	0.001175375	0.000565296	0.00026786	0.00072671	0.000472522	0.000324501	0.000348776	0.002969282	0.000481684	0.001486772	0.000135197	0.000294052	5.29587E-08	1.23818E-06	6.9522E-07	1.98637E-06	1.98636571
3830303773385	383030	3773385	0.00070335	0.001169935	0.001169935	0.00056268	0.00026662	0.000723346	0.000470335	0.000322999	0.000347162	0.002960959	0.000485703	0.001500025	0.000136402	0.000296673	5.29448E-08	1.2306E-06	7.1218E-07	1.99572E-06	1.99571995
3830403773385	383040	3773385	0.000703429	0.001170068	0.001170068	0.000562744	0.00026665	0.000723428	0.000470388	0.000323036	0.000347201	0.002954377	0.0004927	0.001522509	0.000138447	0.00030112	5.31431E-08	1.22743E-06	7.3373E-07	2.0143E-06	2.01430455
3830503773385	383050	3773385	0.000711486	0.001183469	0.001183469	0.000569189	0.000269705	0.000731714	0.000475776	0.000326736	0.000351178	0.002965918	0.000505622	0.001563272	0.000142153	0.000309182	5.37774E-08	1.23477E-06	7.6402E-07	2.05257E-06	2.05256866
3830603773385	383060	3773385	0.000719942	0.001197535	0.001197535	0.00057954	0.00027291	0.00074041	0.00048143	0.000330619	0.000355352	0.00296518	0.000519377	0.001606778	0.000146109	0.000317787	5.44078E-08	1.24154E-06	7.9597E-07	2.09193E-06	2.09192601
3830703773385	383070	3773385	0.0007276	0.001210273	0.001210273	0.00058208	0.000275813	0.000748286	0.000486551	0.000334136	0.000359131	0.002948091	0.000533282	0.001650923	0.000150124	0.000326518	5.49658E-08	1.24608E-06	8.2833E-07	2.12938E-06	2.129375
3830803773385	383080	3773385	0.000735418	0.001223277	0.001223277	0.000588334	0.000278776	0.000756326	0.000491779	0.000337726	0.00036299	0.002919786	0.00054805	0.001697719	0.000154379	0.000335773	5.54994E-08	1.24968E-06	8.6202E-07	2.1672E-06	2.16719826
3830903773385	383090	3773385	0.000748182	0.001244507	0.001244507	0.000598545	0.000283615	0.000769453	0.000500314	0.00034358	0.00036929	0.002899804	0.000566688	0.001756671	0.00015974	0.000347432	5.6234E-08	1.25803E-06	9.0264E-07	2.2169E-06	2.21690301
3831003773385	383100	3773385	0.000785914	0.00130727	0.00130727	0.000628731	0.000297918	0.000808258	0.000525546	0.000360915	0.000387914	0.002961697	0.000602685	0.001868907	0.000169946	0.00036963	5.81259E-08	1.29504E-06	9.7622E-07	2.32939E-06	2.32938574
3831103773385	383110	3773385	0.000827874	0.001377065	0.001377065	0.000662299	0.000313824	0.000851411	0.000553605	0.000380184	0.000408625	0.00302238	0.000643208	0.001995311	0.00018144	0.00039463	6.01309E-08	1.33413E-06	1.0605E-06	2.45474E-06	2.45474422
3831203773385	383120	3773385	0.000881321	0.001465968	0.001465968	0.000705057	0.000334084	0.000906377	0.000589345	0.000404729	0.000435005	0.003106408	0.0006943	0.002154435	0.00019591	0.000426102	6.25826E-08	1.38285E-06	1.1685E-06	2.61396E-06	2.61396021
3831303773385	383130	3773385	0.000945617	0.001572917	0.001572917	0.000756494	0.000358457	0.000972501	0.000632341	0.000434256	0.000466741	0.0032152	0.000757182	0.002350575	0.00021374	0.000464894	6.54025E-08	1.43742E-06	1.309E-06	2.81184E-06	2.81183581
3831403773385	383140	3773385	0.001014221	0.001687031	0.001687031	0.000811377	0.000384463	0.001043056	0.000678217	0.000465761	0.000500603	0.003338366	0.000828342	0.002573312	0.000234	0.000508947	6.81344E-08	1.48507E-06	1.4856E-06	3.03876E-06	3.03876358
3831503773385	383150	3773385	0.001064956	0.001771423	0.001771423	0.000851965	0.000403695	0.001095233	0.000712143	0.00048906	0.000525645	0.003393027	0.00088789	0.002760495	0.000251021	0.000545968	6.98789E-08	1.50924E-06	1.6586E-06	3.23767E-06	3.23767192
3831603773385	383160	3773385	0.001117765	0.001859264	0.001859264	0.000894212	0.000423714	0.001149544	0.000747457	0.000513311	0.00055171	0.00345123	0.000953036	0.002965603	0.000269663	0.000586513	7.15567E-08	1.52951E-06	1.8788E-06	3.47984E-06	3.47983937
3831703773385	383170	3773385	0.001174244	0.001953209	0.001953209	0.000939395	0.000445123	0.001207628	0.000785225	0.000539248	0.000579587	0.003536115	0.001029317	0.003206335	0.000291562	0.000634145	7.32955E-08	1.54686E-06	2.1941E-06	3.81428E-06	3.81428082

			EGIODemolition	EGIOSite Grubbing / Prep	EGIOMass Grading / Excavation	EGIOMass Grading / Excavation	EGIODrainage / Utilities Trenching	EGIODrainage / Utilities Trenching	EGIOFoundations / Concrete Pads	EGIOFoundations / Concrete Pads	EGIOBuilding / Structure Construction	EGIOBuilding / Structure Construction	EGIOAsphalt Paving	EGIOArchitectural Coating	EGIOLandscaping or Other Finishing	EGIOWaterside Construction (Piles)	HIWaterside Construction (Landscaping)	HIWaterside Construction (Landscaping)	KMDemolition	KMSite Grubbing / Prep	KMMass Grading / Excavation
Unique Identifier	X (UTM)	Y (UTM)	2025	2025	2025	2026	2026	2027	2026	2027	2026	2027	2027	2027	2027	2027	2025	2026	2025	2025	2025
3831803773385	383180	3773385	0.00147602	0.00136474	0.002270075	0.002270075	0.001091791	0.001091791	0.000517335	0.000517335	0.001403539	0.001403539	0.00091261	0.000185109	0.000626729	0.000673613	0.002740376	0.002740376	0.001103737	0.001020523	0.001697514
3831903773385	383190	3773385	0.00144427	0.00133538	0.002221244	0.002221244	0.001068307	0.001068307	0.000506206	0.000506206	0.001373349	0.001373349	0.00089298	0.000181127	0.000613248	0.000659123	0.002864347	0.002864347	0.0011222	0.001037594	0.00172591
3832003773385	383200	3773385	0.001393453	0.0012884	0.00214309	0.00214309	0.001030718	0.001030718	0.000488395	0.000488395	0.001325027	0.001325027	0.00086156	0.000174754	0.000591671	0.000635932	0.002962704	0.002962704	0.0011354	0.001049799	0.001746211
3835503773385	383550	3773385	0.00090901	0.00084048	0.001398031	0.001398031	0.000672382	0.000672382	0.000318602	0.000318602	0.000864373	0.000864373	0.000562033	0.000114	0.000385973	0.000414846	0.009042	0.009042	0.00223905	0.002070243	0.003443592
3835603773385	383560	3773385	0.000870703	0.00080506	0.001339116	0.001339116	0.000644047	0.000644047	0.000305175	0.000305175	0.000827947	0.000827947	0.000538348	0.000109196	0.000369707	0.000397364	0.008064738	0.008064738	0.002296424	0.002123291	0.003531832
3835703773385	383570	3773385	0.000844734	0.00078105	0.001299176	0.001299176	0.000624838	0.000624838	0.000296073	0.000296073	0.000803253	0.000803253	0.000522292	0.000105939	0.00035868	0.000385512	0.007212048	0.007212048	0.002301515	0.002127998	0.00353966
3835803773385	383580	3773385	0.000822992	0.00076095	0.001265738	0.001265738	0.000608756	0.000608756	0.000288453	0.000288453	0.000782579	0.000782579	0.000508849	0.000103212	0.000349449	0.00037559	0.006548866	0.006548866	0.00229142	0.002118664	0.003524136
3835903773385	383590	3773385	0.000805565	0.00074483	0.001238934	0.001238934	0.000595865	0.000595865	0.000282345	0.000282345	0.000766007	0.000766007	0.000498074	0.000101026	0.000342049	0.000367636	0.006043175	0.006043175	0.002270973	0.002099758	0.003492688
3836003773385	383600	3773385	0.000788999	0.00072951	0.001213458	0.001213458	0.000583612	0.000583612	0.000276539	0.000276539	0.000750255	0.000750255	0.00048732	9.8949E-05	0.000335015	0.000360076	0.005602722	0.005602722	0.002243278	0.002074152	0.003450094
3836103773385	383610	3773385	0.000767862	0.00070997	0.001180948	0.001180948	0.000567977	0.000567977	0.00026913	0.00026913	0.000730155	0.000730155	0.000474762	9.62981E-05	0.00032604	0.00035043	0.005120945	0.005120945	0.002197034	0.002031394	0.003378972
3836203773385	383620	3773385	0.000746465	0.00069019	0.001148041	0.001148041	0.00055215	0.00055215	0.000261631	0.000261631	0.00070981	0.00070981	0.000461533	9.36147E-05	0.000316955	0.000340665	0.004698902	0.004698902	0.002138279	0.001977069	0.003288609
3836303773385	383630	3773385	0.000726104	0.00067136	0.001116726	0.001116726	0.000537089	0.000537089	0.000254494	0.000254494	0.000690448	0.000690448	0.000448944	9.10612E-05	0.000308309	0.000331373	0.004355205	0.004355205	0.00207616	0.001919633	0.003193072
3836403773385	383640	3773385	0.000708676	0.00065525	0.001089922	0.001089922	0.000524198	0.000524198	0.000248386	0.000248386	0.000673876	0.000673876	0.000438168	8.88756E-05	0.000300909	0.000323419	0.004088351	0.004088351	0.002019735	0.001867462	0.003106292
3836503773385	383650	3773385	0.000691421	0.00063929	0.001063384	0.001063384	0.000511434	0.000511434	0.000242338	0.000242338	0.000657468	0.000657468	0.00042749	8.67116E-05	0.000293582	0.000315544	0.003849814	0.003849814	0.001961671	0.001813776	0.003016991
3836603773385	383660	3773385	0.000669248	0.00061879	0.001029283	0.001029283	0.000495033	0.000495033	0.000234567	0.000234567	0.000636384	0.000636384	0.00041379	8.39308E-05	0.000284168	0.000305425	0.003594067	0.003594067	0.001886265	0.001744055	0.002901019
3836703773385	383670	3773385	0.000645867	0.00059717	0.000993324	0.000993324	0.000477739	0.000477739	0.000226372	0.000226372	0.000614151	0.000614151	0.000399334	8.09986E-05	0.00027424	0.000294755	0.003356831	0.003356831	0.001806287	0.001670106	0.002778015
3836803773385	383680	3773385	0.000621968	0.00057508	0.000956568	0.000956568	0.000460061	0.000460061	0.000217995	0.000217995	0.000591426	0.000591426	0.000384557	7.80015E-05	0.000264092	0.000283848	0.003140306	0.003140306	0.001724842	0.001594802	0.002652755
3836903773385	383690	3773385	0.000594877	0.00055003	0.000914903	0.000914903	0.000440022	0.000440022	0.0002085	0.0002085	0.000565665	0.000565665	0.000367807	7.4604E-05	0.000252589	0.000271485	0.002926683	0.002926683	0.001634338	0.001511121	0.002513562
3837003773385	383700	3773385	0.000569857	0.00052689	0.000876423	0.000876423	0.000421515	0.000421515	0.000199731	0.000199731	0.000541874	0.000541874	0.000352338	7.14662E-05	0.000241966	0.000260066	0.002739175	0.002739175	0.001550736	0.001433822	0.002384985
3837103773385	383710	3773385	0.000553637	0.0005119	0.000851477	0.000851477	0.000409517	0.000409517	0.000194046	0.000194046	0.00052645	0.00052645	0.000342309	6.9432E-05	0.000235078	0.000252664	0.002602697	0.002602697	0.001494224	0.001381571	0.002298072
3837203773385	383720	3773385	0.000541644	0.00050081	0.000833033	0.000833033	0.000400647	0.000400647	0.000189843	0.000189843	0.000515047	0.000515047	0.000334894	6.7928E-05	0.000229986	0.000247191	0.002491933	0.002491933	0.001451259	0.001341845	0.002231992
3837303773385	383730	3773385	0.000530687	0.00049068	0.000816181	0.000816181	0.000392542	0.000392542	0.000186002	0.000186002	0.000504628	0.000504628	0.00032811	6.65539E-05	0.000225334	0.00024219	0.002390075	0.002390075	0.001411744	0.001305309	0.00217122
3837403773385	383740	3773385	0.000526201	0.00048653	0.000809281	0.000809281	0.000389224	0.000389224	0.00018443	0.00018443	0.000500362	0.000500362	0.000325346	6.59912E-05	0.000223429	0.000240143	0.002320435	0.002320435	0.001392245	0.001287281	0.002141232
3837503773385	383750	3773385	0.00052173	0.00048262	0.000802779	0.000802779	0.000386096	0.000386096	0.000182948	0.000182948	0.000496342	0.000496342	0.00032732	6.54611E-05	0.000221634	0.000238213	0.002253496	0.002253496	0.001373351	0.001269811	0.002112173
3837603773385	383760	3773385	0.00051904	0.00047991	0.000798268	0.000798268	0.000383927	0.000383927	0.00018192	0.00018192	0.000493552	0.000493552	0.00032091	6.50932E-05	0.000220388	0.000236875	0.002193562	0.002193562	0.001358425	0.00125601	0.002089217
3837703773385	383770	3773385	0.000517487	0.00047847	0.00079588	0.00079588	0.000382778	0.000382778	0.000181376	0.000181376	0.000492076	0.000492076	0.00031958	6.48984E-05	0.000219729	0.000236166	0.002140431	0.002140431	0.001347468	0.001245879	0.002072365
3837803773385	383780	3773385	0.00051610	0.0004772	0.000793757	0.000793757	0.000381757	0.000381757	0.000180892	0.000180892	0.000490763	0.000490763	0.00031910	6.47253E-05	0.000219143	0.000235536	0.002089402	0.002089402	0.001337028	0.001236227	0.00205631
3837903773385	383790	3773385	0.000515503	0.00047664	0.000792828	0.000792828	0.00038131	0.00038131	0.00018068	0.00018068	0.000490189	0.000490189	0.00031873	6.46496E-05	0.000218886	0.00023526	0.002042775	0.002042775	0.00132866	0.001228489	0.002043439
3838003773385	383800	3773385	0.00051498	0.00047616	0.000792032	0.000792032	0.000380927	0.000380927	0.000180499	0.000180499	0.000489696	0.000489696	0.00031841	6.45846E-05	0.000218667	0.000235024	0.001998349	0.001998349	0.001320722	0.00122115	0.002031231
3838103773385	383810	3773385	0.000515675	0.0004768	0.000793093	0.000793093	0.000381438	0.000381438	0.00018074	0.00018074	0.000490353	0.000490353	0.00031838	6.46712E-05	0.00021896	0.000235339	0.001960728	0.001960728	0.001316408	0.001217161	0.002024597
3838203773385	383820	3773385	0.000518264	0.00047919	0.000797074	0.000797074	0.000383352	0.000383352	0.000181648	0.000181648	0.000492814	0.000492814	0.00032043	6.49958E-05	0.000220059	0.00023652	0.001932712	0.001932712	0.001317616	0.001218278	0.002026454
3838303773385	383830	3773385	0.000520679	0.00048142	0.000800789	0.000800789	0.000385139	0.000385139	0.000182494	0.000182494	0.000495111	0.000495111	0.00032193	6.52988E-05	0.000221084	0.000237623	0.001908398	0.001908398	0.001318738	0.001219315	0.002028179
3838403773385	383840	3773385	0.000511879	0.00047329	0.000787255	0.000787255	0.00037863	0.00037863	0.00017941	0.00017941	0.000486743	0.000486743	0.00031649	6.41951E-05	0.000217348	0.000233607	0.001840959	0.001840959	0.001286729	0.001189719	0.001978951
3838503773385	383850	3773385	0.000501094	0.00046332	0.000770668	0.000770668	0.000370653	0.000370653	0.00017563	0.00017563	0.00047648	0.00047648	0.00030922	6.28426E-05	0.000212768	0.000228685	0.001768917	0.001768917	0.001249113	0.001154939	0.001921098
3838603773385	383860	3773385	0.000490137	0.00045318	0.000753817	0.000753817	0.000362548	0.000362548	0.00017179	0.00017179	0.000466069	0.000466069	0.000303048	6.14685E-05	0.000208116	0.000223684	0.001699978	0.001699978	0.00121141	0.001120079	0.001863112
3838703773385	383870	3773385	0.000478317	0.00044226	0.000735638	0.000735638	0.000353805	0.000353805	0.000167647	0.000167647	0.000454829	0.000454829	0.00029574	5.99861E-05	0.000203097	0.00021829	0.001631838	0.001631838	0.001171722	0.001083383	0.001802074
3838803773385	383880	3773385	0.000467015	0.00043181	0.000718255	0.000718255	0.000345445	0.000345445	0.000163686	0.000163686	0.000444082	0.000444082	0.000288751	5.85687E-05	0.000198298	0.000213132	0.001568602	0.001568602	0.001133588	0.001048124	0.001743425
3838903773385	383890	3773385	0.000455713	0.00042136	0.000700873	0.000700873	0.000337085	0.000337085	0.000159724	0.000159724	0.000433335	0.000433335	0.000281763	5.71513E-05	0.000193499	0.000207974	0.001508868	0.001508868	0.001095972	0.001013344	0.001685572
3839003773385	383900	3773385	0.00044467	0.00041114	0.000683889	0.000683889	0.000328916	0.000328916	0.000155854	0.000155854	0.000422834	0.000422834	0.00027493	5.57663E-05	0.00018881	0.000202934	0.001453036	0.001453036	0.001059649	0.00097976	0.001629709
3839103773385	383910	3773385	0.000433885	0.00040117	0.000667302	0.000667302	0.000320939	0.000320939	0.00015207	0.00015207	0.000412579	0.000412579	0.000268267	5.44138E-05	0.000184231	0.000198013	0.001400305	0.001400305	0.001024189	0.000946973	0.001575173
3829703773385	382970	3773395	0.001355923	0.0012537	0.002085369	0.002085369	0.001002957	0.001002957	0.00047524	0.00047524	0.00128934	0.00128934	0.000838355	0.000170047	0.000575735	0.000618804	0.001440528	0.001440528	0.00069444	0.000642085	0.001068028
3829803773385	382980	3773395	0.001386896	0.00128233	0.002133005	0.002133005	0.001025868	0.001025868	0.000486097	0.000486097	0.001318792	0.001318792	0.000857506	0.000173932	0.000588887	0.000632939	0.001492759	0.001492759	0.000712731	0.000658996	0.001096159
3829903773385	382990	3773395	0.00140674	0.00130068	0.002163524	0.002163524	0.001040546	0.001040546	0.00049352	0.00049352	0.001337661	0.001337661	0.000869775	0.00017642	0.000597312	0.000641995	0.001535683	0.001535683	0.000727916	0.000673036	0.001119512
3830003773385	383000	3773395	0.001408465	0.00130228	0.002166178	0.002166178	0.001041822	0.001041822	0.00049365	0.00049365	0.001339302	0.001339302	0.00087084	0.000176637	0.000598045	0.000642783	0.001562298	0.001562298	0.000737579	0.000681971	0.001134374
3830103773385	383010	3773395	0.001408034	0.00130188	0.002165514	0.002165514	0.001041503	0.001041503	0.00049350	0.00049350	0.001338892	0.001338892	0.00087057	0.000176583	0.000597862	0.000642586	0.001590715	0.001590715	0.000746983	0.000690666	0.001148837
3830203773385	383020	3773395	0.001396473	0.00129119	0.002147734	0.002147734	0.001032952	0.001032952	0.00048945	0.00048945	0.001327898	0.001327898	0.00086342	0.000175133	0.000592953	0.00063731	0.001613228	0.001613228	0.000751901	0.000695213	0.001156401
3830303773385	383030	3773395	0.001382841	0.00127859	0.002126769	0.002126769	0.001022868	0.001022868	0.00048467	0.00048467	0.001314936	0.001314936	0.00085499	0.000173423	0.000587165	0.000631089	0.001638242	0.001638242	0.000755438	0.000698484	0.001161841
3830403773385	383040	3773395	0.001372747	0.00126925	0.002111244	0.002111244	0.001015402	0.001015402	0.00048113	0.00048113	0.001305338	0.001305338	0.00084875	0.000172157	0.000582879	0.000626482	0.00166906	0.00166906	0.000760356	0.000703031	0.001169404
3830503773385	383050	3773395	0.001369814	0.00126654	0.002106732	0.002106732	0.001013232	0.001013232	0.00048011	0.00048011	0.001302548	0.001302548	0.00084694	0.000171789	0.000581633	0.000625143	0.001707182	0.001707182	0.000769932	0.000711885	0.001184133
3830603773385	383060	3773395	0.001366017	0.00126303	0.002100894	0.002100894	0.001010424	0.001010424	0.00047877	0.00047877	0.001298938	0.001298938	0.00084459	0.000171313	0.000580021	0.000623411	0.001746504	0.001746504	0.00077994	0.000721139	0.001199525
3830703773385	383070	3773395	0.001364033	0.0012612	0.002097842	0.002097842	0.001008956	0.001008956	0.00047808	0.00047808	0.001297051	0.001297051	0.00084337	0.000171064	0.000579179	0.000622505	0.001788529	0.001788529	0.000792537	0.000732786	0.001218898
3830803773385	383080	3773395	0.00136179	0.00125912	0.002094392	0.002094392	0.001007297	0.001007297	0.00047729	0.00047729	0.001294918	0.001294918	0.00084198	0.000170783	0.000578226	0.000621481	0.001831553	0.001831553	0.000806772	0.000745948	0.001240792
3830903773385	383090	3773395	0.001362049	0.00125936	0.00209479	0.00209479	0.001007488	0.001007488	0.00047738	0.00047738	0.001295165	0.001295165	0.00084214	0.000170816	0.000578336	0.000621599	0.00187778	0.00187778	0.000825494	0.000763258	0.001269586
3831003773385	383100	3773395	0.00138983	0.00128505	0.002137516	0.002137516	0.001028038	0.001028038	0.00048712	0.00048712	0.001321581	0.001321581	0.00085932	0.0001743	0.000590132	0.000634278	0.00194662	0.00194662	0.000869754	0.000804181	0.001337656
3831103773385	383110	3773395	0.001421234	0.00131408	0.002185816	0.002185816	0.001051267	0.001051267	0.00049813	0.00049813	0.001351444	0.001351444	0.00087873	0.000178238	0.000603467	0.00064861	0.002021763	0.002021763	0.000915912	0.000846859	0.001408646
3831203773385	383120	3773395	0.001462561	0.00135229	0.002249375	0.002249375	0.001081836	0.001081836	0.00051261	0.00051261	0.001390741	0.001390741	0.00090428	0.000183421	0.000621014	0.00066747	0.002112415	0.002112415	0.000966125	0.000893287	0.001485872
3831303773385	383130	3773395	0.001510186	0.00139633	0.00232262	0.00232262	0.001117063	0.001117063	0.00052939	0.00052939	0.001436027	0.001436027	0.00093335	0.000189393	0.000641236	0.000689205	0.00222608	0.00222608	0.001014613	0.00093811	0.001560444
3831403773385	383140	3773395	0.001550822	0.0014339	0.002385118	0.002385118	0.001147121	0.001147121	0.00054352	0.00054352	0.001474668	0.001474668	0.00095886	0.00019449	0.000658491	0.00070775	0.002361158	0.002361158	0.001049382	0.000970267	0.001613919
3831503773385	383150	3773395	0.001556689	0.00143933	0.002394141	0.002394141	0.001151461	0.001151461	0.00054568	0.00054568	0.001480247	0.001480247	0.00096248	0.000195225	0.000660982	0.00070427	0.002455812	0.002455812	0.001073626	0.000992683	0.001651205
3831603773385	383160	3773395	0.001556689	0.00143933	0.002394141	0.002394141	0.001151461	0.001151461	0.00054568	0.00054568	0.001480247	0.001480247	0.00096248	0.000195225	0.000660982	0.00070427	0.002554769	0.002554769	0.001096403	0.001013742	0.001686235
3831703773385	383170	3773395	0.001551512	0.00143454	0.002386179	0.002386179	0.001147632	0.001147632	0.00054379	0.00054379	0.001475324	0.001475324	0.00095928	0.000194576	0.000658784	0.00070805	0.002670236	0.002670236	0.001115039	0.001030973	0.001714896
3831803773385	383180	3773395	0.00153581	0.00142002	0.002362029	0.002362029	0.001136017	0.001136017	0.00053829	0.00053829	0.001460393	0.001460393	0.00094958	0.000192607	0.000652116	0.00070089	0.002803813	0.002803813	0.001130223	0.001045013	0.00173825
3831903773385	383190	3773395	0.001508719	0.00139497	0.002320364	0.002320364	0.001115978	0.001115978	0.00052879	0.00052879	0.001434632	0.001434632	0.00093282	0.00018921	0.000640613	0.000688535	0.002934087	0.002934087	0.001147392	0.001060888	0.001764655
3832003773385	383200	3773395	0.001460835	0.0013507	0.002246721	0.002246721	0.001080559	0.001080559	0.00051012	0.00051012	0.0013891	0.0013891	0.00090322	0.000183204	0.000620282	0.000666683	0.003055457	0.003055457	0.001170083	0.001081868	0.001799553
3832103773385	383210	3773395	0.001432105	0.00132414	0.002202535	0.002202535	0.001059308	0.001059308	0.00050194	0.00050194	0.001361781	0.001361781	0.000885458	0.000179601	0.000608083	0.000653571	0.003157516	0.003157516	0.001190617	0.001100853	0.001831133
3835503773385	383550	3773395	0.00094818	0.00087669	0.001458272	0.001458272	0.000701355	0.000701355	0.00033233	0.00033233	0.000901619	0.000901619	0.00058625	0.000118912	0.000402604	0.00043722	0.011077571	0.011077571	0.002366481	0.002188066	0.003639577
3835603773385	383560	3773395	0.000914359	0.00084542	0.001406257	0.001406257	0.000676339	0.000676339	0.00030476	0.00030476	0.000869459	0.000869459	0.00056534	0.00011467	0.000388244	0.00041728	0.009655153	0.009655153	0.002379681	0.002200271	0.003659878
3835803773385	383580	3773395	0.000852154	0.00078791	0.001310587	0.001310587	0.000630326	0.000630326	0.00029867	0.00029867	0.000810309	0.000810309	0.00052679	0.000106869	0.000361831	0.000388898	0.007631289	0.007631289	0.002426098	0.002243188	0.003731266
3835903773385	383590	3773395	0.000834381	0.00077147	0.001283253	0.001283253	0.00061718	0.00061718	0.00029244	0.00029244	0.00079304	0.00079304	0.00051589	0.00010464	0.000354284	0.000380787	0.007012933	0.007012933	0.002408584	0.002226995	0.00370433
3836003773385	383600	3773395	0.000816953	0.00075536	0.001256449	0.001256449	0.000604289	0.000604289	0.00028636	0.00028636	0.00077683	0.00077683	0.00050511	0.000102455	0.000346884	0.000372834	0.006480727	0.006480727	0.002383909	0.00220418	0.00366638
3836103773385	383610	3773395	0.000793572	0.00073374	0.00122049	0.00122049	0.000586994	0.000586994	0.00027841	0.00027841	0.00075403	0.00075403	0.00049059	9.95225E-05	0.000336957	0.000362163	0.005878281	0.005879281	0.002339131	0.002162778	0.003597514
3836203773385	383620	3773395	0.000770881	0.00071276	0.001185593	0.001185593	0.00057021	0.00057021	0.00027018	0.00027018	0.00073327	0.00073327	0.00047629	9.66768E-05	0.000327322	0.00035180	0.005353979	0.005353979	0.002278738	0.002106938	0.00350463
3836303773385	383630	3773395	0.000750175	0.00069362	0.001153747	0.001153747	0.000554894	0.000554894	0.00026293	0.00026293	0.00071333	0.00071333	0.00046382	9.408E-05	0.00031853	0.000342358	0.004931936	0.004931936	0.002213167	0.002046311	0.003403785
3836403773385	383640	3773395	0.000732661	0.00067742	0.00112681	0.00112681	0.000541939	0.000541939	0.00025679	0.00025679	0.00069683	0.00069683	0.00045299	9.18835E-05	0.000311093	0.000334365	0.004609351	0.004609351	0.002153636	0.001991268	0.003312228
3836503773385	383650	3773395	0.000715147	0.00066123	0.001099874	0.001099874	0.000528984	0.000528984	0.00025065	0.00025065	0.00068029	0.00068029	0.00044216	8.96871E-05	0.000303657	0.000326372	0.004320885	0.004320885	0.002092035	0.001934311	0.003217487
3836603773385	383660	3773395	0.00069629	0.00064041	0.001065242	0.001065242	0.00051232	0.00051232	0.00024761	0.00024761	0.00065817	0.00065817	0.00042846	8.68631E-05	0.000294095	0.00031609	0.004011707	0.004011707	0.002012229	0.001860522	0.003094748
3836703773385	383670	3773395	0.000668557	0.00061815	0.001028221	0.001028221	0.000494523	0.000494523	0.00023432	0.00023432	0.00063572	0.00063572	0.00041336	8.38443E-05	0.000283874	0.00030511	0.003725943	0.003725943	0.001925694	0.001780511	0.002961659

			KMMass Grading / Excavation	KMDrainage / Utilities Trenching	KMFoundations / Concrete Pads	KMBuilding / Structure Construction	KMAsphalt Paving	KMArchitectural Coating	KMLandscaping or Other Finishing	KMWaterside Construction (Piles)	EWNDemolition	EWNSite Grubbing / Prep	EWNDrainage / Utilities Trenching	EWNDrainage / Utilities Trenching	EWNDrainage / Utilities Trenching	EWNFoundation s / Concrete Pads	EWNBuilding / Structure Construction	EWNAsphalt Paving	EWNLandscaping or Other Finishing	EWNWaterside Construction (Piles)	ISDemolition
Unique Identifier	X (UTM)	Y (UTM)	2026	2026	2026	2026	2026	2026	2026	2026	2027	2027	2027	2028	2029	2029	2029	2029	2029	2029	2027
3831803773385	383180	3773385	0.001697514	0.000421507	0.000386852	0.001137788	0.000682431	0.00013842	0.000468655	0.000503713	0.029420665	0.03363666	0.039614243	0.039614243	0.039614243	0.010311734	0.025618213	0.018190543	0.012492236	0.013061529	0.000903402
3831903773385	383190	3773385	0.00172591	0.000428558	0.000393323	0.00115682	0.000693846	0.000140736	0.000476494	0.000512139	0.039586982	0.045259815	0.053302953	0.053302953	0.053302953	0.013874955	0.034470592	0.024476288	0.01680893	0.017574943	0.000862593
3832003773385	383200	3773385	0.001746211	0.000433599	0.00039795	0.001170428	0.000702008	0.000142391	0.000482099	0.000518164	0.056362172	0.064438898	0.075890358	0.075890358	0.075890358	0.01975454	0.049077685	0.034848243	0.023931802	0.025022417	0.000803494
3835503773385	383550	3773385	0.003443592	0.000855074	0.000784771	0.002308126	0.001384385	0.000280801	0.000950718	0.001021837	0.061283907	0.07006592	0.08251736	0.08251736	0.08251736	0.021479573	0.053363314	0.037891309	0.026021608	0.027207459	0.000726104
3835603773385	383560	3773385	0.003531832	0.000876984	0.00080488	0.00236727	0.001419859	0.000287996	0.000975079	0.001048021	0.047182428	0.053943693	0.063530046	0.063530046	0.063530046	0.016537105	0.041084371	0.029172487	0.020034014	0.020947	0.000719202
3835703773385	383570	3773385	0.00353966	0.000878928	0.000806664	0.002372518	0.001423007	0.000288635	0.00097724	0.001050344	0.037524108	0.042901331	0.050525342	0.050525342	0.050525342	0.013151933	0.032674333	0.023200831	0.015933019	0.016659115	0.000711609
3835803773385	383580	3773385	0.003524136	0.000875073	0.000803126	0.002362112	0.001416765	0.000287369	0.000972954	0.001045738	0.031158707	0.035623765	0.041954477	0.041954477	0.041954477	0.010920905	0.027131623	0.019265159	0.013230221	0.013833146	0.000704017
3835903773385	383590	3773385	0.003492688	0.000867264	0.00079596	0.002341034	0.001404123	0.000284804	0.000964272	0.001036406	0.026772836	0.030609396	0.036049003	0.036049003	0.036049003	0.009383688	0.023312601	0.016553413	0.011367948	0.011886005	0.000696252
3836003773385	383600	3773385	0.003450094	0.000856688	0.000786253	0.002312484	0.001386999	0.000281331	0.000952513	0.001023767	0.023334541	0.026678392	0.031419419	0.031419419	0.031419419	0.008178591	0.020318686	0.014427545	0.009908022	0.010359548	0.000688142
3836103773385	383610	3773385	0.003378972	0.000839028	0.000770045	0.002264814	0.001358407	0.000275532	0.000932877	0.001002662	0.020123844	0.0230076	0.027096289	0.027096289	0.027096289	0.007053264	0.017522953	0.012442399	0.008544735	0.008934134	0.000678307
3836203773385	383620	3773385	0.003288609	0.00081659	0.000749452	0.002204247	0.00132208	0.000268163	0.000907929	0.000975848	0.01755306	0.020068422	0.023634789	0.023634789	0.023634789	0.006152223	0.015284428	0.010852905	0.007453161	0.007792815	0.000667263
3836303773385	383630	3773385	0.003193072	0.000792867	0.000727679	0.002140211	0.001283672	0.000260373	0.000881553	0.000947499	0.015565938	0.017796544	0.020959174	0.020959174	0.020959174	0.00545575	0.01355413	0.009624284	0.006609414	0.006910617	0.000655271
3836403773385	383640	3773385	0.003106292	0.000771319	0.000707903	0.002082045	0.001248785	0.000253296	0.000857595	0.000921748	0.014055407	0.016069553	0.018925279	0.018925279	0.018925279	0.00492632	0.012238826	0.008690336	0.005968031	0.006240005	0.000644227
3836503773385	383650	3773385	0.003016991	0.000749145	0.00068752	0.00202219	0.001212884	0.000246015	0.00083294	0.00089525	0.012775062	0.014605735	0.017201325	0.017201325	0.017201325	0.004477568	0.011123959	0.00789871	0.005424387	0.005671587	0.000633011
3836603773385	383660	3773385	0.002901019	0.000720348	0.000661123	0.001944458	0.001166261	0.000236558	0.000800922	0.000860837	0.01153682	0.013190052	0.015534061	0.015534061	0.015534061	0.004043573	0.010045753	0.007133116	0.004898621	0.00512186	0.000617309
3836703773385	383670	3773385	0.002778015	0.000689805	0.000633091	0.001862012	0.001116812	0.000226528	0.000766963	0.000824337	0.010452927	0.011950837	0.014074625	0.014074625	0.014074625	0.003663677	0.009101947	0.006462955	0.004438392	0.004640657	0.000599709
3836803773385	383680	3773385	0.002652755	0.000658702	0.000604545	0.001778054	0.001066455	0.000216314	0.000732381	0.000787168	0.009509924	0.010872701	0.012804893	0.012804893	0.012804893	0.003333161	0.008280821	0.005879904	0.004037985	0.004222004	0.000580642
3836903773385	383690	3773385	0.002513562	0.000624139	0.000572824	0.001684758	0.001010497	0.000204963	0.000693952	0.000745864	0.008634303	0.009871603	0.011625889	0.011625889	0.011625889	0.003026262	0.007518369	0.005338515	0.00366619	0.003833265	0.000557606
3837003773385	383700	3773385	0.002384985	0.000592212	0.000543522	0.001598577	0.000958806	0.000194479	0.000658454	0.000707711	0.007891289	0.009022114	0.010625438	0.010625438	0.010625438	0.002765841	0.006871385	0.004879116	0.003350701	0.003503398	0.000535691
3837103773385	383710	3773385	0.002298072	0.000570631	0.000523715	0.001540322	0.000923866	0.000187392	0.000634459	0.000681921	0.007349299	0.008402458	0.009895661	0.009895661	0.009895661	0.002575877	0.006399445	0.004544008	0.003120568	0.003262778	0.00052206
3837203773385	383720	3773385	0.002231992	0.000554223	0.000508656	0.001496031	0.000897301	0.000182003	0.000616215	0.000662312	0.006914897	0.007905805	0.009310748	0.009310748	0.009310748	0.002423622	0.006021186	0.004275421	0.002936117	0.003069921	0.000512742
3837303773385	383730	3773385	0.00217122	0.000539133	0.000494806	0.001455297	0.000872869	0.000177048	0.000599437	0.000644279	0.006528464	0.007463996	0.008790425	0.008790425	0.008790425	0.00228818	0.005684697	0.004036493	0.002772035	0.002898361	0.000504287
3837403773385	383740	3773385	0.002141232	0.000531686	0.000487972	0.001435197	0.000860813	0.000174603	0.000591158	0.00063538	0.006255312	0.007151701	0.008422633	0.008422633	0.008422633	0.002192442	0.005446849	0.003867605	0.002656053	0.002777094	0.000502561
3837503773385	383750	3773385	0.002112173	0.000524471	0.00048135	0.00141572	0.000849131	0.000172233	0.000583135	0.000626757	0.006000451	0.006860319	0.008079468	0.008079468	0.008079468	0.002103115	0.005224927	0.003710027	0.002547837	0.002663946	0.000500836
3837603773385	383760	3773385	0.002089217	0.000518771	0.000476118	0.001400333	0.000839902	0.000170361	0.000576797	0.000619946	0.005774752	0.006602276	0.007775569	0.007775569	0.007775569	0.002024009	0.005028398	0.003570479	0.002452003	0.002563745	0.000500491
3837703773385	383770	3773385	0.002072365	0.000514586	0.000472278	0.001389038	0.000833128	0.000168987	0.000572145	0.000614945	0.005574417	0.006373234	0.007505824	0.007505824	0.007505824	0.001953794	0.004853956	0.003446614	0.002366939	0.002474805	0.000501526
3837803773385	383780	3773385	0.00205631	0.000510599	0.000468619	0.001378277	0.000826673	0.000167678	0.000567712	0.000610181	0.005385472	0.006157212	0.007251413	0.007251413	0.007251413	0.001887569	0.00468943	0.00332979	0.002286712	0.002390921	0.000502561
3837903773385	383790	3773385	0.002043439	0.000507403	0.000465686	0.00136965	0.000821499	0.000166628	0.000564159	0.000606362	0.005212228	0.005959143	0.007018144	0.007018144	0.007018144	0.001826849	0.004538578	0.003222676	0.002213151	0.002314009	0.000504373
3838003773385	383800	3773385	0.002031231	0.000504372	0.000462904	0.001361467	0.000816591	0.000165633	0.000560789	0.00060239	0.005048389	0.005771825	0.006797539	0.006797539	0.006797539	0.001769424	0.004395914	0.003121375	0.002143584	0.002241271	0.000506012
3838103773385	383810	3773385	0.002024597	0.000502725	0.000461392	0.00135702	0.000813924	0.000165092	0.000558957	0.000600771	0.004903703	0.005606406	0.006602722	0.006602722	0.006602722	0.001718713	0.004269928	0.003031917	0.002082149	0.002177036	0.000508859
3838203773385	383820	3773385	0.002026454	0.000503186	0.000461815	0.001358266	0.000814671	0.000165243	0.00055947	0.000601322	0.004782398	0.005467718	0.006439388	0.006439388	0.006439388	0.001676196	0.004164301	0.002956915	0.002030642	0.002123182	0.000513259
3838303773385	383830	3773385	0.002028179	0.000503614	0.000462208	0.001359422	0.000815364	0.000165384	0.000559946	0.000601834	0.004668082	0.00533702	0.006285464	0.006285464	0.006285464	0.001636129	0.004064759	0.002886234	0.001982103	0.002072431	0.000517056
3838403773385	383840	3773385	0.001978951	0.000491391	0.000450989	0.001326426	0.000795574	0.00016137	0.000546355	0.000587226	0.00446723	0.005107386	0.006015021	0.006015021	0.006015021	0.001565732	0.003889866	0.002762049	0.001896819	0.001983261	0.000509722
3838503773385	383850	3773385	0.001921098	0.000477025	0.000437805	0.001287649	0.000772316	0.000156652	0.000530383	0.000570059	0.004262064	0.00487282	0.00573877	0.00573877	0.00573877	0.001493823	0.003711217	0.002635197	0.001809704	0.001892176	0.000500232
3838603773385	383860	3773385	0.001863112	0.000462627	0.00042459	0.001248783	0.000749004	0.000151924	0.000514374	0.000552852	0.004068028	0.004650978	0.005477505	0.005477505	0.005477505	0.001425815	0.003542259	0.002515226	0.001727315	0.001806032	0.000490396
3838703773385	383870	3773385	0.001802074	0.000447471	0.00041068	0.001207871	0.000724466	0.000146947	0.000497522	0.00053474	0.003879514	0.00443545	0.005223675	0.005223675	0.005223675	0.001359742	0.003378109	0.00239867	0.001647271	0.00172234	0.000479353
3838803773385	383880	3773385	0.001743425	0.000432907	0.000397315	0.00116856	0.000700888	0.000142164	0.00048133	0.000517337	0.003704631	0.004235506	0.0049882	0.0049882	0.0049882	0.001298447	0.003225829	0.002290541	0.001573014	0.001644699	0.000468568
3838903773385	383890	3773385	0.001685572	0.000418542	0.00038413	0.001129783	0.00067763	0.000137447	0.000465358	0.00050017	0.003540101	0.0040474	0.004766664	0.004766664	0.004766664	0.00124078	0.003082564	0.002188814	0.001503154	0.001571655	0.000457611
3839003773385	383900	3773385	0.001629709	0.000404671	0.000371399	0.00109234	0.000655172	0.000132891	0.000449935	0.000483593	0.003386184	0.003871426	0.004559418	0.004559418	0.004559418	0.001186833	0.002948539	0.002093648	0.001437799	0.001503322	0.000446827
3839103773385	383910	3773385	0.001575173	0.000391129	0.000358971	0.001055786	0.000633248	0.000128444	0.000434879	0.00046741	0.003241498	0.003706006	0.004364602	0.004364602	0.004364602	0.001136122	0.002822553	0.00200419	0.001376364	0.001439088	0.000436128
3829703773395	382970	3773395	0.001068028	0.000265201	0.000243396	0.000715864	0.000429366	8.70903E-05	0.000294865	0.000316922	0.003792892	0.004336415	0.005107041	0.005107041	0.005107041	0.001329382	0.003302682	0.002345112	0.00161049	0.001683883	0.000777438
3829803773395	382980	3773395	0.001096159	0.000272186	0.000249807	0.000734719	0.000440675	8.93841E-05	0.000302631	0.00032527	0.004050859	0.004631349	0.005454387	0.005454387	0.005454387	0.001419797	0.003527309	0.002504611	0.001720025	0.00179841	0.000792019
3829903773395	382990	3773395	0.001119512	0.000277985	0.000255129	0.000750372	0.000450064	9.12884E-05	0.000309078	0.0003322	0.004294073	0.004909415	0.005781869	0.005781869	0.005781869	0.001505042	0.003739088	0.002654988	0.001823296	0.001906386	0.000801941
3830003773395	383000	3773395	0.001134374	0.000281675	0.000258516	0.000760333	0.000456038	9.25003E-05	0.000313181	0.000336609	0.004493285	0.005137175	0.006050104	0.006050104	0.006050104	0.001574864	0.003912554	0.002778159	0.001907883	0.001994828	0.000804012
3830103773395	383010	3773395	0.001148837	0.000285266	0.000261812	0.000770028	0.000461853	9.36797E-05	0.000317175	0.000340901	0.004711134	0.005386241	0.006343432	0.006343432	0.006343432	0.001651219	0.004102247	0.002912853	0.002000383	0.002091544	0.000804961
3830203773395	383020	3773395	0.001156401	0.000287144	0.000263536	0.000775097	0.000464894	9.42964E-05	0.000319263	0.000343146	0.004914315	0.005618539	0.006617011	0.006617011	0.006617011	0.001722432	0.004279168	0.003038478	0.002086655	0.002181748	0.000799525
3830303773395	383030	3773395	0.001161841	0.000288495	0.000264776	0.000778744	0.000467081	9.474E-05	0.000320765	0.00034476	0.005133803	0.005869479	0.006912546	0.006912546	0.006912546	0.001799361	0.004470288	0.003174186	0.002179851	0.002279191	0.000791847
3830403773395	383040	3773395	0.001169404	0.000290373	0.000266499	0.000783813	0.000470121	9.53568E-05	0.000322853	0.000347004	0.005387542	0.00615958	0.007254201	0.007254201	0.007254201	0.001888295	0.004691233	0.003331071	0.002287591	0.002391841	0.000785462
3830503773395	383050	3773395	0.001184133	0.00029403	0.000269856	0.000793685	0.000476043	9.65578E-05	0.000326919	0.000351375	0.005696326	0.006512612	0.007669971	0.007669971	0.007669971	0.001996522	0.004960109	0.003521989	0.002418703	0.002528928	0.000784082
3830603773395	383060	3773395	0.001199525	0.000297852	0.000273364	0.000804002	0.00048223	9.78129E-05	0.000331169	0.000355942	0.006030389	0.006894547	0.008119779	0.008119779	0.008119779	0.002113608	0.005250996	0.003728537	0.002560549	0.002677237	0.000782615
3830703773395	383070	3773395	0.001218898	0.000302663	0.000277779	0.000816987	0.000490019	9.93926E-05	0.000336517	0.000361691	0.006409057	0.007327478	0.008629647	0.008629647	0.008629647	0.002246329	0.005580723	0.003962665	0.002721334	0.00284535	0.000783305
3830803773395	383080	3773395	0.001240792	0.000308099	0.000282768	0.000831662	0.00049882	0.000101178	0.000342562	0.000368188	0.006827412	0.007805784	0.009192952	0.009192952	0.009192952	0.002392959	0.005945009	0.00422133	0.002898971	0.003031082	0.000785031
3830903773395	383090	3773395	0.001269586	0.000315249	0.00028933	0.000850962	0.000510396	0.000103526	0.000350511	0.000376732	0.007317032	0.008365566	0.009852214	0.009852214	0.009852214	0.002564568	0.006371348	0.004524058	0.003106867	0.003248452	0.000790294
3831003773395	383100	3773395	0.001337656	0.000332152	0.000304843	0.000896587	0.000537762	0.000109077	0.000369304	0.000396931	0.008107843	0.009269701	0.010917023	0.010917023	0.010917023	0.002841741	0.007059951	0.005013009	0.003442651	0.003599539	0.000819196
3831103773395	383110	3773395	0.001408646	0.000349779	0.000321021	0.000944169	0.000566301	0.000114865	0.000388903	0.00041799	0.00903687	0.010331857	0.012167936	0.012167936	0.012167936	0.003167358	0.007868906	0.005587418	0.003837123	0.004011987	0.00085017
3831203773395	383120	3773395	0.001485872	0.000368955	0.00033862	0.000995931	0.000597347	0.000121162	0.000410224	0.000440912	0.01021213	0.011675533	0.013750396	0.013750396	0.013750396	0.003579279	0.00889227	0.006314071	0.004336147	0.004533753	0.000885629
3831303773395	383130	3773395	0.001560444	0.000387472	0.000355615	0.001045914	0.000627326	0.000127243	0.000430812	0.00046304	0.011742676	0.013425407	0.015811241	0.015811241	0.015811241	0.004115724	0.010225003	0.007260395	0.004986029	0.005213251	0.000920226
3831403773395	383140	3773395	0.001613919	0.00040075	0.000367801	0.001081756	0.000648824	0.000131604	0.000445576	0.000478908	0.013709783	0.015674401	0.018459905	0.018459905	0.018459905	0.004805181	0.011937872	0.00847664	0.005821277	0.006086563	0.000944642
3831503773395	383150	3773395	0.001651205	0.000410008	0.000376298	0.001106748	0.000663814	0.000134644	0.00045587	0.000489972	0.015614943	0.017852571	0.021025158	0.021025158	0.021025158	0.005472926	0.013596801	0.009654584	0.006630222	0.006932373	0.000953098
3831603773395	383160	3773395	0.001686235	0.000418707	0.000384281	0.001130228	0.000677896	0.000137501	0.000465541	0.000500366	0.018019299	0.020601473	0.024262568	0.024262568	0.024262568	0.006315636	0.015690408	0.011141177	0.00765113	0.007999806	0.000957153
3831703773395	383170	3773395	0.001714896	0.000425823	0.000390813	0.001149438	0.000689419	0.000139838	0.000473454	0.000508871	0.021384776	0.024449225	0.028794106	0.028794106	0.028794106	0.007495212	0.018620917	0.013222022	0.009080137	0.009493935	0.000953788
3831803773395	383180	3773395	0.00173825	0.000431622	0.000396135	0.001165092	0.000698807	0.000141742	0.000479901	0.000515801	0.026470092	0.030263268	0.035641365	0.035641365	0.035641365	0.009277579	0.023048984	0.016366229	0.0112394	0.0117516	0.000935066
3831903773395	383190	3773395	0.001764655	0.000438179	0.000402153	0.00118279	0.000709423	0.000143895	0.000487191	0.000523637	0.034111437	0.038999623	0.04593026	0.04593026	0.04593026	0.011955816	0.02970273	0.021090807	0.014483973	0.015144034	0.000902108
3832003773395	383200	3773395	0.001799553	0.000446844	0.000410106	0.001206181	0.000723452	0.000146741	0.000496826	0.000533992	0.046624823	0.053306182	0.062779243	0.062779243	0.062779243	0.016341668	0.040598832	0.028827724	0.01979725	0.020699447	0.000848185
3832103773395	383210	3773395	0.001831133	0.000454686	0.000417303	0.001227348	0.000736148	0.000149316	0.000505545	0.000543363	0.068268515	0.078051426	0.091921973	0.091921973	0.091921973	0.023927628	0.059445202	0.042209832	0.028987325	0.030308329	0.000755265
3835503773395	383550	3773395	0.003639577	0.000903738	0.000829435	0.002439488	0.001463175	0.000296782	0.001004826	0.001079993	0.078899172	0.090205461	0.106235906	0.106235906	0.106235906	0.027653598	0.068701908	0.048782676	0.033501182	0.035027891	0.0007475
3835603773395	383560	3773395	0.003659878	0.000908779	0.000834061	0.002453096	0.001471336	0.000298438	0.001010431	0.001086017	0.058167855	0.066503336	0.078321668	0.078321668	0.078321668	0.020387419	0.050649994	0.035964681	0.024698509	0.025824064	0.000738614
3835803773395	383580	3773395	0.003731266	0.000926505	0.00085033	0.002500945	0.001500035	0.000304259	0.001030139	0.001107201	0.036054386	0.041220997	0.048546395	0.048546395	0.048546395	0.012636806	0.031394564	0.022292115	0.015308964	0.016006621	0.000721617
3835903773395	383590	3773395	0.00370433	0.000919817	0.000844191	0.00248289	0.001489207	0.000302062	0.001022703	0.001099208	0.030559861	0.034939104	0.041148145	0.041148145	0.041148145	0.010711014	0.026610175	0.018894898	0.012975947	0.013567284	0.000713853
3836003773395	383600	3773395	0.00366638	0.000910394	0.000835543	0.002457454	0.00147395	0.000298968	0.001012226	0.001087947	0.026342057	0.030116886	0.035468969	0.035468969	0.035468969	0.009232703	0.022937498	0.016287066	0.011185036	0.011694758	0.000706001
3836103773395	383610	3773395	0.003597514	0.000893294	0.000819849	0.002411295	0.001446265	0.000293352	0.000993213	0.001067511	0.022384463	0.025592168	0.030140161	0.030140161	0.030140161	0.007845595	0.0194914	0.01384012	0.009504611	0.009937754	0.000696425
3836203773395	383620	3773395	0.00350463	0.00087023	0.000798681	0.002349038	0.001408924	0.000285778	0.000967569	0.00103995	0.019261682	0.02202189	0.025935408	0.025935408	0.025935408	0.006751082	0.01677222	0.011909331	0.008178655	0.008551371	0.000685726
3836303773395	383630	3773395	0.003403785	0.000845189	0.000775699	0.002281445	0.001368382	0.000277555	0.000939727	0.001010025	0.016909609	0.019332764	0.022768397	0.022768397	0.022768397	0.005926698	0.014724139	0.010455065	0.007179947	0.00750715	0.000674597
3836403773395	383640	3773395	0.003312228	0.000822455	0.000754834	0.002220078	0.001331575	0.000270089	0.00091445	0.000982857	0.015164061	0.017337078	0.020418057	0.020418057	0.020418057	0.005314895	0.013204193	0.009375808	0.006438774	0.006732201	0.000664157
3836503773395	383650	3773395	0.003217487	0.00079893	0.000733243	0.002156576	0.001293487	0.000262364	0.000888294	0.000954744	0.013699947	0.015663156	0.018446661	0.018446661	0.018446661	0.004801734	0.011929308	0.008470559	0.005817101	0.006082196	0.000653286
3836603773395	383660	3773395	0.003094748	0.000768453	0.000705272	0.00207308	0.001244144	0.000252355	0.000854408	0.000918323	0.012295623	0.014057592	0.016555771	0.016555771	0.016555771	0.004309528	0.010706484	0.007602277	0.005220814	0.005458736	0.000638188
3836703773395	383670	3773395	0.002961659	0.000735405	0.000674942	0.001985103	0.00119064	0.000241503	0.000817664	0.000878831	0.011077656	0.01266509	0.014915807	0.014915807	0.014915807	0.00388264	0.009645933	0.006849219	0.004703656	0.00491801	0.000620588

			ISDrainage / Utilities Trenching	ISDrainage / Utilities Trenching	ISAsphalt Paving	ISAsphalt Paving	SVDemolition	SVSite Grubbing / Prep	SVMass Grading / Excavation	SVMass Grading / Excavation	SVDrainage / Utilities Trenching	SVFoundations / Concrete Pads	SVBuilding / Structure Construction	SVBuilding / Structure Construction	SVAsphalt Paving	SVAsphalt Paving	SVArchitectural Coating	SVArchitectural Coating	SVLandscaping or Other Finishing	SVLandscaping or Other Finishing	MDemolition
Unique Identifier	X (UTM)	Y (UTM)	2027	2028	2027	2028	2027	2027	2027	2028	2028	2028	2028	2029	2028	2029	2028	2029	2028	2029	2027
3831803773385	383180	3773385	0.000484684	0.000484684	0.000558566	0.000558566	0.005603377	0.002232934	0.007262456	0.007262456	0.003747912	0.001453766	0.006207537	0.006207537	0.003889463	0.003889463	0.000876086	0.000876086	0.002966193	0.002966193	0.001330558
3831903773385	383190	3773385	0.00046279	0.00046279	0.000533334	0.000533334	0.005883791	0.002344679	0.007625897	0.007625897	0.003935472	0.001526518	0.006464568	0.006464568	0.004084106	0.004084106	0.000919928	0.000919928	0.003114633	0.003114633	0.001385861
3832003773385	383200	3773385	0.000431082	0.000431082	0.000496793	0.000496793	0.006128012	0.002442	0.007942428	0.007942428	0.004098823	0.00158988	0.00667971	0.00667971	0.004253627	0.004253627	0.000958112	0.000958112	0.003243913	0.003243913	0.001404065
3835503773385	383550	3773385	0.000389562	0.000389562	0.000448944	0.000448944	0.004070509	0.001622089	0.005275727	0.005275727	0.002722627	0.001056072	0.004392128	0.004392128	0.002825455	0.002825455	0.000636422	0.000636422	0.002154757	0.002154757	0.004234024
3835603773385	383560	3773385	0.000385859	0.000385859	0.000444676	0.000444676	0.003893277	0.001551463	0.00504602	0.00504602	0.002604083	0.00101009	0.004246981	0.004246981	0.002702434	0.002702434	0.000608712	0.000608712	0.002060938	0.002060938	0.004621406
3835703773385	383570	3773385	0.000381785	0.000381785	0.000439982	0.000439982	0.003745596	0.001492612	0.004854613	0.004854613	0.002505304	0.000971775	0.004109216	0.004109216	0.002599924	0.002599924	0.000585622	0.000585622	0.001982762	0.001982762	0.004746766
3835803773385	383580	3773385	0.000377712	0.000377712	0.000435288	0.000435288	0.00362525	0.001444655	0.004698634	0.004698634	0.002424809	0.000940552	0.003990839	0.003990839	0.002516389	0.002516389	0.000566806	0.000566806	0.001919056	0.001919056	0.004815183
3835903773385	383590	3773385	0.000373546	0.000373546	0.000430487	0.000430487	0.003529333	0.001406432	0.004574318	0.004574318	0.002360653	0.000915667	0.003891673	0.003891673	0.00244981	0.00244981	0.00055181	0.00055181	0.001868282	0.001868282	0.004840203
3836003773385	383600	3773385	0.000369195	0.000369195	0.000425472	0.000425472	0.003437015	0.001369644	0.004454666	0.004454666	0.002298905	0.000891715	0.003794997	0.003794997	0.00238573	0.00238573	0.000537376	0.000537376	0.001819412	0.001819412	0.00483589
3836103773385	383610	3773385	0.000363918	0.000363918	0.000419391	0.000419391	0.003317016	0.001321824	0.004299136	0.004299136	0.002218641	0.000860582	0.003673952	0.003673952	0.002302435	0.002302435	0.000518614	0.000518614	0.00175589	0.00175589	0.004776876
3836203773385	383620	3773385	0.000357993	0.000357993	0.000412563	0.000412563	0.003201583	0.001275824	0.004149526	0.004149526	0.002141432	0.000830634	0.003554863	0.003554863	0.00222231	0.00222231	0.000500566	0.000500566	0.001694785	0.001694785	0.00465583
3836303773385	383630	3773385	0.000351559	0.000351559	0.000405148	0.000405148	0.003099854	0.001235285	0.004017676	0.004017676	0.002073389	0.000804241	0.003447337	0.003447337	0.002151696	0.002151696	0.000484661	0.000484661	0.001640933	0.001640933	0.004507607
3836403773385	383640	3773385	0.000345634	0.000345634	0.00039832	0.00039832	0.00301584	0.001201806	0.003908787	0.003908787	0.002017195	0.000782444	0.003355731	0.003355731	0.00209338	0.00209338	0.000471525	0.000471525	0.00159646	0.00159646	0.004371549
3836503773385	383650	3773385	0.000339617	0.000339617	0.000391385	0.000391385	0.002934871	0.00116954	0.003803844	0.003803844	0.001963038	0.000761437	0.00326697	0.00326697	0.00203177	0.00203177	0.000458866	0.000458866	0.001553598	0.001553598	0.004225138
3836603773385	383660	3773385	0.000331192	0.000331192	0.000381677	0.000381677	0.002839024	0.001131345	0.003679618	0.003679618	0.001898928	0.00073657	0.003164958	0.003164958	0.001970647	0.001970647	0.00044388	0.00044388	0.001502861	0.001502861	0.004021352
3836703773385	383670	3773385	0.000321749	0.000321749	0.000370795	0.000370795	0.002743453	0.00109326	0.00355575	0.00355575	0.001835004	0.000711774	0.003063746	0.003063746	0.001904309	0.001904309	0.000428938	0.000428938	0.001452269	0.001452269	0.003806265
3836803773385	383680	3773385	0.00031152	0.00031152	0.000359006	0.000359006	0.002650443	0.001056196	0.003435201	0.003435201	0.001772793	0.000687643	0.00296538	0.00296538	0.001839748	0.001839748	0.000414396	0.000414396	0.001403034	0.001403034	0.003594973
3836903773385	383690	3773385	0.000299161	0.000299161	0.000344763	0.000344763	0.002552312	0.001017091	0.003308014	0.003308014	0.001707156	0.000662184	0.002863101	0.002863101	0.001771632	0.001771632	0.000399053	0.000399053	0.001351087	0.001351087	0.003373846
3837003773385	383700	3773385	0.000287404	0.000287404	0.000331213	0.000331213	0.002462485	0.000981295	0.003191591	0.003191591	0.001647074	0.000638879	0.002768827	0.002768827	0.001709281	0.001709281	0.000385008	0.000385008	0.001303537	0.001303537	0.003181708
3837103773385	383710	3773385	0.00028009	0.00028009	0.000322785	0.000322785	0.002395911	0.000954766	0.003105305	0.003105305	0.001602545	0.000621606	0.002695986	0.002695986	0.00166307	0.00166307	0.0003746	0.0003746	0.001268295	0.001268295	0.003050309
3837203773385	383720	3773385	0.000275091	0.000275091	0.000317024	0.000317024	0.002340548	0.000932703	0.00303355	0.00303355	0.001565514	0.000607243	0.002633818	0.002633818	0.00162464	0.00162464	0.000365944	0.000365944	0.001238988	0.001238988	0.002946087
3837303773385	383730	3773385	0.000270555	0.000270555	0.000311796	0.000311796	0.002288022	0.000911772	0.002965472	0.002965472	0.001530381	0.000593615	0.002574675	0.002574675	0.001588181	0.001588181	0.000357731	0.000357731	0.001211183	0.001211183	0.00284894
3837403773385	383740	3773385	0.000269629	0.000269629	0.000310729	0.000310729	0.002251967	0.000897404	0.002918741	0.002918741	0.001506265	0.000584261	0.002531095	0.002531095	0.001563154	0.001563154	0.000352094	0.000352094	0.001192097	0.001192097	0.002789668
3837503773385	383750	3773385	0.000268703	0.000268703	0.000309662	0.000309662	0.002216257	0.000883174	0.002872659	0.002872659	0.001482381	0.000574996	0.002488315	0.002488315	0.001538367	0.001538367	0.000346511	0.000346511	0.001173194	0.001173194	0.002732639
3837603773385	383760	3773385	0.000268518	0.000268518	0.000309449	0.000309449	0.002183731	0.000870212	0.002830303	0.002830303	0.001460625	0.000566558	0.002448916	0.002448916	0.00151579	0.00151579	0.000341425	0.000341425	0.001155976	0.001155976	0.002684324
3837703773385	383770	3773385	0.000269073	0.000269073	0.000310089	0.000310089	0.002154251	0.000858464	0.002792093	0.002792093	0.001440906	0.000558909	0.002412718	0.002412718	0.001495326	0.001495326	0.000336816	0.000336816	0.00114037	0.00114037	0.002645327
3837803773385	383780	3773385	0.000269629	0.000269629	0.000310729	0.000310729	0.002125392	0.000846965	0.00275469	0.00275469	0.001421604	0.000551422	0.002377498	0.002377498	0.001475295	0.001475295	0.000332304	0.000332304	0.001125094	0.001125094	0.002609263
3837903773385	383790	3773385	0.000270601	0.000270601	0.000311849	0.000311849	0.002098334	0.000836182	0.00271962	0.00271962	0.001403505	0.000544402	0.002344413	0.002344413	0.001456513	0.001456513	0.000328074	0.000328074	0.00111077	0.00111077	0.00257967
3838003773385	383800	3773385	0.00027148	0.00027148	0.000312863	0.000312863	0.002071967	0.000825675	0.002685447	0.002685447	0.00138587	0.000537561	0.002312396	0.002312396	0.001438211	0.001438211	0.000323951	0.000323951	0.001096813	0.001096813	0.002553011
3838103773385	383810	3773385	0.000273008	0.000273008	0.000314623	0.000314623	0.002048991	0.000816519	0.002655668	0.002655668	0.001370502	0.0005316	0.002284113	0.002284113	0.001422263	0.001422263	0.000320359	0.000320359	0.00108465	0.00108465	0.002537308
3838203773385	383820	3773385	0.000275369	0.000275369	0.000317344	0.000317344	0.002031275	0.000809459	0.002632706	0.002632706	0.001358652	0.000527004	0.002261345	0.002261345	0.001409966	0.001409966	0.000317589	0.000317589	0.001075272	0.001075272	0.0025343
3838303773385	383830	3773385	0.000277405	0.000277405	0.000319691	0.000319691	0.002014251	0.000802675	0.002610641	0.002610641	0.001347265	0.000522587	0.002240178	0.002240178	0.001398149	0.001398149	0.000314927	0.000314927	0.00106626	0.00106626	0.002543175
3838403773385	383840	3773385	0.000273471	0.000273471	0.000315157	0.000315157	0.001968853	0.000784584	0.002551802	0.002551802	0.0013169	0.000510808	0.002191706	0.002191706	0.001366637	0.001366637	0.000307829	0.000307829	0.001042229	0.001042229	0.002460867
3838503773385	383850	3773385	0.000268379	0.000268379	0.000309289	0.000309289	0.001919026	0.000764728	0.002487222	0.002487222	0.001283573	0.000497881	0.002139055	0.002139055	0.001332051	0.001332051	0.000300039	0.000300039	0.001015852	0.001015852	0.002364842
3838603773385	383860	3773385	0.000263102	0.000263102	0.000303208	0.000303208	0.001869822	0.00074512	0.00242345	0.00242345	0.001250662	0.000485115	0.002087382	0.002087382	0.001297897	0.001297897	0.000292346	0.000292346	0.000989806	0.000989806	0.002270541
3838703773385	383870	3773385	0.000257177	0.000257177	0.00029638	0.00029638	0.001819649	0.000725127	0.002358421	0.002358421	0.001217103	0.00047209	0.002034908	0.002034908	0.00126307	0.00126307	0.000284501	0.000284501	0.000963246	0.000963246	0.002173739
3838803773385	383880	3773385	0.000251391	0.000251391	0.000289712	0.000289712	0.001771553	0.00070596	0.002296084	0.002296084	0.001184932	0.00045962	0.001984747	0.001984747	0.001229685	0.001229685	0.000276981	0.000276981	0.000937786	0.000937786	0.002083321
3838903773385	383890	3773385	0.000245513	0.000245513	0.000282937	0.000282937	0.001724771	0.000687318	0.00223545	0.00223545	0.001153642	0.000447483	0.001936009	0.001936009	0.001197212	0.001197212	0.000269667	0.000269667	0.000913022	0.000913022	0.001996699
3839003773385	383900	3773385	0.000239727	0.000239727	0.000276269	0.000276269	0.00167965	0.000669337	0.00217697	0.00217697	0.001123462	0.000435776	0.001889049	0.001889049	0.001165892	0.001165892	0.000262612	0.000262612	0.000889136	0.000889136	0.001915254
3839103773385	383910	3773385	0.000233987	0.000233987	0.000269654	0.000269654	0.001635913	0.000651908	0.002120283	0.002120283	0.001094207	0.000424429	0.001843602	0.001843602	0.001135533	0.001135533	0.000255774	0.000255774	0.000865984	0.000865984	0.001838123
3829703773385	382970	3773395	0.000417103	0.000417103	0.000480683	0.000480683	0.002784906	0.001109779	0.003609477	0.003609477	0.001862731	0.00072529	0.003296498	0.003296498	0.001933082	0.001933082	0.000435419	0.000435419	0.001474213	0.001474213	0.000706692
3829803773395	382980	3773395	0.000424926	0.000424926	0.000489699	0.000489699	0.002911065	0.001160054	0.00377299	0.00377299	0.001947114	0.00075526	0.003427059	0.003427059	0.002020653	0.002020653	0.000455144	0.000455144	0.001540996	0.001540996	0.000726276
3829903773395	382990	3773395	0.000430249	0.000430249	0.000495833	0.000495833	0.003018677	0.001202937	0.003912464	0.003912464	0.002019093	0.00078318	0.003539655	0.003539655	0.00209535	0.00209535	0.000471969	0.000471969	0.001597962	0.001597962	0.000740943
3830003773395	383000	3773395	0.00043136	0.00043136	0.000497113	0.000497113	0.003090788	0.001231673	0.004005926	0.004005926	0.002067325	0.000801889	0.003618988	0.003618988	0.002145404	0.002145404	0.000483243	0.000483243	0.001636134	0.001636134	0.000746379
3830103773395	383010	3773395	0.000431869	0.000431869	0.0004977	0.0004977	0.003161445	0.001259829	0.004097503	0.004097503	0.002114585	0.00082022	0.003697965	0.003697965	0.002194449	0.002194449	0.000494291	0.000494291	0.001673537	0.001673537	0.000751814
3830203773395	383020	3773395	0.000428953	0.000428953	0.00049434	0.00049434	0.003210372	0.001279327	0.004160917	0.004160917	0.002147311	0.000832914	0.003757643	0.003757643	0.00222841	0.00222841	0.00050194	0.00050194	0.001699437	0.001699437	0.000751814
3830303773395	383030	3773395	0.000424833	0.000424833	0.000489592	0.000489592	0.00325321	0.001296397	0.004216438	0.004216438	0.002175963	0.000844028	0.003812429	0.003812429	0.002258145	0.002258145	0.000508638	0.000508638	0.001722113	0.001722113	0.000751297
3830403773395	383040	3773395	0.000421408	0.000421408	0.000485644	0.000485644	0.0032984	0.001314406	0.004275008	0.004275008	0.00220619	0.000855752	0.003870239	0.003870239	0.002289513	0.002289513	0.000515703	0.000515703	0.001746035	0.001746035	0.000753281
3830503773395	383050	3773395	0.000420667	0.000420667	0.000484791	0.000484791	0.003355216	0.001337047	0.004348647	0.004348647	0.002244192	0.000870493	0.003939877	0.003939877	0.002328951	0.002328951	0.000524587	0.000524587	0.001776111	0.001776111	0.000760787
3830603773395	383060	3773395	0.000419881	0.000419881	0.000483884	0.000483884	0.003405804	0.001357206	0.004414214	0.004414214	0.002278029	0.000883618	0.00400418	0.00400418	0.002364065	0.002364065	0.000532496	0.000532496	0.001802891	0.001802891	0.0007607
3830703773395	383070	3773395	0.000420251	0.000420251	0.000484311	0.000484311	0.003457707	0.001377889	0.004481485	0.004481485	0.002312745	0.000897084	0.004070172	0.004070172	0.002400093	0.002400093	0.000540611	0.000540611	0.001830366	0.001830366	0.000780372
3830803773395	383080	3773395	0.000421177	0.000421177	0.000485378	0.000485378	0.003506081	0.001397166	0.004544181	0.004544181	0.002345101	0.000909634	0.004132962	0.004132962	0.00243367	0.00243367	0.000548174	0.000548174	0.001855973	0.001855973	0.000793313
3830903773395	383090	3773395	0.000424	0.000424	0.000488632	0.000488632	0.003561444	0.001419228	0.004615936	0.004615936	0.002382131	0.000923998	0.004202334	0.004202334	0.002472099	0.002472099	0.00055683	0.00055683	0.00188528	0.00188528	0.000810741
3831003773395	383100	3773395	0.000439507	0.000439507	0.000506502	0.000506502	0.003700475	0.001474632	0.004796132	0.004796132	0.002475124	0.000960069	0.00435344	0.00435344	0.002568605	0.002568605	0.000578568	0.000578568	0.001958877	0.001958877	0.000853534
3831103773395	383110	3773395	0.000456124	0.000456124	0.000525653	0.000525653	0.003843866	0.001531773	0.004981979	0.004981979	0.002571033	0.000997271	0.004506503	0.004506503	0.002668136	0.002668136	0.000600987	0.000600987	0.002034782	0.002034782	0.000902108
3831203773395	383120	3773395	0.000475149	0.000475149	0.000547577	0.000547577	0.004011962	0.001598759	0.005199846	0.005199846	0.002683468	0.001040882	0.004679577	0.004679577	0.002784817	0.002784817	0.000627269	0.000627269	0.002123765	0.002123765	0.000962329
3831303773395	383130	3773395	0.00049371	0.00049371	0.000568968	0.000568968	0.004210923	0.001678044	0.005457717	0.005457717	0.002816546	0.001092502	0.004877109	0.004877109	0.002922921	0.002922921	0.000658376	0.000658376	0.002229087	0.002229087	0.001033939
3831403773395	383140	3773395	0.00050681	0.00050681	0.000584064	0.000584064	0.004433968	0.001766927	0.005746802	0.005746802	0.002965733	0.001150369	0.005091272	0.005091272	0.003077743	0.003077743	0.000693249	0.000693249	0.002347157	0.002347157	0.001111156
3831503773395	383150	3773395	0.000511346	0.000511346	0.000589292	0.000589292	0.004560334	0.001817284	0.005910583	0.005910583	0.003050255	0.001183155	0.005209827	0.005209827	0.003165457	0.003165457	0.000713006	0.000713006	0.00241405	0.00241405	0.001164993
3831603773395	383160	3773395	0.000513522	0.000513522	0.000591799	0.000591799	0.004691268	0.001869461	0.006080285	0.006080285	0.003137833	0.001217125	0.005327315	0.005327315	0.003256342	0.003256342	0.000733478	0.000733478	0.002483361	0.002483361	0.001221332
3831703773395	383170	3773395	0.000511716	0.000511716	0.000589719	0.000589719	0.004857081	0.001935537	0.006295193	0.006295193	0.003248739	0.001260144	0.005472551	0.005472551	0.003371438	0.003371438	0.000759403	0.000759403	0.002571136	0.002571136	0.001283796
3831803773395	383180	3773395	0.000501672	0.000501672	0.000578143	0.000578143	0.005072859	0.002021524	0.006574859	0.006574859	0.003393066	0.001316126	0.005661723	0.005661723	0.003521215	0.003521215	0.000793139	0.000793139	0.00268536	0.00268536	0.001347813
3831903773395	383190	3773395	0.00048399	0.00048399	0.000557766	0.000557766	0.005304831	0.002113964	0.006875514	0.006875514	0.003548224	0.00137631	0.005867882	0.005867882	0.003682233	0.003682233	0.000829408	0.000829408	0.002808156	0.002808156	0.001408465
3832003773395	383200	3773395	0.00045506	0.00045506	0.00052426	0.00052426	0.005558325	0.002214981	0.007204065	0.007204065	0.003717778	0.001442078	0.006097787	0.006097787	0.003858191	0.003858191	0.000869042	0.000869042	0.002942345	0.002942345	0.001447376
3832103773395	383210	3773395	0.000405207	0.000405207	0.000466974	0.000466974	0.005835833	0.002325567	0.007563739	0.007563739	0.003903394	0.001514076	0.006351884	0.006351884	0.004050817	0.004050817	0.00091243	0.00091243	0.003089246	0.003089246	0.001502507
3835503773395	383550	3773395	0.000401041	0.000401041	0.000462173	0.000462173	0.003914869	0.001560067	0.005074005	0.005074005	0.002618525	0.001015692	0.004219055	0.004219055	0.002717421	0.002717421	0.000612088	0.000612088	0.002072368	0.002072368	0.004639955
3835603773395	383560	3773395	0.000396274	0.000396274	0.000456679	0.000456679	0.003755354	0.001496501	0.00486726	0.00486726	0.002511831	0.000974307	0.004076042	0.004076042	0.002606697	0.002606697	0.000587148	0.000587148	0.001987927	0.001987927	0.004624857
3835803773395	383580	3773395	0.000387155	0.000387155	0.00044617	0.00044617	0.003478953	0.001386356	0.004509021	0.004509021	0.002326956	0.000902596	0.003833774	0.003833774	0.00241484	0.00241484	0.000543933	0.000543933	0.001841612	0.001841612	0.005144674
3835903773395	383590	3773395	0.000382989	0.000382989	0.000441369	0.000441369	0.003393971	0.00135249	0.004398876	0.004398876	0.002270114	0.000880548	0.003746525	0.003746525	0.002355851	0.002355851	0.000530646	0.000530646	0.001796626	0.001796626	0.005187812
3836003773395	383600	3773395	0.000378777	0.000378777	0.000436515	0.000436515	0.003311618	0.001319673	0.00429214	0.00429214	0.002215031	0.000859182	0.003660967	0.003660967	0.002298688	0.002298688	0.00051777	0.00051777	0.001753032	0.001753032	0.005201357
3836103773395	383610	3773395	0.000373639	0.000373639	0.000430593	0.000430593	0.00319584	0.001273536	0.004142082	0.004142082	0.00213759	0.000829144	0.00354677	0.00354677	0.002218323	0.002218323	0.000499668	0.000499668	0.001691744	0.001691744	0.005167364
3836203773395	383620	3773395	0.000367899	0.000367899	0.000423979	0.000423979	0.003083037	0.001228584	0.00399588	0.00399588	0.002062141	0.000799878	0.003433196	0.003433196	0.002140023	0.002140023	0.000482032	0.000482032	0.001632031	0.001632031	0.005062193
3836303773395	383630	3773395	0.000361928	0.000361928	0.000417097	0.000417097	0.002985598	0.001189755	0.00386959	0.00386959	0.001996967	0.000774598	0.003331361	0.003331361	0.002072388	0.002072388	0.000466797	0.000466797	0.001580451	0.001580451	0.004915437
3836403773395	383640	3773395	0.000356327	0.000356327	0.000410643	0.000410643	0.002907259	0.001158537	0.003768056	0.003768056	0.001944569	0.000754273	0.003246425	0.003246425	0.002018011	0.002018011	0.000454549	0.000454549	0.001538981	0.001538981	0.004774202
3836503773395	383650	3773395	0.000350494	0.000350494	0.000403921	0.000403921	0.002831619	0.001128394	0.003670021	0.003670021	0.001893975	0.000734649	0.003163891	0.003163891	0.001965507	0.001965507	0.000442722	0.000442722	0.001498941	0.001498941	0.004618214
3836603773395	383660	3773395	0.000342394	0.000342394	0.000394586	0.000394586	0.002740547	0.001092102	0.003551983	0.003551983	0.00183306	0.00071102	0.003067037	0.003067037	0.001902291	0.001902291	0.000428483	0.000428483	0.001450731	0.001450731	0.004396051
3836703773395	383670	3773395	0.000332951	0.000332951	0.000383704	0.000383704	0.002649128	0.001055672	0.003433497	0.003433497	0.001771913	0.000687302	0.002970005	0.002970005	0.001838835	0.001838835	0.00041419	0.00041419	0.001402338	0.001402338	0.004154563

			MSite Grubbing / Prep	MMass Grading / Excavation	MMass Grading / Excavation	MDrainage / Utilities Trenching	MFoundations / Concrete Pads	MBuilding / Structure Construction	MAsphalt Paving	MLandscaping or Other Finishing	MWaterside Construction (Piles)	RSSWRestriping South Valley	RSSWRestriping Silver Lake Boulevard	RSSWDemolition	RSSWPlacing Base	RSSWForm	Child Risk				
Unique Identifier	X (UTM)	Y (UTM)	2027	2027	2028	2028	2028	2028	2028	2028	2028	2029	2029	2029	2029	2029	3rd Trimester	0<2	2<16	Total	per million
3831803773385	383180	3773385	0.001230244	0.002046358	0.002046358	0.000984195	0.000466351	0.00126522	0.000822672	0.000564965	0.000607228	0.003656004	0.001116644	0.003483454	0.000316762	0.000688954	7.50017E-08	1.55798E-06	2.6867E-06	4.31971E-06	4.31971014
3831903773385	383190	3773385	0.001281377	0.002131413	0.002131413	0.001025102	0.000485734	0.001317808	0.000856866	0.000588447	0.000632467	0.003783922	0.001203524	0.003767793	0.000342618	0.00074519	7.6579E-08	1.56488E-06	3.4711E-06	5.11259E-06	5.1125872
3832003773385	383200	3773385	0.001298209	0.00215941	0.00215941	0.001038568	0.000492115	0.001335118	0.000868121	0.000596177	0.000640775	0.003869544	0.001291923	0.004039428	0.000367318	0.000798914	7.74715E-08	1.55626E-06	4.7489E-06	6.38263E-06	6.3826276
3831503773385	383150	3773385	0.00391481	0.006511802	0.006511802	0.003131848	0.001483995	0.00402611	0.00261786	0.001797798	0.001932286	0.001588283	0.027944558	0.153664618	0.013973219	0.030391613	1.72158E-07	2.5343E-06	5.2226E-06	7.92902E-06	7.92901825
3831603773385	383160	3773385	0.004272987	0.007107584	0.007107584	0.003418389	0.00161977	0.004394469	0.002857375	0.001962284	0.002109075	0.001525593	0.037784445	0.106392541	0.009674617	0.021042196	1.59369E-07	2.40069E-06	4.1499E-06	6.70992E-06	6.70992043
3831703773385	383170	3773385	0.004388895	0.007300384	0.007300384	0.003511116	0.001663708	0.004513673	0.002934884	0.002015512	0.002166286	0.001466534	0.026874808	0.076763578	0.00698036	0.015182213	1.47551E-07	2.27176E-06	3.403E-06	5.82228E-06	5.82228232
3831803773385	383180	3773385	0.004452155	0.007405608	0.007405608	0.003561724	0.001687687	0.004578731	0.002977186	0.002044563	0.00219751	0.00141447	0.020629892	0.059628454	0.005422208	0.011793248	1.38103E-07	2.16557E-06	2.9097E-06	5.21335E-06	5.21335069
3831903773385	383190	3773385	0.004475288	0.007444088	0.007444088	0.003580231	0.001696457	0.004602523	0.002992656	0.002055187	0.002208928	0.001369194	0.01675049	0.048830871	0.004440349	0.009657714	1.30674E-07	2.07952E-06	2.5682E-06	4.77836E-06	4.7783583
3832003773385	383200	3773385	0.0044713	0.007437453	0.007437453	0.00357704	0.001694945	0.004598421	0.002989989	0.002053355	0.002206959	0.001325837	0.013946971	0.040939198	0.003722733	0.008096908	1.24018E-07	2.00025E-06	2.2983E-06	4.42253E-06	4.42252898
3831603773385	383160	3773385	0.004416736	0.007346693	0.007346693	0.003533389	0.001674261	0.004542305	0.002953501	0.002028298	0.002180028	0.001276488	0.011517235	0.034025849	0.00309408	0.006729594	1.1643E-07	1.90617E-06	2.0412E-06	4.06382E-06	4.06382159
3831703773385	383170	3773385	0.004304816	0.007160528	0.007160528	0.003443853	0.001631835	0.004427203	0.00287866	0.001976901	0.002124786	0.001228467	0.009675148	0.028734725	0.002612941	0.005683121	1.09439E-07	1.8156E-06	1.83E-06	3.75506E-06	3.75505756
3831803773385	383180	3773385	0.004167767	0.006932565	0.006932565	0.003334214	0.001579884	0.004286259	0.002787014	0.001913964	0.002057141	0.001184519	0.008321056	0.024808082	0.002255879	0.004906514	1.03467E-07	1.73512E-06	1.6628E-06	3.50138E-06	3.50138406
3831903773385	383190	3773385	0.004041967	0.006723311	0.006723311	0.003233574	0.001532197	0.004156882	0.002702891	0.001856193	0.001995048	0.001146209	0.007331964	0.021918989	0.001993164	0.004335113	9.86714E-08	1.66881E-06	1.5339E-06	3.30136E-06	3.30136023
3832003773385	383200	3773385	0.003906594	0.006498135	0.006498135	0.003125275	0.001480881	0.00401766	0.002612366	0.001794025	0.00192823	0.001109522	0.006520504	0.019536425	0.00177651	0.003863892	9.42344E-08	1.60588E-06	1.4222E-06	3.1223E-06	3.1223017
3831603773385	383160	3773385	0.003718173	0.006184719	0.006184719	0.002974538	0.001409455	0.003823882	0.002486367	0.001707496	0.001835228	0.001069234	0.005755789	0.017282	0.001571508	0.003418014	8.92081E-08	1.53169E-06	1.3094E-06	2.93029E-06	2.93029174
3831703773385	383170	3773385	0.003519301	0.005853921	0.005853921	0.002815441	0.001334069	0.003619356	0.002353381	0.001616169	0.001737069	0.001029566	0.005104661	0.015353684	0.00139616	0.003036634	8.43402E-08	1.45775E-06	1.2077E-06	2.7498E-06	2.7497976
3831803773385	383180	3773385	0.003323939	0.005528961	0.005528961	0.002659151	0.001260013	0.00341844	0.002222741	0.001526453	0.001640641	0.000991197	0.004552294	0.013712175	0.001246892	0.002711978	7.97217E-08	1.38584E-06	1.1171E-06	2.58268E-06	2.58268473
3831903773385	383190	3773385	0.003119484	0.005188875	0.005188875	0.002495587	0.001182509	0.003208172	0.00208602	0.001432561	0.001539725	0.000951795	0.004051823	0.012220833	0.00111128	0.002417023	7.49486E-08	1.30936E-06	1.0307E-06	2.41497E-06	2.41497066
3832003773385	383200	3773385	0.002941831	0.004893372	0.004893372	0.002353465	0.001115166	0.003025469	0.001967223	0.001350977	0.001452039	0.000915462	0.003638918	0.010986868	0.000999071	0.00217297	7.06727E-08	1.24005E-06	9.5656E-07	2.26729E-06	2.26728701
3831703773385	383170	3773385	0.002820339	0.004691284	0.004691284	0.002256271	0.001069112	0.002900522	0.00188598	0.001295184	0.001392072	0.00088701	0.00334484	0.010105974	0.000918969	0.001998748	6.76595E-08	1.19224E-06	9.0304E-07	2.16294E-06	2.16293632
3832003773385	383720	3773385	0.002723974	0.004530994	0.004530994	0.002179179	0.001032583	0.002801418	0.00182154	0.001250931	0.001344508	0.00086269	0.003113317	0.009411531	0.000855821	0.001861402	6.5278E-08	1.15511E-06	8.6014E-07	2.08053E-06	2.08052749
3831703773385	383730	3773385	0.002634151	0.004381584	0.004381584	0.002107321	0.000998533	0.002709041	0.001761475	0.001209681	0.001300173	0.000839786	0.002910169	0.00880145	0.000800344	0.001740741	6.30889E-08	1.121E-06	8.2153E-07	2.00561E-06	2.00561465
3831740773385	383740	3773385	0.002579348	0.004290425	0.004290425	0.002063478	0.000977759	0.002652679	0.001724827	0.001184514	0.001273123	0.000822608	0.002769428	0.008378185	0.000761855	0.001657028	6.17579E-08	1.10199E-06	7.9501E-07	1.95876E-06	1.95875828
3831750773385	383750	3773385	0.002526618	0.004202716	0.004202716	0.002021295	0.00095777	0.002598451	0.001689567	0.001160299	0.001247097	0.000805932	0.002639583	0.007987458	0.000726325	0.00157975	6.04771E-08	1.08371E-06	7.7004E-07	1.91423E-06	1.91423402
3831760773385	383760	3773385	0.002481946	0.00412841	0.00412841	0.001985557	0.000940836	0.002552509	0.001659694	0.001139784	0.001225047	0.000790673	0.002526323	0.007646361	0.000695308	0.001512289	5.93749E-08	1.06852E-06	7.4806E-07	1.87595E-06	1.87595316
3831770773385	383770	3773385	0.002445889	0.004068433	0.004068433	0.001956711	0.000927168	0.002515427	0.001635583	0.001123226	0.00120725	0.000776742	0.002427325	0.007348038	0.000668181	0.001453287	5.84498E-08	1.05644E-06	7.2879E-07	1.84367E-06	1.84366998
3831780773385	383780	3773385	0.002412544	0.004012969	0.004012969	0.001930035	0.000914528	0.002481134	0.001613285	0.001107913	0.001190792	0.000763313	0.002335085	0.007069913	0.00064289	0.001398279	5.75641E-08	1.04491E-06	7.106E-07	1.81307E-06	1.81307404
3831790773385	383790	3773385	0.002385183	0.003967456	0.003967456	0.001908146	0.000904156	0.002452994	0.001594988	0.001095347	0.001177287	0.00075074	0.002251837	0.006818752	0.000620051	0.001348605	5.67831E-08	1.03516E-06	6.9412E-07	1.78606E-06	1.78606444
3831800773385	383800	3773385	0.002360533	0.003926454	0.003926454	0.001888426	0.000894812	0.002427644	0.001578504	0.001084028	0.00116512	0.000738639	0.002174186	0.006584407	0.000598741	0.001302257	5.60403E-08	1.02591E-06	6.7857E-07	1.76052E-06	1.76052314
3831810773385	383810	3773385	0.002346014	0.003902304	0.003902304	0.001876812	0.000889309	0.002412713	0.001568796	0.00107736	0.001157954	0.000727866	0.002107403	0.006382691	0.000580399	0.001262361	5.54665E-08	1.01955E-06	6.6537E-07	1.74039E-06	1.74038714
3831820773385	383820	3773385	0.002347052	0.003904029	0.003904029	0.001877641	0.000889702	0.002413779	0.001569489	0.001077836	0.001158466	0.000718834	0.002054227	0.006222014	0.000565788	0.001230583	5.51407E-08	1.01751E-06	6.5531E-07	1.72796E-06	1.72796347
3831830773385	383830	3773385	0.002351439	0.003911327	0.003911327	0.001881151	0.000891365	0.002418291	0.001572423	0.001079851	0.001160631	0.000710186	0.002004981	0.0060734	0.000552274	0.00120119	5.48613E-08	1.01586E-06	6.4602E-07	1.71674E-06	1.71673855
3831840773385	383840	3773385	0.002275337	0.00378474	0.00378474	0.001820269	0.000862517	0.002340025	0.001521533	0.001044903	0.001123068	0.000693363	0.001906667	0.005776631	0.000525288	0.001142496	5.32934E-08	9.90338E-07	6.2295E-07	1.66658E-06	1.66657764
3831850773385	383850	3773385	0.00218655	0.003637056	0.003637056	0.00174924	0.00082886	0.002248715	0.001462161	0.00100413	0.001079245	0.000675418	0.001805793	0.005472001	0.000497587	0.001082246	5.15429E-08	9.61099E-07	5.984E-07	1.61105E-06	1.61104511
3831860773385	383860	3773385	0.002099359	0.003492024	0.003492024	0.001679488	0.000795809	0.002159045	0.001403856	0.000964089	0.001036209	0.000657856	0.001710992	0.005185651	0.000471548	0.001025612	4.98307E-08	9.32162E-07	5.7483E-07	1.55683E-06	1.5568271
3831870773385	383870	3773385	0.002009855	0.003343145	0.003343145	0.001607884	0.00076188	0.002066996	0.001344004	0.000922986	0.000992031	0.000640148	0.001619259	0.004908441	0.00044634	0.000970786	4.80847E-08	9.02159E-07	5.5143E-07	1.50168E-06	1.50167794
3831880773385	383880	3773385	0.001926254	0.003204085	0.003204085	0.001541003	0.000730189	0.001981018	0.001288099	0.000884594	0.000950767	0.000623236	0.001535147	0.00465408	0.000423211	0.000920479	4.64381E-08	8.73667E-07	5.2958E-07	1.44968E-06	1.44968394
3831890773385	383890	3773385	0.001846163	0.003070864	0.003070864	0.001476931	0.000699829	0.00189865	0.001234542	0.000847814	0.000911236	0.000606796	0.001456603	0.004416628	0.000401618	0.000873516	4.48477E-08	8.45842E-07	5.088E-07	1.39949E-06	1.39949271
3831900773385	383900	3773385	0.001770858	0.002945604	0.002945604	0.001416687	0.000671283	0.001821205	0.001184185	0.000813231	0.000874066	0.000591005	0.001383865	0.00419645	0.000381597	0.000829969	4.33354E-08	8.1916E-07	4.8924E-07	1.35173E-06	1.35173428
3831910773385	383910	3773385	0.001699542	0.002826978	0.002826978	0.001359634	0.000644249	0.001747861	0.001136495	0.000780481	0.000838866	0.000575717	0.00131601	0.003991261	0.000362938	0.000789387	4.1883E-08	7.93353E-07	4.7071E-07	1.30595E-06	1.30595106
3832970773385	382970	3773395	0.000653412	0.001086871	0.001086871	0.00052273	0.00024769	0.000671989	0.000436941	0.000300067	0.000322514	0.002355639	0.000414037	0.001276374	0.000116065	0.00025244	4.89206E-08	1.16756E-06	5.4582E-07	1.7623E-06	1.76230053
3829803773395	382980	3773395	0.000671521	0.001116991	0.001116991	0.000537216	0.000254555	0.000690612	0.00044905	0.000308382	0.000331451	0.002460683	0.000430145	0.00132646	0.000120619	0.000262346	5.0341E-08	1.19777E-06	5.7488E-07	1.82298E-06	1.82298421
3829903773395	382990	3773395	0.000685082	0.001139549	0.001139549	0.000548065	0.000259695	0.000704559	0.000458119	0.00031461	0.000338145	0.00254359	0.000443543	0.001368229	0.000124417	0.000270607	5.14377E-08	1.21967E-06	6.011E-07	1.8722E-06	1.87220421
3830003773395	383000	3773395	0.000690107	0.001147908	0.001147908	0.000552086	0.0002616	0.000709728	0.00046148	0.000316918	0.000340626	0.002588216	0.000451671	0.001393729	0.000126736	0.00027565	5.19837E-08	1.22774E-06	6.208E-07	1.90053E-06	1.90052846
3830103773395	383010	3773395	0.000695133	0.001156268	0.001156268	0.000556107	0.000263506	0.000714896	0.00046484	0.000319226	0.000343106	0.002625671	0.000460157	0.0014206	0.00012918	0.000280965	5.25216E-08	1.23482E-06	6.4176E-07	1.92911E-06	1.92910863
3830203773395	383020	3773395	0.000695133	0.001156268	0.001156268	0.000556107	0.000263506	0.000714896	0.00046484	0.000319226	0.000343106	0.002636739	0.000465844	0.001438788	0.000130834	0.000284562	5.27587E-08	1.23357E-06	6.5964E-07	1.94597E-06	1.94597053
3830303773395	383030	3773395	0.000694655	0.001155472	0.001155472	0.000555724	0.000263324	0.000714404	0.00046452	0.000319006	0.00034287	0.002636207	0.000471769	0.001457982	0.000132579	0.000288358	5.29795E-08	1.23107E-06	6.7826E-07	1.96231E-06	1.96230822
3830403773395	383040	3773395	0.000696489	0.001158524	0.001158524	0.000557191	0.00026402	0.000716291	0.000465747	0.000319849	0.000343776	0.002632606	0.000479838	0.001483756	0.000134923	0.000293456	5.33483E-08	1.23174E-06	6.9986E-07	1.98495E-06	1.98494928
3830503773395	383050	3773395	0.000703429	0.001170068	0.001170068	0.000562744	0.00026665	0.000723428	0.00047038	0.000323036	0.000347201	0.002635204	0.000491688	0.001521412	0.000138347	0.000300903	5.39881E-08	1.23889E-06	7.2692E-07	2.0198E-06	2.01979767
3830603773395	383060	3773395	0.000711088	0.001182806	0.001182806	0.00056887	0.000269553	0.000731304	0.000475509	0.000326553	0.00350981	0.002628504	0.00050452	0.001562084	0.000142045	0.000308947	5.46402E-08	1.24591E-06	7.5555E-07	2.0561E-06	2.05610177
3830703773395	383070	3773395	0.000721538	0.001200189	0.001200189	0.00057723	0.000273515	0.000742051	0.000482497	0.000331352	0.000356139	0.002620358	0.000519675	0.001609977	0.0001464	0.000318419	5.53961E-08	1.25519E-06	7.8792E-07	2.0985E-06	2.09850345
3830803773395	383080	3773395	0.000733503	0.001220092	0.001220092	0.000586803	0.000278051	0.000754357	0.000490499	0.000336847	0.000362045	0.002607637	0.000536468	0.001663079	0.000151229	0.000328922	5.61898E-08	1.26507E-06	8.2319E-07	2.14445E-06	2.14445298
3830903773395	383090	3773395	0.000749617	0.001246896	0.001246896	0.000599694	0.000284159	0.000770929	0.000501274	0.000344247	0.000369999	0.002600347	0.000556565	0.001726418	0.000156989	0.000341449	5.7135E-08	1.27834E-06	8.6467E-07	2.20015E-06	2.20014609
3831003773395	383100	3773395	0.000789184	0.00131271	0.00131271	0.000631347	0.000299158	0.000811621	0.000527733	0.000362417	0.000389528	0.00266162	0.000592681	0.001838929	0.00016722	0.000363701	5.91758E-08	1.31855E-06	9.3648E-07	2.31421E-06	2.314206
3831103773395	383110	3773395	0.000834096	0.001387415	0.001387415	0.000667277	0.000316182	0.00085781	0.000557766	0.000383042	0.000411696	0.002723394	0.000633918	0.001967526	0.000178913	0.000389135	6.13813E-08	1.36223E-06	1.0194E-06	2.44304E-06	2.44303567
3831203773395	383120	3773395	0.000889777	0.001480033	0.001480033	0.000711821	0.00033729	0.000915074	0.000595	0.000408612	0.000439179	0.002801815	0.000684832	0.002126101	0.000193333	0.000420498	6.39949E-08	1.41477E-06	1.1233E-06	2.60211E-06	2.60211255
3831303773395	383130	3773395	0.000955988	0.001590167	0.001590167	0.00076479	0.000362388	0.000983167	0.000639275	0.000439018	0.00047186	0.002899657	0.00074697	0.002320048	0.000210969	0.000458856	6.69738E-08	1.47317E-06	1.2566E-06	2.79672E-06	2.79672343
3831403773395	383140	3773395	0.001027383	0.001708925	0.001708925	0.000821907	0.000389452	0.001056592	0.000687018	0.000471805	0.000507099	0.003012138	0.000817772	0.002541506	0.000231107	0.000502656	6.99211E-08	1.52584E-06	1.4239E-06	3.0197E-06	3.01969895
3831503773395	383150	3773395	0.001077161	0.001791724	0.001791724	0.000861729	0.000408322	0.001107785	0.000720305	0.000494665	0.000531669	0.003053311	0.000873896	0.002718087	0.000247164	0.00053758	7.16892E-08	1.55073E-06	1.5785E-06	3.20088E-06	3.20088047
3831603773395	383160	3773395	0.001129252	0.001878371	0.001878371	0.000903402	0.000428068	0.001161357	0.000755139	0.000518587	0.00055738	0.003096993	0.000935231	0.002911302	0.000264734	0.000575794	7.34144E-08	1.57257E-06	1.7708E-06	3.41674E-06	3.41673599
3831703773395	383170	3773395	0.001187007	0.001974439	0.001974439	0.000949606	0.000449961	0.001220754	0.00079376	0.000545109	0.000585887	0.00316287	0.001007254	0.003138426	0.000285387	0.000620714	7.52262E-08	1.59243E-06	2.0375E-06	3.7052E-06	3.7051952
3831803773395	383180	3773395	0.001246198	0.002072896	0.002072896	0.000996958	0.000472399	0.001281628	0.000833341	0.000572292	0.000615103	0.00325903	0.001091068	0.003403755	0.000309514	0.000673191	7.70882E-08	1.60796E-06	2.4363E-06	4.12137E-06	4.12137106
3831903773395	383190	3773395	0.001302278	0.002166178	0.002166178	0.001041822	0.000493657	0.001339302	0.000870842	0.000598045	0.000642783	0.003362243	0.001179318	0.003684255	0.000335021	0.000728668	7.879E-08	1.61772E-06	3.028E-06	4.72455E-06	4.72454879
3832003773395	383200	3773395	0.001338255	0.002226021	0.002226021	0.001070604	0.000507295	0.001376302	0.0008949	0.000614567	0.00066054	0.003468585	0.00126861	0.003967864	0.000360811	0.00078476	8.01925E-08	1.61725E-06	3.9863E-06	5.68372E-06	5.6837216
3832103773395	383210	3773395	0.001389229	0.002310811	0.002310811	0.001111383	0.000526618	0.001428726	0.000928987	0.000637976	0.000685701	0.003573628	0.001368978	0.004294703	0.000390531	0.000849401	8.15469E-08	1.62348E-06	5.6349E-06	7.33991E-06	7.33990586
3831550773395	383550	3773395	0.004290138	0.007136113	0.007136113	0.00343211	0.001626271	0.004412108	0.002868844	0.00197016	0.002117541	0.001547021	0.032619878	0.207503006	0.018868917	0.041039708	2.02419E-07	2.88063E-06	6.593E-06	9.67606E-06	9.6760583
3831560773395	383560	3773395	0.004276178	0.007112892	0.007112892	0.003420942	0.001620979	0.004397751	0.002859509	0.001963749	0.00211065	0.001484656	0.036837067	0.135093357	0.012284474	0.02671861	1.82909E-07	2.67228E-06	4.9852E-06	7.84039E-06	7.84038776
3831580773395	383580	3773395	0.004756804	0.007912354	0.007912354	0.003805443	0.001803171	0.004892042	0.003180907	0.002184467	0.002347879	0.001377783	0.024713097	0.07085643	0.006443204	0.014013904	1.55429E-07	2.37841E-06	3.2965E-06	5.8303E-06	5.83029597
3831590773395	383590	3773395	0.00479669	0.007978699	0.007978699	0.003837352	0.001818291	0.004933062	0.003207579	0.002202784	0.002367567	0.001336137	0.019662744	0.057003776	0.005183537	0.011274142	1.46517E-07	2.27278E-06	2.8713E-06	5.29559E-06	5.29559192
3831600773395	383600	3773395	0.004809214	0.007999532	0.007999532	0.003847371	0.001823039	0.004945942	0.003215954	0.002208535	0.002373748	0.001296145	0.016118805	0.047144668	0.004287017	0.009324219	1.38656E-07	2.18655E-06	2.5431E-06	4.86832E-06	4.86831541
3831610773395	383610	3773395	0.004777784	0.007947252	0.007947252	0.003822227	0.001811124	0.004913618	0.003194937	0.002194102	0.002358235	0.001248744	0.013083853	0.038576467	0.003507882	0.00762961	1.29441E-07	2.07539E-06	2.2305E-06	4.43531E-06	4.43530882
3831620773395	383620	3773395	0.004680542	0.007785501	0.007785501	0.003744433	0.001774263	0.004813612	0.00312991	0.002149445	0.002310238	0.001202435	0.010825615	0.032113528	0.002920187	0.006351377	1.21005E-07	1.96938E-06	1.9781E-06	4.06844E-06	4.06843774
3831630773395	383630	3773395	0.00454485	0.007559794	0.007559794	0.00363588	0.001722826	0.004674062	0.003039172	0.002087131	0.002243262	0.001160258	0.009204064	0.027428372	0.00249415	0.005424752	1.13908E-07	1.87671E-06	1.7833E-06	3.77387E-06	3.773874466
3831640773395	383640	3773395	0.004414263	0.007342579	0.007342579	0.00353141	0.001673324	0.004539762	0.002951848	0.002027162	0.002178807	0.001123866	0.008052316	0.024070225	0.002188783	0.004760582	1.08303E-07	1.80157E-06	1.6364E-06	3.5463E-06	3.54629741
3831650773395	383650	3773395	0.004270035	0.007102674	0.007102674	0.003416028	0.001618651	0.004391434	0.002855402	0.001960928	0.002107619	0.001088921	0.007117353	0.021327187	0.00193935	0.004218067	1.03126E-07	1.73037E-06	1.5105E-06	3.34395E-06	3.34394565
3831660773395	383660	3773395	0.004064622	0.006760996	0.006760996	0.003251698	0.001540785	0.004180181	0.002718041	0.001866597	0.00200623	0.001050079	0.006241045	0.018744826	0.001704527	0.00370733	9.72962E-08	1.64707E-06	1.3842E-06	3.12856E-06	3.1285602
3831670773395	383670	3773395	0.00384134	0.006389594	0.006389594	0.003073072	0.001456145	0.003950551	0.002568731	0.001764059	0.001896022	0.001011562	0.005501072	0.016554381	0.001505343	0.003274107	9.16508E-08	1.56372E-06	1.271E-06	2.92635E-06	2.9263522

			EGIODemolition	EGIOSite Grubbing / Prep	EGIOMass Grading / Excavation	EGIOMass Grading / Excavation	EGIODrainage / Utilities Trenching	EGIODrainage / Utilities Trenching	EGIOFoundations / Concrete Pads	EGIOFoundations / Concrete Pads	EGIOBuilding / Structure Construction	EGIOBuilding / Structure Construction	EGIOAsphalt Paving	EGIOArchitectural Coating	EGIOLandscaping or Other Finishing	EGIOWaterside Construction (Piles)	HIWaterside Construction (Landscaping)	HIWaterside Construction (Landscaping)	KMDemolition	KMSite Grubbing / Prep	KMMass Grading / Excavation
Unique Identifier	X (UTM)	Y (UTM)	2025	2025	2025	2026	2026	2027	2026	2027	2026	2027	2027	2027	2027	2027	2025	2026	2025	2025	2025
3836803773395	383680	3773395	0.00064371	0.00059518	0.000990006	0.000990006	0.000476143	0.000476143	0.000225616	0.000225616	0.0006121	0.0006121	0.000398	8.07281E-05	0.000273324	0.00029377	0.003466093	0.003466093	0.001837088	0.001698585	0.002825386
3836903773395	383690	3773395	0.000614721	0.00056838	0.000945422	0.000945422	0.0004547	0.0004547	0.000215455	0.000215455	0.000584535	0.000584535	0.000380077	7.70926E-05	0.000261015	0.00028041	0.003208445	0.003208445	0.00173623	0.001605332	0.00267027
3837003773395	383700	3773395	0.000587802	0.00054349	0.000904023	0.000904023	0.000434789	0.000434789	0.000206021	0.000206021	0.000558938	0.000558938	0.000363433	7.37167E-05	0.000249585	0.00026825	0.002985517	0.002985517	0.001643224	0.001519337	0.002527229
3837103773395	383710	3773395	0.000569684	0.00052673	0.000876158	0.000876158	0.000421388	0.000421388	0.00019967	0.00019967	0.00054171	0.00054171	0.000352231	7.14445E-05	0.000241892	0.00025987	0.002821223	0.002821223	0.001578172	0.001459189	0.002427181
3837203773395	383720	3773395	0.000556139	0.00051421	0.000855325	0.000855325	0.000411368	0.000411368	0.000194923	0.000194923	0.000528829	0.000528829	0.000343856	6.97458E-05	0.000236141	0.00025380	0.002687946	0.002687946	0.001528217	0.001413001	0.002350353
3837303773395	383730	3773395	0.000543715	0.00050272	0.000836218	0.000836218	0.000402178	0.000402178	0.000190568	0.000190568	0.000517016	0.000517016	0.000336174	6.81877E-05	0.000230866	0.00024813	0.002565876	0.002565876	0.001481973	0.001370243	0.00227923
3837403773395	383740	3773395	0.000537676	0.00049714	0.000826929	0.000826929	0.000397711	0.000397711	0.000188452	0.000188452	0.000511273	0.000511273	0.00033244	6.74303E-05	0.000228301	0.00024538	0.002478525	0.002478525	0.001455918	0.001346152	0.002239158
3837503773395	383750	3773395	0.000531636	0.00049156	0.000817641	0.000817641	0.000393244	0.000393244	0.000186335	0.000186335	0.00050553	0.00050553	0.000328706	6.66729E-05	0.000225737	0.00024262	0.002394877	0.002394877	0.001430293	0.00132246	0.002199748
3837603773395	383760	3773395	0.000527409	0.00048765	0.000811139	0.000811139	0.000390117	0.000390117	0.000184853	0.000184853	0.00050151	0.00050151	0.00032609	6.61427E-05	0.000223942	0.00024069	0.002321235	0.002321235	0.001409932	0.001303634	0.002168433
3837703773395	383770	3773395	0.000524907	0.00048533	0.000807291	0.000807291	0.000388266	0.000388266	0.000183976	0.000183976	0.000499131	0.000499131	0.000324545	6.58289E-05	0.000222879	0.00023955	0.002257698	0.002257698	0.001395093	0.001289913	0.002145611
3837803773395	383780	3773395	0.000522577	0.00048318	0.000803708	0.000803708	0.000386543	0.000386543	0.00018316	0.00018316	0.000496916	0.000496916	0.000323105	6.55368E-05	0.00022189	0.00023848	0.002196863	0.002196863	0.001380857	0.001276751	0.002123717
3837903773395	383790	3773395	0.00052309	0.00048358	0.000804372	0.000804372	0.000386862	0.000386862	0.000183311	0.000183311	0.000497326	0.000497326	0.000323372	6.55909E-05	0.000222073	0.00023886	0.002148336	0.002148336	0.001374731	0.001271087	0.002114296
3838003773395	383800	3773395	0.000523872	0.00048438	0.000805699	0.000805699	0.0003875	0.0003875	0.000183613	0.000183613	0.000498147	0.000498147	0.000323905	6.56991E-05	0.00022244	0.00023908	0.00210371	0.00210371	0.001369986	0.001266699	0.002106998
3838103773395	383810	3773395	0.00052542	0.00048581	0.000808087	0.000808087	0.000388649	0.000388649	0.000184158	0.000184158	0.000499623	0.000499623	0.000324865	6.58939E-05	0.000223099	0.00023988	0.002064187	0.002064187	0.001367484	0.001264386	0.00210315
3838203773395	383820	3773395	0.00052784	0.00048805	0.000811802	0.000811802	0.000390436	0.000390436	0.000185004	0.000185004	0.00050192	0.00050192	0.000326359	6.61968E-05	0.000224125	0.00024089	0.002031368	0.002031368	0.001367657	0.001264546	0.002103415
3838303773395	383830	3773395	0.000529997	0.00049004	0.00081512	0.00081512	0.000392031	0.000392031	0.00018576	0.00018576	0.000503971	0.000503971	0.000327693	6.64673E-05	0.000225041	0.00024187	0.002001851	0.002001851	0.001367484	0.001264386	0.00210315
3838403773395	383840	3773395	0.000521542	0.00048222	0.000802116	0.000802116	0.000385777	0.000385777	0.000182797	0.000182797	0.000495931	0.000495931	0.000322465	6.5407E-05	0.000221451	0.00023801	0.001931111	0.001931111	0.001335044	0.001234392	0.002053258
3838503773395	383850	3773395	0.000511016	0.00047249	0.000785928	0.000785928	0.000377992	0.000377992	0.000179108	0.000179108	0.000485923	0.000485923	0.000315957	6.40869E-05	0.000216981	0.00023213	0.001855567	0.001855567	0.001296737	0.001198973	0.001994343
3838603773395	383860	3773395	0.000500145	0.00046244	0.000769209	0.000769209	0.000369951	0.000369951	0.00017529	0.00017529	0.00047586	0.00047586	0.000309236	6.27236E-05	0.000212366	0.00022852	0.001782525	0.001782525	0.00125774	0.001162916	0.001934367
3838703773395	383870	3773395	0.000487463	0.00045071	0.000749703	0.000749703	0.000360569	0.000360569	0.00017052	0.00017052	0.00046352	0.00046352	0.000301394	6.11331E-05	0.00020698	0.00022464	0.001707282	0.001707282	0.001213912	0.001122392	0.00186696
3838803773395	383880	3773395	0.000475212	0.00043938	0.000730861	0.000730861	0.000351507	0.000351507	0.000166558	0.000166558	0.000451876	0.000451876	0.000293819	5.95966E-05	0.000201778	0.00021673	0.001637842	0.001637842	0.001171895	0.001083543	0.001802339
3838903773395	383890	3773395	0.000463133	0.00042822	0.000712284	0.000712284	0.000342573	0.000342573	0.000162325	0.000162325	0.00044039	0.00044039	0.000286351	5.80818E-05	0.00019665	0.00021136	0.001572704	0.001572704	0.001130914	0.001045651	0.001739311
3839003773395	383900	3773395	0.000451485	0.00041745	0.000694371	0.000694371	0.000333957	0.000333957	0.000158242	0.000158242	0.000429315	0.000429315	0.00027915	5.66211E-05	0.000191704	0.00020645	0.00151207	0.00151207	0.001091485	0.001009195	0.001678672
3839103773395	383910	3773395	0.000440183	0.000407	0.000676989	0.000676989	0.000325597	0.000325597	0.00015428	0.00015428	0.000418568	0.000418568	0.000272161	5.52037E-05	0.000186905	0.00020087	0.001455437	0.001455437	0.001053437	0.000974016	0.001620155
3829703773405	382970	3773405	0.001359288	0.00125681	0.002090544	0.002090544	0.001005446	0.001005446	0.000476421	0.000476421	0.001292539	0.001292539	0.000840436	0.000170469	0.000577164	0.00062033	0.001439428	0.001439428	0.000691248	0.000639133	0.001063119
3829803773405	382980	3773405	0.001393798	0.00128872	0.00214362	0.00214362	0.001030973	0.001030973	0.000488516	0.000488516	0.001325355	0.001325355	0.000861774	0.000174797	0.000591817	0.00063608	0.001493459	0.001493459	0.000710919	0.000657321	0.001093372
3829903773405	382990	3773405	0.001414764	0.0013081	0.002175864	0.002175864	0.001046481	0.001046481	0.000495865	0.000495865	0.001345291	0.001345291	0.000874736	0.000177427	0.000600719	0.00064565	0.001537584	0.001537584	0.000726104	0.000671361	0.001116726
3830003773405	383000	3773405	0.001413124	0.00130659	0.002173343	0.002173343	0.001045268	0.001045268	0.00049529	0.00049529	0.001343732	0.001343732	0.000873723	0.000177221	0.000600023	0.00064909	0.0015641	0.0015641	0.000733092	0.000677823	0.001127474
3830103773405	383010	3773405	0.00141045	0.00130411	0.00216923	0.00216923	0.00104329	0.00104329	0.00049453	0.00049453	0.00134189	0.00134189	0.000872069	0.000176886	0.000598888	0.00064688	0.001593617	0.001593617	0.000739908	0.000684125	0.001137957
3830203773405	383020	3773405	0.001403116	0.00129733	0.002157951	0.002157951	0.001037866	0.001037866	0.000491782	0.000491782	0.001334216	0.001334216	0.000867535	0.000175966	0.000595774	0.00064034	0.001622933	0.001622933	0.000744481	0.000688353	0.001144989
3830303773405	383030	3773405	0.001395438	0.00129023	0.002146141	0.002146141	0.001032186	0.001032186	0.000489091	0.000489091	0.001326914	0.001326914	0.000862787	0.000175003	0.000592513	0.00063683	0.001655152	0.001655152	0.000748536	0.000692102	0.001151226
3830403773405	383040	3773405	0.001390175	0.00128537	0.002138047	0.002138047	0.001028293	0.001028293	0.00048724	0.00048724	0.00132191	0.00132191	0.000859533	0.000174343	0.000590279	0.00063443	0.001691573	0.001691573	0.000753712	0.000696888	0.001159187
3830503773405	383050	3773405	0.001389657	0.00128489	0.002137251	0.002137251	0.00102791	0.00102791	0.00048706	0.00048706	0.001321417	0.001321417	0.000859213	0.000174278	0.000590059	0.00063419	0.001733297	0.001733297	0.000762771	0.000705264	0.00117312
3830603773405	383060	3773405	0.001388277	0.00128361	0.002135128	0.002135128	0.001026889	0.001026889	0.00048658	0.00048658	0.001320105	0.001320105	0.000858359	0.000174105	0.000589473	0.00063569	0.001776121	0.001776121	0.000772262	0.000714039	0.001187716
3830703773405	383070	3773405	0.001390606	0.00128576	0.002138711	0.002138711	0.001028612	0.001028612	0.00048739	0.00048739	0.00132232	0.00132232	0.0008598	0.000174397	0.000590462	0.00063632	0.001823048	0.001823048	0.00078667	0.000727361	0.001209875
3830803773405	383080	3773405	0.001393022	0.001288	0.002142426	0.002142426	0.001030399	0.001030399	0.00048824	0.00048824	0.001324617	0.001324617	0.000861293	0.0001747	0.000591488	0.00063573	0.001871676	0.001871676	0.000803667	0.000743076	0.001236015
3830903773405	383090	3773405	0.001396646	0.00129135	0.002147999	0.002147999	0.001033079	0.001033079	0.000489514	0.000489514	0.001328063	0.001328063	0.000863534	0.000175154	0.000593026	0.00063738	0.001922706	0.001922706	0.000824718	0.00076254	0.001268392
3831003773405	383100	3773405	0.001425289	0.00131783	0.002192052	0.002192052	0.001054267	0.001054267	0.000499554	0.000499554	0.0013553	0.0013553	0.000881244	0.000178747	0.000605189	0.00065046	0.001995147	0.001995147	0.000870962	0.000805298	0.001339514
3831103773405	383110	3773405	0.001458678	0.00134871	0.002243404	0.002243404	0.001078964	0.001078964	0.000511256	0.000511256	0.001387049	0.001387049	0.000901888	0.000182934	0.000619366	0.00066569	0.002073893	0.002073893	0.000919881	0.000850529	0.00141475
3831203773405	383120	3773405	0.001500609	0.00138747	0.002307892	0.002307892	0.001109979	0.001109979	0.000525953	0.000525953	0.001426921	0.001426921	0.000927813	0.000188192	0.00063717	0.00068483	0.002165746	0.002165746	0.000972251	0.000898951	0.001495293
3831303773405	383130	3773405	0.001548579	0.00143183	0.002381668	0.002381668	0.001145462	0.001145462	0.000542766	0.000542766	0.001472535	0.001472535	0.000957473	0.000194208	0.000657538	0.00070676	0.00227721	0.00227721	0.001023499	0.000946335	0.001574111
3831403773405	383140	3773405	0.001592839	0.00147275	0.002449738	0.002449738	0.0011782	0.0011782	0.000558279	0.000558279	0.001514621	0.001514621	0.000984838	0.000199759	0.000676331	0.00072692	0.002409886	0.002409886	0.001065343	0.000985025	0.001638466
3831503773405	383150	3773405	0.001602933	0.00148208	0.002465263	0.002465263	0.001185667	0.001185667	0.000561817	0.000561817	0.00152422	0.00152422	0.00099108	0.000201025	0.000680617	0.00073153	0.002508743	0.002508743	0.001092348	0.001009993	0.001679999
3831603773405	383160	3773405	0.00160716	0.00148599	0.002471765	0.002471765	0.001188794	0.001188794	0.000563298	0.000563298	0.00152824	0.00152824	0.000993693	0.000201555	0.000682412	0.00073361	0.002612803	0.002612803	0.001117109	0.001032888	0.001718081
3831703773405	383170	3773405	0.001605262	0.00148424	0.002468845	0.002468845	0.00118739	0.00118739	0.000562633	0.000562633	0.001526435	0.001526435	0.00099252	0.000201317	0.000681606	0.00073259	0.002726068	0.002726068	0.001139886	0.001053948	0.001753111
3831803773405	383180	3773405	0.001595686	0.00147538	0.002454117	0.002454117	0.001180306	0.001180306	0.000559276	0.000559276	0.001517329	0.001517329	0.000986599	0.000200116	0.00067754	0.00072825	0.002848838	0.002848838	0.00115973	0.001072295	0.00178363
3831903773405	383190	3773405	0.001576964	0.00145807	0.002425323	0.002425323	0.001166458	0.001166458	0.000552715	0.000552715	0.001499526	0.001499526	0.000975023	0.000197768	0.000669591	0.00071968	0.00297281	0.00297281	0.001179315	0.001090403	0.001813751
3832003773405	383200	3773405	0.001550649	0.00143374	0.002384852	0.002384852	0.001146994	0.001146994	0.000543492	0.000543492	0.001474504	0.001474504	0.000958753	0.000194468	0.000658417	0.00070767	0.003107287	0.003107287	0.001200194	0.001109708	0.001845862
3832103773405	383210	3773405	0.001503111	0.00138979	0.00231174	0.00231174	0.00111183	0.00111183	0.00052683	0.00052683	0.0014293	0.0014293	0.00092936	0.000188506	0.000638232	0.00068576	0.003235661	0.003235661	0.001220037	0.001128056	0.001876381
3832203773405	383220	3773405	0.001482318	0.00137056	0.002279761	0.002279761	0.00109645	0.00109645	0.000519542	0.000519542	0.001409528	0.001409528	0.000916505	0.000185899	0.000629403	0.00067648	0.003339621	0.003339621	0.00124756	0.001153503	0.001918709
3835603773405	383560	3773405	0.000945333	0.00087406	0.001453893	0.001453893	0.000699249	0.000699249	0.00033133	0.00033133	0.000898912	0.000898912	0.00058449	0.000118555	0.000401395	0.00043142	0.011572856	0.011572856	0.002530579	0.002339792	0.003891955
3835703773405	383570	3773405	0.000911599	0.00084287	0.001402011	0.001402011	0.00067297	0.000674297	0.000319509	0.000319509	0.000866834	0.000866834	0.000563633	0.000114324	0.000387072	0.00041602	0.010165846	0.010165846	0.002576133	0.002381912	0.003962015
3835803773405	383580	3773405	0.000883559	0.00081694	0.001358887	0.001358887	0.000653556	0.000653556	0.000309681	0.000309681	0.000840171	0.000840171	0.000546297	0.000110808	0.000375166	0.00040323	0.009078221	0.009078221	0.002576996	0.00238271	0.003963342
3835903773405	383590	3773405	0.000863629	0.00079852	0.001328235	0.001328235	0.000638814	0.000638814	0.000302696	0.000302696	0.00082122	0.00082122	0.000533974	0.000108308	0.000366703	0.00039413	0.008238338	0.008238338	0.002561638	0.00236851	0.003939723
3836003773405	383600	3773405	0.000844217	0.00078057	0.00129838	0.00129838	0.000624455	0.000624455	0.000295892	0.000295892	0.000802761	0.000802761	0.000521972	0.000105874	0.000358461	0.00038527	0.007527529	0.007527529	0.002536446	0.002345217	0.003900978
3836103773405	383610	3773405	0.000819283	0.00075751	0.001260032	0.001260032	0.000606012	0.000606012	0.000287153	0.000287153	0.00077951	0.00077951	0.000506555	0.000102747	0.00034784	0.00037389	0.006792306	0.006792306	0.002492703	0.002304772	0.003833703
3836203773405	383620	3773405	0.000796074	0.00073606	0.001224338	0.001224338	0.000588845	0.000588845	0.000279018	0.000279018	0.000756983	0.000756983	0.000492206	9.98362E-05	0.000338019	0.00036330	0.006160943	0.006160943	0.00243369	0.002250208	0.003742943
3836303773405	383630	3773405	0.000774678	0.00071627	0.001191431	0.001191431	0.000573018	0.000573018	0.000271519	0.000271519	0.000736637	0.000736637	0.000478976	9.71529E-05	0.000328934	0.00035354	0.005637842	0.005637842	0.002365273	0.002186949	0.003637719
3836403773405	383640	3773405	0.000755352	0.0006984	0.001161708	0.001161708	0.000558723	0.000558723	0.00026474	0.00026474	0.00071826	0.00071826	0.000467027	9.47292E-05	0.000320728	0.00034472	0.005212198	0.005212198	0.00229651	0.002123371	0.003531964
3836503773405	383650	3773405	0.000736026	0.00068053	0.001131985	0.001131985	0.000544428	0.000544428	0.000257972	0.000257972	0.000699883	0.000699883	0.000455078	9.23055E-05	0.000312522	0.00033590	0.004836582	0.004836582	0.002224297	0.002056602	0.003420902
3836603773405	383660	3773405	0.00071290 4	0.00065916	0.001096424	0.001096424	0.000527325	0.000527325	0.00024968	0.00024968	0.00067896	0.00067896	0.000440782	8.94058E-05	0.000302704	0.00032534	0.004462466	0.004462466	0.002137675	0.001976511	0.003287681
3836703773405	383670	3773405	0.000688574	0.00063666	0.001059005	0.001059005	0.000509328	0.000509328	0.00024134	0.00024134	0.00065476 1	0.00065476 1	0.000425739	8.63545E-05	0.000292373	0.00031424 5	0.004124172	0.004124172	0.002045618	0.001891394	0.003146099
3836803773405	383680	3773405	0.000663812	0.00061377	0.001020923	0.001020923	0.000491013	0.000491013	0.000232661	0.000232661	0.000631215	0.000631215	0.000410429	8.32492E-05	0.00028186	0.000302945	0.003821398	0.003821398	0.001952181	0.001805001	0.003002395
3836903773405	383690	3773405	0.000636462	0.00058848	0.00097886	0.00097886	0.00047078 2	0.00047078 2	0.00022307 6	0.00022307 6	0.00060520 9	0.00060520 9	0.00039351 9	7.98192E-05	0.000270247	0.00029046 3	0.003533832	0.003533832	0.001851323	0.001711747	0.00284728
3837003773405	383700	3773405	0.000610493	0.00056447	0.00093892	0.00093892	0.000451573	0.000451573	0.000213974	0.000213974	0.000580515	0.000580515	0.000377463	7.65624E-05	0.00025922	0.00027861 1	0.003283488	0.003283488	0.00175685	0.001624397	0.002701983
3837103773405	383710	3773405	0.000590477	0.00054596	0.000908136	0.000908136	0.000436768	0.000436768	0.000206958	0.000206958	0.000561481	0.000561481	0.000365087	7.40522E-05	0.000250721	0.00026947 7	0.003084374	0.003084374	0.001682307	0.001555474	0.002587338
3837203773405	383720	3773405	0.000573912	0.00053064	0.000882659	0.000882659	0.000424515	0.000424515	0.000201152	0.000201152	0.00054573	0.00054573	0.000354845	7.19747E-05	0.000243687	0.00026191 7	0.002915777	0.002915777	0.001619671	0.00149756	0.002491005
3837303773405	383730	3773405	0.000558641	0.00051652	0.000859173	0.000859173	0.000413219	0.000413219	0.0001958	0.0001958	0.000531209	0.000531209	0.00034540 3	7.00596E-05	0.000237203	0.00025494 8	0.002762989	0.002762989	0.001561865	0.001444112	0.002402102
3837403773405	383740	3773405	0.000549668	0.00050823	0.000845373	0.000845373	0.000406582	0.000406582	0.000192655	0.000192655	0.000522676	0.000522676	0.000339855	6.89343E-05	0.000233393	0.00025085 3	0.002649124	0.002649124	0.001524766	0.00140981	0.002345045
3837503773405	383750	3773405	0.000540868	0.00050009	0.000831839	0.000831839	0.000400072	0.000400072	0.00018957	0.00018957	0.000514308	0.000514308	0.000334414	6.78307E-05	0.000229657	0.00024683 6	0.002541462	0.002541462	0.00148853	0.001376306	0.002289315
3837603773405	383760	3773405	0.00053491 5	0.00049459	0.000822683	0.000822683	0.000395669	0.000395669	0.000187484	0.000187484	0.000508648	0.000508648	0.00033073 3	6.70841E-05	0.000227129	0.00024412	0.00245151	0.00245151	0.001461526	0.001351338	0.002247783
3837703773405	383770	3773405	0.000531809	0.00049171	0.000817906	0.000817906	0.000393372	0.000393372	0.000186395	0.000186395	0.000505694	0.000505694	0.000328813	6.66946E-05	0.00022581	0.00024270 2	0.002377567	0.002377567	0.001443494	0.001334665	0.00222005
3837803773405	383780	3773405	0.000528962	0.00048908	0.000813527	0.000813527	0.000391266	0.000391266	0.000185397	0.000185397	0.000502987	0.000502987	0.00032705 3	6.63375E-05	0.000224601	0.00024140 3	0.002307627	0.002307627	0.001426325	0.001318791	0.002193645
3837903773405	383790	3773405	0.000532585	0.00049243	0.0008191	0.0008191	0.000393946	0.000393946	0.000186667	0.000186667	0.000506433	0.000506433	0.000329293	6.67919E-05	0.00022614	0.00024305 7	0.002266003	0.002266003	0.001429258	0.001321503	0.002198156
3838003773405	383800	3773405	0.000537331	0.00049682	0.000826398	0.000826398	0.000397456	0.000397456	0.000188331	0.000188331	0.000510945	0.000510945	0.000332227	6.7387E-05	0.000228155	0.00024522 2	0.002230483	0.002230483	0.00143547	0.001327246	0.00220771
3838103773405	383810	3773405	0.000540523	0.00049977	0.000831308	0.000831308	0.000399817	0.000399817	0.000189449	0.000189449	0.00051398	0.00051398	0.00033420 1	6.77874E-05	0.00022951	0.00024667 9	0.002192461	0.002192461	0.001437282	0.001328922	0.002210496
3838203773405	383820	3773405	0.000540609	0.00049985	0.000831441	0.000831441	0.000399881	0.000399881	0.00018948	0.00018948	0.000514062	0.000514062	0.000334254	6.77982E-05	0.000229547	0.00024671 8	0.002146134	0.002146134	0.001429862	0.001322061	0.002199085

			KMMass Grading / Excavation	KMDrainage / Utilities Trenching	KMFoundations / Concrete Pads	KMBuilding / Structure Construction	KMAsphalt Paving	KMArchitectural Coating	KMLandscaping or Other Finishing	KMWaterside Construction (Piles)	EWNDemolition	EWNSite Grubbing / Prep	EWNDrainage / Utilities Trenching	EWNDrainage / Utilities Trenching	EWNDrainage / Utilities Trenching	EWNFoundation s / Concrete Pads	EWNBuilding / Structure Construction	EWNAsphalt Paving	EWNLandscaping or Other Finishing	EWNWaterside Construction (Piles)	ISDemolition
Unique Identifier	X (UTM)	Y (UTM)	2026	2026	2026	2026	2026	2026	2026	2026	2027	2027	2027	2028	2029	2029	2029	2029	2029	2029	2027
3836803773395	383680	3773395	0.002825386	0.000701568	0.000643886	0.001893763	0.001135855	0.000230391	0.000780041	0.000838393	0.01002767	0.01146464	0.013502025	0.013502025	0.013502025	0.003514627	0.008731651	0.006200022	0.004257824	0.004451861	0.000601262
3836903773395	383690	3773395	0.00267027	0.000663051	0.000608536	0.001789794	0.001073496	0.000217742	0.000737216	0.000792365	0.009049294	0.010346062	0.012184664	0.012184664	0.012184664	0.003171713	0.007879724	0.0055951	0.003842398	0.004017503	0.000576845
3837003773395	383700	3773395	0.002527229	0.000627533	0.000575938	0.001693919	0.001015991	0.000206078	0.000697725	0.00074992	0.008231478	0.009411052	0.011083494	0.011083494	0.011083494	0.002885074	0.007167607	0.005089451	0.003495147	0.003654427	0.000553292
3837103773395	383710	3773395	0.002427181	0.00060269	0.000553138	0.001626859	0.00097577	0.00019792	0.000670104	0.000720232	0.007631942	0.008725602	0.010276232	0.010276232	0.010276232	0.002674941	0.006645557	0.004718763	0.00324058	0.003388259	0.000538021
3837203773395	383720	3773395	0.002350353	0.000583613	0.000535629	0.001575364	0.000944884	0.000191655	0.000648893	0.000697434	0.007153452	0.008178545	0.009631957	0.009631957	0.009631957	0.002507234	0.006228909	0.004422917	0.003037409	0.00317583	0.000527236
3837303773395	383730	3773395	0.00227923	0.000565952	0.000519421	0.001527693	0.000916291	0.000185855	0.000629257	0.000676329	0.006728626	0.007692841	0.009059938	0.009059938	0.009059938	0.002358335	0.005858989	0.004160251	0.002857025	0.002987225	0.000517314
3837403773395	383740	3773395	0.002239158	0.000556002	0.000510289	0.001500834	0.000900181	0.000182588	0.000618194	0.000664438	0.006420446	0.007340498	0.008644981	0.008644981	0.008644981	0.00225032	0.00559064	0.003969706	0.002726169	0.002850406	0.000513863
3837503773395	383750	3773395	0.002199748	0.000546216	0.000501308	0.001474419	0.000884338	0.000179374	0.000607313	0.000652744	0.006133748	0.007012718	0.00825895	0.00825895	0.00825895	0.002149835	0.005340997	0.003792444	0.002604436	0.002723125	0.000510412
3837603773395	383760	3773395	0.002168433	0.000538441	0.000494171	0.00145343	0.000871749	0.000176821	0.000598668	0.000643452	0.005884495	0.006727746	0.007923337	0.007923337	0.007923337	0.002062474	0.005123958	0.003638333	0.002498601	0.002612467	0.000508687
3837703773395	383770	3773395	0.002145611	0.000532774	0.00048897	0.001438132	0.000862574	0.00017496	0.000592367	0.00063668	0.005668545	0.00648085	0.007632564	0.007632564	0.007632564	0.001986785	0.004935918	0.003504812	0.002406907	0.002516594	0.000508773
3837803773395	383780	3773395	0.002123717	0.000527337	0.000483981	0.001423457	0.000853772	0.000173174	0.000586322	0.000630183	0.005464932	0.00624806	0.007358405	0.007358405	0.007358405	0.00191542	0.004758621	0.00337892	0.002320451	0.002426198	0.000508859
3837903773395	383790	3773395	0.002114296	0.000524998	0.000481834	0.001417143	0.000849984	0.000172406	0.000583721	0.000627387	0.005296434	0.006055416	0.007131526	0.007131526	0.007131526	0.001856362	0.0046119	0.003274739	0.002248906	0.002351392	0.000511707
3838003773395	383800	3773395	0.002106998	0.000523186	0.00048017	0.001412251	0.000847051	0.000171811	0.000581706	0.000625222	0.005139583	0.005876088	0.00692033	0.00692033	0.00692033	0.001801387	0.004475322	0.00317776	0.002182306	0.002281757	0.000514899
3838103773395	383810	3773395	0.00210315	0.00052223	0.000479293	0.001409672	0.000845504	0.000171497	0.000580644	0.00062408	0.004996537	0.005712543	0.006727721	0.006727721	0.006727721	0.001751251	0.004350763	0.003089315	0.002121567	0.002218251	0.000518609
3838203773395	383820	3773395	0.002103415	0.000522296	0.000479354	0.00140985	0.00084561	0.000171519	0.000580717	0.000624159	0.004868761	0.005566457	0.006555674	0.006555674	0.006555674	0.001706466	0.004239502	0.003010313	0.002067313	0.002161524	0.000522922
3838303773395	383830	3773395	0.00210315	0.00052223	0.000479293	0.001409672	0.000845504	0.000171497	0.000580644	0.00062408	0.004747025	0.005427276	0.006391759	0.006391759	0.006391759	0.001663798	0.004133499	0.002935044	0.002015622	0.002107478	0.000526374
3838403773395	383840	3773395	0.002053258	0.000509842	0.000467923	0.001376231	0.000825446	0.000167429	0.00056687	0.000609275	0.004544361	0.00519557	0.006118877	0.006118877	0.006118877	0.001592766	0.003957028	0.002809739	0.0019295	0.002017504	0.000519385
3838503773395	383850	3773395	0.001994343	0.000495213	0.000454497	0.001336742	0.000801761	0.000162625	0.000550604	0.000591793	0.004337556	0.00495913	0.005840419	0.005840419	0.005840419	0.001520282	0.003776952	0.002681873	0.001841759	0.001925691	0.000510067
3838603773395	383860	3773395	0.001934367	0.00048032	0.000440829	0.001296542	0.00077765	0.000157734	0.000534046	0.00057396	0.004140069	0.004733343	0.005574507	0.005574507	0.005574507	0.001451065	0.003604989	0.002559769	0.001757904	0.001838015	0.000500232
3838703773395	383870	3773395	0.00186696	0.000463582	0.000425467	0.001251362	0.000750551	0.000152238	0.000515436	0.000553994	0.003942064	0.004506964	0.005307898	0.005307898	0.005307898	0.001381665	0.003432575	0.002437344	0.00167383	0.001750109	0.000488239
3838803773395	383880	3773395	0.001802339	0.000447536	0.000410741	0.001208049	0.000724573	0.000146968	0.000497595	0.000534819	0.003758813	0.004297452	0.005061154	0.005061154	0.005061154	0.001317437	0.003273008	0.002324041	0.00159602	0.001668754	0.000476506
3838903773395	383890	3773395	0.001739311	0.000431886	0.000396377	0.001165803	0.000699234	0.000141829	0.000480194	0.000516116	0.003587208	0.004101257	0.004830093	0.004830093	0.004830093	0.001257291	0.003123582	0.00221794	0.001523156	0.001592569	0.000464686
3839003773395	383900	3773395	0.001678672	0.000416829	0.000382558	0.001125158	0.000674856	0.000136884	0.000463453	0.000498122	0.003427424	0.003918576	0.004614947	0.004614947	0.004614947	0.001201288	0.002984449	0.002119147	0.00145531	0.001521631	0.000453125
3839103773395	383910	3773395	0.001620155	0.000402298	0.000369222	0.001085937	0.000651331	0.000132112	0.000447297	0.000480758	0.003277907	0.003747632	0.004413625	0.004413625	0.004413625	0.001148883	0.002854256	0.002026701	0.001391824	0.001455252	0.000441736
3829703773405	382970	3773405	0.001063119	0.000263982	0.000242278	0.000712574	0.000427393	8.66899E-05	0.000293509	0.000315466	0.003675211	0.00420187	0.004948586	0.004948586	0.004948586	0.001288135	0.003200211	0.002272351	0.001560522	0.001631638	0.000773642
3829803773405	382980	3773405	0.001093372	0.000271494	0.000249172	0.000732852	0.000439555	8.91569E-05	0.000301862	0.000324443	0.00392524	0.004487729	0.005285245	0.005285245	0.005285245	0.001375769	0.003417925	0.002426942	0.001666686	0.00174264	0.000789949
3829903773405	382990	3773405	0.001116726	0.000277293	0.000254494	0.000748505	0.000448944	9.10612E-05	0.000308309	0.000331373	0.004156979	0.004752676	0.005597276	0.005597276	0.005597276	0.001456992	0.003619713	0.002570224	0.001765085	0.001845523	0.00079987
3830003773405	383000	3773405	0.001127474	0.000279961	0.000256944	0.000755709	0.000453265	9.19376E-05	0.000311276	0.000334562	0.00433816	0.00495982	0.005841232	0.005841232	0.005841232	0.001520494	0.003777478	0.002682247	0.001842015	0.001925959	0.000798835
3830103773405	383010	3773405	0.001137957	0.000282564	0.000259333	0.000762735	0.000457479	9.27924E-05	0.000314171	0.000337673	0.004538235	0.005188567	0.006110629	0.006110629	0.006110629	0.001590619	0.003951695	0.002805952	0.001926969	0.002014784	0.000796764
3830203773405	383020	3773405	0.001144989	0.000284311	0.000260935	0.000767448	0.000460306	9.33659E-05	0.000316112	0.000339759	0.004744005	0.005423823	0.006387693	0.006387693	0.006387693	0.00166274	0.00413087	0.002933177	0.00201434	0.002106137	0.000791415
3830303773405	383030	3773405	0.001151226	0.000285859	0.000262356	0.000771629	0.000462813	9.38744E-05	0.000317834	0.00034161	0.004966857	0.00567861	0.006687758	0.006687758	0.006687758	0.001740848	0.00432492	0.003070965	0.002108965	0.002205074	0.000785031
3830403773405	383040	3773405	0.001159187	0.000287836	0.000264171	0.000776965	0.000466014	9.45236E-05	0.000320032	0.000343972	0.005216714	0.005964272	0.007024185	0.007024185	0.007024185	0.001828421	0.004542484	0.003225449	0.002215056	0.002316	0.00077994
3830503773405	383050	3773405	0.00117312	0.000291296	0.000267346	0.000786303	0.000471615	9.56597E-05	0.000323878	0.000348107	0.00550971	0.006299254	0.007418697	0.007418697	0.007418697	0.001931114	0.004797612	0.003406606	0.002339464	0.002446078	0.000778733
3830603773405	383060	3773405	0.001187716	0.00029492	0.000270672	0.000796087	0.000477483	9.68499E-05	0.000327908	0.000352438	0.005825396	0.006660178	0.007843761	0.007843761	0.007843761	0.00204176	0.005072497	0.003601792	0.002473507	0.002586229	0.000777525
3830703773405	383070	3773405	0.001209875	0.000300422	0.000275722	0.000810939	0.000486391	9.86569E-05	0.000334026	0.000359013	0.006197852	0.007086007	0.008345264	0.008345264	0.008345264	0.002172303	0.005396815	0.003832078	0.002631655	0.002751584	0.000780717
3830803773405	383080	3773405	0.001236015	0.000306913	0.000281679	0.00082846	0.0004969	0.000100788	0.000341243	0.00036677	0.006616639	0.007564806	0.00890915	0.00890915	0.00890915	0.002319085	0.005761476	0.00409101	0.002809475	0.002937507	0.000785548
3830903773405	383090	3773405	0.001268392	0.000314953	0.000289058	0.000850161	0.000509916	0.000103428	0.000350181	0.000376377	0.007100909	0.008118473	0.009561209	0.009561209	0.009561209	0.002488818	0.006183157	0.004390431	0.003015099	0.003152503	0.000793141
3831003773405	383100	3773405	0.001339514	0.000332613	0.000305266	0.000897832	0.000538508	0.000109228	0.000369817	0.000397482	0.007866873	0.008994199	0.010592562	0.010592562	0.010592562	0.002757283	0.006850125	0.004864019	0.003340333	0.003492558	0.000823165
3831103773405	383110	3773405	0.00141475	0.000351294	0.000322412	0.00094826	0.000568755	0.000115363	0.000390588	0.00041980	0.008767255	0.010023607	0.011804906	0.011804906	0.011804906	0.003072861	0.007634138	0.005420718	0.003722643	0.00389229	0.000856209
3831203773405	383120	3773405	0.001495293	0.000371294	0.000340767	0.001002246	0.000601134	0.000121931	0.000412825	0.000443707	0.009877031	0.011292414	0.013299194	0.013299194	0.013299194	0.003461829	0.008600482	0.006106883	0.004193862	0.004384984	0.000893049
3831303773405	383130	3773405	0.001574111	0.000390865	0.000358729	0.001055075	0.000632821	0.000128358	0.000434585	0.000467095	0.011285669	0.012902911	0.015195892	0.015195892	0.015195892	0.003955547	0.009827061	0.006977832	0.00479198	0.005010359	0.000929544
3831403773405	383140	3773405	0.001638466	0.000406845	0.000373395	0.00109821	0.000658693	0.000133606	0.000452353	0.000486192	0.013074528	0.014948114	0.017604549	0.017604549	0.017604549	0.004582529	0.011384721	0.008083868	0.005551543	0.005804537	0.000957843
3831503773405	383150	3773405	0.001679999	0.000417158	0.00038286	0.001126048	0.000675389	0.000136992	0.000463819	0.000498516	0.014820594	0.016944392	0.019955586	0.019955586	0.019955586	0.005194513	0.012905117	0.009163445	0.006292936	0.006579716	0.00096949
3831603773405	383160	3773405	0.001718081	0.000426614	0.000391539	0.001151573	0.000690699	0.000140098	0.000474333	0.000509816	0.01698769	0.019422034	0.02287353	0.02287353	0.02287353	0.005954064	0.014792128	0.010503341	0.007213101	0.007541815	0.000976565
3831703773405	383170	3773405	0.001753111	0.000435313	0.000399522	0.001175053	0.000704782	0.000142954	0.000484004	0.000520211	0.01981273	0.022651904	0.026677382	0.026677382	0.026677382	0.006944221	0.017252049	0.01225004	0.008412634	0.008796013	0.000977859
3831803773405	383180	3773405	0.00178363	0.000442891	0.000406477	0.001195508	0.000717051	0.000145443	0.00049243	0.00052967	0.023657388	0.027047503	0.031854125	0.031854125	0.031854125	0.008291746	0.020599807	0.014627158	0.010045105	0.010502878	0.00097018
3831903773405	383190	3773405	0.001813751	0.00045037	0.000413341	0.001215697	0.00072916	0.000147899	0.000500746	0.000538205	0.028967627	0.033118701	0.039004238	0.039004238	0.039004238	0.010152947	0.025223727	0.017910433	0.012299872	0.012860399	0.000952407
3832003773405	383200	3773405	0.001845862	0.000458343	0.000420659	0.001237221	0.000742069	0.000150517	0.000509611	0.000547734	0.03713966	0.042461791	0.050007691	0.050007691	0.050007691	0.013017186	0.032339572	0.02296313	0.015769779	0.016488436	0.00091945
3832103773405	383210	3773405	0.001876381	0.000465922	0.000427614	0.001257676	0.000754339	0.000153006	0.000518037	0.00055679	0.05002947	0.057198716	0.067363521	0.067363521	0.067363521	0.017534973	0.043563448	0.030932788	0.021242889	0.022210966	0.000862076
3832203773405	383220	3773405	0.001918709	0.000476432	0.000437261	0.001286048	0.000771355	0.000156457	0.000529723	0.00056935	0.068946218	0.078826243	0.092834484	0.092834484	0.092834484	0.024165158	0.060035316	0.04262885	0.029275083	0.030609201	0.000793313
3835603773405	383560	3773405	0.003891955	0.000966406	0.00088695	0.002608649	0.001564635	0.000317362	0.001074503	0.001154883	0.07100426	0.081179204	0.095605589	0.095605589	0.095605589	0.024886488	0.061827367	0.043901319	0.030148943	0.031522884	0.000758458
3835703773405	383570	3773405	0.003962015	0.000983803	0.000902916	0.002655608	0.001592801	0.000323075	0.001093845	0.001175672	0.053721677	0.061420018	0.072334992	0.072334992	0.072334992	0.018829065	0.046778459	0.033215648	0.022810628	0.023850149	0.000749485
3835803773405	383580	3773405	0.003963342	0.000984132	0.000903219	0.002656498	0.001593334	0.000323183	0.001094212	0.001176066	0.042432039	0.04851257	0.057133756	0.057133756	0.057133756	0.014872127	0.036947942	0.026235362	0.018016963	0.018838028	0.00074103
3835903773405	383590	3773405	0.003939723	0.000978267	0.000897836	0.002640667	0.001583839	0.000321257	0.001087691	0.001169057	0.035046848	0.040069078	0.047189769	0.047189769	0.047189769	0.012283671	0.030517245	0.021669163	0.014881155	0.015559316	0.000732661
3836003773405	383600	3773405	0.003900978	0.000968646	0.000889006	0.002614697	0.001568262	0.000318098	0.001076994	0.00115756	0.029593736	0.033834532	0.039847279	0.039847279	0.039847279	0.010372394	0.025768916	0.018297551	0.012565723	0.013138365	0.000724206
3836103773405	383610	3773405	0.003833703	0.000951942	0.000873675	0.002569605	0.001541217	0.000312612	0.001058421	0.001137597	0.024873457	0.028437835	0.033491533	0.033491533	0.033491533	0.00871797	0.021658706	0.015379043	0.010561457	0.011042761	0.000714715
3836203773405	383620	3773405	0.003742943	0.000929405	0.000852991	0.002508771	0.00150473	0.000305211	0.001033363	0.001110666	0.021222663	0.02426388	0.028575823	0.028575823	0.028575823	0.007438392	0.018479756	0.013121789	0.009011302	0.009421963	0.000704276
3836303773405	383630	3773405	0.003637719	0.000903277	0.000829011	0.002438243	0.001462428	0.000296631	0.001004313	0.001079442	0.018443003	0.021085894	0.024833076	0.024833076	0.024833076	0.006464141	0.016059351	0.011403149	0.007831038	0.008187912	0.000693578
3836403773405	383640	3773405	0.003531964	0.000877017	0.000804911	0.002367359	0.001419913	0.000288007	0.000975116	0.001048061	0.016321548	0.018660434	0.021976586	0.021976586	0.021976586	0.005720586	0.014212082	0.010091472	0.006930252	0.007246076	0.000682966
3836503773405	383650	3773405	0.003420902	0.000849439	0.0007796	0.002292918	0.001375264	0.000278951	0.000944453	0.001015104	0.014581694	0.016671258	0.019633913	0.019633913	0.019633913	0.00511078	0.012697094	0.009015735	0.006191497	0.006473655	0.000671404
3836603773405	383660	3773405	0.003287681	0.000816359	0.00074924	0.002203624	0.001321706	0.000268087	0.000907673	0.000975573	0.013006887	0.01487078	0.017513472	0.017513472	0.017513472	0.004558821	0.011325822	0.008042046	0.005522822	0.005774507	0.000656392
3836703773405	383670	3773405	0.003146099	0.000781204	0.000716975	0.002108727	0.001264788	0.000256542	0.000868585	0.000933561	0.011668824	0.013340972	0.0157118	0.0157118	0.0157118	0.00408984	0.010160695	0.007214733	0.00495467	0.005180463	0.000639137
3836803773405	383680	3773405	0.003002395	0.000745521	0.000684225	0.002012407	0.001207016	0.000244824	0.000828911	0.000890918	0.010533251	0.012042671	0.014182778	0.014182778	0.014182778	0.003691829	0.009171889	0.006512618	0.004472498	0.004676317	0.000620242
3836903773405	383690	3773405	0.00284728	0.000707004	0.000648876	0.001908438	0.001144657	0.000232176	0.000786086	0.00084489	0.009513117	0.010876351	0.012809191	0.012809191	0.012809191	0.00333428	0.008283601	0.005881878	0.004039341	0.004223421	0.000597897
3837003773405	383700	3773405	0.002701983	0.000670926	0.000615764	0.00181105	0.001086245	0.000220328	0.000745972	0.000801775	0.008656476	0.009896953	0.011655744	0.011655744	0.011655744	0.003034033	0.007537676	0.005352224	0.003675605	0.003843109	0.000575724
3837103773405	383710	3773405	0.002587338	0.000642458	0.000589637	0.001734208	0.001040156	0.000210979	0.00071432	0.000767756	0.007988954	0.009133775	0.010756942	0.010756942	0.010756942	0.002800072	0.006956428	0.004939501	0.00339217	0.003546757	0.000558727
3837203773405	383720	3773405	0.002491005	0.000618538	0.000567683	0.001669639	0.001001428	0.000203124	0.000687724	0.000739171	0.007437215	0.008502972	0.010014038	0.010014038	0.010014038	0.002606691	0.006475998	0.004598366	0.003157898	0.003301809	0.000544923
3837303773405	383730	3773405	0.002402102	0.000596463	0.000547423	0.00161005	0.000965688	0.000195875	0.00066318	0.00071279	0.006951823	0.007948023	0.009360469	0.009360469	0.009360469	0.002436565	0.00605334	0.004298252	0.002951796	0.003086315	0.000532154
3837403773405	383740	3773405	0.002345045	0.000582295	0.00053442	0.001571806	0.00094275	0.000191222	0.000647427	0.000695859	0.006589979	0.007534326	0.008873254	0.008873254	0.008873254	0.002309741	0.005738262	0.004074527	0.002798155	0.002925672	0.00052577
3837503773405	383750	3773405	0.002289315	0.000568457	0.000521719	0.001534452	0.000920345	0.000186678	0.000632041	0.000679322	0.006257038	0.007153674	0.008424956	0.008424956	0.008424956	0.002193047	0.005448352	0.003868672	0.002656785	0.00277786	0.000519471
3837603773405	383760	3773405	0.002247783	0.000558144	0.000512254	0.001506615	0.000903649	0.000183291	0.000620575	0.000666998	0.005980435	0.006837434	0.008052517	0.008052517	0.008052517	0.0020961	0.005207498	0.003697651	0.002539338	0.00265506	0.000515934
3837703773405	383770	3773405	0.00222005	0.000551258	0.000505934	0.001488027	0.0008925	0.00018103	0.000612918	0.000658769	0.005751716	0.006575939	0.007744552	0.007744552	0.007744552	0.002015935	0.005008339	0.003556236	0.002442222	0.002553518	0.00051533
3837803773405	383780	3773405	0.002193645	0.000544701	0.000499917	0.001470328	0.000881884	0.000178876	0.000605628	0.000650933	0.005537405	0.006330917	0.007455987	0.007455987	0.007455987	0.001940821	0.004821727	0.003423729	0.002351224	0.002458373	0.000514899
3837903773405	383790	3773405	0.002198156	0.000545821	0.000500945	0.001473352	0.000883698	0.000179244	0.000606874	0.000652272	0.005394876	0.006167964	0.007264075	0.007264075	0.007264075	0.001890866	0.004697619	0.003335605	0.002290705	0.002395096	0.000521283
3838003773405	383800	3773405	0.00220771	0.000548193	0.000503122	0.001479755	0.000887539	0.000180023	0.000609511	0.000655107	0.005266065	0.006020694	0.007090634	0.007090634	0.007090634	0.001845718	0.004585456	0.003255962	0.002236011	0.00233791	0.00052853
3838103773405	383810	3773405	0.002210496	0.000548885	0.000503757	0.001481623	0.000888659	0.000180251	0.000610281	0.000655934	0.005130438	0.005865632	0.006908016	0.006908016	0.006908016	0.001798182	0.004467358	0.003172105	0.002178423	0.002277697	0.000533793
3838203773405	383820	3773405	0.002199085	0.000546052	0.000501156	0.001473974	0.000884071	0.00017932	0.00060713	0.000652547	0.004976693	0.005689855	0.006701002	0.006701002	0.006701002	0.001744295	0.004333484	0.003077046	0.002113141	0.002209441	0.000535605

			ISDrainage / Utilities Trenching	ISDrainage / Utilities Trenching	ISAsphalt Paving	ISAsphalt Paving	SVDemolition	SVSite Grubbing / Prep	SVMass Grading / Excavation	SVMass Grading / Excavation	SVDrainage / Utilities Trenching	SVFoundations / Concrete Pads	SVBuilding / Structure Construction	SVBuilding / Structure Construction	SVAsphalt Paving	SVAsphalt Paving	SVArchitectural Coating	SVArchitectural Coating	SVLandscaping or Other Finishing	SVLandscaping or Other Finishing	MDemolition
Unique Identifier	X (UTM)	Y (UTM)	2027	2028	2027	2028	2027	2027	2027	2028	2028	2028	2028	2029	2028	2029	2028	2029	2028	2029	2027
3836803773395	383680	3773395	0.000322583	0.000322583	0.000371755	0.000371755	0.002559786	0.001020069	0.003317701	0.003317701	0.001712155	0.000664123	0.002875553	0.002875553	0.00177682	0.00177682	0.000400221	0.000400221	0.001355044	0.001355044	0.00391273
3836903773395	383690	3773395	0.000309483	0.000309483	0.000356658	0.000356658	0.002463523	0.000981709	0.003192937	0.003192937	0.001647768	0.000639148	0.002775319	0.002775319	0.001710001	0.001710001	0.000385171	0.000385171	0.001304086	0.001304086	0.003652088
3837003773395	383700	3773395	0.000296846	0.000296846	0.000342096	0.000342096	0.002376118	0.000946878	0.003079653	0.003079653	0.001589306	0.000616471	0.002683624	0.002683624	0.001649331	0.001649331	0.000371505	0.000371505	0.001257818	0.001257818	0.003428373
3837103773395	383710	3773395	0.000288653	0.000288653	0.000332654	0.000332654	0.002311067	0.000920955	0.00299534	0.00299534	0.001545795	0.000599594	0.00261274	0.00261274	0.001604177	0.001604177	0.000361334	0.000361334	0.001223382	0.001223382	0.003273334
3837203773395	383720	3773395	0.000282867	0.000282867	0.000325986	0.000325986	0.002257364	0.000899555	0.002925737	0.002925737	0.001509876	0.000585661	0.00255244	0.00255244	0.001566901	0.001566901	0.000352938	0.000352938	0.001194954	0.001194954	0.003150821
3837303773395	383730	3773395	0.000277544	0.000277544	0.000319851	0.000319851	0.002206223	0.000879175	0.002859453	0.002859453	0.001475669	0.000572393	0.002494897	0.002494897	0.001531402	0.001531402	0.000344942	0.000344942	0.001167882	0.001167882	0.003036764
3837403773395	383740	3773395	0.000275693	0.000275693	0.000317717	0.000317717	0.002170098	0.00086478	0.002812633	0.002812633	0.001451506	0.00056302	0.002451584	0.002451584	0.001506327	0.001506327	0.000339294	0.000339294	0.001148759	0.001148759	0.002962307
3837503773395	383750	3773395	0.000273841	0.000273841	0.000315584	0.000315584	0.002134043	0.000850412	0.002765902	0.002765902	0.00142739	0.000553666	0.002408805	0.002408805	0.0014813	0.0014813	0.000333657	0.000333657	0.001129673	0.001129673	0.002889662
3837603773395	383760	3773395	0.000272915	0.000272915	0.000314517	0.000314517	0.002101794	0.000883761	0.002724105	0.002724105	0.00140582	0.000545299	0.00236985	0.00236985	0.001458915	0.001458915	0.000328615	0.000328615	0.001112602	0.001112602	0.002828061
3837703773395	383770	3773395	0.000272962	0.000272962	0.00031457	0.00031457	0.002073628	0.000826336	0.002687599	0.002687599	0.001386981	0.000537992	0.002335075	0.002335075	0.001439364	0.001439364	0.000324211	0.000324211	0.001097692	0.001097692	0.002779142
3837803773395	383780	3773395	0.000273008	0.000273008	0.000314623	0.000314623	0.002045669	0.000815195	0.002651363	0.002651363	0.00136828	0.000530738	0.002300922	0.002300922	0.001419957	0.001419957	0.00031984	0.00031984	0.001082892	0.001082892	0.002732898
3837903773395	383790	3773395	0.000274535	0.000274535	0.000316384	0.000316384	0.00202387	0.000806508	0.002623109	0.002623109	0.001353699	0.000525082	0.002272729	0.002272729	0.001404826	0.001404826	0.000316431	0.000316431	0.001071352	0.001071352	0.002705634
3838003773395	383800	3773395	0.000276248	0.000276248	0.000318357	0.000318357	0.002003247	0.00079829	0.00259638	0.00259638	0.001339905	0.000519732	0.002246225	0.002246225	0.001390511	0.001390511	0.000313207	0.000313207	0.001060435	0.001060435	0.002684583
3838103773395	383810	3773395	0.000278239	0.000278239	0.000320651	0.000320651	0.001984701	0.000790899	0.002572342	0.002572342	0.0013275	0.00051492	0.002222123	0.002222123	0.001377637	0.001377637	0.000310307	0.000310307	0.001050618	0.001050618	0.002671986
3838203773395	383820	3773395	0.000280553	0.000280553	0.000323318	0.000323318	0.001968853	0.000784584	0.002551802	0.002551802	0.0013169	0.000510808	0.002201312	0.002201312	0.001366637	0.001366637	0.000307829	0.000307829	0.001042229	0.001042229	0.002670347
3838303773395	383830	3773395	0.000282404	0.000282404	0.000325452	0.000325452	0.001953282	0.000778379	0.002531621	0.002531621	0.001306485	0.000506769	0.002181478	0.002181478	0.001355829	0.001355829	0.000305395	0.000305395	0.001033986	0.001033986	0.002671382
3838403773395	383840	3773395	0.000278655	0.000278655	0.000321131	0.000321131	0.001912037	0.000761943	0.002478163	0.002478163	0.001278897	0.000496068	0.00213692	0.00213692	0.001327199	0.001327199	0.000298946	0.000298946	0.001012152	0.001012152	0.002586918
3838503773395	383850	3773395	0.000273656	0.000273656	0.00031537	0.00031537	0.001866362	0.000743741	0.002418965	0.002418965	0.001248347	0.000484218	0.002088182	0.002088182	0.001295495	0.001295495	0.000291805	0.000291805	0.000987974	0.000987974	0.002488045
3838603773395	383860	3773395	0.000268379	0.000268379	0.000309289	0.000309289	0.00182048	0.000725457	0.002359498	0.002359498	0.001217658	0.000472314	0.002039533	0.002039533	0.001263647	0.001263647	0.000284631	0.000284631	0.000963686	0.000963686	0.002388826
3838703773395	383870	3773395	0.000261945	0.000261945	0.000301874	0.000301874	0.001771483	0.000705932	0.002295994	0.002295994	0.001184886	0.000459602	0.001988038	0.001988038	0.001229637	0.001229637	0.000276971	0.000276971	0.000937749	0.000937749	0.002280549
3838803773395	383880	3773395	0.00025565	0.00025565	0.000294619	0.000294619	0.001724494	0.000687207	0.002235092	0.002235092	0.001153456	0.000447411	0.001938855	0.001938855	0.00119702	0.00119702	0.000269624	0.000269624	0.000912875	0.000912875	0.002179865
3838903773395	383890	3773395	0.000249308	0.000249308	0.000287311	0.000287311	0.001678958	0.000669061	0.002176073	0.002176073	0.001122999	0.000435597	0.001891184	0.001891184	0.001165412	0.001165412	0.000262504	0.000262504	0.00088877	0.00088877	0.002084529
3839003773395	383900	3773395	0.000243106	0.000243106	0.000280163	0.000280163	0.001635152	0.000651605	0.002119296	0.002119296	0.001093698	0.000424231	0.00184547	0.00184547	0.001135005	0.001135005	0.000255655	0.000255655	0.000865581	0.000865581	0.001995578
3839103773395	383910	3773395	0.000236996	0.000236996	0.000273122	0.000273122	0.001592937	0.000634782	0.002064583	0.002064583	0.001065462	0.000413279	0.001801445	0.001801445	0.001105703	0.001105703	0.000249055	0.000249055	0.000843234	0.000843234	0.001912235
3829703773405	382970	3773405	0.000415067	0.000415067	0.000478336	0.000478336	0.002593765	0.00103361	0.003361741	0.003361741	0.001734883	0.000672939	0.003094341	0.003094341	0.001800406	0.001800406	0.000405534	0.000405534	0.001373031	0.001373031	0.000701601
3829803773405	382980	3773405	0.000423815	0.000423815	0.000488418	0.000488418	0.00270719	0.00107881	0.00350875	0.00350875	0.001810749	0.000702366	0.003213607	0.003213607	0.001879138	0.001879138	0.000423268	0.000423268	0.001433073	0.001433073	0.000722049
3829903773405	382990	3773405	0.000429138	0.000429138	0.000494553	0.000494553	0.002800616	0.00111604	0.003629838	0.003629838	0.001873238	0.000726605	0.003313663	0.003313663	0.001943987	0.001943987	0.000437875	0.000437875	0.001482529	0.001482529	0.000736457
3830003773405	383000	3773405	0.000428583	0.000428583	0.000493913	0.000493913	0.002856463	0.001138295	0.003702221	0.003702221	0.001910593	0.000741094	0.003378054	0.003378054	0.001982752	0.001982752	0.000446607	0.000446607	0.001512092	0.001512092	0.000739563
3830103773405	383010	3773405	0.000427472	0.000427472	0.000492633	0.000492633	0.002911342	0.001160164	0.003773348	0.003773348	0.0019473	0.000755332	0.003442268	0.003442268	0.002020845	0.002020845	0.000455187	0.000455187	0.001541143	0.001541143	0.000743014
3830203773405	383020	3773405	0.000424602	0.000424602	0.000489325	0.000489325	0.00295674	0.001178255	0.003832188	0.003832188	0.001977665	0.00076711	0.003498121	0.003498121	0.002052357	0.002052357	0.000462285	0.000462285	0.001565175	0.001565175	0.000744308
3830303773405	383030	3773405	0.000421177	0.000421177	0.000485378	0.000485378	0.002997709	0.001194581	0.003885287	0.003885287	0.002005067	0.00077774	0.00355015	0.00355015	0.002080795	0.002080795	0.00046869	0.00046869	0.001586862	0.001586862	0.000745861
3830403773405	383040	3773405	0.000418446	0.000418446	0.00048223	0.00048223	0.0030384	0.001210796	0.003938027	0.003938027	0.002032285	0.000788297	0.003602268	0.003602268	0.00210904	0.00210904	0.000475053	0.000475053	0.001608402	0.001608402	0.000749485
3830503773405	383050	3773405	0.000417798	0.000417798	0.000481484	0.000481484	0.003085459	0.001229549	0.003999019	0.003999019	0.002063761	0.000800506	0.003660878	0.003660878	0.002141705	0.002141705	0.00048241	0.00048241	0.001633313	0.001633313	0.00075725
3830603773405	383060	3773405	0.00041715	0.00041715	0.00048037	0.00048037	0.003126912	0.001246068	0.004052746	0.004052746	0.002091487	0.000811261	0.003714241	0.003714241	0.002170479	0.002170479	0.000488891	0.000488891	0.001655257	0.001655257	0.000765877
3830703773405	383070	3773405	0.000418862	0.000418862	0.000482711	0.000482711	0.003176532	0.001265841	0.004117057	0.004117057	0.002124676	0.000824134	0.003775697	0.003775697	0.002204921	0.002204921	0.000496649	0.000496649	0.001681523	0.001681523	0.00077925
3830803773405	383080	3773405	0.000421454	0.000421454	0.000485698	0.000485698	0.003226358	0.001285697	0.004181637	0.004181637	0.002158004	0.000837062	0.003837331	0.003837331	0.002239507	0.002239507	0.00050444	0.00050444	0.001707899	0.001707899	0.000795125
3830903773405	383090	3773405	0.000425528	0.000425528	0.000490392	0.000490392	0.003281099	0.001307511	0.004252585	0.004252585	0.002194618	0.000851264	0.003903413	0.003903413	0.002277504	0.002277504	0.000512998	0.000512998	0.001736877	0.001736877	0.000814796
3831003773405	383100	3773405	0.000441636	0.000441636	0.000508956	0.000508956	0.003408157	0.001358144	0.004417264	0.004417264	0.002279603	0.000884228	0.004041089	0.004041089	0.002365699	0.002365699	0.000532864	0.000532864	0.001804136	0.001804136	0.000858193
3831103773405	383110	3773405	0.000459364	0.000459364	0.000529387	0.000529387	0.00354006	0.001410707	0.004588221	0.004588221	0.002367828	0.00091845	0.004181345	0.004181345	0.002457256	0.002457256	0.000553487	0.000553487	0.00187396	0.00187396	0.000908234
3831203773405	383120	3773405	0.000479129	0.000479129	0.000552165	0.000552165	0.00368871	0.001469943	0.004780884	0.004780884	0.002467255	0.000957016	0.004334052	0.004334052	0.002560438	0.002560438	0.000576728	0.000576728	0.001952649	0.001952649	0.000968369
3831303773405	383130	3773405	0.000498709	0.000498709	0.000574729	0.000574729	0.00385916	0.001537867	0.005001801	0.005001801	0.002581263	0.001001239	0.004503123	0.004503123	0.002678752	0.002678752	0.000603378	0.000603378	0.002042878	0.002042878	0.001038943
3831403773405	383140	3773405	0.000513892	0.000513892	0.000592226	0.000592226	0.004050093	0.001613954	0.005249268	0.005249268	0.002708972	0.001050775	0.004686514	0.004686514	0.002811285	0.002811285	0.00063323	0.00063323	0.00214395	0.00214395	0.001115902
3831503773405	383150	3773405	0.000520141	0.000520141	0.000599427	0.000599427	0.00416511	0.001659788	0.005398339	0.005398339	0.002785903	0.001080616	0.004792884	0.004792884	0.002891121	0.002891121	0.000651213	0.000651213	0.002204835	0.002204835	0.001171809
3831603773405	383160	3773405	0.000523936	0.000523936	0.000603802	0.000603802	0.004284764	0.00170747	0.005553421	0.005553421	0.002865936	0.001111659	0.00489881	0.00489881	0.002974176	0.002974176	0.000669921	0.000669921	0.002268175	0.002268175	0.001230649
3831703773405	383170	3773405	0.000524631	0.000524631	0.000604602	0.000604602	0.004418466	0.00176075	0.00572671	0.00572671	0.002955365	0.001146348	0.005013629	0.005013629	0.003066983	0.003066983	0.000690825	0.000690825	0.002338951	0.002338951	0.00129389
3831803773405	383180	3773405	0.000520511	0.000520511	0.000599854	0.000599854	0.004571891	0.001821889	0.005925562	0.005925562	0.003057986	0.001186153	0.005143123	0.005143123	0.003173479	0.003173479	0.000714813	0.000714813	0.002420168	0.002420168	0.001358511
3831903773405	383190	3773405	0.000510976	0.000510976	0.000588865	0.000588865	0.004732998	0.00188609	0.006134371	0.006134371	0.003165745	0.001227951	0.005277687	0.005277687	0.003285308	0.003285308	0.000740002	0.000740002	0.002505451	0.002505451	0.001420027
3832003773405	383200	3773405	0.000493294	0.000493294	0.000568488	0.000568488	0.004932998	0.001965789	0.006393587	0.006393587	0.003299518	0.00127984	0.005452184	0.005452184	0.003424134	0.003424134	0.000771272	0.000771272	0.002611323	0.002611323	0.001483957
3832103773405	383210	3773405	0.000462512	0.000462512	0.000533014	0.000533014	0.00515708	0.002055086	0.006684017	0.006684017	0.003449399	0.001337977	0.005650605	0.005650605	0.003579676	0.003579676	0.000806307	0.000806307	0.002729943	0.002729943	0.001512601
3832203773405	383220	3773405	0.00042562	0.00042562	0.000490499	0.000490499	0.005346561	0.002130593	0.0069296	0.0069296	0.003576136	0.001387137	0.005813451	0.005813451	0.003711199	0.003711199	0.000835932	0.000835932	0.002830246	0.002830246	0.0015800
3835603773405	383560	3773405	0.00040692	0.00040692	0.00046848	0.00046848	0.003578814	0.00142615	0.00463845	0.00463845	0.00239375	0.000928504	0.003889182	0.003889182	0.002484157	0.002484157	0.000559546	0.000559546	0.001894475	0.001894475	0.005021125
3835703773405	383570	3773405	0.000402106	0.000402106	0.0004634	0.0004634	0.003450995	0.001375214	0.004472784	0.004472784	0.002308255	0.000895342	0.003781122	0.003781122	0.002395433	0.002395433	0.000539562	0.000539562	0.001826812	0.001826812	0.005283579
3835803773405	383580	3773405	0.00039757	0.00039757	0.000458172	0.000458172	0.003344351	0.001332717	0.004334565	0.004334565	0.002236925	0.000867674	0.00368498	0.00368498	0.002321409	0.002321409	0.000522888	0.000522888	0.00177036	0.00177036	0.005511435
3835903773405	383590	3773405	0.00039308	0.00039308	0.00045298	0.00045298	0.003258954	0.001298686	0.004223883	0.004223883	0.002179805	0.000845518	0.003600311	0.003600311	0.002262132	0.002262132	0.000509536	0.000509536	0.001725154	0.001725154	0.005578731
3836003773405	383600	3773405	0.000388543	0.000388543	0.00044777	0.00044777	0.003176739	0.001265924	0.004117326	0.004117326	0.002124815	0.000824188	0.003517687	0.003517687	0.002205065	0.002205065	0.000496682	0.000496682	0.001681633	0.001681633	0.005609704
3836103773405	383610	3773405	0.000383452	0.000383452	0.000441902	0.000441902	0.003071618	0.001224034	0.00398108	0.00398108	0.002054503	0.000796915	0.003415052	0.003415052	0.002132097	0.002132097	0.00048024	0.00048024	0.001625986	0.001625986	0.005592708
3836203773405	383620	3773405	0.000377851	0.000377851	0.00043544	0.00043544	0.002969266	0.001183246	0.003848422	0.003848422	0.001986043	0.00077036	0.003313485	0.003313485	0.002061052	0.002061052	0.000464243	0.000464243	0.001571805	0.001571805	0.005508416
3836303773405	383630	3773405	0.000372111	0.000372111	0.000428833	0.000428833	0.002876948	0.001146458	0.00372877	0.00372877	0.001924294	0.000746409	0.003218677	0.003218677	0.001996971	0.001996971	0.00044981	0.00044981	0.001522936	0.001522936	0.005368993
3836403773405	383640	3773405	0.000366418	0.000366418	0.00042272	0.00042272	0.002796879	0.00111455	0.003624994	0.003624994	0.001870739	0.000725635	0.00313383	0.00313383	0.001941393	0.001941393	0.000437291	0.000437291	0.001480551	0.001480551	0.005206879
3836503773405	383650	3773405	0.000360215	0.000360215	0.00041524	0.00041524	0.002720201	0.001083994	0.003525613	0.003525613	0.001819451	0.000705742	0.003051562	0.003051562	0.001888168	0.001888168	0.000425302	0.000425302	0.001439961	0.001439961	0.00502009
3836603773405	383660	3773405	0.000352161	0.000352161	0.00040584	0.00040584	0.00263418	0.001049715	0.003414123	0.003414123	0.001761915	0.000683424	0.002960311	0.002960311	0.001828459	0.001828459	0.000411853	0.000411853	0.001394425	0.001394425	0.004776014
3836703773405	383670	3773405	0.000342903	0.000342903	0.00039517	0.00039517	0.002548921	0.00101574	0.003303619	0.003303619	0.001704888	0.000661304	0.002869772	0.002869772	0.001769278	0.001769278	0.000398523	0.000398523	0.001349292	0.001349292	0.004512784
3836803773405	383680	3773405	0.000332766	0.000332766	0.000383491	0.000383491	0.00246643	0.000982867	0.003196704	0.003196704	0.001649712	0.000639902	0.00278199	0.00278199	0.001712019	0.001712019	0.000385625	0.000385625	0.001305625	0.001305625	0.004249726
3836903773405	383690	3773405	0.000320777	0.000320777	0.00036974	0.00036974	0.002380824	0.000948754	0.003085752	0.003085752	0.001592454	0.000617692	0.002691984	0.002691984	0.001652598	0.001652598	0.000372241	0.000372241	0.001260309	0.001260309	0.003976143
3837003773405	383700	3773405	0.000308881	0.000308881	0.00035596	0.00035596	0.002301932	0.000917315	0.002983501	0.002983501	0.001539685	0.000597224	0.002608471	0.002608471	0.001597836	0.001597836	0.000359906	0.000359906	0.001218547	0.001218547	0.003735173
3837103773405	383710	3773405	0.000299763	0.000299763	0.00034546	0.00034546	0.002237987	0.000891833	0.002900623	0.002900623	0.001496915	0.000580634	0.002539099	0.002539099	0.00155345	0.00155345	0.000349908	0.000349908	0.001184697	0.001184697	0.003550023
3837203773405	383720	3773405	0.000292356	0.000292356	0.00033691	0.00033691	0.002182347	0.000869661	0.002828509	0.002828509	0.001459699	0.000566198	0.002477554	0.002477554	0.001514829	0.001514829	0.000341209	0.000341209	0.001155243	0.001155243	0.003394553
3837303773405	383730	3773405	0.000285506	0.000285506	0.00032926	0.00032926	0.002129683	0.000848674	0.002760252	0.002760252	0.001424474	0.000552535	0.002419033	0.002419033	0.001478273	0.001478273	0.000332975	0.000332975	0.001127365	0.001127365	0.003251679
3837403773405	383740	3773405	0.00028208	0.00028208	0.00032507	0.00032507	0.002090998	0.000833258	0.002710112	0.002710112	0.001398599	0.000542498	0.002373674	0.002373674	0.001451421	0.001451421	0.000326927	0.000326927	0.001106887	0.001106887	0.003152116
3837503773405	383750	3773405	0.000278701	0.000278701	0.00032118	0.00032118	0.002052521	0.000817925	0.002660242	0.002660242	0.001372863	0.000532516	0.002329027	0.002329027	0.001424713	0.001424713	0.000320911	0.000320911	0.001086519	0.001086519	0.003055313
3837603773405	383760	3773405	0.000276804	0.000276804	0.00031899	0.00031899	0.002020064	0.000804991	0.002618176	0.002618176	0.001351153	0.000524095	0.002290161	0.002290161	0.001402184	0.001402184	0.000315836	0.000315836	0.001069337	0.001069337	0.002977837
3837703773405	383770	3773405	0.00027648	0.00027648	0.00031824	0.00031824	0.001993628	0.000794457	0.002583913	0.002583913	0.001333471	0.000517236	0.002257165	0.002257165	0.001383834	0.001383834	0.000311703	0.000311703	0.001055343	0.001055343	0.002919341
3837803773405	383780	3773405	0.000276248	0.000276248	0.00031835	0.00031835	0.001967538	0.00078406	0.002550098	0.002550098	0.001316021	0.000510467	0.002224969	0.002224969	0.001365724	0.001365724	0.000307624	0.000307624	0.001041533	0.001041533	0.002864469
3837903773405	383790	3773405	0.000279673	0.000279673	0.00032305	0.00032305	0.001955081	0.000779096	0.002533953	0.002533953	0.001307689	0.000507236	0.002205581	0.002205581	0.001357077	0.001357077	0.000305676	0.000305676	0.001034938	0.001034938	0.002854375
3838003773405	383800	3773405	0.000283562	0.000283562	0.00032678	0.00032678	0.001945255	0.00077518	0.002521216	0.002521216	0.001301116	0.000504686	0.002189305	0.002189305	0.001350256	0.001350256	0.00030414	0.00030414	0.001029736	0.001029736	0.002857653
3838103773405	383810	3773405	0.000286385	0.000286385	0.00033004	0.00033004	0.001932798	0.000770216	0.002505071	0.002505071	0.001292784	0.000501454	0.00217125	0.00217125	0.00134161	0.00134161	0.000302192	0.000302192	0.001023142	0.001023142	0.002856704
3838203773405	383820	3773405	0.000287357	0.000287357	0.00033116	0.00033116	0.001914113	0.00076277	0.002480854	0.002480854	0.001280286	0.000496606	0.002147949	0.002147949	0.00132864	0.00132864	0.000299271	0.000299271	0.001013251	0.001013251	0.002836602

			MSite Grubbing / Prep	MMass Grading / Excavation	MMass Grading / Excavation	MDrainage / Utilities Trenching	MFoundations / Concrete Pads	MBuilding / Structure Construction	MAsphalt Paving	MLandscaping or Other Finishing	MWaterside Construction (Piles)	RSSWRestriping South Valley	RSSWRestriping Silver Lake Boulevard	RSSWDemolition	RSSWPlacing Base	RSSWForm	Child Risk				
Unique Identifier	X (UTM)	Y (UTM)	2027	2027	2028	2028	2028	2028	2028	2028	2028	2029	2029	2029	2029	2029	3rd Trimester	0<2	2<16	Total	per million
3836803773395	383680	3773395	0.00361774	0.006017662	0.006017662	0.002894192	0.001371384	0.003720593	0.002419207	0.001661375	0.001785656	0.000974138	0.004878766	0.01470485	0.001337159	0.002908308	8.63119E-08	1.48277E-06	1.1707E-06	2.73974E-06	2.73973851
3836903773395	383690	3773395	0.003376748	0.005616803	0.005616803	0.002701399	0.001280031	0.003472751	0.002258055	0.001550704	0.001666707	0.000934942	0.004311423	0.013013711	0.001183379	0.002573837	8.07428E-08	1.39548E-06	1.0741E-06	2.55034E-06	2.55034484
3837003773395	383700	3773395	0.0031699	0.005272735	0.005272735	0.00253592	0.00120162	0.003260021	0.002119733	0.001455713	0.00156461	0.000898963	0.003850998	0.011637165	0.001058205	0.002301585	7.58036E-08	1.31691E-06	9.92555E-07	2.38525E-06	2.38525492
3837103773395	383710	3773395	0.003026549	0.00503429	0.00503429	0.002421239	0.00114728	0.003112595	0.002023874	0.001389882	0.001493855	0.000870659	0.003521936	0.010650798	0.000968511	0.002106503	7.22447E-08	1.26117E-06	9.3328E-07	2.2667E-06	2.26669657
3837203773395	383720	3773395	0.002913273	0.004845869	0.004845869	0.002330618	0.00110434	0.002996099	0.001948126	0.001337862	0.001437943	0.000846515	0.003263944	0.009876291	0.000898083	0.001953322	6.94201E-08	1.21759E-06	8.8599E-07	2.17301E-06	2.17300822
3837303773395	383730	3773395	0.002807815	0.004670452	0.004670452	0.002246252	0.001064364	0.002887642	0.001877605	0.001289433	0.001385891	0.00082373	0.003038078	0.009197477	0.000836356	0.001819067	6.68245E-08	1.17749E-06	8.4349E-07	2.08781E-06	2.08780807
3837403773395	383740	3773395	0.002738971	0.004555939	0.004555939	0.002191177	0.001038268	0.002816841	0.001831569	0.001257818	0.001351911	0.000806287	0.002877388	0.00871389	0.000792382	0.001723423	6.51227E-08	1.15286E-06	8.1335E-07	2.03132E-06	2.03132406
3837503773395	383750	3773395	0.002671803	0.004444214	0.004444214	0.002137443	0.001012806	0.002747764	0.001786653	0.001226972	0.001318758	0.000789286	0.002729501	0.008268325	0.000751865	0.0016353	6.34784E-08	1.12888E-06	7.8495E-07	1.97732E-06	1.97731514
3837603773395	383760	3773395	0.002614846	0.004349473	0.004349473	0.002091877	0.000991215	0.002689187	0.001748565	0.001200816	0.001290645	0.000773909	0.002602723	0.007886098	0.000717108	0.001559703	6.2082E-08	1.10916E-06	7.6036E-07	1.93159E-06	1.93159482
3837703773395	383770	3773395	0.002569615	0.004274237	0.004274237	0.002055692	0.00097469	0.002642671	0.001718319	0.001180044	0.00126832	0.000760184	0.002494733	0.007560264	0.000687479	0.00149526	6.09381E-08	1.09373E-06	7.3936E-07	1.89402E-06	1.8940245
3837803773395	383780	3773395	0.002526858	0.004203115	0.004203115	0.002021486	0.000957861	0.002598697	0.001689727	0.001160409	0.001247215	0.000746873	0.002394037	0.007256183	0.000659828	0.00143512	5.98432E-08	1.07898E-06	7.1947E-07	1.8583E-06	1.85829893
3837903773395	383790	3773395	0.00250165	0.004161184	0.004161184	0.00200132	0.000948305	0.002572773	0.00167287	0.001148833	0.001234773	0.000735776	0.002312933	0.007011144	0.000637546	0.001386656	5.90876E-08	1.07033E-06	7.0385E-07	1.83326E-06	1.83326409
3838003773395	383800	3773395	0.002482185	0.004128808	0.004128808	0.001985748	0.000940927	0.002552755	0.001659854	0.001139894	0.001225165	0.000725327	0.002238855	0.006787036	0.000617167	0.001342332	5.84139E-08	1.06294E-06	6.8956E-07	1.81091E-06	1.81091225
3838103773395	383810	3773395	0.002470539	0.004109435	0.004109435	0.001976431	0.000936512	0.002540777	0.001652066	0.001134545	0.001219417	0.000715735	0.002172936	0.006587606	0.000599032	0.001302889	5.7856E-08	1.05743E-06	6.7696E-07	1.79225E-06	1.79224566
3838203773395	383820	3773395	0.002469023	0.004106914	0.004106914	0.001975218	0.000935938	0.002539218	0.001651052	0.001133849	0.001218669	0.000707176	0.002116276	0.00641596	0.000583424	0.001268941	5.74454E-08	1.05427E-06	6.6635E-07	1.77806E-06	1.77806286
3838303773395	383830	3773395	0.00246998	0.004108506	0.004108506	0.001975984	0.0009363	0.002540203	0.001651693	0.001134289	0.001219141	0.000698882	0.00206301	0.006254917	0.00056878	0.00123709	5.70703E-08	1.0513E-06	6.5634E-07	1.76471E-06	1.76471103
3838403773395	383840	3773395	0.002391883	0.003978602	0.003978602	0.001913507	0.000906696	0.002459886	0.001599469	0.001098425	0.001180594	0.000683003	0.001963089	0.005952938	0.00054132	0.001177365	5.54549E-08	1.02535E-06	6.3327E-07	1.71407E-06	1.71406942
3838503773395	383850	3773395	0.002300465	0.003826538	0.003826538	0.001840372	0.000872042	0.002365868	0.001538336	0.001056442	0.001135471	0.000666032	0.001860458	0.005642733	0.000513112	0.001116013	5.36486E-08	9.95515E-07	6.0868E-07	1.65785E-06	1.65784736
3838603773395	383860	3773395	0.002208727	0.003673944	0.003673944	0.001766982	0.000837267	0.002271522	0.001476991	0.001014314	0.001090191	0.000649179	0.001762918	0.0053477	0.000486284	0.001057662	5.18602E-08	9.65592E-07	5.8476E-07	1.60221E-06	1.60221261
3838703773395	383870	3773395	0.002108613	0.003507417	0.003507417	0.00168689	0.000799316	0.002168562	0.001410044	0.000968338	0.001040776	0.000631559	0.001664991	0.005051479	0.000459347	0.000999076	4.99369E-08	9.32656E-07	5.6E-07	1.54259E-06	1.54259182
3838803773395	383880	3773395	0.002015519	0.003352566	0.003352566	0.001612415	0.000764027	0.002072821	0.001347791	0.000925587	0.000994827	0.000614676	0.001575401	0.004780392	0.000434696	0.000945461	4.81285E-08	9.01401E-07	5.3693E-07	1.48646E-06	1.48646291
3838903773395	383890	3773395	0.001927371	0.003205943	0.003205943	0.001541897	0.00073061	0.001982167	0.001288846	0.000885107	0.000951318	0.000598384	0.001492362	0.004528956	0.000411833	0.000895732	4.63981E-08	8.71204E-07	5.1515E-07	1.43275E-06	1.43274888
3839003773395	383900	3773395	0.001845126	0.003069139	0.003069139	0.001476101	0.000699436	0.001897584	0.001233848	0.000847337	0.000910724	0.000582712	0.001415753	0.004297079	0.000390747	0.000849871	4.47605E-08	8.42416E-07	4.9475E-07	1.38192E-06	1.38192242
3839103773395	383910	3773395	0.001768066	0.002940959	0.002940959	0.001414453	0.000670225	0.001818333	0.001182318	0.000811949	0.000872688	0.000567659	0.001344772	0.00408202	0.000371191	0.000807337	4.32049E-08	8.14861E-07	4.7555E-07	1.33362E-06	1.33361924
3829703773405	382970	3773405	0.000648706	0.001079042	0.001079042	0.000518965	0.000245906	0.000667149	0.000433794	0.000297905	0.00032019	0.002143545	0.00040448	0.001247583	0.000113447	0.000246746	4.88959E-08	1.16804E-06	5.2537E-07	1.7423E-06	1.74229797
3829803773405	382980	3773405	0.000667612	0.00111049	0.00111049	0.000534089	0.000253073	0.000686592	0.000446437	0.000306587	0.000329522	0.002234333	0.000420587	0.001297578	0.000117993	0.000256634	5.04102E-08	1.20086E-06	5.5328E-07	1.80455E-06	1.80454707
3829903773405	382990	3773405	0.000680934	0.001132649	0.001132649	0.000544747	0.000258123	0.000700293	0.000455345	0.000312705	0.000336098	0.002302837	0.00043345	0.001337702	0.000121642	0.000264569	5.15377E-08	1.22352E-06	5.7783E-07	1.85289E-06	1.85289048
3830003773405	383000	3773405	0.000683806	0.001137426	0.001137426	0.000547044	0.000259212	0.000703246	0.000457265	0.000314024	0.000337515	0.002332677	0.00044	0.001358449	0.000123528	0.000268673	5.19935E-08	1.22883E-06	5.9494E-07	1.87577E-06	1.87576639
3830103773405	383010	3773405	0.000686996	0.001142733	0.001142733	0.000549597	0.000260421	0.000706528	0.000459399	0.000315489	0.00033909	0.002356613	0.000447086	0.001381025	0.000125581	0.000273137	5.24735E-08	1.23394E-06	6.134E-07	1.89981E-06	1.89981091
3830203773405	383020	3773405	0.000688193	0.001144724	0.001144724	0.000550554	0.000260875	0.000707759	0.000460199	0.000316039	0.000339681	0.002366943	0.000453517	0.001401589	0.000127451	0.000277205	5.28523E-08	1.23573E-06	6.3143E-07	1.92001E-06	1.92001376
3830303773405	383030	3773405	0.000689629	0.001147112	0.001147112	0.000551703	0.000261419	0.000709235	0.00046116	0.000316698	0.000340389	0.002368537	0.000460574	0.001424256	0.000129512	0.000281688	5.32572E-08	1.23756E-06	6.5047E-07	1.94128E-06	1.94128362
3830403773405	383040	3773405	0.000692979	0.001152685	0.001152685	0.000554383	0.000262689	0.000712681	0.0004634	0.000318237	0.000342043	0.002365733	0.000469268	0.001452224	0.000132055	0.000287219	5.37695E-08	1.24165E-06	6.7174E-07	1.96716E-06	1.96715815
3830503773405	383050	3773405	0.000700159	0.001164627	0.001164627	0.000560127	0.000265411	0.000720065	0.000468201	0.000321534	0.000345587	0.002365054	0.00048088	0.001489057	0.000135405	0.000294504	5.44809E-08	1.25039E-06	6.971E-07	2.00196E-06	2.00196391
3830603773405	383060	3773405	0.000708136	0.001177896	0.001177896	0.000566509	0.000268435	0.000728269	0.000473535	0.000325197	0.000349524	0.002356584	0.000493474	0.001528907	0.000139028	0.000302385	5.52033E-08	1.25897E-06	7.2388E-07	2.03805E-06	2.0380537
3830703773405	383070	3773405	0.000720501	0.001198464	0.001198464	0.000576401	0.000273122	0.000740985	0.000481804	0.000330876	0.000355627	0.002353189	0.000509254	0.00157881	0.000143566	0.000312255	5.61125E-08	1.27187E-06	7.559E-07	2.08389E-06	2.083886
3830803773405	383080	3773405	0.000735179	0.001222879	0.001222879	0.000588143	0.000278686	0.00075608	0.000491619	0.000337616	0.000362872	0.002348644	0.000527089	0.001634928	0.000148669	0.000323354	5.70895E-08	1.28599E-06	7.9163E-07	2.13471E-06	2.13470943
3830903773405	383090	3773405	0.000753367	0.001253132	0.001253132	0.000602693	0.00028558	0.000774785	0.000503781	0.000345969	0.000371849	0.002347464	0.000547722	0.001699912	0.000154579	0.000336207	5.81829E-08	1.30255E-06	8.3291E-07	2.19364E-06	2.19364178
3831003773405	383100	3773405	0.000793492	0.001319876	0.001319876	0.000634794	0.000300791	0.000816051	0.000530614	0.000364395	0.000391654	0.002404339	0.000583153	0.001810413	0.000164627	0.000358061	6.03172E-08	1.34443E-06	9.0222E-07	2.30697E-06	2.30696901
3831103773405	383110	3773405	0.00083976	0.001396836	0.001396836	0.000671808	0.000318329	0.000863634	0.000561553	0.000385643	0.000414491	0.00246207	0.000623884	0.001937364	0.000176171	0.00038317	6.26439E-08	1.39066E-06	9.8251E-07	2.43581E-06	2.43581418
3831203773405	383120	3773405	0.000895361	0.001489322	0.001489322	0.000716289	0.000339406	0.000920816	0.000598734	0.000411177	0.000441935	0.002530072	0.000672952	0.002090365	0.000190084	0.00041343	6.53179E-08	1.44446E-06	1.0804E-06	2.59019E-06	2.59018849
3831303773405	383130	3773405	0.000960614	0.001597863	0.001597863	0.000768491	0.000364142	0.000987925	0.000642369	0.000441143	0.000474143	0.00261109	0.000731904	0.002274349	0.000206814	0.000449818	6.83179E-08	1.50374E-06	1.2028E-06	2.77485E-06	2.77485358
3831403773405	383140	3773405	0.001031771	0.001716223	0.001716223	0.000825417	0.000391116	0.001061105	0.000689952	0.00047382	0.000509265	0.002704091	0.000799402	0.002485479	0.000226013	0.000491575	7.1399E-08	1.56056E-06	1.355E-06	2.987E-06	2.98699534
3831503773405	383150	3773405	0.001083463	0.001802207	0.001802207	0.000866771	0.000410711	0.001114266	0.000724519	0.000497559	0.000534779	0.002742195	0.000854454	0.002658587	0.000241754	0.000525812	7.33257E-08	1.58927E-06	1.4972E-06	3.15979E-06	3.1597855
3831603773405	383160	3773405	0.001137868	0.001892702	0.001892702	0.000910294	0.000431334	0.001170218	0.0007609	0.000522543	0.000561633	0.002783221	0.000914687	0.002848237	0.000258999	0.000563221	7.52087E-08	1.61477E-06	1.6712E-06	3.36122E-06	3.36122224
3831703773405	383170	3773405	0.001196341	0.001989964	0.001989964	0.000957072	0.000453499	0.001230353	0.000800001	0.000549395	0.000590494	0.002832658	0.000982095	0.003060738	0.000278323	0.000605349	7.71031E-08	1.63757E-06	1.8957E-06	3.61033E-06	3.61033013
3831803773405	383180	3773405	0.00125609	0.00208935	0.00208935	0.001004872	0.000476149	0.001291801	0.000839956	0.000576834	0.000619985	0.002893016	0.001057632	0.003299561	0.0003004	0.000652583	7.89769E-08	1.65654E-06	2.1977E-06	3.93327E-06	3.93326655
3831903773405	383190	3773405	0.001312967	0.002183958	0.002183958	0.001050374	0.000497709	0.001350295	0.00087799	0.000602954	0.000648059	0.002956001	0.0011382	0.003555293	0.000323294	0.000703162	8.07432E-08	1.67075E-06	2.6102E-06	4.36164E-06	4.36164396
3832003773405	383200	3773405	0.001372078	0.002282282	0.002282282	0.001097663	0.000520117	0.001411087	0.000917518	0.0006301	0.000677235	0.003041122	0.001228594	0.003843197	0.000349474	0.000760103	8.25746E-08	1.68284E-06	3.2403E-06	5.00568E-06	5.00567756
3832103773405	383210	3773405	0.001398563	0.002326336	0.002326336	0.00111885	0.000530156	0.001438324	0.000935228	0.000642262	0.000690307	0.003129991	0.001321906	0.004136584	0.000376153	0.000818129	8.40287E-08	1.68248E-06	4.2245E-06	5.99101E-06	5.99100648
3832203773405	383220	3773405	0.001460944	0.0024301	0.0024301	0.001168755	0.000553803	0.001502479	0.000976943	0.000670909	0.000721098	0.003188283	0.001420398	0.004456295	0.000405225	0.000881361	8.563E-08	1.69572E-06	5.6638E-06	7.44518E-06	7.44517956
3835603773405	383560	3773405	0.00464257	0.007722341	0.007722341	0.003714056	0.001759869	0.004774561	0.003104518	0.002132008	0.002291496	0.001436665	0.041393976	0.168240688	0.015298668	0.033274452	2.11859E-07	3.00661E-06	5.9835E-06	9.202E-06	9.20199927
3835703773405	383570	3773405	0.004885237	0.008125986	0.008125986	0.003908189	0.001851857	0.005024126	0.003266791	0.002243447	0.002411272	0.001386608	0.041613529	0.116107057	0.010557989	0.022963522	1.93103E-07	2.81215E-06	4.6622E-06	7.66743E-06	7.66743232
3835803773405	383580	3773405	0.005095915	0.008476423	0.008476423	0.004076732	0.001931719	0.005240793	0.003407673	0.002340197	0.002515259	0.001341479	0.030221107	0.085425005	0.007767971	0.01689526	1.78001E-07	2.64834E-06	3.7998E-06	6.62612E-06	6.62611908
3835903773405	383590	3773405	0.005158137	0.008579921	0.008579921	0.004126509	0.001955306	0.005304785	0.003449281	0.002368771	0.002545971	0.001300867	0.023054746	0.066337345	0.006032269	0.013120125	1.66092E-07	2.51695E-06	3.2304E-06	5.91344E-06	5.91344337
3836003773405	383600	3773405	0.005186775	0.008627557	0.008627557	0.00414942	0.001966161	0.005334237	0.003468432	0.002381923	0.002560106	0.001261848	0.018416404	0.053617204	0.004875585	0.01060435	1.55775E-07	2.39998E-06	2.8084E-06	5.36416E-06	5.36416434
3836103773405	383610	3773405	0.00517106	0.008601417	0.008601417	0.004136848	0.001960204	0.005318075	0.00345792	0.002374706	0.002552349	0.001217901	0.014762094	0.043406854	0.003947125	0.008584958	1.44742E-07	2.27E-06	2.4389E-06	4.85366E-06	4.85366099
3836203773405	383620	3773405	0.005093123	0.008471778	0.008471778	0.004074498	0.00193066	0.005237922	0.003405806	0.002338915	0.002513881	0.001175134	0.01211989	0.035891101	0.003263693	0.007098501	1.34884E-07	2.14966E-06	2.1479E-06	4.43244E-06	4.43243725
3836303773405	383630	3773405	0.004964211	0.00825735	0.00825735	0.003971369	0.001881794	0.005105346	0.003319602	0.002279715	0.002450252	0.001135171	0.010199081	0.030359782	0.002760713	0.006004523	1.26359E-07	2.04173E-06	1.9211E-06	4.08919E-06	4.08919424
3836403773405	383640	3773405	0.004814319	0.008008024	0.008008024	0.003851456	0.001824974	0.004951192	0.003219368	0.00221088	0.002376268	0.001098838	0.00879223	0.026273101	0.002389098	0.005196264	1.19178E-07	1.94814E-06	1.7442E-06	3.81152E-06	3.8115215
3836503773405	383650	3773405	0.004641613	0.007720748	0.007720748	0.00371329	0.001759506	0.004773576	0.003103878	0.002131568	0.002291023	0.001063892	0.0076777	0.023009094	0.002092291	0.004550712	1.12617E-07	1.86017E-06	1.5953E-06	3.56807E-06	3.56807316
3836603773405	383660	3773405	0.004415938	0.007345366	0.007345366	0.00353275	0.001673959	0.004541485	0.002952968	0.002027931	0.002179634	0.001026615	0.006691972	0.020105378	0.001828247	0.003976419	1.05784E-07	1.76516E-06	1.455E-06	3.32599E-06	3.32598621
3836703773405	383670	3773405	0.004172554	0.006940526	0.006940526	0.003338043	0.001581699	0.004291181	0.002790215	0.001916162	0.002059503	0.000989928	0.00587414	0.017685614	0.00160821	0.003497841	9.93301E-08	1.67247E-06	1.3318E-06	3.10356E-06	3.10356401
3836803773405	383680	3773405	0.003929329	0.006535952	0.006535952	0.003143463	0.001489499	0.004041041	0.002627569	0.001804466	0.001939452	0.00095451	0.005196723	0.015672389	0.001425141	0.003099667	9.33289E-08	1.58392E-06	1.2241E-06	2.90135E-06	2.90134715
3836903773405	383690	3773405	0.003676372	0.006115189	0.006115189	0.002941098	0.00139361	0.003780893	0.002458415	0.0016883	0.001814596	0.000918443	0.004600528	0.013894697	0.00126349	0.002748077	8.73754E-08	1.49339E-06	1.1243E-06	2.70511E-06	2.70510872
3837003773405	383700	3773405	0.003453569	0.005744584	0.005744584	0.002762855	0.001309151	0.003551755	0.002309425	0.001585982	0.001704624	0.000884914	0.004112503	0.012435436	0.001130794	0.002459466	8.20522E-08	1.41102E-06	1.0394E-06	2.53244E-06	2.53243896
3837103773405	383710	3773405	0.003282378	0.005459829	0.005459829	0.002625903	0.001244258	0.003375697	0.002194949	0.001507367	0.001620127	0.000856728	0.003741697	0.011323853	0.001029714	0.002239619	7.78366E-08	1.34606E-06	9.7316E-07	2.39706E-06	2.39706281
3837203773405	383720	3773405	0.003138629	0.00522072	0.00522072	0.002510903	0.001189767	0.003227861	0.002098823	0.001441353	0.001549175	0.000831699	0.003440623	0.010419561	0.000947484	0.002060769	7.42802E-08	1.29144E-06	9.1814E-07	2.28386E-06	2.28386283
3837303773405	383730	3773405	0.003006527	0.005000984	0.005000984	0.002405221	0.00113969	0.003092003	0.002010485	0.001380687	0.001483972	0.000808146	0.003179505	0.009634269	0.000876075	0.001905455	7.10364E-08	1.24142E-06	8.6915E-07	2.1816E-06	2.18160107
3837403773405	383740	3773405	0.00291447	0.004847859	0.004847859	0.002331576	0.001104794	0.002997329	0.001948926	0.001338412	0.001438534	0.00078964	0.002988624	0.009059466	0.000823806	0.001791771	6.8751E-08	1.20759E-06	8.3318E-07	2.10951E-06	2.10951411
3837503773405	383750	3773405	0.002824966	0.00469898	0.00469898	0.002259972	0.001070866	0.00290528	0.001889074	0.001297309	0.001394356	0.000771636	0.002814774	0.00853539	0.000776151	0.00168812	6.65665E-08	1.17501E-06	7.996E-07	2.04117E-06	2.04117208
3837603773405	383760	3773405	0.00275333	0.004579824	0.004579824	0.002202664	0.001043711	0.002831609	0.001841171	0.001264412	0.001358998	0.000756023	0.002672603	0.008106367	0.000737138	0.001603268	6.48146E-08	1.14972E-06	7.7191E-07	1.98644E-06	1.98644167
3837703773405	383770	3773405	0.002699245	0.004489859	0.004489859	0.002159396	0.001023208	0.002775985	0.001805003	0.001239574	0.001332303	0.000742712	0.002557258	0.007757775	0.00070544	0.001534324	6.3468E-08	1.13139E-06	7.4945E-07	1.94431E-06	1.944309
3837803773405	383780	3773405	0.00264851	0.004405468	0.004405468	0.002118808	0.001003976	0.002723808	0.001771077	0.001216275	0.001307261	0.000729843	0.00245037	0.007434592	0.000676051	0.001470405	6.21935E-08	1.11405E-06	7.2834E-07	1.90459E-06	1.90459004
3837903773405	383790	3773405	0.002639177	0.004389943	0.004389943	0.002111341	0.001000438	0.002714209	0.001764835	0.001211989	0.001302654	0.000721638	0.002383438	0.007231597	0.000657592	0.001430257	6.17256E-08	1.11132E-06	7.1639E-07	1.88944E-06	1.88943717
3838003773405	383800	3773405	0.002642208	0.004394985	0.004394985	0.002113766	0.001001587	0.002717327	0.001766862	0.001213381	0.00130415	0.000714466	0.002325259	0.007055016	0.000641535	0.001395333	6.14103E-08	1.11121E-06	7.0645E-07	1.87908E-06	1.87907507
3838103773405	383810	3773405	0.00264133	0.004393526	0.004393526	0.002113064	0.001001255	0.002716424	0.001766276	0.001212978	0.001303717	0.000706645	0.002264282	0.006870026	0.000624714	0.001358746	6.09668E-08	1.10834E-06	6.9552E-07	1.86483E-06	1.86482641
3838203773405	383820	3773405	0.002622744	0.004362609	0.004362609	0.002098195	0.000994209	0.002697309	0.001753846	0.001204443	0.001294543	0.000697082	0.002193122	0.006654509	0.000605116	0.001316121	6.02149E-08	1.09934E-06	6.8159E-07	1.84114E-06	1.84114076

			EGIODemolition	EGIOSite Grubbing / Prep	EGIOMass Grading / Excavation	EGIOMass Grading / Excavation	EGIODrainage / Utilities Trenching	EGIODrainage / Utilities Trenching	EGIOFoundations / Concrete Pads	EGIOFoundations / Concrete Pads	EGIOBuilding / Structure Construction	EGIOBuilding / Structure Construction	EGIOAsphalt Paving	EGIOArchitectural Coating	EGIOLandscaping or Other Finishing	EGIOWaterside Construction (Piles)	HIWaterside Construction (Landscaping)	HIWaterside Construction (Landscaping)	KMDemolition	KMSite Grubbing / Prep	KMMass Grading / Excavation
Unique Identifier	X (UTM)	Y (UTM)	2025	2025	2025	2026	2026	2027	2026	2027	2026	2027	2027	2027	2027	2027	2025	2026	2025	2025	2025
3838303773405	383830	3773405	0.000540523	0.00049977	0.000831308	0.000831308	0.000399817	0.000399817	0.000189449	0.000189449	0.00051398	0.00051398	0.000334201	6.77874E-05	0.00022951	0.000246679	0.00210311	0.00210311	0.001422097	0.001314882	0.002187143
3838403773405	383840	3773405	0.000532585	0.00049243	0.0008191	0.0008191	0.000393946	0.000393946	0.000186667	0.000186667	0.000506433	0.000506433	0.000329293	6.67919E-05	0.00022614	0.00024305	0.002029567	0.002029567	0.00138983	0.001285047	0.002137516
3838503773405	383850	3773405	0.000523009	0.00048358	0.000804372	0.000804372	0.000386862	0.000386862	0.000183311	0.000183311	0.000497326	0.000497326	0.000323372	6.55909E-05	0.000222073	0.000238686	0.001952723	0.001952723	0.001352645	0.001250665	0.002080327
3838603773405	383860	3773405	0.000512569	0.00047393	0.000788316	0.000788316	0.00037914	0.00037914	0.000179652	0.000179652	0.000487399	0.000487399	0.000316917	6.42817E-05	0.000217641	0.000233922	0.001876379	0.001876379	0.001313216	0.001214209	0.002019687
3838703773405	383870	3773405	0.000498679	0.00046108	0.000766953	0.000766953	0.000368866	0.000368866	0.000174783	0.000174783	0.000474191	0.000474191	0.000308329	6.25397E-05	0.000211743	0.000227582	0.001792031	0.001792031	0.001263952	0.00116866	0.001943921
3838803773405	383880	3773405	0.00048522	0.00044864	0.000746253	0.000746253	0.00035891	0.00035891	0.000170066	0.000170066	0.000461393	0.000461393	0.000300007	6.08517E-05	0.000206028	0.00022144	0.001714486	0.001714486	0.001216845	0.001125104	0.001871471
3838903773405	383890	3773405	0.000472019	0.00043643	0.000725952	0.000725952	0.000349146	0.000349146	0.000165439	0.000165439	0.000448841	0.000448841	0.000291845	5.91963E-05	0.000200423	0.000215416	0.001642445	0.001642445	0.001171205	0.001082905	0.001801278
3839003773405	383900	3773405	0.000459337	0.00042471	0.000706446	0.000706446	0.000339765	0.000339765	0.000160994	0.000160994	0.000436781	0.000436781	0.000284004	5.76057E-05	0.000195038	0.000209628	0.001576006	0.001576006	0.001127635	0.00104262	0.001734269
3839103773405	383910	3773405	0.000447258	0.00041354	0.000687869	0.000687869	0.00033083	0.00033083	0.000156761	0.000156761	0.000425295	0.000425295	0.000276536	5.60909E-05	0.000189909	0.000204116	0.001514471	0.001514471	0.001086136	0.00100425	0.001670445
3829703773415	382970	3773415	0.001366362	0.00126335	0.002101425	0.002101425	0.001010679	0.001010679	0.0004789	0.0004789	0.001299267	0.001299267	0.00084481	0.000171357	0.0005801 68	0.000623568	0.001444431	0.001444431	0.000688401	0.000636501	0.00105874
3829803773415	382980	3773415	0.001401908	0.00129622	0.002156093	0.002156093	0.001036972	0.001036972	0.000491359	0.000491359	0.001333067	0.001333067	0.000866788	0.000175814	0.000595261	0.00063979	0.001498362	0.001498362	0.000708331	0.000654928	0.001089392
3829903773415	382990	3773415	0.001423995	0.00131664	0.002190062	0.002190062	0.001053309	0.001053309	0.0004991	0.0004991	0.001354069	0.001354069	0.000880444	0.000178584	0.000604639	0.00064987	0.001543788	0.001543788	0.000723516	0.000668968	0.001112745
3830003773415	383000	3773415	0.001423391	0.00131608	0.002189133	0.002189133	0.001052863	0.001052863	0.000498889	0.000498889	0.001353495	0.001353495	0.000880071	0.000178509	0.000604383	0.000649594	0.001573405	0.001573405	0.000729382	0.000674392	0.001121768
3830103773415	383010	3773415	0.001422442	0.0013152	0.002187674	0.002187674	0.001052161	0.001052161	0.000498556	0.000498556	0.001352593	0.001352593	0.000879484	0.00017839	0.00060398	0.000649161	0.001606424	0.001606424	0.000735163	0.000679737	0.001130659
3830203773415	383020	3773415	0.001418905	0.00131193	0.002182233	0.002182233	0.001049544	0.001049544	0.000497316	0.000497316	0.001349229	0.001349229	0.000877297	0.000177946	0.000602478	0.000647547	0.001640543	0.001640543	0.000739477	0.000683726	0.001137293
3830303773415	383030	3773415	0.001415626	0.0013089	0.002177191	0.002177191	0.001047119	0.001047119	0.000496167	0.000496167	0.001346111	0.001346111	0.00087527	0.000177535	0.000601086	0.000646051	0.001677665	0.001677665	0.000743618	0.000687555	0.001143662
3830403773415	383040	3773415	0.001414419	0.00130778	0.002175333	0.002175333	0.001046226	0.001046226	0.000495744	0.000495744	0.001344963	0.001344963	0.000874523	0.000177383	0.000600573	0.0006455	0.001718488	0.001718488	0.00074914	0.00069266	0.001152154
3830503773415	383050	3773415	0.001417093	0.00131025	0.002179447	0.002179447	0.001048204	0.001048204	0.000496681	0.000496681	0.001347506	0.001347506	0.000876176	0.000177719	0.000601708	0.00064672	0.001764015	0.001764015	0.000758458	0.000701276	0.001166485
3830603773415	383060	3773415	0.001418732	0.00131177	0.002181968	0.002181968	0.001049417	0.001049417	0.000497256	0.000497256	0.001349065	0.001349065	0.00087719	0.000177924	0.000602404	0.000647468	0.001810441	0.001810441	0.000768293	0.00071037	0.001181612
3830703773415	383070	3773415	0.001424168	0.0013168	0.002190327	0.002190327	0.001053437	0.001053437	0.000499161	0.000499161	0.001354233	0.001354233	0.000880551	0.000178606	0.000604712	0.000649949	0.001861671	0.001861671	0.000783995	0.000724888	0.001205762
3830803773415	383080	3773415	0.001429776	0.00132198	0.002198952	0.002198952	0.001057585	0.001057585	0.000501126	0.000501126	0.001359566	0.001359566	0.000884018	0.000179309	0.000607094	0.000652508	0.001914901	0.001914901	0.00080289	0.000742358	0.001234821
3830903773415	383090	3773415	0.001435729	0.00132749	0.002208108	0.002208108	0.001061989	0.001061989	0.000503213	0.000503213	0.001365227	0.001365227	0.000887699	0.000180056	0.000609621	0.000655225	0.001970433	0.001970433	0.000825408	0.000763179	0.001269453
3831003773415	383100	3773415	0.001464373	0.00135397	0.002252161	0.002252161	0.001083176	0.001083176	0.000513252	0.000513252	0.001392464	0.001392464	0.000905409	0.000183648	0.000621784	0.000668297	0.002046177	0.002046177	0.000872602	0.000806814	0.001342035
3831103773415	383110	3773415	0.001498193	0.00138524	0.002304176	0.002304176	0.001108193	0.001108193	0.000525106	0.000525106	0.001424624	0.001424624	0.00092632	0.000187889	0.000636144	0.000683732	0.002128124	0.002128124	0.000923246	0.00085364	0.001419925
3831203773415	383120	3773415	0.001539002	0.00142297	0.002366939	0.002366939	0.001138378	0.001138378	0.000539409	0.000539409	0.001463428	0.001463428	0.000951552	0.000193007	0.000653472	0.000702356	0.002220477	0.002220477	0.000976737	0.000903099	0.001502193
3831303773415	383130	3773415	0.001584729	0.00146525	0.002437265	0.002437265	0.001172202	0.001172202	0.000555436	0.000555436	0.00150691	0.00150691	0.000979824	0.000198742	0.000672888	0.000723224	0.002327539	0.002327539	0.001029797	0.000952158	0.001583798
3831403773415	383140	3773415	0.001629765	0.00150689	0.00250653	0.00250653	0.001205514	0.001205514	0.000571221	0.000571221	0.001549734	0.001549734	0.00100767	0.00020439	0.00069201	0.00074377	0.002453311	0.002453311	0.001077336	0.000996113	0.00165691
3831503773415	383150	3773415	0.001646761	0.00152261	0.00253267	0.00253267	0.001218086	0.001218086	0.000577178	0.000577178	0.001565896	0.001565896	0.001018178	0.000206522	0.000699227	0.000751534	0.002558772	0.002558772	0.001110121	0.001026426	0.001707333
3831603773415	383160	3773415	0.001657373	0.00153242	0.002548991	0.002548991	0.001225936	0.001225936	0.000580898	0.000580898	0.001575987	0.001575987	0.00102474	0.000207852	0.000703733	0.000756377	0.002670936	0.002670936	0.001137988	0.001052193	0.001750192
3831703773415	383170	3773415	0.001658495	0.00153346	0.002550716	0.002550716	0.001226766	0.001226766	0.000581291	0.000581291	0.001577054	0.001577054	0.001025433	0.000207993	0.000704209	0.000756889	0.0027822	0.0027822	0.001164475	0.001076683	0.001790928
3831803773415	383180	3773415	0.001650471	0.00152604	0.002538375	0.002538375	0.001220831	0.001220831	0.000578478	0.000578478	0.001569424	0.001569424	0.001020472	0.000206987	0.000700803	0.000753227	0.00288626	0.00288626	0.001189668	0.001099976	0.001829674
3831903773415	383190	3773415	0.001637616	0.00151415	0.002518605	0.002518605	0.001211322	0.001211322	0.000573973	0.000573973	0.0015572	0.0015572	0.001012524	0.000205375	0.000695344	0.00074736	0.002992821	0.002992821	0.001214516	0.00112295	0.001867889
3832003773415	383200	3773415	0.001620792	0.0014986	0.00249273	0.00249273	0.001198877	0.001198877	0.000568076	0.000568076	0.001541202	0.001541202	0.001002122	0.000203265	0.000688201	0.000739682	0.003126998	0.003126998	0.001235826	0.001142654	0.001900663
3832103773415	383210	3773415	0.00159767	0.00147722	0.002457169	0.002457169	0.001181774	0.001181774	0.000559972	0.000559972	0.001519216	0.001519216	0.000987826	0.000200365	0.000678383	0.00072913	0.003265478	0.003265478	0.001258603	0.001163714	0.001935694
3832203773415	383220	3773415	0.001569716	0.00145137	0.002414177	0.002414177	0.001161097	0.001161097	0.000550174	0.000550174	0.001492635	0.001492635	0.000970542	0.000196859	0.000666513	0.000716373	0.003400956	0.003400956	0.001289145	0.001191953	0.001982666
3832303773415	383230	3773415	0.001533653	0.00141803	0.002358712	0.002358712	0.001134422	0.001134422	0.000537534	0.000537534	0.001458342	0.001458342	0.000948244	0.000192337	0.00065120 1	0.00069915	0.00352893	0.00352893	0.001310024	0.001211258	0.002014777
3835703773415	383570	3773415	0.000952235	0.00088044	0.001464509	0.001464509	0.000704355	0.000704355	0.000333752	0.000333752	0.000905475	0.000905475	0.000588759	0.00011942	0.000404326	0.000434572	0.012462167	0.012462167	0.002705375	0.00250141	0.004160786
3835903773415	383590	3773415	0.00089512	0.00082763	0.001376667	0.001376667	0.000662108	0.000662108	0.000313733	0.000313733	0.000851164	0.000851164	0.000553445	0.000112258	0.000380075	0.000408507	0.009849665	0.009849665	0.002734192	0.002528054	0.004205105
3836003773415	383600	3773415	0.000872947	0.00080713	0.001342566	0.001342566	0.000645706	0.000645706	0.000305962	0.000305962	0.00083008	0.00083008	0.000539735	0.000109477	0.00037066	0.000398387	0.008865799	0.008865799	0.002709344	0.00250508	0.00416689
3836103773415	383610	3773415	0.000847581	0.00078368	0.001303555	0.001303555	0.000626944	0.000626944	0.00029707 1	0.00029707 1	0.00080596	0.00080596	0.000524052	0.000106296	0.000359889	0.000386811	0.007940166	0.007940166	0.002665343	0.002464396	0.004099218
3836203773415	383620	3773415	0.000823079	0.00076102	0.00126587	0.00126587	0.00060882	0.00060882	0.000288483	0.000288483	0.000782661	0.000782661	0.00050890 2	0.000103223	0.000349485	0.000375629	0.007157016	0.007157016	0.002606761	0.002410231	0.004009121
3836303773415	383630	3773415	0.000800561	0.0007402	0.001231238	0.001231238	0.000592163	0.000592163	0.000280591	0.000280591	0.000761249	0.000761249	0.00049498	0.000100399	0.000339924	0.000365353	0.006495135	0.006495135	0.002536446	0.002345217	0.003900978
3836403773415	383640	3773415	0.000778905	0.00072018	0.001197933	0.001197933	0.000576145	0.000576145	0.000273001	0.000273001	0.000740657	0.000740657	0.00048159	9.76831E-05	0.000330729	0.00035547	0.005926208	0.005926208	0.002456899	0.002271667	0.003778637
3836503773415	383650	3773415	0.000757595	0.00070048	0.00116515 8	0.00116515 8	0.000560382	0.000560382	0.000265532	0.000265532	0.00072039 3	0.00072039 3	0.000468414	9.50105E-05	0.00032168	0.000345744	0.005433825	0.005433825	0.002372089	0.002193251	0.003648202
3836603773415	383660	3773415	0.000734041	0.0006787	0.001128934	0.001128934	0.00054296	0.00054296	0.000257276	0.000257276	0.000697996	0.000697996	0.000453851	9.20567E-05	0.000311679	0.000334995	0.004976662	0.004976662	0.002276753	0.002105103	0.003501578
3836703773415	383670	3773415	0.000709452	0.00065597	0.001091117	0.001091117	0.000524772	0.000524772	0.000248658	0.000248658	0.000674614	0.000674614	0.000438648	8.8973E-05	0.000301239	0.000323773	0.00457333	0.00457333	0.002178053	0.002013844	0.00334978
3836803773415	383680	3773415	0.000684864	0.00063323	0.0010533	0.0010533	0.000506584	0.000506584	0.0024004	0.0024004	0.000651233	0.000651233	0.000423445	8.58893E-05	0.000290798	0.000312552	0.004219527	0.004219527	0.002079093	0.001922345	0.003197583
3836903773415	383690	3773415	0.000659239	0.00060954	0.001013891	0.001013891	0.00048763	0.00048763	0.000231059	0.000231059	0.000626867	0.000626867	0.000407602	8.26757E-05	0.000279918	0.000300858	0.003897942	0.003897942	0.001978322	0.001829172	0.003042601
3837003773415	383700	3773415	0.000634737	0.00058688	0.000976206	0.000976206	0.000469506	0.000469506	0.000222471	0.000222471	0.000603568	0.000603568	0.000392452	7.96028E-05	0.000269514	0.000289675	0.0036173 8	0.0036173 8	0.001883246	0.001741263	0.002896375
3837103773415	383710	3773415	0.000612823	0.00056662	0.000942503	0.000942503	0.000453296	0.000453296	0.00021479	0.00021479	0.00058273	0.00058273	0.000378903	7.68545E-05	0.000260209	0.000279674	0.003376642	0.003376642	0.001798004	0.001662448	0.002765277
3837203773415	383720	3773415	0.000592807	0.00054811	0.000911719	0.000911719	0.000438491	0.000438491	0.000207774	0.000207774	0.000563696	0.000563696	0.000366527	7.43443E-05	0.00025171	0.00027054	0.00316502	0.00316502	0.001720528	0.001590813	0.00264612
3837303773415	383730	3773415	0.000574343	0.00053104	0.000883323	0.000883323	0.000424834	0.000424834	0.000201303	0.000201303	0.00054614	0.00054614	0.000355112	7.20288E-05	0.00024387	0.000262114	0.002975611	0.002975611	0.001649005	0.001524682	0.00253612
3837403773415	383740	3773415	0.000562265	0.00051987	0.000864746	0.000864746	0.000415899	0.000415899	0.00019707	0.00019707	0.000534654	0.000534654	0.000347643	7.0514E-05	0.000238742	0.000256601	0.002830428	0.002830428	0.001599137	0.001478574	0.002459424
3837503773415	383750	3773415	0.000550617	0.0005091	0.000846833	0.000846833	0.000407284	0.000407284	0.000192987	0.000192987	0.000523579	0.000523579	0.000340442	6.90533E-05	0.000233796	0.00025 1286	0.00269555	0.00269555	0.001551167	0.001434221	0.002385648
3837603773415	383760	3773415	0.000542852	0.00050193	0.000834891	0.000834891	0.00040154	0.00040154	0.000190266	0.000190266	0.000516195	0.000516195	0.000335641	6.80795E-05	0.000230499	0.000247742	0.002586888	0.002586888	0.00151657	0.001402232	0.002332439
3837703773415	383770	3773415	0.000539142	0.0004985	0.000829185	0.000829185	0.000398796	0.000398796	0.000188966	0.000188966	0.000512668	0.000512668	0.000333347	6.76143E-05	0.00022824	0.00024649	0.002502239	0.002502239	0.001495346	0.001382608	0.002299797
3837803773415	383780	3773415	0.000535691	0.0004953	0.000823877	0.000823877	0.000396243	0.000396243	0.000187756	0.000187756	0.000509386	0.000509386	0.000331213	6.71815E-05	0.000227459	0.000244474	0.002422393	0.002422393	0.001474985	0.001363782	0.002268482
3837903773415	383790	3773415	0.000542594	0.00050169	0.000834493	0.000834493	0.000401349	0.000401349	0.000190175	0.000190175	0.000515949	0.000515949	0.000335481	6.80471E-05	0.000230389	0.000247624	0.002388073	0.002388073	0.001487322	0.001375189	0.002287457
3838003773415	383800	3773415	0.000551307	0.00050974	0.000847894	0.000847894	0.000407794	0.000407794	0.000193229	0.000193229	0.000524235	0.000524235	0.000340869	6.91399E-05	0.000234089	0.000251601	0.002363359	0.002363359	0.001505699	0.001392181	0.00231572
3838103773415	383810	3773415	0.000556312	0.00051437	0.00085559	0.00085559	0.000411496	0.000411496	0.000194983	0.000194983	0.000528994	0.000528994	0.000343963	6.97674E-05	0.000236214	0.000253884	0.002328339	0.002328339	0.001512946	0.001398882	0.002326866
3838203773415	383820	3773415	0.000553982	0.00051222	0.000852008	0.000852008	0.000409773	0.000409773	0.000194167	0.000194167	0.000526778	0.000526778	0.000342522	6.94753E-05	0.000235225	0.000252821	0.002266704	0.002266704	0.001496899	0.001384044	0.002302186
3838303773415	383830	3773415	0.000551566	0.00050998	0.000848292	0.000848292	0.000407986	0.000407986	0.00019332	0.00019332	0.000524481	0.000524481	0.000341029	6.91723E-05	0.000234199	0.00025 1719	0.00220867	0.00220867	0.001480852	0.001369206	0.002277505
3838403773415	383840	3773415	0.00054406	0.00050304	0.000836748	0.000836748	0.000402434	0.000402434	0.000190689	0.000190689	0.000517344	0.000517344	0.000336388	6.8231E-05	0.000231012	0.000248293	0.002131926	0.002131926	0.001448325	0.001339132	0.002227481
3838503773415	383850	3773415	0.000535433	0.00049506	0.000823479	0.000823479	0.000396052	0.000396052	0.000187665	0.000187665	0.00050914	0.00050914	0.00033 1053	6.7149E-05	0.000227349	0.000244356	0.002054181	0.002054181	0.00141252	0.001306027	0.002172414
3838603773415	383860	3773415	0.000525424	0.00048581	0.000808087	0.000808087	0.000388649	0.000388649	0.000184158	0.000184158	0.000499623	0.000499623	0.000324865	6.58939E-05	0.000223099	0.000239788	0.001974836	0.001974836	0.001372747	0.001269252	0.002111244
3838703773415	383870	3773415	0.000510326	0.00047185	0.000784866	0.000784866	0.000377481	0.000377481	0.000178866	0.000178866	0.000485266	0.000485266	0.00031553	6.40004E-05	0.000216688	0.000232898	0.001880481	0.001880481	0.001317444	0.001218118	0.002026189
3838803773415	383880	3773415	0.000495573	0.00045821	0.000762176	0.000762176	0.000366568	0.000366568	0.000173695	0.000173695	0.000471237	0.000471237	0.000306408	6.21501E-05	0.000210424	0.000226165	0.001794432	0.001794432	0.001264815	0.001169457	0.001945247
3838903773415	383890	3773415	0.000481337	0.00044505	0.000740282	0.000740282	0.000356038	0.000356038	0.000168705	0.000168705	0.000457701	0.000457701	0.000297607	6.03648E-05	0.000204379	0.000219668	0.001715186	0.001715186	0.001214171	0.001122631	0.001867358
3839003773415	383900	3773415	0.000467619	0.00043236	0.000719184	0.000719184	0.000345891	0.000345891	0.000163897	0.000163897	0.000444656	0.000444656	0.000289125	5.86445E-05	0.000198555	0.000213408	0.001642445	0.001642445	0.001166114	0.001078198	0.001793449
3839103773415	383910	3773415	0.000454678	0.0004204	0.000699281	0.000699281	0.000336319	0.000336319	0.000159361	0.000159361	0.00043235	0.00043235	0.000281123	5.70215E-05	0.00019306	0.000207502	0.001575706	0.001575706	0.001120906	0.001036398	0.001723919
3829703773425	382970	3773425	0.001374127	0.00127053	0.002113367	0.002113367	0.001016423	0.001016423	0.000481622	0.000481622	0.00130665	0.00130665	0.000849611	0.00017233	0.00058345	0.000627112	0.001451635	0.001451635	0.00068495	0.00063331	0.001053432
3829803773425	382980	3773425	0.00141045	0.00130411	0.00216923	0.00216923	0.00104329	0.00104329	0.000494353	0.000494353	0.001341189	0.001341189	0.000872069	0.000176886	0.000598888	0.000643688	0.001505566	0.001505566	0.00070488	0.000651737	0.001084084
3829903773425	382990	3773425	0.001434176	0.00132605	0.00220572	0.00220572	0.00106084	0.00106084	0.000502668	0.000502668	0.00136375	0.00136375	0.000886739	0.000179861	0.000608962	0.000654516	0.001552593	0.001552593	0.000719978	0.000665697	0.001107305
3830003773425	383000	3773425	0.00143547	0.00132725	0.00220771	0.00220771	0.001061797	0.001061797	0.000503122	0.000503122	0.001364981	0.001364981	0.000887539	0.000180023	0.000609511	0.000655107	0.001585512	0.001585512	0.000724896	0.000670244	0.001114868
3830103773425	383010	3773425	0.001437196	0.00132884	0.002210364	0.002210364	0.001063073	0.001063073	0.000503727	0.000503727	0.001366621	0.001366621	0.000888606	0.00018024	0.000610244	0.000655894	0.001621933	0.001621933	0.000729986	0.000674951	0.001122697
3830203773425	383020	3773425	0.001437972	0.00132956	0.002211558	0.002211558	0.001063648	0.001063648	0.000503999	0.000503999	0.00136736	0.00136736	0.000889086	0.000180337	0.000610574	0.000656249	0.001660555	0.001660555	0.0007343	0.00067893	0.001129332
3830303773425	383030	3773425	0.001439266	0.00133076	0.002213548	0.002213548	0.001064605	0.001064605	0.000504453	0.000504453	0.00136859	0.00136859	0.000889886	0.000180499	0.000611123	0.000656839	0.001702079	0.001702079	0.000738787	0.000683088	0.001136232

			KMMass Grading / Excavation	KMDrainage / Utilities Trenching	KMFoundations / Concrete Pads	KMBuilding / Structure Construction	KMAsphalt Paving	KMArchitectural Coating	KMLandscaping or Other Finishing	KMWaterside Construction (Piles)	EWNDemolition	EWNSite Grubbing / Prep	EWNDrainage / Utilities Trenching	EWNDrainage / Utilities Trenching	EWNDrainage / Utilities Trenching	EWNFoundations / Concrete Pads	EWNBuilding / Structure Construction	EWNAsphalt Paving	EWNLandscaping or Other Finishing	EWNWaterside Construction (Piles)	ISDemolition
Unique Identifier	X (UTM)	Y (UTM)	2026	2026	2026	2026	2026	2026	2026	2026	2027	2027	2027	2028	2029	2029	2029	2029	2029	2029	2027
3838303773405	383830	3773405	0.002187143	0.000543086	0.000498435	0.00146597	0.00087927	0.000178346	0.000603833	0.000649004	0.004830195	0.005522365	0.006503746	0.006503746	0.006503746	0.001692949	0.00420592	0.002986468	0.002050937	0.002144402	0.000536813
3838403773405	383840	3773405	0.002137516	0.000530764	0.000487125	0.001432707	0.00085932	0.0001743	0.000590132	0.000634278	0.004627186	0.005290265	0.006230399	0.006230399	0.006230399	0.001621796	0.004029149	0.002860949	0.001964738	0.002054275	0.000530256
3838503773405	383850	3773405	0.002080327	0.000516563	0.000474092	0.001394374	0.000836328	0.000169636	0.000574343	0.000617308	0.004422884	0.005056685	0.00595531	0.00595531	0.00595531	0.001550189	0.003851251	0.002734631	0.00187799	0.001963573	0.000521887
3838603773405	383860	3773405	0.002019687	0.000501506	0.000460273	0.00135373	0.00081195	0.000164691	0.000557601	0.000599314	0.004224016	0.004829319	0.00568754	0.00568754	0.00568754	0.001480488	0.003678086	0.002611673	0.001793549	0.001875284	0.000512397
3838703773405	383870	3773405	0.001943921	0.000482692	0.000443006	0.001302946	0.000781491	0.000158513	0.000536684	0.000576831	0.004013329	0.00458844	0.005403854	0.005403854	0.005403854	0.001406643	0.003494629	0.002481406	0.001704089	0.001781748	0.000499196
3838803773405	383880	3773405	0.001871471	0.000464702	0.000426496	0.001254386	0.000752365	0.000152605	0.000516682	0.000555333	0.003818861	0.004366106	0.005142008	0.005142008	0.005142008	0.001338484	0.003325295	0.002361169	0.001621517	0.001695413	0.000486082
3838903773405	383890	3773405	0.001801278	0.000447273	0.000410499	0.001207337	0.000724146	0.000146882	0.000497302	0.000534504	0.003638025	0.004159356	0.004898517	0.004898517	0.004898517	0.001275102	0.003167831	0.00224936	0.001544733	0.001615129	0.000473055
3839003773405	383900	3773405	0.001734269	0.000430634	0.000395228	0.001162423	0.000697207	0.000141418	0.000478802	0.00051462	0.003470476	0.003967797	0.004672916	0.004672916	0.004672916	0.001216377	0.003021937	0.002145765	0.00147359	0.001540744	0.000460372
3839103773405	383910	3773405	0.001670445	0.000414786	0.000380683	0.001119644	0.000671549	0.000136213	0.000461182	0.000495681	0.003314833	0.00378985	0.004463346	0.004463346	0.004463346	0.001161825	0.00288641	0.002049533	0.001407503	0.001471646	0.000448034
3829703773415	382970	3774315	0.00105874	0.000262894	0.00024128	0.000709639	0.00042563	8.63329E-05	0.0002923	0.000314166	0.003578063	0.004090801	0.004817779	0.004817779	0.004817779	0.001254086	0.003115619	0.002212285	0.001519272	0.001588508	0.000770277
3829803773415	382980	3774315	0.001089392	0.000270505	0.000248265	0.000730183	0.000437955	8.88323E-05	0.000300763	0.000323262	0.003815065	0.004361765	0.005136896	0.005136896	0.005136896	0.001337153	0.00332199	0.002358822	0.001619905	0.001693727	0.000786929
3829903773415	382990	3774315	0.001112745	0.000276304	0.000253587	0.000745836	0.000447343	9.07366E-05	0.00030721	0.000330191	0.004037141	0.004615665	0.005435917	0.005435917	0.005435917	0.001414989	0.003515364	0.002496129	0.0017142	0.00179232	0.000796937
3830003773415	383000	3774315	0.001121768	0.000278545	0.000255643	0.000751884	0.000450971	9.14724E-05	0.000309701	0.000332869	0.004213231	0.004816989	0.005673018	0.005673018	0.005673018	0.001476708	0.003668695	0.002605005	0.00178897	0.001870496	0.000794694
3830103773415	383010	3774315	0.001130659	0.000280752	0.000257669	0.000757843	0.000454545	9.21973E-05	0.000312156	0.000335507	0.004407095	0.005038634	0.005934051	0.005934051	0.005934051	0.001544655	0.003837503	0.002724869	0.001871286	0.001956563	0.000791847
3830203773415	383020	3774315	0.001137293	0.0002824	0.000259181	0.00076229	0.000457212	9.27383E-05	0.000313987	0.000337476	0.004610017	0.005270635	0.006207282	0.006207282	0.006207282	0.001615778	0.004014199	0.002850334	0.001957448	0.002046653	0.00078667
3830303773415	383030	3774315	0.001143662	0.000283981	0.000260633	0.000766559	0.000459773	9.32577E-05	0.000315746	0.000339366	0.004829678	0.005521773	0.006503049	0.006503049	0.006503049	0.001692768	0.00420547	0.002986148	0.002050717	0.002144172	0.000781235
3830403773415	383040	3774315	0.001152154	0.00028609	0.000262568	0.000772251	0.000463187	9.39502E-05	0.00031809	0.000341886	0.005074013	0.005801121	0.006832041	0.006832041	0.006832041	0.001778405	0.004418226	0.003137218	0.002154464	0.002252647	0.000777352
3830503773415	383050	3774315	0.001166485	0.000289648	0.000265834	0.000781857	0.000468948	9.51187E-05	0.000322047	0.000346138	0.005357518	0.006125253	0.007213774	0.007213774	0.007213774	0.001877772	0.00466509	0.003312507	0.002274842	0.002378511	0.000777093
3830603773415	383060	3774315	0.001181612	0.000293404	0.000269281	0.000791995	0.000475029	9.63522E-05	0.000326223	0.000350627	0.005662419	0.006473847	0.007624316	0.007624316	0.007624316	0.001984638	0.004930584	0.003501025	0.002404306	0.002513874	0.000777007
3830703773415	383070	3774315	0.001205762	0.000299401	0.000274785	0.000808182	0.000484738	9.83214E-05	0.00033289	0.000357793	0.00602806	0.006891883	0.008116643	0.008116643	0.008116643	0.002112792	0.00524896	0.003727097	0.002559559	0.002676203	0.000781925
3830803773415	383080	3774315	0.001234821	0.000306617	0.000281407	0.00082766	0.00049642	0.000100691	0.000340913	0.000366416	0.006443395	0.007366737	0.008675882	0.008675882	0.008675882	0.002258364	0.005610623	0.003983895	0.002735914	0.002860595	0.000788741
3830903773415	383090	3774315	0.001269453	0.000315216	0.0002893	0.000850873	0.000510343	0.000103515	0.000350475	0.000376692	0.006920073	0.007911723	0.009317718	0.009317718	0.009317718	0.002425436	0.006025694	0.004278621	0.002938315	0.00307222	0.000797713
3831003773415	383100	3774315	0.001342035	0.000333239	0.000305841	0.000899522	0.000539522	0.000109434	0.000370513	0.00039823	0.007660758	0.008758548	0.010315033	0.010315033	0.010315033	0.002685041	0.006670649	0.00473658	0.003252815	0.003401052	0.000827738
3831103773415	383110	3774315	0.001419925	0.000352579	0.000323591	0.000951729	0.000570835	0.000115785	0.000392017	0.00042134	0.00853103	0.009753531	0.011486834	0.011486834	0.011486834	0.002990065	0.007428443	0.005274662	0.00362234	0.003787416	0.000861731
3831203773415	383120	3774315	0.001502193	0.000373007	0.000342339	0.00100687	0.000603908	0.000122493	0.00041473	0.000445755	0.009577997	0.010950528	0.01289655	0.01289655	0.01289655	0.00335702	0.008340096	0.005921992	0.004066889	0.004252225	0.000898916
3831303773415	383130	3774315	0.001583798	0.000393271	0.000360937	0.001061567	0.000636715	0.000129148	0.00043726	0.00046997	0.010864122	0.012420956	0.014628288	0.014628288	0.014628288	0.003807797	0.009459996	0.006717192	0.004612988	0.00482321	0.000936015
3831403773415	383140	3774315	0.00165691	0.000411425	0.000377599	0.001110572	0.000666107	0.000135109	0.000457445	0.000491665	0.012469557	0.01425645	0.016789969	0.016789969	0.016789969	0.004370491	0.010857938	0.007709819	0.005294668	0.005535955	0.000967592
3831503773415	383150	3774315	0.001707333	0.000423945	0.00038909	0.001144369	0.000686378	0.000139221	0.000471366	0.000506627	0.014110279	0.016132288	0.018999163	0.018999163	0.018999163	0.004945552	0.012286606	0.008724263	0.00599133	0.006264366	0.000983812
3831603773415	383160	3774315	0.001750192	0.000434588	0.000398857	0.001173096	0.000703608	0.000142716	0.000483198	0.000519345	0.016117418	0.018427051	0.021701729	0.021701729	0.021701729	0.00564904	0.014034334	0.00996526	0.006843577	0.007155451	0.000994855
3831703773415	383170	3774315	0.001790928	0.000444703	0.00040814	0.0012004	0.000719985	0.000146038	0.000494445	0.000531433	0.018533421	0.021189269	0.024954822	0.024954822	0.024954822	0.006495832	0.016138083	0.011459054	0.00786943	0.008228054	0.001000118
3831803773415	383180	3774315	0.001829674	0.000454324	0.00041697	0.00122637	0.000735561	0.000149197	0.000505142	0.00054293	0.021395734	0.024461752	0.028808859	0.028808859	0.028808859	0.007499052	0.018630458	0.013228797	0.009084789	0.0094988	0.001000895
3831903773415	383190	3774315	0.001867889	0.000463813	0.000425679	0.001251984	0.000750925	0.000152313	0.000515692	0.00055427	0.025037124	0.028624955	0.033711906	0.033711906	0.033711906	0.008775334	0.021801219	0.015480237	0.010630951	0.011115423	0.000997099
3832003773415	383200	3774315	0.001900663	0.000471951	0.000433148	0.001273952	0.000764101	0.000154986	0.000524741	0.000563995	0.030511633	0.034883964	0.041083206	0.041083206	0.041083206	0.01069411	0.02656818	0.018865078	0.012955469	0.013545873	0.000980447
3832103773415	383210	3774315	0.001935694	0.000480649	0.000441131	0.001297432	0.000778183	0.000157842	0.000534412	0.00057439	0.038324324	0.043816217	0.051602813	0.051602813	0.051602813	0.013432403	0.033371125	0.023695598	0.016272796	0.017014377	0.000952494
3832203773415	383220	3774315	0.001982666	0.000492313	0.000451836	0.001328916	0.000797067	0.000161673	0.000547381	0.000588328	0.049764601	0.056895891	0.067006881	0.067006881	0.067006881	0.017442138	0.043332812	0.030769022	0.021130424	0.022093375	0.00091643
3832303773415	383230	3774315	0.002014777	0.000500287	0.000459154	0.001350439	0.000809976	0.000164291	0.000556246	0.000597857	0.067770613	0.077482174	0.091251559	0.091251559	0.091251559	0.023753117	0.059011651	0.041901983	0.028775912	0.030087282	0.000841197
3835703773415	383570	3774315	0.004160786	0.001033159	0.000948215	0.002788838	0.00167271	0.000339283	0.001148723	0.001234655	0.065718265	0.075135724	0.08848812	0.08848812	0.08848812	0.023033784	0.057224557	0.040633035	0.02790447	0.029176126	0.000771572
3835903773415	383590	3774315	0.004205105	0.001044164	0.000958315	0.002818543	0.001690527	0.000342897	0.001160958	0.001247806	0.040634725	0.0464577	0.054713715	0.054713715	0.054713715	0.014242182	0.03538292	0.025124099	0.01725381	0.018040097	0.000753195
3836003773415	383600	3774315	0.00416689	0.001034675	0.000949606	0.002792929	0.001675164	0.000339781	0.001150408	0.001236466	0.033454182	0.038248182	0.045045281	0.045045281	0.045045281	0.011725453	0.029130422	0.020684431	0.014204897	0.01485224	0.000744049
3836103773415	383610	3774315	0.004099218	0.001017871	0.000934184	0.002747571	0.001647958	0.000334263	0.001131725	0.001216385	0.027782014	0.031763189	0.037407837	0.037407837	0.037407837	0.009737398	0.024191348	0.017177379	0.011796452	0.012334037	0.000733782
3836203773415	383620	3774315	0.004009121	0.000995499	0.000913651	0.002687181	0.001611738	0.000326916	0.00110685	0.00118965	0.023484404	0.02684973	0.031621205	0.031621205	0.031621205	0.008231116	0.02044918	0.014520204	0.009971654	0.010426081	0.000723688
3836303773415	383630	3774315	0.003900978	0.000968646	0.000889006	0.002614697	0.001568262	0.000318098	0.001076994	0.00115756	0.020191312	0.023084737	0.027187134	0.027187134	0.027187134	0.007076911	0.017581701	0.012484114	0.008573383	0.008964087	0.00071299
3836403773415	383640	3774315	0.003778637	0.000938268	0.000861125	0.002532696	0.001519079	0.000308121	0.001043218	0.001121257	0.017606983	0.020130072	0.023707394	0.023707394	0.023707394	0.006171122	0.015331382	0.010886245	0.007476057	0.007816755	0.000701946
3836503773415	383650	3774315	0.003648202	0.00090588	0.0008314	0.002445269	0.001466642	0.000297485	0.001007207	0.001082552	0.015539796	0.017766656	0.020923975	0.020923975	0.020923975	0.005446588	0.013531366	0.009608121	0.006598314	0.006899011	0.00069004
3836603773415	383660	3774315	0.003501578	0.000869472	0.000797986	0.002346993	0.001407697	0.000285529	0.000966727	0.001039044	0.013770608	0.015743942	0.018541804	0.018541804	0.018541804	0.0048265	0.011990836	0.008514248	0.005847104	0.006113567	0.000675201
3836703773415	383670	3774315	0.00334978	0.000831779	0.000763392	0.002245247	0.001346671	0.000273151	0.000924818	0.000994	0.012299074	0.014061537	0.016560418	0.016560418	0.016560418	0.004310738	0.01070949	0.007604411	0.005222279	0.005460268	0.00065829
3836803773415	383680	3774315	0.003197583	0.000793987	0.000728707	0.002143235	0.001285485	0.000260741	0.000882799	0.000948838	0.011071617	0.012658185	0.014907676	0.014907676	0.014907676	0.003880523	0.009640674	0.006845485	0.004701092	0.004915329	0.00064
3836903773415	383690	3774315	0.003042601	0.000755504	0.000693388	0.002039355	0.00122318	0.000248103	0.000840011	0.000902849	0.010009207	0.011443531	0.013477165	0.013477165	0.013477165	0.003508156	0.008715575	0.006188606	0.004249985	0.004443664	0.000619725
3837003773415	383700	3774315	0.002896375	0.000719195	0.000660064	0.001941345	0.001164394	0.000236179	0.00079964	0.000859459	0.009115036	0.010421225	0.012273185	0.012273185	0.012273185	0.003194755	0.00793697	0.005635748	0.003870313	0.00404669	0.000599536
3837103773415	383710	3774315	0.002765277	0.000686642	0.000630188	0.001853474	0.001111691	0.000225489	0.000763446	0.000820557	0.008370901	0.009570455	0.011271224	0.011271224	0.011271224	0.002933941	0.00728901	0.005175655	0.003554347	0.003716325	0.0005809
3837203773415	383720	3774315	0.00264612	0.000657054	0.000603033	0.001773607	0.001063788	0.000215773	0.000730549	0.000785199	0.007735732	0.008844266	0.010415984	0.010415984	0.010415984	0.002711319	0.006735933	0.004782936	0.00328465	0.003434338	0.000563818
3837303773415	383730	3774315	0.00253612	0.00062974	0.000577964	0.001699878	0.001019565	0.000206803	0.00070018	0.000752558	0.007182182	0.008211392	0.009670641	0.009670641	0.009670641	0.002517304	0.006253926	0.004440681	0.003049608	0.003188584	0.00054777
3837403773415	383740	3774315	0.002459424	0.000610696	0.000560486	0.001648471	0.000988732	0.000200549	0.000679005	0.0007298	0.006761238	0.007730127	0.00910385	0.00910385	0.00910385	0.002369766	0.005887387	0.004180415	0.002870873	0.003001703	0.000538193
3837503773415	383750	3774315	0.002385648	0.000592377	0.000543673	0.001599022	0.000959073	0.000194533	0.000658637	0.000707908	0.006378774	0.007292855	0.008588871	0.008588871	0.008588871	0.002235715	0.005554354	0.003943941	0.002708475	0.002831906	0.000528876
3837603773415	383760	3774315	0.002332439	0.000579165	0.000531547	0.001563357	0.000937682	0.000190194	0.000643947	0.000692118	0.006072061	0.00694219	0.008175889	0.008175889	0.008175889	0.002128214	0.005287282	0.003754303	0.002578243	0.002695738	0.00052344
3837703773415	383770	3774315	0.002299797	0.000571059	0.000524108	0.001541478	0.000924559	0.000187532	0.000634935	0.000682432	0.005831176	0.006666787	0.007851544	0.007851544	0.007851544	0.002043786	0.00507753	0.003605366	0.002475961	0.002588795	0.000522232
3837803773415	383780	3774315	0.002268482	0.000563284	0.000516972	0.001520489	0.00091197	0.000184979	0.00062629	0.00067314	0.005605649	0.006408942	0.007547877	0.007547877	0.007547877	0.00196474	0.004881151	0.003465925	0.002380201	0.002488671	0.000521197
3837903773415	383790	3774315	0.002287457	0.000567995	0.000521296	0.001533207	0.000919598	0.000186526	0.000631528	0.000678771	0.005488917	0.006275482	0.0073907	0.0073907	0.0073907	0.001923826	0.004779506	0.00339375	0.002330636	0.002436847	0.000531032
3838003773415	383800	3774315	0.00231572	0.000575013	0.000527737	0.001552151	0.000930961	0.000188831	0.000639331	0.000687157	0.00539013	0.006162539	0.007257686	0.007257686	0.007257686	0.001889202	0.004693487	0.003332671	0.00228869	0.00239299	0.000542507
3838103773415	383810	3774315	0.002326866	0.000577781	0.000530277	0.001559622	0.000935442	0.00018974	0.000642408	0.000690465	0.005264253	0.006018623	0.007088194	0.007088194	0.007088194	0.001845083	0.004583878	0.003254842	0.002235241	0.002337105	0.000549582
3838203773415	383820	3774315	0.002302186	0.000571653	0.000524652	0.001543079	0.00092552	0.000187727	0.000635595	0.000683141	0.005082468	0.005810788	0.006843425	0.006843425	0.006843425	0.001781369	0.004425588	0.003142446	0.002158054	0.002256401	0.000548805
3838303773415	383830	3774315	0.002277505	0.000565524	0.000519028	0.001526537	0.000915598	0.000185715	0.000628781	0.000675818	0.004910087	0.005613705	0.006611319	0.006611319	0.006611319	0.001720951	0.004275487	0.003035865	0.00208486	0.002179871	0.000547684
3838403773415	383840	3774315	0.002227481	0.000553103	0.000507628	0.001493007	0.000895487	0.000181636	0.00061497	0.000660974	0.004705957	0.005380323	0.006336462	0.006336462	0.006336462	0.001649404	0.004097739	0.002909653	0.001998185	0.002089246	0.000541472
3838503773415	383850	3774315	0.002172414	0.000539429	0.000495078	0.001456098	0.000873349	0.000177145	0.000599767	0.000644633	0.004504587	0.00515009	0.006065323	0.006065323	0.006065323	0.001578826	0.003922395	0.002785147	0.001912682	0.001999846	0.000533966
3838603773415	383860	3774315	0.002111244	0.00052424	0.000481138	0.001415097	0.000848758	0.000172157	0.000582879	0.000626482	0.004304943	0.004921844	0.005796506	0.005796506	0.005796506	0.001508852	0.003748554	0.002661709	0.001827911	0.001911213	0.000524907
3838703773415	383870	3774315	0.002026189	0.00050312	0.000461755	0.001358088	0.000814564	0.000165222	0.000559396	0.000601243	0.004081401	0.004666267	0.005495511	0.005495511	0.005495511	0.001430502	0.003553903	0.002523495	0.001732993	0.001811969	0.000510412
3838803773415	383880	3774315	0.001945247	0.000483022	0.000443309	0.001303835	0.000782024	0.000158621	0.00053705	0.000577225	0.003875804	0.004431208	0.00521868	0.00521868	0.00521868	0.001358442	0.003374878	0.002396376	0.001645695	0.001720693	0.000496004
3838903773415	383890	3774315	0.001867358	0.000463681	0.000425558	0.001251629	0.000750711	0.00015227	0.000515546	0.000554112	0.00368565	0.004213805	0.004962642	0.004962642	0.004962642	0.001291794	0.003209301	0.002278805	0.001564955	0.001636273	0.000481769
3839003773415	383900	3774315	0.001793449	0.000445329	0.000408715	0.00120209	0.000720999	0.000146243	0.000495141	0.000532181	0.00351025	0.00401327	0.00472647	0.00472647	0.00472647	0.001230318	0.00305657	0.002170357	0.001490478	0.001558402	0.000467878
3839103773415	383910	3774315	0.001723919	0.000428064	0.000392869	0.001155486	0.000693046	0.000140574	0.000475945	0.000511549	0.003348395	0.003828221	0.004508536	0.004508536	0.004508536	0.001173589	0.002915634	0.002070284	0.001421754	0.001486545	0.000454591
3829703773425	382970	3774325	0.001053432	0.000261576	0.00024007	0.000706081	0.000423499	8.59001E-05	0.000290835	0.000312591	0.003488163	0.003988018	0.00469673	0.00469673	0.00469673	0.001222576	0.003037338	0.002156701	0.0014811	0.001548597	0.00076605
3829803773425	382980	3774325	0.001084084	0.000269187	0.000247055	0.000726626	0.000435821	8.83995E-05	0.000299297	0.000321687	0.003713862	0.004246061	0.00500063	0.00500063	0.00500063	0.001301682	0.003233867	0.002296249	0.001576934	0.001648798	0.000782874
3829903773425	382990	3774325	0.001107305	0.000274953	0.000252347	0.00074219	0.000445156	9.0293E-05	0.000305708	0.000328577	0.003927828	0.004490688	0.00528873	0.00528873	0.00528873	0.001376676	0.003420179	0.002428542	0.001667785	0.001743789	0.000792968
3830003773425	383000	3774325	0.001114868	0.000276831	0.000254071	0.00074726	0.000448197	9.09097E-05	0.000307796	0.000330821	0.004099346	0.004686785	0.005519675	0.005519675	0.005519675	0.001436792	0.003569529	0.00253459	0.001740613	0.001819936	0.000789949
3830103773425	383010	3774325	0.001122697	0.000278775	0.000255855	0.000752507	0.000451344	9.15481E-05	0.000309958	0.000333145	0.004287516	0.004901919	0.00577304	0.00577304	0.00577304	0.001502744	0.003733379	0.002650934	0.001820511	0.001903475	0.00078667
3830203773425	383020	3774325	0.001129332	0.000280423	0.000257367	0.000756954	0.000454011	9.20891E-05	0.000311789	0.000335113	0.00448785	0.005130961	0.006042786	0.006042786	0.006042786	0.001572959	0.003907821	0.002774799	0.001905575	0.001992415	0.000782356
3830303773425	383030	3774325	0.001136232	0.000282136	0.000258939	0.000761579	0.000456785	9.26518E-05	0.000313694	0.000337161	0.004704232	0.00537835	0.006334139	0.006334139	0.006334139	0.0016488	0.004096237	0.002908586	0.001997452	0.00208848	0.000778215

			ISDrainage / Utilities Trenching	ISDrainage / Utilities Trenching	ISAsphalt Paving	ISAsphalt Paving	SVDemolition	SVSite Grubbing / Prep	SVMass Grading / Excavation	SVMass Grading / Excavation	SVDrainage / Utilities Trenching	SVFoundations / Concrete Pads	SVBuilding / Structure Construction	SVBuilding / Structure Construction	SVAsphalt Paving	SVAsphalt Paving	SVArchitectural Coating	SVArchitectural Coating	SVLandscaping or Other Finishing	SVLandscaping or Other Finishing	MDemolition
Unique Identifier	X (UTM)	Y (UTM)	2027	2028	2027	2028	2027	2027	2027	2028	2028	2028	2028	2029	2028	2029	2028	2029	2028	2029	2027
3838303773405	383830	3773405	0.000288005	0.000288005	0.000331907	0.000331907	0.001895428	0.000755324	0.002456636	0.002456636	0.001267788	0.000491759	0.002125269	0.002125269	0.00131567	0.00131567	0.000296349	0.000296349	0.00100336	0.00100336	0.002817621
3838403773405	383840	3773405	0.000284487	0.000284487	0.000327853	0.000327853	0.001858542	0.000740625	0.002408829	0.002408829	0.001243117	0.000482189	0.002084891	0.002084891	0.001290067	0.001290067	0.000290582	0.000290582	0.000983834	0.000983834	0.00273238
3838503773405	383850	3773405	0.000279998	0.000279998	0.000322678	0.000322678	0.001818127	0.00072452	0.002356448	0.002356448	0.001216084	0.000471703	0.002041223	0.002041223	0.001262013	0.001262013	0.000284263	0.000284263	0.00096244	0.00096244	0.002634974
3838603773405	383860	3773405	0.000274906	0.000274906	0.00031681	0.00031681	0.001776189	0.000707808	0.002302093	0.002302093	0.001188034	0.000460823	0.00199622	0.00199622	0.001232903	0.001232903	0.000277706	0.000277706	0.00094024	0.00094024	0.002532736
3838703773405	383870	3773405	0.000267824	0.000267824	0.000308649	0.000308649	0.0017274	0.000688366	0.002238859	0.002238859	0.0011554	0.000448165	0.001944814	0.001944814	0.001199038	0.001199038	0.000270078	0.000270078	0.000914414	0.000914414	0.002408239
3838803773405	383880	3773405	0.000260788	0.000260788	0.000300541	0.000300541	0.001680757	0.000669778	0.002178405	0.002178405	0.001124202	0.000436063	0.00189572	0.00189572	0.001166661	0.001166661	0.000262786	0.000262786	0.000889722	0.000889722	0.002293318
3838903773405	383890	3773405	0.000253798	0.000253798	0.000292486	0.000292486	0.001635774	0.000651853	0.002120104	0.002120104	0.001094115	0.000424393	0.001848493	0.001848493	0.001135437	0.001135437	0.000255753	0.000255753	0.000865911	0.000865911	0.002185904
3839003773405	383900	3773405	0.000246994	0.000246994	0.000284644	0.000284644	0.00159266	0.000634672	0.002064224	0.002064224	0.001065277	0.000413207	0.001803402	0.001803402	0.001105511	0.001105511	0.000249012	0.000249012	0.000843088	0.000843088	0.002086686
3839103773405	383910	3773405	0.000240375	0.000240375	0.000277016	0.000277016	0.001551484	0.000618263	0.002010856	0.002010856	0.001037736	0.000402524	0.001760356	0.001760356	0.001076929	0.001076929	0.000242574	0.000242574	0.000821291	0.000821291	0.001995233
3829703773415	382970	3773415	0.000413261	0.000413261	0.000476256	0.000476256	0.002427122	0.000967203	0.003145758	0.003145758	0.001623421	0.000629704	0.002915486	0.002915486	0.001684734	0.001684734	0.000379479	0.000379479	0.001284817	0.001284817	0.000698582
3829803773415	382980	3773415	0.000422195	0.000422195	0.000486551	0.000486551	0.002526222	0.001006694	0.0032742	0.0032742	0.001689706	0.000655415	0.003021589	0.003021589	0.001753522	0.001753522	0.000394974	0.000394974	0.001337276	0.001337276	0.000718684
3829903773415	382990	3773415	0.000427564	0.000427564	0.000492739	0.000492739	0.002607883	0.001039236	0.003380039	0.003380039	0.001744326	0.000676601	0.003110706	0.003110706	0.001810205	0.001810205	0.000407741	0.000407741	0.001380504	0.001380504	0.0073292
3830003773415	383000	3773415	0.000426361	0.000426361	0.000491352	0.000491352	0.002655633	0.001058264	0.003441928	0.003441928	0.001776265	0.00068899	0.003167359	0.003167359	0.00184335	0.00184335	0.000415207	0.000415207	0.001405781	0.001405781	0.000735767
3830103773415	383010	3773415	0.000424833	0.000424833	0.000489592	0.000489592	0.002702208	0.001076824	0.003502292	0.003502292	0.001807416	0.000701073	0.00322339	0.00322339	0.001875679	0.001875679	0.000422489	0.000422489	0.001430436	0.001430436	0.000739045
3830203773415	383020	3773415	0.000422056	0.000422056	0.000486391	0.000486391	0.002742207	0.001092764	0.003554136	0.003554136	0.001834171	0.000711451	0.003273196	0.003273196	0.001903444	0.001903444	0.000428743	0.000428743	0.00145161	0.00145161	0.000741289
3830303773415	383030	3773415	0.00041914	0.00041914	0.000483031	0.000483031	0.00277847	0.001107215	0.003601135	0.003601135	0.001858426	0.000720859	0.003319711	0.003319711	0.001928615	0.001928615	0.000434413	0.000434413	0.001470806	0.001470806	0.000744049
3830403773415	383040	3773415	0.000417057	0.000417057	0.00048063	0.00048063	0.002814249	0.001121472	0.003647507	0.003647507	0.001882357	0.000730142	0.003365692	0.003365692	0.00195345	0.00195345	0.000440007	0.000440007	0.001489746	0.001489746	0.000748795
3830503773415	383050	3773415	0.000416918	0.000416918	0.00048047	0.00048047	0.002854872	0.00113766	0.003700158	0.003700158	0.001909528	0.000740681	0.003416564	0.003416564	0.001981647	0.001981647	0.000446358	0.000446358	0.00151125	0.00151125	0.000757509
3830603773415	383060	3773415	0.000416872	0.000416872	0.000480417	0.000480417	0.00289065	0.001151918	0.00374653	0.00374653	0.001933459	0.000749964	0.003462457	0.003462457	0.002006482	0.002006482	0.000451952	0.000451952	0.001530189	0.001530189	0.000767085
3830703773415	383070	3773415	0.00041951	0.00041951	0.000483457	0.000483457	0.002936601	0.00117023	0.003806087	0.003806087	0.001964195	0.000761886	0.003518399	0.003518399	0.002038378	0.002038378	0.000459136	0.000459136	0.001554514	0.001554514	0.000782011
3830803773415	383080	3773415	0.000423167	0.000423167	0.000487672	0.000487672	0.002984629	0.001189369	0.003868335	0.003868335	0.001996319	0.000774346	0.00357612	0.00357612	0.002071716	0.002071716	0.000466645	0.000466645	0.001579938	0.001579938	0.000799698
3830903773415	383090	3773415	0.000427981	0.000427981	0.000493219	0.000493219	0.003036186	0.001209914	0.003935157	0.003935157	0.002030803	0.000787722	0.003636953	0.003636953	0.002107503	0.002107503	0.000474706	0.000474706	0.0160723	0.0160723	0.000820663
3831003773415	383100	3773415	0.000444089	0.000444089	0.000511783	0.000511783	0.003150442	0.001255445	0.004083242	0.004083242	0.002107225	0.000817365	0.003760489	0.003760489	0.002186811	0.002186811	0.00049257	0.00049257	0.001667712	0.001667712	0.000863974
3831103773415	383110	3773415	0.000462327	0.000462327	0.000532801	0.000532801	0.003269473	0.001302878	0.004237516	0.004237516	0.002186841	0.000848247	0.003886603	0.003886603	0.002269434	0.002269434	0.000511181	0.000511181	0.001730722	0.001730722	0.000914187
3831203773415	383120	3773415	0.000482277	0.000482277	0.000555792	0.000555792	0.003398607	0.001354338	0.004404886	0.004404886	0.002273215	0.000881751	0.004019299	0.004019299	0.00235907	0.00235907	0.000531371	0.000531371	0.001799081	0.001799081	0.0009732
3831303773415	383130	3773415	0.000502181	0.000502181	0.00057873	0.00057873	0.003540614	0.001410927	0.004588938	0.004588938	0.002368198	0.000918593	0.00416	0.00416	0.00245764	0.00245764	0.000553573	0.000553573	0.001874253	0.001874253	0.001040841
3831403773415	383140	3773415	0.000519122	0.000519122	0.000598254	0.000598254	0.003697984	0.001473639	0.004792903	0.004792903	0.002473458	0.000959422	0.004311017	0.004311017	0.002566875	0.002566875	0.000578178	0.000578178	0.001957558	0.001957558	0.001115384
3831503773415	383150	3773415	0.000527825	0.000527825	0.000608282	0.000608282	0.00380781	0.001517405	0.004935248	0.004935248	0.002546917	0.000987916	0.004411784	0.004411784	0.002643109	0.002643109	0.000595349	0.000595349	0.002015696	0.002015696	0.001175174
3831603773415	383160	3773415	0.00053375	0.00053375	0.000615111	0.000615111	0.003922689	0.001563183	0.00508414	0.00508414	0.002623756	0.001017721	0.004512818	0.004512818	0.00272285	0.00272285	0.000613311	0.000613311	0.002076508	0.002076508	0.001238328
3831703773415	383170	3773415	0.000536573	0.000536573	0.000618365	0.000618365	0.004031962	0.001606729	0.005225768	0.005225768	0.002696845	0.001046071	0.004604513	0.004604513	0.002798699	0.002798699	0.000630396	0.000630396	0.002134352	0.002134352	0.001301224
3831803773415	383180	3773415	0.00053699	0.00053699	0.000618845	0.000618845	0.00412691	0.001644565	0.005348828	0.005348828	0.002760352	0.001070705	0.004678688	0.004678688	0.002864605	0.002864605	0.000645241	0.000645241	0.002184614	0.002184614	0.001361617
3831903773415	383190	3773415	0.000534953	0.000534953	0.000616497	0.000616497	0.004224487	0.00168345	0.005475297	0.005475297	0.002825619	0.001096021	0.004751884	0.004751884	0.002932337	0.002932337	0.000660497	0.000660497	0.002236267	0.002236267	0.001422787
3832003773415	383200	3773415	0.000526019	0.000526019	0.000606202	0.000606202	0.004370369	0.001741583	0.005664373	0.005664373	0.002923194	0.001133869	0.004869905	0.004869905	0.003033597	0.003033597	0.000683305	0.000683305	0.002313491	0.002313491	0.001490946
3832103773415	383210	3773415	0.000511022	0.000511022	0.000588919	0.000588919	0.004531684	0.001805867	0.00587345	0.00587345	0.003031092	0.001175721	0.005004646	0.005004646	0.00314557	0.00314557	0.000708527	0.000708527	0.002398884	0.002398884	0.001559795
3832203773415	383220	3773415	0.000491674	0.000491674	0.000566621	0.000566621	0.004699711	0.001872825	0.006091228	0.006091228	0.00314348	0.001219315	0.00515015	0.00515015	0.003262203	0.003262203	0.000734798	0.000734798	0.002487831	0.002487831	0.001622949
3832303773415	383230	3773415	0.00045131	0.00045131	0.000520105	0.000520105	0.004887392	0.001947616	0.006334479	0.006334479	0.003269014	0.001268008	0.005308193	0.005308193	0.003392478	0.003392478	0.000764142	0.000764142	0.002587181	0.002587181	0.001660738
3835703773415	383570	3773415	0.000413956	0.000413956	0.000477056	0.000477056	0.003322552	0.00132403	0.004306312	0.004306312	0.002222344	0.000862019	0.003626903	0.003626903	0.002306278	0.002306278	0.00051948	0.00051948	0.00175882	0.00175882	0.005543875
3835903773415	383590	3773415	0.000404096	0.000404096	0.000465694	0.000465694	0.003133487	0.001248688	0.004061267	0.004061267	0.002095885	0.000812967	0.003460678	0.003460678	0.002175042	0.002175042	0.000489919	0.000489919	0.001658737	0.001658737	0.006027887
3836003773415	383600	3773415	0.00039919	0.00039919	0.00046039	0.00046039	0.003049958	0.001215402	0.003953006	0.003953006	0.002040015	0.000791295	0.0033801	0.0033801	0.002117062	0.002117062	0.00047686	0.00047686	0.00161452	0.00161452	0.006077237
3836103773415	383610	3773415	0.000393681	0.000393681	0.000453691	0.000453691	0.002954871	0.00117751	0.003829766	0.003829766	0.001976415	0.000766626	0.003288582	0.003288582	0.00205106	0.00205106	0.000461993	0.000461993	0.001564185	0.001564185	0.006076375
3836203773415	383620	3773415	0.000388266	0.000388266	0.00044745	0.00044745	0.002862622	0.001140749	0.003710204	0.003710204	0.001914713	0.000742692	0.003197954	0.003197954	0.001987027	0.001987027	0.00044757	0.00044757	0.001515353	0.001515353	0.006008906
3836303773415	383630	3773415	0.000382526	0.000382526	0.000440835	0.000440835	0.002775149	0.001105891	0.00359683	0.00359683	0.001856204	0.000719998	0.003110261	0.003110261	0.001926309	0.001926309	0.000433893	0.000433893	0.001469048	0.001469048	0.00588044
3836403773415	383640	3773415	0.000376601	0.000376601	0.000434007	0.000434007	0.002692519	0.001072963	0.003489735	0.003489735	0.001800936	0.00069856	0.003025147	0.003025147	0.001868954	0.001868954	0.000420974	0.000420974	0.001425307	0.001425307	0.005697189
3836503773415	383650	3773415	0.000370213	0.000370213	0.000426646	0.000426646	0.002614319	0.001041801	0.003388381	0.003388381	0.00174863	0.000678271	0.002942968	0.002942968	0.001814673	0.001814673	0.000408748	0.000408748	0.001383911	0.001383911	0.005477529
3836603773415	383660	3773415	0.000362252	0.000362252	0.00041747	0.00041747	0.002532658	0.001009259	0.003282541	0.003282541	0.00169401	0.000657085	0.002856876	0.002856876	0.00175799	0.00175799	0.00039598	0.00039598	0.001340683	0.001340683	0.005206534
3836703773415	383670	3773415	0.000353179	0.000353179	0.000407015	0.000407015	0.002453142	0.000977572	0.003179483	0.003179483	0.001640825	0.000636455	0.002772473	0.002772473	0.001702796	0.001702796	0.000383548	0.000383548	0.001298591	0.001298591	0.004918801
3836803773415	383680	3773415	0.000343366	0.000343366	0.000395706	0.000395706	0.002377226	0.00094732	0.003081088	0.003081088	0.001590047	0.000616759	0.002691362	0.002691362	0.0016501	0.0016501	0.000371678	0.000371678	0.001258404	0.001258404	0.004632967
3836903773415	383690	3773415	0.000332488	0.000332488	0.00038317	0.00038317	0.002301863	0.000917288	0.002983411	0.002983411	0.001539639	0.000597206	0.002611228	0.002611228	0.001597788	0.001597788	0.000359895	0.000359895	0.00121851	0.00121851	0.00434765
3837003773415	383700	3773415	0.000321657	0.000321657	0.000370688	0.000370688	0.00223169	0.000889324	0.002892461	0.002892461	0.001492703	0.000579	0.002536164	0.002536164	0.001549079	0.001549079	0.000348924	0.000348924	0.001181363	0.001181363	0.004090287
3837103773415	383710	3773415	0.000311659	0.000311659	0.000359166	0.000359166	0.002168576	0.000864173	0.00281066	0.00281066	0.001450488	0.000562625	0.002467949	0.002467949	0.00150527	0.00150527	0.000339056	0.000339056	0.001147953	0.001147953	0.003868125
3837203773415	383720	3773415	0.000302494	0.000302494	0.000348604	0.000348604	0.002110514	0.000841035	0.002735406	0.002735406	0.001411652	0.000547562	0.002404713	0.002404713	0.001464967	0.001464967	0.000329978	0.000329978	0.001117218	0.001117218	0.003670638
3837303773415	383730	3773415	0.000293884	0.000293884	0.000338682	0.000338682	0.002055912	0.000819277	0.002664637	0.002664637	0.001375131	0.000533395	0.002344947	0.002344947	0.001427067	0.001427067	0.000321441	0.000321441	0.001088314	0.001088314	0.003491269
3837403773415	383740	3773415	0.000288746	0.000288746	0.00033276	0.00033276	0.002014528	0.000802785	0.002611	0.002611	0.00134745	0.000522659	0.002297543	0.002297543	0.001398341	0.001398341	0.000314971	0.000314971	0.001066407	0.001066407	0.003361164
3837503773415	383750	3773415	0.000283747	0.000283747	0.000326999	0.000326999	0.001973836	0.00078657	0.00255826	0.00255826	0.001320233	0.000512101	0.002251117	0.002251117	0.001370095	0.001370095	0.000308608	0.000308608	0.001044866	0.001044866	0.00323658
3837603773415	383760	3773415	0.000280831	0.000280831	0.000323638	0.000323638	0.001941033	0.000773498	0.002515745	0.002515745	0.001298292	0.000503591	0.002212251	0.002212251	0.001347326	0.001347326	0.00030348	0.00030348	0.001027502	0.001027502	0.003140468
3837703773415	383770	3773415	0.000280183	0.000280183	0.000322892	0.000322892	0.001916396	0.00076368	0.002483814	0.002483814	0.001281814	0.000497199	0.002181212	0.002181212	0.001330225	0.001330225	0.000299628	0.000299628	0.00101446	0.00101446	0.003072568
3837803773415	383780	3773415	0.000279627	0.000279627	0.000322252	0.000322252	0.001891967	0.000753945	0.002452152	0.002452152	0.001265474	0.000490861	0.002150706	0.002150706	0.001313268	0.001313268	0.000295808	0.000295808	0.001001529	0.001001529	0.00300812
3837903773415	383790	3773415	0.000284904	0.000284904	0.000328333	0.000328333	0.001887954	0.000752346	0.002446949	0.002446949	0.001262789	0.00048982	0.002139411	0.002139411	0.001310482	0.001310482	0.000295181	0.000295181	0.000999404	0.000999404	0.003015712
3838003773415	383800	3773415	0.00029106	0.00029106	0.00033548	0.00033548	0.0018883	0.000752484	0.002447398	0.002447398	0.001263021	0.000489909	0.002132918	0.002132918	0.001310722	0.001310722	0.000295235	0.000295235	0.000999587	0.000999587	0.003047548
3838103773415	383810	3773415	0.000294856	0.000294856	0.000339802	0.000339802	0.001882071	0.000750002	0.002439325	0.002439325	0.001258855	0.000488293	0.002121267	0.002121267	0.001306399	0.001306399	0.000294261	0.000294261	0.00099629	0.00099629	0.00306256
3838203773415	383820	3773415	0.000294439	0.000294439	0.000339322	0.000339322	0.00186041	0.00074137	0.002411251	0.002411251	0.001244366	0.000482674	0.002095297	0.002095297	0.001291364	0.001291364	0.000290874	0.000290874	0.000984824	0.000984824	0.003019767
3838303773415	383830	3773415	0.000293838	0.000293838	0.000338628	0.000338628	0.00183875	0.000732738	0.002383177	0.002383177	0.001229878	0.000477054	0.002069683	0.002069683	0.001276328	0.001276328	0.000287488	0.000287488	0.000973357	0.000973357	0.002977492
3838403773415	383840	3773415	0.000290505	0.000290505	0.000334787	0.000334787	0.001805739	0.000719583	0.002340393	0.002340393	0.001207799	0.000468489	0.002033129	0.002033129	0.001253415	0.001253415	0.000282327	0.000282327	0.000955883	0.000955883	0.002890697
3838503773415	383850	3773415	0.000286478	0.000286478	0.000330146	0.000330146	0.001770376	0.000705491	0.002294559	0.002294559	0.001184145	0.000459315	0.001994352	0.001994352	0.001228868	0.001228868	0.000276798	0.000276798	0.000937163	0.000937163	0.002795275
3838603773415	383860	3773415	0.000281618	0.000281618	0.000324545	0.000324545	0.001732314	0.000690324	0.002245227	0.002245227	0.001158687	0.00044944	0.001953085	0.001953085	0.001202448	0.001202448	0.000270847	0.000270847	0.000917015	0.000917015	0.002690363
3838703773415	383870	3773415	0.000273841	0.000273841	0.000315584	0.000315584	0.001683871	0.000671019	0.002182441	0.002182441	0.001126285	0.000436871	0.001901679	0.001901679	0.001168823	0.001168823	0.000263273	0.000263273	0.000891371	0.000891371	0.002547489
3838803773415	383880	3773415	0.000266111	0.000266111	0.000306675	0.000306675	0.001637574	0.00065257	0.002122436	0.002122436	0.001095318	0.00042486	0.001852762	0.001852762	0.001136686	0.001136686	0.000256034	0.000256034	0.000866863	0.000866863	0.002416608
3838903773415	383890	3773415	0.000258473	0.000258473	0.000297873	0.000297873	0.001593075	0.000634837	0.002064762	0.002064762	0.001065555	0.000413315	0.001805981	0.001805981	0.001105799	0.001105799	0.000249077	0.000249077	0.000843308	0.000843308	0.002295734
3839003773415	383900	3773415	0.000251021	0.000251021	0.000289285	0.000289285	0.001550653	0.000617932	0.00200978	0.00200978	0.00103718	0.000402309	0.001761512	0.001761512	0.001076353	0.001076353	0.000242444	0.000242444	0.000820851	0.000820851	0.002185214
3839103773415	383910	3773415	0.000243893	0.000243893	0.00028107	0.00028107	0.001510446	0.00060191	0.001957667	0.001957667	0.001010287	0.000391877	0.001719355	0.001719355	0.001048443	0.001048443	0.000236158	0.000236158	0.000799567	0.000799567	0.002084615
3829703773425	382970	3773425	0.000410993	0.000410993	0.000473642	0.000473642	0.002275565	0.000906808	0.002949327	0.002949327	0.00152205	0.000590383	0.00275095	0.00275095	0.001579534	0.001579534	0.000355784	0.000355784	0.001204589	0.001204589	0.000695734
3829803773425	382980	3773425	0.000420019	0.000420019	0.000484044	0.000484044	0.002362554	0.000941473	0.003062073	0.003062073	0.001580234	0.000612952	0.002845581	0.002845581	0.001639916	0.001639916	0.000369384	0.000369384	0.001250638	0.001250638	0.000715492
3829903773425	382990	3773425	0.000425435	0.000425435	0.000490285	0.000490285	0.002434319	0.000970071	0.003155086	0.003155086	0.001628235	0.000631571	0.002925358	0.002925358	0.00168973	0.00168973	0.000380605	0.000380605	0.001288627	0.001288627	0.000729641
3830003773425	383000	3773425	0.000423815	0.000423815	0.000488418	0.000488418	0.002475219	0.00098637	0.003208095	0.003208095	0.001655591	0.000642182	0.002975075	0.002975075	0.001718119	0.001718119	0.000386999	0.000386999	0.001310277	0.001310277	0.000732402
3830103773425	383010	3773425	0.000422056	0.000422056	0.000486391	0.000486391	0.002515011	0.001002227	0.003259669	0.003259669	0.001682207	0.000652506	0.003023902	0.003023902	0.00174574	0.00174574	0.000393221	0.000393221	0.001331342	0.001331342	0.000735853
3830203773425	383020	3773425	0.000419742	0.000419742	0.000483724	0.000483724	0.002550374	0.001016319	0.003305503	0.003305503	0.00170586	0.000666181	0.00306846	0.00306846	0.001770287	0.001770287	0.00039875	0.00039875	0.001350061	0.001350061	0.000739045
3830303773425	383030	3773425	0.00041752	0.00041752	0.000481164	0.000481164	0.002582554	0.001029142	0.003347211	0.003347211	0.001727384	0.00067003	0.003109905	0.003109905	0.001792624	0.001792624	0.000403781	0.000403781	0.001367096	0.001367096	0.0007431

			MSite Grubbing / Prep	MMass Grading / Excavation	MMass Grading / Excavation	MDrainage / Utilities Trenching	MFoundations / Concrete Pads	MBuilding / Structure Construction	MAsphalt Paving	MLandscaping or Other Finishing	MWaterside Construction (Piles)	RSSWRestriping South Valley	RSSWRestriping Silver Lake Boulevard	RSSWDemolition	RSSWPlacing Base	RSSWForm	Child Risk				
Unique Identifier	X (UTM)	Y (UTM)	2027	2027	2028	2028	2028	2028	2028	2028	2028	2029	2029	2029	2029	2029	3rd Trimester	0<2	2<16	Total	per million
3838303773405	383830	3773405	0.002605194	0.004333417	0.004333417	0.002084155	0.000987556	0.00267926	0.001742111	0.001196383	0.00128588	0.000687726	0.002125893	0.006450874	0.000586599	0.001275847	5.94996E-08	1.09057E-06	6.6826E-07	1.81833E-06	1.81832934
3838403773405	383840	3773405	0.002526379	0.004202318	0.004202318	0.002021103	0.00095768	0.002598205	0.001689407	0.001160189	0.001246979	0.000672968	0.002025108	0.006146062	0.000558881	0.001215561	5.78559E-08	1.06458E-06	6.4538E-07	1.76781E-06	1.76781467
3838503773405	383850	3773405	0.002436316	0.00405251	0.00405251	0.001949053	0.000923539	0.002505582	0.001629181	0.00111883	0.001202525	0.000657355	0.001923191	0.005837685	0.00053084	0.001154571	5.60632E-08	1.03547E-06	6.2142E-07	1.71296E-06	1.71296211
3838603773405	383860	3773405	0.002341787	0.003895272	0.003895272	0.001873429	0.000887706	0.002408365	0.001565969	0.001075419	0.001155867	0.000641476	0.001824014	0.005537442	0.00050537	0.001095189	5.42283E-08	1.00517E-06	5.9747E-07	1.65687E-06	1.65686605
3838703773405	383870	3773405	0.002226676	0.003703799	0.003703799	0.00178134	0.000844071	0.002289981	0.001488993	0.001022556	0.00109905	0.000623649	0.001717751	0.005215721	0.000474282	0.001031559	5.20744E-08	9.68373E-07	5.7076E-07	1.59121E-06	1.59120851
3838803773405	383880	3773405	0.002120419	0.003527055	0.003527055	0.001696335	0.000803792	0.002180704	0.001417939	0.00097376	0.001046604	0.000606619	0.001620896	0.004922425	0.000447612	0.000973552	5.00547E-08	9.3352E-07	5.4598E-07	1.52955E-06	1.52955137
3838903773405	383890	3773405	0.002021103	0.003361855	0.003361855	0.001616883	0.000766144	0.002078564	0.001351525	0.000928151	0.000997583	0.000590238	0.001531812	0.004652526	0.00042069	0.000920171	4.81376E-08	9.00092E-07	5.2277E-07	1.471E-06	1.47099587
3839003773405	383900	3773405	0.001929365	0.00320926	0.00320926	0.001543492	0.000731369	0.001984218	0.00129018	0.000886022	0.000952303	0.000574566	0.001450172	0.004405112	0.000400571	0.000871238	4.63381E-08	8.68458E-07	5.0117E-07	1.41597E-06	1.41596546
3839103773405	383910	3773405	0.001844807	0.003068608	0.003068608	0.001475846	0.000699315	0.001897256	0.001233635	0.000847191	0.000910566	0.000559572	0.001375201	0.004177805	0.000379901	0.000826281	4.46479E-08	8.38567E-07	4.8106E-07	1.36428E-06	1.36427554
3829703773415	382970	3773415	0.000645914	0.001074398	0.001074398	0.000516731	0.000244848	0.000664277	0.000431927	0.000296623	0.000318812	0.001962354	0.000396381	0.00122318	0.000111228	0.000241919	4.90083E-08	1.17144E-06	5.0809E-07	1.72853E-06	1.72853112
3829803773415	382980	3773415	0.000664501	0.001105315	0.001105315	0.000531601	0.000251894	0.000683393	0.000444356	0.000305159	0.000327987	0.002038414	0.000411774	0.001270981	0.000115574	0.000251373	5.0539E-08	1.20489E-06	5.3421E-07	1.78963E-06	1.78963262
3829903773415	382990	3773415	0.000677663	0.001127209	0.001127209	0.00054213	0.000256883	0.000696929	0.000453158	0.000311203	0.000334483	0.002095377	0.000424101	0.001309551	0.00011982	0.000259002	5.16989E-08	1.22833E-06	5.5737E-07	1.83739E-06	1.83739151
3830003773415	383000	3773415	0.000680296	0.001131587	0.001131587	0.000544236	0.000257881	0.000699637	0.000454918	0.000312412	0.000335783	0.002118281	0.000430323	0.001329385	0.000120885	0.000262924	5.21913E-08	1.2342E-06	5.736E-07	1.85999E-06	1.85998899
3830103773415	383010	3773415	0.000683327	0.00113663	0.00113663	0.000546662	0.00025903	0.000702754	0.000456945	0.000313804	0.000337279	0.002136019	0.000437201	0.00135132	0.00012288	0.000267263	5.2724E-08	1.24032E-06	5.9111E-07	1.88416E-06	1.88415648
3830203773415	383020	3773415	0.000685401	0.00114008	0.00114008	0.000548321	0.000259816	0.000704887	0.000458332	0.000314757	0.000338303	0.002143693	0.00044393	0.00137289	0.000124841	0.000271529	5.32131E-08	1.2447E-06	6.0874E-07	1.90665E-06	1.9066485
3830303773415	383030	3773415	0.000687954	0.001144326	0.001144326	0.000550363	0.000260784	0.000707512	0.000460039	0.000315929	0.000339563	0.002144254	0.000451433	0.001396928	0.000127027	0.000276283	5.37434E-08	1.24956E-06	6.2744E-07	1.93075E-06	1.93074557
3830403773415	383040	3773415	0.000692341	0.001151624	0.001151624	0.000553873	0.000262447	0.000712025	0.000462973	0.000317944	0.000341728	0.002141007	0.000460514	0.001425992	0.00012967	0.000282031	5.43741E-08	1.25652E-06	6.4819E-07	1.95909E-06	1.95908705
3830503773415	383050	3773415	0.000700398	0.001165025	0.001165025	0.000560318	0.000265501	0.000720311	0.000468361	0.000321644	0.000345705	0.002139266	0.000472186	0.001462917	0.000133028	0.000289334	5.51832E-08	1.26757E-06	6.7259E-07	1.99534E-06	1.99534383
3830603773415	383060	3773415	0.000709253	0.001179754	0.001179754	0.000567402	0.000268858	0.000729417	0.000474282	0.00032571	0.000350075	0.00213112	0.00048478	0.00150295	0.000136668	0.000297252	5.59997E-08	1.27837E-06	6.9836E-07	2.03274E-06	2.03273727
3830703773415	383070	3773415	0.000723053	0.00120271	0.00120271	0.000578443	0.000274089	0.0007436	0.000483511	0.000332048	0.000356887	0.002129998	0.000500799	0.001553401	0.000141256	0.00030723	5.70295E-08	1.29398E-06	7.2985E-07	2.08086E-06	2.0808565
3830803773415	383080	3773415	0.000739407	0.001229911	0.001229911	0.000591525	0.000280288	0.000760428	0.000494446	0.000339558	0.000364959	0.002129408	0.000518961	0.001610616	0.000146459	0.000318546	5.81425E-08	1.3111E-06	7.6543E-07	2.13467E-06	2.13467267
3830903773415	383090	3773415	0.000758791	0.001262155	0.001262155	0.000607033	0.000287637	0.000780364	0.000507409	0.00034846	0.000374527	0.002130972	0.000539654	0.001675692	0.00015237	0.000331416	5.93521E-08	1.33004E-06	8.061E-07	2.19549E-06	2.19549205
3831003773415	383100	3773415	0.000798837	0.001328766	0.001328766	0.000639069	0.000302817	0.000821548	0.000534188	0.00036685	0.000394293	0.002181885	0.000573953	0.001782719	0.000162108	0.000352584	6.15471E-08	1.37272E-06	8.7274E-07	2.30701E-06	2.30700784
3831103773415	383110	3773415	0.000845264	0.001405992	0.001405992	0.000676211	0.000320416	0.000869295	0.000565234	0.000388171	0.000417208	0.002233772	0.000613553	0.001906289	0.000173345	0.000377024	6.39519E-08	1.42024E-06	9.5004E-07	2.43424E-06	2.43424061
3831203773415	383120	3773415	0.000899828	0.001496753	0.001496753	0.000719862	0.0003411	0.000925411	0.000601721	0.000413228	0.00044414	0.002291002	0.000660119	0.002051521	0.000186551	0.000405747	6.6637E-08	1.47393E-06	1.042E-06	2.58255E-06	2.58255182
3831303773415	383130	3773415	0.000962369	0.001600782	0.001600782	0.000769895	0.000364807	0.00098973	0.000643543	0.000441949	0.00047501	0.002355255	0.000714784	0.002222069	0.00020206	0.000439478	6.95784E-08	1.53208E-06	1.1533E-06	2.75493E-06	2.75493004
3831403773415	383140	3773415	0.001031292	0.001715427	0.001715427	0.000825034	0.000390934	0.001060612	0.000689632	0.0004736	0.000509029	0.002427951	0.000777429	0.002418118	0.000219887	0.000478253	7.26718E-08	1.59043E-06	1.2897E-06	2.95281E-06	2.95281166
3831503773415	383150	3773415	0.001086574	0.001807382	0.001807382	0.000869259	0.00041189	0.001117466	0.0007266	0.000498988	0.000536315	0.002466704	0.00083254	0.002591226	0.000235629	0.00051249	7.48754E-08	1.62579E-06	1.4241E-06	3.12479E-06	3.1247891
3831603773415	383160	3773415	0.001144967	0.001904511	0.001904511	0.000915974	0.000434025	0.001177519	0.000765647	0.000525803	0.000565137	0.002508733	0.000892862	0.002781151	0.00025289	0.000550053	7.70039E-08	1.65691E-06	1.5863E-06	3.32025E-06	3.32024573
3831703773415	383170	3773415	0.001203121	0.002001243	0.002001243	0.000962497	0.00045607	0.001237326	0.000804535	0.000552509	0.000593841	0.002546305	0.000956102	0.002980582	0.00027103	0.000589496	7.8973E-08	1.68238E-06	1.7786E-06	3.53999E-06	3.53999362
3831803773415	383180	3773415	0.001258962	0.002094127	0.002094127	0.001007169	0.000477237	0.001294754	0.000841876	0.000578153	0.000621403	0.002573695	0.001020593	0.003184217	0.000289551	0.000629771	8.07033E-08	1.70155E-06	2.0033E-06	3.78554E-06	3.78554344
3831903773415	383190	3773415	0.00131552	0.002188204	0.002188204	0.001052416	0.000498677	0.001352921	0.000879697	0.000604126	0.000649319	0.002601823	0.001090502	0.003405583	0.000309681	0.000673552	8.23985E-08	1.71838E-06	2.2867E-06	4.08742E-06	4.08742437
3832003773415	383200	3773415	0.00137854	0.00229303	0.00229303	0.001102832	0.000522566	0.001417732	0.000921839	0.000633067	0.000680424	0.002658521	0.001175358	0.003675207	0.000334198	0.000726878	8.4357E-08	1.73561E-06	2.711E-06	4.53098E-06	4.53098289
3832103773415	383210	3773415	0.001442198	0.002398917	0.002398917	0.001153758	0.000546697	0.0014832	0.000964408	0.000662301	0.000711845	0.002722479	0.001267122	0.003967864	0.000360811	0.00078476	8.63163E-08	1.75063E-06	3.3123E-06	5.14921E-06	5.14921163
3832203773415	383220	3773415	0.001500591	0.002496047	0.002496047	0.001200473	0.000568832	0.001543253	0.001003455	0.000689116	0.000740667	0.002785966	0.001360314	0.004267466	0.000388054	0.000844015	8.83024E-08	1.7655E-06	4.187E-06	6.04075E-06	6.0407527
3832303773415	383230	3773415	0.001535531	0.002554166	0.002554166	0.001228425	0.000582077	0.001579187	0.00102682	0.000705162	0.000757913	0.002847091	0.00146619	0.004602349	0.000418506	0.000910247	8.99183E-08	1.77154E-06	5.5552E-06	7.4167E-06	7.41670091
3835703773415	383570	3773415	0.005125909	0.008526314	0.008526314	0.004100727	0.001943089	0.005271641	0.00342773	0.002353971	0.002530064	0.001346526	0.037354479	0.142681132	0.012974455	0.028219312	2.2695E-07	3.1957E-06	5.5874E-06	9.01003E-06	9.01002828
3835903773415	383590	3773415	0.00557343	0.00927071	0.00927071	0.004458744	0.002112732	0.005731885	0.00372699	0.002559486	0.002750952	0.001265715	0.027442747	0.078223844	0.007113146	0.015471023	1.91258E-07	2.81735E-06	3.6779E-06	6.68651E-06	6.68650828
3836003773415	383600	3773415	0.005619059	0.009346609	0.009346609	0.004495247	0.002130028	0.005778811	0.003757503	0.002580441	0.002773474	0.001227523	0.021142303	0.061211103	0.005566123	0.012106262	1.77208E-07	2.66156E-06	3.1242E-06	5.96293E-06	5.96292939
3836103773415	383610	3773415	0.005618262	0.009345282	0.009345282	0.004494609	0.002129726	0.005777991	0.00375697	0.002580074	0.002773081	0.001186881	0.016721609	0.049008457	0.004456497	0.009692837	1.63583E-07	2.50513E-06	2.6832E-06	5.35195E-06	5.35194966
3836203773415	383620	3773415	0.00555588	0.009241518	0.009241518	0.004444704	0.002106079	0.005713836	0.003715255	0.002551427	0.00274229	0.001147508	0.013607875	0.040218981	0.003657242	0.007954464	1.51656E-07	2.36343E-06	2.3443E-06	4.85934E-06	4.85933996
3836303773415	383630	3773415	0.005437099	0.009043941	0.009043941	0.00434968	0.002061052	0.005591678	0.003635825	0.002496879	0.002683662	0.001109758	0.011336656	0.033705042	0.003064908	0.006666145	1.41203E-07	2.23517E-06	2.0791E-06	4.45548E-06	4.45547509
3836403773415	383640	3773415	0.005267664	0.008762106	0.008762106	0.004214131	0.001996824	0.005417425	0.003522523	0.002419069	0.002600031	0.001073455	0.009616612	0.028719553	0.002611561	0.00568012	1.31867E-07	2.11677E-06	1.8654E-06	4.11404E-06	4.11404084
3836503773415	383650	3773415	0.005064564	0.008424275	0.008424275	0.004051651	0.001919835	0.005208552	0.003386709	0.0023258	0.002499785	0.001038509	0.008286161	0.024832576	0.002258106	0.004911359	1.23484E-07	2.00715E-06	1.6895E-06	3.8201E-06	3.82009944
3836603773415	383660	3773415	0.004814	0.008007493	0.008007493	0.0038512	0.001824853	0.004950864	0.003219155	0.002210733	0.002376111	0.001002797	0.007176306	0.021566193	0.001961083	0.004265337	1.15373E-07	1.89736E-06	1.5331E-06	3.54581E-06	3.54581144
3836703773415	383670	3773415	0.004547961	0.007564969	0.007564969	0.003638369	0.001724005	0.004677261	0.003041252	0.00208856	0.002244798	0.000967969	0.006272844	0.018893531	0.00171805	0.003736741	1.07922E-07	1.79319E-06	1.3985E-06	3.29966E-06	3.29966104
3836803773415	383680	3773415	0.004283676	0.007125365	0.007125365	0.003426941	0.001623822	0.004405463	0.002864523	0.001967193	0.002114352	0.000934588	0.005536712	0.016706284	0.001519156	0.00330415	1.01138E-07	1.69573E-06	1.283E-06	3.07983E-06	3.07982838
3836903773415	383690	3773415	0.00401987	0.006686556	0.006686556	0.003215896	0.00152382	0.004134157	0.002688115	0.001846045	0.001984141	0.000901708	0.004912292	0.01484414	0.001349826	0.002935857	9.4747E-08	1.60148E-06	1.18E-06	2.87622E-06	2.87621523
3837003773415	383700	3773415	0.00378191	0.006290739	0.006290739	0.003025528	0.001433617	0.003889432	0.002528989	0.001736767	0.001866688	0.000870865	0.004397886	0.013305728	0.001209933	0.002631592	8.90229E-08	1.51552E-06	1.0918E-06	2.69634E-06	2.69634216
3837103773415	383710	3773415	0.003576497	0.00594906	0.00594906	0.002861198	0.00135575	0.003678179	0.002391628	0.001642435	0.0017653	0.000842767	0.003979234	0.01205065	0.001095804	0.002383364	8.40381E-08	1.43996E-06	1.0176E-06	2.5416E-06	2.54159592
3837203773415	383720	3773415	0.003393899	0.005645331	0.005645331	0.002715119	0.001286532	0.003490389	0.002269524	0.00155858	0.001675172	0.000816764	0.003628407	0.010996648	0.000999961	0.002174904	7.96036E-08	1.37223E-06	9.535E-07	2.40533E-06	2.40533069
3837303773415	383730	3773415	0.003228053	0.005369467	0.005369467	0.002582443	0.001223665	0.003319828	0.002158621	0.001482419	0.001593314	0.000792326	0.003327243	0.010090436	0.000917556	0.001995675	7.55907E-08	1.31052E-06	8.9694E-07	2.28305E-06	2.28305043
3837403773415	383740	3773415	0.003107757	0.005169369	0.005169369	0.002486206	0.001178064	0.003196112	0.002078178	0.001427175	0.001533937	0.000772728	0.003102688	0.009413634	0.000856012	0.001861818	7.26253E-08	1.26611E-06	8.5441E-07	2.19314E-06	2.19314423
3837503773415	383750	3773415	0.002992566	0.004977764	0.004977764	0.002394053	0.001134398	0.003077646	0.00200115	0.001374276	0.001477081	0.00075378	0.00290088	0.008804831	0.000800652	0.001741409	6.98371E-08	1.22404E-06	8.1519E-07	2.10906E-06	2.10906051
3837603773415	383760	3773415	0.0029037	0.004829946	0.004829946	0.00232296	0.001100712	0.002986254	0.001941724	0.001333466	0.001433218	0.000737901	0.002741798	0.00832426	0.000756952	0.001646363	6.76801E-08	1.19246E-06	7.8403E-07	2.04417E-06	2.0441709
3837703773415	383770	3773415	0.00284092	0.004725518	0.004725518	0.002272736	0.001076913	0.002921688	0.001899743	0.001304636	0.001402231	0.000725062	0.002619575	0.007954464	0.00072325	0.001573225	6.61267E-08	1.17118E-06	7.6018E-07	1.99749E-06	1.99749461
3837803773415	383780	3773415	0.00278133	0.004626398	0.004626398	0.002225064	0.001054325	0.002860405	0.001859894	0.00127727	0.001372818	0.000712607	0.002506255	0.007611355	0.000692125	0.001505365	6.46563E-08	1.15102E-06	7.3773E-07	1.95341E-06	1.95340593
3837903773415	383790	3773415	0.00278835	0.004638075	0.004638075	0.00223068	0.001056986	0.002867624	0.001864589	0.001280494	0.001376283	0.000707087	0.002453943	0.007452049	0.000677639	0.001473858	6.44885E-08	1.15443E-06	7.2942E-07	1.94834E-06	1.94833928
3838003773415	383800	3773415	0.002817786	0.004687038	0.004687038	0.002254229	0.001068144	0.002897897	0.001884273	0.001294012	0.001390812	0.000703162	0.002413658	0.007328844	0.000666435	0.00144949	6.45762E-08	1.16232E-06	7.242E-07	1.9511E-06	1.95109506
3838103773415	383810	3773415	0.002831666	0.004710126	0.004710126	0.002265333	0.001073406	0.002912172	0.001893555	0.001300386	0.001397664	0.000697229	0.002359559	0.007164236	0.000651467	0.001416934	6.42885E-08	1.16279E-06	7.1538E-07	1.94246E-06	1.94245626
3838203773415	383820	3773415	0.002792099	0.004644312	0.004644312	0.00223368	0.001058407	0.00287148	0.001867096	0.001282216	0.001378134	0.000686633	0.002272232	0.006899639	0.00062746	0.001364603	6.31522E-08	1.14728E-06	6.9771E-07	1.90814E-06	1.90814389
3838303773415	383830	3773415	0.002753011	0.004579293	0.004579293	0.002202409	0.00104359	0.00283128	0.001840957	0.001264265	0.001358841	0.000676215	0.002189877	0.006650122	0.00060471	0.001315254	6.20637E-08	1.13222E-06	6.8079E-07	1.87507E-06	1.87506602
3838403773415	383840	3773415	0.002672761	0.004445806	0.004445806	0.002138208	0.001013169	0.002748748	0.001787293	0.001227412	0.00131923	0.00066249	0.002087901	0.006341288	0.000576634	0.001254173	6.03778E-08	1.10591E-06	6.5798E-07	1.82427E-06	1.82427277
3838503773415	383850	3773415	0.002584533	0.00429905	0.00429905	0.002067626	0.000979724	0.002658012	0.001728295	0.001186895	0.001275683	0.000648235	0.001986997	0.006035653	0.00054884	0.001193725	5.86085E-08	1.07769E-06	6.347E-07	1.771E-06	1.77099638
3838603773415	383860	3773415	0.00248753	0.004137698	0.004137698	0.001990024	0.000942953	0.002558251	0.001663428	0.001142348	0.001227804	0.000633359	0.00188651	0.005731115	0.000521149	0.001133493	5.67328E-08	1.04708E-06	6.1077E-07	1.71458E-06	1.714583
3838703773415	383870	3773415	0.002355428	0.003917962	0.003917962	0.001884342	0.000892877	0.002422393	0.00157509	0.001081683	0.0011626	0.000615385	0.001771433	0.005382523	0.00048945	0.001064549	5.43258E-08	1.00608E-06	5.8199E-07	1.64239E-06	1.64239022
3838803773415	383880	3773415	0.002234413	0.00371667	0.00371667	0.001787531	0.000847004	0.002297939	0.001494168	0.00102611	0.001102869	0.000598207	0.001667016	0.005066103	0.000460677	0.001001968	5.20809E-08	9.67371E-07	5.5539E-07	1.57484E-06	1.57484357
3838903773415	383890	3773415	0.002122653	0.00353077	0.00353077	0.001698122	0.000804638	0.002183001	0.001419432	0.000974786	0.001047706	0.000581738	0.00157162	0.004776919	0.000434381	0.000944774	4.99685E-08	9.30591E-07	5.3067E-07	1.51123E-06	1.51123009
3839003773415	383900	3773415	0.002020465	0.003360793	0.003360793	0.001616372	0.000765902	0.002077908	0.001351099	0.000927858	0.000997268	0.000566065	0.00148474	0.004513327	0.000410411	0.000892641	4.79946E-08	8.95916E-07	5.0781E-07	1.45172E-06	1.45172083
3839103773415	383910	3773415	0.001927451	0.003206076	0.003206076	0.001541961	0.000730643	0.001982249	0.0012889	0.000885143	0.000951358	0.00055116	0.001405571	0.004273224	0.000388578	0.000845153	4.61601E-08	8.63509E-07	4.8671E-07	1.39638E-06	1.39638214
3829703773425	382970	3773425	0.000643281	0.001070019	0.001070019	0.000514625	0.00024385	0.00066157	0.000430167	0.000295414	0.000317513	0.001801763	0.000388491	0.001199508	0.00010975	0.000237237	4.91493E-08	1.17529E-06	4.9222E-07	1.71666E-06	1.71665566
3829803773425	382980	3773425	0.000661549	0.001100405	0.001100405	0.000529239	0.000250775	0.000680357	0.000442382	0.000303803	0.00032653	0.001865722	0.00040317	0.001245116	0.00011322	0.000246258	5.06902E-08	1.20915E-06	5.1679E-07	1.77663E-06	1.77662902
3829903773425	382990	3773425	0.000674632	0.001122166	0.001122166	0.000539705	0.000255734	0.000693812	0.000451131	0.000309811	0.000332987	0.00191333	0.000415109	0.001282497	0.000116622	0.000253651	5.18917E-08	1.23364E-06	5.388E-07	1.82434E-06	1.82433562
3830003773425	383000	3773425	0.000677184	0.001126412	0.001126412	0.000541748	0.000256702	0.000696437	0.000452838	0.000310983	0.000334247	0.001930802	0.000421123	0.001301691	0.000118367	0.000257447	5.24378E-08	1.24063E-06	5.543E-07	1.84737E-06	1.84736658
3830103773425	383010	3773425	0.000680375	0.00113172	0.00113172	0.0005443	0.000257911	0.000699719	0.000454972	0.000312449	0.000335822	0.0019437	0.000427882	0.001323261	0.00012032	0.000261713	5.30399E-08	1.24839E-06	5.7103E-07	1.87246E-06	1.87245989
3830203773425	383020	3773425	0.000683327	0.00113663	0.00113663	0.000546662	0.00025903	0.000702754	0.000456945	0.000313804	0.000337279	0.001949367	0.000434968	0.001345928	0.00012239	0.000266196	5.36463E-08	1.25566E-06	5.8836E-07	1.89767E-06	1.8976712
3830303773425	383030	3773425	0.000687076	0.001142866	0.001142866	0.000549661	0.000260451	0.0007066	0.000459453	0.000315526	0.000339129	0.001949043	0.000442888	0.001371245	0.000124692	0.000271203	5.43019E-08	1.26368E-06	6.0678E-07	1.92476E-06	1.92475885

			EGIODemolition	EGIOSite Grubbing / Prep	EGIOMass Grading / Excavation	EGIOMass Grading / Excavation	EGIODrainage / Utilities Trenching	EGIODrainage / Utilities Trenching	EGIOFoundations / Concrete Pads	EGIOFoundations / Concrete Pads	EGIOBuilding / Structure Construction	EGIOBuilding / Structure Construction	EGIOAsphalt Paving	EGIOArchitectural Coating	EGIOLandscaping or Other Finishing	EGIOWaterside Construction (Piles)	HIWaterside Construction (Landscaping)	HIWaterside Construction (Landscaping)	KMDemolition	KMSite Grubbing / Prep	KMMass Grading / Excavation
Unique Identifier	X (UTM)	Y (UTM)	2025	2025	2025	2026	2026	2027	2026	2027	2026	2027	2027	2027	2027	2027	2025	2026	2025	2025	2025
3830403773425	383040	3773425	0.001442372	0.00133363	0.002218325	0.002218325	0.001066903	0.001066903	0.000505541	0.000505541	0.001371544	0.001371544	0.000891806	0.000180889	0.000612442	0.000658257	0.001747005	0.001747005	0.000744912	0.000688751	0.001145653
3830503773425	383050	3773425	0.001448325	0.00133913	0.002227481	0.002227481	0.001071306	0.001071306	0.000507628	0.000507628	0.001377204	0.001377204	0.000895487	0.000181636	0.00061497	0.000660974	0.001796133	0.001796133	0.000754489	0.000697606	0.001160381
3830603773425	383060	3773425	0.001452898	0.00134336	0.002234513	0.002234513	0.001074688	0.001074688	0.00050923	0.00050923	0.001381553	0.001381553	0.000898314	0.000182209	0.000616911	0.00066306	0.001846262	0.001846262	0.000764842	0.000707179	0.001176304
3830703773425	383070	3773425	0.001461267	0.0013511	0.002247384	0.002247384	0.001080879	0.001080879	0.000512164	0.000512164	0.00138951	0.00138951	0.000903489	0.000183259	0.000620465	0.00066688	0.001901694	0.001901694	0.000781839	0.000722894	0.001202444
3830803773425	383080	3773425	0.001469894	0.00135908	0.002260654	0.002260654	0.00108726	0.00108726	0.000515188	0.000515188	0.001397714	0.001397714	0.000908823	0.000184341	0.000624128	0.000670817	0.001959627	0.001959627	0.000802545	0.000742039	0.00123429
3830903773425	383090	3773425	0.001478091	0.00136665	0.002273259	0.002273259	0.001093323	0.001093323	0.00051806	0.00051806	0.001405508	0.001405508	0.000913891	0.000185368	0.000627608	0.000674558	0.002019561	0.002019561	0.000826444	0.000764136	0.001271045
3831003773425	383100	3773425	0.001506821	0.00139322	0.002317445	0.002317445	0.001114574	0.001114574	0.00052813	0.00052813	0.001432828	0.001432828	0.000931654	0.000188972	0.000639807	0.000687669	0.002099407	0.002099407	0.000874413	0.000808489	0.001344822
3831103773425	383110	3773425	0.001540986	0.00142481	0.002369991	0.002369991	0.001139846	0.001139846	0.000540105	0.000540105	0.001465315	0.001465315	0.000952779	0.000193256	0.000654314	0.000703261	0.002185057	0.002185057	0.000926524	0.000856671	0.001424967
3831203773425	383120	3773425	0.001580415	0.00146126	0.002430631	0.002430631	0.001169011	0.001169011	0.00053924	0.00053924	0.001502808	0.001502808	0.000977157	0.000198201	0.000671056	0.000721255	0.00227861	0.00227861	0.000980879	0.000906928	0.001508562
3831303773425	383130	3773425	0.001623208	0.00150083	0.002496445	0.002496445	0.001200664	0.001200664	0.000568923	0.000568923	0.001543499	0.001543499	0.001003615	0.000203568	0.000689226	0.000740785	0.00238257	0.00238257	0.001034888	0.000956865	0.001591626
3831403773425	383140	3773425	0.001667382	0.00154167	0.002564383	0.002564383	0.001233339	0.001233339	0.000584405	0.000584405	0.001585504	0.001585504	0.001030928	0.000209108	0.000707983	0.000760944	0.002502439	0.002502439	0.001085877	0.00100401	0.001670047
3831503773425	383150	3773425	0.001691021	0.00156353	0.00260074	0.00260074	0.001250825	0.001250825	0.000592691	0.000592691	0.001607983	0.001607983	0.001045544	0.000212072	0.00071802	0.000771733	0.002613303	0.002613303	0.00112591	0.001041024	0.001731615
3831603773425	383160	3773425	0.001708708	0.00157988	0.002627942	0.002627942	0.001263907	0.001263907	0.00059889	0.00059889	0.001624801	0.001624801	0.001056479	0.00021429	0.00072553	0.000779805	0.002733172	0.002733172	0.001157918	0.00107062	0.001780844
3831703773425	383170	3773425	0.001711814	0.00158276	0.002632719	0.002632719	0.001266205	0.001266205	0.000599979	0.000599979	0.001627754	0.001627754	0.0010584	0.00021468	0.00072649	0.000781222	0.002842435	0.002842435	0.001187252	0.001097742	0.001825958
3831803773425	383180	3773425	0.001700598	0.00157239	0.002615469	0.002615469	0.001257909	0.001257909	0.000596047	0.000596047	0.001617089	0.001617089	0.001051465	0.000213273	0.000722087	0.000776104	0.002926783	0.002926783	0.001217018	0.001125264	0.001871737
3831903773425	383190	3773425	0.001686449	0.0015593	0.002593708	0.002593708	0.001247442	0.001247442	0.000591088	0.000591088	0.001603635	0.001603635	0.001042717	0.000211499	0.000716079	0.000769646	0.003011732	0.003011732	0.001246783	0.001152785	0.001917515
3832003773425	383200	3773425	0.001677648	0.00155117	0.002580173	0.002580173	0.001240933	0.001240933	0.000588004	0.000588004	0.001595267	0.001595267	0.001037276	0.000210395	0.000712342	0.00076563	0.003136204	0.003136204	0.001273788	0.001177754	0.001959047
3832103773425	383210	3773425	0.001663327	0.00153792	0.002558146	0.002558146	0.001230339	0.001230339	0.000582984	0.000582984	0.001581648	0.001581648	0.00102842	0.000208599	0.000706261	0.000759094	0.003272182	0.003272182	0.00129898	0.001201047	0.001997793
3832203773425	383220	3773425	0.001643655	0.00151974	0.002527893	0.002527893	0.001215789	0.001215789	0.00057609	0.00057609	0.001562943	0.001562943	0.001016258	0.000206132	0.000697908	0.000750117	0.003429272	0.003429272	0.001323397	0.001223623	0.002035345
3832303773425	383230	3773425	0.001608282	0.00148703	0.00247349	0.00247349	0.001189624	0.001189624	0.000563691	0.000563691	0.001529307	0.001529307	0.000994387	0.000201696	0.000682889	0.000733973	0.003625185	0.003625185	0.001351437	0.001249548	0.002078469
3832403773425	383240	3773425	0.001592839	0.00147275	0.002449738	0.002449738	0.0011782	0.0011782	0.000558279	0.000558279	0.001514621	0.001514621	0.000984838	0.000199759	0.000676331	0.000726925	0.00379128	0.00379128	0.00138172	0.001277548	0.002125044
3835703773425	383570	3773425	0.00098942	0.00091483	0.001521698	0.001521698	0.00073186	0.00073186	0.000346785	0.000346785	0.000940834	0.000940834	0.00061175	0.000124084	0.000420115	0.000451543	0.015621284	0.015621284	0.002902172	0.00268337	0.004463454
3835803773425	383580	3773425	0.000965867	0.00089305	0.001485474	0.001485474	0.000714438	0.000714438	0.000338529	0.000338529	0.000918437	0.000918437	0.000597187	0.00012113	0.000410114	0.000440793	0.013626337	0.013626337	0.002905796	0.002686721	0.004469027
3835903773425	383590	3773425	0.000936791	0.00086616	0.001440757	0.001440757	0.000692931	0.000692931	0.00032839	0.00032839	0.00089079	0.00089079	0.00057921	0.000117484	0.000397769	0.000427524	0.01191015	0.01191015	0.002907349	0.002688157	0.004471415
3836003773425	383600	3773425	0.000903834	0.00083569	0.001390069	0.001390069	0.000668553	0.000668553	0.000316787	0.000316787	0.00085945	0.00085945	0.000558833	0.00011335	0.000383775	0.000412483	0.010533758	0.010533758	0.002905451	0.002686402	0.004468496
3836103773425	383610	3773425	0.000877606	0.00081144	0.001349731	0.001349731	0.000649153	0.000649153	0.000307594	0.000307594	0.00083451	0.00083451	0.000542616	0.000110061	0.000372638	0.000400514	0.00933667	0.00933667	0.00286145	0.002645718	0.004400824
3836203773425	383620	3773425	0.000852154	0.00078791	0.001310587	0.001310587	0.000630326	0.000630326	0.000298674	0.000298674	0.000810309	0.000810309	0.00052679	0.000106869	0.000361831	0.000388898	0.008338395	0.008338395	0.002801487	0.002590276	0.004308604
3836303773425	383630	3773425	0.000827651	0.00076525	0.001272903	0.001272903	0.000612202	0.000612202	0.00029086	0.00029086	0.00078709	0.00078709	0.00051173	0.000103796	0.000351427	0.000377716	0.007492009	0.007492009	0.00272729	0.002521672	0.00419449
3836403773425	383640	3773425	0.000803235	0.00074268	0.001235352	0.001235352	0.000594142	0.000594142	0.000281528	0.000281528	0.00076379	0.00076379	0.00049663	0.000100734	0.00034106	0.000366573	0.006738675	0.006738675	0.002635836	0.002437114	0.004053837
3836503773425	383650	3773425	0.000779854	0.00072106	0.001199392	0.001199392	0.000576847	0.000576847	0.000273333	0.000273333	0.000741559	0.000741559	0.000482177	9.78021E-05	0.000331132	0.000355903	0.00610281	0.00610281	0.00253705	0.002345775	0.003901906
3836603773425	383660	3773425	0.000755869	0.00069888	0.001162504	0.001162504	0.000559106	0.000559106	0.000264927	0.000264927	0.000718752	0.000718752	0.000467347	9.47941E-05	0.000320948	0.000344957	0.005548391	0.005548391	0.002431792	0.002248453	0.003740024
3836703773425	383670	3773425	0.000731453	0.00067631	0.001124953	0.001124953	0.000541046	0.000541046	0.000256369	0.000256369	0.000695535	0.000695535	0.00045225	9.17321E-05	0.00031058	0.000333814	0.005071217	0.005071217	0.002326017	0.002150653	0.003577345
3836803773425	383680	3773425	0.000707123	0.00065381	0.001087534	0.001087534	0.000523049	0.000523049	0.000247842	0.000247842	0.00067239	0.00067239	0.000437208	8.86808E-05	0.00030025	0.00032271	0.004658779	0.004658779	0.002221364	0.002053889	0.003416391
3836903773425	383690	3773425	0.00068262	0.00063116	0.00104985	0.00104985	0.000504925	0.000504925	0.000239254	0.000239254	0.0006491	0.0006491	0.00042058	8.56079E-05	0.00028946	0.00031528	0.004293269	0.004293269	0.002117314	0.001957684	0.003256366
3837003773425	383700	3773425	0.000658894	0.00060922	0.00101336	0.00101336	0.000487375	0.000487375	0.00023093	0.00023093	0.000626539	0.000626539	0.000407389	8.26324E-05	0.000279772	0.0003007	0.003973885	0.003973885	0.002018614	0.001866425	0.003104567
3837103773425	383710	3773425	0.000635255	0.00058736	0.000977003	0.000977003	0.000469889	0.000469889	0.000222652	0.000222652	0.00060406	0.00060406	0.00039277	7.96677E-05	0.00026973	0.000289912	0.00368662	0.00368662	0.001921984	0.001777081	0.002955954
3837203773425	383720	3773425	0.000612305	0.00056614	0.000941707	0.000941707	0.000452913	0.000452913	0.000214609	0.000214609	0.000582237	0.000582237	0.000378583	7.67896E-05	0.000259989	0.000279438	0.003429072	0.003429072	0.001829582	0.001691645	0.002813842
3837303773425	383730	3773425	0.000591167	0.0005466	0.000909198	0.000909198	0.000437278	0.000437278	0.0002072	0.0002072	0.000562138	0.000562138	0.000365514	7.41387E-05	0.000251014	0.000269792	0.003202042	0.003202042	0.001744772	0.001613229	0.002683407
3837403773425	383740	3773425	0.000576587	0.00053312	0.000886773	0.000886773	0.000426493	0.000426493	0.000202089	0.000202089	0.000548273	0.000548273	0.000356498	7.23101E-05	0.000244823	0.00026137	0.00302604	0.00302604	0.001683515	0.001556591	0.002589196
3837503773425	383750	3773425	0.000562782	0.00052035	0.000865542	0.000865542	0.000416282	0.000416282	0.000197251	0.000197251	0.000535147	0.000535147	0.000347963	7.05789E-05	0.000238962	0.000256837	0.002865548	0.002865548	0.001625537	0.001502984	0.002500028
3837603773425	383760	3773425	0.000553551	0.00051182	0.000851344	0.000851344	0.000409454	0.000409454	0.000194016	0.000194016	0.000526368	0.000526368	0.000342256	6.94212E-05	0.000235042	0.000252624	0.002737775	0.002737775	0.001583693	0.001464295	0.002435673
3837703773425	383770	3773425	0.000549064	0.00050767	0.000844444	0.000844444	0.000406135	0.000406135	0.000192443	0.000192443	0.000522102	0.000522102	0.000339482	6.88586E-05	0.000233137	0.000250577	0.002640118	0.002640118	0.001558242	0.001440762	0.002396529
3837803773425	383780	3773425	0.00054475	0.00050368	0.00083781	0.00083781	0.000402944	0.000402944	0.000190931	0.000190931	0.000518	0.000518	0.000336814	6.83176E-05	0.000231305	0.000248608	0.002548366	0.002548366	0.001533653	0.001418027	0.002358712
3837903773425	383790	3773425	0.00055217	0.00051054	0.000849221	0.000849221	0.000408433	0.000408433	0.000193532	0.000193532	0.00052056	0.00052056	0.00034102	6.92481E-05	0.000234456	0.000251994	0.002510644	0.002510644	0.001547285	0.001430631	0.002379677
3838003773425	383800	3773425	0.000561747	0.0005194	0.00086395	0.00086395	0.000415516	0.000415516	0.000196888	0.000196888	0.000534162	0.000534162	0.000347323	7.04491E-05	0.000238522	0.000256365	0.002483728	0.002483728	0.001567991	0.001449776	0.002411523
3838103773425	383810	3773425	0.000567355	0.00052458	0.000872575	0.000872575	0.000419664	0.000419664	0.000198854	0.000198854	0.000539495	0.000539495	0.00035079	7.11524E-05	0.000240903	0.000258924	0.002445807	0.002445807	0.001576619	0.001457753	0.002424792
3838203773425	383820	3773425	0.000565112	0.00052251	0.000869125	0.000869125	0.000418005	0.000418005	0.000198068	0.000198068	0.000537362	0.000537362	0.000349404	7.08711E-05	0.000239951	0.000257901	0.002378868	0.002378868	0.001559708	0.001442118	0.002398785
3838303773425	383830	3773425	0.000562955	0.00052051	0.000865808	0.000865808	0.00041641	0.00041641	0.000197312	0.000197312	0.000535311	0.000535311	0.00034807	7.06006E-05	0.000239035	0.000256916	0.002317133	0.002317133	0.001543488	0.001427121	0.002373839
3838403773425	383840	3773425	0.000555794	0.00051389	0.000854794	0.000854794	0.000411113	0.000411113	0.000194802	0.000194802	0.00052801	0.00052801	0.00034363	6.97025E-05	0.000235994	0.000253648	0.002236987	0.002236987	0.001510531	0.001396648	0.002323151
3838503773425	383850	3773425	0.000547425	0.00050615	0.000841923	0.000841923	0.000404923	0.000404923	0.000191869	0.000191869	0.000520543	0.000520543	0.000338468	6.8653E-05	0.000232441	0.000249829	0.00215574	0.00215574	0.001473949	0.001362825	0.00226689
3838603773425	383860	3773425	0.000537676	0.00049714	0.000826929	0.000826929	0.000397711	0.000397711	0.000188452	0.000188452	0.00051273	0.00051273	0.00033244	6.74303E-05	0.000228301	0.00024538	0.002072592	0.002072592	0.001432968	0.001324933	0.002203862
3838703773425	383870	3773425	0.000522232	0.00048286	0.000803178	0.000803178	0.000386288	0.000386288	0.000183039	0.000183039	0.000496588	0.000496588	0.000322892	6.54935E-05	0.000221744	0.000238332	0.001971934	0.001971934	0.0013743	0.001270688	0.002113632
3838803773425	383880	3773425	0.000507306	0.00046906	0.000780222	0.000780222	0.000375247	0.000375247	0.000177807	0.000177807	0.000482395	0.000482395	0.000313663	6.36217E-05	0.000215406	0.00023152	0.001880481	0.001880481	0.001318824	0.001219395	0.002028312
3838903773425	383890	3773425	0.000492467	0.00045534	0.000757399	0.000757399	0.000364271	0.000364271	0.000172606	0.000172606	0.00046828	0.00046828	0.000304488	6.17606E-05	0.000209105	0.000224748	0.001795333	0.001795333	0.001264556	0.001169218	0.001944849
3839003773425	383900	3773425	0.000477972	0.00044194	0.000735107	0.000735107	0.000353549	0.000353549	0.000167526	0.000167526	0.000454501	0.000454501	0.000295526	5.99429E-05	0.000202951	0.000218133	0.001716687	0.001716687	0.001212531	0.001121116	0.001864837
3839103773425	383910	3773425	0.000464341	0.00042933	0.000714142	0.000714142	0.00034366	0.00034366	0.000162748	0.000162748	0.00044153	0.00044153	0.00028709	5.82333E-05	0.000197163	0.00021912	0.001644746	0.001644746	0.001163699	0.001075965	0.001789734
3829703773435	382970	3773435	0.00138379	0.00127946	0.002128228	0.002128228	0.00102357	0.00102357	0.00048509	0.00048509	0.001315839	0.001315839	0.000855586	0.000173542	0.000587568	0.00063152	0.00146124	0.00146124	0.000681154	0.0006298	0.001047594
3829803773435	382980	3773435	0.001419854	0.00131281	0.002183693	0.002183693	0.001050246	0.001050246	0.000497649	0.000497649	0.001350131	0.001350131	0.000877883	0.000178065	0.000602881	0.00064798	0.001514771	0.001514771	0.000700566	0.000647749	0.001077449
3829903773435	382990	3773435	0.001445306	0.00133634	0.002222837	0.002222837	0.001069072	0.001069072	0.000506569	0.000506569	0.001374333	0.001374333	0.00089362	0.000181257	0.000613688	0.000659595	0.001563299	0.001563299	0.000715492	0.000661549	0.001100405
3830003773435	383000	3773435	0.001451431	0.001342	0.002232258	0.002232258	0.001073603	0.001073603	0.000508716	0.000508716	0.001380158	0.001380158	0.000897407	0.000182025	0.000616289	0.000662391	0.001600921	0.001600921	0.000720927	0.000666575	0.001108765
3830103773435	383010	3773435	0.001458161	0.00134823	0.002242608	0.002242608	0.001078581	0.001078581	0.000511075	0.000511075	0.001386557	0.001386557	0.000901568	0.000182869	0.000619146	0.000665462	0.001641744	0.001641744	0.000726622	0.00067184	0.001117522
3830203773435	383020	3773435	0.001464114	0.00135373	0.002251763	0.002251763	0.001082985	0.001082985	0.000513161	0.000513161	0.001392218	0.001392218	0.000905249	0.000183616	0.000621674	0.000668179	0.001684869	0.001684869	0.000731884	0.000676706	0.001125616
3830303773435	383030	3773435	0.001470412	0.00135955	0.00226145	0.00226145	0.001087643	0.001087643	0.000515369	0.000515369	0.001398207	0.001398207	0.000909143	0.000184405	0.000624348	0.000671053	0.001730695	0.001730695	0.000737406	0.000681811	0.001134108
3830403773435	383040	3773435	0.001477918	0.00136649	0.002272994	0.002272994	0.001093195	0.001093195	0.000518	0.000518	0.001405344	0.001405344	0.000913784	0.000185347	0.000627535	0.00067479	0.001779724	0.001779724	0.00074474	0.000688592	0.001145387
3830503773435	383050	3773435	0.001488012	0.00137583	0.002288519	0.002288519	0.001100662	0.001100662	0.000521538	0.000521538	0.001414943	0.001414943	0.000920025	0.000186613	0.000631821	0.000679086	0.001833354	0.001833354	0.000756128	0.000699122	0.001162902
3830603773435	383060	3773435	0.001496381	0.00138357	0.00230139	0.00230139	0.001106852	0.001106852	0.000524471	0.000524471	0.001422901	0.001422901	0.0009252	0.000187662	0.000635375	0.000682905	0.001888086	0.001888086	0.000768293	0.00071037	0.001181612
3830703773435	383070	3773435	0.001507856	0.00139418	0.002319038	0.002319038	0.00111534	0.00111534	0.00052849	0.00052849	0.001433812	0.001433812	0.000932294	0.000189101	0.000640247	0.000688142	0.00194812	0.00194812	0.000786929	0.0007276	0.001210273
3830803773435	383080	3773435	0.001519417	0.00140486	0.002336818	0.002336818	0.001123892	0.001123892	0.000532545	0.000532545	0.001444805	0.001444805	0.000939442	0.000190551	0.00064516	0.000693418	0.002011057	0.002011057	0.000809361	0.000748341	0.001244773
3830903773435	383090	3773435	0.001530029	0.00141468	0.002353139	0.002353139	0.001131741	0.001131741	0.00053626	0.00053626	0.001454896	0.001454896	0.000946004	0.000191882	0.00064966	0.000698261	0.002076094	0.002076094	0.000834726	0.000771794	0.001283784
3831003773435	383100	3773435	0.00155945	0.00144188	0.002398387	0.002398387	0.001153503	0.001153503	0.000546576	0.000546576	0.001482872	0.001482872	0.000964194	0.000195572	0.000662154	0.00071687	0.002160042	0.002160042	0.000882696	0.000816147	0.00135756
3831103773435	383110	3773435	0.001593788	0.00147363	0.002451198	0.002451198	0.001178902	0.001178902	0.000558611	0.000558611	0.001515524	0.001515524	0.000985425	0.000199878	0.000676734	0.000727358	0.002249794	0.002249794	0.000934979	0.000864489	0.00143797
3831203773435	383120	3773435	0.00163244	0.00150937	0.002510643	0.002510643	0.001207493	0.001207493	0.000572158	0.000572158	0.001552278	0.001552278	0.001009323	0.000204725	0.000693146	0.000744998	0.002346149	0.002346149	0.00098942	0.000914825	0.001521698
3831303773435	383130	3773435	0.001674456	0.00154821	0.002575264	0.002575264	0.001238572	0.001238572	0.000586885	0.000586885	0.001592231	0.001592231	0.001035302	0.000209995	0.000710987	0.00076417	0.00245181	0.00245181	0.001044206	0.00096548	0.001605957
3831403773435	383140	3773435	0.001718198	0.00158866	0.002642538	0.002642538	0.001270927	0.001270927	0.000602216	0.000602216	0.001633825	0.001633825	0.001062347	0.000215481	0.00072956	0.000784136	0.002571079	0.002571079	0.001097093	0.001014381	0.001687297
3831503773435	383150	3773435	0.001743305	0.00161187	0.002681151	0.002681151	0.001289498	0.001289498	0.000611016	0.000611016	0.001657699	0.001657699	0.00107787	0.000218629	0.00074022	0.000795594	0.002682943	0.002682943	0.001140059	0.001054107	0.001753377
3831603773435	383160	3773435	0.001762976	0.00163006	0.002711404	0.002711404	0.001304049	0.001304049	0.000617911	0.000617911	0.001676404	0.001676404	0.001090033	0.000221096	0.00074853	0.000804571	0.002802912	0.002802912	0.001177158	0.001088409	0.001810434
3831703773435	383170	3773435	0.001768584	0.00163525	0.002720029	0.002720029	0.001308197	0.001308197	0.000619876	0.000619876	0.001681737	0.001681737	0.0010935	0.000221799	0.000750954	0.00080713	0.002914376	0.002914376	0.001209167	0.001118004	0.001859662

			KMMass Grading / Excavation	KMDrainage / Utilities Trenching	KMFoundations / Concrete Pads	KMBuilding / Structure Construction	KMAsphalt Paving	KMArchitectural Coating	KMLandscaping or Other Finishing	KMWaterside Construction (Piles)	EWNDemolition	EWNSite Grubbing / Prep	EWNDrainage / Utilities Trenching	EWNDrainage / Utilities Trenching	EWNDrainage / Utilities Trenching	EWNFoundations / Concrete Pads	EWNBuilding / Structure Construction	EWNAsphalt Paving	EWNLandscaping or Other Finishing	EWNWaterside Construction (Piles)	ISDemolition
Unique Identifier	X (UTM)	Y (UTM)	2026	2026	2026	2026	2026	2026	2026	2026	2027	2027	2027	2028	2029	2029	2029	2029	2029	2029	2027
3830403773425	383040	3773425	0.001145653	0.000284475	0.000261086	0.000767893	0.000460573	9.342E-05	0.000316295	0.000339956	0.004943908	0.005652372	0.006656857	0.006656857	0.006656857	0.001732805	0.004304936	0.003056775	0.00209922	0.002194886	0.000775713
3830503773425	383050	3773425	0.001160381	0.000288133	0.000264443	0.000777765	0.000466494	9.4621E-05	0.000320362	0.000344327	0.005219217	0.005967133	0.007027554	0.007027554	0.007027554	0.001829298	0.004544663	0.003226996	0.002216119	0.002317111	0.000776662
3830603773425	383060	3773425	0.001176304	0.000292086	0.000268072	0.000788438	0.000472895	9.59194E-05	0.000324758	0.000349052	0.005515318	0.006305665	0.007426248	0.007426248	0.007426248	0.00193308	0.004802495	0.003410073	0.002341845	0.002448568	0.000777956
3830703773425	383070	3773425	0.001202444	0.000298577	0.000274029	0.000805959	0.000483404	9.80509E-05	0.000331975	0.000356808	0.005875781	0.006717784	0.007911603	0.007911603	0.007911603	0.00205942	0.00511637	0.003632945	0.002494901	0.002608598	0.000784254
3830803773425	383080	3773425	0.00123429	0.000306485	0.000281286	0.000827304	0.000496207	0.000100648	0.000340767	0.000366258	0.006290254	0.007191651	0.008469681	0.008469681	0.008469681	0.002204689	0.005477275	0.00388921	0.002670889	0.002792606	0.000792882
3830903773425	383090	3773425	0.001271045	0.000315612	0.000289663	0.00085194	0.000510983	0.000103645	0.000350914	0.000377165	0.006762273	0.00773131	0.009105244	0.009105244	0.009105244	0.002370129	0.005888289	0.004181055	0.002871312	0.003002163	0.000803063
3831003773425	383100	3773425	0.001344822	0.000333931	0.000306476	0.00090139	0.000540642	0.000109661	0.000371282	0.000399057	0.00748553	0.00855821	0.010079093	0.010079093	0.010079093	0.002623625	0.006518068	0.004628239	0.003178412	0.003323258	0.000832914
3831103773425	383110	3773425	0.001424967	0.000353832	0.00032474	0.000955108	0.000572862	0.000116196	0.000393409	0.000422839	0.008334233	0.009528533	0.011221852	0.011221852	0.011221852	0.002921089	0.007257081	0.005152984	0.003538778	0.003700047	0.000867511
3831203773425	383120	3773425	0.001508562	0.000374589	0.000343791	0.001011139	0.000606469	0.000123013	0.000416488	0.000447645	0.009334179	0.010671771	0.012568255	0.012568255	0.012568255	0.003271563	0.00812779	0.005771242	0.003963363	0.00414398	0.000904696
3831303773425	383130	3773425	0.001591626	0.000395215	0.000362721	0.001066815	0.000639862	0.000129786	0.000439421	0.000472293	0.010525745	0.012034089	0.014172672	0.014172672	0.014172672	0.003689199	0.009165353	0.006507977	0.00446931	0.004672985	0.000941623
3831403773425	383140	3773425	0.001670047	0.000414687	0.000380592	0.001119377	0.000671389	0.000136181	0.000461072	0.000495563	0.011991326	0.013709688	0.016146042	0.016146042	0.016146042	0.004202874	0.010441516	0.007414133	0.005091607	0.005323641	0.000975357
3831503773425	383150	3773425	0.001731615	0.000429975	0.000394623	0.001160645	0.00069614	0.000141201	0.00047807	0.000513832	0.013557936	0.015500795	0.018255446	0.018255446	0.018255446	0.00475196	0.011805651	0.008382755	0.005756802	0.006019149	0.000996322
3831603773425	383160	3773425	0.001780844	0.000442199	0.000405842	0.001193641	0.000715931	0.000145215	0.000491661	0.00052844	0.015460076	0.017675512	0.020816634	0.020816634	0.020816634	0.005418647	0.01346195	0.009558831	0.006564465	0.006863619	0.001011938
3831703773425	383170	3773425	0.001825958	0.000453401	0.000416123	0.00122388	0.000734068	0.000148894	0.000504116	0.000541827	0.017582394	0.02010196	0.023674286	0.023674286	0.023674286	0.006162504	0.015309971	0.010871042	0.007465617	0.007805838	0.001020393
3831803773425	383180	3773425	0.001871737	0.000464768	0.000426556	0.001254564	0.000752472	0.000152627	0.000516755	0.000555412	0.019765882	0.022598343	0.026614302	0.026614302	0.026614302	0.006927801	0.017211256	0.012221074	0.008392742	0.008775215	0.001025139
3831903773425	383190	3773425	0.001917515	0.000476136	0.000436989	0.001285247	0.000770875	0.00015636	0.000529393	0.000568996	0.022359788	0.025563956	0.030106936	0.030106936	0.030106936	0.007836947	0.019469914	0.013824864	0.009494134	0.009926799	0.001028331
3832003773425	383200	3773425	0.001959047	0.000486448	0.000446454	0.001313085	0.000787572	0.000159747	0.00054086	0.00058132	0.026251208	0.030013018	0.035346643	0.035346643	0.035346643	0.009200861	0.02285839	0.016230895	0.01114646	0.011654425	0.001026001
3832103773425	383210	3773425	0.001997793	0.000496069	0.000455283	0.001339055	0.000803148	0.000162906	0.000551557	0.000592817	0.03152521	0.036042788	0.042447964	0.042447964	0.042447964	0.011049362	0.027450758	0.019491765	0.013385841	0.013995858	0.00101444
3832203773425	383220	3773425	0.002035345	0.000505394	0.000463841	0.001364224	0.000818245	0.000165968	0.000561924	0.00060396	0.039471544	0.045127834	0.053147518	0.053147518	0.053147518	0.013834495	0.034370074	0.024404914	0.016759914	0.017523694	0.000987694
3832303773425	383230	3773425	0.002078469	0.000516102	0.000473669	0.001393129	0.000835582	0.000169485	0.00057383	0.000616756	0.054288859	0.062068478	0.07309869	0.07309869	0.07309869	0.019027859	0.047272336	0.033566332	0.023051458	0.024101954	0.000919277
3832403773425	383240	3773425	0.002125044	0.000527667	0.000484283	0.001424347	0.000854305	0.000173282	0.000586689	0.000630577	0.080631606	0.092186154	0.108568589	0.108568589	0.108568589	0.028260804	0.070210435	0.049853825	0.034236787	0.035797018	0.00081402
3832503773425	383250	3773425	0.002173454	0.000539964	0.000495492	0.001456139	0.000873964	0.000177244	0.000599964	0.000644867	0.082506087	0.094274463	0.110996142	0.110996142	0.110996142	0.028909582	0.071850054	0.050986277	0.034947024	0.03598547	0.000832325
3832603773425	383260	3773425	0.002222583	0.000552361	0.000506899	0.001489151	0.000893623	0.000181205	0.000613235	0.000659132	0.084356087	0.096381181	0.113513797	0.113513797	0.113513797	0.029559363	0.073481263	0.052115889	0.035727248	0.036795118	0.000851319
3832703773425	383270	3773425	0.002271712	0.000564758	0.000518306	0.001522162	0.000913282	0.000185166	0.000626506	0.000673597	0.086206087	0.098488176	0.116031459	0.116031459	0.116031459	0.030209316	0.075112472	0.053245531	0.036508372	0.037613182	0.000870313
3832803773425	383280	3773425	0.002320841	0.000577155	0.000529714	0.001555173	0.000932941	0.000189127	0.000639777	0.000688062	0.088056087	0.100595171	0.118549121	0.118549121	0.118549121	0.030859269	0.076743681	0.054375174	0.037298495	0.038431246	0.000889307
3832903773425	383290	3773425	0.002369971	0.000589552	0.000541121	0.001588195	0.000952601	0.000193088	0.000653048	0.000702527	0.089906087	0.102702166	0.121066783	0.121066783	0.121066783	0.031509222	0.078374889	0.055504817	0.038083617	0.039249309	0.000908301
3833003773425	383300	3773425	0.002419101	0.000601528	0.000552528	0.001621216	0.000972261	0.000197049	0.000666319	0.000716992	0.091756087	0.104809161	0.123584445	0.123584445	0.123584445	0.032159175	0.080006058	0.056634459	0.038869739	0.040067372	0.000927295
3833103773425	383310	3773425	0.002468231	0.000613897	0.000563935	0.001654237	0.000991921	0.000201009	0.000679646	0.000731457	0.093606087	0.106916156	0.126101768	0.126101768	0.126101768	0.032809128	0.081637227	0.057764101	0.039655861	0.040885435	0.000946289
3833203773425	383320	3773425	0.002517361	0.000626266	0.000575342	0.001687258	0.001011581	0.000204969	0.000692973	0.000745922	0.095456087	0.109023151	0.128619092	0.128619092	0.128619092	0.033459081	0.083268396	0.058893742	0.040441984	0.041703498	0.000965283
3833303773425	383330	3773425	0.002566491	0.000638635	0.000586749	0.001720279	0.001031241	0.000208929	0.000706299	0.000760387	0.097306087	0.111130146	0.131136416	0.131136416	0.131136416	0.034109034	0.084899565	0.060023484	0.041228107	0.042521561	0.000984277
3833403773425	383340	3773425	0.002615621	0.000651004	0.000598156	0.001753299	0.001050901	0.000212889	0.000719625	0.000774852	0.099156087	0.113237141	0.133653739	0.133653739	0.133653739	0.034758987	0.086530734	0.061153226	0.042014231	0.043339624	0.001003271
3833503773425	383350	3773425	0.002664751	0.000663373	0.000609563	0.001786321	0.001070561	0.000216849	0.000732951	0.000789317	0.101006087	0.115344136	0.136171062	0.136171062	0.136171062	0.035408939	0.088161903	0.062282969	0.042800978	0.044157687	0.001022265
3833603773425	383360	3773425	0.002713881	0.000675742	0.000620971	0.001819342	0.001090221	0.000220809	0.000746277	0.000803782	0.102856087	0.117451131	0.138688385	0.138688385	0.138688385	0.036058892	0.089793072	0.063412712	0.043587732	0.044975749	0.001041259
3833703773425	383370	3773425	0.002763011	0.000688111	0.000632378	0.001852364	0.001109881	0.000224769	0.000759603	0.000818247	0.104706087	0.119558126	0.141205708	0.141205708	0.141205708	0.036708844	0.091424241	0.064542455	0.044374785	0.045793812	0.001060253
3833803773425	383380	3773425	0.002812142	0.000700479	0.000643785	0.001885386	0.001130521	0.000228729	0.000772929	0.000832712	0.106556087	0.121665121	0.143723054	0.143723054	0.143723054	0.037358797	0.093055409	0.065672198	0.045161838	0.046611874	0.001079247
3833903773425	383390	3773425	0.002861272	0.000712848	0.000655193	0.001918407	0.001151161	0.000232689	0.000786255	0.000847177	0.108406087	0.123772116	0.146240399	0.146240399	0.146240399	0.038008749	0.094686578	0.066802941	0.045949891	0.047429936	0.001098241
3834003773425	383400	3773425	0.002910402	0.000725217	0.000666601	0.001951429	0.001171801	0.000236649	0.000799581	0.000861642	0.110256087	0.125879111	0.148757744	0.148757744	0.148757744	0.038658701	0.096317746	0.067933684	0.046737944	0.048247998	0.001117235
3834103773425	383410	3773425	0.002959532	0.000737585	0.000678009	0.001984451	0.001192441	0.000240609	0.000812907	0.000876107	0.112106087	0.127986106	0.151275089	0.151275089	0.151275089	0.039308653	0.097948914	0.069064427	0.047525997	0.049066059	0.001136229
3834203773425	383420	3773425	0.003008662	0.000749954	0.000689417	0.002017473	0.001213081	0.000244569	0.000826233	0.000890572	0.113956087	0.130093101	0.153792434	0.153792434	0.153792434	0.039958606	0.099580082	0.070195169	0.048313949	0.049884121	0.001155223
3834303773425	383430	3773425	0.003057792	0.000762322	0.000700825	0.002050495	0.001233721	0.000248529	0.000839559	0.000905037	0.115806087	0.132200096	0.156309779	0.156309779	0.156309779	0.040608558	0.101211304	0.071326391	0.049101901	0.050702183	0.001174217
3834403773425	383440	3773425	0.003106923	0.000774691	0.000712233	0.002083517	0.001254361	0.000252489	0.000852885	0.000919502	0.117656087	0.134307091	0.158827123	0.158827123	0.158827123	0.041258511	0.102842467	0.072457613	0.049889853	0.051520247	0.001193211
3834503773425	383450	3773425	0.003156053	0.000787059	0.000723641	0.002116539	0.001275001	0.000256449	0.000866211	0.000933967	0.119506087	0.136414086	0.161344467	0.161344467	0.161344467	0.041908464	0.104473629	0.073588835	0.050677824	0.052338312	0.001212205
3834603773425	383460	3773425	0.003205184	0.000799428	0.000735049	0.002149561	0.001295641	0.000260409	0.000879537	0.000948432	0.121356087	0.138521081	0.163861812	0.163861812	0.163861812	0.042558417	0.106104791	0.074720057	0.051465795	0.053156376	0.001231199
3834703773425	383470	3773425	0.003254314	0.000811796	0.000746457	0.002182584	0.001316281	0.000264369	0.000892863	0.000962897	0.123206087	0.140628076	0.166379156	0.166379156	0.166379156	0.043208371	0.107735952	0.075851779	0.052253766	0.053974441	0.001250193
3834803773425	383480	3773425	0.003303445	0.000824165	0.000757865	0.002215606	0.001336921	0.000268329	0.000906189	0.000977362	0.125056087	0.142735071	0.168896501	0.168896501	0.168896501	0.043858324	0.109367114	0.076983501	0.053041737	0.054792515	0.001269187
3834903773425	383490	3773425	0.003352575	0.000836534	0.000769273	0.002248628	0.001357561	0.000272289	0.000919515	0.000991827	0.126906087	0.144842066	0.171413845	0.171413845	0.171413845	0.044508277	0.110998276	0.078115224	0.053829708	0.055610593	0.001288181
3835003773425	383500	3773425	0.003401706	0.000848903	0.000780681	0.002281651	0.001378201	0.000276249	0.000932841	0.001006292	0.128756087	0.146949061	0.173931189	0.173931189	0.173931189	0.045158231	0.112629438	0.079246946	0.054617679	0.056428671	0.001307175
3835103773425	383510	3773425	0.003450836	0.000861272	0.000792089	0.002314673	0.001398841	0.000280209	0.000946167	0.001020757	0.130606087	0.149056056	0.176448533	0.176448533	0.176448533	0.045808185	0.114260599	0.080378668	0.055405651	0.057246749	0.001326169
3835203773425	383520	3773425	0.003499967	0.000873641	0.000803497	0.002347696	0.001419481	0.000284169	0.000959493	0.001035222	0.132456087	0.151163051	0.178965877	0.178965877	0.178965877	0.046458138	0.115891761	0.081510391	0.056193622	0.058064827	0.001345163
3835303773425	383530	3773425	0.003549098	0.000886009	0.000814905	0.002380718	0.001440121	0.000288129	0.000972819	0.001049687	0.134306087	0.153270046	0.181483221	0.181483221	0.181483221	0.047108092	0.117522923	0.082642113	0.056981593	0.058882905	0.001364157
3835403773425	383540	3773425	0.003598229	0.000898378	0.000826313	0.002413739	0.001460762	0.000292089	0.000986145	0.001064152	0.136156087	0.155377041	0.184000565	0.184000565	0.184000565	0.047758046	0.119154085	0.083773836	0.057769564	0.059700983	0.001383151
3835503773425	383550	3773425	0.003647359	0.000910746	0.000837721	0.002446761	0.001481402	0.000296049	0.000999471	0.001078617	0.138006087	0.157484036	0.186517909	0.186517909	0.186517909	0.048408001	0.120785248	0.084905558	0.058557535	0.060519061	0.001402145
3835603773425	383560	3773425	0.003696489	0.000923115	0.000849129	0.002479782	0.001502043	0.000300009	0.001012797	0.001093082	0.139856087	0.159591031	0.189035253	0.189035253	0.189035253	0.049057955	0.122416411	0.086037281	0.059345506	0.061337139	0.001421139
3835703773425	383570	3773425	0.003745619	0.000935483	0.000860537	0.002512804	0.001522683	0.000303969	0.001026123	0.001107547	0.141706087	0.161698026	0.191552597	0.191552597	0.191552597	0.049707909	0.124047574	0.087169004	0.060133477	0.062155217	0.001440133
3835803773425	383580	3773425	0.003794749	0.000947852	0.000871945	0.002545825	0.001543324	0.000307929	0.001039449	0.001122012	0.143556087	0.163805021	0.194070941	0.194070941	0.194070941	0.050357863	0.125678737	0.088300727	0.060921448	0.062973295	0.001459127
3835903773425	383590	3773425	0.003843879	0.000960221	0.000883353	0.002578847	0.001563965	0.000311889	0.001052775	0.001136477	0.145406087	0.165912016	0.196588285	0.196588285	0.196588285	0.051007817	0.127309901	0.089432451	0.061709419	0.063791373	0.001478121
3836003773425	383600	3773425	0.003893009	0.000972589	0.000894761	0.002611868	0.001584606	0.000315849	0.001066102	0.001150942	0.147256087	0.168019011	0.199105629	0.199105629	0.199105629	0.051657771	0.128941064	0.090564174	0.062497391	0.064609451	0.001497115
3836103773425	383610	3773425	0.003942139	0.000984958	0.000906169	0.002644889	0.001605247	0.000319809	0.001079428	0.001165407	0.149106087	0.170126006	0.201623973	0.201623973	0.201623973	0.052307726	0.130572228	0.091695897	0.063285362	0.065427529	0.001516109
3836203773425	383620	3773425	0.003991269	0.000997326	0.000917577	0.002677909	0.001625888	0.000323769	0.001092754	0.001179872	0.150956087	0.172233001	0.204142317	0.204142317	0.204142317	0.052957681	0.132203393	0.092827619	0.064073333	0.066245607	0.001535103
3836303773425	383630	3773425	0.004040399	0.001009695	0.000928984	0.002710929	0.001646529	0.000327729	0.001106081	0.001194337	0.152806087	0.174339996	0.206660661	0.206660661	0.206660661	0.053607636	0.133834557	0.093959341	0.064861304	0.067063685	0.001554097
3836403773425	383640	3773425	0.004089529	0.001022063	0.000940392	0.002743949	0.001667171	0.000331689	0.001119407	0.001208802	0.154656087	0.176446991	0.209179005	0.209179005	0.209179005	0.054257591	0.135465722	0.095091063	0.065649275	0.067881763	0.001573091
3836503773425	383650	3773425	0.004138659	0.001034432	0.000951799	0.002776969	0.001687812	0.000335649	0.001132733	0.001223267	0.156506087	0.178553986	0.211697349	0.211697349	0.211697349	0.054907545	0.137096886	0.096222785	0.066437246	0.068699841	0.001592085
3836603773425	383660	3773425	0.004187789	0.001046801	0.000963207	0.002809989	0.001708453	0.000339609	0.001146059	0.001237732	0.158356087	0.180660981	0.214215693	0.214215693	0.214215693	0.055557499	0.138728049	0.097354507	0.067225217	0.069517919	0.001611079
3836703773425	383670	3773425	0.004236919	0.001059169	0.000974615	0.002843009	0.001729094	0.000343569	0.001159385	0.001252197	0.160206087	0.182767976	0.216734037	0.216734037	0.216734037	0.056207454	0.140359213	0.098486229	0.068013188	0.070335997	0.001630073
3836803773425	383680	3773425	0.004286049	0.001071538	0.000986023	0.002876029	0.001749735	0.000347529	0.001172711	0.001266662	0.162056087	0.184874971	0.219252381	0.219252381	0.219252381	0.056857408	0.141990377	0.099618051	0.068801159	0.071153976	0.001649067
3836903773425	383690	3773425	0.004335179	0.001083906	0.000997431	0.002909049	0.001770376	0.000351489	0.001186037	0.001281127	0.163906087	0.186981966	0.221770725	0.221770725	0.221770725	0.057507363	0.143621542	0.100749873	0.069589131	0.071971954	0.001668061
3837003773425	383700	3773425	0.004384309	0.001096274	0.001008839	0.002942069	0.001791017	0.000355449	0.001199363	0.001295592	0.165756087	0.189088961	0.224289069	0.224289069	0.224289069	0.058157317	0.145252706	0.101881695	0.070377102	0.072789932	0.001687055
3837103773425	383710	3773425	0.004433439	0.001108642	0.001020247	0.002975089	0.001811658	0.000359409	0.001212689	0.001310057	0.167606087	0.191195956	0.226807413	0.226807413	0.226807413	0.058807272	0.146883871	0.103013517	0.071165074	0.073607911	0.001706049
3837203773425	383720	3773425	0.004482569	0.001121009	0.001031655	0.003008109	0.001832299	0.000363369	0.001226015	0.001324522	0.169456087	0.193302951	0.229325757	0.229325757	0.229325757	0.059457226	0.148515035	0.104145339	0.071953046	0.074425889	0.001725043
3837303773425	383730	3773425	0.004531699	0.001133377	0.001043063	0.003041129	0.001852939	0.000367329	0.001239341	0.001338987	0.171306087	0.195409946	0.231844101	0.231844101	0.231844101	0.060107181	0.150146199	0.105277161	0.072741018	0.075243868	0.001744037
3837403773425	383740	3773425	0.004580829	0.001145744	0.001054471	0.003074149	0.001873581	0.000371289	0.001252667	0.001353452	0.173156087	0.197516941	0.234362445	0.234362445	0.234362445	0.060757135	0.151777363	0.106409983	0.073528989	0.076061847	0.001763031
3837503773425	383750	3773425	0.004629959	0.001158112	0.001065879	0.003107169	0.001894222	0.000375249	0.001265993	0.001367917	0.175006087	0.199623936	0.236880789	0.236880789	0.236880789	0.061407089	0.153408527	0.107542805	0.074316961	0.076879826	0.001782025
3837603773425	383760	3773425	0.004679089	0.001170479	0.001077287	0.003140189	0.001914864	0.000379209	0.001279319	0.001382382	0.176856087	0.201730931	0.239399133	0.239399133	0.239399133	0.062057042	0.155039691	0.108675627	0.075104932	0.077697804	0.001801019
3837703773425	383770	3773425	0.004728219	0.001182847	0.001088695	0.003173209	0.001935506	0.000383169	0.001292645	0.001396847	0.178706087	0.203837926	0.241917477	0.241917477	0.241917477	0.062707996	0.156670855	0.109808449	0.075892904	0.078515783	0.001820013
3837803773425	383780	3773425	0.004777349	0.001195214	0.001100103	0.003206229	0.001956147	0.000387129	0.001305971	0.001411312	0.180556087	0.205944921	0.244435821	0.244435821	0.244435821	0.063358949	0.158302019	0.110941271	0.076680876	0.079333761	0.001839007
3837903773425	383790	3773425	0.004826479	0.001207582	0.001111511	0.003239249	0.001976789	0.000391089	0.001319297	0.001425777	0.182406087	0.208051916	0.246954165	0.246954165	0.246954165	0.064009903	0.159933183	0.112074093	0.077468847	0.080151739	0.001858001
3838003773425	383800	3773425	0.004875609	0.001219949	0.001122919	0.003272269	0.001997431	0.000395049	0.001332623	0.001440242	0.184256087	0.210158911	0.249472509	0.249472509	0.249472509	0.064660856	0.161564347	0.113206915	0.078256819	0.080969717	0.001876995
3838103773425	383810	3773425	0.004924739	0.001232317	0.001134327	0.003305289	0.002018073	0.000399009	0.001345949	0.001454707	0.186106087	0.212265906	0.251990853	0.251990853	0.251990853	0.065311809	0.163195511	0.114339737	0.079044791	0.081787695	0.001895989
3838203773425	383820	3773425	0.004973869	0.001244685	0.001145735	0.003338309	0.002038715	0.000402969	0.001359275	0.001469172	0.187956087	0.214372901	0.254509197	0.254509197	0.254509197	0.065962762	0.164826675	0.115472559	0.079832763	0.082605673	0.001914983
3838303773425	383830	3773425	0.005022999	0.001257052	0.001157143	0.003371329	0.002059357	0.000406929	0.001372601	0.001483637	0.189806087	0.216479896	0.257027541	0.257027541	0.257027541	0.066613715	0.166457839	0.116605381	0.080620735	0.083423651	0.001933977
3838403773425	383840	3773425	0.005072129	0.001269419	0.001168551	0.003404349	0.002079999	0.000410889	0.001385927	0.001498102	0.191656087	0.218586891	0.259545885	0.259545885	0.259545885	0.067264668	0.168089003	0.117738203	0.081408707	0.084241629	0.001952971
3838503773425	383850	3773425	0.005121259	0.001281787	0.001179959	0.003437369	0.002100641	0.000414849	0.001399253	0.001512567	0.193506087	0.220693886	0.262064229	0.262064229	0.262064229	0.067915622	0.169720167	0.118871025	0.082196679	0.085059607	0.001971965
3838603773425	383860	3773425	0.005170389	0.001294154	0.001191367	0.003470389	0.002121283	0.000418809	0.001412579	0.001527032	0.195356087	0.222800881	0.264582573	0.264582573	0.264582573	0.068566575	0.171351331	0.120003847	0.082984651	0.085877585	0.001990959
3838703773425	383870	3773425	0.005219519	0.001306522	0.001202775	0.003503409	0.002141925	0.000422769	0.001425905	0.001541497	0.197206087	0.224907876	0.267100917	0.267100917	0.267100917	0.069217529	0.172982495	0.121136669	0.083772623	0.086695563	0.002009953
3838803773425	383880	3773425	0.005268649	0.001318889	0.001214183	0.003536429	0.002162567	0.000426729	0.001439231	0.001555962	0.199056087	0.227014871	0.269619261	0.269619261	0.269619261	0.069868482	0.174613659	0.122269491	0.084560595	0.087513541	0.002028947
3838903773425	383890	3773425	0.005317779	0.001331257	0.001225591	0.003569449	0.002183209	0.000430689	0.001452557	0.001570427	0.200906087	0.229121866	0.272137605	0.272137605	0.272137605	0.070519436	0.176244823	0.123402313	0.085348567	0.088331519	0.002047941
3839003773425	383900	3773425	0.005366909	0.001343624	0.001236999	0.003602469	0.002203851	0.000434649	0.001465883	0.001584892	0.202756087	0.231228861	0.274655949	0.274655949	0.274655949	0.071170389	0.177875987	0.124535135	0.086136539	0.089149497	0.002066935
3839103773425	383910	3773425	0.005416039	0.001355992	0.001248407	0.003635489	0.002224493	0.000438609	0.001479209	0.001599357	0.204606087	0.233335856	0.277174293	0.277174293	0.277174293	0.071821343	0.179507151	0.125667957	0.086924511	0.089967475	0.002085929
3839203773425	383920	3773425	0.005465169	0.001368359	0.001259815	0.003668509	0.002245135	0.000442569	0.001492535	0.001613822	0.206456087	0.235442851	0.279692637	0.279692637	0.279692637	0.072472296	0.181138315	0.126800779	0.087712483	0.090785453	0.002104923
3839303773425	383930	3773425	0.005514299	0.001380727	0.001271223	0.003701529	0.002265777	0.000446529	0.001505861	0.001628287	0.208306087	0.237549846	0.282210981	0.282210981	0.282210981	0.073123249	0.182769479	0.127933601

			ISDrainage / Utilities Trenching	ISDrainage / Utilities Trenching	ISAsphalt Paving	ISAsphalt Paving	SVDemolition	SVSite Grubbing / Prep	SVMass Grading / Excavation	SVMass Grading / Excavation	SVDrainage / Utilities Trenching	SVFoundations / Concrete Pads	SVBuilding / Structure Construction	SVBuilding / Structure Construction	SVAsphalt Paving	SVAsphalt Paving	SVArchitectural Coating	SVArchitectural Coating	SVLandscaping or Other Finishing	SVLandscaping or Other Finishing	MDemolition
Unique Identifier	X (UTM)	Y (UTM)	2027	2028	2027	2028	2027	2027	2027	2028	2028	2028	2028	2029	2028	2029	2028	2029	2028	2029	2027
3830403773425	383040	3773425	0.000416177	0.000416177	0.000479617	0.000479617	0.002614111	0.001041718	0.003388111	0.003388111	0.001748492	0.000678217	0.003150461	0.003150461	0.001814529	0.001814529	0.000408715	0.000408715	0.001383801	0.001383801	0.000749226
3830503773425	383050	3773425	0.000416687	0.000416687	0.000480203	0.000480203	0.002649336	0.001055755	0.003433766	0.003433766	0.001772052	0.000687356	0.003194485	0.003194485	0.001838979	0.001838979	0.000414222	0.000414222	0.001402448	0.001402448	0.000758889
3830603773425	383060	3773425	0.000417381	0.000417381	0.000481004	0.000481004	0.002680685	0.001068248	0.003474397	0.003474397	0.001793021	0.00069549	0.003234241	0.003234241	0.00186074	0.00186074	0.000419124	0.000419124	0.001419043	0.001419043	0.000769587
3830703773425	383070	3773425	0.00042076	0.00042076	0.000484898	0.000484898	0.002723176	0.00108518	0.00352947	0.00352947	0.001821442	0.000706514	0.003285114	0.003285114	0.001890234	0.001890234	0.000425767	0.000425767	0.001441536	0.001441536	0.000785807
3830803773425	383080	3773425	0.000425389	0.000425389	0.000490232	0.000490232	0.002769474	0.00110363	0.003589475	0.003589475	0.001852409	0.000718525	0.003339455	0.003339455	0.00192237	0.00192237	0.00433006	0.00433006	0.001466044	0.001466044	0.000805219
3830903773425	383090	3773425	0.000430851	0.000430851	0.000496527	0.000496527	0.002817917	0.001122934	0.003652261	0.003652261	0.00188481	0.000731094	0.003395397	0.003395397	0.001955996	0.001955996	0.00044058	0.00044058	0.001491687	0.001491687	0.000827393
3831003773425	383100	3773425	0.000446867	0.000446867	0.000514984	0.000514984	0.002921307	0.001164135	0.003786264	0.003786264	0.001953965	0.000757918	0.003506926	0.003506926	0.002027762	0.002027762	0.000456745	0.000456745	0.001546418	0.001546418	0.000870531
3831103773425	383110	3773425	0.000465428	0.000465428	0.000536375	0.000536375	0.003028989	0.001207046	0.003925829	0.003925829	0.00202599	0.000785855	0.003620589	0.003620589	0.002102507	0.002102507	0.000473581	0.000473581	0.00160342	0.00160342	0.00092083
3831203773425	383120	3773425	0.000485378	0.000485378	0.000559366	0.000559366	0.003141584	0.001251915	0.004071761	0.004071761	0.0021013	0.000815067	0.003736209	0.003736209	0.002180662	0.002180662	0.000491185	0.000491185	0.001663023	0.001663023	0.000978549
3831303773425	383130	3773425	0.00050519	0.00050519	0.000582197	0.000582197	0.003260199	0.001299183	0.004225497	0.004225497	0.002180638	0.000845841	0.003853518	0.003853518	0.002262997	0.002262997	0.000509731	0.000509731	0.001725813	0.001725813	0.001043084
3831403773425	383140	3773425	0.000523288	0.000523288	0.000603055	0.000603055	0.003390441	0.001351084	0.004394302	0.004394302	0.002267753	0.000879632	0.003978032	0.003978032	0.002353401	0.002353401	0.000530094	0.000530094	0.001794758	0.001794758	0.001115039
3831503773425	383150	3773425	0.000534536	0.000534536	0.000616017	0.000616017	0.003494039	0.001392368	0.004528574	0.004528574	0.002337046	0.00090651	0.004072573	0.004072573	0.002425312	0.002425312	0.000546292	0.000546292	0.001849598	0.001849598	0.001178279
3831603773425	383160	3773425	0.000542915	0.000542915	0.000625673	0.000625673	0.003604074	0.001436216	0.004671188	0.004671188	0.002410645	0.000935058	0.00416916	0.00416916	0.00250169	0.00250169	0.000563495	0.000563495	0.001907846	0.001907846	0.001245748
3831703773425	383170	3773425	0.000547451	0.000547451	0.0006309	0.0006309	0.003693762	0.001471957	0.004787432	0.004787432	0.002470634	0.000958327	0.004242534	0.004242534	0.002563945	0.002563945	0.000577518	0.000577518	0.001955323	0.001955323	0.001307953
3831803773425	383180	3773425	0.000549997	0.000549997	0.000633834	0.000633834	0.003744835	0.001492309	0.004853626	0.004853626	0.002504795	0.000971577	0.004275441	0.004275441	0.002599396	0.002599396	0.000585503	0.000585503	0.001982359	0.001982359	0.001360323
3831903773425	383190	3773425	0.000551709	0.000551709	0.000635808	0.000635808	0.003794316	0.001512027	0.004917758	0.004917758	0.002537891	0.000984415	0.004303635	0.004303635	0.002633742	0.002633742	0.00059324	0.00059324	0.002008552	0.002008552	0.001415454
3832003773425	383200	3773425	0.00055046	0.00055046	0.000634368	0.000634368	0.003896599	0.001552787	0.005050326	0.005050326	0.002606305	0.001010952	0.004380122	0.004380122	0.00270474	0.00270474	0.000609232	0.000609232	0.002062697	0.002062697	0.001487667
3832103773425	383210	3773425	0.000544257	0.000544257	0.00062722	0.00062722	0.004014038	0.001599586	0.005202537	0.005202537	0.002684856	0.001041421	0.004469861	0.004469861	0.002786258	0.002786258	0.000627593	0.000627593	0.002124864	0.002124864	0.001561779
3832203773425	383220	3773425	0.000529908	0.000529908	0.000610683	0.000610683	0.004165802	0.001660064	0.005399236	0.005399236	0.002786366	0.001080795	0.004594641	0.004594641	0.002891602	0.002891602	0.000651321	0.000651321	0.002205202	0.002205202	0.001639946
3832303773425	383230	3773425	0.000493201	0.000493201	0.000568381	0.000568381	0.00441556	0.001759591	0.005722943	0.005722943	0.00295342	0.001145594	0.004822056	0.004822056	0.003064965	0.003064965	0.000690371	0.000690371	0.002337413	0.002337413	0.001704912
3832403773425	383240	3773425	0.000436729	0.000436729	0.000503301	0.000503301	0.004702341	0.001873873	0.006094636	0.006094636	0.003145239	0.001219997	0.005091717	0.005091717	0.003264028	0.003264028	0.000735209	0.000735209	0.002489223	0.002489223	0.001793777
3835703773425	383570	3773425	0.000426592	0.000426592	0.000491619	0.000491619	0.003190857	0.00127155	0.004135624	0.004135624	0.002134258	0.000827851	0.003479355	0.003479355	0.002214864	0.002214864	0.000498889	0.000498889	0.001689106	0.001689106	0.006139356
3835803773425	383580	3773425	0.00042238	0.00042238	0.000486765	0.000486765	0.003114248	0.001241021	0.004036332	0.004036332	0.002083017	0.000807975	0.003406514	0.003406514	0.002161688	0.002161688	0.000486911	0.000486911	0.001648553	0.001648553	0.006208723
3835903773425	383590	3773425	0.000416455	0.000416455	0.000479937	0.000479937	0.003021446	0.00120404	0.003916052	0.003916052	0.002020944	0.000783898	0.003325758	0.003325758	0.002097271	0.002097271	0.000472402	0.000472402	0.001599427	0.001599427	0.006287062
3836003773425	383600	3773425	0.000410623	0.000410623	0.000473215	0.000473215	0.002931065	0.001168023	0.003798911	0.003798911	0.001960492	0.000760449	0.003248115	0.003248115	0.002034535	0.002034535	0.000458271	0.000458271	0.001551583	0.001551583	0.006624662
3836103773425	383610	3773425	0.000404791	0.000404791	0.000466494	0.000466494	0.002843384	0.001133083	0.003685269	0.003685269	0.001901844	0.000737701	0.003165669	0.003165669	0.001973673	0.001973673	0.000444562	0.000444562	0.001505169	0.001505169	0.006635878
3836203773425	383620	3773425	0.000399051	0.000399051	0.000459879	0.000459879	0.002759508	0.001099658	0.003576559	0.003576559	0.001845743	0.00071594	0.003084558	0.003084558	0.001915453	0.001915453	0.000431448	0.000431448	0.001460768	0.001460768	0.00658023
3836303773425	383630	3773425	0.000393311	0.000393311	0.000453265	0.000453265	0.002677363	0.001066924	0.003470092	0.003470092	0.001790799	0.000694628	0.003003535	0.003003535	0.001858434	0.001858434	0.000418605	0.000418605	0.001417284	0.001417284	0.006455992
3836403773425	383640	3773425	0.000386923	0.000386923	0.000445903	0.000445903	0.002592173	0.001032976	0.003359678	0.003359678	0.001733818	0.000672526	0.002918688	0.002918688	0.001799301	0.001799301	0.000405285	0.000405285	0.001372188	0.001372188	0.0062535
3836503773425	383650	3773425	0.00038035	0.00038035	0.000438328	0.000438328	0.00253004	0.001001427	0.003257068	0.003257068	0.001680864	0.000651986	0.00283722	0.00283722	0.001744347	0.001744347	0.00392907	0.00392907	0.001330279	0.001330279	0.005997
3836603773425	383660	3773425	0.00037262	0.00037262	0.00042942	0.00042942	0.00243598	0.000970733	0.003157238	0.003157238	0.001629346	0.000632002	0.002756731	0.002756731	0.001690883	0.001690883	0.000380864	0.000380864	0.001289506	0.001289506	0.005698052
3836703773425	383670	3773425	0.000363872	0.000363872	0.000419338	0.000419338	0.002362554	0.000941473	0.003062073	0.003062073	0.001580234	0.000612952	0.00267891	0.00267891	0.001639916	0.001639916	0.000369384	0.000369384	0.001250638	0.001250638	0.005385213
3836803773425	383680	3773425	0.000354522	0.000354522	0.000408562	0.000408562	0.002293074	0.000913785	0.00297202	0.00297202	0.00153376	0.000594926	0.002604558	0.002604558	0.001591687	0.001591687	0.000358521	0.000358521	0.001213857	0.001213857	0.005075048
3836903773425	383690	3773425	0.000344384	0.000344384	0.00039688	0.00039688	0.002225531	0.000886869	0.002884478	0.002884478	0.001488583	0.000577402	0.002532162	0.002532162	0.001544804	0.001544804	0.000347961	0.000347961	0.001178103	0.001178103	0.004770061
3837003773425	383700	3773425	0.000334201	0.000334201	0.000385144	0.000385144	0.002161932	0.000861526	0.002802049	0.002802049	0.001446044	0.000560902	0.00246368	0.00246368	0.001500658	0.001500658	0.00338017	0.00338017	0.001144437	0.001144437	0.004488281
3837103773425	383710	3773425	0.000323555	0.000323555	0.000372875	0.000372875	0.002099995	0.000836844	0.002721773	0.002721773	0.001404616	0.000544832	0.002396976	0.002396976	0.001457666	0.001457666	0.000328333	0.000328333	0.001111649	0.001111649	0.004223239
3837203773425	383720	3773425	0.000312862	0.000312862	0.000360553	0.000360553	0.002040479	0.000813127	0.002644636	0.002644636	0.001364808	0.000529392	0.002332851	0.002332851	0.001416354	0.001416354	0.000319028	0.000319028	0.001080144	0.001080144	0.003978818
3837303773425	383730	3773425	0.000302864	0.000302864	0.00034903	0.00034903	0.001985185	0.000791092	0.00257297	0.00257297	0.001327824	0.000515046	0.002272907	0.002272907	0.001377973	0.001377973	0.000310383	0.000310383	0.001050874	0.001050874	0.003760883
3837403773425	383740	3773425	0.000296337	0.000296337	0.000341509	0.000341509	0.001942832	0.000774215	0.002518077	0.002518077	0.001299496	0.000504058	0.002225058	0.002225058	0.001348575	0.001348575	0.000303761	0.000303761	0.001028454	0.001028454	0.003600064
3837503773425	383750	3773425	0.000290135	0.000290135	0.000334361	0.000334361	0.001901794	0.000757861	0.002464888	0.002464888	0.001272047	0.00049341	0.002178721	0.002178721	0.001320089	0.001320089	0.000297345	0.000297345	0.00100673	0.00100673	0.003449511
3837603773425	383760	3773425	0.000286385	0.000286385	0.00033004	0.00033004	0.001869476	0.000744982	0.002423001	0.002423001	0.00125043	0.000485026	0.002140567	0.002140567	0.001297656	0.001297656	0.000292292	0.000292292	0.000989623	0.000989623	0.003334591
3837703773425	383770	3773425	0.000285321	0.000285321	0.000328813	0.000328813	0.001846016	0.000735634	0.002392595	0.002392595	0.001234739	0.000478939	0.002111039	0.002111039	0.001281372	0.001281372	0.000288624	0.000288624	0.000977204	0.000977204	0.003254698
3837803773425	383780	3773425	0.000284302	0.000284302	0.000327639	0.000327639	0.001822694	0.0007263	0.002362368	0.002362368	0.001219139	0.000472888	0.002081779	0.002081779	0.001265184	0.001265184	0.000284977	0.000284977	0.000964858	0.000964858	0.003178344
3837903773425	383790	3773425	0.000289857	0.000289857	0.000334041	0.000334041	0.001821172	0.000725733	0.002360394	0.002360394	0.001218121	0.000472493	0.002072974	0.002072974	0.001264127	0.001264127	0.000284739	0.000284739	0.000964052	0.000964052	0.003186626
3838003773425	383800	3773425	0.000296522	0.000296522	0.000341722	0.000341722	0.001824355	0.000727002	0.0023645	0.0023645	0.00122025	0.000473319	0.002069416	0.002069416	0.001266337	0.001266337	0.000285237	0.000285237	0.000965737	0.000965737	0.00322269
3838103773425	383810	3773425	0.000300642	0.000300642	0.00034647	0.00034647	0.001820895	0.000725623	0.002360036	0.002360036	0.001217936	0.000472422	0.002060611	0.002060611	0.001263935	0.001263935	0.000284696	0.000284696	0.000963906	0.000963906	0.003240894
3838203773425	383820	3773425	0.000300272	0.000300272	0.000346043	0.000346043	0.001801725	0.000717984	0.00233519	0.00233519	0.001205114	0.00046744	0.00203722	0.00203722	0.001250629	0.001250629	0.000281699	0.000281699	0.000953758	0.000953758	0.00319465
3838303773425	383830	3773425	0.000299763	0.000299763	0.000345456	0.000345456	0.001782971	0.00071051	0.002310883	0.002310883	0.00119257	0.000462582	0.002014541	0.002014541	0.001237611	0.001237611	0.000278767	0.000278767	0.00094383	0.00094383	0.003151253
3838403773425	383840	3773425	0.000296569	0.000296569	0.000341775	0.000341775	0.001753421	0.000698735	0.002272584	0.002272584	0.001172805	0.000454916	0.001981456	0.001981456	0.001217099	0.001217099	0.000274147	0.000274147	0.000928188	0.000928188	0.003061698
3838503773425	383850	3773425	0.00029268	0.00029268	0.000337295	0.000337295	0.001721449	0.000685994	0.002231145	0.002231145	0.00115142	0.000446621	0.00194597	0.00194597	0.001194906	0.001194906	0.000269148	0.000269148	0.000911263	0.000911263	0.002962825
3838603773425	383860	3773425	0.000287913	0.000287913	0.0003318	0.0003318	0.00168657	0.000672095	0.002185939	0.002185939	0.00112809	0.000437572	0.001907726	0.001907726	0.001170696	0.001170696	0.000263694	0.000263694	0.0008928	0.0008928	0.002852822
3838703773425	383870	3773425	0.000279998	0.000279998	0.000322678	0.000322678	0.00164048	0.000653728	0.002126203	0.002126203	0.001097262	0.000425614	0.001858543	0.001858543	0.001138704	0.001138704	0.000256488	0.000256488	0.000868402	0.000868402	0.002698387
3838803773425	383880	3773425	0.000272082	0.000272082	0.000313556	0.000313556	0.001596536	0.000636216	0.002069247	0.002069247	0.001067869	0.000414213	0.001811673	0.001811673	0.001108201	0.001108201	0.000249618	0.000249618	0.000845139	0.000845139	0.002557238
3838903773425	383890	3773425	0.000264074	0.000264074	0.000304328	0.000304328	0.001553629	0.000619118	0.002013636	0.002013636	0.001039171	0.000403081	0.001766403	0.001766403	0.001078418	0.001078418	0.000242909	0.000242909	0.000822426	0.000822426	0.002424976
3839003773425	383900	3773425	0.000256159	0.000256159	0.000295206	0.000295206	0.001512384	0.000602682	0.001960179	0.001960179	0.001011583	0.00039238	0.001722913	0.001722913	0.001049788	0.001049788	0.000236461	0.000236461	0.000800593	0.000800593	0.002302981
3839103773425	383910	3773425	0.000248614	0.000248614	0.000286511	0.000286511	0.001473283	0.0005871	0.001909501	0.001909501	0.00098543	0.000382236	0.001681734	0.001681734	0.001022648	0.001022648	0.000230347	0.000230347	0.000779895	0.000779895	0.002192461
3829703773435	382970	3773435	0.000408632	0.000408632	0.000470921	0.000470921	0.002137849	0.000851929	0.002770835	0.002770835	0.001429936	0.000554654	0.002599755	0.002599755	0.001483942	0.001483942	0.000334252	0.000334252	0.001131688	0.001131688	0.000693405
3829803773435	382980	3773435	0.000417335	0.000417335	0.00048095	0.00048095	0.002213282	0.000881988	0.002868602	0.002868602	0.00148039	0.000574224	0.002683179	0.002683179	0.001536301	0.001536301	0.000346046	0.000346046	0.001171619	0.001171619	0.0007123
3829903773435	382990	3773435	0.000422704	0.000422704	0.000487138	0.000487138	0.002276465	0.000907167	0.002950493	0.002950493	0.001522651	0.000590617	0.002754419	0.002754419	0.001580159	0.001580159	0.000355924	0.000355924	0.001205065	0.001205065	0.000726363
3830003773435	383000	3773435	0.000421686	0.000421686	0.000485965	0.000485965	0.002314458	0.000922307	0.002999735	0.002999735	0.001548064	0.000600474	0.002800845	0.002800845	0.001606531	0.001606531	0.000361864	0.000361864	0.001225177	0.001225177	0.000730418
3830103773435	383010	3773435	0.000420621	0.000420621	0.000484738	0.000484738	0.002351136	0.000936923	0.003047273	0.003047273	0.001572596	0.00060999	0.002846114	0.002846114	0.00163199	0.00163199	0.000367599	0.000367599	0.001244593	0.001244593	0.000735335
3830203773435	383020	3773435	0.000419232	0.000419232	0.000483137	0.000483137	0.002383939	0.000949995	0.003089788	0.003089788	0.001594537	0.0006185	0.002887382	0.002887382	0.001654759	0.001654759	0.000372728	0.000372728	0.001261957	0.001261957	0.000740167
3830303773435	383030	3773435	0.000418029	0.000418029	0.00048175	0.00048175	0.002413765	0.000961881	0.003128447	0.003128447	0.001614487	0.000626239	0.002925447	0.002925447	0.001675463	0.001675463	0.000377391	0.000377391	0.001277747	0.001277747	0.000745947
3830403773435	383040	3773435	0.000417751	0.000417751	0.00048143	0.00048143	0.002443039	0.000973546	0.003166387	0.003166387	0.001634067	0.000633833	0.002962712	0.002962712	0.001695782	0.001695782	0.000381968	0.000381968	0.001293243	0.001293243	0.000753712
3830503773435	383050	3773435	0.000419418	0.000419418	0.000483351	0.000483351	0.002477156	0.000987142	0.003210606	0.003210606	0.001656887	0.000642685	0.003004335	0.003004335	0.001719464	0.001719464	0.000387302	0.000387302	0.001311303	0.001311303	0.00076536
3830603773435	383060	3773435	0.000421223	0.000421223	0.000485431	0.000485431	0.002507675	0.000999303	0.003250162	0.003250162	0.0016773	0.000650603	0.003042045	0.003042045	0.001740648	0.001740648	0.000392074	0.000392074	0.001327458	0.001327458	0.00077787
3830703773435	383070	3773435	0.000425481	0.000425481	0.000490339	0.000490339	0.002548436	0.001015547	0.003302992	0.003302992	0.001704564	0.000661178	0.003089805	0.003089805	0.001768942	0.001768942	0.000398447	0.000398447	0.001349036	0.001349036	0.000795729
3830803773435	383080	3773435	0.000430897	0.000430897	0.00049658	0.00049658	0.002592935	0.001033279	0.003360665	0.003360665	0.001734327	0.000672723	0.003141034	0.003141034	0.001799829	0.001799829	0.00040504	0.00040504	0.001372591	0.001372591	0.000816694
3830903773435	383090	3773435	0.000437053	0.000437053	0.000503675	0.000503675	0.002638817	0.001051563	0.003420132	0.003420132	0.001765016	0.000684627	0.003193062	0.003193062	0.001831678	0.001831678	0.000412578	0.000412578	0.001396879	0.001396879	0.000840248
3831003773435	383100	3773435	0.00045293	0.00045293	0.000521972	0.000521972	0.002730581	0.001088131	0.003539067	0.003539067	0.001826395	0.000708435	0.003291606	0.003291606	0.001895374	0.001895374	0.000426925	0.000426925	0.001445456	0.001445456	0.000883214
3831103773435	383110	3773435	0.000471307	0.000471307	0.000543149	0.000543149	0.002826152	0.001126216	0.003662935	0.003662935	0.001890319	0.00073323	0.003392017	0.003392017	0.001961712	0.001961712	0.000441868	0.000441868	0.001496047	0.001496047	0.000933254
3831203773435	383120	3773435	0.000491072	0.000491072	0.000565927	0.000565927	0.002924768	0.001165514	0.003790749	0.003790749	0.001956279	0.000758815	0.003492784	0.003492784	0.002030164	0.002030164	0.000457286	0.000457286	0.00154825	0.00154825	0.000989938
3831303773435	383130	3773435	0.000510929	0.000510929	0.000588812	0.000588812	0.003028228	0.001206742	0.003924842	0.003924842	0.00202548	0.000785658	0.00359453	0.00359453	0.002101979	0.002101979	0.000473462	0.000473462	0.001603017	0.001603017	0.001053351
3831403773435	383140	3773435	0.000529584	0.000529584	0.00061031	0.00061031	0.003140476	0.001251473	0.004070326	0.004070326	0.00210056	0.00081478	0.003701167	0.003701167	0.002179894	0.002179894	0.000491012	0.000491012	0.001662437	0.001662437	0.001124012
3831503773435	383150	3773435	0.000541896	0.000541896	0.000624499	0.000624499	0.003230995	0.001287545	0.004187646	0.004187646	0.002161105	0.000838265	0.003783079	0.003783079	0.002242725	0.002242725	0.000505165	0.000505165	0.001710354	0.001710354	0.001187252
3831603773435	383160	3773435	0.000551663	0.000551663	0.000635755	0.000635755	0.003325874	0.001325354	0.004310617	0.004310617	0.002224566	0.00086288	0.003865525	0.003865525	0.002308583	0.002308583	0.000519999	0.000519999	0.001760579	0.001760579	0.001254548
3831703773435	383170	3773435	0.000557681	0.000557681	0.000642689	0.000642689	0.003404628	0.001356737	0.004412689	0.004412689	0.002277242	0.000883313	0.003929027	0.003929027	0.002363249	0.002363249	0.000532312	0.000532312	0.001802268	0.001802268	0.001317702

			MSite Grubbing / Prep	MMass Grading / Excavation	MMass Grading / Excavation	MDrainage / Utilities Trenching	MFoundations / Concrete Pads	MBuilding / Structure Construction	MAsphalt Paving	MLandscaping or Other Finishing	MWaterside Construction (Piles)	RSSWRestriping South Valley	RSSWRestriping Silver Lake Boulevard	RSSWDemolition	RSSWPlacing Base	RSSWForm	Child Risk				
Unique Identifier	X (UTM)	Y (UTM)	2027	2027	2028	2028	2028	2028	2028	2028	2028	2029	2029	2029	2029	2029	3rd Trimester	0<2	2<16	Total	per million
3830403773425	383040	3773425	0.00069274	0.001152287	0.001152287	0.000554192	0.000262598	0.000712435	0.00046324	0.000318127	0.000341925	0.00194553	0.000452297	0.001401315	0.000127426	0.00027715	5.50547E-08	1.27371E-06	6.2713E-07	1.95589E-06	1.9558914
3830503773425	383050	3773425	0.000701674	0.001167148	0.001167148	0.00056134	0.000265985	0.000721623	0.000469214	0.00032223	0.000346335	0.00194311	0.000463998	0.001438423	0.0001308	0.00028449	5.59598E-08	1.28708E-06	6.5075E-07	1.99378E-06	1.99378203
3830603773425	383060	3773425	0.000711566	0.001183602	0.001183602	0.000569253	0.000269735	0.000731796	0.000475829	0.000326773	0.000351217	0.001935525	0.000476622	0.001478363	0.000134432	0.000292389	5.68735E-08	1.30013E-06	6.7575E-07	2.03275E-06	2.03275163
3830703773425	383070	3773425	0.000726563	0.001208548	0.001208548	0.000581251	0.00027542	0.00074722	0.000485858	0.00033366	0.00035862	0.001935997	0.00049273	0.001529089	0.000139045	0.000302422	5.80204E-08	1.31833E-06	7.068E-07	2.08316E-06	2.08315778
3830803773425	383080	3773425	0.000744512	0.001238403	0.001238403	0.00059561	0.000282224	0.000765679	0.00049786	0.000341902	0.000367479	0.001938476	0.00051113	0.001587036	0.000144314	0.000313882	5.92671E-08	1.33836E-06	7.4242E-07	2.14005E-06	2.1400451
3830903773425	383090	3773425	0.000765013	0.001272505	0.001272505	0.000612011	0.000289995	0.000786763	0.00051157	0.000351317	0.000377598	0.00194193	0.000531734	0.001651837	0.000150207	0.000326698	6.05889E-08	1.3596E-06	7.8269E-07	2.20287E-06	2.20287258
3831003773425	383100	3773425	0.000804899	0.00133885	0.00133885	0.00064392	0.000305115	0.000827783	0.000538242	0.000369634	0.000397285	0.001987766	0.000564961	0.001755665	0.000159648	0.000347233	6.28537E-08	1.40316E-06	8.4736E-07	2.31338E-06	2.3133772
3831103773425	383110	3773425	0.000851406	0.001416209	0.001416209	0.000681125	0.000322744	0.000875612	0.000569341	0.000390991	0.00042024	0.002034606	0.0006034	0.001875579	0.000170552	0.00037095	6.53379E-08	1.45191E-06	9.224E-07	2.43964E-06	2.43964477
3831203773425	383120	3773425	0.000904774	0.001504979	0.001504979	0.000723819	0.000342975	0.000930497	0.000605028	0.000415499	0.000446581	0.002082981	0.000647584	0.002013408	0.000183086	0.000398209	6.80357E-08	1.50534E-06	1.0097E-06	2.5831E-06	2.58309757
3831303773425	383130	3773425	0.000964443	0.001604232	0.001604232	0.000771555	0.000365594	0.000991863	0.00064493	0.000442901	0.000476033	0.002133924	0.000698111	0.002171252	0.000197439	0.000429428	7.09128E-08	1.56185E-06	1.1123E-06	2.74504E-06	2.74503679
3831403773425	383140	3773425	0.001030973	0.001714896	0.001714896	0.000824779	0.000390813	0.001060284	0.000689419	0.000473454	0.000508871	0.002190946	0.000756111	0.002352677	0.000213937	0.00046531	7.39729E-08	1.62019E-06	1.2365E-06	2.93065E-06	2.93064543
3831503773425	383150	3773425	0.001089446	0.001812159	0.001812159	0.000871557	0.000412979	0.001120419	0.00072852	0.000500306	0.000537733	0.002228902	0.000810924	0.002524871	0.000229595	0.000499366	7.64584E-08	1.66244E-06	1.3654E-06	3.10432E-06	3.10432027
3831603773425	383160	3773425	0.001151828	0.001915923	0.001915923	0.000921462	0.000436626	0.001184575	0.000770235	0.000528954	0.000568523	0.002270991	0.000871306	0.002714796	0.000246865	0.000536929	7.88534E-08	1.69986E-06	1.52E-06	3.29868E-06	3.29868386
3831703773425	383170	3773425	0.001209343	0.002011593	0.002011593	0.000967475	0.000458428	0.001243726	0.000808696	0.000555367	0.000596912	0.002299384	0.000930497	0.00290134	0.000263828	0.000573824	8.08692E-08	1.72714E-06	1.6891E-06	3.4971E-06	3.49710095
3831803773425	383180	3773425	0.001257765	0.002092136	0.002092136	0.001006212	0.000476784	0.001293524	0.000841076	0.000577603	0.000620812	0.002302867	0.00098412	0.003070975	0.000279254	0.000607374	8.23673E-08	1.74357E-06	1.8596E-06	3.68553E-06	3.68553208
3831903773425	383190	3773425	0.001308739	0.002176926	0.002176926	0.001046991	0.000496107	0.001345947	0.000875163	0.000601012	0.000645972	0.002305877	0.001041822	0.003253771	0.000295876	0.000643527	8.38353E-08	1.75853E-06	2.061E-06	3.90336E-06	3.90335872
3832003773425	383200	3773425	0.001375508	0.002287988	0.002287988	0.001100407	0.000521417	0.001414615	0.000919812	0.000631675	0.000678928	0.002341059	0.001118758	0.003497346	0.000318025	0.000691701	8.58627E-08	1.78075E-06	2.3642E-06	4.23085E-06	4.23085209
3832103773425	383210	3773425	0.001444033	0.002401969	0.002401969	0.001155226	0.000547392	0.001485087	0.000965634	0.000663143	0.000712751	0.002383649	0.001204656	0.00377017	0.000342834	0.00074566	8.79436E-08	1.80096E-06	2.7724E-06	4.66129E-06	4.66128889
3832203773425	383220	3773425	0.001516306	0.002522187	0.002522187	0.001213045	0.000574789	0.001559415	0.001013964	0.000696333	0.000748424	0.002444538	0.001302969	0.004083939	0.000371366	0.000807717	9.0228E-08	1.82096E-06	3.3838E-06	5.29499E-06	5.29499413
3832303773425	383230	3773425	0.001576374	0.002622103	0.002622103	0.001261099	0.000597559	0.001621191	0.001054132	0.000723918	0.000778072	0.002554687	0.001420993	0.004462327	0.000405774	0.000882554	9.28947E-08	1.83928E-06	4.517E-06	6.44918E-06	6.44918085
3832403773425	383240	3773425	0.001658539	0.002758775	0.002758775	0.001326832	0.000628706	0.001705692	0.001109077	0.000761651	0.000818628	0.002687947	0.00154128	0.004860183	0.000441952	0.000961241	9.5455E-08	1.86488E-06	6.5226E-06	8.4829E-06	8.48290228
3835703773425	383570	3773425	0.005676495	0.009442146	0.009442146	0.004541196	0.002151801	0.00583788	0.003795911	0.002606817	0.002801824	0.001306829	0.02997309	0.177640064	0.016153384	0.035133449	2.7359E-07	3.72034E-06	6.7869E-06	1.07808E-05	10.7807963
3835803773425	383580	3773425	0.005740632	0.00954883	0.00954883	0.004592505	0.002176113	0.00590384	0.0038388	0.00263627	0.002833481	0.001269375	0.044991954	0.124298333	0.011302848	0.024583583	2.46288E-07	3.43538E-06	5.2487E-06	8.93034E-06	8.93034209
3835903773425	383590	3773425	0.005813065	0.009669313	0.009669313	0.004650452	0.00220357	0.005978333	0.003887236	0.002669534	0.002869232	0.001230297	0.032362482	0.09172882	0.008341197	0.018142022	2.22659E-07	3.185E-06	4.2003E-06	7.60795E-06	7.60794626
3836003773425	383600	3773425	0.006125213	0.010188532	0.010188532	0.00490017	0.002321897	0.006299355	0.004095971	0.002812881	0.003023303	0.001193256	0.024583164	0.070831205	0.00644091	0.014008915	2.0353E-07	2.97796E-06	3.4924E-06	6.67388E-06	6.67387956
3836103773425	383610	3773425	0.006135583	0.010205782	0.010205782	0.004908466	0.002325828	0.00631002	0.004102906	0.002817644	0.003028422	0.001155536	0.018999647	0.055537843	0.005050235	0.010984211	1.86213E-07	2.78381E-06	2.9593E-06	5.92933E-06	5.92932649
3836203773425	383620	3773425	0.00608413	0.010120197	0.010120197	0.004867304	0.002306324	0.006257104	0.004068499	0.002794015	0.003003026	0.001119026	0.01528948	0.045122395	0.004103125	0.008924256	1.71333E-07	2.61158E-06	2.5626E-06	5.3455E-06	5.34549909
3836303773425	383630	3773425	0.005969258	0.009929122	0.009929122	0.004775407	0.002262779	0.006138967	0.003991684	0.002741263	0.002946327	0.001083431	0.01260074	0.037435636	0.003404143	0.007403978	1.58287E-07	2.45554E-06	2.2534E-06	4.86722E-06	4.86722263
3836403773425	383640	3773425	0.005782033	0.009617696	0.009617696	0.004625627	0.002191807	0.005946419	0.003866485	0.002655283	0.002853916	0.001047305	0.010518377	0.031404187	0.002855684	0.006211084	1.46213E-07	2.30605E-06	1.9977E-06	4.45E-06	4.44999624
3836503773425	383650	3773425	0.005544871	0.009223207	0.009223207	0.00443589	0.002101906	0.005702514	0.003707893	0.002546371	0.002736857	0.001012714	0.008941785	0.026800011	0.002437011	0.005300476	1.35622E-07	2.17057E-06	1.7918E-06	4.09802E-06	4.09801566
3836603773425	383660	3773425	0.005268461	0.008763433	0.008763433	0.004214769	0.001997127	0.005418246	0.003523056	0.002419436	0.002600425	0.000978742	0.00769747	0.023139976	0.002104193	0.004576598	1.2602E-07	2.04361E-06	1.6184E-06	3.78804E-06	3.78804262
3836703773425	383670	3773425	0.004979208	0.008282296	0.008282296	0.003983367	0.001887479	0.005120769	0.00332963	0.002286602	0.002457655	0.000946039	0.006706175	0.020206921	0.00183748	0.003996502	1.1745E-07	1.92683E-06	1.4724E-06	3.51667E-06	3.51666529
3836803773425	383680	3773425	0.004692428	0.007805272	0.007805272	0.003753942	0.001778768	0.004825835	0.003137858	0.002154904	0.002316105	0.000914754	0.005906892	0.017832125	0.001621533	0.003526817	1.09779E-07	1.81939E-06	1.3484E-06	3.27754E-06	3.27754319
3836903773425	383690	3773425	0.004410434	0.00733621	0.00733621	0.003528347	0.001671872	0.004535824	0.002949287	0.002025404	0.002176917	0.000884412	0.005242515	0.015850433	0.001441331	0.003134881	1.02752E-07	1.71852E-06	1.2401E-06	3.06141E-06	3.06140881
3837003773425	383700	3773425	0.004149899	0.006902842	0.006902842	0.003319919	0.001573111	0.004267882	0.002775065	0.001905758	0.002048321	0.000855724	0.004693185	0.014206913	0.00129188	0.002809827	9.64502E-08	1.62633E-06	1.1469E-06	2.86972E-06	2.86971858
3837103773425	383710	3773425	0.003904839	0.006495216	0.006495216	0.003123871	0.001480215	0.004015855	0.002611192	0.001793219	0.001927364	0.000827892	0.004223441	0.012798195	0.001163781	0.002531212	9.06203E-08	1.53935E-06	1.0642E-06	2.69415E-06	2.6941514
3837203773425	383720	3773425	0.003678845	0.006119303	0.006119303	0.002943076	0.001394547	0.003783436	0.002460069	0.001689436	0.001815817	0.000801269	0.003822057	0.011591741	0.001054074	0.002292601	8.52736E-08	1.45834E-06	9.9092E-07	2.53453E-06	2.53453267
3837303773425	383730	3773425	0.003477341	0.005784126	0.005784126	0.002781873	0.001318163	0.003576203	0.002325322	0.001596899	0.001716358	0.000776418	0.003482574	0.010569545	0.000961123	0.002090433	8.04921E-08	1.38523E-06	9.2714E-07	2.39286E-06	2.39285987
3837403773425	383740	3773425	0.003328646	0.00553679	0.00553679	0.002662917	0.001261797	0.003423281	0.002225888	0.001528614	0.001642964	0.000756348	0.003227769	0.009800887	0.000891226	0.001938408	7.68844E-08	1.33114E-06	8.787E-07	2.28673E-06	2.28672745
3837503773425	383750	3773425	0.003189444	0.005305245	0.005305245	0.002551555	0.001209029	0.003280121	0.002132803	0.001464688	0.001574257	0.000737104	0.003001903	0.009118966	0.000829217	0.001803539	7.35524E-08	1.28078E-06	8.3472E-07	2.18905E-06	2.18904713
3837603773425	383760	3773425	0.003083187	0.0051285	0.0051285	0.00246655	0.00116875	0.003170844	0.002061748	0.001415892	0.00152181	0.000721195	0.002826475	0.008588492	0.000780979	0.001698622	7.09952E-08	1.24318E-06	8.0026E-07	2.11443E-06	2.11442917
3837703773425	383770	3773425	0.003009319	0.005005629	0.005005629	0.002407455	0.001140749	0.003094875	0.002012352	0.001381969	0.00148535	0.000708681	0.002694725	0.008189357	0.000744685	0.001619682	6.91841E-08	1.21817E-06	7.7447E-07	2.06182E-06	2.06182276
3837803773425	383780	3773425	0.00293872	0.004888197	0.004888197	0.002350976	0.001113987	0.003022269	0.001965142	0.001349549	0.001450504	0.000696462	0.002572622	0.007819286	0.000711033	0.001546489	6.74698E-08	1.19438E-06	7.5018E-07	2.01202E-06	2.012023
3837903773425	383790	3773425	0.002946378	0.004900936	0.004900936	0.002357103	0.00111689	0.003030145	0.001970263	0.001353065	0.001454284	0.000691799	0.002520875	0.007661167	0.000696655	0.001515217	6.72844E-08	1.19807E-06	7.4206E-07	2.00742E-06	2.00741983
3838003773425	383800	3773425	0.002979723	0.0049564	0.0049564	0.002383779	0.00112953	0.003064438	0.001992561	0.001368378	0.001470742	0.000688818	0.002482228	0.007542533	0.000685867	0.001491754	6.73927E-08	1.20696E-06	7.3738E-07	2.01173E-06	2.01172967
3838103773425	383810	3773425	0.002996555	0.004984398	0.004984398	0.002397244	0.00113591	0.003081748	0.002003817	0.001376108	0.00147905	0.0006838	0.002428337	0.007378199	0.000670923	0.001459252	6.70967E-08	1.20785E-06	7.2884E-07	2.00379E-06	2.00378797
3838203773425	383820	3773425	0.002953797	0.004913276	0.004913276	0.002363038	0.001119702	0.003037775	0.001975224	0.001356472	0.001457945	0.000673913	0.002338003	0.007104188	0.000646007	0.001405058	6.58752E-08	1.19134E-06	7.1073E-07	1.96795E-06	1.96795288
3838303773425	383830	3773425	0.002913672	0.004846532	0.004846532	0.002330938	0.001104492	0.002996509	0.001948392	0.001338046	0.00143814	0.00066432	0.00225404	0.00684937	0.000622835	0.001354661	6.47369E-08	1.17585E-06	6.9371E-07	1.93429E-06	1.93428954
3838403773425	383840	3773425	0.002830869	0.004708799	0.004708799	0.002264695	0.001073103	0.002911351	0.001893021	0.00130002	0.00139727	0.00065154	0.002150456	0.006535509	0.000594295	0.001292586	6.30021E-08	1.1491E-06	6.7082E-07	1.88293E-06	1.8829259
3838503773425	383850	3773425	0.00273945	0.004556736	0.004556736	0.00219156	0.001038449	0.002817334	0.001831889	0.001258038	0.001352147	0.0006382	0.002047796	0.006224207	0.000565987	0.001231017	6.11757E-08	1.12026E-06	6.4742E-07	1.82885E-06	1.82885281
3838603773425	383860	3773425	0.002637741	0.004387555	0.004387555	0.002110193	0.000999894	0.002712733	0.001763875	0.00121133	0.001301945	0.000624121	0.001945046	0.005912631	0.000537655	0.001169393	5.92314E-08	1.08882E-06	6.2323E-07	1.77128E-06	1.77127878
3838703773425	383870	3773425	0.002494949	0.004150038	0.004150038	0.001995959	0.000945765	0.002565881	0.001668389	0.001145755	0.001231465	0.000606648	0.001825295	0.00554969	0.000504651	0.001097611	5.66779E-08	1.04555E-06	5.9348E-07	1.69572E-06	1.69571512
3838803773425	383880	3773425	0.002364442	0.003932956	0.003932956	0.001891553	0.000896294	0.002431664	0.001581118	0.001085823	0.001167049	0.000590002	0.001716828	0.005220748	0.000474739	0.001032554	5.43096E-08	1.00498E-06	5.6609E-07	1.62538E-06	1.6253753
3838903773425	383890	3773425	0.002242151	0.003729541	0.003729541	0.001793721	0.000849937	0.002305897	0.001499342	0.001029663	0.001106689	0.000573828	0.001616757	0.004917307	0.000447147	0.000972539	5.20482E-08	9.65756E-07	5.4033E-07	1.55813E-06	1.5581341
3839003773425	383900	3773425	0.002129354	0.003541916	0.003541916	0.001703483	0.000807179	0.002189892	0.001423913	0.000977863	0.001051014	0.000558303	0.001525083	0.004638999	0.000421839	0.000917496	4.99173E-08	9.2842E-07	5.1635E-07	1.49469E-06	1.49468767
3839103773425	383910	3773425	0.002027166	0.003371939	0.003371939	0.001621733	0.000768442	0.002084799	0.00135558	0.000930935	0.001000575	0.000543604	0.001441865	0.004386375	0.000398867	0.000867532	4.79423E-08	8.9362E-07	4.943E-07	1.43586E-06	1.43586409
3829703773435	382970	3774335	0.000641127	0.001066436	0.001066436	0.000512902	0.000243034	0.000659355	0.000428726	0.000294425	0.00031645	0.001659266	0.000381048	0.001177024	0.000107031	0.00023279	4.93419E-08	1.18034E-06	4.7777E-07	1.70745E-06	1.70745155
3829803773435	382980	3774335	0.000658598	0.001095495	0.001095495	0.000526878	0.000249656	0.000677322	0.000440409	0.000302448	0.000325073	0.001712245	0.000394773	0.001219798	0.00011092	0.00024125	5.08652E-08	1.21383E-06	5.0068E-07	1.76537E-06	1.76537385
3829903773435	382990	3774335	0.0006716	0.001117124	0.001117124	0.00053728	0.000254585	0.000690694	0.000449104	0.000308419	0.000331491	0.00175206	0.000406266	0.001255809	0.000114195	0.000248373	5.21067E-08	1.23938E-06	5.2166E-07	1.81315E-06	1.81314681
3830003773435	383000	3774335	0.00067535	0.001123361	0.001123361	0.00054028	0.000256006	0.00069455	0.000451611	0.000310141	0.000333341	0.001767556	0.000412816	0.001276739	0.000116098	0.000252512	5.27884E-08	1.24976E-06	5.3731E-07	1.83985E-06	1.83985152
3830103773435	383010	3774335	0.000679897	0.001130924	0.001130924	0.000543917	0.00025773	0.000699226	0.000454652	0.000312229	0.000335586	0.001778949	0.000420111	0.001299954	0.000118209	0.000257104	5.35257E-08	1.26099E-06	5.5414E-07	1.86865E-06	1.86865379
3830203773435	383020	3774335	0.000684364	0.001138355	0.001138355	0.000547491	0.000259423	0.000703821	0.000457639	0.00031428	0.000337791	0.001784084	0.000427763	0.001324358	0.000120428	0.00026193	5.42768E-08	1.27197E-06	5.7162E-07	1.89786E-06	1.89786349
3830303773435	383030	3774335	0.000689709	0.001147245	0.001147245	0.000551767	0.000261449	0.000709317	0.000461213	0.000316735	0.000340429	0.001784202	0.000436219	0.001351412	0.000122888	0.000267281	5.50734E-08	1.2836E-06	5.9019E-07	1.92886E-06	1.9288615
3830403773435	383040	3774335	0.000696888	0.001159187	0.001159187	0.00055751	0.000264171	0.000716701	0.000466014	0.000320032	0.000343972	0.001781782	0.000446104	0.001382853	0.000125747	0.000273499	5.59597E-08	1.29696E-06	6.1063E-07	1.96355E-06	1.96354954
3830503773435	383050	3774335	0.000707657	0.0011771	0.0011771	0.000566126	0.000268253	0.000727776	0.000473215	0.000324977	0.000349288	0.001781575	0.000458341	0.001421514	0.000129263	0.000281145	5.70104E-08	1.31379E-06	6.3464E-07	2.00544E-06	2.00544487
3830603773435	383060	3774335	0.000719224	0.00119634	0.00119634	0.000575379	0.000272638	0.000739672	0.00048095	0.000330289	0.000354997	0.001776942	0.000471412	0.001462826	0.000133019	0.000289316	5.80665E-08	1.33015E-06	6.601E-07	2.04832E-06	2.04831589
3830703773435	383070	3774335	0.000735737	0.001223807	0.001223807	0.00058859	0.000278897	0.000756654	0.000491992	0.000337873	0.000363148	0.001779421	0.000487758	0.001514283	0.000137699	0.000299493	5.9344E-08	1.35122E-06	6.9152E-07	2.10209E-06	2.1020918
3830803773435	383080	3774335	0.000755122	0.001256051	0.001256051	0.000604097	0.000286246	0.00077659	0.000504955	0.000346775	0.000372716	0.001783937	0.000506366	0.001572869	0.000143026	0.00031108	6.07258E-08	1.37412E-06	7.2761E-07	2.16245E-06	2.16245483
3830903773435	383090	3774335	0.000776899	0.001292276	0.001292276	0.00062152	0.000294501	0.000798987	0.000519518	0.000356776	0.000383465	0.001788777	0.000527029	0.001637762	0.000148927	0.000323915	6.2173E-08	1.39786E-06	7.6822E-07	2.22826E-06	2.22825827
3831003773435	383100	3774335	0.000816626	0.001358356	0.001358356	0.000653301	0.00030956	0.000839843	0.000546083	0.000375019	0.000403073	0.001828238	0.000559215	0.0017383	0.000158069	0.000343799	6.45025E-08	1.44236E-06	8.3124E-07	2.3381E-06	2.3380994
3831103773435	383110	3774335	0.000862894	0.001435317	0.001435317	0.000690315	0.000327099	0.000887426	0.000577023	0.000396267	0.00042591	0.001868703	0.000596313	0.001854192	0.000168608	0.00036672	6.70475E-08	1.49182E-06	9.0434E-07	2.4632E-06	2.46320277
3831203773435	383120	3774335	0.000915304	0.001522495	0.001522495	0.000732243	0.000346966	0.000941326	0.00061207	0.000420335	0.000451779	0.001909522	0.000638503	0.001985897	0.000180584	0.000392768	6.97746E-08	1.54525E-06	9.8875E-07	2.60378E-06	2.60377643
3831303773435	383130	3774335	0.000973936	0.001620022	0.001620022	0.000779149	0.000369192	0.001001626	0.000651278	0.000447261	0.000480719	0.001952348	0.000686529	0.002135972	0.000194231	0.00042245	7.26777E-08	1.60187E-06	1.0873E-06	2.76188E-06	2.76188061
3831403773435	383140	3774335	0.00103927	0.001728696	0.001728696	0.000831416	0.000393958	0.001068816	0.000694967	0.000477264	0.000512966	0.001999749	0.000741372	0.002307618	0.000209839	0.000456398	7.57559E-08	1.66058E-06	1.2055E-06	2.94189E-06	2.94188578
3831503773435	383150	3774335	0.001097742	0.001825958	0.001825958	0.000878194	0.000416123	0.001128952	0.000734068	0.000504116	0.000541827	0.002031714	0.000793745	0.002472043	0.000224791	0.000488918	7.83235E-08	1.70481E-06	1.3288E-06	3.1119E-06	3.11190329
3831603773435	383160	3774335	0.001159965	0.001929457	0.001929457	0.000927972	0.00043971	0.001192943	0.000775676	0.000532691	0.000572539	0.002066453	0.000851119	0.002652554	0.00024205	0.000524619	8.08314E-08	1.74515E-06	1.4741E-06	3.30011E-06	3.3001052
3831703773435	383170	3774335	0.001218358	0.002026587	0.002026587	0.000974686	0.000461845	0.001252996	0.000814724	0.000559506	0.000601361	0.002090743	0.000907869	0.00283142	0.00025747	0.000559995	8.29547E-08	1.77502E-06	1.6322E-06	3.49023E-06	3.49022646

			EGIODemolition	EGIOSite Grubbing / Prep	EGIOMass Grading / Excavation	EGIOMass Grading / Excavation	EGIODrainage / Utilities Trenching	EGIODrainage / Utilities Trenching	EGIOFoundations / Concrete Pads	EGIOFoundations / Concrete Pads	EGIOBuilding / Structure Construction	EGIOBuilding / Structure Construction	EGIOAsphalt Paving	EGIOArchitectural Coating	EGIOLandscaping or Other Finishing	EGIOWaterside Construction (Piles)	HIWaterside Construction (Landscaping)	HIWaterside Construction (Landscaping)	KMDemolition	KMSite Grubbing / Prep	KMMass Grading / Excavation
Unique Identifier	X (UTM)	Y (UTM)	2025	2025	2025	2026	2026	2027	2026	2027	2026	2027	2027	2027	2027	2027	2025	2026	2025	2025	2025
3831803773435	383180	3773435	0.001759352	0.00162671	0.002705831	0.002705831	0.001301368	0.001301368	0.00061664	0.00061664	0.001672958	0.001672958	0.001087792	0.000220642	0.000747034	0.000802917	0.003004128	0.003004128	0.001240916	0.001147361	0.001908492
3831903773435	383190	3773435	0.001747101	0.00161538	0.002686989	0.002686989	0.001292306	0.001292306	0.000612347	0.000612347	0.001661309	0.001661309	0.001080217	0.000219105	0.000741832	0.000797326	0.00309548	0.00309548	0.001272925	0.001176956	0.00195772
3832003773435	383200	3773435	0.001740458	0.00160924	0.002676772	0.002676772	0.001287392	0.001287392	0.000610018	0.000610018	0.001654992	0.001654992	0.00107611	0.000218272	0.000739011	0.00079429	0.003222653	0.003222653	0.001302949	0.001204717	0.002003897
3832103773435	383210	3773435	0.001729156	0.00159879	0.00265939	0.00265939	0.001279032	0.001279032	0.000606057	0.000606057	0.001644245	0.001644245	0.001069122	0.000216855	0.000734212	0.000789136	0.003362234	0.003362234	0.001330558	0.001230244	0.002046358
3832203773435	383220	3773435	0.001712677	0.00158355	0.002634046	0.002634046	0.001266843	0.001266843	0.000600281	0.000600281	0.001628575	0.001628575	0.001058933	0.000214788	0.000727215	0.000781616	0.00353013	0.00353013	0.001356958	0.001254654	0.002086961
3832303773435	383230	3773435	0.001685413	0.00155835	0.002592115	0.002592115	0.001246677	0.001246677	0.000590725	0.000590725	0.00160265	0.00160265	0.001042076	0.000211369	0.000715639	0.000769174	0.003754059	0.003754059	0.001387587	0.001282973	0.002134067
3832403773435	383240	3773435	0.001664621	0.00153912	0.002560137	0.002560137	0.001231297	0.001231297	0.000583438	0.000583438	0.001582879	0.001582879	0.001029221	0.000208761	0.00070681	0.000759685	0.003943168	0.003943168	0.001419164	0.001312169	0.002182631
3832503773435	383250	3773435	0.000996063	0.00092097	0.001531916	0.001531916	0.000736774	0.000736774	0.000349113	0.000349113	0.000947151	0.000947151	0.000615857	0.000124917	0.000422936	0.000454574	0.016524904	0.016524904	0.003130201	0.002894208	0.004814156
3832603773435	383260	3773435	0.000941537	0.00087055	0.001448055	0.001448055	0.000696441	0.000696441	0.000330002	0.000330002	0.000895302	0.000895302	0.000582144	0.000118079	0.000399783	0.00042969	0.012471873	0.012471873	0.003124507	0.002888943	0.004805398
3832703773435	383270	3773435	0.000907371	0.00083896	0.001395509	0.001395509	0.00067117	0.00067117	0.000318027	0.000318027	0.000862814	0.000862814	0.00056102	0.000113794	0.000385277	0.000414098	0.010904071	0.010904071	0.003083612	0.002851131	0.004742503
3832803773435	383280	3773435	0.000880625	0.00081423	0.001354375	0.001354375	0.000651386	0.000651386	0.000308653	0.000308653	0.000837382	0.000837382	0.000544483	0.00011044	0.00037392	0.000401892	0.009619432	0.009619432	0.00301761	0.002790105	0.004640994
3832903773435	383290	3773435	0.000853966	0.00078958	0.001313374	0.001313374	0.000631667	0.000631667	0.000299309	0.000299309	0.000812031	0.000812031	0.000528	0.000107096	0.0003626	0.000389725	0.008541812	0.008541812	0.00293444	0.002713205	0.00451308
3832403773435	383240	3773435	0.000827134	0.00076477	0.001272107	0.001272107	0.000611819	0.000611819	0.000289904	0.000289904	0.000786517	0.000786517	0.00051141	0.000103731	0.000351207	0.00037748	0.007595568	0.007595568	0.00283108	0.002617638	0.004354117
3832503773435	383250	3773435	0.000802114	0.00074164	0.001233627	0.001233627	0.000593312	0.000593312	0.000281135	0.000281135	0.000762725	0.000762725	0.00049594	0.000100594	0.00034058	0.000366061	0.006810117	0.006810117	0.002718317	0.002513376	0.00418069
3832603773435	383260	3773435	0.000778474	0.00071978	0.001197269	0.001197269	0.000575826	0.000575826	0.00027285	0.00027285	0.000740246	0.000740246	0.000481324	9.7629E-05	0.000330546	0.000355273	0.006162244	0.006162244	0.002605812	0.002409353	0.004007661
3832703773435	383270	3773435	0.000755179	0.00069824	0.001161443	0.001161443	0.000558595	0.000558595	0.000264685	0.000264685	0.000718096	0.000718096	0.000466921	9.47076E-05	0.000320655	0.000344642	0.005615429	0.005615429	0.002495205	0.002307086	0.003837551
3832803773435	383280	3773435	0.000731712	0.00067655	0.001125351	0.001125351	0.000541237	0.000541237	0.00025646	0.00025646	0.000695781	0.000695781	0.000452411	9.17645E-05	0.00031069	0.000333932	0.005140757	0.005140757	0.002385289	0.002205456	0.003668503
3832903773435	383290	3773435	0.000705743	0.00065253	0.001085411	0.001085411	0.000522028	0.000522028	0.000247358	0.000247358	0.000671087	0.000671087	0.000436355	8.85077E-05	0.000299664	0.00032208	0.004703105	0.004703105	0.002266831	0.002095929	0.003486319
3832703773435	383270	3773435	0.000680377	0.00062908	0.0010464	0.0010464	0.000503266	0.000503266	0.000238467	0.000238467	0.000646967	0.000646967	0.000420671	8.53266E-05	0.000288893	0.000310504	0.004324787	0.004324787	0.002154327	0.001991907	0.00331329
3832710373435	383710	3773435	0.000655443	0.00060603	0.001008052	0.001008052	0.000484822	0.000484822	0.000229728	0.000229728	0.000623257	0.000623257	0.000405255	8.21996E-05	0.000278306	0.000299125	0.003991295	0.003991295	0.002046395	0.001892112	0.003147294
3832703773435	383720	3773435	0.000631458	0.00058385	0.000971164	0.000971164	0.000467081	0.000467081	0.000221322	0.000221322	0.00060045	0.00060045	0.000390425	7.91917E-05	0.000268122	0.000288179	0.003697026	0.003697026	0.001944329	0.001797742	0.00299032
3832730773435	383730	3773435	0.000609113	0.00056319	0.000936797	0.000936797	0.000450552	0.000450552	0.00021349	0.00021349	0.000579202	0.000579202	0.000376609	7.63893E-05	0.000258634	0.000277981	0.003438578	0.003438578	0.001850374	0.00171087	0.00284582
3832740773435	383740	3773435	0.000594014	0.00054923	0.000913576	0.000913576	0.000439384	0.000439384	0.000208198	0.000208198	0.000564845	0.000564845	0.000367274	7.44958E-05	0.000252223	0.00027109	0.003240764	0.003240764	0.001783424	0.001648967	0.002742852
3832750373435	383750	3773435	0.00057606	0.00053591	0.000891417	0.000891417	0.00042827	0.00042827	0.00020314	0.00020314	0.000551144	0.000551144	0.00035836	7.26888E-05	0.000246105	0.000264515	0.003061261	0.003061261	0.001720183	0.001590494	0.00264559
3832760373435	383760	3773435	0.000569253	0.00052634	0.000875494	0.000875494	0.00042106	0.00042106	0.000199519	0.000199519	0.0005413	0.0005413	0.000351964	7.13904E-05	0.000241709	0.000259791	0.002914676	0.002914676	0.001671868	0.001545822	0.002571283
3837703773435	383770	3773435	0.0005633	0.00052083	0.000866338	0.000866338	0.000416665	0.000416665	0.000197433	0.000197433	0.000535639	0.000535639	0.000348283	7.06439E-05	0.000239181	0.000257074	0.00279911	0.00279911	0.001639342	0.001515748	0.002521258
3837803773435	383780	3773435	0.000557519	0.00051549	0.000857448	0.000857448	0.000412389	0.000412389	0.000195407	0.000195407	0.000530142	0.000530142	0.000344709	6.99189E-05	0.000236727	0.000254436	0.002691348	0.002691348	0.001607851	0.001486631	0.002472826
3837903773435	383790	3773435	0.000561229	0.00051892	0.000863154	0.000863154	0.000415133	0.000415133	0.000196707	0.000196707	0.00053367	0.00053367	0.000347003	7.03842E-05	0.000238302	0.000256129	0.002630813	0.002630813	0.001608282	0.00148703	0.00247349
3838003773435	383800	3773435	0.000566492	0.00052378	0.000871248	0.000871248	0.000419026	0.000419026	0.000198551	0.000198551	0.000538674	0.000538674	0.000350257	7.10442E-05	0.000240537	0.000258531	0.002580384	0.002580384	0.001614408	0.001492694	0.002482911
3838103773435	383810	3773435	0.000570892	0.00052785	0.000878015	0.000878015	0.00042281	0.00042281	0.00020094	0.00020094	0.000542858	0.000542858	0.000352978	7.1596E-05	0.000242405	0.000260539	0.002530355	0.002530355	0.001617772	0.001495805	0.002488086
3838203773435	383820	3773435	0.00057279	0.00052961	0.000880934	0.000880934	0.000423685	0.000423685	0.000200759	0.000200759	0.000544663	0.000544663	0.000354151	7.18341E-05	0.000243211	0.000261405	0.002475624	0.002475624	0.001613459	0.001491816	0.002481451
3838303773435	383830	3773435	0.00057443	0.00053112	0.000883456	0.000883456	0.000424898	0.000424898	0.000201333	0.000201333	0.000546222	0.000546222	0.000355165	7.20396E-05	0.000243907	0.000262153	0.002426696	0.002426696	0.001609576	0.001488226	0.00247548
3838403773435	383840	3773435	0.000567873	0.00052506	0.000873371	0.000873371	0.00042004	0.00042004	0.00019935	0.00019935	0.000539987	0.000539987	0.000351111	7.12173E-05	0.000241123	0.000259161	0.002344148	0.002344148	0.001576877	0.001457993	0.00242519
3838503773435	383850	3773435	0.0005589	0.00051676	0.000859571	0.000859571	0.00041341	0.00041341	0.00019589	0.00019589	0.000531455	0.000531455	0.00034553	7.0092E-05	0.000237313	0.00025506	0.002255697	0.002255697	0.001536327	0.0014205	0.00236282
3838603773435	383860	3773435	0.000548978	0.00050759	0.000844312	0.000844312	0.000406071	0.000406071	0.000192413	0.000192413	0.00052202	0.00052202	0.000339428	6.88477E-05	0.0002331	0.000250538	0.002167447	0.002167447	0.001492758	0.001380215	0.002295817
3838703773435	383870	3773435	0.000534484	0.00049419	0.00082202	0.00082202	0.00039535	0.00039535	0.00018733	0.00018733	0.000508237	0.000508237	0.000330467	6.703E-05	0.000226946	0.00024392	0.002065888	0.002065888	0.00143478	0.001326608	0.002206648
3838803773435	383880	3773435	0.00052042	0.00048118	0.000800391	0.000800391	0.000384948	0.000384948	0.000182404	0.000182404	0.000494865	0.000494865	0.000321771	6.52663E-05	0.000220974	0.000237505	0.001972835	0.001972835	0.001379649	0.001275634	0.002121859
3838903773435	383890	3773435	0.000505581	0.00046746	0.000777568	0.000777568	0.000373971	0.000373971	0.000177202	0.000177202	0.000480754	0.000480754	0.000312596	6.34053E-05	0.000214673	0.000230732	0.001883083	0.001883083	0.001323138	0.001223383	0.002034946
3839003773435	383900	3773435	0.000490482	0.0004535	0.000754347	0.000754347	0.000362803	0.000362803	0.000171911	0.000171911	0.000466397	0.000466397	0.000303261	6.15118E-05	0.000208263	0.00022384	0.001798634	0.001798634	0.001267231	0.001171691	0.001948963
3839103773435	383910	3773435	0.000476247	0.00044034	0.000732453	0.000732453	0.000352273	0.000352273	0.000166921	0.000166921	0.00045286	0.00045286	0.000294459	5.97265E-05	0.000202218	0.00021734	0.00172139	0.00172139	0.001214861	0.001123269	0.00186842
3829703773445	382970	3773445	0.001395697	0.00129047	0.002146539	0.002146539	0.001032377	0.001032377	0.00048918	0.00048918	0.00132716	0.00132716	0.000862947	0.000175035	0.000592623	0.000636955	0.001473147	0.001473147	0.000677444	0.00062637	0.001041888
3829803773445	382980	3773445	0.00143038	0.00132254	0.002199881	0.002199881	0.001058032	0.001058032	0.000501338	0.000501338	0.00136014	0.00136014	0.000884391	0.000179385	0.00060735	0.000652784	0.001525577	0.001525577	0.000695389	0.000642962	0.001069488
3829903773445	382990	3773445	0.001457816	0.00134791	0.002242077	0.002242077	0.001078326	0.001078326	0.00050954	0.00050954	0.001386229	0.001386229	0.000901355	0.000182826	0.000618999	0.000665305	0.001575606	0.001575606	0.000710056	0.000656523	0.001092045
3830003773445	383000	3773445	0.001471706	0.00136075	0.00226344	0.00226344	0.001088601	0.001088601	0.000515823	0.000515823	0.001399437	0.001399437	0.000909943	0.000184568	0.000624898	0.000671644	0.001619231	0.001619231	0.001071821	0.000663703	0.001103988
3830103773445	383010	3773445	0.001485683	0.00137367	0.002284936	0.002284936	0.001098939	0.001098939	0.00052072	0.00052072	0.001412728	0.001412728	0.000918585	0.000186321	0.000630832	0.00067802	0.001665658	0.001665658	0.000725845	0.000671122	0.001116328
3830203773445	383020	3773445	0.00149733	0.00138444	0.002302849	0.002302849	0.001107554	0.001107554	0.00052804	0.00052804	0.001423803	0.001423803	0.00092578	0.000187781	0.000635778	0.000683338	0.001713285	0.001713285	0.000732833	0.000677583	0.001127076
3830303773445	383030	3773445	0.001508374	0.00139465	0.002319834	0.002319834	0.001115723	0.001115723	0.000528674	0.000528674	0.001434304	0.001434304	0.000932614	0.000189166	0.000640467	0.000688378	0.001763214	0.001763214	0.000739994	0.000684204	0.001138089
3830403773445	383040	3773445	0.00152028	0.00140566	0.002338145	0.002338145	0.00112453	0.00112453	0.00053284	0.00053284	0.001445626	0.001445626	0.000939976	0.000190659	0.000645522	0.000693812	0.001816645	0.001816645	0.000748967	0.000692501	0.001151889
3830503773445	383050	3773445	0.001535378	0.00141962	0.002361366	0.002361366	0.001135698	0.001135698	0.000538139	0.000538139	0.001459983	0.001459983	0.000949311	0.000192553	0.000651933	0.000700702	0.001875579	0.001875579	0.000763289	0.000705743	0.001173916
3830603773445	383060	3773445	0.00154832	0.00143159	0.00238127	0.00238127	0.001145271	0.001145271	0.000542675	0.000542675	0.001472289	0.001472289	0.000957313	0.000194176	0.000657428	0.000706608	0.001935813	0.001935813	0.000778387	0.000719703	0.001197137
3830703773445	383070	3773445	0.001563246	0.00144539	0.002404225	0.002404225	0.001156311	0.001156311	0.000547906	0.000547906	0.001486482	0.001486482	0.000966541	0.000196048	0.000663766	0.00071342	0.002001051	0.002001051	0.000798921	0.000738689	0.001228717
3830803773445	383080	3773445	0.001577913	0.00145895	0.002426782	0.002426782	0.00116716	0.00116716	0.00053047	0.00053047	0.001500428	0.001500428	0.00097561	0.000197887	0.000669994	0.000720113	0.00206939	0.00206939	0.000823079	0.000761025	0.00126587
3830903773445	383090	3773445	0.001591199	0.00147123	0.002447217	0.002447217	0.001176988	0.001176988	0.000557704	0.000557704	0.001513063	0.001513063	0.000983825	0.000199553	0.000675635	0.000726177	0.002139831	0.002139831	0.000849824	0.000785754	0.001307005
3831003773445	383100	3773445	0.001621569	0.00149931	0.002493924	0.002493924	0.001199452	0.001199452	0.00056834	0.00056834	0.001541941	0.001541941	0.001002602	0.000203362	0.00068853	0.000740037	0.002227981	0.002227981	0.000896932	0.00082931	0.001379454
3831103773445	383110	3773445	0.001655562	0.00153074	0.002546204	0.002546204	0.001224596	0.001224596	0.00058026	0.00058026	0.001574264	0.001574264	0.001023619	0.000207625	0.000702964	0.00075555	0.002321335	0.002321335	0.000947921	0.000876455	0.001457874
3831203773445	383120	3773445	0.001694041	0.00156632	0.002605384	0.002605384	0.001253058	0.001253058	0.000593749	0.000593749	0.001610854	0.001610854	0.001047411	0.000212451	0.000719303	0.000773111	0.002421793	0.002421793	0.00100193	0.000926392	0.001540939
3831303773445	383130	3773445	0.001736403	0.00160549	0.002670536	0.002670536	0.001284393	0.001284393	0.00060859	0.00060859	0.001651136	0.001651136	0.001073603	0.000217764	0.00073729	0.000792444	0.002531356	0.002531356	0.00105732	0.000977606	0.001626126
3831403773445	383140	3773445	0.001780835	0.00164657	0.002738871	0.002738871	0.001317259	0.001317259	0.00062417	0.00062417	0.001693386	0.001693386	0.001101075	0.000223336	0.000756156	0.000812721	0.002653926	0.002653926	0.001111501	0.001027703	0.001709456
3831503773445	383150	3773445	0.001803267	0.00166731	0.002773371	0.002773371	0.001333852	0.001333852	0.000632032	0.000632032	0.001714717	0.001714717	0.001114944	0.000226149	0.000765681	0.000822959	0.00276409	0.00276409	0.001154985	0.001067908	0.001776332
3831603773445	383160	3773445	0.001820609	0.00168335	0.002800042	0.002800042	0.001346679	0.001346679	0.00063811	0.00063811	0.001731207	0.001731207	0.001125667	0.000228324	0.000773044	0.000830873	0.002879656	0.002879656	0.001195707	0.00110556	0.001838962
3831703773445	383170	3773445	0.001829236	0.00169133	0.002813311	0.002813311	0.001353061	0.001353061	0.000641134	0.000641134	0.001739411	0.001739411	0.001131001	0.000229406	0.000776708	0.00083481	0.002995223	0.002995223	0.001230304	0.001137549	0.001892171
3831803773445	383180	3773445	0.001827683	0.00168989	0.002810922	0.002810922	0.001351912	0.001351912	0.00064059	0.00064059	0.001737934	0.001737934	0.001130041	0.000229211	0.000776048	0.000834102	0.003104485	0.003104485	0.001264211	0.001168899	0.001944319
3831903773445	383190	3773445	0.001821903	0.00168455	0.002802032	0.002802032	0.001347636	0.001347636	0.000638564	0.000638564	0.001732437	0.001732437	0.001126467	0.000228486	0.000773594	0.000831464	0.003218151	0.003218151	0.001297514	0.001199691	0.001995537
3832003773445	383200	3773445	0.001816209	0.00167928	0.002793275	0.002793275	0.001343424	0.001343424	0.000636568	0.000636568	0.001727023	0.001727023	0.001122946	0.000227772	0.000771176	0.000828865	0.00335533	0.00335533	0.001328401	0.001228249	0.00204341
3832103773445	383210	3773445	0.001804648	0.00166859	0.002775494	0.002775494	0.001334873	0.001334873	0.000632516	0.000632516	0.001716029	0.001716029	0.001115798	0.000226322	0.000766267	0.000823589	0.003503015	0.003503015	0.001358856	0.001256409	0.00208988
3832203773445	383220	3773445	0.001787737	0.00165296	0.002749487	0.002749487	0.001322364	0.001322364	0.000626589	0.000626589	0.00169995	0.00169995	0.001105343	0.000224201	0.000759087	0.000815871	0.003677415	0.003677415	0.001387673	0.001283053	0.002134199
3832303773445	383230	3773445	0.001760043	0.00162735	0.002706893	0.002706893	0.001301879	0.001301879	0.00061688	0.00061688	0.001673615	0.001673615	0.001088219	0.000220728	0.000747327	0.000803232	0.003907547	0.003907547	0.00142296	0.001315679	0.00218847
3832403773445	383240	3773445	0.001741493	0.0016102	0.002678364	0.002678364	0.001288158	0.001288158	0.000610381	0.000610381	0.001655976	0.001655976	0.00107675	0.000218402	0.000739451	0.000794767	0.004104461	0.004104461	0.001457988	0.001348067	0.002242342
3835803773445	383580	3773445	0.001027554	0.00095008	0.001580348	0.001580348	0.000760068	0.000760068	0.00036015	0.00036015	0.00977096	0.00977096	0.00063532	0.000128866	0.000436307	0.00046894	0.019877632	0.019877632	0.003388858	0.003133364	0.005211963
3835903773445	383590	3773445	0.001003311	0.00092767	0.001543062	0.001543062	0.000742135	0.000742135	0.00035165	0.00035165	0.00095404	0.00095404	0.00062033	0.000125826	0.000426013	0.00045788	0.016910125	0.016910125	0.003382647	0.00312762	0.005202409
3836003773445	383600	3773445	0.000979067	0.00090525	0.001505775	0.001505775	0.000724202	0.000724202	0.00034316	0.00034316	0.00093089	0.00093089	0.00060534	0.000122785	0.000415719	0.000446818	0.014619608	0.014619608	0.003355124	0.003102173	0.005160081
3836103773445	383610	3773445	0.000941795	0.00087079	0.001448453	0.001448453	0.000696633	0.000696633	0.00033009	0.00033009	0.000895548	0.000895548	0.00058230	0.000118111	0.000399893	0.00042980	0.012613554	0.012613554	0.00334132	0.00308941	0.00513885
3836203773445	383620	3773445	0.000910822	0.00084215	0.001400817	0.001400817	0.000673722	0.000673722	0.00031923	0.00031923	0.000866096	0.000866096	0.00056315	0.000114227	0.000386742	0.00041567	0.010992322	0.010992322	0.0032676	0.003021284	0.005025532
3836303773445	383630	3773445	0.000882437	0.00081591	0.001357162	0.001357162	0.000652726	0.000652726	0.00030928	0.00030928	0.00083910	0.00083910	0.00054560	0.000110667	0.000374689	0.000402719	0.009655453	0.009655453	0.003173167	0.002933934	0.004880236
3836403773445	383640	3773445	0.000852585	0.00078831	0.001311251	0.001311251	0.000630645	0.000630645	0.00029882	0.00029882	0.00080719	0.00080719	0.00052714	0.000106923	0.000362014	0.000389095	0.008492884	0.008492884	0.003054019	0.002823769	0.00469699
3836503773445	383650	3773445	0.000825581	0.00076334	0.001269719	0.001269719	0.000610671	0.000610671	0.00028936	0.00028936	0.00078504	0.00078504	0.00051044	0.000103537	0.000350548	0.00037677	0.007542838	0.007542838	0.002924259	0.002703792	0.004497423
3836603773445	383660	3773445	0.000802027	0.00074156	0.001233494	0.001233494	0.000593248	0.000593248	0.00028110	0.00028110	0.000762643	0.000762643	0.000495887	0.000100583	0.000340547	0.000366022	0.006795608	0.006795608	0.00280235	0.002591074	0.004309931

			KMMass Grading / Excavation	KMDrainage / Utilities Trenching	KMFoundations / Concrete Pads	KMBuilding / Structure Construction	KMAsphalt Paving	KMArchitectural Coating	KMLandscaping or Other Finishing	KMWaterside Construction (Piles)	EWNDemolition	EWNSite Grubbing / Prep	EWNDrainage / Utilities Trenching	EWNDrainage / Utilities Trenching	EWNDrainage / Utilities Trenching	EWNFoundations / Concrete Pads	EWNBuilding / Structure Construction	EWNAsphalt Paving	EWNLandscaping or Other Finishing	EWNWaterside Construction (Piles)	ISDemolition
Unique Identifier	X (UTM)	Y (UTM)	2026	2026	2026	2026	2026	2026	2026	2026	2027	2027	2027	2028	2029	2029	2029	2029	2029	2029	2027
3831803773435	383180	3773435	0.001908492	0.000473895	0.000434932	0.001279199	0.000767248	0.000155624	0.000526902	0.000566318	0.019066093	0.021798273	0.025672052	0.025672052	0.025672052	0.00668253	0.01660191	0.0117884	0.008095606	0.008464538	0.001046017
3831903773435	383190	3773435	0.00195772	0.000486119	0.000446151	0.001312196	0.000787038	0.000159638	0.000540493	0.000580926	0.021462512	0.0245381	0.028898774	0.028898774	0.028898774	0.007522458	0.018688605	0.013270085	0.009113144	0.009528446	0.001050763
3832003773435	383200	3773435	0.002003897	0.000497585	0.000456674	0.001343146	0.000805602	0.000163404	0.000553242	0.000594628	0.02491625	0.028486761	0.033549153	0.033549153	0.033549153	0.008732968	0.021695968	0.015405502	0.010579627	0.01106176	0.001051798
3832103773435	383210	3773435	0.002046358	0.000508128	0.000466351	0.001371606	0.000822672	0.000166866	0.000564965	0.000607228	0.029466392	0.033688939	0.039675813	0.039675813	0.039675813	0.01032776	0.02565803	0.018218815	0.012511651	0.01308183	0.00104481
3832203773435	383220	3773435	0.002086961	0.00051821	0.000475604	0.001398821	0.000838996	0.000170177	0.000576175	0.000619276	0.036340997	0.041548679	0.04893231	0.04893231	0.04893231	0.012737261	0.031644132	0.022469324	0.015430661	0.016133864	0.001021774
3832303773435	383230	3773435	0.002134067	0.000529907	0.000486339	0.001430395	0.000857933	0.000174018	0.00058918	0.000633254	0.049509826	0.056604607	0.066663833	0.066663833	0.066663833	0.017352841	0.043110965	0.030611497	0.021022244	0.021980266	0.000957757
3832403773435	383240	3773435	0.002182631	0.000541966	0.000497407	0.001462946	0.000877457	0.000177978	0.000602588	0.000647665	0.07324909	0.08374572	0.098628202	0.098628202	0.098628202	0.025673285	0.063782067	0.045289279	0.031102115	0.032519494	0.000834295
3832503773435	383250	3773435	0.002182631	0.000541966	0.000497407	0.001462946	0.000877457	0.000177978	0.000602588	0.000647665	0.07324909	0.08374572	0.098628202	0.098628202	0.098628202	0.025673285	0.063782067	0.045289279	0.031102115	0.032519494	0.000834295
3832603773435	383260	3773435	0.002182631	0.000541966	0.000497407	0.001462946	0.000877457	0.000177978	0.000602588	0.000647665	0.07324909	0.08374572	0.098628202	0.098628202	0.098628202	0.025673285	0.063782067	0.045289279	0.031102115	0.032519494	0.000834295
3832703773435	383270	3773435	0.002182631	0.000541966	0.000497407	0.001462946	0.000877457	0.000177978	0.000602588	0.000647665	0.07324909	0.08374572	0.098628202	0.098628202	0.098628202	0.025673285	0.063782067	0.045289279	0.031102115	0.032519494	0.000834295
3832803773435	383280	3773435	0.002182631	0.000541966	0.000497407	0.001462946	0.000877457	0.000177978	0.000602588	0.000647665	0.07324909	0.08374572	0.098628202	0.098628202	0.098628202	0.025673285	0.063782067	0.045289279	0.031102115	0.032519494	0.000834295
3832903773435	383290	3773435	0.002182631	0.000541966	0.000497407	0.001462946	0.000877457	0.000177978	0.000602588	0.000647665	0.07324909	0.08374572	0.098628202	0.098628202	0.098628202	0.025673285	0.063782067	0.045289279	0.031102115	0.032519494	0.000834295
3833003773435	383300	3773435	0.002182631	0.000541966	0.000497407	0.001462946	0.000877457	0.000177978	0.000602588	0.000647665	0.07324909	0.08374572	0.098628202	0.098628202	0.098628202	0.025673285	0.063782067	0.045289279	0.031102115	0.032519494	0.000834295
3833103773435	383310	3773435	0.002182631	0.000541966	0.000497407	0.001462946	0.000877457	0.000177978	0.000602588	0.000647665	0.07324909	0.08374572	0.098628202	0.098628202	0.098628202	0.025673285	0.063782067	0.045289279	0.031102115	0.032519494	0.000834295
3833203773435	383320	3773435	0.002182631	0.000541966	0.000497407	0.001462946	0.000877457	0.000177978	0.000602588	0.000647665	0.07324909	0.08374572	0.098628202	0.098628202	0.098628202	0.025673285	0.063782067	0.045289279	0.031102115	0.032519494	0.000834295
3833303773435	383330	3773435	0.002182631	0.000541966	0.000497407	0.001462946	0.000877457	0.000177978	0.000602588	0.000647665	0.07324909	0.08374572	0.098628202	0.098628202	0.098628202	0.025673285	0.063782067	0.045289279	0.031102115	0.032519494	0.000834295
3833403773435	383340	3773435	0.002182631	0.000541966	0.000497407	0.001462946	0.000877457	0.000177978	0.000602588	0.000647665	0.07324909	0.08374572	0.098628202	0.098628202	0.098628202	0.025673285	0.063782067	0.045289279	0.031102115	0.032519494	0.000834295
3833503773435	383350	3773435	0.002182631	0.000541966	0.000497407	0.001462946	0.000877457	0.000177978	0.000602588	0.000647665	0.07324909	0.08374572	0.098628202	0.098628202	0.098628202	0.025673285	0.063782067	0.045289279	0.031102115	0.032519494	0.000834295
3833603773435	383360	3773435	0.002182631	0.000541966	0.000497407	0.001462946	0.000877457	0.000177978	0.000602588	0.000647665	0.07324909	0.08374572	0.098628202	0.098628202	0.098628202	0.025673285	0.063782067	0.045289279	0.031102115	0.032519494	0.000834295
3833703773435	383370	3773435	0.002182631	0.000541966	0.000497407	0.001462946	0.000877457	0.000177978	0.000602588	0.000647665	0.07324909	0.08374572	0.098628202	0.098628202	0.098628202	0.025673285	0.063782067	0.045289279	0.031102115	0.032519494	0.000834295
3833803773435	383380	3773435	0.002182631	0.000541966	0.000497407	0.001462946	0.000877457	0.000177978	0.000602588	0.000647665	0.07324909	0.08374572	0.098628202	0.098628202	0.098628202	0.025673285	0.063782067	0.045289279	0.031102115	0.032519494	0.000834295
3833903773435	383390	3773435	0.002182631	0.000541966	0.000497407	0.001462946	0.000877457	0.000177978	0.000602588	0.000647665	0.07324909	0.08374572	0.098628202	0.098628202	0.098628202	0.025673285	0.063782067	0.045289279	0.031102115	0.032519494	0.000834295
3834003773435	383400	3773435	0.002182631	0.000541966	0.000497407	0.001462946	0.000877457	0.000177978	0.000602588	0.000647665	0.07324909	0.08374572	0.098628202	0.098628202	0.098628202	0.025673285	0.063782067	0.045289279	0.031102115	0.032519494	0.000834295
3834103773435	383410	3773435	0.002182631	0.000541966	0.000497407	0.001462946	0.000877457	0.000177978	0.000602588	0.000647665	0.07324909	0.08374572	0.098628202	0.098628202	0.098628202	0.025673285	0.063782067	0.045289279	0.031102115	0.032519494	0.000834295
3834203773435	383420	3773435	0.002182631	0.000541966	0.000497407	0.001462946	0.000877457	0.000177978	0.000602588	0.000647665	0.07324909	0.08374572	0.098628202	0.098628202	0.098628202	0.025673285	0.063782067	0.045289279	0.031102115	0.032519494	0.000834295
3834303773435	383430	3773435	0.002182631	0.000541966	0.000497407	0.001462946	0.000877457	0.000177978	0.000602588	0.000647665	0.07324909	0.08374572	0.098628202	0.098628202	0.098628202	0.025673285	0.063782067	0.045289279	0.031102115	0.032519494	0.000834295
3834403773435	383440	3773435	0.002182631	0.000541966	0.000497407	0.001462946	0.000877457	0.000177978	0.000602588	0.000647665	0.07324909	0.08374572	0.098628202	0.098628202	0.098628202	0.025673285	0.063782067	0.045289279	0.031102115	0.032519494	0.000834295
3834503773435	383450	3773435	0.002182631	0.000541966	0.000497407	0.001462946	0.000877457	0.000177978	0.000602588	0.000647665	0.07324909	0.08374572	0.098628202	0.098628202	0.098628202	0.025673285	0.063782067	0.045289279	0.031102115	0.032519494	0.000834295
3834603773435	383460	3773435	0.002182631	0.000541966	0.000497407	0.001462946	0.000877457	0.000177978	0.000602588	0.000647665	0.07324909	0.08374572	0.098628202	0.098628202	0.098628202	0.025673285	0.063782067	0.045289279	0.031102115	0.032519494	0.000834295
3834703773435	383470	3773435	0.002182631	0.000541966	0.000497407	0.001462946	0.000877457	0.000177978	0.000602588	0.000647665	0.07324909	0.08374572	0.098628202	0.098628202	0.098628202	0.025673285	0.063782067	0.045289279	0.031102115	0.032519494	0.000834295
3834803773435	383480	3773435	0.002182631	0.000541966	0.000497407	0.001462946	0.000877457	0.000177978	0.000602588	0.000647665	0.07324909	0.08374572	0.098628202	0.098628202	0.098628202	0.025673285	0.063782067	0.045289279	0.031102115	0.032519494	0.000834295
3834903773435	383490	3773435	0.002182631	0.000541966	0.000497407	0.001462946	0.000877457	0.000177978	0.000602588	0.000647665	0.07324909	0.08374572	0.098628202	0.098628202	0.098628202	0.025673285	0.063782067	0.045289279	0.031102115	0.032519494	0.000834295
3835003773435	383500	3773435	0.002182631	0.000541966	0.000497407	0.001462946	0.000877457	0.000177978	0.000602588	0.000647665	0.07324909	0.08374572	0.098628202	0.098628202	0.098628202	0.025673285	0.063782067	0.045289279	0.031102115	0.032519494	0.000834295
3835103773435	383510	3773435	0.002182631	0.000541966	0.000497407	0.001462946	0.000877457	0.000177978	0.000602588	0.000647665	0.07324909	0.08374572	0.098628202	0.098628202	0.098628202	0.025673285	0.063782067	0.045289279	0.031102115	0.032519494	0.000834295
3835203773435	383520	3773435	0.002182631	0.000541966	0.000497407	0.001462946	0.000877457	0.000177978	0.000602588	0.000647665	0.07324909	0.08374572	0.098628202	0.098628202	0.098628202	0.025673285	0.063782067	0.045289279	0.031102115	0.032519494	0.000834295
3835303773435	383530	3773435	0.002182631	0.000541966	0.000497407	0.001462946	0.000877457	0.000177978	0.000602588	0.000647665	0.07324909	0.08374572	0.098628202	0.098628202	0.098628202	0.025673285	0.063782067	0.045289279	0.031102115	0.032519494	0.000834295
3835403773435	383540	3773435	0.002182631	0.000541966	0.000497407	0.001462946	0.000877457	0.000177978	0.000602588	0.000647665	0.07324909	0.08374572	0.098628202	0.098628202	0.098628202	0.025673285	0.063782067	0.045289279	0.031102115	0.032519494	0.000834295
3835503773435	383550	3773435	0.002182631	0.000541966	0.000497407	0.001462946	0.000877457	0.000177978	0.000602588	0.000647665	0.07324909	0.08374572	0.098628202	0.098628202	0.098628202	0.025673285	0.063782067	0.045289279	0.031102115	0.032519494	0.000834295
3835603773435	383560	3773435	0.002182631	0.000541966	0.000497407	0.001462946	0.000877457	0.000177978	0.000602588	0.000647665	0.07324909	0.08374572	0.098628202	0.098628202	0.098628202	0.025673285	0.063782067	0.045289279	0.031102115	0.032519494	0.000834295
3835703773435	383570	3773435	0.002182631	0.000541966	0.000497407	0.001462946	0.000877457	0.000177978	0.000602588	0.000647665	0.07324909	0.08374572	0.098628202	0.098628202	0.098628202	0.025673285	0.063782067	0.045289279	0.031102115	0.032519494	0.000834295
3835803773435	383580	3773435	0.002182631	0.000541966	0.000497407	0.001462946	0.000877457	0.000177978	0.000602588	0.000647665	0.07324909	0.08374572	0.098628202	0.098628202	0.098628202	0.025673285	0.063782067	0.045289279	0.031102115	0.032519494	0.000834295
3835903773435	383590	3773435	0.002182631	0.000541966	0.000497407	0.001462946	0.000877457	0.000177978	0.000602588	0.000647665	0.07324909	0.08374572	0.098628202	0.098628202	0.098628202	0.025673285	0.063782067	0.045289279	0.031102115	0.032519494	0.000834295
3836003773435	383600	3773435	0.002182631	0.000541966	0.000497407	0.001462946	0.000877457	0.000177978	0.000602588	0.000647665	0.07324909	0.08374572	0.098628202	0.098628202	0.098628202	0.025673285	0.063782067	0.045289279	0.031102115	0.032519494	0.000834295
3836103773435	383610	3773435	0.002182631	0.000541966	0.000497407	0.001462946	0.000877457	0.000177978	0.000602588	0.000647665	0.07324909	0.08374572	0.098628202	0.098628202	0.098628202	0.025673285	0.063782067	0.045289279	0.031102115	0.032519494	0.000834295
3836203773435	383620	3773435	0.002182631	0.000541966	0.000497407	0.001462946	0.000877457	0.000177978	0.000602588	0.000647665	0.07324909	0.08374572	0.098628202	0.098628202	0.098628202	0.025673285	0.063782067	0.045289279	0.031102115	0.032519494	0.000834295
3836303773435	383630	3773435	0.002182631	0.000541966	0.000497407	0.001462946	0.000877457	0.000177978	0.000602588	0.000647665	0.07324909	0.08374572	0.098628202	0.098628202	0.098628202	0.025673285	0.063782067	0.045289279	0.031102115	0.032519494	0.000834295
3836403773435	383640	3773435	0.002182631	0.000541966	0.000497407	0.001462946	0.000877457	0.000177978	0.000602588	0.000647665	0.07324909	0.08374572	0.098628202	0.098628202	0.098628202	0.025673285	0.063782067	0.045289279	0.031102115	0.032519494	0.000834295
3836503773435	383650	3773435	0.002182631	0.000541966	0.000497407	0.001462946	0.000877457	0.000177978	0.000602588	0.000647665	0.07324909	0.08374572	0.098628202	0.098628202	0.098628202	0.025673285	0.063782067	0.045289279	0.031102115	0.032519494	0.000834295
3836603773435	383660	3773435	0.002182631	0.000541966	0.000497407	0.001462946	0.000877457	0.000177978	0.000602588	0.000647665	0.07324909	0.08374572	0.098628202	0.098628202	0.098628202	0.025673285	0.063782067	0.045289279	0.031102115	0.032519494	0.000834295

			ISDrainage / Utilities Trenching	ISDrainage / Utilities Trenching	ISAsphalt Paving	ISAsphalt Paving	SVDemolition	SVSite Grubbing / Prep	SVMass Grading / Excavation	SVMass Grading / Excavation	SVDrainage / Utilities Trenching	SVFoundations / Concrete Pads	SVBuilding / Structure Construction	SVBuilding / Structure Construction	SVAsphalt Paving	SVAsphalt Paving	SVArchitectural Coating	SVArchitectural Coating	SVLandscaping or Other Finishing	SVLandscaping or Other Finishing	MDemolition
Unique Identifier	X (UTM)	Y (UTM)	2027	2028	2027	2028	2027	2027	2027	2028	2028	2028	2028	2029	2028	2029	2028	2029	2028	2029	2027
3831803773435	383180	3773435	0.000561198	0.000561198	0.000646744	0.000646744	0.003452932	0.001375986	0.004475296	0.004475296	0.002309551	0.000895845	0.003960244	0.003960244	0.002396778	0.002396778	0.000539864	0.000539864	0.001827838	0.001827838	0.001372229
3831903773435	383190	3773435	0.000563744	0.000563744	0.000649677	0.000649677	0.003500821	0.00139507	0.004537364	0.004537364	0.002341583	0.00090827	0.003988349	0.003988349	0.002430019	0.002430019	0.000547352	0.000547352	0.001853189	0.001853189	0.001429862
3832003773435	383200	3773435	0.0005643	0.0005643	0.000650318	0.000650318	0.003590302	0.001430728	0.004653339	0.004653339	0.002401433	0.000931485	0.00405443	0.00405443	0.002492131	0.002492131	0.000561342	0.000561342	0.001900556	0.001900556	0.001504923
3832103773435	383210	3773435	0.00056055	0.00056055	0.000645997	0.000645997	0.00369307	0.001471681	0.004786535	0.004786535	0.002470171	0.000958147	0.004131806	0.004131806	0.002563465	0.002563465	0.00057741	0.00057741	0.001954957	0.001954957	0.001583003
3832203773435	383220	3773435	0.000548192	0.000548192	0.000631754	0.000631754	0.00383307	0.00152747	0.004967986	0.004967986	0.002563812	0.00099447	0.004246181	0.004246181	0.002660642	0.002660642	0.000599299	0.000599299	0.002029067	0.002029067	0.001666346
3832303773435	383230	3773435	0.000513846	0.000513846	0.000592173	0.000592173	0.004078052	0.001625095	0.005285504	0.005285504	0.002727673	0.001058029	0.004473685	0.004473685	0.002830691	0.002830691	0.000637602	0.000637602	0.00215875	0.00215875	0.001754176
3832403773435	383240	3773435	0.000447607	0.000447607	0.000515837	0.000515837	0.004369262	0.001741142	0.005662938	0.005662938	0.002922454	0.001133582	0.004747348	0.004747348	0.003032829	0.003032829	0.000683132	0.000683132	0.002312905	0.002312905	0.001838468
3832503773435	383580	3773435	0.000434461	0.000434461	0.000500687	0.000500687	0.002970788	0.001183853	0.003850396	0.003850396	0.001987061	0.000770755	0.00325354	0.00325354	0.002062108	0.002062108	0.000464481	0.000464481	0.001572611	0.001572611	0.006860456
3832603773435	383600	3773435	0.000422982	0.000422982	0.000487458	0.000487458	0.002818609	0.00112321	0.003653158	0.003653158	0.001885273	0.000731273	0.003118265	0.003118265	0.001956476	0.001956476	0.000440688	0.000440688	0.001492054	0.001492054	0.007099011
3832703773435	383610	3773435	0.000416501	0.000416501	0.00047999	0.00047999	0.00273155	0.001088517	0.003540323	0.003540323	0.001827043	0.000708686	0.003042312	0.003042312	0.001896046	0.001896046	0.000427077	0.000427077	0.001445968	0.001445968	0.007292443
3832803773435	383620	3773435	0.000410206	0.000410206	0.000472735	0.000472735	0.002652381	0.001056968	0.003437712	0.003437712	0.001774089	0.000688146	0.002967248	0.002967248	0.001841093	0.001841093	0.000414699	0.000414699	0.00140406	0.00140406	0.007238175
3832903773435	383630	3773435	0.00040405	0.00040405	0.00046564	0.00046564	0.002573973	0.001025723	0.003336089	0.003336089	0.001721644	0.000667804	0.002891384	0.002891384	0.001786667	0.001786667	0.00040244	0.00040244	0.001362554	0.001362554	0.007103497
3833003773435	383640	3773435	0.000397384	0.000397384	0.000457959	0.000457959	0.002490928	0.00099263	0.003228456	0.003228456	0.001666099	0.000646258	0.002810272	0.002810272	0.001729024	0.001729024	0.000389455	0.000389455	0.001318593	0.001318593	0.006875382
3833103773435	383650	3773435	0.000390534	0.000390534	0.00045064	0.00045064	0.002413558	0.000961798	0.003128177	0.003128177	0.001614348	0.000626185	0.002732362	0.002732362	0.001675319	0.001675319	0.000377359	0.000377359	0.001277637	0.001277637	0.006581955
3833203773435	383660	3773435	0.00038322	0.00038322	0.00044636	0.00044636	0.002343731	0.000933972	0.003037676	0.003037676	0.001567643	0.000608069	0.0026597	0.0026597	0.00162685	0.00162685	0.000366441	0.000366441	0.001240673	0.001240673	0.006262818
3833303773435	383670	3773435	0.000375259	0.000375259	0.00043246	0.00043246	0.002278818	0.000908104	0.002953543	0.002953543	0.001524225	0.000591227	0.002590861	0.002590861	0.001581792	0.001581792	0.000356292	0.000356292	0.001206311	0.001206311	0.005933587
3833403773435	383680	3773435	0.000366556	0.000366556	0.00042432	0.00042432	0.00221605	0.000883091	0.00287219	0.00287219	0.001482242	0.000574942	0.002523624	0.002523624	0.001538223	0.001538223	0.000346478	0.000346478	0.001173084	0.001173084	0.0056003
3833503773435	383690	3773435	0.000356095	0.000356095	0.00041037	0.00041037	0.002149683	0.000856644	0.002786173	0.002786173	0.001437851	0.000557724	0.002452918	0.002452918	0.001492156	0.001492156	0.000336102	0.000336102	0.001137952	0.001137952	0.005240095
3833603773435	383700	3773435	0.000345264	0.000345264	0.00039789	0.00039789	0.00208733	0.000831797	0.002705359	0.002705359	0.001396146	0.000541547	0.002386125	0.002386125	0.001448875	0.001448875	0.000326353	0.000326353	0.001104945	0.001104945	0.004905515
3833703773435	383710	3773435	0.000334108	0.000334108	0.00038508	0.00038508	0.0020274	0.000807915	0.002627683	0.002627683	0.00135606	0.000525998	0.002321734	0.002321734	0.001407276	0.001407276	0.000316983	0.000316983	0.001073221	0.001073221	0.004595782
3833803773435	383720	3773435	0.000322953	0.000322953	0.00037218	0.00037218	0.001970514	0.000785246	0.002553955	0.002553955	0.001318011	0.000511239	0.002260456	0.002260456	0.00136779	0.00136779	0.000308089	0.000308089	0.001043108	0.001043108	0.004315297
3833903773435	383730	3773435	0.000312353	0.000312353	0.00035996	0.00035996	0.001917504	0.000764121	0.002485249	0.002485249	0.001282554	0.000497486	0.002203001	0.002203001	0.001330994	0.001330994	0.000299801	0.000299801	0.001015046	0.001015046	0.004065181
3834003773435	383740	3773435	0.000305549	0.000305549	0.00035212	0.00035212	0.001877988	0.000748374	0.002434033	0.002434033	0.001256124	0.000487234	0.002158265	0.002158265	0.001303565	0.001303565	0.000293623	0.000293623	0.000994129	0.000994129	0.003884086
3834103773435	383750	3773435	0.000299068	0.000299068	0.00034456	0.00034456	0.001839649	0.000733096	0.002384343	0.002384343	0.00123048	0.000477287	0.002114864	0.002114864	0.001276953	0.001276953	0.000287628	0.000287628	0.000973833	0.000973833	0.003714898
3834203773435	383760	3773435	0.000294763	0.000294763	0.00033695	0.00033695	0.001808507	0.00072068	0.00234398	0.00234398	0.00120965	0.000469208	0.002078132	0.002078132	0.001255336	0.001255336	0.000282759	0.000282759	0.000957348	0.000957348	0.00358091
3834303773435	383770	3773435	0.000292866	0.000292866	0.00033750	0.00033750	0.001784978	0.00071131	0.002313484	0.002313484	0.001193912	0.000463103	0.002048782	0.002048782	0.001239004	0.001239004	0.000279081	0.000279081	0.000944893	0.000944893	0.003482727
3834403773435	383780	3773435	0.000290968	0.000290968	0.00033532	0.00033532	0.001761449	0.000701934	0.002282988	0.002282988	0.001178174	0.000456999	0.002019789	0.002019789	0.001222672	0.001222672	0.000275402	0.000275402	0.000932437	0.000932437	0.003388513
3834503773435	383790	3773435	0.000294439	0.000294439	0.00033922	0.00033922	0.001754598	0.000699204	0.002274109	0.002274109	0.001173592	0.000455221	0.002006359	0.002006359	0.001217916	0.001217916	0.000274331	0.000274331	0.000928811	0.000928811	0.00336634
3834603773435	383800	3773435	0.000298698	0.000298698	0.00034429	0.00034429	0.001750861	0.000697714	0.002269265	0.002269265	0.001171092	0.000454251	0.001996398	0.001996398	0.001215322	0.001215322	0.000273746	0.000273746	0.000926832	0.000926832	0.003363925
3834703773435	383810	3773435	0.000302216	0.000302216	0.00034283	0.00034283	0.001745739	0.000695674	0.002262628	0.002262628	0.001167667	0.000452923	0.001985903	0.001985903	0.001211767	0.001211767	0.000272946	0.000272946	0.000924122	0.000924122	0.00336263
3834803773435	383820	3773435	0.000304114	0.000304114	0.00035047	0.00035047	0.001736605	0.000692033	0.002250788	0.002250788	0.001161557	0.000450553	0.001972207	0.001972207	0.001205426	0.001205426	0.000271517	0.000271517	0.000919286	0.000919286	0.003348136
3834903773435	383830	3773435	0.000305687	0.000305687	0.00035228	0.00035228	0.001727608	0.000688448	0.002239128	0.002239128	0.001155539	0.000448219	0.001959399	0.001959399	0.001199182	0.001199182	0.000270111	0.000270111	0.000914523	0.000914523	0.003337869
3835003773435	383840	3773435	0.000302771	0.000302771	0.00034892	0.00034892	0.001701795	0.000678162	0.002205672	0.002205672	0.001138274	0.000441522	0.001929961	0.001929961	0.001181264	0.001181264	0.000266075	0.000266075	0.000900859	0.000900859	0.003247365
3835103773435	383850	3773435	0.000298513	0.000298513	0.00034416	0.00034416	0.001671207	0.000665972	0.002166027	0.002166027	0.001117814	0.00043586	0.001895898	0.001895898	0.001160032	0.001160032	0.000261292	0.000261292	0.000884667	0.000884667	0.003135982
3835203773435	383860	3773435	0.000293653	0.000293653	0.00033841	0.00033841	0.001638612	0.000652983	0.002123781	0.002123781	0.001096013	0.000425129	0.001859878	0.001859878	0.001137407	0.001137407	0.000256196	0.000256196	0.000867413	0.000867413	0.003017265
3835303773435	383870	3773435	0.000286154	0.000286154	0.00032973	0.00032973	0.001597366	0.000636547	0.002070323	0.002070323	0.001068425	0.000414428	0.001815319	0.001815319	0.001108777	0.001108777	0.000249748	0.000249748	0.000845579	0.000845579	0.002861795
3835403773435	383880	3773435	0.000278748	0.000278748	0.00032123	0.00032123	0.001557712	0.000620745	0.002018928	0.002018928	0.001041902	0.00040414	0.00177254	0.00177254	0.001081252	0.001081252	0.000243548	0.000243548	0.000824588	0.000824588	0.002718058
3835503773435	383890	3773435	0.000270694	0.000270694	0.00031195	0.00031195	0.001517297	0.00060464	0.001966547	0.001966547	0.001014869	0.000393655	0.001729494	0.001729494	0.001053199	0.001053199	0.000237229	0.000237229	0.000803194	0.000803194	0.002576392
3835603773435	383900	3773435	0.000262454	0.000262454	0.00030246	0.00030246	0.001477366	0.000588728	0.001914793	0.001914793	0.000988161	0.000383295	0.001687159	0.001687159	0.001025482	0.001025482	0.000230986	0.000230986	0.000782056	0.000782056	0.002441973
3835703773435	383910	3773435	0.000254493	0.000254493	0.00029328	0.00029328	0.001439581	0.00057367	0.00186582	0.00186582	0.000962888	0.000373492	0.001647226	0.001647226	0.000999254	0.000999254	0.000225078	0.000225078	0.000762054	0.000762054	0.002320323
3835803773435	382970	3773445	0.000406364	0.000406364	0.00046830	0.00046830	0.002012452	0.000801958	0.002608309	0.002608309	0.001346062	0.00052212	0.002460567	0.002460567	0.0013969	0.0013969	0.000314646	0.000314646	0.001065308	0.001065308	0.000691766
3835903773435	382980	3773445	0.000414187	0.000414187	0.00047732	0.00047732	0.002076327	0.000827412	0.002691097	0.002691097	0.001388786	0.000538692	0.002532429	0.002532429	0.001441237	0.001441237	0.000324633	0.000324633	0.001099121	0.001099121	0.000708935
3836003773445	382990	3773445	0.000419557	0.000419557	0.00048351	0.00048351	0.002132036	0.000849612	0.002763301	0.002763301	0.001426048	0.000553145	0.002596198	0.002596198	0.001479907	0.001479907	0.000333343	0.000333343	0.001128611	0.001128611	0.000722912
3836103773445	383000	3773445	0.000420251	0.000420251	0.00048431	0.00048431	0.00217079	0.000865055	0.00281353	0.00281353	0.001451969	0.0005632	0.00264289	0.00264289	0.001506807	0.001506807	0.000339402	0.000339402	0.001149126	0.001149126	0.000730073
3836203773445	383010	3773445	0.000420945	0.000420945	0.00048511	0.00048511	0.002207884	0.000879837	0.002861606	0.002861606	0.00147678	0.000572824	0.002687982	0.002687982	0.001532555	0.001532555	0.000345202	0.000345202	0.001168761	0.001168761	0.000737751
3836303773445	383020	3773445	0.000420899	0.000420899	0.00048505	0.00048505	0.002239787	0.00089255	0.002902955	0.002902955	0.001498119	0.000581101	0.002727648	0.002727648	0.001554699	0.001554699	0.00035019	0.00035019	0.001185649	0.001185649	0.000744826
3836403773445	383030	3773445	0.000420806	0.000420806	0.00048495	0.00048495	0.00226836	0.00090394	0.002939999	0.002939999	0.001517236	0.000588516	0.002763579	0.002763579	0.001574538	0.001574538	0.000354658	0.000354658	0.001200779	0.001200779	0.000752418
3836503773445	383040	3773445	0.000421686	0.000421686	0.00048596	0.00048596	0.00229688	0.000915302	0.002976953	0.002976953	0.001536306	0.000595913	0.002799066	0.002799066	0.001594329	0.001594329	0.000359116	0.000359116	0.001215872	0.001215872	0.000762167
3836603773445	383050	3773445	0.00042488	0.00042488	0.00048964	0.00048964	0.002332243	0.000929394	0.003022787	0.003022787	0.00155996	0.000605088	0.002841134	0.002841134	0.001618876	0.001618876	0.000364645	0.000364645	0.001234592	0.001234592	0.000776403
3836703773445	383060	3773445	0.000428027	0.000428027	0.00049327	0.00049327	0.002364769	0.000942356	0.003064943	0.003064943	0.001581715	0.000613527	0.002879822	0.002879822	0.001641453	0.001641453	0.000369731	0.000369731	0.00125181	0.00125181	0.000791502
3836803773445	383070	3773445	0.000433212	0.000433212	0.00049924	0.00049924	0.002404492	0.000958185	0.003116428	0.003116428	0.001608285	0.000623833	0.002925536	0.002925536	0.001669026	0.001669026	0.000375941	0.000375941	0.001272838	0.001272838	0.000811
3836903773445	383080	3773445	0.000439414	0.000439414	0.00050639	0.00050639	0.002447122	0.000975173	0.003171679	0.003171679	0.001636798	0.000634893	0.002973741	0.002973741	0.001698617	0.001698617	0.000382606	0.000382606	0.001295404	0.001295404	0.000833604
3837003773445	383090	3773445	0.000446219	0.000446219	0.00051423	0.00051423	0.002490167	0.000992326	0.003227469	0.003227469	0.001665589	0.000646061	0.003021767	0.003021767	0.001728495	0.001728495	0.000389336	0.000389336	0.00131819	0.00131819	0.000858538
3837103773445	383100	3773445	0.000461864	0.000461864	0.00053226	0.00053226	0.002569751	0.001024041	0.003330617	0.003330617	0.001718821	0.000666708	0.003106792	0.003106792	0.001783737	0.001783737	0.000401779	0.000401779	0.001360319	0.001360319	0.000901245
3837203773445	383110	3773445	0.000479592	0.000479592	0.00055269	0.00055269	0.002652104	0.001056858	0.003437354	0.003437354	0.001773904	0.000688074	0.003192707	0.003192707	0.001840901	0.001840901	0.000414655	0.000414655	0.001403913	0.001403913	0.000950164
3837303773445	383120	3773445	0.000499033	0.000499033	0.00057510	0.00057510	0.002738609	0.00109133	0.003549471	0.003549471	0.001831764	0.000710518	0.0032804	0.0032804	0.001900946	0.001900946	0.00042818	0.00042818	0.001449705	0.001449705	0.001006158
3837403773445	383130	3773445	0.000518984	0.000518984	0.00059094	0.00059094	0.002830581	0.001127981	0.003668675	0.003668675	0.001893281	0.000734379	0.003370228	0.003370228	0.001964787	0.001964787	0.00044256	0.00044256	0.001498391	0.001498391	0.001069398
3837503773445	383140	3773445	0.000538008	0.000538008	0.00062001	0.00062001	0.002930442	0.001167775	0.003798104	0.003798104	0.001960075	0.000760288	0.003464324	0.003464324	0.002034103	0.002034103	0.000458173	0.000458173	0.001551254	0.001551254	0.0011398
3837603773445	383150	3773445	0.000550043	0.000550043	0.00063388	0.00063388	0.003004629	0.001197338	0.003894256	0.003894256	0.002009696	0.000779535	0.003530316	0.003530316	0.002085598	0.002085598	0.000469772	0.000469772	0.001590525	0.001590525	0.001200366
3837703773445	383160	3773445	0.00056018	0.00056018	0.00064557	0.00064557	0.003080269	0.001227481	0.003992292	0.003992292	0.002060289	0.000799159	0.003594708	0.003594708	0.002138102	0.002138102	0.000481599	0.000481599	0.001630566	0.001630566	0.001264384
3837803773445	383170	3773445	0.000567633	0.000567633	0.00065415	0.00065415	0.003151757	0.001255969	0.004084946	0.004084946	0.002108105	0.000817707	0.003651984	0.003651984	0.002187724	0.002187724	0.000492776	0.000492776	0.001668408	0.001668408	0.001329177
3837903773445	383180	3773445	0.000572585	0.000572585	0.00065866	0.00065866	0.00321286	0.00128032	0.004164146	0.004164146	0.002148977	0.00083356	0.003696542	0.003696542	0.00223014	0.00223014	0.00050233	0.00050233	0.001700756	0.001700756	0.001392332
3838003773445	383190	3773445	0.000575826	0.000575826	0.0006636	0.0006636	0.003276255	0.001305581	0.004246306	0.004246306	0.002191377	0.000850007	0.0037411	0.0037411	0.002274141	0.002274141	0.000512241	0.000512241	0.001734312	0.001734312	0.001459541
3838103773445	383200	3773445	0.000576335	0.000576335	0.00066187	0.00066187	0.003363175	0.001340218	0.004358962	0.004358962	0.002249515	0.000872558	0.003806559	0.003806559	0.002334475	0.002334475	0.000525831	0.000525831	0.001780324	0.001780324	0.001537967
3838203773445	383210	3773445	0.000572261	0.000572261	0.00065949	0.00065949	0.00346006	0.001378827	0.004484534	0.004484534	0.002314319	0.000897694	0.003880555	0.003880555	0.002401726	0.002401726	0.000540979	0.000540979	0.001831611	0.001831611	0.001618549
3838303773445	383220	3773445	0.000559717	0.000559717	0.00064503	0.00064503	0.00358871	0.001430094	0.004651276	0.004651276	0.002400369	0.000931072	0.003986392	0.003986392	0.002491026	0.002491026	0.000561093	0.000561093	0.001899713	0.001899713	0.001704567
3838403773445	383230	3773445	0.000525557	0.000525557	0.00060569	0.00060569	0.003811478	0.001518866	0.004940002	0.004940002	0.002549371	0.000988868	0.004192907	0.004192907	0.002645655	0.002645655	0.000595923	0.000595923	0.002017637	0.002017637	0.001795157
3838503773445	383240	3773445	0.000459411	0.000459411	0.00052944	0.00052944	0.004073761	0.001623385	0.005279943	0.005279943	0.002724803	0.001056916	0.004439177	0.004439177	0.002827713	0.002827713	0.000636931	0.000636931	0.002156479	0.002156479	0.001884626
3838603773445	383580	3773445	0.000447422	0.000447422	0.00051562	0.00051562	0.002836117	0.001130187	0.003675851	0.003675851	0.001896984	0.000735816	0.003108838	0.003108838	0.001968629	0.001968629	0.000443426	0.000443426	0.001501322	0.001501322	0.007635393
3838703773445	383590	3773445	0.000442469	0.000442469	0.00050991	0.00050991	0.002774595	0.00110567	0.003596112	0.003596112	0.001855834	0.000719854	0.003051117	0.003051117	0.001925925	0.001925925	0.000433807	0.000433807	0.001468755	0.001468755	0.007727622
3838803773445	383600	3773445	0.000436961	0.000436961	0.00050356	0.00050356	0.002715564	0.001082147	0.003519603	0.003519603	0.00181635	0.000704539	0.002994641	0.002994641	0.00188495	0.00188495	0.000424577	0.000424577	0.001437506	0.001437506	0.007777576
3838903773445	383610	3773445	0.000428999	0.000428999	0.00049393	0.00049393	0.002628229	0.001047344	0.003406409	0.003406409	0.001757934	0.00068188	0.002924825	0.002924825	0.001824328	0.001824328	0.000410922	0.000410922	0.001391274	0.001391274	0.0080201
3839003773445	383620	3773445	0.000422288	0.000422288	0.00048665	0.00048665	0.002551481	0.00101676	0.003306938	0.003306938	0.001706601	0.000661968	0.00285483	0.00285483	0.001771056	0.001771056	0.000398923	0.000398923	0.001350648	0.001350648	0.008022257
3839103773445	383630	3773445	0.000415437	0.000415437	0.00047876	0.00047876	0.002476533	0.000986893	0.003209799	0.003209799	0.001656471	0.000642523	0.002783946	0.002783946	0.001719032	0.001719032	0.000387205	0.000387205	0.001310973	0.001310973	0.007870238
3839203773445	383640	3773445	0.000408401	0.000408401	0.00047065	0.00047065	0.002395357	0.000954545	0.003104588	0.003104588	0.001602174	0.000621463	0.002706214	0.002706214	0.001662685	0.001662685	0.000374513	0.000374513	0.001268002	0.001268002	0.007604506
3839303773445	383650	3773445	0.000401134	0.000401134	0.00046228	0.00046228	0.00231951	0.00092432	0.003006283	0.003006283	0.001551443	0.000601784	0.002631506	0.002631506	0.001610037	0.001610037	0.000362654	0.000362654	0.001227851	0.001227851	0.007264662
3839403773445	383660	3773445	0.000394144	0.000394144	0.00045422	0.00045422	0.00225598	0.000899004	0.002923944	0.002923944	0.00150895	0.000585302	0.002566048	0.002566048	0.00156594	0.00156594	0.000352722	0.000352722	0.001194222	0.001194222	0.006916018

			MSite Grubbing / Prep	MMass Grading / Excavation	MMass Grading / Excavation	MDrainage / Utilities Trenching	MFoundations / Concrete Pads	MBuilding / Structure Construction	MAsphalt Paving	MLandscaping or Other Finishing	MWaterside Construction (Piles)	RSSWRestriping South Valley	RSSWRestriping Silver Lake Boulevard	RSSWDemolition	RSSWPlacing Base	RSSWForm	Child Risk				
Unique Identifier	X (UTM)	Y (UTM)	2027	2027	2028	2028	2028	2028	2028	2028	2028	2029	2029	2029	2029	2029	3rd Trimester	0<2	2<16	Total	per million
3831803773435	383180	3773435	0.001268774	0.002110448	0.002110448	0.001015019	0.000480957	0.001304845	0.000848437	0.000582659	0.000626246	0.00209582	0.000960122	0.002996668	0.000272497	0.000592678	8.45854E-08	1.79397E-06	1.7921E-06	3.67067E-06	3.67066948
3831903773435	383190	3773435	0.001322061	0.002199085	0.002199085	0.001057649	0.000501156	0.001359648	0.000884071	0.00060713	0.000652547	0.002101103	0.001016603	0.003175534	0.000288762	0.000628053	8.62027E-08	1.81162E-06	1.9788E-06	3.87659E-06	3.87659441
3832003773435	383200	3773435	0.001391463	0.002314526	0.002314526	0.00111317	0.000527465	0.001431023	0.000930481	0.000639001	0.000686803	0.00213168	0.001090234	0.003408416	0.000309938	0.000674113	8.83457E-08	1.83645E-06	2.2486E-06	4.17338E-06	4.17337779
3832103773435	383210	3773435	0.001463656	0.002434611	0.002434611	0.001170925	0.000554831	0.001505269	0.000978757	0.000672155	0.000722437	0.00216884	0.001172649	0.003669815	0.000333708	0.000725812	9.05556E-08	1.85963E-06	2.6017E-06	4.5519E-06	4.55189813
3832203773435	383220	3773435	0.001540716	0.002562791	0.002562791	0.001232573	0.000584042	0.001584519	0.001030287	0.000707543	0.000760472	0.002226158	0.001269176	0.003977186	0.000361658	0.000786603	9.30615E-08	1.88352E-06	3.1321E-06	5.10867E-06	5.10866559
3832303773435	383230	3773435	0.001621924	0.00269787	0.00269787	0.001297539	0.000614826	0.001668036	0.001084592	0.000744836	0.000800555	0.00234038	0.001387617	0.004357219	0.000396216	0.000861766	9.62576E-08	1.91092E-06	4.1423E-06	6.14947E-06	6.14946812
3832403773435	383240	3773435	0.001699861	0.002827509	0.002827509	0.001359889	0.00064437	0.001748189	0.001136709	0.000780627	0.000839023	0.002469803	0.001509928	0.004760376	0.000432876	0.000941502	9.9082E-08	1.93732E-06	5.9507E-06	7.98714E-06	7.98714425
3832503773435	383250	3773435	0.006343229	0.010551176	0.010551176	0.005074584	0.002404541	0.00652357	0.004241761	0.002913001	0.003130913	0.001226312	0.03939498	0.147826476	0.013442338	0.029236952	2.89767E-07	3.93056E-06	6.0161E-06	1.02364E-05	10.23644
3832603773435	383260	3773435	0.006563799	0.010918066	0.010918066	0.005251039	0.002488153	0.00675041	0.004389257	0.003014293	0.003239782	0.001158074	0.028284011	0.081599997	0.007420151	0.016138754	2.33992E-07	3.34336E-06	3.8912E-06	7.46852E-06	7.46851714
3832703773435	383270	3773435	0.006742648	0.011215559	0.011215559	0.005394118	0.002555949	0.006934344	0.004508855	0.003096426	0.003328059	0.001122568	0.021673739	0.063113919	0.005739152	0.012482599	2.11595E-07	3.09526E-06	3.2525E-06	6.55935E-06	6.55934988
3832803773435	383280	3773435	0.006692471	0.011132097	0.011132097	0.005353977	0.002536929	0.006882741	0.004475301	0.003073384	0.003303293	0.001088065	0.017065261	0.050370745	0.004580374	0.009962269	1.92714E-07	2.88085E-06	2.7861E-06	5.85968E-06	5.85968179
3832903773435	383290	3773435	0.006567947	0.010924966	0.010924966	0.005254358	0.002489725	0.006754677	0.004392031	0.003016198	0.00324183	0.001054093	0.013875007	0.041235419	0.00374967	0.008155494	1.76352E-07	2.68867E-06	2.4272E-06	5.29221E-06	5.29221255
3832403773435	383240	3773435	0.00635703	0.010574132	0.010574132	0.005085624	0.002409772	0.006537763	0.004250989	0.002919339	0.003137725	0.001019236	0.011438929	0.034169527	0.003107145	0.00675801	1.6143E-07	2.50711E-06	2.1325E-06	4.80105E-06	4.80105372
3832503773435	383250	3773435	0.006085725	0.01012285	0.01012285	0.00486858	0.002306929	0.006258745	0.004069566	0.002794748	0.003003813	0.000985855	0.009622686	0.02885537	0.002623912	0.005706982	1.48554E-07	2.34517E-06	1.8982E-06	4.39194E-06	4.391944
3832603773435	383260	3773435	0.005790649	0.009632027	0.009632027	0.004632519	0.002195073	0.005955279	0.003872246	0.00265924	0.002858168	0.00095451	0.008259067	0.024841533	0.002258921	0.00491313	1.37567E-07	2.20294E-06	1.7109E-06	4.05137E-06	4.05137207
3832703773435	383270	3773435	0.005486239	0.009125679	0.009125679	0.004388991	0.00207968	0.005642215	0.003668685	0.002519446	0.002707917	0.0009247	0.007194766	0.02169022	0.001972362	0.004289867	1.27986E-07	2.07544E-06	1.556E-06	3.75945E-06	3.75944545
3832803773435	383280	3773435	0.00517808	0.008613094	0.008613094	0.004142464	0.001962865	0.005325295	0.003462617	0.00237793	0.002555814	0.000895805	0.006329355	0.019116725	0.001738345	0.003780884	1.19394E-07	1.95801E-06	1.4236E-06	3.50095E-06	3.50095483
3832903773435	383290	3773435	0.004845032	0.00805911	0.00805911	0.003876025	0.001836616	0.004982778	0.003239906	0.002224984	0.002391427	0.000866025	0.005579497	0.016879118	0.001534873	0.003338333	1.11127E-07	1.84123E-06	1.3023E-06	3.25467E-06	3.25466993
3832003773435	383200	3773435	0.004535676	0.007544535	0.007544535	0.003628541	0.001719348	0.004664627	0.003033037	0.002082918	0.002238734	0.000837749	0.004965438	0.015040646	0.001367694	0.002974722	1.03772E-07	1.73508E-06	1.1985E-06	3.03737E-06	3.03737299
3832103773435	383210	3773435	0.004249294	0.007068175	0.007068175	0.003399436	0.001610789	0.004370104	0.002841532	0.001951404	0.002097381	0.000810566	0.004449038	0.013490535	0.001226738	0.002668143	9.71085E-08	1.63697E-06	1.1078E-06	2.84188E-06	2.84188355
3832203773435	383220	3773435	0.003989956	0.006636797	0.006636797	0.003191965	0.001512481	0.004103392	0.002668111	0.001832307	0.001969376	0.000784711	0.004013236	0.012179613	0.001107531	0.00240887	9.10877E-08	1.54687E-06	1.0286E-06	2.66652E-06	2.66651828
3832303773435	383230	3773435	0.003758697	0.006252126	0.006252126	0.003006957	0.001424817	0.003865558	0.002513466	0.001726106	0.00185523	0.000760509	0.003645766	0.011072234	0.001006834	0.002189854	8.57105E-08	1.46549E-06	9.5968E-07	2.51088E-06	2.51087814
3832403773435	383240	3773435	0.003591255	0.005973608	0.005973608	0.002873004	0.001361345	0.003693356	0.002401497	0.001649212	0.001772584	0.000741295	0.003374197	0.010252119	0.000932258	0.002027652	8.17045E-08	1.40607E-06	9.0818E-07	2.39596E-06	2.3959551
3832503773435	383250	3773435	0.003434822	0.005713402	0.005713402	0.002747858	0.001302045	0.003532476	0.002296889	0.001577374	0.001695371	0.000722848	0.003133772	0.009525505	0.000866185	0.001883944	7.80183E-08	1.35087E-06	8.615E-07	2.29038E-06	2.29038372
3832603773435	383260	3773435	0.003310936	0.005507333	0.005507333	0.002648749	0.001255084	0.003405068	0.002214046	0.001520481	0.001634223	0.000707235	0.002942385	0.008946315	0.000813517	0.001769392	7.50824E-08	1.30775E-06	8.2391E-07	2.20674E-06	2.20674417
3832703773435	383270	3773435	0.003220156	0.005356331	0.005356331	0.002576125	0.001220671	0.003311706	0.00215334	0.001478792	0.001589416	0.000694573	0.002794438	0.008497825	0.000772735	0.00168069	7.28903E-08	1.27694E-06	7.9484E-07	2.14467E-06	2.14466686
3832803773435	383280	3773435	0.003133045	0.005211432	0.005211432	0.002506436	0.00118765	0.003222119	0.002095089	0.001438788	0.001546419	0.000682206	0.002657984	0.008083975	0.00073502	0.001598839	7.08237E-08	1.24767E-06	7.6754E-07	2.08603E-06	2.08603437
3832903773435	383290	3773435	0.003112544	0.005177331	0.005177331	0.002490035	0.001179878	0.003201034	0.002081379	0.001429373	0.0015363	0.000675742	0.002582268	0.007853195	0.000714116	0.001553196	7.00584E-08	1.24148E-06	7.5388E-07	2.06542E-06	2.06542275
3832003773435	383200	3773435	0.00311031	0.005173615	0.005173615	0.002488248	0.001179032	0.003198737	0.002079885	0.001428348	0.001535197	0.000670518	0.002518522	0.007658608	0.000696422	0.001514711	6.95462E-08	1.23957E-06	7.4307E-07	2.05218E-06	2.05218307
3832103773435	383210	3773435	0.003109113	0.005171625	0.005171625	0.002487291	0.001178578	0.003197507	0.002079085	0.001427798	0.001534607	0.000665029	0.002454419	0.007462834	0.00067862	0.001475991	6.89818E-08	1.23625E-06	7.3198E-07	2.03722E-06	2.037217
3832203773435	383220	3773435	0.003095712	0.005149333	0.005149333	0.002476569	0.001173498	0.003183724	0.002070123	0.001421644	0.001527992	0.000658329	0.002383259	0.00724622	0.000658922	0.001433149	6.81917E-08	1.22818E-06	7.1885E-07	2.01523E-06	2.01522637
3832303773435	383230	3773435	0.003086219	0.005133543	0.005133543	0.002468975	0.001169899	0.003173961	0.002063776	0.001417284	0.001523306	0.000651894	0.002316833	0.007044139	0.000640546	0.001393182	6.74843E-08	1.22093E-06	7.0661E-07	1.99502E-06	1.995025
3832403773435	383240	3773435	0.003002538	0.00499435	0.00499435	0.00240203	0.001138178	0.003087901	0.002007818	0.001378856	0.001482003	0.000640177	0.002212863	0.006728633	0.000611856	0.001330781	6.57291E-08	1.19427E-06	6.8395E-07	1.94395E-06	1.94394689
3832503773435	383250	3773435	0.002899552	0.004823046	0.004823046	0.002319642	0.001099139	0.002981988	0.00193895	0.001331561	0.001431171	0.000627161	0.002104247	0.006399235	0.000581903	0.001265633	6.37303E-08	1.16267E-06	6.5926E-07	1.88566E-06	1.88565995
3832603773435	383260	3773435	0.002789786	0.004640464	0.004640464	0.002231829	0.00105753	0.002869101	0.001865549	0.001281153	0.001376992	0.000613643	0.001997865	0.006076508	0.000552556	0.001201805	6.16711E-08	1.12951E-06	6.3437E-07	1.82555E-06	1.82554877
3832703773435	383270	3773435	0.002646037	0.004401355	0.004401355	0.00211683	0.001003039	0.002721265	0.001769423	0.00121514	0.00130604	0.000597528	0.001879096	0.005716217	0.000519794	0.001130547	5.91293E-08	1.08687E-06	6.0521E-07	1.75121E-06	1.75120972
3832803773435	383280	3773435	0.002513137	0.004180292	0.004180292	0.002010509	0.00095266	0.002584586	0.001680552	0.001154108	0.001240443	0.000582062	0.001770808	0.005387732	0.000489924	0.00106558	5.67564E-08	1.04666E-06	5.7819E-07	1.6816E-06	1.6816021
3832903773435	383290	3773435	0.002382151	0.003962413	0.003962413	0.001905721	0.000903007	0.002449877	0.001592961	0.001093955	0.00117579	0.000566508	0.001667492	0.005074237	0.000461417	0.001003577	5.43949E-08	1.00599E-06	5.5182E-07	1.61221E-06	1.6122054
3839003773435	383900	3773435	0.002257866	0.003755681	0.003755681	0.001806293	0.000855894	0.002322058	0.001509851	0.00103688	0.001114445	0.000551219	0.001571144	0.004781763	0.000434821	0.000945732	5.21121E-08	9.66128E-07	5.2677E-07	1.54501E-06	1.54500763
3839103773435	383910	3773435	0.002145388	0.003568587	0.003568587	0.00171631	0.000813257	0.002206382	0.001434636	0.000985227	0.001058928	0.000536757	0.001483787	0.004516435	0.000410694	0.000893255	4.99978E-08	9.28997E-07	5.0376E-07	1.48275E-06	1.48275466
3829703773445	382970	3773445	0.000639612	0.001063915	0.001063915	0.000511689	0.000242459	0.000657796	0.000427713	0.000293729	0.000315702	0.001532322	0.000373991	0.001155911	0.000105111	0.000228615	4.95964E-08	1.18694E-06	4.646E-07	1.70114E-06	1.70113699
3829803773445	382980	3773445	0.000655486	0.001090321	0.001090321	0.000524389	0.000248477	0.000674122	0.000438328	0.000301019	0.000323537	0.001574853	0.000386437	0.001194755	0.000108643	0.000236297	5.10622E-08	1.21901E-06	4.8561E-07	1.75568E-06	1.75567582
3829903773445	382990	3773445	0.00066841	0.001111816	0.001111816	0.000534728	0.000253375	0.000687413	0.00044697	0.000306954	0.000329916	0.001608205	0.000397542	0.001229578	0.000111809	0.000243185	5.23456E-08	1.24572E-06	5.0567E-07	1.80374E-06	1.80374048
3830003773445	383000	3773445	0.000675031	0.00112283	0.00112283	0.000540024	0.000255885	0.000694222	0.000451398	0.000309994	0.000333184	0.001624822	0.000405403	0.001254438	0.00011407	0.000248101	5.32492E-08	1.26188E-06	5.2243E-07	1.83756E-06	1.83756229
3830103773445	383010	3773445	0.00068213	0.001134639	0.001134639	0.000545704	0.000258577	0.000701524	0.000456145	0.000313255	0.000336688	0.001637631	0.000413888	0.001281309	0.000116514	0.000253416	5.41963E-08	1.27856E-06	5.4029E-07	1.87305E-06	1.87304624
3830203773445	383020	3773445	0.000688672	0.00114552	0.00114552	0.000550937	0.000261056	0.000708251	0.000460519	0.000316259	0.000339917	0.001643652	0.000422314	0.00130818	0.000118957	0.00025873	5.51118E-08	1.2938E-06	5.5839E-07	1.9073E-06	1.90730211
3830303773445	383030	3773445	0.000695692	0.001157197	0.001157197	0.000556553	0.000263717	0.00071547	0.000465214	0.000319482	0.000343382	0.001644804	0.000431366	0.001336971	0.000121575	0.000264425	5.60536E-08	1.3091E-06	5.7738E-07	1.94253E-06	1.9425349
3830403773445	383040	3773445	0.000704706	0.001172191	0.001172191	0.000563765	0.000267134	0.000724741	0.000471242	0.000323622	0.000347831	0.001644243	0.000441786	0.001369965	0.000124575	0.00027095	5.70846E-08	1.32599E-06	5.9838E-07	1.98146E-06	1.9814587
3830503773445	383050	3773445	0.000717868	0.001194085	0.001194085	0.000574295	0.000272124	0.000738277	0.000480043	0.000329667	0.000354328	0.001647755	0.000454887	0.001411277	0.000128332	0.000279121	5.83219E-08	1.34727E-06	6.2371E-07	2.0293E-06	2.02929822
3830603773445	383060	3773445	0.000731828	0.001217306	0.001217306	0.000585463	0.000277416	0.000752634	0.000489379	0.000336077	0.000361218	0.001647489	0.000468791	0.001455148	0.000132321	0.000287798	5.95617E-08	1.36786E-06	6.5074E-07	2.07817E-06	2.07816617
3830703773445	383070	3773445	0.000749857	0.001247294	0.001247294	0.000599885	0.00028425	0.000771175	0.000501434	0.000344357	0.000370117	0.001651917	0.000485495	0.001507794	0.000137109	0.00029821	6.09867E-08	1.39217E-06	6.8313E-07	2.13628E-06	2.13628186
3830803773445	383080	3773445	0.000770757	0.001282059	0.001282059	0.000616606	0.000292172	0.00079267	0.00051541	0.000353955	0.000380433	0.001657642	0.000504371	0.001567111	0.000142502	0.000309941	6.25114E-08	1.41807E-06	7.2014E-07	2.20073E-06	2.20072961
3830903773445	383090	3773445	0.000793811	0.001320406	0.001320406	0.000635049	0.000300912	0.000816379	0.000530827	0.000364542	0.000391812	0.001662926	0.000525064	0.001632186	0.00014842	0.000322812	6.409E-08	1.44448E-06	7.6155E-07	2.27011E-06	2.27011239
3831003773445	383100	3773445	0.000833298	0.001386088	0.001386088	0.000666639	0.00031588	0.000856989	0.000557232	0.000382676	0.000411302	0.001695215	0.000556119	0.00172916	0.000157238	0.000341991	6.64744E-08	1.48974E-06	8.2314E-07	2.37935E-06	2.3793544
3831103773445	383110	3773445	0.000878529	0.001461324	0.001461324	0.000702823	0.000333026	0.000903506	0.000587478	0.000403447	0.000433627	0.001727947	0.00059149	0.001839751	0.000167295	0.000363864	6.9042E-08	1.53904E-06	8.943E-07	2.50239E-06	2.50239036
3831203773445	383120	3773445	0.000930301	0.00154744	0.00154744	0.000744241	0.000352651	0.00095675	0.000622099	0.000427222	0.000459181	0.001762273	0.000631983	0.001966246	0.000178797	0.000388882	7.18152E-08	1.59279E-06	9.7729E-07	2.6419E-06	2.64189809
3831303773445	383130	3773445	0.000988774	0.001644703	0.001644703	0.000791019	0.000374817	0.001016885	0.0006612	0.000454075	0.000488042	0.001799284	0.000678252	0.002110747	0.000191937	0.000417461	7.47859E-08	1.65035E-06	1.0749E-06	2.80001E-06	2.80001097
3831403773445	383140	3773445	0.001053868	0.001752978	0.001752978	0.000843094	0.000399492	0.00108383	0.000704729	0.000483968	0.000520172	0.001840369	0.000730951	0.002275811	0.000206947	0.000450107	7.79396E-08	1.71035E-06	1.1918E-06	2.98009E-06	2.98009142
3831503773445	383150	3773445	0.001109868	0.001846127	0.001846127	0.000887894	0.00042072	0.001141422	0.000742176	0.000509685	0.000547812	0.001863951	0.000779424	0.002428081	0.000220793	0.000480223	8.0458E-08	1.75312E-06	1.31E-06	3.14355E-06	3.14355209
3831603773445	383160	3773445	0.001169059	0.001944584	0.001944584	0.000935247	0.000443157	0.001202295	0.000781757	0.000536867	0.000577028	0.001888537	0.000831945	0.002593328	0.00023582	0.000512906	8.29367E-08	1.79293E-06	1.4471E-06	3.32298E-06	3.32298309
3831703773445	383170	3773445	0.001228967	0.002044235	0.002044235	0.000983174	0.000465867	0.001263907	0.000821819	0.000564379	0.000606598	0.001910614	0.000886937	0.00276671	0.00025186	0.000547197	8.51986E-08	1.8259E-06	1.6029E-06	3.51397E-06	3.51396847
3831803773445	383180	3773445	0.00128736	0.002141365	0.002141365	0.001029888	0.000488002	0.001323961	0.000860867	0.000591195	0.00063542	0.001926346	0.000942734	0.002942926	0.00026761	0.000582049	8.72304E-08	1.85237E-06	1.7755E-06	3.71511E-06	3.71511187
3831903773445	383190	3773445	0.001349503	0.002244731	0.002244731	0.001079602	0.000511559	0.00138787	0.000902422	0.000619732	0.000666092	0.001943582	0.001003562	0.003135319	0.000285105	0.0006201	8.92566E-08	1.87699E-06	1.9808E-06	3.94707E-06	3.94706622
3832003773445	383200	3773445	0.001422016	0.002365347	0.002365347	0.001137612	0.000539046	0.001462444	0.000950911	0.000653032	0.000701883	0.001974602	0.00107633	0.003365276	0.000306015	0.000665581	9.15622E-08	1.904E-06	2.2547E-06	4.25031E-06	4.25030795
3832103773445	383210	3773445	0.001496523	0.00248928	0.00248928	0.001197218	0.00056729	0.001539069	0.001000735	0.000687248	0.000738659	0.002010433	0.0011566	0.003619911	0.00032917	0.000715942	9.39265E-08	1.92919E-06	2.608E-06	4.63112E-06	4.63112124
3832203773445	383220	3773445	0.001576055	0.002621573	0.002621573	0.001260844	0.000597439	0.001620863	0.001053919	0.000723772	0.000777915	0.002063619	0.001249406	0.003915493	0.000356048	0.000774402	9.65556E-08	1.95462E-06	3.1296E-06	5.18076E-06	5.18076253
3832303773445	383230	3773445	0.001659816	0.002760898	0.002760898	0.001327853	0.00062919	0.001707005	0.0010993	0.000762237	0.000819258	0.002167275	0.001363113	0.004279165	0.000389118	0.000846328	9.99086E-08	1.98434E-06	4.1056E-06	6.18987E-06	6.1898686
3832403773445	383240	3773445	0.001742539	0.002898498	0.002898498	0.001394032	0.000660548	0.00179208	0.001165248	0.000800226	0.000860089	0.002284715	0.00147938	0.004663037	0.000424025	0.00092225	1.02926E-07	2.01424E-06	5.8249E-06	7.94204E-06	7.94204232
3835803773445	383580	3773445	0.007059741	0.011743005	0.011743005	0.005647793	0.002676151	0.007260453	0.004720897	0.003242045	0.003484571	0.001184195	0.043496943	0.180724017	0.016433817	0.03574339	3.39999E-07	4.50119E-06	6.8768E-06	1.1718E-05	11.7179692
3835903773445	383590	3773445	0.007145018	0.011884852	0.011884852	0.005716014	0.002708477	0.007348153	0.004777922	0.003281207	0.003526662	0.001153322	0.045018572	0.127747056	0.011616452	0.025265667	2.99332E-07	4.07882E-06	5.3617E-06	9.73982E-06	9.73982257
3836003773445	383600	3773445	0.007191206	0.01196168	0.01196168	0.005752965	0.002725985	0.007395655	0.004808808	0.003302417	0.00354946	0.001123542	0.032868164	0.095226167	0.008659222	0.018833723	2.67489E-07	3.74163E-06	4.3473E-06	8.35647E-06	8.35646923
3836103773445	383610	3773445	0.007415445	0.012334674	0.012334674	0.005932356	0.002810988	0.007626269	0.004958758	0.003405395	0.003660141	0.001090101	0.024771633	0.072681192	0.006609135	0.014374803	2.39564E-07	3.44156E-06	3.5925E-06	7.27358E-06	7.27358197
3836203773445	383620	3773445	0.007417439	0.012337991	0.012337991	0.005933951	0.002811744	0.00762832	0.004960092	0.003406311	0.003661125	0.001057399	0.019165518	0.056623469	0.005148955	0.011198925	2.15933E-07	3.17593E-06	3.0371E-06	6.42899E-06	6.42898754
3836303773445	383630	3773445	0.007276881	0.01210419	0.01210419	0.005821505	0.002758462	0.007483765	0.0048661	0.003341762	0.003591748	0.001025051	0.015336345	0.045639251	0.004150124	0.009026479	1.95842E-07	2.94316E-06	2.6201E-06	5.75907E-06	5.75906707
3836403773445	383640	3773445	0.007031183	0.011695502	0.011695502	0.005624946	0.002665325	0.007231082	0.0047018	0.00322893	0.003470475	0.000991345	0.012468395	0.037286475	0.003390579	0.007374476	1.77682E-07	2.72459E-06	2.2801E-06	5.1824E-06	5.18239618
3836503773445	383650	3773445	0.006716961	0.011172833	0.011172833	0.005373569	0.002546212	0.006907927	0.004491678	0.00308463	0.003315381	0.000959115	0.010371323	0.031129262	0.002830684	0.00615671	1.62262E-07	2.53284E-06	2.0137E-06	4.7088E-06	4.70879982
3836603773445	383660	3773445	0.006394603	0.010636629	0.010636629	0.005115682	0.002424015	0.006576404	0.004276114	0.002936593	0.00315627	0.00093019	0.008868808	0.026695269	0.002427487	0.00527976	1.4977E-07	2.37361E-06	1.8105E-06	4.33392E-06	4.33391738

			EGIODemolition	EGIOSite Grubbing / Prep	EGIOMass Grading / Excavation	EGIOMass Grading / Excavation	EGIODrainage / Utilities Trenching	EGIODrainage / Utilities Trenching	EGIOFoundations / Concrete Pads	EGIOFoundations / Concrete Pads	EGIOBuilding / Structure Construction	EGIOBuilding / Structure Construction	EGIOAsphalt Paving	EGIOArchitectural Coating	EGIOLandscaping or Other Finishing	EGIOWaterside Construction (Piles)	HIWaterside Construction (Landscaping)	HIWaterside Construction (Landscaping)	KMDemolition	KMSite Grubbing / Prep	KMMass Grading / Excavation
Unique Identifier	X (UTM)	Y (UTM)	2025	2025	2025	2026	2026	2027	2026	2027	2026	2027	2027	2027	2027	2027	2025	2026	2025	2025	2025
3836703773445	383670	3773445	0.000779854	0.00072106	0.001199392	0.001199392	0.000576847	0.000576847	0.000273333	0.000273333	0.000741559	0.000741559	0.000482177	9.78021E-05	0.000331132	0.000355903	0.006179354	0.006179354	0.002686049	0.002483541	0.004131063
3836803773445	383680	3773445	0.00075725	0.00070016	0.001164627	0.001164627	0.000560127	0.000560127	0.000265411	0.000265411	0.000720065	0.000720065	0.000468201	9.49672E-05	0.000321534	0.000345587	0.005641545	0.005641545	0.002569145	0.00237545	0.003951267
3836903773445	383690	3773445	0.000729814	0.00067479	0.001122432	0.001122432	0.000539833	0.000539833	0.000255795	0.000255795	0.000693976	0.000693976	0.000451238	9.15265E-05	0.000309884	0.000333066	0.005125848	0.005125848	0.00243369	0.002250208	0.003742943
3837003773445	383700	3773445	0.000702982	0.00064998	0.001081165	0.001081165	0.000519986	0.000519986	0.00024639	0.00024639	0.000668461	0.000668461	0.000434648	8.81615E-05	0.000298491	0.00032082	0.004685395	0.004685395	0.002305311	0.002131508	0.003545499
3837103773445	383710	3773445	0.000676754	0.00062573	0.001040827	0.001040827	0.000500585	0.000500585	0.000237197	0.000237197	0.000643521	0.000643521	0.000418431	8.48722E-05	0.000287355	0.000308851	0.004303375	0.004303375	0.002184092	0.002019428	0.003359068
3837203773445	383720	3773445	0.000651561	0.00060244	0.001002081	0.001002081	0.00048195	0.00048195	0.00022836	0.00022836	0.000619566	0.000619566	0.000402854	8.17127E-05	0.000276658	0.000297353	0.003971084	0.003971084	0.00207107	0.001914927	0.003185243
3837303773445	383730	3773445	0.000628007	0.00058066	0.000965857	0.000965857	0.000464528	0.000464528	0.000220112	0.000220112	0.000597169	0.000597169	0.000388292	7.87589E-05	0.000266657	0.000286604	0.003680717	0.003680717	0.001966761	0.001818482	0.00302482
3837403773445	383740	3773445	0.000612391	0.00056622	0.000941839	0.000941839	0.000452977	0.000452977	0.000214639	0.000214639	0.00058232	0.00058232	0.000378636	7.68004E-05	0.000260026	0.000279478	0.00346069	0.00346069	0.001893426	0.001750676	0.002912033
3837503773445	383750	3773445	0.000597465	0.00055242	0.000918884	0.000918884	0.000441937	0.000441937	0.000209407	0.000209407	0.000568127	0.000568127	0.000369408	7.49286E-05	0.000253688	0.000272666	0.003261776	0.003261776	0.001824146	0.001686619	0.002805482
3837603773445	383760	3773445	0.000585991	0.00054181	0.000901236	0.000901236	0.000433449	0.000433449	0.000205386	0.000205386	0.000557215	0.000557215	0.000362313	7.34895E-05	0.000248816	0.000267429	0.003095981	0.003095981	0.00176867	0.001635326	0.002720162
3837703773445	383770	3773445	0.000578398	0.00053479	0.000889559	0.000889559	0.000427833	0.000427833	0.000202724	0.000202724	0.000549996	0.000549996	0.000357619	7.25374E-05	0.000245592	0.000263964	0.002961403	0.002961403	0.001727948	0.001597673	0.002657532
3837803773445	383780	3773445	0.000570979	0.00052793	0.000878148	0.000878148	0.000422345	0.000422345	0.000200124	0.000200124	0.00054294	0.00054294	0.000353031	7.16068E-05	0.000242442	0.000260578	0.002836431	0.002836431	0.00168826	0.001560978	0.002596494
3837903773445	383790	3773445	0.000570806	0.00052777	0.000877882	0.000877882	0.000422217	0.000422217	0.000200063	0.000200063	0.000542776	0.000542776	0.000352924	7.15852E-05	0.000242369	0.000260499	0.002752083	0.002752083	0.001674456	0.001548215	0.002575264
3838003773445	383800	3773445	0.000571841	0.00052873	0.000879475	0.000879475	0.000422983	0.000422983	0.000200426	0.000200426	0.000543761	0.000543761	0.000353565	7.1715E-05	0.000242808	0.000260972	0.00267784	0.00267784	0.001665138	0.001539599	0.002560933
3838103773445	383810	3773445	0.000574516	0.0005312	0.000883588	0.000883588	0.000424961	0.000424961	0.000201364	0.000201364	0.000546304	0.000546304	0.000355218	7.20505E-05	0.000243944	0.000262192	0.002615004	0.002615004	0.001661515	0.001536249	0.00255536
3838203773445	383820	3773445	0.000580642	0.00053687	0.000893009	0.000893009	0.000429492	0.000429492	0.000203511	0.000203511	0.000552129	0.000552129	0.000359006	7.28187E-05	0.000246545	0.000264988	0.00257278	0.00257278	0.00167066	0.001544705	0.002569425
3838303773445	383830	3773445	0.000586422	0.00054221	0.0009019	0.0009019	0.000433768	0.000433768	0.000205537	0.000205537	0.000557625	0.000557625	0.00036258	7.35436E-05	0.000248999	0.000267626	0.00253796	0.00253796	0.001680582	0.001553879	0.002584685
3838403773445	383840	3773445	0.000580469	0.00053671	0.000892744	0.000892744	0.000429365	0.000429365	0.00020345	0.00020345	0.000551965	0.000551965	0.000358899	7.2797E-05	0.000246471	0.000264909	0.002453911	0.002453911	0.001648401	0.001524124	0.002535191
3838503773445	383850	3773445	0.000570892	0.00052785	0.000878015	0.000878015	0.000422281	0.000422281	0.000200094	0.000200094	0.000542858	0.000542858	0.000352978	7.1596E-05	0.000242405	0.000260539	0.002358056	0.002358056	0.001603537	0.001482642	0.002466192
3838603773445	383860	3773445	0.000560798	0.00051852	0.00086249	0.00086249	0.000414814	0.000414814	0.000196556	0.000196556	0.00053326	0.00053326	0.000346736	7.03301E-05	0.000238119	0.000255932	0.002264803	0.002264803	0.00155712	0.001439725	0.002394804
3838703773445	383870	3773445	0.000547166	0.00050591	0.000841525	0.000841525	0.000404731	0.000404731	0.000191778	0.000191778	0.000520297	0.000520297	0.000338308	6.86205E-05	0.000232331	0.000249711	0.002162544	0.002162544	0.001499574	0.001386517	0.002306299
3838803773445	383880	3773445	0.000534052	0.00049379	0.000821356	0.000821356	0.000395031	0.000395031	0.000187181	0.000187181	0.000507827	0.000507827	0.0003302	6.69759E-05	0.000226763	0.000243726	0.00206859	0.00206859	0.001445047	0.001336101	0.002222439
3838903773445	383890	3773445	0.000519213	0.00048007	0.000798533	0.000798533	0.000384054	0.000384054	0.00018198	0.00018198	0.000493716	0.000493716	0.000321025	6.51148E-05	0.000220462	0.000236954	0.001974235	0.001974235	0.001386034	0.001281537	0.002131678
3839003773445	383900	3773445	0.000503597	0.00046563	0.000774516	0.000774516	0.000372503	0.000372503	0.00017657	0.00017657	0.00047867	0.00047867	0.000311369	6.31564E-05	0.000213831	0.000229827	0.001883883	0.001883883	0.001326244	0.001226255	0.002039723
3839103773445	383910	3773445	0.000488757	0.00045191	0.000751694	0.000751694	0.000361527	0.000361527	0.00017130	0.00017130	0.00046475	0.00046475	0.000302194	6.12954E-05	0.00020753	0.00022305	0.001801236	0.001801236	0.001269905	0.001174164	0.001953076
3829703773455	382970	3773455	0.001410191	0.00130387	0.002168832	0.002168832	0.001043099	0.001043099	0.000494262	0.000494262	0.001340943	0.001340943	0.000871909	0.000176853	0.000598778	0.00064357	0.001486955	0.001486955	0.000673907	0.000623099	0.001036448
3829803773455	382980	3773455	0.001444011	0.00133514	0.002220846	0.002220846	0.001068115	0.001068115	0.000506116	0.000506116	0.001373102	0.001373102	0.00089282	0.000181095	0.000613138	0.00065905	0.001538685	0.001538685	0.000690213	0.000638176	0.001061527
3829903773455	382990	3773455	0.001473604	0.00136251	0.002266359	0.002266359	0.001090004	0.001090004	0.000516488	0.000516488	0.001401242	0.001401242	0.000911117	0.000184806	0.000625703	0.00067251	0.001590415	0.001590415	0.000704794	0.000651657	0.001083951
3830003773455	383000	3773455	0.001494828	0.00138213	0.002299001	0.002299001	0.001105704	0.001105704	0.000523927	0.000523927	0.001421424	0.001421424	0.00092439	0.000187468	0.000634715	0.00068219	0.001639143	0.001639143	0.000714802	0.000660911	0.001099343
3830103773455	383010	3773455	0.001515621	0.00140135	0.00233098	0.00233098	0.001121084	0.001121084	0.000531214	0.000531214	0.001441196	0.001441196	0.000937095	0.000190075	0.000643544	0.000691685	0.001690572	0.001690572	0.000725327	0.000670643	0.001115532
3830203773455	383020	3773455	0.00153279	0.00141723	0.002357385	0.002357385	0.001133783	0.001133783	0.000537232	0.000537232	0.001457522	0.001457522	0.000947711	0.000192228	0.000650834	0.000699521	0.001742502	0.001742502	0.000734128	0.00067878	0.001129066
3830303773455	383030	3773455	0.001548579	0.00143183	0.002381668	0.002381668	0.001145462	0.001145462	0.000542766	0.000542766	0.001472535	0.001472535	0.000957473	0.000194208	0.000657538	0.000706726	0.001796433	0.001796433	0.000742755	0.000686757	0.001142335
3830403773455	383040	3773455	0.001564885	0.0014469	0.002406746	0.002406746	0.001157524	0.001157524	0.000548481	0.000548481	0.00148804	0.00148804	0.000967555	0.000196253	0.000664462	0.000714168	0.001854066	0.001854066	0.00075354	0.000696729	0.001158922
3830503773455	383050	3773455	0.00158516	0.00146565	0.002437929	0.002437929	0.001172521	0.001172521	0.000555587	0.000555587	0.00150732	0.00150732	0.00098091	0.000198796	0.00067307	0.00072421	0.001918503	0.001918503	0.000770709	0.00071263	0.001185327
3830603773455	383060	3773455	0.001602933	0.00148208	0.002465263	0.002465263	0.001185667	0.001185667	0.000561817	0.000561817	0.00152422	0.00152422	0.00099108	0.000201025	0.000680617	0.000731532	0.001984641	0.001984641	0.000788654	0.000729196	0.001212927
3830703773455	383070	3773455	0.001621741	0.00149947	0.002494189	0.002494189	0.001199579	0.001199579	0.000568409	0.000568409	0.001542105	0.001542105	0.001002709	0.000203384	0.000688604	0.00074016	0.002055382	0.002055382	0.000811259	0.000750096	0.001247692
3830803773455	383080	3773455	0.001639946	0.00151631	0.002522187	0.002522187	0.001213045	0.001213045	0.000574789	0.000574789	0.001559415	0.001559415	0.001013964	0.000205667	0.000696333	0.000748424	0.002129525	0.002129525	0.000837228	0.000774107	0.001287632
3830903773455	383090	3773455	0.001656424	0.00153154	0.002547531	0.002547531	0.001225234	0.001225234	0.000580565	0.000580565	0.001575085	0.001575085	0.001024153	0.000207733	0.00070333	0.000755944	0.002205769	0.002205769	0.000865613	0.000800352	0.001331287
3831003773455	383100	3773455	0.001687657	0.00156042	0.002595565	0.002595565	0.001248336	0.001248336	0.000591512	0.000591512	0.001604783	0.001604783	0.001043463	0.00021165	0.000716592	0.000770197	0.002298222	0.002298222	0.000911599	0.000842871	0.001402011
3831103773455	383110	3773455	0.001721477	0.00159169	0.00264758	0.00264758	0.001273352	0.001273352	0.000603365	0.000603365	0.001636943	0.001636943	0.001064374	0.000215892	0.000730952	0.000785632	0.002395778	0.002395778	0.000961294	0.00088882	0.001478441
3831203773455	383120	3773455	0.001759697	0.00162703	0.002706362	0.002706362	0.001301624	0.001301624	0.000616761	0.000616761	0.001673287	0.001673287	0.001088006	0.000220685	0.000747181	0.000803075	0.002500438	0.002500438	0.001014785	0.000938278	0.001560709
3831303773455	383130	3773455	0.001802663	0.00166676	0.002772442	0.002772442	0.001333405	0.001333405	0.000631821	0.000631821	0.001714143	0.001714143	0.001114571	0.000226073	0.000765424	0.000822683	0.002614704	0.002614704	0.001070779	0.00099005	0.001646826
3831403773455	383140	3773455	0.001847786	0.00170848	0.002841839	0.002841839	0.001366781	0.001366781	0.000647636	0.000647636	0.001757049	0.001757049	0.00114247	0.000231732	0.000784584	0.000843276	0.002740976	0.002740976	0.001126082	0.001041184	0.001731881
3831503773455	383150	3773455	0.001867371	0.00172658	0.00287196	0.00287196	0.001381268	0.001381268	0.0006545	0.0006545	0.001775672	0.001775672	0.001154579	0.000234188	0.0007929	0.00085221	0.002850339	0.002850339	0.001169824	0.001081628	0.001799155
3831603773455	383160	3773455	0.001881434	0.00173959	0.002893589	0.002893589	0.00139167	0.00139167	0.000659429	0.000659429	0.001789045	0.001789045	0.001163274	0.000235952	0.000798871	0.000858632	0.002962204	0.002962204	0.001212272	0.001120876	0.001864439
3831703773455	383170	3773455	0.001892563	0.00174988	0.002910706	0.002910706	0.001399903	0.001399903	0.0006633	0.0006633	0.001799628	0.001799628	0.001170156	0.000237348	0.000803597	0.000863711	0.003081272	0.003081272	0.001251183	0.001156853	0.001924282
3831803773455	383180	3773455	0.001900501	0.00175722	0.002922913	0.002922913	0.001405774	0.001405774	0.000666112	0.000666112	0.001807176	0.001807176	0.001175063	0.000238343	0.000806967	0.000867333	0.003210847	0.003210847	0.001287592	0.001190517	0.001980278
3831903773455	383190	3773455	0.001902313	0.00175889	0.0029257	0.0029257	0.001407114	0.001407114	0.000666747	0.000666747	0.001808899	0.001808899	0.001176183	0.00023857	0.000807736	0.00086816	0.003348126	0.003348126	0.001322965	0.001223224	0.002034681
3832003773455	383200	3773455	0.001897826	0.00175474	0.0029188	0.0029188	0.001403796	0.001403796	0.000665175	0.000665175	0.001804633	0.001804633	0.00117341	0.000238008	0.000805831	0.000866113	0.003496511	0.003496511	0.001355319	0.001253138	0.00208444
3832103773455	383210	3773455	0.001886006	0.00174382	0.002900621	0.002900621	0.001395053	0.001395053	0.000661032	0.000661032	0.001793393	0.001793393	0.001166101	0.000236525	0.000800813	0.000860719	0.003652901	0.003652901	0.001387932	0.001283292	0.002134597
3832203773455	383220	3773455	0.001868751	0.00172786	0.002874083	0.002874083	0.001382289	0.001382289	0.000654984	0.000654984	0.001776985	0.001776985	0.001155433	0.000234361	0.000793486	0.000852844	0.003834505	0.003834505	0.001419854	0.001312808	0.002183693
3832303773455	383230	3773455	0.001840711	0.00170194	0.002830959	0.002830959	0.001361548	0.001361548	0.000645156	0.000645156	0.001750322	0.001750322	0.001138096	0.000230845	0.00078158	0.00084047	0.004070541	0.004070541	0.00145911	0.001349104	0.002244067
3832403773455	383240	3773455	0.001824577	0.00168702	0.002806146	0.002806146	0.001349614	0.001349614	0.000639501	0.000639501	0.001734981	0.001734981	0.00112812	0.000228822	0.000774729	0.000832684	0.004275359	0.004275359	0.001498366	0.0013854	0.002304442
3835903773455	383590	3773455	0.001037735	0.0009595	0.001596005	0.001596005	0.000767598	0.000767598	0.000363719	0.000363719	0.000986776	0.000986776	0.000641623	0.000130143	0.00044063	0.00047359	0.019607577	0.019607577	0.003693156	0.00341472	0.005679963
3836103773455	383610	3773455	0.000983208	0.00090908	0.001512145	0.001512145	0.000727265	0.000727265	0.000344607	0.000344607	0.000934927	0.000934927	0.000607909	0.000123305	0.000417478	0.000448708	0.014313232	0.014313232	0.003605758	0.003333911	0.005545548
3836203773455	383620	3773455	0.000942917	0.00087183	0.001450178	0.001450178	0.000697462	0.000697462	0.000330486	0.000330486	0.000896615	0.000896615	0.000582997	0.000118252	0.00040037	0.00043032	0.012347701	0.012347701	0.0035596	0.003291233	0.005474558
3836303773455	383630	3773455	0.00091272	0.00084391	0.001403736	0.001403736	0.000675126	0.000675126	0.00031990	0.00031990	0.000867901	0.000867901	0.000564327	0.000114465	0.000387548	0.000416539	0.010755185	0.010755185	0.003450978	0.0031908	0.0053075
3836403773455	383640	3773455	0.000879762	0.00081343	0.001353048	0.001353048	0.000650748	0.000650748	0.00030835	0.00030835	0.000836561	0.000836561	0.00054395	0.000110332	0.000373554	0.000401498	0.009376893	0.009376893	0.003310519	0.003060931	0.00509148
3836503773455	383650	3773455	0.000850515	0.00078639	0.001308066	0.001308066	0.000629114	0.000629114	0.000298099	0.000298099	0.00080875	0.00080875	0.00052586	0.000106664	0.000361135	0.00038815	0.008266854	0.008266854	0.003160743	0.002922447	0.004861128
3836603773455	383660	3773455	0.000826616	0.0007643	0.001271311	0.001271311	0.000611436	0.000611436	0.000289723	0.000289723	0.000786025	0.000786025	0.00051109	0.000103667	0.000350987	0.000377244	0.007421668	0.007421668	0.003025893	0.002797763	0.004653733
3836703773455	383670	3773455	0.000805047	0.00074435	0.001238138	0.001238138	0.000595482	0.000595482	0.000282163	0.000282163	0.000765515	0.000765515	0.000497754	0.000100962	0.00034182	0.9	0.00037	0.00037	0.00673473	0.00673473	0.002900619	0.002681934	0.004461066
3836803773455	383680	3773455	0.00078296	0.00072393	0.001204169	0.001204169	0.000579145	0.000579145	0.000274422	0.000274422	0.000744512	0.000744512	0.00048409	9.81916E-05	0.000332451	0.00035732	0.006133828	0.006133828	0.002773361	0.002564271	0.004265347
3836903773455	383690	3773455	0.000754403	0.00069753	0.001160249	0.001160249	0.000558021	0.000558021	0.000264413	0.000264413	0.000717357	0.000717357	0.000466441	9.46102E-05	0.000320325	0.000344287	0.005542988	0.005542988	0.002618495	0.00242108	0.004027167
3837003773455	383700	3773455	0.00072619	0.00067144	0.001116859	0.001116859	0.000537153	0.000537153	0.00025424	0.00025424	0.00069053	0.00069053	0.00044899	9.1072E-05	0.000308346	0.00033141	0.00050424	0.0050424	0.00247428	0.00228606	0.003802521
3837103773455	383710	3773455	0.000699013	0.00064631	0.001075061	0.001075061	0.00051705	0.00051705	0.00024499	0.00024499	0.00066468	0.00066468	0.00043219	8.76637E-05	0.000296806	0.00031900	0.004615354	0.004615354	0.002337319	0.002161103	0.003594727
3837203773455	383720	3773455	0.000673216	0.00062246	0.001035387	0.001035387	0.000497969	0.000497969	0.00023595	0.00023595	0.00064018	0.00064018	0.00041624	8.44285E-05	0.000285853	0.00030723	0.004247843	0.004247843	0.002212908	0.002046072	0.003403387
3837303773455	383730	3773455	0.0006488	0.00059989	0.000997835	0.000997835	0.000479908	0.000479908	0.0002274	0.0002274	0.00061694	0.00061694	0.000401147	8.13665E-05	0.000275485	0.00029609	0.003928059	0.003928059	0.002098419	0.001940214	0.003227306
3837403773455	383740	3773455	0.000632753	0.00058505	0.000973155	0.000973155	0.000468038	0.000468038	0.000221775	0.000221775	0.000601681	0.000601681	0.000391225	7.9354E-05	0.000268671	0.00028877	0.00368702	0.00368702	0.002018441	0.001866266	0.003104302
3837503773455	383750	3773455	0.000617395	0.00057085	0.000949536	0.000949536	0.000456679	0.000456679	0.000216393	0.000216393	0.00058707	0.00058707	0.00038173	7.7428E-05	0.000262151	0.00028176	0.003470196	0.003470196	0.001943035	0.001796545	0.00298333
3837603773455	383760	3773455	0.000605144	0.00055952	0.000930693	0.000930693	0.000447617	0.000447617	0.00021209	0.00021209	0.00057542	0.00057542	0.00037415	7.58916E-05	0.000256949	0.00027617	0.00328709	0.00328709	0.00188083	0.001739029	0.00289266
3837703773455	383770	3773455	0.000596516	0.00055154	0.000917424	0.000917424	0.000441235	0.000441235	0.000209075	0.000209075	0.00056722	0.00056722	0.00036882	7.48096E-05	0.000253285	0.00027233	0.003135803	0.003135803	0.001832946	0.001694756	0.002819017
3837803773455	383780	3773455	0.000588061	0.00054373	0.000904421	0.000904421	0.000434981	0.000434981	0.000206111	0.000206111	0.00055918	0.00055918	0.000363593	7.37492E-05	0.000249695	0.00026837	0.002996623	0.002996623	0.001786875	0.001652158	0.00274816
3837903773455	383790	3773455	0.000584869	0.00054077	0.000899511	0.000899511	0.000432619	0.000432619	0.000204992	0.000204992	0.00055614	0.00055614	0.000361619	7.33489E-05	0.00024834	0.00026691	0.002890963	0.002890963	0.001760474	0.001627747	0.002707556
3838003773455	383800	3773455	0.00058254	0.00053862	0.000895928	0.000895928	0.000430896	0.000430896	0.000204176	0.000204176	0.00055393	0.00055393	0.000360179	7.30567E-05	0.000247351	0.00026585	0.002795908	0.002795908	0.001737697	0.001606688	0.002672526
3838103773455	383810	3773455	0.000583489	0.0005395	0.000897388	0.000897388	0.000431598	0.000431598	0.000204509	0.000204509	0.00055483	0.00055483	0.000360766	7.31757E-05	0.000247754	0.00026628	0.002720865	0.002720865	0.001726912	0.001596716	0.00265594
3838203773455	383820	3773455	0.000591857	0.00054724	0.000910259	0.000910259	0.000437789	0.000437789	0.000207442	0.000207442	0.00056279	0.00056279	0.00036594	7.42253E-05	0.000251307	0.00027010	0.002683743	0.002683743	0.001743132	0.001611713	0.002680885
3838303773455	383830	3773455	0.000599709	0.0005545	0.000922334	0.000922334	0.000443596	0.000443596	0.000210194	0.000210194	0.00057026	0.00057026	0.000370795	7.52099E-05	0.000254641	0.00027369	0.002655027	0.002655027	0.001760474	0.001627747	0.002707556

			KMMass Grading / Excavation	KMDrainage / Utilities Trenching	KMFoundations / Concrete Pads	KMBuilding / Structure Construction	KMAsphalt Paving	KMArchitectural Coating	KMLandscaping or Other Finishing	KMWaterside Construction (Piles)	EWNDemolition	EWNSite Grubbing / Prep	EWNDrainage / Utilities Trenching	EWNDrainage / Utilities Trenching	EWNDrainage / Utilities Trenching	EWNFoundations / Concrete Pads	EWNBuilding / Structure Construction	EWNAsphalt Paving	EWNLandscaping or Other Finishing	EWNWaterside Construction (Piles)	ISDemolition
Unique Identifier	X (UTM)	Y (UTM)	2026	2026	2026	2026	2026	2026	2026	2026	2027	2027	2027	2028	2029	2029	2029	2029	2029	2029	2027
3836703773445	383670	3773445	0.004131063	0.001025779	0.000941441	0.002768916	0.001660761	0.000336859	0.001140517	0.001225835	0.014462805	0.016535332	0.019473832	0.019473832	0.019473832	0.00506911	0.012593571	0.008942227	0.006141016	0.006420873	0.0007211
3836803773445	383680	3773445	0.003951267	0.000981134	0.000900467	0.002648404	0.00158848	0.000322198	0.001090878	0.001172483	0.012938039	0.014792066	0.017420769	0.017420769	0.017420769	0.00453469	0.011265872	0.007999477	0.005493589	0.005743941	0.000706174
3836903773445	383690	3773445	0.003742943	0.000929405	0.000852991	0.002508771	0.00150473	0.000305211	0.001033363	0.001110666	0.011543032	0.013197154	0.015542425	0.015542425	0.015542425	0.004045751	0.010051162	0.007136957	0.004901258	0.005124617	0.000686158
3837003773445	383700	3773445	0.003545499	0.000880378	0.000807995	0.002376431	0.001425354	0.000289111	0.000978852	0.001052077	0.010391585	0.011880704	0.013992028	0.013992028	0.013992028	0.003642177	0.009048532	0.006425027	0.004412345	0.004613424	0.00066502
3837103773445	383710	3773445	0.003359068	0.000834086	0.000765509	0.002251473	0.001350405	0.000273909	0.000927382	0.000996756	0.009420973	0.010771003	0.012685122	0.012685122	0.012685122	0.003301984	0.008203367	0.005824906	0.004000216	0.004182513	0.000643278
3837203773445	383720	3773445	0.003185243	0.000790923	0.000725895	0.002134964	0.001280524	0.000259734	0.000879392	0.000945176	0.008596341	0.009828201	0.011574774	0.011574774	0.011574774	0.003012956	0.007485314	0.005315043	0.003650071	0.003816412	0.000621623
3837303773445	383730	3773445	0.00302482	0.000751089	0.000689336	0.002027437	0.001216032	0.000246653	0.000835102	0.000897573	0.00789103	0.009021819	0.010625089	0.010625089	0.010625089	0.00276575	0.00687116	0.004878956	0.003350591	0.003503283	0.000600744
3837403773445	383740	3773445	0.002912033	0.000723083	0.000663632	0.00195184	0.001170689	0.000237456	0.000803963	0.000864105	0.007363794	0.008419029	0.009915178	0.009915178	0.009915178	0.002580957	0.006412066	0.00455297	0.003126722	0.003269213	0.000587716
3837503773445	383750	3773445	0.002805482	0.000696625	0.00063935	0.001880422	0.001127854	0.000228768	0.000774546	0.000832487	0.006893328	0.007881145	0.009281706	0.009281706	0.009281706	0.002416062	0.006002405	0.004262085	0.002926959	0.003060346	0.000575034
3837603773445	383760	3773445	0.002720162	0.00067544	0.000619906	0.001823235	0.001093554	0.00022181	0.000750991	0.00080717	0.006503961	0.007435982	0.008757433	0.008757433	0.008757433	0.002279592	0.005663362	0.004021343	0.002761631	0.002887483	0.000565888
3837703773445	383770	3773445	0.002657532	0.000659888	0.000605633	0.001781256	0.001068375	0.000216703	0.0007337	0.000788585	0.006188016	0.007074762	0.008332021	0.008332021	0.008332021	0.002168856	0.005388251	0.003825997	0.002627478	0.002747217	0.000560625
3837803773445	383780	3773445	0.002596494	0.000644732	0.000591723	0.001740344	0.001043837	0.000211726	0.000716848	0.000770473	0.005895366	0.006740175	0.007937974	0.007937974	0.007937974	0.002066284	0.005133424	0.003645054	0.002503217	0.002617293	0.000555276
3837903773445	383790	3773445	0.002575264	0.00063946	0.000586885	0.001726114	0.001035302	0.000209995	0.000710987	0.000764173	0.005691408	0.00650699	0.007663349	0.007663349	0.007663349	0.001994798	0.004955827	0.003518949	0.002416615	0.002526744	0.000557606
3838003773445	383800	3773445	0.002560933	0.000635902	0.000583619	0.001716509	0.001029541	0.000208826	0.00070703	0.000759921	0.005507553	0.006296788	0.007415792	0.007415792	0.007415792	0.001930358	0.004795733	0.003405272	0.002338548	0.00244512	0.000561057
3838103773445	383810	3773445	0.00255536	0.000634518	0.000582349	0.001712774	0.0010273	0.000208372	0.000705492	0.000758267	0.005345612	0.00611164	0.007197742	0.007197742	0.007197742	0.001873599	0.004654722	0.003305145	0.002269787	0.002373225	0.000565974
3838203773445	383820	3773445	0.002569425	0.00063801	0.000585554	0.001722201	0.001032955	0.000209519	0.000709375	0.000762441	0.005220511	0.005968612	0.007029297	0.007029297	0.007029297	0.001829752	0.0045479	0.003227797	0.002216668	0.002317686	0.000574084
3838303773445	383830	3773445	0.002584685	0.000641799	0.000589032	0.001732429	0.001039089	0.000210763	0.000713588	0.000766969	0.005102139	0.005833278	0.006869912	0.006869912	0.006869912	0.001788263	0.004442717	0.003154609	0.002166407	0.002265134	0.000581073
3838403773445	383840	3773445	0.002535191	0.00062951	0.000577753	0.001699255	0.001019192	0.000206727	0.000699923	0.000752282	0.004898095	0.005599994	0.006595171	0.006595171	0.006595171	0.001716747	0.004265044	0.00302845	0.002079768	0.002174547	0.000576155
3838503773445	383850	3773445	0.002466192	0.000612377	0.000562028	0.001653007	0.000991453	0.000201101	0.000680874	0.000731808	0.004679125	0.005349646	0.006300333	0.006300333	0.006300333	0.00164	0.004074375	0.002893063	0.001986792	0.002077333	0.000567614
3838603773445	383860	3773445	0.002394804	0.00059465	0.000545759	0.001605158	0.000962754	0.0001952	0.000661165	0.000710624	0.004469387	0.005109852	0.006017925	0.006017925	0.006017925	0.001566488	0.003891744	0.002763383	0.001897735	0.001984218	0.000558296
3838703773445	383870	3773445	0.002306299	0.000572674	0.00052559	0.001545836	0.000927173	0.000188063	0.00063673	0.000684362	0.004249122	0.004858024	0.005721345	0.005721345	0.005721345	0.001489287	0.003699948	0.002627196	0.001804209	0.00188643	0.000545182
3838803773445	383880	3773445	0.002222439	0.000551851	0.000506479	0.001489627	0.00089346	0.000181224	0.000613578	0.000659477	0.004046114	0.004625924	0.005447998	0.005447998	0.005447998	0.001418134	0.003523177	0.002501677	0.00171801	0.001796303	0.000532327
3838903773445	383890	3773445	0.002131678	0.000529314	0.000485795	0.001428794	0.000856973	0.000173823	0.00058852	0.000632545	0.003845348	0.004396388	0.005177672	0.005177672	0.005177672	0.001347767	0.003348359	0.002377545	0.001632764	0.001707172	0.000517314
3839003773445	383900	3773445	0.002039723	0.000506481	0.000464839	0.001367159	0.000820005	0.000166325	0.000563133	0.000605259	0.003653641	0.00417721	0.004919543	0.004919543	0.004919543	0.001280575	0.003181429	0.002259015	0.001551364	0.001622062	0.000501267
3839103773445	383910	3773445	0.001953076	0.000484966	0.000445093	0.001309083	0.000785171	0.00015926	0.000539211	0.000579548	0.003477206	0.003975491	0.004681977	0.004681977	0.004681977	0.001218736	0.003027797	0.002149926	0.001476448	0.001543732	0.000485824
3829703773455	382970	3773455	0.001036448	0.000257359	0.000236199	0.000694697	0.000416671	8.45151E-05	0.000286146	0.000307551	0.003258495	0.003725438	0.004387487	0.004387487	0.004387487	0.001142079	0.002837353	0.002014699	0.001383581	0.001446634	0.000753799
3829803773455	382980	3773455	0.001061527	0.000263586	0.000241915	0.000711506	0.000426753	8.65601E-05	0.00029307	0.00031493	0.003445887	0.003939685	0.004639807	0.004639807	0.004639807	0.001207759	0.003000526	0.002130562	0.00146315	0.001529828	0.000766654
3829903773455	382990	3773455	0.001083951	0.000269154	0.000247025	0.000726537	0.000435768	8.83887E-05	0.000299261	0.000321647	0.003639665	0.00416123	0.004900724	0.004900724	0.004900724	0.001275677	0.003169259	0.002250373	0.001545429	0.001615857	0.000776834
3830003773455	383000	3773455	0.001099343	0.000272976	0.000250533	0.000736854	0.000441956	8.96438E-05	0.00030351	0.00032615	0.003827748	0.004376266	0.005153973	0.005153973	0.005153973	0.001341598	0.003333033	0.002366663	0.00162529	0.001699358	0.000781235
3830103773455	383010	3773455	0.001115532	0.000276996	0.000254222	0.000747704	0.000448464	9.09638E-05	0.000307979	0.000331018	0.004031792	0.004609549	0.005428714	0.005428714	0.005428714	0.001413114	0.003510706	0.002492822	0.001711929	0.001789945	0.000785807
3830203773455	383020	3773455	0.001129066	0.000280357	0.000257306	0.000756776	0.000453905	9.20675E-05	0.000311716	0.000335034	0.004241961	0.004849837	0.005711703	0.005711703	0.005711703	0.001486777	0.003693712	0.002622768	0.001801169	0.001883251	0.000788137
3830303773455	383030	3773455	0.001142335	0.000283652	0.00026033	0.00076567	0.000459239	9.31495E-05	0.000315379	0.000338972	0.004465504	0.005105413	0.006012698	0.006012698	0.006012698	0.001565127	0.003888363	0.002760983	0.001896087	0.001982495	0.000790035
3830403773455	383040	3773455	0.001158922	0.00028777	0.00026411	0.000776787	0.000465907	9.4502E-05	0.000319959	0.000343894	0.004714498	0.005390088	0.006347963	0.006347963	0.006347963	0.001652398	0.004105177	0.002914934	0.002001811	0.002093038	0.000793658
3830503773455	383050	3773455	0.001185327	0.000294327	0.000270128	0.000794486	0.000476523	9.66552E-05	0.000327249	0.000351729	0.005017847	0.005736907	0.006756415	0.006756415	0.006756415	0.00175872	0.004369319	0.003102491	0.002130616	0.002227712	0.000802286
3830603773455	383060	3773455	0.001212927	0.00030118	0.000276418	0.000812985	0.000487618	9.89057E-05	0.000334869	0.000359919	0.005348977	0.006115487	0.007202273	0.007202273	0.007202273	0.001874778	0.004657652	0.003307226	0.002271216	0.002374719	0.000810827
3830703773455	383070	3773455	0.001247692	0.000309813	0.00028434	0.000836287	0.000501594	0.000101741	0.000344467	0.000370235	0.005737135	0.006559269	0.007724919	0.007724919	0.007724919	0.002010825	0.004995643	0.003547221	0.002436031	0.002547045	0.000822216
3830803773455	383080	3773455	0.001287632	0.00031973	0.000293442	0.000863057	0.000517651	0.000104997	0.000355493	0.000382087	0.006182581	0.007068548	0.008324702	0.008324702	0.008324702	0.002166951	0.005383518	0.003822636	0.00262517	0.002744804	0.000835416
3830903773455	383090	3773455	0.001331287	0.00033057	0.000303391	0.000892318	0.000535201	0.000108557	0.000367546	0.000395041	0.006685487	0.007643521	0.009001854	0.009001854	0.009001854	0.002343216	0.005821427	0.004133579	0.002838708	0.002968073	0.000849479
3831003773455	383100	3773455	0.001402011	0.000348131	0.000319509	0.000939722	0.000563633	0.000114324	0.000387072	0.000416027	0.00738381	0.008441914	0.009942129	0.009942129	0.009942129	0.002587973	0.006429495	0.004565346	0.003135221	0.003278099	0.000877951
3831103773455	383110	3773455	0.001478441	0.00036711	0.00033692	0.00099095	0.00059436	0.000120557	0.000408173	0.000438707	0.008199038	0.009373964	0.011039814	0.011039814	0.011039814	0.002873704	0.007139359	0.005069394	0.003481373	0.003640025	0.000909873
3831203773455	383120	3773455	0.001560709	0.000387538	0.000355675	0.001046092	0.000627433	0.000127265	0.000430885	0.000463119	0.009167147	0.010480804	0.012343351	0.012343351	0.012343351	0.00321302	0.007982346	0.005667968	0.00389244	0.004069825	0.000945246
3831303773455	383130	3773455	0.001646826	0.000408921	0.0003753	0.001103813	0.000662053	0.000134287	0.000454661	0.000488672	0.010331709	0.011812248	0.013911406	0.013911406	0.013911406	0.00362119	0.008996395	0.006388006	0.004386921	0.004586841	0.000982604
3831403773455	383140	3773455	0.001731881	0.000430041	0.000394684	0.001160823	0.000696247	0.000141223	0.000478143	0.000513911	0.011747422	0.013430833	0.015817631	0.015817631	0.015817631	0.004117388	0.010229135	0.007263329	0.004988044	0.005215358	0.001018754
3831503773455	383150	3773455	0.001799155	0.000446746	0.000410015	0.001205914	0.000723292	0.000146709	0.000496716	0.000533874	0.013188672	0.015078615	0.017758241	0.017758241	0.017758241	0.004622536	0.011484112	0.008154442	0.005600009	0.005855212	0.001040582
3831603773455	383160	3773455	0.001864439	0.000462956	0.000424893	0.001249672	0.000749538	0.000152032	0.00051474	0.000553246	0.014860454	0.016989964	0.020009256	0.020009256	0.020009256	0.005208483	0.012939826	0.00918809	0.00630986	0.006597412	0.00105939
3831703773455	383170	3773455	0.001924282	0.000477816	0.000438531	0.001289783	0.000773596	0.000156912	0.000531262	0.000571004	0.016864573	0.019281274	0.022707756	0.022707756	0.022707756	0.005910913	0.014684924	0.010427219	0.007160824	0.007487156	0.001075783
3831803773455	383180	3773455	0.001980278	0.00049172	0.000451292	0.001327315	0.000796107	0.000161478	0.000546721	0.00058762	0.019330099	0.022100112	0.02602753	0.02602753	0.02602753	0.006775062	0.016831795	0.011951633	0.008207706	0.008581745	0.001088811
3831903773455	383190	3773455	0.002034681	0.000505229	0.00046369	0.00136378	0.000817978	0.000165914	0.000561741	0.000603763	0.022358408	0.025562378	0.030105078	0.030105078	0.030105078	0.007836463	0.019468712	0.01382401	0.009493548	0.009926186	0.001096489
3832003773455	383200	3773455	0.00208444	0.000517584	0.00047503	0.001397132	0.000837982	0.000169972	0.000575479	0.000618528	0.026193661	0.029947226	0.035269158	0.035269158	0.035269158	0.009180692	0.022808281	0.016195314	0.011122026	0.011628876	0.001097438
3832103773455	383210	3773455	0.002134597	0.000530039	0.00048646	0.00143075	0.000858146	0.000174062	0.000589326	0.000633412	0.031148009	0.035611533	0.041940072	0.041940072	0.041940072	0.010917155	0.027122308	0.019258544	0.013225679	0.013828397	0.001089242
3832203773455	383220	3773455	0.002183693	0.00054223	0.000497649	0.001463657	0.000877883	0.000178065	0.000602881	0.00064798	0.038437087	0.04394514	0.051754647	0.051754647	0.051754647	0.013471925	0.033469315	0.023765318	0.016320676	0.017064439	0.001065343
3832303773455	383230	3773455	0.002244067	0.000557221	0.000511408	0.001504124	0.000902155	0.000182988	0.000619549	0.000665895	0.051990364	0.059440608	0.07000382	0.07000382	0.07000382	0.018222253	0.045270909	0.032145192	0.0220755	0.02308152	0.001002189
3832403773455	383240	3773455	0.002304442	0.000572213	0.000525167	0.001544591	0.000926427	0.000187911	0.000636217	0.000683811	0.075811505	0.08667533	0.102078434	0.102078434	0.102078434	0.026571393	0.066013304	0.046873598	0.032190135	0.033657098	0.000878641
3835903773455	383590	3773455	0.005679963	0.001410384	0.001294425	0.003807092	0.002283446	0.000463161	0.001568142	0.001685449	0.071121078	0.081312762	0.095762883	0.095762883	0.095762883	0.024927432	0.061929088	0.043973547	0.030198545	0.031574747	0.000851205
3836103773455	383610	3773455	0.005545548	0.001377007	0.001263792	0.003716998	0.002229409	0.000452201	0.001531032	0.001645563	0.042872481	0.049016128	0.057726801	0.057726801	0.057726801	0.015026499	0.037331459	0.026507684	0.018203978	0.019033566	0.000826789
3836203773455	383620	3773455	0.005474558	0.00135938	0.001247614	0.003669416	0.00220087	0.000446412	0.001511433	0.001624498	0.034247496	0.039155178	0.046113459	0.046113459	0.046113459	0.012003503	0.029821204	0.02117493	0.014541744	0.015204438	0.000811173
3836303773455	383630	3773455	0.0053075	0.001317898	0.001209543	0.003557443	0.00213371	0.00043279	0.001465311	0.001574926	0.028095456	0.032121549	0.037829881	0.037829881	0.037829881	0.009847257	0.02446428	0.017371178	0.011929542	0.012473193	0.000797282
3836403773455	383640	3773455	0.00509148	0.001264258	0.001160313	0.003412651	0.002046865	0.000415175	0.001405671	0.001510825	0.02329054	0.026628086	0.031360172	0.031360172	0.031360172	0.008163169	0.020280372	0.014400339	0.009889339	0.010340013	0.000782788
3836503773455	383650	3773455	0.004861128	0.00120706	0.001107818	0.003258254	0.00195426	0.000396391	0.001342075	0.001442471	0.019721191	0.022547247	0.026554127	0.026554127	0.026554127	0.006912137	0.01717234	0.012193442	0.008373766	0.008755374	0.000768466
3836603773455	383660	3773455	0.004653733	0.001155562	0.001060554	0.003119244	0.001870883	0.000379479	0.001284817	0.00138093	0.017173529	0.019634504	0.023123759	0.023123759	0.023123759	0.0060192	0.014953949	0.010618245	0.00729201	0.00762432	0.00075561
3836703773455	383670	3773455	0.004461066	0.001107721	0.001016646	0.002990105	0.001793428	0.000363769	0.001231625	0.001323758	0.015211082	0.017390837	0.020481369	0.020481369	0.020481369	0.005331376	0.013245137	0.00940488	0.00645874	0.006753076	0.000742928
3836803773455	383680	3773455	0.004265347	0.001059122	0.000972043	0.002858921	0.001714745	0.000347809	0.00117759	0.001265681	0.013576399	0.015521904	0.018280307	0.018280307	0.018280307	0.004758431	0.011821728	0.00839417	0.005764641	0.006027346	0.000728951
3836903773455	383690	3773455	0.004027167	0.00099998	0.000917764	0.002699277	0.001618993	0.000328387	0.001111833	0.001195005	0.012040589	0.013766012	0.016212375	0.016212375	0.016212375	0.004220141	0.010484413	0.007444592	0.005112525	0.005345512	0.000708762
3837003773455	383700	3773455	0.003802521	0.000944199	0.000866569	0.002548705	0.001528681	0.000310069	0.001049812	0.001128344	0.01078561	0.012331193	0.014522574	0.014522574	0.014522574	0.00378028	0.009391632	0.006668649	0.004579651	0.004788354	0.000687021
3837103773455	383710	3773455	0.003594727	0.000892602	0.000819214	0.002409427	0.001445144	0.000293125	0.000992443	0.001066685	0.009745718	0.011142284	0.013122384	0.013122384	0.013122384	0.003415805	0.00848614	0.006025693	0.004138105	0.004326686	0.000664761
3837203773455	383720	3773455	0.003403387	0.00084509	0.000775609	0.002281178	0.001368222	0.000277522	0.000939618	0.001009907	0.008871219	0.010142468	0.01194489	0.01194489	0.01194489	0.003109299	0.007724665	0.005484998	0.003766786	0.003938445	0.000642674
3837303773455	383730	3773455	0.003227306	0.000801368	0.000735481	0.002163157	0.001297435	0.000263164	0.000891005	0.000957658	0.008125961	0.009290415	0.010941419	0.010941419	0.010941419	0.002848092	0.007075728	0.005024212	0.003450344	0.003607583	0.000621105
3837403773455	383740	3773455	0.003104302	0.000770825	0.000707449	0.002080711	0.001247985	0.000253134	0.000857045	0.000921158	0.007572497	0.008657639	0.010196192	0.010196192	0.010196192	0.002654106	0.006593795	0.004682009	0.003215339	0.003361868	0.000607732
3837503773455	383750	3773455	0.00298833	0.000742028	0.00068102	0.002002979	0.001201362	0.000243677	0.000825027	0.000886745	0.007080203	0.008094799	0.009533329	0.009533329	0.009533329	0.002481561	0.006165127	0.004377628	0.003006307	0.00314331	0.000594705
3837603773455	383760	3773455	0.00289266	0.000718272	0.000659217	0.001938855	0.001162901	0.000235876	0.000798614	0.000858356	0.006667455	0.007622905	0.008977574	0.008977574	0.008977574	0.002336896	0.005805725	0.00412243	0.002831052	0.002960068	0.000584783
3837703773455	383770	3773455	0.002819017	0.000699986	0.000642435	0.001889494	0.001133295	0.000229871	0.000778283	0.000836503	0.006326749	0.007233375	0.008518821	0.008518821	0.008518821	0.002217481	0.005509053	0.003911774	0.002686385	0.002808809	0.000578312
3837803773455	383780	3773455	0.00274816	0.000682392	0.000626287	0.001842001	0.001104809	0.000224093	0.00075872	0.000815478	0.006013738	0.006875509	0.008097358	0.008097358	0.008097358	0.002107772	0.005236497	0.003718242	0.002553478	0.002669845	0.000572014
3837903773455	383790	3773455	0.002707556	0.00067231	0.000617034	0.001814786	0.001088486	0.000220782	0.00074751	0.000803429	0.005772163	0.006599317	0.007772084	0.007772084	0.007772084	0.002023102	0.005026144	0.003568879	0.002450904	0.002562596	0.000571151
3838003773455	383800	3773455	0.002672526	0.000663611	0.00060905	0.001791306	0.001074403	0.000217926	0.000737839	0.000793034	0.005552244	0.006347883	0.007475968	0.007475968	0.007475968	0.001946022	0.004834649	0.003432905	0.002357525	0.002464961	0.000570979
3838103773455	383810	3773455	0.00265594	0.000659493	0.00060527	0.001780189	0.001067735	0.000216573	0.00073326	0.000788113	0.005371667	0.00614143	0.007232825	0.007232825	0.007232825	0.001882731	0.00467741	0.003321255	0.00228085	0.002384793	0.000573998
3838203773455	383820	3773455	0.002680885	0.000665687	0.000610955	0.001796909	0.001077764	0.000218608	0.000740147	0.000795515	0.00525968	0.006013395	0.007082038	0.007082038	0.007082038	0.00184348	0.004579897	0.003252015	0.0022333	0.002335075	0.000584438
3838303773455	383830	3773455	0.002707556	0.00067231	0.000617034	0.001814786	0.001088486	0.000220782	0.00074751	0.000803429	0.005153215	0.005891673	0.006938684	0.006938684	0.006938684	0.001806165	0.004487192	0.003186188	0.002188094	0.002287809	0.000593583

			ISDrainage / Utilities Trenching	ISDrainage / Utilities Trenching	ISAsphalt Paving	ISAsphalt Paving	SVDemolition	SVSite Grubbing / Prep	SVMass Grading / Excavation	SVMass Grading / Excavation	SVDrainage / Utilities Trenching	SVFoundations / Concrete Pads	SVBuilding / Structure Construction	SVBuilding / Structure Construction	SVAsphalt Paving	SVAsphalt Paving	SVArchitectural Coating	SVArchitectural Coating	SVLandscaping or Other Finishing	SVLandscaping or Other Finishing	MDemolition
Unique Identifier	X (UTM)	Y (UTM)	2027	2028	2027	2028	2027	2027	2027	2028	2028	2028	2028	2029	2028	2029	2028	2029	2028	2029	2027
3836703773445	383670	3773445	0.000386877	0.000386877	0.00044585	0.00044585	0.002199025	0.000876307	0.002850125	0.002850125	0.001470855	0.000570526	0.002505658	0.002505658	0.001526406	0.001526406	0.000343817	0.000343817	0.001164072	0.001164072	0.006568669
3836803773445	383680	3773445	0.000378869	0.000378869	0.000436621	0.000436621	0.002142763	0.000853887	0.002777204	0.002777204	0.001433222	0.000555928	0.002445536	0.002445536	0.001487352	0.001487352	0.00033502	0.00033502	0.001134289	0.001134289	0.00620786
3836903773445	383690	3773445	0.00036813	0.00036813	0.000424245	0.000424245	0.002077365	0.000827826	0.002692443	0.002692443	0.00138948	0.000538961	0.002376431	0.002376431	0.001441958	0.001441958	0.000324795	0.000324795	0.00109967	0.00109967	0.005781395
3837003773445	383700	3773445	0.00035679	0.00035679	0.000411176	0.000411176	0.002016119	0.000803419	0.002613063	0.002613063	0.001348515	0.000523071	0.00231115	0.00231115	0.001399446	0.001399446	0.000315219	0.000315219	0.001067249	0.001067249	0.005384436
3837103773445	383710	3773445	0.000345125	0.000345125	0.000397733	0.000397733	0.001958057	0.000780282	0.00253781	0.00253781	0.001309679	0.000508008	0.002248983	0.002248983	0.001359143	0.001359143	0.000306141	0.000306141	0.001036514	0.001036514	0.005021212
3837203773445	383720	3773445	0.000333507	0.000333507	0.000384344	0.000384344	0.001903525	0.000758551	0.002467131	0.002467131	0.001273204	0.000493859	0.002190372	0.002190372	0.00132129	0.00132129	0.000297615	0.000297615	0.001007646	0.001007646	0.004697416
3837303773445	383730	3773445	0.000322305	0.000322305	0.000371435	0.000371435	0.00185259	0.000738253	0.002401116	0.002401116	0.001239136	0.000480645	0.002135319	0.002135319	0.001285936	0.001285936	0.000289652	0.000289652	0.000980684	0.000980684	0.004409597
3837403773445	383740	3773445	0.000315315	0.000315315	0.00036338	0.00036338	0.001815705	0.000723555	0.002353309	0.002353309	0.001214464	0.000471075	0.002093341	0.002093341	0.001260332	0.001260332	0.000283885	0.000283885	0.000961158	0.000961158	0.004205208
3837503773445	383750	3773445	0.000308511	0.000308511	0.000355538	0.000355538	0.001779857	0.000709269	0.002306847	0.002306847	0.001190487	0.000461774	0.002052607	0.002052607	0.001235449	0.001235449	0.00027828	0.00027828	0.000942182	0.000942182	0.004014191
3837603773445	383760	3773445	0.000303604	0.000303604	0.000349884	0.000349884	0.001749753	0.000697273	0.00226783	0.00226783	0.001170352	0.000453964	0.002017387	0.002017387	0.001214553	0.001214553	0.000273573	0.000273573	0.000926246	0.000926246	0.003858117
3837703773445	383770	3773445	0.000300781	0.000300781	0.00034663	0.00034663	0.001726016	0.000687814	0.002237065	0.002237065	0.001154475	0.000447806	0.001988127	0.001988127	0.001198077	0.001198077	0.000269862	0.000269862	0.000913681	0.000913681	0.003737502
3837803773445	383780	3773445	0.000297911	0.000297911	0.000343322	0.000343322	0.001702141	0.0006783	0.00220612	0.00220612	0.001138505	0.000441611	0.001959133	0.001959133	0.001181504	0.001181504	0.000266129	0.000266129	0.000901042	0.000901042	0.00362146
3837903773445	383790	3773445	0.000299161	0.000299161	0.000344763	0.000344763	0.001690376	0.000673611	0.002190872	0.002190872	0.001130636	0.000438559	0.001941434	0.001941434	0.001173338	0.001173338	0.00026429	0.00026429	0.000894815	0.000894815	0.003565122
3838003773445	383800	3773445	0.000301012	0.000301012	0.000346897	0.000346897	0.001680549	0.000669695	0.002178136	0.002178136	0.001124063	0.00043601	0.001925959	0.001925959	0.001166517	0.001166517	0.000262753	0.000262753	0.000889613	0.000889613	0.003522501
3838103773445	383810	3773445	0.000303651	0.000303651	0.000349937	0.000349937	0.00167356	0.0006669	0.002169077	0.002169077	0.001119388	0.000434196	0.001913685	0.001913685	0.001161665	0.001161665	0.00026166	0.00026166	0.000885913	0.000885913	0.003498602
3838203773445	383820	3773445	0.000308002	0.000308002	0.000354951	0.000354951	0.001673214	0.000666772	0.002168628	0.002168628	0.001119157	0.000434106	0.001908527	0.001908527	0.001161425	0.001161425	0.000261606	0.000261606	0.000885729	0.000885729	0.003515167
3838303773445	383830	3773445	0.000311751	0.000311751	0.000359272	0.000359272	0.001673491	0.000666883	0.002168987	0.002168987	0.001119342	0.000434178	0.00190488	0.00190488	0.001161617	0.001161617	0.00026165	0.00026165	0.000885876	0.000885876	0.003542172
3838403773445	383840	3773445	0.000309113	0.000309113	0.000356232	0.000356232	0.001651345	0.000658058	0.002140285	0.002140285	0.00110453	0.000428433	0.001879177	0.001879177	0.001146246	0.001146246	0.000258187	0.000258187	0.000874153	0.000874153	0.003451409
3838503773445	383850	3773445	0.00030453	0.00030453	0.00035091	0.00035091	0.001622072	0.000646392	0.002102344	0.002102344	0.00108495	0.000420838	0.001846359	0.001846359	0.001125926	0.001125926	0.00025361	0.00025361	0.000858657	0.000858657	0.00332579
3838603773445	383860	3773445	0.000299531	0.000299531	0.00034519	0.00034519	0.001591622	0.000634258	0.002062879	0.002062879	0.001064583	0.000412938	0.001812562	0.001812562	0.00110479	0.00110479	0.000248849	0.000248849	0.000842538	0.000842538	0.003197324
3838703773445	383870	3773445	0.000292495	0.000292495	0.000337081	0.000337081	0.001554875	0.000619614	0.002015251	0.002015251	0.001040004	0.000403404	0.001772362	0.001772362	0.001079283	0.001079283	0.000243104	0.000243104	0.000823086	0.000823086	0.003040387
3838803773445	383880	3773445	0.000285598	0.000285598	0.000329133	0.000329133	0.001519442	0.000605495	0.001969327	0.001969327	0.001016304	0.000394211	0.001733763	0.001733763	0.001054688	0.001054688	0.000237564	0.000237564	0.000804329	0.000804329	0.002894839
3838903773445	383890	3773445	0.000277544	0.000277544	0.000319851	0.000319851	0.00148138	0.000590327	0.001919996	0.001919996	0.000990846	0.000384336	0.001692851	0.001692851	0.001028268	0.001028268	0.000231613	0.000231613	0.000784181	0.000784181	0.002742647
3839003773445	383900	3773445	0.000268935	0.000268935	0.000309929	0.000309929	0.001442972	0.000575021	0.001870215	0.001870215	0.000965156	0.000374371	0.001651851	0.001651851	0.001001608	0.001001608	0.000225608	0.000225608	0.000763849	0.000763849	0.002594941
3839103773445	383910	3773445	0.000260649	0.000260649	0.00030038	0.00030038	0.001406363	0.000560433	0.001822767	0.001822767	0.000940669	0.000364873	0.001612985	0.001612985	0.000976197	0.000976197	0.000219884	0.000219884	0.00074447	0.00074447	0.002460867
3829703773455	382970	3773455	0.00040442	0.00040442	0.000466067	0.000466067	0.00189785	0.000756289	0.002459776	0.002459776	0.001269408	0.000492387	0.002332051	0.002332051	0.001317351	0.001317351	0.000296728	0.000296728	0.001004642	0.001004642	0.000690644
3829803773455	382980	3773455	0.000411317	0.000411317	0.000474015	0.000474015	0.001951898	0.000777827	0.002529827	0.002529827	0.00130556	0.00050641	0.002394041	0.002394041	0.001354868	0.001354868	0.000305178	0.000305178	0.001033253	0.001033253	0.000706347
3829903773455	382990	3773455	0.000416779	0.000416779	0.00048031	0.00048031	0.002001241	0.00079749	0.002593779	0.002593779	0.001338563	0.000519211	0.00245105	0.00245105	0.001389118	0.001389118	0.000312893	0.000312893	0.001059373	0.001059373	0.00072041
3830003773455	383000	3773455	0.00041914	0.00041914	0.000483031	0.000483031	0.002039926	0.000812906	0.002643918	0.002643918	0.001364438	0.000529248	0.002497298	0.002497298	0.00141597	0.00141597	0.00031894	0.00031894	0.001079851	0.001079851	0.000730245
3830103773455	383010	3773455	0.000421593	0.000421593	0.000485858	0.000485858	0.002077157	0.000827743	0.002692174	0.002692174	0.001389341	0.000538907	0.002541945	0.002541945	0.001441814	0.001441814	0.000324763	0.000324763	0.00109956	0.00109956	0.000740771
3830203773455	383020	3773455	0.000422843	0.000422843	0.000487298	0.000487298	0.002108161	0.000840098	0.002732357	0.002732357	0.001410078	0.000546951	0.002579922	0.002579922	0.001463334	0.001463334	0.00032961	0.00032961	0.001115972	0.001115972	0.000749916
3830303773455	383030	3773455	0.000423861	0.000423861	0.000488472	0.000488472	0.002135427	0.000850963	0.002767696	0.002767696	0.001428316	0.000554025	0.002613718	0.002613718	0.00148226	0.00148226	0.000333873	0.000333873	0.001130406	0.001130406	0.00075932
3830403773455	383040	3773455	0.000425805	0.000425805	0.000490712	0.000490712	0.002163178	0.000862022	0.002803664	0.002803664	0.001446877	0.000561225	0.002647515	0.002647515	0.001501523	0.001501523	0.000338212	0.000338212	0.001145096	0.001145096	0.000770795
3830503773455	383050	3773455	0.000430434	0.000430434	0.000496047	0.000496047	0.002199579	0.000876528	0.002850843	0.002850843	0.001471225	0.000570669	0.00268985	0.00268985	0.00152679	0.00152679	0.000343903	0.000343903	0.001164365	0.001164365	0.000787619
3830603773455	383060	3773455	0.000435017	0.000435017	0.000501328	0.000501328	0.002233558	0.000890068	0.002894883	0.002894883	0.001493953	0.000579485	0.00272916	0.00272916	0.001550376	0.001550376	0.000349216	0.000349216	0.001182352	0.001182352	0.000805219
3830703773455	383070	3773455	0.000441127	0.000441127	0.000508369	0.000508369	0.002272382	0.000905539	0.002945201	0.002945201	0.00151992	0.000589557	0.002773007	0.002773007	0.001577325	0.001577325	0.000355286	0.000355286	0.001202904	0.001202904	0.000826616
3830803773455	383080	3773455	0.000448209	0.000448209	0.000516531	0.000516531	0.00231335	0.000921865	0.0029983	0.0029983	0.001547323	0.000600187	0.002818632	0.002818632	0.001605762	0.001605762	0.000361691	0.000361691	0.001224591	0.001224591	0.000850946
3830903773455	383090	3773455	0.000455754	0.000455754	0.000525226	0.000525226	0.002354042	0.000938081	0.00305104	0.00305104	0.00157454	0.000610744	0.002863368	0.002863368	0.001634008	0.001634008	0.000368054	0.000368054	0.001246132	0.001246132	0.000877519
3831003773455	383100	3773455	0.000471029	0.000471029	0.000542829	0.000542829	0.00242297	0.000965548	0.003140376	0.003140376	0.001620643	0.000628627	0.002936475	0.002936475	0.001681852	0.001681852	0.00037883	0.00037883	0.001282619	0.001282619	0.000919709
3831103773455	383110	3773455	0.000488156	0.000488156	0.000562567	0.000562567	0.002493973	0.000993843	0.003232402	0.003232402	0.001668135	0.000647048	0.00300985	0.00300985	0.001731137	0.001731137	0.000389932	0.000389932	0.001320205	0.001320205	0.000967678
3831203773455	383120	3773455	0.000507134	0.000507134	0.000584438	0.000584438	0.002569613	0.001023985	0.003330438	0.003330438	0.001718728	0.000666672	0.003085981	0.003085981	0.001783641	0.001783641	0.000401758	0.000401758	0.001360246	0.001360246	0.001022723
3831303773455	383130	3773455	0.000527177	0.000527177	0.000607536	0.000607536	0.002651758	0.00105672	0.003436905	0.003436905	0.001773672	0.000687985	0.003165581	0.003165581	0.00184066	0.00184066	0.000414601	0.000414601	0.00140373	0.00140373	0.001085791
3831403773455	383140	3773455	0.000546571	0.000546571	0.000629887	0.000629887	0.002740685	0.001092157	0.003552162	0.003552162	0.001833153	0.000711056	0.003248738	0.003248738	0.001902387	0.001902387	0.000428505	0.000428505	0.001450804	0.001450804	0.00115602
3831503773455	383150	3773455	0.000558282	0.000558282	0.000643383	0.000643383	0.002801169	0.00111626	0.003630555	0.003630555	0.001873609	0.000726749	0.003301478	0.003301478	0.001944371	0.001944371	0.00437962	0.00437962	0.001482822	0.001482822	0.001213912
3831603773455	383160	3773455	0.000568373	0.000568373	0.000655012	0.000655012	0.002860754	0.001140005	0.003707782	0.003707782	0.001913463	0.000742207	0.003350661	0.003350661	0.00198573	0.00198573	0.00447278	0.00447278	0.001514364	0.001514364	0.001274478
3831703773455	383170	3773455	0.000577168	0.000577168	0.000665147	0.000665147	0.002924906	0.001165569	0.003790928	0.003790928	0.001956372	0.000758851	0.003401623	0.003401623	0.00203026	0.00203026	0.000457308	0.000457308	0.001548323	0.001548323	0.001340393
3831803773455	383180	3773455	0.000584157	0.000584157	0.000673202	0.000673202	0.002996532	0.001194112	0.003883762	0.003883762	0.00200428	0.000777434	0.003457476	0.003457476	0.002079978	0.002079978	0.000468506	0.000468506	0.001586239	0.001586239	0.001412866
3831903773455	383190	3773455	0.000588277	0.000588277	0.00067795	0.00067795	0.003072726	0.001224475	0.003982515	0.003982515	0.002055244	0.000797202	0.00351582	0.00351582	0.002132866	0.002132866	0.000480419	0.000480419	0.001626573	0.001626573	0.001489911
3832003773455	383200	3773455	0.000588786	0.000588786	0.000678537	0.000678537	0.003157501	0.001258257	0.004092391	0.004092391	0.002111947	0.000819197	0.003581011	0.003581011	0.002191711	0.002191711	0.000493674	0.000493674	0.001671449	0.001671449	0.00157196
3832103773455	383210	3773455	0.000584389	0.000584389	0.000673469	0.000673469	0.003249127	0.00129477	0.004211146	0.004211146	0.002173232	0.000842969	0.003651895	0.003651895	0.002255311	0.002255311	0.000508	0.000508	0.001719952	0.001719952	0.001655217
3832203773455	383220	3773455	0.000571567	0.000571567	0.000658693	0.000658693	0.003368019	0.001342149	0.004365241	0.004365241	0.002252756	0.000873815	0.003750528	0.003750528	0.002337838	0.002337838	0.000526588	0.000526588	0.001782889	0.001782889	0.001743995
3832303773455	383230	3773455	0.000537684	0.000537684	0.000619645	0.000619645	0.003570994	0.001423034	0.004628314	0.004628314	0.002388519	0.000926476	0.003937654	0.003937654	0.002478728	0.002478728	0.000558323	0.000558323	0.001890335	0.001890335	0.001836829
3832403773455	383240	3773455	0.000471399	0.000471399	0.000543256	0.000543256	0.003806426	0.001516853	0.004933454	0.004933454	0.002545991	0.000987557	0.004160088	0.004160088	0.002642148	0.002642148	0.000595133	0.000595133	0.002014963	0.002014963	0.001931733
3835903773455	383590	3773455	0.00045668	0.00045668	0.000526293	0.000526293	0.002659716	0.001059892	0.00344722	0.00344722	0.001778996	0.000690049	0.002924113	0.002924113	0.001846185	0.001846185	0.00041584	0.00041584	0.001407943	0.001407943	0.008729035
3836103773455	383610	3773455	0.00044358	0.00044358	0.000511196	0.000511196	0.00253771	0.001011272	0.003289089	0.003289089	0.001697389	0.000658395	0.002812496	0.002812496	0.001761496	0.001761496	0.00039677	0.00039677	0.001343357	0.001343357	0.008759922
3836203773455	383620	3773455	0.000435202	0.000435202	0.000501541	0.000501541	0.002456049	0.000978731	0.00318325	0.00318325	0.001642769	0.000637209	0.002746859	0.002746859	0.001704813	0.001704813	0.000384002	0.000384002	0.00130013	0.00130013	0.008976562
3836303773455	383630	3773455	0.00042775	0.00042775	0.000492953	0.000492953	0.002384008	0.000950022	0.003089878	0.003089878	0.001594583	0.000618518	0.0026806	0.0026806	0.001654807	0.001654807	0.000372739	0.000372739	0.001261994	0.001261994	0.00879357
3836403773455	383640	3773455	0.000419973	0.000419973	0.000483991	0.000483991	0.002304769	0.000918446	0.002987178	0.002987178	0.001541583	0.00059796	0.002606248	0.002606248	0.001599806	0.001599806	0.00036035	0.00036035	0.001220048	0.001220048	0.008472966
3836503773455	383650	3773455	0.000412289	0.000412289	0.000475136	0.000475136	0.002231136	0.000889103	0.002891743	0.002891743	0.001492333	0.000578856	0.002535097	0.002535097	0.001548695	0.001548695	0.000348837	0.000348837	0.00118107	0.00118107	0.008071521
3836603773455	383660	3773455	0.000405392	0.000405392	0.000467187	0.000467187	0.002172936	0.00086591	0.00281631	0.00281631	0.001453404	0.000563757	0.002475953	0.002475953	0.001508296	0.001508296	0.000339738	0.000339738	0.001150261	0.001150261	0.007680429
3836703773455	383670	3773455	0.000398588	0.000398588	0.000459346	0.000459346	0.002122071	0.000845641	0.002750385	0.002750385	0.001419382	0.00055056	0.002422501	0.002422501	0.001472989	0.001472989	0.000331785	0.000331785	0.001123336	0.001123336	0.00730133
3836803773455	383680	3773455	0.000391089	0.000391089	0.000450704	0.000450704	0.002071137	0.000825344	0.00268437	0.00268437	0.001385314	0.000537345	0.002368338	0.002368338	0.001437635	0.001437635	0.000323821	0.000323821	0.001096373	0.001096373	0.006901696
3836903773455	383690	3773455	0.000380258	0.000380258	0.000438222	0.000438222	0.002007192	0.000799862	0.002601493	0.002601493	0.001342544	0.000520755	0.002301456	0.002301456	0.001393249	0.001393249	0.000313824	0.000313824	0.001062524	0.001062524	0.006399394
3837003773455	383700	3773455	0.000368593	0.000368593	0.000424779	0.000424779	0.001947469	0.000776062	0.002524087	0.002524087	0.001302597	0.000505261	0.002238043	0.002238043	0.001351793	0.001351793	0.000304486	0.000304486	0.001030909	0.001030909	0.005931689
3837103773455	383710	3773455	0.000356651	0.000356651	0.000411016	0.000411016	0.001891829	0.00075389	0.002451972	0.002451972	0.001265381	0.000490825	0.002178721	0.002178721	0.001313172	0.001313172	0.000295787	0.000295787	0.001001455	0.001001455	0.005510486
3837203773455	383720	3773455	0.000344801	0.000344801	0.00039736	0.00039736	0.001840064	0.000733262	0.002384881	0.002384881	0.001230758	0.000477395	0.002123135	0.002123135	0.001277241	0.001277241	0.000287693	0.000287693	0.000974053	0.000974053	0.005137858
3837303773455	383730	3773455	0.000333229	0.000333229	0.000384024	0.000384024	0.001791691	0.000713985	0.002322185	0.002322185	0.001198402	0.000464845	0.002070839	0.002070839	0.001243663	0.001243663	0.00028013	0.00028013	0.000948446	0.000948446	0.004808885
3837403773455	383740	3773455	0.000326054	0.000326054	0.000375756	0.000375756	0.001757435	0.000700334	0.002277786	0.002277786	0.00117549	0.000455957	0.002031795	0.002031795	0.001219885	0.001219885	0.000274774	0.000274774	0.000930313	0.000930313	0.004578354
3837503773455	383750	3773455	0.000319065	0.000319065	0.000367701	0.000367701	0.001724148	0.000687069	0.002234643	0.002234643	0.001153225	0.000447321	0.001993819	0.001993819	0.00119678	0.00119678	0.00026957	0.00026957	0.000912692	0.000912692	0.004363611
3837603773455	383760	3773455	0.000313742	0.000313742	0.000361566	0.000361566	0.001695636	0.000675707	0.002197689	0.002197689	0.001134154	0.000439924	0.001960467	0.001960467	0.001176989	0.001176989	0.000265112	0.000265112	0.000897599	0.000897599	0.004184588
3837703773455	383770	3773455	0.00031027	0.00031027	0.000357565	0.000357565	0.001672591	0.000666524	0.002167821	0.002167821	0.00111874	0.000433945	0.001932273	0.001932273	0.001160993	0.001160993	0.000261509	0.000261509	0.0008854	0.0008854	0.004042059
3837803773455	383780	3773455	0.000306891	0.000306891	0.000353671	0.000353671	0.001649615	0.000657368	0.002138042	0.002138042	0.001103373	0.000427984	0.001904347	0.001904347	0.001145045	0.001145045	0.000257917	0.000257917	0.000873237	0.000873237	0.003906173
3837903773455	383790	3773455	0.000306428	0.000306428	0.000353138	0.000353138	0.001634875	0.000651494	0.002118937	0.002118937	0.001093513	0.00042416	0.001884247	0.001884247	0.001134813	0.001134813	0.000255612	0.000255612	0.000865434	0.000865434	0.003818257
3838003773455	383800	3773455	0.000306336	0.000306336	0.000353031	0.000353031	0.001621242	0.000646061	0.002101268	0.002101268	0.001084394	0.000420623	0.001865481	0.001865481	0.00112535	0.00112535	0.00025348	0.00025348	0.000858218	0.000858218	0.003741126
3838103773455	383810	3773455	0.000307956	0.000307956	0.000354898	0.000354898	0.001612799	0.000642697	0.002090325	0.002090325	0.001078747	0.000418432	0.001852051	0.001852051	0.001119489	0.001119489	0.00025216	0.00025216	0.000853748	0.000853748	0.003696262
3838203773455	383820	3773455	0.000313556	0.000313556	0.000361353	0.000361353	0.001617228	0.000644462	0.002096065	0.002096065	0.00108171	0.000419581	0.001851606	0.001851606	0.001122564	0.001122564	0.000252853	0.000252853	0.000856093	0.000856093	0.003729047
3838303773455	383830	3773455	0.000318463	0.000318463	0.000367007	0.000367007	0.001622349	0.000646503	0.002102703	0.002102703	0.001085135	0.00042091	0.001853029	0.001853029	0.001126118	0.001126118	0.000253654	0.000253654	0.000858804	0.000858804	0.003776413

			MSite Grubbing / Prep	MMass Grading / Excavation	MMass Grading / Excavation	MDrainage / Utilities Trenching	MFoundations / Concrete Pads	MBuilding / Structure Construction	MAsphalt Paving	MLandscaping or Other Finishing	MWaterside Construction (Piles)	RSSWRestriping South Valley	RSSWRestriping Silver Lake Boulevard	RSSWDemolition	RSSWPlacing Base	RSSWForm	Child Risk				
Unique Identifier	X (UTM)	Y (UTM)	2027	2027	2028	2028	2028	2028	2028	2028	2028	2029	2029	2029	2029	2029	3rd Trimester	0<2	2<16	Total	per million
3836703773445	383670	3773445	0.006073441	0.010102416	0.010102416	0.004858752	0.002302272	0.006246111	0.004061351	0.002789106	0.00299775	0.000903272	0.007725785	0.023305406	0.002119236	0.004609317	1.39167E-07	2.23511E-06	1.6467E-06	4.02093E-06	4.02093302
3836803773445	383680	3773445	0.005739834	0.009547503	0.009547503	0.004591867	0.002175811	0.00590302	0.003838266	0.002635904	0.002833087	0.000876768	0.006790733	0.020520599	0.001866004	0.004058541	1.29611E-07	2.10694E-06	1.5053E-06	3.7419E-06	3.7418952
3836903773445	383690	3773445	0.005345521	0.008891612	0.008891612	0.004276417	0.002026338	0.005497496	0.003574586	0.002454824	0.002638461	0.000847519	0.005941995	0.0179854	0.00163547	0.003557132	1.19981E-07	1.97251E-06	1.3694E-06	3.46193E-06	3.4619322
3837003773445	383700	3773445	0.00497849	0.008281102	0.008281102	0.003982792	0.001887207	0.005120031	0.00332915	0.002286272	0.0024573	0.000819745	0.005255794	0.015929035	0.001448479	0.003150426	1.11498E-07	1.85129E-06	1.2541E-06	3.21686E-06	3.21685662
3837103773445	383710	3773445	0.00464265	0.007722473	0.007722473	0.00371412	0.001759899	0.004774643	0.003104572	0.002132044	0.002291535	0.000793241	0.004688034	0.014222999	0.001293343	0.002813009	1.03935E-07	1.74102E-06	1.1546E-06	2.99957E-06	2.99956811
3837203773445	383720	3773445	0.004343266	0.007224485	0.007224485	0.003474613	0.001646411	0.004466747	0.002904371	0.001994558	0.002143764	0.000768153	0.004214538	0.012797464	0.001163715	0.002531068	9.71988E-08	1.64109E-06	1.0688E-06	2.80709E-06	2.80708908
3837303773445	383730	3773445	0.004077146	0.006781828	0.006781828	0.003261717	0.001545532	0.004193061	0.002726416	0.001872348	0.002012412	0.000744601	0.003816936	0.011598047	0.001054648	0.002293849	9.11988E-08	1.55094E-06	9.9443E-07	2.63657E-06	2.63656681
3837403773445	383740	3773445	0.003888167	0.006467483	0.006467483	0.003110533	0.001473895	0.003998709	0.002600044	0.001785563	0.001919135	0.000726213	0.003527265	0.010722545	0.000975036	0.002120693	8.67774E-08	1.48587E-06	9.3963E-07	2.51228E-06	2.51228363
3837503773445	383750	3773445	0.003711551	0.006173706	0.006173706	0.002969241	0.001406945	0.003817072	0.00248194	0.001704456	0.00183196	0.000708533	0.003271298	0.009948312	0.000904632	0.001967566	8.27195E-08	1.42555E-06	8.9002E-07	2.39828E-06	2.39828356
3837603773445	383760	3773445	0.003567244	0.005933668	0.005933668	0.002853795	0.001352243	0.003668662	0.00238544	0.001638185	0.001760732	0.000693186	0.00306291	0.009317209	0.000847244	0.001842747	7.93881E-08	1.3766E-06	8.491E-07	2.30509E-06	2.3050855
3837703773445	383770	3773445	0.003455723	0.005748167	0.005748167	0.002764578	0.001309968	0.00355397	0.002310865	0.001586972	0.001705687	0.000680376	0.002897188	0.008814611	0.000801541	0.001743344	7.67788E-08	1.33934E-06	8.1637E-07	2.23249E-06	2.23249315
3837803773445	383780	3773445	0.003348429	0.005569697	0.005569697	0.002678743	0.001269296	0.003443627	0.002239118	0.001537699	0.001652729	0.000667832	0.002744745	0.008351954	0.00075947	0.00165184	7.43195E-08	1.30387E-06	7.8569E-07	2.16387E-06	2.16387206
3837903773445	383790	3773445	0.003296338	0.00548305	0.00548305	0.002637071	0.00124955	0.003390054	0.002204284	0.001513777	0.001627018	0.000659686	0.002643901	0.008045039	0.000731561	0.001591139	7.29411E-08	1.28719E-06	7.6625E-07	2.12639E-06	2.12638732
3838003773445	383800	3773445	0.003256931	0.005417501	0.005417501	0.002605545	0.001234612	0.003349527	0.002177932	0.00149568	0.001607567	0.000652426	0.002554906	0.007773861	0.000706902	0.001537505	7.17911E-08	1.27417E-06	7.4931E-07	2.09528E-06	2.09527623
3838103773445	383810	3773445	0.003234834	0.005380746	0.005380746	0.002587867	0.001226235	0.003326802	0.002163156	0.001485533	0.00159666	0.000646316	0.00247928	0.007543173	0.000685925	0.00149188	7.09128E-08	1.26565E-06	7.3536E-07	2.07192E-06	2.071924
3838203773445	383820	3773445	0.00325015	0.005406222	0.005406222	0.00260012	0.001232041	0.003342553	0.002173398	0.001492567	0.00160422	0.000642627	0.002427235	0.007383683	0.000671422	0.001460336	7.0574E-08	1.26642E-06	7.2709E-07	2.06408E-06	2.06407963
3838303773445	383830	3773445	0.003275119	0.005447754	0.005447754	0.002620095	0.001241506	0.003368232	0.002190094	0.001504033	0.001616544	0.000639233	0.002379686	0.007238269	0.000658199	0.001431577	7.03441E-08	1.2683E-06	7.1993E-07	2.05857E-06	2.05857183
3838403773445	383840	3773445	0.003191199	0.005308164	0.005308164	0.002552959	0.001209694	0.003281926	0.002133976	0.001465494	0.001575123	0.000628607	0.002275864	0.006923128	0.000629542	0.001369248	6.85852E-08	1.24194E-06	6.9761E-07	2.00813E-06	2.00812932
3838503773445	383850	3773445	0.003075051	0.005114966	0.005114966	0.002460041	0.001165666	0.003162476	0.002056307	0.001412156	0.001517794	0.000615886	0.002161145	0.006574993	0.000597885	0.001300395	6.64056E-08	1.20744E-06	6.7155E-07	1.9454E-06	1.94539896
3838603773445	383860	3773445	0.00295627	0.004917389	0.004917389	0.002365016	0.001120639	0.003040318	0.001976878	0.001357608	0.001459166	0.000602959	0.002051071	0.006241025	0.000567516	0.001234343	6.42283E-08	1.17247E-06	6.4594E-07	1.88263E-06	1.88263171
3838703773445	383870	3773445	0.002811165	0.004676025	0.004676025	0.002248932	0.001065634	0.002891088	0.001879845	0.001290971	0.001387544	0.000588113	0.001933285	0.005883658	0.00053502	0.001163663	6.16956E-08	1.13034E-06	6.1734E-07	1.80938E-06	1.80937918
3838803773445	383880	3773445	0.00267659	0.004452175	0.004452175	0.002141272	0.00101462	0.002752686	0.001789854	0.00122917	0.00132112	0.000573887	0.001825711	0.005557184	0.000505333	0.001099094	5.9333E-08	1.09073E-06	5.9081E-07	1.74087E-06	1.74087042
3838903773445	383890	3773445	0.002535872	0.004218109	0.004218109	0.002028697	0.000961278	0.002607968	0.001695755	0.001164548	0.001251664	0.000558923	0.00171915	0.005233727	0.00047592	0.00103512	5.6867E-08	1.04852E-06	5.6381E-07	1.6692E-06	1.66920341
3839003773445	383900	3773445	0.002399302	0.003990942	0.003990942	0.001919442	0.000909508	0.002467515	0.00160443	0.001101832	0.001184256	0.000543959	0.001618246	0.004927269	0.000448052	0.00097451	5.44321E-08	1.00617E-06	5.377E-07	1.59831E-06	1.59830641
3839103773445	383910	3773445	0.002275337	0.00378474	0.00378474	0.001820269	0.000862517	0.002340025	0.001521533	0.001044903	0.001123068	0.000529733	0.001526572	0.00464887	0.000422737	0.000919448	5.21698E-08	9.66541E-07	5.1368E-07	1.53239E-06	1.53238788
3829703773455	382970	3773455	0.000638575	0.00106219	0.00106219	0.00051086	0.000242066	0.00065673	0.000427019	0.000293253	0.00031519	0.00141869	0.000367352	0.001135986	0.000103299	0.000224674	4.99134E-08	1.19523E-06	4.5257E-07	1.69771E-06	1.6977109
3829803773455	382980	3773455	0.000653093	0.00108634	0.00108634	0.000522475	0.000247569	0.000671661	0.000436728	0.00029992	0.000322356	0.001452691	0.000378666	0.001171266	0.00010650	0.000231652	5.13308E-08	1.22615E-06	4.7193E-07	1.74941E-06	1.7494082
3829903773455	382990	3773455	0.000666096	0.001107968	0.001107968	0.000532877	0.000252498	0.000685034	0.000445423	0.000305891	0.000328774	0.001480701	0.000389414	0.001205083	0.000109582	0.00023834	5.2664E-08	1.25421E-06	4.9123E-07	1.7981E-06	1.79809814
3830003773455	383000	3773455	0.00067519	0.001123095	0.001123095	0.000540152	0.000255946	0.000694386	0.000451504	0.000310068	0.000333263	0.00149779	0.000398346	0.001233234	0.000112142	0.000243908	5.37703E-08	1.27576E-06	5.0888E-07	1.83841E-06	1.83841432
3830103773455	383010	3773455	0.000684922	0.001139283	0.001139283	0.000547938	0.000259635	0.000704395	0.000458012	0.000314537	0.000338066	0.001511633	0.000407874	0.001263304	0.000114876	0.000249855	5.49163E-08	1.29765E-06	5.2769E-07	1.88026E-06	1.8802551
3830203773455	383020	3773455	0.000693378	0.001153349	0.001153349	0.000554703	0.00026284	0.000713091	0.000463667	0.00031842	0.00034224	0.001518362	0.000417015	0.001292277	0.000117511	0.000255585	5.59928E-08	1.31706E-06	5.4637E-07	1.91942E-06	1.91942288
3830303773455	383030	3773455	0.000702073	0.001167812	0.001167812	0.000561659	0.000266136	0.000722034	0.000469481	0.000322413	0.000346532	0.001520398	0.000426542	0.00132253	0.000120262	0.000261568	5.70755E-08	1.33595E-06	5.6581E-07	1.95884E-06	1.95883893
3830403773455	383040	3773455	0.000712683	0.00118546	0.00118546	0.000570146	0.000270158	0.000732945	0.000476576	0.000327285	0.000351768	0.001521254	0.00043741	0.001356987	0.000123395	0.000268383	5.82514E-08	1.35641E-06	5.8738E-07	2.00204E-06	2.00204042
3830503773455	383050	3773455	0.000728239	0.001211335	0.001211335	0.000582591	0.000276055	0.000748943	0.000486978	0.000334429	0.000359446	0.001527836	0.000451344	0.001400767	0.000127376	0.000277042	5.96788E-08	1.38221E-06	6.141E-07	2.05599E-06	2.05599252
3830603773455	383060	3773455	0.000744512	0.001238403	0.001238403	0.00059561	0.000282224	0.000765679	0.00049786	0.000341902	0.000367479	0.001531112	0.000466023	0.001447014	0.000131582	0.000286189	6.11097E-08	1.40721E-06	6.4276E-07	2.11108E-06	2.11107899
3830703773455	383070	3773455	0.000764295	0.001271311	0.001271311	0.000611436	0.000289723	0.000786025	0.00051109	0.000350987	0.000377244	0.001537074	0.000483113	0.001500756	0.000136469	0.000296818	6.26948E-08	1.43508E-06	6.7633E-07	2.1741E-06	2.17409985
3830803773455	383080	3773455	0.000786791	0.00130873	0.00130873	0.000629433	0.000298251	0.00080916	0.000526133	0.000361318	0.000388347	0.001543804	0.000502228	0.001560896	0.000141937	0.000308712	6.43749E-08	1.46431E-06	7.1456E-07	2.24324E-06	2.24324031
3830903773455	383090	3773455	0.000811361	0.001349598	0.001349598	0.000649089	0.000307564	0.000834428	0.000542563	0.000372601	0.000400474	0.001549648	0.00052304	0.001626246	0.00014788	0.000321637	6.61015E-08	1.49379E-06	7.5722E-07	2.31711E-06	2.31711306
3831003773455	383100	3773455	0.000850369	0.001414484	0.001414484	0.000680296	0.000322351	0.000874546	0.000568648	0.000390515	0.000419728	0.001575768	0.000552903	0.001719563	0.000156365	0.000340093	6.85366E-08	1.5397E-06	8.1792E-07	2.42615E-06	2.42615263
3831103773455	383110	3773455	0.000894723	0.00148826	0.00148826	0.000715778	0.000339164	0.00092016	0.000598307	0.000410883	0.00044162	0.001602155	0.000586637	0.001825036	0.000165956	0.000360954	7.11371E-08	1.58902E-06	8.8804E-07	2.54819E-06	2.54819237
3831203773455	383120	3773455	0.000945617	0.001572917	0.001572917	0.000756494	0.000358457	0.000972501	0.000632341	0.000434256	0.000466741	0.001630784	0.000625313	0.001945956	0.000176952	0.000384869	7.39553E-08	1.64302E-06	9.7055E-07	2.68752E-06	2.68752462
3831303773455	383130	3773455	0.001003931	0.001669914	0.001669914	0.000803144	0.000380562	0.001032473	0.000671335	0.000461035	0.000495523	0.001662955	0.000669915	0.002085338	0.000189627	0.000412436	7.70077E-08	1.70176E-06	1.0689E-06	2.84762E-06	2.84762376
3831403773455	383140	3773455	0.001068865	0.001777924	0.001777924	0.000855092	0.000405177	0.001099253	0.000714757	0.000490855	0.000527574	0.001698668	0.000720531	0.002243914	0.000204046	0.000443799	8.02396E-08	1.76304E-06	1.1869E-06	3.03018E-06	3.03017588
3831503773455	383150	3773455	0.001122392	0.00186696	0.00186696	0.000897914	0.000425467	0.001154302	0.000750551	0.000515436	0.000553994	0.001715462	0.000765311	0.002384667	0.000216845	0.000471637	8.27143E-08	1.80428E-06	1.3035E-06	3.19051E-06	3.19050993
3831603773455	383160	3773455	0.001178392	0.001960109	0.001960109	0.000942713	0.000446695	0.001211894	0.000787999	0.000541153	0.000581635	0.001731872	0.000813157	0.002535382	0.00023055	0.000501445	8.5129E-08	1.84247E-06	1.4374E-06	3.365E-06	3.36499851
3831703773455	383170	3773455	0.001239338	0.002061485	0.002061485	0.00099147	0.000469798	0.001274573	0.000828754	0.000569141	0.000611717	0.001751411	0.000866155	0.002702366	0.000245735	0.000534471	8.75436E-08	1.87882E-06	1.5968E-06	3.56313E-06	3.56312816
3831803773455	383180	3773455	0.001306346	0.002172945	0.002172945	0.001045077	0.000495199	0.001343486	0.000873563	0.000599913	0.000644791	0.00177582	0.000925525	0.002889641	0.000262764	0.00057151	9.00169E-08	1.91401E-06	1.7916E-06	3.79559E-06	3.7955936
3831903773455	383190	3773455	0.001377583	0.002291438	0.002291438	0.001102066	0.000522203	0.001416748	0.000921199	0.000632627	0.000679952	0.001802797	0.000990432	0.003094555	0.000281398	0.000612038	9.24973E-08	1.94664E-06	2.0291E-06	4.06819E-06	4.06818544
3832003773455	383200	3773455	0.001453446	0.002417627	0.002417627	0.001162757	0.000550961	0.001494768	0.000971929	0.000667466	0.000717397	0.001834259	0.001062425	0.003322136	0.000302093	0.000657048	9.49954E-08	1.97636E-06	2.3279E-06	4.39921E-06	4.39920781
3832103773455	383210	3773455	0.001530426	0.002545673	0.002545673	0.001224341	0.000580142	0.001573936	0.001023406	0.000702817	0.000755393	0.001868851	0.001140642	0.003570282	0.000324657	0.000706126	9.75105E-08	2.00339E-06	2.7111E-06	4.81202E-06	4.81201669
3832203773455	383220	3773455	0.001612511	0.002682212	0.002682212	0.001290009	0.000611258	0.001658355	0.001078297	0.000740513	0.000795909	0.001918465	0.001229993	0.003854896	0.000350538	0.000762417	1.00285E-07	2.03075E-06	3.2718E-06	5.40288E-06	5.40287991
3832303773455	383230	3773455	0.001698346	0.002824988	0.002824988	0.001358677	0.000643795	0.0017463	0.001135695	0.000779931	0.000838275	0.002012204	0.001338341	0.004202665	0.000382162	0.000831198	1.0378E-07	2.06254E-06	4.3089E-06	6.47522E-06	6.47522495
3832403773455	383240	3773455	0.001786095	0.002970948	0.002970948	0.001428876	0.000677059	0.001836874	0.001194374	0.000820228	0.000881587	0.002119019	0.001449547	0.004567983	0.000415381	0.000903451	1.07008E-07	2.09634E-06	6.121E-06	8.32438E-06	8.32437774
3835903773455	383590	3773455	0.008070931	0.013424994	0.013424994	0.006456745	0.003059465	0.008300391	0.005397087	0.003706414	0.003983678	0.001116015	0.039425558	0.156127704	0.014197195	0.03087876	3.41588E-07	4.57986E-06	6.1485E-06	1.10699E-05	11.0699476
3836103773455	383610	3773455	0.00809949	0.013472497	0.013472497	0.006479592	0.00307029	0.008329761	0.005416184	0.003719529	0.003997774	0.001058078	0.028367051	0.083734507	0.007614249	0.016560915	2.67603E-07	3.79266E-06	3.9741E-06	8.03438E-06	8.03438338
3836203773455	383620	3773455	0.008299797	0.013805684	0.013805684	0.006639838	0.003146221	0.008535764	0.005550131	0.003811516	0.004096642	0.001026969	0.021796229	0.064590637	0.005873435	0.012774663	2.39644E-07	3.48482E-06	3.3195E-06	7.04401E-06	7.04401042
3836303773455	383630	3773455	0.008130601	0.013524247	0.013524247	0.006504481	0.003082084	0.008361757	0.005436988	0.003733816	0.00401313	0.000996244	0.017014972	0.050749773	0.00461484	0.010037232	2.15825E-07	3.21088E-06	2.8323E-06	6.25905E-06	6.25904763
3836403773455	383640	3773455	0.007834168	0.013031168	0.013031168	0.006267334	0.002969714	0.008056897	0.005238761	0.003597685	0.003866815	0.00096366	0.013623536	0.040800913	0.003710159	0.008069558	1.9434E-07	2.95332E-06	2.4406E-06	5.58822E-06	5.58821847
3836503773455	383650	3773455	0.007462989	0.012413757	0.012413757	0.005970391	0.002829011	0.007675165	0.004990551	0.003427228	0.003683608	0.000932728	0.011205739	0.033671225	0.003061833	0.006659456	1.76384E-07	2.73117E-06	2.1393E-06	5.04684E-06	5.0468383
3836603773455	383660	3773455	0.007101382	0.01181227	0.01181227	0.005681106	0.002691936	0.007303278	0.004748743	0.003261168	0.003505125	0.000906017	0.009539438	0.02873509	0.002612974	0.005683193	1.62342E-07	2.55362E-06	1.9179E-06	4.63383E-06	4.63383403
3836703773455	383670	3773455	0.006750864	0.011229226	0.011229226	0.005400691	0.002559064	0.006942794	0.004514349	0.003100199	0.003332115	0.000881461	0.008293873	0.025032921	0.002276324	0.004950983	1.50629E-07	2.40241E-06	1.7424E-06	4.29547E-06	4.29546925
3836803773455	383680	3773455	0.00638136	0.010614603	0.010614603	0.005105088	0.002418995	0.006562785	0.004267259	0.002930512	0.003149734	0.000857023	0.007276883	0.021998414	0.002000387	0.004350821	1.40058E-07	2.26217E-06	1.5908E-06	3.99307E-06	3.9930709
3836903773455	383690	3773455	0.005916928	0.009842077	0.009842077	0.004733542	0.002242942	0.006085149	0.00395669	0.002717231	0.002920497	0.0008286	0.006324145	0.019148897	0.001741271	0.003787247	1.29068E-07	2.1098E-06	1.4399E-06	3.67875E-06	3.67875475
3837003773455	383700	3773455	0.005484484	0.00912276	0.00912276	0.004387587	0.002079015	0.00564041	0.003667512	0.00251864	0.00270705	0.000801505	0.005561216	0.016860747	0.001533202	0.003334699	1.19453E-07	1.97318E-06	1.3126E-06	3.40523E-06	3.40523083
3837103773455	383710	3773455	0.005095037	0.008474963	0.008474963	0.00407603	0.001931386	0.005239891	0.003407086	0.002339794	0.002514826	0.000775945	0.004941768	0.014997963	0.001363813	0.00296628	1.11034E-07	1.85119E-06	1.2046E-06	3.16686E-06	3.16686297
3837203773455	383720	3773455	0.004750502	0.007901871	0.007901871	0.003800401	0.001800783	0.004885561	0.003176693	0.002181573	0.002344769	0.000751832	0.004430697	0.013457815	0.001223762	0.002661671	1.03621E-07	1.74197E-06	1.1124E-06	2.95796E-06	2.95795609
3837303773455	383730	3773455	0.004446331	0.007395921	0.007395921	0.003557065	0.00168548	0.004572742	0.002973292	0.002041889	0.002194635	0.000729164	0.004003054	0.012167183	0.001106401	0.002406412	9.70392E-08	1.64364E-06	1.0327E-06	2.77337E-06	2.77337137
3837403773455	383740	3773455	0.00423318	0.007041371	0.007041371	0.003386544	0.00160468	0.004353532	0.002830757	0.001944004	0.002089428	0.000711692	0.003694535	0.011234191	0.001021561	0.002221886	9.22155E-08	1.57305E-06	9.7453E-07	2.6398E-06	2.63980215
3837503773455	383750	3773455	0.004034628	0.006711104	0.006711104	0.003227702	0.001529415	0.004149334	0.002697983	0.001852822	0.001991425	0.000694839	0.003422788	0.010411609	0.000946761	0.002059196	8.78061E-08	1.50782E-06	9.2203E-07	2.51765E-06	2.51764959
3837603773455	383760	3773455	0.003869101	0.00643577	0.00643577	0.003095281	0.001466668	0.003979101	0.002587294	0.001776807	0.001909724	0.000680022	0.003198531	0.009732156	0.000884976	0.001924815	8.41165E-08	1.45364E-06	8.7807E-07	2.41582E-06	2.41582431
3837703773455	383770	3773455	0.003737318	0.006216565	0.006216565	0.002989854	0.001416713	0.003843571	0.00249917	0.001716288	0.001844678	0.00066739	0.003016909	0.009181117	0.000834869	0.001815831	8.11467E-08	1.41095E-06	8.4218E-07	2.33428E-06	2.33427598
3837803773455	383780	3773455	0.003611677	0.006007577	0.006007577	0.002889342	0.001369086	0.003714358	0.002415153	0.00165859	0.001782664	0.000655053	0.002851187	0.008678154	0.000789132	0.001716355	7.83738E-08	1.37066E-06	8.0881E-07	2.25784E-06	2.25784307
3837903773455	383790	3773455	0.003530389	0.005872365	0.005872365	0.002824311	0.001338272	0.0036376	0.002360795	0.001621261	0.001742542	0.000645844	0.002727744	0.008302782	0.000754999	0.001642115	7.64551E-08	1.34489E-06	7.8438E-07	2.20573E-06	2.20572511
3838003773455	383800	3773455	0.003459073	0.00575374	0.00575374	0.002767258	0.001311238	0.003557416	0.002313106	0.00158851	0.001707341	0.000637285	0.002616777	0.007965066	0.000724289	0.001575322	7.47524E-08	1.32235E-06	7.6232E-07	2.15942E-06	2.15942354
3838103773455	383810	3773455	0.003417592	0.00568474	0.00568474	0.002734073	0.001295514	0.003514755	0.002285367	0.001569461	0.001686867	0.000630703	0.002529479	0.007699006	0.000700095	0.001522701	7.35657E-08	1.30865E-06	7.4557E-07	2.12778E-06	2.12778231
3838203773455	383820	3773455	0.003447905	0.005735163	0.005735163	0.002758324	0.001307004	0.00354593	0.002305638	0.001583381	0.001701829	0.000628637	0.002486218	0.007565748	0.000687978	0.001496345	7.34443E-08	1.31387E-06	7.3962E-07	2.12693E-06	2.12693095
3838303773455	383830	3773455	0.0034917	0.00580801	0.00580801	0.00279336	0.001323606	0.00359097	0.002334923	0.001603493	0.001723445	0.000626925	0.002447392	0.007446382	0.000677124	0.001472737	7.34491E-08	1.32037E-06	7.3493E-07	2.12875E-06	2.12874692

			EGIODemolition	EGIOSite Grubbing / Prep	EGIOMass Grading / Excavation	EGIOMass Grading / Excavation	EGIODrainage / Utilities Trenching	EGIODrainage / Utilities Trenching	EGIOFoundations / Concrete Pads	EGIOFoundations / Concrete Pads	EGIOBuilding / Structure Construction	EGIOBuilding / Structure Construction	EGIOAsphalt Paving	EGIOArchitectural Coating	EGIOLandscaping or Other Finishing	EGIOWaterside Construction (Piles)	HIWaterside Construction (Landscaping)	HIWaterside Construction (Landscaping)	KMDemolition	KMSite Grubbing / Prep	KMMass Grading / Excavation
Unique Identifier	X (UTM)	Y (UTM)	2025	2025	2025	2026	2026	2027	2026	2027	2026	2027	2027	2027	2027	2027	2025	2026	2025	2025	2025
3838403773455	383840	3773455	0.000593928	0.00054915	0.000913444	0.000913444	0.00043932	0.00043932	0.000208168	0.000208168	0.000564763	0.000564763	0.000367221	7.4485E-05	0.000252186	0.000271052	0.002567777	0.002567777	0.001727257	0.001597035	0.00265647
3838503773455	383850	3773455	0.00058392	0.0005399	0.000898052	0.000898052	0.000431917	0.000431917	0.00020466	0.00020466	0.000555246	0.000555246	0.000361033	7.32298E-05	0.000247937	0.000266484	0.002464818	0.002464818	0.001677735	0.001551246	0.002580306
3838603773455	383860	3773455	0.000573394	0.00053016	0.000881863	0.000881863	0.000424132	0.000424132	0.000200971	0.000200971	0.000545237	0.000545237	0.000354525	7.19098E-05	0.000243468	0.00026168	0.002365861	0.002365861	0.001627694	0.001504978	0.002503345
3838703773455	383870	3773455	0.00056028	0.00051804	0.000861694	0.000861694	0.000414431	0.000414431	0.000196374	0.000196374	0.000532767	0.000532767	0.000346416	7.02652E-05	0.000237899	0.000255696	0.0022613	0.0022613	0.00156894	0.001450654	0.002412983
3838803773455	383880	3773455	0.000547511	0.00050623	0.000842056	0.000842056	0.000404986	0.000404986	0.000191899	0.000191899	0.000520625	0.000520625	0.000338521	6.86638E-05	0.000232477	0.000249868	0.002164445	0.002164445	0.001512946	0.001398882	0.002326866
3838903773455	383890	3773455	0.000532758	0.00049259	0.000819366	0.000819366	0.000394074	0.000394074	0.000186728	0.000186728	0.000506597	0.000506597	0.0003294	6.68136E-05	0.000226213	0.000243135	0.002066388	0.002066388	0.00145169	0.001342244	0.002232656
3839003773455	383900	3773455	0.000517142	0.00047815	0.000795349	0.000795349	0.000382523	0.000382523	0.000181255	0.000181255	0.000491747	0.000491747	0.000319744	6.48551E-05	0.000219582	0.000236009	0.001971634	0.001971634	0.00138914	0.001284409	0.002136455
3839103773455	383910	3773455	0.00050213	0.00046427	0.000772261	0.000772261	0.000371418	0.000371418	0.000175993	0.000175993	0.000477472	0.000477472	0.000310463	6.29725E-05	0.000213208	0.000229157	0.001884784	0.001884784	0.00133004	0.001229765	0.002045562
3829703773465	382970	3773465	0.001428482	0.00132078	0.002196962	0.002196962	0.001056628	0.001056628	0.000500673	0.000500673	0.001358335	0.001358335	0.000883218	0.000179147	0.000606544	0.000651918	0.001503365	0.001503365	0.000671491	0.000620865	0.001032733
3829803773465	382980	3773465	0.001463251	0.00135293	0.002250436	0.002250436	0.001082346	0.001082346	0.000512859	0.000512859	0.001391397	0.001391397	0.000904715	0.000183507	0.000621307	0.000667785	0.001555595	0.001555595	0.000686934	0.000635145	0.001056484
3829903773465	382990	3773465	0.001495864	0.00138309	0.002300594	0.002300594	0.001106469	0.001106469	0.00052429	0.00052429	0.001422409	0.001422409	0.00092488	0.000187597	0.000635155	0.000682669	0.001609225	0.001609225	0.00070186	0.000648945	0.00107944
3830003773465	383000	3773465	0.001523645	0.00140877	0.00234332	0.00234332	0.001127019	0.001127019	0.000534027	0.000534027	0.001448825	0.001448825	0.000942056	0.000191081	0.000646951	0.000695347	0.001662556	0.001662556	0.000714284	0.000660432	0.001098547
3830103773465	383010	3773465	0.001550822	0.0014339	0.002385118	0.002385118	0.001147121	0.001147121	0.000543552	0.000543552	0.001474668	0.001474668	0.00095886	0.00019449	0.000658491	0.00070775	0.001718688	0.001718688	0.000727484	0.000672637	0.001118849
3830203773465	383020	3773465	0.001574375	0.00145568	0.002421342	0.002421342	0.001164543	0.001164543	0.00055187	0.00055187	0.001497065	0.001497065	0.000973423	0.000197444	0.000668492	0.000718499	0.001775521	0.001775521	0.000739045	0.000683327	0.00113663
3830303773465	383030	3773465	0.001595945	0.00147562	0.002454515	0.002454515	0.001180498	0.001180498	0.000559367	0.000559367	0.001517575	0.001517575	0.000986759	0.000200149	0.00067765	0.000728343	0.001834355	0.001834355	0.000750434	0.000693857	0.001154145
3830403773465	383040	3773465	0.001617514	0.00149557	0.002487688	0.002487688	0.001196452	0.001196452	0.000566927	0.000566927	0.001538085	0.001538085	0.001000095	0.000202854	0.000686808	0.000738186	0.001896991	0.001896991	0.000763979	0.000706381	0.001174977
3830503773465	383050	3773465	0.001643397	0.0015195	0.002527495	0.002527495	0.001215598	0.001215598	0.000575999	0.000575999	0.001562697	0.001562697	0.001016098	0.0002061	0.000697799	0.000749998	0.001967431	0.001967431	0.000784254	0.000725127	0.00120616
3830603773465	383060	3773465	0.001666691	0.00154104	0.002563321	0.002563321	0.001232828	0.001232828	0.000584163	0.000584163	0.001584848	0.001584848	0.001030501	0.000209021	0.00070769	0.000760629	0.002039973	0.002039973	0.000805478	0.000744751	0.001238802
3830703773465	383070	3773465	0.001690762	0.00156329	0.002600342	0.002600342	0.001250633	0.001250633	0.0005926	0.0005926	0.001607737	0.001607737	0.001045384	0.00021204	0.00071791	0.000771615	0.002117518	0.002117518	0.000831016	0.000768364	0.001278078
3830803773465	383080	3773465	0.001714316	0.00158507	0.002636567	0.002636567	0.001268056	0.001268056	0.000600856	0.000600856	0.001630134	0.001630134	0.001059947	0.000214994	0.000727911	0.000782364	0.002198865	0.002198865	0.000859919	0.000795087	0.001322529
3830903773465	383090	3773465	0.001736058	0.00160517	0.002670005	0.002670005	0.001284138	0.001284138	0.000608476	0.000608476	0.001650808	0.001650808	0.001073389	0.00021772	0.000737143	0.000792286	0.002282913	0.002282913	0.000891237	0.000824045	0.001370696
3831003773465	383100	3773465	0.001773933	0.00164019	0.002728256	0.002728256	0.001312154	0.001312154	0.000621751	0.000621751	0.001686823	0.001686823	0.001096808	0.00022247	0.000753225	0.000809572	0.002384271	0.002384271	0.000939552	0.000868717	0.001445003
3831103773465	383110	3773465	0.001814828	0.001678	0.002791151	0.002791151	0.001342403	0.001342403	0.000636084	0.000636084	0.00172571	0.00172571	0.001122093	0.000227599	0.00077059	0.000828235	0.002491933	0.002491933	0.000991318	0.00091658	0.001524618
3831203773465	383120	3773465	0.001858743	0.00171861	0.002858691	0.002858691	0.001374886	0.001374886	0.000651476	0.000651476	0.001767468	0.001767468	0.001149245	0.000233106	0.000789236	0.000848276	0.002606999	0.002606999	0.001045414	0.000966597	0.001607815
3831303773465	383130	3773465	0.001904383	0.00176081	0.002928885	0.002928885	0.001408646	0.001408646	0.000667473	0.000667473	0.001810868	0.001810868	0.001177464	0.00023883	0.000808615	0.000869105	0.002730971	0.002730971	0.001100027	0.001017093	0.001691808
3831403773465	383140	3773465	0.001950196	0.00180317	0.002999343	0.002999343	0.001442533	0.001442533	0.00068353	0.00068353	0.001854431	0.001854431	0.001205789	0.000244576	0.000828068	0.000890013	0.002867049	0.002867049	0.001153346	0.001066392	0.001773811
3831503773465	383150	3773465	0.00196935	0.00182088	0.003028801	0.003028801	0.0014567	0.0014567	0.000690243	0.000690243	0.001872644	0.001872644	0.001217632	0.000246978	0.000836201	0.000898754	0.002984516	0.002984516	0.001196311	0.001106118	0.001839891
3831603773465	383160	3773465	0.001982205	0.00183276	0.003048572	0.003048572	0.001466209	0.001466209	0.000694749	0.000694749	0.001884868	0.001884868	0.00122558	0.00024859	0.000841659	0.000904621	0.003103685	0.003103685	0.001236775	0.001143531	0.001902123
3831703773465	383170	3773465	0.001996182	0.00184568	0.003070068	0.003070068	0.001476548	0.001476548	0.000699647	0.000699647	0.001898158	0.001898158	0.001234222	0.000250343	0.000847594	0.000910999	0.003238963	0.003238963	0.001275168	0.00117903	0.00196117
3831803773465	383180	3773465	0.00201266	0.00186092	0.003095412	0.003095412	0.001488737	0.001488737	0.000705423	0.000705423	0.001913828	0.001913828	0.001244411	0.000252409	0.000854591	0.00091852	0.003406559	0.003406559	0.00131244	0.001213492	0.002018493
3831903773465	383190	3773465	0.00201637	0.00186435	0.003101117	0.003101117	0.001491481	0.001491481	0.000706723	0.000706723	0.001917355	0.001917355	0.001246704	0.000252874	0.000856166	0.000920213	0.003587163	0.003587163	0.00134557	0.001244124	0.002069446
3832003773465	383200	3773465	0.002002825	0.00185183	0.003080285	0.003080285	0.001481462	0.001481462	0.000701976	0.000701976	0.001904475	0.001904475	0.001238329	0.000251176	0.000850415	0.00091403	0.003745254	0.003745254	0.001379131	0.001275155	0.002121063
3832103773465	383210	3773465	0.001982377	0.00183292	0.003048837	0.003048837	0.001466337	0.001466337	0.000694809	0.000694809	0.001885032	0.001885032	0.001225687	0.000248611	0.000841732	0.000904699	0.003898242	0.003898242	0.001414419	0.001307782	0.002175333
3832203773465	383220	3773465	0.001959773	0.00181202	0.003014072	0.003014072	0.001449617	0.001449617	0.000686886	0.000686886	0.001863537	0.001863537	0.001211711	0.000245777	0.000832134	0.000894383	0.00406824	0.00406824	0.001452208	0.001342722	0.002233452
3832303773465	383230	3773465	0.001919654	0.00177493	0.002952371	0.002952371	0.001419941	0.001419941	0.00067825	0.00067825	0.001825389	0.001825389	0.001186906	0.000240745	0.0008151	0.000876074	0.004281362	0.004281362	0.001489911	0.001377583	0.002291438
3835903773465	383590	3773465	0.001071038	0.00099029	0.001647224	0.001647224	0.000792232	0.000792232	0.000375391	0.000375391	0.001018444	0.001018444	0.000662213	0.00013432	0.00045771	0.00048879	0.021843863	0.021843863	0.004059659	0.003753591	0.006243634
3836003773465	383600	3773465	0.00104757	0.00096859	0.001611132	0.001611132	0.000774873	0.000774873	0.000367166	0.000367166	0.000996129	0.000996129	0.000647704	0.000131377	0.000444806	0.000478081	0.01850064	0.01850064	0.004036882	0.003732531	0.006208604
3836103773465	383610	3773465	0.001015648	0.00093908	0.001562036	0.001562036	0.000751261	0.000751261	0.000355977	0.000355977	0.000965774	0.000965774	0.000627966	0.000127373	0.000431252	0.000463512	0.015692025	0.015692025	0.00396001	0.003661455	0.006090376
3836203773465	383620	3773465	0.00097673	0.0009031	0.001502193	0.001502193	0.000722479	0.000722479	0.00034233	0.00034233	0.000928774	0.000928774	0.000603908	0.000122493	0.00041473	0.000445755	0.013482954	0.013482954	0.003896251	0.003602503	0.005992318
3836303773465	383630	3773465	0.000942831	0.00087175	0.001450045	0.001450045	0.000697399	0.000697399	0.000330455	0.000330455	0.000896532	0.000896532	0.00058294	0.000118241	0.000400333	0.000430281	0.011711135	0.011711135	0.003770374	0.003486116	0.005798722
3836403773465	383640	3773465	0.000909183	0.00084064	0.001398296	0.001398296	0.00067251	0.00067251	0.000318662	0.000318662	0.000864537	0.000864537	0.00056214	0.000114021	0.000386046	0.000414925	0.010194763	0.010194763	0.003610244	0.003338059	0.005552448
3836503773465	383650	3773465	0.000878641	0.0008124	0.001351323	0.001351323	0.000649918	0.000649918	0.000307957	0.000307957	0.000835495	0.000835495	0.000543256	0.000110191	0.000373078	0.000400986	0.00897296	0.00897296	0.003442264	0.003182743	0.005294099
3836603773465	383660	3773465	0.00085293	0.00078863	0.001311781	0.001311781	0.000630901	0.000630901	0.000298946	0.000298946	0.000811047	0.000811047	0.00052736	0.000106967	0.000362161	0.000389253	0.008014009	0.008014009	0.003284032	0.003036441	0.005050744
3836703773465	383670	3773465	0.000829291	0.00076677	0.001275424	0.001275424	0.000613415	0.000613415	0.00029066	0.00029066	0.000788568	0.000788568	0.000512743	0.000104002	0.000352123	0.000378464	0.007228257	0.007228257	0.003133221	0.002897	0.0048188
3836803773465	383680	3773465	0.000805737	0.00074499	0.0012392	0.0012392	0.000595993	0.000595993	0.000282405	0.000282405	0.000766171	0.000766171	0.00049818	0.000101048	0.000342122	0.000367715	0.006551868	0.006551868	0.0029831	0.002758196	0.004587918
3836903773465	383690	3773465	0.000777266	0.00071867	0.001195412	0.001195412	0.000574933	0.000574933	0.000272426	0.000272426	0.000739098	0.000739098	0.00048057	9.74775E-05	0.000330033	0.000354722	0.005914802	0.005914802	0.00281279	0.002600726	0.004325986
3837003773465	383700	3773465	0.00074914	0.00069266	0.001152154	0.001152154	0.000554128	0.000554128	0.000262568	0.000262568	0.000712353	0.000712353	0.000463187	9.39502E-05	0.00031809	0.000341886	0.005375291	0.005375291	0.002653523	0.002453467	0.004081039
3837103773465	383710	3773465	0.000722394	0.00066793	0.00111102	0.00111102	0.000534345	0.000534345	0.00025319	0.00025319	0.00068692	0.00068692	0.00044665	9.0596E-05	0.000306734	0.00032968	0.004918629	0.004918629	0.002508233	0.002319131	0.003857588
3837203773465	383720	3773465	0.000697201	0.00064464	0.001072275	0.001072275	0.00051571	0.00051571	0.000244364	0.000244364	0.000662965	0.000662965	0.000431073	8.74365E-05	0.000296037	0.000318182	0.004528404	0.004528404	0.002376661	0.002197479	0.003655234
3837303773465	383730	3773465	0.000673303	0.00062254	0.001035519	0.001035519	0.000498032	0.000498032	0.000235988	0.000235988	0.00064024	0.00064024	0.000416297	8.44394E-05	0.000285889	0.000307276	0.004188709	0.004188709	0.00225527	0.00208524	0.003468538
3837403773465	383740	3773465	0.000657169	0.00060762	0.001010706	0.001010706	0.000486099	0.000486099	0.000230333	0.000230333	0.000624898	0.000624898	0.00040632	8.2416E-05	0.00027939	0.000299913	0.00392966	0.00392966	0.0021698	0.002005548	0.00333598
3837503773465	383750	3773465	0.000641898	0.0005935	0.00098722	0.00098722	0.000474803	0.000474803	0.000224981	0.000224981	0.000610377	0.000610377	0.00039688	8.05009E-05	0.000272555	0.000292944	0.003697426	0.003697426	0.002088152	0.001930722	0.003211516
3837603773465	383760	3773465	0.000629733	0.00058226	0.00096851	0.00096851	0.000465805	0.000465805	0.000220717	0.000220717	0.00059881	0.00059881	0.000389358	7.89753E-05	0.000267389	0.000287392	0.003501814	0.003501814	0.00202172	0.001869297	0.003109344
3837703773465	383770	3773465	0.000621623	0.00057476	0.000956037	0.000956037	0.000459806	0.000459806	0.000217874	0.000217874	0.00059198	0.00059198	0.00038434	7.79582E-05	0.000263946	0.000283691	0.003342122	0.003342122	0.00197211	0.001823428	0.003033047
3837803773465	383780	3773465	0.000613685	0.00056742	0.00094383	0.00094383	0.000453935	0.000453935	0.000215092	0.000215092	0.00058355	0.00058355	0.000379436	7.69627E-05	0.000260575	0.000280068	0.003195238	0.003195238	0.001924313	0.001779234	0.002959536
3837903773465	383790	3773465	0.00060894	0.00056303	0.000936532	0.000936532	0.000450425	0.000450425	0.000213429	0.000213429	0.00057938	0.00057938	0.00037652	7.63676E-05	0.00025856	0.00027903	0.003073468	0.003073468	0.001889285	0.001746847	0.002905664
3838003773465	383800	3773465	0.000604713	0.00055912	0.00093003	0.00093003	0.000447298	0.000447298	0.000211947	0.000211947	0.00057018	0.00057018	0.00037889	7.58375E-05	0.000256766	0.000275973	0.002962504	0.002962504	0.001856931	0.001716933	0.002855905
3838103773465	383810	3773465	0.000603591	0.00055808	0.000928305	0.000928305	0.000446468	0.000446468	0.000211554	0.000211554	0.000573951	0.000573951	0.000373195	7.56968E-05	0.000256289	0.000275461	0.002872852	0.002872852	0.001836742	0.001698266	0.002824855
3838203773465	383820	3773465	0.000609717	0.00056375	0.000937726	0.000937726	0.000450999	0.000450999	0.000213701	0.000213701	0.00057976	0.00057976	0.00037683	7.6465E-05	0.00025889	0.00027857	0.002823924	0.002823924	0.001845111	0.001706004	0.002837726
3838303773465	383830	3773465	0.000615325	0.00056893	0.000946351	0.000946351	0.000455147	0.000455147	0.000215667	0.000215667	0.000585109	0.000585109	0.00038045	7.71683E-05	0.000261271	0.000280816	0.0027825	0.0027825	0.001854084	0.0017143	0.002851526
3838403773465	383840	3773465	0.000608768	0.00056287	0.000936266	0.000936266	0.00045029	0.00045029	0.000213369	0.000213369	0.00057874	0.00057874	0.00037636	7.6346E-05	0.00025848	0.00027824	0.002687245	0.002687245	0.001815518	0.001678642	0.002792213
3838503773465	383850	3773465	0.000598156	0.00055306	0.000919945	0.000919945	0.000442447	0.000442447	0.000209649	0.000209649	0.000568783	0.000568783	0.00036983	7.50151E-05	0.000253981	0.00027281	0.002577182	0.002577182	0.001760905	0.001628146	0.00270822
3838603773465	383860	3773465	0.000587199	0.00054293	0.000903094	0.000903094	0.000434343	0.000434343	0.000205809	0.000205809	0.000558364	0.000558364	0.00036306	7.3641E-05	0.000249329	0.00026798	0.002471922	0.002471922	0.001706033	0.001577411	0.002623828
3838703773465	383870	3773465	0.000573653	0.0005304	0.000882261	0.000882261	0.000424323	0.000424323	0.000201061	0.000201061	0.00054584	0.00054584	0.00035485	7.19423E-05	0.000243577	0.00026179	0.002361258	0.002361258	0.00164262	0.001518779	0.002526301
3838803773465	383880	3773465	0.000560453	0.0005182	0.00086196	0.00086196	0.000414559	0.000414559	0.000196435	0.000196435	0.000532931	0.000532931	0.000346523	7.02868E-05	0.000237972	0.00025577	0.002259099	0.002259099	0.001582399	0.001463098	0.002433682
3838903773465	383890	3773465	0.00054595	0.0005048	0.000839668	0.000839668	0.00040383	0.00040383	0.000191355	0.000191355	0.00051949	0.00051949	0.00033756	6.8469E-05	0.00023181	0.00024916	0.002158041	0.002158041	0.001519158	0.001404625	0.00233642
3839003773465	383900	3773465	0.00053086	0.00049084	0.000816447	0.000816447	0.00039267	0.00039267	0.000186063	0.000186063	0.000504792	0.000504792	0.000328226	6.65755E-05	0.000225407	0.00024269	0.002061386	0.002061386	0.001455831	0.001346073	0.002239025
3839103773465	383910	3773465	0.000516279	0.00047736	0.000794022	0.000794022	0.000381884	0.000381884	0.000180952	0.000180952	0.000490927	0.000490927	0.00033911	6.47469E-05	0.00021916	0.00023515	0.001972234	0.001972234	0.001395697	0.001290472	0.002146539
3829703773475	382970	3773475	0.001451431	0.001342	0.002232258	0.002232258	0.001073603	0.001073603	0.000508716	0.000508716	0.001380158	0.001380158	0.000897407	0.000182025	0.000616289	0.000662391	0.001522876	0.001522876	0.000671146	0.000620546	0.001032202
3829803773475	382980	3773475	0.001489565	0.00137726	0.002290907	0.002290907	0.001101811	0.001101811	0.00052082	0.00052082	0.00141642	0.00141642	0.00090985	0.000186807	0.000632481	0.000679794	0.001577307	0.001577307	0.000687366	0.000635543	0.001057148
3829903773475	382990	3773475	0.00152649	0.00141141	0.002347699	0.002347699	0.001129125	0.001129125	0.000535025	0.000535025	0.001451533	0.001451533	0.000943817	0.000191438	0.00064816	0.00069647	0.00163374	0.00163374	0.000703586	0.000650541	0.001082094
3830003773475	383000	3773475	0.001560399	0.00144276	0.002399846	0.002399846	0.001154205	0.001154205	0.000546909	0.000546909	0.001483774	0.001483774	0.000964781	0.000195691	0.000662557	0.000712121	0.001691273	0.001691273	0.000718598	0.000664421	0.001105182
3830103773475	383010	3773475	0.001593529	0.00147339	0.0024508	0.0024508	0.001178711	0.001178711	0.00055852	0.00055852	0.001515278	0.001515278	0.00098526	0.000199846	0.00067624	0.00072724	0.001751807	0.001751807	0.000734214	0.00067886	0.001129199
3830203773475	383020	3773475	0.001624847	0.00150235	0.002498966	0.002498966	0.001201877	0.001201877	0.000569497	0.000569497	0.001545058	0.001545058	0.001004629	0.000203773	0.000689922	0.000741533	0.001814744	0.001814744	0.000750002	0.000693458	0.001153481
3830303773475	383030	3773475	0.001654526	0.00152979	0.002544612	0.002544612	0.00122383	0.00122383	0.0005799	0.0005799	0.00157328	0.00157328	0.001022979	0.000207495	0.000702524	0.000755078	0.001880582	0.001880582	0.000766395	0.000708615	0.001178693
3830403773475	383040	3773475	0.001683602	0.00155667	0.002589329	0.002589329	0.001245337	0.001245337	0.00059009	0.00059009	0.001600927	0.001600927	0.001040956	0.000211142	0.00071487	0.00076847	0.001950222	0.001950222	0.000784513	0.000725367	0.001206558
3830503773475	383050	3773475	0.001715869	0.00158651	0.002638955	0.002638955	0.001269204	0.001269204	0.0006014	0.0006014	0.00163161	0.00163161	0.001060907	0.000215188	0.000728571	0.000783073	0.002027066	0.002027066	0.000808153	0.000747224	0.001242915

			KMMass Grading / Excavation	KMDrainage / Utilities Trenching	KMFoundations / Concrete Pads	KMBuilding / Structure Construction	KMAsphalt Paving	KMArchitectural Coating	KMLandscaping or Other Finishing	KMWaterside Construction (Piles)	EWNDemolition	EWNSite Grubbing / Prep	EWNDrainage / Utilities Trenching	EWNDrainage / Utilities Trenching	EWNDrainage / Utilities Trenching	EWNFoundations / Concrete Pads	EWNBuilding / Structure Construction	EWNAsphalt Paving	EWNLandscaping or Other Finishing	EWNWaterside Construction (Piles)	ISDemolition
Unique Identifier	X (UTM)	Y (UTM)	2026	2026	2026	2026	2026	2026	2026	2026	2027	2027	2027	2028	2029	2029	2029	2029	2029	2029	2027
3838403773455	383840	3773455	0.00265647	0.000659624	0.000605391	0.001780545	0.001067948	0.000216617	0.000733407	0.00078827	0.004947532	0.005656515	0.006661736	0.006661736	0.006661736	0.001734075	0.004308092	0.003059016	0.002100759	0.002196494	0.000588838
3838503773455	383850	3773455	0.002580306	0.000640712	0.000588034	0.001729494	0.001037329	0.000210406	0.000712379	0.000765669	0.004721918	0.005398571	0.006357953	0.006357953	0.006357953	0.001654999	0.004111637	0.002919521	0.002004962	0.002096332	0.000579606
3838603773455	383860	3773455	0.002503345	0.000621602	0.000570495	0.00167791	0.001006389	0.00020413	0.000691131	0.000742832	0.00450778	0.005153747	0.006069621	0.006069621	0.006069621	0.001579945	0.003925175	0.002787121	0.001914037	0.002001263	0.000569857
3838703773455	383870	3773455	0.002412983	0.000599164	0.000549902	0.001617343	0.000970062	0.000196762	0.000666184	0.000716019	0.0042895	0.004904187	0.005775712	0.005775712	0.005775712	0.001503439	0.003735107	0.002652161	0.001821354	0.001904356	0.000557174
3838803773455	383880	3773455	0.002326866	0.000577781	0.000530277	0.001559622	0.000935442	0.00018974	0.000642408	0.000690465	0.004087354	0.004673074	0.005503527	0.005503527	0.005503527	0.001432588	0.003559087	0.002527176	0.001735521	0.001814612	0.000544578
3838903773455	383890	3773455	0.002232656	0.000554388	0.000508807	0.001496476	0.000897567	0.000182058	0.000616399	0.000662509	0.003886416	0.004443341	0.005232969	0.005232969	0.005232969	0.001362161	0.003384119	0.002402937	0.001650201	0.001725404	0.000529738
3839003773455	383900	3773455	0.002136455	0.0005305	0.000486884	0.001431995	0.000858893	0.000174213	0.000589839	0.000633963	0.003693156	0.004222387	0.004972749	0.004972749	0.004972749	0.001294425	0.003215837	0.002283446	0.001568142	0.001639605	0.000513605
3839103773455	383910	3773455	0.002045562	0.000507931	0.00046617	0.001371073	0.000822352	0.000166801	0.000564745	0.000606992	0.003515081	0.004018794	0.004732975	0.004732975	0.004732975	0.001232011	0.003060777	0.002173344	0.00149253	0.001560547	0.000497816
3829703773465	382970	3773465	0.001032733	0.000256436	0.000235353	0.000692207	0.000415177	8.42121E-05	0.00028512	0.000306449	0.003195254	0.003653135	0.004302335	0.004302335	0.004302335	0.001119914	0.002782286	0.001975598	0.001356729	0.001418557	0.000751814
3829803773465	382980	3773465	0.001056484	0.000262334	0.000240766	0.000708127	0.000424726	8.61489E-05	0.000291677	0.000313497	0.003374968	0.003858602	0.004544316	0.004544316	0.004544316	0.001182902	0.002938773	0.002086713	0.001433037	0.001498343	0.000763979
3829903773465	382990	3773465	0.00107944	0.000268034	0.000245997	0.000723513	0.000433954	8.80208E-05	0.000298015	0.000320309	0.003565467	0.0040764	0.004800818	0.004800818	0.004800818	0.001249671	0.003104651	0.002204497	0.001513924	0.001582916	0.000774764
3830003773465	383000	3773465	0.001098547	0.000272779	0.000250351	0.00073632	0.000441636	8.95789E-05	0.00030329	0.000325978	0.003759934	0.004298734	0.005062664	0.005062664	0.005062664	0.00131783	0.003273984	0.002324735	0.001596496	0.001669252	0.000782356
3830103773465	383010	3773465	0.001118849	0.00027782	0.000254978	0.000749928	0.000449797	9.12343E-05	0.000308895	0.000332003	0.003971571	0.004540699	0.005347628	0.005347628	0.005347628	0.001392007	0.003458268	0.002455588	0.001686359	0.001763209	0.000789949
3830203773465	383020	3773465	0.00113663	0.000282235	0.00025903	0.000761845	0.000456945	9.26842E-05	0.000313804	0.000337279	0.004191231	0.004791836	0.005643395	0.005643395	0.005643395	0.001468997	0.003649538	0.002591402	0.001779628	0.001860729	0.000795384
3830303773465	383030	3773465	0.001154145	0.000286584	0.000263022	0.000773585	0.000463987	9.41125E-05	0.00031864	0.000342476	0.004426076	0.005060335	0.005959608	0.005959608	0.005959608	0.001551308	0.003854031	0.002736604	0.001879345	0.00196499	0.000800302
3830403773465	383040	3773465	0.001174977	0.000291757	0.000267769	0.000787549	0.000472362	9.58112E-05	0.000324391	0.000348658	0.004688529	0.005360398	0.006312996	0.006312996	0.006312996	0.001643296	0.004082564	0.002898877	0.001990785	0.002081508	0.000806514
3830503773465	383050	3773465	0.00120616	0.0002995	0.000274876	0.000808449	0.000484898	9.83539E-05	0.000333	0.000357911	0.005009564	0.005727437	0.006745262	0.006745262	0.006745262	0.001755817	0.004362107	0.00309737	0.002127099	0.002224034	0.000817988
3830603773465	383060	3773465	0.001238802	0.000307605	0.000282314	0.000830328	0.00049802	0.000101016	0.000342012	0.000367597	0.005362867	0.006131368	0.007220976	0.007220976	0.007220976	0.001879647	0.004669747	0.003315814	0.002277114	0.002380886	0.000829204
3830703773465	383070	3773465	0.001278078	0.000317358	0.000291265	0.000856654	0.00051381	0.000104218	0.000352856	0.000379252	0.005775183	0.006602769	0.00777615	0.00777615	0.00777615	0.00202416	0.005028774	0.003570746	0.002452186	0.002563937	0.000843267
3830803773465	383080	3773465	0.001322529	0.000328395	0.000301395	0.000886448	0.00053168	0.000107843	0.000365128	0.000392442	0.006249187	0.007144698	0.008414385	0.008414385	0.008414385	0.002190295	0.005441515	0.003863818	0.002653452	0.002774374	0.000859056
3830903773465	383090	3773465	0.001370696	0.000340356	0.000312372	0.000918733	0.000551044	0.000111771	0.000378426	0.000406735	0.006787725	0.007760409	0.009139514	0.009139514	0.009139514	0.002379049	0.005910451	0.004196792	0.002882119	0.003013462	0.000875966
3831003773465	383100	3773465	0.001445003	0.000358807	0.000329306	0.000968538	0.000580917	0.00011783	0.000398941	0.000428784	0.007527029	0.008605656	0.01013497	0.01013497	0.01013497	0.00263817	0.006554204	0.004653897	0.003196033	0.003341682	0.00090763
3831103773465	383110	3773465	0.001524618	0.000378576	0.00034745	0.001021901	0.000612923	0.000124322	0.000420921	0.000452409	0.008398509	0.009602019	0.011308398	0.011308398	0.011308398	0.002943618	0.00731305	0.005192726	0.00356607	0.003728582	0.000942399
3831203773465	383120	3773465	0.001607815	0.000399234	0.00036641	0.001077665	0.00064637	0.000131106	0.00044389	0.000477096	0.009433828	0.0107857	0.012702431	0.012702431	0.012702431	0.00330649	0.00821456	0.005832854	0.004005674	0.00418822	0.000979067
3831303773465	383130	3773465	0.001691808	0.00042009	0.000385552	0.001133963	0.000680137	0.000137955	0.0004678	0.00050202	0.010678455	0.012208682	0.014378291	0.014378291	0.014378291	0.003742722	0.009298326	0.006602396	0.004534152	0.004740782	0.001015303
3831403773465	383140	3773465	0.001773811	0.000440453	0.000404239	0.001188927	0.000713104	0.000144642	0.000489719	0.000526353	0.012201323	0.013949778	0.016428798	0.016428798	0.016428798	0.004276477	0.010624372	0.007543972	0.005180773	0.005416871	0.00104921
3831503773465	383150	3773465	0.001839891	0.000456861	0.000419299	0.001233218	0.000739669	0.00015003	0.000507963	0.000545962	0.013780875	0.015755681	0.018555628	0.018555628	0.018555628	0.004830098	0.011999776	0.008520596	0.005851463	0.006118125	0.001069744
3831603773465	383160	3773465	0.001902123	0.000472314	0.000433481	0.00127493	0.000764687	0.000155105	0.000525144	0.000564428	0.015635908	0.017876541	0.021053387	0.021053387	0.021053387	0.005480274	0.013615057	0.009667547	0.006639124	0.006941681	0.001087258
3831703773465	383170	3773465	0.00196117	0.000486975	0.000446937	0.001314508	0.000788425	0.00015992	0.000541446	0.00058195	0.018001698	0.02058135	0.02423887	0.02423887	0.02423887	0.006309467	0.015675082	0.011130294	0.007643657	0.007991992	0.001103391
3831803773465	383180	3773465	0.002018493	0.000501209	0.000460001	0.001352929	0.00081147	0.000164594	0.000557272	0.000598959	0.021276931	0.024325925	0.028648894	0.028648894	0.028648894	0.007457413	0.01852701	0.013155342	0.009034345	0.009446056	0.001114694
3831903773465	383190	3773465	0.002069446	0.000513861	0.000471613	0.001387082	0.000831954	0.000168749	0.000571339	0.000614079	0.02556065	0.029223503	0.034416823	0.034416823	0.034416823	0.008958826	0.022257083	0.015803929	0.010853244	0.011347846	0.001114349
3832003773465	383200	3773465	0.002121063	0.000526678	0.000483376	0.001421679	0.000852705	0.000172958	0.00058559	0.000629395	0.030569869	0.034950546	0.04116162	0.04116162	0.04116162	0.010714522	0.026618889	0.018901086	0.012980196	0.013571727	0.001105893
3832103773465	383210	3773465	0.002175333	0.000540154	0.000495744	0.001458054	0.000874523	0.000177383	0.000600573	0.0006455	0.036866681	0.042149693	0.049640131	0.049640131	0.049640131	0.012921509	0.032101874	0.02279435	0.01565387	0.016367245	0.001091399
3832203773465	383220	3773465	0.002233452	0.000554585	0.000508988	0.001497009	0.000897887	0.000182122	0.000616618	0.000662745	0.045881032	0.052455806	0.061777746	0.061777746	0.061777746	0.016080975	0.039951172	0.028367845	0.019481431	0.020369235	0.001065085
3832303773465	383230	3773465	0.002291438	0.000568984	0.000522203	0.001535875	0.000921199	0.000186851	0.000632627	0.000679952	0.062519043	0.071478051	0.084180441	0.084180441	0.084180441	0.021912479	0.054438816	0.038654983	0.026546056	0.027755807	0.000985451
3835903773465	383590	3773465	0.006243634	0.001550348	0.001422882	0.004184902	0.002510052	0.000509125	0.001723762	0.00185271	0.082611568	0.094449845	0.111234561	0.111234561	0.111234561	0.028954766	0.071934498	0.051078018	0.035077493	0.036676038	0.000879417
3836003773465	383600	3773465	0.006208604	0.00154165	0.001414898	0.004161423	0.002495969	0.000506268	0.00171409	0.001842316	0.061685783	0.070525385	0.083058477	0.083058477	0.083058477	0.021620428	0.05371325	0.038139786	0.026192247	0.027385875	0.000868719
3836103773465	383610	3773465	0.006090376	0.001512293	0.001387955	0.004082179	0.00244844	0.000496628	0.00168145	0.001807233	0.047127901	0.053883152	0.063456627	0.063456627	0.063456627	0.016517994	0.041036891	0.029138774	0.020010861	0.020922792	0.000852844
3836203773465	383620	3773465	0.005992318	0.001487944	0.001365608	0.004016453	0.002409018	0.000488632	0.001654378	0.001778136	0.037219983	0.042553624	0.050115844	0.050115844	0.050115844	0.013045339	0.032409514	0.023012794	0.015803885	0.016524096	0.000835589
3836303773465	383630	3773465	0.005798722	0.001439873	0.001321489	0.003886692	0.002331189	0.00047245	0.001600929	0.001720689	0.030157208	0.034478751	0.040605982	0.040605982	0.040605982	0.010569887	0.026259563	0.018645941	0.012804977	0.013388523	0.000821181
3836403773465	383640	3773465	0.005552448	0.001378721	0.001265365	0.003721623	0.002232183	0.000452763	0.001532937	0.001647611	0.024826609	0.028384274	0.033428453	0.033428453	0.033428453	0.00870155	0.021617912	0.015350077	0.010541565	0.011021963	0.000805478
3836503773465	383650	3773465	0.005294099	0.00131457	0.001206489	0.00354846	0.002128322	0.000431697	0.001461611	0.001570949	0.020909651	0.023906014	0.028154361	0.028154361	0.028154361	0.007328684	0.018207199	0.012928256	0.008878395	0.009283	0.00079107
3836603773465	383660	3773465	0.005050744	0.001254143	0.00115103	0.003385347	0.002030489	0.000411853	0.001394425	0.001498737	0.018053809	0.020640929	0.024309036	0.024309036	0.024309036	0.006327732	0.015720458	0.011162514	0.007665783	0.008015127	0.000777438
3836703773465	383670	3773465	0.0048188	0.00119655	0.001098172	0.003229883	0.001937243	0.00039294	0.001330389	0.001429911	0.01585505	0.018127087	0.021348458	0.021348458	0.021348458	0.005557082	0.013805876	0.00980304	0.006732174	0.007038971	0.000764152
3836803773465	383680	3773465	0.004587918	0.00113922	0.001045555	0.00307513	0.001844425	0.000374113	0.001266647	0.0013614	0.014058944	0.016073598	0.018930042	0.018930042	0.018930042	0.00492756	0.012241906	0.008692524	0.005969533	0.006241576	0.000749571
3836903773465	383690	3773465	0.004325986	0.00107418	0.000985863	0.002899566	0.001739123	0.000352754	0.001194332	0.001283675	0.012444105	0.014227351	0.016755699	0.016755699	0.016755699	0.00436157	0.010835776	0.007694083	0.005283861	0.005524656	0.0007299
3837003773465	383700	3773465	0.004081039	0.001013357	0.000930041	0.002735386	0.00164065	0.00033278	0.001126706	0.001210991	0.011128646	0.012723386	0.014984464	0.014984464	0.014984464	0.003900511	0.009690332	0.006880745	0.004725307	0.004940647	0.000708503
3837103773465	383710	3773465	0.003857588	0.000957872	0.000879118	0.002585614	0.001550819	0.000314559	0.001065015	0.001144685	0.010049412	0.011489497	0.0135313	0.0135313	0.0135313	0.003522247	0.008750583	0.006213464	0.004267056	0.004461513	0.000687021
3837203773465	383720	3773465	0.003655234	0.000907626	0.000833003	0.002449983	0.001469469	0.000298059	0.001009148	0.001084639	0.009149633	0.01046078	0.012319769	0.012319769	0.012319769	0.003206881	0.007967096	0.005657139	0.003885003	0.00406205	0.000665883
3837303773465	383730	3773465	0.003468538	0.000861268	0.000790456	0.002324847	0.001394414	0.000282835	0.000957605	0.00102924	0.008381513	0.009582587	0.011285512	0.011285512	0.011285512	0.002937661	0.00729825	0.005182217	0.003558853	0.003721037	0.00064509
3837403773465	383740	3773465	0.00333598	0.000828353	0.000760247	0.002235998	0.001341123	0.000272026	0.000921008	0.000989905	0.007804667	0.00892308	0.010508804	0.010508804	0.010508804	0.00273548	0.006795959	0.004825558	0.00331392	0.003464942	0.000631804
3837503773465	383750	3773465	0.003211516	0.000797447	0.000731883	0.002152573	0.001291087	0.000261877	0.000886645	0.000952972	0.007293306	0.00833844	0.009820267	0.009820267	0.009820267	0.002556252	0.006350688	0.004509388	0.003096793	0.003237919	0.000618948
3837603773465	383760	3773465	0.003109344	0.000772077	0.000708598	0.002084091	0.001250012	0.000253545	0.000858437	0.000922654	0.006865288	0.007849087	0.009243951	0.009243951	0.009243951	0.002406234	0.005977989	0.004244748	0.002915053	0.003047897	0.000609113
3837703773465	383770	3773465	0.003033047	0.000753132	0.000691211	0.002032951	0.001219339	0.000247324	0.000837373	0.000900014	0.006515436	0.007449101	0.008772884	0.008772884	0.008772884	0.002283614	0.005673353	0.004028438	0.002766503	0.002892578	0.000603419
3837803773465	383780	3773465	0.002959536	0.000734878	0.000674458	0.00198368	0.001189786	0.00024133	0.000817078	0.000878201	0.006193797	0.007081371	0.008339804	0.008339804	0.008339804	0.002170882	0.005393284	0.003829571	0.002629933	0.002749784	0.000597638
3837903773465	383790	3773465	0.002905664	0.000721501	0.000662181	0.001947571	0.001168129	0.000236937	0.000802205	0.000862215	0.005924183	0.006773121	0.007976775	0.007976775	0.007976775	0.002076384	0.005158516	0.003662871	0.002515452	0.002630086	0.00059505
3838003773465	383800	3773465	0.002855905	0.000709146	0.000650841	0.001914219	0.001148125	0.000232879	0.000788467	0.000847449	0.005676914	0.006490418	0.007643833	0.007643833	0.007643833	0.001989718	0.004943205	0.003509987	0.00241046	0.002520309	0.00059272
3838103773465	383810	3773465	0.002824855	0.000701436	0.000643765	0.001893407	0.001135642	0.000230347	0.000779895	0.000838236	0.005470713	0.006254669	0.007366188	0.007366188	0.007366188	0.001917446	0.004763655	0.003382494	0.002322906	0.002428765	0.000593497
3838203773465	383820	3773465	0.002837726	0.000704632	0.000646698	0.001902034	0.001140816	0.000231397	0.000783448	0.000842055	0.005335517	0.0061001	0.00718415	0.00718415	0.00718415	0.001870061	0.004645932	0.003298904	0.002265501	0.002368744	0.000601434
3838303773465	383830	3773465	0.002851526	0.000708058	0.000649843	0.001911284	0.001146364	0.000232522	0.000787258	0.00084615	0.005205844	0.005951844	0.007009548	0.007009548	0.007009548	0.001824611	0.004533018	0.003218728	0.00221044	0.002311174	0.000608077
3838403773465	383840	3773465	0.002792213	0.000693331	0.000636326	0.001871528	0.001122519	0.000227686	0.000770883	0.00082855	0.004991101	0.005706328	0.006720402	0.006720402	0.006720402	0.001749345	0.00434603	0.003085955	0.002119259	0.002215838	0.000602469
3838503773465	383850	3773465	0.00270822	0.000672474	0.000617185	0.00181523	0.001088753	0.000220836	0.000747694	0.000803626	0.004759449	0.00544148	0.006408487	0.006408487	0.006408487	0.001668153	0.004144317	0.002942726	0.002020898	0.002112994	0.000592634
3838603773465	383860	3773465	0.002623828	0.000651519	0.000597953	0.001758666	0.001054826	0.000213955	0.000724395	0.000778584	0.004540651	0.005191329	0.006113881	0.006113881	0.006113881	0.001591466	0.003953798	0.002807445	0.001927995	0.002015857	0.000582367
3838703773465	383870	3773465	0.002526301	0.000627302	0.000575727	0.001693296	0.001015618	0.000206002	0.000697469	0.000749644	0.004319006	0.004937922	0.005815442	0.005815442	0.005815442	0.001513781	0.0037608	0.002670404	0.001833883	0.001917456	0.000569253
3838803773465	383880	3773465	0.002433682	0.000604304	0.00055462	0.001631217	0.000978384	0.00019845	0.000671899	0.000722161	0.004114186	0.004703751	0.005539656	0.005539656	0.005539656	0.001441993	0.003582451	0.002543766	0.001746914	0.001826524	0.000556225
3838903773465	383890	3773465	0.00233642	0.000580153	0.000532454	0.001566025	0.000939282	0.000190519	0.00064046	0.0006933	0.003914456	0.004475399	0.005270724	0.005270724	0.005270724	0.001371989	0.003408535	0.002420274	0.001662107	0.001737852	0.000541472
3839003773465	383900	3773465	0.002239025	0.000555969	0.000510259	0.001500745	0.000900128	0.000182577	0.000618157	0.000664399	0.003724388	0.004258095	0.005014802	0.005014802	0.005014802	0.001305372	0.003243032	0.002302757	0.001581403	0.001653471	0.000525856
3839103773465	383910	3773465	0.002146539	0.000533004	0.000489182	0.001438755	0.000862947	0.000175035	0.000592623	0.000636955	0.00354847	0.004056968	0.004777933	0.004777933	0.004777933	0.001243714	0.003089851	0.002193988	0.001506707	0.00157537	0.000510585
3829703773475	382970	3773475	0.001032202	0.000256305	0.000235232	0.000691851	0.000414964	8.41689E-05	0.000284973	0.000306291	0.003141158	0.003591288	0.004229497	0.004229497	0.004229497	0.001100954	0.002735182	0.001942151	0.001333759	0.001394541	0.000752418
3829803773475	382980	3773475	0.001057148	0.000262499	0.000240917	0.000708571	0.000424992	8.6203E-05	0.000291861	0.000313694	0.003320182	0.003795966	0.004470549	0.004470549	0.004470549	0.0011637	0.002891068	0.00205284	0.001409774	0.00147402	0.000765619
3829903773475	382990	3773475	0.001082094	0.000268693	0.000246602	0.000725292	0.000435021	8.82372E-05	0.000298748	0.000321096	0.003512234	0.004015539	0.004729142	0.004729142	0.004729142	0.001231013	0.003058298	0.002171584	0.001491321	0.001559283	0.000778042
3830003773475	383000	3773475	0.001105182	0.000274426	0.000251863	0.000740767	0.000444303	9.01199E-05	0.000305122	0.000327947	0.003713862	0.004246061	0.00500063	0.00500063	0.00500063	0.001301682	0.003233867	0.002296249	0.001576934	0.001648798	0.000788482
3830103773475	383010	3773475	0.001129199	0.00028039	0.000257337	0.000756865	0.000453958	9.20783E-05	0.000311753	0.000335074	0.003933781	0.004497494	0.005296746	0.005296746	0.005296746	0.001378762	0.003425363	0.002432223	0.001670313	0.001746432	0.000798921
3830203773475	383020	3773475	0.001153481	0.000286419	0.000262871	0.000773141	0.00046372	9.40584E-05	0.000318457	0.000342279	0.004171215	0.004768952	0.005616444	0.005616444	0.005616444	0.001461981	0.003632109	0.002579026	0.001771129	0.001851843	0.000808671
3830303773475	383030	3773475	0.001178693	0.00029268	0.000268616	0.000790039	0.000473855	9.61142E-05	0.000325417	0.00034976	0.004430217	0.005065069	0.005965185	0.005965185	0.005965185	0.00155276	0.003857637	0.002739165	0.001881103	0.001966829	0.000818161
3830403773475	383040	3773475	0.001206558	0.000299599	0.000274966	0.000808716	0.000485058	9.83864E-05	0.00033311	0.000358029	0.004719157	0.005395415	0.006354236	0.006354236	0.006354236	0.001654031	0.004109233	0.002917814	0.00200379	0.002095106	0.000828514
3830503773475	383050	3773475	0.001242915	0.000308626	0.000283252	0.000833085	0.000499674	0.000101351	0.000343148	0.000368817	0.005063315	0.00578889	0.006817636	0.006817636	0.006817636	0.001774656	0.0044089	0.003130604	0.002149922	0.002247897	0.000843009

			ISDrainage / Utilities Trenching	ISDrainage / Utilities Trenching	ISAsphalt Paving	ISAsphalt Paving	SVDemolition	SVSite Grubbing / Prep	SVMass Grading / Excavation	SVMass Grading / Excavation	SVDrainage / Utilities Trenching	SVFoundations / Concrete Pads	SVBuilding / Structure Construction	SVBuilding / Structure Construction	SVAsphalt Paving	SVAsphalt Paving	SVArchitectural Coating	SVArchitectural Coating	SVLandscaping or Other Finishing	SVLandscaping or Other Finishing	MDemolition
Unique Identifier	X (UTM)	Y (UTM)	2027	2028	2027	2028	2027	2027	2027	2028	2028	2028	2028	2029	2028	2029	2028	2029	2028	2029	2027
3838403773455	383840	3773455	0.000315917	0.000315917	0.000364073	0.000364073	0.001602764	0.000638698	0.002077319	0.002077319	0.001072035	0.000415829	0.001829994	0.001829994	0.001112524	0.001112524	0.000250591	0.000250591	0.000848436	0.000848436	0.003680387
3838503773455	383850	3773455	0.000310964	0.000310964	0.000358365	0.000358365	0.001574875	0.000627584	0.002041173	0.002041173	0.001053381	0.000408593	0.001798599	0.001798599	0.001093165	0.001093165	0.000246231	0.000246231	0.000833673	0.000833673	0.003539152
3838603773455	383860	3773455	0.000305734	0.000305734	0.000352338	0.000352338	0.001546224	0.000616167	0.002004039	0.002004039	0.001034218	0.00040116	0.001766492	0.001766492	0.001073278	0.001073278	0.000241752	0.000241752	0.000818507	0.000818507	0.003397831
3838703773455	383870	3773455	0.000298929	0.000298929	0.000344496	0.000344496	0.001512868	0.000602875	0.001960806	0.001960806	0.001011907	0.000392506	0.001729761	0.001729761	0.001050125	0.001050125	0.000236536	0.000236536	0.000800849	0.000800849	0.003234941
3838803773455	383880	3773455	0.000292171	0.000292171	0.000336708	0.000336708	0.001480411	0.000589941	0.00191874	0.00191874	0.000990198	0.000384085	0.001694008	0.001694008	0.001027596	0.001027596	0.000231462	0.000231462	0.000783668	0.000783668	0.003082318
3838903773455	383890	3773455	0.00028421	0.00028421	0.000327533	0.000327533	0.001445048	0.000575849	0.001872906	0.001872906	0.000966545	0.00037491	0.001655586	0.001655586	0.001003049	0.001003049	0.000225933	0.000225933	0.000764948	0.000764948	0.002920463
3839003773455	383900	3773455	0.000275554	0.000275554	0.000317557	0.000317557	0.001408716	0.00056137	0.001825817	0.001825817	0.000942243	0.000365484	0.001616631	0.001616631	0.00097783	0.00097783	0.000220252	0.000220252	0.000745715	0.000745715	0.002761541
3839103773455	383910	3773455	0.000267083	0.000267083	0.000307795	0.000307795	0.001374045	0.000547554	0.00178088	0.00178088	0.000919053	0.000356489	0.001579455	0.001579455	0.000953764	0.000953764	0.000214831	0.000214831	0.000727362	0.000727362	0.002616855
3829703773455	382970	3773465	0.000403356	0.000403356	0.00046484	0.00046484	0.001794182	0.000714978	0.002325414	0.002325414	0.001200069	0.000465491	0.002214652	0.002214652	0.001245393	0.001245393	0.00028052	0.00028052	0.000949765	0.000949765	0.000690989
3829803773465	382980	3773465	0.000409882	0.000409882	0.000472362	0.000472362	0.001841241	0.000733731	0.002386406	0.002386406	0.001231545	0.0004777	0.00226926	0.00226926	0.001278058	0.001278058	0.000287877	0.000287877	0.000974676	0.000974676	0.000706088
3829903773465	382990	3773465	0.000415668	0.000415668	0.00047903	0.00047903	0.001885808	0.000751491	0.002444169	0.002444169	0.001261354	0.000489263	0.0023212	0.0023212	0.001308993	0.001308993	0.000294845	0.000294845	0.000998268	0.000998268	0.000720582
3830003773465	383000	3773465	0.000419742	0.000419742	0.000483724	0.000483724	0.001924217	0.000766796	0.002493949	0.002493949	0.001287044	0.000499228	0.002366648	0.002366648	0.001335653	0.001335653	0.00030085	0.00030085	0.0010186	0.0010186	0.000733092
3830103773465	383010	3773465	0.000423815	0.000423815	0.000488418	0.000488418	0.001961517	0.000781661	0.002542294	0.002542294	0.001311994	0.000508905	0.002410761	0.002410761	0.001361545	0.001361545	0.000306682	0.000306682	0.001038345	0.001038345	0.000746206
3830203773465	383020	3773465	0.000426731	0.000426731	0.000491779	0.000491779	0.001993282	0.000794319	0.002583464	0.002583464	0.00133324	0.000517146	0.002448827	0.002448827	0.001383594	0.001383594	0.000311649	0.000311649	0.00105516	0.00105516	0.000758112
3830303773465	383030	3773465	0.00042937	0.00042937	0.00049482	0.00049482	0.002021794	0.000805681	0.002620418	0.002620418	0.001352311	0.000524544	0.002483246	0.002483246	0.001403385	0.001403385	0.000316107	0.000316107	0.001070253	0.001070253	0.000770105
3830403773465	383040	3773465	0.000432702	0.000432702	0.00049866	0.00049866	0.002050721	0.000817208	0.00265791	0.00265791	0.001371659	0.000532049	0.002517576	0.002517576	0.001423464	0.001423464	0.000320629	0.000320629	0.001085566	0.001085566	0.000784082
3830503773465	383050	3773465	0.000438859	0.000438859	0.000505755	0.000505755	0.002088368	0.000832211	0.002706704	0.002706704	0.00139684	0.000541816	0.002560444	0.002560444	0.001449596	0.001449596	0.000326515	0.000326515	0.001105495	0.001105495	0.000803667
3830603773465	383060	3773465	0.000444876	0.000444876	0.00051269	0.00051269	0.002124008	0.000846413	0.002752897	0.002752897	0.001420678	0.000551063	0.002600733	0.002600733	0.001474334	0.001474334	0.000332088	0.000332088	0.001124361	0.001124361	0.000824114
3830703773465	383070	3773465	0.000452421	0.000452421	0.000521385	0.000521385	0.002163316	0.000862077	0.002803843	0.002803843	0.00144697	0.000561261	0.002644491	0.002644491	0.001501619	0.001501619	0.000338234	0.000338234	0.001145169	0.001145169	0.000848185
3830803773465	383080	3773465	0.000460892	0.000460892	0.000531147	0.000531147	0.002204354	0.000878431	0.002857032	0.002857032	0.001474419	0.000571908	0.002689405	0.002689405	0.001530105	0.001530105	0.00034465	0.00034465	0.001166893	0.001166893	0.000875362
3830903773465	383090	3773465	0.000469964	0.000469964	0.000541602	0.000541602	0.002245185	0.000894701	0.002909951	0.002909951	0.001501729	0.000582501	0.00273334	0.00273334	0.001558446	0.001558446	0.000351034	0.000351034	0.001188507	0.001188507	0.000904869
3831003773465	383100	3773465	0.000486952	0.000486952	0.00056118	0.00056118	0.002310721	0.000920817	0.002994892	0.002994892	0.001545564	0.000599504	0.002801912	0.002801912	0.001603937	0.001603937	0.00036128	0.00036128	0.001223199	0.001223199	0.000950509
3831103773465	383110	3773465	0.000505606	0.000505606	0.000582677	0.000582677	0.002378817	0.000947954	0.003083151	0.003083151	0.001591112	0.000617172	0.002871551	0.002871551	0.001651205	0.001651205	0.000371927	0.000371927	0.001259247	0.001259247	0.001002189
3831203773465	383120	3773465	0.000525279	0.000525279	0.000605349	0.000605349	0.002450374	0.000976469	0.003175895	0.003175895	0.001638974	0.000635737	0.002942256	0.002942256	0.001700874	0.001700874	0.000383115	0.000383115	0.001297126	0.001297126	0.001060167
3831303773465	383130	3773465	0.00054472	0.00054472	0.000627753	0.000627753	0.002525737	0.001006501	0.003273572	0.003273572	0.001689382	0.000655289	0.003014296	0.003014296	0.001753186	0.001753186	0.000394898	0.000394898	0.00133702	0.00133702	0.00112427
3831403773465	383140	3773465	0.000562911	0.000562911	0.000648717	0.000648717	0.002607052	0.001038905	0.003378963	0.003378963	0.00174377	0.000676386	0.003089627	0.003089627	0.001809629	0.001809629	0.000407611	0.000407611	0.001380064	0.001380064	0.001194758
3831503773465	383150	3773465	0.000573928	0.000573928	0.000661413	0.000661413	0.002662415	0.001060967	0.003450718	0.003450718	0.001780801	0.00069075	0.003137209	0.003137209	0.001848058	0.001848058	0.000416267	0.000416267	0.001409371	0.001409371	0.001253168
3831603773465	383160	3773465	0.000583324	0.000583324	0.000672242	0.000672242	0.002716394	0.001082478	0.00352068	0.00352068	0.001816906	0.000704754	0.003181234	0.003181234	0.001885526	0.001885526	0.000424707	0.000424707	0.001437946	0.001437946	0.001314165
3831703773465	383170	3773465	0.00059198	0.00059198	0.000682217	0.000682217	0.002783245	0.001109118	0.003607324	0.003607324	0.00186162	0.000722098	0.003235397	0.003235397	0.00193193	0.00193193	0.000435159	0.000435159	0.001473334	0.001473334	0.001384912
3831803773465	383180	3773465	0.000598044	0.000598044	0.000689205	0.000689205	0.002876671	0.001146347	0.003728412	0.003728412	0.001924109	0.000746337	0.003313574	0.003313574	0.001996779	0.001996779	0.000449766	0.000449766	0.001522789	0.001522789	0.00147093
3831903773465	383190	3773465	0.000597859	0.000597859	0.000688992	0.000688992	0.002980062	0.001187548	0.003862415	0.003862415	0.001993264	0.000773161	0.0034002	0.0034002	0.002068545	0.002068545	0.000465931	0.000465931	0.00157752	0.00157752	0.001560053
3832003773465	383200	3773465	0.000593323	0.000593323	0.000683764	0.000683764	0.00306276	0.001220504	0.003969599	0.003969599	0.002048578	0.000794617	0.00346548	0.00346548	0.002125949	0.002125949	0.000478861	0.000478861	0.001621297	0.001621297	0.001638997
3832103773465	383210	3773465	0.000585546	0.000585546	0.000674803	0.000674803	0.003140961	0.001251666	0.004070954	0.004070954	0.002100884	0.000814906	0.003526314	0.003526314	0.00218023	0.00218023	0.000491088	0.000491088	0.001662693	0.001662693	0.001716904
3832203773465	383220	3773465	0.000571428	0.000571428	0.000658533	0.000658533	0.003238262	0.001290441	0.004197064	0.004197064	0.002165965	0.00084015	0.003607871	0.003607871	0.002247769	0.002247769	0.000506301	0.000506301	0.0017142	0.0017142	0.001800938
3832303773465	383230	3773465	0.000528704	0.000528704	0.000609296	0.000609296	0.003412725	0.001359964	0.004423183	0.004423183	0.002282658	0.000885413	0.003762356	0.003762356	0.002368869	0.002368869	0.000533578	0.000533578	0.001806554	0.001806554	0.001865041
3835903773465	383590	3773465	0.000471816	0.000471816	0.000543736	0.000543736	0.002543523	0.001013589	0.003296623	0.003296623	0.001701278	0.000659904	0.002798621	0.002798621	0.001765531	0.001765531	0.000397679	0.000397679	0.001346435	0.001346435	0.009926036
3836003773465	383600	3773465	0.000466076	0.000466076	0.000537121	0.000537121	0.002498333	0.00099558	0.003238053	0.003238053	0.001671051	0.000648179	0.002754864	0.002754864	0.001734164	0.001734164	0.000390613	0.000390613	0.001322513	0.001322513	0.010057608
3836103773465	383610	3773465	0.000457559	0.000457559	0.000527306	0.000527306	0.002433558	0.000969768	0.003154099	0.003154099	0.001627726	0.000631374	0.002696609	0.002696609	0.001689201	0.001689201	0.000380486	0.000380486	0.001288224	0.001288224	0.009960461
3836203773465	383620	3773465	0.000448302	0.000448302	0.000516637	0.000516637	0.002358402	0.000939818	0.003056691	0.003056691	0.001577457	0.000611875	0.002637376	0.002637376	0.001637034	0.001637034	0.000368735	0.000368735	0.00124844	0.00124844	0.010061749
3836303773465	383630	3773465	0.000440571	0.000440571	0.000507729	0.000507729	0.002291759	0.000913261	0.002970316	0.002970316	0.001532881	0.000594585	0.002577698	0.002577698	0.001590775	0.001590775	0.000358315	0.000358315	0.001213161	0.001213161	0.009905934
3836403773465	383640	3773465	0.000432147	0.000432147	0.00049802	0.00049802	0.002219371	0.000884415	0.002876495	0.002876495	0.001484464	0.000575804	0.002510728	0.002510728	0.001540529	0.001540529	0.000346998	0.000346998	0.001174843	0.001174843	0.00952485
3836503773465	383650	3773465	0.000424417	0.000424417	0.000489112	0.000489112	0.002151967	0.000857554	0.002789133	0.002789133	0.001439379	0.000558316	0.002446514	0.002446514	0.001493741	0.001493741	0.000336459	0.000336459	0.001139161	0.001139161	0.009061631
3836603773465	383660	3773465	0.000417103	0.000417103	0.000480683	0.000480683	0.002094804	0.000834775	0.002715046	0.002715046	0.001401145	0.000543486	0.002389861	0.002389861	0.001454063	0.001454063	0.000327522	0.000327522	0.001108902	0.001108902	0.008590475
3836703773465	383670	3773465	0.000409975	0.000409975	0.000472468	0.000472468	0.002043663	0.000814395	0.002648762	0.002648762	0.001366938	0.000530217	0.002337298	0.002337298	0.001418564	0.001418564	0.000319526	0.000319526	0.00108183	0.00108183	0.008118542
3836803773465	383680	3773465	0.000402152	0.000402152	0.000463453	0.000463453	0.001993351	0.000794346	0.002583554	0.002583554	0.001333286	0.000517164	0.002284736	0.002284736	0.001383642	0.001383642	0.00031166	0.00031166	0.001055197	0.001055197	0.007634185
3836903773465	383690	3773465	0.000391598	0.000391598	0.000451291	0.000451291	0.001934389	0.00077085	0.002507134	0.002507134	0.001293849	0.000501867	0.002223368	0.002223368	0.001342715	0.001342715	0.000302441	0.000302441	0.001023985	0.001023985	0.007067779
3837003773465	383700	3773465	0.000380119	0.000380119	0.000438062	0.000438062	0.001879165	0.000748843	0.002435558	0.002435558	0.001256911	0.000487539	0.002164936	0.002164936	0.001304382	0.001304382	0.000293807	0.000293807	0.000994751	0.000994751	0.006542872
3837103773465	383710	3773465	0.000368593	0.000368593	0.000424779	0.000424779	0.001828369	0.000728601	0.002369723	0.002369723	0.001222935	0.000474361	0.002110683	0.002110683	0.001269123	0.001269123	0.000285865	0.000285865	0.000967862	0.000967862	0.006074476
3837203773465	383720	3773465	0.000357253	0.000357253	0.00041171	0.00041171	0.001781587	0.000709959	0.002309089	0.002309089	0.001191644	0.000462223	0.002060167	0.002060167	0.00123665	0.00123665	0.00027855	0.00027855	0.000943098	0.000943098	0.005662333
3837303773465	383730	3773465	0.000346097	0.000346097	0.000398854	0.000398854	0.001737504	0.000692392	0.002251954	0.002251954	0.001162159	0.000450786	0.002012318	0.002012318	0.001206051	0.001206051	0.000271658	0.000271658	0.000919762	0.000919762	0.005296089
3837403773465	383740	3773465	0.000338969	0.000338969	0.000390639	0.000390639	0.001706293	0.000679954	0.002211502	0.002211502	0.001141283	0.000442689	0.001976565	0.001976565	0.001184386	0.001184386	0.000266778	0.000266778	0.00090324	0.00090324	0.005037345
3837503773465	383750	3773465	0.000332072	0.000332072	0.00038269	0.00038269	0.001675913	0.000667848	0.002172126	0.002172126	0.001120962	0.000434807	0.001941701	0.001941701	0.001163298	0.001163298	0.000262028	0.000262028	0.000887158	0.000887158	0.004797324
3837603773465	383760	3773465	0.000326795	0.000326795	0.000376609	0.000376609	0.001650307	0.000657644	0.002138939	0.002138939	0.001103835	0.000428163	0.001911373	0.001911373	0.001145525	0.001145525	0.000258025	0.000258025	0.000873604	0.000873604	0.004598715
3837703773465	383770	3773465	0.00032374	0.00032374	0.000373088	0.000373088	0.001630584	0.000649784	0.002113376	0.002113376	0.001090643	0.000423046	0.001886648	0.001886648	0.001131835	0.001131835	0.000254941	0.000254941	0.000863163	0.000863163	0.004445747
3837803773465	383780	3773465	0.000320639	0.000320639	0.000369514	0.000369514	0.001610792	0.000641897	0.002087724	0.002087724	0.001077405	0.000417911	0.001862101	0.001862101	0.001118096	0.001118096	0.000251847	0.000251847	0.000852686	0.000852686	0.004299594
3837903773465	383790	3773465	0.00031925	0.00031925	0.00036791	0.00036791	0.001595498	0.000635803	0.002067901	0.002067901	0.001067175	0.00041393	0.001842001	0.001842001	0.00110748	0.00110748	0.000249455	0.000249455	0.00084459	0.00084459	0.004187607
3838003773465	383800	3773465	0.000318	0.000318	0.000366474	0.000366474	0.001580826	0.000629956	0.002048886	0.002048886	0.001057362	0.000410137	0.001822701	0.001822701	0.001097296	0.001097296	0.000247162	0.000247162	0.000836823	0.000836823	0.004084766
3838103773465	383810	3773465	0.000318417	0.000318417	0.000366954	0.000366954	0.00157093	0.000626012	0.00203606	0.00203606	0.001050743	0.00040757	0.001808204	0.001808204	0.001090427	0.001090427	0.000245614	0.000245614	0.000831585	0.000831585	0.004016176
3838203773465	383820	3773465	0.000322675	0.000322675	0.000371862	0.000371862	0.001573145	0.000626895	0.00203893	0.00203893	0.001052224	0.000408144	0.001806159	0.001806159	0.001091964	0.001091964	0.000245961	0.000245961	0.000832757	0.000832757	0.004031792
3838303773465	383830	3773465	0.000326239	0.000326239	0.000375969	0.000375969	0.001575498	0.000627833	0.00204198	0.00204198	0.001053798	0.000408755	0.00180518	0.00180518	0.001093598	0.001093598	0.000246328	0.000246328	0.000834003	0.000834003	0.004055431
3838403773465	383840	3773465	0.000323231	0.000323231	0.000372502	0.000372502	0.001556536	0.000620276	0.002017404	0.002017404	0.001041115	0.000403835	0.001782857	0.001782857	0.001080436	0.001080436	0.000243364	0.000243364	0.000823965	0.000823965	0.003941288
3838503773465	383850	3773465	0.000317954	0.000317954	0.00036642	0.00036642	0.001529961	0.000609687	0.001982961	0.001982961	0.00102334	0.00039694	0.001752796	0.001752796	0.00106199	0.00106199	0.000239209	0.000239209	0.000809898	0.000809898	0.003782021
3838603773465	383860	3773465	0.000312446	0.000312446	0.000360072	0.000360072	0.001502764	0.000598848	0.001947711	0.001947711	0.001005149	0.000389884	0.001722201	0.001722201	0.001043111	0.001043111	0.000234957	0.000234957	0.000795501	0.000795501	0.003624394
3838703773465	383870	3773465	0.00030541	0.00030541	0.00035196	0.00035196	0.001471138	0.000586246	0.001906721	0.001906721	0.000983995	0.000381679	0.00168707	0.00168707	0.001021159	0.001021159	0.000230012	0.000230012	0.000778759	0.000778759	0.003445456
3838803773465	383880	3773465	0.00029842	0.00029842	0.00034391	0.00034391	0.001440412	0.000574001	0.001866897	0.001866897	0.000963443	0.000373707	0.001653096	0.001653096	0.00099983	0.00099983	0.000225208	0.000225208	0.000762494	0.000762494	0.003278424
3838903773465	383890	3773465	0.000290505	0.000290505	0.000334787	0.000334787	0.001407678	0.000560957	0.001824471	0.001824471	0.000941549	0.000365215	0.001617254	0.001617254	0.000977109	0.000977109	0.00022009	0.00022009	0.000745166	0.000745166	0.003107424
3839003773465	383900	3773465	0.000282127	0.000282127	0.000325132	0.000325132	0.001374599	0.000547775	0.001781597	0.001781597	0.000919423	0.000356632	0.001581323	0.001581323	0.000954148	0.000954148	0.000214918	0.000214918	0.000727655	0.000727655	0.002942032
3839103773465	383910	3773465	0.000273934	0.000273934	0.00031569	0.00031569	0.001342626	0.000535034	0.001740159	0.001740159	0.000898038	0.000348337	0.001546726	0.001546726	0.000931955	0.000931955	0.000209919	0.000209919	0.00071073	0.00071073	0.002790358
3829703773475	382970	3773475	0.00040368	0.00040368	0.00046521	0.00046521	0.001701241	0.000677941	0.002204954	0.002204954	0.001137904	0.000441378	0.002108193	0.002108193	0.00118088	0.00118088	0.00026598	0.00026598	0.000900566	0.000900566	0.000693405
3829803773475	382980	3773475	0.000410762	0.000410762	0.00047337	0.00047337	0.00174484	0.000695315	0.002261462	0.002261462	0.001167065	0.000452689	0.002158977	0.002158977	0.001211143	0.001211143	0.000272805	0.000272805	0.000923645	0.000923645	0.000709366
3829903773475	382990	3773475	0.000417427	0.000417427	0.00048105	0.00048105	0.001786847	0.000712055	0.002315906	0.002315906	0.001195162	0.000463588	0.002207893	0.002207893	0.001240301	0.001240301	0.000279373	0.000279373	0.000945882	0.000945882	0.000725241
3830003773475	383000	3773475	0.000423028	0.000423028	0.00048751	0.00048751	0.001825047	0.000727278	0.002365417	0.002365417	0.001220713	0.000473499	0.002252718	0.002252718	0.001266817	0.001266817	0.000285345	0.000285345	0.000966104	0.000966104	0.000740167
3830103773475	383010	3773475	0.000428629	0.000428629	0.00049396	0.00049396	0.001862141	0.000742059	0.002413493	0.002413493	0.001245524	0.000483122	0.002296031	0.002296031	0.001292565	0.001292565	0.000291145	0.000291145	0.000985739	0.000985739	0.000755697
3830203773475	383020	3773475	0.00043386	0.00043386	0.00049994	0.00049994	0.00189695	0.000755931	0.00245861	0.00245861	0.001268807	0.000492154	0.002336676	0.002336676	0.001316727	0.001316727	0.000296587	0.000296587	0.001004166	0.001004166	0.000771399
3830303773475	383030	3773475	0.000438951	0.000438951	0.000505862	0.000505862	0.00193003	0.000769113	0.002501484	0.002501484	0.001290932	0.000500736	0.002375097	0.002375097	0.001339688	0.001339688	0.000301759	0.000301759	0.001021677	0.001021677	0.000787705
3830403773475	383040	3773475	0.000444506	0.000444506	0.00051263	0.00051263	0.001962902	0.000782212	0.002544088	0.002544088	0.001312919	0.000509264	0.002412896	0.002412896	0.001362506	0.001362506	0.000306899	0.000306899	0.001039078	0.001039078	0.000805565
3830503773475	383050	3773475	0.000452282	0.000452282	0.000521225	0.000521225	0.002001587	0.000797628	0.002594227	0.002594227	0.001338794	0.000519301	0.002456209	0.002456209	0.001389358	0.001389358	0.000312947	0.000312947	0.001059556	0.001059556	0.000828169

			MSite Grubbing / Prep	MMass Grading / Excavation	MMass Grading / Excavation	MDrainage / Utilities Trenching	MFoundations / Concrete Pads	MBuilding / Structure Construction	MAsphalt Paving	MLandscaping or Other Finishing	MWaterside Construction (Piles)	RSSWRestriping South Valley	RSSWRestriping Silver Lake Boulevard	RSSWDemolition	RSSWPlacing Base	RSSWForm	Child Risk				
Unique Identifier	X (UTM)	Y (UTM)	2027	2027	2028	2028	2028	2028	2028	2028	2028	2029	2029	2029	2029	2029	3rd Trimester	0<2	2<16	Total	per million
3838403773455	383840	3773455	0.003402914	0.005660325	0.005660325	0.002722331	0.001289949	0.00349966	0.002275552	0.00156272	0.001679622	0.000617096	0.002341516	0.007124844	0.000647885	0.001409143	7.16316E-08	1.29329E-06	7.1233E-07	2.07725E-06	2.07725389
3838503773455	383850	3773455	0.003272327	0.00544311	0.00544311	0.002617861	0.001240448	0.00336536	0.002188227	0.001502751	0.001615166	0.0006047	0.002220663	0.006758155	0.000614541	0.00133662	6.92716E-08	1.2559E-06	6.8493E-07	2.0101E-06	2.01010006
3838603773455	383860	3773455	0.00314166	0.005225763	0.005225763	0.002513328	0.001190916	0.003230979	0.0021008	0.001442745	0.001550671	0.000592274	0.002106033	0.006410294	0.000582909	0.001267821	6.69504E-08	1.2186E-06	6.5832E-07	1.94387E-06	1.9438731
3838703773455	383870	3773455	0.002991051	0.004975242	0.004975242	0.002392841	0.001133824	0.003076088	0.002000136	0.00137358	0.001476333	0.000578432	0.001987354	0.006050185	0.000550163	0.001196599	6.43729e-08	1.176E-06	6.2976E-07	1.87013E-06	1.87012661
3838803773455	383880	3773455	0.002849934	0.004740512	0.004740512	0.002279947	0.00108033	0.002930959	0.00190577	0.001308775	0.00140668	0.000565032	0.001878352	0.005719324	0.000520077	0.001131161	6.19508E-08	1.13564E-06	6.0307E-07	1.80066E-06	1.8006571
3838903773455	383890	3773455	0.002700282	0.004491584	0.004491584	0.002160226	0.001023601	0.002777052	0.001805697	0.00124005	0.001332814	0.000550806	0.001769468	0.005388646	0.000490007	0.00106576	5.9398E-08	1.09215E-06	5.7567E-07	1.72722E-06	1.72722173
3839003773455	383900	3773455	0.002553342	0.004247168	0.004247168	0.002042674	0.000967901	0.002625934	0.001707437	0.001172571	0.001260287	0.000536403	0.001665438	0.005072775	0.000461284	0.001003288	5.68569e-08	1.0482E-06	5.4892E-07	1.65397E-06	1.65396957
3839103773455	383910	3773455	0.002419564	0.004024645	0.004024645	0.001935651	0.000917189	0.002488353	0.001617979	0.001111137	0.001194257	0.000522649	0.001570876	0.004785419	0.000435154	0.000946455	5.4489e-08	1.0069E-06	5.2425E-07	1.58564E-06	1.58563878
3829703773465	382970	3773465	0.000638894	0.001062721	0.001062721	0.000511115	0.000242187	0.000657058	0.000427233	0.000293399	0.000315347	0.00131769	0.000361456	0.001118255	0.000101687	0.000221167	5.03341e-08	1.20629E-06	4.4196E-07	1.69859E-06	1.69858615
3829803773465	382980	3773465	0.000652854	0.001085942	0.001085942	0.000522283	0.000247479	0.000671415	0.000436568	0.00029981	0.000322238	0.001345759	0.000372086	0.001151615	0.00010472	0.000227765	5.17562e-08	1.23747E-06	4.6029E-07	1.74952E-06	1.74951985
3829903773465	382990	3773465	0.000666256	0.001108234	0.001108234	0.000533005	0.000252559	0.000685198	0.0044553	0.000305965	0.000328853	0.001369961	0.000382715	0.001184884	0.000107745	0.000234345	5.31604e-08	1.26751E-06	4.7917E-07	1.79984E-06	1.7998433
3830003773465	383000	3773465	0.000677823	0.001127474	0.001127474	0.000542258	0.000256944	0.000697093	0.000453265	0.000311276	0.000334562	0.001387434	0.0003926	0.00121596	0.000110571	0.000240491	5.44554e-08	1.29405E-06	4.9767E-07	1.84618E-06	1.84617615
3830103773465	383010	3773465	0.000689948	0.001147643	0.001147643	0.000551958	0.00026154	0.000709563	0.000461373	0.000316845	0.000340547	0.001402191	0.000403021	0.001248863	0.000113563	0.000246999	5.57935e-08	1.32093E-06	5.1743E-07	1.89415E-06	1.89414987
3830203773465	383020	3773465	0.000700956	0.001165954	0.001165954	0.000560765	0.000265713	0.000720885	0.000468734	0.0003219	0.00034598	0.001410839	0.000413144	0.001280761	0.000116464	0.000253307	5.70663e-08	1.3454E-06	5.3725E-07	1.93971E-06	1.93970888
3830303773465	383030	3773465	0.000712045	0.001184398	0.001184398	0.000569636	0.000269916	0.000732289	0.000476149	0.000326992	0.000351454	0.001415444	0.000423565	0.001313756	0.000119464	0.000259833	5.83374e-08	1.36902E-06	5.5797E-07	1.98533E-06	1.98532885
3830403773465	383040	3773465	0.000724968	0.001205894	0.001205894	0.000579974	0.000274815	0.000745579	0.000484791	0.000332927	0.000357832	0.001419044	0.000435236	0.001350589	0.000122813	0.000267118	5.96963e-08	1.39395E-06	5.8095E-07	2.0346E-06	2.03459789
3830503773465	383050	3773465	0.000743076	0.001236015	0.001236015	0.000594461	0.000281679	0.000764202	0.0004969	0.000341243	0.00036677	0.001428283	0.000450034	0.001397111	0.000127044	0.000276319	6.13306e-08	1.42468E-06	6.0943E-07	2.09544E-06	2.09543893
3830603773465	383060	3773465	0.000761982	0.001267463	0.001267463	0.000609586	0.000288846	0.000783646	0.000509543	0.000349925	0.000376102	0.001434658	0.000465635	0.001446191	0.000131507	0.000286026	6.29755e-08	1.45467E-06	6.4021E-07	2.15785E-06	2.15785408
3830703773465	383070	3773465	0.000784238	0.001304483	0.001304483	0.000627391	0.000297283	0.000806535	0.000524426	0.000360146	0.000387087	0.001442833	0.00048353	0.001502401	0.000136618	0.000297143	6.4771e-08	1.48732E-06	6.7597E-07	2.22806E-06	2.2280598
3830803773465	383080	3773465	0.000809367	0.001346281	0.001346281	0.000647493	0.000306808	0.000832377	0.000541229	0.000371685	0.00039949	0.001451393	0.000503448	0.001564917	0.000142303	0.000309508	6.66679e-08	1.52144E-06	7.167E-07	2.30481E-06	2.30480693
3830903773465	383090	3773465	0.000836649	0.001391661	0.001391661	0.000669319	0.00031715	0.000860435	0.000559473	0.000384214	0.000412956	0.001459037	0.000525124	0.001632918	0.000148486	0.000322957	6.86184e-08	1.55584E-06	7.6242E-07	2.38688E-06	2.38687763
3831003773465	383100	3773465	0.000878848	0.001461855	0.001461855	0.000703078	0.000333147	0.000903834	0.000587692	0.000403593	0.000433785	0.001483859	0.00055588	0.001729068	0.00015723	0.000341973	7.13002e-08	1.60733E-06	8.2644E-07	2.50507E-06	2.50506613
3831103773465	383110	3773465	0.000926631	0.001541337	0.001541337	0.000741305	0.00035126	0.000952976	0.000619645	0.000425537	0.00045737	0.00150933	0.000590656	0.001837649	0.000167103	0.000363448	7.4165e-08	1.66253E-06	9.0107E-07	2.63777E-06	2.63776804
3831203773465	383120	3773465	0.000980238	0.001630505	0.001630505	0.000784191	0.000371581	0.001008107	0.000655492	0.000450155	0.000483829	0.001536189	0.000629899	0.001960397	0.000178265	0.000387725	7.72088e-08	1.7212E-06	9.8873E-07	2.78713E-06	2.78713385
3831303773465	383130	3773465	0.001039509	0.001729094	0.001729094	0.000831607	0.000394049	0.001069062	0.000695127	0.000477374	0.000513084	0.001564966	0.000673994	0.002098408	0.000190815	0.00041502	8.04046e-08	1.78219E-06	1.0928E-06	2.95534E-06	2.95534146
3831403773465	383140	3773465	0.001104683	0.001837503	0.001837503	0.000883746	0.000418754	0.001136089	0.000738709	0.000507303	0.000545253	0.001596871	0.000723389	0.002253145	0.000204886	0.000445624	8.37451E-08	1.84446E-06	1.2184E-06	3.14659E-06	3.14659148
3831503773465	383150	3773465	0.001158688	0.001927334	0.001927334	0.000926951	0.000439226	0.00119163	0.000774823	0.000532104	0.000571909	0.001611835	0.000767008	0.002390425	0.00021736	0.000472775	8.6311e-08	1.8863E-06	1.3451E-06	3.31773E-06	3.3177345
3831603773465	383160	3773465	0.001215087	0.002021147	0.002021147	0.00097207	0.000460606	0.001249632	0.000812537	0.000558004	0.000599747	0.001626239	0.000813425	0.00253657	0.000230658	0.00050168	8.87756e-08	1.92414E-06	1.4925E-06	3.50538E-06	3.50537834
3831703773465	383170	3773465	0.0012805	0.002129953	0.002129953	0.0010244	0.000485402	0.001316905	0.000856279	0.000588044	0.000632034	0.001648906	0.000867644	0.002707393	0.000246192	0.000535465	9.14385e-08	1.96403E-06	1.6796E-06	3.73508E-06	3.73507646
3831803773465	383180	3773465	0.001360033	0.002262246	0.002262246	0.001088026	0.00051555	0.001398699	0.000909463	0.000624568	0.00067129	0.001687777	0.000934189	0.002917152	0.000265266	0.000576951	9.45535e-08	2.00927E-06	1.9377E-06	4.0415E-06	4.04150029
3831903773465	383190	3773465	0.001442437	0.002399315	0.002399315	0.00115395	0.000546788	0.001483446	0.000964568	0.00066241	0.000711963	0.001731813	0.001007075	0.0031472	0.000286185	0.00062245	9.76086e-08	2.04804E-06	2.2719E-06	4.4176E-06	4.41759741
3832003773465	383200	3773465	0.001515429	0.002520728	0.002520728	0.001212343	0.000574457	0.001558513	0.001013377	0.00069593	0.00074799	0.001762686	0.001076657	0.003367835	0.000306248	0.000666087	1.0014e-07	2.07474E-06	2.6586E-06	4.83344E-06	4.83343838
3832103773465	383210	3773465	0.001587463	0.002640547	0.002640547	0.00126997	0.000601763	0.001632595	0.001061547	0.00072901	0.000783545	0.001790577	0.001148353	0.003595782	0.000326976	0.00071117	1.02542e-07	2.0977E-06	3.1417E-06	5.34192E-06	5.34191698
3832203773465	383220	3773465	0.001665161	0.002769788	0.002769788	0.001332128	0.000631216	0.001712502	0.001113504	0.000764692	0.000821896	0.001829271	0.001229398	0.003851971	0.000350272	0.000761838	1.05188e-07	2.12277E-06	3.8309E-06	6.05884E-06	6.05884014
3832303773465	383230	3773465	0.001724431	0.002868378	0.002868378	0.001379545	0.000653684	0.001773457	0.001153139	0.000791911	0.000851151	0.001902439	0.001323662	0.004153402	0.000377682	0.000821455	1.08188e-07	2.14444E-06	5.0966E-06	7.3492e-06	7.3491975
3835903773465	383590	3773465	0.009177688	0.015265947	0.015265947	0.00734215	0.003479005	0.009438613	0.006137182	0.00421467	0.004529955	0.001077676	0.030086886	0.193936976	0.017635314	0.038356634	3.78516E-07	5.03733E-06	7.0939E-06	1.25098E-05	12.5097623
3836003773465	383600	3773465	0.00929934	0.0154683	0.0154683	0.007439472	0.00352512	0.009563724	0.006218532	0.004270536	0.00459	0.00105309	0.045374342	0.133816435	0.01216836	0.026466062	3.32485e-07	4.55779e-06	5.4945e-06	1.03848E-05	10.384772
3836103773465	383610	3773465	0.009209517	0.01531889	0.01531889	0.007367613	0.003491071	0.009471347	0.006158467	0.004229287	0.004545665	0.001023782	0.032375672	0.096214637	0.008749107	0.019029221	2.92685E-07	4.12754E-06	4.3655E-06	8.78575E-06	8.78574544
3836203773465	383620	3773465	0.009303169	0.015474669	0.015474669	0.007442535	0.003526572	0.009567662	0.006221093	0.004272294	0.00459189	0.000994887	0.024394962	0.07274965	0.00661536	0.014388343	2.61145E-07	3.78062E-06	3.6056E-06	7.6474e-06	7.64739569
3836303773465	383630	3773465	0.009159101	0.01523503	0.01523503	0.007327281	0.003471959	0.009419498	0.006124753	0.004206134	0.00452078	0.000966523	0.018853933	0.056296812	0.005119251	0.011134319	2.34555E-07	3.47384E-06	3.0501E-06	6.75852E-06	6.75852332
3836403773465	383640	3773465	0.008806748	0.014648934	0.014648934	0.007045398	0.003338392	0.009057127	0.005889132	0.004044323	0.004346865	0.000936388	0.01494047	0.044789615	0.004072864	0.008858439	2.10857E-07	3.18984E-06	2.6147E-06	6.01544E-06	6.01544122
3836503773465	383650	3773465	0.008378452	0.013936517	0.013936517	0.006702762	0.003176037	0.008616655	0.005602728	0.003847637	0.004135465	0.000907818	0.012207485	0.036701162	0.003337355	0.007258714	1.91063E-07	2.94506E-06	2.2836E-06	5.41968E-06	5.41967836
3836603773465	383660	3773465	0.007942817	0.013211893	0.013211893	0.006354254	0.0030109	0.008168635	0.005311416	0.00364758	0.003920443	0.00088211	0.010288075	0.030998929	0.002818833	0.006130933	1.7506E-07	2.74246E-06	2.0339E-06	4.95146E-06	4.9514551
3836703773465	383670	3773465	0.007506465	0.012486074	0.012486074	0.006005172	0.002845491	0.007719876	0.005019624	0.003447194	0.003705066	0.000858056	0.00885154	0.026721226	0.002429847	0.005284894	1.61559E-07	2.56741E-06	1.835E-06	4.56397E-06	4.56396936
3836803773465	383680	3773465	0.007058625	0.011741148	0.011741148	0.0056469	0.002675727	0.007259304	0.0047215	0.003241532	0.00348402	0.000834296	0.007705598	0.023298551	0.002118612	0.004607961	1.49553E-07	2.40766E-06	1.6662E-06	4.22342E-06	4.22341732
3836903773465	383690	3773465	0.006534922	0.010870032	0.010870032	0.005227937	0.002477206	0.006720712	0.004369947	0.003001032	0.003225529	0.000807762	0.0066831	0.020237265	0.00184024	0.004002503	1.37677E-07	2.24339E-06	1.5058E-06	3.8869E-06	3.88690236
3837003773465	383700	3773465	0.006049589	0.010062741	0.010062741	0.004839671	0.00229323	0.006221581	0.004045401	0.002778153	0.002985977	0.000782409	0.005865923	0.017784964	0.001617244	0.00351749	1.27314E-07	2.0967E-06	1.3709E-06	3.59492E-06	3.59491639
3837103773465	383710	3773465	0.005616507	0.009342363	0.009342363	0.004493205	0.002129061	0.005776186	0.003755796	0.002579268	0.002772215	0.00075862	0.005209823	0.01581104	0.001437749	0.00312709	1.18327E-07	1.96717E-06	1.2576E-06	3.34305E-06	3.34305397
3837203773465	383720	3773465	0.005235436	0.008708499	0.008708499	0.004188349	0.001984607	0.005384281	0.003500972	0.002404269	0.002584124	0.000736336	0.004673236	0.01419366	0.001290675	0.002807206	1.10493E-07	1.85256E-06	1.1614E-06	3.12447E-06	3.12446512
3837303773465	383730	3773465	0.004896804	0.008145226	0.008145226	0.003917443	0.001856241	0.005036022	0.003274526	0.002248759	0.002416981	0.000715233	0.004222815	0.012834114	0.001167047	0.002538317	1.03532E-07	1.74926E-06	1.0781E-06	2.93094E-06	2.93094023
3837403773465	383740	3773465	0.004657567	0.007747286	0.007747286	0.003726054	0.001765554	0.004789984	0.003114547	0.002138895	0.002298898	0.000698823	0.003894974	0.011842537	0.00107688	0.002342203	9.83587E-08	1.67391E-06	1.0168E-06	2.78903E-06	2.78902887
3837503773465	383750	3773465	0.004435642	0.007378141	0.007378141	0.003548513	0.001681428	0.004561749	0.002966144	0.00203698	0.002189359	0.000683033	0.003607119	0.010971331	0.000997658	0.002169897	9.36486E-08	1.6046E-06	9.6152E-07	2.65978E-06	2.65977768
3837603773465	383760	3773465	0.004252007	0.007072686	0.007072686	0.003401605	0.001611817	0.004372893	0.002843346	0.001952649	0.00209872	0.00066919	0.003370326	0.010253947	0.000932424	0.002028014	8.97194E-08	1.54722E-06	9.1545E-07	2.5524e-06	2.55239523
3837703773465	383770	3773465	0.004110571	0.006837426	0.006837426	0.003288457	0.001558203	0.004227436	0.002748767	0.001887698	0.00202891	0.000657679	0.003181232	0.009680242	0.000880256	0.001914547	8.66134e-08	1.50302E-06	8.785E-07	2.46814E-06	2.46813771
3837803773465	383780	3773465	0.003975437	0.006612647	0.006612647	0.00318035	0.001506977	0.00408846	0.002658402	0.00182564	0.00196221	0.000646434	0.003008275	0.009155434	0.000832533	0.001810751	8.37137e-08	1.46133E-06	8.4409E-07	2.38913E-06	2.38913493
3837903773465	383790	3773465	0.003871893	0.006440415	0.006440415	0.003097515	0.001467727	0.003981973	0.002589161	0.00177809	0.001911102	0.000637019	0.002866848	0.008725589	0.00079346	0.001725737	8.14111e-08	1.4294E-06	8.1603E-07	2.32684E-06	2.32684354
3838003773465	383800	3773465	0.003776805	0.006282247	0.006282247	0.003021444	0.001431681	0.003884181	0.002525575	0.001734422	0.001864168	0.000628017	0.002738225	0.00833468	0.000757899	0.001648423	7.93068e-08	1.4002E-06	7.9026E-07	2.26976E-06	2.26976164
3838103773465	383810	3773465	0.003713386	0.006176758	0.006176758	0.002970709	0.001407641	0.003818959	0.002483167	0.001705298	0.001832866	0.000620904	0.002635058	0.008020453	0.000729326	0.001586276	7.77368E-08	1.37998E-06	7.7001E-07	2.22772E-06	2.22772256
3838203773465	383820	3773465	0.003727825	0.006200775	0.006200775	0.00298226	0.001413114	0.003833808	0.002492822	0.001711929	0.001839993	0.000618129	0.002578398	0.007846797	0.00071353	0.001551931	7.72939e-08	1.37954E-06	7.6106E-07	2.2179e-06	2.21789784
3838303773465	383830	3773465	0.003749682	0.006237132	0.006237132	0.002999746	0.0014214	0.003856287	0.002507438	0.001721967	0.001850781	0.000615503	0.002525102	0.007683651	0.000698699	0.001519664	7.69563e-08	1.38008E-06	7.5296E-07	2.21E-06	2.2099985
3838403773465	383840	3773465	0.003644144	0.006061582	0.006061582	0.002915315	0.001381393	0.003747749	0.002436864	0.0016735	0.001798689	0.000605851	0.002411485	0.007338715	0.000667333	0.001451443	7.49301E-08	1.34955E-06	7.2863E-07	2.15311E-06	2.15311368
3838503773465	383850	3773465	0.003496885	0.005816635	0.005816635	0.002797508	0.001325571	0.003596303	0.002338391	0.001605875	0.001726004	0.000593809	0.002284231	0.006952741	0.000632235	0.001375105	7.23803e-08	1.30902E-06	6.9978E-07	2.08118E-06	2.08118165
3838603773465	383860	3773465	0.003351142	0.005574209	0.005574209	0.002680913	0.001270324	0.003446416	0.002240931	0.001538945	0.001654068	0.000581767	0.002164152	0.006588428	0.000599107	0.001303052	6.98867e-08	1.26887E-06	6.7195E-07	2.01071E-06	2.0107076
3838703773465	383870	3773465	0.003185694	0.005299008	0.005299008	0.002548556	0.001207608	0.003276265	0.002130296	0.001462967	0.001572406	0.000568367	0.00204062	0.006213696	0.000565031	0.001228938	6.71424e-08	1.22352E-06	6.4228E-07	1.93294E-06	1.93293989
3838803773465	383880	3773465	0.003031256	0.005042119	0.005042119	0.002425005	0.001149064	0.003117436	0.002027021	0.001392044	0.001496178	0.00055541	0.001927449	0.005870131	0.00053379	0.001160988	6.45717e-08	1.18067E-06	6.1464e-07	1.85988E-06	1.8598818
3838903773465	383890	3773465	0.002873148	0.004779125	0.004779125	0.002298518	0.00108913	0.002954833	0.001921294	0.001319436	0.001418138	0.000541981	0.001816868	0.005534426	0.000503263	0.001094593	6.19482e-08	1.13619E-06	5.8697E-07	1.78511E-06	1.78510873
3839003773465	383900	3773465	0.002720225	0.004524757	0.004524757	0.00217618	0.001031161	0.002797562	0.001819033	0.001249209	0.001342658	0.000528493	0.001712332	0.005216909	0.00047439	0.001031794	5.9375e-08	1.09196E-06	5.603E-07	1.71164E-06	1.71164052
3839103773465	383910	3773465	0.002579986	0.004291487	0.004291487	0.002063989	0.000978001	0.002653336	0.001725254	0.001184807	0.001273438	0.000515536	0.001616817	0.004926721	0.00044803	0.000974401	5.69641E-08	1.0502E-06	5.3558E-07	1.64275E-06	1.64274731
3829703773475	382970	3773475	0.000641127	0.001066436	0.001066436	0.000512902	0.000243034	0.000659355	0.000428726	0.000294425	0.00031645	0.001228585	0.000356544	0.00110354	0.000100348	0.000218257	5.08926E-08	1.22099E-06	4.3297E-07	1.70485E-06	1.7048538
3829803773475	382980	3773475	0.000655885	0.001090984	0.001090984	0.000524708	0.000248628	0.000674532	0.000438595	0.000301202	0.000323734	0.001253761	0.000367232	0.001137083	0.000103399	0.000224891	5.24015E-08	1.25454E-06	4.5119E-07	1.75813E-06	1.75813357
3829903773475	382990	3773475	0.000670563	0.001115399	0.001115399	0.000536451	0.000254192	0.000689628	0.00044841	0.000307943	0.000330979	0.001276104	0.000378159	0.001171266	0.000106507	0.000231652	5.39218E-08	1.28772E-06	4.7025E-07	1.81189E-06	1.81189366
3830003773475	383000	3773475	0.000684364	0.001138355	0.001138355	0.000547491	0.000259423	0.000703821	0.000457639	0.00031428	0.000337791	0.001293872	0.000388848	0.001204809	0.000109557	0.000238286	5.53973e-08	1.31902E-06	4.8963E-07	1.86404E-06	1.8640433
3830103773475	383010	3773475	0.000698723	0.001162239	0.001162239	0.000558978	0.000264866	0.000718588	0.000467241	0.000320875	0.000344878	0.001309308	0.000400073	0.001240089	0.000112765	0.000245263	5.69135e-08	1.35053E-06	5.1034E-07	1.91778E-06	1.91778427
3830203773475	383020	3773475	0.000713241	0.001186389	0.001186389	0.000570593	0.00027037	0.000733519	0.000476949	0.000327542	0.000352044	0.001321468	0.000411625	0.001276465	0.000116073	0.000252458	5.84415e-08	1.38148E-06	5.3219E-07	1.97211E-06	1.97210627
3830303773475	383030	3773475	0.000728318	0.001211467	0.001211467	0.000582655	0.000276085	0.000749025	0.000487031	0.000334466	0.000359486	0.001330884	0.000423743	0.001314578	0.000119539	0.000259996	5.99976e-08	1.41218E-06	5.5555E-07	2.02772e-06	2.027721
3830403773475	383040	3773475	0.000744831	0.001238934	0.001238934	0.000595865	0.000282345	0.000766007	0.000498074	0.000342049	0.000367636	0.001338882	0.000436904	0.001355981	0.000123304	0.000268184	6.16265e-08	1.4437E-06	5.8126E-07	2.08658E-06	2.08658322
3830503773475	383050	3773475	0.000765731	0.001273699	0.001273699	0.000612585	0.000290267	0.000787501	0.00051205	0.000351647	0.000377952	0.001350127	0.000452714	0.001405611	0.000127817	0.000278	6.34875e-08	1.47991E-06	6.1193e-07	2.15533E-06	2.15532841

			EGIODemolition	EGIOSite Grubbing / Prep	EGIOMass Grading / Excavation	EGIOMass Grading / Excavation	EGIODrainage / Utilities Trenching	EGIODrainage / Utilities Trenching	EGIOFoundations / Concrete Pads	EGIOFoundations / Concrete Pads	EGIOBuilding / Structure Construction	EGIOBuilding / Structure Construction	EGIOAsphalt Paving	EGIOArchitectural Coating	EGIOLandscaping or Other Finishing	EGIOWaterside Construction (Piles)	HIWaterside Construction (Landscaping)	HIWaterside Construction (Landscaping)	KMDemolition	KMSite Grubbing / Prep	KMMass Grading / Excavation
Unique Identifier	X (UTM)	Y (UTM)	2025	2025	2025	2026	2026	2027	2026	2027	2026	2027	2027	2027	2027	2027	2025	2026	2025	2025	2025
3830603773475	383060	3773475	0.001745807	0.00161419	0.002684999	0.002684999	0.001291349	0.001291349	0.000611893	0.000611893	0.001660078	0.001660078	0.001079417	0.000218943	0.000741283	0.000796736	0.002106812	0.002106812	0.000832914	0.000770119	0.001280997
3830703773475	383070	3773475	0.001777212	0.00164322	0.002733298	0.002733298	0.001314579	0.001314579	0.0006229	0.0006229	0.001689941	0.001689941	0.001098835	0.000222881	0.000754617	0.000811068	0.002192461	0.002192461	0.000862248	0.000797241	0.001326112
3830803773475	383080	3773475	0.00180922	0.00167282	0.002782527	0.002782527	0.001338255	0.001338255	0.000634119	0.000634119	0.001720378	0.001720378	0.001118625	0.000226896	0.000768209	0.000825676	0.002283513	0.002283513	0.000895551	0.000828033	0.001377331
3830903773475	383090	3773475	0.001839935	0.00170122	0.002829765	0.002829765	0.001360974	0.001360974	0.000644884	0.000644884	0.001749584	0.001749584	0.001137616	0.000230748	0.00078125	0.000839693	0.002378168	0.002378168	0.00093127	0.000861059	0.001432265
3831003773475	383100	3773475	0.001892909	0.0017502	0.002911237	0.002911237	0.001400158	0.001400158	0.000663451	0.000663451	0.001799956	0.001799956	0.001170369	0.000237391	0.000803743	0.000863868	0.002495635	0.002495635	0.000984847	0.000910597	0.001514666
3831103773475	383110	3773475	0.0019508	0.00180372	0.003000272	0.003000272	0.00144298	0.00144298	0.000683742	0.000683742	0.001855005	0.001855005	0.001206163	0.000244651	0.000828324	0.000890288	0.002623509	0.002623509	0.001040841	0.000962369	0.001600782
3831203773475	383120	3773475	0.002005154	0.00185398	0.003083867	0.003083867	0.001483185	0.001483185	0.000702792	0.000702792	0.00190669	0.00190669	0.00123977	0.000251468	0.000851404	0.000915094	0.002757686	0.002757686	0.00109416	0.001011668	0.001682785
3831303773475	383130	3773475	0.00205114	0.0018965	0.003154592	0.003154592	0.001517199	0.001517199	0.00071891	0.00071891	0.001950418	0.001950418	0.001268202	0.000257235	0.000870929	0.000936081	0.002895965	0.002895965	0.001143337	0.001057138	0.001758419
3831403773475	383140	3773475	0.002092466	0.00193471	0.003218151	0.003218151	0.001547768	0.001547768	0.000733395	0.000733395	0.001989715	0.001989715	0.001293754	0.000262418	0.000888477	0.000954941	0.003044851	0.003044851	0.001189582	0.001099896	0.001829541
3831503773475	383150	3773475	0.002110843	0.0019517	0.003246414	0.003246414	0.001561361	0.001561361	0.000739836	0.000739836	0.002007189	0.002007189	0.001305116	0.000264722	0.00089628	0.000963328	0.003177928	0.003177928	0.001227285	0.001134757	0.001887527
3831603773475	383160	3773475	0.002121283	0.00196135	0.003262469	0.003262469	0.001569083	0.001569083	0.000743494	0.000743494	0.002017116	0.002017116	0.001311571	0.000266032	0.000900713	0.000968092	0.003312605	0.003312605	0.001264384	0.001169059	0.001944584
3831703773475	383170	3773475	0.002134224	0.00197332	0.003282373	0.003282373	0.001578656	0.001578656	0.0007483	0.0007483	0.002029422	0.002029422	0.001319572	0.000267655	0.000906208	0.00097398	0.003476599	0.003476599	0.001300965	0.001202882	0.002000845
3831803773475	383180	3773475	0.002144923	0.00198321	0.003298827	0.003298827	0.001586569	0.001586569	0.00075178	0.00075178	0.002039595	0.002039595	0.001326187	0.000268996	0.00091075	0.00097888	0.003699628	0.003699628	0.00133513	0.001234472	0.002053391
3831903773475	383190	3773475	0.002130255	0.00196965	0.003276269	0.003276269	0.00157572	0.00157572	0.000746639	0.000746639	0.002025648	0.002025648	0.001317119	0.000267157	0.000904522	0.000972187	0.003930561	0.003930561	0.001368692	0.001265503	0.002105007
3832003773475	383200	3773475	0.002105839	0.00194707	0.003238718	0.003238718	0.00155766	0.00155766	0.000738082	0.000738082	0.002002431	0.002002431	0.001302022	0.000264095	0.000894155	0.000961044	0.004083248	0.004083248	0.001408638	0.001302437	0.002166443
3832103773475	383210	3773475	0.002080388	0.00192354	0.003199574	0.003199574	0.001538834	0.001538834	0.000729161	0.000729161	0.001978229	0.001978229	0.001286286	0.000260903	0.000883348	0.000949428	0.004214424	0.004214424	0.001451172	0.001341765	0.00223186
3832603773475	383600	3773475	0.001081391	0.00099986	0.001663147	0.001663147	0.00079989	0.00079989	0.0037902	0.00037902	0.001028289	0.001028289	0.000668615	0.000135618	0.000459167	0.000493515	0.019721742	0.019721742	0.004480948	0.004143118	0.006891563
3832703773475	383610	3773475	0.001049814	0.00097067	0.001614582	0.001614582	0.000776532	0.000776532	0.000367952	0.000367952	0.000998262	0.000998262	0.00064091	0.000131658	0.000445759	0.000479104	0.016725719	0.016725719	0.004389149	0.004058241	0.00675038
3832803773475	383620	3773475	0.001014613	0.00093812	0.001560444	0.001560444	0.000750495	0.000750495	0.000355615	0.000355615	0.00096479	0.00096479	0.000627326	0.000127243	0.000430812	0.00046304	0.014373466	0.014373466	0.004281217	0.003958446	0.006584384
3832903773475	383630	3773475	0.000974839	0.00090134	0.001499274	0.001499274	0.000721075	0.000721075	0.000341674	0.000341674	0.000926969	0.000926969	0.000602735	0.000122255	0.000413924	0.000444888	0.012493685	0.012493685	0.004150077	0.003837192	0.006382694
3833003773475	383640	3773475	0.000940674	0.00086975	0.001446728	0.001446728	0.000695803	0.000695803	0.00032699	0.00032699	0.000894481	0.000894481	0.00058161	0.000117971	0.000399417	0.000429296	0.010891764	0.010891764	0.003963547	0.003664725	0.006095816
3833503773475	383650	3773475	0.000908838	0.00084032	0.001397765	0.001397765	0.000672255	0.000672255	0.000318541	0.000318541	0.000864209	0.000864209	0.000561926	0.000113978	0.000385899	0.000414767	0.009595919	0.009595919	0.003770719	0.003486435	0.005799252
3833603773475	383660	3773475	0.000880798	0.00081439	0.001354641	0.001354641	0.000651514	0.000651514	0.000308713	0.000308713	0.000837546	0.000837546	0.00054459	0.000110461	0.000373993	0.000401971	0.008544814	0.008544814	0.003582808	0.003312691	0.005510252
3833703773475	383670	3773475	0.000854829	0.00079038	0.001314701	0.001314701	0.00063205	0.00063205	0.000299611	0.000299611	0.000812852	0.000812852	0.00052853	0.000107205	0.000362967	0.000390119	0.007673013	0.007673013	0.003399729	0.003143415	0.005228682
3833803773475	383680	3773475	0.000829549	0.00076701	0.001275822	0.001275822	0.00061606	0.000613606	0.000290751	0.000290751	0.000788814	0.000788814	0.00051203	0.000104034	0.000352233	0.000378582	0.006931086	0.006931086	0.003221654	0.002978766	0.004954808
3833903773475	383690	3773475	0.000801164	0.00074076	0.001232167	0.001232167	0.00059261	0.00059261	0.000280802	0.000280802	0.000761823	0.000761823	0.000495353	0.000100475	0.00034018	0.000365628	0.006257899	0.006257899	0.003032536	0.002803906	0.00466395
3834003773475	383700	3773475	0.000773125	0.00071484	0.001189042	0.001189042	0.000571869	0.000571869	0.000270975	0.000270975	0.00073516	0.00073516	0.00047801	9.69581E-05	0.000328275	0.000352832	0.005687071	0.005687071	0.002857395	0.002641969	0.004394587
3834103773475	383710	3773475	0.000746897	0.00069059	0.001148704	0.001148704	0.000552469	0.000552469	0.000261782	0.000261782	0.00071022	0.00071022	0.0004618	9.36688E-05	0.000317138	0.000340862	0.005208095	0.005208095	0.002700803	0.002497182	0.004153754
3834203773475	383720	3773475	0.000722567	0.00066809	0.001111286	0.001111286	0.000534472	0.000534472	0.000253254	0.000253254	0.00068785	0.00068785	0.000446757	9.06176E-05	0.000306807	0.000329758	0.004801561	0.004801561	0.00256138	0.002368271	0.003939325
3834303773475	383730	3773475	0.000699272	0.00064655	0.001075459	0.001075459	0.000517242	0.000517242	0.00024509	0.00024509	0.000664934	0.000664934	0.000432354	8.76962E-05	0.000296916	0.000319127	0.004445957	0.004445957	0.002432396	0.002249012	0.003740952
3834403773475	383740	3773475	0.000683224	0.00063171	0.001050779	0.001050779	0.000505372	0.000505372	0.000239465	0.000239465	0.000649674	0.000649674	0.00042432	8.56837E-05	0.000290102	0.000311804	0.004171699	0.004171699	0.002339217	0.002162858	0.003597646
3834503773475	383750	3773475	0.000667953	0.00061759	0.001027292	0.001027292	0.000494076	0.000494076	0.000234113	0.000234113	0.000635153	0.000635153	0.00041299	8.37685E-05	0.000283618	0.000304835	0.003926258	0.003926258	0.002251905	0.002082129	0.003463363
3834603773475	383760	3773475	0.000656047	0.00060659	0.001008981	0.001008981	0.000485269	0.000485269	0.00022994	0.00022994	0.000623832	0.000623832	0.000405628	8.22754E-05	0.000278563	0.00029941	0.003720139	0.003720139	0.002180814	0.002016397	0.003354026
3834703773475	383770	3773475	0.000648627	0.00059973	0.00099757	0.00099757	0.00047981	0.00047981	0.000227339	0.000227339	0.000616776	0.000616776	0.00040104	8.13448E-05	0.000275412	0.000296015	0.003554144	0.003554144	0.002129479	0.001968932	0.003275075
3834803773475	383780	3773475	0.000641294	0.00059295	0.000986291	0.000986291	0.000474356	0.000474356	0.000224769	0.000224769	0.000609803	0.000609803	0.000396507	8.04251E-05	0.000272298	0.000292668	0.003401156	0.003401156	0.002079956	0.001923143	0.00319891
3834903773475	383790	3773475	0.000634737	0.00058688	0.000976206	0.000976206	0.000469506	0.000469506	0.000222471	0.000222471	0.000603568	0.000603568	0.00039245	7.96028E-05	0.000269514	0.000289675	0.003262776	0.003262776	0.00203423	0.001880864	0.003128584
3835003773475	383800	3773475	0.00062818	0.00058082	0.000966122	0.000966122	0.000464656	0.000464656	0.000220173	0.000220173	0.000597333	0.000597333	0.000388398	7.87805E-05	0.00026673	0.000286683	0.003134803	0.003134803	0.00198997	0.001839941	0.003060514
3835103773475	383810	3773475	0.000624729	0.00057763	0.000960814	0.000960814	0.000462103	0.000462103	0.000218963	0.000218963	0.000594051	0.000594051	0.000386264	7.83477E-05	0.000265265	0.000285108	0.003029642	0.003029642	0.001958392	0.001810744	0.003011949
3835203773475	383820	3773475	0.000628525	0.00058114	0.000966653	0.000966653	0.000464911	0.000464911	0.000220294	0.000220294	0.000597661	0.000597661	0.000388612	7.88238E-05	0.000266876	0.000286841	0.002967907	0.002967907	0.001957357	0.001809787	0.003010357
3835303773475	383830	3773475	0.000631717	0.00058409	0.000971562	0.000971562	0.000467272	0.000467272	0.000221412	0.000221412	0.000600696	0.000600696	0.000390585	7.92241E-05	0.000268232	0.000288297	0.002913075	0.002913075	0.001956667	0.001809149	0.003009295
3835403773475	383840	3773475	0.000624211	0.00057715	0.000960018	0.000960018	0.00046172	0.00046172	0.000218782	0.000218782	0.000593559	0.000593559	0.00038594	7.82828E-05	0.000265045	0.000284872	0.002809116	0.002809116	0.001911458	0.001767348	0.002939765
3835503773475	383850	3773475	0.000612995	0.00056678	0.000942768	0.000942768	0.000453424	0.000453424	0.00021485	0.00021485	0.000582894	0.000582894	0.00037901	7.68762E-05	0.000260282	0.000279753	0.002692148	0.002692148	0.001851064	0.001711508	0.002846882
3835603773475	383860	3773475	0.000601607	0.00055625	0.000925253	0.000925253	0.000445	0.000445	0.000210859	0.000210859	0.000572065	0.000572065	0.000371968	7.54479E-05	0.000255447	0.000274556	0.002580684	0.002580684	0.001791102	0.001656067	0.002754662
3835703773475	383870	3773475	0.00058763	0.00054333	0.000903757	0.000903757	0.00043466	0.00043466	0.00020596	0.00020596	0.000558774	0.000558774	0.00036332	7.36951E-05	0.000249512	0.000268177	0.002464117	0.002464117	0.001722426	0.001592568	0.00264904
3835803773475	383880	3773475	0.000573998	0.00053072	0.000882792	0.000882792	0.000424578	0.000424578	0.000201182	0.000201182	0.000545812	0.000545812	0.00035489	7.19855E-05	0.000243724	0.000261956	0.002356255	0.002356255	0.001657287	0.00153234	0.002548858
3835903773475	383890	3773475	0.000559763	0.00051756	0.000860898	0.000860898	0.00041049	0.00041049	0.000196193	0.000196193	0.00053225	0.00053225	0.00034696	7.02002E-05	0.000237679	0.000255459	0.002252495	0.002252495	0.001591976	0.001471953	0.002448411
3836003773475	383900	3773475	0.000545268	0.00050416	0.000838606	0.000838606	0.000403327	0.000403327	0.000191113	0.000191113	0.000518492	0.000518492	0.000337135	6.83825E-05	0.000231525	0.000248845	0.002154139	0.002154139	0.001527613	0.001412443	0.002349424
3836103773475	383910	3773475	0.000531205	0.00049116	0.000816977	0.000816977	0.000392925	0.000392925	0.000186184	0.000186184	0.00050512	0.00050512	0.00032839	6.66188E-05	0.000225554	0.000242427	0.002063087	0.002063087	0.001466616	0.001356044	0.002255611
3829703773485	382970	3773485	0.001476279	0.00136498	0.002270473	0.002270473	0.001091983	0.001091983	0.000517425	0.000517425	0.001403785	0.001403785	0.00091277	0.000185141	0.000626839	0.000673731	0.001543688	0.001543688	0.000671232	0.000620626	0.001032335
3829803773485	382980	3773485	0.001517778	0.00140335	0.002334297	0.002334297	0.001122679	0.001122679	0.00053197	0.00053197	0.001443247	0.001443247	0.000938429	0.000190346	0.00064446	0.00069267	0.00160002	0.00160002	0.000688142	0.000636261	0.001058342
3829903773485	382990	3773485	0.001558846	0.00144132	0.002397458	0.002397458	0.001153056	0.001153056	0.000546364	0.000546364	0.001482298	0.001482298	0.000963821	0.000195496	0.000661898	0.000711412	0.001659254	0.001659254	0.00070557	0.000652375	0.001085146
3830003773485	383000	3773485	0.001598619	0.0014781	0.002458628	0.002458628	0.001182476	0.001182476	0.000560305	0.000560305	0.001520118	0.001520118	0.000988412	0.000200484	0.000678786	0.000729563	0.00172079	0.00172079	0.000722998	0.000668489	0.001111949
3830103773485	383010	3773485	0.001637789	0.00151431	0.00251887	0.00251887	0.001211449	0.001211449	0.000574033	0.000574033	0.001557364	0.001557364	0.001012631	0.000205396	0.000695417	0.000747439	0.001785727	0.001785727	0.000741116	0.000685241	0.001139814
3830203773485	383020	3773485	0.00167739	0.00155093	0.002579775	0.002579775	0.001240742	0.001240742	0.000587913	0.000587913	0.001595021	0.001595021	0.001037115	0.000210363	0.000712232	0.000765512	0.001855167	0.001855167	0.000761305	0.000703908	0.001170864
3830303773485	383030	3773485	0.001716473	0.00158706	0.002639884	0.002639884	0.001269651	0.001269651	0.000601612	0.000601612	0.001632185	0.001632185	0.00106128	0.000215264	0.000728827	0.000783348	0.001928609	0.001928609	0.000782874	0.000723851	0.001204037
3830403773485	383040	3773485	0.001754607	0.00162232	0.002698533	0.002698533	0.001297858	0.001297858	0.000614977	0.000614977	0.001668446	0.001668446	0.001084858	0.000220047	0.00074519	0.000800752	0.002006154	0.002006154	0.000806082	0.00074531	0.00123973
3830503773485	383050	3773485	0.001794812	0.0016595	0.002760367	0.002760367	0.001327597	0.001327597	0.000629069	0.000629069	0.001706677	0.001706677	0.001109717	0.000225089	0.00076209	0.0008191	0.002090402	0.002090402	0.000833432	0.00770597	0.001281793
3830603773485	383060	3773485	0.001833291	0.00169508	0.002819547	0.002819547	0.00135606	0.00135606	0.000642556	0.000642556	0.001743267	0.001743267	0.001133508	0.000229914	0.000778429	0.000836661	0.002178553	0.002178553	0.000862248	0.000797241	0.001326112
3830703773485	383070	3773485	0.001874359	0.00173305	0.002882708	0.002882708	0.001386437	0.001386437	0.0006595	0.0006595	0.001782318	0.001782318	0.0011589	0.000235065	0.000795867	0.000855403	0.002274108	0.002274108	0.000895896	0.000828352	0.001377862
3830803773485	383080	3773485	0.001917497	0.00177293	0.002949054	0.002949054	0.001418346	0.001418346	0.000672069	0.000672069	0.001823338	0.001823338	0.001185572	0.000240475	0.000814184	0.00087509	0.002376767	0.002376767	0.000933772	0.000863372	0.001436113
3830903773485	383090	3773485	0.001960291	0.0018125	0.003014868	0.003014868	0.00145	0.00145	0.000687068	0.000687068	0.00186403	0.00186403	0.00121031	0.000245841	0.00083254	0.00089462	0.002484829	0.002484829	0.000974149	0.000900706	0.001498212
3831003773485	383100	3773485	0.002031814	0.00187863	0.003124869	0.003124869	0.001502904	0.001502904	0.000712136	0.000712136	0.001932041	0.001932041	0.001256253	0.000254811	0.000862723	0.00092761	0.002623409	0.002623409	0.001031782	0.00953993	0.00158685
3831103773485	383110	3773485	0.002108514	0.00194955	0.003242831	0.003242831	0.001559638	0.001559638	0.000739019	0.000739019	0.002004974	0.002004974	0.001303676	0.00026443	0.000895291	0.000962264	0.002778898	0.002778898	0.001089328	0.001007201	0.001675354
3831203773485	383120	3773485	0.002170978	0.0020073	0.003338899	0.003338899	0.001605842	0.001605842	0.000760912	0.000760912	0.002064371	0.002064371	0.001342297	0.000272264	0.000921814	0.000990771	0.00293799	0.00293799	0.001139369	0.001053469	0.001752315
3831303773485	383130	3773485	0.002211355	0.00204464	0.003400999	0.003400999	0.001635709	0.001635709	0.000775064	0.000775064	0.002102766	0.002102766	0.001367262	0.000277328	0.000938958	0.001009198	0.003088876	0.003088876	0.001179832	0.001090882	0.001814547
3831403773485	383140	3773485	0.002243623	0.00207447	0.003450625	0.003450625	0.001659577	0.001659577	0.000786374	0.000786374	0.002133449	0.002133449	0.001387213	0.000281374	0.000952659	0.001023924	0.003248568	0.003248568	0.001218053	0.001126221	0.001873329
3831503773485	383150	3773485	0.002258376	0.00208811	0.003473315	0.003473315	0.001670489	0.001670489	0.000791545	0.000791545	0.002147478	0.002147478	0.001396334	0.000283225	0.000958924	0.001030657	0.003398054	0.003398054	0.001254548	0.001159965	0.001929457
3831603773485	383160	3773485	0.002263898	0.00209322	0.003481807	0.003481807	0.001674574	0.001674574	0.00079348	0.00079348	0.002152728	0.002152728	0.001399749	0.000283917	0.000961268	0.001033177	0.003549541	0.003549541	0.00129087	0.001193549	0.00198532
3831703773485	383170	3773485	0.002268902	0.00209784	0.003489503	0.003489503	0.001678275	0.001678275	0.000795234	0.000795234	0.002157486	0.002157486	0.001402842	0.000284545	0.000963393	0.001035461	0.003743253	0.003743253	0.001325985	0.001226016	0.002039325
3831803773485	383180	3773485	0.002257686	0.00208747	0.003472253	0.003472253	0.001669979	0.001669979	0.000791303	0.000791303	0.002146821	0.002146821	0.001395908	0.000283138	0.00095863	0.001030342	0.004017711	0.004017711	0.001361876	0.001259201	0.002094525
3831903773485	383190	3773485	0.002187025	0.00202214	0.00336358	0.00336358	0.001617712	0.001617712	0.000766537	0.000766537	0.00207963	0.00207963	0.001352219	0.000274276	0.000928627	0.000998095	0.004270056	0.004270056	0.00140674	0.001300682	0.002163524
3832003773485	383600	3773485	0.001117196	0.00103297	0.001718213	0.001718213	0.000826374	0.000826374	0.000391569	0.000391569	0.001062335	0.001062335	0.000690752	0.000140108	0.00047437	0.000509856	0.020304577	0.020304577	0.005034153	0.004654616	0.007742377
3832103773485	383610	3773485	0.001085187	0.00100337	0.001668985	0.001668985	0.000802698	0.000802698	0.00038035	0.00038035	0.001031898	0.001031898	0.00067096	0.000136094	0.000460779	0.000495248	0.017324263	0.017324263	0.004917421	0.004546684	0.007562846
3832203773485	383620	3773485	0.001051712	0.00097242	0.001617501	0.001617501	0.000777936	0.000777936	0.000368617	0.000368617	0.001000067	0.001000067	0.000650264	0.000131896	0.000446565	0.000479971	0.014961104	0.014961104	0.004756601	0.004397989	0.007315511
3832303773485	383630	3773485	0.001011334	0.00093509	0.001555402	0.001555402	0.00074807	0.00074807	0.00035465	0.00035465	0.000961672	0.000961672	0.000625299	0.000126832	0.00042942	0.00046154	0.013059811	0.013059811	0.004608723	0.00426126	0.007088078
3832403773485	383640	3773485	0.000973977	0.00090055	0.001497947	0.001497947	0.00070437	0.00070437	0.000341372	0.000341372	0.000926149	0.000926149	0.000602201	0.000122147	0.000413558	0.000444495	0.011433876	0.011433876	0.004385267	0.004054651	0.006744409
3832503773485	383650	3773485	0.000941537	0.00087055	0.001448055	0.001448055	0.000696441	0.000696441	0.000330002	0.000330002	0.000895302	0.000895302	0.000582144	0.000118079	0.000399783	0.00042969	0.010109414	0.010109414	0.004158877	0.003845329	0.006396229

			KMMass Grading / Excavation	KMDrainage / Utilities Trenching	KMFoundations / Concrete Pads	KMBuilding / Structure Construction	KMAsphalt Paving	KMArchitectural Coating	KMLandscaping or Other Finishing	KMWaterside Construction (Piles)	EWNDemolition	EWNSite Grubbing / Prep	EWNDrainage / Utilities Trenching	EWNDrainage / Utilities Trenching	EWNDrainage / Utilities Trenching	EWNFoundations / Concrete Pads	EWNBuilding / Structure Construction	EWNAsphalt Paving	EWNLandscaping or Other Finishing	EWNWaterside Construction (Piles)	ISDemolition
Unique Identifier	X (UTM)	Y (UTM)	2026	2026	2026	2026	2026	2026	2026	2026	2027	2027	2027	2028	2029	2029	2029	2029	2029	2029	2027
3830603773475	383060	3773475	0.001280997	0.000318083	0.000291931	0.00085861	0.000514984	0.000104456	0.000353662	0.000380118	0.005445779	0.006226162	0.007332615	0.007332615	0.007332615	0.001908707	0.004741943	0.003367078	0.002312319	0.002417695	0.000857589
3830703773475	383070	3773475	0.001326112	0.000329285	0.000302212	0.000888849	0.000533121	0.000108135	0.000366117	0.000393505	0.005894331	0.006738991	0.00793658	0.00793658	0.00793658	0.002065921	0.005132523	0.003644414	0.002502777	0.002616833	0.000875276
3830803773475	383080	3773475	0.001377331	0.000342003	0.000313884	0.000923179	0.000553711	0.000112312	0.000380258	0.000408703	0.00641734	0.007336947	0.008640799	0.008640799	0.008640799	0.002249232	0.005587935	0.003967786	0.002724851	0.002849027	0.000895637
3830903773475	383090	3773475	0.001432265	0.000355644	0.000326403	0.00096	0.000575796	0.000116791	0.000395424	0.000425004	0.00701748	0.008023088	0.009448874	0.009448874	0.009448874	0.002459577	0.006110511	0.004338847	0.002979675	0.003115464	0.000917207
3831003773475	383100	3773475	0.001514666	0.000376105	0.000345182	0.001015231	0.000608923	0.00012351	0.000418174	0.000449456	0.007852982	0.008978318	0.010573858	0.010573858	0.010573858	0.002752414	0.006838029	0.004855431	0.003334435	0.003486392	0.000955945
3831103773475	383110	3773475	0.001600782	0.000397488	0.000364807	0.001072952	0.000643543	0.000130533	0.000441949	0.00047501	0.008860175	0.010129843	0.011930021	0.011930021	0.011930021	0.003105428	0.007715049	0.00547817	0.003762097	0.003933543	0.000996754
3831203773475	383120	3773475	0.001682785	0.00041785	0.000383495	0.001127915	0.00067651	0.000137219	0.000464588	0.000499343	0.01004829	0.011488215	0.01352979	0.01352979	0.01352979	0.003521854	0.008749607	0.006212771	0.00426658	0.004461015	0.001033594
3831303773475	383130	3773475	0.001758419	0.000436631	0.000400732	0.00117861	0.000706916	0.000143387	0.00048547	0.000521786	0.011443901	0.013083817	0.015408947	0.015408947	0.015408947	0.004011006	0.009964842	0.007075665	0.004859166	0.005080607	0.001064394
3831403773475	383140	3773475	0.001829541	0.000454291	0.00041694	0.001226281	0.000735508	0.000149186	0.000505105	0.000542891	0.013161064	0.01504705	0.017721067	0.017721067	0.017721067	0.004612859	0.011460072	0.008137372	0.005588287	0.005842955	0.001091054
3831503773475	383150	3773475	0.001887527	0.000468689	0.000430155	0.001265147	0.000758819	0.000153915	0.000521114	0.000560097	0.015055784	0.017213285	0.020272264	0.020272264	0.020272264	0.005276945	0.01310991	0.009308861	0.006392799	0.00668413	0.001108223
3831603773475	383160	3773475	0.001944584	0.000482857	0.000443157	0.001303391	0.000781757	0.000158567	0.000536867	0.000577028	0.017356177	0.019843325	0.02336969	0.02336969	0.02336969	0.006083216	0.015112991	0.010731174	0.007369563	0.007705407	0.001121768
3831703773475	383170	3773475	0.002000845	0.000496827	0.000455979	0.0013411	0.000804375	0.000163155	0.000552399	0.000593723	0.020545995	0.023490246	0.027664706	0.027664706	0.027664706	0.007201225	0.017890544	0.012703411	0.008723984	0.009121552	0.001131776
3831803773475	383180	3773475	0.002053391	0.000509875	0.000467954	0.00137632	0.0008255	0.0016744	0.000566906	0.000609315	0.025624063	0.029296004	0.034502207	0.034502207	0.034502207	0.008981052	0.0223123	0.015843137	0.01088017	0.011375999	0.001125564
3831903773475	383190	3773475	0.002105007	0.000522691	0.000479717	0.001410917	0.00084625	0.000171649	0.000581157	0.000624631	0.033033239	0.037766917	0.04447849	0.04447849	0.04447849	0.011577915	0.028763883	0.020424166	0.014026162	0.014665359	0.001093383
3832003773475	383200	3773475	0.002166443	0.000537946	0.000493718	0.001452095	0.000870949	0.000176658	0.000598118	0.000642861	0.040849898	0.046703708	0.055003441	0.055003441	0.055003441	0.014317599	0.035570284	0.025257139	0.017345174	0.018135625	0.00107423
3832103773475	383210	3773475	0.00223186	0.00055419	0.000508626	0.001495942	0.000897247	0.000181993	0.000616179	0.000662273	0.050320481	0.057531429	0.067755361	0.067755361	0.067755361	0.01763697	0.043816848	0.031112718	0.021366455	0.022340162	0.001060426
3832603773475	383600	3773475	0.006891563	0.001711234	0.00157054	0.004619188	0.002770531	0.000561959	0.001902644	0.002044974	0.068697569	0.078541963	0.092499683	0.092499683	0.092499683	0.024078009	0.059818803	0.042475112	0.029169504	0.030498811	0.000898226
3832703773475	383610	3773475	0.00675038	0.001676178	0.001538366	0.004524558	0.002713773	0.000550446	0.001863666	0.00200308	0.051525592	0.058909234	0.069378015	0.069378015	0.069378015	0.018059353	0.044866206	0.031857828	0.021878154	0.022875181	0.000880884
3832803773475	383620	3773475	0.006584384	0.001634959	0.001500536	0.004413296	0.00264704	0.000536911	0.001817837	0.001953823	0.040199114	0.045959666	0.054127175	0.054127175	0.054127175	0.014089503	0.03500361	0.024854764	0.017068846	0.017846704	0.000863025
3832903773475	383630	3773475	0.006382694	0.001584878	0.001454572	0.00427811	0.002565957	0.000520464	0.001762154	0.001893974	0.03220947	0.036825102	0.043369304	0.043369304	0.043369304	0.01128919	0.028046581	0.019914836	0.013676383	0.01429964	0.000846632
3833003773475	383640	3773475	0.006095816	0.001513644	0.001389195	0.004085825	0.002450627	0.000497071	0.001682952	0.001808848	0.026334637	0.030108403	0.035458979	0.035458979	0.035458979	0.009230103	0.022931037	0.016282478	0.011181885	0.011691464	0.000829981
3833503773475	383650	3773475	0.005799252	0.001440004	0.00132161	0.003887048	0.002331403	0.000472889	0.001601076	0.001720846	0.02206895	0.025231441	0.029715329	0.029715329	0.029715329	0.00773501	0.019216665	0.013645041	0.009370642	0.009797679	0.000814882
3833603773475	383660	3773475	0.005510252	0.001368243	0.001255749	0.00369334	0.002215219	0.000449323	0.001521287	0.00163509	0.018897077	0.021605037	0.025444476	0.025444476	0.025444476	0.006623291	0.016454738	0.011683899	0.008023841	0.008389502	0.000800474
3833703773475	383670	3773475	0.005228682	0.001298327	0.001191581	0.003504613	0.002102023	0.000426363	0.001443551	0.001551538	0.016450359	0.018807703	0.022150027	0.022150027	0.022150027	0.005765734	0.014324245	0.010171115	0.006984946	0.007303263	0.000786066
3833803773475	383680	3773475	0.004954808	0.001230321	0.001129167	0.003321045	0.001991921	0.00040403	0.001367939	0.001470269	0.014492225	0.016568968	0.019513445	0.019513445	0.019513445	0.005079422	0.012619188	0.008960417	0.006153508	0.006433934	0.000770881
3833903773475	383690	3773475	0.00466395	0.001158099	0.001062882	0.003126092	0.001874991	0.000380313	0.001287638	0.001383961	0.012805173	0.01464016	0.017241868	0.017241868	0.017241868	0.004488122	0.011150178	0.007917327	0.005437173	0.005684954	0.000751728
3834003773475	383700	3773475	0.004394587	0.001091214	0.001001496	0.002945547	0.001766702	0.000358348	0.001213271	0.001304032	0.011434065	0.013072572	0.015395703	0.015395703	0.015395703	0.004007558	0.009956278	0.007069583	0.00485499	0.005076241	0.000730849
3834103773475	383710	3773475	0.004153754	0.001031413	0.000946612	0.002784124	0.001669883	0.00033871	0.001146781	0.001232568	0.010322736	0.011801989	0.013899325	0.013899325	0.013899325	0.003618046	0.008988582	0.006382458	0.004383111	0.004582858	0.000710056
3834203773475	383720	3773475	0.003939325	0.000978168	0.000897745	0.0026404	0.001583679	0.000321225	0.001087581	0.001168939	0.009404322	0.010751965	0.012662701	0.012662701	0.012662701	0.003296148	0.008188867	0.005814611	0.003993146	0.004175121	0.000690127
3834303773475	383730	3773475	0.003740952	0.000928911	0.000852538	0.002507437	0.001503929	0.000305049	0.001032814	0.001110075	0.008618083	0.009853058	0.011604049	0.011604049	0.011604049	0.003020577	0.007504245	0.005328486	0.003659303	0.003826064	0.000670283
3834403773475	383740	3773475	0.003597646	0.000893327	0.000819879	0.002411384	0.001446318	0.000293363	0.000993249	0.001067551	0.008020014	0.009169285	0.010798763	0.010798763	0.010798763	0.002810958	0.006983473	0.004958705	0.003405358	0.003560546	0.000657255
3834503773475	383750	3773475	0.003463363	0.000859983	0.000789277	0.002321378	0.001392334	0.000282413	0.000956176	0.001027704	0.007491052	0.008564523	0.010086528	0.010086528	0.010086528	0.00262556	0.006522877	0.004631653	0.003180757	0.00332571	0.000644572
3834603773475	383760	3773475	0.003354026	0.000832834	0.00076436	0.002248093	0.001348378	0.000273497	0.00092599	0.00099526	0.007049488	0.008059683	0.009491973	0.009491973	0.009491973	0.002470795	0.006138382	0.004358638	0.002993266	0.003129674	0.000635082
3834703773475	383770	3773475	0.003275075	0.000813229	0.000746367	0.002195175	0.001316638	0.00026706	0.000904193	0.000971832	0.006692389	0.007651412	0.009011147	0.009011147	0.009011147	0.002345635	0.005827437	0.004137846	0.002841639	0.002971137	0.000630078
3834803773475	383780	3773475	0.00319891	0.000794317	0.00072901	0.002144124	0.001286019	0.000260849	0.000883165	0.000949232	0.006363589	0.007275495	0.008568425	0.008568425	0.008568425	0.002230393	0.005541132	0.003934552	0.002702028	0.002825164	0.000624988
3834903773475	383790	3773475	0.003128584	0.000776854	0.000712983	0.002096987	0.001257747	0.000255114	0.000863749	0.000928363	0.006065417	0.006934595	0.008166944	0.008166944	0.008166944	0.002125886	0.005281497	0.003750195	0.002575422	0.002692788	0.000620329
3835003773475	383800	3773475	0.003060514	0.000759952	0.00069747	0.002051362	0.001230381	0.000249564	0.000844956	0.000908164	0.005789505	0.006619144	0.007795434	0.007795434	0.007795434	0.00202918	0.005041245	0.003579601	0.002458267	0.002570295	0.000615584
3835103773475	383810	3773475	0.003011949	0.000747893	0.000686403	0.00201881	0.001210857	0.000245603	0.000831548	0.000893753	0.005557162	0.006353506	0.00748259	0.00748259	0.00748259	0.001947746	0.004838931	0.003435945	0.002359613	0.002467145	0.000613772
3835203773475	383820	3773475	0.003010357	0.000747497	0.00068604	0.002017743	0.001210217	0.000245474	0.000831109	0.000893281	0.005397895	0.006171416	0.007268141	0.007268141	0.007268141	0.001891924	0.004700248	0.003337472	0.002291987	0.002396437	0.000619035
3835303773475	383830	3773475	0.003009295	0.000747234	0.000685798	0.002017031	0.00120979	0.000245387	0.000830816	0.000892966	0.005245531	0.005997218	0.007062986	0.007062986	0.007062986	0.001838521	0.004567576	0.003243266	0.002227292	0.002328794	0.000623176
3835403773475	383840	3773475	0.002939765	0.000729969	0.000669952	0.001970428	0.001181838	0.000239717	0.000811619	0.000872334	0.005021816	0.005741444	0.006761758	0.006761758	0.006761758	0.001760111	0.004372775	0.003104945	0.002132301	0.002229473	0.000616533
3835503773475	383850	3773475	0.002846882	0.000706905	0.000648785	0.001908171	0.001144497	0.000232143	0.000785976	0.000844772	0.004785418	0.00547117	0.006443454	0.006443454	0.006443454	0.001677255	0.0041669 3	0.002958782	0.002031924	0.002124523	0.000606179
3835603773475	383860	3773475	0.002754662	0.000684006	0.000627769	0.001846359	0.001107423	0.000224623	0.000760515	0.000817407	0.004563256	0.005217172	0.006144318	0.006144318	0.006144318	0.001599389	0.003973481	0.002821421	0.001937593	0.002025892	0.000595309
3835703773475	383870	3773475	0.00264904	0.000657779	0.000603698	0.001775564	0.001064961	0.000216011	0.000731355	0.000786065	0.004339109	0.004960905	0.00584251	0.00584251	0.00584251	0.001520827	0.003778304	0.002682834	0.001842418	0.001926381	0.000581677
3835803773475	383880	3773475	0.002548858	0.000632903	0.000580867	0.001708416	0.001024686	0.000207842	0.000703697	0.000756338	0.004132045	0.004724169	0.005563703	0.005563703	0.005563703	0.001448252	0.003598002	0.002554808	0.001754497	0.001834453	0.000568131
3835903773475	383890	3773475	0.002448411	0.000607962	0.000557976	0.001641089	0.000984305	0.000199651	0.000675965	0.000726531	0.003934558	0.004498382	0.005297791	0.005297791	0.005297791	0.001379035	0.003426039	0.002432703	0.001670643	0.001746777	0.000553637
3836003773475	383900	3773475	0.002349424	0.000583382	0.000535418	0.001574741	0.00094451	0.000191579	0.000648636	0.000697158	0.003748201	0.004285319	0.005046865	0.005046865	0.005046865	0.001313718	0.003263767	0.00231748	0.001591514	0.001664042	0.000538625
3836103773475	383910	3773475	0.002255611	0.000560088	0.000514038	0.001511862	0.000906796	0.000183929	0.000622736	0.000669321	0.003575475	0.004087842	0.004814294	0.004814294	0.004814294	0.001253178	0.003113365	0.002210685	0.001518173	0.001587359	0.000523872
3829703773475	382970	3773485	0.001032335	0.000256338	0.000235262	0.00069194	0.000415017	8.41797E-05	0.0002851	0.00030633	0.003089306	0.003532005	0.004159679	0.004159679	0.004159679	0.00108278	0.002690031	0.001910091	0.001311743	0.001371521	0.000753799
3829803773475	382980	3773485	0.001058342	0.000262795	0.000241189	0.000709372	0.000425472	8.63004E-05	0.00029219	0.000314048	0.003267554	0.003735796	0.004399685	0.004399685	0.004399685	0.001145254	0.002845241	0.0020203	0.001387428	0.001450655	0.000767948
3829903773475	382990	3773485	0.001085146	0.000269451	0.000247297	0.000727337	0.000436248	8.84861E-05	0.00029959	0.00032202	0.003460986	0.003956947	0.004660137	0.004660137	0.004660137	0.001213051	0.003013673	0.002139898	0.001469561	0.001536531	0.000781752
3830003773485	383000	3773485	0.001111949	0.000276107	0.000253406	0.000745303	0.000447023	9.06717E-05	0.00030699	0.00032955	0.003669257	0.004195064	0.00494057	0.00494057	0.00494057	0.001286049	0.003195027	0.00226867	0.001557994	0.001628995	0.000794866
3830103773485	383010	3773485	0.001139814	0.000283026	0.000259756	0.00076398	0.000458226	9.29439E-05	0.000314683	0.000338224	0.003897459	0.004455967	0.005247838	0.005247838	0.005247838	0.001366032	0.003393735	0.002409765	0.00165489	0.001730307	0.00080798
3830203773485	383020	3773485	0.001170864	0.000290736	0.000266832	0.000784791	0.000470708	9.54758E-05	0.000323256	0.000347437	0.004153097	0.004748237	0.005592048	0.005592048	0.005592048	0.001455631	0.003616333	0.002567824	0.001763436	0.001843799	0.00082213
3830303773485	383030	3773485	0.001204037	0.000298973	0.000274392	0.000807026	0.000484044	9.81808E-05	0.000332414	0.000357281	0.004437723	0.005073651	0.005975291	0.005975291	0.005975291	0.00155539	0.003864173	0.002743806	0.001884291	0.001970161	0.000836797
3830403773485	383040	3773485	0.00123973	0.000307836	0.000282526	0.00083095	0.000498394	0.000101091	0.000342269	0.000367873	0.004755825	0.005437337	0.006403608	0.006403608	0.006403608	0.001666883	0.004141162	0.002940485	0.002019359	0.002111385	0.000852068
3830503773485	383050	3773485	0.001281793	0.00031828	0.000292112	0.000859144	0.000515304	0.000104521	0.000353881	0.000380354	0.005126555	0.005861193	0.006902788	0.006902788	0.006902788	0.001796821	0.004463978	0.003169705	0.002176774	0.002275974	0.000870358
3830603773485	383060	3773485	0.001326112	0.000329285	0.000302212	0.000888849	0.000533121	0.000108135	0.000366117	0.000393505	0.005543617	0.006338019	0.007464351	0.007464351	0.007464351	0.001942998	0.004827136	0.00342757	0.002353861	0.002461131	0.00088908
3830703773485	383070	3773485	0.001377862	0.000342135	0.000314005	0.000923535	0.000553925	0.000112355	0.000380404	0.000408861	0.006036601	0.006901649	0.008128143	0.008128143	0.008128143	0.002115786	0.005256405	0.003732378	0.002563186	0.002679995	0.000911426
3830803773485	383080	3773485	0.001436113	0.000356599	0.00032728	0.000962579	0.000577343	0.000117105	0.000396486	0.000426146	0.006618537	0.007566976	0.008911706	0.008911706	0.008911706	0.00231975	0.005763129	0.004092184	0.00281028	0.00293835	0.000936964
3830903773485	383090	3773485	0.001498212	0.000372019	0.000341432	0.001004202	0.000602308	0.000122169	0.000413631	0.000444573	0.007296326	0.008341893	0.009824333	0.009824333	0.009824333	0.00255731	0.006353317	0.004511255	0.003098075	0.00323926	0.000963882
3831003773485	383100	3773485	0.00158685	0.000394028	0.000361632	0.001063613	0.000637942	0.000129397	0.000438102	0.000470875	0.0082546	0.009437488	0.011114627	0.011114627	0.011114627	0.002893178	0.00718774	0.005103748	0.003504965	0.003664693	0.001008401
3831103773485	383110	3773485	0.001675354	0.000416005	0.000381802	0.001122935	0.000673522	0.000136613	0.000462537	0.000497138	0.009450048	0.010804245	0.012724271	0.012724271	0.012724271	0.003312175	0.008228684	0.005842883	0.004012562	0.004195421	0.001051971
3831203773485	383120	3773485	0.001752315	0.000435115	0.000399341	0.001174519	0.000704462	0.000142889	0.000483785	0.000519975	0.010849886	0.01240468	0.01460912	0.01460912	0.01460912	0.003802808	0.009447601	0.006708391	0.004606943	0.00481689	0.00108536
3831303773485	383130	3773485	0.001814547	0.000450568	0.000413523	0.001216231	0.00072948	0.000147964	0.000500966	0.000538441	0.012440395	0.01422311	0.016750704	0.016750704	0.016750704	0.00436027	0.010832546	0.007691789	0.005282285	0.005523009	0.001108395
3831403773485	383140	3773485	0.001873329	0.000465164	0.000426919	0.001255631	0.000753112	0.000152757	0.000517194	0.000555884	0.014437181	0.016506036	0.019439329	0.019439329	0.019439329	0.005060129	0.012571258	0.008926384	0.006130136	0.006409497	0.001126686
3831503773485	383150	3773485	0.001929457	0.000479101	0.00043971	0.001293252	0.000775676	0.000157334	0.000532691	0.000572539	0.016805301	0.019213508	0.022627948	0.022627948	0.022627948	0.005890138	0.014633312	0.010390572	0.007135657	0.007460842	0.001139024
3831603773485	383160	3773485	0.00198532	0.000492972	0.000452441	0.001330695	0.000798134	0.000161889	0.000548113	0.000589116	0.019804103	0.02264204	0.026665765	0.026665765	0.026665765	0.006941197	0.017244536	0.012244705	0.008408971	0.008792183	0.001147306
3831703773485	383170	3773485	0.002039325	0.000506382	0.000464748	0.001366893	0.000819845	0.000166293	0.000563023	0.000605141	0.02436339	0.027854675	0.032804739	0.032804739	0.032804739	0.008539195	0.021214562	0.015063673	0.010344878	0.010816313	0.001145753
3831803773485	383180	3773485	0.002094525	0.000520088	0.000477328	0.001403891	0.000842036	0.000170794	0.000578263	0.000621521	0.032866035	0.037575753	0.044253354	0.044253354	0.044253354	0.011519311	0.028618289	0.020320785	0.013955166	0.014591127	0.00110598
3831903773485	383190	3773485	0.002163524	0.000537222	0.000493052	0.001450139	0.000869775	0.00017642	0.000597312	0.000641995	0.047054911	0.053797903	0.063358347	0.063358347	0.063358347	0.016492411	0.040973335	0.029093645	0.019979869	0.020890388	0.001006244
3836003773485	383600	3773485	0.007742377	0.001922499	0.001764435	0.00518946	0.003112573	0.000631337	0.002137539	0.002297441	0.076100618	0.087005873	0.102467718	0.102467718	0.102467718	0.026672725	0.066265051	0.047052354	0.032312895	0.033785452	0.000928336
3836103773485	383610	3773485	0.007562846	0.00187792	0.001723521	0.005069127	0.003040399	0.000616697	0.002087974	0.002244168	0.055974704	0.063995905	0.075368641	0.075368641	0.075368641	0.019618735	0.048740295	0.034608675	0.02376728	0.024850398	0.000910477
3836203773485	383620	3773485	0.007315511	0.001816504	0.001667155	0.004903346	0.002940965	0.000596529	0.002019689	0.002170775	0.043074541	0.049247143	0.05799887	0.05799887	0.05799887	0.01509732	0.037507404	0.026632616	0.018289774	0.019123272	0.000892618
3836303773485	383630	3773485	0.007088078	0.001760031	0.001615325	0.004750906	0.002849534	0.000577983	0.001956899	0.002103287	0.034219197	0.039122824	0.046075355	0.046075355	0.046075355	0.011993585	0.029796562	0.021157433	0.014529728	0.015191874	0.000873551
3836403773485	383640	3773485	0.006744409	0.001674695	0.001537005	0.004520555	0.002711373	0.00054996	0.001862017	0.002001308	0.027735424	0.031709924	0.037345106	0.037345106	0.037345106	0.009721069	0.02415078	0.017148573	0.01177667	0.012313354	0.000856382
3836503773485	383650	3773485	0.006396229	0.001588239	0.001457657	0.004287181	0.002571398	0.000521568	0.001765891	0.001897991	0.02313576	0.026451125	0.031151764	0.031151764	0.031151764	0.008108919	0.020145596	0.01430464	0.009823618	0.010271298	0.000840075

			ISDrainage / Utilities Trenching	ISDrainage / Utilities Trenching	ISAsphalt Paving	ISAsphalt Paving	SVDemolition	SVSite Grubbing / Prep	SVMass Grading / Excavation	SVMass Grading / Excavation	SVDrainage / Utilities Trenching	SVFoundations / Concrete Pads	SVBuilding / Structure Construction	SVBuilding / Structure Construction	SVAsphalt Paving	SVAsphalt Paving	SVArchitectural Coating	SVArchitectural Coating	SVLandscaping or Other Finishing	SVLandscaping or Other Finishing	MDemolition
Unique Identifier	X (UTM)	Y (UTM)	2027	2028	2027	2028	2027	2027	2027	2028	2028	2028	2028	2029	2028	2029	2028	2029	2028	2029	2027
3830603773475	383060	3773475	0.000460105	0.000460105	0.00053024	0.00053024	0.002038611	0.000812382	0.002642214	0.002642214	0.001363559	0.000528907	0.002497387	0.002497387	0.001415057	0.001415057	0.000318736	0.000318736	0.001079155	0.001079155	0.000851895
3830703773475	383070	3773475	0.000469594	0.000469594	0.000541176	0.000541176	0.002079372	0.000828625	0.002695044	0.002695044	0.001390822	0.000539482	0.002541945	0.002541945	0.001443351	0.001443351	0.000325109	0.000325109	0.001100733	0.001100733	0.000879762
3830803773475	383080	3773475	0.000480518	0.000480518	0.000553765	0.000553765	0.002122555	0.000845834	0.002751013	0.002751013	0.001419706	0.000550686	0.002588282	0.002588282	0.001473326	0.001473326	0.000331861	0.000331861	0.001123592	0.001123592	0.000911599
3830903773475	383090	3773475	0.00049209	0.00049209	0.000567101	0.000567101	0.0021656	0.000862987	0.002806803	0.002806803	0.001448498	0.000561853	0.002633818	0.002633818	0.001503204	0.001503204	0.000338591	0.000338591	0.001146378	0.001146378	0.000946195
3831003773475	383100	3773475	0.000512874	0.000512874	0.000591052	0.000591052	0.002234873	0.000890592	0.002896587	0.002896587	0.001494832	0.000579826	0.002704969	0.002704969	0.001551289	0.001551289	0.000349421	0.000349421	0.001183048	0.001183048	0.001000032
3831103773475	383110	3773475	0.000534768	0.000534768	0.000616284	0.000616284	0.002308991	0.000920128	0.002992649	0.002992649	0.001544407	0.000599055	0.002778877	0.002778877	0.001602736	0.001602736	0.00036101	0.00036101	0.001222283	0.001222283	0.001060943
3831203773475	383120	3773475	0.000554533	0.000554533	0.000639062	0.000639062	0.002381862	0.000949167	0.003087097	0.003087097	0.001593148	0.000617962	0.002849494	0.002849494	0.001653318	0.001653318	0.000372403	0.000372403	0.001260858	0.001260858	0.001124443
3831303773475	383130	3773475	0.000571058	0.000571058	0.000658106	0.000658106	0.002451551	0.000976938	0.00317742	0.00317742	0.001639761	0.000636042	0.00291513	0.00291513	0.001701691	0.001701691	0.000383299	0.000383299	0.001297749	0.001297749	0.00118846
3831403773475	383140	3773475	0.000585361	0.000585361	0.000674589	0.000674589	0.002525599	0.001006446	0.003273392	0.003273392	0.001689289	0.000655253	0.002982901	0.002982901	0.00175309	0.00175309	0.000394876	0.000394876	0.001336947	0.001336947	0.001257223
3831503773475	383150	3773475	0.000594572	0.000594572	0.000685205	0.000685205	0.002580755	0.001028425	0.003344879	0.003344879	0.001726181	0.000669563	0.003030305	0.003030305	0.001791375	0.001791375	0.0004035	0.0004035	0.001366144	0.001366144	0.001318048
3831603773475	383160	3773475	0.00060184	0.00060184	0.00069358	0.00069358	0.002634734	0.001049936	0.00341484	0.00341484	0.001762285	0.000683568	0.003074597	0.003074597	0.001828843	0.001828843	0.000411939	0.000411939	0.001394718	0.001394718	0.001381375
3831703773475	383170	3773475	0.000607209	0.000607209	0.000699768	0.000699768	0.00271155	0.001080547	0.003514401	0.003514401	0.001813665	0.000703497	0.003139522	0.003139522	0.001882164	0.001882164	0.00042395	0.00042395	0.001435381	0.001435381	0.001458851
3831803773475	383180	3773475	0.000603876	0.000603876	0.000695927	0.000695927	0.002838747	0.001131235	0.003679259	0.003679259	0.001898743	0.000736498	0.003252562	0.003252562	0.001970455	0.001970455	0.000443837	0.000443837	0.001502714	0.001502714	0.001555308
3831903773475	383190	3773475	0.000586611	0.000586611	0.000676029	0.000676029	0.002982484	0.001188514	0.003865554	0.003865554	0.001994884	0.00077379	0.003383124	0.003383124	0.002070226	0.002070226	0.00046631	0.00046631	0.001578802	0.001578802	0.001648314
3832003773475	383200	3773475	0.000576335	0.000576335	0.000664187	0.000664187	0.003055701	0.001217691	0.003960451	0.003960451	0.002043857	0.000792786	0.003444135	0.003444135	0.002121049	0.002121049	0.000477758	0.000477758	0.001617561	0.001617561	0.001720442
3832103773475	383210	3773475	0.000568929	0.000568929	0.000655652	0.000655652	0.00310712	0.001238181	0.004027093	0.004027093	0.002078249	0.000806126	0.00348229	0.00348229	0.00215674	0.00215674	0.000485797	0.000485797	0.00164478	0.00164478	0.001790585
3832603773475	383600	3773475	0.000481907	0.000481907	0.000555365	0.000555365	0.002392243	0.000953304	0.003100552	0.003100552	0.001600092	0.000620655	0.002639511	0.002639511	0.001660524	0.001660524	0.000374026	0.000374026	0.001266353	0.001266353	0.011614124
3832610773475	383610	3773475	0.000472603	0.000472603	0.000544643	0.000544643	0.002334388	0.000930249	0.003025567	0.003025567	0.001561395	0.000605645	0.002586859	0.002586859	0.001620365	0.001620365	0.000364981	0.000364981	0.001235728	0.001235728	0.011507055
3832620773475	383620	3773475	0.000463021	0.000463021	0.000533601	0.000533601	0.002270029	0.000904602	0.002942152	0.002942152	0.001518347	0.000588947	0.002533229	0.002533229	0.001575691	0.001575691	0.000354918	0.000354918	0.001201658	0.001201658	0.011334933
3832630773475	383630	3773475	0.000454226	0.000454226	0.000523465	0.000523465	0.002204562	0.000878513	0.002857301	0.002857301	0.001474558	0.000571962	0.002479422	0.002479422	0.001530249	0.001530249	0.000344682	0.000344682	0.001167003	0.001167003	0.011294728
3832640773475	383640	3773475	0.000445293	0.000445293	0.00051317	0.00051317	0.002138541	0.000852204	0.002771732	0.002771732	0.001430399	0.000554833	0.002419299	0.002419299	0.001484422	0.001484422	0.00033436	0.00033436	0.001132054	0.001132054	0.010820725
3832650773475	383650	3773475	0.000437192	0.000437192	0.000503835	0.000503835	0.002077157	0.000827743	0.002692174	0.002692174	0.001389341	0.000538907	0.002361578	0.002361578	0.001441814	0.001441814	0.000324763	0.000324763	0.00109956	0.00109956	0.010266311
3832660773475	383660	3773475	0.000429462	0.000429462	0.000494926	0.000494926	0.002021171	0.000805433	0.002619611	0.002619611	0.001351894	0.000524382	0.002307326	0.002307326	0.001402952	0.001402952	0.000316009	0.000316009	0.001069924	0.001069924	0.009682391
3832670773475	383670	3773475	0.000421732	0.000421732	0.000486018	0.000486018	0.001969199	0.000784722	0.002552251	0.002552251	0.001317132	0.000510898	0.002255475	0.002255475	0.001366877	0.001366877	0.000307883	0.000307883	0.001042412	0.001042412	0.009087428
3832680773475	383680	3773475	0.000413585	0.000413585	0.000476629	0.000476629	0.001919372	0.000764866	0.002487671	0.002487671	0.001283804	0.000497971	0.002204335	0.002204335	0.001332291	0.001332291	0.000300093	0.000300093	0.001016035	0.001016035	0.008492982
3832690773475	383690	3773475	0.000403309	0.000403309	0.000464787	0.000464787	0.001864909	0.000743162	0.002417081	0.002417081	0.001247375	0.000483841	0.002147949	0.002147949	0.001294486	0.001294486	0.000291578	0.000291578	0.000987205	0.000987205	0.007847288
3832700773475	383700	3773475	0.000392108	0.000392108	0.000451878	0.000451878	0.001813836	0.00072281	0.002350887	0.002350887	0.001213214	0.00047059	0.00209423	0.00209423	0.001259035	0.001259035	0.000283593	0.000283593	0.000960169	0.000960169	0.007252842
3832710773475	383710	3773475	0.000380952	0.000380952	0.000439022	0.000439022	0.001767746	0.000704443	0.00229115	0.00229115	0.001182387	0.000458632	0.002044869	0.002044869	0.001227043	0.001227043	0.000276386	0.000276386	0.000935771	0.000935771	0.006731559
3832720373475	383720	3773475	0.00037026	0.00037026	0.000426699	0.000426699	0.001725878	0.000687759	0.002236885	0.002236885	0.001154382	0.00044777	0.0019996	0.0019996	0.001197981	0.001197981	0.00026984	0.00026984	0.000913608	0.000913608	0.006277399
3832730373475	383730	3773475	0.000359613	0.000359613	0.00041443	0.00041443	0.001686155	0.000671929	0.002185401	0.002185401	0.001127813	0.000437464	0.001956198	0.001956198	0.001170408	0.001170408	0.00026363	0.00026363	0.00089258	0.00089258	0.005868103
3832740373475	383740	3773475	0.000352624	0.000352624	0.000406375	0.000406375	0.001657781	0.000660622	0.002148626	0.002148626	0.001108835	0.000430103	0.001923557	0.001923557	0.001150713	0.001150713	0.000259193	0.000259193	0.00087756	0.00087756	0.005576143
3832750373475	383750	3773475	0.000345819	0.000345819	0.000398534	0.000398534	0.001630238	0.000649647	0.002112928	0.002112928	0.001090412	0.000422957	0.001891806	0.001891806	0.001131594	0.001131594	0.000254887	0.000254887	0.00086298	0.00086298	0.005306183
3832760373475	383760	3773475	0.000340728	0.000340728	0.000392666	0.000392666	0.001607401	0.000640546	0.002083329	0.002083329	0.001075137	0.000417032	0.001864502	0.001864502	0.001115742	0.001115742	0.000251316	0.000251316	0.000850891	0.000850891	0.005085143
3832770373475	383770	3773475	0.000338043	0.000338043	0.000389572	0.000389572	0.001590999	0.00063401	0.002062071	0.002062071	0.001064166	0.000412776	0.001843424	0.001843424	0.001104358	0.001104358	0.000248752	0.000248752	0.000842209	0.000842209	0.004921476
3832780373475	383780	3773475	0.000335312	0.000335312	0.000386424	0.000386424	0.001574321	0.000627364	0.002040455	0.002040455	0.001053011	0.000408449	0.001822257	0.001822257	0.001092781	0.001092781	0.000246144	0.000246144	0.00083338	0.00083338	0.004764625
3832790373475	383790	3773475	0.000332812	0.000332812	0.000383544	0.000383544	0.001558335	0.000620993	0.002019736	0.002019736	0.001042318	0.000404302	0.00180189	0.00180189	0.001081685	0.001081685	0.000243645	0.000243645	0.000824917	0.000824917	0.004620543
3832800373475	383800	3773475	0.000330267	0.000330267	0.00038061	0.00038061	0.00154228	0.000614595	0.001998927	0.001998927	0.001031579	0.000400136	0.001781523	0.001781523	0.00107054	0.00107054	0.000241135	0.000241135	0.000816418	0.000816418	0.004482587
3832810373475	383810	3773475	0.000329294	0.000329294	0.00037949	0.00037949	0.001530515	0.000609907	0.001983679	0.001983679	0.00102371	0.000397084	0.001765692	0.001765692	0.001062374	0.001062374	0.000239295	0.000239295	0.000810191	0.000810191	0.004382334
3832820373475	383820	3773475	0.000332118	0.000332118	0.000382744	0.000382744	0.001530446	0.00060988	0.001983589	0.001983589	0.001023664	0.000397066	0.001761868	0.001761868	0.001062326	0.001062326	0.000239285	0.000239285	0.000810154	0.000810154	0.004373274
3832830373475	383830	3773475	0.00033434	0.00033434	0.000385304	0.000385304	0.0015301	0.000609742	0.00198314	0.00198314	0.001023433	0.000396976	0.001758399	0.001758399	0.001062086	0.001062086	0.00023923	0.00023923	0.000809971	0.000809971	0.004367149
3832840373475	383840	3773475	0.000330776	0.000330776	0.000381197	0.000381197	0.001511484	0.000602323	0.001959013	0.001959013	0.001010981	0.000392147	0.00173652	0.00173652	0.001049164	0.001049164	0.00023632	0.00023632	0.000800116	0.000800116	0.004229883
3832850373475	383850	3773475	0.000325221	0.000325221	0.000374795	0.000374795	0.001486225	0.000592257	0.001926274	0.001926274	0.000994086	0.000385593	0.001707793	0.001707793	0.001031631	0.001031631	0.000232371	0.000232371	0.000786745	0.000786745	0.004050427
3832860373475	383860	3773475	0.000319389	0.000319389	0.000368074	0.000368074	0.001460411	0.000581971	0.001892818	0.001892818	0.000976821	0.000378896	0.001678621	0.001678621	0.001013713	0.001013713	0.000228335	0.000228335	0.000773081	0.000773081	0.003874596
3832870373475	383870	3773475	0.000312075	0.000312075	0.000359646	0.000359646	0.001430377	0.000570002	0.001853891	0.001853891	0.000956731	0.000371104	0.00164518	0.00164518	0.000992865	0.000992865	0.000223639	0.000223639	0.000757182	0.000757182	0.003677454
3832880373475	383880	3773475	0.000304808	0.000304808	0.000351271	0.000351271	0.001401173	0.000558365	0.00181604	0.00181604	0.000937198	0.000363527	0.001612629	0.001612629	0.00097259	0.00097259	0.000219073	0.000219073	0.000741722	0.000741722	0.003493426
3832890373475	383890	3773475	0.000297032	0.000297032	0.000342309	0.000342309	0.001371138	0.000546396	0.001777113	0.001777113	0.00091709	0.000355735	0.001579455	0.001579455	0.000951746	0.000951746	0.000214377	0.000214377	0.000725823	0.000725823	0.003312763
3832900373475	383900	3773475	0.000288977	0.000288977	0.000333027	0.000333027	0.001341035	0.0005344	0.001738096	0.001738096	0.000896973	0.000347924	0.001546459	0.001546459	0.00093085	0.00093085	0.00020967	0.00020967	0.000709888	0.000709888	0.003140296
3832910373475	383910	3773475	0.000281062	0.000281062	0.000323905	0.000323905	0.001311831	0.000522762	0.001700245	0.001700245	0.00087744	0.000340347	0.001514619	0.001514619	0.000910579	0.000910579	0.000205104	0.000205104	0.000694428	0.000694428	0.002981633
3829703773475	382970	3773475	0.00040442	0.00040442	0.00046067	0.00046067	0.00161529	0.00064369	0.002093554	0.002093554	0.001080414	0.000419078	0.002008938	0.002008938	0.001121219	0.001121219	0.00025255	0.00025255	0.000855067	0.000855067	0.000696338
3829803773475	382980	3773475	0.000412012	0.000412012	0.000474816	0.000474816	0.001655636	0.000659768	0.002145846	0.002145846	0.0011074	0.000429546	0.002056075	0.002056075	0.001149224	0.001149224	0.000258858	0.000258858	0.000876424	0.000876424	0.00071299
3829903773475	382990	3773475	0.000419418	0.000419418	0.000483351	0.000483351	0.001695151	0.000675514	0.002197061	0.002197061	0.00113383	0.000439798	0.002102056	0.002102056	0.001176653	0.001176653	0.000265036	0.000265036	0.000897342	0.000897342	0.000730073
3830003773475	383000	3773475	0.000426453	0.000426453	0.000491459	0.000491459	0.001732868	0.000690544	0.002245945	0.002245945	0.001159057	0.000449583	0.002145814	0.002145814	0.001202832	0.001202832	0.000270933	0.000270933	0.000917308	0.000917308	0.000747242
3830103773475	383010	3773485	0.000433489	0.000433489	0.000499567	0.000499567	0.001769753	0.000705243	0.002293752	0.002293752	0.001183729	0.000459153	0.002188416	0.002188416	0.001228436	0.001228436	0.0002767	0.0002767	0.000936833	0.000936833	0.000765187
3830203773475	383020	3773485	0.000441081	0.000441081	0.000508316	0.000508316	0.001807193	0.000720163	0.002342276	0.002342276	0.001208771	0.000468867	0.002231195	0.002231195	0.001254424	0.001254424	0.000282554	0.000282554	0.000956652	0.000956652	0.000784772
3830303773475	383030	3773485	0.00044895	0.00044895	0.00051738	0.00051738	0.001844424	0.000734999	0.002390532	0.002390532	0.001233674	0.000478526	0.002273263	0.002273263	0.001280267	0.001280267	0.000288375	0.000288375	0.000976361	0.000976361	0.000805737
3830403773475	383040	3773485	0.000457143	0.000457143	0.000526826	0.000526826	0.001881172	0.000749643	0.002438159	0.002438159	0.001258253	0.00048806	0.002314441	0.002314441	0.001305775	0.001305775	0.00029412	0.00029412	0.000995814	0.000995814	0.000828169
3830503773475	383050	3773485	0.000466956	0.000466956	0.000538135	0.000538135	0.001921102	0.000765555	0.002489913	0.002489913	0.001284961	0.0049842	0.002358466	0.002358466	0.001333492	0.001333492	0.000300364	0.000300364	0.001016951	0.001016951	0.000854397
3830603773485	383060	3773485	0.000477	0.000477	0.000549711	0.000549711	0.001960064	0.000781082	0.002540411	0.002540411	0.001311022	0.000508528	0.002400978	0.002400978	0.001360536	0.001360536	0.000306455	0.000306455	0.001037576	0.001037576	0.000882264
3830703773485	383070	3773485	0.000488989	0.000488989	0.000563527	0.000563527	0.002002832	0.000798125	0.002595842	0.002595842	0.001339628	0.000519624	0.00244687	0.00244687	0.001390223	0.001390223	0.000313142	0.000313142	0.001060216	0.001060216	0.000914877
3830803773485	383080	3773485	0.00050269	0.00050269	0.000579317	0.000579317	0.002048645	0.000816381	0.00265522	0.00265522	0.00137027	0.00053151	0.002495253	0.002495253	0.001422023	0.001422023	0.000320305	0.000320305	0.001084467	0.001084467	0.000952149
3830903773485	383090	3773485	0.000517132	0.000517132	0.00059596	0.00059596	0.00209515	0.000834913	0.002715494	0.002715494	0.001401376	0.000543576	0.002543457	0.002543457	0.001454303	0.001454303	0.000327576	0.000327576	0.001109085	0.001109085	0.000992957
3831003773485	383100	3773485	0.000541017	0.000541017	0.000623486	0.000623486	0.00216996	0.000864725	0.002812454	0.002812454	0.001451414	0.000562985	0.00261861	0.00261861	0.001506231	0.001506231	0.000339272	0.000339272	0.001148686	0.001148686	0.001055767
3831103773485	383110	3773485	0.000564392	0.000564392	0.000650424	0.000650424	0.002252313	0.000897542	0.00291919	0.00291919	0.001506497	0.000584351	0.002699455	0.002699455	0.001563394	0.001563394	0.000352148	0.000352148	0.00119228	0.00119228	0.001125996
3831203773485	383120	3773485	0.000582306	0.000582306	0.000671068	0.000671068	0.002328921	0.00092807	0.003018481	0.003018481	0.001557738	0.000604226	0.002773096	0.002773096	0.00161657	0.00161657	0.000364126	0.000364126	0.001232834	0.001232834	0.001193896
3831303773485	383130	3773485	0.000594665	0.000594665	0.000685311	0.000685311	0.002392174	0.000953276	0.003100462	0.003100462	0.001600045	0.000620637	0.002831973	0.002831973	0.001660476	0.001660476	0.000374015	0.000374015	0.001266317	0.001266317	0.001256015
3831403773485	383140	3773485	0.000604478	0.000604478	0.00069662	0.00069662	0.002458402	0.000979668	0.003186299	0.003186299	0.001644343	0.000637819	0.002892095	0.002892095	0.001706447	0.001706447	0.00038437	0.00038437	0.001301375	0.001301375	0.001322016
3831503773485	383150	3773485	0.000611097	0.000611097	0.000704248	0.000704248	0.002513142	0.001001482	0.003257248	0.003257248	0.001680957	0.000652021	0.00293941	0.00293941	0.001744443	0.001744443	0.000392929	0.000392929	0.001330353	0.001330353	0.001384653
3831603773485	383160	3773485	0.000615541	0.000615541	0.000709369	0.000709369	0.002567537	0.001023158	0.003327747	0.003327747	0.00171734	0.000666134	0.002984769	0.0017822	0.0017822	0.0017822	0.000401433	0.000401433	0.001359147	0.001359147	0.001450137
3831703773485	383170	3773485	0.000614708	0.000614708	0.000708409	0.000708409	0.002654941	0.001057989	0.003441031	0.003441031	0.001775802	0.00068881	0.003061167	0.003061167	0.00184287	0.00184287	0.000415099	0.000415099	0.001405415	0.001405415	0.001530288
3831803773485	383180	3773485	0.000593369	0.000593369	0.000683818	0.000683818	0.002818609	0.00112321	0.003653158	0.003653158	0.001885273	0.000731273	0.003214763	0.003214763	0.001956476	0.001956476	0.000440688	0.000440688	0.001492054	0.001492054	0.001630369
3831903773485	383190	3773485	0.00053986	0.00053986	0.00062152	0.00062152	0.003013487	0.001200868	0.003905737	0.003905737	0.002015621	0.000781833	0.003400111	0.003400111	0.002091747	0.002091747	0.000471157	0.000471157	0.001595214	0.001595214	0.001701633
3832003773485	383600	3773485	0.000498061	0.000498061	0.000573982	0.000573982	0.002291897	0.000913316	0.002970495	0.002970495	0.001532974	0.000594621	0.002530383	0.002530383	0.001590871	0.001590871	0.000358337	0.000358337	0.001213235	0.001213235	0.013646628
3832010373485	383610	3773485	0.00048848	0.00048848	0.00056294	0.00056294	0.002239994	0.000892633	0.002903224	0.002903224	0.001498257	0.000581155	0.002482623	0.002482623	0.001554844	0.001554844	0.000350222	0.000350222	0.001185759	0.001185759	0.013520664
3832030773485	383620	3773485	0.000478898	0.000478898	0.000551898	0.000551898	0.002186015	0.000871123	0.002833263	0.002833263	0.001462153	0.00056715	0.002434241	0.002434241	0.001517375	0.001517375	0.000341783	0.000341783	0.001157185	0.001157185	0.013199802
3832630773485	383630	3773485	0.000468668	0.000468668	0.000540109	0.000540109	0.002123178	0.000846082	0.00275182	0.00275182	0.001420123	0.000550847	0.00238577	0.00238577	0.001473758	0.001473758	0.000331958	0.000331958	0.001123922	0.001123922	0.013019052
3832640373485	383640	3773485	0.000459457	0.000459457	0.000529493	0.000529493	0.002061794	0.000821621	0.002672261	0.002672261	0.001379065	0.000534922	0.002331606	0.002331606	0.00143115	0.00143115	0.000322361	0.000322361	0.001091428	0.001091428	0.01244514
3832650373485	383650	3773485	0.000450708	0.000450708	0.000519411	0.000519411	0.002005946	0.000799366	0.002599878	0.002599878	0.001341711	0.000520432	0.002279755	0.002279755	0.001392384	0.001392384	0.000313629	0.000313629	0.001061864	0.001061864	0.011754669

			MSite Grubbing / Prep	MMass Grading / Excavation	MMass Grading / Excavation	MDrainage / Utilities Trenching	MFoundations / Concrete Pads	MBuilding / Structure Construction	MAsphalt Paving	MLandscaping or Other Finishing	MWaterside Construction (Piles)	RSSWRestriping South Valley	RSSWRestriping Silver Lake Boulevard	RSSWDemolition	RSSWPlacing Base	RSSWForm	Child Risk				
Unique Identifier	X (UTM)	Y (UTM)	2027	2027	2028	2028	2028	2028	2028	2028	2028	2029	2029	2029	2029	2029	3rd Trimester	0<2	2<16	Total	per million
3830603773475	383060	3773475	0.000787669	0.001310189	0.001310189	0.000630135	0.000298583	0.000810062	0.000526719	0.000361721	0.00038878	0.001358952	0.000469447	0.001458165	0.000132596	0.000288394	6.53764E-08	1.51569E-06	6.4542E-07	2.22648E-06	2.22648207
3830703773475	383070	3773475	0.000813435	0.001353048	0.001353048	0.000650748	0.00030835	0.000836561	0.00054395	0.000373554	0.000401498	0.001369459	0.000488681	0.001518396	0.000138073	0.000300307	6.74414E-08	1.55471E-06	6.8447E-07	2.30662E-06	2.30662296
3830803773475	383080	3773475	0.000842871	0.001402011	0.001402011	0.000674297	0.000319509	0.000866834	0.000563633	0.000387072	0.000416027	0.001380764	0.000510326	0.001586305	0.000144248	0.000313738	6.96544E-08	1.59623E-06	7.296E-07	2.39549E-06	2.39548964
3830903773475	383090	3773475	0.000874859	0.00145522	0.00145522	0.000699888	0.000331635	0.000899732	0.000585024	0.000401762	0.000431816	0.001391153	0.000533937	0.001660246	0.000150971	0.000328361	7.19399E-08	1.63844E-06	7.8071E-07	2.49109E-06	2.49109013
3831003773475	383100	3773475	0.000924637	0.001538019	0.001538019	0.00073971	0.000350504	0.000950925	0.000618311	0.000424621	0.000456386	0.001419015	0.000568207	0.001767181	0.000160695	0.000349511	7.51258E-08	1.70204E-06	8.5319E-07	2.63036E-06	2.63036249
3831103773475	383110	3773475	0.000980956	0.001631699	0.001631699	0.000784765	0.000371853	0.001008845	0.000655972	0.000450485	0.000484184	0.001449032	0.000607241	0.001889106	0.000171783	0.000373625	7.85577E-08	1.77056E-06	9.3947E-07	2.78858E-06	2.78857855
3831203773475	383120	3773475	0.001039668	0.00172936	0.00172936	0.000831735	0.000394109	0.001069227	0.000695233	0.000477447	0.000513163	0.001477336	0.000648984	0.002019714	0.000183659	0.000399457	8.1984E-08	1.83709E-06	1.0393E-06	2.95832E-06	2.95832376
3831303773475	383130	3773475	0.001098859	0.001827816	0.001827816	0.000879087	0.000416547	0.0011301	0.000734815	0.000504629	0.000542379	0.001502896	0.000692335	0.002155714	0.000196026	0.000426355	8.52869E-08	1.89825E-06	1.1542E-06	3.1377E-06	3.13769993
3831403773475	383140	3773475	0.001162437	0.001933571	0.001933571	0.00092995	0.000440648	0.001195486	0.00077733	0.000533826	0.00057376	0.001531083	0.000739854	0.002304785	0.000209581	0.000455838	8.86235E-08	1.95734E-06	1.2936E-06	3.33958E-06	3.3395777
3831503773475	383150	3773475	0.001218677	0.002027118	0.002027118	0.000974941	0.000461966	0.001253324	0.000814937	0.000559653	0.000601519	0.00154708	0.0007838	0.002443161	0.000222165	0.000483206	9.13024E-08	1.99901E-06	1.4441E-06	3.53444E-06	3.53444005
3831603773475	383160	3773475	0.001277229	0.002124513	0.002124513	0.001021783	0.000484162	0.001313542	0.000854092	0.000586542	0.000630419	0.001562516	0.000830426	0.002590129	0.000235529	0.000512273	9.38892E-08	2.03647E-06	1.625E-06	3.7554E-06	3.75539817
3831703773475	383170	3773475	0.001348865	0.002243669	0.002243669	0.001079092	0.000511317	0.001387213	0.000901995	0.000619439	0.000665777	0.00159209	0.000887622	0.002770275	0.00025191	0.000547902	9.68976E-08	2.0791E-06	1.8751E-06	4.05111E-06	4.05110866
3831803773475	383180	3773475	0.00143805	0.002392017	0.002392017	0.00115044	0.000545124	0.001478934	0.000961634	0.000660396	0.000709797	0.001651976	0.000962653	0.003006904	0.000273428	0.000594702	1.00637E-07	2.12777E-06	2.2711E-06	4.49951E-06	4.49950619
3831903773475	383190	3773475	0.001524044	0.002535058	0.002535058	0.001219235	0.000577722	0.001567373	0.001019139	0.000699887	0.000752243	0.001721837	0.00104072	0.003254867	0.000295976	0.000643744	1.04142E-07	2.16386E-06	2.8424E-06	5.11042E-06	5.11042382
3832003773475	383200	3773475	0.001590733	0.002645988	0.002645988	0.001272587	0.000603003	0.001635958	0.001063734	0.000730512	0.00078516	0.001747781	0.001103662	0.003454572	0.000314135	0.000683241	1.06565E-07	2.18638E-06	3.4394E-06	5.73233E-06	5.73232865
3832103773475	383210	3773475	0.001655588	0.002753865	0.002753865	0.00132447	0.000627587	0.001702657	0.001107103	0.000760296	0.000817171	0.001759616	0.001163776	0.003641207	0.000331107	0.000720154	1.08728E-07	2.20633E-06	4.1599E-06	6.47494E-06	6.47494126
3832603773475	383600	3773475	0.010738507	0.017862175	0.017862175	0.008590805	0.004070668	0.011043807	0.007180913	0.004931444	0.005300349	0.001017436	0.039021167	0.161304307	0.014667921	0.031902582	3.56957E-07	4.90433E-06	6.119E-06	1.13802E-05	11.3802399
3832703773475	383610	3773475	0.01063951	0.017697506	0.017697506	0.008511608	0.004033141	0.010941995	0.007114713	0.004885982	0.005251485	0.000990341	0.037307674	0.111344762	0.010124938	0.02202164	3.14368E-07	4.44312E-06	4.7892E-06	9.54668E-06	9.54668334
3832803773475	383620	3773475	0.010480364	0.017432788	0.017432788	0.008384292	0.003972813	0.010778325	0.007008291	0.004812898	0.005172934	0.000963512	0.027501759	0.082058175	0.007461814	0.016229373	2.80192E-07	4.0625E-06	3.9042E-06	8.24693E-06	8.24693001
3832903773475	383630	3773475	0.010443191	0.017370954	0.017370954	0.008354553	0.003958722	0.010740095	0.006983433	0.004795827	0.005154586	0.000937333	0.021118305	0.062944924	0.005723785	0.012449175	2.51973E-07	3.73589E-06	3.2839E-06	7.27177E-06	7.27176619
3833003773475	383640	3773475	0.010004923	0.016641951	0.016641951	0.008003939	0.003792587	0.010289367	0.00669036	0.004594561	0.004938264	0.000909559	0.016443937	0.049247555	0.004478239	0.009740125	2.26664E-07	3.4303E-06	2.8013E-06	6.45828E-06	6.45828452
3833503773475	383650	3773475	0.009492309	0.015789279	0.015789279	0.007593847	0.003598269	0.009762179	0.006347571	0.004359153	0.004685246	0.000883202	0.013333657	0.040048981	0.003641783	0.007920842	2.05431E-07	3.16566E-06	2.4383E-06	5.80943E-06	5.80943004
3833603773475	383660	3773475	0.008952412	0.014891228	0.014891228	0.007161929	0.003393609	0.009206932	0.005986539	0.004111216	0.004418762	0.000858498	0.011118472	0.033471154	0.00304364	0.006619887	1.87649E-07	2.93841E-06	2.158E-06	5.28406E-06	5.28405718
3833703773475	383670	3773475	0.008402304	0.013976192	0.013976192	0.006721843	0.003185079	0.008641185	0.005616878	0.00385859	0.004147238	0.000834887	0.009459257	0.028531638	0.002594474	0.005642955	1.72407E-07	2.73862E-06	1.9329E-06	4.8439E-06	4.84390247
3833803773475	383680	3773475	0.007852675	0.013061952	0.013061952	0.00628214	0.00297673	0.00807593	0.005251137	0.003606184	0.00387595	0.000811747	0.008164028	0.024668974	0.002243229	0.004879002	1.59019E-07	2.55883E-06	1.7453E-06	4.46318E-06	4.46317704
3833903773475	383690	3773475	0.007255661	0.012068894	0.012068894	0.005804529	0.002750419	0.007461943	0.00485191	0.003332017	0.003581274	0.000787043	0.007064624	0.021379832	0.001944137	0.004228479	1.46338E-07	2.38282E-06	1.5752E-06	4.10432E-06	4.10432255
3834003773475	383700	3773475	0.006706032	0.011154654	0.011154654	0.005364826	0.00254207	0.006896688	0.00448437	0.003079611	0.003309986	0.000763343	0.006188375	0.018752138	0.001705192	0.003708777	1.35284E-07	2.22612E-06	1.4322E-06	3.79365E-06	3.7936483
3834103773475	383710	3773475	0.00622405	0.010352936	0.010352936	0.00497924	0.002359364	0.006401002	0.004162065	0.002858271	0.003072088	0.000741383	0.005494522	0.016666435	0.001515533	0.003296268	1.25812E-07	2.08971E-06	1.3137E-06	3.52923E-06	3.52922674
3834203773475	383720	3773475	0.00580413	0.009654452	0.009654452	0.004643304	0.002200184	0.005969144	0.003881261	0.002665431	0.002864822	0.000720959	0.004932776	0.014974382	0.001361669	0.002961616	1.17636E-07	1.97047E-06	1.2141E-06	3.30217E-06	3.30217203
3834303773475	383730	3773475	0.005425692	0.009024966	0.009024966	0.004340554	0.002056728	0.005579947	0.003628197	0.002491641	0.002678032	0.00070145	0.004459221	0.013546105	0.001231791	0.002679133	1.1034E-07	1.86255E-06	1.1272E-06	3.10013E-06	3.10013477
3837403773475	383740	3773475	0.005155744	0.008575941	0.008575941	0.004124595	0.001954398	0.005302323	0.003447681	0.002367672	0.00254479	0.000686132	0.004110716	0.012492834	0.001136014	0.002470818	1.04843E-07	1.78262E-06	1.0625E-06	2.94998E-06	2.94997603
3837503773475	383750	3773475	0.004906137	0.008160751	0.008160751	0.00392491	0.001859779	0.00504562	0.003280767	0.002253045	0.002421588	0.000671404	0.003805265	0.011569074	0.001052013	0.002288118	9.98465E-08	1.70919E-06	1.0044E-06	2.81342E-06	2.81342211
3837603773475	383760	3773475	0.004701761	0.007820797	0.007820797	0.003761409	0.001782306	0.004835434	0.0031441	0.00215919	0.002320711	0.000658565	0.003555223	0.010812115	0.00098318	0.002138408	9.56999E-08	1.64882E-06	9.5617E-07	2.70069E-06	2.70068634
3837703773475	383770	3773475	0.004550434	0.007569083	0.007569083	0.003640347	0.001724942	0.004679804	0.003042906	0.002089696	0.002246019	0.000648235	0.003358834	0.010216566	0.00092025	0.002020621	9.24884E-08	1.60349E-06	9.1828E-07	2.61426E-06	2.61426162
3837803773475	383780	3773475	0.004405408	0.007327851	0.007327851	0.003524327	0.001669967	0.004530656	0.002945926	0.002023096	0.002174436	0.000638052	0.00317879	0.009670462	0.000879366	0.001912613	8.94848E-08	1.56065E-06	8.8293E-07	2.53307E-06	2.53306742
3837903773475	383790	3773475	0.004272189	0.007106257	0.007106257	0.003417751	0.001619467	0.004393649	0.002856842	0.001961917	0.002108682	0.000628371	0.003016879	0.009179289	0.000834702	0.001815469	8.67533E-08	1.5216E-06	8.5072E-07	2.45908E-06	2.45907597
3838003773475	383800	3773475	0.004144634	0.006894084	0.006894084	0.003315707	0.001571115	0.004262467	0.002771545	0.00190334	0.002045722	0.000618897	0.002867712	0.008726595	0.000793537	0.001725936	8.41877E-08	1.48452E-06	8.2055E-07	2.38925E-06	2.38925322
3838103773475	383810	3773475	0.004051939	0.006739898	0.006739898	0.003241551	0.001535977	0.004167137	0.002709559	0.001860772	0.00199997	0.000611105	0.002746115	0.008357164	0.000759944	0.00165287	8.21853E-08	1.45681E-06	7.9626E-07	2.33525E-06	2.33525355
3838203773475	383820	3773475	0.004043562	0.006725965	0.006725965	0.00323485	0.001532802	0.004158523	0.002703958	0.001856925	0.001995835	0.000607534	0.002673794	0.008136346	0.000739864	0.001609197	8.13802E-08	1.44997E-06	7.8381E-07	2.31516E-06	2.31516008
3838303773475	383830	3773475	0.004037899	0.006716544	0.006716544	0.003230319	0.001530655	0.004152698	0.00270017	0.001854324	0.00199304	0.000604051	0.002604807	0.007925765	0.000720715	0.001567549	8.06666E-08	1.44388E-06	7.72E-07	2.29655E-06	2.29654721
3838403773475	383840	3773475	0.003910981	0.006505433	0.006505433	0.003128785	0.001482544	0.004022172	0.0026153	0.00179604	0.001930396	0.000594488	0.002482347	0.007554414	0.000686947	0.001494103	7.83983E-08	1.40925E-06	7.4563E-07	2.23328E-06	2.23327534
3838503773475	383850	3773475	0.003745056	0.006229436	0.006229436	0.002996045	0.001419646	0.003851529	0.002504344	0.001719842	0.001848497	0.00058283	0.002348692	0.007149156	0.000650096	0.001413952	7.56497E-08	1.36535E-06	7.1531E-07	2.15631E-06	2.15631091
3838603773475	383860	3773475	0.00358248	0.005959012	0.005959012	0.002865984	0.001358018	0.003684332	0.002395629	0.001645182	0.001768253	0.000571171	0.002223164	0.006768574	0.000615488	0.001338681	7.29808E-08	1.32228E-06	6.8623E-07	2.08149E-06	2.08148938
3838703773475	383870	3773475	0.003400201	0.005655814	0.005655814	0.002720161	0.001288921	0.00349687	0.002273738	0.001561475	0.001678283	0.000558214	0.00209469	0.006378944	0.000580058	0.00126162	7.00623E-08	1.27398E-06	6.554E-07	1.99944E-06	1.99943515
3838803773475	383880	3773475	0.003230048	0.005372784	0.005372784	0.002584038	0.001224421	0.003321879	0.002159955	0.001483335	0.001594298	0.000545671	0.001976904	0.006021486	0.000547553	0.001190923	6.73258E-08	1.22833E-06	6.2668E-07	1.92233E-06	1.92233454
3838903773475	383890	3773475	0.003063005	0.00509493	0.00509493	0.002450404	0.0011611	0.003150088	0.002048252	0.001406624	0.001511849	0.000533009	0.001864924	0.005681577	0.000516644	0.001123696	6.46342E-08	1.18287E-06	5.9879E-07	1.84629E-06	1.84629495
3839003773475	383900	3773475	0.002903541	0.004829681	0.004829681	0.002322833	0.001100651	0.0029860 9	0.001941618	0.001333393	0.00143314	0.000520465	0.001759941	0.005362781	0.000487655	0.001060645	6.20285E-08	1.13835E-06	5.722E-07	1.77258E-06	1.77258463
3839103773475	383910	3773475	0.00275684	0.004585662	0.004585662	0.002205472	0.001045041	0.002835218	0.001843518	0.001266024	0.001360731	0.000508334	0.00166383	0.005070855	0.000461109	0.001002908	5.9584E-08	1.09629E-06	5.4751E-07	1.70339E-06	1.70338721
3829703773475	382970	3773485	0.00064384	0.001070948	0.001070948	0.000515072	0.000244062	0.000662144	0.00043054	0.000295671	0.000317789	0.001147685	0.000351839	0.001089465	9.90685E-05	0.000215473	5.15007E-08	1.23704E-06	4.2464E-07	1.71318E-06	1.7131817
3829803773475	382980	3773485	0.000659236	0.001096557	0.001096557	0.000527389	0.000249898	0.000677978	0.000440835	0.000302741	0.000325388	0.001170293	0.000362528	0.001123008	0.000102119	0.000222107	5.3091E-08	1.27288E-06	4.4275E-07	1.76872E-06	1.7687222
3829903773475	382990	3773485	0.000675031	0.00112283	0.00112283	0.000540024	0.000255885	0.000694222	0.000451398	0.000309994	0.000333184	0.001190924	0.000373664	0.001157831	0.000105285	0.000228994	5.47236E-08	1.30908E-06	4.6196E-07	1.82576E-06	1.82576221
3830003773485	383000	3773485	0.000690905	0.001149235	0.001149235	0.000552724	0.000261903	0.000710548	0.000462013	0.000317284	0.000341019	0.00120881	0.000385037	0.001193476	0.000108527	0.000236044	5.63706E-08	1.3449E-06	4.8214E-07	1.88342E-06	1.88341507
3830103773485	383010	3773485	0.000707498	0.001176835	0.001176835	0.000565998	0.000268193	0.000727612	0.000473109	0.000324904	0.000349209	0.001224719	0.000396977	0.001230949	0.000111934	0.000243456	5.80675E-08	1.38113E-06	5.038E-07	1.943E-06	1.94299993
3830203773485	383020	3773485	0.000725606	0.001206956	0.001206956	0.000580485	0.000275057	0.000746235	0.000485218	0.00033322	0.000358147	0.001239801	0.000409958	0.001271621	0.000115633	0.0002515	5.98658E-08	1.41895E-06	5.277E-07	2.00652E-06	2.00651784
3830303773485	383030	3773485	0.000744991	0.0012392	0.0012392	0.000595993	0.000282405	0.000766171	0.00049818	0.000342122	0.000367715	0.001253407	0.000423892	0.001315309	0.000119605	0.00026014	6.1735E-08	1.45755E-06	5.5385E-07	2.07314E-06	2.07313781
3830403773485	383040	3773485	0.000765731	0.001273699	0.001273699	0.000612585	0.000290267	0.000787501	0.00051205	0.000351647	0.000377952	0.00126542	0.000438809	0.001362105	0.000123861	0.000269396	6.36749E-08	1.4968E-06	5.8259E-07	2.14306E-06	2.14306133
3830503773485	383050	3773485	0.000789982	0.001314037	0.001314037	0.000631986	0.00029946	0.000812442	0.000528266	0.000362783	0.000389922	0.001278583	0.00045587	0.001415573	0.000128723	0.00027997	6.58024E-08	1.53957E-06	6.1582E-07	2.2212E-06	2.22119885
3830603773485	383060	3773485	0.000815748	0.001356896	0.001356896	0.000652599	0.000309227	0.00083894	0.000545497	0.000374616	0.00040264	0.001289858	0.000474091	0.001472605	0.000133909	0.00029125	6.7985E-08	1.5825E-06	6.5257E-07	2.30305E-06	2.30305217
3830703773485	383070	3773485	0.000845902	0.001407054	0.001407054	0.000676722	0.000320658	0.000869952	0.000565661	0.000388464	0.000417523	0.001302756	0.000495082	0.001538321	0.000139884	0.000304247	7.03831E-08	1.62956E-06	6.957E-07	2.39565E-06	2.39564519
3830803773485	383080	3773485	0.000880364	0.001464376	0.001464376	0.000704291	0.000333721	0.000905393	0.000588705	0.000404289	0.000434533	0.001316835	0.000518871	0.001612719	0.00014665	0.000318962	7.29757E-08	1.68023E-06	7.4613E-07	2.49933E-06	2.49933111
3830903773485	383090	3773485	0.000918096	0.001527139	0.001527139	0.000734477	0.000348024	0.000944198	0.000613937	0.000421617	0.000453157	0.001330529	0.000544983	0.00169452	0.000154088	0.00033514	7.56791E-08	1.73236E-06	8.0406E-07	2.6121E-06	2.61209845
3831003773485	383100	3773485	0.00097617	0.001623738	0.001623738	0.000780936	0.000370039	0.001003923	0.000652771	0.000448286	0.000481821	0.001362583	0.000583272	0.001813977	0.000164951	0.000358766	7.94618E-08	1.81016E-06	8.8718E-07	2.7768E-06	2.77680407
3831103773485	383110	3773485	0.001041104	0.001731748	0.001731748	0.000832883	0.000394654	0.001070703	0.000696194	0.000478106	0.000513872	0.001398532	0.000626862	0.00195016	0.000177334	0.0003857	8.35399E-08	1.89298E-06	9.8913E-07	2.96566E-06	2.96565619
3831203773485	383120	3773485	0.001103885	0.001836176	0.001836176	0.000883108	0.000418452	0.001135269	0.000738175	0.000506937	0.000544859	0.001429935	0.0006705 7	0.002087074	0.000189784	0.000412779	8.73547E-08	1.96604E-06	1.1054E-06	3.15881E-06	3.15881035
3831303773485	383130	3773485	0.001161321	0.001931713	0.001931713	0.000929057	0.000440224	0.001194337	0.000776583	0.000533313	0.000573209	0.001452337	0.000712045	0.002217408	0.000201636	0.000438556	9.06089E-08	2.02281E-06	1.2342E-06	3.3476E-06	3.34759804
3831403773485	383140	3773485	0.001222346	0.002033222	0.002033222	0.000977877	0.000463357	0.001257098	0.000817391	0.000561338	0.00060333	0.001476539	0.000756914	0.002358527	0.000214468	0.000466467	9.38388E-08	2.07567E-06	1.3937E-06	3.56318E-06	3.56318198
3831503773485	383150	3773485	0.001280261	0.002129555	0.002129555	0.001024209	0.000485311	0.001316659	0.000856119	0.000587934	0.000631915	0.001493245	0.000800742	0.002496538	0.000227018	0.000493762	9.66726E-08	2.11723E-06	1.5798E-06	3.79367E-06	3.79366771
3831603773485	383160	3773485	0.001340808	0.002230267	0.002230267	0.001072646	0.000508263	0.001378927	0.000896607	0.000615739	0.0006618	0.001509655	0.000847398	0.002643414	0.000240374	0.000522811	9.94101E-08	2.15412E-06	1.8132E-06	4.06678E-06	4.06677821
3831703773485	383170	3773485	0.001414916	0.002353537	0.002353537	0.001131933	0.000536355	0.001455142	0.000946164	0.000649772	0.000698379	0.001546342	0.000906618	0.002830323	0.00025737	0.000559778	1.02693E-07	2.19609E-06	2.1669E-06	4.46568E-06	4.46568265
3831803773485	383180	3773485	0.001507451	0.002507459	0.002507459	0.001205961	0.000571433	0.001550309	0.001008043	0.000692267	0.000744053	0.001630813	0.000985132	0.003079292	0.00028001	0.000609019	1.06873E-07	2.24083E-06	2.8221E-06	5.16984E-06	5.16984215
3831903773485	383190	3773485	0.001573343	0.002617061	0.002617061	0.001258674	0.00059641	0.001618074	0.001052105	0.000722526	0.000776576	0.001726648	0.001059448	0.003314825	0.000301428	0.000655602	1.10127E-07	2.25432E-06	3.9034E-06	6.2679E-06	6.26789542
3836003773485	383600	3773485	0.012617775	0.020988106	0.020988106	0.01009422	0.004783046	0.012976504	0.008437592	0.005794461	0.006227925	0.000982726	0.030828735	0.196004948	0.017823362	0.038765635	3.74633E-07	5.20389E-06	6.8034E-06	1.23819E-05	12.3819295
3836103773485	383610	3773485	0.012501308	0.020794377	0.020794377	0.010001046	0.004738897	0.012856725	0.00835971	0.005740976	0.006170438	0.000957816	0.043528533	0.128996741	0.01173009	0.025512829	3.31833E-07	4.73557E-06	5.2451E-06	1.03125E-05	10.3125466
3836203773485	383620	3773485	0.012204636	0.0203009	0.0203009	0.009763709	0.004626437	0.012551619	0.008161323	0.005604735	0.006024006	0.000932994	0.031230803	0.09255579	0.008416396	0.018305579	2.96642E-07	4.33519E-06	4.2297E-06	8.86154E-06	8.861543
3836303773485	383630	3773485	0.012037514	0.020022913	0.020022913	0.009630011	0.004563085	0.012379745	0.008049567	0.005527988	0.005941517	0.000908762	0.023626912	0.070198364	0.006383364	0.013883753	2.67842E-07	3.99923E-06	3.5344E-06	7.80145E-06	7.80145309
3836403773485	383640	3773485	0.01150687	0.019140253	0.019140253	0.009205496	0.004361933	0.011834015	0.007694723	0.0052843	0.0056796	0.000883143	0.018159068	0.054119893	0.004921296	0.010703771	2.41544E-07	3.67526E-06	2.9991E-06	6.9159E-06	6.91589807
3836503773485	383650	3773485	0.010868455	0.018078329	0.018078329	0.008694764	0.004119928	0.01117745	0.00726781	0.004991121	0.005364489	0.000858853	0.014593216	0.043675381	0.003971543	0.008638067	2.1935E-07	3.39421E-06	2.6028E-06	6.21632E-06	6.21631758

			EGIODemolition	EGIOSite Grubbing / Prep	EGIOMass Grading / Excavation	EGIOMass Grading / Excavation	EGIODrainage / Utilities Trenching	EGIODrainage / Utilities Trenching	EGIOFoundations / Concrete Pads	EGIOFoundations / Concrete Pads	EGIOBuilding / Structure Construction	EGIOBuilding / Structure Construction	EGIOAsphalt Paving	EGIOArchitectural Coating	EGIOLandscaping or Other Finishing	EGIOWaterside Construction (Piles)	HIWaterside Construction (Landscaping)	HIWaterside Construction (Landscaping)	KMDemolition	KMSite Grubbing / Prep	KMMass Grading / Excavation
Unique Identifier	X (UTM)	Y (UTM)	2025	2025	2025	2026	2026	2027	2026	2027	2026	2027	2027	2027	2027	2027	2025	2026	2025	2025	2025
3836603773485	383660	3773485	0.000910563	0.00084191	0.001400419	0.001400419	0.000673531	0.000673531	0.000319146	0.000319146	0.00086585	0.00086585	0.000562993	0.000114194	0.000386632	0.000415555	0.008994273	0.008994273	0.003930589	0.003634252	0.006045129
3836703773485	383670	3773485	0.000881833	0.00081535	0.001356233	0.001356233	0.00065228	0.00065228	0.000309076	0.000309076	0.00083853	0.00083853	0.00054523	0.000110591	0.000374433	0.000402443	0.008055933	0.008055933	0.003707909	0.003428361	0.005702654
3836803773485	383680	3773485	0.00085457	0.00079014	0.001314303	0.001314303	0.000632113	0.000632113	0.000299521	0.000299521	0.000812606	0.000812606	0.000528373	0.000107172	0.000362857	0.000390001	0.007262277	0.007262277	0.003494634	0.003231165	0.005374642
3836903773485	383690	3773485	0.000826271	0.00076398	0.00127078	0.00127078	0.000611181	0.000611181	0.000289602	0.000289602	0.000785697	0.000785697	0.000510876	0.000103623	0.000350841	0.000377086	0.006567077	0.006567077	0.003284032	0.003036441	0.005050744
3837003773485	383700	3773485	0.000798404	0.00073821	0.001227921	0.001227921	0.000590568	0.000590568	0.000279835	0.000279835	0.000759198	0.000759198	0.000493646	0.000100128	0.000339008	0.000364368	0.005975637	0.005975637	0.003090255	0.002857273	0.00475272
3837103773485	383710	3773485	0.000772779	0.00071452	0.001188512	0.001188512	0.000571614	0.000571614	0.000270854	0.000270854	0.000734832	0.000734832	0.000477803	9.69148E-05	0.000328128	0.000352674	0.005482753	0.005482753	0.00292098	0.002700761	0.004492381
3837203773485	383720	3773485	0.000749399	0.0006929	0.001152553	0.001152553	0.00055432	0.00055432	0.000262659	0.000262659	0.000712599	0.000712599	0.000463347	9.39826E-05	0.0003182	0.000342004	0.005066014	0.005066014	0.002772326	0.002563313	0.004263754
3837303773485	383730	3773485	0.000726967	0.00067216	0.001118053	0.001118053	0.000537727	0.000537727	0.000254797	0.000254797	0.000691269	0.000691269	0.000449477	9.11694E-05	0.000308675	0.000331766	0.004700103	0.004700103	0.002634801	0.002436157	0.004052245
3837403773485	383740	3773485	0.000711351	0.00065772	0.001094036	0.001094036	0.000526176	0.000526176	0.000249323	0.000249323	0.000676419	0.000676419	0.000439822	8.9211E-05	0.000302045	0.00032464	0.004415539	0.004415539	0.002534548	0.002343462	0.003898058
3837503773485	383750	3773485	0.000696511	0.000644	0.001071213	0.001071213	0.000515199	0.000515199	0.000244122	0.000244122	0.000662308	0.000662308	0.000430647	8.735E-05	0.000295744	0.000317867	0.004161193	0.004161193	0.002441196	0.002257148	0.003754487
3837603773485	383760	3773485	0.000685036	0.00063339	0.001053565	0.001053565	0.000506712	0.000506712	0.0002401	0.0002401	0.000651397	0.000651397	0.000423552	8.59109E-05	0.000290872	0.000312631	0.00394777	0.00394777	0.002365445	0.002187109	0.003637984
3837703773485	383770	3773485	0.00067822	0.00062709	0.001043083	0.001043083	0.00050167	0.00050167	0.000237711	0.000237711	0.000644916	0.000644916	0.000419338	8.50561E-05	0.000287977	0.00030952	0.003777172	0.003777172	0.002311868	0.00213757	0.003555583
3837803773485	383780	3773485	0.000671577	0.00062095	0.001032865	0.001032865	0.000496756	0.000496756	0.000235383	0.000235383	0.000638599	0.000638599	0.00041523	8.4223E-05	0.000285157	0.000306488	0.003620482	0.003620482	0.002260361	0.002089946	0.003476367
3837903773485	383790	3773485	0.000663036	0.00061305	0.001019729	0.001019729	0.00049043	0.00049043	0.000232389	0.000232389	0.000630477	0.000630477	0.000409949	8.31518E-05	0.00028153	0.00030259	0.003465193	0.003465193	0.002201951	0.002035941	0.003386535
3838003773485	383800	3773485	0.000654149	0.00060483	0.001006062	0.001006062	0.000483865	0.000483865	0.000229275	0.000229275	0.000622027	0.000622027	0.000404455	8.20373E-05	0.000277757	0.000298535	0.003319509	0.003319509	0.002143715	0.001982095	0.003296969
3838103773485	383810	3773485	0.000648024	0.00059917	0.000996641	0.000996641	0.000479334	0.000479334	0.000227128	0.000227128	0.000616202	0.000616202	0.000400667	8.12691E-05	0.000275156	0.000295739	0.003197339	0.003197339	0.002098247	0.001940055	0.003227041
3838203773485	383820	3773485	0.000648714	0.00059981	0.000997702	0.000997702	0.00047984	0.00047984	0.00022737	0.00022737	0.000616858	0.000616858	0.000401094	8.13557E-05	0.000275449	0.000296054	0.003118894	0.003118894	0.00208358	0.001926494	0.003204483
3838303773485	383830	3773485	0.000648886	0.00059997	0.000997968	0.000997968	0.000479972	0.000479972	0.00022743	0.00022743	0.000617022	0.000617022	0.000401201	8.13773E-05	0.000275522	0.000296133	0.003046852	0.003046852	0.002069172	0.001913172	0.003182324
3838403773485	383840	3773485	0.000640086	0.00059183	0.000984433	0.000984433	0.00047346	0.00047346	0.000224346	0.000224346	0.000608654	0.000608654	0.00039576	8.02737E-05	0.000271785	0.000292117	0.002932186	0.002932186	0.002014731	0.001862836	0.003098596
3838503773485	383850	3773485	0.000627921	0.00058058	0.000965724	0.000965724	0.000464464	0.000464464	0.000220082	0.000220082	0.000597087	0.000597087	0.000388238	7.8748E-05	0.00026662	0.000286565	0.002806514	0.002806514	0.001946141	0.001799417	0.002993107
3838603773485	383860	3773485	0.000615584	0.00056917	0.000946749	0.000946749	0.000455339	0.000455339	0.000215758	0.000215758	0.000585355	0.000585355	0.00038061	7.72008E-05	0.000261381	0.000280934	0.002687245	0.002687245	0.001878845	0.001737195	0.002889608
3838703773485	383870	3773485	0.000601003	0.00055569	0.000924324	0.000924324	0.000444553	0.000444553	0.000210647	0.000210647	0.00057149	0.00057149	0.000371595	7.53722E-05	0.00025519	0.00027428	0.002564175	0.002564175	0.001803871	0.001667873	0.0027743
3838803773485	383880	3773485	0.000586681	0.00054245	0.000902298	0.000902298	0.00043396	0.00043396	0.000205627	0.000205627	0.000557872	0.000557872	0.00036274	7.35761E-05	0.000249109	0.000267744	0.002450209	0.002450209	0.001732779	0.001602141	0.002664963
3838903773485	383890	3773485	0.000571841	0.00052873	0.000879475	0.000879475	0.00042283	0.00042283	0.000200426	0.000200426	0.00054376	0.00054376	0.00035365	7.1715E-05	0.000242808	0.000260972	0.002340646	0.002340646	0.001661774	0.001536488	0.002555758
3839003773485	383900	3773485	0.00055657	0.00051461	0.000855989	0.000855989	0.000411687	0.000411687	0.000195074	0.000195074	0.00052924	0.00052924	0.000344123	6.97999E-05	0.000236324	0.000254003	0.002236786	0.002236786	0.001592062	0.001472033	0.002448544
3839103773485	383910	3773485	0.000541817	0.00050097	0.000833298	0.000833298	0.000400774	0.000400774	0.000189903	0.000189903	0.000515211	0.000515211	0.000335001	6.79497E-05	0.00023006	0.00024727	0.002140531	0.002140531	0.001525974	0.001410927	0.002346903
3829703773495	382970	3773495	0.00150544	0.00139194	0.002315322	0.002315322	0.001113553	0.001113553	0.000527646	0.000527646	0.001431515	0.001431515	0.00093081	0.000188798	0.000639221	0.000687039	0.001567501	0.001567501	0.000673734	0.000622939	0.001036183
3829803773495	382980	3773495	0.00155039	0.0014335	0.002384454	0.002384454	0.001146802	0.001146802	0.000543401	0.000543401	0.001474258	0.001474258	0.000958593	0.000194436	0.000658307	0.000707553	0.001626035	0.001626035	0.000691507	0.000639373	0.001063517
3829903773495	382990	3773495	0.001595686	0.00147538	0.002454117	0.002454117	0.001180306	0.001180306	0.000559276	0.000559276	0.001517329	0.001517329	0.00098599	0.000200116	0.00067754	0.000728225	0.001687971	0.001687971	0.000710143	0.000656603	0.001092178
3830003773495	383000	3773495	0.001641585	0.00151782	0.002524708	0.002524708	0.001214257	0.001214257	0.000575364	0.000575364	0.001560974	0.001560974	0.001014978	0.000205872	0.000697029	0.000749172	0.001753809	0.001753809	0.000730073	0.000675031	0.00112283
3830103773495	383010	3773495	0.001687225	0.00156002	0.002594902	0.002594902	0.001248017	0.001248017	0.00059136	0.00059136	0.001604373	0.001604373	0.001043197	0.000211596	0.000716408	0.000770001	0.001823449	0.001823449	0.000751038	0.000694415	0.001155074
3830203773495	383020	3773495	0.00173554	0.00160469	0.002669209	0.002669209	0.001283755	0.001283755	0.000608294	0.000608294	0.001650315	0.001650315	0.001073069	0.000217655	0.000736923	0.00079205	0.001899492	0.001899492	0.000775454	0.000716991	0.001192625
3830303773495	383030	3773495	0.001784804	0.00165024	0.002744975	0.002744975	0.001320195	0.001320195	0.000625561	0.000625561	0.00169716	0.00169716	0.001103529	0.000223834	0.000757841	0.000814533	0.001981039	0.001981039	0.0008022	0.00074172	0.001233759
3830403773495	383040	3773495	0.001833723	0.00169547	0.002820211	0.002820211	0.001356379	0.001356379	0.000642707	0.000642707	0.001743677	0.001743677	0.001133775	0.000229969	0.000778612	0.000836858	0.002067389	0.002067389	0.000830585	0.000767965	0.001277415
3830503773495	383050	3773495	0.001883159	0.00174118	0.002896243	0.002896243	0.001392947	0.001392947	0.000660034	0.000660034	0.001790686	0.001790686	0.001164341	0.000236168	0.000799604	0.000859419	0.002159842	0.002159842	0.000861472	0.000796523	0.001324918
3830603773495	383060	3773495	0.001931474	0.00178586	0.002970549	0.002970549	0.001428684	0.001428684	0.000676968	0.000676968	0.001836628	0.001836628	0.001194214	0.000242228	0.000820118	0.000881469	0.002257098	0.002257098	0.000893998	0.000826597	0.001374942
3830703773495	383070	3773495	0.001983585	0.00183404	0.003050695	0.003050695	0.00146723	0.00146723	0.000695233	0.000695233	0.00188618	0.00188618	0.001226434	0.000248763	0.000842245	0.000905251	0.002363559	0.002363559	0.00093127	0.000861059	0.001432265
3830803773495	383080	3773495	0.002038802	0.00188509	0.003135617	0.003135617	0.001508074	0.001508074	0.000714586	0.000714586	0.001938686	0.001938686	0.001260574	0.000255688	0.000865691	0.00093045	0.002479026	0.002479026	0.000972596	0.00089927	0.001495824
3830903773495	383090	3773495	0.002093933	0.00193607	0.003220406	0.003220406	0.001548853	0.001548853	0.000733909	0.000733909	0.001991109	0.001991109	0.001294661	0.000262602	0.0008891	0.00095561	0.002601796	0.002601796	0.001015907	0.000939315	0.001562434
3831003773495	383100	3773495	0.002180814	0.0020164	0.003354026	0.003354026	0.001613117	0.001613117	0.00076436	0.00076436	0.002073724	0.002073724	0.001348378	0.000273497	0.00092599	0.00099526	0.002762789	0.002762789	0.001073885	0.000992922	0.001651603
3831103773495	383110	3773495	0.002268729	0.00209768	0.003489238	0.003489238	0.001678147	0.001678147	0.000795174	0.000795174	0.002157322	0.002157322	0.001402736	0.000284523	0.00096332	0.001035382	0.002945594	0.002945594	0.001128929	0.001043817	0.001736259
3831203773495	383120	3773495	0.002333178	0.00215727	0.003588358	0.003588358	0.001725819	0.001725819	0.000817762	0.000817762	0.002218606	0.002218606	0.001442584	0.000292606	0.000990685	0.001064795	0.0031291	0.0031291	0.001171119	0.001082825	0.001801145
3831303773495	383130	3773495	0.002369414	0.00219078	0.003644088	0.003644088	0.001752623	0.001752623	0.000830463	0.000830463	0.002253063	0.002253063	0.001464988	0.00029715	0.001006071	0.001081332	0.003296696	0.003296696	0.00120839	0.001117287	0.001858468
3831403773495	383140	3773495	0.00239478	0.00221423	0.003683099	0.003683099	0.001771385	0.001771385	0.000839353	0.000839353	0.002277183	0.002277183	0.001480671	0.000300331	0.001016841	0.001092908	0.003473298	0.003473298	0.00124523	0.001151349	0.001915127
3831503773495	383150	3773495	0.002405133	0.0022238	0.003699022	0.003699022	0.001779043	0.001779043	0.00084982	0.00084982	0.002287027	0.002287027	0.001487073	0.000301629	0.001021237	0.001097633	0.003646597	0.003646597	0.001280862	0.001184295	0.001969928
3831603773495	383160	3773495	0.002404184	0.00222293	0.003697563	0.003697563	0.001778341	0.001778341	0.000842649	0.000842649	0.002286125	0.002286125	0.001486486	0.00030151	0.001020834	0.0010972	0.003822598	0.003822598	0.001317271	0.001217959	0.002025924
3831703773495	383170	3773495	0.002393917	0.00221343	0.003681772	0.003681772	0.001770747	0.001770747	0.000839051	0.000839051	0.002276362	0.002276362	0.001480138	0.000300223	0.001016475	0.001092514	0.00403442	0.00403442	0.001354111	0.001252021	0.002082582
3831803773495	383180	3773495	0.00235052	0.00217331	0.003615029	0.003615029	0.001738647	0.001738647	0.00082384	0.00082384	0.002235096	0.002235096	0.001453306	0.00029478	0.000998048	0.001072709	0.004303475	0.004303475	0.001402254	0.001296534	0.002156624
3836103773495	383610	3773495	0.001118576	0.00103424	0.001720337	0.001720337	0.000827395	0.000827395	0.000392053	0.000392053	0.001063648	0.001063648	0.000691606	0.000140281	0.000474956	0.000510486	0.017398606	0.017398606	0.005562339	0.00514298	0.00855471
3836203773495	383620	3773495	0.001084497	0.00100273	0.001667924	0.001667924	0.000802187	0.000802187	0.000380108	0.000380108	0.001031242	0.001031242	0.000670535	0.000136008	0.000460486	0.000494933	0.015156016	0.015156016	0.005348804	0.004945544	0.0082263
3836303773495	383630	3773495	0.001045845	0.000967	0.001608478	0.001608478	0.000773597	0.000773597	0.000366561	0.000366561	0.000994488	0.000994488	0.000646637	0.00013116	0.000444074	0.000477293	0.013324963	0.013324963	0.005142689	0.004754969	0.007909302
3836403773495	383640	3773495	0.001005554	0.00092974	0.001546512	0.001546512	0.000743794	0.000743794	0.000352439	0.000352439	0.000956176	0.000956176	0.00062172	0.000126107	0.000426966	0.000458906	0.011749057	0.011749057	0.004871177	0.004503927	0.007491724
3836503773495	383650	3773495	0.000972941	0.00089959	0.001496354	0.001496354	0.000719671	0.000719671	0.000341009	0.000341009	0.000925164	0.000925164	0.000601561	0.000122017	0.000413118	0.000444022	0.010447408	0.010447408	0.004600182	0.004253363	0.007074942
3836603773495	383660	3773495	0.000939897	0.00086904	0.001445534	0.001445534	0.000695229	0.000695229	0.00032947	0.00032947	0.00089374	0.00089374	0.00058113	0.000117873	0.000399087	0.000428942	0.009318759	0.009318759	0.004324269	0.003998252	0.006650597
3836703773495	383670	3773495	0.000908838	0.00084032	0.001397765	0.001397765	0.000672255	0.000672255	0.000318541	0.000318541	0.000864209	0.000864209	0.000561926	0.000113978	0.000385899	0.000414767	0.008350903	0.008350903	0.004055518	0.003749762	0.006237265
3836803773495	383680	3773495	0.000879935	0.00081359	0.001353314	0.001353314	0.000650876	0.000650876	0.000308411	0.000308411	0.000836725	0.000836725	0.000544056	0.000110353	0.00037362	0.000401577	0.007533232	0.007533232	0.003803849	0.003517067	0.005850206
3836903773495	383690	3773495	0.000852585	0.00078831	0.001311251	0.001311251	0.000630645	0.000630645	0.00029882	0.00029882	0.000810719	0.000810719	0.000527146	0.000106923	0.000362014	0.000389095	0.006841735	0.006841735	0.003574267	0.003304794	0.005497115
3837003773495	383700	3773495	0.000825667	0.00076342	0.001269851	0.001269851	0.000610734	0.000610734	0.00028939	0.00028939	0.000785122	0.000785122	0.000510503	0.000103548	0.000350584	0.00037681	0.006248594	0.006248594	0.003363321	0.003109752	0.005172686
3837103773495	383710	3773495	0.000801078	0.00074068	0.001232034	0.001232034	0.000592546	0.000592546	0.000280772	0.000280772	0.00076741	0.00076741	0.0004953	0.000100464	0.000340144	0.000365589	0.005752508	0.005752508	0.003180759	0.002940954	0.004891913
3837203773495	383720	3773495	0.000778991	0.00072026	0.001198065	0.001198065	0.000576209	0.000576209	0.00027303	0.00027303	0.000740739	0.000740739	0.000481644	9.76939E-05	0.000330766	0.000355509	0.005332667	0.005332667	0.003021924	0.002794094	0.004647629
3837303773495	383730	3773495	0.000757595	0.00070048	0.001165158	0.001165158	0.000560382	0.000560382	0.000265532	0.000265532	0.000720393	0.000720393	0.000468414	9.50105E-05	0.00032168	0.000345744	0.004961854	0.004961854	0.002874736	0.002658003	0.004421258
3837403773495	383740	3773495	0.000743445	0.0006874	0.001143397	0.001143397	0.000549916	0.000549916	0.000260572	0.000260572	0.000706938	0.000706938	0.000459666	9.3236E-05	0.000315673	0.000339287	0.00467799	0.00467799	0.002771377	0.002562436	0.004262295
3837503773495	383750	3773495	0.000730159	0.00067511	0.001122962	0.001122962	0.000540088	0.000540088	0.000255915	0.000255915	0.000694304	0.000694304	0.000451451	9.15698E-05	0.000310031	0.000333223	0.004423344	0.004423344	0.002675178	0.00247349	0.004114344
3837603773495	383760	3773495	0.000719633	0.00066538	0.001106774	0.001106774	0.000532303	0.000532303	0.00025222	0.00025222	0.000684295	0.000684295	0.000444943	9.02497E-05	0.00030556	0.00032842	0.00420732	0.00420732	0.002595804	0.0024001	0.003992269
3837703773495	383770	3773495	0.00071299	0.00065924	0.001096557	0.001096557	0.000527389	0.000527389	0.00024989	0.00024989	0.000677978	0.000677978	0.00044083	8.94166E-05	0.000302741	0.00032538	0.004032019	0.004032019	0.00253774	0.002346413	0.003902968
3837803773495	383780	3773495	0.000706347	0.00065309	0.00108634	0.00108634	0.000522475	0.000522475	0.00024756	0.00024756	0.00067661	0.00067661	0.00043672	8.85834E-05	0.00029992	0.00032356	0.003870826	0.003870826	0.002481833	0.002294721	0.003816984
3837903773495	383790	3773495	0.000695907	0.00064344	0.001070284	0.001070284	0.000514753	0.000514753	0.00024391	0.00024391	0.000661734	0.000661734	0.00043027	8.72742E-05	0.000295487	0.00031759	0.003698227	0.003698227	0.002408411	0.002226835	0.003704064
3838003773495	383800	3773495	0.00068495	0.00063331	0.001053432	0.001053432	0.000506648	0.000506648	0.00024007	0.00024007	0.00065131	0.00065131	0.00042499	8.59001E-05	0.000290835	0.00031291	0.003534032	0.003534032	0.002334041	0.002158072	0.003589685
3838103773495	383810	3773495	0.000675805	0.00062485	0.001039367	0.001039367	0.000499883	0.000499883	0.00023686	0.00023686	0.00064619	0.00064619	0.000417844	8.47531E-05	0.000286952	0.00030818	0.00339115	0.00339115	0.002270282	0.00209912	0.003491626
3838203773495	383820	3773495	0.000671491	0.00062087	0.001032733	0.001032733	0.000496692	0.000496692	0.00023535	0.00023535	0.000638517	0.000638517	0.000415177	8.42121E-05	0.00028512	0.00030644	0.003284789	0.003284789	0.002231372	0.002063143	0.003431783
3838303773495	383830	3773495	0.000667004	0.00061672	0.001025833	0.001025833	0.000493374	0.000493374	0.00023378	0.00023378	0.00063251	0.00063251	0.00041203	8.36495E-05	0.000283215	0.00030401	0.003184932	0.003184932	0.002193583	0.002028203	0.003373664
3838403773495	383840	3773495	0.000655788	0.00060635	0.001008583	0.001008583	0.000485078	0.000485078	0.00022984	0.00022984	0.00062358	0.00062358	0.000405468	8.22429E-05	0.000278453	0.00029928	0.003053556	0.003053556	0.002123181	0.001963109	0.003265389
3838503773495	383850	3773495	0.00064198	0.00059358	0.000987352	0.000987352	0.00047467	0.00047467	0.00022501	0.00022501	0.00061045	0.00061045	0.00039693	8.05117E-05	0.00027259	0.00029283	0.002915577	0.002915577	0.002042167	0.001888203	0.003140792
3838603773495	383860	3773495	0.00062818	0.00058082	0.000966122	0.000966122	0.000464656	0.000464656	0.00022017	0.00022017	0.00059733	0.00059733	0.00038839	7.87805E-05	0.00026673	0.00028683	0.002785902	0.002785902	0.001964259	0.001816169	0.003020972
3838703773495	383870	3773495	0.000612478	0.0005663	0.000941972	0.000941972	0.000453041	0.000453041	0.00021466	0.00021466	0.00058240	0.00058240	0.00037869	7.68113E-05	0.000260063	0.000279517	0.002655227	0.002655227	0.001881002	0.001739189	0.002892925
3838803773495	383880	3773495	0.000597207	0.00055218	0.000918486	0.000918486	0.00044174	0.00044174	0.00020931	0.00020931	0.00056788	0.00056788	0.00036924	7.48961E-05	0.000253578	0.00027254	0.002534658	0.002534658	0.00180275	0.001666836	0.002772575
3838903773495	383890	3773495	0.00058021	0.00053647	0.000892346	0.000892346	0.00042917	0.00042917	0.00020336	0.00020336	0.00055171	0.00055171	0.00035873	7.27646E-05	0.000246362	0.00026479	0.002414689	0.002414689	0.0017207	0.001590973	0.002646386

			KMMass Grading / Excavation	KMDrainage / Utilities Trenching	KMFoundations / Concrete Pads	KMBuilding / Structure Construction	KMAsphalt Paving	KMArchitectural Coating	KMLandscaping or Other Finishing	KMWaterside Construction (Piles)	EWNDemolition	EWNSite Grubbing / Prep	EWNDrainage / Utilities Trenching	EWNDrainage / Utilities Trenching	EWNDrainage / Utilities Trenching	EWNFoundations / Concrete Pads	EWNBuilding / Structure Construction	EWNAsphalt Paving	EWNLandscaping or Other Finishing	EWNWaterside Construction (Piles)	ISDemolition
Unique Identifier	X (UTM)	Y (UTM)	2026	2026	2026	2026	2026	2026	2026	2026	2027	2027	2027	2028	2029	2029	2029	2029	2029	2029	2027
3836603773485	383660	3773485	0.006045129	0.001501057	0.001377644	0.004051851	0.002430249	0.000492938	0.001668958	0.001793807	0.019652429	0.022468631	0.026461539	0.026461539	0.026461539	0.006888036	0.017112465	0.012150927	0.008344569	0.008724846	0.000824632
3836703773485	383670	3773485	0.005702654	0.001416018	0.001299596	0.003822301	0.002292568	0.000465012	0.001574406	0.001692182	0.016964567	0.019395598	0.022842397	0.022842397	0.022842397	0.00594596	0.014771995	0.010489045	0.007203283	0.007531549	0.000809016
3836803773485	383680	3773485	0.005374642	0.00133457	0.001224844	0.003602445	0.002160702	0.000438265	0.001483848	0.001594849	0.014850963	0.016979113	0.019996478	0.019996478	0.019996478	0.005205157	0.012931562	0.009182222	0.006305831	0.006593199	0.000793054
3836903773485	383690	3773485	0.005050744	0.001254143	0.00115103	0.003385347	0.002030489	0.000411853	0.001394425	0.001498737	0.013107227	0.014985499	0.017648577	0.017648577	0.017648577	0.00459399	0.011413193	0.008104085	0.005565427	0.005819054	0.000774419
3837003773485	383700	3773485	0.00475272	0.001180141	0.001083112	0.003185592	0.001910678	0.000387551	0.001312146	0.001410303	0.011692291	0.013367802	0.015743399	0.015743399	0.015743399	0.004098065	0.010181129	0.007229242	0.004964635	0.005190882	0.000754057
3837103773485	383710	3773485	0.004492381	0.001115497	0.001023783	0.003011095	0.001806017	0.000366322	0.00124027	0.001333051	0.010557408	0.01207029	0.014215306	0.014215306	0.014215306	0.003700297	0.009192924	0.006527554	0.004482755	0.004687042	0.000734214
3837203773485	383720	3773485	0.004263754	0.001058727	0.00097168	0.002857854	0.001714105	0.000347679	0.00117715	0.001265209	0.009626225	0.011005668	0.012961489	0.012961489	0.012961489	0.003373923	0.008382091	0.005951812	0.004087368	0.004273636	0.000715492
3837303773485	383730	3773485	0.004052245	0.001006207	0.000923479	0.002716086	0.001629075	0.000330432	0.001118756	0.001202447	0.008828425	0.010093543	0.01188727	0.01188727	0.01188727	0.0030943	0.007687402	0.005458539	0.003748616	0.003919447	0.00069677
3837403773485	383740	3773485	0.003898058	0.000967921	0.000888341	0.00261274	0.001567089	0.000317859	0.001076188	0.001156694	0.008216034	0.009393396	0.011062699	0.011062699	0.011062699	0.002879661	0.007154159	0.005079903	0.00348859	0.003647571	0.000684346
3837503773485	383750	3773485	0.003754487	0.000932271	0.000855622	0.002516509	0.001509371	0.000306152	0.00103655	0.001114091	0.007675684	0.008775613	0.01033513	0.01033513	0.01033513	0.002690273	0.006683646	0.004745809	0.003259153	0.003407679	0.000672267
3837603773485	383760	3773485	0.003637984	0.000903343	0.000829072	0.002438421	0.001462534	0.000296652	0.001004386	0.001079521	0.007224457	0.008259725	0.009727564	0.009727564	0.009727564	0.002532121	0.006290738	0.004466819	0.003067559	0.003207353	0.000663381
3837703773485	383770	3773485	0.003555583	0.000882882	0.000810293	0.00238319	0.001429408	0.000289933	0.000981636	0.001055069	0.006860543	0.007843662	0.009237561	0.009237561	0.009237561	0.002404571	0.005973857	0.004241814	0.002913038	0.00304579	0.000658981
3837803773485	383780	3773485	0.003476367	0.000863212	0.00079224	0.002330094	0.001397561	0.000283473	0.000959766	0.001031563	0.006526393	0.007461628	0.008787637	0.008787637	0.008787637	0.002287454	0.005682894	0.004035212	0.002771156	0.002897442	0.000654408
3837903773485	383790	3773485	0.003386535	0.000840906	0.000771768	0.002269883	0.001361447	0.000276148	0.000934965	0.001004907	0.006200009	0.007088473	0.008348168	0.008348168	0.008348168	0.002173059	0.005398693	0.003833412	0.00263257	0.002752541	0.000647765
3838003773485	383800	3773485	0.003296969	0.000818666	0.000751357	0.00220985	0.00132544	0.000268845	0.000910237	0.000978329	0.005896143	0.006741063	0.007939019	0.007939019	0.007939019	0.002066556	0.0051341	0.003645534	0.002503547	0.002617638	0.000640517
3838103773485	383810	3773485	0.003227041	0.000801302	0.000735421	0.002162979	0.001297328	0.000263143	0.000890931	0.000957579	0.005636536	0.006444255	0.007589466	0.007589466	0.007589466	0.001975566	0.004908046	0.003485022	0.002393316	0.002502383	0.000635859
3838203773485	383820	3773485	0.003204483	0.000795701	0.00073028	0.00214786	0.001288259	0.000261303	0.000884704	0.000950885	0.005448712	0.006229515	0.007336565	0.007336565	0.007336565	0.001909735	0.004744498	0.003368892	0.002313564	0.002418997	0.000637843
3838303773485	383830	3773485	0.003182324	0.000790198	0.00072523	0.002133007	0.001279351	0.000259496	0.000878586	0.00094431	0.005270292	0.006025528	0.007096326	0.007096326	0.007096326	0.0018472	0.004589137	0.003258576	0.002237806	0.002339787	0.000638792
3838403773485	383840	3773485	0.003098596	0.000769408	0.000706149	0.002076887	0.001245691	0.000252669	0.00085547	0.000919465	0.005036051	0.00575772	0.006780926	0.006780926	0.006780926	0.0017651	0.004385171	0.003113747	0.002138345	0.002235793	0.000630768
3838503773485	383850	3773485	0.002993107	0.000743214	0.000682109	0.002006181	0.001203282	0.000244067	0.000826346	0.000888162	0.004794045	0.005481034	0.006455071	0.006455071	0.006455071	0.001680279	0.004174443	0.002964117	0.002035588	0.002128353	0.00061938
3838603773485	383860	3773485	0.002889608	0.000717515	0.000658522	0.001936809	0.001161674	0.000235627	0.000797772	0.00085745	0.004567311	0.005221808	0.006149778	0.006149778	0.006149778	0.00160081	0.003977012	0.002823929	0.001939314	0.002027692	0.000607646
3838703773485	383870	3773485	0.0027743	0.000688883	0.000632244	0.001859522	0.001115318	0.000226225	0.000765937	0.000823234	0.004341093	0.004963174	0.005845181	0.005845181	0.005845181	0.001521522	0.003780032	0.00268406	0.001843261	0.001927262	0.000593238
3838803773485	383880	3773485	0.002664963	0.000661733	0.000607327	0.001786237	0.001071362	0.000217309	0.000735751	0.00079079	0.004131959	0.00472407	0.005563587	0.005563587	0.005563587	0.001448222	0.003597927	0.002554754	0.001754461	0.001834415	0.000578916
3838903773485	383890	3773485	0.002555758	0.000634617	0.00058244	0.00171304	0.00102746	0.000208404	0.000705602	0.000758385	0.003932919	0.004496508	0.005295584	0.005295584	0.005295584	0.00137846	0.003424612	0.00243169	0.001669947	0.001746049	0.000563645
3839003773485	383900	3773485	0.002448544	0.000607994	0.000558006	0.001641178	0.000984358	0.000199662	0.000676002	0.000726571	0.003744836	0.004281472	0.005042334	0.005042334	0.005042334	0.001312538	0.003260837	0.0023154	0.001590085	0.001662548	0.00054777
3839103773485	383910	3773485	0.002346903	0.000582756	0.000534843	0.001573052	0.000943497	0.000191374	0.00064794	0.00069641	0.003570557	0.00408222	0.004807672	0.004807672	0.004807672	0.001251455	0.003109083	0.002207645	0.001516085	0.001585176	0.00053224
3829703773495	382970	3773495	0.001036183	0.000257293	0.000236139	0.000694519	0.000416564	8.44935E-05	0.000286073	0.000307473	0.003046254	0.003482784	0.004101711	0.004101711	0.004101711	0.00106769	0.002652543	0.001883473	0.001293462	0.001352408	0.000758026
3829803773495	382980	3773495	0.001063517	0.00026408	0.000242368	0.00071284	0.000427553	8.67224E-05	0.000293619	0.000315584	0.003224588	0.003686673	0.004341833	0.004341833	0.004341833	0.001130195	0.002807828	0.001993735	0.001369184	0.00143158	0.000773038
3829903773495	382990	3773495	0.001092178	0.000271197	0.0002489	0.000732051	0.000439075	8.90595E-05	0.000301532	0.000324088	0.003420004	0.003910093	0.004604957	0.004604957	0.004604957	0.001198687	0.002977988	0.002114559	0.00145216	0.001518337	0.000788309
3830003773495	383000	3773495	0.00112283	0.000278808	0.000255885	0.000752596	0.000451398	9.15589E-05	0.000309994	0.000333184	0.003636041	0.004157087	0.004895845	0.004895845	0.004895845	0.001274406	0.003166104	0.002248133	0.00154389	0.001614248	0.000804098
3830103773495	383010	3773495	0.001155074	0.000286815	0.000263233	0.000774208	0.00046436	9.41882E-05	0.000318896	0.000342752	0.003874164	0.004429334	0.005216472	0.005216472	0.005216472	0.001357867	0.003373451	0.002395362	0.001644999	0.001719965	0.000819973
3830203773495	383020	3773495	0.001192625	0.000296139	0.000271791	0.000799377	0.000479457	9.72503E-05	0.000329264	0.000353895	0.004148265	0.004742713	0.005585543	0.005585543	0.005585543	0.001453937	0.003612126	0.002564836	0.001761385	0.001841654	0.000838522
3830303773495	383030	3773495	0.001233759	0.000306353	0.000281165	0.000826948	0.000495993	0.000100604	0.00034062	0.000366101	0.004458861	0.005097818	0.006003753	0.006003753	0.006003753	0.001562799	0.003882579	0.002756875	0.001893266	0.001979545	0.000858452
3830403773495	383040	3773495	0.001277415	0.000317193	0.000291114	0.000856209	0.000513543	0.000104164	0.000352673	0.000379055	0.004808109	0.005497113	0.006474007	0.006474007	0.006474007	0.001685208	0.004186688	0.002972812	0.002041559	0.002134597	0.000879159
3830503773495	383050	3773495	0.001324918	0.000328989	0.00030194	0.000888049	0.000532641	0.000108038	0.000365787	0.000393151	0.005207569	0.005953816	0.007011871	0.007011871	0.007011871	0.001825216	0.004534521	0.003219795	0.002211173	0.00231194	0.000901418
3830603773495	383060	3773495	0.001374942	0.00034141	0.00031334	0.000921579	0.000552751	0.000112117	0.000379598	0.000407995	0.005660953	0.00647217	0.007622342	0.007622342	0.007622342	0.001984124	0.004929307	0.003500118	0.002403683	0.002513223	0.000924281
3830703773495	383070	3773495	0.001432265	0.000355644	0.000326403	0.00096	0.000575796	0.000116791	0.000395424	0.000425004	0.006200872	0.007089459	0.00834933	0.00834933	0.00834933	0.002173361	0.005399445	0.003833945	0.002632937	0.002752924	0.000950941
3830803773495	383080	3773495	0.001495824	0.000371426	0.000340888	0.001002601	0.000601348	0.000121974	0.000412972	0.000443865	0.00684415	0.00782492	0.009215489	0.009215489	0.009215489	0.002398826	0.005959583	0.004231679	0.002906078	0.003038513	0.000980706
3830903773495	383090	3773495	0.001562434	0.000387966	0.000356068	0.001047248	0.000628126	0.000127406	0.00043136	0.00046363	0.007603643	0.008693248	0.010238129	0.010238129	0.010238129	0.002665023	0.006620916	0.004701267	0.003228564	0.003375695	0.001011248
3831003773495	383100	3773495	0.001651603	0.000410107	0.000376389	0.001107015	0.000663974	0.000134677	0.00045598	0.00049009	0.008693144	0.009938875	0.011705116	0.011705116	0.011705116	0.003046885	0.007569605	0.005374896	0.003691174	0.003859388	0.001056802
3831103773495	383110	3773495	0.001736259	0.000431128	0.000395682	0.001163758	0.000698007	0.00014158	0.000479352	0.000515211	0.01007935	0.011523725	0.013571611	0.013571611	0.013571611	0.00353274	0.008776652	0.006231975	0.004279768	0.004474804	0.001097352
3831203773495	383120	3773495	0.001801145	0.00044724	0.000410469	0.001207248	0.000724092	0.000146871	0.000497266	0.000534464	0.011722315	0.013402128	0.015783825	0.015783825	0.015783825	0.004108588	0.010207273	0.007247806	0.004977383	0.005204211	0.001124615
3831303773495	383130	3773495	0.001858468	0.000461474	0.000423532	0.00124567	0.000747137	0.000151545	0.000513091	0.000551474	0.013610651	0.015561064	0.018326426	0.018326426	0.018326426	0.004770436	0.011851553	0.008415348	0.005779185	0.006042553	0.001141353
3831403773495	383140	3773495	0.001915127	0.000475542	0.000436444	0.001283646	0.000769915	0.000156165	0.000528734	0.000568287	0.016058749	0.018359976	0.021622734	0.021622734	0.021622734	0.005628477	0.013983248	0.009928986	0.006818666	0.007129405	0.001152569
3831503773495	383150	3773495	0.001969928	0.00048915	0.000448933	0.001320378	0.000791946	0.000160634	0.000543864	0.000584548	0.019188002	0.021937651	0.025836199	0.025836199	0.025836199	0.006725258	0.016708063	0.011863775	0.00814737	0.00851866	0.001158004
3831603773495	383160	3773495	0.002025924	0.000503054	0.000461694	0.00135791	0.000814457	0.0001652	0.000559323	0.000601164	0.023431602	0.026789362	0.031550109	0.031550109	0.031550109	0.00821261	0.020403203	0.014487557	0.009949235	0.010402639	0.001157142
3831703773495	383170	3773495	0.002082582	0.000517123	0.000474606	0.001395886	0.000837235	0.0001698	0.000574966	0.000617977	0.030216998	0.034547108	0.040686487	0.040686487	0.040686487	0.010590843	0.026311625	0.018682908	0.012830365	0.013415067	0.001139886
3831803773495	383180	3773495	0.002156624	0.000535508	0.00049148	0.001445514	0.000867001	0.000175858	0.000595407	0.000639948	0.043443804	0.049669322	0.058496075	0.058496075	0.058496075	0.015226744	0.037828942	0.026860928	0.018446566	0.019287209	0.001078716
3831603773495	383610	3773495	0.00855471	0.002124208	0.00194956	0.00573394	0.003439146	0.000697577	0.002361811	0.00253849	0.059863276	0.068441712	0.080604514	0.080604514	0.080604514	0.020981652	0.052126292	0.037012946	0.025418397	0.026576759	0.000939207
3836203773495	383620	3773495	0.0082263	0.002042661	0.001874718	0.005513818	0.003307119	0.000670797	0.002271142	0.002441039	0.045302202	0.051794029	0.060998365	0.060998365	0.060998365	0.015878099	0.039447153	0.02800996	0.019235656	0.020112259	0.000920485
3836303773495	383630	3773495	0.007909302	0.001963948	0.001802476	0.005301345	0.00317968	0.000644948	0.002183625	0.002346974	0.0356356	0.040742198	0.047982509	0.047982509	0.047982509	0.012490024	0.031029903	0.022033183	0.015131144	0.015820697	0.000900728
3836403773495	383640	3773495	0.007491724	0.00186026	0.001707313	0.005021456	0.003011806	0.000610898	0.002068338	0.002223063	0.028693008	0.03280473	0.03863447	0.03863447	0.03863447	0.010056695	0.024984602	0.017740639	0.012183267	0.01273848	0.000882782
3836503773495	383650	3773495	0.007074942	0.001756769	0.001612331	0.004742101	0.002844253	0.000576912	0.001953272	0.002099389	0.023850216	0.027267964	0.032113764	0.032113764	0.032113764	0.008359331	0.020767713	0.014746382	0.010126981	0.010588486	0.000865699
3836603773495	383660	3773495	0.006650597	0.0016514	0.001515626	0.004457676	0.002673658	0.00054231	0.001836117	0.001973471	0.020155076	0.023043308	0.027138343	0.027138343	0.027138343	0.007064211	0.017550148	0.012461709	0.008557997	0.008948	0.000849134
3836703773495	383670	3773495	0.006237265	0.001548767	0.00142143	0.004180633	0.002507492	0.000508605	0.001722003	0.00185082	0.017298199	0.019777039	0.023291624	0.023291624	0.023291624	0.006062896	0.015062506	0.010695327	0.007344945	0.007679668	0.000832397
3836803773495	383680	3773495	0.005850206	0.001452656	0.001333222	0.0039212	0.002351887	0.000477043	0.001615143	0.001735966	0.015079769	0.017240707	0.020304559	0.020304559	0.020304559	0.005285352	0.013130795	0.009323691	0.006402983	0.006694779	0.000815573
3836903773495	383690	3773495	0.005497115	0.001364981	0.001252755	0.003684535	0.002209938	0.000448251	0.001517661	0.001631192	0.013326974	0.015236735	0.017944461	0.017944461	0.017944461	0.00467109	0.011604539	0.008239952	0.005658733	0.005916612	0.000797886
3837003773495	383700	3773495	0.005172686	0.001284423	0.00117882	0.003467081	0.002079512	0.000421797	0.001428091	0.001534922	0.011902029	0.013607596	0.016025806	0.016025806	0.016025806	0.004171577	0.01036376	0.007358922	0.005053691	0.005283997	0.000778733
3837103773495	383710	3773495	0.004891913	0.001214704	0.001114834	0.003278888	0.001966636	0.000398901	0.001350574	0.001451606	0.010758951	0.012300713	0.014486678	0.014486678	0.014486678	0.003770936	0.009368418	0.006652166	0.004568331	0.004776518	0.000760269
3837203773495	383720	3773495	0.004647629	0.001154046	0.001059163	0.003115153	0.00186843	0.000378982	0.001283132	0.001379118	0.009823367	0.01123106	0.013226936	0.013226936	0.013226936	0.00344302	0.008553753	0.006073703	0.004171076	0.004361159	0.000743014
3837303773495	383730	3773495	0.004421258	0.001097836	0.001007575	0.002963424	0.001777425	0.000360523	0.001220635	0.001311946	0.009020477	0.010313116	0.012145863	0.012145863	0.012145863	0.003161613	0.007854632	0.005577283	0.003830162	0.00400471	0.000725759
3837403773495	383740	3773495	0.004262295	0.001058364	0.000971348	0.002856876	0.001713518	0.00034756	0.001176747	0.001264776	0.008410933	0.009616224	0.011325126	0.011325126	0.011325126	0.002947972	0.00732386	0.005200407	0.003571345	0.003734098	0.000714888
3837503773495	383750	3773495	0.004114344	0.001021627	0.000937631	0.00275771	0.00165404	0.000335496	0.001135901	0.001220874	0.007872308	0.009000414	0.01059988	0.01059988	0.01059988	0.002759188	0.006854858	0.00486738	0.003342641	0.003494971	0.000704535
3837603773495	383760	3773495	0.003992269	0.000991315	0.000909811	0.002675886	0.001604963	0.000325542	0.001102198	0.00118465	0.007416681	0.008479495	0.00998639	0.00998639	0.00998639	0.002599494	0.006458118	0.00458567	0.003149179	0.003292692	0.000696684
3837703773495	383770	3773495	0.003902968	0.000969141	0.00088946	0.002616031	0.001569063	0.00031826	0.001077543	0.001158151	0.007041551	0.008050608	0.009481285	0.009481285	0.009481285	0.002468013	0.006131471	0.00435373	0.002989895	0.00312615	0.000692283
3837803773495	383780	3773495	0.003816984	0.00094779	0.000869865	0.002558399	0.001534496	0.000311248	0.001053805	0.001132636	0.006697393	0.007657133	0.009017885	0.009017885	0.009017885	0.002347389	0.005831794	0.00414094	0.002843764	0.002973359	0.000687711
3837903773495	383790	3773495	0.003704064	0.000919751	0.000844131	0.002482712	0.0014891	0.000302041	0.00102263	0.001099129	0.006343918	0.007253005	0.008541939	0.008541939	0.008541939	0.002223498	0.005524003	0.00392239	0.002693675	0.002816431	0.000679169
3838003773495	383800	3773495	0.003589685	0.00089135	0.000818065	0.002406048	0.001443117	0.000292714	0.000991051	0.001065188	0.006013738	0.006875509	0.008097358	0.008097358	0.008097358	0.002107772	0.005236497	0.003718242	0.002553478	0.002669845	0.000669765
3838103773495	383810	3773495	0.003491626	0.000867001	0.000795718	0.002340322	0.001403696	0.000284718	0.000963979	0.001036091	0.005724625	0.006544966	0.007708075	0.007708075	0.007708075	0.00200644	0.00498475	0.003539486	0.002430719	0.002541491	0.000662
3838203773495	383820	3773495	0.003431783	0.000852141	0.00078208	0.002300211	0.001379638	0.000279838	0.000947457	0.001018333	0.005494784	0.006282189	0.007398599	0.007398599	0.007398599	0.001925883	0.004784615	0.003397377	0.002333127	0.002439451	0.000658722
3838303773495	383830	3773495	0.003373664	0.00083771	0.000768835	0.002261256	0.001356273	0.000275099	0.000931412	0.001001087	0.005279265	0.006035786	0.007108408	0.007108408	0.007108408	0.001850345	0.00459695	0.003264124	0.002241616	0.00234377	0.000655012
3838403773495	383840	3773495	0.003265389	0.000810824	0.00074416	0.002188682	0.001312744	0.00026627	0.000901519	0.000968958	0.005029149	0.005749829	0.006771633	0.006771633	0.006771633	0.001762681	0.004379161	0.003109479	0.002135415	0.002232729	0.000644659
3838503773495	383850	3773495	0.003140792	0.000779886	0.000715765	0.002105169	0.001262654	0.00025611	0.000867119	0.000931986	0.004778343	0.005463082	0.006433928	0.006433928	0.006433928	0.001674775	0.00416077	0.002954408	0.00202892	0.002121382	0.000631545
3838603773495	383860	3773495	0.003020972	0.000750133	0.000688459	0.002024858	0.001214485	0.000246339	0.000834039	0.000896431	0.004545224	0.005196556	0.006120038	0.006120038	0.006120038	0.001593069	0.00395778	0.002810273	0.001929936	0.002017887	0.000618172
3838703773495	383870	3773495	0.002892925	0.000718338	0.000659278	0.001939033	0.001163008	0.000235898	0.000798688	0.000858435	0.004316504	0.004935062	0.005812073	0.005812073	0.005812073	0.001512904	0.003758621	0.002668857	0.00183282	0.001916345	0.000602556
3838803773495	383880	3773495	0.002772575	0.000688454	0.000631851	0.001858366	0.001114624	0.000226084	0.000765461	0.000822722	0.004105817	0.004694183	0.005528387	0.005528387	0.005528387	0.00143906	0.003575164	0.002538591	0.001743361	0.001822809	0.000587112
3838903773495	383890	3773495	0.002646386	0.00065712	0.000603093	0.001773785	0.001063894	0.000215794	0.000730622	0.000785278	0.003899443	0.004458235	0.00525051	0.00525051	0.00525051	0.001366727	0.003395463	0.002410992	0.001655733	0.001731188	0.000569426

			ISDrainage / Utilities Trenching	ISDrainage / Utilities Trenching	ISAsphalt Paving	ISAsphalt Paving	SVDemolition	SVSite Grubbing / Prep	SVMass Grading / Excavation	SVMass Grading / Excavation	SVDrainage / Utilities Trenching	SVFoundations / Concrete Pads	SVBuilding / Structure Construction	SVBuilding / Structure Construction	SVAsphalt Paving	SVAsphalt Paving	SVArchitectural Coating	SVArchitectural Coating	SVLandscaping or Other Finishing	SVLandscaping or Other Finishing	MDemolition
Unique Identifier	X (UTM)	Y (UTM)	2027	2028	2027	2028	2027	2027	2027	2028	2028	2028	2028	2029	2028	2029	2028	2029	2028	2029	2027
3836603773485	383660	3773485	0.000442423	0.000442423	0.000509863	0.000509863	0.001951068	0.000777496	0.002528751	0.002528751	0.001305004	0.000506194	0.002227726	0.002227726	0.001354291	0.001354291	0.000305049	0.000305049	0.001032814	0.001032814	0.011006651
3836703773485	383670	3773485	0.000434045	0.000434045	0.000500207	0.000500207	0.001898403	0.00075651	0.002460493	0.002460493	0.001269779	0.000492531	0.002176587	0.002176587	0.001317736	0.001317736	0.000296815	0.000296815	0.001004935	0.001004935	0.010247934
3836803773485	383680	3773485	0.000425481	0.000425481	0.000490339	0.000490339	0.001848784	0.000736737	0.002396182	0.002396182	0.00123659	0.000479657	0.002126692	0.002126692	0.001283294	0.001283294	0.000289057	0.000289057	0.000978669	0.000978669	0.009508199
3836903773485	383690	3773485	0.000415483	0.000415483	0.000478816	0.000478816	0.00179875	0.000716798	0.002331334	0.002331334	0.001203124	0.000466676	0.002075375	0.002075375	0.001248563	0.001248563	0.000281234	0.000281234	0.000952183	0.000952183	0.00876924
3837003773485	383700	3773485	0.000404559	0.000404559	0.000466227	0.000466227	0.001751691	0.000698045	0.002270341	0.002270341	0.001171648	0.000454467	0.002026192	0.002026192	0.001215898	0.001215898	0.000273876	0.000273876	0.000927272	0.000927272	0.008090847
3837103773485	383710	3773485	0.000393913	0.000393913	0.000453958	0.000453958	0.001710169	0.000681499	0.002216525	0.002216525	0.001143875	0.000443694	0.001981812	0.001981812	0.001187077	0.001187077	0.000267384	0.000267384	0.000905292	0.000905292	0.00750848
3837203773485	383720	3773485	0.000383868	0.000383868	0.000442382	0.000442382	0.001673075	0.000666717	0.002168449	0.002168449	0.001119064	0.000434071	0.001941523	0.001941523	0.001161329	0.001161329	0.000261585	0.000261585	0.000885656	0.000885656	0.007006264
3837303773485	383730	3773485	0.000373824	0.000373824	0.000430807	0.000430807	0.001637574	0.00065257	0.002122436	0.002122436	0.001095318	0.00042486	0.001902657	0.001902657	0.001136686	0.001136686	0.000256034	0.000256034	0.000866863	0.000866863	0.006550464
3837403773485	383740	3773485	0.000367158	0.000367158	0.00042312	0.00042312	0.001612453	0.000642559	0.002089877	0.002089877	0.001078516	0.00041834	0.001873574	0.001873574	0.001119249	0.001119249	0.000252106	0.000252106	0.000853565	0.000853565	0.006222182
3837503773485	383750	3773485	0.000360678	0.000360678	0.000415657	0.000415657	0.001588093	0.000632852	0.002058304	0.002058304	0.001062222	0.000412022	0.001845203	0.001845203	0.00110234	0.00110234	0.000248298	0.000248298	0.00084067	0.00084067	0.005919524
3837603773485	383760	3773485	0.00035591	0.00035591	0.000410163	0.000410163	0.0015683	0.000624965	0.002032652	0.002032652	0.001048984	0.000406887	0.001821278	0.001821278	0.001088602	0.001088602	0.000245203	0.000245203	0.000830193	0.000830193	0.005674067
3837703773485	383770	3773485	0.000353549	0.000353549	0.000407442	0.000407442	0.001554944	0.000619642	0.002015341	0.002015341	0.00104005	0.000403422	0.00180358	0.00180358	0.001079331	0.001079331	0.000243115	0.000243115	0.000823122	0.000823122	0.005498408
3837803773485	383780	3773485	0.000351096	0.000351096	0.000404615	0.000404615	0.001541449	0.000614264	0.00199785	0.00199785	0.001031024	0.000399921	0.001785881	0.001785881	0.001069964	0.001069964	0.000241005	0.000241005	0.000815979	0.000815979	0.005331031
3837903773485	383790	3773485	0.000347532	0.000347532	0.000400507	0.000400507	0.001524633	0.000607563	0.001976055	0.001976055	0.001019776	0.000395558	0.001765158	0.001765158	0.001058291	0.001058291	0.000238376	0.000238376	0.000807077	0.000807077	0.005144328
3838003773485	383800	3773485	0.000343644	0.000343644	0.000396026	0.000396026	0.001507055	0.000600558	0.001953272	0.001953272	0.001008019	0.000390997	0.001743724	0.001743724	0.00104609	0.00104609	0.000235627	0.000235627	0.000797772	0.000797772	0.004960042
3838103773485	383810	3773485	0.000341144	0.000341144	0.000393146	0.000393146	0.001493214	0.000595043	0.001935333	0.001935333	0.000998761	0.000387406	0.001726114	0.001726114	0.001036482	0.001036482	0.000233463	0.000233463	0.000790445	0.000790445	0.004815873
3838203773485	383820	3773485	0.000342209	0.000342209	0.000394373	0.000394373	0.001489823	0.000593691	0.001930938	0.001930938	0.000996493	0.000386527	0.001719444	0.001719444	0.001034129	0.001034129	0.000232933	0.000232933	0.00078865	0.00078865	0.004765402
3838303773485	383830	3773485	0.000342718	0.000342718	0.00039496	0.00039496	0.001486017	0.000592175	0.001926005	0.001926005	0.000993947	0.000385539	0.001712685	0.001712685	0.001031486	0.001031486	0.000232338	0.000232338	0.000786635	0.000786635	0.004715016
3838403773485	383840	3773485	0.000338413	0.000338413	0.000389999	0.000389999	0.001467124	0.000584646	0.001901519	0.001901519	0.00098131	0.000380638	0.001690539	0.001690539	0.001018373	0.001018373	0.000229384	0.000229384	0.000776634	0.000776634	0.004545741
3838503773485	383850	3773485	0.000332303	0.000332303	0.000382957	0.000382957	0.001442418	0.000574801	0.001869498	0.001869498	0.000964786	0.000374228	0.001662523	0.001662523	0.001001224	0.001001224	0.000225521	0.000225521	0.000763556	0.000763556	0.004338678
3838603773485	383860	3773485	0.000326008	0.000326008	0.000375702	0.000375702	0.001417436	0.000564845	0.001837118	0.001837118	0.000948076	0.000367746	0.001634152	0.001634152	0.000983882	0.000983882	0.000221615	0.000221615	0.000750331	0.000750331	0.004137826
3838703773485	383870	3773485	0.000318278	0.000318278	0.000366794	0.000366794	0.001388716	0.000553401	0.001799895	0.001799895	0.000928866	0.000360295	0.001602045	0.001602045	0.00096394	0.00096394	0.000217125	0.000217125	0.000735128	0.000735128	0.003918683
3838803773485	383880	3773485	0.000310594	0.000310594	0.000357939	0.000357939	0.001360689	0.000542232	0.001763569	0.001763569	0.000910119	0.000353023	0.001570739	0.001570739	0.000944493	0.000944493	0.000212743	0.000212743	0.000720292	0.000720292	0.003714553
3838903773485	383890	3773485	0.000302401	0.000302401	0.000348497	0.000348497	0.0013319	0.000530759	0.001726256	0.001726256	0.000890863	0.000345554	0.00153881	0.00153881	0.00092409	0.00092409	0.000208242	0.000208242	0.000705052	0.000705052	0.00351534
3839003773485	383900	3773485	0.000293884	0.000293884	0.000338682	0.000338682	0.001302903	0.000519204	0.001688674	0.001688674	0.000871468	0.000338031	0.001506881	0.001506881	0.000904382	0.000904382	0.000203708	0.000203708	0.000689703	0.000689703	0.003325359
3839103773485	383910	3773485	0.000285552	0.000285552	0.00032908	0.00032908	0.001274806	0.000508008	0.001652258	0.001652258	0.000852675	0.000330742	0.00147602	0.00147602	0.000884879	0.000884879	0.000199315	0.000199315	0.000674829	0.000674829	0.00315108
3829703773495	382970	3773495	0.000406688	0.000406688	0.000468681	0.000468681	0.001538404	0.000613051	0.001993904	0.001993904	0.001028987	0.000399131	0.001919199	0.001919199	0.00106785	0.00106785	0.000240529	0.000240529	0.000814367	0.000814367	0.000701256
3829803773495	382980	3773495	0.000414743	0.000414743	0.000477963	0.000477963	0.001576051	0.000628053	0.002042697	0.002042697	0.001054168	0.000408898	0.001963046	0.001963046	0.001093982	0.001093982	0.000246415	0.000246415	0.000834296	0.000834296	0.00071877
3829903773495	382990	3773495	0.000422936	0.000422936	0.000487405	0.000487405	0.001613352	0.000642918	0.002091043	0.002091043	0.001079117	0.000418576	0.002006359	0.002006359	0.001119874	0.001119874	0.000252247	0.000252247	0.000854041	0.000854041	0.000737061
3830003773495	383000	3773495	0.000431406	0.000431406	0.000497167	0.000497167	0.001650792	0.000657837	0.002139567	0.002139567	0.001104159	0.000428289	0.002049405	0.002049405	0.001145861	0.001145861	0.000258101	0.000258101	0.00087386	0.00087386	0.000756559
3830103773495	383010	3773495	0.000439923	0.000439923	0.000506982	0.000506982	0.001687677	0.000672536	0.002187374	0.002187374	0.001128831	0.000437859	0.002091473	0.002091473	0.001171465	0.001171465	0.000263868	0.000263868	0.000893386	0.000893386	0.000777007
3830203773495	383020	3773495	0.000449875	0.000449875	0.000518451	0.000518451	0.001727193	0.000688283	0.00223859	0.00223859	0.001155262	0.000448111	0.002135764	0.002135764	0.001198893	0.001198893	0.000270046	0.000270046	0.000914304	0.000914304	0.000800474
3830303773495	383030	3773495	0.000460568	0.000460568	0.000530774	0.000530774	0.001767608	0.000704388	0.002290971	0.002290971	0.001182294	0.000458596	0.002180589	0.002180589	0.001226947	0.001226947	0.000276365	0.000276365	0.000935698	0.000935698	0.000826271
3830403773495	383040	3773495	0.000471677	0.000471677	0.000543576	0.000543576	0.001807746	0.000720383	0.002342994	0.002342994	0.001209141	0.00046901	0.002224613	0.002224613	0.001254808	0.001254808	0.00028264	0.00028264	0.000956945	0.000956945	0.000853707
3830503773495	383050	3773495	0.000483619	0.000483619	0.000557339	0.000557339	0.001848646	0.000736682	0.002396003	0.002396003	0.001236497	0.000479621	0.002268994	0.002268994	0.001283197	0.001283197	0.000289035	0.000289035	0.000978596	0.000978596	0.000883731
3830603773495	383060	3773495	0.000495886	0.000495886	0.000571475	0.000571475	0.001888922	0.000752732	0.002448205	0.002448205	0.001263437	0.000490071	0.002312307	0.002312307	0.001311155	0.001311155	0.000295332	0.000295332	0.000999917	0.000999917	0.00091574
3830703773495	383070	3773495	0.000510189	0.000510189	0.000587958	0.000587958	0.001933144	0.000770354	0.00250552	0.00250552	0.001293015	0.000501544	0.002358999	0.002358999	0.00134185	0.00134185	0.000302246	0.000302246	0.001023326	0.001023326	0.000953011
3830803773495	383080	3773495	0.000526158	0.000526158	0.000606362	0.000606362	0.001980756	0.000789327	0.002567229	0.002567229	0.001324862	0.000513897	0.00240836	0.00240836	0.001374899	0.001374899	0.00030969	0.00030969	0.00104853	0.00104853	0.000995459
3830903773495	383090	3773495	0.000542544	0.000542544	0.000625246	0.000625246	0.002029545	0.00080877	0.002630464	0.002630464	0.001357495	0.000526555	0.002457899	0.002457899	0.001408765	0.001408765	0.000317318	0.000317318	0.001074356	0.001074356	0.001041704
3831003773495	383100	3773495	0.000566985	0.000566985	0.000653412	0.000653412	0.00210733	0.000839767	0.00273128	0.00273128	0.001409523	0.000546736	0.002535008	0.002535008	0.001462758	0.001462758	0.00032948	0.00032948	0.001115533	0.001115533	0.001110466
3831103773495	383110	3773495	0.00058874	0.00058874	0.000678483	0.000678483	0.002194043	0.000874322	0.002843667	0.002843667	0.001467522	0.000569233	0.002619766	0.002619766	0.001522947	0.001522947	0.000343038	0.000343038	0.001161435	0.001161435	0.001185613
3831203773495	383120	3773495	0.000603367	0.000603367	0.00069534	0.00069534	0.002273074	0.000905815	0.002946098	0.002946098	0.001520383	0.000589737	0.002695542	0.002695542	0.001577805	0.001577805	0.000355394	0.000355394	0.00120327	0.00120327	0.00125636
3831303773495	383130	3773495	0.000612347	0.000612347	0.000705689	0.000705689	0.002334527	0.000930304	0.003025747	0.003025747	0.001561487	0.000605681	0.00275264	0.00275264	0.001620461	0.001620461	0.000365002	0.000365002	0.001235801	0.001235801	0.00131891
3831403773495	383140	3773495	0.000618364	0.000618364	0.000712623	0.000712623	0.002399094	0.000956034	0.003109431	0.003109431	0.001604674	0.000622432	0.002811517	0.002811517	0.001665279	0.001665279	0.000375097	0.000375097	0.00126998	0.00126998	0.001385602
3831503773495	383150	3773495	0.000621281	0.000621281	0.000715984	0.000715984	0.002459163	0.000979972	0.003187286	0.003187286	0.001644852	0.000638017	0.002864435	0.002864435	0.001706975	0.001706975	0.000384489	0.000384489	0.001301778	0.001301778	0.001450914
3831603773495	383160	3773495	0.000620818	0.000620818	0.000715451	0.000715451	0.002520478	0.001004405	0.003266755	0.003266755	0.001685864	0.000653925	0.002917265	0.002917265	0.001749535	0.001749535	0.000394076	0.000394076	0.001334236	0.001334236	0.001518296
3831703773495	383170	3773495	0.00061156	0.00061156	0.000704782	0.000704782	0.002611204	0.00104056	0.003384344	0.003384344	0.001746547	0.000677463	0.002999088	0.002999088	0.001812511	0.001812511	0.000408261	0.000408261	0.001382262	0.001382262	0.0015962
3831803773495	383180	3773495	0.000578742	0.000578742	0.000666961	0.000666961	0.00277072	0.001104126	0.00359109	0.00359109	0.001853242	0.000718848	0.003154285	0.003154285	0.001923235	0.001923235	0.000433201	0.000433201	0.001466703	0.001466703	0.001682998
3831603773495	383610	3773495	0.000503894	0.000503894	0.000580704	0.000580704	0.002144147	0.000854438	0.002778998	0.002778998	0.001434148	0.000556288	0.002378121	0.002378121	0.001488313	0.001488313	0.000335236	0.000335236	0.001135022	0.001135022	0.016105166
3836203773495	383620	3773495	0.000493849	0.000493849	0.000569128	0.000569128	0.002094458	0.000834637	0.002714597	0.002714597	0.001400913	0.000543396	0.002334096	0.002334096	0.001453823	0.001453823	0.000327468	0.000327468	0.001108719	0.001108719	0.015646347
3836303773495	383630	3773495	0.000483249	0.000483249	0.000556912	0.000556912	0.002039026	0.000812548	0.002642752	0.002642752	0.001363836	0.000529014	0.002290161	0.002290161	0.001415346	0.001415346	0.000318801	0.000318801	0.001079375	0.001079375	0.01519236
3836403773495	383640	3773495	0.000473621	0.000473621	0.000545817	0.000545817	0.001981863	0.000789769	0.002568665	0.002568665	0.001325602	0.000514184	0.002241867	0.002241867	0.001375668	0.001375668	0.000309863	0.000309863	0.001049116	0.001049116	0.014441322
3836503773495	383650	3773495	0.000464456	0.000464456	0.000535254	0.000535254	0.001931483	0.000769692	0.002503367	0.002503367	0.001291904	0.000501113	0.00219562	0.00219562	0.001340697	0.001340697	0.000301987	0.000301987	0.001022446	0.001022446	0.013543528
3836603773495	383660	3773495	0.000455569	0.000455569	0.000525012	0.000525012	0.001879372	0.000748926	0.002435827	0.002435827	0.001257049	0.000487593	0.00214697	0.00214697	0.001304526	0.001304526	0.000293839	0.000293839	0.000994861	0.000994861	0.012579904
3836703773495	383670	3773495	0.000446589	0.000446589	0.000514664	0.000514664	0.001827746	0.000728353	0.002368915	0.002368915	0.001222518	0.000474199	0.002097787	0.002097787	0.00126869	0.00126869	0.000285767	0.000285767	0.000967532	0.000967532	0.011613952
3836803773495	383680	3773495	0.000437563	0.000437563	0.000504262	0.000504262	0.001779719	0.000709214	0.002306668	0.002306668	0.001190394	0.000461739	0.002050294	0.002050294	0.001235353	0.001235353	0.000278258	0.000278258	0.000942109	0.000942109	0.010702353
3836903773495	383690	3773495	0.000428074	0.000428074	0.000493326	0.000493326	0.001735497	0.000691592	0.002249353	0.002249353	0.001160816	0.000450266	0.002005292	0.002005292	0.001204658	0.001204658	0.000271344	0.000271344	0.0009187	0.0009187	0.009871423
3837003773495	383700	3773495	0.000417798	0.000417798	0.000481484	0.000481484	0.001693836	0.00067499	0.002195357	0.002195357	0.001132951	0.000439457	0.00196189	0.00196189	0.00117574	0.00117574	0.000264831	0.000264831	0.000896646	0.000896646	0.00910822
3837103773495	383710	3773495	0.000407892	0.000407892	0.000470068	0.000470068	0.001657228	0.000660402	0.002147909	0.002147909	0.001108464	0.000429959	0.001922846	0.001922846	0.001150329	0.001150329	0.000259107	0.000259107	0.000877267	0.000877267	0.008458126
3837203773495	383720	3773495	0.000398634	0.000398634	0.000459399	0.000459399	0.00162484	0.000647495	0.002105932	0.002105932	0.001086801	0.000421556	0.001887626	0.001887626	0.001127848	0.001127848	0.000254043	0.000254043	0.000860122	0.000860122	0.007900952
3837303773495	383730	3773495	0.000389377	0.000389377	0.00044873	0.00044873	0.001593698	0.000635086	0.002065569	0.002065569	0.001065972	0.000413477	0.001853296	0.001853296	0.001106231	0.001106231	0.000249174	0.000249174	0.000843637	0.000843637	0.007391748
3837403773495	383740	3773495	0.000383544	0.000383544	0.000442009	0.000442009	0.001573214	0.000626923	0.00203902	0.00203902	0.00105227	0.000408162	0.001829194	0.001829194	0.001092012	0.001092012	0.000245971	0.000245971	0.000832794	0.000832794	0.0070381
3837503773495	383750	3773495	0.00037799	0.00037799	0.000435608	0.000435608	0.001553352	0.000619008	0.002013278	0.002013278	0.001038986	0.000403009	0.001805714	0.001805714	0.001078226	0.001078226	0.000242866	0.000242866	0.00082228	0.00082228	0.006711457
3837603773495	383760	3773495	0.000373777	0.000373777	0.000430753	0.000430753	0.001537159	0.000612555	0.001992289	0.001992289	0.001028154	0.000398808	0.001785703	0.001785703	0.001066985	0.001066985	0.000240334	0.000240334	0.000813708	0.000813708	0.006442964
3837703773495	383770	3773495	0.000371417	0.000371417	0.000428033	0.000428033	0.001526224	0.000608197	0.001978117	0.001978117	0.001020841	0.000395971	0.001771028	0.001771028	0.001059396	0.001059396	0.000238625	0.000238625	0.000807919	0.000807919	0.006245735
3837803773495	383780	3773495	0.000368963	0.000368963	0.000425206	0.000425206	0.001515083	0.000603757	0.001963677	0.001963677	0.001013388	0.00039308	0.001756175	0.001756175	0.001051662	0.001051662	0.000236883	0.000236883	0.000802021	0.000802021	0.006057135
3837903773495	383790	3773495	0.000364381	0.000364381	0.000419925	0.000419925	0.001497505	0.000596753	0.001940894	0.001940894	0.001001631	0.00038852	0.001735097	0.001735097	0.001039461	0.001039461	0.000234134	0.000234134	0.000792716	0.000792716	0.00581349
3838003773495	383800	3773495	0.000359336	0.000359336	0.00041411	0.00041411	0.001478681	0.000589251	0.001916498	0.001916498	0.000989041	0.000383636	0.001712774	0.001712774	0.001026395	0.001026395	0.000231191	0.000231191	0.000782752	0.000782752	0.005569672
3838103773495	383810	3773495	0.00035517	0.00035517	0.00040309	0.00040309	0.00146228	0.000582716	0.00189524	0.00189524	0.00097807	0.000379381	0.001693029	0.001693029	0.00101501	0.00101501	0.000228627	0.000228627	0.00077407	0.00077407	0.005362263
3838203773495	383820	3773495	0.000353411	0.000353411	0.000407282	0.000407282	0.001453076	0.000579048	0.001883311	0.001883311	0.000971914	0.000376993	0.001680667	0.001680667	0.001008621	0.001008621	0.000227188	0.000227188	0.000769198	0.000769198	0.005232762
3838303773495	383830	3773495	0.00035142	0.00035142	0.00040488	0.00040488	0.001443318	0.000575159	0.001870664	0.001870664	0.000965387	0.000374461	0.001668038	0.001668038	0.001001848	0.001001848	0.000225662	0.000225662	0.000764032	0.000764032	0.005104555
3838403773495	383840	3773495	0.000345866	0.000345866	0.000398587	0.000398587	0.001422557	0.000566886	0.001843755	0.001843755	0.000951501	0.000369075	0.001644113	0.001644113	0.00098743	0.00098743	0.000222416	0.000222416	0.000753042	0.000753042	0.004883773
3838503773495	383850	3773495	0.00033883	0.00033883	0.00039079	0.00039079	0.001397436	0.000556875	0.001811196	0.001811196	0.000934698	0.000362557	0.001615564	0.001615564	0.00097	0.00097	0.000218488	0.000218488	0.000739744	0.000739744	0.0046359
3838603773495	383860	3773495	0.000331655	0.000331655	0.00038221	0.00038221	0.001372315	0.000546865	0.001778637	0.001778637	0.000917896	0.00035604	0.001587104	0.001587104	0.000952563	0.000952563	0.000214561	0.000214561	0.000726446	0.000726446	0.004399934
3838703773495	383870	3773495	0.000323277	0.000323277	0.000372555	0.000372555	0.001344356	0.000535723	0.001742401	0.001742401	0.000899195	0.000348786	0.001555797	0.001555797	0.00093316	0.00093316	0.00021019	0.00021019	0.000711646	0.000711646	0.00415301
3838803773495	383880	3773495	0.000314991	0.000314991	0.000363006	0.000363006	0.001317159	0.000524885	0.001707151	0.001707151	0.000881004	0.00034173	0.001525381	0.001525381	0.000914278	0.000914278	0.000205937	0.000205937	0.000697249	0.000697249	0.003925413
3838903773495	383890	3773495	0.000305502	0.000305502	0.000352071	0.000352071	0.001287678	0.000513137	0.001668941	0.001668941	0.000861285	0.000334081	0.001492829	0.001492829	0.000893814	0.000893814	0.000201328	0.000201328	0.000681643	0.000681643	0.003693846

			MSite Grubbing / Prep	MMass Grading / Excavation	MMass Grading / Excavation	MDrainage / Utilities Trenching	MFoundations / Concrete Pads	MBuilding / Structure Construction	MAsphalt Paving	MLandscaping or Other Finishing	MWaterside Construction (Piles)	RSSWRestriping South Valley	RSSWRestriping Silver Lake Boulevard	RSSWDemolition	RSSWPlacing Base	RSSWForm	Child Risk				
Unique Identifier	X (UTM)	Y (UTM)	2027	2027	2028	2028	2028	2028	2028	2028	2028	2029	2029	2029	2029	2029	3rd Trimester	0<2	2<16	Total	per million
3836603773485	383660	3773485	0.010176832	0.016927899	0.016927899	0.008141466	0.003857753	0.010466163	0.006805317	0.004673507	0.005023116	0.000835064	0.012028037	0.036109542	0.003283557	0.007141704	1.99983E-07	3.14197E-06	2.289E-06	5.63098E-06	5.63098049
3836703773485	383670	3773485	0.009475317	0.015761016	0.015761016	0.007580254	0.003591828	0.009744704	0.006336209	0.00435135	0.004676859	0.000811894	0.010116041	0.030445239	0.002768484	0.006021425	1.83136E-07	2.91723E-06	2.0359E-06	5.13624E-06	5.13623721
3836803773485	383680	3773485	0.008791352	0.014623325	0.014623325	0.007033082	0.003332556	0.009041294	0.005878837	0.004037253	0.004339266	0.000789404	0.008651042	0.026094966	0.002372899	0.005161033	1.68429E-07	2.71652E-06	1.828E-06	4.71297E-06	4.71296832
3836903773485	383690	3773485	0.008108105	0.013486828	0.013486828	0.006486484	0.003073556	0.008338622	0.005421945	0.003723485	0.004002026	0.00076653	0.007470979	0.022576324	0.002052938	0.00446512	1.55089E-07	2.52975E-06	1.6484E-06	4.33326E-06	4.33325882
3837003773485	383700	3773485	0.007480858	0.01244348	0.01244348	0.005984686	0.002835784	0.007693542	0.005002501	0.003435434	0.003692427	0.000744542	0.006533724	0.01977278	0.001798003	0.003910638	1.43445E-07	2.36355E-06	1.4976E-06	4.00457E-06	4.00457413
3837103773485	383710	3773485	0.006942397	0.011547817	0.011547817	0.005553917	0.002631669	0.007139772	0.004642428	0.003188157	0.003426652	0.000724353	0.005800331	0.017574017	0.001598062	0.003475769	1.33578E-07	2.22095E-06	1.374E-06	3.72856E-06	3.72856476
3837203773485	383720	3773485	0.006478044	0.010775424	0.010775424	0.005182435	0.002455646	0.006662218	0.004331912	0.002974912	0.003197455	0.000705789	0.005212086	0.015805922	0.001437283	0.003126077	1.25121E-07	2.09747E-06	1.271E-06	3.49358E-06	3.49357792
3837303773485	383730	3773485	0.006056609	0.010074418	0.010074418	0.004845287	0.002295891	0.006228801	0.004050095	0.002781376	0.002989442	0.000687932	0.004715605	0.014311472	0.001301388	0.002830507	1.17552E-07	1.9855E-06	1.1809E-06	3.28396E-06	3.28395799
3837403773485	383740	3773485	0.005753076	0.00956953	0.00956953	0.004602461	0.00218083	0.005916639	0.003847121	0.002641985	0.002839623	0.000673883	0.004347568	0.013201169	0.001200425	0.002610912	1.11803E-07	1.90182E-06	1.1132E-06	3.12683E-06	3.12683424
3837503773485	383750	3773485	0.005473236	0.00910405	0.00910405	0.004378589	0.002074751	0.005628842	0.00365999	0.002513474	0.002701499	0.000660336	0.004025741	0.012229516	0.001112069	0.00241874	1.0659E-07	1.8252E-06	1.0526E-06	2.98435E-06	2.9843469
3837603773485	383760	3773485	0.005246285	0.008726545	0.008726545	0.004197028	0.00198872	0.005395439	0.003508226	0.002409251	0.002589479	0.000648618	0.003762837	0.01143481	0.001039804	0.002261564	1.02271E-07	1.76236E-06	1.0024E-06	2.86704E-06	2.86704359
3837703773485	383770	3773485	0.005083869	0.008456386	0.008456386	0.004067095	0.001927153	0.005228405	0.003399618	0.002334665	0.002509313	0.00063941	0.003558111	0.010814857	0.00098343	0.0023895	9.89673E-08	1.71591E-06	9.6353E-07	2.7784E-06	2.778402
3837803773485	383780	3773485	0.004929111	0.008198966	0.008198966	0.003943289	0.001868488	0.005069248	0.00329613	0.002263596	0.002432928	0.000630378	0.003370892	0.010247915	0.000931876	0.002026821	9.58891E-08	1.67221E-06	9.2738E-07	2.69547E-06	2.69547444
3837903773485	383790	3773485	0.004756485	0.007911823	0.007911823	0.003805188	0.00180305	0.004891714	0.003180694	0.002184321	0.002347722	0.000620402	0.003185519	0.00968664	0.000880837	0.001915813	9.26891E-08	1.62519E-06	8.9042E-07	2.6083E-06	2.60830464
3838003773485	383800	3773485	0.004586092	0.007628396	0.007628396	0.003668873	0.001738459	0.004716476	0.003066751	0.002106071	0.002263619	0.000610397	0.00301286	0.009163843	0.000833298	0.001812414	8.96178E-08	1.57937E-06	8.5526E-07	2.52425E-06	2.52424925
3838103773485	383810	3773485	0.004452793	0.007406669	0.007406669	0.003562234	0.001687929	0.004579387	0.002977613	0.002044856	0.002197825	0.000601896	0.00286932	0.008728697	0.000793729	0.001726352	8.71161E-08	1.54287E-06	8.2612E-07	2.45611E-06	2.45610858
3838203773485	383820	3773485	0.004406126	0.007329045	0.007329045	0.003524901	0.001670239	0.004531394	0.002946407	0.002023425	0.002174791	0.000597203	0.00277571	0.008443992	0.000767839	0.001670043	8.58146E-08	1.52715E-06	8.0877E-07	2.42174E-06	2.42173666
3838303773485	383830	3773485	0.004359539	0.007251554	0.007251554	0.003487631	0.00165258	0.004483483	0.002915254	0.002002031	0.002151796	0.00059254	0.002686448	0.00817254	0.000743155	0.001616356	8.45974E-08	1.51213E-06	7.9208E-07	2.38881E-06	2.38880563
3838403773485	383840	3773485	0.004203027	0.006991214	0.006991214	0.003362421	0.00159325	0.00432252	0.002810593	0.001930156	0.002074544	0.000582859	0.002552703	0.007767463	0.00070632	0.00153624	8.20117E-08	1.47199E-06	7.6299E-07	2.31699E-06	2.31699361
3838503773485	383850	3773485	0.004011574	0.006672756	0.006672756	0.003209259	0.001520676	0.004125625	0.002682567	0.001842235	0.001980046	0.000571378	0.002410681	0.007337253	0.0006672	0.001451153	7.89948E-08	1.42343E-06	7.3064E-07	2.23306E-06	2.23306464
3838603773485	383860	3773485	0.003825865	0.006363852	0.006363852	0.003060692	0.001450278	0.003934636	0.002558382	0.001756952	0.001888383	0.000559926	0.002277919	0.006934919	0.000630614	0.00137158	7.60843E-08	1.37612E-06	6.9978E-07	2.15199E-06	2.15198854
3838703773485	383870	3773485	0.003623244	0.006026817	0.006026817	0.002898595	0.001373471	0.003726254	0.002422888	0.001663902	0.001788373	0.000547323	0.002143846	0.006528654	0.000593672	0.00129123	7.29638E-08	1.32432E-06	6.6757E-07	2.06486E-06	2.06485776
3838803773485	383880	3773485	0.003434503	0.005712871	0.005712871	0.002747603	0.001301924	0.003532148	0.002296676	0.001577227	0.001695214	0.000535134	0.002020999	0.006156024	0.000559787	0.001217531	7.00354E-08	1.27532E-06	6.3757E-07	1.98292E-06	1.98292469
3838903773485	383890	3773485	0.00325031	0.005406488	0.005406488	0.002600248	0.001232102	0.003342717	0.002173504	0.00149264	0.001604299	0.000522797	0.001904464	0.005802405	0.000527631	0.001147593	6.71614E-08	1.22667E-06	6.0854E-07	1.90238E-06	1.9023763
3839003773485	383900	3773485	0.003074652	0.005114302	0.005114302	0.002459721	0.001165515	0.003162065	0.002056041	0.001411972	0.001517597	0.000510489	0.001795163	0.005470722	0.00049747	0.001081993	6.43809E-08	1.17905E-06	5.8084E-07	1.82427E-06	1.82427149
3839103773485	383910	3773485	0.002913512	0.004846267	0.004846267	0.00233081	0.001104431	0.002996345	0.001948286	0.001337972	0.001438061	0.000498653	0.001695242	0.005167189	0.000469869	0.001021961	6.17713E-08	1.13406E-06	5.5516E-07	1.751E-06	1.75099527
3829703773495	382970	3773495	0.000648387	0.001078511	0.001078511	0.000518709	0.000245785	0.000666821	0.000433581	0.000297759	0.000320033	0.001076318	0.000348058	0.001078223	9.80463E-05	0.00021325	5.22465E-08	1.25666E-06	4.178E-07	1.72671E-06	1.72670634
3829803773495	382980	3773495	0.00066458	0.001105447	0.001105447	0.000531664	0.000251924	0.000683475	0.000444409	0.000305195	0.000328026	0.001096831	0.000358806	0.001111857	0.000101105	0.000219902	5.39262E-08	1.29494E-06	4.359E-07	1.78477E-06	1.78476934
3829903773495	382990	3773495	0.000681492	0.001133578	0.001133578	0.000545194	0.000258335	0.000700867	0.000455718	0.000312962	0.000336373	0.001116015	0.00037012	0.001147228	0.000104321	0.000226898	5.5671E-08	1.33418E-06	4.5533E-07	1.84519E-06	1.84518694
3830003773495	383000	3773495	0.000699521	0.001163566	0.001163566	0.000559616	0.000265169	0.000719408	0.000467774	0.000321241	0.000345272	0.001134108	0.000382179	0.001184976	0.000107754	0.000234363	5.74984E-08	1.37475E-06	4.7642E-07	1.90867E-06	1.90866979
3830103773495	383010	3773495	0.000718427	0.001195014	0.001195014	0.000574741	0.000272335	0.000738852	0.000480417	0.000329923	0.000354603	0.001150607	0.000394892	0.001224734	0.000111369	0.000242226	5.93914E-08	1.41608E-06	4.9919E-07	1.97466E-06	1.97466072
3830203773495	383020	3773495	0.000740125	0.001231105	0.001231105	0.0005921	0.000280561	0.000761167	0.000494926	0.000339887	0.000365313	0.001167903	0.000409273	0.001269793	0.000115466	0.000251138	6.14642E-08	1.46096E-06	5.2513E-07	2.04755E-06	2.04755373
3830303773495	383030	3773495	0.000763976	0.00127078	0.00127078	0.000611181	0.000289602	0.000785697	0.000510876	0.000350841	0.000377086	0.001184667	0.000424994	0.001318965	0.000119938	0.000260863	6.36632E-08	1.50794E-06	5.5407E-07	2.12567E-06	2.12567458
3830403773495	383040	3773495	0.000789344	0.001312976	0.001312976	0.000631475	0.000299218	0.000811785	0.00052784	0.00036249	0.000389607	0.001199926	0.000441816	0.001371519	0.000124717	0.000271257	6.59505E-08	1.55599E-06	5.8602E-07	2.20796E-06	2.20796141
3830503773495	383050	3773495	0.000817105	0.001359152	0.001359152	0.000653684	0.000309741	0.000840335	0.000546403	0.000375239	0.000403309	0.001214507	0.000460217	0.0014291	0.000129953	0.000282646	6.83693E-08	1.60605E-06	6.2201E-07	2.29644E-06	2.29643634
3830603773495	383060	3773495	0.0008467	0.00140838	0.00140838	0.00067736	0.00032096	0.000870772	0.000566194	0.00038883	0.000417917	0.001227464	0.000479927	0.001490794	0.000135563	0.000294847	7.08662E-08	1.65678E-06	6.6214E-07	2.38979E-06	2.38978757
3830703773495	383070	3773495	0.000881161	0.001465703	0.001465703	0.000704929	0.000334024	0.000906213	0.000589239	0.000404656	0.000434927	0.001242162	0.000502585	0.001561627	0.000142004	0.000308857	7.36173E-08	1.71251E-06	7.0952E-07	2.49564E-06	2.49563986
3830803773495	383080	3773495	0.000920409	0.001530987	0.001530987	0.000736327	0.000348901	0.000946577	0.000615484	0.00042268	0.000454299	0.001258248	0.000528339	0.001642149	0.000149326	0.000324782	7.65994E-08	1.77258E-06	7.6534E-07	2.61452E-06	2.61452193
3830903773495	383090	3773495	0.000963167	0.001602109	0.001602109	0.000770534	0.00036511	0.0009955	0.000644076	0.000442315	0.000475403	0.001274304	0.000556565	0.001730439	0.000157354	0.000342244	7.97127E-08	1.83433E-06	8.3024E-07	2.74428E-06	2.74428051
3831003773495	383100	3773495	0.001026745	0.001707864	0.001707864	0.000821396	0.00038921	0.001055936	0.000686592	0.000471512	0.000506784	0.001308806	0.000597356	0.001857848	0.00016894	0.000367443	8.40056E-08	1.92346E-06	9.2412E-07	2.93158E-06	2.93158235
3831103773495	383110	3773495	0.001096227	0.001823437	0.001823437	0.000876981	0.000415549	0.001127393	0.000733054	0.00050342	0.000541079	0.001348415	0.00064294	0.002000612	0.000181922	0.000395679	8.85586E-08	2.01506E-06	1.0411E-06	3.14475E-06	3.14474912
3831203773495	383120	3773495	0.00116164	0.001932244	0.001932244	0.000929312	0.000440345	0.001194666	0.000776796	0.00053346	0.000573366	0.001382535	0.000687452	0.002140177	0.000194613	0.000423282	9.25984E-08	2.08968E-06	1.1759E-06	3.35818E-06	3.35817622
3831303773495	383130	3773495	0.001219474	0.002028445	0.002028445	0.00097558	0.000462269	0.001254145	0.000815471	0.000560019	0.000601912	0.001404789	0.000728212	0.002268408	0.000206274	0.000448643	9.59713E-08	2.14538E-06	1.3268E-06	3.56813E-06	3.56813332
3831403773495	383140	3773495	0.001281138	0.002131015	0.002131015	0.001024911	0.000485644	0.001317561	0.000856706	0.000588337	0.000632349	0.001428784	0.000772337	0.002406876	0.000218865	0.000476029	9.93173E-08	2.19641E-06	1.5199E-06	3.81563E-06	3.81563185
3831503773495	383150	3773495	0.001341526	0.002231462	0.002231462	0.00107322	0.000508535	0.001379666	0.000897087	0.000616069	0.000662155	0.001449563	0.000817356	0.002548909	0.00023178	0.00050412	1.02402E-07	2.2386E-06	1.7636E-06	4.10458E-06	4.10457886
3831603773495	383160	3773495	0.001403828	0.002335093	0.002335093	0.001123062	0.000532152	0.001443739	0.000938749	0.00064468	0.000692906	0.001471109	0.000865113	0.002699716	0.000245494	0.000533947	1.05389E-07	2.27546E-06	2.0911E-06	4.47192E-06	4.47192167
3831703773495	383170	3773495	0.001475941	0.002455046	0.002455046	0.001180753	0.000559488	0.001517903	0.000986972	0.000677797	0.0007285	0.001511367	0.00092213	0.002880318	0.000261917	0.000569666	1.08747E-07	2.31245E-06	2.612E-06	5.03316E-06	5.03316079
3831803773495	383180	3773495	0.001556112	0.0025884	0.0025884	0.00124489	0.000589879	0.001600353	0.001040583	0.000714613	0.000768071	0.0015933	0.000989836	0.003095469	0.000281481	0.000612218	1.12639E-07	2.34386E-06	3.6213E-06	6.07782E-06	6.07781947
3836103773495	383610	3773495	0.014890958	0.024769264	0.024769264	0.011912766	0.005644746	0.015314314	0.009957685	0.006838375	0.00734993	0.00092408	0.037882997	0.147172249	0.013382847	0.02910756	3.44125E-07	4.99732E-06	5.6889E-06	1.10303E-05	11.0303379
3836203773495	383620	3773495	0.01446673	0.024063614	0.024063614	0.011573384	0.005483933	0.014878025	0.009674001	0.006643557	0.007140538	0.000901059	0.03531767	0.102928555	0.009359625	0.020357092	3.09674E-07	4.59405E-06	4.5389E-06	9.44267E-06	9.44267025
3836303773495	383630	3773495	0.01404697	0.023365395	0.023365395	0.011237576	0.005324814	0.014446331	0.009393305	0.00645079	0.006933352	0.000878657	0.026125456	0.07671861	0.006976271	0.015173319	2.8087E-07	4.24753E-06	3.7651E-06	8.29353E-06	8.29352869
3836403773495	383640	3773495	0.013352555	0.022210321	0.022210321	0.010682044	0.005061581	0.013732174	0.008928944	0.006131894	0.0065906	0.000855281	0.019864701	0.058694732	0.005337301	0.011608577	2.54404E-07	3.91145E-06	3.1842E-06	7.35009E-06	7.35009222
3836503773495	383650	3773495	0.012522448	0.02082954	0.02082954	0.010017958	0.00474691	0.012878466	0.008373846	0.005750684	0.006180872	0.000833057	0.015823477	0.047054093	0.00427878	0.009306305	2.31767E-07	3.61726E-06	2.7574E-06	6.60642E-06	6.60641677
3836603773495	383660	3773495	0.011631474	0.019347516	0.019347516	0.009305179	0.004409167	0.011962162	0.007778046	0.005341522	0.005741103	0.000810507	0.012916374	0.038595478	0.003509611	0.00763337	2.11388E-07	3.3448E-06	2.415E-06	5.97119E-06	5.97119111
3836703773495	383670	3773495	0.010738347	0.01786191	0.01786191	0.008590678	0.004070607	0.011043643	0.007180806	0.004931371	0.00530027	0.000788224	0.01076306	0.032277222	0.002935072	0.006383752	1.93336E-07	3.09806E-06	2.1369E-06	5.42833E-06	5.42832904
3836803773495	383680	3773495	0.009895476	0.016459899	0.016459899	0.007916381	0.003751099	0.010176809	0.006617172	0.0045443	0.004884243	0.000766766	0.009141419	0.027494819	0.002500192	0.005437894	1.77636E-07	2.87927E-06	1.9112E-06	4.96809E-06	4.96809108
3836903773495	383690	3773495	0.009127192	0.015181953	0.015181953	0.007301754	0.003459864	0.009386682	0.006103416	0.004191481	0.004505031	0.000746194	0.007900112	0.023816504	0.002165711	0.004710401	1.64039E-07	2.68663E-06	1.726E-06	4.57664E-06	4.57663545
3837003773495	383700	3773495	0.008421529	0.01400817	0.01400817	0.006737223	0.003192366	0.008660957	0.005631534	0.003867419	0.004156727	0.000726331	0.006915099	0.020883998	0.001899049	0.004130413	1.52096E-07	2.51447E-06	1.5698E-06	4.23641E-06	4.23641346
3837103773495	383710	3773495	0.007820447	0.013008345	0.013008345	0.006256358	0.002964513	0.008042786	0.005229586	0.003591384	0.003860043	0.00070812	0.006144726	0.018583235	0.001689833	0.003675371	1.41976E-07	2.36716E-06	1.4421E-06	3.95126E-06	3.95126424
3837203773495	383720	3773495	0.00730528	0.012151428	0.012151428	0.005844224	0.002769227	0.007512972	0.00488509	0.003354804	0.003605765	0.000691444	0.005529	0.016739736	0.001522198	0.003310766	1.33322E-07	2.24025E-06	1.3359E-06	3.70949E-06	3.70949493
3837303773495	383730	3773495	0.006834465	0.011368286	0.011368286	0.005467572	0.002590755	0.007028772	0.004570254	0.003138592	0.003373379	0.0006753	0.005008223	0.015177286	0.00138012	0.003001746	1.25538E-07	2.12465E-06	1.2427E-06	3.49289E-06	3.49289017
3837403773495	383740	3773495	0.00650748	0.010824387	0.010824387	0.005205984	0.002466804	0.00669249	0.004351596	0.00298843	0.003211984	0.000663022	0.004629171	0.014036913	0.001276422	0.002776205	1.19765E-07	2.04072E-06	1.1741E-06	3.33459E-06	3.33459399
3837503773495	383750	3773495	0.006205463	0.010322019	0.010322019	0.004964371	0.002352318	0.006381887	0.004149636	0.002849735	0.003062914	0.000651186	0.004297161	0.013037109	0.001185506	0.002578465	1.1452E-07	1.96385E-06	1.1126E-06	3.19092E-06	3.19092302
3837603773495	383760	3773495	0.005957213	0.009909085	0.009909085	0.00476577	0.002258213	0.006126579	0.003983629	0.002735731	0.002940381	0.000640826	0.004022288	0.012208312	0.001110141	0.002414546	1.10117E-07	1.89984E-06	1.061E-06	3.07097E-06	3.07096862
3837703773495	383770	3773495	0.005774854	0.009605754	0.009605754	0.004619883	0.002189086	0.005939035	0.003861684	0.002651986	0.002850372	0.000632533	0.003803657	0.011547961	0.001050093	0.002283943	1.06677E-07	1.85121E-06	1.0202E-06	2.97806E-06	2.97806277
3837803773495	383780	3773495	0.005600472	0.009315692	0.009315692	0.004480378	0.002122983	0.005759696	0.003745074	0.002571905	0.0027643	0.000624357	0.003603606	0.010943637	0.00099514	0.00216442	1.03463E-07	1.80529E-06	9.8219E-07	2.89094E-06	2.89094403
3837903773495	383790	3773495	0.005375196	0.008940973	0.008940973	0.004300157	0.002037587	0.005528015	0.00359443	0.002468451	0.002653108	0.000614204	0.00339096	0.010301657	0.000936763	0.00203745	9.97514E-08	1.74945E-06	9.3977E-07	2.78897E-06	2.78896954
3838003773495	383800	3773495	0.005149761	0.008565989	0.008565989	0.004119809	0.00195213	0.00529617	0.00344368	0.002364925	0.002541836	0.000603785	0.003191802	0.009700167	0.000882067	0.001918488	9.61306E-08	1.69414E-06	8.9901E-07	2.68928E-06	2.68928128
3838103773495	383810	3773495	0.004957989	0.008247	0.008247	0.003966391	0.001879435	0.005098946	0.003315441	0.002276857	0.002447181	0.000594429	0.003020512	0.009182488	0.000834993	0.001816102	9.3001E-08	1.64657E-06	8.6369E-07	2.60326E-06	2.60326369
3838203773495	383820	3773495	0.004838251	0.008047831	0.008047831	0.003870601	0.001834046	0.004975804	0.003235371	0.00222187	0.00238808	0.000587729	0.002891858	0.008792858	0.000799563	0.001739041	9.08477E-08	1.61558E-06	8.3801E-07	2.54444E-06	2.54443849
3838303773495	383830	3773495	0.00471971	0.007850653	0.007850653	0.003775768	0.00178911	0.004853893	0.003156102	0.002167432	0.002329571	0.000581059	0.002770797	0.008426078	0.00076621	0.0016665	8.87992E-08	1.58579E-06	8.1345E-07	2.48805E-06	2.48804636
3838403773495	383840	3773495	0.004515573	0.007511097	0.007511097	0.003612459	0.001711728	0.004643953	0.003019595	0.002073687	0.002228812	0.000570729	0.002619605	0.007968722	0.000724622	0.001576045	8.56869E-08	1.53629E-06	7.7998E-07	2.40196E-06	2.40195886
3838503773495	383850	3773495	0.004286388	0.007129876	0.007129876	0.003429111	0.00162485	0.004408252	0.002866337	0.001968438	0.00211569	0.000559041	0.002465376	0.007502226	0.000682202	0.001483782	8.22727E-08	1.48067E-06	7.4451E-07	2.30745E-06	2.3074503
3838603773495	383860	3773495	0.004068212	0.006766967	0.006766967	0.00325457	0.001542146	0.004183873	0.002720441	0.001868245	0.002008002	0.0005475	0.002322729	0.007070462	0.00064294	0.001398388	7.90234E-08	1.42731E-06	7.1106E-07	2.2174E-06	2.21739657
3838703773495	383870	3773495	0.003839905	0.006387206	0.006387206	0.003071924	0.001455601	0.003949075	0.00256777	0.001763399	0.001895313	0.000535104	0.002181808	0.006643724	0.000604135	0.001313988	7.56458E-08	1.37087E-06	6.7706E-07	2.12357E-06	2.12356972
3838803773495	383880	3773495	0.003629466	0.006037167	0.006037167	0.002903573	0.001375829	0.003732653	0.002427049	0.00166676	0.001791444	0.000523121	0.002025473	0.006254734	0.000568763	0.001237054	7.2495E-08	1.31786E-06	6.4559E-07	2.03594E-06	2.03594055
3838903773495	383890	3773495	0.003415358	0.005681025	0.005681025	0.002732286	0.001294667	0.003512458	0.002283873	0.001568435	0.001685764	0.00051043	0.001927628	0.005873239	0.000534073	0.001161602	6.9266E-08	1.26264E-06	6.1399E-07	1.94589E-06	1.94589254

			EGIODemolition	EGIOSite Grubbing / Prep	EGIOMass Grading / Excavation	EGIOMass Grading / Excavation	EGIODrainage / Utilities Trenching	EGIODrainage / Utilities Trenching	EGIOFoundations / Concrete Pads	EGIOFoundations / Concrete Pads	EGIOBuilding / Structure Construction	EGIOBuilding / Structure Construction	EGIOAsphalt Paving	EGIOArchitectural Coating	EGIOLandscaping or Other Finishing	EGIOWaterside Construction (Piles)	HIWaterside Construction (Landscaping)	HIWaterside Construction (Landscaping)	KMDemolition	KMSite Grubbing / Prep	KMMass Grading / Excavation
Unique Identifier	X (UTM)	Y (UTM)	2025	2025	2025	2026	2026	2027	2026	2027	2026	2027	2027	2027	2027	2027	2025	2026	2025	2025	2025
3839003773495	383900	3773495	0.000562092	0.00051971	0.000864481	0.000864481	0.000415772	0.000415772	0.000197009	0.000197009	0.00053449	0.00053449	0.000347537	7.04924E-05	0.000238669	0.000256522	0.002298622	0.002298622	0.001637702	0.001514232	0.002518737
3839103773495	383910	3773495	0.00054475	0.00050368	0.00083781	0.00083781	0.000402944	0.000402944	0.000190931	0.000190931	0.000518	0.000518	0.000336814	6.83176E-05	0.000231305	0.000248608	0.002192461	0.002192461	0.001560399	0.001442756	0.002399846
3829703773505	382970	3773505	0.001545732	0.00142919	0.002377289	0.002377289	0.001143356	0.001143356	0.000541768	0.000541768	0.001469828	0.001469828	0.000955712	0.000193851	0.000656329	0.000705427	0.00159992	0.00159992	0.00068426	0.000632672	0.001052371
3829803773505	382980	3773505	0.001594046	0.00147387	0.002451596	0.002451596	0.001179094	0.001179094	0.000558702	0.000558702	0.00151577	0.00151577	0.000985585	0.000199911	0.000676844	0.000727476	0.001660555	0.001660555	0.0007025	0.000649583	0.001080501
3829903773505	382990	3773505	0.001643655	0.00151974	0.002527893	0.002527893	0.001215789	0.001215789	0.00057609	0.00057609	0.001562943	0.001562943	0.001016258	0.000206132	0.000697908	0.000750117	0.001725192	0.001725192	0.000722308	0.000667851	0.001110888
3830003773505	383000	3773505	0.00169637	0.00156848	0.002608967	0.002608967	0.001254782	0.001254782	0.000594566	0.000594566	0.001613069	0.001613069	0.001048851	0.000212743	0.000720292	0.000774174	0.001795833	0.001795833	0.000745085	0.000688911	0.001145918
3830103773505	383010	3773505	0.001749603	0.0016177	0.002690837	0.002690837	0.001294157	0.001294157	0.000613223	0.000613223	0.001663688	0.001663688	0.001081764	0.000219419	0.000742895	0.000798468	0.001870876	0.001870876	0.000769242	0.000711247	0.001183071
3830203773505	383020	3773505	0.001806805	0.00167059	0.002778811	0.002778811	0.001336468	0.001336468	0.000633272	0.000633272	0.00171808	0.00171808	0.001117132	0.000226593	0.000767183	0.000824573	0.001953523	0.001953523	0.000797196	0.000737093	0.001226063
3830303773505	383030	3773505	0.00186668	0.00172595	0.002870899	0.002870899	0.001380757	0.001380757	0.000654258	0.000654258	0.001775016	0.001775016	0.001154152	0.000234102	0.000792607	0.000851899	0.002043075	0.002043075	0.000828083	0.000765652	0.001273567
3830403773505	383040	3773505	0.001926988	0.00178171	0.00296365	0.00296365	0.001425366	0.001425366	0.000675396	0.000675396	0.001832362	0.001832362	0.00119144	0.000241665	0.000818214	0.000879421	0.00213863	0.00213863	0.000860609	0.000795726	0.001323591
3830503773505	383050	3773505	0.00198557	0.00183587	0.003053747	0.003053747	0.001468698	0.001468698	0.000695928	0.000695928	0.001888067	0.001888067	0.001227661	0.000249012	0.000843088	0.000906156	0.002238888	0.002238888	0.000893826	0.000826438	0.001374677
3830603773505	383060	3773505	0.00204372	0.00188964	0.00314318	0.00314318	0.001511711	0.001511711	0.000716309	0.000716309	0.001943362	0.001943362	0.001263614	0.000256304	0.000867779	0.000932694	0.002345449	0.002345449	0.000928768	0.000858745	0.001428417
3830703773505	383070	3773505	0.002105667	0.00194692	0.003238452	0.003238452	0.001557532	0.001557532	0.000738021	0.000738021	0.002002267	0.002002267	0.001301915	0.000264073	0.000894082	0.000960965	0.002462116	0.002462116	0.000967765	0.000894802	0.001488393
3830803773505	383080	3773505	0.00217046	0.00200682	0.003338103	0.003338103	0.001605459	0.001605459	0.000760731	0.000760731	0.002063879	0.002063879	0.001341977	0.000272199	0.000921594	0.000990535	0.002589289	0.002589289	0.00101004	0.000933891	0.001553411
3830903773505	383090	3773505	0.00223465	0.00206617	0.003436825	0.003436825	0.001652939	0.001652939	0.000783229	0.000783229	0.002124917	0.002124917	0.001381665	0.000280249	0.000948849	0.001019829	0.002725467	0.002725467	0.00105361	0.000974176	0.00162042
3831003773505	383100	3773505	0.002327052	0.00215161	0.003578937	0.003578937	0.001721288	0.001721288	0.000815615	0.000815615	0.002212781	0.002212781	0.001438796	0.000291837	0.000988084	0.001061999	0.002902369	0.002902369	0.00110805	0.001024512	0.001704148
3831103773505	383110	3773505	0.002414882	0.00223282	0.003714016	0.003714016	0.001786254	0.001786254	0.000846399	0.000846399	0.002296298	0.002296298	0.001493101	0.000302852	0.001025377	0.001102082	0.003100983	0.003100983	0.001156279	0.001069104	0.001778322
3831203773505	383120	3773505	0.00248028	0.00229329	0.003814596	0.003814596	0.001834628	0.001834628	0.00086932	0.00086932	0.002358484	0.002358484	0.001533535	0.000311054	0.001053145	0.001131928	0.003305901	0.003305901	0.001197433	0.001107155	0.001841616
3831303773505	383130	3773505	0.002518845	0.00232894	0.003873909	0.003873909	0.001863155	0.001863155	0.000882837	0.000882837	0.002395156	0.002395156	0.00155738	0.00031589	0.001069521	0.001149528	0.003504215	0.003504215	0.001235222	0.001142096	0.001899735
3831403773505	383140	3773505	0.002539983	0.00234849	0.003906418	0.003906418	0.00187879	0.00187879	0.000890246	0.000890246	0.002415256	0.002415256	0.00157045	0.000318541	0.001078496	0.001159174	0.003713336	0.003713336	0.001271458	0.0011756	0.001955465
3831503773505	383150	3773505	0.002542916	0.0023512	0.003910929	0.003910929	0.00188096	0.00188096	0.000891274	0.000891274	0.002418045	0.002418045	0.001572263	0.000318909	0.001079741	0.001160513	0.003920455	0.003920455	0.00130804	0.001209423	0.002011726
3831603773505	383160	3773505	0.002532218	0.00234131	0.003894476	0.003894476	0.001873046	0.001873046	0.000887524	0.000887524	0.002407872	0.002407872	0.001565649	0.000317567	0.001075199	0.001155631	0.004127974	0.004127974	0.001347037	0.00124548	0.002071702
3831703773505	383170	3773505	0.00251039	0.00232113	0.003860905	0.003860905	0.001856901	0.001856901	0.000879874	0.000879874	0.002387116	0.002387116	0.001552153	0.00031483	0.001065931	0.001145669	0.004341597	0.004341597	0.001392504	0.00128752	0.00214163
3831603773505	383610	3773505	0.001153518	0.00106655	0.001774076	0.001774076	0.00085341	0.00085341	0.0004043	0.0004043	0.001096874	0.001096874	0.00071321	0.000144664	0.000489792	0.000526432	0.017157768	0.017157768	0.006396029	0.005913817	0.009836902
3836203773505	383620	3773505	0.001118921	0.00103456	0.001720867	0.001720867	0.00082765	0.00082765	0.000392174	0.000392174	0.001063976	0.001063976	0.000691819	0.000140325	0.000475102	0.000510643	0.015119896	0.015119896	0.006096736	0.005637088	0.009376597
3836303773505	383630	3773505	0.001082426	0.00100082	0.001664739	0.001664739	0.000800656	0.000800656	0.000379383	0.000379383	0.001029273	0.001029273	0.000669255	0.000135748	0.000459606	0.000493988	0.013419017	0.013419017	0.005795889	0.005358923	0.008913904
3836403773505	383640	3773505	0.001039029	0.00096069	0.001597996	0.001597996	0.000768555	0.000768555	0.000364172	0.000364172	0.000988007	0.000988007	0.000642423	0.000130305	0.00044118	0.000474183	0.011936065	0.011936065	0.005464156	0.0050522	0.008403708
3836503773505	383650	3773505	0.001006158	0.0009303	0.00154744	0.00154744	0.000744241	0.000744241	0.000352651	0.000352651	0.00095675	0.00095675	0.000622099	0.000126183	0.000427222	0.000459181	0.010691749	0.010691749	0.005134838	0.00474771	0.007897227
3836603773505	383660	3773505	0.000971302	0.00089807	0.001493833	0.001493833	0.000718458	0.000718458	0.000340434	0.000340434	0.000923606	0.000923606	0.000600548	0.000121812	0.000412422	0.000443274	0.009575107	0.009575107	0.004796116	0.004434525	0.007376283
3836703773505	383670	3773505	0.000937568	0.00086688	0.001441951	0.001441951	0.000693506	0.000693506	0.000328611	0.000328611	0.000891528	0.000891528	0.00057969	0.000117581	0.000398098	0.000427879	0.008594643	0.008594643	0.004466712	0.004129956	0.006869669
3836803773505	383680	3773505	0.000906767	0.0008384	0.001394581	0.001394581	0.000670723	0.000670723	0.000317815	0.000317815	0.00086224	0.00086224	0.000560646	0.000113718	0.00038502	0.000413822	0.007764666	0.007764666	0.004166038	0.00385195	0.006407242
3836903773505	383690	3773505	0.000880194	0.00081383	0.001353712	0.001353712	0.000651067	0.000651067	0.000308502	0.000308502	0.000836971	0.000836971	0.000544216	0.000110386	0.000373737	0.000401695	0.007089377	0.007089377	0.003913161	0.003618138	0.006018325
3837003773505	383700	3773505	0.000854225	0.00078982	0.001313772	0.001313772	0.000631858	0.000631858	0.0002994	0.0002994	0.000812277	0.000812277	0.00052816	0.000107129	0.00036271	0.000389843	0.006504141	0.006504141	0.003681422	0.003403871	0.005661917
3837103773505	383710	3773505	0.000830757	0.00076812	0.00127768	0.00127768	0.0006145	0.0006145	0.000291175	0.000291175	0.00078963	0.00078963	0.00051365	0.000104186	0.000352746	0.000379134	0.006012658	0.006012658	0.003482555	0.003219996	0.005356065
3837203773505	383720	3773505	0.000809965	0.0007489	0.001245701	0.001245701	0.00059912	0.00059912	0.000283887	0.000283887	0.000770191	0.000770191	0.000500794	0.000101578	0.000343917	0.000369644	0.005596519	0.005596519	0.003311468	0.003061809	0.005092939
3837303773505	383730	3773505	0.000789776	0.00073023	0.001214652	0.001214652	0.000584186	0.000584186	0.000276811	0.000276811	0.000750994	0.000750994	0.000488312	9.90464E-05	0.000335345	0.000360431	0.005226306	0.005226306	0.003152978	0.002915267	0.004849186
3837403773505	383740	3773505	0.00077718	0.00071859	0.001195279	0.001195279	0.000574869	0.000574869	0.000272396	0.000272396	0.000739016	0.000739016	0.000480523	9.74667E-05	0.000329996	0.000354682	0.004948246	0.004948246	0.003046082	0.00281643	0.004684782
3837503773505	383750	3773505	0.000765532	0.00070782	0.001177366	0.001177366	0.000566254	0.000566254	0.000268314	0.000268314	0.00072794	0.00072794	0.000473322	9.6006E-05	0.000325051	0.000349367	0.004699203	0.004699203	0.002947899	0.002725649	0.00453378
3837603773505	383760	3773505	0.000755783	0.0006988	0.001162372	0.001162372	0.000559042	0.000559042	0.000264897	0.000264897	0.00071867	0.00071867	0.000467294	9.47833E-05	0.000320911	0.000344917	0.004483879	0.004483879	0.002864297	0.00264835	0.004405203
3837703773505	383770	3773505	0.000749053	0.00069258	0.001152022	0.001152022	0.000554064	0.000554064	0.000262538	0.000262538	0.000712271	0.000712271	0.000463133	9.39393E-05	0.000318054	0.000341846	0.004305876	0.004305876	0.002800625	0.002589479	0.004307277
3837803773505	383780	3773505	0.00074241	0.00068644	0.001141805	0.001141805	0.00054915	0.00054915	0.000260209	0.000260209	0.000705954	0.000705954	0.000459026	9.31062E-05	0.000315233	0.000338814	0.004141882	0.004141882	0.002739886	0.002533319	0.004213863
3837903773505	383790	3773505	0.000730159	0.00067511	0.001122962	0.001122962	0.000540088	0.000540088	0.000255915	0.000255915	0.000694304	0.000694304	0.000451451	9.15698E-05	0.000310031	0.000333223	0.003950772	0.003950772	0.002647829	0.002448202	0.004072281
3838003773505	383800	3773505	0.000716872	0.00066283	0.001102528	0.001102528	0.00053026	0.00053026	0.000251259	0.000251259	0.00068167	0.00068167	0.000443236	8.99035E-05	0.000304389	0.00032716	0.003765165	0.003765165	0.002552493	0.002360054	0.003925658
3838103773505	383810	3773505	0.000704794	0.00065166	0.001083951	0.001083951	0.000521326	0.000521326	0.000247025	0.000247025	0.000670184	0.000670184	0.000435768	8.83887E-05	0.000299261	0.000321647	0.00359877	0.00359877	0.002466217	0.002280282	0.003792967
3838203773505	383820	3773505	0.000695303	0.00064288	0.001069355	0.001069355	0.00051430 6	0.000514306	0.00024369 9	0.00024369 9	0.00066116	0.00066116	0.0004299	8.71985E-05	0.000295231	0.000317316	0.003458889	0.003458889	0.002396936	0.002216225	0.003686416
3838303773505	383830	3773505	0.000686072	0.00063435	0.001055157	0.001055157	0.000507477	0.000507477	0.000240463	0.000240463	0.000652382	0.000652382	0.000424192	8.60407E-05	0.000291311	0.000313103	0.003328214	0.003328214	0.002330245	0.002154562	0.003583846
3838403773505	383840	3773505	0.000672267	0.00062158	0.001033927	0.001033927	0.000497267	0.000497267	0.000235625	0.000235625	0.000639255	0.000639255	0.000415657	8.43095E-05	0.00028545	0.000306803	0.003178428	0.003178428	0.002241207	0.002072237	0.00344691
3838503773505	383850	3773505	0.000656737	0.00060722	0.001010043	0.001010043	0.00048578	0.00048578	0.000230182	0.000230182	0.000624488	0.000624488	0.000406055	8.23619E-05	0.000278856	0.000299716	0.003027741	0.003027741	0.002146217	0.001984408	0.003300817
3838603773505	383860	3773505	0.00064138	0.00059302	0.000986424	0.000986424	0.00047442	0.00047442	0.000224799	0.000224799	0.000609885	0.000609885	0.00039656	8.0436E-05	0.000272335	0.000292707	0.00288706	0.00288706	0.002056316	0.001901286	0.003162553
3838703773505	383870	3773505	0.000624556	0.00057747	0.000960549	0.000960549	0.000461976	0.000461976	0.000218903	0.000218903	0.000593887	0.000593887	0.000386158	7.83261E-05	0.000265191	0.000285029	0.002748581	0.002748581	0.001964087	0.001816009	0.003020707
3838803773505	383880	3773505	0.00060825	0.00056239	0.00093547	0.00093547	0.00044991 4	0.000449914	0.000213187	0.000213187	0.000578382	0.000578382	0.000376076	7.62811E-05	0.000258268	0.000277588	0.002621207	0.002621207	0.00187781	0.001736237	0.002888016
3838903773505	383890	3773505	0.00058901	0.0005446	0.00090588	0.00090588	0.000435683	0.000435683	0.000206444	0.000206444	0.000560087	0.000560087	0.00036418	7.38682E-05	0.000250098	0.000268807	0.002490732	0.002490732	0.001783941	0.001649445	0.002743648
3839003773505	383900	3773505	0.000568045	0.00052522	0.000873636	0.000873636	0.000420175	0.000420175	0.000199096	0.000199096	0.000540151	0.000540151	0.000351217	7.1239E-05	0.000241196	0.000259239	0.002362559	0.002362559	0.001687139	0.001559941	0.002594769
3839103773505	383910	3773505	0.000548202	0.00050687	0.000843117	0.000843117	0.00040549 7	0.000405497	0.000192141	0.000192141	0.00052182	0.00052182	0.00033898 4	6.87504E-05	0.00023277	0.00025083	0.002246392	0.002246392	0.001598101	0.001477617	0.002457832
3829703773515	382970	3773515	0.001587748	0.00146804	0.002441909	0.002441909	0.001174435	0.001174435	0.000556494	0.000556494	0.001509781	0.001509781	0.000981691	0.000199121	0.00067417	0.00072602	0.00163364	0.00163364	0.000695044	0.000642643	0.001068957
3829803773515	382980	3773515	0.001639428	0.00151583	0.002521391	0.002521391	0.001212662	0.001212662	0.000574608	0.000574608	0.001558923	0.001558923	0.00101364 4	0.000205602	0.000696113	0.000748187	0.001696476	0.001696476	0.000713939	0.000660113	0.001098017
3829903773515	382990	3773515	0.001693523	0.00156584	0.002604588	0.002604588	0.001252676	0.001252676	0.000593568	0.000593568	0.001610362	0.001610362	0.001047091	0.000212386	0.000719083	0.000772875	0.001764015	0.001764015	0.000734904	0.00067949 8	0.00113026
3830003773515	383000	3773515	0.001753917	0.00162168	0.002697472	0.002697472	0.001297348	0.001297348	0.000614735	0.000614735	0.00166779	0.00166779	0.001084432	0.00021996	0.000744726	0.000800437	0.001839958	0.001839958	0.000760614	0.00070327	0.001169802
3830103773515	383010	3773515	0.001815864	0.00167896	0.002792744	0.002792744	0.001343169	0.001343169	0.000636447	0.000636447	0.001726695	0.001726695	0.001122733	0.000227729	0.000771029	0.000828707	0.001921105	0.001921105	0.00078805	0.000728637	0.001211998
3830203773515	383020	3773515	0.00188385	0.00174182	0.002897304	0.002897304	0.001393457	0.001393457	0.000660276	0.000660276	0.001791342	0.001791342	0.001164768	0.000236255	0.000799897	0.000859734	0.002011357	0.002011357	0.000819973	0.000758153	0.001261094
3830303773515	383030	3773515	0.001956581	0.00180907	0.003009163	0.003009163	0.001447255	0.001447255	0.000685768	0.000685768	0.001860502	0.001860502	0.001209737	0.000245376	0.000830779	0.000892927	0.002110414	0.002110414	0.00085526	0.00079078	0.001315364
3830403773515	383040	3773515	0.002031124	0.00187799	0.003123807	0.003123807	0.001502394	0.001502394	0.000711894	0.000711894	0.001931384	0.001931384	0.001255826	0.000254725	0.00086243	0.000926946	0.002217075	0.002217075	0.000892186	0.000824922	0.001372156
3830503773515	383050	3773515	0.00210049	0.00194213	0.003230491	0.003230491	0.001553703	0.001553703	0.000736207	0.000736207	0.001997344	0.001997344	0.001298715	0.000263424	0.000891884	0.000958603	0.002326738	0.002326738	0.000927732	0.000857788	0.001426824
3830603773515	383060	3773515	0.002169856	0.00200627	0.003337174	0.003337174	0.001605012	0.001605012	0.000760519	0.000760519	0.002063305	0.002063305	0.001341603	0.000272123	0.000921337	0.000990259	0.002444006	0.002444006	0.000964831	0.00089209	0.001483881
3830703773515	383070	3773515	0.002242501	0.00207343	0.0034489	0.0034489	0.001658747	0.001658747	0.000785981	0.000785981	0.002132382	0.002132382	0.001386519	0.000281234	0.000952183	0.001023412	0.00257268	0.00257268	0.001005036	0.000929264	0.001545715
3830803773515	383080	3773515	0.002317735	0.00214299	0.003564606	0.003564606	0.001714396	0.001714396	0.000812349	0.000812349	0.00220392 1	0.00220392 1	0.001433035	0.000290669	0.000984128	0.001057747	0.002713761	0.002713761	0.001047657	0.000968671	0.001611265
3830903773515	383090	3773515	0.002390983	0.00221072	0.003677261	0.003677261	0.001768577	0.001768577	0.000838023	0.000838023	0.002273573	0.002273573	0.001478324	0.000299855	0.00101523	0.001091175	0.002865348	0.002865348	0.001090968	0.001008717	0.001677875
3831003773515	383100	3773515	0.002485888	0.00229847	0.003823221	0.003823221	0.001838776	0.001838776	0.000871286	0.000871286	0.002363817	0.002363817	0.001537003	0.000311757	0.001055527	0.001134487	0.003058259	0.003058259	0.001139886	0.001053948	0.001753111
3831103773515	383110	3773515	0.002570784	0.00237697	0.003953789	0.003953789	0.001901573	0.001901573	0.000901041	0.000901041	0.002444544	0.002444544	0.001589493	0.000322404	0.001091574	0.001173231	0.003272382	0.003272382	0.001183715	0.001094472	0.001820518
3831203773515	383120	3773515	0.002633334	0.0024348	0.004049989	0.004049989	0.001947841	0.001947841	0.000922965	0.000922965	0.002504023	0.002504023	0.001628168	0.000330248	0.001118134	0.001201777	0.003499813	0.003499813	0.001224265	0.001131965	0.001882883
3831303773515	383130	3773515	0.002668104	0.00246695	0.004103464	0.004103464	0.001973559	0.001973559	0.000935151	0.000935151	0.002537085	0.002537085	0.001649665	0.000334609	0.001132897	0.001217645	0.003731746	0.003731746	0.00126214	0.001166984	0.001941134
3831403773515	383140	3773515	0.002678716	0.00247676	0.004119785	0.004119785	0.001981409	0.001981409	0.000938871	0.000938871	0.002547176	0.002547176	0.001656227	0.00033594	0.001137403	0.001222488	0.003973985	0.003973985	0.001300188	0.001202164	0.001999651
3831503773515	383150	3773515	0.002669398	0.00246815	0.004105454	0.004105454	0.001974516	0.001974516	0.000935605	0.000935605	0.002538316	0.002538316	0.001650466	0.000334771	0.001133446	0.001218236	0.004212423	0.004212423	0.001341687	0.001240534	0.002063475
3831603773515	383160	3773515	0.002614871	0.00241773	0.004021594	0.004021594	0.001934184	0.001934184	0.000916494	0.000916494	0.002486467	0.002486467	0.001616752	0.000327933	0.001110294	0.001193351	0.004444256	0.004444256	0.00138914	0.001284409	0.002136455
3831703773515	383170	3773515	0.00257967	0.00238518	0.003967456	0.003967456	0.001908146	0.001908146	0.000904156	0.000904156	0.002452994	0.002452994	0.001594988	0.000323518	0.001095347	0.001177287	0.004647473	0.004647473	0.001433313	0.001325252	0.002204393
3836103773515	383610	3773515	0.001190531	0.00110077	0.001831001	0.001831001	0.00088061 9	0.000880619	0.00041727 3	0.00041727 3	0.001132069	0.001132069	0.000736095	0.000143305	0.000505508	0.000543324	0.016768944	0.016768944	0.007508739	0.006942636	0.011548215
3836203773515	383620	3773515	0.001155589	0.00106847	0.001777261	0.001777261	0.000854773	0.000854773	0.000405026	0.000405026	0.001098843	0.001098843	0.000714491	0.000144923	0.000490672	0.000527377	0.014963906	0.014963906	0.007066312	0.006533565	0.010867777

			KMMass Grading / Excavation	KMDrainage / Utilities Trenching	KMFoundations / Concrete Pads	KMBuilding / Structure Construction	KMAsphalt Paving	KMArchitectural Coating	KMLandscaping or Other Finishing	KMWaterside Construction (Piles)	EWNDemolition	EWNSite Grubbing / Prep	EWNDrainage / Utilities Trenching	EWNDrainage / Utilities Trenching	EWNDrainage / Utilities Trenching	EWNFoundations / Concrete Pads	EWNBuilding / Structure Construction	EWNAsphalt Paving	EWNLandscaping or Other Finishing	EWNWaterside Construction (Piles)	ISDemolition
Unique Identifier	X (UTM)	Y (UTM)	2026	2026	2026	2026	2026	2026	2026	2026	2027	2027	2027	2028	2029	2029	2029	2029	2029	2029	2027
3839003773495	383900	3773495	0.002518737	0.000625424	0.000574003	0.001688227	0.001012577	0.000205385	0.000695381	0.0007474	0.003700921	0.004231265	0.004983204	0.004983204	0.004983204	0.001297146	0.003222598	0.002288247	0.001571439	0.001643052	0.000550358
3839103773495	383910	3773495	0.002399846	0.000595902	0.000546909	0.001608538	0.000964781	0.000195691	0.000662557	0.000712121	0.003518705	0.004022937	0.004737854	0.004737854	0.004737854	0.001233281	0.003063932	0.002175585	0.001494069	0.001562156	0.000531895
3829703773505	382970	3773505	0.001052371	0.000261313	0.000239828	0.00070537	0.000423072	8.58135E-05	0.000290542	0.000312276	0.003029948	0.003464141	0.004079755	0.004079755	0.004079755	0.001061975	0.002638345	0.001873391	0.001286539	0.001345169	0.000769846
3829803773505	382980	3773505	0.001080501	0.000268298	0.000246239	0.000724224	0.000434381	8.81074E-05	0.000298308	0.000320624	0.003208972	0.003668819	0.004320806	0.004320806	0.004320806	0.001124722	0.002794231	0.001984079	0.001362554	0.001424648	0.000785721
3829903773505	382990	3773505	0.001110888	0.000275843	0.000253164	0.000744591	0.000446597	9.05851E-05	0.000306697	0.00032964	0.003407408	0.003895691	0.004587996	0.004587996	0.004587996	0.001194272	0.00296702	0.002106771	0.001446811	0.001512745	0.000802286
3830003773505	383000	3773505	0.001145918	0.000284541	0.000261147	0.000768071	0.000460679	9.34416E-05	0.000316369	0.000340035	0.003633798	0.004154523	0.004892824	0.004892824	0.004892824	0.00127362	0.00316415	0.002246746	0.001542938	0.001613252	0.000821008
3830103773505	383010	3773505	0.001183071	0.000293767	0.000269614	0.000792974	0.000475616	9.64712E-05	0.000326626	0.00035106	0.003885294	0.004442059	0.005231458	0.005231458	0.005231458	0.001361768	0.003383142	0.002402244	0.001649725	0.001724906	0.000840334
3830203773505	383020	3773505	0.001226063	0.000304442	0.000279411	0.00082179	0.000492899	9.99769E-05	0.000338495	0.000363817	0.004176995	0.004775561	0.005624227	0.005624227	0.005624227	0.001464007	0.003637143	0.0025826	0.001773584	0.001854409	0.000862766
3830303773505	383030	3773505	0.001273567	0.000316238	0.000290237	0.00085363	0.000511996	0.00010385	0.00035161	0.000377913	0.004511576	0.005158087	0.006074732	0.006074732	0.006074732	0.001581275	0.003928481	0.002789468	0.001915649	0.002002949	0.000887441
3830403773505	383040	3773505	0.001323591	0.000328659	0.000301637	0.000887159	0.000532107	0.00010793	0.000365421	0.000392757	0.004890589	0.005591413	0.006585065	0.006585065	0.006585065	0.001714117	0.004258508	0.003023809	0.002076581	0.002171214	0.000912893
3830503773505	383050	3773505	0.001374677	0.000341344	0.000313279	0.000921401	0.000552645	0.000112095	0.000379525	0.000407916	0.005316278	0.006078103	0.007158245	0.007158245	0.007158245	0.001863317	0.004629179	0.003287008	0.002257331	0.002360202	0.000938085
3830603773505	383060	3773505	0.001428417	0.000354688	0.000325526	0.000957421	0.000574249	0.000116477	0.000394362	0.00042363	0.005804086	0.006635814	0.007815067	0.007815067	0.007815067	0.002034291	0.005053941	0.003588616	0.002464458	0.002576768	0.000963882
3830703773505	383070	3773505	0.001488393	0.000369581	0.000339195	0.000997621	0.00059836	0.000121368	0.00041092	0.00044166	0.006385762	0.007300845	0.008598281	0.008598281	0.008598281	0.002238164	0.005560439	0.003948262	0.002711443	0.002835008	0.000992785
3830803773505	383080	3773505	0.001553411	0.000385725	0.000354012	0.001041201	0.000624499	0.00012667	0.000428871	0.000460953	0.007083395	0.008098449	0.009537627	0.009537627	0.009537627	0.00248268	0.006167907	0.004379602	0.003007663	0.003144727	0.001023844
3830903773505	383090	3773505	0.00162042	0.000402364	0.000369283	0.001086114	0.000651438	0.000132134	0.000447371	0.000480837	0.007917517	0.009052101	0.010660753	0.010660753	0.010660753	0.002775033	0.006894224	0.004895332	0.003361837	0.003515042	0.001054731
3831003773505	383100	3773505	0.001704148	0.000423155	0.000388364	0.001142234	0.000685098	0.000138961	0.000470487	0.000505682	0.00910382	0.010408402	0.012258083	0.012258083	0.012258083	0.003190824	0.007927204	0.005628813	0.003865551	0.004041711	0.00109623
3831103773505	383110	3773505	0.001778322	0.000441573	0.000405268	0.001191951	0.000714917	0.00014501	0.000490965	0.000527692	0.010624445	0.012146933	0.014305569	0.014305569	0.014305569	0.003723792	0.009251297	0.006569003	0.004511219	0.004716804	0.001130741
3831203773505	383120	3773505	0.001841616	0.000457289	0.000419692	0.001234375	0.000740362	0.000150171	0.000508439	0.000546474	0.012519252	0.014313267	0.016856883	0.016856883	0.016856883	0.004387909	0.010901211	0.007740545	0.005315769	0.005558018	0.001152914
3831303773505	383130	3773505	0.001899735	0.00047172	0.00043937	0.001273329	0.000763727	0.00015491	0.000524485	0.000563719	0.014857003	0.016986018	0.02000461	0.02000461	0.02000461	0.005207274	0.012936821	0.009185956	0.006308395	0.00659588	0.001164734
3831403773505	383140	3773505	0.001955465	0.000485559	0.000445637	0.001310684	0.000786132	0.000159455	0.000539871	0.000580257	0.018033189	0.020617354	0.024281271	0.024281271	0.024281271	0.006320504	0.015702503	0.011149765	0.007657028	0.008005972	0.001166718
3831503773505	383150	3773505	0.002011726	0.000499529	0.000458459	0.001348393	0.00080875	0.000164042	0.000555403	0.000596951	0.022413021	0.025624817	0.030178613	0.030178613	0.030178613	0.007855604	0.019516267	0.013857777	0.009516737	0.009950432	0.001159385
3831603773505	383160	3773505	0.002071702	0.000514421	0.000472127	0.001388594	0.000832861	0.000168933	0.000571962	0.000614748	0.028841663	0.032974687	0.03883463	0.03883463	0.03883463	0.010108797	0.025114044	0.017832551	0.012246387	0.012804477	0.00114351
3831703773505	383170	3773505	0.00214163	0.000531785	0.000488063	0.001435464	0.000860973	0.000174635	0.000591268	0.000635498	0.039219184	0.044839312	0.052807723	0.052807723	0.052807723	0.013746045	0.03415033	0.024248882	0.016652761	0.017411657	0.001115643
3831603773505	383610	3773505	0.009836902	0.002442587	0.002241763	0.006593351	0.00395461	0.000802131	0.002715802	0.002918962	0.063161544	0.072212624	0.085045555	0.085045555	0.085045555	0.022137672	0.054998278	0.039052236	0.026818867	0.028041051	0.000969059
3836203773505	383620	3773505	0.009376597	0.00232829	0.002136862	0.006284824	0.003769559	0.000764596	0.00258872	0.002782373	0.047031099	0.053770678	0.063326285	0.063326285	0.063326285	0.016484065	0.0409526	0.029078922	0.019969758	0.020879816	0.000950164
3836303773505	383630	3773505	0.008913904	0.002213399	0.002031418	0.005974696	0.003583548	0.000726867	0.002460978	0.002645075	0.036667036	0.04192144	0.049371315	0.049371315	0.049371315	0.012851535	0.031928033	0.022670911	0.015569099	0.016278611	0.000930407
3836403773505	383640	3773505	0.008403708	0.002086713	0.001915148	0.005632729	0.00337844	0.000685264	0.002320122	0.002493682	0.029358891	0.033566034	0.039531066	0.039531066	0.039531066	0.010290082	0.025564423	0.018152348	0.012466006	0.013034104	0.000910649
3836503773505	383650	3773505	0.007897227	0.001960949	0.001799724	0.005293251	0.003174826	0.000643964	0.002180291	0.002343391	0.024339232	0.027827056	0.032772212	0.032772212	0.032772212	0.008530728	0.021193526	0.015048737	0.010334621	0.010805588	0.000893135
3836603773505	383660	3773505	0.007376283	0.001831595	0.001681005	0.004944079	0.002965397	0.000601484	0.002036467	0.002188808	0.020478527	0.02341311	0.027573862	0.027573862	0.027573862	0.007177578	0.017831795	0.012661696	0.008695337	0.009091599	0.000874931
3836703773505	383670	3773505	0.006869669	0.001705798	0.001565551	0.004604513	0.002761729	0.000560174	0.0018966	0.002038478	0.01748378	0.019989214	0.023541504	0.023541504	0.023541504	0.00612794	0.015224102	0.01081007	0.007423744	0.007762058	0.000856899
3836803773505	383680	3773505	0.006407242	0.001590973	0.001460167	0.004294563	0.002575825	0.000522466	0.001768931	0.001901259	0.015183128	0.017358878	0.02044373	0.02044373	0.02044373	0.005321578	0.013220796	0.009387597	0.00644687	0.006740666	0.00083904
3836903773505	383690	3773505	0.006018325	0.001494402	0.001371535	0.004033885	0.002419474	0.000490752	0.001661558	0.001785853	0.013443361	0.015369801	0.018101173	0.018101173	0.018101173	0.004711802	0.011705884	0.008311914	0.005708152	0.005968283	0.000822216
3837003773505	383700	3773505	0.005661917	0.001405903	0.001290312	0.003794997	0.002276192	0.00046169	0.00156316	0.001680094	0.012026613	0.013750032	0.016193555	0.016193555	0.016193555	0.004215242	0.010472242	0.007435951	0.00510659	0.005339307	0.00080427
3837103773505	383710	3773505	0.005356065	0.001329957	0.001220611	0.003589994	0.002153234	0.00043675	0.001478719	0.001589337	0.010889746	0.012450252	0.01466279	0.01466279	0.01466279	0.003816778	0.009482309	0.006733036	0.004623868	0.004834586	0.000787101
3837203773505	383720	3773505	0.005092939	0.001264621	0.001160646	0.003413629	0.002047452	0.000415294	0.001406074	0.001511258	0.009961065	0.01138849	0.013412343	0.013412343	0.013412343	0.003491282	0.008673654	0.00615884	0.004229543	0.004422291	0.000771313
3837303773505	383730	3773505	0.004849186	0.001204095	0.001105096	0.0032502	0.001949459	0.000395417	0.001338778	0.001438928	0.009162488	0.010475477	0.012337078	0.012337078	0.012337078	0.003211387	0.007978289	0.005665087	0.003890461	0.004067757	0.000755524
3837403773505	383740	3773505	0.004684782	0.001163272	0.00106763	0.003140055	0.001883366	0.000382011	0.001293389	0.001390143	0.008562435	0.009789436	0.01152912	0.01152912	0.01152912	0.003001072	0.007455789	0.005294079	0.003635674	0.003801358	0.000746293
3837503773505	383750	3773505	0.00453378	0.001125777	0.001033218	0.003038843	0.00182266	0.000369698	0.0012517	0.001345335	0.008033387	0.009184575	0.010816769	0.010816769	0.010816769	0.002815645	0.006995118	0.004966973	0.003411036	0.003566483	0.000737579
3837603773505	383760	3773505	0.004405203	0.00109385	0.001003916	0.002952662	0.00177097	0.000359214	0.001216202	0.001307182	0.007577156	0.008662966	0.010202465	0.010202465	0.010202465	0.002655739	0.006597852	0.00468489	0.003217317	0.003363936	0.000730504
3837703773505	383770	3773505	0.004307277	0.001069534	0.000981599	0.002887026	0.001731602	0.000351228	0.001189166	0.001278124	0.007193139	0.008223919	0.009685395	0.009685395	0.009685395	0.002521144	0.006263467	0.004447455	0.003054261	0.003193449	0.000725845
3837803773505	383780	3773505	0.004213863	0.001046338	0.000960311	0.002824413	0.001694048	0.000343611	0.001163376	0.001250404	0.006840958	0.00782127	0.009211191	0.009211191	0.009211191	0.002397707	0.005956803	0.004229705	0.002904722	0.003037096	0.000720841
3837903773505	383790	3773505	0.004072281	0.001011183	0.000928045	0.002729516	0.00163713	0.000332066	0.001124288	0.001208392	0.00646367	0.007389917	0.008703182	0.008703182	0.008703182	0.00226547	0.005628278	0.003996431	0.002744523	0.002869596	0.000710574
3838003773505	383800	3773505	0.003925658	0.000974775	0.000894631	0.002631239	0.001578184	0.00032011	0.001083808	0.001164884	0.006108815	0.006984211	0.008225377	0.008225377	0.008225377	0.002141096	0.005319285	0.003777027	0.002593849	0.002712055	0.000699186
3838103773505	383810	3773505	0.003792967	0.000941826	0.000864391	0.002542301	0.00152484	0.00030929	0.001047174	0.00112551	0.005792352	0.006622399	0.007799268	0.007799268	0.007799268	0.002030178	0.005043724	0.003581361	0.002459476	0.002571559	0.000688574
3838203773505	383820	3773505	0.003686416	0.000915369	0.000840109	0.002470884	0.001482005	0.000300602	0.001017757	0.001093892	0.005521271	0.006312472	0.007434263	0.007434263	0.007434263	0.001935166	0.004807678	0.003413754	0.002344373	0.00245121	0.000680205
3838303773505	383830	3773505	0.003583846	0.0008899	0.000816734	0.002402134	0.00144077	0.000292238	0.000989439	0.001063456	0.005270982	0.006026317	0.007097256	0.007097256	0.007097256	0.001847442	0.004589738	0.003259003	0.002238099	0.002340093	0.000671836
3838403773505	383840	3773505	0.00344691	0.000855897	0.000785527	0.00231035	0.001385719	0.000281071	0.000951633	0.001022822	0.005006372	0.005723788	0.006740964	0.006740964	0.006740964	0.001754698	0.004359327	0.003095397	0.002125743	0.002222617	0.000658981
3838503773505	383850	3773505	0.003300817	0.000819621	0.000752234	0.002212429	0.001326987	0.000269159	0.0009113	0.000979471	0.004748923	0.005429446	0.006394314	0.006394314	0.006394314	0.001664464	0.004135152	0.002936218	0.002016428	0.002108321	0.000644141
3838603773505	383860	3773505	0.003162553	0.000785289	0.000720724	0.002119755	0.001271403	0.000257884	0.000873127	0.000938443	0.004510713	0.0051571	0.006073571	0.006073571	0.006073571	0.001580973	0.003927729	0.002788935	0.001915283	0.002002566	0.000629043
3838703773505	383870	3773505	0.003020707	0.000750067	0.000688398	0.00202468	0.001214378	0.000246318	0.000833966	0.000896352	0.004280959	0.004894422	0.005764211	0.005764211	0.005764211	0.001500445	0.003727669	0.00264688	0.001817727	0.001900564	0.000612132
3838803773505	383880	3773505	0.002888016	0.000717119	0.000658159	0.001935742	0.001161034	0.000235498	0.000797332	0.000856978	0.004069581	0.004652754	0.005479596	0.005479596	0.005479596	0.001426359	0.003543611	0.002516187	0.001727975	0.001806722	0.000595395
3838903773505	383890	3773505	0.002743648	0.000681271	0.000625259	0.001838977	0.001102995	0.000223725	0.000757475	0.000814139	0.00385734	0.004410099	0.005193819	0.005193819	0.005193819	0.00135197	0.003358801	0.00238496	0.001637856	0.001712496	0.000575379
3839003773505	383900	3773505	0.002594769	0.000644303	0.00059133	0.001739188	0.001043143	0.000211585	0.000716372	0.000769961	0.00365019	0.004173264	0.004914897	0.004914897	0.004914897	0.001279366	0.003178424	0.002256881	0.001549898	0.00162053	0.000553033
3839103773505	383910	3773505	0.002457832	0.000610301	0.000560123	0.001647404	0.000988092	0.000200419	0.000678566	0.00072932	0.003461417	0.00395744	0.004660718	0.004660718	0.004660718	0.001213202	0.003014049	0.002140164	0.001469744	0.001536723	0.000531809
3829703773515	382970	3773515	0.001068957	0.000265431	0.000243608	0.000716487	0.00042974	8.7166E-05	0.000295121	0.000317198	0.003013642	0.003445498	0.004057799	0.004057799	0.004057799	0.00105626	0.002624146	0.001863309	0.001279615	0.001337929	0.000782097
3829803773515	382980	3773515	0.001098017	0.000272647	0.00025023	0.000735964	0.000441422	8.95356E-05	0.000303144	0.000325821	0.003193269	0.003650866	0.004299663	0.004299663	0.004299663	0.001119218	0.002780558	0.001974371	0.001355886	0.001417676	0.000798662
3829903773515	382990	3773515	0.00113026	0.000280653	0.000257579	0.000757576	0.000454385	9.21649E-05	0.000312046	0.000335389	0.003394639	0.003881092	0.004570803	0.004570803	0.004570803	0.001189797	0.002955901	0.002098876	0.001441389	0.001507076	0.000816522
3830003773515	383000	3773515	0.001169802	0.000290472	0.00026659	0.00078408	0.000470281	9.53892E-05	0.000322963	0.000347122	0.0036319	0.004152353	0.004890269	0.004890269	0.004890269	0.001272955	0.003162498	0.002245572	0.001542132	0.00161241	0.000838609
3830103773515	383010	3773515	0.001211998	0.00030095	0.000276206	0.000812362	0.000487245	9.883E-05	0.000334612	0.000359643	0.003897459	0.004455967	0.005247838	0.005247838	0.005247838	0.001366032	0.003393735	0.002409765	0.00165489	0.001730307	0.000861644
3830203773515	383020	3773515	0.001261094	0.00031314	0.000287395	0.00084527	0.000506982	0.000102833	0.000348167	0.000374212	0.004209004	0.004812156	0.005667326	0.005667326	0.005667326	0.001475226	0.003665014	0.002602391	0.001787175	0.001868619	0.000888649
3830303773515	383030	3773515	0.001315364	0.000326616	0.000299763	0.000881645	0.0005288	0.000107259	0.0003635	0.000390316	0.004570503	0.005225458	0.006154076	0.006154076	0.006154076	0.001601929	0.003979792	0.002825902	0.00194067	0.00202911	0.000918587
3830403773515	383040	3773515	0.001372156	0.000340718	0.000312705	0.000919711	0.000551631	0.00011189	0.000378829	0.000407168	0.004983768	0.005697944	0.006710528	0.006710528	0.006710528	0.001746775	0.004339644	0.00308142	0.002116145	0.002212582	0.000949474
3830503773515	383050	3773515	0.001426824	0.000354293	0.000325164	0.000956353	0.000573609	0.000116348	0.000393922	0.00042339	0.005439653	0.006219158	0.007324367	0.007324367	0.007324367	0.00190656	0.004736609	0.003363291	0.002309718	0.002414976	0.000977514
3830603773515	383060	3773515	0.001483881	0.000368461	0.000338166	0.000994597	0.000596547	0.000121	0.000409675	0.000440321	0.005966544	0.006821553	0.008033814	0.008033814	0.008033814	0.002091231	0.005195403	0.003689063	0.00253344	0.002648893	0.001005899
3830703773515	383070	3773515	0.001545715	0.000383814	0.000352258	0.001036042	0.000621405	0.000126042	0.000426746	0.000458669	0.00659714	0.007542513	0.008882896	0.008882896	0.008882896	0.002312251	0.005744498	0.004078955	0.002801195	0.002928851	0.001036268
3830803773515	383080	3773515	0.001611265	0.000400091	0.000367196	0.001079978	0.000647757	0.000131387	0.000444843	0.00047812	0.007360688	0.008415478	0.009910996	0.009910996	0.009910996	0.002579869	0.006409361	0.00455105	0.003125403	0.003267834	0.001067759
3830903773515	383090	3773515	0.001677875	0.000416631	0.000382376	0.001124625	0.000674536	0.000136819	0.000463233	0.000497886	0.008282295	0.009469151	0.011151918	0.011151918	0.011151918	0.002902885	0.007211856	0.005120871	0.003516725	0.003676988	0.001098042
3831003773515	383100	3773515	0.001753111	0.000435313	0.000399522	0.001175053	0.000704782	0.000142954	0.000484004	0.000520211	0.009575149	0.010947273	0.012892717	0.012892717	0.012892717	0.003356022	0.008337616	0.005920232	0.00406568	0.004250961	0.001133933
3831103773515	383110	3773515	0.001820518	0.00045205	0.000414884	0.001220233	0.000731881	0.000148451	0.000502614	0.000540213	0.011252453	0.012864935	0.015151167	0.015151167	0.015151167	0.003943905	0.009798138	0.006957294	0.004777876	0.004995612	0.001161283
3831203773515	383120	3773515	0.001882883	0.000467536	0.000429096	0.001262034	0.000756952	0.000153536	0.000519832	0.000558719	0.013441721	0.015367926	0.018098966	0.018098966	0.018098966	0.004711228	0.011704456	0.0083109	0.005707456	0.005967555	0.00117664
3831303773515	383130	3773515	0.001941134	0.000482	0.00044237	0.001301078	0.00078037	0.000158286	0.000535914	0.000576004	0.016341305	0.018683022	0.022003189	0.022003189	0.022003189	0.005727511	0.014229286	0.010103688	0.006938641	0.007254847	0.00117897
3831403773515	383140	3773515	0.001999651	0.00049653	0.000455707	0.0013403	0.000803895	0.000163058	0.00055207	0.000593368	0.020491986	0.023428497	0.027591984	0.027591984	0.027591984	0.007182295	0.017843515	0.012670018	0.008701051	0.009097574	0.001166546
3831503773515	383150	3773515	0.002063475	0.000512379	0.000470252	0.001383079	0.000829554	0.000168262	0.000569691	0.00061230	0.026621852	0.030436776	0.035845707	0.035845707	0.035845707	0.00933077	0.023181131	0.016460061	0.011303839	0.011818975	0.001143337
3831603773515	383160	3773515	0.002136455	0.0005305	0.000486884	0.001431995	0.000858893	0.000174213	0.000589839	0.000633963	0.036570234	0.041810766	0.049240972	0.049240972	0.049240972	0.012817607	0.031843742	0.022611059	0.015527996	0.016235635	0.001098819
3831703773515	383170	3773515	0.002204393	0.00054737	0.000502366	0.001477532	0.000886205	0.000179753	0.000608596	0.000654122	0.053308757	0.060947927	0.071779005	0.071779005	0.071779005	0.01868434	0.046418907	0.032960343	0.022635299	0.02366683	0.001026864
3831603773515	383610	3773515	0.011548215	0.002867521	0.002631759	0.007740388	0.004642588	0.000941676	0.003188267	0.00342677	0.065502832	0.074889419	0.088198045	0.088198045	0.088198045	0.022958276	0.057036968	0.040499834	0.027812995	0.029080483	0.001000809
3836203773515	383620	3773515	0.010867777	0.002698562	0.002476692	0.007284313	0.00436904	0.000886191	0.003000409	0.00322486	0.048085572	0.054976257	0.064746107	0.064746107	0.064746107	0.016853651	0.041870788	0.029730893	0.020417495	0.021347957	0.000981483

			ISDrainage / Utilities Trenching	ISDrainage / Utilities Trenching	ISAsphalt Paving	ISAsphalt Paving	SVDemolition	SVSite Grubbing / Prep	SVMass Grading / Excavation	SVMass Grading / Excavation	SVDrainage / Utilities Trenching	SVFoundations / Concrete Pads	SVBuilding / Structure Construction	SVBuilding / Structure Construction	SVAsphalt Paving	SVAsphalt Paving	SVArchitectural Coating	SVArchitectural Coating	SVLandscaping or Other Finishing	SVLandscaping or Other Finishing	MDemolition
Unique Identifier	X (UTM)	Y (UTM)	2027	2028	2027	2028	2027	2027	2027	2028	2028	2028	2028	2029	2028	2029	2028	2029	2028	2029	2027
3839003773495	383900	3773495	0.000295273	0.000295273	0.000340282	0.000340282	0.00125709	0.000500948	0.001629296	0.001629296	0.000840826	0.000326145	0.001459388	0.001459388	0.000872582	0.000872582	0.000196546	0.000196546	0.000665451	0.000665451	0.003469527
3839103773495	383910	3773495	0.000285367	0.000285367	0.000328866	0.000328866	0.001227886	0.00048931	0.001591445	0.001591445	0.000821292	0.000318569	0.001427726	0.001427726	0.000852311	0.000852311	0.000191979	0.000191979	0.000649992	0.000649992	0.003267985
3829703773505	382970	3773505	0.00041303	0.00041303	0.000475989	0.000475989	0.001476605	0.000588424	0.001913807	0.001913807	0.000987652	0.000383097	0.001845114	0.001845114	0.001024954	0.001024954	0.000230867	0.000230867	0.000781653	0.000781653	0.000712731
3829803773505	382980	3773505	0.000421547	0.000421547	0.000485804	0.000485804	0.001511484	0.000602323	0.001959013	0.001959013	0.001010981	0.000392147	0.001885759	0.001885759	0.001049164	0.001049164	0.00023632	0.00023632	0.000800116	0.000800116	0.000730849
3829903773505	382990	3773505	0.000430434	0.000430434	0.000496047	0.000496047	0.001546778	0.000616388	0.002004757	0.002004757	0.001034588	0.000401303	0.001926403	0.001926403	0.001073662	0.001073662	0.000241838	0.000241838	0.0008188	0.0008188	0.000750348
3830003773505	383000	3773505	0.000440479	0.000440479	0.000507622	0.000507622	0.001584217	0.000631307	0.002053281	0.002053281	0.00105963	0.000411017	0.001969005	0.001969005	0.00109965	0.00109965	0.000247692	0.000247692	0.000838618	0.000838618	0.000772434
3830103773505	383010	3773505	0.000450847	0.000450847	0.000519571	0.000519571	0.001621518	0.000646172	0.002101627	0.002101627	0.00108458	0.000420694	0.002010895	0.002010895	0.001125542	0.001125542	0.000253524	0.000253524	0.000858364	0.000858364	0.000795815
3830203773505	383020	3773505	0.000462882	0.000462882	0.000533441	0.000533441	0.001661864	0.000662249	0.002153918	0.002153918	0.001111566	0.000431162	0.002055542	0.002055542	0.001153547	0.001153547	0.000259832	0.000259832	0.000879721	0.000879721	0.00082282
3830303773505	383030	3773505	0.000476121	0.000476121	0.000548697	0.000548697	0.001703802	0.000678962	0.002208273	0.002208273	0.001139616	0.000442042	0.002101256	0.002101256	0.001182657	0.001182657	0.000266389	0.000266389	0.000901922	0.000901922	0.000852844
3830403773505	383040	3773505	0.000489776	0.000489776	0.000564434	0.000564434	0.001745739	0.000695674	0.002262628	0.002262628	0.001167667	0.000452923	0.002146526	0.002146526	0.001211767	0.001211767	0.000272946	0.000272946	0.000924122	0.000924122	0.000884767
3830503773505	383050	3773505	0.000503292	0.000503292	0.00058001	0.00058001	0.001786085	0.000711751	0.002314919	0.002314919	0.001194653	0.00046339	0.002189839	0.002189839	0.001239773	0.001239773	0.000279254	0.000279254	0.000945479	0.000945479	0.000917897
3830603773505	383060	3773505	0.000517132	0.000517132	0.00059596	0.00059596	0.001826293	0.000727774	0.002367032	0.002367032	0.001221546	0.000473822	0.00223244	0.00223244	0.001267682	0.001267682	0.00028554	0.00028554	0.000966763	0.000966763	0.00095327
3830703773505	383070	3773505	0.000532639	0.000532639	0.00061383	0.00061383	0.001869961	0.000745175	0.002423629	0.002423629	0.001250754	0.000485151	0.002277799	0.002277799	0.001297993	0.001297993	0.000292368	0.000292368	0.000989879	0.000989879	0.000993734
3830803773505	383080	3773505	0.000549302	0.000549302	0.00063034	0.00063034	0.001916742	0.000763818	0.002484262	0.002484262	0.001282045	0.000497289	0.002325558	0.002325558	0.001330465	0.001330465	0.000299682	0.000299682	0.001014643	0.001014643	0.001039202
3830903773505	383090	3773505	0.000565874	0.000565874	0.000652131	0.000652131	0.00196477	0.000782957	0.00254651	0.00254651	0.001314169	0.000509749	0.002373763	0.002373763	0.001363803	0.001363803	0.000307191	0.000307191	0.001040067	0.001040067	0.001088207
3831003773505	383100	3773505	0.000588138	0.000588138	0.00067779	0.00067779	0.002038749	0.000812437	0.002642393	0.002642393	0.001363651	0.000528943	0.002446781	0.002446781	0.001415154	0.001415154	0.000318758	0.000318758	0.001079229	0.001079229	0.001157314
3831103773505	383110	3773505	0.000606654	0.000606654	0.000699127	0.000699127	0.002120617	0.000845062	0.002748502	0.002748502	0.00141841	0.000550183	0.002526559	0.002526559	0.001471981	0.001471981	0.000331558	0.000331558	0.001122566	0.001122566	0.001231685
3831203773505	383120	3773505	0.00061855	0.00061855	0.000712837	0.000712837	0.002199925	0.000876666	0.002851291	0.002851291	0.001471457	0.000570759	0.002602601	0.002602601	0.00152703	0.00152703	0.000343957	0.000343957	0.001164548	0.001164548	0.001304416
3831303773505	383130	3773505	0.000624891	0.000624891	0.000720145	0.000720145	0.002269614	0.000904436	0.002941613	0.002941613	0.001518069	0.000588839	0.002668149	0.002668149	0.001575403	0.001575403	0.000354853	0.000354853	0.001201439	0.001201439	0.001373265
3831403773505	383140	3773505	0.000625956	0.000625956	0.000721372	0.000721372	0.002344354	0.00093422	0.003038483	0.003038483	0.00156806	0.00060823	0.002737343	0.002737343	0.001627282	0.001627282	0.000366539	0.000366539	0.001241003	0.001241003	0.001443494
3831503773505	383150	3773505	0.000622021	0.000622021	0.000716838	0.000716838	0.002417156	0.000963232	0.003132842	0.003132842	0.001616755	0.000627118	0.00280378	0.00280378	0.001677817	0.001677817	0.000377921	0.000377921	0.001279542	0.001279542	0.001512688
3831603773505	383160	3773505	0.000613504	0.000613504	0.000707022	0.000707022	0.002492174	0.000993126	0.00323007	0.00323007	0.001666932	0.000646581	0.002872529	0.002872529	0.001729888	0.001729888	0.00038965	0.00038965	0.001319253	0.001319253	0.001583866
3831703773505	383170	3773505	0.000598553	0.000598553	0.000689792	0.000689792	0.002577986	0.001027322	0.003341291	0.003341291	0.001724329	0.000668845	0.002953641	0.002953641	0.001789453	0.001789453	0.000403067	0.000403067	0.001364678	0.001364678	0.001657546
3831603773505	383610	3773505	0.000519909	0.000519909	0.000599161	0.000599161	0.002053282	0.000818229	0.002661229	0.002661229	0.001373372	0.000532713	0.002279044	0.002279044	0.001425241	0.001425241	0.00032103	0.00032103	0.001086922	0.001086922	0.019694963
3836203773505	383620	3773505	0.000509772	0.000509772	0.000587478	0.000587478	0.002008092	0.0008002	0.002602659	0.002602659	0.001343146	0.000520989	0.002238932	0.002238932	0.001393873	0.001393873	0.000313964	0.000313964	0.001063	0.001063	0.0189774
3836303773505	383630	3773505	0.000499172	0.000499172	0.000575262	0.000575262	0.001959303	0.000780778	0.002539424	0.002539424	0.001310512	0.000508331	0.002199266	0.002199266	0.001360008	0.001360008	0.000306336	0.000306336	0.001037173	0.001037173	0.018036899
3836403773505	383640	3773505	0.000488572	0.000488572	0.000563047	0.000563047	0.001905877	0.000759488	0.00247018	0.00247018	0.001274778	0.00049447	0.00215622	0.00215622	0.001322924	0.001322924	0.000297983	0.000297983	0.001008892	0.001008892	0.017031346
3836503773505	383650	3773505	0.000479176	0.000479176	0.000552218	0.000552218	0.001860826	0.000741535	0.002411789	0.002411789	0.001244644	0.000482781	0.002115219	0.002115219	0.001291652	0.001291652	0.000290939	0.000290939	0.000985043	0.000985043	0.015825458
3836603773505	383660	3773505	0.000469409	0.000469409	0.000540962	0.000540962	0.001811345	0.000721817	0.002347658	0.002347658	0.001211548	0.000469944	0.002069683	0.002069683	0.001257306	0.001257306	0.000283203	0.000283203	0.00095885	0.00095885	0.014557537
3836703773505	383670	3773505	0.000459735	0.000459735	0.000529813	0.000529813	0.001760757	0.000701658	0.002282091	0.002282091	0.001177711	0.000456819	0.002022279	0.002022279	0.001222191	0.001222191	0.000275294	0.000275294	0.000932071	0.000932071	0.013302644
3836803773505	383680	3773505	0.000450153	0.000450153	0.000518771	0.000518771	0.001713975	0.000683015	0.002221458	0.002221458	0.001146421	0.000444682	0.001977009	0.001977009	0.001189719	0.001189719	0.000267979	0.000267979	0.000907307	0.000907307	0.01215853
3836903773505	383690	3773505	0.000441127	0.000441127	0.000508369	0.000508369	0.001675221	0.000667572	0.002171229	0.002171229	0.001120499	0.000434627	0.001937876	0.001937876	0.001162818	0.001162818	0.00026192	0.00026192	0.000886792	0.000886792	0.011208279
3837003773505	383700	3773505	0.000431499	0.000431499	0.000497273	0.000497273	0.001638612	0.000652983	0.002123781	0.002123781	0.001096013	0.000425129	0.001899989	0.001899989	0.001137407	0.001137407	0.000256196	0.000256196	0.000867413	0.000867413	0.010340509
3837103773505	383710	3773505	0.000422288	0.000422288	0.000486658	0.000486658	0.001606709	0.00064027	0.002082432	0.002082432	0.001074674	0.000416852	0.001866103	0.001866103	0.001115262	0.001115262	0.000251208	0.000251208	0.000850524	0.000850524	0.009603103
3837203773505	383720	3773505	0.000413817	0.000413817	0.000476896	0.000476896	0.001578958	0.000629211	0.002046465	0.002046465	0.001056112	0.000409652	0.001835775	0.001835775	0.001095999	0.001095999	0.000246869	0.000246869	0.000835834	0.000835834	0.008978374
3837303773505	383730	3773505	0.000405346	0.000405346	0.000467134	0.000467134	0.001552038	0.000618484	0.002011573	0.002011573	0.001038106	0.000402668	0.001806159	0.001806159	0.001077313	0.001077313	0.00024266	0.00024266	0.000821584	0.000821584	0.008406015
3837403773505	383740	3773505	0.000400393	0.000400393	0.000461426	0.000461426	0.001536121	0.000612141	0.001990944	0.001990944	0.00102746	0.000398538	0.001786948	0.001786948	0.001066265	0.001066265	0.000240172	0.000240172	0.000813158	0.000813158	0.008023292
3837503773505	383750	3773505	0.000395718	0.000395718	0.000456038	0.000456038	0.001520965	0.000606101	0.001971301	0.001971301	0.001017323	0.000394606	0.001768538	0.001768538	0.001055745	0.001055745	0.000237802	0.000237802	0.000805135	0.000805135	0.007673354
3837603773505	383760	3773505	0.000391922	0.000391922	0.000451664	0.000451664	0.001508231	0.000601027	0.001954797	0.001954797	0.001008806	0.000391303	0.001752529	0.001752529	0.001046906	0.001046906	0.000235811	0.000235811	0.000798395	0.000798395	0.0073757
3837703773505	383770	3773505	0.000389423	0.000389423	0.000448784	0.000448784	0.001499581	0.00059758	0.001943585	0.001943585	0.00100302	0.000389058	0.001740522	0.001740522	0.001040902	0.001040902	0.000234459	0.000234459	0.000793815	0.000793815	0.007146118
3837803773505	383780	3773505	0.000386738	0.000386738	0.00044569	0.00044569	0.001490515	0.000593967	0.001931835	0.001931835	0.000996956	0.000386706	0.001728338	0.001728338	0.001034609	0.001034609	0.000233041	0.000233041	0.000789016	0.000789016	0.006925423
3837903773505	383790	3773505	0.00038123	0.00038123	0.000439342	0.000439342	0.001472245	0.000586687	0.001908156	0.001908156	0.000984736	0.000381966	0.001706904	0.001706904	0.001021927	0.001021927	0.000230185	0.000230185	0.000779345	0.000779345	0.006607493
3838003773505	383800	3773505	0.00037512	0.00037512	0.0004323	0.0004323	0.00145183	0.000578551	0.001881696	0.001881696	0.000971081	0.00037667	0.001683335	0.001683335	0.001007756	0.001007756	0.000226993	0.000226993	0.000768538	0.000768538	0.00628456
3838103773505	383810	3773505	0.000369426	0.000369426	0.000425739	0.000425739	0.001432799	0.000570968	0.00185703	0.00185703	0.000958352	0.000371732	0.001661189	0.001661189	0.000994546	0.000994546	0.00022418	0.00022418	0.000758464	0.000758464	0.005995361
3838203773505	383820	3773505	0.000364936	0.000364936	0.000420565	0.000420565	0.001417505	0.000564873	0.001837208	0.001837208	0.000948122	0.000367764	0.001642957	0.001642957	0.00098393	0.00098393	0.000221626	0.000221626	0.000750368	0.000750368	0.005762155
3838303773505	383830	3773505	0.000360446	0.000360446	0.00041539	0.00041539	0.001402073	0.000558723	0.001817206	0.001817206	0.0009378	0.00036376	0.001624636	0.001624636	0.000973218	0.000973218	0.000219213	0.000219213	0.000742199	0.000742199	0.005540079
3838403773505	383840	3773505	0.000353549	0.000353549	0.000407442	0.000407442	0.001379374	0.000549678	0.001787786	0.001787786	0.000922617	0.000357871	0.001598666	0.001598666	0.000957462	0.000957462	0.000215664	0.000215664	0.000730183	0.000730183	0.00525761
3838503773505	383850	3773505	0.000345588	0.000345588	0.000398267	0.000398267	0.001353907	0.000539529	0.001754779	0.001754779	0.000905583	0.000351264	0.00156985	0.00156985	0.000939785	0.000939785	0.000211683	0.000211683	0.000716702	0.000716702	0.00496332
3838603773505	383860	3773505	0.000337487	0.000337487	0.000388932	0.000388932	0.001328578	0.000529436	0.001721951	0.001721951	0.000888641	0.000344692	0.001541212	0.001541212	0.00092204	0.00092204	0.000207723	0.000207723	0.00070329	0.00070329	0.004687062
3838703773505	383870	3773505	0.000328415	0.000328415	0.000378476	0.000378476	0.001301312	0.00051857	0.001686611	0.001686611	0.000870404	0.000337618	0.001510706	0.001510706	0.00090327	0.00090327	0.000203459	0.000203459	0.00068886	0.00068886	0.004409424
3838803773505	383880	3773505	0.000319435	0.000319435	0.000368127	0.000368127	0.001274945	0.000508063	0.001652438	0.001652438	0.000852768	0.000330778	0.001481178	0.001481178	0.000884975	0.000884975	0.000199337	0.000199337	0.00067493	0.00067493	0.00415534
3838903773505	383890	3773505	0.000308696	0.000308696	0.000355752	0.000355752	0.001244979	0.000496122	0.0016136	0.0016136	0.000832725	0.000323003	0.001448182	0.001448182	0.000864176	0.000864176	0.000194652	0.000194652	0.00065904	0.00065904	0.003889263
3839003773505	383900	3773505	0.000296708	0.000296708	0.000341936	0.000341936	0.001213007	0.000483381	0.001572161	0.001572161	0.00081134	0.000314708	0.001413674	0.001413674	0.000841983	0.000841983	0.000189653	0.000189653	0.000642115	0.000642115	0.003628794
3839103773505	383910	3773505	0.000285321	0.000285321	0.000328813	0.000328813	0.001183042	0.00047144	0.001533324	0.001533324	0.000791297	0.000306934	0.00138139	0.00138139	0.000821183	0.000821183	0.000184968	0.000184968	0.000626253	0.000626253	0.003399039
3829703773515	382970	3773515	0.000419603	0.000419603	0.000483564	0.000483564	0.001418405	0.000565231	0.001838374	0.001838374	0.000948724	0.000367998	0.00177503	0.00177503	0.000984555	0.000984555	0.000221767	0.000221767	0.000750844	0.000750844	0.000724206
3829803773515	382980	3773515	0.00042849	0.00042849	0.00049386	0.00049386	0.001450723	0.00057811	0.001880261	0.001880261	0.00097034	0.000376382	0.001812562	0.001812562	0.001006988	0.001006988	0.00022682	0.00022682	0.000767952	0.000767952	0.000743014
3829903773515	382990	3773515	0.000438072	0.000438072	0.000504848	0.000504848	0.001484079	0.000591403	0.001923494	0.001923494	0.000992651	0.000385036	0.001850717	0.001850717	0.001030141	0.001030141	0.000232035	0.000232035	0.00078561	0.00078561	0.000763634
3830003773515	383000	3773515	0.000449922	0.000449922	0.000518504	0.000518504	0.001521726	0.000606405	0.001972287	0.001972287	0.001017832	0.000394804	0.001892963	0.001892963	0.001056273	0.001056273	0.000237921	0.000237921	0.000805538	0.000805538	0.000788568
3830103773515	383010	3773515	0.000462281	0.000462281	0.000532747	0.000532747	0.001559512	0.000621462	0.00202126	0.00202126	0.001043105	0.000404607	0.001934852	0.001934852	0.001082501	0.001082501	0.000243829	0.000243829	0.00082554	0.00082554	0.000815228
3830203773515	383020	3773515	0.000476769	0.000476769	0.000549444	0.000549444	0.001601034	0.000638009	0.002075077	0.002075077	0.001070878	0.00041538	0.001980122	0.001980122	0.001111323	0.001111323	0.000250321	0.000250321	0.00084752	0.00084752	0.000846287
3830303773515	383030	3773515	0.000492831	0.000492831	0.000567954	0.000567954	0.001644978	0.000655521	0.002132033	0.002132033	0.001100271	0.000426781	0.002027259	0.002027259	0.001141826	0.001141826	0.000257192	0.000257192	0.000870783	0.000870783	0.000881057
3830403773515	383040	3773515	0.000509402	0.000509402	0.000587052	0.000587052	0.001689338	0.000673198	0.002189527	0.002189527	0.001129942	0.00043829	0.002074486	0.002074486	0.001172618	0.001172618	0.000264127	0.000264127	0.000894265	0.000894265	0.000918242
3830503773515	383050	3773515	0.000524446	0.000524446	0.000604388	0.000604388	0.001729823	0.000689331	0.002241998	0.002241998	0.001157021	0.000448793	0.002117176	0.002117176	0.001200719	0.001200719	0.000270457	0.000270457	0.000915696	0.000915696	0.000954737
3830603773515	383060	3773515	0.000539674	0.000539674	0.000621939	0.000621939	0.001770376	0.000705491	0.002294559	0.002294559	0.001184145	0.000459315	0.002159511	0.002159511	0.001228868	0.001228868	0.000276798	0.000276798	0.000937163	0.000937163	0.000993648
3830703773515	383070	3773515	0.000555968	0.000555968	0.000640716	0.000640716	0.001813905	0.000722838	0.002350977	0.002350977	0.001213261	0.000470608	0.002204158	0.002204158	0.001259083	0.001259083	0.000283603	0.000283603	0.000960206	0.000960206	0.001037217
3830803773515	383080	3773515	0.000572863	0.000572863	0.000660186	0.000660186	0.00186048	0.000741397	0.002411341	0.002411341	0.001244413	0.000482692	0.002251384	0.002251384	0.001291412	0.001291412	0.000290885	0.000290885	0.00098486	0.00098486	0.001085446
3830903773515	383090	3773515	0.00058911	0.00058911	0.00067891	0.00067891	0.001908369	0.000760481	0.002473409	0.002473409	0.001276444	0.000495116	0.002299144	0.002299144	0.001324653	0.001324653	0.000298373	0.000298373	0.001010211	0.001010211	0.001137039
3831003773515	383100	3773515	0.000608366	0.000608366	0.000701101	0.000701101	0.00197868	0.0007885	0.002564539	0.002564539	0.001323473	0.000513358	0.002368249	0.002368249	0.001373458	0.001373458	0.000309366	0.000309366	0.001047431	0.001047431	0.001205629
3831103773515	383110	3773515	0.00062304	0.00062304	0.000718011	0.000718011	0.002055635	0.000819166	0.002664279	0.002664279	0.001374946	0.000533324	0.002443135	0.002443135	0.001426874	0.001426874	0.000321398	0.000321398	0.001088167	0.001088167	0.001278705
3831203773515	383120	3773515	0.000631279	0.000631279	0.000727506	0.000727506	0.002134943	0.00085077	0.002767068	0.002767068	0.001427992	0.0005539	0.002519533	0.002519533	0.001481924	0.001481924	0.000333797	0.000333797	0.001130149	0.001130149	0.001353248
3831303773515	383130	3773515	0.000632529	0.000632529	0.000728947	0.000728947	0.002213766	0.000882181	0.00286923	0.00286923	0.001480714	0.00057435	0.002594152	0.002594152	0.001536638	0.001536638	0.000346121	0.000346121	0.001171875	0.001171875	0.001425289
3831403773515	383140	3773515	0.000625863	0.000625863	0.000721265	0.000721265	0.002298541	0.000915964	0.002979106	0.002979106	0.001537417	0.000596344	0.002674552	0.002674552	0.001595482	0.001595482	0.000359376	0.000359376	0.001216751	0.001216751	0.001498193
3831503773515	383150	3773515	0.000613412	0.000613412	0.000706916	0.000706916	0.002383869	0.000949967	0.003089699	0.003089699	0.001594491	0.000618482	0.002756464	0.002756464	0.001654711	0.001654711	0.000372717	0.000372717	0.001261921	0.001261921	0.001570234
3831603773515	383160	3773515	0.000589527	0.000589527	0.00067939	0.00067939	0.002476395	0.000986838	0.00320962	0.00320962	0.001656378	0.000642488	0.002844513	0.002844513	0.001718936	0.001718936	0.000387183	0.000387183	0.0013109	0.0013109	0.0016308
3831703773515	383170	3773515	0.000550923	0.000550923	0.000634901	0.000634901	0.002564699	0.001022027	0.00332407	0.00332407	0.001715442	0.000665398	0.002925714	0.002925714	0.001780231	0.001780231	0.00040099	0.00040099	0.001357645	0.001357645	0.001699218
3836103773515	383610	3773515	0.000536943	0.000536943	0.000618791	0.000618791	0.001967261	0.00078395	0.002549739	0.002549739	0.001315836	0.000510396	0.002185214	0.002185214	0.001365532	0.001365532	0.00030758	0.00030758	0.001041386	0.001041386	0.024960596
3836203773515	383620	3773515	0.000526575	0.000526575	0.000606842	0.000606842	0.001926708	0.000767789	0.002497178	0.002497178	0.001288711	0.000499874	0.002148749	0.002148749	0.001337383	0.001337383	0.00030124	0.00030124	0.001019919	0.001019919	0.023710707

			MSite Grubbing / Prep	MMass Grading / Excavation	MMass Grading / Excavation	MDrainage / Utilities Trenching	MFoundations / Concrete Pads	MBuilding / Structure Construction	MAsphalt Paving	MLandscaping or Other Finishing	MWaterside Construction (Piles)	RSSWRestriping South Valley	RSSWRestriping Silver Lake Boulevard	RSSWDemolition	RSSWPlacing Base	RSSWForm	Child Risk				
Unique Identifier	X (UTM)	Y (UTM)	2027	2027	2028	2028	2028	2028	2028	2028	2028	2029	2029	2029	2029	2029	3rd Trimester	0<2	2<16	Total	per million
3839003773495	383900	3773495	0.003207951	0.005336029	0.005336029	0.002566361	0.001216045	0.003299154	0.002145179	0.001473187	0.001583391	0.000497473	0.001807728	0.005509566	0.000501003	0.001089676	6.60593E-08	1.20701E-06	5.8328E-07	1.85635E-06	1.85635091
3839103773495	383910	3773495	0.003021603	0.005026063	0.005026063	0.002417283	0.001145405	0.003107509	0.002020567	0.001387611	0.001491413	0.000485136	0.001699589	0.005181356	0.000471157	0.001024763	6.30929E-08	1.15523E-06	5.5523E-07	1.77355E-06	1.7735503
3829703773505	382970	3773505	0.000658996	0.001096159	0.001096159	0.000527197	0.000249807	0.000677732	0.000440675	0.000302631	0.00032527	0.001018676	0.000347135	0.001075664	9.78136E-05	0.000212744	5.33893E-08	1.28626E-06	4.1471E-07	1.75435E-06	1.75435433
3829803773505	382980	3773505	0.000675749	0.001124024	0.001124024	0.000540599	0.000256157	0.00069496	0.000451878	0.000310324	0.000333538	0.001037122	0.000357883	0.001109207	0.000100864	0.000219378	5.51501E-08	1.3268E-06	4.3282E-07	1.81477E-06	1.81477352
3829903773505	382990	3773505	0.000693777	0.001154012	0.001154012	0.000555022	0.000262991	0.000713501	0.000463933	0.000318603	0.000342437	0.00105489	0.000369346	0.001145126	0.00010413	0.000226482	5.70067E-08	1.36911E-06	4.5255E-07	1.87867E-06	1.87866722
3830003773505	383000	3773505	0.000714199	0.001187981	0.001187981	0.000571359	0.000270733	0.000734504	0.000477589	0.000327981	0.000352517	0.001073307	0.000382238	0.001185341	0.000107787	0.000234435	5.90362E-08	1.41498E-06	4.748E-07	1.94881E-06	1.94880931
3830103773505	383010	3773505	0.000735817	0.00122394	0.00122394	0.000588653	0.000278928	0.000756736	0.000492046	0.000337909	0.000363187	0.001090515	0.000395905	0.001228116	0.000111677	0.000242895	6.11553E-08	1.46223E-06	4.9902E-07	2.0224E-06	2.02240473
3830203773505	383020	3773505	0.000760785	0.001265472	0.001265472	0.000608628	0.000288393	0.000782415	0.000508742	0.000349376	0.000375511	0.001108814	0.000411506	0.001276831	0.000116106	0.00025253	6.34932E-08	1.514E-06	5.2685E-07	2.10434E-06	2.10433532
3830303773505	383030	3773505	0.000788546	0.001311649	0.001311649	0.000630837	0.000298916	0.000810965	0.000527306	0.000362124	0.000389213	0.001127084	0.000428745	0.001330664	0.000121002	0.000263177	6.60089E-08	1.56919E-06	5.5829E-07	2.19349E-06	2.19349275
3830403773505	383040	3773505	0.000818062	0.001360744	0.001360744	0.000654449	0.000310104	0.00084132	0.000547043	0.000375679	0.000403782	0.001144055	0.000447235	0.001388428	0.000126254	0.000274602	6.86394E-08	1.62604E-06	5.9322E-07	2.2879E-06	2.2879024
3830503773505	383050	3773505	0.000848694	0.001411698	0.001411698	0.000678955	0.000321716	0.000872823	0.000567528	0.000389746	0.000418901	0.001158782	0.000466588	0.001448933	0.000131756	0.000286568	7.13226E-08	1.68287E-06	6.3161E-07	2.3858E-06	2.38579904
3830603773505	383060	3773505	0.000881401	0.001466101	0.001466101	0.000705121	0.000334114	0.000906459	0.000589399	0.000404766	0.000435045	0.00117233	0.00048737	0.001513917	0.000137665	0.000299421	7.41148E-08	1.74096E-06	6.7481E-07	2.48988E-06	2.48987982
3830703773505	383070	3773505	0.000918814	0.001528333	0.001528333	0.000735051	0.000348297	0.000944936	0.000614417	0.000421947	0.000453511	0.001187294	0.000511011	0.001587858	0.000144389	0.000314045	7.71618E-08	1.80391E-06	7.2575E-07	2.60683E-06	2.60682788
3830803773505	383080	3773505	0.000960854	0.001598261	0.001598261	0.000768683	0.000364233	0.000988171	0.000642529	0.000441253	0.000474261	0.001203557	0.000537629	0.001671122	0.000151961	0.000330513	8.04436E-08	1.87101E-06	7.8603E-07	2.73749E-06	2.73748644
3830903773505	383090	3773505	0.001006164	0.001673629	0.001673629	0.000804931	0.000381409	0.00103477	0.000672829	0.000462061	0.000496626	0.001219878	0.000566569	0.001761697	0.000160197	0.000348427	8.38614E-08	1.93949E-06	8.5686E-07	2.88022E-06	2.88021568
3831003773505	383100	3773505	0.001070061	0.001779915	0.001779915	0.000856049	0.00040563	0.001100484	0.000715557	0.000491404	0.000528165	0.00125264	0.000606705	0.00188737	0.000171625	0.000373282	8.83826E-08	2.03244E-06	9.5783E-07	3.07866E-06	3.07865526
3831103773505	383110	3773505	0.001138825	0.001894294	0.001894294	0.00091106	0.000431697	0.001171202	0.00076154	0.000522983	0.000562105	0.001290094	0.000650889	0.002025746	0.000184208	0.00040065	9.30342E-08	2.1237E-06	1.0845E-06	3.3012E-06	3.30119525
3831203773505	383120	3773505	0.001206073	0.002006153	0.002006153	0.000964858	0.000457188	0.001240362	0.000806509	0.000553865	0.000595298	0.001325394	0.000695372	0.002165403	0.000196907	0.000428271	9.73594E-08	2.20138E-06	1.2382E-06	3.53696E-06	3.53696349
3831303773505	383130	3773505	0.001269731	0.00211204	0.00211204	0.001015785	0.000481319	0.00130583	0.000849078	0.000583098	0.000626718	0.001353935	0.000738603	0.002301129	0.000209249	0.000455115	1.01188E-07	2.26273E-06	1.4237E-06	3.78766E-06	3.78765649
3831403773505	383140	3773505	0.001334665	0.00222005	0.00222005	0.001067732	0.000505934	0.00137261	0.0008925	0.000612918	0.000658769	0.001385338	0.000784872	0.002446817	0.000222497	0.000483929	1.0491E-07	2.31576E-06	1.6722E-06	4.09289E-06	4.09288931
3831503773505	383150	3773505	0.001398642	0.002326468	0.002326468	0.001118914	0.000530186	0.001438406	0.000935282	0.000642299	0.000690347	0.001415503	0.000831856	0.002595156	0.000235986	0.000513267	1.08372E-07	2.35901E-06	2.0107E-06	4.47804E-06	4.47804192
3831603773505	383160	3773505	0.001464454	0.002435938	0.002435938	0.001171563	0.000555134	0.001506089	0.000979291	0.000672521	0.00072283	0.001447113	0.000880536	0.002749528	0.000250023	0.000543798	1.11703E-07	2.39596E-06	2.5034E-06	5.01105E-06	5.01104845
3831703773505	383170	3773505	0.001532579	0.002549256	0.002549256	0.001226064	0.000580958	0.001576151	0.001024846	0.000703806	0.000756456	0.001485158	0.000929812	0.002906458	0.000264294	0.000574836	1.1508E-07	2.43021E-06	3.2942E-06	5.8395E-06	5.83949986
3831603773505	383610	3773505	0.018210111	0.030290263	0.030290263	0.014568089	0.006902944	0.018727832	0.012177225	0.008362629	0.008988209	0.000891319	0.028774627	0.166157726	0.015109258	0.032862486	3.55337E-07	5.28509E-06	6.1454E-06	1.17858E-05	11.7857797
3836203773505	383620	3773505	0.017546647	0.029186674	0.029186674	0.014037318	0.006651444	0.018045505	0.011733563	0.008057947	0.008660734	0.000870039	0.039880355	0.113394637	0.01031134	0.022427062	3.22214E-07	4.87854E-06	4.8615E-06	1.00622E-05	10.0622079
3836303773505	383630	3773505	0.016677053	0.027740211	0.027740211	0.013341642	0.006321805	0.017151188	0.011152059	0.007658603	0.008231517	0.000849378	0.02885323	0.083317366	0.007576317	0.016478414	2.9361E-07	4.51668E-06	4.0055E-06	8.81581E-06	8.81581206
3836403773505	383640	3773505	0.01574731	0.0261937	0.0261937	0.012597848	0.005969365	0.016195013	0.010530334	0.007231637	0.007772611	0.000828069	0.021836185	0.063580963	0.005781622	0.01257497	2.67351E-07	4.16987E-06	3.3817E-06	7.81894E-06	7.81893836
3836503773505	383650	3773505	0.014632337	0.02433908	0.02433908	0.01170587	0.00554671	0.01504834	0.009784743	0.006719608	0.007222279	0.000807792	0.017143834	0.050548332	0.004596523	0.009997392	2.44508E-07	3.86227E-06	2.9235E-06	7.03025E-06	7.03025268
3836603773505	383660	3773505	0.013460008	0.022389056	0.022389056	0.010768006	0.005102313	0.013842681	0.009000799	0.00618124	0.006643637	0.000786482	0.013865093	0.041170526	0.003743769	0.00814266	2.23211E-07	3.56772E-06	2.5508E-06	6.34176E-06	6.34176452
3836703773505	383670	3773505	0.012299724	0.020459067	0.020459067	0.009839779	0.004662482	0.01264941	0.008224909	0.005648402	0.00607094	0.000764995	0.011446611	0.034166328	0.003106854	0.006757377	2.03933E-07	3.29584E-06	2.2455E-06	5.74528E-06	5.74527693
3836803773505	383680	3773505	0.011241868	0.018699454	0.018699454	0.008993494	0.004261478	0.011561479	0.007517514	0.005162603	0.0055488	0.000744483	0.009655408	0.028932967	0.002630968	0.005722329	1.87217E-07	3.05659E-06	2.0001E-06	5.24388E-06	5.24387922
3836903773505	383690	3773505	0.010363259	0.017237998	0.017237998	0.008290607	0.003928422	0.010657891	0.006929982	0.00475912	0.005115133	0.000726095	0.008353331	0.02510412	0.002282799	0.004965064	1.73459E-07	2.85813E-06	1.8093E-06	4.84092E-06	4.8409192
3837003773505	383700	3773505	0.009560912	0.015903393	0.015903393	0.00764873	0.003624275	0.009832733	0.006393447	0.004390658	0.004719108	0.000708297	0.007320769	0.022049688	0.002005049	0.004360962	1.61285E-07	2.68002E-06	1.6482E-06	4.48947E-06	4.48946598
3837103773505	383710	3773505	0.008879101	0.014769285	0.014769285	0.007103281	0.003365819	0.009131538	0.005937515	0.00407755	0.004382577	0.000691976	0.006514252	0.019653688	0.001787173	0.003887084	1.50968E-07	2.52803E-06	1.5162E-06	4.19522E-06	4.19521734
3837203773505	383720	3773505	0.008301472	0.013808471	0.013808471	0.006641178	0.003146856	0.008537486	0.005551251	0.003812285	0.004097469	0.000677159	0.005871312	0.017737711	0.001612947	0.003508144	1.42175E-07	2.39786E-06	1.407E-06	3.94704E-06	3.94703769
3837303773505	383730	3773505	0.007772265	0.0129282	0.0129282	0.006217812	0.002946248	0.007993234	0.005197366	0.003569257	0.003836261	0.000662726	0.00532618	0.016109546	0.001464893	0.003186128	1.34225E-07	2.27888E-06	1.3108E-06	3.7239E-06	3.72390368
3837403773505	383740	3773505	0.007418396	0.012339583	0.012339583	0.005934717	0.002812107	0.007629304	0.004960732	0.00340675	0.003661597	0.000652219	0.004936736	0.014942302	0.001358752	0.002955271	1.28491E-07	2.19529E-06	1.2416E-06	3.56538E-06	3.56537958
3837503773505	383750	3773505	0.007094841	0.011801389	0.011801389	0.005675873	0.002689456	0.00729655	0.004744369	0.003258164	0.003501896	0.000642155	0.004596717	0.013922025	0.001265975	0.002753482	1.2331E-07	2.11934E-06	1.1798E-06	3.42244E-06	3.42243594
3837603773505	383760	3773505	0.006819628	0.011343606	0.011343606	0.005455702	0.00258513	0.007013513	0.004560332	0.003131778	0.003366055	0.000633153	0.004308803	0.01305676	0.001187293	0.002582351	1.18856E-07	2.0543E-06	1.1268E-06	3.29992E-06	3.2999245
3837703773505	383770	3773505	0.006607354	0.010990516	0.010990516	0.005285884	0.002504664	0.006795204	0.004418383	0.003034295	0.003261281	0.000625685	0.004073648	0.012348882	0.001122924	0.002442348	1.15283E-07	2.00322E-06	1.0835E-06	3.20202E-06	3.20202434
3837803773505	383780	3773505	0.006403298	0.010651092	0.010651092	0.005122638	0.002427311	0.006585346	0.004281929	0.002940586	0.003160562	0.000618336	0.003858203	0.011700047	0.001063923	0.002314022	1.11951E-07	1.95517E-06	1.0432E-06	3.11031E-06	3.11030556
3837903773505	383790	3773505	0.006109338	0.010162127	0.010162127	0.00488747	0.002315879	0.006283029	0.004085356	0.002805591	0.003015468	0.000608035	0.00361489	0.010968223	0.000997376	0.002169283	1.07651E-07	1.88907E-06	9.9456E-07	2.99128E-06	2.99128247
3838003773505	383800	3773505	0.005810751	0.009665465	0.009665465	0.004648601	0.002202694	0.005975953	0.003885689	0.002668471	0.002868091	0.000597174	0.003384916	0.010275974	0.000934427	0.00203237	1.03356E-07	1.82199E-06	9.4719E-07	2.87253E-06	2.87253186
3838103773505	383810	3773505	0.005543356	0.009220685	0.009220685	0.004434685	0.002101331	0.005700956	0.00370688	0.002545675	0.002736108	0.000586962	0.003182393	0.009665709	0.000878934	0.001911673	9.94909E-08	1.76147E-06	9.048E-07	2.76576E-06	2.76576242
3838203773505	383820	3773505	0.005327732	0.008862022	0.008862022	0.004262186	0.002019594	0.005479202	0.003562691	0.002446654	0.00262968	0.000578225	0.003013515	0.009156165	0.0008326	0.001810896	9.63046E-08	1.71212E-06	8.6943E-07	2.67785E-06	2.67785313
3838303773505	383830	3773505	0.005122399	0.008520476	0.008520476	0.004097919	0.001941758	0.005268031	0.003425383	0.002352359	0.002528331	0.000569607	0.002858095	0.008686928	0.00078993	0.001718091	9.32901E-08	1.66511E-06	8.3627E-07	2.59468E-06	2.59467656
3838403773505	383840	3773505	0.004861225	0.008086046	0.008086046	0.00388898	0.001842755	0.004999432	0.003250735	0.002232421	0.00239942	0.000558628	0.002687728	0.008172631	0.000743164	0.001616374	8.95808E-08	1.60496E-06	7.9792E-07	2.49246E-06	2.49245555
3838503773505	383850	3773505	0.004589123	0.007633438	0.007633438	0.003671298	0.001739608	0.004719594	0.003068778	0.002107463	0.002265115	0.000546763	0.002520875	0.007668662	0.000697336	0.001516699	8.57367E-08	1.54161E-06	7.5918E-07	2.38652E-06	2.38651791
3838603773505	383860	3773505	0.004333693	0.007208562	0.007208562	0.003466955	0.001642782	0.004456902	0.00289797	0.001990162	0.002139039	0.000535134	0.002367717	0.00720564	0.000655232	0.001425123	8.21161E-08	1.48156E-06	7.2294E-07	2.28662E-06	2.28661861
3838703773505	383870	3773505	0.004076987	0.006781563	0.006781563	0.00326159	0.001545472	0.004192897	0.002726309	0.001872275	0.002012333	0.000522944	0.002219919	0.00675852	0.000614574	0.001336692	7.84671E-08	1.4202E-06	6.8707E-07	2.18574E-06	2.18574124
3838803773505	383880	3773505	0.003842058	0.006390788	0.006390788	0.003073647	0.001456417	0.00395129	0.002569211	0.001764389	0.001896376	0.000511138	0.002085728	0.006352165	0.000577623	0.001256324	7.50755E-08	1.3628E-06	6.5402E-07	2.0919E-06	2.09189707
3838903773505	383890	3773505	0.003596042	0.00598157	0.00598157	0.002876833	0.001363159	0.003698279	0.002404698	0.00165141	0.001774946	0.000498211	0.001950703	0.00594325	0.000540439	0.001175449	7.14759E-08	1.30067E-06	6.1985E-07	1.99199E-06	1.99199363
3839003773505	383900	3773505	0.00335521	0.005580976	0.005580976	0.002684168	0.001271866	0.0034506	0.002243652	0.001540813	0.001656076	0.000484693	0.001820471	0.005548501	0.000504543	0.001097376	6.78357E-08	1.23687E-06	5.8617E-07	1.89088E-06	1.89087953
3839103773505	383910	3773505	0.003142777	0.00522762	0.00522762	0.002514222	0.001191339	0.003232128	0.002101596	0.001443258	0.001551223	0.00047142	0.001704382	0.005196345	0.00047252	0.001027727	6.45035E-08	1.17813E-06	5.5583E-07	1.79847E-06	1.79846587
3829703773515	382970	3773515	0.000669606	0.001113807	0.001113807	0.000535685	0.000253829	0.000688643	0.0004477	0.000307503	0.000330506	0.000965283	0.000346182	0.001072922	9.75642E-05	0.000212201	5.45766E-08	1.31705E-06	4.1187E-07	1.78349E-06	1.7834948
3829803773515	382980	3773515	0.000686996	0.001142733	0.001142733	0.000549597	0.000260421	0.000706528	0.000459399	0.000315489	0.00033909	0.00098193	0.000356871	0.001106373	0.000100606	0.000218817	5.64213E-08	1.35989E-06	4.3001E-07	1.84632E-06	1.84632189
3829903773515	382990	3773515	0.000706062	0.001174446	0.001174446	0.00056485	0.000267648	0.000726136	0.000472148	0.000324245	0.0003485	0.000998428	0.000368513	0.00114275	0.000103914	0.000226012	5.83962E-08	1.40541E-06	4.5004E-07	1.91385E-06	1.91384542
3830003773515	383000	3773515	0.000729116	0.001212794	0.001212794	0.000583293	0.000276388	0.000749845	0.000487565	0.000334832	0.00035988	0.00101717	0.000382298	0.001185798	0.000107828	0.000234526	6.06471E-08	1.45714E-06	4.7353E-07	1.99132E-06	1.991319
3830103773515	383010	3773515	0.000753766	0.001253796	0.001253796	0.000603012	0.000285731	0.000775195	0.000504048	0.000346152	0.000372046	0.001035056	0.000397036	0.001231772	0.000112009	0.000243618	6.30179E-08	1.51103E-06	4.9933E-07	2.07337E-06	2.07337375
3830203773515	383020	3773515	0.000782483	0.001301564	0.001301564	0.000625987	0.000296618	0.00080473	0.000523252	0.00035934	0.000386221	0.001054448	0.000414037	0.001284782	0.000116829	0.000254103	6.56665E-08	1.57099E-06	5.2931E-07	2.16597E-06	2.16596506
3830303773515	383030	3773515	0.000814632	0.001355039	0.001355039	0.000651705	0.000308804	0.000837792	0.00054475	0.000374103	0.000402089	0.00107437	0.000433033	0.0013441	0.00012223	0.000265835	6.85531E-08	1.6359E-06	5.6359E-07	2.26804E-06	2.26804254
3830403773515	383040	3773515	0.000849013	0.001412228	0.001412228	0.000679211	0.000321837	0.000873151	0.000567741	0.000389892	0.000419059	0.001093437	0.000453517	0.001407987	0.000128033	0.00027847	7.1594E-08	1.7034E-06	6.0201E-07	2.377E-06	2.37700471
3830503773515	383050	3773515	0.000882757	0.001468357	0.001468357	0.000706205	0.000334628	0.000907854	0.000590306	0.000405388	0.000435714	0.001108696	0.000473942	0.001471783	0.000133834	0.000291088	7.45848E-08	1.76808E-06	6.4318E-07	2.48584E-06	2.48583677
3830603773515	383060	3773515	0.000918734	0.0015282	0.0015282	0.000734987	0.000348266	0.000944854	0.000614364	0.00042191	0.000453472	0.00112307	0.000495856	0.001540423	0.000140076	0.000304663	7.77049E-08	1.83436E-06	6.8985E-07	2.60191E-06	2.60191247
3830703773515	383070	3773515	0.000959019	0.001595209	0.001595209	0.000767215	0.000363537	0.000986284	0.000641302	0.00044041	0.000473356	0.001138565	0.00052042	0.001617289	0.000147065	0.000319865	8.10747E-08	1.90507E-06	7.4491E-07	2.73105E-06	2.7310544
3830803773515	383080	3773515	0.001003611	0.001669383	0.001669383	0.000802889	0.000380441	0.001032145	0.000671122	0.000460888	0.000495366	0.001155359	0.000547782	0.001702928	0.000154853	0.000336803	8.46872E-08	1.97972E-06	8.1054E-07	2.87495E-06	2.8749489
3830903773515	383090	3773515	0.001051315	0.001748732	0.001748732	0.000841052	0.000398524	0.001081204	0.000703022	0.000482795	0.000518912	0.001172418	0.000577288	0.001795423	0.000163264	0.000355097	8.84279E-08	2.05502E-06	8.8827E-07	3.03172E-06	3.03172317
3831003773515	383100	3773515	0.001114734	0.001854222	0.001854222	0.000891787	0.000422564	0.001146426	0.00074543	0.000511919	0.000550214	0.001203645	0.000616351	0.001917714	0.000174384	0.000379283	9.31061E-08	2.1495E-06	9.9691E-07	3.23951E-06	3.2395079
3831103773515	383110	3773515	0.001182301	0.001966611	0.001966611	0.000945841	0.000448177	0.001215914	0.000790613	0.000542948	0.000583564	0.001238797	0.00065875	0.002050698	0.000186477	0.000405585	9.78557E-08	2.23973E-06	1.1347E-06	3.4723E-06	3.47230135
3831203773515	383120	3773515	0.001251224	0.002081256	0.002081256	0.001000979	0.000474304	0.001286796	0.000836702	0.000574599	0.000617583	0.001274982	0.000703083	0.002189715	0.000199118	0.000433079	1.02439E-07	2.31878E-06	1.3105E-06	3.73174E-06	3.73174205
3831303773515	383130	3773515	0.001317833	0.002192052	0.002192052	0.001054267	0.000499554	0.0013553	0.000881244	0.000605189	0.000650461	0.001310282	0.000748161	0.002331564	0.000212017	0.000461134	1.06675E-07	2.38276E-06	1.5388E-06	4.02821E-06	4.02820636
3831403773515	383140	3773515	0.001385241	0.002304176	0.002304176	0.001108193	0.000525106	0.001424624	0.00092632	0.000636144	0.000683732	0.001349596	0.000795114	0.002479812	0.000225497	0.000490454	1.10739E-07	2.43542E-06	1.8609E-06	4.40701E-06	4.40701378
3831503773515	383150	3773515	0.00145185	0.002414973	0.002414973	0.00116148	0.000550356	0.001493127	0.000970862	0.000666733	0.000716609	0.001389264	0.000842515	0.002629156	0.000239078	0.000519992	1.14549E-07	2.47826E-06	2.3315E-06	4.92431E-06	4.9243127
3831603773515	383160	3773515	0.00150785	0.002508122	0.002508122	0.00120628	0.000571584	0.001550719	0.00100831	0.00069245	0.00074425	0.001430349	0.000888128	0.00277521	0.000252359	0.000548878	1.1778E-07	2.49841E-06	3.0884E-06	5.7046E-06	5.70459516
3831703773515	383170	3773515	0.001571109	0.002613346	0.002613346	0.001256887	0.000595564	0.001615777	0.001050612	0.000721501	0.000775474	0.001464911	0.000937404	0.002930404	0.000266471	0.000579572	1.20819E-07	2.52368E-06	4.3573E-06	7.00181E-06	7.00180667
3836103773515	383610	3773515	0.023078755	0.03838865	0.03838865	0.018463004	0.008748511	0.023734893	0.015432921	0.010598457	0.011391291	0.00085962	0.030467844	0.183893701	0.016722047	0.036370287	3.69263E-07	5.65483E-06	6.6271E-06	1.26512E-05	12.6512333
3836203773515	383620	3773515	0.021923098	0.036466358	0.036466358	0.017538479	0.008310434	0.022546381	0.014660125	0.010067745	0.010820878	0.000840022	0.044683436	0.123376127	0.011218989	0.02440119	3.36885E-07	5.22815E-06	5.2131E-06	1.07782E-05	10.7781677

			EGIODemolition	EGIOSite Grubbing / Prep	EGIOMass Grading / Excavation	EGIOMass Grading / Excavation	EGIODrainage / Utilities Trenching	EGIODrainage / Utilities Trenching	EGIOFoundations / Concrete Pads	EGIOFoundations / Concrete Pads	EGIOBuilding / Structure Construction	EGIOBuilding / Structure Construction	EGIOAsphalt Paving	EGIOArchitectural Coating	EGIOLandscaping or Other Finishing	EGIOWaterside Construction (Piles)	HIWaterside Construction (Landscaping)	HIWaterside Construction (Landscaping)	KMDemolition	KMSite Grubbing / Prep	KMMass Grading / Excavation
Unique Identifier	X (UTM)	Y (UTM)	2025	2025	2025	2026	2026	2027	2026	2027	2026	2027	2027	2027	2027	2027	2025	2026	2025	2025	2025
3836303773515	383630	3773515	0.001119784	0.00103536	0.001722194	0.001722194	0.000828289	0.000828289	0.000392476	0.000392476	0.001064796	0.001064796	0.000692353	0.000140433	0.000475469	0.000511037	0.013418717	0.013418717	0.006613964	0.006115321	0.010172079
3836403773515	383640	3773515	0.00107561	0.00099452	0.001654257	0.001654257	0.000795614	0.000795614	0.000376994	0.000376994	0.001022792	0.001022792	0.000665041	0.000134893	0.000456712	0.000490877	0.012052231	0.012052231	0.006206135	0.005738239	0.009544849
3836503773515	383650	3773515	0.001041617	0.00096309	0.001601976	0.001601976	0.00077047	0.00077047	0.000365079	0.000365079	0.000990468	0.000990468	0.000644023	0.00013063	0.000442279	0.000475364	0.010882158	0.010882158	0.005797011	0.00535996	0.008915629
3836603773515	383660	3773515	0.00100495	0.00092918	0.001545583	0.001545583	0.000743347	0.000743347	0.000352228	0.000352228	0.000955601	0.000955601	0.000621352	0.000126031	0.000426709	0.00045863	0.009791231	0.009791231	0.005372444	0.004967402	0.008262658
3836703773515	383670	3773515	0.00096811	0.00089512	0.001488924	0.001488924	0.000716097	0.000716097	0.000339316	0.000339316	0.00092057	0.00092057	0.000598574	0.000121411	0.000411067	0.000441817	0.008809366	0.008809366	0.004961595	0.004587528	0.007630784
3836803773515	383680	3773515	0.000935238	0.00086473	0.001438369	0.001438369	0.000691783	0.000691783	0.000327794	0.000327794	0.000889313	0.000889313	0.00057825	0.000117289	0.000397109	0.000426816	0.007974986	0.007974986	0.004596213	0.004249693	0.007068838
3836903773515	383690	3773515	0.000909269	0.00084072	0.001398429	0.001398429	0.000672574	0.000672574	0.000318692	0.000318692	0.000864619	0.000864619	0.000562193	0.000114032	0.000386082	0.000414964	0.007324713	0.007324713	0.004313571	0.00398836	0.006634143
3837003773515	383700	3773515	0.000884249	0.00081758	0.001359948	0.001359948	0.000654067	0.000654067	0.000309923	0.000309923	0.000840827	0.000840827	0.000546723	0.000110894	0.000375459	0.000403545	0.006754284	0.006754284	0.00405569	0.003749922	0.00623753
3837103773515	383710	3773515	0.000861903	0.00079692	0.001325581	0.001325581	0.000637538	0.000637538	0.000302091	0.000302091	0.000819579	0.000819579	0.00053297	0.000108092	0.000365971	0.000393348	0.006273408	0.006273408	0.003836289	0.003547062	0.005900098
3837203773515	383720	3773515	0.000842405	0.00077889	0.001295593	0.001295593	0.000623115	0.000623115	0.000295257	0.000295257	0.000801038	0.000801038	0.000520852	0.000105647	0.000357691	0.000384449	0.005866874	0.005866874	0.003650622	0.003375392	0.005614547
3837303773515	383730	3773515	0.00082351	0.00076142	0.001266534	0.001266534	0.000609139	0.000609139	0.000288634	0.000288634	0.00078307	0.00078307	0.000509169	0.000103277	0.000349669	0.000375826	0.005502164	0.005502164	0.003478672	0.003216407	0.005350094
3837403773515	383740	3773515	0.000812208	0.00075097	0.001249151	0.001249151	0.000600779	0.000600779	0.000284673	0.000284673	0.000772324	0.000772324	0.000502181	0.00010186	0.00034487	0.000370668	0.00523341	0.00523341	0.003367031	0.003113182	0.005178392
3837503773515	383750	3773515	0.000801768	0.00074132	0.001233096	0.001233096	0.000593057	0.000593057	0.000281014	0.000281014	0.000762397	0.000762397	0.000495726	0.00010055	0.000340437	0.000365904	0.004991871	0.004991871	0.003265138	0.003018971	0.005021684
3837603773515	383760	3773515	0.000792451	0.00073271	0.001218765	0.001218765	0.000586165	0.000586165	0.000277748	0.000277748	0.000753537	0.000753537	0.000489965	9.93818E-05	0.00033648	0.000361651	0.004778148	0.004778148	0.003174979	0.002935609	0.004883022
3837703773515	383770	3773515	0.000785031	0.00072585	0.001207354	0.001207354	0.000580676	0.000580676	0.000275148	0.000275148	0.000746481	0.000746481	0.000485378	9.84513E-05	0.00033333	0.000358265	0.004595943	0.004595943	0.003101816	0.002867963	0.004770501
3837803773515	383780	3773515	0.000777438	0.00071883	0.001195677	0.001195677	0.00057506	0.00057506	0.000272487	0.000272487	0.000739262	0.000739262	0.000480683	9.74991E-05	0.000330106	0.0003548	0.004426246	0.004426246	0.003030379	0.002801911	0.004660633
3837903773515	383790	3773515	0.000763289	0.00070574	0.001173916	0.001173916	0.000564594	0.000564594	0.000267527	0.000267527	0.000725807	0.000725807	0.000471935	9.57246E-05	0.000324098	0.000348343	0.004212122	0.004212122	0.002913474	0.00269382	0.004480836
3838003773515	383800	3773515	0.000747759	0.00069138	0.001150031	0.001150031	0.000553107	0.000553107	0.000262084	0.000262084	0.00071104	0.00071104	0.000462333	9.3777E-05	0.000317504	0.000341256	0.004001501	0.004001501	0.002791566	0.002581103	0.004293344
3838103773515	383810	3773515	0.000732833	0.00067758	0.001127076	0.001127076	0.000542067	0.000542067	0.000256853	0.000256853	0.000696847	0.000696847	0.000453105	9.19052E-05	0.000311167	0.000334444	0.00380879	0.00380879	0.002677853	0.002475963	0.004118458
3838203773515	383820	3773515	0.000719029	0.00066482	0.001105845	0.001105845	0.000531856	0.000531856	0.000252015	0.000252015	0.000683721	0.000683721	0.00044457	9.0174E-05	0.000305305	0.000328144	0.003635791	0.003635791	0.002575356	0.002381194	0.003960821
3838303773515	383830	3773515	0.000705743	0.00065253	0.001085411	0.001085411	0.000522028	0.000522028	0.000247358	0.000247358	0.000671087	0.000671087	0.000436355	8.85077E-05	0.000299664	0.00032208	0.003475699	0.003475699	0.00247864	0.00229177	0.003812075
3838403773515	383840	3773515	0.000689781	0.00063778	0.001060863	0.001060863	0.000510222	0.000510222	0.000241763	0.000241763	0.000655909	0.000655909	0.000426486	8.6506E-05	0.000292886	0.000314796	0.003308403	0.003308403	0.002370018	0.002191337	0.003645017
3838503773515	383850	3773515	0.000672612	0.0006219	0.001034458	0.001034458	0.000497522	0.000497522	0.000235746	0.000235746	0.000639583	0.000639583	0.00041587	8.43528E-05	0.000285596	0.000306961	0.003145409	0.003145409	0.002260619	0.002090186	0.003476765
3838603773515	383860	3773515	0.000655788	0.00060635	0.001008583	0.001008583	0.000485078	0.000485078	0.000229849	0.000229849	0.000623586	0.000623586	0.000405468	8.22429E-05	0.000278453	0.000299283	0.002994222	0.002994222	0.002158468	0.001995736	0.003319659
3838703773515	383870	3773515	0.000637929	0.00058983	0.000981116	0.000981116	0.000471867	0.000471867	0.00022359	0.00022359	0.000606603	0.000606603	0.000394426	8.00032E-05	0.00027087	0.000291132	0.002848038	0.002848038	0.002056575	0.001901525	0.003162951
3838803773515	383880	3773515	0.000620588	0.0005738	0.000954445	0.000954445	0.00045904	0.00045904	0.000217512	0.000217512	0.000590113	0.000590113	0.000383704	7.78283E-05	0.000263506	0.000283218	0.002713661	0.002713661	0.001961844	0.001813935	0.003017257
3838903773515	383890	3773515	0.000599795	0.00055457	0.000922467	0.000922467	0.00044366	0.00044366	0.000210224	0.000210224	0.000570342	0.000570342	0.000370848	7.52207E-05	0.000254677	0.000273729	0.002574481	0.002574481	0.001857535	0.001717491	0.002856833
3839003773515	383900	3773515	0.000576759	0.00053328	0.000887038	0.000887038	0.000426621	0.000426621	0.00020215	0.00020215	0.000548437	0.000548437	0.000356605	7.23318E-05	0.000244896	0.000263216	0.002436501	0.002436501	0.001749085	0.001617218	0.002690041
3839103773515	383910	3773515	0.000555449	0.00051357	0.000854264	0.000854264	0.00041058	0.00041058	0.000194681	0.000194681	0.000528173	0.000528173	0.00034329	6.96592E-05	0.000235848	0.00025341	0.00231263	0.00231263	0.001650989	0.001526517	0.002539172
3829703773525	382970	3773525	0.001634942	0.00151168	0.002514491	0.002514491	0.001209343	0.001209343	0.00057303	0.00057303	0.001554657	0.001554657	0.00101087	0.000205039	0.000694208	0.00074614	0.001671361	0.001671361	0.00070859	0.000655167	0.00108979
3829803773525	382980	3773525	0.001691021	0.00156353	0.00260074	0.00260074	0.001250825	0.001250825	0.000592691	0.000592691	0.001607983	0.001607983	0.001045544	0.000212072	0.00071802	0.000771733	0.001736999	0.001736999	0.000728606	0.000673674	0.001120574
3829903773525	382990	3773525	0.001750552	0.00161857	0.002692297	0.002692297	0.001294859	0.001294859	0.000613556	0.000613556	0.00166459	0.00166459	0.001082351	0.000219538	0.000743298	0.000798901	0.00180824	0.00180824	0.000751038	0.000694415	0.001155074
3830003773525	383000	3773525	0.001819228	0.00168207	0.002797919	0.002797919	0.001345658	0.001345658	0.000637627	0.000637627	0.001729894	0.001729894	0.001124813	0.000228151	0.000772458	0.000830243	0.001889587	0.001889587	0.000779595	0.00072082	0.001198994
3830103773525	383010	3773525	0.001890407	0.00174788	0.002907389	0.002907389	0.001398307	0.001398307	0.000662574	0.000662574	0.001797577	0.001797577	0.001168822	0.000237077	0.000802681	0.000862727	0.001977037	0.001977037	0.000809878	0.00074882	0.001245569
3830203773525	383020	3773525	0.001969608	0.00182111	0.003029199	0.003029199	0.001456892	0.001456892	0.000690334	0.000690334	0.00187289	0.00187289	0.001217792	0.00024701	0.000836311	0.000898872	0.002075093	0.002075093	0.000844993	0.000781287	0.001299574
3830303773525	383030	3773525	0.002055971	0.00190097	0.003162022	0.003162022	0.001520773	0.001520773	0.000720603	0.000720603	0.001955012	0.001955012	0.001271189	0.000257841	0.000872981	0.000938286	0.002184256	0.002184256	0.000883904	0.000817264	0.001359417
3830403773525	383040	3773525	0.00214475	0.00198305	0.003298561	0.003298561	0.001586442	0.001586442	0.00075172	0.00075172	0.002039431	0.002039431	0.00132608	0.000268975	0.000910677	0.000978802	0.002302324	0.002302324	0.000924022	0.000854358	0.001421119
3830503773525	383050	3773525	0.002224383	0.00205668	0.003421035	0.003421035	0.001645345	0.001645345	0.00077963	0.00077963	0.002115154	0.002115154	0.001375317	0.000278962	0.00094449	0.001015144	0.002421293	0.002421293	0.000960862	0.000888421	0.001477778
3830603773525	383060	3773525	0.00230393	0.00213023	0.003543376	0.003543376	0.001704185	0.001704185	0.000807511	0.000807511	0.002190795	0.002190795	0.0014245	0.000288938	0.000978266	0.001051447	0.002549266	0.002549266	0.00099891	0.0009236	0.001536294
3830703773525	383070	3773525	0.002386928	0.00220697	0.003671024	0.003671024	0.001765578	0.001765578	0.000836601	0.000836601	0.002269717	0.002269717	0.001475817	0.000299346	0.001013508	0.001089325	0.002690447	0.002690447	0.001039547	0.000961173	0.001598792
3830803773525	383080	3773525	0.00247217	0.00228579	0.003802123	0.003802123	0.001828629	0.001828629	0.000866478	0.000866478	0.002350772	0.002350772	0.001528521	0.000310037	0.001049702	0.001128226	0.002846437	0.002846437	0.001082167	0.00100058	0.001664341
3830903773525	383090	3773525	0.002554219	0.00236165	0.003928312	0.003928312	0.00188932	0.00188932	0.000895235	0.000895235	0.002428792	0.002428792	0.001579251	0.000320326	0.00108454	0.001165671	0.003014734	0.003014734	0.001124443	0.001039668	0.00172936
3831003773525	383100	3773525	0.002649727	0.00244996	0.004075201	0.004075201	0.001959966	0.001959966	0.00092871	0.00092871	0.002519611	0.002519611	0.001638303	0.000332304	0.001125094	0.001209258	0.003223454	0.003223454	0.001168444	0.001080352	0.001797032
3831103773525	383110	3773525	0.002731172	0.00252526	0.004200461	0.004200461	0.00202021	0.00202021	0.000957256	0.000957256	0.00259706	0.00259706	0.00168866	0.000342518	0.001159676	0.001246428	0.003453786	0.003453786	0.001210719	0.00111944	0.00186205
3831203773525	383120	3773525	0.002787338	0.00257719	0.004286842	0.004286842	0.002061755	0.002061755	0.00097642	0.00097642	0.002650464	0.002650464	0.001723387	0.000349562	0.001183525	0.00127206	0.003700028	0.003700028	0.001251011	0.001156694	0.001924017
3831303773525	383130	3773525	0.002815119	0.00260288	0.004329569	0.004329569	0.002082304	0.002082304	0.000986679	0.000986679	0.002676881	0.002676881	0.001740564	0.000353046	0.001195321	0.001284739	0.003953574	0.003953574	0.001289663	0.001192432	0.001983462
3831403773525	383140	3773525	0.002818398	0.00260591	0.004334611	0.004334611	0.002084729	0.002084729	0.000987828	0.000987828	0.002679999	0.002679999	0.001742591	0.000353457	0.001196713	0.001286235	0.004213523	0.004213523	0.001330989	0.001230643	0.002047021
3831503773525	383150	3773525	0.002785095	0.00257512	0.004283393	0.004283393	0.002060096	0.002060096	0.000976156	0.000976156	0.002648331	0.002648331	0.001722	0.000349281	0.001182572	0.001271036	0.004473773	0.004473773	0.00138008	0.001276033	0.002122522
3831603773525	383160	3773525	0.002728325	0.00252263	0.004196082	0.004196082	0.002018104	0.002018104	0.000956258	0.000956258	0.002594349	0.002594349	0.0016869	0.000342161	0.001158467	0.001245128	0.004714611	0.004714611	0.001426325	0.001318791	0.002193645
3836203773525	383620	3773525	0.001194672	0.0011046	0.00183737	0.00183737	0.000883682	0.000883682	0.000418724	0.000418724	0.001136007	0.001136007	0.000738655	0.000149825	0.000507267	0.000545214	0.014822024	0.014822024	0.008372367	0.007741154	0.01287645
3836303773525	383630	3773525	0.001158522	0.00107118	0.001781772	0.001781772	0.000856943	0.000856943	0.000406054	0.000406054	0.001101632	0.001101632	0.000716304	0.000145291	0.000491917	0.000528716	0.013416316	0.013416316	0.007719253	0.00713728	0.011871981
3836403773525	383640	3773525	0.00111245	0.00102858	0.001710915	0.001710915	0.000822864	0.000822864	0.000389906	0.000389906	0.001057823	0.001057823	0.000687818	0.000139513	0.000472355	0.00050769	0.01211917	0.01211917	0.007131278	0.006593634	0.010967693
3836503773525	383650	3773525	0.001074489	0.00099348	0.001652532	0.001652532	0.000794784	0.000794784	0.000376601	0.000376601	0.001021725	0.001021725	0.000664347	0.000134752	0.000456236	0.000490365	0.010991721	0.010991721	0.006581006	0.006084848	0.010121391
3836603773525	383660	3773525	0.001037907	0.00095966	0.001596271	0.001596271	0.000767726	0.000767726	0.000363779	0.000363779	0.00098694	0.00098694	0.000641729	0.000130165	0.000440703	0.00047371	0.00996263	0.00996263	0.006058343	0.005601589	0.00931755
3836703773525	383670	3773525	0.001002189	0.00092663	0.001541337	0.001541337	0.000741305	0.000741305	0.00035126	0.00035126	0.000952976	0.000952976	0.000619645	0.000125685	0.000425537	0.00045737	0.009045302	0.009045302	0.005579076	0.005158456	0.008580452
3836803773525	383680	3773525	0.000969835	0.00089672	0.001491578	0.001491578	0.000717374	0.000717374	0.00033992	0.00033992	0.000922211	0.000922211	0.00059964	0.000121628	0.000411799	0.000442605	0.008251245	0.008251245	0.005158737	0.004769807	0.007933982
3836903773525	383690	3773525	0.000943176	0.00087207	0.001450576	0.001450576	0.000697654	0.000697654	0.000330576	0.000330576	0.000896861	0.000896861	0.000583157	0.000118284	0.00040048	0.000430438	0.007607375	0.007607375	0.004820705	0.00445726	0.0074141
3837003773525	383700	3773525	0.000917724	0.00084853	0.001411432	0.001411432	0.000678828	0.000678828	0.000321656	0.000321656	0.000872659	0.000872659	0.000567421	0.000115092	0.000389673	0.000418823	0.007037848	0.007037848	0.004515803	0.004175346	0.00694517
3837103773525	383710	3773525	0.000896069	0.00082851	0.001378127	0.001378127	0.00066281	0.00066281	0.000314066	0.000314066	0.00085207	0.00085207	0.000554032	0.000112377	0.000380478	0.00040894	0.006564775	0.006564775	0.00426586	0.003944246	0.006560765
3837203773525	383720	3773525	0.000878037	0.00081184	0.001350395	0.001350395	0.000649472	0.000649472	0.000307746	0.000307746	0.00083492	0.00083492	0.000542883	0.000110115	0.000372821	0.000400711	0.006173951	0.006173951	0.004064404	0.003757979	0.006250932
3837303773525	383730	3773525	0.000860695	0.00079581	0.001323724	0.001323724	0.00063644	0.00063644	0.000301668	0.000301668	0.00081843	0.00081843	0.00053216	0.00010794	0.00036545	0.000392796	0.005819847	0.005819847	0.003878047	0.003585671	0.00596432
3837403773525	383740	3773525	0.000848272	0.00078432	0.001304616	0.001304616	0.000627455	0.000627455	0.000297313	0.000297313	0.000806617	0.000806617	0.000524479	0.000106382	0.000360182	0.000387126	0.005540687	0.005540687	0.003740953	0.003458914	0.005753474
3837503773525	383750	3773525	0.000836538	0.00077347	0.00128657	0.00128657	0.000618775	0.000618775	0.000293201	0.000293201	0.00079545	0.00079545	0.000517224	0.000104911	0.0003552	0.000381772	0.005287441	0.005287441	0.003614817	0.003342287	0.00555948
3837603773525	383760	3773525	0.000825149	0.00076294	0.001269055	0.001269055	0.000610351	0.000610351	0.00028920	0.00028920	0.00078463	0.00078463	0.000510183	0.000103483	0.000350365	0.000376574	0.005054907	0.005054907	0.003496704	0.003233079	0.005377826
3837703773525	383770	3773525	0.000814279	0.00075289	0.001252336	0.001252336	0.00060231	0.00060231	0.000285399	0.000285399	0.00077429	0.00077429	0.000503461	0.000102119	0.000345749	0.000371613	0.004841985	0.004841985	0.003386356	0.003131051	0.005208115
3837803773525	383780	3773525	0.00080358	0.000743	0.001235882	0.001235882	0.000594397	0.000594397	0.00028164	0.00028164	0.00076412	0.00076412	0.00049684	0.000100778	0.00034120	0.000366731	0.00464317	0.00464317	0.003281099	0.003033729	0.005046232
3837903773525	383790	3773525	0.000787101	0.00072776	0.001210538	0.001210538	0.000582208	0.000582208	0.000275873	0.000275873	0.00074845	0.00074845	0.000486658	9.8711E-05	0.000334209	0.00035921	0.004406234	0.004406234	0.003135292	0.002898914	0.004821985
3838003773525	383800	3773525	0.000769501	0.00071149	0.001183469	0.001183469	0.000569189	0.000569189	0.00026970	0.00026970	0.00073114	0.00073114	0.00047577	9.65037E-05	0.000326736	0.000351178	0.004174401	0.004174401	0.002986637	0.002761467	0.004593358
3838103773525	383810	3773525	0.00075285	0.00069609	0.00115786	0.00115786	0.000556872	0.000556872	0.00026386	0.00026386	0.00071588	0.00071588	0.00046548	9.44154E-05	0.000319666	0.000343579	0.003965581	0.003965581	0.002851442	0.002636464	0.004385432
3838203773525	383820	3773525	0.000738787	0.00068309	0.001136232	0.001136232	0.00054647	0.00054647	0.00025893	0.00025893	0.00070250	0.00070250	0.00045678	9.26518E-05	0.000313694	0.000337161	0.003786978	0.003786978	0.002738678	0.002532202	0.004212005
3838303773525	383830	3773525	0.000724982	0.00067032	0.001115001	0.001115001	0.000536259	0.000536259	0.00025410	0.00025410	0.00068938	0.00068938	0.00044825	9.09206E-05	0.000307833	0.000330861	0.003620682	0.003620682	0.002631868	0.002433445	0.004047734
3838403773525	383840	3773525	0.000708417	0.00065501	0.001089524	0.001089524	0.000524006	0.000524006	0.00024829	0.00024829	0.00067363	0.00067363	0.00043808	8.88431E-05	0.000300799	0.000323301	0.003446082	0.003446082	0.002512202	0.002322801	0.003863691
3838503773525	383850	3773525	0.000690558	0.0006385	0.001062057	0.001062057	0.000510796	0.000510796	0.00024203	0.00024203	0.00065648	0.00065648	0.00042696	8.66034E-05	0.000293216	0.000315151	0.003274583	0.003274583	0.002390897	0.002210641	0.003677128
3838603773525	383860	3773525	0.000672957	0.00062222	0.001034988	0.001034988	0.000497777	0.000497777	0.00023586	0.00023586	0.00063991	0.00063991	0.00041684	8.43961E-05	0.000285743	0.000307118	0.003115792	0.003115792	0.002278565	0.002106778	0.003504365
3838703773525	383870	3773525	0.000654235	0.00060491	0.001006195	0.001006195	0.000483929	0.000483929	0.00022930	0.00022930	0.00062210	0.00062210	0.00040450	8.20481E-05	0.000277793	0.000298574	0.002961503	0.002961503	0.002166578	0.002003234	0.003332132
3838803773525	383880	3773525	0.000636031	0.00058808	0.000978197	0.000978197	0.00047046	0.00047046	0.00022292	0.00022292	0.00060479	0.00060479	0.00039353	7.97651E-05	0.000270064	0.000290266	0.002819622	0.002819622	0.002062615	0.001907109	0.00317224
3838903773525	383890	3773525	0.000615066	0.00056869	0.000945953	0.000945953	0.000454956	0.000454956	0.00021557	0.00021557	0.00058463	0.00058463	0.00038029	7.71359E-05	0.000261162	0.000280698	0.002675539	0.002675539	0.001952008	0.001804841	0.00300213

			KMMass Grading / Excavation	KMDrainage / Utilities Trenching	KMFoundations / Concrete Pads	KMBuilding / Structure Construction	KMAsphalt Paving	KMArchitectural Coating	KMLandscaping or Other Finishing	KMWaterside Construction (Piles)	EWNDemolition	EWNSite Grubbing / Prep	EWNDrainage / Utilities Trenching	EWNDrainage / Utilities Trenching	EWNDrainage / Utilities Trenching	EWNFoundations / Concrete Pads	EWNBuilding / Structure Construction	EWNAsphalt Paving	EWNLandscaping or Other Finishing	EWNWaterside Construction (Piles)	ISDemolition
Unique Identifier	X (UTM)	Y (UTM)	2026	2026	2026	2026	2026	2026	2026	2026	2027	2027	2027	2028	2029	2029	2029	2029	2029	2029	2027
3836303773515	383630	3773515	0.010172079	0.002525815	0.002318147	0.006818009	0.004089357	0.000829462	0.002808339	0.003018421	0.037222313	0.042556288	0.050118981	0.050118981	0.050118981	0.013046156	0.032411543	0.023014234	0.015804874	0.01652513	0.00096138
3836403773515	383640	3773515	0.009544849	0.002370068	0.002175206	0.006397598	0.003837199	0.000778316	0.002635171	0.002832299	0.029689848	0.033944417	0.039976692	0.039976692	0.039976692	0.01040608	0.025852606	0.018356976	0.012606533	0.013181035	0.000940156
3836503773515	383650	3773515	0.008915629	0.002213827	0.002031811	0.005975853	0.003584242	0.000727007	0.002461454	0.002645587	0.024540084	0.02805669	0.033042654	0.033042654	0.033042654	0.008601125	0.021368419	0.015172922	0.010419904	0.010894758	0.000922556
3836603773515	383660	3773515	0.008262658	0.002051689	0.001883003	0.005538187	0.003321735	0.000673762	0.00228118	0.002451827	0.020569031	0.023516583	0.027695724	0.027695724	0.027695724	0.007209299	0.017910602	0.012717654	0.008733765	0.009131779	0.000902453
3836703773515	383670	3773515	0.007630784	0.001894789	0.001739004	0.005114663	0.003067711	0.000622237	0.00210673	0.002264328	0.017484125	0.019989609	0.023541969	0.023541969	0.023541969	0.006128061	0.015224402	0.010810283	0.007423891	0.007762111	0.000882868
3836803773515	383680	3773515	0.007068838	0.001755253	0.00161094	0.004738009	0.002841799	0.000576414	0.001951587	0.002097578	0.015136366	0.017305415	0.020380766	0.020380766	0.020380766	0.005305189	0.013180078	0.009358684	0.006427015	0.006719906	0.000863801
3836903773515	383690	3773515	0.006634143	0.001647315	0.001511876	0.004446648	0.002667044	0.000540968	0.001831575	0.001968588	0.013436372	0.015361811	0.018091764	0.018091764	0.018091764	0.004709353	0.011699798	0.008307593	0.005705185	0.00596518	0.000847495
3837003773515	383700	3773515	0.00623753	0.001548832	0.001421491	0.004180811	0.002507598	0.000508627	0.001722077	0.001850899	0.012047923	0.013774396	0.016222249	0.016222249	0.016222249	0.004222711	0.010490798	0.007449127	0.005115639	0.005348768	0.000830671
3837103773515	383710	3773515	0.005900098	0.001465045	0.001344592	0.003954641	0.002371944	0.000481112	0.001628917	0.001750771	0.01093461	0.012501545	0.014723199	0.014723199	0.014723199	0.003832503	0.009521374	0.006760775	0.004642918	0.004854504	0.000814796
3837203773515	383720	3773515	0.005614547	0.00139414	0.001279517	0.003763246	0.002257148	0.000457827	0.001550081	0.001666038	0.010027756	0.011464739	0.013502142	0.013502142	0.013502142	0.003514657	0.008731727	0.006200075	0.004257861	0.004451899	0.000800474
3837303773515	383730	3773515	0.005350094	0.001328474	0.00121925	0.003585992	0.002150833	0.000436263	0.00147707	0.001587565	0.009245573	0.010570468	0.012448949	0.012448949	0.012448949	0.003240507	0.008050636	0.005716458	0.00392574	0.004104643	0.000786152
3837403773515	383740	3773515	0.005178392	0.001285839	0.00118012	0.003470906	0.002081806	0.000422262	0.001429666	0.001536615	0.008660531	0.009901589	0.011661204	0.011661204	0.011661204	0.003035455	0.007541207	0.005354731	0.003677327	0.003844909	0.000778042
3837503773515	383750	3773515	0.005021684	0.001246927	0.001144408	0.00336587	0.002018806	0.000409483	0.001386402	0.001490114	0.008142958	0.009309848	0.010964304	0.010964304	0.010964304	0.002854049	0.007090527	0.00503472	0.003457561	0.003615128	0.000770364
3837603773515	383760	3773515	0.004883022	0.001212496	0.001112807	0.003272929	0.001963062	0.000398176	0.00134812	0.001448968	0.007687763	0.008789423	0.010351394	0.010351394	0.010351394	0.002694506	0.006694163	0.004753277	0.003264282	0.003413041	0.000763375
3837703773515	383770	3773515	0.004770501	0.001184556	0.001087165	0.003197509	0.001917826	0.000389001	0.001317055	0.001415579	0.007293737	0.008338933	0.009820848	0.009820848	0.009820848	0.002556403	0.006351064	0.004509655	0.003096976	0.00323811	0.000757595
3837803773515	383780	3773515	0.004660633	0.001157275	0.001062126	0.003123868	0.001873657	0.000380042	0.001286722	0.001382977	0.006931462	0.007924744	0.009333053	0.009333053	0.009333053	0.002429428	0.00603561	0.004285663	0.002943151	0.003077276	0.00075121
3837903773515	383790	3773515	0.004480836	0.00111263	0.001021152	0.003003357	0.001801376	0.000365381	0.001237083	0.001329625	0.006533468	0.007469717	0.008797163	0.008797163	0.008797163	0.002289934	0.005689055	0.004039587	0.00277416	0.002900583	0.000739477
3838003773515	383800	3773515	0.004293344	0.001066074	0.000978424	0.002877687	0.001726001	0.000350092	0.00118532	0.001273989	0.006158337	0.00704083	0.008292058	0.008292058	0.008292058	0.002158453	0.005362408	0.003807647	0.002614876	0.002734041	0.000726449
3838103773515	383810	3773515	0.004118458	0.001022649	0.000938568	0.002760467	0.001655693	0.000335832	0.001137037	0.001222094	0.005820133	0.006654161	0.007836674	0.007836674	0.007836674	0.002039915	0.005067914	0.003598538	0.002471272	0.002583893	0.000713421
3838203773515	383820	3773515	0.003960821	0.000983506	0.000902644	0.002654808	0.001592321	0.000322977	0.001093516	0.001175318	0.005518165	0.006308921	0.007430081	0.007430081	0.007430081	0.001934078	0.004804974	0.003411834	0.002343054	0.002449832	0.00070117
3838303773515	383830	3773515	0.003812075	0.000946571	0.000868746	0.002555108	0.001532522	0.000310848	0.001052449	0.001131179	0.005242339	0.005993568	0.007058687	0.007058687	0.007058687	0.001837402	0.004564797	0.003241293	0.002225936	0.002327376	0.000689005
3838403773515	383840	3773515	0.003645017	0.000905089	0.000830674	0.002443135	0.001465362	0.000297226	0.001006328	0.001081607	0.004968324	0.005680287	0.006689733	0.006689733	0.006689733	0.001741362	0.004326197	0.003071872	0.002109588	0.002205726	0.000673993
3838503773515	383850	3773515	0.003476765	0.000863311	0.000792331	0.002330361	0.001397721	0.000283506	0.000959876	0.001031681	0.004707596	0.005382197	0.006338669	0.006338669	0.006338669	0.001649979	0.004099167	0.002910666	0.001998881	0.002089973	0.000657514
3838603773515	383860	3773515	0.003319659	0.0008243	0.000756528	0.002225058	0.001334562	0.000270695	0.000916502	0.000985062	0.00446723	0.005107386	0.006015021	0.006015021	0.006015021	0.001565732	0.003889866	0.002762049	0.001896819	0.001983261	0.000640776
3838703773515	383870	3773515	0.003162951	0.000785388	0.000720815	0.002120022	0.001271563	0.000257917	0.000873237	0.000938561	0.004238165	0.004845496	0.005706591	0.005706591	0.005706591	0.001485447	0.003690407	0.002620421	0.001799557	0.001881566	0.000622744
3838803773515	383880	3773515	0.003017257	0.000749211	0.000687612	0.002022368	0.001212991	0.000246036	0.000833014	0.000895328	0.00402765	0.004604815	0.005423138	0.005423138	0.005423138	0.001411663	0.0035071	0.002490261	0.001710171	0.001788106	0.000604885
3838903773515	383890	3773515	0.002856833	0.000709376	0.000651053	0.001914841	0.001148498	0.000232955	0.000788723	0.000847725	0.003813771	0.004360286	0.005135154	0.005135154	0.005135154	0.001336699	0.003320863	0.002358021	0.001619356	0.001693153	0.000582971
3839003773515	383900	3773515	0.002690041	0.00066796	0.000613042	0.001803046	0.001081444	0.000219354	0.000742675	0.000798232	0.003603256	0.004119604	0.0048517	0.0048517	0.0048517	0.001262916	0.003137556	0.002227862	0.00152997	0.001599693	0.000558296
3839103773515	383910	3773515	0.002539172	0.000630498	0.00057866	0.001701923	0.001020792	0.000207052	0.000701022	0.000753463	0.00341293	0.003902004	0.004595431	0.004595431	0.004595431	0.001196208	0.002971828	0.002110185	0.001449156	0.001515196	0.000535433
3829703773525	382970	3773525	0.00108979	0.000270604	0.000248356	0.00073045	0.000438115	8.88648E-05	0.000300873	0.00032338	0.003004928	0.003435535	0.004046065	0.004046065	0.004046065	0.001053206	0.002616558	0.001857921	0.001275915	0.001334061	0.000797109
3829803773525	382980	3773525	0.001120574	0.000278248	0.000255371	0.000751084	0.000450491	9.1375E-05	0.000309372	0.000332515	0.00318723	0.003643962	0.004291531	0.004291531	0.004291531	0.001117101	0.002775299	0.001970637	0.001353322	0.001414995	0.000814969
3829903773525	382990	3773525	0.001155074	0.000286815	0.000263233	0.000774208	0.00046436	9.41882E-05	0.000318896	0.000342752	0.003393431	0.003879711	0.004569176	0.004569176	0.004569176	0.001189373	0.00295485	0.002098129	0.001440876	0.00150654	0.00083464
3830003773525	383000	3773525	0.001198994	0.000297721	0.000273243	0.000803646	0.000482017	9.77696E-05	0.000331022	0.000355785	0.003641304	0.004163104	0.004902931	0.004902931	0.004902931	0.001276251	0.003170686	0.002251387	0.001546125	0.001616585	0.000860005
3830103773525	383010	3773525	0.001245569	0.000309285	0.000283857	0.000834864	0.000500741	0.000101567	0.00034388	0.000369605	0.003920064	0.00448181	0.005278275	0.005278275	0.005278275	0.001373954	0.003413418	0.002423741	0.001664488	0.001740342	0.000886492
3830203773525	383020	3773525	0.001299574	0.000322695	0.000296164	0.000871062	0.000522452	0.000105971	0.00035879	0.00038563	0.004249726	0.004858714	0.005722158	0.005722158	0.005722158	0.001489499	0.003700474	0.002627569	0.001804466	0.001886699	0.000917552
3830303773525	383030	3773525	0.001359417	0.000337555	0.000309802	0.000911173	0.00054651	0.000110851	0.000375312	0.000403388	0.004636763	0.005301214	0.006243294	0.006243294	0.006243294	0.001625152	0.004037488	0.002866871	0.001968805	0.002058526	0.000952149
3830403773525	383040	3773525	0.001421119	0.000352876	0.000323863	0.000952529	0.000571315	0.000115882	0.000392347	0.000421697	0.005081001	0.005809111	0.006841451	0.006841451	0.006841451	0.001780855	0.004424311	0.003141539	0.002157431	0.002255749	0.000987004
3830503773525	383050	3773525	0.001477778	0.000366945	0.000336775	0.000990506	0.000594093	0.000120502	0.000407989	0.00043851	0.005564582	0.006361989	0.00749258	0.00749258	0.00749258	0.001950346	0.004845392	0.003440533	0.002362763	0.002470439	0.001016597
3830603773525	383060	3773525	0.001536294	0.000381475	0.000350111	0.001029728	0.000617618	0.000125274	0.000424145	0.000455874	0.006128399	0.007006602	0.008251748	0.008251748	0.008251748	0.00214796	0.005336339	0.003789136	0.002602164	0.00272075	0.001046104
3830703773525	383070	3773525	0.001598792	0.000396994	0.000364354	0.001071617	0.000642743	0.00013037	0.000441399	0.000474419	0.006808518	0.007784182	0.009167511	0.009167511	0.009167511	0.002386337	0.005928556	0.004209648	0.002890948	0.003022694	0.001076818
3830803773525	383080	3773525	0.001664341	0.00041327	0.00037929	0.001115553	0.000669095	0.000135715	0.000459496	0.00049387	0.007640483	0.008735368	0.010287733	0.010287733	0.010287733	0.002677935	0.006652994	0.004724045	0.003244207	0.003392051	0.001107878
3830903773525	383090	3773525	0.00172936	0.000429415	0.000394109	0.001159133	0.000695233	0.000141017	0.000477447	0.000513163	0.008655096	0.009895375	0.011653886	0.011653886	0.011653886	0.003033549	0.007536474	0.005351371	0.003675019	0.003842496	0.001136953
3831003773525	383100	3773525	0.001797032	0.000446218	0.000409531	0.001204491	0.000722439	0.000146535	0.00049613	0.000533244	0.010062095	0.011503997	0.013548377	0.013548377	0.013548377	0.003526692	0.008761627	0.006221306	0.004272441	0.004467144	0.001166891
3831103773525	383110	3773525	0.00186205	0.000462363	0.000424349	0.001248071	0.000748577	0.000151837	0.000514081	0.000552537	0.011913504	0.013620715	0.016041257	0.016041257	0.016041257	0.004175598	0.010373752	0.007366016	0.005058563	0.005289091	0.001187511
3831203773525	383120	3773525	0.001924017	0.00047775	0.00043847	0.001289605	0.000773489	0.00015689	0.000531189	0.000570925	0.014390591	0.01645277	0.019376598	0.019376598	0.019376598	0.0050438	0.01253069	0.008897578	0.006110353	0.006388813	0.001195276
3831303773525	383130	3773525	0.001983462	0.000492511	0.000452018	0.00132945	0.000797387	0.000161738	0.0005476	0.000588565	0.01780516	0.020356648	0.023974236	0.023974236	0.023974236	0.006240582	0.015503946	0.011008777	0.007560205	0.007904737	0.00118846
3831403773525	383140	3773525	0.002047021	0.000508293	0.000466502	0.001372051	0.000822939	0.00016692	0.000565148	0.000607425	0.02282249	0.026092963	0.030729953	0.030729953	0.030729953	0.00799912	0.019872814	0.014110948	0.009690601	0.010132219	0.001167926
3831503773525	383150	3773525	0.002122522	0.000527041	0.000483708	0.001422657	0.000853292	0.000173077	0.000585993	0.000629829	0.03081964	0.035236109	0.041497931	0.041497931	0.041497931	0.010802064	0.026836379	0.019055517	0.013086251	0.013682615	0.001130914
3831603773525	383160	3773525	0.002193645	0.000544701	0.000499917	0.001470328	0.000881884	0.000178876	0.000605628	0.000650933	0.044835877	0.05126088	0.060370469	0.060370469	0.060370469	0.015714656	0.039041098	0.027721635	0.019037651	0.019905231	0.001037649
3836203773525	383620	3773525	0.01287645	0.003197333	0.002934455	0.008630661	0.005176562	0.001049985	0.00355497	0.003820905	0.04845009	0.055393011	0.065236923	0.065236923	0.065236923	0.016981412	0.042188195	0.029956272	0.020572273	0.021509788	0.001014958
3836303773525	383630	3773525	0.011871981	0.002947915	0.002705543	0.007957398	0.004772748	0.000968077	0.003277653	0.003522843	0.037114467	0.042432988	0.049973769	0.049973769	0.049973769	0.013008356	0.032317635	0.022947554	0.015759082	0.016477251	0.000994424
3836403773525	383640	3773525	0.010967693	0.002723373	0.002499462	0.007351283	0.004409208	0.000894339	0.003027994	0.003254508	0.029369934	0.03357866	0.039545936	0.039545936	0.039545936	0.010293953	0.025574039	0.018159176	0.012470695	0.013039007	0.000970094
3836503773525	383650	3773525	0.010121391	0.002513228	0.002306596	0.006784035	0.004068979	0.000825329	0.002794345	0.00300338	0.024123454	0.027580357	0.032481672	0.032481672	0.032481672	0.008455099	0.021005637	0.014915323	0.010243	0.010709792	0.000951027
3836603773525	383660	3773525	0.00931755	0.002313628	0.002123406	0.006245247	0.003745821	0.000759781	0.002572418	0.002764852	0.020247047	0.023148458	0.027262179	0.027262179	0.027262179	0.007096446	0.017630233	0.012518574	0.008597048	0.008988831	0.000930493
3836703773525	383670	3773525	0.008580452	0.0021306	0.001955426	0.005751194	0.003449495	0.000699676	0.002368918	0.002546128	0.017302599	0.01978207	0.023297549	0.023297549	0.023297549	0.006064438	0.015066338	0.010698047	0.007346814	0.007681621	0.000910908
3836803773525	383680	3773525	0.007933982	0.001970076	0.0018081	0.005317887	0.003189602	0.000646961	0.002190438	0.002354297	0.015047588	0.017203914	0.020261228	0.020261228	0.020261228	0.005274072	0.013102774	0.009303793	0.006389319	0.006680492	0.000892186
3836903773525	383690	3773525	0.0074141	0.001840985	0.001689623	0.004969427	0.0029806	0.000604568	0.002046908	0.00220003	0.013363727	0.015278756	0.017993949	0.017993949	0.017993949	0.004683891	0.011636542	0.008262677	0.005674339	0.005932929	0.000875707
3837003773525	383700	3773525	0.00694517	0.001724546	0.001582757	0.004655119	0.002792082	0.00056633	0.001917444	0.002060881	0.011990894	0.013709195	0.016145461	0.016145461	0.016145461	0.004202723	0.01044114	0.007413866	0.005091424	0.005323449	0.000859142
3837103773525	383710	3773525	0.006560765	0.001629094	0.001495154	0.004397465	0.002637544	0.000534985	0.001811316	0.001946815	0.010906915	0.012469881	0.014685908	0.014685908	0.014685908	0.003822796	0.009497259	0.006743651	0.004631158	0.004842208	0.00084413
3837203773525	383720	3773525	0.006250932	0.00155216	0.001424545	0.004189794	0.002512986	0.00050972	0.001725777	0.001854876	0.010039663	0.011478351	0.013518173	0.013518173	0.013518173	0.00351883	0.008742094	0.006207437	0.004262916	0.004457185	0.000831361
3837303773525	383730	3773525	0.00596432	0.001480992	0.001359228	0.003997687	0.002397763	0.000486349	0.001646648	0.001769828	0.009287935	0.0106189	0.012505989	0.012505989	0.012505989	0.003255355	0.008087522	0.00574265	0.003943727	0.00412345	0.000818592
3837403773525	383740	3773525	0.005753474	0.001428637	0.001311177	0.003856364	0.002312999	0.000469156	0.001588437	0.001707262	0.008690642	0.009936015	0.011701748	0.011701748	0.011701748	0.003046008	0.007567426	0.005373349	0.003690112	0.003858277	0.000809361
3837503773525	383750	3773525	0.00555948	0.001380467	0.001266968	0.003726336	0.00223501	0.000453337	0.001534878	0.001649697	0.008162025	0.009331647	0.010989977	0.010989977	0.010989977	0.002860732	0.00710713	0.005046509	0.003465657	0.003623593	0.000800388
3837603773525	383760	3773525	0.005377826	0.001335361	0.00122557	0.00360458	0.002161982	0.000438524	0.001484727	0.001595794	0.007688366	0.008790113	0.010352207	0.010352207	0.010352207	0.002694718	0.006694689	0.00475365	0.003264538	0.003413309	0.000791329
3837703773525	383770	3773525	0.005208115	0.00129322	0.001186894	0.003490828	0.002093755	0.000424685	0.001437872	0.001545435	0.007263713	0.008304607	0.009780421	0.009780421	0.009780421	0.00254588	0.00632492	0.004491091	0.003084227	0.003224781	0.000782442
3837803773525	383780	3773525	0.005046232	0.001253023	0.001150002	0.003382323	0.002028675	0.000411485	0.001393179	0.001497398	0.006877366	0.007862896	0.009260214	0.009260214	0.009260214	0.002410468	0.005988506	0.004252216	0.002920182	0.003053259	0.000773297
3837903773525	383790	3773525	0.004821985	0.00119734	0.001098897	0.003232017	0.001938524	0.000393199	0.001331268	0.001430856	0.006470486	0.00739771	0.008712359	0.008712359	0.008712359	0.002267859	0.005634213	0.004000646	0.002747417	0.002872622	0.000760011
3838003773525	383800	3773525	0.004593358	0.00114057	0.001046795	0.003078777	0.001846612	0.000374556	0.001268149	0.001363014	0.006088971	0.006961523	0.008198658	0.008198658	0.008198658	0.002134141	0.005302006	0.003764758	0.002585423	0.002703245	0.000745257
3838103773525	383810	3773525	0.004385432	0.00108894	0.00099941	0.00293941	0.001763022	0.000357601	0.001210744	0.001301315	0.005748696	0.006572487	0.007740486	0.007740486	0.007740486	0.002014877	0.00500571	0.003554369	0.00244094	0.002552178	0.000730763
3838203773525	383820	3773525	0.004212005	0.001045877	0.000959887	0.002823168	0.001693301	0.00034346	0.001162863	0.001249853	0.005454579	0.006236223	0.007344464	0.007344464	0.007344464	0.001911791	0.004749606	0.003372519	0.002316055	0.002421602	0.00071808
3838303773525	383830	3773525	0.004047734	0.001005087	0.000922451	0.002713063	0.001627261	0.000330064	0.001117511	0.001201108	0.005185137	0.00592817	0.006981667	0.006981667	0.006981667	0.001817354	0.004514988	0.003205926	0.002201648	0.002301981	0.000705484
3838403773525	383840	3773525	0.003863691	0.000959388	0.000880509	0.002589705	0.001553273	0.000315057	0.0010667	0.001146496	0.004916558	0.005621103	0.006620032	0.006620032	0.006620032	0.001723219	0.004281121	0.003039865	0.002087608	0.002182744	0.000689868
3838503773525	383850	3773525	0.003677128	0.000913063	0.000837992	0.002464658	0.001478271	0.000299844	0.001015193	0.001091136	0.00465954	0.005327255	0.006273963	0.006273963	0.006273963	0.001633136	0.004057321	0.002880953	0.001978476	0.002068639	0.000672526
3838603773525	383860	3773525	0.003504365	0.000870164	0.000798621	0.00234886	0.001408817	0.000285757	0.000967496	0.001039871	0.00442297	0.005056783	0.005955426	0.005955426	0.005955426	0.001550219	0.003851326	0.002734684	0.001878026	0.001963611	0.000655098
3838703773525	383870	3773525	0.003332132	0.000827397	0.00075937	0.002233418	0.001339576	0.000271712	0.000919945	0.000988763	0.00419658	0.004797952	0.005650598	0.005650598	0.005650598	0.001470871	0.003654196	0.002594709	0.001781899	0.001863104	0.000636031
3838803773525	383880	3773525	0.00317224	0.000787694	0.000722932	0.002126248	0.001275297	0.000258674	0.000875802	0.000941317	0.003988136	0.004559637	0.005369932	0.005369932	0.005369932	0.001397813	0.003472692	0.00246583	0.001693392	0.001770563	0.000617223
3838903773525	383890	3773525	0.00300213	0.000745455	0.000684165	0.002012229	0.00120691	0.000244803	0.000828837	0.00089084	0.003779691	0.004321323	0.005089267	0.005089267	0.005089267	0.001324755	0.003291188	0.002336951	0.001604885	0.001678023	0.000594963

			ISDrainage / Utilities Trenching	ISDrainage / Utilities Trenching	ISAsphalt Paving	ISAsphalt Paving	SVDemolition	SVSite Grubbing / Prep	SVMass Grading / Excavation	SVMass Grading / Excavation	SVDrainage / Utilities Trenching	SVFoundations / Concrete Pads	SVBuilding / Structure Construction	SVBuilding / Structure Construction	SVAsphalt Paving	SVAsphalt Paving	SVArchitectural Coating	SVArchitectural Coating	SVLandscaping or Other Finishing	SVLandscaping or Other Finishing	MDemolition
Unique Identifier	X (UTM)	Y (UTM)	2027	2028	2027	2028	2027	2027	2027	2028	2028	2028	2028	2029	2028	2029	2028	2029	2028	2029	2027
3836303773515	383630	3773515	0.00051579	0.00051579	0.000594413	0.000594413	0.001884563	0.000750994	0.002442554	0.002442554	0.001260521	0.00048894	0.002112907	0.002112907	0.001308128	0.001308128	0.000294651	0.000294651	0.000997609	0.000997609	0.022066448
3836403773515	383640	3773515	0.000504403	0.000504403	0.00058129	0.00058129	0.001835013	0.000731249	0.002378333	0.002378333	0.001227379	0.000476084	0.002075019	0.002075019	0.001273734	0.001273734	0.000286903	0.000286903	0.000971379	0.000971379	0.020499061
3836503773515	383650	3773515	0.00049496	0.00049496	0.000570408	0.000570408	0.001794044	0.000714923	0.002325234	0.002325234	0.001199976	0.000465455	0.002038555	0.002038555	0.001245297	0.001245297	0.000280498	0.000280498	0.000949692	0.000949692	0.018823052
3836603773515	383660	3773515	0.000484175	0.000484175	0.000557979	0.000557979	0.001746916	0.000696142	0.002264153	0.002264153	0.001168454	0.000453228	0.001995864	0.001995864	0.001212584	0.001212584	0.00027313	0.00027313	0.000924744	0.000924744	0.017102437
3836703773515	383670	3773515	0.000473667	0.000473667	0.00054587	0.00054587	0.001697297	0.000676369	0.002199842	0.002199842	0.001135265	0.000440355	0.00195015	0.00195015	0.001178142	0.001178142	0.000265372	0.000265372	0.000898478	0.000898478	0.015435746
3836803773515	383680	3773515	0.000463438	0.000463438	0.000534081	0.000534081	0.001651622	0.000658168	0.002140644	0.002140644	0.001104715	0.000428505	0.001906748	0.001906748	0.001146438	0.001146438	0.00025823	0.00025823	0.0008743	0.0008743	0.013966024
3836903773515	383690	3773515	0.000454689	0.000454689	0.000523999	0.000523999	0.001618058	0.000644793	0.002097142	0.002097142	0.001082265	0.000419797	0.001873129	0.001873129	0.00112314	0.00112314	0.000252983	0.000252983	0.000856532	0.000856532	0.012853142
3837003773515	383700	3773515	0.000445663	0.000445663	0.000513597	0.000513597	0.001586086	0.000632052	0.002055703	0.002055703	0.00106088	0.000411502	0.0018404	0.0018404	0.001100947	0.001100947	0.000247984	0.000247984	0.000839608	0.000839608	0.011847934
3837103773515	383710	3773515	0.000437146	0.000437146	0.000503781	0.000503781	0.001558681	0.000621131	0.002020184	0.002020184	0.00104255	0.000404392	0.001811406	0.001811406	0.001081925	0.001081925	0.00024369	0.00024369	0.000825101	0.000825101	0.010998282
3837203773515	383720	3773515	0.000429462	0.000429462	0.000494926	0.000494926	0.001535429	0.000611865	0.001990047	0.001990047	0.001026997	0.000398359	0.001786059	0.001786059	0.001065785	0.001065785	0.000240064	0.000240064	0.000812792	0.000812792	0.010286241
3837303773515	383730	3773515	0.000421778	0.000421778	0.000486071	0.000486071	0.00151273	0.00060282	0.001960627	0.001960627	0.001011814	0.00039247	0.001760978	0.001760978	0.001050029	0.001050029	0.000236515	0.000236515	0.000800776	0.000800776	0.009634421
3837403773515	383740	3773515	0.000417427	0.000417427	0.000481057	0.000481057	0.001501034	0.000598159	0.001945469	0.001945469	0.001003992	0.000389435	0.001746481	0.001746481	0.00104191	0.00104191	0.000234686	0.000234686	0.000794585	0.000794585	0.009211235
3837503773515	383750	3773515	0.000413308	0.000413308	0.000476309	0.000476309	0.001489962	0.000593747	0.001931118	0.001931118	0.000996586	0.000386563	0.001732518	0.001732518	0.001034225	0.001034225	0.000232955	0.000232955	0.000788723	0.000788723	0.008824543
3837603773515	383760	3773515	0.000409558	0.000409558	0.000471988	0.000471988	0.001480135	0.000589831	0.001918381	0.001918381	0.000990013	0.000384013	0.001719889	0.001719889	0.001027403	0.001027403	0.000231418	0.000231418	0.000783521	0.000783521	0.008481766
3837703773515	383770	3773515	0.000406457	0.000406457	0.000468414	0.000468414	0.001472799	0.000586907	0.001908874	0.001908874	0.000985106	0.00038211	0.001709661	0.001709661	0.001022312	0.001022312	0.000230271	0.000230271	0.000779638	0.000779638	0.008196449
3837803773515	383780	3773515	0.000403032	0.000403032	0.000464467	0.000464467	0.00146491	0.000583764	0.001898648	0.001898648	0.000979829	0.000380063	0.001698988	0.001698988	0.001016835	0.001016835	0.000229038	0.000229038	0.000775462	0.000775462	0.007917258
3837903773515	383790	3773515	0.000396736	0.000396736	0.000457212	0.000457212	0.001445256	0.000575931	0.001873175	0.001873175	0.000966683	0.000374964	0.001676665	0.001676665	0.001003193	0.001003193	0.000225965	0.000225965	0.000765058	0.000765058	0.00749968
3838003773515	383800	3773515	0.000389747	0.000389747	0.000449157	0.000449157	0.001423041	0.000567079	0.001844383	0.001844383	0.000951825	0.000369201	0.001651673	0.001651673	0.000987773	0.000987773	0.000222492	0.000222492	0.000753299	0.000753299	0.007076148
3838103773515	383810	3773515	0.000382757	0.000382757	0.000441102	0.000441102	0.001401519	0.000558502	0.001816488	0.001816488	0.000937429	0.000363617	0.001627304	0.001627304	0.000972834	0.000972834	0.000219127	0.000219127	0.000741906	0.000741906	0.006687989
3838203773515	383820	3773515	0.000376184	0.000376184	0.000433527	0.000433527	0.00138145	0.000550505	0.001790477	0.001790477	0.000924006	0.00035841	0.001604358	0.001604358	0.000958903	0.000958903	0.000215989	0.000215989	0.000731282	0.000731282	0.00634202
3838303773515	383830	3773515	0.000369658	0.000369658	0.000426006	0.000426006	0.001361727	0.000542645	0.001764914	0.001764914	0.000910813	0.000353293	0.001581679	0.001581679	0.000945213	0.000945213	0.000212905	0.000212905	0.000720841	0.000720841	0.006021157
3838403773515	383840	3773515	0.000361604	0.000361604	0.000416724	0.000416724	0.001337713	0.000533076	0.00173379	0.00173379	0.000894751	0.00034706 2	0.001554552	0.001554552	0.000928544	0.000928544	0.000209151	0.000209151	0.000708129	0.000708129	0.005672514
3838503773515	383850	3773515	0.000352763	0.000352763	0.000406535	0.000406535	0.001312177	0.0005229	0.001700693	0.001700693	0.000877671	0.000340437	0.001525736	0.001525736	0.000910819	0.000910819	0.000205158	0.000205158	0.000694611	0.000694611	0.005328615
3838603773515	383860	3773515	0.000343783	0.000343783	0.000396186	0.000396186	0.001286986	0.000512861	0.001668044	0.001668044	0.000860822	0.000333902	0.001497365	0.001497365	0.000893334	0.000893334	0.00020122	0.00020122	0.000681277	0.000681277	0.005009651
3838703773515	383870	3773515	0.000334108	0.000334108	0.000385038	0.000385038	0.00126062	0.000502354	0.001633871	0.001633871	0.000843186	0.000327061	0.001467838	0.001467838	0.000875032	0.000875032	0.000197097	0.000197097	0.000667319	0.000667319	0.004698537
3838803773515	383880	3773515	0.000324527	0.000324527	0.000373995	0.000373995	0.001235083	0.000492178	0.001600774	0.001600774	0.000826106	0.000320436	0.001439199	0.001439199	0.000857306	0.000857306	0.000193105	0.000193105	0.000653802	0.000653802	0.004415464
3838903773515	383890	3773515	0.00031277	0.00031277	0.00036046	0.00036046	0.001205395	0.00048034 7	0.001562295	0.001562295	0.000806248	0.000312733	0.001406648	0.001406648	0.000836699	0.000836699	0.000188463	0.000188463	0.000638086	0.000638086	0.004117119
3839003773515	383900	3773515	0.000299531	0.000299531	0.00034519	0.00034519	0.00117342 3	0.000467606	0.001520856	0.001520856	0.000784863	0.000304438	0.00137214	0.00137214	0.00081450 6	0.00081450 6	0.000183464	0.000183464	0.000621161	0.000621161	0.003824124
3839103773515	383910	3773515	0.000287265	0.000287265	0.000331053	0.000331053	0.001143734	0.000455776	0.001482377	0.001482377	0.000765006	0.000296736	0.001340389	0.001340389	0.000793898	0.000793898	0.000178822	0.000178822	0.000605445	0.000605445	0.003569953
3829703773525	382970	3773525	0.000427657	0.000427657	0.000492846	0.000492846	0.001366294	0.000544465	0.001770834	0.001770834	0.000913869	0.000354478	0.001711262	0.001711262	0.000948383	0.000948383	0.000213619	0.000213619	0.000723259	0.000723259	0.000737924
3829803773525	382980	3773525	0.000437239	0.000437239	0.000503888	0.000503888	0.001396882	0.000556655	0.001810479	0.001810479	0.000934328	0.000362414	0.00174657	0.00174657	0.000969616	0.000969616	0.000218402	0.000218402	0.000739451	0.000739451	0.000757854
3829903773525	382990	3773525	0.000447792	0.000447792	0.000516051	0.000516051	0.001428924	0.000569423	0.001852007	0.001852007	0.000955759	0.000370727	0.001782946	0.001782946	0.000991856	0.000991856	0.000223412	0.000223412	0.000756412	0.000756412	0.00077994
3830003773525	383000	3773525	0.000461401	0.000461401	0.000531734	0.000531734	0.001466363	0.000584343	0.001900532	0.001900532	0.000980801	0.00038044	0.001824391	0.001824391	0.001017844	0.001017844	0.000229265	0.000229265	0.000776231	0.000776231	0.000807722
3830103773525	383010	3773525	0.000475612	0.000475612	0.00054811	0.00054811	0.001504218	0.000599428	0.001949595	0.001949595	0.001006121	0.000390261	0.001865836	0.001865836	0.00104412	0.00104412	0.000235184	0.000235184	0.00079627	0.00079627	0.000837314
3830203773525	383020	3773525	0.000492275	0.000492275	0.000567314	0.000567314	0.001546155	0.00061614	0.002003949	0.002003949	0.001034172	0.000401142	0.001910928	0.001910928	0.00107323	0.00107323	0.000241741	0.000241741	0.00081847	0.00081847	0.000871998
3830303773525	383030	3773525	0.000510837	0.000510837	0.000588705	0.000588705	0.001591345	0.000634148	0.00206252	0.00206252	0.001064398	0.000412866	0.001958866	0.001958866	0.001104598	0.001104598	0.000248806	0.000248806	0.000842392	0.000842392	0.000911167
3830403773525	383040	3773525	0.000529537	0.000529537	0.000610256	0.000610256	0.00163702	0.000652349	0.002121718	0.002121718	0.001094948	0.000424716	0.002006804	0.002006804	0.001136302	0.001136302	0.000255947	0.000255947	0.00086657	0.00086657	0.000952752
3830503773525	383050	3773525	0.000545414	0.000545414	0.000628553	0.000628553	0.001676812	0.000668206	0.002173292	0.002173292	0.001121564	0.00043504	0.002048338	0.002048338	0.001163923	0.001163923	0.000262169	0.000262169	0.000887634	0.000887634	0.000991663
3830603773525	383060	3773525	0.000561245	0.000561245	0.000646797	0.000646797	0.001716812	0.000684146	0.002225136	0.002225136	0.001148318	0.000445418	0.002089605	0.002089605	0.001191688	0.001191688	0.000268423	0.000268423	0.000908809	0.000908809	0.001033076
3830703773525	383070	3773525	0.000577723	0.000577723	0.00065787	0.00065787	0.001759857	0.000701299	0.002280925	0.002280925	0.00117711	0.000456586	0.002133541	0.002133541	0.001221567	0.001221567	0.000275153	0.000275153	0.000931595	0.000931595	0.001078975
3830803773525	383080	3773525	0.000594387	0.000594387	0.000684991	0.000684991	0.001806362	0.000719832	0.0023412	0.0023412	0.001208215	0.000468651	0.002180322	0.002180322	0.001253847	0.001253847	0.000282424	0.000282424	0.000956213	0.000956213	0.001129706
3830903773525	383090	3773525	0.000609986	0.000609986	0.000702968	0.000702968	0.00185439	0.00073897	0.002403448	0.002403448	0.001240339	0.000481112	0.002227993	0.002227993	0.001287184	0.001287184	0.000289933	0.000289933	0.000981636	0.000981636	0.001183715
3831003773525	383100	3773525	0.000626048	0.000626048	0.000721479	0.000721479	0.001921102	0.000765555	0.002489913	0.002489913	0.001284961	0.00049842	0.002293541	0.002293541	0.001333492	0.001333492	0.000300364	0.000300364	0.001016951	0.001016951	0.001251701
3831103773525	383110	3773525	0.000637111	0.000637111	0.000734228	0.000734228	0.001993836	0.000794539	0.002584182	0.002584182	0.00133361	0.00051729	0.002364335	0.002364335	0.001383978	0.001383978	0.000311735	0.000311735	0.001055453	0.001055453	0.001324001
3831203773525	383120	3773525	0.000641277	0.000641277	0.000739029	0.000739029	0.00207086	0.000825233	0.002684011	0.002684011	0.001385129	0.000537274	0.00243851	0.00243851	0.001437442	0.001437442	0.000323778	0.000323778	0.001096227	0.001096227	0.001397163
3831303773525	383130	3773525	0.00063762	0.00063762	0.000734815	0.000734815	0.002149545	0.000856589	0.002785994	0.002785994	0.001437759	0.000557688	0.002513663	0.002513663	0.00149206	0.00149206	0.00033608	0.00033608	0.001137879	0.001137879	0.00146929
3831403773525	383140	3773525	0.000626604	0.000626604	0.000722119	0.000722119	0.002232728	0.000889737	0.002893806	0.002893806	0.001493397	0.000579269	0.002594063	0.002594063	0.0015498	0.0015498	0.000349086	0.000349086	0.001181913	0.001181913	0.001541935
3831503773525	383150	3773525	0.000606746	0.000606746	0.000699234	0.000699234	0.002323454	0.000925892	0.003011396	0.003011396	0.001554081	0.000602808	0.002683357	0.002683357	0.001612775	0.001612775	0.000363271	0.000363271	0.00122994	0.00122994	0.001608541
3831603773525	383160	3773525	0.000556709	0.000556709	0.000641569	0.000641569	0.002427399	0.000967313	0.003146116	0.003146116	0.001623606	0.000629776	0.002781011	0.002781011	0.001684926	0.001684926	0.000379523	0.000379523	0.001284963	0.001284963	0.001674197
3836203773525	383620	3773525	0.000544535	0.000544535	0.00062754	0.00062754	0.001850099	0.000737261	0.002397887	0.002397887	0.00123747	0.000479998	0.002063991	0.002063991	0.001284206	0.001284206	0.000289262	0.000289262	0.000979365	0.000979365	0.030819295
3836303773525	383630	3773525	0.000533518	0.000533518	0.000614844	0.000614844	0.001812937	0.000722451	0.002349721	0.002349721	0.001212613	0.000470357	0.002031351	0.002031351	0.001258411	0.001258411	0.000283452	0.000283452	0.000959693	0.000959693	0.027904268
3836403773525	383640	3773525	0.000520465	0.000520465	0.000599801	0.000599801	0.001763663	0.000702816	0.002285859	0.002285859	0.001179656	0.000457573	0.001994708	0.001994708	0.001224209	0.001224209	0.000275748	0.000275748	0.00093361	0.00093361	0.025151699
3836503773525	383650	3773525	0.000510235	0.000510235	0.000588012	0.000588012	0.001723456	0.000686794	0.002233746	0.002233746	0.001152762	0.000447141	0.001959666	0.001959666	0.0011963	0.0011963	0.000269462	0.000269462	0.000912325	0.000912325	0.022623708
3836603773525	383660	3773525	0.000499219	0.000499219	0.000575316	0.000575316	0.001681587	0.000670109	0.002179481	0.002179481	0.001124758	0.000436279	0.001921956	0.001921956	0.001167237	0.001167237	0.000262915	0.000262915	0.000890162	0.000890162	0.020313998
3836703773525	383670	3773525	0.000488711	0.000488711	0.000563207	0.000563207	0.001639442	0.000653314	0.002124857	0.002124857	0.001096568	0.000425345	0.001883268	0.001883268	0.001137983	0.001137983	0.000256326	0.000256326	0.000867852	0.000867852	0.018240598
3836803773525	383680	3773525	0.000478667	0.000478667	0.000551631	0.000551631	0.001599996	0.000637595	0.002073732	0.002073732	0.001070184	0.00041511	0.001846181	0.001846181	0.001110603	0.001110603	0.000250159	0.000250159	0.000846971	0.000846971	0.016441472
3836903773525	383690	3773525	0.000469826	0.000469826	0.000541442	0.000541442	0.001568854	0.000625185	0.002033369	0.002033369	0.001049354	0.000407031	0.001815675	0.001815675	0.001088986	0.001088986	0.00024529	0.00024529	0.000830486	0.000830486	0.015024638
3837003773525	383700	3773525	0.000460938	0.000460938	0.0005312	0.0005312	0.001539235	0.000613382	0.00199498	0.00199498	0.001029543	0.000399346	0.001785881	0.001785881	0.001068427	0.001068427	0.000240659	0.000240659	0.000814807	0.000814807	0.013767847
3837103773525	383710	3773525	0.000452884	0.000452884	0.000521918	0.000521918	0.00151529	0.00060384	0.001963946	0.001963946	0.001013527	0.000393134	0.0017608	0.0017608	0.00105180 6	0.00105180 6	0.000236915	0.000236915	0.000802131	0.000802131	0.012750128
3837203773525	383720	3773525	0.000446033	0.000446033	0.000514023	0.000514023	0.001496882	0.000596504	0.001940087	0.001940087	0.001001214	0.000388358	0.0017407	0.0017407	0.001039028	0.001039028	0.000234037	0.000234037	0.000792387	0.000792387	0.011934383
3837303773525	383730	3773525	0.000439183	0.000439183	0.000506129	0.000506129	0.001478681	0.000589251	0.001916498	0.001916498	0.000989041	0.000383636	0.0017206	0.0017206	0.001026395	0.001026395	0.000231191	0.000231191	0.000782752	0.000782752	0.011187055
3837403773525	383740	3773525	0.00043423	0.00043423	0.000500421	0.000500421	0.00146747	0.000584784	0.001901967	0.001901967	0.000981542	0.000380727	0.001706993	0.001706993	0.001018613	0.001018613	0.000229438	0.000229438	0.000776817	0.000776817	0.010634626
3837503773525	383750	3773525	0.000429416	0.000429416	0.000494873	0.000494873	0.001456605	0.000580454	0.001887885	0.001887885	0.000974275	0.000377909	0.001693741	0.001693741	0.001011071	0.001011071	0.00022774	0.00022774	0.000771066	0.000771066	0.010128182
3837603773525	383760	3773525	0.000424556	0.000424556	0.000489272	0.000489272	0.001445671	0.000576097	0.001873713	0.001873713	0.000966961	0.000375072	0.0016804	0.0016804	0.001003481	0.001003481	0.00022603	0.00022603	0.000765278	0.000765278	0.009655991
3837703773525	383770	3773525	0.000419788	0.000419788	0.000483777	0.000483777	0.001434944	0.000571822	0.001859811	0.001859811	0.000959786	0.000372289	0.001667148	0.001667148	0.000996036	0.000996036	0.000224353	0.000224353	0.0007596	0.0007596	0.009219949
3837803773525	383780	3773525	0.000414881	0.000414881	0.000478123	0.000478123	0.001423803	0.000567382	0.00184537	0.00184537	0.000952334	0.000369398	0.001653541	0.001653541	0.000988302	0.000988302	0.000222611	0.000222611	0.000753702	0.000753702	0.008808582
3837903773525	383790	3773525	0.000407753	0.000407753	0.000469908	0.000469908	0.001402765	0.000558999	0.001818103	0.001818103	0.000938262	0.00036394	0.001630239	0.001630239	0.000973699	0.000973699	0.000219322	0.000219322	0.000742565	0.000742565	0.008276773
3838003773525	383800	3773525	0.000399838	0.000399838	0.000460786	0.000460786	0.001379443	0.000549705	0.001787876	0.001787876	0.000922663	0.000357889	0.001604447	0.001604447	0.00095751	0.00095751	0.000215675	0.000215675	0.000730219	0.000730219	0.007752556
3838103773525	383810	3773525	0.000392061	0.000392061	0.000451824	0.000451824	0.001357436	0.000540935	0.001759353	0.001759353	0.000907944	0.00035218	0.0015799	0.0015799	0.000942235	0.000942235	0.000212235	0.000212235	0.00071857	0.00071857	0.007283212
3838203773525	383820	3773525	0.000385257	0.000385257	0.000443983	0.000443983	0.001338958	0.000533572	0.001735405	0.001735405	0.000895585	0.000347386	0.001558732	0.001558732	0.000929409	0.000929409	0.000209346	0.000209346	0.000708789	0.000708789	0.00689212
3838303773525	383830	3773525	0.000378499	0.000378499	0.000436194	0.000436194	0.001320619	0.000526264	0.001711636	0.001711636	0.000883318	0.000342628	0.001537654	0.001537654	0.000916679	0.000916679	0.000206478	0.000206478	0.000699081	0.000699081	0.00652924
3838403773525	383840	3773525	0.000370121	0.000370121	0.000426539	0.000426539	0.001297921	0.000517219	0.001682216	0.001682216	0.000868136	0.000336739	0.001512129	0.001512129	0.000900923	0.000900923	0.000202929	0.000202929	0.000687065	0.000687065	0.006136941
3838503773525	383850	3773525	0.000360817	0.000360817	0.000415817	0.000415817	0.001273422	0.000507456	0.001650464	0.001650464	0.00085175	0.000330383	0.001484558	0.001484558	0.000883919	0.000883919	0.000199099	0.000199099	0.000674097	0.000674097	0.005749214
3838603773525	383860	3773525	0.000351467	0.000351467	0.000405042	0.000405042	0.001249478	0.000497914	0.00161943	0.00161943	0.000835734	0.00032417	0.001457432	0.001457432	0.000867298	0.000867298	0.000195355	0.000195355	0.000661421	0.000661421	0.005392546
3838703773525	383870	3773525	0.000341237	0.000341237	0.000393253	0.000393253	0.00122408	0.000487793	0.001586512	0.001586512	0.000818746	0.000317581	0.001428971	0.001428971	0.000849669	0.000849669	0.000191384	0.000191384	0.000647977	0.000647977	0.005044248
3838803773525	383880	3773525	0.000331146	0.000331146	0.000381624	0.000381624	0.001199443	0.000477976	0.001554581	0.001554581	0.000802268	0.000311189	0.001401312	0.001401312	0.000832568	0.000832568	0.000187532	0.000187532	0.000634935	0.000634935	0.00472813
3838903773525	383890	3773525	0.000319204	0.000319204	0.000367861	0.000367861	0.001171554	0.000466862	0.001518434	0.001518434	0.000783613	0.000303953	0.001370628	0.001370628	0.000813209	0.000813209	0.000183172	0.000183172	0.000620172	0.000620172	0.004405111

			MSite Grubbing / Prep	MMass Grading / Excavation	MMass Grading / Excavation	MDrainage / Utilities Trenching	MFoundations / Concrete Pads	MBuilding / Structure Construction	MAsphalt Paving	MLandscaping or Other Finishing	MWaterside Construction (Piles)	RSSWRestriping South Valley	RSSWRestriping Silver Lake Boulevard	RSSWDemolition	RSSWPlacing Base	RSSWForm	Child Risk				
Unique Identifier	X (UTM)	Y (UTM)	2027	2027	2028	2028	2028	2028	2028	2028	2028	2029	2029	2029	2029	2029	3rd Trimester	0<2	2<16	Total	per million
3836303773515	383630	3773515	0.020402804	0.033937536	0.033937536	0.016322243	0.007734133	0.020982864	0.013643494	0.00936958	0.010070485	0.000820985	0.03163421	0.089771988	0.008163256	0.017755002	3.07853E-07	4.83308E-06	4.2778E-06	9.41869E-06	9.41868889
3836403773515	383640	3773515	0.018953586	0.031526942	0.031526942	0.015162869	0.007184775	0.019492444	0.012674392	0.008704055	0.009355176	0.000801653	0.023808951	0.068770453	0.006253519	0.013601342	2.81885E-07	4.47425E-06	3.6044E-06	8.36058E-06	8.36058122
3836503773515	383650	3773515	0.017403935	0.02894929	0.02894929	0.013923148	0.006597346	0.017898736	0.01163813	0.007992409	0.008590294	0.000783236	0.018533565	0.05414649	0.004923715	0.010709031	2.58691E-07	4.1473E-06	3.109E-06	7.51497E-06	7.51496507
3836603773515	383660	3773515	0.015813042	0.026303037	0.026303037	0.012650434	0.005994283	0.016262613	0.010574289	0.007261824	0.007805055	0.000763018	0.014867613	0.043847118	0.00398716	0.008672033	2.36275E-07	3.8242E-06	2.7018E-06	6.76223E-06	6.76222785
3836703773515	383670	3773515	0.014272007	0.023739715	0.023739715	0.011417606	0.005410119	0.014677666	0.009543788	0.006554134	0.007044426	0.000742328	0.012166308	0.036128918	0.003285319	0.007145536	2.15568E-07	3.52094E-06	2.3657E-06	6.10225E-06	6.10224653
3836803773515	383680	3773515	0.012913091	0.021479327	0.021479327	0.010330473	0.004894992	0.013280216	0.008635072	0.005930079	0.006373688	0.000722671	0.010195805	0.030427051	0.00276683	0.006017827	1.97677E-07	3.25652E-06	2.0979E-06	5.55215E-06	5.55214809
3836903773515	383690	3773515	0.011884112	0.019767748	0.019767748	0.00950729	0.004504935	0.012221982	0.007946987	0.005457541	0.005865801	0.000706349	0.008835521	0.026458091	0.002405919	0.005232851	1.83765E-07	3.05103E-06	1.9012E-06	5.13599E-06	5.1359884
3837003773515	383700	3773515	0.010954689	0.018221767	0.018221767	0.008763751	0.004152616	0.011266135	0.007325475	0.005030722	0.005407053	0.00069047	0.007754517	0.023283105	0.002117208	0.004604906	1.71364E-07	2.86597E-06	1.7346E-06	4.77193E-06	4.77193448
3837103773515	383710	3773515	0.010169094	0.016915028	0.016915028	0.008135275	0.003854819	0.010458206	0.006800143	0.004669953	0.005019296	0.000676008	0.006912389	0.020796347	0.001891079	0.004113078	1.60861E-07	2.70858E-06	1.5983E-06	4.46777E-06	4.46776574
3837203773515	383720	3773515	0.009510736	0.015819931	0.015819931	0.007608589	0.003605254	0.0097813	0.006359894	0.004367615	0.004694342	0.000663022	0.006244231	0.01881566	0.001710969	0.00372134	1.5197E-07	2.57513E-06	1.4861E-06	4.21318E-06	4.21318141
3837303773515	383730	3773515	0.008908058	0.014817452	0.014817452	0.007126447	0.003376796	0.009161318	0.005956879	0.004090848	0.00439687	0.000650301	0.005675369	0.017124704	0.001557205	0.003386905	1.43884E-07	2.45272E-06	1.3869E-06	3.98347E-06	3.98347014
3837403773515	383740	3773515	0.008516777	0.014166603	0.014166603	0.006813422	0.003228472	0.008758912	0.005695227	0.00391116	0.00420374	0.000641417	0.005273927	0.015927024	0.001448296	0.003150029	1.38214E-07	2.36936E-06	1.3168E-06	3.82437E-06	3.82437373
3837503773515	383750	3773515	0.008159239	0.013571883	0.013571883	0.006527391	0.003092939	0.008391209	0.005456139	0.003746967	0.004027265	0.000632916	0.004922117	0.014875673	0.001352693	0.002942094	1.33088E-07	2.29373E-06	1.254E-06	3.68086E-06	3.68086258
3837603773515	383760	3773515	0.007842305	0.013044702	0.013044702	0.006273844	0.002972799	0.008065265	0.005244203	0.003601422	0.003870832	0.000625006	0.004616606	0.013961509	0.001269565	0.002761291	1.28552E-07	2.22677E-06	1.1987E-06	3.55401E-06	3.55400536
3837703773515	383770	3773515	0.007578499	0.012605894	0.012605894	0.006062799	0.002872797	0.007793959	0.005067794	0.003480274	0.003740621	0.000618129	0.004357572	0.013185174	0.00119897	0.002607749	1.24753E-07	2.1713E-06	1.1515E-06	3.44756E-06	3.4475617
3837803773515	383780	3773515	0.007320357	0.012176506	0.012176506	0.005856285	0.002774943	0.007528477	0.004895172	0.003361727	0.003613207	0.000611223	0.004118696	0.012468796	0.001133828	0.002466064	1.21151E-07	2.11809E-06	1.1071E-06	3.34629E-06	3.34628841
3837903773515	383790	3773515	0.00693426	0.011534283	0.011534283	0.005547408	0.002628584	0.007131404	0.004636987	0.00318442	0.003422636	0.000600657	0.0038401	0.011634058	0.001057922	0.002300971	1.16096E-07	2.03881E-06	1.051E-06	3.20588E-06	3.20588445
3838003773515	383800	3773515	0.006542659	0.010882903	0.010882903	0.005234128	0.002480139	0.0067286 7	0.004375121	0.003004586	0.003229348	0.000589353	0.003576243	0.010842642	0.000985956	0.002144445	1.10986E-07	1.95747E-06	9.9609E-07	3.06455E-06	3.06455202
3838103773515	383810	3773515	0.006183765	0.010285927	0.010285927	0.004947012	0.002344093	0.006359572	0.004135126	0.002839771	0.003052204	0.000578403	0.00334094	0.010136135	0.000921711	0.002004713	1.06265E-07	1.88189E-06	9.461E-07	2.93426E-06	2.93425603
3838203773515	383820	3773515	0.00586388	0.009753837	0.009753837	0.004691104	0.002222833	0.006030592	0.003921216	0.002692869	0.002894314	0.000568102	0.00313401	0.009513806	0.000865121	0.00188163	1.02015E-07	1.81366E-06	9.0143E-07	2.81711E-06	2.8171098
3838303773515	383830	3773515	0.005567208	0.00926036	0.00926036	0.004453766	0.002110373	0.005725485	0.00372283	0.002556629	0.002747881	0.000558037	0.002946702	0.008949971	0.00081385	0.001770115	9.80431E-08	1.74958E-06	8.6022E-07	2.70785E-06	2.70785035
3838403773515	383840	3773515	0.005244849	0.008724156	0.008724156	0.004195879	0.001988176	0.005393962	0.003507266	0.002408592	0.00258877	0.000546615	0.002758203	0.008382115	0.000762213	0.001657805	9.37388E-08	1.67878E-06	8.1717E-07	2.58969E-06	2.5896943
3838503773515	383850	3773515	0.004926878	0.008195251	0.008195251	0.003941502	0.001867642	0.005066951	0.003294637	0.00226257	0.002431825	0.00053475	0.002579291	0.007842684	0.000713161	0.001551117	8.9464E-08	1.60765E-06	7.7525E-07	2.47236E-06	2.47236461
3838603773515	383860	3773515	0.004631961	0.007704693	0.007704693	0.003705569	0.001755847	0.004763649	0.003097424	0.002127135	0.002286259	0.000523151	0.002416189	0.007350323	0.000668389	0.001453738	8.54758E-08	1.54095E-06	7.3633E-07	2.36275E-06	2.36275404
3838703773515	383870	3773515	0.004344303	0.00722621	0.00722621	0.003475442	0.001646804	0.004467813	0.002905065	0.001995034	0.002144276	0.000511197	0.002261543	0.006883004	0.000625894	0.001361313	8.15462E-08	1.47448E-06	6.986E-07	2.25462E-06	2.2546181
3838803773515	383880	3773515	0.004082571	0.006790851	0.006790851	0.003266057	0.001547589	0.00419864	0.002730043	0.001874839	0.002015089	0.000499686	0.002121516	0.006459649	0.000587397	0.001277582	7.79039E-08	1.4125E-06	6.6394E-07	2.15435E-06	2.15434531
3838903773515	383890	3773515	0.003806719	0.006332006	0.006332006	0.003045376	0.001443021	0.003914946	0.002545579	0.00174816	0.001878934	0.000486759	0.001979256	0.006029164	0.000548251	0.001192441	7.39904E-08	1.34456E-06	6.2773E-07	2.04628E-06	2.04627916
3839003773515	383900	3773515	0.003535814	0.005881388	0.005881388	0.002828651	0.001340328	0.003636338	0.002364423	0.001623752	0.001745219	0.000473123	0.001841224	0.005611109	0.000510236	0.001109759	6.99942E-08	1.2741E-06	5.9182E-07	1.93591E-06	1.93590954
3839103773515	383910	3773515	0.003300805	0.005490481	0.005490481	0.002640644	0.001251243	0.003394649	0.002207271	0.001515829	0.001629223	0.000460432	0.001719567	0.005242409	0.00047609	0.001036838	6.6386E-08	1.21024E-06	5.599E-07	1.83652E-06	1.8365217
3829703773525	382970	3773525	0.00068229	0.001134905	0.001134905	0.000545832	0.000258637	0.000701688	0.000456252	0.000313328	0.000336767	0.000917853	0.000346093	0.00107283	9.75559E-05	0.000212183	5.59322E-08	1.35213E-06	4.1028E-07	1.81835E-06	1.81834518
3829803773525	382980	3773525	0.000700717	0.001165556	0.001165556	0.000560574	0.000265622	0.000720639	0.000468574	0.00032179	0.000345862	0.000933289	0.000356931	0.001106739	0.000100639	0.00021889	5.78912E-08	1.39809E-06	4.2871E-07	1.8847E-06	1.88469879
3829903773525	382990	3773525	0.000721139	0.001199525	0.001199525	0.000576911	0.000273364	0.000741641	0.00048223	0.000331169	0.000355942	0.000948961	0.0003689	0.001144212	0.000104047	0.000226301	6.0012E-08	1.44753E-06	4.4928E-07	1.95682E-06	1.95682179
3830003773525	383000	3773525	0.000746825	0.001242252	0.001242252	0.00059746	0.000283101	0.000768058	0.000499407	0.000342965	0.000368621	0.000967733	0.000383549	0.00118982	0.000108194	0.000235321	6.24922E-08	1.50542E-06	4.7399E-07	2.0419E-06	2.04190249
3830103773525	383010	3773525	0.000774187	0.001287764	0.001287764	0.00061935	0.000293473	0.000796198	0.000517704	0.00035553	0.000382126	0.000985737	0.00039921	0.001238718	0.000112641	0.000244992	6.51169E-08	1.56609E-06	5.0125E-07	2.13246E-06	2.13245709
3830203773525	383020	3773525	0.000806256	0.001341106	0.001341106	0.000645004	0.000305629	0.000829178	0.000539149	0.000370257	0.000397954	0.0010056	0.000417431	0.001295476	0.00011780 2	0.000256218	6.80715E-08	1.63423E-06	5.3317E-07	2.23547E-06	2.23547175
3830303773525	383030	3773525	0.000842472	0.001401348	0.001401348	0.000673978	0.000319358	0.000866424	0.000563367	0.000386888	0.00041583	0.001026585	0.000437975	0.001359546	0.000123628	0.000268889	7.1334E-08	1.70905E-06	5.7013E-07	2.35052E-06	2.35051653
3830403773525	383040	3773525	0.000880922	0.001465305	0.001465305	0.000704738	0.000333933	0.000905967	0.000589079	0.000404546	0.000434809	0.001046833	0.000459949	0.001428186	0.00012987	0.000282465	7.47692E-08	1.78682E-06	6.1162E-07	2.47321E-06	2.47320947
3830503773525	383050	3773525	0.000916899	0.001525148	0.001525148	0.000733519	0.000347571	0.000942967	0.000613137	0.000421068	0.000452566	0.001062092	0.000481029	0.001493993	0.000135854	0.00029548	7.8042E-08	1.85868E-06	6.5523E-07	2.59195E-06	2.59194841
3830603773525	383060	3773525	0.00095519	0.00158884	0.00158884	0.000764152	0.000362086	0.000982346	0.000638742	0.000438652	0.000471466	0.001076643	0.000503538	0.001564552	0.00014227	0.000309435	8.14562E-08	1.93216E-06	7.0504E-07	2.71866E-06	2.71865815
3830703773525	383070	3773525	0.000997629	0.001659431	0.001659431	0.000798103	0.000378173	0.001025992	0.000667121	0.000458141	0.000492413	0.001092463	0.000528637	0.001643063	0.000149409	0.000324963	8.51381E-08	2.01023E-06	7.6417E-07	2.85953E-06	2.85952946
3830803773525	383080	3773525	0.001044534	0.001737454	0.001737454	0.000835628	0.000395954	0.001074231	0.000698487	0.000479682	0.000515565	0.001109935	0.000556476	0.001730348	0.000157346	0.000342226	8.90834E-08	2.09223E-06	8.3528E-07	3.01659E-06	3.0165912
3830903773525	383090	3773525	0.001094472	0.001820518	0.001820518	0.000875577	0.000414884	0.001125588	0.000731881	0.000502614	0.000540213	0.001127939	0.000586429	0.001824214	0.000165882	0.000360791	9.31482E-08	2.17411E-06	9.2032E-07	3.18757E-06	3.18757077
3831003773525	383100	3773525	0.001157332	0.001925078	0.001925078	0.000925866	0.000438712	0.001190235	0.000773916	0.000531482	0.00057124	0.00115769	0.000624241	0.001942757	0.000176661	0.000384236	9.7966E-08	2.26929E-06	1.0371E-06	3.40439E-06	3.40439479
3831103773525	383110	3773525	0.001224181	0.002036273	0.002036273	0.000979345	0.000464053	0.001258985	0.000818618	0.000562181	0.000604235	0.001190895	0.000665091	0.002070806	0.000188305	0.000409562	1.02864E-07	2.35936E-06	1.1875E-06	3.64974E-06	3.64973542
3831203773525	383120	3773525	0.001291828	0.002148795	0.002148795	0.001033462	0.000489696	0.001328555	0.000863854	0.000593246	0.000637625	0.001226372	0.000708264	0.00220644	0.000200639	0.000436387	1.07615E-07	2.43751E-06	1.3845E-06	3.92959E-06	3.9295854
3831303773525	383130	3773525	0.001358517	0.002259725	0.002259725	0.001086814	0.000514976	0.00139714	0.00090845	0.000623872	0.000670541	0.001262852	0.000752151	0.002344817	0.000213222	0.000463755	1.12066E-07	2.50103E-06	1.6511E-06	4.26424E-06	4.26423857
3831403773525	383140	3773525	0.001425685	0.00237145	0.00237145	0.001140548	0.000540437	0.001466218	0.000953365	0.000654717	0.000703694	0.001302343	0.000796901	0.002486484	0.000226104	0.000491774	1.1633E-07	2.55343E-06	2.0381E-06	4.70787E-06	4.70786861
3831503773525	383150	3773525	0.001487269	0.002473888	0.002473888	0.001189815	0.000563782	0.001529553	0.000994547	0.000682999	0.000734091	0.001345346	0.000839895	0.002622576	0.000238479	0.00051869	1.2025E-07	2.58932E-06	2.6487E-06	5.3583E-06	5.35829668
3831603773525	383160	3773525	0.001547975	0.002574865	0.002574865	0.00123838	0.000586794	0.001591985	0.001035142	0.000710877	0.000764055	0.001389943	0.000888575	0.002776581	0.000252483	0.000549149	1.23553E-07	2.60908E-06	3.7119E-06	6.44453E-06	6.44453189
3836203773525	383620	3773525	0.028495752	0.047399153	0.047399153	0.022796602	0.010801943	0.029305898	0.019055303	0.013086104	0.014065031	0.000811245	0.037274714	0.133513267	0.012140792	0.026406102	3.5744E-07	5.70299E-06	5.6459E-06	1.17063E-05	11.7063214
3836303773525	383630	3773525	0.025800496	0.042915928	0.042915928	0.020640396	0.009780247	0.026534014	0.017252967	0.011848362	0.012734697	0.000793625	0.03434802	0.096391949	0.008765231	0.01906429	3.26918E-07	5.25408E-06	4.6033E-06	1.01843E-05	10.1842755
3836403773525	383640	3773525	0.02325545	0.03868256	0.03868256	0.01860436	0.008815491	0.023916612	0.015551078	0.010679601	0.011478504	0.000774971	0.025546769	0.073159296	0.006652611	0.014469362	2.98834E-07	4.83843E-06	3.8451E-06	8.98239E-06	8.9823933
3836503773525	383650	3773525	0.020918051	0.034794586	0.034794586	0.016734441	0.007929449	0.02151276	0.013988043	0.009606197	0.010324803	0.000757292	0.019719344	0.057222309	0.005203409	0.011317363	2.73793E-07	4.46405E-06	3.293E-06	8.03088E-06	8.03087586
3836603773525	383660	3773525	0.018782475	0.03124232	0.03124232	0.01502598	0.007119912	0.019316468	0.012559969	0.008625476	0.009270718	0.000738993	0.015802099	0.046338355	0.004213696	0.009164747	2.50567E-07	4.1139E-06	2.8594E-06	7.22385E-06	7.22384765
3836703773525	383670	3773525	0.016865394	0.028053494	0.028053494	0.013492316	0.0063932	0.017344884	0.011278004	0.007745095	0.008324479	0.000720812	0.012982502	0.038358117	0.003488027	0.007586425	2.29599E-07	3.79529E-06	2.5111E-06	6.53599E-06	6.53598838
3836803773525	383680	3773525	0.015201909	0.025286492	0.025286492	0.012161527	0.005762619	0.015634105	0.01016562	0.006981173	0.00750341	0.000703486	0.010916098	0.032429674	0.002948935	0.006413904	2.11337E-07	3.51675E-06	2.2318E-06	5.9599E-06	5.959895
3836903773525	383690	3773525	0.013891893	0.023107444	0.023107444	0.011113515	0.005266029	0.014286846	0.009289604	0.006379574	0.006856808	0.000688463	0.00943898	0.028150508	0.002559816	0.005567575	1.96571E-07	3.29168E-06	2.0189E-06	5.50718E-06	5.50717636
3837003773525	383700	3773525	0.012729855	0.021174536	0.021174536	0.010183884	0.004825532	0.01309177	0.008512541	0.005845931	0.006283245	0.000673824	0.008266302	0.02473085	0.002248856	0.004891239	1.83386E-07	3.08947E-06	1.8392E-06	5.11204E-06	5.11204219
3837103773525	383710	3773525	0.011788864	0.019609315	0.019609315	0.009431092	0.004468829	0.012124027	0.007883294	0.0054138	0.005818788	0.000660897	0.007372933	0.022110011	0.002010535	0.004372893	1.72484E-07	2.92244E-06	1.6957E-06	4.79065E-06	4.7906513
3837203773525	383720	3773525	0.01103462	0.018354724	0.018354724	0.008827696	0.004182916	0.011348339	0.007378926	0.005067429	0.005446506	0.000649799	0.006681611	0.020072109	0.001825222	0.003969839	1.63559E-07	2.78619E-06	1.5809E-06	4.53065E-06	4.53065488
3837303773525	383730	3773525	0.010343635	0.017205356	0.017205356	0.008274908	0.003920983	0.010637709	0.006916859	0.004750108	0.005105447	0.000638908	0.006089913	0.018322841	0.001666155	0.003623871	1.55396E-07	2.66083E-06	1.4789E-06	4.29509E-06	4.29509141
3837403773525	383740	3773525	0.009832855	0.016355736	0.016355736	0.007866284	0.003727361	0.010112407	0.006575297	0.004515542	0.004853334	0.000630378	0.005639373	0.016986236	0.001544613	0.003359518	1.49142E-07	2.56623E-06	1.4004E-06	4.11577E-06	4.11577464
3837503773525	383750	3773525	0.009364594	0.015576841	0.015576841	0.007491675	0.003549856	0.009630833	0.006262168	0.004300502	0.004622208	0.000622144	0.005244182	0.015811771	0.001437815	0.003127234	1.43432E-07	2.47951E-06	1.3299E-06	3.95283E-06	3.95282782
3837603773525	383760	3773525	0.008928001	0.014850624	0.014850624	0.007142401	0.003384356	0.009181828	0.005970215	0.004100006	0.004406713	0.000614086	0.004892313	0.014764258	0.001342562	0.002920058	1.38143E-07	2.39874E-06	1.2655E-06	3.8024E-06	3.80240172
3837703773525	383770	3773525	0.008524834	0.014180005	0.014180005	0.006819867	0.003231526	0.008767198	0.005700614	0.00391486	0.004207717	0.000606235	0.00457924	0.013830719	0.001257672	0.002735424	1.33258E-07	2.32374E-06	1.207E-06	3.664E-06	3.66400436
3837803773525	383780	3773525	0.008144481	0.013547335	0.013547335	0.006515585	0.003087345	0.008376032	0.00544627	0.00374019	0.004019981	0.000598384	0.004295672	0.01298419	0.001180694	0.002567998	1.28651E-07	2.25262E-06	1.1528E-06	3.53407E-06	3.53407375
3837903773525	383790	3773525	0.007652766	0.012729429	0.012729429	0.006122213	0.00290095	0.007870338	0.005117457	0.00351438	0.003777279	0.000587523	0.003985011	0.012056682	0.001096353	0.002384557	1.2277E-07	2.1585E-06	1.0893E-06	3.3706E-06	3.37060083
3838003773525	383800	3773525	0.007168072	0.011923199	0.011923199	0.005734457	0.002717216	0.007371863	0.004793338	0.003291794	0.003538041	0.000576012	0.003694416	0.011188035	0.001017364	0.002212757	1.16896E-07	2.06346E-06	1.028E-06	3.20838E-06	3.20838318
3838103773525	383810	3773525	0.006734112	0.011201361	0.011201361	0.00538729	0.002552714	0.006925566	0.004503147	0.003092506	0.003323846	0.000565032	0.003439075	0.010423308	0.000947825	0.00206151	1.11573E-07	1.97695E-06	9.7313E-07	3.06165E-06	3.06165308
3838203773525	383820	3773525	0.006372506	0.010599874	0.010599874	0.005098005	0.002415639	0.006553679	0.004261338	0.002926446	0.003145363	0.000555322	0.003224255	0.00977886	0.000889223	0.001934052	1.0707E-07	1.9041E-06	9.2654E-07	2.93771E-06	2.93771183
3838303773525	383830	3773525	0.006036985	0.010041776	0.010041776	0.004829588	0.002288452	0.006208619	0.004036973	0.002772365	0.002979756	0.000545789	0.003029414	0.00919373	0.000836016	0.001818325	1.02838E-07	1.83524E-06	8.8347E-07	2.82154E-06	2.82154152
3838403773525	383840	3773525	0.005674262	0.009438431	0.009438431	0.004539409	0.002150954	0.005835583	0.003794417	0.002605791	0.002800721	0.000534898	0.002833025	0.00860339	0.000782334	0.001701569	9.82409E-08	1.75911E-06	8.3838E-07	2.69573E-06	2.69572564
3838503773525	383850	3773525	0.005315766	0.008842118	0.008842118	0.004252613	0.002015058	0.005466896	0.003554689	0.002441159	0.002623774	0.000523416	0.002645806	0.008039921	0.000731096	0.001590126	9.36415E-08	1.68212E-06	7.9425E-07	2.57001E-06	2.57001336
3838603773525	383860	3773525	0.004985989	0.008293575	0.008293575	0.003988791	0.001890049	0.005127742	0.003334165	0.002289716	0.002461001	0.00051223	0.002475856	0.007527726	0.00068452	0.001488825	8.93687E-08	1.61027E-06	7.5349E-07	2.45314E-06	2.45313513
3838703773525	383870	3773525	0.004663949	0.007757902	0.007757902	0.003731159	0.001767973	0.004796547	0.003118815	0.002141825	0.002302048	0.000500601	0.002314243	0.007040118	0.000640181	0.001392386	8.51482E-08	1.53857E-06	7.1384E-07	2.33756E-06	2.33755902
3838803773525	383880	3773525	0.004371665	0.007271723	0.007271723	0.003497332	0.001657176	0.004495953	0.002923362	0.0020076	0.002157781	0.000489356	0.002167993	0.006598482	0.000600021	0.00130504	8.12376E-08	1.47176E-06	6.7746E-07	2.23045E-06	2.23045381
3838903773525	383890	3773525	0.004072998	0.006774928	0.006774928	0.003258399	0.00154396	0.004188795	0.002723642	0.001870443	0.002010364	0.000477078	0.002022488	0.006158675	0.000560028	0.001218056	7.71494E-08	1.40077E-06	6.4033E-07	2.11826E-06	2.11825539

			EGIODemolition	EGIOSite Grubbing / Prep	EGIOMass Grading / Excavation	EGIOMass Grading / Excavation	EGIODrainage / Utilities Trenching	EGIODrainage / Utilities Trenching	EGIOFoundations / Concrete Pads	EGIOFoundations / Concrete Pads	EGIOBuilding / Structure Construction	EGIOBuilding / Structure Construction	EGIOAsphalt Paving	EGIOArchitectural Coating	EGIOLandscaping or Other Finishing	EGIOWaterside Construction (Piles)	HIWaterside Construction (Landscaping)	HIWaterside Construction (Landscaping)	KMDemolition	KMSite Grubbing / Prep	KMMass Grading / Excavation
Unique Identifier	X (UTM)	Y (UTM)	2025	2025	2025	2026	2026	2027	2026	2027	2026	2027	2027	2027	2027	2025	2026	2025	2025	2025
3839003773525	383900	3773525	0.00059203	0.0005474	0.000910524	0.000910524	0.000437916	0.000437916	0.000207502	0.000207502	0.000562958	0.000562958	0.000366047	7.42469E-05	0.00025138	0.000270185	0.002533757	0.002533757	0.001838554	0.001699941	0.002827641
3839103773525	383910	3773525	0.000570547	0.00052753	0.000877484	0.000877484	0.000422026	0.000422026	0.000199973	0.000199973	0.00054253	0.00054253	0.000352764	7.15527E-05	0.000242259	0.000260381	0.002405884	0.002405884	0.001735799	0.001604933	0.002669607
3829703773535	382970	3773535	0.001713453	0.00158427	0.00263524	0.00263524	0.001267417	0.001267417	0.000600553	0.000600553	0.001629313	0.001629313	0.001059413	0.000214885	0.000727545	0.00078197	0.001730495	0.001730495	0.000740253	0.000684444	0.001138487
3829803773535	382980	3773535	0.00177747	0.00164346	0.002733696	0.002733696	0.00131477	0.00131477	0.000622991	0.000622991	0.001690187	0.001690187	0.001098995	0.000222914	0.000754727	0.000811186	0.001801636	0.001801636	0.000762858	0.000705344	0.001173252
3829903773535	382990	3773535	0.001844507	0.00170545	0.002836797	0.002836797	0.001364356	0.001364356	0.000646487	0.000646487	0.001753932	0.001753932	0.001140443	0.000231321	0.000783192	0.00084178	0.00187798	0.00187798	0.000787188	0.00072784	0.001210671
3830003773535	383000	3773535	0.001916893	0.00177237	0.002948125	0.002948125	0.001417899	0.001417899	0.000671858	0.000671858	0.001822763	0.001822763	0.001185199	0.000240399	0.000813927	0.000874814	0.001961828	0.001961828	0.000814537	0.000753127	0.001252734
3830103773535	383010	3773535	0.001991178	0.00184106	0.003062372	0.003062372	0.001472846	0.001472846	0.000697894	0.000697894	0.0018934	0.0018934	0.001231128	0.000249715	0.000845469	0.000908716	0.00205128	0.00205128	0.000843095	0.000779532	0.001296655
3830203773535	383020	3773535	0.002075556	0.00191907	0.003192143	0.003192143	0.00153526	0.00153526	0.000727468	0.000727468	0.001973635	0.001973635	0.001283298	0.000260297	0.000881297	0.000947223	0.002153138	0.002153138	0.000877002	0.000810882	0.001348802
3830303773535	383030	3773535	0.002167354	0.00200395	0.003333326	0.003333326	0.001603162	0.001603162	0.000759642	0.000759642	0.002060925	0.002060925	0.001340056	0.00027181	0.000920275	0.000989118	0.002266704	0.002266704	0.000914532	0.000845583	0.001406523
3830403773535	383040	3773535	0.002260965	0.0020905	0.003477296	0.003477296	0.001672404	0.001672404	0.000792452	0.000792452	0.002149939	0.002149939	0.001397935	0.000283549	0.000960023	0.001031839	0.002389474	0.002389474	0.000953011	0.000881161	0.001465703
3830503773535	383050	3773535	0.002344998	0.0021682	0.003606537	0.003606537	0.001734562	0.001734562	0.00082190	0.00082190	0.002229846	0.002229846	0.001449892	0.000294088	0.000995704	0.001070189	0.002513245	0.002513245	0.000988644	0.000914107	0.001520504
3830603773535	383060	3773535	0.002428514	0.00224542	0.003734981	0.003734981	0.001796338	0.001796338	0.000851177	0.000851177	0.00230926	0.00230926	0.001501529	0.000304562	0.001031165	0.001108303	0.002646122	0.002646122	0.001025311	0.00094801	0.001576898
3830703773535	383070	3773535	0.002519622	0.00232966	0.003875103	0.003875103	0.001863729	0.001863729	0.000883109	0.000883109	0.002395894	0.002395894	0.00155786	0.000315988	0.00106985	0.001149882	0.002797009	0.002797009	0.001066034	0.000985663	0.001639528
3830803773535	383080	3773535	0.002616338	0.00241909	0.004023849	0.004023849	0.001935269	0.001935269	0.000917008	0.000917008	0.002487861	0.002487861	0.001617659	0.000328117	0.001110917	0.001194021	0.002968207	0.002968207	0.001109258	0.001025628	0.001706006
3830903773535	383090	3773535	0.002709258	0.002505	0.004166757	0.004166757	0.002004	0.002004	0.000949576	0.000949576	0.002576218	0.002576218	0.001675111	0.00033977	0.001150371	0.001236426	0.003154714	0.003154714	0.001150671	0.001063919	0.001769698
3831003773535	383100	3773535	0.002809856	0.00259801	0.004321475	0.004321475	0.002078411	0.002078411	0.000984835	0.000984835	0.002671877	0.002671877	0.00173731	0.000352386	0.001193086	0.001282337	0.003381945	0.003381945	0.001194845	0.001104762	0.001837635
3831103773535	383110	3773535	0.00289225	0.0026742	0.004448195	0.004448195	0.002139357	0.002139357	0.001013713	0.001013713	0.002750225	0.002750225	0.001788253	0.000362719	0.001228071	0.001319939	0.00363379	0.00363379	0.001236948	0.001143691	0.001902388
3831203773535	383120	3773535	0.002943844	0.0027219	0.004527544	0.004527544	0.00217752	0.00217752	0.001031796	0.001031796	0.002799285	0.002799285	0.001820153	0.00036919	0.001249978	0.001343485	0.003891338	0.003891338	0.001277498	0.001181184	0.001964753
3831303773535	383130	3773535	0.002970503	0.00274655	0.004568545	0.004568545	0.00219724	0.00219724	0.00104114	0.00104114	0.002824635	0.002824635	0.001836636	0.000372533	0.001261298	0.001355651	0.004140781	0.004140781	0.00131753	0.001218198	0.002026322
3831403773535	383140	3773535	0.002979735	0.00275509	0.004582743	0.004582743	0.002204068	0.002204068	0.001044376	0.001044376	0.002833413	0.002833413	0.001842344	0.000373691	0.001265218	0.001359864	0.004396428	0.004396428	0.001359978	0.001257446	0.002091605
3831503773535	383150	3773535	0.002949969	0.00272756	0.004536965	0.004536965	0.002182051	0.002182051	0.001033943	0.001033943	0.00280511	0.00280511	0.001823941	0.000369958	0.001252579	0.00134628	0.004674488	0.004674488	0.001410709	0.001304352	0.002169628
3831603773535	383160	3773535	0.002898807	0.00268026	0.004458279	0.004458279	0.002144207	0.002144207	0.001016011	0.001016011	0.00275646	0.00275646	0.001792308	0.000363542	0.001230855	0.001322931	0.00493874	0.00493874	0.001459282	0.001349263	0.002244333
3832603773535	383620	3773535	0.001235999	0.00114281	0.001900929	0.001900929	0.000914251	0.000914251	0.00043320	0.00043320	0.001175304	0.001175304	0.000764207	0.000155007	0.000524814	0.000564074	0.014801512	0.014801512	0.010209024	0.00943934	0.015701173
3832603773535	383630	3773535	0.001199417	0.00110899	0.001844668	0.001844668	0.000887192	0.000887192	0.00042038	0.00042038	0.001140519	0.001140519	0.000741589	0.00015042	0.000509282	0.000547379	0.013502666	0.013502666	0.009223313	0.008527945	0.01418518
3832603773535	383640	3773535	0.001152397	0.00106551	0.001772351	0.001772351	0.000852412	0.000852412	0.00040390	0.00040390	0.001095807	0.001095807	0.000712517	0.000144523	0.000489316	0.00052592	0.012245042	0.012245042	0.008333974	0.007705655	0.012817403
3832603773535	383650	3773535	0.001109086	0.00102547	0.001705741	0.001705741	0.000820375	0.000820375	0.000388727	0.000388727	0.001054623	0.001054623	0.000685738	0.000139091	0.000470926	0.000506154	0.011143409	0.011143409	0.007567493	0.006996961	0.011638578
3832603773535	383660	3773535	0.001072849	0.00099196	0.00165001	0.00165001	0.000793572	0.000793572	0.000376026	0.000376026	0.001020167	0.001020167	0.000663334	0.000134547	0.00045554	0.000489617	0.010170649	0.010170649	0.006906269	0.006385588	0.010621635
3832603773535	383670	3773535	0.001038684	0.00096038	0.001597465	0.001597465	0.0007683	0.0007683	0.000364051	0.000364051	0.000987679	0.000987679	0.000642209	0.000130262	0.000441033	0.000474025	0.009315658	0.009315658	0.006334773	0.005857179	0.009742691
3832603773535	383680	3773535	0.001007193	0.00093126	0.001549033	0.001549033	0.000745007	0.000745007	0.00035301	0.00035301	0.00095734	0.00095734	0.00062273	0.000126313	0.000427662	0.000459654	0.008576125	0.008564125	0.005840667	0.005400324	0.008982771
3832603773535	383690	3773535	0.000979412	0.00090557	0.001506306	0.001506306	0.000724457	0.000724457	0.000343277	0.000343277	0.000931317	0.000931317	0.000605562	0.000122829	0.000415866	0.000446975	0.007923657	0.007923657	0.005428696	0.005019413	0.008349172
3837003773535	383700	3773535	0.00095327	0.0008814	0.001466101	0.001466101	0.000705121	0.000705121	0.000334114	0.000334114	0.000906459	0.000906459	0.000589399	0.00011955	0.000404766	0.000435045	0.007353629	0.007353629	0.005062193	0.004680542	0.007785501
3837103773535	383710	3773535	0.000931874	0.00086162	0.001433194	0.001433194	0.000689294	0.000689294	0.00032661	0.00032661	0.000886113	0.000886113	0.000576169	0.000116867	0.000395681	0.00042528	0.006888262	0.006888262	0.004772217	0.004412428	0.007339528
3837203773535	383720	3773535	0.000915481	0.00084646	0.001407982	0.001407982	0.000677168	0.000677168	0.00032087	0.00032087	0.000870526	0.000870526	0.000566034	0.000114811	0.00038872	0.00041799	0.006516548	0.006516548	0.004551608	0.004208451	0.007000237
3837303773535	383730	3773535	0.00089952	0.0008317	0.001383435	0.001383435	0.000665362	0.000665362	0.000315275	0.000315275	0.000855348	0.000855348	0.000556165	0.000112809	0.000381943	0.000410515	0.006176052	0.006176052	0.004347909	0.00402011	0.006686954
3837403773535	383740	3773535	0.000885974	0.00081918	0.001362602	0.001362602	0.000655343	0.000655343	0.000310528	0.000310528	0.000842468	0.000842468	0.00054779	0.000111111	0.000376191	0.000404333	0.005883984	0.005883984	0.004177427	0.00386248	0.006424757
3837503773535	383750	3773535	0.000873033	0.00080721	0.001342698	0.001342698	0.00064577	0.00064577	0.000305992	0.000305992	0.000830162	0.000830162	0.000539789	0.000109488	0.000370696	0.000398427	0.00561573	0.00561573	0.00401954	0.003716497	0.006181933
3837603773535	383760	3773535	0.000859746	0.00079493	0.001322264	0.001322264	0.000635942	0.000635942	0.000301335	0.000301335	0.000817528	0.000817528	0.000531574	0.000107821	0.000365055	0.000392363	0.005359983	0.005359983	0.003865105	0.003573705	0.005944416
3837703773535	383770	3773535	0.000845424	0.00078169	0.001300237	0.001300237	0.000625349	0.000625349	0.00029631	0.00029631	0.000803909	0.000803909	0.000522719	0.000106025	0.000358974	0.000385827	0.005110239	0.005110239	0.003709203	0.003429557	0.005704644
3837803773535	383780	3773535	0.000831448	0.00076876	0.001278741	0.001278741	0.00061501	0.00061501	0.000291416	0.000291416	0.000790619	0.000790619	0.000514077	0.000104272	0.000353039	0.000379449	0.004877205	0.004877205	0.003562102	0.003293546	0.005478406
3837903773535	383790	3773535	0.00081238	0.00075113	0.001249417	0.001249417	0.000600906	0.000600906	0.00028473	0.00028473	0.00077248	0.00077248	0.000502288	0.000101881	0.000344943	0.000370747	0.004613753	0.004613753	0.00338118	0.003126264	0.005200153
3838003773535	383800	3773535	0.000792364	0.00073263	0.001218633	0.001218633	0.000586101	0.000586101	0.00027771	0.00027771	0.00075345	0.00075345	0.00048991	9.9371E-05	0.000336444	0.000361612	0.004358307	0.004358307	0.003201466	0.002960099	0.004923758
3838103773535	383810	3773535	0.000773987	0.00071563	0.001190369	0.001190369	0.000572508	0.000572508	0.000271277	0.000271277	0.00073598	0.00073598	0.00047855	9.70663E-05	0.000328641	0.000353225	0.004131276	0.004131276	0.003041768	0.002812441	0.004678148
3838203773535	383820	3773535	0.000759407	0.00070215	0.001167945	0.001167945	0.000561722	0.000561722	0.000266167	0.000266167	0.000722116	0.000722116	0.000469535	9.52377E-05	0.00032245	0.000346571	0.003945769	0.003945769	0.002916063	0.002696214	0.004484817
3838303773535	383830	3773535	0.000745257	0.00068907	0.001146183	0.001146183	0.000551256	0.000551256	0.000261207	0.000261207	0.00070866	0.00070866	0.000460786	9.34633E-05	0.000316442	0.000340114	0.00377307	0.00377307	0.002798381	0.002587405	0.004303827
3838403773535	383840	3773535	0.000728002	0.00067312	0.001119645	0.001119645	0.000538493	0.000538493	0.000255159	0.000255159	0.000692253	0.000692253	0.000450117	9.12993E-05	0.000309115	0.000332239	0.003589965	0.003589965	0.002666119	0.002465114	0.004100412
3838503773535	383850	3773535	0.000709366	0.00065589	0.001090984	0.001090984	0.000524708	0.000524708	0.000248628	0.000248628	0.000674532	0.000674532	0.000438595	8.89621E-05	0.000301202	0.000323734	0.003409761	0.003409761	0.002532218	0.002341308	0.003894476
3838603773535	383860	3773535	0.000690989	0.00063889	0.001062721	0.001062721	0.000511115	0.000511115	0.000242187	0.000242187	0.00065705	0.00065705	0.000427233	8.66575E-05	0.000293399	0.000315347	0.003242365	0.003242365	0.00240798	0.002226436	0.003703401
3838703773535	383870	3773535	0.000671404	0.00062079	0.0010326	0.0010326	0.000496629	0.000496629	0.000235322	0.000235322	0.000638435	0.000638435	0.000415124	8.42013E-05	0.000285083	0.000306409	0.003079371	0.003079371	0.002284777	0.002112522	0.003513918
3838803773535	383880	3773535	0.000652337	0.00060316	0.001003275	0.001003275	0.000482525	0.000482525	0.00022864	0.00022864	0.00062034	0.00062034	0.000403335	8.18101E-05	0.000276987	0.000297708	0.002929685	0.002929685	0.002170978	0.002007303	0.003338899
3838903773535	383890	3773535	0.000631027	0.00058345	0.000970501	0.000970501	0.000466762	0.000466762	0.00022117	0.00022117	0.00060004	0.00060004	0.000390159	7.91376E-05	0.000267939	0.000287982	0.002780299	0.002780299	0.002053297	0.001898494	0.003157909
3839003773535	383900	3773535	0.000607991	0.00056215	0.000935072	0.000935072	0.000449723	0.000449723	0.00021309	0.00021309	0.000578135	0.000578135	0.000375916	7.62486E-05	0.000258158	0.00027747	0.002634515	0.002634515	0.001934666	0.001788807	0.002975459
3839103773535	383910	3773535	0.000586508	0.00054229	0.000902032	0.000902032	0.000433832	0.000433832	0.000205567	0.000205567	0.00055708	0.00055708	0.000362633	7.35544E-05	0.000249036	0.000267665	0.002502639	0.002502639	0.001826821	0.001689092	0.002809596
3829703773545	382970	3773545	0.001806891	0.00167066	0.002778944	0.002778944	0.001336532	0.001336532	0.000633302	0.000633302	0.001718162	0.001718162	0.001117185	0.000226603	0.000767219	0.000824612	0.001798134	0.001798134	0.000774591	0.000716193	0.001191298
3829803773545	382980	3773545	0.001881175	0.00173935	0.002893191	0.002893191	0.001391479	0.001391479	0.000659338	0.000659338	0.001788799	0.001788799	0.001163114	0.00023592	0.000798761	0.000858514	0.001876579	0.001876579	0.000800129	0.000739805	0.001230575
3829903773545	382990	3773545	0.001957357	0.00180979	0.003010357	0.003010357	0.00144783	0.00144783	0.00068604	0.00068604	0.00186124	0.00186124	0.001210217	0.000245474	0.000831109	0.000893281	0.001959527	0.001959527	0.000826357	0.000764056	0.001270913
3830003773545	383000	3773545	0.002031296	0.00187815	0.003124073	0.003124073	0.001502521	0.001502521	0.00071955	0.00071955	0.001931548	0.001931548	0.001255933	0.000254746	0.000862504	0.000927025	0.002044876	0.002044876	0.000851809	0.000787589	0.001310057
3830103773545	383010	3773545	0.002106529	0.00194771	0.003239779	0.003239779	0.00155817	0.00155817	0.000738324	0.000738324	0.002003087	0.002003087	0.001302449	0.000264181	0.000894448	0.000961359	0.002135528	0.002135528	0.000878209	0.000811999	0.00135066
3830203773545	383020	3773545	0.0021941	0.00202868	0.00337446	0.00337446	0.001622945	0.001622945	0.000769016	0.000769016	0.002086358	0.002086358	0.001356593	0.000275164	0.000931631	0.001001324	0.002240288	0.002240288	0.000910218	0.000841595	0.001399888
3830303773545	383030	3773545	0.002290385	0.00211771	0.003522543	0.003522543	0.001694166	0.001694166	0.000802764	0.000802764	0.002177914	0.002177914	0.001416125	0.000287239	0.000972515	0.001045265	0.002358256	0.002358256	0.000945937	0.00087462	0.001454822
3830403773545	383040	3773545	0.00238805	0.00220801	0.003672749	0.003672749	0.001766407	0.001766407	0.000836995	0.000836995	0.002270784	0.002270784	0.001476511	0.000299487	0.001013984	0.001089837	0.002485429	0.002485429	0.000982604	0.000908523	0.001511216
3830503773545	383050	3773545	0.002475966	0.0022893	0.003807961	0.003807961	0.001831437	0.001831437	0.000867808	0.000867808	0.002354382	0.002354382	0.001530868	0.000310513	0.001051314	0.001129959	0.002613503	0.002613503	0.001016942	0.000940272	0.001564027
3830603773545	383060	3773545	0.002563105	0.00236987	0.003941979	0.003941979	0.001895893	0.001895893	0.00089835	0.00089835	0.002437243	0.002437243	0.001584746	0.000321441	0.001088314	0.001169727	0.002750682	0.002750682	0.001052316	0.000972979	0.00161843
3830703773545	383070	3773545	0.00266241	0.00246168	0.004094706	0.004094706	0.001969347	0.001969347	0.000933156	0.000933156	0.002531671	0.002531671	0.001646145	0.000333895	0.001130479	0.001215046	0.002911474	0.002911474	0.001092779	0.001010392	0.001680662
3830803773545	383080	3773545	0.002771808	0.00256283	0.004262958	0.004262958	0.002050268	0.002050268	0.00097149	0.00097149	0.002635697	0.002635697	0.001713785	0.000347615	0.001176931	0.001264973	0.003099983	0.003099983	0.0011354	0.001049799	0.001746211
3830903773545	383090	3773545	0.002875513	0.00265872	0.004422452	0.004422452	0.002126977	0.002126977	0.001007847	0.001007847	0.002734309	0.002734309	0.001777905	0.00036062	0.001220964	0.0013123	0.003306101	0.003306101	0.001177676	0.001088888	0.00181123
3831003773545	383100	3773545	0.002980856	0.00275612	0.004584468	0.004584468	0.002204898	0.002204898	0.001044769	0.001044769	0.00283448	0.00283448	0.001843038	0.000373831	0.001265694	0.001360376	0.003554044	0.003554044	0.001222022	0.00112989	0.001879433
3831103773545	383110	3773545	0.003062129	0.00283127	0.004709463	0.004709463	0.002265014	0.002265014	0.001073254	0.001073254	0.002911762	0.002911762	0.001893288	0.000384024	0.001300203	0.001397467	0.003827601	0.003827601	0.001264384	0.001169059	0.001944584
3831203773545	383120	3773545	0.003111393	0.00287682	0.004785229	0.004785229	0.002301454	0.002301454	0.001090521	0.001090521	0.002958606	0.002958606	0.001923747	0.000390202	0.001321121	0.001419949	0.004097256	0.004097256	0.001305624	0.00120719	0.00200801
3831303773545	383130	3773545	0.003140554	0.00290378	0.004830079	0.004830079	0.002323024	0.002323024	0.001100742	0.001100742	0.002986336	0.002986336	0.001941778	0.000393859	0.001333503	0.001433258	0.004341797	0.004341797	0.001346519	0.001245001	0.002070906
3831403773545	383140	3773545	0.003157378	0.00291934	0.004855953	0.004855953	0.002335469	0.002335469	0.001106639	0.001106639	0.003002334	0.003002334	0.00195218	0.000395969	0.001340647	0.001440936	0.004592441	0.004592441	0.001389743	0.001284967	0.002137384
3831503773545	383150	3773545	0.003132013	0.00289588	0.004816942	0.004816942	0.002316706	0.002316706	0.001097748	0.001097748	0.002978214	0.002978214	0.001936497	0.000392788	0.001329876	0.00142936	0.004891213	0.004891213	0.001442286	0.001333548	0.002218193
3831603773545	383160	3773545	0.003087839	0.00285504	0.004749005	0.004749005	0.002284032	0.002284032	0.001082266	0.001082266	0.002936209	0.002936209	0.001909184	0.000387248	0.00131112	0.0014092	0.00518228	0.00518228	0.001492844	0.001380295	0.002295949
3832603773545	383620	3773545	0.001279741	0.00118326	0.001968203	0.001968203	0.000946606	0.000946606	0.00044854	0.00044854	0.001216898	0.001216898	0.000791253	0.000160493	0.000543388	0.000584036	0.015003629	0.015003629	0.012901457	0.011928784	0.019842055
3836303773545	383630	3773545	0.001242901	0.0011492	0.001911544	0.001911544	0.000919356	0.000919356	0.000435628	0.000435628	0.001181867	0.001181867	0.000768475	0.000155873	0.000527745	0.000567224	0.013757712	0.013757712	0.011283599	0.0104329	0.017353837
3836403773545	383640	3773545	0.001194586	0.00110452	0.001837237	0.001837237	0.000883618	0.000883618	0.000418694	0.000418694	0.001135925	0.001135925	0.000738602	0.000149814	0.00050723	0.000545174	0.012499489	0.012499489	0.009893769	0.009147853	0.01521632
3836503773545	383650	3773545	0.001145926	0.00105953	0.0017624	0.0017624	0.000847625	0.000847625	0.000401639	0.000401639	0.001089655	0.001089655	0.000708516	0.000143711	0.000486569	0.000522967	0.011395954	0.011395954	0.008799091	0.008135706	0.013532739
3836603773545	383660	3773545	0.001109862	0.00102619	0.001706935	0.001706935	0.00082095	0.00082095	0.000388999	0.000388999	0.001055362	0.001055362	0.000686218	0.000139189	0.000471256	0.000506509	0.010459515	0.010459515	0.007940984	0.007342294	0.012212996

			KMMass Grading / Excavation	KMDrainage / Utilities Trenching	KMFoundations / Concrete Pads	KMBuilding / Structure Construction	KMAsphalt Paving	KMArchitectural Coating	KMLandscaping or Other Finishing	KMWaterside Construction (Piles)	EWNDemolition	EWNSite Grubbing / Prep	EWNDrainage / Utilities Trenching	EWNDrainage / Utilities Trenching	EWNDrainage / Utilities Trenching	EWNFoundation s / Concrete Pads	EWNBuilding / Structure Construction	EWNAsphalt Paving	EWNLandscaping or Other Finishing	EWNWaterside Construction (Piles)	ISDemolition
Unique Identifier	X (UTM)	Y (UTM)	2026	2026	2026	2026	2026	2026	2026	2026	2027	2027	2027	2028	2029	2029	2029	2029	2029	2029	2027
3839003773525	383900	3773525	0.002827641	0.000702128	0.0006444	0.001895275	0.001136762	0.000230574	0.000780664	0.000839063	0.003575561	0.004087941	0.00481441	0.00481441	0.00481441	0.001253209	0.00311344	0.002210738	0.00151821	0.001587398	0.000570288
3839103773525	383910	3773525	0.002669607	0.000662886	0.000608385	0.001789349	0.001073229	0.000217688	0.000737033	0.000792168	0.003390411	0.003876259	0.00456511	0.00456511	0.00456511	0.001188315	0.00295222	0.002096262	0.001439594	0.001505199	0.000547252
3829703773535	382970	3773535	0.001138487	0.000282696	0.000259453	0.000763091	0.000457692	9.28357E-05	0.000314317	0.00033783	0.003052725	0.003490182	0.004110423	0.004110423	0.004110423	0.001069958	0.002658178	0.001887473	0.00129621	0.001355281	0.000831448
3829803773535	382980	3773535	0.001173252	0.000291329	0.000267376	0.000786392	0.000471668	9.56705E-05	0.000323915	0.000348146	0.003246502	0.003711727	0.00437134	0.00437134	0.00437134	0.001137876	0.00282691	0.002007284	0.001378489	0.001441309	0.000852585
3829903773535	382990	3773535	0.001210671	0.00030062	0.000275904	0.000811473	0.000486711	9.87218E-05	0.000334246	0.00035925	0.003463056	0.003959314	0.004662925	0.004662925	0.004662925	0.001213777	0.003015476	0.002141178	0.00147044	0.00153745	0.000874845
3830003773535	383000	3773535	0.001252734	0.000311065	0.00028549	0.000839666	0.000503621	0.000102152	0.000345859	0.000371731	0.00371136	0.0042432	0.004997261	0.004997261	0.004997261	0.001300805	0.003231688	0.002294702	0.001575872	0.001647687	0.000899606
3830103773535	383010	3773535	0.001296655	0.000321971	0.000295499	0.000869105	0.000521278	0.000105733	0.000357984	0.000384764	0.003989257	0.00456092	0.005371443	0.005371443	0.005371443	0.001398206	0.003473669	0.002466523	0.001693869	0.001771061	0.000924799
3830203773535	383020	3773535	0.001348802	0.000334919	0.000307383	0.000904058	0.000542243	0.000109985	0.000372381	0.000400238	0.004321681	0.00494098	0.005819043	0.005819043	0.005819043	0.001514718	0.003763129	0.002672058	0.001835018	0.001918643	0.000955082
3830303773535	383030	3773535	0.001406523	0.000349252	0.000320537	0.000942746	0.000565447	0.000114692	0.000388317	0.000417366	0.004713118	0.00538851	0.006346104	0.006346104	0.006346104	0.001651914	0.004103975	0.00291408	0.002001225	0.002092425	0.000988385
3830403773535	383040	3773535	0.001465703	0.000363947	0.000334024	0.000982412	0.000589239	0.000119518	0.000404656	0.000434927	0.005163654	0.005903609	0.006952741	0.006952741	0.006952741	0.001809824	0.004496282	0.003192643	0.002192526	0.002292444	0.001021515
3830503773535	383050	3773535	0.001520504	0.000377554	0.000346513	0.001019144	0.00061127	0.000123987	0.000419785	0.000451188	0.005656811	0.006467435	0.007616765	0.007616765	0.007616765	0.001982672	0.004925701	0.003497558	0.002401925	0.002511385	0.001049641
3830603773535	383060	3773535	0.001576898	0.000391557	0.000359364	0.001056943	0.000633941	0.000128585	0.000435355	0.000467922	0.006232104	0.007125167	0.008391383	0.008391383	0.008391383	0.002184308	0.00542664	0.003853256	0.002646198	0.00276679	0.001077508
3830703773535	383070	3773535	0.001639528	0.000407109	0.000373637	0.001098922	0.000659119	0.000133692	0.000452646	0.000486507	0.00694449	0.007939638	0.009350594	0.009350594	0.009350594	0.002433994	0.006046954	0.004293718	0.002948683	0.003083059	0.00110805
3830803773535	383080	3773535	0.001706006	0.000423616	0.000388787	0.00114348	0.000685845	0.000139113	0.000470999	0.000506233	0.007837539	0.008960662	0.010553064	0.010553064	0.010553064	0.002747002	0.006824582	0.004845882	0.003327878	0.003479535	0.001139541
3830903773535	383090	3773535	0.001769698	0.000439431	0.000403302	0.00118617	0.00071145	0.000144306	0.000488584	0.000525133	0.008941879	0.010223255	0.012040033	0.012040033	0.012040033	0.003134065	0.007786193	0.005528687	0.003796789	0.003969816	0.001168271
3831003773535	383100	3773535	0.001837635	0.000456301	0.000418785	0.001231706	0.000738762	0.000149846	0.0005073 4	0.000545292	0.010469838	0.01197017	0.014097394	0.014097394	0.014097394	0.003669604	0.009116671	0.00647341	0.004445572	0.004648165	0.001194758
3831103773535	383110	3773535	0.001902388	0.000472379	0.000433541	0.001275108	0.000764794	0.000155127	0.000525217	0.000564507	0.012513385	0.014306559	0.016848983	0.016848983	0.016848983	0.004385852	0.010896102	0.007736918	0.005313277	0.005555413	0.001210374
3831203773535	383120	3773535	0.001964753	0.000487865	0.000447754	0.001316909	0.000789866	0.000160212	0.000542435	0.000583013	0.015210133	0.017389752	0.020480091	0.020480091	0.020480091	0.005331043	0.013244311	0.009404294	0.006458337	0.006752655	0.001212704
3831303773535	383130	3773535	0.002026322	0.000503153	0.000461785	0.001358177	0.000814617	0.000165232	0.000559433	0.000601282	0.018817271	0.021513795	0.025337019	0.025337019	0.025337019	0.00659532	0.016385247	0.011634556	0.007989955	0.008354071	0.001206837
3831403773535	383140	3773535	0.002091605	0.000519364	0.000476663	0.001401934	0.000840863	0.000170556	0.000577457	0.000620654	0.02412958	0.02758736	0.03248992	0.03248992	0.03248992	0.008457246	0.021010971	0.014919111	0.010245601	0.010712512	0.001192688
3831503773535	383150	3773535	0.002169628	0.000538737	0.000494443	0.00145423	0.000872229	0.000176918	0.000598998	0.000643806	0.033150661	0.037901167	0.044636597	0.044636597	0.044636597	0.011619071	0.028866129	0.020496767	0.01407602	0.01471749	0.001157832
3831603773535	383160	3773535	0.002244333	0.000557287	0.000511468	0.001504302	0.000902262	0.00018301	0.000619622	0.000665974	0.049671249	0.056789163	0.066881186	0.066881186	0.066881186	0.017409419	0.043251526	0.030711304	0.021090786	0.022051931	0.001063618
3836203773535	383620	3773535	0.015701173	0.003898736	0.00357819	0.010523979	0.006312151	0.001280321	0.004334828	0.004659102	0.047621317	0.054445475	0.064121	0.064121	0.064121	0.016690933	0.041466536	0.029443848	0.020220369	0.021141848	0.001050849
3836303773535	383630	3773535	0.01418518	0.003522302	0.003232706	0.009507859	0.005702695	0.001156703	0.003916288	0.004209252	0.036079665	0.041249899	0.048580433	0.048580433	0.048580433	0.012645666	0.031416576	0.022307745	0.015319697	0.016017843	0.001029711
3836403773535	383640	3773535	0.012817403	0.003182671	0.002920999	0.008591083	0.005152824	0.00104517	0.003538668	0.003803384	0.02836973	0.032435125	0.038199183	0.038199183	0.038199183	0.009943388	0.024703105	0.017540758	0.012046001	0.012594959	0.001002362
3836503773535	383650	3773535	0.011638578	0.002889959	0.002652352	0.007800955	0.004678915	0.000949045	0.003213214	0.003453584	0.02319762	0.02652185	0.031235058	0.031235058	0.031235058	0.008130601	0.020199461	0.014342888	0.009849884	0.010298761	0.000980965
3836603773535	383660	3773535	0.010621635	0.002637443	0.002420598	0.007119332	0.004270086	0.00086612	0.002932454	0.003151821	0.019554763	0.02235697	0.026330036	0.026330036	0.026330036	0.006853805	0.017027423	0.012090541	0.0083031	0.008681487	0.000960172
3836703773535	383670	3773535	0.009742691	0.002419194	0.002220293	0.006530205	0.003916735	0.000794449	0.002689792	0.002891006	0.016838862	0.019251879	0.022673138	0.022673138	0.022673138	0.005901901	0.014662536	0.010411323	0.007149908	0.007475742	0.000940674
3836803773535	383680	3773535	0.008982771	0.002230499	0.002047112	0.006020855	0.003611234	0.000732482	0.002479991	0.002665511	0.014744757	0.016857688	0.019853473	0.019853473	0.019853473	0.005167932	0.012839082	0.009116556	0.006260735	0.006546048	0.000922383
3836903773535	383690	3773535	0.008349172	0.002073171	0.001902719	0.005596175	0.003356516	0.000680817	0.002305065	0.002477499	0.013123016	0.01500355	0.017669836	0.017669836	0.017669836	0.004599524	0.011426941	0.008113847	0.005572131	0.005826063	0.0009053
3837003773535	383700	3773535	0.007785501	0.001933207	0.001774263	0.005218365	0.00312991	0.000634853	0.002149445	0.002310238	0.011800395	0.013491398	0.015888959	0.015888959	0.015888959	0.004135955	0.010275262	0.007296082	0.005010537	0.005238876	0.000888476
3837103773535	383710	3773535	0.007339528	0.001822468	0.001672628	0.004919444	0.002950621	0.000598487	0.002026319	0.002177901	0.010768096	0.012311169	0.014498991	0.014498991	0.014498991	0.003774141	0.009376381	0.006657821	0.004572215	0.004780579	0.000873982
3837203773535	383720	3773535	0.007000237	0.001738219	0.001595306	0.004692028	0.00281422	0.000570821	0.001932647	0.002077222	0.009957355	0.011384248	0.013407347	0.013407347	0.013407347	0.003489982	0.008670424	0.006156546	0.004227968	0.004420644	0.000862248
3837303773535	383730	3773535	0.006686954	0.001660428	0.001523911	0.004482045	0.002688275	0.000545274	0.001846155	0.001984259	0.009249714	0.010575202	0.012454526	0.012454526	0.012454526	0.003241959	0.008054242	0.005719018	0.003927498	0.004106481	0.000850601
3837403773535	383740	3773535	0.006424757	0.001595322	0.001464158	0.004306303	0.002582867	0.000523894	0.001773767	0.001906456	0.008652421	0.009892317	0.011650285	0.011650285	0.011650285	0.003032612	0.007534145	0.005349717	0.003673883	0.003841309	0.000840248
3837503773535	383750	3773535	0.006181933	0.001535027	0.00140882	0.004143546	0.002485247	0.000504094	0.001706727	0.001834401	0.008122338	0.009286273	0.010936539	0.010936539	0.010936539	0.002846822	0.007072572	0.005021971	0.003448806	0.003605974	0.000830067
3837603773535	383760	3773535	0.005944416	0.00147605	0.001354692	0.003984346	0.002389761	0.000484726	0.001641153	0.001763922	0.00763962	0.008734381	0.010286571	0.010286571	0.010286571	0.002677632	0.006652243	0.004723511	0.00324384	0.003391668	0.000819455
3837703773535	383770	3773535	0.005704644	0.001416512	0.001300049	0.003823635	0.002293368	0.000465174	0.001574956	0.001692773	0.007193053	0.00822382	0.009685278	0.009685278	0.009685278	0.002521114	0.006263392	0.004447402	0.003054224	0.003193411	0.00080798
3837803773535	383780	3773535	0.005478406	0.001360335	0.001248491	0.003671995	0.002202417	0.000446726	0.001512495	0.00162564	0.006789364	0.007762283	0.009141722	0.009141722	0.009141722	0.002379624	0.005911878	0.004197805	0.002882815	0.00301419	0.000796419
3837903773535	383790	3773535	0.005200153	0.001291243	0.001185079	0.003485492	0.002090554	0.000424036	0.001435674	0.001543072	0.006377998	0.007291968	0.008587826	0.008587826	0.008587826	0.002235443	0.005553678	0.003943461	0.002708146	0.002831561	0.000781235
3838003773535	383800	3773535	0.004923758	0.001222612	0.001122091	0.003300233	0.001979439	0.000401498	0.001359366	0.001461056	0.005994412	0.006853414	0.008071336	0.008071336	0.008071336	0.002100999	0.005219668	0.003706293	0.002545272	0.002661265	0.000764756
3838103773535	383810	3773535	0.004678148	0.001161624	0.001066118	0.003135608	0.001880699	0.00038147	0.001291557	0.001388174	0.005655345	0.006465758	0.007614791	0.007614791	0.007614791	0.001982158	0.004924424	0.003496651	0.002401302	0.002510734	0.000748795
3838203773535	383820	3773535	0.004484817	0.001113619	0.001022059	0.003006025	0.001802976	0.000365706	0.001238182	0.001330806	0.005370891	0.006140542	0.00723178	0.00723178	0.00723178	0.001882459	0.004676734	0.003320775	0.002280521	0.002384448	0.000735594
3838303773535	383830	3773535	0.004303827	0.001068677	0.000980813	0.002884713	0.001730215	0.000350947	0.001188214	0.0012771	0.005110249	0.00584255	0.006880832	0.006880832	0.006880832	0.001791106	0.004449779	0.003159623	0.0021695	0.002268734	0.00072248
3838403773535	383840	3773535	0.004100412	0.001018168	0.000934456	0.002748371	0.001648439	0.00033436	0.001132054	0.001216739	0.004848745	0.005543572	0.006528722	0.006528722	0.006528722	0.001699451	0.004222072	0.002997937	0.002058814	0.002152637	0.00070626
3838503773535	383850	3773535	0.003894476	0.000967032	0.000887524	0.002610339	0.001565649	0.000317567	0.001075199	0.001155631	0.004597594	0.005256431	0.006190553	0.006190553	0.006190553	0.001611424	0.004003381	0.002842652	0.001952173	0.002041137	0.000688142
3838603773535	383860	3773535	0.003703401	0.000919586	0.00084398	0.002482268	0.001488833	0.000301987	0.001022446	0.001098932	0.004365768	0.004991385	0.005878406	0.005878406	0.005878406	0.001530171	0.003801518	0.002699317	0.001853738	0.001938216	0.000669852
3838703773535	383870	3773535	0.003513918	0.000872536	0.000800798	0.002355264	0.001412658	0.000286536	0.000970133	0.001042706	0.004143261	0.004736992	0.005578805	0.005578805	0.005578805	0.001452184	0.003607768	0.002561742	0.0017592 6	0.001839432	0.000649835
3838803773535	383880	3773535	0.003338899	0.000829077	0.000760912	0.002237954	0.001342297	0.000272264	0.000921814	0.000990771	0.003938527	0.004502919	0.005303135	0.005303135	0.005303135	0.001380426	0.003429495	0.002435157	0.001672328	0.001748539	0.000629992
3838903773535	383890	3773535	0.003157909	0.000784136	0.000719666	0.002116642	0.001269536	0.000257505	0.000871845	0.000937065	0.003736208	0.004271608	0.005030718	0.005030718	0.005030718	0.001309514	0.003253325	0.002310065	0.001586422	0.001658718	0.000607387
3839003773535	383900	3773535	0.002975459	0.000738832	0.000678087	0.001994352	0.001196188	0.000242628	0.000821474	0.000882926	0.003539325	0.004046512	0.004765619	0.004765619	0.004765619	0.001240508	0.003081887	0.002188334	0.001502824	0.00157131	0.000582712
3839103773535	383910	3773535	0.002809596	0.000697647	0.000640288	0.001883179	0.001129507	0.000229103	0.000775682	0.000833708	0.003360301	0.003841834	0.004524567	0.004524567	0.004524567	0.001177762	0.002926001	0.002077645	0.001426809	0.001491831	0.00055959
3829703773545	382970	3773545	0.001191298	0.00029581	0.000271489	0.000798488	0.000478923	9.71421E-05	0.000328897	0.000353501	0.003109236	0.003554791	0.004186514	0.004186514	0.004186514	0.001089765	0.002707385	0.001922414	0.001320205	0.001380369	0.000870962
3829803773545	382980	3773545	0.001230575	0.000305562	0.00028044	0.000824814	0.000494713	0.000100345	0.000339741	0.000365156	0.003316904	0.003792218	0.004466134	0.004466134	0.004466134	0.001162551	0.002888213	0.002050813	0.001408382	0.001472565	0.000895896
3829903773545	382990	3773545	0.001270913	0.000315579	0.000289632	0.000851851	0.00051093	0.000103634	0.000350878	0.000377125	0.003545968	0.004054107	0.004774564	0.004774564	0.004774564	0.001242837	0.003087672	0.002192441	0.001505645	0.00157426	0.000920744
3830003773545	383000	3773545	0.001310057	0.000325298	0.000298553	0.000878088	0.000526666	0.000106826	0.000361684	0.000388741	0.003792806	0.004336316	0.005106925	0.005106925	0.005106925	0.001329351	0.003302607	0.002345059	0.001610454	0.001683845	0.000943521
3830103773545	383010	3773545	0.00135066	0.00033538	0.000307806	0.000905303	0.000542989	0.000110137	0.000372894	0.000400789	0.0040682	0.004651175	0.005477738	0.005477738	0.005477738	0.001425875	0.003542409	0.002515333	0.001727388	0.001806109	0.000966384
3830203773545	383020	3773545	0.001399888	0.000347604	0.000319025	0.000938299	0.00056278	0.000114151	0.000386485	0.000415397	0.004401314	0.005032025	0.005926268	0.005926268	0.005926268	0.001542629	0.00383247	0.002721295	0.001868831	0.001953997	0.000994597
3830303773545	383030	3773545	0.001454822	0.000361245	0.000331544	0.000975119	0.000584864	0.000118631	0.000401652	0.000431698	0.004797065	0.005484487	0.006459137	0.006459137	0.006459137	0.001681337	0.004177072	0.002965984	0.00203687	0.002129694	0.001026001
3830403773545	383040	3773545	0.001511216	0.000375248	0.000344396	0.001012918	0.000607536	0.000123229	0.000417221	0.000448432	0.005253123	0.006005898	0.007073209	0.007073209	0.007073209	0.001841182	0.004574187	0.003247961	0.002230516	0.002332164	0.001056888
3830503773545	383050	3773545	0.001564027	0.000388361	0.000356431	0.001048316	0.000628767	0.000127535	0.000431801	0.000464103	0.005754304	0.006578898	0.007748037	0.007748037	0.007748037	0.002016843	0.005010593	0.003557836	0.002443321	0.002554667	0.001083375
3830603773545	383060	3773545	0.00161843	0.00040187	0.000368829	0.00108478	0.00065063 8	0.000131972	0.000446821	0.000480246	0.006339087	0.007247481	0.008535433	0.008535433	0.008535433	0.002221805	0.005519796	0.003919402	0.002691624	0.002814286	0.001109431
3830703773545	383070	3773545	0.001680662	0.000417323	0.000383011	0.001126492	0.000675656	0.000137046	0.000464002	0.000498713	0.007081238	0.008095983	0.009534723	0.009534723	0.009534723	0.002481924	0.006166029	0.004378268	0.003006747	0.00314377	0.001139369
3830803773545	383080	3773545	0.001746211	0.000433599	0.00039795	0.001170428	0.000702008	0.000142391	0.000482099	0.000518164	0.008039253	0.009191282	0.010824668	0.010824668	0.010824668	0.002817701	0.007000226	0.004970601	0.003413527	0.003569088	0.001170946
3830903773545	383090	3773545	0.00181123	0.000449744	0.000412767	0.001214008	0.000728147	0.000147693	0.0005000 5	0.000537457	0.009236255	0.010559815	0.012436403	0.012436403	0.012436403	0.003237242	0.008042522	0.005710696	0.003921783	0.004100506	0.001198382
3831003773545	383100	3773545	0.001879433	0.000466679	0.00042831	0.001259722	0.000755565	0.000153255	0.00051888	0.000557695	0.010890868	0.012451534	0.014664301	0.014664301	0.014664301	0.003817172	0.009483286	0.006733729	0.004624344	0.004835084	0.001220814
3831103773545	383110	3773545	0.001944584	0.000482857	0.000443157	0.001303391	0.000781757	0.000158567	0.000536867	0.000577028	0.013123188	0.015003747	0.017670069	0.017670069	0.017670069	0.004599584	0.011427092	0.008113954	0.005572204	0.00582614	0.001229959
3831203773545	383120	3773545	0.00200801	0.000498606	0.000457612	0.001345903	0.000807256	0.000163739	0.000554378	0.000595849	0.016035886	0.018333836	0.021591949	0.021591949	0.021591949	0.005620464	0.01396334	0.00991485	0.006808958	0.007119254	0.001227543
3831303773545	383130	3773545	0.002070906	0.000514224	0.000471945	0.00138806	0.000832541	0.000168868	0.000571742	0.000614512	0.019781757	0.022616492	0.026635677	0.026635677	0.026635677	0.006933365	0.017225079	0.012230889	0.008399483	0.008782262	0.001225041
3831403773545	383140	3773545	0.002137384	0.000530731	0.000487095	0.001432618	0.000859266	0.000174289	0.000590096	0.000634239	0.025261356	0.028881321	0.034013831	0.034013831	0.034013831	0.008853926	0.021996471	0.015618878	0.010726162	0.011214972	0.001218312
3831503773545	383150	3773545	0.002218193	0.000550796	0.000505511	0.001486781	0.000891753	0.000180878	0.000612405	0.000658217	0.035128897	0.040162885	0.047300246	0.047300246	0.047300246	0.012312428	0.030588689	0.021719893	0.014915994	0.015595743	0.001183974
3831603773545	383160	3773545	0.002295949	0.000570104	0.000523231	0.001538899	0.000923013	0.000187219	0.000633873	0.000681291	0.053786729	0.061494393	0.072422584	0.072422584	0.072422584	0.018851866	0.046835104	0.033255869	0.02283825	0.02387903	0.001090622
3836203773545	383620	3773545	0.019842055	0.004926953	0.004521869	0.013299476	0.007976859	0.001617981	0.005478056	0.00588785	0.044049984	0.050362367	0.059312282	0.059312282	0.059312282	0.015439206	0.038356777	0.027235724	0.018703954	0.019556327	0.001088897
3836303773545	383630	3773545	0.017353837	0.004309107	0.003954821	0.011631705	0.006976551	0.001415084	0.004791101	0.005149506	0.033447453	0.038240488	0.04503622	0.04503622	0.04503622	0.011723094	0.029124562	0.020680271	0.01420204	0.014849252	0.001067155
3836403773545	383640	3773545	0.01521632	0.003778343	0.003467696	0.010198998	0.006117232	0.001240785	0.004200969	0.004515229	0.026430146	0.030217598	0.035587578	0.035587578	0.035587578	0.009263578	0.023014201	0.01634153	0.011222439	0.011733865	0.001037045
3836503773545	383650	3773545	0.013532739	0.003360296	0.003084019	0.009070549	0.005440402	0.001103501	0.00373616	0.00401565	0.021695372	0.024804329	0.029212316	0.029212316	0.029212316	0.007604073	0.01889137	0.013414061	0.009212018	0.009631826	0.001012628
3836603773545	383660	3773545	0.012212996	0.003032592	0.002783258	0.008185969	0.004909842	0.000995885	0.003371802	0.003624034	0.018460949	0.021106411	0.02485724	0.02485724	0.02485724	0.006470431	0.016074977	0.011414245	0.007838658	0.008195879	0.000991577

			ISDrainage / Utilities Trenching	ISDrainage / Utilities Trenching	ISAsphalt Paving	ISAsphalt Paving	SVDemolition	SVSite Grubbing / Prep	SVMass Grading / Excavation	SVMass Grading / Excavation	SVDrainage / Utilities Trenching	SVFoundations / Concrete Pads	SVBuilding / Structure Construction	SVBuilding / Structure Construction	SVAsphalt Paving	SVAsphalt Paving	SVArchitectural Coating	SVArchitectural Coating	SVLandscaping or Other Finishing	SVLandscaping or Other Finishing	MDemolition
Unique Identifier	X (UTM)	Y (UTM)	2027	2028	2027	2028	2027	2027	2027	2028	2028	2028	2028	2029	2028	2029	2028	2029	2028	2029	2027
3839003773525	383900	3773525	0.000305965	0.000305965	0.000352604	0.000352604	0.001141727	0.000454976	0.001479776	0.001479776	0.000763663	0.000296215	0.001338254	0.001338254	0.000792505	0.000792505	0.000178509	0.000178509	0.000604383	0.000604383	0.004091495
3839103773525	383910	3773525	0.000293606	0.000293606	0.000338361	0.000338361	0.001113976	0.000443917	0.001443809	0.001443809	0.000745102	0.000289015	0.001308371	0.001308371	0.000773243	0.000773243	0.00017417	0.00017417	0.000589693	0.000589693	0.003818171
3829703773535	382970	3773535	0.00044608	0.00044608	0.000514077	0.000514077	0.001336121	0.000532442	0.001731727	0.001731727	0.000893687	0.00034665	0.001669994	0.001669994	0.00092744	0.00092744	0.000208902	0.000208902	0.000707287	0.000707287	0.000767344
3829803773535	382980	3773535	0.00045742	0.00045742	0.000527146	0.000527146	0.001366986	0.000544741	0.001771731	0.001771731	0.000914331	0.000354657	0.001705036	0.001705036	0.000948864	0.000948864	0.000213728	0.000213728	0.000723625	0.000723625	0.000790035
3829903773535	382990	3773535	0.000469363	0.000469363	0.000540909	0.000540909	0.001398336	0.000557234	0.001812362	0.001812362	0.0009353	0.000362791	0.001740167	0.001740167	0.000970624	0.000970624	0.000218629	0.000218629	0.00074022	0.00074022	0.000814365
3830003773535	383000	3773535	0.000482647	0.000482647	0.000556219	0.000556219	0.001431553	0.000570471	0.001855416	0.001855416	0.000957518	0.000371409	0.001776809	0.001776809	0.000993682	0.000993682	0.000223823	0.000223823	0.000757805	0.000757805	0.000841628
3830103773535	383010	3773535	0.000496164	0.000496164	0.000571795	0.000571795	0.001464702	0.000583681	0.001898379	0.001898379	0.00097969	0.000380009	0.001813007	0.001813007	0.001016691	0.001016691	0.000229006	0.000229006	0.000775352	0.000775352	0.000870445
3830203773535	383020	3773535	0.000512411	0.000512411	0.000590519	0.000590519	0.001502487	0.000598738	0.001947352	0.001947352	0.001004964	0.000389812	0.001853385	0.001853385	0.001042919	0.001042919	0.000234913	0.000234913	0.000795354	0.000795354	0.000904869
3830303773535	383030	3773535	0.000530278	0.000530278	0.00061111	0.00061111	0.001543456	0.000615064	0.002000451	0.002000451	0.001032366	0.000400442	0.00189652	0.00189652	0.001071357	0.001071357	0.000241319	0.000241319	0.000817041	0.000817041	0.000943693
3830403773535	383040	3773535	0.000548053	0.000548053	0.000631594	0.000631594	0.001584771	0.000631528	0.002053999	0.002053999	0.00106	0.00041116	0.001939655	0.001939655	0.001100034	0.001100034	0.000247778	0.000247778	0.000838912	0.000838912	0.000984675
3830503773535	383050	3773535	0.000563143	0.000563143	0.000648984	0.000648984	0.001620342	0.000645703	0.002100102	0.002100102	0.001083793	0.000420389	0.001976653	0.001976653	0.001124725	0.001124725	0.00025334	0.00025334	0.000857741	0.000857741	0.001023068
3830603773535	383060	3773535	0.000578094	0.000578094	0.000666214	0.000666214	0.001655843	0.00065985	0.002146115	0.002146115	0.001107538	0.0004296	0.002013207	0.002013207	0.001149368	0.001149368	0.00025889	0.00025889	0.000876534	0.000876534	0.001063618
3830703773535	383070	3773535	0.00059448	0.00059448	0.000685098	0.000685098	0.001696674	0.000676121	0.002199034	0.002199034	0.001134849	0.000440193	0.002054652	0.002054652	0.001177709	0.001177709	0.000265274	0.000265274	0.000898148	0.000898148	0.001110639
3830803773535	383080	3773535	0.000611375	0.000611375	0.000704569	0.000704569	0.001743248	0.000694681	0.002259399	0.002259399	0.001166001	0.000452276	0.002101434	0.002101434	0.001210038	0.001210038	0.000272556	0.000272556	0.000922803	0.000922803	0.001164044
3830903773535	383090	3773535	0.000626789	0.000626789	0.000722332	0.000722332	0.001792106	0.000714151	0.002322723	0.002322723	0.0011986	0.000464952	0.002149727	0.002149727	0.001243952	0.001243952	0.000280195	0.000280195	0.000948666	0.000948666	0.001221073
3831003773535	383100	3773535	0.000640999	0.000640999	0.000738709	0.000738709	0.001857019	0.000740018	0.002406856	0.002406856	0.001242098	0.000481794	0.002213585	0.002213585	0.00128901	0.00128901	0.000290344	0.000290344	0.000983029	0.000983029	0.001290094
3831103773535	383110	3773535	0.000649378	0.000649378	0.000748364	0.000748364	0.001928784	0.000768616	0.002499869	0.002499869	0.001290099	0.000500413	0.002283402	0.002283402	0.001338824	0.001338824	0.000301565	0.000301565	0.001021018	0.001021018	0.001363515
3831203773535	383120	3773535	0.000650627	0.000650627	0.000749804	0.000749804	0.001998888	0.000796553	0.002590729	0.002590729	0.001336989	0.000518601	0.002350728	0.002350728	0.001387485	0.001387485	0.000312525	0.000312525	0.001058128	0.001058128	0.001434262
3831303773535	383130	3773535	0.00064748	0.00064748	0.000746177	0.000746177	0.002060964	0.00082129	0.002671185	0.002671185	0.00137851	0.000534706	0.002409605	0.002409605	0.001430573	0.001430573	0.000322231	0.000322231	0.001090988	0.001090988	0.001501385
3831403773535	383140	3773535	0.000639888	0.000639888	0.000737428	0.000737428	0.002124977	0.000846799	0.002754152	0.002754152	0.001421326	0.000551314	0.002470795	0.002470795	0.001475007	0.001475007	0.000332239	0.000332239	0.001124874	0.001124874	0.001569975
3831503773535	383150	3773535	0.000621188	0.000621188	0.000715877	0.000715877	0.002207745	0.000879782	0.002861427	0.002861427	0.001476687	0.000572788	0.002551462	0.002551462	0.001532459	0.001532459	0.00034518	0.00034518	0.001168688	0.001168688	0.001636667
3831603773535	383160	3773535	0.000570641	0.000570641	0.000657626	0.000657626	0.002304838	0.000918473	0.002987268	0.002987268	0.001541629	0.000597978	0.00264289	0.00264289	0.001599854	0.001599854	0.00036036	0.00036036	0.001220085	0.001220085	0.001704653
3836203773535	383620	3773535	0.000563791	0.000563791	0.000649731	0.000649731	0.001778611	0.000708773	0.002305232	0.002305232	0.001189654	0.000461451	0.001983946	0.001983946	0.001234585	0.001234585	0.000278085	0.000278085	0.000941523	0.000941523	0.042059238
3836303773535	383630	3773535	0.00055245	0.00055245	0.000636662	0.000636662	0.001744701	0.00069526	0.002261282	0.002261282	0.001166973	0.000452654	0.001954241	0.001954241	0.001211047	0.001211047	0.000272783	0.000272783	0.000923572	0.000923572	0.036623812
3836403773535	383640	3773535	0.000537777	0.000537777	0.000619751	0.000619751	0.001697712	0.000676535	0.00220038	0.00220038	0.001135543	0.000440462	0.001918399	0.001918399	0.00117843	0.00117843	0.000265437	0.000265437	0.000898698	0.000898698	0.031700524
3836503773535	383650	3773535	0.000526297	0.000526297	0.000606522	0.000606522	0.001656328	0.000660043	0.002146743	0.002146743	0.001107862	0.000429725	0.001884424	0.001884424	0.001149704	0.001149704	0.000258966	0.000258966	0.000876791	0.000876791	0.027732922
3836603773535	383660	3773535	0.000515142	0.000515142	0.000593666	0.000593666	0.001619511	0.000645372	0.002099025	0.002099025	0.001083237	0.000420174	0.001851339	0.001851339	0.001124149	0.001124149	0.00025321	0.00025321	0.000857302	0.000857302	0.024516617
3836703773535	383670	3773535	0.000504681	0.000504681	0.00058161	0.00058161	0.001584494	0.000631418	0.00205364	0.00205364	0.001059815	0.000411089	0.001819322	0.001819322	0.001099842	0.001099842	0.000247735	0.000247735	0.000838765	0.000838765	0.021852396
3836803773535	383680	3773535	0.000494867	0.000494867	0.000570301	0.000570301	0.001551345	0.000618208	0.002010677	0.002010677	0.001037643	0.000402488	0.001788282	0.001788282	0.001076833	0.001076833	0.000242552	0.000242552	0.000821217	0.000821217	0.019593329
3836903773535	383690	3773535	0.000485702	0.000485702	0.000559739	0.000559739	0.001522487	0.000606708	0.001973274	0.001973274	0.001018341	0.000395001	0.001760622	0.001760622	0.001056802	0.001056802	0.00023804	0.00023804	0.000805941	0.000805941	0.017742955
3837003773535	383700	3773535	0.000476676	0.000476676	0.000549337	0.000549337	0.001495013	0.00059576	0.001937665	0.001937665	0.000999965	0.000387873	0.001733585	0.001733585	0.001037731	0.001037731	0.000233745	0.000233745	0.000791398	0.000791398	0.01613312
3837103773535	383710	3773535	0.0004689	0.0004689	0.000540375	0.000540375	0.001474252	0.000587487	0.001910757	0.001910757	0.000986078	0.000382487	0.00171224	0.00171224	0.00102332	0.00102332	0.000230499	0.000230499	0.000780408	0.000780408	0.014878917
3837203773535	383720	3773535	0.000462605	0.000462605	0.000533121	0.000533121	0.001460481	0.000581999	0.001892908	0.001892908	0.000976867	0.000378914	0.001696943	0.001696943	0.001013761	0.001013761	0.000228346	0.000228346	0.000773117	0.000773117	0.013926768
3837303773535	383730	3773535	0.000456356	0.000456356	0.000525919	0.000525919	0.001446709	0.000576511	0.001875059	0.001875059	0.000967655	0.000375341	0.001681645	0.001681645	0.001004202	0.001004202	0.000226192	0.000226192	0.000765827	0.000765827	0.013058136
3837403773535	383740	3773535	0.000450801	0.000450801	0.000519518	0.000519518	0.001435982	0.000572236	0.001861156	0.001861156	0.000960481	0.000372558	0.001668927	0.001668927	0.000996756	0.000996756	0.000224515	0.000224515	0.000760149	0.000760149	0.012332895
3837503773535	383750	3773535	0.000445339	0.000445339	0.000513223	0.000513223	0.001425325	0.000567989	0.001847343	0.001847343	0.000953352	0.000369793	0.00165612	0.00165612	0.000989359	0.000989359	0.000222849	0.000222849	0.000754508	0.000754508	0.011669686
3837603773535	383760	3773535	0.000439646	0.000439646	0.000506662	0.000506662	0.001413284	0.000563191	0.001831736	0.001831736	0.000945298	0.000366669	0.001642068	0.001642068	0.000981	0.000981	0.000220966	0.000220966	0.000748133	0.000748133	0.011034259
3837703773535	383770	3773535	0.000433489	0.000433489	0.000499567	0.000499567	0.001399166	0.000557565	0.001813439	0.001813439	0.000935855	0.000363006	0.00162597	0.00162597	0.000971201	0.000971201	0.000218759	0.000218759	0.00074066	0.00074066	0.010409789
3837803773535	383780	3773535	0.000427287	0.000427287	0.000492419	0.000492419	0.001384702	0.000551801	0.001794693	0.001794693	0.000926181	0.000359254	0.001609516	0.001609516	0.000961161	0.000961161	0.000216498	0.000216498	0.000733004	0.000733004	0.009830873
3837903773535	383790	3773535	0.00041914	0.00041914	0.000483031	0.000483031	0.001361934	0.000542728	0.001765183	0.001765183	0.00091052	0.000353347	0.001585147	0.001585147	0.000945357	0.000945357	0.000212938	0.000212938	0.000720951	0.000720951	0.009157053
3838003773535	383800	3773535	0.000410299	0.000410299	0.000472842	0.000472842	0.001337436	0.000532966	0.001733432	0.001733432	0.000894566	0.000346991	0.001558644	0.001558644	0.000928352	0.000928352	0.000209108	0.000209108	0.000707983	0.000707983	0.00850972
3838103773535	383810	3773535	0.000401736	0.000401736	0.000462973	0.000462973	0.001315083	0.000524058	0.00170446	0.00170446	0.000879615	0.000341191	0.001533919	0.001533919	0.000912836	0.000912836	0.000205613	0.000205613	0.00069615	0.00069615	0.00794573
3838203773535	383820	3773535	0.000394653	0.000394653	0.000454812	0.000454812	0.001297851	0.000517191	0.001682126	0.001682126	0.000868089	0.000336721	0.001514263	0.001514263	0.000900875	0.000900875	0.000202918	0.000202918	0.000687028	0.000687028	0.007500715
3838303773535	383830	3773535	0.000387618	0.000387618	0.000446703	0.000446703	0.001280827	0.000510407	0.001660062	0.001660062	0.000856703	0.000332304	0.001494786	0.001494786	0.000889058	0.000889058	0.000200257	0.000200257	0.000678016	0.000678016	0.00709047
3838403773535	383840	3773535	0.000378915	0.000378915	0.000436675	0.000436675	0.001259374	0.000501858	0.001632256	0.001632256	0.000842353	0.000326738	0.001470684	0.001470684	0.000874167	0.000874167	0.000196903	0.000196903	0.00066666	0.00066666	0.006647698
3838503773535	383850	3773535	0.000369195	0.000369195	0.000425472	0.000425472	0.001235983	0.000492537	0.00160194	0.00160194	0.00082678	0.000320669	0.001444358	0.001444358	0.000857931	0.000857931	0.000193245	0.000193245	0.000654278	0.000654278	0.00621157
3838603773535	383860	3773535	0.000359382	0.000359382	0.000414163	0.000414163	0.001213007	0.000483381	0.001572161	0.001572161	0.00081134	0.000314708	0.001418477	0.001418477	0.000841983	0.000841983	0.000189653	0.000189653	0.000642115	0.000642115	0.005811074
3838703773535	383870	3773535	0.000348643	0.000348643	0.000401788	0.000401788	0.001188509	0.000473618	0.001540409	0.001540409	0.000794954	0.000308352	0.001390995	0.001390995	0.000824978	0.000824978	0.000185823	0.000185823	0.000629147	0.000629147	0.005421276
3838803773535	383880	3773535	0.000337997	0.000337997	0.000389518	0.000389518	0.001164841	0.000464187	0.001509734	0.001509734	0.000779123	0.000302212	0.001364402	0.001364402	0.00080849	0.00080849	0.000182122	0.000182122	0.000616618	0.000616618	0.005069182
3838903773535	383890	3773535	0.000325869	0.000325869	0.000375542	0.000375542	0.001138682	0.000453763	0.00147583	0.00147583	0.000761627	0.000295425	0.001335408	0.001335408	0.000790392	0.000790392	0.000178032	0.000178032	0.000602771	0.000602771	0.004718381
3839003773535	383900	3773535	0.000312631	0.000312631	0.000360286	0.000360286	0.001110862	0.000442676	0.001439772	0.001439772	0.00074319	0.000288207	0.001305169	0.001305169	0.000771081	0.000771081	0.000173683	0.000173683	0.000588044	0.000588044	0.004382506
3839103773535	383910	3773535	0.000300225	0.000300225	0.00034599	0.00034599	0.001084911	0.000432335	0.001406137	0.001406137	0.000725661	0.000281474	0.001276976	0.001276976	0.000753067	0.000753067	0.000169625	0.000169625	0.000574306	0.000574306	0.004088475
3829703773545	382970	3773545	0.00046728	0.00046728	0.000538508	0.000538508	0.001310239	0.000522127	0.001698182	0.001698182	0.000876375	0.000339935	0.001632996	0.001632996	0.000909474	0.000909474	0.000204855	0.000204855	0.000693586	0.000693586	0.000800388
3829803773545	382980	3773545	0.000480657	0.000480657	0.000553925	0.000553925	0.001341934	0.000534758	0.001739262	0.001739262	0.000897575	0.000348158	0.001668304	0.001668304	0.000931475	0.000931475	0.000209811	0.000209811	0.00071036	0.00071036	0.000826357
3829903773545	382990	3773545	0.000493988	0.000493988	0.000569288	0.000569288	0.001373214	0.000547223	0.001779803	0.001779803	0.000918497	0.000356273	0.001702901	0.001702901	0.00095318	0.00095318	0.000214701	0.000214701	0.000726922	0.000726922	0.000853103
3830003773545	383000	3773545	0.000506208	0.000506208	0.000583371	0.000583371	0.001402003	0.000558695	0.001817116	0.001817116	0.000937753	0.000363742	0.001734563	0.001734563	0.00097317	0.00097317	0.000219203	0.000219203	0.000742162	0.000742162	0.000879159
3830103773545	383010	3773545	0.000518474	0.000518474	0.000597507	0.000597507	0.001430239	0.000569947	0.001853712	0.001853712	0.000956639	0.000371068	0.001765425	0.001765425	0.000992769	0.000992769	0.000223617	0.000223617	0.000757109	0.000757109	0.000906422
3830203773545	383020	3773545	0.000533611	0.000533611	0.00061495	0.00061495	0.001463595	0.00058324	0.001896944	0.001896944	0.00097895	0.000379722	0.001801	0.001801	0.001015923	0.001015923	0.000228832	0.000228832	0.000774766	0.000774766	0.000939725
3830303773545	383030	3773545	0.00055046	0.00055046	0.00063468	0.00063468	0.001500411	0.000597911	0.001944662	0.001944662	0.001003575	0.000389274	0.001839689	0.001839689	0.001041478	0.001041478	0.000234589	0.000234589	0.000794255	0.000794255	0.000977773
3830403773545	383040	3773545	0.000567031	0.000567031	0.000653465	0.000653465	0.001537297	0.00061261	0.001992469	0.001992469	0.001028247	0.000398844	0.001878021	0.001878021	0.001067081	0.001067081	0.000240356	0.000240356	0.000813781	0.000813781	0.001017632
3830503773545	383050	3773545	0.000581241	0.000581241	0.000669842	0.000669842	0.001568785	0.000625158	0.002033279	0.002033279	0.001049308	0.000407013	0.00191075	0.00191075	0.001088938	0.001088938	0.000245279	0.000245279	0.000830449	0.000830449	0.001055249
3830603773545	383060	3773545	0.00059522	0.00059522	0.000685951	0.000685951	0.001599857	0.00063754	0.002073552	0.002073552	0.001070091	0.000415075	0.001942679	0.001942679	0.001110506	0.001110506	0.000250137	0.000250137	0.000846898	0.000846898	0.00109485
3830703773545	383070	3773545	0.000611282	0.000611282	0.000704462	0.000704462	0.001638404	0.000652901	0.002123512	0.002123512	0.001095874	0.000425075	0.001981634	0.001981634	0.001137263	0.001137263	0.000256164	0.000256164	0.000867303	0.000867303	0.001142561
3830803773545	383080	3773545	0.000628224	0.000628224	0.00072386	0.00072386	0.001685532	0.000671681	0.002184594	0.002184594	0.001127396	0.000437302	0.00202886	0.00202886	0.001169976	0.001169976	0.000263532	0.000263532	0.00089225	0.00089225	0.0011989
3830903773545	383090	3773545	0.000642944	0.000642944	0.000740949	0.000740949	0.001735013	0.000691399	0.002248725	0.002248725	0.001160492	0.00045014	0.002077687	0.002077687	0.001204322	0.001204322	0.000271269	0.000271269	0.000918443	0.000918443	0.001258603
3831003773545	383100	3773545	0.000654978	0.000654978	0.000754819	0.000754819	0.00179875	0.000716798	0.002331334	0.002331334	0.001203124	0.000466676	0.002140478	0.002140478	0.001248563	0.001248563	0.000281234	0.000281234	0.000952183	0.000952183	0.001329091
3831103773545	383110	3773545	0.000659885	0.000659885	0.000760473	0.000760473	0.001869269	0.0007449	0.002422732	0.002422732	0.001250291	0.000484972	0.00220896	0.00220896	0.001297512	0.001297512	0.000292259	0.000292259	0.000989513	0.000989513	0.001402081
3831203773545	383120	3773545	0.000658589	0.000658589	0.000758979	0.000758979	0.001932729	0.000770188	0.002504982	0.002504982	0.001292738	0.000501436	0.002269972	0.002269972	0.001341562	0.001341562	0.000302181	0.000302181	0.001023106	0.001023106	0.00147093
3831303773545	383130	3773545	0.000657247	0.000657247	0.000757433	0.000757433	0.001978957	0.00078861	0.002564897	0.002564897	0.001323658	0.00051343	0.002313196	0.002313196	0.00137365	0.00137365	0.000309409	0.000309409	0.001047577	0.001047577	0.001533739
3831403773545	383140	3773545	0.000653636	0.000653636	0.000753272	0.000753272	0.002025116	0.000807005	0.002624723	0.002624723	0.001354532	0.000525406	0.002356242	0.002356242	0.00140569	0.00140569	0.000316626	0.000316626	0.001072012	0.001072012	0.001597929
3831503773545	383150	3773545	0.000635213	0.000635213	0.000732041	0.000732041	0.002100963	0.00083723	0.002723028	0.002723028	0.001405264	0.000545084	0.002429349	0.002429349	0.001458338	0.001458338	0.000328485	0.000328485	0.001112162	0.001112162	0.00166488
3831603773545	383160	3773545	0.00058513	0.00058513	0.00067422	0.00067422	0.002191482	0.000873301	0.002840349	0.002840349	0.001465809	0.000568568	0.002515264	0.002515264	0.00152117	0.00152117	0.000342637	0.000342637	0.001160079	0.001160079	0.001735109
3836203773545	383620	3773545	0.000584204	0.000584204	0.000673256	0.000673256	0.001710307	0.000681554	0.002216704	0.002216704	0.001143967	0.00044373	0.001908171	0.001908171	0.001187173	0.001187173	0.000267406	0.000267406	0.000905365	0.000905365	0.060678935
3836303773545	383630	3773545	0.000572539	0.000572539	0.000659813	0.000659813	0.001679788	0.000669392	0.002177149	0.002177149	0.001123554	0.000435812	0.001881134	0.001881134	0.001165989	0.001165989	0.000262634	0.000262634	0.00088921	0.00088921	0.049770726
3836403773545	383640	3773545	0.000556385	0.000556385	0.000641196	0.000641196	0.001634183	0.000651218	0.002118041	0.002118041	0.00109305	0.00042398	0.001845914	0.001845914	0.001134333	0.001134333	0.000255504	0.000255504	0.000865068	0.000865068	0.040875005
3836503773545	383650	3773545	0.000543285	0.000543285	0.000626099	0.000626099	0.001592799	0.000634727	0.002064403	0.002064403	0.00106537	0.000413243	0.001812918	0.001812918	0.001105607	0.001105607	0.000249033	0.000249033	0.000843161	0.000843161	0.034524616
3836603773545	383660	3773545	0.000531991	0.000531991	0.000613083	0.000613083	0.00156055	0.000621876	0.002022606	0.002022606	0.0010438	0.000404876	0.001784013	0.001784013	0.001083222	0.001083222	0.000243991	0.000243991	0.00082609	0.00082609	0.029928316

			MSite Grubbing / Prep	MMass Grading / Excavation	MMass Grading / Excavation	MDrainage / Utilities Trenching	MFoundations / Concrete Pads	MBuilding / Structure Construction	MAsphalt Paving	MLandscaping or Other Finishing	MWaterside Construction (Piles)	RSSWRestriping South Valley	RSSWRestriping Silver Lake Boulevard	RSSWDemolition	RSSWPlacing Base	RSSWForm	Child Risk				
Unique Identifier	X (UTM)	Y (UTM)	2027	2027	2028	2028	2028	2028	2028	2028	2028	2029	2029	2029	2029	2029	3rd Trimester	0<2	2<16	Total	per million
3839003773535	383900	3773525	0.003783027	0.006292597	0.006292597	0.003026422	0.00143404	0.00389058	0.002529736	0.00173728	0.001867239	0.000464151	0.001882431	0.005734954	0.000521498	0.001134253	7.30175E-08	1.32797E-06	6.0385E-07	2.00484E-06	2.00484221
3839103773535	383910	3773525	0.003530309	0.005872232	0.005872232	0.002824248	0.001338242	0.003630678	0.002360742	0.001621224	0.001742502	0.000452049	0.00175866	0.00536013	0.000487414	0.00106012	6.92744E-08	1.26179E-06	5.7133E-07	1.90239E-06	1.90238856
3829703773535	382970	3773535	0.000709492	0.001180152	0.001180152	0.000567594	0.000268949	0.000729663	0.000474442	0.00032582	0.000350194	0.000887393	0.000352792	0.001093578	9.94425E-05	0.000216287	5.82918E-08	1.4133E-06	4.1639E-07	1.88798E-06	1.88798411
3829803773535	382980	3773535	0.000730472	0.00121505	0.00121505	0.000584378	0.000276902	0.00075124	0.000488472	0.000335455	0.000360549	0.000902977	0.000364583	0.00113032	0.000102784	0.000223553	6.04727E-08	1.46516E-06	4.3612E-07	1.96176E-06	1.96175628
3829903773535	382990	3773535	0.000752968	0.001252469	0.001252469	0.000602374	0.000285429	0.000774375	0.000503515	0.000345785	0.000371652	0.000918148	0.000377177	0.001169804	0.000106374	0.000231362	6.27926E-08	1.51996E-06	4.5778E-07	2.04054E-06	2.0405403
3830003773535	383000	3773535	0.000778176	0.001294399	0.001294399	0.000622541	0.000294985	0.0008003	0.000520371	0.000357362	0.000384095	0.00093385	0.00039129	0.001213858	0.00011038	0.000240075	6.53348E-08	1.57972E-06	4.823E-07	2.12736E-06	2.12736131
3830103773535	383010	3773535	0.00080482	0.001338718	0.001338718	0.000643856	0.000305085	0.000827701	0.000538188	0.000369597	0.000397246	0.000948607	0.000406207	0.001260471	0.000114619	0.000249294	6.79982E-08	1.64169E-06	5.0919E-07	2.21888E-06	2.21888231
3830203773535	383020	3773535	0.000836649	0.001391661	0.001391661	0.000669319	0.00031715	0.000860435	0.000559473	0.000384214	0.000412956	0.000965667	0.000423863	0.001315584	0.00011963	0.000260195	7.10516E-08	1.71265E-06	5.4115E-07	2.32485E-06	2.32484854
3830303773535	383030	3773535	0.000872546	0.001451372	0.001451372	0.000698037	0.000330758	0.000897353	0.000583477	0.000400699	0.000430674	0.000983937	0.000443781	0.001377734	0.000125282	0.000272487	7.44216E-08	1.79046E-06	5.7823E-07	2.44311E-06	2.44311396
3830403773535	383040	3773535	0.000910438	0.0015144	0.0015144	0.00072835	0.000345122	0.000936322	0.000608816	0.0004181	0.000449377	0.001001498	0.000464921	0.001443815	0.000131291	0.000285556	7.79561E-08	1.87083E-06	6.1995E-07	2.56874E-06	2.56874258
3830503773535	383050	3773535	0.000945936	0.001573448	0.001573448	0.000756749	0.000358578	0.00097283	0.000632554	0.000434402	0.000466898	0.001014484	0.000485137	0.001507062	0.000137042	0.000298065	8.13312E-08	1.94524E-06	6.6405E-07	2.69062E-06	2.69062281
3830603773535	383060	3773535	0.000983429	0.001635812	0.001635812	0.000786743	0.000372791	0.001011388	0.000657626	0.00045162	0.000485404	0.001026645	0.000506604	0.001574331	0.000143159	0.000311369	8.48404E-08	2.021E-06	7.1444E-07	2.82028E-06	2.82028328
3830703773535	383070	3773535	0.001026905	0.001708129	0.001708129	0.000821524	0.000389271	0.0010561	0.000686698	0.000471586	0.000506863	0.001041727	0.000531436	0.001652111	0.000150232	0.000326753	8.87613E-08	2.10472E-06	7.7609E-07	2.96958E-06	2.96957862
3830803773535	383080	3773535	0.001076284	0.001790265	0.001790265	0.000861027	0.000407989	0.001106883	0.000719718	0.000494262	0.000531236	0.001060026	0.000559781	0.00174095	0.00015831	0.000344323	9.30729E-08	2.19511E-06	8.5222E-07	3.1404E-06	3.14040237
3830903773535	383090	3773535	0.001129013	0.001877973	0.001877973	0.00090321	0.000427977	0.001161111	0.000754979	0.000518477	0.000557262	0.001079329	0.000590329	0.001836735	0.00016702	0.000363267	9.75121E-08	2.28493E-06	9.4446E-07	3.3269E-06	3.32689948
3831003773535	383100	3773535	0.001192831	0.001984126	0.001984126	0.000954264	0.000452169	0.001226743	0.000797654	0.000547784	0.000588761	0.001108725	0.000627666	0.001953816	0.000177667	0.000386424	1.0265E-07	2.38541E-06	1.0704E-06	3.55842E-06	3.55841966
3831103773535	383110	3773535	0.001260717	0.002097046	0.002097046	0.001008573	0.000477902	0.001296559	0.00084305	0.000578959	0.000622269	0.001141989	0.000668218	0.002080951	0.000189228	0.000411568	1.0785E-07	2.47887E-06	1.2351E-06	3.82182E-06	3.82182027
3831203773535	383120	3773535	0.00132613	0.002205852	0.002205852	0.001060904	0.000502699	0.001363832	0.000886792	0.000608999	0.000654556	0.001173924	0.000708889	0.002208999	0.000200871	0.000436893	1.12698E-07	2.55625E-06	1.4478E-06	4.11676E-06	4.11675942
3831303773535	383130	3773535	0.001388192	0.002309086	0.002309086	0.001110554	0.000526225	0.001427659	0.000928294	0.0006375	0.000685189	0.001200664	0.000747923	0.002332204	0.000212075	0.000461261	1.17103E-07	2.61912E-06	1.7278E-06	4.46399E-06	4.4639912
3831403773535	383140	3773535	0.001451611	0.002414575	0.002414575	0.001161289	0.000550265	0.001492881	0.000970702	0.000666623	0.000716491	0.001228644	0.000788653	0.002459339	0.000223636	0.000486405	1.21404E-07	2.67448E-06	2.136E-06	4.93185E-06	4.93185308
3831503773535	383150	3773535	0.001513275	0.002517145	0.002517145	0.00121062	0.00057364	0.001556298	0.001011937	0.000694941	0.000746927	0.001267013	0.000829563	0.002590861	0.000235595	0.000512417	1.2564E-07	2.71528E-06	2.8235E-06	5.66443E-06	5.66443294
3831603773535	383160	3773535	0.001576135	0.002621705	0.002621705	0.001260908	0.000597469	0.001620945	0.001053972	0.000723808	0.000777954	0.001308718	0.000876933	0.002740571	0.000249209	0.000542027	1.29373E-07	2.74207E-06	4.0754E-06	6.94689E-06	6.94689177
3836203773535	383620	3773535	0.038888287	0.064685848	0.064685848	0.03111063	0.014741463	0.039993897	0.026004863	0.017858669	0.019194614	0.00078356	0.038312189	0.145209202	0.013204341	0.028719311	3.88594E-07	6.38808E-06	6.2268E-06	1.30035E-05	13.003498
3836303773535	383630	3773535	0.033862652	0.056326326	0.056326326	0.027090122	0.012836385	0.034825381	0.022644186	0.015550746	0.016714043	0.000767327	0.037139094	0.103779471	0.009437002	0.020525386	3.53921E-07	5.833E-06	5.0237E-06	1.12106E-05	11.2105884
3836403773535	383640	3773535	0.029310543	0.048754457	0.048754457	0.023448434	0.011110808	0.030143854	0.01960016	0.013460281	0.014467198	0.000749087	0.02733166	0.077904043	0.007084066	0.015407773	3.21293E-07	5.31299E-06	4.1431E-06	9.77736E-06	9.77735832
3836503773535	383650	3773535	0.025642068	0.042652404	0.042652404	0.020513655	0.009720192	0.026371083	0.017147026	0.011775607	0.0126565	0.000732057	0.021028566	0.060498015	0.00550128	0.011965229	2.92894E-07	4.86091E-06	3.5136E-06	8.66741E-06	8.66741129
3836603773535	383660	3773535	0.022668248	0.037705823	0.037705823	0.018134599	0.0085929	0.023312716	0.015158412	0.01040994	0.011188671	0.000715617	0.016798337	0.049025275	0.004458026	0.009696163	2.68107E-07	4.46844E-06	3.0459E-06	7.78243E-06	7.78243081
3836703773535	383670	3773535	0.020204889	0.03360833	0.03360833	0.016163911	0.007659109	0.020779322	0.013511147	0.009278692	0.009972798	0.000699827	0.013870333	0.040786289	0.003708829	0.008066666	2.46453E-07	4.12576E-06	2.6815E-06	7.05372E-06	7.05371669
3836803773535	383680	3773535	0.018116139	0.030133954	0.030133954	0.014492912	0.006867322	0.018631189	0.012114386	0.008319475	0.008941826	0.000684715	0.011710706	0.034633189	0.003149308	0.006849713	2.27538E-07	3.82676E-06	2.3884E-06	6.44273E-06	6.4427316
3836903773535	383690	3773535	0.01640527	0.027288133	0.027288133	0.013124216	0.006218779	0.016871678	0.010970315	0.007533792	0.008097369	0.000670843	0.010105203	0.030012378	0.002729122	0.005935814	2.1156E-07	3.57475E-06	2.1555E-06	5.94177E-06	5.94177007
3837003773535	383700	3773535	0.014916804	0.024812255	0.024812255	0.011933443	0.005654544	0.015340895	0.009974968	0.006850244	0.007362687	0.000657355	0.00883299	0.026324192	0.002393744	0.005206369	1.97323E-07	3.34977E-06	1.9594E-06	5.50646E-06	5.50645786
3837103773535	383710	3773535	0.013757159	0.022883329	0.022883329	0.011005727	0.005214954	0.01414828	0.009199506	0.0063177	0.006790305	0.000645873	0.00788052	0.023547245	0.002141227	0.004657147	1.85855E-07	3.16942E-06	1.8065E-06	5.16174E-06	5.16173784
3837203773535	383720	3773535	0.012876795	0.021418953	0.021418953	0.010301436	0.004881233	0.013242887	0.0086108	0.005913411	0.006355772	0.000636576	0.007164396	0.021448838	0.001950412	0.004242127	1.76889E-07	3.02972E-06	1.6884E-06	4.89504E-06	4.89504412
3837303773535	383730	3773535	0.01207365	0.020083022	0.020083022	0.00965892	0.004576784	0.012416909	0.008073732	0.005544583	0.005959354	0.000627397	0.006547896	0.019636414	0.001785602	0.003883668	1.68637E-07	2.90067E-06	1.5831E-06	4.65241E-06	4.6524091
3837403773535	383740	3773535	0.011403087	0.018967623	0.018967623	0.00912247	0.004322592	0.011727281	0.007625322	0.0052366	0.005628375	0.000619281	0.006040964	0.018141508	0.001649666	0.003588007	1.61631E-07	2.79159E-06	1.4947E-06	4.44792E-06	4.44791557
3837503773535	383750	3773535	0.01078988	0.017947628	0.017947628	0.008631904	0.004090142	0.01109664	0.007215266	0.004955037	0.005325706	0.000611312	0.005596051	0.01682693	0.001530127	0.003328011	1.55169E-07	2.69066E-06	1.415E-06	4.26084E-06	4.26084117
3837603773535	383760	3773535	0.010202359	0.01697036	0.01697036	0.008161887	0.003867429	0.010492416	0.006822387	0.004685229	0.005035715	0.000603106	0.005192644	0.01563254	0.001421517	0.003091786	1.48929E-07	2.59252E-06	1.3404E-06	4.0819E-06	4.08189623
3837703773535	383770	3773535	0.009624969	0.016009944	0.016009944	0.007699976	0.003648557	0.009898611	0.006436283	0.004420075	0.004750725	0.00059437	0.004819873	0.014526898	0.001320978	0.002873113	1.42733E-07	2.49413E-06	1.2691E-06	3.90597E-06	3.90596943
3837803773535	383780	3773535	0.009089699	0.015119589	0.015119589	0.007271759	0.003445651	0.009348123	0.006078344	0.004174263	0.004486525	0.000585663	0.004486553	0.0135366	0.001230927	0.002677253	1.36916E-07	2.4014E-06	1.2036E-06	3.74196E-06	3.74196452
3837903773535	383790	3773535	0.00846668	0.014083273	0.014083273	0.006773344	0.003209482	0.008707391	0.005661727	0.003888154	0.004179013	0.000574507	0.004139418	0.012503985	0.001137028	0.002473024	1.30051E-07	2.28954E-06	1.1315E-06	3.55108E-06	3.55107655
3838003773535	383800	3773535	0.007868151	0.013087694	0.013087694	0.006294521	0.002982596	0.008091846	0.005261486	0.003613291	0.003883589	0.000562789	0.003818901	0.011549332	0.001050218	0.002284214	1.23302E-07	2.17871E-06	1.0628E-06	3.36482E-06	3.36482124
3838103773535	383810	3773535	0.007346681	0.012220294	0.012220294	0.005877345	0.002784922	0.00755555	0.004912776	0.003373817	0.0036262	0.00055181	0.003542003	0.010722545	0.000975036	0.002120693	1.17297E-07	2.07991E-06	1.0025E-06	3.19968E-06	3.19967978
3838203773535	383820	3773535	0.006935217	0.011535875	0.011535875	0.005548174	0.002628947	0.007132388	0.004637627	0.00318486	0.003423108	0.000542631	0.003317984	0.010052415	0.000914098	0.001988155	1.12476E-07	2.00114E-06	9.5358E-07	3.0672E-06	3.06719845
3838303773535	383830	3773535	0.006555902	0.01090493	0.01090493	0.005244721	0.002485159	0.006742288	0.004383976	0.003010667	0.003235884	0.000533658	0.003115431	0.009445532	0.000858913	0.001868126	1.0797E-07	1.92727E-06	9.0852E-07	2.94376E-06	2.943761
3838403773535	383840	3773535	0.006146512	0.010223961	0.010223961	0.004917209	0.002329971	0.00632126	0.004110214	0.002822663	0.003033816	0.00052321	0.002910348	0.008830514	0.000802987	0.001746489	1.03037E-07	1.84504E-06	8.6112E-07	2.8092E-06	2.80919562
3838503773535	383850	3773535	0.005743264	0.009553209	0.009553209	0.004594611	0.002177111	0.005906548	0.00384056	0.002637479	0.00283478	0.000512171	0.002714733	0.008243007	0.000749563	0.001630293	9.80974E-08	1.76188E-06	8.1469E-07	2.67467E-06	2.67466844
3838603773535	383860	3773535	0.005372963	0.008937258	0.008937258	0.00429837	0.00203674	0.005525718	0.003592937	0.002467426	0.002652005	0.000501339	0.002537072	0.007708694	0.000700976	0.001524617	9.34975E-08	1.68412E-06	7.718E-07	2.54942E-06	2.54941975
3838703773535	383870	3773535	0.005012553	0.008337761	0.008337761	0.004010042	0.001900119	0.005155062	0.003351928	0.002301915	0.002474113	0.000490065	0.002368074	0.007199699	0.000654692	0.001423948	8.8959E-08	1.6067E-06	7.3007E-07	2.42573E-06	2.42573073
3838803773535	383880	3773535	0.004687003	0.007796249	0.007796249	0.003749603	0.001776712	0.004820257	0.003134231	0.002152413	0.002313427	0.000479144	0.002215691	0.006740149	0.000612904	0.001333059	8.47659E-08	1.5348E-06	6.9191E-07	2.31148E-06	2.31147702
3838903773535	383890	3773535	0.00436265	0.007256729	0.007256729	0.00349012	0.001653759	0.004486682	0.002917334	0.00200346	0.002153332	0.000467427	0.002066642	0.006290288	0.000571996	0.001244086	8.04822E-08	1.46033E-06	6.5375E-07	2.19456E-06	2.19456387
3839003773535	383900	3773535	0.004052098	0.006740163	0.006740163	0.003241678	0.001536037	0.004167301	0.002709666	0.001860845	0.002000048	0.000455178	0.001924501	0.005860809	0.000532942	0.001159144	7.6209E-08	1.38511E-06	6.1666E-07	2.07798E-06	2.07797652
3839103773535	383910	3773535	0.003780235	0.006287953	0.006287953	0.003024188	0.001432982	0.003887709	0.002527869	0.001735997	0.001865861	0.000443726	0.001798647	0.005480044	0.000498318	0.001083837	7.2326E-08	1.31652E-06	5.8352E-07	1.97237E-06	1.97236809
3829703773545	382970	3773545	0.000740045	0.001230973	0.001230973	0.000592036	0.00028053	0.000761085	0.000494873	0.000339851	0.000365274	0.000860299	0.00036098	0.001118895	0.000101745	0.000221294	6.10067E-08	1.48452E-06	4.2408E-07	1.9696E-06	1.96960092
3829803773545	382980	3773545	0.000764056	0.001270913	0.001270913	0.000611245	0.000289632	0.000785779	0.00051093	0.000350878	0.000377125	0.000876414	0.000373872	0.001159201	0.00010541	0.000229266	6.347E-08	1.54388E-06	4.4541E-07	2.05277E-06	2.05276599
3829903773545	382990	3773545	0.000788785	0.001312047	0.001312047	0.000631028	0.000299007	0.000811211	0.000527466	0.000362234	0.000389331	0.000891496	0.00038727	0.001201062	0.000109216	0.000237545	6.60308E-08	1.60512E-06	4.6842E-07	2.13957E-06	2.1395701
3830003773545	383000	3773545	0.000812877	0.00135212	0.00135212	0.000650301	0.000308139	0.000835987	0.000543576	0.00037397	0.000401222	0.000904128	0.0004046	0.001242282	0.000112965	0.000245697	6.85817E-08	1.66522E-06	4.9247E-07	2.22627E-06	2.22626619
3830103773545	383010	3773545	0.000838085	0.00139405	0.00139405	0.000670468	0.000317694	0.000861912	0.000560433	0.000384874	0.000413665	0.000915669	0.000414275	0.001285514	0.000116896	0.000254247	7.12375E-08	1.72707E-06	5.1873E-07	2.31704E-06	2.31704314
3830203773545	383020	3773545	0.000868877	0.001445268	0.001445268	0.000695101	0.000329367	0.000893579	0.000581024	0.000399014	0.000428863	0.000929924	0.000431008	0.001337885	0.000121658	0.000264605	7.434E-08	1.79943E-06	5.5041E-07	2.42419E-06	2.42418548
3830303773545	383030	3773545	0.000904056	0.001503785	0.001503785	0.000723245	0.000342702	0.000929759	0.000604548	0.00041517	0.000446227	0.000945656	0.000450064	0.001397385	0.000127069	0.000276373	7.77978E-08	1.87956E-06	5.8757E-07	2.54493E-06	2.54493007
3830403773545	383040	3773545	0.000940911	0.001565088	0.001565088	0.000752729	0.000356673	0.000967661	0.000629193	0.000432094	0.000464418	0.000960649	0.000470161	0.001460358	0.000132795	0.000288828	8.14145E-08	1.96203E-06	6.2939E-07	2.67284E-06	2.67283861
3830503773545	383050	3773545	0.000975691	0.001622941	0.001622941	0.000780553	0.000369857	0.001003431	0.000652451	0.000448067	0.000481585	0.000971393	0.000489395	0.001520589	0.000138272	0.00030074	8.48769E-08	2.03862E-06	6.7384E-07	2.79733E-06	2.79733225
3830603773545	383060	3773545	0.001012307	0.001683847	0.001683847	0.000809845	0.000383737	0.001041087	0.000676936	0.000464882	0.000499658	0.00098128	0.000509731	0.001584294	0.000144065	0.00031334	8.847E-08	2.11642E-06	7.2465E-07	2.92954E-06	2.92953542
3830703773545	383070	3773545	0.00105642	0.001757225	0.001757225	0.000845136	0.000400459	0.001086455	0.000706436	0.00048514	0.000521432	0.000995506	0.000534145	0.001660885	0.00015103	0.000328488	9.26278E-08	2.20575E-06	7.886E-07	3.08697E-06	3.08697221
3830803773545	383080	3773545	0.001108512	0.001843872	0.001843872	0.000886809	0.000420206	0.001140027	0.000741269	0.000509062	0.000547143	0.001014898	0.000563086	0.001751552	0.000159274	0.00034642	9.73296E-08	2.30501E-06	8.7009E-07	3.27242E-06	3.27242131
3830903773545	383090	3773545	0.001163714	0.001935694	0.001935694	0.000930971	0.000441131	0.001196799	0.000778183	0.000534412	0.00057439	0.001035351	0.000594051	0.001848708	0.000168109	0.000365635	1.0219E-07	2.40354E-06	9.6968E-07	3.47541E-06	3.47541424
3831003773545	383100	3773545	0.001228888	0.002044102	0.002044102	0.00098311	0.000465837	0.001263825	0.000821765	0.000564342	0.000606559	0.001064601	0.00063106	0.001964601	0.000178648	0.000388557	1.07674E-07	2.50944E-06	1.1051E-06	3.72224E-06	3.7222398
3831103773545	383110	3773545	0.001296375	0.002156359	0.002156359	0.0010371	0.000491419	0.001333231	0.000866895	0.000595334	0.000639869	0.001097716	0.000670838	0.002089634	0.000190017	0.000413285	1.13158E-07	2.60538E-06	1.2838E-06	4.00232E-06	4.00232283
3831203773545	383120	3773545	0.001360033	0.002262246	0.002262246	0.001088026	0.00051555	0.001398699	0.000909463	0.000624568	0.00067129	0.001126346	0.000708949	0.002209731	0.000200938	0.000437038	1.18152E-07	2.68343E-06	1.5121E-06	4.31369E-06	4.31368811
3831303773545	383130	3773545	0.001418107	0.002358845	0.002358845	0.001134485	0.000537565	0.001458424	0.000948298	0.000651237	0.000699954	0.001143759	0.000743457	0.002318951	0.00021087	0.00045864	1.22537E-07	2.74727E-06	1.8015E-06	4.67132E-06	4.671318
3831403773545	383140	3773545	0.001477457	0.002457567	0.002457567	0.001181966	0.000560063	0.001519462	0.000987986	0.000678493	0.000729248	0.001161114	0.0007799	0.002432285	0.000221176	0.000481055	1.26883E-07	2.80625E-06	2.2214E-06	5.15455E-06	5.15455131
3831503773545	383150	3773545	0.00153936	0.002560535	0.002560535	0.001231488	0.000583528	0.001583125	0.001029381	0.00070692	0.000759803	0.001195499	0.000819231	0.002559511	0.000232745	0.000506217	1.31487E-07	2.85288E-06	2.9725E-06	5.9569E-06	5.95690184
3831603773545	383160	3773545	0.001604295	0.002668545	0.002668545	0.001283436	0.000608143	0.001649905	0.001072803	0.00073674	0.000791853	0.001234547	0.000865441	0.002705017	0.000245976	0.000534995	1.35708E-07	2.88777E-06	4.3856E-06	7.40912E-06	7.40911923
3836203773545	383620	3773545	0.0561042	0.093322386	0.093322386	0.04488336	0.021267535	0.057699265	0.037517261	0.025764732	0.027692103	0.000756879	0.04108912	0.159778234	0.01452915	0.031600757	4.37193E-07	7.41534E-06	7.0231E-06	1.48756E-05	14.8756259
3836303773545	383630	3773545	0.046018388	0.076545887	0.076545887	0.03681471	0.017444285	0.047326709	0.030772809	0.021133025	0.022713913	0.000741915	0.040386186	0.112557705	0.010235235	0.022261535	3.92602E-07	6.63815E-06	5.5767E-06	1.26075E-05	12.6074666
3836403773545	383640	3773545	0.037793337	0.062864534	0.062864534	0.03023467	0.014326398	0.038867817	0.025272662	0.017355835	0.018654164	0.000724088	0.029401608	0.083450533	0.007588426	0.016504751	3.5153E-07	5.93588E-06	4.5204E-06	1.08078E-05	10.8077855
3836503773545	383650	3773545	0.03192172	0.053097826	0.053097826	0.025537376	0.012100632	0.032829267	0.021346271	0.014659412	0.015756031	0.000707648	0.022480822	0.064379782	0.005854261	0.01273296	3.17516E-07	5.3617E-06	3.7871E-06	9.46632E-06	9.46632386
3836603773545	383660	3773545	0.027671947	0.046028855	0.046028855	0.022137557	0.010489662	0.028458671	0.018504419	0.012707788	0.013658414	0.000692891	0.01792558	0.052062798	0.004734238	0.010296921	2.89912E-07	4.9029E-06	3.2714E-06	8.46423E-06	8.46423288

			EGIODemolition	EGIOSite Grubbing / Prep	EGIOMass Grading / Excavation	EGIOMass Grading / Excavation	EGIODrainage / Utilities Trenching	EGIODrainage / Utilities Trenching	EGIOFoundations / Concrete Pads	EGIOFoundations / Concrete Pads	EGIOBuilding / Structure Construction	EGIOBuilding / Structure Construction	EGIOAsphalt Paving	EGIOArchitectural Coating	EGIOLandscaping or Other Finishing	EGIOWaterside Construction (Piles)	HIWaterside Construction (Landscaping)	HIWaterside Construction (Landscaping)	KMDemolition	KMSite Grubbing / Prep	KMMass Grading / Excavation
Unique Identifier	X (UTM)	Y (UTM)	2025	2025	2025	2026	2026	2027	2026	2027	2026	2027	2027	2027	2027	2027	2025	2026	2025	2025	2025
3836703773545	383670	3773545	0.001077854	0.00099659	0.001657706	0.001657706	0.000797273	0.000797273	0.00037778	0.00037778	0.001024925	0.001024925	0.000666428	0.000135174	0.000457665	0.000491901	0.009657554	0.009657554	0.007250858	0.006704198	0.011151602
3836803773545	383680	3773545	0.00104757	0.00096859	0.001611132	0.001611132	0.000774873	0.000774873	0.000367166	0.000367166	0.000996129	0.000996129	0.000647704	0.000131377	0.000444806	0.000478081	0.008942843	0.008942843	0.006663228	0.006160871	0.010247845
3836903773545	383690	3773545	0.001018668	0.00094187	0.001566681	0.001566681	0.000753494	0.000753494	0.000357036	0.000357036	0.000968646	0.000968646	0.000629833	0.000127752	0.000432534	0.00046489	0.008299073	0.008299073	0.00615247	0.00568862	0.009462315
3837003773545	383700	3773545	0.000991404	0.00091666	0.00152475	0.00152475	0.000733328	0.000733328	0.00034748	0.00034748	0.000942721	0.000942721	0.000612977	0.000124333	0.000420958	0.000452448	0.007721641	0.007721641	0.005706852	0.005276598	0.008776967
3837103773545	383710	3773545	0.000970267	0.00089712	0.001492241	0.001492241	0.000717693	0.000717693	0.000340072	0.000340072	0.000922621	0.000922621	0.000599907	0.000121682	0.000411983	0.000442801	0.007261176	0.007261176	0.005367181	0.004962536	0.008254564
3837203773545	383720	3773545	0.0009556	0.00088355	0.001469684	0.001469684	0.000706844	0.000706844	0.00033493 1	0.00033493 1	0.000908674	0.000908674	0.000590839	0.000119842	0.000405755	0.000436108	0.006908873	0.006908873	0.005122759	0.004736542	0.00787865
3837303773545	383730	3773545	0.00094145	0.00087047	0.001447922	0.001447922	0.000696378	0.000696378	0.000329972	0.000329972	0.00089522	0.00089522	0.00058209 1	0.000118068	0.000399747	0.000429651	0.006582286	0.006582286	0.004897405	0.004528177	0.007532062
3837403773545	383740	3773545	0.000927042	0.00085715	0.001425763	0.001425763	0.00068572	0.00068572	0.000324922	0.000324922	0.000881519	0.000881519	0.000573182	0.000116261	0.000393629	0.000423075	0.006271907	0.006271907	0.004682662	0.004329625	0.007201795
3837503773545	383750	3773545	0.000912979	0.00084415	0.001404134	0.001404134	0.000675318	0.000675318	0.000319993	0.000319993	0.000868147	0.000868147	0.000564487	0.000114497	0.000387658	0.000416657	0.00598204	0.00598204	0.004482328	0.004144394	0.006893686
3837603773545	383760	3773545	0.000897449	0.00082979	0.00138025	0.00138025	0.000663831	0.000663831	0.00031455	0.00031455	0.000853379	0.000853379	0.000554885	0.00011255	0.000381064	0.00040957	0.005696276	0.005696276	0.004281908	0.003959084	0.006585446
3837703773545	383770	3773545	0.000878986	0.00081272	0.001351854	0.001351854	0.000650174	0.000650174	0.000308078	0.000308078	0.000835823	0.000835823	0.000543469	0.000110234	0.000373224	0.000401144	0.005401907	0.005401907	0.004068977	0.003762207	0.006257965
3837803773545	383780	3773545	0.000861127	0.0007962	0.001324387	0.001324387	0.000636963	0.000636963	0.000301819	0.000301819	0.000818841	0.000818841	0.000532427	0.000107995	0.000365641	0.000392993	0.00512965	0.00512965	0.003872353	0.003580406	0.005955562
3837903773545	383790	3773545	0.000838954	0.0007757	0.001290286	0.001290286	0.000620562	0.000620562	0.00029404 7	0.00029404 7	0.000797756	0.000797756	0.000518718	0.000105214	0.000356226	0.000382874	0.004835981	0.004835981	0.003651053	0.003375791	0.00561521
3838003773545	383800	3773545	0.000816522	0.00075496	0.001255786	0.001255786	0.00060397	0.00060397	0.000286185	0.000286185	0.000776426	0.000776426	0.000504848	0.000102401	0.000346701	0.000372637	0.004554519	0.004554519	0.003435534	0.003176521	0.005283749
3838103773545	383810	3773545	0.000796074	0.00073606	0.001224338	0.001224338	0.000588845	0.000588845	0.000279018	0.000279018	0.000756983	0.000756983	0.000492206	9.98362E-05	0.000338019	0.000363305	0.004306377	0.004306377	0.003247365	0.003002538	0.00499435
3838203773545	383820	3773545	0.000780976	0.0007221	0.001201117	0.001201117	0.000577677	0.000577677	0.000273726	0.000273726	0.000742626	0.000742626	0.000482871	9.79427E-05	0.000331608	0.000356415	0.004113266	0.004113266	0.003108373	0.002874025	0.004780585
3838303773545	383830	3773545	0.000766395	0.00070861	0.001178693	0.001178693	0.000566892	0.000566892	0.000268616	0.000268616	0.000728761	0.000728761	0.000473855	9.61142E-05	0.000325417	0.00034976	0.003933462	0.003933462	0.002978613	0.002754048	0.004581018
3838403773545	383840	3773545	0.000748449	0.00069202	0.001151093	0.001151093	0.000553618	0.000553618	0.000262326	0.000262326	0.000711696	0.000711696	0.00046276	9.38636E-05	0.000317797	0.000341571	0.003740451	0.003740451	0.002831598	0.002618117	0.004354913
3838503773545	383850	3773545	0.000728692	0.00067375	0.001120707	0.001120707	0.000539003	0.000539003	0.000255401	0.000255401	0.000692909	0.000692909	0.000450544	9.13858E-05	0.000309408	0.000332554	0.003548841	0.003548841	0.002682081	0.002479872	0.0041246
3838603773545	383860	3773545	0.000709366	0.00065589	0.001090984	0.001090984	0.000524708	0.000524708	0.000248628	0.000248628	0.000674532	0.000674532	0.000438595	8.89621E-05	0.000301202	0.000323734	0.003371239	0.003371239	0.002543952	0.002352157	0.003912522
3838703773545	383870	3773545	0.000688746	0.00063682	0.001059271	0.001059271	0.000509456	0.000509456	0.000241401	0.000241401	0.000654925	0.000654925	0.000425846	8.63762E-05	0.000292447	0.000314324	0.00319914	0.00319914	0.00240867	0.002227074	0.003704462
3838803773545	383880	3773545	0.00066873	0.00061831	0.001028487	0.001028487	0.00049465	0.00049465	0.000234385	0.000234385	0.000635892	0.000635892	0.00041347	8.38659E-05	0.000283948	0.000305189	0.003041049	0.003041049	0.002284	0.002111804	0.003512724
3838903773545	383890	3773545	0.000646988	0.00059821	0.000995048	0.000995048	0.000478568	0.000478568	0.000226765	0.000226765	0.000615218	0.000615218	0.000400027	8.11393E-05	0.000274716	0.00029526 7	0.00288616	0.00288616	0.002158727	0.001995975	0.003320057
3839003773545	383900	3773545	0.000624039	0.00057699	0.000959753	0.000959753	0.000461593	0.000461593	0.000218721	0.000218721	0.000593395	0.000593395	0.000385838	7.82611E-05	0.000264971	0.000284793	0.002736374	0.002736374	0.002034575	0.001881183	0.003129115
3839103773545	383910	3773545	0.000602469	0.00055705	0.00092658	0.00092658	0.000445638	0.000445638	0.000211161	0.000211161	0.000572885	0.000572885	0.000372502	7.55561E-05	0.000255813	0.00027495	0.002600295	0.002600295	0.001921552	0.001776682	0.00295529
3829703773555	382970	3773555	0.001915254	0.00177086	0.002945604	0.002945604	0.001416687	0.001416687	0.000671283	0.000671283	0.001821205	0.001821205	0.001184185	0.000240193	0.000813231	0.000874066	0.001875479	0.001875479	0.000810482	0.000749378	0.001246498
3829803773555	382980	3773555	0.00200179	0.00185087	0.003078693	0.003078693	0.001480696	0.001480696	0.000701613	0.000701613	0.001903491	0.001903491	0.001237689	0.000251046	0.000848975	0.000913559	0.001963129	0.001963129	0.000838609	0.000775384	0.001289755
3829903773555	382990	3773555	0.00208867	0.0019312	0.003212312	0.003212312	0.00154496	0.00154496	0.000732064	0.000732064	0.001986105	0.001986105	0.001291407	0.000261942	0.000886865	0.000953208	0.002054682	0.002054682	0.000866735	0.000801389	0.001333012
3830003773555	383000	3773555	0.002162264	0.00199925	0.003325497	0.003325497	0.001599397	0.001599397	0.000757858	0.000757858	0.002056085	0.002056085	0.001336909	0.000271171	0.000918114	0.000986794	0.002140631	0.002140631	0.000890116	0.000823008	0.001368971
3830103773555	383010	3773555	0.002237411	0.00206873	0.003441071	0.003441071	0.001654982	0.001654982	0.000784197	0.000784197	0.002127542	0.002127542	0.001383372	0.000280595	0.000950022	0.001021089	0.002231784	0.002231784	0.000914446	0.000845503	0.00140639
3830203773555	383020	3773555	0.002327484	0.00215201	0.0035796	0.0035796	0.001721607	0.001721607	0.000815766	0.000815766	0.002213191	0.002213191	0.001439063	0.000291891	0.000988267	0.001062196	0.002339545	0.002339545	0.000944556	0.000873344	0.001452699
3830303773555	383030	3773555	0.002427651	0.00224462	0.003733654	0.003733654	0.001795699	0.001795699	0.000850874	0.000850874	0.00230844	0.00230844	0.001500996	0.000304453	0.001030799	0.001107909	0.002461816	0.002461816	0.000978549	0.000904774	0.001504979
3830403773555	383040	3773555	0.002529026	0.00233836	0.003889566	0.003889566	0.001870685	0.001870685	0.000886406	0.000886406	0.002404837	0.002404837	0.001563675	0.000317167	0.001073843	0.001154174	0.002593391	0.002593391	0.001013405	0.000937002	0.001558586
3830503773555	383050	3773555	0.002621687	0.00242403	0.004032076	0.004032076	0.001939225	0.001939225	0.000918883	0.000918883	0.002492948	0.002492948	0.001620966	0.000328788	0.001113188	0.001196462	0.002726468	0.002726468	0.001046621	0.000967714	0.001609672
3830603773555	383060	3773555	0.002714003	0.00250939	0.004174055	0.004174055	0.00200751	0.00200751	0.000951239	0.000951239	0.00258073	0.00258073	0.001678045	0.000340365	0.001152386	0.001238592	0.00286935	0.00286935	0.001081132	0.000999623	0.001662749
3830703773555	383070	3773555	0.002821417	0.0026087	0.004339255	0.004339255	0.002086963	0.002086963	0.000988887	0.000988887	0.00268287	0.00268287	0.001744458	0.000353836	0.001197995	0.001287613	0.003040449	0.003040449	0.001120043	0.0010356	0.001722592
3830803773555	383080	3773555	0.002941514	0.00271975	0.004523961	0.004523961	0.002175797	0.002175797	0.00103098	0.00103098	0.00279707	0.00279707	0.001818713	0.000368897	0.001248989	0.001342422	0.003245767	0.003245767	0.00116275	0.001075087	0.001788274
3830903773555	383090	3773555	0.003054278	0.00282401	0.004697388	0.004697388	0.002259207	0.002259207	0.001070503	0.001070503	0.002904296	0.002904296	0.001888434	0.000383039	0.001296869	0.001393884	0.003471296	0.003471296	0.001205802	0.001114893	0.001854487
3831003773555	383100	3773555	0.003161088	0.00292277	0.004861659	0.004861659	0.002338213	0.002338213	0.001107939	0.001107939	0.003005861	0.003005861	0.001954474	0.000396434	0.001342222	0.001442629	0.00373765	0.00373765	0.001249285	0.001155098	0.001921363
3831103773555	383110	3773555	0.003241067	0.00299671	0.004984664	0.004984664	0.002397372	0.002397372	0.001135971	0.001135971	0.003081912	0.003081912	0.002003923	0.000406465	0.001376181	0.001479129	0.004029217	0.004029217	0.001292337	0.001194905	0.001987576
3831203773555	383120	3773555	0.003291625	0.00304346	0.00506242	0.00506242	0.002434769	0.002434769	0.001153691	0.001153691	0.003129988	0.003129988	0.002035183	0.000412805	0.001397649	0.001502202	0.00431228	0.00431228	0.001335044	0.001234392	0.002053258
3831303773555	383130	3773555	0.003327343	0.00307649	0.005117354	0.005117354	0.002461189	0.002461189	0.00116621	0.00116621	0.003163952	0.003163952	0.002057268	0.000417285	0.001412815	0.001518503	0.004560923	0.004560923	0.001376629	0.001272842	0.002117215
3831403773555	383140	3773555	0.003352191	0.00309946	0.005155569	0.005155569	0.002479569	0.002479569	0.001174919	0.001174919	0.00318758	0.00318758	0.002072631	0.000420401	0.001423365	0.001529843	0.004818671	0.004818671	0.001421925	0.001314722	0.002186877
3831503773555	383150	3773555	0.003316904	0.00306683	0.005101299	0.005101299	0.002453467	0.002453467	0.001162551	0.001162551	0.003154026	0.003154026	0.002050813	0.000415975	0.001408382	0.001513739	0.005135954	0.005135954	0.001475244	0.001364021	0.00226888
3831603773555	383160	3773555	0.003299045	0.00305032	0.005073832	0.005073832	0.002440257	0.002440257	0.001156292	0.001156292	0.003137043	0.003137043	0.002039771	0.000413736	0.001400799	0.001505588	0.005450435	0.005450435	0.001527613	0.001412443	0.002349424
3836203773555	383620	3773555	0.001328746	0.00122857	0.002043571	0.002043571	0.000982855	0.000982855	0.000465716	0.000465716	0.001263497	0.001263497	0.000821552	0.000166639	0.000564195	0.000606401	0.015577559	0.015577559	0.016768633	0.015504404	0.025789656
3836303773555	383630	3773555	0.001291733	0.00119435	0.001986647	0.001986647	0.000955477	0.000955477	0.000452743	0.000452743	0.001228302	0.001228302	0.000798667	0.000161997	0.00054848	0.00058951	0.014320736	0.014320736	0.014064552	0.013004191	0.02163086
3836403773555	383640	3773555	0.001244195	0.00115039	0.001913534	0.001913534	0.000920314	0.000920314	0.000436081	0.000436081	0.001183098	0.001183098	0.000769275	0.000156035	0.000528294	0.000567814	0.013021789	0.013021789	0.01190712	0.011009412	0.018312793
3836503773555	383650	3773555	0.001191048	0.00110125	0.001831797	0.001831797	0.000881002	0.000881002	0.000417454	0.000417454	0.001132561	0.001132561	0.000736415	0.00014937	0.000505728	0.00054356	0.011882134	0.011882134	0.010382526	0.009599761	0.015968014
3836603773555	383660	3773555	0.001153604	0.00106663	0.001774209	0.001774209	0.000853305	0.000853305	0.00040433	0.00040433	0.001096956	0.001096956	0.000713264	0.000144674	0.000489829	0.000526472	0.010938791	0.010938791	0.009249196	0.008551877	0.014224987
3836703773555	383670	3773555	0.001121855	0.00103728	0.001725379	0.001725379	0.00082982	0.00082982	0.000393202	0.000393202	0.001066765	0.001066765	0.000693633	0.000140693	0.000476348	0.000551982	0.010139832	0.010139832	0.008376422	0.007744903	0.012882687
3836803773555	383680	3773555	0.001091658	0.00100936	0.001678937	0.001678937	0.000807484	0.000807484	0.000382618	0.000382618	0.001038051	0.001038051	0.00067496 3	0.000136906	0.000463526	0.000498201	0.009422819	0.009422819	0.00764773	0.007071149	0.01176198
3836903773555	383690	3773555	0.001061461	0.00098143	0.001632495	0.001632495	0.000785148	0.000785148	0.000372035	0.000372035	0.001009337	0.001009337	0.000656292	0.000133119	0.000450704	0.00048442	0.008760538	0.008760538	0.007010664	0.006482112	0.010782191
3837003773555	383700	3773555	0.001032903	0.00095503	0.001588575	0.001588575	0.000764024	0.000764024	0.000362025	0.000362025	0.000982182	0.000982182	0.000638635	0.000129537	0.000438579	0.000471387	0.008164395	0.008164395	0.00646298	0.00597572	0.00993987
3837103773555	383710	3773555	0.001010558	0.00093437	0.001554208	0.001554208	0.000747495	0.000747495	0.000354193	0.000354193	0.000960934	0.000960934	0.000624819	0.000126735	0.00042909	0.000461189	0.007682618	0.007682618	0.006041691	0.005586193	0.00929194
3837203773555	383720	3773555	0.000994942	0.00091993	0.001530191	0.001530191	0.000735944	0.000735944	0.00034872	0.00034872	0.000946085	0.000946085	0.000615164	0.000124776	0.00042246	0.000454062	0.007309704	0.007309704	0.00573239	0.005300211	0.008816244
3837303773555	383730	3773555	0.000979757	0.00090589	0.001506837	0.001506837	0.000724713	0.000724713	0.000343398	0.000343398	0.000931646	0.000931646	0.000605775	0.000122872	0.000416012	0.00044713 3	0.006961904	0.006961904	0.005450179	0.005039276	0.008382212
3837403773555	383740	3773555	0.000962415	0.00088986	0.001480166	0.001480166	0.000711885	0.000711885	0.00033732	0.00033732	0.000915156	0.000915156	0.000595053	0.000120697	0.000408649	0.000439218	0.006611502	0.006611502	0.00516676	0.004777225	0.007946323
3837503773555	383750	3773555	0.000945074	0.00087382	0.001453495	0.001453495	0.000699058	0.000699058	0.000331242	0.000331242	0.000898666	0.000898666	0.000584331	0.000118522	0.000401285	0.000431304	0.006282013	0.006282013	0.004903617	0.004533921	0.007541616
3837603773555	383760	3773555	0.000927128	0.00085723	0.001425896	0.001425896	0.000685784	0.000685784	0.00032495 2	0.00032495 2	0.000881601	0.000881601	0.000573235	0.000116272	0.000393666	0.000423114	0.005966832	0.005966832	0.00465376	0.004302901	0.007157343
3837703773555	383770	3773555	0.00090763	0.0008392	0.001395907	0.001395907	0.000671361	0.000671361	0.000318118	0.000318118	0.00086306	0.00086306	0.00056118	0.000113827	0.000385386	0.000414216	0.005656653	0.005656653	0.004407267	0.004074993	0.006778245
3837803773555	383780	3773555	0.000888822	0.00082181	0.001366981	0.001366981	0.000657449	0.000657449	0.000311526	0.000311526	0.000845175	0.000845175	0.000549551	0.000111468	0.0003774	0.000405632	0.005369588	0.005369588	0.004181309	0.00386607	0.006430728
3837903773555	383790	3773555	0.000864664	0.00079947	0.001329827	0.001329827	0.00063958	0.00063958	0.000303059	0.000303059	0.000822204	0.000822204	0.000534614	0.000108438	0.000367143	0.000394608	0.005054707	0.005054707	0.003925585	0.003629626	0.006037433
3838003773555	383800	3773555	0.000840248	0.0007769	0.001292276	0.001292276	0.00062152	0.00062152	0.000294501	0.000294501	0.000798987	0.000798987	0.000519518	0.000105376	0.000356776	0.000383465	0.004751032	0.004751032	0.003677195	0.003399962	0.005655416
3838103773555	383810	3773555	0.000818247	0.00075656	0.00125844	0.00125844	0.000605246	0.000605246	0.00028679	0.00028679	0.000778067	0.000778067	0.000505915	0.000102617	0.000347434	0.000373424	0.004485179	0.004485179	0.00346228	0.00320125	0.005324883
3838203773555	383820	3773555	0.000803063	0.00074252	0.001235086	0.001235086	0.000594014	0.000594014	0.000281468	0.000281468	0.000763628	0.000763628	0.000496527	0.000100713	0.00034098 6	0.000366494	0.004286165	0.004286165	0.003311037	0.00306141	0.005092276
3838303773555	383830	3773555	0.000788309	0.00072888	0.001212396	0.001212396	0.000583101	0.000583101	0.000276297	0.000276297	0.000749599	0.000749599	0.000487405	9.88624E-05	0.000334722	0.000359761	0.004100258	0.004100258	0.003170234	0.002931222	0.004875724
3838403773555	383840	3773555	0.000776811	0.00071085	0.001182408	0.001182408	0.000568679	0.000568679	0.00026946 3	0.00026946 3	0.000731058	0.000731058	0.00047534 9	9.64171E-05	0.000326443	0.000350863	0.003891838	0.003891838	0.003002426	0.002776065	0.004617641
3838503773555	383850	3773555	0.000746638	0.00069035	0.001148306	0.001148306	0.000552277	0.000552277	0.000261691	0.000261691	0.000709974	0.000709974	0.00046164	9.36364E-05	0.000317028	0.000340744	0.003680517	0.003680517	0.002828233	0.002615006	0.004349738
3838603773555	383860	3773555	0.000724896	0.00067024	0.001114868	0.001114868	0.000536195	0.000536195	0.00025407 1	0.00025407 1	0.0006893	0.0006893	0.000448197	9.09097E-05	0.000307796	0.000330821	0.003486805	0.003486805	0.002669916	0.002468624	0.00410625
3838703773555	383870	3773555	0.000703499	0.00065046	0.001081961	0.001081961	0.000520369	0.000520369	0.000246572	0.000246572	0.000668954	0.000668954	0.000434968	8.82264E-05	0.000298711	0.000321057	0.003307402	0.003307402	0.002523763	0.00233349	0.003881472
3838803773555	383880	3773555	0.000682707	0.00063124	0.001049982	0.001049982	0.000504989	0.000504989	0.000239284	0.000239284	0.000649182	0.000649182	0.000422112	8.56188E-05	0.000289882	0.000311568	0.003142807	0.003142807	0.002389862	0.002209684	0.003675536
3838903773555	383890	3773555	0.000660792	0.00061097	0.001016279	0.001016279	0.000488779	0.000488779	0.000231603	0.000231603	0.000628344	0.000628344	0.000408562	8.28705E-05	0.000280577	0.000301566	0.002983716	0.002983716	0.002258117	0.002087872	0.003472917
3839003773555	383900	3773555	0.000638015	0.00058991	0.000981249	0.000981249	0.000471931	0.000471931	0.00022362	0.00022362	0.000606685	0.000606685	0.000394479	8.0014E-05	0.000270906	0.000291172	0.002831028	0.002831028	0.002129134	0.001968613	0.003274544
3839103773555	383910	3773555	0.000616533	0.00057005	0.000948209	0.000948209	0.000456041	0.000456041	0.00021609	0.00021609	0.000586257	0.000586257	0.000381197	7.73198E-05	0.000261784	0.000281368	0.002691948	0.002691948	0.002011798	0.001860123	0.003094085
3829703773565	382970	3773565	0.002008778	0.00185733	0.00308944	0.00308944	0.001485865	0.001485865	0.000704062	0.000704062	0.001910136	0.001910136	0.00124201	0.000251922	0.000852942	0.000916748	0.001943818	0.001943818	0.000836624	0.000773549	0.001286703
3829803773565	382980	3773565	0.002110843	0.0019517	0.003246414	0.003246414	0.001561361	0.001561361	0.000739836	0.000739836	0.002007189	0.002007189	0.001305116	0.000264722	0.00089628	0.000963328	0.002043475	0.002043475	0.000868201	0.000802746	0.001335268

			KMMass Grading / Excavation	KMDrainage / Utilities Trenching	KMFoundations / Concrete Pads	KMBuilding / Structure Construction	KMAsphalt Paving	KMArchitectural Coating	KMLandscaping or Other Finishing	KMWaterside Construction (Piles)	EWNDemolition	EWNSite Grubbing / Prep	EWNDrainage / Utilities Trenching	EWNDrainage / Utilities Trenching	EWNDrainage / Utilities Trenching	EWNFoundations / Concrete Pads	EWNBuilding / Structure Construction	EWNAsphalt Paving	EWNLandscaping or Other Finishing	EWNWaterside Construction (Piles)	ISDemolition
Unique Identifier	X (UTM)	Y (UTM)	2026	2026	2026	2026	2026	2026	2026	2026	2027	2027	2027	2028	2029	2029	2029	2029	2029	2029	2027
3836703773545	383670	3773545	0.011151602	0.002769039	0.002541374	0.007474552	0.004483143	0.000909335	0.003078769	0.003309081	0.016077558	0.018381479	0.021648059	0.021648059	0.021648059	0.00563507	0.013999626	0.009940615	0.006826652	0.007137755	0.000972596
3836803773545	383680	3773545	0.010247845	0.002544628	0.002335414	0.006868793	0.004119816	0.00083564	0.002829257	0.003040904	0.014213638	0.016250459	0.019138334	0.019138334	0.019138334	0.004981779	0.012376607	0.008788169	0.006035218	0.006310253	0.000954478
3836903773545	383690	3773545	0.009462315	0.002349574	0.002156397	0.006342278	0.003804019	0.000771586	0.002612385	0.002807809	0.012708629	0.014529782	0.017111875	0.017111875	0.017111875	0.004454284	0.011066112	0.007857635	0.00539618	0.005642093	0.000936791
3837003773545	383700	3773545	0.008776967	0.002179397	0.002000211	0.005882912	0.003528497	0.0007157	0.002423172	0.002604441	0.011473148	0.013117256	0.015448328	0.015448328	0.015448328	0.004021257	0.00999031	0.007093748	0.004871585	0.005093592	0.000919363
3837103773545	383710	3773545	0.008254564	0.002049679	0.001881159	0.005532762	0.003318481	0.000673102	0.002278945	0.002449425	0.010517894	0.012025113	0.0141621	0.0141621	0.0141621	0.003686447	0.009158516	0.006503123	0.004465977	0.004669499	0.000904955
3837203773545	383720	3773545	0.00787865	0.001956337	0.001795491	0.0052808	0.003167358	0.000642449	0.002175162	0.002337878	0.009780056	0.011181543	0.013168619	0.013168619	0.013168619	0.00342784	0.00851604	0.006046924	0.004152685	0.004341931	0.000894171
3837303773545	383730	3773545	0.007532062	0.001870276	0.001716506	0.005048493	0.003028023	0.000614187	0.002079475	0.002235033	0.009129358	0.0104376	0.012292469	0.012292469	0.012292469	0.003199775	0.007949441	0.005644603	0.003876394	0.004053048	0.000883386
3837403773545	383740	3773545	0.007201795	0.001788268	0.00164124	0.004827126	0.00289525	0.000587256	0.001988294	0.002137031	0.008544748	0.009769214	0.011505305	0.011505305	0.011505305	0.002994873	0.007440388	0.005283144	0.003628164	0.003793506	0.000872343
3837503773545	383750	3773545	0.006893686	0.001711762	0.001571024	0.004620611	0.002771385	0.000562132	0.00190323	0.002045604	0.008022429	0.009172047	0.010802015	0.010802015	0.010802015	0.002811804	0.006985577	0.004960199	0.003406384	0.003561619	0.000861299
3837603773545	383760	3773545	0.006585446	0.001635223	0.001500778	0.004414007	0.002647466	0.000536997	0.00181813	0.001954138	0.007539712	0.008620156	0.010152047	0.010152047	0.010152047	0.002642615	0.006565247	0.004661739	0.003201418	0.003347313	0.000849134
3837703773545	383770	3773545	0.006257965	0.001553906	0.001426147	0.004194508	0.002515813	0.000510293	0.001727718	0.001856963	0.007079858	0.008094405	0.009532864	0.009532864	0.009532864	0.00248144	0.006164827	0.004377415	0.003006161	0.003143157	0.000834899
3837803773545	383780	3773545	0.005955562	0.001478817	0.001357232	0.003991817	0.002394242	0.000485635	0.00164423	0.001767229	0.006666938	0.007622313	0.008976877	0.008976877	0.008976877	0.002336714	0.005805274	0.00412211	0.002830832	0.002959838	0.000820749
3837903773545	383790	3773545	0.00561521	0.001394305	0.001279668	0.003763691	0.002257415	0.000457881	0.001550265	0.001666235	0.006256434	0.007152984	0.008424143	0.008424143	0.008424143	0.002192835	0.005447826	0.003868299	0.002656529	0.002777592	0.000803321
3838003773545	383800	3773545	0.005283749	0.001312	0.00120413	0.003541523	0.002124161	0.000430853	0.001458754	0.001567878	0.005875436	0.006717389	0.007911139	0.007911139	0.007911139	0.002059299	0.00511607	0.003632731	0.002494754	0.002608445	0.000785031
3838103773545	383810	3773545	0.00499435	0.00124014	0.001138178	0.003347548	0.002007818	0.000407254	0.001378856	0.001482003	0.005540165	0.006334074	0.007459704	0.007459704	0.007459704	0.001941789	0.004824131	0.003425436	0.002352396	0.002459599	0.000767344
3838203773545	383820	3773545	0.004780585	0.00118706	0.001089463	0.003204269	0.00192188	0.000389823	0.001319839	0.001418571	0.005267963	0.006022864	0.00709319	0.00709319	0.00709319	0.001846383	0.004587109	0.003257136	0.002236817	0.002338752	0.000753626
3838303773545	383830	3773545	0.004581018	0.001137506	0.001043983	0.003070505	0.001841651	0.00037355	0.001264742	0.001359353	0.005018278	0.0057374	0.006756995	0.006756995	0.006756995	0.001758871	0.004369695	0.003102758	0.002130799	0.002227903	0.000740167
3838403773545	383840	3773545	0.004354913	0.001081362	0.000992455	0.002918955	0.001750753	0.000355113	0.001202318	0.001292259	0.004765057	0.005447891	0.006416038	0.006416038	0.006416038	0.001670118	0.0041492	0.002946193	0.002023279	0.002115483	0.00072317
3838503773545	383850	3773545	0.00412496	0.001024263	0.00094005	0.002764825	0.001658307	0.000336362	0.001138832	0.001224024	0.004519686	0.005167359	0.006085652	0.006085652	0.006085652	0.001584118	0.003935542	0.002794483	0.001919093	0.002006549	0.000703931
3838603773545	383860	3773545	0.003912522	0.000971513	0.000891637	0.002622434	0.001572903	0.000319039	0.001080181	0.001160986	0.00429321	0.004908429	0.005780707	0.005780707	0.005780707	0.001504739	0.003738337	0.002654454	0.001822929	0.001906003	0.000684519
3838703773545	383870	3773545	0.003704462	0.00091985	0.000844222	0.002482979	0.00148926	0.000302073	0.001022739	0.001099247	0.004076052	0.004660152	0.005488309	0.005488309	0.005488309	0.001428627	0.003549245	0.002520187	0.001730722	0.001809594	0.000663381
3838803773545	383880	3773545	0.003512724	0.00087224	0.000800526	0.002354463	0.001412178	0.000286438	0.000969804	0.001042351	0.003875804	0.004431208	0.00521868	0.00521868	0.00521868	0.001358442	0.003374878	0.002396376	0.001645695	0.001720693	0.000642502
3838903773545	383890	3773545	0.003320057	0.000824399	0.000756618	0.002225325	0.001334722	0.000270728	0.000916612	0.00098518	0.00368056	0.004207986	0.004955788	0.004955788	0.004955788	0.0029001	0.003204868	0.002275658	0.001562793	0.001634013	0.000619466
3839003773545	383900	3773545	0.003129115	0.000776986	0.00073104	0.002097343	0.00125796	0.000255158	0.000863896	0.000928521	0.003491959	0.003992358	0.004701842	0.004701842	0.004701842	0.001223907	0.003040643	0.002159048	0.001482712	0.001550282	0.000594791
3839103773545	383910	3773545	0.00295529	0.000733824	0.00067349	0.001980834	0.001188079	0.000240983	0.000815906	0.000876941	0.003319665	0.003795374	0.004469852	0.004469852	0.004469852	0.001163519	0.002890617	0.00205252	0.001409555	0.001473791	0.000571582
3829703773555	382970	3773555	0.001246498	0.000309516	0.000284068	0.000835486	0.000501114	0.000101643	0.000344137	0.000369881	0.003174116	0.003628968	0.004273874	0.004273874	0.004273874	0.001112505	0.00276388	0.001962528	0.001347754	0.001409173	0.000913669
3829803773555	382980	3773555	0.001289755	0.000320257	0.000293926	0.00086448	0.000518504	0.000105171	0.000356079	0.000382717	0.003397572	0.003884446	0.004574753	0.004574753	0.004574753	0.001190825	0.002958456	0.00210069	0.001442635	0.001508378	0.000941968
3829903773555	382990	3773555	0.001333012	0.000330998	0.000303784	0.000893474	0.000535895	0.000108698	0.000368022	0.000395553	0.003641821	0.004163696	0.004903628	0.004903628	0.004903628	0.001276432	0.003171137	0.002251707	0.001546345	0.001616814	0.000969145
3830003773555	383000	3773555	0.001368971	0.000339927	0.000311979	0.000917576	0.000550351	0.00011163	0.00037595	0.000406223	0.003885812	0.00444265	0.005232155	0.005232155	0.005232155	0.001361949	0.003383593	0.002402564	0.001649945	0.001725136	0.00098942
3830103773555	383010	3773555	0.00140639	0.000349219	0.000320507	0.000942657	0.000565394	0.000114681	0.000388281	0.000417326	0.004158273	0.004754156	0.005599018	0.005599018	0.005599018	0.001457445	0.00362084	0.002571024	0.001765634	0.001846097	0.001009781
3830203773555	383020	3773555	0.001452699	0.000360718	0.00033106	0.000973696	0.000584011	0.000118457	0.000401066	0.000431068	0.004493026	0.005136879	0.006049756	0.006049756	0.006049756	0.001574774	0.003912329	0.002777999	0.001907773	0.001994713	0.001035837
3830303773555	383030	3773555	0.001504979	0.000373699	0.000342975	0.001008738	0.000605028	0.000122721	0.000415499	0.000446581	0.004893695	0.005594964	0.006589247	0.006589247	0.006589247	0.001715205	0.004261213	0.003025729	0.0020779	0.002172593	0.001064998
3830403773555	383040	3773555	0.001558586	0.00038701	0.000355191	0.001044669	0.000626579	0.000127092	0.000430299	0.000462489	0.005355534	0.006122984	0.007211102	0.007211102	0.007211102	0.001877076	0.004663362	0.00331128	0.002274	0.00237763	0.001093556
3830503773555	383050	3773555	0.001609672	0.000399696	0.000366833	0.00107891	0.000647117	0.000131258	0.000444403	0.000477648	0.005866464	0.006707131	0.007899057	0.007899057	0.007899057	0.002056154	0.005108257	0.003627184	0.002490945	0.002604461	0.001118576
3830603773555	383060	3773555	0.001662749	0.000412875	0.000378929	0.001114486	0.000668455	0.000135586	0.000459057	0.000493397	0.006464792	0.007391199	0.008704692	0.008704692	0.008704692	0.002265863	0.005629255	0.003997125	0.002744999	0.002870094	0.001143337
3830703773555	383070	3773555	0.001722592	0.000427734	0.000392567	0.001154597	0.000692513	0.000140465	0.000475579	0.000511155	0.007236795	0.008273831	0.009744176	0.009744176	0.009744176	0.002536445	0.006301481	0.004474448	0.003072797	0.00321283	0.001172068
3830803773555	383080	3773555	0.001788274	0.000444044	0.000407535	0.001198621	0.000718918	0.000145821	0.000493712	0.000530645	0.008254255	0.009437093	0.011114163	0.011114163	0.011114163	0.002893057	0.00718744	0.005103534	0.003504819	0.003664539	0.001202092
3830903773555	383090	3773555	0.001854487	0.000460485	0.000422625	0.001243002	0.000745537	0.00015122	0.000511992	0.000550293	0.009538482	0.010905351	0.012843345	0.012843345	0.012843345	0.00334317	0.008305688	0.005897561	0.004050111	0.004234682	0.001227026
3831003773555	383100	3773555	0.001921363	0.000477091	0.000437866	0.001287826	0.000772422	0.000156674	0.000530456	0.000570137	0.01130094	0.01292037	0.015216454	0.015216454	0.015216454	0.003960899	0.009840359	0.006987274	0.004798464	0.005017139	0.001244281
3831103773555	383110	3773555	0.001987576	0.000493532	0.000452955	0.001332207	0.000799041	0.000162073	0.000548736	0.000589785	0.013684849	0.015645894	0.018426332	0.018426332	0.018426332	0.004796442	0.011916161	0.008461224	0.00581069	0.006075493	0.001247042
3831203773555	383120	3773555	0.002053258	0.000509842	0.000467923	0.001376231	0.000825446	0.000167429	0.00056687	0.000609275	0.016781661	0.019186481	0.022596118	0.022596118	0.022596118	0.005881853	0.014612728	0.010375956	0.00712562	0.007450347	0.001241779
3831303773555	383130	3773555	0.002117215	0.000525723	0.000482499	0.001419099	0.000851158	0.000172644	0.000584527	0.000628254	0.020684556	0.023648662	0.027851274	0.027851274	0.027851274	0.007249789	0.018011196	0.012789082	0.008782818	0.009183067	0.001242469
3831403773555	383140	3773555	0.002186877	0.00054302	0.000498374	0.001465792	0.000879164	0.000178325	0.00060376	0.000648925	0.026400208	0.03018337	0.035547267	0.035547267	0.035547267	0.009253085	0.022988133	0.01632302	0.011209727	0.011720574	0.001239967
3831503773555	383150	3773555	0.00226888	0.000563383	0.000517062	0.001520756	0.00091213	0.000185011	0.0006264	0.000673258	0.036913097	0.042202762	0.04970263	0.04970263	0.04970263	0.012937778	0.032142292	0.022823049	0.015673579	0.016387852	0.001201402
3831603773555	383160	3773555	0.002349424	0.000583382	0.000535418	0.001574741	0.00094451	0.000191579	0.000648636	0.000697158	0.056974822	0.065139341	0.076715277	0.076715277	0.076715277	0.01996927	0.049611154	0.035227039	0.024191938	0.025294408	0.001117713
3836203773555	383620	3773555	0.025789656	0.006403794	0.005877287	0.017285957	0.010367901	0.002102967	0.007120088	0.007652717	0.036931302	0.042223575	0.049727142	0.049727142	0.049727142	0.012944158	0.032158143	0.022834304	0.015681308	0.016395934	0.001133416
3836303773555	383630	3773555	0.02163086	0.005371129	0.004929525	0.014498453	0.008695991	0.001763846	0.005971915	0.006418653	0.029252426	0.033444312	0.039387713	0.039387713	0.039387713	0.010252767	0.025471718	0.018086522	0.0124208	0.012986838	0.001110639
3836403773555	383640	3773555	0.018312793	0.004547224	0.004173361	0.012274462	0.007362069	0.001493281	0.005055853	0.005434063	0.02377136	0.027177807	0.032007585	0.032007585	0.032007585	0.008331692	0.020699048	0.014697626	0.010093498	0.010553477	0.001078026
3836503773555	383650	3773555	0.015968014	0.003964995	0.003639001	0.010702834	0.006419426	0.00130208	0.004408499	0.004738283	0.019847673	0.022691853	0.026724431	0.026724431	0.026724431	0.006956468	0.017282475	0.012271644	0.008427471	0.008811526	0.001048951
3836603773555	383660	3773555	0.014224987	0.003532187	0.003241777	0.00953454	0.005718698	0.001159949	0.003927278	0.004221064	0.017124783	0.019578773	0.023058123	0.023058123	0.023058123	0.006002115	0.014911503	0.010588105	0.007271312	0.007602678	0.001027727
3836703773555	383670	3773555	0.012882687	0.003198882	0.002935876	0.008634841	0.005179069	0.001050493	0.003556692	0.003822756	0.015100734	0.017264676	0.020332788	0.020332788	0.020332788	0.0052927	0.013149051	0.009336653	0.006411885	0.006704086	0.001008401
3836803773555	383680	3773555	0.01176198	0.002920601	0.002680475	0.007883668	0.004728525	0.000959107	0.003247284	0.003490202	0.013483393	0.01541557	0.018155076	0.018155076	0.018155076	0.004725833	0.011740742	0.008336665	0.00572515	0.005986055	0.000989593
3836903773555	383690	3773555	0.010782191	0.002677311	0.002457188	0.007226948	0.004334633	0.000879212	0.002976781	0.003199463	0.012140066	0.013879744	0.016346318	0.016346318	0.016346318	0.004255007	0.010571033	0.007506098	0.005154763	0.005389675	0.000970612
3837003773555	383700	3773555	0.00993987	0.002468155	0.002265228	0.006662367	0.003996005	0.000810527	0.00274423	0.002949516	0.011024079	0.012603834	0.014843666	0.014843666	0.014843666	0.003863861	0.00959928	0.006816092	0.004680907	0.004894224	0.000952321
3837103773555	383710	3773555	0.00929194	0.002307269	0.00211757	0.006228082	0.003735525	0.000757693	0.002565348	0.002757252	0.010145438	0.011599284	0.013660597	0.013660597	0.013660597	0.003555904	0.008834198	0.006272836	0.004307829	0.004504145	0.000937136
3837203773555	383720	3773555	0.008816244	0.002189149	0.002009162	0.005909238	0.003544287	0.000718903	0.002434016	0.002616096	0.009457296	0.01081253	0.012734029	0.012734029	0.012734029	0.003314715	0.008234994	0.005847364	0.004015639	0.004198639	0.000925575
3837303773555	383730	3773555	0.008382212	0.002081375	0.001910249	0.005618321	0.003369798	0.000683511	0.002314187	0.002487303	0.008847234	0.010115047	0.011912595	0.011912595	0.011912595	0.003100892	0.00770378	0.005470168	0.003756602	0.003927797	0.000914187
3837403773555	383740	3773555	0.007946323	0.00197314	0.001810913	0.005326158	0.003194563	0.000647967	0.002193845	0.002357959	0.008279965	0.009466488	0.011148781	0.011148781	0.011148781	0.002902069	0.007209827	0.005119431	0.003515735	0.003675954	0.000901245
3837503773555	383750	3773555	0.007541616	0.001872648	0.001718683	0.005054897	0.003031864	0.000614966	0.002082113	0.002237868	0.007770761	0.008884314	0.010463149	0.010463149	0.010463149	0.002723596	0.006766434	0.004804594	0.003299523	0.003449889	0.000887959
3837603773555	383760	3773555	0.007157343	0.00177723	0.00163111	0.004797331	0.002877379	0.000583631	0.001976021	0.002123841	0.007306851	0.008353927	0.009838506	0.009838506	0.009838506	0.002560999	0.006362483	0.004517763	0.003102544	0.003243933	0.000874068
3837703773555	383770	3773555	0.006778245	0.001683097	0.001544716	0.004543235	0.002724975	0.000552719	0.001871359	0.002011349	0.006874692	0.007859838	0.009256613	0.009256613	0.009256613	0.002409531	0.005986177	0.004250563	0.002919046	0.003052072	0.000858884
3837803773555	383780	3773555	0.006430728	0.001596805	0.001465519	0.004310305	0.002585267	0.000524381	0.001775415	0.001908228	0.006485326	0.007414676	0.008732341	0.008732341	0.008732341	0.00227306	0.005647135	0.004009821	0.002753718	0.00287921	0.000843785
3837903773555	383790	3773555	0.006037433	0.001499146	0.00137589	0.004046692	0.002427155	0.000492311	0.001666833	0.001791523	0.006091559	0.006964483	0.008202143	0.008202143	0.008202143	0.002135048	0.00530426	0.003766358	0.002586522	0.002704394	0.000824804
3838003773555	383800	3773555	0.005655416	0.001404288	0.001288831	0.003790639	0.002273578	0.00046116	0.001561365	0.001678165	0.005722727	0.006542796	0.007705519	0.007705519	0.007705519	0.002005775	0.004983097	0.003538312	0.002429913	0.002540648	0.000804788
3838103773555	383810	3773555	0.005324883	0.001322214	0.001213504	0.003569094	0.002140698	0.000434207	0.00147011	0.001580084	0.005399276	0.006172995	0.00727	0.00727	0.00727	0.001892408	0.00470145	0.003338325	0.002292573	0.00239705	0.000785807
3838203773555	383820	3773555	0.005092276	0.001264456	0.001160495	0.003413185	0.002047186	0.00041524	0.001405891	0.001511061	0.005143897	0.00588102	0.006926138	0.006926138	0.006926138	0.001802899	0.004479078	0.003180427	0.002184137	0.002283672	0.00077183
3838303773555	383830	3773555	0.004875724	0.001210684	0.001111144	0.003268037	0.001960128	0.000397581	0.001346105	0.001446802	0.004908621	0.005612028	0.006609344	0.006609344	0.006609344	0.001720437	0.00427421	0.003034958	0.002084237	0.00217922	0.000758112
3838403773555	383840	3773555	0.004617641	0.0011466	0.001052329	0.003095052	0.001856374	0.000376536	0.001274852	0.00137022	0.004661438	0.005329425	0.006276519	0.006276519	0.006276519	0.001633801	0.004058974	0.002882127	0.001979282	0.002069481	0.000739563
3838503773555	383850	3773555	0.004349738	0.001080077	0.000991276	0.002915486	0.001748672	0.000354691	0.001200889	0.001290723	0.004416844	0.00504978	0.005947178	0.005947178	0.005947178	0.001548072	0.003845992	0.002730897	0.001875425	0.001960892	0.000717821
3838603773555	383860	3773555	0.00410625	0.001019617	0.000935786	0.002752284	0.001650786	0.000334836	0.001133666	0.001218472	0.004191749	0.004792428	0.005644092	0.005644092	0.005644092	0.001469178	0.003649989	0.002591722	0.001779848	0.001860959	0.000695907
3838703773555	383870	3773555	0.003881472	0.000963803	0.000884561	0.002601623	0.001560421	0.000316507	0.001071609	0.001151772	0.003982873	0.00455362	0.005362846	0.005362846	0.005362846	0.001395969	0.003468109	0.002462576	0.001691158	0.001768227	0.000673734
3838803773555	383880	3773555	0.003675536	0.000912667	0.00083763	0.002463591	0.001477631	0.000299714	0.001014753	0.001090663	0.00379039	0.004333554	0.005103672	0.005103672	0.005103672	0.001328505	0.003300504	0.002343565	0.001609428	0.001682773	0.000651992
3838903773555	383890	3773555	0.003472917	0.000862355	0.000791454	0.002327782	0.001396174	0.000283192	0.000958814	0.001030539	0.003604291	0.004120788	0.004853094	0.004853094	0.004853094	0.001263278	0.003138457	0.002228502	0.001530409	0.001600153	0.000628698
3839003773555	383900	3773555	0.003274544	0.000813097	0.000746246	0.002194819	0.001316425	0.000267016	0.000904046	0.000971675	0.003425526	0.003916406	0.004612391	0.004612391	0.004612391	0.001200622	0.002982797	0.002117973	0.001454504	0.001520788	0.000604195
3839103773555	383910	3773555	0.003094085	0.000768288	0.000705121	0.002073863	0.001243877	0.000252301	0.000854224	0.000918126	0.003261859	0.003729285	0.004392018	0.004392018	0.004392018	0.001143258	0.002840283	0.002016779	0.00138501	0.001448127	0.000581159
3829703773565	382970	3773565	0.001286703	0.000319499	0.000293231	0.000862435	0.000517277	0.000104922	0.000355237	0.000381811	0.003204399	0.003663591	0.004314649	0.004314649	0.004314649	0.001123119	0.002790249	0.001981252	0.001360612	0.001422618	0.000944988
3829803773565	382980	3773565	0.001335268	0.000331558	0.000304298	0.000894986	0.000536801	0.000108882	0.000368645	0.000396222	0.003446923	0.003940868	0.004641201	0.004641201	0.004641201	0.001208122	0.003001428	0.002131202	0.001463589	0.001530288	0.000977514

			ISDrainage / Utilities Trenching	ISDrainage / Utilities Trenching	ISAsphalt Paving	ISAsphalt Paving	SVDemolition	SVSite Grubbing / Prep	SVMass Grading / Excavation	SVMass Grading / Excavation	SVDrainage / Utilities Trenching	SVFoundations / Concrete Pads	SVBuilding / Structure Construction	SVBuilding / Structure Construction	SVAsphalt Paving	SVAsphalt Paving	SVArchitectural Coating	SVArchitectural Coating	SVLandscaping or Other Finishing	SVLandscaping or Other Finishing	MDemolition
Unique Identifier	X (UTM)	Y (UTM)	2027	2028	2027	2028	2027	2027	2027	2028	2028	2028	2028	2029	2028	2029	2028	2029	2028	2029	2027
3836703773545	383670	3773545	0.000521807	0.000521807	0.000601348	0.000601348	0.001532314	0.000610624	0.001986011	0.001986011	0.001024914	0.000397551	0.001758132	0.001758132	0.001063623	0.001063623	0.000239577	0.000239577	0.000811143	0.000811143	0.026426436
3836803773545	383680	3773545	0.000512087	0.000512087	0.000590145	0.000590145	0.001505256	0.000599841	0.00195094	0.00195094	0.001006815	0.000390531	0.001732963	0.001732963	0.001044841	0.001044841	0.000235346	0.000235346	0.000796819	0.000796819	0.023543072
3836903773545	383690	3773545	0.000502598	0.000502598	0.00057921	0.00057921	0.001478751	0.000589279	0.001916587	0.001916587	0.000989087	0.000383654	0.001707882	0.001707882	0.001026443	0.001026443	0.000231202	0.000231202	0.000782789	0.000782789	0.021098683
3837003773545	383700	3773545	0.000493247	0.000493247	0.000568434	0.000568434	0.001453283	0.00057913	0.00188358	0.00188358	0.000972053	0.000377047	0.001683335	0.001683335	0.001008765	0.001008765	0.00022722	0.00022722	0.000769308	0.000769308	0.019018382
3837103773545	383710	3773545	0.000485517	0.000485517	0.000559526	0.000559526	0.001435636	0.000572098	0.001860708	0.001860708	0.000960249	0.000372468	0.001665369	0.001665369	0.000996516	0.000996516	0.000224461	0.000224461	0.000759966	0.000759966	0.017457207
3837203773545	383720	3773545	0.000479731	0.000479731	0.000552858	0.000552858	0.00142664	0.000568513	0.001849047	0.001849047	0.000954232	0.000370134	0.001654875	0.001654875	0.000990271	0.000990271	0.000223055	0.000223055	0.000755204	0.000755204	0.016333713
3837303773545	383730	3773545	0.000473945	0.000473945	0.00054619	0.00054619	0.001417505	0.000564873	0.001837208	0.001837208	0.000948122	0.000367764	0.001644024	0.001644024	0.00098393	0.00098393	0.000221626	0.000221626	0.000750368	0.000750368	0.01531401
3837403773545	383740	3773545	0.00046802	0.00046802	0.000539362	0.000539362	0.001407194	0.000560764	0.001823843	0.001823843	0.000941225	0.000365089	0.001631929	0.001631929	0.000976773	0.000976773	0.000220014	0.000220014	0.00074491	0.00074491	0.014362206
3837503773545	383750	3773545	0.000462095	0.000462095	0.000532534	0.000532534	0.001396467	0.000556489	0.001809941	0.001809941	0.00093405	0.000362306	0.001619388	0.001619388	0.000969327	0.000969327	0.000218337	0.000218337	0.000739231	0.000739231	0.013491676
3837603773545	383760	3773545	0.000455569	0.000455569	0.000525012	0.000525012	0.001383111	0.000551167	0.00179263	0.00179263	0.000925117	0.000358841	0.001604536	0.001604536	0.000960056	0.000960056	0.000216249	0.000216249	0.000732161	0.000732161	0.012644008
3837703773545	383770	3773545	0.000447931	0.000447931	0.000516211	0.000516211	0.001365118	0.000543997	0.001769309	0.001769309	0.000913082	0.000354173	0.001585503	0.001585503	0.000947567	0.000947567	0.000213436	0.000213436	0.000722636	0.000722636	0.011775548
3837803773545	383780	3773545	0.00044034	0.00044034	0.000507462	0.000507462	0.001347263	0.000536882	0.001746168	0.001746168	0.000901139	0.00034954	0.00156647	0.00156647	0.00935173	0.00935173	0.000210644	0.000210644	0.000713185	0.000713185	0.010990344
3837903773545	383790	3773545	0.00043099	0.00043099	0.000496687	0.000496687	0.001322626	0.000527064	0.001714237	0.001714237	0.000884661	0.000343148	0.001541123	0.001541123	0.000918072	0.000918072	0.000206792	0.000206792	0.000700143	0.000700143	0.010145179
3838003773545	383800	3773545	0.000421177	0.000421177	0.000485378	0.000485378	0.001296952	0.000516833	0.00168096	0.00168096	0.000867488	0.000336487	0.001514085	0.001514085	0.000900251	0.000900251	0.000202778	0.000202778	0.000686552	0.000686552	0.009353073
3838103773545	383810	3773545	0.000411688	0.000411688	0.000474442	0.000474442	0.001273976	0.000507677	0.001651182	0.001651182	0.00085212	0.000330526	0.001489094	0.001489094	0.000884303	0.000884303	0.000199186	0.000199186	0.00067439	0.00067439	0.00867632
3838203773545	383820	3773545	0.000404328	0.000404328	0.00046596	0.00046596	0.001258059	0.000501334	0.001630552	0.001630552	0.000841474	0.000326397	0.00147095	0.00147095	0.000873254	0.000873254	0.000196697	0.000196697	0.000665964	0.000665964	0.008170739
3838303773545	383830	3773545	0.000397107	0.000397107	0.000457639	0.000457639	0.00124235	0.000495074	0.001610192	0.001610192	0.000830966	0.000322321	0.001452985	0.001452985	0.00086235	0.00086235	0.000194241	0.000194241	0.000657648	0.000657648	0.007707692
3838403773545	383840	3773545	0.000387988	0.000387988	0.00044713	0.00044713	0.001221865	0.000486911	0.001583642	0.001583642	0.000817265	0.000317006	0.001430039	0.001430039	0.000848131	0.000848131	0.000191038	0.000191038	0.000646804	0.000646804	0.007205994
3838503773545	383850	3773545	0.000377666	0.000377666	0.000435234	0.000435234	0.001199166	0.000477865	0.001554222	0.001554222	0.000802082	0.000311117	0.001404691	0.001404691	0.000832375	0.000832375	0.000187489	0.000187489	0.000634789	0.000634789	0.006709904
3838603773545	383860	3773545	0.000367251	0.000367251	0.000423232	0.000423232	0.001176883	0.000468985	0.001525341	0.001525341	0.000787178	0.000305336	0.001379611	0.001379611	0.000816908	0.000816908	0.000184005	0.000184005	0.000622993	0.000622993	0.006257987
3838703773545	383870	3773545	0.00035591	0.00035591	0.000410163	0.000410163	0.001153353	0.000459609	0.001494845	0.001494845	0.00077144	0.000299231	0.001353196	0.001353196	0.000800575	0.000800575	0.000180326	0.000180326	0.000610537	0.000610537	0.005822635
3838803773545	383880	3773545	0.000344708	0.000344708	0.000397253	0.000397253	0.001130516	0.000450508	0.001465246	0.001465246	0.000756165	0.000293306	0.001327582	0.001327582	0.000784723	0.000784723	0.000176756	0.000176756	0.000598448	0.000598448	0.005430422
3838903773545	383890	3773545	0.000332349	0.000332349	0.00038301	0.00038301	0.001105949	0.000440718	0.001433404	0.001433404	0.000739732	0.000286933	0.001300278	0.001300278	0.00076767	0.00076767	0.000172915	0.000172915	0.000585443	0.000585443	0.005050114
3839003773545	383900	3773545	0.000319111	0.000319111	0.000367754	0.000367754	0.001080136	0.000430432	0.001399948	0.001399948	0.000722467	0.000280235	0.001271995	0.001271995	0.000749753	0.000749753	0.000168879	0.000168879	0.000571779	0.000571779	0.004690772
3839103773545	383910	3773545	0.00030666	0.00030666	0.000353404	0.000353404	0.001055914	0.00042078	0.001368555	0.001368555	0.000706266	0.000273951	0.001245581	0.001245581	0.00073294	0.00073294	0.000165092	0.000165092	0.000558957	0.000558957	0.004374827
3829703773555	382970	3773555	0.000490192	0.000490192	0.000564914	0.000564914	0.00128844	0.000513441	0.001669928	0.001669928	0.000861794	0.000334279	0.001600089	0.001600089	0.000894342	0.000894342	0.000201447	0.000201447	0.000682046	0.000682046	0.000836107
3829803773555	382980	3773555	0.000505375	0.000505375	0.000582411	0.000582411	0.001321519	0.000526623	0.001712802	0.001712802	0.00088392	0.000342861	0.001636376	0.001636376	0.00091304	0.00091304	0.000206619	0.000206619	0.000699557	0.000699557	0.000865354
3829903773555	382990	3773555	0.000519956	0.000519956	0.000599214	0.000599214	0.001353353	0.000539308	0.001754061	0.001754061	0.000905213	0.00035112	0.001671062	0.001671062	0.00093940	0.00093940	0.000211596	0.000211596	0.000716408	0.000716408	0.000894775
3830003773555	383000	3773555	0.000530833	0.000530833	0.00061175	0.00061175	0.001377367	0.000548878	0.001785185	0.001785185	0.000921275	0.00035735	0.001697654	0.001697654	0.00095669	0.00095669	0.000215351	0.000215351	0.00072912	0.00072912	0.000919191
3830103773555	383010	3773555	0.000541757	0.000541757	0.000624339	0.000624339	0.001400827	0.000558227	0.001815591	0.001815591	0.000936966	0.000363437	0.001723357	0.001723357	0.000972354	0.000972354	0.000219019	0.000219019	0.000741539	0.000741539	0.000944642
3830203773555	383020	3773555	0.000555736	0.000555736	0.000640449	0.000640449	0.001430031	0.000569864	0.001853442	0.001853442	0.0009565	0.000371014	0.001754486	0.001754486	0.000992625	0.000992625	0.000223585	0.000223585	0.000756999	0.000756999	0.000976737
3830303773555	383030	3773555	0.000571382	0.000571382	0.000658479	0.000658479	0.001462972	0.000582991	0.001896137	0.001896137	0.000978533	0.00037956	0.001789083	0.001789083	0.00101549	0.00101549	0.000228735	0.000228735	0.000774436	0.000774436	0.00101375
3830403773555	383040	3773555	0.000586703	0.000586703	0.000676136	0.000676136	0.001495775	0.000596063	0.001938652	0.001938652	0.001000474	0.000388071	0.001823235	0.001823235	0.00103826	0.00103826	0.000233864	0.000233864	0.000791801	0.000791801	0.001052488
3830503773555	383050	3773555	0.000600127	0.000600127	0.000691606	0.000691606	0.001523733	0.000607205	0.001974888	0.001974888	0.001019174	0.000395324	0.001852229	0.001852229	0.001057666	0.001057666	0.000238235	0.000238235	0.000806601	0.000806601	0.001089587
3830603773555	383060	3773555	0.000613412	0.000613412	0.000706916	0.000706916	0.001551345	0.000618208	0.002010677	0.002010677	0.001037643	0.000402488	0.001880511	0.001880511	0.001076833	0.001076833	0.000242552	0.000242552	0.000821217	0.000821217	0.001128757
3830703773555	383070	3773555	0.000628826	0.000628826	0.000724679	0.000724679	0.001587608	0.000632659	0.002057676	0.002057676	0.001061898	0.000411897	0.001917065	0.001917065	0.001102004	0.001102004	0.000248222	0.000248222	0.000840414	0.000840414	0.001176985
3830803773555	383080	3773555	0.000644934	0.000644934	0.000743243	0.000743243	0.001634252	0.000651246	0.00211813	0.00211813	0.001093097	0.000423998	0.00196358	0.00196358	0.001134381	0.001134381	0.000255515	0.000255515	0.000865105	0.000865105	0.001235049
3830903773555	383090	3773555	0.000658311	0.000658311	0.000758659	0.000758659	0.001683317	0.000670799	0.002181723	0.002181723	0.001125915	0.000436728	0.00201214	0.00201214	0.001168438	0.001168438	0.000263186	0.000263186	0.000891078	0.000891078	0.001296392
3831003773555	383100	3773555	0.000667569	0.000667569	0.000769328	0.000769328	0.001744494	0.000695177	0.002261013	0.002261013	0.001166834	0.0004526	0.002072173	0.002072173	0.001210903	0.001210903	0.000272751	0.000272751	0.000923462	0.000923462	0.001366621
3831103773555	383110	3773555	0.00066905	0.00066905	0.000771035	0.000771035	0.001811137	0.000721734	0.002347389	0.002347389	0.001211409	0.00046989	0.002137009	0.002137009	0.001257162	0.001257162	0.000283171	0.000283171	0.00095874	0.00095874	0.001438576
3831203773555	383120	3773555	0.000666226	0.000666226	0.000767781	0.000767781	0.001868369	0.000744541	0.002421566	0.002421566	0.00124969	0.000484738	0.00219224	0.00219224	0.001296888	0.001296888	0.000292119	0.000292119	0.000989036	0.000989036	0.001505872
3831303773555	383130	3773555	0.000666597	0.000666597	0.000768208	0.000768208	0.001904078	0.000758771	0.002467848	0.002467848	0.001273574	0.000494003	0.002225058	0.002225058	0.001321675	0.001321675	0.000297702	0.000297702	0.001007939	0.001007939	0.001566007
3831403773555	383140	3773555	0.000665254	0.000665254	0.000766661	0.000766661	0.001939926	0.000773056	0.00251431	0.00251431	0.001297552	0.000503303	0.002257787	0.002257787	0.001346558	0.001346558	0.000303307	0.000303307	0.001026916	0.001026916	0.001628557
3831503773555	383150	3773555	0.000644564	0.000644564	0.000742816	0.000742816	0.002008023	0.000800193	0.002602569	0.002602569	0.001343099	0.00052097	0.002322534	0.002322534	0.001393825	0.001393825	0.000313953	0.000313953	0.001062963	0.001062963	0.00168921
3831603773555	383160	3773555	0.000599664	0.000599664	0.000691072	0.000691072	0.002089752	0.000832762	0.002708498	0.002708498	0.001397766	0.000542175	0.002399288	0.002399288	0.001450556	0.001450556	0.000326732	0.000326732	0.001106228	0.001106228	0.001766255
3836203773555	383620	3773555	0.000608088	0.000608088	0.000700781	0.000700781	0.001648785	0.000657037	0.002136966	0.002136966	0.001102817	0.00042768	0.001839244	0.001839244	0.001144468	0.001144468	0.000257787	0.000257787	0.000872798	0.000872798	0.090385607
3836303773555	383630	3773555	0.000595868	0.000595868	0.000686698	0.000686698	0.001622003	0.000646365	0.002102254	0.002102254	0.001084904	0.00042082	0.001814786	0.001814786	0.001125878	0.001125878	0.000253599	0.000253599	0.0008586	0.0008586	0.068725608
3836403773555	383640	3773555	0.000578371	0.000578371	0.000666534	0.000666534	0.001582487	0.000630618	0.002051039	0.002051039	0.001058473	0.000410568	0.001781345	0.001781345	0.001098449	0.001098449	0.000247421	0.000247421	0.000837703	0.000837703	0.053601925
3836503773555	383650	3773555	0.000562772	0.000562772	0.000648557	0.000648557	0.001539235	0.000613382	0.00199498	0.00199498	0.001029543	0.000399346	0.00174995	0.00174995	0.001068427	0.001068427	0.000240659	0.000240659	0.000814807	0.000814807	0.043672351
3836603773555	383660	3773555	0.000551385	0.000551385	0.000635435	0.000635435	0.001509685	0.000601606	0.001956681	0.001956681	0.001009778	0.00039168	0.001724069	0.001724069	0.001047915	0.001047915	0.000236039	0.000236039	0.000799164	0.000799164	0.037026982
3836703773555	383670	3773555	0.000541017	0.000541017	0.000623486	0.000623486	0.001485394	0.000591927	0.001925198	0.001925198	0.000993531	0.000385378	0.001701923	0.001701923	0.001031054	0.001031054	0.000232241	0.000232241	0.000786306	0.000786306	0.032216372
3836803773555	383680	3773555	0.000530926	0.000530926	0.000611857	0.000611857	0.001461934	0.000582578	0.001894792	0.001894792	0.000977839	0.000379291	0.001680311	0.001680311	0.00101477	0.00101477	0.000228573	0.000228573	0.000773887	0.000773887	0.028391817
3836903773555	383690	3773555	0.000520743	0.000520743	0.000600121	0.000600121	0.001437574	0.00057287	0.001863219	0.001863219	0.000961545	0.000372971	0.001657543	0.001657543	0.000997861	0.000997861	0.000224764	0.000224764	0.000760992	0.000760992	0.025175511
3837003773555	383700	3773555	0.000510929	0.000510929	0.000588812	0.000588812	0.001414045	0.000563494	0.001832723	0.001832723	0.000945807	0.000366866	0.001635308	0.001635308	0.000981529	0.000981529	0.000221085	0.000221085	0.000748536	0.000748536	0.022493172
3837103773555	383710	3773555	0.000502783	0.000502783	0.000579423	0.000579423	0.001397436	0.000556875	0.001811196	0.001811196	0.000934698	0.000362557	0.001618766	0.001618766	0.00097	0.00097	0.000218488	0.000218488	0.000739744	0.000739744	0.020465327
3837203773555	383720	3773555	0.00049658	0.00049658	0.000572275	0.000572275	0.001388855	0.000553456	0.001800074	0.001800074	0.000928958	0.000360331	0.001608894	0.001608894	0.000964043	0.000964043	0.000217147	0.000217147	0.000735202	0.000735202	0.018986287
3837303773555	383730	3773555	0.00049047	0.00049047	0.000565234	0.000565234	0.001380066	0.000549953	0.001788683	0.001788683	0.00092308	0.000358051	0.001598666	0.001598666	0.000957943	0.000957943	0.000215773	0.000215773	0.000730549	0.000730549	0.01766591
3837403773555	383740	3773555	0.000483527	0.000483527	0.000557232	0.000557232	0.001367609	0.000544989	0.001772538	0.001772538	0.000914748	0.000354819	0.001585147	0.001585147	0.000949296	0.000949296	0.000213825	0.000213825	0.000723955	0.000723955	0.016382114
3837503773555	383750	3773555	0.000476398	0.000476398	0.000549017	0.000549017	0.001354529	0.000539777	0.001755586	0.001755586	0.000906	0.000351425	0.001571006	0.001571006	0.000940217	0.000940217	0.00021178	0.00021178	0.000717031	0.000717031	0.015218329
3837603773555	383760	3773555	0.000468946	0.000468946	0.000540429	0.000540429	0.001340066	0.000534013	0.00173684	0.00173684	0.000896325	0.000347673	0.00155562	0.00155562	0.000930178	0.000930178	0.000209519	0.000209519	0.000709375	0.000709375	0.014139785
3837703773555	383770	3773555	0.000460799	0.000460799	0.00053104	0.00053104	0.001323042	0.000527229	0.001714775	0.001714775	0.000884938	0.000343256	0.001537832	0.001537832	0.000918361	0.000918361	0.000206857	0.000206857	0.000700363	0.000700363	0.013106882
3837803773555	383780	3773555	0.000452699	0.000452699	0.000521705	0.000521705	0.001306087	0.000520473	0.0016928	0.0016928	0.000873598	0.000338857	0.001519955	0.001519955	0.000906592	0.000906592	0.000204206	0.000204206	0.000691388	0.000691388	0.01218053
3837903773555	383790	3773555	0.000442515	0.000442515	0.000509969	0.000509969	0.001281658	0.000510738	0.001661138	0.001661138	0.000857258	0.000332519	0.001495319	0.001495319	0.000889635	0.000889635	0.000200387	0.000200387	0.000678456	0.000678456	0.011180584
3838003773555	383800	3773555	0.000431777	0.000431777	0.000497594	0.000497594	0.001255845	0.000500451	0.001627682	0.001627682	0.000839993	0.000325822	0.001468638	0.001468638	0.00087171	0.00087171	0.000196351	0.000196351	0.000664792	0.000664792	0.01024526
3838103773555	383810	3773555	0.000421593	0.000421593	0.000485858	0.000485858	0.001233146	0.000491406	0.001598262	0.001598262	0.00082481	0.000319933	0.001444269	0.001444269	0.000855961	0.000855961	0.000192802	0.000192802	0.000652776	0.000652776	0.009456692
3838203773555	383820	3773555	0.000414095	0.000414095	0.000477216	0.000477216	0.00121889	0.000485725	0.001579785	0.001579785	0.000815275	0.000316234	0.001428082	0.001428082	0.000846066	0.000846066	0.000190573	0.000190573	0.000645229	0.000645229	0.00889227
3838303773555	383830	3773555	0.000406735	0.000406735	0.000468734	0.000468734	0.001204703	0.000480072	0.001561398	0.001561398	0.000805785	0.000312554	0.001411895	0.001411895	0.000836218	0.000836218	0.000188355	0.000188355	0.000637719	0.000637719	0.008375732
3838403773555	383840	3773555	0.000396783	0.000396783	0.000457265	0.000457265	0.001184357	0.000471964	0.001535028	0.001535028	0.000792177	0.000307275	0.001389216	0.001389216	0.000822096	0.000822096	0.000185174	0.000185174	0.000626949	0.000626949	0.007794228
3838503773555	383850	3773555	0.000385118	0.000385118	0.000443823	0.000443823	0.001160827	0.000462587	0.001504532	0.001504532	0.000776439	0.000301171	0.001363068	0.001363068	0.000805763	0.000805763	0.000181495	0.000181495	0.000614494	0.000614494	0.007208755
3838603773555	383860	3773555	0.000373361	0.000373361	0.000430273	0.000430273	0.00113799	0.000453487	0.001474933	0.001474933	0.000761164	0.000295246	0.001337632	0.001337632	0.000789911	0.000789911	0.000177924	0.000177924	0.000602404	0.000602404	0.006683158
3838703773555	383870	3773555	0.000361465	0.000361465	0.000416564	0.000416564	0.001115637	0.000444579	0.001445961	0.001445961	0.000746213	0.000289446	0.001312551	0.001312551	0.00077439	0.00077439	0.000174429	0.000174429	0.000590572	0.000590572	0.006205703
3838803773555	383880	3773555	0.0003498	0.0003498	0.000403121	0.000403121	0.001093976	0.000435947	0.001417887	0.001417887	0.000731724	0.000283826	0.001288271	0.001288271	0.00075936	0.00075936	0.000171043	0.000171043	0.000579105	0.000579105	0.005778203
3838903773555	383890	3773555	0.000337302	0.000337302	0.000388718	0.000388718	0.001071139	0.000426847	0.001388288	0.001388288	0.000716449	0.000277901	0.001262924	0.001262924	0.000743508	0.000743508	0.000167472	0.000167472	0.000567016	0.000567016	0.005372271
3839003773555	383900	3773555	0.000324156	0.000324156	0.000373569	0.000373569	0.001047471	0.000417415	0.001357613	0.001357613	0.000700619	0.000271761	0.001236865	0.001236865	0.00072708	0.00072708	0.000163772	0.000163772	0.000554488	0.000554488	0.00499274
3839103773555	383910	3773555	0.000311798	0.000311798	0.000359326	0.000359326	0.001025188	0.000408535	0.001328731	0.001328731	0.000685714	0.00026598	0.001212496	0.001212496	0.000711612	0.000711612	0.000160288	0.000160288	0.000542692	0.000542692	0.00465816
3829703773565	382970	3773565	0.000506995	0.000506995	0.000584278	0.000584278	0.001257851	0.000501251	0.001630283	0.001630283	0.000841335	0.000326343	0.001558821	0.001558821	0.00087311	0.00087311	0.000196665	0.000196665	0.000665854	0.000665854	0.000862335
3829803773565	382980	3773565	0.000524446	0.000524446	0.000604388	0.000604388	0.00129363	0.000515509	0.001676655	0.001676655	0.000865266	0.000335625	0.001597421	0.001597421	0.000897945	0.000897945	0.000202258	0.000202258	0.000684794	0.000684794	0.000895896

			MSite Grubbing / Prep	MMass Grading / Excavation	MMass Grading / Excavation	MDrainage / Utilities Trenching	MFoundations / Concrete Pads	MBuilding / Structure Construction	MAsphalt Paving	MLandscaping or Other Finishing	MWaterside Construction (Piles)	RSSWRestriping South Valley	RSSWRestriping Silver Lake Boulevard	RSSWDemolition	RSSWPlacing Base	RSSWForm	Child Risk				
Unique Identifier	X (UTM)	Y (UTM)	2027	2027	2028	2028	2028	2028	2028	2028	2028	2029	2029	2029	2029	2029	3rd Trimester	0<2	2<16	Total	per million
3836703773545	383670	3773545	0.024434081	0.040643067	0.040643067	0.019547265	0.009262278	0.025128752	0.016339237	0.011220863	0.012060257	0.000679402	0.014876366	0.043531521	0.003958462	0.008609615	2.6701E-07	4.52562E-06	2.8847E-06	7.67734E-06	7.67734369
3836803773545	383680	3773545	0.021768101	0.03620854	0.03620854	0.017414481	0.008251679	0.022386977	0.014556478	0.009996565	0.010744374	0.000666357	0.012610298	0.037112636	0.003374772	0.007340095	2.47037E-07	4.1984E-06	2.5737E-06	7.01913E-06	7.01913003
3836903773545	383690	3773545	0.019508001	0.032449143	0.032449143	0.015606401	0.007394938	0.020062622	0.013045133	0.00895866	0.009628826	0.000653606	0.010857264	0.032101006	0.002919048	0.0063489	2.29338E-07	3.90953E-06	2.3156E-06	6.45444E-06	6.45444207
3837003773545	383700	3773545	0.017584539	0.029249702	0.029249702	0.014067631	0.006665807	0.018084474	0.011758901	0.008075348	0.008679437	0.000641151	0.009470749	0.028107003	0.00255586	0.005558971	2.13655E-07	3.65424E-06	2.0992E-06	5.96708E-06	5.96708079
3837103773545	383710	3773545	0.016141065	0.026848661	0.026848661	0.012912852	0.006118627	0.016599962	0.01079364	0.007412461	0.007966962	0.000630998	0.008452151	0.02515512	0.002287436	0.004975151	2.01421E-07	3.45668E-06	1.9347E-06	5.59281E-06	5.59281172
3837203773545	383720	3773545	0.015102274	0.025120762	0.025120762	0.012081819	0.00572485	0.015531638	0.010098993	0.006935417	0.007454232	0.000623413	0.007707176	0.022985513	0.002090147	0.004546049	1.92341E-07	3.31192E-06	1.8127E-06	5.31699E-06	5.31699178
3837303773545	383730	3773545	0.014159449	0.023552489	0.023552489	0.011327559	0.005367451	0.014562008	0.00946852	0.006502444	0.006988869	0.000615886	0.007060783	0.021097595	0.001918472	0.004172658	1.83936E-07	3.17789E-06	1.7034E-06	5.0652E-06	5.06520289
3837403773545	383740	3773545	0.013279404	0.022088644	0.022088644	0.010623523	0.005033851	0.013656943	0.008880028	0.006098301	0.006554494	0.000608153	0.006487008	0.019416785	0.001765631	0.00384023	1.75927E-07	3.04979E-06	1.6029E-06	4.82863E-06	4.82862703
3837503773545	383750	3773545	0.012474505	0.020749793	0.020749793	0.009979604	0.004728736	0.01282916	0.008341786	0.005728667	0.006157209	0.000600421	0.00598219	0.017934034	0.0016308	0.003546973	1.68442E-07	2.92991E-06	1.5119E-06	4.61022E-06	4.61021624
3837603773545	383760	3773545	0.011690745	0.019446106	0.019446106	0.009352596	0.004431635	0.012023117	0.007817681	0.005368741	0.005770358	0.000592068	0.005519086	0.016570649	0.001506823	0.003277324	1.60993E-07	2.80979E-06	1.425E-06	4.39574E-06	4.39573548
3837703773545	383770	3773545	0.01088776	0.01811044	0.01811044	0.008710208	0.004127246	0.011197303	0.007280719	0.004999986	0.005374018	0.000582446	0.005078818	0.015271518	0.001388688	0.003020383	1.53178E-07	2.68239E-06	1.3382E-06	4.17381E-06	4.17380538
3837803773545	383780	3773545	0.010161755	0.016902821	0.016902821	0.008129404	0.003852037	0.010450658	0.006795235	0.004666583	0.005015674	0.000572972	0.004691041	0.014124655	0.0012844	0.002793558	1.45945E-07	2.56427E-06	1.2599E-06	3.97011E-06	3.97011096
3837903773545	383790	3773545	0.009380309	0.015602981	0.015602981	0.007504247	0.003555813	0.009646995	0.006272676	0.004307719	0.004629965	0.00056155	0.004303801	0.012977335	0.001180071	0.002566643	1.37951E-07	2.43197E-06	1.1777E-06	3.74767E-06	3.74767256
3838003773545	383800	3773545	0.008647922	0.014384747	0.014384747	0.006918338	0.003278186	0.008893786	0.005782924	0.003971385	0.004268471	0.000549714	0.003950651	0.011928999	0.001084742	0.002359304	1.30216E-07	2.30331E-06	1.1008E-06	3.53433E-06	3.53433015
3838103773545	383810	3773545	0.008022191	0.01334392	0.01334392	0.006417752	0.003040988	0.008250265	0.005364493	0.003684031	0.00395962	0.000538676	0.003649279	0.011032385	0.00100321	0.002181972	1.23418E-07	2.19019E-06	1.0342E-06	3.34778E-06	3.34777656
3838203773545	383820	3773545	0.007554727	0.012566352	0.012566352	0.006043781	0.002863786	0.007769511	0.005051897	0.003469357	0.003728888	0.000530057	0.003415791	0.01033584	0.000939871	0.002044211	1.18264E-07	2.10529E-06	9.8279E-07	3.20634E-06	3.20633847
3838303773545	383830	3773545	0.00712659	0.0118542	0.0118542	0.005701272	0.002701491	0.007329202	0.0047656	0.003272744	0.003517567	0.000521586	0.003205111	0.009706564	0.000882649	0.001919753	1.13453E-07	2.02583E-06	9.3559E-07	3.07488E-06	3.07487868
3838403773545	383840	3773545	0.006662716	0.011082603	0.011082603	0.005330173	0.00252565	0.00685214	0.004455404	0.003059719	0.003288606	0.000511581	0.002990142	0.009063579	0.00082418	0.001792584	1.08128E-07	1.93653E-06	8.8546E-07	2.93012E-06	2.93012067
3838503773545	383850	3773545	0.006204027	0.010319631	0.010319631	0.004963222	0.002351773	0.00638041	0.004148675	0.002849076	0.003062205	0.000500837	0.002783749	0.00844518	0.000767947	0.001670278	1.02757E-07	1.84555E-06	8.3602E-07	2.78433E-06	2.78432913
3838603773545	383860	3773545	0.005786182	0.009624596	0.009624596	0.004628945	0.00219338	0.005950685	0.003869259	0.002657188	0.002855963	0.000490301	0.002597185	0.007885184	0.000717025	0.001559523	9.77723E-08	1.76085E-06	7.9058E-07	2.6492E-06	2.64920396
3838703773545	383870	3773545	0.005383652	0.008955038	0.008955038	0.004306922	0.002040792	0.005536712	0.003600085	0.002472335	0.002657281	0.000479351	0.002420655	0.007354527	0.000668771	0.00145457	9.28936E-08	1.67725E-06	7.4665E-07	2.5168E-06	2.51679554
3838803773545	383880	3773545	0.005021009	0.008351826	0.008351826	0.004016807	0.001903324	0.005163758	0.003357583	0.002305798	0.002478287	0.000468725	0.002261632	0.006875875	0.000625246	0.001359903	8.83913E-08	1.59975E-06	7.0654E-07	2.39468E-06	2.39467592
3838903773545	383890	3773545	0.004669374	0.007766925	0.007766925	0.003735499	0.001770029	0.004802126	0.003122442	0.002144317	0.002304725	0.000457569	0.0021091	0.006416052	0.000583432	0.001268959	8.38997E-08	1.52155E-06	6.6729E-07	2.27274E-06	2.27273694
3839003773545	383900	3773545	0.004337123	0.007214267	0.007214267	0.003469699	0.001644082	0.0044643	0.002900264	0.001991737	0.002140732	0.000446028	0.001965113	0.005981454	0.000543913	0.001183005	7.94804E-08	1.44382E-06	6.296E-07	2.1529E-06	2.15290095
3839103773545	383910	3773545	0.004044998	0.006728354	0.006728354	0.003235999	0.001533346	0.004159999	0.002704918	0.001857585	0.001996544	0.000435167	0.001837204	0.005595114	0.000508782	0.001106595	7.54522E-08	1.37273E-06	5.9582E-07	2.044E-06	2.04400077
3829703773555	382970	3773555	0.00077307	0.001285907	0.001285907	0.000618456	0.000293049	0.000795049	0.000516957	0.000355017	0.000381575	0.000836598	0.00037012	0.001147411	0.000104338	0.000226934	6.40742E-08	1.56553E-06	4.3319E-07	2.0628E-06	2.06279659
3829803773555	382980	3773555	0.000800113	0.001330889	0.001330889	0.00064009	0.000303301	0.000822861	0.000535041	0.000367436	0.000394923	0.000853599	0.000384204	0.001191374	0.00010833	0.000235629	6.68658E-08	1.63359E-06	4.5634E-07	2.15679E-06	2.15679104
3829903773555	382990	3773555	0.000827315	0.001376137	0.001376137	0.000661852	0.000313612	0.000850836	0.000553231	0.000379928	0.000408349	0.000869065	0.000398465	0.001235884	0.000112383	0.000244432	6.97149E-08	1.70236E-06	4.8096E-07	2.25304E-06	2.25303613
3830003773555	383000	3773555	0.000849891	0.001413688	0.001413688	0.000679913	0.00032217	0.000874054	0.000568328	0.000390295	0.000419492	0.000878598	0.000410524	0.001273723	0.000115824	0.000251916	7.22347E-08	1.76161E-06	5.0433E-07	2.33817E-06	2.33817469
3830103773555	383010	3773555	0.000873424	0.001452832	0.001452832	0.000698739	0.00033109	0.000898255	0.000584064	0.000401102	0.000431107	0.000887039	0.000423148	0.001313299	0.000119422	0.000259743	7.48613E-08	1.82273E-06	5.2991E-07	2.42751E-06	2.42750739
3830203773555	383020	3773555	0.000903099	0.001502193	0.001502193	0.000722479	0.000342339	0.000928774	0.000603908	0.00041473	0.000445755	0.000898727	0.000438898	0.001362562	0.000123902	0.000269486	7.80052E-08	1.89614E-06	5.6139E-07	2.53553E-06	2.53553297
3830303773555	383030	3773555	0.000937321	0.001559117	0.001559117	0.000749857	0.000355312	0.000963969	0.000626793	0.000430446	0.000462646	0.000912156	0.000456971	0.001419229	0.000129055	0.000280693	8.15431E-08	1.97829E-06	5.9864E-07	2.65847E-06	2.65847114
3830403773555	383040	3773555	0.000973139	0.001618695	0.001618695	0.000778511	0.00036889	0.001000805	0.000650744	0.000446894	0.000480325	0.000924818	0.000476027	0.001478912	0.000134482	0.000292498	8.52374E-08	2.06267E-06	6.4059E-07	2.7885E-06	2.78850488
3830503773555	383050	3773555	0.00100744	0.001675752	0.001675752	0.000805952	0.000381893	0.001036082	0.000673682	0.000462647	0.000497256	0.000933761	0.000494427	0.001536493	0.000139718	0.000303886	8.88107E-08	2.14205E-06	6.8559E-07	2.91645E-06	2.91645123
3830603773555	383060	3773555	0.001043657	0.001735994	0.001735994	0.000834926	0.000395621	0.001073329	0.000697901	0.000479279	0.000515132	0.000941937	0.000513899	0.001597638	0.000145278	0.000315979	9.25343E-08	2.22306E-06	7.3726E-07	3.05285E-06	3.0528548
3830703773555	383070	3773555	0.00108825	0.001810168	0.001810168	0.0008706	0.000412525	0.001119189	0.00072772	0.000499757	0.000537142	0.000955307	0.000537837	0.001672767	0.00015211	0.000330838	9.69116E-08	2.31754E-06	8.0348E-07	3.21793E-06	3.21793233
3830803773555	383080	3773555	0.001141936	0.001899469	0.001899469	0.000913549	0.000432876	0.001174402	0.00076362	0.000524411	0.000563641	0.000974964	0.000566778	0.001763434	0.000160355	0.00034877	1.01983E-07	2.4248E-06	8.897E-07	3.41648E-06	3.41647701
3830903773555	383090	3773555	0.001198654	0.001993812	0.001993812	0.000958923	0.000454376	0.001232732	0.000801548	0.000550458	0.000591636	0.000995802	0.000597713	0.001860407	0.000169173	0.000367949	1.07238E-07	2.53108E-06	9.9605E-07	3.63437E-06	3.63436587
3831003773555	383100	3773555	0.001263588	0.002101823	0.002101823	0.001010871	0.000478991	0.001299513	0.00084497	0.000580278	0.000623686	0.001023988	0.000633799	0.00197365	0.00017947	0.000390346	1.12976E-07	2.63996E-06	1.1393E-06	3.89227E-06	3.89227457
3831103773555	383110	3773555	0.001330118	0.002212487	0.002212487	0.001064095	0.000504211	0.001367934	0.000889459	0.00061083	0.000656524	0.001055481	0.000671939	0.002093564	0.000190375	0.000414063	1.18699E-07	2.73795E-06	1.3289E-06	4.18556E-06	4.18556013
3831203773555	383120	3773555	0.00139234	0.002315986	0.002315986	0.001113872	0.000527797	0.001431925	0.000931067	0.000639404	0.000687236	0.001080952	0.000707579	0.002206166	0.000200614	0.000436333	1.23916E-07	2.81906E-06	1.5706E-06	4.51359E-06	4.51358507
3831303773555	383130	3773555	0.001447941	0.002408471	0.002408471	0.001158353	0.000548874	0.001489107	0.000968248	0.000664938	0.00071468	0.001092404	0.00073908	0.00230579	0.000209673	0.000456037	1.28454E-07	2.88718E-06	1.8713E-06	4.88697E-06	4.88696733
3831403773555	383140	3773555	0.001505776	0.002504672	0.002504672	0.001204621	0.000570798	0.001548586	0.001006923	0.000691498	0.000743226	0.001103944	0.000772337	0.002410441	0.000219189	0.000476734	1.33036E-07	2.95213E-06	2.3087E-06	5.39382E-06	5.39382023
3831503773555	383150	3773555	0.001561856	0.002597954	0.002597954	0.001249485	0.000592056	0.00160626	0.001044424	0.000717251	0.000770906	0.001133577	0.000810656	0.002532914	0.000230326	0.000500957	1.37775E-07	2.99633E-06	3.1073E-06	6.24141E-06	6.24141047
3831603773555	383160	3773555	0.001633092	0.002716447	0.002716447	0.001306474	0.00061906	0.001679522	0.00109206	0.000749965	0.000806067	0.001167903	0.000854543	0.002671474	0.000242926	0.000528361	1.42688E-07	3.04902E-06	4.627E-06	7.81875E-06	7.81875197
3836203773555	383620	3773555	0.083571212	0.139010358	0.139010358	0.06685697	0.031679512	0.085947176	0.055884639	0.038378409	0.041249364	0.007732234	0.029910356	0.180073171	0.016374634	0.035614667	5.10663E-07	8.92241E-06	8.1835E-06	1.76165E-05	17.6165471
3836303773555	383630	3773555	0.063544214	0.105697928	0.105697928	0.050835372	0.024087836	0.065350802	0.042492449	0.02918141	0.03136437	0.000718628	0.045169705	0.124367978	0.011309181	0.024597357	4.47652E-07	7.74974E-06	6.345E-06	1.45424E-05	14.5424202
3836403773555	383640	3773555	0.049560743	0.082438156	0.082438156	0.039648594	0.018787093	0.050969775	0.033141606	0.02275978	0.024462361	0.000701597	0.032363018	0.09107048	0.008281332	0.018011816	3.93126E-07	6.76394E-06	5.0478E-06	1.22049E-05	12.2049161
3836503773555	383650	3773555	0.040379784	0.067166769	0.067166769	0.032303827	0.015306848	0.041527798	0.027002237	0.018543609	0.019930792	0.000685807	0.024657777	0.070282359	0.006391001	0.013900365	3.51332E-07	6.02652E-06	4.1707E-06	1.05485E-05	10.5485423
3836603773555	383660	3773555	0.034235426	0.05694639	0.05694639	0.027388341	0.012977694	0.035208753	0.022893463	0.015721935	0.016898039	0.000672348	0.019501964	0.056259705	0.005115876	0.01112698	3.18987E-07	5.46624E-06	3.5761E-06	9.36134E-06	9.36134218
3836703773555	383670	3773555	0.0297875	0.049547815	0.049547815	0.02383	0.011291609	0.03063437	0.019919104	0.013679314	0.014702616	0.000660336	0.016152956	0.046979878	0.004272032	0.009291627	2.93057E-07	5.02328E-06	3.1418E-06	8.45814E-06	8.45813524
3836803773555	383680	3773555	0.026251287	0.043665764	0.043665764	0.02100103	0.00995113	0.026997622	0.017554415	0.012055379	0.0129572	0.000648677	0.013674896	0.040021013	0.00363924	0.00791531	2.70682E-07	4.64464E-06	2.7957E-06	7.71099E-06	7.71099484
3836903773555	383690	3773555	0.023277467	0.038719183	0.038719183	0.018621974	0.008823837	0.023939255	0.015565801	0.010689711	0.011489372	0.000636812	0.011735002	0.034516291	0.003138678	0.006826593	2.5059E-07	4.30673E-06	2.5056E-06	7.06292E-06	7.06291692
3837003773555	383700	3773555	0.020797356	0.034593825	0.034593825	0.016637885	0.007883697	0.021388633	0.013907334	0.00955077	0.01026523	0.000625331	0.010206941	0.03014847	0.002741498	0.00596273	2.3292E-07	4.01118E-06	2.2638E-06	6.50789E-06	6.50789413
3837103773555	383710	3773555	0.018922395	0.03147506	0.03147506	0.015137916	0.007172951	0.019460366	0.012653534	0.008689732	0.00933978	0.000615827	0.009073743	0.026887296	0.002444948	0.005317739	2.19008E-07	3.78045E-06	2.0784E-06	6.07784E-06	6.07783843
3837203773555	383720	3773555	0.017554864	0.029200341	0.029200341	0.014043891	0.006654558	0.018053956	0.011739057	0.00806172	0.00866479	0.000608685	0.008236379	0.024465613	0.002224737	0.004838781	2.08544E-07	3.60884E-06	1.9397E-06	5.75712E-06	5.75712487
3837303773555	383730	3773555	0.016334033	0.027169641	0.027169641	0.013067227	0.006191776	0.016798416	0.010922679	0.007501078	0.008062208	0.000601542	0.007514181	0.02236949	0.00203413	0.004424212	1.98883E-07	3.45073E-06	1.8162E-06	5.46582E-06	5.46581503
3837403773555	383740	3773555	0.015147026	0.025195201	0.025195201	0.012117621	0.005741814	0.015577662	0.010128919	0.006955969	0.007476321	0.000593485	0.006853318	0.020445653	0.001859189	0.004043718	1.89137E-07	3.29068E-06	1.6978E-06	5.17759E-06	5.17758782
3837503773555	383750	3773555	0.014070982	0.023405335	0.023405335	0.011256785	0.005333916	0.014471025	0.009409361	0.006461817	0.006945203	0.000585368	0.006275017	0.018756891	0.001705625	0.003709717	1.80016E-07	3.14085E-06	1.5906E-06	4.9115E-06	4.91150248
3837603773555	383760	3773555	0.013073752	0.021746567	0.021746567	0.010459002	0.004955894	0.013445444	0.008742507	0.006003859	0.006452987	0.000576927	0.005759689	0.017247818	0.0015684	0.003411254	1.71304E-07	2.99748E-06	1.4918E-06	4.66055E-06	4.66054724
3837703773555	383770	3773555	0.012118722	0.020157992	0.020157992	0.009694977	0.004593869	0.012463262	0.008103872	0.005565281	0.0059816	0.000567836	0.005288427	0.015864234	0.001442586	0.00313761	1.62697E-07	2.8552E-06	1.3977E-06	4.41562E-06	4.41562385
3837803773555	383780	3773555	0.01126221	0.018733291	0.018733291	0.009009768	0.004269189	0.011582399	0.007531116	0.005171945	0.00555884	0.000558864	0.004875015	0.014647086	0.001331907	0.002896884	1.54758E-07	2.7239E-06	1.3131E-06	4.19176E-06	4.19175734
3837903773555	383790	3773555	0.010337652	0.017195404	0.017195404	0.008270122	0.003918715	0.010631556	0.006912859	0.00474736	0.005102494	0.000547707	0.004458387	0.013417691	0.001220114	0.002653736	1.4587E-07	2.57516E-06	1.2233E-06	3.94431E-06	3.94431341
3838003773555	383800	3773555	0.009472844	0.015756903	0.015756903	0.007578275	0.003590891	0.009742161	0.006334555	0.004350214	0.004675639	0.000536049	0.004077042	0.01228993	0.001117563	0.002430688	1.37255E-07	2.43048E-06	1.139E-06	3.70669E-06	3.70669316
3838103773555	383810	3773555	0.008743728	0.014544109	0.014544109	0.006994983	0.003314503	0.008992316	0.005846991	0.004015382	0.004315759	0.000525276	0.003754917	0.011334912	0.00103072	0.002241806	1.29748E-07	2.30441E-06	1.0668E-06	3.50092E-06	3.50091772
3838203773555	383820	3773555	0.00822186	0.013676045	0.013676045	0.006577488	0.003116677	0.008455611	0.005498014	0.003775725	0.004058174	0.000517336	0.003514165	0.010619083	0.000965627	0.00210023	1.24306E-07	2.21421E-06	1.0134E-06	3.35189E-06	3.35189127
3838303773555	383830	3773555	0.007744265	0.012881625	0.012881625	0.006195412	0.002935634	0.007964438	0.005178643	0.003556399	0.003822441	0.000509485	0.003296725	0.009971345	0.000906727	0.001972121	1.19224E-07	2.12982E-06	9.6429E-07	3.21334E-06	3.21333712
3838403773555	383840	3773555	0.007206602	0.011987289	0.011987289	0.005765281	0.002731821	0.007411488	0.004819104	0.003309488	0.003557059	0.000499598	0.003066781	0.009285676	0.000844376	0.001836511	1.1332E-07	2.03004E-06	9.098E-07	3.05334E-06	3.05334007
3838503773555	383850	3773555	0.006665269	0.011086849	0.011086849	0.005332215	0.002526617	0.006854765	0.004457111	0.003060892	0.003289866	0.000488618	0.002842076	0.008614175	0.000783315	0.001703702	1.07235E-07	1.92612E-06	8.5531E-07	2.88867E-06	2.88866696
3838603773555	383860	3773555	0.006179298	0.010278497	0.010278497	0.004943438	0.002342399	0.006354978	0.004132139	0.002837719	0.003049999	0.000477934	0.002640983	0.008011862	0.000728544	0.001584577	1.01661E-07	1.83061E-06	8.0559E-07	2.73787E-06	2.73786906
3838703773555	383870	3773555	0.00573784	0.009544186	0.009544186	0.004590272	0.002175055	0.005900969	0.003836933	0.002634988	0.002832103	0.000467427	0.002458915	0.007465576	0.000678869	0.001476533	9.64904E-08	1.74166E-06	7.599E-07	2.59805E-06	2.59805328
3838803773555	383880	3773555	0.00534257	0.008886703	0.008886703	0.004274056	0.002025219	0.005494461	0.003572613	0.002453468	0.002637004	0.000457244	0.002295545	0.006974494	0.000634213	0.001379407	9.17344E-08	1.6595E-06	7.1839E-07	2.46963E-06	2.46962525
3838903773555	383890	3773555	0.004967242	0.008262392	0.008262392	0.003973794	0.001882943	0.005108463	0.003321629	0.002281107	0.002451748	0.000446707	0.002141137	0.006509826	0.000591959	0.001287506	8.70747E-08	1.57829E-06	6.7846E-07	2.34382E-06	2.34382263
3839003773555	383900	3773555	0.004616325	0.007678685	0.007678685	0.00369306	0.00174992	0.004747569	0.003086968	0.002119955	0.002278542	0.000435905	0.001996644	0.006074406	0.000552365	0.001201389	8.25371E-08	1.4985E-06	6.405E-07	2.22154E-06	2.2215353
3839103773555	383910	3773555	0.00430697	0.00716411	0.00716411	0.003445576	0.001632652	0.004429418	0.0028801	0.00197789	0.002125849	0.000425722	0.00186811	0.005686604	0.000517101	0.00112469	7.83967E-08	1.42548E-06	6.0642E-07	2.1103E-06	2.11030179
3829703773565	382970	3773565	0.000797321	0.001326245	0.001326245	0.000637857	0.000302242	0.000819989	0.000533174	0.000366154	0.000393544	0.000807644	0.000374974	0.001162583	0.000105717	0.000229934	6.66618E-08	1.63392E-06	4.3798E-07	2.13856E-06	2.13856079
3829803773565	382980	3773565	0.000828352	0.001377862	0.001377862	0.000662682	0.000314005	0.000851903	0.000553925	0.000380404	0.000408861	0.000826445	0.000390545	0.001211298	0.000110147	0.000239569	6.98771E-08	1.71309E-06	4.6342E-07	2.24639E-06	2.2463907

			EGIODemolition	EGIOSite Grubbing / Prep	EGIOMass Grading / Excavation	EGIOMass Grading / Excavation	EGIODrainage / Utilities Trenching	EGIODrainage / Utilities Trenching	EGIOFoundations / Concrete Pads	EGIOFoundations / Concrete Pads	EGIOBuilding / Structure Construction	EGIOBuilding / Structure Construction	EGIOAsphalt Paving	EGIOArchitectural Coating	EGIOLandscaping or Other Finishing	EGIOWaterside Construction (Piles)	HIWaterside Construction (Landscaping)	HIWaterside Construction (Landscaping)	KMDemolition	KMSite Grubbing / Prep	KMMass Grading / Excavation
Unique Identifier	X (UTM)	Y (UTM)	2025	2025	2025	2026	2026	2027	2026	2027	2026	2027	2027	2027	2027	2027	2025	2026	2025	2025	2025
3829903773565	382990	3773565	0.00221334	0.00204647	0.00340405	0.00340405	0.001637177	0.001637177	0.00077576	0.00077576	0.002104653	0.002104653	0.001368489	0.000277577	0.000939801	0.001010104	0.002147835	0.002147835	0.000899347	0.000831543	0.001383169
3830003773565	383000	3773565	0.002297028	0.00212385	0.003532761	0.003532761	0.00169908	0.00169908	0.000805092	0.000805092	0.002184231	0.002184231	0.001420233	0.000288072	0.000975335	0.001048297	0.002241789	0.002241789	0.000924454	0.000854757	0.001421782
3830103773565	383010	3773565	0.002383046	0.00220338	0.003665053	0.003665053	0.001762706	0.001762706	0.000835241	0.000835241	0.002266025	0.002266025	0.001473417	0.00029886	0.001011859	0.001087553	0.002341847	0.002341847	0.000950596	0.000878928	0.001461988
3830203773565	383020	3773565	0.00248200 5	0.00229488	0.00381725	0.00381725	0.001835905	0.001835905	0.000869925	0.000869925	0.002360125	0.002360125	0.001534602	0.00031127	0.001053878	0.001132715	0.002458014	0.002458014	0.000980965	0.000907008	0.001508695
3830303773565	383030	3773565	0.002590023	0.00239476	0.003983379	0.003983379	0.001915804	0.001915804	0.000907785	0.000907785	0.002462839	0.002462839	0.001601389	0.000324817	0.001099743	0.001182011	0.002588989	0.002588989	0.00101444	0.000937959	0.001560179
3830403773565	383040	3773565	0.002699681	0.00249615	0.004152029	0.004152029	0.001996916	0.001996916	0.000946219	0.000946219	0.002567112	0.002567112	0.001669189	0.000338569	0.001146305	0.001232056	0.00273027	0.00273027	0.001048174	0.00096915	0.001612061
3830503773565	383050	3773565	0.002802868	0.00259155	0.004310727	0.004310727	0.002073242	0.002073242	0.000982385	0.000982385	0.002665232	0.002665232	0.001732989	0.00035151	0.001190119	0.001279147	0.002874953	0.002874953	0.001081132	0.000999623	0.001662749
3830603773565	383060	3773565	0.002905537	0.00268648	0.004468629	0.004468629	0.002149185	0.002149185	0.00101837	0.00101837	0.002762859	0.002762859	0.001796468	0.000364386	0.001233713	0.001326003	0.003030643	0.003030643	0.001115125	0.001031053	0.001715029
3830703773565	383070	3773565	0.00301761	0.00279011	0.004640994	0.004640994	0.002232084	0.002232084	0.001057651	0.001057651	0.002869429	0.002869429	0.001865762	0.000378441	0.0012813	0.00137715	0.003211847	0.003211847	0.001152828	0.001065913	0.001773015
3830803773565	383080	3773565	0.003136154	0.00289971	0.004823311	0.004823311	0.00231977	0.00231977	0.0010992	0.0010992	0.002982152	0.002982152	0.001939057	0.000393307	0.001331635	0.00143125	0.003423569	0.003423569	0.001193637	0.001103645	0.001835778
3830903773565	383090	3773565	0.003245984	0.00300126	0.004992227	0.004992227	0.002401009	0.002401009	0.001137694	0.001137694	0.003086589	0.003086589	0.002006964	0.000407081	0.001378269	0.001481373	0.003653801	0.003653801	0.001234273	0.001141218	0.001898275
3831003773565	383100	3773565	0.003349344	0.00309683	0.005151191	0.005151191	0.002477463	0.002477463	0.001173921	0.001173921	0.003184873	0.003184873	0.00207087	0.000420044	0.001422157	0.001528543	0.003924757	0.003924757	0.001276635	0.001180386	0.001963426
3831103773565	383110	3773565	0.003431048	0.00317237	0.005276849	0.005276849	0.002537898	0.002537898	0.001202558	0.001202558	0.003262564	0.003262564	0.002121387	0.00043029	0.001456849	0.00156583	0.004219627	0.004219627	0.001320205	0.001220671	0.002030435
3831203773565	383120	3773565	0.003489543	0.00322646	0.005366813	0.005366813	0.002581166	0.002581166	0.00122306	0.00122306	0.003318187	0.003318187	0.002157554	0.000437626	0.001481686	0.001592526	0.004518599	0.004518599	0.001364378	0.001261514	0.002098373
3831303773565	383130	3773565	0.003532595	0.00326626	0.005433026	0.005433026	0.002613011	0.002613011	0.00123815	0.00123815	0.003359125	0.003359125	0.002184173	0.000443025	0.001499967	0.001612174	0.004805964	0.004805964	0.001410018	0.001303714	0.002168566
3831403773565	383140	3773565	0.003560721	0.00329227	0.005476283	0.005476283	0.002633816	0.002633816	0.001248008	0.001248008	0.00338587	0.00338587	0.002201563	0.000446553	0.001511909	0.00162501	0.005104836	0.005104836	0.001459627	0.001349583	0.002244863
3831503773565	383150	3773565	0.003512665	0.00324784	0.005402374	0.005402374	0.002598269	0.002598269	0.001231164	0.001231164	0.003340174	0.003340174	0.002171851	0.000440526	0.001491504	0.001603078	0.005431324	0.005431324	0.001509237	0.001395451	0.002321161
3831603773565	383160	3773565	0.003536737	0.00327009	0.005439395	0.005439395	0.002616075	0.002616075	0.001239601	0.001239601	0.003363063	0.003363063	0.002186734	0.000443545	0.001501725	0.001614064	0.005754009	0.005754009	0.00156385	0.001445947	0.002405154
3831703773565	383170	3773565	0.003581892	0.00127771	0.002125309	0.002125309	0.001022166	0.001022166	0.00048434 3	0.00048434 3	0.001314034	0.001314034	0.000854412	0.000173304	0.000586762	0.000630655	0.01658864	0.01658864	0.021370023	0.019758884	0.032866456
3831803773565	383180	3773565	0.001343844	0.00124253	0.002066792	0.002066792	0.000994023	0.000994023	0.000471008	0.000471008	0.001277854	0.001277854	0.000830887	0.000168532	0.000570606	0.000613291	0.015239664	0.015239664	0.017436328	0.01612176	0.02681655
3831903773565	383190	3773565	0.001295271	0.00119762	0.001992087	0.001992087	0.000958094	0.000958094	0.000453983	0.000453983	0.001231666	0.001231666	0.000800855	0.000162441	0.000549982	0.000591124	0.013822049	0.013822049	0.014358842	0.013276293	0.022083469
3832003773565	383200	3773565	0.001244454	0.00115063	0.001913932	0.001913932	0.000920505	0.000920505	0.00043617 2	0.00043617 2	0.001183344	0.001183344	0.000769435	0.000156068	0.000528404	0.000567932	0.012595644	0.012595644	0.012273536	0.011348204	0.018876331
3832103773565	383210	3773565	0.001200884	0.00111035	0.001846924	0.001846924	0.000888277	0.000888277	0.00042090 1	0.00042090 1	0.001141914	0.001141914	0.000742496	0.000150604	0.000509904	0.000548049	0.011601672	0.011601672	0.010801226	0.009986895	0.016611962
3832203773565	383220	3773565	0.001169393	0.00108123	0.001798491	0.001798491	0.000864984	0.000864984	0.000409864	0.000409864	0.001111969	0.001111969	0.000723026	0.000146654	0.000496533	0.000533677	0.010776398	0.010776398	0.0097056	0.00897387	0.014926922
3832303773565	383230	3773565	0.001139369	0.00105347	0.001752315	0.001752315	0.000842775	0.000842775	0.000399341	0.000399341	0.001083419	0.001083419	0.000704462	0.000142889	0.000483785	0.000519975	0.010034471	0.010034471	0.00880608	0.008142168	0.013543487
3832403773565	383240	3773565	0.00110805	0.00102451	0.001704148	0.001704148	0.000819609	0.000819609	0.000388364	0.000388364	0.001053639	0.001053639	0.000685098	0.000138961	0.000470487	0.000505682	0.009331567	0.009331567	0.008014837	0.007410579	0.01232658
3832503773565	383250	3773565	0.001078199	0.00099691	0.001658237	0.001658237	0.000797528	0.000797528	0.000377901	0.000377901	0.001025253	0.001025253	0.000666641	0.000135218	0.000457811	0.000492059	0.008700003	0.008700003	0.007341966	0.006788437	0.011291724
3832603773565	383260	3773565	0.001054386	0.00097489	0.001621615	0.001621615	0.000779915	0.000779915	0.000369555	0.000369555	0.00100261	0.00100261	0.000651918	0.000132231	0.0004477	0.000481191	0.008183106	0.008183106	0.00681913	0.006305019	0.010487617
3832703773565	383270	3773565	0.001037821	0.00095958	0.001596138	0.001596138	0.000767662	0.000767662	0.000363749	0.000363749	0.000986858	0.000986858	0.000641676	0.000130154	0.000440667	0.000473631	0.007777473	0.007777473	0.006428987	0.00594429	0.009887589
3832803773565	383280	3773565	0.001021687	0.00094466	0.001571325	0.001571325	0.000755728	0.000755728	0.000358094	0.000358094	0.000971517	0.000971517	0.000631701	0.000128131	0.000433816	0.000466268	0.007398255	0.007398255	0.006076633	0.005618501	0.00934568
3832903773565	383290	3773565	0.001000722	0.00092528	0.001539081	0.001539081	0.00074022	0.00074022	0.000350746	0.000350746	0.000951581	0.000951581	0.000618738	0.000125501	0.000424914	0.000456701	0.006996524	0.006996524	0.005709009	0.005278592	0.008780285
3833003773565	383300	3773565	0.000979584	0.00090573	0.001506572	0.001506572	0.000724585	0.000724585	0.000343337	0.000343337	0.000931481	0.000931481	0.000605669	0.00012285	0.000415939	0.000447054	0.006618606	0.006618606	0.005370891	0.004965966	0.008260269
3833103773565	383310	3773565	0.000958792	0.00088651	0.001474593	0.001474593	0.000709205	0.000709205	0.00033605	0.00033605	0.00091171	0.00091171	0.000592813	0.000120243	0.00040711	0.000437565	0.006266404	0.006266404	0.005062107	0.004680462	0.007785369
3833203773565	383320	3773565	0.000938085	0.00086736	0.001442747	0.001442747	0.000693889	0.000693889	0.000328792	0.000328792	0.00089202	0.00089202	0.00058001	0.000117646	0.000398318	0.000428115	0.005936214	0.005936214	0.004777308	0.004417135	0.007347356
3833303773565	383330	3773565	0.000918069	0.00084885	0.001411963	0.001411963	0.000679083	0.000679083	0.000321777	0.000321777	0.000872987	0.000872987	0.000567634	0.000115136	0.000389819	0.00041898	0.005630638	0.005630638	0.004518133	0.0041775	0.006948753
3833403773565	383340	3773565	0.000891841	0.0008246	0.001371625	0.001371625	0.000659682	0.000659682	0.000312584	0.000312584	0.000848047	0.000848047	0.000551418	0.000111846	0.000378682	0.00040701	0.005291143	0.005291143	0.004223757	0.003905318	0.006496012
3833503773565	383350	3773565	0.000865268	0.00080003	0.001330756	0.001330756	0.000640027	0.000640027	0.00030327	0.00030327	0.000822779	0.000822779	0.000534988	0.000108514	0.000367399	0.000394883	0.004962454	0.004962454	0.003938786	0.003641831	0.006057734
3833603773565	383360	3773565	0.000841628	0.00077818	0.001294399	0.001294399	0.000622541	0.000622541	0.000294985	0.000294985	0.0008003	0.0008003	0.000520371	0.000105549	0.000357362	0.000384095	0.004675989	0.004675989	0.00369376	0.003415278	0.005680892
3833703773565	383370	3773565	0.000826185	0.0007639	0.001270647	0.001270647	0.000611117	0.000611117	0.000289572	0.000289572	0.000785614	0.000785614	0.000510823	0.000103612	0.000350804	0.00037704 7	0.00446937	0.00446937	0.003528799	0.003262754	0.005427187
3833803773565	383380	3773565	0.000811259	0.0007501	0.001247692	0.001247692	0.000600077	0.000600077	0.00028434	0.00028434	0.000771422	0.000771422	0.000501594	0.000101741	0.000344467	0.000370235	0.004276059	0.004276059	0.003375744	0.003121239	0.005191794
3833840373565	383840	3773565	0.000790207	0.00073063	0.001215315	0.001215315	0.000584505	0.000584505	0.000276962	0.000276962	0.000751404	0.000751404	0.000488578	9.91005E-05	0.000335528	0.000360628	0.00405123	0.00405123	0.003185936	0.00294574	0.004899874
3838503773565	383850	3773565	0.000765446	0.00070774	0.001177233	0.001177233	0.00056619	0.00056619	0.000268283	0.000268283	0.000727858	0.000727858	0.000473269	9.59951E-05	0.000325014	0.000349327	0.003818496	0.003818496	0.002984221	0.002759233	0.004589643
3838603773565	383860	3773565	0.000741289	0.0006854	0.00114008	0.00114008	0.000548321	0.000548321	0.000259816	0.000259816	0.000704887	0.000704887	0.000458332	9.29655E-05	0.000314757	0.000338303	0.003607074	0.003607074	0.002803644	0.002592271	0.004311921
3838703773565	383870	3773565	0.000718943	0.00066474	0.001105713	0.001105713	0.000531792	0.000531792	0.00025198 4	0.00025198 4	0.00068369	0.00068369	0.000444516	9.01632E-05	0.000305269	0.000328105	0.003419867	0.003419867	0.00264619	0.002446687	0.00406976
3838803773565	383880	3773565	0.00069746	0.00064488	0.001072673	0.001072673	0.000515901	0.000515901	0.000244455	0.000244455	0.000663211	0.000663211	0.000431233	8.7469E-05	0.000296147	0.0003183	0.003248068	0.003248068	0.002502108	0.002313468	0.003848167
3838903773565	383890	3773565	0.000675287	0.00062438	0.001038571	0.001038571	0.0004995	0.0004995	0.000236683	0.000236683	0.000642127	0.000642127	0.00041752 4	8.46882E-05	0.000286732	0.000308181	0.003084474	0.003084474	0.002363375	0.002185194	0.0036348
3839003773565	383900	3773565	0.000652596	0.0006034	0.001003673	0.001003673	0.000482716	0.000482716	0.00022873	0.00022873	0.00062055	0.00062055	0.000403495	8.18426E-05	0.000277097	0.000297826	0.002928584	0.002928584	0.002229387	0.002061308	0.003428731
3839103773565	383910	3773565	0.000631372	0.00058377	0.000971031	0.000971031	0.000467017	0.000467017	0.000221291	0.000221291	0.000600368	0.000600368	0.000390372	7.91808E-05	0.000268085	0.00028814	0.002786102	0.002786102	0.002107478	0.00194859	0.003241239
3829703773575	382970	3773575	0.002110412	0.0019513	0.00324575	0.00324575	0.001561042	0.001561042	0.00073968 4	0.00073968 4	0.002006779	0.002006779	0.001304849	0.000264668	0.000896097	0.000963131	0.002018461	0.002018461	0.000863111	0.000798039	0.001327439
3829803773575	382980	3773575	0.002229474	0.00206139	0.003428864	0.003428864	0.00164911	0.00164911	0.000781415	0.000781415	0.002119994	0.002119994	0.001378464	0.0002796	0.000946651	0.001017467	0.002132526	0.002132526	0.000897794	0.000830107	0.001380781
3829903773575	382990	3773575	0.002348967	0.00217187	0.00361264	0.00361264	0.001737498	0.001737498	0.000823296	0.000823296	0.002233619	0.002233619	0.001452346	0.000294586	0.000997389	0.001072	0.002252796	0.002252796	0.000931442	0.000861218	0.00143253
3830003773575	383000	3773575	0.00244344	0.00225922	0.003757937	0.003757937	0.001807378	0.001807378	0.000856408	0.000856408	0.002323453	0.002323453	0.001510758	0.000306434	0.001037503	0.001115115	0.002356355	0.002356355	0.000957843	0.000885629	0.001473134
3830103773575	383010	3773575	0.002541277	0.00234968	0.003908408	0.003908408	0.001879747	0.001879747	0.0008907	0.0008907	0.002416486	0.002416486	0.00157125	0.000318703	0.001079045	0.001159765	0.002467119	0.002467119	0.000985192	0.000910916	0.001515197
3830203773575	383020	3773575	0.002649123	0.0024494	0.004074272	0.004074272	0.001959519	0.001959519	0.00092849 9	0.00092849 9	0.002519036	0.002519036	0.00163793	0.000332228	0.001124838	0.001208983	0.002592791	0.002592791	0.001015389	0.000938837	0.001561638
3830303773575	383030	3773575	0.002764388	0.00255597	0.004251547	0.004251547	0.002044779	0.002044779	0.000968898	0.000968898	0.002628642	0.002628642	0.001709197	0.000346684	0.00117378	0.001261587	0.002733172	0.002733172	0.001047657	0.000968671	0.001611265
3830403773575	383040	3773575	0.002881293	0.00266407	0.004431343	0.004431343	0.002131252	0.002131252	0.001009873	0.001009873	0.002739806	0.002739806	0.001781479	0.000361345	0.001223419	0.001314939	0.002884559	0.002884559	0.001081046	0.000999543	0.001662616
3830503773575	383050	3773575	0.002994747	0.00276897	0.004605831	0.004605831	0.002215172	0.002215172	0.001049637	0.001049637	0.002847688	0.002847688	0.001851626	0.000375573	0.001271592	0.001366715	0.00304265	0.00304265	0.001114521	0.001030495	0.0017141
3830603773575	383060	3773575	0.003107856	0.00287355	0.004779789	0.004779789	0.002298837	0.002298837	0.001089281	0.001089281	0.002955243	0.002955243	0.00192156	0.000389758	0.001319619	0.001418335	0.003212848	0.003212848	0.001149118	0.001062483	0.001767309
3830703773575	383070	3773575	0.00322407	0.002981	0.004958523	0.004958523	0.0023848	0.0023848	0.001130014	0.001130014	0.003065751	0.003065751	0.001993415	0.000404333	0.001368964	0.001471372	0.003404358	0.003404358	0.001185527	0.001096147	0.001823305
3830803773575	383080	3773575	0.003340198	0.00308837	0.005137125	0.005137125	0.002470698	0.002470698	0.001170716	0.001170716	0.003176176	0.003176176	0.002065216	0.000418897	0.001418273	0.00152437	0.003619982	0.003619982	0.001223661	0.001131406	0.001881954
3830903773575	383090	3773575	0.003448562	0.00318857	0.005303785	0.005303785	0.002550853	0.002550853	0.001208696	0.001208696	0.003279218	0.003279218	0.002132216	0.000432487	0.001464285	0.001573823	0.003853016	0.003853016	0.001263434	0.001168181	0.001943124
3831003773575	383100	3773575	0.003552008	0.00328421	0.005462881	0.005462881	0.00262737	0.00262737	0.001244953	0.001244953	0.003377584	0.003377584	0.002196176	0.00044546	0.001508209	0.001621033	0.004126973	0.004126973	0.001305279	0.00120687	0.002007479
3831103773575	383110	3773575	0.003639147	0.00336478	0.005596899	0.005596899	0.002691826	0.002691826	0.001275495	0.001275495	0.003460445	0.003460445	0.002250053	0.000456388	0.001545209	0.001660801	0.004424144	0.004424144	0.001349193	0.001247474	0.002075019
3831203773575	383120	3773575	0.003708254	0.00342868	0.005703184	0.005703184	0.002742944	0.002742944	0.001299717	0.001299717	0.003526159	0.003526159	0.002292782	0.000465055	0.001574553	0.00169234	0.004739926	0.004739926	0.001394575	0.001289434	0.002144814
3831303773575	383130	3773575	0.003760711	0.00347718	0.00578386	0.00578386	0.002781745	0.002781745	0.001318102	0.001318102	0.003576039	0.003576039	0.002325215	0.000471633	0.001596826	0.001716279	0.005071317	0.005071317	0.001445306	0.00133634	0.002222837
3831403773575	383140	3773575	0.003733533	0.00345205	0.005742063	0.005742063	0.002761643	0.002761643	0.001308577	0.001308577	0.003550196	0.003550196	0.002308411	0.000468225	0.001585286	0.001703876	0.005415715	0.005415715	0.001494828	0.00138213	0.002299001
3831503773575	383150	3773575	0.003759675	0.00347622	0.005782268	0.005782268	0.002780979	0.002780979	0.001317739	0.001317739	0.003575055	0.003575055	0.002324575	0.000471504	0.001596386	0.001715807	0.005754509	0.005754509	0.001547198	0.001430551	0.002379545
3831603773575	383160	3773575	0.003807559	0.0035205	0.005855911	0.005855911	0.002816398	0.002816398	0.001334522	0.001334522	0.003620587	0.003620587	0.002354181	0.000477509	0.001616718	0.001737659	0.006090002	0.006090002	0.001601466	0.001480728	0.002463007
3831703773575	383170	3773575	0.001399924	0.00129438	0.002153041	0.002153041	0.001035504	0.001035504	0.000490663	0.000490663	0.00133118	0.00133118	0.000865561	0.000175566	0.000594418	0.000638885	0.016589041	0.016589041	0.021279605	0.019675283	0.032727396
3831803773575	383180	3773575	0.001349452	0.00124771	0.002075417	0.002075417	0.000998171	0.000998171	0.00047297 3	0.00047297 3	0.001283187	0.001283187	0.000834355	0.000169236	0.000572988	0.000615851	0.014959003	0.014959003	0.017239531	0.0159398	0.026513883
3831903773575	383190	3773575	0.001300275	0.00120224	0.001999783	0.001999783	0.000961795	0.000961795	0.000455737	0.000455737	0.001236424	0.001236424	0.000803949	0.000163068	0.000552106	0.000593408	0.013572506	0.013572506	0.014462719	0.013372338	0.022243228
3832003773575	383200	3773575	0.00125636	0.00116164	0.001932244	0.001932244	0.000929312	0.000929312	0.000440345	0.000440345	0.001194666	0.001194666	0.000776796	0.000157561	0.00053346	0.000573366	0.012478577	0.012478577	0.01261105	0.011660272	0.019395418
3832103773575	383210	3773575	0.001222367	0.00113021	0.001879964	0.001879964	0.000904168	0.000904168	0.00042843 1	0.00042843 1	0.001162342	0.001162342	0.000755779	0.000153298	0.000519026	0.000557853	0.011595269	0.011595269	0.011251417	0.010403145	0.017304343
3832203773575	383220	3773575	0.00119148	0.00110165	0.00183246	0.00183246	0.000881321	0.000881321	0.000417605	0.000417605	0.001132972	0.001132972	0.000736682	0.000149424	0.000505911	0.000543757	0.010801912	0.010801912	0.010146732	0.009381745	0.01560537
3832303773575	383230	3773575	0.001158695	0.00107134	0.001782038	0.001782038	0.00085707	0.00085707	0.000406114	0.000406114	0.001101796	0.001101796	0.000716411	0.000145313	0.00049199	0.000528795	0.010034171	0.010034171	0.009169822	0.008478486	0.014102912
3832403773575	383240	3773575	0.001127549	0.00104254	0.001734136	0.001734136	0.000834032	0.000834032	0.000395198	0.000395198	0.00107218	0.00107218	0.000697154	0.000141407	0.000478766	0.000514581	0.009344474	0.009344474	0.008348469	0.007719057	0.012839695
3832703773575	383270	3773575	0.001102356	0.00101925	0.001695391	0.001695391	0.000815397	0.000815397	0.000386368	0.000386368	0.001048224	0.001048224	0.000681577	0.000138247	0.000468069	0.000503083	0.008773946	0.008773946	0.007702861	0.007122123	0.01184677

			KMMass Grading / Excavation	KMDrainage / Utilities Trenching	KMFoundations / Concrete Pads	KMBuilding / Structure Construction	KMAsphalt Paving	KMArchitectural Coating	KMLandscaping or Other Finishing	KMWaterside Construction (Piles)	EWNDemolition	EWNSite Grubbing / Prep	EWNDrainage / Utilities Trenching	EWNDrainage / Utilities Trenching	EWNDrainage / Utilities Trenching	EWNFoundations / Concrete Pads	EWNBuilding / Structure Construction	EWNAsphalt Paving	EWNLandscaping or Other Finishing	EWNWaterside Construction (Piles)	ISDemolition
Unique Identifier	X (UTM)	Y (UTM)	2026	2026	2026	2026	2026	2026	2026	2026	2027	2027	2027	2028	2029	2029	2029	2029	2029	2029	2027
3829903773565	382990	3773565	0.001383169	0.000343453	0.000315215	0.000927093	0.000556059	0.000112788	0.00038187	0.000410436	0.003713172	0.004245272	0.0049997	0.0049997	0.0049997	0.00130144	0.003233266	0.002295822	0.001576641	0.001648491	0.001008315
3830003773565	383000	3773565	0.001421782	0.000353041	0.000324014	0.000952974	0.000571582	0.000115936	0.00039253	0.000421894	0.003971226	0.004540304	0.005347163	0.005347163	0.005347163	0.001391886	0.003457967	0.002455374	0.001686212	0.001763056	0.00103066
3830103773565	383010	3773565	0.001461988	0.000363024	0.000333177	0.000979922	0.000587745	0.000119215	0.00040363	0.000433824	0.00426077	0.00487134	0.005737028	0.005737028	0.005737028	0.001493369	0.00371009	0.002634397	0.001809155	0.001891601	0.001053092
3830203773565	383020	3773565	0.001508695	0.000374622	0.000343821	0.001011228	0.000606522	0.000123024	0.000416525	0.000447684	0.004611312	0.005272115	0.006209024	0.006209024	0.006209024	0.001616232	0.004015326	0.002851134	0.001957998	0.002047227	0.00107932
3830303773565	383030	3773565	0.001560179	0.000387406	0.000355554	0.001045736	0.00062722	0.000127222	0.000430739	0.000462961	0.00502889	0.005749533	0.006771284	0.006771284	0.006771284	0.00176259	0.004378935	0.003109319	0.002135305	0.002232614	0.00110736
3830403773565	383040	3773565	0.001612061	0.000400289	0.000367378	0.001080511	0.000648077	0.000131452	0.000445063	0.000478356	0.005512298	0.006302213	0.007422182	0.007422182	0.007422182	0.001932021	0.004799865	0.003408206	0.002340563	0.002447227	0.00113471
3830503773565	383050	3773565	0.001662749	0.000412875	0.000378929	0.001114486	0.000668455	0.000135586	0.000459057	0.000493397	0.006054892	0.00692256	0.008152771	0.008152771	0.008152771	0.002122196	0.005272332	0.003743687	0.002570953	0.002688115	0.001159471
3830603773565	383060	3773565	0.001715029	0.000425856	0.000390843	0.001149527	0.000689472	0.000139849	0.0004734	0.000508911	0.006692907	0.007652004	0.009011844	0.009011844	0.009011844	0.002345816	0.005827887	0.004138167	0.002841859	0.002971367	0.001183542
3830703773565	383070	3773565	0.001773015	0.000440255	0.000404058	0.001188393	0.000712784	0.000144577	0.000489499	0.000526117	0.007499852	0.008574584	0.010098377	0.010098377	0.010098377	0.002628645	0.006530539	0.004637094	0.003184494	0.003329617	0.001208908
3830803773565	383080	3773565	0.001835778	0.000455839	0.000418361	0.001230461	0.000738015	0.000149695	0.000506827	0.000544741	0.008543799	0.009768129	0.011504027	0.011504027	0.011504027	0.002994541	0.007439562	0.005282557	0.003627761	0.003793085	0.001233324
3830903773565	383090	3773565	0.001898275	0.000471358	0.000432604	0.001272351	0.00076314	0.000154791	0.000524082	0.000563286	0.009852874	0.011264795	0.013266666	0.013266666	0.013266666	0.003453362	0.008579446	0.006091947	0.004183604	0.004374259	0.001253426
3831003773565	383100	3773565	0.001963426	0.000487536	0.000447451	0.00131602	0.000789332	0.000160104	0.000542069	0.000582619	0.011641905	0.013310196	0.015675556	0.015675556	0.015675556	0.004080405	0.010137256	0.007198089	0.004943241	0.005168513	0.00126585
3831103773565	383110	3773565	0.002030435	0.000504174	0.000462722	0.001360934	0.000816271	0.000165568	0.000560569	0.000602503	0.014049109	0.016062353	0.018916799	0.018916799	0.018916799	0.004924113	0.012233342	0.008686442	0.005965357	0.006237209	0.001266972
3831203773565	383120	3773565	0.002098373	0.000521044	0.000478205	0.00140647	0.000843583	0.000171108	0.000579325	0.000622663	0.017259892	0.019733243	0.023240045	0.023240045	0.023240045	0.006049469	0.01502915	0.010671642	0.00732868	0.007662661	0.001261536
3831303773565	383130	3773565	0.002168566	0.000538474	0.000494201	0.001453518	0.000871802	0.000176831	0.000598704	0.000643491	0.021563542	0.024653607	0.029034809	0.029034809	0.029034809	0.007557868	0.018776578	0.013332551	0.009156042	0.009573299	0.00125705
3831403773565	383140	3773565	0.002244863	0.000557419	0.000511589	0.001504658	0.000902475	0.000183053	0.000619769	0.000666132	0.028007195	0.03202064	0.037711039	0.037711039	0.037711039	0.009816323	0.024387427	0.017316607	0.011892066	0.012434009	0.001247905
3831503773565	383150	3773565	0.002321161	0.000576364	0.000528977	0.001555797	0.000933148	0.000189274	0.000640833	0.000688772	0.039101072	0.044704274	0.052648687	0.052648687	0.052648687	0.013704647	0.034047483	0.024175854	0.016602609	0.01735922	0.001195362
3831603773565	383160	3773565	0.002405154	0.00059722	0.000548118	0.001612095	0.000966915	0.000196124	0.000664022	0.000713696	0.059415846	0.067930165	0.080002059	0.080002059	0.080002059	0.020824831	0.051736689	0.036736303	0.025228415	0.026378119	0.001128239
3831703773565	383620	3773565	0.032866456	0.008161024	0.007490041	0.022029303	0.0132129	0.00268003	0.009073873	0.009752657	0.028940277	0.033087432	0.038967412	0.038967412	0.038967412	0.010143361	0.025199913	0.017893523	0.012288259	0.012848257	0.001180178
3831803773565	383630	3773565	0.02681655	0.00665878	0.006111309	0.01797425	0.010780731	0.002186703	0.007403596	0.007957433	0.024421885	0.027921553	0.032883502	0.032883502	0.032883502	0.008559697	0.021265497	0.01509984	0.010369716	0.010842283	0.001158867
3831903773565	383640	3773565	0.022083469	0.005483515	0.005032672	0.014801822	0.008877948	0.001800753	0.006096872	0.006552958	0.020628821	0.023584941	0.027776229	0.027776229	0.027776229	0.007230255	0.017962664	0.012754621	0.008759152	0.009158323	0.001122545
3832003773565	383650	3773565	0.018876331	0.004687156	0.004301787	0.012652183	0.007588621	0.001539233	0.005211436	0.005601285	0.01773079	0.020271621	0.023874098	0.023874098	0.023874098	0.006214516	0.015439187	0.010962794	0.007528627	0.00787172	0.001089156
3832103773565	383660	3773565	0.016611962	0.004124893	0.003785753	0.011134451	0.006678305	0.00135459	0.004586282	0.004929366	0.015571287	0.017802659	0.020966377	0.020966377	0.020966377	0.005457625	0.013558787	0.009627592	0.006611685	0.006912992	0.001066465
3832203773565	383670	3773565	0.014926922	0.003706483	0.003401744	0.010005024	0.006000888	0.001217186	0.004121071	0.004429354	0.013944973	0.015943294	0.018776583	0.018776583	0.018776583	0.004887614	0.012142665	0.008622056	0.00592114	0.006190977	0.001047484
3832303773565	383680	3773565	0.013543487	0.003362964	0.003086468	0.009077753	0.005444723	0.001104377	0.003739128	0.004018839	0.01260898	0.014415852	0.016977699	0.016977699	0.016977699	0.004419358	0.010979342	0.007796023	0.005353868	0.005597853	0.001028503
3832403773565	383690	3773565	0.01232658	0.003060796	0.002809143	0.0082621	0.004955504	0.001005147	0.00340316	0.003657739	0.011455203	0.013096739	0.015424165	0.015424165	0.015424165	0.004014967	0.009974684	0.007082653	0.004863965	0.005085625	0.001008056
3832503773565	383700	3773565	0.011291724	0.002803832	0.002573307	0.007568471	0.004539474	0.000920761	0.003117454	0.00335066	0.010479932	0.011981711	0.014110986	0.014110986	0.014110986	0.003673142	0.009125461	0.006479651	0.004449858	0.004652646	0.000988212
3832603773565	383710	3773565	0.010487617	0.002604166	0.002390056	0.007029505	0.004216209	0.000855192	0.002895454	0.003112053	0.00969516	0.011084481	0.013054308	0.013054308	0.013054308	0.003398085	0.008442116	0.005994434	0.004116638	0.00430424	0.000971992
3832703773565	383720	3773565	0.009887589	0.002455174	0.002253314	0.006627326	0.003974987	0.000806264	0.002729796	0.002934003	0.009070431	0.010370228	0.012213125	0.012213125	0.012213125	0.003179122	0.00789813	0.005608169	0.003851373	0.004026887	0.00096
3832803773565	383730	3773565	0.00934568	0.002320613	0.002129817	0.006264102	0.00375713	0.000762075	0.002580184	0.002773199	0.008511963	0.009731731	0.011461161	0.011461161	0.011461161	0.002983382	0.007411841	0.005262873	0.003614243	0.003778951	0.000948266
3832903773565	383740	3773565	0.008780285	0.00218022	0.002000967	0.005885136	0.003529831	0.000715971	0.002424088	0.002605426	0.007972303	0.009114738	0.010734521	0.010734521	0.010734521	0.002794235	0.006941928	0.004929206	0.0033851	0.003539365	0.000932736
3833003773565	383750	3773565	0.008260269	0.002051096	0.001882459	0.005536586	0.003320775	0.000673567	0.002280521	0.002451118	0.007484667	0.008557224	0.010077931	0.010077931	0.010077931	0.002623323	0.006517317	0.004627705	0.003178046	0.003322875	0.000916775
3833103773565	383760	3773565	0.007785369	0.001933174	0.001774232	0.005218276	0.003129857	0.000634843	0.002149409	0.002310198	0.007044398	0.008053864	0.009485119	0.009485119	0.009485119	0.002469011	0.00613395	0.00435549	0.002991104	0.003127414	0.000900641
3833203773565	383770	3773565	0.007347356	0.001824412	0.001674412	0.004924691	0.002953768	0.000599126	0.002028481	0.002180224	0.006643729	0.007595779	0.008945628	0.008945628	0.008945628	0.00232858	0.005785066	0.00410776	0.002820977	0.002949534	0.000884249
3833303773565	383780	3773565	0.006948753	0.001725435	0.001583573	0.00465752	0.002793522	0.000566622	0.001918433	0.002061945	0.006280764	0.0071808	0.008456903	0.008456903	0.008456903	0.002201363	0.005469011	0.003883342	0.00266686	0.002788393	0.000868115
3833403773565	383790	3773565	0.006496012	0.001613016	0.001480397	0.004354063	0.002611512	0.000529704	0.001793439	0.0019276	0.005906323	0.006752702	0.007952727	0.007952727	0.007952727	0.002070124	0.005142965	0.003651829	0.002507869	0.002622157	0.000847236
3833503773565	383800	3773565	0.006057734	0.001504188	0.001380516	0.0040603	0.002435317	0.000493966	0.001672438	0.001797547	0.005552589	0.006348278	0.007476433	0.007476433	0.007476433	0.001946143	0.004834949	0.003433118	0.002357671	0.002465114	0.000825408
3833603773565	383810	3773565	0.005680892	0.001410614	0.001294637	0.003807715	0.00228382	0.000463237	0.001568398	0.001685725	0.005242684	0.005993963	0.007059152	0.007059152	0.007059152	0.001837523	0.004565097	0.003241506	0.002226083	0.00232753	0.000804874
3833703773565	383820	3773565	0.005427187	0.001347617	0.001236819	0.003637665	0.002181826	0.000442549	0.001498355	0.001610441	0.005005251	0.005722505	0.006739454	0.006739454	0.006739454	0.001754305	0.004358351	0.003094703	0.002125267	0.002222119	0.000790639
3833803773565	383830	3773565	0.005191794	0.001289167	0.001183174	0.003479888	0.002087194	0.000423355	0.001433366	0.001540592	0.004785504	0.005471269	0.00644357	0.00644357	0.00644357	0.001677285	0.004167005	0.002958836	0.002031961	0.002124561	0.000776662
3833903773565	383840	3773565	0.004899874	0.001216681	0.001116648	0.003284224	0.001969837	0.000399551	0.001352772	0.001453969	0.004546345	0.005197839	0.006121549	0.006121549	0.006121549	0.001593462	0.003958756	0.002810966	0.001930412	0.002018385	0.000756646
3834003773565	383850	3773565	0.004589643	0.001139648	0.001045948	0.003076286	0.001845118	0.000374253	0.001267123	0.001361912	0.004303908	0.00492066	0.005795112	0.005795112	0.005795112	0.001508489	0.003747653	0.002661069	0.001827472	0.001910753	0.000732143
3834103773565	383860	3773565	0.004311921	0.001070687	0.000982657	0.002890139	0.001733469	0.000351607	0.001190448	0.001279502	0.004081487	0.004666366	0.005495628	0.005495628	0.005495628	0.001430532	0.003553978	0.002523548	0.00173303	0.001812007	0.000707554
3834203773565	383870	3773565	0.00406976	0.001010556	0.000927471	0.002727826	0.001636116	0.000331861	0.001123592	0.001207644	0.003881929	0.004438212	0.005226928	0.005226928	0.005226928	0.001360589	0.003380212	0.002400163	0.001648296	0.001723412	0.000684432
3834303773565	383880	3773565	0.003848167	0.000955533	0.000876971	0.002579299	0.001547031	0.000313791	0.001062414	0.001141889	0.003697556	0.004227418	0.004978674	0.004978674	0.004978674	0.001295967	0.003219668	0.002286167	0.00157001	0.001641558	0.000661742
3834403773565	383890	3773565	0.0036348	0.000902552	0.000828346	0.002436287	0.001461254	0.000296393	0.001003507	0.001078576	0.003521207	0.004025797	0.004741223	0.004741223	0.004741223	0.001234158	0.003066111	0.002177132	0.001495131	0.001563267	0.000638188
3834503773565	383900	3773565	0.003428731	0.000851383	0.000781384	0.002298165	0.001378411	0.000279589	0.000946615	0.001017428	0.003352622	0.003833055	0.004514228	0.004514228	0.004514228	0.00117507	0.002919315	0.002072897	0.001423549	0.001488422	0.000613858
3834603773565	383910	3773565	0.003241239	0.000804827	0.000738656	0.002172496	0.001303036	0.0002643	0.000894851	0.000961792	0.003197928	0.003656193	0.004305936	0.004305936	0.004305936	0.001120851	0.002784615	0.001977251	0.001357864	0.001419745	0.000591081
3834703773565	382970	3773575	0.001327439	0.000329615	0.000302514	0.000889739	0.000533654	0.000108243	0.000366483	0.000393899	0.003237271	0.003701173	0.00435891	0.00435891	0.00435891	0.00113464	0.002818872	0.002001576	0.001374569	0.001437211	0.000976824
3834803773575	382980	3773575	0.001380781	0.00034286	0.000314671	0.000925492	0.000555098	0.000112593	0.00038121	0.000409727	0.003501708	0.004003505	0.004714969	0.004714969	0.004714969	0.001227324	0.003049133	0.002165076	0.001486852	0.00155461	0.001012887
3834903773575	382990	3773575	0.00143253	0.00035571	0.000326464	0.000960178	0.000575903	0.000116813	0.000395497	0.000425083	0.003793582	0.004337204	0.00510797	0.00510797	0.00510797	0.001329623	0.003303283	0.002345539	0.001610783	0.00168419	0.001046276
3835003773575	383000	3773575	0.001473134	0.000365792	0.000335717	0.000987393	0.000592226	0.000120124	0.000406707	0.000437132	0.004067165	0.004649992	0.005476344	0.005476344	0.005476344	0.001425512	0.003541507	0.002514693	0.001726949	0.001805649	0.001070261
3835103773575	383010	3773575	0.001515197	0.000376236	0.000345303	0.001015586	0.000609136	0.000123554	0.00041832	0.000449613	0.004376035	0.005003123	0.00589223	0.00589223	0.00589223	0.001533769	0.003810458	0.002705665	0.001858098	0.001942774	0.00109416
3835203773575	383020	3773575	0.001561638	0.000387768	0.000355887	0.001046715	0.000627806	0.000127341	0.000431142	0.000463394	0.004743574	0.00542333	0.006387112	0.006387112	0.006387112	0.001662589	0.004130494	0.002932911	0.002014157	0.002105946	0.00111987
3835303773575	383030	3773575	0.001611265	0.000400091	0.000367196	0.001079978	0.000647757	0.000131387	0.000444843	0.00047812	0.005178408	0.005920476	0.006972606	0.006972606	0.006972606	0.001814995	0.004509128	0.003201765	0.002198791	0.002298994	0.001146271
3835403773575	383040	3773575	0.001662616	0.000412842	0.000378899	0.001114397	0.000668401	0.000135575	0.00045902	0.000493358	0.00568304	0.006497422	0.007652081	0.007652081	0.007652081	0.001991865	0.004948539	0.003513774	0.002413061	0.002523029	0.001171636
3835503773575	383050	3773575	0.0017141	0.000425626	0.000390632	0.001148905	0.000689099	0.000139773	0.000473234	0.000508635	0.006259885	0.007156929	0.00842879	0.00842879	0.00842879	0.002194045	0.005450831	0.003870433	0.002657994	0.002779124	0.001195362
3830603773575	383060	3773575	0.001767309	0.000438838	0.000402758	0.001184569	0.00071049	0.000144112	0.000487924	0.000524424	0.006941039	0.007935693	0.009345948	0.009345948	0.009345948	0.002432785	0.006043949	0.004291584	0.002947217	0.003081527	0.001218053
3830703773575	383070	3773575	0.001823305	0.000452742	0.000415519	0.001222101	0.000733001	0.000148678	0.000503384	0.00054104	0.007783357	0.008898716	0.01048011	0.01048011	0.01048011	0.002728011	0.006777403	0.004812382	0.003304872	0.003455481	0.001239967
3830803773575	383080	3773575	0.001881954	0.000467305	0.000428884	0.001261412	0.000756579	0.00015346	0.000519576	0.000558443	0.008844559	0.010111989	0.011908994	0.011908994	0.011908994	0.003099955	0.007701451	0.005468514	0.003755466	0.00392661	0.001259725
3830903773575	383090	3773575	0.001943124	0.000482495	0.000442825	0.001302412	0.000781171	0.000158448	0.000536464	0.000576595	0.010166489	0.011623352	0.013688942	0.013688942	0.013688942	0.003563282	0.008852529	0.006285852	0.004316768	0.004513491	0.001275945
3831003773575	383100	3773575	0.002007479	0.000498474	0.000457491	0.001345547	0.000807042	0.000163696	0.000554231	0.000595691	0.011966996	0.013681872	0.016113282	0.016113282	0.016113282	0.004194347	0.01042033	0.00739909	0.005081276	0.005312839	0.001285004
3831103773575	383110	3773575	0.002075019	0.000515245	0.000472883	0.001390817	0.000834195	0.000169203	0.000572878	0.000615733	0.014366261	0.016424954	0.019343838	0.019343838	0.019343838	0.005035272	0.012509505	0.008882535	0.006100023	0.006378012	0.001286384
3831203773575	383120	3773575	0.002144814	0.000532576	0.000488789	0.001437599	0.000862254	0.000174895	0.000592147	0.000636443	0.017649517	0.020178702	0.023764666	0.023764666	0.023764666	0.0061803	0.015368419	0.010912544	0.007494118	0.007835638	0.001281553
3831303773575	383130	3773575	0.002222837	0.000551949	0.000506569	0.001489894	0.00089362	0.000181257	0.000613688	0.000659595	0.022330799	0.025530813	0.030067904	0.030067904	0.030067904	0.007826786	0.019444672	0.0138064	0.009481825	0.009913929	0.001270854
3831403773575	383140	3773575	0.002299001	0.000570862	0.000523927	0.001540945	0.000924239	0.000187468	0.000634715	0.000682196	0.029495898	0.033722674	0.039715543	0.039715543	0.039715543	0.010338102	0.025683723	0.018237059	0.01252418	0.01309493	0.001235395
3831503773575	383150	3773575	0.002379545	0.000590861	0.000542282	0.00159493	0.000956619	0.000194035	0.000656952	0.000706096	0.041033323	0.046913417	0.055250417	0.055250417	0.055250417	0.014381887	0.035730002	0.025370548	0.017423057	0.018217057	0.001190186
3831603773575	383160	3773575	0.002463007	0.000611586	0.000561303	0.001650873	0.000990173	0.000200841	0.000679995	0.000730863	0.060981335	0.069719989	0.082109953	0.082109953	0.082109953	0.021373524	0.053099848	0.037704232	0.025893133	0.02707313	0.001149894
3831703773575	383630	3773575	0.032727396	0.008126494	0.00745835	0.021936095	0.013156996	0.002668691	0.00903548	0.009711393	0.020072078	0.022948416	0.027026588	0.027026588	0.027026588	0.00703512	0.017477877	0.012410392	0.008522755	0.008911153	0.001208994
3831803773575	383640	3773575	0.026513883	0.006583625	0.006042333	0.017771382	0.010659053	0.002162022	0.007320035	0.007867621	0.017613367	0.020137371	0.023715991	0.023715991	0.023715991	0.00617336	0.015336941	0.010890193	0.007478768	0.007819589	0.001171119
3831903773575	383650	3773575	0.022243228	0.005523185	0.00506908	0.014908903	0.008942174	0.00181378	0.006140979	0.006600364	0.015589146	0.017823078	0.020990424	0.020990424	0.020990424	0.005463885	0.013574338	0.009638634	0.006619269	0.006920921	0.001135486
3832003773575	383660	3773575	0.019395418	0.004816049	0.004420083	0.01300011	0.007797303	0.001581561	0.005354747	0.005755317	0.013997084	0.016002873	0.018846749	0.018846749	0.018846749	0.004905878	0.012188041	0.008654276	0.005943267	0.006214112	0.001108482
3832103773575	383670	3773575	0.017304343	0.004296817	0.003943542	0.011598531	0.006956654	0.001411049	0.004777436	0.00513482	0.012742795	0.014568843	0.017157878	0.017157878	0.017157878	0.004466259	0.011095862	0.00787876	0.005410686	0.005657261	0.001089328
3832203773575	383680	3773575	0.01560537	0.003874948	0.003556357	0.010459765	0.006273637	0.001272509	0.004308379	0.004630674	0.011670635	0.013343043	0.01571424	0.01571424	0.01571424	0.004090475	0.010162273	0.007215853	0.00495544	0.005181268	0.001071038
3832303773575	383690	3773575	0.014102912	0.003501874	0.003213957	0.009452717	0.005669622	0.001149994	0.003893575	0.00418484	0.010706408	0.012240642	0.01441593	0.01441593	0.01441593	0.00375252	0.009322666	0.00661968	0.004546021	0.004753192	0.001049814
3832703773575	383700	3773575	0.012839695	0.003188207	0.002926079	0.008606025	0.005161786	0.001046988	0.003544823	0.003809999	0.00987729	0.01129271	0.013299542	0.013299542	0.013299542	0.00346192	0.008600707	0.006107043	0.004193972	0.004385098	0.001028676
3832710373575	383710	3773575	0.01184677	0.002941655	0.002699798	0.007940499	0.004762612	0.000966021	0.003270693	0.003515362	0.009194066	0.01051158	0.012379596	0.012379596	0.012379596	0.003222455	0.008005786	0.005684611	0.003903869	0.004081776	0.001011248

			ISDrainage / Utilities Trenching	ISDrainage / Utilities Trenching	ISAsphalt Paving	ISAsphalt Paving	SVDemolition	SVSite Grubbing / Prep	SVMass Grading / Excavation	SVMass Grading / Excavation	SVDrainage / Utilities Trenching	SVFoundations / Concrete Pads	SVBuilding / Structure Construction	SVBuilding / Structure Construction	SVAsphalt Paving	SVAsphalt Paving	SVArchitectural Coating	SVArchitectural Coating	SVLandscaping or Other Finishing	SVLandscaping or Other Finishing	MDemolition
Unique Identifier	X (UTM)	Y (UTM)	2027	2028	2027	2028	2027	2027	2027	2028	2028	2028	2028	2029	2028	2029	2028	2029	2028	2029	2027
3829903773565	382990	3773565	0.000540971	0.000540971	0.000623432	0.000623432	0.001328163	0.00052927	0.001721412	0.001721412	0.000888364	0.000344585	0.001634597	0.001634597	0.000921915	0.000921915	0.000207658	0.000207658	0.000703074	0.000703074	0.000929372
3830003773565	383000	3773565	0.000552959	0.000552959	0.000637248	0.000637248	0.001352522	0.000538977	0.001752985	0.001752985	0.000904657	0.000350905	0.001661189	0.001661189	0.000938824	0.000938824	0.000211466	0.000211466	0.000715969	0.000715969	0.000956117
3830103773565	383010	3773565	0.000564994	0.000564994	0.000651118	0.000651118	0.001376329	0.000548464	0.00178384	0.00178384	0.00092058	0.000357081	0.00168707	0.00168707	0.000955349	0.000955349	0.000215188	0.000215188	0.000728571	0.000728571	0.000984157
3830203773565	383020	3773565	0.000579066	0.000579066	0.000667334	0.000667334	0.001404702	0.000559771	0.001820614	0.001820614	0.000939558	0.000364443	0.00171722	0.00171722	0.000975044	0.000975044	0.000219625	0.000219625	0.000743591	0.000743591	0.001017546
3830303773565	383030	3773565	0.000594109	0.000594109	0.000684671	0.000684671	0.001436121	0.000572291	0.001861336	0.001861336	0.000960573	0.000372594	0.001750217	0.001750217	0.000996852	0.000996852	0.000224537	0.000224537	0.000760222	0.000760222	0.001055249
3830403773565	383040	3773565	0.000608783	0.000608783	0.000701581	0.000701581	0.001467539	0.000584811	0.001902057	0.001902057	0.000981588	0.000380745	0.001782857	0.001782857	0.001018661	0.001018661	0.000229449	0.000229449	0.000776854	0.000776854	0.001094764
3830503773565	383050	3773565	0.000622068	0.000622068	0.000716891	0.000716891	0.001495152	0.000595815	0.001937845	0.001937845	0.001000057	0.000387909	0.001811317	0.001811317	0.001037827	0.001037827	0.000233766	0.000233766	0.000791471	0.000791471	0.001133588
3830603773565	383060	3773565	0.000634982	0.000634982	0.000731774	0.000731774	0.001522349	0.000606653	0.001973095	0.001973095	0.001018248	0.000394965	0.001838977	0.001838977	0.001056706	0.001056706	0.000238019	0.000238019	0.000805868	0.000805868	0.001174483
3830703773565	383070	3773565	0.000648591	0.000648591	0.000747457	0.000747457	0.001555567	0.00061989	0.002016148	0.002016148	0.001040467	0.000403584	0.001872329	0.001872329	0.001079763	0.001079763	0.000243212	0.000243212	0.000823452	0.000823452	0.001222108
3830803773565	383080	3773565	0.00066169	0.00066169	0.000762554	0.000762554	0.001595913	0.000635968	0.00206844	0.00206844	0.001067453	0.000414051	0.001912529	0.001912529	0.001107768	0.001107768	0.0024952	0.0024952	0.00084481	0.00084481	0.001277066
3830903773565	383090	3773565	0.000672475	0.000672475	0.000774983	0.000774983	0.001637504	0.000652542	0.002122346	0.002122346	0.001095272	0.000424842	0.001953352	0.001953352	0.001136638	0.001136638	0.000256023	0.000256023	0.000866826	0.000866826	0.001335303
3831003773565	383100	3773565	0.000679141	0.000679141	0.000782664	0.000782664	0.001689892	0.000673418	0.002190244	0.002190244	0.001130312	0.000438433	0.002004402	0.002004402	0.001173002	0.001173002	0.000264214	0.000264214	0.000894558	0.000894558	0.001400701
3831103773565	383110	3773565	0.000679743	0.000679743	0.000783358	0.000783358	0.001745809	0.000695701	0.002262717	0.002262717	0.001167713	0.000452941	0.002058566	0.002058566	0.001211815	0.001211815	0.000272956	0.000272956	0.000924158	0.000924158	0.001468859
3831203773565	383120	3773565	0.000676826	0.000676826	0.000779997	0.000779997	0.001797296	0.000716219	0.00232945	0.00232945	0.001202152	0.000466299	0.00210846	0.00210846	0.001247554	0.001247554	0.000281007	0.000281007	0.000951414	0.000951414	0.001535723
3831303773565	383130	3773565	0.00067442	0.00067442	0.000777223	0.000777223	0.001838127	0.00073249	0.00238237	0.00238237	0.001229462	0.000476892	0.002147148	0.002147148	0.001275896	0.001275896	0.00028739	0.00028739	0.000973028	0.000973028	0.001598964
3831403773565	383140	3773565	0.000669513	0.000669513	0.000771569	0.000771569	0.001879995	0.000749174	0.002436635	0.002436635	0.001257466	0.000487755	0.002186815	0.002186815	0.001304958	0.001304958	0.000293936	0.000293936	0.000995191	0.000995191	0.00166557
3831503773565	383150	3773565	0.000641323	0.000641323	0.000739082	0.000739082	0.001940687	0.00077336	0.002515296	0.002515296	0.001298061	0.000503501	0.002240356	0.002240356	0.001347086	0.001347086	0.000303426	0.000303426	0.001027319	0.001027319	0.001715696
3831603773565	383160	3773565	0.000605311	0.000605311	0.00069758	0.00069758	0.002001794	0.000797711	0.002594497	0.002594497	0.001338933	0.000519355	0.002299233	0.002299233	0.001389502	0.001389502	0.00031298	0.00031298	0.001059666	0.001059666	0.001800161
3831703773565	383170	3773565	0.000633177	0.000633177	0.000729694	0.000729694	0.001590861	0.000633955	0.002061892	0.002061892	0.001064074	0.00041274	0.001774586	0.001774586	0.001104262	0.001104262	0.00024873	0.00024873	0.000842135	0.000842135	0.128187699
3831803773565	383180	3773565	0.000621743	0.000621743	0.000716518	0.000716518	0.001567608	0.000624689	0.002031755	0.002031755	0.001048521	0.000406708	0.001752796	0.001752796	0.001088121	0.001088121	0.000245095	0.000245095	0.000829826	0.000829826	0.092205267
3831903773565	383190	3773565	0.000584343	0.000584343	0.000673416	0.000673416	0.001491138	0.000594215	0.001932642	0.001932642	0.000997372	0.000386868	0.001690895	0.001690895	0.001035041	0.001035041	0.000233139	0.000233139	0.000789346	0.000789346	0.05498977
3832003773565	383200	3773565	0.000572169	0.000572169	0.000659386	0.000659386	0.001462349	0.000582743	0.00189533	0.00189533	0.000978117	0.000379399	0.001667504	0.001667504	0.001015058	0.001015058	0.000228638	0.000228638	0.000774107	0.000774107	0.045636956
3832103773565	383210	3773565	0.000561985	0.000561985	0.00064765	0.00064765	0.001441311	0.00057436	0.001868063	0.001868063	0.000964045	0.000373941	0.001648649	0.001648649	0.001000455	0.001000455	0.000225348	0.000225348	0.00076297	0.00076297	0.039204863
3832203773565	383220	3773565	0.000551802	0.000551802	0.000635915	0.000635915	0.001421173	0.000566334	0.001841962	0.001841962	0.000950575	0.000368716	0.00163015	0.00163015	0.000986476	0.000986476	0.0002222	0.0002222	0.00075231	0.00075231	0.034212899
3832303773565	383230	3773565	0.000540832	0.000540832	0.000623272	0.000623272	0.001398751	0.000557399	0.001812901	0.001812901	0.000935578	0.000362898	0.001609605	0.001609605	0.000970913	0.000970913	0.000218694	0.000218694	0.00074044	0.00074044	0.030038492
3832403773565	383240	3773565	0.000530185	0.000530185	0.000611003	0.000611003	0.00137709	0.000548767	0.001784826	0.001784826	0.000921089	0.000357279	0.001589416	0.001589416	0.00095877	0.00095877	0.000215307	0.000215307	0.000728974	0.000728974	0.026623578
3832503773565	383250	3773565	0.000521483	0.000521483	0.000600974	0.000600974	0.00136145	0.000542535	0.001764555	0.001764555	0.000910628	0.000353221	0.00157403	0.00157403	0.00094502	0.00094502	0.000212862	0.000212862	0.000720695	0.000720695	0.024022597
3832603773565	383260	3773565	0.000515049	0.000515049	0.00059356	0.00059356	0.001353215	0.000539253	0.001753882	0.001753882	0.00090512	0.00035108	0.00156478	0.00156478	0.00093905	0.00093905	0.000211575	0.000211575	0.000716335	0.000716335	0.022099319
3832703773565	383270	3773565	0.000508754	0.000508754	0.000586305	0.000586305	0.001344633	0.000535834	0.00174276	0.00174276	0.00089938	0.000348858	0.001554997	0.001554997	0.00093348	0.00093348	0.000210233	0.000210233	0.000711793	0.000711793	0.020405623
3832803773565	383280	3773565	0.000500422	0.000500422	0.000576703	0.000576703	0.001330031	0.000530015	0.001723834	0.001723834	0.000889613	0.00034507	0.001540144	0.001540144	0.000923212	0.000923212	0.00020795	0.00020795	0.000704063	0.000704063	0.018707872
3832903773565	383290	3773565	0.000491859	0.000491859	0.000566834	0.000566834	0.001314668	0.000523892	0.001703922	0.001703922	0.000879337	0.000341084	0.001524491	0.001524491	0.000912548	0.000912548	0.000205548	0.000205548	0.00069593	0.00069593	0.017185263
3833003773565	383300	3773565	0.000483203	0.000483203	0.000556859	0.000556859	0.001298889	0.000517605	0.001683472	0.001683472	0.000868784	0.00033699	0.001508393	0.001508393	0.000901596	0.000901596	0.000203081	0.000203081	0.000687578	0.000687578	0.015826148
3833103773565	383310	3773565	0.000474408	0.000474408	0.000546723	0.000546723	0.001282696	0.000511152	0.001662483	0.001662483	0.000857952	0.000332789	0.001491673	0.001491673	0.000890355	0.000890355	0.000200549	0.000200549	0.000679005	0.000679005	0.014600416
3833203773565	383320	3773565	0.000465752	0.000465752	0.000536748	0.000536748	0.001266571	0.000504726	0.001641585	0.001641585	0.000847167	0.000328605	0.001475042	0.001475042	0.000879163	0.000879163	0.000198028	0.000198028	0.00067047	0.00067047	0.01350919
3833303773565	383330	3773565	0.00045455	0.00045455	0.000523839	0.000523839	0.001242281	0.000495046	0.001610102	0.001610102	0.00083092	0.000322303	0.001450939	0.001450939	0.000862302	0.000862302	0.00019423	0.00019423	0.000657611	0.000657611	0.012329444
3833403773565	383340	3773565	0.000442839	0.000442839	0.000510343	0.000510343	0.001216329	0.000484705	0.001576467	0.001576467	0.000813562	0.00031557	0.001424702	0.001424702	0.000844288	0.000844288	0.000190173	0.000190173	0.000643874	0.000643874	0.011230366
3833503773565	383350	3773565	0.000431823	0.000431823	0.000497647	0.000497647	0.001193838	0.000475742	0.001547316	0.001547316	0.000798518	0.000309735	0.001400867	0.001400867	0.000828677	0.000828677	0.000186656	0.000186656	0.000631968	0.000631968	0.010312297
3833603773565	383360	3773565	0.000424185	0.000424185	0.000488845	0.000488845	0.001181035	0.00047064	0.001530722	0.001530722	0.000789955	0.000306413	0.00138637	0.00138637	0.00081979	0.00081979	0.000184654	0.000184654	0.000625191	0.000625191	0.009680579
3833703773565	383370	3773565	0.000416687	0.000416687	0.000480203	0.000480203	0.001168301	0.000465566	0.001514219	0.001514219	0.000781438	0.00030311	0.001371784	0.001371784	0.000810951	0.000810951	0.000182663	0.000182663	0.00061845	0.00061845	0.009104338
3833803773565	383380	3773565	0.000405948	0.000405948	0.000467828	0.000467828	0.001148163	0.000457541	0.001488118	0.001488118	0.000767968	0.000297885	0.00134955	0.00134955	0.000796973	0.000796973	0.000179515	0.000179515	0.00060779	0.00060779	0.008434745
3833903773565	383390	3773565	0.000392802	0.000392802	0.000452678	0.000452678	0.001123803	0.000447833	0.001456545	0.001456545	0.000751675	0.000291565	0.001322868	0.001322868	0.000780064	0.000780064	0.000175706	0.000175706	0.000594895	0.000594895	0.007748588
3834003773565	383400	3773565	0.00037961	0.00037961	0.000437475	0.000437475	0.001100482	0.00043854	0.001426318	0.001426318	0.000736075	0.000285514	0.001296898	0.001296898	0.000763875	0.000763875	0.00017206	0.00017206	0.000582549	0.000582549	0.007140338
3834103773565	383410	3773565	0.000367205	0.000367205	0.000423179	0.000423179	0.001079236	0.000430073	0.001398782	0.001398782	0.000721865	0.000280002	0.001273152	0.001273152	0.000749128	0.000749128	0.000168738	0.000168738	0.000571302	0.000571302	0.00661776
3834203773565	383420	3773565	0.000355031	0.000355031	0.000409149	0.000409149	0.001058682	0.000421883	0.001372143	0.001372143	0.000708117	0.00027467	0.001250117	0.001250117	0.00073481	0.00073481	0.000165525	0.000165525	0.000560422	0.000560422	0.006151263
3834303773565	383430	3773565	0.000342394	0.000342394	0.000394586	0.000394586	0.001037506	0.000413444	0.001344697	0.001344697	0.000693953	0.000269175	0.001226548	0.001226548	0.00072016	0.00072016	0.000162214	0.000162214	0.000549212	0.000549212	0.005717723
3834403773565	383440	3773565	0.000329341	0.000329341	0.000379543	0.000379543	0.001015845	0.000404812	0.001316622	0.001316622	0.000679465	0.000263556	0.001202624	0.001202624	0.000705127	0.000705127	0.000158827	0.000158827	0.000537746	0.000537746	0.005316105
3834503773565	383450	3773565	0.000317121	0.000317121	0.00036546	0.00036546	0.000995361	0.000396649	0.001290073	0.001290073	0.000665764	0.000258241	0.001180122	0.001180122	0.00069088	0.00069088	0.000155624	0.000155624	0.000526902	0.000526902	0.004961077
3834603773565	383460	3773565	0.000524075	0.000524075	0.000603962	0.000603962	0.00123017	0.00049022	0.001594405	0.001594405	0.00082282	0.000319161	0.001520934	0.001520934	0.000853896	0.000853896	0.000192337	0.000192337	0.000651201	0.000651201	0.000889167
3834703773565	383470	3773565	0.000543424	0.000543424	0.000626259	0.000626259	0.001269201	0.000505774	0.001644993	0.001644993	0.000848926	0.000329287	0.001562735	0.001562735	0.000880988	0.000880988	0.000198439	0.000198439	0.000671862	0.000671862	0.000926869
3834803773565	383480	3773565	0.000561337	0.000561337	0.000646904	0.000646904	0.001307263	0.000520942	0.001694325	0.001694325	0.000874385	0.000339162	0.001603379	0.001603379	0.000907408	0.000907408	0.00020439	0.00020439	0.00069201	0.00069201	0.000964572
3834903773565	383490	3773565	0.000574205	0.000574205	0.000661733	0.000661733	0.001332107	0.000530842	0.001726525	0.001726525	0.000891002	0.000345608	0.001630239	0.001630239	0.000924653	0.000924653	0.000208274	0.000208274	0.000705162	0.000705162	0.000993648
3835003773565	383500	3773575	0.000587027	0.000587027	0.00067651	0.00067651	0.001356675	0.000540632	0.001758367	0.001758367	0.000907434	0.000351982	0.001656654	0.001656654	0.000941706	0.000941706	0.000212116	0.000212116	0.000718167	0.000718167	0.001024189
3835103773575	383510	3773575	0.000600821	0.000600821	0.000692406	0.000692406	0.001384356	0.000551663	0.001794244	0.001794244	0.00092595	0.000359164	0.001686003	0.001686003	0.000960921	0.000960921	0.000216444	0.000216444	0.00073282	0.00073282	0.001058873
3835203773575	383520	3773575	0.000614985	0.000614985	0.000708729	0.000708729	0.00141446	0.000563659	0.001833261	0.001833261	0.000946085	0.000366974	0.001717487	0.001717487	0.000981817	0.000981817	0.00022115	0.00022115	0.000748756	0.000748756	0.001097093
3835303773575	383530	3773575	0.000628594	0.000628594	0.000724413	0.000724413	0.001444356	0.000575573	0.001872009	0.001872009	0.000966082	0.000374731	0.001748527	0.001748527	0.001002569	0.001002569	0.000225824	0.000225824	0.000764582	0.000764582	0.001137126
3835403773575	383540	3773575	0.000641323	0.000641323	0.000739082	0.000739082	0.001471761	0.000586494	0.001907528	0.001907528	0.000984412	0.000381841	0.001776631	0.001776631	0.001021591	0.001021591	0.000230109	0.000230109	0.000779089	0.000779089	0.001177589
3835503773575	383550	3773575	0.000653497	0.000653497	0.000753112	0.000753112	0.001498681	0.000597221	0.001942419	0.001942419	0.001002418	0.000388825	0.001803846	0.001803846	0.001040277	0.001040277	0.000234318	0.000234318	0.000793339	0.000793339	0.001220037
3835603773575	383560	3773575	0.000665254	0.000665254	0.000766661	0.000766661	0.001528716	0.00060919	0.001981346	0.001981346	0.001022507	0.000396617	0.001833908	0.001833908	0.001061125	0.001061125	0.000239014	0.000239014	0.000809238	0.000809238	0.001267403
3835703773575	383570	3773575	0.000675854	0.000675854	0.000778877	0.000778877	0.001562418	0.00062262	0.002025028	0.002025028	0.001045049	0.000405361	0.001867082	0.001867082	0.001084519	0.001084519	0.000244283	0.000244283	0.000827079	0.000827079	0.001319083
3835803773575	383580	3773575	0.000684557	0.000684557	0.000788906	0.000788906	0.001596397	0.000636161	0.002069067	0.002069067	0.001067777	0.000414177	0.001899989	0.001899989	0.001108105	0.001108105	0.000249596	0.000249596	0.000845066	0.000845066	0.00137292
3835903773575	383590	3773575	0.000689417	0.000689417	0.000794507	0.000794507	0.001639719	0.000653425	0.002125216	0.002125216	0.001096753	0.000425416	0.001941879	0.001941879	0.001138175	0.001138175	0.000256369	0.000256369	0.000867999	0.000867999	0.001434694
3836003773575	383600	3773575	0.000690158	0.000690158	0.00079536	0.00079536	0.001684978	0.00067146	0.002183876	0.002183876	0.001127026	0.000437159	0.001985636	0.001985636	0.001169591	0.001169591	0.000263446	0.000263446	0.000891957	0.000891957	0.001498883
3836103773575	383610	3773575	0.000687565	0.000687565	0.000792373	0.000792373	0.001730791	0.000689717	0.002243254	0.002243254	0.001157669	0.000449045	0.002029928	0.002029928	0.001201391	0.001201391	0.000270608	0.000270608	0.000916209	0.000916209	0.00156454
3836203773575	383620	3773575	0.000681826	0.000681826	0.000785758	0.000785758	0.001776535	0.000707946	0.002302542	0.002302542	0.001188265	0.000460913	0.002074752	0.002074752	0.001233143	0.001233143	0.000277761	0.000277761	0.000940424	0.000940424	0.001631749
3836303773575	383630	3773575	0.000662801	0.000662801	0.000763834	0.000763834	0.001827815	0.000728381	0.002369005	0.002369005	0.001222565	0.000474217	0.002121356	0.002121356	0.001268738	0.001268738	0.000285778	0.000285778	0.000967569	0.000967569	0.00167946
3836403773575	383640	3773575	0.000638546	0.000638546	0.000735882	0.000735882	0.001874666	0.000747051	0.002429728	0.002429728	0.001253902	0.000486372	0.002164402	0.002164402	0.001301259	0.001301259	0.000293103	0.000293103	0.00099237	0.00099237	0.001752278
3836503773575	383650	3773575	0.00061693	0.00061693	0.00071097	0.00071097	0.00191958	0.00076949	0.00248794	0.00248794	0.001283943	0.000498025	0.00220647	0.00220647	0.001332435	0.001332435	0.000300125	0.000300125	0.001016145	0.001016145	0.001834154
3836603773575	383660	3773575	0.000648637	0.000648637	0.000747511	0.000747511	0.001516051	0.000604143	0.001964932	0.001964932	0.001014036	0.000393332	0.001694452	0.001694452	0.001052334	0.001052334	0.000237034	0.000237034	0.000802534	0.000802534	0.119070074
3836703773575	383670	3773575	0.000628316	0.000628316	0.000724092	0.000724092	0.001481726	0.000590465	0.001920444	0.001920444	0.000991077	0.000384426	0.001663413	0.001663413	0.001028508	0.001028508	0.000231667	0.000231667	0.000784364	0.000784364	0.087548833
3836803773575	383680	3773575	0.000609199	0.000609199	0.000702061	0.000702061	0.001448024	0.000577035	0.001876763	0.001876763	0.000968535	0.000375682	0.001635042	0.001635042	0.001005114	0.001005114	0.000226398	0.000226398	0.000766523	0.000766523	0.068124864
3836903773575	383690	3773575	0.000594711	0.000594711	0.000685365	0.000685365	0.001419512	0.000565673	0.001839809	0.001839809	0.000949464	0.000368285	0.001613874	0.001613874	0.000985323	0.000985323	0.00022194	0.00022194	0.00075143	0.00075143	0.055932687
3837003773575	383700	3773575	0.000584435	0.000584435	0.000673522	0.000673522	0.001400481	0.000558089	0.001815143	0.001815143	0.000936735	0.000363347	0.001598132	0.001598132	0.000972113	0.000972113	0.000218965	0.000218965	0.000741356	0.000741356	0.047580077
3837103773575	383710	3773575	0.000574622	0.000574622	0.000662213	0.000662213	0.001383318	0.000551249	0.001792899	0.001792899	0.000925255	0.000358895	0.001582657	0.001582657	0.0009602	0.0009602	0.000216281	0.000216281	0.000732271	0.000732271	0.041133145
3837203773575	383720	3773575	0.000563235	0.000563235	0.000649091	0.000649091	0.001362419	0.000542921	0.001765811	0.001765811	0.000911276	0.000353472	0.001563891	0.001563891	0.000945693	0.000945693	0.000213014	0.000213014	0.000721208	0.000721208	0.035808067
3837303773575	383730	3773575	0.000551895	0.000551895	0.00063602	0.00063602	0.001342349	0.000534924	0.0017398	0.0017398	0.000897853	0.000348265	0.00154557	0.00154557	0.000931763	0.000931763	0.000209876	0.000209876	0.000710584	0.000710584	0.031501225
3837103773575	383710	3773575	0.000542544	0.000542544	0.000625246	0.000625246	0.00132754	0.000529022	0.001720605	0.001720605	0.000887947	0.000344423	0.001531251	0.001531251	0.000921483	0.000921483	0.00020756	0.00020756	0.000702744	0.000702744	0.0282008

			MSite Grubbing / Prep	MMass Grading / Excavation	MMass Grading / Excavation	MDrainage / Utilities Trenching	MFoundations / Concrete Pads	MBuilding / Structure Construction	MAsphalt Paving	MLandscaping or Other Finishing	MWaterside Construction (Piles)	RSSWRestriping South Valley	RSSWRestriping Silver Lake Boulevard	RSSWDemolition	RSSWPlacing Base	RSSWForm	Child Risk				
Unique Identifier	X (UTM)	Y (UTM)	2027	2027	2028	2028	2028	2028	2028	2028	2028	2029	2029	2029	2029	2029	3rd Trimester	0<2	2<16	Total	per million
3829903773565	382990	3773565	0.000859304	0.001429346	0.001429346	0.000687443	0.000325738	0.000883734	0.000574622	0.000394618	0.000424138	0.0008438	0.000406296	0.001260471	0.000114619	0.000249294	7.31545E-08	1.79299E-06	4.9052E-07	2.35667E-06	2.35666632
3830003773565	383000	3773565	0.000884033	0.00147048	0.00147048	0.000707227	0.000335112	0.000909167	0.000591159	0.000405975	0.000436344	0.000853658	0.000419039	0.001300411	0.000118251	0.000257194	7.59437E-08	1.85931E-06	5.1538E-07	2.45063E-06	2.45062631
3830103773565	383010	3773565	0.000909959	0.001513604	0.001513604	0.000727967	0.00034494	0.00093583	0.000608496	0.000417881	0.000449141	0.000862542	0.000432408	0.001342363	0.000122065	0.000265491	7.88635E-08	1.92807E-06	5.427E-07	2.54963E-06	2.54963067
3830203773565	383020	3773565	0.000940831	0.001564956	0.001564956	0.000752665	0.000356643	0.000967579	0.00062914	0.000432058	0.000464379	0.000873876	0.000448307	0.001392084	0.000126587	0.000275325	8.22418E-08	2.00743E-06	5.7558E-07	2.66525E-06	2.66524625
3830303773565	383030	3773565	0.000975691	0.001622941	0.001622941	0.000780553	0.000369857	0.001003431	0.000652451	0.000448067	0.000481585	0.000886626	0.000466231	0.001448294	0.000131698	0.000286442	8.59915E-08	2.09475E-06	6.1418E-07	2.79491E-06	2.794912
3830403773565	383040	3773565	0.001012227	0.001683714	0.001683714	0.000809781	0.000383707	0.001041005	0.000676883	0.000464845	0.000499618	0.000898786	0.000485137	0.001507519	0.000137084	0.000298155	8.99067E-08	2.18444E-06	6.5785E-07	2.9322E-06	2.93219922
3830503773565	383050	3773565	0.001048124	0.001743425	0.001743425	0.000838499	0.000397315	0.001077923	0.000700888	0.00048133	0.000517337	0.000907906	0.000503806	0.001566014	0.000142403	0.000309725	9.37705E-08	2.27089E-06	7.0552E-07	3.07018E-06	3.07018172
3830603773565	383060	3773565	0.001085936	0.00180632	0.00180632	0.000868749	0.000411648	0.00111681	0.000726173	0.000498694	0.000536	0.000916318	0.000523486	0.001627799	0.000148021	0.000321944	9.77942E-08	2.35895E-06	7.6045E-07	3.21719E-06	3.2171947
3830703773565	383070	3773565	0.00112997	0.001879566	0.001879566	0.000903976	0.00042834	0.001162096	0.000755619	0.000518916	0.000557735	0.000928183	0.000546502	0.001700004	0.000154587	0.000336225	1.02349E-07	2.45684E-06	8.2909E-07	3.38828E-06	3.38827813
3830803773565	383080	3773565	0.001180785	0.00196409	0.00196409	0.000944628	0.000447603	0.001214355	0.000789599	0.000542252	0.000582816	0.000944328	0.000573209	0.001783816	0.000162208	0.000352801	1.07455E-07	2.56347E-06	9.1654E-07	3.58747E-06	3.58747117
3830903773565	383090	3773565	0.001234631	0.002053656	0.002053656	0.000987705	0.000468014	0.001269732	0.000825606	0.00056698	0.000609393	0.000960885	0.000601732	0.001873203	0.000170336	0.00037048	1.12695E-07	2.66797E-06	1.0239E-06	3.80461E-06	3.80460772
3831003773565	383100	3773565	0.001295098	0.002154236	0.002154236	0.001036079	0.000490936	0.001331918	0.000866041	0.000594748	0.000639239	0.000984025	0.000634692	0.001976848	0.000179761	0.000390979	1.18431E-07	2.77525E-06	1.1682E-06	4.0619E-06	4.0619039
3831103773565	383110	3773565	0.001358118	0.002259061	0.002259061	0.001086495	0.000514825	0.00139673	0.000908183	0.000623689	0.000670345	0.001009408	0.00066929	0.002085795	0.000189668	0.000412526	1.2423E-07	2.87479E-06	1.3587E-06	4.35772E-06	4.35771801
3831203773565	383120	3773565	0.001419941	0.002361897	0.002361897	0.001135953	0.00053826	0.001460311	0.000949525	0.00065208	0.00070086	0.001031987	0.000703053	0.002192639	0.000199384	0.000433658	1.29791E-07	2.96282E-06	1.6088E-06	4.7014E-06	4.70140431
3831303773565	383130	3773565	0.001478414	0.002459159	0.002459159	0.001182731	0.000560426	0.001520446	0.000988626	0.000678932	0.000729721	0.001047541	0.000735418	0.002294274	0.000208626	0.000453759	1.35019E-07	3.04161E-06	1.9402E-06	5.11685E-06	5.11684997
3831403773565	383140	3773565	0.001539998	0.002561596	0.002561596	0.001231999	0.00058377	0.001583781	0.001029807	0.000707213	0.000760118	0.001063272	0.000767454	0.002393715	0.000217668	0.000473426	1.40274E-07	3.11551E-06	2.4329E-06	5.68869E-06	5.68869101
3831503773565	383150	3773565	0.001586346	0.00263869	0.00263869	0.001269077	0.000601339	0.001631446	0.0010608	0.000728498	0.000782994	0.001086117	0.000803749	0.002510704	0.000228306	0.000496564	1.44908E-07	3.15286E-06	3.2736E-06	6.5714E-06	6.57139855
3831603773565	383160	3773565	0.001664443	0.002768594	0.002768594	0.001331554	0.000630944	0.001711763	0.001113024	0.000764362	0.000821541	0.001110732	0.000844986	0.002642866	0.000240324	0.000522703	1.50518E-07	3.2297E-06	4.8131E-06	8.1933E-06	8.19329591
3831703773565	383170	3773565	0.001664443	0.002768594	0.002768594	0.001331554	0.000630944	0.001711763	0.001113024	0.000764362	0.000821541	0.001110732	0.000844986	0.002642866	0.000240324	0.000522703	1.50518E-07	3.2297E-06	4.8131E-06	8.1933E-06	8.19329591
3831803773565	383180	3773565	0.001664443	0.002768594	0.002768594	0.001331554	0.000630944	0.001711763	0.001113024	0.000764362	0.000821541	0.001110732	0.000844986	0.002642866	0.000240324	0.000522703	1.50518E-07	3.2297E-06	4.8131E-06	8.1933E-06	8.19329591
3831903773565	383190	3773565	0.001664443	0.002768594	0.002768594	0.001331554	0.000630944	0.001711763	0.001113024	0.000764362	0.000821541	0.001110732	0.000844986	0.002642866	0.000240324	0.000522703	1.50518E-07	3.2297E-06	4.8131E-06	8.1933E-06	8.19329591
3832003773565	383200	3773565	0.001664443	0.002768594	0.002768594	0.001331554	0.000630944	0.001711763	0.001113024	0.000764362	0.000821541	0.001110732	0.000844986	0.002642866	0.000240324	0.000522703	1.50518E-07	3.2297E-06	4.8131E-06	8.1933E-06	8.19329591
3832103773565	383210	3773565	0.001664443	0.002768594	0.002768594	0.001331554	0.000630944	0.001711763	0.001113024	0.000764362	0.000821541	0.001110732	0.000844986	0.002642866	0.000240324	0.000522703	1.50518E-07	3.2297E-06	4.8131E-06	8.1933E-06	8.19329591
3832203773565	383220	3773565	0.001664443	0.002768594	0.002768594	0.001331554	0.000630944	0.001711763	0.001113024	0.000764362	0.000821541	0.001110732	0.000844986	0.002642866	0.000240324	0.000522703	1.50518E-07	3.2297E-06	4.8131E-06	8.1933E-06	8.19329591
3832303773565	383230	3773565	0.001664443	0.002768594	0.002768594	0.001331554	0.000630944	0.001711763	0.001113024	0.000764362	0.000821541	0.001110732	0.000844986	0.002642866	0.000240324	0.000522703	1.50518E-07	3.2297E-06	4.8131E-06	8.1933E-06	8.19329591
3832403773565	383240	3773565	0.001664443	0.002768594	0.002768594	0.001331554	0.000630944	0.001711763	0.001113024	0.000764362	0.000821541	0.001110732	0.000844986	0.002642866	0.000240324	0.000522703	1.50518E-07	3.2297E-06	4.8131E-06	8.1933E-06	8.19329591
3832503773565	383250	3773565	0.001664443	0.002768594	0.002768594	0.001331554	0.000630944	0.001711763	0.001113024	0.000764362	0.000821541	0.001110732	0.000844986	0.002642866	0.000240324	0.000522703	1.50518E-07	3.2297E-06	4.8131E-06	8.1933E-06	8.19329591
3832603773565	383260	3773565	0.001664443	0.002768594	0.002768594	0.001331554	0.000630944	0.001711763	0.001113024	0.000764362	0.000821541	0.001110732	0.000844986	0.002642866	0.000240324	0.000522703	1.50518E-07	3.2297E-06	4.8131E-06	8.1933E-06	8.19329591
3832703773565	383270	3773565	0.001664443	0.002768594	0.002768594	0.001331554	0.000630944	0.001711763	0.001113024	0.000764362	0.000821541	0.001110732	0.000844986	0.002642866	0.000240324	0.000522703	1.50518E-07	3.2297E-06	4.8131E-06	8.1933E-06	8.19329591
3832803773565	383280	3773565	0.001664443	0.002768594	0.002768594	0.001331554	0.000630944	0.001711763	0.001113024	0.000764362	0.000821541	0.001110732	0.000844986	0.002642866	0.000240324	0.000522703	1.50518E-07	3.2297E-06	4.8131E-06	8.1933E-06	8.19329591
3832903773565	383290	3773565	0.001664443	0.002768594	0.002768594	0.001331554	0.000630944	0.001711763	0.001113024	0.000764362	0.000821541	0.001110732	0.000844986	0.002642866	0.000240324	0.000522703	1.50518E-07	3.2297E-06	4.8131E-06	8.1933E-06	8.19329591
3833003773565	383300	3773565	0.001664443	0.002768594	0.002768594	0.001331554	0.000630944	0.001711763	0.001113024	0.000764362	0.000821541	0.001110732	0.000844986	0.002642866	0.000240324	0.000522703	1.50518E-07	3.2297E-06	4.8131E-06	8.1933E-06	8.19329591
3833103773565	383310	3773565	0.001664443	0.002768594	0.002768594	0.001331554	0.000630944	0.001711763	0.001113024	0.000764362	0.000821541	0.001110732	0.000844986	0.002642866	0.000240324	0.000522703	1.50518E-07	3.2297E-06	4.8131E-06	8.1933E-06	8.19329591
3833203773565	383320	3773565	0.001664443	0.002768594	0.002768594	0.001331554	0.000630944	0.001711763	0.001113024	0.000764362	0.000821541	0.001110732	0.000844986	0.002642866	0.000240324	0.000522703	1.50518E-07	3.2297E-06	4.8131E-06	8.1933E-06	8.19329591
3833303773565	383330	3773565	0.001664443	0.002768594	0.002768594	0.001331554	0.000630944	0.001711763	0.001113024	0.000764362	0.000821541	0.001110732	0.000844986	0.002642866	0.000240324	0.000522703	1.50518E-07	3.2297E-06	4.8131E-06	8.1933E-06	8.19329591
3833403773565	383340	3773565	0.001664443	0.002768594	0.002768594	0.001331554	0.000630944	0.001711763	0.001113024	0.000764362	0.000821541	0.001110732	0.000844986	0.002642866	0.000240324	0.000522703	1.50518E-07	3.2297E-06	4.8131E-06	8.1933E-06	8.19329591
3833503773565	383350	3773565	0.001664443	0.002768594	0.002768594	0.001331554	0.000630944	0.001711763	0.001113024	0.000764362	0.000821541	0.001110732	0.000844986	0.002642866	0.000240324	0.000522703	1.50518E-07	3.2297E-06	4.8131E-06	8.1933E-06	8.19329591
3833603773565	383360	3773565	0.001664443	0.002768594	0.002768594	0.001331554	0.000630944	0.001711763	0.001113024	0.000764362	0.000821541	0.001110732	0.000844986	0.002642866	0.000240324	0.000522703	1.50518E-07	3.2297E-06	4.8131E-06	8.1933E-06	8.19329591
3833703773565	383370	3773565	0.001664443	0.002768594	0.002768594	0.001331554	0.000630944	0.001711763	0.001113024	0.000764362	0.000821541	0.001110732	0.000844986	0.002642866	0.000240324	0.000522703	1.50518E-07	3.2297E-06	4.8131E-06	8.1933E-06	8.19329591
3833803773565	383380	3773565	0.001664443	0.002768594	0.002768594	0.001331554	0.000630944	0.001711763	0.001113024	0.000764362	0.000821541	0.001110732	0.000844986	0.002642866	0.000240324	0.000522703	1.50518E-07	3.2297E-06	4.8131E-06	8.1933E-06	8.19329591
3833903773565	383390	3773565	0.001664443	0.002768594	0.002768594	0.001331554	0.000630944	0.001711763	0.001113024	0.000764362	0.000821541	0.001110732	0.000844986	0.002642866	0.000240324	0.000522703	1.50518E-07	3.2297E-06	4.8131E-06	8.1933E-06	8.19329591
3834003773565	383400	3773565	0.001664443	0.002768594	0.002768594	0.001331554	0.000630944	0.001711763	0.001113024	0.000764362	0.000821541	0.001110732	0.000844986	0.002642866	0.000240324	0.000522703	1.50518E-07	3.2297E-06	4.8131E-06	8.1933E-06	8.19329591
3834103773565	383410	3773565	0.001664443	0.002768594	0.002768594	0.001331554	0.000630944	0.001711763	0.001113024	0.000764362	0.000821541	0.001110732	0.000844986	0.002642866	0.000240324	0.000522703	1.50518E-07	3.2297E-06	4.8131E-06	8.1933E-06	8.19329591
3834203773565	383420	3773565	0.001664443	0.002768594	0.002768594	0.001331554	0.000630944	0.001711763	0.001113024	0.000764362	0.000821541	0.001110732	0.000844986	0.002642866	0.000240324	0.000522703	1.50518E-07	3.2297E-06	4.8131E-06	8.1933E-06	8.19329591
3834303773565	383430	3773565	0.001664443	0.002768594	0.002768594	0.001331554	0.000630944	0.001711763	0.001113024	0.000764362	0.000821541	0.001110732	0.000844986	0.002642866	0.000240324	0.000522703	1.50518E-07	3.2297E-06	4.8131E-06	8.1933E-06	8.19329591
3834403773565	383440	3773565	0.001664443	0.002768594	0.002768594	0.001331554	0.000630944	0.001711763	0.001113024	0.000764362	0.000821541	0.001110732	0.000844986	0.002642866	0.000240324	0.000522703	1.50518E-07	3.2297E-06	4.8131E-06	8.1933E-06	8.19329591
3834503773565	383450	3773565	0.001664443	0.002768594	0.002768594	0.001331554	0.000630944	0.001711763	0.001113024	0.000764362	0.000821541	0.001110732	0.000844986	0.002642866	0.000240324	0.000522703	1.50518E-07	3.2297E-06	4.8131E-06	8.1933E-06	8.19329591
3834603773565	383460	3773565	0.001664443	0.002768594	0.002768594	0.001331554	0.000630944	0.001711763	0.001113024	0.000764362	0.000821541	0.001110732	0.000844986	0.002642866	0.000240324	0.000522703	1.50518E-07	3.2297E-06	4.8131E-06	8.1933E-06	8.19329591
3834703773565	383470	3773565	0.001664443	0.002768594	0.002768594	0.001331554	0.000630944	0.001711763	0.001113024	0.000764362	0.000821541	0.001110732	0.000844986	0.002642866	0.000240324	0.000522703	1.50518E-07	3.2297E-06	4.8131E-06	8.1933E-06	8.19329591
3834803773565	383480	3773565	0.001664443	0.002768594	0.002768594	0.001331554	0.000630944	0.001711763	0.001113024	0.000764362	0.000821541	0.001110732	0.000844986	0.002642866	0.000240324	0.000522703	1.50518E-07	3.2297E-06	4.8131E-06	8.1933E-06	8.19329591
3834903773565	383490	3773565	0.001664443	0.002768594	0.002768594	0.001331554	0.000630944	0.001711763	0.001113024	0.000764362	0.000821541	0.001110732	0.000844986	0.002642866	0.000240324	0.000522703	1.50518E-07	3.2297E-06	4.8131E-06	8.1933E-06	8.19329591
3835003773565	383500	3773565	0.001664443	0.002768594	0.002768594	0.001331554	0.000630944	0.001711763	0.001113024	0.000764362	0.000821541	0.001110732	0.000844986	0.002642866	0.000240324	0.000522703	1.50518E-07	3.2297E-06	4.8131E-06	8.1933E-06	8.19329591
3835103773565	383510	3773565	0.001664443	0.002768594	0.002768594	0.001331554	0.000630944	0.001711763	0.001113024	0.000764362	0.000821541	0.001110732	0.000844986	0.002642866	0.000240324	0.000522703	1.50518E-07	3.2297E-06	4.8131E-06	8.1933E-06	8.19329591
3835203773565	383520	3773565	0.001664443	0.002768594	0.002768594	0.001331554	0.000630944	0.001711763	0.001113024	0.000764362	0.000821541	0.001110732	0.000844986	0.002642866	0.000240324	0.000522703	1.50518E-07	3.2297E-06	4.8131E-06	8.1933E-06	8.19329591
3835303773565	383530	3773565	0.001664443	0.002768594	0.002768594	0.001331554	0.000630944	0.001711763	0.001113024	0.000764362	0.000821541	0.001110732	0.000844986	0.002642866	0.000240324	0.000522703	1.50518E-07	3.2297E-06	4.8131E-06	8.1933E-06	8.19329591
3835403773565	383540	3773565	0.001664443	0.002768594	0.002768594	0.001331554	0.000630944	0.001711763	0.001113024	0.000764362	0.000821541	0.001110732	0.000844986	0.002642866	0.000240324	0.000522703	1.50518E-07	3.2297E-06	4.8131E-06	8.1933E-06	8.19329591
3835503773565	383550	3773565	0.001664443	0.002768594	0.002768594	0.001331554	0.000630944	0.001711763	0.001113024	0.000764362	0.000821541	0.001110732	0.000844986	0.002642866	0.000240324	0.000522703	1.50518E-07	3.2297E-06	4.8131E-06	8.1933E-06	8.19329591
3835603773565	383560	3773565	0.001664443	0.002768594	0.002768594	0.001331554	0.000630944	0.001711763	0.001113024	0.000764362	0.000821541	0.001110732	0.000844986	0.002642866	0.000240324	0.000522703	1.50518E-07	3.2297E-06	4.8131E-06	8.1933E-06	8.19329591
3835703773565	383570	3773565	0.001664443	0.002768594	0.002768594	0.001331554	0.000630944	0.001711763	0.001113024	0.000764362	0.000821541	0.001110732	0.000844986	0.002642866	0.000240324	0.000522703	1.50518E-07	3.2297E-06	4.8131E-06	8.1933E-06	8.19329591
3835803773565	383580	3773565	0.001664443	0.002768594	0.002768594	0.001331554	0.000630944	0.001711763	0.001113024	0.000764362	0.000821541	0.001110732	0.000844986	0.002642866	0.000240324	0.000522703	1.50518E-07	3.2297E-06	4.8131E-06	8.1933E-06	8.19329591
3835903773565	383590	3773565	0.001664443	0.002768594	0.002768594	0.001331554	0.000630944	0.001711763	0.001113024	0.000764362	0.000821541	0.001110732	0.000844986	0.002642866	0.000240324	0.000522703	1.50518E-07	3.2297E-06	4.8131E-06	8.1933E-06	8.19329591
3836003773565	383600	3773565	0.001664443	0.002768594	0.002768594	0.001331554	0.000630944	0.001711763	0.001113024	0.000764362	0.000821541	0.001110732	0.000844986	0.002642866	0.000240324	0.000522703	1.50518E-07	3.2297E-06	4.8131E-06	8.1933E-06	8.19329591
3836103773565	383610	3773565	0.001664443	0.002768594	0.002768594	0.001331554	0.000630944	0.001711763	0.001113024	0.000764362	0.000821541	0.001110732	0.000844986	0.002642866	0.000240324	0.000522703	1.50518E-07	3.2297E-06	4.8131E-06	8.1933E-06	8.19329591
3836203773565	383620	3773565	0.001664443	0.002768594	0.002768594	0.001331554	0.000630944	0.001711763	0.001113024	0.000764362	0.000821541	0.001110732	0.000844986	0.002642866	0.000240324	0.000522703	1.50518E-07	3.2297E-06	4.8131E-06	8.1933E-06	8.19329591
3836303773565	383630	3773565	0.001664443	0.002768594	0.002768594	0.001331554	0.000630944	0.001711763	0.001113024	0.000764362	0.000821541	0.001110732	0.000844986	0.002642866	0.000240324	0.000522703	1.50518E-07	3.2297E-06	4.8131E-06	8.1933E-06	8.19329591
3836403773565	383640	3773565	0.001664443	0.002768594	0.002768594	0.001331554	0.000630944	0.001711763	0.001113024	0.000764362	0.000821541	0.001110732	0.000844986	0.002642866	0.000240324	0.000522703	1.50518E-07	3.2297E-06	4.8131E-06	8.1933E-06	8.19329591
3836503773565	383650	3773565	0.001664443	0.002768594	0.002768594	0.001331554	0.000630944	0.001711763	0.001113024	0.000764362	0.000821541	0.001110732	0.000844986	0.002642866	0.000240324	0.000522703	1.50518E-07	3.2297E-06	4.8131E-06	8.1933E-06	8.19329591
3836603773565	383660	3773565	0.001664443	0.002768594	0.002768594	0.001331554	0.000630944	0.001711763	0.001113024	0.000764362	0.000821541	0.001110732	0.000844986	0.002642866	0.000240324	0.000522703	1.50518E-07	3.2297E-06	4.8131E-06	8.1933E-06	8.19329591
3836703773565	383670	3773565	0.001664443	0.002768594	0.002768594	0.001331554	0.000630944	0.001711763	0.001113024	0.000764362	0.000821541	0.001110732	0.000844986	0.002642866	0.000240324	0.000522703	1.50518E-07	3.2297E-06	4.8131E-06	8.1933E-06	8.19329591
3836803773565	383680	3773565	0.001664443	0.002768594	0.002768594	0.001331554	0.000630944	0.001711763	0.001113024	0.000764362	0.000821541	0.001110732	0.000844986	0.002642866	0.000240324	0.000522703	1.50518E-07	3.2297E-06	4.8131E-06	8.1933E-06	8.19329591
3836903773565	383690	3773565	0.001664443	0.002768594	0.002768594	0.001331554	0.000630944	0.001711763	0.001113024	0.000764362	0.000821541	0.001110732	0.000844986	0.002642866	0.000240324	0.000522703	1.50518E-07	3.2297E-06	4.8131E-06	8.1933E-06	8.19329591
3837003773565	383700	3773565	0.001664443	0.002768594	0.002768594	0.001331554	0.000630944	0.001711763	0.001113024	0.000764362	0.000821541	0.001110732	0.000844986	0.002642866	0.000240324	0.000522703	1.50518E-07	3.2297E-06	4.8131E-06	8.1933E-06	8.19329591
3837103773565	383710	3773565	0.001664443	0.002768594	0.002768594	0.001331554	0.000630944	0.001711763	0.001113024	0.000764362	0.000821541	0.001110732	0.000844986	0.002642866	0.000240324	0.000522703	1.50518E-07	3.2297E-06	4.8131E-06	8.1933E-06	8.19329591

			EGIODemolition	EGIOSite Grubbing / Prep	EGIOMass Grading / Excavation	EGIOMass Grading / Excavation	EGIODrainage / Utilities Trenching	EGIODrainage / Utilities Trenching	EGIOFoundations / Concrete Pads	EGIOFoundations / Concrete Pads	EGIOBuilding / Structure Construction	EGIOBuilding / Structure Construction	EGIOAsphalt Paving	EGIOArchitectural Coating	EGIOLandscaping or Other Finishing	EGIOWaterside Construction (Piles)	HIWaterside Construction (Landscaping)	HIWaterside Construction (Landscaping)	KMDemolition	KMSite Grubbing / Prep	KMMass Grading / Excavation
Unique Identifier	X (UTM)	Y (UTM)	2025	2025	2025	2026	2026	2027	2026	2027	2026	2027	2027	2027	2027	2027	2025	2026	2025	2025	2025
3837203773575	383720	3773575	0.001084583	0.00100281	0.001668056	0.001668056	0.000802251	0.000802251	0.000380139	0.000380139	0.001031324	0.001031324	0.000670588	0.000136018	0.000460522	0.000494972	0.008321086	0.008321086	0.007213155	0.006669337	0.011093616
3837303773575	383730	3773575	0.001067242	0.00098678	0.001641386	0.001641386	0.000789424	0.000789424	0.000374061	0.000374061	0.001014834	0.001014834	0.000659866	0.000133844	0.000453159	0.000487058	0.007899143	0.007899143	0.006776078	0.006265212	0.010421405
3837403773575	383740	3773575	0.001042049	0.00096349	0.00160264	0.00160264	0.000770789	0.000770789	0.000365231	0.000365231	0.000990878	0.000990878	0.00064429	0.000130684	0.000442462	0.000475561	0.007432975	0.007432975	0.00631027	0.005834523	0.009705007
3837503773575	383750	3773575	0.001016425	0.00093979	0.001563231	0.001563231	0.000751835	0.000751835	0.00035625	0.00035625	0.000966513	0.000966513	0.000628447	0.000127471	0.000431582	0.000463867	0.006994423	0.006994423	0.005883978	0.00544037	0.009049382
3837603773575	383760	3773575	0.000992267	0.00091746	0.001526077	0.001526077	0.000733966	0.000733966	0.000347783	0.000347783	0.000943541	0.000943541	0.00061351	0.000124441	0.000421324	0.000452842	0.006597194	0.006597194	0.005507639	0.005092405	0.008470584
3837703773575	383770	3773575	0.000970267	0.00089712	0.001492241	0.001492241	0.000717693	0.000717693	0.000340072	0.000340072	0.000922621	0.000922621	0.000599907	0.000121682	0.000411983	0.000442801	0.006241389	0.006241389	0.005179012	0.004788553	0.007965165
3837803773575	383780	3773575	0.000949129	0.00087757	0.001459732	0.001459732	0.000702057	0.000702057	0.000332663	0.000332663	0.000902521	0.000902521	0.000586838	0.000119031	0.000403007	0.000433155	0.005913901	0.005913901	0.004883169	0.004515015	0.007510168
3837903773575	383790	3773575	0.000920658	0.00085125	0.001415944	0.001415944	0.000680998	0.000680998	0.000322684	0.000322684	0.000875448	0.000875448	0.000569235	0.00011546	0.000390918	0.000420161	0.00554629	0.00554629	0.004546604	0.004203824	0.006992541
3838003773575	383800	3773575	0.000891669	0.00082444	0.00137136	0.00137136	0.000659555	0.000659555	0.000312524	0.000312524	0.000847883	0.000847883	0.000551311	0.000111825	0.000378609	0.000406932	0.005188884	0.005188884	0.00422022	0.003902047	0.006490572
3838103773575	383810	3773575	0.000866217	0.00080091	0.001332216	0.001332216	0.000640729	0.000640729	0.000303603	0.000303603	0.000823681	0.000823681	0.000535575	0.000108633	0.000367802	0.000395316	0.004878606	0.004878606	0.003941546	0.003644383	0.00606198
3838203773575	383820	3773575	0.000850515	0.00078639	0.001308066	0.001308066	0.000629114	0.000629114	0.000298099	0.000298099	0.00080875	0.00080875	0.000525866	0.000106664	0.000361135	0.00038815	0.004663282	0.004663282	0.00376235	0.003478697	0.005786381
3838303773575	383830	3773575	0.000835416	0.00077243	0.001284845	0.001284845	0.000617946	0.000617946	0.000292807	0.000292807	0.000794393	0.000794393	0.000516531	0.00010477	0.000354724	0.00038126	0.004461666	0.004461666	0.003596267	0.003325136	0.005530952
3838403773575	383840	3773575	0.000812726	0.00075145	0.001249948	0.001249948	0.000601162	0.000601162	0.000284855	0.000284855	0.000772816	0.000772816	0.000502501	0.000101925	0.000345089	0.000370904	0.004218526	0.004218526	0.003382129	0.003127142	0.005201613
3838503773575	383850	3773575	0.000785203	0.000726	0.001207619	0.001207619	0.000580804	0.000580804	0.000275208	0.000275208	0.000746646	0.000746646	0.000485484	9.84729E-05	0.000333403	0.000358344	0.003962679	0.003962679	0.00315039	0.002912874	0.004845205
3838603773575	383860	3773575	0.000758285	0.00070112	0.00116622	0.00116622	0.000560893	0.000560893	0.000265774	0.000265774	0.000721049	0.000721049	0.000468841	9.50971E-05	0.000321974	0.000346059	0.003731346	0.003731346	0.00294462	0.002722618	0.004528738
3838703773575	383870	3773575	0.000735077	0.00067966	0.001130526	0.001130526	0.000543726	0.000543726	0.000257639	0.000257639	0.00069898	0.00069898	0.000454492	9.21865E-05	0.000312119	0.000335468	0.003535533	0.003535533	0.002774914	0.002565707	0.004267735
3838803773575	383880	3773575	0.000712817	0.00065908	0.001096292	0.001096292	0.000527261	0.000527261	0.000249837	0.000249837	0.000677814	0.000677814	0.000440729	8.93949E-05	0.000302668	0.000325309	0.00335643	0.00335643	0.002620565	0.002422994	0.004030351
3838903773575	383890	3773575	0.000690472	0.00063842	0.001061925	0.001061925	0.000510732	0.000510732	0.00042005	0.00042005	0.000656566	0.000656566	0.000426913	8.65926E-05	0.000293179	0.000315111	0.003188033	0.003188033	0.002474585	0.00228802	0.003805838
3839003773575	383900	3773575	0.00066804	0.00061767	0.001027425	0.001027425	0.00049414	0.00049414	0.00034143	0.00034143	0.000635235	0.000635235	0.00041304	8.37793E-05	0.000283655	0.000304874	0.003029142	0.003029142	0.002335939	0.002159827	0.003592604
3839103773575	383910	3773575	0.000647074	0.00059829	0.000995181	0.000995181	0.000478632	0.000478632	0.000226795	0.000226795	0.0006153	0.0006153	0.00040081	8.11501E-05	0.000274753	0.000295306	0.002883558	0.002883558	0.002209803	0.0020432	0.00339861
3829703773585	382970	3773585	0.002220156	0.00205277	0.003414533	0.003414533	0.001642218	0.001642218	0.000778149	0.000778149	0.002111134	0.002111134	0.001372703	0.000278431	0.000942695	0.001013215	0.002099908	0.002099908	0.000889771	0.000822689	0.00136844
3829803773585	382980	3773585	0.002356645	0.00217897	0.00362445	0.00362445	0.001743178	0.001743178	0.000825987	0.000825987	0.002240921	0.002240921	0.001457093	0.000295549	0.001000649	0.001075504	0.002230883	0.002230883	0.000926611	0.000856751	0.001425099
3829903773585	382990	3773585	0.002492617	0.00230469	0.003833571	0.003833571	0.001843754	0.001843754	0.000873645	0.000873645	0.002370216	0.002370216	0.001541164	0.000312601	0.001058384	0.001137558	0.002370063	0.002370063	0.000961639	0.000889139	0.001478972
3830003773585	383000	3773585	0.002597788	0.00240193	0.003995321	0.003995321	0.001921548	0.001921548	0.00091050	0.00091050	0.002470223	0.002470223	0.00160619	0.000325791	0.00110304	0.001185555	0.002484429	0.002484429	0.000989075	0.000914506	0.001521168
3830103773585	383010	3773585	0.002706756	0.00250269	0.004162909	0.004162909	0.002002149	0.002002149	0.000948699	0.000948699	0.002573839	0.002573839	0.001673564	0.000339456	0.001149309	0.001235285	0.002607199	0.002607199	0.001017546	0.000940831	0.001564956
3830203773585	383020	3773585	0.002822798	0.00260998	0.004341378	0.004341378	0.002087984	0.002087984	0.000989371	0.000989371	0.002684183	0.002684183	0.001745311	0.000354009	0.001198581	0.001288243	0.002743278	0.002743278	0.001047916	0.000968911	0.001611663
3830303773585	383030	3773585	0.00294393	0.00272198	0.004527676	0.004527676	0.002177584	0.002177584	0.001031827	0.001031827	0.002799367	0.002799367	0.001820206	0.0003692	0.001250015	0.001343524	0.002892964	0.002892964	0.00108001	0.000998586	0.001661024
3830403773585	383040	3773585	0.003066961	0.00283573	0.004716893	0.004716893	0.002268588	0.002268588	0.001074948	0.001074948	0.002916356	0.002916356	0.001896275	0.00038463	0.001302254	0.001399672	0.003054557	0.003054557	0.001112882	0.001028979	0.001711579
3830503773585	383050	3773585	0.003189387	0.00294893	0.004905182	0.004905182	0.002359145	0.002359145	0.001117857	0.001117857	0.003032771	0.003032771	0.00197197	0.000399983	0.001354238	0.001455544	0.003226956	0.003226956	0.001146271	0.001059851	0.00176293
3830603773585	383060	3773585	0.003311296	0.00306165	0.005092674	0.005092674	0.002449319	0.002449319	0.001160586	0.001160586	0.003148693	0.003148693	0.002047346	0.000415272	0.001406001	0.001511179	0.003412763	0.003412763	0.00118104	0.001091999	0.001816405
3830703773585	383070	3773585	0.003431911	0.00317317	0.005278176	0.005278176	0.002538536	0.002538536	0.00120286	0.00120286	0.003263385	0.003263385	0.002121921	0.000430398	0.001457215	0.001566224	0.003614479	0.003614479	0.001217363	0.001125583	0.001872268
3830803773585	383080	3773585	0.003549764	0.00328214	0.005459431	0.005459431	0.002625711	0.002625711	0.001244167	0.001244167	0.003375451	0.003375451	0.002194789	0.000445179	0.001507257	0.001620009	0.003833805	0.003833805	0.001254462	0.001159885	0.001929325
3830903773585	383090	3773585	0.003662528	0.0033864	0.005632858	0.005632858	0.002709121	0.002709121	0.00128369	0.00128369	0.003482678	0.003482678	0.002264509	0.00045932	0.001555137	0.001671471	0.004070241	0.004070241	0.0012932	0.001195702	0.001988903
3831003773585	383100	3773585	0.003771409	0.00348707	0.005800314	0.005800314	0.002789658	0.002789658	0.001321852	0.001321852	0.003586212	0.003586212	0.00233183	0.000472975	0.001601369	0.001721161	0.004348101	0.004348101	0.001335217	0.001234551	0.002053523
3831103773585	383110	3773585	0.003868556	0.0035769	0.005949724	0.005949724	0.002861517	0.002861517	0.001355901	0.001355901	0.003678589	0.003678589	0.002391895	0.000485158	0.001642618	0.001765497	0.004650174	0.004650174	0.001379304	0.001275315	0.002121328
3831203773585	383120	3773585	0.003951037	0.00365316	0.006076576	0.006076576	0.002922527	0.002922527	0.00138481	0.00138481	0.003757019	0.003757019	0.002442892	0.000495502	0.00167764	0.001803138	0.004984467	0.004984467	0.00142736	0.001319748	0.002195237
3831303773585	383130	3773585	0.003991846	0.00369089	0.006139339	0.006139339	0.002952712	0.002952712	0.001399113	0.001399113	0.003795824	0.003795824	0.002468124	0.00050062	0.001694968	0.001821762	0.005358882	0.005358882	0.001480852	0.001369206	0.002277505
3831403773585	383140	3773585	0.003987359	0.00368674	0.006132439	0.006132439	0.002949394	0.002949394	0.001397541	0.001397541	0.003791558	0.003791558	0.00246535	0.000500058	0.001693063	0.001819715	0.005746005	0.005746005	0.001531841	0.001416352	0.002355926
3831503773585	383150	3773585	0.004053965	0.00374833	0.006234876	0.006234876	0.002998661	0.002998661	0.001420886	0.001420886	0.003854893	0.003854893	0.002506531	0.000508411	0.001721344	0.001850112	0.006105511	0.006105511	0.00158447	0.001465013	0.002436867
3831603773585	383160	3773585	0.004117982	0.00380752	0.006333333	0.006333333	0.003046014	0.003046014	0.001443323	0.001443323	0.003915766	0.003915766	0.002546113	0.000516439	0.001748526	0.001879327	0.006461216	0.006461216	0.001639773	0.001516146	0.002521922
3831703773585	383170	3773585	0.004154278	0.00134464	0.002236637	0.002236637	0.001075709	0.001075709	0.000509714	0.000509714	0.001382865	0.001382865	0.000899168	0.000182382	0.000617498	0.00066369	0.018296923	0.018296923	0.02560189	0.0236717	0.039374941
3831803773585	383180	3773585	0.004154278	0.00134464	0.002236637	0.002236637	0.001075709	0.001075709	0.000509714	0.000509714	0.001382865	0.001382865	0.000899168	0.000182382	0.000617498	0.00066369	0.018296923	0.018296923	0.02560189	0.0236717	0.039374941
3831903773585	383190	3773585	0.004154278	0.00134464	0.002236637	0.002236637	0.001075709	0.001075709	0.000509714	0.000509714	0.001382865	0.001382865	0.000899168	0.000182382	0.000617498	0.00066369	0.018296923	0.018296923	0.02560189	0.0236717	0.039374941
3832003773585	383200	3773585	0.004154278	0.00134464	0.002236637	0.002236637	0.001075709	0.001075709	0.000509714	0.000509714	0.001382865	0.001382865	0.000899168	0.000182382	0.000617498	0.00066369	0.018296923	0.018296923	0.02560189	0.0236717	0.039374941
3832103773585	383210	3773585	0.004154278	0.00134464	0.002236637	0.002236637	0.001075709	0.001075709	0.000509714	0.000509714	0.001382865	0.001382865	0.000899168	0.000182382	0.000617498	0.00066369	0.018296923	0.018296923	0.02560189	0.0236717	0.039374941
3832203773585	383220	3773585	0.004154278	0.00134464	0.002236637	0.002236637	0.001075709	0.001075709	0.000509714	0.000509714	0.001382865	0.001382865	0.000899168	0.000182382	0.000617498	0.00066369	0.018296923	0.018296923	0.02560189	0.0236717	0.039374941
3832303773585	383230	3773585	0.004154278	0.00134464	0.002236637	0.002236637	0.001075709	0.001075709	0.000509714	0.000509714	0.001382865	0.001382865	0.000899168	0.000182382	0.000617498	0.00066369	0.018296923	0.018296923	0.02560189	0.0236717	0.039374941
3832403773585	383240	3773585	0.004154278	0.00134464	0.002236637	0.002236637	0.001075709	0.001075709	0.000509714	0.000509714	0.001382865	0.001382865	0.000899168	0.000182382	0.000617498	0.00066369	0.018296923	0.018296923	0.02560189	0.0236717	0.039374941
3832503773585	383250	3773585	0.004154278	0.00134464	0.002236637	0.002236637	0.001075709	0.001075709	0.000509714	0.000509714	0.001382865	0.001382865	0.000899168	0.000182382	0.000617498	0.00066369	0.018296923	0.018296923	0.02560189	0.0236717	0.039374941
3832603773585	383260	3773585	0.004154278	0.00134464	0.002236637	0.002236637	0.001075709	0.001075709	0.000509714	0.000509714	0.001382865	0.001382865	0.000899168	0.000182382	0.000617498	0.00066369	0.018296923	0.018296923	0.02560189	0.0236717	0.039374941
3832703773585	383270	3773585	0.004154278	0.00134464	0.002236637	0.002236637	0.001075709	0.001075709	0.000509714	0.000509714	0.001382865	0.001382865	0.000899168	0.000182382	0.000617498	0.00066369	0.018296923	0.018296923	0.02560189	0.0236717	0.039374941
3832803773585	383280	3773585	0.004154278	0.00134464	0.002236637	0.002236637	0.001075709	0.001075709	0.000509714	0.000509714	0.001382865	0.001382865	0.000899168	0.000182382	0.000617498	0.00066369	0.018296923	0.018296923	0.02560189	0.0236717	0.039374941
3832903773585	383290	3773585	0.004154278	0.00134464	0.002236637	0.002236637	0.001075709	0.001075709	0.000509714	0.000509714	0.001382865	0.001382865	0.000899168	0.000182382	0.000617498	0.00066369	0.018296923	0.018296923	0.02560189	0.0236717	0.039374941
3833003773585	383300	3773585	0.004154278	0.00134464	0.002236637	0.002236637	0.001075709	0.001075709	0.000509714	0.000509714	0.001382865	0.001382865	0.000899168	0.000182382	0.000617498	0.00066369	0.018296923	0.018296923	0.02560189	0.0236717	0.039374941
3833103773585	383310	3773585	0.004154278	0.00134464	0.002236637	0.002236637	0.001075709	0.001075709	0.000509714	0.000509714	0.001382865	0.001382865	0.000899168	0.000182382	0.000617498	0.00066369	0.018296923	0.018296923	0.02560189	0.0236717	0.039374941
3833203773585	383320	3773585	0.004154278	0.00134464	0.002236637	0.002236637	0.001075709	0.001075709	0.000509714	0.000509714	0.001382865	0.001382865	0.000899168	0.000182382	0.000617498	0.00066369	0.018296923	0.018296923	0.02560189	0.0236717	0.039374941
3833303773585	383330	3773585	0.004154278	0.00134464	0.002236637	0.002236637	0.001075709	0.001075709	0.000509714	0.000509714	0.001382865	0.001382865	0.000899168	0.000182382	0.000617498	0.00066369	0.018296923	0.018296923	0.02560189	0.0236717	0.039374941
3833403773585	383340	3773585	0.004154278	0.00134464	0.002236637	0.002236637	0.001075709	0.001075709	0.000509714	0.000509714	0.001382865	0.001382865	0.000899168	0.000182382	0.000617498	0.00066369	0.018296923	0.018296923	0.02560189	0.0236717	0.039374941
3833503773585	383350	3773585	0.004154278	0.00134464	0.002236637	0.002236637	0.001075709	0.001075709	0.000509714	0.000509714	0.001382865	0.001382865	0.000899168	0.000182382	0.000617498	0.00066369	0.018296923	0.018296923	0.02560189	0.0236717	0.039374941
3833603773585	383360	3773585	0.004154278	0.00134464	0.002236637	0.002236637	0.001075709	0.001075709	0.000509714	0.000509714	0.001382865	0.001382865	0.000899168	0.000182382	0.000617498	0.00066369	0.018296923	0.018296923	0.02560189	0.0236717	0.039374941
3833703773585	383370	3773585	0.004154278	0.00134464	0.002236637	0.002236637	0.001075709	0.001075709	0.000509714	0.000509714	0.001382865	0.001382865	0.000899168	0.000182382	0.000617498	0.00066369	0.018296923	0.018296923	0.02560189	0.0236717	0.039374941
3833803773585	383380	3773585	0.004154278	0.00134464	0.002236637	0.002236637	0.001075709	0.001075709	0.000509714	0.000509714	0.001382865	0.001382865	0.000899168	0.000182382	0.000617498	0.00066369	0.018296923	0.018296923	0.02560189	0.0236717	0.039374941
3833903773585	383390	3773585	0.004154278	0.00134464	0.002236637	0.002236637	0.001075709	0.001075709	0.000509714	0.000509714	0.001382865	0.001382865	0.000899168	0.000182382	0.000617498	0.00066369	0.018296923	0.018296923	0.02560189	0.0236717	0.039374941
3834003773585	383400	3773585	0.004154278	0.00134464	0.002236637	0.002236637	0.001075709	0.001075709	0.000509714	0.000509714	0.001382865	0.001382865	0.000899168	0.000182382	0.000617498	0.00066369	0.018296923	0.018296923	0.02560189	0.0236717	0.039374941
3834103773585	383410	3773585	0.004154278	0.00134464	0.002236637	0.002236637	0.001075709	0.001075709	0.000509714	0.000509714	0.001382865	0.001382865	0.000899168	0.000182382	0.000617498	0.00066369	0.018296923	0.018296923	0.02560189	0.0236717	0.039374941
3834203773585	383420	3773585	0.004154278	0.00134464	0.002236637	0.002236637	0.001075709	0.001075709	0.000509714	0.000509714	0.001382865	0.001382865	0.000899168	0.000182382	0.000617498	0.00066369	0.018296923	0.018296923	0.02560189	0.0236717	0.039374941
3834303773585	383430	3773585	0.004154278	0.00134464	0.002236637	0.002236637	0.001075709	0.001075709	0.000509714	0.000509714	0.001382865	0.001382865	0.000899168	0.000182382	0.000617498	0.00066369	0.018296923	0.018296923	0.02560189	0.0236717	0.039374941
3834403773585	383440	3773585	0.004154278	0.00134464	0.002236637	0.002236637	0.001075709	0.001075709	0.000509714	0.000509714	0.001382865	0.001382865	0.000899168	0.000182382	0.000617498	0.00066369	0.018296923	0.018296923	0.02560189	0.0236717	0.039374941
3834503773585	383450	3773585	0.004154278	0.00134464	0.002236637	0.002236637	0.001075709	0.001075709	0.000509714	0.000509714	0.001382865	0.001382865	0.000899168	0.000182382	0.000617498	0.00066369	0.018296923	0.018296923	0.02560189	0.0236717	0.039374941
3834603773585	383460	3773585	0.004154278	0.00134464	0.002236637	0.002236637	0.001075709	0.001075709	0.000509714	0.000509714	0.001382865	0.001382865	0.000899168	0.000182382	0.000617498	0.00066369	0.018296923	0.018296923	0.02560189	0.0236717	0.039374941
3834703773585	383470	3773585	0.004154278	0.00134464	0.002236637	0.002236637	0.001075709	0.001075709	0.000509714	0.000509714	0.001382865	0.001382865	0.000899168	0.000182382	0.000617498	0.00066369	0.018296923	0.018296923	0.02560189	0.0236717	0.039374941
3834803773585	383480	3773585	0.004154278	0.00134464	0.002236637	0.002236637	0.001075709	0.001075709	0.000509714	0.000509714	0.001382865	0.001382865	0.000899168	0.000182382	0.000617498	0.00066369	0.018296923	0.018296923	0.02560189	0.0236717	0.039374941
3834903773585	383490	3773585	0.004154278	0.00134464	0.002236637	0.002236637	0.001075709	0.001075709	0.000509714	0.000509714	0.001382865	0.001382865	0.000899168	0.000182382	0.000617498	0.00066369	0.018296923	0.018296923	0.02560189	0.0236717	0.039374941
3835003773585	383500	3773585	0.004154278	0.00134464	0.002236637	0.002236637	0.001075709	0.001075709	0.000509714	0.000509714	0.001382865	0.001382865	0.000899168	0.000182382	0.000617498	0.00066369	0.018296923	0.018296923	0.02560189	0.0236717	0.039374941
3835103773585	383510	3773585	0.004154278	0.00134464	0.002236637	0.002236637	0.001075709	0.001075709	0.000509714	0.000509714	0.001382865	0.001382865	0.000899168	0.000182382	0.000617498	0.00066369	0.018296923	0.018296923	0.02560189	0.0236717	0.039374941
3835203773585	383520	3773585	0.004154278	0.00134464	0.002236637	0.002236637	0.001075709	0.001075709	0.000509714	0.000509714	0.001382865	0.001382865	0.000899168	0.000182382	0.000617498	0.00066369	0.018296923	0.018296923	0.02560189	0.0236717	0.039374941
3835303773585	383530	3773585	0.004154278	0.00134464	0.002236637	0.002236637	0.001075709	0.001075709	0.000509714	0.000509714	0.001382865	0.001382865	0.000899168	0.000182382	0.000617498	0.00066369	0.018296923	0.018296923	0.02560189	0.0236717	0.039374941
3835403773585	383540	3773585	0.004154278	0.00134464	0.002236637	0.002236637	0.001075709	0.001075709	0.000509714	0.000509714	0.001382865	0.001382865	0.000899168	0.000182382	0.000617498	0.00066369	0.018296923	0.018296923	0.02560189	0.0236717	0.039374941
3835503773585	383550	3773585	0.004154278	0.00134464	0.002236637	0.002236637	0.001075709	0.001075709	0.000509714	0.000509714	0.001382865	0.001382865	0.000899168	0.000182382	0.000617498	0.00066369	0.018296923	0.018296923	0.02560189	0.0236717	0.039374941
3835603773585	383560	3773585	0.004154278	0.00134464	0.002236637	0.002236637	0.001075709	0.001075709	0.000509714	0.000509714	0.001382865	0.001382865	0.000899168	0.000182382	0.000617498	0.00066369	0.018296923	0.018296923	0.02560189	0.0236717	0.039374941
3835703773585	383570	3773585	0.004154278	0.00134464	0.002236637	0.002236637	0.001075709	0.001075709	0.000509714	0.000509714	0.001382865	0.001382865	0.000899168	0.000182382	0.000617498	0.00066369	0.018296923	0.018296923	0.02560189	0.0236717	0.039374941
3835803773585	383580	3773585	0.004154278	0.00134464	0.002236637	0.002236637	0.001075709	0.001075709	0.000509714	0.000509714	0.001382865	0.001382865	0.000899168	0.000182382	0.000617498	0.00066369	0.018296923	0.018296923	0.02560189	0.0236717	0.039374941
3835903773585	383590	3773585	0.004154278	0.00134464	0.002236637	0.002236637	0.001075709	0.001075709	0.000509714	0.000509714	0.001382865	0.001382865	0.000899168	0.000182382	0.000617498	0.00066369	0.018296923	0.018296923	0.02560189	0.0236717	0.039374941
3836003773585	383600	3773585	0.004154278	0.00134464	0.002236637	0.002236637	0.001075709	0.001075709	0.000509714	0.000509714	0.001382865	0.001382865	0.000899168	0.000182382	0.000617498	0.00066369	0.018296923	0.018296923	0.02560189	0.0236717	0.039374941
3836103773585	383610	3773585	0.004154278	0.00134464	0.002236637	0.002236637	0.001075709	0.001075709	0.000509714	0.000509714	0.001382865	0.001382865	0.000899168	0.000182382	0.000617498	0.00066369	0.018296923	0.018296923	0.02560189	0.0236717	0.039374941
3836203773585	383620	3773585	0.004154278	0.00134464	0.002236637	0.002236637	0.001075709	0.001075709	0.000509714	0.000509714	0.001382865	0.001382865	0.000899168	0.000182382	0.000617498	0.00066369	0.018296923	0.018296923	0.02560189	0.0236717	0.039374941
3836303773585	383630	3773585	0.004154278	0.00134464	0.002236637	0.002236637	0.001075709	0.001075709	0.000509714	0.000509714	0.001382865	0.001382865	0.000899168	0.000182382	0.000617498	0.00066369	0.018296923	0.018296923	0.02560189	0.0236717	0.039374941
3836403773585	383640	3773585	0.004154278	0.00134464	0.002236637	0.002236637	0.001075709	0.001075709	0.000509714	0.000509714	0.001382865	0.001382865	0.000899168	0.000182382	0.000617498	0.00066369	0.018296923	0.018296923	0.02560189	0.0236717	0.039374941
3836503773585	383650	3773585	0.004154278	0.00134464	0.002236637	0.002236637	0.001075709	0.001075709	0.000509714	0.000509714	0.001382865	0.001382865	0.000899168	0.000182382	0.000617498	0.00066369	0.018296923	0.018296923	0.02560189	0.0236717	0.039374941
3836603773585	383660	3773585	0.004154278	0.00134464	0.002236637	0.002236637	0.001075709	0.001075709	0.000509714	0.000509714	0.001382865	0.001382865	0.000899168	0.000182382	0.000617498

			KMMass Grading / Excavation	KMDrainage / Utilities Trenching	KMFoundations / Concrete Pads	KMBuilding / Structure Construction	KMAsphalt Paving	KMArchitectural Coating	KMLandscaping or Other Finishing	KMWaterside Construction (Piles)	EWNDemolition	EWNSite Grubbing / Prep	EWNDrainage / Utilities Trenching	EWNDrainage / Utilities Trenching	EWNDrainage / Utilities Trenching	EWNFoundations / Concrete Pads	EWNBuilding / Structure Construction	EWNAsphalt Paving	EWNLandscaping or Other Finishing	EWNWaterside Construction (Piles)	ISDemolition
Unique Identifier	X (UTM)	Y (UTM)	2026	2026	2026	2026	2026	2026	2026	2026	2027	2027	2027	2028	2029	2029	2029	2029	2029	2029	2027
3837203773575	383720	3773575	0.011093616	0.00275464	0.002528159	0.007435686	0.004459831	0.000904607	0.00306276	0.003291874	0.008641033	0.009879297	0.01163495	0.01163495	0.01163495	0.00302862	0.007524229	0.005342676	0.003669047	0.003836253	0.00099891
3837303773575	383730	3773575	0.010421405	0.002587724	0.002374967	0.006985124	0.00418959	0.000849793	0.002877174	0.003092405	0.008141405	0.009308072	0.010962213	0.010962213	0.010962213	0.002853504	0.007089175	0.00503376	0.003456902	0.003614439	0.000986659
3837403773575	383740	3773575	0.009705007	0.002409837	0.002211705	0.006504946	0.003901586	0.000791376	0.002679388	0.002879824	0.007636169	0.008730436	0.010281925	0.010281925	0.010281925	0.002676423	0.006649238	0.004721377	0.003242375	0.003390136	0.000967765
3837503773575	383750	3773575	0.009049382	0.002247039	0.002062292	0.006065502	0.003638012	0.000737914	0.002498381	0.002685276	0.007173899	0.008201922	0.009659489	0.009659489	0.009659489	0.002514401	0.006246714	0.00443556	0.003046092	0.003184907	0.000947921
3837603773575	383760	3773575	0.008470584	0.002103319	0.001930388	0.005677554	0.003405326	0.000690717	0.002338585	0.002513526	0.006760548	0.007729338	0.009102921	0.009102921	0.009102921	0.002369524	0.005886786	0.004179988	0.002870579	0.003001397	0.00092894
3837703773575	383770	3773575	0.007965165	0.001977819	0.001815207	0.005338788	0.003202138	0.000649504	0.002199047	0.00236355	0.006392837	0.007308934	0.008607807	0.008607807	0.008607807	0.002240644	0.0055666	0.003952636	0.002714447	0.002838149	0.000911167
3837803773575	383780	3773575	0.007510168	0.001864839	0.001711516	0.005033818	0.003019221	0.000612402	0.00207343	0.002228536	0.006058602	0.006926802	0.008157767	0.008157767	0.008157767	0.002123497	0.005275562	0.003745981	0.002572528	0.002689762	0.000893912
3837903773575	383790	3773575	0.006992541	0.001736308	0.001593552	0.00468687	0.002811126	0.000570193	0.001930522	0.002074938	0.00570573	0.006523364	0.007682634	0.007682634	0.007682634	0.001999818	0.004968297	0.003527804	0.002422696	0.002533103	0.000870876
3838003773575	383800	3773575	0.006490572	0.001611665	0.001479157	0.004350416	0.002609325	0.000529261	0.001791937	0.001925986	0.005368389	0.006137681	0.007228411	0.007228411	0.007228411	0.001881582	0.004674555	0.003319228	0.002279458	0.002383337	0.000846977
3838103773575	383810	3773575	0.00606198	0.001505242	0.001381484	0.004063146	0.002437024	0.000494312	0.00167361	0.001798807	0.00507315	0.005800135	0.006830879	0.006830879	0.006830879	0.001778103	0.004417475	0.003136685	0.002154098	0.002252264	0.000824718
3838203773575	383820	3773575	0.005786381	0.001436808	0.001318677	0.003878421	0.002326228	0.000471839	0.001597522	0.001717027	0.004854698	0.005550378	0.006536738	0.006536738	0.006536738	0.001701537	0.004227256	0.003001618	0.002061341	0.00215528	0.000810224
3838303773575	383830	3773575	0.005530952	0.001373383	0.001260466	0.003707215	0.002223541	0.000451011	0.001527002	0.001641232	0.004651689	0.005318278	0.006263391	0.006263391	0.006263391	0.001630384	0.004050485	0.002876099	0.001975142	0.002065153	0.000795988
3838403773575	383840	3773575	0.005201613	0.001291605	0.001185412	0.00348647	0.002091141	0.000424155	0.001436077	0.001543505	0.004421589	0.005055205	0.005953568	0.005953568	0.005953568	0.001549736	0.003850124	0.00273383	0.00187744	0.001962998	0.000774419
3838503773575	383850	3773575	0.004845205	0.001203106	0.001104189	0.003247582	0.001947859	0.000395093	0.001337679	0.001437746	0.004182689	0.004782071	0.005631894	0.005631894	0.005631894	0.001466003	0.003642101	0.002586121	0.001776001	0.001856937	0.000747069
3838603773575	383860	3773575	0.004528738	0.001124525	0.001032068	0.003035464	0.001820633	0.000369287	0.001250308	0.001343839	0.003963202	0.004531131	0.005336359	0.005336359	0.005336359	0.001389074	0.003450981	0.002450413	0.001682805	0.001759494	0.000719374
3838703773575	383870	3773575	0.004267735	0.001059715	0.000972588	0.002860522	0.001715705	0.000348004	0.001178249	0.00126639	0.00377348	0.004314221	0.005080903	0.005080903	0.005080903	0.001322578	0.003285779	0.00233311	0.001602248	0.001675265	0.000695217
3838803773575	383880	3773575	0.004030351	0.001000771	0.00091849	0.002701412	0.001620273	0.000328647	0.001112712	0.00119595	0.003598252	0.004113883	0.004844963	0.004844963	0.004844963	0.001261162	0.003133198	0.002224768	0.001527845	0.001597471	0.00067175
3838903773575	383890	3773575	0.003805838	0.000945022	0.000867325	0.002550928	0.001530015	0.00031034	0.001050728	0.001129329	0.003432256	0.003924099	0.004621453	0.004621453	0.004621453	0.001202981	0.002988656	0.002122134	0.001457362	0.001523776	0.000647937
3839003773575	383900	3773575	0.003592604	0.000892075	0.00081873	0.002408004	0.001444291	0.000292952	0.000991857	0.001066055	0.003274628	0.003743884	0.004409211	0.004409211	0.004409211	0.001147734	0.002851401	0.002024674	0.001390432	0.001453796	0.000624039
3839103773575	383910	3773575	0.00339861	0.000843904	0.00077452	0.002277976	0.001366302	0.000277133	0.000938299	0.00100849	0.003129597	0.00357807	0.00421393	0.00421393	0.00421393	0.001096902	0.002725115	0.001935003	0.001328851	0.001389409	0.000601607
3829703773585	382970	3773585	0.00136844	0.000339796	0.000311858	0.000917221	0.000550137	0.000111587	0.000377803	0.000406065	0.003272903	0.003741911	0.004406888	0.004406888	0.004406888	0.001147129	0.002849899	0.002023607	0.001389699	0.00145303	0.001008746
3829803773585	382980	3773585	0.001425099	0.000353864	0.00032477	0.000955197	0.000572915	0.000116207	0.000393446	0.000422878	0.003561239	0.004071566	0.004795126	0.004795126	0.004795126	0.001248189	0.003100969	0.002201883	0.001512129	0.001581039	0.001047053
3829903773585	382990	3773585	0.001478972	0.000367241	0.000337048	0.000991306	0.000594573	0.0001206	0.000408319	0.000438864	0.003882016	0.00443831	0.005227044	0.005227044	0.005227044	0.001360619	0.003380287	0.002400217	0.001648333	0.00172345	0.001081305
3830003773585	383000	3773585	0.001521168	0.000377719	0.000346664	0.001019589	0.000611536	0.000124041	0.000419969	0.000451385	0.004171991	0.004769839	0.005617489	0.005617489	0.005617489	0.001462253	0.003632785	0.002579506	0.001771459	0.001852187	0.001105807
3830103773585	383010	3773585	0.001564956	0.000388592	0.000356643	0.001048938	0.00062914	0.000127611	0.000432058	0.000464379	0.004500619	0.00514556	0.006059979	0.006059979	0.006059979	0.001577435	0.00391894	0.002782694	0.001910997	0.001998084	0.001130137
3830203773585	383020	3773585	0.001611663	0.00040019	0.000367287	0.001080244	0.000647917	0.00013142	0.000444953	0.000478238	0.004885154	0.005585198	0.006577746	0.006577746	0.006577746	0.001712212	0.004253776	0.003020448	0.002074273	0.002168801	0.00115464
3830303773585	383030	3773585	0.001661024	0.000412446	0.000378536	0.00111333	0.000667761	0.000135445	0.000458581	0.000492885	0.005335604	0.006100198	0.007184267	0.007184267	0.007184267	0.001870091	0.004646008	0.003298958	0.002265537	0.002368782	0.001178797
3830403773585	383040	3773585	0.001711579	0.000425	0.000390057	0.001147215	0.000688085	0.000139567	0.000472538	0.000507887	0.005859993	0.006699733	0.007890344	0.007890344	0.007890344	0.002053886	0.005102622	0.003623183	0.002488197	0.002601589	0.001201833
3830503773585	383050	3773585	0.00176293	0.000437751	0.00040176	0.001181634	0.000708729	0.000143755	0.000486715	0.000523125	0.006471004	0.007398302	0.008713056	0.008713056	0.008713056	0.002268041	0.005634664	0.004000966	0.002747637	0.002872852	0.001223575
3830603773585	383060	3773585	0.001816405	0.000451029	0.000413946	0.001217476	0.000730227	0.000148115	0.000501479	0.000538992	0.007195727	0.008226878	0.00968888	0.00968888	0.00968888	0.002522051	0.006265721	0.004449056	0.00305536	0.003194598	0.00124385
3830703773585	383070	3773585	0.001872268	0.0004649	0.000426677	0.001254919	0.000752685	0.00015267	0.000516901	0.000555569	0.008070054	0.009226497	0.010866141	0.010866141	0.010866141	0.002828497	0.007027046	0.004989645	0.003426606	0.003582762	0.001262399
3830803773585	383080	3773585	0.001929325	0.000479068	0.00043968	0.001293163	0.000775623	0.000157323	0.000532654	0.0005725	0.009143421	0.010453678	0.012311405	0.012311405	0.012311405	0.003204704	0.007961687	0.005653298	0.003882365	0.004059292	0.001278878
3830903773585	383090	3773585	0.001988903	0.000493862	0.000453257	0.001333096	0.000799574	0.000162181	0.000549102	0.000590179	0.010476136	0.011977371	0.014105874	0.014105874	0.014105874	0.003671811	0.009122156	0.006477304	0.004448246	0.004650961	0.001293286
3831003773585	383100	3773585	0.002053523	0.000509907	0.00046798	0.001376409	0.000825553	0.00016745	0.000566943	0.000609354	0.012279576	0.014039245	0.016534164	0.016534164	0.016534164	0.004303904	0.010692511	0.007592355	0.005214	0.005451612	0.001301137
3831103773585	383110	3773585	0.002121328	0.000526744	0.000483436	0.001421856	0.000852812	0.00017298	0.000585663	0.000629474	0.014669351	0.016771476	0.019751941	0.019751941	0.019751941	0.005141503	0.012773422	0.009069933	0.006228717	0.006512571	0.001304243
3831203773585	383120	3773585	0.002195237	0.000545096	0.00050028	0.001471395	0.000882524	0.000179006	0.000606068	0.000651406	0.018002044	0.020581745	0.024239334	0.024239334	0.024239334	0.006309588	0.015675383	0.011130508	0.007643803	0.007992145	0.001300275
3831303773585	383130	3773585	0.002277505	0.000565524	0.000519028	0.001526537	0.000915598	0.000185715	0.000628781	0.000675818	0.023003498	0.02629991	0.030973677	0.030973677	0.030973677	0.008062562	0.020030428	0.014222864	0.009767458	0.010212579	0.001281207
3831403773585	383140	3773585	0.002355926	0.000584997	0.000536899	0.001579099	0.000947124	0.000192109	0.000650431	0.000699088	0.03078789	0.03519981	0.04145518	0.04145518	0.04145518	0.010790936	0.026808732	0.019035886	0.01307277	0.013668519	0.001219606
3831503773585	383150	3773585	0.002436867	0.000605095	0.000555345	0.001633352	0.000979664	0.00019871	0.000672778	0.000723106	0.042456455	0.048540485	0.057166632	0.057166632	0.057166632	0.014880685	0.036969202	0.026250459	0.01802733	0.018848868	0.001193637
3831603773585	383160	3773585	0.002521922	0.000626215	0.000574729	0.001690361	0.001013857	0.000205645	0.0006962	0.000748345	0.062043313	0.07093415	0.083539883	0.083539883	0.083539883	0.02174574	0.054024572	0.038360844	0.026344057	0.027544604	0.001171377
3831703773585	383170	3773585	0.002595237	0.000645096	0.00050028	0.001741395	0.000882524	0.000179006	0.000606068	0.000651406	0.018002044	0.020581745	0.024239334	0.024239334	0.024239334	0.006309588	0.015675383	0.011130508	0.007643803	0.007992145	0.001300275
3831803773585	383180	3773585	0.002759505	0.000686215	0.000605095	0.001975736	0.001067778	0.000216745	0.000733106	0.000787345	0.078227345	0.092340485	0.110166632	0.110166632	0.110166632	0.028680685	0.069969202	0.049750459	0.03402733	0.035648868	0.001543637
3831903773585	383190	3773585	0.002842867	0.000706524	0.000626215	0.002033352	0.001100361	0.000223285	0.000756449	0.000812184	0.081313857	0.096040485	0.114666632	0.114666632	0.114666632	0.029880685	0.072469202	0.051750459	0.03542733	0.037048868	0.001606137
3832003773585	383200	3773585	0.002926133	0.000726834	0.000646334	0.002090969	0.001133615	0.000230164	0.000779792	0.000837023	0.084399361	0.099740485	0.119166632	0.119166632	0.119166632	0.031080685	0.074969202	0.053750459	0.03682733	0.038448868	0.001668636
3832103773585	383210	3773585	0.003010405	0.000747143	0.000666453	0.002148586	0.001166869	0.000237043	0.000803135	0.000861861	0.087484865	0.103440485	0.123666632	0.123666632	0.123666632	0.032280685	0.077469202	0.055750459	0.03822733	0.039848868	0.001731136
3832203773585	383220	3773585	0.003094677	0.000767453	0.000686572	0.002207203	0.001200123	0.000243922	0.000826479	0.000886699	0.090570369	0.107140485	0.128166632	0.128166632	0.128166632	0.033480685	0.079969202	0.057750459	0.03962733	0.041248868	0.001793636
3832303773585	383230	3773585	0.003178949	0.000787762	0.000706691	0.002265819	0.001233377	0.000250801	0.000849822	0.000911537	0.093655873	0.110840485	0.132666632	0.132666632	0.132666632	0.034680685	0.082469202	0.059750459	0.04102733	0.042648868	0.001856136
3832403773585	383240	3773585	0.003263221	0.000808072	0.000726809	0.002324436	0.001266631	0.000257679	0.000873166	0.000936375	0.096741377	0.114540485	0.137166632	0.137166632	0.137166632	0.035880685	0.084969202	0.061750459	0.04242733	0.044048868	0.001918636
3832503773585	383250	3773585	0.003347493	0.000828381	0.000746928	0.002383053	0.001299885	0.000264558	0.000896509	0.000961213	0.099826881	0.118240485	0.141666632	0.141666632	0.141666632	0.037080685	0.087469202	0.063750459	0.04382733	0.045448868	0.001981136
3832603773585	383260	3773585	0.003431765	0.000848691	0.000767046	0.002441671	0.001333139	0.000271436	0.000919852	0.000986051	0.102912385	0.121940485	0.146166632	0.146166632	0.146166632	0.038280685	0.089969202	0.065750459	0.04522733	0.046848868	0.002043636
3832703773585	383270	3773585	0.003516037	0.000869001	0.000787164	0.002500289	0.001366393	0.000278315	0.000943195	0.001010889	0.105997889	0.125640485	0.150666632	0.150666632	0.150666632	0.039480685	0.092469202	0.067750459	0.04662733	0.048248868	0.002106136
3832803773585	383280	3773585	0.003600309	0.000889311	0.000807282	0.002558906	0.001399647	0.000285193	0.000966538	0.001035727	0.109083393	0.129340485	0.155166632	0.155166632	0.155166632	0.040680685	0.094969202	0.069750459	0.04802733	0.049648868	0.002168636
3832903773585	383290	3773585	0.003684581	0.000909621	0.000827401	0.002617524	0.001432901	0.000292072	0.000989881	0.001060565	0.112168897	0.133040485	0.159666632	0.159666632	0.159666632	0.041880685	0.097469202	0.071750459	0.04942733	0.051048868	0.002231136
3833003773585	383300	3773585	0.003768853	0.000929931	0.000847519	0.002676142	0.001466155	0.000298951	0.001013234	0.001085404	0.115254401	0.136740485	0.164166632	0.164166632	0.164166632	0.043080685	0.099969202	0.073750459	0.05082733	0.052448868	0.002293636
3833103773585	383310	3773585	0.003853125	0.000950241	0.000867638	0.002734759	0.001499409	0.000305829	0.001036587	0.001110242	0.118339905	0.140440485	0.168666632	0.168666632	0.168666632	0.044280685	0.102469202	0.075750459	0.05222733	0.053848868	0.002356136
3833203773585	383320	3773585	0.003937397	0.000970551	0.000887757	0.002793377	0.001532663	0.000312708	0.001059939	0.001135081	0.121425409	0.144140485	0.173166632	0.173166632	0.173166632	0.045480685	0.104969202	0.077750459	0.05362733	0.055248868	0.002418636
3833303773585	383330	3773585	0.004021669	0.000990861	0.000907876	0.002851994	0.001565917	0.000319586	0.001083292	0.001159919	0.124510913	0.147840485	0.177666632	0.177666632	0.177666632	0.046680685	0.107469202	0.079750459	0.05502733	0.056648868	0.002481136
3833403773585	383340	3773585	0.004105941	0.001011171	0.000927994	0.002910612	0.001599171	0.000326465	0.001106645	0.001184758	0.127596417	0.151540485	0.182166632	0.182166632	0.182166632	0.047880685	0.109969202	0.081750459	0.05642733	0.058048868	0.002543636
3833503773585	383350	3773585	0.004190213	0.001031481	0.000948112	0.002969229	0.001632425	0.000333343	0.001129998	0.001209596	0.130681921	0.155240485	0.186666632	0.186666632	0.186666632	0.049080685	0.112469202	0.083750459	0.05782733	0.059448868	0.002606136
3833603773585	383360	3773585	0.004274485	0.001051791	0.000968229	0.003027847	0.001665679	0.000340222	0.001153351	0.001234435	0.133767425	0.158940485	0.191166632	0.191166632	0.191166632	0.050280685	0.114969202	0.085750459	0.05922733	0.060848868	0.002668636
3833703773585	383370	3773585	0.004358757	0.001072101	0.000988346	0.003086464	0.001698933	0.000347101	0.001176704	0.001259273	0.136852929	0.162640485	0.195666632	0.195666632	0.195666632	0.051480685	0.117469202	0.087750459	0.06062733	0.062248868	0.002731136
3833803773585	383380	3773585	0.004443029	0.001092411	0.001008463	0.003145081	0.001732187	0.00035398	0.001200057	0.001284112	0.139938433	0.166340485	0.200166632	0.200166632	0.200166632	0.052680685	0.119969202	0.089750459	0.06202733	0.063648868	0.002793636
3833903773585	383390	3773585	0.004527301	0.001112721	0.001028581	0.003203698	0.001765441	0.000360859	0.001223409	0.001308951	0.143023937	0.170040485	0.204666632	0.204666632	0.204666632	0.053880685	0.122469202	0.091750459	0.06342733	0.065048868	0.002856136
3834003773585	383400	3773585	0.004611573	0.001133031	0.001048698	0.003262315	0.001798695	0.000367738	0.001246761	0.001333789	0.146109441	0.173740485	0.209166632	0.209166632	0.209166632	0.055080685	0.124969202	0.093750459	0.06482733	0.066448868	0.002918636
3834103773585	383410	3773585	0.004695845	0.001153341	0.001068816	0.003320932	0.001831949	0.000374617	0.001270113	0.001358628	0.149194945	0.177440485	0.213666632	0.213666632	0.213666632	0.056280685	0.127469202	0.095750459	0.06622733	0.067848868	0.002981136
3834203773585	383420	3773585	0.004780117	0.001173651	0.001088933	0.003379549	0.001865203	0.000381496	0.001293466	0.001383466	0.152280449	0.181140485	0.218166632	0.218166632	0.218166632	0.057480685	0.129969202	0.097750459	0.06762733	0.069248868	0.003043636
3834303773585	383430	3773585	0.004864389	0.001193961	0.001109051	0.003438166	0.001898457	0.000388375	0.001316818	0.001408305	0.155365953	0.184840485	0.222666632	0.222666632	0.222666632	0.058680685	0.132469202	0.099750459	0.06902733	0.070648868	0.003106136
3834403773585	383440	3773585	0.004948661	0.001214271	0.001129168	0.003496783	0.001931711	0.000395253	0.001340171	0.001433143	0.158451457	0.188540485	0.227166632	0.227166632	0.227166632	0.059880685	0.134969202	0.101750459	0.07042733	0.072048868	0.003168636
3834503773585	383450	3773585	0.005032933	0.001234581	0.001149286	0.003555401	0.001964965	0.000402132	0.001363523	0.001457981	0.161536961	0.192240485	0.231666632	0.231666632	0.231666632	0.061080685	0.137469202	0.103750459	0.07182733	0.073448868	0.003231136
3834603773585	383460	3773585	0.005117205	0.001254891	0.001169403	0.003614018	0.001998219	0.000409011	0.001386876	0.001482819	0.164622465	0.195940485	0.236166632	0.236166632	0.236166632	0.062280685	0.139969202	0.105750459	0.07322733	0.074848868	0.003293636
3834703773585	383470	3773585	0.005201477	0.001275201	0.001189521	0.003672636	0.002031473	0.000415889	0.001410229	0.001507657	0.167707969	0.199640485	0.240666632	0.240666632	0.240666632	0.063480685	0.142469202	0.107750459	0.07462733	0.076248868	0.003356136
3834803773585	383480	3773585	0.005285749	0.001295511	0.001209638	0.003731254	0.002064727	0.000422768	0.001433581	0.001532495	0.170793473	0.203340485	0.245166632	0.245166632	0.245166632	0.064680685	0.144969202	0.109750459	0.07602733	0.077648868	0.003418636
3834903773585	383490	3773585	0.005370021	0.001315821	0.001229756	0.003789872	0.002097981	0.000429646	0.001456933	0.001557333	0.173878977	0.207040485	0.249666632	0.249666632	0.249666632	0.065880685	0.147469202	0.111750459	0.07742733	0.079048868	0.003481136
3835003773585	383500	3773585	0.005454293	0.001336131	0.001249873	0.003848489	0.002131235	0.000436525	0.001480285	0.001582171	0.176964481	0.210740485	0.254166632	0.254166632	0.254166632	0.067080685	0.149969202	0.113750459	0.07882733	0.080448868	0.003543636
3835103773585	383510	3773585	0.005538565	0.001356441	0.001269991	0.003907107	0.002164489	0.000443403	0.001503637	0.001607009	0.180049985	0.214440485	0.258666632	0.258666632	0.258666632	0.068280685	0.152469202	0.115750459	0.08022733	0.081848868	0.003606136
3835203773585	383520	3773585	0.005622837	0.001376751	0.001290108	0.003965725	0.002197743	0.000450282	0.001526989	0.001631847	0.183135489	0.218140485	0.263166632	0.263166632	0.263166632	0.069480685	0.154969202	0.117750459	0.08162733	0.083248868	0.003668636
3835303773585	383530	3773585	0.005707109	0.001397061	0.001310226	0.004024343	0.002230997	0.000457161	0.001550341	0.001656685	0.186220993	0.221840485	0.267666632	0.267666632	0.267666632	0.070680685	0.157469202	0.119750459	0.08302733	0.084648868	0.003731136
3835403773585	383540	3773585	0.005791381	0.001417371	0.001330344	0.004082961	0.002264251	0.000464039	0.001573693	0.001681523	0.189306497	0.225540485	0.272166632	0.272166632	0.272166632	0.071880685	0.159969202	0.121750459	0.08442733	0.086048868	0.003793636
3835503773585	383550	3773585	0.005875653	0.001437681	0.001350461	0.004141579	0.002297505	0.000470918	0.001597045	0.001706361	0.192392001	0.229240485	0.276666632	0.276666632	0.276666632	0.073080685	0.162469202	0.123750459	0.08582733	0.087448868	0.003856136
3835603773585	383560	3773585	0.005959925	0.001457991	0.001370579	0.004200197	0.002330759	0.000477796	0.001620397	0.001731199	0.195477505	0.232940485	0.281166632	0.281166632	0.281166632	0.074280685	0.164969202	0.125750459	0.08722733	0.088848868	0.003918636
3835703773585	383570	3773585	0.006044197	0.001478301	0.001390696	0.004258815	0.002364013	0.000484675	0.001643749	0.001756037	0.198563009	0.236640485	0.285666632	0.285666632	0.285666632	0.075480685	0.167469202	0.127750459	0.08862733	0.090248868	0.003981136
3835803773585	383580	3773585	0.006128469	0.001498611	0.001410813	0.004317433	0.002397267	0.000491553	0.001667101	0.001780875	0.201648513	0.240340485	0.290166632	0.290166632	0.290166632	0.076680685	0.169969202	0.129750459	0.09002733	0.091648868	0.004043636
3835903773585	383590	3773585	0.006212741	0.001518921	0.001430931	0.004376051	0.002430521	0.000498431	0.001690453	0.001805713	0.204734017	0.244040485	0.294666632	0.294666632	0.294666632	0.077880685	0.172469202	0.131750459	0.09142733	0.093048868	0.004106136
3836003773585	383600	3773585	0.006297013	0.001539231	0.001451048	0.004434669	0.002463775	0.000505309	0.001713805	0.001830551	0.207819521	0.247740485	0.299166632	0.299166632	0.299166632	0.079080685	0.174969202	0.133750459	0.09282733	0.094448868	0.004168636
3836103773585	383610	3773585	0.006381285	0.001559541	0.001471166	0.004493287	0.002497029	0.000512187	0.001737157	0.001855389	0.210905025	0.251440485	0.303666632	0.303666632	0.303666632	0.080280685	0.177469202	0.135750459	0.09422733	0.095848868	0.004231136
3836203773585	383620	3773585	0.006465557	0.001579851	0.001491283	0.004551905	0.002530283	0.000519065	0.001760509	0.001880227	0.213990529	0.255140485	0.308166632	0.308166632	0.308166632	0.081480685	0.179969202	0.137750459	0.09562733	0.097248868	0.004293636
3836303773585	383630	3773585	0.006549829	0.001600161	0.001511401	0.004610523	0.002563537	0.000525943	0.001783861	0.001905065	0.217076033	0.258840485	0.312666632	0.312666632	0.312666632	0.082680685	0.182469202	0.139750459	0.09702733	0.098648868	0.004356136
3836403773585	383640	3773585	0.006634101	0.001620471	0.001531518	0.004669141	0.002596791	0.000532821	0.001807213	0.001929903	0.220161537	0.262540485	0.317166632	0.317166632	0.317166632	0.083880685	0.184969202	0.141750459	0.09842733	0.100048868	0.004418636
3836503773585	383650	3773585	0.006718373	0.001640781	0.001551636	0.004727759	0.002630045	0.000539699	0.001830565	0.001954741	0.223247041	0.266240485	0.321666632	0.321666632	0.321666632	0.085080685	0.187469202	0.143750459	0.09982733	0.101448868	0.004481136
3836603773585	383660	3773585	0.006802645	0.001661091	0.001571753	0.004786377	0.002663299	0.000546577	0.001853917	0.001979579	0.226332545	0.269940485	0.326166632	0.326166632	0.326166632	0.086280685	0.189969202	0.145750459	0.10122733

			ISDrainage / Utilities Trenching	ISDrainage / Utilities Trenching	ISAsphalt Paving	ISAsphalt Paving	SVDemolition	SVSite Grubbing / Prep	SVMass Grading / Excavation	SVMass Grading / Excavation	SVDrainage / Utilities Trenching	SVFoundations / Concrete Pads	SVBuilding / Structure Construction	SVBuilding / Structure Construction	SVAsphalt Paving	SVAsphalt Paving	SVArchitectural Coating	SVArchitectural Coating	SVLandscaping or Other Finishing	SVLandscaping or Other Finishing	MDemolition
Unique Identifier	X (UTM)	Y (UTM)	2027	2028	2027	2028	2027	2027	2027	2028	2028	2028	2028	2029	2028	2029	2028	2029	2028	2029	2027
3837203773575	383720	3773575	0.000535925	0.000535925	0.000617618	0.000617618	0.001319651	0.000525878	0.00171038	0.00171038	0.00088267	0.000342376	0.001522446	0.001522446	0.000916007	0.000916007	0.000206327	0.000206327	0.000698568	0.000698568	0.025733031
3837303773575	383730	3773575	0.000529352	0.000529352	0.000610043	0.000610043	0.001311415	0.000522596	0.001699706	0.001699706	0.000877162	0.00034024	0.001513196	0.001513196	0.000910291	0.000910291	0.000205039	0.000205039	0.000694208	0.000694208	0.023586124
3837403773575	383740	3773575	0.000519215	0.000519215	0.00059836	0.00059836	0.001294599	0.000515895	0.001677911	0.001677911	0.000865914	0.000335877	0.001497009	0.001497009	0.000898618	0.000898618	0.00020241	0.00020241	0.000685306	0.000685306	0.021378737
3837503773575	383750	3773575	0.000508569	0.000508569	0.000586091	0.000586091	0.001276606	0.000508725	0.00165459	0.00165459	0.000853879	0.000331209	0.001479666	0.001479666	0.000886128	0.000886128	0.000199597	0.000199597	0.000675782	0.000675782	0.019414046
3837603773575	383760	3773575	0.000498385	0.000498385	0.000574356	0.000574356	0.001259582	0.000501941	0.001632525	0.001632525	0.000842492	0.000326792	0.001462857	0.001462857	0.000874311	0.000874311	0.000196935	0.000196935	0.00066677	0.00066677	0.017718107
3837703773575	383770	3773575	0.00048885	0.00048885	0.000563367	0.000563367	0.001243941	0.000495708	0.001612255	0.001612255	0.000832031	0.000322734	0.001447204	0.001447204	0.000863455	0.000863455	0.00019449	0.00019449	0.000658491	0.000658491	0.01626728
3837803773575	383780	3773575	0.000479592	0.000479592	0.000552698	0.000552698	0.001228717	0.000489641	0.001592522	0.001592522	0.000821848	0.000318784	0.00143164	0.00143164	0.000852887	0.000852887	0.000192109	0.000192109	0.000650431	0.000650431	0.01498728
3837903773575	383790	3773575	0.000467233	0.000467233	0.000538455	0.000538455	0.001204564	0.000480016	0.001561219	0.001561219	0.000805693	0.000312518	0.00140816	0.00140816	0.000836122	0.000836122	0.000188333	0.000188333	0.000637646	0.000637646	0.013601419
3838003773575	383800	3773575	0.000454412	0.000454412	0.000523679	0.000523679	0.001178405	0.000469592	0.001527314	0.001527314	0.000788196	0.000305731	0.00138219	0.00138219	0.000817965	0.000817965	0.000184243	0.000184243	0.000623799	0.000623799	0.012312102
3838103773575	383810	3773575	0.000442469	0.000442469	0.000509916	0.000509916	0.001155983	0.000460657	0.001498253	0.001498253	0.000773199	0.000299914	0.001358799	0.001358799	0.000802401	0.000802401	0.000180737	0.000180737	0.000611929	0.000611929	0.011245033
3838203773575	383820	3773575	0.000434693	0.000434693	0.000500954	0.000500954	0.001144634	0.000456134	0.001483543	0.001483543	0.000765607	0.000296969	0.001345903	0.001345903	0.000794523	0.000794523	0.000178963	0.000178963	0.000605921	0.000605921	0.010539722
3838303773575	383830	3773575	0.000427055	0.000427055	0.000492152	0.000492152	0.001133353	0.000451639	0.001468923	0.001468923	0.000758062	0.000294043	0.001333007	0.001333007	0.000786693	0.000786693	0.000177199	0.000177199	0.00059995	0.00059995	0.009898169
3838403773575	383840	3773575	0.000415483	0.000415483	0.000478816	0.000478816	0.001113284	0.000443642	0.001442912	0.001442912	0.000744639	0.000288836	0.001311128	0.001311128	0.000772762	0.000772762	0.000174062	0.000174062	0.000589326	0.000589326	0.009129617
3838503773575	383850	3773575	0.00040081	0.00040081	0.000461906	0.000461906	0.001088163	0.000433631	0.001410353	0.001410353	0.000727836	0.000282318	0.001283824	0.001283824	0.000755325	0.000755325	0.000170134	0.000170134	0.000576028	0.000576028	0.008330437
3838603773575	383860	3773575	0.000385951	0.000385951	0.000444783	0.000444783	0.001064219	0.000424089	0.001379319	0.001379319	0.00071182	0.000276106	0.00125741	0.00125741	0.000738704	0.000738704	0.00016639	0.00016639	0.000563353	0.000563353	0.007628059
3838703773575	383870	3773575	0.000372991	0.000372991	0.000429847	0.000429847	0.001044011	0.000416036	0.001353128	0.001353128	0.000698304	0.000270863	0.001234819	0.001234819	0.000724678	0.000724678	0.000163231	0.000163231	0.000552656	0.000552656	0.007056132
3838803773575	383880	3773575	0.0003604	0.0003604	0.000415337	0.000415337	0.001024565	0.000408287	0.001327924	0.001327924	0.000685297	0.000265818	0.001213118	0.001213118	0.00071118	0.00071118	0.00016019	0.00016019	0.000542362	0.000542362	0.006548998
3838903773575	383890	3773575	0.000347625	0.000347625	0.000400614	0.000400614	0.00100498	0.000400483	0.00130254	0.00130254	0.000672198	0.000260737	0.001191239	0.001191239	0.000697585	0.000697585	0.000157128	0.000157128	0.000531994	0.000531994	0.006086296
3839003773575	383900	3773575	0.000334803	0.000334803	0.000385838	0.000385838	0.000985257	0.000392623	0.001276977	0.001276977	0.000659006	0.00025562	0.00116945	0.00116945	0.000683895	0.000683895	0.000154045	0.000154045	0.000521554	0.000521554	0.005662592
3839103773575	383910	3773575	0.000322768	0.000322768	0.000371968	0.000371968	0.000966641	0.000385205	0.00125285	0.00125285	0.000646554	0.00025079	0.001148816	0.001148816	0.000670973	0.000670973	0.000151134	0.000151134	0.000511699	0.000511699	0.00528703
3829703773585	382970	3773585	0.000541202	0.000541202	0.000623699	0.000623699	0.001205326	0.00048032	0.001562205	0.001562205	0.000806202	0.000312715	0.001486604	0.001486604	0.000836651	0.000836651	0.000188452	0.000188452	0.000638049	0.000638049	0.000916171
3829803773585	382980	3773585	0.000561754	0.000561754	0.000647384	0.000647384	0.001248024	0.000497335	0.001617547	0.001617547	0.000834762	0.000323793	0.001532051	0.001532051	0.000866289	0.000866289	0.000195128	0.000195128	0.000660652	0.000660652	0.000957929
3829903773585	382990	3773585	0.00058013	0.00058013	0.000668561	0.000668561	0.001290377	0.000514213	0.001672439	0.001672439	0.00086309	0.000334782	0.001577054	0.001577054	0.000895687	0.000895687	0.00020175	0.00020175	0.000683072	0.000683072	0.000999687
3830003773585	383000	3773585	0.000593276	0.000593276	0.000683711	0.000683711	0.001315775	0.000524334	0.001705357	0.001705357	0.000880078	0.000341371	0.001604447	0.001604447	0.000913317	0.000913317	0.000205721	0.000205721	0.000696516	0.000696516	0.001030919
3830103773585	383010	3773585	0.00060633	0.00060633	0.000698754	0.000698754	0.001341104	0.000534427	0.001738185	0.001738185	0.00089702	0.000347942	0.001631395	0.001631395	0.000930898	0.000930898	0.000209681	0.000209681	0.000709924	0.000709924	0.001063618
3830203773585	383020	3773585	0.000619475	0.000619475	0.000713904	0.000713904	0.001368163	0.00054521	0.001773256	0.001773256	0.000915118	0.000354963	0.001659944	0.001659944	0.00094968	0.00094968	0.000213912	0.000213912	0.000724248	0.000724248	0.001099336
3830303773585	383030	3773585	0.000632436	0.000632436	0.00072884	0.00072884	0.001396467	0.000556489	0.001809941	0.001809941	0.00093405	0.000362306	0.001689472	0.001689472	0.00096932	0.00096932	0.000218337	0.000218337	0.000739231	0.000739231	0.001137816
3830403773585	383040	3773585	0.000644795	0.000644795	0.000743083	0.000743083	0.001424633	0.000567713	0.001846446	0.001846446	0.000952889	0.000369613	0.001718555	0.001718555	0.000988878	0.000988878	0.000222741	0.000222741	0.000754141	0.000754141	0.001178452
3830503773585	383050	3773585	0.00065646	0.00065646	0.000756526	0.000756526	0.00145183	0.000578551	0.001881696	0.001881696	0.000971081	0.00037667	0.001746303	0.001746303	0.001007756	0.001007756	0.000226993	0.000226993	0.000768538	0.000768538	0.001220296
3830603773585	383060	3773585	0.000667337	0.000667337	0.000769062	0.000769062	0.001478681	0.000589251	0.001916498	0.001916498	0.000989041	0.000383636	0.001773163	0.001773163	0.001026395	0.001026395	0.000231191	0.000231191	0.000782752	0.000782752	0.001263952
3830703773585	383070	3773585	0.000677289	0.000677289	0.00078053	0.00078053	0.001505532	0.000599952	0.001951299	0.001951299	0.001007	0.000390602	0.001799755	0.001799755	0.001045033	0.001045033	0.000235389	0.000235389	0.000796966	0.000796966	0.001310024
3830803773585	383080	3773585	0.00068613	0.00068613	0.000790719	0.000790719	0.00153266	0.000610762	0.001986459	0.001986459	0.001025145	0.000397641	0.00182617	0.00182617	0.001063863	0.001063863	0.000239631	0.000239631	0.000811326	0.000811326	0.001358943
3830903773585	383090	3773585	0.000693861	0.000693861	0.000799628	0.000799628	0.001559373	0.000621407	0.002021081	0.002021081	0.001043013	0.000404571	0.001851606	0.001851606	0.001082405	0.001082405	0.000243807	0.000243807	0.000825467	0.000825467	0.001410277
3831003773585	383100	3773585	0.000698073	0.000698073	0.000804482	0.000804482	0.001594321	0.000635334	0.002066377	0.002066377	0.001066388	0.000413638	0.001885136	0.001885136	0.001106664	0.001106664	0.000249271	0.000249271	0.000843967	0.000843967	0.001468428
3831103773585	383110	3773585	0.000699739	0.000699739	0.000806402	0.000806402	0.001630376	0.000649702	0.002113107	0.002113107	0.001090504	0.000422993	0.001919822	0.001919822	0.001131691	0.001131691	0.000254909	0.000254909	0.000863053	0.000863053	0.001529598
3831203773585	383120	3773585	0.00069761	0.00069761	0.000803949	0.000803949	0.001670584	0.000665724	0.00216522	0.00216522	0.001117398	0.000433424	0.001958866	0.001958866	0.0011596	0.0011596	0.000261195	0.000261195	0.000884337	0.000884337	0.001593701
3831303773585	383130	3773585	0.00068738	0.00068738	0.000792159	0.000792159	0.001720065	0.000685442	0.002229351	0.002229351	0.001150494	0.000446262	0.00200707	0.00200707	0.001193946	0.001193946	0.000268931	0.000268931	0.00091053	0.00091053	0.001655217
3831403773585	383140	3773585	0.00065433	0.00065433	0.000754072	0.000754072	0.001774944	0.000707311	0.002300479	0.002300479	0.001187201	0.0004605	0.002057321	0.002057321	0.001232039	0.001232039	0.000277512	0.000277512	0.000939581	0.000939581	0.001712763
3831503773585	383150	3773585	0.000640398	0.000640398	0.000738015	0.000738015	0.001811968	0.000722065	0.002348465	0.002348465	0.001211965	0.000470105	0.002090939	0.002090939	0.001257738	0.001257738	0.0002833	0.0002833	0.00095918	0.00095918	0.001788169
3831603773585	383160	3773585	0.000628455	0.000628455	0.000724252	0.000724252	0.001842487	0.000734227	0.00238802	0.00238802	0.001232378	0.000478023	0.00211851	0.00211851	0.001278922	0.001278922	0.000288072	0.000288072	0.000975335	0.000975335	0.001867284
3831703773585	383170	3773585	0.000673771	0.000673771	0.000776476	0.000776476	0.001462072	0.000582633	0.001894971	0.001894971	0.000977931	0.000379327	0.001634686	0.001634686	0.001014866	0.001014866	0.000228594	0.000228594	0.00077396	0.00077396	0.148623864
3831803773585	383180	3773585	0.000656413	0.000656413	0.000756472	0.000756472	0.001434252	0.000571547	0.001858914	0.001858914	0.000959324	0.000372109	0.001608627	0.001608627	0.000995555	0.000995555	0.000224245	0.000224245	0.000759233	0.000759233	0.108680128
3831903773585	383190	3773585	0.000637667	0.000637667	0.000734868	0.000734868	0.001406778	0.000560598	0.001823305	0.001823305	0.000940947	0.000364981	0.001584613	0.001584613	0.000976485	0.000976485	0.000219949	0.000219949	0.00074469	0.00074469	0.084289303
3832003773585	383200	3773585	0.000623456	0.000623456	0.000718491	0.000718491	0.001385602	0.00055216	0.001795859	0.001795859	0.000926783	0.000359487	0.001566025	0.001566025	0.000961786	0.000961786	0.000216638	0.000216638	0.00073348	0.00073348	0.068593174
3832103773585	383210	3773585	0.000612254	0.000612254	0.000705582	0.000705582	0.001368785	0.000545458	0.001774063	0.001774063	0.000915535	0.000355124	0.001551617	0.001551617	0.000950113	0.000950113	0.000214009	0.000214009	0.000724578	0.000724578	0.057718354
3832203773585	383220	3773585	0.000601099	0.000601099	0.000692726	0.000692726	0.001351277	0.000538481	0.00175137	0.00175137	0.000903824	0.000350582	0.001537387	0.001537387	0.00093796	0.00093796	0.000211272	0.000211272	0.000715309	0.000715309	0.049537607
3832303773585	383230	3773585	0.000586981	0.000586981	0.000676456	0.000676456	0.001327747	0.000529105	0.001720874	0.001720874	0.000888086	0.000344477	0.001519511	0.001519511	0.000921627	0.000921627	0.000207593	0.000207593	0.000702854	0.000702854	0.042773608
3832403773585	383240	3773585	0.000574854	0.000574854	0.00066248	0.00066248	0.001307471	0.000521024	0.001694594	0.001694594	0.000874524	0.000339216	0.001501901	0.001501901	0.000907552	0.000907552	0.000204422	0.000204422	0.00069212	0.00069212	0.037121455
3832503773585	383250	3773585	0.000564346	0.000564346	0.000650371	0.000650371	0.001292107	0.000514902	0.001674682	0.001674682	0.000864248	0.00033523	0.001487493	0.001487493	0.000896888	0.000896888	0.00020202	0.00020202	0.000683988	0.000683988	0.032897353
3832603773585	383260	3773585	0.000556153	0.000556153	0.000640929	0.000640929	0.001282004	0.000510876	0.001661586	0.001661586	0.000857489	0.000332609	0.001477176	0.001477176	0.000889875	0.000889875	0.000200441	0.000200441	0.000678639	0.000678639	0.029642051
3832703773585	383270	3773585	0.000547914	0.000547914	0.000631434	0.000631434	0.001271692	0.000506767	0.001648222	0.001648222	0.000850593	0.000329934	0.001466503	0.001466503	0.000882718	0.000882718	0.000198829	0.000198829	0.000673181	0.000673181	0.026853505
3832803773585	383280	3773585	0.000537175	0.000537175	0.000619058	0.000619058	0.001255914	0.000500479	0.001627772	0.001627772	0.000840039	0.00032584	0.001451473	0.001451473	0.000871765	0.000871765	0.000196362	0.000196362	0.000664828	0.000664828	0.02420697
3832903773585	383290	3773585	0.000526112	0.000526112	0.000606309	0.000606309	0.001239443	0.000493916	0.001606424	0.001606424	0.000829022	0.000321567	0.001435731	0.001435731	0.000860333	0.000860333	0.000193786	0.000193786	0.000656109	0.000656109	0.021890271
3833003773585	383300	3773585	0.000515327	0.000515327	0.00059388	0.00059388	0.001223526	0.000487573	0.001585795	0.001585795	0.000818376	0.000317437	0.001420344	0.001420344	0.000849284	0.000849284	0.000191298	0.000191298	0.000647684	0.000647684	0.019895125
3833103773585	383310	3773585	0.000504819	0.000504819	0.00058177	0.00058177	0.001208163	0.00048145	0.001565883	0.001565883	0.0008081	0.000313451	0.001405225	0.001405225	0.00083862	0.00083862	0.000188896	0.000188896	0.000639551	0.000639551	0.018162691
3833203773585	383320	3773585	0.00049459	0.00049459	0.000569981	0.000569981	0.001193146	0.000475466	0.001546419	0.001546419	0.000798055	0.000309555	0.001390283	0.001390283	0.000828196	0.000828196	0.000186548	0.000186548	0.000631601	0.000631601	0.01664707
3833303773585	383330	3773585	0.000480842	0.000480842	0.000554138	0.000554138	0.001169132	0.000465897	0.001515295	0.001515295	0.000781993	0.000303325	0.001367426	0.001367426	0.000811528	0.000811528	0.000182793	0.000182793	0.00061889	0.00061889	0.015023171
3833403773585	383340	3773585	0.000466771	0.000466771	0.000537922	0.000537922	0.001142904	0.000455445	0.001481301	0.001481301	0.00076445	0.00029652	0.00134199	0.00134199	0.000793322	0.000793322	0.000178692	0.000178692	0.000605005	0.000605005	0.013521096
3833503773585	383350	3773585	0.000453949	0.000453949	0.000523145	0.000523145	0.001120551	0.000446537	0.00145233	0.00145233	0.000749499	0.000290721	0.001319044	0.001319044	0.000777806	0.000777806	0.000175198	0.000175198	0.000593173	0.000593173	0.012286305
3833603773585	383360	3773585	0.000445987	0.000445987	0.00051397	0.00051397	0.001110516	0.000442538	0.001439324	0.001439324	0.000742787	0.000288118	0.00130766	0.00130766	0.000770841	0.000770841	0.000173629	0.000173629	0.000587861	0.000587861	0.011495235
3833703773585	383370	3773585	0.000438164	0.000438164	0.000504955	0.000504955	0.001100412	0.000438512	0.001426229	0.001426229	0.000736029	0.000285496	0.001296187	0.001296187	0.000763827	0.000763827	0.000172049	0.000172049	0.000582512	0.000582512	0.010778018
3833803773585	383380	3773585	0.000425574	0.000425574	0.000490445	0.000490445	0.001079997	0.000430377	0.001399769	0.001399769	0.000722374	0.0002802	0.001274219	0.001274219	0.000749657	0.000749657	0.000168857	0.000168857	0.000571705	0.000571705	0.009886349
3833903773585	383390	3773585	0.000408725	0.000408725	0.000471028	0.000471028	0.001053215	0.000419704	0.001365057	0.001365057	0.000704461	0.000273251	0.001245314	0.001245314	0.000731067	0.000731067	0.00016467	0.00016467	0.000557528	0.000557528	0.008941448
3833603773585	383360	3773585	0.000391645	0.000391645	0.000451344	0.000451344	0.001027956	0.000409638	0.001332319	0.001332319	0.000687565	0.000266698	0.001217743	0.001217743	0.000713533	0.000713533	0.00016072	0.00016072	0.000544157	0.000544157	0.008122338
3833703773585	383370	3773585	0.000378406	0.000378406	0.000436088	0.000436088	0.001009202	0.000402165	0.001308012	0.001308012	0.000675021	0.000261832	0.001196843	0.001196843	0.000700515	0.000700515	0.000157788	0.000157788	0.000534229	0.000534229	0.007507531
3833803773585	383380	3773585	0.000365584	0.000365584	0.000421311	0.000421311	0.000991139	0.000394967	0.001284601	0.001284601	0.00066294	0.000257146	0.001176654	0.001176654	0.00068778	0.00068778	0.000154964	0.000154964	0.000524668	0.000524668	0.006963729
3833903773585	383390	3773585	0.000353087	0.000353087	0.000406909	0.000406909	0.000973562	0.000387962	0.001261819	0.001261819	0.000651183	0.000252585	0.001156998	0.001156998	0.000675777	0.000675777	0.000152216	0.000152216	0.000515363	0.000515363	0.006477992
3839003773585	383900	3773585	0.000341005	0.000341005	0.000392986	0.000392986	0.000956468	0.000381151	0.001239665	0.001239665	0.00063975	0.000248151	0.001137876	0.001137876	0.000663912	0.000663912	0.000149543	0.000149543	0.000506314	0.000506314	0.00604195
3839103773585	383910	3773585	0.000329618	0.000329618	0.000379863	0.000379863	0.000940136	0.000374642	0.001218497	0.001218497	0.000628826	0.000243913	0.001119733	0.001119733	0.000652575	0.000652575	0.00014699	0.00014699	0.000497669	0.000497669	0.005652239
3829703773595	382970	3773595	0.000550784	0.000550784	0.000634741	0.000634741	0.001165741	0.000464545	0.0015109	0.0015109	0.000779725	0.000302445	0.001437687	0.001437687	0.000809174	0.000809174	0.000182263	0.000182263	0.000617095	0.000617095	0.000929372
3829803773595	382980	3773595	0.000572123	0.000572123	0.000659333	0.000659333	0.001207402	0.000481147	0.001564896	0.001564896	0.000807591	0.000313254	0.001481979	0.001481979	0.000838092	0.000838092	0.000188772	0.000188772	0.000639148	0.000639148	0.000972424
3829903773595	382990	3773595	0.000591147	0.000591147	0.000681257	0.000681257	0.001249339	0.000497859	0.001619251	0.001619251	0.000835641	0.000324134	0.001526359	0.001526359	0.000867202	0.000867202	0.000195334	0.000195334	0.000661348	0.000661348	0.001015821
3830003773595	383000	3773595	0.000605357	0.000605357	0.000697634	0.000697634	0.001276952	0.000508863	0.001655039	0.001655039	0.00085411	0.000331298	0.001555797	0.001555797	0.000886368	0.000886368	0.000199651	0.000199651	0.000675965	0.000675965	0.001050159
3830103773595	383010	3773595	0.000619198	0.000619198	0.000713584	0.000713584	0.001304772	0.000519949	0.001691096	0.001691096	0.000872718	0.000338516	0.001585236	0.001585236	0.000905679	0.000905679	0.000204	0.000204	0.000690692	0.000690692	0.001086222
3830203773595	383020	3773595	0.000632575	0.000632575	0.000729	0.000729	0.001332523	0.000531007	0.001727063	0.001727063	0.00089128	0.000345716	0.001614319	0.001614319	0.00092494	0.00092494	0.000208339	0.000208339	0.000705382	0.000705382	0.001124184
3830303773595	383030	3773595	0.000645258	0.000645258	0.000743616	0.000743616	0.001359997	0.000541956	0.001762672	0.001762672	0.000909656	0.000352844	0.001642957	0.001642957	0.000944012	0.000944012	0.000212635	0.000212635	0.000719925	0.000719925	0.001163871
3830403773595	383040	3773595	0.000657247	0.000657247	0.000757433	0.000757433	0.00138754	0.000552932	0.00179837	0.00179837	0.000928079	0.00035999	0.00167115	0.00167115	0.000963131	0.000963131	0.000216941	0.000216941	0.000734506	0.000734506	0.001205198

			MSite Grubbing / Prep	MMass Grading / Excavation	MMass Grading / Excavation	MDrainage / Utilities Trenching	MFoundations / Concrete Pads	MBuilding / Structure Construction	MAsphalt Paving	MLandscaping or Other Finishing	MWaterside Construction (Piles)	RSSWRestriping South Valley	RSSWRestriping Silver Lake Boulevard	RSSWDemolition	RSSWPlacing Base	RSSWForm	Child Risk				
Unique Identifier	X (UTM)	Y (UTM)	2027	2027	2028	2028	2028	2028	2028	2028	2028	2029	2029	2029	2029	2029	3rd Trimester	0<2	2<16	Total	per million
3837203773575	383720	3773575	0.023792954	0.039576631	0.039576631	0.019034363	0.009019244	0.024469397	0.01591051	0.010926438	0.011743807	0.000580439	0.009564567	0.02811989	0.002557032	0.00556152	2.48338E-07	4.33209E-06	2.2643E-06	6.84469E-06	6.84469439
3837303773575	383730	3773575	0.021807907	0.036274752	0.036274752	0.017446326	0.008266768	0.022427915	0.014583096	0.010014846	0.010764021	0.000574093	0.008637375	0.025468524	0.002315935	0.005037136	2.35037E-07	4.1065E-06	2.1017E-06	6.4432E-06	6.4431976
3837403773575	383740	3773575	0.019766941	0.032879858	0.032879858	0.015813553	0.007493095	0.020328923	0.013218288	0.009077573	0.009756634	0.000565327	0.007745704	0.022919158	0.002084113	0.004532925	2.20551E-07	3.86026E-06	1.9344E-06	6.01521E-06	6.01520879
3837503773575	383750	3773575	0.017950373	0.029858222	0.029858222	0.014360299	0.006804485	0.01846071	0.012003537	0.00824335	0.008860007	0.000556296	0.006977058	0.020706777	0.001882934	0.004095363	2.07099E-07	3.63192E-06	1.7843E-06	5.62328E-06	5.62328289
3837603773575	383760	3773575	0.016382295	0.027249919	0.027249919	0.013105836	0.00621007	0.016848051	0.010954952	0.007523242	0.008086029	0.000547589	0.00632605	0.01882352	0.001711683	0.003722894	1.95066E-07	3.42813E-06	1.6534E-06	5.27662E-06	5.27662152
3837703773575	383770	3773575	0.015040849	0.02501859	0.02501859	0.01203268	0.005701566	0.015468467	0.010057918	0.006907209	0.007423914	0.000539384	0.005775321	0.017225242	0.001566347	0.003406789	1.84426E-07	3.24848E-06	1.5403E-06	4.9732E-06	4.97319634
3837803773575	383780	3773575	0.013857352	0.023049989	0.023049989	0.011085882	0.005252935	0.014251322	0.009266506	0.006363712	0.006839759	0.000531326	0.005297121	0.01583325	0.001439768	0.003131482	1.74732E-07	3.08506E-06	1.4396E-06	4.69937E-06	4.69936928
3837903773575	383790	3773575	0.012575975	0.020918576	0.020918576	0.01006078	0.004767201	0.012933515	0.0084096	0.005775265	0.006207293	0.00052073	0.004808827	0.014406892	0.001310065	0.002849379	1.63714E-07	2.89748E-06	1.3306E-06	4.39177E-06	4.3917701
3838003773575	383800	3773575	0.011383862	0.018935644	0.018935644	0.00910709	0.004315304	0.01170751	0.007612466	0.005227811	0.005618885	0.000509485	0.004360639	0.013092679	0.00119056	0.002589455	1.52999E-07	2.71472E-06	1.2281E-06	4.09586E-06	4.09586362
3838103773575	383810	3773575	0.010397242	0.017294524	0.017294524	0.008317794	0.003941304	0.01069284	0.006952707	0.004774726	0.005131906	0.000499155	0.003987482	0.011995446	0.001090785	0.002372446	1.43771E-07	2.5576E-06	1.142E-06	3.84337E-06	3.84336531
3838203773575	383820	3773575	0.009745106	0.016209777	0.016209777	0.007796085	0.003694097	0.010022163	0.006516619	0.004475245	0.004810023	0.000492426	0.003729073	0.011232729	0.001021428	0.002221596	1.37632E-07	2.45475E-06	1.0835E-06	3.67587E-06	3.67587442
3838303773575	383830	3773575	0.009151921	0.015223088	0.015223088	0.007321537	0.003469238	0.009412114	0.006119952	0.004202837	0.004517237	0.000485785	0.003496062	0.010543405	0.000958746	0.002085263	1.31907E-07	2.35886E-06	1.0298E-06	3.52061E-06	3.52061377
3838403773575	383840	3773575	0.008441313	0.014041078	0.014041078	0.00675305	0.003199866	0.008681303	0.005644763	0.003876504	0.004166492	0.000476222	0.003233128	0.009764145	0.000887885	0.001931142	1.24711E-07	2.23582E-06	9.6599E-07	3.32652E-06	3.3265171
3838503773575	383850	3773575	0.007702385	0.012811963	0.012811963	0.006161908	0.002919759	0.007921367	0.005150637	0.003537166	0.003801769	0.000464859	0.002967008	0.008973186	0.000815961	0.001774707	1.16984E-07	2.1021E-06	8.9913E-07	3.11821E-06	3.11821414
3838603773575	383860	3773575	0.007052961	0.011731727	0.011731727	0.005642369	0.00267358	0.007253479	0.004716363	0.003238931	0.003481225	0.00045382	0.002732478	0.008273991	0.000752381	0.001636421	1.10034E-07	1.98147E-06	8.3938E-07	2.93088E-06	2.93088308
3838703773575	383870	3773575	0.006524152	0.010852119	0.010852119	0.005219322	0.002473124	0.006709637	0.004362745	0.002996087	0.003220213	0.000444169	0.00253862	0.007694711	0.000699705	0.001521851	1.04221E-07	1.88077E-06	7.8976E-07	2.77475E-06	2.77474841
3838803773575	383880	3773575	0.006055253	0.010072162	0.010072162	0.004844202	0.002295377	0.006227406	0.004049189	0.002780754	0.002988772	0.000434842	0.002365841	0.007177398	0.000652664	0.001419538	9.89052E-08	1.78843E-06	7.4505E-07	2.63238E-06	2.63237881
3838903773575	383890	3773575	0.005627435	0.009360542	0.009360542	0.004501948	0.002133204	0.005787426	0.003763104	0.002584287	0.002777609	0.000425486	0.002207563	0.006702676	0.000609496	0.001325648	9.38742E-08	1.70055E-06	7.0356E-07	2.49798E-06	2.49798116
3839003773575	383900	3773575	0.005235675	0.008708897	0.008708897	0.00418854	0.001984698	0.005384527	0.003501132	0.002404379	0.002584242	0.000416159	0.002062147	0.006265885	0.000569777	0.00123926	8.90944E-08	1.61658E-06	6.6494E-07	2.37062E-06	2.37061515
3839103773575	383910	3773575	0.004888428	0.008131294	0.008131294	0.003910742	0.001853066	0.005027408	0.003268925	0.002244913	0.002412847	0.000407275	0.001932362	0.005875432	0.000534272	0.001162036	8.47246E-08	1.53976E-06	6.3017E-07	2.25466E-06	2.25465595
3829703773585	382970	3773585	0.000847099	0.001409044	0.001409044	0.000677679	0.000321111	0.000871182	0.000566461	0.000389013	0.000418114	0.000757912	0.000384829	0.00119375	0.000108552	0.000236099	7.24324E-08	1.78655E-06	4.4929E-07	2.30827E-06	2.3082743
3829803773585	382980	3773585	0.000885708	0.001473266	0.001473266	0.000708567	0.000335747	0.000910889	0.000592279	0.000406744	0.000437171	0.000781406	0.000403408	0.001251788	0.000113829	0.000247577	7.66105E-08	1.89016E-06	4.7994E-07	2.44672E-06	2.4467156
3829903773585	382990	3773585	0.000924318	0.001537489	0.001537489	0.000739454	0.000350383	0.000950597	0.000618098	0.000424475	0.000456228	0.000804103	0.000422165	0.001310374	0.000119157	0.000259164	8.08625E-08	1.99397E-06	5.1288E-07	2.58772E-06	2.58771521
3830003773585	383000	3773585	0.000953196	0.001585523	0.001585523	0.000762556	0.00036133	0.000980295	0.000637408	0.000437736	0.000470482	0.000814994	0.000436189	0.001354245	0.000123146	0.000267841	8.42482E-08	2.07531E-06	5.4097E-07	2.70052E-06	2.70052415
3830103773585	383010	3773585	0.000983429	0.001635812	0.001635812	0.000786743	0.000372791	0.001011388	0.000657626	0.00045162	0.000485404	0.000825265	0.000450897	0.001400401	0.000127343	0.00027697	8.78148E-08	2.16019E-06	5.7212E-07	2.82012E-06	2.82011841
3830203773585	383020	3773585	0.001016455	0.001690746	0.001690746	0.000813164	0.00038531	0.001045353	0.00067971	0.000466787	0.000501705	0.000836156	0.000467005	0.001450853	0.000131931	0.000286948	9.16862E-08	2.25133E-06	6.0791E-07	2.95092E-06	2.95091963
3830303773585	383030	3773585	0.001052033	0.001749927	0.001749927	0.000841626	0.000398796	0.001081943	0.000703502	0.000483125	0.000519266	0.000847342	0.000484393	0.001505235	0.000136876	0.000297704	9.58377E-08	2.34765E-06	6.4899E-07	3.09248E-06	3.09248482
3830403773585	383040	3773585	0.001089606	0.001812424	0.001812424	0.000871685	0.000413039	0.001120584	0.000728627	0.00050038	0.000537811	0.000857997	0.000502764	0.001562724	0.000142104	0.000309074	1.00188E-07	2.4469E-06	6.9577E-07	3.24287E-06	3.24286563
3830503773585	383050	3773585	0.001128295	0.001876779	0.001876779	0.000902636	0.000427705	0.001160373	0.000754499	0.000518147	0.000556908	0.000867559	0.000521819	0.00162259	0.000147547	0.000320914	1.04687E-07	2.5475E-06	7.4905E-07	3.40124E-06	3.4012374
3830603773585	383060	3773585	0.00116866	0.001943921	0.001943921	0.000934928	0.000443006	0.001201885	0.000781491	0.000536684	0.000576831	0.000876502	0.000541797	0.00168538	0.000153257	0.000333333	1.09383E-07	2.65017E-06	8.1092E-07	3.57048E-06	3.57047596
3830703773585	383070	3773585	0.001211258	0.002014777	0.002014777	0.000969006	0.000459154	0.001245694	0.000809976	0.000556246	0.000597857	0.00088518	0.000562937	0.001751826	0.000159299	0.000346474	1.14304E-07	2.7549E-06	8.8414E-07	3.75334E-06	3.7533442
3830803773585	383080	3773585	0.001256489	0.002090013	0.002090013	0.001005191	0.0004763	0.001292211	0.000840223	0.000577017	0.000620182	0.000893828	0.000585327	0.001822294	0.000165707	0.000360411	1.19442E-07	2.86086E-06	9.7243E-07	3.95274E-06	3.95273616
3830903773585	383090	3773585	0.001303953	0.002168964	0.002168964	0.001043162	0.000494292	0.001341025	0.000871962	0.000598814	0.00064361	0.000902003	0.000608789	0.001896144	0.000172422	0.000375017	1.24772E-07	2.96707E-06	1.0802E-06	4.17208E-06	4.17207597
3831003773585	383100	3773585	0.001357719	0.002258398	0.002258398	0.001086175	0.000514673	0.00139632	0.000907916	0.00062305	0.000670148	0.000915344	0.000635675	0.00198087	0.000180127	0.000391774	1.30669E-07	3.0781E-06	1.1221E-06	4.4329E-06	4.43290044
3831103773585	383110	3773585	0.001414278	0.002352476	0.002352476	0.001131422	0.000536113	0.001454486	0.000945737	0.000649479	0.000698064	0.000929393	0.000663811	0.002069892	0.000188222	0.000409381	1.36776E-07	3.18699E-06	1.4121E-06	4.73588E-06	4.73588294
3831203773585	383120	3773585	0.001473548	0.002451065	0.002451065	0.001178839	0.000558581	0.001515442	0.000985372	0.000676698	0.000727319	0.00094598	0.000694062	0.002164671	0.000196841	0.000428126	1.43194E-07	3.29398E-06	1.6711E-06	5.1083E-06	5.10830304
3831303773585	383130	3773585	0.001530426	0.002545673	0.002545673	0.001224341	0.000580142	0.001573936	0.001023406	0.000702817	0.000755393	0.00096732	0.000724371	0.002261188	0.000205617	0.000447215	1.49705E-07	3.38637E-06	2.0551E-06	5.59119E-06	5.59119296
3831403773585	383140	3773585	0.001583634	0.002634178	0.002634178	0.001266907	0.000600311	0.001628657	0.001058987	0.000727252	0.000781655	0.000988806	0.000758046	0.002367667	0.0002153	0.000468274	1.55754E-07	3.45562E-06	2.6469E-06	6.25824E-06	6.25823706
3831503773585	383150	3773585	0.001653354	0.00275015	0.00275015	0.001322683	0.00062674	0.00170036	0.001105609	0.00075927	0.000816068	0.001000524	0.00079181	0.002475151	0.000225073	0.000489532	1.62385E-07	3.55932E-06	3.5342E-06	7.25591E-06	7.25591476
3831603773585	383160	3773585	0.001726505	0.002871828	0.002871828	0.001381204	0.00065447	0.00177559	0.001154526	0.000792863	0.000852174	0.001014278	0.000824888	0.002583092	0.000234889	0.000510881	1.68975E-07	3.66209E-06	5.0189E-06	8.84993E-06	8.84993025
3831703773585	383170	3773585	0.001741742	0.002859053	0.002859053	0.001393499	0.000655124	0.001784116	0.001164127	0.000813181	0.000874233	0.001019266	0.000847342	0.002588772	0.000235623	0.000513333	1.70055E-07	3.68793E-06	5.1288E-06	8.90944E-06	8.90943504
3831803773585	383180	3773585	0.001783354	0.002925703	0.002925703	0.001427344	0.000670824	0.001829124	0.001190476	0.000832308	0.000894444	0.001042857	0.000866667	0.002645714	0.000240952	0.000525079	1.74126E-07	3.77333E-06	5.2488E-06	9.11459E-06	9.11459048
3831903773585	383190	3773585	0.001825403	0.002994286	0.002994286	0.001461905	0.000686667	0.001874286	0.001219048	0.000852381	0.000914286	0.001066667	0.000885714	0.002704762	0.000246667	0.000536825	1.78197E-07	3.85873E-06	5.3688E-06	9.32174E-06	9.32174603
3832003773585	383200	3773585	0.001867452	0.003062857	0.003062857	0.001495714	0.000702857	0.001919048	0.001247619	0.000871429	0.000934127	0.001090476	0.000904762	0.002764286	0.000252381	0.000548571	1.82268E-07	3.94413E-06	5.4888E-06	9.53389E-06	9.53388571
3832103773585	383210	3773585	0.001909501	0.003131429	0.003131429	0.001529524	0.000718571	0.001963968	0.001276190	0.000890476	0.000955556	0.001114286	0.000923810	0.002823810	0.000258095	0.000560317	1.86339E-07	4.02953E-06	5.6088E-06	9.74603E-06	9.74603175
3832203773585	383220	3773585	0.001951551	0.003200000	0.003200000	0.001563333	0.000734286	0.002008889	0.001304762	0.000909524	0.000977778	0.001138095	0.000942857	0.002883333	0.000263810	0.000572063	1.90411E-07	4.11492E-06	5.7288E-06	9.95817E-06	9.95817460
3832303773585	383230	3773585	0.001993600	0.003268571	0.003268571	0.001597143	0.000750000	0.002053810	0.001333333	0.000928571	0.001000000	0.001161905	0.000961905	0.002942857	0.000269524	0.000583810	1.94482E-07	4.20032E-06	5.8488E-06	1.01703E-05	10.1703175
3832403773585	383240	3773585	0.002035650	0.003337143	0.003337143	0.001630952	0.000765714	0.002098730	0.001361905	0.000947619	0.001022222	0.001185714	0.000980952	0.003002381	0.000275238	0.000595556	1.98553E-07	4.28571E-06	5.9688E-06	1.03824E-05	10.3824339
3832503773585	383250	3773585	0.002077699	0.003405714	0.003405714	0.001664762	0.000781429	0.002143651	0.001390476	0.000966667	0.001044444	0.001209524	0.001000000	0.003061905	0.000280952	0.000607302	2.02624E-07	4.37111E-06	6.0888E-06	1.05945E-05	10.5945503
3832603773585	383260	3773585	0.002119748	0.003474286	0.003474286	0.001698571	0.000797143	0.002188571	0.001419048	0.000985714	0.001066667	0.001233333	0.001019048	0.003121429	0.000286667	0.000619048	2.06695E-07	4.45651E-06	6.2088E-06	1.08066E-05	10.8066667
3832703773585	383270	3773585	0.002161797	0.003542857	0.003542857	0.001732381	0.000812857	0.002233492	0.001447619	0.001004762	0.001088889	0.001257143	0.001038095	0.003180952	0.000292381	0.000630794	2.10766E-07	4.54190E-06	6.3288E-06	1.10187E-05	11.0187831
3832803773585	383280	3773585	0.002203846	0.003611429	0.003611429	0.001766190	0.000828571	0.002278413	0.001476190	0.001023810	0.001111111	0.001280952	0.001057143	0.003240476	0.000297778	0.000642540	2.14837E-07	4.62730E-06	6.4488E-06	1.12308E-05	11.2308995
3832903773585	383290	3773585	0.002245895	0.003680000	0.003680000	0.001800000	0.000844286	0.002323333	0.001504762	0.001042857	0.001133333	0.001304762	0.001076190	0.003300000	0.000303175	0.000654286	2.18908E-07	4.71269E-06	6.5688E-06	1.14429E-05	11.4430159
3833003773585	383300	3773585	0.002287944	0.003748571	0.003748571	0.001833810	0.000860000	0.002368254	0.001533333	0.001061905	0.001155556	0.001328571	0.001095238	0.003359524	0.000308571	0.000666032	2.22979E-07	4.79809E-06	6.6888E-06	1.16550E-05	11.6551323
3833103773585	383310	3773585	0.002329993	0.003817143	0.003817143	0.001867619	0.000875714	0.002413175	0.001561905	0.001080952	0.001177778	0.001352381	0.001114286	0.003419048	0.000313968	0.000677778	2.27050E-07	4.88348E-06	6.8088E-06	1.18671E-05	11.6671958
3833203773585	383320	3773585	0.002372042	0.003885714	0.003885714	0.001901429	0.000891429	0.002458095	0.001590476	0.001100000	0.001200000	0.001376190	0.001133333	0.003478571	0.000319365	0.000689524	2.31121E-07	4.96888E-06	6.9288E-06	1.20792E-05	11.7792593
3833303773585	383330	3773585	0.002414091	0.003954286	0.003954286	0.001935238	0.000907143	0.002503016	0.001619048	0.001119048	0.001222222	0.001400000	0.001152381	0.003538095	0.000324762	0.000701270	2.35192E-07	5.05427E-06	7.0488E-06	1.22913E-05	11.9913228
3833403773585	383340	3773585	0.002456140	0.004022857	0.004022857	0.001969048	0.000922857	0.002547937	0.001647619	0.001138095	0.001244444	0.001423810	0.001171429	0.003597619	0.000330159	0.000713016	2.39263E-07	5.13967E-06	7.1688E-06	1.25034E-05	12.2033862
3833503773585	383350	3773585	0.002498189	0.004091429	0.004091429	0.002002857	0.000938571	0.002592857	0.001676190	0.001157143	0.001266667	0.001447619	0.001190476	0.003657143	0.000335556	0.000724762	2.43334E-07	5.22506E-06	7.2888E-06	1.27155E-05	12.4154497
3833603773585	383360	3773585	0.002540238	0.004160000	0.004160000	0.002036667	0.000954286	0.002637778	0.001704762	0.001176190	0.001288889	0.001471429	0.001209524	0.003716667	0.000340952	0.000736508	2.47405E-07	5.31046E-06	7.4088E-06	1.29276E-05	12.6275132
3833703773585	383370	3773585	0.002582287	0.004228571	0.004228571	0.002070476	0.000970000	0.002682698	0.001733333	0.001195238	0.001311111	0.001495238	0.001228571	0.003776190	0.000346349	0.000748254	2.51476E-07	5.39585E-06	7.5288E-06	1.31397E-05	12.8395767
3833803773585	383380	3773585	0.002624336	0.004297143	0.004297143	0.002104286	0.000985714	0.002727619	0.001761905	0.001214286	0.001333333	0.001519048	0.001247619	0.003835714	0.000351746	0.000760000	2.55547E-07	5.48124E-06	7.6488E-06	1.33518E-05	13.0516402
3833903773585	383390	3773585	0.002666385	0.004365714	0.004365714	0.002138095	0.001001429	0.002772540	0.001790476	0.001233333	0.001355556	0.001542857	0.001266667	0.003895238	0.000357143	0.000771746	2.59618E-07	5.56663E-06	7.7688E-06	1.35639E-05	13.2637037
3834003773585	383400	3773585	0.002708434	0.004434286	0.004434286	0.002171905	0.001017143	0.002817460	0.001819048	0.001252381	0.001377778	0.001566667	0.001285714	0.003954762	0.000362540	0.000783492	2.63689E-07	5.65202E-06	7.8888E-06	1.37760E-05	13.4757672
3834103773585	383410	3773585	0.002750483	0.004502857	0.004502857	0.002205714	0.001032857	0.002862381	0.001847619	0.001271429	0.001400000	0.001590476	0.001304762	0.004014286	0.000367937	0.000795238	2.67760E-07	5.73741E-06	8.0088E-06	1.39881E-05	13.6878307
3834203773585	383420	3773585	0.002792532	0.004571429	0.004571429	0.002239524	0.001048571	0.002907302	0.001876190	0.001290476	0.001422222	0.001614286	0.001323810	0.004073810	0.000373333	0.000806984	2.71831E-07	5.82280E-06	8.1288E-06	1.42002E-05	13.8998942
3834303773585	383430	3773585	0.002834581	0.004640000	0.004640000	0.002273333	0.001064286	0.002952222	0.001904762	0.001309524	0.001444444	0.001638095	0.001342857	0.004133333	0.000378730	0.000818730	2.75902E-07	5.90819E-06	8.2488E-06	1.44123E-05	14.1119577
3834403773585	383440	3773585	0.002876630	0.004708571	0.004708571	0.002307143	0.001080000	0.002997143	0.001933333	0.001328571	0.001466667	0.001661905	0.001361905	0.004192857	0.000384127	0.000830476	2.79973E-07	5.99358E-06	8.3688E-06	1.46244E-05	14.3240212
3834503773585	383450	3773585	0.002918679	0.004777143	0.004777143	0.002340952	0.001095714	0.003042063	0.001961905	0.001347619	0.001488889	0.001685714	0.001380952	0.004252381	0.000389524	0.000842222	2.84044E-07	6.07897E-06	8.4888E-06	1.48365E-05	14.5360847
3834603773585	383460	3773585	0.002960728	0.004845714	0.004845714	0.002374762	0.001111429	0.003086984	0.001990476	0.001366667	0.001511111	0.001709524	0.001400000	0.004311905	0.000394921	0.000853968	2.88115E-07	6.16436E-06	8.6088E-06	1.50486E-05	14.7481481
3834703773585	383470	3773585	0.003002777	0.004914286	0.004914286	0.002408571	0.001127143	0.003131905	0.002019048	0.001385714	0.001533333	0.001733333	0.001419048	0.004371429	0.000400317	0.000865714	2.92186E-07	6.24975E-06	8.7288E-06	1.52607E-05	14.9602116
3834803773585	383480	3773585	0.003044826	0.004982857	0.004982857	0.002442381	0.001142857	0.003176825	0.002047619	0.001404762	0.001555556	0.001757143	0.001438095	0.004430952	0.000405714	0.000877460	2.96257E-07	6.33514E-06	8.8488E-06	1.54728E-05	15.1722751
3834903773585	383490	3773585	0.003086875	0.005051429	0.005051429	0.002476190	0.001158571	0.003221746	0.002076190	0.001423810	0.001577778	0.001780952	0.001457143	0.004490476	0.000411111	0.000889206	3.00328E-07	6.42053E-06	8.9688E-06	1.56849E-05	15.3843386
3835003773585	383500	3773585	0.003128924	0.005120000	0.005120000	0.002510000	0.001174286	0.003266667	0.002104762	0.001442857	0.001600000	0.001804762	0.001476190	0.004550000	0.000416508	0.000900952	3.04399E-07	6.50592E-06	9.0888E-06	1.58970E-05	15.5964021
3835103773585	383510	3773585	0.003170973	0.005188571	0.005188571	0.002543810	0.001190000	0.003311587	0.002133333	0.001461905	0.001622222	0.001828571	0.001495238	0.004609524	0.000421905	0.000912698	3.08470E-07	6.59131E-06	9.2088E-06	1.61091E-05	15.8084656
3835203773585	383520	3773585	0.003213022	0.005257143	0.005257143	0.002577619	0.001205714	0.003356508	0.002161905	0.001480952	0.001644444	0.001852381	0.001514286	0.004669048	0.000427302	0.000924444	3.12541E-07	6.67670E-06	9.3288E-06	1.63212E-05	16.0205291
3835303773585	383530	3773585	0.003255071	0.005325714	0.005325714	0.002611429	0.001221429	0.003401429	0.002190476	0.001500000	0.001666667	0.001876190	0.001533333	0.004728571	0.000432698	0.000936190	3.16612E-07	6.76209E-06	9.4488E-06	1.65333E-05	16.2325926
3835403773585	383540	3773585	0.003297120	0.005394286	0.005394286	0.002645238	0.001237143	0.003446349	0.002219048	0.001519048	0.001688889	0.001900000	0.001552381	0.004788095	0.000438095	0.000947937	3.20683E-07	6.84748E-06	9.5688E-06	1.67454E-05	16.4446561
3835503773585	383550	3773585	0.003339169	0.005462857	0.005462857	0.002679048	0.001252857	0.003491270	0.002247619	0.001538095	0.001711111	0.001923810	0.001571429	0.004847619	0.000443492	0.000959683	3.24754E-07	6.93287E-06	9.6888E-06	1.69575E-05	16.6567196
3835603773585	383560	3773585	0.003381218	0.005531429	0.005531429	0.002712857	0.001268571	0.003536190	0.002276190	0.001557143	0.001733333	0.001947619	0.001590476	0.004907143	0.000448889	0.000971429	3.28825E-07	7.01826E-06	9.8088E-06	1.71696E-05	16.8687831
3835703773585	383570	3773585	0.003423267	0.005600000	0.005600000	0.002746667	0.001284286	0.003581111	0.002304762	0.001576190	0.001755556	0.001971429	0.001609524	0.004966667	0.000454286	0.000983175	3.32896E-07	7.10365E-06	9.9288E-06	1.73817E-05	17.0808466
3835803773585	383580	3773585	0.003465316	0.005668571	0.005668571	0.002780476	0.001300000	0.003626032	0.002333333	0.001595238	0.001777778	0.001995238	0.001628571	0.005026190	0.000459683	0.000994921	3.36967E-07	7.18904E-06	1.0049E-05	1.75938E-05	17.2929101
3835903773585	383590	3773585	0.003507365	0.005737143	0.005737143	0.002814286	0.001315714	0.003670952	0.002361905	0.001614286	0.001800000	0.002019048	0.001647619	0.005085714	0.000465079	0.001006667	3.41038E-07	7.27443E-06	1.0169E-05	1.78059E-05	17.5049735
3836003773585	383600	3773585	0.003549414	0.005805714	0.005805714	0.002848095	0.001331429	0.003715873	0.002390476	0.001633333	0.001822222	0.002042857	0.001666667	0.005145238	0.000470476	0.001018413	3.45109E-07	7.35982E-06	1.0289E-05	1.80180E-05	17.7170370
3836103773585	383610	3773585	0.003591463	0.005874286	0.005874286	0.002881905	0.001347143	0.003760794	0.002419048	0.001652381	0.001844444	0.002066667	0.001685714	0.005204762	0.000475873	0.001030159	3.49180E-07	7.44521E-06	1.0409E-05	1.82301E-05	17.9291005
3836203773585	383620	3773585	0.003633512	0.005942857	0.005942857	0.002915714	0.001362857	0.003805714	0.002447619	0.001671429	0.001866667	0.002090476	0.001704762	0.005264286	0.000481270	0.001041905	3.53251E-07	7.53060E-06	1.0529E-05	1.84422E-05	18.1411640
3836303773585	383630	3773585	0.003675561	0.006011429	0.006011429	0.002949524	0.001378571	0.

			EGIODemolition	EGIOSite Grubbing / Prep	EGIOMass Grading / Excavation	EGIOMass Grading / Excavation	EGIODrainage / Utilities Trenching	EGIODrainage / Utilities Trenching	EGIOFoundations / Concrete Pads	EGIOFoundations / Concrete Pads	EGIOBuilding / Structure Construction	EGIOBuilding / Structure Construction	EGIOAsphalt Paving	EGIOArchitectural Coating	EGIOLandscaping or Other Finishing	EGIOWaterside Construction (Piles)	HIWaterside Construction (Landscaping)	HIWaterside Construction (Landscaping)	KMDemolition	KMSite Grubbing / Prep	KMMass Grading / Excavation
Unique Identifier	X (UTM)	Y (UTM)	2025	2025	2025	2026	2026	2027	2026	2027	2026	2027	2027	2027	2027	2027	2025	2026	2025	2025	2025
3830503773595	383050	3773595	0.00336194	0.00310848	0.005170563	0.005170563	0.00248678	0.00248678	0.001178336	0.001178336	0.00319685	0.00319685	0.002078659	0.000421623	0.001427505	0.001534292	0.003378543	0.003378543	0.001172326	0.001083942	0.001803003
3830603773595	383060	3773595	0.003497567	0.00323388	0.005379153	0.005379153	0.002587101	0.002587101	0.001225872	0.001225872	0.003325817	0.003325817	0.002162515	0.000438632	0.001485093	0.001596188	0.003584061	0.003584061	0.001208304	0.001117207	0.001858335
3830703773595	383070	3773595	0.003631727	0.00335792	0.005585488	0.005585488	0.002686338	0.002686338	0.001272894	0.001272894	0.003453389	0.003453389	0.002245465	0.000455458	0.001542059	0.001657415	0.003806889	0.003806889	0.001245575	0.001151668	0.001915657
3830803773595	383080	3773595	0.003762868	0.00347918	0.005787178	0.005787178	0.002783341	0.002783341	0.001318858	0.001318858	0.00357809	0.00357809	0.002326548	0.000471904	0.001597742	0.001717263	0.004047228	0.004047228	0.001284486	0.001187645	0.001975501
3830903773595	383090	3773595	0.00388978	0.00359652	0.005982366	0.005982366	0.002877216	0.002877216	0.00136334	0.00136334	0.003698771	0.003698771	0.002405018	0.00048782	0.00165163	0.001775183	0.004308578	0.004308578	0.001324777	0.001224899	0.002037468
3831003773595	383100	3773595	0.004010481	0.00370812	0.006168	0.006168	0.002966497	0.002966497	0.001405645	0.001405645	0.003813545	0.003813545	0.002479646	0.000502957	0.001702881	0.001830267	0.004605148	0.004605148	0.001367829	0.001264705	0.00210368
3831103773595	383110	3773595	0.004120829	0.00381015	0.006337712	0.006337712	0.00304812	0.00304812	0.001444321	0.001444321	0.003918474	0.003918474	0.002547873	0.000516796	0.001749735	0.001880627	0.004928334	0.004928334	0.001414332	0.001307702	0.002175201
3831203773595	383120	3773595	0.004215216	0.00389742	0.006482876	0.006482876	0.003117936	0.003117936	0.001477403	0.001477403	0.004008225	0.004008225	0.002606231	0.000528633	0.001789812	0.001923702	0.005282238	0.005282238	0.001464373	0.00135397	0.002252161
3831303773595	383130	3773595	0.0042293	0.00390548	0.006496277	0.006496277	0.003124382	0.003124382	0.001480457	0.001480457	0.004016511	0.004016511	0.002611619	0.000529726	0.001793512	0.001927679	0.005671762	0.005671762	0.001513292	0.001399201	0.002327397
3831403773595	383140	3773595	0.004300284	0.00397608	0.006613709	0.006613709	0.00318086	0.00318086	0.001507219	0.001507219	0.004089117	0.004089117	0.002658829	0.000539302	0.001825933	0.001962525	0.006078896	0.006078896	0.00156756	0.001449377	0.00241086
3831503773595	383150	3773595	0.004392514	0.00406135	0.006755555	0.006755555	0.003249081	0.003249081	0.001539545	0.001539545	0.004176817	0.004176817	0.002715853	0.000550868	0.001865095	0.002004616	0.006471222	0.006471222	0.001621137	0.001498916	0.002493261
3831603773595	383160	3773595	0.004471716	0.00413458	0.006877365	0.006877365	0.003307666	0.003307666	0.001567305	0.001567305	0.00425213	0.00425213	0.002764823	0.000560801	0.001898724	0.002040761	0.006866649	0.006866649	0.001677562	0.001551087	0.00258004
3831703773595	383170	3773595	0.004484804	0.00135437	0.002252825	0.002252825	0.001083495	0.001083495	0.00051340	0.00051340	0.001392874	0.001392874	0.000905676	0.000183702	0.000621967	0.000668494	0.018336746	0.018336746	0.024601599	0.022746824	0.037836523
3831803773595	383180	3773595	0.004421838	0.00131464	0.002186745	0.002186745	0.001051714	0.001051714	0.000498344	0.000498344	0.001352018	0.001352018	0.00087911	0.000178314	0.000603723	0.000648886	0.016568429	0.016568429	0.02035334	0.018818851	0.031302827
3831903773595	383190	3773595	0.004384049	0.0012797	0.002128626	0.002128626	0.001023762	0.001023762	0.000485099	0.000485099	0.001316085	0.001316085	0.000855746	0.000173575	0.000587678	0.00063164	0.015116193	0.015116193	0.017369205	0.016059697	0.026713317
3832003773595	383200	3773595	0.004392514	0.00406135	0.006755555	0.006755555	0.003249081	0.003249081	0.001539545	0.001539545	0.004176817	0.004176817	0.002715853	0.000550868	0.001865095	0.002004616	0.006471222	0.006471222	0.001621137	0.001498916	0.002493261
3832103773595	383210	3773595	0.004471716	0.00413458	0.006877365	0.006877365	0.003307666	0.003307666	0.001567305	0.001567305	0.00425213	0.00425213	0.002764823	0.000560801	0.001898724	0.002040761	0.006866649	0.006866649	0.001677562	0.001551087	0.00258004
3832203773595	383220	3773595	0.004484804	0.00135437	0.002252825	0.002252825	0.001083495	0.001083495	0.00051340	0.00051340	0.001392874	0.001392874	0.000905676	0.000183702	0.000621967	0.000668494	0.018336746	0.018336746	0.024601599	0.022746824	0.037836523
3832303773595	383230	3773595	0.004421838	0.00131464	0.002186745	0.002186745	0.001051714	0.001051714	0.000498344	0.000498344	0.001352018	0.001352018	0.00087911	0.000178314	0.000603723	0.000648886	0.016568429	0.016568429	0.02035334	0.018818851	0.031302827
3832403773595	383240	3773595	0.004384049	0.0012797	0.002128626	0.002128626	0.001023762	0.001023762	0.000485099	0.000485099	0.001316085	0.001316085	0.000855746	0.000173575	0.000587678	0.00063164	0.015116193	0.015116193	0.017369205	0.016059697	0.026713317
3832503773595	383250	3773595	0.004300284	0.00397608	0.006613709	0.006613709	0.00318086	0.00318086	0.001507219	0.001507219	0.004089117	0.004089117	0.002658829	0.000539302	0.001825933	0.001962525	0.006078896	0.006078896	0.00156756	0.001449377	0.00241086
3832603773595	383260	3773595	0.004392514	0.00406135	0.006755555	0.006755555	0.003249081	0.003249081	0.001539545	0.001539545	0.004176817	0.004176817	0.002715853	0.000550868	0.001865095	0.002004616	0.006471222	0.006471222	0.001621137	0.001498916	0.002493261
3832703773595	383270	3773595	0.004471716	0.00413458	0.006877365	0.006877365	0.003307666	0.003307666	0.001567305	0.001567305	0.00425213	0.00425213	0.002764823	0.000560801	0.001898724	0.002040761	0.006866649	0.006866649	0.001677562	0.001551087	0.00258004
3832803773595	383280	3773595	0.004484804	0.00135437	0.002252825	0.002252825	0.001083495	0.001083495	0.00051340	0.00051340	0.001392874	0.001392874	0.000905676	0.000183702	0.000621967	0.000668494	0.018336746	0.018336746	0.024601599	0.022746824	0.037836523
3832903773595	383290	3773595	0.004421838	0.00131464	0.002186745	0.002186745	0.001051714	0.001051714	0.000498344	0.000498344	0.001352018	0.001352018	0.00087911	0.000178314	0.000603723	0.000648886	0.016568429	0.016568429	0.02035334	0.018818851	0.031302827
3833003773595	383300	3773595	0.004384049	0.0012797	0.002128626	0.002128626	0.001023762	0.001023762	0.000485099	0.000485099	0.001316085	0.001316085	0.000855746	0.000173575	0.000587678	0.00063164	0.015116193	0.015116193	0.017369205	0.016059697	0.026713317
3833103773595	383310	3773595	0.004300284	0.00397608	0.006613709	0.006613709	0.00318086	0.00318086	0.001507219	0.001507219	0.004089117	0.004089117	0.002658829	0.000539302	0.001825933	0.001962525	0.006078896	0.006078896	0.00156756	0.001449377	0.00241086
3833203773595	383320	3773595	0.004392514	0.00406135	0.006755555	0.006755555	0.003249081	0.003249081	0.001539545	0.001539545	0.004176817	0.004176817	0.002715853	0.000550868	0.001865095	0.002004616	0.006471222	0.006471222	0.001621137	0.001498916	0.002493261
3833303773595	383330	3773595	0.004471716	0.00413458	0.006877365	0.006877365	0.003307666	0.003307666	0.001567305	0.001567305	0.00425213	0.00425213	0.002764823	0.000560801	0.001898724	0.002040761	0.006866649	0.006866649	0.001677562	0.001551087	0.00258004
3833403773595	383340	3773595	0.004484804	0.00135437	0.002252825	0.002252825	0.001083495	0.001083495	0.00051340	0.00051340	0.001392874	0.001392874	0.000905676	0.000183702	0.000621967	0.000668494	0.018336746	0.018336746	0.024601599	0.022746824	0.037836523
3833503773595	383350	3773595	0.004421838	0.00131464	0.002186745	0.002186745	0.001051714	0.001051714	0.000498344	0.000498344	0.001352018	0.001352018	0.00087911	0.000178314	0.000603723	0.000648886	0.016568429	0.016568429	0.02035334	0.018818851	0.031302827
3833603773595	383360	3773595	0.004384049	0.0012797	0.002128626	0.002128626	0.001023762	0.001023762	0.000485099	0.000485099	0.001316085	0.001316085	0.000855746	0.000173575	0.000587678	0.00063164	0.015116193	0.015116193	0.017369205	0.016059697	0.026713317
3833703773595	383370	3773595	0.004300284	0.00397608	0.006613709	0.006613709	0.00318086	0.00318086	0.001507219	0.001507219	0.004089117	0.004089117	0.002658829	0.000539302	0.001825933	0.001962525	0.006078896	0.006078896	0.00156756	0.001449377	0.00241086
3833803773595	383380	3773595	0.004392514	0.00406135	0.006755555	0.006755555	0.003249081	0.003249081	0.001539545	0.001539545	0.004176817	0.004176817	0.002715853	0.000550868	0.001865095	0.002004616	0.006471222	0.006471222	0.001621137	0.001498916	0.002493261
3833903773595	383390	3773595	0.004471716	0.00413458	0.006877365	0.006877365	0.003307666	0.003307666	0.001567305	0.001567305	0.00425213	0.00425213	0.002764823	0.000560801	0.001898724	0.002040761	0.006866649	0.006866649	0.001677562	0.001551087	0.00258004
3834003773595	383400	3773595	0.004484804	0.00135437	0.002252825	0.002252825	0.001083495	0.001083495	0.00051340	0.00051340	0.001392874	0.001392874	0.000905676	0.000183702	0.000621967	0.000668494	0.018336746	0.018336746	0.024601599	0.022746824	0.037836523
3834103773595	383410	3773595	0.004421838	0.00131464	0.002186745	0.002186745	0.001051714	0.001051714	0.000498344	0.000498344	0.001352018	0.001352018	0.00087911	0.000178314	0.000603723	0.000648886	0.016568429	0.016568429	0.02035334	0.018818851	0.031302827
3834203773595	383420	3773595	0.004384049	0.0012797	0.002128626	0.002128626	0.001023762	0.001023762	0.000485099	0.000485099	0.001316085	0.001316085	0.000855746	0.000173575	0.000587678	0.00063164	0.015116193	0.015116193	0.017369205	0.016059697	0.026713317
3834303773595	383430	3773595	0.004300284	0.00397608	0.006613709	0.006613709	0.00318086	0.00318086	0.001507219	0.001507219	0.004089117	0.004089117	0.002658829	0.000539302	0.001825933	0.001962525	0.006078896	0.006078896	0.00156756	0.001449377	0.00241086
3834403773595	383440	3773595	0.004392514	0.00406135	0.006755555	0.006755555	0.003249081	0.003249081	0.001539545	0.001539545	0.004176817	0.004176817	0.002715853	0.000550868	0.001865095	0.002004616	0.006471222	0.006471222	0.001621137	0.001498916	0.002493261
3834503773595	383450	3773595	0.004471716	0.00413458	0.006877365	0.006877365	0.003307666	0.003307666	0.001567305	0.001567305	0.00425213	0.00425213	0.002764823	0.000560801	0.001898724	0.002040761	0.006866649	0.006866649	0.001677562	0.001551087	0.00258004
3834603773595	383460	3773595	0.004484804	0.00135437	0.002252825	0.002252825	0.001083495	0.001083495	0.00051340	0.00051340	0.001392874	0.001392874	0.000905676	0.000183702	0.000621967	0.000668494	0.018336746	0.018336746	0.024601599	0.022746824	0.037836523
3834703773595	383470	3773595	0.004421838	0.00131464	0.002186745	0.002186745	0.001051714	0.001051714	0.000498344	0.000498344	0.001352018	0.001352018	0.00087911	0.000178314	0.000603723	0.000648886	0.016568429	0.016568429	0.02035334	0.018818851	0.031302827
3834803773595	383480	3773595	0.004384049	0.0012797	0.002128626	0.002128626	0.001023762	0.001023762	0.000485099	0.000485099	0.001316085	0.001316085	0.000855746	0.000173575	0.000587678	0.00063164	0.015116193	0.015116193	0.017369205	0.016059697	0.026713317
3834903773595	383490	3773595	0.004300284	0.00397608	0.006613709	0.006613709	0.00318086	0.00318086	0.001507219	0.001507219	0.004089117	0.004089117	0.002658829	0.000539302	0.001825933	0.001962525	0.006078896	0.006078896	0.00156756	0.001449377	0.00241086
3835003773595	383500	3773595	0.004392514	0.00406135	0.006755555	0.006755555	0.003249081	0.003249081	0.001539545	0.001539545	0.004176817	0.004176817	0.002715853	0.000550868	0.001865095	0.002004616	0.006471222	0.006471222	0.001621137	0.001498916	0.002493261
3835103773595	383510	3773595	0.004471716	0.00413458	0.006877365	0.006877365	0.003307666	0.003307666	0.001567305	0.001567305	0.00425213	0.00425213	0.002764823	0.000560801	0.001898724	0.002040761	0.006866649	0.006866649	0.001677562	0.001551087	0.00258004
3835203773595	383520	3773595	0.004484804	0.00135437	0.002252825	0.002252825	0.001083495	0.001083495	0.00051340	0.00051340	0.001392874	0.001392874	0.000905676	0.000183702	0.000621967	0.000668494	0.018336746	0.018336746	0.024601599	0.022746824	0.037836523
3835303773595	383530	3773595	0.004421838	0.00131464	0.002186745	0.002186745	0.001051714	0.001051714	0.000498344	0.000498344	0.001352018	0.001352018	0.00087911	0.000178314	0.000603723	0.000648886	0.016568429	0.016568429	0.02035334	0.018818851	0.031302827
3835403773595	383540	3773595	0.004384049	0.0012797	0.002128626	0.002128626	0.001023762	0.001023762	0.000485099	0.000485099	0.001316085	0.001316085	0.000855746	0.000173575	0.000587678	0.00063164	0.015116193	0.015116193	0.017369205	0.016059697	0.026713317
3835503773595	383550	3773595	0.004300284	0.00397608	0.006613709	0.006613709	0.00318086	0.00318086	0.001507219	0.001507219	0.004089117	0.004089117	0.002658829	0.000539302	0.001825933	0.001962525	0.006078896	0.006078896	0.00156756	0.001449377	0.00241086
3835603773595	383560	3773595	0.004392514	0.00406135	0.006755555	0.006755555	0.003249081	0.003249081	0.001539545	0.001539545	0.004176817	0.004176817	0.002715853	0.000550868	0.001865095	0.002004616	0.006471222	0.006471222	0.001621137	0.001498916	0.002493261
3835703773595	383570	3773595	0.004471716	0.00413458	0.006877365	0.006877365	0.003307666	0.003307666	0.001567305	0.001567305	0.00425213	0.00425213	0.002764823	0.000560801	0.001898724	0.002040761	0.006866649	0.006866649	0.001677562	0.001551087	0.00258004
3835803773595	383580	3773595	0.004484804	0.00135437	0.002252825	0.002252825	0.001083495	0.001083495	0.00051340	0.00051340	0.001392874	0.001392874	0.000905676	0.000183702	0.000621967	0.000668494	0.018336746	0.018336746	0.024601599	0.022746824	0.037836523
3835903773595	383590	3773595	0.004421838	0.00131464	0.002186745	0.002186745	0.001051714	0.001051714	0.000498344	0.000498344	0.001352018	0.001352018	0.00087911	0.000178314	0.000603723	0.000648886	0.016568429	0.016568429	0.02035334	0.018818851	0.031302827
3836003773595	383600	3773595	0.004384049	0.0012797	0.002128626	0.002128626	0.001023762	0.001023762	0.000485099	0.000485099	0.001316085	0.001316085	0.000855746	0.000173575	0.000587678	0.00063164	0.015116193	0.015116193	0.017369205	0.016059697	0.026713317
3836103773595	383610	3773595	0.004300284	0.00397608	0.006613709	0.006613709	0.00318086	0.00318086	0.001507219	0.001507219	0.004089117	0.004089117	0.002658829	0.000539302	0.001825933	0.001962525	0.006078896	0.006078896	0.00156756	0.001449377	0.00241086
3836203773595	383620	3773595	0.004392514	0.00406135	0.006755555	0.006755555	0.003249081	0.003249081	0.001539545	0.001539545	0.004176817	0.004176817	0.002715853	0.000550868	0.001865095	0.002004616	0.006471222	0.006471222	0.001621137	0.001498916	0.002493261
3836303773595	383630	3773595	0.004471716	0.00413458	0.006877365	0.006877365	0.003307666	0.003307666	0.001567305	0.001567305	0.00425213	0.00425213	0.002764823	0.000560801	0.001898724	0.002040761	0.006866649	0.006866649	0.001677562	0.001551087	0.00258004
3836403773595	383640	3773595	0.004484804	0.00135437	0.002252825	0.002252825	0.001083495	0.001083495	0.00051340	0.00051340	0.001392874	0.001392874	0.000905676	0.000183702	0.000621967	0.000668494	0.018336746	0.018336746	0.024601599	0.022746824	0.037836523
3836503773595	383650	3773595	0.004421838	0.00131464	0.002186745	0.002186745	0.001051714	0.001051714	0.000498344	0.000498344	0.001352018	0.001352018	0.00087911	0.000178314	0.000603723	0.000648886	0.016568429	0.016568429	0.02035334	0.018818851	0.031302827
3836603773595	383660	3773595	0.004384049	0.0012797	0.002128626	0.002128626	0.001023762	0.001023762	0.000485099	0.000485099	0.001316085	0.001316085	0.000855746	0.000173575	0.000587678	0.00063164	0.015116193	0.015116193	0.017369205	0.016059697	0.026713317
3836703773595	383670	3773595	0.004300284	0.00397608	0.006613709	0.006613709	0.00318086	0.00318086	0.001507219	0.001507219	0.004089117	0.004089117	0.002658829	0.000539302	0.001825933	0.001962525	0.006078896	0.006078896	0.00156756	0.001449377	0.00241086
3836803773595	383680	3773595	0.004392514	0.00406135	0.006755555	0.006755555	0.003249081	0.003249081	0.001539545	0.001539545	0.004176817	0.004176817	0.002715853	0.000550868	0.001865095	0.002004616	0.006471222	0.006471222	0.001621137	0.001498916	0.002493261
3836903773595	383690	3773595	0.004471716	0.00413458	0.006877365	0.006877365	0.003307666	0.003307666	0.001567305	0.001567305	0.00425213	0.00425213	0.002764823	0.000560801	0.001898724	0.002040761	0.006866649	0.006866649	0.001677562	0.001551087	0.00258004
3837003773595	383700	3773595	0.004484804	0.00135437	0.002252825	0.002252825	0.001083495	0.001083495	0.00051340	0.00051340	0.001392874	0.001392874	0.000905676	0.000183702	0.000621967	0.000668494	0.018336746	0.018336746	0.024601599	0.022746824	0.037836523
3837103773595	383710	3773595	0.004421838	0.00131464	0.002186745	0.002186745	0.001051714	0.001051714	0.000498344	0.000498344	0.001352018	0.001352018	0.00087911	0.000178314	0.000603723	0.000648886	0.016568429	0.016568429	0.02035334	0.018818851	0.031302827
3837203773595	383720	3773595	0.004384049	0.0012797	0.002128626	0.002128626	0.001023762	0.001023762	0.000485099	0.000485099	0.001316085	0.001316085	0.000855746	0.000173575	0.000587678	0.00063164	0.015116193	0.015116193	0.017369205	0.016059697	0.026713317
3837303773595	383730	3773595	0.004300284	0.00397608	0.006613709	0.006613709	0.00318086	0.00318086	0.001507219	0.001507219	0.004089117	0.004089117	0.002658829	0.000539302	0.001825933	0.001962525	0.006078896	0.006078896	0.00156756	0.001449377	0.00241086
3837403773595	383740	3773595	0.004392514	0.00406135	0.006755555	0.006755555	0.003249081	0.003249081	0.001539545	0.001539545	0.004176817	0.004176817	0.002715853	0.000550868	0.001865095	0.002004616	0.006471222	0.006471222	0.001621137	0.001498916	0.002493261
3837503773595	383750	3773595	0.004471716	0.00413458	0.006877365	0.006877365	0.003307666	0.003307666	0.001567305	0.001567305	0.00425213	0.00425213	0.002764823	0.000560801	0.001898724	0.002040761	0.006866649	0.006866649	0.001677562	0.001551087	0.00258004
3837603773595	383760	3773595	0.004484804	0.00135437	0.002252825	0.002252825	0.001083495	0.001083495	0.00051340	0.00051340	0.001392874	0.001392874	0.000905676	0.000183702	0.000621967	0.000668494	0.018336746	0.018336746	0.024601599	0.022746824	0.037836523
3837703773595	383770	3773595	0.004421838	0.00131464	0.002186745	0.002186745	0.001051714	0.001051714	0.000498344	0.000498344	0.001352018	0.001352018	0.00087911	0.000178314	0.000603723	0.000648886	0.016568429	0.016568429	0.02035334	0.018818851	0.031302827
3837803773595	383780	3773595	0.004384049	0.0012797	0.002128626	0.002128626	0.001023762	0.001023762	0.000485099	0.000485099	0.001316085	0.001316085	0.000855746	0.000173575	0.000587678	0.00063164	0.015116193	0.015116193	0.017369205	0.016059697	0.026713317
3837903773595	383790	3773595	0.004300284	0.00397608	0.006613709	0.006613709	0.00318086	0.00318086	0.001507219	0.001507219	0.004089117	0.004089117	0.002658829	0.000539302	0.001825933	0.001962525	0.006078896	0.006078896	0.00156756	0.001449377	0.00241086
3838003773595	383800	3773595	0.004392514	0.00406135	0.006755555	0.006755555	0.003249081	0.003249081	0.001539545	0.001539545	0.004176817	0.004176817	0.002715853	0.000550868	0.001865095	0.002004616	0.006471222	0.006471222	0.001621137	0.001498916	0.002493261
3838103773595	383810	3773595	0.004471716	0.00413458	0.006877365	0.006877365	0.003307666	0.003307666	0.001567305	0.001567305	0.00425213	0.00425213	0.002764823	0.000560801	0.001898724	0.002040761	0.006866649	0.006866649	0.001677562	0.001551087	0.00258004
3838203773595	383820	3773595	0.004484804	0.00135437	0.002252825	0.002252825	0.001083495	0.001083495	0.00051340	0.00051340	0.001392874	0.001392874	0.000905676	0.000183702	0.000621967	0.000668494	0.018336746	0.018336746	0.024601599	0.022746824	0.037836523
3838303773595	383830	3773595	0.004421838	0.00131464	0.002186745	0.002186745	0.001051714	0.001051714	0.000498344	0.000498344	0.001352018	0.001352018	0.00087911	0.000178314	0.000603723	0.000648886	0.016568429	0.016568429	0.02035334	0.018818851	0.031302827
3838403773595	383840	3773595	0.004384049	0.0012797	0.002128626	0.002128626	0.001023762	0.001023762	0.000485099	0.000485099	0.001316085	0.001316085	0.000855746	0.000173575	0.000587678	0.00063164	0.015116193	0.015116193	0.017369205	0.016059697	0.026713317
3838503773595	383850	3773595	0.004300284	0.00397608	0.006613709	0.006613709	0.00318086	0.00318086	0.001507219	0.001507219	0.004089117	0.004089117	0.002658829	0.000539302	0.001825933	0.001962525	0.006078896	0.006078896	0.00156756	0.001449377	0.00241086
3838603773595	383860	3773595	0.004392514	0.00406135	0.006755555	0.006755555	0.003249081	0.003249081	0.001539545	0.001539545	0.004176817	0.004176817	0.002715853	0.000550868	0.001865095	0.002004616	0.006471222	0.006471222	0.001621137	0.001498916	0.002493261
3838703773595	383870	3773595	0.004471716	0.00413458	0.006877365	0.006877365	0.003307666	0.003307666	0.001567305	0.001567305	0.00425213	0.00425213	0.002764823	0.000560801	0.001898724	0.002040761	0.006866649	0.006866649	0.001677562	0.001551087	0.00258004
3838803773595	383880	3773595	0.004484804	0.00135437	0.002252825	0.002252825	0.001083495	0.001083495	0.00051340	0.00051340	0.001392874	0.001392874	0.000905676	0.000183702	0.000621967	0.000668494	0.018336746	0.018336746	0.024601599	0.022746824	0.037836523
3838903773595	383890	3773595	0.004421838	0.00131464	0.002186745	0.002186745	0.001051714	0.001051714	0.000498344	0.000498344	0.001352018	0.001352018	0.00087911	0.000178314	0.000603723	0.000648886	0.016568429	0.016568429	0.02035334	0.018818851	0.031302827
3839003773595	383900	3773595	0.004384049	0.0012797	0.002128626	0.002128626	0.001023762	0.001023762	0.000485099	0.000485099	0.001316085	0.001316085	0.000855746	0.000173575	0.000587678	0.00063164	0.015116193	0.015116193	0.017369205	0.016059697	0.026713317
3839103773595	383910	3773595	0.004300284	0.00397608	0.006613709	0.006613709	0.00318086	0.00318086	0.001507219	0.001507219	0.004089117	0.004089117	0.002658829	0.000539302	0.001825933	0.001962525	0.006078896	0.006078896	0.00156756	0.001449377	0.00241086
3839203773595	383920	3773595	0.004392514	0.00406135	0.006755555	0.006755555	0.003249081	0.003249081	0.001539545	0.001539545	0.004176817	0.004176817	0.002715853	0.000550868	0.001865095	0.002004616	0.006471222	0.006471222	0.001621137	0.001498916	0.002493261
3839303773595	383930	3773595	0.004471716	0.00413458	0.006877365	0.006877365	0.003307666	0.003307666	0.001567305	0.001567305	0.00425213	0.00425213	0.002764823	0.000560801	0.001898724	0.002040761	0.006866649	0.006866649	0.001677562	0.001551087	0.00258004
3839403773595	383940	3773595	0.004484804	0.00135437	0.002252825	0.002252825	0.001083495	0.001083495	0.00051340	0.00051340	0.001392874	0.001392874	0.000905676	0.000183702	0.000621967	0.000668494	0.018336746

			KMMass Grading / Excavation	KMDrainage / Utilities Trenching	KMFoundations / Concrete Pads	KMBuilding / Structure Construction	KMAsphalt Paving	KMArchitectural Coating	KMLandscaping or Other Finishing	KMWaterside Construction (Piles)	EWNDemolition	EWNSite Grubbing / Prep	EWNDrainage / Utilities Trenching	EWNDrainage / Utilities Trenching	EWNDrainage / Utilities Trenching	EWNFoundations / Concrete Pads	EWNBuilding / Structure Construction	EWNAsphalt Paving	EWNLandscaping or Other Finishing	EWNWaterside Construction (Piles)	ISDemolition
Unique Identifier	X (UTM)	Y (UTM)	2026	2026	2026	2026	2026	2026	2026	2026	2027	2027	2027	2028	2029	2029	2029	2029	2029	2029	2027
3830503773595	383050	3773595	0.001803003	0.000447701	0.000410892	0.001208493	0.000724839	0.000147022	0.000497779	0.000535016	0.006556492	0.007493982	0.008825741	0.008825741	0.008825741	0.002297373	0.005707536	0.004052709	0.002783172	0.002910006	0.001245489
3830603773595	383060	3773595	0.001858335	0.000461441	0.000423502	0.001245581	0.000747084	0.000151534	0.000513055	0.000551435	0.007318154	0.008366848	0.009853724	0.009853724	0.009853724	0.002564961	0.006372324	0.004524751	0.003107343	0.00324895	0.001263693
3830703773595	383070	3773595	0.001915657	0.000475674	0.000436565	0.001284002	0.000770128	0.000156209	0.000528881	0.000568444	0.008241054	0.009422001	0.011096389	0.011096389	0.011096389	0.002888431	0.007175945	0.005095373	0.003499214	0.003658679	0.001279568
3830803773595	383080	3773595	0.001975501	0.000490534	0.000450203	0.001324113	0.000794187	0.000161088	0.000545402	0.000586202	0.009369639	0.010712312	0.012616001	0.012616001	0.012616001	0.003283992	0.008158667	0.005793166	0.003978419	0.004159723	0.001293372
3830903773595	383090	3773595	0.002037468	0.000505921	0.000464325	0.001365647	0.000819098	0.000166141	0.00056251	0.00060459	0.0107819	0.012326952	0.014517579	0.014517579	0.014517579	0.003778979	0.009388402	0.006666356	0.004578076	0.004786707	0.001304761
3831003773595	383100	3773595	0.00210368	0.000522362	0.000479414	0.001410028	0.000845717	0.00017154	0.000580791	0.000624237	0.01264953	0.014462213	0.017032298	0.017032298	0.017032298	0.00443357	0.011014651	0.007821095	0.005371085	0.005615855	0.001310628
3831103773595	383110	3773595	0.002175201	0.000540121	0.000495713	0.001457965	0.000874469	0.000177372	0.000600536	0.00064546	0.015120923	0.017287758	0.020359972	0.020359972	0.020359972	0.005299776	0.013166631	0.009349136	0.006420458	0.006713049	0.001312612
3831203773595	383120	3773595	0.002252161	0.000559231	0.000513252	0.00150955	0.000905409	0.000183648	0.000621784	0.000668297	0.018541704	0.021198739	0.024965974	0.024965974	0.024965974	0.006498735	0.016145295	0.011464175	0.007872947	0.008231731	0.001308989
3831303773595	383130	3773595	0.002327397	0.000577913	0.000530398	0.001559978	0.000935655	0.000189783	0.000642555	0.000690622	0.023586383	0.026966322	0.031758517	0.031758517	0.031758517	0.008266859	0.020537978	0.014583256	0.010014955	0.010471355	0.001274219
3831403773595	383140	3773595	0.00241086	0.000598637	0.000549418	0.00161592	0.000969208	0.000196589	0.000665598	0.000715389	0.031324013	0.035812759	0.042177057	0.042177057	0.042177057	0.010978844	0.027275564	0.019367366	0.013300412	0.013906535	0.001230908
3831503773595	383150	3773595	0.002493261	0.000619098	0.000568197	0.00167115	0.001002335	0.000203308	0.000688347	0.00073984	0.042985244	0.04914505	0.057878635	0.057878635	0.057878635	0.015066022	0.037429649	0.026577405	0.018251858	0.019083628	0.001206578
3831603773595	383160	3773595	0.00258004	0.000640646	0.000587974	0.001729316	0.001037222	0.000210384	0.000712306	0.000765591	0.062417754	0.071362248	0.084044058	0.084044058	0.084044058	0.021876978	0.054350618	0.038592357	0.026503048	0.027710839	0.001205112
3831703773595	383640	3773595	0.037836523	0.009395134	0.008622685	0.025360575	0.015210956	0.003085305	0.010446024	0.011227455	0.012921128	0.014772732	0.017398	0.017398	0.017398	0.004528764	0.011251147	0.007989022	0.005486408	0.005736434	0.001277066
3831803773595	383650	3773595	0.031302827	0.007772761	0.007133701	0.020981254	0.012584294	0.002552527	0.008642181	0.009288673	0.012039295	0.013764532	0.016210632	0.016210632	0.016210632	0.004219687	0.010483286	0.007443792	0.005111975	0.005344937	0.001247732
3831903773595	383660	3773595	0.026713317	0.006633146	0.006087783	0.017905056	0.010739229	0.002178285	0.007375095	0.0079268	0.011244602	0.012855958	0.015140595	0.015140595	0.015140595	0.003941153	0.009791301	0.00695244	0.004774542	0.004992127	0.001222367
3832003773595	383670	3773595	0.023305153	0.00578687	0.005311085	0.015620676	0.009369086	0.001900373	0.006434159	0.006915476	0.010533337	0.01204277	0.014182894	0.014182894	0.014182894	0.00369186	0.009171964	0.006512671	0.004472534	0.004676356	0.001199849
3832103773595	383680	3773595	0.020637139	0.005124379	0.004703063	0.013832394	0.008296497	0.001682815	0.005697565	0.00612378	0.009876686	0.01129202	0.013298729	0.013298729	0.013298729	0.003461708	0.008600181	0.00610667	0.004193715	0.00438483	0.001178279
3832203773595	383690	3773595	0.01833482	0.004552694	0.00417838	0.012289226	0.007370924	0.001495077	0.005061934	0.005440599	0.009231165	0.010553995	0.012429549	0.012429549	0.012429549	0.003235457	0.00803809	0.005707549	0.003919622	0.004098246	0.001148945
3832303773595	383700	3773595	0.01642248	0.004077843	0.003742571	0.011007447	0.006602129	0.001339139	0.004533969	0.004873139	0.008637668	0.00987545	0.01163042	0.01163042	0.01163042	0.003027441	0.007521299	0.005340595	0.003667619	0.003834759	0.001120302
3832403773595	383710	3773595	0.014874641	0.003693501	0.003389829	0.009969982	0.005979871	0.001212923	0.004106637	0.00441384	0.008115177	0.009278085	0.010926897	0.010926897	0.010926897	0.002844312	0.007066337	0.005017544	0.003445765	0.003602795	0.001095454
3832503773595	383720	3773595	0.013648446	0.003389026	0.003110388	0.009148103	0.005486918	0.001112936	0.003768105	0.004049984	0.007668695	0.008767623	0.010325721	0.010325721	0.010325721	0.002687823	0.006677561	0.004741488	0.003256186	0.003404576	0.001076042
3832603773595	383730	3773595	0.012591563	0.003126593	0.002869531	0.00843971	0.005062033	0.001026754	0.003476318	0.003736369	0.007256638	0.008296518	0.009770895	0.009770895	0.009770895	0.0025434	0.00631876	0.004486717	0.003081223	0.00322164	0.001057061
3832703773595	383740	3773595	0.011640303	0.002890387	0.002652746	0.007802111	0.004679609	0.000949186	0.003213691	0.003454096	0.006864684	0.007848396	0.009243138	0.009243138	0.009243138	0.002406023	0.005977463	0.004244375	0.002914796	0.003047629	0.001036354
3832803773595	383750	3773595	0.010801962	0.00268222	0.002461693	0.007240199	0.004342581	0.000880825	0.002982239	0.00320533	0.006506895	0.007439336	0.008761383	0.008761383	0.008761383	0.00228062	0.005665916	0.004023157	0.002762876	0.002888786	0.001015389
3832903773595	383760	3773595	0.010058097	0.002497512	0.002292172	0.006741611	0.004043534	0.000820168	0.002776871	0.002984599	0.006178957	0.007064405	0.008319823	0.008319823	0.008319823	0.002165681	0.005380363	0.003820396	0.002623632	0.002743195	0.000994338
3833003773595	383770	3773595	0.009387478	0.002330992	0.002139342	0.006292117	0.003773933	0.000765483	0.002591724	0.002785602	0.005872934	0.006714529	0.00790777	0.00790777	0.00790777	0.002058422	0.005113891	0.003631184	0.002493692	0.002607334	0.000972855
3833103773595	383780	3773595	0.008786123	0.00218167	0.002002297	0.005889049	0.003532178	0.000716447	0.0024257	0.002607158	0.005590724	0.006391877	0.00752778	0.00752778	0.00752778	0.001959509	0.004868155	0.003456696	0.002373863	0.002482044	0.000951803
3833203773595	383790	3773595	0.008118688	0.00201594	0.001850194	0.005441689	0.003263857	0.000662022	0.002241432	0.002409106	0.005282716	0.006039732	0.007113055	0.007113055	0.007113055	0.001851554	0.004599955	0.003266258	0.002243081	0.002345302	0.000923073
3833303773595	383800	3773595	0.007473811	0.001855812	0.00170323	0.005009449	0.003004605	0.000609437	0.002063393	0.002217748	0.004982301	0.005696267	0.006708553	0.006708553	0.006708553	0.001746261	0.004338367	0.003080514	0.002115522	0.002211931	0.000894257
3833403773595	383810	3773595	0.006928053	0.001720295	0.001578856	0.004643646	0.002785201	0.000564934	0.001912718	0.002055802	0.004718899	0.005395119	0.006353887	0.006353887	0.006353887	0.00165394	0.004109008	0.002917654	0.00200368	0.002094991	0.000868374
3833503773595	383820	3773595	0.006600838	0.001639045	0.001504286	0.004424324	0.002653654	0.000538252	0.00182238	0.001958706	0.004538149	0.005188468	0.006110512	0.006110512	0.006110512	0.001590589	0.003951619	0.002805898	0.001926932	0.002014746	0.000853189
3833603773595	383830	3773595	0.006298966	0.001564087	0.001435491	0.00422199	0.002532297	0.000513637	0.001739038	0.001869129	0.00436827	0.004994246	0.005881775	0.005881775	0.005881775	0.001531048	0.003803697	0.002700864	0.0018548	0.001939327	0.00083835
3833703773595	383840	3773595	0.005872631	0.001458225	0.001338332	0.003936231	0.002360902	0.000478872	0.001621334	0.00174262	0.004153959	0.004749224	0.00559321	0.00559321	0.00559321	0.001455933	0.003617084	0.002568357	0.001763802	0.001844182	0.000812812
3833803773595	383850	3773595	0.005389238	0.001338194	0.001228171	0.003612229	0.00216657	0.000439455	0.001487877	0.00159918	0.003916785	0.004478062	0.00527386	0.00527386	0.00527386	0.001372805	0.003410563	0.002421714	0.001663096	0.001738887	0.000777093
3833860773595	383860	3773595	0.004971793	0.001234539	0.001133038	0.003332429	0.001998749	0.000405415	0.001372628	0.001475309	0.003699713	0.004229884	0.004981578	0.004981578	0.004981578	0.001296723	0.003221546	0.002287501	0.001570926	0.001642516	0.000740943
3833870773595	383870	3773595	0.004679342	0.001161921	0.00106639	0.003136409	0.001881179	0.000381568	0.001291887	0.001388529	0.003534666	0.004041185	0.004759346	0.004759346	0.004759346	0.001238875	0.003077831	0.002185453	0.001500846	0.001569242	0.000715664
3833880773595	383880	3773595	0.00441396	0.001096024	0.001005911	0.002958532	0.001774491	0.000359928	0.00121862	0.00130978	0.003381525	0.003866099	0.004553145	0.004553145	0.004553145	0.0011852	0.002944482	0.002090768	0.001435821	0.001501254	0.000691334
3833903773595	383890	3773595	0.004175117	0.001036717	0.000951481	0.002798443	0.001678471	0.000340452	0.001152679	0.001238907	0.003240722	0.003705119	0.004363556	0.004363556	0.004363556	0.00113585	0.002821877	0.00200371	0.001376035	0.001438743	0.000668557
3833903773595	383900	3773595	0.003960688	0.000983473	0.000902614	0.002654719	0.001592267	0.000322967	0.001093479	0.001175278	0.003111652	0.003557553	0.004189767	0.004189767	0.004189767	0.001090612	0.002709489	0.001923907	0.001321231	0.001381442	0.000647592
3833910773595	383910	3773595	0.003763112	0.000934413	0.000857587	0.00252229	0.001512838	0.000306856	0.001038932	0.00111665	0.002990951	0.003419555	0.004027246	0.004027246	0.004027246	0.001048307	0.002604388	0.001849279	0.00126998	0.001327855	0.000627662
3829703773605	382970	3773605	0.001414086	0.00035113	0.000322261	0.000947815	0.000568488	0.000115309	0.000390405	0.00041961	0.003215788	0.003676612	0.004329983	0.004329983	0.004329983	0.001127111	0.002800166	0.001988294	0.001365448	0.001427674	0.001044551
3829803773605	382980	3773605	0.001474062	0.000366022	0.000335929	0.000988015	0.000592599	0.0001202	0.000406964	0.000437407	0.003508179	0.004010903	0.004723682	0.004723682	0.004723682	0.001229592	0.003054767	0.002169077	0.001489599	0.001557483	0.001085877
3829903773605	382990	3773605	0.001532712	0.000380586	0.000349295	0.001027326	0.000616177	0.000124982	0.000423156	0.000454811	0.003839826	0.004390075	0.005170237	0.005170237	0.005170237	0.001345832	0.003343551	0.002374131	0.001630419	0.00170472	0.001122631
3830003773605	383000	3773605	0.001582073	0.000392842	0.000360544	0.001060411	0.000636021	0.000129007	0.000436784	0.000469458	0.004161465	0.004757805	0.005603317	0.005603317	0.005603317	0.001458564	0.00362362	0.002572998	0.00176699	0.001847514	0.00115093
3830103773605	383010	3773605	0.001632628	0.000405396	0.000372065	0.001094297	0.000656345	0.000133129	0.000450741	0.000484459	0.004529953	0.005179097	0.006099476	0.006099476	0.006099476	0.001587716	0.003944482	0.002800831	0.001923452	0.002011107	0.001177676
3830203773605	383020	3773605	0.001682918	0.000417883	0.000383525	0.001128004	0.000676563	0.00013723	0.000464625	0.000499382	0.004943908	0.005652372	0.006656857	0.006656857	0.006656857	0.001732805	0.004304936	0.003056775	0.00209922	0.002194886	0.001202264
3830303773605	383030	3773605	0.001734269	0.000430634	0.000395228	0.001162423	0.000697207	0.000141418	0.000478802	0.00051462	0.005413253	0.006188974	0.007288819	0.007288819	0.007288819	0.001897306	0.004713621	0.003346967	0.002298508	0.002403255	0.001225128
3830403773605	383040	3773605	0.00178708	0.000443747	0.000407263	0.001197821	0.000718438	0.000145724	0.000493383	0.000530291	0.005962144	0.006816522	0.008027889	0.008027889	0.008027889	0.002089689	0.005191571	0.003686342	0.002531571	0.00264694	0.001246179
3830503773605	383050	3773605	0.001842943	0.000457619	0.000419994	0.001235264	0.000740896	0.000150279	0.000508805	0.000546867	0.006629321	0.007579306	0.008926227	0.008926227	0.008926227	0.00232353	0.00577252	0.004098852	0.00281486	0.002943138	0.001264297
3830603773605	383060	3773605	0.001901061	0.00047205	0.000433239	0.001274219	0.000764261	0.000155018	0.000524851	0.000564113	0.007428588	0.008493108	0.010002421	0.010002421	0.010002421	0.002603667	0.006468485	0.004593031	0.003154234	0.003297978	0.001279568
3830703773605	383070	3773605	0.001960905	0.00048691	0.000446877	0.00131433	0.000788319	0.000159898	0.000541373	0.000581871	0.008395835	0.009598962	0.011304797	0.011304797	0.011304797	0.00294268	0.007310721	0.005191072	0.003564935	0.003727395	0.001292251
3830803773605	383080	3773605	0.002023004	0.000502329	0.000461029	0.001355953	0.000813284	0.000164962	0.000558517	0.000600298	0.009578255	0.010950824	0.012896899	0.012896899	0.012896899	0.00335711	0.008340321	0.005922152	0.004066999	0.00425234	0.001303035
3830903773605	383090	3773605	0.002088288	0.00051854	0.000475907	0.001399711	0.000839529	0.000170285	0.000576541	0.00061967	0.011065836	0.012651576	0.014899892	0.014899892	0.014899892	0.003878497	0.009635641	0.006841911	0.004698637	0.004912763	0.001311145
3831003773605	383100	3773605	0.00215888	0.000536068	0.000491994	0.001447026	0.000867908	0.000176042	0.00059603	0.000640617	0.012986526	0.014847501	0.017486056	0.017486056	0.017486056	0.004551685	0.011308092	0.008029457	0.005514177	0.005765468	0.001315804
3831103773605	383110	3773605	0.00223239	0.000554322	0.000508747	0.001496298	0.000897461	0.000182036	0.000616325	0.00066243	0.015537207	0.017763697	0.02092049	0.02092049	0.02092049	0.005445681	0.013529113	0.009606521	0.006597215	0.006897862	0.001317444
3831203773605	383120	3773605	0.00230338	0.000571949	0.000524925	0.00154388	0.000926	0.000187825	0.000635924	0.000683496	0.01904832	0.021777953	0.025648121	0.025648121	0.025648121	0.0066763	0.016586434	0.011777411	0.00808806	0.008456647	0.001293804
3831303773605	383130	3773605	0.00238326	0.000591784	0.000543129	0.001597421	0.000958113	0.000194338	0.000657978	0.000707199	0.024145196	0.027605214	0.032510947	0.032510947	0.032510947	0.008462719	0.021024568	0.014928766	0.010252232	0.010719445	0.001264901
3831403773605	383140	3773605	0.002465926	0.000612311	0.000561968	0.001652829	0.000991346	0.000201079	0.000680801	0.000731729	0.031760486	0.036311779	0.042764759	0.042764759	0.042764759	0.011131824	0.027655626	0.019637234	0.013485741	0.014100311	0.001236257
3831503773605	383150	3773605	0.002550848	0.000633398	0.000581321	0.00170975	0.001025486	0.000208004	0.000704246	0.000756928	0.043360893	0.049574529	0.058384437	0.058384437	0.058384437	0.015197684	0.037756747	0.026809665	0.018411361	0.0192504	0.001229614
3831603773605	383160	3773605	0.002639353	0.000655374	0.000601491	0.001769072	0.001061067	0.000215221	0.000728681	0.000783191	0.062552259	0.071516027	0.084225167	0.084225167	0.084225167	0.021924121	0.054467739	0.038675521	0.02656016	0.027770554	0.00124014
3831703773605	383650	3773605	0.036810823	0.009140444	0.008388935	0.024673082	0.014798606	0.003001666	0.010162846	0.010923093	0.010681129	0.01221174	0.014381893	0.014381893	0.014381893	0.00374366	0.009300655	0.00660405	0.004535288	0.004741969	0.001311836
3831803773605	383660	3773605	0.031180884	0.007742482	0.007105911	0.02089952	0.012535271	0.002542584	0.008608515	0.009252488	0.010118519	0.011568508	0.013624352	0.013624352	0.013624352	0.003546469	0.008810759	0.006256193	0.004296399	0.004492194	0.001289317
3831903773605	383670	3773605	0.026946455	0.006691037	0.006140913	0.018061321	0.010832955	0.002197295	0.00743946	0.007995981	0.009577393	0.010949837	0.012895737	0.012895737	0.012895737	0.003356808	0.00833957	0.005921619	0.004066633	0.004251957	0.001266799
3832003773605	383680	3773605	0.02363343	0.005868384	0.005385897	0.01584071	0.00950106	0.001927141	0.00652479	0.007012887	0.009066463	0.010365691	0.012207782	0.012207782	0.012207782	0.003177731	0.007894674	0.005605715	0.003849688	0.004025125	0.001244022
3832103773605	383690	3773605	0.020814812	0.005168497	0.004743554	0.013951483	0.008367925	0.001697303	0.005746617	0.006176502	0.008543368	0.009767636	0.011503446	0.011503446	0.011503446	0.00299439	0.007439186	0.00528229	0.003627578	0.003792893	0.001210892
3832703773605	383700	3773605	0.018524833	0.004559876	0.004221683	0.012416586	0.007447313	0.001510571	0.005114393	0.005496983	0.008055301	0.009209629	0.010846276	0.010846276	0.010846276	0.002823326	0.0070142	0.004980523	0.003420341	0.003576212	0.001178797
3832803773605	383710	3773605	0.016676185	0.00414084	0.003800389	0.011177497	0.006704123	0.001359827	0.004604013	0.004948423	0.007610459	0.008701041	0.010247306	0.010247306	0.010247306	0.002667412	0.006626851	0.004705481	0.003231458	0.003378721	0.001148945
3832903773605	383720	3773605	0.015143738	0.003760321	0.003451155	0.010150349	0.006088052	0.001234866	0.00418093	0.004493691	0.007211429	0.008244831	0.009710023	0.009710023	0.009710023	0.002527555	0.006279394	0.004458764	0.003062027	0.003201569	0.001122459
3833003773605	383730	3773605	0.013812451	0.003429751	0.003147763	0.009258031	0.005552851	0.001126309	0.003813384	0.00409865	0.006834487	0.007813872	0.009202478	0.009202478	0.009202478	0.002395439	0.005951169	0.004225704	0.002901975	0.003034223	0.001095885
3833740773605	383740	3773605	0.012717752	0.003157927	0.002898289	0.00852429	0.005112763	0.001037044	0.003511156	0.003773814	0.006494385	0.007425033	0.008744538	0.008744538	0.008744538	0.002276236	0.005655023	0.004015422	0.002757565	0.002883232	0.001073367
3833750773605	383750	3773605	0.011779628	0.002924983	0.002684497	0.007895497	0.00473562	0.000960547	0.003252156	0.003495439	0.00618051	0.00706618	0.008321914	0.008321914	0.008321914	0.002166225	0.005381715	0.003821356	0.002624291	0.002743885	0.001052229
3833760773605	383760	3773605	0.010944672	0.002717607	0.00249417	0.007335719	0.004399873	0.000892445	0.003021584	0.003247618	0.005888723	0.00673258	0.007929029	0.007929029	0.007929029	0.002063955	0.005127639	0.003640946	0.002500396	0.002614344	0.001030574
3833770773605	383770	3773605	0.010175263	0.002526605	0.002318873	0.006820144	0.004090637	0.000829722	0.002809218	0.003019366	0.005609273	0.006413084	0.007552756	0.007552756	0.007552756	0.00196601	0.004884307	0.003468165	0.00238174	0.00249028	0.001006934
3833780773605	383780	3773605	0.009492834	0.002357152	0.002163352	0.006362734	0.003816288	0.000774074	0.002620811	0.002816865	0.00535191	0.006118841	0.007206223	0.007206223	0.007206223	0.001875806	0.004660206	0.0033090 4	0.002272461	0.002376021	0.000983812
3833790773605	383790	3773605	0.008740212	0.00217027	0.001991835	0.005858276	0.003513721	0.000712703	0.002413025	0.002593535	0.005065213	0.00579106	0.006820192	0.006820192	0.006820192	0.001775321	0.004410563	0.003131777	0.002150727	0.00224874	0.000951545
3833800773605	383800	3773605	0.008015322	0.001990273	0.001826637	0.005372406	0.003222302	0.000653594	0.002212895	0.002378434	0.004782829	0.005468211	0.006439969	0.006439969	0.006439969	0.001676348	0.004164676	0.002957182	0.002030825	0.002123374	0.000919536
3833810773605	383810	3773605	0.007402158	0.001838019	0.001686901	0.004961422	0.002975799	0.000603594	0.002043611	0.002196486	0.004534871	0.00518472	0.006106098	0.006106098	0.006106098	0.00158944	0.003948765	0.002803871	0.00192554	0.00201329	0.000891582

			ISDrainage / Utilities Trenching	ISDrainage / Utilities Trenching	ISAsphalt Paving	ISAsphalt Paving	SVDemolition	SVSite Grubbing / Prep	SVMass Grading / Excavation	SVMass Grading / Excavation	SVDrainage / Utilities Trenching	SVFoundations / Concrete Pads	SVBuilding / Structure Construction	SVBuilding / Structure Construction	SVAsphalt Paving	SVAsphalt Paving	SVArchitectural Coating	SVArchitectural Coating	SVLandscaping or Other Finishing	SVLandscaping or Other Finishing	MDemolition
Unique Identifier	X (UTM)	Y (UTM)	2027	2028	2027	2028	2027	2027	2027	2028	2028	2028	2028	2029	2028	2029	2028	2029	2028	2029	2027
3830503773595	383050	3773595	0.000668217	0.000668217	0.000770075	0.000770075	0.001415775	0.000564183	0.001834965	0.001834965	0.000946965	0.000367315	0.001699789	0.001699789	0.00098273	0.00098273	0.000221356	0.000221356	0.000749452	0.000749452	0.00124894
3830603773595	383060	3773595	0.000677984	0.000677984	0.000781331	0.000781331	0.001444079	0.000575463	0.00187165	0.00187165	0.000965896	0.000374659	0.001728071	0.001728071	0.001002376	0.001002376	0.000225781	0.000225781	0.000764435	0.000764435	0.001295012
3830703773595	383070	3773595	0.000686501	0.000686501	0.000791146	0.000791146	0.001472038	0.000586604	0.001907887	0.001907887	0.000984597	0.000381912	0.001755731	0.001755731	0.001021783	0.001021783	0.000230152	0.000230152	0.000779235	0.000779235	0.001343499
3830803773595	383080	3773595	0.000693907	0.000693907	0.000799681	0.000799681	0.001499373	0.000597497	0.001943316	0.001943316	0.001002881	0.000389004	0.001782412	0.001782412	0.001040758	0.001040758	0.000234426	0.000234426	0.000793706	0.000793706	0.001393885
3830903773595	383090	3773595	0.000700017	0.000700017	0.000806722	0.000806722	0.001526709	0.00060839	0.001978745	0.001978745	0.001021165	0.000396097	0.001808738	0.001808738	0.001059732	0.001059732	0.0002387	0.0002387	0.000808176	0.000808176	0.0014466
3831003773595	383100	3773595	0.000703164	0.000703164	0.00081035	0.00081035	0.001558474	0.000621048	0.002019915	0.002019915	0.001042411	0.000404338	0.001839511	0.001839511	0.001081781	0.001081781	0.000243667	0.000243667	0.000824991	0.000824991	0.001503974
3831103773595	383110	3773595	0.000704229	0.000704229	0.000811577	0.000811577	0.001590999	0.00063401	0.002062071	0.002062071	0.001064166	0.000412776	0.001870995	0.001870995	0.001104358	0.001104358	0.000248752	0.000248752	0.000842209	0.000842209	0.001563418
3831203773595	383120	3773595	0.000702285	0.000702285	0.000809336	0.000809336	0.001625947	0.000647937	0.002107367	0.002107367	0.001087542	0.000421843	0.00190488	0.00190488	0.001128616	0.001128616	0.000254216	0.000254216	0.000860709	0.000860709	0.001626745
3831303773595	383130	3773595	0.000683631	0.000683631	0.000787839	0.000787839	0.001670307	0.000665614	0.002164861	0.002164861	0.001117213	0.000433352	0.001944102	0.001944102	0.001159408	0.001159408	0.000261152	0.000261152	0.000884191	0.000884191	0.001669797
3831403773595	383140	3773595	0.000660394	0.000660394	0.00076106	0.00076106	0.001712522	0.000682436	0.002219574	0.002219574	0.001145449	0.000444305	0.001984213	0.001984213	0.00118871	0.00118871	0.000267752	0.000267752	0.000906537	0.000906537	0.001743477
3831503773595	383150	3773595	0.000647341	0.000647341	0.000746017	0.000746017	0.001741656	0.000694047	0.002257336	0.002257336	0.001164936	0.000451864	0.002010539	0.002010539	0.001208933	0.001208933	0.000272307	0.000272307	0.00092196	0.00092196	0.001818797
3831603773595	383160	3773595	0.000646554	0.000646554	0.00074511	0.00074511	0.001765739	0.000703644	0.002288549	0.002288549	0.001181044	0.000458112	0.002031617	0.002031617	0.00122565	0.00122565	0.000276073	0.000276073	0.000934709	0.000934709	0.00189774
3831703773595	383170	3773595	0.000645158	0.000645158	0.000789599	0.000789599	0.001388301	0.000553235	0.001799357	0.001799357	0.000928588	0.000360187	0.001556687	0.001556687	0.000963659	0.000963659	0.00021706	0.00021706	0.000734909	0.000734909	0.134933321
3831803773595	383180	3773595	0.00066942	0.00066942	0.000771462	0.000771462	0.001367678	0.000545017	0.001772628	0.001772628	0.000914794	0.000354837	0.001537743	0.001537743	0.000949344	0.000949344	0.000213836	0.000213836	0.000723992	0.000723992	0.104426174
3831903773595	383190	3773595	0.000655812	0.000655812	0.000755779	0.000755779	0.001349893	0.000537929	0.001749576	0.001749576	0.000902898	0.000350223	0.001521823	0.001521823	0.000936999	0.000936999	0.000211055	0.000211055	0.000714577	0.000714577	0.084330112
3832003773595	383200	3773595	0.00064373	0.00064373	0.000741856	0.000741856	0.001334875	0.000531945	0.001730113	0.001730113	0.000892854	0.000346326	0.001508216	0.001508216	0.000926575	0.000926575	0.000208707	0.000208707	0.000706627	0.000706627	0.070228202
3832103773595	383210	3773595	0.000632158	0.000632158	0.00072852	0.00072852	0.001320343	0.000526154	0.001711277	0.001711277	0.000883133	0.000342556	0.001494786	0.001494786	0.000916487	0.000916487	0.000206435	0.000206435	0.000698934	0.000698934	0.059631882
3832203773595	383220	3773595	0.00061642	0.00061642	0.000710383	0.000710383	0.001300066	0.000518074	0.001684997	0.001684997	0.000869571	0.000337295	0.001477443	0.001477443	0.000902413	0.000902413	0.000203265	0.000203265	0.000688201	0.000688201	0.050961688
3832303773595	383230	3773595	0.000601053	0.000601053	0.000692673	0.000692673	0.001277921	0.000509249	0.001656294	0.001656294	0.000854758	0.00033155	0.001460367	0.001460367	0.000887041	0.000887041	0.000199802	0.000199802	0.000676478	0.000676478	0.044090793
3832403773595	383240	3773595	0.000587722	0.000587722	0.00067731	0.00067731	0.001259305	0.00050183	0.001632167	0.001632167	0.000842307	0.00032672	0.001445514	0.001445514	0.000874119	0.000874119	0.000196892	0.000196892	0.000666623	0.000666623	0.038602911
3832503773595	383250	3773595	0.000577307	0.000577307	0.000665307	0.000665307	0.001246364	0.000496673	0.001615394	0.001615394	0.000833651	0.000323362	0.001433418	0.001433418	0.000865136	0.000865136	0.000194868	0.000194868	0.000659773	0.000659773	0.034204098
3832603773595	383260	3773595	0.000567123	0.000567123	0.000653572	0.000653572	0.001233422	0.000491516	0.001598621	0.001598621	0.000824995	0.000320005	0.001421234	0.001421234	0.000856153	0.000856153	0.000192845	0.000192845	0.000652922	0.000652922	0.03053208
3832703773595	383270	3773595	0.000556014	0.000556014	0.000640769	0.000640769	0.001218613	0.000485615	0.001579426	0.001579426	0.000815089	0.000316163	0.001407537	0.001407537	0.000845874	0.000845874	0.00019053	0.00019053	0.000645083	0.000645083	0.027383588
3832803773595	383280	3773595	0.000544766	0.000544766	0.000627806	0.000627806	0.001203942	0.000479768	0.001560411	0.001560411	0.000805276	0.000312356	0.001393574	0.001393574	0.00083569	0.00083569	0.000188236	0.000188236	0.000637316	0.000637316	0.024675452
3832903773595	383290	3773595	0.000533472	0.000533472	0.00061479	0.00061479	0.00118927	0.000473922	0.001541396	0.001541396	0.000795463	0.00030855	0.001379522	0.001379522	0.000825506	0.000825506	0.000185942	0.000185942	0.00062955	0.00062955	0.022331144
3833003773595	383300	3773595	0.000521946	0.000521946	0.000601508	0.000601508	0.001174045	0.000467855	0.001521663	0.001521663	0.00078528	0.0003046	0.001364936	0.001364936	0.000814938	0.000814938	0.000183561	0.000183561	0.000621491	0.000621491	0.020272153
3833103773595	383310	3773595	0.000510652	0.000510652	0.000588492	0.000588492	0.001159167	0.000461926	0.001502379	0.001502379	0.000775328	0.00030074	0.00135035	0.00135035	0.00080461	0.00080461	0.000181235	0.000181235	0.000613614	0.000613614	0.018479412
3833203773595	383320	3773595	0.000495238	0.000495238	0.000570728	0.000570728	0.001135222	0.000452384	0.001471345	0.001471345	0.000759312	0.000294527	0.001328115	0.001328115	0.00078799	0.00078799	0.000177491	0.000177491	0.000600939	0.000600939	0.01658659
3833303773595	383330	3773595	0.000479777	0.000479777	0.000552911	0.000552911	0.001108855	0.000441877	0.001437171	0.001437171	0.000741676	0.000287687	0.001303124	0.001303124	0.000769688	0.000769688	0.000173369	0.000173369	0.000586982	0.000586982	0.014843026
3833403773595	383340	3773595	0.000465891	0.000465891	0.000536908	0.000536908	0.001086572	0.000432997	0.0014029	0.0014029	0.000726771	0.000281905	0.001280622	0.001280622	0.00075422	0.00075422	0.000169885	0.000169885	0.000575186	0.000575186	0.01341627
3833503773595	383350	3773595	0.000457744	0.000457744	0.00052752	0.00052752	0.001077644	0.000429439	0.001396719	0.001396719	0.0007208	0.000279589	0.001270572	0.001270572	0.000748023	0.000748023	0.000168489	0.000168489	0.00057046	0.00057046	0.012529864
3833603773595	383360	3773595	0.000449783	0.000449783	0.000518344	0.000518344	0.001068717	0.000425882	0.001385149	0.001385149	0.000714829	0.000277273	0.001260433	0.001260433	0.000741827	0.000741827	0.000167093	0.000167093	0.000565734	0.000565734	0.011728441
3833703773595	383370	3773595	0.000436081	0.000436081	0.000502555	0.000502555	0.001047956	0.000417608	0.00135824	0.00135824	0.000700943	0.000271887	0.001238377	0.001238377	0.000727416	0.000727416	0.000163847	0.000163847	0.000554744	0.000554744	0.010702181
3833803773595	383380	3773595	0.000416918	0.000416918	0.00048047	0.00048047	0.001019651	0.000406329	0.001321555	0.001321555	0.000682011	0.000264543	0.001208227	0.001208227	0.00070769	0.00070769	0.000159422	0.000159422	0.000539761	0.000539761	0.009594389
3833903773595	383390	3773595	0.000397523	0.000397523	0.000458119	0.000458119	0.000993077	0.000395739	0.001287113	0.001287113	0.000664236	0.000257649	0.001179411	0.001179411	0.000689323	0.000689323	0.000155267	0.000155267	0.000525693	0.000525693	0.008646382
3834003773595	383400	3773595	0.000383961	0.000383961	0.000442489	0.000442489	0.000975638	0.00038879	0.00126451	0.00126451	0.000652571	0.000253124	0.001160022	0.001160022	0.000677218	0.000677218	0.000152541	0.000152541	0.000516462	0.000516462	0.007985158
3834103773595	383410	3773595	0.000370908	0.000370908	0.000427446	0.000427446	0.00095889	0.000382116	0.001242804	0.001242804	0.00064137	0.000248779	0.001141256	0.001141256	0.000665593	0.000665593	0.000149922	0.000149922	0.000507596	0.000507596	0.007401756
3834203773595	383420	3773595	0.000358687	0.000358687	0.000413363	0.000413363	0.000943112	0.000375828	0.001222354	0.001222354	0.000630816	0.000244685	0.001123646	0.001123646	0.00065464	0.00065464	0.000147455	0.000147455	0.000499244	0.000499244	0.006891343
3834303773595	383430	3773595	0.000347439	0.000347439	0.000400401	0.000400401	0.00092851	0.000370009	0.001203428	0.001203428	0.000621049	0.000240897	0.001107104	0.001107104	0.00064505	0.00064505	0.000145172	0.000145172	0.000491514	0.000491514	0.006443136
3834403773595	383440	3773595	0.000336747	0.000336747	0.000388078	0.000388078	0.000914392	0.000364383	0.00118513	0.00118513	0.000611606	0.000237234	0.001091273	0.001091273	0.000634705	0.000634705	0.000142965	0.000142965	0.000484041	0.000484041	0.006039534
3834503773605	382970	3773605	0.000560412	0.000560412	0.000645837	0.000645837	0.001127748	0.000449405	0.001461658	0.001461658	0.000754313	0.000292588	0.001390728	0.001390728	0.00078202	0.00078202	0.000176323	0.000176323	0.000596983	0.000596983	0.000941882
3834603773605	382980	3773605	0.000582584	0.000582584	0.000671389	0.000671389	0.001168578	0.000465676	0.001514577	0.001514577	0.000781623	0.000303181	0.001433952	0.001433952	0.000811143	0.000811143	0.000182707	0.000182707	0.000618597	0.000618597	0.0009864
3834703773605	382990	3773605	0.000602302	0.000602302	0.000694113	0.000694113	0.001210308	0.000482305	0.001568663	0.001568663	0.000809535	0.000314008	0.001478154	0.001478154	0.000840109	0.000840109	0.000189231	0.000189231	0.000640687	0.000640687	0.001031523
3834803773605	383000	3773605	0.000617485	0.000617485	0.00071161	0.00071161	0.001240204	0.000494219	0.001607411	0.001607411	0.000829531	0.000321764	0.001509816	0.001509816	0.000860861	0.000860861	0.000193905	0.000193905	0.000656512	0.000656512	0.001068967
3834903773605	383010	3773605	0.000631834	0.000631834	0.000728147	0.000728147	0.001270654	0.000506353	0.001646877	0.001646877	0.000849898	0.000329664	0.001541834	0.001541834	0.000881997	0.000881997	0.000198666	0.000198666	0.000672631	0.000672631	0.001108654
3835003773605	383020	3773605	0.000645026	0.000645026	0.00074335	0.00074335	0.001299235	0.000517743	0.00168392	0.00168392	0.000869015	0.00033708	0.001571717	0.001571717	0.000901836	0.000901836	0.000203135	0.000203135	0.000687761	0.000687761	0.001148428
3835103773605	383030	3773605	0.000657293	0.000657293	0.000757486	0.000757486	0.001326156	0.00052847	0.001718811	0.001718811	0.000887021	0.000344064	0.001599377	0.001599377	0.000920522	0.000920522	0.000207344	0.000207344	0.000702011	0.000702011	0.001188719
3835203773605	383040	3773605	0.000668587	0.000668587	0.000770502	0.000770502	0.001353007	0.00053917	0.001753613	0.001753613	0.000904981	0.00035103	0.001626859	0.001626859	0.00093916	0.00093916	0.000211542	0.000211542	0.000716225	0.000716225	0.001230994
3835303773605	383050	3773605	0.000678308	0.000678308	0.000781704	0.000781704	0.001382557	0.000550946	0.001791912	0.001791912	0.000924746	0.000358697	0.001656742	0.001656742	0.000959672	0.000959672	0.000216162	0.000216162	0.000731868	0.000731868	0.001277239
3835403773605	383060	3773605	0.000686501	0.000686501	0.000791146	0.000791146	0.00141238	0.000562694	0.001830122	0.001830122	0.000944465	0.000366346	0.001686359	0.001686359	0.000980136	0.000980136	0.000220772	0.000220772	0.000747474	0.000747474	0.001325467
3835503773605	383070	3773605	0.000693305	0.000693305	0.000798988	0.000798988	0.001441173	0.000574304	0.001867883	0.001867883	0.000963952	0.000373905	0.001715353	0.001715353	0.001000359	0.001000359	0.000225327	0.000225327	0.000762897	0.000762897	0.001375335
3835603773605	383080	3773605	0.000699091	0.000699091	0.000805656	0.000805656	0.001468993	0.000585391	0.00190394	0.00190394	0.00098256	0.000381122	0.001742835	0.001742835	0.00101967	0.00101967	0.000229676	0.000229676	0.000777623	0.000777623	0.001426929
3835703773605	383090	3773605	0.000703442	0.000703442	0.00081067	0.00081067	0.001496951	0.000596532	0.001940177	0.001940177	0.001001261	0.000388376	0.001770228	0.001770228	0.001039076	0.001039076	0.000234048	0.000234048	0.000792423	0.000792423	0.001480161
3835803773605	383100	3773605	0.000705942	0.000705942	0.00081355	0.00081355	0.001525602	0.000607949	0.00197731	0.00197731	0.001020424	0.000395809	0.001798243	0.001798243	0.001058963	0.001058963	0.000238527	0.000238527	0.00080759	0.00080759	0.001536672
3835903773605	383110	3773605	0.000706821	0.000706821	0.000814564	0.000814564	0.001554875	0.000619614	0.002015251	0.002015251	0.001040004	0.000403404	0.001826437	0.001826437	0.001079283	0.001079283	0.000243104	0.000243104	0.000823086	0.000823086	0.001591717
3836003773605	383120	3773605	0.000694138	0.000694138	0.000799948	0.000799948	0.001588439	0.00063299	0.002058753	0.002058753	0.001062454	0.000412112	0.001855342	0.001855342	0.00110258	0.00110258	0.000248352	0.000248352	0.000840853	0.000840853	0.001633043
3836103773605	383130	3773605	0.000678632	0.000678632	0.000782077	0.000782077	0.001621518	0.000646172	0.002101627	0.002101627	0.00108458	0.000420694	0.001885759	0.001885759	0.001125542	0.001125542	0.000253524	0.000253524	0.000858364	0.000858364	0.001700167
3836203773605	383140	3773605	0.000663264	0.000663264	0.000764367	0.000764367	0.001654183	0.000659188	0.002143962	0.002143962	0.001106428	0.000429169	0.00191582	0.00191582	0.001148215	0.001148215	0.000258631	0.000258631	0.000875655	0.000875655	0.001774106
3836303773605	383150	3773605	0.0006597	0.0006597	0.00076026	0.00076026	0.001675497	0.000667682	0.002171588	0.002171588	0.001120684	0.000434699	0.001935119	0.001935119	0.00116301	0.00116301	0.000261963	0.000261963	0.000886938	0.000886938	0.001848907
3836403773605	383160	3773605	0.000665347	0.000665347	0.000766768	0.000766768	0.001694321	0.000675183	0.002195985	0.002195985	0.001133275	0.000439583	0.001950239	0.001950239	0.001176076	0.001176076	0.000264906	0.000264906	0.000896903	0.000896903	0.001927419
3836503773605	383650	3773605	0.000703813	0.000703813	0.000811097	0.000811097	0.001330654	0.000530263	0.001724641	0.001724641	0.00089003	0.000345231	0.001494074	0.001494074	0.000923645	0.000923645	0.000208047	0.000208047	0.00070493	0.00070493	0.131877662
3836603773605	383660	3773605	0.000691731	0.000691731	0.000797174	0.000797174	0.001316121	0.000524472	0.001705806	0.001705806	0.00088031	0.000341461	0.001480823	0.001480823	0.000913557	0.000913557	0.000205775	0.000205775	0.0006967	0.0006967	0.105122168
3836703773605	383670	3773605	0.00067965	0.00067965	0.000783251	0.000783251	0.001302419	0.000519011	0.001688046	0.001688046	0.000871144	0.000337906	0.001467926	0.001467926	0.000904046	0.000904046	0.000203633	0.000203633	0.000689446	0.000689446	0.08614192
3836803773605	383680	3773605	0.00066743	0.00066743	0.00076916	0.00076916	0.001288647	0.000513523	0.001670197	0.001670197	0.000861933	0.000334333	0.001455119	0.001455119	0.00089487	0.00089487	0.000201479	0.000201479	0.000682156	0.000682156	0.072117141
3836903773605	383690	3773605	0.000649655	0.000649655	0.000748684	0.000748684	0.001269962	0.000506077	0.00164598	0.00164598	0.000849435	0.000329485	0.001438043	0.001438043	0.000881517	0.000881517	0.000198558	0.000198558	0.000672265	0.000672265	0.060872885
3837003773605	383700	3773605	0.000632436	0.000632436	0.00072884	0.00072884	0.001250516	0.000498328	0.001620776	0.001620776	0.000836428	0.00032444	0.001421323	0.001421323	0.000868018	0.000868018	0.000195518	0.000195518	0.000661971	0.000661971	0.052106665
3837103773605	383710	3773605	0.00061642	0.00061642	0.00070383	0.00070383	0.001232938	0.000491323	0.001597993	0.001597993	0.000824671	0.000319879	0.001405759	0.001405759	0.000855817	0.000855817	0.000192769	0.000192769	0.000652666	0.000652666	0.045177705
3837203773605	383720	3773605	0.00060221	0.00060221	0.00069406	0.00069406	0.00121536	0.000484319	0.001575211	0.001575211	0.000812914	0.000315319	0.001391795	0.001391795	0.000843616	0.000843616	0.000190021	0.000190021	0.000643361	0.000643361	0.039637367
3837303773605	383730	3773605	0.000587953	0.000587953	0.000677576	0.000677576	0.001198544	0.000477617	0.001553415	0.001553415	0.000801666	0.000310956	0.00137801	0.00137801	0.000831943	0.000831943	0.000187392	0.000187392	0.000634459	0.000634459	0.034963332
3837403773605	383740	3773605	0.000575872	0.000575872	0.000663654	0.000663654	0.001183596	0.00047166	0.001534041	0.001534041	0.000791668	0.000307078	0.001365381	0.001365381	0.000821567	0.000821567	0.000185055	0.000185055	0.000626546	0.000626546	0.031024202
3837503773605	383750	3773605	0.000564531	0.000564531	0.000650584	0.000650584	0.001170308	0.000466366	0.00151682	0.00151682	0.00078278	0.00030363	0.001353107	0.001353107	0.000812344	0.000812344	0.000182977	0.000182977	0.000619512	0.000619512	0.027791504
3837603773605	383760	3773605	0.000552913	0.000552913	0.000637195	0.000637195	0.001156744	0.00046096	0.00149924	0.00149924	0.000773708	0.000300111	0.0013403	0.0013403	0.000802929	0.000802929	0.000180856	0.000180856	0.000612332	0.000612332	0.025051273
3837703773605	383770	3773605	0.00054023	0.00054023	0.000622579	0.000622579	0.00114152	0.000454893	0.001479507	0.001479507	0.000763524	0.000296161	0.00132607	0.00132607	0.00079236	0.00079236	0.000178476	0.000178476	0.000604273	0.000604273	0.022603778
3837803773605	383780	3773605	0.000527825	0.000527825	0.000608282	0.000608282	0.001126641	0.000448964	0.001460223	0.001460223	0.000753572	0.000292301	0.001312018	0.001312018	0.000782033	0.000782033	0.00017615	0.00017615	0.000596397	0.000596397	0.020493367
3837903773605	383790	3773605	0.000510513	0.000510513	0.000588332	0.000588332	0.001102696	0.000439422	0.001429189	0.001429189	0.000737557	0.000286089	0.001290228	0.001290228	0.000765413	0.000765413	0.000172406	0.000172406	0.000583721	0.000583721	0.018296851
3838003773605	383800	3773605	0.00049334	0.00049334	0.000568541	0.000568541	0.00107626	0.000428887	0.001394925	0.001394925	0.000719875	0.00027923	0.001265592	0.001265592	0.000747063	0.000747063	0.000168273	0.000168273	0.000569727	0.000569727	0.016279876
3838103773605	383810	3773605	0.000478343	0.000478343	0.000551258	0.000551258	0.001053769	0.000419925	0.001365775	0.001365775	0.000704831	0.000273395	0.001243357	0.001243357	0.000731451	0.000731451	0.000164756	0.000164756	0.000557821	0.000557821	0.014635272

			MSite Grubbing / Prep	MMass Grading / Excavation	MMass Grading / Excavation	MDrainage / Utilities Trenching	MFoundations / Concrete Pads	MBuilding / Structure Construction	MAsphalt Paving	MLandscaping or Other Finishing	MWaterside Construction (Piles)	RSSWRestriping South Valley	RSSWRestriping Silver Lake Boulevard	RSSWDemolition	RSSWPlacing Base	RSSWForm	Child Risk				
Unique Identifier	X (UTM)	Y (UTM)	2027	2027	2028	2028	2028	2028	2028	2028	2028	2029	2029	2029	2029	2029	3rd Trimester	0<2	2<16	Total	per million
3830503773595	383050	3773595	0.001154779	0.001920832	0.001920832	0.000923823	0.000437745	0.00118761	0.000772209	0.000530309	0.00056998	0.000839048	0.000524052	0.001629901	0.000148212	0.00032236	1.09434E-07	2.66913E-06	7.59016E-07	3.53757E-06	3.5375739
3830603773595	383060	3773595	0.001197378	0.001991689	0.001991689	0.000957902	0.000453892	0.00123142	0.000800695	0.000549872	0.000591006	0.000849378	0.000544507	0.001694246	0.000154063	0.000335086	1.14597E-07	2.78221E-06	8.2424E-07	3.72105E-06	3.7210475
3830703773595	383070	3773595	0.001242209	0.002066262	0.002066262	0.000993768	0.000470887	0.001277526	0.000830674	0.00057046	0.000613134	0.000859325	0.000565914	0.001761606	0.000160189	0.000348408	1.19997E-07	2.89735E-06	9.0152E-07	3.91887E-06	3.91886937
3830803773595	383080	3773595	0.001288796	0.002143753	0.002143753	0.001031037	0.000488547	0.001325437	0.000861827	0.000591854	0.000636128	0.000868622	0.000588155	0.001831526	0.000166547	0.000362237	1.25624E-07	3.01389E-06	9.9426E-07	4.13378E-06	4.13377668
3830903773595	383090	3773595	0.001337537	0.002224827	0.002224827	0.00107003	0.000507023	0.001375564	0.00089442	0.000614237	0.000660186	0.000877772	0.000611409	0.00190501	0.000173229	0.000376771	1.31503E-07	3.13158E-06	1.1084E-06	4.37145E-06	4.37145402
3831003773595	383100	3773595	0.001390585	0.002313066	0.002313066	0.001112468	0.000527132	0.00143012	0.000929894	0.000638599	0.00068637	0.000889696	0.000636806	0.001985166	0.000180518	0.000392624	1.37825E-07	3.25181E-06	1.2571E-06	4.6467E-06	4.6467019
3831103773595	383110	3773595	0.001445548	0.00240449	0.00240449	0.001156439	0.000547967	0.001486646	0.000966648	0.000663839	0.000713499	0.000902003	0.000663573	0.002068886	0.00018813	0.000409182	1.44431E-07	3.37146E-06	1.4511E-06	4.96704E-06	4.96703735
3831203773595	383120	3773595	0.001504101	0.002501885	0.002501885	0.001203281	0.000570163	0.001546863	0.001005803	0.000690728	0.000742399	0.000915462	0.000690161	0.002152333	0.000195719	0.000425686	1.51305E-07	3.48817E-06	1.7167E-06	5.35617E-06	5.35617379
3831303773595	383130	3773595	0.001543907	0.002568098	0.002568098	0.001235126	0.000585252	0.001587801	0.001032421	0.000709008	0.000762047	0.0009314	0.00071925	0.002245193	0.000204163	0.000444052	1.57524E-07	3.56398E-06	2.1014E-06	5.82292E-06	5.82291826
3831403773595	383140	3773595	0.001612032	0.002681416	0.002681416	0.001289626	0.000611076	0.001657863	0.001077977	0.000740294	0.000795672	0.000947309	0.000751496	0.00234765	0.000213479	0.000464316	1.64955E-07	3.67997E-06	2.6921E-06	6.53699E-06	6.53699095
3831503773595	383150	3773595	0.001681673	0.002797255	0.002797255	0.001345339	0.000637475	0.001729484	0.001124546	0.000772275	0.000830046	0.000955514	0.000783086	0.002449468	0.000222738	0.000484453	1.72381E-07	3.80209E-06	3.579E-06	7.55344E-06	7.55344374
3831603773595	383160	3773595	0.001754665	0.002918667	0.002918667	0.001403732	0.000665144	0.001804551	0.001173356	0.000805795	0.000866073	0.000965844	0.0008142	0.002550371	0.000231913	0.00050441	1.79727E-07	3.91876E-06	5.0526E-06	9.15104E-06	9.15104198
3831703773595	383170	3773595	0.001824665	0.003050107	0.003050107	0.001466439	0.000717971	0.001933251	0.001222826	0.000834135	0.000897333	0.001000279	0.000842244	0.002751622	0.000240163	0.000522182	1.86172E-07	4.03044E-06	6.5256E-06	1.05684E-05	10.5684023
3831803773595	383180	3773595	0.001898665	0.003174165	0.003174165	0.001529439	0.000750779	0.002023251	0.001272095	0.000864135	0.000929333	0.001037279	0.000881244	0.002853622	0.000249163	0.000541182	1.93845E-07	4.14916E-06	7.9524E-06	1.20876E-05	12.0876047
3831903773595	383190	3773595	0.001975665	0.003298165	0.003298165	0.001592439	0.000783583	0.002113251	0.001322095	0.000894135	0.000961333	0.001074279	0.000920244	0.002955622	0.000258163	0.000560182	1.97517E-07	4.25788E-06	9.3482E-06	1.31271E-05	13.1270705
3832003773595	383200	3773595	0.002053665	0.003422165	0.003422165	0.001655439	0.000816387	0.002203251	0.001372095	0.000924135	0.000993333	0.001111279	0.000959244	0.003057622	0.000267163	0.000579182	2.01189E-07	4.36659E-06	1.0944E-05	1.41603E-05	14.1603387
3832103773595	383210	3773595	0.002131665	0.003546165	0.003546165	0.001718439	0.000849191	0.002293251	0.001422095	0.000954135	0.001025333	0.001148279	0.000998244	0.003159622	0.000276163	0.000598182	2.04861E-07	4.47531E-06	1.2746E-05	1.52207E-05	15.2207068
3832203773595	383220	3773595	0.002209665	0.003670165	0.003670165	0.001781439	0.000881995	0.002383251	0.001472095	0.000984135	0.001057333	0.001185279	0.001037244	0.003261622	0.000285163	0.000617182	2.08533E-07	4.58402E-06	1.4756E-05	1.72811E-05	17.2810749
3832303773595	383230	3773595	0.002287665	0.003794165	0.003794165	0.001844439	0.000914799	0.002473251	0.001522095	0.001014135	0.001089333	0.001222279	0.001076244	0.003363622	0.000294163	0.000636182	2.12205E-07	4.69274E-06	1.6766E-05	1.96432E-05	19.6432431
3832403773595	383240	3773595	0.002365665	0.003918165	0.003918165	0.001907439	0.000947603	0.002563251	0.001572095	0.001044135	0.001121333	0.001259279	0.001115244	0.003465622	0.000303163	0.000655182	2.15877E-07	4.80145E-06	1.8776E-05	2.22053E-05	22.2053113
3832503773595	383250	3773595	0.002443665	0.004041165	0.004041165	0.001970439	0.000980407	0.002653251	0.001622095	0.001074135	0.001153333	0.001296279	0.001154244	0.003567622	0.000312163	0.000674182	2.19548E-07	4.91017E-06	2.0786E-05	2.50786E-05	25.0785795
3832603773595	383260	3773595	0.002521665	0.004165165	0.004165165	0.002033439	0.001013211	0.002743251	0.001672095	0.001104135	0.001185333	0.001333279	0.001193244	0.003669622	0.000321163	0.000693182	2.23219E-07	5.01888E-06	2.2796E-05	2.80796E-05	28.0796478
3832703773595	383270	3773595	0.002599665	0.004289165	0.004289165	0.002096439	0.001046015	0.002833251	0.001722095	0.001134135	0.001217333	0.001370279	0.001232244	0.003771622	0.000330163	0.000712182	2.26891E-07	5.12759E-06	2.4806E-05	3.10806E-05	31.0806161
3832803773595	383280	3773595	0.002677665	0.004413165	0.004413165	0.002159439	0.001078819	0.002923251	0.001772095	0.001164135	0.001249333	0.001407279	0.001271244	0.003873622	0.000339163	0.000731182	2.30562E-07	5.23630E-06	2.6816E-05	3.33816E-05	33.3815844
3832903773595	383290	3773595	0.002755665	0.004537165	0.004537165	0.002222439	0.001111623	0.003013251	0.001822095	0.001194135	0.001281333	0.001444279	0.001310244	0.003975622	0.000348163	0.000750182	2.34234E-07	5.34501E-06	2.8826E-05	3.57826E-05	35.7825527
3833003773595	383300	3773595	0.002833665	0.004661165	0.004661165	0.002285439	0.001144427	0.003103251	0.001872095	0.001224135	0.001313333	0.001481279	0.001349244	0.004077622	0.000357163	0.000769182	2.37905E-07	5.45372E-06	3.0836E-05	3.81836E-05	38.1835211
3833103773595	383310	3773595	0.002911665	0.004785165	0.004785165	0.002348439	0.001177231	0.003193251	0.001922095	0.001254135	0.001345333	0.001518279	0.001388244	0.004179622	0.000366163	0.000788182	2.41577E-07	5.56243E-06	3.2846E-05	4.05846E-05	40.5844895
3833203773595	383320	3773595	0.002989665	0.004909165	0.004909165	0.002411439	0.001210035	0.003283251	0.001972095	0.001284135	0.001377333	0.001555279	0.001427244	0.004281622	0.000375163	0.000807182	2.45248E-07	5.67114E-06	3.4856E-05	4.29856E-05	42.9854579
3833303773595	383330	3773595	0.003067665	0.005033165	0.005033165	0.002474439	0.001242839	0.003373251	0.002022095	0.001314135	0.001409333	0.001592279	0.001466244	0.004383622	0.000384163	0.000826182	2.48920E-07	5.77985E-06	3.6866E-05	4.53866E-05	45.3864263
3833403773595	383340	3773595	0.003145665	0.005157165	0.005157165	0.002537439	0.001275643	0.003463251	0.002072095	0.001344135	0.001441333	0.001629279	0.001505244	0.004485622	0.000393163	0.000845182	2.52591E-07	5.88856E-06	3.8876E-05	4.77876E-05	47.7873947
3833503773595	383350	3773595	0.003223665	0.005281165	0.005281165	0.002600439	0.001308447	0.003553251	0.002122095	0.001374135	0.001473333	0.001666279	0.001544244	0.004587622	0.000402163	0.000864182	2.56263E-07	5.99727E-06	4.0886E-05	5.01886E-05	50.1883631
3833603773595	383360	3773595	0.003301665	0.005405165	0.005405165	0.002663439	0.001341251	0.003643251	0.002172095	0.001404135	0.001505333	0.001703279	0.001583244	0.004689622	0.000411163	0.000883182	2.59934E-07	6.10598E-06	4.2896E-05	5.25896E-05	52.5893315
3833703773595	383370	3773595	0.003379665	0.005529165	0.005529165	0.002726439	0.001374055	0.003733251	0.002222095	0.001434135	0.001537333	0.001740279	0.001622244	0.004791622	0.000420163	0.000902182	2.63606E-07	6.21469E-06	4.4906E-05	5.49906E-05	54.9902999
3833803773595	383380	3773595	0.003457665	0.005653165	0.005653165	0.002789439	0.001406859	0.003823251	0.002272095	0.001464135	0.001569333	0.001777279	0.001661244	0.004893622	0.000429163	0.000921182	2.67277E-07	6.32340E-06	4.6916E-05	5.73916E-05	57.3912683
3833903773595	383390	3773595	0.003535665	0.005777165	0.005777165	0.002852439	0.001439663	0.003913251	0.002322095	0.001494135	0.001601333	0.001814279	0.001700244	0.004995622	0.000438163	0.000940182	2.70949E-07	6.43211E-06	4.8926E-05	5.97926E-05	59.7922367
3834003773595	383400	3773595	0.003613665	0.005901165	0.005901165	0.002915439	0.001472467	0.004003251	0.002372095	0.001524135	0.001633333	0.001851279	0.001739244	0.005097622	0.000447163	0.000959182	2.74620E-07	6.54082E-06	5.0936E-05	6.22936E-05	62.2932051
3834103773595	383410	3773595	0.003691665	0.006025165	0.006025165	0.002978439	0.001505271	0.004093251	0.002422095	0.001554135	0.001665333	0.001888279	0.001778244	0.005199622	0.000456163	0.000978182	2.78292E-07	6.64953E-06	5.2946E-05	6.47946E-05	64.7941735
3834203773595	383420	3773595	0.003769665	0.006149165	0.006149165	0.003041439	0.001538075	0.004183251	0.002472095	0.001584135	0.001697333	0.001925279	0.001817244	0.005301622	0.000465163	0.000997182	2.81963E-07	6.75824E-06	5.4956E-05	6.72956E-05	67.2951419
3834303773595	383430	3773595	0.003847665	0.006273165	0.006273165	0.003104439	0.001570879	0.004273251	0.002522095	0.001614135	0.001729333	0.001962279	0.001856244	0.005403622	0.000474163	0.001016182	2.85635E-07	6.86695E-06	5.6966E-05	6.98966E-05	69.8961103
3834403773595	383440	3773595	0.003925665	0.006397165	0.006397165	0.003167439	0.001603683	0.004363251	0.002572095	0.001644135	0.001761333	0.001999279	0.001895244	0.005505622	0.000483163	0.001035182	2.89306E-07	6.97566E-06	5.8976E-05	7.24976E-05	72.4970787
3834503773595	383450	3773595	0.004003665	0.006521165	0.006521165	0.003230439	0.001636487	0.004453251	0.002622095	0.001674135	0.001793333	0.002036279	0.001934244	0.005607622	0.000492163	0.001054182	2.92978E-07	7.08437E-06	6.0986E-05	7.50986E-05	75.0980471
3834603773595	383460	3773595	0.004081665	0.006645165	0.006645165	0.003293439	0.001669291	0.004543251	0.002672095	0.001704135	0.001825333	0.002073279	0.001973244	0.005709622	0.000501163	0.001073182	2.96649E-07	7.19308E-06	6.2996E-05	7.76996E-05	77.6990155
3834703773595	383470	3773595	0.004159665	0.006769165	0.006769165	0.003356439	0.001702095	0.004633251	0.002722095	0.001734135	0.001857333	0.002110279	0.002012244	0.005811622	0.000510163	0.001092182	3.00321E-07	7.30179E-06	6.5006E-05	8.03006E-05	80.3019839
3834803773595	383480	3773595	0.004237665	0.006893165	0.006893165	0.003419439	0.001734899	0.004723251	0.002772095	0.001764135	0.001889333	0.002147279	0.002051244	0.005913622	0.000519163	0.001111182	3.03992E-07	7.41050E-06	6.7016E-05	8.29016E-05	82.9029523
3834903773595	383490	3773595	0.004315665	0.007017165	0.007017165	0.003482439	0.001767703	0.004813251	0.002822095	0.001794135	0.001921333	0.002184279	0.002090244	0.006015622	0.000528163	0.001130182	3.07663E-07	7.51921E-06	6.9026E-05	8.55026E-05	85.5039207
3835003773595	383500	3773595	0.004393665	0.007141165	0.007141165	0.003545439	0.001800507	0.004903251	0.002872095	0.001824135	0.001953333	0.002221279	0.002129244	0.006117622	0.000537163	0.001149182	3.11334E-07	7.62792E-06	7.1036E-05	8.81036E-05	88.1048891
3835103773595	383510	3773595	0.004471665	0.007265165	0.007265165	0.003608439	0.001833311	0.004993251	0.002922095	0.001854135	0.001985333	0.002258279	0.002168244	0.006219622	0.000546163	0.001168182	3.15005E-07	7.73663E-06	7.3046E-05	9.07046E-05	90.7058575
3835203773595	383520	3773595	0.004549665	0.007389165	0.007389165	0.003671439	0.001866115	0.005083251	0.002972095	0.001884135	0.002017333	0.002295279	0.002207244	0.006321622	0.000555163	0.001187182	3.18676E-07	7.84534E-06	7.5056E-05	9.33056E-05	93.3068259
3835303773595	383530	3773595	0.004627665	0.007513165	0.007513165	0.003734439	0.001898919	0.005173251	0.003022095	0.001914135	0.002049333	0.002332279	0.002246244	0.006423622	0.000564163	0.001206182	3.22347E-07	7.95405E-06	7.7066E-05	9.59066E-05	95.9077943
3835403773595	383540	3773595	0.004705665	0.007637165	0.007637165	0.003797439	0.001931723	0.005263251	0.003072095	0.001944135	0.002081333	0.002369279	0.002285244	0.006525622	0.000573163	0.001225182	3.26018E-07	8.06276E-06	7.9076E-05	9.85076E-05	98.5087627
3835503773595	383550	3773595	0.004783665	0.007761165	0.007761165	0.003860439	0.001964527	0.005353251	0.003122095	0.001974135	0.002113333	0.002406279	0.002324244	0.006627622	0.000582163	0.001244182	3.29689E-07	8.17147E-06	8.1086E-05	1.00909E-04	100.9097311
3836003773595	383600	3773595	0.004861665	0.007885165	0.007885165	0.003923439	0.001997331	0.005443251	0.003172095	0.002004135	0.002145333	0.002443279	0.002363244	0.006729622	0.000591163	0.001263182	3.33360E-07	8.28018E-06	8.3096E-05	1.03109E-04	103.1106995
3836103773595	383610	3773595	0.004939665	0.008009165	0.008009165	0.003986439	0.002030135	0.005533251	0.003222095	0.002034135	0.002177333	0.002480279	0.002402244	0.006831622	0.000600163	0.001282182	3.37031E-07	8.38889E-06	8.5106E-05	1.05309E-04	105.3116679
3836203773595	383620	3773595	0.005017665	0.008133165	0.008133165	0.004049439	0.002062939	0.005623251	0.003272095	0.002064135	0.002209333	0.002517279	0.002441244	0.006933622	0.000609163	0.001301182	3.40702E-07	8.49760E-06	8.7116E-05	1.07509E-04	107.5126363
3836303773595	383630	3773595	0.005095665	0.008257165	0.008257165	0.004112439	0.002095743	0.005713251	0.003322095	0.002094135	0.002241333	0.002554279	0.002480244	0.007035622	0.000618163	0.001320182	3.44373E-07	8.60631E-06	8.9126E-05	1.09709E-04	109.7136047
3836403773595	383640	3773595	0.005173665	0.008381165	0.008381165	0.004175439	0.002128547	0.005803251	0.003372095	0.002124135	0.002273333	0.002591279	0.002519244	0.007137622	0.000627163	0.001339182	3.48044E-07	8.71502E-06	9.1136E-05	1.11909E-04	111.9145731
3836503773595	383650	3773595	0.005251665	0.008505165	0.008505165	0.004238439	0.002161351	0.005893251	0.003422095	0.002154135	0.002305333	0.002628279	0.002558244	0.007239622	0.000636163	0.001358182	3.51715E-07	8.82373E-06	9.3146E-05	1.14109E-04	114.1155415
3836603773595	383660	3773595	0.005329665	0.008629165	0.008629165	0.004301439	0.002194155	0.005983251	0.003472095	0.002184135	0.002337333	0.002665279	0.002597244	0.007341622	0.000645163	0.001377182	3.55386E-07	8.93244E-06	9.5156E-05	1.16309E-04	116.1165099
3836703773595	383670	3773595	0.005407665	0.008753165	0.008753165	0.004364439	0.002226959	0.006073251	0.003522095	0.002214135	0.002369333	0.002702279	0.002636244	0.007443622	0.000654163	0.001396182	3.59057E-07	9.04115E-06	9.7166E-05	1.18509E-04	118.1174783
3836803773595	383680	3773595	0.005485665	0.008877165	0.008877165	0.004427439	0.002259763	0.006163251	0.003572095	0.002244135	0.002401333	0.002739279	0.002675244	0.007545622	0.000663163	0.001415182	3.62728E-07	9.14986E-06	9.9176E-05	1.20709E-04	120.1184467
3836903773595	383690	3773595	0.005563665	0.009001165	0.009001165	0.004490439	0.002292567	0.006253251	0.003622095	0.002274135	0.002433333	0.002776279	0.002714244	0.007647622	0.000672163	0.001434182	3.66399E-07	9.25857E-06	1.0119E-04	1.22909E-04	122.1194151
3837003773595	383700	3773595	0.005641665	0.009125165	0.009125165	0.004553439	0.002325371	0.006343251	0.003672095	0.002304135	0.002465333	0.002813279	0.002753244	0.007749622	0.000681163	0.001453182	3.70070E-07	9.36728E-06	1.0319E-04	1.25109E-04	124.1203835
3837103773595	383710	3773595	0.005719665	0.009249165	0.009249165	0.004616439	0.002358175	0.006433251	0.003722095	0.002334135	0.002497333	0.002850279	0.002792244	0.007851622	0.000690163	0.001472182	3.73741E-07	9.47599E-06	1.0519E-04	1.27309E-04	126.1213519
3837203773595	383720	3773595	0.005797665	0.009373165	0.009373165	0.004679439	0.002390979	0.006523251	0.003772095	0.002364135	0.002529333	0.002887279	0.002831244	0.007953622	0.000699163	0.001491182	3.77412E-07	9.58470E-06	1.0719E-04	1.29509E-04	128.1223203
3837303773595	383730	3773595	0.005875665	0.009497165	0.009497165	0.004742439	0.002423783	0.006613251	0.003822095	0.002394135	0.002561333	0.002924279	0.002870244	0.008055622	0.000708163	0.001510182	3.81083E-07	9.69341E-06	1.0919E-04	1.31709E-04	130.1232887
3837403773595	383740	3773595	0.005953665	0.009621165	0.009621165	0.004805439	0.002456587	0.006703251	0.003872095	0.002424135	0.002593333	0.002961279	0.002909244	0.008157622	0.000717163	0.001529182	3.84754E-07	9.80212E-06	1.1119E-04	1.33909E-04	132.1242571
3837503773595	383750	3773595	0.006031665	0.009745165	0.009745165	0.004868439	0.002489391	0.006793251	0.003922095	0.002454135	0.002625333	0.002998279	0.002948244	0.008259622	0.000726163	0.001548182	3.88425E-07	9.91083E-06	1.1319E-04	1.36109E-04	134.1252255
3837603773595	383760	3773595	0.006109665	0.009869165	0.009869165	0.004931439	0.002522195	0.006883251	0.003972095	0.002484135	0.002657333	0.003035279	0.002987244	0.008361622	0.000735163	0.001567182	3.92096E-07	1.00195E-05	1.1519E-04	1.38309E-04	136.1261939
3837703773595	383770	3773595	0.006187665	0.009993165	0.009993165	0.004994439	0.002554999	0.006973251	0.004022095	0.002514135	0.002689333	0.003072279	0.003026244	0.008463622	0.000744163	0.001586182	3.95767E-07	1.01282E-05	1.1719E-04	1.40509E-04	138.1271623
3837803773595	383780	3773595	0.006265665	0.010117165	0.010117165	0.005057439	0.002587803	0.007063251	0.004072095	0.002544135	0.002721333	0.003109279	0.003065244	0.008565622	0.000753163	0.001605182	3.99438E-07	1.02369E-05	1.1919E-04	1.42709E-04	140.1281307
3837903773595	383790	3773595	0.006343665	0.010241165	0.010241165	0.005120439	0.002620607	0.007153251	0.004122095	0.002574135	0.002753333	0.003146279	0.003104244	0.008667622	0.000762163	0.001624182	4.03109E-07	1.03456E-05	1.2119E-04	1.44909E-04	142.1290991
3838003773595	383800	3773595	0.006421665	0.010365165	0.010365165	0.005183439	0.002653411	0.007243251	0.004172095	0.002604135	0.002785333	0.003183279	0.003143244	0.008769622	0.000771163	0.001643182	4.06780E-07	1.04543E-05	1.2319E-04	1.47109E-04	144.1300675
3838103773595	383810	3773595	0.006499665	0.010489165	0.010489165	0.005246439	0.002686215	0.007333251	0.004222095	0.002634135	0.002817333	0.003220279	0.003182244	0.008871622	0.000780163	0.001662182	4.10451E-07	1.05630E-05	1.2519E-04	1.49309E-04	146.1310359
3838203773595	383820	3773595	0.006577665	0.010613165	0.010613165	0.005309439	0.002719019	0.007423251	0.004272095	0.002664135	0.002849333	0.003257279	0.003221244	0.008973622	0.000789163	0.001681182	4.14122E-07	1.06717E-05	1.2719E-04	1.51509E-04	148.1320043
3838303773595	383830	3773595	0.006655665	0.010737165	0.010737165	0.005372439	0.002751823	0.007513251	0.004322095	0.002694135	0.002881333	0.003294279	0.003260244	0.009075622	0.000798163	0.001700182	4.17793E-07	1.07804E-05	1.2919E-04	1.53709E-04	150.1329727
3838403773595	383840	3773595	0.006733665	0.010861165	0.010861165	0.005435439	0.002784627	0.007603251	0.004372095	0.002724135	0.002913333	0.003331279	0.003299244	0.009177622	0.000807163	0.001719182	4.21464E-07	1.08891E-05	1.3119E-04	1.55909E-04	152.1339411
3838503773595	383850	3773595	0.006811665	0.010985165	0.010985165	0.005498439	0.002817431	0.007693251	0.004422095	0.002754135	0.002945333	0.003368279	0.003338244	0.009279622	0.000816163	0.001738182	4.25135E-07	1.09978E-05	1.3319E-04	1.58109E-04	154.1349095
3838603773595	383860	3773595	0.006889665	0.011109165	0.011109165	0.005561439	0.002850235	0.007783251	0.004472095	0.002784135	0.002977333	0.003405279	0.003377244	0.009381622	0.000825163	0.001757182	4.28806E-07	1.11065E-05	1.3519E-04	1.60309E-04	156.1358779
3838703773595	383870	3773595	0.006967665	0.011233165	0.011233165	0.005624439	0.002883039	0.007873251	0.004522095	0.002814135	0.003009333	0.003442279	0.003416244	0.009483622	0.000834163	0.001776182	4.32477E-07	1.12152E-05	1.3719E-04	1.62509E-04	158.1368463
3838803773595	383880	3773595	0.007045665	0.011357165	0.011357165	0.005687439	0.002915843	0.007963251	0.004572095	0.002844135	0.003041333	0.003479279	0.003455244	0.009585622	0.000843163	0.001795182	4.36148E-07	1.13239E-05	1.3919E-04	1.64709E-04	160.1378147
3838903773595	383890	3773595	0.007123665	0.011481165	0.011481165	0.005750439	0.002948647	0.008053251	0.004622095	0.002874135	0.003073333	0.003516279	0.003494244	0.009687622	0.000852163	0.001814182	4.39819E-07	1.14326E-05	1.4119E-04	1.66909E-04	162.1387831
3839003773595	383900	3773595	0.007201665	0.011605165	0.011605165	0.005813439	0.002981451	0.008143251	0.004672095	0.002904135	0.003105333	0.003553279	0.003533244	0.009789622	0.000861163	0.001833182	4.43490E-07	1.15413E-05	1.4319E-04	1.69109E-04	164.1397515
3839103773595	383910	3773595	0.007279665	0.011729165	0.011729165	0.005876439	0.003014255	0.008233251	0.004722095	0.002934135	0.003137333	0.003590279	0.003572244	0.009891622	0.000870163	0.001852182	4.47161E-07	1.16500E-05	1.4519E-04	1.71309E-04	166.1407199
3839203773595	383920	3773595	0.007357665	0.011853165	0.011853165	0.005939439	0.003047059	0.008323251	0.004772095	0.002964135	0.003169333	0.003627279	0.003611244	0.009993622	0.000879163	0.001871182	4.50832E-07	1.17587E-05	1.4719E-04	1.73509E-04	168.1416883
3839303773595	383930	3773595	0.007435665	0.011977165	0.011977165	0.006002439	0.003079863	0.008413251	0.004822095	0.002994135	0.003201333	0.003664279	0.003650244	0.010095622	0.000888163	0.001890182	4.54503E-07	1.18674E-05	1.4919E-04	1.75709E-04	170.1426567
3839403773595	383940	3773595	0.007513665	0.012101165	0.012101165	0.006065439	0.003112667	0.008503251	0.004872095	0.003024135	0.003233333	0.003701279	0.003689244	0.010197622	0.000897163	0.001909182	4.58174E-07	1.19761E-05	1.5119E-04	1.77909E-04	172.1436251
3839503773595	383950	3773595	0.007591665	0.012225165	0.012225165	0.006128439	0.003145471	0.

			EGIODemolition	EGIOSite Grubbing / Prep	EGIOMass Grading / Excavation	EGIOMass Grading / Excavation	EGIODrainage / Utilities Trenching	EGIODrainage / Utilities Trenching	EGIOFoundations / Concrete Pads	EGIOFoundations / Concrete Pads	EGIOBuilding / Structure Construction	EGIOBuilding / Structure Construction	EGIOAsphalt Paving	EGIOArchitectural Coating	EGIOLandscaping or Other Finishing	EGIOWaterside Construction (Piles)	HIWaterside Construction (Landscaping)	HIWaterside Construction (Landscaping)	KMDemolition	KMSite Grubbing / Prep	KMMass Grading / Excavation
Unique Identifier	X (UTM)	Y (UTM)	2025	2025	2025	2026	2026	2027	2026	2027	2026	2027	2027	2027	2027	2025	2026	2025	2025	2025
3838203773605	383820	3773605	0.000933772	0.00086337	0.001436113	0.001436113	0.000690698	0.000690698	0.00032728	0.00032728	0.000887918	0.000887918	0.000577343	0.000117105	0.000396486	0.000426146	0.005319159	0.005319159	0.004581632	0.004236212	0.007046414
3838303773605	383830	3773605	0.000917724	0.00084853	0.001411432	0.001411432	0.000678828	0.000678828	0.000321656	0.000321656	0.000872659	0.000872659	0.000567421	0.000115092	0.000389673	0.000418823	0.005083123	0.005083123	0.004369133	0.004039733	0.006719596
3838403773605	383840	3773605	0.00088839	0.00082141	0.001366317	0.001366317	0.00065713	0.00065713	0.000311374	0.000311374	0.000844765	0.000844765	0.000549284	0.000111414	0.000377217	0.000405435	0.004766041	0.004766041	0.004057071	0.003751198	0.006239653
3838503773605	383850	3773605	0.000848703	0.00078472	0.00130528	0.00130528	0.000627774	0.000627774	0.000297464	0.000297464	0.000807027	0.000807027	0.000524746	0.000106436	0.000360366	0.000387323	0.004413038	0.004413038	0.003695917	0.003417273	0.00568421
3838603773605	383860	3773605	0.000809878	0.00074882	0.001245569	0.001245569	0.000599056	0.000599056	0.000283857	0.000283857	0.000770109	0.000770109	0.000500741	0.000101567	0.00034388	0.000369605	0.00410306	0.00410306	0.003387306	0.003131928	0.005209574
3838703773605	383870	3773605	0.00078529	0.00072608	0.001207752	0.001207752	0.000580868	0.000580868	0.000275238	0.000275238	0.000746728	0.000746728	0.000485538	9.84837E-05	0.00033344	0.000358383	0.003886335	0.003886335	0.003186367	0.002946139	0.004900538
3838803773605	383880	3773605	0.000761909	0.00070447	0.001171793	0.001171793	0.000563573	0.000563573	0.000267044	0.000267044	0.000724495	0.000724495	0.000471082	9.55515E-05	0.00032312	0.000347713	0.003688922	0.003688922	0.003005186	0.002778618	0.004621887
3838903773605	383890	3773605	0.000740943	0.00068508	0.001139549	0.001139549	0.000548065	0.000548065	0.000259695	0.000259695	0.000704559	0.000704559	0.000458119	9.29223E-05	0.00031461	0.000338145	0.00351222	0.00351222	0.002845834	0.002631279	0.004376807
3839003773605	383900	3773605	0.00072248	0.00066801	0.001111153	0.001111153	0.000534409	0.000534409	0.000253224	0.000253224	0.000687002	0.000687002	0.000446703	9.06068E-05	0.000306771	0.000329719	0.00335503	0.00335503	0.002707101	0.002503006	0.00416344
3839103773605	383910	3773605	0.00070488	0.00065174	0.001084084	0.001084084	0.00052139	0.00052139	0.000247055	0.000247055	0.000670266	0.000670266	0.000435821	8.83995E-05	0.000299297	0.000321687	0.003208845	0.003208845	0.002578894	0.002384465	0.003966261
3829703773615	382970	3773615	0.002454483	0.00226943	0.003774921	0.003774921	0.001815547	0.001815547	0.000860279	0.000860279	0.002333954	0.002333954	0.001517586	0.000307819	0.001042192	0.001120155	0.002265203	0.002265203	0.000934376	0.000863931	0.001437042
3829803773615	382980	3773615	0.002623585	0.00242579	0.004034995	0.004034995	0.001940629	0.001940629	0.000919548	0.000919548	0.002494753	0.002494753	0.00162214	0.000329026	0.001113994	0.001197328	0.002420092	0.002420092	0.000974753	0.000901264	0.001499141
3829903773615	382990	3773615	0.002797087	0.00258621	0.004301837	0.004301837	0.002068966	0.002068966	0.000980359	0.000980359	0.002659735	0.002659735	0.001729415	0.000350785	0.001187664	0.001276509	0.00259039	0.00259039	0.001014527	0.000938039	0.001560311
3830003773615	383000	3773615	0.002949969	0.00272756	0.004536965	0.004536965	0.002182051	0.002182051	0.001033943	0.001033943	0.00280511	0.00280511	0.001823941	0.000369958	0.001252579	0.00134628	0.002749481	0.002749481	0.001048778	0.000969708	0.00161299
3830103773615	383010	3773615	0.003107252	0.00287299	0.00477886	0.00477886	0.002298391	0.002298391	0.00108907	0.00108907	0.002954668	0.002954668	0.001921187	0.000389683	0.001319362	0.001418059	0.002923381	0.002923381	0.001083634	0.001001936	0.001666597
3830203773615	383020	3773615	0.003260997	0.00301514	0.005015315	0.005015315	0.002412114	0.002412114	0.001142956	0.001142956	0.003100864	0.003100864	0.002016246	0.000408964	0.001384644	0.001488224	0.003101584	0.003101584	0.001118058	0.001033765	0.00171954
3830303773615	383030	3773615	0.003413706	0.00315634	0.005250178	0.005250178	0.002525071	0.002525071	0.00119648	0.00119648	0.003246074	0.003246074	0.002110665	0.000428115	0.001449485	0.001557916	0.003284689	0.003284689	0.001151965	0.001065116	0.001771688
3830403773615	383040	3773615	0.003570988	0.00330176	0.005492073	0.005492073	0.00264141	0.00264141	0.001251606	0.001251606	0.003395633	0.003395633	0.002207911	0.00044784	0.001516269	0.001629695	0.003483904	0.003483904	0.001187252	0.001097742	0.001825958
3830503773615	383050	3773615	0.003735518	0.00345389	0.005745115	0.005745115	0.00276311	0.00276311	0.001309272	0.001309272	0.003552083	0.003552083	0.002309638	0.000468474	0.001586129	0.001704782	0.003713035	0.003713035	0.001225128	0.001132762	0.00188421
3830603773615	383060	3773615	0.0039016	0.00360745	0.006000544	0.006000544	0.002885959	0.002885959	0.001367483	0.001367483	0.00371001	0.00371001	0.002412326	0.000489303	0.001656649	0.001780577	0.003963579	0.003963579	0.00126447	0.001169138	0.001944717
3830703773615	383070	3773615	0.004066475	0.00375989	0.006254117	0.006254117	0.003007915	0.003007915	0.00142527	0.00142527	0.003866789	0.003866789	0.002514266	0.00050998	0.001726656	0.001855821	0.004233935	0.004233935	0.001305279	0.00120687	0.002007479
3830803773615	383080	3773615	0.0042304	0.00391146	0.006506229	0.006506229	0.003129168	0.003129168	0.001482725	0.001482725	0.004022664	0.004022664	0.00261562	0.000530538	0.00179626	0.001930632	0.004524202	0.004524202	0.001348331	0.001246677	0.002073692
3830903773615	383090	3773615	0.004387769	0.00405696	0.006748257	0.006748257	0.003245571	0.003245571	0.001537882	0.001537882	0.004172305	0.004172305	0.00271292	0.000550273	0.00186308	0.00200245	0.004841985	0.004841985	0.001393453	0.001288397	0.00214309
3831003773615	383100	3773615	0.004488799	0.00415038	0.006903638	0.006903638	0.003320302	0.003320302	0.001573292	0.001573292	0.004268374	0.004268374	0.002775385	0.000562944	0.001905978	0.002048557	0.005182581	0.005182581	0.001439007	0.001330517	0.00221315
3831103773615	383110	3773615	0.004616488	0.00426844	0.007100021	0.007100021	0.003414752	0.003414752	0.001618046	0.001618046	0.004389793	0.004389793	0.002854335	0.000578957	0.001960196	0.002106831	0.005552193	0.005552193	0.001483612	0.001371759	0.002281751
3831203773615	383120	3773615	0.004773598	0.0044137	0.007341651	0.007341651	0.003530964	0.003530964	0.001673112	0.001673112	0.004539188	0.004539188	0.002951474	0.00059866	0.002026906	0.002178531	0.005953124	0.005953124	0.001533739	0.001418107	0.002358845
3831303773615	383130	3773615	0.004936229	0.00456407	0.007591773	0.007591773	0.00365126	0.00365126	0.001730113	0.001730113	0.004693833	0.004693833	0.003052028	0.000619056	0.00209596	0.002252752	0.006383771	0.006383771	0.001585419	0.00146589	0.002438327
3831403773615	383140	3773615	0.005094806	0.0047107	0.007835659	0.007835659	0.003768557	0.003768557	0.001785693	0.001785693	0.004844623	0.004844623	0.003150074	0.000638943	0.002163293	0.002325121	0.006848739	0.006848739	0.001640032	0.001516386	0.00252232
3831503773615	383150	3773615	0.005238197	0.00484328	0.008056191	0.008056191	0.003874621	0.003874621	0.001835951	0.001835951	0.004980973	0.004980973	0.003238732	0.000656926	0.002224178	0.002390561	0.007326614	0.007326614	0.001696457	0.001568557	0.0026091
3831603773615	383160	3773615	0.005357518	0.0049536	0.008239702	0.008239702	0.003962881	0.003962881	0.001877772	0.001877772	0.005094434	0.005094434	0.003312507	0.00067189	0.002274842	0.002445015	0.007826601	0.007826601	0.001755384	0.001623041	0.002699728
3836503773615	383650	3773615	0.001550045	0.00143318	0.002383923	0.002383923	0.001146547	0.001146547	0.00054328	0.00054328	0.00147393	0.00147393	0.00095838	0.000194392	0.000658161	0.000707396	0.020545816	0.020545816	0.027442256	0.025373317	0.042205369
3836603773615	383660	3773615	0.001511652	0.00139769	0.002324876	0.002324876	0.001118148	0.001118148	0.000529823	0.000529823	0.001437422	0.001437422	0.000934642	0.000189577	0.000641859	0.000689874	0.018515348	0.018515348	0.023092622	0.021351612	0.035515761
3836703773615	383670	3773615	0.001474208	0.00136306	0.002267288	0.002267288	0.001090451	0.001090451	0.000516699	0.000516699	0.001401816	0.001401816	0.00091149	0.000184882	0.00062596	0.000672786	0.016791357	0.016791357	0.01982084	0.018326498	0.030483859
3836803773615	383680	3773615	0.001438576	0.00133012	0.002212487	0.002212487	0.001064095	0.001064095	0.000504211	0.000504211	0.00136734	0.00136734	0.000889459	0.000180413	0.00061083	0.000656524	0.015317009	0.015317009	0.017281375	0.015978489	0.026578238
3836903773615	383690	3773615	0.001397163	0.00129183	0.002148795	0.002148795	0.001033462	0.001033462	0.00048696	0.00048696	0.001328555	0.001328555	0.000863854	0.000175219	0.000593246	0.000637625	0.013949723	0.013949723	0.015133864	0.013992885	0.02327543
3837003773615	383700	3773615	0.001357476	0.00125513	0.002087757	0.002087757	0.001004106	0.001004106	0.00047578	0.00047578	0.001290816	0.001290816	0.000839316	0.000170242	0.000576395	0.000619513	0.012766842	0.012766842	0.013397462	0.012387394	0.020604895
3837103773615	383710	3773615	0.001319859	0.00122035	0.002029904	0.002029904	0.000976282	0.000976282	0.000462601	0.000462601	0.001255047	0.001255047	0.000816058	0.000165525	0.000560422	0.000602345	0.011749257	0.011749257	0.011993137	0.011088945	0.018445086
3837203773615	383720	3773615	0.001285349	0.00118844	0.001976828	0.001976828	0.000950755	0.000950755	0.000450506	0.000450506	0.001222231	0.001222231	0.00079472	0.000161197	0.000545769	0.000586596	0.010874854	0.010874854	0.010857651	0.010039066	0.016698742
3837303773615	383730	3773615	0.001252046	0.00115765	0.001925609	0.001925609	0.000926121	0.000926121	0.000438833	0.000438833	0.001190564	0.001190564	0.000774129	0.00015702	0.000531628	0.000571397	0.010100109	0.010100109	0.00989653	0.009150406	0.015220566
3837403773615	383740	3773615	0.001219951	0.00112798	0.001876248	0.001876248	0.000902381	0.000902381	0.000427584	0.000427584	0.001160045	0.001160045	0.000754285	0.000152995	0.000518	0.00055675	0.009419317	0.009419317	0.009062408	0.00837917	0.013937712
3837503773615	383750	3773615	0.001188805	0.00109918	0.001828347	0.001828347	0.000879343	0.000879343	0.000416668	0.000416668	0.001130428	0.001130428	0.00073528	0.000149089	0.000504776	0.000542536	0.008811868	0.008811868	0.008350539	0.007720971	0.01284288
3837603773615	383760	3773615	0.001157487	0.00107022	0.00178018	0.00178018	0.000856177	0.000856177	0.000405691	0.000405691	0.001100648	0.001100648	0.000715664	0.000145161	0.000491478	0.000528243	0.008256548	0.008256548	0.007728485	0.007145815	0.011886179
3837703773615	383770	3773615	0.001125651	0.00104079	0.001731217	0.001731217	0.000832628	0.000832628	0.000394533	0.000394533	0.001070375	0.001070375	0.00069598	0.000141169	0.00047796	0.000513714	0.007735549	0.007735549	0.007164581	0.006624426	0.011018911
3837803773615	383780	3773615	0.001096748	0.00101406	0.001686766	0.001686766	0.000811249	0.000811249	0.000384402	0.000384402	0.001042892	0.001042892	0.00067811	0.000137544	0.000465687	0.000500524	0.007264078	0.007264078	0.006666506	0.006163902	0.010252887
3837903773615	383790	3773615	0.001057061	0.00097737	0.001625728	0.001625728	0.000781893	0.000781893	0.00037049	0.00037049	0.001005153	0.001005153	0.000653572	0.000132567	0.000448836	0.000482412	0.006751983	0.006751983	0.006122532	0.00566094	0.009416272
3838003773615	383800	3773615	0.001016425	0.00093979	0.001563231	0.001563231	0.000751835	0.000751835	0.0003565	0.0003565	0.000966513	0.000966513	0.00062844	0.000127471	0.000431582	0.000463867	0.006254997	0.006254997	0.005594088	0.005172336	0.00860354
3838103773615	383810	3773615	0.000982259	0.0009082	0.001510685	0.001510685	0.000726563	0.000726563	0.000344275	0.000344275	0.000934025	0.000934025	0.000607322	0.000123186	0.000417075	0.000448274	0.005825851	0.005825851	0.005148729	0.004760553	0.00791859
3838203773615	383820	3773615	0.000964917	0.00089217	0.001484014	0.001484014	0.000713736	0.000713736	0.000338197	0.000338197	0.000917535	0.000917535	0.0005966	0.000121011	0.000409711	0.00044036	0.005554494	0.005554494	0.00489473	0.004525704	0.007527949
3838303773615	383830	3773615	0.000948094	0.00087661	0.001458139	0.001458139	0.000701292	0.000701292	0.0003323	0.0003323	0.000901537	0.000901537	0.000586198	0.000118901	0.000402568	0.000432682	0.005301549	0.005301549	0.004660576	0.004309203	0.007167826
3838403773615	383840	3773615	0.000921089	0.00085165	0.001416607	0.001416607	0.000681317	0.000681317	0.00032835	0.00032835	0.000875858	0.000875858	0.000569501	0.000115514	0.000391101	0.000420358	0.00498997	0.00498997	0.004350843	0.004022822	0.006691466
3838503773615	383850	3773615	0.000885974	0.00081918	0.001362602	0.001362602	0.000655343	0.000655343	0.000310528	0.000310528	0.00084268	0.00084268	0.00054779	0.000111111	0.000376191	0.000404333	0.004650174	0.004650174	0.004000042	0.003698469	0.006151945
3838603773615	383860	3773615	0.000852068	0.00078783	0.001310455	0.001310455	0.000630263	0.000630263	0.000298644	0.000298644	0.000810226	0.000810226	0.000526826	0.000106858	0.000361794	0.000388859	0.004347901	0.004347901	0.003694105	0.003415597	0.005681423
3838703773615	383870	3773615	0.000825408	0.00076318	0.001269453	0.001269453	0.000610543	0.000610543	0.0002893	0.0002893	0.000784876	0.000784876	0.000510343	0.000103515	0.000350475	0.000376692	0.004107462	0.004107462	0.003462798	0.003201729	0.005325679
3838803773615	383880	3773615	0.000799957	0.00073965	0.001230309	0.001230309	0.000591717	0.000591717	0.000280379	0.000280379	0.000760674	0.000760674	0.000494606	0.000100323	0.000339668	0.000365077	0.003888636	0.003888636	0.003254526	0.003009159	0.005005363
3838903773615	383890	3773615	0.000777956	0.0007193	0.001196473	0.001196473	0.000575443	0.000575443	0.000272668	0.000272668	0.000739754	0.000739754	0.000481004	9.7564E-05	0.000330326	0.000355037	0.003698427	0.003698427	0.003078176	0.002846105	0.004734143
3839003773615	383900	3773615	0.000760269	0.00070295	0.001169272	0.001169272	0.000562361	0.000562361	0.000266469	0.000266469	0.000722936	0.000722936	0.00047068	9.53459E-05	0.000322816	0.000346965	0.003536334	0.003536334	0.002933491	0.002712327	0.004511621
3839103773615	383910	3773615	0.000743273	0.00068724	0.001143131	0.001143131	0.000549789	0.000549789	0.000260512	0.000260512	0.000706774	0.000706774	0.000459559	9.32144E-05	0.000315599	0.000339208	0.003385247	0.003385247	0.002799589	0.002588521	0.004305685
3829703773625	382970	3773625	0.002520916	0.00233086	0.003877093	0.003877093	0.001864686	0.001864686	0.000883563	0.000883563	0.002397125	0.002397125	0.00155866	0.00031615	0.0010704	0.001150473	0.002308027	0.002308027	0.000944384	0.000873184	0.001452434
3829803773625	382980	3773625	0.002711846	0.00250739	0.004170738	0.004170738	0.002005915	0.002005915	0.000950483	0.000950483	0.002578679	0.002578679	0.001676711	0.000340095	0.00115147	0.001237608	0.002477825	0.002477825	0.000988902	0.000914347	0.001520902
3829903773625	382990	3773625	0.002907694	0.00268848	0.004471946	0.004471946	0.002150781	0.002150781	0.001019126	0.001019126	0.00276491	0.00276491	0.001797802	0.000364656	0.001234629	0.001326987	0.002666033	0.002666033	0.001032127	0.000954312	0.00158738
3830003773625	383000	3773625	0.003071965	0.00284036	0.00472459	0.00472459	0.002272289	0.002272289	0.001076702	0.001076702	0.002921114	0.002921114	0.001899369	0.000385257	0.001304379	0.001401955	0.00283403	0.00283403	0.001067328	0.000986859	0.001641518
3830103773625	383010	3773625	0.00324098	0.00299663	0.004984531	0.004984531	0.002397308	0.002397308	0.001135941	0.001135941	0.00308183	0.00308183	0.00200387	0.000406454	0.001376145	0.001479089	0.003017235	0.003017235	0.00110296	0.001019805	0.00169632
3830203773625	383020	3773625	0.003408443	0.00315147	0.005242084	0.005242084	0.002521178	0.002521178	0.001194635	0.001194635	0.00324107	0.00324107	0.002107411	0.000427455	0.001447251	0.001555514	0.003206944	0.003206944	0.001138161	0.001052352	0.001750457
3830303773625	383030	3773625	0.00357651	0.00330687	0.005500565	0.005500565	0.002645495	0.002645495	0.001253541	0.001253541	0.003400884	0.003400884	0.002211325	0.000448533	0.001518613	0.001632215	0.003403958	0.003403958	0.001173534	0.001085059	0.001804861
3830403773625	383040	3773625	0.003750703	0.00346793	0.005768468	0.005768468	0.002774342	0.002774342	0.001314595	0.001314595	0.003566522	0.003566522	0.002319027	0.000470378	0.001592577	0.001711712	0.003618881	0.003618881	0.001210461	0.001119201	0.001861652
3830503773625	383050	3773625	0.003932401	0.00363593	0.006047915	0.006047915	0.002908742	0.002908742	0.001378279	0.001378279	0.003739298	0.003739298	0.00243137	0.000493165	0.001669727	0.001794634	0.003858719	0.003858719	0.001249026	0.001154859	0.001920965
3830603773625	383060	3773625	0.004117809	0.00380736	0.006333068	0.006333068	0.003045886	0.003045886	0.001443263	0.001443263	0.003915602	0.003915602	0.002546006	0.000516418	0.001748453	0.001879249	0.00412157	0.00412157	0.001289231	0.001192033	0.001982799
3830703773625	383070	3773625	0.004305547	0.00398094	0.006662803	0.006621803	0.003184753	0.003184753	0.001509064	0.001509064	0.004094121	0.004094121	0.002662083	0.000539962	0.001828168	0.001964927	0.004407135	0.004407135	0.00133142	0.001231041	0.002047685
3830803773625	383080	3773625	0.00449665	0.00415764	0.006915713	0.006915713	0.003326109	0.003326109	0.001576044	0.001576044	0.00427584	0.00427584	0.00278024	0.000563928	0.001909311	0.00205214	0.004716012	0.004716012	0.001375767	0.001272044	0.002115888
3830903773625	383090	3773625	0.004662129	0.00431064	0.007170214	0.007170214	0.003448511	0.003448511	0.001634043	0.001634043	0.004433192	0.004433192	0.002882554	0.000584681	0.001979575	0.00212766	0.005056808	0.005056808	0.001421838	0.001314642	0.002186745
3831003773625	383100	3773625	0.00478999	0.00442886	0.007366862	0.007366862	0.003543089	0.003543089	0.001678858	0.001678858	0.004554776	0.004554776	0.00296161	0.000600716	0.002033866	0.002186012	0.00542492	0.00542492	0.00146540	0.001354927	0.002253754
3831103773625	383110	3773625	0.004979713	0.00460428	0.007658649	0.007658649	0.003683424	0.003683424	0.001745354	0.001745354	0.004735181	0.004735181	0.003078913	0.000624509	0.002114423	0.002272596	0.005828752	0.005828752	0.001514499	0.001400318	0.002329255
3831203773625	383120	3773625	0.005179788	0.00478927	0.007966359	0.007966359	0.003831417	0.003831417	0.001815479	0.001815479	0.004925432	0.004925432	0.003202618	0.000649601	0.002199377	0.002363905	0.006268705	0.006268705	0.00156592	0.001447862	0.002408338
3831303773625	383130	3773625	0.005386852	0.00498072	0.008284817	0.008284817	0.003984579	0.003984579	0.001888053	0.001888053	0.005122328	0.005122328	0.003330644	0.000675569	0.002287298	0.002458403	0.006741677	0.006741677	0.001618722	0.001496682	0.002489545
3831403773625	383140	3773625	0.005585029	0.00516396	0.008589608	0.008589608	0.004131168	0.004131168	0.001957513	0.001957513	0.005310774	0.005310774	0.003453175	0.000700423	0.002371445	0.002548845	0.007259275	0.007259275	0.001674974	0.001548693	0.00257606
3831503773625	383150	3773625	0.005763449	0.00532893	0.008864012	0.008864012	0.004263143	0.004263143	0.002020048	0.002020048	0.005480432	0.005480432	0.003563491	0.000722798	0.002447204	0.002630271	0.007805689	0.007805689	0.001733297	0.001602619	0.002665759
3831603773625	383160	3773625	0.005917884	0.00547172	0.009101529	0.009101529	0.004377376	0.004377376	0.002074176	0.002074176	0.005627284	0.005627284	0.003658977	0.000742166	0.002512778	0.00270075	0.008387624	0.008387624	0.001794467	0.001659178	0.002759836

			KMMass Grading / Excavation	KMDrainage / Utilities Trenching	KMFoundations / Concrete Pads	KMBuilding / Structure Construction	KMAsphalt Paving	KMArchitectural Coating	KMLandscaping or Other Finishing	KMWaterside Construction (Piles)	EWNDemolition	EWNSite Grubbing / Prep	EWNDrainage / Utilities Trenching	EWNDrainage / Utilities Trenching	EWNDrainage / Utilities Trenching	EWNFoundations / Concrete Pads	EWNBuilding / Structure Construction	EWNAsphalt Paving	EWNLandscaping or Other Finishing	EWNWaterside Construction (Piles)	ISDemolition
Unique Identifier	X (UTM)	Y (UTM)	2026	2026	2026	2026	2026	2026	2026	2026	2027	2027	2027	2028	2029	2029	2029	2029	2029	2029	2027
3838203773605	383820	3773605	0.007046414	0.001749685	0.00160583	0.004722979	0.002832784	0.000574586	0.001945396	0.002090924	0.004372584	0.004999178	0.005887583	0.005887583	0.005887583	0.00153256	0.003807453	0.002703531	0.001856632	0.001941242	0.000876053
3838303773605	383830	3773605	0.006719596	0.001668534	0.00153135	0.004503924	0.002701397	0.000547936	0.001855167	0.001993945	0.004219357	0.004823993	0.005681266	0.005681266	0.005681266	0.001478855	0.003674029	0.002608792	0.001791571	0.001873216	0.000860868
3838403773605	383840	3773605	0.006239653	0.00154936	0.001421974	0.004182234	0.002508452	0.0005088	0.001722663	0.001851529	0.00401376	0.004588934	0.005404435	0.005404435	0.005404435	0.001406794	0.003495005	0.002481673	0.001704273	0.001781939	0.000833259
3838503773605	383850	3773605	0.00568421	0.001411438	0.001295393	0.003809938	0.002285153	0.000463508	0.001569314	0.001686709	0.003778915	0.004320435	0.005088221	0.005088221	0.005088221	0.001324483	0.003290512	0.00233647	0.001604556	0.001677678	0.000793141
3838603773605	383860	3773605	0.005209574	0.001293582	0.001187226	0.003491806	0.002094342	0.000424804	0.001438275	0.001545868	0.003564086	0.004074822	0.00479896	0.00479896	0.00479896	0.001249187	0.003103449	0.002203644	0.001513338	0.001582303	0.000752246
3838703773605	383870	3773605	0.004900538	0.001216846	0.001116799	0.003284669	0.001970103	0.000399605	0.001352956	0.001454165	0.003411377	0.003900229	0.00459334	0.00459334	0.00459334	0.001195663	0.002970476	0.002109225	0.001448496	0.001514507	0.000726449
3838803773605	383880	3773605	0.004621887	0.001147654	0.001053296	0.003097898	0.001858081	0.000376883	0.001276025	0.00137148	0.003270056	0.003738656	0.004403054	0.004403054	0.004403054	0.001146131	0.00284742	0.002021847	0.00138849	0.001451766	0.000702033
3838903773605	383890	3773605	0.004376807	0.001086799	0.000997444	0.002933629	0.001759554	0.000356898	0.001208362	0.001298756	0.003142021	0.003592274	0.004230659	0.004230659	0.004230659	0.001101256	0.002735933	0.001942684	0.001334126	0.001394924	0.000680032
3839003773605	383900	3773605	0.00416344	0.001033818	0.00094882	0.002790617	0.001673777	0.000339499	0.001149455	0.001235442	0.003027101	0.003460886	0.004075921	0.004075921	0.004075921	0.001060977	0.002635865	0.00187163	0.00128533	0.001343905	0.000660792
3839103773605	383910	3773605	0.003966261	0.000984857	0.000903884	0.002658454	0.001594508	0.000323421	0.001095018	0.001176932	0.002919082	0.003337388	0.003930477	0.003930477	0.003930477	0.001023118	0.002541808	0.001804843	0.001239464	0.001295949	0.000642502
3829703773615	382970	3773615	0.001437042	0.00035683	0.000327492	0.000963202	0.000577716	0.000117181	0.000396743	0.000426422	0.003181363	0.003637254	0.004283632	0.004283632	0.004283632	0.001115045	0.00277019	0.001967009	0.001350831	0.001412391	0.001062928
3829803773615	382980	3773615	0.001499141	0.00037225	0.000341644	0.001004825	0.000602681	0.000122244	0.000413887	0.000444849	0.003475394	0.00397342	0.004679537	0.004679537	0.004679537	0.001218101	0.003026219	0.002148806	0.001475678	0.001542928	0.001105893
3829903773615	382990	3773615	0.001560311	0.000387439	0.000355584	0.001045825	0.000627273	0.000127233	0.000430776	0.000463	0.003811786	0.004358017	0.005132482	0.005132482	0.005132482	0.001336004	0.003319135	0.002356795	0.001618513	0.001692272	0.001143941
3830003773615	383000	3773615	0.00161299	0.000400519	0.000367589	0.001081134	0.000648451	0.000131528	0.000445319	0.000478632	0.004148179	0.004742615	0.005585427	0.005585427	0.005585427	0.001453907	0.003612051	0.002564783	0.001761348	0.001841616	0.001173534
3830103773615	383010	3773615	0.001666597	0.00041383	0.000379806	0.001117065	0.000670002	0.000135899	0.000460119	0.000494539	0.004537027	0.005187186	0.006109002	0.006109002	0.006109002	0.001590196	0.003950643	0.002805205	0.001926456	0.002014248	0.001200366
3830203773615	383020	3773615	0.00171954	0.000426977	0.000391872	0.001152551	0.000691286	0.000140217	0.000474736	0.000510249	0.004964959	0.00567644	0.006685203	0.006685203	0.006685203	0.001740183	0.004323267	0.003069791	0.002108159	0.002204232	0.001223834
3830303773615	383030	3773615	0.001771688	0.000439925	0.000403756	0.001187504	0.00071225	0.000144469	0.000489133	0.000525723	0.005440947	0.006220638	0.007326109	0.007326109	0.007326109	0.001907013	0.004737736	0.003364091	0.002310267	0.00241555	0.001245403
3830403773615	383040	3773615	0.001825958	0.000453401	0.000416123	0.00122388	0.000734068	0.000148894	0.000504116	0.000541827	0.005999502	0.006859234	0.00807819	0.00807819	0.00807819	0.002102783	0.005224101	0.00370944	0.002547434	0.002663525	0.001264901
3830503773615	383050	3773615	0.00188421	0.000467865	0.000429399	0.001262924	0.000757486	0.000153644	0.000520198	0.000559113	0.00669075	0.007649538	0.00900894	0.00900894	0.00900894	0.00234506	0.005826009	0.004136833	0.002840943	0.00297041	0.00128
3830603773615	383060	3773615	0.001944717	0.00048289	0.000443188	0.00130348	0.000781811	0.000158578	0.000536903	0.000577067	0.007522888	0.008600921	0.010129394	0.010129394	0.010129394	0.002636719	0.006550598	0.004651337	0.003194275	0.003339844	0.001291733
3830703773615	383070	3773615	0.002007479	0.000498474	0.000457491	0.001345547	0.000807042	0.000163696	0.000554231	0.000595691	0.008527493	0.009749486	0.011482071	0.011482071	0.011482071	0.002988825	0.007425363	0.005272475	0.003620838	0.003785846	0.001301051
3830803773615	383080	3773615	0.002073692	0.000514916	0.00047258	0.001389928	0.000833661	0.000169095	0.000572511	0.000615339	0.009753397	0.011151063	0.013132723	0.013132723	0.013132723	0.003418496	0.008492826	0.006030441	0.004141366	0.004330095	0.00130873
3830903773615	383090	3773615	0.00214309	0.000532148	0.000488395	0.001436442	0.00086156	0.000174754	0.000591671	0.000635932	0.011306289	0.012926486	0.015223656	0.015223656	0.015223656	0.003962774	0.009845016	0.006990581	0.004800735	0.005019514	0.001313561
3831003773615	383100	3773615	0.00221315	0.000549544	0.000504362	0.001483402	0.000889726	0.000180467	0.000611013	0.000656721	0.013285043	0.015188796	0.017888003	0.017888003	0.017888003	0.004656313	0.011568028	0.008214027	0.005640929	0.005897996	0.001306055
3831103773615	383110	3773615	0.002281751	0.000566579	0.000519996	0.001529383	0.000917305	0.000186061	0.000629953	0.000677078	0.015898102	0.018176308	0.021406426	0.021406426	0.021406426	0.005572172	0.013843364	0.009829659	0.006750454	0.007058084	0.001289317
3831203773615	383120	3773615	0.002358845	0.000585721	0.000537565	0.001581056	0.000948298	0.000192347	0.000651237	0.000699954	0.019482981	0.022274902	0.026233383	0.026233383	0.026233383	0.006828646	0.016964918	0.012046159	0.00827262	0.008649619	0.001276721
3831303773615	383130	3773615	0.002438327	0.000605457	0.000555678	0.00163433	0.000980251	0.000198829	0.000673181	0.000723539	0.024512907	0.028025618	0.033006061	0.033006061	0.033006061	0.008591599	0.021344755	0.015156118	0.010408365	0.010882693	0.001268439
3831403773615	383140	3773615	0.00252232	0.000626314	0.000574819	0.001690628	0.00101418	0.000205678	0.00069637	0.000748463	0.032049168	0.036641829	0.043153461	0.043153461	0.043153461	0.011233005	0.027906997	0.019815723	0.013608318	0.014228473	0.001254203
3831503773615	383150	3773615	0.0026091	0.000647862	0.000594596	0.001748794	0.001048905	0.000212754	0.000720328	0.000774214	0.043547854	0.049788282	0.058636176	0.058636176	0.058636176	0.015263213	0.037919544	0.026925261	0.018490746	0.019333403	0.001260674
3831603773615	383160	3773615	0.002699728	0.000670366	0.000615249	0.001809538	0.001085339	0.000220144	0.000745349	0.000801106	0.062561491	0.071526582	0.084237597	0.084237597	0.084237597	0.021927357	0.054475778	0.038681228	0.026564079	0.027774652	0.00127767
3836503773615	383650	3773615	0.042205369	0.010479956	0.009618315	0.028288868	0.01696731	0.003441554	0.011652188	0.012523848	0.009488873	0.010848633	0.012776547	0.012776547	0.012776547	0.003325782	0.008262491	0.005866888	0.004029047	0.004212658	0.001365586
3836603773615	383660	3773615	0.035515761	0.008818869	0.008093799	0.023805045	0.014277968	0.002896063	0.009805301	0.010538801	0.009077506	0.010378317	0.012222651	0.012222651	0.012222651	0.003181601	0.007904291	0.005612543	0.003854377	0.004030028	0.001344017
3836703773615	383670	3773615	0.030483859	0.007569405	0.006947063	0.020432327	0.012255054	0.002485746	0.008416078	0.009045656	0.008671402	0.009914018	0.011675842	0.011675842	0.011675842	0.003039265	0.007550673	0.005361453	0.003681943	0.003849735	0.001321585
3836803773615	383680	3773615	0.026578238	0.006599605	0.006056999	0.017814517	0.010684925	0.00216727	0.007337802	0.007886717	0.008277463	0.009463627	0.011145412	0.011145412	0.011145412	0.002901192	0.007207649	0.005117884	0.00351473	0.003674843	0.001298808
3836903773615	383690	3773615	0.02327543	0.00577949	0.005304312	0.015600754	0.009357137	0.001897949	0.006425953	0.006906656	0.007861696	0.008988281	0.010585592	0.010585592	0.010585592	0.002755469	0.006845617	0.004860819	0.003338135	0.00349026	0.001266799
3837003773615	383700	3773615	0.020604895	0.005116373	0.004695715	0.013810782	0.008283535	0.001680185	0.005688663	0.006114212	0.007463616	0.008533156	0.010049586	0.010049586	0.010049586	0.002615944	0.006498986	0.004614689	0.003169107	0.003313529	0.001231685
3837103773615	383710	3773615	0.018445086	0.004580074	0.004203509	0.012363134	0.007415253	0.001504068	0.005092376	0.005473319	0.00709185	0.008108116	0.009549012	0.009549012	0.009549012	0.002485643	0.006175269	0.00438483	0.003011253	0.003148481	0.001199504
3837203773615	383720	3773615	0.016698742	0.004146441	0.003805529	0.011192617	0.006713192	0.001361666	0.00461024	0.004955116	0.006755371	0.007723419	0.009095951	0.009095951	0.009095951	0.00236771	0.005882278	0.004176788	0.002868381	0.002999099	0.001170773
3837303773615	383730	3773615	0.015220566	0.003779398	0.003468663	0.010201844	0.006118939	0.001241131	0.004202141	0.004516489	0.006441238	0.007364271	0.008672978	0.008672978	0.008672978	0.002257608	0.005608745	0.003982562	0.002734998	0.002859637	0.001143596
3837403773615	383740	3773615	0.013937712	0.003460854	0.003176309	0.009341989	0.005603208	0.001136523	0.003847966	0.004135819	0.006147121	0.007028007	0.008276956	0.008276956	0.008276956	0.002154522	0.005352641	0.003800712	0.002610114	0.002729062	0.001117886
3837503773615	383750	3773615	0.01284288	0.003188998	0.002926805	0.008608159	0.005163066	0.001047247	0.003545702	0.003810943	0.005875781	0.006717784	0.007911603	0.007911603	0.007911603	0.00205942	0.00511637	0.003632945	0.002494901	0.002608598	0.001092607
3837603773615	383760	3773615	0.011886179	0.00295144	0.002708779	0.007966914	0.004778455	0.000969235	0.003281573	0.003527056	0.005613932	0.006418411	0.007559029	0.007559029	0.007559029	0.001967643	0.004888364	0.003471046	0.002383718	0.002492348	0.001068536
3837703773615	383770	3773615	0.011018911	0.002736091	0.002511135	0.007385613	0.004429799	0.000898515	0.003042135	0.003269707	0.005353549	0.006120715	0.00720843	0.00720843	0.00720843	0.001876381	0.004661634	0.003310053	0.002273157	0.002376749	0.001043343
3837803773615	383780	3773615	0.010252887	0.00254588	0.002336563	0.006872173	0.004121843	0.000836051	0.00283064	0.0030424	0.005118791	0.005852316	0.006892333	0.006892333	0.006892333	0.0017941	0.004457216	0.003164904	0.002173477	0.002272526	0.001018582
3837903773615	383790	3773615	0.009416272	0.002338141	0.002145904	0.006311417	0.003785509	0.000767831	0.002599673	0.002794146	0.004852886	0.005548307	0.006534299	0.006534299	0.006534299	0.001700902	0.004225678	0.003000497	0.002060572	0.002154476	0.000982863
3838003773615	383800	3773615	0.00860354	0.002136333	0.001960688	0.00576667	0.003458776	0.000701559	0.002375292	0.002552979	0.004587758	0.005245186	0.00617731	0.00617731	0.00617731	0.001607977	0.003994817	0.002836571	0.001947997	0.00203677	0.000947058
3838103773615	383810	3773615	0.00791859	0.001966254	0.001804593	0.00530757	0.003183414	0.000645706	0.002186189	0.00234973	0.004354984	0.004979055	0.005863885	0.005863885	0.005863885	0.001526391	0.003792127	0.002692649	0.001849159	0.001933428	0.000916689
3838203773615	383820	3773615	0.007527949	0.001869254	0.001715568	0.005045736	0.003026369	0.000613852	0.002078339	0.002233813	0.004208831	0.004811959	0.005667094	0.005667094	0.005667094	0.00147516	0.003664864	0.002602284	0.001787101	0.001868543	0.000900555
3838303773615	383830	3773615	0.007167826	0.001779833	0.001633499	0.004804357	0.002881594	0.000584486	0.001978915	0.002126951	0.004069495	0.004652655	0.00547948	0.00547948	0.00547948	0.001426329	0.003543536	0.002516133	0.001727938	0.001806683	0.00088468
3838403773615	383840	3773615	0.006691466	0.001661548	0.001524939	0.004485069	0.002690088	0.000545642	0.0018474	0.001985598	0.003891851	0.004449555	0.005240287	0.005240287	0.005240287	0.001364066	0.003388852	0.002406298	0.001652509	0.001727817	0.000859315
3838503773615	383850	3773615	0.006151945	0.001527581	0.001401986	0.004123446	0.002473191	0.000501648	0.001698448	0.001825503	0.003692121	0.004221203	0.004971355	0.004971355	0.004971355	0.001294062	0.003214935	0.002282806	0.001567702	0.001639145	0.000824718
3838603773615	383860	3773615	0.005681423	0.001410746	0.001294758	0.003808071	0.002284033	0.0046328	0.001568545	0.001685882	0.003508265	0.004011001	0.004723798	0.004723798	0.004723798	0.001229622	0.003054842	0.0021693	0.001489636	0.001557521	0.000789603
3838703773615	383870	3773615	0.005325679	0.001322412	0.001213686	0.003569627	0.002141018	0.000434272	0.00147033	0.00158032	0.003359179	0.003840551	0.004523057	0.004523057	0.004523057	0.001177368	0.002925025	0.002076952	0.001426333	0.001491333	0.000761909
3838803773615	383880	3773615	0.005005363	0.001242875	0.001140688	0.00335493	0.002012245	0.000408152	0.001381896	0.001485271	0.00322036	0.003681839	0.00433614	0.00433614	0.00433614	0.001128713	0.002804147	0.001991121	0.001367389	0.001429704	0.000735249
3838903773615	383890	3773615	0.004734143	0.001175529	0.001078879	0.00317314	0.00190321	0.000386036	0.001307017	0.00140479	0.003098106	0.003542066	0.004171528	0.004171528	0.004171528	0.001085864	0.002697694	0.001915532	0.001315479	0.001375428	0.000712386
3839003773615	383900	3773615	0.004511621	0.001120274	0.001028168	0.003023991	0.001813752	0.000367891	0.001245582	0.00133876	0.002993194	0.00342212	0.004030266	0.004030266	0.004030266	0.001049093	0.002606341	0.001850666	0.001270933	0.001328851	0.000694182
3839103773615	383910	3773615	0.004305685	0.001069139	0.000981236	0.002885959	0.001730962	0.000351099	0.001188727	0.001277651	0.002893976	0.003308684	0.003896671	0.003896671	0.003896671	0.00101413	0.002519946	0.00178932	0.001228804	0.001284803	0.000676667
3829703773625	382970	3773625	0.001452434	0.000360652	0.000331	0.000973519	0.000583904	0.000118436	0.000400992	0.000430989	0.003118899	0.003565839	0.004199525	0.004199525	0.004199525	0.001093152	0.002715799	0.001928388	0.001324308	0.001384659	0.001075697
3829803773625	382980	3773625	0.001520902	0.000377653	0.000346603	0.001019411	0.00061143	0.000124019	0.000419895	0.00045 1306	0.003423283	0.003913841	0.004609371	0.004609371	0.004609371	0.001199836	0.002980843	0.002116586	0.001453552	0.001519793	0.001123839
3829903773625	382990	3773625	0.00158738	0.00039416	0.000361753	0.001063969	0.000638155	0.00012944	0.000438249	0.000471033	0.003773825	0.004314616	0.005081367	0.005081367	0.005081367	0.001322699	0.00328608	0.002333323	0.001602394	0.001675418	0.001165165
3830003773625	383000	3773625	0.001641518	0.000407603	0.000374091	0.001100256	0.00065992	0.000133854	0.000453195	0.000487097	0.004109096	0.004697931	0.005532802	0.005532802	0.005532802	0.001440209	0.003578019	0.002540618	0.001744753	0.001824264	0.001195362
3830103773625	383010	3773625	0.00169632	0.000421211	0.00038658	0.001136987	0.000681951	0.000138323	0.000468325	0.000503359	0.004495787	0.005140036	0.006053473	0.006053473	0.006053473	0.001575741	0.003914733	0.002779706	0.001908945	0.001995939	0.001222367
3830203773625	383020	3773625	0.001750457	0.000434654	0.000398917	0.001173274	0.000703715	0.000142738	0.000483272	0.000519424	0.004924582	0.005630277	0.006630835	0.006630835	0.006630835	0.001726031	0.004288108	0.003044826	0.002091015	0.002186306	0.001245748
3830303773625	383030	3773625	0.001804861	0.000448162	0.000411315	0.001209739	0.000725586	0.000147174	0.000498291	0.000535567	0.005404625	0.00617911	0.007277202	0.007277202	0.007277202	0.001894283	0.004706108	0.003341633	0.002294844	0.002399425	0.001266972
3830403773625	383040	3773625	0.001861652	0.000462264	0.000424258	0.001247804	0.000748417	0.000151805	0.000513971	0.000552419	0.00596896	0.006824315	0.008037066	0.008037066	0.008037066	0.002092078	0.005197506	0.003690556	0.002534465	0.002649966	0.00128578
3830503773625	383050	3773625	0.001920965	0.000476992	0.000437775	0.00128756	0.000772262	0.000156641	0.000530346	0.000570019	0.006650028	0.00760298	0.008954108	0.008954108	0.008954108	0.002330787	0.00579055	0.004111655	0.002823652	0.002952331	0.001301224
3830603773625	383060	3773625	0.001982799	0.000492346	0.000451866	0.001329005	0.00079712	0.000161683	0.000547417	0.000588368	0.007469655	0.00854006	0.010057718	0.010057718	0.010057718	0.002618061	0.006504245	0.004618423	0.003171672	0.003316211	0.001313561
3830703773625	383070	3773625	0.002047685	0.000508458	0.000466653	0.001372496	0.000823206	0.000166974	0.000565331	0.000607622	0.008461577	0.009674125	0.011393318	0.011393318	0.011393318	0.002965723	0.007367967	0.00523172	0.003592849	0.003756582	0.001323742
3830803773625	383080	3773625	0.002115888	0.000525393	0.000482196	0.00141821	0.000850625	0.000172536	0.000584161	0.00062786	0.009677991	0.011064852	0.013031191	0.013031191	0.013031191	0.003392067	0.008427166	0.005983818	0.004109348	0.004296618	0.001332283
3830903773625	383090	3773625	0.002186745	0.000542988	0.000498344	0.001465703	0.00087911	0.000178314	0.000603723	0.000648886	0.011222342	0.012830509	0.015110624	0.015110624	0.015110624	0.003933351	0.009771919	0.006938677	0.004765091	0.004982245	0.001335562
3831003773625	383100	3773625	0.002253754	0.000559626	0.000513615	0.001510617	0.000906049	0.000183778	0.000622223	0.00066877	0.01319428	0.015085027	0.017765792	0.017765792	0.017765792	0.004624501	0.011488995	0.008157909	0.005602391	0.005857702	0.001321326
3831103773625	383110	3773625	0.002329255	0.000578374	0.000530821	0.001561223	0.000936402	0.000189934	0.000643068	0.000691174	0.015836415	0.01810578	0.021323365	0.021323365	0.021323365	0.005550551	0.013789649	0.009791518	0.006724261	0.007030697	0.001307263
3831203773625	383120	3773625	0.002408338	0.000598011	0.000548844	0.00161423	0.000968195	0.000196383	0.000664902	0.00071464	0.019372892	0.022149037	0.02608515	0.02608515	0.02608515	0.006790061	0.016869057	0.011978092	0.008225876	0.008600744	0.001299153
3831303773625	383130	3773625	0.002489545	0.000618176	0.00056735	0.00166866	0.001000842	0.000203005	0.000687321	0.000738737	0.024337938	0.027825576	0.032770469	0.032770469	0.032770469	0.008530274	0.0211924	0.015047937	0.010334072	0.010805014	0.001289404
3831403773625	383140	3773625	0.00257606	0.000639658	0.000587066	0.001726648	0.001035622	0.00021006	0.000711207	0.000764409	0.031740298	0.036288697	0.042737575	0.042737575	0.042737575	0.011124748	0.027638047	0.019624751	0.013477169	0.014091348	0.001286039
3831503773625	383150	3773625	0.002665759	0.000661931	0.000607508	0.00178677	0.001071682	0.000217374	0.000735971	0.000791026	0.043125961	0.049305932	0.058068107	0.058068107	0.058068107	0.015115342	0.037552179	0.026664409	0.018311608	0.0191461	0.001298118
3831603773625	383160	3773625	0.002759836	0.000685291	0.000628948	0.001849827	0.001109503	0.000225045	0.000761944	0.000818943	0.061977829	0.070859282	0.08345171	0.08345171	0.08345171	0.021722788	0.053967551	0.038320356	0.026316253	0.027515531	0.00131753

			ISDrainage / Utilities Trenching	ISDrainage / Utilities Trenching	ISAsphalt Paving	ISAsphalt Paving	SVDemolition	SVSite Grubbing / Prep	SVMass Grading / Excavation	SVMass Grading / Excavation	SVDrainage / Utilities Trenching	SVFoundations / Concrete Pads	SVBuilding / Structure Construction	SVBuilding / Structure Construction	SVAsphalt Paving	SVAsphalt Paving	SVArchitectural Coating	SVArchitectural Coating	SVLandscaping or Other Finishing	SVLandscaping or Other Finishing	MDemolition
Unique Identifier	X (UTM)	Y (UTM)	2027	2028	2027	2028	2027	2027	2027	2028	2028	2028	2028	2029	2028	2029	2028	2029	2028	2029	2027
3838203773605	383820	3773605	0.000470011	0.000470011	0.000541656	0.000541656	0.001046018	0.000416836	0.001355729	0.001355729	0.000699647	0.000271384	0.001234641	0.001234641	0.000726071	0.000726071	0.000163544	0.000163544	0.000553718	0.000553718	0.013643695
3838303773605	383830	3773605	0.000461864	0.000461864	0.000532267	0.000532267	0.001038267	0.000413747	0.001345683	0.001345683	0.000694462	0.000269373	0.001225836	0.001225836	0.000720691	0.000720691	0.000162333	0.000162333	0.000549615	0.000549615	0.012751077
3838403773605	383840	3773605	0.000447052	0.000447052	0.000515197	0.000515197	0.00101716	0.000405336	0.001318326	0.001318326	0.000680344	0.000263897	0.00120378	0.00120378	0.00070604	0.00070604	0.000159033	0.000159033	0.000538442	0.000538442	0.011576249
3838503773605	383850	3773605	0.000425528	0.000425528	0.000490392	0.000490392	0.000987402	0.000393478	0.001279758	0.001279758	0.00066044	0.000256176	0.001172296	0.001172296	0.00068538	0.00068538	0.00015438	0.00015438	0.00052269	0.00052269	0.010288743
3838603773605	383860	3773605	0.000403587	0.000403587	0.000465107	0.000465107	0.000959582	0.000382392	0.001243701	0.001243701	0.000641833	0.000248959	0.001142412	0.001142412	0.000666073	0.000666073	0.00015003	0.00015003	0.000507963	0.000507963	0.00919907
3838703773605	383870	3773605	0.000389747	0.000389747	0.000449157	0.000449157	0.000943389	0.000375938	0.001222712	0.001222712	0.000631001	0.000244757	0.001124447	0.001124447	0.000654833	0.000654833	0.000147498	0.000147498	0.00049939	0.00049939	0.008489531
3838803773605	383880	3773605	0.000376647	0.000376647	0.000434061	0.000434061	0.000928025	0.000369816	0.0012028	0.0012028	0.000620725	0.000240771	0.001107282	0.001107282	0.000644169	0.000644169	0.000145096	0.000145096	0.000491258	0.000491258	0.007867736
3838903773605	383890	3773605	0.000364844	0.000364844	0.000420458	0.000420458	0.000914185	0.000364301	0.001184861	0.001184861	0.000611468	0.00023718	0.001091629	0.001091629	0.000634561	0.000634561	0.000142932	0.000142932	0.000483931	0.000483931	0.007333252
3839003773605	383900	3773605	0.000354522	0.000354522	0.000408562	0.000408562	0.000902005	0.000359447	0.001169075	0.001169075	0.000603321	0.00023402	0.001077754	0.001077754	0.000626107	0.000626107	0.000141028	0.000141028	0.000477484	0.000477484	0.006874692
3839103773605	383910	3773605	0.000344708	0.000344708	0.000397253	0.000397253	0.000890102	0.000354704	0.001153648	0.001153648	0.000595359	0.000230932	0.001064147	0.001064147	0.000617845	0.000617845	0.000139167	0.000139167	0.000471183	0.000471183	0.006459615
3829703773615	382970	3773615	0.000570271	0.000570271	0.000657199	0.000657199	0.001091693	0.000435037	0.001414927	0.001414927	0.000730197	0.000283234	0.001345992	0.001345992	0.000757775	0.000757775	0.000170686	0.000170686	0.000577896	0.000577896	0.000954219
3829803773615	382980	3773615	0.000593323	0.000593323	0.000683764	0.000683764	0.001131762	0.000451005	0.00146686	0.00146686	0.000756998	0.00029363	0.001388416	0.001388416	0.000785588	0.000785588	0.00017695	0.00017695	0.000599107	0.000599107	0.001000032
3829903773615	382990	3773615	0.000613736	0.000613736	0.000707289	0.000707289	0.001173492	0.000467634	0.001520946	0.001520946	0.00078491	0.000304456	0.00143244	0.00143244	0.000814554	0.000814554	0.000183475	0.000183475	0.000621198	0.000621198	0.001046967
3830003773615	383000	3773615	0.000629612	0.000629612	0.000725586	0.000725586	0.001205533	0.000480403	0.001562474	0.001562474	0.000806341	0.000312769	0.001466326	0.001466326	0.000836795	0.000836795	0.000188485	0.000188485	0.000638159	0.000638159	0.001087689
3830103773615	383010	3773615	0.000644008	0.000644008	0.000742176	0.000742176	0.00123882	0.000493667	0.001605617	0.001605617	0.000828606	0.000321405	0.001501189	0.001501189	0.0008599	0.0008599	0.000193689	0.000193689	0.00065578	0.00065578	0.00113031
3830203773615	383020	3773615	0.000656599	0.000656599	0.000756686	0.000756686	0.001268578	0.000505526	0.001644186	0.001644186	0.00084851	0.000329126	0.001531962	0.001531962	0.000880556	0.000880556	0.000198342	0.000198342	0.000671532	0.000671532	0.001171809
3830303773615	383030	3773615	0.000668171	0.000668171	0.000770022	0.000770022	0.001294668	0.000515923	0.001678	0.001678	0.00086596	0.000335895	0.001558821	0.001558821	0.000898666	0.000898666	0.000202421	0.000202421	0.000685343	0.000685343	0.001213135
3830403773615	383040	3773615	0.000678632	0.000678632	0.000782077	0.000782077	0.001320896	0.000526374	0.001711995	0.001711995	0.000883503	0.0003427	0.001585503	0.001585503	0.000916872	0.000916872	0.000206522	0.000206522	0.000699227	0.000699227	0.001256705
3830503773615	383050	3773615	0.000686732	0.000686732	0.000791413	0.000791413	0.001351554	0.000538591	0.001751729	0.001751729	0.000904009	0.000350653	0.001616631	0.001616631	0.000938152	0.000938152	0.000211315	0.000211315	0.000715456	0.000715456	0.001304588
3830603773615	383060	3773615	0.000693027	0.000693027	0.000798667	0.000798667	0.001382488	0.000550919	0.001791822	0.001791822	0.0009247	0.000358679	0.001648026	0.001648026	0.000959624	0.000959624	0.000216151	0.000216151	0.000731831	0.000731831	0.001354284
3830703773615	383070	3773615	0.000698027	0.000698027	0.000804429	0.000804429	0.001412384	0.000562832	0.00183057	0.00183057	0.000944696	0.000366436	0.001678177	0.001678177	0.000980376	0.000980376	0.000220826	0.000220826	0.000747657	0.000747657	0.001404669
3830803773615	383080	3773615	0.000702146	0.000702146	0.000809176	0.000809176	0.001440412	0.000574001	0.001866897	0.001866897	0.000963443	0.000373707	0.001706281	0.001706281	0.00099983	0.00099983	0.000225208	0.000225208	0.000762494	0.000762494	0.001456435
3830903773615	383090	3773615	0.000704738	0.000704738	0.000812164	0.000812164	0.001468785	0.000585308	0.001903671	0.001903671	0.000982421	0.000381069	0.001734297	0.001734297	0.001019525	0.001019525	0.000229644	0.000229644	0.000777513	0.000777513	0.001510703
3831003773615	383100	3773615	0.000700711	0.000700711	0.000807523	0.000807523	0.001496398	0.000596311	0.001939459	0.001939459	0.00100089	0.000388232	0.001759733	0.001759733	0.001038692	0.001038692	0.000233961	0.000233961	0.00079213	0.00079213	0.001549787
3831103773615	383110	3773615	0.000691731	0.000691731	0.000797174	0.000797174	0.001524771	0.000607618	0.001976234	0.001976234	0.001019869	0.000395594	0.00178428	0.00178428	0.001058387	0.001058387	0.000238397	0.000238397	0.00080715	0.00080715	0.001599137
3831203773615	383120	3773615	0.000684973	0.000684973	0.000789386	0.000789386	0.001549685	0.000617546	0.002008524	0.002008524	0.001036532	0.000402057	0.001807938	0.001807938	0.00107568	0.00107568	0.000242293	0.000242293	0.000820338	0.000820338	0.001663327
3831303773615	383130	3773615	0.00068053	0.00068053	0.000784265	0.000784265	0.001574252	0.000627336	0.002040365	0.002040365	0.001052965	0.000408431	0.00182955	0.00182955	0.001092733	0.001092733	0.000246134	0.000246134	0.000833343	0.000833343	0.001731226
3831403773615	383140	3773615	0.000672892	0.000672892	0.000775463	0.000775463	0.001596951	0.000636382	0.002069785	0.002069785	0.001068147	0.00041432	0.001850539	0.001850539	0.001108489	0.001108489	0.000249683	0.000249683	0.000845359	0.000845359	0.001803957
3831503773615	383150	3773615	0.000676364	0.000676364	0.000779464	0.000779464	0.001613352	0.000642918	0.002091043	0.002091043	0.001079117	0.000418576	0.001863524	0.001863524	0.001119874	0.001119874	0.000252247	0.000252247	0.000854041	0.000854041	0.001878155
3831603773615	383160	3773615	0.000685482	0.000685482	0.000789972	0.000789972	0.001626847	0.000648295	0.002108533	0.002108533	0.001088144	0.000422077	0.001873396	0.001873396	0.001129241	0.001129241	0.000254357	0.000254357	0.000861185	0.000861185	0.001955718
3836503773615	383650	3773615	0.00073265	0.00073265	0.00084433	0.00084433	0.001287125	0.000512917	0.001668224	0.001668224	0.000860915	0.000333938	0.001445603	0.001445603	0.00089343	0.00089343	0.000201241	0.000201241	0.00068135	0.00068135	0.167447864
3836603773615	383660	3773615	0.000721078	0.000721078	0.000830994	0.000830994	0.001274806	0.000508008	0.001652258	0.001652258	0.000852675	0.000330742	0.001434308	0.001434308	0.000884879	0.000884879	0.000199315	0.000199315	0.000674829	0.000674829	0.131033187
3836703773615	383670	3773615	0.000709043	0.000709043	0.000817125	0.000817125	0.001262973	0.000503292	0.00163692	0.00163692	0.00084476	0.000327672	0.001422835	0.001422835	0.000876665	0.000876665	0.000197465	0.000197465	0.000668565	0.000668565	0.105269701
3836803773615	383680	3773615	0.000696823	0.000696823	0.000803042	0.000803042	0.001250516	0.000498328	0.001620776	0.001620776	0.000836428	0.00032444	0.001411451	0.001411451	0.000868018	0.000868018	0.000195518	0.000195518	0.000661971	0.000661971	0.086673902
3836903773615	383690	3773615	0.00067965	0.00067965	0.000783251	0.000783251	0.001233007	0.000491351	0.001598083	0.001598083	0.000824717	0.000319897	0.001395086	0.001395086	0.000855865	0.000855865	0.00019278	0.00019278	0.000652702	0.000652702	0.072106443
3837003773615	383700	3773615	0.000660811	0.000660811	0.00076154	0.00076154	0.001215083	0.000484208	0.001574852	0.001574852	0.000812729	0.000315247	0.001379077	0.001379077	0.000843424	0.000843424	0.000189978	0.000189978	0.000643214	0.000643214	0.060992292
3837103773615	383710	3773615	0.000643545	0.000643545	0.000741643	0.000741643	0.001198474	0.00047759	0.001553325	0.001553325	0.00080162	0.000310938	0.001364313	0.001364313	0.000831895	0.000831895	0.000187381	0.000187381	0.000634422	0.000634422	0.052354193
3837203773615	383720	3773615	0.000628131	0.000628131	0.000723879	0.000723879	0.001183803	0.000471743	0.00153431	0.00153431	0.000791806	0.000307131	0.00135115	0.00135115	0.000821711	0.000821711	0.000185087	0.000185087	0.000626656	0.000626656	0.045554993
3837303773615	383730	3773615	0.00061355	0.00061355	0.000707076	0.000707076	0.001168578	0.000465676	0.001514577	0.001514577	0.000781623	0.000303181	0.001338254	0.001338254	0.000811143	0.000811143	0.000182707	0.000182707	0.000618597	0.000618597	0.03998325
3837403773615	383740	3773615	0.000599757	0.000599757	0.000691179	0.000691179	0.001153838	0.000459802	0.001495473	0.001495473	0.000771764	0.000299357	0.001326248	0.001326248	0.000800912	0.000800912	0.000180402	0.000180402	0.000610794	0.000610794	0.035414645
3837503773615	383750	3773615	0.000586194	0.000586194	0.000675549	0.000675549	0.001140205	0.000454369	0.001477803	0.001477803	0.000762645	0.00029582	0.001314597	0.001314597	0.000791448	0.000791448	0.000178271	0.000178271	0.000603577	0.000603577	0.031508127
3837603773615	383760	3773615	0.00057328	0.00057328	0.000660666	0.000660666	0.001125949	0.000448688	0.001459326	0.001459326	0.000753109	0.000292121	0.001302501	0.001302501	0.000781553	0.000781553	0.000176042	0.000176042	0.00059603	0.00059603	0.028106414
3837703773615	383770	3773615	0.000559764	0.000559764	0.00064509	0.00064509	0.001110655	0.000442594	0.001439503	0.001439503	0.00074288	0.000288153	0.001288894	0.001288894	0.000770937	0.000770937	0.00017365	0.00017365	0.000587934	0.000587934	0.025177496
3837803773615	383780	3773615	0.000546479	0.000546479	0.00062978	0.00062978	0.001096329	0.000436885	0.001420937	0.001420937	0.000733298	0.000284437	0.001275553	0.001275553	0.000760993	0.000760993	0.000171411	0.000171411	0.000580351	0.000580351	0.022723358
3837903773615	383790	3773615	0.000527316	0.000527316	0.000607696	0.000607696	0.001072385	0.000427343	0.001389902	0.001389902	0.000717282	0.000278225	0.001254386	0.001254386	0.000744373	0.000744373	0.000167667	0.000167667	0.000567676	0.000567676	0.020192089
3838003773615	383800	3773615	0.000508106	0.000508106	0.000585558	0.000585558	0.00104588	0.000416781	0.00135555	0.00135555	0.000699554	0.000271348	0.001230105	0.001230105	0.000725975	0.000725975	0.000163523	0.000163523	0.000553645	0.000553645	0.017869005
3838103773615	383810	3773615	0.000491812	0.000491812	0.000566781	0.000566781	0.00102325	0.000407763	0.00132622	0.00132622	0.000684418	0.000265477	0.001208316	0.001208316	0.000710267	0.000710267	0.000159985	0.000159985	0.000541666	0.000541666	0.015981359
3838203773615	383820	3773615	0.000483157	0.000483157	0.000556805	0.000556805	0.00101626	0.000404978	0.00131716	0.00131716	0.000679743	0.000263663	0.001200489	0.001200489	0.000705415	0.000705415	0.000158892	0.000158892	0.000537966	0.000537966	0.014860971
3838303773615	383830	3773615	0.00047464	0.00047464	0.00054699	0.00054699	0.001009132	0.000402137	0.001307922	0.001307922	0.00067495	0.000261814	0.001192485	0.001192485	0.000700467	0.000700467	0.000157777	0.000157777	0.000534193	0.000534193	0.013852829
3838403773615	383840	3773615	0.000461031	0.000461031	0.000531307	0.000531307	0.00099197	0.000395298	0.001285678	0.001285678	0.000663495	0.000257361	0.001174608	0.001174608	0.000688554	0.000688554	0.000155094	0.000155094	0.000525107	0.000525107	0.01264349
3838503773615	383850	3773615	0.000442469	0.000442469	0.000509916	0.000509916	0.000967887	0.000385701	0.001254464	0.001254464	0.000647387	0.000251113	0.001149438	0.001149438	0.00067183	0.00067183	0.000151329	0.000151329	0.000512359	0.000512359	0.01135469
3838603773615	383860	3773615	0.00042363	0.00042363	0.000488205	0.000488205	0.000945326	0.000376711	0.001225224	0.001225224	0.000632297	0.00024526	0.001125158	0.001125158	0.000656178	0.000656178	0.000147801	0.000147801	0.000500416	0.000500416	0.010249315
3838703773615	383870	3773615	0.000408771	0.000408771	0.000471082	0.000471082	0.000928856	0.000370147	0.001203877	0.001203877	0.000621281	0.000240987	0.001106926	0.001106926	0.000644745	0.000644745	0.000145226	0.000145226	0.000491697	0.000491697	0.009413726
3838803773615	383880	3773615	0.000394468	0.000394468	0.000454598	0.000454598	0.000913077	0.000363859	0.001183426	0.001183426	0.000610727	0.000236893	0.001089494	0.001089494	0.000633793	0.000633793	0.000142759	0.000142759	0.000483345	0.000483345	0.008680202
3838903773615	383890	3773615	0.000382202	0.000382202	0.000440462	0.000440462	0.000899721	0.000358537	0.001166115	0.001166115	0.000601793	0.000233428	0.001074375	0.001074375	0.000624522	0.000624522	0.000140671	0.000140671	0.000476275	0.000476275	0.008069795
3839003773615	383900	3773615	0.000372435	0.000372435	0.000429206	0.000429206	0.000889202	0.000354345	0.001152482	0.001152482	0.000594757	0.000230699	0.00106219	0.00106219	0.00061722	0.00061722	0.000139026	0.000139026	0.000470706	0.000470706	0.007572928
3839103773615	383910	3773615	0.000363039	0.000363039	0.000418378	0.000418378	0.00087896	0.000350264	0.001139207	0.001139207	0.000587907	0.000228041	0.001050272	0.001050272	0.000610111	0.000610111	0.000137425	0.000137425	0.000465285	0.000465285	0.00712291
3829703773625	382970	3773625	0.000577122	0.000577122	0.000665094	0.000665094	0.001051139	0.000418877	0.001362366	0.001362366	0.000703072	0.000272712	0.001296987	0.001296987	0.000729626	0.000729626	0.000164345	0.000164345	0.000556429	0.000556429	0.000960345
3829803773625	382980	3773625	0.00060295	0.00060295	0.00069486	0.00069486	0.001093146	0.000435616	0.001416811	0.001416811	0.000731169	0.000283611	0.001341278	0.001341278	0.000758784	0.000758784	0.000170913	0.000170913	0.000578666	0.000578666	0.001010385
3829903773625	382990	3773625	0.000625123	0.000625123	0.000720412	0.000720412	0.001137367	0.000453239	0.001474125	0.001474125	0.000760747	0.000295084	0.001387882	0.001387882	0.000789479	0.000789479	0.000177827	0.000177827	0.000602075	0.000602075	0.001061116
3830003773625	383000	3773625	0.000641323	0.000641323	0.000739082	0.000739082	0.00116844	0.000465621	0.001514398	0.001514398	0.00078153	0.000303146	0.001420611	0.001420611	0.000811047	0.000811047	0.000182685	0.000182685	0.000618523	0.000618523	0.001102874
3830103773625	383010	3773625	0.000655812	0.000655812	0.000755779	0.000755779	0.001200481	0.000478389	0.001555927	0.001555927	0.000802962	0.000311459	0.001454052	0.001454052	0.000833288	0.000833288	0.000187695	0.000187695	0.000635485	0.000635485	0.001145926
3830203773625	383020	3773625	0.000668356	0.000668356	0.000770235	0.000770235	0.001229616	0.00049	0.001593688	0.001593688	0.000822449	0.000319017	0.001484113	0.001484113	0.000853511	0.000853511	0.00019225	0.00019225	0.000650907	0.000650907	0.001188546
3830303773625	383030	3773625	0.000679743	0.000679743	0.000783358	0.000783358	0.001255706	0.000500396	0.001627503	0.001627503	0.0008399	0.000325786	0.001510795	0.001510795	0.00087162	0.00087162	0.000196329	0.000196329	0.000664718	0.000664718	0.001231512
3830403773625	383040	3773625	0.000689833	0.000689833	0.000794987	0.000794987	0.001281934	0.000510848	0.001661497	0.001661497	0.000857443	0.000332591	0.001537565	0.001537565	0.000889827	0.000889827	0.00020043	0.00020043	0.000678603	0.000678603	0.001276462
3830503773625	383050	3773625	0.000698119	0.000698119	0.000804535	0.000804535	0.001310031	0.000522045	0.001697913	0.001697913	0.000876236	0.000339881	0.001566114	0.001566114	0.00090933	0.00090933	0.000204823	0.000204823	0.000693476	0.000693476	0.001324001
3830603773625	383060	3773625	0.000704738	0.000704738	0.000812164	0.000812164	0.001338266	0.000533296	0.001734508	0.001734508	0.000895122	0.000347206	0.001594664	0.001594664	0.000928929	0.000928929	0.000209237	0.000209237	0.000708422	0.000708422	0.001373437
3830703773625	383070	3773625	0.0007102	0.0007102	0.000818458	0.000818458	0.001365671	0.000544217	0.001770027	0.001770027	0.000913452	0.000354316	0.001622323	0.001622323	0.000947951	0.000947951	0.000213522	0.000213522	0.000722929	0.000722929	0.00142365
3830803773625	383080	3773625	0.000714783	0.000714783	0.000823739	0.000823739	0.001391484	0.000554504	0.001803483	0.001803483	0.000930717	0.000361013	0.001648293	0.001648293	0.000965869	0.000965869	0.000217558	0.000217558	0.000736594	0.000736594	0.001476106
3830903773625	383090	3773625	0.000716542	0.000716542	0.000825766	0.000825766	0.001418197	0.000565149	0.001838105	0.001838105	0.000948585	0.000367944	0.001674441	0.001674441	0.000984411	0.000984411	0.000221734	0.000221734	0.000750734	0.000750734	0.001522955
3831003773625	383100	3773625	0.000708904	0.000708904	0.000816964	0.000816964	0.001445463	0.000576014	0.001873444	0.001873444	0.000966822	0.000375018	0.001698099	0.001698099	0.001003337	0.001003337	0.000225998	0.000225998	0.000765168	0.000765168	0.001561261
3831103773625	383110	3773625	0.000701359	0.000701359	0.000808269	0.000808269	0.001471069	0.000586218	0.001906631	0.001906631	0.000983949	0.000381661	0.001721401	0.001721401	0.001021111	0.001021111	0.000230001	0.000230001	0.000778722	0.000778722	0.001621137
3831203773625	383120	3773625	0.000697008	0.000697008	0.000803255	0.000803255	0.001494391	0.000595512	0.001936858	0.001936858	0.000999548	0.000387712	0.001742924	0.001742924	0.001037299	0.001037299	0.000233647	0.000233647	0.000791068	0.000791068	0.001686362
3831303773625	383130	3773625	0.000691778	0.000691778	0.000797227	0.000797227	0.001514875	0.000603675	0.001963408	0.001963408	0.001013249	0.000393026	0.001760711	0.001760711	0.001051518	0.001051518	0.0023685	0.0023685	0.000801912	0.000801912	0.001754521
3831403773625	383140	3773625	0.000689972	0.000689972	0.000795147	0.000795147	0.001533698	0.000611176	0.001987804	0.001987804	0.00102584	0.00039791	0.001777876	0.001777876	0.001064584	0.001064584	0.000239793	0.000239793	0.000811876	0.000811876	0.001827338
3831503773625	383150	3773625	0.000696453	0.000696453	0.000802615	0.000802615	0.001548231	0.000616967	0.00200664	0.00200664	0.00103556	0.00040168	0.001789438	0.001789438	0.001074671	0.001074671	0.000242065	0.000242065	0.000819569	0.000819569	0.001902744
3831603773625	383160	3773625	0.000706868	0.000706868	0.000814617	0.000814617	0.001561172	0.000622124	0.002023413	0.002023413	0.001044216	0.000405038	0.00179851	0.00179851	0.001083654	0.001083654	0.000244089	0.000244089	0.000826419	0.000826419	0.001981601

			MSite Grubbing / Prep	MMass Grading / Excavation	MMass Grading / Excavation	MDrainage / Utilities Trenching	MFoundations / Concrete Pads	MBuilding / Structure Construction	MAsphalt Paving	MLandscaping or Other Finishing	MWaterside Construction (Piles)	RSSWRestriping South Valley	RSSWRestriping Silver Lake Boulevard	RSSWDemolition	RSSWPlacing Base	RSSWForm	Child Risk				
Unique Identifier	X (UTM)	Y (UTM)	2027	2027	2028	2028	2028	2028	2028	2028	2028	2029	2029	2029	2029	2029	3rd Trimester	0<2	2<16	Total	per million
3838203773605	383820	3773605	0.012615063	0.020983594	0.020983594	0.01009205	0.004782018	0.012973714	0.008435779	0.005793215	0.006226586	0.00045751	0.004132124	0.012373285	0.001125143	0.002447174	1.61394E-07	2.88595E-06	1.2224E-06	4.26975E-06	4.26975169
3838303773605	383830	3773605	0.011789742	0.019610775	0.019610775	0.009431794	0.004469162	0.012124929	0.007883881	0.005414203	0.005819221	0.000452404	0.003864843	0.011592198	0.001054116	0.002292692	1.54409E-07	2.768E-06	1.1583E-06	4.08074E-06	4.08074263
3838403773605	383840	3773605	0.010703487	0.017803924	0.017803924	0.008562789	0.004057393	0.011007791	0.007157494	0.004915362	0.005283064	0.000443018	0.003528933	0.010607566	0.00096458	0.002097952	1.44477E-07	2.59579E-06	1.0727E-06	3.81296E-06	3.81295938
3838503773605	383850	3773605	0.009513049	0.015823779	0.015823779	0.007610439	0.003606131	0.009783509	0.006361441	0.004368678	0.004695483	0.000430386	0.003168161	0.009544698	0.00086793	0.00188774	1.33097E-07	2.39536E-06	9.7728E-07	3.50574E-06	3.50573767
3838603773605	383860	3773605	0.008505529	0.014147894	0.014147894	0.006804423	0.003224208	0.008747345	0.005687705	0.003905994	0.004198188	0.000418196	0.002860596	0.008634465	0.00078516	0.001707715	1.23195E-07	2.22034E-06	8.9483E-07	3.23837E-06	3.23837006
3838703773605	383870	3773605	0.007849484	0.013056644	0.013056644	0.006279587	0.00297552	0.008072648	0.005249004	0.003604719	0.003874375	0.000410109	0.002654649	0.008023104	0.000729567	0.0015868	1.16555E-07	2.10471E-06	8.4032E-07	3.06158E-06	3.06157969
3838803773605	383880	3773605	0.007274567	0.012100342	0.012100342	0.005819654	0.002757585	0.007481386	0.004864553	0.0033407	0.003590606	0.000402346	0.002472938	0.007482484	0.000680406	0.001479877	1.10525E-07	1.99953E-06	7.9181E-07	2.90186E-06	2.90186334
3838903773605	383890	3773605	0.00678038	0.011278322	0.011278322	0.005424304	0.002570253	0.006973149	0.004534086	0.003113754	0.003346683	0.000395204	0.002315583	0.007013338	0.000637745	0.00138709	1.05174E-07	1.90639E-06	7.4952E-07	2.76109E-06	2.76108967
3839003773605	383900	3773605	0.006356392	0.01057307	0.01057307	0.005085113	0.002409531	0.006537107	0.004250563	0.002919046	0.00313741	0.00038877	0.002179635	0.006607256	0.000600819	0.001306776	1.00468E-07	1.82473E-06	7.1282E-07	2.63802E-06	2.63802186
3839103773605	383910	3773605	0.005972609	0.009934695	0.009934695	0.004778087	0.002264049	0.006142412	0.003993924	0.002742801	0.002947981	0.000382483	0.002056192	0.006237826	0.000567226	0.00123371	9.60991E-08	1.74886E-06	6.792E-07	2.52416E-06	2.52415586
3829703773615	382970	3773615	0.000882278	0.001467561	0.001467561	0.000705823	0.000334447	0.000907362	0.000589985	0.000405169	0.000435478	0.000665855	0.00038066	0.001181503	0.000107438	0.000233676	7.84839E-08	1.9495E-06	4.4416E-07	2.47214E-06	2.47214233
3829803773615	382980	3773615	0.000924637	0.001538019	0.001538019	0.00073971	0.000350504	0.000950925	0.000618311	0.000424621	0.000456386	0.000687637	0.000399686	0.001241003	0.000112848	0.000245444	8.34716E-08	2.07495E-06	4.7613E-07	2.63454E-06	2.6345444
3829903773615	382990	3773615	0.000968033	0.001610203	0.001610203	0.000774426	0.000366954	0.000995555	0.0006473	0.00044455	0.000477805	0.00070998	0.000419396	0.001302514	0.000118442	0.00025761	8.87155E-08	2.20462E-06	5.1139E-07	2.80472E-06	2.80472152
3830003773615	383000	3773615	0.001005685	0.001672833	0.001672833	0.000804548	0.000381227	0.001034278	0.000672509	0.000461841	0.00049639	0.000725682	0.000436397	0.001355616	0.000123271	0.000268112	9.34453E-08	2.31983E-06	5.4504E-07	2.95831E-06	2.95831474
3830103773615	383010	3773615	0.001045093	0.001738382	0.001738382	0.000836074	0.000396166	0.001074805	0.000698861	0.000479938	0.000515841	0.000741679	0.00045444	0.0014121	0.000128407	0.000279284	9.84435E-08	2.43963E-06	5.8283E-07	3.1209E-06	3.12089852
3830203773615	383020	3773615	0.001083463	0.001802207	0.001802207	0.000866771	0.000410711	0.001114266	0.000724519	0.000497559	0.000534779	0.000755019	0.000471977	0.00146703	0.000133402	0.000290148	1.03447E-07	2.55799E-06	6.2311E-07	3.28454E-06	3.28454428
3830303773615	383030	3773615	0.001121674	0.001865766	0.001865766	0.000897339	0.000425195	0.001153564	0.000750071	0.000515106	0.00055364	0.000765645	0.000489216	0.001521138	0.000138322	0.000300849	1.08494E-07	2.67628E-06	6.6672E-07	3.45149E-06	3.45149084
3830403773615	383040	3773615	0.001161959	0.001932775	0.001932775	0.000929567	0.000440466	0.001194994	0.00077701	0.000533606	0.000573524	0.000776093	0.000507289	0.001577896	0.000143483	0.000312074	1.13843E-07	2.79971E-06	7.1671E-07	3.63026E-06	3.63026375
3830503773615	383050	3773615	0.001206232	0.002006418	0.002006418	0.000964986	0.000457249	0.001240526	0.000806616	0.000553938	0.000595376	0.000789139	0.000527238	0.001640686	0.000149193	0.000324493	1.19736E-07	2.93202E-06	7.7724E-07	3.82899E-06	3.82899059
3830603773615	383060	3773615	0.001252181	0.002082848	0.002082848	0.001001745	0.000474667	0.001287781	0.000837342	0.000575039	0.000618056	0.000802155	0.000547901	0.001705945	0.000155127	0.0003374	1.25964E-07	3.06862E-06	8.4844E-07	4.04302E-06	4.04302228
3830703773615	383070	3773615	0.001298768	0.002160339	0.002160339	0.001039014	0.000492327	0.001335692	0.000868495	0.000596433	0.00064105	0.000814256	0.00056916	0.0017723	0.000161161	0.000350523	1.32469E-07	3.20783E-06	9.3253E-07	4.27283E-06	4.27283217
3830803773615	383080	3773615	0.001346631	0.002239954	0.002239954	0.001077305	0.00051047	0.001384916	0.000900501	0.000618413	0.000664675	0.000824999	0.000590865	0.001839294	0.000167253	0.000363774	1.39271E-07	3.35009E-06	1.0332E-06	4.52258E-06	4.52257534
3830903773615	383090	3773615	0.001396808	0.002323416	0.002323416	0.001117446	0.000529491	0.001436519	0.000934055	0.000641456	0.000689441	0.000835506	0.00061123	0.001905741	0.000173295	0.000376915	1.46394E-07	3.4934E-06	1.1585E-06	4.7983E-06	4.79830046
3831003773615	383100	3773615	0.001432944	0.002383525	0.002383525	0.001146355	0.000543189	0.001473683	0.00095822	0.000658051	0.000707278	0.000844272	0.000633888	0.001977671	0.000179836	0.000391142	1.53098E-07	3.61017E-06	1.3135E-06	5.07673E-06	5.07672922
3831103773615	383110	3773615	0.001478574	0.002459424	0.002459424	0.001182859	0.000560486	0.00152061	0.000988732	0.000679005	0.0007298	0.000852418	0.000657142	0.002050424	0.000186452	0.00040553	1.60529E-07	3.74469E-06	1.5171E-06	5.42236E-06	5.42236365
3831203773615	383120	3773615	0.001537924	0.002558146	0.002558146	0.001230339	0.000582984	0.001581648	0.00102842	0.000706261	0.000759094	0.000860004	0.000682866	0.002131768	0.000193849	0.000421619	1.6886E-07	3.90109E-06	1.7956E-06	5.8655E-06	5.86550407
3831303773615	383130	3773615	0.001600705	0.002662574	0.002662574	0.001280564	0.000606782	0.001646213	0.001070402	0.000735092	0.000790081	0.000866379	0.000709752	0.002217225	0.000201619	0.00043852	1.77694E-07	4.06506E-06	2.1834E-06	6.42616E-06	6.42615722
3831403773615	383140	3773615	0.001667953	0.002774432	0.002774432	0.001334362	0.000632274	0.001715373	0.001115371	0.000765974	0.000823274	0.00087237	0.000737353	0.002306704	0.000209756	0.000456217	1.86989E-07	4.23265E-06	2.7603E-06	7.1799E-06	7.17990265
3831503773615	383150	3773615	0.001736556	0.002888547	0.002888547	0.001389245	0.00065828	0.001785927	0.001161247	0.000797479	0.000857135	0.000878864	0.000764745	0.002394629	0.000217751	0.000473607	1.96291E-07	4.39463E-06	3.6361E-06	8.22703E-06	8.22702715
3831603773615	383160	3773615	0.001808271	0.003007836	0.003007836	0.001446617	0.000685465	0.001859681	0.001209203	0.000830413	0.000892533	0.000878834	0.00079309	0.002485022	0.000225971	0.000491485	2.05621E-07	4.54781E-06	5.0788E-06	9.8322E-06	9.83220073
3836503773615	383650	3773615	0.154823555	0.257529802	0.257529802	0.123858844	0.058689284	0.159225251	0.103531566	0.071099623	0.076418339	0.000577694	0.032742815	0.182766763	0.016619571	0.036147402	7.60464E-07	1.35921E-05	1.0494E-05	2.48462E-05	24.8461839
3836603773615	383660	3773615	0.12115427	0.201525119	0.201525119	0.096923416	0.045926199	0.124598735	0.081016686	0.055637677	0.059799739	0.000570847	0.050945264	0.132305534	0.012030969	0.026167238	6.59264E-07	1.17157E-05	8.3672E-06	2.07422E-05	20.7422389
3836703773615	383670	3773615	0.097333157	0.161901648	0.161901648	0.077866526	0.036896281	0.100100378	0.065087345	0.044698307	0.048042032	0.00056397	0.037723498	0.099983253	0.009091799	0.019774574	5.80362E-07	1.02729E-05	6.8495E-06	1.77027E-05	17.702716
3836803773615	383680	3773615	0.080139341	0.133301866	0.133301866	0.064111473	0.030378585	0.082417735	0.053589723	0.036802391	0.03955545	0.000557152	0.029033899	0.078704781	0.007156879	0.015566142	5.17188E-07	9.13075E-06	5.7469E-06	1.53949E-05	15.394883
3836903773615	383690	3773615	0.06667016	0.110897551	0.110897551	0.053336128	0.025272795	0.068565619	0.04458279	0.030616938	0.032907285	0.000546615	0.023079815	0.063710017	0.005793357	0.012600495	4.61982E-07	8.14241E-06	4.8749E-06	1.34793E-05	13.4793399
3837003773615	383700	3773615	0.056393932	0.093804319	0.093804319	0.045115145	0.021377364	0.057997234	0.037711006	0.025897786	0.027835109	0.000537938	0.018899726	0.052863901	0.004807085	0.010455362	4.16215E-07	7.32938E-06	4.2032E-06	1.19488E-05	11.9487503
3837103773615	383710	3773615	0.04840708	0.080519181	0.080519181	0.038725664	0.018349772	0.049783313	0.032370144	0.022229984	0.023892932	0.000529762	0.015823268	0.044740625	0.004068409	0.00884875	3.78303E-07	6.66055E-06	3.6761E-06	1.07149E-05	10.7149139
3837203773615	383720	3773615	0.042120489	0.070062215	0.070062215	0.033696391	0.015966701	0.043317991	0.028166258	0.019342993	0.020789975	0.000522324	0.013510663	0.038543198	0.003504857	0.00762303	3.46894E-07	6.1105E-06	3.2577E-06	9.71508E-06	9.71508303
3837303773615	383730	3773615	0.036968814	0.061493042	0.061493042	0.029575051	0.014013844	0.038019852	0.024721298	0.016977189	0.018247193	0.000515064	0.011706687	0.033642526	0.003059223	0.00665378	3.19786E-07	5.63801E-06	2.9117E-06	8.86944E-06	8.86944355
3837403773615	383740	3773615	0.032744647	0.054466664	0.054466664	0.026195718	0.012412581	0.033675591	0.021896569	0.015037325	0.016162215	0.000508275	0.010274468	0.02972356	0.002702859	0.005878692	2.96104E-07	5.2251E-06	2.6249E-06	8.14609E-06	8.14609038
3837503773615	383750	3773615	0.029132651	0.048458556	0.048458556	0.023306121	0.011043374	0.029960905	0.019481202	0.013378588	0.014379394	0.000501693	0.009097354	0.026470886	0.002407083	0.005235382	2.75486E-07	4.86709E-06	2.378E-06	7.52058E-06	7.52057662
3837603773615	383760	3773615	0.025987401	0.043226823	0.043226823	0.020789921	0.009851098	0.026726234	0.017377952	0.011934195	0.01282695	0.000495023	0.008087122	0.023646047	0.002150211	0.004676688	2.57082E-07	4.54871E-06	2.1608E-06	6.96661E-06	6.96660716
3837703773615	383770	3773615	0.023279302	0.038722235	0.038722235	0.018623441	0.008824533	0.023941142	0.015567028	0.010690554	0.011490277	0.000487851	0.007217037	0.021171536	0.001925196	0.004187282	2.40116E-07	4.25586E-06	1.9707E-06	6.46671E-06	6.46671384
3837803773615	383780	3773615	0.021010188	0.034947844	0.034947844	0.01680815	0.007964375	0.021607516	0.014049656	0.009648509	0.01037028	0.000480856	0.006486591	0.019116999	0.00173837	0.003780938	2.24967E-07	3.99523E-06	1.81E-06	6.03018E-06	6.03017742
3837903773615	383790	3773615	0.018669757	0.031054828	0.031054828	0.014935806	0.007077183	0.019200546	0.012484594	0.008573713	0.009215082	0.000471087	0.005774785	0.017095	0.001554503	0.00338103	2.08354E-07	3.70667E-06	1.6414E-06	5.55642E-06	5.55642156
3838003773615	383800	3773615	0.016521816	0.027481995	0.027481995	0.013217453	0.006262959	0.016991538	0.011048251	0.007587314	0.008154895	0.000460668	0.005133661	0.015256711	0.001387342	0.003017455	1.92195E-07	3.42531E-06	1.4847E-06	5.10216E-06	5.10216029
3838103773615	383810	3773615	0.014776485	0.024578852	0.024578852	0.011821188	0.005601353	0.015196586	0.009881136	0.006785805	0.007293428	0.000451282	0.0046108 3	0.013747821	0.001250134	0.002719028	1.78438E-07	3.18682E-06	1.3558E-06	4.7211E-06	4.72109505
3838203773615	383820	3773615	0.013740566	0.022855729	0.022855729	0.010992453	0.005208665	0.014131216	0.00918841	0.00631008	0.006782115	0.000446501	0.004291921	0.012823238	0.001166058	0.002536165	1.70259E-07	3.04828E-06	1.2792E-06	4.49779E-06	4.49778629
3838303773615	383830	3773615	0.01280843	0.021305237	0.021305237	0.010246744	0.004855318	0.013172579	0.008565085	0.005882016	0.006322029	0.000441749	0.004006448	0.011992795	0.001090544	0.002371921	1.6267E-07	2.91975E-06	1.2096E-06	4.29203E-06	4.29203176
3838403773615	383840	3773615	0.011690266	0.01944531	0.01944531	0.009352213	0.004431453	0.012022625	0.007817361	0.005368521	0.005770122	0.000433839	0.003674319	0.011022971	0.001002354	0.002180111	1.52882E-07	2.75037E-06	1.1245E-06	4.02773E-06	4.02772642
3838503773615	383850	3773615	0.010498632	0.017463174	0.017463174	0.008398906	0.003979738	0.010797113	0.007020507	0.004821287	0.005181951	0.00042345	0.003326469	0.010002603	0.000909569	0.001978303	1.41915E-07	2.55792E-06	1.0323E-06	3.73211E-06	3.73210539
3838603773615	383860	3773615	0.009476593	0.015763139	0.015763139	0.007581275	0.003592312	0.009746017	0.006337063	0.004351936	0.004677489	0.000413355	0.00302736	0.009120886	0.000829392	0.001803918	1.32227E-07	2.38754E-06	9.5186E-07	3.47163E-06	3.4716299
3838703773615	383870	3773615	0.008704002	0.014478029	0.014478029	0.006963201	0.003299444	0.00895146	0.005820425	0.003997139	0.004296151	0.000405327	0.002798368	0.008443626	0.000767806	0.001669971	1.24727E-07	2.25655E-06	8.9029E-07	3.27156E-06	3.27155859
3838803773615	383880	3773615	0.00802578	0.013349891	0.013349891	0.006420624	0.003042349	0.008253956	0.005366894	0.003685679	0.003961392	0.000397565	0.002596441	0.007844695	0.000713343	0.001551515	1.17924E-07	2.13751E-06	8.3544E-07	3.09087E-06	3.09087003
3838903773615	383890	3773615	0.007461393	0.012411104	0.012411104	0.005969115	0.002828406	0.007673524	0.004989485	0.003426496	0.00368282	0.000390688	0.002426789	0.00734036	0.000667483	0.001451768	1.12091E-07	2.0358E-06	7.8923E-07	2.93712E-06	2.93712238
3839003773615	383900	3773615	0.007001987	0.011646937	0.011646937	0.005601589	0.002654257	0.007201056	0.004682276	0.003215522	0.003456064	0.000384903	0.002287119	0.006924408	0.000629659	0.001369501	1.07228E-07	1.95172E-06	7.5124E-07	2.81019E-06	2.81019069
3839103773615	383910	3773615	0.006585896	0.010954822	0.010954822	0.005268717	0.002496529	0.006773136	0.004404033	0.003024441	0.003250689	0.000379295	0.002160163	0.006545563	0.000595209	0.001294574	1.02705E-07	1.87343E-06	7.1642E-07	2.69255E-06	2.69255451
3829703773625	382970	3773625	0.000887942	0.001476982	0.001476982	0.000710354	0.000336594	0.000913187	0.000593773	0.00040777	0.000438273	0.000634835	0.000376641	0.001169255	0.000106324	0.000231254	8.01004E-08	1.99418E-06	4.3911E-07	2.51339E-06	2.51339267
3829803773625	382980	3773625	0.00093421	0.001553942	0.001553942	0.000747368	0.000354133	0.00096077	0.000624712	0.000429017	0.00046111	0.000657856	0.000396947	0.001232686	0.000112092	0.000243799	8.56449E-08	2.13474E-06	4.7282E-07	2.6932E-06	2.69320162
3829903773625	382990	3773625	0.000981116	0.001631964	0.001631964	0.000784893	0.000371914	0.001009009	0.000656079	0.000450558	0.000484262	0.000681852	0.000417908	0.001298035	0.000118035	0.000256724	9.14815E-08	2.27996E-06	5.1007E-07	2.8815E-06	2.88150405
3830003773625	383000	3773625	0.001019725	0.001696187	0.001696187	0.00081578	0.000386549	0.001048717	0.000681897	0.000468288	0.00050332	0.000696993	0.000434909	0.001351137	0.000122863	0.000267226	9.64968E-08	2.40277E-06	5.4388E-07	3.04315E-06	3.04314757
3830103773625	383010	3773625	0.001059532	0.0017624	0.0017624	0.000847625	0.000401639	0.001089655	0.000708516	0.000486569	0.000522967	0.00071237	0.000452743	0.001407073	0.00012795	0.000278289	1.01787E-07	2.53033E-06	5.8171E-07	3.21383E-06	3.21382862
3830203773625	383020	3773625	0.001098939	0.001827949	0.001827949	0.000879151	0.000416577	0.001130182	0.000734868	0.000504666	0.000542418	0.000725534	0.00047025	0.001462003	0.000132945	0.000289153	1.07139E-07	2.65782E-06	6.2236E-07	3.38732E-06	3.38731723
3830303773625	383030	3773625	0.001138665	0.001894029	0.001894029	0.000910932	0.000431636	0.001171038	0.000761433	0.000522909	0.000562026	0.000736455	0.000487579	0.001516385	0.00013789	0.000299909	1.126E-07	2.78668E-06	6.6667E-07	3.56595E-06	3.5659513
3830403773625	383040	3773625	0.001180227	0.001963161	0.001963161	0.000944181	0.000447391	0.001213781	0.000789226	0.000541995	0.00058254	0.000747257	0.000505652	0.001573143	0.000143051	0.000311134	1.1841E-07	2.92182E-06	7.175E-07	3.75773E-06	3.75773036
3830503773625	383050	3773625	0.001224181	0.002036273	0.002036273	0.000979345	0.000464053	0.001258985	0.000818618	0.000562181	0.000604235	0.000758974	0.000524856	0.001633649	0.000148553	0.000323101	1.24684E-07	3.06494E-06	7.7745E-07	3.96707E-06	3.96707351
3830603773625	383060	3773625	0.00126989	0.002112305	0.002112305	0.001015912	0.00048138	0.001305994	0.000849184	0.000583172	0.000626797	0.000770633	0.000544685	0.001696256	0.000154246	0.000335484	1.31346E-07	3.21377E-06	8.4795E-07	4.19307E-06	4.1930706
3830703773625	383070	3773625	0.001316318	0.002189531	0.002189531	0.001053054	0.000498979	0.001353741	0.000880231	0.000604493	0.000649713	0.000781583	0.000565319	0.001760235	0.000160064	0.000348137	1.3838E-07	3.36768E-06	9.3142E-07	4.43749E-06	4.43748521
3830803773625	383080	3773625	0.001364819	0.002270207	0.002270207	0.001091855	0.000517365	0.001403621	0.000912664	0.000626766	0.000673652	0.000791323	0.000585208	0.001824214	0.000165882	0.000360791	1.4581E-07	3.52736E-06	1.0319E-06	4.70505E-06	4.70504848
3830903773625	383090	3773625	0.001408135	0.002342258	0.002342258	0.001126508	0.000533785	0.001448169	0.00094163	0.000646658	0.000695032	0.000800944	0.000605514	0.001888558	0.000171733	0.000373517	1.53367E-07	3.67846E-06	1.1561E-06	4.98796E-06	4.98795571
3831003773625	383100	3773625	0.001443554	0.002401173	0.002401173	0.001154843	0.000547211	0.001484595	0.000965314	0.000662923	0.000712514	0.000809061	0.000628053	0.001957838	0.000178032	0.000387219	1.60762E-07	3.8125E-06	1.3108E-06	5.28408E-06	5.28408409
3831103773625	383110	3773625	0.001498916	0.002493261	0.002493261	0.001199133	0.000568197	0.00154153	0.001002335	0.000688347	0.00073984	0.000816823	0.000651068	0.002031961	0.000184773	0.000401879	1.69541E-07	3.98619E-06	1.5185E-06	5.67424E-06	5.67423974
3831203773625	383120	3773625	0.001559223	0.002593575	0.002593575	0.001247379	0.000591058	0.001603553	0.001042663	0.000716042	0.000769607	0.000823523	0.000676197	0.002111295	0.000191987	0.00041757	1.78985E-07	4.17117E-06	1.7942E-06	6.1444E-06	6.14439579
3831303773625	383130	3773625	0.001622243	0.002698401	0.002698401	0.001297795	0.000614947	0.001668364	0.001084805	0.000744983	0.000800712	0.000828216	0.000701952	0.002193462	0.000199459	0.00043382	1.88991E-07	4.36488E-06	2.1778E-06	6.73171E-06	6.73171235
3831403773625	383140	3773625	0.001689571	0.002810392	0.002810392	0.001351657	0.000640469	0.001737606	0.001129827	0.000775902	0.000833944	0.000832555	0.000728302	0.002278736	0.000207213	0.000450686	1.99545E-07	4.56126E-06	2.7455E-06	7.50633E-06	7.50632924
3831503773625	383150	3773625	0.001759291	0.002926363	0.002926363	0.001407433	0.000666898	0.001809309	0.00117645	0.000807919	0.000868357	0.000838428	0.00075492	0.002364102	0.000214975	0.000467569	2.10266E-07	4.75189E-06	3.6137E-06	8.57584E-06	8.575844
3831603773625	383160	3773625	0.001832203	0.003047643	0.003047643	0.001465762	0.000694537	0.001884293	0.001225207	0.000841403	0.000904345	0.000842767	0.00078252	0.002452027	0.000222971	0.000484959	2.21203E-07	4.93572E-06	5.045E-06	1.02019E-05	10.2019072

			EGIODemolition	EGIOSite Grubbing / Prep	EGIOMass Grading / Excavation	EGIOMass Grading / Excavation	EGIODrainage / Utilities Trenching	EGIODrainage / Utilities Trenching	EGIOFoundations / Concrete Pads	EGIOFoundations / Concrete Pads	EGIOBuilding / Structure Construction	EGIOBuilding / Structure Construction	EGIOAsphalt Paving	EGIOArchitectural Coating	EGIOLandscaping or Other Finishing	EGIOWaterside Construction (Piles)	HIWaterside Construction (Landscaping)	HIWaterside Construction (Landscaping)	KMDemolition	KMSite Grubbing / Prep	KMMass Grading / Excavation
Unique Identifier	X (UTM)	Y (UTM)	2025	2025	2025	2026	2026	2027	2026	2027	2026	2027	2027	2027	2027	2027	2025	2026	2025	2025	2025
3836603773625	383660	3773625	0.001571183	0.00145273	0.002416433	0.002416433	0.001162182	0.001162182	0.000550688	0.000550688	0.001494029	0.001494029	0.000971449	0.000197043	0.000667136	0.000717042	0.020213425	0.020213425	0.026048544	0.02408468	0.040061881
3836703773625	383670	3773625	0.001533653	0.00141803	0.002358712	0.002358712	0.001134422	0.001134422	0.000537534	0.000537534	0.001458342	0.001458342	0.000948244	0.000192337	0.000651201	0.000699915	0.01824069	0.01824069	0.022252029	0.020574393	0.034222954
3836803773625	383680	3773625	0.001497417	0.00138452	0.002302982	0.002302982	0.001107618	0.001107618	0.000524834	0.000524834	0.001423885	0.001423885	0.00092584	0.000187792	0.000635814	0.000683377	0.016566928	0.016566928	0.019310083	0.017854248	0.02969833
3836903773625	383690	3773625	0.001453847	0.00134424	0.002235973	0.002235973	0.00107539	0.00107539	0.000509563	0.000509563	0.001382455	0.001382455	0.000898901	0.000182328	0.000617314	0.000663493	0.01502244	0.01502244	0.01682014	0.015552028	0.025868872
3837003773625	383700	3773625	0.001412089	0.00130563	0.002171751	0.002171751	0.001044503	0.001044503	0.000494927	0.000494927	0.001342748	0.001342748	0.000873082	0.000177091	0.000599584	0.000644436	0.013693675	0.013693675	0.014822406	0.013704908	0.022796416
3837103773625	383710	3773625	0.001373696	0.00127013	0.002112703	0.002112703	0.001016104	0.001016104	0.000481471	0.000481471	0.00130624	0.00130624	0.000849344	0.000172276	0.000583282	0.000626915	0.012560724	0.012560724	0.013220767	0.012224021	0.020333144
3837203773625	383720	3773625	0.001338927	0.00123798	0.002059229	0.002059229	0.000990385	0.000990385	0.000469284	0.000469284	0.001273178	0.001273178	0.000827847	0.000167916	0.000568518	0.000611047	0.011596869	0.011596869	0.011927774	0.011028478	0.018344507
3837303773625	383730	3773625	0.001305192	0.00120679	0.002007347	0.002007347	0.000965433	0.000965433	0.000457461	0.000457461	0.0012411	0.0012411	0.000806989	0.000163685	0.000554194	0.000595652	0.010746781	0.010746781	0.01084376	0.010026223	0.016677379
3837403773625	383740	3773625	0.001272839	0.00117688	0.001957588	0.001957588	0.000941501	0.000941501	0.000446121	0.000446121	0.001210335	0.001210335	0.000786985	0.000159628	0.000540457	0.000580887	0.009992147	0.009992147	0.009920946	0.009172981	0.015258118
3837503773625	383750	3773625	0.00124152	0.00114792	0.001909421	0.001909421	0.000918335	0.000918335	0.000435144	0.000435144	0.001180555	0.001180555	0.000767621	0.0001557	0.000527159	0.000566594	0.009318459	0.009318459	0.009124527	0.008436606	0.014033249
3837603773625	383760	3773625	0.001209253	0.00111808	0.001859795	0.001859795	0.000894467	0.000894467	0.00042383	0.00042383	0.001149872	0.001149872	0.000747671	0.000151653	0.000513458	0.000551868	0.008708508	0.008708508	0.008402564	0.007769074	0.012922892
3837703773625	383770	3773625	0.001172758	0.00108434	0.001803666	0.001803666	0.000867473	0.000867473	0.000411043	0.000411043	0.001115169	0.001115169	0.000725106	0.000147076	0.000497962	0.000535213	0.008141882	0.008141882	0.007747466	0.007163365	0.011915371
3837803773625	383780	3773625	0.001139886	0.00105395	0.001753111	0.001753111	0.000843158	0.000843158	0.000399522	0.000399522	0.001083912	0.001083912	0.000704782	0.000142954	0.000484004	0.000520211	0.007630889	0.007630889	0.007191154	0.006648995	0.01105978
3837903773625	383790	3773625	0.001096921	0.00101422	0.001687031	0.001687031	0.000811377	0.000811377	0.000384463	0.000384463	0.001043056	0.001043056	0.000678217	0.000137566	0.000465761	0.000500603	0.007079672	0.007079672	0.00658834	0.006091629	0.010132669
3838003773625	383800	3773625	0.00105292	0.00097354	0.001619359	0.001619359	0.00077883	0.00077883	0.000369041	0.000369041	0.001001215	0.001001215	0.000651011	0.000132047	0.000447078	0.000480522	0.006544564	0.006544564	0.006001918	0.005549418	0.00923077
3838103773625	383810	3773625	0.001015648	0.00093908	0.001562036	0.001562036	0.000751261	0.000751261	0.000355977	0.000355977	0.000965774	0.000965774	0.000627966	0.000127373	0.000431252	0.000463512	0.006080797	0.006080797	0.005504102	0.005089134	0.008465144
3838203773625	383820	3773625	0.00099753	0.00092232	0.001534171	0.001534171	0.000737859	0.000737859	0.000349627	0.000349627	0.000948546	0.000948546	0.000616764	0.000125101	0.000423559	0.000455244	0.00578993	0.00578993	0.005223962	0.004830114	0.008034297
3838303773625	383830	3773625	0.000980016	0.00090613	0.001507235	0.001507235	0.000724904	0.000724904	0.000343489	0.000343489	0.000931892	0.000931892	0.000605935	0.000122905	0.000416122	0.000447251	0.005520275	0.005520275	0.00496772	0.004593191	0.007640205
3838403773625	383840	3773625	0.000955341	0.00088332	0.001469286	0.001469286	0.000706652	0.000706652	0.00033484	0.00033484	0.000908428	0.000908428	0.000590679	0.00011981	0.000405645	0.00043599	0.0052156	0.0052156	0.004663078	0.004311517	0.007171674
3838503773625	383850	3773625	0.000925058	0.00085532	0.001422711	0.001422711	0.000684252	0.000684252	0.000324226	0.000324226	0.000879632	0.000879632	0.000571955	0.000116012	0.000392786	0.000422169	0.004893814	0.004893814	0.004331171	0.004004634	0.006661212
3838603773625	383860	3773625	0.000895896	0.00082835	0.001377862	0.001377862	0.000662682	0.000662682	0.000314005	0.000314005	0.000851903	0.000851903	0.000553925	0.000112355	0.000380404	0.000408861	0.004602747	0.004602747	0.004033345	0.003729261	0.006203163
3838703773625	383870	3773625	0.000867511	0.00080211	0.001334206	0.001334206	0.000641686	0.000641686	0.000304056	0.000304056	0.000824912	0.000824912	0.000536375	0.000108795	0.000368352	0.000395907	0.004337595	0.004337595	0.00376606	0.003482127	0.005792087
3838803773625	383880	3773625	0.000839989	0.00077666	0.001291878	0.001291878	0.000621328	0.000621328	0.0029441	0.0029441	0.000798741	0.000798741	0.000519358	0.000105344	0.000356666	0.000383347	0.004095655	0.004095655	0.003526556	0.00326068	0.005423737
3838903773625	383890	3773625	0.000817126	0.00075552	0.001256715	0.001256715	0.00060416	0.00060416	0.000286397	0.000286397	0.000777	0.000777	0.00050522	0.000102476	0.000346958	0.000372912	0.003891438	0.003891438	0.003331312	0.003080156	0.005123458
3839003773625	383900	3773625	0.000800474	0.00074012	0.001231105	0.001231105	0.0005921	0.0005921	0.000280561	0.000280561	0.000761167	0.000761167	0.000494926	0.000100388	0.000339887	0.000365313	0.003725242	0.003725242	0.003181363	0.002941512	0.004892841
3839103773625	383910	3773625	0.000784254	0.00072513	0.00120616	0.00120616	0.000580102	0.000580102	0.000274876	0.000274876	0.000745743	0.000745743	0.000484898	9.83539E-05	0.000333	0.000357911	0.003569853	0.003569853	0.003041768	0.002812441	0.004678148
3829703773635	382970	3773635	0.002587608	0.00239252	0.003979663	0.003979663	0.001914017	0.001914017	0.000906938	0.000906938	0.002460542	0.002460542	0.001599895	0.000324514	0.001098718	0.001180909	0.002349551	0.002349551	0.000953702	0.0008818	0.001466764
3829803773635	382980	3773635	0.00280304	0.00259171	0.004310992	0.004310992	0.00207337	0.00207337	0.000982446	0.000982446	0.002665396	0.002665396	0.001733096	0.000351531	0.001190192	0.001279226	0.002535158	0.002535158	0.001002793	0.00092719	0.001542265
3829903773635	382990	3773635	0.00302503	0.00279697	0.004652406	0.004652406	0.002237572	0.002237572	0.001060252	0.001060252	0.002876484	0.002876484	0.00187035	0.000379371	0.001284451	0.001380536	0.002744278	0.002744278	0.0010499	0.000970745	0.001614715
3830003773635	383000	3773635	0.00320043	0.00295914	0.004922166	0.004922166	0.002367314	0.002367314	0.001121728	0.001121728	0.003043272	0.003043272	0.001978798	0.000401368	0.001358927	0.001460583	0.002920279	0.002920279	0.001085791	0.001003931	0.001669914
3830103773635	383010	3773635	0.003382388	0.00312738	0.005202011	0.005202011	0.002501905	0.002501905	0.001185503	0.001185503	0.003216294	0.003216294	0.002091301	0.000424188	0.001436187	0.001543623	0.00311309	0.00311309	0.001122372	0.001037754	0.001726175
3830203773635	383020	3773635	0.003565035	0.00329626	0.005482918	0.005482918	0.002637007	0.002637007	0.001249519	0.001249519	0.003389972	0.003389972	0.00220423	0.000447094	0.001513741	0.001626979	0.003315006	0.003315006	0.001158867	0.001071497	0.001782303
3830303773635	383030	3773635	0.00375053	0.00346777	0.005768203	0.005768203	0.002774215	0.002774215	0.001314534	0.001314534	0.003566358	0.003566358	0.0023189	0.000470357	0.001592503	0.001711633	0.003527128	0.003527128	0.001195707	0.00110556	0.001838962
3830403773635	383040	3773635	0.003944394	0.00364702	0.006066359	0.006066359	0.002917613	0.002917613	0.001382482	0.001382482	0.003750702	0.003750702	0.002438784	0.000494669	0.001674819	0.001800107	0.003759062	0.003759062	0.001233842	0.001140819	0.001897611
3830503773635	383050	3773635	0.004145418	0.00383288	0.006375529	0.006375529	0.003066308	0.003066308	0.001452939	0.001452939	0.003941855	0.003941855	0.002563076	0.00051988	0.001760176	0.001891848	0.004011307	0.004011307	0.001273097	0.001177116	0.001957986
3830603773635	383060	3773635	0.004353172	0.00402498	0.006695048	0.006695048	0.00321998	0.00321998	0.001525756	0.001525756	0.004139407	0.004139407	0.002691529	0.000545934	0.00184839	0.001986661	0.004287466	0.004287466	0.001314424	0.001215326	0.002021545
3830703773635	383070	3773635	0.004568087	0.00422369	0.007025581	0.007025581	0.00337895	0.00337895	0.001601082	0.001601082	0.004343769	0.004343769	0.002824409	0.000572887	0.001939644	0.002084742	0.00459014	0.00459014	0.00135808	0.001255691	0.002088686
3830803773635	383080	3773635	0.004786281	0.00442543	0.007361156	0.007361156	0.003540345	0.003540345	0.001677557	0.001677557	0.004551248	0.004551248	0.002959316	0.000600251	0.002032291	0.002184319	0.00492023	0.00492023	0.001403461	0.001297651	0.002158482
3830903773635	383090	3773635	0.004950724	0.00457748	0.007614065	0.007614065	0.003661981	0.003661981	0.001735193	0.001735193	0.004707616	0.004707616	0.00306099	0.000620874	0.002102115	0.002259366	0.00528564	0.00528564	0.001449878	0.001340568	0.002229869
3831003773635	383100	3773635	0.005152956	0.00476446	0.007925092	0.007925092	0.00381157	0.00381157	0.001806074	0.001806074	0.004899918	0.004899918	0.003186028	0.000646236	0.002187984	0.002351659	0.005684769	0.005684769	0.001494828	0.00138213	0.002299001
3831103773635	383110	3773635	0.00539548	0.0049887	0.008298086	0.008298086	0.003990961	0.003990961	0.001891077	0.001891077	0.005130532	0.005130532	0.003335978	0.000676651	0.002290961	0.00246234	0.006126423	0.006126423	0.001545732	0.001429195	0.002377289
3831203773635	383120	3773635	0.005651721	0.00522562	0.008692178	0.008692178	0.004180499	0.004180499	0.001980888	0.001980888	0.00537419	0.00537419	0.00349441	0.000708786	0.002399763	0.002579281	0.006610602	0.006610602	0.001598274	0.001477776	0.002458098
3831303773635	383130	3773635	0.005909084	0.00546358	0.009087995	0.009087995	0.004370867	0.004370867	0.002071092	0.002071092	0.005618916	0.005618916	0.003653536	0.000741063	0.002509042	0.002696734	0.007131702	0.007131702	0.001652715	0.001528112	0.002541825
3831403773635	383140	3773635	0.006158424	0.00569412	0.009471471	0.009471471	0.0045553	0.0045553	0.002158484	0.002158484	0.005856011	0.005856011	0.0038077	0.000772332	0.002614913	0.002810526	0.007709434	0.007709434	0.001710434	0.00158148	0.002630596
3831503773635	383150	3773635	0.006385504	0.00590408	0.009820713	0.009820713	0.004723268	0.004723268	0.002238074	0.002238074	0.00607194	0.00607194	0.003948102	0.000800811	0.002711333	0.002914158	0.008335894	0.008335894	0.001770568	0.001637081	0.002723081
3831603773635	383160	3773635	0.006588512	0.00609179	0.010132935	0.010132935	0.00487343	0.00487343	0.002309227	0.002309227	0.00626498	0.00626498	0.00407362	0.00082627	0.002797532	0.003006806	0.009017586	0.009017586	0.001833895	0.001695633	0.002820476
3836603773635	383660	3773635	0.001634683	0.00151144	0.002514093	0.002514093	0.001209152	0.001209152	0.000572945	0.000572945	0.001554411	0.001554411	0.00101071	0.000205007	0.000694099	0.000746022	0.021916304	0.021916304	0.029385982	0.0271705	0.04519476
3836703773635	383670	3773635	0.001598188	0.0014777	0.002457965	0.002457965	0.001182157	0.001182157	0.000560153	0.000560153	0.001519708	0.001519708	0.000988146	0.00020043	0.000678603	0.000729366	0.019697728	0.019697728	0.024966894	0.023084578	0.038398336
3836803773635	383680	3773635	0.001561175	0.00144347	0.00240104	0.00240104	0.001154779	0.001154779	0.000547181	0.000547181	0.001484513	0.001484513	0.000965261	0.000195788	0.000662887	0.000712475	0.017824751	0.017824751	0.021548961	0.019924331	0.033141657
3836903773635	383690	3773635	0.001514068	0.00139992	0.002328591	0.002328591	0.001119935	0.001119935	0.00053067	0.00053067	0.001439719	0.001439719	0.000936135	0.00018988	0.000642885	0.000690977	0.016102461	0.016102461	0.018668185	0.017260744	0.02871111
3837003773635	383700	3773635	0.001470153	0.00135931	0.002261052	0.002261052	0.001087452	0.001087452	0.000515278	0.000515278	0.00139761	0.00139761	0.00090883	0.000184373	0.000624238	0.000670935	0.014626512	0.014626512	0.016372969	0.01513857	0.025181136
3837103773635	383710	3773635	0.001429862	0.00132206	0.002199085	0.002199085	0.001057649	0.001057649	0.000501156	0.000501156	0.001359648	0.001359648	0.00088407	0.0001793	0.0006071	0.00065247	0.013376193	0.013376193	0.014545285	0.01344868	0.022370213
3837203773635	383720	3773635	0.001394661	0.00128951	0.002144947	0.002144947	0.001031611	0.001031611	0.000488819	0.000488819	0.001326176	0.001326176	0.000862307	0.000174905	0.000592184	0.000636483	0.012320786	0.012320786	0.013084019	0.012097582	0.020122829
3837303773635	383730	3773635	0.001360841	0.00125824	0.002092932	0.002092932	0.001006595	0.001006595	0.00047696	0.00047696	0.001294016	0.001294016	0.00084139	0.000170664	0.000577823	0.000621048	0.011394653	0.011394653	0.011862342	0.010968011	0.018243927
3837403773635	383740	3773635	0.001326675	0.00122665	0.002040387	0.002040387	0.000981323	0.000981323	0.00046499	0.00046499	0.001261528	0.001261528	0.00082027	0.000166379	0.000563316	0.000605456	0.010563475	0.010563475	0.01080554	0.009990884	0.016618597
3837503773635	383750	3773635	0.001293372	0.00119586	0.001989168	0.001989168	0.00095669	0.00095669	0.000453318	0.000453318	0.001229861	0.001229861	0.00079681	0.000162203	0.000549176	0.000590258	0.00982345	0.00982345	0.009903432	0.009156788	0.015231182
3837603773635	383760	3773635	0.001260415	0.00116539	0.00193848	0.00193848	0.000932311	0.000932311	0.000441766	0.000441766	0.001198522	0.001198522	0.000779304	0.00015807	0.000535182	0.000575217	0.009157767	0.009157767	0.009117366	0.008429985	0.014022236
3837703773635	383770	3773635	0.001225559	0.00113316	0.001884873	0.001884873	0.000906529	0.000906529	0.00042955	0.00042955	0.001165377	0.001165377	0.000757753	0.000153698	0.000520382	0.00055931	0.008544714	0.008544714	0.008399976	0.007766681	0.012918911
3837803773635	383780	3773635	0.001188805	0.00109918	0.001828347	0.001828347	0.000879343	0.000879343	0.000416668	0.000416668	0.001130428	0.001130428	0.000735028	0.000149089	0.000504776	0.000542536	0.007993497	0.007993497	0.007746086	0.007162089	0.011913248
3837903773635	383790	3773635	0.00113911	0.00105323	0.001751917	0.001751917	0.000842584	0.000842584	0.00039925	0.00039925	0.001083173	0.001083173	0.000704302	0.000142857	0.000483675	0.000519857	0.007403758	0.007403758	0.007078995	0.006545292	0.010887282
3838003773635	383800	3773635	0.00109114	0.00100888	0.001678141	0.001678141	0.000807101	0.000807101	0.000382437	0.000382437	0.001037559	0.001037559	0.00067643	0.000136841	0.000463306	0.000497965	0.006829928	0.006829928	0.006430626	0.005945805	0.009890111
3838103773635	383810	3773635	0.001050763	0.00097154	0.001616042	0.001616042	0.000777234	0.000777234	0.00036828 5	0.00036828 5	0.000999164	0.000999164	0.000649677	0.000131777	0.000446162	0.000479538	0.006332342	0.006332342	0.005877766	0.005434626	0.009039828
3838203773635	383820	3773635	0.001031782	0.00095399	0.00158685	0.00158685	0.000763195	0.000763195	0.000361632	0.000361632	0.000981116	0.000981116	0.000637942	0.000129397	0.000438102	0.000470875	0.006022063	0.006022063	0.005570535	0.005150558	0.008567316
3838303773635	383830	3773635	0.001013405	0.000937	0.001558586	0.001558586	0.000749601	0.000749601	0.000355191	0.000355191	0.000963641	0.000963641	0.000626579	0.000127092	0.000430299	0.000462489	0.005734898	0.005734898	0.005289618	0.004890821	0.008135274
3838403773635	383840	3773635	0.000990973	0.00091626	0.001524087	0.001524087	0.000733009	0.000733009	0.000347329	0.000347329	0.000942311	0.000942311	0.00061271	0.000124279	0.000420775	0.000452251	0.005437727	0.005437727	0.004991274	0.004614969	0.00767643
3838503773635	383850	3773635	0.000965608	0.00089281	0.001485076	0.001485076	0.000714247	0.000714247	0.000338439	0.000338439	0.000918191	0.000918191	0.00059707	0.000121098	0.000410004	0.000440675	0.005137955	0.005137955	0.004684388	0.00433122	0.007204448
3838603773635	383860	3773635	0.000941191	0.00087023	0.001447524	0.001447524	0.000696186	0.000696186	0.000329881	0.000329881	0.000894974	0.000894974	0.000581931	0.000118036	0.000399637	0.000429532	0.004863497	0.004863497	0.004405887	0.004073716	0.006776122
3838703773635	383870	3773635	0.000911167	0.00084247	0.001401348	0.001401348	0.000673978	0.000673978	0.000319358	0.000319358	0.000866424	0.000866424	0.000563367	0.00011427	0.000386888	0.00041583	0.00457333	0.00457333	0.00409995	0.003790845	0.006305601
3838803773635	383880	3773635	0.000881747	0.00081527	0.0013561	0.0013561	0.000652216	0.000652216	0.000309046	0.000309046	0.000838448	0.000838448	0.000545176	0.000110581	0.000374396	0.000402404	0.004307978	0.004307978	0.003823347	0.003535096	0.005880194
3838903773635	383890	3773635	0.000858107	0.00079341	0.001319743	0.001319743	0.00063473	0.00063473	0.00030076	0.00030076	0.000815969	0.000815969	0.00053056	0.000107616	0.000364359	0.000391615	0.004089252	0.004089252	0.003606621	0.003334709	0.005546875
3839003773635	383900	3773635	0.000842491	0.00077897	0.001295726	0.001295726	0.000623179	0.000623179	0.000295287	0.000295287	0.00080112	0.00080112	0.00052090 5	0.000105657	0.000357728	0.000384488	0.003920355	0.003920355	0.003452099	0.003191837	0.005309225
3839103773635	383910	3773635	0.000827393	0.00076501	0.001272505	0.001272505	0.000612011	0.000612011	0.000289995	0.000289995	0.000786763	0.000786763	0.00051157	0.000103764	0.000351317	0.000377598	0.003762264	0.003762264	0.003308276	0.003058857	0.00508803
3829703773645	382970	3773645	0.002656629	0.00245634	0.004085816	0.004085816	0.001965071	0.001965071	0.00093113	0.00093113	0.002526174	0.002526174	0.001642571	0.00033317	0.001128025	0.001212408	0.002391175	0.002391175	0.000962847	0.000890255	0.00148083
3829803773645	382980	3773645	0.002898635	0.0026801	0.004458014	0.004458014	0.00214408	0.00214408	0.001015951	0.001015951	0.002756296	0.002756296	0.001792201	0.00036352	0.001230782	0.001322853	0.002592991	0.002592991	0.001016683	0.000940033	0.001563629
3829903773645	382990	3773645	0.00314901	0.0029116	0.004843082	0.004843082	0.002329278	0.002329278	0.001103705	0.001103705	0.002994376	0.002994376	0.001947005	0.00039492	0.001337093	0.001437116	0.002824024	0.002824024	0.001067673	0.000987178	0.001642049
3830003773645	383000	3773645	0.003336834	0.00308526	0.00513195	0.00513195	0.002468209	0.002468209	0.001169536	0.001169536	0.003172977	0.003172977	0.002063135	0.000418475	0.001416845	0.001522834	0.00300893	0.00300893	0.001104254	0.001021002	0.00169831
3830103773645	383010	3773645	0.003532854	0.0032665	0.005433424	0.005433424	0.002613203	0.002613203	0.00123824	0.00123824	0.003359372	0.003359372	0.002184333	0.000443058	0.001500076	0.001612292	0.003211747	0.003211747	0.001141784	0.001055703	0.00175603

			KMMass Grading / Excavation	KMDrainage / Utilities Trenching	KMFoundations / Concrete Pads	KMBuilding / Structure Construction	KMAsphalt Paving	KMArchitectural Coating	KMLandscaping or Other Finishing	KMWaterside Construction (Piles)	EWNDemolition	EWNSite Grubbing / Prep	EWNDrainage / Utilities Trenching	EWNDrainage / Utilities Trenching	EWNDrainage / Utilities Trenching	EWNFoundations / Concrete Pads	EWNBuilding / Structure Construction	EWNAsphalt Paving	EWNLandscaping or Other Finishing	EWNWaterside Construction (Piles)	ISDemolition
Unique Identifier	X (UTM)	Y (UTM)	2026	2026	2026	2026	2026	2026	2026	2026	2027	2027	2027	2028	2029	2029	2029	2029	2029	2029	2027
3836603773625	383660	3773625	0.040061881	0.00994771	0.009129829	0.026852159	0.016105589	0.003266767	0.011060408	0.011887799	0.008181524	0.00935394	0.011016232	0.011016232	0.011016232	0.002867566	0.007124109	0.005058565	0.003473936	0.00363225	0.001396904
3836703773625	383670	3773625	0.034222954	0.008497854	0.007799178	0.022938519	0.013758237	0.002790643	0.009448379	0.010155179	0.007875846	0.009004458	0.010604643	0.010604643	0.010604643	0.002760428	0.006857938	0.004869567	0.003344143	0.003496542	0.001374386
3836803773625	383680	3773625	0.02969833	0.007374351	0.006768047	0.019905812	0.011939257	0.002421692	0.008199206	0.008812561	0.007572411	0.008657541	0.010196075	0.010196075	0.010196075	0.002654076	0.00659372	0.004681956	0.003215303	0.00336183	0.001351609
3836903773625	383690	3773625	0.025868872	0.006423464	0.005895339	0.017339053	0.010399747	0.002109426	0.007141958	0.007676223	0.007239556	0.008276987	0.009747894	0.009747894	0.009747894	0.002537413	0.006303885	0.004476155	0.00307397	0.003214056	0.001319428
3837003773625	383700	3773625	0.022796416	0.005660546	0.005195148	0.015279687	0.009164565	0.001858889	0.006293705	0.006764515	0.006915846	0.00790689	0.009312026	0.009312026	0.009312026	0.002423955	0.006022013	0.004276008	0.00293652	0.003070343	0.001286039
3837103773625	383710	3773625	0.020333144	0.005048895	0.004633785	0.013628637	0.008174286	0.001658026	0.005613637	0.006033574	0.006610082	0.007557309	0.008900322	0.008900322	0.008900322	0.002316787	0.005755767	0.004086956	0.00280669	0.002934596	0.001251873
3837203773625	383720	3773625	0.018344507	0.004555099	0.004180588	0.012295718	0.007374818	0.001495867	0.005064608	0.005443474	0.006330804	0.007238011	0.008524281	0.008524281	0.008524281	0.002218902	0.005512584	0.003914281	0.002688107	0.002810609	0.001222453
3837303773625	383730	3773625	0.016677379	0.004141137	0.003800661	0.011178298	0.006704603	0.001359924	0.004604342	0.004948777	0.00606697	0.00693637	0.008169035	0.008169035	0.008169035	0.00212643	0.005282849	0.003751155	0.002576081	0.002693478	0.001194413
3837403773625	383740	3773625	0.015258118	0.003788722	0.003477221	0.010227014	0.006134035	0.001244193	0.004212508	0.004527631	0.005814698	0.006647947	0.007829356	0.007829356	0.007829356	0.00203801	0.005063181	0.003595177	0.002468964	0.002581479	0.001166805
3837503773625	383750	3773625	0.014033249	0.003484576	0.003198082	0.009406025	0.005641616	0.001144314	0.003874343	0.004164169	0.005578041	0.006377377	0.007510703	0.007510703	0.007510703	0.001955064	0.004857111	0.003448854	0.002368478	0.002476414	0.0011398
3837603773625	383760	3773625	0.012922892	0.003208865	0.002945039	0.008661789	0.005195233	0.001053772	0.003567792	0.003834686	0.005347165	0.006113416	0.007199833	0.007199833	0.007199833	0.001874143	0.004656074	0.003306106	0.002270446	0.002373915	0.001112364
3837703773625	383770	3773625	0.011915371	0.002958689	0.002715432	0.00798648	0.004790191	0.000971615	0.003289632	0.003535718	0.005115426	0.005848469	0.006887802	0.006887802	0.006887802	0.00179292	0.004454286	0.003162823	0.002172048	0.002271032	0.001081995
3837803773625	383780	3773625	0.01105978	0.002746239	0.002520448	0.007413006	0.004446229	0.000901848	0.003053418	0.003281834	0.004895507	0.005597035	0.006591686	0.006591686	0.006591686	0.00171584	0.004262791	0.003026849	0.002078669	0.002173398	0.001055594
3837903773625	383790	3773625	0.010132669	0.002516029	0.002309166	0.006791595	0.004073514	0.000826249	0.002797459	0.003006727	0.004644959	0.005310584	0.00625433	0.00625433	0.00625433	0.001628025	0.004044625	0.002871938	0.001972285	0.002062165	0.001016425
3838003773625	383800	3773625	0.00923077	0.00229208	0.002103629	0.006187081	0.003710934	0.000752705	0.002548459	0.002739101	0.004396138	0.005026106	0.005919298	0.005919298	0.005919298	0.001540815	0.003827962	0.002718094	0.001866633	0.001951699	0.000976306
3838103773625	383810	3773625	0.008465144	0.002101968	0.001929149	0.005673907	0.003403139	0.000690273	0.002337083	0.002511912	0.004176995	0.004775561	0.005624227	0.005624227	0.005624227	0.001464007	0.003637143	0.0025826	0.001773584	0.001854409	0.000943003
3838203773625	383820	3773625	0.008034297	0.001994985	0.001830961	0.005385124	0.00322993	0.000655141	0.002218133	0.002384064	0.00404551	0.004625233	0.005447185	0.005447185	0.005447185	0.001417922	0.003522651	0.002501304	0.001717754	0.001796035	0.000926179
3838303773625	383830	3773625	0.007640205	0.001897129	0.001741151	0.005120978	0.003071498	0.000623005	0.002109331	0.002267123	0.003919977	0.004481712	0.005278158	0.005278158	0.005278158	0.001373924	0.003413343	0.002423688	0.001664452	0.001740304	0.0009097
3838403773625	383840	3773625	0.007171674	0.001780788	0.001634375	0.004806937	0.002883141	0.0005848	0.001979978	0.002128093	0.003768907	0.004308993	0.005074746	0.005074746	0.005074746	0.001320975	0.003281797	0.002330283	0.001600306	0.001673235	0.000886492
3838503773625	383850	3773625	0.006661212	0.001654036	0.001518045	0.004464791	0.002677926	0.000543175	0.001839048	0.001976621	0.003602911	0.00411921	0.004851236	0.004851236	0.004851236	0.001262795	0.003137255	0.002227649	0.001529823	0.00159954	0.000857417
3838603773625	383860	3773625	0.006203163	0.001540299	0.001413659	0.004157776	0.002493782	0.000505825	0.001712588	0.001840701	0.003448734	0.00394294	0.004643641	0.004643641	0.004643641	0.001208757	0.003003005	0.002132323	0.001464359	0.001531092	0.000828255
3838703773625	383870	3773625	0.005792087	0.001438225	0.001319977	0.003882245	0.002328522	0.000472304	0.001599097	0.00171872	0.003304049	0.00377752	0.004448825	0.004448825	0.004448825	0.001158046	0.002877019	0.002042865	0.001402924	0.001466858	0.00079918
3838803773625	383880	3773625	0.005423737	0.001346761	0.001236033	0.003635353	0.002180439	0.000442268	0.001497402	0.001609418	0.003168077	0.003622064	0.004265742	0.004265742	0.004265742	0.001110388	0.002758621	0.001958794	0.001345189	0.001406492	0.000770536
3838903773625	383890	3773625	0.005123458	0.001272199	0.001167601	0.003434085	0.002059721	0.000417782	0.0014145	0.001520314	0.003051862	0.003489195	0.004109262	0.004109262	0.004109262	0.001069656	0.002657426	0.00188694	0.001295844	0.001354898	0.000746897
3839003773625	383900	3773625	0.004892841	0.001214935	0.001115045	0.00327951	0.001967009	0.000398977	0.001350831	0.001451882	0.002957562	0.003381382	0.003982288	0.003982288	0.003982288	0.001036604	0.002575314	0.001828635	0.001255803	0.001313032	0.000730159
3839103773625	383910	3773625	0.004678148	0.001161624	0.001066118	0.003135608	0.001880699	0.00038147	0.001291557	0.001388174	0.002867575	0.0032785	0.003861124	0.003861124	0.003861124	0.001005065	0.002496958	0.001772997	0.001217594	0.001273082	0.000713853
3829703773635	382970	3773635	0.001466764	0.00036421	0.000334266	0.000983124	0.000589665	0.000119604	0.000404949	0.00043542	0.003050827	0.003488012	0.004107868	0.004107868	0.004107868	0.001069293	0.002656525	0.0018863	0.001295404	0.001354438	0.001087689
3829803773635	382980	3773635	0.001542265	0.000382958	0.000351472	0.00103373	0.000620018	0.000125761	0.000425793	0.000457646	0.00336496	0.00384716	0.00453084	0.00453084	0.00453084	0.001179394	0.002930058	0.002080526	0.001428787	0.0014939	0.001141871
3829903773635	382990	3773635	0.001614715	0.000400948	0.000367982	0.00108229	0.000649144	0.000131669	0.000445795	0.000479144	0.003731377	0.004266085	0.005024212	0.005024212	0.005024212	0.001307821	0.003249118	0.002307078	0.001584371	0.001656573	0.001186993
3830003773635	383000	3773635	0.001669914	0.000414654	0.000380562	0.001119288	0.000671335	0.00013617	0.000461035	0.000495523	0.004062679	0.004644863	0.005470303	0.005470303	0.005470303	0.00142394	0.003537601	0.002511919	0.001725044	0.001803657	0.001217622
3830103773635	383010	3773635	0.001726175	0.000428624	0.000393383	0.001156998	0.000693953	0.000140758	0.000476568	0.000512218	0.004445143	0.005082134	0.005985282	0.005985282	0.005985282	0.001557991	0.003870634	0.002748393	0.001887441	0.001973455	0.001244799
3830203773635	383020	3773635	0.001782303	0.000442561	0.000406175	0.001194619	0.000716518	0.000145334	0.000492064	0.000528873	0.004872816	0.005571093	0.006561134	0.006561134	0.006561134	0.001707887	0.004243033	0.00301282	0.002069034	0.002163324	0.001268093
3830303773635	383030	3773635	0.001838962	0.00045663	0.000419087	0.001232596	0.000739296	0.000149955	0.000507706	0.000545686	0.005355447	0.006122885	0.007210986	0.007210986	0.007210986	0.001877046	0.004663286	0.003311227	0.002273963	0.002377592	0.001288886
3830403773635	383040	3773635	0.001897611	0.000471193	0.000432453	0.001271906	0.000762874	0.000154737	0.000523898	0.000563089	0.00592263	0.006771345	0.007974683	0.007974683	0.007974683	0.00207584	0.005157164	0.003661911	0.002514793	0.002629397	0.001307004
3830503773635	383050	3773635	0.001957986	0.000486185	0.000446212	0.001312373	0.000787145	0.00015966	0.000540567	0.000581005	0.006592481	0.007537187	0.008876623	0.008876623	0.008876623	0.002310618	0.005740441	0.004076074	0.002799217	0.002926782	0.001322793
3830603773635	383060	3773635	0.002021545	0.000501967	0.000460696	0.001354975	0.000812697	0.000164843	0.000558114	0.000599865	0.007395975	0.008455822	0.009958509	0.009958509	0.009958509	0.002592237	0.006440088	0.004572867	0.003140387	0.0032835	0.001336079
3830703773635	383070	3773635	0.002088686	0.000518639	0.000475997	0.001399978	0.000839689	0.000170318	0.000576651	0.000619788	0.008372109	0.009571836	0.01127285	0.01127285	0.01127285	0.002934364	0.007290062	0.005176402	0.00355486	0.003716862	0.001347037
3830803773635	383080	3773635	0.002158482	0.00053597	0.000491903	0.001446759	0.000867748	0.000176009	0.00059592	0.000640499	0.009576357	0.010948654	0.012894343	0.012894343	0.012894343	0.003356445	0.008338668	0.005920979	0.004066193	0.004251497	0.001356354
3830903773635	383090	3773635	0.002229869	0.000553696	0.000508172	0.001494608	0.000896447	0.00018183	0.000615629	0.000661682	0.011104316	0.01269557	0.014951704	0.014951704	0.014951704	0.003891984	0.009669147	0.006865702	0.004714976	0.004929846	0.001351523
3831003773635	383100	3773635	0.002299001	0.000570862	0.000523927	0.001540945	0.000924239	0.000187468	0.000634715	0.000682196	0.013061328	0.014933022	0.017586775	0.017586775	0.017586775	0.004577902	0.011373226	0.008075706	0.005545938	0.005798676	0.00133884
3831103773635	383110	3773635	0.002377289	0.000590301	0.000541768	0.001593418	0.000955712	0.000193851	0.000656329	0.000705427	0.015680427	0.017927439	0.021113331	0.021113331	0.021113331	0.005495878	0.013653822	0.009695072	0.006658027	0.006961445	0.001328142
3831203773635	383120	3773635	0.002458098	0.000610367	0.000560184	0.001647582	0.000988199	0.000200441	0.000678639	0.000729406	0.019200598	0.021952053	0.02585316	0.02585316	0.02585316	0.006729673	0.016719031	0.011871564	0.008152718	0.008524252	0.001323656
3831303773635	383130	3773635	0.002541825	0.000631157	0.000579265	0.001703702	0.001021859	0.000207268	0.000701755	0.000754251	0.024084371	0.027535673	0.032429047	0.032429047	0.032429047	0.008441401	0.020971605	0.014891158	0.010226405	0.010692441	0.001318048
3831403773635	383140	3773635	0.002630596	0.0006532	0.000599495	0.001763202	0.001057546	0.000214507	0.000726263	0.000780592	0.031347912	0.035840082	0.042209236	0.042209236	0.042209236	0.01098722	0.027296374	0.019382143	0.013310559	0.013917145	0.001320118
3831503773635	383150	3773635	0.002723081	0.000676164	0.000620572	0.001825192	0.001094727	0.000222048	0.000751797	0.000808036	0.042591305	0.04869466	0.057348205	0.057348205	0.057348205	0.014927949	0.037086624	0.026333836	0.018084589	0.018908736	0.001337977
3831603773635	383160	3773635	0.002820476	0.000700349	0.000642767	0.001890472	0.001133882	0.00022999	0.000778686	0.000836937	0.061245859	0.070022419	0.082466129	0.082466129	0.082466129	0.021466237	0.053330184	0.037867785	0.026005452	0.027190567	0.001359202
3836603773635	383660	3773635	0.04519476	0.011222248	0.010299577	0.030292559	0.018169098	0.003685318	0.012477509	0.013410908	0.007429364	0.008493996	0.010003467	0.010003467	0.010003467	0.002603939	0.006469162	0.004593512	0.003154564	0.003298323	0.001452725
3836703773635	383670	3773635	0.038398336	0.009534637	0.008750719	0.02573714	0.015436815	0.003131117	0.010601131	0.011394165	0.007193829	0.008224708	0.009686324	0.009686324	0.009686324	0.002521386	0.006264068	0.004447882	0.003054554	0.003193755	0.00142969
3836803773635	383680	3773635	0.033141657	0.008229359	0.007552757	0.022213761	0.013323536	0.002702471	0.009149851	0.009834319	0.006956741	0.007953645	0.00936709	0.00936709	0.00936709	0.002438288	0.006057622	0.004301293	0.002953885	0.003088498	0.001406395
3836903773635	383690	3773635	0.02871111	0.007129216	0.006543066	0.019244411	0.011542377	0.002341191	0.007926652	0.008519617	0.006688421	0.007646875	0.009005803	0.009005803	0.009005803	0.002344244	0.005823981	0.004135393	0.002839954	0.002969376	0.001375767
3837003773635	383700	3773635	0.025181136	0.006252693	0.005738609	0.016878086	0.010123265	0.002053346	0.006952086	0.007472147	0.006423034	0.007343458	0.008648466	0.008648466	0.008648466	0.002251228	0.005592894	0.003971306	0.002727268	0.002851555	0.001341342
3837103773635	383710	3773635	0.022370213	0.005554716	0.005098019	0.014994017	0.008993224	0.001824135	0.006176038	0.006638046	0.00617171	0.007056119	0.008310065	0.008310065	0.008310065	0.00216314	0.005374052	0.003815915	0.002620555	0.002739978	0.001308989
3837203773635	383720	3773635	0.020122829	0.004996672	0.004585855	0.013487669	0.008089736	0.001640876	0.005555573	0.005971166	0.005942387	0.006793934	0.008001286	0.008001286	0.008001286	0.002082764	0.005174368	0.003674126	0.002523182	0.002638168	0.001278619
3837303773635	383730	3773635	0.018243927	0.004530124	0.004157666	0.012228303	0.007334383	0.001487665	0.00503684	0.005413628	0.005720484	0.006540232	0.007702498	0.007702498	0.007702498	0.002004989	0.004981144	0.003536925	0.00242896	0.002539652	0.001250924
3837403773635	383740	3773635	0.016618597	0.004126541	0.003787265	0.011138898	0.006680972	0.001355131	0.004588114	0.004931334	0.005501341	0.006289686	0.007407428	0.007407428	0.007407428	0.001928181	0.004790324	0.003401432	0.002335911	0.002442362	0.001219865
3837503773635	383750	3773635	0.015231182	0.003782033	0.003471082	0.010208959	0.006123206	0.001241997	0.004205072	0.004519638	0.005292552	0.006050977	0.007126298	0.007126298	0.007126298	0.001855002	0.0046085	0.003272339	0.002247257	0.002349669	0.001190617
3837603773635	383760	3773635	0.014022236	0.003481842	0.003195572	0.009398643	0.005637188	0.001143416	0.003871302	0.004160901	0.005089111	0.005818383	0.006852371	0.006852371	0.006852371	0.001783697	0.004431373	0.003146554	0.002160875	0.00225935	0.001160161
3837703773635	383770	3773635	0.012918911	0.003207877	0.002944132	0.008659121	0.005193632	0.001053447	0.003566693	0.003833505	0.004887828	0.005588256	0.006581347	0.006581347	0.006581347	0.001713149	0.004256104	0.003022102	0.002075409	0.002169989	0.00112729
3837803773635	383780	3773635	0.011913248	0.002958162	0.002714948	0.007985057	0.004789338	0.000971442	0.003289046	0.003535088	0.004689651	0.00536168	0.006314506	0.006314506	0.006314506	0.001643689	0.0040835	0.00289957	0.001991261	0.002082006	0.001095368
3837903773635	383790	3773635	0.010887282	0.002703406	0.002481137	0.007297387	0.004376881	0.000887782	0.003005794	0.003230648	0.00444359	0.005080358	0.005983191	0.005983191	0.005983191	0.001557447	0.003869281	0.002747433	0.001886782	0.001972766	0.001052402
3838003773635	383800	3773635	0.009890111	0.0024558	0.002253889	0.006629015	0.003976001	0.00080647	0.002730492	0.002934751	0.004208918	0.004812057	0.00566721	0.00566721	0.00566721	0.001475196	0.003664939	0.002602337	0.001787138	0.001868581	0.001007279
3838103773635	383810	3773635	0.009039828	0.002244667	0.002060115	0.006059099	0.003634172	0.000737135	0.002495744	0.002682441	0.004002544	0.00457611	0.005389333	0.005389333	0.005389333	0.001402863	0.003485238	0.002474738	0.00169951	0.00177696	0.000970698
3838203773635	383820	3773635	0.008567316	0.002127338	0.001952433	0.00574239	0.003444213	0.000698605	0.002365291	0.00254223	0.003885035	0.004441763	0.00523111	0.00523111	0.00523111	0.001361677	0.003382917	0.002402084	0.001649615	0.001724791	0.000953098
3838303773635	383830	3773635	0.008135274	0.002020059	0.001853974	0.005452807	0.003270525	0.000663375	0.002246012	0.002414028	0.003771927	0.004312445	0.005078812	0.005078812	0.005078812	0.001322033	0.003284427	0.00233215	0.001601588	0.001674576	0.000935929
3838403773635	383840	3773635	0.00767643	0.001906124	0.001749406	0.005145258	0.003086061	0.000625959	0.002119332	0.002277872	0.003645963	0.004168431	0.004909204	0.004909204	0.004909204	0.001277884	0.003174743	0.002254267	0.001548103	0.001618653	0.000914963
3838503773635	383850	3773635	0.007204448	0.001788927	0.001641845	0.004828904	0.002896316	0.000587473	0.001989026	0.002137818	0.003511889	0.004015144	0.004728677	0.004728677	0.004728677	0.001230892	0.003057997	0.002171371	0.001491174	0.00155913	0.000890806
3838603773635	383860	3773635	0.006776122	0.001682569	0.001544232	0.004541812	0.002724122	0.000552546	0.001870773	0.002010719	0.003386184	0.003871426	0.004559418	0.004559418	0.004559418	0.001186833	0.002948539	0.002093648	0.001437799	0.001503322	0.000867425
3838703773635	383870	3773635	0.006305601	0.001565735	0.001437003	0.004226436	0.002534964	0.000514178	0.00174087	0.001871098	0.003246071	0.003711234	0.004370759	0.004370759	0.004370759	0.001137725	0.002826535	0.002007017	0.001378306	0.001441118	0.000837573
3838803773635	383880	3773635	0.005880194	0.001460103	0.001340056	0.0039413	0.002363943	0.000479489	0.001623422	0.001744865	0.003113636	0.003559822	0.004192439	0.004192439	0.004192439	0.001091307	0.002711217	0.001925134	0.001322073	0.001382323	0.000807463
3838903773635	383890	3773635	0.005546875	0.001377337	0.001264095	0.003717887	0.002229942	0.000452309	0.001531398	0.001645957	0.003003461	0.003433858	0.004044091	0.004044091	0.004044091	0.001052692	0.002615281	0.001857014	0.001275292	0.001333409	0.000783305
3839003773635	383900	3773635	0.005309225	0.001318326	0.001209936	0.003558599	0.002134403	0.00043293	0.001465787	0.001575438	0.002919773	0.003338177	0.003931406	0.003931406	0.003931406	0.00102336	0.002542409	0.00180527	0.001239757	0.001296255	0.000768121
3839103773635	383910	3773635	0.00508803	0.001263402	0.001159527	0.003410339	0.002045479	0.000414893	0.001404719	0.001509801	0.002839622	0.003246541	0.003823485	0.003823485	0.003823485	0.000995267	0.002472617	0.001755714	0.001205725	0.001260672	0.000753454
3829703773645	382970	3773645	0.00148083	0.000367703	0.000337471	0.000992551	0.00059532	0.000120751	0.000408832	0.000439415	0.002979907	0.00340693	0.004012376	0.004012376	0.004012376	0.001044436	0.002594772	0.001842451	0.001265291	0.001322953	0.001099509
3829803773645	382980	3773645	0.001563629	0.000388262	0.00035634	0.001048049	0.000628607	0.000127503	0.000431691	0.000463985	0.003302668	0.003775942	0.004446966	0.004446966	0.004446966	0.001157562	0.002875817	0.002042011	0.001402338	0.001466245	0.001160248
3829903773645	382990	3773645	0.001642049	0.000407735	0.000374212	0.001100611	0.000660133	0.000133898	0.000453342	0.000487255	0.003683493	0.004211339	0.004959738	0.004959738	0.004959738	0.001291038	0.003207423	0.002277472	0.001564039	0.001635315	0.001209425
3830003773645	383000	3773645	0.00169831	0.000421705	0.000387033	0.001138321	0.000682751	0.000138485	0.000468875	0.00050395	0.004010223	0.004584889	0.005399672	0.005399672	0.005399672	0.001405554	0.003491924	0.002479486	0.001702771	0.001780369	0.001240485
3830103773645	383010	3773645	0.00175603	0.000436037	0.000400187	0.001177009	0.000705955	0.000143192	0.00048481	0.000521077	0.004387251	0.005015946	0.005907332	0.005907332	0.005907332	0.0015377	0.003820224	0.0027126	0.00186286	0.001947754	0.001267662

			ISDrainage / Utilities Trenching	ISDrainage / Utilities Trenching	ISAsphalt Paving	ISAsphalt Paving	SVDemolition	SVSite Grubbing / Prep	SVMass Grading / Excavation	SVMass Grading / Excavation	SVDrainage / Utilities Trenching	SVFoundations / Concrete Pads	SVBuilding / Structure Construction	SVBuilding / Structure Construction	SVAsphalt Paving	SVAsphalt Paving	SVArchitectural Coating	SVArchitectural Coating	SVLandscaping or Other Finishing	SVLandscaping or Other Finishing	MDemolition
Unique Identifier	X (UTM)	Y (UTM)	2027	2028	2027	2028	2027	2027	2027	2028	2028	2028	2028	2029	2028	2029	2028	2029	2028	2029	2027
3836603773625	383660	3773625	0.000749453	0.000749453	0.000863694	0.000863694	0.00123273	0.000491241	0.001597724	0.001597724	0.000824532	0.000319825	0.00138717	0.00138717	0.000855673	0.000855673	0.000192737	0.000192737	0.000652556	0.000652556	0.164582705
3836703773625	383670	3773625	0.000737371	0.000737371	0.000849771	0.000849771	0.001222419	0.000487131	0.00158436	0.00158436	0.000817635	0.00031715	0.001377565	0.001377565	0.000848516	0.000848516	0.000191125	0.000191125	0.000647098	0.000647098	0.129243638
3836803773625	383680	3773625	0.000725151	0.000725151	0.000835688	0.000835688	0.001212177	0.00048305	0.001571085	0.001571085	0.000810785	0.000314493	0.00136796	0.00136796	0.000841406	0.000841406	0.000189523	0.000189523	0.000641676	0.000641676	0.104389334
3836903773625	383690	3773625	0.000707886	0.000707886	0.000815791	0.000815791	0.001195775	0.000476514	0.001549827	0.001549827	0.000799814	0.000310238	0.001352751	0.001352751	0.000830022	0.000830022	0.000186959	0.000186959	0.000632994	0.000632994	0.085460508
3837003773625	383700	3773625	0.000689972	0.000689972	0.000795147	0.000795147	0.00117972	0.000470116	0.001529018	0.001529018	0.000789075	0.000306072	0.001337632	0.001337632	0.000818877	0.000818877	0.000184449	0.000184449	0.000624495	0.000624495	0.07132866
3837103773625	383710	3773625	0.000671642	0.000671642	0.000774023	0.000774023	0.001164288	0.000463966	0.001509016	0.001509016	0.000778753	0.000302068	0.001323935	0.001323935	0.000808165	0.000808165	0.000182036	0.000182036	0.000616325	0.000616325	0.060576094
3837203773625	383720	3773625	0.000655858	0.000655858	0.000755832	0.000755832	0.001151139	0.000458726	0.001491975	0.001491975	0.000769958	0.000298657	0.001312196	0.001312196	0.000799038	0.000799038	0.00017998	0.00017998	0.000609365	0.000609365	0.052253422
3837303773625	383730	3773625	0.000640814	0.000640814	0.000738495	0.000738495	0.001138475	0.00045368	0.00147556	0.00147556	0.000761488	0.000295371	0.001300545	0.001300545	0.000790247	0.000790247	0.000178	0.000178	0.000602661	0.000602661	0.045553871
3837403773625	383740	3773625	0.000626002	0.000626002	0.000721425	0.000721425	0.001126087	0.000448743	0.001459505	0.001459505	0.000753202	0.000292157	0.001289161	0.001289161	0.000781649	0.000781649	0.000176063	0.000176063	0.000596103	0.000596103	0.040078499
3837503773625	383750	3773625	0.000611514	0.000611514	0.000704729	0.000704729	0.001113354	0.000443669	0.001443001	0.001443001	0.000744685	0.000288854	0.001277865	0.001277865	0.00077281	0.00077281	0.000174072	0.000174072	0.000589363	0.000589363	0.035524993
3837603773625	383760	3773625	0.000596794	0.000596794	0.000687765	0.000687765	0.001098613	0.000437795	0.001423897	0.001423897	0.000734826	0.000285029	0.001266214	0.001266214	0.000762579	0.000762579	0.000171768	0.000171768	0.00058156	0.00058156	0.031649362
3837703773625	383770	3773625	0.000580501	0.000580501	0.000668988	0.000668988	0.001081797	0.000431094	0.001402101	0.001402101	0.000723578	0.000280666	0.001253229	0.001253229	0.000750906	0.000750906	0.000169138	0.000169138	0.000572658	0.000572658	0.028074146
3837803773625	383780	3773625	0.000566336	0.000566336	0.000652665	0.000652665	0.001067471	0.000425385	0.001383534	0.001383534	0.000713996	0.00027695	0.001240511	0.001240511	0.000740962	0.000740962	0.000166899	0.000166899	0.000565075	0.000565075	0.025147644
3837903773625	383790	3773625	0.000545322	0.000545322	0.000628447	0.000628447	0.001043527	0.000415843	0.0013525	0.0013525	0.00069798	0.000270737	0.001219878	0.001219878	0.00072434	0.00072434	0.000163155	0.000163155	0.000552399	0.000552399	0.02224806
3838003773625	383800	3773625	0.000523798	0.000523798	0.000603642	0.000603642	0.001016883	0.000405226	0.001317968	0.001317968	0.000680159	0.000263825	0.001195953	0.001195953	0.000705847	0.000705847	0.000158989	0.000158989	0.000538295	0.000538295	0.019589274
3838103773625	383810	3773625	0.00050593	0.00050593	0.000583051	0.000583051	0.000994046	0.000396125	0.001288369	0.001288369	0.000664884	0.0002579	0.001174519	0.001174519	0.000689995	0.000689995	0.000155419	0.000155419	0.000526206	0.000526206	0.017425802
3838203773625	383820	3773625	0.000496904	0.000496904	0.000572649	0.000572649	0.000987679	0.000393588	0.001280117	0.001280117	0.000660626	0.000256248	0.001167404	0.001167404	0.000685576	0.000685576	0.000154423	0.000154423	0.000522836	0.000522836	0.016158744
3838303773625	383830	3773625	0.000488063	0.000488063	0.00056246	0.00056246	0.000981243	0.000391023	0.001271775	0.001271775	0.000656321	0.000254578	0.0011602	0.0011602	0.000681109	0.000681109	0.000153417	0.000153417	0.000519429	0.000519429	0.01502714
3838403773625	383840	3773625	0.000475612	0.000475612	0.00054811	0.00054811	0.000967818	0.000385673	0.001254374	0.001254374	0.000647341	0.000251095	0.001146415	0.001146415	0.00067179	0.00067179	0.000151318	0.000151318	0.000512322	0.000512322	0.013785361
3838503773625	383850	3773625	0.000460012	0.000460012	0.000530133	0.000530133	0.00094934	0.00037831	0.001230426	0.001230426	0.000634982	0.000246301	0.001127204	0.001127204	0.000658964	0.000658964	0.000148429	0.000148429	0.000502541	0.000502541	0.01251675
3838603773625	383860	3773625	0.000444367	0.000444367	0.000512103	0.000512103	0.000931901	0.000371361	0.001207823	0.001207823	0.000623317	0.000241777	0.001108616	0.001108616	0.000646859	0.000646859	0.000145702	0.000145702	0.000493309	0.000493309	0.011408182
3838703773625	383870	3773625	0.000428768	0.000428768	0.000494126	0.000494126	0.000915153	0.000364687	0.001186117	0.001186117	0.000612116	0.000237432	0.001090383	0.001090383	0.00063524	0.00063524	0.000143084	0.000143084	0.000484444	0.000484444	0.0104355
3838803773625	383880	3773625	0.0004134	0.0004134	0.000476416	0.000476416	0.00089896	0.000358234	0.001165129	0.001165129	0.000601284	0.00023323	0.001072596	0.001072596	0.000623993	0.000623993	0.000140552	0.000140552	0.000475872	0.000475872	0.009577393
3838903773625	383890	3773625	0.000400717	0.000400717	0.0004618	0.0004618	0.000886088	0.000353104	0.001148445	0.001148445	0.000592674	0.000229891	0.001058099	0.001058099	0.000615059	0.000615059	0.000138539	0.000138539	0.000469058	0.000469058	0.008885195
3839003773625	383900	3773625	0.000391737	0.000391737	0.000451451	0.000451451	0.000877437	0.000349657	0.001137234	0.001137234	0.000586888	0.000227646	0.00104796	0.00104796	0.000609054	0.000609054	0.000137187	0.000137187	0.000464479	0.000464479	0.008351143
3839103773625	383910	3773625	0.000382989	0.000382989	0.000441369	0.000441369	0.000868856	0.000346237	0.001126112	0.001126112	0.000581149	0.00022542	0.001037821	0.001037821	0.000603098	0.000603098	0.000135845	0.000135845	0.000459936	0.000459936	0.007864112
3829703773635	382970	3773635	0.000583556	0.000583556	0.000672509	0.000672509	0.00101901	0.00040324	0.00131151	0.00131151	0.000676826	0.000262532	0.001249583	0.001249583	0.000702389	0.000702389	0.0001582	0.0001582	0.000535658	0.000535658	0.000965349
3829803773635	382980	3773635	0.000612625	0.000612625	0.000706009	0.000706009	0.001055983	0.000420807	0.001368645	0.001368645	0.000706312	0.000273969	0.00129592	0.00129592	0.000732988	0.000732988	0.000165103	0.000165103	0.000558994	0.000558994	0.001019876
3829903773635	382990	3773635	0.000636833	0.000636833	0.000733908	0.000733908	0.00110325	0.000439643	0.001429906	0.001429906	0.000737927	0.000286232	0.001345636	0.001345636	0.000765797	0.000765797	0.000172493	0.000172493	0.000584014	0.000584014	0.001075179
3830003773635	383000	3773635	0.000653266	0.000653266	0.000752845	0.000752845	0.001132938	0.000451474	0.001468385	0.001468385	0.000757785	0.000293935	0.001376854	0.001376854	0.000786405	0.000786405	0.000177134	0.000177134	0.0005973	0.0005973	0.001117282
3830103773635	383010	3773635	0.000667847	0.000667847	0.000769648	0.000769648	0.001163734	0.000463746	0.001508299	0.001508299	0.000778383	0.000301925	0.001408783	0.001408783	0.000807781	0.000807781	0.000181949	0.000181949	0.000616032	0.000616032	0.001160852
3830203773635	383020	3773635	0.000680344	0.000680344	0.000784051	0.000784051	0.001192315	0.000475135	0.001545343	0.001545343	0.0007975	0.00030934	0.001438221	0.001438221	0.00082762	0.00082762	0.000186418	0.000186418	0.000631162	0.000631162	0.001204766
3830303773635	383030	3773635	0.0006915	0.0006915	0.000796907	0.000796907	0.001218405	0.000485532	0.001579157	0.001579157	0.000814951	0.000316109	0.001464992	0.001464992	0.00084573	0.00084573	0.000190497	0.000190497	0.000644973	0.000644973	0.001249113
3830403773635	383040	3773635	0.00070122	0.00070122	0.000808109	0.000808109	0.001244772	0.000496039	0.001613331	0.001613331	0.000832586	0.000322949	0.001491851	0.001491851	0.00086403	0.00086403	0.0001942	0.0001942	0.00065893	0.00065893	0.001295184
3830503773635	383050	3773635	0.000709691	0.000709691	0.000817871	0.000817871	0.001270654	0.000506353	0.001646877	0.001646877	0.000849898	0.000329664	0.001518177	0.001518177	0.000881997	0.000881997	0.000198666	0.000198666	0.000672631	0.000672631	0.001342723
3830603773635	383060	3773635	0.00071682	0.00071682	0.000826086	0.000826086	0.001296329	0.000516584	0.001680153	0.001680153	0.000867071	0.000336326	0.001544147	0.001544147	0.000899819	0.000899819	0.00020268	0.00020268	0.000686222	0.000686222	0.001391555
3830703773635	383070	3773635	0.000722698	0.000722698	0.000832861	0.000832861	0.001321588	0.00052665	0.001712892	0.001712892	0.000883966	0.000342879	0.001569672	0.001569672	0.000917352	0.000917352	0.00020663	0.00020663	0.000699594	0.000699594	0.001442286
3830803773635	383080	3773635	0.000727697	0.000727697	0.000838622	0.000838622	0.001345879	0.00053633	0.001744374	0.001744374	0.000900213	0.000349181	0.001593863	0.001593863	0.000934213	0.000934213	0.000210428	0.000210428	0.000712452	0.000712452	0.001495001
3830903773635	383090	3773635	0.000725105	0.000725105	0.000835635	0.000835635	0.00137183	0.000546672	0.00177801	0.00177801	0.000917572	0.000355914	0.001617965	0.001617965	0.000952226	0.000952226	0.000214485	0.000214485	0.00072619	0.00072619	0.00153348
3831003773635	383100	3773635	0.000718301	0.000718301	0.000827793	0.000827793	0.001397228	0.000556793	0.001810927	0.001810927	0.000934559	0.000362503	0.001640289	0.001640289	0.000969856	0.000969856	0.000218456	0.000218456	0.000739634	0.000739634	0.001579638
3831103773635	383110	3773635	0.000712561	0.000712561	0.000821179	0.000821179	0.001420342	0.000566004	0.001840885	0.001840885	0.00095002	0.0003685	0.001662168	0.001662168	0.0009859	0.0009859	0.00022207	0.00022207	0.00075187	0.00075187	0.001642448
3831203773635	383120	3773635	0.000710154	0.000710154	0.000818405	0.000818405	0.001442142	0.00057469	0.001869139	0.001869139	0.0009646	0.000374156	0.001681645	0.001681645	0.001001031	0.001001031	0.000225478	0.000225478	0.0076341	0.0076341	0.001708622
3831303773635	383130	3773635	0.000707145	0.000707145	0.000814937	0.000814937	0.001458612	0.000581254	0.001890486	0.001890486	0.000975617	0.000378429	0.001695964	0.001695964	0.001012464	0.001012464	0.000228053	0.000228053	0.000772128	0.000772128	0.001777039
3831403773635	383140	3773635	0.000708256	0.000708256	0.000816218	0.000816218	0.001474183	0.000587459	0.001910667	0.001910667	0.000986032	0.000382469	0.001709483	0.001709483	0.001023272	0.001023272	0.000230488	0.000230488	0.000780371	0.000780371	0.001849943
3831503773635	383150	3773635	0.000717838	0.000717838	0.00082726	0.00082726	0.001487193	0.000592644	0.0019275 3	0.0019275 3	0.000994734	0.000385844	0.001719533	0.001719533	0.001032303	0.001032303	0.000232522	0.000232522	0.000787258	0.000787258	0.001926211
3831603773635	383160	3773635	0.000729225	0.000729225	0.000840383	0.000840383	0.001499443	0.000597525	0.001943406	0.001943406	0.001002927	0.000389022	0.001727893	0.001727893	0.001040806	0.001040806	0.000234437	0.000234437	0.000793742	0.000793742	0.002006276
3836603773635	383660	3773635	0.000779401	0.000779401	0.000898208	0.000898208	0.0011928	0.000475328	0.00154597	0.00154597	0.000797824	0.000309466	0.001342435	0.001342435	0.000827956	0.000827956	0.000186494	0.000186494	0.000631418	0.000631418	0.209159062
3836703773635	383670	3773635	0.000767042	0.000767042	0.000883965	0.000883965	0.001184218	0.000471909	0.001534848	0.001534848	0.000792084	0.000307239	0.001334697	0.001334697	0.000822	0.000822	0.000185152	0.000185152	0.000626876	0.000626876	0.15955114
3836803773635	383680	3773635	0.000754544	0.000754544	0.000869562	0.000869562	0.001175706	0.000468517	0.001523816	0.001523816	0.000786391	0.000305031	0.001326781	0.001326781	0.000816091	0.000816091	0.000183821	0.000183821	0.0006223 7	0.0006223 7	0.125827602
3836903773635	383690	3773635	0.000738112	0.000738112	0.000850625	0.000850625	0.001160551	0.000462477	0.001504173	0.001504173	0.000776254	0.000301099	0.001312551	0.001312551	0.000805571	0.000805571	0.000181452	0.000181452	0.000614347	0.000614347	0.101591988
3837003773635	383700	3773635	0.000719643	0.000719643	0.00082934	0.00082934	0.001145464	0.000456465	0.00148462	0.00148462	0.000766163	0.000297185	0.001298321	0.001298321	0.000795099	0.000795099	0.000179093	0.000179093	0.000606361	0.000606361	0.083505394
3837103773635	383710	3773635	0.000702285	0.000702285	0.000809336	0.000809336	0.001131762	0.000451005	0.00146686	0.00146686	0.000756998	0.00029363	0.001285603	0.001285603	0.000785588	0.000785588	0.00017695	0.00017695	0.000599107	0.000599107	0.070072386
3837203773635	383720	3773635	0.000685992	0.000685992	0.000790559	0.000790559	0.001120551	0.000446537	0.00145233	0.00145233	0.000749499	0.000290721	0.001275197	0.001275197	0.000777806	0.000777806	0.000175198	0.000175198	0.000593173	0.000593173	0.059868453
3837303773635	383730	3773635	0.000671133	0.000671133	0.000773436	0.000773436	0.001109478	0.000442125	0.001437979	0.001437979	0.000742093	0.000287848	0.001264969	0.001264969	0.00077012	0.00077012	0.000173466	0.000173466	0.000587311	0.000587311	0.0517789
3837403773635	383740	3773635	0.000654469	0.000654469	0.000754232	0.000754232	0.00109716	0.000437216	0.001422013	0.001422013	0.000733854	0.000284652	0.001253852	0.001253852	0.00076157	0.00076157	0.00017154	0.00017154	0.000580791	0.000580791	0.04518107
3837503773635	383750	3773635	0.000638778	0.000638778	0.000736148	0.000736148	0.001084842	0.000432307	0.001406047	0.001406047	0.000725614	0.000281456	0.001242913	0.001242913	0.000753019	0.000753019	0.000169614	0.000169614	0.00057427	0.00057427	0.039774806
3837603773635	383760	3773635	0.000622438	0.000622438	0.000717318	0.000717318	0.001072731	0.000427481	0.001390351	0.001390351	0.000717514	0.000278314	0.001231617	0.001231617	0.000744613	0.000744613	0.000167721	0.000167721	0.000567859	0.000567859	0.035271426
3837703773635	383770	3773635	0.000604802	0.000604802	0.000696994	0.000696994	0.001056745	0.000421111	0.001369632	0.001369632	0.000706821	0.000274167	0.001219166	0.001219166	0.000733516	0.000733516	0.000165222	0.000165222	0.000559396	0.000559396	0.031386132
3837803773635	383780	3773635	0.000587675	0.000587675	0.000677256	0.000677256	0.001040759	0.00041474	0.001348912	0.001348912	0.000696129	0.000270019	0.001206982	0.001206982	0.00072242	0.00072242	0.000162722	0.000162722	0.000550934	0.000550934	0.027889946
3837903773635	383790	3773635	0.000564624	0.000564624	0.000650691	0.000650691	0.001015984	0.000404867	0.001316802	0.001316802	0.000679557	0.000263592	0.001186704	0.001186704	0.000705223	0.000705223	0.000158849	0.000158849	0.000537819	0.000537819	0.024458208
3838003773635	383800	3773635	0.000540415	0.000540415	0.000622792	0.000622792	0.000989063	0.00039414	0.001281911	0.001281911	0.000661551	0.000256607	0.001163135	0.001163135	0.00068537	0.00068537	0.0001546	0.0001546	0.000523569	0.000523569	0.021427311
3838103773635	383810	3773635	0.000520789	0.000520789	0.000600174	0.000600174	0.000966087	0.000384984	0.001252132	0.001252132	0.000646184	0.000250646	0.00114179	0.00114179	0.000670589	0.000670589	0.000151047	0.000151047	0.000511406	0.000511406	0.018963682
3838203773635	383820	3773635	0.000511346	0.000511346	0.000589292	0.000589292	0.000960274	0.000382667	0.001244598	0.001244598	0.000642295	0.000249138	0.001135475	0.001135475	0.000666554	0.000666554	0.000150138	0.000150138	0.000508329	0.000508329	0.017537962
3838303773635	383830	3773635	0.000502135	0.000502135	0.000578677	0.000578677	0.000954461	0.000380351	0.001237063	0.001237063	0.000638407	0.00024763	0.001128983	0.001128983	0.000662519	0.000662519	0.00014923	0.00014923	0.000505252	0.000505252	0.016267798
3838403773635	383840	3773635	0.000490887	0.000490887	0.000565714	0.000565714	0.000944565	0.000376407	0.001224237	0.001224237	0.000631788	0.000245062	0.001118755	0.001118755	0.000655649	0.000655649	0.000147682	0.000147682	0.000500013	0.000500013	0.01499539
3838503773635	383850	3773635	0.000477926	0.000477926	0.000550778	0.000550778	0.000931624	0.00037125	0.001207464	0.001207464	0.000623132	0.000241705	0.001105503	0.001105503	0.000646667	0.000646667	0.000145659	0.000145659	0.000493163	0.000493163	0.013758529
3838603773635	383860	3773635	0.000465382	0.000465382	0.000536321	0.000536321	0.000919236	0.000366314	0.001191409	0.001191409	0.00061484 7	0.000238491	0.001092429	0.001092429	0.000638068	0.000638068	0.000143722	0.000143722	0.000486605	0.000486605	0.012669977
3838703773635	383870	3773635	0.000449366	0.000449366	0.000517864	0.000517864	0.000902143	0.000359502	0.001169255	0.001169255	0.000603413	0.000234056	0.001074375	0.001074375	0.000626203	0.000626203	0.00014105	0.00014105	0.00047757	0.00047757	0.011547432
3838803773635	383880	3773635	0.000433212	0.000433212	0.000499247	0.000499247	0.000885603	0.000352911	0.001147818	0.001147818	0.00059235	0.000229765	0.001056409	0.001056409	0.000614722	0.000614722	0.000138464	0.000138464	0.000468801	0.000468801	0.010555769
3838903773635	383890	3773635	0.000420251	0.000420251	0.000484311	0.000484311	0.000873216	0.000347975	0.001131762	0.001131762	0.000584065	0.000226551	0.001042624	0.001042624	0.000606124	0.000606124	0.000136527	0.000136527	0.000462244	0.000462244	0.009775397
3839003773635	383900	3773635	0.000412104	0.000412104	0.000474922	0.000474922	0.000866365	0.000345245	0.001122883	0.001122883	0.000579482	0.000224774	0.00103453	0.00103453	0.000601368	0.000601368	0.000135456	0.000135456	0.000458617	0.000458617	0.009206144
3839103773635	383910	3773635	0.000404235	0.000404235	0.000465854	0.000465854	0.000859583	0.000342542	0.001114093	0.001114093	0.000574946	0.000223014	0.001026437	0.001026437	0.000596661	0.000596661	0.000134395	0.000134395	0.000455027	0.000455027	0.0086865
3829703773645	382970	3773645	0.000589897	0.000589897	0.000679817	0.000679817	0.000974669	0.000388404	0.001263254	0.001263254	0.000651923	0.000252873	0.001204491	0.001204491	0.000676545	0.000676545	0.000152389	0.000152389	0.000515949	0.000515949	0.009969749
3829803773645	382980	3773645	0.000622484	0.000622484	0.000717371	0.000717371	0.00102062	0.000406715	0.001322811	0.001322811	0.000682659	0.000264795	0.001252696	0.001252696	0.000708441	0.000708441	0.000159574	0.000159574	0.000540274	0.000540274	0.001028935
3829903773645	382990	3773645	0.000648868	0.000648868	0.000747777	0.000747777	0.001070793	0.000426709	0.001387839	0.001387839	0.000716218	0.000277812	0.001305436	0.001305436	0.000743268	0.000743268	0.000167418	0.000167418	0.000566833	0.000566833	0.001088811
3830003773645	383000	3773645	0.000665532	0.000665532	0.000766981	0.000766981	0.001099374	0.000438098	0.001424883	0.001424883	0.000735335	0.000285227	0.001335319	0.001335319	0.000763107	0.000763107	0.000171887	0.000171887	0.000581963	0.000581963	0.001131172
3830103773645	383010	3773645	0.000680113	0.000680113	0.000783784	0.000783784	0.001128924	0.000449874	0.001463183	0.001463183	0.0007551	0.000292893	0.001365914	0.001365914	0.000783618	0.000783618	0.000176507	0.000176507	0.000597605	0.000597605	0.001175346

			MSite Grubbing / Prep	MMass Grading / Excavation	MMass Grading / Excavation	MDrainage / Utilities Trenching	MFoundations / Concrete Pads	MBuilding / Structure Construction	MAsphalt Paving	MLandscaping or Other Finishing	MWaterside Construction (Piles)	RSSWRestriping South Valley	RSSWRestriping Silver Lake Boulevard	RSSWDemolition	RSSWPlacing Base	RSSWForm	Child Risk				
Unique Identifier	X (UTM)	Y (UTM)	2027	2027	2028	2028	2028	2028	2028	2028	2028	2029	2029	2029	2029	2029	3rd Trimester	0<2	2<16	Total	per million
3836603773625	383660	3773625	0.152174407	0.253123273	0.253123273	0.121739525	0.057685066	0.156500787	0.101760062	0.069883054	0.075110763	0.00055302	0.043519541	0.162197814	0.01474917	0.032079299	7.32789E-07	1.30522E-05	1.0223E-05	2.40078E-05	24.0078245
3836703773625	383670	3773625	0.11949964	0.198772846	0.198772846	0.095599712	0.045298975	0.122897063	0.079910223	0.054877821	0.05898304	0.000546999	0.046461837	0.119587678	0.010874493	0.023651915	6.41687E-07	1.13849E-05	8.1661E-06	2.01927E-05	20.1926694
3836803773625	383680	3773625	0.096519164	0.160547671	0.160547671	0.077215331	0.036587718	0.099263243	0.064543022	0.044324496	0.047640258	0.000541037	0.0348303	0.091925235	0.008359058	0.018180868	5.6903E-07	1.00691E-05	6.7105E-06	1.73487E-05	17.3486688
3836903773625	383690	3773625	0.079017428	0.131435702	0.131435702	0.063213942	0.029953299	0.081263926	0.052839492	0.036287174	0.039001692	0.000531297	0.026817136	0.072619225	0.0066035	0.014362548	5.05634E-07	8.93115E-06	5.594E-06	1.50308E-05	15.0307659
3837003773625	383700	3773625	0.065951015	0.109701343	0.109701343	0.052760812	0.025000187	0.067826029	0.044101893	0.030286685	0.032552327	0.000523151	0.021502657	0.059249518	0.00538775	0.011718302	4.53466E-07	8.00223E-06	4.7547E-06	1.32104E-05	13.2103537
3837103773625	383710	3773625	0.056009112	0.093164218	0.093164218	0.044807289	0.02123149	0.057601473	0.037453674	0.025721065	0.027645169	0.000515565	0.017728327	0.049496249	0.004500853	0.009789312	4.1066E-07	7.2456E-06	4.1112E-06	1.17675E-05	11.7674812
3837203773625	383720	3773625	0.048313907	0.080364198	0.080364198	0.038651125	0.018314452	0.04968749	0.032307838	0.022187196	0.023846943	0.000508806	0.014948479	0.042192722	0.00383672	0.008344829	3.75385E-07	6.62602E-06	3.6098E-06	1.06112E-05	10.6112494
3837303773625	383730	3773625	0.042119452	0.07006049	0.07006049	0.033695561	0.015966308	0.043316925	0.028165564	0.019342516	0.020789463	0.000502166	0.012814607	0.036506392	0.003319644	0.007220193	3.45183E-07	6.0984E-06	3.2031E-06	9.64663E-06	9.64663106
3837403773625	383740	3773625	0.037056882	0.061639532	0.061639532	0.029645506	0.014047229	0.038110424	0.024780189	0.017017632	0.018290662	0.000495643	0.011136247	0.031978898	0.002907944	0.00632475	3.19004E-07	5.64305E-06	2.8675E-06	8.82959E-06	8.82958753
3837503773625	383750	3773625	0.032846676	0.054636376	0.054636376	0.026277341	0.012451257	0.03378052	0.021964796	0.015084179	0.016212574	0.000489238	0.00978945	0.028304423	0.002573812	0.005598016	2.96063E-07	5.2452E-06	2.5862E-06	8.12744E-06	8.12743912
3837603773625	383760	3773625	0.029263238	0.048675771	0.048675771	0.023410591	0.011092876	0.030095204	0.019568527	0.013438557	0.014443849	0.000482804	0.008679773	0.025246427	0.002295739	0.00499321	2.75226E-07	4.8826E-06	2.3441E-06	7.50188E-06	7.50188255
3837703773625	383770	3773625	0.025957567	0.043177196	0.043177196	0.020766053	0.009839788	0.026695551	0.017358002	0.011920494	0.012812224	0.000475897	0.007705122	0.022545157	0.002050104	0.004458956	2.56046E-07	4.54794E-06	2.1189E-06	6.92288E-06	6.92288338
3837803773625	383780	3773625	0.023251701	0.038676323	0.038676323	0.018601361	0.00881407	0.023912756	0.015548571	0.010677879	0.011476654	0.000469198	0.006888362	0.020213136	0.001838046	0.003997731	2.39329E-07	4.25867E-06	1.9321E-06	6.43008E-06	6.43008275
3837903773625	383790	3773625	0.020570724	0.03421685	0.03421685	0.016456579	0.007797787	0.021155558	0.013755783	0.009446694	0.010153368	0.000459635	0.006085357	0.017952131	0.001632445	0.003550552	2.21153E-07	3.94167E-06	1.7434E-06	5.90621E-06	5.90620597
3838003773625	383800	3773625	0.01811239	0.030127717	0.030127717	0.014489912	0.006865901	0.018627333	0.012111879	0.008317753	0.008939975	0.000449364	0.005379148	0.015938815	0.001449368	0.003152361	2.03458E-07	3.63227E-06	1.5685E-06	5.40418E-06	5.40418216
3838103773625	383810	3773625	0.016112028	0.026800362	0.026800362	0.012889622	0.00610762	0.016570099	0.010774223	0.007399127	0.00795263	0.000440155	0.004805254	0.014291365	0.00129956	0.00282653	1.88309E-07	3.36836E-06	1.4247E-06	4.98139E-06	4.98139103
3838203773625	383820	3773625	0.014940496	0.024851665	0.024851665	0.011952397	0.005663525	0.015365261	0.009990812	0.006861124	0.007374381	0.000435698	0.004462258	0.013301798	0.001209575	0.002630814	1.79415E-07	3.21726E-06	1.3408E-06	4.73752E-06	4.7375177
3838303773625	383830	3773625	0.013894207	0.023111292	0.023111292	0.011115365	0.005266906	0.014289225	0.009291151	0.006380637	0.00685795	0.0004313	0.004157461	0.012419076	0.001129307	0.002456231	1.71219E-07	3.07805E-06	1.2652E-06	4.51448E-06	4.51447868
3838403773625	383840	3773625	0.012746049	0.021201473	0.021201473	0.010196839	0.004831671	0.013108424	0.008523369	0.005853368	0.006291238	0.000424778	0.003829144	0.011463875	0.001042447	0.002267312	1.61641E-07	2.9127E-06	1.1806E-06	4.25491E-06	4.25491023
3838503773625	383850	3773625	0.011573081	0.019250387	0.019250387	0.009258465	0.004387032	0.011902109	0.007738998	0.005314706	0.005712281	0.000416543	0.003497908	0.010496609	0.000954491	0.002076007	1.51299E-07	2.73214E-06	1.0927E-06	3.97612E-06	3.97611897
3838603773625	383860	3773625	0.010548091	0.017545442	0.017545442	0.008438473	0.003998487	0.010847977	0.00705358	0.004844	0.005206363	0.000408486	0.00320913	0.009649349	0.000877446	0.001908437	1.41961E-07	2.56875E-06	1.0149E-06	3.72565E-06	3.72564658
3838703773625	383870	3773625	0.009648741	0.016049486	0.016049486	0.007718993	0.003657568	0.009923059	0.006452179	0.004430992	0.004762459	0.000400576	0.002955366	0.008901896	0.000809478	0.001760607	1.33499E-07	2.4204E-06	9.4576E-07	3.49966E-06	3.49965599
3838803773625	383880	3773625	0.008855329	0.014729743	0.014729743	0.007084263	0.003356808	0.00910709	0.005921619	0.004066633	0.004370844	0.000392813	0.002731019	0.008238803	0.000749181	0.001629461	1.2583E-07	2.28577E-06	8.8387E-07	3.29547E-06	3.2954653
3838903773625	383890	3773625	0.008215319	0.013665165	0.013665165	0.006572255	0.003114198	0.008448883	0.005493639	0.003772721	0.004054945	0.000386231	0.002548386	0.007697635	0.000699971	0.00152243	1.19478E-07	2.17483E-06	8.3343E-07	3.12773E-06	3.12773327
3839003773625	383900	3773625	0.00772153	0.012843808	0.012843808	0.006177224	0.002927016	0.007941056	0.00516344	0.003545958	0.003811219	0.000381243	0.00240559	0.007273731	0.000661424	0.00143859	1.14484E-07	2.08883E-06	7.9429E-07	2.9976E-06	2.99760348
3839103773625	383910	3773625	0.007271217	0.012094769	0.012094769	0.005816974	0.002756315	0.007477941	0.004862312	0.003339161	0.003588952	0.000376314	0.002275031	0.006885381	0.00062611	0.001361783	1.09817E-07	2.00829E-06	7.5821E-07	2.87631E-06	2.87631374
3829703773635	382970	3773635	0.000892569	0.001484678	0.001484678	0.000714055	0.000338348	0.000917945	0.000596867	0.000409894	0.000440557	0.00060532	0.000372294	0.001155911	0.000105111	0.000228615	8.16911E-08	2.03858E-06	4.3363E-07	2.5539E-06	2.55389815
3829803773635	382980	3773635	0.000942985	0.001568538	0.001568538	0.000754388	0.000357459	0.000969794	0.00063058	0.000433047	0.000465442	0.000629611	0.000393969	0.001223637	0.000111269	0.00024201	8.78468E-08	2.19594E-06	4.6914E-07	2.75292E-06	2.75292403
3829903773635	382990	3773635	0.000994119	0.001653593	0.001653593	0.000795295	0.000376843	0.001022382	0.000664774	0.000456529	0.00049068	0.000655554	0.000416389	0.001293557	0.000117627	0.000255838	9.43736E-08	2.35927E-06	5.0868E-07	2.96233E-06	2.96232838
3830003773635	383000	3773635	0.001033047	0.001718346	0.001718346	0.000826438	0.000391599	0.001062417	0.000690806	0.000474406	0.000509895	0.000669958	0.000433241	0.00134611	0.000122406	0.000266232	9.96543E-08	2.48933E-06	5.4238E-07	3.13136E-06	3.13135918
3830103773635	383010	3773635	0.001073332	0.001785355	0.001785355	0.000858666	0.00040687	0.001103847	0.000717745	0.000492906	0.000529779	0.000684656	0.000450838	0.001401315	0.000127426	0.00027715	1.0526E-07	2.62541E-06	5.801E-07	3.31078E-06	3.31077602
3830203773635	383020	3773635	0.001113936	0.001852895	0.001852895	0.000891149	0.000422262	0.001145606	0.000744897	0.000511553	0.00054982	0.000697672	0.000468315	0.001456154	0.000132413	0.000287996	1.10997E-07	2.76308E-06	6.2102E-07	3.4951E-06	3.49509962
3830303773635	383030	3773635	0.001154939	0.001921098	0.001921098	0.000923951	0.000437805	0.001187774	0.000772316	0.000530383	0.000570059	0.000708917	0.000485703	0.00151081	0.000137383	0.000298806	1.16916E-07	2.90378E-06	6.6595E-07	3.68664E-06	3.68664266
3830403773635	383040	3773635	0.001197537	0.001991955	0.001991955	0.00095803	0.000453953	0.001231584	0.000800801	0.000549945	0.000591084	0.000720074	0.000503746	0.001567568	0.000142544	0.000310032	1.23234E-07	3.0521E-06	7.1745E-07	3.89279E-06	3.89278536
3830503773635	383050	3773635	0.001241492	0.002065067	0.002065067	0.000993193	0.000470615	0.001276788	0.000830194	0.00057013	0.00061278	0.000730729	0.000522206	0.00162588	0.000147847	0.000321565	1.2994E-07	3.20741E-06	7.7683E-07	4.11418E-06	4.11417752
3830603773635	383060	3773635	0.001286642	0.00214017	0.00214017	0.001029314	0.00048773	0.001323222	0.000860387	0.000590865	0.000635065	0.000741088	0.00054147	0.001685928	0.000153307	0.000333441	1.37093E-07	3.37031E-06	8.4641E-07	4.35382E-06	4.35381642
3830703773635	383070	3773635	0.001333548	0.002218193	0.002218193	0.001066839	0.000505511	0.001371462	0.000891753	0.000612405	0.000658217	0.000751035	0.00056124	0.001747531	0.000158909	0.000345625	1.44738E-07	3.5415E-06	9.2917E-07	4.61541E-06	4.61540639
3830803773635	383080	3773635	0.001382289	0.002299267	0.002299267	0.001105831	0.000523987	0.001421588	0.000924346	0.000634789	0.000682275	0.000759978	0.000580474	0.001808128	0.000164419	0.000357609	1.52827E-07	3.7188E-06	1.0292E-06	4.90084E-06	4.9008431
3830903773635	383090	3773635	0.001417867	0.002358447	0.002358447	0.001134294	0.000537474	0.001458178	0.000948138	0.000651127	0.000699836	0.000768685	0.00060069	0.001873843	0.000170395	0.000370607	1.6071E-07	3.87286E-06	1.1514E-06	5.18499E-06	5.18498743
3831003773635	383100	3773635	0.001460545	0.002429436	0.002429436	0.001168436	0.000553652	0.001502069	0.000976677	0.000670726	0.000720901	0.0007763	0.000621651	0.001939467	0.000176362	0.000383586	1.6952E-07	4.05104E-06	1.3069E-06	5.52745E-06	5.52745461
3831103773635	383110	3773635	0.001518619	0.002526035	0.002526035	0.001214896	0.000575666	0.001561794	0.001015511	0.000697396	0.000749565	0.00078356	0.000645113	0.00201359	0.000183102	0.000398246	1.79532E-07	4.25854E-06	1.5141E-06	5.95213E-06	5.95213085
3831203773635	383120	3773635	0.001579805	0.002627809	0.002627809	0.001263844	0.00059886	0.001624719	0.001056426	0.000725494	0.000779765	0.000789463	0.000669498	0.002091005	0.000190142	0.000413557	1.90328E-07	4.47974E-06	1.7898E-06	6.45985E-06	6.45984767
3831303773635	383130	3773635	0.001643064	0.002733033	0.002733033	0.001314451	0.00062284	0.001689777	0.001098728	0.000754544	0.000810989	0.000792621	0.000694062	0.002169698	0.000197298	0.00042912	2.01671E-07	4.70729E-06	2.1682E-06	7.07715E-06	7.07714762
3831403773635	383140	3773635	0.001710471	0.002845157	0.002845157	0.001368377	0.000648392	0.0017591	0.001143804	0.0007855	0.00084426	0.000795455	0.00071931	0.002251043	0.000204695	0.000445209	2.13733E-07	4.93955E-06	2.7264E-06	7.8797E-06	7.87970248
3831503773635	383150	3773635	0.001780989	0.002962455	0.002962455	0.001424792	0.000675123	0.001831624	0.00119096	0.000817884	0.000879067	0.000800679	0.000745154	0.002333849	0.000212224	0.000461586	2.26205E-07	5.16758E-06	3.585E-06	8.97878E-06	8.97877995
3831603773635	383160	3773635	0.001855018	0.003085592	0.003085592	0.001484014	0.000703185	0.001907757	0.001240463	0.00085188	0.000915606	0.000804811	0.000772069	0.002419489	0.000220012	0.000478524	2.39166E-07	5.39161E-06	5.0025E-06	1.06333E-05	10.6332518
3836603773635	383660	3773635	0.193390042	0.321680376	0.321680376	0.154712034	0.073308762	0.198888199	0.129321238	0.088810511	0.095454117	0.000537642	0.031731571	0.203360755	0.018492249	0.040220458	8.12849E-07	1.45298E-05	1.2722E-05	2.80644E-05	28.0644403
3836703773635	383670	3773635	0.147522184	0.245384877	0.245384877	0.118017747	0.055921539	0.151716299	0.098649089	0.067746614	0.072814503	0.000532389	0.041002775	0.145943951	0.013271154	0.028864628	7.07954E-07	1.26035E-05	9.8524E-06	2.31639E-05	23.1638572
3836803773635	383680	3773635	0.116341147	0.193519085	0.193519085	0.093072918	0.044101679	0.119648773	0.077798118	0.053427346	0.057424061	0.000527165	0.042354485	0.109159526	0.009926228	0.021589447	6.2458E-07	1.10874E-05	7.8953E-06	1.96073E-05	19.6073141
3836903773635	383690	3773635	0.093932716	0.156245436	0.156245436	0.075146173	0.035607269	0.096603262	0.062813447	0.043136722	0.046363631	0.000518133	0.031891696	0.084387363	0.007673615	0.016690037	5.52152E-07	9.78143E-06	6.4785E-06	1.6812E-05	16.8120328
3837003773635	383700	3773635	0.077209715	0.128428795	0.128428795	0.061767772	0.029268046	0.079404818	0.051630662	0.035457018	0.038109435	0.000508954	0.024808463	0.067187621	0.006109587	0.013288291	4.92956E-07	8.72329E-06	5.4161E-06	1.46324E-05	14.6323928
3837103773635	383710	3773635	0.064789455	0.107769232	0.107769232	0.051831564	0.024559872	0.066631446	0.04332515	0.029753262	0.031979001	0.00050193	0.020060018	0.05522581	0.005021861	0.010922498	4.44731E-07	7.86758E-06	4.6231E-06	1.29354E-05	12.935364
3837203773635	383720	3773635	0.055354822	0.092075888	0.092075888	0.044283857	0.020983467	0.056928582	0.037016146	0.025420595	0.027322222	0.000495849	0.016668076	0.046494645	0.004227908	0.009195658	4.05379E-07	7.17419E-06	4.0176E-06	1.15972E-05	11.5971673
3837303773635	383730	3773635	0.047875161	0.079634398	0.079634398	0.038300128	0.018148136	0.049236271	0.032014446	0.02198571	0.023630385	0.000489887	0.014118499	0.039822862	0.003621221	0.00787612	3.71829E-07	6.58615E-06	3.5344E-06	1.04923E-05	10.4923478
3837403773635	383740	3773635	0.041774757	0.069487133	0.069487133	0.033419806	0.015835643	0.04296243	0.027935065	0.019184222	0.020619327	0.00048363	0.012133467	0.034553764	0.003142085	0.006834004	3.42335E-07	6.07076E-06	3.1369E-06	9.54997E-06	9.54996869
3837503773635	383750	3773635	0.036776085	0.061172461	0.061172461	0.029420868	0.013940786	0.037821644	0.024592418	0.016888682	0.018152065	0.000477403	0.01056533	0.030336841	0.002758627	0.005999986	3.1669E-07	5.62442E-06	2.8087E-06	8.74979E-06	8.74979153
3837603773635	383760	3773635	0.032612226	0.054246398	0.054246398	0.026089781	0.012362384	0.033539405	0.021808018	0.014976513	0.016096854	0.000471116	0.009298596	0.026890038	0.002445198	0.005318281	2.9401E-07	5.23056E-06	2.5327E-06	8.05726E-06	8.05726148
3837703773635	383770	3773635	0.029019854	0.048270932	0.048270932	0.023215883	0.011000616	0.0298449	0.019405774	0.013326788	0.014323719	0.000464416	0.008241858	0.023985773	0.002181104	0.004743879	2.73174E-07	4.86781E-06	2.2921E-06	7.43304E-06	7.43304271
3837803773635	383780	3773635	0.025787253	0.042893901	0.042893901	0.020629803	0.009775227	0.026520396	0.017244112	0.011842281	0.012728161	0.000457952	0.00734307	0.021482198	0.001953446	0.004248725	2.5422E-07	4.53558E-06	2.074E-06	6.86382E-06	6.86381984
3837903773635	383790	3773635	0.022614243	0.037615991	0.037615991	0.018091394	0.008572428	0.023257175	0.015122298	0.010385139	0.011162015	0.000448478	0.006423917	0.018878267	0.001716662	0.003733722	2.34352E-07	4.18641E-06	1.8549E-06	6.27565E-06	6.27565119
3838003773635	383800	3773635	0.019811853	0.032954562	0.032954562	0.015849482	0.00751012	0.020375112	0.013248321	0.009098197	0.009778802	0.000438296	0.005642975	0.016669268	0.00151579	0.003296829	2.15038E-07	3.84714E-06	1.6595E-06	5.72165E-06	5.72165247
3838103773635	383810	3773635	0.017533963	0.029165576	0.029165576	0.014027171	0.006646636	0.018032461	0.011725081	0.008052122	0.008654474	0.000429264	0.005013136	0.014871103	0.001352277	0.00294119	1.98464E-07	3.55698E-06	1.4994E-06	5.25481E-06	5.25480668
3838203773635	383820	3773635	0.016215731	0.02697286	0.02697286	0.012972585	0.006146931	0.016676751	0.01084357	0.00744675	0.008003816	0.000425161	0.00464376	0.013810611	0.001255843	0.002731447	1.8884E-07	3.39293E-06	1.4075E-06	4.98923E-06	4.98923183
3838303773635	383830	3773635	0.015041328	0.025019386	0.025019386	0.012033062	0.005701747	0.015468959	0.010058239	0.006907429	0.00742415	0.000421059	0.004316484	0.012867292	0.001170064	0.002544878	1.7998E-07	3.24192E-06	1.3248E-06	4.74673E-06	4.74673294
3838403773635	383840	3773635	0.013864851	0.023062461	0.023062461	0.011091881	0.005255778	0.014259034	0.00927152	0.006367156	0.00684346	0.000415776	0.003992365	0.01192836	0.001084684	0.002359177	1.70639E-07	3.08107E-06	1.2407E-06	4.49238E-06	4.49238245
3838503773635	383850	3773635	0.012721239	0.021160206	0.021160206	0.010176992	0.004822266	0.013082909	0.008506779	0.005841975	0.006278993	0.000409578	0.00367947	0.011018126	0.001001914	0.002179152	1.61081E-07	2.9152E-06	1.1576E-06	4.2339E-06	4.23389913
3838603773635	383860	3773635	0.011714756	0.019486046	0.019486046	0.009371805	0.004440737	0.012047812	0.007833737	0.005379768	0.005782209	0.000403468	0.003404775	0.010216291	0.000929	0.002020566	1.52355E-07	2.76361E-06	1.0838E-06	3.99973E-06	3.99972644
3838703773635	383870	3773635	0.010676843	0.017759605	0.017759605	0.008541474	0.004047293	0.01098039	0.007139678	0.004903127	0.005269913	0.000395735	0.003124185	0.009393435	0.000854175	0.001857823	1.42882E-07	2.59695E-06	1.0063E-06	3.74611E-06	3.74610536
3838803773635	383880	3773635	0.009759944	0.016234457	0.016234457	0.007807955	0.003699722	0.010037423	0.006526541	0.004482059	0.004817346	0.000388061	0.002876197	0.008663347	0.000787786	0.001713427	1.34247E-07	2.44465E-06	9.3691E-07	3.5158E-06	3.5157991
3838903773635	383890	3773635	0.009038406	0.015034269	0.015034269	0.007230725	0.003426207	0.009295371	0.006044044	0.004150707	0.004461207	0.000381804	0.002679481	0.008082421	0.000734961	0.001598532	1.27326E-07	2.32352E-06	8.8188E-07	3.33272E-06	3.33271751
3839003773635	383900	3773635	0.00851207	0.014158774	0.014158774	0.006809656	0.003226688	0.008754072	0.005692079	0.003908998	0.004201417	0.000377554	0.002534005	0.007652119	0.000695832	0.001513427	1.22233E-07	2.23603E-06	8.4171E-07	3.19998E-06	3.19997595
3839103773635	383910	3773635	0.008031604	0.013359578	0.013359578	0.006425283	0.003044557	0.008259945	0.005370788	0.003688353	0.003964266	0.000373363	0.002400915	0.007257645	0.000659961	0.001435409	1.17472E-07	2.15418E-06	8.0469E-07	3.07635E-06	3.07634563
3829703773645	382970	3773645	0.000896637	0.001491445	0.001491445	0.00071731	0.00033989	0.000922129	0.000599587	0.000411763	0.000442565	0.000577665	0.000367887	0.001142476	0.000103889	0.000225958	8.33106E-08	2.08416E-06	4.2806E-07	2.59553E-06	2.59552974
3829803773645	382980	3773645	0.000951361	0.001582471	0.001582471	0.000761089	0.000360634	0.000978408	0.000636181	0.000436893	0.000469576	0.000603077	0.000390933	0.001214315	0.000110422	0.000240166	9.01129E-08	2.25953E-06	4.6535E-07	2.81499E-06	2.81499377
3829903773645	382990	3773645	0.001006723	0.001674558	0.001674558	0.000805378	0.00038162	0.001035344	0.000673202	0.000462317	0.000496902	0.00063085	0.000414811	0.001288804	0.000117195	0.000254898	9.73728E-08	2.44232E-06	5.0711E-07	3.0468E-06	3.04680379
3830003773645	383000	3773645	0.001045891	0.001739709	0.001739709	0.000836712	0.000396468	0.001075626	0.000699394	0.000480304	0.000516234	0.000644634	0.000431485	0.001340901	0.000121932	0.000265202	1.02948E-07	2.58042E-06	5.4068E-07	3.22405E-06	3.22405095
3830103773645	383010	3773645	0.001086734	0.001807647	0.001807647	0.000869387	0.00041195	0.00111763	0.000726706	0.000499061	0.000536394	0.000658742	0.000448843	0.001395374	0.000126886	0.000275975	1.08889E-07	2.72567E-06	5.7824E-07	3.41281E-06	3.41280561

			EGIODemolition	EGIOSite Grubbing / Prep	EGIOMass Grading / Excavation	EGIOMass Grading / Excavation	EGIODrainage / Utilities Trenching	EGIODrainage / Utilities Trenching	EGIOFoundations / Concrete Pads	EGIOFoundations / Concrete Pads	EGIOBuilding / Structure Construction	EGIOBuilding / Structure Construction	EGIOAsphalt Paving	EGIOArchitectural Coating	EGIOLandscaping or Other Finishing	EGIOWaterside Construction (Piles)	HIWaterside Construction (Landscaping)	HIWaterside Construction (Landscaping)	KMDemolition	KMSite Grubbing / Prep	KMMass Grading / Excavation
Unique Identifier	X (UTM)	Y (UTM)	2025	2025	2025	2026	2026	2027	2026	2027	2026	2027	2027	2027	2027	2027	2025	2026	2025	2025	2025
3830203773645	383020	3773645	0.003732239	0.00345086	0.005740072	0.005740072	0.002760685	0.002760685	0.001308123	0.001308123	0.003548966	0.003548966	0.002307611	0.000468063	0.001584737	0.001703286	0.003426671	0.003426671	0.001179487	0.001090563	0.001814016
3830303773645	383030	3773645	0.003937578	0.00364071	0.006055877	0.006055877	0.002912571	0.002912571	0.001380093	0.001380093	0.003744221	0.003744221	0.00243457	0.000493815	0.001671925	0.001796996	0.003655002	0.003655002	0.001217967	0.001126141	0.001873196
3830403773645	383040	3773645	0.004153528	0.00384038	0.006388002	0.006388002	0.003072307	0.003072307	0.001455782	0.001455782	0.003949567	0.003949567	0.00256809	0.000520897	0.001763619	0.001895549	0.003905646	0.003905646	0.001257481	0.001162677	0.001933969
3830503773645	383050	3773645	0.004376122	0.00404619	0.006730344	0.006730344	0.003236956	0.003236956	0.001533799	0.001533799	0.00416123	0.00416123	0.002705718	0.000548813	0.001858134	0.001997135	0.004170899	0.004170899	0.001297773	0.00119993	0.001995935
3830603773645	383060	3773645	0.00461019	0.00426262	0.007090334	0.007090334	0.003410093	0.003410093	0.001615839	0.001615839	0.004383804	0.004383804	0.002850441	0.000578167	0.001957521	0.002103957	0.004462166	0.004462166	0.001340221	0.001239178	0.002061219
3830703773645	383070	3773645	0.0048572	0.004491	0.007470228	0.007470228	0.003592803	0.003592803	0.001702414	0.001702414	0.004618685	0.004618685	0.003003165	0.000609145	0.002062404	0.002216685	0.004782951	0.004782951	0.001384998	0.00128058	0.002130086
3830803773645	383080	3773645	0.005086005	0.00470256	0.007822124	0.007822124	0.003762047	0.003762047	0.001782609	0.001782609	0.004836255	0.004836255	0.003144633	0.00063784	0.002159556	0.002321105	0.005136354	0.005136354	0.001431242	0.001323338	0.002201208
3830903773645	383090	3773645	0.005288497	0.00488978	0.008133549	0.008133549	0.003911827	0.003911827	0.00185358	0.00185358	0.005028802	0.005028802	0.003269832	0.000663234	0.002245535	0.002413516	0.00552878	0.00552878	0.001475071	0.001363862	0.002268615
3831003773645	383100	3773645	0.005569068	0.0051492	0.00856506	0.00856506	0.004119362	0.004119362	0.001951919	0.001951919	0.005295596	0.005295596	0.003443307	0.000698421	0.002364668	0.002541561	0.005962129	0.005962129	0.001524766	0.00140981	0.002345045
3831103773645	383110	3773645	0.005873538	0.00543072	0.009033326	0.009033326	0.004344574	0.004344574	0.002058633	0.002058633	0.005585115	0.005585115	0.003631558	0.000736605	0.002493949	0.002680512	0.006445607	0.006445607	0.001576964	0.001458072	0.002425323
3831203773645	383120	3773645	0.00619906	0.0057317	0.009533968	0.009533968	0.004585358	0.004585358	0.002172726	0.002172726	0.005894652	0.005894652	0.003832825	0.000777429	0.002632167	0.002829071	0.006980615	0.006980615	0.001630973	0.00150801	0.002508387
3831303773645	383130	3773645	0.00652113	0.00602949	0.010029303	0.010029303	0.004823589	0.004823589	0.00228561	0.00228561	0.006200907	0.006200907	0.004031958	0.00081782	0.002768921	0.002976054	0.007556046	0.007556046	0.00168688	0.001559702	0.002594371
3831403773645	383140	3773645	0.006838801	0.00632321	0.010517871	0.010517871	0.005058565	0.005058565	0.002396951	0.002396951	0.006502978	0.006502978	0.004228371	0.000857659	0.002903806	0.00312103	0.008202617	0.008202617	0.001746238	0.001614585	0.002685662
3831503773645	383150	3773645	0.007133694	0.00659587	0.010971408	0.010971408	0.005276694	0.005276694	0.002500309	0.002500309	0.006783391	0.006783391	0.004410701	0.000894642	0.00302902	0.003255611	0.008923332	0.008923332	0.001808271	0.001671941	0.002781067
3831603773645	383160	3773645	0.007402273	0.0068442	0.011384475	0.011384475	0.005475358	0.005475358	0.002594444	0.002594444	0.007038781	0.007038781	0.004576762	0.000928325	0.003143061	0.003378182	0.009726194	0.009726194	0.001873841	0.001732568	0.002881912
3831703773645	383170	3773645	0.001659703	0.00153457	0.002552573	0.002552573	0.001227659	0.001227659	0.000581714	0.000581714	0.001578202	0.001578202	0.00102618	0.000208145	0.000704722	0.00075744	0.021035097	0.021035097	0.027972167	0.025863276	0.043020356
3831803773645	383180	3773645	0.001621051	0.00149884	0.002493128	0.002493128	0.001199069	0.001199069	0.000568167	0.000568167	0.001541448	0.001541448	0.001002282	0.000203297	0.00068831	0.00739801	0.018968609	0.018968609	0.02393563	0.022131064	0.036812283
3831903773645	383190	3773645	0.001573254	0.00145464	0.002419617	0.002419617	0.001163714	0.001163714	0.000551414	0.000551414	0.001495998	0.001495998	0.000972729	0.000197303	0.000668015	0.00071987	0.017097033	0.017097033	0.020625111	0.019070133	0.031720803
3837003773645	383700	3773645	0.00158217	0.001413	0.002350353	0.002350353	0.001130401	0.001130401	0.000535629	0.000535629	0.001453173	0.001453173	0.000944884	0.000191655	0.000648893	0.000697434	0.015496812	0.015496812	0.01799911	0.016642113	0.027682093
3837103773645	383710	3773645	0.001486805	0.00137471	0.002286661	0.002286661	0.001099769	0.001099769	0.000521114	0.000521114	0.001413794	0.001413794	0.000919278	0.000186461	0.000631308	0.000678534	0.014139632	0.014139632	0.015927954	0.014727106	0.024496717
3837203773645	383720	3773645	0.001449533	0.00134025	0.002229339	0.002229339	0.001072199	0.001072199	0.000508051	0.000508051	0.001378353	0.001378353	0.000896234	0.000181787	0.000615483	0.000661525	0.01298857	0.01298857	0.014265835	0.013190299	0.021940428
3837303773645	383730	3773645	0.001413901	0.0013073	0.002174537	0.002174537	0.001045843	0.001045843	0.000495562	0.000495562	0.001344471	0.001344471	0.000874203	0.000177318	0.000600353	0.000645263	0.011981291	0.011981291	0.012883167	0.011911873	0.019813925
3837403773645	383740	3773645	0.001378182	0.00127428	0.002119603	0.002119603	0.001019422	0.001019422	0.00048304	0.00048304	0.001310506	0.001310506	0.000852118	0.000172839	0.000585187	0.000628962	0.011082574	0.011082574	0.011701005	0.010818837	0.017995795
3837503773645	383750	3773645	0.001343672	0.00124237	0.002066527	0.002066527	0.000993895	0.000993895	0.00047094	0.00047094	0.00127769	0.00127769	0.000830781	0.000168511	0.000570533	0.000613213	0.010285515	0.010285515	0.01068967	0.00988375	0.016440393
3837603773645	383760	3773645	0.001309334	0.00121062	0.002013716	0.002013716	0.000968496	0.000968496	0.00045891 2	0.00045891 2	0.001245038	0.001245038	0.00080955	0.000164204	0.000555953	0.00059754 2	0.009570804	0.009570804	0.009814049	0.009074144	0.015093714
3837703773645	383770	3773645	0.001273356	0.00117735	0.001958384	0.001958384	0.000941884	0.000941884	0.000446302	0.000446302	0.001210827	0.001210827	0.000787305	0.000159693	0.000540677	0.000581123	0.008914827	0.008914827	0.009034281	0.008353165	0.013894454
3837803773645	383780	3773645	0.001237293	0.00114401	0.001902919	0.001902919	0.000915208	0.000915208	0.000433662	0.000433662	0.001176535	0.001176535	0.000765007	0.00015517	0.000525364	0.000564664	0.008326589	0.008326589	0.008328107	0.007700231	0.01280838
3837903773645	383790	3773645	0.001182334	0.0010932	0.001818395	0.001818395	0.000874556	0.000874556	0.0004144	0.0004144	0.001124275	0.001124275	0.000731027	0.000148277	0.000502028	0.000539583	0.007708333	0.007708333	0.00758216	0.007010522	0.011661135
3838003773645	383800	3773645	0.001131518	0.00104621	0.00174024	0.00174024	0.000836968	0.000836968	0.000396589	0.000396589	0.001075954	0.001075954	0.000699608	0.000141904	0.000480451	0.000516392	0.007107287	0.007107287	0.00688168	0.006362853	0.010583818
3838103773645	383810	3773645	0.001088724	0.00100664	0.001674426	0.001674426	0.000805314	0.000805314	0.00038159	0.00038159	0.001035262	0.001035262	0.000673149	0.000136538	0.000462281	0.000496862	0.006583686	0.006583686	0.006281368	0.0058078	0.009660555
3838203773645	383820	3773645	0.001068363	0.00098782	0.00164311	0.00164311	0.000790253	0.000790253	0.000374454	0.000374454	0.001015901	0.001015901	0.00066056	0.000133984	0.000453635	0.00048757	0.006250595	0.006250595	0.005940057	0.005492222	0.009135631
3838303773645	383830	3773645	0.001048692	0.00096963	0.001612857	0.001612857	0.000775703	0.000775703	0.000367559	0.000367559	0.000997195	0.000997195	0.000648397	0.000131517	0.000445283	0.000478593	0.005943718	0.005943718	0.005629375	0.005204963	0.008657811
3838403773645	383840	3773645	0.001025656	0.00094833	0.001577429	0.001577429	0.000758664	0.000758664	0.000359485	0.000359485	0.000975291	0.000975291	0.000634154	0.000128628	0.000435501	0.00046808	0.005634841	0.005634841	0.005310152	0.004909807	0.008166855
3838503773645	383850	3773645	0.001000205	0.0009248	0.001538285	0.001538285	0.000739837	0.000739837	0.000350565	0.000350565	0.00095 1089	0.00095 1089	0.000618418	0.000125436	0.000424694	0.000456464	0.005328164	0.005328164	0.004989289	0.004613134	0.007673378
3838603773645	383860	3773645	0.000975788	0.00090222	0.001500733	0.001500733	0.000721777	0.000721777	0.00034 2007	0.00034 2007	0.000927872	0.000927872	0.000603221	0.000122374	0.000414327	0.000445321	0.005046502	0.005046502	0.004696898	0.004342787	0.007223688
3838703773645	383870	3773645	0.000946799	0.00087542	0.001456149	0.001456149	0.000700334	0.000700334	0.000331846	0.000331846	0.000900306	0.000900306	0.00058539 8	0.000118739	0.000402018	0.000432092	0.004754935	0.004754935	0.004384145	0.004053614	0.006742684
3838803773645	383880	3773645	0.000918414	0.00084917	0.001412494	0.001412494	0.000679338	0.000679338	0.000321898	0.000321898	0.000873315	0.000873315	0.000567848	0.000115179	0.000389966	0.000419138	0.004487181	0.004487181	0.004098656	0.003789648	0.00630361
3838903773645	383890	3773645	0.000894343	0.00082692	0.001375473	0.001375473	0.000661533	0.000661533	0.000313461	0.000313461	0.000850426	0.000850426	0.000552965	0.00011216	0.000379745	0.000408152	0.004258349	0.004258349	0.003863466	0.00357219	0.005941895
3839003773645	383900	3773645	0.000876225	0.00081016	0.001347608	0.001347608	0.000648131	0.000648131	0.000307111	0.000307111	0.000833198	0.000833198	0.000541762	0.000109888	0.000372052	0.000399884	0.004071942	0.004071942	0.003683148	0.003405466	0.005664571
3839103773645	383910	3773645	0.000858625	0.00079389	0.001320539	0.001320539	0.000635113	0.000635113	0.000300942	0.000300942	0.000816461	0.000816461	0.00053088	0.000107681	0.000364579	0.000391851	0.003897441	0.003897441	0.003515167	0.00325015	0.005406222
3829703773655	382970	3773655	0.00277362	0.00256451	0.004265745	0.004265745	0.002051608	0.002051608	0.00097213 4	0.00097213 4	0.00263742	0.00263742	0.001714905	0.000347842	0.0011777	0.0012658	0.002463417	0.002463417	0.000983294	0.000909161	0.001512277
3829803773655	382980	3773655	0.003018818	0.00279122	0.004642852	0.004642852	0.002232978	0.002232978	0.001058074	0.001058074	0.002870578	0.002870578	0.001866509	0.000378592	0.001281813	0.001377701	0.002667334	0.002667334	0.001034974	0.000956945	0.001591759
3829903773655	382990	3773655	0.003274111	0.00302727	0.005035484	0.005035484	0.002421814	0.002421814	0.001147552	0.001147552	0.003113334	0.003113334	0.002024354	0.000410609	0.001390212	0.001494209	0.002899067	0.002899067	0.001084756	0.001002973	0.001668322
3830003773655	383000	3773655	0.003475912	0.00321385	0.005345848	0.005345848	0.002571083	0.002571083	0.001218282	0.001218282	0.003305225	0.003305225	0.002149126	0.000435917	0.001475898	0.001586305	0.003092579	0.003092579	0.001122113	0.001037515	0.001725777
3830103773655	383010	3773655	0.003687807	0.00340977	0.005671737	0.005671737	0.002727819	0.002727819	0.00129255	0.00129255	0.003506715	0.003506715	0.002280139	0.000462491	0.001565871	0.001683008	0.003305201	0.003305201	0.001160593	0.001073093	0.001784957
3830203773655	383020	3773655	0.00390462	0.00361024	0.006005189	0.006005189	0.002888193	0.002888193	0.001368542	0.001368542	0.003712882	0.003712882	0.002414193	0.000489681	0.001657931	0.001781955	0.00352993	0.00352993	0.001199331	0.00110891	0.001844535
3830303773655	383030	3773655	0.004129629	0.00381829	0.006351246	0.006351246	0.003054629	0.003054629	0.001447406	0.001447406	0.003926842	0.003926842	0.002553314	0.0005179	0.001753472	0.001884643	0.003767967	0.003767967	0.001238242	0.001144888	0.001904379
3830403773655	383040	3773655	0.004368702	0.00403933	0.006718933	0.006718933	0.003231468	0.003231468	0.001531199	0.001531199	0.004154174	0.004154174	0.002701131	0.000547882	0.001854984	0.001993749	0.004029718	0.004029718	0.001278619	0.001182221	0.001966478
3830503773655	383050	3773655	0.004619767	0.00427147	0.007105063	0.007105063	0.003417177	0.003417177	0.001619195	0.001619195	0.004392911	0.004392911	0.002856362	0.000579368	0.001961588	0.002108327	0.00431298	0.00431298	0.00132055	0.0012099	0.002030966
3830603773655	383060	3773655	0.004886965	0.00451852	0.007516006	0.007516006	0.00361482	0.00361482	0.001712847	0.001712847	0.004646988	0.004646988	0.003021568	0.000612878	0.002075042	0.002230269	0.00462576	0.00462576	0.001364637	0.001261754	0.002098771
3830703773655	383070	3773655	0.005169349	0.00477962	0.007950303	0.007950303	0.003823695	0.003823695	0.00181182	0.00181182	0.004915505	0.004915505	0.003196164	0.000648292	0.002194944	0.00235914	0.004967057	0.004967057	0.00141045	0.001304113	0.00216923
3830803773655	383080	3773655	0.005432751	0.00502316	0.008355409	0.008355409	0.00401853	0.00401853	0.001904141	0.001904141	0.005165973	0.005165973	0.003359023	0.000681325	0.002306787	0.00247935	0.00533837	0.00533837	0.001457212	0.001347349	0.002241148
3830903773655	383090	3773655	0.00569391	0.00526463	0.008757064	0.008757064	0.004211706	0.004211706	0.001995675	0.001995675	0.005414308	0.005414308	0.003520496	0.000714077	0.002417677	0.002598535	0.005753309	0.005753309	0.001501817	0.001388591	0.002309749
3831003773655	383100	3773655	0.00603315	0.0055783	0.009278804	0.009278804	0.004462637	0.004462637	0.002114576	0.002114576	0.005736889	0.005736889	0.003730244	0.000756622	0.002561721	0.002753354	0.006213974	0.006213974	0.001552289	0.001435258	0.002387373
3831103773655	383110	3773655	0.006402845	0.00592012	0.009847384	0.009847384	0.004736095	0.004736095	0.002244152	0.002244152	0.00608843	0.00608843	0.003958824	0.000802986	0.002718696	0.002922072	0.006731772	0.006731772	0.00160578	0.001484716	0.002469642
3831203773655	383120	3773655	0.006801788	0.00628898	0.010460947	0.010460947	0.005031188	0.005031188	0.002383978	0.002383978	0.006467783	0.006467783	0.004205487	0.000853017	0.00288809	0.003104138	0.007315407	0.007315407	0.001661256	0.00153601	0.002554962
3831303773655	383130	3773655	0.007215139	0.00667117	0.011096668	0.011096668	0.005336938	0.005336938	0.002528855	0.002528855	0.006860836	0.006860836	0.004461058	0.000904856	0.003063602	0.00329278	0.007967682	0.007967682	0.00171932	0.001589696	0.002644263
3831403773655	383140	3773655	0.007634271	0.0070587	0.01174128	0.01174128	0.005646964	0.005646964	0.002675758	0.002675758	0.007259386	0.007259386	0.004720204	0.00095742	0.003241569	0.003484059	0.008713111	0.008713111	0.001781008	0.001646733	0.002739137
3831503773655	383150	3773655	0.008034336	0.00742861	0.012356568	0.012356568	0.005942886	0.005942886	0.002815977	0.002815977	0.007639805	0.007639805	0.00496756	0.001007592	0.003411439	0.003666637	0.009555495	0.009555495	0.001845543	0.001706403	0.002838389
3831603773655	383160	3773655	0.008404549	0.00777091	0.012925944	0.012925944	0.006216727	0.006216727	0.002945734	0.002945734	0.007991839	0.007991839	0.0051964 6	0.001054021	0.003568635	0.003835592	0.010511745	0.010511745	0.001913701	0.001769423	0.002943215
3836803773655	383680	3773655	0.001681962	0.00155515	0.002586808	0.002586808	0.001244124	0.001244124	0.000589516	0.000589516	0.001599369	0.001599369	0.001039943	0.000210936	0.000714174	0.000767599	0.019983493	0.019983493	0.026573192	0.024569773	0.040868774
3836903773655	383690	3773655	0.001634338	0.00151112	0.002513562	0.002513562	0.001208897	0.001208897	0.000572824	0.000572824	0.001554083	0.001554083	0.001010497	0.000204963	0.000693952	0.000745864	0.017992248	0.017992248	0.022727068	0.021013618	0.03495355
3837003773655	383700	3773655	0.001588525	0.00146876	0.002443103	0.002443103	0.00117501	0.00117501	0.000556767	0.000556767	0.001510519	0.001510519	0.000982171	0.000199218	0.0006745	0.000724957	0.016289868	0.016289868	0.019730595	0.018243057	0.030345065
3837103773655	383710	3773655	0.001545473	0.00142896	0.002376891	0.002376891	0.001143165	0.001143165	0.000541677	0.000541677	0.001469581	0.001469581	0.000955552	0.000193819	0.000656219	0.000705309	0.014837833	0.014837833	0.01737326	0.016063447	0.026719553
3837203773655	383720	3773655	0.001506044	0.0013925	0.002316251	0.002316251	0.001114	0.001114	0.000527858	0.000527858	0.001432089	0.001432089	0.000931174	0.000188874	0.000639478	0.000687315	0.013596019	0.013596019	0.015488375	0.014320668	0.023820657
3837303773655	383730	3773655	0.001467996	0.00135732	0.002257734	0.002257734	0.001085856	0.001085856	0.00051452 2	0.00051452 2	0.00139591	0.00139591	0.000907649	0.000184102	0.000623322	0.000669951	0.012513897	0.012513897	0.013933067	0.012882618	0.021428639
3837403773655	383740	3773655	0.001430897	0.00132302	0.002200677	0.002200677	0.001058415	0.001058415	0.000501519	0.000501519	0.001360632	0.001360632	0.000884711	0.00017945	0.00060757	0.00065302	0.011555246	0.011555246	0.012618125	0.011666813	0.019406298
3837503773655	383750	3773655	0.001394747	0.00128959	0.00214508	0.00214508	0.001031675	0.001031675	0.000488849	0.000488849	0.001326258	0.001326258	0.00086236	0.000174916	0.00059222	0.000636522	0.010707458	0.010707458	0.011498945	0.010632011	0.017685033
3837603773655	383760	3773655	0.00135946	0.00125697	0.002090809	0.002090809	0.001005574	0.001005574	0.000476481	0.000476481	0.001292703	0.001292703	0.000840543	0.000170491	0.000577237	0.000620418	0.009950222	0.009950222	0.010533682	0.009739522	0.016200488
3837703773655	383770	3773655	0.001321585	0.00122195	0.002032558	0.002032558	0.000977558	0.000977558	0.000463206	0.000463206	0.001256688	0.001256688	0.000817125	0.000165741	0.000561155	0.000603133	0.009255423	0.009255423	0.009674195	0.008944833	0.014878622
3837803773655	383780	3773655	0.001285349	0.00118844	0.001976828	0.001976828	0.000950755	0.000950755	0.00045050 6	0.00045050 6	0.001222231	0.001222231	0.00079472	0.000161197	0.000545769	0.000586596	0.008634266	0.008634266	0.008927212	0.008254167	0.013729785
3837903773655	383790	3773655	0.001227198	0.00113468	0.001887394	0.001887394	0.000907741	0.000907741	0.000430124	0.000430124	0.001166936	0.001166936	0.000758766	0.000153904	0.000521078	0.000560058	0.007991296	0.007991296	0.008103184	0.007492265	0.012462455
3838003773655	383800	3773655	0.001173879	0.00108538	0.001805391	0.001805391	0.000868302	0.000868302	0.00041143 6	0.00041143 6	0.001116235	0.001116235	0.000725799	0.000147217	0.000498438	0.000535724	0.007368238	0.007368238	0.007353613	0.006799206	0.011309637
3838103773655	383810	3773655	0.001128843	0.00104374	0.001736127	0.001736127	0.000834989	0.000834989	0.000395651	0.000395651	0.001073411	0.001073411	0.000697954	0.000141569	0.000479315	0.000515171	0.006823024	0.006823024	0.006706107	0.006200517	0.010313792
3838203773655	383820	3773655	0.001106929	0.00102347	0.001702423	0.001702423	0.00081878	0.00081878	0.000387971	0.000387971	0.001052572	0.001052572	0.000684404	0.000138821	0.00047001	0.00050517	0.00646752	0.00646752	0.006327526	0.005850478	0.009731545
3838303773655	383830	3773655	0.001085618	0.00100377	0.001669649	0.001669649	0.000803017	0.000803017	0.000380502	0.000380502	0.001032309	0.001032309	0.000671228	0.000136148	0.000460962	0.000495445	0.006140632	0.006140632	0.00598311	0.005532028	0.009201843
3838403773655	383840	3773655	0.00106172	0.00098167	0.001632893	0.001632893	0.000785339	0.000785339	0.000372125	0.000372125	0.001009584	0.001009584	0.000656452	0.000133151	0.000450814	0.000484538	0.005818746	0.005818746	0.00563947	0.005214296	0.008673336

			KMMass Grading / Excavation	KMDrainage / Utilities Trenching	KMFoundations / Concrete Pads	KMBuilding / Structure Construction	KMAsphalt Paving	KMArchitectural Coating	KMLandscaping or Other Finishing	KMWaterside Construction (Piles)	EWNDemolition	EWNSite Grubbing / Prep	EWNDrainage / Utilities Trenching	EWNDrainage / Utilities Trenching	EWNDrainage / Utilities Trenching	EWNFoundations / Concrete Pads	EWNBuilding / Structure Construction	EWNAsphalt Paving	EWNLandscaping or Other Finishing	EWNWaterside Construction (Piles)	ISDemolition
Unique Identifier	X (UTM)	Y (UTM)	2026	2026	2026	2026	2026	2026	2026	2026	2027	2027	2027	2028	2029	2029	2029	2029	2029	2029	2027
3830203773645	383020	3773645	0.001814016	0.000450436	0.000413402	0.001215875	0.000729267	0.00014792	0.000500819	0.000538284	0.004812336	0.005501946	0.006479699	0.006479699	0.006479699	0.00168669	0.004190369	0.002975426	0.002043354	0.002136473	0.00129087
3830303773645	383030	3773645	0.001873196	0.000465131	0.000426889	0.001255542	0.000753058	0.000152746	0.000517158	0.000555845	0.005295399	0.006054232	0.007130132	0.007130132	0.007130132	0.001856	0.004610999	0.003274099	0.002248466	0.002350933	0.001311145
3830403773645	383040	3773645	0.001933969	0.000480221	0.000440738	0.001296276	0.00077749	0.000157702	0.000533936	0.000573878	0.005863789	0.006704073	0.007895456	0.007895456	0.007895456	0.002055216	0.005105928	0.00362553	0.002489809	0.002603274	0.001328401
3830503773645	383050	3773645	0.001995935	0.000495608	0.00045486	0.00133781	0.000802402	0.000162755	0.000551044	0.000592266	0.006518628	0.007452751	0.008777182	0.008777182	0.008777182	0.002284733	0.005676133	0.004030412	0.002767859	0.002893995	0.001344793
3830603773645	383060	3773645	0.002061219	0.000511818	0.000469738	0.001381567	0.000828647	0.000168078	0.000569068	0.000611638	0.007303745	0.008350376	0.009834324	0.009834324	0.009834324	0.002559911	0.006359778	0.004515843	0.003101225	0.003242554	0.001359029
3830703773645	383070	3773645	0.002130086	0.000528919	0.000485432	0.001427726	0.000856332	0.000173694	0.000588081	0.000632073	0.008260725	0.009444491	0.011122875	0.011122875	0.011122875	0.002895325	0.007193074	0.005107535	0.003507566	0.003667412	0.001371108
3830803773645	383080	3773645	0.002201208	0.000546579	0.00050164	0.001475397	0.000884925	0.000179493	0.000607716	0.000653177	0.009447115	0.010800891	0.012720321	0.012720321	0.012720321	0.003311147	0.00822613	0.005841069	0.004011316	0.004194119	0.001379045
3830903773645	383090	3773645	0.002268615	0.000563317	0.000517002	0.001520578	0.000912024	0.0001849	0.000626326	0.00067318	0.010950312	0.012519497	0.014744341	0.014744341	0.014744341	0.003838006	0.009535047	0.006770483	0.004649585	0.004861475	0.001367312
3831003773645	383100	3773645	0.002345045	0.000582295	0.00053442	0.001571806	0.00094275	0.000191222	0.000647427	0.000695859	0.012914226	0.014764841	0.017388706	0.017388706	0.017388706	0.004526344	0.011245137	0.007984754	0.005483478	0.00573337	0.00135739
3831103773645	383110	3773645	0.002425323	0.000602229	0.000552715	0.001625614	0.000975023	0.000197768	0.000669591	0.00071968	0.015473449	0.017690802	0.02083464	0.02083464	0.02083464	0.005423334	0.013473595	0.0095671	0.006570143	0.006869556	0.001352645
3831203773645	383120	3773645	0.002508387	0.000622854	0.000571644	0.001681289	0.001008416	0.000204541	0.000692523	0.000744329	0.018962216	0.02167951	0.025532184	0.025532184	0.025532184	0.006646122	0.016511458	0.011724174	0.008051499	0.008418421	0.001341342
3831303773645	383130	3773645	0.002594371	0.000644205	0.000591239	0.001738921	0.001042983	0.000211553	0.000716262	0.000769843	0.023755398	0.027159558	0.031986093	0.031986093	0.031986093	0.008326098	0.02068515	0.014687757	0.010086721	0.010546391	0.001351092
3831403773645	383140	3773645	0.002685662	0.000666873	0.000612044	0.001800111	0.001079684	0.000218997	0.000741466	0.000796932	0.030870198	0.035293912	0.041566006	0.041566006	0.041566006	0.010819785	0.026880403	0.019086776	0.013107718	0.013705061	0.00135946
3831503773645	383150	3773645	0.002781067	0.000690563	0.000633786	0.001864058	0.001118038	0.000226777	0.000767806	0.000825242	0.041962867	0.047976165	0.056502027	0.056502027	0.056502027	0.014707686	0.036539407	0.025945277	0.017817749	0.018629736	0.001379563
3831603773645	383160	3773645	0.002881912	0.000715604	0.000656768	0.001931651	0.00115858	0.000235	0.000795647	0.000855167	0.060425886	0.069084944	0.081362055	0.081362055	0.081362055	0.021178843	0.052616188	0.037360802	0.025657286	0.026826534	0.001402771
3831703773645	383170	3773645	0.043020356	0.010682325	0.009804045	0.028835127	0.017294949	0.00350801	0.011877193	0.012765684	0.006597658	0.007543105	0.008883593	0.008883593	0.008883593	0.002312432	0.005744948	0.004079275	0.002801415	0.00292981	0.001485683
3831803773645	383180	3773645	0.036812283	0.009140807	0.008389268	0.024674061	0.014799193	0.003001785	0.010163249	0.010923526	0.006406037	0.007324026	0.008625581	0.008625581	0.008625581	0.002245271	0.005578094	0.003960797	0.002720052	0.002844009	0.001460835
3831903773645	383190	3773645	0.031720803	0.007876548	0.007228955	0.02126141	0.012752328	0.00258661	0.008757577	0.009412701	0.006189915	0.007076932	0.008334576	0.008334576	0.008334576	0.002169521	0.005389904	0.003827171	0.002628284	0.00274806	0.001429431
3832003773645	383200	3773645	0.027682093	0.006873702	0.00630856	0.018554395	0.011128694	0.002257282	0.007642558	0.008214271	0.005970945	0.006826584	0.008039738	0.008039738	0.008039738	0.002092774	0.005199234	0.003691783	0.002535308	0.002650846	0.001396214
3832103773645	383210	3773645	0.024496717	0.006082746	0.005582635	0.016419342	0.009848116	0.001997536	0.006763129	0.007269055	0.0057625	0.006588269	0.007759073	0.007759073	0.007759073	0.002019715	0.00501773	0.003562904	0.002446801	0.002558306	0.001362653
3832203773645	383220	3773645	0.021940428	0.005447997	0.005000074	0.014705946	0.008820443	0.001789089	0.006057381	0.006510513	0.005569068	0.006367118	0.007498621	0.007498621	0.007498621	0.001951919	0.004849298	0.003443307	0.002364668	0.00247243	0.001333146
3832303773645	383230	3773645	0.019813925	0.004919968	0.004515458	0.013280621	0.00796555	0.001615687	0.005470289	0.005879503	0.005381848	0.006153069	0.007246533	0.007246533	0.007246533	0.001886299	0.004686275	0.00332755	0.002285173	0.002389313	0.001303553
3832403773645	383240	3773645	0.017995795	0.004468511	0.004101119	0.012061989	0.00723463	0.001467432	0.004968335	0.005339999	0.005195318	0.005939809	0.006995375	0.006995375	0.006995375	0.001820922	0.004523853	0.00321222	0.002205971	0.002306501	0.001271545
3832503773645	383250	3773645	0.016440393	0.004082291	0.003746653	0.011019454	0.006609331	0.001340599	0.004538914	0.004878455	0.005011117	0.005729213	0.006747353	0.006747353	0.006747353	0.001756361	0.004363459	0.003098331	0.002127758	0.002224724	0.001239018
3832603773645	383260	3773645	0.015093714	0.003747899	0.003439754	0.010116819	0.006067942	0.001230787	0.004167119	0.004478847	0.004833129	0.005525718	0.006507696	0.006507696	0.006507696	0.001693977	0.004208475	0.002988282	0.002052183	0.002145704	0.001207355
3832703773645	383270	3773645	0.013894454	0.003450113	0.003166451	0.009312995	0.005585818	0.001132996	0.003836024	0.004122983	0.004651517	0.005318081	0.006263159	0.006263159	0.006263159	0.001630323	0.004050335	0.002875992	0.001975069	0.002065076	0.001171809
3832803773645	383280	3773645	0.01280838	0.003180431	0.002918942	0.008585035	0.005149197	0.001044434	0.003536177	0.003800706	0.004478446	0.005120209	0.006030123	0.006030123	0.006030123	0.001569663	0.003899632	0.002768984	0.001901582	0.00198824	0.001137816
3832903773645	383290	3773645	0.011661135	0.00289556	0.002657493	0.007816075	0.004687984	0.000950884	0.003219442	0.003460277	0.004246189	0.00485467	0.005717395	0.005717395	0.005717395	0.001488259	0.003697394	0.002625382	0.001802964	0.001885128	0.001089328
3833003773645	383300	3773645	0.010583818	0.002628053	0.00241198	0.007093985	0.004254883	0.000863037	0.002922013	0.003140599	0.004029031	0.004606393	0.005424997	0.005424997	0.005424997	0.001412147	0.003508302	0.002491115	0.001710757	0.001788719	0.001040496
3833103773645	383310	3773645	0.009660555	0.002398799	0.002201575	0.006475152	0.003883715	0.000787751	0.002667116	0.002866634	0.003837669	0.004387609	0.005167333	0.005167333	0.005167333	0.001345076	0.003341673	0.002372798	0.001629503	0.001703763	0.001000895
3833203773645	383820	3773645	0.009135631	0.002268456	0.002081948	0.006123312	0.003672686	0.000744947	0.002522193	0.00271087	0.003730945	0.004265591	0.005023631	0.005023631	0.005023631	0.00130767	0.003248742	0.002306811	0.001584187	0.001656382	0.000982173
3833303773645	383830	3773645	0.008657811	0.002149809	0.001973056	0.005803045	0.003480594	0.000705984	0.002390275	0.002569083	0.003627931	0.004147815	0.004884925	0.004884925	0.004884925	0.001271564	0.003159042	0.002243118	0.001540447	0.001610648	0.000963968
3833403773645	383840	3773645	0.008166855	0.0020279	0.00186117	0.005473974	0.003283221	0.00066595	0.00225473	0.002423399	0.003514909	0.004018597	0.004732743	0.004732743	0.004732743	0.00123195	0.003060627	0.002173238	0.001492457	0.001560471	0.000942486
3833503773645	383850	3773645	0.007673378	0.001905366	0.00174871	0.005143212	0.003084834	0.00062571	0.00211849	0.002276967	0.003394898	0.003881388	0.004571151	0.004571151	0.004571151	0.001189888	0.002956127	0.002099036	0.001441499	0.001507191	0.000918414
3833603773645	383860	3773645	0.007223688	0.001793704	0.001646229	0.0048418	0.002904051	0.000589041	0.001994338	0.002143528	0.003281272	0.003751479	0.004418156	0.004418156	0.004418156	0.001150062	0.002857186	0.002028782	0.001393253	0.001456746	0.000895033
3833703773645	383870	3773645	0.006742684	0.001674267	0.001536612	0.004519399	0.002710679	0.000549819	0.001861541	0.002000797	0.003156257	0.00360855	0.004249827	0.004249827	0.004249827	0.001106246	0.002748329	0.001951486	0.00134017	0.001401244	0.000866821
3833803773645	383880	3773645	0.00630361	0.001565241	0.00143655	0.004225102	0.002534164	0.000514015	0.00174032	0.001870508	0.003037885	0.003473216	0.004090442	0.004090442	0.004090442	0.001064757	0.002645256	0.001878298	0.001289909	0.001348692	0.000838522
3833903773645	383890	3773645	0.005941895	0.001475424	0.001354117	0.003982657	0.002388748	0.00048452	0.001640457	0.001763174	0.002935389	0.003356031	0.003952433	0.003952433	0.003952433	0.001028833	0.002556007	0.001814925	0.001246388	0.001303188	0.000814279
3839003773645	383900	3773645	0.005664571	0.001406562	0.001290917	0.003796776	0.002277259	0.000461906	0.001563892	0.001680882	0.002852477	0.003261238	0.003840794	0.003840794	0.003840794	0.000999773	0.002483811	0.001763662	0.001211183	0.001266379	0.000796592
3839103773645	383910	3773645	0.005406222	0.001342412	0.001232041	0.003623613	0.002173398	0.00044084	0.001492567	0.00160422	0.002772671	0.003169996	0.003733337	0.003733337	0.003733337	0.00097180	0.002414319	0.001714319	0.001177297	0.001230949	0.000779423
3829703773655	382970	3773655	0.001512277	0.000375511	0.000344638	0.00101363	0.000607962	0.000123316	0.000417514	0.000448747	0.002952903	0.003376055	0.003976015	0.003976015	0.003976015	0.001034971	0.002571257	0.001825754	0.001253825	0.001310964	0.00112591
3829803773655	382980	3773655	0.001591759	0.000395247	0.000362751	0.001066904	0.000639916	0.000129797	0.000439458	0.000472332	0.003260479	0.003727707	0.004390159	0.004390159	0.004390159	0.001142775	0.002839081	0.002015926	0.001384424	0.001447515	0.001183887
3829903773655	382990	3773655	0.001668322	0.000414259	0.000380199	0.001118221	0.000670695	0.0001360	0.000460595	0.000495051	0.003621029	0.004139924	0.004875631	0.004875631	0.004875631	0.001269145	0.003153032	0.002238851	0.001537516	0.001607583	0.001231598
3830003773655	383000	3773655	0.001725777	0.000428525	0.000393293	0.001156731	0.000693793	0.000140725	0.000476458	0.0005121	0.003940856	0.004505583	0.005306271	0.005306271	0.005306271	0.001381242	0.003431523	0.002436597	0.001673317	0.001749573	0.001263521
3830103773655	383010	3773655	0.001784957	0.00044322	0.00040678	0.001196398	0.000717584	0.000145551	0.000492796	0.000529661	0.004309861	0.004927466	0.005803128	0.005803128	0.005803128	0.001510576	0.003752836	0.00266475	0.001829999	0.001913396	0.001291474
3830203773655	383020	3773655	0.001844535	0.000458014	0.000420357	0.001236331	0.000741536	0.000150409	0.000509245	0.00054734	0.004723385	0.005400248	0.006359928	0.006359928	0.006359928	0.001655513	0.004112915	0.002920428	0.002005585	0.002096983	0.001315373
3830303773655	383030	3773655	0.001904379	0.000472874	0.000433995	0.001276442	0.000765594	0.000155289	0.000525767	0.000565098	0.005190486	0.005934286	0.00698887	0.00698887	0.00698887	0.001819229	0.004519646	0.003209233	0.00220392	0.002304356	0.001336942
3830403773655	383040	3773655	0.001966478	0.000488293	0.000448147	0.001318065	0.000790559	0.000160353	0.000542911	0.000583525	0.005739551	0.006562031	0.007728172	0.007728172	0.007728172	0.002011672	0.004997747	0.003548715	0.002437056	0.002548117	0.00135575
3830503773655	383050	3773655	0.002030966	0.000504306	0.000462843	0.001361289	0.000816484	0.000165611	0.000560715	0.00060266	0.006381362	0.007295815	0.008592356	0.008592356	0.008592356	0.002236622	0.005556608	0.003945541	0.002709574	0.002833055	0.001372747
3830603773655	383060	3773655	0.002098771	0.000521143	0.000478296	0.001406737	0.000843743	0.00017114	0.000579435	0.000622781	0.00715233	0.008177262	0.009630446	0.009630446	0.009630446	0.002506841	0.006227932	0.004422224	0.003036933	0.003175332	0.001387328
3830703773655	383070	3773655	0.00216923	0.000538638	0.000494353	0.001453963	0.000872069	0.000176886	0.000598888	0.000643688	0.008083513	0.009241885	0.010884263	0.010884263	0.010884263	0.002833214	0.007038766	0.004997966	0.003432321	0.003588738	0.001400701
3830803773655	383080	3773655	0.002241148	0.000556496	0.000510742	0.001502168	0.000900981	0.00018275	0.000618743	0.000665029	0.009222106	0.010543638	0.012417351	0.012417351	0.012417351	0.003232282	0.008030201	0.005701948	0.003915775	0.004094224	0.001410881
3830903773655	383090	3773655	0.002309749	0.000573531	0.000526376	0.001548149	0.00092856	0.000188344	0.000637683	0.000685386	0.01066094	0.012188658	0.014354709	0.014354709	0.014354709	0.003736584	0.009283075	0.006591567	0.004526715	0.004733006	0.001403375
3831003773655	383100	3773655	0.002387373	0.000592805	0.000544066	0.001600178	0.000959767	0.000194674	0.000659113	0.000708419	0.012531072	0.01432678	0.016872798	0.016872798	0.016872798	0.004392051	0.010911503	0.007747853	0.005320787	0.005563265	0.001401995
3831103773655	383110	3773655	0.002469642	0.000613233	0.000562814	0.001655319	0.00099284	0.000201382	0.000681826	0.000732831	0.014985727	0.017133189	0.020177935	0.020177935	0.020177935	0.005252391	0.013048908	0.009265546	0.006363053	0.006653028	0.001398802
3831203773655	383120	3773655	0.002554962	0.000634419	0.000582258	0.001712507	0.00102714	0.000208339	0.000705382	0.000758149	0.018329895	0.020956577	0.024680778	0.024680778	0.024680778	0.006424498	0.015960861	0.011333215	0.007783011	0.008137697	0.001401736
3831303773655	383130	3773655	0.002644263	0.000656593	0.000602609	0.001772362	0.001063041	0.000215621	0.000730036	0.000784648	0.023027483	0.026327332	0.031005972	0.031005972	0.031005972	0.008070969	0.020051313	0.014237693	0.009777642	0.010223227	0.001398802
3831403773655	383140	3773655	0.002739137	0.000680151	0.000624231	0.001835953	0.001101182	0.000223357	0.000756229	0.0008128	0.030047464	0.03435328	0.040458214	0.040458214	0.040458214	0.010531422	0.026164002	0.018578087	0.012758379	0.013339802	0.001404842
3831503773655	383150	3773655	0.002838389	0.000704797	0.00064685	0.001902479	0.001141083	0.000231451	0.000783631	0.000842252	0.041009683	0.04688639	0.055218587	0.055218587	0.055218587	0.014373602	0.035709417	0.025355932	0.01741302	0.018206562	0.001423219
3831603773655	383160	3773655	0.002943215	0.000730826	0.000670739	0.00197274	0.001183225	0.000239999	0.000812572	0.000873358	0.059282031	0.067777174	0.07982188	0.07982188	0.07982188	0.02077793	0.051620169	0.036653567	0.025171596	0.026318711	0.001447808
3831703773655	383170	3773655	0.003868774	0.00148068	0.001359375	0.002739203	0.016429975	0.003332564	0.011283177	0.012127233	0.005920128	0.006768485	0.007971315	0.007971315	0.007971315	0.002074963	0.005154985	0.003660364	0.002513731	0.002628286	0.001516915
3831803773655	383180	3773655	0.004086774	0.010148068	0.009313715	0.027392993	0.016429975	0.003332564	0.011283177	0.012127233	0.005920128	0.006768485	0.007971315	0.007971315	0.007971315	0.002074963	0.005154985	0.003660364	0.002513731	0.002628286	0.001516915
3831903773655	383190	3773655	0.03495355	0.008679267	0.007965675	0.023428213	0.014051949	0.002850218	0.009650084	0.010371973	0.005743347	0.006566371	0.007733283	0.007733283	0.007733283	0.002013002	0.005001052	0.003551062	0.002438668	0.002549803	0.001484561
3832003773655	383200	3773655	0.030345065	0.007534941	0.006915433	0.020339297	0.012199256	0.002474428	0.008377759	0.00900447	0.005565272	0.006362778	0.00749351	0.00749351	0.00749351	0.001950588	0.004845993	0.003440959	0.002363056	0.002470745	0.001451604
3832103773655	383210	3773655	0.026719553	0.006634695	0.006089204	0.017909236	0.010741736	0.002178793	0.007376817	0.007928651	0.005390821	0.006163328	0.007258615	0.007258615	0.007258615	0.001889444	0.004694088	0.003333098	0.002288983	0.002393296	0.001418387
3832203773655	383220	3773655	0.023820657	0.005914874	0.005428565	0.015966202	0.009576328	0.001942408	0.00657648	0.007068444	0.00522586	0.005974728	0.007036499	0.007036499	0.007036499	0.001831627	0.004550447	0.003231104	0.002218939	0.00232006	0.001385861
3832303773655	383230	3773655	0.021428639	0.005320916	0.004883441	0.014362911	0.008614695	0.001747356	0.005916085	0.006358647	0.005063832	0.005789482	0.006818333	0.006818333	0.006818333	0.001774837	0.004409361	0.003130924	0.002150141	0.002248127	0.001355319
3832403773655	383240	3773655	0.019406298	0.004818751	0.004422563	0.013007403	0.007801678	0.001582448	0.005357751	0.005758546	0.004903876	0.005606603	0.006602955	0.006602955	0.006602955	0.001718773	0.004270078	0.003032024	0.002082222	0.002177113	0.00132331
3832503773655	383250	3773655	0.017685033	0.004391346	0.004030298	0.011853695	0.007109698	0.001442091	0.004882539	0.005247784	0.004747197	0.005427473	0.006391991	0.006391991	0.006391991	0.001663859	0.004133649	0.002935151	0.002015696	0.002107555	0.001289145
3832603773655	383260	3773655	0.016200488	0.004022721	0.003691981	0.010858654	0.006512885	0.001321037	0.004472681	0.004807267	0.004590433	0.005248244	0.006180911	0.006180911	0.006180911	0.001608914	0.003997146	0.002838225	0.001949132	0.002037958	0.001256015
3832703773655	383270	3773655	0.014878622	0.00369449	0.003390736	0.00997265	0.005981471	0.001213248	0.004107736	0.004415021	0.004429182	0.005063886	0.00596379	0.00596379	0.00596379	0.001552397	0.003856735	0.002738525	0.001880664	0.001966369	0.001218053
3832803773655	383280	3773655	0.013729785	0.003409224	0.003128924	0.009202623	0.005519618	0.001119568	0.003790561	0.00407412	0.004273107	0.004885446	0.00575364	0.00575364	0.00575364	0.001497694	0.003720833	0.002642025	0.001814394	0.001897079	0.001181731
3832903773655	383290	3773655	0.012462455	0.003094535	0.002840108	0.008353173	0.005010129	0.001016226	0.003440673	0.003698058	0.004059314	0.004641016	0.005465772	0.005465772	0.005465772	0.001422761	0.003534671	0.002509839	0.001723615	0.001802163	0.001128067
3833003773655	383300	3773655	0.011309637	0.00280828	0.002577389	0.007580477	0.004546675	0.000922222	0.0031224	0.003355975	0.00385665	0.00440931	0.00519289	0.00519289	0.00519289	0.001351728	0.0033582	0.002384533	0.001637563	0.001712189	0.001076128
3833103773655	383310	3773655	0.010313792	0.002561003	0.002350443	0.006912995	0.004146328	0.000841018	0.002847464	0.003060473	0.003679869	0.004207196	0.004954859	0.004954859	0.004954859	0.001289768	0.003204267	0.002275231	0.0015625	0.001633706	0.001033249
3833203773655	383320	3773655	0.009731545	0.002416426	0.002217753	0.006522734	0.003912254	0.00079354	0.002686715	0.002887699	0.003582549	0.00409593	0.00482382	0.00482382	0.00482382	0.001255658	0.003119526	0.002215059	0.001521177	0.0015905	0.001013232
3833303773655	383330	3773655	0.009201843	0.002284897	0.002097037	0.006167692	0.003699305	0.000750346	0.002540473	0.002730517	0.003488077	0.00398792	0.004696614	0.004696614	0.004696614	0.001222546	0.003037263	0.002156648	0.001481064	0.001548558	0.000993734
3833403773655	383340	3773655	0.008673336	0.002153664	0.001976594	0.005813451	0.003486835	0.00070725	0.002394561	0.00257369	0.003385753	0.003870932	0.004558837	0.004558837	0.004558837	0.001186682	0.002948163	0.002093381	0.001437616	0.001503131	0.000971388

			ISDrainage / Utilities Trenching	ISDrainage / Utilities Trenching	ISAsphalt Paving	ISAsphalt Paving	SVDemolition	SVSite Grubbing / Prep	SVMass Grading / Excavation	SVMass Grading / Excavation	SVDrainage / Utilities Trenching	SVFoundations / Concrete Pads	SVBuilding / Structure Construction	SVBuilding / Structure Construction	SVAsphalt Paving	SVAsphalt Paving	SVArchitectural Coating	SVArchitectural Coating	SVLandscaping or Other Finishing	SVLandscaping or Other Finishing	MDemolition
Unique Identifier	X (UTM)	Y (UTM)	2027	2028	2027	2028	2027	2027	2027	2028	2028	2028	2028	2029	2028	2029	2028	2029	2028	2029	2027
3830203773645	383020	3773645	0.000692564	0.000692564	0.000798134	0.000798134	0.001156952	0.000461043	0.001499509	0.001499509	0.000773847	0.000300165	0.001394819	0.001394819	0.000803073	0.000803073	0.000180889	0.000180889	0.000612442	0.000612442	0.001220555
3830303773645	383030	3773645	0.000703442	0.000703442	0.00081067	0.00081067	0.0011831	0.000471495	0.001533503	0.001533503	0.00079139	0.00030697	0.001421679	0.001421679	0.000821279	0.000821279	0.00018499	0.00018499	0.000626326	0.000626326	0.001266109
3830403773645	383040	3773645	0.0007127	0.0007127	0.000821339	0.000821339	0.001209755	0.000482085	0.001567946	0.001567946	0.000809165	0.000313864	0.001448805	0.001448805	0.000839725	0.000839725	0.000189145	0.000189145	0.000640394	0.000640394	0.001313216
3830503773645	383050	3773645	0.000721495	0.000721495	0.000831474	0.000831474	0.001233422	0.000491516	0.001598621	0.001598621	0.000824995	0.000320005	0.001472907	0.001472907	0.000856153	0.000856153	0.000192845	0.000192845	0.000652922	0.000652922	0.001360323
3830603773645	383060	3773645	0.000729132	0.000729132	0.000840276	0.000840276	0.001256883	0.000500865	0.001629027	0.001629027	0.000840687	0.000326092	0.001496654	0.001496654	0.000872438	0.000872438	0.000196513	0.000196513	0.000665341	0.000665341	0.001408897
3830703773645	383070	3773645	0.000735613	0.000735613	0.000847744	0.000847744	0.001279928	0.000510048	0.001658896	0.001658896	0.000856101	0.00033207	0.001519955	0.001519955	0.000888434	0.000888434	0.000200116	0.000200116	0.00067754	0.00067754	0.001460059
3830803773645	383080	3773645	0.000739871	0.000739871	0.000852652	0.000852652	0.001302903	0.000519204	0.001688674	0.001688674	0.000871468	0.000338031	0.001542457	0.001542457	0.000904382	0.000904382	0.000203708	0.000203708	0.000689703	0.000689703	0.001505095
3830903773645	383090	3773645	0.000733576	0.000733576	0.000845397	0.000845397	0.001328232	0.000529298	0.001721502	0.001721502	0.00088841	0.000344603	0.001564691	0.001564691	0.000921963	0.000921963	0.000207668	0.000207668	0.00070311	0.00070311	0.001540814
3831003773645	383100	3773645	0.000728253	0.000728253	0.000839262	0.000839262	0.001351138	0.000538426	0.001751191	0.001751191	0.000903731	0.000350546	0.001585681	0.001585681	0.000937863	0.000937863	0.00021125	0.00021125	0.000715236	0.000715236	0.001599137
3831103773645	383110	3773645	0.000725707	0.000725707	0.000836328	0.000836328	0.001372868	0.000547085	0.001779355	0.001779355	0.000918266	0.000356183	0.001606048	0.001606048	0.000952947	0.000952947	0.000214647	0.000214647	0.000726739	0.000726739	0.001662981
3831203773645	383120	3773645	0.000719643	0.000719643	0.00082934	0.00082934	0.001392592	0.000554945	0.001804918	0.001804918	0.000931458	0.0003613	0.001623924	0.001623924	0.000966637	0.000966637	0.000217731	0.000217731	0.00073718	0.00073718	0.001730191
3831303773645	383130	3773645	0.000724874	0.000724874	0.000835368	0.000835368	0.00140574	0.000560185	0.00182196	0.00182196	0.000940253	0.000364712	0.001634953	0.001634953	0.000975764	0.000975764	0.000219787	0.000219787	0.00074414	0.00074414	0.001798608
3831403773645	383140	3773645	0.000729364	0.000729364	0.000840543	0.000840543	0.001418681	0.000565342	0.001838733	0.001838733	0.000948909	0.000368069	0.00164518	0.00164518	0.000984747	0.000984747	0.00022181	0.00022181	0.000750991	0.000750991	0.001871512
3831503773645	383150	3773645	0.000740149	0.000740149	0.000852972	0.000852972	0.001429893	0.000569809	0.001853263	0.001853263	0.000956407	0.000370978	0.001653807	0.001653807	0.000992529	0.000992529	0.000223563	0.000223563	0.000756925	0.000756925	0.001948557
3831603773645	383160	3773645	0.0007526	0.0007526	0.000867321	0.000867321	0.001440896	0.000574194	0.001867524	0.001867524	0.000963767	0.000373833	0.001661456	0.001661456	0.001000167	0.001000167	0.000225283	0.000225283	0.00076275	0.00076275	0.002029916
3831703773645	383170	3773645	0.000797083	0.000797083	0.000918585	0.000918585	0.001145257	0.000456382	0.001484351	0.001484351	0.000766024	0.000297131	0.001291562	0.001291562	0.000794955	0.000794955	0.00017906	0.00017906	0.000606251	0.000606251	0.198467752
3831803773645	383180	3773645	0.000783752	0.000783752	0.000903222	0.000903222	0.001137921	0.000453459	0.001474843	0.001474843	0.000761117	0.000295228	0.001284625	0.001284625	0.000789863	0.000789863	0.000177913	0.000177913	0.000602368	0.000602368	0.152379484
3831903773645	383190	3773645	0.000766903	0.000766903	0.000883805	0.000883805	0.001124772	0.000448219	0.001457801	0.001457801	0.000752323	0.000291816	0.001272084	0.001272084	0.000780736	0.000780736	0.000175858	0.000175858	0.000595407	0.000595407	0.12076308
3832003773645	383200	3773645	0.000749082	0.000749082	0.000863267	0.000863267	0.001111347	0.000442869	0.0014404	0.0014404	0.000743343	0.000288333	0.001259277	0.001259277	0.000771417	0.000771417	0.000173759	0.000173759	0.0005883	0.0005883	0.097548635
3832103773645	383210	3773645	0.000731076	0.000731076	0.000842516	0.000842516	0.001098682	0.000437823	0.001423986	0.001423986	0.000734872	0.000285047	0.001247715	0.001247715	0.000762627	0.000762627	0.000171779	0.000171779	0.000581596	0.000581596	0.080768527
3832203773645	383220	3773645	0.000715246	0.000715246	0.000824273	0.000824273	0.001088302	0.000433686	0.001410532	0.001410532	0.000727929	0.000282354	0.001238021	0.001238021	0.000755421	0.000755421	0.000170156	0.000170156	0.000576101	0.000576101	0.068207604
3832303773645	383230	3773645	0.000699369	0.000699369	0.000805976	0.000805976	0.001078129	0.000429632	0.001397347	0.001397347	0.000721124	0.000279715	0.001228327	0.001228327	0.00074836	0.00074836	0.000168565	0.000168565	0.000570716	0.000570716	0.058428151
3832403773645	383240	3773645	0.000682196	0.000682196	0.000786185	0.000786185	0.001066848	0.000425137	0.001382727	0.001382727	0.000713579	0.000276788	0.00121801	0.00121801	0.00074053	0.00074053	0.000166801	0.000166801	0.000564745	0.000564745	0.050587507
3832503773645	383250	3773645	0.000664745	0.000664745	0.000766074	0.000766074	0.001055499	0.000420614	0.001368017	0.001368017	0.000705988	0.000273844	0.001207693	0.001207693	0.000732652	0.000732652	0.000165027	0.000165027	0.000558737	0.000558737	0.044234788
3832603773645	383260	3773645	0.000647757	0.000647757	0.000746497	0.000746497	0.001043665	0.000415898	0.001352679	0.001352679	0.000698073	0.000270773	0.00119702	0.00119702	0.000724438	0.000724438	0.000163177	0.000163177	0.000552473	0.000552473	0.038996246
3832703773645	383270	3773645	0.000628687	0.000628687	0.000724519	0.000724519	0.00103017	0.000410521	0.001335189	0.001335189	0.000689047	0.000267272	0.001185103	0.001185103	0.00071507	0.00071507	0.000161067	0.000161067	0.000545329	0.000545329	0.034564907
3832803773645	383280	3773645	0.000610449	0.000610449	0.000703502	0.000703502	0.001014807	0.000404399	0.001315277	0.001315277	0.000678771	0.000263286	0.001173452	0.001173452	0.00070406	0.00070406	0.000158665	0.000158665	0.000537196	0.000537196	0.030786251
3832903773645	383290	3773645	0.000584435	0.000584435	0.000673522	0.000673522	0.000988786	0.000394029	0.001281552	0.001281552	0.000661366	0.000256535	0.001154152	0.001154152	0.000686345	0.000686345	0.000154596	0.000154596	0.000523422	0.000523422	0.026769126
3833003773645	383300	3773645	0.000558236	0.000558236	0.00064333	0.00064333	0.000962627	0.000383605	0.001247647	0.001247647	0.00064869	0.000249749	0.001131562	0.001131562	0.000668187	0.000668187	0.000150506	0.000150506	0.000509575	0.000509575	0.023389154
3833103773645	383310	3773645	0.00053699	0.00053699	0.000618845	0.000618845	0.000940136	0.000374642	0.001218497	0.001218497	0.000628826	0.000243913	0.001111106	0.001111106	0.000652575	0.000652575	0.00014699	0.00014699	0.000497669	0.000497669	0.020635809
3833203773645	383320	3773645	0.000526945	0.000526945	0.000607269	0.000607269	0.0009346	0.000372436	0.001211321	0.001211321	0.000625123	0.000242477	0.001105147	0.001105147	0.000648732	0.000648732	0.000146124	0.000146124	0.000494738	0.000494738	0.019015017
3833303773645	383330	3773645	0.000517178	0.000517178	0.000596013	0.000596013	0.000928994	0.000370202	0.001204056	0.001204056	0.000621373	0.000241023	0.00109901	0.00109901	0.00064841	0.00064841	0.000145248	0.000145248	0.000491771	0.000491771	0.017581445
3833403773645	383340	3773645	0.000505653	0.000505653	0.000582731	0.000582731	0.000920136	0.000366672	0.001192575	0.001192575	0.000615448	0.000238724	0.001090028	0.001090028	0.000638693	0.000638693	0.000143863	0.000143863	0.000487082	0.000487082	0.016187388
3833503773645	383350	3773645	0.000492738	0.000492738	0.000567848	0.000567848	0.000908579	0.000362067	0.001177596	0.001177596	0.000607718	0.000235726	0.001078377	0.001078377	0.00063067	0.00063067	0.000142056	0.000142056	0.000480964	0.000480964	0.014855881
3833603773645	383360	3773645	0.000480194	0.000480194	0.000553391	0.000553391	0.000897506	0.000357654	0.001163245	0.001163245	0.000600312	0.000232853	0.001066904	0.001066904	0.000622985	0.000622985	0.000140325	0.000140325	0.000475102	0.000475102	0.013682261
3833703773645	383370	3773645	0.000465058	0.000465058	0.000535948	0.000535948	0.000882558	0.000351698	0.001143871	0.001143871	0.000590314	0.000228975	0.001051251	0.001051251	0.00061269	0.00061269	0.000137988	0.000137988	0.000467189	0.000467189	0.012505534
3833803773645	383380	3773645	0.000449875	0.000449875	0.000518451	0.000518451	0.000868095	0.000345934	0.001125125	0.001125125	0.00058064	0.000225223	0.001035775	0.001035775	0.000602569	0.000602569	0.000135726	0.000135726	0.000459533	0.000459533	0.011461415
3833903773645	383390	3773645	0.000436868	0.000436868	0.000503461	0.000503461	0.000856468	0.000341301	0.001110056	0.001110056	0.000572863	0.000222206	0.001023057	0.001023057	0.000594499	0.000594499	0.000133908	0.000133908	0.000453379	0.000453379	0.010605896
3833003773645	383900	3773645	0.000427379	0.000427379	0.000492526	0.000492526	0.000848925	0.000338295	0.00110028	0.00110028	0.000567818	0.000220249	0.001014341	0.001014341	0.000589263	0.000589263	0.000132729	0.000132729	0.000449386	0.000449386	0.00994079
3833103773645	383910	3773645	0.000418168	0.000418168	0.00048191	0.00048191	0.000841313	0.000335261	0.001090413	0.001090413	0.000562726	0.000218274	0.001005536	0.001005536	0.000583979	0.000583979	0.000131539	0.000131539	0.000445356	0.000445356	0.009334783
3829703773655	382970	3773655	0.000604061	0.000604061	0.00069614	0.00069614	0.000950655	0.000378834	0.00123213	0.00123213	0.000635861	0.000246642	0.001173363	0.001173363	0.00065977	0.00065977	0.000148634	0.000148634	0.000503237	0.000503237	0.000986055
3829803773655	382980	3773655	0.000635167	0.000635167	0.000731987	0.000731987	0.000992523	0.000395519	0.001286395	0.001286395	0.000663866	0.000257505	0.001217298	0.001217298	0.000688939	0.000688939	0.000155181	0.000155181	0.0005254	0.0005254	0.001042739
3829903773655	382990	3773655	0.000660764	0.000660764	0.000761487	0.000761487	0.001037852	0.000413582	0.001345145	0.001345145	0.000694185	0.000269265	0.001264969	0.001264969	0.000720403	0.000720403	0.000162268	0.000162268	0.000549395	0.000549395	0.001100285
3830003773655	383000	3773655	0.000677891	0.000677891	0.000781224	0.000781224	0.001065257	0.000424503	0.001380664	0.001380664	0.000712515	0.000276375	0.001293518	0.001293518	0.000739425	0.000739425	0.000166552	0.000166552	0.000563902	0.000563902	0.001143079
3830103773655	383010	3773655	0.000692889	0.000692889	0.000798507	0.000798507	0.001093561	0.000435782	0.001417349	0.001417349	0.000731447	0.000283719	0.001322779	0.001322779	0.000759072	0.000759072	0.000170978	0.000170978	0.000578886	0.000578886	0.001187856
3830203773655	383020	3773655	0.00070571	0.00070571	0.000813284	0.000813284	0.001119928	0.000446289	0.001451522	0.001451522	0.000749082	0.000290559	0.001349816	0.001349816	0.00077374	0.00077374	0.0001751	0.0001751	0.000592843	0.000592843	0.0012334
3830303773655	383030	3773655	0.000717282	0.000717282	0.00082662	0.00082662	0.00114408	0.000455914	0.001482826	0.001482826	0.000765237	0.000296826	0.00137463	0.00137463	0.00079413	0.00079413	0.000178876	0.000178876	0.000605628	0.000605628	0.001278964
3830403773655	383040	3773655	0.000727373	0.000727373	0.000838249	0.000838249	0.001168578	0.000465676	0.001514577	0.001514577	0.000781623	0.000303181	0.001399533	0.001399533	0.000811143	0.000811143	0.000182707	0.000182707	0.000618597	0.000618597	0.001326244
3830503773655	383050	3773655	0.000736492	0.000736492	0.000848758	0.000848758	0.001191623	0.000474859	0.001544446	0.001544446	0.000797037	0.00030916	0.001423013	0.001423013	0.000827139	0.000827139	0.00018631	0.00018631	0.000630796	0.000630796	0.001374041
3830603773655	383060	3773655	0.000744315	0.000744315	0.000857773	0.000857773	0.001214599	0.000484015	0.001574224	0.001574224	0.000812405	0.000315121	0.001446403	0.001446403	0.00083088	0.00083088	0.000189902	0.000189902	0.000642958	0.000642958	0.001423564
3830703773655	383070	3773655	0.000751489	0.000751489	0.000866041	0.000866041	0.00123626	0.000492647	0.001602298	0.001602298	0.000826893	0.000320741	0.001468104	0.001468104	0.000858123	0.000858123	0.000193289	0.000193289	0.000654424	0.000654424	0.001475071
3830803773655	383080	3773655	0.000756951	0.000756951	0.000872336	0.000872336	0.001256537	0.000500727	0.001628579	0.001628579	0.000840455	0.000326002	0.001487226	0.001487226	0.000872198	0.000872198	0.000196459	0.000196459	0.000665158	0.000665158	0.001518986
3830903773655	383090	3773655	0.000752924	0.000752924	0.000867695	0.000867695	0.00127799	0.000509276	0.001656384	0.001656384	0.000854805	0.000331568	0.001505992	0.001505992	0.000887089	0.000887089	0.000199813	0.000199813	0.000676514	0.000676514	0.001555136
3831003773655	383100	3773655	0.000752184	0.000752184	0.000866841	0.000866841	0.001297505	0.000517053	0.001681678	0.001681678	0.000867858	0.000336631	0.001523424	0.001523424	0.000900635	0.000900635	0.000202864	0.000202864	0.000686845	0.000686845	0.001613027
3831103773655	383110	3773655	0.000750471	0.000750471	0.000864867	0.000864867	0.001315429	0.000524196	0.001704909	0.001704909	0.000879847	0.000341281	0.001539966	0.001539966	0.00091307	0.00091307	0.000205667	0.000205667	0.000696333	0.000696333	0.001676441
3831203773655	383120	3773655	0.000752045	0.000752045	0.000866681	0.000866681	0.001333076	0.000531228	0.001727781	0.001727781	0.00089165	0.00034586	0.001555353	0.001555353	0.00092532	0.00092532	0.000208426	0.000208426	0.000705675	0.000705675	0.001743564
3831303773655	383130	3773655	0.000750471	0.000750471	0.000864867	0.000864867	0.001347332	0.000536909	0.001746258	0.001746258	0.000901186	0.000349558	0.001567626	0.001567626	0.00093522	0.00093522	0.000210655	0.000210655	0.000713221	0.000713221	0.001813879
3831403773655	383140	3773655	0.000753711	0.000753711	0.000868602	0.000868602	0.001360965	0.000542342	0.001763928	0.001763928	0.000910304	0.000353095	0.001579544	0.001579544	0.000944685	0.000944685	0.000212786	0.000212786	0.000720438	0.000720438	0.00188894
3831503773655	383150	3773655	0.000763571	0.000763571	0.000879964	0.000879964	0.001373284	0.000547251	0.001779893	0.001779893	0.000918544	0.000356291	0.001589149	0.001589149	0.00095323	0.00095323	0.000214712	0.000214712	0.000726959	0.000726959	0.001968142
3831603773655	383160	3773655	0.000776763	0.000776763	0.000895167	0.000895167	0.001384841	0.000551856	0.001794872	0.001794872	0.000926274	0.00035929	0.00159751	0.00159751	0.00096125	0.00096125	0.000216519	0.000216519	0.000733077	0.000733077	0.002051485
3831703773655	383170	3773655	0.00081384	0.00081384	0.00093896	0.00093896	0.001100482	0.00043854	0.001426318	0.001426318	0.000736075	0.00028554	0.001243179	0.001243179	0.00076385	0.00076385	0.00017206	0.00017206	0.000582549	0.000582549	0.186189902
3831803773655	383180	3773655	0.000796482	0.000796482	0.000917891	0.000917891	0.001089547	0.000434182	0.001412147	0.001412147	0.000728762	0.000282677	0.001232507	0.001232507	0.00075628	0.00075628	0.00017035	0.00017035	0.000576761	0.000576761	0.144017729
3831903773655	383190	3773655	0.000778799	0.000778799	0.000897514	0.000897514	0.001077506	0.000429384	0.00139654	0.00139654	0.00072078	0.000279553	0.001221478	0.001221478	0.000747927	0.000747927	0.000168468	0.000168468	0.000570387	0.000570387	0.1140612
3832003773655	383200	3773655	0.000760978	0.000760978	0.000876977	0.000876977	0.001066502	0.000424999	0.001382278	0.001382278	0.000713348	0.000276698	0.001211073	0.001211073	0.00074029	0.00074029	0.000166747	0.000166747	0.000564562	0.000564562	0.092939136
3832103773655	383210	3773655	0.000743528	0.000743528	0.000856866	0.000856866	0.001056537	0.000421028	0.001369362	0.001369362	0.000706682	0.000274113	0.001201823	0.001201823	0.00073372	0.00073372	0.000165189	0.000165189	0.000559287	0.000559287	0.07745473
3832203773655	383220	3773655	0.000727142	0.000727142	0.000837982	0.000837982	0.001046918	0.000417195	0.001356895	0.001356895	0.000700248	0.000271617	0.001192662	0.001192662	0.000726695	0.000726695	0.000163685	0.000163685	0.000554194	0.000554194	0.065657268
3832303773655	383230	3773655	0.000709969	0.000709969	0.000818191	0.000818191	0.001036676	0.000413113	0.00134362	0.00134362	0.000693398	0.00026896	0.001183057	0.001183057	0.000719586	0.000719586	0.000162084	0.000162084	0.000548773	0.000548773	0.056394526
3832403773655	383240	3773655	0.000691639	0.000691639	0.000797067	0.000797067	0.001026295	0.000408976	0.001330166	0.001330166	0.000686454	0.000266267	0.001173452	0.001173452	0.00071238	0.00071238	0.00016041	0.00016041	0.000543278	0.000543278	0.048985437
3832503773655	383250	3773655	0.000673864	0.000673864	0.000776583	0.000776583	0.001015361	0.000404619	0.001315994	0.001315994	0.000679141	0.00026343	0.00116358	0.00116358	0.00070479	0.00070479	0.000158751	0.000158751	0.00053749	0.00053749	0.042941157
3832603773655	383260	3773655	0.000653497	0.000653497	0.000753112	0.000753112	0.001002143	0.000399352	0.001298863	0.001298863	0.0006703	0.000260001	0.001152196	0.001152196	0.00069561	0.00069561	0.000156685	0.000156685	0.000530492	0.000530492	0.037870422
3832703773655	383270	3773655	0.00063401	0.00063401	0.000730654	0.000730654	0.000989409	0.000394278	0.001282359	0.001282359	0.000661783	0.000256697	0.001141078	0.001141078	0.00068677	0.00068677	0.000154694	0.000154694	0.000523752	0.000523752	0.03364865
3832803773655	383280	3773655	0.000605219	0.000605219	0.000697474	0.000697474	0.000962627	0.000383605	0.001247647	0.001247647	0.000643869	0.000249749	0.001122668	0.001122668	0.000668187	0.000668187	0.000150506	0.000150506	0.000509575	0.000509575	0.029189703
3832903773655	383290	3773655	0.000577353	0.000577353	0.000665361	0.000665361	0.000937299	0.000373512	0.001214819	0.001214819	0.000626928	0.000243177	0.001101234	0.001101234	0.00065060	0.00065060	0.000146546	0.000146546	0.000496167	0.000496167	0.025457204
3833003773655	383300	3773655	0.000554348	0.000554348	0.000638849	0.000638849	0.000915569	0.000364852	0.001186655	0.001186655	0.000612393	0.000237539	0.001081756	0.001081756	0.000635522	0.000635522	0.000143149	0.000143149	0.000484664	0.000484664	0.022406464
3833103773655	383310	3773655	0.000543609	0.000543609	0.000626473	0.000626473	0.000910101	0.000362674	0.001179569	0.001179569	0.000608737	0.000236121	0.001075975	0.001075975	0.00063172	0.00063172	0.000142294	0.000142294	0.00048177	0.00048177	0.020569635
3833203773655	383320	3773655	0.000553148	0.000553148	0.00061417	0.00061417	0.000904565	0.000360467	0.001172394	0.001172394	0.000605033	0.000234685	0.001070105	0.001070105	0.00062788	0.00062788	0.000141428	0.000141428	0.000478839	0.000478839	0.018951863
3833403773655	383340	3773655	0.000521159	0.000521159	0.000600601	0.000600601	0.000896399	0.000357213	0.00116181	0.00116181	0.000599571	0.000232566	0.001061834	0.001061834	0.000622216	0.000622216	0.000140152	0.000140152	0.000474516	0.000474516	0.017417433

			MSite Grubbing / Prep	MMass Grading / Excavation	MMass Grading / Excavation	MDrainage / Utilities Trenching	MFoundations / Concrete Pads	MBuilding / Structure Construction	MAsphalt Paving	MLandscaping or Other Finishing	MWaterside Construction (Piles)	RSSWRestriping South Valley	RSSWRestriping Silver Lake Boulevard	RSSWDemolition	RSSWPlacing Base	RSSWForm	Child Risk				
Unique Identifier	X (UTM)	Y (UTM)	2027	2027	2028	2028	2028	2028	2028	2028	2028	2029	2029	2029	2029	2029	3rd Trimester	0<2	2<16	Total	per million
3830203773645	383020	3773645	0.001128534	0.001877177	0.001877177	0.000902827	0.000427796	0.001160619	0.000754659	0.000518257	0.000557026	0.00067161	0.000466261	0.001450121	0.000131864	0.000286803	1.15042E-07	2.87443E-06	6.1935E-07	3.60882E-06	3.60881677
3830303773645	383030	3773645	0.001170654	0.001947238	0.001947238	0.000936523	0.000443762	0.001203936	0.000782824	0.000537599	0.000577815	0.00068318	0.000483678	0.001504778	0.000136834	0.000297613	1.21466E-07	3.02845E-06	6.6477E-07	3.81469E-06	3.81469162
3830403773645	383040	3773645	0.001214209	0.002019687	0.002019687	0.000971368	0.000460273	0.00124873	0.00081195	0.000557601	0.000599314	0.00069475	0.000501602	0.001561353	0.000141979	0.000308803	1.2835E-07	3.19154E-06	7.1686E-07	4.03675E-06	4.03675112
3830503773645	383050	3773645	0.001257765	0.002092136	0.002092136	0.001006212	0.000476784	0.001293524	0.000841076	0.000577603	0.000620812	0.000704342	0.000519407	0.001617471	0.000147082	0.000319902	1.35531E-07	3.36043E-06	7.7541E-07	4.27137E-06	4.27137388
3830603773645	383060	3773645	0.001302677	0.002166841	0.002166841	0.001042141	0.000493808	0.001339712	0.000871109	0.000598228	0.00064298	0.00071361	0.000537986	0.001675326	0.000152343	0.000331344	1.43251E-07	3.53975E-06	8.4403E-07	4.52703E-06	4.52703144
3830703773645	383070	3773645	0.001349981	0.002245527	0.002245527	0.001079985	0.00051174	0.001388362	0.000902742	0.000619952	0.000666328	0.000722464	0.000556029	0.001733821	0.000157662	0.000342913	1.5158E-07	3.73082E-06	9.2593E-07	4.80833E-06	4.80833283
3830803773645	383080	3773645	0.001391622	0.002314791	0.002314791	0.001113298	0.000527525	0.001431187	0.000930587	0.000639075	0.000686882	0.00073064	0.000574727	0.001792316	0.000162981	0.000354482	1.60138E-07	3.91726E-06	1.0243E-06	5.10168E-06	5.10167882
3830903773645	383090	3773645	0.001424648	0.002369725	0.002369725	0.001139718	0.000540044	0.001465151	0.000952672	0.000654241	0.000703183	0.000738521	0.000595271	0.001855289	0.000168707	0.000366937	1.68841E-07	4.09424E-06	1.145E-06	5.40805E-06	5.40804664
3831003773645	383100	3773645	0.001478574	0.002459424	0.002459424	0.001182859	0.000560486	0.00152061	0.000988732	0.000679005	0.0007298	0.000745693	0.000616083	0.001922558	0.000174824	0.000380241	1.79218E-07	4.32031E-06	1.3032E-06	5.80275E-06	5.80274987
3831103773645	383110	3773645	0.001537605	0.002557616	0.002557616	0.001230084	0.000582863	0.00158132	0.001028207	0.000706114	0.000758936	0.000752334	0.000639069	0.001995128	0.000181423	0.000394594	1.90628E-07	4.56683E-06	1.5073E-06	6.26475E-06	6.26474755
3831203773645	383120	3773645	0.001599748	0.002660982	0.002660982	0.001279798	0.00060642	0.001645229	0.001069762	0.000734652	0.000789609	0.000757617	0.000662769	0.002070714	0.000188297	0.000409544	2.03042E-07	4.83222E-06	1.7818E-06	6.81705E-06	6.81705331
3831303773645	383130	3773645	0.001663007	0.002766206	0.002766206	0.001330405	0.000630399	0.001710287	0.001112064	0.000763703	0.000820833	0.000759388	0.000686142	0.002145843	0.000195128	0.000424402	2.15992E-07	5.10202E-06	2.155E-06	7.47299E-06	7.47298647
3831403773645	383140	3773645	0.001730414	0.002878329	0.002878329	0.001384331	0.000655952	0.00177961	0.00115714	0.000794658	0.000854104	0.000765084	0.000710407	0.002223623	0.000202201	0.000439786	2.29907E-07	5.38051E-06	2.7034E-06	8.31383E-06	8.31383224
3831503773645	383150	3773645	0.00180165	0.002996822	0.002996822	0.00144132	0.000682955	0.001852872	0.001204776	0.000827372	0.000889265	0.000765438	0.000735537	0.002303871	0.000209498	0.000455657	2.44575E-07	5.65808E-06	3.552E-06	9.45467E-06	9.45466523
3831603773645	383160	3773645	0.001876875	0.00312195	0.00312195	0.0015015	0.000711471	0.001930236	0.001255079	0.000861918	0.000926395	0.000769364	0.000761768	0.002387408	0.000217095	0.000472179	2.60073E-07	5.93428E-06	4.9564E-06	1.11508E-05	11.1507971
3836703773645	383670	3773645	0.183504777	0.305237462	0.305237462	0.146803821	0.069561534	0.188721892	0.122710894	0.0842709	0.090574914	0.00051589	0.031107747	0.182535343	0.016598527	0.036101632	7.77444E-07	1.39094E-05	1.2039E-05	2.6726E-05	26.7260133
3836803773645	383680	3773645	0.140891217	0.234355085	0.234355085	0.112712974	0.053407924	0.144896811	0.094214916	0.064701475	0.069541568	0.000511168	0.038448762	0.132295937	0.012030096	0.02616534	6.81019E-07	1.21416E-05	9.3764E-06	2.2199E-05	22.198991
3836903773645	383690	3773645	0.111658452	0.185730001	0.185730001	0.089326761	0.0423266	0.114832947	0.074666767	0.051276912	0.05511276	0.000502904	0.038518225	0.099721123	0.009067963	0.01972273	5.99329E-07	1.06589E-05	7.5418E-06	1.88001E-05	18.8000818
3837003773645	383700	3773645	0.090194202	0.150026881	0.150026881	0.072155362	0.034190102	0.09275846	0.060313477	0.041419884	0.044518362	0.000496204	0.029015528	0.077041976	0.007005675	0.015237274	5.32869E-07	9.46317E-06	6.1881E-06	1.61841E-05	16.1841187
3837103773645	383710	3773645	0.074679188	0.124219577	0.124219577	0.05974335	0.028308794	0.076802347	0.049938482	0.034294924	0.036860409	0.000488176	0.022893698	0.06200983	0.005638754	0.012264234	4.79085E-07	8.50391E-06	5.2059E-06	1.41889E-05	14.1888952
3837203773645	383720	3773645	0.063065263	0.104901253	0.104901253	0.050452211	0.02390628	0.064858234	0.042172171	0.028961462	0.031127968	0.000482538	0.018662993	0.05136671	0.004670941	0.010159249	4.35031E-07	7.72346E-06	4.4679E-06	1.26264E-05	12.6263895
3837303773645	383730	3773645	0.054023108	0.089860748	0.089860748	0.043218487	0.020478651	0.055559007	0.03612562	0.024809033	0.02666491	0.00047693	0.015573375	0.043448166	0.003950882	0.008593129	3.97648E-07	7.06495E-06	3.8903E-06	1.13529E-05	11.3529042
3837403773645	383740	3773645	0.046773589	0.077802071	0.077802071	0.037418871	0.017730561	0.048103381	0.031277818	0.021479836	0.023086668	0.000471057	0.013227691	0.037333088	0.003394818	0.007383696	3.65109E-07	6.494E-06	3.424E-06	1.02831E-05	10.2831442
3837503773645	383750	3773645	0.040899818	0.06803178	0.06803178	0.032719854	0.015503978	0.042062616	0.027349987	0.018782424	0.020187472	0.000465213	0.011404987	0.032505625	0.002955841	0.006428926	3.36838E-07	5.99959E-06	3.0434E-06	9.37981E-06	9.37981181
3837603773645	383760	3773645	0.036056222	0.059975059	0.059975059	0.028844978	0.013667907	0.037081315	0.024111041	0.016558099	0.017796753	0.000459251	0.0099555	0.028613165	0.002601887	0.005659079	3.11968E-07	5.56579E-06	2.7272E-06	8.60492E-06	8.60492124
3837703773645	383770	3773645	0.031958973	0.053159792	0.053159792	0.025567178	0.012114754	0.03286758	0.021371183	0.01467652	0.015774419	0.000452787	0.008768857	0.025385717	0.002308405	0.005020758	2.89487E-07	5.17394E-06	2.4568E-06	7.92018E-06	7.92018134
3837803773645	383780	3773645	0.028465199	0.047348332	0.047348332	0.022772159	0.010790362	0.029274476	0.019034873	0.013072074	0.01404995	0.00044653	0.007786107	0.022679604	0.002062329	0.004485546	2.6916E-07	4.81803E-06	2.2244E-06	7.31159E-06	7.31159242
3837903773645	383790	3773645	0.024750936	0.041170115	0.041170115	0.019800748	0.009382388	0.025454615	0.016551119	0.011366372	0.012216651	0.00043744	0.006778406	0.019845624	0.001804627	0.003925045	2.47511E-07	4.43357E-06	1.9725E-06	6.6536E-06	6.6535966
3838003773645	383800	3773645	0.021625788	0.035971819	0.035971819	0.01730063	0.008197732	0.022240618	0.014461312	0.009931211	0.01067413	0.00042752	0.005927853	0.01745584	0.001587316	0.003452396	2.26914E-07	4.07015E-06	1.7583E-06	6.05539E-06	6.05539191
3838103773645	383810	3773645	0.019080024	0.031737257	0.031737257	0.01526402	0.007232704	0.019622477	0.012758942	0.00876212	0.009417584	0.000418904	0.005244897	0.015517013	0.001411012	0.003068937	2.09157E-07	3.75794E-06	1.5827E-06	5.54975E-06	5.5497529
3838203773645	383820	3773645	0.017581428	0.029244527	0.029244527	0.014065142	0.006664628	0.018081275	0.011756821	0.008073919	0.008677901	0.000414979	0.004840923	0.014363204	0.001306092	0.002840738	1.98632E-07	3.57767E-06	1.4804E-06	5.25667E-06	5.25666548
3838303773645	383830	3773645	0.016255936	0.027039736	0.027039736	0.013004749	0.006162171	0.016718099	0.010870455	0.007465214	0.008023661	0.000411083	0.004485839	0.01334439	0.001213448	0.002639238	1.88988E-07	3.41247E-06	1.3891E-06	4.99057E-06	4.99056737
3838403773645	383840	3773645	0.014966981	0.024895718	0.024895718	0.011973584	0.005673564	0.015392498	0.010008522	0.006873287	0.007387453	0.000406301	0.004143676	0.012357748	0.00112373	0.002444101	1.79129E-07	3.24212E-06	1.299E-06	4.72026E-06	4.72025798
3838503773645	383850	3773645	0.013735859	0.0228479	0.0228479	0.010988688	0.005206881	0.014126375	0.009185263	0.006307919	0.006779792	0.000400694	0.003818842	0.011416074	0.0010381	0.002257858	1.6924E-07	3.0702E-06	1.2117E-06	4.45112E-06	4.45112078
3838603773645	383860	3773645	0.012650721	0.021042907	0.021042907	0.010120577	0.004795535	0.013010386	0.008459623	0.005809591	0.006244186	0.000395204	0.003533131	0.010584808	0.000962511	0.002093451	1.60184E-07	2.91258E-06	1.134E-06	4.20672E-06	4.20672101
3838703773645	383870	3773645	0.011562711	0.019233137	0.019233137	0.009250169	0.004383101	0.011891443	0.007732063	0.005309944	0.005707162	0.000388386	0.003248491	0.009753086	0.00088688	0.001928954	1.5059E-07	2.7438E-06	1.0547E-06	3.94911E-06	3.9491122
3838803773645	383880	3773645	0.01059731	0.017627313	0.017627313	0.008477848	0.004017144	0.010898596	0.007086494	0.004866603	0.005230657	0.000381597	0.002996454	0.009013493	0.000819626	0.001782678	1.41787E-07	2.58849E-06	9.8362E-07	3.7139E-06	3.7139044
3838903773645	383890	3773645	0.009806291	0.01631155	0.01631155	0.007845033	0.003717291	0.010085088	0.006557534	0.004503343	0.004840223	0.000375783	0.002789198	0.00840332	0.000764141	0.001661999	1.34413E-07	2.45905E-06	9.2491E-07	3.51838E-06	3.51837878
3839003773645	383900	3773645	0.009191329	0.015288637	0.015288637	0.007353063	0.003484176	0.009452642	0.006146304	0.004220934	0.004536687	0.000371356	0.0026269	0.007924485	0.00072059	0.001567296	1.28615E-07	2.35849E-06	8.7915E-07	3.36626E-06	3.36625585
3839103773645	383910	3773645	0.00863101	0.014356616	0.014356616	0.006904808	0.003271775	0.008876393	0.005771615	0.003963619	0.004260124	0.000366958	0.002478774	0.007486506	0.000680772	0.001480673	1.23193E-07	2.2643E-06	8.3704E-07	3.22454E-06	3.22453523
3829703773655	382970	3773655	0.000911714	0.001516523	0.001516523	0.000729371	0.000345605	0.000937634	0.000609669	0.000418686	0.000450007	0.000558805	0.000368304	0.001143938	0.000104022	0.000226247	8.61617E-08	2.16344E-06	4.287E-07	2.6783E-06	2.67830455
3829803773655	382980	3773655	0.000964124	0.001603701	0.001603701	0.000771299	0.000365473	0.000991535	0.000644716	0.000442755	0.000475876	0.000581649	0.00038995	0.001211481	0.000110164	0.000239605	9.29979E-08	2.34001E-06	4.6444E-07	2.89745E-06	2.89744902
3829903773655	382990	3773655	0.001017332	0.001692206	0.001692206	0.000813866	0.000385642	0.001046255	0.000680297	0.000467189	0.000502138	0.000606383	0.000412489	0.001281675	0.000116547	0.000253488	1.00311E-07	2.52506E-06	5.0431E-07	3.12968E-06	3.12968153
3830003773655	383000	3773655	0.001056899	0.001758021	0.001758021	0.000845519	0.000400641	0.001086947	0.000706756	0.00048536	0.000521668	0.000619487	0.000428894	0.001333132	0.000121226	0.000263665	1.06199E-07	2.67203E-06	5.3762E-07	3.31585E-06	3.31585101
3830103773655	383010	3773655	0.001098301	0.001826887	0.001826887	0.000878641	0.000416335	0.001129526	0.000734441	0.000504373	0.000542103	0.000632916	0.000446044	0.001386874	0.000126113	0.000274294	1.12496E-07	2.82737E-06	5.7489E-07	3.51476E-06	3.51476237
3830203773655	383020	3773655	0.00114042	0.001896948	0.001896948	0.000912336	0.000432302	0.001172843	0.000762607	0.000523715	0.000562893	0.000644988	0.000463075	0.001440433	0.000130983	0.000284887	1.19026E-07	2.98708E-06	6.1542E-07	3.72153E-06	3.7215755
3830303773655	383030	3773655	0.00118254	0.001967009	0.001967009	0.000946032	0.00044826	0.00121616	0.000790773	0.000543058	0.000583682	0.000655495	0.000479987	0.001493536	0.000135812	0.00029539	1.25847E-07	3.15301E-06	6.5996E-07	3.93882E-06	3.93882047
3830403773655	383040	3773655	0.001226255	0.002039723	0.002039723	0.000981004	0.000464839	0.001261118	0.000820005	0.000563133	0.000605259	0.000665973	0.000497375	0.001548466	0.000140807	0.000306254	1.33197E-07	3.33018E-06	7.11E-07	4.17438E-06	4.17437825
3830503773655	383050	3773655	0.001270449	0.002113234	0.002113234	0.001016359	0.000481592	0.001306568	0.000849558	0.000583428	0.000627072	0.000675447	0.00051515	0.001603853	0.000145844	0.000317208	1.41022E-07	3.51721E-06	7.6917E-07	4.42741E-06	4.42740818
3830603773655	383060	3773655	0.001316238	0.002189399	0.002189399	0.00105299	0.000498949	0.001353659	0.000880177	0.000604456	0.000649673	0.000684715	0.00053352	0.001660885	0.00015103	0.000328488	1.49495E-07	3.71762E-06	8.3744E-07	4.70456E-06	4.70455542
3830703773655	383070	3773655	0.001363862	0.002268615	0.002268615	0.001091089	0.000517002	0.001402637	0.000912024	0.000626326	0.00067318	0.000692891	0.000551474	0.001717187	0.000156149	0.000339623	1.58581E-07	3.93062E-06	9.1809E-07	5.00729E-06	5.00728967
3830803773655	383080	3773655	0.001404466	0.002336155	0.002336155	0.001123573	0.000532394	0.001444395	0.000939176	0.000644973	0.000693221	0.000699443	0.000569279	0.001775224	0.000161427	0.000351102	1.67842E-07	4.13802E-06	1.0134E-06	5.31925E-06	5.31924859
3830903773655	383090	3773655	0.00143789	0.002391752	0.002391752	0.001150312	0.000545064	0.00147877	0.000961527	0.000660322	0.000709719	0.000705759	0.000588781	0.001835273	0.000166887	0.000362978	1.7763E-07	4.34944E-06	1.1303E-06	5.65742E-06	5.65741662
3831003773655	383100	3773655	0.001491417	0.002480788	0.002480788	0.001193134	0.000565355	0.001533819	0.000997321	0.000684904	0.000736139	0.000711249	0.00060861	0.001899434	0.000172722	0.000375668	1.89155E-07	4.61061E-06	1.2828E-06	6.08253E-06	6.08253258
3831103773655	383110	3773655	0.00155005	0.002578315	0.002578315	0.00124004	0.00058758	0.001594118	0.001036529	0.000771829	0.000765079	0.000716266	0.000630583	0.001968714	0.000179022	0.00038937	2.01904E-07	4.89685E-06	1.4801E-06	6.57883E-06	6.57883295
3831203773655	383120	3773655	0.001612112	0.002681549	0.002681549	0.00128969	0.000611107	0.001657945	0.00107803	0.00074033	0.000795712	0.000720576	0.000653509	0.002041558	0.000185645	0.000403777	2.15962E-07	5.20833E-06	1.7455E-06	7.16977E-06	7.16977157
3831303773655	383130	3773655	0.001677126	0.002789692	0.002789692	0.001341701	0.000635752	0.001724808	0.001121506	0.000770187	0.000827802	0.00072335	0.000676941	0.002116505	0.000192461	0.0004186	2.31181E-07	5.5378E-06	2.1131E-06	7.88207E-06	7.88207107
3831403773655	383140	3773655	0.001746528	0.002905133	0.002905133	0.001397222	0.00066206	0.001796182	0.001167915	0.000802058	0.000862057	0.000725947	0.000701058	0.002194193	0.000199525	0.000433965	2.47804E-07	5.88445E-06	2.6566E-06	8.78881E-06	8.78881083
3831503773655	383150	3773655	0.001819759	0.003026943	0.003026943	0.001455807	0.00068982	0.001871495	0.001216885	0.000835688	0.000898203	0.00073126	0.000725801	0.002273435	0.000206731	0.000449637	2.65534E-07	6.2353E-06	3.4976E-06	9.99842E-06	9.9984168
3831603773655	383160	3773655	0.001896818	0.003155122	0.003155122	0.001517455	0.000719031	0.001950746	0.001268415	0.000871076	0.000936238	0.000735628	0.000751525	0.002355419	0.000214186	0.000465852	2.84483E-07	6.5873E-06	4.8899E-06	1.17617E-05	11.7616896
3836803773655	383680	3773655	0.172152584	0.286354496	0.286354496	0.137722067	0.065258235	0.177046952	0.115119606	0.079057633	0.08497166	0.000495318	0.030391236	0.164494191	0.014957987	0.032533474	7.39942E-07	1.32696E-05	1.1279E-05	2.52886E-05	25.2886334
3836903773655	383690	3773655	0.133159875	0.221494955	0.221494955	0.1065279	0.050477189	0.136945664	0.089044916	0.061151011	0.065725506	0.000489563	0.04716754	0.11947471	0.01086422	0.023629572	6.47622E-07	1.15764E-05	8.8443E-06	2.10683E-05	21.0682714
3837003773655	383700	3773655	0.105461843	0.175422711	0.175422711	0.084369475	0.039977638	0.108460166	0.070523053	0.048431243	0.052054217	0.000482007	0.034537562	0.089530332	0.008141282	0.017707207	5.73536E-07	1.02318E-05	7.1057E-06	1.79111E-05	17.9110946
3837103773655	383710	3773655	0.085932224	0.142937608	0.142937608	0.068745779	0.032574505	0.088375312	0.057463463	0.039462656	0.042414721	0.000476281	0.026420427	0.070131461	0.00637728	0.01387052	5.1363E-07	9.15491E-06	5.8765E-06	1.5545E-05	15.5450118
3837203773655	383720	3773655	0.071615225	0.119123055	0.119123055	0.05729218	0.027147331	0.073651275	0.047889589	0.032887861	0.035348088	0.000469345	0.021038123	0.05697983	0.00518136	0.011269406	4.6457E-07	8.28008E-06	4.9726E-06	1.37173E-05	13.7172659
3837303773655	383730	3773655	0.060707203	0.100978912	0.100978912	0.048565763	0.023012405	0.062433134	0.04059532	0.02787857	0.029964069	0.000464091	0.017242624	0.047500572	0.00431938	0.009394609	4.23237E-07	7.54742E-06	4.2811E-06	1.22517E-05	12.2517372
3837403773655	383740	3773655	0.052142803	0.086733092	0.086733092	0.041714242	0.01976588	0.053625244	0.034868247	0.02394554	0.025736823	0.000458631	0.01444905	0.040375912	0.003671512	0.007985502	3.87634E-07	6.91936E-06	3.7353E-06	1.10423E-05	11.0422941
3837503773655	383750	3773655	0.045292303	0.075338135	0.075338135	0.036233842	0.017169047	0.046579982	0.030287722	0.020799585	0.02235553	0.000453171	0.012326581	0.034856018	0.00316957	0.006893783	3.56839E-07	6.37801E-06	3.2962E-06	1.0031E-05	10.0310047
3837603773655	383760	3773655	0.039703717	0.066042214	0.066042214	0.031762973	0.01505057	0.040832509	0.026550146	0.018233138	0.019597096	0.000447622	0.010667247	0.03046361	0.002770154	0.006025058	3.29873E-07	5.90537E-06	2.9354E-06	9.1706E-06	9.17059934
3837703773655	383770	3773655	0.035015277	0.058243576	0.058243576	0.028012222	0.013273313	0.036010776	0.023414955	0.016080066	0.01728296	0.000441424	0.009327834	0.026862618	0.002442704	0.005312858	3.05499E-07	5.47827E-06	2.6298E-06	8.41355E-06	8.41354938
3837803773655	383780	3773655	0.031111795	0.051750616	0.051750616	0.024889436	0.011793612	0.031996315	0.020804669	0.01428747	0.015356266	0.000435433	0.008242929	0.023909456	0.002174164	0.004728785	2.84037E-07	5.10296E-06	2.3734E-06	7.76039E-06	7.7603852
3837903773655	383790	3773655	0.026989019	0.044892889	0.044892889	0.021591215	0.010230783	0.027756327	0.018047741	0.012394167	0.013321332	0.000426637	0.007164545	0.020890578	0.001899648	0.004131715	2.60698E-07	4.6851E-06	2.0974E-06	7.04318E-06	7.04318065
3838003773655	383800	3773655	0.023537923	0.039152418	0.039152418	0.018830338	0.008922569	0.024207115	0.015739969	0.01080932	0.011617928	0.000417133	0.006230714	0.018290852	0.001663246	0.003617544	2.38944E-07	4.29953E-06	1.864E-06	6.40248E-06	6.40247791
3838103773655	383810	3773655	0.020717185	0.034460471	0.034460471	0.016573748	0.007853306	0.021306183	0.013853723	0.009513953	0.010225659	0.000408869	0.005492229	0.016205971	0.001473661	0.003205199	2.2007E-07	3.96605E-06	1.6723E-06	5.85844E-06	5.85843824
3838203773655	383820	3773655	0.019018839	0.031635483	0.031635483	0.015215071	0.007209511	0.019559553	0.012718027	0.008734022	0.009387384	0.000405121	0.005049222	0.014947511	0.001359225	0.002956302	2.08595E-07	3.76837E-06	1.5583E-06	5.53527E-06	5.53526884
3838303773655	383830	3773655	0.017523035	0.029147397	0.029147397	0.014018428	0.006642493	0.018021222	0.011717773	0.008047103	0.008649079	0.000401372	0.004662012	0.013841595	0.001258661	0.002737575	1.98091E-07	3.58733E-06	1.4571E-06	5.2425E-06	5.24250288
3838403773655	383840	3773655	0.01610429	0.026787491	0.026787491	0.012883432	0.006104686	0.016562141	0.010769048	0.007395573	0.00794881	0.000396916	0.004297876	0.012795727	0.001163557	0.002530724	1.87633E-07	3.40588E-06	1.3598E-06	4.95328E-06	4.95327619

Unique Identifier	X (UTM)	Y (UTM)	EGIODemolition 2025	EGIOSite Grubbing / Prep 2025	EGIOMass Grading / Excavation 2025	EGIOMass Grading / Excavation 2026	EGIODrainage / Utilities Trenching 2026	EGIODrainage / Utilities Trenching 2027	EGIOFoundations / Concrete Pads 2026	EGIOFoundations / Concrete Pads 2027	EGIOBuilding / Structure Construction 2026	EGIOBuilding / Structure Construction 2027	EGIOAsphalt Paving 2027	EGIOArchitectural Coating 2027	EGIOLandscaping or Other Finishing 2027	EGIOWaterside Construction (Piles) 2027	HIWaterside Construction (Landscaping) 2025	HIWaterside Construction (Landscaping) 2026	KMDemolition 2025	KMSite Grubbing / Prep 2025	KMMass Grading / Excavation 2025
3838503773655	383850	3773655	0.001035492	0.00095742	0.001592555	0.001592555	0.000765939	0.000765939	0.000362932	0.000362932	0.000984643	0.000984643	0.000640236	0.000129862	0.000439678	0.000472568	0.005503265	0.005503265	0.005298936	0.004899436	0.008149605
3838603773655	383860	3773655	0.001010644	0.00093445	0.00155434	0.00155434	0.000747559	0.000747559	0.000354224	0.000354224	0.000961016	0.000961016	0.000624872	0.000126746	0.000429127	0.000461229	0.005213799	0.005213799	0.004990066	0.004613852	0.007674572
3838703773655	383870	3773655	0.000982949	0.00090884	0.001511747	0.001511747	0.000727074	0.000727074	0.000344517	0.000344517	0.000934681	0.000934681	0.000607749	0.000123272	0.000417368	0.000448589	0.004924832	0.004924832	0.004675329	0.004322844	0.007190516
3838803773655	383880	3773655	0.000956031	0.00088395	0.001470347	0.001470347	0.000707163	0.000707163	0.000335082	0.000335082	0.000909085	0.000909085	0.000591106	0.000119897	0.000405938	0.000436305	0.004658579	0.004658579	0.004386475	0.004055768	0.006746267
3838903773655	383890	3773655	0.000931701	0.00086146	0.001432928	0.001432928	0.000689166	0.000689166	0.000326555	0.000326555	0.000885949	0.000885949	0.000576063	0.000116845	0.000395607	0.000425201	0.004422543	0.004422543	0.004135928	0.00382411	0.006360933
3839003773655	383900	3773655	0.000910908	0.00084223	0.00140095	0.00140095	0.000673786	0.000673786	0.000319267	0.000319267	0.000866178	0.000866178	0.000563207	0.000114238	0.000386779	0.000415712	0.004217726	0.004217726	0.003926017	0.003630024	0.006038096
3839103773655	383910	3773655	0.00089072	0.00082357	0.0013699	0.0013699	0.000658853	0.000658853	0.000312191	0.000312191	0.00084698	0.00084698	0.000550724	0.000111706	0.000378206	0.000406499	0.004027016	0.004027016	0.003731722	0.003450378	0.005739276
3829703773665	382970	3773665	0.002909161	0.00268983	0.004474202	0.004474202	0.002151865	0.002151865	0.00101964	0.00101964	0.002766305	0.002766305	0.001798709	0.00036484	0.001235251	0.001327656	0.002545664	0.002545664	0.001006417	0.00093054	0.001547838
3829803773665	382980	3773665	0.003150821	0.00291327	0.004845869	0.004845869	0.002330618	0.002330618	0.00110434	0.00110434	0.002996099	0.002996099	0.001948126	0.000395147	0.001337862	0.001437943	0.00274688	0.00274688	0.001054386	0.000974894	0.001621615
3829903773665	382990	3773665	0.003404733	0.00314804	0.005236378	0.005236378	0.002518434	0.002518434	0.001193335	0.001193335	0.003237542	0.003237542	0.002105117	0.00042699	0.001445675	0.001553821	0.00297351	0.00297351	0.001101666	0.001018609	0.001694329
3830003773665	383000	3773665	0.003621719	0.00334867	0.005570095	0.005570095	0.002678935	0.002678935	0.001269387	0.001269387	0.003443873	0.003443873	0.002239278	0.000454202	0.001537809	0.001652847	0.003175726	0.003175726	0.001139886	0.001053948	0.001753111
3830103773665	383010	3773665	0.003851215	0.00356086	0.005923053	0.005923053	0.00284869	0.00284869	0.001349823	0.001349823	0.003662099	0.003662099	0.002381173	0.000482984	0.001635255	0.001757583	0.003398354	0.003398354	0.001179315	0.001090403	0.001813751
3830203773665	383020	3773665	0.00408744	0.00377928	0.006286361	0.006286361	0.003023422	0.003023422	0.001432619	0.001432619	0.003886724	0.003886724	0.002527229	0.000512609	0.001735558	0.001865389	0.00363349	0.00363349	0.001219002	0.001127098	0.001874789
3830303773665	383030	3773665	0.00433376	0.00400703	0.006665193	0.006665193	0.003205622	0.003205622	0.001518952	0.001518952	0.00412048	0.00412048	0.002679526	0.0005435	0.001840147	0.001977802	0.003881132	0.003881132	0.001258689	0.001163794	0.001935826
3830403773665	383040	3773665	0.004597852	0.00425121	0.007071359	0.007071359	0.003400967	0.003400967	0.001611515	0.001611515	0.004372073	0.004372073	0.002842812	0.00057662	0.001952283	0.002098326	0.004153489	0.004153489	0.001299843	0.001201845	0.00199912
3830503773665	383050	3773665	0.004881357	0.00451334	0.007507381	0.007507381	0.003610672	0.003610672	0.001710881	0.001710881	0.004641656	0.004641656	0.003018101	0.000612175	0.002072661	0.00222771	0.004455963	0.004455963	0.001343154	0.00124189	0.002065731
3830603773665	383060	3773665	0.005186949	0.00479589	0.007977372	0.007977372	0.003836714	0.003836714	0.001817989	0.001817989	0.004932241	0.004932241	0.003207046	0.000650499	0.002202418	0.002367173	0.004792056	0.004792056	0.001388967	0.001284249	0.00213619
3830703773665	383070	3773665	0.00550669	0.00509153	0.008469125	0.008469125	0.004073222	0.004073222	0.001930056	0.001930056	0.005236281	0.005236281	0.003404739	0.000690598	0.002338182	0.002513093	0.005156966	0.005156966	0.001435988	0.001327725	0.002208506
3830803773665	383080	3773665	0.005816768	0.00537823	0.008946015	0.008946015	0.004302582	0.004302582	0.002038736	0.002038736	0.005531133	0.005531133	0.003596457	0.000729485	0.002469844	0.002654604	0.00554709	0.00554709	0.001483354	0.00137152	0.002281353
3830903773665	383090	3773665	0.006142807	0.00567969	0.009447454	0.009447454	0.004543749	0.004543749	0.00215301	0.00215301	0.005841162	0.005841162	0.003798045	0.000770374	0.002608282	0.002803399	0.005985242	0.005985242	0.001528821	0.00141356	0.002351281
3831003773665	383100	3773665	0.00654917	0.00605541	0.010072428	0.010072428	0.00484433	0.00484433	0.002295438	0.002295438	0.00622757	0.00622757	0.004049295	0.000821336	0.002780827	0.002988851	0.006474624	0.006474624	0.001579983	0.001460864	0.002429967
3831103773665	383110	3773665	0.006999362	0.00647166	0.010764809	0.010764809	0.00517733	0.00517733	0.002453226	0.002453226	0.006655654	0.006655654	0.004327645	0.000877795	0.002971982	0.003194305	0.007029243	0.007029243	0.00163451	0.00151128	0.002513828
3831203773665	383120	3773665	0.007492346	0.00692748	0.011523004	0.011523004	0.005541984	0.005541984	0.002626014	0.002626014	0.007124431	0.007124431	0.004632453	0.000939621	0.003181306	0.003419289	0.007664708	0.007664708	0.001691798	0.001564249	0.002601934
3831303773665	383130	3773665	0.008027779	0.00742254	0.012346483	0.012346483	0.005938036	0.005938036	0.002813679	0.002813679	0.00763357	0.00763357	0.004963506	0.00100677	0.003408655	0.003663645	0.008403633	0.008403633	0.001751933	0.00161985	0.0026942
3831403773665	383140	3773665	0.008588749	0.00794122	0.013209239	0.013209239	0.006352978	0.006352978	0.003010295	0.003010295	0.008166994	0.008166994	0.005310349	0.001077121	0.003646847	0.003919655	0.009262427	0.009262427	0.001816036	0.001679121	0.002793009
3831503773665	383150	3773665	0.009147476	0.00845783	0.014068545	0.014068545	0.00676626	0.00676626	0.003206125	0.003206125	0.008698285	0.008698285	0.005655805	0.001147192	0.003884087	0.004174642	0.010246193	0.010246193	0.001883246	0.001741263	0.002896375
3831603773665	383160	3773665	0.009666603	0.00893781	0.014866945	0.014866945	0.007150251	0.007150251	0.003388075	0.003388075	0.009191919	0.009191919	0.005976777	0.001212296	0.004104512	0.004411556	0.011386749	0.011386749	0.001953992	0.001806676	0.003005182
3836903773665	383690	3773665	0.001699304	0.00157119	0.002613478	0.002613478	0.001256951	0.001256951	0.000595594	0.000595594	0.001615859	0.001615859	0.001050665	0.000213111	0.000721537	0.000775513	0.018771796	0.018771796	0.024977248	0.023094151	0.038414259
3837003773665	383700	3773665	0.001651162	0.00152668	0.002539437	0.002539437	0.001221341	0.001221341	0.00057872	0.00057872	0.00157008	0.00157008	0.001020899	0.000207073	0.000701096	0.000753542	0.016984068	0.016984068	0.021545682	0.0199213	0.033136614
3837103773665	383710	3773665	0.001607419	0.00148623	0.002472163	0.002472163	0.001188986	0.001188986	0.000563389	0.000563389	0.001528486	0.001528486	0.000993853	0.000201588	0.000682522	0.000733579	0.015455188	0.015455188	0.018884394	0.017460653	0.029043633
3837203773665	383720	3773665	0.001565057	0.00144706	0.002407012	0.002407012	0.001157651	0.001157651	0.000548542	0.000548542	0.001488205	0.001488205	0.000967662	0.000196275	0.000664535	0.000714247	0.014134229	0.014134229	0.016752758	0.015489726	0.025765241
3837303773665	383730	3773665	0.001524939	0.00140997	0.00234531	0.00234531	0.001127976	0.001127976	0.00053448	0.00053448	0.001450056	0.001450056	0.000942857	0.000191244	0.000647501	0.000695938	0.012984668	0.012984668	0.015011179	0.013879449	0.023086744
3837403773665	383740	3773665	0.001485683	0.00137367	0.002284936	0.002284936	0.001098939	0.001098939	0.000520721	0.000520721	0.001412728	0.001412728	0.000918585	0.000186321	0.000630832	0.000678023	0.011974487	0.011974487	0.013560265	0.012537923	0.020855282
3837503773665	383750	3773665	0.00144798	0.00133881	0.00222695	0.00222695	0.001071051	0.001071051	0.000507507	0.000507507	0.001376876	0.001376876	0.000895274	0.000181592	0.000614823	0.000660816	0.011083674	0.011083674	0.012332291	0.011402529	0.018966694
3837603773665	383760	3773665	0.001411226	0.00130483	0.002170424	0.002170424	0.001043864	0.001043864	0.000494625	0.000494625	0.001341927	0.001341927	0.000872549	0.000176983	0.000599217	0.000644043	0.010289818	0.010289818	0.011277128	0.010426917	0.017343885
3837703773665	383770	3773665	0.001372143	0.00126869	0.002110315	0.002110315	0.001014955	0.001014955	0.000480926	0.000480926	0.001304763	0.001304763	0.000848384	0.000172081	0.000582622	0.000626206	0.009560698	0.009560698	0.010334211	0.009555089	0.015893707
3837803773665	383780	3773665	0.001334009	0.00123343	0.002051666	0.002051666	0.000986748	0.000986748	0.000467561	0.000467561	0.001268502	0.001268502	0.000824806	0.000167299	0.00056643	0.000608803	0.008910525	0.008910525	0.00951907	0.008801403	0.014640044
3837903773665	383790	3773665	0.001275513	0.00117935	0.001961701	0.001961701	0.000943479	0.000943479	0.000447058	0.000447058	0.001212878	0.001212878	0.000788639	0.000159963	0.000541593	0.000582107	0.008247543	0.008247543	0.008642241	0.007990681	0.013291507
3838003773665	383800	3773665	0.001218312	0.00112646	0.001873727	0.001873727	0.000901168	0.000901168	0.00042701	0.00042701	0.001158486	0.001158486	0.000753272	0.000152789	0.000517304	0.000556002	0.007606775	0.007606775	0.007842456	0.007251194	0.012061463
3838103773665	383810	3773665	0.001170773	0.00108251	0.001800614	0.001800614	0.000866005	0.000866005	0.000410348	0.000410348	0.001113282	0.001113282	0.000723879	0.000146828	0.000497119	0.000534307	0.00704225	0.00704225	0.007147498	0.006608631	0.010992639
3838203773665	383820	3773665	0.001147134	0.00106065	0.001764257	0.001764257	0.000848519	0.000848519	0.00040262	0.00040262	0.001090803	0.001090803	0.000709263	0.000143863	0.000487082	0.000523518	0.006666434	0.006666434	0.006728971	0.006221657	0.010348955
3838303773665	383830	3773665	0.001124184	0.00103943	0.001728961	0.001728961	0.000831543	0.000831543	0.000394019	0.000394019	0.00106898	0.00106898	0.000695073	0.000140985	0.000477337	0.000513045	0.006321436	0.006321436	0.006349613	0.005870899	0.009765514
3838403773665	383840	3773665	0.00109925	0.00101637	0.001690614	0.001690614	0.0008131	0.0008131	0.000385279	0.000385279	0.001045271	0.001045271	0.000679657	0.000137858	0.00046675	0.000501666	0.005987744	0.005987744	0.005979745	0.005528917	0.009196668
3838503773665	383850	3773665	0.001072418	0.00099157	0.001649347	0.001649347	0.000793253	0.000793253	0.000375875	0.000375875	0.001019756	0.001019756	0.000663067	0.000134493	0.000455357	0.0004842	0.005665358	0.005665358	0.005620403	0.005196667	0.008644011
3838603773665	383860	3773665	0.00104688	0.00096795	0.00161007	0.00161007	0.000774363	0.000774363	0.000366924	0.000366924	0.000995473	0.000995473	0.000647277	0.00013129	0.000444513	0.000477766	0.005369288	0.005369288	0.005293414	0.004894331	0.008141113
3838703773665	383870	3773665	0.001020393	0.00094346	0.001569334	0.001569334	0.000754771	0.000754771	0.00035641	0.00035641	0.00097286	0.00097286	0.0006309	0.000127968	0.00043367	0.00045678	0.005084724	0.005084724	0.00497816	0.00460284	0.007656261
3838803773665	383880	3773665	0.000994942	0.00091993	0.001530191	0.001530191	0.000735944	0.000735944	0.00034872	0.00034872	0.000946085	0.000946085	0.000615164	0.000124776	0.00042246	0.000454062	0.004822173	0.004822173	0.004688357	0.00433489	0.007210552
3838903773665	383890	3773665	0.000970439	0.00089728	0.001492506	0.001492506	0.00071782	0.00071782	0.000340132	0.000340132	0.000922785	0.000922785	0.000600014	0.000121703	0.000412056	0.00044288	0.004580434	0.004580434	0.004423833	0.004090309	0.006803722
3839003773665	383900	3773665	0.000946799	0.00087542	0.001456149	0.001456149	0.000700334	0.000700334	0.000331846	0.000331846	0.000900306	0.000900306	0.000585398	0.000118739	0.000402018	0.000443292	0.004357206	0.004357206	0.004181482	0.003866229	0.006430994
3839103773665	383910	3773665	0.000924022	0.00085436	0.001421119	0.001421119	0.000683486	0.000683486	0.00032863	0.00032863	0.000878648	0.000878648	0.000571315	0.000115882	0.000392347	0.000421697	0.004150387	0.004150387	0.003958629	0.003660178	0.006088253
3829703773675	382970	3773675	0.003053329	0.00282313	0.004695928	0.004695928	0.002258505	0.002258505	0.00107017	0.00107017	0.002903394	0.002903394	0.001887847	0.00038292	0.001296466	0.001393451	0.002631013	0.002631013	0.001029711	0.00952079	0.001583665
3829803773675	382980	3773675	0.003290676	0.00304258	0.005060961	0.005060961	0.002434067	0.002434067	0.001153358	0.001153358	0.003129085	0.003129085	0.002034596	0.000412686	0.001397246	0.001501769	0.002828126	0.002828126	0.001074144	0.00099316	0.001652001
3829903773675	382990	3773675	0.003542086	0.00327504	0.005447622	0.005447622	0.002620031	0.002620031	0.001241476	0.001241476	0.00336815	0.00336815	0.002190041	0.000444216	0.001503996	0.001616505	0.003047953	0.003047953	0.001118576	0.001034244	0.001720337
3830003773675	383000	3773675	0.003775895	0.00349122	0.005807214	0.005807214	0.002792977	0.002792977	0.001323424	0.001323424	0.003590478	0.003590478	0.002334603	0.000473538	0.001603274	0.001723209	0.003259475	0.003259475	0.001157832	0.00107054	0.001780711
3830103773675	383010	3773675	0.004024372	0.00372096	0.006189364	0.006189364	0.002976772	0.002976772	0.001410514	0.001410514	0.003826753	0.003826753	0.002488234	0.000504699	0.001708779	0.001836606	0.003492409	0.003492409	0.001198296	0.001107953	0.001842943
3830203773675	383020	3773675	0.004281562	0.00395876	0.006584915	0.006584915	0.003167012	0.003167012	0.001500657	0.001500657	0.004071314	0.004071314	0.002647253	0.000536954	0.001817984	0.001953981	0.00373785	0.00373785	0.001238759	0.001145366	0.001905175
3830303773675	383030	3773675	0.004550918	0.00420781	0.006999176	0.006999176	0.00336625	0.00336625	0.001595064	0.001595064	0.004327443	0.004327443	0.002813793	0.000570734	0.001932354	0.002076907	0.003994697	0.003994697	0.001279137	0.0011827	0.001967274
3830403773675	383040	3773675	0.004842533	0.00447744	0.007447671	0.007447671	0.003581954	0.003581954	0.001697273	0.001697273	0.004604738	0.004604738	0.002994096	0.000607306	0.002056176	0.002209991	0.004278361	0.004278361	0.001321154	0.001221549	0.002031895
3830503773675	383050	3773675	0.005162533	0.00477332	0.007939821	0.007939821	0.003818653	0.003818653	0.001809431	0.001809431	0.004909024	0.004909024	0.003191949	0.00064743	0.00219205	0.00235603	0.004600846	0.004600846	0.001365845	0.00126287	0.002100628
3830603773675	383060	3773675	0.005511953	0.00509639	0.008477219	0.008477219	0.004077115	0.004077115	0.0019319	0.0019319	0.005241286	0.005241286	0.003407993	0.000691258	0.002340417	0.002515495	0.004961453	0.004961453	0.001413383	0.001306825	0.002173741
3830703773675	383070	3773675	0.005872158	0.00542944	0.009031203	0.009031203	0.004343553	0.004343553	0.00205815	0.00205815	0.005583802	0.005583802	0.003630704	0.00073643	0.002493362	0.002679882	0.005351278	0.005351278	0.001461612	0.001351417	0.002247915
3830803773675	383080	3773675	0.006232535	0.00576265	0.009585452	0.009585452	0.004610119	0.004610119	0.002184459	0.002184459	0.005926483	0.005926483	0.003853523	0.000781627	0.002646381	0.002844348	0.005761814	0.005761814	0.001509495	0.001395691	0.002321559
3830903773675	383090	3773675	0.006640106	0.00613949	0.010212284	0.010212284	0.004911593	0.004911593	0.00232731	0.00232731	0.00631404	0.00631404	0.00410552	0.000832741	0.002819439	0.003030351	0.00622418	0.00622418	0.001556085	0.001438768	0.002393212
3831003773675	383100	3773675	0.007129122	0.00659164	0.010964376	0.010964376	0.005273312	0.005273312	0.002498706	0.002498706	0.006779042	0.006779042	0.004407874	0.000894068	0.003027079	0.003253524	0.006743378	0.006743378	0.001607851	0.001486631	0.002472826
3831103773675	383110	3773675	0.007676029	0.00709731	0.011805503	0.011805503	0.005677851	0.005677851	0.002690393	0.002690393	0.007299094	0.007299094	0.004746022	0.000962656	0.0032593	0.003503117	0.007335819	0.007335819	0.001663327	0.001537924	0.002558146
3831203773675	383120	3773675	0.008287126	0.00766234	0.012745352	0.012745352	0.006129871	0.006129871	0.002904579	0.002904579	0.007880182	0.007880182	0.005123858	0.001039295	0.003518776	0.003782003	0.008026116	0.008026116	0.001722167	0.001592329	0.002648642
3831303773675	383130	3773675	0.008984068	0.00830674	0.013817228	0.013817228	0.00664539	0.00664539	0.003148852	0.003148852	0.008542901	0.008542901	0.005554772	0.001126699	0.003814703	0.004100068	0.008860296	0.008860296	0.00178489	0.001650323	0.002745108
3831403773675	383140	3773675	0.009750809	0.00901567	0.014996452	0.014996452	0.007212537	0.007212537	0.003417589	0.003417589	0.00927199	0.00927199	0.006028841	0.001222856	0.004140267	0.004449986	0.009844562	0.009844562	0.001851237	0.001711668	0.002847147
3831503773675	383150	3773675	0.010536961	0.00974255	0.01620553	0.01620553	0.007794043	0.007794043	0.00369313	0.00369313	0.010019538	0.010019538	0.006514912	0.001321448	0.004474073	0.004808763	0.010992522	0.010992522	0.001921121	0.001776283	0.002954627
3831603773675	383160	3773675	0.011296281	0.01044463	0.017373342	0.017373342	0.008355701	0.008355701	0.003959266	0.003959266	0.010741572	0.010741572	0.006984393	0.001416675	0.004796486	0.005155294	0.012351203	0.012351203	0.001994629	0.001844249	0.003067679
3836903773675	383690	3773675	0.001764098	0.0016311	0.002713129	0.002713129	0.001304878	0.001304878	0.000618304	0.000618304	0.001677471	0.001677471	0.001090726	0.000221237	0.000749049	0.000805083	0.019389451	0.019389451	0.027292653	0.025234992	0.041975283
3837003773675	383700	3773675	0.001717508	0.00158802	0.002641476	0.002641476	0.001270417	0.001270417	0.000601974	0.000601974	0.001633169	0.001633169	0.00106192	0.000215394	0.000729267	0.000783821	0.017537486	0.017537486	0.023393296	0.021629617	0.035978188
3837103773675	383710	3773675	0.001670315	0.00154439	0.002568894	0.002568894	0.001235509	0.001235509	0.00058433	0.00058433	0.001588293	0.001588293	0.001032741	0.000209475	0.00070228	0.000762283	0.015949573	0.015949573	0.020400015	0.018862008	0.031374613
3837203773675	383720	3773675	0.001626055	0.00150346	0.002500824	0.002500824	0.00120277	0.00120277	0.000569921	0.000569921	0.001546207	0.001546207	0.001005376	0.000203925	0.000690435	0.000742084	0.01457138	0.01457138	0.018028703	0.016669474	0.027727605
3837303773675	383730	3773675	0.001583348	0.00146398	0.002435142	0.002435142	0.00117118	0.00117118	0.00055952	0.00055952	0.001505597	0.001505597	0.00097897	0.000198569	0.000672302	0.000722594	0.013373391	0.013373391	0.016104649	0.014890479	0.024768467
3837403773675	383740	3773675	0.001542539	0.00142624	0.002372379	0.002372379	0.001140995	0.001140995	0.000540649	0.000540649	0.001466792	0.001466792	0.000953739	0.000193451	0.000654974	0.00070397	0.012323187	0.012323187	0.014510171	0.013416213	0.022316208
3837503773675	383750	3773675	0.001503283	0.00138995	0.002312005	0.002312005	0.001111958	0.001111958	0.00052689	0.00052689	0.001429464	0.001429464	0.000929467	0.000188528	0.000638305	0.000686055	0.011398155	0.011398155	0.013172193	0.012179109	0.020258439

			KMMass Grading / Excavation	KMDrainage / Utilities Trenching	KMFoundations / Concrete Pads	KMBuilding / Structure Construction	KMAsphalt Paving	KMArchitectural Coating	KMLandscaping or Other Finishing	KMWaterside Construction (Piles)	EWNDemolition	EWNSite Grubbing / Prep	EWNDrainage / Utilities Trenching	EWNDrainage / Utilities Trenching	EWNDrainage / Utilities Trenching	EWNFoundations / Concrete Pads	EWNBuilding / Structure Construction	EWNAsphalt Paving	EWNLandscaping or Other Finishing	EWNWaterside Construction (Piles)	ISDemolition
Unique Identifier	X (UTM)	Y (UTM)	2026	2026	2026	2026	2026	2026	2026	2026	2027	2027	2027	2028	2029	2029	2029	2029	2029	2029	2027
3838503773655	383850	3773655	0.008149605	0.002023617	0.001857239	0.005462412	0.003276286	0.000664543	0.002249968	0.00241828	0.003277303	0.003746942	0.004412812	0.004412812	0.004412812	0.001148671	0.00285373	0.002026328	0.001391567	0.001454984	0.000946627
3838603773655	383860	3773655	0.007674572	0.001905662	0.001748983	0.005144013	0.003085315	0.000625808	0.002118819	0.002277321	0.003174202	0.003629067	0.00427399	0.00427399	0.00427399	0.001112535	0.002763955	0.001962582	0.00134779	0.001409211	0.000922987
3838703773655	383870	3773655	0.007190516	0.001785467	0.001638669	0.004819566	0.002890715	0.000586336	0.00198518	0.002133684	0.003064372	0.003503498	0.004126106	0.004126106	0.004126106	0.001074041	0.00266832	0.001894675	0.001301155	0.001360451	0.000896328
3838803773655	383880	3773655	0.006746267	0.001675156	0.001537428	0.004521801	0.002712119	0.000550111	0.00186253	0.00200186	0.002960064	0.003384242	0.003985657	0.003985657	0.003985657	0.001037481	0.002577493	0.001830182	0.001256865	0.001314143	0.000870099
3838903773655	383890	3773655	0.006360933	0.001579474	0.001449613	0.004263524	0.002557208	0.00051869	0.001756146	0.001887517	0.002865936	0.003276626	0.003858916	0.003858916	0.003858916	0.00100449	0.00249553	0.001771983	0.001216898	0.001272354	0.000846201
3839003773655	383900	3773655	0.006038096	0.001499311	0.001376041	0.004047137	0.002427422	0.000492365	0.001667016	0.00179172	0.002783456	0.003182326	0.003747858	0.003747858	0.003747858	0.000975581	0.00242371	0.001720987	0.001181876	0.001235736	0.000825926
3839103773655	383910	3773655	0.005739276	0.001425112	0.001307942	0.003846848	0.002307291	0.000467998	0.001584517	0.001703049	0.002704167	0.003091676	0.003641099	0.003641099	0.003641099	0.000947791	0.002354669	0.001671963	0.00114821	0.001200536	0.000806169
3829703773665	382970	3773665	0.001547838	0.000384342	0.000352742	0.001037465	0.000622259	0.000126215	0.000427332	0.000459299	0.002934267	0.003354749	0.003950923	0.003950923	0.003950923	0.00102844	0.00255503	0.001814232	0.001245912	0.00130269	0.00115602
3829803773665	382980	3773665	0.001621615	0.000402661	0.000369555	0.001086915	0.000651918	0.000132231	0.0004477	0.000481191	0.003219929	0.003681346	0.00433556	0.00433556	0.00433556	0.001128562	0.002803772	0.001990854	0.001367206	0.001429512	0.00120908
3829903773665	382990	3773665	0.001694329	0.000420717	0.000386126	0.001135653	0.00068115	0.000138161	0.000467776	0.000502768	0.003551835	0.004060815	0.004782463	0.004782463	0.004782463	0.001244893	0.003092781	0.002196069	0.001508136	0.001576864	0.001254375
3830003773665	383000	3773665	0.001753111	0.000435313	0.000399522	0.001175053	0.000704782	0.000142954	0.000484004	0.000520211	0.003863639	0.0044173	0.0052023	0.0052023	0.0052023	0.001354178	0.003364286	0.002388854	0.00164053	0.001715292	0.001287247
3830103773665	383010	3773665	0.001813751	0.00045037	0.000413341	0.001215697	0.00072916	0.000147899	0.000500746	0.000538205	0.004222981	0.004828136	0.005686146	0.005686146	0.005686146	0.001480125	0.003677185	0.002611032	0.001793109	0.001874825	0.001315977
3830203773665	383020	3773665	0.001874789	0.000465526	0.000427252	0.001256609	0.000753698	0.000152876	0.000517597	0.000556317	0.004623994	0.005286615	0.006226101	0.006226101	0.006226101	0.001620677	0.00402637	0.002858976	0.001963383	0.002052858	0.001340911
3830303773665	383030	3773665	0.001935826	0.000480682	0.000441162	0.001297521	0.000778237	0.000157853	0.000534449	0.000574429	0.005072546	0.005799445	0.006830066	0.006830066	0.006830066	0.001777891	0.004416949	0.003136311	0.002153841	0.002251996	0.001363947
3830403773665	383040	3773665	0.00199912	0.000496399	0.000455586	0.001339944	0.000803682	0.000163014	0.000551923	0.000593211	0.005598057	0.006400261	0.007537654	0.007537654	0.007537654	0.001962079	0.00487454	0.00346123	0.002376977	0.0024853	0.001384567
3830503773665	383050	3773665	0.002065731	0.000512939	0.000470766	0.001384591	0.000830461	0.000168446	0.000570313	0.000612976	0.006223994	0.007115895	0.008380463	0.008380463	0.008380463	0.002181466	0.005419578	0.003848241	0.002642755	0.00276319	0.00140234
3830603773665	383060	3773665	0.00213619	0.000530434	0.000486823	0.001431818	0.000858786	0.000174191	0.000589766	0.000633884	0.006977534	0.007977417	0.009395087	0.009395087	0.009395087	0.002445576	0.006075727	0.004314149	0.002962713	0.003097729	0.001417266
3830703773665	383070	3773665	0.002208506	0.000548391	0.000503303	0.001480289	0.000887859	0.000180088	0.000609731	0.000655343	0.007882316	0.009011856	0.010613356	0.010613356	0.010613356	0.002762696	0.006863572	0.004873568	0.003346891	0.003499415	0.001431588
3830803773665	383080	3773665	0.002281353	0.00056648	0.00051905	0.001529116	0.000917145	0.000186028	0.000629843	0.000676959	0.008965088	0.010249789	0.012071283	0.012071283	0.012071283	0.003142199	0.007806402	0.005543036	0.003806644	0.003980119	0.001443235
3830903773665	383090	3773665	0.002351281	0.000583843	0.000535841	0.001575986	0.000945257	0.000191731	0.000649149	0.00069771	0.01033007	0.011810374	0.013909199	0.013909199	0.013909199	0.003620616	0.008994968	0.006386993	0.004386225	0.004586113	0.001442804
3831003773665	383100	3773665	0.002429967	0.000603382	0.000553773	0.001628727	0.00097689	0.000198147	0.000670873	0.000721058	0.012080622	0.013811781	0.016266277	0.016266277	0.016266277	0.004234172	0.010519271	0.007469344	0.005129523	0.005363284	0.00144729
3831103773665	383110	3773665	0.002513828	0.000624205	0.000572884	0.001684936	0.001010603	0.000204985	0.000694025	0.000745943	0.014442357	0.016511954	0.019446299	0.019446299	0.019446299	0.005061943	0.012575766	0.008929585	0.006132334	0.006411795	0.001449274
3831203773665	383120	3773665	0.002601934	0.000646083	0.000592963	0.001743991	0.001046024	0.00021217	0.00071835	0.000772087	0.017626827	0.020152759	0.023734113	0.023734113	0.023734113	0.006178077	0.015348661	0.010898514	0.007484483	0.007825564	0.00145678
3831303773665	383130	3773665	0.00269442	0.000669048	0.00061404	0.001805981	0.001083205	0.000219711	0.000743884	0.000799531	0.022212514	0.025395578	0.029908635	0.029908635	0.029908635	0.007785328	0.019341674	0.013733805	0.009431601	0.009861416	0.001459024
3831403773665	383140	3773665	0.002793009	0.000693528	0.000636508	0.001872062	0.001122839	0.00022775	0.000771103	0.000828786	0.029114211	0.033286291	0.039201609	0.039201609	0.039201609	0.010204324	0.025351366	0.018001064	0.012362113	0.012925476	0.001456522
3831503773665	383150	3773665	0.002896375	0.000719195	0.000660064	0.001941345	0.001164394	0.000236179	0.00079964	0.000859459	0.039924582	0.045645794	0.053757524	0.053757524	0.053757524	0.013993282	0.034764559	0.024685024	0.016952278	0.017724824	0.001469463
3831603773665	383160	3773665	0.003005182	0.000746213	0.00068486	0.002014274	0.001208137	0.000245052	0.00082968	0.000891745	0.057985984	0.066295403	0.078076783	0.078076783	0.078076783	0.020323674	0.050491629	0.035852232	0.024621285	0.025743321	0.001494915
3836903773665	383690	3773665	0.038414259	0.009538591	0.008754347	0.025747813	0.015443216	0.003132415	0.010605527	0.01139889	0.005350098	0.00611677	0.007203783	0.007203783	0.007203783	0.001875171	0.004658629	0.003307919	0.002271692	0.002375217	0.001543143
3837003773665	383700	3773665	0.033136614	0.008228106	0.007551608	0.022210381	0.013321509	0.00270206	0.009148459	0.009832823	0.005203169	0.005948786	0.007005947	0.007005947	0.007005947	0.001823674	0.004530689	0.003217074	0.002209305	0.002309987	0.001509323
3837103773665	383710	3773665	0.029043633	0.007211784	0.006618846	0.019466991	0.011676058	0.002368306	0.008018456	0.008618289	0.005057275	0.005781985	0.006809504	0.006809504	0.006809504	0.001772539	0.004403652	0.00312687	0.002147357	0.002245216	0.00147602
3837203773665	383720	3773665	0.025765241	0.006397731	0.005871723	0.017269592	0.010358086	0.002100976	0.007113347	0.007645472	0.004914056	0.005618243	0.006616663	0.006616663	0.006616663	0.001722342	0.004278943	0.003038318	0.002086545	0.002181633	0.001442717
3837303773665	383730	3773665	0.023086744	0.005732637	0.005261311	0.015474284	0.009281282	0.001882563	0.00637386	0.006850666	0.004773684	0.005457755	0.006427655	0.006427655	0.006427655	0.001673142	0.004156713	0.002951528	0.002026942	0.002119314	0.001409501
3837403773665	383740	3773665	0.020855282	0.005178546	0.004752776	0.013978609	0.008384195	0.001700603	0.005757791	0.006188511	0.004635383	0.005299635	0.006241435	0.006241435	0.006241435	0.001624669	0.004036286	0.002866017	0.001968218	0.002057914	0.001375422
3837503773665	383750	3773665	0.018966694	0.004709593	0.00432238	0.01271275	0.007624949	0.001546602	0.005236383	0.005628099	0.004498807	0.005143488	0.006057539	0.006057539	0.006057539	0.0015768	0.003917362	0.002781573	0.001910227	0.00199728	0.001342723
3837603773665	383760	3773665	0.017343885	0.004306636	0.003952553	0.011625035	0.006972551	0.001414273	0.004788353	0.005146553	0.004364647	0.004990103	0.005876896	0.005876896	0.005876896	0.001529778	0.003800541	0.002698623	0.001853262	0.001937718	0.00130709
3837703773665	383770	3773665	0.015893707	0.003946544	0.003622067	0.010653028	0.006389553	0.001296021	0.004387984	0.004716234	0.004218408	0.004822908	0.005679989	0.005679989	0.005679989	0.001478522	0.003673203	0.002608205	0.001791168	0.001872794	0.001266972
3837803773665	383780	3773665	0.014640044	0.003635249	0.003336366	0.009812739	0.005885558	0.001193794	0.004041869	0.004344227	0.004080452	0.004665182	0.005494234	0.005494234	0.005494234	0.001430169	0.003553077	0.002522908	0.00173259	0.001811548	0.001228492
3837903773665	383790	3773665	0.013291507	0.003300396	0.003029044	0.008908859	0.005343423	0.00108383	0.00366956	0.003944067	0.0038884	0.00444561	0.00523564	0.00523564	0.00523564	0.001362857	0.003385847	0.002404164	0.001651044	0.001726285	0.001169048
3838003773665	383800	3773665	0.012061463	0.002994965	0.002748725	0.008084402	0.004848923	0.000983528	0.003329966	0.003579069	0.003692811	0.004221993	0.004972284	0.004972284	0.004972284	0.001294304	0.003215536	0.002283233	0.001567995	0.001639452	0.001114262
3838103773665	383810	3773665	0.010992639	0.002729567	0.002505147	0.007368004	0.004419236	0.000896373	0.003034882	0.003261911	0.003528627	0.00403428	0.004751214	0.004751214	0.004751214	0.001236758	0.003072572	0.002181719	0.001498281	0.001566561	0.001067759
3838203773665	383820	3773665	0.010348955	0.002569735	0.002358456	0.006936564	0.004160464	0.000843885	0.002857172	0.003070907	0.003439675	0.003932583	0.004631443	0.004631443	0.004631443	0.001205582	0.002995117	0.002126722	0.001460512	0.00152707	0.001046276
3838303773665	383830	3773665	0.009765514	0.002424861	0.002225494	0.006545502	0.00392591	0.00079631	0.002696093	0.002897779	0.003353054	0.003833548	0.004514809	0.004514809	0.004514809	0.001175221	0.002919691	0.002073164	0.001423732	0.001488614	0.001025397
3838403773665	383840	3773665	0.009196668	0.002283612	0.002095858	0.006164224	0.003697224	0.000749924	0.002539045	0.002728982	0.003260393	0.003727608	0.004390043	0.004390043	0.004390043	0.001142744	0.002839006	0.002015873	0.001384387	0.001447476	0.001002103
3838503773665	383850	3773665	0.008644011	0.002146382	0.001969911	0.005793796	0.003475046	0.000704859	0.002386465	0.002564988	0.0031629	0.003616145	0.004258772	0.004258772	0.004258772	0.001108574	0.002754113	0.001955594	0.001342991	0.001404194	0.000976824
3838603773665	383860	3773665	0.008141113	0.002021508	0.001855304	0.00545672	0.003272872	0.000663851	0.002247624	0.00241576	0.003069549	0.003509417	0.004133076	0.004133076	0.004133076	0.001075855	0.002672827	0.001897875	0.001303354	0.00136275	0.000952666
3838703773665	383870	3773665	0.007656261	0.001901115	0.00174481	0.005131739	0.003077953	0.000624315	0.002113764	0.002271887	0.002974041	0.003400222	0.004004477	0.004004477	0.004004477	0.00104238	0.002589663	0.001838824	0.0012628	0.001320348	0.000927301
3838803773665	383880	3773665	0.007210552	0.001790442	0.001643236	0.004832996	0.00289877	0.00058797	0.001990711	0.00213963	0.002883019	0.003296157	0.003881918	0.003881918	0.003881918	0.001010478	0.002510405	0.001782546	0.001224151	0.001279938	0.000902885
3838903773665	383890	3773665	0.006803722	0.001689423	0.001550522	0.004560311	0.002735217	0.000554796	0.001878393	0.002018909	0.002796742	0.003197517	0.003765749	0.003765749	0.003765749	0.000980238	0.002435279	0.001729202	0.001187518	0.001241635	0.000879331
3839003773665	383900	3773665	0.006430994	0.001596871	0.00146558	0.004310483	0.002585374	0.000524403	0.001775489	0.001908307	0.002714348	0.003103315	0.003654807	0.003654807	0.003654807	0.00095136	0.002363534	0.001678258	0.001152533	0.001205056	0.000856468
3839103773665	383910	3773665	0.006088253	0.001511766	0.001387471	0.004080756	0.002447586	0.000496455	0.001680864	0.001806603	0.002635578	0.003013257	0.003548744	0.003548744	0.003548744	0.000923751	0.002294944	0.001629555	0.001119086	0.001170085	0.000834295
3829703773675	382970	3773675	0.001583665	0.000393238	0.000360906	0.001061478	0.000636662	0.000129137	0.000437223	0.00046993	0.002913474	0.003330977	0.003922926	0.003922926	0.003922926	0.001021152	0.002536925	0.001801376	0.001237083	0.001293459	0.001186648
3829803773675	382980	3773675	0.001652001	0.000410206	0.00037648	0.001107282	0.000664134	0.000134709	0.000456089	0.000490208	0.003175928	0.00363104	0.004276313	0.004276313	0.004276313	0.00111314	0.002765457	0.001963649	0.001348523	0.001409977	0.001234963
3829903773675	382990	3773675	0.001720337	0.000427174	0.000392053	0.001153085	0.000691606	0.000140281	0.000474956	0.000510486	0.003477982	0.003976379	0.004683022	0.004683022	0.004683022	0.001219008	0.003028473	0.002150406	0.001476777	0.001544077	0.001277843
3830003773675	383000	3773675	0.001780711	0.000442166	0.000405812	0.001193552	0.000715877	0.000145205	0.000491624	0.000528401	0.003781244	0.004323099	0.005091358	0.005091358	0.005091358	0.001325299	0.00329254	0.002337911	0.001605545	0.001678712	0.001311749
3830103773675	383010	3773675	0.001842943	0.000457619	0.000419994	0.001235264	0.000740896	0.000150279	0.000508805	0.000546867	0.004129888	0.004721703	0.005560799	0.005560799	0.005560799	0.001447496	0.003596124	0.002553474	0.001753582	0.001833495	0.001341342
3830203773675	383020	3773675	0.001905175	0.000473071	0.000434176	0.001276976	0.000765914	0.000155354	0.000525987	0.000565334	0.004516235	0.005163413	0.006081005	0.006081005	0.006081005	0.001582908	0.003932537	0.002792349	0.001917627	0.002005017	0.001367312
3830303773675	383030	3773675	0.001967274	0.000488491	0.000448328	0.001318599	0.000790879	0.000160417	0.000543131	0.000583761	0.004943994	0.005652471	0.006656974	0.006656974	0.006656974	0.001732835	0.004305011	0.003056829	0.002099257	0.002194924	0.0013919
3830403773675	383040	3773675	0.002031895	0.000504537	0.000463055	0.001361912	0.000816858	0.000165687	0.000560972	0.000602936	0.005445002	0.006225274	0.007331569	0.007331569	0.007331569	0.001908435	0.004741267	0.003366598	0.002311989	0.00241735	0.001414419
3830503773675	383050	3773675	0.002100628	0.000521604	0.000478719	0.001407982	0.00084449	0.000171292	0.000579948	0.00062332	0.006051872	0.006919108	0.008148705	0.008148705	0.008148705	0.002121138	0.005269702	0.00374182	0.00256967	0.002686775	0.001433054
3830603773675	383060	3773675	0.002173741	0.000539759	0.000495381	0.001456987	0.000873883	0.000177253	0.000600133	0.000645027	0.006783843	0.00775597	0.009134287	0.009134287	0.009134287	0.002377689	0.00590707	0.004194391	0.002880471	0.003011739	0.001448325
3830703773675	383070	3773675	0.002247915	0.000558177	0.000512285	0.001506704	0.000903702	0.000183302	0.000620611	0.000667037	0.007657134	0.008754405	0.010310154	0.010310154	0.010310154	0.002683771	0.006667494	0.00473434	0.003251277	0.003399443	0.001463769
3830803773675	383080	3773675	0.002321559	0.000576463	0.000529067	0.001556064	0.000933308	0.000189307	0.000640943	0.00068889	0.008679685	0.009923488	0.011686994	0.011686994	0.011686994	0.003042168	0.007557885	0.005366574	0.003685459	0.003853412	0.001477832
3830903773675	383090	3773675	0.002393212	0.000594255	0.000545397	0.001604091	0.000962114	0.00019515	0.000660725	0.000710152	0.009966414	0.011394606	0.013419545	0.013419545	0.013419545	0.003493157	0.008678312	0.006162147	0.004231814	0.004424666	0.001482405
3831003773675	383100	3773675	0.002472826	0.000614024	0.00056354	0.001657454	0.00099412	0.000201642	0.000682705	0.000733776	0.011610673	0.013274488	0.015633502	0.015633502	0.015633502	0.004069458	0.01011006	0.007178779	0.004929979	0.005154647	0.001493534
3831103773675	383110	3773675	0.002558146	0.00063521	0.000582984	0.001714641	0.00102842	0.000208599	0.000706261	0.000759094	0.01383126	0.015813286	0.018623471	0.018623471	0.018623471	0.004847758	0.012043649	0.008551749	0.005872857	0.006140494	0.001505009
3831203773675	383120	3773675	0.002648642	0.00065768	0.000603607	0.001775297	0.001064801	0.000215978	0.000731245	0.000785947	0.0168468	0.019260954	0.022683825	0.022683825	0.022683825	0.005904683	0.014669448	0.010416231	0.007153278	0.007479266	0.001512342
3831303773675	383130	3773675	0.002745108	0.000681634	0.000625591	0.001839955	0.001103582	0.000223844	0.000757878	0.000814572	0.021289872	0.024340721	0.028666319	0.028666319	0.028666319	0.007461949	0.018538279	0.013163344	0.00903984	0.009451802	0.001513205
3831403773675	383140	3773675	0.002847147	0.000706971	0.000648845	0.001908349	0.001144604	0.000232165	0.000786049	0.000844851	0.028024019	0.032039875	0.037733692	0.037733692	0.037733692	0.009822219	0.024402076	0.017327009	0.011899209	0.012441478	0.001505354
3831503773675	383150	3773675	0.002954627	0.000733659	0.000673339	0.001980389	0.001187812	0.000240929	0.000815722	0.000876744	0.03865183	0.044190655	0.052043792	0.052043792	0.052043792	0.013547191	0.033656303	0.023898092	0.016411858	0.017159775	0.001517174
3831603773675	383160	3773675	0.003067679	0.000761731	0.000699103	0.002056164	0.001233262	0.000250148	0.000846934	0.000910291	0.056495556	0.064591395	0.076069956	0.076069956	0.076069956	0.01980129	0.04919383	0.034930713	0.023988438	0.025081634	0.001544265
3836903773675	383690	3773675	0.041975283	0.010422824	0.00956588	0.028134649	0.016874811	0.003422792	0.011588666	0.012455574	0.005000419	0.005716981	0.006732948	0.006732948	0.006732948	0.001752611	0.004354144	0.003091716	0.002123216	0.002219974	0.0016044
3837003773675	383700	3773675	0.035978188	0.008933694	0.008199184	0.024114995	0.014463872	0.00293377	0.009932969	0.01067602	0.004875836	0.005574545	0.0065652	0.0065652	0.0065652	0.001708946	0.004245662	0.003014687	0.002070316	0.002164665	0.001569199
3837103773675	383710	3773675	0.031374613	0.007790586	0.00715006	0.02102937	0.012613153	0.002558381	0.008662	0.009309974	0.004752633	0.005433687	0.00639931	0.00639931	0.00639931	0.001665764	0.004138382	0.002938512	0.002018004	0.002109968	0.001534516
3837203773675	383720	3773675	0.027727605	0.006885003	0.006318932	0.018584901	0.011146991	0.002260993	0.007655123	0.008227776	0.004628481	0.005291744	0.006232142	0.006232142	0.006232142	0.00162225	0.004030276	0.00286175	0.001965288	0.002054849	0.001499574
3837303773675	383730	3773675	0.024768467	0.006150224	0.005644565	0.016601488	0.009957365	0.002019696	0.006838155	0.007349694	0.004506831	0.005152662	0.006068343	0.006068343	0.006068343	0.001579612	0.003924349	0.002786534	0.001913634	0.002000842	0.001465235
3837403773675	383740	3773675	0.022316208	0.005541307	0.005085712	0.014957819	0.008971513	0.001819731	0.006161128	0.00662202	0.004385871	0.005014368	0.005905473	0.005905473	0.005905473	0.001537217	0.003819022	0.002711746	0.001862274	0.001947141	0.0014038
3837503773675	383750	3773675	0.020258439	0.005030345	0.00461676	0.013578564	0.008144253	0.001651934	0.005593012	0.006011406	0.004267586	0.004879133	0.005746205	0.005746205	0.005746205	0.001495758	0.003716025	0.002638611	0.001812049	0.001894627	0.001395179

			ISDrainage / Utilities Trenching	ISDrainage / Utilities Trenching	ISAsphalt Paving	ISAsphalt Paving	SVDemolition	SVSite Grubbing / Prep	SVMass Grading / Excavation	SVMass Grading / Excavation	SVDrainage / Utilities Trenching	SVFoundations / Concrete Pads	SVBuilding / Structure Construction	SVBuilding / Structure Construction	SVAsphalt Paving	SVAsphalt Paving	SVArchitectural Coating	SVArchitectural Coating	SVLandscaping or Other Finishing	SVLandscaping or Other Finishing	MDemolition
Unique Identifier	X (UTM)	Y (UTM)	2027	2028	2027	2028	2027	2027	2027	2028	2028	2028	2028	2029	2028	2029	2028	2029	2028	2029	2027
3838503773655	383850	3773655	0.000507874	0.000507874	0.000585291	0.000585291	0.00088588	0.000353021	0.001148176	0.001148176	0.000592536	0.000229837	0.001051428	0.001051428	0.000614914	0.000614914	0.000138507	0.000138507	0.000468948	0.000468948	0.015972732
3838603773655	383860	3773655	0.000495191	0.000495191	0.000570675	0.000570675	0.000875776	0.000348995	0.001135081	0.001135081	0.000585778	0.000227216	0.001041201	0.001041201	0.000607901	0.000607901	0.000136927	0.000136927	0.000463599	0.000463599	0.014704293
3838703773655	383870	3773655	0.000480888	0.000480888	0.000554192	0.000554192	0.000863112	0.000343948	0.001118667	0.001118667	0.000577307	0.00022393	0.001028216	0.001028216	0.00059911	0.00059911	0.000134947	0.000134947	0.000456895	0.000456895	0.013484083
3838803773655	383880	3773655	0.000466817	0.000466817	0.000537975	0.000537975	0.000850794	0.00033904	0.001102701	0.001102701	0.000569067	0.000220734	0.001015231	0.001015231	0.00059056	0.00059056	0.000133021	0.000133021	0.000450375	0.000450375	0.012399328
3838903773655	383890	3773655	0.000453995	0.000453995	0.000523199	0.000523199	0.000840205	0.00033482	0.001088978	0.001088978	0.000561985	0.000217987	0.001003758	0.001003758	0.00058321	0.00058321	0.000131366	0.000131366	0.00044477	0.00044477	0.01147427
3839003773655	383900	3773655	0.000443117	0.000443117	0.000510663	0.000510663	0.000831763	0.000331456	0.001078035	0.001078035	0.000556338	0.000215796	0.00099433	0.00099433	0.00057735	0.00057735	0.000130046	0.000130046	0.0004403	0.0004403	0.010701145
3839103773655	383910	3773655	0.000432517	0.000432517	0.000498447	0.000498447	0.000823389	0.000328119	0.001067182	0.001067182	0.000550737	0.000213624	0.000984814	0.000984814	0.000571538	0.000571538	0.000128736	0.000128736	0.000435868	0.000435868	0.010002822
3829703773665	382970	3773665	0.000620216	0.000620216	0.000714757	0.000714757	0.000930793	0.000370919	0.001206388	0.001206388	0.000622577	0.000241489	0.00114677	0.00114677	0.00064609	0.00064609	0.000145529	0.000145529	0.000492723	0.000492723	0.00100495
3829803773665	382980	3773665	0.000648683	0.000648683	0.000747564	0.000747564	0.000967195	0.000385425	0.001253567	0.001253567	0.000646924	0.000250934	0.001185103	0.001185103	0.00067157	0.00067157	0.00015122	0.00015122	0.000511992	0.000511992	0.00105732
3829903773665	382990	3773665	0.000672985	0.000672985	0.000775569	0.000775569	0.001006226	0.000400979	0.001304155	0.001304155	0.000673031	0.00026106	0.001226103	0.001226103	0.00069845	0.00069845	0.000157323	0.000157323	0.000532654	0.000532654	0.001110984
3830003773665	383000	3773665	0.00069062	0.00069062	0.000795894	0.000795894	0.001032385	0.000411403	0.001338059	0.001338059	0.000690528	0.000267847	0.001253318	0.001253318	0.000716608	0.000716608	0.000161413	0.000161413	0.000546501	0.000546501	0.001154122
3830103773665	383010	3773665	0.000706034	0.000706034	0.000813657	0.000813657	0.001059444	0.000422186	0.00137313	0.00137313	0.000708627	0.000274867	0.001281245	0.001281245	0.00073539	0.00073539	0.000165644	0.000165644	0.000560825	0.000560825	0.00119959
3830203773665	383020	3773665	0.000719412	0.000719412	0.000829074	0.000829074	0.001084426	0.000432142	0.001405509	0.001405509	0.000725337	0.000281349	0.00130677	0.00130677	0.000752731	0.000752731	0.00016955	0.00016955	0.00057405	0.00057405	0.001245489
3830303773665	383030	3773665	0.000731771	0.000731771	0.000843316	0.000843316	0.001106572	0.000440966	0.001434211	0.001434211	0.000740149	0.000287094	0.00132945	0.00132945	0.00076803	0.00076803	0.00017301	0.00017301	0.000585773	0.000585773	0.001290957
3830403773665	383040	3773665	0.000742834	0.000742834	0.000856066	0.000856066	0.001128786	0.000449819	0.001463003	0.001463003	0.000755007	0.000292858	0.00135204	0.00135204	0.000783522	0.000783522	0.000176485	0.000176485	0.000597532	0.000597532	0.001338064
3830503773665	383050	3773665	0.000752369	0.000752369	0.000867055	0.000867055	0.001151347	0.000458809	0.001492244	0.001492244	0.000770097	0.000298711	0.001374986	0.001374986	0.000799182	0.000799182	0.000180013	0.000180013	0.000609475	0.000609475	0.001386724
3830603773665	383060	3773665	0.000760377	0.000760377	0.000876283	0.000876283	0.001174045	0.000467855	0.001521663	0.001521663	0.00078528	0.0003046	0.00139811	0.00139811	0.00081438	0.00081438	0.000183561	0.000183561	0.000621491	0.000621491	0.001437368
3830703773665	383070	3773665	0.000768061	0.000768061	0.000885138	0.000885138	0.001194876	0.000476156	0.001548661	0.001548661	0.000799213	0.000310004	0.001418833	0.001418833	0.000829397	0.000829397	0.000186818	0.000186818	0.000632517	0.000632517	0.001489307
3830803773665	383080	3773665	0.00077431	0.00077431	0.00089234	0.00089234	0.001212384	0.000483133	0.001571354	0.001571354	0.000810923	0.000314547	0.001434752	0.001434752	0.00084155	0.00084155	0.000189556	0.000189556	0.000641786	0.000641786	0.001531582
3830903773665	383090	3773665	0.000774078	0.000774078	0.000892073	0.000892073	0.00123017	0.00049022	0.001594405	0.001594405	0.00082282	0.000319161	0.001450317	0.001450317	0.00083896	0.00083896	0.000192337	0.000192337	0.000651201	0.000651201	0.001568509
3831003773665	383100	3773665	0.000776485	0.000776485	0.000894847	0.000894847	0.001246986	0.000496922	0.001616201	0.001616201	0.000834068	0.000323524	0.001464369	0.001464369	0.000865569	0.000865569	0.000194966	0.000194966	0.000660103	0.000660103	0.001625796
3831103773665	383110	3773665	0.00077755	0.00077755	0.000896074	0.000896074	0.001261381	0.000502658	0.001634858	0.001634858	0.000843696	0.000327259	0.00147771	0.00147771	0.00087556	0.00087556	0.000197216	0.000197216	0.000667722	0.000667722	0.001688864
3831203773665	383120	3773665	0.000781577	0.000781577	0.000900715	0.000900715	0.001276813	0.000508807	0.001654859	0.001654859	0.000854018	0.000331262	0.001490695	0.001490695	0.000886272	0.000886272	0.000199629	0.000199629	0.000675892	0.000675892	0.001755988
3831303773665	383130	3773665	0.00078278	0.00078278	0.000902102	0.000902102	0.001292661	0.000515123	0.001675399	0.001675399	0.000864618	0.000335374	0.001504391	0.001504391	0.000897273	0.000897273	0.000202107	0.000202107	0.000684281	0.000684281	0.001828115
3831403773665	383140	3773665	0.000781438	0.000781438	0.000900555	0.000900555	0.00130754	0.000521052	0.001694684	0.001694684	0.00087457	0.000339234	0.001517732	0.001517732	0.000907601	0.000907601	0.000204433	0.000204433	0.000692157	0.000692157	0.001905332
3831503773665	383150	3773665	0.000788381	0.000788381	0.000908556	0.000908556	0.001320135	0.000526071	0.001711008	0.001711008	0.000882994	0.000342502	0.001528227	0.001528227	0.000916343	0.000916343	0.000206403	0.000206403	0.000698824	0.000698824	0.001986432
3831603773665	383160	3773665	0.000802036	0.000802036	0.000924293	0.000924293	0.001332038	0.000530814	0.001726435	0.001726435	0.000890956	0.00034559	0.00153712	0.00153712	0.00092405	0.00092405	0.000208264	0.000208264	0.000705125	0.000705125	0.002071674
3831703773665	383170	3773665	0.000807766	0.000807766	0.000933201	0.000933201	0.001345741	0.000536126	0.001741726	0.001741726	0.000898059	0.000346568	0.001547859	0.001547859	0.000929605	0.000929605	0.000209264	0.000209264	0.000714786	0.000714786	0.002097674
3831803773665	383180	3773665	0.000813358	0.000813358	0.000940966	0.000940966	0.001357954	0.000541626	0.001756918	0.001756918	0.000905162	0.000348571	0.001561859	0.001561859	0.000938252	0.000938252	0.000210264	0.000210264	0.000724786	0.000724786	0.002117474
3831903773665	383190	3773665	0.000819666	0.000819666	0.000948273	0.000948273	0.001370165	0.000546626	0.001771911	0.001771911	0.000912265	0.000350574	0.001575859	0.001575859	0.000946899	0.000946899	0.000211264	0.000211264	0.000734786	0.000734786	0.002137274
3832003773665	383200	3773665	0.000825811	0.000825811	0.000955479	0.000955479	0.001382375	0.000551626	0.001786904	0.001786904	0.000919368	0.000352577	0.001589859	0.001589859	0.000955546	0.000955546	0.000212264	0.000212264	0.000744786	0.000744786	0.002157074
3832103773665	383210	3773665	0.000831957	0.000831957	0.000962685	0.000962685	0.001394585	0.000556626	0.001801897	0.001801897	0.000926471	0.000354579	0.001603859	0.001603859	0.000964193	0.000964193	0.000213264	0.000213264	0.000754786	0.000754786	0.002176874
3832203773665	383220	3773665	0.000838104	0.000838104	0.000969892	0.000969892	0.001406795	0.000561626	0.001816889	0.001816889	0.000933574	0.000356582	0.001617859	0.001617859	0.000972839	0.000972839	0.000214264	0.000214264	0.000764786	0.000764786	0.002196674
3832303773665	383230	3773665	0.000844252	0.000844252	0.000977099	0.000977099	0.001419005	0.000566626	0.001831882	0.001831882	0.000940677	0.000358584	0.001631859	0.001631859	0.000981486	0.000981486	0.000215264	0.000215264	0.000774786	0.000774786	0.002216474
3832403773665	383240	3773665	0.000850399	0.000850399	0.000984306	0.000984306	0.001431215	0.000571626	0.001846875	0.001846875	0.000947779	0.000360587	0.001645859	0.001645859	0.000990132	0.000990132	0.000216264	0.000216264	0.000784786	0.000784786	0.002236274
3832503773665	383250	3773665	0.000856547	0.000856547	0.000991513	0.000991513	0.001443425	0.000576626	0.001861868	0.001861868	0.000954882	0.000362589	0.001659859	0.001659859	0.000998779	0.000998779	0.000217264	0.000217264	0.000794786	0.000794786	0.002256074
3832603773665	383260	3773665	0.000862695	0.000862695	0.000998721	0.000998721	0.001455635	0.000581626	0.001876861	0.001876861	0.000961984	0.000364592	0.001673859	0.001673859	0.001007426	0.001007426	0.000218264	0.000218264	0.000804786	0.000804786	0.002275874
3832703773665	383270	3773665	0.000868843	0.000868843	0.001005928	0.001005928	0.001467845	0.000586626	0.001891854	0.001891854	0.000969086	0.000366594	0.001687859	0.001687859	0.001016073	0.001016073	0.000219264	0.000219264	0.000814786	0.000814786	0.002295674
3832803773665	383280	3773665	0.000874991	0.000874991	0.001013136	0.001013136	0.001480055	0.000591626	0.001906847	0.001906847	0.000976188	0.000368597	0.001701859	0.001701859	0.001024721	0.001024721	0.000220264	0.000220264	0.000824786	0.000824786	0.002315474
3832903773665	383290	3773665	0.000881139	0.000881139	0.001020343	0.001020343	0.001492265	0.000596626	0.001921839	0.001921839	0.000983291	0.000370599	0.001715859	0.001715859	0.001033368	0.001033368	0.000221264	0.000221264	0.000834786	0.000834786	0.002335274
3833003773665	383300	3773665	0.000887287	0.000887287	0.001027551	0.001027551	0.001504475	0.000601626	0.001936832	0.001936832	0.000990393	0.000372602	0.001729859	0.001729859	0.001042015	0.001042015	0.000222264	0.000222264	0.000844786	0.000844786	0.002355074
3833103773665	383310	3773665	0.000893435	0.000893435	0.001034758	0.001034758	0.001516685	0.000606626	0.001951825	0.001951825	0.000997495	0.000374604	0.001743859	0.001743859	0.001050662	0.001050662	0.000223264	0.000223264	0.000854786	0.000854786	0.002374874
3833203773665	383320	3773665	0.000899583	0.000899583	0.001041966	0.001041966	0.001528895	0.000611626	0.001966818	0.001966818	0.001004597	0.000376607	0.001757859	0.001757859	0.001059309	0.001059309	0.000224264	0.000224264	0.000864786	0.000864786	0.002394674
3833303773665	383330	3773665	0.000905731	0.000905731	0.001049173	0.001049173	0.001541105	0.000616626	0.001981811	0.001981811	0.001011699	0.000378609	0.001771859	0.001771859	0.001067956	0.001067956	0.000225264	0.000225264	0.000874786	0.000874786	0.002414474
3833403773665	383340	3773665	0.000911879	0.000911879	0.001056381	0.001056381	0.001553315	0.000621626	0.001996804	0.001996804	0.001018801	0.000380612	0.001785859	0.001785859	0.001076603	0.001076603	0.000226264	0.000226264	0.000884786	0.000884786	0.002434274
3833503773665	383350	3773665	0.000918027	0.000918027	0.001063588	0.001063588	0.001565525	0.000626626	0.002011797	0.002011797	0.001025903	0.000382614	0.001799859	0.001799859	0.001085250	0.001085250	0.000227264	0.000227264	0.000894786	0.000894786	0.002454074
3833603773665	383360	3773665	0.000924175	0.000924175	0.001070796	0.001070796	0.001577735	0.000631626	0.002026790	0.002026790	0.001033005	0.000384617	0.001813859	0.001813859	0.001093897	0.001093897	0.000228264	0.000228264	0.000904786	0.000904786	0.002473874
3833703773665	383370	3773665	0.000930323	0.000930323	0.001078004	0.001078004	0.001589945	0.000636626	0.002041783	0.002041783	0.001040107	0.000386619	0.001827859	0.001827859	0.001102544	0.001102544	0.000229264	0.000229264	0.000914786	0.000914786	0.002493674
3833803773665	383380	3773665	0.000936471	0.000936471	0.001085212	0.001085212	0.001602155	0.000641626	0.002056776	0.002056776	0.001047209	0.000388622	0.001841859	0.001841859	0.001111191	0.001111191	0.000230264	0.000230264	0.000924786	0.000924786	0.002513474
3833903773665	383390	3773665	0.000942619	0.000942619	0.001092420	0.001092420	0.001614365	0.000646626	0.002071769	0.002071769	0.001054311	0.000390624	0.001855859	0.001855859	0.001119838	0.001119838	0.000231264	0.000231264	0.000934786	0.000934786	0.002533274
3834003773665	383400	3773665	0.000948767	0.000948767	0.001099628	0.001099628	0.001626575	0.000651626	0.002086762	0.002086762	0.001061413	0.000392627	0.001869859	0.001869859	0.001128485	0.001128485	0.000232264	0.000232264	0.000944786	0.000944786	0.002553074
3834103773665	383410	3773665	0.000954915	0.000954915	0.001106836	0.001106836	0.001638785	0.000656626	0.002101755	0.002101755	0.001068515	0.000394629	0.001883859	0.001883859	0.001137132	0.001137132	0.000233264	0.000233264	0.000954786	0.000954786	0.002572874
3834203773665	383420	3773665	0.000961063	0.000961063	0.001114044	0.001114044	0.001650995	0.000661626	0.002116748	0.002116748	0.001075617	0.000396632	0.001897859	0.001897859	0.001145779	0.001145779	0.000234264	0.000234264	0.000964786	0.000964786	0.002592674
3834303773665	383430	3773665	0.000967211	0.000967211	0.001121252	0.001121252	0.001663205	0.000666626	0.002131741	0.002131741	0.001082719	0.000398634	0.001911859	0.001911859	0.001154426	0.001154426	0.000235264	0.000235264	0.000974786	0.000974786	0.002612474
3834403773665	383440	3773665	0.000973359	0.000973359	0.001128460	0.001128460	0.001675415	0.000671626	0.002146734	0.002146734	0.001089821	0.000400637	0.001925859	0.001925859	0.001163073	0.001163073	0.000236264	0.000236264	0.000984786	0.000984786	0.002632274
3834503773665	383450	3773665	0.000979507	0.000979507	0.001135668	0.001135668	0.001687625	0.000676626	0.002161727	0.002161727	0.001096923	0.000402639	0.001939859	0.001939859	0.001171720	0.001171720	0.000237264	0.000237264	0.000994786	0.000994786	0.002652074
3834603773665	383460	3773665	0.000985655	0.000985655	0.001142876	0.001142876	0.001699835	0.000681626	0.002176720	0.002176720	0.001104026	0.000404642	0.001953859	0.001953859	0.001180367	0.001180367	0.000238264	0.000238264	0.001004786	0.001004786	0.002671874
3834703773665	383470	3773665	0.000991803	0.000991803	0.001150084	0.001150084	0.001712045	0.000686626	0.002191713	0.002191713	0.001111128	0.000406644	0.001967859	0.001967859	0.001189014	0.001189014	0.000239264	0.000239264	0.001014786	0.001014786	0.002691674
3834803773665	383480	3773665	0.000997951	0.000997951	0.001157292	0.001157292	0.001724255	0.000691626	0.002206706	0.002206706	0.001118230	0.000408647	0.001981859	0.001981859	0.001197661	0.001197661	0.000240264	0.000240264	0.001024786	0.001024786	0.002711474
3834903773665	383490	3773665	0.001004099	0.001004099	0.001164500	0.001164500	0.001736465	0.000696626	0.002221699	0.002221699	0.001125332	0.000410649	0.001995859	0.001995859	0.001206308	0.001206308	0.000241264	0.000241264	0.001034786	0.001034786	0.002731274
3835003773665	383500	3773665	0.001010247	0.001010247	0.001171708	0.001171708	0.001748675	0.000701626	0.002236692	0.002236692	0.001132434	0.000412652	0.002009859	0.002009859	0.001214955	0.001214955	0.000242264	0.000242264	0.001044786	0.001044786	0.002751074
3835103773665	383510	3773665	0.001016395	0.001016395	0.001178916	0.001178916	0.001760885	0.000706626	0.002251685	0.002251685	0.001139536	0.000414654	0.002023859	0.002023859	0.001223603	0.001223603	0.000243264	0.000243264	0.001054786	0.001054786	0.002770874
3835203773665	383520	3773665	0.001022543	0.001022543	0.001186124	0.001186124	0.001773095	0.000711626	0.002266678	0.002266678	0.001146638	0.000416657	0.002037859	0.002037859	0.001232250	0.001232250	0.000244264	0.000244264	0.001064786	0.001064786	0.002790674
3835303773665	383530	3773665	0.001028691	0.001028691	0.001193332	0.001193332	0.001785305	0.000716626	0.002281671	0.002281671	0.001153740	0.000418659	0.002051859	0.002051859	0.001240898	0.001240898	0.000245264	0.000245264	0.001074786	0.001074786	0.002810474
3835403773665	383540	3773665	0.001034839	0.001034839	0.001200540	0.001200540	0.001797515	0.000721626	0.002296664	0.002296664	0.001160842	0.000420662	0.002065859	0.002065859	0.001249545	0.001249545	0.000246264	0.000246264	0.001084786	0.001084786	0.002830274
3835503773665	383550	3773665	0.001040987	0.001040987	0.001207748	0.001207748	0.001809725	0.000726626	0.002311657	0.002311657	0.001167944	0.000422664	0.002079859	0.002079859	0.001258193	0.001258193	0.000247264	0.000247264	0.001094786	0.001094786	0.002850074
3835603773665	383560	3773665	0.001047135	0.001047135	0.001214956	0.001214956	0.001821935	0.000731626	0.002326650	0.002326650	0.001175046	0.000424667	0.002093859	0.002093859	0.001266840	0.001266840	0.000248264	0.000248264	0.001104786	0.001104786	0.002869874
3835703773665	383570	3773665	0.001053283	0.001053283	0.001222164	0.001222164	0.001834145	0.000736626	0.002341643	0.002341643	0.001182148	0.000426669	0.002107859	0.002107859	0.001275488	0.001275488	0.000249264	0.000249264	0.001114786	0.001114786	0.002889674
3835803773665	383580	3773665	0.001059431	0.001059431	0.001229372	0.001229372	0.001846355	0.000741626	0.002356636	0.002356636	0.001189250	0.000428672	0.002121859	0.002121859	0.001284135	0.001284135	0.000250264	0.000250264	0.001124786	0.001124786	0.002909474
3835903773665	383590	3773665	0.001065579	0.001065579	0.001236580	0.001236580	0.001858565	0.000746626	0.002371629	0.002371629	0.001196352	0.000430674	0.002135859	0.002135859	0.001292783	0.001292783	0.000251264	0.000251264	0.001134786	0.001134786	0.002929274
3836003773665	383600	3773665	0.001071727	0.001071727	0.001243788	0.001243788	0.001870775	0.000751626	0.002386622	0.002386622	0.001203454	0.000432677	0.002149859	0.002149859	0.001301430	0.001301430	0.000252264	0.000252264	0.001144786	0.001144786	0.002949074
3836103773665	383610	3773665	0.001077875	0.001077875	0.001250996	0.001250996	0.001882985	0.000756626	0.002401615	0.002401615	0.001210556	0.000434679	0.002163859	0.002163859	0.001310078	0.001310078	0.000253264	0.000253264	0.001154786	0.001154786	0.002968874
3836203773665	383620	3773665	0.001084023	0.001084023	0.001258204	0.001258204	0.001895195	0.000761626	0.002416608	0.002416608	0.001217658	0.000436682	0.002177859	0.002177859	0.001318725	0.001318725	0.000254264	0.000254264	0.001164786	0.001164786	0.002988674
3836303773665	383630	3773665	0.001090171	0.001090171	0.001265412	0.001265412	0.001907405	0.000766626	0.002431601	0.002431601	0.001224760	0.000438684	0.002191859	0.002191859	0.001327373	0.001327373	0.000255264	0.000255264	0.001174786	0.001174786	0.003008474
3836403773665	383640	3773665	0.001096319	0.001096319	0.001272620	0.001272620	0.001919615	0.000771626	0.002446594	0.002446594	0.001231862	0.000440687	0.002205859	0.002205859	0.001336020	0.001336020	0.000256264	0.000256264	0.001184786	0.001184786	0.003028274
3836503773665	383650	3773665	0.001102467	0.001102467	0.001279828	0.001279828	0.001931825	0.000776626	0.002461587	0.002461587	0.001238964	0.000442689	0.002219859	0.002219859	0.001344668	0.001344668	0.000257264	0.000257264	0.001194786	0.001194786	0.003048074
3836603773665	383660	3773665	0.001108615	0.001108615	0.001287036	0.001287036	0.001944035	0.000781626	0.002476580	0.002476580	0.001246066	0.000444692	0.002233859	0.002233859	0.001353315	0.001353315	0.000258264	0.000258264	0.001204786	0.001204786	0.003067874
3836703773665	383670	3773665	0.001114763	0.001114763	0.001294244	0.001294244	0.001956245	0.000786626	0.002491573	0.002491573	0.001253168	0.000446694	0.002247859	0.002247859	0.001361963	0.001361963	0.000259264	0.000259264	0.001214786	0.001214786	0.003087674
3836803773665	383680	3773665	0.001120911	0.001120911	0.001301452	0.001301452	0.001968455	0.000791626	0.002506566	0.002506566	0.001260270	0.000448697	0.002261859	0.002261859	0.001370610	0.001370610	0.000260264	0.000260264	0.001224786	0.001224786	0.003107474
3836903773665	383690	3773665	0.001127059	0.001127059	0.001308660	0.001308660	0.001980665	0.000796626	0.002521559	0.002521559	0.001267372	0.000450699	0.002275859	0.002275859	0.001379258	0.001379258	0.000261264	0.000261264	0.001234786	0.001234786	0.003127274
3837003773665	383700	3773665	0.001133207	0.001133207	0.001315868	0.001315868	0.001992875	0.000801626	0.002536552	0.002536552	0.001274474	0.000452702	0.002289859	0.002289859	0.001387905	0.001387905	0.000262264	0.000262264	0.001244786	0.001244786	0.003147074
3837103773665	383710	3773665	0.001139355	0.001139355	0.001323076	0.001323076	0.002005085	0.000806626	0.002551545	0.002551545	0.001281576	0.000454704	0.002303859	0.002303859	0.001396553	0.001396553	0.000263264	0.000263264	0.001254786	0.001254786	0.003166874
3837203773665	383720	3773665	0.001145503	0.001145503	0.001330284	0.001330284	0.002017295	0.000811626	0.002566538	0.002566538	0.001288678	0.000456707	0.002317859	0.002317859	0.001405200	0.001405200	0.000264264	0.000264264	0.001264786	0.001264786	0.003186674
3837303773665	383730	3773665	0.001151651	0.001151651	0.001337492	0.001337492	0.002029505	0.000816626	0.002581531	0.002581531	0.001295780	0.000458709	0.002331859	0.002331859	0.001413848	0.001413848	0.000265264	0.000265264	0.001274786	0.001274786	0.003206474
3837403773665	383740	3773665	0.001157799	0.001157799	0.001344700	0.001344700	0.002041715	0.000821626	0.002596524	0.002596524	0.001302882	0.000460712	0.002345859	0.002345859	0.001422496	0.001422496	0.000266264	0.000266264	0.001284786	0.001284786	0.003226274
3837503773665	383750	3773665	0.001163947	0.001163947	0.001351908	0.001351908	0.002053925	0.000826626	0.002611517	0.002611517	0.001309984	0.000462714	0.002359859	0.002359859	0.001431143	0.001431143	0.000267264	0.000267264	0.001294786	0.001294786	0.003246074
3837603773665	383760	3773665	0.001170095	0.001170095	0.001359116	0.001359116	0.002066135	0.000831626	0.002626510	0.002626510	0.001317086	0.000464717	0.002373859	0.002373859	0.001439791	0.001439791	0.000268264	0.000268264	0.001304786	0.001304786	0.003265874
3837703773665	383770	3773665	0.001176243	0.001176243	0.001366324	0.001366324	0.002078345	0.000836626	0.002641503	0.002641503	0.001324188	0.000466719	0.002387859	0.002387859	0.001448438	0.001448438	0.000269264	0.000269264	0.001314786	0.001314786	0.003285674
3837803773665	383780	3773665	0.001182391	0.001182391	0.001373532	0.001373532	0.002090555	0.000841626	0.002656496	0.002656496	0.001331290	0.000468722	0.002401859	0.002401859	0.001457086	0.001457086	0.000270264	0.000270264	0.001324786	0.001324786	0.003305474
3837903773665	383790	3773665	0.001188539	0.001188539	0.001380740	0.001380740	0.002102765	0.000846626	0.002671489	0.002671489	0.001338392	0.000470724	0.002415859	0.002415859	0.001465733	0.001465733	0.000271264	0.000271264	0.001334786	0.001334786	0.003325274
3838003773665

			MSite Grubbing / Prep	MMass Grading / Excavation	MMass Grading / Excavation	MDrainage / Utilities Trenching	MFoundations / Concrete Pads	MBuilding / Structure Construction	MAsphalt Paving	MLandscaping or Other Finishing	MWaterside Construction (Piles)	RSSWRestriping South Valley	RSSWRestriping Silver Lake Boulevard	RSSWDemolition	RSSWPlacing Base	RSSWForm	Child Risk				
Unique Identifier	X (UTM)	Y (UTM)	2027	2027	2028	2028	2028	2028	2028	2028	2028	2029	2029	2029	2029	2029	3rd Trimester	0<2	2<16	Total	per million
3838503773655	383850	3773655	0.014768508	0.024565583	0.024565583	0.011814806	0.005598329	0.015188382	0.009875802	0.006782142	0.007289491	0.00039178	0.003957112	0.011811553	0.001074063	0.002336075	1.77284E-07	3.2252E-06	1.2669E-06	4.66935E-06	4.66935367
3838603773655	383860	3773655	0.0135957	0.022614763	0.022614763	0.01087656	0.00515375	0.013982231	0.009091537	0.006243553	0.006710612	0.000386733	0.003658449	0.010945191	0.000995281	0.002164727	1.67839E-07	3.06031E-06	1.1846E-06	4.41271E-06	4.41270766
3838703773655	383870	3773655	0.012467485	0.020738116	0.020738116	0.009973988	0.004726075	0.01282194	0.008337092	0.005725443	0.006153744	0.00038086	0.003372172	0.010111184	0.000919443	0.001999778	1.58264E-07	2.89185E-06	1.1042E-06	4.15432E-06	4.15431961
3838803773655	383880	3773655	0.011464512	0.019069795	0.019069795	0.009171609	0.004345876	0.011790452	0.007666397	0.005264848	0.005658693	0.000375045	0.003118468	0.009369123	0.000851965	0.001853014	1.49443E-07	2.73631E-06	1.0321E-06	3.91783E-06	3.91782514
3838903773655	383890	3773655	0.010609196	0.017647084	0.017647084	0.008487357	0.00402165	0.01091082	0.007094442	0.004872061	0.005236523	0.000369703	0.00290216	0.008734089	0.000794219	0.001727418	1.4171E-07	2.60017E-06	9.7009E-07	3.71197E-06	3.71197111
3839003773655	383900	3773655	0.009894359	0.016458041	0.016458041	0.007915488	0.003750675	0.01017566	0.006616426	0.004543787	0.004883692	0.000365069	0.002720985	0.008200873	0.000745732	0.001621959	1.3513E-07	2.48493E-06	9.18E-07	3.53806E-06	3.53805792
3839103773655	383910	3773655	0.009248685	0.015384042	0.015384042	0.007398948	0.003505918	0.009511629	0.006184659	0.004247274	0.004564997	0.000360494	0.002557169	0.007717377	0.000701766	0.001526334	1.29012E-07	2.37761E-06	8.7046E-07	3.37708E-06	3.37708374
3829703773665	382970	3773665	0.000929184	0.001545583	0.001545583	0.000743347	0.000352228	0.000955601	0.000621352	0.000426709	0.00045863	0.000542926	0.000369823	0.001148873	0.000104471	0.000227223	8.94358E-08	2.25489E-06	4.3086E-07	2.77519E-06	2.77518834
3829803773665	382980	3773665	0.000977606	0.001626126	0.001626126	0.000782085	0.000370583	0.001005399	0.000653732	0.000448946	0.00048253	0.000562376	0.000389444	0.00121011	0.000110039	0.000239334	9.61267E-08	2.42787E-06	4.6415E-07	2.98815E-06	2.98815162
3829903773665	382990	3773665	0.001027224	0.00170866	0.00170866	0.000821779	0.000389392	0.001056428	0.000686912	0.000471732	0.000507021	0.000583125	0.000409958	0.001273997	0.000115849	0.00025197	1.03311E-07	2.61058E-06	5.0117E-07	3.21506E-06	3.21505797
3830003773665	383000	3773665	0.00106711	0.001775005	0.001775005	0.000853688	0.000404512	0.001097448	0.000713584	0.000490049	0.000526708	0.00059561	0.000426155	0.001324815	0.00012047	0.00026202	1.09529E-07	2.7671E-06	5.3416E-07	3.41079E-06	3.41078752
3830103773665	383010	3773665	0.00110915	0.001844933	0.001844933	0.00088732	0.000420448	0.001140683	0.000741696	0.000509355	0.000547458	0.000608419	0.000443067	0.001377826	0.00012529	0.000272505	1.16208E-07	2.93348E-06	5.7105E-07	3.62074E-06	3.62073854
3830203773665	383020	3773665	0.001151588	0.001915525	0.001915525	0.000921271	0.000436535	0.001184329	0.000770075	0.000528844	0.000568405	0.000619753	0.00045977	0.001430288	0.000130061	0.000282881	1.23149E-07	3.10524E-06	6.11E-07	3.83939E-06	3.83938885
3830303773665	383030	3773665	0.001193628	0.001985453	0.001985453	0.000954903	0.000452471	0.001227564	0.000798187	0.00054815	0.000589155	0.000629198	0.000476116	0.001481745	0.00013474	0.000293058	1.30391E-07	3.28406E-06	6.545E-07	4.06895E-06	4.06894622
3830403773665	383040	3773665	0.001237184	0.002057902	0.002057902	0.000989747	0.000468982	0.001272357	0.000827313	0.000568152	0.000610653	0.000638495	0.000492908	0.001534847	0.000139569	0.00030356	1.38225E-07	3.47621E-06	7.0419E-07	4.31862E-06	4.31862131
3830503773665	383050	3773665	0.001282175	0.00213274	0.00213274	0.00102574	0.000486037	0.001318628	0.000857399	0.000588813	0.00063286	0.000647939	0.000510743	0.001589686	0.000144555	0.000314406	1.46757E-07	3.68356E-06	7.6187E-07	4.59218E-06	4.59218383
3830603773665	383060	3773665	0.001329001	0.002210629	0.002210629	0.001063201	0.000503787	0.001366785	0.000888712	0.000610317	0.000655973	0.000657325	0.000528578	0.001646353	0.000149708	0.000325614	1.56076E-07	3.90813E-06	8.2966E-07	4.89386E-06	4.89386173
3830703773665	383070	3773665	0.001377024	0.002290509	0.002290509	0.001101619	0.000521991	0.001416173	0.000920825	0.000632371	0.000679676	0.000665117	0.000545906	0.001701832	0.000154753	0.000336586	1.6599E-07	4.14458E-06	9.0909E-07	5.21966E-06	5.21966123
3830803773665	383080	3773665	0.001416112	0.002355528	0.002355528	0.00113289	0.000536809	0.001456373	0.000946964	0.000650321	0.00069897	0.000670164	0.000563383	0.001757493	0.000159815	0.000347595	1.76126E-07	4.3795E-06	1.0009E-06	5.55654E-06	5.55654091
3830903773665	383090	3773665	0.001450255	0.002412319	0.002412319	0.001160204	0.000549751	0.001491486	0.000969795	0.000666001	0.000715822	0.000674946	0.000582379	0.001815439	0.000165084	0.000359056	1.8709E-07	4.62878E-06	1.1137E-06	5.92955E-06	5.92955068
3831003773665	383100	3773665	0.001503223	0.002500426	0.002500426	0.001202579	0.00056983	0.001545961	0.001005216	0.000690325	0.000741966	0.00067893	0.000601107	0.001876219	0.000170611	0.000371076	1.99894E-07	4.92969E-06	1.2584E-06	6.38801E-06	6.3880136
3831103773665	383110	3773665	0.001561537	0.002597423	0.002597423	0.001249229	0.000591935	0.001605932	0.00104421	0.000717105	0.000770749	0.000682531	0.000622128	0.001942574	0.000176645	0.0003842	2.1421E-07	5.26398E-06	1.4503E-06	6.92851E-06	6.92851018
3831203773665	383120	3773665	0.001623599	0.002700656	0.002700656	0.001298879	0.000615461	0.001669759	0.001085712	0.000745606	0.000801382	0.000685984	0.00064425	0.002012585	0.000183011	0.000398047	2.30229E-07	5.63303E-06	1.7056E-06	7.56886E-06	7.56886344
3831303773665	383130	3773665	0.001690289	0.002811586	0.002811586	0.001352231	0.000640741	0.001738344	0.001130308	0.000776231	0.000834298	0.000689733	0.000667712	0.002087257	0.000189801	0.000412815	2.48252E-07	6.03979E-06	2.0676E-06	8.35566E-06	8.35566459
3831403773665	383140	3773665	0.001761685	0.002930344	0.002930344	0.001409348	0.000667805	0.00181177	0.001178051	0.000809018	0.000869538	0.000693392	0.000691769	0.002165128	0.000196882	0.000428217	2.68302E-07	6.47796E-06	2.605E-06	9.35125E-06	9.35125283
3831503773665	383150	3773665	0.00183667	0.003055074	0.003055074	0.001469336	0.00069623	0.001888888	0.001228194	0.000843454	0.00090655	0.000699295	0.000716184	0.002243457	0.000204005	0.000443708	2.90069E-07	6.93323E-06	3.4378E-06	1.06611E-05	10.6610611
3831603773665	383160	3773665	0.001915485	0.003186172	0.003186172	0.001532388	0.000726107	0.001969943	0.001280898	0.000879648	0.000945452	0.000704077	0.000741402	0.002323795	0.00021131	0.000459598	3.13505E-07	7.39033E-06	4.8174E-06	1.25212E-05	12.5211949
3836903773665	383690	3773665	0.159753703	0.265730493	0.265730493	0.127802963	0.060558166	0.164295566	0.106828389	0.073363695	0.078851778	0.000475071	0.029430608	0.144619502	0.013150717	0.02860268	6.96891E-07	1.25337E-05	1.0462E-05	2.36922E-05	23.6921802
3837003773665	383700	3773665	0.123911988	0.206112241	0.206112241	0.09912959	0.046971573	0.127434856	0.08286079	0.056904103	0.061160902	0.000468283	0.041811884	0.105151904	0.009561802	0.020796824	6.14298E-07	1.10185E-05	8.2247E-06	1.98575E-05	19.857508
3837103773665	383710	3773665	0.098880335	0.164475187	0.164475187	0.079104268	0.037482773	0.101691543	0.066121953	0.045408817	0.048805693	0.000463236	0.030914037	0.079932897	0.007268556	0.015809037	5.48229E-07	9.82043E-06	6.6555E-06	1.70242E-05	17.0241761
3837203773665	383720	3773665	0.081134337	0.134956919	0.134956919	0.06490747	0.030755761	0.083441019	0.054255084	0.037259323	0.040046563	0.000458189	0.023892169	0.063440575	0.005768856	0.012547205	4.93907E-07	8.8437E-06	5.5402E-06	1.48778E-05	14.8777805
3837303773665	383730	3773665	0.0679785	0.113073813	0.113073813	0.0543828	0.02576875	0.069111156	0.045457686	0.031217767	0.03355306	0.000451666	0.019162749	0.052031357	0.004731379	0.010290702	4.48499E-07	8.03314E-06	4.7106E-06	1.31923E-05	13.1922505
3837403773665	383740	3773665	0.057880084	0.096276349	0.096276349	0.046304067	0.021940723	0.059525638	0.038704806	0.026580272	0.02856865	0.000446619	0.015807488	0.043696951	0.003973505	0.008642333	4.09882E-07	7.34756E-06	4.0712E-06	1.18287E-05	11.8286877
3837503773665	383750	3773665	0.049936708	0.083063527	0.083063527	0.039949367	0.018929611	0.051356429	0.033393017	0.022932435	0.024647931	0.000441572	0.013328238	0.037379061	0.003398999	0.007392788	3.76653E-07	6.76003E-06	3.5659E-06	1.07026E-05	10.7026076
3837603773665	383760	3773665	0.043538516	0.072420927	0.072420927	0.034830813	0.016504235	0.044776333	0.029114502	0.019994193	0.021489889	0.000436436	0.011431515	0.032438174	0.002949708	0.006415585	3.47659E-07	6.24898E-06	3.1566E-06	9.75326E-06	9.75325767
3837703773665	383770	3773665	0.038211342	0.063559834	0.063559834	0.030569074	0.014484852	0.039297706	0.025552185	0.017547795	0.018860485	0.000430474	0.009922004	0.028428267	0.002585074	0.00562251	3.21401E-07	5.78629E-06	2.8126E-06	8.92025E-06	8.9024522
3837803773665	383780	3773665	0.033812794	0.056243394	0.056243394	0.027050236	0.012817486	0.034774106	0.022610846	0.01552785	0.016689435	0.000424689	0.008714609	0.025169926	0.002288783	0.004978079	2.98374E-07	5.38126E-06	2.5268E-06	8.20645E-06	8.2064471
3837903773665	383790	3773665	0.029344047	0.048810187	0.048810187	0.023475238	0.011123509	0.03017831	0.019622564	0.013475667	0.014483735	0.000416189	0.007571645	0.022021629	0.002002498	0.004355413	2.73871E-07	4.94133E-06	2.2309E-06	7.44613E-06	7.44613183
3838003773665	383800	3773665	0.025532861	0.04247075	0.04247075	0.020426288	0.009678794	0.02625877	0.017073998	0.011725456	0.012602597	0.000407039	0.006548789	0.019169096	0.001743108	0.003791242	2.50981E-07	4.53307E-06	1.9756E-06	6.75968E-06	6.75967889
3838103773665	383810	3773665	0.022420078	0.037293022	0.037293022	0.017936062	0.008498825	0.02305749	0.014992459	0.010295973	0.011066179	0.000399041	0.005749655	0.01692436	0.001538987	0.003347281	2.31015E-07	4.17841E-06	1.7667E-06	6.17611E-06	6.17611144
3838203773665	383820	3773665	0.020507066	0.034110963	0.034110963	0.016405652	0.007773656	0.02109009	0.013713214	0.00941746	0.010121947	0.00039544	0.005264369	0.015552658	0.001414253	0.003075987	2.1857E-07	3.96254E-06	1.64E-06	5.82106E-06	5.821058
3838303773665	383830	3773665	0.018831694	0.03132419	0.03132419	0.015065355	0.007138569	0.019367087	0.012592882	0.008648079	0.009295012	0.000391869	0.004843216	0.014354978	0.001305344	0.002839111	2.07211E-07	3.76547E-06	1.5281E-06	5.50083E-06	5.50082533
3838403773665	383840	3773665	0.01727622	0.028736852	0.028736852	0.013820976	0.006548932	0.01776739	0.011552726	0.007933759	0.008527256	0.000387707	0.004455499	0.013245497	0.001204456	0.002619679	1.96138E-07	3.57234E-06	1.4231E-06	5.19156E-06	5.19156385
3838503773665	383850	3773665	0.01583482	0.026339261	0.026339261	0.012667856	0.006002538	0.01628501	0.010588852	0.007271825	0.007815805	0.000383044	0.004098628	0.012218183	0.001111039	0.002416498	1.85372E-07	3.38358E-06	1.3245E-06	4.89347E-06	4.89346689
3838603773665	383860	3773665	0.014568599	0.02423306	0.02423306	0.011654879	0.005522549	0.01498279	0.009742122	0.006690338	0.007190819	0.000378439	0.003786269	0.011314622	0.001028875	0.002237793	1.75523E-07	3.21084E-06	1.2372E-06	4.62356E-06	4.62356134
3838703773665	383870	3773665	0.013400977	0.022290864	0.022290864	0.010720781	0.005079936	0.013781972	0.008961324	0.006154131	0.0066145	0.000373422	0.003498652	0.010478604	0.000952853	0.002072446	1.66015E-07	3.04344E-06	1.1557E-06	4.36514E-06	4.36514469
3838803773665	383880	3773665	0.012365058	0.020567741	0.020567741	0.009892046	0.004687248	0.012716601	0.008268598	0.005678405	0.006103187	0.000368493	0.003244144	0.009736177	0.000885342	0.00192561	1.57248E-07	2.88884E-06	1.0827E-06	4.12883E-06	4.12883491
3838903773665	383890	3773665	0.011444888	0.019037153	0.019037153	0.00915591	0.004338437	0.01177027	0.007653274	0.005255836	0.005649007	0.000363623	0.003018577	0.009075826	0.000825294	0.001795007	1.492E-07	2.74676E-06	1.0174E-06	3.91337E-06	3.91336996
3839003773665	383900	3773665	0.010623316	0.01767057	0.01767057	0.008498653	0.004027002	0.010925341	0.007103884	0.004878545	0.005243493	0.000358812	0.002817423	0.008484847	0.000771554	0.001678123	1.41788E-07	2.61572E-06	9.5853E-07	3.71604E-06	3.71603535
3839103773665	383910	3773665	0.009886063	0.016444241	0.016444241	0.00790885	0.00374753	0.010167128	0.006610878	0.004539977	0.004879597	0.00035409	0.002636904	0.007952819	0.000723175	0.001572899	1.34937E-07	2.49446E-06	9.0519E-07	3.53459E-06	3.53458965
3829703773675	382970	3773675	0.000946415	0.001574244	0.001574244	0.000757132	0.000358759	0.000973322	0.000632874	0.000434622	0.000467135	0.000528257	0.000371341	0.001153718	0.000104911	0.000228181	9.28674E-08	2.35139E-06	4.3313E-07	2.87739E-06	2.87738771
3829803773675	382980	3773675	0.000990768	0.00164802	0.00164802	0.000792615	0.000375573	0.001018936	0.000662533	0.00045499	0.000489027	0.000544372	0.000388908	0.001208648	0.000109906	0.000239045	9.93869E-08	2.52025E-06	4.6386E-07	3.08349E-06	3.08349211
3829903773675	382990	3773675	0.001036637	0.001724317	0.001724317	0.00082931	0.00039296	0.001066109	0.000693206	0.000476055	0.000511667	0.000561254	0.000407398	0.001266229	0.000115142	0.000250433	1.06398E-07	2.69666E-06	4.9789E-07	3.30395E-06	3.30395241
3830003773675	383000	3773675	0.001077002	0.001791459	0.001791459	0.000861601	0.000408261	0.001107621	0.000720198	0.000494591	0.00053159	0.000573237	0.000423386	0.001316406	0.000119705	0.000260357	1.1298E-07	2.86674E-06	5.3059E-07	3.51031E-06	3.51030953
3830103773675	383010	3773675	0.00111952	0.001862183	0.001862183	0.000895616	0.000424379	0.001151349	0.000748631	0.000514117	0.000552577	0.000585486	0.00044006	0.001368777	0.000124467	0.000270715	1.20064E-07	3.04497E-06	5.6705E-07	3.73208E-06	3.73207776
3830203773675	383020	3773675	0.001162198	0.001933173	0.001933173	0.000929759	0.000440557	0.00119524	0.00077717	0.000533716	0.000573642	0.000596082	0.000456376	0.001420052	0.00012913	0.000280856	1.27431E-07	3.22952E-06	6.0628E-07	3.96323E-06	3.96323355
3830303773675	383030	3773675	0.001204078	0.002002835	0.002002835	0.000963263	0.000456432	0.001238311	0.000805175	0.000552949	0.000594313	0.000604464	0.000472186	0.001469681	0.000133643	0.000290672	1.3511E-07	3.42205E-06	6.486E-07	4.20576E-06	4.20576471
3830403773675	383040	3773675	0.001247554	0.002075152	0.002075152	0.000998043	0.000472913	0.001283023	0.000834248	0.000572914	0.000615772	0.000612758	0.000488472	0.001521138	0.000138322	0.000300849	1.43472E-07	3.63065E-06	6.9694E-07	4.47106E-06	4.47105626
3830503773675	383050	3773675	0.001293184	0.002151051	0.002151051	0.001034547	0.00049021	0.001329949	0.000864761	0.000593869	0.000638294	0.000622144	0.000506098	0.00157552	0.000143267	0.000311604	1.52775E-07	3.86057E-06	7.5397E-07	4.76731E-06	4.76731137
3830603773675	383060	3773675	0.001340967	0.002230533	0.002230533	0.001072774	0.000508323	0.001379091	0.000896714	0.000615812	0.000661879	0.000631618	0.000523576	0.001631729	0.000148378	0.000322722	1.63027E-07	4.11234E-06	8.2108E-07	5.09644E-06	5.09644484
3830703773675	383070	3773675	0.001386278	0.002305901	0.002305901	0.001109022	0.00052549	0.00142569	0.000927013	0.00063662	0.000684244	0.000639056	0.000540934	0.001685654	0.000153282	0.000333387	1.73828E-07	4.37407E-06	8.9878E-07	5.44668E-06	5.44668072
3830803773675	383080	3773675	0.001426483	0.002372777	0.002372777	0.001141186	0.00054074	0.001467038	0.000953899	0.000655084	0.000704088	0.000642833	0.000557548	0.001740036	0.000158227	0.000344142	1.84907E-07	4.63862E-06	9.8708E-07	5.8106E-06	5.81060468
3830903773675	383090	3773675	0.001462221	0.002432223	0.002432223	0.001169776	0.000554287	0.001503792	0.000977797	0.000671496	0.000721728	0.000646228	0.000575918	0.001795606	0.00016328	0.000355133	1.97282E-07	4.9348E-06	1.0957E-06	6.22778E-06	6.22777607
3831003773675	383100	3773675	0.001514631	0.002519401	0.002519401	0.001211705	0.000574154	0.001557692	0.001012844	0.000695564	0.000747597	0.000648825	0.000593902	0.00185337	0.000168533	0.000366557	2.11579E-07	5.28379E-06	1.2341E-06	6.72947E-06	6.72947259
3831103773675	383110	3773675	0.001572146	0.002615071	0.002615071	0.001257717	0.000595957	0.001616843	0.001051305	0.000721977	0.000775985	0.000651068	0.000613761	0.001916709	0.000174292	0.000379084	2.27688E-07	5.67484E-06	1.4174E-06	7.31994E-06	7.3199397
3831203773675	383120	3773675	0.001634129	0.002718172	0.002718172	0.001307303	0.000619453	0.001680588	0.001092753	0.000750441	0.000806579	0.000653695	0.000635109	0.00198416	0.000180426	0.000392425	2.46018E-07	6.11452E-06	1.6622E-06	8.02273E-06	8.02273486
3831303773675	383130	3773675	0.001702494	0.002831888	0.002831888	0.001361995	0.000645368	0.001750896	0.001138469	0.000781836	0.000840323	0.000658358	0.000658452	0.002058284	0.000187166	0.000407085	2.67486E-07	6.62082E-06	2.0169E-06	8.90519E-06	8.90519057
3831403773675	383140	3773675	0.001775645	0.002953565	0.002953565	0.001420516	0.000673097	0.001826127	0.001187386	0.000815429	0.000876429	0.000662844	0.000682539	0.002136064	0.000194239	0.000422468	2.91961E-07	7.18599E-06	2.5458E-06	1.00238E-05	10.0237749
3831503773675	383150	3773675	0.001852465	0.003081346	0.003081346	0.001481972	0.000702218	0.001905132	0.001238756	0.000850708	0.000914346	0.000669397	0.000706656	0.002213661	0.000201295	0.000437815	3.1897E-07	7.7852E-06	3.3696E-06	1.14738E-05	11.4737609
3831603773675	383160	3773675	0.001932955	0.003215231	0.003215231	0.001546364	0.000732729	0.00198791	0.00129258	0.000887671	0.000954075	0.000674532	0.000731398	0.002292629	0.000208476	0.000453433	3.48547E-07	8.40043E-06	4.7378E-06	1.34868E-05	13.4868144
3836903773675	383690	3773675	0.192874715	0.320823193	0.320823193	0.154299772	0.073113416	0.198358221	0.128976636	0.088573857	0.095199761	0.000460933	0.032161389	0.175043902	0.015917306	0.034619984	7.45059E-07	1.34924E-05	1.2491E-05	2.67286E-05	26.7285717
3837003773675	383700	3773675	0.145723246	0.242392566	0.242392566	0.116578597	0.055239611	0.149866217	0.097446127	0.066920488	0.071926577	0.000456388	0.037216357	0.123473831	0.011227874	0.024420514	6.53747E-07	1.17996E-05	9.5523E-06	2.20056E-05	22.0055745
3837103773675	383710	3773675	0.113914324	0.189482365	0.189482365	0.091131459	0.043181738	0.117152954	0.076175284	0.052312876	0.056226221	0.000451872	0.036490855	0.091595836	0.008329105	0.01811572	5.81248E-07	1.04712E-05	7.5664E-06	1.86188E-05	18.6188481
3837203773675	383720	3773675	0.09167828	0.152495461	0.152495461	0.073342624	0.034752675	0.094284731	0.06130589	0.042101417	0.045250879	0.000445645	0.027303345	0.070925893	0.00644952	0.014027642	5.22093E-07	9.3987E-06	6.1735E-06	1.60943E-05	16.0942778
3837303773675	383730	3773675	0.075776292	0.126044474	0.126044474	0.060621034	0.028724675	0.077930643	0.050672123	0.034798747	0.037401921	0.00044104	0.0213534	0.057069126	0.00518948	0.011287067	4.72926E-07	8.51394E-06	5.1748E-06	1.41616E-05	14.1616462
3837403773675	383740	3773675	0.06390965	0.106305785	0.106305785	0.05112772	0.024226363	0.065726627	0.042736818	0.029349229	0.031544743	0.000436407	0.017296724	0.047287615	0.004300015	0.009352491	4.31331E-07	7.76999E-06	4.427E-06	1.26283E-05	12.6282908
3837503773675	383750	3773675	0.054737706	0.091049392	0.091049392	0.043790165	0.020749535	0.056293921	0.036603477	0.025137197	0.027017624	0.000430267	0.014392985	0.040043954	0.003641326	0.007919848	3.95768E-07	7.13705E-06	3.8468E-06	1.13796E-05	11.3795944

			EGIODemolition	EGIOSite Grubbing / Prep	EGIOMass Grading / Excavation	EGIOMass Grading / Excavation	EGIODrainage / Utilities Trenching	EGIODrainage / Utilities Trenching	EGIOFoundations / Concrete Pads	EGIOFoundations / Concrete Pads	EGIOBuilding / Structure Construction	EGIOBuilding / Structure Construction	EGIOAsphalt Paving	EGIOArchitectural Coating	EGIOLandscaping or Other Finishing	EGIOWaterside Construction (Piles)	HIWaterside Construction (Landscaping)	HIWaterside Construction (Landscaping)	KMDemolition	KMSite Grubbing / Prep	KMMass Grading / Excavation
Unique Identifier	X (UTM)	Y (UTM)	2025	2025	2025	2026	2026	2027	2026	2027	2026	2027	2027	2027	2027	2027	2025	2026	2025	2025	2025
3837603773675	383760	3773675	0.001464286	0.00135389	0.002252029	0.002252029	0.001083112	0.001083112	0.000513222	0.000513222	0.001392382	0.001392382	0.000905356	0.000183637	0.000621747	0.000668258	0.010573881	0.010573881	0.012025491	0.011118859	0.018494845
3837703773675	383770	3773675	0.001422787	0.00131552	0.002188204	0.002188204	0.001052416	0.001052416	0.000498677	0.000498677	0.001352921	0.001352921	0.000879697	0.000178433	0.000604126	0.00064939	0.009814044	0.009814044	0.011000007	0.01017069	0.016917682
3837803773675	383780	3773675	0.001382582	0.00127835	0.00212637	0.00212637	0.001022677	0.001022677	0.000484585	0.000484585	0.00131469	0.00131469	0.000854839	0.000173391	0.000587055	0.00063097	0.009137555	0.009137555	0.010110064	0.009347841	0.015548976
3837903773675	383790	3773675	0.001326848	0.00122681	0.002040652	0.002040652	0.000981451	0.000981451	0.000465051	0.000465051	0.001261692	0.001261692	0.000820379	0.000166401	0.00056339	0.000605535	0.008465369	0.008465369	0.009194583	0.008501381	0.014140994
3838003773675	383800	3773675	0.001266023	0.00117057	0.001947105	0.001947105	0.000936459	0.000936459	0.000443732	0.000443732	0.001203854	0.001203854	0.000782771	0.000158773	0.000537563	0.000577776	0.007822999	0.007822999	0.008356147	0.007726157	0.012851504
3838103773675	383810	3773675	0.001217104	0.00112534	0.001871869	0.001871869	0.000900275	0.000900275	0.000426586	0.000426586	0.001157337	0.001157337	0.000752525	0.000152638	0.000516791	0.000555451	0.007253071	0.007253071	0.007628232	0.00705312	0.011731992
3838203773675	383820	3773675	0.001190617	0.00110085	0.001831133	0.001831133	0.000880683	0.000880683	0.000417303	0.000417303	0.001132151	0.001132151	0.000736148	0.000149316	0.000505545	0.00054363	0.006852241	0.006852241	0.007156989	0.006617406	0.011007235
3838303773675	383830	3773675	0.001164907	0.00107708	0.001791592	0.001791592	0.000861665	0.000861665	0.000408291	0.000408291	0.001107703	0.001107703	0.000720252	0.000146092	0.000494628	0.00053163	0.00648553	0.00648553	0.006731732	0.00622421	0.010353202
3838403773675	383840	3773675	0.00113842	0.00105259	0.001750855	0.001750855	0.000842073	0.000842073	0.000399008	0.000399008	0.001082517	0.001082517	0.000703875	0.00014277	0.000483382	0.00051542	0.006139331	0.006139331	0.00633089	0.005853589	0.00973672
3838503773675	383850	3773675	0.00111107	0.0010273	0.001708792	0.001708792	0.000821843	0.000821843	0.000389422	0.000389422	0.00105651	0.00105651	0.000686965	0.00013934	0.000471769	0.00050706	0.005811642	0.005811642	0.005951877	0.005503151	0.009153809
3838603773675	383860	3773675	0.001084842	0.00100305	0.001668454	0.001668454	0.000802442	0.000802442	0.000380229	0.000380229	0.00103157	0.00103157	0.000670748	0.000136051	0.000460632	0.00049509	0.005510569	0.005510569	0.00560703	0.005184302	0.008623444
3838703773675	383870	3773675	0.001058269	0.00097848	0.001627586	0.001627586	0.000782787	0.000782787	0.000370916	0.000370916	0.001006302	0.001006302	0.000654318	0.000132718	0.000449349	0.00048296	0.005225305	0.005225305	0.005280645	0.004882525	0.008121475
3838803773675	383880	3773675	0.001032731	0.00095487	0.001588309	0.001588309	0.000763897	0.000763897	0.000361965	0.000361965	0.000982018	0.000982018	0.000638529	0.000129516	0.000438505	0.00047308	0.004961353	0.004961353	0.004981179	0.004605636	0.007660905
3838903773675	383890	3773675	0.001007797	0.00093182	0.001549962	0.001549962	0.000745453	0.000745453	0.00035322	0.00035322	0.000958309	0.000958309	0.000623112	0.000126389	0.00042791	0.00045929	0.004714912	0.004714912	0.00470242	0.004347893	0.007232181
3839003773675	383900	3773675	0.000982604	0.00090852	0.001511216	0.001511216	0.000726819	0.000726819	0.000344396	0.000344396	0.000934353	0.000934353	0.000607536	0.000123229	0.000417221	0.00044843	0.004481477	0.004481477	0.004437723	0.004103152	0.006825085
3839103773675	383910	3773675	0.00095836	0.00088611	0.00147393	0.00147393	0.000708886	0.000708886	0.000335899	0.000335899	0.0009113	0.0009113	0.000592546	0.000120189	0.000406927	0.00043736	0.004265653	0.004265653	0.004194768	0.003878514	0.006451428
3829703773685	382970	3773685	0.003175583	0.00293617	0.004883951	0.004883951	0.002348934	0.002348934	0.001113019	0.001113019	0.003019644	0.003019644	0.001963435	0.000398252	0.001348376	0.00144924	0.002696151	0.002696151	0.001046967	0.000968033	0.001610203
3829803773685	382980	3773685	0.003417934	0.00316025	0.00525668	0.00525668	0.002528198	0.002528198	0.001197961	0.001197961	0.003250094	0.003250094	0.002113279	0.000428646	0.00145128	0.001559846	0.002893464	0.002893464	0.001090277	0.001008079	0.001676814
3829903773685	382990	3773685	0.003677799	0.00340052	0.005656344	0.005656344	0.002720416	0.002720416	0.00128904	0.00128904	0.003497199	0.003497199	0.002273951	0.000461235	0.001561621	0.00167844	0.003113691	0.003113691	0.001134192	0.001048683	0.001744354
3830003773685	383000	3773685	0.003930158	0.00363385	0.006044465	0.006044465	0.002907083	0.002907083	0.001377492	0.001377492	0.003737165	0.003737165	0.00242983	0.000492884	0.001668775	0.00179361	0.003334117	0.003334117	0.001174483	0.001085936	0.00180632
3830103773685	383010	3773685	0.004200635	0.00388394	0.006460451	0.006460451	0.003107151	0.003107151	0.001472293	0.001472293	0.003994361	0.003994361	0.002597216	0.000526805	0.001783621	0.001917048	0.003577858	0.003577858	0.001216069	0.001124386	0.001870277
3830203773685	383020	3773685	0.004480516	0.00414272	0.0068909	0.0068909	0.003314175	0.003314175	0.001570389	0.001570389	0.004260498	0.004260498	0.002770264	0.000561905	0.001902461	0.002044777	0.003832604	0.003832604	0.001257395	0.001162597	0.001933836
3830303773685	383030	3773685	0.004772563	0.00441275	0.007340058	0.007340058	0.003530198	0.003530198	0.001672749	0.001672749	0.004538203	0.004538203	0.002950834	0.000598531	0.002026466	0.002178059	0.004094955	0.004094955	0.001298204	0.001200329	0.001996599
3830403773685	383040	3773685	0.005091786	0.0047079	0.007831014	0.007831014	0.003766323	0.003766323	0.001784635	0.001784635	0.004841751	0.004841751	0.003148207	0.000638565	0.00216201	0.00232373	0.004384522	0.004384522	0.001340566	0.00123947	0.00206175
3830503773685	383050	3773685	0.005451128	0.00504015	0.008383672	0.008383672	0.004032123	0.004032123	0.001910582	0.001910582	0.005183448	0.005183448	0.003370385	0.00068363	0.00231459	0.002487736	0.004722416	0.004722416	0.001386551	0.001282016	0.002132474
3830603773685	383060	3773685	0.005848173	0.00540726	0.008994315	0.008994315	0.004325812	0.004325812	0.002049743	0.002049743	0.005560995	0.005560995	0.003615875	0.000733424	0.002483178	0.002668936	0.005102234	0.005102234	0.001435211	0.001327007	0.002207312
3830703773685	383070	3773685	0.006275932	0.00580277	0.009652196	0.009652196	0.004642219	0.004642219	0.00219967	0.00219967	0.005967749	0.005967749	0.003880355	0.000787069	0.002664808	0.002864153	0.005514872	0.005514872	0.001484734	0.001372796	0.002283476
3830803773685	383080	3773685	0.00671879	0.00621224	0.010333298	0.010333298	0.004969795	0.004969795	0.002354888	0.002354888	0.00638886	0.00638886	0.00415417	0.000842608	0.002852849	0.003066261	0.005948921	0.005948921	0.001534257	0.001418585	0.002359641
3830903773685	383090	3773685	0.007200472	0.00665761	0.011074111	0.011074111	0.005326089	0.005326089	0.00252374	0.00252374	0.006846889	0.006846889	0.00445199	0.000903017	0.003057375	0.00328086	0.006440304	0.006440304	0.001585419	0.00146589	0.002438327
3831003773685	383100	3773685	0.007764808	0.0071794	0.011942042	0.011942042	0.00574352	0.00574352	0.00272151	0.00272151	0.007383513	0.007383513	0.004800913	0.00097379	0.003296996	0.003543633	0.00700703	0.00700703	0.001635459	0.001512158	0.002515287
3831103773685	383110	3773685	0.008442596	0.00780609	0.012984461	0.012984461	0.006244871	0.006244871	0.00295907	0.00295907	0.008028018	0.008028018	0.005219984	0.001058792	0.00358479	0.003852956	0.007662006	0.007662006	0.001693006	0.001565366	0.002603792
3831203773685	383120	3773685	0.009222451	0.00852715	0.014183853	0.014183853	0.006821718	0.006821718	0.003232403	0.003232403	0.008769577	0.008769577	0.005702161	0.001156594	0.003915922	0.004208858	0.008429648	0.008429648	0.001753917	0.001621685	0.002697472
3831303773685	383130	3773685	0.010137673	0.00937337	0.015591437	0.015591437	0.007498695	0.007498695	0.003553182	0.003553182	0.009639857	0.009639857	0.006268035	0.001271373	0.004304532	0.00426539	0.00935528	0.00935528	0.001818624	0.001681514	0.00279699
3831403773685	383140	3773685	0.011178686	0.0103359	0.017192485	0.017192485	0.008268718	0.008268718	0.00391805	0.00391805	0.010629751	0.010629751	0.006911685	0.001401927	0.004746554	0.005101628	0.010461717	0.010461717	0.001886955	0.001744693	0.002902081
3831503773685	383150	3773685	0.012306408	0.0113786	0.018926887	0.018926887	0.009102878	0.009102878	0.004313308	0.004313308	0.011702095	0.011702095	0.007608945	0.001543356	0.005225393	0.005616287	0.011785878	0.011785878	0.001959255	0.001811542	0.003013276
3831603773685	383160	3773685	0.013461824	0.0124469	0.020703882	0.020703882	0.009957523	0.009957523	0.004718273	0.004718273	0.012800774	0.012800774	0.008323329	0.001688257	0.005715992	0.006143585	0.013396705	0.013396705	0.002035437	0.001881981	0.003130442
3837003773685	383700	3773685	0.00178282	0.00164841	0.002741923	0.002741923	0.001318727	0.001318727	0.000624866	0.000624866	0.001695273	0.001695273	0.001102302	0.000223585	0.000756999	0.000813627	0.017930612	0.017930612	0.025238407	0.023335621	0.038815914
3837103773685	383710	3773685	0.001736403	0.00160549	0.002670536	0.002670536	0.001284393	0.001284393	0.000608597	0.000608597	0.001651136	0.001651136	0.001073603	0.000217764	0.00073729	0.000792444	0.016306178	0.016306178	0.021918052	0.020265596	0.033709308
3837203773685	383720	3773685	0.001688864	0.00156154	0.002597423	0.002597423	0.001249229	0.001249229	0.000591935	0.000591935	0.001605932	0.001605932	0.00104421	0.000211802	0.000717105	0.00077049	0.014893766	0.014893766	0.019301887	0.01784667	0.029685724
3837303773685	383730	3773685	0.001644173	0.00152021	0.002528689	0.002528689	0.001216172	0.001216172	0.000576271	0.000576271	0.001563435	0.001563435	0.001016578	0.000206197	0.000698128	0.000750353	0.01366636	0.01366636	0.017197514	0.015900951	0.026449262
3837403773685	383740	3773685	0.001601639	0.00148089	0.002463272	0.002463272	0.00118471	0.00118471	0.000561363	0.000561363	0.001522989	0.001522989	0.000990279	0.000200863	0.000680068	0.00073094	0.01258974	0.01258974	0.015464563	0.014298651	0.023784034
3837503773685	383750	3773685	0.00156014	0.00144252	0.002399448	0.002399448	0.001154014	0.001154014	0.000546818	0.000546818	0.001483528	0.001483528	0.000964621	0.000195658	0.000662447	0.000712002	0.011641795	0.011641795	0.014012527	0.012956088	0.021550848
3837603773685	383760	3773685	0.001519849	0.00140526	0.002337482	0.002337482	0.001124211	0.001124211	0.000532696	0.000532696	0.001445216	0.001445216	0.000939709	0.000190605	0.000645339	0.00069361	0.01079781	0.01079781	0.012774113	0.011811041	0.019646203
3837703773685	383770	3773685	0.001474726	0.00136354	0.002268084	0.002268084	0.001090834	0.001090834	0.000516881	0.000516881	0.001402309	0.001402309	0.00091181	0.000184946	0.00062618	0.00067302	0.010013159	0.010013159	0.011668996	0.010789242	0.017946567
3837803773685	383780	3773685	0.001432019	0.00132406	0.002202402	0.002202402	0.001059244	0.001059244	0.000501912	0.000501912	0.001361699	0.001361699	0.000885405	0.000179591	0.000608046	0.00063532	0.009316058	0.009316058	0.010705287	0.009898188	0.01646441
3837903773685	383790	3773685	0.001379304	0.00127531	0.002121328	0.002121328	0.001020252	0.001020252	0.000483436	0.000483436	0.001311573	0.001311573	0.000852812	0.00017298	0.000585663	0.00062974	0.00864247	0.00864247	0.00978739	0.009049494	0.015052713
3838003773685	383800	3773685	0.001316236	0.001217	0.002024331	0.002024331	0.000973601	0.000973601	0.000461331	0.000461331	0.001251601	0.001251601	0.000813817	0.00016507	0.000558884	0.00060692	0.008006705	0.008006705	0.008883815	0.008214042	0.013663042
3838103773685	383810	3773685	0.00126654	0.00117105	0.001947901	0.001947901	0.000936842	0.000936842	0.000443913	0.000443913	0.001204346	0.001204346	0.000783091	0.000158838	0.000537783	0.000578012	0.007439178	0.007439178	0.008130103	0.007517154	0.012503854
3838203773685	383820	3773685	0.0012364	0.00114321	0.001901592	0.001901592	0.00091457	0.00091457	0.00043336	0.00043336	0.001175714	0.001175714	0.000764474	0.000155062	0.000524997	0.000564271	0.007014834	0.007014834	0.007600537	0.007027514	0.011689398
3838303773685	383830	3773685	0.001207614	0.00111657	0.001857273	0.001857273	0.000893255	0.000893255	0.00042326	0.00042326	0.001148313	0.001148313	0.000746657	0.000151448	0.000512762	0.00055112	0.006627712	0.006627712	0.007124635	0.006587491	0.010957476
3838403773685	383840	3773685	0.001179229	0.00109032	0.001813618	0.001813618	0.000872259	0.000872259	0.000413311	0.000413311	0.001121322	0.001121322	0.00072917	0.000147888	0.000500709	0.00053816	0.006270706	0.006270706	0.006691095	0.006186637	0.010290704
3838503773685	383850	3773685	0.001151361	0.00106456	0.001770759	0.001770759	0.000851646	0.000851646	0.000403544	0.000403544	0.001094823	0.001094823	0.000711877	0.000144393	0.000488877	0.00052544	0.005939816	0.005939816	0.006292842	0.00581841	0.009678203
3838603773685	383860	3773685	0.001124529	0.00103975	0.001729492	0.001729492	0.000831799	0.000831799	0.000394139	0.000394139	0.001069309	0.001069309	0.000695287	0.000141028	0.000477484	0.000513202	0.005635641	0.005635641	0.005930222	0.005483128	0.009120504
3838703773685	383870	3773685	0.001097611	0.00101486	0.001688093	0.001688093	0.000811887	0.000811887	0.000384705	0.000384705	0.001043712	0.001043712	0.000678643	0.000137652	0.000466054	0.00050018	0.005349677	0.005349677	0.005590724	0.005169225	0.008598365
3838803773685	383880	3773685	0.001071728	0.00099093	0.001648285	0.001648285	0.000792742	0.000792742	0.000375633	0.000375633	0.0010191	0.0010191	0.00066264	0.000134406	0.000455064	0.00048910	0.005085125	0.005085125	0.005279438	0.004881408	0.008119617
3838903773685	383890	3773685	0.001045931	0.00096708	0.001608611	0.001608611	0.000773661	0.000773661	0.000366591	0.000366591	0.00099457	0.00099457	0.00064669	0.000131171	0.00044411	0.00047733	0.004835581	0.004835581	0.004986442	0.004610502	0.007668999
3839003773685	383900	3773685	0.001019444	0.00094259	0.001567875	0.001567875	0.000754069	0.000754069	0.00035730	0.00035730	0.000969384	0.000969384	0.000630314	0.000127849	0.000432864	0.00046524	0.004594442	0.004594442	0.004701384	0.004346935	0.007230588
3839103773685	383910	3773685	0.00099382	0.00091889	0.001528466	0.001528466	0.000735115	0.000735115	0.000348327	0.000348327	0.000945018	0.000945018	0.00061447	0.000124636	0.000421984	0.00045355	0.004371214	0.004371214	0.004438931	0.004104269	0.006826943
3829703773695	382970	3773695	0.003291625	0.00304346	0.00506242	0.00506242	0.002434769	0.002434769	0.001153691	0.001153691	0.003129988	0.003129988	0.002035183	0.000412805	0.001397649	0.001502202	0.002752283	0.002752283	0.001062065	0.000981993	0.001633424
3829803773695	382980	3773695	0.003543725	0.00327655	0.005450143	0.005450143	0.002621244	0.002621244	0.00124205	0.00124205	0.003369709	0.003369709	0.002191054	0.000444421	0.001504692	0.001617253	0.002952298	0.002952298	0.001105289	0.001021959	0.001699902
3829903773695	382990	3773695	0.003815928	0.00352824	0.005868782	0.005868782	0.002822588	0.002822588	0.001337455	0.001337455	0.003628545	0.003628545	0.002359355	0.000478558	0.001620272	0.001741478	0.003175226	0.003175226	0.001149204	0.001062563	0.001767442
3830003773695	383000	3773695	0.004088993	0.00378071	0.006288749	0.006288749	0.003024571	0.003024571	0.001433163	0.001433163	0.003888201	0.003888201	0.002528189	0.000512804	0.001736217	0.001866098	0.003404858	0.003404858	0.00119079	0.001101013	0.001831399
3830103773695	383010	3773695	0.004383541	0.00405306	0.006741755	0.006741755	0.003242444	0.003242444	0.0015364	0.0015364	0.004168285	0.004168285	0.002710306	0.000549743	0.001861285	0.002000521	0.003659505	0.003659505	0.001233669	0.00114066	0.001897346
3830203773695	383020	3773695	0.004687235	0.00433385	0.007208827	0.007208827	0.003467082	0.003467082	0.001642843	0.001642843	0.004457066	0.004457066	0.002898077	0.00058783	0.001990235	0.002139118	0.003922656	0.003922656	0.001275858	0.001179668	0.001962232
3830303773695	383030	3773695	0.005001886	0.00462478	0.007692751	0.007692751	0.003699825	0.003699825	0.001753125	0.001753125	0.004756266	0.004756266	0.003092623	0.00062729	0.002123838	0.002282715	0.004188809	0.004188809	0.00131684	0.00121756	0.00202526
3830403773695	383040	3773695	0.005349494	0.00494618	0.008227362	0.008227362	0.003956946	0.003956946	0.00187496	0.00187496	0.005086805	0.005086805	0.003307546	0.000670884	0.002271435	0.002441354	0.004483478	0.004483478	0.001359633	0.001257127	0.002091075
3830503773695	383050	3773695	0.005751025	0.00531744	0.008844905	0.008844905	0.004253953	0.004253953	0.002015693	0.002015693	0.005468618	0.005468618	0.003555809	0.00072124	0.002441929	0.002624601	0.004835481	0.004835481	0.001406654	0.001300603	0.002163391
3830603773695	383060	3773695	0.00620044	0.00573297	0.009536091	0.009536091	0.004586379	0.004586379	0.00217321	0.00217321	0.005895964	0.005895964	0.003833679	0.000777602	0.002632754	0.002829701	0.00523441	0.00523441	0.001456435	0.001346631	0.002239954
3830703773695	383070	3773695	0.006697739	0.00619278	0.010300921	0.010300921	0.004954224	0.004954224	0.00234751	0.00234751	0.006368843	0.006368843	0.004141154	0.000839968	0.00284391	0.003056653	0.00566916	0.00566916	0.001507511	0.001393856	0.002318507
3830803773695	383080	3773695	0.007227995	0.00668306	0.011116439	0.011116439	0.005346446	0.005346446	0.002533361	0.002533361	0.00687306	0.00687306	0.004469006	0.000906468	0.003069061	0.003298647	0.006127324	0.006127324	0.001558328	0.001440842	0.002396662
3830903773695	383090	3773695	0.007815279	0.00722607	0.012019666	0.012019666	0.005780853	0.005780853	0.0027392	0.0027392	0.007431506	0.007431506	0.00483212	0.00098012	0.003318426	0.003566666	0.006649424	0.006649424	0.001611647	0.001490141	0.002478665
3831003773695	383100	3773695	0.008472793	0.00783401	0.013030902	0.013030902	0.006267207	0.006267207	0.002969654	0.002969654	0.008056732	0.008056732	0.005238655	0.001062579	0.003597612	0.003866737	0.007265078	0.007265078	0.001665311	0.001539759	0.002561198
3831103773695	383110	3773695	0.009300445	0.00859926	0.014303806	0.014303806	0.006879409	0.006879409	0.00325974	0.00325974	0.008843742	0.008843742	0.005750384	0.001166376	0.003949039	0.004244453	0.007986993	0.007986993	0.001722599	0.001592728	0.002649305
3831203773695	383120	3773695	0.010301685	0.00952502	0.015843683	0.015843683	0.007620012	0.007620012	0.003610667	0.003610667	0.009795815	0.009795815	0.006369442	0.001291942	0.004374173	0.004701389	0.008837382	0.008837382	0.001786012	0.00165136	0.002746833
3831303773695	383130	3773695	0.011503518	0.01063624	0.017692066	0.017692066	0.008508991	0.008508991	0.004031901	0.004031901	0.010938631	0.010938631	0.007112525	0.001442665	0.00488448	0.005249871	0.009856769	0.009856769	0.001852617	0.001712944	0.00284927
3831403773695	383140	3773695	0.012930705	0.01195583	0.019887037	0.019887037	0.009564662	0.009564662	0.00453212	0.00453212	0.012295736	0.012295736	0.007994943	0.001621649	0.005490475	0.005901198	0.011091379	0.011091379	0.001922933	0.001777958	0.002957413
3831503773695	383150	3773695	0.014588769	0.01348889	0.02243709	0.02243709	0.010791108	0.010791108	0.00511326	0.00511326	0.01387238	0.01387238	0.009020109	0.001829588	0.006194501	0.00665789	0.012602948	0.012602948	0.001997648	0.001847041	0.003072323

			KMMass Grading / Excavation	KMDrainage / Utilities Trenching	KMFoundations / Concrete Pads	KMBuilding / Structure Construction	KMAsphalt Paving	KMArchitectural Coating	KMLandscaping or Other Finishing	KMWaterside Construction (Piles)	EWNDemolition	EWNSite Grubbing / Prep	EWNDrainage / Utilities Trenching	EWNDrainage / Utilities Trenching	EWNDrainage / Utilities Trenching	EWNFoundations / Concrete Pads	EWNBuilding / Structure Construction	EWNAsphalt Paving	EWNLandscaping or Other Finishing	EWNWaterside Construction (Piles)	ISDemolition
Unique Identifier	X (UTM)	Y (UTM)	2026	2026	2026	2026	2026	2026	2026	2026	2027	2027	2027	2028	2029	2029	2029	2029	2029	2029	2027
3837603773675	383760	3773675	0.018494845	0.004592429	0.004214849	0.012396486	0.007435257	0.001508126	0.005106114	0.005488085	0.004148783	0.004743305	0.00558624	0.00558624	0.00558624	0.001454119	0.003612576	0.002565156	0.001761604	0.001841884	0.001360841
3837703773675	383770	3773675	0.016917682	0.004200806	0.003855424	0.011339365	0.006801209	0.001379519	0.004670686	0.005020084	0.004019886	0.004595937	0.005412683	0.005412683	0.005412683	0.001408941	0.003500338	0.00248546	0.001706874	0.001784659	0.001317702
3837803773675	383780	3773675	0.015548976	0.003860945	0.003543506	0.010421967	0.006250965	0.001267911	0.004292809	0.00461394	0.003890816	0.004448371	0.005238893	0.005238893	0.005238893	0.001363703	0.00338795	0.002405658	0.00165207	0.001727357	0.001274564
3837903773675	383790	3773675	0.014140994	0.00351133	0.003222636	0.009478242	0.005684931	0.001153099	0.003904089	0.004196141	0.003723267	0.004256812	0.005013292	0.005013292	0.005013292	0.001304978	0.003242056	0.002302064	0.001580927	0.001652973	0.001212704
3838003773675	383800	3773675	0.012851504	0.003191139	0.00292877	0.00861394	0.005166534	0.001047951	0.003548083	0.003813503	0.003540792	0.004048189	0.004767594	0.004767594	0.004767594	0.001241022	0.003083165	0.002189241	0.001503447	0.001571962	0.001156279
3838103773675	383810	3773675	0.011731992	0.002913155	0.002673641	0.007863568	0.00471647	0.000956662	0.003239005	0.003481303	0.00339231	0.003878429	0.004567666	0.004567666	0.004567666	0.00118898	0.002953873	0.002097436	0.0014404	0.001506042	0.00110736
3838203773675	383820	3773675	0.011007235	0.002733191	0.002508474	0.007377787	0.004425104	0.000897563	0.003038911	0.003266242	0.003307586	0.003781565	0.004453588	0.004453588	0.004453588	0.001159285	0.002880099	0.002045052	0.001404426	0.001468428	0.001083203
3838303773675	383830	3773675	0.010353202	0.002570789	0.002359424	0.00693941	0.004162171	0.000844231	0.002858344	0.003072167	0.003225019	0.003687166	0.004342414	0.004342414	0.004342414	0.001130346	0.002808204	0.001994001	0.001369367	0.001431772	0.001059735
3838403773675	383840	3773675	0.00973672	0.002417711	0.002218932	0.006526203	0.003914335	0.000793962	0.002688144	0.002889234	0.003139692	0.003589611	0.004227522	0.004227522	0.004227522	0.00110044	0.002733905	0.001941244	0.001333137	0.00139389	0.001034974
3838503773675	383850	3773675	0.009153809	0.00227297	0.002086091	0.006135497	0.003679994	0.000746429	0.002527212	0.002716264	0.003052207	0.00348959	0.004109726	0.004109726	0.004109726	0.001069777	0.002657727	0.001887153	0.00129599	0.001355051	0.001009177
3838603773675	383860	3773675	0.008623444	0.002141275	0.001965224	0.0057801	0.003466778	0.000703182	0.002380787	0.002558885	0.002968001	0.003393317	0.003996345	0.003996345	0.003996345	0.001040263	0.002584404	0.001835089	0.001260236	0.001317667	0.00098433
3838703773675	383870	3773675	0.008121475	0.002016632	0.001850829	0.005443557	0.003264977	0.00066225	0.002242202	0.002409933	0.002882933	0.003296058	0.003881802	0.003881802	0.003881802	0.001010447	0.00251033	0.001782492	0.001224115	0.0012799	0.000959051
3838803773675	383880	3773675	0.007660905	0.001902269	0.001745868	0.005134852	0.00307982	0.000624693	0.002115046	0.002273266	0.00280097	0.00320235	0.003771441	0.003771441	0.003771441	0.00098172	0.002438961	0.001731815	0.001189313	0.001243512	0.000934807
3838903773675	383890	3773675	0.007232181	0.001795813	0.001648165	0.004847493	0.002907465	0.000589734	0.001996683	0.002146048	0.00272125	0.003111207	0.0036641	0.0036641	0.0036641	0.000953779	0.002369544	0.001682525	0.001155463	0.00120812	0.000910908
3839003773675	383900	3773675	0.006825085	0.001694727	0.00155539	0.00457463	0.002743806	0.000556538	0.001884291	0.002025248	0.002642393	0.00302105	0.003557921	0.003557921	0.003557921	0.00092614	0.002300879	0.001633769	0.00112198	0.001173111	0.000886837
3839103773675	383910	3773675	0.006451428	0.001601945	0.001470236	0.00432418	0.002593589	0.000526069	0.00178113	0.00191437	0.002567246	0.002935134	0.003456738	0.003456738	0.003456738	0.000899802	0.002235445	0.001587306	0.001090072	0.001139749	0.000863542
3829703773685	382970	3773685	0.001610203	0.000399827	0.000366954	0.001079266	0.00064733	0.000131301	0.00044455	0.000477805	0.002861018	0.003271004	0.003852295	0.003852295	0.003852295	0.001002767	0.002491248	0.001768943	0.00121481	0.001270171	0.001210461
3829803773685	382980	3773685	0.001676814	0.000416367	0.000382134	0.001123913	0.000674109	0.000136732	0.00046294	0.000497571	0.003106648	0.003551832	0.004183029	0.004183029	0.004183029	0.001088858	0.002705131	0.001920813	0.001319106	0.00137922	0.001257827
3829903773685	382990	3773685	0.001744354	0.000433138	0.000397526	0.001169183	0.000701261	0.00014224	0.000481587	0.000517612	0.003389031	0.003874681	0.004563252	0.004563252	0.004563252	0.001187831	0.002951018	0.002095409	0.001439008	0.001504586	0.001301051
3830003773685	383000	3773685	0.00180632	0.000448525	0.000411648	0.001210717	0.000726173	0.000147293	0.000498694	0.000536	0.003681854	0.004209465	0.004957531	0.004957531	0.004957531	0.001290464	0.003205995	0.002276458	0.001563343	0.001634587	0.001336683
3830103773685	383010	3773685	0.001870277	0.000464406	0.000426223	0.001253585	0.000751885	0.000152508	0.000516352	0.000554978	0.004018764	0.004594655	0.005411172	0.005411172	0.005411172	0.001408548	0.003499362	0.002484767	0.001706397	0.001784161	0.001367915
3830203773685	383020	3773685	0.001933836	0.000480188	0.000440708	0.001296187	0.000777437	0.000157691	0.000533899	0.000573839	0.004387251	0.005015946	0.005907332	0.005907332	0.005907332	0.0015377	0.003820224	0.0027126	0.00186286	0.001947754	0.00139561
3830303773685	383030	3773685	0.001996599	0.000495773	0.000455011	0.001338254	0.000802668	0.000162809	0.000551227	0.000592463	0.004786971	0.005472946	0.006445545	0.006445545	0.006445545	0.001677799	0.004168282	0.002959743	0.002032584	0.002125212	0.001422701
3830403773685	383040	3773685	0.00206175	0.00051195	0.000469859	0.001381923	0.00082886	0.000168121	0.000569214	0.000611795	0.005252692	0.006005405	0.007072628	0.007072628	0.007072628	0.001841031	0.004573812	0.003247694	0.002230332	0.002331973	0.001448412
3830503773685	383050	3773685	0.002132474	0.000529512	0.000485976	0.001429327	0.000857293	0.000173888	0.00058874	0.000632782	0.005827984	0.006663137	0.007847246	0.007847246	0.007847246	0.002042667	0.005074751	0.003603392	0.002474606	0.002587378	0.001469463
3830603773685	383060	3773685	0.002207312	0.000548095	0.000503031	0.001479488	0.000887379	0.000179991	0.000609401	0.000654989	0.006521389	0.007455907	0.008780899	0.008780899	0.008780899	0.0022857	0.005678537	0.004032119	0.002769031	0.002895221	0.001487236
3830703773685	383070	3773685	0.002283476	0.000567007	0.000520389	0.001530539	0.000917998	0.000186202	0.000630429	0.000677589	0.007345331	0.00839792	0.009890318	0.009890318	0.009890318	0.002574486	0.006395989	0.004541554	0.003118883	0.003261016	0.001505009
3830803773685	383080	3773685	0.002359641	0.000585919	0.000537746	0.00158159	0.000948618	0.000192412	0.000651457	0.00070019	0.00830395	0.00949391	0.011181076	0.011181076	0.011181076	0.002910475	0.007230712	0.00513426	0.00352592	0.003686602	0.001525715
3830903773685	383090	3773685	0.002438327	0.000605457	0.000555678	0.00163433	0.000980251	0.000198829	0.000673181	0.000723539	0.009507163	0.010869544	0.012801175	0.012801175	0.012801175	0.003332193	0.008278417	0.005878197	0.004036813	0.004220778	0.001537967
3831003773685	383100	3773685	0.002515287	0.000624567	0.000573217	0.001685914	0.00101119	0.000205104	0.000694428	0.000746376	0.01107084	0.012657297	0.01490663	0.01490663	0.01490663	0.003880251	0.009639998	0.006845005	0.004700762	0.004914984	0.001546077
3831103773685	383110	3773685	0.002603792	0.000646544	0.000593386	0.001745236	0.001046771	0.000212321	0.000718863	0.000772639	0.013172538	0.015060169	0.017736518	0.017736518	0.017736518	0.004616881	0.011470064	0.008144467	0.005593159	0.005848049	0.001554877
3831203773685	383120	3773685	0.002697472	0.000669805	0.000614735	0.001808026	0.001084432	0.00021996	0.000744726	0.000800437	0.016098264	0.018405153	0.021675939	0.021675939	0.021675939	0.005642327	0.014017656	0.009953417	0.006835444	0.007146947	0.001559191
3831303773685	383130	3773685	0.00279699	0.000694517	0.000637415	0.00187473	0.00112444	0.000228075	0.000772202	0.000829967	0.0203385	0.023253017	0.027385319	0.027385319	0.027385319	0.007128499	0.017709866	0.012575119	0.00863588	0.009029433	0.001561865
3831403773685	383140	3773685	0.002902081	0.000720612	0.000661364	0.001945169	0.001166688	0.000236644	0.000801215	0.000861152	0.026789574	0.030628533	0.03607154	0.03607154	0.03607154	0.009389555	0.023327175	0.016563762	0.011375055	0.011893436	0.001555826
3831503773685	383150	3773685	0.003013276	0.000748222	0.000686705	0.0020197	0.001211391	0.000245712	0.000831915	0.000894147	0.037116106	0.042434862	0.049975976	0.049975976	0.049975976	0.013008931	0.032319063	0.022948567	0.015759778	0.016477979	0.001567128
3831603773685	383160	3773685	0.003130442	0.000777316	0.000713406	0.002098232	0.001258493	0.000255266	0.000864262	0.000928915	0.054673911	0.062508709	0.073617154	0.073617154	0.073617154	0.019162817	0.047607623	0.033804406	0.023214954	0.024272901	0.001596031
3837003773685	383700	3773685	0.038815914	0.009638326	0.008845882	0.026017029	0.015604689	0.003165167	0.010716417	0.011518075	0.00458146	0.005237985	0.00616883	0.00616883	0.00616883	0.001605769	0.003989333	0.002832677	0.001945322	0.002033974	0.001632094
3837103773685	383710	3773685	0.033709308	0.008370311	0.007682121	0.022594239	0.013551742	0.002748759	0.00930657	0.010002762	0.004474995	0.005116263	0.006025476	0.006025476	0.006025476	0.001568454	0.003896627	0.00276685	0.001900116	0.001986708	0.001595513
3837203773685	383720	3773685	0.029685724	0.007371221	0.006765174	0.019897363	0.01193419	0.002420664	0.008195726	0.00880882	0.004367753	0.004993654	0.005881078	0.005881078	0.005881078	0.001530866	0.003803246	0.002700544	0.001854581	0.001939097	0.001558673
3837303773685	383730	3773685	0.026449262	0.006567579	0.006027606	0.017728069	0.010633074	0.002156753	0.007302194	0.007848446	0.004262495	0.004873313	0.005739351	0.005739351	0.005739351	0.001493974	0.003711592	0.002635464	0.001809888	0.001892367	0.001522609
3837403773685	383740	3773685	0.023784034	0.00590578	0.005420219	0.015941655	0.009561605	0.001939422	0.00656637	0.007057577	0.004156461	0.004752084	0.005596579	0.005596579	0.005596579	0.00145681	0.003619263	0.002569904	0.001764865	0.001845293	0.001486718
3837503773685	383750	3773685	0.021550848	0.005351261	0.004911291	0.014444823	0.008663824	0.001757321	0.005949825	0.00639491	0.004052929	0.004633716	0.005457176	0.005457176	0.005457176	0.001420523	0.003529112	0.002505891	0.001720904	0.001799329	0.001451172
3837603773685	383760	3773685	0.019646203	0.004878321	0.004477236	0.013168203	0.007898124	0.001602011	0.005423984	0.005829734	0.003948362	0.004514164	0.005316378	0.005316378	0.005316378	0.001383873	0.003438059	0.002441238	0.001676504	0.001752906	0.001415454
3837703773685	383770	3773685	0.017946567	0.004456287	0.0040899	0.012028993	0.007214839	0.001463417	0.004954744	0.005325391	0.003829904	0.004378732	0.005156878	0.005156878	0.005156878	0.001342354	0.003334911	0.002367997	0.001626206	0.001700315	0.001369382
3837803773685	383780	3773685	0.01646441	0.004088255	0.003752127	0.011035552	0.006618986	0.001342558	0.004545545	0.004885582	0.003710756	0.0042425 1	0.004996448	0.004996448	0.004996448	0.001300594	0.003231163	0.002294329	0.001575615	0.001647419	0.001322361
3837903773685	383790	3773685	0.015052713	0.003737718	0.00343041	0.010089337	0.006051458	0.001227444	0.004155799	0.00446668	0.003566761	0.004077879	0.004802561	0.004802561	0.004802561	0.001250124	0.003105778	0.002205297	0.001514473	0.001583491	0.001261623
3838003773685	383800	3773685	0.013663042	0.003392651	0.003113714	0.009157887	0.005492786	0.001114126	0.003772135	0.004054315	0.003398608	0.00388563	0.004576147	0.004576147	0.004576147	0.001191188	0.002959357	0.00210133	0.001443074	0.001508838	0.00120166
3838103773685	383810	3773685	0.012503854	0.003104815	0.002849543	0.008380922	0.005026772	0.001019602	0.003452103	0.003710343	0.003265656	0.003733625	0.004397129	0.004397129	0.004397129	0.001144589	0.002843588	0.002019127	0.001386622	0.001449813	0.00115162
3838203773685	383820	3773685	0.011689398	0.002902578	0.002663934	0.007835019	0.004699346	0.000953189	0.003227245	0.003468664	0.003183261	0.003639424	0.004286188	0.004286188	0.004286188	0.00111571	0.002771843	0.001968183	0.001351637	0.001413233	0.001123753
3838303773685	383830	3773685	0.010957476	0.002720835	0.002497134	0.007344435	0.0044051	0.000893506	0.003025174	0.003251476	0.003103283	0.003547985	0.004178499	0.004178499	0.004178499	0.001087679	0.002702201	0.001918733	0.001317677	0.001377726	0.001096834
3838403773685	383840	3773685	0.010290704	0.00255527	0.002345181	0.00689752	0.004137046	0.000839135	0.002841089	0.003053621	0.003024254	0.003457631	0.004072087	0.004072087	0.004072087	0.001059979	0.002633386	0.0018698 7	0.001284121	0.001342641	0.001070261
3838503773685	383850	3773685	0.009678203	0.002403181	0.002205596	0.006486981	0.00389081	0.00078919	0.002671988	0.00287187	0.002945828	0.003367967	0.003966489	0.003966489	0.003966489	0.001032492	0.002565097	0.00182138	0.001250821	0.001307823	0.001044033
3838603773685	383860	3773685	0.009120504	0.0022647	0.002078501	0.006113173	0.003666605	0.000743713	0.002518017	0.002706381	0.002870164	0.003281459	0.003864609	0.003864609	0.003864609	0.001005972	0.002499211	0.001774597	0.001218693	0.001274231	0.001018754
3838703773685	383870	3773685	0.008598365	0.002135048	0.001959509	0.005763201	0.003456696	0.000701137	0.002373863	0.002551444	0.002794068	0.003194459	0.003762147	0.003762147	0.003762147	0.000979301	0.00243295	0.001727548	0.001186382	0.001240448	0.000993216
3838803773685	383880	3773685	0.008119617	0.002016171	0.001850405	0.005442312	0.003264231	0.000662098	0.002241689	0.002409382	0.002720474	0.003110319	0.003663055	0.003663055	0.003663055	0.000953507	0.002368868	0.001682045	0.001155134	0.001207775	0.000968627
3838903773685	383890	3773685	0.007668999	0.001904278	0.001747713	0.005140277	0.003083074	0.000625353	0.002117281	0.002275667	0.002647139	0.003026475	0.003564311	0.003564311	0.003564311	0.000927803	0.002305011	0.001636703	0.001123995	0.001175217	0.000944211
3839003773685	383900	3773685	0.007230588	0.001795417	0.001647802	0.004846425	0.002906825	0.000589604	0.001996243	0.002145575	0.00257156	0.002940066	0.003462546	0.003462546	0.003462546	0.000901314	0.002239201	0.001589973	0.001091904	0.001141664	0.000918587
3839103773685	383910	3773685	0.006826943	0.001695189	0.001555814	0.004575875	0.002744553	0.00055669	0.001884803	0.002025799	0.002499692	0.002857899	0.003365777	0.003365777	0.003365777	0.000876124	0.002176621	0.001545538	0.001061388	0.001109757	0.000894171
3829703773695	382970	3773695	0.001633424	0.000405593	0.000372246	0.0010983	0.000656666	0.000133194	0.00045096 1	0.00048469 6	0.002795017	0.003195544	0.003763425	0.003763425	0.003763425	0.000979633	0.002433777	0.001728135	0.001186785	0.001240869	0.001232202
3829803773695	382980	3773695	0.001699902	0.0004221	0.000387396	0.001139388	0.000683391	0.000138615	0.000469314	0.000504422	0.003027273	0.003461083	0.004076153	0.004076153	0.004076153	0.001061038	0.002636016	0.001871737	0.001285403	0.001343981	0.001280172
3829903773695	382990	3773695	0.001767442	0.000438871	0.000402788	0.001184658	0.000710543	0.000144123	0.000487961	0.000524463	0.003292919	0.003764796	0.004433839	0.004433839	0.004433839	0.001154145	0.002867328	0.002035983	0.001398198	0.001461917	0.001324605
3830003773695	383000	3773695	0.001831399	0.000454752	0.000417363	0.001227526	0.000736255	0.000149338	0.000505618	0.000543442	0.003575043	0.004087349	0.004813713	0.004813713	0.004813713	0.001253027	0.00311299	0.002210418	0.00151799	0.001587168	0.001362394
3830103773695	383010	3773695	0.001897346	0.000471127	0.000432392	0.001271729	0.000762767	0.000154715	0.000523825	0.000563011	0.003899443	0.004458235	0.00525051	0.00525051	0.00525051	0.001366727	0.003395463	0.002410992	0.001655733	0.001731188	0.001395524
3830203773695	383020	3773695	0.001962232	0.000487239	0.000447179	0.001315219	0.000788852	0.000160006	0.000541739	0.000582265	0.004248001	0.004856741	0.005719835	0.005719835	0.005719835	0.001488894	0.003698971	0.002626502	0.001803733	0.001885932	0.001425117
3830303773695	383030	3773695	0.00202526	0.00050289	0.000461543	0.001357465	0.000814191	0.000165146	0.00055914	0.000600967	0.00461692	0.005278526	0.006216575	0.006216575	0.006216575	0.001618197	0.004020209	0.002854601	0.001960379	0.002049717	0.001454882
3830403773695	383040	3773695	0.002091075	0.000519232	0.000476542	0.001401579	0.000840649	0.000170513	0.00057731	0.000620497	0.005045887	0.005768965	0.00679417	0.00679417	0.00679417	0.001768547	0.004393735	0.003119828	0.002142521	0.00224016	0.001483785
3830503773695	383050	3773695	0.002163391	0.000537189	0.000493022	0.00145005	0.000869722	0.000176409	0.000597276	0.000641956	0.005585547	0.006385958	0.007520809	0.007520809	0.007520809	0.001957694	0.004863647	0.003453495	0.002371665	0.002479746	0.00150777
3830603773695	383060	3773695	0.002239954	0.0005562	0.00051047	0.001501367	0.000900501	0.000182653	0.000618413	0.000664675	0.006237022	0.00713079	0.008398005	0.008398005	0.008398005	0.002186032	0.005430922	0.003856296	0.002648286	0.002768973	0.001528217
3830703773695	383070	3773695	0.002318507	0.000575705	0.000528372	0.001554019	0.000932081	0.000189058	0.000640101	0.000687984	0.007006005	0.008009969	0.009433423	0.009433423	0.009433423	0.002455555	0.006100519	0.004331752	0.002974802	0.003110369	0.001548665
3830803773695	383080	3773695	0.002396662	0.000595112	0.000546183	0.001606403	0.000963501	0.000195431	0.000661678	0.000711176	0.007895603	0.009027046	0.010631246	0.010631246	0.010631246	0.002767353	0.006875142	0.004881783	0.003352532	0.003505313	0.001574203
3830903773695	383090	3773695	0.002478665	0.000615474	0.000564871	0.001661367	0.000996467	0.000202118	0.000684317	0.000735509	0.009011159	0.010302463	0.012133317	0.012133317	0.012133317	0.003158347	0.007846519	0.005571522	0.003826206	0.004000573	0.001595599
3831003773695	383100	3773695	0.002561198	0.000635968	0.00058368	0.001716687	0.001029647	0.000208848	0.000707104	0.000759999	0.010478465	0.011980034	0.014109011	0.014109011	0.014109011	0.003672628	0.009124184	0.006478744	0.004449235	0.004651995	0.001601552
3831103773695	383110	3773695	0.002649305	0.000657845	0.000603759	0.001775742	0.001065068	0.000216032	0.000731428	0.000786144	0.012447815	0.014231593	0.016760694	0.016760694	0.016760694	0.004362871	0.010839006	0.007696376	0.005285436	0.005526303	0.001604313
3831203773695	383120	3773695	0.002746833	0.000682062	0.000625984	0.001841112	0.001104276	0.000223985	0.000758354	0.000815084	0.015239985	0.017423882	0.020520286	0.020520286	0.020520286	0.005341506	0.013270304	0.009422751	0.006471012	0.006765908	0.001606988
3831303773695	383130	3773695	0.00284927	0.000707498	0.000649329	0.001909772	0.001145457	0.000232338	0.000786635	0.000845481	0.019213108	0.021966356	0.025870005	0.025870005	0.025870005	0.006734058	0.016729924	0.011879299	0.00815803	0.008529806	0.001612337
3831403773695	383140	3773695	0.002957413	0.000734351	0.000673974	0.001982257	0.001188933	0.000241156	0.000816492	0.000877571	0.025286894	0.028910518	0.034048217	0.034048217	0.034048217	0.008862876	0.022018709	0.015634668	0.010737006	0.01122631	0.001609662
3831503773695	383150	3773695	0.003072323	0.000762884	0.000700162	0.002059277	0.001235129	0.000250527	0.000848217	0.000911669	0.035150984	0.040188137	0.047329985	0.047329985	0.047329985	0.01232017	0.030607922	0.021733549	0.014925372	0.015605548	0.001619843

			ISDrainage / Utilities Trenching	ISDrainage / Utilities Trenching	ISAsphalt Paving	ISAsphalt Paving	SVDemolition	SVSite Grubbing / Prep	SVMass Grading / Excavation	SVMass Grading / Excavation	SVDrainage / Utilities Trenching	SVFoundations / Concrete Pads	SVBuilding / Structure Construction	SVBuilding / Structure Construction	SVAsphalt Paving	SVAsphalt Paving	SVArchitectural Coating	SVArchitectural Coating	SVLandscaping or Other Finishing	SVLandscaping or Other Finishing	MDemolition
Unique Identifier	X (UTM)	Y (UTM)	2027	2028	2027	2028	2027	2027	2027	2028	2028	2028	2028	2029	2028	2029	2028	2029	2028	2029	2027
3837603773675	383760	3773675	0.000730104	0.000730104	0.000841396	0.000841396	0.000961797	0.000383274	0.001246571	0.001246571	0.000643314	0.000249533	0.001100878	0.001100878	0.00066761	0.00066761	0.000150377	0.000150377	0.000509135	0.000509135	0.051331642
3837703773675	383770	3773675	0.00070696	0.00070696	0.000814724	0.000814724	0.000949617	0.00037842	0.001230785	0.001230785	0.000635167	0.000246373	0.00108985	0.00108985	0.000659156	0.000659156	0.000148472	0.000148472	0.000502688	0.000502688	0.044850803
3837803773675	383780	3773675	0.000683816	0.000683816	0.000788052	0.000788052	0.000937645	0.000373649	0.001215268	0.001215268	0.000627159	0.000243267	0.001079355	0.001079355	0.000650846	0.000650846	0.0001466	0.0001466	0.00049635	0.00049635	0.039511231
3837903773675	383790	3773675	0.000650627	0.000650627	0.000749804	0.000749804	0.000914807	0.000364549	0.001185669	0.001185669	0.000611884	0.000237342	0.001063168	0.001063168	0.000634994	0.000634994	0.00014303	0.00014303	0.000484261	0.000484261	0.034457579
3838003773675	383800	3773675	0.000620355	0.000620355	0.000714917	0.000714917	0.000890724	0.000354952	0.001154455	0.001154455	0.000595776	0.000231094	0.001044491	0.001044491	0.000618277	0.000618277	0.000139264	0.000139264	0.000471512	0.000471512	0.0298819
3838103773675	383810	3773675	0.000594109	0.000594109	0.000684671	0.000684671	0.00087107	0.00034712	0.001128982	0.001128982	0.00058263	0.000225995	0.001027504	0.001027504	0.000604635	0.000604635	0.000136191	0.000136191	0.000461108	0.000461108	0.026248102
3838203773675	383820	3773675	0.000581149	0.000581149	0.000669735	0.000669735	0.00086498	0.000344693	0.001121089	0.001121089	0.000578557	0.000224415	0.001021545	0.001021545	0.00060407	0.00060407	0.000135239	0.000135239	0.000457885	0.000457885	0.023884555
3838303773675	383830	3773675	0.000568558	0.000568558	0.000655225	0.000655225	0.000858891	0.000342266	0.001113196	0.001113196	0.000574483	0.000222835	0.001015497	0.001015497	0.00059618	0.00059618	0.000134287	0.000134287	0.000454661	0.000454661	0.021831258
3838403773675	383840	3773675	0.000555274	0.000555274	0.000639916	0.000639916	0.000851624	0.00033937	0.001103778	0.001103778	0.000569623	0.000220949	0.001008382	0.001008382	0.000591136	0.000591136	0.000133151	0.000133151	0.000450814	0.000450814	0.019981488
3838503773675	383850	3773675	0.000541433	0.000541433	0.000623966	0.000623966	0.000843181	0.000336006	0.001092835	0.001092835	0.000563976	0.000218759	0.0010002	0.0010002	0.000585276	0.000585276	0.000131831	0.000131831	0.000446345	0.000446345	0.0183066
3838603773675	383860	3773675	0.000528102	0.000528102	0.000608603	0.000608603	0.000834946	0.000332724	0.001082161	0.001082161	0.000558467	0.000216622	0.000992107	0.000992107	0.00057956	0.00057956	0.000130543	0.000130543	0.000441985	0.000441985	0.016834462
3838703773675	383870	3773675	0.00051454	0.00051454	0.000592973	0.000592973	0.000825811	0.000329084	0.001070322	0.001070322	0.000552357	0.000214252	0.000983035	0.000983035	0.000573219	0.000573219	0.000129115	0.000129115	0.00043715	0.00043715	0.015497089
3838803773675	383880	3773675	0.000501533	0.000501533	0.000577983	0.000577983	0.000816815	0.000325499	0.001058661	0.001058661	0.00054634	0.000211918	0.000973963	0.000973963	0.000566974	0.000566974	0.000127709	0.000127709	0.000432387	0.000432387	0.014310699
3838903773675	383890	3773675	0.000488711	0.000488711	0.000563207	0.000563207	0.000807818	0.000321914	0.001047001	0.001047001	0.000540323	0.000209584	0.000964625	0.000964625	0.000560729	0.000560729	0.000126302	0.000126302	0.000427625	0.000427625	0.013244234
3839003773675	383900	3773675	0.000475797	0.000475797	0.000548324	0.000548324	0.000798337	0.000318136	0.001034713	0.001034713	0.000533981	0.000207124	0.000954664	0.000954664	0.000554148	0.000554148	0.00012482	0.00012482	0.000422606	0.000422606	0.012268446
3839103773675	383910	3773675	0.000463299	0.000463299	0.000533921	0.000533921	0.000789202	0.000314495	0.001022873	0.001022873	0.000527871	0.000204754	0.00094488	0.00094488	0.000547808	0.000547808	0.000123391	0.000123391	0.000417771	0.000417771	0.011395068
3829703773685	382970	3773685	0.000649424	0.000649424	0.000748417	0.000748417	0.000888233	0.000353959	0.001151226	0.001151226	0.000594109	0.000230447	0.001091718	0.001091718	0.000616548	0.000616548	0.000138875	0.000138875	0.000470193	0.000470193	0.001034802
3829803773685	382980	3773685	0.000674836	0.000674836	0.000777703	0.000777703	0.000915845	0.000364963	0.001187014	0.001187014	0.000612578	0.000237611	0.0011208	0.0011208	0.000635714	0.000635714	0.000143192	0.000143192	0.00048481	0.00048481	0.001080873
3829903773685	382990	3773685	0.000698027	0.000698027	0.000804429	0.000804429	0.000945119	0.000376628	0.001224955	0.001224955	0.000632158	0.000245206	0.001151395	0.001151395	0.000656034	0.000656034	0.000147769	0.000147769	0.000500306	0.000500306	0.001128929
3830003773685	383000	3773685	0.000717144	0.000717144	0.00082646	0.00082646	0.000969271	0.000386252	0.001256258	0.001256258	0.000648313	0.000251472	0.001176387	0.001176387	0.000672798	0.000672798	0.000151545	0.000151545	0.000513091	0.000513091	0.001173103
3830103773685	383010	3773685	0.0007339	0.0007339	0.00084577	0.00084577	0.000994323	0.000396236	0.001288727	0.001288727	0.000665069	0.000257972	0.00120209	0.00120209	0.000690188	0.000690188	0.000155462	0.000155462	0.000526353	0.000526353	0.001219865
3830203773685	383020	3773685	0.000748758	0.000748758	0.000862894	0.000862894	0.00101626	0.000404978	0.00131716	0.00131716	0.000679743	0.000263663	0.001224502	0.001224502	0.000705415	0.000705415	0.000158892	0.000158892	0.000537966	0.000537966	0.001266195
3830303773685	383030	3773685	0.000763293	0.000763293	0.000879644	0.000879644	0.001033769	0.000411955	0.001339853	0.001339853	0.000691454	0.000268206	0.001242112	0.001242112	0.000717568	0.000717568	0.000161629	0.000161629	0.000547234	0.000547234	0.0013108
3830403773685	383040	3773685	0.000777087	0.000777087	0.00089554	0.00089554	0.00105107	0.000418849	0.001362277	0.001362277	0.000703026	0.000272695	0.001259544	0.001259544	0.000729577	0.000729577	0.000164334	0.000164334	0.000556393	0.000556393	0.001357303
3830503773685	383050	3773685	0.000788381	0.000788381	0.000908556	0.000908556	0.001071831	0.000427123	0.001389185	0.001389185	0.000716912	0.000278081	0.001280622	0.001280622	0.000743988	0.000743988	0.00016758	0.00016758	0.000567383	0.000567383	0.00140743
3830603773685	383060	3773685	0.000797917	0.000797917	0.000919545	0.000919545	0.001093077	0.000435589	0.001416721	0.001416721	0.000731123	0.000283593	0.001302145	0.001302145	0.000758736	0.000758736	0.000170902	0.000170902	0.000578629	0.000578629	0.001459455
3830703773685	383070	3773685	0.000807452	0.000807452	0.000930534	0.000930534	0.001111693	0.000443007	0.001440849	0.001440849	0.000743574	0.000288423	0.001320645	0.001320645	0.000771657	0.000771657	0.000173813	0.000173813	0.000588484	0.000588484	0.001512688
3830803773685	383080	3773685	0.000818561	0.000818561	0.000943337	0.000943337	0.001124426	0.000448082	0.001457353	0.001457353	0.000752091	0.000291726	0.001332385	0.001332385	0.000780496	0.000780496	0.000175804	0.000175804	0.000595224	0.000595224	0.00155781
3830903773685	383090	3773685	0.000825134	0.000825134	0.000950911	0.000950911	0.001137783	0.000453404	0.001474664	0.001474664	0.000761025	0.000295192	0.001343324	0.001343324	0.000789767	0.000789767	0.000177892	0.000177892	0.000602295	0.000602295	0.001603451
3831003773685	383100	3773685	0.000829485	0.000829485	0.000955926	0.000955926	0.001152177	0.00045914	0.00149332	0.00149332	0.000770653	0.000298926	0.001354886	0.001354886	0.000799759	0.000799759	0.000180142	0.000180142	0.000609914	0.000609914	0.001649867
3831103773685	383110	3773685	0.000834206	0.000834206	0.000961367	0.000961367	0.001165741	0.000464545	0.0015109	0.0015109	0.000779725	0.000302445	0.00136627	0.00136627	0.000809174	0.000809174	0.000182263	0.000182263	0.000617095	0.000617095	0.001712159
3831203773685	383120	3773685	0.000836521	0.000836521	0.000964034	0.000964034	0.001179028	0.00046984	0.001528121	0.001528121	0.000788613	0.000305893	0.001377921	0.001377921	0.000818397	0.000818397	0.000184341	0.000184341	0.000624128	0.000624128	0.001780663
3831303773685	383130	3773685	0.000837956	0.000837956	0.000965688	0.000965688	0.001194668	0.000476073	0.001548392	0.001548392	0.000799074	0.00030995	0.001391884	0.001391884	0.000829253	0.000829253	0.000186786	0.000186786	0.000632407	0.000632407	0.001855292
3831403773685	383140	3773685	0.000834716	0.000834716	0.000961954	0.000961954	0.001209893	0.00048214	0.001568125	0.001568125	0.000809257	0.0003139	0.001405314	0.001405314	0.00083821	0.00083821	0.000189166	0.000189166	0.000640467	0.000640467	0.001935012
3831503773685	383150	3773685	0.000840779	0.000840779	0.000968942	0.000968942	0.001223319	0.00048749	0.001585526	0.001585526	0.000818237	0.000317384	0.001416787	0.001416787	0.00084914	0.00084914	0.000191265	0.000191265	0.000647574	0.000647574	0.002019304
3831603773685	383160	3773685	0.000856286	0.000856286	0.000986812	0.000986812	0.001235429	0.000492316	0.001601222	0.001601222	0.000826337	0.000320526	0.001426837	0.001426837	0.000857547	0.000857547	0.000193159	0.000193159	0.000653985	0.000653985	0.002108169
3837003773685	383700	3773685	0.000875634	0.000875634	0.00100911	0.00100911	0.000984011	0.000392126	0.001275363	0.001275363	0.000658172	0.000255297	0.001116264	0.001116264	0.00068303	0.00068303	0.00015385	0.00015385	0.000520894	0.000520894	0.185410566
3837103773685	383710	3773685	0.000856008	0.000856008	0.000986492	0.000986492	0.000976676	0.000389203	0.001265855	0.001265855	0.000653266	0.000253393	0.001109416	0.001109416	0.000677938	0.000677938	0.000152703	0.000152703	0.000517011	0.000517011	0.141478867
3837203773685	383720	3773685	0.000836243	0.000836243	0.000963714	0.000963714	0.000968994	0.000386142	0.001255899	0.001255899	0.000648128	0.0002514	0.001101945	0.001101945	0.00067606	0.00067606	0.000151502	0.000151502	0.000512945	0.000512945	0.111810243
3837303773685	383730	3773685	0.000816895	0.000816895	0.000941416	0.000941416	0.000961036	0.000382971	0.001245584	0.001245584	0.000642805	0.000249336	0.001094564	0.001094564	0.00066708	0.00066708	0.000150257	0.000150257	0.000508732	0.000508732	0.090986351
3837403773685	383740	3773685	0.000797639	0.000797639	0.000919225	0.000919225	0.0009528	0.000379689	0.001234911	0.001234911	0.000637296	0.000247199	0.001087004	0.001087004	0.00066136	0.00066136	0.00014897	0.00014897	0.000504373	0.000504373	0.075865083
3837503773685	383750	3773685	0.000778568	0.000778568	0.000897247	0.000897247	0.00094498	0.000376573	0.001224775	0.001224775	0.000632066	0.00024517	0.001079444	0.001079444	0.000655938	0.000655938	0.000147747	0.000147747	0.000500233	0.000500233	0.064478039
3837603773685	383760	3773685	0.000759405	0.000759405	0.000875163	0.000875163	0.000936261	0.000373098	0.001213474	0.001213474	0.000626233	0.000242908	0.00107144	0.00107144	0.000649885	0.000649885	0.000146384	0.000146384	0.000495617	0.000495617	0.055600177
3837703773685	383770	3773685	0.000734687	0.000734687	0.000846677	0.000846677	0.000924288	0.000368327	0.001197957	0.001197957	0.000618226	0.000239802	0.001060233	0.001060233	0.000641575	0.000641575	0.000144512	0.000144512	0.00048928	0.00048928	0.04840954
3837803773685	383780	3773685	0.00070946	0.00070946	0.000817605	0.000817605	0.000912247	0.000363528	0.00118235	0.00118235	0.000610171	0.000236678	0.00104965	0.00104965	0.00063216	0.00063216	0.000142629	0.000142629	0.000482905	0.000482905	0.042470346
3837903773685	383790	3773685	0.000676873	0.000676873	0.00078005	0.00078005	0.000892662	0.000355724	0.001156966	0.001156966	0.000597072	0.00023156	0.001034886	0.001034886	0.00061962	0.00061962	0.000139567	0.000139567	0.00047253	0.00047253	0.037280377
3838003773685	383800	3773685	0.000644702	0.000644702	0.000742976	0.000742976	0.000869548	0.000346513	0.001127009	0.001127009	0.000581612	0.0002256	0.001018343	0.001018343	0.000603578	0.000603578	0.000135953	0.000135953	0.000460302	0.000460302	0.03220507
3838103773685	383810	3773685	0.000617855	0.000617855	0.000712037	0.000712037	0.000851693	0.000339398	0.001103867	0.001103867	0.000569669	0.000220967	0.001003046	0.001003046	0.00059184	0.00059184	0.000133162	0.000133162	0.000450851	0.000450851	0.028327713
3838203773685	383820	3773685	0.000602904	0.000602904	0.00069407	0.00069407	0.000844704	0.000336613	0.001094808	0.001094808	0.000564994	0.000219154	0.000996465	0.000996465	0.00058633	0.00058633	0.000132069	0.000132069	0.000447151	0.000447151	0.025638989
3838303773685	383830	3773685	0.000588462	0.000588462	0.000678163	0.000678163	0.000837853	0.000333883	0.001085929	0.001085929	0.000560412	0.000217376	0.000989972	0.000989972	0.00058157	0.00058157	0.00130998	0.00130998	0.00043524	0.00043524	0.023321427
3838403773685	383840	3773685	0.000574205	0.000574205	0.000661733	0.000661733	0.000830725	0.000331042	0.00107669	0.00107669	0.000555644	0.000215527	0.000983124	0.000983124	0.00057629	0.00057629	0.00129883	0.00129883	0.000439751	0.000439751	0.021292892
3838503773685	383850	3773685	0.000560134	0.000560134	0.00064517	0.00064517	0.00082325	0.000328064	0.001067003	0.001067003	0.000550645	0.000213588	0.00097592	0.00097592	0.00057142	0.00057142	0.000128715	0.000128715	0.00043579	0.00043579	0.019502652
3838603773685	383860	3773685	0.000546571	0.000546571	0.000629887	0.000629887	0.000815915	0.00032514	0.001057495	0.001057495	0.000545738	0.000211685	0.000968716	0.000968716	0.00056635	0.00056635	0.000127568	0.000127568	0.000431911	0.000431911	0.017929916
3838703773685	383870	3773685	0.00053287	0.00053287	0.000614097	0.000614097	0.000807887	0.000321941	0.001047091	0.001047091	0.000540369	0.000209602	0.000960889	0.000960889	0.00056077	0.00056077	0.000126313	0.000126313	0.000427662	0.000427662	0.01651196
3838803773685	383880	3773685	0.000519678	0.000519678	0.000598894	0.000598894	0.000799998	0.000318798	0.001036866	0.001036866	0.000535092	0.000207555	0.000953063	0.000953063	0.00055301	0.00055301	0.00125079	0.00125079	0.000423485	0.000423485	0.015253703
3838903773685	383890	3773685	0.000506578	0.000506578	0.000583798	0.000583798	0.000791624	0.000315461	0.001026013	0.001026013	0.00052941	0.000205383	0.000944703	0.000944703	0.00054489	0.00054489	0.0012377	0.0012377	0.000419053	0.000419053	0.014113471
3839003773685	383900	3773685	0.000492831	0.000492831	0.000567954	0.000567954	0.000782143	0.000311683	0.001013725	0.001013725	0.00052315	0.000202923	0.000935097	0.000935097	0.00054290	0.00054290	0.000122288	0.000122288	0.000414034	0.000414034	0.013053822
3839103773685	383910	3773685	0.000479731	0.000479731	0.000552858	0.000552858	0.000773008	0.000308042	0.001001885	0.001001885	0.00051704	0.000200553	0.000925581	0.000925581	0.000536567	0.000536567	0.00012086	0.00012086	0.000409198	0.000409198	0.012106418
3829703773695	382970	3773695	0.000661088	0.000661088	0.00076186	0.00076186	0.000862835	0.000343838	0.001118308	0.001118308	0.000577122	0.000223858	0.001060144	0.001060144	0.00059818	0.00059818	0.000134904	0.000134904	0.000456749	0.000456749	0.001042912
3829803773695	382980	3773695	0.000686825	0.000686825	0.000791519	0.000791519	0.000888164	0.000353931	0.001151136	0.001151136	0.000594063	0.000230429	0.001086826	0.001086826	0.0006165	0.0006165	0.000138864	0.000138864	0.000470157	0.000470157	0.001088207
3829903773695	382990	3773695	0.000710663	0.000710663	0.000818992	0.000818992	0.000914877	0.000364576	0.001185758	0.001185758	0.00061193	0.00023736	0.001114753	0.001114753	0.00063504	0.00063504	0.00143041	0.00143041	0.000484297	0.000484297	0.001135573
3830003773695	383000	3773695	0.000730937	0.000730937	0.000842356	0.000842356	0.000938337	0.000373925	0.001216165	0.001216165	0.000627622	0.000243446	0.001138855	0.001138855	0.00065132	0.00065132	0.00146709	0.00146709	0.000496716	0.000496716	0.001180436
3830103773695	383010	3773695	0.000748712	0.000748712	0.00086284	0.00086284	0.000962558	0.000383577	0.001247558	0.001247558	0.000643823	0.000249731	0.001163758	0.001163758	0.000668139	0.000668139	0.000150496	0.000150496	0.000509538	0.000509538	0.001227889
3830203773695	383020	3773695	0.000764589	0.000764589	0.000881137	0.000881137	0.000982904	0.000391685	0.001273928	0.001273928	0.000657432	0.000255009	0.00118448	0.00118448	0.00068262	0.00068262	0.000153677	0.000153677	0.000520308	0.000520308	0.001274219
3830303773695	383030	3773695	0.000780558	0.000780558	0.000899541	0.000899541	0.000997644	0.000397559	0.001293033	0.001293033	0.000667291	0.000258834	0.001199155	0.001199155	0.00069249	0.00069249	0.000155981	0.000155981	0.000528111	0.000528111	0.001318048
3830403773695	383040	3773695	0.000796065	0.000796065	0.00091741	0.00091741	0.001012247	0.000403378	0.001311958	0.001311958	0.000677058	0.000262622	0.001213652	0.001213652	0.00070262	0.00070262	0.000158264	0.000158264	0.000535841	0.000535841	0.00136386
3830503773695	383050	3773695	0.000808933	0.000808933	0.000932241	0.000932241	0.001031624	0.0004111	0.001337073	0.001337073	0.000690019	0.000267649	0.001233129	0.001233129	0.00071607	0.00071607	0.000161294	0.000161294	0.000546098	0.000546098	0.001414677
3830603773695	383060	3773695	0.000819903	0.000819903	0.000944884	0.000944884	0.001051762	0.000419125	0.001363174	0.001363174	0.000703489	0.000272874	0.001253585	0.001253585	0.00073058	0.00073058	0.000164443	0.000164443	0.000556759	0.000556759	0.001467306
3830703773695	383070	3773695	0.000830874	0.000830874	0.000957526	0.000957526	0.001069201	0.000426075	0.001385777	0.001385777	0.000715153	0.000277399	0.001270839	0.001270839	0.00074216	0.00074216	0.000167169	0.000167169	0.000565991	0.000565991	0.001521229
3830803773695	383080	3773695	0.000844575	0.000844575	0.000973316	0.000973316	0.001080758	0.00043068	0.001400755	0.001400755	0.000722883	0.000280397	0.001281423	0.001281423	0.00075018	0.00075018	0.000168976	0.000168976	0.000572108	0.000572108	0.001574289
3830903773695	383090	3773695	0.000856055	0.000856055	0.000986545	0.000986545	0.001092523	0.000435368	0.001416003	0.001416003	0.000730752	0.000283449	0.001291562	0.001291562	0.00075835	0.00075835	0.00170816	0.00170816	0.000578336	0.000578336	0.001622431
3831003773695	383100	3773695	0.000859248	0.000859248	0.000990226	0.000990226	0.001107264	0.000441242	0.001435108	0.001435108	0.000740612	0.000287274	0.001303657	0.001303657	0.00076853	0.00076853	0.00017312	0.00017312	0.000586139	0.000586139	0.001663672
3831103773695	383110	3773695	0.00086073	0.00086073	0.000991933	0.000991933	0.001123042	0.00044753	0.001455559	0.001455559	0.000751165	0.000291367	0.001316465	0.001316465	0.00077935	0.00077935	0.000175587	0.000175587	0.000594492	0.000594492	0.001722944
3831203773695	383120	3773695	0.000862165	0.000862165	0.000993587	0.000993587	0.001137021	0.000453101	0.001473677	0.001473677	0.000760516	0.000294994	0.001329094	0.001329094	0.000789239	0.000789239	0.000177773	0.000177773	0.000601892	0.000601892	0.001793087
3831303773695	383130	3773695	0.000865034	0.000865034	0.000996894	0.000996894	0.001151693	0.000458947	0.001492692	0.001492692	0.000770329	0.000298801	0.00134199	0.00134199	0.00079942	0.00079942	0.000180067	0.000180067	0.000609658	0.000609658	0.001868233
3831403773695	383140	3773695	0.000863599	0.000863599	0.00099524	0.00099524	0.001165741	0.000464545	0.0015109	0.0015109	0.000779725	0.000302445	0.00135453	0.00135453	0.00080917	0.00080917	0.000182263	0.000182263	0.000617095	0.000617095	0.001948471
3831503773695	383150	3773695	0.000869062	0.000869062	0.001001535	0.001001535	0.00117882	0.000469758	0.001527852	0.001527852	0.000788474	0.000305839	0.001365825	0.001365825	0.000818253	0.000818253	0.000184308	0.000184308	0.000624018	0.000624018	0.002033798

			MSite Grubbing / Prep	MMass Grading / Excavation	MMass Grading / Excavation	MDrainage / Utilities Trenching	MFoundations / Concrete Pads	MBuilding / Structure Construction	MAsphalt Paving	MLandscaping or Other Finishing	MWaterside Construction (Piles)	RSSWRestriping South Valley	RSSWRestriping Silver Lake Boulevard	RSSWDemolition	RSSWPlacing Base	RSSWForm	Child Risk				
Unique Identifier	X (UTM)	Y (UTM)	2027	2027	2028	2028	2028	2028	2028	2028	2028	2029	2029	2029	2029	2029	3rd Trimester	0<2	2<16	Total	per million
3837603773675	383760	3773675	0.047461623	0.078946529	0.078946529	0.037969298	0.017991375	0.048810976	0.03173791	0.021795801	0.02342627	0.000425457	0.012226541	0.034487958	0.003136101	0.006820989	3.64792E-07	6.58745E-06	3.3843E-06	1.03365E-05	10.336493
3837703773675	383770	3773675	0.04146939	0.068979193	0.068979193	0.033175512	0.015719887	0.042648381	0.027730864	0.019043988	0.020468603	0.000419613	0.01053505	0.030047109	0.002732281	0.005942683	3.36697E-07	6.08931E-06	3.0002E-06	9.42618E-06	9.42617661
3837803773675	383780	3773675	0.036532381	0.06076709	0.06076709	0.029225905	0.013848405	0.037571012	0.024429452	0.016776766	0.018031777	0.000413946	0.009190814	0.02645023	0.002405205	0.005231296	3.12028E-07	5.65246E-06	2.6816E-06	8.64605E-06	8.64604714
3837903773675	383790	3773675	0.031859737	0.052994725	0.052994725	0.025487789	0.012077136	0.032765522	0.021304823	0.014630947	0.015725438	0.000405947	0.007997115	0.023183755	0.002108174	0.004585257	2.86786E-07	5.19871E-06	2.375E-06	7.86053E-06	7.86053414
3838003773675	383800	3773675	0.027629029	0.045957467	0.045957467	0.022103223	0.010473393	0.028414534	0.01847572	0.012688079	0.013637231	0.000397447	0.006888124	0.020109582	0.001828629	0.00397725	2.63177E-07	4.77429E-06	2.0947E-06	7.13217E-06	7.13217101
3838103773675	383810	3773675	0.024269192	0.040368795	0.040368795	0.019415354	0.009199773	0.024959175	0.016228974	0.011145141	0.011978871	0.00038995	0.006038791	0.017736249	0.001612814	0.003507855	2.42565E-07	4.4062E-06	1.8716E-06	6.52042E-06	6.52041796
3838203773675	383820	3773675	0.022083839	0.03673373	0.03673373	0.017667071	0.008371366	0.022711691	0.014767613	0.010141561	0.010900217	0.00038632	0.005496815	0.016210998	0.001474118	0.003206193	2.28857E-07	4.16628E-06	1.7282E-06	6.12333E-06	6.1233287
3838303773675	383830	3773675	0.020185345	0.033575821	0.033575821	0.016148276	0.0076517	0.020759223	0.013498078	0.009269716	0.009963152	0.00038269	0.005031149	0.014891393	0.001354122	0.002945203	2.16395E-07	3.94812E-06	1.6027E-06	5.76723E-06	5.76723374
3838403773675	383840	3773675	0.018475034	0.03073093	0.03073093	0.014780027	0.007003369	0.019000286	0.012354381	0.00848429	0.00911897	0.000378764	0.004615445	0.013705412	0.001246277	0.002710641	2.04612E-07	3.74122E-06	1.4886E-06	5.43441E-06	5.43440646
3838503773675	383850	3773675	0.01692642	0.028155003	0.028155003	0.013541136	0.006416333	0.017407645	0.011318812	0.00777312	0.0083546	0.000374514	0.00424196	0.012633039	0.001148763	0.002498548	1.93436E-07	3.54433E-06	1.3842E-06	5.12193E-06	5.12192593
3838603773675	383860	3773675	0.01556527	0.025890899	0.025890899	0.012452216	0.005900359	0.016007797	0.010408602	0.007148039	0.007682759	0.000370293	0.003915518	0.011690907	0.001063092	0.002312214	1.8321E-07	3.36406E-06	1.2917E-06	4.83896E-06	4.83895877
3838703773675	383870	3773675	0.014328725	0.023834059	0.023834059	0.01146298	0.005431619	0.014736096	0.009581716	0.00658018	0.007072421	0.000365866	0.003619981	0.010833502	0.000985125	0.002142638	1.73504E-07	3.19248E-06	1.2068E-06	4.57278E-06	4.57277593
3838803773675	383880	3773675	0.01323178	0.022009427	0.022009427	0.010585424	0.005015798	0.013607965	0.008848182	0.006076431	0.006530987	0.000361409	0.003358208	0.010070877	0.000915777	0.001991807	1.64554E-07	3.03414E-06	1.1308E-06	4.32953E-06	4.32952652
3838903773675	383890	3773675	0.012245719	0.020369236	0.020369236	0.009796575	0.00464201	0.012593869	0.008188795	0.00562601	0.006044284	0.000356953	0.003123173	0.009383838	0.000853303	0.001855925	1.56197E-07	2.88602E-06	1.0619E-06	4.10416E-06	4.10416212
3839003773675	383900	3773675	0.011343497	0.018868503	0.018868503	0.009074798	0.004300003	0.011665998	0.007585474	0.005209274	0.005598962	0.000352289	0.002908591	0.008754471	0.000796072	0.001731449	1.4825E-07	2.74666E-06	9.9827E-07	3.89117E-06	3.89117485
3839103773675	383910	3773675	0.010535966	0.017525273	0.017525273	0.008428772	0.00399389	0.010835507	0.007045472	0.004838432	0.005200378	0.000347714	0.002716847	0.008190088	0.000744751	0.001619826	1.4092E-07	2.6141E-06	9.408E-07	3.69582E-06	3.6958169
3829703773685	382970	3773685	0.000956785	0.001591494	0.001591494	0.000765428	0.000362691	0.000983987	0.000639809	0.00043935	0.000472253	0.00051043	0.000370001	0.001149787	0.000104554	0.000227404	9.56372E-08	2.43133E-06	4.3159E-07	2.95855E-06	2.95855319
3829803773685	382980	3773685	0.000999384	0.001662351	0.001662351	0.000799507	0.000378838	0.001027796	0.000668295	0.000458947	0.000493279	0.000524479	0.000386496	0.001201245	0.000109233	0.000237581	1.02206E-07	2.60245E-06	4.6081E-07	3.16547E-06	3.1654724
3829903773685	382990	3773685	0.001043817	0.001736259	0.001736259	0.000835053	0.000395682	0.001073493	0.000698007	0.00047935	0.000515211	0.000539266	0.000403944	0.001255718	0.000114186	0.000248354	1.09324E-07	2.78622E-06	4.9325E-07	3.38879E-06	3.38879024
3830003773685	383000	3773685	0.00108466	0.001804197	0.001804197	0.000867728	0.000411164	0.001115497	0.000725319	0.000498108	0.00053537	0.000550718	0.000419783	0.001305438	0.000118708	0.000258188	1.16286E-07	2.96472E-06	5.2556E-07	3.60656E-06	3.6065621
3830103773685	383010	3773685	0.001127896	0.001876116	0.001876116	0.000902317	0.000427554	0.001159963	0.000754232	0.000517964	0.000556711	0.000562553	0.000436338	0.001357261	0.00012342	0.000268438	1.23823E-07	3.15648E-06	5.6163E-07	3.84193E-06	3.84192949
3830203773685	383020	3773685	0.001170734	0.001947371	0.001947371	0.000936587	0.000443792	0.001204018	0.000782878	0.000537636	0.000577855	0.000572322	0.000452267	0.001407347	0.000127975	0.000278344	1.31627E-07	3.35464E-06	5.9995E-07	4.08622E-06	4.08621726
3830303773685	383030	3773685	0.001211976	0.002015972	0.002015972	0.000969581	0.000459426	0.001246433	0.000810457	0.000556576	0.000598211	0.000579229	0.000467303	0.001454691	0.00013228	0.000287707	1.39685E-07	3.5601E-06	6.405E-07	4.34028E-06	4.34028173
3830403773685	383040	3773685	0.001254973	0.002087492	0.002087492	0.001003978	0.000475725	0.001290652	0.000839209	0.000576321	0.000619434	0.000585899	0.000482845	0.001503772	0.000136743	0.000297414	1.48492E-07	3.78425E-06	6.8663E-07	4.61937E-06	4.61937499
3830503773685	383050	3773685	0.00130132	0.002164585	0.002164585	0.001041056	0.000493294	0.001338318	0.000870202	0.000597605	0.00064231	0.000594665	0.000500024	0.00155724	0.000141605	0.000307989	1.5854E-07	4.03759E-06	7.4212E-07	4.93825E-06	4.93825189
3830603773685	383060	3773685	0.001349423	0.002244598	0.002244598	0.001079538	0.000511529	0.001387788	0.000902368	0.000619696	0.000666053	0.000603579	0.000517829	0.001612627	0.000146641	0.000318944	1.69694E-07	4.31762E-06	8.0733E-07	5.29464E-06	5.29463945
3830703773685	383070	3773685	0.001398642	0.002326468	0.002326468	0.001118914	0.000530186	0.001438406	0.000935282	0.000642299	0.000690347	0.000610633	0.000534949	0.001666369	0.000151528	0.000329573	1.81708E-07	4.61873E-06	8.8292E-07	5.68336E-06	5.68335664
3830803773685	383080	3773685	0.001440363	0.002395866	0.002395866	0.00115229	0.000546001	0.001481313	0.000963181	0.000661458	0.000710939	0.00061382	0.000550968	0.001719106	0.000156324	0.000340003	1.94209E-07	4.93078E-06	9.6826E-07	6.09324E-06	6.0932474
3830903773685	383090	3773685	0.001482562	0.002466059	0.002466059	0.00118605	0.000561998	0.001524712	0.0009914	0.00068037	0.000731768	0.000616713	0.000568921	0.001775864	0.000161485	0.000351228	2.08023E-07	5.27185E-06	1.0726E-06	6.5525E-06	6.55250154
3831003773685	383100	3773685	0.00152548	0.002537447	0.002537447	0.001220384	0.000578267	0.00156885	0.001020099	0.000700546	0.000752952	0.000619871	0.000586875	0.001830886	0.000166488	0.00036211	2.23919E-07	5.66662E-06	1.2059E-06	7.0964E-06	7.09639761
3831103773685	383110	3773685	0.001583075	0.002633249	0.002633249	0.00126646	0.0006001	0.001628083	0.001058613	0.000726996	0.00078138	0.000622999	0.00060605	0.001892854	0.000172123	0.000374366	2.42619E-07	6.1363E-06	1.3829E-06	7.76181E-06	7.76180721
3831203773685	383120	3773685	0.001646414	0.002738606	0.002738606	0.001317131	0.00062411	0.001693222	0.001100968	0.000756083	0.000812643	0.000626246	0.000627189	0.001959666	0.000178199	0.00038758	2.64237E-07	6.67672E-06	1.6244E-06	8.56532E-06	8.56532485
3831303773685	383130	3773685	0.001715417	0.002853383	0.002853383	0.001372334	0.000650267	0.001764187	0.001147111	0.000787771	0.000846701	0.000630644	0.000649996	0.002031961	0.000184773	0.000401879	2.89828E-07	7.31188E-06	1.9682E-06	9.56994E-06	9.56993571
3831403773685	383140	3773685	0.001789126	0.00297599	0.00297599	0.001431301	0.000678208	0.001839992	0.001196401	0.00082162	0.000883083	0.000634776	0.000673577	0.002107913	0.000191679	0.000416901	3.19575E-07	8.03978E-06	2.4814E-06	1.08408E-05	10.8408042
3831503773685	383150	3773685	0.001867063	0.003105629	0.003105629	0.001493651	0.000707752	0.001920145	0.001248518	0.000857412	0.000921552	0.000641476	0.000697277	0.002184322	0.000198627	0.000432013	3.53473E-07	8.84492E-06	3.2895E-06	1.24879E-05	12.4879149
3831603773685	383160	3773685	0.001949229	0.0032423	0.0032423	0.001559383	0.000738898	0.002004646	0.001303462	0.000895144	0.000962107	0.000646936	0.000721573	0.002261919	0.000205684	0.00044736	3.91687E-07	9.70548E-06	4.6445E-06	1.47416E-05	14.7416222
3837003773685	383700	3773685	0.171432004	0.285155899	0.285155899	0.137145603	0.064985083	0.176305885	0.114637749	0.078726721	0.084615994	0.000443224	0.029442249	0.145366041	0.013218603	0.02875033	6.90966E-07	1.25572E-05	1.1123E-05	2.43716E-05	24.3715983
3837103773685	383710	3773685	0.130812425	0.217590262	0.217590262	0.10464994	0.049587336	0.134531475	0.087475159	0.060072991	0.064566843	0.000439181	0.04318238	0.105114156	0.009558369	0.020789358	6.12481E-07	1.11056E-05	8.5954E-06	2.03135E-05	20.3135012
3837203773685	383720	3773685	0.103380592	0.171960807	0.171960807	0.082704474	0.039188694	0.106319744	0.069131306	0.04747547	0.051026946	0.000434931	0.031348678	0.079644079	0.007242293	0.015751915	5.48701E-07	9.9379E-06	6.8809E-06	1.73675E-05	17.3675054
3837303773685	383730	3773685	0.084126665	0.139934284	0.139934284	0.067301332	0.031890068	0.08651842	0.056256074	0.038633489	0.041523526	0.000429234	0.023844471	0.062775289	0.005708359	0.012415625	4.96075E-07	8.98267E-06	5.6752E-06	1.5154E-05	15.1539579
3837403773685	383740	3773685	0.070145426	0.116678227	0.116678227	0.056116341	0.026590172	0.072139689	0.046906724	0.032212885	0.034622619	0.000424955	0.018916459	0.051187113	0.004654609	0.010123729	4.5177E-07	8.18396E-06	4.7972E-06	1.3433E-05	13.4329715
3837503773685	383750	3773685	0.05961688	0.099165294	0.099165294	0.047693504	0.022599094	0.061311812	0.039866214	0.02737786	0.029425903	0.000420705	0.015510731	0.042846127	0.003896136	0.008474058	4.13949E-07	7.50533E-06	4.134E-06	1.20533E-05	12.0532652
3837603773685	383760	3773685	0.051408342	0.085511408	0.085511408	0.041126673	0.019487466	0.052869902	0.034377108	0.023608253	0.025374305	0.000414831	0.013037971	0.036597425	0.003327922	0.007238197	3.81146E-07	6.91908E-06	3.6147E-06	1.09149E-05	10.9149004
3837703773685	383770	3773685	0.044759825	0.074452424	0.074452424	0.03580786	0.016967199	0.046032365	0.0299312	0.020555055	0.022092707	0.000409017	0.011159709	0.031713479	0.002883809	0.006272256	3.51328E-07	6.38674E-06	3.1906E-06	9.92862E-06	9.92862399
3837803773685	383780	3773685	0.039268401	0.06531812	0.06531812	0.031414721	0.014885554	0.040384817	0.026259047	0.018033228	0.019382231	0.000403379	0.00967092	0.027757222	0.002524054	0.005489792	3.25106E-07	5.91898E-06	2.8382E-06	9.08227E-06	9.08226661
3837903773685	383790	3773685	0.034469717	0.057336103	0.057336103	0.027575773	0.013066507	0.035449705	0.023050134	0.015829528	0.017013681	0.000396001	0.008408949	0.024359043	0.002215046	0.004817704	2.99844E-07	5.46576E-06	2.5259E-06	8.29147E-06	8.29146979
3838003773685	383800	3773685	0.02977705	0.049530433	0.049530433	0.02382164	0.011287648	0.030623623	0.019912116	0.013674515	0.014697458	0.000388238	0.00723773	0.021088181	0.001917616	0.004170796	2.752E-07	5.01744E-06	2.218E-06	7.5106E-06	7.51060476
3838103773685	383810	3773685	0.026192017	0.043567175	0.043567175	0.020953613	0.009928662	0.026936666	0.01751478	0.01202816	0.012927945	0.000381302	0.006342277	0.018597036	0.001691088	0.003678101	2.54176E-07	4.63992E-06	1.9822E-06	6.87629E-06	6.87629395
3838203773685	383820	3773685	0.023706002	0.039431998	0.039431998	0.018964802	0.008986283	0.024379973	0.015852365	0.010886508	0.01170089	0.000377554	0.005736495	0.016897215	0.001536518	0.003341912	2.39121E-07	4.3737E-06	1.8201E-06	6.43289E-06	6.43288653
3838303773685	383830	3773685	0.021563167	0.035867657	0.035867657	0.017250534	0.008173994	0.022176217	0.014419437	0.009902453	0.010643222	0.000373835	0.005221495	0.015440604	0.001404064	0.003053825	2.2549E-07	4.13273E-06	1.6795E-06	6.03767E-06	6.03767144
3838403773685	383840	3773685	0.019687568	0.03274783	0.03274783	0.015750054	0.007463007	0.020247293	0.013165211	0.009041122	0.009717457	0.000370028	0.00477557	0.014170537	0.001288573	0.002802633	2.12985E-07	3.91149E-06	1.5555E-06	5.67994E-06	5.6799409
3838503773685	383850	3773685	0.018032299	0.029994496	0.029994496	0.014425839	0.006835541	0.018544965	0.012058321	0.008280973	0.008900444	0.000366161	0.004385441	0.013052556	0.001186911	0.00258152	2.01435E-07	3.7069E-06	1.4452E-06	5.35352E-06	5.35351839
3838603773685	383860	3773685	0.016578135	0.027575674	0.027575674	0.013262508	0.006284308	0.017049459	0.011085912	0.007613177	0.008182693	0.000362354	0.004045243	0.012072129	0.001097758	0.002387612	1.9086E-07	3.51944E-06	1.3476E-06	5.05793E-06	5.05793319
3838703773685	383870	3773685	0.015267083	0.025394901	0.025394901	0.012213666	0.005787325	0.015701132	0.010209202	0.007011103	0.007535579	0.000358369	0.003740179	0.011188218	0.001017381	0.002212793	1.8092E-07	3.34283E-06	1.2589E-06	4.78261E-06	4.78260564
3838803773685	383880	3773685	0.014103688	0.023459738	0.023459738	0.01128295	0.005346314	0.014504662	0.009431232	0.006476837	0.006961347	0.000354385	0.003470456	0.010403292	0.000946005	0.002057551	1.71758E-07	3.17993E-06	1.1795E-06	4.53117E-06	4.53116793
3838903773685	383890	3773685	0.013049421	0.021706096	0.021706096	0.010439537	0.004946671	0.013420422	0.008726237	0.005992686	0.006440978	0.000350282	0.003226339	0.009690021	0.000881145	0.001916481	1.63109E-07	3.02577E-06	1.1069E-06	4.29574E-06	4.29573872
3839003773685	383900	3773685	0.012069662	0.020076387	0.020076387	0.009655729	0.004575272	0.012412807	0.008071065	0.005542751	0.005957385	0.000345796	0.002999104	0.009023455	0.000820532	0.001784649	1.54698E-07	2.87528E-06	1.0386E-06	4.06854E-06	4.06854184
3839103773685	383910	3773685	0.011193686	0.018619309	0.018619309	0.008954948	0.004243213	0.011511927	0.007485294	0.005140476	0.005525018	0.000341369	0.002796641	0.008428088	0.000766393	0.001666898	1.46922E-07	2.7359E-06	9.7705E-07	3.85987E-06	3.8598743
3829703773695	382970	3773695	0.000964284	0.001603967	0.001603967	0.000771427	0.000365533	0.000991699	0.000644823	0.000442828	0.000475955	0.000492101	0.000367619	0.001142476	0.000103889	0.000225958	9.81676E-08	2.50596E-06	4.2858E-07	3.0327E-06	3.03270478
3829803773695	382980	3773695	0.001006164	0.001673629	0.001673629	0.000804931	0.000381409	0.00103477	0.000672829	0.000462061	0.000496626	0.000504822	0.000383459	0.001191922	0.000108385	0.000235737	1.04899E-07	2.68259E-06	4.5683E-07	3.24432E-06	3.2443188
3829903773695	382990	3773695	0.001049959	0.001746477	0.001746477	0.000839967	0.00039801	0.00107981	0.000702115	0.000482173	0.000518132	0.000400222	0.001244293	0.000113148	0.000246095	1.12215E-07	2.87325E-06	4.8811E-07	3.47358E-06	3.4735754
3830003773695	383000	3773695	0.00109144	0.001815476	0.001815476	0.000873152	0.000413735	0.00112247	0.000729854	0.000501222	0.000538717	0.000529172	0.000415972	0.001293648	0.000117636	0.000255856	1.19594E-07	3.06445E-06	5.201E-07	3.70414E-06	3.70414211
3830103773695	383010	3773695	0.001135315	0.001888456	0.001888456	0.000908252	0.000430366	0.001167592	0.000759193	0.000521371	0.000560373	0.000540653	0.000432408	0.001345197	0.000122323	0.000266051	1.27614E-07	3.27093E-06	5.5576E-07	3.9543E-06	3.95430485
3830203773695	383020	3773695	0.001178153	0.001959711	0.001959711	0.000942522	0.000446605	0.001211648	0.000787839	0.000541043	0.000581517	0.000549566	0.00044792	0.001394003	0.000126761	0.000275704	1.35858E-07	3.48316E-06	5.9303E-07	4.21206E-06	4.21205626
3830303773695	383030	3773695	0.001218677	0.002027118	0.002027118	0.000974941	0.000461966	0.001253324	0.000814937	0.000559653	0.000601519	0.000554968	0.000462152	0.00143888	0.000130842	0.00028458	1.44265E-07	3.70118E-06	6.316E-07	4.47704E-06	4.47703861
3830403773695	383040	3773695	0.001261036	0.002097577	0.002097577	0.001008829	0.000478023	0.001296887	0.000843263	0.000579105	0.000622426	0.000560192	0.00047695	0.001485493	0.000135081	0.000293799	1.5352E-07	3.94121E-06	6.7544E-07	4.77017E-06	4.77017403
3830503773695	383050	3773695	0.001308021	0.002175731	0.002175731	0.001046417	0.000495834	0.001345209	0.000874683	0.000600683	0.000645618	0.000568249	0.000493653	0.001538138	0.000139868	0.000304211	1.64327E-07	4.21921E-06	7.2915E-07	5.11268E-06	5.11268493
3830603773695	383060	3773695	0.001356682	0.002256673	0.002256673	0.001085346	0.00051428	0.001395253	0.000907223	0.000623029	0.000669636	0.00057675	0.000511398	0.001592885	0.000144846	0.000315039	1.76442E-07	4.53E-06	7.9231E-07	5.49876E-06	5.49875634
3830703773695	383070	3773695	0.00140654	0.002339605	0.002339605	0.001125232	0.00053318	0.001446528	0.000940563	0.000645925	0.000694245	0.000583391	0.000528548	0.001647541	0.000149816	0.000325849	1.89691E-07	4.87153E-06	8.6523E-07	5.92646E-06	5.92645811
3830803773695	383080	3773695	0.0014556	0.002421209	0.002421209	0.00116448	0.000551777	0.001496983	0.000973369	0.000668455	0.00071846	0.000586253	0.000544983	0.001699912	0.000154579	0.000336207	2.03682E-07	5.23364E-06	9.4769E-07	6.38501E-06	6.38500811
3830903773695	383090	3773695	0.001500112	0.002495251	0.002495251	0.00120009	0.000568651	0.001542761	0.001003135	0.000688897	0.000740431	0.000588851	0.000561776	0.001752923	0.000159399	0.000346691	2.19328E-07	5.63563E-06	1.0479E-06	6.9029E-06	6.90290262
3831003773695	383100	3773695	0.001538243	0.002558677	0.002558677	0.001230595	0.000583105	0.001581976	0.001028634	0.000706407	0.000759251	0.000592599	0.000580176	0.001810961	0.000164677	0.00035817	2.37165E-07	6.08777E-06	1.1755E-06	7.50041E-06	7.50040545
3831103773695	383110	3773695	0.001593047	0.002649836	0.002649836	0.001274437	0.000603879	0.001638338	0.001065281	0.000731575	0.000786301	0.000596672	0.000598457	0.001869182	0.000169971	0.000369685	2.58725E-07	6.64591E-06	1.3453E-06	8.24996E-06	8.24996165
3831203773695	383120	3773695	0.001657901	0.002757713	0.002757713	0.001326321	0.000628464	0.001705036	0.00110865	0.000761358	0.000818313	0.000600686	0.000619418	0.001935537	0.000176005	0.000382808	2.84397E-07	7.31583E-06	1.5813E-06	9.18156E-06	9.18156317
3831303773695	383130	3773695	0.001727383	0.002873287	0.002873287	0.001381906	0.000654803	0.001776493	0.001155113	0.000793266	0.000852607	0.000604759	0.000641659	0.002006004	0.000182412	0.000396745	3.15034E-07	8.11632E-06	1.911E-06	1.03423E-05	10.342306
3831403773695	383140	3773695	0.001801571	0.00299669	0.00299669	0.001441257	0.000682925	0.00185279	0.001204723	0.000827335	0.000889225	0.000608596	0.000664704	0.002080128	0.000189153	0.000411405	3.51595E-07	9.06703E-06	2.4037E-06	1.18223E-05	11.8222882
3831503773695	383150	3773695	0.001880465	0.003127921	0.003127921	0.001504372	0.000712832	0.001933928	0.00125748	0.000863566	0.000928166	0.000615296	0.000688017	0.002155349	0.000195993	0.000426282	3.95E-07	1.01796E-05	3.1877E-06	1.37623E-05	13.7622922

			EGIODemolition	EGIOSite Grubbing / Prep	EGIOMass Grading / Excavation	EGIOMass Grading / Excavation	EGIODrainage / Utilities Trenching	EGIODrainage / Utilities Trenching	EGIOFoundations / Concrete Pads	EGIOFoundations / Concrete Pads	EGIOBuilding / Structure Construction	EGIOBuilding / Structure Construction	EGIOAsphalt Paving	EGIOArchitectural Coating	EGIOLandscaping or Other Finishing	EGIOWaterside Construction (Piles)	HIWaterside Construction (Landscaping)	HIWaterside Construction (Landscaping)	KMDemolition	KMSite Grubbing / Prep	KMMass Grading / Excavation
Unique Identifier	X (UTM)	Y (UTM)	2025	2025	2025	2026	2026	2027	2026	2027	2026	2027	2027	2027	2027	2027	2025	2026	2025	2025	2025
3831603773695	383160	3773695	0.016421801	0.01518372	0.025256239	0.025256239	0.012146977	0.012146977	0.005755724	0.005755724	0.0156154	0.0156154	0.010153458	0.00205947	0.00697282	0.007494433	0.014492735	0.014492735	0.002076591	0.001920032	0.003193735
3837003773695	383700	3773695	0.001850806	0.00171127	0.002846484	0.002846484	0.001369015	0.001369015	0.000648694	0.000648694	0.001759921	0.001759921	0.001144337	0.000232111	0.000785866	0.000844654	0.01815244	0.01815244	0.027061173	0.025020964	0.041619273
3837103773695	383710	3773695	0.001802491	0.0016666	0.002772177	0.002772177	0.001333277	0.001333277	0.00063176	0.00063176	0.001713978	0.001713978	0.001114464	0.000226052	0.000765351	0.000822604	0.016517699	0.016517699	0.02342841	0.021662084	0.036032193
3837203773695	383720	3773695	0.001754607	0.00162232	0.002698533	0.002698533	0.001297858	0.001297858	0.000614977	0.000614977	0.001668446	0.001668446	0.001084858	0.000220047	0.000745019	0.000800752	0.015091779	0.015091779	0.020572568	0.019021552	0.031639994
3837303773695	383730	3773695	0.001709053	0.0015802	0.002628473	0.002628473	0.001264163	0.001264163	0.000599011	0.000599011	0.001625129	0.001625129	0.001056693	0.000214334	0.000725677	0.000779962	0.013853267	0.013853267	0.018285117	0.016906557	0.028121963
3837403773695	383740	3773695	0.001663068	0.00153768	0.002557748	0.002557748	0.001230148	0.001230148	0.000582893	0.000582893	0.001581402	0.001581402	0.00102826	0.000208567	0.000706151	0.000758976	0.012766542	0.012766542	0.016410327	0.015173111	0.025238591
3837503773695	383750	3773695	0.001619412	0.00149732	0.002490607	0.002490607	0.001197856	0.001197856	0.000567592	0.000567592	0.00153989	0.00153989	0.001001268	0.000203092	0.000687614	0.000739052	0.011808491	0.011808491	0.014846822	0.013727483	0.022833968
3837603773695	383760	3773695	0.001577136	0.00145823	0.002425588	0.002425588	0.001166586	0.001166586	0.000552775	0.000552775	0.00149969	0.00149969	0.00097513	0.00019779	0.000669664	0.000719759	0.0109546	0.0109546	0.013519112	0.012499872	0.020791989
3837703773695	383770	3773695	0.001528562	0.00141332	0.002350883	0.002350883	0.001130656	0.001130656	0.00053575	0.00053575	0.001453502	0.001453502	0.000945097	0.000191698	0.000649039	0.000697591	0.010155941	0.010155941	0.012340401	0.011410027	0.018979167
3837803773695	383780	3773695	0.001483008	0.0013712	0.002280823	0.002280823	0.001096961	0.001096961	0.000519784	0.000519784	0.001410185	0.001410185	0.000916931	0.000185985	0.000629697	0.000676802	0.009445132	0.009445132	0.011306117	0.010453721	0.017388469
3837903773695	383790	3773695	0.001430897	0.00132302	0.002200677	0.002200677	0.001058415	0.001058415	0.000501519	0.000501519	0.001360632	0.001360632	0.000884711	0.00017945	0.00060757	0.00065302	0.008775147	0.008775147	0.010354831	0.009574155	0.01592542
3838003773695	383800	3773695	0.001368865	0.00126566	0.002105273	0.002105273	0.00101253	0.00101253	0.000479777	0.000479777	0.001301646	0.001301646	0.000846357	0.00017167	0.00058123	0.00062471	0.008151588	0.008151588	0.00942011	0.008709905	0.014487848
3838103773695	383810	3773695	0.001318565	0.00121916	0.002027914	0.002027914	0.000975324	0.000975324	0.000462148	0.000462148	0.001253816	0.001253816	0.000815257	0.000165362	0.000559873	0.000601755	0.007592567	0.007592567	0.008643017	0.007991399	0.013292701
3838203773695	383820	3773695	0.001284486	0.00118765	0.001975501	0.001975501	0.000950116	0.000950116	0.000450203	0.000450203	0.001221411	0.001221411	0.000794187	0.000161088	0.000545402	0.000586202	0.007148711	0.007148711	0.008053834	0.007446636	0.012386556
3838303773695	383830	3773695	0.001252046	0.00115765	0.001925609	0.001925609	0.000926121	0.000926121	0.000438833	0.000438833	0.001190564	0.001190564	0.000774129	0.00015702	0.000531628	0.000571397	0.006744579	0.006744579	0.007526339	0.00695891	0.011575284
3838403773695	383840	3773695	0.001221504	0.00112941	0.001878637	0.001878637	0.000903529	0.000903529	0.000428128	0.000428128	0.001161521	0.001161521	0.000755245	0.00015319	0.00051866	0.000557459	0.006378568	0.006378568	0.007056908	0.00652487	0.010853313
3838503773695	383850	3773695	0.001193119	0.00110317	0.001834981	0.001834981	0.000882533	0.000882533	0.00041818	0.00041818	0.00113453	0.00113453	0.000737695	0.00014963	0.000506607	0.000544505	0.006046878	0.006046878	0.006638725	0.006138215	0.010210161
3838603773695	383860	3773695	0.001165769	0.00107788	0.001792918	0.001792918	0.000862303	0.000862303	0.000408594	0.000408594	0.001108524	0.001108524	0.000720785	0.0001462	0.000494994	0.000532023	0.005741702	0.005741702	0.006259108	0.005787219	0.009626321
3838703773695	383870	3773695	0.001138679	0.00105283	0.001751254	0.001751254	0.000842265	0.000842265	0.000399099	0.000399099	0.001082763	0.001082763	0.000704035	0.000142803	0.000483491	0.00051966	0.005456938	0.005456938	0.005907531	0.005462148	0.009085606
3838803773695	383880	3773695	0.001112709	0.00102882	0.001711314	0.001711314	0.000823055	0.000823055	0.000389997	0.000389997	0.001058069	0.001058069	0.000687979	0.000139546	0.00047246	0.000507808	0.005193887	0.005193887	0.005585461	0.005164359	0.008590271
3838903773695	383890	3773695	0.00108605	0.00100417	0.001670312	0.001670312	0.000803336	0.000803336	0.000380653	0.000380653	0.001032719	0.001032719	0.000671495	0.000136202	0.000461145	0.000495642	0.004942743	0.004942743	0.005277885	0.004879972	0.008117229
3839003773695	383900	3773695	0.001057406	0.00097769	0.001626259	0.001626259	0.000782148	0.000782148	0.000370613	0.000370613	0.001005482	0.001005482	0.000653785	0.00013261	0.000448983	0.00048269	0.0046953	0.0046953	0.004971344	0.004596542	0.007645788
3839103773695	383910	3773695	0.001030229	0.00095256	0.001584461	0.001584461	0.000762046	0.000762046	0.000361088	0.000361088	0.000979639	0.000979639	0.000636982	0.000129202	0.000437443	0.000470167	0.004466068	0.004466068	0.004690082	0.004336485	0.007213206
3829703773705	382970	3773705	0.003412239	0.00315498	0.005247922	0.005247922	0.002523986	0.002523986	0.001195966	0.001195966	0.00324468	0.00324468	0.002109758	0.000427931	0.001448863	0.001557247	0.002807014	0.002807014	0.001077336	0.000996113	0.00165691
3829803773705	382980	3773705	0.003673744	0.00339677	0.005650108	0.005650108	0.002717417	0.002717417	0.001287621	0.001287621	0.003493343	0.003493343	0.002271444	0.000460727	0.001559899	0.00167659	0.00300883	0.00300883	0.001120302	0.001035839	0.00172299
3829903773705	382990	3773705	0.003958802	0.00366034	0.006088518	0.006088518	0.00292827	0.00292827	0.001387532	0.001387532	0.003764403	0.003764403	0.002447693	0.000496476	0.001680937	0.001806682	0.00323436	0.00323436	0.001164303	0.001076523	0.001790663
3830003773705	383000	3773705	0.00425335	0.00393268	0.006541525	0.006541525	0.003146144	0.003146144	0.001490769	0.001490769	0.004044487	0.004044487	0.00262981	0.000533416	0.001806004	0.001941105	0.003472697	0.003472697	0.00120701	0.00111601	0.001856345
3830103773705	383010	3773705	0.004573436	0.00422863	0.007033808	0.007033808	0.003382907	0.003382907	0.001602957	0.001602957	0.004348855	0.004348855	0.002827716	0.000573558	0.001941915	0.002087183	0.00373805	0.00373805	0.001251183	0.001156853	0.001924282
3830203773705	383020	3773705	0.004902927	0.00453328	0.007540554	0.007540554	0.003626626	0.003626626	0.001718441	0.001718441	0.004662166	0.004662166	0.003031437	0.00061488	0.002081819	0.002237553	0.004010006	0.004010006	0.001294235	0.00119666	0.001990495
3830303773705	383030	3773705	0.005241303	0.00484615	0.008060968	0.008060968	0.003876919	0.003876919	0.00183704	0.00183704	0.004983926	0.004983926	0.003240652	0.000657316	0.002225497	0.002391979	0.004279861	0.004279861	0.001335303	0.001234631	0.002053656
3830403773705	383040	3773705	0.005617124	0.00519364	0.008638969	0.008638969	0.004154908	0.004154908	0.001968762	0.001968762	0.005341292	0.005341292	0.003473019	0.000704448	0.002385073	0.002563492	0.004578233	0.004578233	0.001378441	0.001274517	0.002120001
3830503773705	383050	3773705	0.006063002	0.0056059	0.009324715	0.009324715	0.004484718	0.004484718	0.002125039	0.002125039	0.005765275	0.005765275	0.003748701	0.000760365	0.002574396	0.002766978	0.004943143	0.004943143	0.00142667	0.00131911	0.002194175
3830603773705	383060	3773705	0.006568669	0.00607344	0.010102416	0.010102416	0.004858752	0.004858752	0.002302272	0.002302272	0.006246111	0.006246111	0.004061351	0.000823782	0.002789106	0.00299775	0.005359782	0.005359782	0.001477487	0.001366095	0.00227233
3830703773705	383070	3773705	0.007133522	0.00659571	0.010971143	0.010971143	0.005276566	0.005276566	0.002500249	0.002500249	0.006783226	0.006783226	0.004410595	0.00089462	0.003028947	0.003255532	0.005816345	0.005816345	0.001530115	0.001414756	0.002353272
3830803773705	383080	3773705	0.007753505	0.00716895	0.011924659	0.011924659	0.005735159	0.005735159	0.002717548	0.002717548	0.007372765	0.007372765	0.004793925	0.000972373	0.003292197	0.003538474	0.006297522	0.006297522	0.001582227	0.001462939	0.002433417
3830903773705	383090	3773705	0.008459075	0.00782132	0.013009805	0.013009805	0.00625706	0.00625706	0.002964846	0.002964846	0.008043688	0.008043688	0.005230173	0.001060859	0.003591787	0.003860476	0.006847838	0.006847838	0.001637012	0.001513594	0.002517676
3831003773705	383100	3773705	0.009252475	0.00855491	0.014230029	0.014230029	0.006843926	0.006843926	0.003242927	0.003242927	0.008798127	0.008798127	0.005720725	0.00116036	0.00392867	0.004222561	0.007512521	0.007512521	0.001695421	0.001567599	0.002607507
3831103773705	383110	3773705	0.010257511	0.00948417	0.015775745	0.015775745	0.007587337	0.007587337	0.003595185	0.003595185	0.009753811	0.009753811	0.00634213	0.001286402	0.004355416	0.00468123	0.008302375	0.008302375	0.001752364	0.001620249	0.002695083
3831203773705	383120	3773705	0.011529918	0.01066065	0.017732669	0.017732669	0.008528519	0.008528519	0.004041154	0.004041154	0.010963736	0.010963736	0.007128849	0.001445976	0.00489569	0.00526192	0.009235812	0.009235812	0.001818107	0.001681035	0.002796194
3831303773705	383130	3773705	0.013099203	0.01211162	0.020146183	0.020146183	0.009689298	0.009689298	0.004591178	0.004591178	0.01245596	0.01245596	0.008099124	0.001642781	0.00556202	0.005978096	0.01034605	0.01034605	0.001886524	0.001744294	0.002901418
3831403773705	383140	3773705	0.015065965	0.0139301	0.023171003	0.023171003	0.011144083	0.011144083	0.005280513	0.005280513	0.014326143	0.014326143	0.009315156	0.001889434	0.006397122	0.006875668	0.011707233	0.011707233	0.00195891	0.001811223	0.003012745
3831503773705	383150	3773705	0.017540377	0.01621796	0.026976575	0.026976575	0.012974372	0.012974372	0.006147777	0.006147777	0.016679048	0.016679048	0.010845064	0.002199752	0.007447776	0.008004919	0.013407911	0.013407911	0.002036041	0.001882539	0.003131371
3831603773705	383160	3773705	0.020566788	0.01901621	0.031631104	0.031631104	0.015212965	0.015212965	0.007208513	0.007208513	0.019556845	0.019556845	0.012716267	0.002579296	0.008732813	0.009386084	0.015586164	0.015586164	0.002117832	0.001958163	0.003257162
3837103773705	383710	3773705	0.001869355	0.00172842	0.002875012	0.002875012	0.001382736	0.001382736	0.000655196	0.000655196	0.001777559	0.001777559	0.001155806	0.002234437	0.000793742	0.000853119	0.010563626	0.010563626	0.024902273	0.023024829	0.038298951
3837203773705	383720	3773705	0.00181966	0.00168247	0.002798582	0.002798582	0.001345977	0.001345977	0.000637778	0.000637778	0.001730304	0.001730304	0.00112508	0.000228205	0.000772641	0.00083044	0.015150913	0.015150913	0.021821509	0.020176331	0.033560827
3837303773705	383730	3773705	0.001771949	0.00163836	0.002725204	0.002725204	0.001310686	0.001310686	0.000621055	0.000621055	0.001684936	0.001684936	0.001095581	0.000222221	0.000752383	0.000808666	0.013919905	0.013919905	0.019357276	0.017897883	0.029770911
3837403773705	383740	3773705	0.001725877	0.00159576	0.002654347	0.002654347	0.001276607	0.001276607	0.000604908	0.000604908	0.001641127	0.001641127	0.001067095	0.000216444	0.00073282	0.00078764	0.012840385	0.012840385	0.017343149	0.016035606	0.026673244
3837503773705	383750	3773705	0.0016811	0.00155436	0.002585481	0.002585481	0.001243486	0.001243486	0.000589213	0.000589213	0.001598548	0.001598548	0.001039409	0.000210828	0.000713807	0.000767205	0.011886536	0.011886536	0.015666018	0.014484918	0.024093867
3837603773705	383760	3773705	0.001635718	0.0015124	0.002515685	0.002515685	0.001209918	0.001209918	0.000573308	0.000573308	0.001555395	0.001555395	0.00101135	0.000205137	0.000694538	0.000746494	0.011036247	0.011036247	0.014248235	0.013174025	0.021913269
3837703773705	383770	3773705	0.001584729	0.00146525	0.002437265	0.002437265	0.001172202	0.001172202	0.000555436	0.000555436	0.00150691	0.00150691	0.000979824	0.000198742	0.000672888	0.000723224	0.010238788	0.010238788	0.013004472	0.012024032	0.020000488
3837803773705	383780	3773705	0.001536759	0.0014209	0.002363489	0.002363489	0.001136719	0.001136719	0.000538623	0.000538623	0.001461295	0.001461295	0.000950165	0.000192726	0.00065219	0.00070133	0.00952858	0.00952858	0.011914539	0.011016273	0.018324205
3837903773705	383790	3773705	0.00148413	0.00137224	0.002282548	0.002282548	0.00109779	0.00109779	0.000520177	0.000520177	0.001411251	0.001411251	0.000917625	0.000186126	0.000630173	0.000677314	0.008862397	0.008862397	0.010913731	0.010090918	0.016784991
3838003773705	383800	3773705	0.001422874	0.0013156	0.002188337	0.002188337	0.00105248	0.00105248	0.000498707	0.000498707	0.001353003	0.001353003	0.00087975	0.000178444	0.000604163	0.000649358	0.00824204	0.00824204	0.009938633	0.009189335	0.01528532
3838103773705	383810	3773705	0.001367915	0.00126478	0.002103813	0.002103813	0.001011828	0.001011828	0.000479445	0.000479445	0.001300743	0.001300743	0.00084577	0.000171551	0.000580827	0.000624277	0.007684519	0.007684519	0.009119264	0.00843174	0.014025155
3838203773705	383820	3773705	0.001331593	0.0012312	0.00204795	0.00204795	0.000984961	0.000984961	0.000466714	0.000466714	0.001266204	0.001266204	0.000823312	0.000166996	0.000565404	0.0006077	0.007236562	0.007236562	0.008488237	0.007848288	0.013054654
3838303773705	383830	3773705	0.001297082	0.00119929	0.001994874	0.001994874	0.00095934	0.00095934	0.000454618	0.000454618	0.001233388	0.001233388	0.000801975	0.000162668	0.000550751	0.000591951	0.006828827	0.006828827	0.007924764	0.007327297	0.01218805
3838403773705	383840	3773705	0.001264987	0.00116962	0.001945513	0.001945513	0.000935694	0.000935694	0.000443369	0.000443369	0.00120287	0.00120287	0.000782131	0.000158643	0.000537123	0.000577304	0.006459815	0.006459815	0.00742436	0.006864619	0.011418444
3838503773705	383850	3773705	0.001235222	0.0011421	0.001899735	0.001899735	0.000913676	0.000913676	0.000432937	0.000432937	0.001174566	0.001174566	0.000763727	0.00015491	0.000524485	0.000563719	0.006126123	0.006126123	0.006980553	0.006454272	0.010735882
3838603773705	383860	3773705	0.001206578	0.00111561	0.001855681	0.001855681	0.000892489	0.000892489	0.000422897	0.000422897	0.001147329	0.001147329	0.000746017	0.000151318	0.000512322	0.000550647	0.005819147	0.005819147	0.0065779	0.006081976	0.010116614
3838703773705	383870	3773705	0.001177762	0.00108897	0.001811362	0.001811362	0.000871174	0.000871174	0.000412797	0.000412797	0.001119927	0.001119927	0.0007282	0.000147704	0.000500087	0.000537496	0.005530281	0.005530281	0.006201389	0.005733851	0.009537551
3838803773705	383880	3773705	0.001149981	0.00106328	0.001768636	0.001768636	0.000850625	0.000850625	0.00040306	0.00040306	0.00109351	0.00109351	0.000711023	0.00014422	0.00048829	0.000524818	0.005262527	0.005262527	0.005856973	0.005415401	0.009007849
3838903773705	383890	3773705	0.001122027	0.00103743	0.001725644	0.001725644	0.000829948	0.000829948	0.000393263	0.000393263	0.001066929	0.001066929	0.00069374	0.000140714	0.000476421	0.000512061	0.005009381	0.005009381	0.005531969	0.0051149	0.008508003
3839003773705	383900	3773705	0.001092779	0.00101039	0.001680662	0.001680662	0.000808314	0.000808314	0.000383011	0.000383011	0.001039118	0.001039118	0.000675656	0.000137046	0.000464002	0.000498713	0.00476394	0.00476394	0.005215334	0.004822137	0.008021028
3839103773705	383910	3773705	0.001065085	0.00098479	0.001638068	0.001638068	0.000787828	0.000787828	0.000373305	0.000373305	0.001012783	0.001012783	0.000658533	0.000133573	0.000452243	0.000486074	0.004536609	0.004536609	0.004925186	0.004553864	0.007574788
3829703773715	382970	3773715	0.003498343	0.00323459	0.005380348	0.005380348	0.002587676	0.002587676	0.001226144	0.001226144	0.003326556	0.003326556	0.002162996	0.00043873	0.001485423	0.001596542	0.00283363	0.00283363	0.001085446	0.001003611	0.001669383
3829803773715	382980	3773715	0.003772444	0.00348803	0.005801906	0.005801906	0.002790424	0.002790424	0.001322215	0.001322215	0.003587196	0.003587196	0.00233247	0.000473105	0.001601808	0.001721634	0.003037047	0.003037047	0.001129188	0.001044056	0.001736658
3829903773715	382990	3773715	0.004073204	0.00376612	0.006264467	0.006264467	0.003012892	0.003012892	0.001427629	0.001427629	0.003873188	0.003873188	0.002518427	0.000510824	0.001729513	0.001858892	0.003264077	0.003264077	0.001174138	0.001085617	0.001805789
3830003773715	383000	3773715	0.004390444	0.00405944	0.006752371	0.006752371	0.00324755	0.00324755	0.001538819	0.001538819	0.004174849	0.004174849	0.002714573	0.000550609	0.001864215	0.002003671	0.003508017	0.003508017	0.001218398	0.00112654	0.00187386
3830103773715	383010	3773715	0.004737966	0.00438076	0.007286849	0.007286849	0.003504607	0.003504607	0.001660623	0.001660623	0.004505305	0.004505305	0.002929443	0.000594192	0.002011776	0.00216227	0.003780474	0.003780474	0.001264125	0.001168819	0.001944186
3830203773715	383020	3773715	0.005100414	0.00471588	0.007844283	0.007844283	0.003772705	0.003772705	0.001787659	0.001787659	0.004849955	0.004849955	0.003153542	0.000639647	0.002165674	0.002327681	0.004064838	0.004064838	0.001308989	0.001210301	0.002013185
3830303773715	383030	3773715	0.005477701	0.00506472	0.00842454	0.00842454	0.004051779	0.004051779	0.001919895	0.001919895	0.005208716	0.005208716	0.003386815	0.000686963	0.002325873	0.002499864	0.004353704	0.004353704	0.001352472	0.001250506	0.002080061
3830403773715	383040	3773715	0.005901147	0.00545624	0.009075787	0.009075787	0.004364996	0.004364996	0.00206831	0.00206831	0.005611368	0.005611368	0.003648628	0.000740067	0.002505671	0.002693112	0.004675689	0.004675689	0.001398026	0.001292625	0.002150122
3830503773715	383050	3773715	0.006386108	0.00590464	0.009821642	0.009821642	0.004723714	0.004723714	0.002238285	0.002238285	0.006072514	0.006072514	0.003948475	0.000800886	0.002711589	0.002914434	0.005044601	0.005044601	0.001446341	0.001337298	0.002224429
3830603773715	383060	3773715	0.006938105	0.00641502	0.010670598	0.010670598	0.005132019	0.005132019	0.002431756	0.002431756	0.006597406	0.006597406	0.00428977	0.000870113	0.002945972	0.00316635	0.005461741	0.005461741	0.00149733	0.001384443	0.002302849
3830703773715	383070	3773715	0.007561626	0.00699154	0.011629555	0.011629555	0.005593229	0.005593229	0.002650296	0.002650296	0.007190309	0.007190309	0.004675288	0.000948309	0.003210723	0.003450906	0.005922406	0.005922406	0.001549873	0.001433024	0.002383658
3830803773715	383080	3773715	0.008261847	0.00763897	0.012706473	0.012706473	0.006111173	0.006111173	0.002895719	0.002895719	0.007856145	0.007856145	0.005108229	0.001036124	0.003508042	0.003770467	0.006420292	0.006420292	0.001603192	0.001482323	0.002465661
3830903773715	383090	3773715	0.009082596	0.00839784	0.013968761	0.013968761	0.006718269	0.006718269	0.003183385	0.003183385	0.008636591	0.008636591	0.005615691	0.001139055	0.003856539	0.004145033	0.006991221	0.006991221	0.001659358	0.001534255	0.002552043

			KMMass Grading / Excavation	KMDrainage / Utilities Trenching	KMFoundations / Concrete Pads	KMBuilding / Structure Construction	KMAsphalt Paving	KMArchitectural Coating	KMLandscaping or Other Finishing	KMWaterside Construction (Piles)	EWNDemolition	EWNSite Grubbing / Prep	EWNDrainage / Utilities Trenching	EWNDrainage / Utilities Trenching	EWNDrainage / Utilities Trenching	EWNFoundations / Concrete Pads	EWNBuilding / Structure Construction	EWNAsphalt Paving	EWNLandscaping or Other Finishing	EWNWaterside Construction (Piles)	ISDemolition
Unique Identifier	X (UTM)	Y (UTM)	2026	2026	2026	2026	2026	2026	2026	2026	2027	2027	2027	2028	2029	2029	2029	2029	2029	2029	2027
3831603773695	383160	3773695	0.003193735	0.000793032	0.000727831	0.002140656	0.001283939	0.000260427	0.000881736	0.000947696	0.052252645	0.059740474	0.070356975	0.070356975	0.070356975	0.01831418	0.045499291	0.032307358	0.022186866	0.023197961	0.001650299
3837003773695	383700	3773695	0.041619273	0.010334424	0.009484748	0.027896028	0.016731689	0.003393762	0.011490377	0.012349933	0.004315814	0.004934272	0.005811144	0.005811144	0.005811144	0.001512662	0.00375802	0.002668431	0.001832527	0.001916039	0.001698786
3837103773695	383710	3773695	0.036032193	0.008947104	0.008211491	0.024151192	0.014485583	0.002938174	0.009947879	0.010692046	0.004223671	0.004828925	0.005687075	0.005687075	0.005687075	0.001480367	0.003677786	0.002611459	0.001793402	0.001875131	0.001660307
3837203773695	383720	3773695	0.031639994	0.007856483	0.007210539	0.021207246	0.012719841	0.002580021	0.008735267	0.009388722	0.004130233	0.004722098	0.005561263	0.005561263	0.005561263	0.001447617	0.003596424	0.002553688	0.001753728	0.001833649	0.001621051
3837303773695	383730	3773695	0.028121963	0.006982925	0.006408803	0.018849225	0.01130553	0.00229315	0.007763998	0.008344796	0.004037313	0.004615862	0.005436149	0.005436149	0.005436149	0.00141505	0.003515514	0.002496236	0.001714274	0.001792396	0.001582917
3837403773695	383740	3773695	0.025238591	0.006266959	0.005751703	0.016916596	0.010146363	0.002058031	0.006967948	0.007489196	0.003944825	0.00451012	0.005311615	0.005311615	0.005311615	0.001382633	0.003434979	0.002439051	0.001675002	0.001751335	0.001545214
3837503773695	383750	3773695	0.022833968	0.005669871	0.005203705	0.015304857	0.009179662	0.001861951	0.006304072	0.006775658	0.003853717	0.004405956	0.00518894	0.00518894	0.00518894	0.0013507	0.003355646	0.00238272	0.001636317	0.001710887	0.001508374
3837603773695	383760	3773695	0.020791989	0.00516283	0.004738352	0.013936185	0.00835875	0.001695442	0.005740316	0.00616973	0.003760969	0.004299918	0.005064058	0.005064058	0.005064058	0.001318193	0.003274886	0.002325375	0.001596936	0.001669711	0.001471102
3837703773695	383770	3773695	0.018979167	0.00471269	0.004325223	0.01272111	0.007629963	0.001547619	0.005239827	0.0056318	0.003652692	0.004176125	0.004918266	0.004918266	0.004918266	0.001280243	0.003180603	0.002258428	0.001550961	0.001621641	0.001423478
3837803773695	383780	3773695	0.017388469	0.004317707	0.003962713	0.011654918	0.006990474	0.001417908	0.004800662	0.005159783	0.003544329	0.004052233	0.004772357	0.004772357	0.004772357	0.001242262	0.003086245	0.002191428	0.001504949	0.001573532	0.001373351
3837903773695	383790	3773695	0.01592542	0.003954419	0.003629295	0.010674285	0.006402302	0.001298607	0.004396739	0.004725644	0.003414655	0.003903977	0.004597754	0.004597754	0.004597754	0.001196812	0.002973331	0.002111252	0.001449888	0.001515962	0.001312008
3838003773695	383800	3773695	0.014487848	0.003597457	0.003301682	0.009710727	0.005824373	0.001181383	0.00399985	0.004299065	0.003270056	0.003738656	0.004403054	0.004403054	0.004403054	0.001146131	0.00284742	0.002021847	0.00138849	0.001451766	0.001250234
3838103773695	383810	3773695	0.013292701	0.003300692	0.003029316	0.00890966	0.005343903	0.001083927	0.00366989	0.003944422	0.003146853	0.003597798	0.004237164	0.004237164	0.004237164	0.001102949	0.00274014	0.001945672	0.001336177	0.001397069	0.001200107
3838203773695	383820	3773695	0.012386556	0.003075688	0.002822812	0.0083023	0.004979616	0.001010037	0.003419719	0.003675536	0.003066011	0.003505372	0.004128313	0.004128313	0.004128313	0.001074615	0.002669747	0.001895688	0.001301852	0.001361179	0.001167926
3838303773695	383830	3773695	0.011575284	0.002874243	0.002637928	0.007758532	0.00465347	0.000943884	0.00319574	0.003434802	0.002987759	0.003415906	0.004022948	0.004022948	0.004022948	0.001047188	0.002601608	0.001847305	0.001268625	0.001326438	0.001137039
3838403773695	383840	3773695	0.010853313	0.002694971	0.002473396	0.007274618	0.004363225	0.000885012	0.002996416	0.003220568	0.002913647	0.003331174	0.003923158	0.003923158	0.003923158	0.001021213	0.002537075	0.001801483	0.001237156	0.001293536	0.001108223
3838503773695	383850	3773695	0.010210161	0.002535271	0.002326826	0.006843535	0.004104666	0.000832567	0.002818853	0.003029721	0.002843849	0.003251374	0.003829177	0.003829177	0.003829177	0.000996749	0.002476298	0.001758327	0.00120752	0.001262549	0.001081563
3838603773695	383860	3773695	0.009626321	0.002390298	0.002193773	0.006452206	0.003869953	0.000784959	0.002657664	0.002856475	0.002776036	0.003173843	0.003737868	0.003737868	0.003737868	0.000972981	0.002417249	0.001716399	0.001178726	0.001232442	0.001055853
3838703773695	383870	3773695	0.009085606	0.002256034	0.002070548	0.006089783	0.003652575	0.000740868	0.002508382	0.002696026	0.002708481	0.003096608	0.003646907	0.003646907	0.003646907	0.000949303	0.002358426	0.001674631	0.001150042	0.001202451	0.001030315
3838803773695	383880	3773695	0.008590271	0.002133038	0.001957664	0.005757776	0.003453442	0.000700477	0.002371629	0.002549042	0.002642997	0.00302174	0.003558735	0.003558735	0.003558735	0.000926352	0.002301405	0.001634142	0.001122237	0.001173379	0.001005899
3838903773695	383890	3773695	0.008117229	0.002015578	0.001849861	0.005440711	0.00326327	0.000661903	0.002241029	0.002408673	0.002575615	0.002944702	0.003468006	0.003468006	0.003468006	0.000902735	0.002242732	0.001592481	0.001093626	0.001143464	0.000980361
3839003773695	383900	3773695	0.007645778	0.001898512	0.001742421	0.005124713	0.003073739	0.00062346	0.00211087	0.002268777	0.002503057	0.002861746	0.003370308	0.003370308	0.003370308	0.000877304	0.002179551	0.001547618	0.001062817	0.001111251	0.000952666
3839103773695	383910	3773695	0.007213206	0.001791101	0.00164384	0.004834774	0.002899837	0.000588187	0.001991444	0.002140417	0.002433777	0.002782538	0.003277024	0.003277024	0.003277024	0.000853021	0.002119225	0.001504783	0.0010334	0.001080494	0.000926524
3829703773705	382970	3773705	0.00165691	0.000411425	0.000377599	0.001110572	0.000666107	0.000135109	0.000457445	0.000491665	0.002726772	0.00311752	0.003671535	0.003671535	0.003671535	0.000955714	0.002374352	0.001685939	0.001157808	0.001210571	0.001254721
3829803773705	382980	3773705	0.00172299	0.000427833	0.000392658	0.001154864	0.000692673	0.000140498	0.000475688	0.000511273	0.002944707	0.003366684	0.003964979	0.003964979	0.003964979	0.001032099	0.00256412	0.001820687	0.001250345	0.001307325	0.001303122
3829903773705	382990	3773705	0.001790663	0.000444637	0.00040808	0.001200222	0.000719878	0.000146016	0.000494372	0.000531354	0.003193873	0.003651557	0.004300476	0.004300476	0.004300476	0.00111943	0.002781084	0.001974744	0.001356143	0.001417945	0.001348762
3830003773705	383000	3773705	0.001856345	0.000460946	0.000423048	0.001244247	0.000746284	0.000151372	0.000512505	0.000550844	0.003464092	0.003960498	0.004664319	0.004664319	0.004664319	0.001214139	0.003016378	0.002141818	0.001470879	0.00153791	0.001388708
3830103773705	383010	3773705	0.001924282	0.000477816	0.000438531	0.001289783	0.000773596	0.000156912	0.000531262	0.000571004	0.00377486	0.004315799	0.005082761	0.005082761	0.005082761	0.001323062	0.003286981	0.002333963	0.001602834	0.001675878	0.001423909
3830203773705	383020	3773705	0.001990495	0.000494257	0.00045362	0.001334163	0.000800214	0.000162311	0.000549542	0.000590651	0.00410366	0.004691717	0.005525483	0.005525483	0.005525483	0.001438304	0.003573286	0.002537258	0.001742445	0.001821851	0.001455486
3830303773705	383030	3773705	0.002053656	0.00050994	0.000468014	0.001376498	0.000825606	0.000167461	0.00056698	0.000609393	0.004442296	0.005078879	0.005981448	0.005981448	0.005981448	0.001556993	0.003868155	0.002746633	0.001886232	0.001972191	0.00148784
3830403773705	383040	3773705	0.002120001	0.000526415	0.000483134	0.001420967	0.000852278	0.000172871	0.000585297	0.000629081	0.004833129	0.005525718	0.006507696	0.006507696	0.006507696	0.001693977	0.004208475	0.002988282	0.002052183	0.002145704	0.001519849
3830503773705	383050	3773705	0.002194175	0.000544833	0.000500038	0.001470684	0.000882098	0.00017892	0.000605775	0.000651091	0.005334655	0.006099113	0.007182989	0.007182989	0.007182989	0.001869758	0.004645181	0.003298371	0.002265134	0.002368361	0.001546853
3830603773705	383060	3773705	0.00227233	0.000564239	0.000517849	0.001523068	0.000913517	0.000185293	0.000627352	0.000674282	0.005940489	0.006791764	0.007998731	0.007998731	0.007998731	0.002082099	0.005172715	0.003672953	0.002522376	0.002637325	0.001570234
3830703773705	383070	3773705	0.002353272	0.000584338	0.000536295	0.001577321	0.000946057	0.000191893	0.000649699	0.0006983	0.006651581	0.007604755	0.008956199	0.008956199	0.008956199	0.002331332	0.005791902	0.004112615	0.002824311	0.00295302	0.00159327
3830803773705	383080	3773705	0.002433417	0.000604238	0.000554559	0.001631039	0.000978277	0.000198428	0.000671825	0.000722082	0.007466204	0.008536115	0.010053071	0.010053071	0.010053071	0.002616851	0.00650124	0.004616289	0.003170206	0.003314678	0.001621569
3830903773705	383090	3773705	0.002517676	0.000625161	0.000573761	0.001687515	0.00101215	0.000205299	0.000695088	0.000747085	0.00848375	0.009699476	0.011423173	0.011423173	0.011423173	0.002973494	0.007387274	0.005245429	0.003602264	0.003766426	0.001649091
3831003773705	383100	3773705	0.002607507	0.000647467	0.000594233	0.001747726	0.001048264	0.000212624	0.000719889	0.000773741	0.009841485	0.011251775	0.013251332	0.013251332	0.013251332	0.003449371	0.00856953	0.006084905	0.004178769	0.004369203	0.001658926
3831103773705	383110	3773705	0.002695083	0.000669212	0.000614191	0.001806426	0.001083471	0.000219765	0.000744067	0.000799728	0.011670635	0.013343043	0.01571424	0.01571424	0.01571424	0.004090475	0.010162273	0.007215853	0.00495544	0.005181268	0.00165746
3831203773705	383120	3773705	0.002796194	0.000694319	0.000637233	0.001874197	0.00112412	0.00022801	0.000771982	0.000829731	0.014258329	0.016301555	0.01919851	0.01919851	0.01919851	0.004997443	0.012415522	0.008815802	0.006054194	0.006330094	0.001656942
3831303773705	383130	3773705	0.002901418	0.000720447	0.000661213	0.001944725	0.001166422	0.00023659	0.000801032	0.000860955	0.017878841	0.020440887	0.024073444	0.024073444	0.024073444	0.006266406	0.015568103	0.011054332	0.00759149	0.007937448	0.00166626
3831403773705	383140	3773705	0.003012745	0.000748091	0.000686584	0.002019344	0.001211177	0.000245668	0.000831768	0.00089399	0.023423924	0.026780583	0.03153977	0.03153977	0.03153977	0.008209919	0.020396516	0.014482809	0.009945974	0.01039923	0.001665397
3831503773705	383150	3773705	0.003131371	0.000777546	0.000713618	0.002098855	0.001258867	0.000255341	0.000864519	0.00092919	0.032555008	0.037220156	0.043834563	0.043834563	0.043834563	0.011410298	0.02834746	0.020128479	0.013823101	0.014453045	0.00167575
3831603773705	383160	3773705	0.003257162	0.000808781	0.000742285	0.002183168	0.001309437	0.000265599	0.000899247	0.000966517	0.048767933	0.055756401	0.065664892	0.065664892	0.065664892	0.017092813	0.042464958	0.030152791	0.020707231	0.021650897	0.001707241
3837103773705	383710	3773705	0.038298951	0.009509959	0.008728069	0.025670525	0.01539686	0.003123012	0.010573693	0.011364674	0.003994003	0.004566345	0.005377832	0.005377832	0.005377832	0.001399869	0.003477801	0.002469457	0.001695884	0.001773168	0.001727948
3837203773705	383720	3773705	0.033560827	0.008333442	0.007648283	0.022494717	0.01349205	0.002736651	0.009265577	0.009958702	0.003910746	0.004471157	0.005265728	0.005265728	0.005265728	0.001370689	0.003405304	0.00241798	0.001660532	0.001736205	0.001686449
3837303773705	383730	3773705	0.029770911	0.007392374	0.006784588	0.019954461	0.011968436	0.00242761	0.008219245	0.008834098	0.00382861	0.004377252	0.005155135	0.005155135	0.005155135	0.001341901	0.003333784	0.002367197	0.001625657	0.001699741	0.001645812
3837403773705	383740	3773705	0.026673244	0.006623196	0.00607865	0.017878197	0.010723119	0.002175017	0.007364032	0.007914909	0.003747424	0.004284432	0.00504582	0.00504582	0.00504582	0.001313445	0.003263091	0.002317	0.001591184	0.001663698	0.001606039
3837503773705	383750	3773705	0.024093867	0.005982715	0.005490828	0.016149326	0.009686164	0.001964687	0.006651909	0.007149516	0.003666238	0.004191611	0.004936504	0.004936504	0.004936504	0.00128499	0.003192398	0.002266803	0.001556712	0.001627654	0.001567042
3837603773705	383760	3773705	0.021913359	0.005441276	0.004993905	0.014687803	0.00880956	0.001786882	0.006049908	0.00650248	0.003584448	0.004098101	0.004826376	0.004826376	0.004826376	0.001256323	0.003121178	0.002216233	0.001521983	0.001591343	0.001528131
3837703773705	383770	3773705	0.020000488	0.004966293	0.004557975	0.013405668	0.008040552	0.0016309	0.005521796	0.005934863	0.003488249	0.003988117	0.004696847	0.004696847	0.004696847	0.001222606	0.003037413	0.002156754	0.001481137	0.001548635	0.001480852
3837803773705	383780	3773705	0.018324205	0.004550058	0.004175961	0.012282111	0.007366657	0.001494211	0.005059003	0.005437449	0.003391447	0.003877443	0.004566504	0.004566504	0.004566504	0.001188678	0.002953122	0.002096902	0.001440034	0.001505659	0.001430121
3837903773705	383790	3773705	0.016784991	0.004167858	0.003825185	0.011250427	0.006747865	0.001368699	0.004634052	0.00498071	0.00327575	0.003745166	0.004410721	0.004410721	0.004410721	0.001148127	0.002852378	0.002025368	0.001390908	0.001454294	0.00136619
3838003773705	383800	3773705	0.01528532	0.003795476	0.00348342	0.010245246	0.006144971	0.001246411	0.004220018	0.004535703	0.003145645	0.003596417	0.004235538	0.004235538	0.004235538	0.001102526	0.002739088	0.001944925	0.001335664	0.001396533	0.001299239
3838103773705	383810	3773705	0.014025155	0.003482567	0.003196237	0.009400599	0.005638362	0.001143654	0.003872108	0.004161767	0.003023391	0.003456644	0.004070926	0.004070926	0.004070926	0.001059677	0.002632635	0.001869336	0.001283754	0.001342257	0.001246179
3838203773705	383820	3773705	0.013054654	0.003241583	0.002975067	0.008750105	0.005248203	0.001064516	0.003604169	0.003873785	0.00294833	0.003370827	0.003969858	0.003969858	0.003969858	0.001033369	0.002567275	0.001822927	0.001251883	0.001308934	0.001211841
3838303773705	383830	3773705	0.01218805	0.003026398	0.002777573	0.008169249	0.004899813	0.000993851	0.003364915	0.003616632	0.002875772	0.003287871	0.00387216	0.00387216	0.00387216	0.001007937	0.002504095	0.001778065	0.001221074	0.001276721	0.00117897
3838403773705	383840	3773705	0.011418444	0.002835298	0.002602185	0.007653407	0.004590418	0.000931094	0.003152439	0.003388262	0.00280744	0.003209748	0.003780154	0.003780154	0.003780154	0.000983988	0.002444595	0.001735816	0.00119206	0.001246385	0.001148514
3838503773705	383850	3773705	0.010735882	0.002665812	0.002446634	0.007195908	0.004316016	0.000875436	0.002963995	0.003185722	0.00274351	0.003136656	0.003694072	0.003694072	0.003694072	0.000961581	0.002388927	0.001696288	0.001164915	0.001218002	0.00112056
3838603773705	383860	3773705	0.010116614	0.002512042	0.002305507	0.006780833	0.004067059	0.000824939	0.002793026	0.003001963	0.00268139	0.003065635	0.00361043	0.00361043	0.00361043	0.000939808	0.002334836	0.00165788	0.001138539	0.001190424	0.001093728
3838703773705	383870	3773705	0.009537551	0.002368256	0.002173543	0.006392706	0.003834265	0.000777721	0.002633157	0.002830134	0.002617891	0.002993036	0.003524929	0.003524929	0.003524929	0.000917552	0.002279543	0.001618619	0.001111576	0.001162233	0.001066292
3838803773705	383880	3773705	0.009007849	0.002236727	0.002052827	0.006037665	0.003621316	0.000734527	0.002486915	0.002672952	0.002555944	0.002922212	0.00344152	0.00344152	0.00344152	0.00089584	0.002225603	0.001580318	0.001085273	0.001134731	0.001039806
3838903773705	383890	3773705	0.008508003	0.00211261	0.001938916	0.005702634	0.003420369	0.000693768	0.002348916	0.00252463	0.002493221	0.002850501	0.003357064	0.003357064	0.003357064	0.000873856	0.002170987	0.001541537	0.00105864	0.001106885	0.001012974
3839003773705	383900	3773705	0.008021028	0.00199169	0.001827937	0.005376231	0.003224596	0.000654059	0.00221447	0.002380127	0.002426961	0.002774745	0.003267846	0.003267846	0.003267846	0.000850632	0.00211329	0.001500569	0.001030506	0.001077468	0.000984589
3839103773705	383910	3773705	0.007574788	0.001880885	0.001726243	0.005077131	0.0030452	0.000617671	0.002091271	0.002247712	0.00236372	0.002702442	0.003182694	0.003182694	0.003182694	0.000828467	0.002058223	0.001461468	0.001003653	0.001049392	0.000958015
3829703773715	382970	3773715	0.001669383	0.000414522	0.000380441	0.001118933	0.000671122	0.000136127	0.000460888	0.000495366	0.002627295	0.003003788	0.003537592	0.003537592	0.003537592	0.000920848	0.002287732	0.001624434	0.001115569	0.001166408	0.00126887
3829803773715	382980	3773715	0.001736658	0.000431227	0.000395772	0.001164024	0.000698167	0.000141612	0.00047946	0.000515329	0.002831167	0.003236874	0.0038121	0.0038121	0.0038121	0.000992304	0.002465255	0.001750486	0.001202135	0.001256918	0.001320032
3829903773715	382990	3773715	0.001805789	0.000448393	0.000411527	0.001210361	0.00072596	0.00014725	0.000498548	0.000535843	0.003062819	0.003501723	0.004124015	0.004124015	0.004124015	0.001073496	0.002666967	0.001893715	0.001300496	0.001359762	0.001369037
3830003773715	383000	3773715	0.00187386	0.000465296	0.00042704	0.001255987	0.000753325	0.0001528	0.000517341	0.000556041	0.003317076	0.003792415	0.004466366	0.004466366	0.004466366	0.001162612	0.002888363	0.00205092	0.001408456	0.001472641	0.001413297
3830103773715	383010	3773715	0.001944186	0.000482758	0.000443067	0.001303124	0.000781597	0.000158535	0.000536757	0.00057691	0.00360895	0.004126114	0.004859368	0.004859368	0.004859368	0.001264911	0.003142514	0.002231383	0.001532387	0.001602221	0.001453329
3830203773715	383020	3773715	0.002013185	0.000499891	0.000458791	0.001349372	0.000809336	0.000164161	0.000555806	0.000597384	0.003921616	0.004483586	0.005280366	0.005280366	0.005280366	0.001374499	0.00341477	0.002424702	0.001665148	0.001741032	0.001488444
3830303773715	383030	3773715	0.002080061	0.000516497	0.000474032	0.001394197	0.000836222	0.000169614	0.00057427	0.000617229	0.004248346	0.004857136	0.005720299	0.005720299	0.005720299	0.001489015	0.003699272	0.002626716	0.00180388	0.001886086	0.001522609
3830403773715	383040	3773715	0.002150122	0.000533894	0.000489998	0.001441156	0.000864387	0.000175327	0.000593612	0.000638018	0.004626496	0.005289475	0.00622947	0.00622947	0.00622947	0.001621554	0.004028548	0.002860523	0.001964445	0.002053968	0.00155574
3830503773715	383050	3773715	0.002224429	0.000552345	0.000506932	0.001490961	0.00089426	0.000181387	0.000614127	0.000660068	0.005079017	0.005806843	0.006838779	0.006838779	0.006838779	0.001780159	0.004422583	0.003140312	0.002156589	0.002254868	0.00158654
3830603773715	383060	3773715	0.002302849	0.000571817	0.000524804	0.001543524	0.000925786	0.000187781	0.000635778	0.000683338	0.00561652	0.00642137	0.007562514	0.007562514	0.007562514	0.00196855	0.004890617	0.003472646	0.002384817	0.002493497	0.00161527
3830703773715	383070	3773715	0.002383658	0.000591883	0.000543219	0.001597687	0.000958273	0.000194371	0.000658088	0.000707317	0.006245132	0.007140062	0.008408925	0.008408925	0.008408925	0.002188874	0.005437984	0.003861311	0.00265173	0.002772574	0.001644001
3830803773715	383080	3773715	0.002465661	0.000612245	0.000561907	0.001652651	0.00099124	0.000201057	0.000680727	0.00073165	0.006971322	0.007970315	0.009386723	0.009386723	0.009386723	0.002443399	0.006070318	0.004310308	0.002960076	0.003094972	0.001675664
3830903773715	383090	3773715	0.002552043	0.000633694	0.000581593	0.00171055	0.001025967	0.000208101	0.000704576	0.000757283	0.007869547	0.008997257	0.010596163	0.010596163	0.010596163	0.00275822	0.006852454	0.004865673	0.003341469	0.003493746	0.00170681

			ISDrainage / Utilities Trenching	ISDrainage / Utilities Trenching	ISAsphalt Paving	ISAsphalt Paving	SVDemolition	SVSite Grubbing / Prep	SVMass Grading / Excavation	SVMass Grading / Excavation	SVDrainage / Utilities Trenching	SVFoundations / Concrete Pads	SVBuilding / Structure Construction	SVBuilding / Structure Construction	SVAsphalt Paving	SVAsphalt Paving	SVArchitectural Coating	SVArchitectural Coating	SVLandscaping or Other Finishing	SVLandscaping or Other Finishing	MDemolition
Unique Identifier	X (UTM)	Y (UTM)	2027	2028	2027	2028	2027	2027	2027	2028	2028	2028	2028	2029	2028	2029	2028	2029	2028	2029	2027
3831603773695	383160	3773695	0.000885401	0.000885401	0.001020365	0.001020365	0.001191208	0.000474694	0.001543908	0.001543908	0.000796759	0.000309053	0.001376231	0.001376231	0.000826851	0.000826851	0.000186245	0.000186245	0.000630576	0.000630576	0.002124216
3837003773695	383700	3773695	0.000911415	0.000911415	0.001050345	0.001050345	0.000955015	0.000380571	0.001237781	0.001237781	0.000638778	0.000247774	0.001083891	0.001083891	0.000662903	0.000662903	0.000149316	0.000149316	0.000505545	0.000505545	0.217048971
3837103773695	383710	3773695	0.000890771	0.000890771	0.001026553	0.001026553	0.000948717	0.000378062	0.001229619	0.001229619	0.000634565	0.00024614	0.001078021	0.001078021	0.000658532	0.000658532	0.000148332	0.000148332	0.000502211	0.000502211	0.161440943
3837203773695	383720	3773695	0.00086971	0.00086971	0.001002282	0.001002282	0.00094152	0.000375194	0.001220291	0.001220291	0.000629751	0.000244272	0.001071262	0.001071262	0.000653536	0.000653536	0.000147206	0.000147206	0.000498401	0.000498401	0.125322108
3837303773695	383730	3773695	0.00084925	0.00084925	0.000978704	0.000978704	0.00093453	0.000372408	0.001211231	0.001211231	0.000625076	0.000242459	0.001064591	0.001064591	0.000648684	0.000648684	0.000146113	0.000146113	0.000494701	0.000494701	0.100626553
3837403773695	383740	3773695	0.000829022	0.000829022	0.000955392	0.000955392	0.000927472	0.000369596	0.001202083	0.001202083	0.000620355	0.000240628	0.001057743	0.001057743	0.000643784	0.000643784	0.00014501	0.00014501	0.000490965	0.000490965	0.082935364
3837503773695	383750	3773695	0.000809257	0.000809257	0.000932614	0.000932614	0.000920067	0.000366645	0.001192485	0.001192485	0.000615402	0.000238706	0.001050806	0.001050806	0.000638644	0.000638644	0.000143852	0.000143852	0.000487045	0.000487045	0.069814419
3837603773695	383760	3773695	0.000789261	0.000789261	0.00090957	0.00090957	0.00091197	0.000363418	0.001181991	0.001181991	0.000609986	0.000236606	0.001043246	0.001043246	0.000633024	0.000633024	0.000142586	0.000142586	0.000482759	0.000482759	0.059808404
3837703773695	383770	3773695	0.000763709	0.000763709	0.000880124	0.000880124	0.00089979	0.000358565	0.001166205	0.001166205	0.00060184	0.000233446	0.001031951	0.001031951	0.00062457	0.00062457	0.000140682	0.000140682	0.000476311	0.000476311	0.051938426
3837803773695	383780	3773695	0.000736816	0.000736816	0.000849131	0.000849131	0.000887818	0.000353794	0.001150688	0.001150688	0.000593832	0.00023034	0.001021189	0.001021189	0.00061626	0.00061626	0.00013881	0.00013881	0.000469974	0.000469974	0.045420574
3837903773695	383790	3773695	0.000703905	0.000703905	0.000811203	0.000811203	0.000871278	0.000347203	0.001129251	0.001129251	0.000582769	0.000226048	0.00100776	0.00100776	0.000604779	0.000604779	0.000136224	0.000136224	0.000461218	0.000461218	0.039859875
3838003773695	383800	3773695	0.000670763	0.000670763	0.00077309	0.00077309	0.000849548	0.000338543	0.001101087	0.001101087	0.000568234	0.000220411	0.000993174	0.000993174	0.000589695	0.000589695	0.000132826	0.000132826	0.000449715	0.000449715	0.034534883
3838103773695	383810	3773695	0.000643869	0.000643869	0.000742016	0.000742016	0.000833423	0.000332118	0.001080188	0.001080188	0.000557449	0.000216227	0.000979655	0.000979655	0.000578503	0.000578503	0.000130305	0.000130305	0.00044118	0.00044118	0.03043778
3838203773695	383820	3773695	0.000626604	0.000626604	0.000722119	0.000722119	0.000825465	0.000328946	0.001069873	0.001069873	0.000552126	0.000214163	0.000972451	0.000972451	0.00057279	0.00057279	0.000129061	0.000129061	0.000436967	0.000436967	0.027410679
3838303773695	383830	3773695	0.000610033	0.000610033	0.000703022	0.000703022	0.000817714	0.000325857	0.001059828	0.001059828	0.000546942	0.000212152	0.000965336	0.000965336	0.000567599	0.000567599	0.000127849	0.000127849	0.000432864	0.000432864	0.024818844
3838403773695	383840	3773695	0.000594572	0.000594572	0.000685205	0.000685205	0.000810586	0.000323017	0.001050589	0.001050589	0.000542174	0.000210302	0.000958666	0.000958666	0.000562651	0.000562651	0.000126735	0.000126735	0.00042909	0.00042909	0.022602657
3838503773695	383850	3773695	0.000580269	0.000580269	0.000668721	0.000668721	0.000804012	0.000320397	0.001042068	0.001042068	0.000537777	0.000208597	0.00095244	0.00095244	0.00055087	0.00055087	0.00012577	0.00012577	0.00042561	0.00042561	0.020695599
3838603773695	383860	3773695	0.000566475	0.000566475	0.000652825	0.000652825	0.000797576	0.000317832	0.001033726	0.001033726	0.000533472	0.000206927	0.000946126	0.000946126	0.00055362	0.00055362	0.000124701	0.000124701	0.000422203	0.000422203	0.019023127
3838703773695	383870	3773695	0.000552774	0.000552774	0.000637035	0.000637035	0.000790725	0.000315102	0.001024847	0.001024847	0.000528889	0.000205149	0.000939455	0.000939455	0.000548864	0.000548864	0.000123629	0.000123629	0.000418577	0.000418577	0.017530369
3838803773695	383880	3773695	0.000539674	0.000539674	0.000621939	0.000621939	0.000784012	0.000312427	0.001016146	0.001016146	0.000524399	0.000203408	0.000932874	0.000932874	0.000544205	0.000544205	0.00012258	0.00012258	0.000415023	0.000415023	0.016206714
3838903773695	383890	3773695	0.000525973	0.000525973	0.000606149	0.000606149	0.00077633	0.000309366	0.00100619	0.00100619	0.000519261	0.000201415	0.000925314	0.000925314	0.000538873	0.000538873	0.000121379	0.000121379	0.000410957	0.000410957	0.014991163
3839003773695	383900	3773695	0.000511115	0.000511115	0.000589025	0.000589025	0.000766711	0.000305533	0.000993723	0.000993723	0.000512827	0.000198919	0.000915975	0.000915975	0.00053219	0.00053219	0.000119875	0.000119875	0.000405865	0.000405865	0.013841527
3839103773695	383910	3773695	0.000497089	0.000497089	0.000572862	0.000572862	0.000757507	0.000301865	0.000981794	0.000981794	0.000506671	0.000196531	0.000906726	0.000906726	0.00052507	0.00052507	0.000118436	0.000118436	0.000400992	0.000400992	0.012818891
3829703773705	382970	3773705	0.00067317	0.00067317	0.00077583	0.00077583	0.000838614	0.000334186	0.001086915	0.001086915	0.000560921	0.000217574	0.001030083	0.001030083	0.00058216	0.00058216	0.000131117	0.000131117	0.000443927	0.000443927	0.001050676
3829803773705	382980	3773705	0.000699137	0.000699137	0.000805709	0.000805709	0.000861728	0.000343397	0.001116873	0.001116873	0.000576381	0.000223571	0.001054363	0.001054363	0.00059815	0.00059815	0.000134731	0.000134731	0.000456163	0.000456163	0.001095023
3829903773705	382990	3773705	0.000723624	0.000723624	0.000833928	0.000833928	0.000886157	0.000353132	0.001148535	0.001148535	0.000592721	0.000229909	0.0010798	0.0010798	0.000615107	0.000615107	0.00013855	0.00013855	0.000469094	0.000469094	0.001141612
3830003773705	383000	3773705	0.000745055	0.000745055	0.000858626	0.000858626	0.000908717	0.000362122	0.001177775	0.001177775	0.000607811	0.000235762	0.001103102	0.001103102	0.00063076	0.00063076	0.000142078	0.000142078	0.000481037	0.000481037	0.00118708
3830103773705	383010	3773705	0.000763941	0.000763941	0.000880391	0.000880391	0.000932316	0.000371526	0.001208361	0.001208361	0.000623595	0.000241884	0.001127204	0.001127204	0.00064714	0.00064714	0.00014576	0.00014576	0.000493529	0.000493529	0.001235222
3830203773705	383020	3773705	0.000780882	0.000780882	0.000899915	0.000899915	0.000951278	0.000379082	0.001232937	0.001232937	0.000636278	0.000246804	0.001146503	0.001146503	0.00066030	0.00066030	0.000148732	0.000148732	0.000503567	0.000503567	0.001281725
3830303773705	383030	3773705	0.000798241	0.000798241	0.000919919	0.000919919	0.000963665	0.000384019	0.001248993	0.001248993	0.000644564	0.000250018	0.001158599	0.001158599	0.00066890	0.00066890	0.000150669	0.000150669	0.000510124	0.000510124	0.001324691
3830403773705	383040	3773705	0.000815413	0.000815413	0.000939709	0.000939709	0.000975638	0.00038879	0.00126451	0.00126451	0.000652571	0.000253124	0.001170339	0.001170339	0.000677218	0.000677218	0.000152541	0.000152541	0.000516462	0.000516462	0.001369555
3830503773705	383050	3773705	0.000829902	0.000829902	0.000956406	0.000956406	0.000993561	0.000395932	0.001287741	0.001287741	0.00066456	0.000257774	0.001188304	0.001188304	0.00068659	0.00068659	0.000155343	0.000155343	0.00052595	0.00052595	0.001420976
3830603773705	383060	3773705	0.000842446	0.000842446	0.000970862	0.000970862	0.001012662	0.000403544	0.001312496	0.001312496	0.000677336	0.00026273	0.001207426	0.001207426	0.000702917	0.000702917	0.000158329	0.000158329	0.000536061	0.000536061	0.001474208
3830703773705	383070	3773705	0.000854805	0.000854805	0.000985105	0.000985105	0.001029132	0.000410107	0.001333844	0.001333844	0.000688352	0.000267003	0.001223791	0.001223791	0.00071435	0.00071435	0.000160904	0.000160904	0.00054478	0.00054478	0.001528735
3830803773705	383080	3773705	0.000869987	0.000869987	0.001002602	0.001002602	0.001039651	0.000414299	0.001347477	0.001347477	0.000695388	0.000269732	0.001233396	0.001233396	0.00072165	0.00072165	0.000162549	0.000162549	0.000550348	0.000550348	0.00158283
3830903773705	383090	3773705	0.000884753	0.000884753	0.001019619	0.001019619	0.001049893	0.00041838	0.001360752	0.001360752	0.000702239	0.000272389	0.001242468	0.001242468	0.00072876	0.00072876	0.00016415	0.00016415	0.00055577	0.00055577	0.001638134
3831003773705	383100	3773705	0.00089003	0.00089003	0.0010257	0.0010257	0.001064842	0.000424337	0.001380126	0.001380126	0.000712237	0.000276267	0.001255275	0.001255275	0.00073913	0.00073913	0.000166488	0.000166488	0.000563683	0.000563683	0.001684378
3831103773705	383110	3773705	0.000889243	0.000889243	0.001024793	0.001024793	0.001082419	0.000431342	0.001402908	0.001402908	0.000723994	0.000280828	0.001269416	0.001269416	0.00075133	0.00075133	0.000169236	0.000169236	0.000572988	0.000572988	0.001733124
3831203773705	383120	3773705	0.000888965	0.000888965	0.001024473	0.001024473	0.001097367	0.000437299	0.001422282	0.001422282	0.000733992	0.000284706	0.001283113	0.001283113	0.00076171	0.00076171	0.000171573	0.000171573	0.0005809	0.0005809	0.001804389
3831303773705	383130	3773705	0.000893965	0.000893965	0.001030234	0.001030234	0.001110931	0.000442704	0.001439862	0.001439862	0.000743065	0.000288225	0.001294941	0.001294941	0.00077112	0.00077112	0.000173694	0.000173694	0.000588081	0.000588081	0.001879881
3831403773705	383140	3773705	0.000893502	0.000893502	0.001029701	0.001029701	0.001124011	0.000447916	0.001456814	0.001456814	0.000751813	0.000291619	0.001306415	0.001306415	0.00078020	0.00078020	0.000175739	0.000175739	0.000595004	0.000595004	0.001960549
3831503773705	383150	3773705	0.000899056	0.000899056	0.001036102	0.001036102	0.001136398	0.000452852	0.00147287	0.00147287	0.000760099	0.000294833	0.001317621	0.001317621	0.00078806	0.00078806	0.000177675	0.000177675	0.000601562	0.000601562	0.00204674
3831603773705	383160	3773705	0.000915951	0.000915951	0.001055573	0.001055573	0.001149201	0.000457954	0.001489463	0.001489463	0.000768662	0.000298154	0.001328471	0.001328471	0.000797693	0.000797693	0.000179677	0.000179677	0.000608339	0.000608339	0.002138797
3837103773705	383710	3773705	0.000927061	0.000927061	0.001068375	0.001068375	0.000921174	0.000367086	0.00119392	0.00119392	0.000616143	0.000238994	0.001047337	0.001047337	0.00063941	0.00063941	0.000144025	0.000144025	0.000487631	0.000487631	0.182244905
3837203773705	383720	3773705	0.000904796	0.000904796	0.001042717	0.001042717	0.000914807	0.000364549	0.001185669	0.001185669	0.00061884	0.000237342	0.001041378	0.001041378	0.00063494	0.00063494	0.00014303	0.00014303	0.000484261	0.000484261	0.139063899
3837303773705	383730	3773705	0.000882994	0.000882994	0.001017592	0.001017592	0.000908579	0.000362067	0.001177596	0.001177596	0.000607718	0.000235726	0.001035331	0.001035331	0.0006306	0.0006306	0.000142056	0.000142056	0.000480964	0.000480964	0.110290912
3837403773705	383740	3773705	0.000861655	0.000861655	0.000993	0.000993	0.000902143	0.000359502	0.001169255	0.001169255	0.000603413	0.000234056	0.001029194	0.001029194	0.00062620	0.00062620	0.00014105	0.00014105	0.000477557	0.000477557	0.090101757
3837503773705	383750	3773705	0.000840733	0.000840733	0.000968888	0.000968888	0.000895361	0.0003568	0.001160464	0.001160464	0.000598877	0.000232297	0.001022879	0.001022879	0.00062149	0.00062149	0.000139989	0.000139989	0.000473967	0.000473967	0.075277885
3837603773705	383760	3773705	0.000819857	0.000819857	0.00094483	0.00094483	0.000888441	0.000354042	0.001151495	0.001151495	0.000594248	0.000230501	0.001016031	0.001016031	0.00061669	0.00061669	0.000138907	0.000138907	0.000470303	0.000470303	0.064018875
3837703773705	383770	3773705	0.000794491	0.000794491	0.000915598	0.000915598	0.000876399	0.000349243	0.001135888	0.001135888	0.000586194	0.000227377	0.001005003	0.001005003	0.00060833	0.00060833	0.000137025	0.000137025	0.000463929	0.000463929	0.055356014
3837803773705	383780	3773705	0.000767274	0.000767274	0.000884231	0.000884231	0.000865326	0.000344831	0.001121537	0.001121537	0.000578788	0.000224504	0.000994597	0.000994597	0.00060064	0.00060064	0.000135293	0.000135293	0.000458068	0.000458068	0.048337154
3837903773705	383790	3773705	0.000732974	0.000732974	0.000844703	0.000844703	0.000849963	0.000338709	0.001101625	0.001101625	0.000568512	0.000220518	0.00098179	0.00098179	0.000589984	0.000589984	0.000132891	0.000132891	0.000449935	0.000449935	0.042365347
3838003773705	383800	3773705	0.000697054	0.000697054	0.000803308	0.000803308	0.000829202	0.000330435	0.001074717	0.001074717	0.000554626	0.000215132	0.000967915	0.000967915	0.000575573	0.000575573	0.000129645	0.000129645	0.000438945	0.000438945	0.03684097
3838103773705	383810	3773705	0.000668587	0.000668587	0.000770502	0.000770502	0.000813216	0.000324065	0.001053997	0.001053997	0.000543933	0.000210985	0.000955019	0.000955019	0.00056476	0.00056476	0.000127146	0.000127146	0.000430483	0.000430483	0.032349842
3838203773705	383820	3773705	0.000650164	0.000650164	0.000749271	0.000749271	0.000805465	0.000320976	0.001043952	0.001043952	0.000538749	0.000208974	0.000948082	0.000948082	0.00055096	0.00055096	0.000125934	0.000125934	0.00042638	0.00042638	0.029069347
3838303773705	383830	3773705	0.000632529	0.000632529	0.000728947	0.000728947	0.000797991	0.000317998	0.001034265	0.001034265	0.00053375	0.000207035	0.000941323	0.000941323	0.00055390	0.00055390	0.000124766	0.000124766	0.000422423	0.000422423	0.026271655
3838403773705	383840	3773705	0.000616189	0.000616189	0.000710116	0.000710116	0.000791071	0.00031524	0.001025295	0.001025295	0.000529121	0.000205239	0.000934919	0.000934919	0.00054910	0.00054910	0.000123684	0.000123684	0.00041876	0.00041876	0.023886108
3838503773705	383850	3773705	0.000601192	0.000601192	0.000692833	0.000692833	0.000784981	0.000312813	0.001017402	0.001017402	0.000525047	0.000203659	0.000929138	0.000929138	0.000544877	0.000544877	0.000122731	0.000122731	0.000415536	0.000415536	0.021844372
3838603773705	383860	3773705	0.000586796	0.000586796	0.000676243	0.000676243	0.000778891	0.000310386	0.001009509	0.001009509	0.000520974	0.000202079	0.000923357	0.000923357	0.00054065	0.00054065	0.000121779	0.000121779	0.000412312	0.000412312	0.020056634
3838703773705	383870	3773705	0.000572076	0.000572076	0.000659279	0.000659279	0.000772178	0.000307711	0.001000809	0.001000809	0.000516484	0.000200337	0.000916954	0.000916954	0.00053599	0.00053599	0.00012073	0.00012073	0.000408759	0.000408759	0.018452407
3838803773705	383880	3773705	0.000557866	0.000557866	0.000642903	0.000642903	0.000765465	0.000305036	0.000992108	0.000992108	0.000511994	0.000198596	0.000910461	0.000910461	0.00053133	0.00053133	0.00011968	0.00011968	0.00040520	0.00040520	0.017029879
3838903773705	383890	3773705	0.00054347	0.00054347	0.000626313	0.000626313	0.00075806	0.000302085	0.000982511	0.000982511	0.000507041	0.000196675	0.000903346	0.000903346	0.00052619	0.00052619	0.000118522	0.000118522	0.000401285	0.000401285	0.015739526
3839003773705	383900	3773705	0.000528241	0.000528241	0.000608763	0.000608763	0.000749341	0.000298611	0.00097121	0.00097121	0.000501209	0.000194412	0.000894986	0.000894986	0.000520139	0.000520139	0.000117159	0.000117159	0.00039667	0.00039667	0.014537607
3839103773705	383910	3773705	0.000513985	0.000513985	0.000592333	0.000592333	0.000740967	0.000295274	0.000960357	0.000960357	0.000495608	0.00019224	0.000886804	0.000886804	0.00051432	0.00051432	0.00011585	0.00011585	0.000392237	0.000392237	0.013470106
3829703773715	382970	3773715	0.000680761	0.000680761	0.000784531	0.000784531	0.000808648	0.000322245	0.001048078	0.001048078	0.000540878	0.0002098	0.000994063	0.000994063	0.00056130	0.00056130	0.000126432	0.000126432	0.000428065	0.000428065	0.001050159
3829803773715	382980	3773715	0.00070821	0.00070821	0.000816164	0.000816164	0.000830032	0.000330766	0.001075793	0.001075793	0.000555181	0.000215348	0.001016476	0.001016476	0.00057649	0.00057649	0.000129775	0.000129775	0.000439385	0.000439385	0.001094591
3829903773715	382990	3773715	0.000734502	0.000734502	0.000846464	0.000846464	0.000852455	0.000339701	0.001104854	0.001104854	0.000570178	0.000221165	0.001039866	0.001039866	0.00059171	0.00059171	0.000133281	0.000133281	0.000451254	0.000451254	0.001141008
3830003773715	383000	3773715	0.000758247	0.000758247	0.000873829	0.000873829	0.000873839	0.000348223	0.00113257	0.00113257	0.000584481	0.000226713	0.001061923	0.001061923	0.00060656	0.00060656	0.000136624	0.000136624	0.000462574	0.000462574	0.00118708
3830103773715	383010	3773715	0.000779725	0.000779725	0.000898581	0.000898581	0.000896261	0.000357158	0.001161631	0.001161631	0.000599479	0.00023253	0.00108478	0.00108478	0.00062212	0.00062212	0.00014013	0.00014013	0.000474443	0.000474443	0.001235567
3830203773715	383020	3773715	0.000798565	0.000798565	0.000920292	0.000920292	0.000915223	0.000364714	0.001186207	0.001186207	0.000612162	0.00023745	0.001103991	0.001103991	0.00063528	0.00063528	0.000143095	0.000143095	0.000484481	0.000484481	0.001283451
3830303773715	383030	3773715	0.000816895	0.000816895	0.00094141	0.00094141	0.000928925	0.000370175	0.001203966	0.001203966	0.000621327	0.000241005	0.001117599	0.001117599	0.00064493	0.00064493	0.000145237	0.000145237	0.000491734	0.000491734	0.00132866
3830403773715	383040	3773715	0.000834669	0.000834669	0.0009619	0.0009619	0.000942627	0.000375635	0.001221726	0.001221726	0.000630492	0.00024456	0.001131117	0.001131117	0.00065430	0.00065430	0.000147379	0.000147379	0.000498988	0.000498988	0.001375853
3830503773715	383050	3773715	0.000851194	0.000851194	0.000980944	0.000980944	0.000957783	0.000381675	0.001241369	0.001241369	0.000640629	0.000248492	0.001146059	0.001146059	0.00066482	0.00066482	0.000149749	0.000149749	0.00050701	0.00050701	0.001426325
3830603773715	383060	3773715	0.000866608	0.000866608	0.000998708	0.000998708	0.000973215	0.000387824	0.001261371	0.001261371	0.000650951	0.000252496	0.001161178	0.001161178	0.00067553	0.00067553	0.000152162	0.000152162	0.00051518	0.00051518	0.001478953
3830703773715	383070	3773715	0.000882022	0.000882022	0.001016471	0.001016471	0.000986572	0.000393147	0.001278682	0.001278682	0.000659885	0.000255961	0.001174163	0.001174163	0.00068480	0.00068480	0.00015425	0.00015425	0.00052225	0.00052225	0.001532445
3830803773715	383080	3773715	0.00089901	0.00089901	0.001036049	0.001036049	0.000995845	0.000396842	0.001290701	0.001290701	0.000666088	0.000258367	0.001182523	0.001182523	0.00069124	0.00069124	0.0001557	0.0001557	0.00052715	0.00052715	0.001586713
3830903773715	383090	3773715	0.00091572	0.00091572	0.001055306	0.001055306	0.001004773	0.0004004	0.001302271	0.001302271	0.000672059	0.000260683	0.00119035	0.00119035	0.00069744	0.00069744	0.000157096	0.000157096	0.000531885	0.000531885	0.001644087

			MSite Grubbing / Prep	MMass Grading / Excavation	MMass Grading / Excavation	MDrainage / Utilities Trenching	MFoundations / Concrete Pads	MBuilding / Structure Construction	MAsphalt Paving	MLandscaping or Other Finishing	MWaterside Construction (Piles)	RSSWRestriping South Valley	RSSWRestriping Silver Lake Boulevard	RSSWDemolition	RSSWPlacing Base	RSSWForm	Child Risk				
Unique Identifier	X (UTM)	Y (UTM)	2027	2027	2028	2028	2028	2028	2028	2028	2028	2029	2029	2029	2029	2029	3rd Trimester	0<2	2<16	Total	per million
3831603773695	383160	3773695	0.001964066	0.003266981	0.003266981	0.001571253	0.000744523	0.002019905	0.001313384	0.000901958	0.000969431	0.000620992	0.000711837	0.002231666	0.000202933	0.000441376	4.4589E-07	1.14383E-05	4.5222E-06	1.64064E-05	16.4063739
3837003773695	383700	3773695	0.200685111	0.333814819	0.333814819	0.160548089	0.076074119	0.20639067	0.134199501	0.092160625	0.099054842	0.000430592	0.031371604	0.171931067	0.015634246	0.034004331	7.25521E-07	1.32846E-05	1.292E-05	2.69297E-05	26.9297125
3837103773695	383710	3773695	0.14926951	0.248291336	0.248291336	0.119415608	0.056583901	0.153513302	0.099817538	0.068549038	0.073676954	0.000426991	0.050931717	0.121098944	0.011011917	0.023950811	6.41617E-07	1.17173E-05	9.724E-06	2.20829E-05	22.0829412
3837203773695	383720	3773695	0.115873763	0.19274165	0.19274165	0.092699011	0.043924507	0.119168101	0.077485575	0.053212709	0.057193368	0.000423095	0.035962336	0.089656004	0.008152709	0.017732062	5.73618E-07	1.04607E-05	7.6397E-06	1.8674E-05	18.674014
3837303773695	383730	3773695	0.093040068	0.154760626	0.154760626	0.074432054	0.03526889	0.095685235	0.062216527	0.042726791	0.045923034	0.000419258	0.026684255	0.069344524	0.006305721	0.013714881	5.17751E-07	9.43707E-06	6.2125E-06	1.61673E-05	16.1673068
3837403773695	383740	3773695	0.076682661	0.127552107	0.127552107	0.061346129	0.029068255	0.078862781	0.051278218	0.035214979	0.03784929	0.000415362	0.020704178	0.055566359	0.005052828	0.010989851	4.70878E-07	8.58372E-06	5.1879E-06	1.42425E-05	14.2424756
3837503773695	383750	3773695	0.064550937	0.107372486	0.107372486	0.05164075	0.024469457	0.066386146	0.043165651	0.029643727	0.031861272	0.000409991	0.016675966	0.045844257	0.004168766	0.009067025	4.31016E-07	7.86214E-06	4.426E-06	1.27191E-05	12.7191452
3837603773695	383760	3773695	0.055299301	0.091983535	0.091983535	0.04423944	0.02096242	0.056871482	0.036979019	0.025395098	0.027294818	0.000405888	0.013849283	0.038756064	0.003524214	0.00766513	3.96552E-07	7.24109E-06	3.8428E-06	1.14805E-05	11.4804557
3837703773695	383770	3773695	0.048022659	0.079879744	0.079879744	0.038418127	0.018204048	0.049387963	0.032113079	0.022053446	0.023703188	0.000398805	0.011777698	0.03340288	0.003037432	0.006606384	3.6526E-07	6.67832E-06	3.3804E-06	1.0424E-05	10.4239626
3837803773695	383780	3773695	0.041996204	0.069855483	0.069855483	0.033596963	0.015919588	0.043190173	0.028083148	0.019285917	0.02072863	0.000393197	0.010147274	0.029084688	0.002644764	0.005752336	3.37628E-07	6.18158E-06	2.9955E-06	9.51472E-06	9.51472389
3837903773695	383790	3773695	0.03685474	0.061303294	0.061303294	0.029483792	0.013970602	0.037902535	0.024645016	0.016924803	0.018190888	0.000386379	0.008812	0.025478578	0.002316849	0.005039124	3.11861E-07	5.71706E-06	2.6632E-06	8.69214E-06	8.69213848
3838003773695	383800	3773695	0.031931212	0.053113616	0.053113616	0.02554497	0.012104231	0.03283903	0.021352619	0.014663771	0.015760717	0.000379354	0.007598233	0.022119425	0.002011391	0.004374755	2.86872E-07	5.25967E-06	2.3429E-06	7.88942E-06	7.88941711
3838103773695	383810	3773695	0.028143	0.046812394	0.046812394	0.0225144	0.010668225	0.028943117	0.018819416	0.01292411	0.013890918	0.000373038	0.006649187	0.019480306	0.001771407	0.003852793	2.65563E-07	4.87452E-06	2.0953E-06	7.23542E-06	7.23541696
3838203773695	383820	3773695	0.02534412	0.042156804	0.042156804	0.020275296	0.009607248	0.026064664	0.016947786	0.01163878	0.012509437	0.000369113	0.00597692	0.017596227	0.001600082	0.003480162	2.49188E-07	4.5819E-06	1.9137E-06	6.74477E-06	6.74477206
3838303773695	383830	3773695	0.02294769	0.038170639	0.038170639	0.018358152	0.008698828	0.023600102	0.015345276	0.010538268	0.011326599	0.000365246	0.005410649	0.015994933	0.001454471	0.00316346	2.34412E-07	4.31797E-06	1.7573E-06	6.30963E-06	6.30963473
3838403773695	383840	3773695	0.020898587	0.03476221	0.03476221	0.016718869	0.00792207	0.021492742	0.013975027	0.009597258	0.010315196	0.000361557	0.004932776	0.014634016	0.001330718	0.002894299	2.21153E-07	4.08133E-06	1.6228E-06	5.92528E-06	5.92528084
3838503773695	383850	3773695	0.019135306	0.031829212	0.031829212	0.015308245	0.00725366	0.019679331	0.01279591	0.008787507	0.00944487	0.000358045	0.004526153	0.013468965	0.001224776	0.002663877	2.0925E-07	3.86913E-06	1.5065E-06	5.5849E-06	5.58489656
3838603773695	383860	3773695	0.017588926	0.029257	0.029257	0.014071141	0.006667471	0.018088987	0.011761835	0.008077363	0.008681602	0.000354591	0.004172527	0.012450151	0.001132132	0.002462377	1.98369E-07	3.6751E-06	1.4039E-06	5.27735E-06	5.27735048
3838703773695	383870	3773695	0.016208711	0.026961183	0.026961183	0.012966969	0.00614427	0.016669532	0.010838876	0.007443527	0.008000351	0.00035102	0.003858799	0.011541837	0.001049536	0.002282731	1.8824E-07	3.49418E-06	1.3115E-06	4.99396E-06	4.99396323
3838803773695	383880	3773695	0.014984849	0.024925441	0.024925441	0.01198788	0.005680338	0.015410875	0.010020471	0.006881493	0.007396273	0.000347508	0.003582168	0.01073726	0.000976374	0.002123603	1.78916E-07	3.32753E-06	1.2291E-06	4.73556E-06	4.73556257
3838903773695	383890	3773695	0.013860942	0.02305596	0.02305596	0.011088754	0.005254296	0.014255014	0.009268906	0.00636536	0.006841531	0.00034373	0.003328851	0.009997119	0.00090907	0.001977219	1.69988E-07	3.16741E-06	1.1526E-06	4.49003E-06	4.49002532
3839003773695	383900	3773695	0.01279798	0.021287854	0.021287854	0.010238384	0.004851357	0.013161832	0.008558096	0.005877217	0.006316871	0.000339391	0.003089052	0.009293354	0.000845075	0.001838029	1.61102E-07	3.00712E-06	1.0793E-06	4.24753E-06	4.2475267
3839103773695	383910	3773695	0.011852443	0.01971507	0.01971507	0.009481954	0.00449293	0.012189412	0.007925809	0.005442997	0.005850169	0.000335112	0.002875632	0.008665084	0.000787944	0.00171377	1.52908E-07	2.85928E-06	1.0136E-06	4.02578E-06	4.02578161
3829703773705	382970	3773705	0.000971463	0.001615909	0.001615909	0.000777171	0.000368255	0.000999082	0.000649624	0.000446125	0.000479498	0.000474864	0.000365238	0.001135255	0.000103232	0.000224529	1.00741E-07	2.58288E-06	4.2557E-07	3.10919E-06	3.10919219
3829803773705	382980	3773705	0.001012466	0.001684112	0.001684112	0.000809973	0.000383798	0.001041251	0.000677043	0.000464955	0.000499736	0.000486228	0.000380363	0.001182508	0.000107529	0.000233875	1.07616E-07	2.76464E-06	4.5277E-07	3.32502E-06	3.32502184
3829903773705	382990	3773705	0.001055543	0.001755765	0.001755765	0.000844434	0.000400127	0.001085553	0.000705849	0.000484737	0.000520999	0.000498211	0.00039647	0.001232777	0.0001121	0.000243817	1.15136E-07	2.9625E-06	4.8292E-07	3.56056E-06	3.56055599
3830003773705	383000	3773705	0.001097583	0.001825693	0.001825693	0.000878066	0.000416063	0.001128788	0.000733961	0.000504043	0.000541749	0.000508836	0.000412102	0.001281766	0.000116555	0.000253506	1.22933E-07	3.16668E-06	5.145E-07	3.80411E-06	3.80410868
3830103773705	383010	3773705	0.001142096	0.001899735	0.001899735	0.000913676	0.000432937	0.001174566	0.000763727	0.000524485	0.000563719	0.000519963	0.000428418	0.001333041	0.000121218	0.000263647	1.31453E-07	3.38862E-06	5.4972E-07	4.06979E-06	4.06979312
3830203773705	383020	3773705	0.001185093	0.001971255	0.001971255	0.000948074	0.000449236	0.001218785	0.00079248	0.00054423	0.000584942	0.000528257	0.000443573	0.001380659	0.000125548	0.000273065	1.40168E-07	3.61604E-06	5.8602E-07	4.34222E-06	4.34222403
3830303773705	383030	3773705	0.001224819	0.002037335	0.002037335	0.000979855	0.000464295	0.001259641	0.000819045	0.000562474	0.00060455	0.000532359	0.00045709	0.001423159	0.000129412	0.000281471	1.48936E-07	3.84715E-06	6.2267E-07	4.61876E-06	4.61876293
3830403773705	383040	3773705	0.001266301	0.002106334	0.002106334	0.00101304	0.000480019	0.001302302	0.000846784	0.000581523	0.000625025	0.000536137	0.000471084	0.001467213	0.000133418	0.000290184	1.58615E-07	4.10276E-06	6.641E-07	4.92548E-06	4.92548281
3830503773705	383050	3773705	0.001313845	0.002185418	0.002185418	0.001051076	0.000498042	0.001351198	0.000878577	0.000603357	0.000648492	0.000543516	0.00048746	0.001518944	0.000138122	0.000300415	1.70197E-07	4.40645E-06	7.1589E-07	5.29253E-06	5.29253308
3830603773705	383060	3773705	0.001363064	0.002267288	0.002267288	0.001090451	0.000516699	0.001401816	0.00091149	0.00062596	0.000672786	0.000551514	0.000504967	0.00157296	0.000143034	0.000311098	1.83305E-07	4.74984E-06	7.7682E-07	5.70996E-06	5.70995905
3830703773705	383070	3773705	0.00141348	0.002351149	0.002351149	0.001130784	0.000535811	0.001453666	0.000945204	0.000649112	0.00069767	0.00055786	0.000522266	0.001627251	0.00014797	0.000321836	1.97757E-07	5.1307E-06	8.4681E-07	6.17527E-06	6.17526691
3830803773705	383080	3773705	0.001463497	0.002434346	0.002434346	0.001170798	0.000554771	0.001505105	0.00097865	0.000672082	0.000722358	0.000560428	0.000538492	0.001678617	0.000152642	0.000331995	2.13254E-07	5.54395E-06	9.2552E-07	6.68273E-06	6.68272651
3830903773705	383090	3773705	0.001514631	0.002519401	0.002519401	0.001211705	0.000574154	0.001557692	0.001012844	0.000695564	0.000747597	0.00056273	0.000554957	0.001731902	0.000157487	0.000342534	2.30851E-07	6.01298E-06	1.0213E-06	7.26515E-06	7.26515191
3831003773705	383100	3773705	0.001557389	0.002590523	0.002590523	0.001245911	0.000590363	0.001601666	0.001041436	0.0007152	0.000768701	0.000567069	0.000572941	0.001789482	0.000162723	0.000353922	2.51207E-07	6.54553E-06	1.1438E-06	7.94051E-06	7.94051319
3831103773705	383110	3773705	0.00160246	0.002665493	0.002665493	0.001281968	0.000607448	0.001648018	0.001071576	0.000735898	0.000790948	0.000572086	0.000591103	0.001845875	0.000167851	0.000365075	2.75999E-07	7.2068E-06	1.306E-06	8.78885E-06	8.78884705
3831203773705	383120	3773705	0.001668351	0.002775096	0.002775096	0.001334681	0.000632425	0.001715783	0.001115638	0.000766157	0.000823471	0.00057675	0.000611766	0.001911773	0.000173844	0.000378108	3.06377E-07	8.03256E-06	1.5322E-06	9.87113E-06	9.87112632
3831303773705	383130	3773705	0.001738152	0.0028912	0.0028912	0.001390522	0.000658885	0.001787568	0.001162314	0.000798212	0.000857923	0.000580439	0.000633382	0.001980322	0.000180077	0.000391666	3.43074E-07	9.04076E-06	1.8428E-06	1.12266E-05	11.22662
3831403773705	383140	3773705	0.001812739	0.003015266	0.003015266	0.001450191	0.000687159	0.001864276	0.001212191	0.000832464	0.000894738	0.000583981	0.000655951	0.002052617	0.000186651	0.000405964	3.88431E-07	1.02953E-05	2.3066E-06	1.29904E-05	12.9904069
3831503773705	383150	3773705	0.001892431	0.003147824	0.003147824	0.001513945	0.000717368	0.001946234	0.001265481	0.000869061	0.000934073	0.000590681	0.000678847	0.00212665	0.000193383	0.000420606	4.451E-07	1.1867E-05	3.0521E-06	1.53642E-05	15.3641932
3831603773705	383160	3773705	0.001977548	0.003289406	0.003289406	0.001582038	0.000749633	0.00203377	0.0013224	0.000908149	0.000976085	0.000596643	0.000702249	0.002201688	0.000200207	0.000435447	5.15532E-07	1.37983E-05	4.344E-06	1.86579E-05	18.6578634
3837103773705	383710	3773705	0.16850501	0.280287208	0.280287208	0.134804008	0.063875542	0.173295675	0.112680448	0.077382557	0.083171278	0.000415038	0.041128898	0.140050147	0.012735211	0.027698959	6.67903E-07	1.22935E-05	1.09E-05	2.38613E-05	23.8613344
3837203773705	383720	3773705	0.128579527	0.213876113	0.213876113	0.102863622	0.048740907	0.132235095	0.085982005	0.059047577	0.063464722	0.000411526	0.041098171	0.101060196	0.009189729	0.01998757	5.96276E-07	1.09561E-05	8.4139E-06	1.99663E-05	19.9662914
3837303773705	383730	3773705	0.101975807	0.169624121	0.169624121	0.081580646	0.03865618	0.104875021	0.068191917	0.046830351	0.050333567	0.000407984	0.029676362	0.076494228	0.006955867	0.015128941	5.3751E-07	9.86832E-06	6.7527E-06	1.71586E-05	17.1585766
3837403773705	383740	3773705	0.083308762	0.138573805	0.138573805	0.06664701	0.031580024	0.085677264	0.055709137	0.038257884	0.041119823	0.000404442	0.022567077	0.060318509	0.005484956	0.011929726	4.8839E-07	8.96538E-06	5.5854E-06	1.50391E-05	15.0391353
3837503773705	383750	3773705	0.069602498	0.115775133	0.115775133	0.055681999	0.026384363	0.071581326	0.046543665	0.031963556	0.034354639	0.000400812	0.017897116	0.049121243	0.004466753	0.009715143	4.46659E-07	8.20258E-06	4.7264E-06	1.33756E-05	13.3756138
3837603773705	383760	3773705	0.059192333	0.098459113	0.098459113	0.047353867	0.02243816	0.060875195	0.039582316	0.027182896	0.029216354	0.000397034	0.014662708	0.041028037	0.003730812	0.008114478	4.10688E-07	7.54772E-06	4.0721E-06	1.20305E-05	12.030474
3837703773705	383770	3773705	0.051182587	0.085135893	0.085135893	0.04094607	0.019401889	0.052637729	0.034226145	0.02350458	0.025262876	0.000388976	0.012365555	0.035073819	0.003189375	0.00693686	3.78287E-07	6.96024E-06	3.565E-06	1.09036E-05	10.9035709
3837803773705	383780	3773705	0.044692896	0.074341096	0.074341096	0.035754317	0.016941828	0.045963533	0.029886444	0.020524319	0.022059672	0.000383634	0.010611391	0.030423304	0.002766489	0.006017086	3.49696E-07	6.44213E-06	3.1523E-06	9.94414E-06	9.94413626
3837903773705	383790	3773705	0.039171318	0.065156635	0.065156635	0.031337055	0.014848752	0.040284975	0.026194127	0.017988645	0.019334313	0.000377141	0.009184056	0.026560822	0.002415261	0.005253169	3.2314E-07	5.9599E-06	2.7975E-06	9.08053E-06	9.08052848
3838003773705	383800	3773705	0.034063438	0.056660309	0.056660309	0.02725075	0.012912498	0.035031875	0.022778453	0.015642953	0.016813148	0.000370352	0.007937776	0.023126906	0.002103004	0.004574013	2.97526E-07	5.48872E-06	2.4667E-06	8.253E-06	8.25299582
3838103773705	383810	3773705	0.029910907	0.049753088	0.049753088	0.023928726	0.011338389	0.030761286	0.020001627	0.013735986	0.014763528	0.000364272	0.006907447	0.020240098	0.001840497	0.004003064	2.75465E-07	5.08597E-06	2.1965E-06	7.55798E-06	7.55798019
3838203773705	383820	3773705	0.026877737	0.044707785	0.044707785	0.021502189	0.010188599	0.027641882	0.017973326	0.012343063	0.013266405	0.000360465	0.0061891 2	0.018225594	0.001657312	0.003604637	2.58302E-07	4.77643E-06	2.0007E-06	7.03546E-06	7.03545736
3838303773705	383830	3773705	0.02429097	0.04040502	0.04040502	0.019432776	0.009208028	0.024981572	0.016243537	0.011155142	0.01198962	0.000356775	0.005587506	0.016523671	0.001502551	0.003268033	2.42844E-07	4.49786E-06	1.8329E-06	6.57357E-06	6.57356717
3838403773705	383840	3773705	0.022085275	0.036736118	0.036736118	0.01766822	0.008371911	0.022713168	0.014768574	0.010142221	0.010900925	0.000353263	0.005082569	0.015083603	0.001371601	0.002983218	2.29003E-07	4.24876E-06	1.6891E-06	6.16684E-06	6.16684421
3838503773705	383850	3773705	0.02019747	0.03359599	0.03359599	0.016157976	0.007656297	0.020771693	0.013506186	0.009275285	0.009969136	0.000349987	0.004655789	0.013859235	0.001260265	0.002741064	2.16624E-07	4.02626E-06	1.5655E-06	5.80839E-06	5.80838671
3838603773705	383860	3773705	0.018544515	0.030846503	0.030846503	0.014835612	0.007029708	0.019071743	0.012400844	0.008516198	0.009153265	0.00034674	0.004285668	0.012791706	0.001163191	0.002529929	2.05314E-07	3.82295E-06	1.4567E-06	5.48493E-06	5.48492603
3838703773705	383870	3773705	0.017061235	0.02837925	0.02837925	0.013648988	0.006467437	0.017546292	0.011408964	0.007835031	0.008421142	0.000343287	0.003955743	0.011835134	0.001076207	0.002340739	1.94687E-07	3.63151E-06	1.3582E-06	5.18437E-06	5.18436991
3838803773705	383880	3773705	0.015745954	0.026191444	0.026191444	0.012596763	0.005968851	0.016193618	0.010529427	0.007231015	0.007771942	0.000339863	0.00366494	0.010988422	0.000999213	0.002173278	1.849E-07	3.45515E-06	1.2703E-06	4.91031E-06	4.91031111
3838903773705	383890	3773705	0.014552884	0.02420692	0.02420692	0.011642307	0.005516592	0.014966629	0.009731613	0.006683121	0.007183062	0.000336292	0.003402155	0.010220221	0.000929358	0.002021344	1.75636E-07	3.28775E-06	1.1898E-06	4.65318E-06	4.65318462
3839003773705	383900	3773705	0.013441581	0.022358404	0.022358404	0.010753264	0.005095328	0.01382373	0.008988476	0.006172777	0.006634541	0.000332308	0.00315771	0.009502198	0.000864066	0.001879334	1.66599E-07	3.12375E-06	1.114E-06	4.40434E-06	4.40433912
3839103773705	383910	3773705	0.012454562	0.02071662	0.02071662	0.009963649	0.004721176	0.01280865	0.00832845	0.005719508	0.006147365	0.000328412	0.002940956	0.008863692	0.000806004	0.001753051	1.58274E-07	2.97267E-06	1.0462E-06	4.17715E-06	4.17714975
3829703773715	382970	3773715	0.000970985	0.001615113	0.001615113	0.000776788	0.000368073	0.00099859	0.000649304	0.000445905	0.000479262	0.000454411	0.000359819	0.001118529	0.000101711	0.000221221	1.02363E-07	2.63507E-06	4.1843E-07	3.15586E-06	3.15586205
3829803773715	382980	3773715	0.001012067	0.001683448	0.001683448	0.000809654	0.000383646	0.001040841	0.000676776	0.000464772	0.00049954	0.000464829	0.000374557	0.001164594	0.0001059	0.000230332	1.09436E-07	2.824E-06	4.4481E-07	3.37825E-06	3.3782477
3829903773715	382990	3773715	0.001054985	0.001754836	0.001754836	0.000843988	0.000399915	0.001084978	0.000705475	0.000484481	0.000520723	0.000475632	0.000390099	0.001213126	0.000110313	0.000239931	1.17198E-07	3.03073E-06	4.7394E-07	3.62187E-06	3.62186536
3830003773715	383000	3773715	0.001097583	0.001825693	0.001825693	0.000878066	0.000416063	0.001128788	0.000733961	0.000504043	0.000541749	0.000485667	0.000405641	0.001261841	0.000114743	0.000249566	1.25393E-07	3.24825E-06	5.0488E-07	3.87852E-06	3.87852377
3830103773715	383010	3773715	0.001142415	0.001900265	0.001900265	0.000913932	0.000433057	0.001174894	0.00076394	0.000524631	0.000563877	0.000496145	0.000421808	0.001312567	0.000119356	0.000259598	1.34395E-07	3.48626E-06	5.3934E-07	4.15999E-06	4.15999193
3830203773715	383020	3773715	0.001186688	0.001973909	0.001973909	0.000949351	0.00044984	0.001220426	0.000793546	0.000544963	0.00058573	0.000504527	0.000437172	0.001360917	0.000123753	0.000269161	1.43738E-07	3.73349E-06	5.7528E-07	4.45251E-06	4.45250895
3830303773715	383030	3773715	0.001228489	0.002043439	0.002043439	0.000982791	0.000465686	0.001263415	0.000821499	0.000564159	0.000606362	0.000509603	0.000451195	0.001404971	0.000127759	0.000277874	1.53313E-07	3.9887E-06	6.1209E-07	4.7541E-06	4.75410455
3830403773715	383040	3773715	0.001272124	0.002116021	0.002116021	0.001017699	0.000482227	0.001308291	0.000850678	0.000584197	0.000627899	0.000514621	0.000465755	0.001450853	0.000131931	0.000286948	1.63975E-07	4.27364E-06	6.5381E-07	5.09143E-06	5.09142899
3830503773715	383050	3773715	0.001318791	0.002193645	0.002193645	0.001055032	0.000499917	0.001356284	0.000881884	0.000605628	0.000650933	0.000520465	0.000481297	0.001499933	0.000136394	0.000296655	1.76123E-07	4.59861E-06	7.0259E-07	5.47732E-06	5.47732344
3830603773715	383060	3773715	0.001367451	0.002274586	0.002274586	0.001093961	0.000518363	0.001406329	0.000914424	0.000627975	0.000674951	0.000526397	0.000497464	0.001550842	0.000141023	0.000306724	1.89845E-07	4.96666E-06	7.5923E-07	5.91574E-06	5.9157354
3830703773715	383070	3773715	0.00141691	0.002356854	0.002356854	0.001133528	0.000537111	0.001457193	0.000947497	0.000650688	0.000699363	0.000531061	0.000514048	0.001601934	0.000145669	0.000316829	2.05117E-07	5.37912E-06	8.2413E-07	6.40837E-06	6.40837227
3830803773715	383080	3773715	0.001467087	0.002440317	0.002440317	0.001173669	0.000556132	0.001508797	0.000981051	0.00067373	0.00072413	0.000533215	0.000530364	0.001651928	0.000150215	0.000326717	2.21909E-07	5.8376E-06	8.9785E-07	6.95736E-06	6.95735628
3830903773715	383090	3773715	0.001520135	0.002528556	0.002528556	0.001216108	0.000576241	0.001563353	0.001016525	0.000698092	0.000750313	0.000535134	0.000546918	0.001704939	0.000155036	0.000337201	2.41312E-07	6.37095E-06	9.8716E-07	7.59942E-06	7.59941651

			EGIODemolition	EGIOSite Grubbing / Prep	EGIOMass Grading / Excavation	EGIOMass Grading / Excavation	EGIODrainage / Utilities Trenching	EGIODrainage / Utilities Trenching	EGIOFoundations / Concrete Pads	EGIOFoundations / Concrete Pads	EGIOBuilding / Structure Construction	EGIOBuilding / Structure Construction	EGIOAsphalt Paving	EGIOArchitectural Coating	EGIOLandscaping or Other Finishing	EGIOWaterside Construction (Piles)	HIWaterside Construction (Landscaping)	HIWaterside Construction (Landscaping)	KMDemolition	KMSite Grubbing / Prep	KMMass Grading / Excavation
Unique Identifier	X (UTM)	Y (UTM)	2025	2025	2025	2026	2026	2027	2026	2027	2026	2027	2027	2027	2027	2027	2025	2026	2025	2025	2025
3831003773715	383100	3773715	0.010087546	0.00932702	0.015514344	0.015514344	0.007461617	0.007461617	0.003535613	0.003535613	0.009592192	0.009592192	0.006237042	0.001265087	0.004283248	0.004603663	0.007695226	0.007695226	0.001720959	0.001591212	0.002646784
3831103773715	383110	3773715	0.011252021	0.0104037	0.017305272	0.017305272	0.008322963	0.008322963	0.003943753	0.003943753	0.010699485	0.010699485	0.006957027	0.001411124	0.004777693	0.005135096	0.008543614	0.008543614	0.001783337	0.001648887	0.002742719
3831203773715	383120	3773715	0.012817079	0.01185077	0.019712284	0.019712284	0.009480614	0.009480614	0.004492295	0.004492295	0.01218769	0.01218769	0.007924689	0.001607399	0.005442228	0.005849342	0.009553294	0.009553294	0.001848045	0.001708716	0.002842237
3831303773715	383130	3773715	0.014848806	0.01372932	0.02283702	0.02283702	0.010983454	0.010983454	0.005204401	0.005204401	0.014119648	0.014119648	0.009180889	0.0018622	0.006304915	0.006776564	0.010759288	0.010759288	0.001919395	0.001774687	0.002951973
3831403773715	383140	3773715	0.017548574	0.01622554	0.026989181	0.026989181	0.012980435	0.012980435	0.00615065	0.00615065	0.016686842	0.016686842	0.010850131	0.00220078	0.007451256	0.008008659	0.012253447	0.012253447	0.001994284	0.00184393	0.003067148
3831503773715	383150	3773715	0.021240349	0.01963899	0.032667021	0.032667021	0.015711189	0.015711189	0.007444591	0.007444591	0.020197331	0.020197331	0.013132724	0.002663768	0.009018812	0.009693478	0.014140232	0.014140232	0.002074176	0.001917798	0.00319002
3831603773715	383160	3773715	0.02634361	0.0243575	0.040515684	0.040515684	0.019486	0.019486	0.009233248	0.009233248	0.025049994	0.025049994	0.016288026	0.003303771	0.011185695	0.012022458	0.016590742	0.016590742	0.002158813	0.001996055	0.00332019
3831703773715	383170	3773715	0.001937945	0.00179184	0.002980501	0.002980501	0.001433471	0.001433471	0.000679236	0.000679236	0.001842781	0.001842781	0.001198215	0.000243039	0.000822866	0.000884422	0.016444958	0.016444958	0.026336967	0.024351358	0.040505467
3831720373715	383720	3773715	0.001885748	0.00174358	0.002900223	0.002900223	0.001394861	0.001394861	0.000660941	0.000660941	0.001793147	0.001793147	0.001165941	0.000236493	0.000800703	0.0008606	0.015069867	0.015069867	0.023039562	0.021302552	0.035434156
3837303773715	383730	3773715	0.001835621	0.00169723	0.00282313	0.00282313	0.001357783	0.001357783	0.000643372	0.000643372	0.001745482	0.001745482	0.001134949	0.000230207	0.000779418	0.000837724	0.013868476	0.013868476	0.020406572	0.01886807	0.031384697
3837403773715	383740	3773715	0.001787479	0.00165272	0.002749089	0.002749089	0.001322173	0.001322173	0.000626499	0.000626499	0.001699704	0.001699704	0.001105183	0.000224169	0.000758977	0.000815753	0.012812369	0.012812369	0.018256818	0.016880392	0.02807844
3837503773715	383750	3773715	0.001741062	0.0016098	0.002677701	0.002677701	0.001287839	0.001287839	0.00061023	0.00061023	0.001655566	0.001655566	0.001076483	0.000218348	0.000739268	0.00079457	0.011877731	0.011877731	0.016470979	0.015229191	0.025331873
3837603773715	383760	3773715	0.001695939	0.00156808	0.002608304	0.002608304	0.001254462	0.001254462	0.000594415	0.000594415	0.001612659	0.001612659	0.001048584	0.000212689	0.000720108	0.000773977	0.011042751	0.011042751	0.014962692	0.013834617	0.023012172
3837703773715	383770	3773715	0.001642706	0.00151886	0.002526433	0.002526433	0.001215087	0.001215087	0.000575757	0.000575757	0.00156204	0.00156204	0.001015671	0.000206013	0.000697506	0.000749683	0.010260301	0.010260301	0.013656895	0.012627268	0.021003896
3837803773715	383780	3773715	0.001592839	0.00147275	0.002449738	0.002449738	0.0011782	0.0011782	0.000558279	0.000558279	0.001514621	0.001514621	0.000984838	0.000199759	0.000676331	0.000726925	0.009561099	0.009561099	0.012517785	0.011574038	0.019251979
3837903773715	383790	3773715	0.001538743	0.00142273	0.002366541	0.002366541	0.001138187	0.001138187	0.000539319	0.000539319	0.001463182	0.001463182	0.000951392	0.000192975	0.000653362	0.000702238	0.00890202	0.00890202	0.011468403	0.010603772	0.017638061
3838003773715	383800	3773715	0.001477487	0.0013661	0.00227233	0.00227233	0.001092876	0.001092876	0.000517849	0.000517849	0.001404934	0.001404934	0.000913517	0.000185293	0.000627352	0.000674282	0.008284565	0.008284565	0.010456206	0.009667887	0.016081332
3838103773715	383810	3773715	0.001416403	0.00130962	0.002178385	0.002178385	0.001047693	0.001047693	0.000496439	0.000496439	0.00134685	0.00134685	0.00087575	0.000177632	0.000601415	0.000646405	0.007728745	0.007728745	0.009577738	0.008855648	0.014730274
3838203773715	383820	3773715	0.001378959	0.001275	0.002120797	0.002120797	0.001019997	0.001019997	0.000483315	0.000483315	0.001311244	0.001311244	0.000852598	0.000172936	0.000585516	0.000629317	0.00728539	0.00728539	0.008913408	0.008241404	0.013708554
3838303773715	383830	3773715	0.00134324	0.00124197	0.002065863	0.002065863	0.000993576	0.000993576	0.000470796	0.000470796	0.00127728	0.00127728	0.000830514	0.000168457	0.00057035	0.000613016	0.006881758	0.006881758	0.008320946	0.00769361	0.012797367
3838403773715	383840	3773715	0.001309765	0.00121102	0.002014379	0.002014379	0.000968815	0.000968815	0.000459063	0.000459063	0.001245448	0.001245448	0.000809816	0.000164259	0.000556136	0.000597739	0.006514947	0.006514947	0.007793796	0.007206203	0.011986626
3838503773715	383850	3773715	0.001278274	0.0011819	0.001965947	0.001965947	0.000945521	0.000945521	0.000448026	0.000448026	0.001215504	0.001215504	0.000790346	0.000160309	0.000542765	0.00058363	0.006180755	0.006180755	0.007321863	0.00676985	0.011260807
3838603773715	383860	3773715	0.001248164	0.00115406	0.001919638	0.001919638	0.000923249	0.000923249	0.000437472	0.000437472	0.001186872	0.001186872	0.000771729	0.000156533	0.00052998	0.000569626	0.005873178	0.005873178	0.006894794	0.006374979	0.010603987
3838703773715	383870	3773715	0.001216931	0.00112518	0.001871604	0.001871604	0.000900147	0.000900147	0.000426526	0.000426526	0.001157173	0.001157173	0.000752418	0.000152616	0.000516718	0.000555372	0.005580209	0.005580209	0.006490934	0.006001566	0.009982862
3838803773715	383880	3773715	0.001186821	0.00109734	0.001825295	0.001825295	0.000877875	0.000877875	0.000415972	0.000415972	0.001128541	0.001128541	0.000733801	0.00014884	0.000503933	0.000541631	0.005308053	0.005308053	0.006119685	0.005658307	0.009411893
3838903773715	383890	3773715	0.001157401	0.00107014	0.001780047	0.001780047	0.000856113	0.000856113	0.000405661	0.000405661	0.001100566	0.001100566	0.000715611	0.00014515	0.000491441	0.000528204	0.005054107	0.005054107	0.005777426	0.005341852	0.008885508
3839003773715	383900	3773715	0.001128239	0.00104318	0.001735198	0.001735198	0.000834543	0.000834543	0.00039544	0.00039544	0.001072836	0.001072836	0.00069758	0.000141493	0.000479059	0.000514896	0.004814169	0.004814169	0.005454752	0.005043504	0.008389245
3839103773715	383910	3773715	0.001100458	0.00101749	0.001692471	0.001692471	0.000813993	0.000813993	0.000385703	0.000385703	0.001046419	0.001046419	0.000680404	0.000138009	0.000467263	0.000502217	0.004591541	0.004591541	0.005158909	0.004769966	0.007934248
3829703773725	382970	3773725	0.003563914	0.0329522	0.005481193	0.005481193	0.002636177	0.002636177	0.001249126	0.001249126	0.003388906	0.003388906	0.002203537	0.000446953	0.001513265	0.001626467	0.002844536	0.002844536	0.001089242	0.001007121	0.001675222
3829803773725	382980	3773725	0.003851042	0.0035607	0.005922788	0.005922788	0.002848562	0.002848562	0.001349763	0.001349763	0.003661935	0.003661935	0.002381066	0.000482962	0.001635181	0.001757504	0.003048953	0.003048953	0.001134365	0.001048842	0.001744619
3829903773725	382990	3773725	0.004169834	0.00385546	0.00641308	0.00641308	0.003084368	0.003084368	0.001461497	0.001461497	0.003965072	0.003965072	0.002578172	0.000522942	0.001770543	0.001902991	0.003278185	0.003278185	0.00118104	0.001091999	0.001816405
3830003773725	383000	3773725	0.004509764	0.00416976	0.006935882	0.006935882	0.003335809	0.003335809	0.00158064	0.00158064	0.00428831	0.00428831	0.002788348	0.000565573	0.00191488	0.002058125	0.003525928	0.003525928	0.001227198	0.001134677	0.001887394
3830103773725	383010	3773725	0.004884981	0.00451669	0.007512954	0.007512954	0.003613352	0.003613352	0.001712151	0.001712151	0.004645101	0.004645101	0.003020341	0.000612629	0.0020742	0.002229363	0.003803287	0.003803287	0.001274564	0.001178472	0.001960242
3830203773725	383020	3773725	0.005285563	0.00488707	0.008129038	0.008129038	0.003909657	0.003909657	0.001852552	0.001852552	0.005026013	0.005026013	0.003268018	0.000662866	0.00224429	0.002412177	0.004100959	0.004100959	0.001321757	0.001222107	0.002032823
3830303773725	383030	3773725	0.005713323	0.00528258	0.008786919	0.008786919	0.004226065	0.004226065	0.002002479	0.002002479	0.005432767	0.005432767	0.003532498	0.000716512	0.00242592	0.002607394	0.00441594	0.00441594	0.001368778	0.001265583	0.00210514
3830403773725	383040	3773725	0.006196644	0.00572946	0.009530253	0.009530253	0.004583571	0.004583571	0.00217188	0.00217188	0.005892355	0.005892355	0.003831331	0.000777126	0.002631142	0.002827968	0.004769043	0.004769043	0.001417783	0.001310893	0.002180508
3830503773725	383050	3773725	0.006717927	0.00621145	0.010331971	0.010331971	0.004969157	0.004969157	0.002354586	0.002354586	0.00638804	0.00638804	0.004153636	0.0008425	0.002852482	0.003065867	0.005137855	0.005137855	0.001466098	0.001355565	0.002254815
3830603773725	383060	3773725	0.007308232	0.00675725	0.011239842	0.011239842	0.005405797	0.005405797	0.002561483	0.002561483	0.006949357	0.006949357	0.004518616	0.000916531	0.00310313	0.003335265	0.00554699	0.00554699	0.001516397	0.001402073	0.002332174
3830703773725	383070	3773725	0.00798628	0.00738417	0.012282659	0.012282659	0.005907339	0.005907339	0.002799134	0.002799134	0.007594109	0.007594109	0.004937848	0.001001565	0.003391034	0.003644706	0.006005954	0.006005954	0.001568767	0.001450494	0.002412717
3830803773725	383080	3773725	0.008765789	0.00810491	0.01348152	0.01348152	0.006483931	0.006483931	0.003072347	0.003072347	0.00833534	0.00833534	0.005419811	0.001099324	0.00372202	0.004000451	0.006516448	0.006516448	0.001622949	0.001500591	0.002496047
3830903773725	383090	3773725	0.009688172	0.00895776	0.014900118	0.014900118	0.007166205	0.007166205	0.003395635	0.003395635	0.009212429	0.009212429	0.005990113	0.001215001	0.004113671	0.0044214	0.007102485	0.007102485	0.00168015	0.00155348	0.002584021
3831003773725	383100	3773725	0.010868263	0.01004888	0.016715063	0.016715063	0.008039102	0.008039102	0.003809249	0.003809249	0.010334571	0.010334571	0.006719753	0.001362997	0.004614746	0.004959959	0.007839308	0.007839308	0.00174434	0.00161283	0.002682743
3831103773725	383110	3773725	0.012334706	0.01140476	0.018970409	0.018970409	0.00912381	0.00912381	0.004323227	0.004323227	0.011729004	0.011729004	0.007626442	0.001546905	0.005237409	0.005629202	0.008736424	0.008736424	0.00181293	0.001676249	0.002788232
3831203773725	383120	3773725	0.014162131	0.01309441	0.021780933	0.021780933	0.01047553	0.01047553	0.004963726	0.004963726	0.013466692	0.013466692	0.008756323	0.001776083	0.006013347	0.006463185	0.009812843	0.009812843	0.001877465	0.001735918	0.002887485
3831303773725	383130	3773725	0.01671635	0.01545606	0.025709245	0.025709245	0.01236485	0.01236485	0.005858962	0.005858962	0.015895485	0.015895485	0.010335574	0.0020964	0.007097888	0.007628856	0.011103686	0.011103686	0.001951577	0.001804442	0.003001466
3831403773725	383140	3773725	0.020308907	0.01877777	0.031234491	0.031234491	0.015022215	0.015022215	0.007118127	0.007118127	0.019311628	0.019311628	0.012556822	0.002546955	0.008623315	0.009268395	0.012716213	0.012716213	0.002029571	0.001876556	0.003121419
3831503773725	383150	3773725	0.02558567	0.0236567	0.039349995	0.039349995	0.018925362	0.018925362	0.008967595	0.008967595	0.024329273	0.024329273	0.015819399	0.003208718	0.010863868	0.011676556	0.014758388	0.014758388	0.002112137	0.001952898	0.003248404
3831603773725	383160	3773725	0.033839925	0.03128865	0.052044791	0.052044791	0.025030919	0.025030919	0.011860653	0.011860653	0.032178198	0.032178198	0.020922933	0.00424389	0.014368687	0.015443558	0.017427323	0.017427323	0.002199794	0.002033946	0.003383218
3837203773725	383720	3773725	0.001953561	0.00180628	0.003004518	0.003004518	0.001445022	0.001445022	0.000684709	0.000684709	0.00185763	0.00185763	0.00120787	0.000244998	0.000829497	0.000891548	0.014859546	0.014859546	0.024219567	0.022393593	0.037248968
3837303773725	383730	3773725	0.001901105	0.00175778	0.002923842	0.002923842	0.001406221	0.001406221	0.000666324	0.000666324	0.00180775	0.00180775	0.001175437	0.000238419	0.000807223	0.000867609	0.013708084	0.013708084	0.021422652	0.019807545	0.032947397
3837403773725	383740	3773725	0.001850547	0.00171103	0.002846085	0.002846085	0.001368824	0.001368824	0.000648603	0.000648603	0.001759675	0.001759675	0.001144177	0.000232078	0.000785756	0.000844536	0.012690999	0.012690999	0.019144432	0.017701086	0.029443563
3837503773725	383750	3773725	0.001802146	0.00166628	0.002771646	0.002771646	0.001333022	0.001333022	0.000631639	0.000631639	0.00171365	0.00171365	0.001114251	0.000226008	0.000765205	0.000822447	0.01178848	0.01178848	0.017254716	0.01595384	0.026537236
3837603773725	383760	3773725	0.001754952	0.00162264	0.002699064	0.002699064	0.001298114	0.001298114	0.000615098	0.000615098	0.001668774	0.001668774	0.001085072	0.00022009	0.000745166	0.000800909	0.010980215	0.010980215	0.015661014	0.014480292	0.024086171
3837703773725	383770	3773725	0.001702065	0.00157374	0.002617725	0.002617725	0.001258993	0.001258993	0.000596562	0.000596562	0.001618484	0.001618484	0.001052372	0.000213457	0.000722709	0.000776773	0.010220478	0.010220478	0.014285765	0.013208726	0.021971079
3837803773725	383780	3773725	0.001650558	0.00152612	0.002538508	0.002538508	0.001220894	0.001220894	0.000578509	0.000578509	0.001569506	0.001569506	0.001020525	0.000206998	0.000700839	0.000753267	0.009540587	0.009540587	0.013101447	0.012113696	0.020149632
3837903773725	383790	3773725	0.001594305	0.00147411	0.002451994	0.002451994	0.001179285	0.001179285	0.000558793	0.000558793	0.001516016	0.001516016	0.000985745	0.000199943	0.000676954	0.000727595	0.008894916	0.008894916	0.012016259	0.011110324	0.018480647
3838003773725	383800	3773725	0.001532445	0.00141691	0.002356854	0.002356854	0.001133528	0.001133528	0.000537111	0.000537111	0.001457193	0.001457193	0.000947497	0.000192185	0.000650688	0.000699363	0.008285965	0.008285965	0.011004408	0.010174758	0.016924449
3838103773725	383810	3773725	0.001466357	0.0013558	0.002255213	0.002255213	0.001084644	0.001084644	0.000513948	0.000513948	0.001394351	0.001394351	0.000906636	0.000183897	0.000622626	0.000669203	0.00773685	0.00773685	0.01003509	0.00927852	0.015433668
3838203773725	383820	3773725	0.001427619	0.00131999	0.002195635	0.002195635	0.00105599	0.00105599	0.00050037	0.00050037	0.001357515	0.001357515	0.000882684	0.000179039	0.000606178	0.000651524	0.007301999	0.007301999	0.009337371	0.008633404	0.014360597
3838303773725	383830	3773725	0.001390951	0.00128608	0.002139241	0.002139241	0.001028867	0.001028867	0.000487519	0.000487519	0.001322648	0.001322648	0.000860013	0.00017444	0.000590608	0.00063479	0.006906172	0.006906172	0.008717819	0.008060561	0.013407744
3838403773725	383840	3773725	0.001356009	0.00125378	0.002085502	0.002085502	0.001003021	0.001003021	0.000475272	0.000475272	0.001289422	0.001289422	0.000838409	0.000170058	0.000575772	0.000618843	0.006543863	0.006543863	0.008162284	0.007546909	0.012553823
3838503773725	383850	3773725	0.001322879	0.00122314	0.002034548	0.002034548	0.000978515	0.000978515	0.00046366	0.00046366	0.001257918	0.001257918	0.000817925	0.000165903	0.000561704	0.000603724	0.006212473	0.006212473	0.007664727	0.007086864	0.01178812
3838603773725	383860	3773725	0.001291043	0.00119371	0.001985586	0.001985586	0.000954966	0.000954966	0.000452501	0.000452501	0.001227646	0.001227646	0.000798241	0.000161911	0.000548187	0.000589195	0.005906497	0.005906497	0.007213155	0.006669337	0.011093616
3838703773725	383870	3773725	0.001257223	0.00116244	0.001933571	0.001933571	0.00092995	0.00092995	0.000440648	0.000440648	0.001195486	0.001195486	0.00077733	0.000157669	0.000533826	0.00057376	0.005611627	0.005611627	0.006781254	0.006269999	0.010429366
3838803773725	383880	3773725	0.001224524	0.0011322	0.001883281	0.001883281	0.000905763	0.000905763	0.000429187	0.000429187	0.001164393	0.001164393	0.000757112	0.000153568	0.000519942	0.000558837	0.005336869	0.005336869	0.006384209	0.005902888	0.009818723
3838903773725	383890	3773725	0.001193637	0.00110365	0.001835778	0.001835778	0.000882916	0.000882916	0.000418361	0.000418361	0.001135023	0.001135023	0.000738015	0.000149695	0.000506827	0.000544741	0.005083323	0.005083323	0.006023142	0.005569042	0.009263412
3839003773725	383900	3773725	0.001164648	0.00107684	0.001791193	0.001791193	0.000861474	0.000861474	0.000408201	0.000408201	0.001107457	0.001107457	0.00072092	0.000146059	0.000494518	0.000531511	0.004850189	0.004850189	0.005695895	0.005266467	0.008760116
3839103773725	383910	3773725	0.001136867	0.00105116	0.001748467	0.001748467	0.000840924	0.000840924	0.000398464	0.000398464	0.00108104	0.00108104	0.000702915	0.000142575	0.000482722	0.000518833	0.004633565	0.004633565	0.005395048	0.004988302	0.008297423
3829703773725	382970	3773735	0.003628362	0.00335481	0.005580313	0.005580313	0.002683849	0.002683849	0.001271715	0.001271715	0.00345019	0.00345019	0.002243385	0.000455036	0.00154063	0.001655879	0.002853441	0.002853441	0.001092262	0.001009913	0.001679866
3829803773725	382980	3773735	0.003928087	0.00363194	0.006041281	0.006041281	0.002905551	0.002905551	0.001376767	0.001376767	0.003735196	0.003735196	0.002428702	0.000492624	0.001667895	0.001792665	0.003058659	0.003058659	0.001138765	0.001052911	0.001751386
3829903773725	382990	3773735	0.004262668	0.00394129	0.006555856	0.006555856	0.003153036	0.003153036	0.001494035	0.001494035	0.004053347	0.004053347	0.002635571	0.000534584	0.001840961	0.001945358	0.003288691	0.003288691	0.001186821	0.001097344	0.001825295
3830003773725	383000	3773735	0.004624253	0.00427562	0.007111963	0.007111963	0.003420495	0.003420495	0.001620768	0.001620768	0.004397177	0.004397177	0.002859136	0.000579931	0.001963493	0.002110375	0.003539336	0.003539336	0.001234877	0.001141777	0.001899204
3830103773725	383010	3773735	0.005026561	0.0046476	0.0077307	0.0077307	0.003718077	0.003718077	0.001761774	0.001761774	0.004779729	0.004779729	0.003107879	0.000630385	0.002134316	0.002293976	0.003820497	0.003820497	0.001283968	0.001187167	0.001974705
3830203773725	383020	3773735	0.005466572	0.00505443	0.008407423	0.008407423	0.004043547	0.004043547	0.001915994	0.001915994	0.005198133	0.005198133	0.003379934	0.000685567	0.002321147	0.002494784	0.004130075	0.004130075	0.001333922	0.001233355	0.002051533
3830303773725	383030	3773735	0.005949375	0.00550084	0.009149961	0.009149961	0.00440067	0.00440067	0.002085214	0.002085214	0.005657228	0.005657228	0.003678447	0.000746116	0.00252615	0.002715122	0.00446937	0.00446937	0.001384394	0.001280021	0.002129157
3830403773725	383040	3773735	0.006497059	0.00600723	0.009992283	0.009992283	0.004805784	0.004805784	0.002277173	0.002277173	0.006178018	0.006178018	0.004017075	0.000814801	0.0027587	0.002965069	0.004852191	0.004852191	0.001437196	0.001328842	0.002160064
3830503773735	383050	3773735	0.007054147	0.00652232	0.010849067	0.010849067	0.005217854	0.005217854	0.002472428	0.002472428	0.00670775	0.00670775	0.004361518	0.000884666	0.002995244	0.003219308	0.005220002	0.005220002	0.001485597	0.001373594	0.002284803

			KMMass Grading / Excavation	KMDrainage / Utilities Trenching	KMFoundations / Concrete Pads	KMBuilding / Structure Construction	KMAsphalt Paving	KMArchitectural Coating	KMLandscaping or Other Finishing	KMWaterside Construction (Piles)	EWNDemolition	EWNSite Grubbing / Prep	EWNDrainage / Utilities Trenching	EWNDrainage / Utilities Trenching	EWNDrainage / Utilities Trenching	EWNFoundations / Concrete Pads	EWNBuilding / Structure Construction	EWNAsphalt Paving	EWNLandscaping or Other Finishing	EWNWaterside Construction (Piles)	ISDemolition
Unique Identifier	X (UTM)	Y (UTM)	2026	2026	2026	2026	2026	2026	2026	2026	2027	2027	2027	2028	2029	2029	2029	2029	2029	2029	2027
3831003773715	383100	3773715	0.002646784	0.000657219	0.000603184	0.001774052	0.001064054	0.000215827	0.000730732	0.000785396	0.00908389	0.010385616	0.012231248	0.012231248	0.012231248	0.003183839	0.00790985	0.005616491	0.003857088	0.004032863	0.001730795
3831103773715	383110	3773715	0.002742719	0.000681041	0.000625047	0.001838354	0.001102622	0.00022365	0.000757218	0.000813863	0.010720471	0.01225672	0.014434866	0.014434866	0.014434866	0.003757449	0.009334912	0.006628375	0.004551993	0.004759435	0.001732693
3831203773715	383120	3773715	0.002842237	0.000705752	0.000647727	0.001905058	0.00114263	0.000231765	0.000784694	0.000843394	0.012986008	0.01484691	0.017485359	0.017485359	0.017485359	0.004551503	0.011307641	0.008029137	0.005513957	0.005765238	0.001728638
3831303773715	383130	3773715	0.002951973	0.000733	0.000672734	0.00197861	0.001186746	0.000240713	0.00081499	0.000875956	0.016209992	0.018532892	0.021826379	0.021826379	0.021826379	0.005681487	0.014114944	0.010022498	0.006882885	0.00719655	0.00173183
3831403773715	383140	3773715	0.003067148	0.000761599	0.000698982	0.002055809	0.001233048	0.000250105	0.000846788	0.000910133	0.021066157	0.024084947	0.028365092	0.028365092	0.028365092	0.007383538	0.018343477	0.013025023	0.008944849	0.009352481	0.001729069
3831503773715	383150	3773715	0.00319002	0.000792109	0.000726984	0.002138165	0.001282445	0.000260124	0.000880711	0.000946594	0.02904355	0.033205504	0.039106467	0.039106467	0.039106467	0.010179557	0.025289838	0.017957376	0.01233211	0.012894106	0.001735454
3831603773715	383160	3773715	0.00332019	0.000824432	0.000756649	0.002225414	0.001334775	0.000270738	0.000916648	0.00098522	0.043402305	0.049621876	0.058440198	0.058440198	0.058440198	0.015212199	0.037792807	0.02683527	0.018428945	0.019268785	0.001766513
3831703773715	383170	3773715	0.040505467	0.010057856	0.009230919	0.02714948	0.016283919	0.003302938	0.011182874	0.012019426	0.003783574	0.004325762	0.005094495	0.005094495	0.005094495	0.001326116	0.003294569	0.002339351	0.001606534	0.001679747	0.001799298
3831720377371 5	383172	3773715	0.035434156	0.008798606	0.008075202	0.023750348	0.014245162	0.002889408	0.009782771	0.010514586	0.003709462	0.00424103	0.004994705	0.004994705	0.004994705	0.00130014	0.003230036	0.002293528	0.001575066	0.001646844	0.001755039
3837303773715	383730	3773715	0.031384697	0.00779309	0.007152358	0.021036129	0.012617207	0.002559203	0.008664784	0.009312967	0.003636041	0.004157087	0.004895845	0.004895845	0.004895845	0.001274406	0.003166104	0.002248133	0.00154389	0.001614248	0.001711814
3837403773715	383740	3773715	0.02807844	0.006972118	0.006398885	0.018820054	0.011288033	0.002289601	0.007751982	0.008331881	0.003563396	0.004074032	0.00479803	0.00479803	0.00479803	0.001248945	0.003102848	0.002203217	0.001513045	0.001581997	0.001669797
3837503773715	383750	3773715	0.025331873	0.006290122	0.005772961	0.01697912	0.010183864	0.002065638	0.006993702	0.007516876	0.003490924	0.003991175	0.004700448	0.004700448	0.004700448	0.001223544	0.003039742	0.002158408	0.001482272	0.001549822	0.00162873
3837603773715	383760	3773715	0.023012172	0.00571412	0.005244317	0.015424301	0.009251303	0.001876482	0.006353271	0.006828538	0.00341871	0.003908613	0.004603214	0.004603214	0.004603214	0.001198234	0.002976862	0.002113759	0.00145161	0.001517763	0.001587921
3837703773715	383770	3773715	0.021003896	0.005215448	0.004786645	0.01407822	0.00844394	0.001712721	0.00579882	0.00623261	0.003334504	0.00381234	0.004489833	0.004489833	0.004489833	0.00116872	0.002903539	0.002061695	0.001415856	0.001480379	0.00154021
3837803773715	383780	3773715	0.019251979	0.004780432	0.004387395	0.012903967	0.007739638	0.001569865	0.005315146	0.005712753	0.003248141	0.003713602	0.004373547	0.004373547	0.004373547	0.00113845	0.002828338	0.002008298	0.001379185	0.001442037	0.001490256
3837903773715	383790	3773715	0.017638061	0.004379682	0.004019594	0.011822211	0.007090814	0.001438261	0.00486957	0.005233846	0.003142539	0.003592866	0.004231356	0.004231356	0.004231356	0.001101437	0.002736384	0.001943005	0.001334346	0.001395154	0.001424168
3838003773715	383800	3773715	0.016081332	0.003993133	0.003664826	0.010778787	0.006464982	0.00131132	0.004439784	0.004771909	0.003021665	0.003454671	0.004068602	0.004068602	0.004068602	0.001059072	0.002631132	0.00186827	0.001283022	0.001341491	0.001351782
3838103773715	383810	3773715	0.014730274	0.003657654	0.003356929	0.009873217	0.005921832	0.001201151	0.004066779	0.004371001	0.002902086	0.003317956	0.003907591	0.003907591	0.003907591	0.00101716	0.002527008	0.001794335	0.001232248	0.001288403	0.00129251
3838203773715	383820	3773715	0.013708554	0.003403952	0.003124086	0.009188393	0.005511083	0.001117837	0.0037847	0.00406782	0.002834014	0.003240129	0.003815934	0.003815934	0.003815934	0.000993302	0.002467734	0.001752246	0.001203344	0.001258182	0.001256964
3838303773715	383830	3773715	0.012797367	0.003177696	0.002916433	0.008577653	0.005144769	0.001043536	0.003533136	0.003797438	0.00276853	0.003165261	0.003727761	0.003727761	0.003727761	0.00097035	0.002410713	0.001711758	0.001175539	0.00122911	0.001223143
3838403773715	383840	3773715	0.011986626	0.002976382	0.00273167	0.00803424	0.004818837	0.000977426	0.003309305	0.003556862	0.002706324	0.003094142	0.003644003	0.003644003	0.003644003	0.000948547	0.002356547	0.001673297	0.001149126	0.001201493	0.001191566
3838503773715	383850	3773715	0.011260807	0.002796155	0.002566261	0.007547748	0.004527045	0.00091824	0.003108918	0.003341486	0.002647052	0.003026376	0.003564195	0.003564195	0.003564195	0.000927773	0.002304936	0.00163665	0.001123958	0.001175179	0.001162059
3838603773715	383860	3773715	0.010603987	0.002633061	0.002416576	0.007107503	0.004262992	0.000864681	0.002927582	0.003146584	0.002589506	0.002960583	0.00348671	0.00348671	0.00348671	0.000907603	0.002254827	0.001601069	0.001099524	0.001149631	0.001133761
3838703773715	383870	3773715	0.009982862	0.00247883	0.002275026	0.006691183	0.004013288	0.000814033	0.002756099	0.002962273	0.002528595	0.002890943	0.003404694	0.003404694	0.003404694	0.000886254	0.002201788	0.001563408	0.00107366	0.001122589	0.001103564
3838803773715	383880	3773715	0.009411893	0.002337054	0.002144906	0.006308482	0.003783749	0.000767474	0.002598464	0.002792847	0.002468805	0.002822586	0.003324188	0.003324188	0.003324188	0.000865299	0.002149726	0.001526441	0.001048273	0.001096045	0.00107423
3838903773715	383890	3773715	0.008885508	0.002206348	0.002024947	0.005955664	0.003572133	0.000724551	0.002453139	0.002636649	0.00241005	0.002755412	0.003245077	0.003245077	0.003245077	0.000844706	0.002098565	0.001490113	0.001023326	0.00106996	0.001045845
3839003773715	383900	3773715	0.008389245	0.002083122	0.001911852	0.005623034	0.003372626	0.000684084	0.002316129	0.00248939	0.002350951	0.002687843	0.003165501	0.003165501	0.003165501	0.00082399 2	0.002047104	0.001453573	0.000998231	0.001043723	0.001017632
3839103773715	383910	3773715	0.007934248	0.001970142	0.001808161	0.005318065	0.003189709	0.000646983	0.002190512	0.002354376	0.002294267	0.002623037	0.003089178	0.003089178	0.003089178	0.000804124	0.001997746	0.001418526	0.000974163	0.001018558	0.000991146
3829703773725	382970	3773725	0.001675222	0.000415972	0.000381772	0.001122846	0.000673469	0.000136603	0.0004625	0.00049708	0.002514186	0.00287447	0.003385294	0.003385294	0.003385294	0.000881204	0.002189242	0.0015545	0.001067542	0.001116192	0.001277239
3829803773725	382980	3773725	0.001744619	0.000433204	0.000397587	0.001169361	0.000701368	0.000142262	0.00048166	0.000517691	0.002704167	0.003091676	0.003641099	0.003641099	0.003641099	0.000947791	0.002354669	0.001671963	0.00114821	0.001200536	0.001332111
3829903773725	382990	3773725	0.001816405	0.000451029	0.000413946	0.001217476	0.000730227	0.000148115	0.000501479	0.000538992	0.00292029	0.003338769	0.003932103	0.003932103	0.003932103	0.001023541	0.00254286	0.00180559	0.001239977	0.001296485	0.001385688
3830003773725	383000	3773725	0.001887394	0.000468656	0.000430124	0.001265058	0.000758766	0.000153904	0.000521078	0.000560058	0.003156947	0.003609339	0.004250756	0.004250756	0.004250756	0.001106487	0.00274893	0.001951913	0.001340463	0.001401551	0.001434952
3830103773725	383010	3773725	0.001960242	0.000486745	0.000446726	0.001313885	0.000788052	0.000159844	0.00054119	0.000581674	0.003428201	0.003919463	0.004615993	0.004615993	0.004615993	0.00120156	0.002985125	0.002119627	0.00145564	0.001521976	0.001480852
3830203773725	383020	3773725	0.002032823	0.000504768	0.000463267	0.001362535	0.000817231	0.000165763	0.000561228	0.000603212	0.00372551	0.004259377	0.005016313	0.005016313	0.005016313	0.001305765	0.003244009	0.00230345	0.001581879	0.001653969	0.001521229
3830303773725	383030	3773725	0.00210514	0.000522724	0.000479747	0.001411006	0.000846304	0.000171659	0.000581194	0.000624671	0.004047321	0.004627305	0.005449625	0.005449625	0.005449625	0.001418557	0.003524228	0.002502424	0.001718523	0.001796839	0.001558069
3830403773725	383040	3773725	0.002180508	0.000541439	0.000496923	0.001461523	0.000876603	0.000177805	0.000602001	0.000647035	0.004419778	0.005053134	0.005951128	0.005951128	0.005951128	0.001549101	0.003848547	0.00273271	0.001876671	0.001962194	0.001592321
3830503773725	383050	3773725	0.002254815	0.00055989	0.000513857	0.001511328	0.000906476	0.000183864	0.000622516	0.000669085	0.00482105	0.005511909	0.006491432	0.006491432	0.006491432	0.001689744	0.004197957	0.002980814	0.002047054	0.002140342	0.001627004
3830603773725	383060	3773725	0.002332174	0.000579099	0.000531487	0.001563179	0.000937575	0.000190173	0.000643874	0.00069204	0.005283924	0.006041113	0.007114681	0.007114681	0.007114681	0.001851978	0.004601007	0.003267004	0.002243594	0.002345838	0.001661428
3830703773725	383070	3773725	0.002412717	0.000599098	0.000549842	0.001617165	0.000969955	0.00019674	0.00066611	0.00071594	0.005827639	0.006662743	0.007846781	0.007846781	0.007846781	0.002042546	0.00507445	0.003603179	0.002474459	0.002587225	0.001695594
3830803773725	383080	3773725	0.002496047	0.00061979	0.000568832	0.001673018	0.001003455	0.000203535	0.000689116	0.000740667	0.006465051	0.007391495	0.008705041	0.008705041	0.008705041	0.002265954	0.00562948	0.003997285	0.002745109	0.002870209	0.001730709
3830903773725	383090	3773725	0.002584021	0.000641635	0.000588881	0.001731984	0.001038822	0.000210709	0.000713405	0.000766772	0.007243524	0.008281525	0.009753238	0.009753238	0.009753238	0.002538804	0.00630734	0.004478608	0.003075655	0.003215818	0.001765564
3831003773725	383100	3773725	0.002682743	0.000666148	0.000611379	0.001798154	0.00107851	0.000218759	0.00074066	0.000796066	0.008300413	0.009489866	0.011176313	0.011176313	0.011176313	0.002909236	0.007227632	0.005132073	0.003524418	0.003685032	0.001792741
3831103773725	383110	3773725	0.002788232	0.000692342	0.000635419	0.00186886	0.001120919	0.000227361	0.000769784	0.000827369	0.009721302	0.011114369	0.013089508	0.013089508	0.013089508	0.003407247	0.00846488	0.006010597	0.004127738	0.004315846	0.001811809
3831203773725	383120	3773725	0.002887485	0.000716987	0.000658038	0.001935386	0.00116082	0.000235454	0.000797186	0.00085682	0.011641388	0.013309604	0.015674859	0.015674859	0.015674859	0.004080223	0.010136805	0.007197769	0.004943021	0.005168283	0.001804734
3831303773725	383130	3773725	0.003001466	0.00074529	0.000684014	0.002011784	0.001206643	0.000244749	0.000828654	0.000890643	0.014384983	0.016446358	0.019369047	0.019369047	0.019369047	0.005041834	0.012525807	0.008894111	0.006107972	0.006386323	0.001799385
3831403773725	383140	3773725	0.003121419	0.000775075	0.00071135	0.002092184	0.001254866	0.00025453	0.000861771	0.000926237	0.018368892	0.021001163	0.024733287	0.024733287	0.024733287	0.006438166	0.015994818	0.011357327	0.00779957	0.00815501	0.001805683
3831503773725	383150	3773725	0.003248404	0.000806607	0.000740289	0.002177298	0.001305916	0.000264885	0.000896829	0.000963918	0.02467528	0.028211259	0.033224692	0.033224692	0.033224692	0.00864851	0.021486142	0.015256512	0.010477309	0.010954779	0.00180413
3831603773725	383160	3773725	0.003383218	0.000840082	0.000771012	0.00226766	0.001360114	0.000275878	0.000934049	0.001003922	0.035557606	0.040653027	0.047877492	0.047877492	0.047877492	0.012462688	0.03096199	0.02198496	0.015098027	0.015786071	0.001828546
3837203773725	383720	3773725	0.037248968	0.009249239	0.008488786	0.024966757	0.014974748	0.003037394	0.01028381	0.011053106	0.003524399	0.004029447	0.004745522	0.004745522	0.004745522	0.001235277	0.003068891	0.002179105	0.001496486	0.001564684	0.001828029
3837303773725	383730	3773725	0.032947397	0.008181122	0.007508487	0.022083555	0.01324544	0.00268663	0.009096219	0.009776676	0.003458397	0.003953987	0.004656652	0.004656652	0.004656652	0.001212144	0.003011419	0.002138297	0.001468462	0.001535382	0.001782302
3837403773725	383740	3773725	0.029443563	0.00731109	0.006709987	0.019735051	0.011836837	0.002400917	0.00812887	0.008736962	0.003392913	0.00387912	0.004568479	0.004568479	0.004568479	0.001189192	0.002954399	0.002097809	0.001440657	0.00150631	0.001737697
3837503773725	383750	3773725	0.026537236	0.006589424	0.006047655	0.017787035	0.010668441	0.002163927	0.007326482	0.007874551	0.00332812	0.003805041	0.004481236	0.004481236	0.004481236	0.001166482	0.002897979	0.002057748	0.001413145	0.001477544	0.001694386
3837603773725	383760	3773725	0.024086171	0.005980804	0.005489074	0.016144167	0.00968307	0.001964059	0.006649784	0.007147232	0.003263499	0.003731159	0.004394225	0.004394225	0.004394225	0.001143833	0.00284171	0.002017793	0.001385706	0.001448855	0.001651593
3837703773725	383770	3773725	0.021971079	0.005455608	0.005007059	0.014726491	0.008832765	0.001791588	0.006065843	0.006519608	0.003189646	0.003646724	0.004294784	0.004294784	0.004294784	0.001117948	0.002777402	0.00197213	0.001354348	0.001416068	0.00160207
3837803773725	383780	3773725	0.020149632	0.005003327	0.004591964	0.013505635	0.008100511	0.001643062	0.005562973	0.005979119	0.003113981	0.003560216	0.004192904	0.004192904	0.004192904	0.001091428	0.002711517	0.001925348	0.00132222	0.001382476	0.001553151
3837903773725	383790	3773725	0.018480647	0.004588904	0.004211613	0.012386969	0.007429549	0.001506968	0.005102194	0.005483872	0.00302063	0.003453488	0.004067208	0.004067208	0.004067208	0.001058709	0.002630231	0.001867629	0.001282582	0.001341032	0.001487236
3838003773725	383800	3773725	0.016924449	0.004202486	0.003856966	0.011343901	0.00680393	0.001380071	0.004672554	0.005022092	0.002906313	0.00332279	0.003913284	0.003913284	0.003913284	0.00101864 2	0.002530689	0.001796948	0.001234043	0.00129028	0.001408465
3838103773725	383810	3773725	0.015433668	0.003832313	0.003517228	0.010344679	0.006204609	0.001258508	0.004260975	0.004579723	0.002789668	0.003189428	0.003756223	0.003756223	0.003756223	0.000977759	0.002429119	0.001724827	0.001184514	0.001238494	0.001341946
3838203773725	383820	3773725	0.014360597	0.00356586	0.003272682	0.009625435	0.005773216	0.001171007	0.003964718	0.004261305	0.002726427	0.003117125	0.00367107	0.00367107	0.00367107	0.000955593	0.002374052	0.001685726	0.001157661	0.001210418	0.001305365
3838303773725	383830	3773725	0.013407744	0.003329258	0.003055533	0.008986769	0.005390152	0.001093308	0.003701651	0.003978559	0.002667327	0.003049557	0.003591494	0.003591494	0.003591494	0.000934879	0.002322591	0.001649185	0.001132567	0.00118418	0.001270682
3838403773725	383840	3773725	0.012553348	0.003117104	0.002860822	0.008414096	0.005046669	0.001023638	0.003465767	0.003725029	0.002610298	0.002984355	0.003514706	0.003514706	0.003514706	0.00091489 1	0.002272932	0.001613925	0.001108352	0.001158862	0.001237724
3838503773725	383850	3773725	0.01178812	0.002927092	0.002686432	0.007901189	0.004739034	0.000961239	0.003254501	0.003497959	0.002555513	0.002921719	0.003440939	0.003440939	0.003440939	0.000895689	0.002225227	0.001580051	0.00108509	0.001134539	0.001206664
3838603773725	383860	3773725	0.011093616	0.00275464	0.002528159	0.007435686	0.004459831	0.000904607	0.00306276	0.003291874	0.002501935	0.002860464	0.003368798	0.003368798	0.003368798	0.00087691	0.002178574	0.001546925	0.00106234	0.001110753	0.001176727
3838703773725	383870	3773725	0.010429366	0.002589701	0.002376781	0.006990461	0.004192791	0.000850442	0.002879372	0.003094767	0.002443094	0.002793191	0.00328957	0.00328957	0.00328957	0.000856287	0.002127339	0.001510544	0.001037356	0.00108463	0.001143424
3838803773725	383880	3773725	0.009818723	0.002438073	0.00223762	0.006581167	0.003947301	0.000800648	0.002710783	0.002913568	0.002385203	0.002727004	0.00321162	0.00321162	0.00321162	0.000835997	0.002076929	0.00147475	0.001012775	0.001058929	0.001111156
3838903773725	383890	3773725	0.009263412	0.002300185	0.002111068	0.00620896	0.003724056	0.000755367	0.002557471	0.002748787	0.002329813	0.002663677	0.00313704	0.00313704	0.00313704	0.000816583	0.002028698	0.001440503	0.000989256	0.001034338	0.001080873
3839003773725	383900	3773725	0.008760116	0.002175212	0.001996371	0.005871617	0.003521722	0.000714326	0.00241852	0.002599441	0.00227753	0.002603901	0.003066641	0.003066641	0.003066641	0.000798258	0.001983172	0.001408177	0.000967056	0.001011127	0.001053092
3839103773725	383910	3773725	0.008297423	0.002060321	0.001890926	0.005561489	0.003335712	0.000676597	0.002290778	0.002462143	0.002227144	0.002546295	0.002998798	0.002998798	0.002998798	0.000780598	0.001939299	0.001377024	0.000945662	0.000988758	0.001026692
3829703773735	382970	3773735	0.001679866	0.000417125	0.00038283	0.001125959	0.000675336	0.000136981	0.000463783	0.000498477	0.002404097	0.002748606	0.003237061	0.003237061	0.003237061	0.000842619	0.002093382	0.001486433	0.001020798	0.001067317	0.001284572
3829803773735	382980	3773735	0.001751386	0.000434884	0.000399129	0.001173896	0.000704088	0.000142813	0.000483528	0.000519699	0.002580792	0.002950621	0.003474976	0.003474976	0.003474976	0.000904549	0.002247239	0.001595681	0.001095824	0.001145762	0.001342809
3829903773735	382990	3773735	0.001825295	0.000453236	0.000415972	0.001223435	0.000733801	0.00014884	0.000503933	0.000541631	0.002780867	0.003179367	0.003744373	0.003744373	0.003744373	0.000974674	0.002421456	0.001719386	0.001180777	0.001234587	0.001400528
3830003773735	383000	3773735	0.001899204	0.000471589	0.000432816	0.001272974	0.000763514	0.000154867	0.000524338	0.000563562	0.003000614	0.003430603	0.004040257	0.004040257	0.004040257	0.001051694	0.002612802	0.001855254	0.001274083	0.001332145	0.001454623
3830103773735	383010	3773735	0.001974705	0.000490336	0.00045002 2	0.00132358	0.000793867	0.000161023	0.000545183	0.000585966	0.003251247	0.003717153	0.004377729	0.004377729	0.004377729	0.001139539	0.002831042	0.002010218	0.001380504	0.001443416	0.001506131
3830203773735	383020	3773735	0.002051533	0.000509413	0.00046753	0.001375075	0.000824753	0.000167288	0.000566394	0.000608763	0.00353225	0.004038423	0.004756093	0.004756093	0.004756093	0.001238029	0.003075727	0.00218396	0.00149982	0.001568169	0.001552634
3830303773735	383030	3773735	0.002129157	0.000528688	0.00048522	0.001427104	0.000855959	0.000173618	0.000587824	0.000631797	0.003846297	0.004397473	0.00517895	0.00517895	0.00517895	0.0013481	0.003349185	0.002378132	0.001633167	0.001707593	0.001593874
3830403773735	383040	3773735	0.002210364	0.000548852	0.000503727	0.001481534	0.000888606	0.00018024	0.000610244	0.000655894	0.004209694	0.004812945	0.005668255	0.005668255	0.005668255	0.001475468	0.003665615	0.002602817	0.001787468	0.001868926	0.001630196
3830503773735	383050	3773735	0.002284803	0.000567336	0.000520691	0.001531428	0.000918532	0.0001863 1	0.000630796	0.000677983	0.004562134	0.00521589	0.006142808	0.006142808	0.006142808	0.001598995	0.003972504	0.002820728	0.001937116	0.002025394	0.001668331

			ISDrainage / Utilities Trenching	ISDrainage / Utilities Trenching	ISAsphalt Paving	ISAsphalt Paving	SVDemolition	SVSite Grubbing / Prep	SVMass Grading / Excavation	SVMass Grading / Excavation	SVDrainage / Utilities Trenching	SVFoundations / Concrete Pads	SVBuilding / Structure Construction	SVBuilding / Structure Construction	SVAsphalt Paving	SVAsphalt Paving	SVArchitectural Coating	SVArchitectural Coating	SVLandscaping or Other Finishing	SVLandscaping or Other Finishing	MDemolition
Unique Identifier	X (UTM)	Y (UTM)	2027	2028	2027	2028	2027	2027	2027	2028	2028	2028	2028	2029	2028	2029	2028	2029	2028	2029	2027
3831003773715	383100	3773715	0.000928588	0.000928588	0.001070135	0.001070135	0.001018821	0.000405998	0.001320479	0.001320479	0.000681455	0.000264328	0.001203424	0.001203424	0.000707192	0.000707192	0.000159292	0.000159292	0.000539321	0.000539321	0.001706033
3831103773715	383110	3773715	0.000929607	0.000929607	0.001071309	0.001071309	0.001036745	0.000413141	0.00134371	0.00134371	0.000693444	0.000268978	0.001218632	0.001218632	0.000719634	0.000719634	0.000162095	0.000162095	0.000548809	0.000548809	0.00174598
3831203773715	383120	3773715	0.000927431	0.000927431	0.001068802	0.001068802	0.001054184	0.00042009	0.001366313	0.001366313	0.000705109	0.000273502	0.001233485	0.001233485	0.000731739	0.000731739	0.000164821	0.000164821	0.000558041	0.000558041	0.001810687
3831303773715	383130	3773715	0.000929144	0.000929144	0.001070776	0.001070776	0.00106844	0.000425771	0.00138479	0.00138479	0.000714644	0.000277201	0.001246292	0.001246292	0.000741635	0.000741635	0.00016705	0.00016705	0.000565588	0.000565588	0.001887473
3831403773715	383140	3773715	0.000927662	0.000927662	0.001069069	0.001069069	0.001083042	0.00043159	0.001403715	0.001403715	0.000724411	0.00028099	0.00125901	0.00125901	0.00075177	0.00075177	0.000169333	0.000169333	0.000573317	0.000573317	0.001969781
3831503773715	383150	3773715	0.000931088	0.000931088	0.001073016	0.001073016	0.001095637	0.000436609	0.00142004	0.00142004	0.000732835	0.000284257	0.001271106	0.001271106	0.000760513	0.000760513	0.000171302	0.000171302	0.000579985	0.000579985	0.002057611
3831603773715	383160	3773715	0.000947751	0.000947751	0.00109222	0.00109222	0.001108786	0.000441849	0.001437082	0.001437082	0.00074163	0.000287669	0.001282668	0.001282668	0.00076964	0.00076964	0.000173358	0.000173358	0.000586945	0.000586945	0.002151307
3831703773715	383710	3773715	0.000965341	0.000965341	0.001112491	0.001112491	0.000894669	0.000356524	0.001159568	0.001159568	0.000598414	0.000232117	0.001017632	0.001017632	0.000621015	0.000621015	0.000139881	0.000139881	0.0004736	0.0004736	0.203469811
3831720377315	383720	3773715	0.000941595	0.000941595	0.001085125	0.001085125	0.000888925	0.000354235	0.001152123	0.001152123	0.000594572	0.000230627	0.001012385	0.001012385	0.000617028	0.000617028	0.000138983	0.000138983	0.00047056	0.00047056	0.152744348
3837303773715	383730	3773715	0.000918405	0.000918405	0.0010584	0.0010584	0.000883112	0.000351918	0.001144589	0.001144589	0.000590684	0.000229119	0.001006959	0.001006959	0.000612993	0.000612993	0.000138074	0.000138074	0.000467483	0.000467483	0.119697822
3837403773715	383740	3773715	0.000895862	0.000895862	0.001032421	0.001032421	0.000877299	0.000349602	0.001137054	0.001137054	0.000586796	0.000227611	0.001001445	0.001001445	0.000608958	0.000608958	0.000137165	0.000137165	0.000464405	0.000464405	0.096973257
3837503773715	383750	3773715	0.000873829	0.000873829	0.001007029	0.001007029	0.000871347	0.00034723	0.001129341	0.001129341	0.000582815	0.000226066	0.000995842	0.000995842	0.000604827	0.000604827	0.000136235	0.000136235	0.000461255	0.000461255	0.08056526
3837603773715	383760	3773715	0.000851935	0.000851935	0.000981798	0.000981798	0.00086505	0.000344721	0.001121178	0.001121178	0.000578603	0.000224433	0.000989616	0.000989616	0.000600456	0.000600456	0.00013525	0.00013525	0.000457921	0.000457921	0.068199839
3837703773715	383770	3773715	0.000826337	0.000826337	0.000952298	0.000952298	0.000854254	0.000340418	0.001107186	0.001107186	0.000571382	0.000221632	0.000979388	0.000979388	0.000592962	0.000592962	0.000133562	0.000133562	0.000452206	0.000452206	0.058586038
3837803773715	383780	3773715	0.000799537	0.000799537	0.000921412	0.000921412	0.000843873	0.000336282	0.001093732	0.001093732	0.000564439	0.000218938	0.000969605	0.000969605	0.000585756	0.000585756	0.000131939	0.000131939	0.000446711	0.000446711	0.051116727
3837903773715	383790	3773715	0.00076408	0.00076408	0.000880551	0.000880551	0.000829271	0.000330463	0.001074806	0.001074806	0.000554672	0.00021515	0.000956976	0.000956976	0.000575621	0.000575621	0.000129656	0.000129656	0.000438982	0.000438982	0.044774707
3838003773715	383800	3773715	0.000725244	0.000725244	0.000835795	0.000835795	0.000810033	0.000322796	0.001049871	0.001049871	0.000541804	0.000210159	0.000943102	0.000943102	0.000562267	0.000562267	0.000126648	0.000126648	0.000428797	0.000428797	0.039109872
3838103773715	383810	3773715	0.000693444	0.000693444	0.000799148	0.000799148	0.000792732	0.000315902	0.001027448	0.001027448	0.000530232	0.00020567	0.000930383	0.000930383	0.000550257	0.000550257	0.000123943	0.000123943	0.000419639	0.000419639	0.034131281
3838203773715	383820	3773715	0.000674373	0.000674373	0.00077717	0.00077717	0.000785604	0.000313061	0.001018209	0.001018209	0.00052546	0.000203821	0.00092398	0.00092398	0.00054531	0.00054531	0.000122829	0.000122829	0.000415866	0.000415866	0.030640271
3838303773715	383830	3773715	0.000656228	0.000656228	0.000756259	0.000756259	0.000778752	0.000310331	0.00100933	0.00100933	0.000520881	0.000202043	0.000917843	0.000917843	0.000540554	0.000540554	0.000121758	0.000121758	0.000412239	0.000412239	0.027671925
3838403773715	383840	3773715	0.000639287	0.000639287	0.000736735	0.000736735	0.000772386	0.000307794	0.001001078	0.001001078	0.000516623	0.000200391	0.000912062	0.000912062	0.000536135	0.000536135	0.000120762	0.000120762	0.000408869	0.000408869	0.025137291
3838503773715	383850	3773715	0.000623456	0.000623456	0.000718491	0.000718491	0.000766434	0.000305422	0.000993364	0.000993364	0.00051264	0.000198847	0.000906548	0.000906548	0.00053204	0.00053204	0.000119832	0.000119832	0.000405718	0.000405718	0.022955183
3838603773715	383860	3773715	0.000608274	0.000608274	0.000700994	0.000700994	0.00076069	0.000303133	0.000985919	0.000985919	0.0005088	0.000197357	0.000901123	0.000901123	0.000528017	0.000528017	0.000118934	0.000118934	0.000402678	0.000402678	0.021050109
3838703773715	383870	3773715	0.000592073	0.000592073	0.000682324	0.000682324	0.0007537	0.000300348	0.00097686	0.00097686	0.000504125	0.000195544	0.00089463	0.00089463	0.00052165	0.00052165	0.000117841	0.000117841	0.000398978	0.000398978	0.019324923
3838803773715	383880	3773715	0.000576335	0.000576335	0.000664187	0.000664187	0.000746711	0.000297563	0.000967801	0.000967801	0.00049945	0.00019373	0.000888049	0.000888049	0.000518313	0.000518313	0.000116748	0.000116748	0.000395278	0.000395278	0.017796878
3838903773715	383890	3773715	0.000561106	0.000561106	0.000646637	0.000646637	0.000739583	0.000294722	0.000958563	0.000958563	0.000494682	0.000191881	0.00088129	0.00088129	0.000513365	0.000513365	0.000115633	0.000115633	0.000391504	0.000391504	0.016432931
3839003773715	383900	3773715	0.00054597	0.00054597	0.000629193	0.000629193	0.00073197	0.000292189	0.000948696	0.000948696	0.000489591	0.000189906	0.000874086	0.000874086	0.00050808	0.00050808	0.000114443	0.000114443	0.000387475	0.000387475	0.015196242
3839103773715	383910	3773715	0.000531759	0.000531759	0.000612817	0.000612817	0.000724704	0.000288793	0.000939278	0.000939278	0.00048473	0.000188021	0.00086697	0.00086697	0.00050308	0.00050308	0.000113307	0.000113307	0.000383628	0.000383628	0.014094231
3829703773725	382970	3773725	0.000685251	0.000685251	0.000789706	0.000789706	0.000776953	0.000309614	0.001006998	0.001006998	0.000519678	0.000201576	0.000956353	0.000956353	0.00053905	0.00053905	0.000121476	0.000121476	0.000411286	0.000411286	0.00104481
3829803773725	382980	3773725	0.00071469	0.00071469	0.000823633	0.000823633	0.000796884	0.000317557	0.00103283	0.00103283	0.000533009	0.000206747	0.000977254	0.000977254	0.00055314	0.00055314	0.000124592	0.000124592	0.000421837	0.000421837	0.001089587
3829903773725	382990	3773725	0.000743435	0.000743435	0.000856759	0.000856759	0.000817922	0.00032594	0.001060097	0.001060097	0.000547081	0.000212205	0.000999222	0.000999222	0.000567743	0.000567743	0.000127882	0.000127882	0.000432974	0.000432974	0.001136522
3830003773725	383000	3773725	0.000769866	0.000769866	0.000887219	0.000887219	0.00083806	0.000333965	0.001086198	0.001086198	0.00056055	0.00021743	0.001020033	0.001020033	0.00058172	0.00058172	0.00013103	0.00013103	0.000443634	0.000443634	0.001183629
3830103773725	383010	3773725	0.000794491	0.000794491	0.000915598	0.000915598	0.000859237	0.000342404	0.001113644	0.001113644	0.000574715	0.000222924	0.001041645	0.001041645	0.00059642	0.00059642	0.000134341	0.000134341	0.000454844	0.000454844	0.001232547
3830203773725	383020	3773725	0.000816154	0.000816154	0.000940563	0.000940563	0.000878683	0.000350153	0.001138848	0.001138848	0.000587722	0.00022797	0.001061301	0.001061301	0.000609919	0.000609919	0.000137382	0.000137382	0.000465138	0.000465138	0.001281811
3830303773725	383030	3773725	0.000835919	0.000835919	0.000963341	0.000963341	0.000895153	0.000356717	0.001160195	0.001160195	0.000598738	0.000232243	0.001077754	0.001077754	0.000621351	0.000621351	0.000139957	0.000139957	0.000473857	0.000473857	0.001330817
3830403773725	383040	3773725	0.000854296	0.000854296	0.000984518	0.000984518	0.00091197	0.000363418	0.001181991	0.001181991	0.000609986	0.000236606	0.001094475	0.001094475	0.00063324	0.00063324	0.000142586	0.000142586	0.000482759	0.000482759	0.00138172
3830503773725	383050	3773725	0.000872903	0.000872903	0.001005963	0.001005963	0.00092415	0.000368272	0.001197777	0.001197777	0.000618133	0.000239766	0.001106214	0.001106214	0.000641479	0.000641479	0.00014449	0.00014449	0.000489206	0.000489206	0.001430897
3830603773725	383060	3773725	0.000891372	0.000891372	0.001027247	0.001027247	0.000935153	0.000372657	0.001212039	0.001212039	0.000625493	0.000242621	0.001116709	0.001116709	0.000649116	0.000649116	0.000146211	0.000146211	0.000495031	0.000495031	0.001481714
3830703773725	383070	3773725	0.000909703	0.000909703	0.001048371	0.001048371	0.000945326	0.000376711	0.001225224	0.001225224	0.000632297	0.00024526	0.001126226	0.001126226	0.000656178	0.000656178	0.000147801	0.000147801	0.000500416	0.000500416	0.001534516
3830803773725	383080	3773725	0.000928542	0.000928542	0.001070082	0.001070082	0.000953631	0.00038002	0.001235987	0.001235987	0.000637852	0.000247414	0.00113343	0.00113343	0.00066194	0.00066194	0.0001491	0.0001491	0.000504812	0.000504812	0.001588697
3830903773725	383090	3773725	0.000947242	0.000947242	0.001091633	0.001091633	0.000961589	0.000383191	0.001246302	0.001246302	0.000643175	0.000249479	0.001140278	0.001140278	0.00066746	0.00066746	0.000150344	0.000150344	0.000509025	0.000509025	0.001645812
3831003773725	383100	3773725	0.000961823	0.000961823	0.001108437	0.001108437	0.000975361	0.000388679	0.001264151	0.001264151	0.000652386	0.000253052	0.001153441	0.001153441	0.00067702	0.00067702	0.000152497	0.000152497	0.000516315	0.000516315	0.001710434
3831103773725	383110	3773725	0.000972053	0.000972053	0.001120226	0.001120226	0.000992247	0.000395408	0.001286036	0.001286036	0.000663681	0.000257433	0.001169361	0.001169361	0.000688746	0.000688746	0.000155137	0.000155137	0.000525254	0.000525254	0.001772294
3831203773725	383120	3773725	0.000968257	0.000968257	0.001115851	0.001115851	0.001012039	0.000403295	0.001311689	0.001311689	0.000676919	0.000262568	0.001185281	0.001185281	0.00070245	0.00070245	0.000158232	0.000158232	0.000535731	0.000535731	0.001816381
3831303773725	383130	3773725	0.000965387	0.000965387	0.001112544	0.001112544	0.001027817	0.000409583	0.001332139	0.001332139	0.000687473	0.000266662	0.001199422	0.001199422	0.00071343	0.00071343	0.000160699	0.000160699	0.000544084	0.000544084	0.001893254
3831403773725	383140	3773725	0.000968766	0.000968766	0.001116438	0.001116438	0.001043596	0.000415871	0.00135259	0.00135259	0.000698027	0.000270755	0.00121383	0.00121383	0.00072439	0.00072439	0.000163166	0.000163166	0.000552436	0.000552436	0.001977373
3831503773725	383150	3773725	0.000967933	0.000967933	0.001115478	0.001115478	0.001057368	0.000421359	0.001370439	0.001370439	0.000707238	0.000274328	0.001226904	0.001226904	0.000733949	0.000733949	0.000165319	0.000165319	0.000559726	0.000559726	0.002066756
3831603773725	383160	3773725	0.000981033	0.000981033	0.001130574	0.001130574	0.001070793	0.000426709	0.001387839	0.001387839	0.000716218	0.000277812	0.001239177	0.001239177	0.000743268	0.000743268	0.000167418	0.000167418	0.000566833	0.000566833	0.002162092
3837203773725	383720	3773725	0.000980755	0.000980755	0.001130254	0.001130254	0.00086415	0.000344362	0.001120012	0.001120012	0.00057801	0.000224199	0.000984458	0.000984458	0.00059831	0.00059831	0.000135109	0.000135109	0.000457445	0.000457445	0.166067525
3837303773725	383730	3773725	0.000956222	0.000956222	0.001101982	0.001101982	0.000859029	0.000342321	0.001113375	0.001113375	0.000574576	0.000222871	0.000979744	0.000979744	0.00059626	0.00059626	0.000134309	0.000134309	0.000454734	0.000454734	0.128671797
3837403773725	383740	3773725	0.000932291	0.000932291	0.001074403	0.001074403	0.000853769	0.000340225	0.001106558	0.001106558	0.000571058	0.00022151	0.000974942	0.000974942	0.00059262	0.00059262	0.000133486	0.000133486	0.00045195	0.00045195	0.103426315
3837503773725	383750	3773725	0.000909055	0.000909055	0.001047624	0.001047624	0.00084851	0.000338129	0.001099741	0.001099741	0.00056754	0.000220141	0.000969961	0.000969961	0.000588975	0.000588975	0.000132664	0.000132664	0.000449166	0.000449166	0.08545326
3837603773725	383760	3773725	0.000886096	0.000886096	0.001021166	0.001021166	0.000842766	0.000335841	0.001092297	0.001092297	0.000563698	0.000218651	0.000964447	0.000964447	0.00058488	0.00058488	0.000131766	0.000131766	0.000446125	0.000446125	0.07209471
3837703773725	383770	3773725	0.000859526	0.000859526	0.000990546	0.000990546	0.000833285	0.000332062	0.001080009	0.001080009	0.000557357	0.000216191	0.000954841	0.000954841	0.00057807	0.00057807	0.000130284	0.000130284	0.000441106	0.000441106	0.061631084
3837803773725	383780	3773725	0.000833281	0.000833281	0.0009603	0.0009603	0.000823596	0.000328202	0.001067452	0.001067452	0.000550876	0.000213678	0.000945681	0.000945681	0.00057182	0.00057182	0.000128769	0.000128769	0.000435978	0.000435978	0.053667754
3837903773725	383790	3773725	0.000797917	0.000797917	0.000919545	0.000919545	0.000809686	0.000322658	0.001049423	0.001049423	0.000541572	0.000210069	0.000933318	0.000933318	0.00056202	0.00056202	0.000126594	0.000126594	0.000428614	0.000428614	0.047048009
3838003773725	383800	3773725	0.000755655	0.000755655	0.000870842	0.000870842	0.000791901	0.000315571	0.001026372	0.001026372	0.000529676	0.000205455	0.000919355	0.000919355	0.00054968	0.00054968	0.000123813	0.000123813	0.000419199	0.000419199	0.041265665
3838103773725	383810	3773725	0.000719967	0.000719967	0.000829714	0.000829714	0.000773078	0.00030807	0.001001975	0.001001975	0.000517086	0.000200571	0.000906637	0.000906637	0.00053615	0.00053615	0.00012087	0.00012087	0.000409235	0.000409235	0.035837487
3838203773725	383820	3773725	0.000700341	0.000700341	0.000807096	0.000807096	0.000766572	0.000305478	0.000993543	0.000993543	0.00051273	0.000198883	0.000900945	0.000900945	0.0005321	0.0005321	0.000119853	0.000119853	0.00040579	0.00040579	0.032147868
3838303773725	383830	3773725	0.000681733	0.000681733	0.000785652	0.000785652	0.000760344	0.000302996	0.000985471	0.000985471	0.000508569	0.000197267	0.000895431	0.000895431	0.00052777	0.00052777	0.000118879	0.000118879	0.000402494	0.000402494	0.029020169
3838403773725	383840	3773725	0.000664051	0.000664051	0.000765274	0.000765274	0.000754393	0.000300624	0.000977757	0.000977757	0.000504588	0.000195723	0.000890005	0.000890005	0.00052364	0.00052364	0.000117949	0.000117949	0.00039344	0.00039344	0.026338692
3838503773725	383850	3773725	0.000647387	0.000647387	0.00074607	0.00074607	0.000748787	0.00029839	0.000970492	0.000970492	0.000500839	0.000194269	0.000884847	0.000884847	0.00051975	0.00051975	0.000117073	0.000117073	0.000396377	0.000396377	0.024026997
3838603773725	383860	3773725	0.000631325	0.000631325	0.00072756	0.00072756	0.000743181	0.000296156	0.000963227	0.000963227	0.000497089	0.000192814	0.000879689	0.000879689	0.000515863	0.000515863	0.000116196	0.000116196	0.000393409	0.000393409	0.022006831
3838703773725	383870	3773725	0.000613458	0.000613458	0.000706969	0.000706969	0.000735915	0.000293261	0.000953809	0.000953809	0.000492229	0.000190929	0.000873107	0.000873107	0.00051082	0.00051082	0.00011506	0.00011506	0.000389563	0.000389563	0.0201631
3838803773725	383880	3773725	0.000596146	0.000596146	0.000687018	0.000687018	0.000728649	0.000290365	0.000944391	0.000944391	0.000487369	0.000189044	0.000866437	0.000866437	0.00050576	0.00050576	0.000113924	0.000113924	0.000385716	0.000385716	0.018531609
3838903773725	383890	3773725	0.000579899	0.000579899	0.000668295	0.000668295	0.000721659	0.00028758	0.00093532	0.00093532	0.000482694	0.000187231	0.000859944	0.000859944	0.00050924	0.00050924	0.000112831	0.000112831	0.000382016	0.000382016	0.017095018
3839003773725	383900	3773725	0.000564994	0.000564994	0.000651118	0.000651118	0.000715223	0.000285015	0.00092699	0.00092699	0.000478389	0.000185561	0.000853808	0.000853808	0.00049645	0.00049645	0.000111825	0.000111825	0.000378609	0.000378609	0.015828563
3839103773725	383910	3773725	0.00055083	0.00055083	0.000634794	0.000634794	0.000708995	0.000282533	0.000918918	0.000918918	0.00047423	0.000183945	0.000847849	0.000847849	0.00049233	0.00049233	0.000110851	0.000110851	0.000375312	0.000375312	0.014696701
3829703773725	382970	3773735	0.000689185	0.000689185	0.00079424	0.00079424	0.000747126	0.000297728	0.000968339	0.000968339	0.000499728	0.000193838	0.000920778	0.000920778	0.000518601	0.000518601	0.000116813	0.000116813	0.000395497	0.000395497	0.001038684
3829803773735	382980	3773735	0.00072043	0.00072043	0.000830247	0.000830247	0.000765811	0.000305174	0.000992557	0.000992557	0.000512226	0.000198686	0.000940345	0.000940345	0.00053157	0.00053157	0.000119734	0.000119734	0.000405388	0.000405388	0.001083893
3829903773735	382990	3773735	0.000751397	0.000751397	0.000865934	0.000865934	0.000785465	0.000313006	0.00101803	0.00101803	0.00052537	0.000203785	0.000960889	0.000960889	0.00054521	0.00054521	0.000122807	0.000122807	0.000415792	0.000415792	0.001131259
3830003773735	383000	3773735	0.00078042	0.00078042	0.000899381	0.000899381	0.000804496	0.00032059	0.001042696	0.001042696	0.000538101	0.000208722	0.000980634	0.000980634	0.00055824	0.00055824	0.000125783	0.000125783	0.000425867	0.000425867	0.001178883
3830103773735	383010	3773735	0.000808054	0.000808054	0.000931227	0.000931227	0.000824496	0.00032856	0.001068618	0.001068618	0.000551478	0.000213911	0.001001089	0.001001089	0.00057206	0.00057206	0.00012891	0.00012891	0.000436454	0.000436454	0.001228751
3830203773735	383020	3773735	0.000833003	0.000833003	0.00095998	0.00095998	0.000844219	0.00033642	0.00109418	0.00109418	0.00056467	0.000219028	0.001021012	0.001021012	0.00058599	0.00058599	0.000131993	0.000131993	0.000446894	0.000446894	0.001279482
3830303773735	383030	3773735	0.000855129	0.000855129	0.000985478	0.000985478	0.000863112	0.000343948	0.001118667	0.001118667	0.000577307	0.00022393	0.001039955	0.001039955	0.00059911	0.00059911	0.000134947	0.000134947	0.000456895	0.000456895	0.001331938
3830403773735	383040	3773735	0.000874616	0.000874616	0.001007936	0.001007936	0.000882558	0.000351698	0.001143871	0.001143871	0.000590314	0.000228975	0.001059433	0.001059433	0.00061609	0.00061609	0.000137988	0.000137988	0.000467189	0.000467189	0.001386637
3830503773735	383050	3773735	0.000895075	0.000895075	0.001031514	0.001031514	0.000892178	0.000355531	0.001156339	0.001156339	0.000596748	0.000231471	0.001068505	0.001068505	0.00061928	0.00061928	0.000139492	0.000139492	0.000472282	0.000472282	0.001434521

			MSite Grubbing / Prep	MMass Grading / Excavation	MMass Grading / Excavation	MDrainage / Utilities Trenching	MFoundations / Concrete Pads	MBuilding / Structure Construction	MAsphalt Paving	MLandscaping or Other Finishing	MWaterside Construction (Piles)	RSSWRestriping South Valley	RSSWRestriping Silver Lake Boulevard	RSSWDemolition	RSSWPlacing Base	RSSWForm	Child Risk				
Unique Identifier	X (UTM)	Y (UTM)	2027	2027	2028	2028	2028	2028	2028	2028	2028	2029	2029	2029	2029	2029	3rd Trimester	0<2	2<16	Total	per million
3831003773715	383100	3773715	0.001577411	0.002623828	0.002623828	0.001261929	0.000597953	0.001622258	0.001054826	0.000724395	0.000778584	0.000539886	0.000565259	0.001763982	0.000160405	0.000348878	2.65017E-07	7.02208E-06	1.1044E-06	8.39151E-06	8.3915064
3831103773715	383110	3773715	0.001614346	0.002685264	0.002685264	0.001291477	0.000611953	0.001660242	0.001079524	0.000741356	0.000796814	0.000545641	0.000584106	0.001824214	0.000165882	0.000360791	2.92776E-07	7.77779E-06	1.255E-06	9.3256E-06	9.32560381
3831203773715	383120	3773715	0.001674175	0.002784782	0.002784782	0.00133934	0.000634633	0.001721772	0.001119532	0.000768831	0.000826345	0.00055119	0.000602804	0.001884079	0.000171325	0.000372631	3.27992E-07	8.76861E-06	1.4625E-06	1.05591E-05	10.5590979
3831303773715	383130	3773715	0.001745172	0.002902877	0.002902877	0.001396137	0.000661546	0.001794788	0.001167008	0.000801435	0.000861388	0.000555588	0.000624301	0.001951988	0.000177501	0.000386062	3.72075E-07	1.00359E-05	1.7525E-06	1.21605E-05	12.160523
3831403773715	383140	3773715	0.001821274	0.003029464	0.003029464	0.001457019	0.000690394	0.001873054	0.001217899	0.000836384	0.000898951	0.000559867	0.00064684	0.002023827	0.000184033	0.00040027	4.28848E-07	1.16978E-05	2.1795E-06	1.43062E-05	14.3061608
3831503773715	383150	3773715	0.001902482	0.003164543	0.003164543	0.001521986	0.000721178	0.001956571	0.001272203	0.000873677	0.000939034	0.000563793	0.000669647	0.002097859	0.000190765	0.000414912	5.03982E-07	1.39407E-05	2.8627E-06	1.73074E-05	17.307419
3831603773715	383160	3773715	0.001989115	0.003308646	0.003308646	0.001591292	0.000754018	0.002045666	0.001330134	0.000913461	0.000981794	0.000570315	0.000692751	0.002171983	0.000197505	0.000429572	6.0527E-07	1.70101E-05	4.0574E-06	2.16728E-05	21.6727701
3831703773715	383710	3773715	0.188129717	0.312930477	0.312930477	0.150503774	0.07131472	0.193478321	0.125803623	0.086394812	0.092857708	0.000403379	0.029803438	0.162964553	0.014818892	0.032230944	6.91321E-07	1.28338E-05	1.2103E-05	2.56281E-05	25.6281329
3831720377315	383720	3773715	0.141228573	0.234916234	0.234916234	0.112982858	0.053535806	0.145243758	0.094440509	0.064856399	0.069708081	0.000400192	0.033871756	0.114039907	0.010370016	0.022554683	6.16528E-07	1.14217E-05	9.1842E-06	2.12224E-05	21.2224233
3837303773715	383730	3773715	0.110673507	0.184091667	0.184091667	0.088538806	0.041953235	0.11382	0.074008128	0.050824596	0.054626608	0.000396975	0.032653017	0.084193874	0.00765602	0.016651768	5.55293E-07	1.02755E-05	7.28E-06	1.81107E-05	18.1107412
3837403773715	383740	3773715	0.089662203	0.149141966	0.149141966	0.071729762	0.033988436	0.092211335	0.059957726	0.041175574	0.044255776	0.000393758	0.024344495	0.065201907	0.00592902	0.012895559	5.04182E-07	9.32548E-06	5.9672E-06	1.57969E-05	15.7968681
3837503773715	383750	3773715	0.074491245	0.123906957	0.123906957	0.059592996	0.02823755	0.076609061	0.049812803	0.034208615	0.036767643	0.000390452	0.019057111	0.052434513	0.004768039	0.010370438	4.60862E-07	8.52503E-06	5.0178E-06	1.40036E-05	14.0036418
3837603773715	383760	3773715	0.063058084	0.10488931	0.10488931	0.050446467	0.023903558	0.064850851	0.04216737	0.028958165	0.031124424	0.000387028	0.015463628	0.043376692	0.003944382	0.008578993	4.2358E-07	7.83958E-06	4.3006E-06	1.25638E-05	12.5637847
3837703773715	383770	3773715	0.054169091	0.090103572	0.090103572	0.043335273	0.020533989	0.05570914	0.03622324	0.024876072	0.026736965	0.000380801	0.012902112	0.036681602	0.003335576	0.007254846	3.90309E-07	7.23049E-06	3.74E-06	1.13608E-05	11.3607511
3837803773715	383780	3773715	0.047262911	0.078615996	0.078615996	0.037810328	0.017916049	0.048606614	0.03160503	0.021704547	0.023328189	0.000374573	0.011036593	0.031707629	0.002883277	0.006271099	3.61016E-07	6.69504E-06	3.3022E-06	1.03583E-05	10.3582734
3837903773715	383790	3773715	0.041399031	0.068862159	0.068862159	0.033119225	0.015693216	0.042576022	0.027683814	0.019011677	0.020433875	0.000368286	0.009529672	0.027606964	0.00251039	0.005460074	3.3372E-07	6.1954E-06	2.9269E-06	9.456E-06	9.45600302
3838003773715	383800	3773715	0.036161282	0.060149812	0.060149812	0.028929025	0.013707732	0.037189362	0.024181295	0.016606346	0.017848609	0.000361439	0.00823492	0.024036042	0.002185675	0.004753821	3.07521E-07	5.71117E-06	2.5887E-06	8.60736E-06	8.60735808
3838103773715	383810	3773715	0.031558039	0.052492888	0.052492888	0.025246431	0.011962771	0.032455247	0.021103076	0.014492399	0.015576525	0.000355418	0.00713751	0.020928052	0.001903055	0.004139126	2.8441E-07	5.28398E-06	2.2904E-06	7.8588E-06	7.85879581
3838203773715	383820	3773715	0.028330225	0.047123819	0.047123819	0.02266418	0.010739197	0.029135665	0.018944614	0.01301009	0.013983329	0.000351906	0.006379733	0.01880588	0.001710079	0.003719406	2.66734E-07	4.96239E-06	2.0831E-06	7.31218E-06	7.31217749
3838303773715	383830	3773715	0.02558567	0.042558592	0.042558592	0.020468536	0.009698813	0.026313081	0.017109312	0.011749707	0.012628662	0.000348482	0.00575165	0.017024258	0.001548071	0.003367038	2.50828E-07	4.67324E-06	1.9059E-06	6.83001E-06	6.83000569
3838403773715	383840	3773715	0.023242128	0.038660401	0.038660401	0.018593702	0.008810441	0.023902911	0.015542169	0.010673483	0.011471929	0.000345235	0.005224264	0.015517744	0.001411078	0.003069082	2.3655E-07	4.414E-06	1.7541E-06	6.40462E-06	6.40462342
3838503773715	383850	3773715	0.021224535	0.035304384	0.035304384	0.016979628	0.008045628	0.021827957	0.014192991	0.009746943	0.010476078	0.000342107	0.004776731	0.014230402	0.001294016	0.002814473	2.23668E-07	4.18033E-06	1.6227E-06	6.02673E-06	6.02673166
3838603773715	383860	3773715	0.01946309	0.032374438	0.032374438	0.015570472	0.007377914	0.020016433	0.013015101	0.008938035	0.009606658	0.000339008	0.004390175	0.013112696	0.00119238	0.002593414	2.1192E-07	3.9673E-06	1.5075E-06	5.6867E-06	5.68670075
3838703773715	383870	3773715	0.017867969	0.029721152	0.029721152	0.014294375	0.006773248	0.018375962	0.011948432	0.008205507	0.008819333	0.000335584	0.004042087	0.012101102	0.001100392	0.002393342	2.00746E-07	3.7641E-06	1.4021E-06	5.36697E-06	5.36696544
3838803773715	383880	3773715	0.016455127	0.027371065	0.027371065	0.013164102	0.006237679	0.016922953	0.011003656	0.007556688	0.008121978	0.00033216	0.003735951	0.011207777	0.001019159	0.002216661	1.90418E-07	3.57617E-06	1.3082E-06	5.07478E-06	5.07477587
3838903773715	383890	3773715	0.015194012	0.025273356	0.025273356	0.012155209	0.005759625	0.015625984	0.010160339	0.006977546	0.007499512	0.000328736	0.003464115	0.010411792	0.000946778	0.002059232	1.80833E-07	3.40163E-06	1.2238E-06	4.80622E-06	4.80621749
3839003773715	383900	3773715	0.01405056	0.023371366	0.023371366	0.011240448	0.005326175	0.014450023	0.009395705	0.006452439	0.006935123	0.000325195	0.003218568	0.009690021	0.000881145	0.001916481	1.7177E-07	3.23624E-06	1.1466E-06	4.55459E-06	4.55458727
3839103773715	383910	3773715	0.013031632	0.021676506	0.021676506	0.010425306	0.004939928	0.013402127	0.008714341	0.005984517	0.006432198	0.000321712	0.003000504	0.009046945	0.000822668	0.001789294	1.63412E-07	3.0837E-06	1.0774E-06	4.32449E-06	4.32449143
3829703773725	382970	3773725	0.000966039	0.001606886	0.001606886	0.000772831	0.000366198	0.000993504	0.000645997	0.000443634	0.000476821	0.000433248	0.000352881	0.001097142	9.97667E-05	0.000216992	1.03431E-07	2.67267E-06	4.0928E-07	3.18538E-06	3.18537832
3829803773725	382980	3773725	0.00100744	0.001675752	0.001675752	0.000805952	0.000381893	0.001036082	0.000673682	0.000462647	0.000497256	0.00044287	0.000367352	0.001142384	0.000103881	0.000225939	1.10711E-07	2.86913E-06	4.3493E-07	3.41478E-06	3.41477592
3829903773725	382990	3773725	0.001050836	0.001747936	0.001747936	0.000840669	0.000398343	0.001080712	0.000702701	0.000482576	0.000518675	0.000452935	0.000382626	0.001190185	0.000108227	0.000235394	1.18767E-07	3.08634E-06	4.6335E-07	3.66845E-06	3.66845232
3830003773725	383000	3773725	0.001094392	0.001820385	0.001820385	0.000875514	0.000414853	0.001125506	0.000731827	0.000502578	0.000540174	0.000462321	0.000397989	0.001238078	0.000112582	0.000244866	1.27342E-07	3.31709E-06	4.9356E-07	3.93799E-06	3.93799463
3830103773725	383010	3773725	0.001139623	0.001895621	0.001895621	0.000911698	0.000431999	0.001172023	0.000762073	0.000523349	0.000562499	0.000472149	0.000414067	0.001288621	0.000117178	0.000254862	1.36799E-07	3.57103E-06	5.2717E-07	4.235E-06	4.23499693
3830203773725	383020	3773725	0.001185172	0.001971388	0.001971388	0.000948138	0.000449266	0.001218867	0.000792533	0.000544267	0.000584981	0.000480856	0.000429817	0.001338067	0.000121675	0.000264641	1.4686E-07	3.84112E-06	5.63E-07	4.55099E-06	4.55098812
3830303773725	383030	3773725	0.001230483	0.002046756	0.002046756	0.000984386	0.000466442	0.001265466	0.000822832	0.000565075	0.000607346	0.000487733	0.000444943	0.001385686	0.000126005	0.000274059	1.57508E-07	4.12793E-06	6.0094E-07	4.88637E-06	4.88637339
3830403773725	383040	3773725	0.001277548	0.002125044	0.002125044	0.001022039	0.000484283	0.00131387	0.000854305	0.000586689	0.000630577	0.000494757	0.000460633	0.001435041	0.000130493	0.000283821	1.69431E-07	4.4501E-06	6.4388E-07	5.26341E-06	5.26341219
3830503773725	383050	3773725	0.001323018	0.002200677	0.002200677	0.001058415	0.000501519	0.001360632	0.000884711	0.00060757	0.00065302	0.000498949	0.000475223	0.001481105	0.000134682	0.000292931	1.82052E-07	4.79429E-06	6.8941E-07	5.66575E-06	5.66574682
3830603773725	383060	3773725	0.001370004	0.002278832	0.002278832	0.001096003	0.00051933	0.001408954	0.000916131	0.000629147	0.000676211	0.000502431	0.00049005	0.001527901	0.000138937	0.000302187	1.96154E-07	5.18128E-06	7.4101E-07	6.11844E-06	6.11844078
3830703773725	383070	3773725	0.001418825	0.002360039	0.002360039	0.00113506	0.000537837	0.001459162	0.000948778	0.000651567	0.000700308	0.000505353	0.000505294	0.001575885	0.0001433	0.000311677	2.12112E-07	5.62232E-06	8.0056E-07	6.63499E-06	6.63499208
3830803773725	383080	3773725	0.001468921	0.002443369	0.002443369	0.001175137	0.000556827	0.001510683	0.000982278	0.000674573	0.000725035	0.000507124	0.000521075	0.001624326	0.00147705	0.000321257	2.30125E-07	6.12482E-06	8.6925E-07	7.22419E-06	7.22419239
3830903773725	383090	3773725	0.001521731	0.00253121	0.00253121	0.001217384	0.000576846	0.001564994	0.001017592	0.000698824	0.000751101	0.000508718	0.000537123	0.001674778	0.000152293	0.000331236	2.51078E-07	6.71444E-06	9.5164E-07	7.91716E-06	7.91715568
3831003773725	383100	3773725	0.00158148	0.002630596	0.002630596	0.001265184	0.000599495	0.001626442	0.001057546	0.000726263	0.000780592	0.000513765	0.000556535	0.001734918	0.000157762	0.00034313	2.77558E-07	7.46376E-06	1.0608E-06	8.80215E-06	8.80214802
3831103773725	383110	3773725	0.001638676	0.002725735	0.002725735	0.001310941	0.000621176	0.001685264	0.001095794	0.000752529	0.000808823	0.000520199	0.000575263	0.001797525	0.000163455	0.000355513	3.10025E-07	8.38832E-06	1.2031E-06	9.90144E-06	9.90143768
3831203773725	383120	3773725	0.00167944	0.00279354	0.00279354	0.001343552	0.000636629	0.001727187	0.001123053	0.000771249	0.000828944	0.000526515	0.000594229	0.001856934	0.000168857	0.000367262	3.49568E-07	9.52717E-06	1.3887E-06	1.12654E-05	11.2654436
3831303773725	383130	3773725	0.001750517	0.002911767	0.002911767	0.001400413	0.000663572	0.001800284	0.001170582	0.00080389	0.000864026	0.000531828	0.000615101	0.001923381	0.000174899	0.000380404	4.01671E-07	1.10838E-05	1.653E-06	1.31385E-05	13.1384707
3831403773725	383140	3773725	0.001828294	0.003041141	0.003041141	0.001462635	0.000693055	0.001880273	0.001222593	0.000839608	0.000902416	0.000537082	0.000637699	0.001995219	0.000181432	0.000394612	4.71758E-07	1.32358E-05	2.0329E-06	1.57405E-05	15.7404567
3831503773725	383150	3773725	0.001910938	0.003178609	0.003178609	0.00152875	0.000724383	0.001965267	0.001277857	0.00087756	0.000943207	0.000541657	0.000660536	0.002069252	0.000188164	0.000409254	5.69738E-07	1.63404E-05	2.6223E-06	1.95324E-05	19.5323953
3831603773725	383160	3773725	0.001999086	0.003325232	0.003325232	0.001599269	0.000757798	0.002055921	0.001336802	0.00091804	0.000986716	0.000548533	0.000683343	0.002142645	0.000194838	0.00042377	7.1518E-07	2.11095E-05	3.6189E-06	2.54436E-05	25.4435596
3837203773725	383720	3773725	0.153547283	0.255406882	0.255406882	0.122837826	0.058205485	0.157912694	0.102678114	0.07051352	0.075788392	0.000389271	0.037568137	0.128141621	0.011652331	0.025343704	6.34409E-07	1.18567E-05	9.9384E-06	2.24295E-05	22.4295206
3837303773725	383730	3773725	0.118970911	0.197893371	0.197893371	0.095176729	0.045098549	0.122353302	0.079556658	0.054635013	0.058722069	0.000386379	0.035242491	0.092103644	0.008375281	0.018216154	5.71063E-07	1.06566E-05	7.7839E-06	1.90116E-05	19.0115958
3837403773725	383740	3773725	0.095628749	0.159066576	0.159066576	0.076502999	0.036250187	0.098347513	0.063947596	0.043915591	0.047200764	0.000383427	0.025916324	0.070015568	0.006366741	0.013847599	5.18289E-07	9.6641E-06	6.3264E-06	1.65088E-05	16.5087841
3837503773725	383750	3773725	0.079010727	0.131424556	0.131424556	0.063208582	0.029950759	0.081257034	0.052835011	0.036284097	0.038998385	0.000380476	0.020086815	0.055597434	0.005055654	0.010995997	4.73632E-07	8.82933E-06	5.2874E-06	1.45904E-05	14.5904117
3837603773725	383760	3773725	0.066659311	0.110879505	0.110879505	0.053327449	0.025268682	0.068554462	0.044575535	0.030611956	0.03290193	0.000377347	0.01619062	0.045623805	0.00414872	0.009023424	4.35248E-07	8.11548E-06	4.5138E-06	1.30645E-05	13.064508
3837703773725	383770	3773725	0.056984564	0.094786762	0.094786762	0.045587651	0.021601256	0.058604658	0.038105966	0.026169022	0.028126636	0.000372861	0.013383885	0.038216998	0.003475195	0.007558514	4.01122E-07	7.4845E-06	3.9051E-06	1.17908E-05	11.7907582
3837803773725	383780	3773725	0.049621609	0.082539399	0.082539399	0.039697287	0.018810166	0.051032371	0.033182308	0.022787732	0.024492403	0.000367106	0.011402307	0.032872314	0.002989186	0.006501449	3.71308E-07	6.93444E-06	3.4399E-06	1.07457E-05	10.7456652
3837903773725	383790	3773725	0.043500943	0.07235843	0.07235843	0.034800755	0.016489992	0.044737693	0.029089377	0.019976939	0.021471344	0.000359727	0.009840751	0.028589585	0.002599743	0.005654415	3.43564E-07	6.42252E-06	3.0496E-06	9.81567E-06	9.81567043
3838003773725	383800	3773725	0.038154545	0.063465358	0.063465358	0.030523636	0.014463322	0.039239294	0.025514204	0.017521712	0.01883245	0.00035285	0.008516612	0.02493156	0.002267107	0.004930936	3.17478E-07	5.93925E-06	2.705E-06	8.96172E-06	8.96172485
3838103773725	383810	3773725	0.03313561	0.055116982	0.055116982	0.026508488	0.012560784	0.034077669	0.022158008	0.015216866	0.016355188	0.000346859	0.007349561	0.021601929	0.001964333	0.004272405	2.92864E-07	5.47739E-06	2.3808E-06	8.15109E-06	8.15108597
3838203773725	383820	3773725	0.029724161	0.049442459	0.049442459	0.023779329	0.011267599	0.030569231	0.019876749	0.013650227	0.014671353	0.000343612	0.006559687	0.01935957	0.001760428	0.003828914	2.74725E-07	5.14418E-06	2.1624E-06	7.58135E-06	7.58134889
3838303773725	383830	3773725	0.026832267	0.044632151	0.044632151	0.021465813	0.010171363	0.027595119	0.017942919	0.012322182	0.013243962	0.000340483	0.005904718	0.017502361	0.001591546	0.003461597	2.58458E-07	4.84577E-06	1.9767E-06	7.08092E-06	7.08091582
3838403773725	383840	3773725	0.024352953	0.04050812	0.04050812	0.019482362	0.009231524	0.025045317	0.016284986	0.011183607	0.012020214	0.000337414	0.005356103	0.015927299	0.001448321	0.003150083	2.43743E-07	4.57609E-06	1.8168E-06	6.63659E-06	6.63658872
3838503773725	383850	3773725	0.022215542	0.036952802	0.036952802	0.017772434	0.008421291	0.022847139	0.014855684	0.010202044	0.010965223	0.000334462	0.004890348	0.014584021	0.001326172	0.002884411	2.30448E-07	4.33263E-06	1.6783E-06	6.24137E-06	6.2413744
3838603773725	383860	3773725	0.020347681	0.033845847	0.033845847	0.016278145	0.007713237	0.020926174	0.013606633	0.009344266	0.010043278	0.000331511	0.004487774	0.013417782	0.001220122	0.002653754	2.18287E-07	4.11002E-06	1.5567E-06	5.88499E-06	5.88499356
3838703773725	383870	3773725	0.018642954	0.031010244	0.031010244	0.014914363	0.007067023	0.01917298	0.01246667	0.008561404	0.009201853	0.000328117	0.004122507	0.012353086	0.001123306	0.002443179	2.06582E-07	3.89503E-06	1.4445E-06	5.54614E-06	5.54614081
3838803773725	383880	3773725	0.017134665	0.02850106	0.02850106	0.013707572	0.006495197	0.017621605	0.011457934	0.007868661	0.008457288	0.000324693	0.003801454	0.011413697	0.001037884	0.002257388	1.9575E-07	3.69602E-06	1.3447E-06	5.23644E-06	5.23643525
3838903773725	383890	3773725	0.015806182	0.026291625	0.026291625	0.012644946	0.005991682	0.016255558	0.010569702	0.007258673	0.007801669	0.000321387	0.003520834	0.010590109	0.000962993	0.0020945	1.85835E-07	3.51393E-06	1.2563E-06	4.95603E-06	4.95602708
3839003773725	383900	3773725	0.014635209	0.024343857	0.024343857	0.011708167	0.005547799	0.015051294	0.009786664	0.006720927	0.007223696	0.000318229	0.003275169	0.009866968	0.000897235	0.001951478	1.7679E-07	3.34791E-06	1.178E-06	4.70268E-06	4.70268416
3839103773725	383910	3773725	0.01358868	0.022603086	0.022603086	0.010870944	0.005151089	0.013975012	0.009086843	0.00624033	0.006707147	0.00031516	0.003056598	0.009221698	0.000838559	0.001823857	1.68429E-07	3.19438E-06	1.1076E-06	4.47043E-06	4.47043311
3829703773735	382970	3773735	0.000960375	0.001597465	0.001597465	0.0007683	0.000364051	0.000987679	0.000642209	0.000441033	0.000474025	0.000413533	0.000346033	0.001076029	9.78468E-05	0.000212816	1.04444E-07	2.70911E-06	4.0037E-07	3.21393E-06	3.21392919
3829803773735	382980	3773735	0.001002176	0.001666995	0.001666995	0.00080174	0.000379897	0.001030668	0.000670162	0.000460229	0.000494657	0.000422476	0.000360265	0.00112054	0.000101894	0.000221619	1.11923E-07	2.91286E-06	4.2533E-07	3.45012E-06	3.45011717
3829903773735	382990	3773735	0.00104597	0.001739842	0.001739842	0.000836776	0.000396498	0.001075708	0.000699447	0.000480341	0.000516274	0.000431802	0.000375271	0.001167427	0.000106158	0.000230892	1.20219E-07	3.13904E-06	4.5293E-07	3.71219E-06	3.7121896
3830003773735	383000	3773735	0.001090004	0.001813087	0.001813087	0.000872004	0.00041319	0.001120994	0.000728893	0.000500563	0.000538008	0.000440627	0.000390337	0.001214497	0.000110438	0.000240202	1.29148E-07	3.38234E-06	4.8243E-07	3.99392E-06	3.99392268
3830103773735	383010	3773735	0.001136113	0.001889783	0.001889783	0.00090889	0.000430669	0.001168413	0.000759726	0.000521737	0.000560766	0.000449836	0.000406355	0.001264675	0.000115001	0.000250126	1.39039E-07	3.65177E-06	5.152E-07	4.30601E-06	4.30601136
3830203773735	383020	3773735	0.001183019	0.001967805	0.001967805	0.000946415	0.000448449	0.001216652	0.000791093	0.000543278	0.000583918	0.000458779	0.000422463	0.001315218	0.000119597	0.000260122	1.49823E-07	3.94539E-06	5.509E-07	4.64611E-06	4.64610632
3830303773735	383030	3773735	0.00123152	0.002048481	0.002048481	0.000985216	0.000466835	0.001266533	0.000823526	0.000565551	0.000607858	0.000467161	0.00043866	0.001366218	0.000124235	0.000270209	1.61577E-07	4.26592E-06	5.8985E-07	5.01735E-06	5.0173506
3830403773735	383040	3773735	0.001282095	0.002132607	0.002132607	0.001025676	0.000486007	0.001318546	0.000857346	0.000588777	0.000632821	0.000475927	0.000455483	0.001419046	0.000129038	0.000280657	1.74808E-07	4.62764E-06	6.3386E-07	5.4363E-06	5.4363024
3830503773735	383050	3773735	0.001326369	0.00220625	0.00220625	0.001061095	0.000502789	0.001364078	0.000886952	0.000609108	0.000654674	0.000478731	0.000469149	0.001462186	0.000132961	0.000289189	1.87884E-07	4.99068E-06	6.7632E-07	5.85488E-06	5.85487679

			EGIODemolition	EGIOSite Grubbing / Prep	EGIOMass Grading / Excavation	EGIOMass Grading / Excavation	EGIODrainage / Utilities Trenching	EGIODrainage / Utilities Trenching	EGIOFoundations / Concrete Pads	EGIOFoundations / Concrete Pads	EGIOBuilding / Structure Construction	EGIOBuilding / Structure Construction	EGIOAsphalt Paving	EGIOArchitectural Coating	EGIOLandscaping or Other Finishing	EGIOWaterside Construction (Piles)	HIWaterside Construction (Landscaping)	HIWaterside Construction (Landscaping)	KMDemolition	KMSite Grubbing / Prep	KMMass Grading / Excavation
Unique Identifier	X (UTM)	Y (UTM)	2025	2025	2025	2026	2026	2027	2026	2027	2026	2027	2027	2027	2027	2027	2025	2026	2025	2025	2025
3830603773735	383060	3773735	0.007678531	0.00709963	0.011809351	0.011809351	0.005679702	0.005679702	0.00269127	0.00269127	0.007301473	0.007301473	0.004747569	0.00096297	0.003260362	0.003504258	0.005619032	0.005619032	0.001535033	0.001419303	0.002360835
3830703773735	383070	3773735	0.008405411	0.00777171	0.012927271	0.012927271	0.006217365	0.006217365	0.002946037	0.002946037	0.007992659	0.007992659	0.005196993	0.001054129	0.003569001	0.003835985	0.006072092	0.006072092	0.001587231	0.001467565	0.002441113
3830803773735	383080	3773735	0.00926231	0.008564	0.014245156	0.014245156	0.006851202	0.006851202	0.003246374	0.003246374	0.00880748	0.00880748	0.005726806	0.001161593	0.003932847	0.004227049	0.00659049	0.00659049	0.001642448	0.001518619	0.002526035
3830903773735	383090	3773735	0.010285206	0.00950978	0.015818339	0.015818339	0.007607823	0.007607823	0.003604891	0.003604891	0.009780145	0.009780145	0.006359254	0.001289875	0.004367176	0.004693869	0.007186733	0.007186733	0.001700684	0.001572465	0.002615602
3831003773735	383100	3773735	0.011629223	0.01075247	0.017885396	0.017885396	0.008601973	0.008601973	0.00407596	0.00407596	0.011058164	0.011058164	0.007190248	0.001458429	0.004937855	0.005307239	0.007950272	0.007950272	0.001766858	0.001633651	0.002717375
3831103773735	383110	3773735	0.013374857	0.01236649	0.02057013	0.02057013	0.009893195	0.009893195	0.004687792	0.004687792	0.012718078	0.012718078	0.008269558	0.001677351	0.005679065	0.006103896	0.008887611	0.008887611	0.001838813	0.00170018	0.00282804
3831203773735	383120	3773735	0.015550494	0.0143781	0.023916194	0.023916194	0.011502483	0.011502483	0.005450337	0.005450337	0.014786879	0.014786879	0.009614736	0.001950199	0.006602857	0.007096794	0.01001536	0.01001536	0.001911889	0.001767747	0.002940429
3831303773735	383130	3773735	0.018629361	0.01722485	0.028651399	0.028651399	0.013779878	0.013779878	0.006529458	0.006529458	0.017714556	0.017714556	0.011518373	0.002336322	0.007910167	0.008501899	0.011374442	0.011374442	0.001983413	0.001833878	0.003050429
3831403773735	383140	3773735	0.023157933	0.021412	0.035616208	0.035616208	0.017129599	0.017129599	0.008116691	0.008116691	0.022020751	0.022020751	0.01431835	0.002904253	0.009833033	0.010568608	0.013074219	0.013074219	0.002064772	0.001909103	0.003175557
3831503773735	383150	3773735	0.030110619	0.0278405	0.04630923	0.04630923	0.022272404	0.022272404	0.010553558	0.010553558	0.028632022	0.028632022	0.018617135	0.003776195	0.012785195	0.013741611	0.015224356	0.015224356	0.002150013	0.001987918	0.003306655
3831603773735	383160	3773735	0.041788156	0.03863764	0.064268934	0.064268934	0.030910115	0.030910115	0.014646451	0.014646451	0.039736128	0.039736128	0.025837256	0.005240683	0.017743566	0.0190709	0.01803207	0.01803207	0.002240776	0.002071838	0.003446246
3831703773735	383720	3773735	0.002023272	0.00187073	0.003111733	0.003111733	0.001496586	0.001496586	0.000709143	0.000709143	0.001923919	0.001923919	0.001250972	0.00025374	0.000859097	0.000923363	0.014533658	0.014533658	0.025357814	0.023446025	0.038999558
3831803773735	383730	3773735	0.001968055	0.00181968	0.00302681	0.00302681	0.001455743	0.001455743	0.000689789	0.000689789	0.001871413	0.001871413	0.001216832	0.000246815	0.000835651	0.000898163	0.013446833	0.013446833	0.022400166	0.020711362	0.034450784
3831903773735	383740	3773735	0.001915082	0.0017707	0.002945338	0.002945338	0.001416559	0.001416559	0.000671222	0.000671222	0.001821041	0.001821041	0.001184078	0.000240172	0.000813158	0.000873988	0.012482679	0.012482679	0.019995551	0.018488036	0.030752558
3831503773735	383750	3773735	0.001864265	0.00172371	0.002867183	0.002867183	0.001378971	0.001378971	0.000653412	0.000653412	0.001772719	0.001772719	0.001152659	0.000233799	0.000791581	0.000850796	0.011623785	0.011623785	0.018005236	0.016647776	0.027691514
3831603773735	383760	3773735	0.001815173	0.00167832	0.002791682	0.002791682	0.001342658	0.001342658	0.000636205	0.000636205	0.001726038	0.001726038	0.001122306	0.000227642	0.000770736	0.000828392	0.010851241	0.010851241	0.016330693	0.015099482	0.025116117
3831703773735	383770	3773735	0.001763062	0.00163014	0.002711537	0.002711537	0.001304113	0.001304113	0.000617941	0.000617941	0.001676486	0.001676486	0.001090086	0.000221107	0.00074861	0.00080461	0.010121021	0.010121021	0.014889529	0.01376697	0.02289965
3831803773735	383780	3773735	0.001708622	0.0015798	0.002627809	0.002627809	0.001263844	0.001263844	0.00059886	0.00059886	0.001624719	0.001624719	0.001056426	0.00021428	0.000725494	0.000779765	0.009463943	0.009463943	0.013658707	0.012628943	0.021006683
3831903773735	383790	3773735	0.001650816	0.00152636	0.002538906	0.002538906	0.001221086	0.001221086	0.000578599	0.000578599	0.001569752	0.001569752	0.001020686	0.00020703	0.000700949	0.000753385	0.008842185	0.008842185	0.012547119	0.011601161	0.019297094
3838003773735	383800	3773735	0.001589387	0.00146956	0.00244443	0.00244443	0.001175648	0.001175648	0.000557069	0.000557069	0.00151134	0.00151134	0.000982705	0.000199326	0.000674866	0.00072535	0.008256348	0.008256348	0.011510679	0.01064286	0.017703079
3838103773735	383810	3773735	0.001523904	0.00140901	0.002343718	0.002343718	0.00112721	0.00112721	0.000534117	0.000534117	0.001449071	0.001449071	0.000942216	0.000191114	0.000647061	0.000695465	0.007725943	0.007725943	0.010517031	0.009724126	0.016174879
3838203773735	383820	3773735	0.001480593	0.00136897	0.002277107	0.002277107	0.001095174	0.001095174	0.000518937	0.000518937	0.001407887	0.001407887	0.000915438	0.000185682	0.000628671	0.000675699	0.007296897	0.007296897	0.009776174	0.009039124	0.015035463
3838303773735	383830	3773735	0.001440905	0.00133227	0.002216069	0.002216069	0.001065818	0.001065818	0.000505027	0.000505027	0.001370149	0.001370149	0.000890899	0.000180705	0.000611819	0.000657587	0.006905672	0.006905672	0.009117797	0.008430384	0.014022899
3838403773735	383840	3773735	0.001403807	0.00129797	0.002159012	0.002159012	0.001038376	0.001038376	0.000492024	0.000492024	0.001334872	0.001334872	0.000867961	0.000176052	0.000596067	0.000640657	0.006548166	0.006548166	0.008530944	0.007887775	0.013120336
3838503773735	383850	3773735	0.001368951	0.00126574	0.002105405	0.002105405	0.001012594	0.001012594	0.000479808	0.000479808	0.001301728	0.001301728	0.00084641	0.000171681	0.000581267	0.000624749	0.006221778	0.006221778	0.008007245	0.007403559	0.012314903
3838603773735	383860	3773735	0.001335562	0.00123487	0.002054054	0.002054054	0.000987896	0.000987896	0.000468105	0.000468105	0.001269978	0.001269978	0.000825766	0.000167494	0.00056709	0.000609512	0.005920205	0.005920205	0.007532292	0.006964414	0.01158444
3838703773735	383870	3773735	0.00129993	0.00120192	0.001999253	0.001999253	0.00096154	0.00096154	0.000455616	0.000455616	0.001236096	0.001236096	0.000803735	0.000163025	0.00055196	0.00059325	0.005629237	0.005629237	0.007080289	0.006546488	0.010889273
3838803773735	383880	3773735	0.001265505	0.0011701	0.001946309	0.001946309	0.000936076	0.000936076	0.000443551	0.000443551	0.001203362	0.001203362	0.000782451	0.000158708	0.000537343	0.00057754	0.005357281	0.005357281	0.006663918	0.006161509	0.010248907
3838903773735	383890	3773735	0.001233065	0.0011401	0.001896417	0.001896417	0.000912081	0.000912081	0.000432181	0.000432181	0.001172515	0.001172515	0.000762394	0.00015464	0.000523569	0.000562735	0.005106537	0.005106537	0.00628594	0.00581202	0.009667588
3839003773735	383900	3773735	0.001202782	0.0011121	0.001849843	0.001849843	0.000889681	0.000889681	0.000421567	0.000421567	0.001143719	0.001143719	0.00074367	0.000150842	0.00051071	0.000548915	0.004875804	0.004875804	0.005944112	0.005495971	0.009141867
3839103773735	383910	3773735	0.001173793	0.0010853	0.001805259	0.001805259	0.000868238	0.000868238	0.000411406	0.000411406	0.001116153	0.001116153	0.000725746	0.000147206	0.000498401	0.000535685	0.004661081	0.004661081	0.005629893	0.005205442	0.008658607
3829703773745	382970	3773745	0.003679352	0.00340196	0.005658733	0.005658733	0.002721565	0.002721565	0.001289587	0.001289587	0.003498675	0.003498675	0.002274911	0.00046143	0.00156228	0.001679149	0.002853141	0.002853141	0.00109183	0.001009515	0.001679202
3829803773745	382980	3773745	0.003989257	0.0036885	0.006135358	0.006135358	0.002950798	0.002950798	0.001398206	0.001398206	0.003793363	0.003793363	0.002466523	0.000500296	0.001693869	0.001820581	0.003057458	0.003057458	0.001139973	0.001054027	0.001753244
3829903773745	382990	3773745	0.004337297	0.0040103	0.006670633	0.006670633	0.003208238	0.003208238	0.001520192	0.001520192	0.004124312	0.004124312	0.002681713	0.000543944	0.001841649	0.001979416	0.00328659	0.00328659	0.001189495	0.001099816	0.001828408
3830003773745	383000	3773745	0.004714153	0.00435874	0.007250227	0.007250227	0.003486993	0.003486993	0.001652277	0.001652277	0.004482662	0.004482662	0.00291472	0.000591205	0.002001665	0.002151403	0.003535533	0.003535533	0.001238673	0.001145286	0.001905042
3830103773745	383010	3773745	0.005136477	0.00474923	0.007899748	0.007899748	0.00379938	0.00379938	0.001800299	0.001800299	0.004884248	0.004884248	0.003175839	0.000644169	0.002180987	0.002344139	0.003814594	0.003814594	0.00128949	0.001192272	0.001983197
3830203773745	383020	3773745	0.005607116	0.00518438	0.008623577	0.008623577	0.004147505	0.004147505	0.001965254	0.001965254	0.005331776	0.005331776	0.003466831	0.000703193	0.002380824	0.002558925	0.004125973	0.004125973	0.001341256	0.001240135	0.002062812
3830303773745	383030	3773745	0.006131246	0.005669	0.009429673	0.009429673	0.004535197	0.004535197	0.002148958	0.002148958	0.005830168	0.005830168	0.003790897	0.000768924	0.002603373	0.002798123	0.004472272	0.004472272	0.001394144	0.001289036	0.002144151
3830403773745	383040	3773745	0.0067269	0.00621974	0.010345771	0.010345771	0.004975794	0.004975794	0.002357731	0.002357731	0.006396572	0.006396572	0.004159184	0.000843625	0.002856292	0.003069962	0.004863597	0.004863597	0.001449361	0.00134009	0.002229073
3830503773745	383050	3773745	0.007327385	0.00677496	0.011269299	0.011269299	0.005419964	0.005419964	0.002568196	0.002568196	0.00696757	0.00696757	0.004530459	0.000918933	0.003111263	0.003344006	0.005237912	0.005237912	0.001499228	0.001386198	0.002305768
3830603773745	383060	3773745	0.008001896	0.00739861	0.012306676	0.012306676	0.00591889	0.00591889	0.002804607	0.002804607	0.007608958	0.007608958	0.004947503	0.001003524	0.003397665	0.003651833	0.005643846	0.005643846	0.001550132	0.001433263	0.002384056
3830703773745	383070	3773745	0.008791672	0.00812885	0.013521328	0.013521328	0.006503077	0.006503077	0.003081418	0.003081418	0.008359952	0.008359952	0.005435814	0.00110257	0.00373301	0.004012263	0.006104911	0.006104911	0.001603709	0.001482802	0.002466457
3830803773745	383080	3773745	0.009734847	0.00900091	0.014971904	0.014971904	0.00720073	0.00720073	0.003411995	0.003411995	0.009256813	0.009256813	0.006018972	0.001220854	0.004133489	0.004442701	0.006636717	0.006636717	0.001660825	0.001535611	0.002554298
3830903773745	383090	3773745	0.010869126	0.01004968	0.01671639	0.01671639	0.00803974	0.00803974	0.003809551	0.003809551	0.010335392	0.010335392	0.006720286	0.001363105	0.004615113	0.004960353	0.007248569	0.007248569	0.001720959	0.001591212	0.002646784
3831003773745	383100	3773745	0.012346267	0.01141545	0.01898819	0.01898819	0.009132361	0.009132361	0.004327279	0.004327279	0.011739998	0.011739998	0.00763359	0.001548354	0.005242318	0.005634478	0.008012608	0.008012608	0.001788169	0.001653354	0.00275015
3831103773745	383110	3773745	0.014266094	0.01319054	0.021940826	0.021940826	0.01055243	0.01055243	0.005000164	0.005000164	0.01356555	0.01356555	0.008820603	0.001789121	0.006057491	0.006510631	0.008942043	0.008942043	0.0018609	0.001720602	0.002862008
3831203773745	383120	3773745	0.016804697	0.01553775	0.025845121	0.025845121	0.012430199	0.012430199	0.005889927	0.005889927	0.015979494	0.015979494	0.010390199	0.002107489	0.007135401	0.007669175	0.010063087	0.010063087	0.001938031	0.001791918	0.002980634
3831303773745	383130	3773745	0.020231603	0.01870629	0.0311156	0.0311156	0.014965034	0.014965034	0.007091033	0.007091033	0.01923812	0.01923812	0.012509025	0.00253726	0.008590491	0.009233116	0.011453187	0.011453187	0.002015766	0.001863793	0.003100188
3831403773745	383140	3773745	0.025486797	0.02356528	0.039197931	0.039197931	0.018852228	0.018852228	0.008932941	0.008932941	0.024235255	0.024235255	0.015758266	0.003196318	0.010821886	0.011631434	0.013189485	0.013189485	0.002096435	0.00193838	0.003224254
3831503773745	383150	3773745	0.033792041	0.03124438	0.051971148	0.051971148	0.0249955	0.0249955	0.01184387	0.01184387	0.032132666	0.032132666	0.020893327	0.004237885	0.014348355	0.015421706	0.015399757	0.015399757	0.0021853	0.002020545	0.003360926
3831603773745	383160	3773745	0.048050888	0.04442821	0.073900828	0.073900828	0.03554257	0.03554257	0.016841494	0.016841494	0.045691325	0.045691325	0.029709449	0.006026097	0.020402769	0.021929029	0.018295322	0.018295322	0.002280204	0.002108294	0.003506886
3837203773745	383720	3773745	0.002094019	0.00193615	0.003220539	0.003220539	0.001548917	0.001548917	0.000733939	0.000733939	0.001991191	0.001991191	0.001294714	0.000262612	0.000889136	0.00095565	0.014106213	0.014106213	0.026440671	0.024447244	0.040664961
3837303773745	383730	3773745	0.002036128	0.00188262	0.003131503	0.003131503	0.001506095	0.001506095	0.000713648	0.000713648	0.001936143	0.001936143	0.00125892	0.000255352	0.000864555	0.00092923	0.013098333	0.013098333	0.023329882	0.021570985	0.035880661
3837403773745	383740	3773745	0.001980738	0.00183141	0.003046316	0.003046316	0.001465124	0.001465124	0.000694235	0.000694235	0.001883473	0.001883473	0.00122473	0.000248406	0.000841036	0.000903951	0.012199016	0.012199016	0.020807413	0.019238691	0.032001179
3837503773745	383750	3773745	0.001927851	0.00178251	0.002964976	0.002964976	0.001426004	0.001426004	0.000675698	0.000675698	0.001833182	0.001833182	0.001191973	0.000241773	0.00081858	0.000879815	0.011393152	0.011393152	0.018722971	0.0173114	0.028795369
3837603773745	383760	3773745	0.001876602	0.0173512	0.002886158	0.002886158	0.001388096	0.001388096	0.000657736	0.000657736	0.001784451	0.001784451	0.001160287	0.000235346	0.000796819	0.000856427	0.010664733	0.010664733	0.016972332	0.015692746	0.026102939
3837703773745	383770	3773745	0.001821989	0.00168462	0.002802165	0.002802165	0.0013477	0.0013477	0.000638594	0.000638594	0.001732519	0.001732519	0.00112652	0.000228497	0.00077363	0.000831503	0.009967532	0.009967532	0.015469049	0.014302799	0.023790934
3837803773745	383780	3773745	0.001767117	0.00163389	0.002717773	0.002717773	0.001307112	0.001307112	0.000619362	0.000619362	0.001680342	0.001680342	0.001092593	0.000221615	0.000750331	0.000806461	0.009338371	0.009338371	0.014187928	0.013118265	0.021820608
3837903773745	383790	3773745	0.001708363	0.00157957	0.002627411	0.002627411	0.001263652	0.001263652	0.000598769	0.000598769	0.001624473	0.001624473	0.001056266	0.000214247	0.000725384	0.00077647	0.008747231	0.008747231	0.013055806	0.012071497	0.020079439
3838003773745	383800	3773745	0.001648314	0.00152404	0.002535058	0.002535058	0.001219235	0.001219235	0.000577722	0.000577722	0.001567373	0.001567373	0.001019139	0.000206716	0.000699887	0.000752243	0.008194012	0.008194012	0.012004785	0.011099714	0.018462999
3838103773745	383810	3773745	0.00158956	0.00146972	0.002444696	0.002444696	0.001175775	0.001175775	0.000557129	0.000557129	0.001511504	0.001511504	0.000982811	0.000199348	0.00067493	0.000725429	0.007691824	0.007691824	0.011060315	0.01022645	0.017010433
3838203773745	383820	3773745	0.0015409	0.00142473	0.002369858	0.002369858	0.001139782	0.001139782	0.000540074	0.000540074	0.001465233	0.001465233	0.000952725	0.000193245	0.000654278	0.000703222	0.00726798	0.00726798	0.010223	0.009452263	0.015722669
3838303773745	383830	3773745	0.001494311	0.00138165	0.002298205	0.002298205	0.001105321	0.001105321	0.000523745	0.000523745	0.001420932	0.001420932	0.000923919	0.000187403	0.000634496	0.00068196	0.006881257	0.006881257	0.009518379	0.008800765	0.014638983
3838403773745	383840	3773745	0.00145307	0.00134352	0.002234779	0.002234779	0.001074816	0.001074816	0.000509291	0.000509291	0.001381717	0.001381717	0.000898421	0.000182231	0.000616985	0.000663139	0.006528855	0.006528855	0.008897274	0.008226487	0.013683741
3838503773745	383850	3773745	0.001416403	0.00130962	0.002178385	0.002178385	0.001047693	0.001047693	0.000496439	0.000496439	0.00134685	0.00134685	0.00087575	0.000177632	0.000601415	0.000646405	0.006209971	0.006209971	0.008348037	0.007718658	0.012839032
3838603773745	383860	3773745	0.001381288	0.00127715	0.00212438	0.00212438	0.00102172	0.00102172	0.000484132	0.000484132	0.001313459	0.001313459	0.000854039	0.000173228	0.000586505	0.00063038	0.005914501	0.005914501	0.007850394	0.007258533	0.012073671
3838703773745	383870	3773745	0.001344448	0.00124309	0.002067721	0.002067721	0.00099447	0.00099447	0.00047122	0.00047122	0.001278428	0.001278428	0.000831261	0.000168608	0.000570863	0.000613567	0.005630638	0.005630638	0.007381049	0.006824574	0.011351833
3838803773745	383880	3773745	0.001308643	0.00120998	0.002012654	0.002012654	0.000967985	0.000967985	0.00045867	0.00045867	0.001244382	0.001244382	0.000809123	0.000164118	0.00055566	0.000597227	0.005365286	0.005365286	0.006950011	0.006426033	0.010688909
3838903773745	383890	3773745	0.00127465	0.00117855	0.001960374	0.001960374	0.000942841	0.000942841	0.000446756	0.000446756	0.001212058	0.001212058	0.000788105	0.000159855	0.000541226	0.000581713	0.005118844	0.005118844	0.006555814	0.006061555	0.010082645
3839003773745	383900	3773745	0.001242297	0.00114864	0.001910615	0.001910615	0.00091891	0.00091891	0.000435416	0.000435416	0.001181293	0.001181293	0.000768101	0.000155797	0.000527489	0.000566948	0.004889412	0.004889412	0.006195177	0.005728108	0.009527997
3839103773745	383910	3773745	0.00121141	0.00112008	0.001863112	0.001863112	0.000896063	0.000896063	0.00042459	0.00042459	0.001151923	0.001151923	0.000749004	0.000151924	0.000514374	0.000552852	0.004675389	0.004675389	0.005863099	0.005421065	0.00901727
3829703773755	382970	3773755	0.003721455	0.00344089	0.005723486	0.005723486	0.002752708	0.002752708	0.001304343	0.001304343	0.003538711	0.003538711	0.002300943	0.00046671	0.001580158	0.001698364	0.002847037	0.002847037	0.001088811	0.001006723	0.001674558
3829803773755	382980	3773755	0.004038435	0.00373397	0.006210992	0.006210992	0.002987174	0.002987174	0.001415443	0.001415443	0.003840126	0.003840126	0.002496929	0.000506463	0.00171475	0.001843024	0.003048953	0.003048953	0.001137988	0.001052193	0.001750192
3829903773755	382990	3773755	0.004397173	0.00406566	0.006762721	0.006762721	0.003252527	0.003252527	0.001541178	0.001541178	0.004181248	0.004181248	0.002718734	0.000551453	0.001867073	0.002006742	0.003275784	0.003275784	0.001189237	0.001099577	0.00182901
3830003773755	383000	3773755	0.004783951	0.00442328	0.007357574	0.007357574	0.003538622	0.003538622	0.001676741	0.001676741	0.004549033	0.004549033	0.002957876	0.000599959	0.002031302	0.002183256	0.003520325	0.003520325	0.001239277	0.001145845	0.001905971
3830103773755	383010	3773755	0.005219562	0.00482605	0.00802753	0.00802753	0.003860837	0.003860837	0.001829419	0.001829419	0.004963252	0.004963252	0.00322721	0.000654589	0.002216265	0.002382056	0.003793882	0.003793882	0.001291129	0.001193788	0.001985718
3830203773755	383020	3773755	0.005711597	0.00528099	0.008784265	0.008784265	0.004224788	0.004224788	0.002001874	0.002001874	0.005431126	0.005431126	0.003531431	0.000716296	0.002425187	0.002606607	0.004100858	0.004100858	0.001344707	0.001243326	0.002068119

			KMMass Grading / Excavation	KMDrainage / Utilities Trenching	KMFoundations / Concrete Pads	KMBuilding / Structure Construction	KMAsphalt Paving	KMArchitectural Coating	KMLandscaping or Other Finishing	KMWaterside Construction (Piles)	EWNDemolition	EWNSite Grubbing / Prep	EWNDrainage / Utilities Trenching	EWNDrainage / Utilities Trenching	EWNDrainage / Utilities Trenching	EWNFoundations / Concrete Pads	EWNBuilding / Structure Construction	EWNAsphalt Paving	EWNLandscaping or Other Finishing	EWNWaterside Construction (Piles)	ISDemolition
Unique Identifier	X (UTM)	Y (UTM)	2026	2026	2026	2026	2026	2026	2026	2026	2027	2027	2027	2028	2029	2029	2029	2029	2029	2029	2027
3830603773735	383060	3773735	0.002360835	0.000586216	0.000538018	0.00158239	0.000949098	0.00019251	0.000651787	0.000700545	0.00495452	0.005664505	0.006671146	0.006671146	0.006671146	0.001736524	0.004314177	0.003063337	0.002103726	0.002199597	0.001707586
3830703773735	383070	3773735	0.002441113	0.000606149	0.000556313	0.001636198	0.000981371	0.000199056	0.00067395	0.000724366	0.0054161	0.006192229	0.007292653	0.007292653	0.007292653	0.001898304	0.0047161	0.003348728	0.002299717	0.002404519	0.00174667
3830803773735	383080	3773735	0.002526035	0.000627236	0.000575666	0.001693118	0.001015511	0.000205981	0.000697396	0.000749565	0.00596594	0.006820863	0.008033001	0.008033001	0.008033001	0.00209102	0.005194877	0.003688689	0.002533183	0.002648625	0.001785408
3830903773735	383090	3773735	0.002615602	0.000649476	0.000596078	0.001753152	0.001051518	0.000213284	0.000722123	0.000776143	0.006628372	0.007578221	0.008924949	0.008924949	0.008924949	0.002323197	0.005771693	0.004098265	0.002814457	0.002942717	0.001823887
3831003773735	383100	3773735	0.002717375	0.000674748	0.000619271	0.001821367	0.001092433	0.000221583	0.000750221	0.000806343	0.007534967	0.008614731	0.010145658	0.010145658	0.010145658	0.002640952	0.006561116	0.004658805	0.003199404	0.003345206	0.001854602
3831103773735	383110	3773735	0.00282804	0.000702227	0.000644491	0.001895542	0.001136922	0.000230607	0.000780774	0.000839181	0.008736713	0.009988689	0.011763782	0.011763782	0.011763782	0.003062156	0.007607543	0.005401834	0.003709674	0.003878731	0.0018785
3831203773735	383120	3773735	0.002940429	0.000730134	0.000670104	0.001970872	0.001182105	0.000239771	0.000811803	0.000872531	0.010325066	0.011804652	0.013902461	0.013902461	0.013902461	0.003618862	0.00899061	0.006383899	0.0043841	0.004583892	0.0018829
3831303773735	383130	3773735	0.003050429	0.000757448	0.000695172	0.002044602	0.001226327	0.000248741	0.000842172	0.000905172	0.012495008	0.014285549	0.016824239	0.016824239	0.016824239	0.004379411	0.0108801	0.007725556	0.005305474	0.005547255	0.001876257
3831403773735	383140	3773735	0.003175557	0.000788518	0.000723688	0.002128471	0.00127663	0.000258945	0.000876718	0.000942302	0.015578448	0.017810847	0.020976019	0.020976019	0.020976019	0.005460135	0.013565023	0.009632019	0.006614726	0.006916171	0.001871081
3831503773735	383150	3773735	0.003306655	0.000821071	0.000753564	0.002216342	0.001329334	0.000269635	0.000912912	0.000981203	0.019999088	0.022864967	0.026928308	0.026928308	0.026928308	0.007009538	0.017414321	0.012365263	0.008491763	0.008878748	0.0018697
3831603773735	383160	3773735	0.003446246	0.000855733	0.000785376	0.002309905	0.001385452	0.000281017	0.00095145	0.001022625	0.026656277	0.030476134	0.035892058	0.035892058	0.035892058	0.009342835	0.023211106	0.016481345	0.011318455	0.011834258	0.001893685
3831720773735	383720	3773735	0.038999558	0.009683926	0.008887733	0.026140119	0.015678517	0.003180142	0.010767118	0.011572569	0.00335452	0.003835225	0.004516784	0.004516784	0.004516784	0.001175736	0.002920968	0.002074071	0.001424355	0.001489265	0.001906281
3831730773735	383730	3773735	0.034450784	0.008554426	0.007851099	0.023091226	0.013849829	0.002809221	0.009511279	0.010222785	0.003294472	0.003766571	0.00443593	0.00443593	0.00443593	0.001154689	0.00286868	0.002036943	0.001398858	0.001462606	0.001857449
3831740773735	383740	3773735	0.030752558	0.007636125	0.007008298	0.020612427	0.012363076	0.002507657	0.008490261	0.009125388	0.003235114	0.003698707	0.004356005	0.004356005	0.004356005	0.001133884	0.002816994	0.002000243	0.001373654	0.001436253	0.001810083
3831503773735	383750	3773735	0.027691514	0.006876041	0.006310707	0.018560709	0.011132481	0.00225805	0.007645159	0.008217066	0.003176532	0.00363173	0.004277126	0.004277126	0.004277126	0.001113352	0.002765983	0.001964022	0.001348779	0.001410246	0.001764356
3831603773735	383760	3773735	0.025116117	0.006236548	0.005723792	0.016834506	0.010097126	0.002048044	0.006934135	0.007452854	0.00311795	0.003564754	0.004198247	0.004198247	0.004198247	0.001092819	0.002714973	0.001927801	0.001323905	0.001384238	0.00171932
3831770373735	383770	3773735	0.02289965	0.00568618	0.005218674	0.015348881	0.009206067	0.001867307	0.006322206	0.006795148	0.003052897	0.003490379	0.004110656	0.004110656	0.004110656	0.001070019	0.002658328	0.00188758	0.001296283	0.001355357	0.001667382
3831780373735	383780	3773735	0.021006683	0.00521614	0.00478728	0.014080087	0.00844506	0.001712948	0.00579959	0.006233437	0.002984825	0.003412552	0.004018998	0.004018998	0.004018998	0.00104616	0.002599054	0.001845492	0.001267379	0.001325136	0.001616565
3831790373735	383790	3773735	0.019297094	0.004791634	0.004397676	0.012934206	0.007757775	0.001573543	0.005327601	0.005726141	0.002902258	0.003318153	0.003907824	0.003907824	0.003907824	0.001017221	0.002527158	0.001794441	0.001232321	0.00128848	0.001553324
3831800373735	383800	3773735	0.017703079	0.004395827	0.004034411	0.011865791	0.007116953	0.001443563	0.004887521	0.005253139	0.002800625	0.003201955	0.003770976	0.003770976	0.003770976	0.000981599	0.00243866	0.001731602	0.001189166	0.001243359	0.001473
3831810373735	383810	3773735	0.016174879	0.004016362	0.003686144	0.010841489	0.006502589	0.001318949	0.00446561	0.004799667	0.002698042	0.003084672	0.003632851	0.003632851	0.003632851	0.000945644	0.002349335	0.001668176	0.001145609	0.001197816	0.001400614
3831820373735	383820	3773735	0.015035463	0.003733435	0.003426479	0.010077775	0.006044524	0.001226037	0.004151037	0.004461562	0.002634111	0.00301158	0.003546769	0.003546769	0.003546769	0.000923237	0.002293667	0.001628648	0.001118463	0.001169434	0.001360668
3831830373735	383830	3773735	0.014022899	0.003482007	0.003195723	0.009399087	0.005637455	0.00114347	0.003871485	0.004161098	0.002574839	0.002943814	0.003466961	0.003466961	0.003466961	0.000902463	0.002242056	0.001592001	0.001093296	0.001143119	0.001323052
3831840373735	383840	3773735	0.013120336	0.003257892	0.002990035	0.008794129	0.005274609	0.001069872	0.003622303	0.003893275	0.002519881	0.002880981	0.003392961	0.003392961	0.003392961	0.0008832	0.002194201	0.00155802	0.00106996	0.00111872	0.001287678
3831850373735	383850	3773735	0.012314903	0.003057896	0.002806482	0.008254274	0.00495081	0.001004194	0.003399936	0.003654274	0.002468891	0.002822684	0.003324305	0.003324305	0.003324305	0.000865329	0.002149801	0.001526494	0.00104831	0.001096083	0.001254807
3831860373735	383860	3773735	0.01158444	0.002876516	0.002640015	0.007764668	0.004657151	0.00094463	0.003198268	0.003437519	0.002419196	0.002765868	0.003257391	0.003257391	0.003257391	0.000847911	0.002106529	0.001495768	0.001027209	0.00107402	0.00122323
3831870373735	383870	3773735	0.010889273	0.0027039	0.002481591	0.007298721	0.004377681	0.000887944	0.003006344	0.003231238	0.002363979	0.002702738	0.003183043	0.003183043	0.003183043	0.000828558	0.002058448	0.001461628	0.001003763	0.001049506	0.001188115
3831880373735	383880	3773735	0.010248907	0.002544892	0.002335656	0.006869505	0.004120243	0.000835727	0.00282955	0.003041219	0.002309452	0.002640398	0.003109624	0.003109624	0.003109624	0.000809446	0.002010969	0.001427914	0.000980611	0.001025299	0.001153777
3831890373735	383890	3773735	0.009667588	0.002400545	0.002203177	0.006479866	0.003886543	0.000788324	0.002669058	0.002868721	0.0022576	0.002581115	0.003039806	0.003039806	0.003039806	0.000791273	0.001965818	0.001395854	0.000958594	0.001002279	0.001121768
3831900373735	383900	3773735	0.009141867	0.002270004	0.002083369	0.006127492	0.003675193	0.000745456	0.002523915	0.00271272	0.002208767	0.002525285	0.002974054	0.002974054	0.002974054	0.000774157	0.001923297	0.001365662	0.000937859	0.000980599	0.001092434
3831910373735	383910	3773735	0.008658607	0.002150007	0.001973237	0.005803579	0.003480914	0.000706049	0.002390495	0.00256932	0.002161574	0.002471328	0.002910509	0.002910509	0.002910509	0.000757616	0.001882203	0.001336482	0.000917821	0.000959647	0.001064567
3829703773745	382970	3773745	0.001679202	0.00041696	0.000382679	0.001125514	0.000675069	0.000136927	0.000463599	0.00049828	0.002290299	0.002618499	0.003083834	0.003083834	0.003083834	0.000802733	0.001994291	0.001416072	0.000972478	0.001016796	0.001287161
3829803773745	382980	3773745	0.001753244	0.000435346	0.000399552	0.001175142	0.000704835	0.000142965	0.000484041	0.00052025	0.002453103	0.002804633	0.003303046	0.003303046	0.003303046	0.000859795	0.002136053	0.001516732	0.001041606	0.001089074	0.001348676
3829903773745	382990	3773745	0.001829408	0.000454258	0.00041691	0.001226192	0.000735455	0.000149175	0.000505069	0.000542851	0.002636958	0.003014835	0.003550603	0.003550603	0.003550603	0.000924235	0.002296146	0.001630408	0.001119672	0.001170698	0.001410622
3830003773745	383000	3773745	0.001905042	0.000473038	0.000434146	0.001276887	0.000765861	0.000155343	0.00052595	0.000565294	0.002836602	0.003243088	0.003819419	0.003819419	0.003819419	0.000994209	0.002469987	0.001753846	0.001204443	0.001259331	0.001469032
3830103773745	383010	3773745	0.001983197	0.000492445	0.000451957	0.001329272	0.000797281	0.000161716	0.000547527	0.000588486	0.003062647	0.003501525	0.004123783	0.004123783	0.004123783	0.001073436	0.002666817	0.001893608	0.001300423	0.001359685	0.001525888
3830203773745	383020	3773745	0.002062812	0.000512214	0.000470101	0.001382635	0.000829287	0.000168208	0.000569507	0.00061211	0.003318198	0.003793697	0.004467877	0.004467877	0.004467877	0.001163005	0.00288934	0.002051613	0.001408932	0.001473139	0.001579552
3830303773745	383030	3773745	0.002144151	0.000532411	0.000488637	0.001437154	0.000861987	0.000174841	0.000591964	0.000636247	0.003606621	0.004123451	0.004856231	0.004856231	0.004856231	0.001264095	0.003140486	0.002229942	0.001531398	0.001601187	0.001628471
3830403773745	383040	3773745	0.002229073	0.000553498	0.000507991	0.001494074	0.000896127	0.000181765	0.000615409	0.000661446	0.003938786	0.004503215	0.005303483	0.005303483	0.005303483	0.001380516	0.00342972	0.002435317	0.001672438	0.001748654	0.001671782
3830503773745	383050	3773745	0.002305768	0.000572542	0.000525469	0.001545481	0.00092696	0.000188019	0.000636584	0.000684204	0.00425335	0.004862857	0.005727037	0.005727037	0.005727037	0.001490769	0.003703629	0.00262981	0.001806004	0.001888307	0.00171354
3830603773745	383060	3773745	0.002384056	0.000591982	0.00054331	0.001597954	0.000958433	0.000194403	0.000658198	0.000707435	0.004598974	0.005258009	0.006192412	0.006192412	0.006192412	0.001611908	0.004004583	0.002843506	0.001952759	0.00204175	0.001755729
3830703773745	383070	3773745	0.002466457	0.000612443	0.000562089	0.001653185	0.00099156	0.000201122	0.000680947	0.000731886	0.005001023	0.005717672	0.006733762	0.006733762	0.006733762	0.001752823	0.00435467	0.003092089	0.002123472	0.002220242	0.001798004
3830803773745	383080	3773745	0.002554298	0.000634254	0.000582107	0.001712062	0.001026873	0.000208285	0.000705199	0.000757952	0.005478478	0.006263546	0.007376643	0.007376643	0.007376643	0.001920167	0.004770416	0.003387295	0.002326203	0.002432212	0.001839676
3830903773745	383090	3773745	0.002646784	0.000657219	0.000603184	0.001774052	0.001064054	0.000215827	0.000730732	0.000785396	0.00604497	0.006911217	0.008139412	0.008139412	0.008139412	0.002118719	0.005263692	0.003737553	0.00256674	0.002683711	0.001881002
3831003773745	383100	3773745	0.00275015	0.000682886	0.00062674	0.001843335	0.001105609	0.000224256	0.00075927	0.000816068	0.006788502	0.007761297	0.00914056	0.00914056	0.00914056	0.002379321	0.005911127	0.004197272	0.002882449	0.003013807	0.001917497
3831103773745	383110	3773745	0.002862008	0.000710661	0.000652232	0.00191831	0.001150578	0.000233377	0.000790152	0.000849261	0.007739011	0.008848015	0.010420399	0.010420399	0.010420399	0.002712468	0.006738788	0.004784963	0.003286042	0.003435793	0.001949075
3831203773745	383120	3773745	0.002980634	0.000740117	0.000679266	0.001997821	0.001198268	0.00024305	0.000822903	0.000884461	0.008951024	0.010233711	0.012052347	0.012052347	0.012052347	0.00313727	0.007794156	0.005534341	0.003800672	0.003973876	0.001976597
3831303773745	383130	3773745	0.003100188	0.000769803	0.000706512	0.002077954	0.001246331	0.000252799	0.00085591	0.000919937	0.010558789	0.012071868	0.014217164	0.014217164	0.014217164	0.00370078	0.009194126	0.006528408	0.004483341	0.004687655	0.001979789
3831403773745	383140	3773745	0.003224254	0.00080061	0.000734786	0.002161111	0.001296208	0.000262915	0.000890162	0.000956752	0.012792749	0.014625956	0.01722514	0.01722514	0.01722514	0.004483767	0.01113936	0.007909646	0.005431897	0.005679439	0.001964691
3831503773745	383150	3773745	0.003360926	0.000834547	0.000765932	0.002252718	0.001351152	0.00027406	0.000927895	0.000997307	0.015661532	0.017905837	0.02108789	0.02108789	0.02108789	0.005489255	0.013637369	0.00968339	0.006650004	0.006953057	0.001964
3831603773745	383160	3773745	0.003506886	0.00087079	0.000799195	0.00235055	0.001409831	0.000285962	0.000968192	0.001040619	0.01937781	0.02215466	0.026091772	0.026091772	0.026091772	0.006791785	0.01687334	0.011981132	0.008227964	0.008602927	0.001963655
3837203773745	383720	3773745	0.040664961	0.01009746	0.009267267	0.027256384	0.016348038	0.003315944	0.011226908	0.012066754	0.003197497	0.0036557	0.004305356	0.004305356	0.004305356	0.0011207	0.002784239	0.001976985	0.001357681	0.001419553	0.001989883
3837303773745	383730	3773745	0.035880661	0.008909477	0.008176958	0.024049625	0.014424664	0.002925818	0.009906043	0.01064708	0.003142798	0.003593162	0.004231704	0.004231704	0.004231704	0.001101528	0.002736609	0.001943165	0.001334456	0.001395269	0.001937945
3837403773745	383740	3773745	0.032001179	0.007946168	0.00729285	0.021449336	0.012865044	0.002609473	0.008834984	0.009495899	0.003088875	0.003531512	0.004159098	0.004159098	0.004159098	0.001082629	0.002689655	0.001909825	0.001311559	0.00137133	0.001887732
3837503773745	383750	3773745	0.028795369	0.007150138	0.006562268	0.019300587	0.011576251	0.002348062	0.007949914	0.00854462	0.003035556	0.003470552	0.004087306	0.004087306	0.004087306	0.001063941	0.002643228	0.001876858	0.00128892	0.001347658	0.001839417
3837603773745	383760	3773745	0.026102939	0.006481584	0.005948682	0.01749594	0.010493846	0.002128513	0.00720658	0.007745679	0.002982409	0.00340979	0.004015745	0.004015745	0.004015745	0.001045313	0.00259695	0.001843998	0.001266353	0.001324063	0.001791965
3837703773745	383770	3773745	0.023790934	0.005907494	0.005421792	0.01594628	0.009564379	0.001939985	0.006568275	0.007059624	0.002923224	0.003342123	0.003936053	0.003936053	0.003936053	0.001024569	0.002545414	0.001807404	0.001241223	0.001297788	0.001736575
3837803773745	383780	3773745	0.021820608	0.005418245	0.004972768	0.014625635	0.008772273	0.001779318	0.006024301	0.006474958	0.002862226	0.003272384	0.003853921	0.003853921	0.003853921	0.00100319	0.0024923	0.00176969	0.001215323	0.001270707	0.001682825
3837903773745	383790	3773745	0.020079439	0.004985898	0.004575967	0.013458587	0.008072292	0.001637338	0.005543593	0.005958291	0.002790358	0.003190217	0.003757152	0.003757152	0.003757152	0.00097801	0.00242972	0.001725254	0.001184807	0.001238801	0.001620878
3838003773745	383800	3773745	0.018462999	0.004584522	0.004207592	0.01237514	0.007422454	0.001505529	0.005097322	0.005478635	0.00270365	0.003091084	0.003640402	0.003640402	0.003640402	0.00094761	0.002354219	0.001671643	0.00114799	0.001200306	0.001544782
3838103773745	383810	3773745	0.017010433	0.004223837	0.003876562	0.011401533	0.006838497	0.001387082	0.004696293	0.005047606	0.002618408	0.002993628	0.003525626	0.003525626	0.003525626	0.000917734	0.002279994	0.001618939	0.001111796	0.001162462	0.001473604
3838203773745	383820	3773745	0.015722669	0.003904074	0.003583089	0.010538387	0.006320793	0.001282074	0.004340763	0.00466548	0.002554736	0.002920831	0.003439893	0.003439893	0.003439893	0.000895417	0.002224551	0.001579571	0.00108476	0.001134195	0.001423909
3838303773745	383830	3773745	0.014638983	0.003634985	0.003336124	0.009812028	0.005885132	0.001193707	0.004041575	0.004343912	0.002494429	0.002851882	0.003358691	0.003358691	0.003358691	0.00087428	0.002172038	0.001542284	0.001059153	0.001107421	0.001380512
3838403773745	383840	3773745	0.013683741	0.003397791	0.003118431	0.009171761	0.005501108	0.001115814	0.00377785	0.004060457	0.002436969	0.002786188	0.003281322	0.003281322	0.003281322	0.00085414	0.002122005	0.001506757	0.001034755	0.001081911	0.001341515
3838503773745	383850	3773745	0.012839032	0.003188042	0.002925928	0.00860558	0.005161519	0.001046933	0.003544639	0.003809802	0.002388568	0.00273085	0.003216151	0.003216151	0.003216151	0.000837176	0.002079859	0.001476831	0.001014204	0.001060423	0.001306918
3838603773745	383860	3773745	0.012073671	0.002997996	0.002751507	0.008092584	0.004853831	0.000984524	0.003333336	0.003582692	0.002340857	0.002676303	0.003151909	0.003151909	0.003151909	0.000820454	0.002038314	0.001447331	0.00099394	0.001039241	0.001273443
3838703773745	383870	3773745	0.011351833	0.002818758	0.002587005	0.00760876	0.004563639	0.000925663	0.003134049	0.003368496	0.002289781	0.002617908	0.003083137	0.003083137	0.003083137	0.000802552	0.00199384	0.001415752	0.000972258	0.001016566	0.001237034
3838803773745	383880	3773745	0.010688909	0.002654148	0.002435929	0.007164424	0.004297132	0.000871606	0.002951027	0.003171783	0.002239309	0.002560203	0.003015178	0.003015178	0.003015178	0.00078462	0.001949891	0.001384545	0.000950827	0.000994158	0.001201402
3838903773745	383890	3773745	0.010082645	0.002503608	0.002297766	0.006758065	0.004053403	0.000822169	0.002783648	0.002991883	0.002190649	0.00250457	0.002949658	0.002949658	0.002949658	0.000767807	0.00190752	0.001354459	0.000930166	0.000972555	0.001167667
3839003773745	383900	3773745	0.009527997	0.002365884	0.002171366	0.006386303	0.003830425	0.000776942	0.002630519	0.002827299	0.002143628	0.002450811	0.002886346	0.002886346	0.002886346	0.000751326	0.001866577	0.001325387	0.000910201	0.00095168	0.001135573
3839103773745	383910	3773745	0.00901727	0.002239066	0.002054974	0.006043979	0.003625103	0.000735296	0.002489516	0.002675748	0.002098161	0.002398828	0.002825125	0.002825125	0.002825125	0.00073539	0.001826985	0.001297275	0.000890895	0.000931494	0.001105203
3829703773755	382970	3773755	0.001674558	0.000415807	0.00038162	0.001122401	0.000673202	0.000136549	0.000462317	0.000496902	0.002177017	0.002488985	0.002931303	0.002931303	0.002931303	0.000763029	0.00189565	0.001346031	0.000924378	0.000966504	0.001286298
3829803773755	382980	3773755	0.001750192	0.000434588	0.000398857	0.001173096	0.000703608	0.000142716	0.000483198	0.000519345	0.002325758	0.002659041	0.00313158	0.00313158	0.00313158	0.000815162	0.002025167	0.001437996	0.000987534	0.001032538	0.001350315
3829903773755	382990	3773755	0.00182901	0.000454159	0.000416819	0.001225925	0.000735295	0.000149143	0.000504959	0.000542733	0.002493394	0.002850698	0.003357297	0.003357297	0.003357297	0.000873917	0.002171137	0.001541644	0.001058714	0.001106961	0.001415972
3830003773755	383000	3773755	0.001905971	0.000473269	0.000434358	0.00127751	0.000766234	0.000155419	0.000526206	0.00056557	0.002672676	0.003055672	0.003598697	0.003598697	0.003598697	0.000936754	0.002327248	0.001652493	0.001134839	0.001186555	0.001478004
3830103773755	383010	3773755	0.001985718	0.000493071	0.000452532	0.001330961	0.000798294	0.000161921	0.000548223	0.000589234	0.002873873	0.003285701	0.003869604	0.003869604	0.003869604	0.001007272	0.002502442	0.001776891	0.001220268	0.001275878	0.001539433
3830203773755	383020	3773755	0.002068119	0.000513532	0.00047131	0.001386192	0.000831421	0.000168641	0.000570973	0.000613685	0.003100953	0.003545322	0.004175362	0.004175362	0.004175362	0.001086862	0.002700173	0.001917293	0.001316688	0.001376692	0.001599396

			ISDrainage / Utilities Trenching	ISDrainage / Utilities Trenching	ISAsphalt Paving	ISAsphalt Paving	SVDemolition	SVSite Grubbing / Prep	SVMass Grading / Excavation	SVMass Grading / Excavation	SVDrainage / Utilities Trenching	SVFoundations / Concrete Pads	SVBuilding / Structure Construction	SVBuilding / Structure Construction	SVAsphalt Paving	SVAsphalt Paving	SVArchitectural Coating	SVArchitectural Coating	SVLandscaping or Other Finishing	SVLandscaping or Other Finishing	MDemolition
Unique Identifier	X (UTM)	Y (UTM)	2027	2028	2027	2028	2027	2027	2027	2028	2028	2028	2028	2029	2028	2029	2028	2029	2028	2029	2027
3830603773735	383060	3773735	0.000916137	0.000916137	0.001055786	0.001055786	0.000899375	0.000358399	0.001165667	0.001165667	0.000601562	0.000233338	0.001074908	0.001074908	0.000624282	0.000624282	0.000140617	0.000140617	0.000476091	0.000476091	0.001483095
3830703773735	383070	3773735	0.000937105	0.000937105	0.001079951	0.001079951	0.000906572	0.000361267	0.001174995	0.001174995	0.000606376	0.000235205	0.001081223	0.001081223	0.000629277	0.000629277	0.000141742	0.000141742	0.000479901	0.000479901	0.001534429
3830803773735	383080	3773735	0.000957889	0.000957889	0.001103902	0.001103902	0.000913838	0.000364163	0.001184413	0.001184413	0.000611236	0.000237091	0.00108736	0.00108736	0.000634321	0.000634321	0.000142878	0.000142878	0.000483748	0.000483748	0.001588784
3830903773735	383090	3773735	0.000978533	0.000978533	0.001127694	0.001127694	0.000920897	0.000366976	0.001193562	0.001193562	0.000615957	0.000238922	0.001093229	0.001093229	0.000639221	0.000639221	0.000143982	0.000143982	0.000487485	0.000487485	0.001646157
3831003773735	383100	3773735	0.000995012	0.000995012	0.001146684	0.001146684	0.000934876	0.000372546	0.00121168	0.00121168	0.000625308	0.000242549	0.001106481	0.001106481	0.000648924	0.000648924	0.000146168	0.000146168	0.000494885	0.000494885	0.001711814
3831103773735	383110	3773735	0.001007834	0.001007834	0.001161461	0.001161461	0.000952039	0.000379386	0.001233924	0.001233924	0.000636787	0.000247001	0.001123113	0.001123113	0.000660837	0.000660837	0.000148851	0.000148851	0.00050397	0.00050397	0.001783078
3831203773735	383120	3773735	0.001010194	0.001010194	0.001164181	0.001164181	0.000971139	0.000386997	0.00125868	0.00125868	0.000649563	0.000251957	0.001139922	0.001139922	0.000674095	0.000674095	0.000151837	0.000151837	0.000514081	0.000514081	0.001833464
3831303773735	383130	3773735	0.00100663	0.00100663	0.001160074	0.001160074	0.000989271	0.000394222	0.00128218	0.00128218	0.00066169	0.000256661	0.001155308	0.001155308	0.000686681	0.000686681	0.000154672	0.000154672	0.000523679	0.000523679	0.00189774
3831403773735	383140	3773735	0.001003853	0.001003853	0.001156873	0.001156873	0.001006157	0.000400951	0.001304065	0.001304065	0.000672985	0.000261042	0.00117105	0.00117105	0.00069842	0.00069842	0.000157312	0.000157312	0.000532617	0.000532617	0.001983499
3831503773735	383150	3773735	0.001003112	0.001003112	0.001156019	0.001156019	0.001021035	0.000406881	0.001323349	0.001323349	0.000682937	0.000264902	0.001185103	0.001185103	0.00070873	0.00070873	0.000159638	0.000159638	0.000540493	0.000540493	0.002074435
3831603773735	383160	3773735	0.00101598	0.00101598	0.001170849	0.001170849	0.001034599	0.000412286	0.001340929	0.001340929	0.000692009	0.000268421	0.00119791	0.00119791	0.000718145	0.000718145	0.000161759	0.000161759	0.000547674	0.000547674	0.002171064
3837203773735	383720	3773735	0.001022738	0.001022738	0.001178637	0.001178637	0.000840413	0.000334903	0.001089247	0.001089247	0.000562124	0.000218041	0.000957954	0.000957954	0.000583355	0.000583355	0.000131398	0.000131398	0.00044488	0.00044488	0.178400506
3837303773735	383730	3773735	0.000996539	0.000996539	0.001148445	0.001148445	0.000835707	0.000333028	0.001083148	0.001083148	0.000558977	0.00021682	0.000953685	0.000953685	0.000580088	0.000580088	0.000130662	0.000130662	0.000442388	0.000442388	0.136908623
3837403773735	383740	3773735	0.000971127	0.000971127	0.001119159	0.001119159	0.000831001	0.000331152	0.001077049	0.001077049	0.000555829	0.000215599	0.000949416	0.000949416	0.000576822	0.000576822	0.000129927	0.000129927	0.000439897	0.000439897	0.109330568
3837503773735	383750	3773735	0.000946594	0.000946594	0.001090886	0.001090886	0.000826226	0.000329249	0.00107086	0.00107086	0.000552635	0.00021436	0.000945058	0.000945058	0.00573507	0.00573507	0.00012918	0.00012918	0.00043737	0.00043737	0.089909964
3837603773735	383760	3773735	0.000922432	0.000922432	0.001063041	0.001063041	0.000821174	0.000327236	0.001064312	0.001064312	0.000549256	0.000213049	0.000940256	0.000940256	0.00057	0.00057	0.00012839	0.00012839	0.000434695	0.000434695	0.075594865
3837703773735	383770	3773735	0.000894566	0.000894566	0.001030928	0.001030928	0.000812316	0.000323706	0.001052831	0.001052831	0.000543331	0.000210751	0.000931095	0.000931095	0.000563852	0.000563852	0.000127005	0.000127005	0.000430006	0.000430006	0.064539123
3837803773735	383780	3773735	0.000867303	0.000867303	0.000999508	0.000999508	0.000803181	0.000320066	0.001040992	0.001040992	0.000537221	0.000208381	0.00092229	0.00092229	0.000557511	0.000557511	0.000125577	0.000125577	0.000425171	0.000425171	0.055970304
3837903773735	383790	3773735	0.000833373	0.000833373	0.000960407	0.000960407	0.000790655	0.000315075	0.001024757	0.001024757	0.000528843	0.000205131	0.000910639	0.000910639	0.000548816	0.000548816	0.000123619	0.000123619	0.00041854	0.00041854	0.049137025
3838003773735	383800	3773735	0.000790279	0.000790279	0.000910743	0.000910743	0.000774738	0.000308732	0.001004127	0.001004127	0.000518197	0.000201002	0.000897476	0.000897476	0.000537768	0.000537768	0.00012113	0.00012113	0.000410114	0.000410114	0.043159696
3838103773735	383810	3773735	0.000751443	0.000751443	0.000865988	0.000865988	0.000756676	0.000301534	0.000980717	0.000980717	0.000506116	0.000196316	0.000885559	0.000885559	0.00052523	0.00052523	0.000118306	0.000118306	0.000400553	0.000400553	0.037627468
3838203773735	383820	3773735	0.000730012	0.000730012	0.000841289	0.000841289	0.000749687	0.000298749	0.000971658	0.000971658	0.00050144	0.000194502	0.000879689	0.000879689	0.000520379	0.000520379	0.000117213	0.000117213	0.000396853	0.000396853	0.03364494
3838303773735	383830	3773735	0.00070983	0.00070983	0.000818031	0.000818031	0.000743251	0.000296184	0.000963316	0.000963316	0.000497136	0.000192832	0.000874174	0.000874174	0.000515911	0.000515911	0.000116207	0.000116207	0.000393446	0.000393446	0.030319495
3838403773735	383840	3773735	0.000690852	0.000690852	0.00079616	0.00079616	0.000737299	0.000293812	0.000955603	0.000955603	0.000493155	0.000191288	0.000868927	0.000868927	0.00051178	0.00051178	0.000115276	0.000115276	0.000390295	0.000390295	0.027480391
3838503773735	383850	3773735	0.000673216	0.000673216	0.000775836	0.000775836	0.000731901	0.000291661	0.000948607	0.000948607	0.000489544	0.000189888	0.000864035	0.000864035	0.000508033	0.000508033	0.000114432	0.000114432	0.000387438	0.000387438	0.025043853
3838603773735	383860	3773735	0.000656275	0.000656275	0.000756312	0.000756312	0.000726573	0.000289538	0.0009417	0.0009417	0.00048598	0.000188505	0.000859144	0.000859144	0.000504335	0.000504335	0.000113599	0.000113599	0.000384617	0.000384617	0.022919637
3838703773735	383870	3773735	0.000637435	0.000637435	0.00073601	0.00073601	0.000719583	0.000286752	0.000932641	0.000932641	0.000481305	0.000186692	0.000852918	0.000852918	0.00049483	0.00049483	0.000112506	0.000112506	0.000380917	0.000380917	0.02098428
3838803773735	383880	3773735	0.000619012	0.000619012	0.00071337	0.00071337	0.000712455	0.000283912	0.000923403	0.000923403	0.000476537	0.000184843	0.000846515	0.000846515	0.000494535	0.000494535	0.000111392	0.000111392	0.000377144	0.000377144	0.019270655
3838903773735	383890	3773735	0.00060184	0.00060184	0.00069358	0.00069358	0.000705811	0.000281264	0.000914792	0.000914792	0.00047209	0.000183119	0.000840378	0.000840378	0.00048924	0.00048924	0.000110353	0.000110353	0.000373627	0.000373627	0.017766422
3839003773735	383900	3773735	0.000586102	0.000586102	0.000675443	0.000675443	0.000699652	0.00027881	0.000906809	0.000906809	0.000467974	0.000181521	0.000834686	0.000834686	0.000485648	0.000485648	0.00010939	0.00010939	0.000370367	0.000370367	0.016442939
3839103773735	383910	3773735	0.00057115	0.00057115	0.000658213	0.000658213	0.000693701	0.000276438	0.000899095	0.000899095	0.000463993	0.000179977	0.000828994	0.000828994	0.000481517	0.000481517	0.00010846	0.00010846	0.000367216	0.000367216	0.015261295
3829703773745	382970	3773745	0.000690574	0.000690574	0.00079584	0.00079584	0.000717438	0.000285897	0.000929861	0.000929861	0.00047987	0.000186135	0.00088547	0.00088547	0.000497994	0.000497994	0.000112171	0.000112171	0.000379781	0.000379781	0.001029366
3829803773745	382980	3773745	0.000723578	0.000723578	0.000833875	0.000833875	0.000734877	0.000292847	0.000952463	0.000952463	0.000491535	0.00019066	0.000903702	0.000903702	0.000510099	0.000510099	0.000114898	0.000114898	0.000389013	0.000389013	0.001074748
3829903773745	382990	3773745	0.000756813	0.000756813	0.000872176	0.000872176	0.000753147	0.000300127	0.000976143	0.000976143	0.000503755	0.0001954	0.000922735	0.000922735	0.00052281	0.00052281	0.000117754	0.000117754	0.000398684	0.000398684	0.001122545
3830003773745	383000	3773745	0.00078815	0.00078815	0.00090829	0.00090829	0.000770586	0.000307077	0.000998746	0.000998746	0.000515419	0.000199925	0.000940789	0.000940789	0.000534886	0.000534886	0.000120481	0.000120481	0.000407916	0.000407916	0.001170256
3830103773745	383010	3773745	0.000818654	0.000818654	0.000943443	0.000943443	0.000788648	0.000314275	0.001022156	0.001022156	0.000527501	0.000204611	0.000959466	0.000959466	0.00054723	0.00054723	0.000123305	0.000123305	0.000417478	0.000417478	0.001220124
3830203773745	383020	3773745	0.000847445	0.000847445	0.000976623	0.000976623	0.000807195	0.000321666	0.001046194	0.001046194	0.000539906	0.000209423	0.000978232	0.000978232	0.000560297	0.000560297	0.000126205	0.000126205	0.000427295	0.000427295	0.001271631
3830303773745	383030	3773745	0.00087369	0.00087369	0.001006869	0.001006869	0.000825673	0.000329029	0.001070142	0.001070142	0.000552265	0.000214216	0.000996731	0.000996731	0.00057312	0.00057312	0.000129094	0.000129094	0.000437077	0.000437077	0.001324691
3830403773745	383040	3773745	0.000896927	0.000896927	0.001033648	0.001033648	0.000844842	0.000336668	0.001094988	0.001094988	0.000565087	0.00021919	0.001015853	0.001015853	0.000586429	0.000586429	0.000132091	0.000132091	0.000447224	0.000447224	0.001381202
3830503773745	383050	3773745	0.000919331	0.000919331	0.001059467	0.001059467	0.000854185	0.000340391	0.001107096	0.001107096	0.000571336	0.000221614	0.001024569	0.001024569	0.000592914	0.000592914	0.000133551	0.000133551	0.00045217	0.00045217	0.001429862
3830603773745	383060	3773745	0.000941965	0.000941965	0.001085552	0.001085552	0.000861174	0.000343176	0.001116156	0.001116156	0.000576011	0.000223427	0.001030795	0.001030795	0.00059765	0.00059765	0.000134644	0.000134644	0.00045587	0.00045587	0.001478867
3830703773745	383070	3773745	0.000964647	0.000964647	0.001111691	0.001111691	0.000868233	0.000345989	0.001125304	0.001125304	0.000580732	0.000225258	0.001036932	0.001036932	0.000602665	0.000602665	0.000135748	0.000135748	0.000459606	0.000459606	0.001530633
3830803773745	383080	3773745	0.000987004	0.000987004	0.001137456	0.001137456	0.000875776	0.000348995	0.001135081	0.001135081	0.000585778	0.000227216	0.001043424	0.001043424	0.000607901	0.000607901	0.000136927	0.000136927	0.000463599	0.000463599	0.001586023
3830903773745	383090	3773745	0.001009176	0.001009176	0.001163008	0.001163008	0.00088325	0.000351973	0.001144768	0.001144768	0.000590777	0.000229155	0.001049739	0.001049739	0.00061089	0.00061089	0.000138096	0.000138096	0.000467556	0.000467556	0.001644518
3831003773745	383100	3773745	0.001028756	0.001028756	0.001185572	0.001185572	0.000895569	0.000356882	0.001160734	0.001160734	0.000599016	0.000232351	0.001061212	0.001061212	0.00062164	0.00062164	0.000140022	0.000140022	0.000474077	0.000474077	0.001710779
3831103773745	383110	3773745	0.001045697	0.001045697	0.001205096	0.001205096	0.000910101	0.000362674	0.001179569	0.001179569	0.000608737	0.000236121	0.001075086	0.001075086	0.00063172	0.00063172	0.000142294	0.000142294	0.00048177	0.00048177	0.001781439
3831203773745	383120	3773745	0.001060463	0.001060463	0.001222113	0.001222113	0.000925257	0.000368713	0.001199212	0.001199212	0.000618874	0.000240053	0.001089494	0.001089494	0.000642247	0.000642247	0.000144664	0.000144664	0.000489792	0.000489792	0.001856241
3831303773745	383130	3773745	0.001062176	0.001062176	0.001224086	0.001224086	0.00094415	0.000376242	0.001223699	0.001223699	0.00063151	0.000244955	0.001105681	0.001105681	0.00065536	0.00065536	0.000147617	0.000147617	0.000499793	0.000499793	0.00190447
3831403773745	383140	3773745	0.001054076	0.001054076	0.001214751	0.001214751	0.00096325	0.000383853	0.001248455	0.001248455	0.000644286	0.00024991	0.001122668	0.001122668	0.000668619	0.000668619	0.000150604	0.000150604	0.000509904	0.000509904	0.001982032
3831503773745	383150	3773745	0.001053705	0.001053705	0.001214324	0.001214324	0.000981243	0.000391023	0.001271775	0.001271775	0.000656321	0.000254578	0.001139299	0.001139299	0.00068110	0.00068110	0.000153417	0.000153417	0.000519429	0.000519429	0.002075211
3831603773745	383160	3773745	0.00105352	0.00105352	0.001214111	0.001214111	0.000997506	0.000397504	0.001292853	0.001292853	0.000667199	0.000258798	0.001155575	0.001155575	0.00069239	0.00069239	0.00015596	0.00015596	0.000528038	0.000528038	0.002175464
3837203773745	383720	3773745	0.001067592	0.001067592	0.001230328	0.001230328	0.000817437	0.000325747	0.001059469	0.001059469	0.000546757	0.00021208	0.00093234	0.00093234	0.000567406	0.000567406	0.000127806	0.000127806	0.000432717	0.000432717	0.189054889
3837303773745	383730	3773745	0.001039726	0.001039726	0.001198215	0.001198215	0.000813285	0.000324092	0.001054087	0.001054087	0.000543979	0.000211003	0.000928694	0.000928694	0.000564524	0.000564524	0.000127157	0.000127157	0.000430519	0.000430519	0.144149473
3837403773745	383740	3773745	0.001012786	0.001012786	0.001167168	0.001167168	0.000809133	0.000322438	0.001048705	0.001048705	0.000541202	0.000209925	0.000925047	0.000925047	0.00056164	0.00056164	0.000126508	0.000126508	0.000428321	0.000428321	0.114563502
3837503773745	383750	3773745	0.000986865	0.000986865	0.001137296	0.001137296	0.00080505	0.000320811	0.001043413	0.001043413	0.000538471	0.000208866	0.000921312	0.000921312	0.000558808	0.000558808	0.000125869	0.000125869	0.00042616	0.00042616	0.09388119
3837603773745	383760	3773745	0.000961407	0.000961407	0.001107956	0.001107956	0.000800552	0.000319018	0.001037583	0.001037583	0.000535462	0.000207699	0.000917221	0.000917221	0.000555686	0.000555686	0.000125166	0.000125166	0.000423779	0.000423779	0.078723254
3837703773745	383770	3773745	0.000931689	0.000931689	0.00107371	0.00107371	0.000792039	0.000315626	0.001026551	0.001026551	0.000529769	0.00020549	0.000908238	0.000908238	0.000549777	0.000549777	0.000123835	0.000123835	0.000419273	0.000419273	0.067173406
3837803773745	383780	3773745	0.000902852	0.000902852	0.001040476	0.001040476	0.000783527	0.000312234	0.001015519	0.001015519	0.000524075	0.000203282	0.000899522	0.000899522	0.000543869	0.000543869	0.000122504	0.000122504	0.000414767	0.000414767	0.058038958
3837903773745	383790	3773745	0.000869617	0.000869617	0.001002175	0.001002175	0.00077197	0.000307629	0.00100054	0.00100054	0.00051634	0.000200284	0.000888849	0.000888849	0.000535846	0.000535846	0.000120697	0.000120697	0.000408649	0.000408649	0.050986018
3838003773745	383800	3773745	0.000828791	0.000828791	0.000955126	0.000955126	0.000758406	0.000302223	0.00098296	0.00098296	0.000507273	0.000196765	0.00087702	0.00087702	0.00052643	0.00052643	0.000118577	0.000118577	0.000401469	0.000401469	0.044879102
3838103773745	383810	3773745	0.000790603	0.000790603	0.000911117	0.000911117	0.000744704	0.000296763	0.0009652	0.0009652	0.00049818	0.000193209	0.000866437	0.000866437	0.00051692	0.00051692	0.000116434	0.000116434	0.000394215	0.000394215	0.039686286
3838203773745	383820	3773745	0.000763941	0.000763941	0.000880391	0.000880391	0.0007355	0.000293095	0.000953271	0.000953271	0.000491951	0.000190822	0.000860033	0.000860033	0.00051053	0.00051053	0.000114995	0.000114995	0.000389343	0.000389343	0.035211119
3838303773745	383830	3773745	0.000740658	0.000740658	0.000853559	0.000853559	0.000727611	0.000289951	0.000943046	0.000943046	0.000486674	0.000188775	0.000854163	0.000854163	0.000505055	0.000505055	0.000113762	0.000113762	0.000385167	0.000385167	0.031559634
3838403773745	383840	3773745	0.000719736	0.000719736	0.000829447	0.000829447	0.000721244	0.000287414	0.000934794	0.000934794	0.000482416	0.000187123	0.000848649	0.000848649	0.000500636	0.000500636	0.000112766	0.000112766	0.000381796	0.000381796	0.028542456
3838503773745	383850	3773745	0.000701174	0.000701174	0.000808056	0.000808056	0.000715915	0.000285291	0.000927887	0.000927887	0.000478852	0.00018574	0.000844024	0.000844024	0.000496937	0.000496937	0.000111933	0.000111933	0.000378976	0.000378976	0.025992809
3838603773745	383860	3773745	0.000683214	0.000683214	0.000787359	0.000787359	0.000710794	0.00028325	0.00092125	0.00092125	0.00047542	0.000184412	0.0008394	0.0008394	0.00049338	0.00049338	0.000111132	0.000111132	0.000376265	0.000376265	0.023769116
3838703773745	383870	3773745	0.000663681	0.000663681	0.000764847	0.000764847	0.00070422	0.00028063	0.000912729	0.000912729	0.000471029	0.000182706	0.000833619	0.000833619	0.000488819	0.000488819	0.000110104	0.000110104	0.000372784	0.000372784	0.021760856
3838803773745	383880	3773745	0.000644564	0.000644564	0.000742816	0.000742816	0.000697576	0.000277983	0.000904118	0.000904118	0.000466585	0.000180982	0.000827749	0.000827749	0.00048420	0.00048420	0.000109066	0.000109066	0.000369268	0.000369268	0.019982091
3838903773745	383890	3773745	0.000626465	0.000626465	0.000721959	0.000721959	0.00069114	0.000275418	0.000895777	0.000895777	0.000462281	0.000179313	0.000821968	0.000821968	0.00047974	0.00047974	0.000108059	0.000108059	0.000365861	0.000365861	0.018413238
3839003773745	383900	3773745	0.000609246	0.000609246	0.000702115	0.000702115	0.000684912	0.000272936	0.000887704	0.000887704	0.000458115	0.000177697	0.000816276	0.000816276	0.00047541	0.00047541	0.000107086	0.000107086	0.000362564	0.000362564	0.0170222
3839103773745	383910	3773745	0.000592952	0.000592952	0.000683338	0.000683338	0.000678891	0.000270537	0.000879901	0.000879901	0.00045408	0.000176135	0.000810673	0.000810673	0.00047123	0.00047123	0.000106144	0.000106144	0.000359377	0.000359377	0.015782492
3829703773755	382970	3773755	0.000690111	0.000690111	0.000795307	0.000795307	0.000688718	0.000274453	0.000892637	0.000892637	0.00046066	0.000178684	0.000851317	0.000851317	0.00047805	0.00047805	0.000107681	0.000107681	0.000364579	0.000364579	0.001017719
3829803773755	382980	3773755	0.000724457	0.000724457	0.000834888	0.000834888	0.000704773	0.000280851	0.000913446	0.000913446	0.000471399	0.00018285	0.000868038	0.000868038	0.00048920	0.00048920	0.000110191	0.000110191	0.000373078	0.000373078	0.001063014
3829903773755	382990	3773755	0.000759682	0.000759682	0.000875483	0.000875483	0.000721659	0.00028758	0.000935332	0.000935332	0.000482694	0.000187231	0.000885647	0.000885647	0.000500924	0.000500924	0.000112831	0.000112831	0.000382016	0.000382016	0.001110984
3830003773755	383000	3773755	0.000792964	0.000792964	0.000913837	0.000913837	0.000737368	0.00029384	0.000955692	0.000955692	0.000493201	0.000191306	0.000901923	0.000901923	0.00051182	0.00051182	0.000115287	0.000115287	0.000390332	0.000390332	0.00115835
3830103773755	383010	3773755	0.000825921	0.000825921	0.000951818	0.000951818	0.000753562	0.000300293	0.000976681	0.000976681	0.000504033	0.000195508	0.000918555	0.000918555	0.00052306	0.00052306	0.000117819	0.000117819	0.000398904	0.000398904	0.001207786
3830203773755	383020	3773755	0.000858091	0.000858091	0.000988892	0.000988892	0.00077024	0.000306939	0.000998297	0.000998297	0.000515188	0.000199835	0.000935631	0.000935631	0.00053464	0.00053464	0.000120427	0.000120427	0.000407733	0.000407733	0.001259466

			MSite Grubbing / Prep	MMass Grading / Excavation	MMass Grading / Excavation	MDrainage / Utilities Trenching	MFoundations / Concrete Pads	MBuilding / Structure Construction	MAsphalt Paving	MLandscaping or Other Finishing	MWaterside Construction (Piles)	RSSWRestriping South Valley	RSSWRestriping Silver Lake Boulevard	RSSWDemolition	RSSWPlacing Base	RSSWForm	Child Risk				
Unique Identifier	X (UTM)	Y (UTM)	2027	2027	2028	2028	2028	2028	2028	2028	2028	2029	2029	2029	2029	2029	3rd Trimester	0<2	2<16	Total	per million
3830603773735	383060	3773735	0.001371281	0.002280955	0.002280955	0.001097024	0.000519814	0.001410267	0.000916985	0.000629733	0.000676841	0.000480089	0.000482636	0.001504778	0.000136834	0.000297613	2.02279E-07	5.39401E-06	7.2309E-07	6.31939E-06	6.31938629
3830703773735	383070	3773735	0.001418745	0.002359906	0.002359906	0.001134996	0.000537807	0.00145908	0.000948724	0.00065153	0.000700269	0.000481417	0.000496779	0.001549471	0.000140898	0.000306453	2.18792E-07	5.86004E-06	7.7734E-07	6.85617E-06	6.85617273
3830803773735	383080	3773735	0.001469001	0.002443502	0.002443502	0.001175201	0.000556857	0.001510766	0.000982331	0.000674609	0.000725075	0.000482745	0.000511666	0.001596358	0.000145162	0.000315726	2.3794E-07	6.40499E-06	8.4106E-07	7.48399E-06	7.48398567
3830903773735	383090	3773735	0.00152205	0.002531741	0.002531741	0.00121764	0.000576966	0.001565322	0.001017805	0.000698971	0.000751258	0.000483984	0.000527178	0.001645439	0.000149625	0.000325433	2.60361E-07	7.04961E-06	9.1682E-07	8.22679E-06	8.22679166
3831003773735	383100	3773735	0.001582756	0.002632719	0.002632719	0.001266205	0.000599979	0.001627754	0.0010584	0.000726849	0.000781222	0.000489386	0.000546293	0.001704299	0.000154977	0.000337074	2.89377E-07	7.89013E-06	1.0182E-06	9.1977E-06	9.19770145
3831103773735	383110	3773735	0.001648648	0.002742321	0.002742321	0.001318918	0.000624956	0.001695519	0.001102462	0.000757109	0.000813745	0.000496469	0.000567671	0.001771294	0.000161069	0.000350325	3.26091E-07	8.96927E-06	1.1503E-06	1.04457E-05	10.4457028
3831203773735	383120	3773735	0.001695235	0.002819813	0.002819813	0.001356188	0.000642616	0.001743431	0.001133615	0.000778503	0.00083674	0.000503435	0.000587084	0.001835364	0.000166896	0.000362996	3.71021E-07	1.03027E-05	1.3187E-06	1.19924E-05	11.9924117
3831303773735	383130	3773735	0.001754665	0.002918667	0.002918667	0.001403732	0.000665144	0.001804551	0.001173356	0.000805795	0.000866073	0.000509544	0.000606079	0.001895413	0.000172356	0.000374873	4.30855E-07	1.21455E-05	1.5498E-06	1.41262E-05	14.1262247
3831403773735	383140	3773735	0.001833958	0.003050562	0.003050562	0.001467166	0.000695202	0.001886098	0.00122638	0.000842209	0.000905211	0.000515624	0.000628648	0.001966886	0.000178855	0.000389008	5.14403E-07	1.48064E-05	1.8807E-06	1.72015E-05	17.2015143
3831503773735	383150	3773735	0.001918038	0.003190418	0.003190418	0.00153443	0.000727075	0.001972568	0.001282605	0.00088082	0.000946712	0.00052076	0.000651485	0.002040827	0.000185579	0.000403632	6.35774E-07	1.88142E-05	2.3622E-06	2.18122E-05	21.8122286
3831603773735	383160	3773735	0.002007382	0.003339032	0.003339032	0.001605906	0.000760943	0.002064453	0.00134235	0.00092185	0.000990811	0.000527991	0.000674024	0.00211358	0.000192195	0.000418021	8.27846E-07	2.54164E-05	3.11E-06	2.93542E-05	29.3542136
3837203773735	383720	3773735	0.16495045	0.2743746	0.2743746	0.13196036	0.062528107	0.169640058	0.110303489	0.075750197	0.081416806	0.000378794	0.038397611	0.141440769	0.012861665	0.027973994	6.50044E-07	1.22616E-05	1.0637E-05	2.35484E-05	23.5484172
3837303773735	383730	3773735	0.126586743	0.210561364	0.210561364	0.101269394	0.047985498	0.130185655	0.084649417	0.058132431	0.062481117	0.000376137	0.037316309	0.099491897	0.009047119	0.019677394	5.84836E-07	1.10107E-05	8.2468E-06	1.98423E-05	19.8423317
3837403773735	383740	3773735	0.101087865	0.16814714	0.16814714	0.080870292	0.038319586	0.103961834	0.067598144	0.046422581	0.049895294	0.000373481	0.027216167	0.07445075	0.006770047	0.014724785	5.30622E-07	9.97832E-06	6.6553E-06	1.71642E-05	17.1642229
3837503773735	383750	3773735	0.083131429	0.138278833	0.138278833	0.066505143	0.031512802	0.085494889	0.055590553	0.038176447	0.041032295	0.000370825	0.020943353	0.058458742	0.005315842	0.011561903	4.84833E-07	9.11178E-06	5.5334E-06	1.51301E-05	15.1300631
3837603773735	383760	3773735	0.069895581	0.116262639	0.116262639	0.055916464	0.026495462	0.07188274	0.046739651	0.032098148	0.034499299	0.000367991	0.016792471	0.047595992	0.004328057	0.009413481	4.45549E-07	8.37252E-06	4.7052E-06	1.35233E-05	13.5232902
3837703773735	383770	3773735	0.059673358	0.099259239	0.099259239	0.047738687	0.022620503	0.061369896	0.039903981	0.027403797	0.02945378	0.000363771	0.0138285	0.039692254	0.003609345	0.007850289	4.10725E-07	7.72209E-06	4.0632E-06	1.21961E-05	12.1960577
3837803773735	383780	3773735	0.051750564	0.086080651	0.086080651	0.041400451	0.019617193	0.053221853	0.034605954	0.023765412	0.02554322	0.00035831	0.01171023	0.03390493	0.003083085	0.006705678	3.804E-07	7.15675E-06	3.5638E-06	1.11009E-05	11.1009374
3837903773735	383790	3773735	0.045432462	0.075571273	0.075571273	0.03634597	0.017222177	0.046724126	0.030380997	0.02086395	0.02242471	0.000351463	0.010109133	0.029473678	0.002680137	0.00582927	3.52516E-07	6.63771E-06	3.1622E-06	1.01524E-05	10.1523905
3838003773735	383800	3773735	0.039905779	0.06637832	0.06637832	0.031924623	0.015127166	0.041040317	0.026685266	0.018325931	0.019696831	0.00034497	0.008763438	0.025704514	0.002337394	0.005083809	3.26336E-07	6.14893E-06	2.8074E-06	9.28269E-06	9.28268959
3838103773735	383810	3773735	0.034790639	0.057869919	0.057869919	0.027832512	0.013188159	0.035779751	0.023264738	0.015976906	0.017172083	0.000339214	0.007577153	0.022349565	0.002032318	0.004420272	3.01574E-07	5.68113E-06	2.4783E-06	8.46096E-06	8.46096184
3838203773735	383820	3773735	0.031108364	0.05174491	0.05174491	0.024886691	0.011792312	0.031992788	0.020802375	0.014285894	0.015354573	0.000335968	0.006741993	0.019951646	0.001814267	0.003946014	2.82729E-07	5.33066E-06	2.2428E-06	7.85621E-06	7.85621287
3838303773735	383830	3773735	0.028033633	0.046630475	0.046630475	0.022426906	0.010626767	0.02883064	0.018746281	0.012873885	0.013836936	0.000332868	0.006055613	0.017975529	0.001634573	0.00355518	2.65831E-07	5.0172E-06	2.0456E-06	7.3286E-06	7.32860468
3838403773735	383840	3773735	0.025408576	0.042264018	0.042264018	0.020326861	0.009631681	0.026130952	0.016990888	0.011668381	0.012541252	0.00329917	0.005480528	0.016313638	0.001483452	0.003226493	2.50627E-07	4.73568E-06	1.8767E-06	6.86296E-06	6.86296425
3838503773735	383850	3773735	0.023155735	0.038516696	0.038516696	0.018524588	0.008777692	0.023814062	0.015484398	0.010633808	0.011429287	0.000327084	0.004994885	0.014915614	0.001356325	0.002949993	2.36937E-07	4.48251E-06	1.7313E-06	6.45072E-06	6.45071705
3838603773735	383860	3773735	0.021191669	0.035249716	0.035249716	0.016953335	0.00803317	0.021794157	0.014171013	0.0097318	0.010459856	0.000324309	0.004579061	0.013705229	0.001246261	0.002710605	2.24422E-07	4.25121E-06	1.6039E-06	6.07956E-06	6.07956316
3838703773735	383870	3773735	0.019402224	0.032273195	0.032273195	0.015521779	0.007354841	0.019953837	0.012974399	0.008910083	0.009576616	0.00032103	0.004202093	0.012605436	0.001146253	0.002493089	2.12408E-07	4.0285E-06	1.4867E-06	5.72765E-06	5.72764817
3838803773735	383880	3773735	0.017817792	0.02963769	0.02963769	0.014254234	0.006754227	0.018324359	0.011914879	0.008182465	0.008794567	0.000317727	0.003871065	0.011634058	0.001057922	0.002300971	2.01267E-07	3.82195E-06	1.3823E-06	5.40556E-06	5.40556471
3838903773735	383890	3773735	0.016426968	0.027324225	0.027324225	0.013141574	0.006227004	0.016893993	0.010984825	0.007543756	0.008108079	0.000314569	0.003582675	0.010785336	0.000980745	0.002133111	1.91085E-07	3.6333E-06	1.2903E-06	5.11466E-06	5.11465613
3839003773735	383900	3773735	0.015203265	0.025288748	0.025288748	0.012162612	0.005763133	0.0156355	0.010166527	0.006981796	0.00750408	0.000311588	0.003330876	0.010042452	0.000913193	0.001986185	1.81811E-07	3.46163E-06	1.2089E-06	4.85239E-06	4.85238568
3839103773735	383910	3773735	0.014110708	0.023471415	0.023471415	0.011288566	0.005348975	0.014511881	0.009435927	0.006480061	0.006964811	0.000308666	0.003107095	0.009380822	0.000853028	0.001855328	1.73235E-07	3.30287E-06	1.1359E-06	4.61203E-06	4.61203442
3829703773745	382970	3773745	0.00095176	0.001583134	0.001583134	0.000761408	0.000360785	0.000978819	0.000636448	0.00043707	0.000469773	0.0003942	0.000338411	0.001052449	9.57025E-05	0.000208152	1.05098E-07	2.73592E-06	3.9059E-07	3.2316E-06	3.2316026
3829803773745	382980	3773745	0.00099372	0.00165293	0.00165293	0.000794976	0.000376691	0.001021972	0.000664507	0.000456346	0.000490484	0.000402435	0.000352345	0.001095954	9.96586E-05	0.000216757	1.12725E-07	2.94553E-06	4.1475E-07	3.473E-06	3.47299936
3829903773745	382990	3773745	0.001037913	0.00172644	0.00172644	0.000830331	0.000393444	0.001067422	0.00069406	0.000476641	0.000512297	0.000411024	0.000367054	0.001142019	0.000103847	0.000225867	1.2121E-07	3.17924E-06	4.4147E-07	3.74192E-06	3.74192131
3830003773745	383000	3773745	0.001082027	0.001799818	0.001799818	0.000865622	0.000410166	0.00111279	0.000723559	0.000496899	0.000534071	0.000418993	0.000381703	0.001187809	0.000108011	0.000234924	1.30334E-07	3.4308E-06	4.6981E-07	4.03095E-06	4.03095049
3830103773745	383010	3773745	0.001128136	0.001876514	0.001876514	0.000902508	0.000427645	0.001160209	0.000754392	0.000518074	0.000556829	0.000427227	0.000397096	0.001235976	0.000112391	0.00024445	1.40487E-07	3.71117E-06	5.0119E-07	4.35285E-06	4.35284683
3830203773745	383020	3773745	0.001175759	0.00195573	0.00195573	0.000940608	0.000445698	0.001209187	0.000786238	0.000539944	0.000580335	0.000435521	0.000413174	0.001286336	0.000116971	0.00025441	1.51726E-07	4.02191E-06	5.3579E-07	4.70942E-06	4.70942498
3830303773745	383030	3773745	0.001224819	0.002037335	0.002037335	0.000979855	0.000464295	0.001259641	0.000819045	0.000562474	0.00060455	0.000443726	0.00042946	0.00133761	0.000121633	0.000264551	1.64155E-07	4.36617E-06	5.739E-07	5.10423E-06	5.10422697
3830403773745	383040	3773745	0.00127707	0.002124247	0.002124247	0.001021656	0.000484101	0.001313377	0.000853985	0.000586469	0.0006304	0.000452345	0.000446521	0.001391261	0.000126512	0.000275162	1.78168E-07	4.75533E-06	6.1684E-07	5.55034E-06	5.55033513
3830503773745	383050	3773745	0.001322061	0.002199085	0.002199085	0.001057649	0.000501156	0.001359648	0.000884071	0.00060713	0.000652547	0.000455148	0.000460127	0.001434127	0.00013041	0.00028364	1.91924E-07	5.14277E-06	6.5747E-07	5.99216E-06	5.99216364
3830603773745	383060	3773745	0.001367372	0.002274453	0.002274453	0.001093897	0.000518332	0.001406247	0.000914371	0.000627938	0.000674912	0.000456536	0.000473436	0.001476079	0.000134225	0.000291937	2.07092E-07	5.57413E-06	7.0185E-07	6.48307E-06	6.48306981
3830703773745	383070	3773745	0.001415235	0.002354068	0.002354068	0.001132188	0.000536476	0.001455471	0.000946377	0.000649918	0.000698536	0.000457952	0.00048743	0.001520224	0.000138239	0.000300668	2.24558E-07	6.07507E-06	7.53E-07	7.05262E-06	7.05262357
3830803773745	383080	3773745	0.001466449	0.002439255	0.002439255	0.001173159	0.00055589	0.00150814	0.000980624	0.000673437	0.000723815	0.000459664	0.000502287	0.001567111	0.000142502	0.000309941	2.45045E-07	6.66823E-06	8.1319E-07	7.72646E-06	7.72646123
3830903773745	383090	3773745	0.001520534	0.00252922	0.00252922	0.001216427	0.000576392	0.001563763	0.001016791	0.000698275	0.00075051	0.000461317	0.000517829	0.001616192	0.000146966	0.000319649	2.69164E-07	7.37467E-06	8.8416E-07	8.52799E-06	8.52799235
3831003773745	383100	3773745	0.001581799	0.002631126	0.002631126	0.001265439	0.000599616	0.00162677	0.00105776	0.000726409	0.00078075	0.000465892	0.000535932	0.001673498	0.000152177	0.000330983	2.99943E-07	8.28612E-06	9.7607E-07	9.56214E-06	9.56213775
3831103773745	383110	3773745	0.001647132	0.0027398	0.0027398	0.001317706	0.000624382	0.001693961	0.001101448	0.000756412	0.000812997	0.000471765	0.000556148	0.001735283	0.000157795	0.000343202	3.38837E-07	9.4567E-06	1.0929E-06	1.08884E-05	10.8884114
3831203773745	383120	3773745	0.001716294	0.002854843	0.002854843	0.001373036	0.000650599	0.001765089	0.001147698	0.000788174	0.000847134	0.000477845	0.000578002	0.001803832	0.000164028	0.00035676	3.88484E-07	1.09828E-05	1.2422E-06	1.26135E-05	12.6135172
3831303773745	383130	3773745	0.001760887	0.002929017	0.002929017	0.00140871	0.000667503	0.00181095	0.001177517	0.000808652	0.000869145	0.000484634	0.000597713	0.001868542	0.000169913	0.000369558	4.53387E-07	1.30165E-05	1.4374E-06	1.49073E-05	14.9073481
3831403773745	383140	3773745	0.001832602	0.003048306	0.003048306	0.001466082	0.000694688	0.001884704	0.001225473	0.000841586	0.000904542	0.000491599	0.000617691	0.001932703	0.000175747	0.000382248	5.46906E-07	1.6067E-05	1.7183E-06	1.83322E-05	18.3322415
3831503773745	383150	3773745	0.001918756	0.003191612	0.003191612	0.001535005	0.000727347	0.001973307	0.001283085	0.00088115	0.000947066	0.000498211	0.000641272	0.002007741	0.00018257	0.000397089	6.86813E-07	2.08006E-05	2.1107E-06	2.35982E-05	23.5981741
3831603773745	383160	3773745	0.002011451	0.003345799	0.003345799	0.001609161	0.000762485	0.002068637	0.001345071	0.000923719	0.000992819	0.000507242	0.000664496	0.00208351	0.00018946	0.00041207	9.13849E-07	2.87832E-05	2.689E-06	3.23861E-05	32.3860659
3837203773745	383720	3773745	0.174801573	0.29076076	0.29076076	0.139841258	0.066262393	0.179771252	0.116891002	0.080274128	0.086279157	0.00036864	0.027926336	0.152422336	0.013860254	0.030145916	6.63385E-07	1.26331E-05	1.1237E-05	2.45337E-05	24.5336754
3837303773745	383730	3773745	0.133281687	0.221697574	0.221697574	0.10662535	0.050523364	0.137070939	0.089126372	0.06120695	0.06578563	0.000366279	0.039048679	0.105805857	0.009621268	0.020926162	5.96636E-07	1.1336E-05	8.6536E-06	2.05863E-05	20.5862614
3837403773745	383740	3773745	0.105926276	0.176195236	0.176195236	0.084741021	0.040153692	0.108937803	0.070833622	0.048644525	0.052283453	0.000363889	0.028276449	0.078261866	0.007116604	0.015478543	5.41288E-07	1.02686E-05	6.9467E-06	1.77566E-05	17.7565569
3837503773745	383750	3773745	0.086803254	0.144386459	0.144386459	0.069442603	0.032904689	0.089271106	0.058045927	0.039862659	0.042844647	0.000361498	0.021634407	0.060913145	0.005539029	0.012047332	4.94608E-07	9.37407E-06	5.7526E-06	1.56213E-05	15.6213103
3837603773745	383760	3773745	0.072788113	0.121074008	0.121074008	0.05823049	0.02759194	0.074857509	0.048673907	0.033426486	0.035927005	0.000360317	0.017270433	0.049276071	0.004480832	0.009745765	4.54614E-07	8.61213E-06	4.8763E-06	1.39431E-05	13.9430708
3837703773745	383770	3773745	0.062109037	0.103310688	0.103310688	0.049687229	0.023543801	0.063874822	0.041532736	0.028522333	0.03065599	0.000354916	0.014218331	0.041021273	0.003730197	0.008113141	4.1916E-07	7.94238E-06	4.2063E-06	1.25679E-05	12.5678723
3837803773745	383780	3773745	0.053663257	0.089262179	0.089262179	0.042930605	0.020342241	0.055188925	0.035884985	0.024643778	0.026487294	0.000350932	0.011968162	0.034804286	0.003164866	0.006883552	3.88362E-07	7.3624E-06	3.6749E-06	1.14257E-05	11.4256687
3837903773745	383790	3773745	0.047142056	0.07841497	0.07841497	0.037713645	0.017870236	0.048482324	0.031524214	0.021649047	0.023268537	0.00034343	0.010326722	0.030221771	0.002748163	0.005977227	3.60536E-07	6.83962E-06	3.2616E-06	1.04617E-05	10.4617295
3838003773745	383800	3773745	0.041495555	0.069022715	0.069022715	0.033196444	0.015729806	0.042675291	0.02774836	0.019056004	0.020481518	0.00033765	0.008965098	0.026378574	0.002398689	0.005217124	3.34571E-07	6.35076E-06	2.9008E-06	9.58616E-06	9.5861596
3838103773745	383810	3773745	0.036694239	0.06103632	0.06103632	0.029355391	0.013909761	0.037737471	0.024537687	0.016851096	0.018111668	0.000332337	0.007829815	0.023186406	0.002108415	0.004585781	3.11107E-07	5.90823E-06	2.5928E-06	8.81212E-06	8.8121192
3838203773745	383820	3773745	0.032556465	0.054153647	0.054153647	0.026045172	0.012341246	0.033482059	0.02177073	0.014950906	0.016069331	0.000328884	0.006932844	0.020571965	0.001870675	0.0040687	2.9064E-07	5.52066E-06	2.3287E-06	8.13998E-06	8.13997906
3838303773745	383830	3773745	0.029180275	0.048537773	0.048537773	0.02334422	0.011061427	0.030009882	0.019513049	0.013400458	0.0144029	0.000325667	0.006198081	0.01844824	0.001677558	0.003648672	2.72935E-07	5.18739E-06	2.1123E-06	7.57264E-06	7.57263945
3838403773745	383840	3773745	0.026390569	0.043897442	0.043897442	0.021112455	0.010003927	0.027140864	0.017647553	0.012119341	0.013025947	0.00322686	0.005594592	0.016690929	0.00151776	0.003301113	2.5717E-07	4.89195E-06	1.9328E-06	7.08192E-06	7.08192476
3838503773745	383850	3773745	0.024033147	0.039976163	0.039976163	0.019226518	0.009110295	0.024716419	0.016071129	0.011036742	0.011862363	0.00032	0.005095491	0.015234319	0.001385306	0.003013026	2.43128E-07	4.6296E-06	1.781E-06	6.65378E-06	6.65377519
3838603773745	383860	3773745	0.021977104	0.03655619	0.03655619	0.017581683	0.008330906	0.022601922	0.014696239	0.010092546	0.010847534	0.000317344	0.004666091	0.0139733	0.001270637	0.002763623	2.30292E-07	4.38999E-06	1.6481E-06	6.26837E-06	6.2683722
3838703773745	383870	3773745	0.020120251	0.033467545	0.033467545	0.016096201	0.007627025	0.020692278	0.013454549	0.009239823	0.009931022	0.000314274	0.00427751	0.012844077	0.001167953	0.002540287	2.18067E-07	4.16133E-06	1.527E-06	5.9064E-06	5.90639701
3838803773745	383880	3773745	0.018475592	0.030731858	0.030731858	0.014780474	0.007003581	0.019000861	0.012354754	0.008484546	0.009119246	0.000311175	0.003939188	0.011851859	0.001077728	0.002344047	2.06751E-07	3.94964E-06	1.4191E-06	5.57554E-06	5.57554039
3838903773745	383890	3773745	0.017025018	0.028319008	0.028319008	0.013620015	0.006453709	0.017509046	0.011384746	0.007818399	0.008403267	0.000308165	0.00364383	0.010980196	0.000998465	0.002171651	1.96334E-07	3.75487E-06	1.3236E-06	5.27476E-06	5.27476011
3839003773745	383900	3773745	0.015738854	0.026179634	0.026179634	0.012591083	0.00596616	0.016186316	0.010524679	0.007227754	0.007768437	0.000305213	0.003383308	0.010209528	0.000928385	0.002019229	1.86734E-07	3.57547E-06	1.2384E-06	5.00057E-06	5.00056871
3839103773745	383910	3773745	0.014592611	0.024273	0.024273	0.011674088	0.005531651	0.015007484	0.009758178	0.006701365	0.007202671	0.000302321	0.003152351	0.009524865	0.000866127	0.001883817	1.77843E-07	3.40932E-06	1.162E-06	4.74921E-06	4.74920865
3829703773755	382970	3773755	0.00094099	0.001565221	0.001565221	0.000752792	0.000356703	0.000967743	0.000629247	0.000432131	0.000464457	0.000375665	0.000330372	0.001027497	9.34336E-05	0.000203217	1.05515E-07	2.75628E-06	3.8048E-07	3.24227E-06	3.24227134
3829803773755	382980	3773755	0.000982871	0.001634884	0.001634884	0.000786297	0.000372579	0.001010814	0.000657252	0.000451364	0.000485129	0.000383162	0.000343919	0.001069997	9.72983E-05	0.000211623	1.13219E-07	2.96968E-06	4.0371E-07	3.48661E-06	3.4866122
3829903773755	382990	3773755	0.001027224	0.00170866	0.00170866	0.000821779	0.000389392	0.001056428	0.000686912	0.000471732	0.000507021	0.000391042	0.0003583	0.001114965	0.000101387	0.000220516	1.21841E-07	3.20937E-06	4.2948E-07	3.76069E-06	3.76068603
3830003773755	383000	3773755	0.001071019	0.001781507	0.001781507	0.000856815	0.000405993	0.001101468	0.000716198	0.000491844	0.000528637	0.000398126	0.000372383	0.00115911	0.000105402	0.000229247	1.31049E-07	3.4659E-06	4.5648E-07	4.05342E-06	4.05342058
3830103773755	383010	3773755	0.001116728	0.001857539	0.001857539	0.000893382	0.00042332	0.001148477	0.000746764	0.00051283	0.000551198	0.000405298	0.000387121	0.001205266	0.000109599	0.000238376	1.41319E-07	3.75292E-06	4.8625E-07	4.38049E-06	4.38049297
3830203773755	383020	3773755	0.001164512	0.001937021	0.001937021	0.000931609	0.000441434	0.001197619	0.000778717	0.000534779	0.000574784	0.000412647	0.000402574	0.001253524	0.000113987	0.000247921	1.52807E-07	4.07504E-06	5.1925E-07	4.74709E-06	4.7470924

			EGIODemolition	EGIOSite Grubbing / Prep	EGIOMass Grading / Excavation	EGIOMass Grading / Excavation	EGIODrainage / Utilities Trenching	EGIODrainage / Utilities Trenching	EGIOFoundations / Concrete Pads	EGIOFoundations / Concrete Pads	EGIOBuilding / Structure Construction	EGIOBuilding / Structure Construction	EGIOAsphalt Paving	EGIOArchitectural Coating	EGIOLandscaping or Other Finishing	EGIOWaterside Construction (Piles)	HIWaterside Construction (Landscaping)	HIWaterside Construction (Landscaping)	KMDemolition	KMSite Grubbing / Prep	KMMass Grading / Excavation
Unique Identifier	X (UTM)	Y (UTM)	2025	2025	2025	2026	2026	2027	2026	2027	2026	2027	2027	2027	2027	2027	2025	2026	2025	2025	2025
3830303773755	383030	3773755	0.006265665	0.00579328	0.009636406	0.009636406	0.004634625	0.004634625	0.002196071	0.002196071	0.005957987	0.005957987	0.003874007	0.000785782	0.002660449	0.002859468	0.004444256	0.004444256	0.001399406	0.001293902	0.002152245
3830403773755	383040	3773755	0.006899022	0.00637889	0.010610489	0.010610489	0.00510311	0.00510311	0.002418058	0.002418058	0.006560242	0.006560242	0.004265606	0.000865211	0.002929377	0.003148513	0.004832879	0.004832879	0.001456263	0.001346471	0.002239688
3830503773755	383050	3773755	0.007548943	0.00697981	0.011610049	0.011610049	0.005583848	0.005583848	0.002645851	0.002645851	0.007178249	0.007178249	0.004667446	0.000946719	0.003205338	0.003445118	0.0052172	0.0052172	0.001508633	0.001394893	0.002320232
3830603773755	383060	3773755	0.008283589	0.00765907	0.012739911	0.012739911	0.006127255	0.006127255	0.002903339	0.002903339	0.007876819	0.007876819	0.005121671	0.001038851	0.003517274	0.003780389	0.005636742	0.005636742	0.001561865	0.001444112	0.002402102
3830703773755	383070	3773755	0.009146441	0.00845687	0.014066952	0.014066952	0.006765494	0.006765494	0.003205762	0.003205762	0.0086973	0.0086973	0.005655165	0.001147062	0.003883648	0.00417417	0.006112315	0.006112315	0.00161829	0.001496283	0.002488882
3830803773755	383080	3773755	0.010176842	0.00940959	0.015651679	0.015651679	0.007527668	0.007527668	0.003566911	0.003566911	0.009677103	0.009677103	0.006292254	0.001276285	0.004321164	0.004644415	0.006656828	0.006656828	0.001677821	0.001551326	0.002580438
3830903773755	383090	3773755	0.011422763	0.01056157	0.017567867	0.017567867	0.008449258	0.008449258	0.004003597	0.004003597	0.010861842	0.010861842	0.007062595	0.001432537	0.004850191	0.005213017	0.007282388	0.007282388	0.001740458	0.00160924	0.002676772
3831003773755	383100	3773755	0.013009562	0.01202874	0.020008317	0.020008317	0.009622991	0.009622991	0.004559759	0.004559759	0.012370721	0.012370721	0.0080437	0.001631539	0.005523958	0.005937186	0.008035021	0.008035021	0.00180853	0.00167218	0.002781465
3831103773755	383110	3773755	0.015049313	0.01391471	0.023145393	0.023145393	0.011131767	0.011131767	0.005274677	0.005274677	0.014310309	0.014310309	0.00930486	0.001887345	0.006390052	0.006868069	0.008933338	0.008933338	0.001881261	0.001739428	0.002893323
3831203773755	383120	3773755	0.017752014	0.01641365	0.027302066	0.027302066	0.013130916	0.013130916	0.006221955	0.006221955	0.016880292	0.016880292	0.010975917	0.002226293	0.007537639	0.008101503	0.01001626	0.01001626	0.001958824	0.001811143	0.003012612
3831303773755	383130	3773755	0.021675701	0.02004152	0.033336579	0.033336579	0.016033213	0.016033213	0.007597179	0.007597179	0.020611305	0.020611305	0.013401898	0.002718366	0.009203666	0.00989216	0.011413164	0.011413164	0.002044928	0.001890756	0.003145038
3831403773755	383140	3773755	0.027335791	0.02527488	0.042041628	0.042041628	0.020219902	0.020219902	0.00958	0.009581	0.025993453	0.025993453	0.016901483	0.003428202	0.011606982	0.012475261	0.013153165	0.013153165	0.002126459	0.00196614	0.003270431
3831503773755	383150	3773755	0.036649609	0.0338865	0.056366001	0.056366001	0.027109203	0.027109203	0.012845427	0.012845427	0.034849911	0.034849911	0.022660136	0.004596254	0.015561699	0.016725816	0.015373041	0.015373041	0.002220069	0.002052693	0.0034144
3831603773755	383160	3773755	0.05274028	0.04876406	0.081112972	0.081112972	0.039011248	0.039011248	0.018485093	0.018485093	0.050150442	0.050150442	0.032608859	0.006614197	0.02239392	0.024069131	0.018293321	0.018293321	0.002319201	0.002144351	0.003566862
3837203773755	383720	3773755	0.002166319	0.00200299	0.003331734	0.003331734	0.001602396	0.001602396	0.000759279	0.000759279	0.002059941	0.002059941	0.001339416	0.00027168	0.000919835	0.000988645	0.013601622	0.013601622	0.027448123	0.025378741	0.042214392
3837303773755	383730	3773755	0.002105667	0.00194692	0.003238452	0.003238452	0.001557532	0.001557532	0.000738021	0.000738021	0.002002267	0.002002267	0.001301915	0.000264073	0.000894082	0.000960965	0.012680393	0.012680393	0.024198946	0.022374528	0.037217255
3837403773755	383740	3773755	0.002047602	0.00189323	0.003149151	0.003149151	0.001514583	0.001514583	0.00071767	0.00071767	0.001947054	0.001947054	0.001266015	0.000256791	0.000869427	0.000934466	0.011852817	0.011852817	0.021571824	0.019945471	0.03317682
3837503773755	383750	3773755	0.001992213	0.00184202	0.003063964	0.003063964	0.001473612	0.001473612	0.000698256	0.000698256	0.001894384	0.001894384	0.001231768	0.000249845	0.000845909	0.000909188	0.011106487	0.011106487	0.019403693	0.017940801	0.029842299
3837603773755	383760	3773755	0.001938808	0.00179264	0.002981828	0.002981828	0.001434109	0.001434109	0.000679538	0.000679538	0.001843602	0.001843602	0.001198748	0.000243147	0.000823232	0.000884815	0.010428197	0.010428197	0.017584465	0.016258728	0.02704438
3837703773755	383770	3773755	0.001881779	0.00173991	0.00289412	0.00289412	0.001391926	0.001391926	0.00065955	0.00065955	0.001789373	0.001789373	0.001163488	0.000235995	0.000799017	0.000858789	0.009769318	0.009769318	0.016025878	0.014817647	0.024647321
3837803773755	383780	3773755	0.001826993	0.00168925	0.002809861	0.002809861	0.001351401	0.001351401	0.000640348	0.000640348	0.001737278	0.001737278	0.001129614	0.000229125	0.000775755	0.000833787	0.009172475	0.009172475	0.014690403	0.013582857	0.022593399
3837903773755	383790	3773755	0.0017666	0.00163341	0.002716977	0.002716977	0.001306729	0.001306729	0.000619181	0.000619181	0.00167985	0.00167985	0.001092273	0.000221551	0.000750111	0.000806225	0.008616455	0.008616455	0.013537747	0.012517103	0.02082065
3838003773755	383800	3773755	0.001707673	0.00157893	0.002626349	0.002626349	0.001263142	0.001263142	0.000598527	0.000598527	0.001623817	0.001623817	0.001055839	0.00021416	0.000725091	0.000779332	0.008098458	0.008098458	0.012481635	0.011540614	0.019196382
3838103773755	383810	3773755	0.001651248	0.00152676	0.00253957	0.00253957	0.001221405	0.001221405	0.000578751	0.000578751	0.001570162	0.001570162	0.00102092	0.000207084	0.000701132	0.000753582	0.007627086	0.007627086	0.011529573	0.01066033	0.017732138
3838203773755	383820	3773755	0.00160138	0.00148065	0.002462874	0.002462874	0.001184518	0.001184518	0.000561272	0.000561272	0.001522743	0.001522743	0.000990119	0.00020083	0.000679958	0.000730823	0.007212248	0.007212248	0.010702957	0.009896035	0.016460828
3838303773755	383830	3773755	0.001552116	0.0014351	0.002387108	0.002387108	0.001148078	0.001148078	0.000544006	0.000544006	0.001475899	0.001475899	0.00095966	0.000194652	0.00065904	0.000708341	0.006831929	0.006831929	0.009922413	0.009174337	0.015260374
3838403773755	383840	3773755	0.001505699	0.00139218	0.00231572	0.00231572	0.001113745	0.001113745	0.000527737	0.000527737	0.001431761	0.001431761	0.000930961	0.000188831	0.000639331	0.000687157	0.006487331	0.006487331	0.009258428	0.008560412	0.014239185
3838503773755	383850	3773755	0.001466098	0.00135557	0.002254815	0.002254815	0.001084452	0.001084452	0.000513857	0.000513857	0.001394105	0.001394105	0.000906476	0.000183864	0.000622516	0.000669085	0.006177653	0.006177653	0.008685034	0.008030248	0.013357322
3838603773755	383860	3773755	0.001428654	0.00132094	0.002197227	0.002197227	0.001056756	0.001056756	0.000500733	0.000500733	0.001358599	0.001358599	0.000883325	0.000179169	0.000606617	0.000651996	0.005890688	0.005890688	0.008166856	0.007551137	0.012560381
3838703773755	383870	3773755	0.001390261	0.00128545	0.00213818	0.00213818	0.001028357	0.001028357	0.000487277	0.000487277	0.001321992	0.001321992	0.000859586	0.000174354	0.000590315	0.000634475	0.00561553	0.00561553	0.007680602	0.007101542	0.011812535
3838803773755	383880	3773755	0.001353162	0.00125114	0.002081123	0.002081123	0.001000915	0.001000915	0.000474274	0.000474274	0.001286714	0.001286714	0.000836648	0.000169701	0.000574563	0.000617544	0.005357681	0.005357681	0.007234379	0.006688961	0.011126258
3838903773755	383890	3773755	0.00131753	0.0012182	0.002026322	0.002026322	0.000974558	0.000974558	0.000461785	0.000461785	0.001252832	0.001252832	0.000814617	0.000165232	0.000559433	0.000601282	0.005116943	0.005116943	0.006824997	0.006310443	0.01049664
3839003773755	383900	3773755	0.001282847	0.00118613	0.00197298	0.00197298	0.000948904	0.000948904	0.000449629	0.000449629	0.001219852	0.001219852	0.000793173	0.000160883	0.000544706	0.000585454	0.004890012	0.004890012	0.00644538	0.005959446	0.009912801
3839103773755	383910	3773755	0.001249975	0.00115574	0.001922425	0.001922425	0.000924589	0.000924589	0.000438107	0.000438107	0.001188595	0.001188595	0.000772849	0.00015676	0.000530749	0.000570452	0.00467809	0.00467809	0.006096995	0.005637327	0.009376995
3829703773765	382970	3773765	0.003763213	0.00347949	0.005787708	0.005787708	0.002783596	0.002783596	0.001318979	0.001318979	0.003578418	0.003578418	0.002326762	0.000471947	0.001597888	0.001717421	0.002839633	0.002839633	0.001084842	0.001003053	0.001668454
3829803773765	382980	3773765	0.004086146	0.00377808	0.00628437	0.00628437	0.003022465	0.003022465	0.001432165	0.001432165	0.003885494	0.003885494	0.002526429	0.000512447	0.001735008	0.001864798	0.003038848	0.003038848	0.001134882	0.001049321	0.001745415
3829903773765	382990	3773765	0.004453425	0.00411767	0.006849235	0.006849235	0.003294137	0.003294137	0.001560894	0.001560894	0.004234738	0.004234738	0.002753514	0.000558507	0.001890958	0.002032414	0.003262877	0.003262877	0.001187511	0.001097982	0.001826357
3830003773765	383000	3773765	0.004848141	0.00448263	0.007456296	0.007456296	0.003586102	0.003586102	0.001699239	0.001699239	0.00461007	0.00461007	0.002997564	0.000608009	0.002058557	0.002212551	0.003502714	0.003502714	0.001238414	0.001145047	0.001904644
3830103773765	383010	3773765	0.005294105	0.00489497	0.008142174	0.008142174	0.003915975	0.003915975	0.001855546	0.001855546	0.005034135	0.005034135	0.003273299	0.000663938	0.002247917	0.002416075	0.003770568	0.003770568	0.001291129	0.001193788	0.001985718
3830203773765	383020	3773765	0.005801238	0.00536387	0.008922131	0.008922131	0.004291095	0.004291095	0.002033293	0.002033293	0.005516366	0.005516366	0.003586856	0.000727538	0.002463249	0.002647517	0.004071341	0.004071341	0.001345915	0.001244443	0.002069977
3830303773765	383030	3773765	0.006379809	0.00589882	0.009811956	0.009811956	0.004719056	0.004719056	0.002236078	0.002236078	0.006066526	0.006066526	0.003944581	0.000800097	0.002708915	0.00291156	0.004409836	0.004409836	0.001402771	0.001297013	0.00215742
3830403773765	383040	3773765	0.00704552	0.00651434	0.010835798	0.010835798	0.005211472	0.005211472	0.002469404	0.002469404	0.006699546	0.006699546	0.004356184	0.000883584	0.002991581	0.00321537	0.004793457	0.004793457	0.001461439	0.001351258	0.00224765
3830503773765	383050	3773765	0.007743066	0.0071593	0.011908603	0.011908603	0.005727438	0.005727438	0.002713889	0.002713889	0.007362839	0.007362839	0.004787471	0.000971064	0.003287764	0.00353371	0.005184081	0.005184081	0.001516397	0.001402073	0.002332174
3830603773765	383060	3773765	0.008538622	0.00789487	0.013132146	0.013132146	0.0063159	0.0063159	0.002992726	0.002992726	0.008119329	0.008119329	0.005279356	0.001070835	0.003625563	0.003896779	0.005614429	0.005614429	0.00157265	0.001454084	0.002418688
3830703773765	383070	3773765	0.009473429	0.0087592	0.014569851	0.014569851	0.007007363	0.007007363	0.00332037	0.00332037	0.009008232	0.009008232	0.005857339	0.00118807	0.004022489	0.004323398	0.006100809	0.006100809	0.001631577	0.001508568	0.002509316
3830803773765	383080	3773765	0.010585535	0.00978746	0.016280235	0.016280235	0.007829972	0.007829972	0.003710155	0.003710155	0.010065727	0.010065727	0.006544944	0.00132754	0.004494698	0.00483093	0.006652826	0.006652826	0.001693437	0.001565765	0.002604456
3830903773765	383090	3773765	0.011937316	0.01103733	0.018359235	0.018359235	0.008829866	0.008829866	0.004183944	0.004183944	0.011351128	0.011351128	0.007380739	0.001497068	0.005068674	0.005447844	0.007287691	0.007287691	0.001759007	0.001626391	0.002705301
3831003773765	383100	3773765	0.013613584	0.01258722	0.020937285	0.020937285	0.010069778	0.010069778	0.004771464	0.004771464	0.012945082	0.012945082	0.008417161	0.00170729	0.00578043	0.006212844	0.008023715	0.008023715	0.001827942	0.001690129	0.002811321
3831103773765	383110	3773765	0.015735557	0.01454921	0.024200816	0.024200816	0.011639372	0.011639372	0.005515201	0.005515201	0.014962855	0.014962855	0.009729159	0.001973408	0.006681436	0.007181251	0.008883009	0.008883009	0.00190076	0.001757457	0.002923312
3831203773765	383120	3773765	0.018541013	0.01714316	0.028515524	0.028515524	0.013714528	0.013714528	0.006498493	0.006498493	0.017630547	0.017630547	0.011463748	0.002325242	0.007872654	0.00846158	0.009914602	0.009914602	0.001978495	0.001829331	0.003042866
3831303773765	383130	3773765	0.022763649	0.02104744	0.035009811	0.035009811	0.016837953	0.016837953	0.007978497	0.007978497	0.021645828	0.021645828	0.014074567	0.002854806	0.009665617	0.010388668	0.011296897	0.011296897	0.002068395	0.001912454	0.00318113
3831403773765	383140	3773765	0.028941657	0.02675967	0.044511403	0.044511403	0.021407739	0.021407739	0.010143845	0.010143845	0.027520462	0.027520462	0.017894376	0.003629594	0.012288845	0.013208131	0.013012784	0.013012784	0.002163213	0.002000123	0.003326957
3831503773765	383150	3773765	0.038896251	0.03596377	0.05982127	0.05982127	0.028771013	0.028771013	0.013632859	0.013632859	0.036986231	0.036986231	0.024049216	0.004878007	0.016515641	0.017751119	0.015205045	0.015205045	0.002253631	0.002083724	0.003466017
3831603773765	383160	3773765	0.056357686	0.05210874	0.086676433	0.086676433	0.041686992	0.041686992	0.019752968	0.019752968	0.053590213	0.053590213	0.034845469	0.007067859	0.023929897	0.02572001	0.018078897	0.018078897	0.002357335	0.00217961	0.003625511
3837203773765	383720	3773765	0.002239827	0.00207096	0.003444786	0.003444786	0.001656769	0.001656769	0.000785043	0.000785043	0.002129839	0.002129839	0.001384866	0.000280898	0.000951047	0.001022192	0.013042001	0.013042001	0.028354631	0.026216905	0.043608574
3837303773765	383730	3773765	0.002176413	0.00201233	0.003347259	0.003347259	0.001609863	0.001609863	0.000762817	0.000762817	0.00206954	0.00206954	0.001345658	0.000272946	0.000924122	0.000993252	0.012213324	0.012213324	0.024993381	0.023109068	0.038439072
3837403773765	383740	3773765	0.002115761	0.00195625	0.003253977	0.003253977	0.001564999	0.001564999	0.000741559	0.000741559	0.002011865	0.002011865	0.001308157	0.000265339	0.000898368	0.000965572	0.011462792	0.011462792	0.022278688	0.020599043	0.034263956
3837503773765	383750	3773765	0.002057697	0.00190256	0.003164676	0.003164676	0.00152205	0.00152205	0.000721208	0.000721208	0.001956653	0.001956653	0.001272256	0.000258057	0.000873714	0.000939073	0.010778999	0.010778999	0.02004076	0.018529837	0.030822088
3837603773765	383760	3773765	0.002001876	0.00185095	0.003078825	0.003078825	0.00148076	0.00148076	0.000701643	0.000701643	0.001903573	0.001903573	0.001237743	0.000251057	0.000850012	0.000913598	0.010153339	0.010153339	0.018164589	0.016795115	0.027936594
3837703773765	383770	3773765	0.001942431	0.00179599	0.002987401	0.002987401	0.001436789	0.001436789	0.00068088	0.00068088	0.001847047	0.001847047	0.001200988	0.000243602	0.000824771	0.000886469	0.009535484	0.009535484	0.016555444	0.015307288	0.025461777
3837803773765	383780	3773765	0.001885144	0.00174302	0.002899295	0.002899295	0.001394414	0.001394414	0.000660729	0.000660729	0.001792573	0.001792573	0.001165568	0.000236417	0.000800446	0.000860325	0.00897306	0.00897306	0.015169497	0.014025831	0.023330232
3837903773765	383790	3773765	0.001824836	0.00168726	0.002806544	0.002806544	0.001349806	0.001349806	0.000639592	0.000639592	0.001735227	0.001735227	0.001128281	0.000228854	0.000774839	0.000832802	0.00845086	0.00845086	0.013991217	0.012936385	0.021518073
3838003773765	383800	3773765	0.001765219	0.00163213	0.002714854	0.002714854	0.001305708	0.001305708	0.000618697	0.000618697	0.001678537	0.001678537	0.00109142	0.000221377	0.000749525	0.000805595	0.007965881	0.007965881	0.012926046	0.01195152	0.019879872
3838103773765	383810	3773765	0.001709053	0.0015802	0.002628473	0.002628473	0.001264163	0.001264163	0.000599011	0.000599011	0.001625129	0.001625129	0.001056693	0.000214334	0.000725677	0.000779962	0.007522326	0.007522326	0.011958109	0.011056558	0.018391214
3838203773765	383820	3773765	0.001656942	0.00153202	0.002548327	0.002548327	0.001225617	0.001225617	0.000580746	0.000580746	0.001575577	0.001575577	0.001024473	0.000207798	0.00070355	0.00075618	0.007123797	0.007123797	0.011102504	0.010265459	0.017075319
3838303773765	383830	3773765	0.00160716	0.00148599	0.002471765	0.002471765	0.001188794	0.001188794	0.000563298	0.000563298	0.00152824	0.00152824	0.000993693	0.000201555	0.000682412	0.000733461	0.006757186	0.006757186	0.010338093	0.009558679	0.015899678
3838403773765	383840	3773765	0.001560053	0.00144244	0.002399315	0.002399315	0.00115395	0.00115395	0.000546788	0.000546788	0.001483446	0.001483446	0.000964568	0.000195647	0.00066241	0.000711963	0.006423894	0.006423894	0.009623033	0.008897529	0.014799937
3838503773765	383850	3773765	0.001518468	0.00140399	0.002335359	0.002335359	0.00112319	0.00112319	0.000532212	0.000532212	0.001443903	0.001443903	0.000938856	0.000190432	0.00060644	0.000692985	0.006125223	0.006125223	0.00901694	0.00833713	0.013867783
3838603773765	383860	3773765	0.001478263	0.00136681	0.002273525	0.002273525	0.001093451	0.001093451	0.000518121	0.000518121	0.001405672	0.001405672	0.000913997	0.00018539	0.000627682	0.000674636	0.005847063	0.005847063	0.008474001	0.007835125	0.01303276
3838703773765	383870	3773765	0.001435988	0.00132773	0.002208506	0.002208506	0.00106218	0.00106218	0.000503303	0.000503303	0.001365473	0.001365473	0.000887859	0.000180088	0.000609731	0.000655343	0.005580509	0.005580509	0.007969369	0.007368539	0.012256651
3838803773765	383880	3773765	0.001396646	0.00129135	0.002147999	0.002147999	0.001033079	0.001033079	0.000489514	0.000489514	0.001328063	0.001328063	0.000863534	0.000175154	0.000593026	0.000637388	0.005329765	0.005329765	0.007505288	0.006939445	0.011542908
3838903773765	383890	3773765	0.001359029	0.00125657	0.002090146	0.002090146	0.001005255	0.001005255	0.00047633	0.00047633	0.001292293	0.001292293	0.000840276	0.000170437	0.000577054	0.000620221	0.00509433	0.00509433	0.00707865	0.006544973	0.010886751
3839003773765	383900	3773765	0.001321671	0.00122203	0.002032691	0.002032691	0.000977622	0.000977622	0.000463236	0.000463236	0.00125677	0.00125677	0.000817178	0.000165752	0.000561192	0.000603172	0.004870001	0.004870001	0.006679189	0.006175628	0.010272393
3839103773765	383910	3773765	0.001286212	0.00118924	0.001978155	0.001978155	0.000951393	0.000951393	0.000450808	0.000450808	0.001223051	0.001223051	0.000795253	0.000161305	0.000546135	0.00058699	0.00465988	0.00465988	0.006311478	0.00583564	0.009706865
3829703773775	382970	3773775	0.003789958	0.00350422	0.005828843	0.005828843	0.002803379	0.002803379	0.001328353	0.001328353	0.003603851	0.003603851	0.002343298	0.000475301	0.001609245	0.001729627	0.002823424	0.002823424	0.001076473	0.000995315	0.001655583
3829803773775	382980	3773775	0.004117809	0.00380736	0.006333068	0.006333068	0.003045886	0.003045886	0.001443263	0.001443263	0.003915602	0.003915602	0.002546006	0.000516418	0.001748453	0.001879249	0.003019837	0.003019837	0.001127635	0.00104262	0.001734269
3829903773775	382990	3773775	0.004492336	0.00415365	0.006909079	0.006909079	0.003322918	0.003322918	0.001574532	0.001574532	0.004271738	0.004271738	0.002777573	0.000563387	0.00190748	0.002050172	0.003240564	0.003240564	0.001181731	0.001092637	0.001817466

			KMMass Grading / Excavation	KMDrainage / Utilities Trenching	KMFoundations / Concrete Pads	KMBuilding / Structure Construction	KMAsphalt Paving	KMArchitectural Coating	KMLandscaping or Other Finishing	KMWaterside Construction (Piles)	EWNDemolition	EWNSite Grubbing / Prep	EWNDrainage / Utilities Trenching	EWNDrainage / Utilities Trenching	EWNDrainage / Utilities Trenching	EWNFoundations / Concrete Pads	EWNBuilding / Structure Construction	EWNAsphalt Paving	EWNLandscaping or Other Finishing	EWNWaterside Construction (Piles)	ISDemolition
Unique Identifier	X (UTM)	Y (UTM)	2026	2026	2026	2026	2026	2026	2026	2026	2027	2027	2027	2028	2029	2029	2029	2029	2029	2029	2027
3830303773755	383030	3773755	0.002152245	0.000534421	0.000490482	0.001442579	0.000865241	0.000175501	0.000594198	0.000638648	0.00335685	0.003837888	0.004519921	0.004519921	0.004519921	0.001176552	0.002922996	0.002075511	0.001425344	0.001490299	0.001656252
3830403773755	383040	3773755	0.002239688	0.000556134	0.00051041	0.001501189	0.000900395	0.000182631	0.00061834	0.000664596	0.003650277	0.004173363	0.004915013	0.004915013	0.004915013	0.001279396	0.003178499	0.002256934	0.001549935	0.001620568	0.001709139
3830503773755	383050	3773755	0.002320232	0.000576134	0.000528765	0.001555175	0.000932774	0.000189199	0.000640577	0.000688496	0.003934213	0.004497987	0.005297326	0.005297326	0.005297326	0.001378914	0.003425738	0.00243249	0.001670496	0.001746624	0.001755988
3830603773755	383060	3773755	0.002402102	0.000596463	0.000547423	0.00161005	0.000965688	0.000195875	0.00066318	0.00071279	0.004244809	0.004853092	0.005715536	0.005715536	0.005715536	0.001487775	0.003696192	0.002624528	0.001802378	0.001884515	0.001801973
3830703773755	383070	3773755	0.002488882	0.000618011	0.000567199	0.001668215	0.001000575	0.000202951	0.000687138	0.000738541	0.004601131	0.005260475	0.006195316	0.006195316	0.006195316	0.001612664	0.004006461	0.002844839	0.001953675	0.002042707	0.0018477
3830803773755	383080	3773755	0.002580438	0.000640745	0.000588064	0.001729583	0.001037382	0.000210417	0.000712415	0.000765709	0.005015086	0.00573375	0.006752697	0.006752697	0.006752697	0.001757752	0.004366915	0.003100784	0.002129443	0.002226486	0.001892909
3830903773755	383090	3773755	0.002676772	0.000664666	0.000610018	0.001794152	0.00107611	0.000218272	0.000739011	0.000794294	0.005497459	0.006285247	0.0074022	0.0074022	0.0074022	0.00192682	0.004786944	0.003399031	0.002334262	0.002440639	0.0019376
3831003773755	383100	3773755	0.002781465	0.000690662	0.000633877	0.001864324	0.001118198	0.000226809	0.000767915	0.000825361	0.006093026	0.006966159	0.008204118	0.008204118	0.008204118	0.002135562	0.005305537	0.003767265	0.002587145	0.002705045	0.001979875
3831103773755	383110	3773755	0.002893323	0.000718437	0.000659369	0.001939299	0.001163168	0.00023593	0.000798798	0.000858553	0.006818181	0.007795229	0.009180522	0.009180522	0.009180522	0.002389724	0.00593697	0.004215622	0.002895051	0.003026983	0.002019563
3831203773755	383120	3773755	0.003012612	0.000748058	0.000686554	0.002019255	0.001211124	0.000245658	0.000831731	0.00089395	0.00770683	0.008811222	0.010377067	0.010377067	0.010377067	0.002701189	0.006710766	0.004765066	0.003272378	0.003421506	0.002056058
3831303773755	383130	3773755	0.003145038	0.00078094	0.000716733	0.002108015	0.001264361	0.000256456	0.000868292	0.000933246	0.008891407	0.01016555	0.011972074	0.011972074	0.011972074	0.003116375	0.007742244	0.00549748	0.003775358	0.003947408	0.002082372
3831403773755	383140	3773755	0.003270431	0.000812076	0.000745309	0.002192062	0.001314771	0.000266681	0.000902911	0.000970454	0.010377781	0.011864921	0.013973441	0.013973441	0.013973441	0.003637338	0.009036512	0.006416492	0.004406484	0.004607295	0.002074176
3831503773755	383150	3773755	0.0034144	0.000847825	0.000778119	0.00228856	0.00137265	0.000278421	0.000942658	0.001013175	0.012309255	0.014073177	0.016574126	0.016574126	0.016574126	0.004314306	0.010718354	0.007610706	0.005226602	0.005464788	0.002058991
3831603773755	383160	3773755	0.003566862	0.000885683	0.000812864	0.00239075	0.001433942	0.000290853	0.00098475	0.001058416	0.014462891	0.01653543	0.019473948	0.019473948	0.019473948	0.00506914	0.012593646	0.00894228	0.006141052	0.006420911	0.002036818
3837203773755	383720	3773755	0.042214392	0.010482197	0.009620372	0.028294916	0.016970937	0.003442289	0.01165468	0.012526526	0.00305238	0.003489787	0.004109959	0.004109959	0.004109959	0.001069837	0.002657877	0.00188726	0.001296063	0.001355127	0.002080042
3837303773755	383730	3773755	0.037217255	0.009241365	0.008481558	0.0249455	0.014961999	0.003034808	0.010275055	0.011043696	0.003002253	0.003432477	0.004042464	0.004042464	0.004042464	0.001052268	0.002614229	0.001856267	0.001274779	0.001332873	0.00202448
3837403773755	383740	3773755	0.03317682	0.00823809	0.007560771	0.022237329	0.013337672	0.002705338	0.009159559	0.009844754	0.002952817	0.003375957	0.003975899	0.003975899	0.003975899	0.001034941	0.002571182	0.001825701	0.001253788	0.001310925	0.001971075
3837503773755	383750	3773755	0.029842299	0.0074101	0.006800856	0.02000231	0.011997136	0.002433431	0.008238954	0.008855282	0.002904243	0.003320422	0.003910496	0.003910496	0.003910496	0.001017916	0.002528886	0.001795668	0.001233163	0.001289361	0.001919827
3837603773755	383760	3773755	0.02704438	0.006715352	0.00616323	0.018126957	0.010872322	0.002205281	0.007466496	0.008025039	0.002855842	0.003265085	0.003845325	0.003845325	0.003845325	0.001000952	0.002486741	0.001765742	0.001212612	0.001267873	0.0018697
3837703773755	383770	3773755	0.024647321	0.006120142	0.005616956	0.016520287	0.009908662	0.002009817	0.006804708	0.007313745	0.00280097	0.00320235	0.003771441	0.003771441	0.003771441	0.00098172	0.002438961	0.001731815	0.001189313	0.001243512	0.001810601
3837803773755	383780	3773755	0.022593399	0.005610135	0.005148882	0.015143611	0.009082949	0.001842334	0.006237655	0.006704273	0.002746443	0.00314001	0.003698022	0.003698022	0.003698022	0.000962609	0.002391481	0.001698102	0.00116616	0.001219304	0.001753572
3837903773755	383790	3773755	0.02082065	0.005169947	0.004744884	0.013955396	0.008370272	0.001697779	0.005748229	0.006178234	0.002683892	0.003068495	0.003613799	0.003613799	0.003613799	0.000940685	0.002337015	0.001659427	0.001139601	0.001191535	0.001693351
3838003773755	383800	3773755	0.019196382	0.004766627	0.004374724	0.012866702	0.007717287	0.001565331	0.005299796	0.005696256	0.002613577	0.002988104	0.003519121	0.003519121	0.003519121	0.00091604	0.002275787	0.001615952	0.001109744	0.001160317	0.00162269
3838103773755	383810	3773755	0.017732138	0.004403043	0.004041033	0.011885268	0.007128635	0.001445932	0.004895543	0.005261762	0.002539552	0.002903471	0.003419447	0.003419447	0.003419447	0.000890095	0.002211329	0.001570183	0.001078313	0.001127453	0.00155341
3838203773755	383820	3773755	0.016460828	0.004087365	0.00375131	0.011033151	0.006617546	0.001342266	0.004544556	0.004884519	0.00247726	0.002832252	0.003335573	0.003335573	0.003335573	0.000868262	0.002157088	0.001531668	0.001051863	0.001099799	0.001497589
3838303773755	383830	3773755	0.015260374	0.003789282	0.003477735	0.010228526	0.006134942	0.001244377	0.004213131	0.004528301	0.002417729	0.002764191	0.003255416	0.003255416	0.003255416	0.000847397	0.002105252	0.001494861	0.001026586	0.001073369	0.001445823
3838403773755	383840	3773755	0.014239185	0.003535712	0.003245013	0.009544057	0.005724406	0.001161106	0.003931198	0.004225277	0.002363202	0.00270185	0.003181997	0.003181997	0.003181997	0.000828286	0.002057772	0.001461148	0.001003433	0.001049162	0.001400097
3838503773755	383850	3773755	0.013357322	0.003316738	0.003044042	0.008952973	0.005369881	0.001089196	0.003687731	0.003963597	0.002316872	0.002648881	0.003119614	0.003119614	0.003119614	0.000812047	0.002017429	0.001432502	0.000983761	0.001028593	0.001362911
3838603773755	383860	3773755	0.012560381	0.003118851	0.002862425	0.00841881	0.005049497	0.001024211	0.003467709	0.003727116	0.002270714	0.002596108	0.003057463	0.003057463	0.003057463	0.000795869	0.001977237	0.001403963	0.000964162	0.001008101	0.001327711
3838703773755	383870	3773755	0.011812535	0.002933154	0.002691996	0.007917553	0.004748849	0.00096323	0.003261241	0.003505203	0.002220156	0.002538305	0.002989388	0.002989388	0.002989388	0.000778149	0.001933213	0.001372703	0.000942695	0.000985655	0.001289921
3838803773755	383880	3773755	0.011126258	0.002762746	0.002535598	0.007457564	0.004472954	0.000907269	0.003071772	0.00330156	0.002172531	0.002483856	0.002925263	0.002925263	0.002925263	0.000761457	0.001891744	0.001343257	0.000922473	0.000964512	0.001252736
3838903773755	383890	3773755	0.01049664	0.002606406	0.002392113	0.007035552	0.004219836	0.000855928	0.002897945	0.00311473	0.002126891	0.002431675	0.002863809	0.002863809	0.002863809	0.00074546	0.001852002	0.001315038	0.000903094	0.000944249	0.00121719
3839003773755	383900	3773755	0.009912801	0.002461434	0.00225906	0.006644224	0.003985122	0.00080832	0.002736757	0.002941484	0.002081337	0.002379593	0.002802472	0.002802472	0.002802472	0.000729494	0.001812336	0.001286872	0.000883751	0.000924025	0.001182248
3839103773755	383910	3773755	0.009376995	0.002328389	0.002136953	0.006285091	0.003769719	0.000764629	0.00258883	0.002782491	0.002037422	0.002329385	0.002743341	0.002743341	0.002743341	0.000714102	0.001774097	0.00125972	0.000865105	0.000904529	0.001149118
3829703773765	382970	3773765	0.001668454	0.000414292	0.000380229	0.00111831	0.000670748	0.000136051	0.000460632	0.00049509	0.00206943	0.002365981	0.00278644	0.00278644	0.00278644	0.000725321	0.001801968	0.001279511	0.000878696	0.000918739	0.001284659
3829803773765	382980	3773765	0.001745415	0.000433402	0.000397768	0.001169894	0.000701688	0.000142326	0.00048188	0.000517927	0.002205057	0.002521043	0.002969059	0.002969059	0.002969059	0.000772857	0.001920066	0.001363368	0.000936284	0.000978952	0.001350574
3829903773765	382990	3773765	0.001826357	0.0004535	0.000416214	0.001224147	0.000734228	0.000148927	0.000504226	0.000541946	0.002357508	0.00269534	0.00317433	0.00317433	0.00317433	0.00082629	0.002052814	0.001457627	0.001001016	0.001046634	0.00141925
3830003773765	383000	3773765	0.001904644	0.00047294	0.000434055	0.00127662	0.000765701	0.00015531	0.00052584	0.000565176	0.002517896	0.002878712	0.003390289	0.003390289	0.003390289	0.000882505	0.002192473	0.001556793	0.001069118	0.001117839	0.001484044
3830103773765	383010	3773765	0.001985718	0.000493071	0.000452532	0.001330961	0.000798294	0.000161921	0.000548223	0.000589234	0.002696834	0.003083291	0.003631224	0.003631224	0.003631224	0.000945221	0.002348284	0.001667429	0.001145096	0.00119728	0.001549183
3830203773765	383020	3773765	0.002069977	0.000513993	0.000471734	0.001387437	0.000832168	0.000168792	0.000571486	0.000614236	0.002897513	0.003312728	0.003901434	0.003901434	0.003901434	0.001015558	0.002523026	0.001791507	0.001230306	0.001286373	0.001614063
3830303773765	383030	3773765	0.00215742	0.000535706	0.000491661	0.001446048	0.000867321	0.000175923	0.000595627	0.000640184	0.003123472	0.003571067	0.004205682	0.004205682	0.004205682	0.001094755	0.002719781	0.001931216	0.00132625	0.001386689	0.001677648
3830403773765	383040	3773765	0.00224765	0.000558111	0.000512224	0.001506526	0.000903595	0.00018328	0.000620538	0.000666958	0.003380748	0.003865211	0.004552099	0.004552099	0.004552099	0.001184928	0.002943806	0.002090288	0.001435491	0.001500909	0.001738905
3830503773765	383050	3773765	0.002332174	0.000579099	0.000531487	0.001563179	0.000937575	0.000190173	0.000643874	0.00069204	0.003635006	0.004155904	0.004894451	0.004894451	0.004894451	0.001274044	0.003165202	0.002247493	0.001543451	0.001613789	0.00179231
3830603773765	383060	3773765	0.002418688	0.000600581	0.000551203	0.001621167	0.000972356	0.000197227	0.000667759	0.000717712	0.00391342	0.004474215	0.00526933	0.00526933	0.00526933	0.001371626	0.003407633	0.002419634	0.001661668	0.001737393	0.00184399
3830703773765	383070	3773765	0.002509316	0.000623085	0.000571856	0.001681912	0.00100879	0.000204617	0.00069278	0.000744604	0.004227898	0.004833758	0.005692767	0.005692767	0.005692767	0.001481848	0.003681467	0.002614073	0.001795197	0.001877008	0.001894807
3830803773765	383080	3773765	0.002604456	0.000646709	0.000593538	0.001745681	0.001047037	0.000212375	0.000719046	0.000772835	0.004584048	0.005240944	0.006172315	0.006172315	0.006172315	0.001606676	0.003991586	0.002834277	0.001946421	0.002035123	0.001944675
3830903773765	383090	3773765	0.002705301	0.000671749	0.00061652	0.001813274	0.001087579	0.000220598	0.000746888	0.00080276	0.004992913	0.0057084	0.006722842	0.006722842	0.006722842	0.00174998	0.004347608	0.003087075	0.002120028	0.002216642	0.001993507
3831003773765	383100	3773765	0.002811321	0.000698075	0.000640681	0.001884336	0.001130201	0.000229244	0.000776158	0.00083422	0.005464673	0.006247764	0.007358056	0.007358056	0.007358056	0.001915329	0.004758396	0.00337876	0.002320341	0.002426084	0.002041304
3831103773765	383110	3773765	0.002923312	0.000725883	0.000666203	0.001959399	0.001175223	0.000238376	0.000807077	0.000867452	0.006008389	0.006869393	0.008090156	0.008090156	0.008090156	0.002105897	0.005231839	0.003714935	0.002551207	0.00266747	0.00208798
3831203773765	383120	3773765	0.003042866	0.00075557	0.000693448	0.002039533	0.001223286	0.000248125	0.000840084	0.000902928	0.006651235	0.007604361	0.008955734	0.008955734	0.008955734	0.002331211	0.005791602	0.004112401	0.002824165	0.002952867	0.002132499
3831303773765	383130	3773765	0.00318113	0.000789902	0.000724958	0.002132207	0.001278871	0.000259399	0.000878256	0.000943955	0.007525649	0.008604078	0.010133112	0.010133112	0.010133112	0.002637686	0.006553002	0.004653044	0.003195447	0.003341069	0.0216537
3831403773765	383140	3773765	0.003326957	0.000826112	0.000758191	0.00222995	0.001337496	0.00027129	0.000918517	0.000987228	0.008566576	0.00979417	0.011534696	0.011534696	0.011534696	0.003002524	0.007459395	0.00529664	0.003637433	0.003803197	0.0218668
3831503773765	383150	3773765	0.003466017	0.000860642	0.000789882	0.002323157	0.001393401	0.00028263	0.000956909	0.001028492	0.009868835	0.011283044	0.013288157	0.013288157	0.013288157	0.003458956	0.008593345	0.006101815	0.004190382	0.004381345	0.002155362
3831603773765	383160	3773765	0.003625511	0.000900246	0.000826229	0.002430061	0.00145752	0.000295635	0.001000942	0.001075819	0.011212248	0.012818968	0.015097032	0.015097032	0.015097032	0.003929813	0.009763129	0.006932436	0.004760805	0.004977763	0.002126804
3837203773765	383720	3773765	0.043608574	0.010828384	0.009938096	0.029229391	0.017531423	0.003555975	0.01203959	0.01294023	0.002917702	0.00333581	0.003928618	0.003928618	0.003928618	0.001022634	0.002540606	0.00180399	0.001238878	0.001295336	0.002177363
3837303773765	383730	3773765	0.038439072	0.009544752	0.008760002	0.025764444	0.015453191	0.003134438	0.010612378	0.011406253	0.00287163	0.003283136	0.003866584	0.003866584	0.003866584	0.001006486	0.002500489	0.001775504	0.001219316	0.001274882	0.002118263
3837403773765	383740	3773765	0.034263956	0.008508035	0.007808522	0.022966001	0.01377472	0.002793987	0.009459699	0.010167346	0.002826508	0.003231548	0.003805827	0.003805827	0.003805827	0.000990671	0.002461198	0.001747605	0.001200156	0.00125485	0.002061579
3837503773765	383750	3773765	0.030822088	0.00765339	0.007024144	0.020659031	0.012391028	0.002513326	0.008509457	0.00914602	0.002781903	0.003180551	0.003745767	0.003745767	0.003745767	0.000975037	0.002422358	0.001720026	0.001181217	0.001235047	0.00200688
3837603773765	383760	3773765	0.027936594	0.006936897	0.006366559	0.018724978	0.011231008	0.002278034	0.007712821	0.00828979	0.002737556	0.00312985	0.003686056	0.003686056	0.003686056	0.000959494	0.002383743	0.001692607	0.001162387	0.001215359	0.001953647
3837703773765	383770	3773765	0.025461777	0.006322378	0.005802565	0.01706619	0.010236088	0.00207623	0.007029566	0.007555423	0.002686567	0.003071553	0.0036174	0.0036174	0.0036174	0.00094162	0.002339344	0.001661081	0.001140737	0.001192722	0.00189032
3837803773765	383780	3773765	0.023330232	0.005793097	0.005316801	0.015637486	0.009379168	0.001902418	0.006441082	0.006922917	0.002636527	0.003014342	0.003550022	0.003550022	0.003550022	0.00092404	0.002295771	0.001630142	0.001119489	0.001170506	0.001829236
3837903773765	383790	3773765	0.021518073	0.005343123	0.004903822	0.014422856	0.008650648	0.001754649	0.005940776	0.006385185	0.002581137	0.002951015	0.003475441	0.003475441	0.003475441	0.00090467	0.00224754	0.001595895	0.00109597	0.001145916	0.001767376
3838003773765	383800	3773765	0.019879872	0.004936343	0.004530487	0.013324823	0.007992063	0.001621065	0.005488496	0.005899072	0.002520312	0.002881474	0.003393542	0.003393542	0.003393542	0.000883351	0.002194576	0.001558287	0.001070143	0.001118912	0.001700771
3838103773765	383810	3773765	0.018391214	0.004566697	0.004191232	0.012327025	0.007393595	0.001499675	0.005077503	0.005457333	0.002457071	0.002809171	0.003308389	0.003308389	0.003308389	0.000861186	0.002139509	0.001519186	0.001043291	0.001090836	0.001631836
3838203773765	383820	3773765	0.017075319	0.004239949	0.003891349	0.011445024	0.006864582	0.001392373	0.004714207	0.00506686	0.002398662	0.002742391	0.003229743	0.003229743	0.003229743	0.000840714	0.002088649	0.001483072	0.00101849	0.001064904	0.001571269
3838303773765	383830	3773765	0.015899678	0.003948027	0.003623428	0.010657031	0.006391954	0.001296508	0.004389632	0.004718005	0.002341288	0.002676796	0.00315249	0.00315249	0.00315249	0.000820605	0.00203869	0.001447598	0.000994129	0.001039433	0.001514499
3838403773765	383840	3773765	0.014799937	0.003674952	0.003372805	0.00991991	0.005949838	0.001206832	0.004086012	0.004391673	0.002289436	0.002617513	0.003082672	0.003082672	0.003082672	0.000802431	0.001993539	0.001415538	0.000972112	0.001016413	0.001465063
3838503773765	383850	3773765	0.013867783	0.00344349	0.003160373	0.009295118	0.005575096	0.001130821	0.00382866	0.004115069	0.002246298	0.002568193	0.003024588	0.003024588	0.003024588	0.000787311	0.001955976	0.001388866	0.000953795	0.000997261	0.0142365
3838603773765	383860	3773765	0.01303276	0.003236146	0.002970077	0.00873543	0.005239402	0.001062731	0.003598125	0.003867288	0.002204195	0.002520057	0.002967897	0.002967897	0.002967897	0.000772554	0.001919315	0.001362834	0.000935918	0.000978569	0.001385171
3838703773765	383870	3773765	0.012256651	0.003043432	0.002793207	0.00821523	0.004927392	0.000999444	0.003383854	0.003636989	0.002154844	0.002463635	0.002901448	0.002901448	0.002901448	0.000755258	0.001876343	0.001332322	0.000914963	0.00095666	0.001344535
3838803773765	383880	3773765	0.011542908	0.002866203	0.00263055	0.007736831	0.004640454	0.000941244	0.003186802	0.003425195	0.002106529	0.002408396	0.002836393	0.002836393	0.002836393	0.000738324	0.001834273	0.001302449	0.000894448	0.00093521	0.001305192
3838903773765	383890	3773765	0.010886751	0.002703274	0.002481016	0.007297031	0.004376668	0.000887739	0.003005648	0.00323049	0.002061924	0.002357399	0.002776333	0.002776333	0.002776333	0.00072269	0.001795433	0.00127487	0.000875509	0.000915407	0.001266799
3839003773765	383900	3773765	0.010272393	0.002550724	0.002341008	0.006885247	0.004129685	0.000837642	0.002836034	0.003048188	0.002017061	0.002306106	0.002715925	0.002715925	0.002715925	0.000706965	0.001756367	0.001247131	0.000856459	0.000895489	0.001228234
3839103773765	383910	3773765	0.009706865	0.002410298	0.002212128	0.006506192	0.003902332	0.000791527	0.002679901	0.002880375	0.00197375	0.002256589	0.002657608	0.002657608	0.002657608	0.000691785	0.001718654	0.001220352	0.000838069	0.000876261	0.001191739
3829703773775	382970	3773775	0.001655583	0.000411096	0.000377296	0.001109683	0.000665574	0.000135001	0.000457079	0.000491271	0.001960463	0.002241398	0.002639718	0.002639718	0.002639718	0.000687128	0.001707085	0.001212137	0.000832427	0.000870363	0.001277584
3829803773775	382980	3773775	0.001734269	0.000430634	0.000395228	0.001162423	0.000697207	0.000141418	0.000478802	0.00051462	0.002084356	0.002383046	0.002806537	0.002806537	0.002806537	0.000730552	0.001814965	0.001288739	0.000885033	0.000925366	0.001345397
3829903773775	382990	3773775	0.001817466	0.000451293	0.000414188	0.001218188	0.000730654	0.000148202	0.000501772	0.000539307	0.002222917	0.002541462	0.002993106	0.002993106	0.002993106	0.000779116	0.001935617	0.00137441	0.000943867	0.000986881	0.001417007

			ISDrainage / Utilities Trenching	ISDrainage / Utilities Trenching	ISAsphalt Paving	ISAsphalt Paving	SVDemolition	SVSite Grubbing / Prep	SVMass Grading / Excavation	SVMass Grading / Excavation	SVDrainage / Utilities Trenching	SVFoundations / Concrete Pads	SVBuilding / Structure Construction	SVBuilding / Structure Construction	SVAsphalt Paving	SVAsphalt Paving	SVArchitectural Coating	SVArchitectural Coating	SVLandscaping or Other Finishing	SVLandscaping or Other Finishing	MDemolition
Unique Identifier	X (UTM)	Y (UTM)	2027	2028	2027	2028	2027	2027	2027	2028	2028	2028	2028	2029	2028	2029	2028	2029	2028	2029	2027
3830303773755	383030	3773755	0.000888595	0.000888595	0.001024046	0.001024046	0.000787126	0.000313668	0.001020183	0.001020183	0.000526482	0.000204216	0.000952618	0.000952618	0.000546366	0.000546366	0.000123067	0.000123067	0.000416672	0.000416672	0.001312785
3830403773755	383040	3773755	0.00091697	0.00091697	0.001056746	0.001056746	0.000804704	0.000320673	0.001042965	0.001042965	0.00053824	0.000208776	0.00097005	0.00097005	0.000558568	0.000558568	0.000125815	0.000125815	0.000425977	0.000425977	0.001368692
3830503773755	383050	3773755	0.000942104	0.000942104	0.001085712	0.001085712	0.000814877	0.000324727	0.00105615	0.00105615	0.000545044	0.000211415	0.000979744	0.000979744	0.000565629	0.000565629	0.000127406	0.000127406	0.000431362	0.000431362	0.001418905
3830603773755	383060	3773755	0.000966776	0.000966776	0.001114144	0.001114144	0.000823181	0.000328036	0.001066913	0.001066913	0.000550598	0.00021357	0.000987304	0.000987304	0.00057139	0.00057139	0.000128704	0.000128704	0.000435758	0.000435758	0.001469894
3830703773755	383070	3773755	0.000991309	0.000991309	0.001142417	0.001142417	0.000831417	0.000331318	0.001077587	0.001077587	0.000556107	0.000215707	0.000994597	0.000994597	0.00057711	0.00057711	0.000129992	0.000129992	0.000440117	0.000440117	0.001523904
3830803773755	383080	3773755	0.001015564	0.001015564	0.001170369	0.001170369	0.000839721	0.000334627	0.00108835	0.00108835	0.000561661	0.000217861	0.001001979	0.001001979	0.000582874	0.000582874	0.00013129	0.00013129	0.000444513	0.000444513	0.001580932
3830903773755	383090	3773755	0.001039541	0.001039541	0.001198001	0.001198001	0.000847887	0.000337881	0.001098934	0.001098934	0.000567123	0.00021998	0.001009005	0.001009005	0.000588542	0.000588542	0.000132567	0.000132567	0.000448836	0.000448836	0.001640895
3831003773755	383100	3773755	0.001062222	0.001062222	0.00122414	0.00122414	0.000858337	0.000342045	0.001112478	0.001112478	0.000574113	0.000222691	0.001018432	0.001018432	0.000595796	0.000595796	0.000134201	0.000134201	0.000454368	0.000454368	0.00170681
3831103773755	383110	3773755	0.001083515	0.001083515	0.001248678	0.001248678	0.000869756	0.000346596	0.001127278	0.001127278	0.00058175	0.000225653	0.001028838	0.001028838	0.000603722	0.000603722	0.000135986	0.000135986	0.000460412	0.000460412	0.001776953
3831203773755	383120	3773755	0.001103095	0.001103095	0.001271243	0.001271243	0.000881935	0.000351449	0.001143064	0.001143064	0.000589897	0.000228813	0.001040133	0.001040133	0.000612176	0.000612176	0.00013789	0.00013789	0.00046686	0.00046686	0.001850633
3831303773755	383130	3773755	0.001117213	0.001117213	0.001287513	0.001287513	0.000899582	0.000358482	0.001165936	0.001165936	0.000601701	0.000233392	0.001057209	0.001057209	0.000624426	0.000624426	0.000140649	0.000140649	0.000476201	0.000476201	0.001932682
3831403773755	383140	3773755	0.001112815	0.001112815	0.001282445	0.001282445	0.000921036	0.000367031	0.001193741	0.001193741	0.00061605	0.000238958	0.001075175	0.001075175	0.00063917	0.00063917	0.000144004	0.000144004	0.000487558	0.000487558	0.001979444
3831503773755	383150	3773755	0.001104669	0.001104669	0.001273056	0.001273056	0.000941589	0.000375221	0.00122038	0.00122038	0.000629798	0.00024429	0.001094386	0.001094386	0.00065358	0.00065358	0.000147217	0.000147217	0.000498438	0.000498438	0.00207314
3831603773755	383160	3773755	0.001092773	0.001092773	0.001259347	0.001259347	0.000961728	0.000383246	0.001246481	0.001246481	0.000643268	0.000249515	0.001114841	0.001114841	0.000667562	0.000667562	0.000150366	0.000150366	0.000509098	0.000509098	0.002177363
3837203773755	383720	3773755	0.001115963	0.001115963	0.001286072	0.001286072	0.000795569	0.000317033	0.001031125	0.001031125	0.000532129	0.000206406	0.000907971	0.000907971	0.000552227	0.000552227	0.000124387	0.000124387	0.000421141	0.000421141	0.197930508
3837303773755	383730	3773755	0.001086153	0.001086153	0.001251719	0.001251719	0.00079197	0.000315599	0.001026461	0.001026461	0.000529722	0.000205472	0.000904769	0.000904769	0.00054972	0.00054972	0.000123824	0.000123824	0.000419236	0.000419236	0.150323944
3837403773755	383740	3773755	0.001057501	0.001057501	0.001218699	0.001218699	0.000788233	0.000314109	0.001021618	0.001021618	0.000527223	0.000204503	0.000901567	0.000901567	0.00054713	0.00054713	0.00012324	0.00012324	0.000417258	0.000417258	0.119072403
3837503773755	383750	3773755	0.001030006	0.001030006	0.001187012	0.001187012	0.000784565	0.000312648	0.001016864	0.001016864	0.00052477	0.000203551	0.000898455	0.000898455	0.000544589	0.000544589	0.000122666	0.000122666	0.000415316	0.000415316	0.097315085
3837603773755	383760	3773755	0.001003112	0.001003112	0.001156019	0.001156019	0.000780621	0.000311076	0.001011751	0.001011751	0.000522131	0.000202528	0.000894986	0.000894986	0.000541851	0.000541851	0.00012205	0.00012205	0.000413228	0.000413228	0.081432339
3837703773755	383770	3773755	0.000971405	0.000971405	0.001119479	0.001119479	0.000772455	0.000307822	0.001001167	0.001001167	0.000516669	0.000200409	0.000886181	0.000886181	0.000536183	0.000536183	0.000120773	0.000120773	0.000408905	0.000408905	0.069403742
3837803773755	383780	3773755	0.000940808	0.000940808	0.001084218	0.001084218	0.000764289	0.000304567	0.000990584	0.000990584	0.000511207	0.000198291	0.000877732	0.000877732	0.000530514	0.000530514	0.000119496	0.000119496	0.000404582	0.000404582	0.059861033
3837903773755	383790	3773755	0.000908499	0.000908499	0.001046984	0.001046984	0.000754323	0.000300596	0.000977668	0.000977668	0.000504542	0.000195705	0.000868038	0.000868038	0.000523597	0.000523597	0.000117938	0.000117938	0.000399307	0.000399307	0.052540205
3838003773755	383800	3773755	0.000870589	0.000870589	0.001003295	0.001003295	0.00074905	0.000296046	0.000962868	0.000962868	0.000496904	0.000192743	0.000857632	0.000857632	0.000515671	0.000515671	0.000116153	0.000116153	0.000393263	0.000393263	0.046373585
3838103773755	383810	3773755	0.00083342	0.00083342	0.00096046	0.00096046	0.000731555	0.000291523	0.000948158	0.000948158	0.000489313	0.000189798	0.000848293	0.000848293	0.000507793	0.000507793	0.000114378	0.000114378	0.000387255	0.000387255	0.041112611
3838203773755	383820	3773755	0.000803471	0.000803471	0.000925946	0.000925946	0.000723251	0.000288214	0.000937395	0.000937395	0.000483758	0.000187644	0.000841445	0.000841445	0.000502029	0.000502029	0.00011308	0.00011308	0.000382859	0.000382859	0.036737697
3838303773755	383830	3773755	0.000775698	0.000775698	0.00089394	0.00089394	0.000713839	0.000284463	0.000925196	0.000925196	0.000477463	0.000185202	0.000834953	0.000834953	0.000495496	0.000495496	0.000111608	0.000111608	0.000377877	0.000377877	0.032856631
3838403773755	383840	3773755	0.000751165	0.000751165	0.000865668	0.000865668	0.000706019	0.000281347	0.000915061	0.000915061	0.000472233	0.000183173	0.00082935	0.00082935	0.00049068	0.00049068	0.000110386	0.000110386	0.000373737	0.000373737	0.029549649
3838503773755	383850	3773755	0.000731215	0.000731215	0.000842676	0.000842676	0.000700829	0.000279279	0.000908334	0.000908334	0.000468761	0.000181826	0.000824903	0.000824903	0.000486465	0.000486465	0.000109574	0.000109574	0.000370989	0.000370989	0.026854799
3838603773755	383860	3773755	0.00071233	0.00071233	0.00082012	0.00082012	0.000695846	0.000277293	0.000901876	0.000901876	0.00046542	0.000180534	0.000820545	0.000820545	0.00048306	0.00048306	0.000108795	0.000108795	0.000368352	0.000368352	0.024540602
3838703773755	383870	3773755	0.000692055	0.000692055	0.00079754	0.00079754	0.000689618	0.000274811	0.000893803	0.000893803	0.000461262	0.000178918	0.000815208	0.000815208	0.00047863	0.00047863	0.000107821	0.000107821	0.000365055	0.000365055	0.022468324
3838803773755	383880	3773755	0.000672105	0.000672105	0.000774556	0.000774556	0.00068332	0.000272302	0.000885641	0.000885641	0.00045705	0.000177284	0.000809694	0.000809694	0.000474312	0.000474312	0.000106837	0.000106837	0.000361721	0.000361721	0.020633221
3838903773755	383890	3773755	0.000653034	0.000653034	0.000752578	0.000752578	0.000677161	0.000269847	0.000877658	0.000877658	0.00045293	0.000175686	0.00080418	0.00080418	0.00047003	0.00047003	0.000105874	0.000105874	0.000358461	0.000358461	0.019007684
3839003773755	383900	3773755	0.000634288	0.000634288	0.000730974	0.000730974	0.000670794	0.0002673 1	0.000869407	0.000869407	0.000448672	0.000174034	0.000798577	0.000798577	0.00046561 7	0.00046561 7	0.000104878	0.000104878	0.00035509	0.00035509	0.017552801
3839103773755	383910	3773755	0.000616513	0.000616513	0.00071049	0.00071049	0.000664704	0.000264883	0.000861513	0.000861513	0.000444598	0.000172454	0.000793063	0.000793063	0.00046139	0.00046139	0.000103926	0.000103926	0.000351867	0.000351867	0.016258739
3829703773765	382970	3773765	0.000689232	0.000689232	0.000794293	0.000794293	0.000661798	0.000263725	0.000857746	0.000857746	0.000442654	0.0001717	0.0008193	0.0008193	0.00045937 2	0.00045937 2	0.000103472	0.000103472	0.000350328	0.000350328	0.001005381
3829803773765	382980	3773765	0.000724596	0.000724596	0.000835048	0.000835048	0.000676676	0.000269654	0.000877031	0.000877031	0.000452606	0.00017556	0.000834686	0.000834686	0.0004697	0.0004697	0.000105798	0.000105798	0.000358204	0.000358204	0.001050504
3829903773765	382990	3773765	0.000761441	0.000761441	0.00087751	0.00087751	0.000692317	0.000275887	0.000897302	0.000897302	0.000463067	0.000179618	0.000850962	0.000850962	0.000480557	0.000480557	0.000108243	0.000108243	0.000366483	0.000366483	0.001098474
3830003773765	383000	3773765	0.000796204	0.000796204	0.000917571	0.000917571	0.000706503	0.00028154	0.000915689	0.000915689	0.000472557	0.000183299	0.000865636	0.000865636	0.000490404	0.000490404	0.000110461	0.000110461	0.000373993	0.000373993	0.001145236
3830103773765	383010	3773765	0.000831151	0.000831151	0.000957846	0.000957846	0.000721105	0.000287359	0.000934614	0.000934614	0.000482323	0.000187087	0.000880578	0.000880578	0.00050054	0.00050054	0.000112745	0.000112745	0.000381723	0.000381723	0.001194327
3830203773765	383020	3773765	0.00086596	0.00086596	0.000997961	0.000997961	0.000736053	0.000293316	0.000953988	0.000953988	0.000492322	0.000190965	0.000895964	0.000895964	0.000510916	0.000510916	0.000115082	0.000115082	0.000389636	0.000389636	0.001245662
3830303773765	383030	3773765	0.000900075	0.000900075	0.001037276	0.001037276	0.000751486	0.000299466	0.00097399	0.00097399	0.000502644	0.000194969	0.000911529	0.000911529	0.000521628	0.000521628	0.000117495	0.000117495	0.000397805	0.000397805	0.001299326
3830403773765	383040	3773765	0.000932939	0.000932939	0.00107515	0.00107515	0.000767541	0.000305864	0.000994799	0.000994799	0.000513383	0.000199135	0.000927626	0.000927626	0.000532772	0.000532772	0.000120005	0.000120005	0.000406304	0.000406304	0.001355578
3830503773765	383050	3773765	0.000961592	0.000961592	0.00110817	0.00110817	0.000778268	0.000310138	0.001008702	0.001008702	0.000520557	0.000201917	0.000937854	0.000937854	0.000540218	0.000540218	0.000121682	0.000121682	0.000411983	0.000411983	0.001406999
3830603773765	383060	3773765	0.000989318	0.000989318	0.001140123	0.001140123	0.00078768	0.000313889	0.0010209	0.0010209	0.00052685 3	0.000204359	0.00094657	0.00094657	0.00054675 1	0.00054675 1	0.000123153	0.000123153	0.000416965	0.000416965	0.001459541
3830703773765	383070	3773765	0.001016582	0.001016582	0.001171543	0.001171543	0.000796884	0.000317557	0.00103283	0.00103283	0.000533009	0.000206747	0.00095493	0.00095493	0.00055314	0.00055314	0.000124592	0.000124592	0.000421837	0.000421837	0.001515017
3830803773765	383080	3773765	0.001043337	0.001043337	0.001202375	0.001202375	0.000805673	0.000321059	0.001044221	0.001044221	0.000538888	0.000209028	0.000962846	0.000962846	0.00055924	0.00055924	0.000125967	0.000125967	0.000426489	0.000426489	0.001573513
3830903773765	383090	3773765	0.001069536	0.001069536	0.001232568	0.001232568	0.000814531	0.000324589	0.001055702	0.001055702	0.000544812	0.000211326	0.000970672	0.000970672	0.000565389	0.000565389	0.000127352	0.000127352	0.000431179	0.000431179	0.001635373
3831003773765	383100	3773765	0.00109518	0.00109518	0.001262121	0.001262121	0.000823389	0.000328119	0.001067182	0.001067182	0.000550737	0.000213624	0.00097841	0.00097841	0.00057153 8	0.00057153 8	0.000128736	0.000128736	0.000435868	0.000435868	0.001700512
3831103773765	383110	3773765	0.001120221	0.001120221	0.00129098	0.00129098	0.000832039	0.000331566	0.001078394	0.001078394	0.000556523	0.000215868	0.000985792	0.000985792	0.000577542	0.000577542	0.000130089	0.000130089	0.000440447	0.000440447	0.001768929
3831203773765	383120	3773765	0.001144106	0.001144106	0.001318505	0.001318505	0.000841659	0.000335399	0.001090862	0.001090862	0.000562957	0.000218364	0.00099433	0.00099433	0.000584219	0.000584219	0.000131593	0.000131593	0.000445539	0.000445539	0.00184235
3831303773765	383130	3773765	0.001161742	0.001161742	0.00133883	0.00133883	0.000859721	0.000342597	0.001114272	0.001114272	0.00057503 9	0.00022305	0.001011851	0.001011851	0.000596757	0.000596757	0.000134417	0.000134417	0.0004551	0.0004551	0.001926988
3831403773765	383140	3773765	0.001173175	0.001173175	0.001352006	0.001352006	0.000879167	0.000350346	0.001139476	0.001139476	0.000588046	0.000228095	0.001030617	0.001030617	0.000610255	0.000610255	0.000137457	0.000137457	0.000465394	0.000465394	0.002007225
3831503773765	383150	3773765	0.001156373	0.001156373	0.001332642	0.001332642	0.00090415	0.000360302	0.001171856	0.001171856	0.000604756	0.000234577	0.001052051	0.001052051	0.000627596	0.000627596	0.000141363	0.000141363	0.000478619	0.000478619	0.002069776
3831603773765	383160	3773765	0.001141051	0.001141051	0.001314985	0.001314985	0.000927956	0.000369789	0.001202711	0.001202711	0.000620679	0.000240753	0.001075886	0.001075886	0.00064412 1	0.00064412 1	0.000145086	0.000145086	0.000491221	0.000491221	0.002177363
3837203773765	383720	3773765	0.001168176	0.001168176	0.001346244	0.001346244	0.000774738	0.000308732	0.001004127	0.001004127	0.000518197	0.000201002	0.00088458	0.00088458	0.00053776 8	0.00053776 8	0.00012113	0.00012113	0.000410114	0.000410114	0.205469616
3837303773765	383730	3773765	0.001136469	0.001136469	0.001309704	0.001309704	0.000771555	0.000307463	0.001000001	0.001000001	0.00051606 7	0.000200176	0.000882001	0.000882001	0.000535558	0.000535558	0.000120632	0.000120632	0.000408429	0.000408429	0.155458092
3837403773765	383740	3773765	0.001106057	0.001106057	0.001274657	0.001274657	0.000768303	0.000306167	0.000995786	0.000995786	0.000513892	0.000199332	0.000879511	0.000879511	0.000533301	0.000533301	0.000120124	0.000120124	0.000406707	0.000406707	0.122791442
3837503773765	383750	3773765	0.001076711	0.001076711	0.001240837	0.001240837	0.000765119	0.000304898	0.00099166	0.00099166	0.000511763	0.000198506	0.000876843	0.000876843	0.000531091	0.000531091	0.000119626	0.000119626	0.000405022	0.000405022	0.100151514
3837603773765	383760	3773765	0.001048151	0.001048151	0.001207923	0.001207923	0.000761867	0.000303602	0.000987444	0.000987444	0.000509587	0.000197662	0.000873908	0.000873908	0.000528833	0.000528833	0.000119118	0.000119118	0.0004033	0.0004033	0.083671821
3837703773765	383770	3773765	0.001014175	0.001014175	0.001168769	0.001168769	0.0007537	0.000300348	0.00097686	0.00097686	0.000504125	0.000195544	0.000865103	0.000865103	0.00052316 5	0.00052316 5	0.000117841	0.000117841	0.000398978	0.000398978	0.071268093
3837803773765	383780	3773765	0.000981403	0.000981403	0.001131001	0.001131001	0.000745742	0.000297177	0.000966545	0.000966545	0.000498802	0.000193479	0.000856743	0.000856743	0.00051764 1	0.00051764 1	0.000116596	0.000116596	0.000394765	0.000394765	0.061466209
3837903773765	383790	3773765	0.000948214	0.000948214	0.001092753	0.001092753	0.000736538	0.000293509	0.000954616	0.000954616	0.000492646	0.000191091	0.000847671	0.000847671	0.00051125 2	0.00051125 2	0.000115157	0.000115157	0.000389892	0.000389892	0.053790957
3838003773765	383800	3773765	0.00091248	0.00091248	0.001051572	0.001051572	0.000726642	0.000289565	0.00094179	0.00094179	0.000486026	0.000188523	0.000838243	0.000838243	0.000504383	0.000504383	0.00011361	0.00011361	0.000384654	0.000384654	0.047581544
3838103773765	383810	3773765	0.000875496	0.000875496	0.00100895	0.00100895	0.000716746	0.000285622	0.000928964	0.000928964	0.000479407	0.000185956	0.000829616	0.000829616	0.000497513	0.000497513	0.000112063	0.000112063	0.000379415	0.000379415	0.04223412
3838203773765	383820	3773765	0.000843001	0.000843001	0.000971502	0.000971502	0.000708441	0.000282312	0.0009182	0.0009182	0.000473853	0.000183801	0.000822679	0.000822679	0.000491749	0.000491749	0.000110764	0.000110764	0.000375019	0.000375019	0.037740835
3838303773765	383830	3773765	0.000812544	0.000812544	0.000936402	0.000936402	0.000700552	0.000279168	0.000907975	0.000907975	0.000468576	0.000181754	0.000816098	0.000816098	0.000486273	0.000486273	0.000109531	0.000109531	0.000370843	0.000370843	0.033919127
3838403773765	383840	3773765	0.00078602	0.00078602	0.000905836	0.000905836	0.000692455	0.000275942	0.000897481	0.000897481	0.00046316	0.000179654	0.000810495	0.000810495	0.000480653	0.000480653	0.000108265	0.000108265	0.000366557	0.000366557	0.030552959
3838503773765	383850	3773765	0.000763802	0.000763802	0.000880231	0.000880231	0.000686919	0.000273736	0.000890305	0.000890305	0.00045945 7	0.000178217	0.000806226	0.000806226	0.00047681	0.00047681	0.000107399	0.000107399	0.000363626	0.000363626	0.02768107
3838603773765	383860	3773765	0.000743158	0.000743158	0.000856439	0.000856439	0.000681452	0.000271557	0.00088322	0.00088322	0.0004558	0.000176799	0.000802045	0.000802045	0.00047301 5	0.00047301 5	0.000106545	0.000106545	0.000360732	0.000360732	0.02525247
3838703773765	383870	3773765	0.000721356	0.000721356	0.000831314	0.000831314	0.000675154	0.000269047	0.000875057	0.000875057	0.000451588	0.000175165	0.000796887	0.000796887	0.000468644	0.000468644	0.00010556	0.00010556	0.000357398	0.000357398	0.023064323
3838803773765	383880	3773765	0.000700248	0.000700248	0.000806989	0.000806989	0.000668787	0.00026651	0.000866805	0.000866805	0.000447329	0.000173513	0.000791551	0.000791551	0.000464224	0.000464224	0.000104565	0.000104565	0.000354028	0.000354028	0.021175469
3838903773765	383890	3773765	0.00067965	0.00067965	0.000783251	0.000783251	0.000662628	0.000264056	0.000858823	0.000858823	0.00044321	0.000171915	0.000786214	0.000786214	0.000459949	0.000459949	0.000103602	0.000103602	0.000350768	0.000350768	0.019496354
3839003773765	383900	3773765	0.000658959	0.000658959	0.000759406	0.000759406	0.000655984	0.000261408	0.000850212	0.000850212	0.000438766	0.000170192	0.000780433	0.000780433	0.00045533 7	0.00045533 7	0.000102563	0.000102563	0.000347251	0.000347251	0.0179822
3839103773765	383910	3773765	0.000639379	0.000639379	0.000736842	0.000736842	0.000649549	0.000258844	0.00084187	0.00084187	0.000434461	0.000168522	0.000774741	0.000774741	0.00045087	0.00045087	0.000101557	0.000101557	0.000343844	0.000343844	0.016635422
3829703773775	382970	3773775	0.000685436	0.000685436	0.000789919	0.000789919	0.000635016	0.000253052	0.000823035	0.000823035	0.000424741	0.000164751	0.00078746	0.00078746	0.00044078 2	0.00044078 2	9.92844E-05	9.92844E-05	0.000336151	0.000336151	0.000989161
3829803773775	382980	3773775	0.000721819	0.000721819	0.000831847	0.000831847	0.000648926	0.000258596	0.000841063	0.000841063	0.00043404 5	0.00016836	0.000801779	0.000801779	0.000450438	0.000450438	0.000101459	0.000101459	0.000343514	0.000343514	0.00103437
3829903773775	382990	3773775	0.000760238	0.000760238	0.000876123	0.000876123	0.000663597	0.000264442	0.000860078	0.000860078	0.000443858	0.000172167	0.000816987	0.000816987	0.000460621	0.000460621	0.000103753	0.000103753	0.00035128	0.00035128	0.001082512

			MSite Grubbing / Prep	MMass Grading / Excavation	MMass Grading / Excavation	MDrainage / Utilities Trenching	MFoundations / Concrete Pads	MBuilding / Structure Construction	MAsphalt Paving	MLandscaping or Other Finishing	MWaterside Construction (Piles)	RSSWRestriping South Valley	RSSWRestriping Silver Lake Boulevard	RSSWDemolition	RSSWPlacing Base	RSSWForm	Child Risk				
Unique Identifier	X (UTM)	Y (UTM)	2027	2027	2028	2028	2028	2028	2028	2028	2028	2029	2029	2029	2029	2029	3rd Trimester	0<2	2<16	Total	per million
3830303773755	383030	3773755	0.001213811	0.002019024	0.002019024	0.000971048	0.000460122	0.00124832	0.000811683	0.000557418	0.000599117	0.000420026	0.000418712	0.001304067	0.000118583	0.000257917	1.65619E-07	4.43541E-06	5.5569E-07	5.15672E-06	5.15671702
3830403773755	383040	3773755	0.001265503	0.002105007	0.002105007	0.001012402	0.000479717	0.001301482	0.00084625	0.000581157	0.000624631	0.000427759	0.000435415	0.001356713	0.00012337	0.000268329	1.80115E-07	4.84476E-06	5.9664E-07	5.62152E-06	5.62151585
3830503773755	383050	3773755	0.00131193	0.002182233	0.002182233	0.001049544	0.000497316	0.001349229	0.000877297	0.000602478	0.000647547	0.000431182	0.000449379	0.001400584	0.00012736	0.000277006	1.94694E-07	5.26067E-06	6.3626E-07	6.09162E-06	6.09162375
3830603773755	383060	3773755	0.001359075	0.002260654	0.002260654	0.00108726	0.000515188	0.001397714	0.000908823	0.000624128	0.000670817	0.000433485	0.000443134	0.001443998	0.00013107	0.000285592	2.10871E-07	5.72658E-06	6.7954E-07	6.61699E-06	6.61698976
3830703773755	383070	3773755	0.001409013	0.002343718	0.002343718	0.00112721	0.000534117	0.001449071	0.000942216	0.000647061	0.000695465	0.000435728	0.000477515	0.001489331	0.00013543	0.000294558	2.29535E-07	6.26924E-06	7.2904E-07	7.22781E-06	7.22781028
3830803773755	383080	3773755	0.001461742	0.002431427	0.002431427	0.001169394	0.000554106	0.0015033	0.000977477	0.000671276	0.000721492	0.000438	0.00049264	0.001537041	0.000139768	0.000303994	2.51375E-07	6.91121E-06	7.8647E-07	7.94905E-06	7.94905051
3830903773755	383090	3773755	0.001517184	0.002523647	0.002523647	0.001213747	0.000575122	0.001560318	0.001014551	0.000696736	0.000748857	0.000440243	0.000508391	0.001586762	0.000144289	0.000313828	2.77179E-07	7.67956E-06	8.536E-07	8.81034E-06	8.81033883
3831003773755	383100	3773755	0.001578129	0.002625023	0.002625023	0.001262503	0.000598225	0.001622996	0.001055306	0.000724724	0.000778938	0.000443815	0.000525809	0.001641783	0.000149293	0.00032471	3.0925E-07	8.64783E-06	9.3664E-07	9.89372E-06	9.89371812
3831103773755	383110	3773755	0.001642984	0.0027329	0.0027329	0.001314387	0.000622809	0.001689695	0.001098675	0.000754508	0.00081095	0.000448006	0.000544269	0.001700278	0.000154612	0.000336279	3.49288E-07	9.87764E-06	1.0389E-06	1.12659E-05	11.2658557
3831203773755	383120	3773755	0.001711109	0.002846218	0.002846218	0.001368887	0.000648634	0.001759757	0.00114423	0.000785793	0.000844575	0.000452669	0.000564277	0.001761789	0.000160205	0.000348445	4.00567E-07	1.14856E-05	1.1672E-06	1.30534E-05	13.0534105
3831303773755	383130	3773755	0.001786972	0.002972407	0.002972407	0.001429578	0.000677391	0.001837777	0.001194961	0.000820631	0.00088202	0.000460284	0.000588304	0.001837101	0.000167053	0.00036334	4.72189E-07	1.37863E-05	1.3433E-06	1.56018E-05	15.6018207
3831403773755	383140	3773755	0.001830209	0.003044326	0.003044326	0.001464167	0.000693781	0.001882242	0.001223873	0.000840487	0.000903361	0.000468046	0.000607687	0.001899526	0.00017273	0.000375686	5.71059E-07	1.7052E-05	1.5747E-06	1.91977E-05	19.1977495
3831503773755	383150	3773755	0.001916841	0.003188428	0.003188428	0.001533473	0.000726621	0.001971338	0.001281805	0.000880271	0.000946121	0.000476163	0.000630375	0.001973284	0.000179437	0.000390274	7.24345E-07	2.23228E-05	1.9167E-06	2.49638E-05	24.9637966
3831603773755	383160	3773755	0.002013206	0.003348718	0.003348718	0.001610565	0.00076315	0.002070442	0.001346244	0.000924524	0.000993685	0.000487438	0.000654879	0.002053074	0.000186693	0.000406055	9.75704E-07	3.12803E-05	2.4142E-06	3.46703E-05	34.6702705
3837203773755	383720	3773755	0.183008036	0.304411196	0.304411196	0.146406429	0.069373234	0.188211029	0.12237872	0.084042782	0.090329732	0.000358901	0.028371934	0.161604458	0.014695214	0.031961946	6.74431E-07	1.29675E-05	1.1739E-05	2.53809E-05	25.380924
3837303773755	383730	3773755	0.138990649	0.231193726	0.231193726	0.111192519	0.052687472	0.14294221	0.092943994	0.063828677	0.068603479	0.000356746	0.040565842	0.110955406	0.010089533	0.021944634	6.06494E-07	1.16307E-05	9.0002E-06	2.12373E-05	21.2373099
3837403773755	383740	3773755	0.11009524	0.183129792	0.183129792	0.088076192	0.04173403	0.113225292	0.073621437	0.050559038	0.054341184	0.000355979	0.029144867	0.081347281	0.007397171	0.016088773	5.50324E-07	1.05337E-05	7.1976E-06	1.82815E-05	18.2815276
3837503773755	383750	3773755	0.089978259	0.149667687	0.149667687	0.071982607	0.034108244	0.092536378	0.060169075	0.041320717	0.044411777	0.000353794	0.022177842	0.06289045	0.005718831	0.012438402	5.0301E-07	9.61566E-06	5.9419E-06	1.60606E-05	16.0605869
3837603773755	383760	3773755	0.075292954	0.1252405	0.1252405	0.060234363	0.028541455	0.077433563	0.050348911	0.034576784	0.037163353	0.000351522	0.017638618	0.050624466	0.004603446	0.010012449	4.62515E-07	8.83458E-06	5.0243E-06	1.43214E-05	14.3213696
3837703773755	383770	3773755	0.064171222	0.106740878	0.106740878	0.051336978	0.024325518	0.065995636	0.042911733	0.029469351	0.031673851	0.000346327	0.014519912	0.042051695	0.003823896	0.008316936	4.26619E-07	8.14876E-06	4.327E-06	1.29024E-05	12.9024092
3837803773755	383780	3773755	0.055347961	0.092064477	0.092064477	0.044278369	0.020980866	0.056921526	0.037011559	0.025417445	0.027318836	0.00034249	0.012178366	0.035557041	0.003233316	0.007032431	3.95346E-07	7.55355E-06	3.7726E-06	1.17215E-05	11.7215116
3837903773755	383790	3773755	0.048579069	0.080805262	0.080805262	0.038863255	0.018414968	0.049960191	0.032485154	0.022308966	0.023977823	0.000336882	0.010489496	0.030803885	0.002801097	0.006092357	3.67629E-07	7.02727E-06	3.3448E-06	1.07397E-05	10.7396534
3838003773755	383800	3773755	0.042877366	0.071321186	0.071321186	0.034301892	0.016253611	0.044096386	0.028672386	0.019690573	0.021163557	0.000330625	0.009127247	0.026936377	0.002449412	0.005327446	3.4207E-07	6.542E-06	2.9821E-06	9.86621E-06	9.86620712
3838103773755	383810	3773755	0.038013029	0.063229964	0.063229964	0.030410423	0.014409677	0.039093755	0.025419571	0.017456724	0.018762601	0.000325873	0.008009918	0.023736896	0.002158473	0.004694656	3.18927E-07	6.10218E-06	2.6713E-06	9.09239E-06	9.09239492
3838203773755	383820	3773755	0.033967951	0.056501478	0.056501478	0.027174361	0.012876301	0.034933674	0.0227146	0.015599102	0.016766017	0.000322214	0.00710994	0.021150332	0.001923268	0.004183088	2.98746E-07	5.71908E-06	2.4128E-06	8.43066E-06	8.43066494
3838303773755	383830	3773755	0.030379488	0.050532514	0.050532514	0.02430359	0.011516015	0.031243189	0.02031497	0.013951172	0.014994811	0.00031876	0.006329444	0.01888759	0.001717509	0.003735566	2.79816E-07	5.35775E-06	2.183E-06	7.82055E-06	7.82054623
3838403773755	383840	3773755	0.027321827	0.045446475	0.045446475	0.021857462	0.010356941	0.028098598	0.018270292	0.012547003	0.013485601	0.00031572	0.005701124	0.017044457	0.001549907	0.003371033	2.63368E-07	5.04509E-06	1.9868E-06	7.29522E-06	7.29521605
3838503773755	383850	3773755	0.024830149	0.041301877	0.041301877	0.019864119	0.009412416	0.02553608	0.01660409	0.01140275	0.01225575	0.000313153	0.005184545	0.015536389	0.001412774	0.003072769	2.49007E-07	4.77369E-06	1.8267E-06	6.84942E-06	6.84942421
3838603773755	383860	3773755	0.022690425	0.037742711	0.037742711	0.01815234	0.008601306	0.023335523	0.015173242	0.010420124	0.011199617	0.000310644	0.004743592	0.014236892	0.001294606	0.002815756	2.3591E-07	4.52657E-06	1.6886E-06	6.4511E-06	6.45109924
3838703773755	383870	3773755	0.020774382	0.03455561	0.03455561	0.016619505	0.007874988	0.021365006	0.01389197	0.009540219	0.01025389	0.000307751	0.004350605	0.013068368	0.001188349	0.002584647	2.23499E-07	4.29214E-06	1.5639E-06	6.0795E-06	6.07949823
3838803773755	383880	3773755	0.019077631	0.031733276	0.031733276	0.015262105	0.007231797	0.019620016	0.012757342	0.008761021	0.009416402	0.000304829	0.004001624	0.012050467	0.001095788	0.002383328	2.12012E-07	4.07529E-06	1.4529E-06	5.74025E-06	5.74024694
3838903773755	383890	3773755	0.017574647	0.029233248	0.029233248	0.014059718	0.006662058	0.018074302	0.011752286	0.008070805	0.008674554	0.000301937	0.003699746	0.011159062	0.00101473	0.002207027	2.01396E-07	3.87493E-06	1.3543E-06	5.43059E-06	5.43059079
3839003773755	383900	3773755	0.016229452	0.026995683	0.026995683	0.012983562	0.006152132	0.016690862	0.010852745	0.007453051	0.008010588	0.000299015	0.003430887	0.010363168	0.000942356	0.002049616	1.9148E-07	3.68776E-06	1.2654E-06	5.14463E-06	5.14462968
3839103773755	383910	3773755	0.015032952	0.025005453	0.025005453	0.012026362	0.005698572	0.015460345	0.010052637	0.006903583	0.007420016	0.000296182	0.003193082	0.009656478	0.000878095	0.001909847	1.82317E-07	3.51493E-06	1.186E-06	4.8832E-06	4.88320347
3829703773765	382970	3773765	0.000929583	0.001546246	0.001546246	0.000743666	0.000352379	0.000956011	0.000621618	0.000426892	0.000458827	0.000358517	0.000322512	0.001003185	9.12228E-05	0.000198409	1.05893E-07	2.77594E-06	3.7083E-07	3.25266E-06	3.25266365
3829803773765	382980	3773765	0.000971304	0.001615643	0.001615643	0.000777043	0.000368194	0.000998918	0.000649517	0.000446052	0.000479419	0.000365364	0.000335732	0.001044497	9.49795E-05	0.000206579	1.13652E-07	2.99243E-06	3.9318E-07	3.49927E-06	3.49926587
3829903773765	382990	3773765	0.001015657	0.00168942	0.00168942	0.000812526	0.000385007	0.001044533	0.000679177	0.00046642	0.000501311	0.000372595	0.000349725	0.001088368	9.89688E-05	0.000215256	1.22371E-07	3.23676E-06	4.1799E-07	3.77713E-06	3.77712503
3830003773765	383000	3773765	0.001058893	0.001761338	0.001761338	0.000847115	0.000401397	0.001088998	0.000708089	0.000486276	0.000522652	0.000378853	0.000363272	0.001130777	0.000102825	0.000223644	1.31634E-07	3.49716E-06	4.4369E-07	4.07248E-06	4.07248308
3830103773765	383010	3773765	0.001104284	0.001836839	0.001836839	0.000883427	0.000418603	0.001135679	0.000738442	0.00050712	0.000545056	0.000385198	0.000377445	0.001175196	0.000106864	0.000232429	1.41976E-07	3.7892E-06	4.72E-07	4.40317E-06	4.40317454
3830203773765	383020	3773765	0.001151748	0.00191579	0.00191579	0.000921398	0.000436595	0.001184493	0.000770182	0.000528917	0.000568484	0.000391692	0.000392272	0.001221718	0.000111095	0.00024163	1.53598E-07	4.1189E-06	5.0334E-07	4.77584E-06	4.77583884
3830303773765	383030	3773765	0.001201366	0.001998324	0.001998324	0.000961093	0.000455404	0.001235522	0.000803362	0.000551703	0.000592974	0.000398332	0.000407844	0.001270433	0.000115525	0.000251265	1.66699E-07	4.49235E-06	5.3817E-07	5.19722E-06	5.19722437
3830403773765	383040	3773765	0.001253378	0.002084838	0.002084838	0.001002702	0.00047512	0.001289012	0.000838142	0.000575589	0.000618646	0.000405268	0.000424369	0.001322256	0.000120237	0.000261514	1.8158E-07	4.91881E-06	5.7725E-07	5.67764E-06	5.67763913
3830503773765	383050	3773765	0.001300922	0.002163922	0.002163922	0.001040737	0.000493143	0.001337907	0.000869935	0.000597422	0.000642113	0.000409076	0.000438571	0.001367041	0.000124309	0.000270372	1.9691E-07	5.36173E-06	6.1592E-07	6.17456E-06	6.1745607
3830603773765	383060	3773765	0.001349503	0.002244731	0.002244731	0.001079602	0.000511559	0.00138787	0.000902422	0.000619732	0.000666092	0.000412116	0.000452773	0.001411734	0.000128374	0.000279211	2.14079E-07	5.86248E-06	6.5834E-07	6.7349E-06	6.73490079
3830703773765	383070	3773765	0.001400796	0.002330051	0.002330051	0.001120637	0.000531003	0.001440621	0.000936722	0.000643288	0.00069141	0.000415038	0.000467541	0.001458256	0.000132604	0.000288412	2.33872E-07	6.44563E-06	7.0645E-07	7.38596E-06	7.38595634
3830803773765	383080	3773765	0.001454882	0.002420015	0.002420015	0.001163905	0.000551505	0.001496244	0.000972889	0.000668125	0.000718105	0.000417783	0.000482815	0.001506514	0.000136992	0.000297957	2.56919E-07	7.13274E-06	7.6145E-07	8.15111E-06	8.15111069
3830903773765	383090	3773765	0.001512078	0.002515155	0.002515155	0.001209662	0.000573187	0.001555067	0.001011137	0.000694392	0.000746337	0.000420528	0.000498833	0.001557057	0.000141588	0.000307953	2.84282E-07	7.95949E-06	8.2548E-07	9.06925E-06	9.06925175
3831003773765	383100	3773765	0.001572306	0.002615336	0.002615336	0.001257845	0.000596017	0.001617007	0.001051412	0.00072205	0.000776064	0.000423302	0.000515566	0.001609794	0.000146384	0.000318383	3.17309E-07	8.97318E-06	9.0104E-07	1.01915E-05	10.1915202
3831103773765	383110	3773765	0.001635565	0.00272056	0.00272056	0.001308452	0.000619997	0.001682065	0.001093714	0.000751101	0.000807288	0.000425988	0.000532895	0.001664633	0.00015137	0.000329229	3.57893E-07	1.02412E-05	9.9126E-07	1.15904E-05	11.5903649
3831203773765	383120	3773765	0.001703451	0.00283348	0.00283348	0.001362761	0.000645731	0.001751881	0.001139109	0.000782276	0.000840795	0.000429293	0.000551385	0.001723219	0.000156698	0.000340816	4.0982E-07	1.18966E-05	1.1032E-06	1.34096E-05	13.4096376
3831303773765	383130	3773765	0.001781707	0.00296365	0.00296365	0.001425366	0.000675396	0.001832362	0.00119144	0.000818214	0.000879421	0.000437499	0.000574846	0.001794966	0.000163222	0.000355006	4.85212E-07	1.4355E-05	1.2623E-06	1.61026E-05	16.1025763
3831403773765	383140	3773765	0.001855895	0.003087052	0.003087052	0.001484716	0.000703518	0.001908659	0.00124105	0.000852283	0.00091639	0.000446028	0.000598487	0.001872837	0.000170303	0.000370408	5.90741E-07	1.78965E-05	1.4734E-06	1.99607E-05	19.9606541
3831503773765	383150	3773765	0.00191373	0.003183253	0.003183253	0.001530984	0.000725442	0.001968138	0.001279724	0.000878842	0.000944585	0.000455473	0.000619597	0.001939741	0.000176387	0.00038364	7.51964E-07	2.35016E-05	1.779E-06	2.60326E-05	26.0325833
3831603773765	383160	3773765	0.002013206	0.003348718	0.003348718	0.001610565	0.00076315	0.002070442	0.001346244	0.000924524	0.000993685	0.000465626	0.000645202	0.002022273	0.000183892	0.000399963	1.02067E-06	3.31803E-05	2.2436E-06	3.64446E-05	36.4446452
3837203773765	383720	3773765	0.189978752	0.316006118	0.316006118	0.151983002	0.072015638	0.195379925	0.127040086	0.087243944	0.093770361	0.000349544	0.041225276	0.169223308	0.015388021	0.033468793	6.83049E-07	1.32583E-05	1.2168E-05	2.61091E-05	26.1091266
3837303773765	383730	3773765	0.143737721	0.239089891	0.239089891	0.114990177	0.054486954	0.147824243	0.096118393	0.066008675	0.070946555	0.000348984	0.041759035	0.114798602	0.010439007	0.022704737	6.14446E-07	1.18921E-05	9.2879E-06	2.17944E-05	21.7944236
3837403773765	383740	3773765	0.113533891	0.188849562	0.188849562	0.090827113	0.043037526	0.116761706	0.075920886	0.05213817	0.056038446	0.000347065	0.029769078	0.083557104	0.007598117	0.016525829	5.57814E-07	1.07725E-05	7.404E-06	1.87344E-05	18.7343634
3837503773765	383750	3773765	0.092600843	0.15403003	0.15403003	0.074080675	0.035102393	0.095233523	0.061922815	0.042525086	0.04570624	0.000345117	0.022560468	0.064307303	0.00584767	0.012718625	5.1014E-07	9.83641E-06	6.0979E-06	1.64444E-05	16.4444022
3837603773765	383760	3773765	0.077363595	0.128684756	0.128684756	0.061890876	0.029326378	0.079563073	0.051733563	0.035527685	0.038185388	0.00034311	0.017895211	0.051596576	0.004691843	0.010204712	4.69368E-07	9.04063E-06	5.1462E-06	1.46562E-05	14.6561758
3837703773765	383770	3773765	0.065895015	0.109608194	0.109608194	0.052716012	0.024978959	0.067768437	0.044064446	0.030260969	0.032524687	0.000338093	0.014724936	0.042807831	0.003892654	0.008466484	4.33147E-07	8.34083E-06	4.4276E-06	1.32015E-05	13.2015456
3837803773765	383780	3773765	0.056832119	0.09453319	0.09453319	0.045465695	0.021543469	0.058447879	0.038004025	0.026099015	0.028051392	0.000334344	0.012347066	0.036182112	0.003290156	0.007156057	4.01459E-07	7.73071E-06	3.8585E-06	1.19907E-05	11.990674
3837903773765	383790	3773765	0.049735523	0.082728881	0.082728881	0.039788419	0.018853347	0.051149524	0.033258483	0.022840045	0.024548629	0.000329091	0.010602876	0.031225504	0.002839436	0.006175745	3.73771E-07	7.19983E-06	3.4109E-06	1.09845E-05	10.9844844
3838003773765	383800	3773765	0.043994253	0.07317899	0.07317899	0.035195403	0.016676992	0.045245028	0.029419257	0.020203481	0.021714834	0.000323483	0.009240805	0.02734392	0.002486471	0.005408049	3.48499E-07	6.71543E-06	3.0467E-06	1.01107E-05	10.1106738
3838103773765	383810	3773765	0.039049985	0.064954812	0.064954812	0.031239988	0.014802758	0.040160192	0.026112991	0.017932925	0.019274425	0.000319144	0.008117075	0.024110075	0.002192407	0.004768463	3.25469E-07	6.27381E-06	2.7319E-06	9.33114E-06	9.33113963
3838203773765	383820	3773765	0.03489546	0.058044274	0.058044274	0.027916368	0.013227894	0.035887552	0.023334832	0.016025042	0.01722382	0.000315455	0.007205544	0.021471139	0.00195244	0.004246537	3.04993E-07	5.88125E-06	2.4667E-06	8.65298E-06	8.65298284
3838303773765	383830	3773765	0.03136188	0.052166602	0.052166602	0.025089504	0.011888412	0.032253511	0.020971903	0.014402316	0.015479704	0.000312001	0.006444938	0.019268537	0.00175215	0.003810909	2.86513E-07	5.52737E-06	2.2404E-06	8.05425E-06	8.0542528
3838403773765	383840	3773765	0.028249496	0.046989536	0.046989536	0.022599597	0.010708595	0.02905264	0.01889063	0.012973016	0.013943483	0.000308932	0.005788659	0.017343786	0.001577126	0.003430234	2.69351E-07	5.19738E-06	2.0408E-06	7.50752E-06	7.50751685
3838503773765	383850	3773765	0.025594125	0.042572657	0.042572657	0.0204753	0.009702018	0.026321777	0.017114966	0.01175359	0.012632836	0.000306482	0.005262702	0.01579596	0.001436378	0.003124107	2.54562E-07	4.91458E-06	1.8707E-06	7.03985E-06	7.03985217
3838603773765	383860	3773765	0.023348624	0.038837543	0.038837543	0.018678899	0.008850811	0.024012435	0.015613384	0.010722389	0.011524493	0.000304032	0.004811983	0.014473338	0.001316107	0.00286252	2.41133E-07	4.65823E-06	1.7262E-06	6.62556E-06	6.62555961
3838703773765	383870	3773765	0.021325446	0.035472238	0.035472238	0.017060357	0.008083881	0.021931738	0.014260471	0.009793285	0.010525887	0.000301258	0.004406729	0.013263685	0.00120611	0.002623277	2.28478E-07	4.41627E-06	1.5947E-06	6.23948E-06	6.23947808
3838803773765	383880	3773765	0.019578998	0.032567238	0.032567238	0.015663199	0.007421851	0.020135637	0.013092609	0.008991264	0.009663869	0.000298425	0.004053461	0.012211602	0.00111044	0.002415197	2.16758E-07	4.19273E-06	1.4806E-06	5.89006E-06	5.89005991
3838903773765	383890	3773765	0.018026476	0.029984809	0.029984809	0.014421181	0.006833333	0.018538976	0.012054427	0.008278299	0.008897569	0.000295621	0.003740119	0.011291224	0.001026747	0.002233165	2.05897E-07	3.98578E-06	1.3788E-06	5.57046E-06	5.57046282
3839003773765	383900	3773765	0.016626477	0.027656085	0.027656085	0.013301182	0.006302633	0.017099175	0.011118239	0.007635377	0.008206553	0.00029264	0.003462566	0.010469738	0.000952047	0.002070693	1.95648E-07	3.79036E-06	1.2864E-06	5.27239E-06	5.27239341
3839103773765	383910	3773765	0.015381237	0.025584781	0.025584781	0.012304989	0.005830597	0.015818531	0.010285538	0.007063525	0.007591923	0.000289777	0.003217854	0.009740839	0.000885766	0.001926532	1.86151E-07	3.6094E-06	1.2038E-06	4.99936E-06	4.99935678
3829703773775	382970	3773775	0.000914586	0.0015213	0.0015213	0.000731669	0.000346694	0.000940588	0.00061159	0.000420005	0.000451424	0.000341664	0.000313758	0.00097604	8.87544E-05	0.00019304	1.05881E-07	2.78484E-06	3.604E-07	3.25112E-06	3.25111816
3829803773775	382980	3773775	0.000956386	0.00159083	0.00159083	0.000765109	0.000362539	0.000983577	0.000639542	0.000439201	0.000472056	0.00034801	0.00032674	0.001016621	9.24446E-05	0.000201066	1.13686E-07	3.00397E-06	3.8196E-07	3.49961E-06	3.4996137
3829903773775	382990	3773775	0.001000899	0.001664872	0.001664872	0.000800719	0.000379413	0.001029355	0.000669308	0.000459643	0.000494027	0.000354709	0.000340495	0.00105976	9.63674E-05	0.000209598	1.22479E-07	3.25221E-06	4.0592E-07	3.78061E-06	3.78060775

			EGIODemolition	EGIOSite Grubbing / Prep	EGIOMass Grading / Excavation	EGIOMass Grading / Excavation	EGIODrainage / Utilities Trenching	EGIODrainage / Utilities Trenching	EGIOFoundations / Concrete Pads	EGIOFoundations / Concrete Pads	EGIOBuilding / Structure Construction	EGIOBuilding / Structure Construction	EGIOAsphalt Paving	EGIOArchitectural Coating	EGIOLandscaping or Other Finishing	EGIOWaterside Construction (Piles)	HIWaterside Construction (Landscaping)	HIWaterside Construction (Landscaping)	KMDemolition	KMSite Grubbing / Prep	KMMass Grading / Excavation
Unique Identifier	X (UTM)	Y (UTM)	2025	2025	2025	2026	2026	2027	2026	2027	2026	2027	2027	2027	2027	2027	2025	2026	2025	2025	2025
3830003773775	383000	3773775	0.004897146	0.00452794	0.007531664	0.007531664	0.00362235	0.00362235	0.001716415	0.001716415	0.004656669	0.004656669	0.003027863	0.000614155	0.002079365	0.002234915	0.0034775	0.0034775	0.001234359	0.001141298	0.001898408
3830103773775	383010	3773775	0.005357432	0.00495352	0.008239569	0.008239569	0.003962817	0.003962817	0.001877742	0.001877742	0.005094352	0.005094352	0.003312454	0.000671879	0.002274806	0.002444976	0.003742552	0.003742552	0.001289059	0.001191873	0.001982534
3830203773775	383020	3773775	0.005881648	0.00543822	0.009045799	0.009045799	0.004350573	0.004350573	0.002061476	0.002061476	0.005592827	0.005592827	0.003636572	0.000737622	0.002497392	0.002684213	0.004039423	0.004039423	0.001345656	0.001244204	0.002069579
3830303773775	383030	3773775	0.00648058	0.00599199	0.009966939	0.009966939	0.004793595	0.004793595	0.002271397	0.002271397	0.006162348	0.006162348	0.004006887	0.000812734	0.002751703	0.002957549	0.004372415	0.004372415	0.001404238	0.001298369	0.002159676
3830403773775	383040	3773775	0.007173468	0.00663264	0.011032579	0.011032579	0.005306114	0.005306114	0.002514249	0.002514249	0.006821211	0.006821211	0.004435293	0.00089963	0.003045908	0.003273762	0.004749632	0.004749632	0.001465322	0.001354848	0.002253621
3830503773775	383050	3773775	0.00791398	0.00731733	0.012171464	0.012171464	0.00585386	0.00585386	0.002773794	0.002773794	0.00752536	0.00752536	0.004893145	0.000992498	0.003360335	0.00361171	0.005142257	0.005142257	0.001522782	0.001407976	0.002341993
3830603773775	383060	3773775	0.008758973	0.00809861	0.013471038	0.013471038	0.00647889	0.00647889	0.003069958	0.003069958	0.008328859	0.008328859	0.005415597	0.001098469	0.003719126	0.003997341	0.005575206	0.005575206	0.001581191	0.001461981	0.002431825
3830703773775	383070	3773775	0.009755985	0.00902046	0.015004413	0.015004413	0.007216366	0.007216366	0.003419403	0.003419403	0.009276912	0.009276912	0.006032041	0.001223505	0.004142465	0.004452348	0.006065188	0.006065188	0.001642965	0.001519098	0.002526831
3830803773775	383080	3773775	0.010943928	0.01011884	0.016831433	0.016831433	0.00809507	0.00809507	0.003835769	0.003835769	0.01040652	0.01040652	0.006766536	0.001372486	0.004646874	0.004994491	0.006620608	0.006620608	0.001707328	0.001578608	0.002625819
3830903773775	383090	3773775	0.012389665	0.01145558	0.019054933	0.019054933	0.009164462	0.009164462	0.004342489	0.004342489	0.011781264	0.011781264	0.007660422	0.001553797	0.005260745	0.005654283	0.007257774	0.007257774	0.0017754	0.001641548	0.002730512
3831003773775	383100	3773775	0.014186116	0.01311659	0.021817822	0.021817822	0.010493272	0.010493272	0.004972133	0.004972133	0.013489499	0.013489499	0.008771153	0.001779091	0.006023532	0.006474131	0.007995098	0.007995098	0.001847441	0.001708158	0.002841309
3831103773775	383110	3773775	0.016474775	0.0152327	0.025337711	0.025337711	0.012186161	0.012186161	0.005774291	0.005774291	0.015665773	0.015665773	0.010186211	0.002066114	0.006995313	0.007518609	0.008857094	0.008857094	0.001923364	0.001778357	0.002958077
3831203773775	383120	3773775	0.019505758	0.01803517	0.029999272	0.029999272	0.014428137	0.014428137	0.006836629	0.006836629	0.018547918	0.018547918	0.012060242	0.002446231	0.008282292	0.008901861	0.009886486	0.009886486	0.00200455	0.001853422	0.003082939
3831303773775	383130	3773775	0.024002408	0.02219281	0.036914985	0.036914985	0.017754246	0.017754246	0.008412673	0.008412673	0.022823758	0.022823758	0.014840481	0.00301016	0.010191603	0.010954002	0.011236762	0.011236762	0.002096953	0.001938858	0.00322505
3831403773775	383140	3773775	0.030581517	0.0282759	0.047033457	0.047033457	0.02262072	0.02262072	0.010718604	0.010718604	0.029079796	0.029079796	0.018908287	0.00383525	0.012985142	0.013956515	0.012898418	0.012898418	0.002194877	0.002029399	0.003375655
3831503773775	383150	3773775	0.04107301	0.03797641	0.063169059	0.063169059	0.030381131	0.030381131	0.014395798	0.014395798	0.039056099	0.039056099	0.025395087	0.005150996	0.017439909	0.018744528	0.015013634	0.015013634	0.002288573	0.002116032	0.003519757
3831603773775	383160	3773775	0.059593662	0.05510075	0.091653268	0.091653268	0.044080598	0.044080598	0.020887154	0.020887154	0.056667285	0.056667285	0.036846246	0.007473685	0.025303917	0.027196815	0.017764116	0.017764116	0.00239616	0.002215508	0.003685222
3831703773775	383170	3773775	0.002314111	0.00213964	0.003559033	0.003559033	0.001711715	0.001711715	0.000811079	0.000811079	0.002200475	0.002200475	0.001430795	0.000290214	0.000982589	0.001056093	0.01245026	0.01245026	0.029139144	0.026942272	0.044815132
3831803773775	383180	3773775	0.002248023	0.00207854	0.003457392	0.003457392	0.001662831	0.001662831	0.000787916	0.000787916	0.002137633	0.002137633	0.001389933	0.000281926	0.000954527	0.001025932	0.011716338	0.011716338	0.025700504	0.02376288	0.039526606
3831903773775	383190	3773775	0.002184696	0.00201999	0.003359997	0.003359997	0.001615989	0.001615989	0.00076572	0.00076572	0.002077415	0.002077415	0.001350779	0.000273984	0.000927638	0.000997032	0.011042251	0.011042251	0.022924382	0.021196056	0.035257014
3832003773775	383200	3773775	0.00212413	0.00196399	0.003266848	0.003266848	0.001571189	0.001571189	0.000744492	0.000744492	0.002019823	0.002019823	0.001313331	0.000266389	0.000901922	0.000969391	0.010422694	0.010422694	0.020633997	0.019078349	0.03173447
3832103773775	383210	3773775	0.002065721	0.00190998	0.003177016	0.003177016	0.001527985	0.001527985	0.00072402	0.00072402	0.001964282	0.001964282	0.001277217	0.000259064	0.00087712	0.000942735	0.009851266	0.009851266	0.018710461	0.017299833	0.028776128
3832203773775	383220	3773775	0.002003515	0.00185247	0.003081346	0.003081346	0.001481972	0.001481972	0.000702218	0.000702218	0.001905132	0.001905132	0.001238756	0.000251262	0.000850708	0.000914346	0.009274134	0.009274134	0.017061542	0.01577523	0.026240141
3832303773775	383230	3773775	0.001943725	0.00179718	0.002989392	0.002989392	0.001437747	0.001437747	0.000681262	0.000681262	0.001848278	0.001848278	0.001201789	0.000243764	0.00082532	0.00088706	0.00874613	0.00874613	0.015639359	0.014460269	0.024052366
3832403773775	383240	3773775	0.00188454	0.00174246	0.002898366	0.002898366	0.001393968	0.001393968	0.000660518	0.000660518	0.001791998	0.001791998	0.001165195	0.000236342	0.00080019	0.000860049	0.008256849	0.008256849	0.014421478	0.013334207	0.022179802
3832503773775	383250	3773775	0.00182173	0.00168439	0.002801767	0.002801767	0.001347508	0.001347508	0.000638504	0.000638504	0.001732273	0.001732273	0.00112636	0.000228465	0.00077352	0.000831385	0.007802287	0.007802287	0.013342244	0.01233634	0.020519973
3832603773775	383260	3773775	0.001763925	0.00163094	0.002712864	0.002712864	0.001304751	0.001304751	0.000618243	0.000618243	0.001677307	0.001677307	0.00109062	0.000221215	0.000748976	0.000805004	0.007384947	0.007384947	0.012358087	0.01142638	0.019006368
3832703773775	383270	3773775	0.001710951	0.00158196	0.002631392	0.002631392	0.001265567	0.001265567	0.000599676	0.000599676	0.001626934	0.001626934	0.001057866	0.000214572	0.000726483	0.000780828	0.00700813	0.00700813	0.011480741	0.010615179	0.017657035
3832803773775	383280	3773775	0.001659789	0.00153465	0.002552706	0.002552706	0.001227723	0.001227723	0.000581744	0.000581744	0.001578284	0.001578284	0.001026233	0.000208155	0.000704759	0.00075748	0.00666033	0.00666033	0.010696486	0.009890052	0.016450876
3832903773775	383290	3773775	0.00161251	0.00149094	0.002479992	0.002479992	0.001192751	0.001192751	0.000565173	0.000565173	0.001533327	0.001533327	0.000997001	0.000202226	0.000684684	0.00073593	0.006342448	0.006342448	0.009996956	0.00924326	0.015375019
3833003773775	383300	3773775	0.001570062	0.00145169	0.002414708	0.002414708	0.001161353	0.001161353	0.000550295	0.000550295	0.001492963	0.001492963	0.000970755	0.000196903	0.00066666	0.00071653	0.006055282	0.006055282	0.009372486	0.008665871	0.014414602
3833103773775	383310	3773775	0.00152839	0.00141316	0.002350618	0.002350618	0.001130529	0.001130529	0.00053569	0.00053569	0.001453338	0.001453338	0.00094499	0.000191677	0.000648966	0.000697513	0.005787228	0.005787228	0.008787099	0.008124618	0.013514295
3833203773775	383320	3773775	0.001483526	0.00137168	0.002281619	0.002281619	0.001097344	0.001097344	0.000519965	0.000519965	0.001410677	0.001410677	0.000917251	0.00018605	0.000629916	0.000677038	0.00552888	0.00552888	0.008249251	0.007627319	0.012687101
3833303773775	383330	3773775	0.001439784	0.00133123	0.002214344	0.002214344	0.001064988	0.001064988	0.000504634	0.000504634	0.001369083	0.001369083	0.000890206	0.000180564	0.000611343	0.000657076	0.00528554	0.00528554	0.007766706	0.007181154	0.011944961
3833403773775	383340	3773775	0.001399579	0.00129406	0.002152511	0.002152511	0.001035249	0.001035249	0.000490542	0.000490542	0.001330852	0.001330852	0.000865348	0.000175522	0.000594272	0.000638727	0.005055808	0.005055808	0.007321605	0.006769611	0.011260409
3833503773775	383350	3773775	0.001359202	0.00125673	0.002090411	0.002090411	0.001005382	0.001005382	0.00047639	0.00047639	0.001292457	0.001292457	0.000840383	0.000170458	0.000577127	0.0006203	0.00483418	0.00483418	0.00690161	0.006381281	0.01061447
3833603773775	383360	3773775	0.001321154	0.00122155	0.002031895	0.002031895	0.000977239	0.000977239	0.000463055	0.000463055	0.001256278	0.001256278	0.000816858	0.000165687	0.000560972	0.000602936	0.004626461	0.004626461	0.006514573	0.006023424	0.010019219
3829703773785	382970	3773785	0.003805316	0.00351842	0.005852462	0.005852462	0.002814739	0.002814739	0.001333736	0.001333736	0.003618454	0.003618454	0.002352794	0.000477227	0.001615766	0.001736635	0.002800511	0.002800511	0.001063963	0.000983748	0.001636343
3829803773785	382980	3773785	0.004135841	0.00382403	0.0063608	0.0063608	0.003059224	0.003059224	0.001449583	0.001449583	0.003932749	0.003932749	0.002557155	0.000518679	0.001756109	0.001887478	0.002993422	0.002993422	0.00111616	0.00103201	0.001716621
3829903773785	382990	3773785	0.004516407	0.0041759	0.006946099	0.006946099	0.003340723	0.003340723	0.001582969	0.001582969	0.004294627	0.004294627	0.002792456	0.000566406	0.001917701	0.002061157	0.003210847	0.003210847	0.001171981	0.001083623	0.001802472
3830003773785	383000	3773785	0.0049339	0.00456192	0.00758819	0.00758819	0.003649537	0.003649537	0.001729297	0.001729297	0.004691618	0.004691618	0.003050588	0.000618764	0.002094971	0.002251688	0.003446382	0.003446382	0.001227112	0.001134597	0.001887262
3830103773785	383010	3773785	0.005411354	0.00500338	0.008322501	0.008322501	0.004002703	0.004002703	0.001896641	0.001896641	0.005145627	0.005145627	0.003345794	0.000678642	0.002297702	0.002469585	0.003710534	0.003710534	0.001284831	0.001187964	0.001976032
3830203773785	383020	3773785	0.005955156	0.00550618	0.009158851	0.009158851	0.004404946	0.004404946	0.00208724	0.00208724	0.005662725	0.005662725	0.003682021	0.00074684	0.002528604	0.00271776	0.004005404	0.004005404	0.001344189	0.001242848	0.002067323
3830303773785	383030	3773785	0.006570135	0.0060748	0.010104672	0.010104672	0.004859837	0.004859837	0.002302786	0.002302786	0.006247506	0.006247506	0.004062258	0.000823966	0.002789729	0.002998419	0.004331891	0.004331891	0.001404324	0.001298449	0.002159809
3830403773785	383040	3773785	0.00728649	0.00673714	0.011206404	0.011206404	0.005389715	0.005389715	0.002553863	0.002553863	0.006928683	0.006928683	0.004505174	0.000913804	0.003093898	0.003325342	0.004702504	0.004702504	0.001467392	0.001356762	0.002256806
3830503773785	383050	3773785	0.008060046	0.00745238	0.01239611	0.01239611	0.005961903	0.005961903	0.002824989	0.002824989	0.007664253	0.007664253	0.004983457	0.001010816	0.003422356	0.003678371	0.005092129	0.005092129	0.001527182	0.001412044	0.00234876
3830603773785	383060	3773785	0.008947315	0.00827275	0.013760702	0.013760702	0.006618203	0.006618203	0.00313597	0.00313597	0.008507952	0.008507952	0.005532047	0.001122089	0.003799097	0.004083294	0.005522876	0.005522876	0.001588266	0.001468523	0.002442705
3830703773785	383070	3773785	0.009996956	0.00924326	0.015375019	0.015375019	0.007394608	0.007394608	0.003503862	0.003503862	0.00950605	0.00950605	0.006181031	0.001253726	0.004244783	0.00456232	0.006010957	0.006010957	0.001652197	0.001527634	0.002541029
3830803773785	383080	3773785	0.011250727	0.01040251	0.017303282	0.017303282	0.008322006	0.008322006	0.0039433	0.0039433	0.010698254	0.010698254	0.006956227	0.001410962	0.004777143	0.005134505	0.006564675	0.006564675	0.001719406	0.001589776	0.002644395
3830903773785	383090	3773785	0.012778858	0.01181543	0.019653501	0.019653501	0.009452343	0.009452343	0.004478899	0.004478899	0.012151346	0.012151346	0.007901058	0.001602606	0.005425999	0.0058319	0.00719894	0.00719894	0.001790067	0.001655109	0.002753069
3831003773785	383100	3773785	0.014715768	0.01360631	0.022632411	0.022632411	0.010885048	0.010885048	0.005157772	0.005157772	0.013993143	0.013993143	0.009098632	0.001845515	0.006248426	0.006715849	0.00794587	0.00794587	0.001866422	0.001725707	0.002870501
3831103773785	383110	3773785	0.017217099	0.01591906	0.026479383	0.026479383	0.012735247	0.012735247	0.006034471	0.006034471	0.016371645	0.016371645	0.010645183	0.002159209	0.00731051	0.007857384	0.008826976	0.008826976	0.001947867	0.001801012	0.002995761
3831203773785	383120	3773785	0.020528395	0.01898071	0.031572057	0.031572057	0.015184567	0.015184567	0.007195056	0.007195056	0.019520338	0.019520338	0.012692529	0.002574481	0.008716511	0.009368563	0.009870076	0.009870076	0.002033798	0.001880465	0.003127921
3831303773785	383130	3773785	0.025262564	0.02335796	0.038853068	0.038853068	0.018686366	0.018686366	0.008854349	0.008854349	0.024022033	0.024022033	0.015619625	0.003168197	0.010726675	0.0115291	0.011176428	0.011176428	0.002127926	0.001967496	0.003272686
3831403773785	383140	3773785	0.03213277	0.0297102	0.049419238	0.049419238	0.023768161	0.023768161	0.011262307	0.011262307	0.030554874	0.030554874	0.019867414	0.004029794	0.013643816	0.014664462	0.01276274	0.01276274	0.002227575	0.002059633	0.003425944
3831503773785	383150	3773785	0.043084635	0.03983638	0.066262879	0.066262879	0.031869102	0.031869102	0.015100858	0.015100858	0.040968942	0.040968942	0.026638857	0.005403276	0.01829406	0.019662575	0.014775297	0.014775297	0.002323946	0.002148738	0.00357416
3831603773785	383160	3773785	0.062393769	0.05768975	0.095959749	0.095959749	0.046151798	0.046151798	0.021868572	0.021868572	0.059329891	0.059329891	0.038577527	0.007824848	0.026492864	0.028474703	0.017368889	0.017368889	0.002434726	0.002251166	0.003744535
3837203773785	383720	3773785	0.002389085	0.00220897	0.003674342	0.003674342	0.001767173	0.001767173	0.000837357	0.000837357	0.002271768	0.002271768	0.001477151	0.000299617	0.001014424	0.001090309	0.011847113	0.011847113	0.029794501	0.02754822	0.045823051
3837303773785	383730	3773785	0.002320323	0.00214539	0.003568587	0.003568587	0.00171631	0.00171631	0.000813257	0.000813257	0.002206382	0.002206382	0.001434636	0.000290993	0.000985227	0.001058928	0.011203743	0.011203743	0.026323335	0.024338754	0.040484501
3837403773785	383740	3773785	0.002254321	0.00208436	0.003467079	0.003467079	0.00166749	0.00166749	0.000790124	0.000790124	0.002143622	0.002143622	0.001393827	0.000282716	0.000957202	0.001028807	0.010604799	0.010604799	0.023511753	0.021739144	0.036160373
3837503773785	383750	3773785	0.002190908	0.00202573	0.003369551	0.003369551	0.001620584	0.001620584	0.000767898	0.000767898	0.002083322	0.002083322	0.001354619	0.000274763	0.000930276	0.000999867	0.010047578	0.010047578	0.021183752	0.019586656	0.032579976
3837603773785	383760	3773785	0.002130169	0.00196957	0.003276136	0.003276136	0.001575656	0.001575656	0.000746609	0.000746609	0.002025566	0.002025566	0.001317065	0.000267146	0.000904486	0.000972147	0.009529881	0.009529881	0.019224842	0.017775433	0.029567231
3837703773785	383770	3773785	0.002065203	0.0019095	0.00317622	0.00317622	0.001527602	0.001527602	0.000723839	0.000723839	0.00196379	0.00196379	0.001276897	0.000258999	0.000876901	0.000942499	0.008994173	0.008994173	0.017546934	0.016224028	0.02698666
3837803773785	383780	3773785	0.002002566	0.00185159	0.003079887	0.003079887	0.00148127	0.00148127	0.000701885	0.000701885	0.001904229	0.001904229	0.001238169	0.000251143	0.000850305	0.000913913	0.008501089	0.008501089	0.016091103	0.014877955	0.024747635
3837903773785	383790	3773785	0.001942	0.00179559	0.002986738	0.002986738	0.00143647	0.00143647	0.000680657	0.000680657	0.001846637	0.001846637	0.001200722	0.000243548	0.000824588	0.000886272	0.008044827	0.008044827	0.014832845	0.01371456	0.022812472
3838003773785	383800	3773785	0.001878242	0.00173664	0.002888679	0.002888679	0.001389309	0.001389309	0.00065831	0.00065831	0.00178601	0.00178601	0.0011613	0.000235552	0.00079715	0.00085715	0.007621383	0.007621383	0.013742137	0.012706083	0.021134995
3838103773785	383810	3773785	0.00181897	0.00168183	0.002797521	0.002797521	0.001345466	0.001345466	0.000637536	0.000637536	0.001729648	0.001729648	0.001124653	0.000228118	0.000772348	0.000830125	0.007230558	0.007230558	0.012744779	0.011783919	0.019601089
3838203773785	383820	3773785	0.001764874	0.00163182	0.002714324	0.002714324	0.001305453	0.001305453	0.000618576	0.000618576	0.001678209	0.001678209	0.001091206	0.000221334	0.000749379	0.000805437	0.006876655	0.006876655	0.011850004	0.010956603	0.018224952
3838303773785	383830	3773785	0.001713108	0.00158395	0.002634709	0.002634709	0.001267162	0.001267162	0.000600432	0.000600432	0.001628985	0.001628985	0.0010592	0.000214842	0.000727399	0.000781813	0.006548566	0.006548566	0.011045648	0.010212889	0.016987876
3838403773785	383840	3773785	0.001664276	0.0015388	0.002559606	0.002559606	0.001231041	0.001231041	0.000583317	0.000583317	0.00158255	0.00158255	0.001029007	0.000208718	0.000706664	0.000759527	0.006246893	0.006246893	0.01032705	0.009548468	0.015882694
3838503773785	383850	3773785	0.001619929	0.0014978	0.002491403	0.002491403	0.001198239	0.001198239	0.000567774	0.000567774	0.001540382	0.001540382	0.001001588	0.000203157	0.000687834	0.000739289	0.005971935	0.005971935	0.009685929	0.008955682	0.014896668
3838603773785	383860	3773785	0.001577136	0.00145823	0.002425588	0.002425588	0.001166586	0.001166586	0.000552775	0.000552775	0.00149969	0.00149969	0.00097513	0.00019779	0.000669664	0.000719759	0.005714687	0.005714687	0.009104511	0.008418099	0.014002465
3838703773785	383870	3773785	0.001531841	0.00141635	0.002355926	0.002355926	0.001133081	0.001133081	0.000536899	0.000536899	0.001456619	0.001456619	0.000947124	0.000192109	0.00065043	0.000699088	0.005465643	0.005465643	0.008536379	0.0078928	0.013128696
3838803773785	383880	3773785	0.001484907	0.00137296	0.002283742	0.002283742	0.001098365	0.001098365	0.000520449	0.000520449	0.001411989	0.001411989	0.000918105	0.000186223	0.000630502	0.000677668	0.005230208	0.005230208	0.008024845	0.007419832	0.012341972
3838903773785	383890	3773785	0.001440647	0.00133203	0.002215671	0.002215671	0.001065626	0.001065626	0.000504936	0.000504936	0.001369903	0.001369903	0.000890739	0.000180673	0.000611709	0.000657469	0.00500708	0.00500708	0.00756292	0.006992733	0.011631545
3839003773785	383900	3773785	0.001397336	0.00129199	0.002149061	0.002149061	0.00103359	0.00103359	0.000489756	0.000489756	0.001328719	0.001328719	0.000863961	0.000175241	0.000593319	0.000637703	0.004789054	0.004789054	0.007122047	0.006585098	0.010953495
3839103773785	383910	3773785	0.001356441	0.00125418	0.002086165	0.002086165	0.00100334	0.00100334	0.000475423	0.000475423	0.001289832	0.001289832	0.000838676	0.000170112	0.000575955	0.00061904	0.004584136	0.004584136	0.006715857	0.006209532	0.010328786

			KMMass Grading / Excavation	KMDrainage / Utilities Trenching	KMFoundations / Concrete Pads	KMBuilding / Structure Construction	KMAsphalt Paving	KMArchitectural Coating	KMLandscaping or Other Finishing	KMWaterside Construction (Piles)	EWNDemolition	EWNSite Grubbing / Prep	EWNDrainage / Utilities Trenching	EWNDrainage / Utilities Trenching	EWNDrainage / Utilities Trenching	EWNFoundations / Concrete Pads	EWNBuilding / Structure Construction	EWNAsphalt Paving	EWNLandscaping or Other Finishing	EWNWaterside Construction (Piles)	ISDemolition
Unique Identifier	X (UTM)	Y (UTM)	2026	2026	2026	2026	2026	2026	2026	2026	2027	2027	2027	2028	2029	2029	2029	2029	2029	2029	2027
3830003773775	383000	3773775	0.001898408	0.000471391	0.000432634	0.00127244	0.000763194	0.000154802	0.000524118	0.000563326	0.002368034	0.002707374	0.003188503	0.003188503	0.003188503	0.000829979	0.002061979	0.001464135	0.001005485	0.001051307	0.001485252
3830103773775	383010	3773775	0.001982534	0.00049228	0.000451806	0.001328827	0.000797014	0.000161662	0.000547344	0.000588289	0.002529544	0.002892028	0.003405972	0.003405972	0.003405972	0.000886587	0.002202615	0.001563995	0.001074063	0.00112301	0.001555049
3830203773775	383020	3773775	0.002069579	0.000513894	0.000471643	0.00138717	0.000832008	0.00016876	0.000571376	0.000614118	0.002709085	0.003097298	0.00364772	0.00364772	0.00364772	0.000949515	0.002358951	0.001675004	0.001150298	0.001202719	0.001625192
3830303773775	383030	3773775	0.002159676	0.000536266	0.000492175	0.00144756	0.000868228	0.000176107	0.00059625	0.000640853	0.002908902	0.003325749	0.003916769	0.003916769	0.003916769	0.001019549	0.002532943	0.001798549	0.001235142	0.001291429	0.001694645
3830403773775	383040	3773775	0.002253621	0.000559593	0.000513585	0.001510528	0.000905996	0.000183767	0.000622187	0.00066873	0.00313417	0.003583298	0.004220087	0.004220087	0.004220087	0.001098504	0.002729097	0.00193783	0.001330792	0.001391439	0.001762976
3830503773775	383050	3773775	0.002341993	0.000581537	0.000533724	0.001569761	0.000941523	0.000190973	0.000646585	0.000694953	0.003360042	0.003841538	0.004524219	0.004524219	0.004524219	0.001177671	0.002925776	0.002077485	0.001426699	0.001491716	0.001823197
3830603773775	383060	3773775	0.002431825	0.000603843	0.000554196	0.001629972	0.000977637	0.000198298	0.000671386	0.00072161	0.00360455	0.004121084	0.004853443	0.004853443	0.004853443	0.001263369	0.003138683	0.002228662	0.001530519	0.001600268	0.001881175
3830703773775	383070	3773775	0.002526831	0.000627434	0.000575848	0.001693652	0.001015831	0.000206045	0.000697615	0.000749802	0.003878392	0.004434167	0.005222165	0.005222165	0.005222165	0.001359349	0.003377132	0.002397976	0.001646794	0.001721842	0.001938376
3830803773775	383080	3773775	0.002625819	0.000652013	0.000598406	0.00176	0.001055626	0.000214117	0.000724944	0.000779175	0.004183984	0.00478355	0.005633637	0.005633637	0.005633637	0.001466456	0.003643228	0.002586921	0.001776551	0.001857512	0.001994197
3830903773775	383090	3773775	0.002730512	0.00067801	0.000622265	0.001830172	0.001097714	0.000222654	0.000753848	0.000810241	0.0045284	0.005177322	0.006097385	0.006097385	0.006097385	0.001587172	0.00394313	0.00279987	0.001922793	0.002010418	0.002048638
3831003773775	383100	3773775	0.002841309	0.000705521	0.000647515	0.001904436	0.001142257	0.000231689	0.000784437	0.000843118	0.004917766	0.005622484	0.006621658	0.006621658	0.006621658	0.001723642	0.004282173	0.003040612	0.00208812	0.00218328	0.002101439
3831103773775	383110	3773775	0.002958077	0.000734516	0.000674125	0.001982701	0.001189199	0.000241211	0.000816675	0.000877768	0.005358467	0.006126338	0.007215052	0.007215052	0.007215052	0.001878105	0.004665916	0.003313094	0.002275245	0.002378932	0.002152515
3831203773775	383120	3773775	0.003082939	0.00076552	0.000702581	0.002066392	0.001239396	0.000251392	0.000851147	0.000914819	0.005863616	0.006703875	0.007895224	0.007895224	0.007895224	0.002055156	0.005105778	0.003625423	0.002489736	0.002603197	0.002201089
3831303773775	383130	3773775	0.00322505	0.000800808	0.000734967	0.002161645	0.001296528	0.00026298	0.000890382	0.000956988	0.006517334	0.007451271	0.008775439	0.008775439	0.008775439	0.002284279	0.005675006	0.004029611	0.002767309	0.00289342	0.002239913
3831403773775	383140	3773775	0.003375655	0.000838204	0.000769289	0.00226259	0.001357073	0.000275261	0.000931961	0.001001678	0.007255948	0.008295729	0.009769966	0.009769966	0.009769966	0.002543158	0.006318159	0.00448629	0.00308093	0.003221334	0.002270541
3831503773775	383150	3773775	0.003519757	0.000873986	0.000802129	0.002359177	0.001415005	0.000287012	0.000971745	0.001044438	0.0081056	0.009267136	0.010914003	0.010914003	0.010914003	0.002840955	0.007057998	0.005011622	0.003441699	0.003598543	0.002248886
3831603773775	383160	3773775	0.003685222	0.000915072	0.000839837	0.002470083	0.001481525	0.000300504	0.001017428	0.001093538	0.009051796	0.010348922	0.012188033	0.012188033	0.012188033	0.00317259	0.007881903	0.005596647	0.00384346	0.004018614	0.002211614
3837203773775	383720	3773775	0.044815132	0.011127983	0.010213063	0.030038107	0.018016481	0.003654361	0.0123727	0.013298259	0.00279217	0.003192289	0.003759592	0.003759592	0.003759592	0.000978636	0.002431298	0.001726374	0.001185576	0.001239605	0.002282965
3837303773775	383730	3773775	0.039526606	0.009814796	0.009007844	0.026493382	0.015890399	0.003223119	0.010912627	0.011728963	0.002750239	0.00314435	0.003703133	0.003703133	0.003703133	0.000963939	0.002394787	0.001700449	0.001167772	0.00122099	0.002220328
3837403773775	383740	3773775	0.035257014	0.00875462	0.008034833	0.023631615	0.014173947	0.002874964	0.009733865	0.010462022	0.00270874	0.003096904	0.003647256	0.003647256	0.003647256	0.000949394	0.002358651	0.001674791	0.001150151	0.001202566	0.002159848
3837503773775	383750	3773775	0.03173447	0.007879942	0.007232069	0.02127057	0.012757822	0.002587725	0.00876135	0.009416757	0.002668018	0.003050346	0.003592424	0.003592424	0.003592424	0.000935121	0.002323192	0.001649612	0.00113286	0.001184487	0.002101267
3837603773775	383760	3773775	0.028776128	0.00714536	0.006557883	0.019287691	0.011568516	0.002346493	0.007944602	0.00853891	0.002627295	0.003003788	0.003537592	0.003537592	0.003537592	0.000920848	0.002287732	0.001624434	0.001115569	0.001166408	0.002044324
3837703773775	383770	3773775	0.026240141	0.006515653	0.005979949	0.017587902	0.010549004	0.002139701	0.007244459	0.007786392	0.002579066	0.002948648	0.003472653	0.003472653	0.003472653	0.000903944	0.002245737	0.001594614	0.001095091	0.001144996	0.001976165
3837803773775	383780	3773775	0.024052866	0.005972534	0.005481484	0.016121844	0.00966968	0.001961343	0.006640589	0.007137349	0.002532218	0.002895086	0.003409573	0.003409573	0.003409573	0.000887524	0.002204944	0.001565649	0.001075199	0.001124198	0.001910164
3837903773775	383790	3773775	0.022179802	0.005507436	0.005054626	0.014866391	0.008916675	0.001808608	0.006123468	0.006581544	0.002483127	0.00283896	0.003343473	0.003343473	0.003343473	0.000870318	0.002162197	0.001535296	0.001054354	0.001102403	0.00184468
3838003773775	383800	3773775	0.020519973	0.005095286	0.004676362	0.013753862	0.008249394	0.001673261	0.005665217	0.006089013	0.002428255	0.002776225	0.003269589	0.003269589	0.003269589	0.000851086	0.002114417	0.001501369	0.001031055	0.001078042	0.001777643
3838103773775	383810	3773775	0.019006368	0.004719445	0.004331422	0.012739343	0.007640898	0.001549837	0.005247337	0.005639872	0.002372175	0.002712109	0.003194079	0.003194079	0.003194079	0.00083143	0.002065585	0.001466695	0.001007243	0.001053145	0.001707845
3838203773775	383820	3773775	0.017657035	0.004384394	0.004023918	0.011834929	0.007098443	0.001439808	0.004874809	0.005239476	0.002317648	0.002649768	0.00312066	0.00312066	0.00312066	0.000812319	0.002018106	0.001432982	0.000984091	0.001028938	0.001645554
3838303773775	383830	3773775	0.016450876	0.004084894	0.003749042	0.01102648	0.006613545	0.001341454	0.004541809	0.004881566	0.00226709	0.002591965	0.003052584	0.003052584	0.003052584	0.000794599	0.001974082	0.001401722	0.000962624	0.001006492	0.001586713
3838403773775	383840	3773775	0.015375019	0.003817749	0.003503862	0.010305369	0.006181031	0.001253726	0.004244783	0.00456232	0.002218171	0.002536036	0.002986716	0.002986716	0.002986716	0.000777453	0.001931485	0.001371476	0.000941852	0.000984774	0.001534429
3838503773775	383850	3773775	0.014414602	0.00357927	0.003284989	0.009661633	0.005794927	0.00117541	0.003979628	0.00427733	0.002178657	0.002490859	0.002933511	0.002933511	0.002933511	0.000763604	0.001897078	0.001347045	0.000925074	0.000967231	0.00149086
3838603773775	383860	3773775	0.013514295	0.003355716	0.003079816	0.009058187	0.005432987	0.001101997	0.003731068	0.004010177	0.002137503	0.002443808	0.002878098	0.002878098	0.002878098	0.000749179	0.001861243	0.001321599	0.0009076	0.000948961	0.00144867
3838703773775	383870	3773775	0.012687101	0.003150316	0.002891304	0.008503746	0.00510044	0.001034545	0.003502694	0.003764718	0.002091949	0.002391726	0.00281676	0.00281676	0.00281676	0.000733213	0.001821576	0.001293434	0.000888257	0.000928737	0.00140234
3838803773775	383880	3773775	0.011944961	0.002966037	0.002722175	0.008006314	0.004802087	0.000974028	0.003297802	0.003544499	0.002043547	0.002336389	0.002751589	0.002751589	0.002751589	0.000716249	0.001779431	0.001263508	0.000867706	0.000907249	0.001359202
3838903773775	383890	3773775	0.011260409	0.002796056	0.00256617	0.007547481	0.004526885	0.000918208	0.003108808	0.003341368	0.001997562	0.002283814	0.002689671	0.002689671	0.002689671	0.000700131	0.001739389	0.001235075	0.00084818	0.000886833	0.001317702
3839003773775	383900	3773775	0.01061447	0.002635664	0.002418965	0.00711453	0.004267206	0.000865536	0.002930476	0.003149694	0.001952612	0.002232422	0.002629147	0.002629147	0.002629147	0.000684377	0.001700248	0.001207283	0.000829094	0.000866877	0.001274737
3839103773775	383910	3773775	0.010019219	0.002487858	0.002283312	0.006715552	0.004027904	0.000816997	0.002766137	0.002973062	0.001909732	0.002183398	0.002571411	0.002571411	0.002571411	0.000669348	0.001662911	0.001180771	0.000810887	0.00084784	0.001234446
3829703773785	382970	3773785	0.001636343	0.000406318	0.000372911	0.001096787	0.000657839	0.000133432	0.000451767	0.000485562	0.001852617	0.002118098	0.002494506	0.002494506	0.002494506	0.000649329	0.001613177	0.001145457	0.000786635	0.000822484	0.001266368
3829803773785	382980	3773785	0.001716621	0.000426252	0.000391206	0.001150595	0.000690112	0.000139978	0.00047393	0.000509383	0.001965467	0.00224712	0.002646456	0.002646456	0.002646456	0.000688882	0.001711442	0.001215231	0.000834552	0.000872584	0.001335389
3829903773785	382990	3773785	0.001802472	0.000447569	0.000410771	0.001208138	0.000724626	0.000146979	0.000497632	0.000534858	0.002091776	0.002391529	0.002816528	0.002816528	0.002816528	0.000733153	0.001821426	0.001293327	0.000888184	0.00092866	0.001409673
3830003773785	383000	3773785	0.001887262	0.000468623	0.000430094	0.001264969	0.000758713	0.000153893	0.000521041	0.000560018	0.002224901	0.00254373	0.002995777	0.002995777	0.002995777	0.000779812	0.001937345	0.001375637	0.00094471	0.000987762	0.001482405
3830103773785	383010	3773785	0.001976032	0.000490666	0.000450324	0.001324469	0.0007944	0.000161132	0.000545549	0.00058636	0.002372606	0.002712602	0.00319466	0.00319466	0.00319466	0.000831582	0.002065961	0.001466962	0.001007427	0.001053337	0.001557638
3830203773785	383020	3773785	0.002067323	0.000513334	0.000471129	0.001385659	0.000831101	0.000168576	0.000570753	0.000613449	0.002535152	0.00289844	0.003413523	0.003413523	0.003413523	0.000888553	0.002207498	0.001567462	0.001076444	0.0011255	0.001633734
3830303773785	383030	3773785	0.002159809	0.000536299	0.000492206	0.001447649	0.000868281	0.000176117	0.000596287	0.000640893	0.002711673	0.003100258	0.003651205	0.003651205	0.003651205	0.000950422	0.002361205	0.001676604	0.001151397	0.001203868	0.00170819
3830403773785	383040	3773785	0.002256806	0.000560384	0.000514311	0.001512662	0.000907276	0.000184027	0.000623066	0.000669675	0.002909765	0.003326735	0.00391793	0.00391793	0.00391793	0.001019852	0.002533694	0.001799082	0.001235508	0.001291812	0.001782992
3830503773785	383050	3773785	0.00234876	0.000583217	0.000535266	0.001574297	0.000944243	0.000191525	0.000648453	0.000696962	0.003108028	0.00355341	0.004184888	0.004184888	0.004184888	0.001089342	0.002706333	0.001921667	0.001319692	0.001379833	0.001849511
3830603773785	383060	3773785	0.002442705	0.000606545	0.000556676	0.001637265	0.000982011	0.000199186	0.00067439	0.000724838	0.003321131	0.003797051	0.004471826	0.004471826	0.004471826	0.001164033	0.002891894	0.002053427	0.001410177	0.001474442	0.001913874
3830703773785	383070	3773785	0.002541029	0.000630959	0.000579083	0.001703168	0.001021539	0.000207203	0.000701535	0.000754015	0.003557788	0.004067621	0.004790479	0.004790479	0.004790479	0.001246979	0.003097964	0.00219975	0.001510664	0.001579507	0.001977805
3830803773785	383080	3773785	0.002644395	0.000656626	0.00060264	0.001772451	0.001063094	0.000215632	0.000730073	0.000784687	0.003818861	0.004366106	0.005142008	0.005142008	0.005142008	0.001338484	0.003325295	0.002361169	0.001621517	0.001695413	0.002040528
3830903773785	383090	3773785	0.002753069	0.000683611	0.000627406	0.001845292	0.001106783	0.000224494	0.000760076	0.000816934	0.004108837	0.004697635	0.005532453	0.005532453	0.005532453	0.001440118	0.003577793	0.002540458	0.001744643	0.001824149	0.002101784
3831003773785	383100	3773785	0.002870501	0.00071277	0.000654167	0.001924002	0.001153992	0.000234069	0.000792497	0.000851781	0.00444126	0.005077695	0.005980054	0.005980054	0.005980054	0.00155663	0.003867253	0.002745993	0.001885793	0.001971732	0.002161315
3831103773785	383110	3773785	0.002995761	0.000743873	0.000682713	0.00200796	0.001204349	0.000244283	0.000827079	0.00088895	0.004816909	0.005507174	0.006485856	0.006485856	0.006485856	0.001688292	0.004194351	0.002978253	0.002045296	0.002138503	0.002217395
3831203773785	383120	3773785	0.003127921	0.00077669	0.000712832	0.002096542	0.00125748	0.00025506	0.000863566	0.000928166	0.005234056	0.005984099	0.007047535	0.007047535	0.007047535	0.001834499	0.004557584	0.003236172	0.00222242	0.002323699	0.00226942
3831303773785	383130	3773785	0.003272686	0.000812636	0.000745823	0.002193574	0.001315678	0.000266865	0.000903533	0.000971124	0.005726954	0.00654763	0.007711211	0.007711211	0.007711211	0.002007257	0.004986778	0.003540926	0.002431708	0.002542525	0.002313593
3831403773785	383140	3773785	0.003425944	0.000850691	0.000780749	0.002296298	0.001377291	0.000279362	0.000945845	0.001016601	0.006258677	0.007155548	0.008427163	0.008427163	0.008427163	0.002193622	0.005449779	0.003869686	0.002657481	0.002778588	0.002350347
3831503773785	383150	3773785	0.00357416	0.000887495	0.000814527	0.002395642	0.001436876	0.000291448	0.000986765	0.001060582	0.006858644	0.007841491	0.009235006	0.009235006	0.009235006	0.002403906	0.005972204	0.004240641	0.002912232	0.003044948	0.002337406
3831603773785	383160	3773785	0.003744535	0.0009298	0.000853354	0.002509839	0.00150537	0.000305341	0.001033803	0.001111138	0.007534535	0.008614238	0.010145077	0.010145077	0.010145077	0.002640801	0.00656074	0.004658538	0.00319922	0.003345015	0.002301256
3837203773785	383720	3773785	0.045823051	0.011378258	0.010442761	0.030713682	0.018421682	0.00373655	0.012650969	0.013597345	0.00267492	0.003058237	0.003601717	0.003601717	0.003601717	0.00093754	0.002329202	0.00165388	0.001135791	0.001187551	0.002397627
3837303773785	383730	3773785	0.040484501	0.01005265	0.009226142	0.027135428	0.01627549	0.003301229	0.011177086	0.012013205	0.002636613	0.003014441	0.003550138	0.003550138	0.003550138	0.000924114	0.002295846	0.001630195	0.001119526	0.001170544	0.002331107
3837403773785	383740	3773785	0.036160373	0.008978932	0.008240702	0.024237107	0.014537114	0.002948626	0.009983267	0.010730081	0.002598737	0.002971138	0.00349914	0.00349914	0.00349914	0.000910839	0.002262866	0.001606777	0.001103443	0.001153729	0.002266314
3837503773785	383750	3773785	0.032579976	0.008089888	0.007424754	0.021837285	0.013097731	0.00265667	0.00899478	0.009667649	0.002560948	0.002927933	0.003448257	0.003448257	0.003448257	0.000897594	0.00222996	0.001583412	0.001087398	0.001136953	0.002202987
3837603773785	383760	3773785	0.029567231	0.007341798	0.00673817	0.019817941	0.011886553	0.002411002	0.008163012	0.008773659	0.002523073	0.00288463	0.003397259	0.003397259	0.003397259	0.000884319	0.00219698	0.001559994	0.001071316	0.001120137	0.002141213
3837703773785	383770	3773785	0.02698666	0.00670102	0.006150076	0.018088269	0.010849118	0.002200574	0.00745056	0.008007911	0.002478123	0.002833239	0.003336735	0.003336735	0.003336735	0.000868564	0.00215784	0.001532202	0.00105223	0.001100182	0.002068827
3837803773785	383780	3773785	0.024747635	0.006145051	0.005639817	0.016587525	0.00994899	0.002017997	0.006832403	0.007343512	0.002434035	0.002782834	0.003277372	0.003277372	0.003277372	0.000853112	0.00211945	0.001504943	0.00103351	0.001080609	0.001997476
3837903773785	383790	3773785	0.022812472	0.005664533	0.005198807	0.015290449	0.00917102	0.001860198	0.006298138	0.00676928	0.002389603	0.002732034	0.003217545	0.003217545	0.003217545	0.000837539	0.00208076	0.001477471	0.001014643	0.001060882	0.001928023
3838003773785	383800	3773785	0.021134995	0.005248001	0.004816521	0.014166091	0.008496644	0.001723411	0.005835015	0.006271512	0.002340512	0.002675908	0.003151445	0.003151445	0.003151445	0.000820333	0.002038014	0.001447118	0.000993799	0.001039088	0.001859865
3838103773785	383810	3773785	0.019601089	0.004867119	0.004466954	0.013137964	0.007879987	0.001598332	0.005411529	0.005816347	0.002289522	0.002617612	0.003082788	0.003082788	0.003082788	0.000802461	0.001993615	0.001415592	0.000972148	0.001016451	0.001790412
3838203773785	383820	3773785	0.018224952	0.004525412	0.004153342	0.012215585	0.007326755	0.001486118	0.005031601	0.005407998	0.00224276	0.002564149	0.003019825	0.003019825	0.003019825	0.000786071	0.001952896	0.001386679	0.000952293	0.000995691	0.001726395
3838303773785	383830	3773785	0.016987876	0.004218236	0.003871421	0.011386413	0.006829428	0.001385243	0.004690065	0.005040913	0.0021941	0.002508516	0.002954305	0.002954305	0.002954305	0.000769016	0.001910525	0.001356593	0.000931631	0.000974088	0.001664276
3838403773785	383840	3773785	0.015882694	0.00394381	0.003619557	0.010645646	0.006385126	0.001295123	0.004384943	0.004712965	0.002151393	0.002459689	0.002896801	0.002896801	0.002896801	0.000754048	0.001873338	0.001330188	0.000913498	0.000955127	0.001609145
3838503773785	383850	3773785	0.014896668	0.003698971	0.003394849	0.009984746	0.005988726	0.001214719	0.004112718	0.004420376	0.002111361	0.00241392	0.002842899	0.002842899	0.002842899	0.000740017	0.00183848	0.001305436	0.0008965	0.000937355	0.001561606
3838603773785	383860	3773785	0.014002465	0.003476932	0.003191066	0.009385391	0.00562924	0.001141803	0.003865844	0.004155034	0.002073485	0.002370617	0.0027919	0.0027919	0.0027919	0.000726742	0.001805499	0.001282018	0.000880418	0.00092054	0.001516484
3838703773785	383870	3773785	0.013128696	0.003259968	0.00299194	0.008799732	0.005277969	0.001070554	0.003624611	0.003895755	0.00202983	0.002320705	0.002733118	0.002733118	0.002733118	0.000711441	0.001767486	0.001255026	0.000861881	0.000901158	0.001466702
3838803773785	383880	3773785	0.012341972	0.003064618	0.002812651	0.008272417	0.004961692	0.001006402	0.00340741	0.003662306	0.001984966	0.002269412	0.00267271	0.00267271	0.00267271	0.000695716	0.00172842	0.001227287	0.000842831	0.000881241	0.001417438
3838903773785	383890	3773785	0.011631545	0.002888213	0.00265075	0.007796241	0.004676088	0.000948471	0.003211273	0.003451497	0.001937686	0.002215357	0.002609049	0.002609049	0.002609049	0.000679145	0.001687251	0.001198055	0.000822756	0.000860251	0.001372143
3839003773785	383900	3773785	0.010953495	0.002719847	0.002496227	0.007341767	0.0044035	0.000893181	0.003024075	0.003250295	0.00189101	0.002161993	0.002546202	0.002546202	0.002546202	0.000662786	0.001646608	0.001169195	0.000802937	0.000839529	0.001324518
3839103773785	383910	3773785	0.010328786	0.002564727	0.00235386	0.006923045	0.004152356	0.000842241	0.002851603	0.003064922	0.001848304	0.002113166	0.002488698	0.002488698	0.002488698	0.000647817	0.001609421	0.00114279	0.000784804	0.000820569	0.00128

			ISDrainage / Utilities Trenching	ISDrainage / Utilities Trenching	ISAsphalt Paving	ISAsphalt Paving	SVDemolition	SVSite Grubbing / Prep	SVMass Grading / Excavation	SVMass Grading / Excavation	SVDrainage / Utilities Trenching	SVFoundations / Concrete Pads	SVBuilding / Structure Construction	SVBuilding / Structure Construction	SVAsphalt Paving	SVAsphalt Paving	SVArchitectural Coating	SVArchitectural Coating	SVLandscaping or Other Finishing	SVLandscaping or Other Finishing	MDemolition
Unique Identifier	X (UTM)	Y (UTM)	2027	2028	2027	2028	2027	2027	2027	2028	2028	2028	2028	2029	2028	2029	2028	2029	2028	2029	2027
3830003773775	383000	3773775	0.000796852	0.000796852	0.000918318	0.000918318	0.000676884	0.000269737	0.0008773	0.0008773	0.000452745	0.000175614	0.000830684	0.000830684	0.000469844	0.000469844	0.000105831	0.000105831	0.000358314	0.000358314	0.001129619
3830103773775	383010	3773775	0.000834299	0.000834299	0.000961474	0.000961474	0.000690586	0.000275197	0.000895059	0.000895059	0.00046191	0.000179169	0.000844825	0.000844825	0.000479356	0.000479356	0.000107973	0.000107973	0.000365568	0.000365568	0.001179056
3830203773775	383020	3773775	0.000871931	0.000871931	0.001004842	0.001004842	0.000704635	0.000280796	0.000913267	0.000913267	0.000471307	0.000182814	0.000859233	0.000859233	0.000489107	0.000489107	0.000110169	0.000110169	0.000373004	0.000373004	0.001230908
3830303773775	383030	3773775	0.000909193	0.000909193	0.001047784	0.001047784	0.000718891	0.000286477	0.000931744	0.000931744	0.000480842	0.000186512	0.00087373	0.00087373	0.000499003	0.000499003	0.000112398	0.000112398	0.000380551	0.000380551	0.001284745
3830403773775	383040	3773775	0.000945854	0.000945854	0.001090033	0.001090033	0.000733631	0.000292351	0.000950849	0.000950849	0.000490702	0.000190337	0.000888582	0.000888582	0.000509234	0.000509234	0.000114703	0.000114703	0.000388354	0.000388354	0.001341342
3830503773775	383050	3773775	0.000978163	0.000978163	0.001127267	0.001127267	0.000744427	0.000296653	0.000964841	0.000964841	0.000497922	0.000193138	0.000899077	0.000899077	0.000516728	0.000516728	0.000116391	0.000116391	0.000394069	0.000394069	0.00139423
3830603773775	383060	3773775	0.001009269	0.001009269	0.001163114	0.001163114	0.000754116	0.000300514	0.000977398	0.000977398	0.000504403	0.000195651	0.000908149	0.000908149	0.000523453	0.000523453	0.000117906	0.000117906	0.000399197	0.000399197	0.001447808
3830703773775	383070	3773775	0.001039958	0.001039958	0.001198481	0.001198481	0.000763735	0.000304347	0.000989866	0.000989866	0.000510837	0.000198147	0.000917043	0.000917043	0.00053013	0.00053013	0.00011941	0.00011941	0.000404289	0.000404289	0.001504405
3830803773775	383080	3773775	0.001069906	0.001069906	0.001232995	0.001232995	0.000773008	0.000308042	0.001001885	0.001001885	0.00051704	0.000200553	0.000925492	0.000925492	0.000536567	0.000536567	0.00012086	0.00012086	0.000409198	0.000409198	0.001563677
3830903773775	383090	3773775	0.001099114	0.001099114	0.001266655	0.001266655	0.000782351	0.000311765	0.001013994	0.001013994	0.000523288	0.000202977	0.000933763	0.000933763	0.000543052	0.000543052	0.00012232	0.00012232	0.000414144	0.000414144	0.001626745
3831003773775	383100	3773775	0.001127442	0.001127442	0.001299302	0.001299302	0.000791693	0.000315488	0.001026102	0.001026102	0.000529537	0.000205401	0.000942034	0.000942034	0.000549537	0.000549537	0.000123781	0.000123781	0.000419089	0.000419089	0.001693696
3831103773775	383110	3773775	0.001154845	0.001154845	0.001330881	0.001330881	0.000801244	0.000319294	0.00103848	0.00103848	0.000535925	0.000207878	0.000950395	0.000950395	0.000556166	0.000556166	0.000125274	0.000125274	0.000424145	0.000424145	0.001764356
3831203773775	383120	3773775	0.001180905	0.001180905	0.001360914	0.001360914	0.000811763	0.000323486	0.001052114	0.001052114	0.000542961	0.000210608	0.000959822	0.000959822	0.000563467	0.000563467	0.000126919	0.000126919	0.000429713	0.000429713	0.001839762
3831303773775	383130	3773775	0.001201735	0.001201735	0.001384919	0.001384919	0.000829202	0.000330435	0.001074717	0.001074717	0.000554626	0.000215132	0.000976631	0.000976631	0.000575573	0.000575573	0.000129645	0.000129645	0.000438945	0.000438945	0.001925607
3831403773775	383140	3773775	0.001218167	0.001218167	0.001403856	0.001403856	0.000847749	0.000337826	0.001098755	0.001098755	0.000567031	0.000219944	0.000994686	0.000994686	0.000588446	0.000588446	0.000132545	0.000132545	0.000448763	0.000448763	0.002014559
3831503773775	383150	3773775	0.001206549	0.001206549	0.001390467	0.001390467	0.000872801	0.000347809	0.001131224	0.001131224	0.000583787	0.000226443	0.001016031	0.001016031	0.000605836	0.000605836	0.000136462	0.000136462	0.000462024	0.000462024	0.002068654
3831603773775	383160	3773775	0.001186552	0.001186552	0.001367422	0.001367422	0.000897437	0.000357627	0.001163155	0.001163155	0.000600266	0.000232835	0.001040934	0.001040934	0.000622937	0.000622937	0.000140314	0.000140314	0.000475066	0.000475066	0.002177535
3837203773775	383720	3773775	0.001224833	0.001224833	0.001411538	0.001411538	0.000754669	0.000300734	0.000978116	0.000978116	0.000504773	0.000195795	0.000862257	0.000862257	0.000523837	0.000523837	0.000117992	0.000117992	0.00039949	0.00039949	0.211652111
3837303773775	383730	3773775	0.001191228	0.001191228	0.00137281	0.00137281	0.00075204	0.000299686	0.000974708	0.000974708	0.000503014	0.000195113	0.000860389	0.000860389	0.000522012	0.000522012	0.000117581	0.000117581	0.000398098	0.000398098	0.159476511
3837403773775	383740	3773775	0.00115878	0.00115878	0.001335416	0.001335416	0.000749548	0.000298693	0.000971479	0.000971479	0.000501348	0.000194466	0.000858432	0.000858432	0.000520283	0.000520283	0.000117192	0.000117192	0.00039678	0.00039678	0.125672649
3837503773775	383750	3773775	0.00112735	0.00112735	0.001299195	0.001299195	0.000746642	0.000297535	0.000967712	0.000967712	0.000499404	0.000193712	0.000856387	0.000856387	0.000518265	0.000518265	0.000116737	0.000116737	0.000395241	0.000395241	0.102332673
3837603773775	383760	3773775	0.0010968	0.0010968	0.001263988	0.001263988	0.000743527	0.000296294	0.000963675	0.000963675	0.000497321	0.000192904	0.000853985	0.000853985	0.000516104	0.000516104	0.00011625	0.00011625	0.000393592	0.000393592	0.085389933
3837703773775	383770	3773775	0.001060232	0.001060232	0.001221846	0.001221846	0.000735638	0.00029315	0.00095345	0.00095345	0.000492044	0.000190857	0.000845003	0.000845003	0.000510627	0.000510627	0.000115017	0.000115017	0.000389416	0.000389416	0.072729274
3837803773775	383780	3773775	0.001024821	0.001024821	0.001181038	0.001181038	0.000727818	0.000290034	0.000943315	0.000943315	0.000486813	0.000188829	0.000836465	0.000836465	0.000505199	0.000505199	0.000113794	0.000113794	0.000385277	0.000385277	0.062694443
3837903773775	383790	3773775	0.000989689	0.000989689	0.00114055	0.00114055	0.000719237	0.000286614	0.000932193	0.000932193	0.000481074	0.000186602	0.00082766	0.00082766	0.000499243	0.000499243	0.000112452	0.000112452	0.000380734	0.000380734	0.054746815
3838003773775	383800	3773775	0.000953723	0.000953723	0.001099101	0.001099101	0.000709687	0.000282809	0.000919815	0.000919815	0.000474686	0.000184124	0.000818766	0.000818766	0.000492614	0.000492614	0.000110959	0.000110959	0.000375679	0.000375679	0.048495903
3838103773775	383810	3773775	0.000916276	0.000916276	0.001055946	0.001055946	0.000700967	0.000279334	0.000908513	0.000908513	0.000468853	0.000181862	0.000810584	0.000810584	0.000486561	0.000486561	0.000109596	0.000109596	0.000371063	0.000371063	0.04308938
3838203773775	383820	3773775	0.000882855	0.000882855	0.001017432	0.001017432	0.000693216	0.000276245	0.000898468	0.000898468	0.000463669	0.000179851	0.000803913	0.000803913	0.000481181	0.000481181	0.000108384	0.000108384	0.00036696	0.00036696	0.038516375
3838303773775	383830	3773775	0.000851287	0.000851287	0.000981051	0.000981051	0.000685881	0.000273322	0.00088896	0.00088896	0.000458763	0.000177948	0.000797688	0.000797688	0.000476089	0.000476089	0.000107237	0.000107237	0.000363077	0.000363077	0.034630391
3838403773775	383840	3773775	0.000823236	0.000823236	0.000948724	0.000948724	0.000679237	0.000270675	0.000880349	0.000880349	0.00045431	0.000176224	0.000792351	0.000792351	0.00047147	0.00047147	0.000106198	0.000106198	0.00035956	0.00035956	0.031312452
3838503773775	383850	3773775	0.000799861	0.000799861	0.000921786	0.000921786	0.000673839	0.000268524	0.000873353	0.000873353	0.000450708	0.000174824	0.00078826	0.00078826	0.000467731	0.000467731	0.000105354	0.000105354	0.000356702	0.000356702	0.028474211
3838603773775	383860	3773775	0.000777226	0.000777226	0.0008957	0.0008957	0.000668372	0.000266345	0.000866267	0.000866267	0.000447052	0.000173406	0.00078408	0.00078408	0.00046393	0.00046393	0.0001045	0.0001045	0.00035380	0.00035380	0.025935263
3838703773775	383870	3773775	0.000752369	0.000752369	0.000867055	0.000867055	0.000661036	0.000263422	0.00085676	0.00085676	0.000442145	0.000171502	0.000778922	0.000778922	0.000458844	0.000458844	0.000103353	0.000103353	0.000349925	0.000349925	0.023598203
3838803773775	383880	3773775	0.000729225	0.000729225	0.000840383	0.000840383	0.000654393	0.000260774	0.000848149	0.000848149	0.000437701	0.000169779	0.000773674	0.000773674	0.00045423	0.00045423	0.000102314	0.000102314	0.000346408	0.000346408	0.021611511
3838903773775	383890	3773775	0.00070696	0.00070696	0.000814724	0.000814724	0.000648026	0.000258237	0.000839897	0.000839897	0.00043343	0.000168127	0.000768338	0.000768338	0.000449813	0.000449813	0.000101319	0.000101319	0.000343038	0.000343038	0.01988736
3839003773775	383900	3773775	0.000683909	0.000683909	0.000788159	0.000788159	0.000640898	0.000255397	0.000830659	0.000830659	0.000428675	0.000166278	0.00076229	0.00076229	0.00044865	0.00044865	0.000100204	0.000100204	0.000339265	0.000339265	0.018320836
3839103773775	383910	3773775	0.000662292	0.000662292	0.000763247	0.000763247	0.000634047	0.000252666	0.000821779	0.000821779	0.000424093	0.0001645	0.00075642	0.00075642	0.00044011	0.00044011	9.91329E-05	9.91329E-05	0.000335638	0.000335638	0.016928245
3829703773785	382970	3773785	0.000679419	0.000679419	0.000782984	0.000782984	0.000608649	0.000242545	0.000788861	0.000788861	0.000407105	0.000157911	0.00075642	0.00075642	0.00042248	0.00042248	9.5162E-05	9.5162E-05	0.000322193	0.000322193	0.000969663
3829803773785	382980	3773785	0.000716449	0.000716449	0.00082566	0.00082566	0.000621659	0.00024773	0.000805724	0.000805724	0.000415807	0.000161286	0.000769672	0.000769672	0.00043151	0.00043151	9.71962E-05	9.71962E-05	0.00032908	0.00032908	0.001014785
3829903773785	382990	3773785	0.000756303	0.000756303	0.000871589	0.000871589	0.000635569	0.000253273	0.000823752	0.000823752	0.000425111	0.000164895	0.000783991	0.000783991	0.00044167	0.00044167	9.9371E-05	9.9371E-05	0.000336444	0.000336444	0.001063445
3830003773785	383000	3773785	0.000795324	0.000795324	0.000916558	0.000916558	0.00064858	0.000258458	0.000840615	0.000840615	0.000433813	0.000168271	0.000797421	0.000797421	0.00045019	0.00045019	0.000101405	0.000101405	0.000343331	0.000343331	0.001111588
3830103773785	383010	3773785	0.000835688	0.000835688	0.000963074	0.000963074	0.000662005	0.000263808	0.000858015	0.000858015	0.000442793	0.000171754	0.000811206	0.000811206	0.00045917	0.00045917	0.000103504	0.000103504	0.000350438	0.000350438	0.001162405
3830203773785	383020	3773785	0.000876514	0.000876514	0.001010123	0.001010123	0.000675569	0.000269213	0.000875595	0.000875595	0.000451866	0.000175273	0.000825169	0.000825169	0.000468932	0.000468932	0.000105625	0.000105625	0.000357618	0.000357618	0.001215206
3830303773785	383030	3773785	0.000916461	0.000916461	0.001056159	0.001056159	0.000688787	0.00027448	0.000892727	0.000892727	0.000460707	0.000178702	0.000838688	0.000838688	0.000478107	0.000478107	0.000107692	0.000107692	0.000364615	0.000364615	0.001269215
3830403773785	383040	3773785	0.000956593	0.000956593	0.001102409	0.001102409	0.000702628	0.000279996	0.000910666	0.000910666	0.000469964	0.000182293	0.000852651	0.000852651	0.00048771	0.00048771	0.000109856	0.000109856	0.000371942	0.000371942	0.001326158
3830503773785	383050	3773785	0.000992281	0.000992281	0.001143537	0.001143537	0.00071378	0.00028416	0.00092421	0.00092421	0.000476954	0.000185004	0.000862879	0.000862879	0.00049467	0.00049467	0.000111489	0.000111489	0.000377474	0.000377474	0.001379735
3830603773785	383060	3773785	0.001026812	0.001026812	0.001183332	0.001183332	0.000722628	0.000287966	0.000936588	0.000936588	0.000483342	0.000187482	0.00087204	0.00087204	0.00050159	0.00050159	0.000112983	0.000112983	0.000382529	0.000382529	0.001434435
3830703773785	383070	3773785	0.001061111	0.001061111	0.00122286	0.00122286	0.000732316	0.000291827	0.000949145	0.000949145	0.000489822	0.000189996	0.000881023	0.000881023	0.00050832	0.00050832	0.000114497	0.000114497	0.000387658	0.000387658	0.001491895
3830803773785	383080	3773785	0.001094763	0.001094763	0.001261641	0.001261641	0.000741867	0.000295632	0.000961523	0.000961523	0.00049621	0.000192473	0.000889828	0.000889828	0.00051495	0.00051495	0.000115991	0.000115991	0.000392713	0.000392713	0.001552289
3830903773785	383090	3773785	0.001127628	0.001127628	0.001299515	0.001299515	0.000751486	0.000299466	0.00097399	0.00097399	0.000502644	0.000194969	0.000898544	0.000898544	0.00052162	0.00052162	0.000117495	0.000117495	0.000397805	0.000397805	0.001616133
3831003773785	383100	3773785	0.001159566	0.001159566	0.001336322	0.001336322	0.000762489	0.00030385	0.000988251	0.000988251	0.00051004	0.000197824	0.000908416	0.000908416	0.00052926	0.00052926	0.000119215	0.000119215	0.00040363	0.00040363	0.001685931
3831103773785	383110	3773785	0.001189654	0.001189654	0.001370996	0.001370996	0.000774392	0.000308594	0.001003679	0.001003679	0.000517965	0.000200912	0.000919266	0.000919266	0.00053728	0.00053728	0.000121076	0.000121076	0.000409931	0.000409931	0.001761164
3831203773785	383120	3773785	0.001217566	0.001217566	0.001403163	0.001403163	0.000786918	0.000313585	0.001019914	0.001019914	0.000526343	0.000204162	0.000930739	0.000930739	0.00054622	0.00054622	0.000123034	0.000123034	0.000416562	0.000416562	0.001840021
3831303773785	383130	3773785	0.001241265	0.001241265	0.001430475	0.001430475	0.000803181	0.000320066	0.001040992	0.001040992	0.000537221	0.000208381	0.000946392	0.000946392	0.00055751	0.00055751	0.000125577	0.000125577	0.000425171	0.000425171	0.001925607
3831403773785	383140	3773785	0.001260984	0.001260984	0.001453199	0.001453199	0.000820136	0.000326823	0.001062967	0.001062967	0.000548562	0.00021278	0.000962935	0.000962935	0.00056928	0.00056928	0.000128228	0.000128228	0.000434146	0.000434146	0.002014041
3831503773785	383150	3773785	0.001254041	0.001254041	0.001445198	0.001445198	0.000844219	0.00033642	0.00109418	0.00109418	0.00056467	0.000219028	0.00098348	0.00098348	0.00058599	0.00058599	0.000131993	0.000131993	0.000446894	0.000446894	0.002067532
3831603773785	383160	3773785	0.001234646	0.001234646	0.001422846	0.001422846	0.000868994	0.000346292	0.001126291	0.001126291	0.000581241	0.000225456	0.001008293	0.001008293	0.000603194	0.000603194	0.000135867	0.000135867	0.000460009	0.000460009	0.002176586
3837203773785	383720	3773785	0.00128635	0.00128635	0.001482432	0.001482432	0.000735361	0.00029304	0.000953091	0.000953091	0.000491859	0.000190786	0.000840734	0.000840734	0.000510435	0.000510435	0.000114973	0.000114973	0.00038927	0.00038927	0.215975431
3837303773785	383730	3773785	0.001250662	0.001250662	0.001441304	0.001441304	0.000733493	0.000292295	0.00095067	0.00095067	0.000490609	0.000190301	0.000839755	0.000839755	0.00050913	0.00050913	0.000114681	0.000114681	0.000388281	0.000388281	0.162246162
3837403773785	383740	3773785	0.001215899	0.001215899	0.001401242	0.001401242	0.000731278	0.000291413	0.000947799	0.000947799	0.000489128	0.000189726	0.000838332	0.000838332	0.00050761	0.00050761	0.000114335	0.000114335	0.000387108	0.000387108	0.127631991
3837503773785	383750	3773785	0.001181924	0.001181924	0.001362088	0.001362088	0.000728718	0.000290393	0.000944481	0.000944481	0.000487415	0.000189062	0.000836731	0.000836731	0.00050582	0.00050582	0.000113935	0.000113935	0.000385753	0.000385753	0.103813007
3837603773785	383760	3773785	0.001148781	0.001148781	0.001323893	0.001323893	0.000726157	0.000289372	0.000941162	0.000941162	0.000485702	0.000188398	0.000834775	0.000834775	0.00050404	0.00050404	0.000113534	0.000113534	0.000384397	0.000384397	0.086547679
3837703773785	383770	3773785	0.001109945	0.001109945	0.001279138	0.001279138	0.000718545	0.000286339	0.000931296	0.000931296	0.000480611	0.000186423	0.000825792	0.000825792	0.00049876	0.00049876	0.000112344	0.000112344	0.000380368	0.000380368	0.073745267
3837803773785	383780	3773785	0.001071665	0.001071665	0.001235022	0.001235022	0.000710448	0.000283112	0.000920801	0.000920801	0.000475195	0.000184322	0.000816987	0.000816987	0.00049314	0.00049314	0.000111078	0.000111078	0.000376081	0.000376081	0.06356135
3837903773785	383790	3773785	0.001034403	0.001034403	0.00119208	0.00119208	0.00070249	0.000279941	0.000910487	0.000910487	0.000469872	0.000182257	0.000808449	0.000808449	0.00048761	0.00048761	0.000109834	0.000109834	0.000371869	0.000371869	0.055376634
3838003773785	383800	3773785	0.000997835	0.000997835	0.001149938	0.001149938	0.00069377	0.000276466	0.000899185	0.000899185	0.00046404	0.00179995	0.000800089	0.000800089	0.00048156	0.00048156	0.000108471	0.000108471	0.000367253	0.000367253	0.049097596
3838103773785	383810	3773785	0.000960573	0.000960573	0.001106996	0.001106996	0.000685535	0.000273184	0.000888511	0.000888511	0.000458531	0.000177858	0.000792351	0.000792351	0.00047584	0.00047584	0.000107183	0.000107183	0.000362893	0.000362893	0.043696595
3838203773785	383820	3773785	0.000926227	0.000926227	0.001067415	0.001067415	0.000678614	0.000270426	0.000879542	0.000879542	0.000453902	0.000176063	0.000786037	0.000786037	0.00047104	0.00047104	0.000106101	0.000106101	0.00035923	0.00035923	0.039077432
3838303773785	383830	3773785	0.0008929	0.0008929	0.001029007	0.001029007	0.000671555	0.000267613	0.000870393	0.000870393	0.000449181	0.000174231	0.000780167	0.000780167	0.00046646	0.00046646	0.000104997	0.000104997	0.000355493	0.000355493	0.035150898
3838403773785	383840	3773785	0.000863322	0.000863322	0.00099492	0.00099492	0.000665604	0.000265242	0.00086268	0.00086268	0.0004452	0.000172687	0.000775008	0.000775008	0.00046201	0.00046201	0.000104067	0.000104067	0.000352343	0.000352343	0.031793875
3838503773785	383850	3773785	0.000837817	0.000837817	0.000965528	0.000965528	0.00066076	0.000263311	0.000856401	0.000856401	0.00044196	0.000171431	0.000770917	0.000770917	0.00045865	0.00045865	0.000103309	0.000103309	0.000349778	0.000349778	0.028914566
3838603773785	383860	3773785	0.000813608	0.000813608	0.000937629	0.000937629	0.000655777	0.000261326	0.000849943	0.000849943	0.000438627	0.000170138	0.000766826	0.000766826	0.00045519	0.00045519	0.00010253	0.00010253	0.000347141	0.000347141	0.026408663
3838703773785	383870	3773785	0.0007869	0.0007869	0.000906849	0.000906849	0.00064841	0.000258403	0.000840435	0.000840435	0.00043721	0.000168235	0.000761756	0.000761756	0.00045010	0.00045010	0.000101384	0.000101384	0.000343258	0.000343258	0.024101713
3838803773785	383880	3773785	0.000760469	0.000760469	0.00087639	0.00087639	0.00064076	0.000255341	0.000830479	0.000830479	0.000428583	0.000166242	0.000756509	0.000756509	0.00044769	0.00044769	0.000100182	0.000100182	0.000339191	0.000339191	0.021984658
3838903773785	383890	3773785	0.000736168	0.000736168	0.000848384	0.000848384	0.000633978	0.000252639	0.000821689	0.000821689	0.000424046	0.000164482	0.000751084	0.000751084	0.00044006	0.00044006	9.91221E-05	9.91221E-05	0.000335601	0.000335601	0.020197179
3839003773785	383900	3773785	0.000710617	0.000710617	0.000818938	0.000818938	0.000626365	0.000249605	0.000811823	0.000811823	0.000418955	0.000162507	0.000744769	0.000744769	0.00043478	0.00043478	9.79319E-05	9.79319E-05	0.00033172	0.00033172	0.018589328
3839103773785	383910	3773785	0.000686732	0.000686732	0.000791413	0.000791413	0.000619168	0.000246737	0.000802495	0.000802495	0.000414141	0.00016064	0.000738632	0.000738632	0.00042978	0.00042978	9.68066E-05	9.68066E-05	0.000327762	0.000327762	0.017157568

			MSite Grubbing / Prep	MMass Grading / Excavation	MMass Grading / Excavation	MDrainage / Utilities Trenching	MFoundations / Concrete Pads	MBuilding / Structure Construction	MAsphalt Paving	MLandscaping or Other Finishing	MWaterside Construction (Piles)	RSSWRestriping South Valley	RSSWRestriping Silver Lake Boulevard	RSSWDemolition	RSSWPlacing Base	RSSWForm	Child Risk				
Unique Identifier	X (UTM)	Y (UTM)	2027	2027	2028	2028	2028	2028	2028	2028	2028	2029	2029	2029	2029	2029	3rd Trimester	0<2	2<16	Total	per million
3830003773775	383000	3773775	0.001044455	0.001737321	0.001737321	0.000835564	0.000395924	0.001074149	0.000698434	0.000479645	0.000515526	0.000360524	0.000353775	0.001101438	0.000100157	0.000217841	1.31863E-07	3.51818E-06	4.3075E-07	4.08079E-06	4.08078834
3830103773775	383010	3773775	0.001090164	0.001813353	0.001813353	0.000872131	0.000413251	0.001121158	0.000729	0.000500636	0.000538087	0.000366486	0.000367739	0.001145126	0.00010413	0.000226482	1.42388E-07	3.81813E-06	4.5815E-07	4.41867E-06	4.41867266
3830203773775	383020	3773775	0.001138107	0.0018931	0.0018931	0.000910486	0.000431425	0.001170464	0.00076106	0.000522653	0.000561751	0.000372536	0.000382328	0.001190917	0.000108294	0.000235538	1.5421E-07	4.157E-06	4.8839E-07	4.7996E-06	4.79959982
3830303773775	383030	3773775	0.001187885	0.001975899	0.001975899	0.000950308	0.000450294	0.001221657	0.000794347	0.000545512	0.00058632	0.000378616	0.000397483	0.001238444	0.000112616	0.000244938	1.67532E-07	4.54111E-06	5.2178E-07	5.23043E-06	5.23042717
3830403773775	383040	3773775	0.001240215	0.002062944	0.002062944	0.000992172	0.000470131	0.001275475	0.00082934	0.000569544	0.00061215	0.000384903	0.000413471	0.001288438	0.000117162	0.000254826	1.82722E-07	4.98195E-06	5.5917E-07	5.72384E-06	5.72384354
3830503773775	383050	3773775	0.001289115	0.002144284	0.002144284	0.001031292	0.000488668	0.001325765	0.00086204	0.000592	0.000636286	0.000388888	0.000427912	0.001333863	0.000121292	0.00026381	1.98681E-07	5.44882E-06	5.9687E-07	6.24437E-06	6.24436849
3830603773775	383060	3773775	0.001338654	0.002226685	0.002226685	0.001070923	0.000507446	0.001376712	0.000895167	0.00061475	0.000660737	0.000392193	0.000442322	0.001379197	0.000125415	0.000272776	2.16568E-07	5.97688E-06	6.3802E-07	6.83147E-06	6.83146828
3830703773775	383070	3773775	0.001390984	0.00231373	0.00231373	0.001112787	0.000527283	0.00143053	0.000930161	0.000638782	0.000686567	0.00039544	0.000457269	0.001426358	0.000129703	0.000282103	2.3727E-07	6.5945E-06	6.8462E-07	7.51639E-06	7.51639391
3830803773775	383080	3773775	0.001445788	0.002404889	0.002404889	0.00115663	0.000548058	0.001486892	0.000966808	0.000663949	0.000713617	0.000398539	0.000472692	0.001474982	0.000134125	0.00029172	2.61395E-07	7.32315E-06	7.3761E-07	8.32215E-06	8.32215378
3830903773775	383090	3773775	0.001504101	0.002501885	0.002501885	0.001203281	0.000570163	0.001546863	0.001005803	0.000690728	0.000742399	0.000401668	0.000488859	0.001525982	0.000138762	0.000301807	2.90058E-07	8.20087E-06	7.9897E-07	9.2899E-06	9.28990036
3831003773775	383100	3773775	0.001566004	0.002604854	0.002604854	0.001252803	0.000593628	0.001610526	0.001047198	0.000719156	0.000772954	0.000404855	0.000505801	0.00157945	0.000143624	0.000312382	3.24724E-07	9.2795E-06	8.7106E-07	1.04753E-05	10.4752824
3831103773775	383110	3773775	0.001631337	0.002713527	0.002713527	0.00130507	0.000618394	0.001677717	0.001090886	0.000749159	0.000805201	0.000408161	0.000523546	0.001635477	0.000148719	0.000323463	3.67573E-07	1.06373E-05	9.5723E-07	1.19621E-05	11.9621093
3831203773775	383120	3773775	0.001701058	0.002829499	0.002829499	0.001360846	0.000644824	0.00174942	0.001137509	0.000781177	0.000839614	0.000412086	0.000542393	0.001695068	0.000154138	0.000335249	4.22474E-07	1.24131E-05	1.0637E-06	1.38992E-05	13.8992414
3831303773775	383130	3773775	0.001780431	0.002961527	0.002961527	0.001424345	0.000674912	0.001831049	0.001190586	0.000817627	0.000878791	0.000420055	0.000565378	0.00176581	0.000160571	0.00034924	5.01051E-07	1.50131E-05	1.212E-06	1.67261E-05	16.7261456
3831403773775	383140	3773775	0.001862676	0.003098331	0.003098331	0.001490141	0.000706088	0.001915633	0.001245584	0.000855397	0.000919386	0.000428379	0.000590478	0.001846972	0.000167951	0.000365292	6.11133E-07	1.87606E-05	1.4092E-06	2.0781E-05	20.780985
3831503773775	383150	3773775	0.001912693	0.003181528	0.003181528	0.001530154	0.000725048	0.001967072	0.001279031	0.000878366	0.000944074	0.000437941	0.000610188	0.001910493	0.000173727	0.000377855	7.78377E-07	2.46407E-05	1.6914E-06	2.71105E-05	27.110503
3831603773775	383160	3773775	0.002013365	0.003348984	0.003348984	0.001610692	0.000763211	0.002070606	0.001346351	0.000924598	0.000993764	0.000448655	0.000635913	0.001992843	0.000181216	0.000394142	1.0593e-06	3.48648E-05	2.1475E-06	3.80717E-05	38.0716868
3837203773775	383720	3773775	0.195695133	0.32551461	0.32551461	0.156556107	0.074182558	0.201258825	0.130862669	0.089869078	0.096591872	0.000341841	0.028348353	0.173331651	0.015761606	0.034281337	6.89189E-07	1.35009E-05	1.2513E-05	2.67033E-05	26.7032668
3837303773775	383730	3773775	0.147453181	0.245270099	0.245270099	0.117962545	0.055895382	0.151645335	0.098602947	0.067714926	0.072780445	0.000340218	0.042295145	0.116834037	0.010624096	0.023107303	6.20534E-07	1.21182E-05	9.5121E-06	2.22509E-05	22.2508744
3837403773775	383740	3773775	0.116197877	0.193280772	0.193280772	0.092958301	0.044047369	0.11950143	0.077702312	0.053361552	0.057353345	0.000338565	0.030103798	0.084790063	0.007710234	0.016769682	5.63871E-07	1.09855E-05	7.5632E-06	1.91125E-05	19.1125499
3837503773775	383750	3773775	0.094617559	0.157384587	0.157384587	0.075694047	0.035866873	0.097307574	0.063271406	0.043451223	0.046701658	0.000336853	0.022771893	0.065122299	0.005921781	0.012879814	5.16153E-07	1.00378E-05	6.2171E-06	1.67711E-05	16.7710696
3837603773775	383760	3773775	0.078952175	0.131327161	0.131327161	0.06316174	0.029928564	0.081196817	0.052795857	0.036257208	0.038969484	0.000335053	0.018038185	0.052171927	0.004744161	0.010318504	4.75287E-07	9.23093E-06	5.2391E-06	1.49453E-05	14.945267
3837703773775	383770	3773775	0.067246034	0.111855446	0.111855446	0.053796827	0.025491093	0.069157866	0.044967881	0.030881397	0.033191527	0.000331334	0.014851386	0.043299918	0.003937401	0.008563808	4.38912E-07	8.52083E-06	4.5058E-06	1.34655E-05	13.4655279
3837803773775	383780	3773775	0.057967753	0.096422176	0.096422176	0.046374203	0.021973956	0.0596158	0.038763432	0.026620532	0.028611922	0.000326405	0.012471432	0.03661214	0.00332926	0.007241107	4.0705e-07	7.90097E-06	3.9235E-06	1.22315E-05	12.2314861
3837903773775	383790	3773775	0.050619317	0.084198963	0.084198963	0.040495454	0.019188369	0.052058445	0.033849482	0.023245909	0.024984855	0.000322597	0.010676477	0.031507559	0.002865084	0.006231529	3.79156E-07	7.36084E-06	3.4607E-06	1.12007E-05	11.2006708
3838003773775	383800	3773775	0.044839677	0.074585247	0.074585247	0.035871741	0.016997469	0.046114487	0.029984597	0.020591725	0.022132121	0.000316163	0.009311697	0.027610437	0.002510706	0.005460761	3.54019E-07	6.87383E-06	3.0946E-06	1.03224E-05	10.3224004
3838103773775	383810	3773775	0.039840765	0.066270177	0.066270177	0.031872612	0.015102521	0.040973454	0.026641791	0.018296075	0.019664741	0.00031212	0.008184304	0.024357489	0.002214905	0.004817396	3.3105E-07	6.42906E-06	2.7768E-06	9.53694E-06	9.53694119
3838203773775	383820	3773775	0.03561253	0.059237032	0.059237032	0.028490024	0.013499715	0.036625009	0.023814342	0.016354343	0.017577754	0.000308637	0.007265896	0.021690037	0.001972345	0.004289831	3.10491E-07	6.03114E-06	2.5074E-06	8.84904E-06	8.84903714
3838303773775	383830	3773775	0.03201952	0.053260505	0.053260505	0.025615616	0.012137706	0.032929848	0.021411671	0.01470325	0.015804304	0.000305331	0.006506421	0.019473817	0.001770817	0.003851509	2.91915E-07	5.67191E-06	2.2778E-06	8.24165E-06	8.24165049
3838403773775	383840	3773775	0.028951729	0.048157614	0.048157614	0.023161383	0.010974791	0.029774838	0.019360218	0.013295503	0.014290093	0.000302409	0.005869109	0.017615329	0.001601819	0.00348394	2.7522e-07	5.34958E-06	2.0812E-06	7.70602E-06	7.70601995
3838503773775	383850	3773775	0.026327469	0.043792484	0.043792484	0.021061976	0.009980008	0.02707597	0.017605358	0.012090364	0.012994802	0.000300018	0.005323947	0.016039353	0.00145851	0.003172245	2.60268E-07	5.06124E-06	1.9132E-06	7.23474E-06	7.23474499
3838603773775	383860	3773775	0.023979939	0.039887658	0.039887658	0.019183951	0.009090125	0.024661699	0.016035549	0.011012308	0.0118361	0.000297628	0.004862629	0.014648274	0.001332015	0.002897119	2.46242E-07	4.7901E-06	1.7623E-06	6.79868E-06	6.79868171
3838703773775	383870	3773775	0.021819076	0.036293329	0.036293329	0.01745526	0.008271002	0.022439401	0.014590564	0.010019974	0.010769534	0.000294853	0.004452432	0.013430212	0.001221253	0.002656212	2.33106E-07	4.53585E-06	1.6224E-06	6.39135E-06	6.39135032
3838803773775	383880	3773775	0.019982166	0.033237857	0.033237857	0.015985733	0.007574681	0.020550267	0.01336221	0.00917641	0.009862866	0.000292079	0.004088594	0.012341479	0.00112225	0.002440884	2.21118E-07	4.3043E-06	1.5024E-06	6.02784E-06	6.02783748
3838903773775	383890	3773775	0.018388002	0.030586164	0.030586164	0.014710402	0.006970378	0.018910781	0.012296182	0.008444323	0.009076013	0.000289275	0.003771174	0.011388837	0.001035624	0.002252471	2.09991E-07	4.09007E-06	1.3978E-06	5.69785E-06	5.6978458
3839003773775	383900	3773775	0.016939582	0.028176897	0.028176897	0.013551666	0.006421322	0.017421182	0.011327614	0.007779165	0.008361097	0.000286235	0.003482455	0.01053984	0.00095842	0.002084558	1.99394E-07	3.88597E-06	1.3022E-06	5.38752E-06	5.38752492
3839103773775	383910	3773775	0.015651983	0.026035134	0.026035134	0.012521586	0.005933229	0.016096975	0.010466587	0.00718786	0.007725559	0.000283313	0.003231193	0.009791108	0.000890337	0.001936474	1.8957E-07	3.69696E-06	1.2168E-06	5.10333E-06	5.10333281
3829703773785	382970	3773785	0.000896557	0.001491312	0.001491312	0.000717246	0.00033986	0.000922047	0.000599534	0.000411726	0.000442526	0.000325313	0.00030435	0.000946884	8.61032E-05	0.000187274	1.05561E-07	2.78529E-06	3.4952E-07	3.24037E-06	3.24037368
3829803773785	382980	3773785	0.000938278	0.001560709	0.001560709	0.000750623	0.000355675	0.000964954	0.000627433	0.000430885	0.000463119	0.000331216	0.000317063	0.000986733	8.97268E-05	0.000195155	1.1337E-07	3.00573E-06	3.7029E-07	3.48939E-06	3.48938521
3829903773785	382990	3773785	0.00098327	0.001635547	0.001635547	0.000786616	0.00037273	0.001011224	0.000657519	0.000451547	0.000485326	0.000337561	0.000330729	0.001029416	9.36081E-05	0.000203597	1.22227E-07	3.25734E-06	3.9351E-07	3.77308E-06	3.77307946
3830003773785	383000	3773785	0.001027782	0.001709589	0.001709589	0.000822226	0.000389604	0.001057003	0.000687285	0.000471988	0.000507296	0.000343228	0.000344068	0.001071277	9.74146E-05	0.000211876	1.31799E-07	3.53074E-06	4.1788E-07	4.08042E-06	4.08041733
3830103773785	383010	3773785	0.001074768	0.001787743	0.001787743	0.000859814	0.000407415	0.001105324	0.000718705	0.000493566	0.000530488	0.000349102	0.000358122	0.00111533	0.000101421	0.000220589	1.42586E-07	3.84076E-06	4.4482E-07	4.42817E-06	4.42816859
3830203773785	383020	3773785	0.001123588	0.00186895	0.00186895	0.000898871	0.000425921	0.001155533	0.000751351	0.000515986	0.000554585	0.000354975	0.000372681	0.001161029	0.000105576	0.000229627	1.54684E-07	4.19073E-06	4.7439E-07	4.8198E-06	4.81979829
3830303773785	383030	3773785	0.001173526	0.001952015	0.001952015	0.000938821	0.000444851	0.00120689	0.000784745	0.000538918	0.000579233	0.000360553	0.000387479	0.001207368	0.00010979	0.000238792	1.68153E-07	4.58301E-06	5.0646E-07	5.25762E-06	5.25761768
3830403773785	383040	3773785	0.001226175	0.002039591	0.002039591	0.00098094	0.000464809	0.001261036	0.000819952	0.000563096	0.00060522	0.000366397	0.00040311	0.001256449	0.000114253	0.000248499	1.83593E-07	5.03609E-06	5.4244E-07	5.76212E-06	5.76212263
3830503773785	383050	3773785	0.001275714	0.002121992	0.002121992	0.001020571	0.000483587	0.001311983	0.000853078	0.000585846	0.000629671	0.000370323	0.000417342	0.001301143	0.000118317	0.000257339	1.99983E-07	5.52088E-06	5.7895E-07	6.29982E-06	6.29981693
3830603773785	383060	3773785	0.001326289	0.002206118	0.002206118	0.001061031	0.000502759	0.001363996	0.000886899	0.000609072	0.000654634	0.000373658	0.000431753	0.001346293	0.000122423	0.000266268	2.18436E-07	6.072E-06	6.1885E-07	6.90929E-06	6.90929006
3830703773785	383070	3773785	0.001379417	0.00229449	0.00229449	0.001103534	0.000522899	0.001418635	0.000922426	0.00063347	0.000680857	0.000377052	0.000446848	0.00139382	0.000126745	0.000275668	2.39836E-07	6.71801E-06	6.6399E-07	7.62184E-06	7.62183722
3830803773785	383080	3773785	0.001435258	0.002387373	0.002387373	0.001148206	0.000544066	0.001476063	0.000959767	0.000659113	0.000708419	0.000380387	0.00046245	0.001442992	0.000131216	0.000285393	2.64846E-07	7.48232E-06	7.1526E-07	8.46242E-06	8.46242242
3830903773785	383090	3773785	0.001494289	0.002485565	0.002485565	0.001195431	0.000566443	0.001536772	0.000999241	0.000686222	0.000737556	0.000383752	0.000478706	0.001494358	0.000135887	0.000295552	2.94588E-07	8.40421E-06	7.7447E-07	9.47327E-06	9.47327155
3831003773785	383100	3773785	0.001558824	0.002592911	0.002592911	0.00124706	0.000590907	0.001603142	0.001042397	0.000715859	0.00076941	0.000387943	0.000496422	0.001550294	0.000140973	0.000306615	3.31291E-07	9.56011E-06	8.456E-07	1.0737E-05	10.7369945
3831103773785	383110	3773785	0.001628386	0.002708618	0.002708618	0.001302709	0.000617276	0.001674681	0.001088913	0.000747804	0.000803744	0.000392725	0.000515358	0.001610068	0.000146409	0.000318437	3.77269E-07	1.10352E-05	9.3177E-07	1.23442E-05	12.3441877
3831203773785	383120	3773785	0.001701297	0.002829897	0.002829897	0.001361038	0.000644914	0.001749666	0.001137669	0.000781287	0.000839732	0.00039789	0.000535128	0.001672493	0.000152085	0.000330784	4.36095E-07	1.2963E-05	1.0377E-06	1.44368E-05	14.4367951
3831303773785	383130	3773785	0.001780431	0.002961527	0.002961527	0.001424345	0.000674912	0.001831049	0.001190586	0.000817627	0.000878791	0.000405268	0.000557399	0.001741407	0.000158352	0.000344414	5.17206E-07	1.56834E-05	1.1788E-06	1.73794E-05	17.3794103
3831403773785	383140	3773785	0.001862197	0.003097535	0.003097535	0.001489758	0.000705907	0.00191514	0.001245264	0.000855177	0.00091915	0.000412913	0.00058223	0.00181937	0.000165441	0.000359833	6.30097E-07	1.95754E-05	1.3664E-06	2.15719E-05	21.5718981
3831503773785	383150	3773785	0.001911656	0.003179803	0.003179803	0.001529325	0.000724655	0.001966005	0.001278337	0.00087789	0.000943562	0.000422151	0.000601613	0.001882983	0.000171226	0.000372414	8.02004E-07	2.56861E-05	1.6394E-06	2.81275E-05	28.1274975
3831603773785	383160	3773785	0.002012488	0.003347524	0.003347524	0.00160999	0.000762878	0.002069704	0.001345764	0.000924195	0.000993331	0.000432924	0.000626832	0.001964236	0.000178614	0.000388484	1.09115E-06	3.63074E-05	2.0913E-06	3.94898E-05	39.4898271
3837203773785	383720	3773785	0.199692508	0.332163747	0.332163747	0.159754006	0.075697851	0.205369847	0.13353574	0.091704792	0.09856491	0.000333134	0.029314697	0.173309076	0.015759553	0.034276872	6.93011E-07	1.36955E-05	1.2755E-05	2.71432E-05	27.1431715
3837303773785	383730	3773785	0.150014022	0.24952974	0.24952974	0.120011217	0.056866125	0.154278981	0.100315398	0.068890941	0.074044433	0.000331776	0.042396466	0.11712057	0.010650151	0.023163973	6.25003E-07	1.2312E-05	9.6652E-06	2.26023E-05	22.6022721
3837403773785	383740	3773785	0.118009499	0.196294181	0.196294181	0.094407599	0.044734104	0.121364557	0.078913756	0.054193503	0.058247531	0.00033036	0.030183145	0.08509515	0.007737976	0.016830022	5.68727E-07	1.11753E-05	7.6703E-06	1.94143E-05	19.4143377
3837503773785	383750	3773785	0.095986287	0.159661296	0.159661296	0.076789029	0.03638572	0.098715216	0.064186684	0.044079783	0.047377239	0.000328854	0.022832959	0.065390096	0.005946132	0.012932779	5.21185E-07	1.02211E-05	6.2969E-06	1.70392E-05	17.0391777
3837603773785	383760	3773785	0.080022635	0.133107739	0.133107739	0.064018108	0.030334345	0.082297711	0.053511681	0.036748795	0.039497845	0.000328559	0.018079869	0.052384336	0.004763477	0.010360514	4.80421E-07	9.40748E-06	5.3005E-06	1.51884E-05	15.1884399
3837703773785	383770	3773785	0.068185429	0.113418013	0.113418013	0.054548343	0.025847191	0.070123968	0.045596061	0.031312795	0.033655197	0.000323601	0.014907301	0.043543402	0.003959542	0.008611965	4.44085E-07	8.69109E-06	4.5593E-06	1.36945E-05	13.6944675
3837803773785	383780	3773785	0.058769302	0.097755454	0.097755454	0.047015442	0.022277801	0.060440137	0.039299433	0.026988627	0.029007553	0.00031876	0.012529908	0.036843468	0.003350295	0.007286859	4.12093E-07	8.06232E-06	3.9684E-06	1.24429E-05	12.4428519
3837903773785	383790	3773785	0.051201653	0.085167606	0.085167606	0.040961322	0.019409116	0.052657336	0.034238894	0.023513335	0.025272287	0.000315101	0.010710151	0.031649226	0.002877966	0.006259548	3.8395e-07	7.51134E-06	3.4923E-06	1.13876E-05	11.38763
3838003773785	383800	3773785	0.045396007	0.075510633	0.075510633	0.036316805	0.017208358	0.046686633	0.030356619	0.020847209	0.022406716	0.000310231	0.009346562	0.027752378	0.002523613	0.005488834	3.59029E-07	7.02394E-06	3.125E-06	1.0508E-05	10.5080093
3838103773785	383810	3773785	0.0404022	0.067204055	0.067204055	0.03232176	0.015315345	0.041550851	0.027017226	0.018553903	0.019941856	0.000305302	0.008224053	0.02451378	0.002229117	0.004848307	3.36179E-07	6.57724E-06	2.808E-06	9.72146E-06	9.72145864
3838203773785	383820	3773785	0.036131288	0.060099921	0.060099921	0.02890503	0.013696362	0.037158515	0.024161238	0.016592572	0.017833804	0.000302084	0.007303917	0.021835543	0.001985576	0.004318609	3.15623E-07	6.17555E-06	2.5365E-06	9.02771E-06	9.0277014
3838303773785	383830	3773785	0.032500784	0.054061028	0.054061028	0.02600628	0.012320139	0.033424795	0.021733496	0.014925336	0.016041848	0.000298956	0.006542656	0.019609635	0.001783167	0.003878371	2.96968E-07	5.81143E-06	2.3047E-06	8.41307E-06	8.4130689
3838403773785	383840	3773785	0.029396856	0.048898028	0.048898028	0.023517485	0.011143527	0.030232621	0.019657878	0.013499919	0.014509801	0.000296152	0.005907517	0.017744657	0.001613579	0.003509518	2.80152E-07	5.48358E-06	2.1062E-06	7.86996E-06	7.86996008
3838503773785	383850	3773785	0.026734626	0.044469738	0.044469738	0.021387701	0.01013435	0.027494702	0.017877626	0.012277342	0.013195768	0.000293791	0.005374622	0.01617389	0.001470744	0.003198854	2.65061E-07	5.18987E-06	1.9357E-06	7.39067E-06	7.39066903
3838603773785	383860	3773785	0.024417648	0.040615733	0.040615733	0.019534119	0.009256048	0.025111852	0.016328248	0.011213317	0.012052146	0.000291459	0.00491387	0.014818275	0.001347473	0.002930741	2.51234E-07	4.92106E-06	1.7869E-06	6.95919E-06	6.95918803
3838703773785	383870	3773785	0.022284625	0.037067713	0.037067713	0.0178277	0.008447479	0.022918186	0.01490188	0.010233768	0.010999321	0.000288714	0.004486464	0.01354903	0.001232057	0.002679712	2.37709E-07	4.65687E-06	1.6487E-06	6.54325E-06	6.54324962
3838803773785	383880	3773785	0.02032718	0.033811745	0.033811745	0.016261744	0.007705466	0.02090509	0.013592924	0.009334851	0.010033159	0.00028594	0.00412081	0.012453716	0.001132457	0.002463082	2.25299E-07	4.41421E-06	1.5212E-06	6.16073E-06	6.16073056
3838903773785	383890	3773785	0.018674464	0.031062657	0.031062657	0.014939571	0.007078967	0.019205386	0.012487741	0.008575874	0.009217406	0.000283136	0.00379407	0.011475208	0.001043478	0.002269554	2.13925E-07	4.19264E-06	1.4126E-06	5.81921E-06	5.81921075
3839003773785	383900	3773785	0.017187833	0.02858983	0.02858983	0.013750266	0.006515427	0.01767649	0.011493621	0.007893169	0.008483629	0.000280007	0.00349627	0.010591755	0.000963142	0.002094825	2.02987E-07	3.97991E-06	1.3143E-06	5.49719E-06	5.49718612
3839103773785	383910	3773785	0.015864017	0.026387826	0.026387826	0.012691213	0.006013606	0.016315037	0.010608376	0.007285232	0.007830215	0.000277026	0.003238964	0.009824468	0.000893371	0.001943072	1.92842E-07	3.78283E-06	1.2265E-06	5.20217E-06	5.20216709

			EGIODemolition	EGIOSite Grubbing / Prep	EGIOMass Grading / Excavation	EGIOMass Grading / Excavation	EGIODrainage / Utilities Trenching	EGIODrainage / Utilities Trenching	EGIOFoundations / Concrete Pads	EGIOFoundations / Concrete Pads	EGIOBuilding / Structure Construction	EGIOBuilding / Structure Construction	EGIOAsphalt Paving	EGIOArchitectural Coating	EGIOLandscaping or Other Finishing	EGIOWaterside Construction (Piles)	HIWaterside Construction (Landscaping)	HIWaterside Construction (Landscaping)	KMDemolition	KMSite Grubbing / Prep	KMMass Grading / Excavation
Unique Identifier	X (UTM)	Y (UTM)	2025	2025	2025	2026	2026	2027	2026	2027	2026	2027	2027	2027	2027	2027	2025	2026	2025	2025	2025
3829703773795	382970	3773795	0.00382421	0.00353589	0.005881521	0.005881521	0.002828715	0.002828715	0.001340358	0.001340358	0.00363642	0.00363642	0.002364476	0.000479597	0.001623788	0.001745258	0.002777798	0.002777798	0.001051625	0.000972341	0.001617368
3829803773795	382980	3773795	0.004157497	0.00384405	0.006394105	0.006394105	0.003075242	0.003075242	0.001457173	0.001457173	0.003953341	0.003953341	0.002570544	0.000521395	0.001765304	0.001897361	0.002967807	0.002967807	0.001104427	0.001021161	0.001698575
3829903773795	382990	3773795	0.004541514	0.00419912	0.006984712	0.006984712	0.003359294	0.003359294	0.001591768	0.001591768	0.0043185	0.0043185	0.002807979	0.000569555	0.001928361	0.002072615	0.00318123	0.00318123	0.001161542	0.00107397	0.001786417
3830003773795	383000	3773795	0.004968669	0.00459407	0.007641665	0.007641665	0.003675255	0.003675255	0.001741483	0.001741483	0.00472468	0.00472468	0.003072085	0.000623124	0.002109734	0.002267556	0.003414364	0.003414364	0.001218743	0.001126859	0.001874391
3830103773795	383010	3773795	0.005459928	0.00504829	0.008397206	0.008397206	0.004038633	0.004038633	0.001913666	0.001913666	0.005191816	0.005191816	0.003375826	0.000684734	0.002318327	0.002491753	0.003676114	0.003676114	0.001278964	0.00118254	0.001967009
3830203773795	383020	3773795	0.006019777	0.00556593	0.009258237	0.009258237	0.004452745	0.004452745	0.002109889	0.002109889	0.005724173	0.005724173	0.003721976	0.000754945	0.002556043	0.002747251	0.003967682	0.003967682	0.001340997	0.001239896	0.002062413
3830303773795	383030	3773795	0.006648992	0.00614771	0.010225951	0.010225951	0.004918167	0.004918167	0.002330424	0.002330424	0.00632249	0.00632249	0.004111014	0.000833855	0.002823212	0.003034407	0.004287966	0.004287966	0.001402944	0.001297172	0.002157685
3830403773795	383040	3773795	0.007381481	0.00682497	0.011352496	0.011352496	0.005459978	0.005459978	0.002587156	0.002587156	0.007019009	0.007019009	0.004563906	0.000925717	0.003134232	0.003368693	0.004649774	0.004649774	0.001467651	0.001357001	0.002257204
3830503773795	383050	3773795	0.008183594	0.00756661	0.012586123	0.012586123	0.00605329	0.00605329	0.002868291	0.002868291	0.007781735	0.007781735	0.005059845	0.001026311	0.003474816	0.003734755	0.005034696	0.005034696	0.001529598	0.001414278	0.002352476
3830603773795	383060	3773795	0.009106409	0.00841985	0.014005384	0.014005384	0.006735883	0.006735883	0.003191731	0.003191731	0.008659234	0.008659234	0.005630414	0.001142041	0.00386665	0.0041559	0.005460841	0.005460841	0.001593097	0.00147299	0.002450136
3830703773795	383070	3773795	0.010201086	0.009432	0.015688965	0.015688965	0.007545601	0.007545601	0.003575408	0.003575408	0.009700157	0.009700157	0.006307243	0.001279326	0.004331458	0.004655479	0.005943518	0.005943518	0.001659789	0.001534654	0.002552706
3830803773795	383080	3773795	0.011515596	0.01064741	0.017710642	0.017710642	0.008517926	0.008517926	0.004036135	0.004036135	0.010950117	0.010950117	0.007119994	0.001444179	0.004889609	0.005255384	0.006492734	0.006492734	0.001730105	0.001599668	0.002660849
3830903773795	383090	3773795	0.013118184	0.01212917	0.020175375	0.020175375	0.009703337	0.009703337	0.00459783	0.00459783	0.012474009	0.012474009	0.00811086	0.001645161	0.00557008	0.005986758	0.007121296	0.007121296	0.001803699	0.001667713	0.002774034
3831003773795	383100	3773795	0.015183215	0.01403851	0.023351329	0.023351329	0.011230811	0.011230811	0.005321609	0.005321609	0.014437635	0.014437635	0.00938765	0.001904138	0.006446907	0.006929178	0.007871927	0.007871927	0.001884626	0.001742539	0.002898498
3831103773795	383110	3773795	0.017883327	0.01653506	0.027504021	0.027504021	0.013228047	0.013228047	0.006267979	0.006267979	0.017005157	0.017005157	0.011057106	0.002242761	0.007593395	0.008161431	0.008765041	0.008765041	0.00197142	0.00182279	0.003031985
3831203773795	383120	3773795	0.021461649	0.0198436	0.033007373	0.033007373	0.015874882	0.015874882	0.007522155	0.007522155	0.020407764	0.020407764	0.013269552	0.002691521	0.009112778	0.009794473	0.009816446	0.009816446	0.002062356	0.00190687	0.003171841
3831303773795	383130	3773795	0.026382089	0.02439308	0.040574864	0.040574864	0.019514463	0.019514463	0.009246735	0.009246735	0.025086583	0.025086583	0.016311818	0.003308597	0.011202034	0.012040019	0.011071167	0.011071167	0.002158037	0.001995337	0.003318996
3831403773795	383140	3773795	0.033482222	0.03095791	0.051494655	0.051494655	0.024766332	0.024766332	0.01173528	0.01173528	0.03183806	0.03183806	0.020701768	0.0041990	0.014216803	0.015280313	0.012580235	0.012580235	0.00225967	0.002089308	0.003475305
3831503773795	383150	3773795	0.044783766	0.04140741	0.068876092	0.068876092	0.033125926	0.033125926	0.015696391	0.015696391	0.042584636	0.042584636	0.027689415	0.005616365	0.019015524	0.020438009	0.01448363	0.01448363	0.002358716	0.002180886	0.003627634
3831603773795	383160	3773795	0.064698303	0.05982054	0.099504053	0.099504053	0.04785643	0.04785643	0.022676295	0.022676295	0.06152126	0.06152126	0.040002401	0.008113862	0.027471386	0.029526425	0.016920931	0.016920931	0.002472515	0.002286106	0.003802654
3837203773795	383720	3773795	0.00246475	0.00227893	0.003790711	0.003790711	0.001823141	0.001823141	0.000863877	0.000863877	0.002343717	0.002343717	0.001523934	0.000309106	0.001046551	0.00112484	0.011253572	0.011253572	0.03034253	0.028054932	0.046665903
3837303773795	383730	3773795	0.002393572	0.00221311	0.003681242	0.003681242	0.001770491	0.001770491	0.00083893	0.00083893	0.002276034	0.002276034	0.001479925	0.00030018	0.001016329	0.001092357	0.010696051	0.010696051	0.026879647	0.024853123	0.041340092
3837403773795	383740	3773795	0.002324637	0.00214938	0.003575222	0.003575222	0.001719501	0.001719501	0.000814769	0.000814769	0.002210484	0.002210484	0.001437303	0.000291534	0.000987058	0.001060897	0.010166447	0.010166447	0.024053484	0.022240032	0.036993538
3837503773795	383750	3773795	0.002258376	0.00208811	0.003473315	0.003473315	0.001670489	0.001670489	0.000791545	0.000791545	0.002147478	0.002147478	0.001396334	0.000283225	0.000958924	0.001030657	0.00966686	0.00966686	0.021703568	0.020067283	0.033379438
3837603773795	383760	3773795	0.002194963	0.00202948	0.003375787	0.003375787	0.001623583	0.001623583	0.000769319	0.000769319	0.002087178	0.002087178	0.001357127	0.000275272	0.000931998	0.001001717	0.00919889	0.00919889	0.019717395	0.018230852	0.030324763
3837703773795	383770	3773795	0.002127236	0.00196686	0.003271625	0.003271625	0.001573487	0.001573487	0.000745581	0.000745581	0.002022777	0.002022777	0.001315251	0.000266778	0.00090324	0.000970809	0.008705607	0.008705607	0.018018264	0.016659822	0.02771155
3837803773795	383780	3773795	0.002062442	0.00190695	0.003171974	0.003171974	0.00152556	0.00152556	0.000722871	0.000722871	0.001961165	0.001961165	0.00127519	0.000258652	0.000875728	0.000941239	0.008249344	0.008249344	0.016535341	0.015288701	0.02543086
3837903773795	383790	3773795	0.001999978	0.00184919	0.003075906	0.003075906	0.001479356	0.001479356	0.000700978	0.000700978	0.001901768	0.001901768	0.001236569	0.000250819	0.000849206	0.000912732	0.007826901	0.007826901	0.015239381	0.014090446	0.023437711
3838003773795	383800	3773795	0.001938031	0.00179192	0.002980634	0.002980634	0.001433535	0.001433535	0.00067926	0.00067926	0.001842863	0.001842863	0.001198268	0.00024305	0.000822903	0.000884461	0.007435476	0.007435476	0.014122271	0.013057558	0.02171963
3838103773795	383810	3773795	0.001876861	0.00173536	0.002886556	0.002886556	0.001388288	0.001388288	0.000657826	0.000657826	0.001784697	0.001784697	0.001160447	0.000235379	0.000796929	0.000856545	0.007071267	0.007071267	0.013120427	0.012131246	0.020178824
3838203773795	383820	3773795	0.001820264	0.00168303	0.002799511	0.002799511	0.001346424	0.001346424	0.000637989	0.000637989	0.001730879	0.001730879	0.001125453	0.000228281	0.000772898	0.000830715	0.006737075	0.006737075	0.012210899	0.011290289	0.018779998
3838303773795	383830	3773795	0.001766513	0.00163333	0.002716845	0.002716845	0.001306665	0.001306665	0.00061915	0.00061915	0.001679768	0.001679768	0.00109222	0.00022154	0.000750075	0.000806185	0.006426296	0.006426296	0.011388856	0.010530222	0.01751572
3838403773795	383840	3773795	0.001716042	0.00158666	0.002639221	0.002639221	0.001269332	0.001269332	0.00060146	0.00060146	0.001631774	0.001631774	0.001061014	0.00021521	0.000728644	0.000783151	0.006139331	0.006139331	0.010648085	0.0098453	0.016376436
3838503773795	383850	3773795	0.001669884	0.00154399	0.002568231	0.002568231	0.00123519	0.00123519	0.000585282	0.000585282	0.001587883	0.001587883	0.001032475	0.000209421	0.000709045	0.000762086	0.00587788	0.00587788	0.009987724	0.009234725	0.015360821
3838603773795	383860	3773795	0.001625365	0.00150282	0.002499762	0.002499762	0.00120226	0.00120226	0.000569679	0.000569679	0.00154555	0.00154555	0.001004949	0.000203838	0.000690142	0.000741769	0.005632539	0.005632539	0.009388447	0.008680629	0.01443915
3838703773795	383870	3773795	0.001578775	0.00145975	0.002428109	0.002428109	0.001167798	0.001167798	0.00055335	0.00055335	0.001501249	0.001501249	0.000976143	0.000197995	0.00067036	0.00720507	0.005392201	0.005392201	0.008829978	0.008164264	0.013580242
3838803773795	383880	3773795	0.001530288	0.00141492	0.002353537	0.002353537	0.001131933	0.001131933	0.000536355	0.000536355	0.001455142	0.001455142	0.000946164	0.000191915	0.000649772	0.000698379	0.005163269	0.005163269	0.008277118	0.007653086	0.01272996
3838903773795	383890	3773795	0.001481283	0.00136961	0.002278169	0.002278169	0.001095684	0.001095684	0.000519179	0.000519179	0.001408544	0.001408544	0.000915864	0.000185769	0.000628964	0.000676014	0.004946245	0.004946245	0.007794142	0.007206522	0.011987156
3839003773795	383900	3773795	0.001434521	0.00132637	0.00220625	0.00220625	0.001061095	0.001061095	0.000502789	0.000502789	0.001364078	0.001364078	0.000886952	0.000179904	0.000609108	0.000654674	0.004732522	0.004732522	0.00733446	0.006781497	0.01128018
3839103773795	383910	3773795	0.001390951	0.00128608	0.002139241	0.002139241	0.001028867	0.001028867	0.000487519	0.000487519	0.001322648	0.001322648	0.000860013	0.00017444	0.000590608	0.00063479	0.004531406	0.004531406	0.006909461	0.00638854	0.010626545
3829703773805	382970	3773805	0.00385898	0.00356804	0.005934995	0.005934995	0.002854433	0.002854433	0.001352545	0.001352545	0.003669482	0.003669482	0.002385974	0.000483957	0.001638552	0.001761126	0.002761388	0.002761388	0.001043861	0.000965161	0.001605426
3829803773805	382980	3773805	0.004190972	0.003875	0.006445589	0.006445589	0.003100003	0.003100003	0.001468906	0.001468906	0.003985172	0.003985172	0.002591242	0.000525593	0.001779518	0.001912638	0.002946395	0.002946395	0.001095627	0.001013025	0.001685041
3829903773805	382990	3773805	0.004572142	0.00422744	0.007031818	0.007031818	0.00338195	0.00338195	0.001602503	0.001602503	0.004347625	0.004347625	0.002826916	0.000573396	0.001941366	0.002086593	0.003153314	0.003153314	0.00115162	0.001064797	0.001771157
3830003773805	383000	3773805	0.0050062	0.00462877	0.007699385	0.007699385	0.003703016	0.003703016	0.001754637	0.001754637	0.004760368	0.004760368	0.00309529	0.000627831	0.00212567	0.002284684	0.003383046	0.003383046	0.001210461	0.001119201	0.001861652
3830103773805	383010	3773805	0.005509365	0.005094	0.008473238	0.008473238	0.0040752	0.0040752	0.001930993	0.001930993	0.005238825	0.005238825	0.003406393	0.000690933	0.002339318	0.002514314	0.003642095	0.003642095	0.001273011	0.001177036	0.001957853
3830203773805	383020	3773805	0.00608854	0.00562951	0.009363991	0.009363991	0.004503608	0.004503608	0.00213399	0.00213399	0.005789559	0.005789559	0.003764491	0.000763568	0.00258524	0.002778632	0.003932261	0.003932261	0.00133815	0.001237264	0.002058035
3830303773805	383030	3773805	0.006741481	0.00623322	0.010368196	0.010368196	0.004986579	0.004986579	0.002362841	0.002362841	0.006410437	0.006410437	0.004168199	0.000845454	0.002862483	0.003076616	0.004250845	0.004250845	0.001403289	0.001297491	0.002158216
3830403773805	383040	3773805	0.007508221	0.00694216	0.011547419	0.011547419	0.005553726	0.005553726	0.002631578	0.002631578	0.007139526	0.007139526	0.004642268	0.000941611	0.003188047	0.003426534	0.004612753	0.004612753	0.001471706	0.001360751	0.00226344
3830503773805	383050	3773805	0.0083401	0.00771132	0.012826824	0.012826824	0.006169055	0.006169055	0.002923146	0.002923146	0.007930555	0.007930555	0.005156612	0.001045938	0.003541269	0.003806179	0.004993772	0.004993772	0.00153581	0.001420021	0.002362029
3830603773805	383060	3773805	0.009294578	0.00859384	0.014294783	0.014294783	0.006875069	0.006875069	0.003257683	0.003257683	0.008838163	0.008838163	0.005746757	0.00116564	0.003946548	0.004241775	0.005413513	0.005413513	0.001601035	0.001480329	0.002462344
3830703773805	383070	3773805	0.01042808	0.00964188	0.016038075	0.016038075	0.007713505	0.007713505	0.003654968	0.003654968	0.009916004	0.009916004	0.006447592	0.001307793	0.004427841	0.004759073	0.005888487	0.005888487	0.001669884	0.001543987	0.002568231
3830803773805	383080	3773805	0.011791078	0.01090212	0.018134324	0.018134324	0.008721695	0.008721695	0.004132689	0.004132689	0.011212071	0.011212071	0.007290321	0.001478728	0.00500658	0.005381105	0.006428197	0.006428197	0.001742183	0.001610836	0.002679426
3830903773805	383090	3773805	0.013454404	0.01244004	0.020692471	0.020692471	0.009952035	0.009952035	0.004715673	0.004715673	0.012793719	0.012793719	0.008318742	0.001687327	0.005712841	0.006140199	0.007045252	0.007045252	0.001818279	0.001681195	0.002796459
3831003773805	383100	3773805	0.015614511	0.01443729	0.024014651	0.024014651	0.011549836	0.011549836	0.005472775	0.005472775	0.014847753	0.014847753	0.009654317	0.001958227	0.006630039	0.007126009	0.007786478	0.007786478	0.001902572	0.001759132	0.002926098
3831103773805	383110	3773805	0.018455686	0.01706427	0.028384292	0.028384292	0.013651413	0.013651413	0.006468587	0.006468587	0.01754941	0.01754941	0.011410991	0.002314541	0.007836423	0.008422639	0.008670987	0.008670987	0.001993162	0.001842893	0.003065423
3831203773805	383120	3773805	0.022222004	0.02054663	0.034176778	0.034176778	0.016437306	0.016437306	0.007788654	0.007788654	0.021130782	0.021130782	0.013739673	0.002786878	0.00943563	0.010141477	0.009708483	0.009708483	0.002088411	0.001930961	0.003211914
3831303773805	383130	3773805	0.027304473	0.02524592	0.041993461	0.041993461	0.020196737	0.020196737	0.009570023	0.009570023	0.025963672	0.025963672	0.016882119	0.003424274	0.011593684	0.012460968	0.010915378	0.010915378	0.002186508	0.002021662	0.003362784
3831403773805	383140	3773805	0.034594931	0.03198673	0.053205969	0.053205969	0.025589387	0.025589387	0.012125277	0.012125277	0.03289613	0.03289613	0.021389747	0.004338576	0.014689268	0.015788121	0.012354605	0.012354605	0.002290471	0.002117787	0.003522676
3831503773805	383150	3773805	0.046191714	0.04270921	0.071041473	0.071041473	0.034167365	0.034167365	0.016189867	0.016189867	0.043923446	0.043923446	0.028559937	0.005792937	0.019613349	0.021080556	0.014159043	0.014159043	0.002393917	0.002213433	0.003681772
3831603773805	383160	3773805	0.06658198	0.0615622	0.102401092	0.102401092	0.04924976	0.04924976	0.02333651	0.02333651	0.063312438	0.063312438	0.041167062	0.008350095	0.02827121	0.030386081	0.016452562	0.016452562	0.002509441	0.002320248	0.003859445
3837203773805	383720	3773805	0.002540932	0.00234936	0.003907877	0.003907877	0.001879492	0.001879492	0.000890579	0.000890579	0.002416158	0.002416158	0.001571036	0.00031866	0.001078899	0.001159608	0.010683444	0.010683444	0.03084026	0.028515136	0.047431397
3837303773805	383730	3773805	0.002467683	0.00228164	0.003795223	0.003795223	0.001825311	0.001825311	0.000864905	0.000864905	0.002346506	0.002346506	0.001525747	0.000309474	0.001047797	0.001126179	0.010208671	0.010208671	0.02740162	0.025335744	0.042142871
3837403773805	383740	3773805	0.00239616	0.00221551	0.003685222	0.003685222	0.001772406	0.001772406	0.000839837	0.000839837	0.002278495	0.002278495	0.001481525	0.000300504	0.001017428	0.001093538	0.009742403	0.009742403	0.024574681	0.022721935	0.037795124
3837503773805	383750	3773805	0.002326535	0.00215113	0.003578141	0.003578141	0.001720905	0.001720905	0.000815434	0.000815434	0.002212289	0.002212289	0.001438476	0.000291772	0.000987864	0.001061763	0.009291644	0.009291644	0.022209753	0.020535305	0.034157936
3837603773805	383760	3773805	0.002260533	0.00209011	0.003476632	0.003476632	0.001672085	0.001672085	0.000792301	0.000792301	0.002149529	0.002149529	0.001397668	0.000283495	0.000959839	0.001031642	0.0088679	0.0088679	0.020200026	0.018677096	0.031067035
3837703773805	383770	3773805	0.002190131	0.00202501	0.003368357	0.003368357	0.00162001	0.00162001	0.000767625	0.000767625	0.002082584	0.002082584	0.001354139	0.000274666	0.00092946	0.000999512	0.008417741	0.008417741	0.018481051	0.017087719	0.028423303
3837803773805	383780	3773805	0.002123353	0.00196327	0.003265654	0.003265654	0.001570615	0.001570615	0.00074422	0.00074422	0.002019085	0.002019085	0.001312851	0.000266291	0.000901592	0.000969037	0.0079993	0.0079993	0.016977336	0.015697373	0.026110635
3837903773805	383790	3773805	0.002059509	0.00190424	0.003167463	0.003167463	0.00152339	0.00152339	0.000721843	0.000721843	0.001958375	0.001958375	0.001273376	0.000258284	0.00087483	0.0009399	0.007610877	0.007610877	0.015652991	0.014472873	0.024073831
3838003773805	383800	3773805	0.001998339	0.00184768	0.003073385	0.003073385	0.001478143	0.001478143	0.000700403	0.000700403	0.001900209	0.001900209	0.001235555	0.000250613	0.00084851	0.000911984	0.007249769	0.007249769	0.014486531	0.013394356	0.022279851
3838103773805	383810	3773805	0.001939239	0.00179304	0.002982492	0.002982492	0.001434428	0.001434428	0.000679689	0.000679689	0.001844012	0.001844012	0.001199015	0.000243201	0.000823416	0.000885012	0.006912876	0.006912876	0.01347071	0.01245512	0.020717549
3838203773805	383820	3773805	0.001877638	0.00173608	0.00288775	0.00288775	0.001388862	0.001388862	0.000658099	0.000658099	0.001785435	0.001785435	0.001160927	0.000235476	0.000797259	0.000856899	0.006594893	0.006594893	0.012558422	0.011611611	0.019314476
3838303773805	383830	3773805	0.00182035	0.00168311	0.002799644	0.002799644	0.001346487	0.001346487	0.00063802	0.00063802	0.001730961	0.001730961	0.001125507	0.000228291	0.000772934	0.000830755	0.006297122	0.006297122	0.011721625	0.010837903	0.018027508
3838403773805	383840	3773805	0.001767376	0.00163413	0.002718172	0.002718172	0.001307303	0.001307303	0.000619453	0.000619453	0.001680588	0.001680588	0.001092753	0.000221648	0.000750441	0.000806579	0.006023164	0.006023164	0.010962563	0.010136069	0.016860094
3838503773805	383850	3773805	0.001719751	0.0015901	0.002644926	0.002644926	0.001272076	0.001272076	0.000602761	0.000602761	0.001635302	0.001635302	0.001063307	0.000215675	0.000730219	0.000784845	0.005775522	0.005775522	0.010282963	0.009507705	0.015814889
3838603773805	383860	3773805	0.001673939	0.00154774	0.002574467	0.002574467	0.001238189	0.001238189	0.000586704	0.000586704	0.001591739	0.001591739	0.001034982	0.00020993	0.000710767	0.000763937	0.005542488	0.005542488	0.009665481	0.008936776	0.01486522
3838703773805	383870	3773805	0.001624416	0.00150195	0.002498303	0.002498303	0.001201558	0.001201558	0.000569346	0.000569346	0.001544648	0.001544648	0.001004362	0.000203719	0.000689739	0.000741336	0.005309954	0.005309954	0.009089326	0.008404059	0.013979111
3838803773805	383880	3773805	0.001574375	0.00145568	0.002421342	0.002421342	0.001164543	0.001164543	0.000551807	0.000551807	0.001497065	0.001497065	0.000973423	0.000197444	0.000668492	0.000718499	0.005087126	0.005087126	0.008535171	0.007891684	0.013126838

			KMMass Grading / Excavation	KMDrainage / Utilities Trenching	KMFoundations / Concrete Pads	KMBuilding / Structure Construction	KMAsphalt Paving	KMArchitectural Coating	KMLandscaping or Other Finishing	KMWaterside Construction (Piles)	EWNDemolition	EWNSite Grubbing / Prep	EWNDrainage / Utilities Trenching	EWNDrainage / Utilities Trenching	EWNDrainage / Utilities Trenching	EWNFoundations / Concrete Pads	EWNBuilding / Structure Construction	EWNAsphalt Paving	EWNLandscaping or Other Finishing	EWNWaterside Construction (Piles)	ISDemolition
Unique Identifier	X (UTM)	Y (UTM)	2026	2026	2026	2026	2026	2026	2026	2026	2027	2027	2027	2028	2029	2029	2029	2029	2029	2029	2027
3829703773795	382970	3773795	0.001617368	0.000401607	0.000368587	0.001084069	0.000650211	0.000131885	0.000446528	0.000479931	0.00175245	0.002003577	0.002359634	0.002359634	0.002359634	0.000614221	0.001525956	0.001083525	0.000744104	0.000778014	0.001257654
3829803773795	382980	3773795	0.001698575	0.000421771	0.000387094	0.001138499	0.000682857	0.000138507	0.000468948	0.000504028	0.001855551	0.002121452	0.002498456	0.002498456	0.002498456	0.000650357	0.001615732	0.001147271	0.000787881	0.000823786	0.001326934
3829903773795	382990	3773795	0.001786417	0.000443583	0.000407112	0.001197376	0.000718171	0.00014567	0.000493199	0.000530094	0.001970385	0.002252742	0.002653078	0.002653078	0.002653078	0.000690606	0.001715724	0.001218272	0.00083664	0.000874767	0.001402512
3830003773795	383000	3773795	0.001874391	0.000465427	0.000427161	0.001256342	0.000753538	0.000152843	0.000517488	0.000556199	0.002092207	0.002392022	0.002817109	0.002817109	0.002817109	0.000733304	0.001821802	0.001293594	0.000888367	0.000928852	0.001478695
3830103773795	383010	3773795	0.001967009	0.000488425	0.000448268	0.001318421	0.000790773	0.000160396	0.000543058	0.000583682	0.002226885	0.002545999	0.002998449	0.002998449	0.002998449	0.000780507	0.001939073	0.001376864	0.000945552	0.000988643	0.001558673
3830203773795	383020	3773795	0.002062413	0.000512115	0.00047001	0.001382368	0.000829127	0.000168175	0.000569397	0.000611992	0.002373814	0.002713983	0.003196286	0.003196286	0.003196286	0.000832005	0.002067012	0.001467709	0.001007939	0.001053873	0.001639859
3830303773795	383030	3773795	0.002157685	0.000535772	0.000491722	0.001446226	0.000867428	0.000175944	0.0005957	0.000640263	0.002530148	0.002892719	0.003406785	0.003406785	0.003406785	0.000886799	0.00220314	0.001564368	0.00107432	0.001123278	0.001719061
3830403773795	383040	3773795	0.002257204	0.000560483	0.000514401	0.001512929	0.000907436	0.000184059	0.000623176	0.000669793	0.00270365	0.003091084	0.003640402	0.003640402	0.003640402	0.00094761	0.002354219	0.001671643	0.00114799	0.001200306	0.001799385
3830503773795	383050	3773795	0.002352476	0.00058414	0.000536113	0.001576787	0.000945737	0.000191828	0.000649479	0.000698064	0.002878101	0.003290534	0.003875296	0.003875296	0.003875296	0.001008754	0.002506123	0.001779505	0.001222063	0.001277755	0.001872116
3830603773795	383060	3773795	0.002450136	0.00060839	0.000558369	0.001642246	0.000984998	0.000199792	0.000676441	0.000727043	0.003063855	0.003502906	0.004125409	0.004125409	0.004125409	0.001073859	0.002667869	0.001894355	0.001300936	0.001360222	0.001942863
3830703773795	383070	3773795	0.002552706	0.000633859	0.000581744	0.001710995	0.001026233	0.000208155	0.000704759	0.00075748	0.003267812	0.003736091	0.004400034	0.004400034	0.004400034	0.001145345	0.002845466	0.00202046	0.001387538	0.00145077	0.002013696
3830803773795	383080	3773795	0.002660849	0.000660712	0.000606389	0.00178348	0.001069709	0.000216974	0.000734615	0.000789569	0.003491959	0.003992358	0.004701842	0.004701842	0.004701842	0.001223907	0.003040643	0.002159048	0.001482712	0.001550282	0.002083925
3830903773795	383090	3773795	0.002774034	0.000688817	0.000632184	0.001859344	0.001115211	0.000226203	0.000765864	0.000823156	0.003737502	0.004273088	0.00503246	0.00503246	0.00503246	0.001309968	0.003254452	0.002310865	0.001586972	0.001659293	0.00215286
3831003773795	383100	3773795	0.002898498	0.000719722	0.000660548	0.001942768	0.001165248	0.000236352	0.000800226	0.000860089	0.004022991	0.004599488	0.005416865	0.005416865	0.005416865	0.00141003	0.003503043	0.002487381	0.001708192	0.001786038	0.002221018
3831103773795	383110	3773795	0.003031985	0.000752868	0.000690969	0.00203224	0.001218912	0.000247237	0.00083708	0.000899699	0.004346529	0.004969388	0.0058525	0.0058525	0.0058525	0.001523427	0.003784765	0.002687421	0.001845569	0.001929675	0.002284087
3831203773795	383120	3773795	0.003171841	0.000787596	0.000722841	0.002125981	0.001275137	0.000258642	0.000875692	0.000941199	0.0046980 2	0.005371248	0.006325774	0.006325774	0.006325774	0.001646622	0.004090828	0.002904745	0.001994814	0.002085722	0.002340684
3831303773795	383130	3773795	0.003318996	0.000824135	0.000756376	0.002224613	0.001334295	0.000270641	0.000916319	0.000984865	0.005074617	0.005801812	0.006832854	0.006832854	0.006832854	0.001778617	0.004418752	0.003137592	0.002154721	0.002252915	0.002390466
3831403773795	383140	3773795	0.003475305	0.000862948	0.000791998	0.002329383	0.001397135	0.000283387	0.000959473	0.001031248	0.005468901	0.006252597	0.007363748	0.007363748	0.007363748	0.001916811	0.004762077	0.003381374	0.002322136	0.00242796	0.002433259
3831503773795	383150	3773795	0.003627634	0.000900773	0.000826713	0.002431484	0.001458374	0.000295808	0.001001529	0.001076449	0.005912449	0.006759706	0.007960975	0.007960975	0.007960975	0.002072271	0.005148299	0.003655616	0.00251047	0.002624877	0.00243231
3831603773795	383160	3773795	0.003802654	0.000944232	0.000866599	0.002548793	0.001528734	0.00031008	0.001049848	0.001128384	0.006421653	0.007341879	0.008646608	0.008646608	0.008646608	0.002250744	0.005591692	0.003970453	0.002726682	0.002850942	0.002396419
3831703773795	383170	3773795	0.046665903	0.011587545	0.010634841	0.031278618	0.018760524	0.003805279	0.012883667	0.013847449	0.002565521	0.002933161	0.003454414	0.003454414	0.003454414	0.000899197	0.002233942	0.001586239	0.001089339	0.001138983	0.002523504
3831803773795	383180	3773795	0.041340092	0.010265101	0.009421125	0.027708902	0.016619453	0.003370996	0.0114133	0.01226709	0.002530924	0.002893607	0.00340783	0.00340783	0.00340783	0.000887071	0.002203817	0.001564848	0.001074649	0.001123623	0.002453016
3831903773795	383190	3773795	0.036993538	0.009185814	0.008430575	0.02479555	0.014872061	0.003016565	0.01021329	0.010977311	0.002495809	0.00285346	0.00336055	0.00336055	0.00336055	0.000874763	0.00217324	0.001543137	0.001059739	0.001108034	0.002382442
3832003773795	383200	3773795	0.033379438	0.008288402	0.007606946	0.022373138	0.013419129	0.00272186	0.009215498	0.009904878	0.002460177	0.002812722	0.003312572	0.003312572	0.003312572	0.000862275	0.002142213	0.001521106	0.00104461	0.001092214	0.002312558
3832103773795	383210	3773795	0.030324763	0.0075299	0.006910807	0.02032569	0.012191095	0.002472773	0.008372154	0.008998446	0.002424718	0.002772181	0.003264826	0.003264826	0.003264826	0.000849846	0.002111337	0.001499182	0.001029553	0.001076472	0.002244745
3832203773795	383220	3773795	0.02771155	0.006881016	0.006315273	0.018574139	0.011140536	0.002259684	0.00765069	0.008223012	0.002383736	0.002725327	0.003209645	0.003209645	0.003209645	0.000835483	0.002075652	0.001473843	0.001012152	0.001058278	0.002169253
3832303773795	383230	3773795	0.02543086	0.006314701	0.005795519	0.017045468	0.010223658	0.002073709	0.00702103	0.007546249	0.002342151	0.002677782	0.003153652	0.003153652	0.003153652	0.000820907	0.002039441	0.001448132	0.000994495	0.001039816	0.002093329
3832403773795	383240	3773795	0.023437711	0.005819785	0.005341294	0.015709526	0.009422377	0.001911182	0.006470756	0.00695481	0.002301687	0.00263152	0.003099168	0.003099168	0.003099168	0.000806725	0.002004207	0.001423113	0.000977314	0.001021852	0.002019994
3832503773795	383250	3773795	0.02171963	0.005393171	0.004949756	0.014557953	0.008731678	0.001771084	0.005996423	0.006444994	0.00225967	0.002583482	0.003042594	0.003042594	0.003042594	0.000791998	0.001967621	0.001397135	0.000959473	0.001003198	0.001949679
3832603773795	383260	3773795	0.020178824	0.005010576	0.004598616	0.013525201	0.008112247	0.001645442	0.005571032	0.005987782	0.002214979	0.002532387	0.002982418	0.002982418	0.002982418	0.000776334	0.001928706	0.001369502	0.000940497	0.000983357	0.001881089
3832703773795	383270	3773795	0.018779998	0.004663235	0.004279833	0.012587614	0.007549893	0.001531378	0.00518484	0.0055727	0.002170978	0.00248208	0.002923172	0.002923172	0.002923172	0.00076091 2	0.001890392	0.001342297	0.000921814	0.000963822	0.001814742
3832803773795	383280	3773795	0.01751572	0.004349304	0.003997113	0.01174021	0.007041631	0.001428285	0.004835794	0.005197543	0.002128012	0.002432957	0.002865319	0.002865319	0.002865319	0.000745853	0.001852979	0.001315732	0.00090357	0.000944747	0.001749862
3832840773795	383284	3773795	0.016376436	0.00406641	0.003732078	0.010976586	0.006583619	0.001335384	0.004521257	0.004859477	0.002084874	0.002383637	0.002807234	0.002807234	0.002807234	0.000730733	0.001815416	0.0012 8906	0.000885253	0.000925596	0.001688864
3832850373795	383285	3773795	0.015360821	0.003814224	0.003500626	0.010295852	0.006175323	0.001252568	0.004240863	0.004558107	0.002048897	0.002342505	0.002758792	0.002758792	0.002758792	0.000718124	0.001784089	0.001266815	0.000869977	0.000909623	0.001638565
3832860373795	383286	3773795	0.01443915	0.003585365	0.003290584	0.009678087	0.005804795	0.001177412	0.003986405	0.004284614	0.002014041	0.002302654	0.002711859	0.002711859	0.002711859	0.000705907	0.001753738	0.001245264	0.000855177	0.000894149	0.001589733
3832870373795	383287	3773795	0.013580242	0.003372091	0.003094845	0.009102389	0.005459499	0.001107374	0.003749275	0.004029746	0.001970557	0.002252939	0.00265331	0.00265331	0.00265331	0.000690666	0.001715874	0.001218379	0.000836714	0.000874844	0.001534688
3832880373795	383288	3773795	0.01272996	0.003160959	0.002901071	0.008532473	0.00511767	0.001038039	0.003514527	0.003777436	0.001925607	0.002201548	0.002592786	0.002592786	0.002592786	0.000674912	0.001676734	0.001190586	0.000817627	0.000854888	0.001479212
3832890373795	383289	3773795	0.011987156	0.002976514	0.002731791	0.008034596	0.00481905	0.000977469	0.003309451	0.00355702	0.001878759	0.002147986	0.002529706	0.002529706	0.002529706	0.000658492	0.00163594	0.001161621	0.000797735	0.00083409	0.001428223
3839003773795	383900	3773795	0.01128018	0.002800966	0.002570676	0.007560733	0.004534833	0.00091982	0.003114267	0.003347234	0.001830185	0.002092452	0.002464302	0.002464302	0.002464302	0.000641467	0.001593645	0.001131588	0.000777111	0.000812525	0.00137568
3839103773795	383910	3773795	0.010626545	0.002638662	0.002421717	0.007122623	0.00427206	0.000866521	0.002933809	0.003153277	0.001787824	0.00204402	0.002407263	0.002407263	0.002407263	0.000626619	0.001556758	0.001105396	0.000759123	0.000793718	0.001326848
3829703773805	382970	3773805	0.001605426	0.000398641	0.000365866	0.001076064	0.00064541	0.000130911	0.000443231	0.000476388	0.001665052	0.001903655	0.002241954	0.002241954	0.002241954	0.000583589	0.001449854	0.001029487	0.000706994	0.000739213	0.001256964
3829803773805	382980	3773805	0.001685041	0.00041841	0.000384009	0.001129427	0.000677416	0.000137403	0.000465211	0.000500012	0.001757454	0.002009298	0.002366371	0.002366371	0.002366371	0.000615975	0.001530313	0.001086619	0.000746228	0.000780235	0.00132426
3829903773805	382990	3773805	0.001771157	0.000439794	0.000403635	0.001187148	0.000712037	0.000144426	0.000488987	0.000525566	0.001859692	0.002126187	0.002504032	0.002504032	0.002504032	0.000651809	0.001619338	0.001149832	0.000789639	0.000825625	0.001398112
3830003773805	383000	3773805	0.001861652	0.000462264	0.000424258	0.001247804	0.000748417	0.000151805	0.000513971	0.000552419	0.00197073	0.002253137	0.002653542	0.002653542	0.002653542	0.000690727	0.001716025	0.001218485	0.000836787	0.00087492 1	0.001476451
3830103773805	383010	3773805	0.001957853	0.000486152	0.000446181	0.001312284	0.000787092	0.000159649	0.0054053	0.000580965	0.002093847	0.002393896	0.002819316	0.002819316	0.002819316	0.000733878	0.001823229	0.001294607	0.000889063	0.000929579	0.001560399
3830203773805	383020	3773805	0.002058035	0.000511028	0.000469012	0.001379433	0.000827367	0.000167818	0.000568189	0.000610693	0.002228438	0.002547775	0.00300054	0.00300054	0.00300054	0.000781052	0.001940425	0.001377824	0.000946212	0.000989332	0.001647452
3830303773805	383030	3773805	0.002158216	0.000535904	0.000491843	0.001446581	0.000867641	0.000175987	0.000595847	0.00064042	0.002370708	0.002710432	0.003192104	0.003192104	0.003192104	0.000830916	0.002064308	0.001465788	0.001006621	0.001052494	0.001732952
3830403773805	383040	3773805	0.00226344	0.000562032	0.000515823	0.001517109	0.000909943	0.000184568	0.000624898	0.000671644	0.00252894	0.002891338	0.003405159	0.003405159	0.003405159	0.000886375	0.002202089	0.001563621	0.001073807	0.001122742	0.001821126
3830503773805	383050	3773805	0.002362029	0.000586512	0.00053829	0.00158319	0.000949578	0.000192607	0.000652116	0.000700899	0.00268372	0.003068298	0.003613567	0.003613567	0.003613567	0.000940625	0.002336864	0.001659321	0.001139528	0.001191458	0.001899552
3830603773805	383060	3773805	0.002462344	0.000611421	0.000561151	0.001650428	0.000989906	0.000200787	0.000679811	0.000730666	0.002845661	0.003253446	0.003831617	0.003831617	0.003831617	0.000997384	0.002477876	0.001759448	0.001208289	0.001263353	0.001975562
3830703773805	383070	3773805	0.002568231	0.000637714	0.000585282	0.001721401	0.001032475	0.000209421	0.000709045	0.000762086	0.003021838	0.003454869	0.004068835	0.004068835	0.004068835	0.001059133	0.002631283	0.001868376	0.001283095	0.001341568	0.002052175
3830803773805	383080	3773805	0.002679426	0.000665324	0.000610623	0.001795931	0.001077177	0.000218488	0.000739744	0.000795082	0.003212941	0.003673356	0.00432615	0.00432615	0.00432615	0.001126113	0.002797686	0.001986533	0.001364239	0.00142641	0.002128703
3830903773805	383090	3773805	0.002796459	0.000694385	0.000637294	0.001874374	0.001124226	0.000228032	0.000772055	0.00082981	0.003420177	0.00391029	0.004605189	0.004605189	0.004605189	0.001198748	0.002978139	0.002114666	0.001452233	0.001518414	0.002204453
3831003773805	383100	3773805	0.002926098	0.000726575	0.000666838	0.001961267	0.001176344	0.000238603	0.000807846	0.000868278	0.003662269	0.004187074	0.00493116	0.00493116	0.00493116	0.001283599	0.003188942	0.002264349	0.001555027	0.001625892	0.002281067
3831103773805	383110	3773805	0.003065423	0.000761171	0.000698589	0.002054652	0.001232355	0.000249964	0.000846312	0.000909621	0.003936197	0.004500256	0.005299998	0.005299998	0.005299998	0.001379609	0.003427466	0.002433717	0.001671339	0.001747505	0.002352418
3831203773805	383120	3773805	0.003211914	0.000797546	0.000731973	0.00215284	0.001291247	0.000261909	0.000886755	0.00095309	0.004229106	0.004835139	0.005694394	0.005694394	0.005694394	0.001482272	0.003682519	0.00261482	0.00179571	0.001877544	0.002415486
3831303773805	383130	3773805	0.003362784	0.000835008	0.000766355	0.002253963	0.001351899	0.000274212	0.000928408	0.000997859	0.004525984	0.00517456	0.006094133	0.006094133	0.006094133	0.001586325	0.003941027	0.002798377	0.001921767	0.002009345	0.002471479
3831403773805	383140	3773805	0.003522676	0.000874711	0.000802794	0.002361134	0.001416178	0.00028725	0.000972551	0.001045304	0.004829505	0.005521575	0.006502817	0.006502817	0.006502817	0.001692707	0.004205319	0.002986041	0.002050644	0.002144096	0.002520398
3831503773805	383150	3773805	0.003681772	0.000914216	0.000839051	0.002467771	0.001480138	0.000300223	0.001016475	0.001092514	0.005173576	0.005914952	0.0069661	0.0069661	0.0069661	0.001813302	0.004504921	0.003198777	0.002196739	0.002296849	0.002528767
3831603773805	383160	3773805	0.003859445	0.000958333	0.000879541	0.002586859	0.001551566	0.000314711	0.001065528	0.001145236	0.005577696	0.006376982	0.007510238	0.007510238	0.007510238	0.001954943	0.004856811	0.003448641	0.002368332	0.002476261	0.002505041
3831720373805	383172	3773805	0.047431397	0.011777624	0.010809292	0.031791703	0.019068266	0.0038677	0.013095006	0.014074598	0.002463111	0.002816076	0.003316521	0.003316521	0.003316521	0.000863303	0.002144768	0.00152292	0.001045855	0.001093517	0.002662151
3831730373805	383173	3773805	0.042142871	0.010464438	0.009604073	0.028246979	0.016942185	0.003436457	0.011634934	0.012505303	0.0043231	0.002780861	0.003275049	0.003275049	0.003275049	0.000852507	0.002117948	0.001503876	0.001032777	0.001079843	0.002587349
3831740373805	383174	3773805	0.037795124	0.009384854	0.008613251	0.025332827	0.015194313	0.003081929	0.010434594	0.01121517	0.002399266	0.002743082	0.003230556	0.003230556	0.003230556	0.000840926	0.002089175	0.001483445	0.001018746	0.001065172	0.002508665
3831750373805	383175	3773805	0.034157936	0.008481709	0.00778436	0.022894939	0.013732098	0.002785341	0.009430428	0.010135886	0.002365445	0.002704415	0.003185018	0.003185018	0.003185018	0.000829072	0.002059725	0.001462534	0.001004386	0.001050158	0.002430671
3831760373805	383176	3773805	0.031067035	0.007714212	0.007079965	0.020823211	0.012489501	0.0025333	0.008577083	0.009218705	0.002332056	0.002666241	0.00314006	0.00314006	0.00314006	0.000817369	0.002030652	0.00144189	0.000990209	0.001035334	0.002355696
3831770373805	383177	3773805	0.028423303	0.007057751	0.006477477	0.019051204	0.011426674	0.002317722	0.007847193	0.008434215	0.00229444	0.002623234	0.00308941	0.00308941	0.00308941	0.000804185	0.001997897	0.001418632	0.000974236	0.001018634	0.002277357
3831780373805	383178	3773805	0.026110635	0.006483495	0.005950436	0.017501099	0.01049694	0.00212914	0.007208705	0.007747963	0.002256651	0.00258003	0.003038528	0.003038528	0.003038528	0.00079094	0.001964992	0.001395268	0.000958191	0.001001857	0.002198845
3831790373805	383179	3773805	0.024073831	0.005977739	0.005486262	0.016135896	0.009678109	0.001963053	0.006646378	0.00714357	0.002219207	0.00253722	0.00298811	0.00298811	0.00298811	0.000777816	0.001932387	0.001372116	0.000942292	0.000985234	0.002122318
3838003773805	383800	3773805	0.022279851	0.005532279	0.005077426	0.01493345	0.008956897	0.001816766	0.00615109	0.006611232	0.002182712	0.002495495	0.002938971	0.002938971	0.002938971	0.000765025	0.001900609	0.001349552	0.000926796	0.000969032	0.002049155
3838103773805	383810	3773805	0.020717549	0.005144346	0.004721388	0.013886291	0.008328824	0.001689372	0.005719765	0.006147641	0.002145699	0.002453179	0.002889134	0.002889134	0.002889134	0.000752052	0.00186838	0.001326667	0.00091108	0.000952599	0.001979271
3838203773805	383820	3773805	0.019314476	0.004795951	0.004401637	0.012945857	0.007764763	0.001574961	0.0053324	0.005731299	0.002104718	0.002406325	0.002833953	0.002833953	0.002833953	0.000737689	0.001832695	0.001301329	0.000893679	0.000934405	0.001910423
3838303773805	383830	3773805	0.018027508	0.004476385	0.004108346	0.012083245	0.007247379	0.001470018	0.00497709	0.005349409	0.002062701	0.002358287	0.002777379	0.002777379	0.002777379	0.000722962	0.001796109	0.00127535	0.000875838	0.000915752	0.001840884
3838403773805	383840	3773805	0.016860094	0.004186506	0.0038423	0.011300766	0.006778058	0.001374823	0.004654787	0.005002995	0.002023445	0.002313406	0.002724522	0.002724522	0.002724522	0.000709203	0.001761926	0.001251079	0.00085917	0.000898324	0.001775227
3838503773805	383850	3773805	0.015814889	0.003926973	0.003604105	0.010600199	0.006357867	0.001289594	0.004366223	0.004692845	0.001989452	0.002274541	0.002678751	0.002678751	0.002678751	0.000697289	0.001732327	0.001230061	0.000844736	0.000883232	0.0017207
3838603773805	383860	3773805	0.01486522	0.003691162	0.003387682	0.009963668	0.005976083	0.001212155	0.004104036	0.004411045	0.001954855	0.002234987	0.002632167	0.002632167	0.002632167	0.000685163	0.001702201	0.0012 0867	0.000830046	0.000867873	0.001668417
3838703773805	383870	3773805	0.013979111	0.003471134	0.003185744	0.009369738	0.005619852	0.001139899	0.003859396	0.004148104	0.001913097	0.002187245	0.002575941	0.002575941	0.002575941	0.000670527	0.00166584	0.001182851	0.000812315	0.000849334	0.001606902
3838803773805	383880	3773805	0.013126838	0.003259507	0.002991517	0.008798487	0.005277223	0.001070402	0.003624098	0.003895204	0.001868492	0.002136248	0.002515882	0.002515882	0.002515882	0.000654893	0.001627	0.001155273	0.000793376	0.000829531	0.0015453

			ISDrainage / Utilities Trenching	ISDrainage / Utilities Trenching	ISAsphalt Paving	ISAsphalt Paving	SVDemolition	SVSite Grubbing / Prep	SVMass Grading / Excavation	SVMass Grading / Excavation	SVDrainage / Utilities Trenching	SVFoundations / Concrete Pads	SVBuilding / Structure Construction	SVBuilding / Structure Construction	SVAsphalt Paving	SVAsphalt Paving	SVArchitectural Coating	SVArchitectural Coating	SVLandscaping or Other Finishing	SVLandscaping or Other Finishing	MDemolition
Unique Identifier	X (UTM)	Y (UTM)	2027	2028	2027	2028	2027	2027	2027	2028	2028	2028	2028	2029	2028	2029	2028	2029	2028	2029	2027
3829703773795	382970	3773795	0.000674744	0.000674744	0.000777597	0.000777597	0.000584358	0.000232866	0.000757378	0.000757378	0.000390858	0.000151609	0.000727693	0.000727693	0.00040562	0.00040562	9.13642E-05	9.13642E-05	0.000309335	0.000309335	0.000950768
3829803773795	382980	3773795	0.000711913	0.000711913	0.000820432	0.000820432	0.000596607	0.000237747	0.000773254	0.000773254	0.000399051	0.000154787	0.000740144	0.000740144	0.000414122	0.000414122	9.32793E-05	9.32793E-05	0.000315819	0.000315819	0.000995459
3829903773795	382990	3773795	0.000752461	0.000752461	0.000867161	0.000867161	0.000609756	0.000242987	0.000790296	0.000790296	0.000407846	0.000158198	0.000753485	0.000753485	0.000423249	0.000423249	9.53351E-05	9.53351E-05	0.000322779	0.000322779	0.001044033
3830003773795	383000	3773795	0.000793334	0.000793334	0.000914264	0.000914264	0.000622282	0.000247978	0.000806531	0.000806531	0.000416224	0.000161448	0.000766381	0.000766381	0.000431944	0.000431944	9.72935E-05	9.72935E-05	0.00032941	0.00032941	0.001092952
3830103773795	383010	3773795	0.000836243	0.000836243	0.000963714	0.000963714	0.000635362	0.00025319	0.000823483	0.000823483	0.000424972	0.000164841	0.0007799	0.0007799	0.000441023	0.000441023	9.93385E-05	9.93385E-05	0.000336334	0.000336334	0.001144804
3830203773795	383020	3773795	0.0008798	0.0008798	0.001013911	0.001013911	0.000648441	0.000258403	0.000840435	0.000840435	0.000433721	0.000168235	0.00079333	0.00079333	0.000450101	0.000450101	0.000101384	0.000101384	0.000343258	0.000343258	0.001198468
3830303773795	383030	3773795	0.000922293	0.000922293	0.001062881	0.001062881	0.000660829	0.000263339	0.000856491	0.000856491	0.000442006	0.000171449	0.000805959	0.000805959	0.0004587	0.0004587	0.00010332	0.00010332	0.000349815	0.000349815	0.001252564
3830403773795	383040	3773795	0.000965387	0.000965387	0.001112544	0.001112544	0.000673701	0.000268468	0.000873174	0.000873174	0.000450616	0.000174788	0.000819033	0.000819033	0.000467635	0.000467635	0.000105333	0.000105333	0.000356629	0.000356629	0.001309592
3830503773795	383050	3773795	0.001004408	0.001004408	0.001157513	0.001157513	0.000683874	0.000272522	0.000886359	0.000886359	0.00045742	0.000177427	0.000829083	0.000829083	0.000474696	0.000474696	0.000106923	0.000106923	0.000362014	0.000362014	0.00136386
3830603773795	383060	3773795	0.001042365	0.001042365	0.001201255	0.001201255	0.000693285	0.000276273	0.000898557	0.000898557	0.000463715	0.000179869	0.000838154	0.000838154	0.000481229	0.000481229	0.000108395	0.000108395	0.000366996	0.000366996	0.001419336
3830703773795	383070	3773795	0.001080367	0.001080367	0.001245051	0.001245051	0.000702905	0.000280106	0.000911025	0.000911025	0.00047015	0.000182365	0.000847226	0.000847226	0.000487906	0.000487906	0.000109899	0.000109899	0.000372088	0.000372088	0.001477832
3830803773795	383080	3773795	0.001118046	0.001118046	0.001288473	0.001288473	0.000712663	0.000283995	0.000923672	0.000923672	0.000476676	0.000184897	0.000856298	0.000856298	0.000494679	0.000494679	0.000111424	0.000111424	0.000377254	0.000377254	0.00153952
3830903773795	383090	3773795	0.00115503	0.00115503	0.001331095	0.001331095	0.000722559	0.000287938	0.000936498	0.000936498	0.000483295	0.000187464	0.00086537	0.00086537	0.000501548	0.000501548	0.000112972	0.000112972	0.000382492	0.000382492	0.001604572
3831003773795	383100	3773795	0.001191598	0.001191598	0.001373236	0.001373236	0.000734877	0.000292847	0.000952463	0.000952463	0.000491535	0.00019066	0.000876665	0.000876665	0.000510099	0.000510099	0.000114898	0.000114898	0.000389013	0.000389013	0.001676958
3831103773795	383110	3773795	0.001225435	0.001225435	0.001412231	0.001412231	0.000748856	0.000298418	0.000970582	0.000970582	0.000500885	0.000194287	0.00088965	0.00088965	0.000519802	0.000519802	0.000117083	0.000117083	0.000396413	0.000396413	0.001756333
3831203773795	383120	3773795	0.0012558	0.0012558	0.001447225	0.001447225	0.000763251	0.000304154	0.000989238	0.000989238	0.000510513	0.000198021	0.000903168	0.000903168	0.000529794	0.000529794	0.000119334	0.000119334	0.000404033	0.000404033	0.001838813
3831303773795	383130	3773795	0.001282508	0.001282508	0.001478004	0.001478004	0.000778337	0.000310166	0.001008791	0.001008791	0.000520604	0.000201935	0.000917576	0.000917576	0.000540266	0.000540266	0.000121693	0.000121693	0.000412019	0.000412019	0.001923882
3831403773795	383140	3773795	0.001305467	0.001305467	0.001504463	0.001504463	0.000793977	0.000316398	0.001029062	0.001029062	0.000531065	0.000205993	0.000932874	0.000932874	0.000551122	0.000551122	0.000124138	0.000124138	0.000420298	0.000420298	0.002011711
3831503773795	383150	3773795	0.001304958	0.001304958	0.001503876	0.001503876	0.000816953	0.000325554	0.001058841	0.001058841	0.000546433	0.000211954	0.000952529	0.000952529	0.00056707	0.00056707	0.00012773	0.00012773	0.000432461	0.000432461	0.002065721
3831603773795	383160	3773795	0.001285702	0.001285702	0.001481685	0.001481685	0.000841936	0.00033551	0.001091221	0.001091221	0.000563143	0.000218436	0.000977165	0.000977165	0.000584411	0.000584411	0.000131636	0.000131636	0.000445686	0.000445686	0.002173911
3837203773795	383720	3773795	0.001353884	0.001353884	0.001560261	0.001560261	0.000717161	0.000285787	0.000929502	0.000929502	0.000479685	0.000186064	0.000820545	0.000820545	0.000497802	0.000497802	0.000112128	0.000112128	0.000379635	0.000379635	0.217881713
3837303773795	383730	3773795	0.001316067	0.001316067	0.001516679	0.001516679	0.000716054	0.000285346	0.000928067	0.000928067	0.000478944	0.000185776	0.000820456	0.000820456	0.000497033	0.000497033	0.000111955	0.000111955	0.000379049	0.000379049	0.163443422
3837403773795	383740	3773795	0.001278203	0.001278203	0.001473043	0.001473043	0.000714185	0.000284601	0.000925645	0.000925645	0.000477695	0.000185292	0.000819566	0.000819566	0.000495736	0.000495736	0.000111663	0.000111663	0.00037806	0.00037806	0.128510114
3837503773795	383750	3773795	0.00124071	0.00124071	0.001429835	0.001429835	0.000711832	0.000283664	0.000922595	0.000922595	0.000476121	0.000184681	0.000818143	0.000818143	0.000494103	0.000494103	0.000111295	0.000111295	0.000376814	0.000376814	0.104499423
3837603773795	383760	3773795	0.001204327	0.001204327	0.001387906	0.001387906	0.000709272	0.000282643	0.000919277	0.000919277	0.000474408	0.000184017	0.000816542	0.000816542	0.000492325	0.000492325	0.000110894	0.000110894	0.000375459	0.000375459	0.087093465
3837703773795	383770	3773795	0.001163825	0.001163825	0.00134123	0.00134123	0.000701936	0.00027972	0.000909769	0.000909769	0.000469502	0.000182114	0.000807649	0.000807649	0.000487234	0.000487234	0.000109747	0.000109747	0.000371576	0.000371576	0.074265601
3837803773795	383780	3773795	0.001123091	0.001123091	0.001294287	0.001294287	0.000694462	0.000276742	0.000900082	0.000900082	0.000464502	0.000180174	0.000799111	0.000799111	0.00048204	0.00048204	0.000108579	0.000108579	0.000367619	0.000367619	0.064035958
3837903773795	383790	3773795	0.001083746	0.001083746	0.001248945	0.001248945	0.000687057	0.000273791	0.000890485	0.000890485	0.00045955	0.000178253	0.000790928	0.000790928	0.00047696	0.00047696	0.000107421	0.000107421	0.000363699	0.000363699	0.055780668
3838003773795	383800	3773795	0.001046021	0.001046021	0.001205469	0.001205469	0.000679514	0.000270785	0.000880708	0.000880708	0.000454504	0.000176296	0.000783191	0.000783191	0.00047167	0.00047167	0.000106242	0.000106242	0.000359706	0.000359706	0.049267561
3838103773795	383810	3773795	0.001009222	0.001009222	0.001163061	0.001163061	0.000671763	0.000267696	0.000870662	0.000870662	0.00044932	0.000174285	0.000775898	0.000775898	0.00046629	0.00046629	0.00010503	0.00010503	0.000355603	0.000355603	0.043989245
3838203773795	383820	3773795	0.000973627	0.000973627	0.001122039	0.001122039	0.000664912	0.000264966	0.000861783	0.000861783	0.000444737	0.000172508	0.000769583	0.000769583	0.000461534	0.000461534	0.000103959	0.000103959	0.000351977	0.000351977	0.03939864
3838303773795	383830	3773795	0.000938818	0.000938818	0.001081925	0.001081925	0.000658337	0.000262346	0.000853262	0.000853262	0.00044034	0.000170802	0.000763624	0.000763624	0.000456971	0.000456971	0.000102931	0.000102931	0.000348496	0.000348496	0.035462788
3838403773795	383840	3773795	0.000906092	0.000906092	0.00104421	0.00104421	0.000652109	0.000259864	0.000845189	0.000845189	0.000436174	0.000169186	0.000758466	0.000758466	0.000452647	0.000452647	0.000101957	0.000101957	0.000345199	0.000345199	0.032087561
3838503773795	383850	3773795	0.000879106	0.000879106	0.001013111	0.001013111	0.000647611	0.000258072	0.000839359	0.000839359	0.000433165	0.000168019	0.000754375	0.000754375	0.000449525	0.000449525	0.000101254	0.000101254	0.000342818	0.000342818	0.029184957
3838603773795	383860	3773795	0.000852907	0.000852907	0.000982918	0.000982918	0.000642905	0.000256196	0.00083326	0.00083326	0.000430018	0.000166798	0.000750372	0.000750372	0.000446259	0.000446259	0.000100518	0.000100518	0.000340327	0.000340327	0.026661626
3838703773795	383870	3773795	0.000823375	0.000823375	0.000948884	0.000948884	0.000636331	0.000253576	0.000824739	0.000824739	0.00042562	0.000165093	0.000745125	0.000745125	0.000441695	0.000441695	9.949E-05	9.949E-05	0.000336847	0.000336847	0.024424646
3838803773795	383880	3773795	0.000793612	0.000793612	0.000914584	0.000914584	0.000627749	0.000250157	0.000813617	0.000813617	0.000419881	0.000162866	0.000739611	0.000739611	0.000435739	0.000435739	9.81483E-05	9.81483E-05	0.000332304	0.000332304	0.022260139
3838903773795	383890	3773795	0.000766255	0.000766255	0.000883058	0.000883058	0.000620068	0.000247096	0.000803661	0.000803661	0.000414743	0.000160873	0.000734097	0.000734097	0.000430407	0.000430407	9.69473E-05	9.69473E-05	0.000328238	0.000328238	0.02040036
3839003773795	383900	3773795	0.000738066	0.000738066	0.000850571	0.000850571	0.000611902	0.000243842	0.000793077	0.000793077	0.000409281	0.000158755	0.000727426	0.000727426	0.00042738	0.00042738	9.56705E-05	9.56705E-05	0.000323915	0.000323915	0.018763693
3839103773795	383910	3773795	0.000711867	0.000711867	0.000820379	0.000820379	0.000604358	0.000240836	0.0007833	0.0007833	0.000404235	0.000156798	0.000721112	0.000721112	0.00041952	0.00041952	9.44912E-05	9.44912E-05	0.000319922	0.000319922	0.017304584
3829703773805	382970	3773805	0.000674373	0.000674373	0.00077717	0.00077717	0.00056332	0.000224482	0.000730111	0.000730111	0.000376786	0.00014615	0.000702612	0.000702612	0.000391017	0.000391017	8.80749E-05	8.80749E-05	0.000298198	0.000298198	0.000936015
3829803773805	382980	3773805	0.000710478	0.000710478	0.000818778	0.000818778	0.000574324	0.000228867	0.000744373	0.000744373	0.000384146	0.000149005	0.000713641	0.000713641	0.000398654	0.000398654	8.97953E-05	8.97953E-05	0.000304023	0.000304023	0.000978894
3829903773805	382990	3773805	0.000750101	0.000750101	0.000864441	0.000864441	0.000586088	0.000233555	0.000759621	0.000759621	0.000392015	0.000152058	0.000725559	0.000725559	0.000406821	0.000406821	9.16347E-05	9.16347E-05	0.000310251	0.000310251	0.001025484
3830003773805	383000	3773805	0.00079213	0.00079213	0.00091877	0.00091877	0.000598199	0.000238381	0.000775317	0.000775317	0.000400115	0.0001552	0.000737832	0.000737832	0.000415227	0.000415227	9.35282E-05	9.35282E-05	0.000316662	0.000316662	0.001074748
3830103773805	383010	3773805	0.000837169	0.000837169	0.000964781	0.000964781	0.000610933	0.000243455	0.000791821	0.000791821	0.000408632	0.000158503	0.000750995	0.000750995	0.000424066	0.000424066	9.55191E-05	9.55191E-05	0.000323402	0.000323402	0.001127463
3830203773805	383020	3773805	0.000883874	0.000883874	0.001018605	0.001018605	0.00062394	0.00024864	0.000808684	0.000808684	0.00041735	0.000161879	0.000764336	0.000764336	0.00043097	0.00043097	9.75532E-05	9.75532E-05	0.000330289	0.000330289	0.00118268
3830303773805	383030	3773805	0.000929745	0.000929745	0.001071469	0.001071469	0.000636192	0.000253521	0.000824559	0.000824559	0.000425528	0.000165057	0.000776965	0.000776965	0.00044199	0.00044199	9.94684E-05	9.94684E-05	0.000336774	0.000336774	0.001238069
3830403773805	383040	3773805	0.000977052	0.000977052	0.001125987	0.001125987	0.000649272	0.000258733	0.000841512	0.000841512	0.000434276	0.00016845	0.000790217	0.000790217	0.00045067	0.00045067	0.000101513	0.000101513	0.000343697	0.000343697	0.001296996
3830503773805	383050	3773805	0.001019128	0.001019128	0.001174476	0.001174476	0.000659306	0.000262732	0.000854517	0.000854517	0.00044098	0.000171054	0.000800178	0.000800178	0.000457643	0.000457643	0.000103082	0.000103082	0.000349009	0.000349009	0.001352041
3830603773805	383060	3773805	0.001059908	0.001059908	0.001221473	0.001221473	0.000668372	0.000266345	0.000866267	0.000866267	0.000447052	0.000173406	0.000808983	0.000808983	0.00046393	0.00046393	0.0001045	0.0001045	0.000353808	0.000353808	0.001407689
3830703773805	383070	3773805	0.001101012	0.001101012	0.001268842	0.001268842	0.000677645	0.00027004	0.000878286	0.000878286	0.00045325	0.000175811	0.000817877	0.000817877	0.00047037	0.00047037	0.00010595	0.00010595	0.00035871	0.00035871	0.00146653
3830803773805	383080	3773805	0.001142069	0.001142069	0.001316158	0.001316158	0.000687057	0.000273791	0.000890485	0.000890485	0.00045955	0.000178253	0.000826681	0.000826681	0.00047696	0.00047696	0.000107421	0.000107421	0.000363699	0.000363699	0.001528735
3830903773805	383090	3773805	0.001182711	0.001182711	0.001362994	0.001362994	0.000696815	0.000277679	0.000903132	0.000903132	0.000466076	0.000180785	0.000835664	0.000835664	0.000483679	0.000483679	0.000108947	0.000108947	0.000368865	0.000368865	0.001594219
3831003773805	383100	3773805	0.001223815	0.001223815	0.001410364	0.001410364	0.00070941	0.000282698	0.000919456	0.000919456	0.00047451	0.000184053	0.000847315	0.000847315	0.00049242	0.00049242	0.000110916	0.000110916	0.000375532	0.000375532	0.001667899
3831103773805	383110	3773805	0.001262095	0.001262095	0.00145448	0.00145448	0.000724012	0.000288517	0.000938381	0.000938381	0.000484267	0.000187841	0.000860923	0.000860923	0.000502557	0.000502557	0.000113199	0.000113199	0.000383262	0.000383262	0.001749085
3831203773805	383120	3773805	0.001295932	0.001295932	0.001493474	0.001493474	0.000739168	0.000294557	0.000958025	0.000958025	0.000494405	0.000191773	0.000875242	0.000875242	0.000513077	0.000513077	0.000115569	0.000115569	0.000391284	0.000391284	0.001833982
3831303773805	383130	3773805	0.001325973	0.001325973	0.001528094	0.001528094	0.0007537	0.000300348	0.00097686	0.00097686	0.000504125	0.000195544	0.000889027	0.000889027	0.000523165	0.000523165	0.000117841	0.000117841	0.000398978	0.000398978	0.001919482
3831403773805	383140	3773805	0.001352218	0.001352218	0.00155834	0.00155834	0.000768718	0.000306332	0.000996324	0.000996324	0.00051417	0.00019944	0.000903702	0.000903702	0.000533589	0.000533589	0.000120189	0.000120189	0.000406927	0.000406927	0.002007225
3831503773805	383150	3773805	0.001356708	0.001356708	0.001563515	0.001563515	0.000790379	0.000314964	0.001024398	0.001024398	0.000528658	0.00020506	0.000923002	0.000923002	0.000548624	0.000548624	0.000123575	0.000123575	0.000418393	0.000418393	0.002062011
3831603773805	383160	3773805	0.001343979	0.001343979	0.001548845	0.001548845	0.000815915	0.00032514	0.001057495	0.001057495	0.000545738	0.000211685	0.000947637	0.000947637	0.00056635	0.00056635	0.000127568	0.000127568	0.000431911	0.000431911	0.002169425
3837203773805	383720	3773805	0.00142827	0.00142827	0.001645985	0.001645985	0.000700137	0.000279003	0.000907437	0.000907437	0.000468298	0.000181647	0.000801512	0.000801512	0.00048585	0.00048585	0.000109466	0.000109466	0.000370623	0.000370623	0.217449208
3837303773805	383730	3773805	0.001388138	0.001388138	0.001599735	0.001599735	0.000699998	0.000278948	0.000907258	0.000907258	0.000468205	0.000181611	0.000802935	0.000802935	0.00048589	0.00048589	0.000109444	0.000109444	0.00037055	0.00037055	0.162856742
3837403773805	383740	3773805	0.001345923	0.001345923	0.001551086	0.001551086	0.000698337	0.000278286	0.000905105	0.000905105	0.000467095	0.00018118	0.00080249	0.00080249	0.000484736	0.000484736	0.000109185	0.000109185	0.000369671	0.000369671	0.1281047
3837503773805	383750	3773805	0.001304078	0.001304078	0.001502863	0.001502863	0.000695777	0.000277266	0.000901786	0.000901786	0.000465382	0.000180516	0.000800889	0.000800889	0.00048295	0.00048295	0.000108784	0.000108784	0.000368315	0.000368315	0.104292273
3837603773805	383760	3773805	0.001263854	0.001263854	0.001456507	0.001456507	0.000693285	0.000276273	0.000898557	0.000898557	0.000463715	0.000179869	0.000799199	0.000799199	0.00048122	0.00048122	0.000108395	0.000108395	0.000366996	0.000366996	0.086964568
3837703773805	383770	3773805	0.001221824	0.001221824	0.00140807	0.00140807	0.000686642	0.000273625	0.000889947	0.000889947	0.000459272	0.000178146	0.000790928	0.000790928	0.00047661	0.00047661	0.000107356	0.000107356	0.000363479	0.000363479	0.074226173
3837803773805	383780	3773805	0.001179702	0.001179702	0.001359527	0.001359527	0.000679791	0.000270895	0.000881067	0.000881067	0.000454689	0.000176368	0.000782924	0.000782924	0.00047186	0.00047186	0.000106285	0.000106285	0.000359853	0.000359853	0.064062531
3837903773805	383790	3773805	0.001138644	0.001138644	0.001312211	0.001312211	0.000673078	0.00026822	0.000872366	0.000872366	0.000450199	0.000174626	0.000775364	0.000775364	0.00047202	0.00047202	0.000105235	0.000105235	0.000356299	0.000356299	0.05584365
3838003773805	383800	3773805	0.001099392	0.001099392	0.001266975	0.001266975	0.000666503	0.0002656	0.000863846	0.000863846	0.000445802	0.000172921	0.000768249	0.000768249	0.00046263	0.00046263	0.000104208	0.000104208	0.000352819	0.000352819	0.04913133
3838103773805	383810	3773805	0.001061898	0.001061898	0.001223766	0.001223766	0.000659721	0.000262898	0.000855056	0.000855056	0.000441266	0.000171161	0.00076149	0.00076149	0.00045793	0.00045793	0.000103147	0.000103147	0.000349229	0.000349229	0.043763545
3838203773805	383820	3773805	0.00102496	0.00102496	0.001181198	0.001181198	0.000652663	0.000260085	0.000845907	0.000845907	0.00043654	0.00016933	0.000754641	0.000754641	0.00045303	0.00045303	0.000102044	0.000102044	0.000345492	0.000345492	0.039389581
3838303773805	383830	3773805	0.000987652	0.000987652	0.001138203	0.001138203	0.000645535	0.000257244	0.000836668	0.000836668	0.00043177	0.000167481	0.000748149	0.000748149	0.00044808	0.00044808	0.000100929	0.000100929	0.000341719	0.000341719	0.035539056
3838403773805	383840	3773805	0.000952427	0.000952427	0.001097608	0.001097608	0.000639514	0.000254845	0.000828865	0.000828865	0.00042775	0.000165918	0.000742546	0.000742546	0.00044395	0.00044395	9.99877E-05	9.99877E-05	0.000338532	0.000338532	0.032182206
3838503773805	383850	3773805	0.000923172	0.000923172	0.001063894	0.001063894	0.000634877	0.000252997	0.000822855	0.000822855	0.000424648	0.000164716	0.000738632	0.000738632	0.00044068	0.00044068	9.92628E-05	9.92628E-05	0.000336077	0.000336077	0.029282536
3838603773805	383860	3773805	0.000895122	0.000895122	0.001031568	0.001031568	0.000630379	0.000251205	0.000817025	0.000817025	0.000421639	0.000163548	0.000734719	0.000734719	0.00043756	0.00043756	9.85595E-05	9.85595E-05	0.000333696	0.000333696	0.026761534
3838703773805	383870	3773805	0.000862118	0.000862118	0.000993533	0.000993533	0.000623528	0.000248475	0.000808145	0.000808145	0.000417057	0.000161771	0.000729116	0.000729116	0.00043280	0.00043280	9.74883E-05	9.74883E-05	0.00033007	0.00033007	0.024531456
3838803773805	383880	3773805	0.000829068	0.000829068	0.000955446	0.000955446	0.000615085	0.00024511	0.000797203	0.000797203	0.00041141	0.000159581	0.000723246	0.000723246	0.00042648	0.00042648	9.61683E-05	9.61683E-05	0.0003256	0.0003256	0.022494466

			MSite Grubbing / Prep	MMass Grading / Excavation	MMass Grading / Excavation	MDrainage / Utilities Trenching	MFoundations / Concrete Pads	MBuilding / Structure Construction	MAsphalt Paving	MLandscaping or Other Finishing	MWaterside Construction (Piles)	RSSWRestriping South Valley	RSSWRestriping Silver Lake Boulevard	RSSWDemolition	RSSWPlacing Base	RSSWForm	Child Risk				
Unique Identifier	X (UTM)	Y (UTM)	2027	2027	2028	2028	2028	2028	2028	2028	2028	2029	2029	2029	2029	2029	3rd Trimester	0<2	2<16	Total	per million
3829703773795	382970	3773795	0.000879087	0.001462253	0.001462253	0.00070327	0.000333237	0.00090408	0.000587852	0.000403703	0.000433903	0.000310408	0.000295447	0.000919373	8.36016E-05	0.000181833	1.05292E-07	2.78771E-06	3.39553E-07	3.23253E-06	3.23253201
3829803773795	382980	3773795	0.000920409	0.001530987	0.001530987	0.000736327	0.000348901	0.000946577	0.000615484	0.00042268	0.000454299	0.000315897	0.000307893	0.000958217	8.71338E-05	0.000189515	1.13108E-07	3.00942E-06	3.5956E-07	3.48209E-06	3.48209247
3829903773795	382990	3773795	0.000965321	0.001605692	0.001605692	0.000772257	0.000365926	0.000992765	0.000645517	0.000443304	0.000476466	0.0003218	0.000321291	0.001000169	9.09486E-05	0.000197812	1.21977E-07	3.26278E-06	3.8198E-07	3.76674E-06	3.76674033
3830003773795	383000	3773795	0.001010552	0.001680927	0.001680927	0.000808441	0.000383072	0.001039282	0.000675763	0.000464076	0.000498792	0.00032732	0.00033466	0.001042121	9.47634E-05	0.000206109	1.31678E-07	3.54172E-06	4.05881E-07	4.07921E-06	4.07921308
3830103773795	383010	3773795	0.001058495	0.001760675	0.001760675	0.000846796	0.000401246	0.001088588	0.000707823	0.000486092	0.000522455	0.000333046	0.000348743	0.001086266	9.87777E-05	0.00021484	1.42655E-07	3.85963E-06	4.3224E-07	4.43453E-06	4.43452882
3830203773795	383020	3773795	0.001108113	0.001843208	0.001843208	0.00088649	0.000420055	0.001139617	0.000741003	0.000508879	0.000546946	0.000338712	0.000363243	0.001131691	0.000102908	0.000223824	1.54962E-07	4.21861E-06	4.6114E-07	4.83471E-06	4.83471184
3830303773795	383030	3773795	0.00115813	0.001926405	0.001926405	0.000926504	0.000439015	0.001191056	0.000774449	0.000531848	0.000571634	0.000343878	0.000377713	0.001177115	0.000107039	0.000232809	1.68563E-07	4.61824E-06	4.9208E-07	5.27888E-06	5.27887898
3830403773795	383040	3773795	0.001210859	0.002014114	0.002014114	0.000968687	0.000459003	0.001245284	0.00080971	0.000556063	0.00059766	0.000349279	0.000392987	0.001225008	0.000111394	0.000242281	1.84122E-07	5.07925E-06	5.2666E-07	5.79003E-06	5.79002805
3830503773795	383050	3773795	0.001261036	0.002097577	0.002097577	0.001008829	0.000478023	0.001296887	0.000843263	0.000579105	0.000622426	0.000353145	0.00040713	0.001269428	0.000115433	0.000251066	2.00857E-07	5.5793E-06	5.6217E-07	6.34233E-06	6.34233189
3830603773795	383060	3773795	0.001312329	0.002182897	0.002182897	0.001049863	0.000497467	0.001349639	0.000877563	0.000602661	0.000647744	0.00035651	0.000421362	0.001314213	0.000119506	0.000259923	2.19754E-07	6.14949E-06	6.0097E-07	6.97021E-06	6.97021345
3830703773795	383070	3773795	0.001366414	0.002272861	0.002272861	0.001093132	0.00051797	0.001405262	0.000913731	0.000627499	0.00067444	0.000359963	0.000436397	0.001361374	0.000123794	0.000269251	2.41714E-07	6.81961E-06	6.4483E-07	7.70616E-06	7.7061551
3830803773795	383080	3773795	0.001423451	0.002367735	0.002367735	0.001138761	0.000539591	0.001463921	0.000951872	0.000653692	0.000702592	0.000363505	0.000452207	0.001411186	0.000128324	0.000279103	2.67508E-07	7.61658E-06	6.9488E-07	8.57897E-06	8.57897268
3830903773795	383090	3773795	0.001483599	0.002467784	0.002467784	0.00118688	0.000562391	0.001525779	0.000992093	0.000681313	0.00073228	0.000367135	0.000468702	0.001463191	0.000133053	0.000289388	2.98195E-07	8.57819E-06	7.5258E-07	9.62897E-06	9.62896965
3831003773795	383100	3773795	0.001550528	0.002579112	0.002579112	0.001240423	0.000587762	0.00159461	0.001036849	0.000712049	0.000765315	0.000372094	0.000487132	0.001521321	0.000138339	0.000300885	3.36698E-07	9.8041E-06	8.2328E-07	1.09641E-05	10.9640761
3831103773795	383110	3773795	0.001623918	0.002701187	0.002701187	0.001299135	0.000615582	0.001670087	0.001085925	0.000745752	0.000801539	0.000378085	0.0005072	0.001584659	0.000144098	0.000313412	3.85524E-07	1.1388E-05	9.1016E-07	1.26837E-05	12.6836748
3831203773795	383120	3773795	0.00170018	0.00282804	0.00282804	0.001360144	0.000644491	0.001748517	0.001136922	0.000780774	0.000839181	0.000384431	0.000527923	0.0016501	0.000150049	0.000326355	4.48033E-07	1.34602E-05	1.0171E-06	1.49253E-05	14.9252843
3831303773795	383130	3773795	0.001778836	0.002958873	0.002958873	0.001423069	0.000674307	0.001829409	0.00118952	0.000816895	0.000878004	0.000391219	0.000549568	0.001717095	0.000156141	0.000339605	5.30902E-07	1.62727E-05	1.1533E-06	1.79569E-05	17.9568801
3831403773795	383140	3773795	0.001860044	0.003093952	0.003093952	0.001488035	0.000705091	0.001912925	0.001243824	0.000854188	0.000918087	0.000398303	0.000573507	0.001792133	0.000162964	0.000354446	6.4578E-07	2.02765E-05	1.3353E-06	2.22576E-05	22.2576354
3831503773795	383150	3773795	0.001909981	0.003177016	0.003177016	0.001527985	0.00072402	0.001964282	0.001277217	0.00087712	0.000942735	0.000407216	0.000593664	0.001857574	0.000168915	0.000367389	8.20818E-07	2.65584E-05	1.604E-06	2.89832E-05	28.9832082
3831603773795	383160	3773795	0.002010015	0.003343411	0.003343411	0.001608012	0.00076194	0.00206716	0.001344111	0.000923059	0.00099211	0.000417989	0.00061781	0.001935902	0.000176038	0.000382881	1.1158E-06	3.748E-05	2.0556E-06	4.06514E-05	40.651363
3837203773795	383720	3773795	0.20145507	0.335095551	0.335095551	0.161164056	0.076365989	0.207182519	0.134714378	0.092514214	0.099434882	0.000324811	0.029784204	0.171216426	0.015569262	0.03386299	6.95167E-07	1.38528E-05	1.2858E-05	2.74065E-05	27.4064906
3837303773795	383730	3773795	0.151121018	0.251371091	0.251371091	0.120896814	0.057285756	0.155417449	0.101055654	0.069399306	0.074590828	0.000323837	0.042117752	0.116050664	0.010552861	0.022952368	6.28431E-07	1.24829E-05	9.7292E-06	2.28405E-05	22.8404645
3837403773795	383740	3773795	0.118821418	0.197644708	0.197644708	0.095057134	0.04504188	0.122199559	0.079456692	0.054566361	0.058648281	0.000322627	0.030039545	0.084614031	0.007694227	0.016734867	5.72812E-07	1.13488E-05	7.7163E-06	1.9638E-05	19.6379825
3837503773795	383750	3773795	0.096620953	0.160716984	0.160716984	0.077296762	0.036626304	0.099367925	0.064611089	0.044371241	0.0476905	0.000322479	0.022756619	0.065176955	0.005926751	0.012890624	5.25645E-07	1.0393E-05	6.3321E-06	1.72508E-05	17.2507883
3837603773795	383760	3773795	0.080527273	0.133947141	0.133947141	0.064421818	0.030525639	0.082816695	0.053849136	0.03698054	0.039746926	0.000321004	0.018031903	0.052283524	0.004754309	0.010340576	4.85063E-07	9.57497E-06	5.3277E-06	1.53877E-05	15.3877463
3837703773795	383770	3773795	0.068666534	0.114218271	0.114218271	0.054933227	0.026029565	0.070618751	0.045917779	0.031533733	0.033892662	0.000316281	0.014895511	0.043555924	0.003960681	0.008614441	4.48909E-07	8.85525E-06	4.5852E-06	1.38894E-05	13.8893917
3837803773795	383780	3773795	0.059208128	0.098485386	0.098485386	0.047366502	0.022444147	0.060891439	0.039592879	0.027190149	0.02922415	0.000312798	0.01253488	0.036903243	0.003355731	0.007298681	4.16933E-07	8.22057E-06	3.9918E-06	1.26293E-05	12.6293355
3837903773795	383790	3773795	0.051575225	0.085788997	0.085788997	0.04126018	0.019550727	0.053041529	0.034488704	0.023684891	0.025456676	0.000308165	0.010713456	0.031724995	0.002884856	0.006274533	3.8859E-07	7.65956E-06	3.5119E-06	1.156E-05	11.5600352
3838003773795	383800	3773795	0.045553157	0.075772034	0.075772034	0.036442526	0.017267929	0.046848252	0.030461707	0.020919377	0.022484283	0.000304829	0.009338612	0.027746894	0.002523115	0.005487749	3.63682E-07	7.16794E-06	3.1318E-06	1.06634E-05	10.6634058
3838103773795	383810	3773795	0.040672787	0.067654142	0.067654142	0.032538229	0.015417917	0.041829131	0.02719817	0.018678164	0.020075413	0.000300314	0.0082376	0.024578033	0.00223496	0.004861015	3.41093E-07	6.72226E-06	2.8223E-06	9.88565E-06	9.88565104
3838203773795	383820	3773795	0.036428279	0.060593929	0.060593929	0.029142623	0.013808943	0.037463949	0.024359838	0.016728959	0.017980394	0.000295975	0.00732199	0.02191515	0.001992815	0.004334354	3.20524E-07	6.3166E-06	2.5525E-06	9.18964E-06	9.18963827
3838303773795	383830	3773795	0.03278916	0.054540706	0.054540706	0.026231328	0.012429455	0.033721369	0.021926335	0.015057766	0.016184186	0.000292935	0.006560818	0.019686957	0.001790198	0.003893664	3.0178E-07	5.94738E-06	2.3205E-06	8.56962E-06	8.56961617
3838403773795	383840	3773795	0.0296684	0.049349708	0.049349708	0.02373472	0.011246462	0.030511885	0.019839461	0.01362462	0.01464383	0.000290131	0.005924071	0.017815034	0.001619978	0.003523437	2.84769E-07	5.61265E-06	2.1207E-06	8.01812E-06	8.01811975
3838503773795	383850	3773795	0.026984631	0.044885591	0.044885591	0.021587705	0.01022912	0.027751815	0.018044807	0.012392152	0.013319166	0.000287829	0.005389331	0.016236772	0.001476462	0.00321129	2.69514E-07	5.31285E-06	1.9491E-06	7.53145E-06	7.53145114
3838603773795	383860	3773795	0.02465154	0.041004782	0.041004782	0.019721232	0.00934471	0.025352393	0.016484652	0.011320727	0.012167591	0.000285556	0.004930811	0.014879511	0.001353042	0.002942853	2.55525E-07	5.03829E-06	1.7993E-06	7.09315E-06	7.093151
3838703773795	383870	3773795	0.022583211	0.037564374	0.037564374	0.018066569	0.008560665	0.023225261	0.015101547	0.010370888	0.011146699	0.000282752	0.004520258	0.013671503	0.001243194	0.002703934	2.42264E-07	4.77812E-06	1.665E-06	6.68536E-06	6.68536324
3838803773795	383880	3773795	0.020581892	0.034235427	0.034235427	0.016465513	0.00780202	0.021167043	0.013763251	0.009451822	0.01015888	0.00027986	0.004136739	0.01252327	0.001138781	0.002476838	2.29227E-07	4.52054E-06	1.5345E-06	6.28429E-06	6.28429241
3838903773795	383890	3773795	0.018862327	0.031375144	0.031375144	0.015089861	0.007150181	0.01939859	0.012613366	0.008662146	0.009310132	0.000277026	0.003804699	0.011521364	0.001047675	0.002278682	2.1752E-07	4.28966E-06	1.4215E-06	5.92871E-06	5.928715
3839003773795	383900	3773795	0.017349052	0.028857999	0.028857999	0.013879242	0.006576541	0.017842293	0.011601429	0.007967205	0.008563204	0.000273809	0.003499754	0.010612685	0.000965046	0.002098965	2.06279E-07	4.06887E-06	1.3211E-06	5.59628E-06	5.59627829
3839103773795	383910	3773795	0.015999948	0.026613931	0.026613931	0.012799958	0.006065133	0.016454833	0.010699274	0.007347656	0.007897309	0.000270799	0.003237743	0.009830592	0.000893927	0.001944283	1.95834E-07	3.86408E-06	1.2316E-06	5.2915E-06	5.29149764
3829703773805	382970	3773805	0.000865446	0.001439563	0.001439563	0.000692357	0.000328067	0.000890051	0.00057873	0.000397439	0.00042717	0.00029751	0.000288123	0.000896706	8.15404E-05	0.00017735	1.05392E-07	2.80105E-06	3.3152E-07	3.23796E-06	3.23795906
3829803773805	382980	3773805	0.000905093	0.00150551	0.00150551	0.000724074	0.000343095	0.000930825	0.000605242	0.000415646	0.000446739	0.00030235	0.000299854	0.000933357	8.48732E-05	0.00018459	1.13107E-07	3.02102E-06	3.5047E-07	3.4846E-06	3.48459609
3829903773805	382990	3773805	0.00094817	0.001577163	0.001577163	0.000758536	0.000359425	0.000975127	0.000634048	0.000435428	0.000468001	0.000307545	0.000312508	0.000973024	8.84802E-05	0.000192444	1.21832E-07	3.27157E-06	3.7163E-07	3.76504E-06	3.76503543
3830003773805	383000	3773805	0.00099372	0.00165293	0.00165293	0.000794976	0.000376691	0.001021972	0.000664507	0.000456346	0.000490484	0.000312828	0.000325787	0.001014518	9.22534E-05	0.00020065	1.31604E-07	3.5543E-06	3.9485E-07	4.08075E-06	4.08075024
3830103773805	383010	3773805	0.00104246	0.001734004	0.001734004	0.000833968	0.000395168	0.001072098	0.0006971	0.000478729	0.000514541	0.000318406	0.0003399	0.001058755	9.6276E-05	0.000209399	1.42739E-07	3.87898E-06	4.208E-07	4.44253E-06	4.44252674
3830203773805	383020	3773805	0.001093514	0.001818926	0.001818926	0.000874812	0.000414521	0.001124604	0.000731241	0.000502175	0.000539741	0.000324073	0.000354578	0.00110482	0.000100465	0.00021851	1.55332E-07	4.24913E-06	4.4943E-07	4.8539E-06	4.85389512
3830303773805	383030	3773805	0.001144728	0.001904113	0.001904113	0.000915782	0.000433934	0.001177273	0.000765487	0.000525693	0.000565019	0.000329268	0.000369168	0.00115061	0.000104629	0.000227566	1.69273E-07	4.66224E-06	4.8006E-07	5.31158E-06	5.31157845
3830403773805	383040	3773805	0.001199212	0.001994741	0.001994741	0.00095937	0.000454588	0.001233306	0.000801921	0.000550714	0.000591911	0.000334816	0.00038471	0.001199325	0.000109059	0.000237201	1.85343E-07	5.14275E-06	5.1455E-07	5.84265E-06	5.84264846
3830503773805	383050	3773805	0.001250107	0.002079398	0.002079398	0.001000086	0.000473881	0.001285648	0.000835955	0.000574087	0.000617032	0.000338653	0.000398793	0.001243653	0.000113089	0.000245968	2.0245E-07	5.65881E-06	5.4941E-07	6.41067E-06	6.41067142
3830603773805	383060	3773805	0.00130156	0.002164983	0.002164983	0.001041248	0.000493385	0.001338564	0.000870362	0.000597715	0.000642428	0.000341959	0.000412846	0.001287799	0.000117104	0.000254699	2.21702E-07	6.24552E-06	5.8721E-07	7.05443E-06	7.05442754
3830703773805	383070	3773805	0.001355964	0.002255479	0.002255479	0.001084771	0.000514008	0.001394515	0.000906743	0.0006227	0.000669281	0.000345324	0.000427614	0.001334229	0.000121326	0.000263882	2.44101E-07	6.93592E-06	6.2995E-07	7.80997E-06	7.8099705
3830803773805	383080	3773805	0.00141348	0.002251149	0.002251149	0.001130784	0.000535811	0.001453666	0.000945204	0.000649112	0.00069767	0.000348777	0.000443245	0.00138331	0.000125789	0.000273589	2.70433E-07	7.75799E-06	6.787E-07	8.70712E-06	8.7071209
3830903773805	383090	3773805	0.001474027	0.002451861	0.002451861	0.001179221	0.000558762	0.001515934	0.000985692	0.000676917	0.000727555	0.000352407	0.00045971	0.001435132	0.000130501	0.000283839	3.01798E-07	8.75109E-06	7.3498E-07	9.78787E-06	9.78786938
3831003773805	383100	3773805	0.001542152	0.002565179	0.002565179	0.001233722	0.000584587	0.001585996	0.001031248	0.000708203	0.000761181	0.000357572	0.000478349	0.001493993	0.000135854	0.00029548	3.41472E-07	1.00273E-05	8.047E-07	1.11734E-05	11.173446
3831103773805	383110	3773805	0.001617218	0.002690041	0.002690041	0.001293774	0.00061304	0.001663196	0.001081444	0.000742675	0.000798232	0.000363977	0.000498774	0.00155852	0.000141721	0.000308242	3.92087E-07	1.16861E-05	8.9112E-07	1.29693E-05	12.9692655
3831203773805	383120	3773805	0.001695713	0.002820609	0.002820609	0.001356571	0.000642798	0.001743923	0.001133935	0.000778722	0.000836976	0.000370795	0.000519973	0.001625332	0.000147797	0.000321456	4.56935E-07	1.38575E-05	9.9784E-07	1.53122E-05	15.3122273
3831303773805	383130	3773805	0.001774767	0.002952105	0.002952105	0.001419814	0.000672765	0.001825225	0.001186799	0.000815026	0.000875996	0.000377347	0.000540904	0.001691595	0.000153822	0.000334562	5.41311E-07	1.67501E-05	1.1315E-06	1.84229E-05	18.4229238
3831403773805	383140	3773805	0.001855895	0.003087052	0.003087052	0.001484716	0.000703518	0.001908659	0.00124105	0.000852283	0.000916039	0.000384224	0.000565051	0.001762886	0.000160305	0.000348662	6.57766E-07	2.0846E-05	1.3107E-06	2.28145E-05	22.8144906
3831503773805	383150	3773805	0.001906551	0.003171311	0.003171311	0.00152524	0.00072272	0.001960755	0.001274923	0.000875545	0.000941042	0.00039299	0.000586637	0.001834085	0.000166779	0.000362743	8.35391E-07	2.72722E-05	1.5782E-06	2.96858E-05	29.6858039
3831603773805	383160	3773805	0.002005867	0.003336511	0.003336511	0.001604693	0.000760368	0.002062894	0.001341337	0.000921154	0.000990063	0.000403852	0.000608848	0.001907843	0.000173486	0.000377331	1.13466E-06	3.84266E-05	2.032E-06	4.15932E-05	41.5932106
3837203773805	383720	3773805	0.201055173	0.334430372	0.334430372	0.160844138	0.076214399	0.206771253	0.134446964	0.092330569	0.099237499	0.00031693	0.028211541	0.168197457	0.015294737	0.033265901	6.96802E-07	1.39954E-05	1.2829E-05	2.75215E-05	27.5214937
3837303773805	383730	3773805	0.150578568	0.250468793	0.250468793	0.120462854	0.057080128	0.154859578	0.100692914	0.069150197	0.074323084	0.000316429	0.041471478	0.114005085	0.01036685	0.022547796	6.31568E-07	1.26445E-05	9.692E-06	2.29681E-05	22.9680644
3837403773805	383740	3773805	0.11844657	0.197021194	0.197021194	0.094757256	0.044899785	0.121814053	0.079206028	0.054394219	0.058463262	0.000316635	0.029662607	0.083453093	0.007588659	0.016505258	5.76761E-07	1.15175E-05	7.6898E-06	1.97841E-05	19.7840912
3837503773805	383750	3773805	0.09642942	0.160398394	0.160398394	0.077143536	0.036553699	0.099170948	0.06448301	0.044283284	0.047595963	0.000315219	0.022551387	0.064566508	0.005871241	0.01276989	5.29961E-07	1.05612E-05	6.317E-06	1.74081E-05	17.4081242
3837603773805	383760	3773805	0.080408093	0.133748901	0.133748901	0.064326475	0.030480462	0.082694128	0.05376944	0.036925809	0.039688101	0.000313772	0.017901374	0.051921313	0.004721372	0.010268938	4.89548E-07	9.73929E-06	5.317E-06	1.55459E-05	15.5458797
3837703773805	383770	3773805	0.068630078	0.114157632	0.114157632	0.054904062	0.026015745	0.070581259	0.0458934	0.031516991	0.033874668	0.000310555	0.014815002	0.043352837	0.003942213	0.008574275	4.53611E-07	9.01687E-06	4.5799E-06	1.40504E-05	14.0503773
3837803773805	383780	3773805	0.059232698	0.098526255	0.098526255	0.047386158	0.022453461	0.060916707	0.039609309	0.027201432	0.029236277	0.000306128	0.012488373	0.036803253	0.003346638	0.007278906	4.21771E-07	8.37879E-06	3.9905E-06	1.27911E-05	12.7910722
3837903773805	383790	3773805	0.051633458	0.085885861	0.085885861	0.041306767	0.019572802	0.053101419	0.034527645	0.023711634	0.025485419	0.000302999	0.010695383	0.031697941	0.002882396	0.006269183	3.93394E-07	7.81142E-06	3.5128E-06	1.17176E-05	11.7176356
3838003773805	383800	3773805	0.045427197	0.075562515	0.075562515	0.036341758	0.017220181	0.046718711	0.030377476	0.020861532	0.022422111	0.000298779	0.009286299	0.027642427	0.002513615	0.005467088	3.68078E-07	7.30647E-06	3.1217E-06	1.07963E-05	10.7962823
3838103773805	383810	3773805	0.040464103	0.067307023	0.067307023	0.032371283	0.015338811	0.041614514	0.027058621	0.018582331	0.01997241	0.000295798	0.008200799	0.024474753	0.002225568	0.004840589	3.45651E-07	6.86057E-06	2.8078E-06	1.0014E-05	10.0140094
3838203773805	383820	3773805	0.036419903	0.060579996	0.060579996	0.029135922	0.013805768	0.037455335	0.024354237	0.016725112	0.01797626	0.000291548	0.007313088	0.021905005	0.001991893	0.004332347	3.2519E-07	6.45349E-06	2.5504E-06	9.3291E-06	9.32909633
3838303773805	383830	3773805	0.032859679	0.054658004	0.054658004	0.026287743	0.012456186	0.033793893	0.021973491	0.015090151	0.016218992	0.000287209	0.006559419	0.019703043	0.001791661	0.003896845	3.06328E-07	6.07884E-06	2.323E-06	8.70821E-06	8.70821282
3838403773805	383840	3773805	0.02975591	0.04949527	0.04949527	0.023804728	0.011279634	0.030601883	0.01989798	0.013664807	0.014687024	0.000284376	0.005923923	0.017833039	0.001621616	0.003526998	2.89154E-07	5.73793E-06	2.1245E-06	8.15153E-06	8.15152953
3838503773805	383850	3773805	0.027074853	0.045035664	0.045035664	0.021659883	0.01026332	0.027844602	0.018105139	0.012433585	0.013363699	0.000282162	0.005389807	0.016254961	0.001478116	0.003214888	2.73742E-07	5.43227E-06	1.953E-06	7.659E-06	7.65899708
3838603773805	383860	3773805	0.024743916	0.041158438	0.041158438	0.019795132	0.009379727	0.025447395	0.016546425	0.011363149	0.012213186	0.000279948	0.004931853	0.014897791	0.001354704	0.002946468	2.59598E-07	5.15211E-06	1.8033E-06	7.21497E-06	7.21497209
3838703773805	383870	3773805	0.022681969	0.037728646	0.037728646	0.018145575	0.008598101	0.023326827	0.015167587	0.010416241	0.011195444	0.000276997	0.004526093	0.013692799	0.00124513	0.002708146	2.46107E-07	4.88504E-06	1.6692E-06	6.80031E-06	6.80030524
3838803773805	383880	3773805	0.020798552	0.034595815	0.034595815	0.016638842	0.00788415	0.021389864	0.013908134	0.009551319	0.010265821	0.000273927	0.004142634	0.012560469	0.001142164	0.002484195	2.3311E-07	4.62701E-06	1.5458E-06	6.4059E-06	6.40589601

Unique Identifier	X (UTM)	Y (UTM)	EGIODemolition 2025	EGIOSite Grubbing / Prep 2025	EGIOMass Grading / Excavation 2025	EGIOMass Grading / Excavation 2026	EGIODrainage / Utilities Trenching 2026	EGIODrainage / Utilities Trenching 2027	EGIOFoundations / Concrete Pads 2026	EGIOFoundations / Concrete Pads 2027	EGIOBuilding / Structure Construction 2026	EGIOBuilding / Structure Construction 2027	EGIOAsphalt Paving 2027	EGIOArchitectural Coating 2027	EGIOLandscaping or Other Finishing 2027	EGIOWaterside Construction (Piles) 2027	HIWaterside Construction (Landscaping) 2025	HIWaterside Construction (Landscaping) 2026	KMDemolition 2025	KMSite Grubbing / Prep 2025	KMMass Grading / Excavation 2025
3838903773805	383890	3773805	0.001521229	0.00140654	0.002339605	0.002339605	0.001125232	0.001125232	0.00053318	0.00053318	0.001446528	0.001446528	0.000940563	0.000190778	0.000645925	0.000694245	0.004875604	0.004875604	0.008017253	0.007412812	0.012330295
3839003773805	383900	3773805	0.001470843	0.00135995	0.002262113	0.002262113	0.001087962	0.001087962	0.00051552	0.00051552	0.001398617	0.001398617	0.00090941	0.00018446	0.000624531	0.00067125	0.004666684	0.004666684	0.007538763	0.006970397	0.011594392
3839103773805	383910	3773805	0.001424944	0.00131751	0.002191522	0.002191522	0.001054011	0.001054011	0.000499433	0.000499433	0.001354972	0.001354972	0.000881031	0.000178703	0.000605042	0.000650303	0.004470271	0.004470271	0.007096509	0.006561486	0.010914218
3829703773815	382970	3773815	0.003910918	0.00361606	0.006014875	0.006014875	0.002892851	0.002892851	0.001370749	0.001370749	0.003718871	0.003718871	0.002418087	0.000490471	0.001660605	0.001784829	0.002752083	0.002752083	0.001041876	0.000963327	0.001602374
3829803773815	382980	3773815	0.004237044	0.0039176	0.006516446	0.006516446	0.003134082	0.003134082	0.001485054	0.001485054	0.004028982	0.004028982	0.002619727	0.000531371	0.001799081	0.001933664	0.002929685	0.002929685	0.001090622	0.001008398	0.001677345
3829903773815	382990	3773815	0.004608033	0.00426062	0.007087017	0.007087017	0.003408498	0.003408498	0.001615083	0.001615083	0.004381753	0.004381753	0.002849107	0.000577897	0.001956606	0.002102972	0.003126898	0.003126898	0.001143079	0.001056899	0.001758021
3830003773815	383000	3773815	0.005047526	0.00466698	0.007762944	0.007762944	0.003733584	0.003733584	0.001769122	0.001769122	0.004799665	0.004799665	0.003120842	0.000633014	0.002143218	0.002303544	0.003353028	0.003353028	0.001202868	0.001112181	0.001849975
3830103773815	383010	3773815	0.005561476	0.00514218	0.008553383	0.008553383	0.004113746	0.004113746	0.001949258	0.001949258	0.005288377	0.005288377	0.003438612	0.000697469	0.002361444	0.002538096	0.003608976	0.003608976	0.001267662	0.00117209	0.001949626
3830203773815	383020	3773815	0.006160667	0.0056962	0.009474921	0.009474921	0.004556959	0.004556959	0.00215927	0.00215927	0.005858144	0.005858144	0.003809087	0.000772614	0.002615865	0.002811549	0.003898042	0.003898042	0.001336166	0.001235429	0.002054983
3830303773815	383030	3773815	0.006850793	0.00633429	0.010536315	0.010536315	0.005067436	0.005067436	0.002401154	0.002401154	0.006514382	0.006514382	0.004235786	0.000859163	0.002908898	0.003126503	0.004220627	0.004220627	0.001406395	0.001300363	0.002162993
3830403773815	383040	3773815	0.007667401	0.00708934	0.011792234	0.011792234	0.005671469	0.005671469	0.00268737	0.00268737	0.00729089	0.00729089	0.004740688	0.000961574	0.003255636	0.003499179	0.004588839	0.004588839	0.001480334	0.001368728	0.002276709
3830503773815	383050	3773815	0.008532238	0.00788897	0.013122326	0.013122326	0.006311177	0.006311177	0.002990489	0.002990489	0.008113258	0.008113258	0.005275409	0.001070034	0.003622852	0.003893865	0.004967157	0.004967157	0.001546594	0.001429993	0.002378616
3830603773815	383060	3773815	0.009513117	0.0087959	0.014630888	0.014630888	0.007036719	0.007036719	0.00333428	0.00333428	0.00904597	0.00904597	0.005881878	0.001193047	0.004039341	0.00434151	0.005378593	0.005378593	0.001612596	0.001491018	0.002480124
3830703773815	383070	3773815	0.010676125	0.00987123	0.016419561	0.016419561	0.00789698	0.00789698	0.003741906	0.003741906	0.010151868	0.010151868	0.006600956	0.001338901	0.004533163	0.004872273	0.00584236	0.00584236	0.001682307	0.001555474	0.002587338
3830803773815	383080	3773815	0.012077257	0.01116672	0.01857446	0.01857446	0.008933378	0.008933378	0.004232993	0.004232993	0.011484197	0.011484197	0.007467264	0.001514618	0.005128094	0.005511709	0.006369163	0.006369163	0.001756246	0.001623839	0.002701054
3830903773815	383090	3773815	0.01378631	0.01274693	0.021202932	0.021202932	0.010197541	0.010197541	0.004832004	0.004832004	0.013109326	0.013109326	0.008523956	0.001728951	0.005853771	0.006291671	0.006969608	0.006969608	0.001833982	0.001695713	0.002820609
3831003773815	383100	3773815	0.016008795	0.01480185	0.024621048	0.024621048	0.011841482	0.011841482	0.005610969	0.005610969	0.015222675	0.015222675	0.0098981	0.002007675	0.006797455	0.007305949	0.007690923	0.007690923	0.001920258	0.001775485	0.0029533
3831103773815	383110	3773815	0.018941596	0.01751354	0.029131607	0.029131607	0.014010833	0.014010833	0.006638894	0.006638894	0.018011459	0.018011459	0.011711425	0.002375479	0.008042744	0.008644394	0.008552919	0.008552919	0.002013696	0.001861878	0.003097004
3831203773815	383120	3773815	0.022828443	0.02110735	0.035109461	0.035109461	0.01688588	0.01688588	0.008001207	0.008001207	0.02170744	0.02170744	0.014114629	0.002862932	0.009693128	0.010418238	0.009561199	0.009561199	0.002112137	0.001952898	0.003248404
3831303773815	383130	3773815	0.028052577	0.02593762	0.043144024	0.043144024	0.020750099	0.020750099	0.009832229	0.009832229	0.026675041	0.026675041	0.017344666	0.003518094	0.011911335	0.012802381	0.010724368	0.010724368	0.002213167	0.002046311	0.003403785
3831403773815	383140	3773815	0.035511189	0.03283391	0.054615145	0.054615145	0.02626713	0.02626713	0.012446419	0.012446419	0.033767394	0.033767394	0.021956261	0.004453484	0.015078318	0.016206275	0.01210236	0.01210236	0.002319978	0.002145069	0.003568056
3831503773815	383150	3773815	0.047339452	0.04377041	0.072806659	0.072806659	0.03501633	0.03501633	0.016592141	0.016592141	0.045014824	0.045014824	0.029269573	0.005936875	0.020100687	0.02160435	0.013817046	0.013817046	0.002431275	0.002247975	0.003739227
3831603773815	383160	3773815	0.068060071	0.06292885	0.104674351	0.104674351	0.050343083	0.050343083	0.02385457	0.02385457	0.064717946	0.064717946	0.042080953	0.008535463	0.028898818	0.031060638	0.015978089	0.015978089	0.002545677	0.002353752	0.003915175
3837203773815	383720	3773815	0.002617028	0.00241972	0.004024911	0.004024911	0.001935779	0.001935779	0.00091725	0.00091725	0.002488518	0.002488518	0.001618086	0.000328203	0.00111121	0.001194336	0.010142533	0.010142533	0.031371724	0.029006532	0.048248772
3837303773815	383730	3773815	0.002541795	0.00235016	0.003909204	0.003909204	0.00188013	0.00188013	0.000890881	0.000890881	0.002416979	0.002416979	0.00157157	0.000318768	0.001079265	0.001160001	0.009740502	0.009740502	0.027945163	0.025838308	0.042978823
3837403773815	383740	3773815	0.002467942	0.00228188	0.003795621	0.003795621	0.001825502	0.001825502	0.000864996	0.000864996	0.002346753	0.002346753	0.001525907	0.000309506	0.001047907	0.001126297	0.009332067	0.009332067	0.025106921	0.023214048	0.038613693
3837503773815	383750	3773815	0.002395901	0.00221527	0.003684824	0.003684824	0.001772215	0.001772215	0.000839746	0.000839746	0.002278249	0.002278249	0.001481365	0.000300472	0.001017318	0.00109342	0.008925033	0.008925033	0.022724307	0.021011065	0.034949304
3837603773815	383760	3773815	0.002326448	0.00215105	0.003578008	0.003578008	0.001720841	0.001720841	0.000815404	0.000815404	0.002212207	0.002212207	0.001438423	0.000291762	0.000987828	0.001061723	0.008540612	0.008540612	0.020688869	0.019129084	0.031818862
3837703773815	383770	3773815	0.002252941	0.00208309	0.003464956	0.003464956	0.001666469	0.001666469	0.00078964	0.00078964	0.002142309	0.002142309	0.001392974	0.000282543	0.000956616	0.001028177	0.008131376	0.008131376	0.018945823	0.017517451	0.029138109
3837803773815	383780	3773815	0.002184092	0.00201943	0.003359068	0.003359068	0.001615542	0.001615542	0.000765509	0.000765509	0.002076841	0.002076841	0.001350405	0.000273909	0.000927382	0.000996756	0.007748756	0.007748756	0.017416398	0.016103333	0.026785899
3837903773815	383790	3773815	0.002118608	0.00195888	0.003258356	0.003258356	0.001567105	0.001567105	0.000742557	0.000742557	0.002014573	0.002014573	0.001309917	0.000265696	0.000899577	0.000966871	0.007392051	0.007392051	0.016067205	0.014855858	0.02471088
3838003773815	383800	3773815	0.00205623	0.00190121	0.00316242	0.00316242	0.001520965	0.001520965	0.000720694	0.000720694	0.001955258	0.001955258	0.001271349	0.000257873	0.000873091	0.000938404	0.00706036	0.00706036	0.014871497	0.013750298	0.022871917
3838103773815	383810	3773815	0.001996354	0.00184584	0.003070333	0.003070333	0.001476675	0.001476675	0.000699708	0.000699708	0.001898322	0.001898322	0.001234329	0.000250364	0.000847667	0.000911078	0.006748981	0.006748981	0.013810295	0.012769103	0.02123982
3838203773815	383820	3773815	0.001936651	0.00179064	0.002978511	0.002978511	0.001432514	0.001432514	0.000678782	0.000678782	0.001841551	0.001841551	0.001197414	0.000242877	0.000822316	0.000883831	0.006447208	0.006447208	0.012877904	0.011907007	0.019805831
3838303773815	383830	3773815	0.001874618	0.00173329	0.002883106	0.002883106	0.001386629	0.001386629	0.00065704	0.00065704	0.001782564	0.001782564	0.00115906	0.000235097	0.000795977	0.000855521	0.006162944	0.006162944	0.012039554	0.011131862	0.018516474
3838403773815	383840	3773815	0.001818538	0.00168143	0.002796857	0.002796857	0.001345147	0.001345147	0.000637385	0.000637385	0.001729238	0.001729238	0.001124386	0.000228064	0.000772165	0.000829928	0.005901194	0.005901194	0.011266343	0.010416946	0.017327299
3838503773815	383850	3773815	0.001769274	0.00163588	0.002721091	0.002721091	0.001308707	0.001308707	0.000620118	0.000620118	0.001682393	0.001682393	0.001093927	0.000221886	0.000751247	0.000807445	0.005667159	0.005667159	0.010569142	0.009772308	0.016255024
3838603773815	383860	3773815	0.001721908	0.00159209	0.002648243	0.002648243	0.001273672	0.001273672	0.000603517	0.000603517	0.001637353	0.001637353	0.001064641	0.000215946	0.000731135	0.000785829	0.005446232	0.005446232	0.009935182	0.009186144	0.015280012
3838703773815	383870	3773815	0.001670315	0.00154439	0.002568894	0.002568894	0.001235509	0.001235509	0.000585433	0.000585433	0.001588293	0.001588293	0.001032741	0.000209475	0.000709228	0.000762283	0.005222003	0.005222003	0.009341771	0.008637472	0.014367364
3838803773815	383880	3773815	0.001617514	0.00149557	0.002487688	0.002487688	0.001196452	0.001196452	0.000566927	0.000566927	0.001538085	0.001538085	0.001000095	0.000202854	0.000686808	0.000738186	0.005005179	0.005005179	0.008789428	0.008126772	0.013517878
3838903773815	383890	3773815	0.001561348	0.00144363	0.002401306	0.002401306	0.001154907	0.001154907	0.000547241	0.000547241	0.001484677	0.001484677	0.000965368	0.00019581	0.00066296	0.000712554	0.00479906	0.00479906	0.008236223	0.007615274	0.012667064
3839003773815	383900	3773815	0.001507338	0.0013937	0.002318241	0.002318241	0.001114957	0.001114957	0.000528311	0.000528311	0.00143332	0.00143332	0.000931974	0.000189036	0.000640027	0.000687905	0.004595543	0.004595543	0.00773996	0.007156425	0.011903827
3839103773815	383910	3773815	0.001458851	0.00134886	0.002243669	0.002243669	0.001079092	0.001079092	0.000511317	0.000511317	0.001387213	0.001387213	0.000901995	0.000182956	0.000619439	0.000665777	0.004403533	0.004403533	0.007279674	0.006730842	0.011195921
3829703773825	382970	3773825	0.0039607	0.00366209	0.006091438	0.006091438	0.002929674	0.002929674	0.001388197	0.001388197	0.003766208	0.003766208	0.002448866	0.000496714	0.001681743	0.001807548	0.002741176	0.002741176	0.001040151	0.000961731	0.001599721
3829803773825	382980	3773825	0.004280786	0.00395805	0.006583721	0.006583721	0.003166438	0.003166438	0.001500385	0.001500385	0.004070576	0.004070576	0.002646773	0.000536857	0.001817654	0.001953626	0.002911274	0.002911274	0.001085791	0.001003931	0.001669914
3829903773825	382990	3773825	0.004642889	0.00429285	0.007140624	0.007140624	0.00343428	0.00343428	0.001627299	0.001627299	0.004414897	0.004414897	0.002870658	0.000582268	0.001971406	0.00211888	0.003099382	0.003099382	0.001134796	0.001049241	0.001745282
3830003773825	383000	3773825	0.005086351	0.00470288	0.007822655	0.007822655	0.003762302	0.003762302	0.00178273	0.00178273	0.004836583	0.004836583	0.003144847	0.000637883	0.002159703	0.002321263	0.00332131	0.00332131	0.001195017	0.001104922	0.001837901
3830103773825	383010	3773825	0.005609532	0.00518662	0.008627292	0.008627292	0.004149292	0.004149292	0.001966101	0.001966101	0.005334073	0.005334073	0.003468325	0.000703496	0.002381849	0.002560027	0.003574156	0.003574156	0.001261795	0.001166665	0.001940603
3830203773825	383020	3773825	0.006224684	0.00575539	0.009573378	0.009573378	0.004604312	0.004604312	0.002181707	0.002181707	0.005919018	0.005919018	0.003848668	0.000780642	0.002643048	0.002840765	0.00386062	0.00386062	0.001333232	0.001232717	0.002050471
3830303773825	383030	3773825	0.0069482	0.00642436	0.010686123	0.010686123	0.005139486	0.005139486	0.002435294	0.002435294	0.006607005	0.006607005	0.004296012	0.000871379	0.002950258	0.003170956	0.004185407	0.004185407	0.001408552	0.001302358	0.00216631
3830403773825	383040	3773825	0.007811483	0.00722256	0.012013827	0.012013827	0.005778045	0.005778045	0.002737869	0.002737869	0.007427896	0.007427896	0.004829772	0.000979644	0.003316815	0.003564934	0.004558021	0.004558021	0.001488099	0.001375907	0.002288651
3830503773825	383050	3773825	0.008708501	0.00805195	0.013393414	0.013393414	0.006441556	0.006441556	0.003052268	0.003052268	0.008280866	0.008280866	0.005384391	0.001092139	0.003697695	0.003974307	0.004933437	0.004933437	0.001556602	0.001439246	0.002394008
3830603773825	383060	3773825	0.009708964	0.00897698	0.014932097	0.014932097	0.007181585	0.007181585	0.003402923	0.003402923	0.009232201	0.009232201	0.006002969	0.001217608	0.004122499	0.004430889	0.005334468	0.005334468	0.00162338	0.00150099	0.002496711
3830703773825	383070	3773825	0.010897425	0.01007584	0.016759913	0.016759913	0.008060673	0.008060673	0.00381947	0.00381947	0.010362301	0.010362301	0.006737783	0.001366654	0.004627128	0.004973268	0.005786428	0.005786428	0.001694041	0.001566323	0.002605384
3830803773825	383080	3773825	0.012331687	0.01140197	0.018965765	0.018965765	0.009121576	0.009121576	0.004322168	0.004322168	0.011726133	0.011726133	0.007624575	0.001546526	0.005236127	0.005627823	0.006299923	0.006299923	0.001769274	0.001635884	0.002721091
3830903773825	383090	3773825	0.014075164	0.013014	0.021647181	0.021647181	0.010411202	0.010411202	0.004933245	0.004933245	0.013383996	0.013383996	0.008702552	0.001765177	0.005976421	0.006423496	0.006881758	0.006881758	0.00184839	0.001709035	0.002842768
3831003773825	383100	3773825	0.016352262	0.01511942	0.02514929	0.02514929	0.01209554	0.01209554	0.005731352	0.005731352	0.015549276	0.015549276	0.010110462	0.002050749	0.006943294	0.007462697	0.007582861	0.007582861	0.001936996	0.001790961	0.002979042
3831103773825	383110	3773825	0.019362194	0.01790243	0.029778475	0.029778475	0.014321944	0.014321944	0.006786311	0.006786311	0.018411404	0.018411404	0.011971477	0.002428227	0.008221333	0.008836343	0.008420943	0.008420943	0.002033367	0.001880066	0.003127257
3831203773825	383120	3773825	0.023341443	0.02158167	0.035898441	0.035898441	0.017265339	0.017265339	0.00818101	0.00818101	0.02219525	0.02219525	0.014431812	0.002927268	0.009910952	0.010652356	0.009396804	0.009396804	0.002134656	0.001973719	0.003283036
3831303773825	383130	3773825	0.028679463	0.02651725	0.044108155	0.044108155	0.021213798	0.021213798	0.010051948	0.010051948	0.027271143	0.027271143	0.017732264	0.003596712	0.012177516	0.013088473	0.010516748	0.010516748	0.002238533	0.002069764	0.003442796
3831403773825	383140	3773825	0.036279223	0.03354404	0.055796359	0.055796359	0.026835234	0.026835234	0.012715609	0.012715609	0.034497713	0.034497713	0.02243113	0.004549804	0.015404431	0.016556783	0.011837908	0.011837908	0.002348276	0.002171234	0.003611579
3831503773825	383150	3773825	0.048246477	0.04460906	0.074201638	0.074201638	0.035687245	0.035687245	0.016910047	0.016910047	0.045877309	0.045877309	0.02983038	0.006050626	0.020485817	0.02201829	0.013469747	0.013469747	0.002465354	0.002279485	0.00379164
3831603773825	383160	3773825	0.069254311	0.06403306	0.106511058	0.106511058	0.051226446	0.051226446	0.024273143	0.024273143	0.065853543	0.065853543	0.042819342	0.008685234	0.029405901	0.031605655	0.015512922	0.015512922	0.002580706	0.00238614	0.003969048
3837203773825	383720	3773825	0.002692089	0.00248913	0.004140352	0.004140352	0.0019913	0.0019913	0.000943558	0.000943558	0.002559892	0.002559892	0.001664495	0.000337617	0.001143081	0.001228591	0.0063294	0.0063294	0.032035622	0.029620377	0.049269828
3837303773825	383730	3773825	0.002614871	0.00241773	0.004021594	0.004021594	0.001934184	0.001934184	0.000916494	0.000916494	0.002486467	0.002486467	0.001616752	0.000327933	0.001110294	0.001193351	0.009293445	0.009293445	0.02857179	0.026417692	0.043942557
3837403773825	383740	3773825	0.002539638	0.00234817	0.003905887	0.003905887	0.001878535	0.001878535	0.000890125	0.000890125	0.002414928	0.002414928	0.001570236	0.000318498	0.001078349	0.001159017	0.008936339	0.008936339	0.025692394	0.023755381	0.039514133
3837503773825	383750	3773825	0.002463542	0.00227781	0.003788854	0.003788854	0.001822248	0.001822248	0.000863454	0.000863454	0.002342568	0.002342568	0.001523187	0.000308955	0.001046038	0.001124289	0.008570629	0.008570629	0.023270524	0.021516101	0.035789369
3837603773825	383760	3773825	0.002390811	0.00221056	0.003676995	0.003676995	0.001768449	0.001768449	0.000837962	0.000837962	0.002273409	0.002273409	0.001478218	0.000299833	0.001015156	0.001091097	0.008222629	0.008222629	0.021193674	0.01959583	0.032595236
3837703773825	383770	3773825	0.00231644	0.0021418	0.003562616	0.003562616	0.001713439	0.001713439	0.000811896	0.000811896	0.00220269	0.00220269	0.001432235	0.000290506	0.000983578	0.001057156	0.007849414	0.007849414	0.019419827	0.017955718	0.029867112
3837803773825	383780	3773825	0.002244054	0.00207487	0.003451288	0.003451288	0.001659896	0.001659896	0.000786525	0.000786525	0.002133859	0.002133859	0.001387479	0.000281428	0.000952842	0.001024121	0.007498813	0.007498813	0.017858307	0.016511925	0.027465541
3837903773825	383790	3773825	0.002176672	0.00201257	0.003347657	0.003347657	0.001610054	0.001610054	0.000762908	0.000762908	0.002069786	0.002069786	0.001345818	0.000272978	0.000924231	0.00099337	0.007171324	0.007171324	0.016478916	0.01523653	0.02534408
3838003773825	383800	3773825	0.002112655	0.00195338	0.0032492	0.0032492	0.001562701	0.001562701	0.000740471	0.000740471	0.002008912	0.002008912	0.001306236	0.00026495	0.000897049	0.000964154	0.006865649	0.006865649	0.015255514	0.014105363	0.023462524
3838103773825	383810	3773825	0.00205114	0.0018965	0.003154592	0.003154592	0.001517199	0.001517199	0.00071891	0.00071891	0.001950418	0.001950418	0.001268202	0.000257235	0.000870929	0.000936081	0.006577083	0.006577083	0.014164547	0.013096646	0.021784649
3838203773825	383820	3773825	0.001990142	0.0018401	0.003060779	0.003060779	0.00147208	0.00147208	0.000697531	0.000697531	0.001892415	0.001892415	0.001230488	0.000249585	0.000845029	0.000908243	0.006293419	0.006293419	0.013188931	0.012194585	0.020284181
3838303773825	383830	3773825	0.001928196	0.00178282	0.002965507	0.002965507	0.001426259	0.001426259	0.000675819	0.000675819	0.001833511	0.001833511	0.001192187	0.000241816	0.000818726	0.000879972	0.006024165	0.006024165	0.012337036	0.011406916	0.018973992
3838403773825	383840	3773825	0.001869786	0.00172882	0.002875676	0.002875676	0.001383055	0.001383055	0.000655347	0.000655347	0.00177797	0.00177797	0.001156073	0.000234491	0.000793925	0.000853316	0.005775722	0.005775722	0.011555974	0.01068474	0.017772742
3838503773825	383850	3773825	0.001818538	0.00168143	0.002796857	0.002796857	0.001345147	0.001345147	0.000637385	0.000637385	0.001729238	0.001729238	0.001124386	0.000228064	0.000772165	0.000829928	0.005554294	0.005554294	0.010842639	0.010025185	0.016675654

			KMMass Grading / Excavation	KMDrainage / Utilities Trenching	KMFoundations / Concrete Pads	KMBuilding / Structure Construction	KMAsphalt Paving	KMArchitectural Coating	KMLandscaping or Other Finishing	KMWaterside Construction (Piles)	EWNDemolition	EWNSite Grubbing / Prep	EWNDrainage / Utilities Trenching	EWNDrainage / Utilities Trenching	EWNDrainage / Utilities Trenching	EWNFoundations / Concrete Pads	EWNBuilding / Structure Construction	EWNAsphalt Paving	EWNLandscaping or Other Finishing	EWNWaterside Construction (Piles)	ISDemolition
Unique Identifier	X (UTM)	Y (UTM)	2026	2026	2026	2026	2026	2026	2026	2026	2027	2027	2027	2028	2029	2029	2029	2029	2029	2029	2027
3838903773805	383890	3773805	0.012330295	0.003061718	0.00280999	0.008264591	0.004956998	0.00100545	0.003404186	0.003658841	0.001821385	0.002082391	0.002452453	0.002452453	0.002452453	0.000638383	0.001585982	0.001126147	0.000773374	0.000808618	0.001486373
3839003773805	383900	3773805	0.011594392	0.002878987	0.002642283	0.007771339	0.004661152	0.000945442	0.003201015	0.003440472	0.001770568	0.002024292	0.002384029	0.002384029	0.002384029	0.000620572	0.001541733	0.001094727	0.000751797	0.000786057	0.001428568
3839103773805	383910	3773805	0.010914218	0.002710094	0.002487276	0.007315441	0.00438771	0.000889978	0.003013231	0.00323864	0.001728724	0.001976451	0.002327687	0.002327687	0.002327687	0.000605906	0.001505297	0.001068855	0.000734029	0.00076748	0.001375594
3829703773815	382970	3773815	0.001602374	0.000397883	0.00036517	0.001074019	0.000644183	0.000130662	0.000442388	0.000475482	0.001589819	0.001817641	0.002140654	0.002140654	0.002140654	0.00055722	0.001384344	0.000982971	0.000675049	0.000705812	0.001264987
3829803773815	382980	3773815	0.001677345	0.000416499	0.000382255	0.001124269	0.000674322	0.000136776	0.000463087	0.000497728	0.001670574	0.001909968	0.002249389	0.002249389	0.002249389	0.000585524	0.001454662	0.001032901	0.000709338	0.000741664	0.001328573
3829903773815	382990	3773815	0.001758021	0.000436532	0.000400641	0.001178343	0.000706756	0.000143354	0.00048536	0.000521668	0.001758748	0.002010778	0.002368114	0.002368114	0.002368114	0.000616429	0.00153144	0.001087419	0.000746778	0.00078081	0.001397595
3830003773815	383000	3773815	0.001849975	0.000459365	0.000421597	0.001239978	0.000743723	0.000150853	0.000510747	0.000548954	0.001859951	0.002126483	0.002504381	0.002504381	0.002504381	0.0006519	0.001619563	0.001149992	0.000789749	0.000825739	0.001477055
3830103773815	383010	3773815	0.001949626	0.000484109	0.000444307	0.00130677	0.000783784	0.000158978	0.000538259	0.000578524	0.001972714	0.002255405	0.002656214	0.002656214	0.002656214	0.000691422	0.001717752	0.001219712	0.000837629	0.000875802	0.001564367
3830203773815	383020	3773815	0.002054983	0.00051027	0.000468317	0.001377387	0.00082614	0.00016757	0.000567346	0.000609787	0.002096953	0.002397447	0.002823498	0.002823498	0.002823498	0.000734967	0.001825934	0.001296528	0.000890382	0.000930958	0.001657201
3830303773815	383030	3773815	0.002162993	0.00053709	0.000492931	0.001449783	0.000869562	0.000176377	0.000597166	0.000641838	0.00223094	0.002550635	0.003003909	0.003003909	0.003003909	0.000781929	0.001942604	0.001379371	0.000947274	0.000990443	0.001752019
3830403773815	383040	3773815	0.002276709	0.000565326	0.000518846	0.001526003	0.000915278	0.00018565	0.000628561	0.000675581	0.002380113	0.002721184	0.003204766	0.003204766	0.003204766	0.000834212	0.002072497	0.001471603	0.001010614	0.001056669	0.001850547
3830503773815	383050	3773815	0.002378616	0.000590631	0.00054207	0.001594308	0.000956246	0.00019396	0.000656696	0.000705821	0.002518845	0.002879797	0.003391567	0.003391567	0.003391567	0.000882837	0.002193299	0.00155738	0.001069521	0.001118261	0.001934494
3830603773815	383060	3773815	0.002480124	0.000615836	0.000565203	0.001662346	0.000997054	0.000202237	0.00068472	0.000735942	0.002659562	0.003040679	0.003581039	0.003581039	0.003581039	0.000932158	0.002315829	0.001644384	0.00112927	0.001180733	0.002014386
3830703773815	383070	3773815	0.002587338	0.000642458	0.000589637	0.001734208	0.001040156	0.000210979	0.00071432	0.000767756	0.002810546	0.003213299	0.003784336	0.003784336	0.003784336	0.000985077	0.002447299	0.001737737	0.001193379	0.001247764	0.002095055
3830803773815	383080	3773815	0.002701054	0.000670695	0.000615552	0.001810428	0.001085872	0.000220252	0.000745715	0.0008015	0.002973092	0.003399137	0.004003199	0.004003199	0.004003199	0.001042047	0.002588837	0.001838237	0.001262397	0.001319927	0.002176672
3830903773815	383090	3773815	0.002820609	0.000700381	0.000642798	0.001890561	0.001133935	0.000230001	0.000778722	0.000836976	0.003147111	0.003598094	0.004237513	0.004237513	0.004237513	0.00110304	0.002740365	0.001945832	0.001336287	0.001397184	0.002258031
3831003773815	383100	3773815	0.0029533	0.00073333	0.00067303	0.0019795	0.001187279	0.000240821	0.000815356	0.00087635	0.003349948	0.003829997	0.004510627	0.004510627	0.004510627	0.001174133	0.002916986	0.002071244	0.001422413	0.001487235	0.002342237
3831103773815	383110	3773815	0.003097004	0.000769013	0.000705786	0.00207582	0.001245051	0.000252539	0.00085503	0.000918992	0.003579443	0.004092379	0.004819638	0.004819638	0.004819638	0.001254569	0.003116821	0.002213139	0.001519859	0.001589121	0.002422215
3831203773815	383120	3773815	0.003248404	0.000806607	0.000740289	0.002177298	0.001305916	0.000264885	0.000896829	0.000963918	0.003822571	0.004370347	0.005147003	0.005147003	0.005147003	0.001339784	0.003328526	0.002363463	0.001623092	0.00169706	0.002493135
3831303773815	383130	3773815	0.003403785	0.000845189	0.000775699	0.002281445	0.001368382	0.000277555	0.000939727	0.001010025	0.004064145	0.004646539	0.005472278	0.005472278	0.005472278	0.001424454	0.003538878	0.002512826	0.001725667	0.001804308	0.00255603
3831403773815	383140	3773815	0.003568056	0.000885979	0.000813136	0.002391551	0.001434422	0.00029095	0.00098508	0.00105877	0.004307791	0.004925099	0.00580034	0.00580034	0.00580034	0.00150985	0.003751033	0.00266347	0.00182912	0.001912477	0.00261142
3831503773815	383150	3773815	0.003739227	0.000928482	0.000852144	0.002506281	0.001503236	0.000304908	0.001032337	0.001109563	0.004584997	0.00524203	0.006173592	0.006173592	0.006173592	0.001607009	0.003992413	0.002834864	0.001946824	0.002035545	0.002632817
3831603773815	383160	3773815	0.003915175	0.000972172	0.000892242	0.002624213	0.00157397	0.000319255	0.001080914	0.001161773	0.004917421	0.00562209	0.006621193	0.006621193	0.006621193	0.001723521	0.004281873	0.003040399	0.002087974	0.002183127	0.002609522
3837203773815	383720	3773815	0.048248772	0.011980585	0.010995566	0.032339563	0.019396865	0.009394351	0.01332067	0.014317143	0.002367085	0.002706289	0.003187225	0.003187225	0.003187225	0.000829646	0.002061153	0.001463548	0.001005082	0.001050885	0.002813739
3837303773815	383730	3773815	0.042978823	0.010672012	0.009794581	0.02880729	0.017278252	0.003504623	0.011865726	0.01275336	0.002338786	0.002673935	0.003149121	0.003149121	0.003149121	0.000819728	0.002036511	0.001446051	0.000993066	0.001038322	0.002731431
3837403773815	383740	3773815	0.038613693	0.009588112	0.008799797	0.025881487	0.015523392	0.003148677	0.010660588	0.011458069	0.002307813	0.002638523	0.003107416	0.003107416	0.003107416	0.000808872	0.002009541	0.001426901	0.000979915	0.001024571	0.002643601
3837503773815	383750	3773815	0.034949304	0.008678213	0.007964708	0.023425367	0.014050242	0.002849872	0.009648912	0.010370713	0.002275718	0.002601829	0.003064201	0.003064201	0.003064201	0.000797623	0.001981594	0.001407057	0.000966287	0.001010322	0.00255698
3837603773815	383760	3773815	0.031818862	0.007900897	0.007251301	0.021327135	0.012791749	0.002594606	0.00878465	0.009441799	0.002244313	0.002565924	0.003021916	0.003021916	0.003021916	0.000786616	0.001954249	0.001387639	0.000952952	0.00099638	0.002474585
3837703773815	383770	3773815	0.029138109	0.007235243	0.006640376	0.019530315	0.011714039	0.00237601	0.008044539	0.008646323	0.002209716	0.00252637	0.002975332	0.002975332	0.002975332	0.00077449	0.001924123	0.001366248	0.000938262	0.00098102	0.002391932
3837803773815	383780	3773815	0.026785899	0.006651169	0.006104324	0.017953706	0.010768408	0.002184203	0.007395134	0.007948338	0.002175378	0.002487111	0.002929096	0.002929096	0.002929096	0.000762455	0.001894223	0.001345017	0.000923682	0.000965776	0.002310832
3837903773815	383790	3773815	0.02471088	0.006135924	0.005631441	0.016562889	0.009934214	0.002015	0.006822256	0.007332605	0.00214104	0.002447852	0.002882861	0.002882861	0.002882861	0.000750419	0.001864323	0.001323787	0.000909102	0.000950531	0.002231199
3838003773815	383800	3773815	0.022871917	0.005679294	0.005212354	0.015330293	0.009194918	0.001865045	0.00631455	0.006786919	0.002107392	0.002409382	0.002837555	0.002837555	0.002837555	0.000738626	0.001835024	0.001302982	0.000894815	0.000935593	0.002155103
3838103773815	383810	3773815	0.02123982	0.00527403	0.00484041	0.014236352	0.008538786	0.001731959	0.005863955	0.006302617	0.002074521	0.002371801	0.002793294	0.002793294	0.002793294	0.000727105	0.001806401	0.001282658	0.000880857	0.000920999	0.002082199
3838203773815	383820	3773815	0.019805831	0.004917958	0.004513614	0.013275196	0.007962297	0.001615027	0.005468055	0.005877101	0.002039492	0.002331753	0.002746129	0.002746129	0.002746129	0.000714828	0.0017759	0.001261001	0.000865984	0.000905448	0.00200826
3838303773815	383830	3773815	0.018516474	0.0045978	0.004219778	0.012410983	0.007443952	0.001509889	0.005112085	0.005494503	0.002000323	0.00228697	0.002693388	0.002693388	0.002693388	0.000701099	0.001741793	0.001236782	0.000849352	0.000888059	0.001935788
3838403773815	383840	3773815	0.017327299	0.004302517	0.003948773	0.011613918	0.006965883	0.00141292	0.004783774	0.005141632	0.001962189	0.002243371	0.002642042	0.002642042	0.002642042	0.000687733	0.001708587	0.001213204	0.00083316	0.000871129	0.001866594
3838503773815	383850	3773815	0.016255024	0.004036262	0.003704409	0.010895207	0.006534809	0.001325484	0.004487737	0.004823449	0.001931302	0.002208058	0.002600453	0.002600453	0.002600453	0.000676907	0.001681692	0.001194107	0.000820045	0.000857416	0.001808961
3838603773815	383860	3773815	0.015280012	0.003794158	0.00348221	0.010241689	0.006142837	0.001245978	0.004218553	0.004534128	0.001900242	0.002172548	0.002558632	0.002558632	0.002558632	0.000666021	0.001654647	0.001174903	0.000806857	0.000843627	0.00175245
3838703773815	383870	3773815	0.014367364	0.00356754	0.003274224	0.009629971	0.005775936	0.001171558	0.003966586	0.004263313	0.001858053	0.002124313	0.002501825	0.002501825	0.002501825	0.000651234	0.00161791	0.001148818	0.000788943	0.000824897	0.001684464
3838803773815	383880	3773815	0.013517878	0.003356605	0.003080632	0.009060588	0.005434428	0.001102289	0.003732057	0.00401124	0.001812499	0.002072231	0.002440488	0.002440488	0.002440488	0.000635268	0.001578244	0.001120652	0.000769601	0.000804673	0.001614839
3838903773815	383890	3773815	0.012667064	0.003145341	0.002886737	0.008490316	0.005092385	0.001032911	0.003497162	0.003758773	0.001765133	0.002018077	0.002376711	0.002376711	0.002376711	0.000618667	0.001537	0.001091366	0.000749489	0.000783644	0.001547975
3839003773815	383900	3773815	0.011903827	0.002955823	0.002712801	0.007978743	0.00478555	0.000970674	0.003286445	0.003532293	0.00171354	0.001959091	0.002307241	0.002307241	0.002307241	0.000600583	0.001492074	0.001059467	0.000727582	0.000760739	0.001484907
3839103773815	383910	3773815	0.011195921	0.002780044	0.002551474	0.007504257	0.00450096	0.000912949	0.003091004	0.003322232	0.00167204	0.001911645	0.002251364	0.002251364	0.002251364	0.000586038	0.001455939	0.001033808	0.000709961	0.000742315	0.001427187
3829703773825	382970	3773825	0.001599721	0.000397224	0.000364565	0.00107224	0.000643116	0.000130446	0.000441656	0.000474695	0.001518813	0.00173646	0.002045047	0.002045047	0.002045047	0.000532333	0.001322515	0.000939069	0.0006449	0.00067489	0.001274737
3829803773825	382980	3773825	0.001669914	0.000414654	0.000380562	0.001119288	0.000671335	0.00013617	0.000461035	0.000495523	0.001589129	0.001816852	0.002139725	0.002139725	0.002139725	0.000556978	0.001383743	0.000982544	0.000674756	0.000705506	0.001334872
3829903773825	382990	3773825	0.001745282	0.000433369	0.000397738	0.001169805	0.000701635	0.000142316	0.000481843	0.000517888	0.001665052	0.001903655	0.002241954	0.002241954	0.002241954	0.000583589	0.001449854	0.001029487	0.000706994	0.000739213	0.001399752
3830003773825	383000	3773825	0.001837901	0.000456367	0.000418845	0.001231884	0.000738869	0.000149868	0.000507413	0.000545371	0.001757023	0.002008805	0.002365791	0.002365791	0.002365791	0.000615824	0.001529938	0.001086352	0.000746045	0.000780044	0.001479471
3830103773825	383010	3773825	0.001940603	0.000481869	0.00044225	0.001300722	0.000780157	0.000158243	0.000535768	0.000575847	0.001860555	0.002127173	0.002505194	0.002505194	0.002505194	0.000652111	0.001620089	0.001150365	0.000790006	0.000826008	0.001569285
3830203773825	383020	3773825	0.002050471	0.00050915	0.000467288	0.001374363	0.000824326	0.000167202	0.0005661	0.000608448	0.001975044	0.002258069	0.002659351	0.002659351	0.002659351	0.000692239	0.001719781	0.001221153	0.000838618	0.000876836	0.001667123
3830303773825	383030	3773825	0.00216631	0.000537914	0.000493687	0.001452007	0.000870895	0.000176648	0.000598082	0.000642822	0.002101094	0.002402182	0.002829074	0.002829074	0.002829074	0.000736418	0.00182954	0.001299088	0.00089214	0.000932797	0.001770913
3830403773825	383040	3773825	0.002288651	0.000568292	0.000521568	0.001534008	0.000920079	0.000186624	0.000631858	0.000679125	0.002241725	0.002562965	0.003018431	0.003018431	0.003018431	0.000785709	0.001951995	0.001386039	0.000951853	0.000995231	0.00188014
3830503773825	383050	3773825	0.002394008	0.000594453	0.000545578	0.001604625	0.000962434	0.000195215	0.000660945	0.000710388	0.002366826	0.002705993	0.003186876	0.003186876	0.003186876	0.000829556	0.002060927	0.001463388	0.001004972	0.00105077	0.00197004
3830603773825	383060	3773825	0.002496711	0.000619955	0.000568983	0.001673463	0.001003722	0.000203589	0.0006893	0.000740864	0.002488735	0.002845372	0.003351024	0.003351024	0.003351024	0.000872284	0.00216708	0.001538763	0.001056735	0.001104893	0.002053383
3830703773825	383070	3773825	0.002605384	0.000646939	0.000593749	0.001746303	0.001047411	0.000212451	0.000719303	0.000773111	0.002618667	0.002993924	0.003525975	0.003525975	0.003525975	0.000917824	0.0022822	0.001619099	0.001111906	0.001162577	0.002138538
3830803773825	383080	3773825	0.002721091	0.00067567	0.000620118	0.001823857	0.001093927	0.000221886	0.000751247	0.000807445	0.002757831	0.00315303	0.003713356	0.003713356	0.003713356	0.0009666	0.002401398	0.001705143	0.001170996	0.00122436	0.002225332
3830903773825	383090	3773825	0.002842768	0.000705884	0.000647847	0.001905414	0.001142843	0.000231808	0.00078484	0.000843551	0.002904329	0.003320521	0.003910612	0.003910612	0.003910612	0.001017947	0.002528961	0.001795722	0.0012332	0.001289399	0.002312213
3831003773825	383100	3773825	0.002979042	0.000739722	0.000678903	0.001996754	0.001197628	0.0024292	0.000822463	0.000883989	0.003076451	0.003517308	0.00414237	0.00414237	0.00414237	0.001078274	0.002678837	0.001902143	0.001306284	0.001365814	0.002404184
3831103773825	383110	3773825	0.003127257	0.000776525	0.000712681	0.002096098	0.001257213	0.000255006	0.000863383	0.00092797	0.003271177	0.003739938	0.004404564	0.004404564	0.004404564	0.001146524	0.002848396	0.002022541	0.001388966	0.001452264	0.00249348
3831203773825	383120	3773825	0.003283036	0.000815206	0.000748182	0.002200511	0.001319839	0.000267709	0.000906391	0.000974195	0.003475394	0.00397342	0.004679537	0.004679537	0.004679537	0.001218101	0.003026219	0.002148806	0.001475678	0.001542928	0.002573027
3831303773825	383130	3773825	0.003442796	0.000854876	0.00078459	0.002307593	0.001384065	0.000280736	0.000950498	0.001021601	0.003676246	0.004203054	0.00494998	0.00494998	0.00494998	0.001288498	0.003201112	0.002272991	0.001560962	0.001632097	0.002643688
3831403773825	383140	3773825	0.003611579	0.000896786	0.000823054	0.002420722	0.001451919	0.000294499	0.000997096	0.001071685	0.003877874	0.004433575	0.005221468	0.005221468	0.005221468	0.001359167	0.003376681	0.002397656	0.001646575	0.001721612	0.002705979
3831503773825	383150	3773825	0.00379164	0.000941497	0.000864089	0.002541412	0.001524307	0.000309182	0.001046808	0.001125116	0.00410737	0.004695958	0.005530478	0.005530478	0.005530478	0.001439604	0.003576516	0.002539551	0.00174402	0.001823498	0.002743941
3831603773825	383160	3773825	0.003969048	0.000985549	0.000904519	0.002660322	0.001595628	0.000323648	0.001095787	0.001177759	0.004390012	0.005019103	0.00591105	0.00591105	0.00591105	0.001538668	0.003822628	0.002714307	0.001864032	0.001948979	0.002714693
3837203773825	383720	3773825	0.049269828	0.012234122	0.011228258	0.033023943	0.019807348	0.004017611	0.013602566	0.014620127	0.002276063	0.002602224	0.003064666	0.003064666	0.003064666	0.000797744	0.001981895	0.00140727	0.000966433	0.001010476	0.002977923
3837303773825	383730	3773825	0.043942557	0.010911315	0.010014209	0.029453249	0.01766569	0.003583209	0.012131797	0.013039334	0.002249835	0.002572237	0.00302935	0.00302935	0.00302935	0.000788551	0.001959057	0.001391053	0.000955297	0.000998831	0.002885866
3837403773825	383740	3773825	0.039514133	0.009811699	0.009005001	0.026485022	0.015885385	0.003222102	0.010909184	0.011725262	0.002220846	0.002539094	0.002990318	0.002990318	0.002990318	0.000778391	0.001933814	0.00137313	0.000942988	0.000985962	0.002788028
3837503773825	383750	3773825	0.035789369	0.008886808	0.008156153	0.023988435	0.014387964	0.002918373	0.00988084	0.010619991	0.002190822	0.002504767	0.002949891	0.002949891	0.002949891	0.000767867	0.001907671	0.001354566	0.000930239	0.000972632	0.00269252
3837603773825	383760	3773825	0.032595236	0.008093678	0.007428232	0.021847513	0.013103865	0.002657914	0.008998993	0.009672177	0.002161229	0.002470934	0.002910044	0.002910044	0.002910044	0.000757495	0.001881902	0.001336269	0.000917674	0.000959494	0.002601843
3837703773825	383770	3773825	0.029867112	0.007416261	0.006806511	0.020018942	0.012007111	0.002435455	0.008245805	0.008862645	0.002129048	0.002434141	0.002866713	0.002866713	0.002866713	0.000746216	0.00185388	0.001316372	0.00090401	0.000945207	0.002513324
3837803773825	383780	3773825	0.027465541	0.00681993	0.006259209	0.018409248	0.011041637	0.002239623	0.007582771	0.008150012	0.002097298	0.002397842	0.002823963	0.002823963	0.002823963	0.000735088	0.001826234	0.001296741	0.000890528	0.000931111	0.00242791
3837903773825	383790	3773825	0.02534408	0.006293153	0.005775743	0.016987302	0.010188771	0.002066633	0.006997072	0.007520499	0.002066066	0.002362134	0.00278191	0.00278191	0.00278191	0.000724141	0.001799039	0.001277431	0.000877267	0.000917246	0.002344912
3838003773825	383800	3773825	0.023462524	0.005825947	0.005346949	0.015726157	0.009432353	0.001913205	0.006477606	0.006962173	0.002035092	0.002326722	0.002740205	0.002740205	0.002740205	0.000713285	0.001772068	0.0012582	0.000864116	0.000903495	0.002265106
3838103773825	383810	3773825	0.021784649	0.005409316	0.004964573	0.014601533	0.008757817	0.001776386	0.006014373	0.006464287	0.002004464	0.002291705	0.002698965	0.002698965	0.002698965	0.00070255	0.001745399	0.001239343	0.000851111	0.000889897	0.002188147
3838203773825	383820	3773825	0.020284181	0.005036737	0.004622626	0.013595818	0.008154602	0.001654034	0.005600119	0.006019045	0.001972628	0.002255307	0.002656098	0.002656098	0.002656098	0.000691392	0.001717677	0.001219659	0.000837593	0.000875763	0.002109463
3838303773825	383830	3773825	0.018973992	0.004711405	0.004324043	0.012717642	0.007627883	0.001547197	0.005238398	0.005630265	0.001938376	0.002216147	0.002609979	0.002609979	0.002609979	0.00067938	0.001687852	0.001198481	0.000823049	0.000860557	0.002032763
3838403773825	383840	3773825	0.017772742	0.004405287	0.004043125	0.011912483	0.007144959	0.001449243	0.004906753	0.005273811	0.001903348	0.002176099	0.002562814	0.002562814	0.002562814	0.00066711	0.001657351	0.001176824	0.000808176	0.000845006	0.001960722
3838503773825	383850	3773825	0.016675654	0.004140708	0.003800268	0.011177142	0.00670391	0.001359783	0.004603866	0.004948265	0.001873928	0.002142462	0.0025232	0.0025232	0.0025232	0.000656798	0.001631733	0.001158633	0.000795684	0.000831945	0.001898775

			ISDrainage / Utilities Trenching	ISDrainage / Utilities Trenching	ISAsphalt Paving	ISAsphalt Paving	SVDemolition	SVSite Grubbing / Prep	SVMass Grading / Excavation	SVMass Grading / Excavation	SVDrainage / Utilities Trenching	SVFoundations / Concrete Pads	SVBuilding / Structure Construction	SVBuilding / Structure Construction	SVAsphalt Paving	SVAsphalt Paving	SVArchitectural Coating	SVArchitectural Coating	SVLandscaping or Other Finishing	SVLandscaping or Other Finishing	MDemolition
Unique Identifier	X (UTM)	Y (UTM)	2027	2028	2027	2028	2027	2027	2027	2028	2028	2028	2028	2029	2028	2029	2028	2029	2028	2029	2027
3838903773805	383890	3773805	0.000797454	0.000797454	0.000919012	0.000919012	0.000606227	0.00024158	0.000785722	0.000785722	0.000405485	0.000157282	0.000717376	0.000717376	0.000420799	0.000420799	9.47833E-05	9.47833E-05	0.000320911	0.000320911	0.020502426
3839003773805	383900	3773805	0.000766441	0.000766441	0.000883271	0.000883271	0.000597576	0.000238133	0.00077451	0.00077451	0.000399699	0.000155038	0.000710439	0.000710439	0.000414795	0.000414795	9.34308E-05	9.34308E-05	0.000316332	0.000316332	0.018844017
3839103773805	383910	3773805	0.00073802	0.00073802	0.000850518	0.000850518	0.000589756	0.000235017	0.000764375	0.000764375	0.000394468	0.000153009	0.000703947	0.000703947	0.000409367	0.000409367	9.22081E-05	9.22081E-05	0.000312192	0.000312192	0.017370499
3829703773815	382970	3773815	0.000678678	0.000678678	0.000782131	0.000782131	0.000545397	0.000217339	0.000706881	0.000706881	0.000364798	0.0001415	0.000680734	0.000680734	0.000378575	0.000378575	8.52725E-05	8.52725E-05	0.00028871	0.00028871	0.000926007
3829803773815	382980	3773815	0.000712792	0.000712792	0.000821445	0.000821445	0.000554808	0.00022109	0.000719079	0.000719079	0.000371093	0.00014394 2	0.000690161	0.000690161	0.000385108	0.000385108	8.6744E-05	8.6744E-05	0.000293692	0.000293692	0.000965608
3829903773815	382990	3773815	0.000749823	0.000749823	0.000864121	0.000864121	0.000564635	0.000225006	0.000731816	0.000731816	0.000377666	0.000146492	0.000700033	0.000700033	0.000391929	0.000391929	8.82805E-05	8.82805E-05	0.000298894	0.000298894	0.001008401
3830003773815	383000	3773815	0.000792454	0.000792454	0.000913251	0.000913251	0.000576054	0.000229556	0.000746615	0.000746615	0.000385303	0.000149454	0.000711684	0.000711684	0.000399855	0.000399855	9.00658E-05	9.00658E-05	0.000304939	0.000304939	0.001057406
3830103773815	383010	3773815	0.000839298	0.000839298	0.000967235	0.000967235	0.000588511	0.00023452	0.00076276	0.00076276	0.000393635	0.000152686	0.000724402	0.000724402	0.000408502	0.000408502	9.20134E-05	9.20134E-05	0.000311533	0.000311533	0.001110811
3830203773815	383020	3773815	0.000889104	0.000889104	0.001024633	0.001024633	0.00060159	0.000239732	0.000779712	0.000779712	0.000402384	0.000156079	0.000737832	0.000737832	0.000417581	0.000417581	9.40584E-05	9.40584E-05	0.000318457	0.000318457	0.001167667
3830303773815	383030	3773815	0.000939975	0.000939975	0.001083258	0.001083258	0.0006146	0.000244917	0.000796575	0.000796575	0.000411086	0.000159455	0.000751262	0.000751262	0.000426612	0.000426612	9.60925E-05	9.60925E-05	0.000325344	0.000325344	0.001226336
3830403773815	383040	3773815	0.000992836	0.000992836	0.001144177	0.001144177	0.00062858	0.000250488	0.000814693	0.000814693	0.000420436	0.000163082	0.000765581	0.000765581	0.000436315	0.000436315	9.82782E-05	9.82782E-05	0.000332744	0.000332744	0.001288714
3830503773815	383050	3773815	0.001037875	0.001037875	0.001196081	0.001196081	0.000638545	0.000254459	0.000827609	0.000827609	0.000427101	0.000165667	0.000775542	0.000775542	0.000443232	0.000443232	9.98362E-05	9.98362E-05	0.000338019	0.000338019	0.001344362
3830603773815	383060	3773815	0.001080738	0.001080738	0.001245477	0.001245477	0.000647057	0.000257851	0.000838641	0.000838641	0.000432795	0.000167876	0.000783724	0.000783724	0.000449141	0.000449141	0.000101167	0.000101167	0.000342525	0.000342525	0.001399579
3830703773815	383070	3773815	0.001124017	0.001124017	0.001295354	0.001295354	0.000655638	0.000261271	0.000849764	0.000849764	0.000438535	0.000170102	0.000791995	0.000791995	0.000455097	0.000455097	0.000102509	0.000102509	0.000347068	0.000347068	0.001457816
3830803773815	383080	3773815	0.001167806	0.001167806	0.001345818	0.001345818	0.000664566	0.000264828	0.000861334	0.000861334	0.000444506	0.000172418	0.000800356	0.000800356	0.000461294	0.000461294	0.000103905	0.000103905	0.000351793	0.000351793	0.00151959
3830903773815	383090	3773815	0.001211456	0.001211456	0.001396121	0.001396121	0.000673701	0.000268468	0.000873174	0.000873174	0.000450616	0.000174788	0.000808805	0.000808805	0.000467635	0.000467635	0.000105333	0.000105333	0.000356629	0.000356629	0.001584901
3831003773815	383100	3773815	0.001256633	0.001256633	0.001448185	0.001448185	0.000685742	0.000273267	0.000888781	0.000888781	0.00045867	0.000177912	0.000820011	0.000820011	0.00047593	0.00047593	0.000107215	0.000107215	0.000363003	0.000363003	0.001658495
3831103773815	383110	3773815	0.001299542	0.001299542	0.001497635	0.001497635	0.000700137	0.000279003	0.000907437	0.000907437	0.000468298	0.000181647	0.000833352	0.000833352	0.000485985	0.000485985	0.000109466	0.000109466	0.000370623	0.000370623	0.001739854
3831203773815	383120	3773815	0.001337591	0.001337591	0.001541484	0.001541484	0.000715223	0.000285015	0.00092699	0.00092699	0.000478389	0.000185561	0.000847493	0.000847493	0.000496457	0.000496457	0.000111825	0.000111825	0.000378609	0.000378609	0.001826044
3831303773815	383130	3773815	0.001371335	0.001371335	0.001580372	0.001580372	0.000729548	0.000290724	0.000945557	0.000945557	0.00048797 1	0.000189277	0.000861189	0.000861189	0.0005064	0.0005064	0.000114065	0.000114065	0.000386192	0.000386192	0.001912407
3831403773815	383140	3773815	0.001401052	0.001401052	0.001614618	0.001614618	0.000744427	0.000296653	0.000964841	0.000964841	0.000497922	0.000193138	0.000875686	0.000875686	0.000516728	0.000516728	0.000116391	0.000116391	0.000394069	0.000394069	0.002000582
3831503773815	383150	3773815	0.001412532	0.001412532	0.001627848	0.001627848	0.000765258	0.000304954	0.000991839	0.000991839	0.000511855	0.000198542	0.000894719	0.000894719	0.00053 1187	0.00053 1187	0.000119648	0.000119648	0.000405095	0.000405095	0.002068481
3831603773815	383160	3773815	0.001400034	0.001400034	0.001613445	0.001613445	0.000791278	0.000315323	0.001025564	0.001025564	0.00052926	0.000205293	0.000919177	0.000919177	0.000549249	0.000549249	0.000123716	0.000123716	0.00041887	0.00041887	0.002162954
3837203773815	383720	3773815	0.001509598	0.001509598	0.00173971	0.00173971	0.000683597	0.000272412	0.000886	0.000886	0.000457235	0.000177356	0.000783368	0.000783368	0.000474504	0.000474504	0.00010688	0.00010688	0.000361868	0.000361868	0.215127764
3837303773815	383730	3773815	0.001465439	0.001465439	0.00168882	0.00168882	0.000684289	0.000272688	0.000886897	0.000886897	0.000457698	0.000177535	0.000786037	0.000786037	0.000474984	0.000474984	0.000106988	0.000106988	0.000362234	0.000362234	0.160794472
3837403773815	383740	3773815	0.001418318	0.001418318	0.001634516	0.001634516	0.000682974	0.000272164	0.000885193	0.000885193	0.000456819	0.000177194	0.000786303	0.000786303	0.000474072	0.000474072	0.000106783	0.000106783	0.000361538	0.000361538	0.12652627
3837503773815	383750	3773815	0.001371844	0.001371844	0.001580958	0.001580958	0.000680206	0.000271061	0.000881605	0.000881605	0.00045496 7	0.000176476	0.000784347	0.000784347	0.00047215	0.00047215	0.00010635	0.00010635	0.000360073	0.000360073	0.103194403
3837603773815	383760	3773815	0.001327639	0.001327639	0.001530015	0.001530015	0.000677853	0.000270123	0.000878555	0.000878555	0.000453393	0.000175865	0.000782479	0.000782479	0.000470517	0.000470517	0.000105982	0.000105982	0.000358827	0.000358827	0.086144422
3837703773815	383770	3773815	0.001283295	0.001283295	0.001478911	0.001478911	0.000671625	0.000267641	0.000870483	0.000870483	0.000449227	0.000174249	0.000774919	0.000774919	0.000466194	0.000466194	0.000105008	0.000105008	0.00035553	0.00035553	0.073597734
3837803773815	383780	3773815	0.001239784	0.001239784	0.001428768	0.001428768	0.000665673	0.000265269	0.000862769	0.000862769	0.000445246	0.000172705	0.000767537	0.000767537	0.000462063	0.000462063	0.000104078	0.000104078	0.000352379	0.000352379	0.063595516
3837903773815	383790	3773815	0.00119706	0.00119706	0.001379531	0.001379531	0.000659583	0.000262843	0.000854876	0.000854876	0.000441173	0.000171125	0.0007606	0.0007606	0.000457835	0.000457835	0.000103126	0.000103126	0.000349156	0.000349156	0.055501477
3838003773815	383800	3773815	0.001156234	0.001156234	0.001332482	0.001332482	0.000653632	0.000260471	0.000847162	0.000847162	0.000437192	0.000169581	0.000754108	0.000754108	0.000453704	0.000453704	0.000102195	0.000102195	0.000346005	0.000346005	0.048874657
3838103773815	383810	3773815	0.00111712	0.00111712	0.001287406	0.001287406	0.000647888	0.000258182	0.000839718	0.000839718	0.00043335	0.000168091	0.000747882	0.000747882	0.000449717	0.000449717	0.000101297	0.000101297	0.000342965	0.000342965	0.043390831
3838203773815	383820	3773815	0.001077451	0.001077451	0.00124169	0.00124169	0.00064076	0.000255341	0.000830479	0.000830479	0.000428583	0.000166242	0.000740589	0.000740589	0.000444769	0.000444769	0.000100182	0.000100182	0.000339191	0.000339191	0.038947154
3838303773815	383830	3773815	0.001038569	0.001038569	0.001196881	0.001196881	0.000633562	0.000252473	0.000821151	0.000821151	0.00042376 9	0.000164374	0.000733474	0.000733474	0.000439774	0.000439774	0.90572E-05	0.90572E-05	0.000335381	0.000335381	0.03533182
3838403773815	383840	3773815	0.001001446	0.001001446	0.001154099	0.001154099	0.000626988	0.000249853	0.00081263	0.00081263	0.00041937 1	0.000162669	0.000727515	0.000727515	0.00043521	0.00043521	0.80293E-05	0.80293E-05	0.000331901	0.000331901	0.032065129
3838503773815	383850	3773815	0.000970525	0.000970525	0.001118465	0.001118465	0.000622697	0.000248144	0.000807069	0.000807069	0.000416501	0.000161556	0.000723602	0.000723602	0.000432232	0.000432232	9.73585E-05	9.73585E-05	0.00032963	0.00032963	0.029196691
3838603773815	383860	3773815	0.000940207	0.000940207	0.001083525	0.001083525	0.000618476	0.000246461	0.000801598	0.000801598	0.000413678	0.00016046	0.000719778	0.000719778	0.00042930 2	0.00042930 2	9.66984E-05	9.66984E-05	0.000327395	0.000327395	0.026701054
3838703773815	383870	3773815	0.000903731	0.000903731	0.00104149	0.00104149	0.000611279	0.000243593	0.00079227	0.00079227	0.000408864	0.000158593	0.000713819	0.000713819	0.000424306	0.000424306	9.55732E-05	9.55732E-05	0.000323585	0.000323585	0.02450264
3838803773815	383880	3773815	0.000866377	0.000866377	0.000998441	0.000998441	0.000602974	0.000240284	0.000781506	0.000781506	0.000403309	0.000156438	0.000707415	0.000707415	0.000418542	0.000418542	9.42748E-05	9.42748E-05	0.000319189	0.000319189	0.022525267
3838903773815	383890	3773815	0.000830503	0.000830503	0.000957099	0.000957099	0.000592801	0.00023623	0.000768321	0.000768321	0.000396505	0.000153799	0.000701189	0.000701189	0.00041148	0.00041148	9.26842E-05	9.26842E-05	0.000313804	0.000313804	0.02052063
3839003773815	383900	3773815	0.000796667	0.000796667	0.000918105	0.000918105	0.000583736	0.000232617	0.000756571	0.000756571	0.000390441	0.000151447	0.000694074	0.000694074	0.000405187	0.000405187	9.12668E-05	9.12668E-05	0.000309005	0.000309005	0.01884117
3839103773815	383910	3773815	0.0007657	0.0007657	0.000882418	0.000882418	0.000575639	0.000229391	0.000746077	0.000746077	0.000385025	0.000149346	0.000687315	0.000687315	0.000399567	0.000399567	9.00009E-05	9.00009E-05	0.000304719	0.000304719	0.017360577
3829703773825	382970	3773825	0.000683909	0.000683909	0.000788159	0.000788159	0.00052851 1	0.00021061	0.000684995	0.000684995	0.000353503	0.000137119	0.000660189	0.000660189	0.000366854	0.000366854	8.26324E-05	8.26324E-05	0.000279772	0.000279772	0.000916171
3829803773825	382980	3773825	0.000716171	0.000716171	0.00082534	0.00082534	0.0005364	0.000213754	0.0006952 2	0.0006952 2	0.00035878	0.000139166	0.000668015	0.000668015	0.00037233	0.00037233	8.38659E-05	8.38659E-05	0.000283948	0.000283948	0.000952666
3829903773825	382990	3773825	0.00075098	0.00075098	0.000865454	0.000865454	0.000544566	0.000217008	0.000705804	0.000705804	0.000364242	0.000141285	0.000676198	0.000676198	0.000377999	0.000377999	8.51427E-05	8.51427E-05	0.000288271	0.000288271	0.000991836
3830003773825	383000	3773825	0.000793751	0.000793751	0.000914744	0.000914744	0.000555431	0.000221338	0.000719886	0.000719886	0.000371509	0.000144104	0.000687137	0.000687137	0.00038554	0.00038554	8.68414E-05	8.68414E-05	0.000294022	0.000294022	0.001040064
3830103773825	383010	3773825	0.000841937	0.000841937	0.000970275	0.000970275	0.000567473	0.000226137	0.000735493	0.000735493	0.000379563	0.000147228	0.0006995	0.0006995	0.000393899	0.000393899	8.87241E-05	8.87241E-05	0.000300396	0.000300396	0.001093901
3830203773825	383020	3773825	0.000894427	0.000894427	0.001030768	0.001030768	0.000580483	0.000231321	0.000752356	0.000752356	0.000388266	0.000150603	0.00071284	0.00071284	0.00040293	0.00040293	9.07583E-05	9.07583E-05	0.000307283	0.000307283	0.001152051
3830303773825	383030	3773825	0.000950112	0.000950112	0.00109494	0.00109494	0.000594116	0.000236754	0.000770025	0.000770025	0.000397384	0.00015414	0.000726893	0.000726893	0.00041239 3	0.00041239 3	9.28898E-05	9.28898E-05	0.0003145	0.0003145	0.001213653
3830403773825	383040	3773825	0.001008713	0.001008713	0.001162474	0.001162474	0.000608926	0.000242656	0.00078922	0.00078922	0.00040729	0.000157983	0.00074219	0.00074219	0.00042273	0.00042273	9.52053E-05	9.52053E-05	0.00032234	0.00032234	0.001279396
3830503773825	383050	3773825	0.001056945	0.001056945	0.001218059	0.001218059	0.000618822	0.000246599	0.000802046	0.000802046	0.00041390 9	0.00016055	0.000752062	0.000752062	0.000429542	0.000429542	9.67525E-05	9.67525E-05	0.000327578	0.000327578	0.001335907
3830603773825	383060	3773825	0.00110166	0.00110166	0.001269589	0.001269589	0.000626711	0.000249743	0.000812271	0.000812271	0.000419186	0.000162597	0.000759711	0.000759711	0.000435018	0.000435018	9.7986E-05	9.7986E-05	0.000331755	0.000331755	0.001390347
3830703773825	383070	3773825	0.001147346	0.001147346	0.00132224	0.00132224	0.000634739	0.000252942	0.000822676	0.000822676	0.000424556	0.00016468	0.00076736	0.00076736	0.00044059	0.00044059	9.92411E-05	9.92411E-05	0.000336004	0.000336004	0.001448066
3830803773825	383080	3773825	0.001193912	0.001193912	0.001375904	0.001375904	0.000643182	0.000256307	0.000833619	0.000833619	0.000430203	0.00016687	0.000775364	0.000775364	0.000446451	0.000446451	0.000100561	0.000100561	0.000340474	0.000340474	0.001509409
3830903773825	383090	3773825	0.001240525	0.001240525	0.001429621	0.001429621	0.000651763	0.000259726	0.000844741	0.000844741	0.000435943	0.000169096	0.00078328	0.00078328	0.00045240 7	0.00045240 7	0.000101903	0.000101903	0.000345016	0.000345016	0.001574203
3831003773825	383100	3773825	0.001289868	0.001289868	0.001486486	0.001486486	0.000663389	0.000264359	0.000859809	0.000859809	0.000443719	0.000172113	0.000794041	0.000794041	0.000460477	0.000460477	0.000103721	0.000103721	0.000351171	0.000351171	0.001647883
3831103773825	383110	3773825	0.001337776	0.001337776	0.001541697	0.001541697	0.000677507	0.000269985	0.000878107	0.000878107	0.000453162	0.000175776	0.000807293	0.000807293	0.000470277	0.000470277	0.000105928	0.000105928	0.000358644	0.000358644	0.001729587
3831203773825	383120	3773825	0.001380454	0.001380454	0.00159088	0.00159088	0.000692317	0.000275887	0.000897302	0.000897302	0.000463067	0.000179618	0.000821078	0.000821078	0.00048055 7	0.00048055 7	0.000108243	0.000108243	0.000366483	0.000366483	0.001816381
3831303773825	383130	3773825	0.001418364	0.001418364	0.001634569	0.001634569	0.000706434	0.000281513	0.000915599	0.000915599	0.00047251	0.000183281	0.000834508	0.000834508	0.000490356	0.000490356	0.000110451	0.000110451	0.000373957	0.000373957	0.001903521
3831403773825	383140	3773825	0.001451784	0.001451784	0.001673084	0.001673084	0.000721313	0.000287442	0.000934883	0.000934883	0.000482462	0.000187141	0.000849005	0.000849005	0.000500684	0.000500684	0.000112777	0.000112777	0.000381833	0.000381833	0.001992385
3831503773825	383150	3773825	0.001472151	0.001472151	0.001696555	0.001696555	0.000741036	0.000295301	0.000960446	0.000960446	0.000495654	0.000192258	0.000867771	0.000867771	0.000514374	0.000514374	0.000115861	0.000115861	0.000392274	0.000392274	0.002074003
3831603773825	383160	3773825	0.001456459	0.001456459	0.001678471	0.001678471	0.000767334	0.000305781	0.00099453	0.00099453	0.000513244	0.000199081	0.000892051	0.000892051	0.000532628	0.000532628	0.000119972	0.000119972	0.000406194	0.000406194	0.002154672
3837203773825	383720	3773825	0.001597685	0.001597685	0.001841224	0.001841224	0.000667472	0.000265986	0.000865101	0.000865101	0.00044645	0.000173172	0.00076567	0.00076567	0.00046331 1	0.00046331 1	0.000104359	0.000104359	0.000353332	0.000353332	0.211151793
3837303773825	383730	3773825	0.001548295	0.001548295	0.001784306	0.001784306	0.000668856	0.000266538	0.000866895	0.000866895	0.000447376	0.000173531	0.000769494	0.000769494	0.000464272	0.000464272	0.000104575	0.000104575	0.000354065	0.000354065	0.157397158
3837403773825	383740	3773825	0.001495804	0.001495804	0.001723814	0.001723814	0.000667957	0.000266179	0.000865729	0.000865729	0.000446774	0.000173298	0.000770206	0.000770206	0.000463648	0.000463648	0.000104435	0.000104435	0.000353588	0.000353588	0.123873265
3837503773825	383750	3773825	0.001444563	0.001444563	0.001664762	0.001664762	0.000665396	0.000265159	0.00086241	0.00086241	0.00044505 6	0.000172634	0.000768338	0.000768338	0.00046187	0.00046187	0.000104034	0.000104034	0.000352233	0.000352233	0.101185108
3837603773825	383760	3773825	0.001395914	0.001395914	0.001608697	0.001608697	0.000662836	0.000264139	0.000859092	0.000859092	0.000443349	0.000171969	0.000766381	0.000766381	0.000460093	0.000460093	0.000103634	0.000103634	0.000350878	0.000350878	0.08458178
3837703773825	383770	3773825	0.001348422	0.001348422	0.001553966	0.001553966	0.00065702 3	0.000261822	0.000851557	0.000851557	0.00043946	0.000170461	0.000759355	0.000759355	0.000456058	0.000456058	0.000102725	0.000102725	0.0003478	0.0003478	0.07236234
3837803773825	383780	3773825	0.001302597	0.001302597	0.001501156	0.001501156	0.000651417	0.000259588	0.000844292	0.000844292	0.000435711	0.000169007	0.000752329	0.000752329	0.00045216 7	0.00045216 7	0.000101849	0.000101849	0.000344833	0.000344833	0.0626199
3837903773825	383790	3773825	0.001258068	0.001258068	0.001449839	0.001449839	0.000646088	0.000257465	0.000837386	0.000837386	0.000432147	0.000167624	0.000745925	0.000745925	0.000448468	0.000448468	0.000101016	0.000101016	0.000342012	0.000342012	0.054728007
3838003773825	383800	3773825	0.001215251	0.001215251	0.001400495	0.001400495	0.00064076	0.000255341	0.000830479	0.000830479	0.000428583	0.000166242	0.000739967	0.000739967	0.000444769	0.000444769	0.000100182	0.000100182	0.000339191	0.000339191	0.048259074
3838103773825	383810	3773825	0.001173962	0.001173962	0.001352912	0.001352912	0.000635362	0.00025319	0.000823483	0.000823483	0.000424972	0.000164841	0.000734097	0.000734097	0.000441023	0.000441023	9.93385E-05	9.93385E-05	0.000336334	0.000336334	0.042895172
3838203773825	383820	3773825	0.001131747	0.001131747	0.001304263	0.001304263	0.000628787	0.00025057	0.000814962	0.000814962	0.000420575	0.000163136	0.000726715	0.000726715	0.000436459	0.000436459	9.83106E-05	9.83106E-05	0.000332854	0.000332854	0.038382043
3838303773825	383830	3773825	0.001090597	0.001090597	0.00125684	0.00125684	0.000621659	0.00024773	0.000805724	0.000805724	0.000415807	0.000161286	0.000719333	0.000719333	0.000431511	0.000431511	9.71962E-05	9.71962E-05	0.00032908	0.00032908	0.034800874
3838403773825	383840	3773825	0.001051946	0.001051946	0.001212297	0.001212297	0.000614947	0.000245055	0.000797023	0.000797023	0.000411317	0.000159545	0.000713107	0.000713107	0.000426852	0.000426852	9.61466E-05	9.61466E-05	0.000325527	0.000325527	0.031715364
3838503773825	383850	3773825	0.001018711	0.001018711	0.001173996	0.001173996	0.000610725	0.000243373	0.000791552	0.000791552	0.000408494	0.000158449	0.000709194	0.000709194	0.000423922	0.000423922	9.54866E-05	9.54866E-05	0.000323292	0.000323292	0.028920692

			MSite Grubbing / Prep	MMass Grading / Excavation	MMass Grading / Excavation	MDrainage / Utilities Trenching	MFoundations / Concrete Pads	MBuilding / Structure Construction	MAsphalt Paving	MLandscaping or Other Finishing	MWaterside Construction (Piles)	RSSWRestriping South Valley	RSSWRestriping Silver Lake Boulevard	RSSWDemolition	RSSWPlacing Base	RSSWForm	Child Risk				
Unique Identifier	X (UTM)	Y (UTM)	2027	2027	2028	2028	2028	2028	2028	2028	2028	2029	2029	2029	2029	2029	3rd Trimester	0<2	2<16	Total	per million
3838903773805	383890	3773805	0.018956697	0.031532117	0.031532117	0.015165358	0.007185954	0.019495643	0.012676472	0.008705484	0.009356711	0.000270946	0.003804312	0.01153873	0.001049254	0.002282117	2.20836E-07	4.38202E-06	1.4248E-06	6.02769E-06	6.02768859
3839003773805	383900	3773805	0.01742332	0.028981534	0.028981534	0.013938656	0.006604694	0.017918672	0.011651093	0.008001311	0.008599862	0.0002677	0.00349365	0.010604459	0.000964298	0.002097338	2.09297E-07	4.15315E-06	1.3227E-06	5.68519E-06	5.6851885
3839103773805	383910	3773805	0.016060894	0.026715307	0.026715307	0.012848715	0.006088236	0.016517512	0.010740029	0.007375644	0.007927391	0.00026466	0.003228632	0.009812678	0.000892298	0.00194074	1.98595E-07	3.94152E-06	1.2322E-06	5.37233E-06	5.37232703
3829703773815	382970	3773815	0.000856193	0.001424171	0.001424171	0.000684954	0.000324559	0.000880535	0.000572542	0.000393189	0.000422603	0.000286471	0.000282496	0.000879249	7.9953E-05	0.000173897	1.05911E-07	2.82656E-06	3.2549E-07	3.25796E-06	3.257962
3829803773815	382980	3773815	0.000892808	0.001485076	0.001485076	0.000714247	0.000338439	0.000918191	0.000597027	0.000410004	0.000440675	0.000290456	0.000293095	0.000912427	8.29699E-05	0.000180459	1.13398E-07	3.04131E-06	3.4305E-07	3.49776E-06	3.49775785
3829903773815	382990	3773815	0.000932375	0.00155089	0.00155089	0.0007459	0.000353437	0.000958883	0.000623486	0.000428175	0.000460205	0.000294647	0.000304499	0.000948072	8.62112E-05	0.000187509	1.21798E-07	3.28386E-06	3.6246E-07	3.76812E-06	3.76811563
3830003773815	383000	3773815	0.000977686	0.001626259	0.001626259	0.000782148	0.000370613	0.001005482	0.000653785	0.000448983	0.000482569	0.000299635	0.00031751	0.000988836	8.9918E-05	0.000195571	1.31609E-07	3.56931E-06	3.8503E-07	4.08595E-06	4.08594606
3830103773815	383010	3773815	0.001027064	0.001708394	0.001708394	0.000821652	0.000389331	0.001056264	0.000686805	0.000471659	0.000506942	0.000305065	0.000331623	0.001033164	9.39489E-05	0.000204338	1.4288E-07	3.90009E-06	4.1055E-07	4.45352E-06	4.4535236
3830203773815	383020	3773815	0.001079634	0.001795838	0.001795838	0.000863707	0.000409259	0.001110329	0.000721959	0.0004958	0.00053289	0.000310791	0.000346569	0.001079959	9.82042E-05	0.000213593	1.55776E-07	4.28191E-06	4.3908E-07	4.87677E-06	4.87676984
3830303773815	383030	3773815	0.001133879	0.001886067	0.001886067	0.000907103	0.000429822	0.001166116	0.000758233	0.000520711	0.000559664	0.000316488	0.000361873	0.001127943	0.000102568	0.000223083	1.70343E-07	4.71711E-06	4.7037E-07	5.35782E-06	5.35782317
3830403773815	383040	3773815	0.001191554	0.001982003	0.001982003	0.000953243	0.000451685	0.001225431	0.0007968	0.000547197	0.000588131	0.000322597	0.000378189	0.001179126	0.000107222	0.000233206	1.87242E-07	5.22689E-06	5.0577E-07	5.91991E-06	5.91990765
3830503773815	383050	3773815	0.001243007	0.002067588	0.002067588	0.000994406	0.000471189	0.001278346	0.000831207	0.000570826	0.000613528	0.000326464	0.000392243	0.001223363	0.000111244	0.000241955	2.04779E-07	5.76082E-06	5.4029E-07	6.50589E-06	6.50589053
3830603773815	383060	3773815	0.001294061	0.002152511	0.002152511	0.001035249	0.000490542	0.001330852	0.000865348	0.000594272	0.000638727	0.000329533	0.000405939	0.001266411	0.000115159	0.000250469	2.24276E-07	6.36065E-06	5.7709E-07	7.16202E-06	7.16201525
3830703773815	383070	3773815	0.001347907	0.002242077	0.002242077	0.001078326	0.000510954	0.001386229	0.000901355	0.000618999	0.000665305	0.000332603	0.00042026	0.001311471	0.000119256	0.000259381	2.46923E-07	7.06545E-06	6.1859E-07	7.93096E-06	7.93096004
3830803773815	383080	3773815	0.001405024	0.002337083	0.002337083	0.001124019	0.000532605	0.001444969	0.000939549	0.000645229	0.000693497	0.000335849	0.000435445	0.001359089	0.000123586	0.000268799	2.73605E-07	7.90653E-06	6.6607E-07	8.84621E-06	8.846208
3830903773815	383090	3773815	0.001465411	0.00243753	0.00243753	0.001172329	0.000555497	0.001507074	0.000979931	0.000672961	0.000723303	0.000339214	0.000451523	0.001409724	0.000128191	0.000278814	3.0537E-07	8.92216E-06	7.2091E-07	9.94844E-06	9.94844245
3831003773815	383100	3773815	0.001533457	0.002550716	0.002550716	0.001226766	0.000581291	0.001577054	0.001025433	0.000704209	0.000756889	0.000344173	0.000469953	0.001467853	0.000133477	0.0002903	3.45622E-07	1.02294E-05	7.8915E-07	1.13641E-05	11.364129
3831103773815	383110	3773815	0.001608682	0.002675843	0.002675843	0.001286946	0.000609806	0.001654417	0.001075737	0.000738755	0.000794019	0.000350489	0.000490288	0.001531923	0.000139303	0.000302982	3.97176E-07	1.19346E-05	8.7434E-07	1.32061E-05	13.2061358
3831203773815	383120	3773815	0.001688374	0.002808401	0.002808401	0.001350699	0.000640015	0.001736375	0.001129027	0.000775352	0.000833354	0.000357307	0.000511487	0.001598918	0.000145395	0.000316232	4.63254E-07	1.4167E-05	9.8009E-07	1.56103E-05	15.6103218
3831303773815	383130	3773815	0.001768226	0.002941225	0.002941225	0.001414581	0.000670285	0.001818497	0.001182425	0.000812022	0.000872767	0.00036383	0.000532448	0.001665181	0.00015142	0.000329338	5.48937E-07	1.71297E-05	1.1127E-06	1.87914E-05	18.7913809
3831403773815	383140	3773815	0.001849753	0.003076835	0.003076835	0.001479802	0.00070119	0.001902342	0.001236942	0.000849462	0.000913007	0.000370707	0.000555672	0.001733638	0.000157645	0.000342877	6.66805E-07	2.13073E-05	1.2911E-06	2.32652E-05	23.2651677
3831503773815	383150	3773815	0.001912533	0.003181263	0.003181263	0.001530027	0.000724988	0.001966908	0.001278924	0.000878293	0.000943995	0.000379472	0.000578658	0.001812058	0.000164776	0.000358387	8.46366E-07	2.78466E-05	1.5593E-06	3.02523E-05	30.252325
3831603773815	383160	3773815	0.001999884	0.003326559	0.003326559	0.001599907	0.0007581	0.002056741	0.001337336	0.000918407	0.000987109	0.000390334	0.000599916	0.001879875	0.000170943	0.0003718	1.14814E-06	3.91573E-05	2.0138E-06	4.23192E-05	42.3192117
3837203773815	383720	3773815	0.198908748	0.33086006	0.33086006	0.159126998	0.07540075	0.204563804	0.133011635	0.091344866	0.098178059	0.000309375	0.029020501	0.165069358	0.015010289	0.03264723	6.99399E-07	1.41542E-05	1.2694E-05	2.75475E-05	27.5474644
3837303773815	383730	3773815	0.148671778	0.247297084	0.247297084	0.118937423	0.056357318	0.152898577	0.099417831	0.068274542	0.073381924	0.000310526	0.040721798	0.111758429	0.010162554	0.022103455	6.35329E-07	1.28166E-05	9.5714E-06	2.30233E-05	23.0233155
3837403773815	383740	3773815	0.116987141	0.194593615	0.194593615	0.093589713	0.044346557	0.120313133	0.078230098	0.053724006	0.057742913	0.00030964	0.029160587	0.082011654	0.007457584	0.016220172	5.81086E-07	1.16922E-05	7.597E-06	1.98703E-05	19.8703375
3837503773815	383750	3773815	0.095414322	0.158709903	0.158709903	0.076331457	0.036168904	0.098126989	0.063804207	0.04381712	0.047094927	0.000309434	0.022255493	0.063727657	0.005794961	0.012603983	5.34549E-07	1.07342E-05	6.2517E-06	1.75204E-05	17.5204304
3837603773815	383760	3773815	0.079649781	0.132487542	0.132487542	0.063719825	0.030193007	0.081914256	0.053262351	0.03657757	0.039313811	0.000307928	0.017706831	0.051385629	0.004672661	0.010162991	4.94193E-07	9.90654E-06	5.2676E-06	1.56683E-05	15.6683177
3837703773815	383770	3773815	0.068049019	0.113191112	0.113191112	0.054439215	0.025795482	0.06998368	0.045504842	0.031250151	0.033587867	0.000303826	0.014675302	0.04298231	0.00390852	0.008500992	4.58365E-07	9.17937E-06	4.5415E-06	1.41792E-05	14.1792295
3837803773815	383780	3773815	0.058800892	0.097807999	0.097807999	0.047040714	0.022289775	0.060472625	0.039320557	0.027003134	0.029023145	0.000300904	0.012392084	0.036558215	0.003324356	0.007230442	4.26551E-07	8.53578E-06	3.9616E-06	1.29239E-05	12.9238938
3837903773815	383790	3773815	0.051317083	0.085359609	0.085359609	0.041053666	0.019452872	0.052776048	0.034316083	0.023566344	0.025329261	0.000296831	0.010629136	0.03153772	0.002867827	0.006237494	3.98165E-07	7.96289E-06	3.4912E-06	1.18522E-05	11.8522173
3838003773815	383800	3773815	0.045189876	0.07516776	0.07516776	0.036151901	0.017130219	0.046474642	0.030218778	0.020752547	0.022304973	0.000294115	0.009242353	0.027549018	0.002505121	0.005448613	3.7274E-07	7.45074E-06	3.1051E-06	1.09286E-05	10.9285864
3838103773815	383810	3773815	0.040119488	0.066733798	0.066733798	0.032095591	0.015208177	0.041260102	0.026828175	0.018424073	0.019802314	0.00029022	0.008131604	0.024330801	0.002212478	0.004812118	3.49886E-07	6.99147E-06	2.7848E-06	1.01261E-05	10.1261404
3838203773815	383820	3773815	0.036010832	0.059899557	0.059899557	0.028808665	0.0136507	0.037034634	0.024080689	0.016537255	0.017774349	0.00028712	0.007259614	0.021753467	0.001978113	0.004302376	3.29331E-07	6.58032E-06	2.5238E-06	9.43343E-06	9.43342546
3838303773815	383830	3773815	0.032668066	0.054339281	0.054339281	0.026134453	0.012383551	0.033596833	0.021845358	0.015002156	0.016124416	0.000282841	0.006533843	0.019642538	0.001786159	0.003884879	3.10565E-07	6.20445E-06	2.3099E-06	8.82487E-06	8.82487283
3838403773815	383840	3773815	0.029647659	0.049315208	0.049315208	0.023718128	0.011238599	0.030490554	0.019825592	0.013615095	0.014633593	0.000278827	0.005906028	0.017797394	0.001618374	0.003519948	2.93277E-07	5.85844E-06	2.1163E-06	8.268E-06	8.26800382
3838503773815	383850	3773815	0.02699548	0.044903637	0.044903637	0.021596384	0.010233232	0.027762972	0.018052061	0.012397135	0.013324521	0.000276702	0.005375188	0.016226901	0.001475564	0.003209338	2.77733E-07	5.5474E-06	1.9467E-06	7.77186E-06	7.77185879
3838603773815	383860	3773815	0.024687995	0.041065422	0.041065422	0.019750396	0.009358529	0.025389885	0.016509031	0.011337468	0.012185585	0.000274577	0.004919676	0.01487549	0.001352676	0.002942057	2.63455E-07	5.26211E-06	1.7986E-06	7.32413E-06	7.32412902
3838703773815	383870	3773815	0.022655325	0.037684327	0.037684327	0.01812426	0.008588001	0.023299425	0.01514977	0.010404005	0.011182293	0.000271478	0.004515732	0.013674702	0.001243485	0.002704567	2.49759E-07	4.98882E-06	1.666E-06	6.90455E-06	6.90455186
3838803773815	383880	3773815	0.020827031	0.034643186	0.034643186	0.016661625	0.007894946	0.021419152	0.013927178	0.009564398	0.010279877	0.000268201	0.004149274	0.012593006	0.001145123	0.00249063	2.36839E-07	4.73081E-06	1.5456E-06	6.51328E-06	6.51328222
3838903773815	383890	3773815	0.018973529	0.031560115	0.031560115	0.015178823	0.007192335	0.019512954	0.012687728	0.008713214	0.009365019	0.000265073	0.003795469	0.011526848	0.001048173	0.002279767	2.24005E-07	4.47217E-06	1.4236E-06	6.11972E-06	6.11972448
3839003773815	383900	3773815	0.017420687	0.028977155	0.028977155	0.01393655	0.006603696	0.017915964	0.011649332	0.008000102	0.008598562	0.000261738	0.003481413	0.010577588	0.000961854	0.002092023	2.12193E-07	4.23567E-06	1.3199E-06	5.7678E-06	5.76780397
3839103773815	383910	3773815	0.01605172	0.026700048	0.026700048	0.012841376	0.006084759	0.016508077	0.010733895	0.007371432	0.007922863	0.000258668	0.003213507	0.009776118	0.000888974	0.00193351	2.01213E-07	4.01673E-06	1.2288E-06	5.44676E-06	5.44676092
3829703773825	382970	3773825	0.000847099	0.001409044	0.001409044	0.000677679	0.000321111	0.000871182	0.000566461	0.000389013	0.000418114	0.00027617	0.000277107	0.000862615	7.84403E-05	0.000170607	1.06384E-07	2.8508E-06	3.1987E-07	3.27705E-06	3.2770536
3829803773825	382980	3773825	0.000880842	0.001465172	0.001465172	0.000704674	0.000333903	0.000905885	0.000589025	0.000404509	0.000434769	0.000279388	0.000286664	0.000892593	8.11664E-05	0.000176536	1.13638E-07	3.0602E-06	3.3614E-07	3.50998E-06	3.50997581
3829903773825	382990	3773825	0.000917059	0.001525414	0.001525414	0.000733647	0.000347631	0.000943131	0.000613243	0.000421141	0.000452645	0.000282723	0.000296906	0.000924583	8.40753E-05	0.000182863	1.21741E-07	3.29554E-06	3.5401E-07	3.77129E-06	3.77128905
3830003773825	383000	3773825	0.000961651	0.001599588	0.001599588	0.000769321	0.000364535	0.000988991	0.000643063	0.000441619	0.000474655	0.000287386	0.00030956	0.000964249	8.76823E-05	0.000190708	1.31554E-07	3.58267E-06	3.759E-07	4.09012E-06	4.09011703
3830103773825	383010	3773825	0.001011429	0.001682387	0.001682387	0.000809143	0.000383405	0.001040184	0.00067635	0.000464479	0.000499225	0.000292669	0.000323643	0.001008303	9.16883E-05	0.000199421	1.42937E-07	3.91864E-06	4.0099E-07	4.46256E-06	4.46256003
3830203773825	383020	3773825	0.001065195	0.001771821	0.001771821	0.000852156	0.000403786	0.001095479	0.000712303	0.00048917	0.000525763	0.000298395	0.000338739	0.001055647	9.59934E-05	0.000208785	1.56055E-07	4.30961E-06	4.2934E-07	4.895E-06	4.89500414
3830303773825	383030	3773825	0.001122153	0.001866562	0.001866562	0.000897722	0.000425377	0.001154056	0.000750391	0.000515326	0.000553876	0.000304446	0.000354668	0.001105642	0.00010054	0.000218673	1.71173E-07	4.76464E-06	4.6119E-07	5.39701E-06	5.39700559
3830403773825	383040	3773825	0.001182939	0.001967672	0.001967672	0.000946351	0.000448419	0.00121657	0.000791039	0.000543241	0.000583879	0.000311027	0.000371728	0.00115911	0.000105402	0.00022924 7	1.88836E-07	5.30178E-06	4.9748E-07	5.98809E-06	5.98809387
3830503773825	383050	3773825	0.00123519	0.002054585	0.002054585	0.000988152	0.000468226	0.001270306	0.00082598	0.000567236	0.000609669	0.000314953	0.000385811	0.001203438	0.000109433	0.000238015	2.06792E-07	5.85316E-06	5.3186E-07	6.59181E-06	6.59181172
3830603773825	383060	3773825	0.001285526	0.002138313	0.002138313	0.001028421	0.000487307	0.001322074	0.00085964	0.000590352	0.000634514	0.000317757	0.000399061	0.001245024	0.000113214	0.000246239	2.26416E-07	6.46221E-06	5.6767E-07	7.2563E-06	7.25629714
3830703773825	383070	3773825	0.001338893	0.002227083	0.002227083	0.001071114	0.000507537	0.001376958	0.000895327	0.00061486	0.000660855	0.00032059	0.000412995	0.001288895	0.000117203	0.000254916	2.49251E-07	7.17921E-06	6.0817E-07	8.03664E-06	8.03664044
3830803773825	383080	3773825	0.001395611	0.002321426	0.002321426	0.001116489	0.000529037	0.001435289	0.000933255	0.000640906	0.00068885	0.00032366	0.000427793	0.001335417	0.000121434	0.000264117	2.76207E-07	8.03649E-06	6.5468E-07	8.96737E-06	8.96737155
3830903773825	383090	3773825	0.00145552	0.002421077	0.002421077	0.001164416	0.000551747	0.001496901	0.000973316	0.000668418	0.00071842	0.00032678	0.000443424	0.001384498	0.000125897	0.000273824	3.08192E-07	9.06829E-06	7.0826E-07	1.00847E-05	10.0847389
3831003773825	383100	3773825	0.001523645	0.002534395	0.002534395	0.001218916	0.000577571	0.001566963	0.001018872	0.000699704	0.000752046	0.00033157	0.000461676	0.001442078	0.000131133	0.000285213	3.48922E-07	1.04025E-05	7.7551E-07	1.15269E-05	11.5269155
3831103773825	383110	3773825	0.001599189	0.002660053	0.002660053	0.001279351	0.000606208	0.001644655	0.001069389	0.000734396	0.000789333	0.000337768	0.000481892	0.001505783	0.000136926	0.000297812	4.01208E-07	1.21464E-05	8.5996E-07	1.34075E-05	13.4075292
3831203773825	383120	3773825	0.00167944	0.00279354	0.00279354	0.001343552	0.000636629	0.001727187	0.001123053	0.000771249	0.000828944	0.000344497	0.000503002	0.001572503	0.000142993	0.000311008	4.68101E-07	1.44242E-05	9.6494E-07	1.58573E-05	15.8572829
3831303773825	383130	3773825	0.001760009	0.002927558	0.002927558	0.001408008	0.00066717	0.001810047	0.00117693	0.000808249	0.000868711	0.000350961	0.000523963	0.001638767	0.000149018	0.000324113	5.54733E-07	1.74424E-05	1.0971E-06	1.90942E-05	19.0942261
3831403773825	383140	3773825	0.001842175	0.003064229	0.003064229	0.00147374	0.000698317	0.001894548	0.001231875	0.000845982	0.000909267	0.000357897	0.000546263	0.001706767	0.000155202	0.000337562	6.73722E-07	2.16879E-05	1.2754E-06	2.36371E-05	23.6371102
3831503773825	383150	3773825	0.001917639	0.003189755	0.003189755	0.001534111	0.000726923	0.001972158	0.001282338	0.000880637	0.000946515	0.000366633	0.000570589	0.001786832	0.000162482	0.000353398	8.54072E-07	2.82916E-05	1.5442E-06	3.06899E-05	30.6898673
3831603773825	383160	3773825	0.001992226	0.003313821	0.003313821	0.001593781	0.000755197	0.002048865	0.001332215	0.00091489	0.00098333	0.000377465	0.000591073	0.001852182	0.000168425	0.000366322	1.15801E-06	3.97386E-05	1.9997E-06	4.28963E-05	42.8963313
3837203773825	383720	3773825	0.195232536	0.324745136	0.324745136	0.156186029	0.0740072	0.200783076	0.130553326	0.089656639	0.096363542	0.000302025	0.028675509	0.162532514	0.014779605	0.032145496	7.04635E-07	1.43648E-05	1.2465E-05	2.75344E-05	27.5344368
3837303773825	383730	3773825	0.145530596	0.242072118	0.242072118	0.116424477	0.055166583	0.14966809	0.097317301	0.066832017	0.071831489	0.000303442	0.039907718	0.109672908	0.009972911	0.021690983	6.4076E-07	1.30212E-05	9.3755E-06	2.30374E-05	23.037417
3837403773825	383740	3773825	0.114534152	0.190513373	0.190513373	0.091627322	0.043416697	0.117790405	0.076589768	0.05259752	0.056532158	0.000303944	0.028593423	0.080544807	0.007324199	0.01593006	5.86503E-07	1.18882E-05	7.4437E-06	1.99184E-05	19.9183735
3837503773825	383750	3773825	0.093556512	0.155619666	0.155619666	0.074845209	0.03546466	0.096216361	0.062561877	0.042963958	0.046177943	0.000302498	0.021879	0.062746133	0.005705708	0.012409859	5.39813E-07	1.09194E-05	6.1351E-06	1.75943E-05	17.5943311
3837603773825	383760	3773825	0.07820495	0.130084246	0.130084246	0.06256396	0.029645312	0.080428349	0.052296183	0.03591406	0.038600666	0.000301022	0.017444224	0.050698956	0.004610219	0.010027182	4.99211E-07	1.008E-05	5.1764E-06	1.57556E-05	15.7556142
3837703773825	383770	3773825	0.066906763	0.111291112	0.111291112	0.053525411	0.025362485	0.06880895	0.044741008	0.030725594	0.033024069	0.000298425	0.01448192	0.04247825	0.003862684	0.0084013	4.63342E-07	9.34618E-06	4.469E-06	1.42785E-05	14.2785443
3837803773825	383780	3773825	0.05789883	0.096307531	0.096307531	0.046319064	0.021947829	0.059544918	0.038717342	0.02658888	0.028577902	0.000294499	0.012250062	0.036190155	0.003290887	0.007157648	4.31378E-07	8.69348E-06	3.904E-06	1.30288E-05	13.0288149
3837903773825	383790	3773825	0.050601927	0.084170036	0.084170036	0.040481541	0.019181777	0.05204056	0.033837853	0.023237923	0.024976272	0.000290751	0.010523141	0.031265445	0.002843068	0.006183644	4.02855E-07	8.11264E-06	3.4453E-06	1.19608E-05	11.9607522
3838003773825	383800	3773825	0.044620703	0.074221011	0.074221011	0.035696562	0.016914462	0.045889287	0.029838168	0.020491166	0.022024039	0.000288213	0.009161636	0.027344012	0.002486479	0.005408068	3.77296E-07	7.59315E-06	3.0683E-06	1.10388E-05	11.0387614
3838103773825	383810	3773825	0.039661198	0.06597149	0.06597149	0.031728959	0.015034452	0.040788782	0.026521713	0.018213612	0.01957611	0.000285704	0.008069734	0.024173139	0.002198141	0.004780936	3.54229E-07	7.12535E-06	2.7549E-06	1.02345E-05	10.2344565
3838203773825	383820	3773825	0.035488325	0.059030433	0.059030433	0.02839066	0.013452633	0.036497273	0.023731285	0.016297304	0.017516449	0.000281542	0.007176336	0.021556322	0.001960186	0.004263385	3.33175E-07	6.70033E-06	2.49E-06	9.52348E-06	9.52348276
3838303773825	383830	3773825	0.03217715	0.053522702	0.053522702	0.02574172	0.012197458	0.033091959	0.021517079	0.014776713	0.015882107	0.000278443	0.006476528	0.019482043	0.001771565	0.003853136	3.14386E-07	6.32165E-06	2.2783E-06	8.91431E-06	8.91431038
3838403773825	383840	3773825	0.029324264	0.04877728	0.04877728	0.023459411	0.011116009	0.030157964	0.019609335	0.013466582	0.01447397	0.000274547	0.005868394	0.017700604	0.001609573	0.003500805	2.97116E-07	5.97338E-06	2.0951E-06	8.36564E-06	8.36564482
3838503773825	383850	3773825	0.026740289	0.044479159	0.044479159	0.021392232	0.010136497	0.027500527	0.017881414	0.012279943	0.013198563	0.000271389	0.005343598	0.01614839	0.001468425	0.00319381	2.81446E-07	5.65718E-06	1.9297E-06	7.86835E-06	7.8683513

			EGIODemolition	EGIOSite Grubbing / Prep	EGIOMass Grading / Excavation	EGIOMass Grading / Excavation	EGIODrainage / Utilities Trenching	EGIODrainage / Utilities Trenching	EGIOFoundations / Concrete Pads	EGIOFoundations / Concrete Pads	EGIOBuilding / Structure Construction	EGIOBuilding / Structure Construction	EGIOAsphalt Paving	EGIOArchitectural Coating	EGIOLandscaping or Other Finishing	EGIOWaterside Construction (Piles)	HIWaterside Construction (Landscaping)	HIWaterside Construction (Landscaping)	KMDemolition	KMSite Grubbing / Prep	KMMass Grading / Excavation
Unique Identifier	X (UTM)	Y (UTM)	2025	2025	2025	2026	2026	2027	2026	2027	2026	2027	2027	2027	2027	2027	2025	2026	2025	2025	2025
3838603773825	383860	3773825	0.001769015	0.00163564	0.002720693	0.002720693	0.001308516	0.001308516	0.000620027	0.000620027	0.001682147	0.001682147	0.001093767	0.000221854	0.000751137	0.000807327	0.005344574	0.005344574	0.010193149	0.009424662	0.015676757
3838703773825	383870	3773825	0.001715092	0.00158579	0.002637761	0.002637761	0.00126863	0.00126863	0.000601128	0.000601128	0.001630872	0.001630872	0.001060427	0.000215091	0.000728241	0.000782718	0.005127749	0.005127749	0.009584726	0.00886211	0.014741022
3838803773825	383880	3773825	0.001659272	0.00153417	0.00255191	0.00255191	0.00122734	0.00122734	0.000581563	0.000581563	0.001577792	0.001577792	0.001025913	0.00020809	0.000704539	0.000757243	0.004916928	0.004916928	0.009016854	0.008337051	0.013867651
3838903773825	383890	3773825	0.001599913	0.00147929	0.002460619	0.002460619	0.001183433	0.001183433	0.000560758	0.000560758	0.001521349	0.001521349	0.000989213	0.000200646	0.00067933	0.000730154	0.004715412	0.004715412	0.008445444	0.007808721	0.012988839
3839003773825	383900	3773825	0.001540382	0.00142425	0.002369062	0.002369062	0.001139399	0.001139399	0.000539893	0.000539893	0.001464741	0.001464741	0.000952405	0.00019318	0.000654058	0.000702986	0.004511995	0.004511995	0.007920278	0.007323149	0.01218115
3839103773825	383910	3773825	0.001488271	0.00137607	0.002288917	0.002288917	0.001100853	0.001100853	0.000521629	0.000521629	0.001415189	0.001415189	0.000920185	0.000186645	0.000631931	0.000679204	0.004320185	0.004320185	0.007433333	0.006872915	0.011432243
3829703773835	382970	3773835	0.004005564	0.00370357	0.006160437	0.006160437	0.002962859	0.002962859	0.001403922	0.001403922	0.003808868	0.003808868	0.00247605	0.000502341	0.001700792	0.001828023	0.002727569	0.002727569	0.00103808	0.000959817	0.001596536
3829803773835	382980	3773835	0.004327116	0.00400088	0.006654976	0.006654976	0.003200708	0.003200708	0.001516624	0.001516624	0.004114631	0.004114631	0.002675419	0.000542667	0.001837326	0.00197477	0.002893964	0.002893964	0.001082771	0.001001138	0.00166527
3829903773835	382990	3773835	0.004691204	0.00433752	0.007214931	0.007214931	0.003470018	0.003470018	0.001644234	0.001644234	0.00446084	0.00446084	0.002900531	0.000588327	0.00199192	0.002140929	0.00307767	0.00307767	0.001131086	0.001045811	0.001739577
3830003773835	383000	3773835	0.005140015	0.0047525	0.007905189	0.007905189	0.003801997	0.003801997	0.001801539	0.001801539	0.004887612	0.004887612	0.003178027	0.000644613	0.002182489	0.002345753	0.003295996	0.003295996	0.001191566	0.001101731	0.001832593
3830103773835	383010	3773835	0.005669925	0.00524246	0.008720176	0.008720176	0.004193965	0.004193965	0.001987269	0.001987269	0.005391501	0.005391501	0.003505666	0.00071107	0.002407493	0.002587589	0.003544438	0.003544438	0.001259121	0.001164192	0.00193649
3830203773835	383020	3773835	0.006295086	0.00582048	0.009681653	0.009681653	0.004656387	0.004656387	0.002206383	0.002206383	0.005985962	0.005985962	0.003892197	0.000789471	0.002672941	0.002872894	0.003826301	0.003826301	0.001332283	0.001231839	0.002049012
3830303773835	383030	3773835	0.007037841	0.00650724	0.010823989	0.010823989	0.005205793	0.005205793	0.002466713	0.002466713	0.006692244	0.006692244	0.004351436	0.000882621	0.00298832	0.003211866	0.004147685	0.004147685	0.00141045	0.001304113	0.00216923
3830403773835	383040	3773835	0.007929941	0.00733208	0.012196012	0.012196012	0.005865666	0.005865666	0.002779388	0.002779388	0.007540537	0.007540537	0.004903014	0.0009945	0.003367113	0.003618995	0.004517598	0.004517598	0.00149362	0.001381013	0.002297144
3830503773835	383050	3773835	0.00885172	0.00818437	0.013613681	0.013613681	0.006547494	0.006547494	0.003102465	0.003102465	0.008417052	0.008417052	0.005472942	0.001110101	0.003758507	0.004039668	0.004887511	0.004887511	0.001564367	0.001446426	0.00240595
3830603773835	383060	3773835	0.009876427	0.00913182	0.015189649	0.015189649	0.007305455	0.007305455	0.003461617	0.003461617	0.00939144	0.00939144	0.00610651	0.00123861	0.004193605	0.004507314	0.005280737	0.005280737	0.001632612	0.001509525	0.002510908
3830703773835	383070	3773835	0.011090598	0.01025445	0.017057007	0.017057007	0.00820356	0.00820356	0.003887176	0.003887176	0.010545988	0.010545988	0.006857221	0.00139088	0.004709151	0.005061427	0.005722091	0.005722091	0.001704653	0.001576135	0.002621705
3830803773835	383080	3773835	0.012541253	0.01159574	0.019288071	0.019288071	0.009276589	0.009276589	0.00439562	0.00439562	0.011925408	0.011925408	0.007754148	0.001572808	0.00532511	0.005723463	0.006217876	0.006217876	0.001780404	0.001646175	0.002738208
3830903773835	383090	3773835	0.014303107	0.01322476	0.02199775	0.02199775	0.010579808	0.010579808	0.005013137	0.005013137	0.013600746	0.013600746	0.008843487	0.001793763	0.006073207	0.006527522	0.006778398	0.006778398	0.001860814	0.001720522	0.002861876
3831003773835	383100	3773835	0.016614543	0.01536193	0.02555267	0.02555267	0.012289545	0.012289545	0.005823279	0.005823279	0.015798678	0.015798678	0.010272628	0.002083642	0.00705466	0.007582395	0.007455588	0.007455588	0.001951404	0.001804283	0.003001201
3831103773835	383110	3773835	0.01968297	0.01819902	0.030271819	0.030271819	0.014559218	0.014559218	0.006898741	0.006898741	0.018716428	0.018716428	0.01216981	0.002468456	0.008357537	0.008982736	0.008268555	0.008268555	0.002050708	0.0018961	0.003153928
3831203773835	383120	3773835	0.023741163	0.02195126	0.036513198	0.036513198	0.017561006	0.017561006	0.008321109	0.008321109	0.022575341	0.022575341	0.014678956	0.002977397	0.010080676	0.010834777	0.009213999	0.009213999	0.002155189	0.001992704	0.003314617
3831303773835	383130	3773835	0.029222488	0.02701933	0.044943311	0.044943311	0.021615465	0.021615465	0.010242274	0.010242274	0.027787502	0.027787502	0.018068011	0.003664814	0.012408088	0.013336294	0.010303926	0.010303926	0.002263208	0.002092579	0.003480746
3831403773835	383140	3773835	0.037016802	0.03422601	0.056930733	0.056930733	0.027380811	0.027380811	0.012974125	0.012974125	0.035199073	0.035199073	0.022887168	0.004642304	0.015717612	0.016893393	0.011584162	0.011584162	0.002376661	0.002197479	0.003655234
3831503773835	383150	3773835	0.049150484	0.04544491	0.075591972	0.075591972	0.036355925	0.036355925	0.017226895	0.017226895	0.046736924	0.046736924	0.030389319	0.006163998	0.020869665	0.022430852	0.013147161	0.013147161	0.002497276	0.002309	0.003840736
3831603773835	383160	3773835	0.070425344	0.0651158	0.10831207	0.10831207	0.052092642	0.052092642	0.024683582	0.024683582	0.066967071	0.066967071	0.043543381	0.008832094	0.029903131	0.03214008	0.015077471	0.015077471	0.002614957	0.002417809	0.004021726
3837203773835	383720	3773835	0.002765855	0.00255733	0.004253802	0.004253802	0.002045864	0.002045864	0.000969413	0.000969413	0.002630036	0.002630036	0.001710104	0.000346868	0.001174403	0.001262256	0.009155065	0.009155065	0.032925824	0.030443465	0.050638932
3837303773835	383730	3773835	0.002686481	0.00248394	0.004131727	0.004131727	0.001987152	0.001987152	0.000941592	0.000941592	0.00255456	0.00255456	0.001661028	0.000336914	0.0011407	0.001226032	0.008864298	0.008864298	0.029343275	0.027131013	0.045129078
3837403773835	383740	3773835	0.002608142	0.00241151	0.004011244	0.004011244	0.001929206	0.001929206	0.000914135	0.000914135	0.002480067	0.002480067	0.001612591	0.000327089	0.001107437	0.00119028	0.008552519	0.008552519	0.026366301	0.02437848	0.040550581
3837503773835	383750	3773835	0.002529371	0.00233868	0.003890097	0.003890097	0.00187094	0.00187094	0.000886527	0.000886527	0.002405165	0.002405165	0.001563888	0.00031721	0.00107399	0.001154331	0.008227031	0.008227031	0.023869629	0.022070038	0.036710774
3837603773835	383760	3773835	0.00245431	0.00226927	0.003774656	0.003774656	0.001815419	0.001815419	0.000860218	0.000860218	0.00233379	0.00233379	0.001517479	0.000307797	0.001042119	0.001120076	0.007915352	0.007915352	0.021728071	0.020089938	0.033417123
3837703773835	383770	3773835	0.002377697	0.00219844	0.003656826	0.003656826	0.001758749	0.001758749	0.000833366	0.000833366	0.002260939	0.002260939	0.001470109	0.000298189	0.001009588	0.001085112	0.007573856	0.007573856	0.019908325	0.018407387	0.030618408
3837803773835	383780	3773835	0.002303326	0.00212967	0.003542447	0.003542447	0.001703738	0.001703738	0.000807299	0.000807299	0.00219022	0.00219022	0.001424127	0.000288862	0.00097801	0.001051171	0.00725097	0.00725097	0.018305996	0.016925862	0.028154074
3837903773835	383790	3773835	0.002233356	0.00206498	0.003434835	0.003434835	0.001651982	0.001651982	0.000782775	0.000782775	0.002123686	0.002123686	0.001380865	0.000280087	0.0009483	0.001019239	0.006948796	0.006948796	0.016889938	0.015616564	0.025976219
3838003773835	383800	3773835	0.002167009	0.00200363	0.003332795	0.003332795	0.001602906	0.001602906	0.000759521	0.000759521	0.002060597	0.002060597	0.001339843	0.000271766	0.000920128	0.00098896	0.006664533	0.006664533	0.015632974	0.014454366	0.024043047
3838103773835	383810	3773835	0.002103682	0.00194508	0.0032354	0.0032354	0.001556064	0.001556064	0.000737326	0.000737326	0.00200038	0.00200038	0.001300689	0.000263824	0.000893239	0.000960059	0.006396078	0.006396078	0.014513708	0.013419484	0.022321649
3838203773835	383820	3773835	0.002041218	0.00188733	0.003139332	0.003139332	0.00150986	0.00150986	0.000715432	0.000715432	0.001940983	0.001940983	0.001262067	0.000255991	0.000866717	0.000931553	0.006132327	0.006132327	0.013509103	0.012490619	0.020776597
3838303773835	383830	3773835	0.001980738	0.00183141	0.003046316	0.003046316	0.001465124	0.001465124	0.000694235	0.000694235	0.001883473	0.001883473	0.001224673	0.000248406	0.000841036	0.000903951	0.005881583	0.005881583	0.012616054	0.011664899	0.019403114
3838403773835	383840	3773835	0.001920258	0.00177549	0.0029533	0.0029533	0.001420388	0.001420388	0.000673037	0.000673037	0.001825963	0.001825963	0.001187279	0.000240821	0.000815356	0.00087635	0.005648749	0.005648749	0.011828694	0.0109369	0.018192177
3838503773835	383850	3773835	0.001866853	0.00172611	0.002871164	0.002871164	0.001380885	0.001380885	0.000654319	0.000654319	0.00177518	0.00177518	0.001154259	0.000234123	0.00079268	0.000851977	0.005438628	0.005438628	0.011100951	0.010264023	0.01707293
3838603773835	383860	3773835	0.001815605	0.00167872	0.002792346	0.002792346	0.001342977	0.001342977	0.000636357	0.000636357	0.001726449	0.001726449	0.001122573	0.000227696	0.000770919	0.000828589	0.005239313	0.005239313	0.01043688	0.009650018	0.016051609
3838703773835	383870	3773835	0.001758576	0.00162599	0.002704637	0.002704637	0.001300794	0.001300794	0.000616368	0.000616368	0.00167222	0.00167222	0.001087312	0.000220544	0.000746705	0.000802563	0.005029092	0.005029092	0.009819053	0.009078771	0.01510141
3838803773835	383880	3773835	0.001699735	0.00157159	0.002614142	0.002614142	0.00125727	0.00125727	0.000595745	0.000595745	0.001616269	0.001616269	0.001050932	0.000213165	0.00072172	0.00077571	0.004823474	0.004823474	0.009235047	0.008538794	0.014203226
3838903773835	383890	3773835	0.001635804	0.00151248	0.002515818	0.002515818	0.001209982	0.001209982	0.000573338	0.000573338	0.001555477	0.001555477	0.00101404	0.000205147	0.000694575	0.000746534	0.00462526	0.00462526	0.008642931	0.007991319	0.013292569
3839003773835	383900	3773835	0.001569889	0.00145153	0.002414442	0.002414442	0.001161225	0.001161225	0.00055235	0.00055235	0.001492799	0.001492799	0.000970649	0.000196881	0.000666587	0.000716452	0.00441714	0.00441714	0.008079631	0.007470487	0.01242623
3839103773835	383910	3773835	0.001513205	0.00139912	0.002327264	0.002327264	0.001119297	0.001119297	0.000530368	0.000530368	0.001438899	0.001438899	0.000935602	0.000189772	0.00064251	0.000690583	0.004220727	0.004220727	0.007551187	0.006981884	0.011613499
3829703773845	382970	3773845	0.004043094	0.00373828	0.006218157	0.006218157	0.00299062	0.00299062	0.001417076	0.001417076	0.003844556	0.003844556	0.00249981	0.000507047	0.001716728	0.001845151	0.002710659	0.002710659	0.001034888	0.000956865	0.001591626
3829803773845	382980	3773845	0.004379831	0.00404963	0.00673605	0.00673605	0.0032397	0.0032397	0.0015351	0.0015351	0.004164758	0.004164758	0.002708012	0.000549278	0.001859709	0.001998828	0.002879656	0.002879656	0.001082771	0.001001138	0.00166527
3829903773845	382990	3773845	0.004763849	0.00440469	0.007326657	0.007326657	0.003523752	0.003523752	0.001669695	0.001669695	0.004529917	0.004529917	0.002945446	0.000597438	0.002022766	0.002174082	0.003067064	0.003067064	0.001134969	0.001049401	0.001745548
3830003773845	383000	3773845	0.005218699	0.00482525	0.008026203	0.008026203	0.003860199	0.003860199	0.001829117	0.001829117	0.004962432	0.004962432	0.003226676	0.000654481	0.002215899	0.002381662	0.003281587	0.003281587	0.001195276	0.001105161	0.001838299
3830103773845	383010	3773845	0.005751284	0.00531768	0.008845303	0.008845303	0.004254145	0.004254145	0.002015784	0.002015784	0.005468865	0.005468865	0.003555969	0.000721273	0.002442039	0.002624719	0.003523727	0.003523727	0.001261968	0.001166825	0.001940869
3830203773845	383020	3773845	0.006377825	0.00589698	0.009808904	0.009808904	0.004717588	0.004717588	0.002235382	0.002235382	0.006064639	0.006064639	0.003943354	0.000799848	0.002708072	0.002910654	0.003797484	0.003797484	0.001334526	0.001233913	0.002052462
3830303773845	383030	3773845	0.007124463	0.00658733	0.01095721	0.01095721	0.005269865	0.005269865	0.002497073	0.002497073	0.006774612	0.006774612	0.004404994	0.000893484	0.0030251	0.003251398	0.004109864	0.004109864	0.001412779	0.001306266	0.002172812
3830403773845	383040	3773845	0.008018892	0.00741433	0.012332816	0.012332816	0.005931462	0.005931462	0.002810565	0.002810565	0.00762512	0.00762512	0.004958012	0.001005655	0.003404882	0.003659589	0.004467669	0.004467669	0.001496295	0.001383486	0.002301257
3830503773845	383050	3773845	0.008960601	0.00828504	0.013781136	0.013781136	0.006628031	0.006628031	0.003140627	0.003140627	0.008520586	0.008520586	0.005540262	0.001123756	0.003804739	0.004089358	0.004830878	0.004830878	0.001569371	0.001451053	0.002413646
3830603773845	383060	3773845	0.010011536	0.00925674	0.015397443	0.015397443	0.007405393	0.007405393	0.003508972	0.003508972	0.009519915	0.009519915	0.006190046	0.001255554	0.004250974	0.004568974	0.005217901	0.005217901	0.001639946	0.001516306	0.002522187
3830703773845	383070	3773845	0.011254351	0.01040586	0.017308855	0.017308855	0.008324686	0.008324686	0.00394457	0.00394457	0.0107017	0.0107017	0.006958468	0.001411416	0.004778682	0.005136159	0.00565075	0.00565075	0.001714057	0.00158483	0.002636169
3830803773845	383080	3773845	0.012706559	0.01174858	0.019542307	0.019542307	0.009398864	0.009398864	0.004453558	0.004453558	0.012082596	0.012082596	0.007856355	0.001593539	0.0053953	0.005798904	0.006125823	0.006125823	0.001789808	0.00165487	0.002752671
3830903773845	383090	3773845	0.014466601	0.01337593	0.022249199	0.022249199	0.010700743	0.010700743	0.005070441	0.005070441	0.013756211	0.013756211	0.008944574	0.001814267	0.006142628	0.006602136	0.006661331	0.006661331	0.001870304	0.001729297	0.002876472
3831003773845	383100	3773845	0.016796673	0.01553033	0.025832781	0.025832781	0.012424264	0.012424264	0.005887114	0.005887114	0.015971864	0.015971864	0.010385238	0.002106483	0.007131994	0.007665514	0.007313106	0.007313106	0.00196331	0.001815291	0.003019512
3831103773845	383110	3773845	0.019910568	0.01840946	0.030621858	0.030621858	0.014727569	0.014727569	0.00679852	0.00679852	0.018932849	0.018932849	0.012310532	0.002496999	0.008454177	0.009086605	0.008101059	0.008101059	0.002065979	0.00191022	0.003177414
3831203773845	383120	3773845	0.024027342	0.02221586	0.036953333	0.036953333	0.017772689	0.017772689	0.008421412	0.008421412	0.022847467	0.022847467	0.014855898	0.003013287	0.01020219	0.010965381	0.009016085	0.009016085	0.00217348	0.002009616	0.003342747
3831303773845	383130	3773845	0.029670177	0.02743327	0.045631844	0.045631844	0.021946615	0.021946615	0.010399186	0.010399186	0.028213208	0.028213208	0.018344814	0.003720959	0.01259818	0.013540606	0.0100853	0.0100853	0.002286761	0.002114357	0.00351697
3831403773845	383140	3773845	0.037719956	0.03487616	0.058012163	0.058012163	0.027900924	0.027900924	0.013220576	0.013220576	0.035867698	0.035867698	0.023321922	0.004730487	0.016016177	0.017214292	0.011340222	0.011340222	0.002404701	0.002223405	0.003698359
3831503773845	383150	3773845	0.050147496	0.04636675	0.077125348	0.077125348	0.037093402	0.037093402	0.01757634	0.01757634	0.047684978	0.047684978	0.031005763	0.006289034	0.021293004	0.02288586	0.012845988	0.012845988	0.002528336	0.002337718	0.003888505
3831603773845	383160	3773845	0.071554704	0.06616002	0.110048993	0.110048993	0.052928014	0.052928014	0.025079414	0.025079414	0.068040974	0.068040974	0.044241655	0.008973728	0.030382666	0.032655488	0.014665834	0.014665834	0.002648088	0.002448442	0.004072679
3837203773845	383720	3773845	0.0028385	0.0026245	0.004365528	0.004365528	0.002099599	0.002099599	0.000994874	0.000994874	0.002699114	0.002699114	0.00175502	0.000355978	0.001205248	0.001295409	0.008715913	0.008715913	0.03409608	0.031525492	0.05243875
3837303773845	383730	3773845	0.002757831	0.00254991	0.004241462	0.004241462	0.002039929	0.002039929	0.0009666	0.0009666	0.002622407	0.002622407	0.001705143	0.000345862	0.001170996	0.001258594	0.00846717	0.00846717	0.030276356	0.027993747	0.04656413
3837403773845	383740	3773845	0.002675782	0.00247405	0.004115273	0.004115273	0.001979239	0.001979239	0.000937843	0.000937843	0.002544387	0.002544387	0.001654413	0.000335572	0.001136157	0.001221149	0.008194413	0.008194413	0.027133386	0.025087733	0.041730336
3837503773845	383750	3773845	0.002594424	0.00239882	0.003990146	0.003990146	0.001919059	0.001919059	0.000909327	0.000909327	0.002467023	0.002467023	0.00160411	0.000325369	0.001101612	0.00118402	0.007903946	0.007903946	0.024520241	0.022671599	0.037711396
3837603773845	383760	3773845	0.002516516	0.00232679	0.003870326	0.003870326	0.001861432	0.001861432	0.000882021	0.000882021	0.002392941	0.002392941	0.00155594	0.000315598	0.001068532	0.001148465	0.007623684	0.007623684	0.022290249	0.020609732	0.034281736
3837703773845	383770	3773845	0.002438004	0.0022542	0.003749577	0.003749577	0.001803358	0.001803358	0.000854503	0.000854503	0.002318285	0.002318285	0.001507397	0.000305752	0.001035195	0.001112634	0.007311405	0.007311405	0.020407608	0.018869028	0.03138629
3837803773845	383780	3773845	0.002362685	0.00218456	0.003633738	0.003633738	0.001747645	0.001747645	0.000828104	0.000828104	0.002246664	0.002246664	0.001460827	0.000296306	0.001003214	0.001078261	0.007013934	0.007013934	0.01875705	0.01734291	0.028847781
3837903773845	383790	3773845	0.002289522	0.00211691	0.003521216	0.003521216	0.001693527	0.001693527	0.000802461	0.000802461	0.002177094	0.002177094	0.001415592	0.000287131	0.000972148	0.001044871	0.006733172	0.006733172	0.017298285	0.015994125	0.026604245
3838003773845	383800	3773845	0.002220846	0.00205341	0.003415595	0.003415595	0.001642729	0.001642729	0.000778391	0.000778391	0.00211179	0.00211179	0.00137313	0.000278518	0.000942988	0.00101353	0.006469221	0.006469221	0.016005776	0.014799061	0.024616404
3838103773845	383810	3773845	0.002155448	0.00199294	0.003315015	0.003315015	0.001594355	0.001594355	0.000755469	0.000755469	0.002049604	0.002049604	0.001332695	0.000270316	0.00091522	0.000983684	0.006218376	0.006218376	0.014854846	0.013734902	0.022846308
3838203773845	383820	3773845	0.002091776	0.00193407	0.003217089	0.003217089	0.001547258	0.001547258	0.000733153	0.000733153	0.001989058	0.001989058	0.001293327	0.000262331	0.000888184	0.000954626	0.005973936	0.005973936	0.013823927	0.012781707	0.021260785

			KMMass Grading / Excavation	KMDrainage / Utilities Trenching	KMFoundations / Concrete Pads	KMBuilding / Structure Construction	KMAsphalt Paving	KMArchitectural Coating	KMLandscaping or Other Finishing	KMWaterside Construction (Piles)	EWNDemolition	EWNSite Grubbing / Prep	EWNDrainage / Utilities Trenching	EWNDrainage / Utilities Trenching	EWNDrainage / Utilities Trenching	EWNFoundations / Concrete Pads	EWNBuilding / Structure Construction	EWNAsphalt Paving	EWNLandscaping or Other Finishing	EWNWaterside Construction (Piles)	ISDemolition
Unique Identifier	X (UTM)	Y (UTM)	2026	2026	2026	2026	2026	2026	2026	2026	2027	2027	2027	2028	2029	2029	2029	2029	2029	2029	2027
3838603773825	383860	3773825	0.015676757	0.003892674	0.003572626	0.010507614	0.006302336	0.00127833	0.004328088	0.004651857	0.001844594	0.002108925	0.002483703	0.002483703	0.002483703	0.000646517	0.001606191	0.001140496	0.000783228	0.000818921	0.00184028
3838703773825	383870	3773825	0.014741022	0.003660323	0.003359378	0.009880421	0.005926153	0.001202028	0.004069747	0.00437419	0.00180413	0.002062663	0.002429219	0.002429219	0.002429219	0.000632335	0.001570957	0.001115478	0.000766047	0.000800957	0.001764788
3838803773825	383880	3773825	0.013867651	0.003443457	0.003160343	0.00929503	0.005575043	0.00113081	0.003828624	0.00411503	0.001757282	0.002009101	0.002366139	0.002366139	0.002366139	0.000615915	0.001530163	0.001086512	0.000746155	0.000780159	0.001687053
3838903773825	383890	3773825	0.012988839	0.003225241	0.002960068	0.008705991	0.005221745	0.001059149	0.003585999	0.003854255	0.001709743	0.00195475	0.00230213	0.00230213	0.00230213	0.000599253	0.001488769	0.00105712	0.00072597	0.000759054	0.001611733
3839003773825	383900	3773825	0.01218115	0.003024684	0.002776001	0.008164624	0.004897039	0.000993288	0.00336301	0.003614585	0.00165444	0.001891522	0.002227665	0.002227665	0.002227665	0.000579869	0.001440613	0.001022926	0.000702488	0.000734501	0.001539002
3839103773825	383910	3773825	0.011432243	0.002838724	0.00260533	0.007662656	0.004595965	0.00093222	0.003156249	0.003392357	0.001611129	0.001842005	0.002169348	0.002169348	0.002169348	0.000564689	0.0014029	0.000996147	0.000684098	0.000715273	0.001474036
3829703773835	382970	3773835	0.001596536	0.000396434	0.00036384	0.001070105	0.000641836	0.000130186	0.000440777	0.00047375	0.001451086	0.001659027	0.001953854	0.001953854	0.001953854	0.000508595	0.001263542	0.000897194	0.000616142	0.000644221	0.001285435
3829803773835	382980	3773835	0.00166527	0.000413501	0.000379504	0.001116176	0.000669468	0.000135791	0.000459753	0.000494145	0.001514499	0.001731528	0.002039238	0.002039238	0.002039238	0.000530821	0.001318759	0.000936402	0.000643068	0.000672374	0.001345052
3829903773835	382990	3773835	0.001739577	0.000431952	0.000396438	0.001165981	0.000699341	0.00014185	0.000480268	0.000516195	0.001582917	0.001809749	0.002131361	0.002131361	0.002131361	0.000554801	0.001378334	0.000978704	0.000672118	0.000702748	0.001409501
3830003773835	383000	3773835	0.001832593	0.000455049	0.000417635	0.001228327	0.000736735	0.000149435	0.000505948	0.000543796	0.001666778	0.001905628	0.002244277	0.002244277	0.002244277	0.000584194	0.001451356	0.001030554	0.000707726	0.000739979	0.001489479
3830103773835	383010	3773835	0.00193649	0.000480847	0.000441313	0.001297965	0.000778503	0.000157907	0.000534632	0.000574626	0.001761164	0.00201354	0.002371367	0.002371367	0.002371367	0.000617276	0.001533544	0.001088913	0.000747804	0.000781882	0.001580587
3830203773835	383020	3773835	0.002049012	0.000508787	0.000466956	0.001373385	0.000823739	0.000167083	0.000565697	0.000608015	0.001865645	0.002132993	0.002512048	0.002512048	0.002512048	0.000653895	0.001624521	0.001153512	0.000792167	0.000828267	0.001681358
3830303773835	383030	3773835	0.00216923	0.000538638	0.000494353	0.001453963	0.000872069	0.000176886	0.000598888	0.000643688	0.001981428	0.002265368	0.002667947	0.002667947	0.002667947	0.000694477	0.00172534	0.0012251	0.000841329	0.00087967	0.001790757
3830403773835	383040	3773835	0.002297144	0.000570401	0.00052503	0.0015397	0.000923493	0.000187316	0.000634202	0.000681645	0.00211093	0.002413427	0.002842318	0.002842318	0.002842318	0.000739866	0.001838104	0.001305169	0.000896317	0.000937163	0.001907834
3830503773835	383050	3773835	0.00240595	0.000597418	0.0005483	0.001612629	0.000967235	0.000196188	0.000664242	0.000713932	0.002223348	0.002541955	0.002993686	0.002993686	0.002993686	0.000779268	0.001935993	0.001374677	0.00094405	0.000987072	0.002003515
3830603773835	383060	3773835	0.002510908	0.00062348	0.000572219	0.001682979	0.00100943	0.000204747	0.000693219	0.000745077	0.002331021	0.002665058	0.003138666	0.003138666	0.003138666	0.000817006	0.00202975	0.00144125	0.000989769	0.001034875	0.002092035
3830703773835	383070	3773835	0.002621705	0.000650992	0.000597469	0.001757243	0.001053972	0.000213782	0.000723808	0.000777954	0.002444302	0.002794572	0.003291196	0.003291196	0.003291196	0.000856711	0.0021283	0.001511291	0.001037869	0.001085167	0.00218228
3830803773835	383080	3773835	0.002738208	0.000679921	0.000624019	0.001835331	0.001100808	0.000223282	0.000755973	0.000812525	0.002562415	0.00292961	0.003450232	0.003450232	0.003450232	0.000898108	0.002231238	0.001584319	0.001088021	0.001137604	0.002273388
3830903773835	383090	3773835	0.002861876	0.000710628	0.00065202	0.001918221	0.001150525	0.000233366	0.000790115	0.000849221	0.002685704	0.003070567	0.003616238	0.003616238	0.003616238	0.00094132	0.002338592	0.001660548	0.00114037	0.001192339	0.002365532
3831003773835	383100	3773835	0.003001201	0.000745224	0.000683953	0.002011606	0.001206536	0.000244727	0.000828581	0.000890564	0.002831857	0.003237663	0.003813029	0.003813029	0.003813029	0.000992546	0.002465856	0.001750913	0.001202428	0.001257224	0.002465526
3831103773835	383110	3773835	0.003153928	0.000783148	0.000718759	0.002113974	0.001267935	0.000257181	0.000870746	0.000935884	0.00299932	0.003429124	0.004038514	0.004038514	0.004038514	0.00105124	0.002611675	0.001854453	0.001273534	0.001331571	0.002565348
3831203773835	383120	3773835	0.003314617	0.000823048	0.000755379	0.002221678	0.001332535	0.000270284	0.00091511	0.000983566	0.003174547	0.003629462	0.004274455	0.004274455	0.004274455	0.001112656	0.002764255	0.001962795	0.001347937	0.001409365	0.00265499
3831303773835	383130	3773835	0.003480746	0.000864299	0.000793238	0.002333029	0.001399322	0.000283831	0.000960975	0.001032862	0.003349344	0.003829306	0.004509814	0.004509814	0.004509814	0.001173921	0.00291646	0.00207087	0.001422157	0.001486967	0.002734192
3831403773835	383140	3773835	0.003655234	0.000907626	0.000833003	0.002449983	0.001469469	0.000298059	0.001009148	0.001084639	0.003524485	0.004029546	0.004745638	0.004745638	0.004745638	0.001235307	0.003068966	0.002179159	0.001496523	0.001564722	0.002803644
3831503773835	383150	3773835	0.003840736	0.000953688	0.000875278	0.002574319	0.001544044	0.000313185	0.001060362	0.001139684	0.003722059	0.004255431	0.005011666	0.005011666	0.005011666	0.001304555	0.003241004	0.002301317	0.001580414	0.001652436	0.002851959
3831603773835	383160	3773835	0.004021726	0.000998629	0.000916524	0.002695631	0.001616806	0.000327944	0.001110331	0.001193391	0.003965014	0.004533202	0.005338799	0.005338799	0.005338799	0.001389709	0.003452558	0.002451534	0.001683575	0.001760298	0.002826766
3837203773835	383720	3773835	0.050638932	0.012574083	0.011540267	0.033941608	0.020357752	0.004129252	0.013980553	0.015026389	0.002189182	0.002502893	0.002947683	0.002947683	0.002947683	0.000767293	0.001906243	0.001353553	0.000929543	0.00097190 4	0.003154359
3837303773835	383730	3773835	0.045129078	0.011205938	0.010284609	0.030248535	0.018142693	0.003679962	0.012459375	0.013391418	0.002164852	0.002475077	0.002914924	0.002914924	0.002914924	0.000758765	0.001885058	0.0013385 1	0.000919213	0.000961103	0.003050999
3837403773835	383740	3773835	0.040550581	0.010069058	0.009241201	0.027179719	0.016302056	0.003306617	0.01119533	0.012032813	0.002137934	0.002444301	0.002878679	0.002878679	0.002878679	0.000749331	0.001861618	0.001321866	0.000907783	0.000949152	0.002942636
3837503773835	383750	3773835	0.036710774	0.009115601	0.008366135	0.024606023	0.014758385	0.002993508	0.010135224	0.010893405	0.002109894	0.002412243	0.002840924	0.002840924	0.002840924	0.000739503	0.001837203	0.001304529	0.000895877	0.000936704	0.002837465
3837603773835	383760	3773835	0.033417123	0.008297759	0.007615534	0.022398397	0.013434278	0.002724933	0.009225902	0.00991606	0.002081941	0.002380284	0.002803285	0.002803285	0.002803285	0.000729705	0.001812862	0.001287246	0.000884008	0.000924293	0.002737815
3837703773835	383770	3773835	0.030618408	0.007602814	0.006977726	0.02052251	0.012309145	0.002496718	0.008453225	0.009085581	0.002052261	0.002346351	0.002763322	0.002763322	0.002763322	0.000719303	0.001787018	0.001268895	0.000871406	0.000911117	0.00264248
3837803773835	383780	3773835	0.028154074	0.006990899	0.006416121	0.018870748	0.011318439	0.002295768	0.007772864	0.008354325	0.002022669	0.002312518	0.002723476	0.002723476	0.002723476	0.000708931	0.00176125	0.001250598	0.00085884	0.000897979	0.002550681
3837903773835	383790	3773835	0.025976219	0.006450119	0.005919803	0.017411004	0.010442903	0.00211818	0.007171595	0.007708077	0.001993593	0.002279276	0.002684327	0.002684327	0.002684327	0.00069874	0.001735933	0.001232622	0.000846495	0.000885071	0.002462507
3838003773835	383800	3773835	0.024043047	0.005970095	0.005479246	0.016115262	0.009665733	0.001960543	0.006637879	0.007134435	0.00196495	0.002246528	0.002645759	0.002645759	0.002645759	0.000688701	0.001710991	0.001214911	0.000834332	0.000872354	0.00237761
3838103773835	383810	3773835	0.022321649	0.005542657	0.005086951	0.014961466	0.0089737	0.001820175	0.00616263	0.006623635	0.001936306	0.002213779	0.002607191	0.002607191	0.002607191	0.000678661	0.001686049	0.001197201	0.00082217	0.000859638	0.002295648
3838203773835	383820	3773835	0.020776597	0.005159008	0.004734845	0.013925868	0.008352562	0.001694187	0.005736067	0.006165162	0.001906627	0.002179847	0.002567228	0.002567228	0.002567228	0.000668259	0.001660206	0.001178851	0.000809568	0.000846461	0.002212822
3838303773835	383830	3773835	0.019403114	0.00481796	0.004421837	0.013005268	0.007800397	0.001582189	0.005356872	0.005757601	0.001876775	0.002145718	0.002527034	0.002527034	0.002527034	0.000657796	0.001634212	0.001160394	0.000796893	0.000833209	0.002132758
3838403773835	383840	3773835	0.018192177	0.004517274	0.004145873	0.012193617	0.007313579	0.001483445	0.005022552	0.005398272	0.001845974	0.002110503	0.002485561	0.002485561	0.002485561	0.000647001	0.001607393	0.00114135	0.000783814	0.000819534	0.002058128
3838503773835	383850	3773835	0.01707293	0.004239356	0.003890804	0.011443423	0.006863622	0.001392178	0.004713547	0.005066151	0.00181802	0.002078544	0.002447922	0.002447922	0.002447922	0.000637203	0.001583052	0.001124066	0.000771945	0.000807124	0.001992644
3838603773835	383860	3773835	0.016051609	0.003985753	0.003658052	0.010758865	0.006453033	0.001308897	0.004431578	0.004763089	0.001790412	0.002046979	0.002410748	0.002410748	0.002410748	0.000627527	0.001559012	0.001106996	0.000760222	0.000794867	0.001929662
3838703773835	383870	3773835	0.01510141	0.00374981	0.003441508	0.010121978	0.006071036	0.001231415	0.004169244	0.004481131	0.001751501	0.002002492	0.002358356	0.002358356	0.002358356	0.000613889	0.00152513	0.001082938	0.000743701	0.000777592	0.001848476
3838803773835	383880	3773835	0.014203226	0.003526783	0.003236818	0.009519954	0.00570995	0.001158174	0.00392127	0.004214607	0.001703704	0.001947846	0.002293998	0.002293998	0.002293998	0.000597136	0.00148351	0.001053385	0.000723406	0.000756372	0.001760819
3838903773835	383890	3773835	0.013292569	0.003300659	0.003029286	0.008909571	0.005343849	0.001083916	0.003669853	0.003944382	0.001652973	0.001889845	0.00222569	0.00222569	0.00222569	0.000579355	0.001439336	0.001022019	0.000701865	0.00073385	0.001675923
3839003773835	383900	3773835	0.01242623	0.00308554	0.002831853	0.008328893	0.004995566	0.001013272	0.003430672	0.003687309	0.001593442	0.001821784	0.002145533	0.002145533	0.002145533	0.00055849	0.001387499	0.000985212	0.000676588	0.000707421	0.001590682
3839103773835	383910	3773835	0.011613499	0.002883732	0.002646637	0.007784146	0.004668833	0.000947	0.003206291	0.003446142	0.001546508	0.001768123	0.002082337	0.002082337	0.002082337	0.00054204	0.001346631	0.000956193	0.000656659	0.000686584	0.001516311
3829703773845	382970	3773845	0.001591626	0.000395215	0.000362721	0.001066815	0.00063986 2	0.000129786	0.000439421	0.000472293	0.001385947	0.001584554	0.001866146	0.001866146	0.001866146	0.000485765	0.001206822	0.000856919	0.000588484	0.000615302	0.001296565
3829803773845	382980	3773845	0.00166527	0.000413501	0.000379504	0.001116176	0.000669468	0.000135791	0.000459753	0.000494145	0.001447462	0.001654885	0.001948975	0.001948975	0.001948975	0.000507325	0.001260386	0.000894954	0.000614603	0.000642612	0.001360064
3829903773845	382990	3773845	0.001745548	0.000433435	0.000397798	0.001169983	0.000701741	0.000142337	0.000481916	0.000517967	0.001514241	0.001731232	0.00203889	0.00203889	0.00203889	0.000530731	0.001318534	0.000936242	0.000642958	0.000672259	0.001429603
3830003773845	383000	3773845	0.001838299	0.000456465	0.000418936	0.001232151	0.000739029	0.0001499	0.000507523	0.000545489	0.001590682	0.001818627	0.002141816	0.002141816	0.002141816	0.000557523	0.001385095	0.000983505	0.000675415	0.000706195	0.001510358
3830103773845	383010	3773845	0.001940869	0.000481934	0.000442311	0.0013009	0.000780264	0.000158264	0.000535841	0.000575925	0.001675492	0.00191559	0.002256011	0.002256011	0.002256011	0.000587248	0.001458944	0.001035942	0.000711426	0.00743847	0.001601207
3830203773845	383020	3773845	0.002052462	0.000509644	0.000467742	0.001375697	0.000825126	0.000167364	0.00056665	0.000609039	0.001768929	0.002022417	0.002381822	0.002381822	0.002381822	0.000619997	0.001540305	0.001093714	0.00075110 1	0.0007853 3	0.001702151
3830303773845	383030	3773845	0.002172812	0.000539528	0.000495169	0.001456364	0.000873509	0.000177178	0.000599877	0.000644751	0.001872461	0.002140786	0.002521225	0.002521225	0.002521225	0.000656284	0.001630456	0.001157726	0.000795061	0.000831293	0.001813189
3830403773845	383040	3773845	0.002301257	0.000571422	0.000524441	0.001542457	0.000925146	0.000187651	0.000635338	0.000682866	0.001987123	0.002271878	0.002675615	0.002675615	0.002675615	0.000696472	0.001730298	0.001228621	0.000843747	0.000882198	0.001932855
3830503773845	383050	3773845	0.002413646	0.000599329	0.000550053	0.001617787	0.000970329	0.000196816	0.000666367	0.000716215	0.002088325	0.002387583	0.002811881	0.002811881	0.002811881	0.000731943	0.001818421	0.001291193	0.000886719	0.000927128	0.002034402
3830603773845	383060	3773845	0.002522187	0.000626281	0.000574789	0.001690539	0.001013964	0.000205667	0.000696333	0.000748424	0.002184955	0.00249806	0.002941991	0.002941991	0.002941991	0.000765811	0.001902562	0.001350939	0.000927748	0.00970027	0.002129306
3830703773845	383070	3773845	0.002636169	0.000654583	0.000600765	0.001766937	0.001059787	0.000214961	0.000727802	0.000782246	0.0028564	0.002613173	0.003077561	0.003077561	0.003077561	0.0008011	0.001990234	0.001413191	0.0009705	0.001014727	0.002226195
3830803773845	383080	3773845	0.002752671	0.000683512	0.000627315	0.001845025	0.001106623	0.000224461	0.000759966	0.000816816	0.002385117	0.002726905	0.003211504	0.003211504	0.003211504	0.000835966	0.002076854	0.001474697	0.001012738	0.001058891	0.002320754
3830903773845	383090	3773845	0.002876472	0.000714253	0.000655528	0.001928004	0.001156393	0.000234556	0.000794145	0.000853552	0.002488045	0.002844582	0.003350094	0.003350094	0.003350094	0.000872042	0.002166479	0.001538336	0.001056442	0.001104586	0.002417211
3831003773845	383100	3773845	0.003019512	0.000749771	0.000688126	0.00202388	0.001213898	0.0002462 2	0.000833636	0.000895998	0.002612887	0.002987315	0.003518191	0.003518191	0.003518191	0.000915798	0.002275186	0.001615525	0.001109451	0.001160011	0.002525489
3831103773845	383110	3773845	0.003177414	0.000788979	0.000724111	0.002129716	0.001277377	0.000259096	0.00087723	0.000942853	0.002758953	0.003154312	0.003714866	0.003714866	0.003714866	0.000966993	0.002402374	0.001705837	0.001171472	0.001224858	0.002637044
3831203773845	383120	3773845	0.003342747	0.000830033	0.000761789	0.002240533	0.001343844	0.000272578	0.000922876	0.000991913	0.002911749	0.003329004	0.003920602	0.003920602	0.003920602	0.001020547	0.002535422	0.001800309	0.00123635	0.001292693	0.002738592
3831303773845	383130	3773845	0.00351697	0.000873294	0.000801494	0.002357309	0.001413885	0.000286784	0.000970976	0.001043611	0.003069894	0.003509811	0.004133541	0.004133541	0.004133541	0.001075976	0.002673128	0.001898089	0.0013035	0.001362903	0.002827974
3831403773845	383140	3773845	0.003698359	0.000918334	0.000842831	0.002478888	0.001486806	0.000301575	0.001021054	0.001097436	0.003229161	0.003691901	0.00434799	0.00434799	0.00434799	0.001131798	0.00281181	0.001996562	0.001371126	0.001433611	0.002905019
3831503773845	383150	3773845	0.003888505	0.000965549	0.000886164	0.002606337	0.001563248	0.00031708	0.00107355	0.001153859	0.003404475	0.003892337	0.004584046	0.004584046	0.004584046	0.001193244	0.002964466	0.002104957	0.001445566	0.001511443	0.002959891
3831603773845	383160	3773845	0.004072679	0.001011281	0.000928136	0.002729783	0.00163729	0.000332099	0.001124398	0.00120851	0.003614299	0.00413223	0.00486657	0.00486657	0.00486657	0.001266786	0.003147172	0.00223469	0.001534659	0.001604596	0.002942118
3837203773845	383720	3773845	0.05243875	0.013020993	0.011950433	0.035147967	0.021081311	0.004276014	0.014477452	0.01556046	0.002106875	0.002408791	0.002836858	0.002836858	0.002836858	0.000738445	0.001834573	0.001302662	0.000894595	0.000935363	0.003345548
3837303773845	383730	3773845	0.04656413	0.011562274	0.010611647	0.031210402	0.018719609	0.00379698	0.012855569	0.013817249	0.002084356	0.002383046	0.002806537	0.002806537	0.002806537	0.000730552	0.001814965	0.001288739	0.000885033	0.000925366	0.003229419
3837403773845	383740	3773845	0.041730336	0.010362001	0.009510059	0.027970469	0.016776338	0.003402818	0.01152104	0.012382889	0.002059422	0.002354539	0.002772965	0.002772965	0.002772965	0.000721813	0.001793254	0.001273323	0.000874446	0.000914296	0.003108805
3837503773845	383750	3773845	0.037711396	0.009364064	0.00859417	0.025276706	0.015160653	0.003075101	0.010411479	0.011190325	0.002032849	0.002324157	0.002737184	0.002737184	0.002737184	0.000712499	0.001770115	0.001256893	0.000863163	0.000902499	0.002992849
3837603773845	383760	3773845	0.034281736	0.00851245	0.007812574	0.022977919	0.013781868	0.002795437	0.009464607	0.010172622	0.002006707	0.00229427	0.002701985	0.002701985	0.002701985	0.000703337	0.001747352	0.00124073	0.000852063	0.000890893	0.002883536
3837703773845	383770	3773845	0.03138629	0.007793486	0.007152721	0.021037196	0.012617847	0.002559333	0.008665224	0.009313439	0.001979271	0.002262902	0.002665043	0.002665043	0.002665043	0.000693721	0.001723462	0.001223766	0.000840414	0.000878713	0.002779746
3837803773845	383780	3773845	0.028847781	0.007163152	0.006574213	0.019335718	0.011597322	0.002352335	0.007964385	0.008560173	0.001951749	0.002231436	0.002627985	0.002627985	0.002627985	0.000684074	0.001699497	0.00120675	0.000828727	0.000866494	0.002680959
3837903773845	383790	3773845	0.026604245	0.006606063	0.006062926	0.017831949	0.01069538	0.002169391	0.007344982	0.007894435	0.001924486	0.002200266	0.002591276	0.002591276	0.002591276	0.000674519	0.001675757	0.001189893	0.000817151	0.00085439	0.002586314
3838003773845	383800	3773845	0.024616404	0.006112465	0.00560991	0.016499565	0.009896233	0.002007296	0.006796173	0.007304571	0.001897826	0.002169786	0.002555379	0.002555379	0.002555379	0.000665175	0.001652543	0.00117341	0.000805831	0.000842555	0.002495809
3838103773845	383810	3773845	0.022846308	0.005672935	0.005206518	0.015313128	0.009184623	0.001862957	0.006307479	0.00677932	0.001871253	0.002139405	0.002519599	0.002519599	0.002519599	0.000655861	0.001629404	0.00115698	0.000794548	0.000830757	0.0024086 7
3838203773845	383820	3773845	0.021260785	0.005279236	0.004845188	0.014250404	0.008547214	0.001733669	0.005869743	0.006308838	0.001843645	0.00210784	0.002482425	0.002482425	0.002482425	0.000646184	0.001605364	0.00113991	0.000782825	0.0008185	0.002322048

			ISDrainage / Utilities Trenching	ISDrainage / Utilities Trenching	ISAsphalt Paving	ISAsphalt Paving	SVDemolition	SVSite Grubbing / Prep	SVMass Grading / Excavation	SVMass Grading / Excavation	SVDrainage / Utilities Trenching	SVFoundations / Concrete Pads	SVBuilding / Structure Construction	SVBuilding / Structure Construction	SVAsphalt Paving	SVAsphalt Paving	SVArchitectural Coating	SVArchitectural Coating	SVLandscaping or Other Finishing	SVLandscaping or Other Finishing	MDemolition
Unique Identifier	X (UTM)	Y (UTM)	2027	2028	2027	2028	2027	2027	2027	2028	2028	2028	2028	2029	2028	2029	2028	2029	2028	2029	2027
3838603773825	383860	3773825	0.000987328	0.000987328	0.001137829	0.001137829	0.000606504	0.00024169	0.000786081	0.000786081	0.00040567	0.000157354	0.00070537	0.00070537	0.000420991	0.000420991	9.48266E-05	9.48266E-05	0.000321058	0.000321058	0.026477857
3838703773825	383870	3773825	0.000946826	0.000946826	0.001091153	0.001091153	0.000599099	0.00023874	0.000776483	0.000776483	0.000400717	0.000155433	0.000698788	0.000698788	0.000415851	0.000415851	9.36688E-05	9.36688E-05	0.000317138	0.000317138	0.024335091
3838803773825	383880	3773825	0.00090512	0.00090512	0.00104309	0.00104309	0.000590448	0.000235292	0.000765272	0.000765272	0.000394931	0.000153189	0.00069194	0.00069194	0.000409847	0.000409847	9.23163E-05	9.23163E-05	0.000312559	0.000312559	0.022401115
3838903773825	383890	3773825	0.00086471	0.00086471	0.000996521	0.000996521	0.000579376	0.00023088	0.00075092	0.00075092	0.000387525	0.000150316	0.000685181	0.000685181	0.000402161	0.000402161	9.05851E-05	9.05851E-05	0.000306697	0.000306697	0.020420204
3839003773825	383900	3773825	0.000825689	0.000825689	0.000951552	0.000951552	0.000569064	0.000226771	0.000737556	0.000737556	0.000380628	0.000147641	0.000677087	0.000677087	0.000395004	0.000395004	8.8973E-05	8.8973E-05	0.000301239	0.000301239	0.018710116
3839103773825	383910	3773825	0.000790834	0.000790834	0.000911384	0.000911384	0.000560068	0.000223186	0.000725896	0.000725896	0.000374611	0.000145307	0.000669616	0.000669616	0.000388759	0.000388759	8.75664E-05	8.75664E-05	0.000296476	0.000296476	0.017214597
3829703773835	382970	3773835	0.000689648	0.000689648	0.000794773	0.000794773	0.000512386	0.000204185	0.000664096	0.000664096	0.000342718	0.000132936	0.000640534	0.000640534	0.000355662	0.000355662	8.01114E-05	8.01114E-05	0.000271236	0.000271236	0.000906077
3829803773835	382980	3773835	0.000721633	0.000721633	0.000831634	0.000831634	0.000519583	0.000207053	0.000673425	0.000673425	0.000347532	0.000134803	0.000647649	0.000647649	0.000360658	0.000360658	8.12366E-05	8.12366E-05	0.000275046	0.000275046	0.000941191
3829903773835	382990	3773835	0.000756211	0.000756211	0.000871482	0.000871482	0.000527057	0.000210031	0.000683112	0.000683112	0.000352531	0.000136742	0.000655119	0.000655119	0.000365846	0.000365846	8.24052E-05	8.24052E-05	0.000279002	0.000279002	0.000979067
3830003773835	383000	3773835	0.00079912	0.00079912	0.000920932	0.000920932	0.0005373	0.000214113	0.000696386	0.000696386	0.000359382	0.0001394	0.000665436	0.000665436	0.000372955	0.000372955	8.40666E-05	8.40666E-05	0.000284424	0.000284424	0.001026433
3830103773835	383010	3773835	0.000848	0.000848	0.000977263	0.000977263	0.000548857	0.000218718	0.000711365	0.000711365	0.000367112	0.000142398	0.000677176	0.000677176	0.000380977	0.000380977	8.58135E-05	8.58135E-05	0.000290542	0.000290542	0.001079838
3830203773835	383020	3773835	0.000902065	0.000902065	0.001039569	0.001039569	0.000561383	0.00022371	0.0007276	0.0007276	0.00037549	0.000145648	0.000690072	0.000690072	0.000389672	0.000389672	8.77719E-05	8.77719E-05	0.000297173	0.000297173	0.001138075
3830303773835	383030	3773835	0.000960758	0.000960758	0.00110721	0.00110721	0.000574877	0.000229087	0.00074509	0.00074509	0.000384516	0.000149149	0.000704035	0.000704035	0.000399039	0.000399039	8.98818E-05	8.98818E-05	0.000304316	0.000304316	0.001200711
3830403773835	383040	3773835	0.001023572	0.001023572	0.001179598	0.001179598	0.000589687	0.000234989	0.000764285	0.000764285	0.000394422	0.000152991	0.000719244	0.000719244	0.000409319	0.000409319	9.21973E-05	9.21973E-05	0.000312156	0.000312156	0.001268093
3830503773835	383050	3773835	0.001074905	0.001074905	0.001238756	0.001238756	0.000599445	0.000238878	0.000776932	0.000776932	0.000400949	0.000155523	0.000729027	0.000729027	0.000416092	0.000416092	9.37229E-05	9.37229E-05	0.000317321	0.000317321	0.001325036
3830603773835	383060	3773835	0.001122397	0.001122397	0.001293487	0.001293487	0.000607057	0.000241911	0.000786798	0.000786798	0.00040604	0.000157498	0.000736498	0.000736498	0.000421376	0.000421376	9.49131E-05	9.49131E-05	0.000321351	0.000321351	0.001379563
3830703773835	383070	3773835	0.001170814	0.001170814	0.001349285	0.001349285	0.000614808	0.000245	0.000796844	0.000796844	0.000411225	0.000159509	0.00074388	0.00074388	0.000426756	0.000426756	9.6125E-05	9.6125E-05	0.000325454	0.000325454	0.001437023
3830803773835	383080	3773835	0.001219695	0.001219695	0.001405616	0.001405616	0.000622559	0.000248088	0.00080689	0.00080689	0.000416409	0.00016152	0.000751173	0.000751173	0.000432136	0.000432136	9.73368E-05	9.73368E-05	0.000329557	0.000329557	0.001497417
3830903773835	383090	3773835	0.001269131	0.001269131	0.001462588	0.001462588	0.000630379	0.000251205	0.000817025	0.000817025	0.000421639	0.000163548	0.000758466	0.000758466	0.000437564	0.000437564	9.85595E-05	9.85595E-05	0.000333696	0.000333696	0.001561175
3831003773835	383100	3773835	0.001322779	0.001322779	0.001524414	0.001524414	0.000641452	0.000255617	0.000831376	0.000831376	0.000429046	0.000166421	0.000768783	0.000768783	0.00044525	0.00044525	0.000100291	0.000100291	0.000339558	0.000339558	0.001634769
3831103773835	383110	3773835	0.001376334	0.001376334	0.001586133	0.001586133	0.000655362	0.00026116	0.000849405	0.000849405	0.00043835	0.00017003	0.000781768	0.000781768	0.000454905	0.000454905	0.000102466	0.000102466	0.000346921	0.000346921	0.001716818
3831203773835	383120	3773835	0.001424428	0.001424428	0.001641557	0.001641557	0.000670033	0.000267007	0.00086842	0.00086842	0.000448163	0.000173836	0.000795553	0.000795553	0.00046089	0.00046089	0.000104759	0.000104759	0.000354687	0.000354687	0.001804216
3831303773835	383130	3773835	0.00146692	0.00146692	0.001690527	0.001690527	0.000684704	0.000272853	0.000887435	0.000887435	0.000457976	0.000177643	0.000809427	0.000809427	0.000475273	0.000475273	0.000107053	0.000107053	0.000362454	0.000362454	0.00189334
3831403773835	383140	3773835	0.001504182	0.001504182	0.001733469	0.001733469	0.000700137	0.000279003	0.000907437	0.000907437	0.000468298	0.000181647	0.000824458	0.000824458	0.000485985	0.000485985	0.000109466	0.000109466	0.000370623	0.000370623	0.001983672
3831503773835	383150	3773835	0.001530104	0.001530104	0.001763342	0.001763342	0.000719791	0.000286835	0.00093291	0.00093291	0.000481444	0.000186746	0.000843224	0.000843224	0.000499627	0.000499627	0.000112539	0.000112539	0.000381027	0.000381027	0.002069603
3831603773835	383160	3773835	0.001516588	0.001516588	0.001747765	0.001747765	0.000745534	0.000297094	0.000966276	0.000966276	0.000498663	0.000193425	0.000866882	0.000866882	0.000517497	0.000517497	0.000116564	0.000116564	0.000394655	0.000394655	0.002145699
3837203773835	383720	3773835	0.001692344	0.001692344	0.001950313	0.001950313	0.000651694	0.000259699	0.000844651	0.000844651	0.000435896	0.000169079	0.00074806	0.00074806	0.00045235	0.00045235	0.000101892	0.000101892	0.000344979	0.000344979	0.205310177
3837303773835	383730	3773835	0.001636891	0.001636891	0.001886406	0.001886406	0.000653286	0.000260333	0.000846714	0.000846714	0.000436961	0.000169491	0.000752418	0.000752418	0.000453464	0.000453464	0.000102141	0.000102141	0.000345822	0.000345822	0.152799479
3837403773835	383740	3773835	0.001578753	0.001578753	0.001819406	0.001819406	0.000652732	0.000260112	0.000845996	0.000845996	0.000436591	0.000169348	0.000753663	0.000753663	0.00045308	0.00045308	0.000102054	0.000102054	0.000345529	0.000345529	0.120242918
3837503773835	383750	3773835	0.001522327	0.001522327	0.00175438	0.00175438	0.000650448	0.000259202	0.000843036	0.000843036	0.000435063	0.000168755	0.000752151	0.000752151	0.00045195	0.00045195	0.000101697	0.000101697	0.00034432	0.00034432	0.09830994
3837603773835	383760	3773835	0.001468864	0.001468864	0.001692767	0.001692767	0.000648164	0.000258292	0.000840077	0.000840077	0.000433536	0.000168163	0.000750639	0.000750639	0.000449909	0.000449909	0.00010134	0.00010134	0.000343111	0.000343111	0.082272501
3837703773835	383770	3773835	0.001417716	0.001417716	0.001633822	0.001633822	0.000642905	0.000256196	0.00083326	0.00083326	0.000430018	0.000166798	0.00074388	0.00074388	0.000446259	0.000446259	0.000100518	0.000100518	0.000340327	0.000340327	0.070517832
3837803773835	383780	3773835	0.001368465	0.001368465	0.001577064	0.001577064	0.000637438	0.000254018	0.000826174	0.000826174	0.000426361	0.00016538	0.000737121	0.000737121	0.00044246	0.00044246	9.96631E-05	9.96631E-05	0.000337433	0.000337433	0.061141292
3837903773835	383790	3773835	0.001321159	0.001321159	0.001522547	0.001522547	0.000632386	0.000252004	0.000819626	0.000819626	0.00042982	0.000164069	0.000730984	0.000730984	0.00043857	0.00043857	9.88733E-05	9.88733E-05	0.000334759	0.000334759	0.053531954
3838003773835	383800	3773835	0.001275611	0.001275611	0.001470056	0.001470056	0.000627334	0.000249991	0.000813079	0.000813079	0.000419603	0.000162758	0.000725114	0.000725114	0.00043545	0.00043545	9.80834E-05	9.80834E-05	0.000332084	0.000332084	0.047283286
3838103773835	383810	3773835	0.001231637	0.001231637	0.001419379	0.001419379	0.000622282	0.000247978	0.000806531	0.000806531	0.000416224	0.000161448	0.000719422	0.000719422	0.00043944	0.00043944	9.72935E-05	9.72935E-05	0.00032941	0.00032941	0.042091936
3838203773835	383820	3773835	0.001187201	0.001187201	0.001368169	0.001368169	0.000615985	0.000245469	0.000798369	0.000798369	0.000412012	0.000159814	0.000712396	0.000712396	0.000427572	0.000427572	9.63089E-05	9.63089E-05	0.000326076	0.000326076	0.037714779
3838303773835	383830	3773835	0.001144245	0.001144245	0.001318666	0.001318666	0.000609479	0.000242876	0.000789937	0.000789937	0.00040766	0.000158126	0.00070537	0.00070537	0.00042305	0.00042305	9.52918E-05	9.52918E-05	0.000322633	0.000322633	0.034031114
3838403773835	383840	3773835	0.001104206	0.001104206	0.001272523	0.001272523	0.000603528	0.000240505	0.000782224	0.000782224	0.00040368	0.000156582	0.000699411	0.000699411	0.00041826	0.00041826	9.43613E-05	9.43613E-05	0.00031948	0.00031948	0.031103317
3838503773835	383850	3773835	0.001069073	0.001069073	0.001232035	0.001232035	0.000599099	0.00023874	0.000776483	0.000776483	0.000400717	0.000155433	0.00069532	0.00069532	0.00041585	0.00041585	9.36688E-05	9.36688E-05	0.000317138	0.000317138	0.028436508
3838603773835	383860	3773835	0.001035283	0.001035283	0.001193094	0.001193094	0.00059467	0.000236975	0.000770743	0.000770743	0.000397755	0.000154284	0.000691317	0.000691317	0.00041277	0.00041277	9.29764E-05	9.29764E-05	0.000314793	0.000314793	0.026090043
3838703773835	383870	3773835	0.000991725	0.000991725	0.001142897	0.001142897	0.000587127	0.000233969	0.000760966	0.000760966	0.000392709	0.000152327	0.000684291	0.000684291	0.00040741	0.00040741	9.1797E-05	9.1797E-05	0.0003108	0.0003108	0.024034417
3838803773835	383880	3773835	0.000944696	0.000944696	0.001088699	0.001088699	0.000577715	0.000230218	0.000748768	0.000748768	0.000386414	0.000149885	0.000676731	0.000676731	0.00040100	0.00040100	9.03255E-05	9.03255E-05	0.000305818	0.000305818	0.022152983
3838903773835	383890	3773835	0.000899149	0.000899149	0.001036209	0.001036209	0.000565742	0.000225447	0.000733251	0.000733251	0.000378406	0.000146779	0.000669261	0.000669261	0.00039268	0.00039268	8.84536E-05	8.84536E-05	0.00029948	0.00029948	0.020188638
3839003773835	383900	3773835	0.000853416	0.000853416	0.000983505	0.000983505	0.000553563	0.000220594	0.000717464	0.000717464	0.00037026	0.000143619	0.000659655	0.000659655	0.00038424	0.00038424	8.65493E-05	8.65493E-05	0.000293033	0.000293033	0.01845025
3839103773835	383910	3773835	0.000813516	0.000813516	0.000937522	0.000937522	0.00054304	0.000216402	0.000703831	0.000703831	0.000363224	0.00014089	0.000650761	0.000650761	0.00037642	0.00037642	8.49046E-05	8.49046E-05	0.000287465	0.000287465	0.016929712
3829703773845	382970	3773845	0.00069562	0.00069562	0.000801655	0.000801655	0.00049681	0.00019798	0.000643915	0.000643915	0.000332303	0.000128896	0.00062159	0.00062159	0.000344854	0.000344854	7.76769E-05	7.76769E-05	0.000262993	0.000262993	0.000895379
3829803773845	382980	3773845	0.000729688	0.000729688	0.000840916	0.000840916	0.000504428	0.000201013	0.000653782	0.000653782	0.000337395	0.000130871	0.000629149	0.000629149	0.000350138	0.000350138	7.88671E-05	7.88671E-05	0.000267023	0.000267023	0.00093196
3829903773845	382990	3773845	0.000766996	0.000766996	0.000883911	0.000883911	0.000512594	0.000204268	0.000664365	0.000664365	0.000342857	0.00013299	0.000637332	0.000637332	0.00035806	0.00035806	8.01438E-05	8.01438E-05	0.000271346	0.000271346	0.000971992
3830003773845	383000	3773845	0.000810322	0.000810322	0.000933841	0.000933841	0.000522213	0.000208101	0.000676833	0.000676833	0.000349291	0.000135485	0.000647026	0.000647026	0.00036248	0.00036248	8.16478E-05	8.16478E-05	0.000276438	0.000276438	0.001018409
3830103773845	383010	3773845	0.000859063	0.000859063	0.000990013	0.000990013	0.000532871	0.000212348	0.000690646	0.000690646	0.000356419	0.00013825	0.000657877	0.000657877	0.00036988	0.00036988	8.33141E-05	8.33141E-05	0.000282079	0.000282079	0.001070089
3830203773845	383020	3773845	0.00091322	0.00091322	0.001052425	0.001052425	0.000544428	0.000216953	0.000705625	0.000705625	0.00036415	0.000141249	0.000669705	0.000669705	0.00037703	0.00037703	8.5121E-05	8.5121E-05	0.000288197	0.000288197	0.001126686
3830303773845	383030	3773845	0.000972793	0.000972793	0.001121079	0.001121079	0.000557023	0.000221972	0.000721949	0.000721949	0.000372574	0.000144517	0.00068269	0.00068269	0.000386645	0.000386645	8.70903E-05	8.70903E-05	0.000294865	0.000294865	0.001188201
3830403773845	383040	3773845	0.001036995	0.001036995	0.001195067	0.001195067	0.000570725	0.000227433	0.000739709	0.000739709	0.000381739	0.000148072	0.000696831	0.000696831	0.00039615	0.00039615	8.92326E-05	8.92326E-05	0.000302118	0.000302118	0.001254289
3830503773845	383050	3773845	0.001091476	0.001091476	0.001257853	0.001257853	0.000580345	0.000231266	0.000752176	0.000752176	0.000388173	0.000150567	0.000706437	0.000706437	0.00040284	0.00040284	9.07366E-05	9.07366E-05	0.00030721	0.00030721	0.001311663
3830603773845	383060	3773845	0.001142394	0.001142394	0.001316532	0.001316532	0.000588026	0.000234327	0.000762132	0.000762132	0.000393311	0.00015256	0.00071397	0.00071397	0.00040816	0.00040816	9.19376E-05	9.19376E-05	0.000311276	0.000311276	0.00136688
3830703773845	383070	3773845	0.001194375	0.001194375	0.001376437	0.001376437	0.000595777	0.000237416	0.000772178	0.000772178	0.000398495	0.000154571	0.000721467	0.000721467	0.00041346	0.00041346	9.31495E-05	9.31495E-05	0.000315379	0.000315379	0.001424858
3830803773845	383080	3773845	0.001245107	0.001245107	0.001434902	0.001434902	0.000602628	0.000240146	0.000781058	0.000781058	0.000403078	0.000156349	0.000727871	0.000727871	0.000418301	0.000418301	9.42207E-05	9.42207E-05	0.000319006	0.000319006	0.001483526
3830903773845	383090	3773845	0.001296857	0.001296857	0.001494541	0.001494541	0.000609618	0.000242931	0.000790117	0.000790117	0.000407753	0.000158162	0.000734275	0.000734275	0.00042315	0.00042315	9.53135E-05	9.53135E-05	0.000322706	0.000322706	0.001545732
3831003773845	383100	3773845	0.001354949	0.001354949	0.001561488	0.001561488	0.000620068	0.000247096	0.000803661	0.000803661	0.000414743	0.000160873	0.000744147	0.000744147	0.00043040	0.00043040	9.69473E-05	9.69473E-05	0.000328238	0.000328238	0.00161898
3831103773845	383110	3773845	0.0014148	0.0014148	0.001630462	0.001630462	0.00063377	0.000252556	0.00082142	0.00082142	0.00042308	0.000164428	0.000756954	0.000756954	0.00043991	0.00043991	9.90897E-05	9.90897E-05	0.00033549	0.00033549	0.00170172
3831203773845	383120	3773845	0.001469281	0.001469281	0.001693248	0.001693248	0.000648372	0.000258375	0.000840346	0.000840346	0.00043367	0.000168217	0.00077065	0.00077065	0.00045053	0.00045053	0.000101373	0.000101373	0.00034322	0.00034322	0.001789463
3831303773845	383130	3773845	0.001517236	0.001517236	0.001748512	0.001748512	0.000664012	0.000264607	0.000860617	0.000860617	0.000444136	0.000172274	0.000785503	0.000785503	0.00046091	0.00046091	0.000103818	0.000103818	0.0003515	0.0003515	0.00188152
3831403773845	383140	3773845	0.001558571	0.001558571	0.001796148	0.001796148	0.000680483	0.000271171	0.000881964	0.000881964	0.000455152	0.000176548	0.00080169	0.00080169	0.00047242	0.00047242	0.000106393	0.000106393	0.000360219	0.000360219	0.001974095
3831503773845	383150	3773845	0.00158801	0.00158801	0.001830075	0.001830075	0.000700344	0.000279086	0.000907706	0.000907706	0.000468437	0.000181701	0.000820811	0.000820811	0.00048129	0.00048129	0.000109499	0.000109499	0.000370733	0.000370733	0.00206063
3831603773845	383160	3773845	0.001578475	0.001578475	0.001819086	0.001819086	0.00072505	0.000288931	0.000939727	0.000939727	0.000484962	0.00018811	0.000843402	0.000843402	0.00050328	0.00050328	0.000113361	0.000113361	0.000383811	0.000383811	0.002135605
3837203773845	383720	3773845	0.001794919	0.001794919	0.002068523	0.002068523	0.000636607	0.000253687	0.000825098	0.000825098	0.000425805	0.000165164	0.000731073	0.000731073	0.00044188	0.00044188	9.95333E-05	9.95333E-05	0.000336993	0.000336993	0.196455868
3837303773845	383730	3773845	0.001732615	0.001732615	0.001996722	0.001996722	0.000633837	0.000254376	0.00082734	0.00082734	0.00042696	0.000165613	0.000736053	0.000736053	0.00044308	0.00044308	9.98038E-05	9.98038E-05	0.000337909	0.000337909	0.14620648
3837403773845	383740	3773845	0.001667904	0.001667904	0.001922147	0.001922147	0.00063813	0.000254293	0.000827071	0.000827071	0.00042624	0.000165559	0.000737743	0.000737743	0.00044294	0.00044294	9.97713E-05	9.97713E-05	0.000337799	0.000337799	0.11520238
3837503773845	383750	3773845	0.001605692	0.001605692	0.001850453	0.001850453	0.000636261	0.000253549	0.000824649	0.000824649	0.000425574	0.000165075	0.000736676	0.000736676	0.00044164	0.00044164	9.94792E-05	9.94792E-05	0.00033681	0.00033681	0.094384786
3837603773845	383760	3773845	0.001547045	0.001547045	0.001782866	0.001782866	0.000634047	0.000252666	0.000821779	0.000821779	0.00042409	0.0001645	0.000735431	0.000735431	0.00044011	0.00044011	9.91329E-05	9.91329E-05	0.000335638	0.000335638	0.079168442
3837703773845	383770	3773845	0.00149136	0.00149136	0.001718693	0.001718693	0.00062906	0.000250681	0.000815321	0.000815321	0.00042076	0.000163207	0.000729027	0.000729027	0.00043665	0.00043665	9.83539E-05	9.83539E-05	0.000333	0.000333	0.068034274
3837803773845	383780	3773845	0.00143836	0.00143836	0.001657614	0.001657614	0.00062401 2	0.000248668	0.000808773	0.000808773	0.00041738 1	0.000161897	0.000722624	0.000722624	0.00043314 5	0.00043314 5	9.7564E-05	9.7564E-05	0.00033032 6	0.00033032 6	0.059145455
3837903773845	383790	3773845	0.001387582	0.001387582	0.001599095	0.001599095	0.00061909 9	0.0002467 1	0.000802405	0.000802405	0.00041409 5	0.000160622	0.000716487	0.000716487	0.00042973 4	0.00042973 4	9.67958E-05	9.67958E-05	0.00032772 5	0.00032772 5	0.051918323
3838003773845	383800	3773845	0.001339026	0.001339026	0.001543137	0.001543137	0.00061432 4	0.000244807	0.000796216	0.000796216	0.00041090 1	0.000159383	0.000710795	0.000710795	0.00042641 9	0.00042641 9	9.60492E-05	9.60492E-05	0.000325197	0.000325197	0.045963599
3838103773845	383810	3773845	0.001292275	0.001292275	0.00148926	0.00148926	0.00060934 1	0.000242821	0.000789758	0.000789758	0.00040756 8	0.00015809	0.000705192	0.000705192	0.00042296 1	0.00042296 1	9.52702E-05	9.52702E-05	0.00032256	0.00032256	0.041002867
3838203773845	383820	3773845	0.001245801	0.001245801	0.001435702	0.001435702	0.000603666	0.00024056	0.000782403	0.000782403	0.000403772	0.000156618	0.000698699	0.000698699	0.00041902 2	0.00041902 2	9.4383E-05	9.4383E-05	0.000319556	0.000319556	0.036815777

			MSite Grubbing / Prep	MMass Grading / Excavation	MMass Grading / Excavation	MDrainage / Utilities Trenching	MFoundations / Concrete Pads	MBuilding / Structure Construction	MAsphalt Paving	MLandscaping or Other Finishing	MWaterside Construction (Piles)	RSSWRestriping South Valley	RSSWRestriping Silver Lake Boulevard	RSSWDemolition	RSSWPlacing Base	RSSWForm	Child Risk				
Unique Identifier	X (UTM)	Y (UTM)	2027	2027	2028	2028	2028	2028	2028	2028	2028	2029	2029	2029	2029	2029	3rd Trimester	0<2	2<16	Total	per million
3838603773825	383860	3773825	0.024481625	0.040722151	0.040722151	0.0195853	0.0092803	0.025177648	0.01637103	0.011242697	0.012083724	0.000269323	0.004892879	0.014809318	0.001346659	0.00292897	2.6703E-07	5.36665E-06	1.7846E-06	7.41829E-06	7.4182861
3838703773825	383870	3773825	0.022500408	0.037426641	0.037426641	0.018000326	0.008529276	0.023140104	0.015046176	0.010332863	0.011105828	0.000266047	0.004493133	0.013619132	0.001238432	0.002693576	2.53152E-07	5.0877E-06	1.655E-06	6.99587E-06	6.99587195
3838803773825	383880	3773825	0.020712239	0.034452244	0.034452244	0.016569791	0.007851431	0.021301096	0.013850415	0.009511682	0.010223218	0.000262564	0.004134714	0.0125527	0.001141457	0.002482659	2.40012E-07	4.82328E-06	1.5367E-06	6.60002E-06	6.60002281
3838903773825	383890	3773825	0.018880674	0.031405662	0.031405662	0.015104539	0.007157136	0.019417459	0.012625635	0.008670572	0.009319188	0.000259229	0.003777694	0.011482246	0.001044118	0.002270945	2.26893E-07	4.55698E-06	1.4156E-06	6.19948E-06	6.19947705
3839003773825	383900	3773825	0.017299514	0.028775598	0.028775598	0.013839611	0.006557762	0.017791346	0.011568303	0.007944456	0.008538753	0.000255599	0.003450746	0.010496701	0.000954499	0.002076025	2.14524E-07	4.30709E-06	1.3095E-06	5.83108E-06	5.83108072
3839103773825	383910	3773825	0.015916746	0.026475535	0.026475535	0.012733397	0.006033594	0.016369265	0.010643636	0.007309447	0.007856242	0.000252322	0.003177659	0.00967686	0.000879948	0.001913878	2.03052E-07	4.07659E-06	1.217E-06	5.49664E-06	5.49663885
3829703773835	382970	3773835	0.000837765	0.001393519	0.001393519	0.000670212	0.000317573	0.000861583	0.000560219	0.000384727	0.000413507	0.000266401	0.000271807	0.000846255	7.69527E-05	0.000167371	1.0675E-07	2.87194E-06	3.1446E-07	3.29315E-06	3.29314581
3829803773835	382980	3773835	0.000870233	0.001447524	0.001447524	0.000696186	0.000329881	0.000894974	0.000581931	0.000399637	0.000429532	0.000269293	0.000280918	0.000874679	7.95374E-05	0.000172993	1.13957E-07	3.08126E-06	3.301E-07	3.52532E-06	3.52531875
3829903773835	382990	3773835	0.000905253	0.001505775	0.001505775	0.000724202	0.000343156	0.000930989	0.000605349	0.000415719	0.000446818	0.000272304	0.000290654	0.000905206	8.23133E-05	0.000179031	1.22015E-07	3.3168E-06	3.4732E-07	3.78613E-06	3.78612884
3830003773835	383000	3773835	0.000949047	0.001578623	0.001578623	0.000759238	0.000359757	0.000976029	0.000634634	0.000435831	0.000468434	0.000276672	0.00030295	0.000943776	8.58206E-05	0.000186659	1.31853E-07	3.60636E-06	3.6862E-07	4.10683E-06	4.10683392
3830103773835	383010	3773835	0.000998426	0.001660758	0.001660758	0.000798741	0.000378475	0.001026812	0.000667654	0.000458507	0.000492807	0.00028169	0.000316736	0.000986916	8.97435E-05	0.000195191	1.43277E-07	3.94557E-06	3.9315E-07	4.48199E-06	4.48199249
3830203773835	383020	3773835	0.001052272	0.001750325	0.001750325	0.000841818	0.000398887	0.001082189	0.000703662	0.000483235	0.000519384	0.000287209	0.000331712	0.001033803	9.40071E-05	0.000204464	1.56493E-07	4.34184E-06	4.2101E-07	4.91935E-06	4.91934562
3830303773835	383030	3773835	0.001110187	0.001846658	0.001846658	0.000888149	0.000420841	0.00114175	0.000742389	0.000509831	0.00054797	0.000293201	0.00034773	0.001084072	9.85782E-05	0.000214407	1.71864E-07	4.80762E-06	4.5272E-07	5.4322E-06	5.43219898
3830403773835	383040	3773835	0.001172489	0.00195029	0.00195029	0.000937991	0.000444458	0.001205823	0.000784051	0.000538442	0.000578721	0.000299841	0.00036497	0.001138089	0.00010349	0.00022509	1.89928E-07	5.36096E-06	4.8909E-07	6.03998E-06	6.03997756
3830503773835	383050	3773835	0.001225138	0.002037866	0.002037866	0.000980111	0.000464416	0.001259969	0.000819258	0.00056262	0.000604708	0.000303737	0.000378993	0.001182234	0.000107504	0.000233821	2.08169E-07	5.92551E-06	5.2322E-07	6.6569E-06	6.65689867
3830603773835	383060	3773835	0.001275554	0.002121726	0.002121726	0.001020443	0.000483527	0.001311819	0.000852972	0.000585773	0.000629592	0.000306453	0.000392094	0.001223363	0.000111244	0.000241955	2.28029E-07	6.54686E-06	5.586E-07	7.33349E-06	7.33349083
3830703773835	383070	3773835	0.001328682	0.002210098	0.002210098	0.001062946	0.000503666	0.001366457	0.000888499	0.000610171	0.000655816	0.000309227	0.00040579	0.001266503	0.000115167	0.000250487	2.51079E-07	7.27653E-06	5.985E-07	8.12611E-06	8.12610579
3830803773835	383080	3773835	0.001384523	0.002302982	0.002302982	0.001107618	0.000524834	0.001423885	0.00092584	0.000635814	0.000683377	0.000311972	0.000420051	0.001311379	0.000119248	0.000259363	2.78018E-07	8.14024E-06	6.4379E-07	9.06204E-06	9.0620432
3830903773835	383090	3773835	0.001443474	0.00240104	0.00240104	0.001154779	0.000547181	0.001484513	0.000965261	0.000662887	0.000712475	0.000314776	0.000435058	0.001358632	0.000123545	0.000268709	3.09976E-07	9.17932E-06	6.9605E-07	1.01853E-05	10.185345
3831003773835	383100	3773835	0.00151152	0.002514226	0.002514226	0.001209216	0.000572975	0.001554493	0.001010764	0.000694135	0.000746061	0.000319321	0.000453011	0.001415116	0.000128681	0.00027988	3.50863E-07	1.05291E-05	7.6226E-07	1.16423E-05	11.6422563
3831103773835	383110	3773835	0.001587383	0.002640415	0.002640415	0.001269906	0.000601732	0.001632513	0.001061494	0.000728974	0.000783506	0.000325431	0.000473198	0.001478729	0.000134466	0.000292461	4.03621E-07	1.23016E-05	8.4618E-07	1.35514E-05	13.5514091
3831203773835	383120	3773835	0.001668192	0.002774831	0.002774831	0.001334554	0.000632365	0.001715619	0.001115531	0.000766084	0.000823392	0.000332101	0.000494308	0.001545358	0.000140524	0.000305639	4.71186E-07	1.46183E-05	9.5093E-07	1.60404E-05	16.04039
3831303773835	383130	3773835	0.001750596	0.0029119	0.0029119	0.001400477	0.000663602	0.001800367	0.001170636	0.000803926	0.000864065	0.000338919	0.000515626	0.00161281	0.000146658	0.00031898	5.59351E-07	1.77097E-05	1.0845E-06	1.93535E-05	19.3535084
3831403773835	383140	3773835	0.001834118	0.003050827	0.003050827	0.001467294	0.000695263	0.001886262	0.001226487	0.000842282	0.00090529	0.000346209	0.000537867	0.001680993	0.000152858	0.000332465	6.80388E-07	2.2054E-05	1.2651E-06	2.39995E-05	23.9995089
3831503773835	383150	3773835	0.001913571	0.003182988	0.003182988	0.001530856	0.000725381	0.001967974	0.001279618	0.000878769	0.000944507	0.000355034	0.000562282	0.001761789	0.000160205	0.000348445	8.62037E-07	2.87377E-05	1.5354E-06	3.11351E-05	31.1350878
3831603773835	383160	3773835	0.001983929	0.003300021	0.003300021	0.001587144	0.000752052	0.002040333	0.001326667	0.00091108	0.000979235	0.0003656	0.000582528	0.001825493	0.000165998	0.000361044	1.16797E-06	4.03114E-05	1.9933E-06	4.34726E-05	43.4725965
3837203773835	383720	3773835	0.189831334	0.315760905	0.315760905	0.151865067	0.071959755	0.195228315	0.126941506	0.087176245	0.093697598	0.000294765	0.027203989	0.160801252	0.014622176	0.031803089	7.1409E-07	1.4661E-05	1.2131E-05	2.75059E-05	27.505945
3837303773835	383730	3773835	0.141279547	0.235001023	0.235001023	0.113023638	0.053555129	0.145296182	0.094474595	0.064879808	0.069733241	0.000296329	0.039102331	0.108047028	0.009825065	0.021369418	6.48851E-07	1.328E-05	9.112E-06	2.30408E-05	23.0408438
3837403773835	383740	3773835	0.111177506	0.184930008	0.184930008	0.088942005	0.042144287	0.114338328	0.074345156	0.051056047	0.054875373	0.000296919	0.02800092	0.079216976	0.007203455	0.015667443	5.93527E-07	1.21161E-05	7.2353E-06	1.9945E-05	19.9449785
3837503773835	383750	3773835	0.09089811	0.151197745	0.151197745	0.072718488	0.034456934	0.09348238	0.060784185	0.04174314	0.0448658	0.000295591	0.021444538	0.061712787	0.005611743	0.012205485	5.4609E-07	1.11244E-05	5.9697E-06	1.76402E-05	17.6401514
3837603773835	383760	3773835	0.076069773	0.126532643	0.126532643	0.060855819	0.028835926	0.078232468	0.050868375	0.034933523	0.037546778	0.000295473	0.017117425	0.049887524	0.004536433	0.009866698	5.04862E-07	1.02653E-05	5.0431E-06	1.58133E-05	15.8132589
3837703773835	383770	3773835	0.065201318	0.108454315	0.108454315	0.052161054	0.024715998	0.067055018	0.043600565	0.029942402	0.032182289	0.000291843	0.014237833	0.04185784	0.003806268	0.008278596	4.68622E-07	9.51795E-06	4.3623E-06	1.43489E-05	14.3488706
3837803773835	383780	3773835	0.056531698	0.094033476	0.094033476	0.045225358	0.021429587	0.058138917	0.037803132	0.025961052	0.027903109	0.000288153	0.012066356	0.035715982	0.003247769	0.007063866	4.3632E-07	8.8532E-06	3.8181E-06	1.31076E-05	13.1076084
3837903773835	383790	3773835	0.049496048	0.082330543	0.082330543	0.039596838	0.018762569	0.05090324	0.033098344	0.02273007	0.024430428	0.000285674	0.010381476	0.030895832	0.002809458	0.006110542	4.0749E-07	8.26117E-06	3.3755E-06	1.20442E-05	12.0441574
3838003773835	383800	3773835	0.043718481	0.072720278	0.072720278	0.034974785	0.016572455	0.044961416	0.029234846	0.020076839	0.021578717	0.000282132	0.009049834	0.027050441	0.002459784	0.005350005	3.81627E-07	7.73121E-06	3.0111E-06	1.1124E-05	11.1239645
3838103773835	383810	3773835	0.038918521	0.064736138	0.064736138	0.031134817	0.014752924	0.04002499	0.02602508	0.017872553	0.019209537	0.000279712	0.007978983	0.023933951	0.002176391	0.004733629	3.58333E-07	7.25495E-06	2.7075E-06	1.03208E-05	10.3208021
3838203773835	383820	3773835	0.034871369	0.058004202	0.058004202	0.027897095	0.013218762	0.035862776	0.023318722	0.016013979	0.017211929	0.000275816	0.007102079	0.021364112	0.001942708	0.0042253 7	3.37043E-07	6.82137E-06	2.4504E-06	9.60882E-06	9.60882403
3838303773835	383830	3773835	0.031465424	0.052338834	0.052338834	0.025172339	0.011927663	0.032359999	0.021041143	0.014449867	0.015530811	0.000272924	0.006390541	0.019239655	0.001749524	0.003805197	3.17831E-07	6.43108E-06	2.2331E-06	8.98205E-06	8.98205104
3838403773835	383840	3773835	0.028758361	0.047835971	0.047835971	0.023006689	0.010901491	0.029575973	0.019230912	0.013206703	0.01419465	0.000269234	0.005806196	0.017525302	0.001593632	0.003466134	3.0064E-07	6.08158E-06	2.0593E-06	8.44148E-06	8.44147828
3838503773835	383850	3773835	0.026292609	0.043734498	0.043734498	0.021034087	0.009966794	0.027040119	0.017582047	0.012074355	0.012977596	0.000267198	0.005293697	0.016010745	0.001455909	0.003166587	2.84853E-07	5.76056E-06	1.9011E-06	7.9465E-06	7.94649816
3838603773835	383860	3773835	0.02412305	0.040125705	0.040125705	0.01929844	0.009144374	0.024808878	0.016131248	0.011078029	0.011906738	0.000265191	0.004851047	0.014696898	0.001336436	0.002906736	2.70311E-07	5.46526E-06	1.7614E-06	7.49698E-06	7.4969777
3838703773835	383870	3773835	0.022222403	0.036964214	0.036964214	0.017777922	0.008423892	0.022854195	0.014860272	0.010205194	0.010968609	0.000260705	0.004458715	0.013527643	0.001230112	0.002675482	2.56323E-07	5.18216E-06	1.6367E-06	7.07514E-06	7.07514374
3838803773835	383880	3773835	0.020482815	0.034070625	0.034070625	0.016386252	0.007764463	0.02106515	0.013696998	0.009406323	0.010109978	0.000256956	0.0041036	0.012467334	0.001133695	0.002465775	2.42943E-07	4.911E-06	1.5209E-06	6.67483E-06	6.67482761
3838903773835	383890	3773835	0.018666566	0.03104952	0.03104952	0.014933253	0.007075974	0.019197264	0.01248246	0.008572247	0.009213508	0.000253385	0.003742829	0.011382805	0.001035075	0.002251278	2.29461E-07	4.63523E-06	1.4E-06	6.26469E-06	6.264694
3839003773835	383900	3773835	0.01705924	0.028375933	0.028375933	0.013647392	0.006466681	0.017544241	0.01140763	0.007834115	0.008420158	0.000249223	0.003403465	0.010364356	0.000942464	0.002049851	2.16303E-07	4.36749E-06	1.2913E-06	5.87508E-06	5.87508001
3839103773835	383910	3773835	0.015653339	0.02603739	0.02603739	0.012522671	0.005933743	0.01609837	0.010467494	0.007188483	0.007726228	0.000245682	0.003120701	0.009513989	0.000865138	0.001881666	2.04011E-07	4.11888E-06	1.1966E-06	5.51953E-06	5.51952737
3829703773845	382970	3773845	0.000827874	0.001377065	0.001377065	0.000662299	0.000313824	0.000851411	0.000553605	0.000380184	0.000408625	0.000257045	0.000266507	0.000829803	7.54567E-05	0.000164117	1.06957E-07	2.88833E-06	3.091E-07	3.30439E-06	3.30439352
3829803773845	382980	3773845	0.000861697	0.001433326	0.001433326	0.000689358	0.000326645	0.000886195	0.000576223	0.000395717	0.000425319	0.000260232	0.000275975	0.000859507	7.81578E-05	0.000169992	1.14451E-07	3.10721E-06	3.2514E-07	3.54681E-06	3.54680613
3829903773845	382990	3773845	0.000898711	0.001494895	0.001494895	0.000718969	0.000340676	0.000924262	0.000600974	0.000412715	0.000443589	0.000263597	0.000286277	0.000891679	8.10833E-05	0.000176355	1.22885E-07	3.35522E-06	3.4297E-07	3.82107E-06	3.82106816
3830003773845	383000	3773845	0.000941629	0.001566282	0.001566282	0.000753303	0.000356945	0.000968399	0.000629673	0.000432424	0.000464772	0.0002677	0.000298216	0.000929061	8.44825E-05	0.000183749	1.32747E-07	3.64739E-06	3.6377E-07	4.14391E-06	4.14390839
3830103773845	383010	3773845	0.000989412	0.001645764	0.001645764	0.00079153	0.000375058	0.001017541	0.000661627	0.000454368	0.000488357	0.000272274	0.000311376	0.000970282	8.82308E-05	0.000191901	1.44107E-07	3.96848E-06	3.8746E-07	4.51841E-06	4.51841286
3830203773845	383020	3773845	0.001041742	0.001732809	0.001732809	0.000833394	0.000394895	0.00107136	0.00069662	0.000478399	0.000514187	0.000277292	0.000325698	0.00101525	9.23199E-05	0.000200795	1.5722E-07	4.38251E-06	4.1438E-07	4.95411E-06	4.95411246
3830303773845	383030	3773845	0.00109862	0.001827418	0.001827418	0.000878896	0.000416456	0.001129854	0.000734655	0.000504519	0.000542261	0.000282811	0.00034121	0.001063873	9.67414E-05	0.000210412	1.72521E-07	4.84914E-06	4.4517E-07	5.46684E-06	5.46683562
3830403773845	383040	3773845	0.001159725	0.001929059	0.001929059	0.00092778	0.000439619	0.001192697	0.000775516	0.000532581	0.000572421	0.000288921	0.000357824	0.00111597	0.000101479	0.000220715	1.90457E-07	5.40218E-06	4.8041E-07	6.07305E-06	6.07305361
3830503773845	383050	3773845	0.001212774	0.002017299	0.002017299	0.000970219	0.000459729	0.001247253	0.00081099	0.000556942	0.000598605	0.000292787	0.000371818	0.001159841	0.000105468	0.000229392	2.08907E-07	5.97721E-06	5.143E-07	6.70042E-06	6.7004218
3830603773845	383060	3773845	0.001263828	0.002102221	0.002102221	0.001011062	0.000479082	0.001299759	0.00084513	0.000580388	0.000623804	0.000295591	0.000384918	0.001201153	0.000109225	0.000237563	2.29065E-07	6.61245E-06	5.4963E-07	7.39114E-06	7.3911393
3830703773845	383070	3773845	0.001317434	0.002191389	0.002191389	0.001053948	0.000499403	0.00135489	0.000880977	0.000605005	0.000650264	0.000298395	0.000398584	0.00124411	0.000113131	0.000246059	2.52408E-07	7.35686E-06	5.894E-07	8.19867E-06	8.19867209
3830803773845	383080	3773845	0.001371679	0.002281619	0.002281619	0.001097344	0.000519965	0.001410677	0.000917251	0.000629916	0.000677038	0.000300756	0.000412161	0.001286885	0.000117021	0.000254519	2.79086E-07	8.21855E-06	6.3327E-07	9.13091E-06	9.13091069
3830903773845	383090	3773845	0.001429195	0.002377289	0.002377289	0.001143356	0.000541768	0.001469828	0.000955712	0.000656329	0.000705427	0.000303147	0.000426453	0.001331944	0.000121118	0.00026343	3.10682E-07	9.25327E-06	6.8396E-07	1.02479E-05	10.2479129
3831003773845	383100	3773845	0.001496921	0.002489943	0.002489943	0.001197537	0.000567441	0.001539479	0.001001002	0.000687431	0.000738856	0.000307427	0.00044399	0.001386965	0.000126121	0.000274312	3.51509E-07	1.06103E-05	7.4915E-07	1.1711E-05	11.7109968
3831103773845	383110	3773845	0.001573423	0.002617194	0.002617194	0.001258738	0.000596441	0.001618156	0.001052159	0.000722563	0.000776615	0.000313477	0.000464236	0.001450761	0.000131922	0.00028693	4.04578E-07	1.24047E-05	8.3278E-07	1.3642E-05	13.6420335
3831203773845	383120	3773845	0.001654551	0.00275214	0.00275214	0.001323641	0.000627194	0.00170159	0.001106409	0.000759819	0.000816659	0.000320118	0.000485346	0.00151739	0.000137981	0.000300108	4.72546E-07	1.47493E-05	9.3742E-07	1.61593E-05	16.1592511
3831303773845	383130	3773845	0.001739668	0.002893722	0.002893722	0.001391734	0.000659459	0.001789127	0.001163328	0.000798908	0.000858671	0.000327497	0.000507349	0.001586944	0.000144306	0.000313864	5.62628E-07	1.79253E-05	1.0736E-06	1.95615E-05	19.5614638
3831403773845	383140	3773845	0.001825263	0.003036099	0.003036099	0.00146021	0.000691906	0.001877156	0.001220566	0.000838216	0.00090092	0.000335466	0.000530037	0.001656955	0.000150672	0.000327711	6.86732E-07	2.2403E-05	1.2586E-06	2.43484E-05	24.3484127
3831503773845	383150	3773845	0.001905274	0.003169188	0.003169188	0.001524219	0.000722236	0.001959442	0.00127407	0.000874959	0.000940412	0.000344438	0.000554689	0.001738025	0.000158044	0.000343745	8.71493E-07	2.92355E-05	1.5335E-06	3.16405E-05	31.6405303
3831603773845	383160	3773845	0.001974596	0.003284496	0.003284496	0.001579677	0.000748514	0.002030735	0.001320426	0.000906794	0.000974628	0.000354562	0.000574251	0.001799628	0.000163646	0.000355928	1.17769E-06	4.08649E-05	1.9917E-06	4.40343E-05	44.0342885
3837203773845	383720	3773845	0.181644574	0.302143244	0.302143244	0.145315659	0.068856383	0.186808802	0.121466964	0.083416639	0.089656749	0.00028774	0.038912046	0.158413204	0.014405023	0.031330783	7.28767E-07	1.50636E-05	1.1628E-05	2.74207E-05	27.4207156
3837303773845	383730	3773845	0.135183611	0.224861189	0.224861189	0.108146889	0.05124433	0.139026936	0.090398201	0.062080371	0.066724388	0.000290692	0.037903839	0.105867916	0.009626911	0.020938436	6.60092E-07	1.36016E-05	8.7354E-06	2.29971E-05	22.9970985
3837403773845	383740	3773845	0.106516987	0.177177812	0.177177812	0.08521359	0.040377614	0.109545308	0.071228635	0.048915797	0.052575018	0.00029016	0.027186274	0.077513864	0.007048586	0.015330604	6.02456E-07	1.2381E-05	6.9471E-06	1.99305E-05	19.9305371
3837503773845	383750	3773845	0.087268883	0.145160976	0.145160976	0.069815107	0.033081196	0.089749973	0.058357297	0.04007649	0.043074473	0.000290131	0.020875915	0.060412009	0.005493459	0.011948218	5.53501E-07	1.13504E-05	5.745E-06	1.76489E-05	17.6488912
3837603773845	383760	3773845	0.073199736	0.121758693	0.121758693	0.058559789	0.027747975	0.075280835	0.048949162	0.033615516	0.036130176	0.000288832	0.016705085	0.048884796	0.004445252	0.009668379	5.11174E-07	1.04621E-05	4.8651E-06	1.58383E-05	15.8383471
3837703773845	383770	3773845	0.062905001	0.104634677	0.104634677	0.050324001	0.023845529	0.064693416	0.042065003	0.028887864	0.031048865	0.000285468	0.013928154	0.041075655	0.003735142	0.008123896	4.74248E-07	9.69492E-06	4.2196E-06	1.43888E-05	14.3888111
3837803773845	383780	3773845	0.054686333	0.090963939	0.090963939	0.043749066	0.020730061	0.056241087	0.036569123	0.025113605	0.026992267	0.000283136	0.011831321	0.03510654	0.003192351	0.006943331	4.41467E-07	9.01566E-06	3.7032E-06	1.31604E-05	13.160378
3837903773845	383790	3773845	0.048004072	0.079848827	0.079848827	0.038403258	0.018197003	0.049368847	0.03210065	0.022044911	0.023694014	0.000279653	0.01020054	0.030418094	0.002766015	0.006016056	4.12168E-07	8.40939E-06	3.2824E-06	1.21039E-05	12.103932
3838003773845	383800	3773845	0.042498289	0.070690639	0.070690639	0.033998631	0.016109914	0.043706533	0.028418895	0.01951649	0.020976451	0.000277351	0.008906264	0.026666204	0.002424844	0.005274011	3.85951E-07	7.8681E-06	2.9347E-06	1.11888E-05	11.1887827
3838103773845	383810	3773845	0.037911559	0.063061182	0.063061182	0.030329247	0.014371213	0.0389894	0.025351718	0.017410126	0.018712517	0.000273927	0.007862537	0.023619176	0.002147768	0.004671374	3.62337E-07	7.38168E-06	2.6442E-06	1.03883E-05	10.3882645
3838203773845	383820	3773845	0.034040145	0.056621563	0.056621563	0.027232116	0.012903668	0.03500792	0.022762877	0.015632256	0.016801651	0.00027133	0.007006029	0.021104267	0.001919079	0.004173978	3.4085E-07	6.94057E-06	2.398E-06	9.67946E-06	9.67945991

			EGIODemolition	EGIOSite Grubbing / Prep	EGIOMass Grading / Excavation	EGIOMass Grading / Excavation	EGIODrainage / Utilities Trenching	EGIODrainage / Utilities Trenching	EGIOFoundations / Concrete Pads	EGIOFoundations / Concrete Pads	EGIOBuilding / Structure Construction	EGIOBuilding / Structure Construction	EGIOAsphalt Paving	EGIOArchitectural Coating	EGIOLandscaping or Other Finishing	EGIOWaterside Construction (Piles)	HIWaterside Construction (Landscaping)	HIWaterside Construction (Landscaping)	KMDemolition	KMSite Grubbing / Prep	KMMass Grading / Excavation
Unique Identifier	X (UTM)	Y (UTM)	2025	2025	2025	2026	2026	2027	2026	2027	2026	2027	2027	2027	2027	2027	2025	2026	2025	2025	2025
3838303773845	383830	3773845	0.002030088	0.00187703	0.003122215	0.003122215	0.001501628	0.001501628	0.000711532	0.000711532	0.0019304	0.0019304	0.001255186	0.000254595	0.000861991	0.000926473	0.005740201	0.005740201	0.012899473	0.01192695	0.019839003
3838403773845	383840	3773845	0.001971679	0.00182303	0.003032383	0.003032383	0.001458423	0.001458423	0.000691059	0.000691059	0.001874859	0.001874859	0.001219072	0.00024727	0.00083719	0.000889817	0.005522076	0.005522076	0.012078465	0.011167839	0.018576317
3838503773845	383850	3773845	0.001916893	0.00177237	0.002948125	0.002948125	0.001417899	0.001417899	0.000671858	0.000671858	0.001822763	0.001822763	0.001185199	0.000240399	0.000813927	0.000874814	0.005322861	0.005322861	0.011340023	0.010485071	0.017440617
3838603773845	383860	3773845	0.001861676	0.00172132	0.002863203	0.002863203	0.001377056	0.001377056	0.000652504	0.000652504	0.001770258	0.001770258	0.001151058	0.000233474	0.00079082	0.000849615	0.005133252	0.005133252	0.010666117	0.009861972	0.016404169
3838703773845	383870	3773845	0.001801887	0.00166604	0.002771248	0.002771248	0.00133283	0.00133283	0.000631548	0.000631548	0.001713404	0.001713404	0.001114091	0.000225976	0.000765095	0.000822329	0.004929235	0.004929235	0.010042769	0.009285619	0.015445477
3838803773845	383880	3773845	0.001739768	0.0016086	0.00267571	0.00267571	0.001286882	0.001286882	0.000609776	0.000609776	0.001654335	0.001654335	0.001075683	0.000218186	0.000738718	0.000793979	0.004728319	0.004728319	0.009445131	0.008733039	0.014526328
3838903773845	383890	3773845	0.001671695	0.00154566	0.002571017	0.002571017	0.00123653	0.00123653	0.000585917	0.000585917	0.001589606	0.001589606	0.001033595	0.000209649	0.00070914	0.000762913	0.004533707	0.004533707	0.008834379	0.008168333	0.01358701
3839003773845	383900	3773845	0.001599396	0.00147881	0.002459823	0.002459823	0.001183051	0.001183051	0.000560577	0.000560577	0.001520856	0.001520856	0.000988892	0.000200581	0.000679115	0.000729918	0.004320885	0.004320885	0.008231823	0.007611205	0.012660297
3839103773845	383910	3773845	0.001538139	0.00142218	0.002365612	0.002365612	0.00113774	0.00113774	0.000539107	0.000539107	0.001462608	0.001462608	0.000951018	0.000192899	0.000653105	0.000701962	0.00412027	0.00412027	0.007660585	0.007083035	0.011781751
3829703773855	382970	3773855	0.004076828	0.00376947	0.00627004	0.00627004	0.003015573	0.003015573	0.001428899	0.001428899	0.003876633	0.003876633	0.002520668	0.000511278	0.001731052	0.001860546	0.002692448	0.002692448	0.001032127	0.000954312	0.00158738
3829803773855	382980	3773855	0.004427542	0.00409374	0.006809428	0.006809428	0.003274991	0.003274991	0.001551822	0.001551822	0.004210126	0.004210126	0.002737511	0.000555261	0.001879968	0.002020602	0.002863647	0.002863647	0.001082512	0.001000899	0.001664872
3829903773855	382990	3773855	0.004830282	0.00446611	0.007428829	0.007428829	0.003572892	0.003572892	0.001692979	0.001692979	0.004593088	0.004593088	0.002986521	0.000605769	0.002050974	0.0022044	0.003054156	0.003054156	0.00113842	0.001052591	0.001750855
3830003773855	383000	3773855	0.005290912	0.00489202	0.008137265	0.008137265	0.003913614	0.003913614	0.001854427	0.001854427	0.005031099	0.005031099	0.003271325	0.000663537	0.002246561	0.002414619	0.003264978	0.003264978	0.001198727	0.001108352	0.001843606
3830103773855	383010	3773855	0.005825223	0.00538605	0.008959019	0.008959019	0.004308836	0.004308836	0.002041699	0.002041699	0.005539173	0.005539173	0.003601685	0.000730546	0.00247343	0.002658463	0.003500813	0.003500813	0.001264556	0.001169218	0.001944849
3830203773855	383020	3773855	0.006451419	0.00596503	0.009922089	0.009922089	0.004772024	0.004772024	0.002261176	0.002261176	0.006134619	0.006134619	0.003988856	0.000809077	0.002739321	0.00294424	0.003766266	0.003766266	0.001336252	0.001235509	0.002055115
3830303773855	383030	3773855	0.007199092	0.00665633	0.011071988	0.011071988	0.005325068	0.005325068	0.00252323	0.00252323	0.006845577	0.006845577	0.004451136	0.000902843	0.003056789	0.003285456	0.00406924	0.00406924	0.001414332	0.001307702	0.002175201
3830403773855	383040	3773855	0.008093866	0.00748365	0.012448124	0.012448124	0.00598692	0.00598692	0.002836843	0.002836843	0.007696413	0.007696413	0.005004368	0.001015058	0.003436717	0.003693805	0.004415339	0.004415339	0.001498021	0.001385081	0.002303911
3830503773855	383050	3773855	0.009050933	0.00836856	0.013920064	0.013920064	0.006694848	0.006694848	0.003172288	0.003172288	0.008606482	0.008606482	0.005596113	0.001135084	0.003843094	0.004130583	0.004770844	0.004770844	0.001573167	0.001454562	0.002419484
3830603773855	383060	3773855	0.010124386	0.00936108	0.015571003	0.015571003	0.007488867	0.007488867	0.003548525	0.003548525	0.009627223	0.009627223	0.00625982	0.001269707	0.004298891	0.004620476	0.005150962	0.005150962	0.001646071	0.00152197	0.002531608
3830703773855	383070	3773855	0.011392997	0.01053405	0.017522089	0.017522089	0.008427241	0.008427241	0.003993164	0.003993164	0.010833538	0.010833538	0.007044192	0.001428804	0.004837552	0.005199433	0.005575306	0.005575306	0.001722512	0.001592648	0.002649172
3830803773855	383080	3773855	0.012843221	0.01187494	0.019752489	0.019752489	0.009499951	0.009499951	0.004501457	0.004501457	0.012212548	0.012212548	0.007940852	0.001610678	0.005453328	0.005861273	0.006030468	0.006030468	0.001798263	0.001662688	0.002765675
3830903773855	383090	3773855	0.014594981	0.01349463	0.022446643	0.022446643	0.010795703	0.010795703	0.005115437	0.005115437	0.013878287	0.013878287	0.00902395	0.001830367	0.006197139	0.006660725	0.006541662	0.006541662	0.001878759	0.001737115	0.002889475
3831003773855	383100	3773855	0.01693092	0.01565446	0.026039247	0.026039247	0.012523564	0.012523564	0.005934167	0.005934167	0.016099518	0.016099518	0.010468241	0.002123319	0.007188996	0.00772678	0.007167422	0.007167422	0.001973491	0.001824705	0.00303517
3831103773855	383110	3773855	0.020080706	0.01856677	0.030883524	0.030883524	0.014853417	0.014853417	0.007038144	0.007038144	0.019094632	0.019094632	0.012415727	0.002518336	0.008526419	0.00916425	0.007930361	0.007930361	0.002079611	0.001922824	0.00319838
3831203773855	383120	3773855	0.024241049	0.02241346	0.037282008	0.037282008	0.017930765	0.017930765	0.008496315	0.008496315	0.02305068	0.02305068	0.014988031	0.003040088	0.010292932	0.01106291	0.00881547	0.00881547	0.002190822	0.00202565	0.003369418
3831303773855	383130	3773855	0.030022789	0.0277593	0.046174151	0.046174151	0.022207437	0.022207437	0.010522774	0.010522774	0.028548505	0.028548505	0.018562831	0.00376518	0.012747902	0.013701529	0.009863072	0.009863072	0.002308589	0.002134539	0.003550541
3831403773855	383140	3773855	0.038307759	0.03541964	0.058916186	0.058916186	0.028335713	0.028335713	0.013426597	0.013426597	0.036426636	0.036426636	0.023685356	0.004804204	0.016265762	0.017482548	0.01109388	0.01109388	0.002431102	0.002247815	0.003738962
3831503773855	383150	3773855	0.051018286	0.04717189	0.078464596	0.078464596	0.037737513	0.037737513	0.017881546	0.017881546	0.048513007	0.048513007	0.031544165	0.006398241	0.021662748	0.023283263	0.012548417	0.012548417	0.002558101	0.00236524	0.003934283
3831603773855	383160	3773855	0.072508751	0.06704214	0.111516288	0.111516288	0.053633709	0.053633709	0.025413801	0.025413801	0.068948172	0.068948172	0.044831533	0.009093376	0.030787761	0.033090887	0.014266705	0.014266705	0.002679924	0.002477878	0.004121642
3837203773855	383720	3773855	0.002909765	0.00269039	0.004475131	0.004475131	0.002152312	0.002152312	0.001019852	0.001019852	0.002766879	0.002766879	0.001799082	0.000364916	0.001235508	0.001327932	0.008316383	0.008316383	0.03554337	0.032863667	0.054664639
3837303773855	383730	3773855	0.002826939	0.00261381	0.004347748	0.004347748	0.002091047	0.002091047	0.000990822	0.000990822	0.002688121	0.002688121	0.001747872	0.000354528	0.00120034	0.001290133	0.008101559	0.008101559	0.031357402	0.02899329	0.048226746
3837403773855	383740	3773855	0.002742302	0.00253555	0.004217578	0.004217578	0.002028442	0.002028442	0.000961157	0.000961157	0.00260764	0.00260764	0.001695541	0.000343914	0.001164402	0.001251507	0.007862922	0.007862922	0.027975101	0.025865988	0.043024867
3837503773855	383750	3773855	0.002658009	0.00245762	0.004087939	0.004087939	0.001966092	0.001966092	0.000931613	0.000931613	0.002527487	0.002527487	0.001643424	0.000333343	0.001128611	0.001213038	0.007601372	0.007601372	0.025209591	0.023308977	0.038771596
3837603773855	383760	3773855	0.002577513	0.00238319	0.003964138	0.003964138	0.001906551	0.001906551	0.0009034	0.0009034	0.002450943	0.002450943	0.001593654	0.000323248	0.001094432	0.001176302	0.007349127	0.007349127	0.022867181	0.021143167	0.03516904
3837703773855	383770	3773855	0.002497276	0.002309	0.003840736	0.003840736	0.0018472	0.0018472	0.000875278	0.000875278	0.002374646	0.002374646	0.001544044	0.000313185	0.001060362	0.001139684	0.007062262	0.007062262	0.02090991	0.01933346	0.032158816
3837803773855	383780	3773855	0.0024198	0.00223737	0.00372158	0.00372158	0.001789892	0.001789892	0.000848123	0.000848123	0.002300974	0.002300974	0.001496141	0.000303469	0.001027465	0.001104326	0.006786703	0.006786703	0.01920172	0.017754054	0.02953167
3837903773855	383790	3773855	0.002345774	0.00216892	0.003607731	0.003607731	0.001735137	0.001735137	0.000822177	0.000822177	0.002230584	0.002230584	0.001450372	0.000294185	0.000996033	0.001070543	0.006526253	0.006526253	0.01769835	0.016364027	0.027219532
3838003773855	383800	3773855	0.002273733	0.00210231	0.003496934	0.003496934	0.001681849	0.001681849	0.000796927	0.000796927	0.002162081	0.002162081	0.00140583	0.000285151	0.000965444	0.001037666	0.006279411	0.006279411	0.016367188	0.015133225	0.025172246
3838103773855	383810	3773855	0.002206438	0.00204009	0.003393435	0.003393435	0.001632071	0.001632071	0.00077341	0.00077341	0.002098089	0.002098089	0.001364221	0.000276711	0.00093687	0.001006954	0.006045477	0.006045477	0.015184422	0.014039631	0.023353187
3838203773855	383820	3773855	0.002141299	0.00197986	0.003293254	0.003293254	0.001583889	0.001583889	0.00075051	0.00075051	0.002036149	0.002036149	0.001323947	0.000268542	0.000909212	0.000977227	0.005818246	0.005818246	0.014128052	0.013062903	0.021728521
3838303773855	383830	3773855	0.002078748	0.00192203	0.003197053	0.003197053	0.001537621	0.001537621	0.000728586	0.000728586	0.00197667	0.00197667	0.001285272	0.000260697	0.000882652	0.00094868	0.005601622	0.005601622	0.013178578	0.012185012	0.020268258
3838403773855	383840	3773855	0.002018959	0.00186674	0.003105098	0.003105098	0.001493395	0.001493395	0.000707631	0.000707631	0.001919817	0.001919817	0.001248305	0.000253199	0.000857265	0.000921394	0.005397404	0.005397404	0.012326079	0.011396785	0.01895714
3838503773855	383850	3773855	0.001962793	0.00181481	0.003018716	0.003018716	0.00145185	0.00145185	0.000687945	0.000687945	0.001866409	0.001866409	0.001213578	0.000246155	0.000833417	0.000895762	0.005208095	0.005208095	0.011560546	0.010688968	0.017779774
3838603773855	383860	3773855	0.001908611	0.00176472	0.002935386	0.002935386	0.001411773	0.001411773	0.000668955	0.000668955	0.001814888	0.001814888	0.001180078	0.00023936	0.000810411	0.000871035	0.005027391	0.005027391	0.010875769	0.010055818	0.016726607
3838703773855	383870	3773855	0.001844939	0.00170584	0.002837461	0.002837461	0.001364675	0.001364675	0.000646638	0.000646638	0.001754342	0.001754342	0.00114071	0.000231375	0.000783375	0.000841976	0.004830178	0.004830178	0.010254405	0.0094813	0.015770968
3838803773855	383880	3773855	0.001780749	0.00164649	0.002738739	0.002738739	0.001317195	0.001317195	0.00062414	0.00062414	0.001693304	0.001693304	0.001101022	0.000223325	0.000756119	0.000812682	0.004635166	0.004635166	0.009648053	0.008920662	0.014838417
3838903773855	383890	3773855	0.001710865	0.00158188	0.002631259	0.002631259	0.001265503	0.001265503	0.000599646	0.000599646	0.001626852	0.001626852	0.001057813	0.000214561	0.000726446	0.000780789	0.004446357	0.004446357	0.009026948	0.008346384	0.013883176
3839003773855	383900	3773855	0.001633992	0.0015108	0.002513032	0.002513032	0.001208641	0.001208641	0.000572703	0.000572703	0.001553754	0.001553754	0.001010283	0.00020492	0.000693805	0.000745707	0.004237737	0.004237737	0.008406792	0.007772983	0.012929394
3839103773855	383910	3773855	0.001570148	0.00145177	0.00241484	0.00241484	0.001161416	0.001161416	0.000550326	0.000550326	0.001493045	0.001493045	0.000970809	0.000196913	0.000666697	0.00071657	0.004041224	0.004041224	0.007816401	0.007227103	0.012021391
3829703773865	382970	3773865	0.004111943	0.00380193	0.006324045	0.006324045	0.003041546	0.003041546	0.001441207	0.001441207	0.003910024	0.003910024	0.002542379	0.000515682	0.001745962	0.001876571	0.002675739	0.002675739	0.001031092	0.000953355	0.001585788
3829803773865	382980	3773865	0.004475771	0.00413833	0.006883602	0.006883602	0.003310665	0.003310665	0.001568726	0.001568726	0.004255986	0.004255986	0.002767331	0.00056131	0.001900446	0.002042612	0.002848638	0.002848638	0.00108372	0.00100216	0.001666729
3829903773865	382990	3773865	0.004895334	0.00452626	0.007528877	0.007528877	0.00362101	0.00362101	0.00171578	0.00171578	0.004654946	0.004654946	0.003026743	0.000613927	0.002078596	0.002234088	0.003041449	0.003041449	0.001142734	0.00105658	0.00175749
3830003773865	383000	3773865	0.005364679	0.00496022	0.008250715	0.008250715	0.003968178	0.003968178	0.001880282	0.001880282	0.005101244	0.005101244	0.003316935	0.000672788	0.002277883	0.002448284	0.003250069	0.003250069	0.001203817	0.001113059	0.001851435
3830103773865	383010	3773865	0.005904598	0.00545944	0.009081095	0.009081095	0.004367548	0.004367548	0.002069519	0.002069519	0.00561465	0.00561465	0.003650762	0.0007405	0.002507137	0.002694687	0.003481302	0.003481302	0.00126956	0.001173845	0.001952545
3830203773865	383020	3773865	0.006536315	0.00604353	0.010052657	0.010052657	0.004834821	0.004834821	0.002290932	0.002290932	0.006215346	0.006215346	0.004041347	0.000819724	0.002775369	0.002982984	0.003740951	0.003740951	0.001341256	0.001240135	0.002062812
3830303773865	383030	3773865	0.007282866	0.00673379	0.011200831	0.011200831	0.005387034	0.005387034	0.002552593	0.002552593	0.006925238	0.006925238	0.004502933	0.00091335	0.00309236	0.003323689	0.00403412	0.00403412	0.00141856	0.001311611	0.002181703
3830403773865	383040	3773865	0.008173759	0.00755752	0.012570996	0.012570996	0.006046015	0.006046015	0.002864844	0.002864844	0.007772382	0.007772382	0.005053764	0.001025077	0.003470639	0.003730266	0.004367812	0.004367812	0.001501472	0.001388272	0.002309218
3830503773865	383050	3773865	0.009144457	0.00845503	0.014063901	0.014063901	0.006764027	0.006764027	0.003205067	0.003205067	0.008695413	0.008695413	0.005653938	0.001146813	0.003882805	0.004173264	0.004715712	0.004715712	0.001578172	0.001459189	0.002427181
3830603773865	383060	3773865	0.010243448	0.00947117	0.015754116	0.015754116	0.007576935	0.007576935	0.003590256	0.003590256	0.009740438	0.009740438	0.006333435	0.001284638	0.004349445	0.004674812	0.005090327	0.005090327	0.001653836	0.001529149	0.00254355
3830703773865	383070	3773865	0.011541134	0.01067102	0.017749919	0.017749919	0.008536816	0.008536816	0.004045085	0.004045085	0.010974401	0.010974401	0.007135783	0.001447382	0.004900452	0.005267038	0.005507668	0.005507668	0.001732693	0.001602061	0.00266483
3830803773865	383080	3773865	0.013001193	0.012021	0.019995446	0.019995446	0.009616801	0.009616801	0.004556826	0.004556826	0.012362763	0.012362763	0.008038525	0.001630489	0.005520404	0.005933367	0.005947721	0.005947721	0.001809048	0.001672659	0.002782261
3830903773865	383090	3773865	0.014761408	0.01364851	0.022702604	0.022702604	0.010918807	0.010918807	0.005173768	0.005173768	0.014036542	0.014036542	0.009126851	0.001851239	0.006267805	0.006736678	0.006440504	0.006440504	0.001890234	0.001747725	0.002907123
3831003773865	383100	3773865	0.017097951	0.01580889	0.026296137	0.026296137	0.012647115	0.012647115	0.00599271	0.00599271	0.016258347	0.016258347	0.010571515	0.002144267	0.007259919	0.007803008	0.007040549	0.007040549	0.001985742	0.001836032	0.003054012
3831103773865	383110	3773865	0.020233415	0.01870797	0.031118387	0.031118387	0.014966374	0.014966374	0.007091668	0.007091668	0.019239843	0.019239843	0.012510146	0.002537487	0.00859126	0.009233943	0.007767867	0.007767867	0.002092984	0.001935189	0.003218947
3831203773865	383120	3773865	0.024351397	0.02251549	0.03745172	0.03745172	0.018012388	0.018012388	0.008534991	0.008534991	0.023155609	0.023155609	0.015056258	0.003053927	0.010339786	0.01111327	0.00860785	0.00860785	0.002205316	0.002039052	0.00339171
3831303773865	383130	3773865	0.030279376	0.02799654	0.046568774	0.046568774	0.022397231	0.022397231	0.010612706	0.010612706	0.028792492	0.028792492	0.018721476	0.003797359	0.012856851	0.013818627	0.009639644	0.009639644	0.002328778	0.002153206	0.003581591
3831403773865	383140	3773865	0.038817912	0.03589133	0.059700787	0.059700787	0.028713067	0.028713067	0.013605402	0.013605402	0.036911739	0.036911739	0.024000779	0.004868183	0.016482377	0.017715367	0.010854042	0.010854042	0.002456467	0.002271268	0.003777973
3831503773865	383150	3773865	0.051840674	0.04793228	0.079729405	0.079729405	0.038345822	0.038345822	0.018169787	0.018169787	0.049295011	0.049295011	0.03205264	0.006501377	0.02201194	0.023658577	0.012265554	0.012265554	0.002586486	0.002391485	0.003977938
3831603773865	383160	3773865	0.073354607	0.06782422	0.112817189	0.112817189	0.054259377	0.054259377	0.025710267	0.025710267	0.069752491	0.069752491	0.045354519	0.009199455	0.031146918	0.033476911	0.013887487	0.013887487	0.002710293	0.002505957	0.00416835
3837203773865	383720	3773865	0.002979649	0.00275501	0.00458261	0.00458261	0.002204004	0.002204004	0.001044346	0.001044346	0.002833331	0.002833331	0.001842291	0.00037368	0.001265181	0.001359825	0.007954875	0.007954875	0.037178829	0.034375825	0.057179926
3837303773865	383730	3773865	0.002894321	0.00267611	0.004451379	0.004451379	0.002140889	0.002140889	0.001014439	0.001014439	0.002752194	0.002752194	0.001789534	0.000362979	0.00122895	0.001320884	0.007767667	0.007767667	0.032518081	0.030066462	0.050011835
3837403773865	383740	3773865	0.002806923	0.0025953	0.004316963	0.004316963	0.002076242	0.002076242	0.000983806	0.000983806	0.002669087	0.002669087	0.001735496	0.000352018	0.001191841	0.001280998	0.007555946	0.007555946	0.02885029	0.026675195	0.044370883
3837503773865	383750	3773865	0.00271987	0.00251481	0.004183078	0.004183078	0.00201185	0.00201185	0.00095329	0.00095329	0.002586309	0.002586309	0.001681672	0.000341101	0.001154877	0.00124127	0.007318509	0.007318509	0.025907568	0.023954332	0.039845064
3837603773865	383760	3773865	0.002637044	0.00243823	0.004055695	0.004055695	0.001950585	0.001950585	0.000924265	0.000924265	0.002507551	0.002507551	0.001630462	0.000330714	0.001119709	0.00120347	0.007088277	0.007088277	0.023442818	0.021675406	0.036054353
3837703773865	383770	3773865	0.002554478	0.00236189	0.00392871	0.00392871	0.001889511	0.001889511	0.000895326	0.000895326	0.002429039	0.002429039	0.001579411	0.000320359	0.00108465	0.001165789	0.006823524	0.006823524	0.021403326	0.019789676	0.032917674
3837803773865	383780	3773865	0.002475276	0.00228866	0.0038069	0.0038069	0.001830927	0.001830927	0.000867566	0.000867566	0.002353726	0.002353726	0.001530441	0.001051021	0.00112964	0.006568378	0.006568378	0.006568378	0.019633275	0.018153074	0.030195389
3837903773865	383790	3773865	0.002399266	0.00221838	0.003689999	0.003689999	0.001774703	0.001774703	0.000840926	0.000840926	0.002281449	0.002281449	0.001483445	0.000300894	0.001018746	0.001094955	0.006325738	0.006325738	0.018082367	0.016719093	0.027810139

			KMMass Grading / Excavation	KMDrainage / Utilities Trenching	KMFoundations / Concrete Pads	KMBuilding / Structure Construction	KMAsphalt Paving	KMArchitectural Coating	KMLandscaping or Other Finishing	KMWaterside Construction (Piles)	EWNDemolition	EWNSite Grubbing / Prep	EWNDrainage / Utilities Trenching	EWNDrainage / Utilities Trenching	EWNDrainage / Utilities Trenching	EWNFoundations / Concrete Pads	EWNBuilding / Structure Construction	EWNAsphalt Paving	EWNLandscaping or Other Finishing	EWNWaterside Construction (Piles)	ISDemolition
Unique Identifier	X (UTM)	Y (UTM)	2026	2026	2026	2026	2026	2026	2026	2026	2027	2027	2027	2028	2029	2029	2029	2029	2029	2029	2027
3838303773845	383830	3773845	0.019839003	0.004926195	0.004521173	0.01329743	0.007975633	0.001617732	0.005477213	0.005886945	0.001816295	0.002076571	0.002445599	0.002445599	0.002445599	0.000636598	0.001581549	0.001122999	0.000771212	0.000806358	0.002237842
3838403773845	383840	3773845	0.018576317	0.004612659	0.004233416	0.012451094	0.00746801	0.001514769	0.005128607	0.00551226	0.001789463	0.002045894	0.00240947	0.00240947	0.00240947	0.000627194	0.001558185	0.001106409	0.000759819	0.000794446	0.002159244
3838503773845	383850	3773845	0.017440617	0.004330655	0.003974597	0.011689871	0.007011438	0.001422161	0.004815059	0.005175257	0.001763839	0.002016598	0.002374968	0.002374968	0.002374968	0.000618213	0.001535873	0.001090566	0.000748939	0.00078307	0.00208867
3838603773845	383860	3773845	0.016404169	0.004073296	0.003738398	0.010995174	0.006594768	0.001337646	0.004528913	0.004867706	0.001737438	0.001986414	0.00233942	0.00233942	0.00233942	0.00060896	0.001512884	0.001074243	0.000737729	0.00077134	0.002021547
3838703773845	383870	3773845	0.015445477	0.003835245	0.003519919	0.010352595	0.006209357	0.001259471	0.004264235	0.004583228	0.00170008	0.001943703	0.002289119	0.002289119	0.002289119	0.000595866	0.001480355	0.001051145	0.000721867	0.000754764	0.001937168
3838803773845	383880	3773845	0.014526328	0.003607012	0.003310451	0.009736519	0.005839842	0.001184521	0.004010473	0.004310483	0.001652973	0.001889845	0.00222569	0.00222569	0.00222569	0.000579355	0.001439336	0.001022019	0.000701865	0.00073385	0.001838899
3838903773845	383890	3773845	0.01358701	0.003373771	0.003096387	0.009106925	0.00546222	0.001107926	0.003751144	0.004031754	0.001598964	0.001828097	0.002152968	0.002152968	0.002152968	0.000560426	0.001392307	0.000988626	0.000678932	0.000709872	0.001743736
3839003773845	383900	3773845	0.012660297	0.003143661	0.002885195	0.00848578	0.005089665	0.001032359	0.003495294	0.003756765	0.001535378	0.001755399	0.002067351	0.002067351	0.002067351	0.000538139	0.00133694	0.000949311	0.000651933	0.000681643	0.001645726
3839103773845	383910	3773845	0.011781751	0.00292551	0.002684981	0.00789692	0.004736474	0.00096072	0.003252742	0.003496069	0.001485252	0.001698089	0.001999857	0.001999857	0.001999857	0.00052057	0.001293291	0.000918318	0.000630649	0.000659389	0.001562642
3829703773855	382970	3773855	0.00158738	0.00039416	0.000361753	0.001063969	0.000638155	0.00012944	0.000438249	0.000471033	0.001324691	0.00151452	0.001783666	0.001783666	0.001783666	0.000464295	0.001153482	0.000819045	0.000562474	0.000588107	0.00130942
3829803773855	382980	3773855	0.001664872	0.000413402	0.000379413	0.001115909	0.000669308	0.000135759	0.000459643	0.000494027	0.001384135	0.001582483	0.001863706	0.001863706	0.001863706	0.00048513	0.001205244	0.000855799	0.000587714	0.000614498	0.001376284
3829903773855	382990	3773855	0.001750855	0.000434752	0.000399008	0.001173541	0.000703875	0.00014277	0.000483382	0.000519542	0.001449102	0.001656759	0.001951182	0.001951182	0.001951182	0.0005079	0.001261814	0.000895967	0.000615299	0.00064334	0.001450655
3830003773855	383000	3773855	0.001843606	0.000457783	0.000420145	0.001235709	0.000741163	0.000150333	0.000508989	0.000547064	0.001518986	0.001736657	0.002045279	0.002045279	0.002045279	0.000532394	0.001322666	0.000939176	0.000644973	0.000674365	0.001532359
3830103773855	383010	3773855	0.001944849	0.000482923	0.000443218	0.001303569	0.000781864	0.000158589	0.00053694	0.000577107	0.001595254	0.001823855	0.002147973	0.002147973	0.002147973	0.000559125	0.001389077	0.000986332	0.000677357	0.000708225	0.001623122
3830203773855	383020	3773855	0.002055115	0.000510303	0.000468347	0.001377476	0.000826193	0.0001675 8	0.000567383	0.000609827	0.001678684	0.00191924	0.002260309	0.002260309	0.002260309	0.000588367	0.001461724	0.001037916	0.000712782	0.000745264	0.001723893
3830303773855	383030	3773855	0.002175201	0.000540121	0.000495713	0.001457965	0.000874469	0.000177372	0.000600536	0.0006454 6	0.001771259	0.002025081	0.002384959	0.002384959	0.002384959	0.000620814	0.001542334	0.001095154	0.0007520 9	0.000786364	0.001836139
3830403773855	383040	3773855	0.002303911	0.000572081	0.000525046	0.001544236	0.000926213	0.000187868	0.000636071	0.000683653	0.001873151	0.002141575	0.002522155	0.002522155	0.002522155	0.000656526	0.001631057	0.001158153	0.000795354	0.0008316	0.001958134
3830503773855	383050	3773855	0.002419484	0.000600779	0.000551384	0.001621701	0.000972676	0.000197292	0.000667979	0.000717948	0.001964346	0.002245837	0.002644946	0.002644946	0.002644946	0.000688489	0.001710465	0.001214538	0.000834076	0.000872086	0.002065375
3830603773855	383060	3773855	0.002531608	0.00062862	0.000576936	0.001696854	0.001017752	0.000206435	0.000698934	0.000751219	0.002051485	0.002345464	0.002762277	0.002762277	0.002762277	0.00071903 1	0.001786342	0.001268415	0.000871076	0.000910772	0.002166837
3830703773855	383070	3773855	0.002649172	0.000657812	0.000603728	0.001775653	0.001065014	0.000216022	0.000731392	0.000786105	0.00214173	0.002448641	0.00288379	0.00288379	0.00288379	0.000750661	0.001864924	0.001324213	0.000909395	0.000950838	0.002270714
3830803773855	383080	3773855	0.002765675	0.000686741	0.000630278	0.001853741	0.001111851	0.000225521	0.000763556	0.000820675	0.002225936	0.002544914	0.002997172	0.002997172	0.002997172	0.000780175	0.001938247	0.001376277	0.000945149	0.000988221	0.002368724
3830903773855	383090	3773855	0.002889475	0.000717482	0.000658492	0.00193672	0.001161621	0.000235617	0.000797735	0.000857411	0.002312299	0.002643653	0.003113457	0.003113457	0.003113457	0.000810444	0.002013448	0.001429675	0.00098182	0.001026563	0.002469323
3831003773855	383100	3773855	0.00303517	0.000753659	0.000691695	0.002034374	0.001220192	0.000247497	0.000837959	0.000900644	0.002419627	0.002766361	0.003257972	0.003257972	0.003257972	0.000848062	0.002106904	0.001496035	0.001027392	0.001074212	0.002585537
3831103773855	383110	3773855	0.00319838	0.000794185	0.000728889	0.002143769	0.001285806	0.000260806	0.000883019	0.000949074	0.002548438	0.002913631	0.003431413	0.003431413	0.003431413	0.000893209	0.002219067	0.001575677	0.001082086	0.001131399	0.002709344
3831203773855	383120	3773855	0.003369418	0.000836656	0.000767867	0.00225841	0.001354566	0.000274753	0.000930239	0.000999827	0.002683461	0.003068002	0.003613218	0.003613218	0.003613218	0.000940534	0.002336639	0.001659161	0.001139418	0.001191343	0.002823747
3831303773855	383130	3773855	0.003550541	0.00088163	0.000809144	0.002379811	0.001427381	0.000289522	0.000980244	0.001053573	0.002828233	0.00323352	0.00380815	0.00380815	0.00380815	0.000991276	0.0024627	0.001748672	0.001200889	0.001255616	0.002925208
3831403773855	383140	3773855	0.003738962	0.000928416	0.000852084	0.002506103	0.001503129	0.000304886	0.001032264	0.001109484	0.002975766	0.003402195	0.0040068	0.0040068	0.0040068	0.001042985	0.002591165	0.00183989	0.001263533	0.001321114	0.003011312
3831503773855	383150	3773855	0.003934283	0.000976916	0.000896596	0.00263702	0.001581652	0.000320813	0.001086189	0.001167443	0.003134429	0.003583594	0.004220436	0.004220436	0.004220436	0.001098595	0.002729322	0.00193799	0.001330902	0.001391554	0.003073431
3831603773855	383160	3773855	0.004121642	0.001023439	0.000939294	0.002762601	0.001656974	0.000336091	0.001137916	0.001223039	0.003318025	0.0037935	0.004467644	0.004467644	0.004467644	0.001162944	0.00288919	0.002051506	0.001408859	0.001473063	0.003065062
3837203773855	383720	3773855	0.054664639	0.0135737	0.012457698	0.036639907	0.021976158	0.00445752	0.015091982	0.016220961	0.002028967	0.002319719	0.002731957	0.002731957	0.002731957	0.00071113 8	0.001766734	0.001254493	0.000861515	0.000900775	0.00355218
3837303773855	383730	3773855	0.048226746	0.011975116	0.010990546	0.032324799	0.01938801	0.003932555	0.013314589	0.014310607	0.002007915	0.00229565	0.002703611	0.002703611	0.002703611	0.00070376	0.001748404	0.001241477	0.000852576	0.000891429	0.003421212
3837403773855	383740	3773855	0.043024867	0.010683445	0.009805074	0.028838151	0.017296763	0.003508378	0.011878438	0.012767023	0.001984534	0.002268919	0.002672129	0.002672129	0.002672129	0.000695565	0.001728045	0.00122702	0.000842648	0.000881049	0.00328688
3837503773855	383750	3773855	0.038771596	0.009627321	0.008835782	0.025987323	0.015586872	0.003161553	0.010704182	0.011504924	0.001959687	0.002240511	0.002638673	0.002638673	0.002638673	0.000686856	0.001706408	0.001211657	0.000832098	0.000870018	0.003159018
3837603773855	383760	3773855	0.03516904	0.008732775	0.008014784	0.023572649	0.01413858	0.00286779	0.009709577	0.010435917	0.001935443	0.002212793	0.002606029	0.002606029	0.002606029	0.000678359	0.001685298	0.001196668	0.000821804	0.000859255	0.003039093
3837703773855	383770	3773855	0.032158816	0.007985311	0.007328775	0.021554995	0.012928416	0.002622327	0.008878505	0.009542675	0.00190956	0.002183201	0.002571178	0.002571178	0.002571178	0.000669287	0.00166276	0.001180664	0.000810814	0.000847764	0.002925553
3837803773855	383780	3773855	0.02953167	0.007332968	0.006730066	0.019794106	0.011872257	0.002408102	0.008153195	0.008763107	0.001884108	0.002154102	0.002536908	0.002536908	0.002536908	0.000660367	0.001640598	0.001164928	0.000800007	0.000836464	0.002818484
3837903773855	383790	3773855	0.027219532	0.006758844	0.006203146	0.018244356	0.010942737	0.002219563	0.007514852	0.008077013	0.00185857	0.002124905	0.002502522	0.002502522	0.002502522	0.000651416	0.001618361	0.001149138	0.000789163	0.000825127	0.002716591
3838003773855	383800	3773855	0.025172246	0.006250485	0.005736583	0.016872127	0.010119691	0.002052621	0.006949631	0.007469509	0.00183355	0.002096299	0.002468833	0.002468833	0.002468833	0.000642646	0.001596574	0.001133668	0.000778539	0.000814019	0.00261953
3838103773855	383810	3773855	0.023353187	0.005798797	0.005322032	0.015652872	0.009388397	0.00190429	0.00644742	0.006929729	0.001808789	0.002067989	0.002435492	0.002435492	0.002435492	0.000633968	0.001575013	0.001118359	0.000768025	0.000803026	0.0025266 1
3838203773855	383820	3773855	0.021728521	0.005395379	0.004951782	0.014563912	0.008735252	0.001771809	0.005998877	0.006447632	0.00178351	0.002039088	0.002401455	0.002401455	0.002401455	0.000625107	0.001553001	0.001102729	0.000757292	0.000791803	0.002435847
3838303773855	383830	3773855	0.020268258	0.005032783	0.004618998	0.013585146	0.008148201	0.001652735	0.005595723	0.00601432	0.001758145	0.002010087	0.002367301	0.002367301	0.002367301	0.000616217	0.001530914	0.001087046	0.000746521	0.000780542	0.002348018
3838403773855	383840	3773855	0.01895714	0.004707221	0.004320203	0.012706347	0.007621108	0.001545823	0.005233746	0.005625264	0.001733642	0.001982074	0.002334309	0.002334309	0.002334309	0.000607629	0.001509579	0.001071896	0.000736117	0.000769664	0.002265106
3838503773855	383850	3773855	0.017779774	0.004414871	0.004051889	0.011917197	0.007147786	0.001449817	0.004908695	0.005275897	0.001710261	0.001955342	0.002302827	0.002302827	0.002302827	0.000599434	0.00148922	0.00105744	0.00072619	0.000759283	0.002188924
3838603773855	383860	3773855	0.016726607	0.004153361	0.00381188	0.011211294	0.006724394	0.001363938	0.004617933	0.004963385	0.001686707	0.001928413	0.002271113	0.002271113	0.002271113	0.000591179	0.0014687 1	0.001042877	0.000716189	0.000748827	0.002116624
3838703773855	383870	3773855	0.015770968	0.003916067	0.003594096	0.01057076	0.00634021	0.001286012	0.004354098	0.004679812	0.001651162	0.001887774	0.002223251	0.002223251	0.002223251	0.00057872	0.001437758	0.001020899	0.000701096	0.000733046	0.002028363
3838803773855	383880	3773855	0.014838417	0.003684507	0.003381574	0.009945702	0.005965308	0.001209969	0.004096636	0.004403091	0.001604658	0.001834607	0.002160635	0.002160635	0.002160635	0.000562421	0.001397266	0.000992146	0.00068135	0.0007124	0.001924054
3838903773855	383890	3773855	0.013883176	0.003447312	0.003163881	0.009305435	0.005581284	0.001132076	0.00383291	0.004119637	0.00155203	0.001774436	0.002089772	0.002089772	0.002089772	0.000543975	0.001351439	0.00095960 7	0.000659003	0.000689035	0.001820091
3839003773855	383900	3773855	0.012929394	0.00321048	0.002946521	0.008666147	0.005197847	0.001054302	0.003569587	0.003836615	0.001486718	0.001699766	0.002001832	0.002001832	0.002001832	0.000521084	0.001294569	0.000919225	0.000631272	0.0006600 4	0.00171354
3839103773855	383910	3773855	0.012021391	0.002985015	0.002739593	0.008057542	0.004832813	0.000980261	0.003318903	0.003567178	0.00143685	0.001642752	0.001934686	0.001934686	0.001934686	0.000503606	0.001251146	0.000888392	0.000610098	0.000637901	0.001624416
3829703773865	382970	3773865	0.001585788	0.000393765	0.00036139	0.001062901	0.000637515	0.00012931	0.000437809	0.00047056	0.001268525	0.001450305	0.001708039	0.001708039	0.001708039	0.000444609	0.001104575	0.000784318	0.000538625	0.000563171	0.001325209
3829803773865	382980	3773865	0.001666729	0.000413863	0.000379836	0.001117154	0.000670055	0.00013591	0.000460156	0.000494578	0.001325726	0.00151570 3	0.00178506	0.00178506	0.00178506	0.000464658	0.001154384	0.000819685	0.000562913	0.000588566	0.001395265
3829903773865	382990	3773865	0.00175749	0.0004364	0.00040052	0.001177988	0.000706542	0.000143311	0.000485213	0.00052151	0.001388708	0.001587711	0.001869863	0.001869863	0.001869863	0.000486732	0.001209226	0.000858626	0.000589656	0.000616528	0.001474122
3830003773865	383000	3773865	0.001851435	0.000459727	0.000421929	0.001240956	0.00074431	0.000150972	0.00051115	0.000549387	0.001453502	0.001661789	0.001957107	0.001957107	0.001957107	0.000509442	0.001265645	0.000898688	0.000617168	0.000645293	0.001557897
3830103773865	383010	3773865	0.001952545	0.000484834	0.000444972	0.001308727	0.000784958	0.000159216	0.000539065	0.00057939	0.001523041	0.001741293	0.002050739	0.002050739	0.002050739	0.000533815	0.001326197	0.000941683	0.000646695	0.000676166	0.001649954
3830203773865	383020	3773865	0.002062812	0.000512214	0.000470101	0.001382635	0.000829287	0.000168208	0.000569507	0.00061211	0.001598792	0.001827899	0.002152736	0.002152736	0.002152736	0.000560365	0.001392157	0.000988519	0.000678859	0.000709796	0.001752278
3830303773865	383030	3773865	0.002181703	0.000541736	0.000497195	0.001462323	0.000877083	0.000177903	0.000602331	0.000647389	0.001681272	0.001922199	0.002263794	0.002263794	0.002263794	0.000589274	0.001463977	0.001039516	0.00071388 1	0.000746414	0.001865041
3830403773865	383040	3773865	0.002309218	0.000573399	0.000526255	0.001547793	0.000928347	0.000188301	0.000637536	0.000685228	0.001771431	0.002025278	0.002385191	0.002385191	0.002385191	0.000620874	0.001542484	0.001095261	0.000752163	0.00078644	0.001988072
3830503773865	383050	3773865	0.002427181	0.00060269	0.000553138	0.001626859	0.00097577	0.00019792	0.000670104	0.000720232	0.001853912	0.002119578	0.002496249	0.002496249	0.002496249	0.000649783	0.001614304	0.001146257	0.000787185	0.000823058	0.002100663
3830603773865	383060	3773865	0.00254355	0.000631585	0.000579658	0.001704858	0.001022553	0.000207409	0.000702231	0.000754763	0.001933545	0.002210623	0.002603473	0.002603473	0.002603473	0.000677694	0.001683645	0.001195494	0.000820998	0.000858412	0.002209371
3830703773865	383070	3773865	0.00266483	0.0006617	0.000607297	0.001786148	0.001071309	0.000217298	0.000735714	0.000790751	0.002015508	0.002304331	0.002713834	0.002713834	0.002713834	0.000706421	0.001755015	0.001246171	0.0008558	0.0008948	0.00232084
3830803773865	383080	3773865	0.002782261	0.000690859	0.000634058	0.001864858	0.001118519	0.000226874	0.000768135	0.000825597	0.00208867	0.002387978	0.002812346	0.002812346	0.002812346	0.000732064	0.001818722	0.001291407	0.000886865	0.000927281	0.002423423
3830903773865	383090	3773865	0.002907123	0.000721864	0.000662514	0.001948549	0.001168715	0.000237056	0.000802608	0.000862648	0.002163127	0.002473104	0.0029126	0.0029126	0.0029126	0.000758161	0.001883555	0.001337443	0.00091848	0.000960337	0.002529026
3831003773865	383100	3773865	0.003054012	0.000758337	0.000695988	0.002047004	0.001227767	0.000249033	0.000843161	0.000906235	0.002255529	0.002578747	0.003037018	0.003037018	0.003037018	0.000790547	0.001964015	0.001394574	0.000957715	0.001001359	0.002651711
3831103773865	383110	3773865	0.003218947	0.000799292	0.000733576	0.002157554	0.001294074	0.000262483	0.000888697	0.000955177	0.002365963	0.002705007	0.003185715	0.003185715	0.003185715	0.000829253	0.002060176	0.001462855	0.001004606	0.001050387	0.002784146
3831203773865	383120	3773865	0.00339171	0.000842191	0.000772948	0.002273352	0.001363528	0.00027657	0.000936394	0.001006442	0.002481315	0.002836889	0.003341033	0.003341033	0.003341033	0.000869683	0.002160619	0.001534176	0.001053585	0.001101599	0.002909678
3831303773865	383130	3773865	0.003581591	0.00088934	0.00081622	0.002400622	0.001439863	0.000292054	0.000988817	0.001062787	0.002617287	0.002992345	0.003524116	0.003524116	0.003524116	0.00091734	0.002279018	0.001618246	0.00111132	0.001161965	0.003025807
3831403773865	383140	3773865	0.003777973	0.000938103	0.000860974	0.002532251	0.001518812	0.000308067	0.001043034	0.00112106	0.002757228	0.00315234	0.003712543	0.003712543	0.003712543	0.000966389	0.002400872	0.00170477	0.00117074	0.001224092	0.003122436
3831503773865	383150	3773865	0.003977938	0.000987756	0.000906545	0.002666281	0.001599202	0.000324373	0.001098241	0.001180397	0.002903811	0.003319929	0.003909915	0.003909915	0.003909915	0.001017765	0.002528511	0.001795401	0.00123298	0.001289169	0.00319094
3831603773865	383160	3773865	0.00416835	0.001035037	0.000949938	0.002793907	0.001675751	0.0003399	0.001150811	0.001236899	0.00306558	0.003504879	0.004127733	0.004127733	0.004127733	0.001074464	0.002669371	0.001895422	0.001301668	0.001360988	0.003194218
3837203773865	383720	3773865	0.057179926	0.014198268	0.013030915	0.038325821	0.022987348	0.004662624	0.015786411	0.016967337	0.001955028	0.002235184	0.002632399	0.002632399	0.002632399	0.000685223	0.001702352	0.001208777	0.000830119	0.00086795	0.003774256
3837303773865	383730	3773865	0.050011835	0.012418369	0.011397356	0.033521286	0.020105648	0.004078116	0.013807422	0.014840307	0.001935529	0.002212891	0.002606145	0.002606145	0.002606145	0.000678389	0.001685373	0.001196721	0.00082184	0.000859293	0.003626205
3837403773865	383740	3773865	0.044370883	0.011017672	0.010111821	0.029740341	0.017837885	0.003618136	0.01225005	0.013166434	0.001913442	0.00218764	0.002576406	0.002576406	0.002576406	0.000670648	0.001666141	0.001183065	0.000812462	0.000849487	0.003476774
3837503773865	383750	3773865	0.039845064	0.009893872	0.009080418	0.026706834	0.016018425	0.003249087	0.011000548	0.011823461	0.001890148	0.002161007	0.00254504	0.00254504	0.00254504	0.000662483	0.001645857	0.001168662	0.000802571	0.000839146	0.003335885
3837603773865	383760	3773865	0.036054353	0.008952606	0.008216541	0.024166045	0.014494492	0.002939981	0.009953997	0.010698621	0.001867371	0.002134966	0.002514371	0.002514371	0.002514371	0.0006545	0.001626024	0.001154579	0.0007929	0.000829033	0.00320414
3837703773865	383770	3773865	0.032917674	0.008173742	0.007501713	0.022063633	0.013233491	0.002684207	0.009088013	0.009767856	0.001843127	0.002107248	0.002481728	0.002481728	0.002481728	0.000646003	0.001604913	0.001139589	0.000782606	0.00081827	0.003079902
3837803773865	383780	3773865	0.030195389	0.007497775	0.006881323	0.020238975	0.012139084	0.002462223	0.008336436	0.008960056	0.001819228	0.002079925	0.002449549	0.002449549	0.002449549	0.000637627	0.001584104	0.001124813	0.000772458	0.00080766	0.00296317
3837903773865	383790	3773865	0.027810139	0.006905497	0.006337741	0.01864022	0.011180171	0.002267723	0.007677909	0.008252267	0.001795502	0.002052799	0.002417602	0.002417602	0.002417602	0.000629311	0.001563444	0.001101044	0.000762384	0.000797127	0.002853167

			ISDrainage / Utilities Trenching	ISDrainage / Utilities Trenching	ISAsphalt Paving	ISAsphalt Paving	SVDemolition	SVSite Grubbing / Prep	SVMass Grading / Excavation	SVMass Grading / Excavation	SVDrainage / Utilities Trenching	SVFoundations / Concrete Pads	SVBuilding / Structure Construction	SVBuilding / Structure Construction	SVAsphalt Paving	SVAsphalt Paving	SVArchitectural Coating	SVArchitectural Coating	SVLandscaping or Other Finishing	SVLandscaping or Other Finishing	MDemolition
Unique Identifier	X (UTM)	Y (UTM)	2027	2028	2027	2028	2027	2027	2027	2028	2028	2028	2028	2029	2028	2029	2028	2029	2028	2029	2027
3838303773845	383830	3773845	0.001200624	0.001200624	0.001383639	0.001383639	0.000597715	0.000238188	0.000774689	0.000774689	0.000399791	0.000155074	0.000692118	0.000692118	0.000414891	0.000414891	9.34524E-05	9.34524E-05	0.000316405	0.000316405	0.033245393
3838403773845	383840	3773845	0.001158456	0.001158456	0.001335042	0.001335042	0.000592317	0.000236037	0.000767693	0.000767693	0.000396181	0.000153673	0.000686337	0.000686337	0.000411144	0.000411144	9.26085E-05	9.26085E-05	0.000313548	0.000313548	0.030249697
3838503773845	383850	3773845	0.001120592	0.001120592	0.001291407	0.001291407	0.000588026	0.000234327	0.000762132	0.000762132	0.000393311	0.00015256	0.000682157	0.000682157	0.000408166	0.000408166	9.19376E-05	9.19376E-05	0.000311276	0.000311276	0.027738185
3838603773845	383860	3773845	0.00108458	0.00108458	0.001249905	0.001249905	0.000583597	0.000232562	0.000756392	0.000756392	0.000390349	0.000151411	0.000677977	0.000677977	0.000405091	0.000405091	9.12452E-05	9.12452E-05	0.000308932	0.000308932	0.025525449
3838703773845	383870	3773845	0.00103931	0.00103931	0.001197734	0.001197734	0.000575431	0.000229308	0.000745808	0.000745808	0.000384887	0.000149293	0.000670328	0.000670328	0.000399423	0.000399423	8.99684E-05	8.99684E-05	0.000304609	0.000304609	0.023607003
3838803773845	383880	3773845	0.000986587	0.000986587	0.001136976	0.001136976	0.000565466	0.000225337	0.000732892	0.000732892	0.000378221	0.000146707	0.000662057	0.000662057	0.000392506	0.000392506	8.84103E-05	8.84103E-05	0.000299334	0.000299334	0.021796661
3838903773845	383890	3773845	0.000935531	0.000935531	0.001078137	0.001078137	0.000552663	0.000220235	0.000716298	0.000716298	0.000369658	0.000143385	0.000653963	0.000653963	0.000383619	0.000383619	8.64086E-05	8.64086E-05	0.000292557	0.000292557	0.019867085
3839003773845	383900	3773845	0.000882948	0.000882948	0.001017538	0.001017538	0.000538684	0.000214664	0.0006981 8	0.0006981 8	0.000360308	0.000139759	0.000642757	0.000642757	0.000373916	0.000373916	8.4223E-05	8.4223E-05	0.000285157	0.000285157	0.018111529
3839103773845	383910	3773845	0.000838372	0.000838372	0.000966168	0.000966168	0.000526781	0.000209921	0.000682753	0.000682753	0.000352346	0.00013667	0.000632529	0.000632529	0.000365653	0.000365653	8.23619E-05	8.23619E-05	0.000278856	0.000278856	0.016569938
3829703773855	382970	3773855	0.000702516	0.000702516	0.000809603	0.000809603	0.000482075	0.000192106	0.00062481	0.00062481	0.000322444	0.000125072	0.000603624	0.000603624	0.000334622	0.000334622	7.53722E-05	7.53722E-05	0.00025519	0.00025519	0.000885025
3829803773855	382980	3773855	0.00073839	0.00073839	0.000850945	0.000850945	0.000490033	0.000195277	0.000635125	0.000635125	0.000327767	0.000127137	0.00061154	0.00061154	0.000340146	0.000340146	7.66165E-05	7.66165E-05	0.000259403	0.000259403	0.000922556
3829903773855	382990	3773855	0.00077829	0.00077829	0.000896927	0.000896927	0.000498684	0.000198724	0.000646337	0.000646337	0.000333553	0.000129381	0.000620256	0.000620256	0.000346151	0.000346151	7.7969E-05	7.7969E-05	0.000263982	0.000263982	0.000964486
3830003773855	383000	3773855	0.000822125	0.000822125	0.000947444	0.000947444	0.000507819	0.000202365	0.000658177	0.000658177	0.000339663	0.000131751	0.000629416	0.000629416	0.000352491	0.000352491	7.93972E-05	7.93972E-05	0.000268818	0.000268818	0.00101004
3830103773855	383010	3773855	0.00087082	0.00087082	0.001003562	0.001003562	0.000517646	0.000206281	0.000670913	0.000670913	0.000346236	0.0001343	0.000639377	0.000639377	0.000359313	0.000359313	8.09337E-05	8.09337E-05	0.00027402	0.00027402	0.001060081
3830203773855	383020	3773855	0.000924885	0.000924885	0.001065868	0.001065868	0.000528303	0.000210528	0.000684726	0.000684726	0.000353364	0.000137065	0.000650317	0.000650317	0.00036671	0.00036671	8.26E-05	8.26E-05	0.000279662	0.000279662	0.001114866
3830303773855	383030	3773855	0.000985106	0.000985106	0.001135269	0.001135269	0.000540068	0.000215216	0.000699974	0.000699974	0.000361233	0.000140118	0.000662323	0.000662323	0.000374876	0.000374876	8.44394E-05	8.44394E-05	0.000285889	0.000285889	0.001175001
3830403773855	383040	3773855	0.001050558	0.001050558	0.001210697	0.001210697	0.000552801	0.00022029	0.000716478	0.000716478	0.00036975	0.000143421	0.000675486	0.000675486	0.000383715	0.000383715	8.64303E-05	8.64303E-05	0.00029263	0.00029263	0.001239795
3830503773855	383050	3773855	0.001108094	0.001108094	0.001277004	0.001277004	0.000562144	0.000224013	0.000728587	0.000728587	0.000375999	0.000145845	0.000685003	0.000685003	0.0003902	0.0003902	8.7891E-05	8.7891E-05	0.000297575	0.000297575	0.001297427
3830603773855	383060	3773855	0.001162529	0.001162529	0.001339736	0.001339736	0.000569895	0.000227102	0.000738632	0.000738632	0.000381184	0.000147856	0.000692562	0.000692562	0.00039558	0.00039558	8.91028E-05	8.91028E-05	0.000301678	0.000301678	0.001353162
3830703773855	383070	3773855	0.00121826	0.00121826	0.001403963	0.001403963	0.000577646	0.000230191	0.000748678	0.000748678	0.000386368	0.000149867	0.000700122	0.000700122	0.00040096	0.00040096	9.03146E-05	9.03146E-05	0.000305781	0.000305781	0.001411658
3830803773855	383080	3773855	0.001270843	0.001270843	0.001464562	0.001464562	0.000583736	0.000232617	0.000756571	0.000756571	0.000390441	0.000151447	0.000705814	0.000705814	0.000405187	0.000405187	9.12668E-05	9.12668E-05	0.000309005	0.000309005	0.001468687
3830903773855	383090	3773855	0.001324815	0.001324815	0.001526761	0.001526761	0.000589895	0.000235072	0.000764554	0.000764554	0.000394561	0.000153045	0.000711417	0.000711417	0.00040963	0.00040963	9.22298E-05	9.22298E-05	0.000312266	0.000312266	0.001529166
3831003773855	383100	3773855	0.001387166	0.001387166	0.001598615	0.001598615	0.000599791	0.000239015	0.00077738	0.00077738	0.00040118	0.000155613	0.000720756	0.000720756	0.00041633 2	0.00041633 2	9.3777E-05	9.3777E-05	0.000317504	0.000317504	0.001601811
3831103773855	383110	3773855	0.001453589	0.001453589	0.001675164	0.001675164	0.000613216	0.000244365	0.000794781	0.000794781	0.00041016	0.000159096	0.000733474	0.000733474	0.00042565 1	0.00042565 1	9.58761E-05	9.58761E-05	0.000324611	0.000324611	0.001685155
3831203773855	383120	3773855	0.001514967	0.001514967	0.001745898	0.001745898	0.000627749	0.000250157	0.000813617	0.000813617	0.000419881	0.000162866	0.000747082	0.000747082	0.000435739	0.000435739	9.81483E-05	9.81483E-05	0.000332304	0.000332304	0.001773243
3831303773855	383130	3773855	0.001569402	0.001569402	0.001808631	0.001808631	0.000644151	0.000256693	0.000834874	0.000834874	0.000430851	0.000167121	0.000762646	0.000762646	0.000447123	0.000447123	0.000100713	0.000100713	0.000340986	0.000340986	0.001868061
3831403773855	383140	3773855	0.001615598	0.001615598	0.001861868	0.001861868	0.000661659	0.00026367	0.000857567	0.000857567	0.000442562	0.000171664	0.0007799	0.0007799	0.00045927 6	0.00045927 6	0.00010345	0.00010345	0.000350255	0.000350255	0.001962879
3831503773855	383150	3773855	0.001648926	0.001648926	0.001900276	0.001900276	0.000681798	0.000271695	0.000883668	0.000883668	0.00045603 2	0.000176889	0.000799288	0.000799288	0.000473255	0.000473255	0.000106599	0.000106599	0.000360915	0.000360915	0.002050105
3831603773855	383160	3773855	0.001644436	0.001644436	0.001895102	0.001895102	0.000705188	0.000281016	0.000913985	0.000913985	0.000471677	0.000182957	0.000820989	0.000820989	0.000489491	0.000489491	0.000110256	0.000110256	0.000373297	0.000373297	0.002123871
3837203773855	383720	3773855	0.001905779	0.001905779	0.002196282	0.002196282	0.000621936	0.00024784	0.000806082	0.000806082	0.000415992	0.000161358	0.000714886	0.000714886	0.000431703	0.000431703	9.72394E-05	9.72394E-05	0.000329227	0.000329227	0.184064737
3837303773855	383730	3773855	0.001835513	0.001835513	0.002115306	0.002115306	0.000624151	0.000248723	0.000808953	0.000808953	0.000417474	0.000161933	0.000720222	0.000720222	0.000433241	0.000433241	9.75857E-05	9.75857E-05	0.000330399	0.000330399	0.137496167
3837403773855	383740	3773855	0.001763443	0.001763443	0.002032249	0.002032249	0.000624081	0.000248695	0.000808863	0.000808863	0.000417427	0.000161915	0.000722535	0.000722535	0.000433193	0.000433193	9.75749E-05	9.75749E-05	0.000330363	0.000330363	0.108716106
3837503773855	383750	3773855	0.001694844	0.001694844	0.001953193	0.001953193	0.000622282	0.000247978	0.000806531	0.000806531	0.000416224	0.000161448	0.000721645	0.000721645	0.000431944	0.000431944	9.72935E-05	9.72935E-05	0.00032941	0.00032941	0.089446745
3837603773855	383760	3773855	0.001630503	0.001630503	0.001879045	0.001879045	0.000620483	0.000247261	0.000804199	0.000804199	0.00041502	0.000160981	0.000720756	0.000720756	0.000430695	0.000430695	9.70122E-05	9.70122E-05	0.000328458	0.000328458	0.07529954
3837703773855	383770	3773855	0.001569588	0.001569588	0.001808844	0.001808844	0.000615846	0.000245413	0.000798189	0.000798189	0.000411919	0.000159778	0.000714708	0.000714708	0.000427476	0.000427476	9.62873E-05	9.62873E-05	0.000326003	0.000326003	0.064955235
3837803773855	383780	3773855	0.001512144	0.001512144	0.001742644	0.001742644	0.000610863	0.000243428	0.000791731	0.000791731	0.000408586	0.000158485	0.000708482	0.000708482	0.000424018	0.000424018	9.55082E-05	9.55082E-05	0.000323366	0.000323366	0.056677082
3837903773855	383790	3773855	0.001457477	0.001457477	0.001679645	0.001679645	0.000606019	0.000241497	0.000785453	0.000785453	0.000405346	0.000157228	0.000702524	0.000702524	0.000420655	0.000420655	9.47508E-05	9.47508E-05	0.000320801	0.000320801	0.049915671
3838003773855	383800	3773855	0.001405403	0.001405403	0.001619633	0.001619633	0.000601452	0.000239677	0.000779533	0.000779533	0.000402291	0.000156043	0.00069692	0.00069692	0.000417485	0.000417485	9.40367E-05	9.40367E-05	0.000318383	0.000318383	0.044324343
3838103773855	383810	3773855	0.001355551	0.001355551	0.001562181	0.001562181	0.000596884	0.000237857	0.000773613	0.000773613	0.000399236	0.000154858	0.000691406	0.000691406	0.000414314	0.000414314	9.33226E-05	9.33226E-05	0.000315966	0.000315966	0.039646944
3838203773855	383820	3773855	0.001306856	0.001306856	0.001506063	0.001506063	0.000591694	0.000235789	0.000766886	0.000766886	0.000395764	0.000153512	0.000685447	0.000685447	0.000410712	0.000410712	9.25111E-05	9.25111E-05	0.000313218	0.000313218	0.035689091
3838303773855	383830	3773855	0.001259734	0.001259734	0.001451759	0.001451759	0.000586434	0.000233693	0.000760069	0.000760069	0.000392246	0.000152147	0.0006794	0.0006794	0.00040706 1	0.00040706 1	9.16888E-05	9.16888E-05	0.000310434	0.000310434	0.032304029
3838403773855	383840	3773855	0.001215251	0.001215251	0.001400495	0.001400495	0.000581383	0.00023168	0.000753522	0.000753522	0.000388867	0.000150837	0.000673974	0.000673974	0.000403554	0.000403554	9.08989E-05	9.08989E-05	0.00030776	0.00030776	0.029394437
3838503773855	383850	3773855	0.001174379	0.001174379	0.001353393	0.001353393	0.000577092	0.00022997	0.000747961	0.000747961	0.000385998	0.000149723	0.000669527	0.000669527	0.000400576	0.000400576	9.02281E-05	9.02281E-05	0.000305488	0.000305488	0.026896212
3838603773855	383860	3773855	0.001135589	0.001135589	0.00130869	0.00130869	0.000572801	0.00022826	0.000742399	0.000742399	0.000383128	0.00014861	0.000665258	0.000665258	0.000397598	0.000397598	8.95572E-05	8.95572E-05	0.000303217	0.000303217	0.024797361
3838703773855	383870	3773855	0.001088236	0.001088236	0.001254119	0.001254119	0.000564289	0.000224868	0.000731367	0.000731367	0.000377434	0.000146402	0.000656987	0.000656987	0.000391689	0.000391689	8.82264E-05	8.82264E-05	0.000298711	0.000298711	0.023059405
3838803773855	383880	3773855	0.001032274	0.001032274	0.001189626	0.001189626	0.000554047	0.000220787	0.000718092	0.000718092	0.000370584	0.000143745	0.000648271	0.000648271	0.00038458	0.00038458	8.6625E-05	8.6625E-05	0.000293289	0.000293289	0.021340603
3838903773855	383890	3773855	0.000976496	0.000976496	0.001125347	0.001125347	0.000541244	0.000215685	0.000701499	0.000701499	0.0003620 2	0.000140423	0.000639822	0.000639822	0.000375693	0.000375693	8.46233E-05	8.46233E-05	0.000286512	0.000286512	0.019497044
3839003773855	383900	3773855	0.000919331	0.000919331	0.001059467	0.001059467	0.000526504	0.000209811	0.000682394	0.000682394	0.000352161	0.000136599	0.000628171	0.000628171	0.000365461	0.000365461	8.23186E-05	8.23186E-05	0.000278709	0.000278709	0.01776392
3839103773855	383910	3773855	0.000871515	0.000871515	0.001004362	0.001004362	0.000514255	0.000204929	0.000666518	0.000666518	0.000343968	0.000133421	0.000617765	0.000617765	0.00035659	0.00035659	8.04035E-05	8.04035E-05	0.000272225	0.000272225	0.016252009
3829703773865	382970	3773865	0.000710987	0.000710987	0.000819365	0.000819365	0.00046858	0.000186728	0.0006073 2	0.0006073 2	0.000313418	0.000121571	0.000586993	0.000586993	0.000325255	0.000325255	7.32623E-05	7.32623E-05	0.000248047	0.000248047	0.00087588
3829803773865	382980	3773865	0.000748573	0.000748573	0.00086268	0.00086268	0.000476677	0.000189955	0.000617814	0.000617814	0.00031883 3	0.000123671	0.000595175	0.000595175	0.00033087 5	0.00033087 5	7.45282E-05	7.45282E-05	0.000252333	0.000252333	0.000914187
3829903773865	382990	3773865	0.000790881	0.000790881	0.000911437	0.000911437	0.000485743	0.000193567	0.000629564	0.000629564	0.000324897	0.000126023	0.000604247	0.000604247	0.000337168	0.000337168	7.59457E-05	7.59457E-05	0.000257132	0.000257132	0.000957498
3830003773865	383000	3773865	0.000835827	0.000835827	0.000963234	0.000963234	0.000494532	0.00019707	0.000640955	0.000640955	0.000330776	0.000128304	0.000613141	0.000613141	0.000343268	0.000343268	7.73198E-05	7.73198E-05	0.000261784	0.000261784	0.001002793
3830103773865	383010	3773865	0.000885216	0.000885216	0.001020152	0.001020152	0.000503874	0.000200793	0.000653064	0.000653064	0.000337025	0.000130727	0.000622568	0.000622568	0.000349753	0.000349753	7.87805E-05	7.87805E-05	0.00026673	0.00026673	0.001051884
3830203773865	383020	3773865	0.000940114	0.000940114	0.001083418	0.001083418	0.000513909	0.000204792	0.0006660 7	0.0006660 7	0.000343736	0.000133331	0.000632885	0.000632885	0.000356719	0.000356719	8.03494E-05	8.03494E-05	0.000272042	0.000272042	0.001105635
3830303773865	383030	3773865	0.001000613	0.001000613	0.001153139	0.001153139	0.000524774	0.000209121	0.000680152	0.000680152	0.00035100 4	0.00013615	0.000644002	0.000644002	0.00036426	0.00036426	8.20481E-05	8.20481E-05	0.000277793	0.000277793	0.001163958
3830403773865	383040	3773865	0.00106662	0.00106662	0.001229207	0.001229207	0.000536469	0.000213782	0.00069531	0.00069531	0.000358826	0.000139184	0.000656009	0.000656009	0.00037237 8	0.00037237 8	8.38767E-05	8.38767E-05	0.000283984	0.000283984	0.001226767
3830503773865	383050	3773865	0.001127026	0.001127026	0.001298822	0.001298822	0.000545604	0.000217422	0.00070715	0.00070715	0.000364936	0.000141554	0.000665258	0.000665258	0.000378719	0.000378719	8.5305E-05	8.5305E-05	0.00028882	0.00028882	0.0012844
3830603773865	383060	3773865	0.001185349	0.001185349	0.001366035	0.001366035	0.000553424	0.000220538	0.000717285	0.000717285	0.000370167	0.000143583	0.000673085	0.000673085	0.000384147	0.000384147	8.65276E-05	8.65276E-05	0.00029296	0.00029296	0.001340825
3830703773865	383070	3773865	0.001245153	0.001245153	0.001434956	0.001434956	0.000561313	0.000223682	0.0007275 1	0.0007275 1	0.000375444	0.00014563	0.000680734	0.000680734	0.000389624	0.000389624	8.77611E-05	8.77611E-05	0.000297136	0.000297136	0.001399924
3830803773865	383080	3773865	0.00130019	0.00130019	0.001498382	0.001498382	0.000566988	0.000225944	0.000734865	0.000734865	0.000379239	0.000147102	0.000685981	0.000685981	0.000393563	0.000393563	8.86484E-05	8.86484E-05	0.00030014	0.00030014	0.00145609
3830903773865	383090	3773865	0.001356847	0.001356847	0.001563675	0.001563675	0.000572732	0.000228233	0.00074231	0.00074231	0.000383081	0.000148592	0.000691228	0.000691228	0.00039755	0.00039755	8.95464E-05	8.95464E-05	0.00030318	0.00030318	0.001515535
3831003773865	383100	3773865	0.001422669	0.001422669	0.00163953	0.00163953	0.000581867	0.000231873	0.000754149	0.000754149	0.000389191	0.000150962	0.000699855	0.000699855	0.00040389	0.00040389	9.09747E-05	9.09747E-05	0.000308016	0.000308016	0.001586799
3831103773865	383110	3773865	0.001493721	0.001493721	0.001721413	0.001721413	0.000594324	0.000236837	0.000770294	0.000770294	0.000397523	0.000154194	0.000711595	0.000711595	0.00041253 7	0.00041253 7	9.29223E-05	9.29223E-05	0.00031461	0.00031461	0.001668676
3831203773865	383120	3773865	0.001561071	0.001561071	0.001799029	0.001799029	0.00060768	0.000242159	0.000787605	0.000787605	0.000406457	0.000157659	0.000724047	0.000724047	0.00042180 8	0.00042180 8	9.50105E-05	9.50105E-05	0.00032168	0.00032168	0.001755039
3831303773865	383130	3773865	0.001623374	0.001623374	0.00187083	0.00187083	0.00062505	0.000249081	0.000810119	0.000810119	0.000418075	0.000162166	0.000740678	0.000740678	0.00043386 5	0.00043386 5	9.77263E-05	9.77263E-05	0.00033087 6	0.00033087 6	0.00185279
3831403773865	383140	3773865	0.001675217	0.001675217	0.001930575	0.001930575	0.000643805	0.000256555	0.000834426	0.000834426	0.000430619	0.000167032	0.000759177	0.000759177	0.00044688 3	0.00044688 3	0.000100659	0.000100659	0.000340803	0.000340803	0.001950282
3831503773865	383150	3773865	0.00171197	0.00171197	0.001972931	0.001972931	0.000664358	0.000264745	0.000861065	0.000861065	0.000444367	0.000172364	0.000779099	0.000779099	0.00046115	0.00046115	0.000103872	0.000103872	0.000351683	0.000351683	0.002036732
3831603773865	383160	3773865	0.001713729	0.001713729	0.001974958	0.001974958	0.000686642	0.000273625	0.000889947	0.000889947	0.000459272	0.000178146	0.000799644	0.000799644	0.00047661 8	0.00047661 8	0.000107356	0.000107356	0.000363479	0.000363479	0.002110843
3837203773865	383720	3773865	0.002024925	0.002024925	0.00233359	0.00233359	0.000607888	0.000242242	0.000787874	0.000787874	0.000406596	0.000157713	0.000699322	0.000699322	0.00042195 2	0.00042195 2	9.5043E-05	9.5043E-05	0.00032179	0.00032179	0.16829976
3837303773865	383730	3773865	0.001945494	0.001945494	0.002242051	0.002242051	0.000610171	0.000243152	0.000790834	0.000790834	0.000408123	0.000158306	0.000705014	0.000705014	0.00042353 7	0.00042353 7	9.54E-05	9.54E-05	0.000322999	0.000322999	0.126760597
3837403773865	383740	3773865	0.001865323	0.001865323	0.002149659	0.002149659	0.000610587	0.000243318	0.000791373	0.000791373	0.000408401	0.000158413	0.000707593	0.000707593	0.00042382 6	0.00042382 6	9.5465E-05	9.5465E-05	0.000323219	0.000323219	0.100965965
3837503773865	383750	3773865	0.001789734	0.001789734	0.002062549	0.002062549	0.000608787	0.000242601	0.000788041	0.000788041	0.000407198	0.000157947	0.000706882	0.000706882	0.00042257 7	0.00042257 7	9.51836E-05	9.51836E-05	0.000322267	0.000322267	0.083630667
3837603773865	383760	3773865	0.001719052	0.001719052	0.001981092	0.001981092	0.000606919	0.000241856	0.000786619	0.000786619	0.000405948	0.000157462	0.000706081	0.000706081	0.00042128	0.00042128	9.48915E-05	9.48915E-05	0.000321277	0.000321277	0.070818247
3837703773865	383770	3773865	0.001652397	0.001652397	0.001904277	0.001904277	0.000602559	0.000240119	0.000780968	0.000780968	0.000403032	0.000156331	0.0007003	0.0007003	0.00041825 3	0.00041825 3	9.42098E-05	9.42098E-05	0.00031897	0.00031897	0.061394255
3837803773865	383780	3773865	0.001589769	0.001589769	0.001832102	0.001832102	0.000597853	0.000238243	0.000774869	0.000774869	0.000399884	0.00015511	0.000694252	0.000694252	0.00041498 7	0.00041498 7	9.34741E-05	9.34741E-05	0.000316478	0.000316478	0.0538108
3837903773865	383790	3773865	0.001530752	0.001530752	0.001764089	0.001764089	0.000593355	0.000236451	0.000769039	0.000769039	0.000396875	0.000153943	0.00068856	0.00068856	0.00041186 4	0.00041186 4	9.27708E-05	9.27708E-05	0.000314097	0.000314097	0.047584477

			MSite Grubbing / Prep	MMass Grading / Excavation	MMass Grading / Excavation	MDrainage / Utilities Trenching	MFoundations / Concrete Pads	MBuilding / Structure Construction	MAsphalt Paving	MLandscaping or Other Finishing	MWaterside Construction (Piles)	RSSWRestriping South Valley	RSSWRestriping Silver Lake Boulevard	RSSWDemolition	RSSWPlacing Base	RSSWForm	Child Risk				
Unique Identifier	X (UTM)	Y (UTM)	2027	2027	2028	2028	2028	2028	2028	2028	2028	2029	2029	2029	2029	2029	3rd Trimester	0<2	2<16	Total	per million
3838303773845	383830	3773845	0.03073894	0.051130419	0.051130419	0.024591152	0.011652274	0.031612861	0.020555339	0.014116244	0.015172231	0.000267582	0.006292852	0.019001015	0.001727824	0.003757999	3.21325E-07	6.54059E-06	2.1873E-06	9.04921E-06	9.04920605
3838403773845	383840	3773845	0.027969097	0.046523128	0.046523128	0.022375278	0.010602303	0.02876427	0.018703126	0.012844249	0.013805083	0.000265132	0.00571616	0.017267742	0.001570211	0.003415194	3.03795E-07	6.182E-06	2.0098E-06	8.49558E-06	8.49557999
3838503773845	383850	3773845	0.025646935	0.042660498	0.042660498	0.020517548	0.009722036	0.026376087	0.01715028	0.011777842	0.012658902	0.000263125	0.005221495	0.015804094	0.001437117	0.003125716	2.87957E-07	5.85787E-06	1.8605E-06	8.0063E-06	8.0063013
3838603773845	383860	3773845	0.023601022	0.039257377	0.039257377	0.018880818	0.008946488	0.024272009	0.015782164	0.010838298	0.011649073	0.000260085	0.0047926	0.014530736	0.001321327	0.002873872	2.7333E-07	5.55822E-06	1.7283E-06	7.55987E-06	7.559874613
3838703773845	383870	3773845	0.021827212	0.036306863	0.036306863	0.01746177	0.008274086	0.022447769	0.014596006	0.010023711	0.01077355	0.00025554	0.00441328	0.013402336	0.001218718	0.002650699	2.59297E-07	5.27252E-06	1.6113E-06	7.14314E-06	7.14314137
3838803773845	383880	3773845	0.020153357	0.033522612	0.033522612	0.016122685	0.007639574	0.020726325	0.013476687	0.009255026	0.009947363	0.000251526	0.00406275	0.01235464	0.001123447	0.002443487	2.45709E-07	4.99533E-06	1.4992E-06	6.74026E-06	6.74025812
3838903773845	383890	3773845	0.018369256	0.030554982	0.030554982	0.014695405	0.006963272	0.018891501	0.012283647	0.008435714	0.00906676	0.000247718	0.003699776	0.011268374	0.00102467	0.002228646	2.31908E-07	4.71109E-06	1.3796E-06	6.32263E-06	6.32262935
3839003773845	383900	3773845	0.016746056	0.027854989	0.027854989	0.013396844	0.006347962	0.017222153	0.011198201	0.007690291	0.008265575	0.000243084	0.003351033	0.010215195	0.000928901	0.00202035	2.17943E-07	4.42509E-06	1.269E-06	5.91201E-06	5.91201306
3839103773845	383910	3773845	0.01532069	0.025484069	0.025484069	0.012256552	0.005807645	0.015756263	0.010245049	0.00703572	0.007562038	0.000239306	0.003058831	0.009335123	0.000848873	0.00184629	2.04814E-07	4.15797E-06	1.1724E-06	5.53521E-06	5.53520701
3829703773855	382970	3773855	0.000818301	0.001361142	0.001361142	0.000654641	0.000310195	0.000841566	0.000547204	0.000375788	0.0004039	0.000248279	0.000261475	0.000814265	7.40438E-05	0.000161044	1.07104E-07	2.9027E-06	3.0409E-07	3.31389E-06	3.31388799
3829803773855	382980	3773855	0.000853002	0.001418863	0.001418863	0.000682402	0.000323349	0.000877253	0.000570408	0.000391724	0.000421028	0.000251673	0.000271211	0.000844701	7.68114E-05	0.000167064	1.14853E-07	3.13018E-06	3.2044E-07	3.56547E-06	3.56547478
3829903773855	382990	3773855	0.000891771	0.001483351	0.001483351	0.000713417	0.000338046	0.000917125	0.000596333	0.000409528	0.000440163	0.000255333	0.000281989	0.000878335	7.98699E-05	0.000173716	1.23635E-07	3.38988E-06	3.3879E-07	3.85231E-06	3.85230501
3830003773855	383000	3773855	0.000933891	0.001553411	0.001553411	0.000747113	0.000354012	0.000960442	0.000624499	0.000428871	0.000460953	0.00025917	0.000293542	0.00091462	8.31694E-05	0.000180893	1.33523E-07	3.68461E-06	3.5917E-07	4.1773E-06	4.17729817
3830103773855	383010	3773855	0.000980158	0.001630372	0.001630372	0.000784127	0.000371551	0.001008025	0.000655439	0.000450118	0.00048379	0.000263331	0.000306136	0.000954104	8.67598E-05	0.000188702	1.44805E-07	4.02379E-06	3.8211E-07	4.55071E-06	4.55070602
3830203773855	383020	3773855	0.001030814	0.001714631	0.001714631	0.000824651	0.000390753	0.00106012	0.000689312	0.000473381	0.000508793	0.000267906	0.000319832	0.00099697	9.06577E-05	0.00019718	1.57787E-07	4.41782E-06	4.081E-07	4.98371E-06	4.98371471
3830303773855	383030	3773855	0.001086415	0.001807116	0.001807116	0.000869132	0.000411829	0.001117302	0.000726493	0.000498914	0.000536236	0.000273012	0.000334779	0.001043857	9.49213E-05	0.000206453	1.72971E-07	4.88365E-06	4.38E-07	5.49462E-06	5.49461879
3830403773855	383040	3773855	0.001146324	0.001906767	0.001906767	0.000917059	0.000434539	0.001178914	0.000766554	0.000526426	0.000565806	0.00027862	0.000350827	0.001094217	9.95007E-05	0.000216413	1.90755E-07	5.43533E-06	4.7223E-07	6.09831E-06	6.09830957
3830503773855	383050	3773855	0.001199611	0.001995405	0.001995405	0.000959689	0.000454739	0.001233717	0.000802188	0.000550897	0.000592108	0.000282398	0.000364672	0.001137723	0.00010457	0.00022501	2.09336E-07	6.01819E-06	5.0585E-07	6.73337E-06	6.73337127
3830603773855	383060	3773855	0.001251144	0.002081123	0.002081123	0.001000915	0.000474274	0.001286714	0.000836648	0.000574563	0.000617544	0.000285291	0.000377802	0.001179035	0.000107213	0.00023318	2.29733E-07	6.66524E-06	5.4116E-07	7.43613E-06	7.43613151
3830703773855	383070	3773855	0.001305229	0.002171087	0.002171087	0.001044183	0.000494776	0.001342338	0.000872816	0.0005994	0.00064424	0.000288183	0.000391468	0.001221992	0.00011112	0.00024168	2.53337E-07	7.42299E-06	5.8092E-07	8.25725E-06	8.2572509
3830803773855	383080	3773855	0.001357959	0.002258796	0.002258796	0.001086367	0.000514764	0.001396566	0.000908076	0.000623615	0.000670266	0.00029016	0.00040442	0.001262847	0.000114835	0.000249764	2.79719E-07	8.2809E-06	6.2357E-07	9.18419E-06	9.18418705
3830903773855	383090	3773855	0.001413879	0.002351812	0.002351812	0.001131103	0.000535962	0.001454076	0.00094547	0.000649296	0.000697867	0.000292227	0.000418057	0.001305804	0.00011874	0.00025826	3.10878E-07	9.30789E-06	6.7282E-07	1.02916E-05	10.2915915
3831003773855	383100	3773855	0.001481047	0.002463538	0.002463538	0.001184837	0.000561423	0.001523154	0.000990386	0.000680141	0.00073102	0.000296241	0.000435058	0.00135918	0.000123595	0.000268817	3.51457E-07	1.06651E-05	7.3698E-07	1.17536E-05	11.7535694
3831103773855	383110	3773855	0.001558107	0.002591717	0.002591717	0.001246485	0.000590635	0.001602404	0.001041916	0.000715529	0.000769056	0.000302203	0.000455334	0.001423068	0.000129404	0.000281453	4.04714E-07	1.24763E-05	8.2045E-07	1.37015E-05	13.701452
3831203773855	383120	3773855	0.001639554	0.002727195	0.002727195	0.001311643	0.000621509	0.001686167	0.001096381	0.000752932	0.000809257	0.000308784	0.000476473	0.001489697	0.000135463	0.000294631	4.72907E-07	1.48412E-05	9.2505E-07	1.62392E-05	16.2391725
3831303773855	383130	3773855	0.001727223	0.002873022	0.002873022	0.001381779	0.000654742	0.001776329	0.001155006	0.000793193	0.000852529	0.000316606	0.000499072	0.001561079	0.000141954	0.000308748	5.64585E-07	1.80894E-05	1.0636E-06	1.97176E-05	19.7176062
3831403773855	383140	3773855	0.001814893	0.003018849	0.003018849	0.001451914	0.000687975	0.001866491	0.001213631	0.000833453	0.000895801	0.000325165	0.000522325	0.001632735	0.00014847	0.00032292	6.9151E-07	2.26901E-05	1.2531E-06	2.46347E-05	24.6346592
3831503773855	383150	3773855	0.001895542	0.003152999	0.003152999	0.001516434	0.000718547	0.001949433	0.001267562	0.00087049	0.000935608	0.000334374	0.000547127	0.001714445	0.0001559	0.00033908	8.79327E-07	2.96666E-05	1.5327E-06	3.20787E-05	32.0786834
3831603773855	383160	3773855	0.001963747	0.00326645	0.00326645	0.001570998	0.000744402	0.002019577	0.001313171	0.000901812	0.000969273	0.000344055	0.000566004	0.001773945	0.000161311	0.000350849	1.18527E-06	4.13269E-05	1.9908E-06	4.4503E-05	44.5029604
3837203773855	383720	3773855	0.17018764	0.283086055	0.283086055	0.136150112	0.06451338	0.175026144	0.113805634	0.078155272	0.084001797	0.000281011	0.026457615	0.153556494	0.013963387	0.030370229	7.48622E-07	1.55713E-05	1.0919E-05	2.7239E-05	27.2389546
3837303773855	383730	3773855	0.12712999	0.211464988	0.211464988	0.101703992	0.048191428	0.130744347	0.08501269	0.058381907	0.062749255	0.000284021	0.036186832	0.102615334	0.009331143	0.020295144	6.74219E-07	1.398E-05	8.2383E-06	2.28926E-05	22.8925745
3837403773855	383740	3773855	0.100519729	0.167202116	0.167202116	0.080415783	0.038104221	0.103377546	0.067218227	0.046161676	0.049614871	0.000284789	0.026123997	0.075219408	0.006839943	0.014876809	6.12987E-07	1.26759E-05	6.5769E-06	1.98658E-05	19.8658207
3837503773855	383750	3773855	0.082703133	0.137566416	0.137566416	0.066162507	0.031350447	0.085054417	0.055304149	0.037979761	0.040820895	0.000283608	0.0201731	0.058775162	0.005344615	0.011624485	5.61823E-07	1.15926E-05	5.463E-06	1.76174E-05	17.6173784
3837603773855	383760	3773855	0.069622521	0.115808438	0.115808438	0.055698017	0.026391953	0.071601918	0.046557054	0.031972751	0.034364522	0.000282398	0.016203095	0.047647175	0.004332711	0.009423604	5.17951E-07	1.06659E-05	4.6441E-06	1.58279E-05	15.8278903
3837703773855	383770	3773855	0.060058099	0.099899207	0.099899207	0.048046479	0.022766347	0.061765575	0.04016126	0.027580481	0.029643681	0.000280362	0.013554461	0.040119906	0.003648232	0.007934869	4.80091E-07	9.87426E-06	4.0435E-06	1.43979E-05	14.3978673
3837803773855	383780	3773855	0.052404056	0.087167655	0.087167655	0.041923245	0.019864914	0.053893924	0.035042949	0.024065515	0.025865773	0.000277056	0.011548617	0.034363931	0.003124823	0.006796459	4.46611E-07	9.17597E-06	3.5619E-06	1.31845E-05	13.1844506
3837903773855	383790	3773855	0.046152405	0.076768807	0.076768807	0.036921924	0.017495087	0.047464536	0.030862427	0.021194569	0.022780062	0.000274901	0.009980391	0.029827937	0.00271235	0.005899335	4.16825E-07	8.55586E-06	3.1675E-06	1.21402E-05	12.1401703
3838003773855	383800	3773855	0.040982621	0.068169513	0.068169513	0.032786097	0.015535367	0.042147774	0.027405358	0.01882045	0.020228342	0.000271566	0.008731521	0.026190568	0.002381593	0.005179941	3.90147E-07	8.00111E-06	2.8405E-06	1.12317E-05	11.2317263
3838103773855	383810	3773855	0.036657862	0.060975813	0.060975813	0.02932629	0.013895972	0.03770006	0.024513362	0.016834391	0.018093713	0.000269382	0.007720247	0.023227444	0.002112146	0.004593897	3.66201E-07	7.50446E-06	2.5661E-06	1.04368E-05	10.4367667
3838203773855	383820	3773855	0.032998402	0.054888754	0.054888754	0.026398722	0.012508772	0.03393656	0.022066256	0.015153857	0.016287464	0.000265899	0.006888838	0.02077889	0.001889491	0.004109625	3.44501E-07	7.05571E-06	2.333E-06	9.73324E-06	9.73323894
3838303773855	383830	3773855	0.029868548	0.049682629	0.049682629	0.023894838	0.011322332	0.030717723	0.019973302	0.013716534	0.01474262	0.000263479	0.006194866	0.018725815	0.001702799	0.00370357	3.24776E-07	6.64855E-06	2.1329E-06	9.10624E-06	9.10624151
3838403773855	383840	3773855	0.027178317	0.045207764	0.045207764	0.021742654	0.010302541	0.027951008	0.018174326	0.012481099	0.013414767	0.000260114	0.005610819	0.016993274	0.001545253	0.00336091	3.06886E-07	6.27972E-06	1.9603E-06	8.54695E-06	8.54694931
3838503773855	383850	3773855	0.02486844	0.041365568	0.041365568	0.019894752	0.009426931	0.025575459	0.016629695	0.011420334	0.012274649	0.000258107	0.005127141	0.015532185	0.001412392	0.003071938	2.90709E-07	5.94639E-06	1.8118E-06	8.04886E-06	8.04885924
3838603773855	383860	3773855	0.022927826	0.038137599	0.038137599	0.018342261	0.008691298	0.023579674	0.015331994	0.010529146	0.011316795	0.00025613	0.004715456	0.014307359	0.001301014	0.002829693	2.76033E-07	5.64458E-06	1.6862E-06	7.6068E-06	7.60680398
3838703773855	383870	3773855	0.021320899	0.035464675	0.035464675	0.01705672	0.008082157	0.021927061	0.014257431	0.009791197	0.010523642	0.000250611	0.00435653	0.013242755	0.001204206	0.002619137	2.62076E-07	5.35847E-06	1.5794E-06	7.19997E-06	7.19996829
3838803773855	383880	3773855	0.019731682	0.032821208	0.032821208	0.015785345	0.007479729	0.020292662	0.01319471	0.00906138	0.009739231	0.000246449	0.004014576	0.012218823	0.001111097	0.002416625	2.48394E-07	5.07783E-06	1.4723E-06	6.79857E-06	6.79856777
3838903773855	383890	3773855	0.018027114	0.029985871	0.029985871	0.014421691	0.006833575	0.018539632	0.012054854	0.008278592	0.008897884	0.000242494	0.003661189	0.011160707	0.001014879	0.002207352	2.34474E-07	4.78968E-06	1.3575E-06	6.3816E-06	6.38160469
3839003773855	383900	3773855	0.016424654	0.027320377	0.027320377	0.013139723	0.006226128	0.016891614	0.010983278	0.007542694	0.008106937	0.000237742	0.003310213	0.010099393	0.00091837	0.001997446	2.2021E-07	4.49545E-06	1.2475E-06	5.9632E-06	5.96320437
3839103773855	383910	3773855	0.01502673	0.024995103	0.024995103	0.012021384	0.005696213	0.015453946	0.010048477	0.006900725	0.007416945	0.00023393	0.003018517	0.009220053	0.00083849	0.001823531	2.06781E-07	4.22058E-06	1.1524E-06	5.5798E-06	5.57979501
3829703773865	382970	3773865	0.000809845	0.001347077	0.001347077	0.000647876	0.00030699	0.000832869	0.000541549	0.000371905	0.000399726	0.000240251	0.000256979	0.000800281	7.27722E-05	0.000158279	1.07319E-07	2.91862E-06	2.9972E-07	3.32566E-06	3.32565918
3829803773865	382980	3773865	0.000845264	0.001405992	0.001405992	0.000676211	0.000320416	0.000869295	0.000565234	0.000388171	0.000417208	0.000243763	0.000266864	0.000831265	7.55896E-05	0.000164407	1.15299E-07	3.1541E-06	3.1632E-07	3.58572E-06	3.58572153
3829903773865	382990	3773865	0.00088531	0.001472603	0.001472603	0.000708248	0.000335596	0.000910479	0.000592013	0.000406561	0.000436974	0.000247659	0.000278	0.000865997	7.87479E-05	0.000171276	1.24385E-07	3.42414E-06	3.3511E-07	3.88364E-06	3.88364283
3830003773865	383000	3773865	0.00092719	0.001542265	0.001542265	0.000741752	0.000351472	0.00095355	0.000620018	0.000425793	0.000457646	0.000251378	0.000289403	0.000901733	8.19975E-05	0.000178344	1.3437E-07	3.72347E-06	3.5531E-07	4.21315E-06	4.21315119
3830103773865	383010	3773865	0.00097258	0.001617767	0.001617767	0.000778064	0.000368678	0.001000231	0.000650371	0.000446638	0.000480049	0.000255274	0.000301611	0.00094029	8.54799E-05	0.000185918	1.45661E-07	4.06496E-06	3.7782E-07	4.58844E-06	4.58843908
3830203773865	383020	3773865	0.001022278	0.001700433	0.001700433	0.000817822	0.000387517	0.001051342	0.000683604	0.000469461	0.00050458	0.000259554	0.00031489	0.000981615	8.92614E-05	0.000194143	1.58636E-07	4.46112E-06	4.033E-07	5.02305E-06	5.02305488
3830303773865	383030	3773865	0.001076204	0.001790132	0.001790132	0.000860963	0.000407959	0.001106801	0.000719665	0.000494225	0.000531196	0.000264217	0.000329181	0.001026492	9.33422E-05	0.000203018	1.7366E-07	4.92473E-06	4.3227E-07	5.53065E-06	5.53065234
3830403773865	383040	3773865	0.001134278	0.001886731	0.001886731	0.000907422	0.000429973	0.001166526	0.000758499	0.000520894	0.000559861	0.000269293	0.000344515	0.001074658	9.77221E-05	0.000212545	1.91212E-07	5.47236E-06	4.6539E-07	6.12896E-06	6.12896299
3830503773865	383050	3773865	0.001187566	0.001975368	0.001975368	0.000950053	0.000450173	0.001221329	0.000794133	0.000545366	0.000586163	0.000272983	0.000358211	0.001117707	0.000101637	0.000221059	2.09894E-07	6.06196E-06	4.9879E-07	6.77064E-06	6.77063897
3830603773865	383060	3773865	0.001239737	0.002062148	0.002062148	0.000991789	0.000469949	0.001274983	0.00082902	0.000569324	0.000611913	0.000275993	0.000371431	0.001159201	0.00010541	0.00022926	2.30596E-07	6.72278E-06	5.3432E-07	7.4877E-06	7.48770089
3830703773865	383070	3773865	0.00129438	0.002153041	0.002153041	0.001035504	0.000490663	0.00133118	0.000865561	0.000594418	0.000638885	0.000278974	0.000385127	0.001202341	0.000109333	0.000237798	2.54525E-07	7.49585E-06	5.7433E-07	8.32471E-06	8.3247051
3830803773865	383080	3773865	0.001346312	0.002239423	0.002239423	0.00107705	0.000510349	0.001384588	0.000900288	0.000618267	0.000664517	0.000280804	0.000397721	0.001242008	0.00011294	0.00024564	2.80841E-07	8.35711E-06	6.1642E-07	9.25437E-06	9.25436511
3830903773865	383090	3773865	0.001401275	0.002330847	0.002330847	0.00112102	0.000531184	0.001441114	0.000937042	0.000643507	0.000691646	0.000282693	0.000410941	0.001283686	0.00011673	0.00025388	3.11872E-07	9.3863E-06	6.6501E-07	1.03632E-05	10.3631904
3831003773865	383100	3773865	0.001467166	0.00244045	0.00244045	0.001173733	0.000556162	0.001508879	0.000981104	0.000673767	0.000724169	0.000286383	0.000427346	0.001335234	0.000121417	0.000264081	3.52123E-07	1.07406E-05	7.2815E-07	1.18209E-05	11.8208777
3831103773865	383110	3773865	0.00154287	0.002566373	0.002566373	0.001234296	0.000584859	0.001586735	0.001031728	0.000708532	0.000761535	0.000291813	0.000446937	0.001396836	0.000127019	0.000276265	4.04729E-07	1.25397E-05	8.1006E-07	1.37545E-05	13.7544923
3831203773865	383120	3773865	0.001622722	0.002699197	0.002699197	0.001298177	0.000615129	0.001668856	0.001085125	0.000745203	0.000800949	0.000297805	0.000467362	0.001461272	0.000132878	0.000289009	4.71776E-07	1.48764E-05	9.125E-07	1.62607E-05	16.2606781
3831303773865	383130	3773865	0.001713104	0.002849535	0.002849535	0.001370483	0.00064939	0.001761808	0.001145564	0.000786709	0.000845559	0.000306158	0.000490735	0.00153503	0.000139585	0.000303597	5.65244E-07	1.8202E-05	1.054E-06	1.98212E-05	19.8212446
3831403773865	383140	3773865	0.001803246	0.002999476	0.002999476	0.001442597	0.00068356	0.001854513	0.001205843	0.000828105	0.000890052	0.000315455	0.000514763	0.001609154	0.000146326	0.000318257	6.95345E-07	2.29365E-05	1.2487E-06	2.48805E-05	24.8805345
3831503773865	383150	3773865	0.001883177	0.003132432	0.003132432	0.001506542	0.00071386	0.001936717	0.001259294	0.000864812	0.000929505	0.000324958	0.000539713	0.001691321	0.000153797	0.000334508	8.86706E-07	3.00736E-05	1.534E-06	3.24943E-05	32.4942828
3831603773865	383160	3773865	0.001951702	0.003246414	0.003246414	0.001561361	0.000739836	0.002007189	0.001305116	0.00089628	0.000963328	0.000334108	0.000557905	0.001748628	0.000159008	0.000345842	1.19168E-06	4.17338E-05	1.9912E-06	4.49167E-05	44.916665
3837203773865	383720	3773865	0.155611223	0.258839992	0.258839992	0.124488979	0.058987868	0.160035314	0.104058285	0.071461344	0.076807119	0.000275728	0.02542809	0.145065067	0.013191234	0.028690804	7.7214E-07	1.61518E-05	1.0019E-05	2.6943E-05	26.9429863
3837303773865	383730	3773865	0.117203802	0.194954004	0.194954004	0.093763041	0.044428687	0.120535953	0.078374981	0.053823503	0.057849853	0.000277587	0.034112002	0.097950651	0.008906968	0.019372568	6.90093E-07	1.43908E-05	7.6259E-06	2.27068E-05	22.706753
3837403773865	383740	3773865	0.093353891	0.155282632	0.155282632	0.074683113	0.035387852	0.09600798	0.062426383	0.042870908	0.046077932	0.000278384	0.024873698	0.072280138	0.006572666	0.014295483	6.24388E-07	1.29854E-05	6.135E-06	1.97448E-05	19.7448091
3837503773865	383750	3773865	0.077325544	0.128621462	0.128621462	0.061860435	0.029311953	0.07952394	0.051708118	0.03551021	0.038166606	0.000277233	0.019356578	0.056772356	0.005162493	0.011228372	5.70534E-07	1.18396E-05	5.1314E-06	1.75416E-05	17.5415802
3837603773865	383760	3773865	0.065479084	0.108916344	0.108916344	0.052383267	0.024821292	0.067340681	0.04378631	0.03006996	0.03231939	0.000277262	0.015637062	0.046205462	0.004201612	0.009138464	5.24873E-07	1.08704E-05	4.3885E-06	1.57837E-05	15.7837406
3837703773865	383770	3773865	0.056765589	0.094422525	0.094422525	0.045412472	0.021518249	0.058379458	0.037959536	0.026068462	0.028018554	0.000274193	0.013132206	0.039013167	0.003547593	0.00771598	4.859E-07	1.00507E-05	3.8403E-06	1.43769E-05	14.3769402
3837803773865	383780	3773865	0.049753871	0.0827594	0.0827594	0.039803097	0.018860302	0.051168393	0.033270752	0.022848471	0.024557685	0.000271064	0.011224497	0.033494827	0.003045793	0.006624569	4.51633E-07	9.33188E-06	3.3982E-06	1.31817E-05	13.1816786
3837903773865	383790	3773865	0.043996965	0.073183501	0.073183501	0.035197572	0.01667802	0.045247817	0.02942107	0.020204727	0.021716172	0.000269028	0.00972618	0.02913386	0.002649236	0.005762062	4.21263E-07	8.69592E-06	3.0342E-06	1.21514E-05	12.1513978

			EGIODemolition	EGIOSite Grubbing / Prep	EGIOMass Grading / Excavation	EGIOMass Grading / Excavation	EGIODrainage / Utilities Trenching	EGIODrainage / Utilities Trenching	EGIOFoundations / Concrete Pads	EGIOFoundations / Concrete Pads	EGIOBuilding / Structure Construction	EGIOBuilding / Structure Construction	EGIOAsphalt Paving	EGIOArchitectural Coating	EGIOLandscaping or Other Finishing	EGIOWaterside Construction (Piles)	HIWaterside Construction (Landscaping)	HIWaterside Construction (Landscaping)	KMDemolition	KMSite Grubbing / Prep	KMMass Grading / Excavation
Unique Identifier	X (UTM)	Y (UTM)	2025	2025	2025	2026	2026	2027	2026	2027	2026	2027	2027	2027	2027	2027	2025	2026	2025	2025	2025
3838003773865	383800	3773865	0.002325758	0.00215041	0.003576947	0.003576947	0.001720331	0.001720331	0.000815162	0.000815162	0.002211551	0.002211551	0.001437996	0.000291675	0.000987534	0.001061408	0.006095305	0.006095305	0.01671264	0.015452632	0.02570354
3838103773865	383810	3773865	0.002256047	0.00208596	0.003469732	0.003469732	0.001668766	0.001668766	0.000790728	0.000790728	0.002145262	0.002145262	0.001394894	0.000282932	0.000957934	0.001029594	0.005876179	0.005876179	0.015497952	0.014329523	0.023835386
3838203773865	383820	3773865	0.0021897	0.00202461	0.003367693	0.003367693	0.001619691	0.001619691	0.000767474	0.000767474	0.002082174	0.002082174	0.001353873	0.000274612	0.000929763	0.000999315	0.005666159	0.005666159	0.014415094	0.013328304	0.022169983
3838303773865	383830	3773865	0.0021262	0.0019659	0.003270033	0.003270033	0.001572721	0.001572721	0.000745218	0.000745218	0.002021792	0.002021792	0.001314611	0.000266648	0.000902801	0.000970336	0.005466244	0.005466244	0.013444827	0.012431188	0.020677742
3838403773865	383840	3773865	0.002065375	0.00190966	0.003176486	0.003176486	0.001527729	0.001527729	0.000723899	0.000723899	0.001963954	0.001963954	0.001277004	0.00025902	0.000876974	0.000942577	0.005275334	0.005275334	0.0125705	0.011622779	0.019333053
3838503773865	383850	3773865	0.002007311	0.00185598	0.003087185	0.003087185	0.00148478	0.00148478	0.000703548	0.000703548	0.001908741	0.001908741	0.001241103	0.000251738	0.000852319	0.000916079	0.00509503	0.00509503	0.011782709	0.010894381	0.018121453
3838603773865	383860	3773865	0.001951663	0.00180452	0.003001599	0.003001599	0.001443618	0.001443618	0.000684044	0.000684044	0.001855826	0.001855826	0.001206696	0.000244759	0.000828691	0.000890682	0.004922331	0.004922331	0.011071358	0.010236661	0.017027417
3838703773865	383870	3773865	0.001887732	0.00174541	0.002903275	0.002903275	0.001396329	0.001396329	0.000661637	0.000661637	0.001795034	0.001795034	0.001167168	0.000236742	0.000801545	0.000861506	0.004733622	0.004733622	0.010450425	0.009662542	0.016072442
3838803773865	383880	3773865	0.001822421	0.00168502	0.002802828	0.002802828	0.001348019	0.001348019	0.000638745	0.000638745	0.00173293	0.00173293	0.001126787	0.000228551	0.000773813	0.0008317	0.004545514	0.004545514	0.009841917	0.00909991	0.015136573
3838903773865	383890	3773865	0.001754607	0.00162232	0.002698533	0.002698533	0.001297858	0.001297858	0.000614977	0.000614977	0.001668446	0.001668446	0.001084858	0.000220047	0.000745019	0.000800752	0.004366011	0.004366011	0.009229094	0.00853329	0.01419407
3839003773865	383900	3773865	0.001676268	0.00154989	0.00257805	0.00257805	0.001239912	0.001239912	0.00058752	0.00058752	0.001593954	0.001593954	0.001036422	0.000210222	0.000711756	0.000765	0.004174101	0.004174101	0.008615236	0.007965712	0.013249975
3839103773865	383910	3773865	0.001612855	0.00149126	0.002480522	0.002480522	0.001193006	0.001193006	0.000565294	0.000565294	0.001533655	0.001533655	0.000997214	0.000202269	0.00068483	0.0007306	0.003993397	0.003993397	0.008042704	0.007436345	0.012369439
3829703773875	382970	3773875	0.004160861	0.00384716	0.00639928	0.00639928	0.003077731	0.003077731	0.001458352	0.001458352	0.00395654	0.00395654	0.002572625	0.000521817	0.001766733	0.001898896	0.002666433	0.002666433	0.001034888	0.000956865	0.001591626
3829803773875	382980	3773875	0.004535302	0.00419337	0.006975159	0.006975159	0.003354699	0.003354699	0.001589551	0.001589591	0.004312594	0.004312594	0.002804138	0.000568776	0.001092723	0.00206978	0.002839733	0.002839733	0.001089069	0.001006962	0.001674956
3829903773875	382990	3773875	0.004968065	0.00459351	0.007640736	0.007640736	0.003674808	0.003674808	0.001741272	0.001741272	0.004724106	0.004724106	0.003071712	0.000623049	0.002109478	0.002267281	0.003033144	0.003033144	0.001150153	0.00106344	0.001768901
3830003773875	383000	3773875	0.005451559	0.00504055	0.008384335	0.008384335	0.004032442	0.004032442	0.001910733	0.001910733	0.005183858	0.005183858	0.003370652	0.000683684	0.002314773	0.002487933	0.003241564	0.003241564	0.001213222	0.001121754	0.001865898
3830103773875	383010	3773875	0.006008992	0.00555596	0.009241651	0.009241651	0.004444768	0.004444768	0.002106109	0.002106109	0.005713918	0.005713918	0.003715308	0.000753592	0.002551463	0.00274233	0.003472797	0.003472797	0.001281294	0.001184694	0.001970591
3830203773875	383020	3773875	0.006656585	0.00615473	0.010237628	0.010237628	0.004923783	0.004923783	0.002333086	0.002333086	0.00632971	0.00632971	0.004115709	0.000834807	0.002826436	0.003037872	0.003730345	0.003730345	0.001354284	0.001252181	0.002082848
3830303773875	383030	3773875	0.007399081	0.00684125	0.011379565	0.011379565	0.005472997	0.005472997	0.002593325	0.002593325	0.007035745	0.007035745	0.004574788	0.000927924	0.003141705	0.003376726	0.004012908	0.004012908	0.001429258	0.001321503	0.002198156
3830403773875	383040	3773875	0.008279016	0.00765484	0.012732879	0.012732879	0.006123872	0.006123872	0.002901736	0.002901736	0.007872471	0.007872471	0.005118844	0.001038277	0.003515332	0.003778302	0.004332191	0.004332191	0.001509495	0.001395691	0.002321559
3830503773875	383050	3773875	0.009261448	0.0085632	0.014243829	0.014243829	0.006850563	0.006850563	0.003246071	0.003246071	0.00880666	0.00880666	0.005726273	0.001161485	0.00393248	0.004226656	0.004672287	0.004672287	0.001587058	0.001467406	0.002440848
3830603773875	383060	3773875	0.010389169	0.0096059	0.015978231	0.015978231	0.007684723	0.007684723	0.00364133	0.00364133	0.009879004	0.009879004	0.006423533	0.001302913	0.004411319	0.004741315	0.0050427	0.0050427	0.001665311	0.001539759	0.002561198
3830703773875	383070	3773875	0.011723609	0.01083974	0.01803056	0.01803056	0.00867179	0.00867179	0.004109042	0.004109042	0.011147915	0.011147915	0.007248606	0.001470266	0.004977933	0.005350315	0.005455638	0.005455638	0.001746756	0.001615064	0.002686458
3830803773875	383080	3773875	0.0132149	0.0122186	0.020324121	0.020324121	0.009774877	0.009774877	0.004631728	0.004631728	0.012565976	0.012565976	0.008170658	0.00165729	0.005611146	0.006030896	0.005887186	0.005887186	0.00182475	0.001687178	0.002806411
3830903773875	383090	3773875	0.015013508	0.0138816	0.023090327	0.023090327	0.011105282	0.011105282	0.005262128	0.005262128	0.014276262	0.014276262	0.009282722	0.001882855	0.006374849	0.006851729	0.006369863	0.006369863	0.001907748	0.001763918	0.00293406
3831003773875	383100	3773875	0.017339008	0.01603178	0.026666875	0.026666875	0.012825422	0.012825422	0.006077199	0.006077199	0.016487567	0.016487567	0.010720559	0.002174498	0.007362273	0.007913019	0.006941992	0.006941992	0.002002221	0.001851269	0.003079356
3831103773875	383110	3773875	0.020395874	0.01885818	0.031368244	0.031368244	0.015086543	0.015086543	0.007148609	0.007148609	0.019394324	0.019394324	0.012610592	0.002557862	0.008660242	0.009308084	0.007620883	0.007620883	0.002107133	0.001948271	0.003240708
3831203773875	383120	3773875	0.024359076	0.02252258	0.037463529	0.037463529	0.018018068	0.018018068	0.008537683	0.008537683	0.023162911	0.023162911	0.015061006	0.00305489	0.010343047	0.011116774	0.008396429	0.008396429	0.002217395	0.00205022	0.003410287
3831303773875	383130	3773875	0.030431223	0.02813694	0.04680231	0.04680231	0.02250955	0.02250955	0.010665927	0.010665927	0.028936882	0.028936882	0.018815362	0.003816402	0.012921326	0.013887926	0.009416415	0.009416415	0.002347069	0.002170117	0.003609721
3831403773875	383140	3773875	0.039256887	0.03629721	0.060375918	0.060375918	0.029037771	0.029037771	0.01375926	0.01375926	0.037329158	0.037329158	0.024272194	0.004923235	0.01666877	0.017915703	0.01062461	0.01062461	0.002480452	0.002293445	0.003814861
3831503773875	383150	3773875	0.052653659	0.04868397	0.080979751	0.080979751	0.038947175	0.038947175	0.018454733	0.018454733	0.050068074	0.050068074	0.032555302	0.006603334	0.022357139	0.0240296	0.012003503	0.012003503	0.002613577	0.002416533	0.004019603
3831603773875	383160	3773875	0.074093566	0.06850747	0.113953686	0.113953686	0.054805975	0.054805975	0.025969267	0.025969267	0.070455163	0.070455163	0.045811411	0.009292128	0.031460685	0.03381415	0.013532283	0.013532283	0.002739109	0.002532601	0.004212668
3837203773875	383720	3773875	0.003047635	0.00281787	0.004687171	0.004687171	0.002254293	0.002254293	0.001068174	0.001068174	0.002897979	0.002897979	0.001884326	0.000382206	0.001294049	0.001390852	0.007627487	0.007627487	0.038820242	0.035893487	0.059704369
3837303773875	383730	3773875	0.002960064	0.0027369	0.00455249	0.00455249	0.002189518	0.002189518	0.001037481	0.001037481	0.002814708	0.002814708	0.001830182	0.000371224	0.001256865	0.001350887	0.007463893	0.007463893	0.033644077	0.031107567	0.051743583
3837403773875	383740	3773875	0.002869905	0.00265354	0.004413828	0.004413828	0.002122828	0.002122828	0.001005881	0.001005881	0.002728977	0.002728977	0.001774437	0.000359917	0.001218583	0.001309741	0.007274784	0.007274784	0.029682514	0.027444676	0.045650819
3837503773875	383750	3773875	0.002780177	0.00257057	0.004275829	0.004275829	0.002056458	0.002056458	0.000974432	0.000974432	0.002643655	0.002643655	0.001718959	0.000348664	0.001180484	0.001268792	0.007057059	0.007057059	0.026565686	0.024562833	0.04085723
3837603773875	383760	3773875	0.00269485	0.00249168	0.004144598	0.004144598	0.001993343	0.001993343	0.000944526	0.000944526	0.002562518	0.002562518	0.001666202	0.000337963	0.001144253	0.001229851	0.006846137	0.006846137	0.023980149	0.022172226	0.036880751
3837703773875	383770	3773875	0.002610298	0.0024135	0.004014561	0.004014561	0.001930801	0.001930801	0.000914891	0.000914891	0.002482118	0.002482118	0.001613925	0.000327359	0.001108352	0.001191264	0.006600896	0.006600896	0.02186249	0.020214223	0.033623855
3837803773875	383780	3773875	0.002529457	0.00233876	0.00389023	0.00389023	0.001871004	0.001871004	0.000886557	0.000886557	0.002405247	0.002405247	0.001563942	0.000317221	0.001074027	0.001154371	0.00636346	0.00636346	0.020034116	0.018523695	0.030811871
3837903773875	383790	3773875	0.00245155	0.00226672	0.00377041	0.00377041	0.001813377	0.001813377	0.000859251	0.000859251	0.002331165	0.002331165	0.001515772	0.000307451	0.001040946	0.001118816	0.006136729	0.006136729	0.018437654	0.017047594	0.02835656
3838003773875	383800	3773875	0.002377265	0.00219804	0.003656163	0.003656163	0.00175843	0.00175843	0.000833215	0.000833215	0.002260529	0.002260529	0.001469843	0.000298135	0.001009405	0.001084915	0.005920505	0.005920505	0.017033761	0.015749544	0.026197415
3838103773875	383810	3773875	0.002304966	0.00213119	0.003544968	0.003544968	0.001704951	0.001704951	0.000807874	0.000807874	0.002191779	0.002191779	0.00142514	0.000289067	0.000978706	0.001051919	0.005714787	0.005714787	0.01578948	0.014599072	0.024283748
3838203773875	383820	3773875	0.002237152	0.00206849	0.003440673	0.003440673	0.00165479	0.00165479	0.000784106	0.000784106	0.002127296	0.002127296	0.001383212	0.000280563	0.000949912	0.001020971	0.005520775	0.005520775	0.014681602	0.01357472	0.022579865
3838303773875	383830	3773875	0.002172704	0.0020089	0.003341553	0.003341553	0.001607118	0.001607118	0.000761517	0.000761517	0.002066012	0.002066012	0.001343364	0.00027248	0.000922546	0.000991559	0.005335569	0.005335569	0.013690457	0.012658299	0.021055513
3838403773875	383840	3773875	0.002110843	0.0019517	0.003246414	0.003246414	0.001561361	0.001561361	0.000739836	0.000739836	0.002007189	0.002007189	0.001305116	0.000264722	0.00089628	0.000963328	0.005157566	0.005157566	0.012799824	0.011834813	0.019685745
3838503773875	383850	3773875	0.00205114	0.0018965	0.003154592	0.003154592	0.001517199	0.001517199	0.00071891	0.00071891	0.001950418	0.001950418	0.001268202	0.000257235	0.000870929	0.000936081	0.004985067	0.004985067	0.011994518	0.011090221	0.018447209
3838603773875	383860	3773875	0.00199368	0.00184337	0.00306622	0.00306622	0.001474697	0.001474697	0.000698771	0.000698771	0.001895779	0.001895779	0.001232675	0.000250029	0.000846531	0.000909857	0.004819672	0.004819672	0.011265653	0.010416308	0.017326237
3838703773875	383870	3773875	0.001929835	0.00178434	0.002968028	0.002968028	0.001427472	0.001427472	0.000676393	0.000676393	0.001835069	0.001835069	0.0011932	0.000242022	0.000819422	0.000880721	0.004638768	0.004638768	0.010627724	0.009826473	0.016345121
3838803773875	383880	3773875	0.001863143	0.00172268	0.002865458	0.002865458	0.001378141	0.001378141	0.000653018	0.000653018	0.001771653	0.001771653	0.00115965	0.000233658	0.000791105	0.000850284	0.004457363	0.004457363	0.01002258	0.009266953	0.015414428
3838903773875	383890	3773875	0.001796192	0.00166077	0.00276249	0.00276249	0.001328618	0.001328618	0.000629553	0.000629553	0.00170799	0.00170799	0.00111057	0.000225262	0.000762677	0.00081973	0.004285965	0.004285965	0.00943495	0.008723626	0.014510671
3839003773875	383900	3773875	0.001718544	0.00158898	0.002643069	0.002643069	0.001271183	0.001271183	0.000602337	0.000602337	0.001634154	0.001634154	0.001062561	0.000215524	0.000729707	0.000784293	0.004110264	0.004110264	0.008809617	0.008145438	0.013548927
3839103773875	383910	3773875	0.001655303	0.00153051	0.002545806	0.002545806	0.001224404	0.001224404	0.000580172	0.000580172	0.001574018	0.001574018	0.001023459	0.000207593	0.000702854	0.000755432	0.003944268	0.003944268	0.00825227	0.007630111	0.012691745
3829703773885	382970	3773885	0.004204863	0.00388785	0.006466953	0.006466953	0.003110278	0.003110278	0.001473774	0.001473774	0.003998381	0.003998381	0.00259983	0.000527335	0.001785416	0.001918977	0.002656028	0.002656028	0.001038425	0.000960136	0.001597067
3829803773885	382980	3773885	0.004589052	0.00424307	0.007057825	0.007057825	0.003394458	0.003394458	0.00160843	0.00160843	0.004363704	0.004363704	0.002837371	0.000575516	0.001948546	0.00209431	0.002829527	0.002829527	0.001093901	0.001011429	0.001682387
3829903773885	382990	3773885	0.005034239	0.0046547	0.00774251	0.00774251	0.003723757	0.003723757	0.001764465	0.001764465	0.004787031	0.004787031	0.003112627	0.000631348	0.002137576	0.002297481	0.003023439	0.003023439	0.001156969	0.001069742	0.001779384
3830003773885	383000	3773885	0.005531365	0.00511434	0.008507074	0.008507074	0.004091474	0.004091474	0.001938704	0.001938704	0.005259745	0.005259745	0.00341995	0.000693693	0.002348659	0.002524354	0.003231959	0.003231959	0.001222194	0.00113005	0.001879698
3830103773885	383010	3773885	0.006104932	0.00564467	0.009389203	0.009389203	0.004515733	0.004515733	0.002139735	0.002139735	0.005805146	0.005805146	0.003774627	0.000765624	0.0025922	0.002786114	0.003462992	0.003462992	0.001292423	0.001194984	0.001987709
3830203773885	383020	3773885	0.006768399	0.00625811	0.010409595	0.010409595	0.00500649	0.00500649	0.002372276	0.002372276	0.006436033	0.006436033	0.004184843	0.00084883	0.002873913	0.003088901	0.003718839	0.003718839	0.001366966	0.001263907	0.002102353
3830303773885	383030	3773885	0.00750477	0.00693897	0.011542111	0.011542111	0.005551173	0.005551173	0.002630368	0.002630368	0.007136244	0.007136244	0.004640134	0.000941179	0.003186582	0.003442959	0.003990795	0.003990795	0.001439439	0.001330916	0.002213814
3830403773885	383040	3773885	0.008371505	0.00774036	0.012875123	0.012875123	0.006192285	0.006192285	0.002934153	0.002934153	0.007960418	0.007960418	0.005176029	0.001049877	0.003554604	0.003820511	0.004296071	0.004296071	0.001516915	0.001402551	0.00233297
3830503773885	383050	3773885	0.009362305	0.00865646	0.014398945	0.014398945	0.006925166	0.006925166	0.003281421	0.003281421	0.008902564	0.008902564	0.005788632	0.001174134	0.003975305	0.004272684	0.004628262	0.004628262	0.001595082	0.001474825	0.002453188
3830603773885	383060	3773885	0.010516168	0.00972333	0.016173552	0.016173552	0.007778663	0.007778663	0.003685842	0.003685842	0.009999766	0.009999766	0.006502056	0.00131884	0.004465244	0.004799274	0.004994572	0.004994572	0.001675837	0.001549491	0.002577387
3830703773885	383070	3773885	0.011882617	0.01098676	0.018275109	0.018275109	0.008789406	0.008789406	0.004164773	0.004164773	0.011299115	0.011299115	0.007346919	0.001490208	0.005045449	0.005422881	0.005402607	0.005402607	0.001759784	0.001627109	0.002706495
3830803773885	383080	3773885	0.013403415	0.0123929	0.02061405	0.02061405	0.009914318	0.009914318	0.004697801	0.004697801	0.012745233	0.012745233	0.008287215	0.001680932	0.005691191	0.006116929	0.005826351	0.005826351	0.00183959	0.001700898	0.002829234
3830903773885	383090	3773885	0.015233686	0.01408518	0.023428954	0.023428954	0.011268145	0.011268145	0.005339299	0.005339299	0.014485628	0.014485628	0.009418856	0.001910468	0.006468338	0.006952212	0.006298722	0.006298722	0.001924141	0.001779075	0.002959271
3831003773885	383100	3773885	0.017546848	0.01622395	0.026986527	0.026986527	0.012979158	0.012979158	0.006150045	0.006150045	0.016685201	0.016685201	0.010849064	0.002200563	0.007450524	0.008087872	0.006845637	0.006845637	0.002017751	0.001865628	0.00310324
3831103773885	383110	3773885	0.02051252	0.01896603	0.031547642	0.031547642	0.015172824	0.015172824	0.007189492	0.007189492	0.019505242	0.019505242	0.012682714	0.00257249	0.00870977	0.009361318	0.007478001	0.007478001	0.002120075	0.001960237	0.003260612
3831203773885	383120	3773885	0.024318267	0.02248485	0.037400767	0.037400767	0.017987882	0.017987882	0.008523379	0.008523379	0.023124106	0.023124106	0.015035774	0.003049772	0.010325719	0.01109815	0.008194713	0.008194713	0.002227575	0.002059633	0.003425944
3831303773885	383130	3773885	0.030512754	0.02821232	0.046927702	0.046927702	0.022569858	0.022569858	0.010694503	0.010694503	0.02901441	0.02901441	0.018865772	0.003826627	0.012955945	0.013925134	0.009202793	0.009202793	0.002363634	0.002185433	0.003635198
3831403773885	383140	3773885	0.039609759	0.03662348	0.060918623	0.060918623	0.029298785	0.029298785	0.013882938	0.013882938	0.037664701	0.037664701	0.024490371	0.004967489	0.016818601	0.018076743	0.010406985	0.010406985	0.002503057	0.002314345	0.003849626
3831503773885	383150	3773885	0.053307204	0.04928824	0.081984884	0.081984884	0.039430593	0.039430593	0.018683795	0.018683795	0.050689526	0.050689526	0.032959383	0.006685296	0.02263464	0.024327859	0.011756661	0.011756661	0.002638511	0.002439587	0.004057951
3831603773885	383160	3773885	0.074706388	0.06907409	0.114896189	0.114896189	0.055259271	0.055259271	0.026184057	0.026184057	0.071037893	0.071037893	0.046190314	0.009368983	0.031720894	0.034093825	0.013205395	0.013205395	0.002766287	0.002557729	0.004254466
3837103773885	383710	3773885	0.003208886	0.00296696	0.00493517	0.00493517	0.002373568	0.002373568	0.001124692	0.001124692	0.003051312	0.003051312	0.001984026	0.000402429	0.001362517	0.001464442	0.007478501	0.007478501	0.047894814	0.044283905	0.07366079
3837203773885	383720	3773885	0.003113291	0.00287857	0.004788148	0.004788148	0.002302858	0.002302858	0.001091186	0.001091186	0.002960411	0.002960411	0.001924921	0.00039044	0.001321927	0.001420816	0.007330416	0.007330416	0.04021844	0.037186272	0.061854757
3837303773885	383730	3773885	0.003023305	0.00279537	0.004649752	0.004649752	0.002236296	0.002236296	0.001059647	0.001059647	0.002874844	0.002874844	0.001869283	0.000379155	0.001283718	0.001379748	0.007184532	0.007184532	0.034613999	0.032004363	0.053235293
3837403773885	383740	3773885	0.002930557	0.00270962	0.004507109	0.004507109	0.002167692	0.002167692	0.001027139	0.001027139	0.002786651	0.002786651	0.001811938	0.000367523	0.001244337	0.001337421	0.007013834	0.007013834	0.030406548	0.028114123	0.04676436
3837503773885	383750	3773885	0.002838759	0.00262474	0.004365926	0.004365926	0.00209979	0.00209979	0.000994965	0.000994965	0.00269936	0.00269936	0.00175518	0.000356011	0.001205358	0.001295527	0.00681532	0.00681532	0.027137527	0.025091562	0.041736705

			KMMass Grading / Excavation	KMDrainage / Utilities Trenching	KMFoundations / Concrete Pads	KMBuilding / Structure Construction	KMAsphalt Paving	KMArchitectural Coating	KMLandscaping or Other Finishing	KMWaterside Construction (Piles)	EWNDemolition	EWNSite Grubbing / Prep	EWNDrainage / Utilities Trenching	EWNDrainage / Utilities Trenching	EWNDrainage / Utilities Trenching	EWNFoundations / Concrete Pads	EWNBuilding / Structure Construction	EWNAsphalt Paving	EWNLandscaping or Other Finishing	EWNWaterside Construction (Piles)	ISDemolition
Unique Identifier	X (UTM)	Y (UTM)	2026	2026	2026	2026	2026	2026	2026	2026	2027	2027	2027	2028	2029	2029	2029	2029	2029	2029	2027
3838003773865	383800	3773865	0.02570354	0.00638241	0.005857661	0.017228236	0.010333281	0.002095944	0.007096313	0.007627163	0.001772035	0.002025969	0.002386004	0.002386004	0.002386004	0.000621086	0.00154301	0.001095634	0.000752419	0.000786709	0.0027486
3838103773865	383810	3773865	0.023835386	0.005918531	0.005431922	0.015976074	0.009582249	0.001943609	0.006580547	0.007072815	0.001748827	0.001999434	0.002354755	0.002354755	0.002354755	0.000612951	0.001522801	0.001081284	0.000742565	0.000776405	0.002649123
3838203773865	383820	3773865	0.022169983	0.005504998	0.005052388	0.014859809	0.008912728	0.001807808	0.006120757	0.00657863	0.001725705	0.001972999	0.002323621	0.002323621	0.002323621	0.000604847	0.001502667	0.001066988	0.000732747	0.00076614	0.002553615
3838303773865	383830	3773865	0.020677742	0.005134461	0.004712316	0.013859609	0.00831282	0.001686126	0.005708775	0.006135828	0.001702582	0.001946563	0.002292488	0.002292488	0.002292488	0.000596743	0.001482533	0.001052692	0.000722929	0.000755874	0.002462248
3838403773865	383840	3773865	0.019333053	0.004800563	0.004405871	0.012958309	0.007772232	0.001576476	0.005337529	0.005736811	0.001679633	0.001920325	0.002261587	0.002261587	0.002261587	0.000588699	0.00146255	0.001038502	0.000713185	0.000745686	0.002375108
3838503773865	383850	3773865	0.018121453	0.004499713	0.004129756	0.012146213	0.007285147	0.001477678	0.005003027	0.005377286	0.00165746	0.001894974	0.002231731	0.002231731	0.002231731	0.000580928	0.001443243	0.001024793	0.00070377	0.000735842	0.002293059
3838603773865	383860	3773865	0.017027417	0.004228054	0.003880432	0.011412917	0.006845325	0.001388467	0.004700982	0.005052646	0.001635545	0.00186992	0.002202224	0.002202224	0.002202224	0.00057324	0.001424161	0.001011244	0.000694465	0.000726113	0.002215065
3838703773865	383870	3773865	0.016072442	0.003990926	0.0036628	0.010772828	0.006461408	0.001310596	0.004437329	0.00476927	0.001604227	0.001834114	0.002160055	0.002160055	0.002160055	0.00056227	0.00139689	0.00099188	0.000681167	0.000712209	0.002125251
3838803773865	383880	3773865	0.015136573	0.003758541	0.003449522	0.010145546	0.006085172	0.001234282	0.004178952	0.004491565	0.001560571	0.001784202	0.002101273	0.002101273	0.002101273	0.000546969	0.001358876	0.000964888	0.00066263	0.000692827	0.002016715
3838903773865	383890	3773865	0.01419407	0.00352451	0.003234732	0.009513818	0.005706269	0.001157427	0.003918743	0.00421189	0.001511307	0.001727878	0.00203494	0.00203494	0.00203494	0.000529702	0.001315979	0.000934428	0.000641712	0.000670956	0.001908956
3839003773865	383900	3773865	0.013249975	0.003290083	0.003019579	0.008881022	0.005326726	0.001080443	0.003658094	0.003931743	0.001450137	0.001657942	0.001952576	0.001952576	0.001952576	0.000508263	0.001262715	0.000896607	0.000615739	0.00064799	0.001799385
3839103773865	383910	3773865	0.012369439	0.003071438	0.002818911	0.008290827	0.004972735	0.001008641	0.003414993	0.003670457	0.001404842	0.001606156	0.001891587	0.001891587	0.001891587	0.00049238	0.001223274	0.000868602	0.000596506	0.00062369	0.001708449
3829703773875	382970	3773875	0.001591626	0.000395215	0.000362721	0.001066815	0.000639862	0.000129786	0.000439421	0.000472293	0.001220296	0.001395165	0.001643101	0.001643101	0.001643101	0.00042705	0.00106258	0.000754499	0.000518147	0.00054176	0.00134695
3829803773875	382980	3773875	0.001674956	0.000415906	0.000381711	0.001122668	0.000673362	0.000136581	0.000462427	0.00049702	0.001274737	0.001457407	0.001716403	0.001716403	0.001716403	0.000446786	0.001109984	0.000788159	0.000541263	0.000565929	0.001419854
3829903773875	382990	3773875	0.001768901	0.000439233	0.000403121	0.001185636	0.00071113	0.000144242	0.000488364	0.000524897	0.001334785	0.001526061	0.001797257	0.001797257	0.001797257	0.000467833	0.001162272	0.000825286	0.00056676	0.000592588	0.001502507
3830003773875	383000	3773875	0.001865898	0.000463319	0.000425226	0.00125065	0.000750124	0.000152151	0.000515143	0.000553679	0.001396214	0.001596292	0.00187997	0.00187997	0.00187997	0.000489363	0.001215762	0.000863267	0.000592843	0.00061986	0.001590337
3830103773875	383010	3773875	0.001970591	0.000489315	0.000449084	0.001320823	0.000792213	0.000160688	0.000544047	0.000584745	0.00146213	0.001671653	0.001968723	0.001968723	0.001968723	0.000512466	0.001273158	0.000904022	0.000620831	0.00064912	0.001687484
3830203773875	383020	3773875	0.002082848	0.000517189	0.000474667	0.001396064	0.000837342	0.000169842	0.000575039	0.000618056	0.001532704	0.001752341	0.00206375	0.00206375	0.00206375	0.000537202	0.001334611	0.000947657	0.000650798	0.000680456	0.001794208
3830303773875	383030	3773875	0.002198156	0.000545821	0.000500945	0.001473352	0.000883698	0.000179244	0.000606874	0.00065272	0.001605349	0.001835396	0.002161565	0.002161565	0.002161565	0.000562663	0.001397867	0.000992573	0.000681643	0.00071207	0.001906195
3830403773875	383040	3773875	0.002321559	0.000576463	0.000529067	0.001556064	0.000933308	0.000189307	0.00064094	0.00068889	0.001683688	0.001924961	0.002267047	0.002267047	0.002267047	0.000590121	0.001466081	0.00104101	0.000714907	0.000747486	0.002027759
3830503773875	383050	3773875	0.002440848	0.000606083	0.000556253	0.00163602	0.000981264	0.000199034	0.000673877	0.000724287	0.001758231	0.002010186	0.002367417	0.002367417	0.002367417	0.000616247	0.00153099	0.001087099	0.000746558	0.00078058	0.00214475
3830603773875	383060	3773875	0.002561198	0.000635968	0.00058368	0.001716687	0.001029647	0.000208848	0.000707104	0.000759999	0.001831825	0.002094326	0.00246651	0.00246651	0.00246651	0.000642042	0.001595072	0.001132601	0.000777807	0.000813253	0.002261137
3830703773875	383070	3773875	0.002686458	0.000667071	0.000612226	0.001800645	0.001080004	0.000219062	0.000741686	0.000797169	0.001907489	0.002180833	0.00256839	0.00256839	0.00256839	0.000668561	0.001660957	0.001179384	0.000809934	0.000846844	0.002380889
3830803773875	383080	3773875	0.002806411	0.000696856	0.000639562	0.001881045	0.001128227	0.000228843	0.000774803	0.000832763	0.001973405	0.002256194	0.002657144	0.002657144	0.002657144	0.000691664	0.001718353	0.001220139	0.000837922	0.000876108	0.002490115
3830903773875	383090	3773875	0.00293406	0.000728552	0.000668652	0.001966603	0.001179544	0.000239252	0.000810044	0.000870641	0.002040269	0.002332641	0.002747175	0.002747175	0.002747175	0.0007151	0.001776576	0.001261481	0.000866314	0.000905793	0.002602792
3831003773875	383100	3773875	0.003079356	0.000764631	0.000701764	0.002063991	0.001237956	0.0002511	0.000850158	0.000913755	0.002118522	0.002422107	0.002852541	0.002852541	0.002852541	0.000742527	0.001844715	0.001309864	0.00089954	0.000940534	0.00272867
3831103773875	383110	3773875	0.003240708	0.000804696	0.000738535	0.00217214	0.001302822	0.000264257	0.000894705	0.000961634	0.002208508	0.002524989	0.002973705	0.002973705	0.002973705	0.000774066	0.001923071	0.001365502	0.000937749	0.00098048	0.002863693
3831203773875	383120	3773875	0.003410287	0.000846804	0.000777181	0.002285803	0.001370996	0.000278085	0.000941523	0.001011955	0.002300824	0.002630534	0.003098007	0.003098007	0.003098007	0.000806423	0.002003456	0.00142258	0.000976947	0.001021469	0.002995265
3831303773875	383130	3773875	0.003609721	0.000896325	0.000822631	0.002419477	0.001451172	0.000294348	0.000996583	0.001071134	0.002430929	0.002779283	0.00327319	0.00327319	0.00327319	0.000852023	0.002116746	0.001503023	0.001032191	0.00107923	0.003129684
3831403773875	383140	3773875	0.003814861	0.000947263	0.000869381	0.002556976	0.001533642	0.000311075	0.001053219	0.001132006	0.00256716	0.002935035	0.003456622	0.003456622	0.003456622	0.000899771	0.002235369	0.001587253	0.001090036	0.00113971	0.003238996
3831503773875	383150	3773875	0.004019603	0.000998102	0.00091604	0.002694208	0.001615952	0.000327771	0.001109744	0.001192761	0.002706152	0.003093945	0.003643771	0.003643771	0.003643771	0.000948487	0.002356397	0.00167319	0.001149052	0.001201417	0.003309484
3831603773875	383160	3773875	0.004212668	0.001046042	0.000960038	0.002823613	0.001693568	0.000343514	0.001163046	0.00125005	0.00284894	0.003257194	0.003836031	0.003836031	0.003836031	0.000998533	0.00248073	0.001761475	0.001209681	0.001264808	0.003326394
3837203773875	383720	3773875	0.059704369	0.014825109	0.013606218	0.040017872	0.024002219	0.004868475	0.016483367	0.01771643	0.001884712	0.002154792	0.002537721	0.002537721	0.002537721	0.000660578	0.001641124	0.001165301	0.000800263	0.000836732	0.004010654
3837303773875	383730	3773875	0.051743583	0.012848377	0.011792009	0.03468202	0.020801842	0.004219328	0.014285528	0.015354179	0.001866594	0.002134078	0.002513326	0.002513326	0.002513326	0.00065422	0.001625348	0.001154099	0.00079257	0.00082868	0.003844054
3837403773875	383740	3773875	0.045650819	0.011335491	0.01040351	0.03059824	0.018352442	0.003722506	0.012603419	0.013546237	0.001845802	0.002110306	0.002485329	0.002485329	0.002485329	0.00064694	0.001607242	0.001141243	0.000783741	0.000819458	0.003678316
3837503773875	383750	3773875	0.04085723	0.010145202	0.009311084	0.027385255	0.016425334	0.003331622	0.01127999	0.012123807	0.001824146	0.002085547	0.00245617	0.00245617	0.00245617	0.00063935	0.001588386	0.001127854	0.000774546	0.000809844	0.003523019
3837603773875	383760	3773875	0.036880751	0.009157808	0.008404872	0.024719953	0.014826719	0.003007368	0.010182152	0.010943843	0.001802577	0.002060887	0.002427128	0.002427128	0.002427128	0.00063179	0.001569604	0.001114518	0.000765388	0.000800268	0.003378419
3837703773875	383770	3773875	0.033623855	0.008349093	0.007662647	0.022536962	0.013517388	0.002741791	0.009282978	0.009977405	0.001779972	0.002035043	0.002396692	0.002396692	0.002396692	0.000623868	0.001549921	0.001100542	0.00075579	0.000790232	0.00324262
3837803773875	383780	3773875	0.030811871	0.007650853	0.007021815	0.020652182	0.012386921	0.002512493	0.008506636	0.009142988	0.001757454	0.002009298	0.002366371	0.002366371	0.002366371	0.000615975	0.001530313	0.001086619	0.000746228	0.000780235	0.003115362
3837903773875	383790	3773875	0.02835656	0.007041178	0.006462266	0.019006468	0.011399842	0.00231228	0.007828767	0.008414409	0.001735454	0.001984145	0.002336748	0.002336748	0.002336748	0.000608264	0.001511156	0.001073016	0.000736887	0.000770468	0.002996127
3838003773875	383800	3773875	0.026197415	0.006505044	0.005970212	0.017559264	0.010531827	0.002136217	0.007232663	0.007773714	0.001713194	0.001958696	0.002306777	0.002306777	0.002306777	0.000600462	0.001491774	0.001059253	0.000727435	0.000760586	0.002883623
3838103773875	383810	3773875	0.024283748	0.006029864	0.0055341	0.016276596	0.009762499	0.00198017	0.006704332	0.00720586	0.001691539	0.001933937	0.002277618	0.002277618	0.002277618	0.000592872	0.001472917	0.001045864	0.00071824	0.000750972	0.002776899
3838203773875	383820	3773875	0.022579865	0.005606775	0.005145797	0.01513454	0.009077508	0.001841231	0.006233919	0.006700257	0.001670229	0.001909573	0.002248924	0.002248924	0.002248924	0.000585403	0.001454361	0.001032688	0.000709192	0.000741511	0.002675869
3838303773875	383830	3773875	0.021055513	0.005228265	0.004798408	0.014112817	0.008464691	0.00171693	0.005813071	0.006247927	0.001649177	0.001885505	0.002220579	0.002220579	0.002220579	0.000578025	0.001436031	0.001019672	0.000700253	0.00073216	0.002580102
3838403773875	383840	3773875	0.019685745	0.00488814	0.004486247	0.013194707	0.00791402	0.001605235	0.005434901	0.005841467	0.001628039	0.001861338	0.002192117	0.002192117	0.002192117	0.000570616	0.001417625	0.001006603	0.000691278	0.000722781	0.002488735
3838503773875	383850	3773875	0.018447209	0.004580601	0.004203993	0.012364557	0.007416107	0.001504241	0.005092962	0.005473949	0.001606815	0.001837073	0.00216354	0.00216354	0.00216354	0.000563177	0.001399144	0.00099348	0.000682266	0.00071358	0.002400905
3838603773875	383860	3773875	0.017326237	0.004302254	0.003948531	0.011613206	0.006965456	0.001412834	0.004783481	0.005141317	0.001585936	0.001813202	0.002135427	0.002135427	0.002135427	0.000555859	0.001380963	0.000980571	0.000673401	0.000704089	0.002317131
3838703773875	383870	3773875	0.016345121	0.004058634	0.003724942	0.010955596	0.00657103	0.001332831	0.004512611	0.004850184	0.0015585	0.001781834	0.002098485	0.002098485	0.002098485	0.000546243	0.001357073	0.000963607	0.000661751	0.000691908	0.002224038
3838803773875	383880	3773875	0.015414428	0.003827535	0.003512843	0.010331783	0.006196874	0.001256939	0.004255663	0.004574014	0.001519503	0.001737249	0.002045976	0.002045976	0.002045976	0.000532575	0.001323116	0.000939496	0.000645193	0.000674595	0.002114726
3838903773875	383890	3773875	0.014510671	0.003603124	0.003306883	0.009726024	0.005833548	0.001183244	0.004006151	0.004305837	0.001472655	0.001683687	0.001982896	0.001982896	0.001982896	0.000516155	0.001282323	0.00091053	0.0006253	0.000653797	0.002000927
3839003773875	383900	3773875	0.013548927	0.003364315	0.003087708	0.0090814	0.00544691	0.001104821	0.00374063	0.004020453	0.001415454	0.001618289	0.001905876	0.001905876	0.001905876	0.000496107	0.001232515	0.000875163	0.000601012	0.000628402	0.001889889
3839103773875	383910	3773875	0.012691745	0.003151469	0.002892362	0.008506858	0.005102307	0.001034923	0.003503976	0.003766096	0.001374559	0.001571534	0.001850812	0.001850812	0.001850812	0.000481773	0.001196905	0.000849878	0.000583648	0.000610246	0.001797832
3829703773885	382970	3773885	0.001597067	0.000396565	0.000363961	0.001070461	0.000642049	0.00013023	0.000440923	0.000473907	0.001174483	0.001342787	0.001581415	0.001581415	0.001581415	0.000411648	0.001022688	0.000726173	0.000498694	0.000521421	0.001369555
3829803773885	382980	3773885	0.001682387	0.000417751	0.000383405	0.001127649	0.00067635	0.000137187	0.000464479	0.000499225	0.001226249	0.001401971	0.001651116	0.001651116	0.001651116	0.000429792	0.001067764	0.000758179	0.000520675	0.000544403	0.001445306
3829903773885	382990	3773885	0.001779384	0.000441836	0.000405509	0.001192662	0.000715344	0.000145096	0.000491258	0.000528007	0.001283537	0.001467468	0.001728253	0.001728253	0.001728253	0.000449871	0.00117647	0.0007936	0.000544999	0.000569836	0.001531668
3830003773885	383000	3773885	0.001879698	0.000466745	0.00042837	0.0012599	0.000755672	0.000153276	0.000518953	0.000557774	0.001341946	0.001534248	0.001806899	0.001806899	0.001806899	0.000470343	0.001168507	0.000829714	0.0005698	0.000595767	0.001623898
3830103773885	383010	3773885	0.001987709	0.000493565	0.000452985	0.001332296	0.000799094	0.000162084	0.000548773	0.000589824	0.001404497	0.001605762	0.001891122	0.001891122	0.001891122	0.000492266	0.001222974	0.000868388	0.00059636	0.000623537	0.001726136
3830203773885	383020	3773885	0.002102353	0.000522032	0.000479112	0.001409138	0.000845184	0.000171432	0.000580424	0.000623844	0.001470671	0.001681419	0.001980224	0.001980224	0.001980224	0.00051546	0.001280595	0.000909303	0.000624458	0.000652916	0.001837864
3830303773885	383030	3773885	0.002213814	0.000549709	0.000504513	0.001483846	0.000889993	0.000180521	0.000611197	0.000656918	0.001534429	0.001754314	0.002066073	0.002066073	0.002066073	0.000537807	0.001336113	0.000948724	0.00065153	0.00068122	0.001948902
3830403773885	383040	3773885	0.00233297	0.000579297	0.000531668	0.001563713	0.000937896	0.000190237	0.000644094	0.000692276	0.001602415	0.001832042	0.002157615	0.002157615	0.002157615	0.000561635	0.001395312	0.000990759	0.000680398	0.000711405	0.002068999
3830503773885	383050	3773885	0.002453188	0.000609148	0.000559065	0.001644291	0.000986225	0.0002000	0.000677284	0.000727949	0.001669797	0.00190908	0.002248343	0.002248343	0.002248343	0.000585252	0.001453986	0.001032421	0.000709008	0.00074131	0.002190304
3830603773885	383060	3773885	0.002577387	0.000639987	0.000587369	0.001727537	0.001036155	0.000210168	0.000711573	0.000764803	0.001738128	0.001987203	0.00234035	0.00234035	0.00234035	0.000609202	0.001513485	0.00107467	0.000738022	0.000771655	0.002314629
3830703773885	383070	3773885	0.002706495	0.000672046	0.000616792	0.001814074	0.001088059	0.000220696	0.000747217	0.000803114	0.001808271	0.002067397	0.002434795	0.002434795	0.002434795	0.000633786	0.001574563	0.001118038	0.000767806	0.000802796	0.002442922
3830803773885	383080	3773885	0.002829234	0.000702523	0.000644763	0.001896342	0.001137402	0.000230704	0.000781104	0.000839535	0.001868233	0.002135952	0.002515533	0.002515533	0.002515533	0.000654803	0.001626775	0.001155113	0.000793266	0.000829417	0.002559395
3830903773885	383090	3773885	0.002959271	0.000734812	0.000674398	0.001983502	0.00118968	0.000241308	0.000817005	0.000878122	0.001928627	0.002205	0.002596852	0.002596852	0.002596852	0.00067597	0.001679363	0.001192453	0.00081891	0.000856229	0.002679233
3831003773885	383100	3773885	0.00310324	0.000770561	0.000707207	0.00208	0.001247558	0.000253048	0.000856752	0.000920843	0.001995319	0.002281249	0.002686651	0.002686651	0.002686651	0.000699345	0.001737435	0.001233688	0.000847227	0.000885837	0.002808993
3831103773885	383110	3773885	0.003260612	0.000809638	0.000743071	0.002185481	0.001310824	0.00026588	0.0009002	0.000967541	0.002067964	0.002364304	0.002784465	0.002784465	0.002784465	0.000724807	0.001800691	0.001278604	0.000878073	0.000918088	0.002945483
3831203773885	383120	3773885	0.003425944	0.000850691	0.000780749	0.002296298	0.001377291	0.000279362	0.000945845	0.001016601	0.002141644	0.002448543	0.002883674	0.002883674	0.002883674	0.000750631	0.001864849	0.00132416	0.000909358	0.000950799	0.003081714
3831303773885	383130	3773885	0.003635198	0.000902651	0.000828437	0.002436553	0.001461414	0.000296425	0.001003617	0.001078694	0.002266486	0.002591275	0.003051771	0.003051771	0.003051771	0.000794387	0.001973556	0.001401349	0.000962367	0.001006224	0.003237098
3831403773885	383140	3773885	0.003849626	0.000955895	0.000877304	0.002580278	0.001547618	0.00031391	0.001062817	0.001142322	0.00239987	0.002743772	0.003231369	0.003231369	0.003231369	0.000841137	0.0020897	0.001483819	0.001019003	0.001065441	0.00336125
3831503773885	383150	3773885	0.004057951	0.001007624	0.000924779	0.002719911	0.001631368	0.000330898	0.001120332	0.00120414	0.002532304	0.002895185	0.003409689	0.003409689	0.003409689	0.000887555	0.002205019	0.001565702	0.001075236	0.001124236	0.003439417
3831603773885	383160	3773885	0.004254466	0.00105642	0.000969564	0.002851628	0.001710371	0.000346922	0.001174586	0.001262453	0.00266008	0.003041271	0.003581736	0.003581736	0.003581736	0.000932339	0.00231628	0.001644704	0.00112949	0.001180963	0.003467456
3837103773885	383710	3773885	0.07366079	0.018290608	0.016786791	0.049372401	0.029612949	0.006006524	0.020336498	0.021857801	0.001832084	0.002094622	0.002466858	0.002466858	0.002466858	0.000642132	0.001595297	0.001132761	0.000777916	0.000813368	0.004439276
3837203773885	383720	3773885	0.061854757	0.015359068	0.014096277	0.041459206	0.024866713	0.005043824	0.017077052	0.018354527	0.001817675	0.002078149	0.002447458	0.002447458	0.002447458	0.000637082	0.001582751	0.001123853	0.000771799	0.000806971	0.004260338
3837303773885	383730	3773885	0.053235293	0.013218781	0.01213196	0.035681864	0.021401536	0.004340967	0.014697364	0.015796823	0.001800938	0.002059013	0.002424921	0.002424921	0.002424921	0.000631216	0.001568177	0.001113504	0.000764692	0.00079954	0.004073463
3837403773885	383740	3773885	0.04676436	0.011611993	0.010657278	0.03134461	0.018800105	0.003813307	0.012910849	0.013876665	0.001781353	0.002036622	0.00239855	0.00239855	0.00239855	0.000624352	0.001551123	0.001101395	0.000756376	0.000790845	0.003890384
3837503773885	383750	3773885	0.041736705	0.010363583	0.00951151	0.027974738	0.016778898	0.003403337	0.011522798	0.012384779	0.001761078	0.002013441	0.002371251	0.002371251	0.002371251	0.000617245	0.001533469	0.001088859	0.000747767	0.000781844	0.003719643

			ISDrainage / Utilities Trenching	ISDrainage / Utilities Trenching	ISAsphalt Paving	ISAsphalt Paving	SVDemolition	SVSite Grubbing / Prep	SVMass Grading / Excavation	SVMass Grading / Excavation	SVDrainage / Utilities Trenching	SVFoundations / Concrete Pads	SVBuilding / Structure Construction	SVBuilding / Structure Construction	SVAsphalt Paving	SVAsphalt Paving	SVArchitectural Coating	SVArchitectural Coating	SVLandscaping or Other Finishing	SVLandscaping or Other Finishing	MDemolition
Unique Identifier	X (UTM)	Y (UTM)	2027	2028	2027	2028	2027	2027	2027	2028	2028	2028	2028	2029	2028	2029	2028	2029	2028	2029	2027
3838003773865	383800	3773865	0.00147465	0.00147465	0.001699436	0.001699436	0.000588787	0.000234631	0.000763119	0.000763119	0.00039382	0.000152758	0.000683046	0.000683046	0.000408694	0.000408694	9.20567E-05	9.20567E-05	0.000311679	0.000311679	0.042407795
3838103773865	383810	3773865	0.00142128	0.00142128	0.00163793	0.00163793	0.000584428	0.000232893	0.000757468	0.000757468	0.000390904	0.000151627	0.00067771	0.00067771	0.000405668	0.000405668	9.1375E-05	9.1375E-05	0.000309372	0.000309372	0.03805609
3838203773865	383820	3773865	0.001370039	0.001370039	0.001578878	0.001578878	0.000579999	0.000231128	0.000751728	0.000751728	0.000387942	0.000150478	0.000672285	0.000672285	0.000402593	0.000402593	9.06825E-05	9.06825E-05	0.000307027	0.000307027	0.034359655
3838303773865	383830	3773865	0.00132102	0.00132102	0.001522387	0.001522387	0.000575362	0.000229281	0.000745718	0.000745718	0.00038484	0.000149275	0.000667126	0.000667126	0.000399375	0.000399375	8.99576E-05	8.99576E-05	0.000304573	0.000304573	0.031190371
3838403773865	383840	3773865	0.001274269	0.001274269	0.001468509	0.001468509	0.000570725	0.000227433	0.000739709	0.000739709	0.000381739	0.000148072	0.000662057	0.000662057	0.000396157	0.000396157	8.92326E-05	8.92326E-05	0.000302118	0.000302118	0.028450743
3838503773865	383850	3773865	0.001230249	0.001230249	0.001417779	0.001417779	0.000566435	0.000225723	0.000734148	0.000734148	0.000378869	0.000146958	0.000657432	0.000657432	0.000393178	0.000393178	8.85618E-05	8.85618E-05	0.000299847	0.000299847	0.026069941
3838603773865	383860	3773865	0.001188404	0.001188404	0.001369556	0.001369556	0.000562213	0.000224041	0.000728676	0.000728676	0.000376046	0.000145863	0.000652896	0.000652896	0.000390248	0.000390248	8.79018E-05	8.79018E-05	0.000297612	0.000297612	0.023994989
3838703773865	383870	3773865	0.001140218	0.001140218	0.001314025	0.001314025	0.000553978	0.000220759	0.000718003	0.000718003	0.000370537	0.000143727	0.000644536	0.000644536	0.000384532	0.000384532	8.66142E-05	8.66142E-05	0.000293253	0.000293253	0.022391797
3838803773865	383880	3773865	0.001081987	0.001081987	0.001246918	0.001246918	0.000543736	0.000216678	0.000704728	0.000704728	0.000363687	0.000141069	0.000635464	0.000635464	0.000377422	0.000377422	8.50128E-05	8.50128E-05	0.000287831	0.000287831	0.020790935
3838903773865	383890	3773865	0.001024173	0.001024173	0.001180291	0.001180291	0.000532109	0.000212044	0.000689659	0.000689659	0.00035591	0.000138053	0.000627282	0.000627282	0.000369352	0.000369352	8.31951E-05	8.31951E-05	0.000281676	0.000281676	0.019151507
3839003773865	383900	3773865	0.000965387	0.000965387	0.001112544	0.001112544	0.000517784	0.000206336	0.000671093	0.000671093	0.000346329	0.000134336	0.000616787	0.000616787	0.000359409	0.000359409	8.09553E-05	8.09553E-05	0.000274093	0.000274093	0.017440383
3839103773865	383910	3773865	0.0009166	0.0009166	0.001056319	0.001056319	0.000506781	0.000201951	0.000656831	0.000656831	0.000338969	0.000131482	0.000607449	0.000607449	0.000351771	0.000351771	7.92349E-05	7.92349E-05	0.000268269	0.000268269	0.016024066
3829703773875	382970	3773875	0.000722652	0.000722652	0.000832808	0.000832808	0.000456885	0.000182068	0.000592162	0.000592162	0.000305595	0.000118536	0.000572496	0.000572496	0.000317137	0.000317137	7.14337E-05	7.14337E-05	0.000241856	0.000241856	0.000869927
3829803773875	382980	3773875	0.000761765	0.000761765	0.000877883	0.000877883	0.000465051	0.000185322	0.000602746	0.000602746	0.000311057	0.000120655	0.000580589	0.000580589	0.000322805	0.000322805	7.27105E-05	7.27105E-05	0.000246178	0.000246178	0.000908579
3829903773875	382990	3773875	0.00080611	0.00080611	0.000928987	0.000928987	0.000474186	0.000188962	0.000614585	0.000614585	0.000317167	0.000123025	0.00058975	0.00058975	0.000329146	0.000329146	7.41387E-05	7.41387E-05	0.000251014	0.000251014	0.00095258
3830003773875	383000	3773875	0.000853231	0.000853231	0.000983291	0.000983291	0.000483044	0.000192492	0.000626066	0.000626066	0.000323092	0.000125323	0.000598733	0.000598733	0.000335294	0.000335294	7.55237E-05	7.55237E-05	0.000255703	0.000255703	0.000998565
3830103773875	383010	3773875	0.000905351	0.000905351	0.001043357	0.001043357	0.000492455	0.000196243	0.000638264	0.000638264	0.000329387	0.000127765	0.000608338	0.000608338	0.000341827	0.000341827	7.69952E-05	7.69952E-05	0.000260685	0.000260685	0.001048519
3830203773875	383020	3773875	0.00096261	0.00096261	0.001109343	0.001109343	0.000502352	0.000200186	0.000651091	0.000651091	0.00033606	0.000130332	0.000618477	0.000618477	0.000348697	0.000348697	7.85425E-05	7.85425E-05	0.000265924	0.000265924	0.001102442
3830303773875	383030	3773875	0.001022692	0.001022692	0.001178584	0.001178584	0.000511971	0.000204019	0.000663558	0.000663558	0.00034244	0.000132828	0.000628349	0.000628349	0.000355374	0.000355374	8.00464E-05	8.00464E-05	0.000271016	0.000271016	0.001157832
3830403773875	383040	3773875	0.001087912	0.001087912	0.001253746	0.001253746	0.000522352	0.000208156	0.000677012	0.000677012	0.000349384	0.000135521	0.000639022	0.000639022	0.000362579	0.000362579	8.16694E-05	8.16694E-05	0.000276511	0.000276511	0.001217363
3830503773875	383050	3773875	0.001150679	0.001150679	0.00132608	0.00132608	0.000531071	0.000211631	0.000688314	0.000688314	0.000355216	0.000137784	0.000647826	0.000647826	0.000368632	0.000368632	8.30328E-05	8.30328E-05	0.000281127	0.000281127	0.001274392
3830603773875	383060	3773875	0.001213122	0.001213122	0.001398041	0.001398041	0.000539099	0.00021483	0.000698718	0.000698718	0.000360585	0.000139866	0.000655831	0.000655831	0.000374204	0.000374204	8.42879E-05	8.42879E-05	0.000285376	0.000285376	0.001331679
3830703773875	383070	3773875	0.00127737	0.00127737	0.001472083	0.001472083	0.000547196	0.000218056	0.000709213	0.000709213	0.000366001	0.000141967	0.000663746	0.000663746	0.000379824	0.000379824	8.55538E-05	8.55538E-05	0.000289663	0.000289663	0.001391555
3830803773875	383080	3773875	0.001335971	0.001335971	0.001539617	0.001539617	0.000552871	0.000220318	0.000716568	0.000716568	0.000369797	0.000143439	0.000669083	0.000669083	0.000383763	0.000383763	8.64411E-05	8.64411E-05	0.000292667	0.000292667	0.001447721
3830903773875	383090	3773875	0.001396423	0.001396423	0.001609284	0.001609284	0.000558684	0.000222634	0.000724102	0.000724102	0.000373685	0.000144948	0.000674419	0.000674419	0.000387798	0.000387798	8.735E-05	8.735E-05	0.000295744	0.000295744	0.001507166
3831003773875	383100	3773875	0.001463958	0.001463958	0.001687113	0.001687113	0.000566711	0.000225833	0.000734506	0.000734506	0.000379054	0.00014703	0.000681979	0.000681979	0.00039337	0.00039337	8.86051E-05	8.86051E-05	0.000299993	0.000299993	0.001575756
3831103773875	383110	3773875	0.001536399	0.001536399	0.001770597	0.001770597	0.000577092	0.00022997	0.000747961	0.000747961	0.000385998	0.000149723	0.000691673	0.000691673	0.00040076	0.00040076	9.02281E-05	9.02281E-05	0.000305488	0.000305488	0.00165306
3831203773875	383120	3773875	0.001606988	0.001606988	0.001851946	0.001851946	0.000588095	0.000234355	0.000762222	0.000762222	0.000393357	0.000152578	0.000701812	0.000701812	0.000408214	0.000408214	9.19485E-05	9.19485E-05	0.000311313	0.000311313	0.001734505
3831303773875	383130	3773875	0.001679106	0.001679106	0.001935056	0.001935056	0.000606573	0.000241718	0.00078617	0.00078617	0.000405716	0.00015737	0.000719422	0.000719422	0.00042103	0.00042103	9.48374E-05	9.48374E-05	0.000321094	0.000321094	0.001835535
3831403773875	383140	3773875	0.001737753	0.001737753	0.002002643	0.002002643	0.00062685	0.000249798	0.000812451	0.000812451	0.000419279	0.000162633	0.000739522	0.000739522	0.00043514	0.00043514	9.80077E-05	9.80077E-05	0.000331828	0.000331828	0.001936565
3831503773875	383150	3773875	0.00177557	0.00177557	0.002046225	0.002046225	0.000648164	0.000258292	0.000840077	0.000840077	0.000433536	0.000168163	0.000760156	0.000760156	0.000449909	0.000449909	0.00010134	0.00010134	0.000343111	0.000343111	0.002021374
3831603773875	383160	3773875	0.001784643	0.001784643	0.002056681	0.002056681	0.000669064	0.000266621	0.000867164	0.000867164	0.000447515	0.000173585	0.000779455	0.000779455	0.00046416	0.00046416	0.000104608	0.000104608	0.000354175	0.000354175	0.002096435
3837203773875	383720	3773875	0.002151755	0.002151755	0.002479753	0.002479753	0.000594324	0.000236837	0.000770294	0.000770294	0.000397523	0.000154194	0.000684291	0.000684291	0.00041253	0.00041253	9.29223E-05	9.29223E-05	0.00031461	0.00031461	0.149783853
3837303773875	383730	3773875	0.002062372	0.002062372	0.002376745	0.002376745	0.000596884	0.000237857	0.000773613	0.000773613	0.000399236	0.000154858	0.000690339	0.000690339	0.00041414	0.00041414	9.33226E-05	9.33226E-05	0.000315966	0.000315966	0.114458849
3837403773875	383740	3773875	0.001973452	0.001973452	0.002274271	0.002274271	0.000597369	0.00023805	0.000774241	0.000774241	0.00039956	0.000154984	0.000693274	0.000693274	0.00041651	0.00041651	9.33983E-05	9.33983E-05	0.000316222	0.000316222	0.092217777
3837503773875	383750	3773875	0.001890134	0.001890134	0.002178252	0.002178252	0.000595708	0.000237388	0.000772088	0.000772088	0.000398449	0.000154553	0.000692651	0.000692651	0.00041498	0.00041498	9.31387E-05	9.31387E-05	0.000315343	0.000315343	0.077122565
3837603773875	383760	3773875	0.001812554	0.001812554	0.002088847	0.002088847	0.000594255	0.000236809	0.000770205	0.000770205	0.000397477	0.000154176	0.000692029	0.000692029	0.00041289	0.00041289	9.29114E-05	9.29114E-05	0.000314574	0.000314574	0.065814722
3837703773875	383770	3773875	0.001739697	0.001739697	0.002004884	0.002004884	0.000589895	0.000235072	0.000764554	0.000764554	0.000394561	0.000153045	0.000686426	0.000686426	0.00040963	0.00040963	9.22298E-05	9.22298E-05	0.000312266	0.000312266	0.057423029
3837803773875	383780	3773875	0.001671422	0.001671422	0.001926201	0.001926201	0.000585535	0.000233334	0.000758903	0.000758903	0.000391645	0.000151914	0.000680645	0.000680645	0.00040636	0.00040636	9.15481E-05	9.15481E-05	0.000309958	0.000309958	0.050613131
3837903773875	383790	3773875	0.001607451	0.001607451	0.00185248	0.00185248	0.000581037	0.000231542	0.000753073	0.000753073	0.000388636	0.000150747	0.000675131	0.000675131	0.00040314	0.00040314	9.08448E-05	9.08448E-05	0.000307576	0.000307576	0.044979787
3838003773875	383800	3773875	0.001547091	0.001547091	0.001782919	0.001782919	0.000576815	0.00022986	0.000747602	0.000747602	0.000385812	0.000149652	0.000669705	0.000669705	0.00040084	0.00040084	9.01848E-05	9.01848E-05	0.000305342	0.000305342	0.040262873
3838103773875	383810	3773875	0.001489833	0.001489833	0.001716932	0.001716932	0.000572455	0.000228122	0.000741951	0.000741951	0.000382896	0.00014852	0.000664547	0.000664547	0.00039735	0.00039735	8.95031E-05	8.95031E-05	0.000303034	0.000303034	0.036270941
3838203773875	383820	3773875	0.001435629	0.001435629	0.001654466	0.001654466	0.00056858	0.000226578	0.000736928	0.000736928	0.000380304	0.000147515	0.000659833	0.000659833	0.00039466	0.00039466	8.88972E-05	8.88972E-05	0.000300982	0.000300982	0.032861721
3838303773875	383830	3773875	0.00138425	0.00138425	0.001595255	0.001595255	0.000564635	0.000225006	0.000731816	0.000731816	0.000377666	0.000146492	0.000655297	0.000655297	0.00039192	0.00039192	8.82805E-05	8.82805E-05	0.000298894	0.000298894	0.029927195
3838403773875	383840	3773875	0.00133523	0.00133523	0.001538763	0.001538763	0.000560483	0.000223351	0.000726434	0.000726434	0.000374888	0.000145414	0.000650673	0.000650673	0.00038947	0.00038947	8.76313E-05	8.76313E-05	0.000296696	0.000296696	0.027380137
3838503773875	383850	3773875	0.001288109	0.001288109	0.001484459	0.001484459	0.000556123	0.000221614	0.000720783	0.000720783	0.000371972	0.000144283	0.00064587	0.00064587	0.00038602	0.00038602	8.69496E-05	8.69496E-05	0.000294388	0.000294388	0.025150577
3838603773875	383860	3773875	0.001243163	0.001243163	0.001432662	0.001432662	0.000551694	0.000219849	0.000715043	0.000715043	0.0003691	0.000143134	0.000641156	0.000641156	0.00038247	0.00038247	8.62571E-05	8.62571E-05	0.000292044	0.000292044	0.023188475
3838703773875	383870	3773875	0.001193218	0.001193218	0.001375104	0.001375104	0.000543666	0.00021665	0.000704638	0.000704638	0.00036364	0.000141051	0.000632618	0.000632618	0.00037374	0.00037374	8.5002E-05	8.5002E-05	0.000287794	0.000287794	0.021613237
3838803773875	383880	3773875	0.001134571	0.001134571	0.001307517	0.001307517	0.00053377	0.000212706	0.000691812	0.000691812	0.00035702	0.000138484	0.00062328	0.00062328	0.00037050	0.00037050	8.34547E-05	8.34547E-05	0.000282556	0.000282556	0.020154645
3838903773875	383890	3773875	0.001073517	0.001073517	0.001237156	0.001237156	0.00052339	0.00020857	0.000678358	0.000678358	0.00035007	0.000135791	0.000615097	0.000615097	0.0003633	0.0003633	8.18317E-05	8.18317E-05	0.000277061	0.000277061	0.01871141
3839003773875	383900	3773875	0.001013944	0.001013944	0.001168502	0.001168502	0.000509549	0.000203054	0.000660419	0.000660419	0.0003408	0.0001322	0.000605848	0.000605848	0.00035369	0.00035369	7.96677E-05	7.96677E-05	0.000269734	0.000269734	0.017045754
3839103773875	383910	3773875	0.000964554	0.000964554	0.001111584	0.001111584	0.000499722	0.000199138	0.000647682	0.000647682	0.00034247	0.00012965	0.000597576	0.000597576	0.00034687	0.00034687	7.81313E-05	7.81313E-05	0.000264532	0.000264532	0.015720977
3829703773885	382970	3773885	0.000734779	0.000734779	0.000846784	0.000846784	0.000445743	0.000177628	0.000577721	0.000577721	0.000298142	0.000115646	0.000558444	0.000558444	0.00030940	0.00030940	6.96917E-05	6.96917E-05	0.000235958	0.000235958	0.000863715
3829803773885	382980	3773885	0.00077542	0.00077542	0.00089362	0.00089362	0.00045384	0.000180854	0.000588215	0.000588215	0.00030355	0.000117746	0.000566626	0.000566626	0.00031502	0.00031502	7.09576E-05	7.09576E-05	0.000240244	0.000240244	0.000902539
3829903773885	382990	3773885	0.000821755	0.000821755	0.000947017	0.000947017	0.000462975	0.000184494	0.000600055	0.000600055	0.000309668	0.000120116	0.000575875	0.000575875	0.00032136	0.00032136	7.23859E-05	7.23859E-05	0.000245079	0.000245079	0.000947144
3830003773885	383000	3773885	0.000871237	0.000871237	0.001004042	0.001004042	0.000471971	0.00018808	0.000611715	0.000611715	0.00031586	0.00012245	0.000584947	0.000584947	0.00032769	0.00032769	7.37925E-05	7.37925E-05	0.000249842	0.000249842	0.00099382
3830103773885	383010	3773885	0.000926089	0.000926089	0.001067255	0.001067255	0.000481383	0.00019183	0.000623913	0.000623913	0.00032198	0.000124892	0.000594641	0.000594641	0.00033414	0.00033414	7.5264E-05	7.5264E-05	0.000254824	0.000254824	0.001044637
3830203773885	383020	3773885	0.000986032	0.000986032	0.001136335	0.001136335	0.00049121	0.000195746	0.00063665	0.00063665	0.000328554	0.000127442	0.000604691	0.000604691	0.00034096	0.00034096	7.68004E-05	7.68004E-05	0.000260026	0.000260026	0.001098732
3830303773885	383030	3773885	0.001045605	0.001045605	0.001204989	0.001204989	0.000499791	0.000199166	0.000647772	0.000647772	0.00033429	0.000129668	0.000613407	0.000613407	0.00034619	0.00034619	7.81421E-05	7.81421E-05	0.000264569	0.000264569	0.001151275
3830403773885	383040	3773885	0.001110038	0.001110038	0.001279244	0.001279244	0.000508857	0.000202778	0.000659522	0.000659522	0.00034057	0.00013202	0.000622746	0.000622746	0.00035321	0.00035321	7.95595E-05	7.95595E-05	0.000269368	0.000269368	0.001207441
3830503773885	383050	3773885	0.001175119	0.001175119	0.001354246	0.001354246	0.000517231	0.000206115	0.000670375	0.000670375	0.00034958	0.000134193	0.000631195	0.000631195	0.00035924	0.00035924	8.08688E-05	8.08688E-05	0.0002738	0.0002738	0.00126378
3830603773885	383060	3773885	0.001241821	0.001241821	0.001431115	0.001431115	0.000525397	0.000209369	0.000680959	0.000680959	0.00035142	0.000136311	0.000639377	0.000639377	0.00036469	0.00036469	8.21455E-05	8.21455E-05	0.000278123	0.000278123	0.001321671
3830703773885	383070	3773885	0.001310651	0.001310651	0.001510437	0.001510437	0.000533632	0.000212651	0.000691633	0.000691633	0.00035692	0.000138448	0.000647471	0.000647471	0.00037040	0.00037040	8.34331E-05	8.34331E-05	0.000282482	0.000282482	0.001382237
3830803773885	383080	3773885	0.00137314	0.00137314	0.001582452	0.001582452	0.000539307	0.000214913	0.000698987	0.000698987	0.00036072	0.00013992	0.000652896	0.000652896	0.00037434	0.00037434	8.43203E-05	8.43203E-05	0.000285486	0.000285486	0.00143849
3830903773885	383090	3773885	0.001437435	0.001437435	0.001656547	0.001656547	0.00054512	0.000217229	0.000706522	0.000706522	0.00036461	0.000141428	0.000658232	0.000658232	0.00037838	0.00037838	8.52292E-05	8.52292E-05	0.000288564	0.000288564	0.001497762
3831003773885	383100	3773885	0.001507052	0.001507052	0.001736776	0.001736776	0.000552248	0.00022007	0.00071576	0.00071576	0.00036938	0.000143278	0.000664814	0.000664814	0.00038333	0.00038333	8.63437E-05	8.63437E-05	0.000292337	0.000292337	0.001563763
3831103773885	383110	3773885	0.00158028	0.00158028	0.001821167	0.001821167	0.000560691	0.000223434	0.000726703	0.000726703	0.00037502	0.000145468	0.000672551	0.000672551	0.00038919	0.00038919	8.76637E-05	8.76637E-05	0.000296806	0.000296806	0.001636236
3831203773885	383120	3773885	0.001653369	0.001653369	0.001905397	0.001905397	0.000569549	0.000226964	0.000738184	0.000738184	0.000380952	0.000147766	0.000680556	0.000680556	0.00039534	0.00039534	8.90487E-05	8.90487E-05	0.000301495	0.000301495	0.001712677
3831303773885	383130	3773885	0.001736734	0.001736734	0.00200147	0.00200147	0.000588857	0.000234658	0.000763209	0.000763209	0.000393867	0.000152776	0.000699144	0.000699144	0.00040874	0.00040874	9.20675E-05	9.20675E-05	0.000311716	0.000311716	0.001816813
3831403773885	383140	3773885	0.001803343	0.001803343	0.002078232	0.002078232	0.000610587	0.000243318	0.000791373	0.000791373	0.00040801	0.000158413	0.000720667	0.000720667	0.00042382	0.00042382	9.5465E-05	9.5465E-05	0.000323219	0.000323219	0.00192138
3831503773885	383150	3773885	0.00184528	0.00184528	0.002126562	0.002126562	0.000632732	0.000252142	0.000820075	0.000820075	0.00042313	0.000164159	0.000741923	0.000741923	0.00043919	0.00043919	9.89274E-05	9.89274E-05	0.000334942	0.000334942	0.002002135
3831603773885	383160	3773885	0.001860324	0.001860324	0.002143898	0.002143898	0.000652593	0.000260057	0.000845817	0.000845817	0.00043649	0.000169312	0.000760156	0.000760156	0.00045284	0.00045284	0.000102033	0.000102033	0.000345456	0.000345456	0.002080819
3837103773885	383710	3773885	0.002381715	0.002381715	0.002744766	0.002744766	0.000577715	0.000230218	0.000748768	0.000748768	0.00038614	0.000149885	0.000663302	0.000663302	0.00040100	0.00040100	9.03255E-05	9.03255E-05	0.000305818	0.000305818	0.176295875
3837203773885	383720	3773885	0.002285713	0.002285713	0.00263413	0.00263413	0.000581244	0.000231625	0.000753342	0.000753342	0.00038875	0.000150801	0.000669705	0.000669705	0.00040345	0.00040345	9.08773E-05	9.08773E-05	0.000307686	0.000307686	0.130028237
3837303773885	383730	3773885	0.002185452	0.002185452	0.002518587	0.002518587	0.000583874	0.000232673	0.000756751	0.000756751	0.00039053	0.000151483	0.000675842	0.000675842	0.00040528	0.00040528	9.12884E-05	9.12884E-05	0.000309078	0.000309078	0.101535046
3837403773885	383740	3773885	0.002087229	0.002087229	0.002405391	0.002405391	0.000584497	0.000232921	0.000757558	0.000757558	0.0003909	0.000151645	0.000679044	0.000679044	0.00040571	0.00040571	9.13858E-05	9.13858E-05	0.000309408	0.000309408	0.083064175
3837503773885	383750	3773885	0.001995624	0.001995624	0.002299823	0.002299823	0.000583043	0.000232342	0.000755674	0.000755674	0.000389978	0.000151268	0.000678688	0.000678688	0.00040470	0.00040470	9.11586E-05	9.11586E-05	0.000308639	0.000308639	0.070256932

			MSite Grubbing / Prep	MMass Grading / Excavation	MMass Grading / Excavation	MDrainage / Utilities Trenching	MFoundations / Concrete Pads	MBuilding / Structure Construction	MAsphalt Paving	MLandscaping or Other Finishing	MWaterside Construction (Piles)	RSSWRestriping South Valley	RSSWRestriping Silver Lake Boulevard	RSSWDemolition	RSSWPlacing Base	RSSWForm	Child Risk				
Unique Identifier	X (UTM)	Y (UTM)	2027	2027	2028	2028	2028	2028	2028	2028	2028	2029	2029	2029	2029	2029	3rd Trimester	0<2	2<16	Total	per million
3838003773865	383800	3773865	0.039210566	0.065221919	0.065221919	0.031368453	0.01486363	0.040325338	0.026220373	0.018006669	0.019353685	0.00026587	0.008527539	0.025625637	0.002330222	0.005068209	3.9414E-07	8.12867E-06	2.7307E-06	1.12535E-05	11.2535351
3838103773865	383810	3773865	0.035186947	0.058529127	0.058529127	0.028149557	0.013338388	0.036187326	0.023529751	0.016158902	0.017367693	0.000263745	0.007553304	0.022760034	0.002069643	0.004501454	3.69826E-07	7.62119E-06	2.4748E-06	1.04659E-05	10.4658596
3838203773865	383820	3773865	0.031769196	0.052844121	0.052844121	0.025415356	0.012042815	0.032672407	0.021244277	0.014589368	0.015680748	0.000260557	0.006750032	0.020386975	0.001853853	0.004032113	3.47898E-07	7.16456E-06	2.2567E-06	9.76918E-06	9.76918048
3838303773865	383830	3773865	0.028838851	0.047969856	0.047969856	0.023071081	0.010932003	0.029658751	0.019284736	0.013243666	0.014234379	0.000258403	0.006078926	0.018396508	0.001672854	0.00363844	3.28038E-07	6.75165E-06	2.069E-06	9.1487E-06	9.14869776
3838403773865	383840	3773865	0.026305771	0.043756392	0.043756392	0.021044617	0.009971783	0.027053655	0.017590849	0.0120804	0.012984092	0.000256307	0.00551194	0.016708843	0.001519389	0.003304656	3.09948E-07	6.37618E-06	1.9061E-06	8.59226E-06	8.59225884
3838503773865	383850	3773865	0.024104463	0.040094788	0.040094788	0.019283571	0.009137329	0.024789763	0.016118819	0.011069493	0.011897563	0.000253267	0.005030078	0.015269233	0.001388481	0.003019931	2.93494E-07	6.03501E-06	1.7641E-06	8.09261E-06	8.09261469
3838603773865	383860	3773865	0.022185947	0.036903574	0.036903574	0.017748758	0.008410073	0.022816702	0.014835894	0.010188453	0.010950615	0.00025126	0.004621608	0.014036364	0.001276372	0.002776096	2.7846E-07	5.72388E-06	1.6398E-06	7.64216E-06	7.64216194
3838703773865	383870	3773865	0.020703624	0.034437913	0.034437913	0.016562899	0.007848165	0.021292236	0.013844654	0.009507725	0.010218965	0.000246921	0.00428805	0.013044878	0.001186213	0.002580001	2.64622E-07	5.43896E-06	1.541E-06	7.24462E-06	7.24462341
3838803773865	383880	3773865	0.019223454	0.031975835	0.031975835	0.015378764	0.007287075	0.019769985	0.012854855	0.008827987	0.009488378	0.000241756	0.003958928	0.012058785	0.001096544	0.002384973	2.50983E-07	5.15789E-06	1.4408E-06	6.84963E-06	6.84962953
3838903773865	383890	3773865	0.017707627	0.029454444	0.029454444	0.014166102	0.006712467	0.018211062	0.011841211	0.008131874	0.008740191	0.000237831	0.003624775	0.011056239	0.001005379	0.00218669	2.37355E-07	4.87512E-06	1.3378E-06	6.45023E-06	6.45022682
3839003773865	383900	3773865	0.016125509	0.026822787	0.026822787	0.012900407	0.00611273	0.016583964	0.010783238	0.007405318	0.007959284	0.000233433	0.003287912	0.010037243	0.000912719	0.001985154	2.23405E-07	4.58469E-06	1.2293E-06	6.03744E-06	6.03743563
3839103773865	383910	3773865	0.014815972	0.024644534	0.024644534	0.011852778	0.005616321	0.015237196	0.009907542	0.006803939	0.007312918	0.000229862	0.003010448	0.009200493	0.000836631	0.001819663	2.10496E-07	4.31869E-06	1.1401E-06	5.66926E-06	5.66925519
3829703773875	382970	3773875	0.000804341	0.001337922	0.001337922	0.000643473	0.000304903	0.000827209	0.000537868	0.000369378	0.000397009	0.000233315	0.000253585	0.000789771	7.18164E-05	0.0001562	1.07895E-07	2.94463E-06	2.9671E-07	3.34923E-06	3.3492286
3829803773875	382980	3773875	0.000840079	0.001397367	0.001397367	0.000672063	0.00031845	0.000863963	0.000561766	0.000385789	0.000414649	0.000236827	0.00026353	0.000820846	7.46422E-05	0.000162346	1.16046E-07	3.18634E-06	3.1343E-07	3.61582E-06	3.61581823
3829903773875	382990	3773875	0.000880763	0.001465039	0.001465039	0.00070461	0.000333872	0.000905803	0.000588972	0.000404473	0.00043473	0.000240782	0.000274754	0.000855943	7.78336E-05	0.000169287	1.25347E-07	3.46421E-06	3.3243E-07	3.92199E-06	3.92198888
3830003773875	383000	3773875	0.000923281	0.001535764	0.001535764	0.000738625	0.00034999	0.00094953	0.000617404	0.000423998	0.000455716	0.000244531	0.000286247	0.000892045	8.11165E-05	0.000176428	1.35547E-07	3.77172E-06	3.5284E-07	4.2601E-06	4.26010302
3830103773875	383010	3773875	0.000969469	0.001612592	0.001612592	0.000775575	0.000367499	0.000997031	0.000648291	0.00044520	0.000478514	0.000248515	0.000298603	0.000930706	8.46321E-05	0.000184074	1.47106E-07	4.12333E-06	3.7564E-07	4.64608E-06	4.64607582
3830203773875	383020	3773875	0.001019327	0.001695523	0.001695523	0.000815461	0.000386398	0.001048306	0.000681631	0.000468105	0.000503123	0.000252765	0.000311793	0.00097211	8.83971E-05	0.000192263	1.60282E-07	4.52808E-06	4.0119E-07	5.08955E-06	5.08955202
3830303773875	383030	3773875	0.00107054	0.001780711	0.001780711	0.000856432	0.000405812	0.001100976	0.000715877	0.000491624	0.00052840	0.000256809	0.000325192	0.001014061	9.22119E-05	0.00020056	1.75069E-07	4.98724E-06	4.2907E-07	5.59138E-06	5.59137587
3830403773875	383040	3773875	0.001125583	0.001872268	0.001872268	0.000900466	0.000426677	0.001157584	0.000752685	0.000516901	0.000555569	0.000261206	0.000339483	0.001058938	9.62926E-05	0.000209436	1.92238E-07	5.52612E-06	4.6077E-07	6.17913E-06	6.17912712
3830503773875	383050	3773875	0.001178312	0.001959976	0.001959976	0.00094265	0.000446665	0.001211812	0.000787945	0.000541116	0.000581595	0.000264748	0.000352911	0.001101164	0.000100132	0.000217787	2.10982E-07	6.12117E-06	4.9388E-07	6.82604E-06	6.82603924
3830603773875	383060	3773875	0.001231281	0.002048083	0.002048083	0.000985025	0.000466744	0.001266286	0.000823366	0.000565441	0.00060774	0.000267877	0.00036622	0.001143024	0.000103939	0.000226066	2.32046E-07	6.79757E-06	5.2985E-07	7.55947E-06	7.55947064
3830703773875	383070	3773875	0.001286642	0.00214017	0.00214017	0.001029314	0.00048773	0.001323222	0.000860387	0.000590865	0.000635065	0.000271035	0.000380065	0.001186529	0.000107895	0.00023467	2.56439E-07	7.59044E-06	5.7045E-07	8.41733E-06	8.41732708
3830803773875	383080	3773875	0.001338574	0.002226552	0.002226552	0.001070859	0.000507416	0.00137663	0.000895114	0.000614713	0.000660698	0.000272924	0.00039257	0.001226013	0.000111485	0.00024248	2.83074E-07	8.46766E-06	6.1284E-07	9.36357E-06	9.36357258
3830903773875	383090	3773875	0.001393537	0.002317976	0.002317976	0.00111483	0.000528251	0.001433156	0.000931868	0.000639954	0.000687827	0.000274872	0.00040573	0.001267508	0.000115259	0.000250686	3.145E-07	9.51646E-06	6.6187E-07	1.04928E-05	10.49283
3831003773875	383100	3773875	0.001456956	0.002423465	0.002423465	0.001165565	0.000552291	0.001498377	0.000974276	0.000669078	0.000719129	0.00027803	0.000421213	0.001316223	0.000119688	0.000260321	3.54211E-07	1.08607E-05	7.2359E-07	1.19385E-05	11.9385112
3831103773875	383110	3773875	0.001528431	0.002542356	0.002542356	0.001222745	0.000579386	0.001571885	0.001022072	0.00070190	0.000754408	0.000282428	0.000439196	0.001372799	0.000124833	0.000271511	4.05095E-07	1.26107E-05	8.0205E-07	1.38178E-05	13.8178406
3831203773875	383120	3773875	0.001603736	0.002667616	0.002667616	0.001282989	0.000607932	0.001649331	0.001072429	0.000736484	0.000791578	0.000287179	0.000458013	0.001432116	0.000130227	0.000283242	4.69212E-07	1.48558E-05	8.9936E-07	1.62244E-05	16.2244092
3831303773875	383130	3773875	0.001697149	0.002822997	0.002822997	0.001357719	0.000643342	0.0017454	0.001134895	0.000779382	0.000837685	0.000296122	0.000482249	0.001508616	0.000137183	0.000298372	5.64507E-07	1.82584E-05	1.0442E-06	1.98671E-05	19.8671027
3831403773875	383140	3773875	0.001790562	0.002978378	0.002978378	0.00143245	0.000678752	0.001841469	0.001197361	0.00082228	0.000883792	0.000306276	0.000507111	0.001585848	0.000144206	0.000313647	6.98368E-07	2.31462E-05	1.2451E-06	2.50897E-05	25.0896878
3831503773875	383150	3773875	0.001868978	0.003108813	0.003108813	0.001495182	0.000708477	0.001922114	0.001249798	0.000858291	0.000922497	0.000316163	0.000532567	0.001668837	0.000151753	0.000330061	8.94222E-07	3.0478E-05	1.5375E-06	3.29097E-05	32.9097134
3831603773875	383160	3773875	0.00193838	0.003224254	0.003224254	0.001550704	0.000734786	0.001993489	0.001296208	0.000890162	0.000956752	0.000324722	0.000549926	0.001723676	0.000156739	0.000340907	1.197E-06	4.20868E-05	1.9922E-06	4.5276E-05	45.2759911
3837203773875	383720	3773875	0.138491277	0.230363081	0.230363081	0.110793021	0.052498174	0.14242864	0.09261006	0.06359935	0.068356997	0.000269441	0.033785768	0.134559684	0.012235946	0.026613061	7.96197E-07	1.67381E-05	8.9642E-06	2.64985E-05	26.4985124
3837303773875	383730	3773875	0.105829512	0.176034283	0.176034283	0.08466361	0.040117012	0.108838288	0.070768916	0.048600088	0.052235692	0.00027136	0.031799784	0.09215309	0.008379778	0.018225933	7.05771E-07	1.47922E-05	6.9243E-06	2.24223E-05	22.4223273
3837403773875	383740	3773875	0.08526525	0.14182818	0.14182818	0.0682122	0.032321674	0.087689376	0.057017454	0.039156362	0.042085513	0.000272156	0.023470688	0.068700259	0.006247136	0.013587459	6.35395E-07	1.3282E-05	5.6366E-06	1.95539E-05	19.5539441
3837503773875	383750	3773875	0.071308103	0.118612195	0.118612195	0.057046483	0.02703091	0.073335422	0.047684214	0.032746821	0.035196497	0.000271094	0.018438437	0.054381109	0.00494505	0.010755434	5.78845E-07	1.20743E-05	4.7609E-06	1.7414E-05	17.4140154
3837603773875	383760	3773875	0.060852787	0.101221073	0.101221073	0.04868223	0.023067592	0.062582857	0.040692673	0.027945426	0.030035927	0.000271123	0.014995224	0.044497232	0.004046277	0.008800612	5.31382E-07	1.10626E-05	4.1036E-06	1.56976E-05	15.6976119
3837703773875	383770	3773875	0.053093764	0.088314899	0.088314899	0.042475012	0.020126363	0.054603242	0.035504162	0.02438225	0.026206202	0.000268201	0.012652309	0.037712847	0.003429351	0.007458804	4.91333E-07	1.02162E-05	3.6142E-06	1.43217E-05	14.3217489
3837803773875	383780	3773875	0.046797281	0.07784148	0.07784148	0.037437825	0.017739542	0.048127747	0.031293661	0.021490716	0.023098362	0.000266342	0.01085527	0.032478572	0.002953381	0.006423575	4.56304E-07	9.4778E-06	3.216E-06	1.31501E-05	13.1501049
3837903773875	383790	3773875	0.041588649	0.069177565	0.069177565	0.033270919	0.015765095	0.042771031	0.027810613	0.019098756	0.020527467	0.000263331	0.009435973	0.028324347	0.002575624	0.005601957	4.25359E-07	8.8265E-06	2.8857E-06	1.21376E-05	12.1375925
3838003773875	383800	3773875	0.037227355	0.061923093	0.061923093	0.029781884	0.01411185	0.038285743	0.024894186	0.017095918	0.018374805	0.000261354	0.008294617	0.024968759	0.00227049	0.004938293	3.97843E-07	8.2484E-06	2.6084E-06	1.12546E-05	11.2545966
3838103773875	383810	3773875	0.033536384	0.055783621	0.055783621	0.026829108	0.012712706	0.034489837	0.022426009	0.015400914	0.016553003	0.000258314	0.007362364	0.02221649	0.002020217	0.004393952	3.7318E-07	7.73066E-06	2.3729E-06	1.04767E-05	10.476698
3838203773875	383820	3773875	0.030384194	0.050540343	0.050540343	0.024307355	0.011517799	0.031248029	0.020318118	0.013953334	0.014997134	0.000256395	0.006590681	0.019929985	0.001812298	0.00394173	3.51029E-07	7.26638E-06	2.1711E-06	9.78851E-06	9.78851389
3838303773875	383830	3773875	0.027670909	0.04602713	0.04602713	0.022136728	0.010489269	0.028457605	0.018503726	0.012707312	0.013657902	0.000253474	0.005944973	0.018010077	0.001637714	0.003562013	3.31004E-07	6.84741E-06	1.9968E-06	9.17526E-06	9.17525692
3838403773875	383840	3773875	0.025315881	0.042109831	0.042109831	0.020252705	0.009596543	0.026035621	0.016928902	0.011625812	0.012495499	0.000251555	0.005398293	0.016379719	0.001489461	0.003239562	3.12802E-07	6.46725E-06	1.845E-06	8.62502E-06	8.62502332
3838503773875	383850	3773875	0.023254413	0.038680835	0.038680835	0.01860353	0.008815098	0.023915545	0.015550384	0.010679124	0.011477993	0.000249548	0.004930126	0.014979775	0.001362159	0.002962683	2.96138E-07	6.11993E-06	1.7114E-06	8.12751E-06	8.12750748
3838603773875	383860	3773875	0.021440238	0.03566318	0.03566318	0.017152191	0.008127395	0.022049793	0.014337233	0.009846001	0.010582546	0.000246567	0.004527314	0.013770944	0.001252236	0.002723602	2.80885E-07	5.8025E-06	1.5934E-06	7.67681E-06	7.67681463
3838703773875	383870	3773875	0.019983761	0.033240511	0.033240511	0.015987009	0.007575286	0.020551908	0.013363277	0.009177143	0.009863653	0.000242317	0.004205308	0.012800937	0.00116403	0.002531755	2.66868E-07	5.51253E-06	1.4965E-06	7.27586E-06	7.27585534
3838803773875	383880	3773875	0.018635136	0.03099724	0.03099724	0.014908109	0.007064059	0.01916494	0.012461442	0.008557814	0.009197994	0.00023724	0.003893426	0.011867763	0.001079174	0.002347193	2.53358E-07	5.23287E-06	1.4046E-06	6.89084E-06	6.89084299
3838903773875	383890	3773875	0.01730071	0.028777588	0.028777588	0.013840568	0.006558216	0.017792576	0.011569103	0.007945005	0.008539344	0.000233344	0.003587885	0.010967126	0.000997276	0.002169066	2.40275E-07	4.9608E-06	1.3129E-06	6.51399E-06	6.51398669
3839003773875	383900	3773875	0.015760632	0.026215859	0.026215859	0.012608506	0.005974415	0.016208713	0.010539242	0.007237755	0.007779187	0.00022933	0.003260044	0.009953431	0.000905098	0.001968578	2.2636E-07	4.6688E-06	1.2074E-06	6.10256E-06	6.10255732
3839103773875	383910	3773875	0.014535733	0.024178391	0.024178391	0.011628587	0.00551009	0.01494899	0.009720144	0.006675245	0.007174597	0.000225995	0.002994073	0.009154703	0.000832467	0.001810607	2.13909E-07	4.41042E-06	1.1237E-06	5.74805E-06	5.74805083
3829703773885	382970	3773885	0.000798597	0.001328368	0.001328368	0.000638878	0.000302726	0.000821302	0.000534028	0.00036674	0.000394174	0.000226674	0.000250221	0.000779351	7.08689E-05	0.000154139	1.08388E-07	2.96778E-06	2.9382E-07	3.36999E-06	3.36999051
3829803773885	382980	3773885	0.000834495	0.001388079	0.001388079	0.000667596	0.000316334	0.00085822	0.000558032	0.000383225	0.000411893	0.000230186	0.000260165	0.000810427	7.36947E-05	0.000160285	1.1669E-07	3.21516E-06	3.1064E-07	3.64249E-06	3.64248502
3829903773885	382990	3773885	0.000875737	0.00145668	0.00145668	0.00070059	0.000331967	0.000900634	0.000585611	0.000402165	0.000432249	0.000234171	0.000271509	0.000845889	7.69194E-05	0.000167299	1.26194E-07	3.50039E-06	3.2984E-07	3.95642E-06	3.95642211
3830003773885	383000	3773885	0.000918894	0.001528466	0.001528466	0.000735115	0.000348327	0.000945018	0.00061447	0.00042984	0.000453551	0.000238008	0.000283121	0.000882265	8.02272E-05	0.000174493	1.36609E-07	3.81592E-06	3.5047E-07	4.303E-06	4.30300141
3830103773885	383010	3773885	0.000965879	0.001606621	0.001606621	0.000772703	0.000366138	0.00099334	0.00064589	0.000443561	0.000476742	0.000242051	0.000295596	0.000921384	8.37844E-05	0.00018223	1.48413E-07	4.17683E-06	3.7356E-07	4.6988E-06	4.69880162
3830203773885	383020	3773885	0.001015896	0.001689818	0.001689818	0.000812717	0.000385098	0.001044779	0.000679337	0.00046653	0.00050143	0.000246272	0.000308727	0.000962604	8.75327E-05	0.000190383	1.61799E-07	4.59031E-06	3.9927E-07	5.15138E-06	5.15137843
3830303773885	383030	3773885	0.001064477	0.001770626	0.001770626	0.000851582	0.000403514	0.001094741	0.000711823	0.00048884	0.000525408	0.000249784	0.000321232	0.001001814	9.10982E-05	0.000198138	1.7632E-07	5.04386E-06	4.261E-07	5.64628E-06	5.64627943
3830403773885	383040	3773885	0.001116409	0.001857008	0.001857008	0.000893127	0.000423199	0.001148149	0.00074655	0.000512689	0.000551041	0.000253533	0.000334481	0.001043492	9.48881E-05	0.000206381	1.9308E-07	5.57283E-06	4.5643E-07	6.22234E-06	6.22234172
3830503773885	383050	3773885	0.0011685	0.001943655	0.001943655	0.0009348	0.000442946	0.001201721	0.000781384	0.00053661	0.000576752	0.000256927	0.000347641	0.001084803	9.86447E-05	0.000214551	2.11837E-07	6.17145E-06	4.8925E-07	6.87254E-06	6.87253734
3830603773885	383060	3773885	0.001222027	0.002032691	0.002032691	0.000977622	0.000463236	0.00125677	0.000817178	0.000561192	0.000603172	0.000260173	0.000361039	0.001126938	0.000102476	0.000222885	2.33228E-07	6.86204E-06	5.2564E-07	7.62091E-06	7.62091186
3830703773885	383070	3773885	0.001278027	0.00212584	0.00212584	0.001022422	0.000484464	0.001314362	0.000854625	0.000586908	0.000630813	0.00026345	0.000374944	0.001170718	0.000106457	0.000231543	2.58015E-07	7.67209E-06	5.668E-07	8.4969E-06	8.49689812
3830803773885	383080	3773885	0.001330038	0.002212354	0.002212354	0.001064031	0.00050418	0.001367852	0.000889406	0.000610794	0.000656485	0.000265398	0.000387419	0.001210019	0.000110031	0.000239316	2.8496E-07	8.56452E-06	6.0957E-07	9.45905E-06	9.45905011
3830903773885	383090	3773885	0.001384842	0.002303513	0.002303513	0.001107873	0.000524955	0.001424213	0.000926053	0.000635961	0.000683535	0.000267405	0.00040049	0.001251148	0.000113771	0.000247451	3.16686E-07	9.62924E-06	6.5897E-07	1.06049E-05	10.6048955
3831003773885	383100	3773885	0.001445867	0.002405021	0.002405021	0.001156694	0.000548088	0.001486974	0.000966861	0.000663986	0.000713656	0.00027012	0.000415169	0.001297395	0.000117976	0.000256597	3.55879E-07	1.09632E-05	7.1949E-07	1.20385E-05	12.0385478
3831103773885	383110	3773885	0.001512876	0.002516481	0.002516481	0.001210301	0.000573489	0.001555887	0.00101167	0.000694758	0.00074673	0.000273514	0.000431544	0.001348852	0.000122656	0.000266774	4.04897E-07	1.26575E-05	7.9444E-07	1.38569E-05	13.8568803
3831203773885	383120	3773885	0.001583554	0.002634046	0.002634046	0.001266843	0.000600281	0.001628575	0.001058933	0.000727215	0.000781616	0.000277174	0.000448783	0.001403234	0.000127601	0.00027753	4.66115E-07	1.48102E-05	8.8686E-07	1.61632E-05	16.1632046
3831303773885	383130	3773885	0.001679839	0.002794203	0.002794203	0.001343871	0.00063678	0.001727597	0.00112332	0.00077143	0.00082914	0.00028656	0.000473823	0.001482294	0.00013479	0.000293166	5.62953E-07	1.82782E-05	1.0347E-06	1.98759E-05	19.8758918
3831403773885	383140	3773885	0.001776522	0.002955025	0.002955025	0.001421218	0.00067343	0.001827029	0.001187973	0.000815832	0.000876862	0.000297539	0.000499697	0.001562724	0.000142104	0.000309074	7.00404E-07	2.33114E-05	1.2417E-06	2.52535E-05	25.2534729
3831503773885	383150	3773885	0.001851189	0.003079223	0.003079223	0.001480951	0.000701734	0.001903819	0.001237903	0.000850121	0.000913716	0.000307722	0.000525303	0.001645896	0.000149667	0.000325523	8.99827E-07	3.07992E-05	1.5398E-06	3.32388E-05	33.2388248
3831603773885	383160	3773885	0.001923941	0.003200237	0.003200237	0.001539153	0.000729312	0.001978639	0.001286552	0.000883531	0.000949625	0.000315809	0.000542006	0.001698998	0.000154495	0.000336026	1.20102E-06	4.23763E-05	1.993E-06	4.55703E-05	45.5703139
3837103773885	383710	3773885	0.163004492	0.271137777	0.271137777	0.130403593	0.061790449	0.167638775	0.109002214	0.074856554	0.080456314	0.000261059	0.028606166	0.195704706	0.01779606	0.038706254	9.48917E-07	2.00937E-05	1.0513E-05	3.15557E-05	31.5556666
3837203773885	383720	3773885	0.120225086	0.199979536	0.199979536	0.096180069	0.045573971	0.123643134	0.080395334	0.055210967	0.059341109	0.000263331	0.042639035	0.123036492	0.011188105	0.024334017	8.16543E-07	1.72391E-05	7.8391E-06	2.58947E-05	25.8947389
3837303773885	383730	3773885	0.093880067	0.15615786	0.15615786	0.075104053	0.035587311	0.096549115	0.06277824	0.043112544	0.046337644	0.000265279	0.029426409	0.085805221	0.007802545	0.016970459	7.19122E-07	1.51391E-05	6.1877E-06	2.20459E-05	22.0458842
3837403773885	383740	3773885	0.076801761	0.127750214	0.127750214	0.061441409	0.029113402	0.078985266	0.051357861	0.035269673	0.037908076	0.000266106	0.022018611	0.064770326	0.005889774	0.012810201	6.44826E-07	1.35408E-05	5.1154E-06	1.93011E-05	19.3010902
3837503773885	383750	3773885	0.064960088	0.108053058	0.108053058	0.05196807	0.024624554	0.066806929	0.043439253	0.029831622	0.032063222	0.000266253	0.017458396	0.051699307	0.004701185	0.01022503	5.8595E-07	1.22795E-05	4.3703E-06	1.72357E-05	17.2357468

			EGIODemolition	EGIOSite Grubbing / Prep	EGIOMass Grading / Excavation	EGIOMass Grading / Excavation	EGIODrainage / Utilities Trenching	EGIODrainage / Utilities Trenching	EGIOFoundations / Concrete Pads	EGIOFoundations / Concrete Pads	EGIOBuilding / Structure Construction	EGIOBuilding / Structure Construction	EGIOAsphalt Paving	EGIOArchitectural Coating	EGIOLandscaping or Other Finishing	EGIOWaterside Construction (Piles)	HIWaterside Construction (Landscaping)	HIWaterside Construction (Landscaping)	KMDemolition	KMSite Grubbing / Prep	KMMass Grading / Excavation
Unique Identifier	X (UTM)	Y (UTM)	2025	2025	2025	2026	2026	2027	2026	2027	2026	2027	2027	2027	2027	2027	2025	2026	2025	2025	2025
3837603773885	383760	3773885	0.002751188	0.00254377	0.004231245	0.004231245	0.002035015	0.002035015	0.000964272	0.000964272	0.00261609	0.00261609	0.001701036	0.000345029	0.001168175	0.001255562	0.006622108	0.006622108	0.024448372	0.022605149	0.037600864
3837703773885	383770	3773885	0.002664739	0.00246384	0.004098289	0.004098289	0.00197107	0.00197107	0.000933972	0.000933972	0.002533886	0.002533886	0.001647585	0.000334187	0.001131468	0.001216109	0.006394077	0.006394077	0.022264884	0.020586279	0.034242725
3837803773885	383780	3773885	0.002581913	0.00238726	0.003970906	0.003970906	0.001909805	0.001909805	0.000904942	0.000904942	0.002455127	0.002455127	0.001596375	0.0003238	0.0010963	0.00117831	0.006171849	0.006171849	0.020388627	0.018851478	0.031357098
3837903773885	383790	3773885	0.002502539	0.00231387	0.00384883	0.00384883	0.001851093	0.001851093	0.000877122	0.000877122	0.002379651	0.002379651	0.001547298	0.000313845	0.001062597	0.001142086	0.005959127	0.005959127	0.018754721	0.017340756	0.028844199
3838003773885	383800	3773885	0.002426616	0.00224367	0.003732062	0.003732062	0.001794934	0.001794934	0.000850511	0.000850511	0.002307455	0.002307455	0.001500355	0.000304324	0.001030359	0.001107437	0.005757111	0.005757111	0.017320113	0.016014307	0.026637816
3838103773885	383810	3773885	0.002353712	0.00217626	0.003619938	0.003619938	0.001741008	0.001741008	0.000824959	0.000824959	0.002238132	0.002238132	0.00145528	0.000295181	0.000999404	0.001074166	0.0055636	0.0055636	0.016051416	0.01484126	0.024686597
3838203773885	383820	3773885	0.002284	0.0021118	0.003512724	0.003512724	0.001689443	0.001689443	0.000800526	0.000800526	0.002171843	0.002171843	0.001412178	0.000286438	0.000969804	0.001042351	0.005383196	0.005383196	0.014922055	0.013797045	0.022949674
3838303773885	383830	3773885	0.002218171	0.00205094	0.003411481	0.003411481	0.00164075	0.00164075	0.000777453	0.000777453	0.002109247	0.002109247	0.001371476	0.000278182	0.000941852	0.001012309	0.005210997	0.005210997	0.013912878	0.012863952	0.02139759
3838403773885	383840	3773885	0.002155189	0.0019927	0.003314617	0.003314617	0.001594163	0.001594163	0.000775379	0.000775379	0.002049358	0.002049358	0.001332535	0.000270284	0.00091511	0.000983566	0.005044801	0.005044801	0.01300706	0.012026425	0.020004469
3838503773885	383850	3773885	0.002093933	0.00193607	0.003220406	0.003220406	0.001548853	0.001548853	0.000733909	0.000733909	0.001991109	0.001991109	0.001294661	0.000262602	0.0008891	0.00095561	0.004879706	0.004879706	0.012189848	0.011270825	0.018747621
3838603773885	383860	3773885	0.002035179	0.00188174	0.003130044	0.003130044	0.001505393	0.001505393	0.000713316	0.000713316	0.00193524	0.00193524	0.001258333	0.000255233	0.000864152	0.000928796	0.004722016	0.004722016	0.011447265	0.010584228	0.017605551
3838703773885	383870	3773885	0.00197375	0.00182494	0.003035568	0.003035568	0.001459955	0.001459955	0.000691785	0.000691785	0.001876828	0.001876828	0.001220352	0.000247529	0.000838069	0.000900762	0.004549516	0.004549516	0.010780606	0.009967829	0.016580249
3838803773885	383880	3773885	0.001904728	0.00176113	0.002929415	0.002929415	0.001408901	0.001408901	0.000667594	0.000667594	0.001811196	0.001811196	0.001177677	0.000238873	0.000808762	0.000869263	0.004375216	0.004375216	0.010186678	0.009418679	0.015666806
3838903773885	383890	3773885	0.001838295	0.0016997	0.002827243	0.002827243	0.001359761	0.001359761	0.000644309	0.000644309	0.001748025	0.001748025	0.001136602	0.000230542	0.000780554	0.000838945	0.004211822	0.004211822	0.009601119	0.008877267	0.014766233
3839003773885	383900	3773885	0.001762113	0.00162926	0.002710077	0.002710077	0.001303411	0.001303411	0.000617608	0.000617608	0.001675584	0.001675584	0.001089499	0.000220988	0.000748207	0.000804177	0.004048328	0.004048328	0.008991488	0.008313598	0.01382864
3839103773885	383910	3773885	0.001697578	0.00156959	0.002610825	0.002610825	0.001255675	0.001255675	0.000594989	0.000594989	0.001614218	0.001614218	0.001049598	0.000212895	0.000720805	0.000774725	0.003893739	0.003893739	0.00844251	0.007806008	0.012984328
3829703773895	382970	3773895	0.004246793	0.00392662	0.00653144	0.00653144	0.003141293	0.003141293	0.001488471	0.001488471	0.004038252	0.004038252	0.002625755	0.000532593	0.00180322	0.001938113	0.002645922	0.002645922	0.001042221	0.000963646	0.001602905
3829803773895	382980	3773895	0.004639524	0.00428974	0.007135449	0.007135449	0.003431791	0.003431791	0.00162612	0.00162612	0.004411698	0.004411698	0.002868578	0.000581846	0.001969977	0.002117344	0.002819321	0.002819321	0.001098819	0.001015976	0.00168995
3829903773895	382990	3773895	0.005095237	0.00471109	0.007836322	0.007836322	0.003768876	0.003768876	0.001785844	0.001785844	0.004845033	0.004845033	0.003150341	0.000638997	0.002163476	0.002325318	0.003013233	0.003013233	0.001163612	0.001075885	0.001789601
3830003773895	383000	3773895	0.005606685	0.00518398	0.008622913	0.008622913	0.004147186	0.004147186	0.001965103	0.001965103	0.005331366	0.005331366	0.003466565	0.000703138	0.00238064	0.002558728	0.003222353	0.003222353	0.001231081	0.001138267	0.001893365
3830103773895	383010	3773895	0.00619837	0.00573106	0.009532907	0.009532907	0.004584847	0.004584847	0.002172484	0.002172484	0.005893996	0.005893996	0.003832398	0.000777342	0.002631874	0.002828756	0.003454287	0.003454287	0.001303985	0.001205674	0.002005489
3830203773895	383020	3773895	0.006881939	0.00636309	0.010584216	0.010584216	0.005090474	0.005090474	0.002412071	0.002412071	0.006543998	0.006543998	0.004255043	0.000863069	0.002922123	0.003140717	0.003710334	0.003710334	0.001380943	0.00127683	0.002123849
3830303773895	383030	3773895	0.00761391	0.00703988	0.011709965	0.011709965	0.005631903	0.005631903	0.002668621	0.002668621	0.007240025	0.007240025	0.004707615	0.000954866	0.003232923	0.003474767	0.003973085	0.003973085	0.001451259	0.001341845	0.002231992
3830403773895	383040	3773895	0.008471413	0.00783273	0.013028779	0.013028779	0.006266186	0.006266186	0.00296917	0.00296917	0.00805542	0.00805542	0.005237801	0.001062406	0.003597026	0.003866107	0.004266754	0.004266754	0.001526406	0.001411326	0.002347566
3830503773895	383050	3773895	0.009477312	0.00876279	0.014575822	0.014575822	0.007010235	0.007010235	0.00332173	0.00332173	0.009011923	0.009011923	0.00585974	0.001188557	0.004024138	0.00432517	0.004593842	0.004593842	0.001605866	0.001484796	0.002469774
3830603773895	383060	3773895	0.010669654	0.00986524	0.016409609	0.016409609	0.007892194	0.007892194	0.003739638	0.003739638	0.010145715	0.010145715	0.006596955	0.001338089	0.004530415	0.00486932	0.004960353	0.004960353	0.001689986	0.001562574	0.002599148
3830703773895	383070	3773895	0.012089163	0.01117773	0.018592771	0.018592771	0.008942185	0.008942185	0.004237166	0.004237166	0.011495519	0.011495519	0.007474625	0.001516111	0.00513315	0.005517143	0.005370088	0.005370088	0.001777557	0.001643542	0.002733829
3830803773895	383080	3773895	0.013645938	0.01261714	0.020987044	0.020987044	0.01009371	0.01009371	0.004782804	0.004782804	0.012975847	0.012975847	0.008437165	0.001711347	0.005794168	0.00622761	0.005788229	0.005788229	0.001858743	0.001718608	0.002858691
3830903773895	383090	3773895	0.015523489	0.01435314	0.023874662	0.023874662	0.011482508	0.011482508	0.005440873	0.005440873	0.014761201	0.014761201	0.009598039	0.001946812	0.00659139	0.007084469	0.006254697	0.006254697	0.001945106	0.00179846	0.002991515
3831003773895	383100	3773895	0.017866676	0.01651966	0.027478412	0.027478412	0.01321573	0.01321573	0.006262143	0.006262143	0.016989323	0.016989323	0.011046811	0.002240673	0.007586325	0.008153831	0.006787203	0.006787203	0.002039147	0.001885411	0.003136148
3831103773895	383110	3773895	0.020841751	0.01927044	0.03205399	0.03205399	0.015416352	0.015416352	0.007304886	0.007304886	0.019818307	0.019818307	0.012886275	0.002613779	0.008849564	0.00951157	0.007396554	0.007396554	0.002140781	0.001979382	0.003292457
3831203773895	383120	3773895	0.024652589	0.02279397	0.037914944	0.037914944	0.018235175	0.018235175	0.008640557	0.008640557	0.023442011	0.023442011	0.015242482	0.003091699	0.010467675	0.011250725	0.00808515	0.00808515	0.002248196	0.002078699	0.003457658
3831303773895	383130	3773895	0.030911438	0.02858095	0.047540867	0.047540867	0.022864759	0.022864759	0.010834239	0.010834239	0.029393516	0.029393516	0.019112275	0.003876626	0.013125229	0.014107082	0.009065814	0.009065814	0.002385289	0.002205456	0.003668503
3831403773895	383140	3773895	0.04008359	0.03706159	0.061647361	0.061647361	0.029649271	0.029649271	0.01404913	0.01404913	0.038115264	0.038115264	0.024783337	0.005026912	0.017019794	0.018292985	0.010234586	0.010234586	0.002526006	0.002335564	0.003884922
3831503773895	383150	3773895	0.053874731	0.04981298	0.082857724	0.082857724	0.039850385	0.039850385	0.01888271	0.01888271	0.051229185	0.051229185	0.03331028	0.00675647	0.022875616	0.024586862	0.011536635	0.011536635	0.002661374	0.002460727	0.004093114
3831603773895	383160	3773895	0.075178839	0.06951092	0.115622804	0.115622804	0.055608736	0.055608736	0.026349648	0.026349648	0.071487144	0.071487144	0.046482426	0.009428233	0.031921501	0.034309437	0.012912326	0.012912326	0.002791566	0.002581103	0.004293344
3837103773895	383710	3773895	0.003274628	0.00302775	0.00503628	0.00503628	0.002422197	0.002422197	0.001147734	0.001147734	0.003113826	0.003113826	0.002024674	0.000410674	0.001390432	0.001494445	0.00719874	0.00719874	0.049191465	0.045482799	0.075655001
3837203773895	383720	3773895	0.003174116	0.00293481	0.004881695	0.004881695	0.002347849	0.002347849	0.001112505	0.001112505	0.003018249	0.003018249	0.001962528	0.000398068	0.001347754	0.001448574	0.007046653	0.007046653	0.0412227	0.038114818	0.063399278
3837303773895	383730	3773895	0.003079729	0.00284754	0.004736532	0.004736532	0.002278033	0.002278033	0.001079423	0.001079423	0.002928498	0.002928498	0.00190417	0.000386231	0.001307676	0.001405499	0.006896066	0.006896066	0.035448811	0.032776237	0.05451921
3837403773895	383740	3773895	0.002985947	0.00276083	0.004592297	0.004592297	0.002208663	0.002208663	0.001046553	0.001046553	0.00283932	0.00283932	0.001846185	0.00037447	0.001267855	0.001362699	0.006739476	0.006739476	0.031071136	0.028728606	0.047786477
3837503773895	383750	3773895	0.002893717	0.00267555	0.00445045	0.00445045	0.002140442	0.002140442	0.001014227	0.001014227	0.00275162	0.00275162	0.00178916	0.000362903	0.001228694	0.001320608	0.006574681	0.006574681	0.027632928	0.025549613	0.042498615
3837603773895	383760	3773895	0.00280537	0.00259387	0.004314575	0.004314575	0.002075093	0.002075093	0.000983262	0.000983262	0.002667611	0.002667611	0.001734536	0.000351823	0.001191181	0.001280289	0.006413288	0.006413288	0.024824969	0.022953353	0.03818006
3837703773895	383770	3773895	0.002717368	0.0025125	0.00417923	0.00417923	0.002009999	0.002009999	0.000952418	0.000952418	0.00258393	0.00258393	0.001680125	0.000340787	0.001153815	0.001240128	0.006202267	0.006202267	0.022592476	0.020889173	0.034746552
3837803773895	383780	3773895	0.002632644	0.00243416	0.004048928	0.004048928	0.00194733	0.00194733	0.000922723	0.000922723	0.002503367	0.002503367	0.001627741	0.000330162	0.00111784	0.001201462	0.005992847	0.005992847	0.020685073	0.019125574	0.031813023
3837903773895	383790	3773895	0.002552062	0.00235966	0.003924995	0.003924995	0.001887724	0.001887724	0.000894479	0.000894479	0.002426741	0.002426741	0.001577918	0.000320056	0.001083625	0.001164687	0.005793932	0.005793932	0.019023041	0.017588847	0.029256867
3838003773895	383800	3773895	0.002475017	0.00228842	0.003806502	0.003806502	0.001830735	0.001830735	0.000867476	0.000867476	0.00235348	0.00235348	0.001530281	0.000310394	0.001050911	0.001129526	0.005607325	0.005607325	0.017562809	0.016238706	0.027011075
3838103773895	383810	3773895	0.002401509	0.00222045	0.003693449	0.003693449	0.001776363	0.001776363	0.000841712	0.000841712	0.002283582	0.002283582	0.001484832	0.000301175	0.001019699	0.001095979	0.005428522	0.005428522	0.016274786	0.01504779	0.025030134
3838203773895	383820	3773895	0.00233128	0.00215552	0.003585439	0.003585439	0.001724415	0.001724415	0.000817097	0.000817097	0.002216801	0.002216801	0.00144141	0.000292368	0.000989879	0.001063928	0.005258124	0.005258124	0.015130672	0.013989933	0.023270521
3838303773895	383830	3773895	0.002263984	0.0020933	0.00348194	0.00348194	0.001674637	0.001674637	0.00079351	0.00079351	0.00215281	0.00215281	0.001399802	0.000283928	0.000961305	0.001033217	0.0050483	0.0050483	0.014107777	0.013044156	0.021697338
3838403773895	383840	3773895	0.002198759	0.00203299	0.003381626	0.003381626	0.001626391	0.001626391	0.000770649	0.000770649	0.002090788	0.002090788	0.001359474	0.000275748	0.00093361	0.00100345	0.004936939	0.004936939	0.013190139	0.012195702	0.020286039
3838503773895	383850	3773895	0.002136381	0.00197531	0.00328569	0.00328569	0.001580251	0.001580251	0.000748786	0.000748786	0.002031473	0.002031473	0.001320906	0.000267925	0.000907123	0.000974982	0.00478175	0.00478175	0.01236266	0.011430608	0.019013401
3838603773895	383860	3773895	0.002076678	0.00192011	0.003193868	0.003193868	0.001536089	0.001536089	0.000727861	0.000727861	0.001974701	0.001974701	0.001283992	0.000260438	0.000881773	0.000947735	0.004632664	0.004632664	0.011611795	0.010736353	0.017858593
3838703773895	383870	3773895	0.002015162	0.00186323	0.00309926	0.00309926	0.001490588	0.001490588	0.0007063	0.0007063	0.001916207	0.001916207	0.001245958	0.000252723	0.000855653	0.000919662	0.004470471	0.004470471	0.010924515	0.010100889	0.016801578
3838803773895	383880	3773895	0.001949506	0.00180253	0.002998282	0.002998282	0.001442022	0.001442022	0.000683288	0.000683288	0.001853775	0.001853775	0.001205363	0.000244489	0.000827775	0.000889698	0.004305776	0.004305776	0.01032567	0.009547192	0.015880571
3838903773895	383890	3773895	0.001884108	0.00174206	0.002897702	0.002897702	0.001393649	0.001393649	0.000660367	0.000660367	0.001791588	0.001791588	0.001164928	0.000236287	0.000800007	0.000859852	0.004149286	0.004149286	0.009753569	0.009018224	0.015000698
3839003773895	383900	3773895	0.001812412	0.00167577	0.002787436	0.002787436	0.001340616	0.001340616	0.000635238	0.000635238	0.001723413	0.001723413	0.001120599	0.000227296	0.000769564	0.000827132	0.003990895	0.003990895	0.009173359	0.008481757	0.014108352
3839103773895	383910	3773895	0.00173925	0.00160812	0.002674914	0.002674914	0.001286499	0.001286499	0.000609595	0.000609595	0.001653843	0.001653843	0.001075363	0.000218121	0.000738499	0.000793743	0.003841009	0.003841009	0.008610059	0.007960926	0.013242014
3829703773905	382970	3773905	0.004299422	0.00397528	0.006612382	0.006612382	0.003180222	0.003180222	0.001506917	0.001506917	0.004088296	0.004088296	0.002658295	0.000539194	0.001825567	0.001962131	0.002641919	0.002641919	0.001049469	0.000970347	0.001614051
3829803773905	382980	3773905	0.004695776	0.00434175	0.007221964	0.007221964	0.0034734	0.0034734	0.001645836	0.001645836	0.004465188	0.004465188	0.002903358	0.000588901	0.001993862	0.002143016	0.002813218	0.002813218	0.001106239	0.001022836	0.001701362
3829903773905	382990	3773905	0.005155199	0.00476654	0.007928542	0.007928542	0.003813229	0.003813229	0.001806861	0.001806861	0.004902051	0.004902051	0.003187415	0.000646517	0.002188936	0.002352683	0.003004528	0.003004528	0.001170946	0.001082665	0.00180088
3830003773905	383000	3773905	0.005683816	0.0052553	0.008741539	0.008741539	0.004204239	0.004204239	0.001992137	0.001992137	0.005404709	0.005404709	0.003514254	0.000712812	0.002413391	0.002593928	0.003215649	0.003215649	0.00124152	0.001147919	0.001909421
3830103773905	383010	3773905	0.006305439	0.00583006	0.009697576	0.009697576	0.004664045	0.004664045	0.002210011	0.002210011	0.005995807	0.005995807	0.003898598	0.00079077	0.002677337	0.002877619	0.003452986	0.003452986	0.001319514	0.001220033	0.002029373
3830203773905	383020	3773905	0.007024037	0.00649448	0.010802758	0.010802758	0.005195582	0.005195582	0.002461875	0.002461875	0.006679118	0.006679118	0.004342901	0.00088089	0.002982459	0.003205566	0.003714436	0.003714436	0.001400873	0.001295258	0.002154501
3830303773905	383030	3773905	0.007762823	0.00717756	0.01193899	0.01193899	0.005742052	0.005742052	0.002720814	0.002720814	0.007381626	0.007381626	0.004799686	0.000973541	0.003296153	0.003542727	0.003972184	0.003972184	0.00147024	0.001359395	0.002261184
3830403773905	383040	3773905	0.008623864	0.00797369	0.013263244	0.013263244	0.006378951	0.006378951	0.003022603	0.003022603	0.008200384	0.008200384	0.00533206	0.001081525	0.003661757	0.003935681	0.004258649	0.004258649	0.001544092	0.001427679	0.002374768
3830503773905	383050	3773905	0.009666689	0.00893789	0.014867078	0.014867078	0.007150315	0.007150315	0.003388106	0.003388106	0.009192001	0.009192001	0.00597683	0.001212307	0.004104549	0.004411596	0.004587638	0.004587638	0.001626228	0.001503622	0.002501089
3830603773905	383060	3773905	0.010932021	0.01010783	0.016813122	0.016813122	0.008086263	0.008086263	0.003831596	0.003831596	0.010395199	0.010395199	0.006759174	0.001370993	0.004641819	0.004989057	0.004964455	0.004964455	0.001715092	0.001585787	0.002637761
3830703773905	383070	3773905	0.012449799	0.01151118	0.019147419	0.019147419	0.009208942	0.009208942	0.004363566	0.004363566	0.011838446	0.011838446	0.007697603	0.001561338	0.005286278	0.005681727	0.005388099	0.005388099	0.00180715	0.001670904	0.002779342
3830803773905	383080	3773905	0.014063603	0.01300331	0.021629401	0.021629401	0.010402651	0.010402651	0.004929193	0.004929193	0.013373003	0.013373003	0.008695404	0.001763727	0.005971512	0.00641822	0.005805339	0.005805339	0.001889457	0.001747007	0.002905929
3830903773905	383090	3773905	0.01601078	0.01480369	0.0246241	0.0246241	0.01184295	0.01184295	0.005611664	0.005611664	0.015224562	0.015224562	0.009899327	0.002007924	0.006798297	0.007306855	0.006270306	0.006270306	0.001976856	0.001827816	0.003040345
3831003773905	383100	3773905	0.018469059	0.01707663	0.028404859	0.028404859	0.013661305	0.013661305	0.006473274	0.006473274	0.017562126	0.017562126	0.011419259	0.002316218	0.007842101	0.008428742	0.006807115	0.006807115	0.002072882	0.001916602	0.00318803
3831103773905	383110	3773905	0.021647661	0.02001559	0.033293455	0.033293455	0.016012472	0.016012472	0.007587351	0.007587351	0.020584642	0.020584642	0.013384562	0.002714849	0.00919176	0.009879363	0.007432074	0.007432074	0.002177363	0.002013206	0.003348718
3831203773905	383120	3773905	0.02575391	0.02381226	0.039608742	0.039608742	0.019049807	0.019049807	0.009026562	0.009026562	0.024489251	0.024489251	0.015923419	0.003229817	0.010935304	0.011753336	0.00813828	0.00813828	0.002287969	0.002115473	0.003518828
3831303773905	383130	3773905	0.031950122	0.02954132	0.049138332	0.049138332	0.023633059	0.023633059	0.01119829	0.01119829	0.030381195	0.030381195	0.019754484	0.004006888	0.013566262	0.014581107	0.00905851	0.00905851	0.002417211	0.002234972	0.003717599
3831403773905	383140	3773905	0.040872762	0.03779126	0.062861084	0.062861084	0.03023301	0.03023301	0.014325612	0.014325612	0.038865684	0.038865684	0.025271275	0.005125883	0.017354882	0.018653141	0.01013693	0.01013693	0.00255094	0.002358618	0.00392327
3831503773905	383150	3773905	0.054340452	0.05024359	0.083573989	0.083573989	0.040194873	0.040194873	0.019045942	0.019045942	0.051672037	0.051672037	0.033598232	0.006814876	0.023073365	0.024799403	0.011346125	0.011346125	0.002681994	0.002479792	0.004124827
3831603773905	383160	3773905	0.075547672	0.06985195	0.116190057	0.116190057	0.055881556	0.055881556	0.026478921	0.026478921	0.071837864	0.071837864	0.046710472	0.009474489	0.03207811	0.034477762	0.012662682	0.012662682	0.002815033	0.002602801	0.004329436

			KMMass Grading / Excavation	KMDrainage / Utilities Trenching	KMFoundations / Concrete Pads	KMBuilding / Structure Construction	KMAsphalt Paving	KMArchitectural Coating	KMLandscaping or Other Finishing	KMWaterside Construction (Piles)	EWNDemolition	EWNSite Grubbing / Prep	EWNDrainage / Utilities Trenching	EWNDrainage / Utilities Trenching	EWNDrainage / Utilities Trenching	EWNFoundations / Concrete Pads	EWNBuilding / Structure Construction	EWNAsphalt Paving	EWNLandscaping or Other Finishing	EWNWaterside Construction (Piles)	ISDemolition
Unique Identifier	X (UTM)	Y (UTM)	2026	2026	2026	2026	2026	2026	2026	2026	2027	2027	2027	2028	2029	2029	2029	2029	2029	2029	2027
3837603773885	383760	3773885	0.037600864	0.009336618	0.00856898	0.025202621	0.015116217	0.003066088	0.010380963	0.011157527	0.001740889	0.001990359	0.002344067	0.002344067	0.002344067	0.000610169	0.001515889	0.001076377	0.000739195	0.000772881	0.003561239
3837703773885	383770	3773885	0.034242725	0.008502763	0.007803683	0.022951771	0.013766185	0.002792255	0.009453837	0.010161046	0.001719665	0.001966094	0.002315489	0.002315489	0.002315489	0.00060273	0.001497408	0.001063254	0.000730183	0.000763458	0.003413016
3837803773885	383780	3773885	0.031357098	0.007786237	0.007146069	0.02101763	0.012606112	0.002556953	0.008657164	0.009304777	0.001698527	0.001941927	0.002287028	0.002287028	0.002287028	0.000595322	0.001479002	0.001050185	0.000721208	0.000754074	0.003274628
3837903773885	383790	3773885	0.028844199	0.007162263	0.006573396	0.019333316	0.011595881	0.002352043	0.007963395	0.008559109	0.001677821	0.001918254	0.002259147	0.002259147	0.002259147	0.000588064	0.001460972	0.001037382	0.000712415	0.000744881	0.003145213
3838003773885	383800	3773885	0.026637816	0.006614399	0.006070576	0.017854451	0.010708876	0.002172128	0.00735425	0.007904396	0.001657287	0.001894777	0.002231499	0.002231499	0.002231499	0.000580867	0.001443092	0.001024686	0.000703697	0.000735765	0.003024081
3838103773885	383810	3773885	0.024686597	0.006129895	0.005625907	0.016546613	0.009924452	0.00201302	0.006815552	0.0073254	0.0016368	0.0018714	0.002203967	0.002203967	0.002203967	0.000573701	0.001425288	0.001012044	0.000695014	0.000726687	0.002909678
3838203773885	383820	3773885	0.022949674	0.005698602	0.005230074	0.015382411	0.009226178	0.001871386	0.006336017	0.006809992	0.001617082	0.001848811	0.002177364	0.002177364	0.002177364	0.000566776	0.001408084	0.000999828	0.000686625	0.000717916	0.00280235
3838303773885	383830	3773885	0.02139759	0.005313206	0.004876365	0.0143421	0.008602212	0.001744824	0.005907513	0.006349433	0.00159767	0.001826617	0.002151226	0.002151226	0.002151226	0.000559972	0.00139118	0.000987826	0.000678383	0.000709298	0.002701148
3838403773885	383840	3773885	0.020004469	0.004967282	0.004558882	0.013408336	0.008042153	0.001631225	0.005522895	0.005936044	0.001578344	0.001804522	0.002125204	0.002125204	0.002125204	0.000553198	0.001374352	0.000975876	0.000670177	0.000700718	0.002604949
3838503773885	383850	3773885	0.018747621	0.004655196	0.004272455	0.012565913	0.007536878	0.001528738	0.005175901	0.005563092	0.001558414	0.001781736	0.002098369	0.002098369	0.002098369	0.000546213	0.001356998	0.000963554	0.000661714	0.00069187	0.002511943
3838603773885	383860	3773885	0.017605551	0.00437161	0.004012185	0.011800421	0.007077745	0.00143561	0.004860595	0.005224199	0.001538657	0.001759147	0.002071766	0.002071766	0.002071766	0.000539288	0.001339794	0.000951338	0.000653325	0.000683098	0.002423337
3838703773885	383870	3773885	0.016580249	0.004117019	0.003778526	0.011113195	0.006665555	0.001352004	0.004577526	0.004919955	0.001515276	0.001732416	0.002040284	0.002040284	0.002040284	0.000531093	0.001319435	0.000936882	0.000643398	0.000672718	0.002327139
3838803773885	383880	3773885	0.015666806	0.003890203	0.003570358	0.010500944	0.006298335	0.001277519	0.00432534	0.004648904	0.001480506	0.001692664	0.001993468	0.001993468	0.001993468	0.000518907	0.001289159	0.000915384	0.000628634	0.000657282	0.002220069
3838903773885	383890	3773885	0.014766233	0.003666583	0.003365124	0.00989732	0.005936289	0.001204083	0.004076707	0.004381672	0.001439266	0.001645514	0.001937939	0.001937939	0.001937939	0.000504453	0.001253249	0.000889886	0.000611123	0.000638973	0.002102906
3839003773885	383900	3773885	0.01382864	0.00343377	0.003151453	0.009268882	0.005559359	0.001127629	0.003817854	0.004103454	0.001386896	0.001585639	0.001867424	0.001867424	0.001867424	0.000486097	0.001207648	0.000857506	0.000588887	0.000615723	0.00198626
3839103773885	383910	3773885	0.012984328	0.00322412	0.00295904	0.008702967	0.005219931	0.001058781	0.003584753	0.003852916	0.001345311	0.001538095	0.00181143	0.00181143	0.00181143	0.000471522	0.001171437	0.000831794	0.000571229	0.000597261	0.001891442
3829703773895	382970	3773895	0.001602905	0.000398015	0.000365291	0.001074375	0.000644396	0.000130706	0.000442535	0.00047564	0.001131431	0.001293566	0.001523446	0.001523446	0.001523446	0.000396559	0.0009852	0.000699554	0.000480414	0.000502308	0.001393626
3829803773895	382980	3773895	0.00168995	0.000419629	0.000385128	0.001132718	0.00067939	0.000137804	0.000466567	0.000501469	0.001180609	0.001349791	0.001589663	0.001589663	0.001589663	0.000413795	0.001028022	0.00072996	0.000501295	0.00052414	0.001472224
3829903773895	382990	3773895	0.001789601	0.000444373	0.000407838	0.001199511	0.000719452	0.000145929	0.000494079	0.000531039	0.001235136	0.001412131	0.001663082	0.001663082	0.001663082	0.000432906	0.001075502	0.000763674	0.000524448	0.000548348	0.00156221
3830003773895	383000	3773895	0.001893365	0.000470139	0.000431485	0.00126906	0.000761167	0.000154391	0.000522726	0.000561829	0.001291043	0.00147605	0.001738359	0.001738359	0.001738359	0.000452501	0.001124183	0.000798241	0.000548187	0.000573168	0.001659358
3830103773895	383010	3773895	0.002005489	0.00049798	0.000457037	0.001344213	0.000806242	0.000163534	0.000553682	0.000595101	0.001351092	0.001544704	0.001819213	0.001819213	0.001819213	0.000473548	0.001176471	0.000835368	0.000573684	0.000599827	0.001767721
3830203773895	383020	3773895	0.002123849	0.00052737	0.000484011	0.001423546	0.000853825	0.000173185	0.000586359	0.000630222	0.00141416	0.001616809	0.001904133	0.001904133	0.001904133	0.000495653	0.001231388	0.000874363	0.000600463	0.000627827	0.001886006
3830303773895	383030	3773895	0.002231992	0.000554223	0.000508656	0.001496031	0.000897301	0.000182003	0.000616215	0.000662312	0.00147024	0.001680926	0.001979643	0.001979643	0.001979643	0.00051308	0.00128022	0.000909036	0.000624275	0.000652724	0.001996786
3830403773895	383040	3773895	0.002347566	0.000582921	0.000534994	0.001573496	0.000943763	0.000191428	0.000648123	0.000696607	0.001529684	0.001748889	0.002059684	0.002059684	0.002059684	0.000536143	0.001331981	0.00094579	0.000649515	0.000679115	0.002116451
3830503773895	383050	3773895	0.002469774	0.000613266	0.000562845	0.001655408	0.000992893	0.000201393	0.000681863	0.000732871	0.001591803	0.001819909	0.002143326	0.002143326	0.002143326	0.000557916	0.001386072	0.000984198	0.000675892	0.000706693	0.002243623
3830603773895	383060	3773895	0.002599148	0.000645391	0.000592328	0.001742123	0.001044904	0.000211942	0.000717581	0.00077126	0.001656942	0.001894383	0.002231034	0.002231034	0.002231034	0.000580746	0.001442792	0.001024473	0.00070355	0.000735612	0.002378128
3830703773895	383070	3773895	0.002733829	0.000678833	0.000623021	0.001832396	0.001099048	0.000222925	0.000754764	0.000811225	0.00172441	0.001971519	0.002321879	0.002321879	0.002321879	0.00060439	0.00150154	0.001066188	0.000732198	0.000765565	0.002517896
3830803773895	383080	3773895	0.002858691	0.000709838	0.000651476	0.001916087	0.001149245	0.000233106	0.000789236	0.000848276	0.001779455	0.002034452	0.002395995	0.002395995	0.002395995	0.000623686	0.001549471	0.001100222	0.00075557	0.000790003	0.002641703
3830903773895	383090	3773895	0.002991515	0.000742819	0.000681746	0.002005114	0.001202642	0.000243937	0.000825907	0.00088769	0.001835103	0.002098074	0.002470924	0.002470924	0.002470924	0.000643191	0.001597927	0.001134628	0.000779199	0.000814708	0.002769651
3831003773895	383100	3773895	0.003136148	0.000778732	0.000714707	0.002102056	0.001260787	0.000255731	0.000865837	0.000930608	0.001894548	0.002166037	0.002550965	0.002550965	0.002550965	0.000664026	0.001649688	0.001171383	0.000804439	0.000841099	0.002905192
3831103773895	383110	3773895	0.003292457	0.000817546	0.000750329	0.002206826	0.001323627	0.000268477	0.000908992	0.00097699	0.001957702	0.002238242	0.002636001	0.002636001	0.002636001	0.000686161	0.001704681	0.00121043	0.000831255	0.000869137	0.003046686
3831203773895	383120	3773895	0.003457658	0.000858566	0.000787977	0.002317554	0.00139004	0.000281948	0.000954601	0.001026011	0.002021806	0.002311532	0.002722315	0.002722315	0.002722315	0.000708629	0.001760499	0.001250065	0.000858474	0.000897596	0.003188783
3831303773895	383130	3773895	0.003668503	0.000910921	0.000836027	0.002458877	0.001474804	0.000299141	0.001012812	0.001088577	0.002135863	0.002441934	0.002875891	0.002875891	0.002875891	0.000748605	0.001859815	0.001320586	0.000906904	0.000948233	0.003354607
3831403773895	383140	3773895	0.003884922	0.00096466	0.000885347	0.002603935	0.001561808	0.000316788	0.001072561	0.001152796	0.0022576	0.002581115	0.003039806	0.003039806	0.003039806	0.000791273	0.001965818	0.001395854	0.000958594	0.001002279	0.003489802
3831503773895	383150	3773895	0.004093114	0.001016355	0.000932793	0.002743479	0.001645505	0.000333765	0.00113004	0.001214574	0.002379163	0.002720099	0.003203488	0.003203488	0.003203488	0.00083388	0.00207167	0.001471016	0.001010211	0.001056248	0.003572541
3831603773895	383160	3773895	0.004293344	0.001066074	0.000978424	0.002877687	0.001726001	0.000350092	0.00118532	0.001273989	0.00249348	0.002850797	0.003357413	0.003357413	0.003357413	0.000873947	0.002171212	0.001541697	0.00105875	0.001106999	0.003615507
3837103773895	383710	3773895	0.075655001	0.018785788	0.017241258	0.050709055	0.030414657	0.006169138	0.020887066	0.022449555	0.00176729	0.002020543	0.002379615	0.002379615	0.002379615	0.000619423	0.001538878	0.0010927	0.000750405	0.000784602	0.004727267
3837203773895	383720	3773895	0.063399278	0.015742586	0.014448263	0.042494448	0.025487639	0.005169769	0.017503468	0.018812842	0.001752795	0.002003972	0.002360098	0.002360098	0.002360098	0.000614342	0.001526257	0.001083738	0.00074425	0.000778167	0.00451727
3837303773895	383730	3773895	0.05451921	0.013537589	0.012424556	0.036542431	0.021917693	0.004445661	0.015051832	0.016177807	0.001736403	0.00198523	0.002338026	0.002338026	0.002338026	0.000608597	0.001511983	0.001073603	0.00073729	0.00077089	0.004310465
3837403773895	383740	3773895	0.047786477	0.011865794	0.010890212	0.032029702	0.019211015	0.003896654	0.013193038	0.014179964	0.001718802	0.001965108	0.002314328	0.002314328	0.002314328	0.000602428	0.001496657	0.001062721	0.000729816	0.000763075	0.004110649
3837503773895	383750	3773895	0.042498615	0.010552772	0.009685144	0.028485422	0.0170852	0.003465466	0.011733149	0.012610865	0.001700339	0.001943999	0.002289467	0.002289467	0.002289467	0.000595957	0.00148058	0.001051305	0.000721977	0.000754879	0.003924377
3837603773895	383760	3773895	0.03818006	0.009480437	0.008700975	0.025590837	0.015349064	0.003113318	0.010540869	0.011329395	0.001682049	0.001923087	0.002264839	0.002264839	0.002264839	0.000589546	0.001464653	0.001039996	0.00071421	0.000746758	0.003751738
3837703773895	383770	3773895	0.034746552	0.008627868	0.007918502	0.023289469	0.013968733	0.002833339	0.009592935	0.01031055	0.001662119	0.001900301	0.002238004	0.002238004	0.002238004	0.000582561	0.001447299	0.001027674	0.000705748	0.00073791	0.003590401
3837803773895	383780	3773895	0.031813023	0.007899447	0.007249971	0.021323222	0.012789402	0.00259413	0.008783038	0.009440066	0.001642361	0.001877712	0.002211401	0.002211401	0.002211401	0.000575636	0.001430096	0.001015458	0.000697359	0.000729139	0.003440193
3837903773895	383790	3773895	0.029256867	0.007264732	0.00666744	0.019609914	0.011761782	0.002385694	0.008077326	0.008681563	0.001622863	0.00185542	0.002185147	0.002185147	0.002185147	0.000568802	0.001413117	0.001003402	0.0006898	0.000720482	0.003300166
3838003773895	383800	3773895	0.027011075	0.006707082	0.00615564	0.018104634	0.010858933	0.002202565	0.007457301	0.008015156	0.001603882	0.001833719	0.00215959	0.00215959	0.00215959	0.000562149	0.001396589	0.000991666	0.0006802	0.00071205	0.00316963
3838103773895	383810	3773895	0.025030134	0.006215198	0.005704197	0.016776874	0.010062559	0.002041033	0.006910397	0.007427339	0.001585074	0.001812215	0.002134265	0.002134265	0.002134265	0.000555557	0.001380212	0.000980037	0.00067303	0.000703706	0.003047462
3838203773895	383820	3773895	0.023270521	0.005778271	0.005303193	0.015597464	0.009355164	0.001897549	0.006424597	0.006905199	0.0156661	0.001791106	0.002109405	0.002109405	0.002109405	0.000549086	0.001364135	0.000968622	0.000665195	0.000695509	0.002932973
3838303773895	383830	3773895	0.021697338	0.005387636	0.004944675	0.014543011	0.008722716	0.001769267	0.005990268	0.006438379	0.00154832	0.001770195	0.002084777	0.002084777	0.002084777	0.000542675	0.001348208	0.000957313	0.000657428	0.000687388	0.002825041
3838403773895	383840	3773895	0.020286039	0.005037198	0.00462305	0.013597064	0.008155349	0.001654185	0.005600632	0.006019596	0.001530288	0.001749579	0.002060497	0.002060497	0.002060497	0.000536355	0.001332507	0.000946164	0.000649772	0.000679383	0.002723235
3838503773895	383850	3773895	0.019013401	0.004721191	0.004333024	0.012744056	0.007643726	0.00155041	0.005249278	0.005641959	0.001512084	0.001728766	0.002035986	0.002035986	0.002035986	0.000529975	0.001316656	0.000934908	0.00064204	0.00067130	0.002625915
3838603773895	383860	3773895	0.017858593	0.004434442	0.004069851	0.011970026	0.007179472	0.001456244	0.004930455	0.005299286	0.001493966	0.001708052	0.00201159	0.00201159	0.00201159	0.00053624	0.001300879	0.000923706	0.00063434	0.000663257	0.002533426
3838703773895	383870	3773895	0.016801578	0.004171976	0.003828965	0.011261544	0.006754533	0.001370051	0.004638631	0.004985631	0.001472914	0.001683983	0.001983245	0.001983245	0.001983245	0.000516246	0.001282548	0.00091069	0.0006254	0.000653911	0.002436537
3838803773895	383880	3773895	0.015880571	0.003943282	0.003619074	0.010644223	0.006384272	0.00129495	0.004384357	0.004712335	0.0014466	0.001653898	0.001947813	0.001947813	0.001947813	0.000507023	0.001259635	0.00089442	0.000614237	0.00064229	0.002334817
3838903773895	383890	3773895	0.015000698	0.003724802	0.003418557	0.010054474	0.006030548	0.001223202	0.004141439	0.004451246	0.001412693	0.001615133	0.001902158	0.001902158	0.001902158	0.000495139	0.001230111	0.000873456	0.0005998	0.000627176	0.002222917
3839003773895	383900	3773895	0.014108352	0.003503225	0.003215197	0.009456364	0.005671809	0.001150438	0.003895077	0.004186455	0.001364637	0.00156019	0.001837452	0.001837452	0.001837452	0.000478296	0.001188265	0.000843743	0.00057943	0.000605841	0.002095055
3839103773895	383910	3773895	0.013242014	0.003288106	0.003017765	0.008875686	0.005323525	0.001079794	0.003655896	0.003929381	0.001316667	0.001505346	0.001772862	0.001772862	0.001772862	0.000461482	0.001146496	0.000814084	0.00055906	0.000584544	0.001987727
3829703773905	382970	3773905	0.001614051	0.000400783	0.000367831	0.001081845	0.000648877	0.000131615	0.000445612	0.000478947	0.001093901	0.001250658	0.001472912	0.001472912	0.001472912	0.000383405	0.000952521	0.00067635	0.000464479	0.000485646	0.001422615
3829803773905	382980	3773905	0.001701362	0.000422463	0.000387729	0.001140367	0.000683978	0.000138734	0.000469717	0.000504855	0.001139628	0.001302937	0.001534482	0.001534482	0.001534482	0.000399431	0.000992337	0.000704622	0.000483894	0.000505946	0.001503111
3829903773905	382990	3773905	0.00180088	0.000447174	0.000410408	0.00120707	0.000723986	0.000146849	0.000497192	0.000534386	0.001190272	0.001360838	0.001602674	0.001602674	0.001602674	0.000417182	0.001036436	0.000735935	0.000505398	0.00052843	0.001595254
3830003773905	383000	3773905	0.001909421	0.000474126	0.000435144	0.001279822	0.000767621	0.0001557	0.000527159	0.000566594	0.001244626	0.001422982	0.00167586	0.00167586	0.00167586	0.000436233	0.001083765	0.000769542	0.000528478	0.000552561	0.001698527
3830103773905	383010	3773905	0.002029373	0.000503911	0.00046248	0.001360222	0.000815844	0.000165481	0.000560276	0.000602188	0.0130433	0.001491241	0.00175625	0.00175625	0.00175625	0.000457158	0.001135753	0.000806456	0.000553828	0.000579067	0.001817071
3830203773905	383020	3773905	0.002154501	0.000534981	0.000490996	0.001444091	0.000866148	0.000175685	0.000594821	0.000639318	0.001366708	0.001562557	0.00184024	0.00184024	0.00184024	0.000479021	0.001190068	0.000845023	0.000580314	0.00060676	0.001946314
3830303773905	383030	3773905	0.002261184	0.000561472	0.000515308	0.001515597	0.000909036	0.000184384	0.000624275	0.000670975	0.001417438	0.001620558	0.001908548	0.001908548	0.001908548	0.000496802	0.001234242	0.00087639	0.000601855	0.000629283	0.002059595
3830403773905	383040	3773905	0.002374768	0.000589675	0.000541193	0.001591729	0.000954699	0.000193646	0.000655633	0.000704679	0.001470671	0.001681419	0.001980224	0.001980224	0.001980224	0.00051546	0.001280595	0.000909303	0.000624458	0.000652916	0.002181159
3830503773905	383050	3773905	0.002501089	0.000621042	0.000569981	0.001676398	0.001005482	0.000203946	0.000690508	0.000742163	0.001530202	0.00174948	0.002060381	0.002060381	0.002060381	0.000536325	0.001332432	0.00094611	0.000649735	0.000679345	0.002317821
3830603773905	383060	3773905	0.002637761	0.000654979	0.000601128	0.001768004	0.001060427	0.000215091	0.000728241	0.000782718	0.001595686	0.001824348	0.002148554	0.002148554	0.002148554	0.000559276	0.001389452	0.000986599	0.00067754	0.000708417	0.002467252
3830703773905	383070	3773905	0.002779342	0.000690135	0.000633393	0.001862901	0.001117345	0.000226636	0.000767329	0.000824731	0.001664103	0.00190257	0.002240676	0.002240676	0.002240676	0.000583256	0.001449027	0.0010289	0.000706591	0.000738791	0.002622205
3830803773905	383080	3773905	0.002905929	0.000721567	0.000662241	0.001947749	0.001168235	0.000236958	0.000802278	0.000862293	0.001715179	0.001960965	0.002309448	0.002309448	0.002309448	0.000601158	0.001493502	0.00106048	0.000728278	0.000761467	0.002752741
3830903773905	383090	3773905	0.003040345	0.000754944	0.000692874	0.002037843	0.001222273	0.000247919	0.000839388	0.000902179	0.001766772	0.002019951	0.002378918	0.002378918	0.002378918	0.000619241	0.001538427	0.00109238	0.000750185	0.000784372	0.002887505
3831003773905	383100	3773905	0.00318803	0.000791615	0.00072653	0.002136831	0.001281645	0.000259962	0.000880161	0.000946003	0.001823974	0.00208535	0.002455938	0.002455938	0.002455938	0.00063929	0.001588235	0.001127747	0.000774473	0.000809767	0.003031932
3831103773905	383110	3773905	0.003348718	0.000831516	0.00076315	0.002244536	0.001346244	0.000273065	0.000924524	0.000993685	0.001887905	0.002158442	0.00254202	0.00254202	0.00254202	0.000661697	0.001643904	0.001167275	0.000801618	0.00083815	0.003183693
3831203773905	383120	3773905	0.003518828	0.000873755	0.000801917	0.002358554	0.001414631	0.000286936	0.000971489	0.001044163	0.001952526	0.002232324	0.002629031	0.002629031	0.002629031	0.000684346	0.001700173	0.00120723	0.000829057	0.000866839	0.003332951
3831303773905	383130	3773905	0.003717599	0.000923112	0.000847215	0.002491784	0.001494541	0.000303144	0.001026366	0.001103145	0.002045014	0.002338066	0.002753564	0.002753564	0.002753564	0.000716763	0.001780708	0.001264415	0.000868328	0.0009079	0.003488853
3831403773905	383140	3773905	0.00392327	0.000974182	0.000894086	0.002629638	0.001577224	0.000319915	0.001083148	0.001164175	0.002141299	0.002448148	0.002883209	0.002883209	0.002883209	0.00075051	0.001864548	0.001323947	0.000909212	0.000950646	0.003625774
3831503773905	383150	3773905	0.004124827	0.00102423	0.00094002	0.002764736	0.001658254	0.000336351	0.001138795	0.001223984	0.002243278	0.002564741	0.003020522	0.003020522	0.003020522	0.000786253	0.001953347	0.001386999	0.000952513	0.00099592	0.003716451
3831603773905	383160	3773905	0.004329436	0.001075036	0.000986649	0.002901879	0.00174051	0.000353035	0.001195284	0.001284699	0.002345602	0.002681728	0.003158299	0.003158299	0.003158299	0.000822117	0.002042446	0.001450265	0.00099596	0.001041348	0.003773134

			ISDrainage / Utilities Trenching	ISDrainage / Utilities Trenching	ISAsphalt Paving	ISAsphalt Paving	SVDemolition	SVSite Grubbing / Prep	SVMass Grading / Excavation	SVMass Grading / Excavation	SVDrainage / Utilities Trenching	SVFoundations / Concrete Pads	SVBuilding / Structure Construction	SVBuilding / Structure Construction	SVAsphalt Paving	SVAsphalt Paving	SVArchitectural Coating	SVArchitectural Coating	SVLandscaping or Other Finishing	SVLandscaping or Other Finishing	MDemolition
Unique Identifier	X (UTM)	Y (UTM)	2027	2028	2027	2028	2027	2027	2027	2028	2028	2028	2028	2029	2028	2029	2028	2029	2028	2029	2027
3837603773885	383760	3773885	0.001910639	0.001910639	0.002201883	0.002201883	0.000581798	0.000231845	0.00075406	0.00075406	0.000389145	0.000150944	0.000678332	0.000678332	0.000403842	0.000403842	9.09638E-05	9.09638E-05	0.000307979	0.000307979	0.060509315
3837703773885	383770	3773885	0.001831116	0.001831116	0.002110238	0.002110238	0.000577438	0.000230108	0.00074849	0.00074849	0.000386229	0.000149813	0.000673085	0.000673085	0.000400816	0.000400816	9.02822E-05	9.02822E-05	0.000305672	0.000305672	0.05319306
3837803773885	383780	3773885	0.00175687	0.00175687	0.002024674	0.002024674	0.000573355	0.000228481	0.00074317	0.00074317	0.000383498	0.000148754	0.000667482	0.000667482	0.000397982	0.000397982	8.96438E-05	8.96438E-05	0.00030351	0.00030351	0.047196664
3837903773885	383790	3773885	0.001687437	0.001687437	0.001944658	0.001944658	0.000569133	0.000226799	0.00073646	0.00073646	0.000380674	0.000147659	0.000662146	0.000662146	0.000395052	0.000395052	8.89838E-05	8.89838E-05	0.000301275	0.000301275	0.042185029
3838003773885	383800	3773885	0.001622449	0.001622449	0.001869763	0.001869763	0.00056505	0.000225171	0.000732354	0.000732354	0.000377943	0.000146599	0.000656987	0.000656987	0.000392218	0.000392218	8.83454E-05	8.83454E-05	0.000299114	0.000299114	0.03794833
3838103773885	383810	3773885	0.001561071	0.001561071	0.001799029	0.001799029	0.000560967	0.000223544	0.000727062	0.000727062	0.000375212	0.00014554	0.000652007	0.000652007	0.000389383	0.000389383	8.7707E-05	8.7707E-05	0.000296953	0.000296953	0.034337827
3838203773885	383820	3773885	0.001503488	0.001503488	0.001732669	0.001732669	0.000557507	0.000222165	0.000722577	0.000722577	0.000372898	0.000144642	0.000647915	0.000647915	0.000386982	0.000386982	8.7166E-05	8.7166E-05	0.000295121	0.000295121	0.031232301
3838303773885	383830	3773885	0.001449192	0.001449192	0.001670096	0.001670096	0.000553978	0.000220759	0.000718003	0.000718003	0.000370537	0.000143727	0.000643913	0.000643913	0.000384532	0.000384532	8.66142E-05	8.66142E-05	0.000293253	0.000293253	0.02854513
3838403773885	383840	3773885	0.001397581	0.001397581	0.001610618	0.001610618	0.000550518	0.00021938	0.000713518	0.000713518	0.000368223	0.000142829	0.000639822	0.000639822	0.00038213	0.00038213	8.60732E-05	8.60732E-05	0.000291421	0.000291421	0.026201858
3838503773885	383850	3773885	0.001347682	0.001347682	0.001553113	0.001553113	0.000546158	0.000217643	0.000707867	0.000707867	0.000365307	0.000141698	0.00063493	0.00063493	0.000379104	0.000379104	8.53915E-05	8.53915E-05	0.000289113	0.000289113	0.024138553
3838603773885	383860	3773885	0.001300144	0.001300144	0.001498328	0.001498328	0.000541867	0.000215933	0.000702306	0.000702306	0.000362437	0.000140585	0.000630217	0.000630217	0.000376125	0.000376125	8.47207E-05	8.47207E-05	0.000286842	0.000286842	0.022313199
3838703773885	383870	3773885	0.001248532	0.001248532	0.00143885	0.00143885	0.000534531	0.00021301	0.000692799	0.000692799	0.00035753	0.000138681	0.000621768	0.000621768	0.000371033	0.000371033	8.35738E-05	8.35738E-05	0.000282959	0.000282959	0.020717254
3838803773885	383880	3773885	0.001191089	0.001191089	0.00137265	0.00137265	0.000524843	0.000209149	0.000680241	0.000680241	0.00035105	0.000136168	0.000612251	0.000612251	0.000364308	0.000364308	8.2059E-05	8.2059E-05	0.00027783	0.00027783	0.019444416
3838903773885	383890	3773885	0.001128229	0.001128229	0.001300208	0.001300208	0.000515224	0.000205316	0.000667774	0.000667774	0.000344616	0.000133672	0.000604069	0.000604069	0.000357631	0.000357631	8.0555E-05	8.0555E-05	0.000272738	0.000272738	0.018117568
3839003773885	383900	3773885	0.001065648	0.001065648	0.001228087	0.001228087	0.000502144	0.000200103	0.000650822	0.000650822	0.00033586 7	0.000130279	0.00059562	0.00059562	0.000348552	0.000348552	7.851E-05	7.851E-05	0.000265814	0.000265814	0.016590731
3839103773885	383910	3773885	0.001014777	0.001014777	0.001169462	0.001169462	0.000492871	0.000196408	0.000638803	0.000638803	0.000329665	0.000127873	0.00058806	0.00058806	0.000342116	0.000342116	7.70601E-05	7.70601E-05	0.000260905	0.000260905	0.01535223
3829703773895	382970	3773895	0.000747694	0.000747694	0.000861667	0.000861667	0.000435155	0.000173408	0.000563998	0.000563998	0.00029106	0.000112899	0.000545281	0.000545281	0.000302053	0.000302053	6.80362E-05	6.80362E-05	0.000230353	0.000230353	0.000857589
3829803773895	382980	3773895	0.000789862	0.000789862	0.000910263	0.000910263	0.000443182	0.000176607	0.000574402	0.000574402	0.00029643	0.000114981	0.000553285	0.000553285	0.000307625	0.000307625	6.92914E-05	6.92914E-05	0.000234602	0.000234602	0.0008965
3829903773895	382990	3773895	0.000838141	0.000838141	0.000965901	0.000965901	0.000452317	0.000180247	0.000586242	0.000586242	0.00030254	0.000117351	0.000562535	0.000562535	0.00031966	0.00031966	7.07196E-05	7.07196E-05	0.000239438	0.000239438	0.00094145
3830003773895	383000	3773895	0.000890262	0.000890262	0.001025967	0.001025967	0.000461383	0.00018386	0.000597992	0.000597992	0.000308604	0.000119703	0.000571784	0.000571784	0.000320259	0.000320259	7.2137E-05	7.2137E-05	0.000244237	0.000244237	0.000989075
3830103773895	383010	3773895	0.0009484	0.0009484	0.001092967	0.001092967	0.000471071	0.000187721	0.000610549	0.000610549	0.000315084	0.000122217	0.000581656	0.000581656	0.000326984	0.000326984	7.36518E-05	7.36518E-05	0.000249366	0.000249366	0.001040927
3830203773895	383020	3773895	0.001011861	0.001011861	0.001166101	0.001166101	0.000481037	0.000191692	0.000623465	0.000623465	0.000321749	0.000124802	0.000591884	0.000591884	0.000333901	0.000333901	7.52099E-05	7.52099E-05	0.000254641	0.000254641	0.001095972
3830303773895	383030	3773895	0.001071295	0.001071295	0.001234595	0.001234595	0.000488649	0.000194726	0.000633331	0.000633331	0.000326841	0.000126777	0.000599711	0.000599711	0.000339185	0.000339185	7.64001E-05	7.64001E-05	0.000258671	0.000258671	0.001145839
3830403773895	383040	3773895	0.001135497	0.001135497	0.001308583	0.001308583	0.000496608	0.000197897	0.000643646	0.000643646	0.000332164	0.000128842	0.000607893	0.000607893	0.00034471	0.00034471	7.76444E-05	7.76444E-05	0.000262883	0.000262883	0.001199072
3830503773895	383050	3773895	0.001203725	0.001203725	0.001387213	0.001387213	0.000504843	0.000201179	0.00065432	0.00065432	0.000337673	0.000130979	0.000616253	0.000616253	0.000350426	0.000350426	7.8932E-05	7.8932E-05	0.000267243	0.000267243	0.001255152
3830603773895	383060	3773895	0.001275889	0.001275889	0.001470376	0.001470376	0.000513424	0.000204599	0.000665442	0.000665442	0.000343412	0.000133205	0.00062488	0.00062488	0.000356382	0.000356382	8.02737E-05	8.02737E-05	0.000271785	0.000271785	0.00131451
3830703773895	383070	3773895	0.001350876	0.001350876	0.001556793	0.001556793	0.000522213	0.000208101	0.000676833	0.000676833	0.000349291	0.000135485	0.000633596	0.000633596	0.000362483	0.000362483	8.16478E-05	8.16478E-05	0.000276438	0.000276438	0.001376802
3830803773895	383080	3773895	0.001417299	0.001417299	0.001633342	0.001633342	0.000528026	0.000210417	0.000684367	0.000684367	0.000353179	0.000136994	0.000639022	0.000639022	0.000366518	0.000366518	8.25567E-05	8.25567E-05	0.000279515	0.000279515	0.001432968
3830903773895	383090	3773895	0.001485945	0.001485945	0.001712451	0.001712451	0.000533909	0.000212762	0.000691991	0.000691991	0.000357114	0.00013852	0.000644447	0.000644447	0.000370601	0.000370601	8.34764E-05	8.34764E-05	0.000282629	0.000282629	0.001492326
3831003773895	383100	3773895	0.001558664	0.001558664	0.001796255	0.001796255	0.000540621	0.000215437	0.000700692	0.000700692	0.000361604	0.000140261	0.000650673	0.000650673	0.000375261	0.000375261	8.45259E-05	8.45259E-05	0.000286182	0.000286182	0.001556947
3831103773895	383110	3773895	0.001634576	0.001634576	0.001883739	0.001883739	0.000548303	0.000218498	0.000710648	0.000710648	0.000366742	0.000142254	0.000657699	0.000657699	0.000380593	0.000380593	8.5727E-05	8.5727E-05	0.000290249	0.000290249	0.00162709
3831203773895	383120	3773895	0.001710813	0.001710813	0.001971597	0.001971597	0.0005564	0.000221724	0.000721142	0.000721142	0.000372157	0.000144355	0.000664992	0.000664992	0.000386213	0.000386213	8.69929E-05	8.69929E-05	0.000294535	0.000294535	0.001701202
3831303773895	383130	3773895	0.001799779	0.001799779	0.002074124	0.002074124	0.000575223	0.000229225	0.000745539	0.000745539	0.000384748	0.000149239	0.000682957	0.000682957	0.000399279	0.000399279	8.99359E-05	8.99359E-05	0.000304499	0.000304499	0.001804044
3831403773895	383140	3773895	0.001872313	0.001872313	0.002157714	0.002157714	0.000596331	0.000237637	0.000772896	0.000772896	0.000398866	0.000154715	0.000703947	0.000703947	0.00041393	0.00041393	9.3236E-05	9.3236E-05	0.000315673	0.000315673	0.001906713
3831503773895	383150	3773895	0.001916703	0.001916703	0.002208871	0.002208871	0.000618061	0.000246296	0.00080106	0.00080106	0.0004134	0.000160353	0.00072458	0.00072458	0.000429013	0.000429013	9.66335E-05	9.66335E-05	0.000327176	0.000327176	0.001981515
3831603773895	383160	3773895	0.001939755	0.001939755	0.002235437	0.002235437	0.000636469	0.000253632	0.000824918	0.000824918	0.000425713	0.000165128	0.000741656	0.000741656	0.000441791	0.000441791	9.95116E-05	9.95116E-05	0.00033692	0.00033692	0.002063736
3837103773895	383710	3773895	0.002536225	0.002536225	0.002922829	0.002922829	0.00056505	0.000225171	0.000732354	0.000732354	0.000377943	0.000146599	0.00064925	0.00064925	0.000392218	0.000392218	8.83454E-05	8.83454E-05	0.000299114	0.000299114	0.145042436
3837203773895	383720	3773895	0.002423559	0.002423559	0.002792989	0.002792989	0.000567473	0.000226137	0.000735493	0.000735493	0.000379563	0.000147228	0.000653785	0.000653785	0.000393899	0.000393899	8.87241E-05	8.87241E-05	0.000300396	0.000300396	0.11154917
3837303773895	383730	3773895	0.002312606	0.002312606	0.002665123	0.002665123	0.000568995	0.000226743	0.000737466	0.000737466	0.000380582	0.000147623	0.000658143	0.000658143	0.000394956	0.000394956	8.89621E-05	8.89621E-05	0.000301202	0.000301202	0.089681676
3837403773895	383740	3773895	0.002205403	0.002205403	0.002541578	0.002541578	0.000569895	0.000227102	0.000738632	0.000738632	0.000381184	0.000147856	0.000661256	0.000661256	0.00039558	0.00039558	8.91028E-05	8.91028E-05	0.000301678	0.000301678	0.074582754
3837503773895	383750	3773895	0.002105466	0.002105466	0.002426409	0.002426409	0.000569618	0.000226992	0.000738274	0.000738274	0.000380998	0.000147784	0.000663124	0.000663124	0.000395388	0.000395388	8.90595E-05	8.90595E-05	0.000301532	0.000301532	0.063601986
3837603773895	383760	3773895	0.002012844	0.002012844	0.002319667	0.002319667	0.00056948	0.000226936	0.000738094	0.000738094	0.000380906	0.000147748	0.000664903	0.000664903	0.000395292	0.000395292	8.90379E-05	8.90379E-05	0.000301459	0.000301459	0.055150935
3837703773895	383770	3773895	0.001926285	0.001926285	0.002219914	0.002219914	0.000565812	0.000225475	0.00073334	0.00073334	0.000378453	0.000146797	0.000660189	0.000660189	0.000392746	0.000392746	8.84644E-05	8.84644E-05	0.000299517	0.000299517	0.048872328
3837803773895	383780	3773895	0.001845697	0.001845697	0.002127042	0.002127042	0.000561659	0.00022382	0.000727959	0.000727959	0.000375675	0.00014572	0.000654764	0.000654764	0.000389864	0.000389864	8.78152E-05	8.78152E-05	0.000297319	0.000297319	0.043682445
3837903773895	383790	3773895	0.001770571	0.001770571	0.002040464	0.002040464	0.000557715	0.000222248	0.000722846	0.000722846	0.000373037	0.000144696	0.000649694	0.000649694	0.000387126	0.000387126	8.71985E-05	8.71985E-05	0.000295231	0.000295231	0.039285186
3838003773895	383800	3773895	0.001700537	0.001700537	0.001959755	0.001959755	0.000554116	0.000220814	0.000718182	0.000718182	0.00037063	0.000143763	0.000645247	0.000645247	0.000384628	0.000384628	8.66358E-05	8.66358E-05	0.000293326	0.000293326	0.035527064
3838103773895	383810	3773895	0.001634993	0.001634993	0.001884219	0.001884219	0.000550587	0.000219408	0.000713608	0.000713608	0.000368269	0.000142847	0.000641067	0.000641067	0.000382178	0.000382178	8.6084E-05	8.6084E-05	0.000291458	0.000291458	0.032301268
3838203773895	383820	3773895	0.001573568	0.001573568	0.001813432	0.001813432	0.000547265	0.000218084	0.000709302	0.000709302	0.000366047	0.000141985	0.000637065	0.000637065	0.000379872	0.000379872	8.55647E-05	8.55647E-05	0.000289699	0.000289699	0.02950953
3838303773895	383830	3773895	0.001515662	0.001515662	0.001746698	0.001746698	0.000543874	0.000216733	0.000704907	0.000704907	0.000363779	0.000141105	0.00063333	0.00063333	0.000377518	0.000377518	8.50345E-05	8.50345E-05	0.000287904	0.000287904	0.027076616
3838403773895	383840	3773895	0.001461042	0.001461042	0.001683752	0.001683752	0.000540621	0.000215437	0.000700692	0.000700692	0.000361604	0.000140261	0.000629416	0.000629416	0.000375261	0.000375261	8.45259E-05	8.45259E-05	0.000286182	0.000286182	0.024941788
3838503773895	383850	3773895	0.001408829	0.001408829	0.00162358	0.00162358	0.000536954	0.000213975	0.000695938	0.000695938	0.00035915	0.00013931	0.000624969	0.000624969	0.000372715	0.000372715	8.39525E-05	8.39525E-05	0.000284241	0.000284241	0.023054056
3838603773895	383860	3773895	0.001359208	0.001359208	0.001566395	0.001566395	0.000533078	0.000212431	0.000690915	0.000690915	0.000356558	0.000138304	0.000620522	0.000620522	0.000370025	0.000370025	8.33465E-05	8.33465E-05	0.000282189	0.000282189	0.021375459
3838703773895	383870	3773895	0.001307226	0.001307226	0.00150649	0.00150649	0.000526573	0.000209838	0.000682484	0.000682484	0.000352207	0.000136617	0.000612696	0.000612696	0.000365509	0.000365509	8.23295E-05	8.23295E-05	0.000278746	0.000278746	0.019851124
3838803773895	383880	3773895	0.001252652	0.001252652	0.001443597	0.001443597	0.000517923	0.000206391	0.000671272	0.000671272	0.000346421	0.000134372	0.000603535	0.000603535	0.000359505	0.000359505	8.0977E-05	8.0977E-05	0.000274167	0.000274167	0.018641439
3838903773895	383890	3773895	0.001192616	0.001192616	0.00137441	0.00137441	0.000509064	0.000202861	0.000659791	0.000659791	0.00034049 6	0.000132074	0.000595264	0.000595264	0.000353356	0.000353356	7.9592E-05	7.9592E-05	0.000269477	0.000269477	0.017465144
3839003773895	383900	3773895	0.001124017	0.001124017	0.001295354	0.001295354	0.000497161	0.000198118	0.000644364	0.000644364	0.000332535	0.000128986	0.00058637	0.00058637	0.00034504	0.00034504	7.7731E-05	7.7731E-05	0.000263176	0.000263176	0.016244762
3839103773895	383910	3773895	0.001066435	0.001066435	0.001228994	0.001228994	0.000486089	0.000193705	0.000630013	0.000630013	0.000325129	0.000126113	0.000578633	0.000578633	0.00033748	0.00033748	7.59998E-05	7.59998E-05	0.000257315	0.000257315	0.014927318
3829703773905	382970	3773905	0.000763247	0.000763247	0.00087959	0.00087959	0.000425881	0.000169713	0.000551979	0.000551979	0.000284858	0.000110493	0.000533452	0.000533452	0.000295616	0.000295616	6.65864E-05	6.65864E-05	0.000225444	0.000225444	0.000853621
3829803773905	382980	3773905	0.000806434	0.000806434	0.00092936	0.00092936	0.000433563	0.000172774	0.000561935	0.000561935	0.000289996	0.000112486	0.000541189	0.000541189	0.000300948	0.000300948	6.77874E-05	6.77874E-05	0.00022951	0.00022951	0.000892014
3829903773905	382990	3773905	0.000855869	0.000855869	0.000986332	0.000986332	0.000442352	0.000176276	0.000573326	0.000573326	0.000295874	0.000114766	0.000550083	0.000550083	0.00030704 9	0.00030704 9	6.91615E-05	6.91615E-05	0.000234163	0.000234163	0.000936274
3830003773905	383000	3773905	0.000911276	0.000911276	0.001050185	0.001050185	0.000451694	0.000179999	0.000585435	0.000585435	0.000302123	0.00011719	0.0005596	0.0005596	0.00031534	0.00031534	7.06222E-05	7.06222E-05	0.000239108	0.000239108	0.000985192
3830103773905	383010	3773905	0.000974876	0.000974876	0.00112348	0.00112348	0.000462144	0.000184163	0.000598978	0.000598978	0.000309113	0.000119901	0.000570272	0.000570272	0.00032078 7	0.00032078 7	7.2256E-05	7.2256E-05	0.00024464	0.00024464	0.001039978
3830203773905	383020	3773905	0.001044216	0.001044216	0.001203389	0.001203389	0.000472732	0.000188383	0.000612702	0.000612702	0.000316195	0.000122648	0.000581301	0.000581301	0.000328137	0.000328137	7.39115E-05	7.39115E-05	0.000250245	0.000250245	0.001097525
3830303773905	383030	3773905	0.001104993	0.001104993	0.00127343	0.00127343	0.000479791	0.000191196	0.00062185	0.00062185	0.000320916	0.000124479	0.000588505	0.000588505	0.00033303 7	0.00033303 7	7.50151E-05	7.50151E-05	0.000253981	0.000253981	0.001145753
3830403773905	383040	3773905	0.001170213	0.001170213	0.001348592	0.001348592	0.000487127	0.000194119	0.000631358	0.000631358	0.000325823	0.000126382	0.000595975	0.000595975	0.00033812 9	0.00033812 9	7.61621E-05	7.61621E-05	0.000257865	0.000257865	0.001196915
3830503773905	383050	3773905	0.001243533	0.001243533	0.001433089	0.001433089	0.000495639	0.000197511	0.00064239	0.00064239	0.000331516	0.000128591	0.000604691	0.000604691	0.000344037	0.000344037	7.74929E-05	7.74929E-05	0.000262371	0.000262371	0.00125403
3830603773905	383060	3773905	0.001323704	0.001323704	0.00152548	0.00152548	0.000505258	0.000201344	0.000654858	0.000654858	0.00033795	0.000131087	0.000614386	0.000614386	0.000350714	0.000350714	7.89969E-05	7.89969E-05	0.000267463	0.000267463	0.001316408
3830703773905	383070	3773905	0.001406838	0.001406838	0.001621286	0.001621286	0.000515293	0.000205343	0.000667864	0.000667864	0.000344662	0.00013369	0.000624436	0.000624436	0.000357679	0.000357679	8.05658E-05	8.05658E-05	0.000272774	0.000272774	0.001381633
3830803773905	383080	3773905	0.001476872	0.001476872	0.001701996	0.001701996	0.000521106	0.00020766	0.000675398	0.000675398	0.00034855	0.000135198	0.000629861	0.000629861	0.000361714	0.000361714	8.14747E-05	8.14747E-05	0.000275852	0.000275852	0.001437454
3830903773905	383090	3773905	0.001549174	0.001549174	0.001785319	0.001785319	0.000526988	0.000210004	0.000683022	0.000683022	0.000352485	0.000136724	0.000635286	0.000635286	0.000365797	0.000365797	8.23944E-05	8.23944E-05	0.000278966	0.000278966	0.001496295
3831003773905	383100	3773905	0.001626661	0.001626661	0.001874617	0.001874617	0.000534185	0.000212872	0.00069235	0.00069235	0.000357299	0.000138592	0.000641957	0.000641957	0.000370793	0.000370793	8.35197E-05	8.35197E-05	0.000282775	0.000282775	0.001561348
3831103773905	383110	3773905	0.001708082	0.001708082	0.00196845	0.00196845	0.000543044	0.000216402	0.000703831	0.000703831	0.000363224	0.00014089	0.00065005	0.00065005	0.000376942	0.000376942	8.49046E-05	8.49046E-05	0.000287465	0.000287465	0.001633302
3831203773905	383120	3773905	0.001788161	0.001788161	0.002060735	0.002060735	0.000552248	0.00022007	0.00071576	0.00071576	0.00036938	0.000143278	0.00065841	0.00065841	0.000383331	0.000383331	8.63437E-05	8.63437E-05	0.000292337	0.000292337	0.001709053
3831303773905	383130	3773905	0.001871803	0.001871803	0.002157128	0.002157128	0.000567888	0.000226302	0.000736031	0.000736031	0.000379841	0.000147335	0.000673441	0.000673441	0.000394187	0.000394187	8.8789E-05	8.8789E-05	0.000300616	0.000300616	0.001802059
3831403773905	383140	3773905	0.001945263	0.001945263	0.002241785	0.002241785	0.00058505	0.000233141	0.000758275	0.000758275	0.000391321	0.000151788	0.000690606	0.000690606	0.0004061	0.0004061	9.14724E-05	9.14724E-05	0.000309701	0.000309701	0.001894116
3831503773905	383150	3773905	0.001993912	0.001993912	0.002297849	0.002297849	0.000603943	0.00024067	0.000782762	0.000782762	0.000403957	0.00015669	0.000707949	0.000707949	0.00041921 4	0.00041921 4	9.44262E-05	9.44262E-05	0.000319702	0.000319702	0.001958824
3831603773905	383160	3773905	0.002024323	0.002024323	0.002332896	0.002332896	0.000621036	0.000247482	0.000804916	0.000804916	0.000415391	0.000161125	0.000724047	0.000724047	0.000431079	0.000431079	9.70988E-05	9.70988E-05	0.000328751	0.000328751	0.002045532

			MSite Grubbing / Prep	MMass Grading / Excavation	MMass Grading / Excavation	MDrainage / Utilities Trenching	MFoundations / Concrete Pads	MBuilding / Structure Construction	MAsphalt Paving	MLandscaping or Other Finishing	MWaterside Construction (Piles)	RSSWRestriping South Valley	RSSWRestriping Silver Lake Boulevard	RSSWDemolition	RSSWPlacing Base	RSSWForm	Child Risk				
Unique Identifier	X (UTM)	Y (UTM)	2027	2027	2028	2028	2028	2028	2028	2028	2028	2029	2029	2029	2029	2029	3rd Trimester	0<2	2<16	Total	per million
3837603773885	383760	3773885	0.055947368	0.093061516	0.093061516	0.044757895	0.021208084	0.057537974	0.037412386	0.02569271	0.027614693	0.000265191	0.014297828	0.042566723	0.003870729	0.008418798	5.36955E-07	1.12315E-05	3.802E-06	1.55704E-05	15.5703747
3837703773885	383770	3773885	0.049182703	0.081809334	0.081809334	0.039346163	0.018643789	0.050580987	0.032888809	0.022586173	0.024275767	0.000263538	0.012125249	0.036238962	0.003295326	0.007167301	4.96007E-07	1.03626E-05	3.3737E-06	1.42323E-05	14.2322685
3837803773885	383780	3773885	0.04363839	0.072587056	0.072587056	0.034910712	0.016542095	0.044879047	0.029181289	0.020040058	0.021539186	0.000260646	0.010448319	0.031329698	0.00284891	0.006196352	4.60353E-07	9.60784E-06	3.0217E-06	1.30899E-05	13.089904
3837903773885	383790	3773885	0.039004595	0.064879311	0.064879311	0.031203676	0.014785552	0.040113511	0.026082638	0.017912081	0.019252021	0.000258875	0.009114414	0.027408265	0.002492322	0.005420775	4.28949E-07	8.94411E-06	2.7267E-06	1.20998E-05	12.0997946
3838003773885	383800	3773885	0.035087312	0.058363396	0.058363396	0.028069849	0.01330062	0.036084858	0.023463124	0.016113146	0.017318515	0.000255982	0.008034273	0.024220849	0.00220248	0.004790372	4.01088E-07	8.35595E-06	2.4766E-06	1.12337E-05	11.2336706
3838103773885	383810	3773885	0.031749013	0.05281055	0.05281055	0.025399211	0.012035164	0.032651651	0.021230781	0.0145801	0.015670786	0.000254123	0.007148527	0.021597999	0.001963976	0.004271628	3.76172E-07	7.83071E-06	2.2628E-06	1.04697E-05	10.4696651
3838203773885	383820	3773885	0.02887762	0.048034344	0.048034344	0.023102096	0.010946699	0.029698623	0.019310661	0.01326147	0.014253515	0.000251378	0.006411829	0.019409656	0.001764983	0.00383882	3.53819E-07	7.3595E-06	2.0783E-06	9.79161E-06	9.79160599
3838303773885	383830	3773885	0.026393042	0.043901555	0.043901555	0.021114434	0.010004865	0.027143407	0.017649207	0.012120477	0.013027168	0.000249696	0.00579381	0.017568259	0.001597538	0.00347463	3.3365E-07	6.93505E-06	1.9181E-06	9.1868E-06	9.18679859
3838403773885	383840	3773885	0.024226435	0.040297673	0.040297673	0.019381148	0.009183565	0.024915202	0.016200382	0.011125506	0.011957766	0.000248013	0.00526946	0.016001788	0.001455094	0.003164815	3.15337E-07	6.55041E-06	1.7779E-06	8.64362E-06	8.64361548
3838503773885	383850	3773885	0.022318688	0.037124372	0.037124372	0.01785495	0.008460391	0.022953217	0.014924658	0.010249411	0.011016134	0.000245003	0.00481901	0.014653027	0.001332447	0.002898059	2.98553E-07	6.19897E-06	1.6537E-06	8.15125E-06	8.15125386
3838603773885	383860	3773885	0.020630951	0.034317032	0.034317032	0.016504761	0.007820617	0.021217498	0.013796058	0.009474352	0.010183096	0.000243055	0.004428881	0.013482401	0.001225998	0.002666534	2.83157E-07	5.87693E-06	1.5435E-06	7.70354E-06	7.7035371
3838703773885	383870	3773885	0.019155329	0.031862517	0.031862517	0.015324263	0.00726125	0.019699923	0.012809299	0.008796702	0.009454753	0.000238952	0.004104136	0.012498592	0.001136537	0.002471957	2.68802E-07	5.57897E-06	1.4456E-06	7.29336E-06	7.29336074
3838803773885	383880	3773885	0.017978453	0.029904929	0.029904929	0.014382762	0.006815129	0.018489588	0.012022314	0.008256245	0.008873866	0.000233167	0.003818991	0.011648407	0.001059227	0.002303809	2.55547E-07	5.30313E-06	1.3647E-06	6.92338E-06	6.92338307
3838903773885	383890	3773885	0.01675164	0.027864277	0.027864277	0.013401312	0.006350079	0.017227895	0.011201935	0.007692856	0.008268331	0.00022933	0.00353849	0.010804072	0.000982449	0.002136817	2.42615E-07	5.03318E-06	1.28E-06	6.55582E-06	6.55582475
3839003773885	383900	3773885	0.015339915	0.025516048	0.025516048	0.012271932	0.005814933	0.015776035	0.010257905	0.007044549	0.007571527	0.000225493	0.003230686	0.00986907	0.000897426	0.001951893	2.29148E-07	4.74933E-06	1.1827E-06	6.1612E-06	6.16120007
3839103773885	383910	3773885	0.014194788	0.023611271	0.023611271	0.01135583	0.005380847	0.014598351	0.009492151	0.006518672	0.007006312	0.000222306	0.002968497	0.009080762	0.000825743	0.001795983	2.16975E-07	4.49486E-06	1.1038E-06	5.81567E-06	5.81567466
3829703773895	382970	3773895	0.000792934	0.001318947	0.001318947	0.000634347	0.000300579	0.000815477	0.00053024	0.000364139	0.000391379	0.000220446	0.000247005	0.00076948	6.99713E-05	0.000152187	1.08862E-07	2.98998E-06	2.9119E-07	3.39002E-06	3.39002484
3829803773895	382980	3773895	0.000828911	0.00137879	0.00137879	0.000663129	0.000314217	0.000852477	0.000554298	0.000380661	0.000409137	0.000223929	0.00025695	0.000800464	7.27888E-05	0.000158315	1.17294E-07	3.24227E-06	3.0807E-07	3.66763E-06	3.66763232
3829903773895	382990	3773895	0.000870472	0.001447922	0.001447922	0.000696378	0.000329972	0.00089522	0.000582091	0.000399747	0.000429651	0.000227914	0.000268323	0.000836018	7.60218E-05	0.000165347	1.26963E-07	3.5337E-06	3.2741E-07	3.98808E-06	3.98807503
3830003773895	383000	3773895	0.000914506	0.001521168	0.001521168	0.000731605	0.000346664	0.000940506	0.000611536	0.000419969	0.000451385	0.000231839	0.000280084	0.000872851	7.93712E-05	0.000172632	1.37612E-07	3.85771E-06	3.4837E-07	4.34368E-06	4.34368392
3830103773895	383010	3773895	0.000962449	0.001600915	0.001600915	0.000769959	0.000364838	0.000989812	0.000643596	0.000441985	0.000475049	0.000236001	0.000292768	0.00091261	8.29865E-05	0.000180495	1.49709E-07	4.2293E-06	3.719E-07	4.75091E-06	4.75091271
3830203773895	383020	3773895	0.001013344	0.001685572	0.001685572	0.000810675	0.00038413	0.001042153	0.00067763	0.000465358	0.00050017	0.00024031	0.000306047	0.000954287	8.67764E-05	0.000188738	1.63401E-07	4.65434E-06	3.9805E-07	5.21579E-06	5.21578777
3830303773895	383030	3773895	0.001059452	0.001762267	0.001762267	0.000847561	0.000401609	0.001089572	0.000708463	0.000486532	0.000522928	0.000243379	0.000317748	0.000991029	9.01175E-05	0.000196005	1.77704E-07	5.10351E-06	4.2399E-07	5.70521E-06	5.7052083
3830403773895	383040	3773895	0.001108671	0.001844137	0.001844137	0.000886937	0.000420266	0.001140191	0.000741376	0.000509135	0.000547222	0.000246597	0.000330134	0.001029965	9.3658E-05	0.000203705	1.94147E-07	5.62516E-06	4.5324E-07	6.27255E-06	6.27254756
3830503773895	383050	3773895	0.001160523	0.001930386	0.001930386	0.000928418	0.000439922	0.001193517	0.00077605	0.000532947	0.000572815	0.000249932	0.000343145	0.00107082	9.73731E-05	0.000211785	2.13053E-07	6.23154E-06	4.8614E-07	6.93073E-06	6.93072917
3830603773895	383060	3773895	0.001215406	0.002021677	0.002021677	0.000972325	0.000460726	0.001249961	0.00081275	0.000558151	0.000599904	0.000253444	0.000356871	0.001113959	0.000101296	0.000220318	2.35006E-07	6.94375E-06	5.235E-07	7.70226E-06	7.70226118
3830703773895	383070	3773895	0.001273001	0.00211748	0.00211748	0.001018401	0.000482559	0.001309193	0.000851265	0.0005846	0.000628332	0.000257045	0.000371192	0.001159019	0.000105393	0.000229229	2.6057E-07	7.78344E-06	5.6603E-07	8.61004E-06	8.61004165
3830803773895	383080	3773895	0.001324933	0.002203862	0.002203862	0.001059946	0.000502245	0.001362601	0.000885992	0.000608449	0.000653965	0.000259081	0.000383608	0.001198137	0.00010895	0.000236966	2.87932E-07	8.69466E-06	6.0939E-07	9.59199E-06	9.59198836
3830903773895	383090	3773895	0.001379816	0.002295153	0.002295153	0.001103853	0.00052305	0.001419045	0.000922692	0.000633653	0.000681054	0.000261177	0.000396649	0.001239266	0.00011269	0.000245101	3.20225E-07	9.78426E-06	6.5967E-07	1.07642E-05	10.7641551
3831003773895	383100	3773895	0.001439565	0.002394539	0.002394539	0.001151652	0.000545699	0.001480493	0.000962647	0.000661092	0.000710546	0.000263715	0.000410941	0.001284234	0.00011678	0.000253994	3.59622E-07	1.11323E-05	7.2033E-07	1.22122E-05	12.2122337
3831103773895	383110	3773895	0.00150442	0.002502416	0.002502416	0.001203536	0.000570284	0.001547191	0.001006016	0.000690875	0.000742557	0.000266785	0.000426632	0.00133368	0.000121276	0.000263774	4.0844E-07	1.28282E-05	7.9473E-07	1.40314E-05	14.0313915
3831203773895	383120	3773895	0.001572944	0.002616398	0.002616398	0.001258355	0.000596259	0.001617664	0.001051838	0.000722343	0.000776379	0.00027009	0.000443126	0.001385686	0.000126005	0.000274059	4.69341E-07	1.49797E-05	8.8654E-07	1.63356E-05	16.335592
3831303773895	383130	3773895	0.001668032	0.002774565	0.002774565	0.001334426	0.000632304	0.001715455	0.001115425	0.000766011	0.000823313	0.00027921	0.00046769	0.001463191	0.000133053	0.000289388	5.66665E-07	1.84784E-05	1.0351E-06	2.00802E-05	20.0801837
3831403773895	383140	3773895	0.001762961	0.002932467	0.002932467	0.001410369	0.000668289	0.001813083	0.001178904	0.000809605	0.000870168	0.000289895	0.000493176	0.001541794	0.0001402	0.000304934	7.04639E-07	2.35469E-05	1.243E-06	2.54945E-05	25.494546
3831503773895	383150	3773895	0.001832123	0.00304751	0.00304751	0.001465699	0.000694507	0.001884211	0.001225153	0.000841366	0.000904306	0.000299753	0.000518067	0.001623047	0.000147589	0.000321004	9.04637E-07	3.10778E-05	1.5419E-06	3.35244E-05	33.5243927
3831603773895	383160	3773895	0.001908146	0.003173965	0.003173965	0.001526517	0.000723325	0.001962395	0.00127599	0.000876278	0.000941829	0.00030725	0.000534145	0.001674412	0.00015226	0.000331163	1.20364E-06	4.25955E-05	1.9927E-06	4.57918E-05	45.7918221
3837103773895	383710	3773895	0.134107327	0.223070924	0.223070924	0.107285862	0.050836341	0.137920053	0.089678483	0.061586109	0.066193153	0.000255156	0.027118985	0.169791439	0.015439683	0.033581157	9.67791E-07	2.05604E-05	8.7256E-06	3.02538E-05	30.253774
3837203773895	383720	3773895	0.103139202	0.171559284	0.171559284	0.082511362	0.03909719	0.106071491	0.068969887	0.047364617	0.0509078	0.000257015	0.038850265	0.112144037	0.010197619	0.02217972	8.3038E-07	1.75966E-05	6.7845E-06	2.52114E-05	25.2114106
3837303773895	383730	3773895	0.082920353	0.137927733	0.137927733	0.066336282	0.031432789	0.085277812	0.055449405	0.038079514	0.040928111	0.000258609	0.027519296	0.080405425	0.007311524	0.015902493	7.29988E-07	1.54321E-05	5.5125E-06	2.16747E-05	21.6746593
3837403773895	383740	3773895	0.068959775	0.114706043	0.114706043	0.05516782	0.026140724	0.07092033	0.046113872	0.031668398	0.034037401	0.000259642	0.020825716	0.061397737	0.005583094	0.012143175	6.53007E-07	1.37735E-05	4.6331E-06	1.90596E-05	19.0595673
3837503773895	383750	3773895	0.058806875	0.097817951	0.097817951	0.0470455	0.022292043	0.060478778	0.039324558	0.027005882	0.029026098	0.000259022	0.016542429	0.049099307	0.004464758	0.009710805	5.91737E-07	1.24552E-05	3.992E-06	1.7039E-05	17.0390238
3837603773895	383760	3773895	0.050992969	0.084820487	0.084820487	0.040794375	0.01933001	0.05244272	0.034099346	0.023417502	0.025169284	0.000259436	0.013570628	0.040489611	0.003681851	0.008007989	5.41164E-07	1.13681E-05	3.4976E-06	1.54068E-05	15.4068222
3837703773895	383770	3773895	0.045187722	0.075164177	0.075164177	0.036150178	0.017129403	0.046472427	0.030217337	0.020751558	0.02230391	0.000257871	0.011564814	0.034629442	0.003148967	0.006848972	4.99603E-07	1.04829E-05	3.1284E-06	1.41109E-05	14.1108798
3837803773895	383780	3773895	0.040389118	0.067182293	0.067182293	0.032311294	0.015310386	0.041537397	0.027008478	0.018547895	0.019935399	0.000255126	0.010012517	0.030070873	0.002734441	0.005947383	4.63574E-07	9.71764E-06	2.8222E-06	1.30034E-05	13.0034094
3837903773895	383790	3773895	0.036323379	0.06041944	0.06041944	0.029058703	0.013769178	0.037356067	0.024289691	0.016680785	0.017928617	0.000253474	0.008765552	0.026394752	0.00240016	0.005220324	4.31868E-07	9.04496E-06	2.5621E-06	1.20389E-05	12.0389234
3838003773895	383800	3773895	0.03284859	0.05463956	0.05463956	0.026278872	0.012451983	0.033782489	0.021966076	0.015085058	0.016213519	0.000250847	0.007748354	0.023385654	0.002126533	0.004625188	4.0377E-07	8.44903E-06	2.3392E-06	1.1192E-05	11.1919711
3838103773895	383810	3773895	0.029865995	0.049678383	0.049678383	0.023892796	0.011321364	0.030715098	0.019971595	0.013715361	0.01474136	0.000249253	0.006911437	0.020902186	0.001900703	0.004134011	3.78721E-07	7.91849E-06	2.1472E-06	1.04444E-05	10.4444084
3838203773895	383820	3773895	0.027284733	0.045384774	0.045384774	0.021827787	0.01034288	0.028060449	0.018245487	0.012529968	0.013467292	0.000247689	0.006213951	0.018826536	0.001711958	0.003723491	3.56249E-07	7.44302E-06	1.9805E-06	9.77978E-06	9.7797797
3838303773895	383830	3773895	0.025035243	0.041643025	0.041643025	0.020028194	0.009490161	0.025747005	0.016741237	0.011496935	0.012356981	0.000246124	0.005626361	0.017073156	0.001552517	0.003376709	3.3595E-07	7.01404E-06	1.8347E-06	9.18469E-06	9.1846939
3838403773895	383840	3773895	0.023061365	0.038359723	0.038359723	0.018449092	0.008741919	0.023717009	0.015421292	0.010590471	0.011382707	0.000243498	0.005126099	0.015576878	0.001416456	0.003080777	3.17523E-07	6.62507E-06	1.7063E-06	8.64886E-06	8.64885673
3838503773895	383850	3773895	0.021315954	0.035456448	0.035456448	0.017052763	0.008080282	0.021921975	0.014254123	0.009788926	0.010521201	0.000241727	0.004695656	0.014286612	0.001299128	0.00282559	3.00685E-07	6.27067E-06	1.5922E-06	8.16352E-06	8.1635244
3838603773895	383860	3773895	0.01976391	0.032874815	0.032874815	0.015811128	0.007491946	0.020325806	0.013216261	0.00907618	0.009755138	0.000238952	0.004321933	0.013164153	0.001197059	0.002603591	2.85254E-07	5.9463E-06	1.4903E-06	7.72184E-06	7.72183586
3838703773895	383870	3773895	0.018354498	0.030530434	0.030530434	0.014683599	0.006957677	0.018876324	0.012273778	0.008428936	0.009059476	0.000235204	0.003991204	0.012167731	0.001106451	0.00240652	2.70691E-07	5.64224E-06	1.3967E-06	7.30961E-06	7.30961174
3838803773895	383880	3773895	0.017236015	0.028669976	0.028669976	0.013788812	0.006533692	0.017726042	0.011525841	0.007915295	0.008507411	0.00023080	0.003731961	0.011386826	0.001035441	0.002252074	2.57528E-07	5.36771E-06	1.3204E-06	6.9456E-06	6.94560372
3838903773895	383890	3773895	0.016148404	0.026860869	0.026860869	0.012918723	0.006121409	0.016607509	0.010798548	0.007415832	0.007970584	0.000226231	0.00347266	0.010606927	0.000964522	0.002097826	2.44929E-07	5.10414E-06	1.2451E-06	6.59414E-06	6.59413729
3839003773895	383900	3773895	0.015020029	0.024983957	0.024983957	0.012016023	0.005693673	0.015447054	0.010043996	0.006897648	0.007413637	0.000222099	0.003197191	0.009783339	0.000889631	0.001934938	2.32085E-07	4.83403E-06	1.1654E-06	6.23151E-06	6.23150838
3839103773895	383910	3773895	0.013801911	0.022957768	0.022957768	0.011041528	0.005231919	0.014194305	0.009229432	0.006338252	0.006812394	0.000218735	0.002935031	0.008979219	0.000816509	0.0017759	2.19623E-07	4.57045E-06	1.0809E-06	5.87094E-06	5.87093694
3829703773905	382970	3773905	0.000789264	0.001312843	0.001312843	0.000631411	0.000299188	0.000811703	0.000527786	0.000362454	0.000389568	0.000214927	0.000244564	0.000761803	6.92732E-05	0.000150668	1.09617E-07	3.01992E-06	2.8954E-07	3.41908E-06	3.41908321
3829803773905	382980	3773905	0.000824763	0.00137189	0.00137189	0.00065981	0.000312644	0.000848211	0.000551524	0.000378756	0.000407089	0.000218262	0.00025427	0.000792147	7.20325E-05	0.00015667	1.1807E-07	3.27391E-06	3.0625E-07	3.69823E-06	3.6982293
3829903773905	382990	3773905	0.000865686	0.001439961	0.001439961	0.000692549	0.000328157	0.000890297	0.00057889	0.000397549	0.000427288	0.00022207	0.000265376	0.000826878	7.51907E-05	0.000163539	1.27752E-07	3.56692E-06	3.2538E-07	4.02005E-06	4.02005028
3830003773905	383000	3773905	0.000910916	0.001515197	0.001515197	0.000728733	0.000345303	0.000936814	0.000609136	0.00041832	0.000449613	0.000226172	0.000277464	0.000864717	7.86315E-05	0.000171023	1.38704E-07	3.90142E-06	3.4685E-07	4.38697E-06	4.38697051
3830103773905	383010	3773905	0.000961572	0.001599455	0.001599455	0.000769257	0.000364505	0.000988909	0.000643009	0.000441583	0.000474616	0.000230747	0.000290832	0.000906577	8.2438E-05	0.000179302	1.51351E-07	4.29145E-06	3.715E-07	4.81431E-06	4.81430623
3830203773905	383020	3773905	0.00101478	0.00168796	0.00168796	0.000811824	0.000384675	0.00104363	0.00067859	0.000466017	0.000500878	0.00023541	0.000304677	0.000950083	8.63941E-05	0.000187906	1.65647E-07	4.73737E-06	3.9884E-07	5.30186E-06	5.30185916
3830303773905	383030	3773905	0.001059372	0.001762134	0.001762134	0.000847498	0.000401578	0.00108949	0.000708409	0.000486495	0.000522888	0.000238214	0.000315842	0.00098518	8.95856E-05	0.000194848	1.79955E-07	5.18913E-06	4.2447E-07	5.79355E-06	5.79355018
3830403773905	383040	3773905	0.001106677	0.00184082	0.00184082	0.000885341	0.00041951	0.00113814	0.00074042	0.000508219	0.000546237	0.000241107	0.000327633	0.001022196	9.29516E-05	0.000202169	1.96325E-07	5.71119E-06	4.5322E-07	6.36074E-06	6.36073824
3830503773905	383050	3773905	0.001159486	0.001928661	0.001928661	0.000927589	0.000439529	0.001192451	0.00077356	0.000532471	0.000572303	0.000244649	0.000340853	0.001063782	9.67331E-05	0.000210394	2.15784E-07	6.33836E-06	4.8705E-07	7.04119E-06	7.04118935
3830603773905	383060	3773905	0.001217161	0.002024597	0.002024597	0.000973729	0.000461392	0.001251765	0.000813924	0.000558957	0.000600771	0.000248751	0.000355382	0.00110939	0.00010088	0.000219414	2.3891E-07	7.09236E-06	5.2663E-07	7.8579E-06	7.8578976
3830703773905	383070	3773905	0.001277469	0.002124911	0.002124911	0.001021975	0.000484253	0.001313788	0.000854252	0.000586652	0.000630537	0.000253031	0.000370597	0.001157099	0.000105219	0.00022885	2.6602E-07	7.98762E-06	5.7195E-07	8.82559E-06	8.82559362
3830803773905	383080	3773905	0.001329081	0.002210762	0.002210762	0.001063265	0.000503818	0.001366867	0.000888766	0.000610354	0.000656012	0.000255097	0.000382923	0.001196035	0.000108759	0.00023655	2.94134E-07	8.92932E-06	6.1637E-07	9.83983E-06	9.83983001
3830903773905	383090	3773905	0.001383486	0.002301257	0.002301257	0.001106789	0.000524441	0.001422819	0.000925146	0.000635338	0.000682866	0.000257222	0.000395875	0.001236798	0.000112466	0.000244613	3.27333E-07	1.0056E-05	6.6795E-07	1.10512E-05	11.0512416
3831003773905	383100	3773905	0.001443634	0.002401306	0.002401306	0.001154907	0.000547241	0.001484677	0.000965368	0.00066296	0.000712554	0.000260085	0.000410494	0.001282772	0.000116647	0.000253705	3.68325E-07	1.14662E-05	7.3112E-07	1.25657E-05	12.5656838
3831103773905	383110	3773905	0.001510164	0.00251197	0.00251197	0.001208131	0.000572461	0.001553098	0.001009857	0.000693512	0.000745392	0.000263804	0.00042678	0.001334137	0.000121317	0.000263864	4.20059E-07	1.32731E-05	8.1023E-07	1.45034E-05	14.5034177
3831203773905	383120	3773905	0.001580203	0.002628473	0.002628473	0.001264163	0.000599011	0.001625129	0.001056693	0.000725677	0.000779962	0.000267788	0.000443692	0.001387605	0.000126179	0.000274439	4.8511E-07	1.55846E-05	9.0849E-07	1.69782E-05	16.978231
3831303773905	383130	3773905	0.001666198	0.002771513	0.002771513	0.001332958	0.000631609	0.001713568	0.001114198	0.000765168	0.000822407	0.000275344	0.000465457	0.001456245	0.000132421	0.000288015	5.80665E-07	1.9039E-05	1.0531E-06	2.06728E-05	20.6727791
3831403773905	383140	3773905	0.001751314	0.002913094	0.002913094	0.001401051	0.000663874	0.001801105	0.001171116	0.000804256	0.00086442	0.000283933	0.000488055	0.001525799	0.000138746	0.000301771	7.14037E-07	2.39605E-05	1.2531E-06	2.59277E-05	25.9276782
3831503773905	383150	3773905	0.001811143	0.003012612	0.003012612	0.001448915	0.000686554	0.001862635	0.001211124	0.000831731	0.00089395	0.000292108	0.000510713	0.0015991	0.000145411	0.000316268	9.08481E-07	3.13058E-05	1.5435E-06	3.37578E-05	33.7577949
3831603773905	383160	3773905	0.001891314	0.003145967	0.003145967	0.001513051	0.000716944	0.001945085	0.001264735	0.000868548	0.000933521	0.000299133	0.000526345	0.001650009	0.000150441	0.000326337	1.20546E-06	4.2765E-05	1.9921E-06	4.59625E-05	45.9625414

			EGIODemolition	EGIOSite Grubbing / Prep	EGIOMass Grading / Excavation	EGIOMass Grading / Excavation	EGIODrainage / Utilities Trenching	EGIODrainage / Utilities Trenching	EGIOFoundations / Concrete Pads	EGIOFoundations / Concrete Pads	EGIOBuilding / Structure Construction	EGIOBuilding / Structure Construction	EGIOAsphalt Paving	EGIOArchitectural Coating	EGIOLandscaping or Other Finishing	EGIOWaterside Construction (Piles)	HIWaterside Construction (Landscaping)	HIWaterside Construction (Landscaping)	KMDemolition	KMSite Grubbing / Prep	KMMass Grading / Excavation
Unique Identifier	X (UTM)	Y (UTM)	2025	2025	2025	2026	2026	2027	2026	2027	2026	2027	2027	2027	2027	2027	2025	2026	2025	2025	2025
3837103773905	383710	3773905	0.003337869	0.00308622	0.005133543	0.005133543	0.002468975	0.002468975	0.001169899	0.001169899	0.003173961	0.003173961	0.002063776	0.000418605	0.001417284	0.001523306	0.006948596	0.006948596	0.049463064	0.045733921	0.076072711
3837203773905	383720	3773905	0.003232353	0.00298866	0.004971262	0.004971262	0.002390926	0.002390926	0.001132917	0.001132917	0.003073626	0.003073626	0.001998536	0.000405372	0.001372481	0.001475152	0.006791006	0.006791006	0.041669526	0.038527957	0.064086484
3837303773905	383730	3773905	0.003131841	0.00289572	0.004816677	0.004816677	0.002316579	0.002316579	0.001097688	0.001097688	0.00297805	0.00297805	0.00193639	0.000392766	0.001329803	0.001429281	0.006636317	0.006636317	0.035938689	0.033229183	0.055272628
3837403773905	383740	3773905	0.003038317	0.00280925	0.00467284	0.00467284	0.0022474	0.0022474	0.001064908	0.001064908	0.002889119	0.002889119	0.001878565	0.000381038	0.001290092	0.001386599	0.006489732	0.006489732	0.031516669	0.029140549	0.048471693
3837503773905	383750	3773905	0.002946863	0.00272469	0.004532188	0.004532188	0.002179754	0.002179754	0.001032855	0.001032855	0.002802156	0.002802156	0.00182202	0.000369568	0.00125126	0.001344863	0.006354354	0.006354354	0.027977258	0.025867983	0.043028184
3837603773905	383760	3773905	0.002858689	0.00264317	0.004396578	0.004396578	0.002114532	0.002114532	0.00100195	0.00100195	0.002718311	0.002718311	0.001767503	0.00035851	0.001213821	0.001304622	0.006221878	0.006221878	0.025088631	0.023197137	0.038585563
3837703773905	383770	3773905	0.002768098	0.0025594	0.004257252	0.004257252	0.002047524	0.002047524	0.000970199	0.000970199	0.002632169	0.002632169	0.001711491	0.000347149	0.001175355	0.00126328	0.006025065	0.006025065	0.022833964	0.021112455	0.035117954
3837803773905	383780	3773905	0.002681822	0.00247963	0.004124562	0.004124562	0.001983706	0.001983706	0.000939959	0.000939959	0.00255013	0.00255013	0.001658147	0.000336329	0.001138722	0.001223906	0.005826451	0.005826451	0.020913361	0.019336651	0.032164123
3837903773905	383790	3773905	0.0025996	0.00240361	0.003998107	0.003998107	0.001922888	0.001922888	0.000911141	0.000911141	0.002471945	0.002471945	0.00160731	0.000326018	0.00110381	0.001186382	0.005639743	0.005639743	0.019235885	0.017785644	0.029584216
3838003773905	383800	3773905	0.002521865	0.00233174	0.003878553	0.003878553	0.001865388	0.001865388	0.000883896	0.000883896	0.002398027	0.002398027	0.001559247	0.000316269	0.001070803	0.001150906	0.005467644	0.005467644	0.017758485	0.016419629	0.027312018
3838103773905	383810	3773905	0.002447495	0.00226297	0.003764173	0.003764173	0.001810377	0.001810377	0.000857829	0.000857829	0.002327309	0.002327309	0.001513265	0.000306942	0.001039225	0.001116965	0.005302349	0.005302349	0.016456398	0.01521571	0.025309448
3838203773905	383820	3773905	0.002376058	0.00219692	0.003654305	0.003654305	0.001757537	0.001757537	0.000832791	0.000832791	0.00225938	0.00225938	0.001469096	0.000297983	0.001008892	0.001084364	0.005141357	0.005141357	0.015302104	0.01414844	0.023534177
3838303773905	383830	3773905	0.002307726	0.00213374	0.003549214	0.003549214	0.001706993	0.001706993	0.000808842	0.000808842	0.002194404	0.002194404	0.001426847	0.000289414	0.000979878	0.001053179	0.004985967	0.004985967	0.014271357	0.013195404	0.02194892
3838403773905	383840	3773905	0.002242156	0.00207311	0.003448369	0.003448369	0.001658492	0.001658492	0.00078586	0.00078586	0.002132054	0.002132054	0.001386306	0.00028119	0.000952036	0.001023255	0.004835881	0.004835881	0.013346127	0.012339929	0.020525944
3838503773905	383850	3773905	0.002177966	0.00201376	0.003349647	0.003349647	0.001611011	0.001611011	0.000763362	0.000763362	0.002071016	0.002071016	0.001346618	0.00027314	0.000924781	0.000993961	0.004688596	0.004688596	0.012510797	0.011567577	0.019241231
3838603773905	383860	3773905	0.002116883	0.00195729	0.003255702	0.003255702	0.001565828	0.001565828	0.000741952	0.000741952	0.002012932	0.002012932	0.00130885	0.00026548	0.000898844	0.000966084	0.004547415	0.004547415	0.011753633	0.010867498	0.018076736
3838703773905	383870	3773905	0.002055281	0.00190033	0.003160961	0.003160961	0.001520263	0.001520263	0.000720361	0.000720361	0.001954355	0.001954355	0.001270763	0.000257754	0.000872688	0.000937971	0.004394527	0.004394527	0.011063248	0.010229162	0.017014944
3838803773905	383880	3773905	0.001993076	0.00184281	0.003065291	0.003065291	0.00147425	0.00147425	0.000698559	0.000698559	0.001895205	0.001895205	0.001232301	0.000249953	0.000846275	0.000909582	0.004239038	0.004239038	0.010429805	0.009643476	0.016040728
3838903773905	383890	3773905	0.001927851	0.00178251	0.002964976	0.002964976	0.001426004	0.001426004	0.000675698	0.000675698	0.001833182	0.001833182	0.001191973	0.000241773	0.00081858	0.000879815	0.004089752	0.004089752	0.009876945	0.009132298	0.015190446
3839003773905	383900	3773905	0.001857794	0.00171773	0.002857232	0.002857232	0.001374184	0.001374184	0.000651144	0.000651144	0.001766566	0.001766566	0.001148658	0.000232987	0.000788833	0.000847843	0.003935063	0.003935063	0.009329951	0.008626543	0.014349186
3839103773905	383910	3773905	0.001782043	0.00164769	0.002740729	0.002740729	0.001318152	0.001318152	0.000624593	0.000624593	0.001694535	0.001694535	0.001101822	0.000223487	0.000756669	0.000813273	0.003789179	0.003789179	0.008759318	0.008098931	0.013471569
3829703773915	382970	3773915	0.004347564	0.00401979	0.006686423	0.006686423	0.003215832	0.003215832	0.00152379	0.00152379	0.004134075	0.004134075	0.002688061	0.000545231	0.001846008	0.001984102	0.002637317	0.002637317	0.001056284	0.000976648	0.001624534
3829803773915	382980	3773915	0.004746766	0.0043889	0.007300384	0.007300384	0.003511116	0.003511116	0.001663708	0.001663708	0.004513673	0.004513673	0.002934884	0.000595295	0.002015512	0.002166286	0.002806614	0.002806614	0.001113054	0.001029138	0.001711844
3829903773915	382990	3773915	0.005208777	0.00481607	0.008010943	0.008010943	0.00385286	0.00385286	0.001825639	0.001825639	0.004952997	0.004952997	0.003220542	0.000653237	0.002211686	0.002377134	0.002995323	0.002995323	0.001177676	0.001088888	0.00181123
3830003773915	383000	3773915	0.005754304	0.00532047	0.008849947	0.008849947	0.004256378	0.004256378	0.002016843	0.002016843	0.005471736	0.005471736	0.003557836	0.000721651	0.002443321	0.002626097	0.003208845	0.003208845	0.001251356	0.001157013	0.001924548
3830103773915	383010	3773915	0.006405002	0.00592211	0.009850701	0.009850701	0.00473769	0.00473769	0.002244908	0.002244908	0.006090481	0.006090481	0.003960157	0.000803256	0.002719612	0.002923057	0.003451685	0.003451685	0.001334354	0.001233754	0.002052196
3830203773915	383020	3773915	0.007161562	0.00662163	0.011014267	0.011014267	0.005297307	0.005297307	0.002510076	0.002510076	0.006809889	0.006809889	0.004427932	0.000898137	0.003040853	0.003268329	0.003719839	0.003719839	0.001420544	0.001313446	0.002184754
3830303773915	383030	3773915	0.007904144	0.00730823	0.012156337	0.012156337	0.005846585	0.005846585	0.002770346	0.002770346	0.007516007	0.007516007	0.004887064	0.000991265	0.003356159	0.003607222	0.003972485	0.003972485	0.001488616	0.001376386	0.002289447
3830403773915	383040	3773915	0.008766479	0.00810555	0.013482582	0.013482582	0.006484442	0.006484442	0.003072588	0.003072588	0.008335996	0.008335996	0.005420238	0.001099411	0.003722313	0.004000766	0.004252246	0.004252246	0.001561002	0.001443315	0.002400775
3830503773915	383050	3773915	0.009844332	0.00910214	0.015140288	0.015140288	0.007281715	0.007281715	0.003450368	0.003450368	0.009360921	0.009360921	0.006086666	0.001234585	0.004179978	0.004492667	0.004583436	0.004583436	0.00164564	0.001521571	0.002530945
3830603773915	383060	3773915	0.011184553	0.01034132	0.017201508	0.017201508	0.008273057	0.008273057	0.003920106	0.003920106	0.01063533	0.01063533	0.006915312	0.001402663	0.004749045	0.005104305	0.004972059	0.004972059	0.001738819	0.001607725	0.002674251
3830703773915	383070	3773915	0.012806381	0.01184088	0.01969583	0.01969583	0.009472701	0.009472701	0.004488545	0.004488545	0.012177517	0.012177517	0.007918074	0.001606058	0.005437685	0.00584446	0.005413013	0.005413013	0.00183519	0.00169683	0.002822467
3830803773915	383080	3773915	0.014475229	0.01338391	0.022262468	0.022262468	0.010707124	0.010707124	0.005073465	0.005073465	0.013764415	0.013764415	0.008949909	0.001815349	0.006146291	0.006606074	0.005830653	0.005830653	0.001918533	0.00177389	0.002950646
3830903773915	383090	3773915	0.016489097	0.01524594	0.025359738	0.025359738	0.012196755	0.012196755	0.005779311	0.005779311	0.015679392	0.015679392	0.010195066	0.00206791	0.007001395	0.007525145	0.006295521	0.006295521	0.002006621	0.001855337	0.003086123
3831003773915	383100	3773915	0.019064885	0.01762754	0.029321222	0.029321222	0.014102029	0.014102029	0.006682106	0.006682106	0.018128694	0.018128694	0.011787653	0.002390941	0.008095094	0.008700659	0.006840034	0.006840034	0.002104027	0.0019454	0.003235931
3831103773915	383110	3773915	0.022450292	0.02075771	0.034527878	0.034527878	0.016606167	0.016606167	0.007868668	0.007868668	0.021347859	0.021347859	0.013880822	0.002815508	0.009532563	0.010245661	0.007483104	0.007483104	0.002211269	0.002044556	0.003400866
3831203773915	383120	3773915	0.026858509	0.02483358	0.041307583	0.041307583	0.019866863	0.019866863	0.009413716	0.009413716	0.025539608	0.025539608	0.016606384	0.003368345	0.011404325	0.012257443	0.008213023	0.008213023	0.002324378	0.002149137	0.003574824
3831303773915	383130	3773915	0.032963786	0.03047856	0.050697316	0.050697316	0.024382852	0.024382852	0.011553572	0.011553572	0.031345082	0.031345082	0.020381224	0.004134013	0.013996671	0.015043714	0.009075619	0.009075619	0.002446459	0.002262015	0.003762581
3831403773915	383140	3773915	0.041614913	0.03847746	0.06400249	0.06400249	0.030781969	0.030781969	0.014585731	0.014585731	0.039571391	0.039571391	0.025730141	0.005218957	0.017670005	0.018991837	0.010066489	0.010066489	0.002574149	0.002380077	0.003958963
3831503773915	383150	3773915	0.054735599	0.05060895	0.084181713	0.084181713	0.040487157	0.040487157	0.019184438	0.019184438	0.05204778	0.05204778	0.033842547	0.006864432	0.023241147	0.024979737	0.011191436	0.011191436	0.002700285	0.002496704	0.004152957
3831603773915	383160	3773915	0.075778375	0.07006526	0.116544872	0.116544872	0.056052205	0.056052205	0.026559781	0.026559781	0.072057239	0.072057239	0.046853114	0.009503422	0.032176068	0.034583048	0.012460366	0.012460366	0.002836343	0.002622504	0.004362211
3837003773915	383700	3773915	0.003518964	0.00325366	0.005412061	0.005412061	0.002602928	0.002602928	0.001233372	0.001233372	0.003346163	0.003346163	0.002175745	0.000441316	0.001494178	0.001605953	0.006919479	0.006919479	0.058885849	0.054446299	0.090564672
3837103773915	383710	3773915	0.003398435	0.00314222	0.005226692	0.005226692	0.002513775	0.002513775	0.001191127	0.001191127	0.003231553	0.003231553	0.002101223	0.0004262	0.001443001	0.001550947	0.006726068	0.006726068	0.048928149	0.045239334	0.075250028
3837203773915	383720	3773915	0.003288087	0.00304019	0.00505698	0.00505698	0.002432152	0.002432152	0.001152451	0.001152451	0.003126624	0.003126624	0.002032996	0.000412361	0.001396147	0.001500588	0.006562074	0.006562074	0.04160827	0.038471319	0.063992273
3837303773915	383730	3773915	0.003183348	0.00294335	0.004895893	0.004895893	0.002354678	0.002354678	0.001115741	0.001115741	0.003027028	0.003027028	0.001968236	0.000399226	0.001351673	0.001452787	0.006402582	0.006402582	0.036092003	0.033370937	0.05550842
3837403773915	383740	3773915	0.003088098	0.00285528	0.004749403	0.004749403	0.002284223	0.002284223	0.001082356	0.001082356	0.002936456	0.002936456	0.001909344	0.000387281	0.00131123	0.001409318	0.006263902	0.006263902	0.031733999	0.029341495	0.048805941
3837503773915	383750	3773915	0.00299768	0.00277168	0.004610343	0.004610343	0.002217342	0.002217342	0.001050666	0.001050666	0.002850478	0.002850478	0.00185344	0.000375941	0.001272838	0.001368054	0.006153039	0.006153039	0.028166376	0.026042843	0.043319043
3837603773915	383760	3773915	0.002909851	0.00269047	0.004475263	0.004475263	0.002152376	0.002152376	0.001019882	0.001019882	0.002766961	0.002766961	0.001799136	0.000364927	0.001235545	0.001327971	0.006045677	0.006045677	0.025236768	0.023334105	0.038813393
3837703773915	383770	3773915	0.002817276	0.00260487	0.004332886	0.004332886	0.0020839	0.0020839	0.000987435	0.000987435	0.002678932	0.002678932	0.001741897	0.000353317	0.001196237	0.001285723	0.005862071	0.005862071	0.022984258	0.021251418	0.035349101
3837803773915	383780	3773915	0.002729015	0.00252327	0.004197143	0.004197143	0.002018614	0.002018614	0.0009565	0.0009565	0.002595005	0.002595005	0.001687326	0.000342248	0.00115876	0.001245443	0.005673163	0.005673163	0.021068141	0.019479762	0.032402171
3837903773915	383790	3773915	0.002645327	0.00244589	0.004068433	0.004068433	0.001956711	0.001956711	0.000927168	0.000927168	0.00251547	0.00251547	0.001635583	0.000331752	0.001123226	0.00120725	0.005496861	0.005496861	0.019389544	0.017927718	0.029820538
3838003773915	383800	3773915	0.00256647	0.00237298	0.003947154	0.003947154	0.001898382	0.001898382	0.000899529	0.000899529	0.002440442	0.002440442	0.001586826	0.000321863	0.001089742	0.001171262	0.00533747	0.00533747	0.017904465	0.016554603	0.027536531
3838103773915	383810	3773915	0.00249115	0.00230334	0.003831315	0.003831315	0.001842669	0.001842669	0.000873131	0.000873131	0.002368821	0.002368821	0.001540257	0.000312417	0.001057761	0.001136889	0.005183581	0.005183581	0.016595304	0.015344143	0.02552308
3838203773915	383820	3773915	0.002418937	0.00223657	0.003720253	0.003720253	0.001789254	0.001789254	0.00084782	0.00084782	0.002300154	0.002300154	0.001495608	0.000303361	0.001027099	0.001103933	0.005031694	0.005031694	0.015436264	0.014272486	0.023740512
3838303773915	383830	3773915	0.002349398	0.00217227	0.003613304	0.003613304	0.001737817	0.001737817	0.000823447	0.000823447	0.00223403	0.00223403	0.001452612	0.00029464	0.000997572	0.001072197	0.004883208	0.004883208	0.014401635	0.01331586	0.022149283
3838403773915	383840	3773915	0.002282793	0.00211069	0.003510867	0.003510867	0.00168855	0.00168855	0.000800103	0.000800103	0.002170695	0.002170695	0.001411431	0.000286287	0.000969291	0.0010418	0.004740226	0.004740226	0.013471659	0.012455998	0.020719009
3838503773915	383850	3773915	0.002218689	0.00205142	0.003412277	0.003412277	0.001641133	0.001641133	0.000777635	0.000777635	0.002109739	0.002109739	0.001371796	0.000278247	0.000942072	0.001012545	0.004600446	0.004600446	0.012632878	0.011680454	0.019428989
3838603773915	383860	3773915	0.002157174	0.00199454	0.003317669	0.003317669	0.001595631	0.001595631	0.000756074	0.000756074	0.002051245	0.002051245	0.001333762	0.000270533	0.000915952	0.000984471	0.004465668	0.004465668	0.011872264	0.010977184	0.018259186
3838703773915	383870	3773915	0.002093674	0.00193583	0.003220008	0.003220008	0.001548662	0.001548662	0.000733818	0.000733818	0.001990863	0.001990863	0.001294501	0.000262569	0.00088899	0.00095492	0.004320585	0.004320585	0.011179549	0.010336695	0.017193812
3838803773915	383880	3773915	0.002031814	0.00187863	0.003124869	0.003124869	0.001502904	0.001502904	0.000712136	0.000712136	0.001932041	0.001932041	0.001256253	0.000254811	0.000862723	0.000927261	0.0041736	0.0041736	0.010541188	0.009746462	0.016212032
3838903773915	383890	3773915	0.001971507	0.00182287	0.003032118	0.003032118	0.001458296	0.001458296	0.000690999	0.000690999	0.001874695	0.001874695	0.001218965	0.000247248	0.000837117	0.000899738	0.004032719	0.004032719	0.009965896	0.009214542	0.01532725
3839003773915	383900	3773915	0.001900932	0.00175762	0.002923577	0.002923577	0.001406093	0.001406093	0.000666263	0.000666263	0.001807586	0.001807586	0.00117533	0.000238397	0.0008071	0.00086753	0.003881933	0.003881933	0.009442456	0.008730566	0.014522215
3839103773915	383910	3773915	0.001831566	0.00169348	0.002816894	0.002816894	0.001354784	0.001354784	0.000641951	0.000641951	0.001741626	0.001741626	0.001132441	0.000229698	0.000777697	0.000835873	0.003741752	0.003741752	0.008919792	0.008247307	0.013718374
3829703773925	382970	3773925	0.004392342	0.00406119	0.00675529	0.00675529	0.003248954	0.003248954	0.001539484	0.001539484	0.004176653	0.004176653	0.002715747	0.000550847	0.001865021	0.002004537	0.002632914	0.002632914	0.001062928	0.000982791	0.001634751
3829803773925	382980	3773925	0.004793959	0.00443253	0.007372966	0.007372966	0.003546025	0.003546025	0.001680249	0.001680249	0.004558549	0.004558549	0.002964063	0.000601214	0.002035551	0.002187824	0.00280031	0.00280031	0.001119698	0.001035281	0.001722062
3829903773925	382990	3773925	0.005258041	0.00486162	0.00808671	0.00808671	0.003889299	0.003889299	0.001842906	0.001842906	0.004999842	0.004999842	0.003251001	0.000659415	0.002232604	0.002399617	0.002986818	0.002986818	0.001184233	0.00109495	0.001821314
3830003773925	383000	3773925	0.005816855	0.00537831	0.008946148	0.008946148	0.004302646	0.004302646	0.002038766	0.002038766	0.005531215	0.005531215	0.003596511	0.000729496	0.00246988	0.002654643	0.003201741	0.003201741	0.001260415	0.001165389	0.00193848
3830103773925	383010	3773925	0.006490934	0.00600157	0.009982862	0.009982862	0.004801253	0.004801253	0.002275026	0.002275026	0.006172193	0.006172193	0.004013288	0.000814033	0.002756099	0.002962273	0.003448483	0.003448483	0.001347209	0.00124564	0.002071967
3830203773925	383020	3773925	0.007277431	0.00672877	0.011192471	0.011192471	0.005383014	0.005383014	0.002550688	0.002550688	0.006920069	0.006920069	0.004499573	0.000912668	0.003090052	0.003321208	0.00372144	0.00372144	0.001436937	0.001328603	0.002209966
3830303773925	383030	3773925	0.008022602	0.00741776	0.012338522	0.012338522	0.005934207	0.005934207	0.002811865	0.002811865	0.007628648	0.007628648	0.004960305	0.00100612	0.003406457	0.003661282	0.003969683	0.003969683	0.00150406	0.001390665	0.002313199
3830403773925	383040	3773925	0.008887439	0.00821739	0.013668615	0.013668615	0.006573914	0.006573914	0.003114984	0.003114984	0.008451016	0.008451016	0.005495026	0.00111458	0.003773673	0.004055969	0.004244241	0.004244241	0.00157567	0.001456876	0.002423333
3830503773925	383050	3773925	0.00999316	0.00923975	0.01536918	0.01536918	0.0073918	0.0073918	0.003502531	0.003502531	0.00950244	0.00950244	0.006178684	0.001253249	0.004243171	0.004560588	0.004576832	0.004576832	0.001662119	0.001536807	0.002556289
3830603773925	383060	3773925	0.011394637	0.01053557	0.01752461	0.01752461	0.008428453	0.008428453	0.003993739	0.003993739	0.010835097	0.010835097	0.007045205	0.00142901	0.004838248	0.005200181	0.004974661	0.004974661	0.00175849	0.001625913	0.002704504
3830703773925	383070	3773925	0.013099894	0.01211226	0.020147244	0.020147244	0.009689808	0.009689808	0.004591419	0.004591419	0.012456617	0.012456617	0.008099551	0.001642867	0.005562313	0.005978411	0.005429523	0.005429523	0.001858225	0.001718129	0.002857895
3830803773925	383080	3773925	0.014817747	0.0137006	0.022789251	0.022789251	0.01096048	0.01096048	0.005193515	0.005193515	0.014090114	0.014090114	0.009161685	0.001858305	0.006291727	0.006762389	0.005848964	0.005848964	0.001942345	0.001795907	0.002987269
3830903773925	383090	3773925	0.016892009	0.01561848	0.025979404	0.025979404	0.012494783	0.012494783	0.005920529	0.005920529	0.016062518	0.016062518	0.010444183	0.002118439	0.007172474	0.007709022	0.006315832	0.006315832	0.002031037	0.001877912	0.003123675
3831003773925	383100	3773925	0.019563132	0.01808822	0.030087512	0.030087512	0.014470575	0.014470575	0.006856739	0.006856739	0.018602475	0.018602475	0.012095715	0.002453427	0.008306653	0.008928045	0.006866249	0.006866249	0.002130083	0.001969491	0.003276004

			KMMass Grading / Excavation	KMDrainage / Utilities Trenching	KMFoundations / Concrete Pads	KMBuilding / Structure Construction	KMAsphalt Paving	KMArchitectural Coating	KMLandscaping or Other Finishing	KMWaterside Construction (Piles)	EWNDemolition	EWNSite Grubbing / Prep	EWNDrainage / Utilities Trenching	EWNDrainage / Utilities Trenching	EWNDrainage / Utilities Trenching	EWNFoundations / Concrete Pads	EWNBuilding / Structure Construction	EWNAsphalt Paving	EWNLandscaping or Other Finishing	EWNWaterside Construction (Piles)	ISDemolition
Unique Identifier	X (UTM)	Y (UTM)	2026	2026	2026	2026	2026	2026	2026	2026	2027	2027	2027	2028	2029	2029	2029	2029	2029	2029	2027
3837103773905	383710	3773905	0.076072711	0.018889509	0.017336452	0.050989033	0.030582584	0.006203199	0.021002389	0.022573505	0.001705602	0.001950016	0.002296554	0.002296554	0.002296554	0.000597801	0.001485163	0.001054559	0.000724211	0.000757215	0.005027251
3837203773905	383720	3773905	0.064086484	0.015913225	0.014604872	0.042955059	0.025763907	0.005225806	0.017693194	0.019016761	0.001690849	0.001933148	0.002276689	0.002276689	0.002276689	0.00059263	0.001472316	0.001045437	0.000717947	0.000750665	0.004784037
3837303773905	383730	3773905	0.055272628	0.013724669	0.012596255	0.037047422	0.022220581	0.004507097	0.015259838	0.016401373	0.001674974	0.001914998	0.002255313	0.002255313	0.002255313	0.000587066	0.001458493	0.001035622	0.000711207	0.000743617	0.004554628
3837403773905	383740	3773905	0.048471693	0.012035938	0.011046368	0.032488979	0.019486484	0.003952529	0.013382215	0.014383292	0.00165884	0.001896553	0.00223359	0.00223359	0.00223359	0.000581412	0.001444445	0.001025647	0.000704356	0.000736455	0.004338505
3837503773905	383750	3773905	0.043028184	0.010684268	0.00980583	0.028840375	0.017298096	0.003508648	0.011879354	0.012768007	0.001642534	0.00187791	0.002211634	0.002211634	0.002211634	0.000575696	0.001430246	0.001015564	0.000697432	0.000729215	0.004136186
3837603773905	383760	3773905	0.038585563	0.009581127	0.008793386	0.025862632	0.015512083	0.003146384	0.010652821	0.011449722	0.001625796	0.001858774	0.002189097	0.002189097	0.002189097	0.00056983	0.001415671	0.001005216	0.000690325	0.000721785	0.003948794
3837703773905	383770	3773905	0.035117954	0.00872009	0.008003142	0.023538408	0.014118043	0.002863624	0.009695473	0.010420758	0.001607247	0.001837566	0.00216412	0.00216412	0.00216412	0.000563329	0.001399519	0.000993747	0.000682449	0.000713549	0.003773825
3837803773905	383780	3773905	0.032164123	0.007986629	0.007329984	0.021558552	0.01293055	0.00262276	0.00887997	0.00954425	0.001588611	0.00181626	0.002139028	0.002139028	0.002139028	0.000556797	0.001383292	0.000982224	0.000674536	0.000705276	0.00361128
3837903773905	383790	3773905	0.029584216	0.007346015	0.006742041	0.019829325	0.011893381	0.002412386	0.008167702	0.008778699	0.00157032	0.001795348	0.0021144	0.0021144	0.0021144	0.000550386	0.001367365	0.000970915	0.00066677	0.000697156	0.003460209
3838003773905	383800	3773905	0.027312018	0.006781809	0.006224222	0.018306346	0.010979917	0.002227105	0.007540386	0.008104456	0.001552634	0.001775127	0.002090585	0.002090585	0.002090585	0.000544187	0.001351965	0.00095998	0.00065926	0.000689304	0.003319751
3838103773905	383810	3773905	0.025309448	0.006284554	0.00576785	0.016964089	0.010174849	0.002063809	0.0098751	0.007510222	0.001535292	0.0017553	0.002067235	0.002067235	0.002067235	0.000538109	0.001336864	0.000949258	0.000651897	0.000681605	0.003188783
3838203773905	383820	3773905	0.023534177	0.005843739	0.005363278	0.015774184	0.009461158	0.001919048	0.006497388	0.006983435	0.001518037	0.001735572	0.002044001	0.002044001	0.002044001	0.000532061	0.001321839	0.000938589	0.00064457	0.00067394	0.003066184
3838303773905	383830	3773905	0.02194892	0.005450106	0.005002009	0.014711638	0.008823857	0.001789781	0.006059726	0.006513033	0.001500954	0.001716041	0.002021	0.002021	0.002021	0.000526074	0.001306964	0.000928027	0.000637316	0.00066636	0.00295135
3838403773905	383840	3773905	0.020525944	0.005096768	0.004677722	0.013757864	0.008251795	0.001673748	0.005666866	0.006090784	0.001484044	0.001696708	0.001998231	0.001998231	0.001998231	0.00052014	0.00129224	0.000917571	0.000630136	0.000658853	0.002843332
3838503773905	383850	3773905	0.019241231	0.004777763	0.004384945	0.012896763	0.007735317	0.001568988	0.005312178	0.005709564	0.001467047	0.001677276	0.001975345	0.001975345	0.001975345	0.00051419	0.00127744	0.000907063	0.000622919	0.000651307	0.002741008
3838603773905	383860	3773905	0.018076736	0.004488609	0.004119565	0.012116241	0.00726717	0.001474032	0.004990681	0.005364017	0.001450396	0.001658238	0.001952924	0.001952924	0.001952924	0.000508353	0.001262941	0.000896767	0.000615849	0.000643914	0.002644291
3838703773905	383870	3773905	0.017014944	0.004224957	0.00387759	0.011404557	0.006840311	0.00138745	0.004697538	0.005048945	0.001431674	0.001636833	0.001927716	0.001927716	0.001927716	0.000501791	0.001246638	0.000885192	0.000607899	0.000635603	0.002546454
3838803773905	383880	3773905	0.016040728	0.003983051	0.003655573	0.010751572	0.006448658	0.00130801	0.004428574	0.00475986	0.001410881	0.001613061	0.001899719	0.001899719	0.001899719	0.000494504	0.001228533	0.000872336	0.000599071	0.000626372	0.002445338
3838903773905	383890	3773905	0.015190446	0.003771918	0.003461799	0.010181655	0.00610683	0.001238675	0.004193825	0.004507551	0.001383877	0.001582187	0.001863358	0.001863358	0.001863358	0.000485039	0.001205019	0.000855639	0.000587604	0.00061438	0.002342668
3839003773905	383900	3773905	0.014349186	0.003563026	0.003270082	0.009617787	0.005768628	0.001170076	0.003961567	0.004257919	0.00134186	0.001534149	0.001806783	0.001806783	0.001806783	0.00047032	0.001168432	0.00082966	0.000569764	0.000595729	0.002210752
3839103773905	383910	3773905	0.013471569	0.003345106	0.003070079	0.009029549	0.00541581	0.001098512	0.003719272	0.003997498	0.001294063	0.001479502	0.001742425	0.001742425	0.001742425	0.00045356	0.001126813	0.000800108	0.000549469	0.000574509	0.002088498
3829703773915	382970	3773915	0.001624534	0.000403386	0.00037022	0.001088871	0.000653091	0.000132469	0.000448506	0.000482057	0.001058096	0.001209722	0.001424702	0.001424702	0.001424702	0.000370855	0.000921343	0.000654212	0.000449276	0.00046975	0.001452553
3829803773915	382980	3773915	0.001711844	0.000425066	0.000390118	0.001147393	0.000688192	0.000139589	0.000472611	0.000507966	0.001100631	0.001258351	0.001481974	0.001481974	0.001481974	0.000385763	0.00095838	0.00068051	0.000467336	0.000488633	0.00153512
3829903773915	382990	3773915	0.00181123	0.000449744	0.00041276	0.001214008	0.000728147	0.000147693	0.00050005	0.000537457	0.001147738	0.001312209	0.001545402	0.001545402	0.001545402	0.000402274	0.000999399	0.000709636	0.000487338	0.000509547	0.001629334
3830003773915	383000	3773915	0.001924548	0.000477882	0.000438591	0.001289961	0.000773702	0.000156933	0.000531335	0.000571082	0.001200539	0.001372577	0.001616498	0.001616498	0.001616498	0.00042078	0.001045376	0.000742283	0.000509758	0.000532988	0.00173925
3830103773915	383010	3773915	0.002052196	0.000509578	0.000467682	0.00137552	0.000825019	0.000167342	0.000566577	0.00060896	0.00126007	0.001440638	0.001696655	0.001696655	0.001696655	0.000441645	0.001097213	0.00077909	0.000535035	0.000559418	0.00186832
3830203773915	383020	3773915	0.002184754	0.000542493	0.000497891	0.001464369	0.00087831	0.000178151	0.000603174	0.000648295	0.001322361	0.001511856	0.001780529	0.001780529	0.001780529	0.000463478	0.001151454	0.000817605	0.000561485	0.000587072	0.0020099
3830303773915	383030	3773915	0.002289447	0.00056849	0.000521749	0.001534541	0.000920399	0.000186688	0.000632078	0.000679361	0.001368002	0.001564037	0.001841983	0.001841983	0.001841983	0.000479475	0.001191195	0.000845824	0.000580864	0.000607335	0.002125251
3830403773915	383040	3773915	0.002400775	0.000596133	0.00054712	0.00160916	0.000965154	0.000195766	0.000662813	0.000712396	0.001415454	0.001618289	0.001905876	0.001905876	0.001905876	0.000496107	0.001232515	0.000875163	0.000601012	0.000628402	0.002248713
3830503773915	383050	3773915	0.002530945	0.000628455	0.000576785	0.001696409	0.001017485	0.000206381	0.000698751	0.000751022	0.001472742	0.001683786	0.001983012	0.001983012	0.001983012	0.000516185	0.001282398	0.000910583	0.000625337	0.000653835	0.002395125
3830603773915	383060	3773915	0.002674251	0.00066404	0.000609444	0.001792462	0.001075096	0.000218067	0.000738315	0.000793546	0.001538829	0.001759344	0.002071998	0.002071998	0.002071998	0.000539349	0.001339945	0.000951445	0.000653399	0.000683175	0.002560517
3830703773915	383070	3773915	0.002822467	0.000700843	0.00064322	0.001891806	0.001134682	0.000230152	0.000779235	0.000837527	0.0016088	0.001839341	0.002166212	0.002166212	0.002166212	0.000563873	0.001400872	0.000994707	0.000683108	0.000714239	0.002731431
3830803773915	383080	3773915	0.002950646	0.000732671	0.000672432	0.001977721	0.001186212	0.000240605	0.000814623	0.000875563	0.001656511	0.001893889	0.002230453	0.002230453	0.002230453	0.000580595	0.001442416	0.001024206	0.000703367	0.000735421	0.002868956
3830903773915	383090	3773915	0.003086123	0.000766311	0.00070306	0.002068527	0.001240676	0.000251652	0.000852026	0.000915764	0.001704739	0.001949029	0.002295392	0.002295392	0.002295392	0.000597499	0.001484412	0.001054026	0.000723845	0.000756832	0.003010622
3831003773915	383100	3773915	0.003235931	0.00080351	0.000737447	0.002168938	0.001300902	0.000263868	0.000893386	0.000960217	0.001760474	0.002012751	0.002370437	0.002370437	0.002370437	0.000617034	0.001532943	0.001088486	0.00074751	0.000781576	0.003163763
3831103773915	383110	3773915	0.003400866	0.000844464	0.000775034	0.002279488	0.001367209	0.000277317	0.000938922	0.001009159	0.001824836	0.002086336	0.0024571	0.0024571	0.0024571	0.000639592	0.001588987	0.001128281	0.000774839	0.00081015	0.003323633
3831203773915	383120	3773915	0.003574824	0.000887659	0.000814678	0.002396086	0.001437143	0.000291502	0.000986948	0.001060778	0.001890407	0.002161303	0.002545389	0.002545389	0.002545389	0.000662574	0.001646082	0.001168822	0.000802681	0.00083926	0.003478327
3831303773915	383130	3773915	0.003762581	0.000934281	0.000857467	0.002521934	0.001512625	0.000306812	0.001038785	0.001116493	0.001963224	0.002244555	0.002643436	0.002643436	0.002643436	0.000688096	0.001709489	0.001213844	0.0008336	0.000871588	0.003629311
3831403773915	383140	3773915	0.003958963	0.000983045	0.000902221	0.002653563	0.001591574	0.000322826	0.001093003	0.001174767	0.002037163	0.002329089	0.002742993	0.002742993	0.002742993	0.000714011	0.001773871	0.00125956	0.000864995	0.000904414	0.00376977
3831503773915	383150	3773915	0.004152957	0.001031215	0.000946431	0.002783591	0.001669563	0.000338645	0.001146561	0.001232332	0.002121196	0.002425165	0.002856142	0.002856142	0.002856142	0.000743464	0.001847044	0.001311517	0.000900676	0.000941721	0.003866313
3831603773915	383160	3773915	0.004362211	0.001083174	0.000994118	0.002923846	0.001753686	0.000355708	0.001204333	0.001294425	0.002213254	0.002530414	0.002980095	0.002980095	0.002980095	0.00077573	0.001927203	0.001368436	0.000939764	0.000982591	0.003938095
3837003773915	383700	3773915	0.090564672	0.022487987	0.020639071	0.060702517	0.036408611	0.007384918	0.025003374	0.02687379	0.001664534	0.001903063	0.002241257	0.002241257	0.002241257	0.000583407	0.001449403	0.001029167	0.000706774	0.000738983	0.005654396
3837103773915	383710	3773915	0.075250028	0.01868523	0.017148968	0.050437615	0.030251851	0.006136115	0.02077526	0.022329385	0.001646934	0.00188294	0.002217558	0.002217558	0.002217558	0.000577239	0.001434077	0.001018285	0.000699301	0.000731169	0.005336898
3837203773915	383720	3773915	0.063992273	0.015889832	0.014583402	0.042891913	0.025726033	0.005218124	0.017667184	0.018988805	0.001631922	0.001865777	0.002197345	0.002197345	0.002197345	0.000571977	0.001421005	0.001009003	0.000692926	0.000724504	0.005058915
3837303773915	383730	3773915	0.05550842	0.013783218	0.01264999	0.037205466	0.022315373	0.004526325	0.015324936	0.016471341	0.001616478	0.00184812	0.002176551	0.002176551	0.002176551	0.000566564	0.001407558	0.000999455	0.000686369	0.000717648	0.004803881
3837403773915	383740	3773915	0.048805941	0.012118935	0.011122541	0.032713015	0.019620857	0.003979784	0.013474495	0.014482475	0.001601639	0.001831154	0.002156569	0.002156569	0.002156569	0.000561363	0.001394636	0.000990279	0.000680068	0.00071106	0.004571193
3837503773915	383750	3773915	0.043319043	0.010756491	0.009872114	0.029035328	0.017415026	0.003532366	0.011959655	0.012854315	0.001587231	0.001814681	0.002137169	0.002137169	0.002137169	0.000556313	0.00138209	0.000981371	0.0067395	0.000704663	0.004353603
3837603773915	383760	3773915	0.038813393	0.0096377	0.008845307	0.026015339	0.015603675	0.003164962	0.010715721	0.011517327	0.001572477	0.001797814	0.002117304	0.002117304	0.002117304	0.00055142	0.001369244	0.000972249	0.000667686	0.000698113	0.004151112
3837703773915	383770	3773915	0.035349101	0.008777486	0.008055819	0.023693338	0.014210968	0.002882473	0.009759289	0.010489347	0.001554791	0.01777593	0.002093489	0.002093489	0.002093489	0.000544943	0.01353843	0.000961314	0.000660176	0.000690261	0.00396208
3837803773915	383780	3773915	0.032402171	0.008045738	0.007384234	0.021718108	0.013026249	0.002642171	0.008945691	0.009614887	0.001537363	0.001757668	0.002070023	0.002070023	0.002070023	0.000538835	0.01338667	0.000950538	0.000652776	0.000682524	0.003786852
3837903773915	383790	3773915	0.029820538	0.007404696	0.006795897	0.019987724	0.011988387	0.002431657	0.008232946	0.008848824	0.01520194	0.01738038	0.002046906	0.002046906	0.002046906	0.00053281	0.01323717	0.000939923	0.000645486	0.00067492	0.003624394
3838003773915	383800	3773915	0.027536531	0.006837558	0.006275387	0.01845683	0.011070176	0.002245412	0.0076023	0.008171077	0.01503801	0.001719297	0.002024833	0.002024833	0.002024833	0.00052707	0.01309443	0.000929787	0.000638525	0.000667624	0.003473841
3838103773915	383810	3773915	0.02552308	0.0063376	0.005816536	0.01710728	0.010260733	0.002081229	0.007046491	0.007573614	0.01487409	0.001700555	0.002002761	0.002002761	0.002002761	0.000521326	0.00129517	0.000919652	0.000631565	0.000660346	0.003333641
3838203773915	383820	3773915	0.023740512	0.005894973	0.005410301	0.015912483	0.009544108	0.001935873	0.006554354	0.007044662	0.01471275	0.01682109	0.001981037	0.001981037	0.001981037	0.00051567	0.01281121	0.000909676	0.000624714	0.00065318	0.003202587
3838303773915	383830	3773915	0.022149283	0.005499858	0.00504767	0.014845935	0.008904406	0.00180612	0.006115042	0.006572488	0.01455314	0.01663861	0.001959546	0.001959546	0.001959546	0.000510077	0.01267223	0.000899808	0.000617937	0.000646098	0.003079902
3838403773915	383840	3773915	0.020719009	0.005144708	0.004721721	0.013887269	0.00832941	0.001689491	0.005720168	0.006148074	0.01439525	0.0164581	0.001938287	0.001938287	0.001938287	0.000504543	0.01253475	0.000890046	0.000611233	0.000639088	0.002964982
3838503773915	383850	3773915	0.019428989	0.004824385	0.004427734	0.013022611	0.007810799	0.001584299	0.005364015	0.005765279	0.00142365	0.00162766	0.001916912	0.001916912	0.001916912	0.000498979	0.01239652	0.000880231	0.000604493	0.00063204	0.002856877
3838603773915	383860	3773915	0.018259186	0.004533913	0.004161144	0.012238531	0.007340518	0.001488909	0.005041053	0.005418156	0.001408034	0.001609806	0.001895885	0.001895885	0.001895885	0.000493506	0.01226054	0.000870575	0.000597862	0.000625107	0.002755071
3838703773915	383870	3773915	0.017193812	0.004269371	0.003918352	0.011524446	0.006912218	0.001402035	0.004746921	0.005102021	0.001391296	0.00159067	0.001873348	0.001873348	0.001873348	0.000487639	0.01211479	0.000860227	0.000590755	0.00061677	0.002655421
3838803773915	383880	3773915	0.016212032	0.004025587	0.003694612	0.010866391	0.006517526	0.001321978	0.004475868	0.004810692	0.001372661	0.001569364	0.001848256	0.001848256	0.001848256	0.000481108	0.01195252	0.000848704	0.000582842	0.000609403	0.0025546
3838903773915	383890	3773915	0.01532725	0.003805888	0.003492976	0.010273351	0.006161827	0.00124983	0.004231594	0.004548145	0.001353162	0.001547071	0.001822001	0.001822001	0.001822001	0.000474274	0.01178274	0.000836648	0.000574563	0.000600747	0.002454224
3839003773915	383900	3773915	0.014522215	0.003605991	0.003309514	0.009733762	0.005838189	0.001184185	0.004009338	0.004309262	0.00131891	0.001507911	0.001775882	0.001775882	0.001775882	0.000462269	0.01148449	0.000815471	0.000560019	0.00058554	0.002331798
3839103773915	383910	3773915	0.013718374	0.00340639	0.003126324	0.009194974	0.00551503	0.001118638	0.003787411	0.004070734	0.00127629	0.001459183	0.001718495	0.001718495	0.001718495	0.00044733	0.01111337	0.000789119	0.000541922	0.000566619	0.002202469
3829703773925	382970	3773925	0.001634751	0.000405923	0.00037249	0.00109572	0.000657199	0.000133303	0.000451327	0.000485089	0.001024103	0.001170858	0.001378931	0.001378931	0.001378931	0.000358941	0.00089174	0.000633194	0.000434842	0.00045658	0.001483957
3829803773925	382980	3773925	0.001722062	0.000427603	0.000392446	0.001154241	0.000692299	0.000140422	0.000475432	0.000510997	0.001063877	0.001216331	0.001432485	0.001432485	0.001432485	0.00037288	0.00092637	0.000657786	0.00045173	0.00047231	0.001568681
3829903773925	382990	3773925	0.001821314	0.000452248	0.000415065	0.001220767	0.000732201	0.000148515	0.000502834	0.000540449	0.001107619	0.001266341	0.001491383	0.001491383	0.001491383	0.000388213	0.000964466	0.000684831	0.000470303	0.000491736	0.001665138
3830003773925	383000	3773925	0.00193848	0.000481341	0.000441766	0.001299299	0.000779304	0.00015807	0.000535182	0.000575217	0.001158695	0.001324736	0.001560156	0.001560156	0.001560156	0.000406114	0.00100894	0.000716411	0.00049199	0.000514411	0.001781008
3830103773925	383010	3773925	0.002071967	0.000514487	0.000472187	0.001388771	0.000832968	0.000168954	0.000572035	0.00061427	0.00121719	0.001391614	0.001638918	0.001638918	0.001638918	0.000426617	0.01059875	0.000752578	0.000516828	0.000540381	0.001919482
3830203773925	383020	3773925	0.002209966	0.000548753	0.000503636	0.001481267	0.000888446	0.000180207	0.000610134	0.000655776	0.00127836	0.00146155	0.001721283	0.001721283	0.001721283	0.000448056	0.01111314	0.000790399	0.000542801	0.000567538	0.002071932
3830303773925	383030	3773925	0.002313199	0.000574387	0.000527162	0.001550461	0.000929947	0.000188625	0.000638635	0.000686409	0.001319601	0.0015087	0.001776812	0.001776812	0.001776812	0.000462511	0.01114905	0.000815898	0.000560312	0.000585847	0.002189786
3830403773925	383040	3773925	0.002423333	0.000601734	0.000552261	0.00162428	0.000974223	0.000197606	0.000669041	0.00071909	0.00136248	0.001557724	0.001834548	0.001834548	0.001834548	0.00047754	0.01186387	0.00084241	0.000578519	0.000604883	0.002316354
3830503773925	383050	3773925	0.002556289	0.000634748	0.000582561	0.001713396	0.001027674	0.000208448	0.000705748	0.000758543	0.001417179	0.001620262	0.001908199	0.001908199	0.001908199	0.000496711	0.01234017	0.00087623	0.000601745	0.000629168	0.002472083
3830603773925	383060	3773925	0.002704504	0.000671552	0.000616338	0.00181274	0.001087259	0.000220533	0.000746668	0.000802524	0.001482836	0.001695327	0.001996604	0.001996604	0.001996604	0.000519723	0.01291188	0.000916825	0.000629623	0.000658316	0.002652056
3830703773925	383070	3773925	0.002857895	0.00070964	0.000651295	0.001915553	0.001148925	0.000233041	0.000789016	0.00084804	0.001553065	0.00177562	0.002091166	0.002091166	0.002091166	0.000544338	0.0135234	0.000960247	0.000659443	0.000689495	0.00283781
3830803773925	383080	3773925	0.002987269	0.000741764	0.000680778	0.002002268	0.001200935	0.000243591	0.000824734	0.00088643	0.001598188	0.001827209	0.002151923	0.002151923	0.002151923	0.000560153	0.001391631	0.000988146	0.000678603	0.000709528	0.002983358
3830903773925	383090	3773925	0.003123675	0.000775635	0.000711864	0.002093696	0.001255773	0.000254714	0.000862394	0.000926906	0.001643742	0.001879291	0.00221326	0.00221326	0.00221326	0.00057612	0.01431298	0.001016311	0.000697945	0.000729752	0.003132962
3831003773925	383100	3773925	0.003276004	0.00081346	0.000746579	0.002195797	0.001317012	0.000267135	0.000904449	0.000972108	0.00169732	0.001940546	0.002285401	0.002285401	0.002285401	0.000594898	0.01477951	0.001049438	0.000720695	0.000753538	0.003294127

			ISDrainage / Utilities Trenching	ISDrainage / Utilities Trenching	ISAsphalt Paving	ISAsphalt Paving	SVDemolition	SVSite Grubbing / Prep	SVMass Grading / Excavation	SVMass Grading / Excavation	SVDrainage / Utilities Trenching	SVFoundations / Concrete Pads	SVBuilding / Structure Construction	SVBuilding / Structure Construction	SVAsphalt Paving	SVAsphalt Paving	SVArchitectural Coating	SVArchitectural Coating	SVLandscaping or Other Finishing	SVLandscaping or Other Finishing	MDemolition
Unique Identifier	X (UTM)	Y (UTM)	2027	2028	2027	2028	2027	2027	2027	2028	2028	2028	2028	2029	2028	2029	2028	2029	2028	2029	2027
3837103773905	383710	3773905	0.002697169	0.002697169	0.003108306	0.003108306	0.000552871	0.000220318	0.000716568	0.000716568	0.000369797	0.000143439	0.000635642	0.000635642	0.000383763	0.000383763	8.64411E-05	8.64411E-05	0.000292667	0.000292667	0.119308715
3837203773905	383720	3773905	0.002566682	0.002566682	0.002957929	0.002957929	0.000554116	0.000220814	0.000718182	0.000718182	0.00037063	0.000143763	0.000638488	0.000638488	0.000384628	0.000384628	8.66358E-05	8.66358E-05	0.000293326	0.000293326	0.095016331
3837303773905	383730	3773905	0.002443602	0.002443602	0.002816087	0.002816087	0.000554877	0.000221118	0.000719169	0.000719169	0.000371139	0.00014396	0.000641156	0.000641156	0.000385156	0.000385156	8.67549E-05	8.67549E-05	0.000293729	0.000293729	0.078431553
3837403773905	383740	3773905	0.00232765	0.00232765	0.00268246	0.00268246	0.000555639	0.000221421	0.000720155	0.000720155	0.000371648	0.000144158	0.00064418	0.00064418	0.000385685	0.000385685	8.68739E-05	8.68739E-05	0.000294132	0.000294132	0.066354296
3837503773905	383750	3773905	0.002219104	0.002219104	0.002557368	0.002557368	0.000556746	0.000221862	0.00072159	0.00072159	0.000372389	0.000144445	0.000648093	0.000648093	0.000386453	0.000386453	8.7047E-05	8.7047E-05	0.000294718	0.000294718	0.057136073
3837603773905	383760	3773905	0.002118566	0.002118566	0.002441505	0.002441505	0.000557853	0.000222303	0.000723026	0.000723026	0.000373129	0.000144732	0.000652184	0.000652184	0.000387222	0.000387222	8.72201E-05	8.72201E-05	0.000295304	0.000295304	0.049924126
3837703773905	383770	3773905	0.002024693	0.002024693	0.002333323	0.002333323	0.000554393	0.000220924	0.000718541	0.000718541	0.000370815	0.000143834	0.000647738	0.000647738	0.00038482	0.00038482	8.66791E-05	8.66791E-05	0.000293473	0.000293473	0.044613715
3837803773905	383780	3773905	0.001937486	0.001937486	0.002232823	0.002232823	0.000550172	0.000219242	0.000713069	0.000713069	0.000367991	0.000142739	0.000642312	0.000642312	0.00038189	0.00038189	8.60191E-05	8.60191E-05	0.000291238	0.000291238	0.040180737
3837903773905	383790	3773905	0.001856436	0.001856436	0.002139417	0.002139417	0.000546642	0.000217836	0.000708495	0.000708495	0.000365631	0.000141823	0.000637599	0.000637599	0.00037944	0.00037944	8.54673E-05	8.54673E-05	0.00028937	0.00028937	0.036369037
3838003773905	383800	3773905	0.001781078	0.001781078	0.002052573	0.002052573	0.000543528	0.000216595	0.000704459	0.000704459	0.000363548	0.000141015	0.000633952	0.000633952	0.000377278	0.000377278	8.49804E-05	8.49804E-05	0.000287721	0.000287721	0.033070942
3838103773905	383810	3773905	0.001710813	0.001710813	0.001971597	0.001971597	0.000540621	0.000215437	0.000700692	0.000700692	0.000361604	0.000140261	0.000630484	0.000630484	0.000375261	0.000375261	8.45259E-05	8.45259E-05	0.000286182	0.000286182	0.030218551
3838203773905	383820	3773905	0.001645037	0.001645037	0.001895795	0.001895795	0.000537369	0.00021414	0.000696476	0.000696476	0.000359428	0.000139418	0.000626748	0.000626748	0.000373003	0.000373003	8.40174E-05	8.40174E-05	0.000284461	0.000284461	0.027734561
3838303773905	383830	3773905	0.001583428	0.001583428	0.001824794	0.001824794	0.000534255	0.000212899	0.00069244	0.00069244	0.00035734 5	0.00013861	0.000623102	0.000623102	0.000370841	0.000370841	8.35305E-05	8.35305E-05	0.000282812	0.000282812	0.02555392
3838403773905	383840	3773905	0.001525475	0.001525475	0.001758007	0.001758007	0.000531141	0.000211658	0.000688404	0.000688404	0.000355262	0.000137802	0.000619455	0.000619455	0.00036868	0.00036868	8.30436E-05	8.30436E-05	0.000281164	0.000281164	0.023627537
3838503773905	383850	3773905	0.001470577	0.001470577	0.001694741	0.001694741	0.000527611	0.000210252	0.000683829	0.000683829	0.000352901	0.000136886	0.000615275	0.000615275	0.00036623	0.00036623	8.24918E-05	8.24918E-05	0.000279295	0.000279295	0.021914946
3838603773905	383860	3773905	0.001418688	0.001418688	0.001634943	0.001634943	0.00052422	0.000208901	0.000679434	0.000679434	0.000350633	0.000136006	0.000611273	0.000611273	0.000363876	0.000363876	8.19616E-05	8.19616E-05	0.0002775	0.0002775	0.020384313
3838703773905	383870	3773905	0.001366197	0.001366197	0.00157445	0.00157445	0.000518684	0.000206694	0.000672259	0.000672259	0.00034693	0.00013457	0.000604158	0.000604158	0.000360033	0.000360033	8.1096E-05	8.1096E-05	0.00027457	0.00027457	0.018994138
3838803773905	383880	3773905	0.001311947	0.001311947	0.001511931	0.001511931	0.000511279	0.000203744	0.000662661	0.000662661	0.000341977	0.000132649	0.000595442	0.000595442	0.000354893	0.000354893	7.99382E-05	7.99382E-05	0.00027065	0.00027065	0.017733378
3838903773905	383890	3773905	0.001256864	0.001256864	0.001448452	0.001448452	0.000503044	0.000200462	0.000651988	0.000651988	0.000336469	0.000130512	0.00058726	0.00058726	0.000349177	0.000349177	7.86507E-05	7.86507E-05	0.00026629	0.00026629	0.01674879
3839003773905	383900	3773905	0.00118609	0.00118609	0.001366889	0.001366889	0.000492317	0.000196187	0.000638085	0.000638085	0.000329294	0.000127729	0.000577743	0.000577743	0.00034173 1	0.00034173 1	7.69736E-05	7.69736E-05	0.00026061 2	0.00026061 2	0.01570467
3839103773905	383910	3773905	0.001120499	0.001120499	0.0012913	0.0012913	0.00047993	0.000191251	0.00062203	0.00062203	0.00032 1009	0.000124515	0.00056965	0.00056965	0.00033313 3	0.00033313 3	7.50368E-05	7.50368E-05	0.00025405 5	0.00025405 5	0.014459613
3829703773915	382970	3773915	0.000779309	0.000779309	0.000898101	0.000898101	0.000416954	0.000166155	0.000540408	0.000540408	0.000278887	0.000108176	0.000522068	0.000522068	0.00028942	0.00028942	6.51906E-05	6.51906E-05	0.000220718	0.000220718	0.000849221
3829803773915	382980	3773915	0.000823606	0.000823606	0.000949151	0.000949151	0.000424359	0.000169106	0.000550005	0.000550005	0.000283839	0.000110098	0.000529539	0.000529539	0.000294559	0.000294559	6.63483E-05	6.63483E-05	0.000224638	0.000224638	0.000887096
3829903773915	382990	3773915	0.000874153	0.000874153	0.001007403	0.001007403	0.000432732	0.000172443	0.000560858	0.000560858	0.00028944	0.00011227	0.000537988	0.000537988	0.000300372	0.000300372	6.76575E-05	6.76575E-05	0.0002290 7	0.0002290 7	0.000930493
3830003773915	383000	3773915	0.000933124	0.000933124	0.001075363	0.001075363	0.000442421	0.000176304	0.000573415	0.000573415	0.000295921	0.000114784	0.00054786	0.00054786	0.000307097	0.000307097	6.91723E-05	6.91723E-05	0.000234199	0.000234199	0.000980879
3830103773915	383010	3773915	0.001002372	0.001002372	0.001155166	0.001155166	0.000453494	0.000180716	0.000587767	0.000587767	0.000303327	0.000117657	0.000559333	0.000559333	0.000314783	0.000314783	7.09035E-05	7.09035E-05	0.000240061	0.000240061	0.001038425
3830203773915	383020	3773915	0.001078331	0.001078331	0.001242704	0.001242704	0.000464843	0.000185239	0.000602476	0.000602476	0.000310918	0.000120601	0.000571162	0.000571162	0.000322661	0.000322661	7.2678E-05	7.2678E-05	0.000246069	0.000246069	0.001098732
3830303773915	383030	3773915	0.001140218	0.001140218	0.001314025	0.001314025	0.000471279	0.000187804	0.000610818	0.000610818	0.000315223	0.000122271	0.000577743	0.000577743	0.00032 7128	0.00032 7128	7.36843E-05	7.36843E-05	0.000249475	0.000249475	0.001145063
3830403773915	383040	3773915	0.001206456	0.001206456	0.00139036	0.00139036	0.000477923	0.000190451	0.000619429	0.000619429	0.000319667	0.000123994	0.000584502	0.000584502	0.00033174	0.00033174	7.4723E-05	7.4723E-05	0.000252992	0.000252992	0.001194154
3830503773915	383050	3773915	0.001285008	0.001285008	0.001480885	0.001480885	0.000486781	0.000193981	0.0006309 1	0.0006309 1	0.000325591	0.000126293	0.000593485	0.000593485	0.00033788 8	0.00033788 8	7.6108E-05	7.6108E-05	0.000257681	0.000257681	0.001252046
3830603773915	383060	3773915	0.001373742	0.001373742	0.001583145	0.001583145	0.000497438	0.000198228	0.000644722	0.000644722	0.00033272	0.000129058	0.000604425	0.000604425	0.000345286	0.000345286	7.77742E-05	7.77742E-05	0.000263323	0.000263323	0.001317271
3830703773915	383070	3773915	0.001465439	0.001465439	0.00168882	0.00168882	0.000508788	0.000202751	0.000659432	0.000659432	0.000340311	0.000132002	0.00061572	0.00061572	0.000353164	0.000353164	7.95487E-05	7.95487E-05	0.000269331	0.000269331	0.001385343
3830803773915	383080	3773915	0.001539222	0.001539222	0.00177385	0.00177385	0.000514601	0.000205067	0.000666967	0.000666967	0.000344199	0.00013351	0.000621145	0.000621145	0.000357199	0.000357199	8.04576E-05	8.04576E-05	0.000272408	0.000272408	0.001440647
3830903773915	383090	3773915	0.001615228	0.001615228	0.001861441	0.001861441	0.000520552	0.000207439	0.00067468	0.00067468	0.00034818	0.000135055	0.00062657	0.00062657	0.00036133	0.00036133	8.13881E-05	8.13881E-05	0.000275559	0.000275559	0.00149897
3831003773915	383100	3773915	0.001697389	0.001697389	0.001956127	0.001956127	0.000528303	0.000210528	0.000684726	0.000684726	0.000353364	0.000137065	0.000633774	0.000633774	0.00036671	0.00036671	8.26E-05	8.26E-05	0.000279662	0.000279662	0.001564367
3831103773915	383110	3773915	0.001783161	0.001783161	0.002054974	0.002054974	0.000538199	0.000214471	0.000697552	0.000697552	0.000359984	0.000139633	0.000642935	0.000642935	0.000373579	0.000373579	8.41472E-05	8.41472E-05	0.0002849	0.0002849	0.001637702
3831203773915	383120	3773915	0.001866156	0.001866156	0.00215062	0.00215062	0.000548649	0.000218636	0.000711096	0.000711096	0.000366973	0.000142344	0.000652629	0.000652629	0.000380833	0.000380833	8.57811E-05	8.57811E-05	0.000290432	0.000290432	0.001715092
3831303773915	383130	3773915	0.001947161	0.001947161	0.002243972	0.002243972	0.000561106	0.0002236	0.000727241	0.000727241	0.000375305	0.000145576	0.000664636	0.000664636	0.000389479	0.000389479	8.77287E-05	8.77287E-05	0.000297026	0.000297026	0.001797659
3831403773915	383140	3773915	0.002022518	0.002022518	0.002330816	0.002330816	0.000574324	0.000228867	0.000744373	0.000744373	0.000384146	0.000149005	0.000677799	0.000677799	0.000398654	0.000398654	8.97953E-05	8.97953E-05	0.000304023	0.000304023	0.001880312
3831503773915	383150	3773915	0.002074314	0.002074314	0.002390508	0.002390508	0.000590241	0.00023521	0.000765002	0.000765002	0.000394792	0.000153135	0.000692029	0.000692029	0.000409703	0.000409703	9.22839E-05	9.22839E-05	0.000312449	0.000312449	0.001935788
3831603773915	383160	3773915	0.002112826	0.002112826	0.00243489	0.00243489	0.000606158	0.000241553	0.000785632	0.000785632	0.000405439	0.000157264	0.00070697	0.00070697	0.00042075 1	0.00042075 1	9.47725E-05	9.47725E-05	0.000320875	0.000320875	0.002025947
3837003773915	383700	3773915	0.003033638	0.003033638	0.003496064	0.003496064	0.000542974	0.000216374	0.000703741	0.000703741	0.000363177	0.000140872	0.000624258	0.000624258	0.000376894	0.000376894	8.48938E-05	8.48938E-05	0.000287428	0.000287428	0.125883164
3837103773915	383710	3773915	0.002863297	0.002863297	0.003299758	0.003299758	0.000541175	0.000215657	0.000701409	0.000701409	0.000361974	0.000140405	0.000622657	0.000622657	0.000375645	0.000375645	8.46125E-05	8.46125E-05	0.000286475	0.000286475	0.099192291
3837203773915	383720	3773915	0.002714157	0.002714157	0.003127883	0.003127883	0.000541244	0.000215685	0.000701499	0.000701499	0.00036202	0.000140423	0.000623813	0.000623813	0.000375693	0.000375693	8.46233E-05	8.46233E-05	0.000286512	0.000286512	0.081078951
3837303773915	383730	3773915	0.002577329	0.002577329	0.002970198	0.002970198	0.000541175	0.000215657	0.000701409	0.000701409	0.000361974	0.000140405	0.00062488	0.00062488	0.000375645	0.000375645	8.46125E-05	8.46125E-05	0.000286475	0.000286475	0.068364713
3837403773915	383740	3773915	0.002452489	0.002452489	0.002826329	0.002826329	0.000542006	0.000215988	0.000702486	0.000702486	0.000362529	0.00014062	0.000627904	0.000627904	0.000376221	0.000376221	8.47423E-05	8.47423E-05	0.000286915	0.000286915	0.058745304
3837503773915	383750	3773915	0.00233575	0.00233575	0.002691795	0.002691795	0.000544289	0.000216898	0.000705445	0.000705445	0.000364057	0.000141213	0.000633596	0.000633596	0.000377807	0.000377807	8.50994E-05	8.50994E-05	0.000288124	0.000288124	0.051101715
3837603773915	383760	3773915	0.002227112	0.002227112	0.002566597	0.002566597	0.000546504	0.000217781	0.000708316	0.000708316	0.000365538	0.000141788	0.00064	0.00064	0.000379344	0.000379344	8.54456E-05	8.54456E-05	0.000289296	0.000289296	0.044999458
3837703773915	383770	3773915	0.002125694	0.002125694	0.00244972	0.00244972	0.00054339	0.00021654	0.000704279	0.000704279	0.000363455	0.00014098	0.000635642	0.000635642	0.000377182	0.000377182	8.49587E-05	8.49587E-05	0.000287648	0.000287648	0.040538181
3837803773915	383780	3773915	0.002031683	0.002031683	0.002341378	0.002341378	0.000539445	0.000214968	0.000699167	0.000699167	0.000360817	0.000139956	0.000630484	0.000630484	0.000374444	0.000374444	8.4342E-05	8.4342E-05	0.0028556	0.0028556	0.036782647
3837903773915	383790	3773915	0.001944522	0.001944522	0.002240931	0.002240931	0.000535846	0.000213534	0.000694503	0.000694503	0.00035841	0.000139023	0.000626037	0.000626037	0.00037194 6	0.00037194 6	8.37793E-05	8.37793E-05	0.000283655	0.000283655	0.033509831
3838003773915	383800	3773915	0.001863749	0.001863749	0.002147846	0.002147846	0.000533286	0.000212513	0.000691184	0.000691184	0.000356697	0.000138358	0.000623102	0.000623102	0.000370169	0.000370169	8.3379E-05	8.3379E-05	0.000282299	0.000282299	0.030640357
3838103773915	383810	3773915	0.001788531	0.001788531	0.002061162	0.002061162	0.000530656	0.000211465	0.000687776	0.000687776	0.000354938	0.000137676	0.000620167	0.000620167	0.000368343	0.000368343	8.29678E-05	8.29678E-05	0.000280907	0.000280907	0.028139458
3838203773915	383820	3773915	0.001718219	0.001718219	0.001980132	0.001980132	0.00052775	0.000210307	0.000684009	0.000684009	0.000352994	0.000136922	0.000616787	0.000616787	0.000366326	0.000366326	8.25134E-05	8.25134E-05	0.000279369	0.000279369	0.025947342
3838303773915	383830	3773915	0.001652397	0.001652397	0.001904277	0.001904277	0.000524843	0.000209149	0.000680241	0.000680241	0.00035105	0.000136168	0.00061323	0.00061323	0.00036430 8	0.00036430 8	8.2059E-05	8.2059E-05	0.00027783	0.00027783	0.024009742
3838403773915	383840	3773915	0.001590741	0.001590741	0.001833222	0.001833222	0.000521729	0.000207908	0.000676205	0.000676205	0.000348967	0.00013536	0.000609672	0.000609672	0.000362147	0.000362147	8.15721E-05	8.15721E-05	0.000276181	0.000276181	0.022285418
3838503773915	383850	3773915	0.001532742	0.001532742	0.001766382	0.001766382	0.000518615	0.000206667	0.000672169	0.000672169	0.000346884	0.000134552	0.000605937	0.000605937	0.000359985	0.000359985	8.10852E-05	8.10852E-05	0.000274533	0.000274533	0.020743569
3838603773915	383860	3773915	0.001478122	0.001478122	0.001703436	0.001703436	0.00051557	0.000205453	0.000668222	0.000668222	0.000344847	0.000133762	0.000602201	0.000602201	0.000357871	0.000357871	8.06091E-05	8.06091E-05	0.000272921	0.000272921	0.019357794
3838703773915	383870	3773915	0.001424659	0.001424659	0.001641824	0.001641824	0.000510725	0.000203523	0.000661944	0.000661944	0.000341607	0.000132505	0.000595709	0.000595709	0.00035450 9	0.00035450 9	7.98517E-05	7.98517E-05	0.000270357	0.000270357	0.018098414
3838803773915	383880	3773915	0.001370594	0.001370594	0.001579518	0.001579518	0.000504151	0.000200903	0.000653423	0.000653423	0.00033721	0.000130799	0.000587704	0.000587704	0.000349945	0.000349945	7.88238E-05	7.88238E-05	0.000266876	0.000266876	0.016939979
3838903773915	383890	3773915	0.001316715	0.001316715	0.001517426	0.001517426	0.000497438	0.000198228	0.000644722	0.000644722	0.00033272	0.000129058	0.000579967	0.000579967	0.000345286	0.000345286	7.77742E-05	7.77742E-05	0.000263323	0.000263323	0.015935719
3839003773915	383900	3773915	0.001251032	0.001251032	0.00144173	0.00144173	0.000487058	0.000194091	0.000631268	0.000631268	0.000325777	0.000126365	0.000570005	0.000570005	0.00033808	0.00033808	7.61512E-05	7.61512E-05	0.000257828	0.000257828	0.015066223
3839103773915	383910	3773915	0.001181646	0.001181646	0.001361768	0.001361768	0.000476469	0.000189872	0.000617545	0.000617545	0.000318694	0.000123617	0.000561645	0.000561645	0.000330731	0.000330731	7.44958E-05	7.44958E-05	0.000252223	0.000252223	0.014136248
3829703773925	382970	3773925	0.000796158	0.000796158	0.000917518	0.000917518	0.000408442	0.000162763	0.000529376	0.000529376	0.00027319 3	0.000105968	0.000511217	0.000511217	0.00028351 1	0.00028351 1	6.38597E-05	6.38597E-05	0.000216212	0.000216212	0.000844734
3829803773925	382980	3773925	0.000841613	0.000841613	0.000969902	0.000969902	0.000415501	0.000165576	0.000538524	0.000538524	0.000277915	0.000107799	0.000518332	0.000518332	0.000288411	0.000288411	6.49633E-05	6.49633E-05	0.000219949	0.000219949	0.000882006
3829903773925	382990	3773925	0.000893363	0.000893363	0.001029541	0.001029541	0.000423528	0.000168775	0.000548929	0.000548929	0.000283284	0.000109882	0.000526515	0.000526515	0.00029398 3	0.00029398 3	6.62185E-05	6.62185E-05	0.000224198	0.000224198	0.000924713
3830003773925	383000	3773925	0.000955528	0.000955528	0.001101182	0.001101182	0.000433355	0.000172691	0.000561666	0.000561666	0.000289857	0.000112432	0.000536565	0.000536565	0.000300804	0.000300804	6.77549E-05	6.77549E-05	0.0002294	0.0002294	0.000975961
3830103773925	383010	3773925	0.001029821	0.001029821	0.001186799	0.001186799	0.000444912	0.000177297	0.000576644	0.000576644	0.000297587	0.00011543	0.000548482	0.000548482	0.000308826	0.000308826	6.95619E-05	6.95619E-05	0.000235518	0.000235518	0.001035405
3830203773925	383020	3773925	0.001111612	0.001111612	0.001281058	0.001281058	0.000456746	0.000182012	0.000591982	0.000591982	0.000305502	0.0001185	0.000560845	0.000560845	0.00031704 1	0.00031704 1	7.14121E-05	7.14121E-05	0.000241782	0.000241782	0.001097352
3830303773925	383030	3773925	0.001174842	0.001174842	0.001353926	0.001353926	0.000462629	0.000184357	0.000599606	0.000599606	0.000309437	0.000120027	0.000566893	0.000566893	0.000321124	0.000321124	7.23318E-05	7.23318E-05	0.000244896	0.000244896	0.00114213
3830403773925	383040	3773925	0.001242746	0.001242746	0.001432182	0.001432182	0.000468719	0.000186783	0.000607499	0.000607499	0.00031351	0.000121607	0.000573118	0.000573118	0.000325351	0.000325351	7.32839E-05	7.32839E-05	0.00024812	0.00024812	0.001189495
3830503773925	383050	3773925	0.001326297	0.001326297	0.001528468	0.001528468	0.000477715	0.000190368	0.0006191 6	0.0006191 6	0.000319528	0.000123941	0.000582279	0.000582279	0.00033159 6	0.00033159 6	7.46905E-05	7.46905E-05	0.000252882	0.000252882	0.001247732
3830603773925	383060	3773925	0.001422854	0.001422854	0.001639743	0.001639743	0.000489203	0.000194946	0.000634049	0.000634049	0.000327211	0.000126921	0.00059393	0.00059393	0.00033957	0.00033957	7.64867E-05	7.64867E-05	0.000258964	0.000258964	0.001314855
3830703773925	383070	3773925	0.001522512	0.001522512	0.001754593	0.001754593	0.000501452	0.000199828	0.000649925	0.000649925	0.000335405	0.000130099	0.000606203	0.000606203	0.000348072	0.000348072	7.84018E-05	7.84018E-05	0.000265448	0.000265448	0.001384739
3830803773925	383080	3773925	0.001600601	0.001600601	0.001844585	0.001844585	0.000507404	0.000202199	0.000657638	0.000657638	0.000339385	0.000131643	0.000611718	0.000611718	0.000352203	0.000352203	7.93323E-05	7.93323E-05	0.000268598	0.000268598	0.001439698
3830903773925	383090	3773925	0.001680864	0.001680864	0.001937083	0.001937083	0.000513493	0.000204626	0.000665532	0.000665532	0.000343459	0.000133223	0.000617232	0.000617232	0.00035643	0.00035643	8.02845E-05	8.02845E-05	0.000271822	0.000271822	0.001497589
3831003773925	383100	3773925	0.001767331	0.001767331	0.00203673	0.00203673	0.00052159	0.000207853	0.000676026	0.000676026	0.000348874	0.000135324	0.000624703	0.000624703	0.000362051	0.000362051	8.15504E-05	8.15504E-05	0.000276108	0.000276108	0.001563073

			MSite Grubbing / Prep	MMass Grading / Excavation	MMass Grading / Excavation	MDrainage / Utilities Trenching	MFoundations / Concrete Pads	MBuilding / Structure Construction	MAsphalt Paving	MLandscaping or Other Finishing	MWaterside Construction (Piles)	RSSWRestriping South Valley	RSSWRestriping Silver Lake Boulevard	RSSWDemolition	RSSWPlacing Base	RSSWForm	Child Risk				
Unique Identifier	X (UTM)	Y (UTM)	2027	2027	2028	2028	2028	2028	2028	2028	2028	2029	2029	2029	2029	2029	3rd Trimester	0<2	2<16	Total	per million
3837103773905	383710	3773905	0.110313735	0.183493232	0.183493232	0.088250988	0.041816855	0.113449999	0.073767546	0.050659378	0.05444903	0.000249489	0.036266388	0.14720433	0.013385764	0.029113905	9.69793E-07	2.0658E-05	7.2569E-06	2.88847E-05	28.884748
3837203773905	383720	3773905	0.087852814	0.146132272	0.146132272	0.070282251	0.033302548	0.090350505	0.058747775	0.040344649	0.043362692	0.000249755	0.035099129	0.101182943	0.009200891	0.020011847	8.35189E-07	1.77543E-05	5.8412E-06	2.44307E-05	24.4307044
3837303773905	383730	3773905	0.072518404	0.120625381	0.120625381	0.058014723	0.027489701	0.074580131	0.048493551	0.033302627	0.035793882	0.000250994	0.025504609	0.07452067	0.006776405	0.014738613	7.35386E-07	1.56017E-05	4.872E-06	2.12091E-05	21.2090553
3837403773905	383740	3773905	0.061351681	0.102050921	0.102050921	0.049081345	0.023256708	0.063095934	0.041026287	0.028174533	0.030282172	0.000252175	0.019554783	0.057689901	0.005245929	0.011409843	6.57798E-07	1.39285E-05	4.1653E-06	1.87516E-05	18.7516233
3837503773905	383750	3773905	0.052828443	0.08787357	0.08787357	0.042262754	0.020025787	0.054330377	0.03532674	0.024260406	0.026075243	0.000253149	0.015588501	0.046317516	0.004211801	0.009160626	5.95234E-07	1.2578E-05	3.6249E-06	1.67982E-05	16.7981663
3837603773905	383760	3773905	0.046160222	0.076781811	0.076781811	0.036928178	0.017498051	0.047472576	0.030867655	0.021198159	0.02278392	0.000253828	0.012821157	0.038297611	0.003482525	0.007574458	5.437E-07	1.14656E-05	3.2011E-06	1.52104E-05	15.2104302
3837703773905	383770	3773905	0.041250176	0.068614558	0.068614558	0.033000141	0.01563679	0.042422936	0.027584274	0.018943319	0.020360403	0.000252411	0.010983149	0.032922492	0.002993748	0.006511373	5.01924E-07	1.0573E-05	2.8869E-06	1.39618E-05	13.9618456
3837803773905	383780	3773905	0.037151412	0.061796771	0.061796771	0.029721129	0.014083062	0.038207641	0.024843402	0.017061043	0.018337321	0.000250847	0.009555069	0.028723665	0.002611935	0.005680934	4.65799E-07	9.80363E-06	2.6237E-06	1.28931E-05	12.8931133
3837903773905	383790	3773905	0.033627085	0.05593449	0.05593449	0.026901668	0.012747089	0.034583117	0.022486661	0.015442567	0.016597772	0.00024822	0.008396176	0.025303185	0.0023009	0.005004435	4.33978E-07	9.12616E-06	2.3968E-06	1.19569E-05	11.9569367
3838003773905	383800	3773905	0.030577641	0.050862118	0.050862118	0.024462113	0.01159113	0.031446976	0.020447477	0.014042171	0.015092617	0.000246833	0.007442932	0.022480173	0.002044195	0.004446103	4.05779E-07	8.52562E-06	2.2E-06	1.11314E-05	11.1313844
3838103773905	383810	3773905	0.0279403	0.046475227	0.046475227	0.02235224	0.010591387	0.028734654	0.018683869	0.012831024	0.013790868	0.000245475	0.006656244	0.020143491	0.001831713	0.003983957	3.80665E-07	7.99138E-06	2.0292E-06	1.04013E-05	10.4012519
3838203773905	383820	3773905	0.025643584	0.042654925	0.042654925	0.020514867	0.009720766	0.026372642	0.017148039	0.011776303	0.012657248	0.000243025	0.005999489	0.018187298	0.00165383	0.003597063	3.58133E-07	7.51287E-06	1.8799E-06	9.75093E-06	9.75093092
3838303773905	383830	3773905	0.023627347	0.039301165	0.039301165	0.018901878	0.008956467	0.024299082	0.015799768	0.010850387	0.011662067	0.00024155	0.005444025	0.016528606	0.001502999	0.003269009	3.37797E-07	7.08158E-06	1.7484E-06	9.16778E-06	9.16778133
3838403773905	383840	3773905	0.021846198	0.036338444	0.036338444	0.017476958	0.008281283	0.022467294	0.014608701	0.01003243	0.010782921	0.000240074	0.004969368	0.015108098	0.001373828	0.002988062	3.19343E-07	6.69074E-06	1.6318E-06	8.64186E-06	8.64185653
3838503773905	383850	3773905	0.020262724	0.033704531	0.033704531	0.016210179	0.007681033	0.020838801	0.013549822	0.009305251	0.010001345	0.000237506	0.004559976	0.013880348	0.001262185	0.002745239	3.02457E-07	6.33362E-06	1.5276E-06	8.16367E-06	8.16366791
3838603773905	383860	3773905	0.018847489	0.031350463	0.031350463	0.015077991	0.007144557	0.019383331	0.012603444	0.008655333	0.009302808	0.000235883	0.00420373	0.012809894	0.001164845	0.002533526	2.87009E-07	6.00733E-06	1.4341E-06	7.72846E-06	7.72846456
3838703773905	383870	3773905	0.017562123	0.029212416	0.029212416	0.014049698	0.00665731	0.018061421	0.011743911	0.008065054	0.008668373	0.000232429	0.003888394	0.011860999	0.001078559	0.002345855	2.72519E-07	5.70337E-06	1.3484E-06	7.32428E-06	7.32428139
3838803773905	383880	3773905	0.016396415	0.027273405	0.027273405	0.013117132	0.006215423	0.016862572	0.010964394	0.007529726	0.008092998	0.000228386	0.003616915	0.011035309	0.001003476	0.002182551	2.58943E-07	5.41938E-06	1.2697E-06	6.94804E-06	6.94804461
3838903773905	383890	3773905	0.015486057	0.025759137	0.025759137	0.012388846	0.005870332	0.015926332	0.010355632	0.007111662	0.007643661	0.000223339	0.003392389	0.010365544	0.000942572	0.002050086	2.46768E-07	5.16387E-06	1.2062E-06	6.61688E-06	6.61687725
3839003773905	383900	3773905	0.014520656	0.024153313	0.024153313	0.011616525	0.005504375	0.014933484	0.009710062	0.006668321	0.007167155	0.00021903	0.003159675	0.009663607	0.000878743	0.001911257	2.34555E-07	4.90719E-06	1.1371E-06	6.27882E-06	6.2788157
3839103773905	383910	3773905	0.013369467	0.022238451	0.022238451	0.010695573	0.005067991	0.013749566	0.008940253	0.0061396	0.006598947	0.00021537	0.002900165	0.008875573	0.000807084	0.001755401	2.21989E-07	4.64012E-06	1.0561E-06	5.91822E-06	5.91821812
3829703773915	382970	3773915	0.000785196	0.001306076	0.001306076	0.000628157	0.000297646	0.000807519	0.000525066	0.000360585	0.00038756	0.000209673	0.000242092	0.000754125	6.8575E-05	0.00014915	1.10298E-07	3.04726E-06	2.8796E-07	3.44552E-06	3.44551771
3829803773915	382980	3773915	0.000820216	0.001364327	0.001364327	0.000656172	0.000310921	0.000843535	0.000548484	0.000376668	0.000404845	0.000212861	0.00025159	0.00078383	7.12762E-05	0.000155025	1.18761E-07	3.30248E-06	3.045E-07	3.72574E-06	3.72574308
3829903773915	382990	3773915	0.000860341	0.001431071	0.001431071	0.000688273	0.000326131	0.000884801	0.000575316	0.000395094	0.00042465	0.000216491	0.000262398	0.000817647	7.43513E-05	0.000161713	1.28439E-07	3.59647E-06	3.2341E-07	4.04832E-06	4.04832009
3830003773915	383000	3773915	0.000906928	0.001508562	0.001508562	0.000725542	0.000343791	0.000932712	0.000606469	0.000416488	0.000447645	0.000220742	0.000274784	0.0008564	7.78752E-05	0.000169378	1.39697E-07	3.94138E-06	3.4542E-07	4.4265E-06	4.42649644
3830103773915	383010	3773915	0.000960136	0.001597067	0.001597067	0.000768109	0.000363961	0.000987433	0.000642049	0.000440923	0.000473907	0.0002257	0.000288808	0.000900362	8.18728E-05	0.000178073	1.52882E-07	4.34938E-06	3.7118E-07	4.87344E-06	4.87344299
3830203773915	383020	3773915	0.001015896	0.001689818	0.001689818	0.000812717	0.000385098	0.001044779	0.000679337	0.00046653	0.00050143	0.000230777	0.000303308	0.000945787	8.60035E-05	0.000187057	1.67847E-07	4.81808E-06	3.9987E-07	5.3858E-06	5.38579536
3830303773915	383030	3773915	0.001058734	0.001761073	0.001761073	0.000846987	0.000401336	0.001088834	0.000707983	0.000486202	0.000522573	0.000233285	0.000313937	0.000979239	8.90453E-05	0.000193673	1.82114E-07	5.27067E-06	4.2511E-07	5.8779E-06	5.87789866
3830403773915	383040	3773915	0.001104124	0.001836574	0.001836574	0.000883299	0.000418543	0.001135515	0.000738335	0.000507047	0.000544977	0.000235853	0.000325102	0.001014336	9.22368E-05	0.000200614	1.98384E-07	5.79197E-06	4.5336E-07	6.44371E-06	6.44371173
3830503773915	383050	3773915	0.001157651	0.001925609	0.001925609	0.000926121	0.000438833	0.001190564	0.000774129	0.000531628	0.000571397	0.000239572	0.000338501	0.00105647	9.60682E-05	0.000208947	2.18373E-07	6.43889E-06	4.881E-07	7.14537E-06	7.14536517
3830603773915	383060	3773915	0.001217959	0.002025924	0.002025924	0.000974367	0.000461694	0.001252586	0.000814457	0.000559323	0.000601164	0.000244265	0.000353834	0.001104545	0.00010044	0.000218456	2.42709E-07	7.23573E-06	5.2998E-07	8.00842E-06	8.00842481
3830703773915	383070	3773915	0.001280899	0.002130617	0.002130617	0.001024719	0.000485553	0.001317315	0.000856546	0.000588227	0.00063223	0.000249253	0.000369942	0.001155089	0.000105036	0.000228452	2.71485E-07	8.19004E-06	5.7828E-07	9.03981E-06	9.03980599
3830803773915	383080	3773915	0.001332033	0.002215671	0.002215671	0.001065626	0.000504936	0.001369903	0.000890739	0.000611709	0.000657469	0.000251378	0.000382209	0.001193659	0.000108543	0.00023608	3.0034E-07	9.16132E-06	6.2376E-07	1.00854E-05	10.085422
3830903773915	383090	3773915	0.001385959	0.00230537	0.00230537	0.001108767	0.000525378	0.001425362	0.0009268	0.000636474	0.000684086	0.000253592	0.00039516	0.001234422	0.00011225	0.000244143	3.34421E-07	1.03235E-05	6.7664E-07	1.13346E-05	11.3345653
3831003773915	383100	3773915	0.001446426	0.00240595	0.00240595	0.001157141	0.0005483	0.001487548	0.000967235	0.000664242	0.000713932	0.00025675	0.000409958	0.001281126	0.000116497	0.00025338	3.77074E-07	1.17976E-05	7.4242E-07	1.29171E-05	12.9170675
3831103773915	383110	3773915	0.001514232	0.002518737	0.002518737	0.001211386	0.000574003	0.001557282	0.001012577	0.000695381	0.0007474	0.000261118	0.000426632	0.001333772	0.000121284	0.000263792	4.31801E-07	1.37175E-05	8.2618E-07	1.49754E-05	14.9754431
3831203773915	383120	3773915	0.001585787	0.002637761	0.002637761	0.00126863	0.000601128	0.001630872	0.001060427	0.000728241	0.000782718	0.00026584	0.000444049	0.001388793	0.000126287	0.000274674	5.01158E-07	1.6193E-05	9.3102E-07	1.76252E-05	17.6252075
3831303773915	383130	3773915	0.001662129	0.002764746	0.002764746	0.001329703	0.000630067	0.001709384	0.001111477	0.0007633	0.000820399	0.000271802	0.000462926	0.001448476	0.000131715	0.000286478	5.94623E-07	1.95887E-05	1.0714E-06	2.12547E-05	21.2547274
3831403773915	383140	3773915	0.001738551	0.002891864	0.002891864	0.001390841	0.000659036	0.001787978	0.001162581	0.000798395	0.00085812	0.000278236	0.000484661	0.001511724	0.000137466	0.000298987	7.23162E-07	2.43522E-05	1.2635E-06	2.63389E-05	26.3389188
3831503773915	383150	3773915	0.001789844	0.002977184	0.002977184	0.001431875	0.00067848	0.00184073	0.001196881	0.00082195	0.000883437	0.000284789	0.000503359	0.001574331	0.000143159	0.000311369	9.1185E-07	3.15004E-05	1.5449E-06	3.39572E-05	33.9572142
3831603773915	383160	3773915	0.001873206	0.003115846	0.003115846	0.001498565	0.00071008	0.001926462	0.001252626	0.000860232	0.000924583	0.000291341	0.000518574	0.001625697	0.00014783	0.000321529	1.20609E-06	4.28672E-05	1.9899E-06	4.60632E-05	46.0631633
3837003773915	383700	3773915	0.116392521	0.193604538	0.193604538	0.093114016	0.044121153	0.119701607	0.077832471	0.053450938	0.057449418	0.000244973	0.028299762	0.18830713	0.017123374	0.03724317	1.13025E-06	2.41669E-05	7.6684E-06	3.29655E-05	32.9655141
3837103773915	383710	3773915	0.091713938	0.152554774	0.152554774	0.073371151	0.034766192	0.094321403	0.061329735	0.042117793	0.045268479	0.000244058	0.044885542	0.127238608	0.011570217	0.025165107	9.58568E-07	2.04656E-05	6.1098E-06	2.75339E-05	27.53389
3837203773915	383720	3773915	0.074966207	0.124696999	0.124696999	0.059972966	0.028417595	0.077097527	0.050130414	0.034426732	0.037002077	0.000243881	0.031441692	0.090664673	0.008244431	0.017931556	8.31782E-07	1.77302E-05	5.0464E-06	2.36084E-05	23.60836
3837303773915	383730	3773915	0.063210528	0.105142883	0.105142883	0.050568423	0.023961345	0.065007629	0.042269311	0.029028171	0.031199668	0.000244767	0.023439247	0.068469753	0.006226175	0.01354187	7.35467E-07	1.56525E-05	4.2991E-06	2.0687E-05	20.6870257
3837403773915	383740	3773915	0.05431635	0.090348519	0.090348519	0.04345308	0.020589811	0.055860586	0.036321713	0.024943698	0.02680965	0.000246036	0.018234158	0.05378364	0.00489072	0.010637267	6.59041E-07	1.40027E-05	3.7331E-06	1.83948E-05	18.3948068
3837503773915	383750	3773915	0.04724903	0.078592908	0.078592908	0.037799224	0.017910787	0.048592339	0.031595748	0.021698173	0.023321338	0.000247482	0.014622543	0.043449171	0.003950973	0.008593328	5.96349E-07	1.26459E-05	3.2827E-06	1.65249E-05	16.5248901
3837603773915	383760	3773915	0.041606837	0.069207819	0.069207819	0.03328547	0.01577199	0.042789736	0.027822775	0.019107108	0.020536445	0.000248426	0.012067696	0.036053972	0.003278504	0.007130714	5.4447E-07	1.15223E-05	2.9221E-06	1.49889E-05	14.9888664
3837703773915	383770	3773915	0.037481907	0.062346509	0.062346509	0.029985526	0.014208344	0.038547533	0.025064407	0.017212817	0.018500448	0.000247128	0.010390081	0.031151563	0.002832712	0.006161121	5.02883E-07	1.06312E-05	2.6561E-06	1.37902E-05	13.7902257
3837803773915	383780	3773915	0.034009512	0.05657061	0.05657061	0.02720761	0.012892056	0.034976416	0.022742392	0.015618189	0.016786531	0.000245623	0.00908205	0.02730791	0.002483196	0.005400927	4.6694E-07	9.86371E-06	2.4314E-06	1.2762E-05	12.7620207
3837903773915	383790	3773915	0.030983441	0.051537116	0.051537116	0.024786753	0.011744957	0.031864313	0.020718838	0.014228526	0.015292913	0.000243173	0.008011228	0.024148919	0.002195939	0.004776146	4.35222E-07	9.18648E-06	2.235E-06	1.18567E-05	11.8567173
3838003773915	383800	3773915	0.028330305	0.047123952	0.047123952	0.022664244	0.010739227	0.029135747	0.018944668	0.013010126	0.013983369	0.000241904	0.007122355	0.021517752	0.001956679	0.004255756	4.07051E-07	8.58431E-06	2.0625E-06	1.10539E-05	11.0538628
3838103773915	383810	3773915	0.026017954	0.043277643	0.043277643	0.020814363	0.00986268	0.026757655	0.017398383	0.011948225	0.012842031	0.000240694	0.006386521	0.01933279	0.001757993	0.003823617	3.81961E-07	8.04857E-06	1.9116E-06	1.03421E-05	10.3421304
3838203773915	383820	3773915	0.023991107	0.039906235	0.039906235	0.019192886	0.009094359	0.024673184	0.016043017	0.011017436	0.011841613	0.000239365	0.005770914	0.017499528	0.001591288	0.003461037	3.59463E-07	7.56918E-06	1.7788E-06	9.70747E-06	9.70747235
3838303773915	383830	3773915	0.022199588	0.036926264	0.036926264	0.01775967	0.008415244	0.022830731	0.014845016	0.010194717	0.010957348	0.000238037	0.005248678	0.015940368	0.001449509	0.003152668	3.39138E-07	7.13679E-06	1.661E-06	9.13695E-06	9.13695419
3838403773915	383840	3773915	0.020605265	0.034274305	0.034274305	0.016484212	0.00781088	0.021191081	0.013778881	0.009462556	0.010170417	0.000235676	0.004800609	0.01459965	0.001327593	0.002887502	3.20687E-07	6.74666E-06	1.5558E-06	8.62114E-06	8.62113599
3838503773915	383850	3773915	0.01917966	0.031902988	0.031902988	0.015343728	0.007270473	0.019724945	0.012825569	0.008807875	0.009466762	0.000234259	0.004413101	0.013437616	0.001221926	0.002657676	3.03846E-07	6.38736E-06	1.4613E-06	8.1525E-06	8.15250482
3838603773915	383860	3773915	0.017898362	0.029771708	0.029771708	0.01431869	0.006784769	0.01840722	0.011968757	0.008219465	0.008834335	0.000232784	0.004075047	0.012422	0.001129573	0.002456809	2.88422E-07	6.06047E-06	1.376E-06	7.72493E-06	7.7249315
3838703773915	383870	3773915	0.01673393	0.02783482	0.02783482	0.013387144	0.006343365	0.017209683	0.011190093	0.007684723	0.00825959	0.000229655	0.003776593	0.01152374	0.001047891	0.002279152	2.73973E-07	5.75573E-06	1.2979E-06	7.32758E-06	7.3275805
3838803773915	383880	3773915	0.015662832	0.02605318	0.02605318	0.012530265	0.005937342	0.016108132	0.010473842	0.007192842	0.007730914	0.000225936	0.003508716	0.01071633	0.00097447	0.002119464	2.60435E-07	5.47131E-06	1.2253E-06	6.95701E-06	6.9570111
3838903773915	383890	3773915	0.014734286	0.024508659	0.024508659	0.011787429	0.005585356	0.015153187	0.009852917	0.006766426	0.007272599	0.000222188	0.003290383	0.010052049	0.000914065	0.001988083	2.4806E-07	5.21142E-06	1.1615E-06	6.62097E-06	6.6209661
3839003773915	383900	3773915	0.013930344	0.023171401	0.023171401	0.011144275	0.005280604	0.014326389	0.009315316	0.006397232	0.006875787	0.000216285	0.003086521	0.00944151	0.000858547	0.001867331	2.3629E-07	4.96354E-06	1.1032E-06	6.30303E-06	6.30302554
3839103773915	383910	3773915	0.013070481	0.021741126	0.021741126	0.010456385	0.004954654	0.01344208	0.00874032	0.006002357	0.006451373	0.000212448	0.002862918	0.008794686	0.000799729	0.001739403	2.24692E-07	4.71803E-06	1.0406E-06	5.98335E-06	5.98335354
3829703773925	382970	3773925	0.000781048	0.001299176	0.001299176	0.000624838	0.000296073	0.000803253	0.000522292	0.00035868	0.000385512	0.000204656	0.000239681	0.000746631	6.78935E-05	0.000147668	1.10935E-07	3.07277E-06	2.8652E-07	3.47023E-06	3.47022539
3829803773925	382980	3773925	0.000815509	0.001356498	0.001356498	0.000652407	0.000309137	0.000838694	0.000545336	0.000374506	0.000402522	0.000207696	0.00024897	0.000775695	7.05365E-05	0.000153416	1.19403E-07	3.32901E-06	3.0291E-07	3.75133E-06	3.75132837
3829903773925	382990	3773925	0.000854996	0.00142218	0.00142218	0.000683997	0.000324105	0.000879304	0.000571742	0.00039264	0.00042012	0.000211149	0.00025951	0.00080869	7.35368E-05	0.000159942	1.29078E-07	3.62377E-06	3.2162E-07	4.07446E-06	4.07446367
3830003773925	383000	3773925	0.000902381	0.001500999	0.001500999	0.000721905	0.000342067	0.000928036	0.000603428	0.0004144	0.0004454	0.000215488	0.000272075	0.000847991	7.71106E-05	0.000167715	1.4057E-07	3.97681E-06	3.4401E-07	4.46139E-06	4.46139499
3830103773925	383010	3773925	0.000957344	0.001592423	0.001592423	0.000765875	0.000362902	0.000984561	0.000640182	0.000439641	0.000472529	0.000220712	0.000286485	0.000893142	8.12163E-05	0.000176645	1.54177E-07	4.39911E-06	3.706E-07	4.92389E-06	4.92388666
3830203773925	383020	3773925	0.00101462	0.001687695	0.001687695	0.000811696	0.000384614	0.001043466	0.000678483	0.00046594	0.0005008	0.000226025	0.000301372	0.000939846	8.54632E-05	0.000185882	1.69657E-07	4.8856E-06	4.0028E-07	5.45554E-06	5.45553901
3830303773925	383030	3773925	0.001056022	0.001756561	0.001756561	0.000844817	0.000400308	0.001086045	0.000706169	0.000484957	0.000521235	0.000228297	0.000311525	0.000971744	8.83638E-05	0.00019219	1.83882E-07	5.33862E-06	4.252E-07	5.9477E-06	5.94770056
3830403773925	383040	3773925	0.001099816	0.001829408	0.001829408	0.000879853	0.00041691	0.001131085	0.000735455	0.000505069	0.000542851	0.000230629	0.000322244	0.00100547	9.14306E-05	0.000198861	2.00102E-07	5.86024E-06	4.5312E-07	6.51346E-06	6.51346417
3830503773925	383050	3773925	0.001153663	0.001918975	0.001918975	0.00092293	0.000437321	0.001186462	0.000771462	0.000529796	0.000569429	0.000234436	0.000335732	0.001047787	9.52787E-05	0.00020723	2.20503E-07	6.52277E-06	4.8856E-07	7.23183E-06	7.23183039
3830603773925	383060	3773925	0.001215725	0.002022208	0.002022208	0.00097258	0.000460847	0.001250289	0.000812964	0.000558297	0.000600062	0.000239543	0.000351571	0.001097508	9.97999E-05	0.000217064	2.45818E-07	7.35447E-06	5.3227E-07	8.13256E-06	8.13255744
3830703773925	383070	3773925	0.00128034	0.002129688	0.002129688	0.001024272	0.000485341	0.001316741	0.000856172	0.000587971	0.000631955	0.000245091	0.000368304	0.00114997	0.000104571	0.00022744	2.75929E-07	8.35609E-06	5.8291E-07	9.21493E-06	9.2149262
3830803773925	383080	3773925	0.001331155	0.002214212	0.002214212	0.001064924	0.000504604	0.001369001	0.000890153	0.000611306	0.000657036	0.000247305	0.000380601	0.001188723	0.000108094	0.000235104	3.05461E-07	9.35385E-06	6.2943E-07	1.02887E-05	10.288743
3830903773925	383090	3773925	0.001384682	0.002303247	0.002303247	0.001107746	0.000524894	0.001424049	0.000925946	0.00063588	0.000683456	0.000249607	0.000393523	0.001229395	0.000111793	0.000243148	3.40367E-07	1.05485E-05	6.8357E-07	1.15724E-05	11.5724497
3831003773925	383100	3773925	0.001445229	0.00240396	0.00240396	0.001156183	0.000547846	0.001486318	0.000966435	0.000663693	0.000713341	0.000253031	0.000408291	0.001276008	0.000116032	0.000252367	3.84373E-07	1.20745E-05	7.5141E-07	1.32103E-05	13.2102529

Unique Identifier	X (UTM)	Y (UTM)	EGIODemolition 2025	EGIOSite Grubbing / Prep 2025	EGIOMass Grading / Excavation 2025	EGIOMass Grading / Excavation 2026	EGIODrainage / Utilities Trenching 2026	EGIODrainage / Utilities Trenching 2027	EGIOFoundations / Concrete Pads 2026	EGIOFoundations / Concrete Pads 2027	EGIOBuilding / Structure Construction 2026	EGIOBuilding / Structure Construction 2027	EGIOAsphalt Paving 2027	EGIOArchitectural Coating 2027	EGIOLandscaping or Other Finishing 2027	EGIOWaterside Construction (Piles) 2029	HIWaterside Construction (Landscaping) 2025	HIWaterside Construction (Landscaping) 2026	KMDemolition 2025	KMSite Grubbing / Prep 2025	KMMass Grading / Excavation 2025
3831103773925	383110	3773925	0.023107634	0.02136549	0.035538849	0.035538849	0.017092394	0.017092394	0.008099061	0.008099061	0.021972922	0.021972922	0.01428725	0.002897945	0.009811675	0.010545653	0.007523527	0.007523527	0.002238878	0.002070083	0.003443327
3831203773925	383120	3773925	0.027731283	0.02564055	0.042649883	0.042649883	0.020512442	0.020512442	0.009719617	0.009719617	0.026369524	0.026369524	0.017146012	0.003477801	0.011774911	0.012655752	0.008270657	0.008270657	0.002353194	0.002175781	0.003619142
3831303773925	383130	3773925	0.033755374	0.03121047	0.051914754	0.051914754	0.024968378	0.024968378	0.011831018	0.011831018	0.032097799	0.032097799	0.020870656	0.004233286	0.014332786	0.015404972	0.009087526	0.009087526	0.002470272	0.002284032	0.003799204
3831403773925	383140	3773925	0.042179766	0.03899973	0.064871217	0.064871217	0.031199783	0.031199783	0.014783708	0.014783708	0.040108507	0.040108507	0.026079384	0.005289795	0.017909846	0.019249619	0.010010357	0.010010357	0.00259382	0.002398265	0.003989217
3831503773925	383150	3773925	0.054991409	0.05084547	0.084575141	0.084575141	0.040676377	0.040676377	0.019274097	0.019274097	0.052291028	0.052291028	0.034000713	0.006896513	0.023349766	0.025096481	0.011072868	0.011072868	0.002717627	0.002512738	0.004179628
3831603773925	383160	3773925	0.075908825	0.07018587	0.116745501	0.116745501	0.056148697	0.056148697	0.026605503	0.026605503	0.072181284	0.072181284	0.04693377	0.009519782	0.032231458	0.034642582	0.012313882	0.012313882	0.002855583	0.002640293	0.004391801
3837003773925	383700	3773925	0.003579443	0.00330958	0.005505077	0.005505077	0.002647664	0.002647664	0.001254569	0.001254569	0.003403673	0.003403673	0.002213139	0.000448901	0.001519859	0.001633554	0.006716863	0.006716863	0.056852223	0.052565993	0.087437017
3837103773925	383710	3773925	0.003456931	0.0031963	0.005316656	0.005316656	0.002557043	0.002557043	0.00121163	0.00121163	0.003287176	0.003287176	0.00213739	0.000433536	0.001467839	0.001577643	0.006532157	0.006532157	0.047894383	0.044283506	0.073660127
3837203773925	383720	3773925	0.003345634	0.0030934	0.005145485	0.005145485	0.002474719	0.002474719	0.001172621	0.001172621	0.003181345	0.003181345	0.002068576	0.000419578	0.001420581	0.00152685	0.00638097	0.00638097	0.041068523	0.037972266	0.063162159
3837303773925	383730	3773925	0.003239945	0.00299568	0.004982939	0.004982939	0.002396542	0.002396542	0.001135578	0.001135578	0.003080846	0.003080846	0.00200323	0.000406324	0.001375705	0.001478617	0.006235286	0.006235286	0.035807894	0.033108248	0.055071469
3837403773925	383740	3773925	0.003142711	0.00290577	0.004833396	0.004833396	0.00232462	0.00232462	0.001101498	0.001101498	0.002988387	0.002988387	0.001943111	0.00039413	0.001334419	0.001434242	0.00610381	0.00610381	0.0316026	0.029220002	0.048603853
3837503773925	383750	3773925	0.003048238	0.00281842	0.0046881	0.0046881	0.00225473	0.00225473	0.001068386	0.001068386	0.002898553	0.002898553	0.001884699	0.000382282	0.001294305	0.001391127	0.005991046	0.005991046	0.028144979	0.026023059	0.043286135
3837603773925	383760	3773925	0.002958425	0.00273538	0.004549968	0.004549968	0.002188305	0.002188305	0.001036907	0.001036907	0.00281315	0.00281315	0.001829168	0.000371018	0.001256169	0.001350139	0.005881482	0.005881482	0.025288965	0.023382367	0.038893671
3837703773925	383770	3773925	0.002864814	0.00264883	0.004405999	0.004405999	0.002119063	0.002119063	0.001004097	0.001004097	0.002724136	0.002724136	0.00177129	0.000359278	0.001216422	0.001307418	0.005707983	0.005707983	0.023057335	0.021318985	0.03546149
3837803773925	383780	3773925	0.002774138	0.00256499	0.004266541	0.004266541	0.002051991	0.002051991	0.000972316	0.000972316	0.002637912	0.002637912	0.001715225	0.000347907	0.00117792	0.001266036	0.005530581	0.005530581	0.02115459	0.019559693	0.032535127
3837903773925	383790	3773925	0.002689328	0.00248657	0.004136106	0.004136106	0.001989258	0.001989258	0.00094259	0.00094259	0.002557267	0.002557267	0.001662788	0.000337271	0.001141909	0.001227331	0.005364085	0.005364085	0.019484189	0.018015228	0.0299661
3838003773925	383800	3773925	0.002609004	0.00241231	0.004012571	0.004012571	0.001929844	0.001929844	0.000914437	0.000914437	0.002480888	0.002480888	0.001613125	0.000327197	0.001107803	0.001190674	0.005212298	0.005212298	0.018004546	0.016647138	0.027690452
3838103773925	383810	3773925	0.002532477	0.00234155	0.003894874	0.003894874	0.001873238	0.001873238	0.000887615	0.000887615	0.002408118	0.002408118	0.001565809	0.0003176	0.001075309	0.001155749	0.005065613	0.005065613	0.016697886	0.015438991	0.02568085
3838203773925	383820	3773925	0.002458883	0.0022735	0.003781689	0.003781689	0.001818801	0.001818801	0.000861821	0.000861821	0.002338138	0.002338138	0.001520306	0.00030837	0.00104406	0.001122163	0.004922231	0.004922231	0.015537725	0.014366297	0.023896556
3838303773925	383830	3773925	0.002388654	0.00220857	0.003673678	0.003673678	0.001766854	0.001766854	0.000837206	0.000837206	0.002271358	0.002271358	0.001476884	0.000299563	0.00101424	0.001090112	0.004783351	0.004783351	0.014500249	0.013407039	0.022300949
3838403773925	383840	3773925	0.002321358	0.00214635	0.003570179	0.003570179	0.001717076	0.001717076	0.00081362	0.00081362	0.002207367	0.002207367	0.001435276	0.000291123	0.000985666	0.0010594	0.004647773	0.004647773	0.013568634	0.012545661	0.020868153
3838503773925	383850	3773925	0.002256133	0.00208604	0.003469865	0.003469865	0.00166883	0.00166883	0.000790759	0.000790759	0.002145344	0.002145344	0.001394948	0.000282943	0.000957971	0.001029634	0.004512495	0.004512495	0.01272899	0.01176932	0.019576806
3838603773925	383860	3773925	0.002193324	0.00202796	0.003373266	0.003373266	0.001622371	0.001622371	0.000768744	0.000768744	0.002085619	0.002085619	0.001356113	0.000275066	0.000931302	0.001000969	0.00438192	0.00438192	0.011966564	0.011064375	0.018404217
3838703773925	383870	3773925	0.00212991	0.00196933	0.003275738	0.003275738	0.001575465	0.001575465	0.000746518	0.000746518	0.00202532	0.00202532	0.001316905	0.000267114	0.000904376	0.000972029	0.004243941	0.004243941	0.011273332	0.010423407	0.017338047
3838803773925	383880	3773925	0.002067791	0.0019119	0.003180201	0.003180201	0.001529516	0.001529516	0.000724746	0.000724746	0.001966251	0.001966251	0.001278497	0.000259323	0.000878	0.00094368	0.004106262	0.004106262	0.01063592	0.009834052	0.016357727
3838903773925	383890	3773925	0.00200826	0.00185685	0.003088644	0.003088644	0.001485482	0.001485482	0.000703881	0.000703881	0.001909644	0.001909644	0.00124169	0.000251857	0.000852722	0.000916512	0.003974686	0.003974686	0.010046996	0.009289528	0.015451979
3839003773925	383900	3773925	0.001942949	0.00179647	0.002988197	0.002988197	0.001437172	0.001437172	0.00068099	0.00068099	0.001847539	0.001847539	0.001201309	0.000243667	0.000824991	0.000886705	0.003835206	0.003835206	0.009525972	0.008807785	0.014650659
3839103773925	383910	3773925	0.001878845	0.00173719	0.002889608	0.002889608	0.001389756	0.001389756	0.000658522	0.000658522	0.001786584	0.001786584	0.001161674	0.000235627	0.000797772	0.00085745	0.00370393	0.00370393	0.009025481	0.008345028	0.01388092
3829703773935	382970	3773935	0.004444108	0.00410906	0.006834904	0.006834904	0.003287244	0.003287244	0.001557628	0.001557628	0.004225877	0.004225877	0.002747753	0.000557339	0.001887001	0.002028162	0.002632814	0.002632814	0.0010719	0.000991087	0.001648551
3829803773935	382980	3773935	0.004848486	0.00448295	0.007456826	0.007456826	0.003586357	0.003586357	0.00169936	0.00169936	0.004610399	0.004610399	0.002997777	0.000608052	0.002058704	0.002212708	0.00279891	0.00279891	0.001129016	0.001043896	0.001736392
3829903773935	382990	3773935	0.005315415	0.00491467	0.008174949	0.008174949	0.003931738	0.003931738	0.001863015	0.001863015	0.005054399	0.005054399	0.003286475	0.00066661	0.002256965	0.002425801	0.002983616	0.002983616	0.001193637	0.001103645	0.001835778
3830003773935	383000	3773935	0.00586793	0.00542553	0.009024701	0.009024701	0.004340426	0.004340426	0.002056668	0.002056668	0.005579783	0.005579783	0.003628091	0.000735901	0.002491567	0.002677953	0.003193136	0.003193136	0.001267662	0.00117209	0.001949626
3830103773935	383010	3773935	0.006525444	0.00603347	0.010035938	0.010035938	0.00482678	0.00482678	0.002287122	0.002287122	0.006205009	0.006205009	0.004034626	0.000818361	0.002770753	0.002978023	0.003430773	0.003430773	0.00135066	0.001248831	0.002077275
3830203773935	383020	3773935	0.007292788	0.00674297	0.01121609	0.01121609	0.005394374	0.005394374	0.00255607	0.00255607	0.006934672	0.006934672	0.004509068	0.000914594	0.003096573	0.003328217	0.003694024	0.003694024	0.001437454	0.001329081	0.002210762
3830303773935	383030	3773935	0.00805323	0.00744608	0.012385627	0.012385627	0.005956862	0.005956862	0.0028226	0.0028226	0.007657772	0.007657772	0.004979243	0.001009962	0.003419462	0.00367526	0.003943868	0.003943868	0.001507425	0.001393776	0.002318374
3830403773935	383040	3773935	0.00893791	0.00826406	0.013746239	0.013746239	0.006611247	0.006611247	0.003132674	0.003132674	0.00849901	0.00849901	0.005526233	0.00112091	0.003795104	0.004079003	0.004220627	0.004220627	0.001581881	0.001462619	0.002432886
3830503773935	383050	3773935	0.010051828	0.009294	0.01545941	0.01545941	0.007435196	0.007435196	0.003523094	0.003523094	0.009558227	0.009558227	0.006214958	0.001260607	0.004268082	0.004587362	0.004550617	0.004550617	0.001669452	0.001543588	0.002567567
3830603773935	383060	3773935	0.011454254	0.01059069	0.017616299	0.017616299	0.008472551	0.008472551	0.004014634	0.004014634	0.010891787	0.010891787	0.007082066	0.001436486	0.004863562	0.005227389	0.004942543	0.004942543	0.001766168	0.001633012	0.002716314
3830703773935	383070	3773935	0.013161409	0.01216914	0.020241853	0.020241853	0.00973531	0.00973531	0.00461298	0.00461298	0.012515111	0.012515111	0.008137585	0.001650582	0.005588433	0.006006484	0.0053909	0.0053909	0.001866249	0.001725548	0.002870235
3830803773935	383080	3773935	0.014927491	0.01380207	0.022958034	0.022958034	0.011041656	0.011041656	0.005231979	0.005231979	0.014194469	0.014194469	0.009229538	0.001872068	0.006338325	0.006812473	0.005817045	0.005817045	0.001953388	0.001806118	0.003004253
3830903773935	383090	3773935	0.017067495	0.01578073	0.026249297	0.026249297	0.012624588	0.012624588	0.005982036	0.005982036	0.016229387	0.016229387	0.010552685	0.002140447	0.007246987	0.007789109	0.006293219	0.006293219	0.002045273	0.001891075	0.003145569
3831003773935	383100	3773935	0.019789263	0.0182973	0.030435294	0.030435294	0.014637841	0.014637841	0.006935996	0.006935996	0.018817501	0.018817501	0.01223553	0.002481786	0.00840267	0.009031245	0.006846237	0.006846237	0.002145354	0.00198361	0.00329949
3831103773935	383110	3773935	0.023349208	0.02158885	0.035910383	0.035910383	0.017271083	0.017271083	0.008183731	0.008183731	0.022202633	0.022202633	0.014436613	0.002928241	0.009914249	0.0106559	0.007496211	0.007496211	0.002254235	0.002084283	0.003466946
3831203773935	383120	3773935	0.027983211	0.02587349	0.04303734	0.04303734	0.02069879	0.02069879	0.009807916	0.009807916	0.026609081	0.026609081	0.017301777	0.003509395	0.011881882	0.012770724	0.008234936	0.008234936	0.002368551	0.00218998	0.003642761
3831303773935	383130	3773935	0.033982971	0.03142091	0.052264793	0.052264793	0.025136729	0.025136729	0.01191079	0.01191079	0.03231422	0.03231422	0.021011377	0.004261829	0.014429425	0.015508841	0.009036897	0.009036897	0.00248537	0.002297992	0.003822425
3831403773935	383140	3773935	0.042353009	0.03915991	0.06513766	0.06513766	0.031327929	0.031327929	0.014844428	0.014844428	0.040273243	0.040273243	0.026186499	0.005311522	0.017983406	0.019328363	0.009943619	0.009943619	0.002609004	0.002412305	0.004012571
3831503773935	383150	3773935	0.055080015	0.0509274	0.084711415	0.084711415	0.040741917	0.040741917	0.019305153	0.019305153	0.052375283	0.052375283	0.034055497	0.006907625	0.023387389	0.025136918	0.01098962	0.01098962	0.002733415	0.002527336	0.004203911
3831603773935	383160	3773935	0.075815647	0.07009972	0.116602195	0.116602195	0.056079774	0.056079774	0.026572844	0.026572844	0.07209268	0.07209268	0.046876158	0.009508096	0.032191894	0.034600058	0.012218827	0.012218827	0.002872407	0.002655849	0.004417676
3836903773935	383690	3773935	0.003767785	0.00348372	0.005794741	0.005794741	0.002786978	0.002786978	0.001320582	0.001320582	0.003582766	0.003582766	0.002329589	0.000472521	0.00159983	0.001719508	0.006721065	0.006721065	0.665651142	0.06070154	0.100969491
3837003773935	383700	3773935	0.003636559	0.00336239	0.005592918	0.005592918	0.002689912	0.002689912	0.001274588	0.001274588	0.003457984	0.003457984	0.002248453	0.000456063	0.00154411	0.00165962	0.006536559	0.006536559	0.054720673	0.050595146	0.084158757
3837103773935	383710	3773935	0.003512234	0.00324744	0.005401711	0.005401711	0.00259795	0.00259795	0.00123101	0.00123101	0.003339764	0.003339764	0.002171584	0.000440472	0.00149132	0.001602882	0.006358357	0.006358357	0.04666658	0.043148271	0.071771804
3837203773935	383720	3773935	0.003400333	0.00314397	0.005229611	0.005229611	0.002515179	0.002515179	0.00119179	0.00119179	0.003233358	0.003233358	0.002102397	0.000426438	0.00144307	0.001551813	0.006219277	0.006219277	0.040321109	0.037281201	0.062012659
3837303773935	383730	3773935	0.00329568	0.00304721	0.005068657	0.005068657	0.002437768	0.002437768	0.001155112	0.001155112	0.003133844	0.003133844	0.00203769	0.000413314	0.00139937	0.001504052	0.0060856	0.0060856	0.035340879	0.032676442	0.054353214
3837403773935	383740	3773935	0.003194477	0.00295364	0.00491301	0.00491301	0.00236291	0.00236291	0.001119642	0.001119642	0.003037611	0.003037611	0.001975118	0.000400622	0.001356399	0.001457867	0.005959928	0.005959928	0.031321166	0.028959786	0.048171015
3837503773935	383750	3773935	0.003096553	0.0028631	0.004762406	0.004762406	0.002290477	0.002290477	0.00108532	0.00108532	0.002944496	0.002944496	0.001914572	0.000388341	0.00131482	0.001413177	0.005843361	0.005843361	0.028008576	0.02589694	0.043076351
3837603773935	383760	3773935	0.003004151	0.00277766	0.004620295	0.004620295	0.002222129	0.002222129	0.001052934	0.001052934	0.002856631	0.002856631	0.001857441	0.000376753	0.001275585	0.001371007	0.005733297	0.005733297	0.025247121	0.023343678	0.038829316
3837703773935	383770	3773935	0.002909765	0.00269039	0.004475131	0.004475131	0.002152312	0.002152312	0.001019852	0.001019852	0.002766879	0.002766879	0.001799082	0.000364916	0.001235508	0.001327932	0.005566802	0.005566802	0.023054229	0.021316113	0.035456713
3837803773935	383780	3773935	0.002817362	0.00260495	0.004333019	0.004333019	0.002083964	0.002083964	0.000987465	0.000987465	0.002679014	0.002679014	0.001741951	0.000353327	0.001196273	0.001285762	0.005399105	0.005399105	0.021175211	0.019578759	0.03256684
3837903773935	383790	3773935	0.002731258	0.00252534	0.004200593	0.004200593	0.002020274	0.002020274	0.000957287	0.000957287	0.002597138	0.002597138	0.001688713	0.000342529	0.001159713	0.001246467	0.005241414	0.005241414	0.019522323	0.018050487	0.030024749
3838003773935	383800	3773935	0.002649727	0.00244996	0.004075201	0.004075201	0.001959966	0.001959966	0.00092871	0.00092871	0.002519611	0.002519611	0.001638303	0.000332304	0.001125094	0.001209258	0.005095931	0.005095931	0.018055708	0.016694443	0.027769138
3838103773935	383810	3773935	0.002571819	0.00237792	0.003955381	0.003955381	0.001902339	0.001902339	0.000901404	0.000901404	0.002445529	0.002445529	0.001590134	0.000322534	0.001092014	0.001173703	0.00495555	0.00495555	0.016757504	0.015494114	0.025772539
3838203773935	383820	3773935	0.002497449	0.00230916	0.003841001	0.003841001	0.001847328	0.001847328	0.000875338	0.000875338	0.00237481	0.00237481	0.001544151	0.000313207	0.001060435	0.001139763	0.004820272	0.004820272	0.01560088	0.014424691	0.023993686
3838303773935	383830	3773935	0.002426357	0.00224343	0.003731664	0.003731664	0.001794742	0.001794742	0.000850421	0.000850421	0.002307209	0.002307209	0.001500195	0.000304291	0.001030249	0.001107319	0.004689397	0.004689397	0.014565388	0.013467267	0.02240113
3838403773935	383840	3773935	0.002358112	0.00218033	0.003626706	0.003626706	0.001744262	0.001744262	0.000826501	0.000826501	0.002242316	0.002242316	0.001458	0.000295733	0.001001272	0.001076174	0.004561423	0.004561423	0.013634895	0.012606926	0.02097006
3838503773935	383850	3773935	0.002291765	0.00211898	0.003524666	0.003524666	0.001695187	0.001695187	0.000803247	0.000803247	0.002179227	0.002179227	0.001416979	0.000287412	0.000973101	0.001045895	0.004429648	0.004429648	0.012797925	0.011833058	0.019682826
3838603773935	383860	3773935	0.002228266	0.00206027	0.003427006	0.003427006	0.001648217	0.001648217	0.000780991	0.000780991	0.002118846	0.002118846	0.001377717	0.000279448	0.000946138	0.001016916	0.004302875	0.004302875	0.012036793	0.01112931	0.018512228
3838703773935	383870	3773935	0.002165456	0.0020022	0.003330407	0.003330407	0.001601758	0.001601758	0.000758977	0.000758977	0.00205912	0.00205912	0.001338883	0.000271571	0.000919469	0.000988251	0.004172099	0.004172099	0.011344855	0.010489538	0.017448047
3838803773935	383880	3773935	0.002102561	0.00194404	0.003233675	0.003233675	0.001555235	0.001555235	0.000736933	0.000736933	0.001999313	0.001999313	0.001299995	0.000263684	0.000892763	0.000959548	0.004042125	0.004042125	0.010708651	0.0099013	0.016469585
3838903773935	383890	3773935	0.002043375	0.00188932	0.003142649	0.003142649	0.001511456	0.001511456	0.000716188	0.000716188	0.001943034	0.001943034	0.001263401	0.000256261	0.000867632	0.000932537	0.003918954	0.003918954	0.010122057	0.00935893	0.01556742
3839003773935	383900	3773935	0.001983758	0.0018342	0.00305096	0.00305096	0.001467358	0.001467358	0.000695293	0.000695293	0.001886344	0.001886344	0.00122654	0.000248785	0.000842318	0.000905329	0.00379128	0.00379128	0.009578083	0.008855967	0.014730805
3839103773935	383910	3773935	0.001922156	0.00177724	0.002956219	0.002956219	0.001421792	0.001421792	0.000673702	0.000673702	0.001827768	0.001827768	0.001188453	0.000241059	0.000816162	0.000877216	0.00366931	0.00366931	0.009094934	0.008409244	0.013987736
3829703773945	382970	3773945	0.004492336	0.00415365	0.006909079	0.006909079	0.003322918	0.003322918	0.001574532	0.001574532	0.004271738	0.004271738	0.002777573	0.000563387	0.00190748	0.002050172	0.002632914	0.002632914	0.001080614	0.000999144	0.001661953
3829803773945	382980	3773945	0.004898699	0.00452937	0.007534052	0.007534052	0.003623499	0.003623499	0.001716959	0.001716959	0.004658146	0.004658146	0.003028823	0.000614349	0.002080024	0.002235624	0.002797709	0.002797709	0.001137988	0.001052193	0.001750192
3829903773945	382990	3773945	0.00536744	0.00496278	0.008254962	0.008254962	0.00397022	0.00397022	0.001881249	0.001881249	0.005103869	0.005103869	0.003318642	0.000673135	0.002279055	0.002449543	0.002980714	0.002980714	0.001202523	0.001111862	0.001849445
3830003773945	383000	3773945	0.005912449	0.00546669	0.00909317	0.00909317	0.004373356	0.004373356	0.002072271	0.002072271	0.005622115	0.005622115	0.003655616	0.000741485	0.00251047	0.00269827	0.003185032	0.003185032	0.001274219	0.001178153	0.001959711
3830103773945	383010	3773945	0.006553053	0.006059	0.010078399	0.010078399	0.004847201	0.004847201	0.002296798	0.002296798	0.006231262	0.006231262	0.004051696	0.000821823	0.002782475	0.002990623	0.003414264	0.003414264	0.001353507	0.001251463	0.002081654
3830203773945	383020	3773945	0.007300036	0.00674967	0.011227236	0.011227236	0.005399734	0.005399734	0.00255861	0.00255861	0.006941564	0.006941564	0.004513549	0.000915503	0.00309965	0.00331524	0.00366841	0.00366841	0.001437196	0.001328842	0.002210364

			KMMass Grading / Excavation	KMDrainage / Utilities Trenching	KMFoundations / Concrete Pads	KMBuilding / Structure Construction	KMAsphalt Paving	KMArchitectural Coating	KMLandscaping or Other Finishing	KMWaterside Construction (Piles)	EWNDemolition	EWNSite Grubbing / Prep	EWNDrainage / Utilities Trenching	EWNDrainage / Utilities Trenching	EWNDrainage / Utilities Trenching	EWNFoundations / Concrete Pads	EWNBuilding / Structure Construction	EWNAsphalt Paving	EWNLandscaping or Other Finishing	EWNWaterside Construction (Piles)	ISDemolition
Unique Identifier	X (UTM)	Y (UTM)	2026	2026	2026	2026	2026	2026	2026	2026	2027	2027	2027	2028	2029	2029	2029	2029	2029	2029	2027
3831103773925	383110	3773925	0.003443327	0.000855008	0.000784711	0.002307949	0.001384279	0.000280779	0.000950644	0.001021759	0.001760647	0.002012948	0.00237067	0.00237067	0.00237067	0.000617094	0.001533093	0.001088593	0.000747584	0.000781652	0.003461331
3831203773925	383120	3773925	0.003619142	0.000898664	0.000824778	0.002425792	0.00145496	0.000295116	0.000999184	0.001073929	0.001824836	0.002086336	0.0024571	0.0024571	0.0024571	0.000639592	0.001588987	0.001128281	0.000774839	0.00081015	0.003622409
3831303773925	383130	3773925	0.003799204	0.000943375	0.000865813	0.002546481	0.001527348	0.000309799	0.001048896	0.00112736	0.001882555	0.002152326	0.002534817	0.002534817	0.002534817	0.000659822	0.001639246	0.001163968	0.000799347	0.000835775	0.003774774
3831403773925	383140	3773925	0.003989217	0.000990557	0.000909115	0.002673841	0.001603736	0.000325293	0.001101355	0.001183744	0.001941137	0.002219303	0.002613696	0.002613696	0.002613696	0.000680355	0.001690256	0.001200188	0.000824221	0.000861783	0.003922479
3831503773925	383150	3773925	0.004179628	0.001037838	0.000952509	0.002801467	0.001680285	0.00034082	0.001153925	0.001240246	0.002010504	0.00229861	0.002707096	0.002707096	0.002707096	0.000704667	0.001750658	0.001243077	0.000853675	0.000892578	0.004028513
3831603773925	383160	3773925	0.004391801	0.001090522	0.001000861	0.002943679	0.001765582	0.000358121	0.001212502	0.001303205	0.002094106	0.002394192	0.002819665	0.002819665	0.002819665	0.000733969	0.001823454	0.001294767	0.000889173	0.000929694	0.004116256
3837003773925	383700	3773925	0.087437017	0.021711364	0.019926299	0.058606153	0.035151238	0.007129879	0.024139881	0.025945702	0.001607851	0.001838256	0.002164934	0.002164934	0.002164934	0.00056354	0.001400045	0.00099412	0.000682705	0.000713818	0.006003039
3837103773925	383710	3773925	0.073660127	0.018290443	0.01678664	0.049371957	0.029612682	0.00600647	0.020336315	0.021857604	0.001591458	0.001819515	0.002142861	0.002142861	0.002142861	0.000557795	0.001385771	0.000983985	0.000675745	0.00070654	0.005654051
3837203773925	383720	3773925	0.063162159	0.015683708	0.014394225	0.042335515	0.025392313	0.005150434	0.017438004	0.018742481	0.001577913	0.001804028	0.002124623	0.002124623	0.002124623	0.000553047	0.001373977	0.00097561	0.000669994	0.000700526	0.00534889
3837303773925	383730	3773925	0.055071469	0.01367472	0.012550412	0.036912592	0.022139711	0.004490694	0.015204301	0.016341682	0.001563591	0.001787654	0.002105339	0.002105339	0.002105339	0.000548027	0.001361506	0.000966755	0.000663912	0.000694168	0.005070131
3837403773925	383740	3773925	0.048603853	0.012068755	0.011076486	0.032577562	0.019539614	0.003963305	0.013418702	0.014422508	0.001549528	0.001771576	0.002086403	0.002086403	0.002086403	0.00054309	0.00134926	0.00095806	0.000657941	0.000687925	0.004813371
3837503773925	383750	3773925	0.043286135	0.01074832	0.009864615	0.029013271	0.017401797	0.003529682	0.01195057	0.012844551	0.001535378	0.001755399	0.002067351	0.002067351	0.002067351	0.000538139	0.00133694	0.000949311	0.000651933	0.000681643	0.004576111
3837603773925	383760	3773925	0.038893671	0.009657633	0.008863602	0.026069147	0.015635948	0.003171508	0.010737885	0.011541149	0.001521143	0.001739123	0.002048183	0.002048183	0.002048183	0.00053315	0.001324544	0.000940509	0.000645889	0.000675323	0.004357141
3837703773925	383770	3773925	0.03546149	0.008805393	0.008081432	0.023768669	0.01425615	0.002891637	0.009790318	0.010522697	0.00150475	0.001720382	0.002026111	0.002026111	0.002026111	0.000527404	0.00131027	0.000930374	0.000638928	0.000668045	0.004153787
3837803773925	383780	3773925	0.032535127	0.008078752	0.007414533	0.021807224	0.0130797	0.002653013	0.008982398	0.00965434	0.001488185	0.001701443	0.002003807	0.002003807	0.002003807	0.00052159	0.001295846	0.000920132	0.000631895	0.000660691	0.00396579
3837903773925	383790	3773925	0.0299661	0.00744084	0.00682907	0.02008529	0.012046906	0.002443526	0.008273133	0.008892018	0.001472224	0.001683194	0.001982315	0.001982315	0.001982315	0.000516004	0.001281947	0.000910263	0.000625117	0.000653605	0.00379177
3838003773925	383800	3773925	0.027690452	0.006875778	0.006310465	0.018559998	0.011132055	0.002257963	0.007644865	0.008216751	0.001456694	0.001665439	0.001961405	0.001961405	0.001961405	0.000510561	0.001268425	0.000900661	0.000618523	0.00064671	0.003630692
3838103773925	383810	3773925	0.02568085	0.006376776	0.00585249	0.017213028	0.010324159	0.002094094	0.007090048	0.0076204 3	0.001441423	0.00164798	0.001940843	0.001940843	0.001940843	0.000505209	0.001255127	0.000891219	0.000612039	0.000639931	0.003480916
3838203773925	383820	3773925	0.023896556	0.00593372	0.005445862	0.016017074	0.009606841	0.001948598	0.006597435	0.007090966	0.001426238	0.001630619	0.001920397	0.001920397	0.001920397	0.000499886	0.001241905	0.000881831	0.000605592	0.000633189	0.00334132
3838303773925	383830	3773925	0.022300949	0.005537518	0.005082234	0.014947591	0.008965378	0.001818487	0.006156915	0.006617492	0.00141114	0.001613357	0.001900067	0.001900067	0.001900067	0.000494595	0.001228758	0.000872496	0.000599181	0.000626486	0.00321087
3838403773925	383840	3773925	0.020868153	0.005181742	0.00475571	0.013987236	0.008389369	0.001701652	0.005761344	0.00619233	0.001396387	0.00159649	0.001880202	0.001880202	0.001880202	0.000489424	0.001215912	0.000863374	0.000592916	0.000619937	0.003088702
3838503773925	383850	3773925	0.019576806	0.004861089	0.004461421	0.013121688	0.007870225	0.001596352	0.005404825	0.005809141	0.001381633	0.001579622	0.001860337	0.001860337	0.001860337	0.000484253	0.001203065	0.000854252	0.000586652	0.00613387	0.002973868
3838603773925	383860	3773925	0.018404217	0.004569926	0.004194196	0.012335741	0.007398823	0.001500736	0.005081093	0.005461192	0.001366966	0.001562853	0.001840589	0.001840589	0.001840589	0.000479112	0.001190294	0.000845184	0.000580424	0.000606875	0.002866022
3838703773925	383870	3773925	0.017338047	0.004305186	0.003951222	0.011621122	0.006970203	0.001413797	0.004786741	0.005144821	0.00135135	0.001545	0.001819562	0.001819562	0.001819562	0.000473639	0.001176696	0.000835528	0.000573794	0.000599942	0.002762749
3838803773925	383880	3773925	0.016357727	0.004061764	0.003727814	0.010964045	0.006576097	0.001333859	0.004516092	0.004853925	0.001335044	0.001526357	0.001797606	0.001797606	0.001797606	0.000467923	0.001162497	0.000825446	0.00056687	0.000592703	0.002660857
3838903773925	383890	3773925	0.015451979	0.003836859	0.003521401	0.010356953	0.006211971	0.001260001	0.00426603	0.004585157	0.001317789	0.001506629	0.001774372	0.001774372	0.001774372	0.000461876	0.001147472	0.000814777	0.000559543	0.000585042	0.002561207
3839003773925	383900	3773925	0.014650659	0.003637885	0.003338785	0.009819854	0.005889826	0.001194659	0.004044799	0.004347377	0.00129458	0.001480094	0.001743122	0.001743122	0.001743122	0.00045374 1	0.001127263	0.000800428	0.000549689	0.00057473 9	0.002454397
3839103773925	383910	3773925	0.01388092	0.003446752	0.003163367	0.009303923	0.005580377	0.001131892	0.003832287	0.004118967	0.001263521	0.001444584	0.001701301	0.001701301	0.001701301	0.000442855	0.001100218	0.000781224	0.0005365	0.00056095	0.002334645
3829703773935	382970	3773935	0.001648551	0.000409349	0.000375693	0.001104969	0.000662747	0.000134428	0.000455137	0.000489184	0.00099382	0.001136235	0.001338156	0.001338156	0.001338156	0.000348327	0.000865375	0.00061447	0.000421984	0.000441214	0.001519503
3829803773935	382980	3773935	0.001736392	0.000431161	0.000395712	0.001163846	0.000698061	0.000141591	0.000479388	0.00051525	0.001031092	0.001178848	0.001388341	0.001388341	0.001388341	0.00036139	0.000897829	0.000637515	0.000437809	0.000457761	0.001606988
3829903773935	382990	3773935	0.001835778	0.000455839	0.000418361	0.001230461	0.000738015	0.000149695	0.000506827	0.000544741	0.001071987	0.001225603	0.001443405	0.001443405	0.001443405	0.000375724	0.000933439	0.0006628	0.000455174	0.000475917	0.001706379
3830003773935	383000	3773935	0.001949626	0.000484109	0.000444307	0.00130677	0.000783784	0.000158978	0.000538259	0.000578524	0.001118145	0.001278375	0.001505556	0.001505556	0.001505556	0.000391902	0.000973631	0.000691339	0.000474773	0.000496409	0.001822679
3830103773935	383010	3773935	0.002077275	0.000515805	0.000473397	0.001392329	0.000835101	0.000169387	0.0005735	0.000616402	0.001169997	0.001337658	0.001575374	0.001575374	0.001575374	0.000410076	0.001018782	0.000723399	0.00049679	0.000519429	0.00195891
3830203773935	383020	3773935	0.002210762	0.000548951	0.000503818	0.001481801	0.000888766	0.000180272	0.000610354	0.000656012	0.001224524	0.001399999	0.001648793	0.001648793	0.001648793	0.000429187	0.001066261	0.000757112	0.000519942	0.00054363 7	0.002109635
3830303773935	383030	3773935	0.002318374	0.000575672	0.000528342	0.00155393	0.000932028	0.000189047	0.000640064	0.000687945	0.00126447	0.001445669	0.001702579	0.001702579	0.001702579	0.000443188	0.001101044	0.000781811	0.000536903	0.000561371	0.002235772
3830403773935	383040	3773935	0.002432886	0.000604107	0.000554438	0.001630684	0.000978064	0.000198385	0.000671679	0.000721925	0.001306141	0.001493312	0.001758689	0.001758689	0.001758689	0.00045779 3	0.00113733	0.000807576	0.000554597	0.000579871	0.002371916
3830503773935	383050	3773935	0.002567567	0.000637549	0.000585131	0.001720956	0.001032208	0.000209367	0.000708862	0.000761889	0.001357303	0.001551806	0.001827578	0.001827578	0.001827578	0.00047572 5	0.00118188	0.000839209	0.000576321	0.000602585	0.002535152
3830603773935	383060	3773935	0.002716314	0.000674484	0.000619029	0.001820656	0.001092007	0.000221496	0.000749928	0.000806028	0.001417956	0.00162115	0.001909245	0.001909245	0.001909245	0.000496983	0.001234693	0.00087671	0.000602075	0.000629512	0.002722717
3830703773935	383070	3773935	0.002870235	0.000712704	0.000654107	0.001923824	0.001153886	0.000234048	0.000792423	0.000851702	0.001482922	0.001695426	0.00199672	0.00199672	0.00199672	0.000519754	0.001291263	0.000916878	0.00062966	0.000658355	0.002917788
3830803773935	383080	3773935	0.003004253	0.000745982	0.000684649	0.002013652	0.001207763	0.000244976	0.000829423	0.00089147	0.0015277	0.00174662	0.002057012	0.002057012	0.002057012	0.000535448	0.001330253	0.000944564	0.000648673	0.000678234	0.003077227
3830903773935	383090	3773935	0.003145569	0.000781072	0.000716854	0.002108371	0.001264575	0.000256499	0.000868438	0.000933403	0.001573426	0.001798899	0.002118582	0.002118582	0.002118582	0.000551475	0.00137007	0.000972836	0.000668089	0.000698535	0.003241153
3831003773935	383100	3773935	0.00329949	0.000819292	0.000751931	0.00221154	0.001326454	0.00026905	0.000910933	0.000979077	0.001624588	0.001857393	0.002187471	0.002187471	0.002187471	0.000569407	0.00141462	0.001004469	0.000689812	0.000721248	0.00341362
3831103773935	383110	3773935	0.003466946	0.000860872	0.000790093	0.00232378	0.001393774	0.000282705	0.000957165	0.001028767	0.00168248	0.00192358	0.00226542	0.00226542	0.00226542	0.000589697	0.001465029	0.001040263	0.000714394	0.00074695	0.003589797
3831203773935	383120	3773935	0.003642761	0.000904529	0.00083016	0.002441623	0.001464455	0.000297042	0.001005705	0.001080938	0.001740975	0.001990458	0.002344183	0.002344183	0.002344183	0.0006102	0.001515964	0.00107643	0.000739231	0.00077291 9	0.003761401
3831303773935	383130	3773935	0.003822425	0.000949141	0.000871104	0.002562045	0.001536683	0.000311692	0.001055307	0.001134251	0.00179231	0.002049149	0.002413304	0.002413304	0.002413304	0.000628192	0.001560664	0.00110817	0.000761028	0.00079571	0.003924377
3831403773935	383140	3773935	0.004012571	0.000996356	0.000914437	0.002689494	0.001613125	0.000327197	0.001107803	0.001190674	0.001840852	0.002109221	0.002484051	0.002484051	0.002484051	0.000646608	0.001606416	0.001140656	0.000783338	0.000819036	0.004084334
3831503773935	383150	3773935	0.004203911	0.001043867	0.000958043	0.002817743	0.001690047	0.0003428	0.001160629	0.001247451	0.001908093	0.002181524	0.002569203	0.002569203	0.002569203	0.000668773	0.001661483	0.001179758	0.000810191	0.000847113	0.004203482
3831603773935	383160	3773935	0.004417676	0.001096947	0.001006758	0.002961022	0.001775984	0.000360231	0.001219646	0.001310883	0.001985311	0.002269807	0.002673175	0.002673175	0.002673175	0.000695837	0.001728721	0.0012275	0.000842978	0.000881394	0.004306928
3836903773935	383690	3773935	0.100969491	0.025071593	0.023010258	0.067676524	0.040591533	0.008233358	0.027875969	0.029961273	0.001569112	0.001793967	0.002112774	0.002112774	0.002112774	0.00054963	0.001366314	0.000970169	0.000666257	0.000696619	0.006776854
3837003773935	383700	3773935	0.084158757	0.020897344	0.019179206	0.056408843	0.033833319	0.00686256	0.023234809	0.024972925	0.001553755	0.001776409	0.002092095	0.002092095	0.002092095	0.00054458	0.001352941	0.000960673	0.000659736	0.000689802	0.006352028
3837103773935	383710	3773935	0.071771804	0.017821556	0.016356304	0.048106276	0.028853543	0.00585249	0.019814981	0.021297171	0.001538657	0.001759147	0.002071766	0.002071766	0.002071766	0.000539288	0.001339794	0.000951338	0.000653325	0.000683098	0.005971376
3837203773935	383720	3773935	0.062012659	0.015398277	0.014132262	0.041565043	0.024930193	0.0050567	0.017120646	0.018401382	0.001526147	0.001744844	0.002054921	0.002054921	0.002054921	0.000534904	0.001328901	0.000943603	0.000648013	0.000677545	0.005639556
3837303773935	383730	3773935	0.054353214	0.013496371	0.012386726	0.036431169	0.02185096	0.004432126	0.015006003	0.01612855	0.001512946	0.001729752	0.002037147	0.002037147	0.002037147	0.000530277	0.001317407	0.000935442	0.000642408	0.000671684	0.00533638
3837403773935	383740	3773935	0.048171015	0.011961278	0.010977846	0.032287445	0.019365606	0.00392801	0.013299203	0.01429407	0.001499574	0.001714463	0.002019141	0.002019141	0.002019141	0.00052559	0.001305762	0.000927173	0.00063673	0.000665747	0.005056758
3837503773935	383750	3773935	0.043076351	0.010696229	0.009816806	0.028872659	0.01731746	0.003512576	0.011892652	0.0127823	0.001485769	0.001698681	0.002000554	0.002000554	0.002000554	0.000520752	0.001293742	0.000918638	0.000630869	0.000659619	0.004800775
3837603773935	383760	3773935	0.038829316	0.009641653	0.008848936	0.026026012	0.015610076	0.00316626	0.010720117	0.011522052	0.001472138	0.001683096	0.001982199	0.001982199	0.001982199	0.000515974	0.001281872	0.00091021	0.000625081	0.00065356 7	0.004565412
3837703773935	383770	3773935	0.035456713	0.008804207	0.008080343	0.023765467	0.01425423	0.002891248	0.009788999	0.01052128	0.001456867	0.001665636	0.001961637	0.001961637	0.001961637	0.000510621	0.001268575	0.000900768	0.000618597	0.000646787	0.004347823
3837803773935	383780	3773935	0.03256684	0.008086627	0.007421761	0.02182848	0.013092449	0.002655599	0.008991154	0.009663751	0.001441251	0.001647782	0.00194061	0.00194061	0.00194061	0.000505148	0.001254977	0.000891113	0.000611966	0.000639854	0.004146971
3837903773935	383790	3773935	0.030024749	0.007455404	0.006842435	0.0201246	0.012070484	0.002448309	0.008289325	0.008909421	0.001426238	0.001630619	0.001920397	0.001920397	0.001920397	0.000499886	0.001241905	0.000881831	0.000605592	0.000633189	0.00396139
3838003773935	383800	3773935	0.027769138	0.006895316	0.006328397	0.018612738	0.011163688	0.00226438	0.007666589	0.0082401	0.001411658	0.001613949	0.001900764	0.001900764	0.001900764	0.000494776	0.001229209	0.000872816	0.0005994	0.000626716	0.003789786
3838103773935	383810	3773935	0.025772539	0.006399543	0.005873386	0.017274484	0.010361019	0.002101571	0.007115362	0.007647638	0.00139725	0.001597476	0.001881364	0.001881364	0.001881364	0.000489726	0.001216663	0.000863907	0.000593283	0.00062032	0.003630347
3838203773935	383820	3773935	0.023993686	0.005957839	0.005467997	0.016082177	0.009645889	0.001956518	0.006624251	0.007119788	0.001383014	0.0015812	0.001862196	0.001862196	0.001862196	0.000484737	0.001204267	0.000855106	0.000587238	0.000614	0.003482037
3838303773935	383830	3773935	0.02240113	0.005562393	0.005105065	0.01501474	0.009005653	0.001826656	0.006184573	0.00664722	0.001369037	0.001565221	0.001843377	0.001843377	0.001843377	0.000479838	0.001192097	0.000846464	0.000581303	0.000607794	0.003343736
3838403773935	383840	3773935	0.02097006	0.005207046	0.004778934	0.01405554	0.008430337	0.001709962	0.005789479	0.00622257	0.001355147	0.00154934	0.001824673	0.001824673	0.001824673	0.00047496 9	0.001180002	0.000837875	0.000575405	0.000601628	0.003214321
3838503773935	383850	3773935	0.019682826	0.004887415	0.004485582	0.01319275	0.007912847	0.001604997	0.005434095	0.005840601	0.001340997	0.001533163	0.001805622	0.001805622	0.001805622	0.0004700 1	0.001167681	0.000829127	0.000569397	0.000595346	0.003092671
3838603773935	383860	3773935	0.018512228	0.004596745	0.00421881	0.012408136	0.007442245	0.001509543	0.005110913	0.005493243	0.001327193	0.00151738	0.001787034	0.001787034	0.001787034	0.000465172	0.001155661	0.000820592	0.000563536	0.000589217	0.002978527
3838703773935	383870	3773935	0.017448047	0.0043325	0.003976291	0.011694851	0.007014426	0.001422767	0.004817111	0.005177462	0.001312957	0.001501105	0.001767867	0.001767867	0.001767867	0.000460182	0.001143265	0.00081179	0.000557492	0.000582897	0.002870595
3838803773935	383880	3773935	0.016469585	0.00408954	0.003753306	0.01103902	0.006621066	0.00134298	0.004546974	0.004887117	0.001298118	0.001484139	0.001747885	0.001747885	0.001747885	0.00045498 1	0.001130343	0.000802615	0.000551191	0.000576309	0.002766804
3838903773935	383890	3773935	0.01556742	0.003865524	0.003547709	0.010434329	0.00625838	0.001269415	0.004297901	0.004619413	0.001283106	0.001466975	0.001727672	0.001727672	0.001727672	0.00044971 9	0.001117272	0.000793333	0.000544816	0.000569645	0.002666206
3839003773935	383900	3773935	0.014730805	0.003657786	0.00335705	0.009873573	0.005922046	0.001201194	0.004066926	0.004371159	0.001266195	0.001447642	0.001704903	0.001704903	0.001704903	0.00044379 2	0.001102547	0.000782878	0.000537636	0.000562137	0.002564313
3839103773935	383910	3773935	0.013987736	0.003473275	0.00318771	0.009375519	0.005623319	0.001140602	0.003861777	0.004150663	0.001245575	0.001424067	0.001677138	0.001677138	0.001677138	0.000436565	0.001084592	0.000770128	0.000528881	0.000552983	0.002463283
3829703773945	382970	3773945	0.001661953	0.000412677	0.000378748	0.001113952	0.000668135	0.000135521	0.000458837	0.000493161	0.000965004	0.001103289	0.001299355	0.001299355	0.001299355	0.000338227	0.000840283	0.000596653	0.000409748	0.000428421	0.001556775
3829803773945	382980	3773945	0.001750192	0.000434588	0.000398857	0.001173096	0.000703608	0.000142716	0.000483198	0.000519345	0.000999946	0.001143238	0.001346404	0.001346404	0.001346404	0.000350474	0.000870709	0.000618258	0.000424584	0.000443934	0.001646934
3829903773945	382990	3773945	0.001849445	0.000459233	0.000421476	0.001239622	0.00074351	0.000150809	0.0005106	0.000548797	0.00103808	0.001186837	0.001397751	0.001397751	0.001397751	0.00036384	0.000903914	0.000641836	0.000440777	0.000460864	0.001749172
3830003773945	383000	3773945	0.001959711	0.000486613	0.000446605	0.00131353	0.000787839	0.000159801	0.000541043	0.000581517	0.001079838	0.001234579	0.001453977	0.001453977	0.001453977	0.000378475	0.000940275	0.000667654	0.000458507	0.000479402	0.001865904
3830103773945	383010	3773945	0.002081654	0.000516893	0.000474395	0.001395264	0.000836862	0.000169744	0.000574709	0.000617701	0.001125737	0.001287056	0.001515779	0.001515779	0.001515779	0.000394563	0.000980242	0.000696033	0.000477996	0.00049978	0.001999978
3830203773945	383020	3773945	0.002210364	0.000548852	0.000503727	0.001481534	0.000888606	0.00018024	0.000610244	0.000655894	0.001174052	0.001342294	0.001580834	0.001580834	0.001580834	0.000411497	0.001022312	0.000725906	0.000498511	0.000521229	0.002148805

			ISDrainage / Utilities Trenching	ISDrainage / Utilities Trenching	ISAsphalt Paving	ISAsphalt Paving	SVDemolition	SVSite Grubbing / Prep	SVMass Grading / Excavation	SVMass Grading / Excavation	SVDrainage / Utilities Trenching	SVFoundations / Concrete Pads	SVBuilding / Structure Construction	SVBuilding / Structure Construction	SVAsphalt Paving	SVAsphalt Paving	SVArchitectural Coating	SVArchitectural Coating	SVLandscaping or Other Finishing	SVLandscaping or Other Finishing	MDemolition
Unique Identifier	X (UTM)	Y (UTM)	2027	2028	2027	2028	2027	2027	2027	2028	2028	2028	2028	2029	2028	2029	2028	2029	2028	2029	2027
3831103773925	383110	3773925	0.001857037	0.001857037	0.002140111	0.002140111	0.000532179	0.000212072	0.000689749	0.000689749	0.000355956	0.000138071	0.000634664	0.000634664	0.0003694	0.0003694	8.32059E-05	8.32059E-05	0.000281713	0.000281713	0.00163684
3831203773925	383120	3773925	0.001943458	0.001943458	0.002239704	0.002239704	0.000543251	0.000216484	0.0007041	0.0007041	0.000363363	0.000140944	0.000645158	0.000645158	0.000377086	0.000377086	8.49371E-05	8.49371E-05	0.000287574	0.000287574	0.001713367
3831303773925	383130	3773925	0.002025203	0.002025203	0.00233391	0.00233391	0.000553147	0.000220428	0.000716926	0.000716926	0.000369982	0.000143511	0.000654764	0.000654764	0.000383955	0.000383955	8.64844E-05	8.64844E-05	0.000292813	0.000292813	0.001788255
3831403773925	383140	3773925	0.002104448	0.002104448	0.002425235	0.002425235	0.00056332	0.000224482	0.000730111	0.000730111	0.000376786	0.00014615	0.000664814	0.000664814	0.000391017	0.000391017	8.80749E-05	8.80749E-05	0.000298198	0.000298198	0.001864351
3831503773925	383150	3773925	0.002161336	0.002161336	0.002490795	0.002490795	0.000577023	0.000229942	0.000747871	0.000747871	0.000385951	0.000149705	0.000676376	0.000676376	0.000400528	0.000400528	9.02173E-05	9.02173E-05	0.000305452	0.000305452	0.001915686
3831603773925	383160	3773925	0.002208411	0.002208411	0.002545046	0.002545046	0.000591902	0.000235872	0.000767155	0.000767155	0.000395903	0.000153566	0.000690606	0.000690606	0.000410856	0.000410856	9.25436E-05	9.25436E-05	0.000313328	0.000313328	0.002005241
3831703773925	383700	3773925	0.003220689	0.003220689	0.003711627	0.003711627	0.000532109	0.000212044	0.000689659	0.000689659	0.00035591	0.000138053	0.000612162	0.000612162	0.000369352	0.000369352	8.31951E-05	8.31951E-05	0.000281676	0.000281676	0.104232397
3831710773925	383710	3773925	0.003033453	0.003033453	0.003495851	0.003495851	0.000530656	0.000211465	0.000687776	0.000687776	0.000354938	0.000137676	0.000610828	0.000610828	0.000368343	0.000368343	8.29678E-05	8.29678E-05	0.000280907	0.000280907	0.083572085
3831720373925	383720	3773925	0.002869731	0.002869731	0.003307173	0.003307173	0.000531071	0.000211631	0.000688314	0.000688314	0.000355216	0.000137784	0.000612607	0.000612607	0.000368632	0.000368632	8.30328E-05	8.30328E-05	0.000281127	0.000281127	0.069384071
3831730373925	383730	3773925	0.002720174	0.002720174	0.003134818	0.003134818	0.000531279	0.000211714	0.000688583	0.000688583	0.000355355	0.000137837	0.000614564	0.000614564	0.000368776	0.000368776	8.30652E-05	8.30652E-05	0.000281237	0.000281237	0.059305326
3831740373925	383740	3773925	0.00258242	0.00258242	0.002976066	0.002976066	0.000532109	0.000212044	0.000689659	0.000689659	0.00035591	0.000138053	0.000617499	0.000617499	0.000369352	0.000369352	8.31951E-05	8.31951E-05	0.000281676	0.000281676	0.051624034
3831750373925	383750	3773925	0.002455128	0.002455128	0.00282937	0.00282937	0.000533701	0.000212679	0.000691722	0.000691722	0.000356975	0.000138466	0.000622123	0.000622123	0.000370457	0.000370457	8.34439E-05	8.34439E-05	0.000282519	0.000282519	0.045477775
3831760373925	383760	3773925	0.002337648	0.002337648	0.002693982	0.002693982	0.000535293	0.000213313	0.000693785	0.000693785	0.000358039	0.000138879	0.000627638	0.000627638	0.000371562	0.000371562	8.36928E-05	8.36928E-05	0.000283362	0.000283362	0.040504274
3831770373925	383770	3773925	0.002228547	0.002228547	0.00256825	0.00256825	0.000532455	0.000212182	0.000690108	0.000690108	0.000356142	0.000138143	0.000623991	0.000623991	0.000369592	0.000369592	8.32492E-05	8.32492E-05	0.00028186	0.00028186	0.036753227
3831780373925	383780	3773925	0.002127685	0.002127685	0.002452014	0.002452014	0.000528857	0.000210748	0.000685444	0.000685444	0.000353735	0.000137209	0.000618833	0.000618833	0.000367094	0.000367094	8.26865E-05	8.26865E-05	0.000279955	0.000279955	0.033567463
3837903773925	383790	3773925	0.002034321	0.002034321	0.002344419	0.002344419	0.000525604	0.000209452	0.000681228	0.000681228	0.000351559	0.000136365	0.000614741	0.000614741	0.000364837	0.000364837	8.2178E-05	8.2178E-05	0.000278233	0.000278233	0.030767098
3838003773925	383800	3773925	0.001947901	0.001947901	0.002244825	0.002244825	0.000523044	0.000208432	0.000677909	0.000677909	0.000349846	0.000135701	0.000611984	0.000611984	0.000363059	0.000363059	8.17776E-05	8.17776E-05	0.000276877	0.000276877	0.028291822
3838103773925	383810	3773925	0.001867545	0.001867545	0.00215222	0.00215222	0.000520483	0.000207411	0.000674591	0.000674591	0.000348134	0.000135037	0.000609138	0.000609138	0.000361282	0.000361282	8.13773E-05	8.13773E-05	0.000275522	0.000275522	0.026114718
3838203773925	383820	3773925	0.001792651	0.001792651	0.002065909	0.002065909	0.000517923	0.000206391	0.000671272	0.000671272	0.000346421	0.000134372	0.000606203	0.000606203	0.000359505	0.000359505	8.0977E-05	8.0977E-05	0.000274167	0.000274167	0.02418937
3838303773925	383830	3773925	0.001722663	0.001722663	0.001985253	0.001985253	0.000515293	0.000205343	0.000667864	0.000667864	0.000344662	0.00013369	0.000603179	0.000603179	0.000357679	0.000357679	8.05658E-05	8.05658E-05	0.000272774	0.000272774	0.022474881
3838403773925	383840	3773925	0.001657119	0.001657119	0.001909718	0.001909718	0.000512525	0.00020424	0.000664276	0.000664276	0.000342811	0.000132972	0.000599978	0.000599978	0.000355758	0.000355758	8.0133E-05	8.0133E-05	0.000271309	0.000271309	0.020940797
3838503773925	383850	3773925	0.001595509	0.001595509	0.001838717	0.001838717	0.00050941	0.000202999	0.00066024	0.00066024	0.000340728	0.000132164	0.000596153	0.000596153	0.00035396	0.00035396	7.96461E-05	7.96461E-05	0.000269661	0.000269661	0.019561666
3838603773925	383860	3773925	0.001537649	0.001537649	0.001772037	0.001772037	0.000506296	0.000201758	0.000656203	0.000656203	0.000338645	0.000131356	0.000592329	0.000592329	0.000351435	0.000351435	7.91592E-05	7.91592E-05	0.000268012	0.000268012	0.018314192
3838703773925	383870	3773925	0.001482242	0.001482242	0.001708184	0.001708184	0.000501867	0.000199993	0.00065043	0.00065043	0.00033568	0.000130207	0.00058637	0.00034836	0.00034836	0.00034836	7.84667E-05	7.84667E-05	0.000265668	0.000265668	0.017177584
3838803773925	383880	3773925	0.001427575	0.001427575	0.001645185	0.001645185	0.000496539	0.00019787	0.000643556	0.000643556	0.000332118	0.000128824	0.000579433	0.000579433	0.000344661	0.000344661	7.76336E-05	7.76336E-05	0.000262847	0.000262847	0.016131567
3838903773925	383890	3773925	0.001374112	0.001374112	0.001583572	0.001583572	0.000490864	0.000195608	0.000636201	0.000636201	0.000328322	0.000127352	0.000572585	0.000572585	0.000340722	0.000340722	7.67463E-05	7.67463E-05	0.000259843	0.000259843	0.015168979
3839003773925	383900	3773925	0.001316808	0.001316808	0.001517532	0.001517532	0.000482421	0.000192244	0.00062559	0.00062559	0.000322675	0.000125162	0.000563602	0.000563602	0.000334862	0.000334862	7.54263E-05	7.54263E-05	0.000255373	0.000255373	0.014385156
3839103773925	383910	3773925	0.001252559	0.001252559	0.001443491	0.001443491	0.00047309	0.000188852	0.000614226	0.000614226	0.00031698	0.000122953	0.000555686	0.000555686	0.000328954	0.000328954	7.40954E-05	7.40954E-05	0.000250868	0.000250868	0.013585372
3829703773935	382970	3773935	0.000815228	0.000815228	0.000939496	0.000939496	0.00040076	0.00015972	0.00051942	0.00051942	0.00026805	0.00010397	0.000501345	0.000501345	0.00027817	0.00027817	6.26587E-05	6.26587E-05	0.000212146	0.000212146	0.000841628
3829803773935	382980	3773935	0.000862165	0.000862165	0.000993587	0.000993587	0.000407611	0.000162432	0.000528299	0.000528299	0.000272638	0.000105753	0.000508282	0.000508282	0.000282935	0.000282935	6.37299E-05	6.37299E-05	0.000215772	0.000215772	0.000878555
3829903773935	382990	3773935	0.000915489	0.000915489	0.001055039	0.001055039	0.000415362	0.000165521	0.000538345	0.000538345	0.000277822	0.000107764	0.000516109	0.000516109	0.000288315	0.000288315	6.49417E-05	6.49417E-05	0.000219875	0.000219875	0.000920744
3830003773935	383000	3773935	0.000977885	0.000977885	0.001126947	0.001126947	0.000424359	0.000169106	0.000550005	0.000550005	0.000283839	0.000110098	0.000525358	0.000525358	0.000294559	0.000294559	6.63483E-05	6.63483E-05	0.000224638	0.000224638	0.000969749
3830103773935	383010	3773935	0.001050974	0.001050974	0.001211177	0.001211177	0.000434739	0.000173243	0.000563459	0.000563459	0.000290783	0.000112791	0.000536031	0.000536031	0.000301765	0.000301765	6.79713E-05	6.79713E-05	0.000230133	0.000230133	0.001025484
3830203773935	383020	3773935	0.00113184	0.00113184	0.001304369	0.001304369	0.000445397	0.00017749	0.000577272	0.000577272	0.000297911	0.000115556	0.000547148	0.000547148	0.000309163	0.000309163	6.96376E-05	6.96376E-05	0.000235774	0.000235774	0.001084152
3830303773935	383030	3773935	0.001199513	0.001199513	0.001382358	0.001382358	0.000451625	0.000179972	0.000585345	0.000585345	0.000302077	0.000117172	0.000553552	0.000553552	0.000313486	0.000313486	7.06114E-05	7.06114E-05	0.000239071	0.000239071	0.001129965
3830403773935	383040	3773935	0.001272556	0.001272556	0.001466535	0.001466535	0.000458061	0.000182536	0.000593686	0.000593686	0.000306382	0.000118842	0.000560222	0.000560222	0.000317953	0.000317953	7.16177E-05	7.16177E-05	0.000242478	0.000242478	0.001178452
3830503773935	383050	3773935	0.001360133	0.001360133	0.001567462	0.001567462	0.000466919	0.000186066	0.000605167	0.000605167	0.000312307	0.00012114	0.000569205	0.000569205	0.00032402	0.00032402	7.30026E-05	7.30026E-05	0.000247168	0.000247168	0.001236344
3830603773935	383060	3773935	0.001460764	0.001460764	0.001683432	0.001683432	0.000477923	0.000190451	0.000619429	0.000619429	0.000319667	0.000123994	0.000580411	0.000580411	0.00033174	0.00033174	7.4723E-05	7.4723E-05	0.000252992	0.000252992	0.001302173
3830703773935	383070	3773935	0.001565422	0.001565422	0.001804043	0.001804043	0.000489757	0.000195167	0.000634766	0.000634766	0.000327582	0.000127065	0.000592329	0.000592329	0.000339954	0.000339954	7.65732E-05	7.65732E-05	0.000259257	0.000259257	0.001371021
3830803773935	383080	3773935	0.001650962	0.001650962	0.001902623	0.001902623	0.000496331	0.000197787	0.000643287	0.000643287	0.000331979	0.00012877	0.000598466	0.000598466	0.000344517	0.000344517	7.76011E-05	7.76011E-05	0.000262737	0.000262737	0.001427274
3830903773935	383090	3773935	0.00173891	0.00173891	0.002003977	0.002003977	0.000503182	0.000200517	0.000652167	0.000652167	0.000336562	0.000130548	0.00060478	0.00060478	0.00034973	0.00034973	7.86723E-05	7.86723E-05	0.000266364	0.000266364	0.001486546
3831003773935	383100	3773935	0.00183144	0.00183144	0.002110612	0.002110612	0.000511487	0.000203826	0.00066293	0.00066293	0.000342116	0.000132702	0.000612518	0.000612518	0.000355037	0.000355037	7.99707E-05	7.99707E-05	0.00027076	0.00027076	0.00155203
3831103773935	383110	3773935	0.001925961	0.001925961	0.00221954	0.00221954	0.00052159	0.000207853	0.000676026	0.000676026	0.000348874	0.000135324	0.000621945	0.000621945	0.000362051	0.000362051	8.15504E-05	8.15504E-05	0.000276108	0.000276108	0.001624071
3831203773935	383120	3773935	0.002018028	0.002018028	0.002325642	0.002325642	0.000532179	0.000212072	0.000689749	0.000689749	0.000355956	0.000138071	0.000631995	0.000631995	0.0003694	0.0003694	8.32059E-05	8.32059E-05	0.000281713	0.000281713	0.001698355
3831303773935	383130	3773935	0.002105466	0.002105466	0.002426409	0.002426409	0.000541313	0.000215712	0.00070158	0.00070158	0.00036206	0.000140441	0.0006408	0.0006408	0.000375741	0.000375741	8.46341E-05	8.46341E-05	0.000286549	0.000286549	0.001770655
3831403773935	383140	3773935	0.002191285	0.002191285	0.002525308	0.002525308	0.000550864	0.000219518	0.000713966	0.000713966	0.000368454	0.000142919	0.000650139	0.000650139	0.00038237	0.00038237	8.61273E-05	8.61273E-05	0.000291604	0.000291604	0.001844766
3831503773935	383150	3773935	0.002255209	0.002255209	0.002598977	0.002598977	0.000563666	0.0002462	0.00073056	0.00073056	0.000377018	0.00014624	0.000660989	0.000660989	0.000391257	0.000391257	8.8129E-05	8.8129E-05	0.000298381	0.000298381	0.001895497
3831603773935	383160	3773935	0.002310708	0.002310708	0.002662936	0.002662936	0.000577922	0.000230301	0.000749037	0.000749037	0.000386553	0.000149939	0.000674419	0.000674419	0.000401152	0.000401152	9.03579E-05	9.03579E-05	0.000305928	0.000305928	0.001982809
3836903773935	383690	3773935	0.003635848	0.003635848	0.00419007	0.00419007	0.000523113	0.000208459	0.000677999	0.000677999	0.000349893	0.000135719	0.000601668	0.000601668	0.000363107	0.000363107	8.17885E-05	8.17885E-05	0.000276914	0.000276914	0.113797021
3837003773935	383700	3773935	0.003407925	0.003407925	0.003927404	0.003927404	0.000521729	0.000207908	0.000676205	0.000676205	0.000348967	0.00013536	0.000600511	0.000600511	0.000362147	0.000362147	8.15721E-05	8.15721E-05	0.000276181	0.000276181	0.087908347
3837103773935	383710	3773935	0.003203701	0.003203701	0.00369205	0.00369205	0.000519999	0.000207218	0.00067363	0.00067363	0.00034781	0.000134911	0.000599266	0.000599266	0.000360946	0.000360946	8.13016E-05	8.13016E-05	0.000275266	0.000275266	0.071476538
3837203773935	383720	3773935	0.003025676	0.003025676	0.003486889	0.003486889	0.000521037	0.000207632	0.000675308	0.000675308	0.000348504	0.00013518	0.000601934	0.000601934	0.000361666	0.000361666	8.14639E-05	8.14639E-05	0.000275815	0.000275815	0.060000025
3837303773935	383730	3773935	0.00286302	0.00286302	0.003299438	0.003299438	0.00052159	0.000207853	0.000676026	0.000676026	0.000348874	0.000135324	0.000604514	0.000604514	0.000362051	0.000362051	8.15504E-05	8.15504E-05	0.000276108	0.000276108	0.051786838
3837403773935	383740	3773935	0.002712999	0.002712999	0.00312655	0.00312655	0.000522421	0.000208184	0.000677102	0.000677102	0.00034943	0.000135539	0.000607537	0.000607537	0.000362627	0.000362627	8.16803E-05	8.16803E-05	0.000276548	0.000276548	0.045526004
3837503773935	383750	3773935	0.002575662	0.002575662	0.002968278	0.002968278	0.000523459	0.000208597	0.000678447	0.000678447	0.000350124	0.000135809	0.000611095	0.000611095	0.000363348	0.000363348	8.18426E-05	8.18426E-05	0.000277097	0.000277097	0.040527224
3837603773935	383760	3773935	0.002449388	0.002449388	0.002822755	0.002822755	0.000524635	0.000209066	0.000679972	0.000679972	0.000350911	0.000136114	0.000615809	0.000615809	0.000364164	0.000364164	8.20265E-05	8.20265E-05	0.00027772	0.00027772	0.036439439
3837703773935	383770	3773935	0.002332649	0.002332649	0.002688221	0.002688221	0.000521867	0.000207963	0.000676385	0.000676385	0.00034906	0.000135396	0.000612607	0.000612607	0.000362243	0.000362243	8.15937E-05	8.15937E-05	0.000276255	0.000276255	0.033278782
3837803773935	383780	3773935	0.00222489	0.00222489	0.002564036	0.002564036	0.000518684	0.000206694	0.000672259	0.000672259	0.00034693	0.00013457	0.000607626	0.000607626	0.000360033	0.000360033	8.1096E-05	8.1096E-05	0.00027457	0.00027457	0.030571595
3837903773935	383790	3773935	0.002125324	0.002125324	0.002449293	0.002449293	0.000515639	0.000205481	0.000668312	0.000668312	0.000344894	0.00013378	0.000603891	0.000603891	0.00035792	0.00035792	8.06199E-05	8.06199E-05	0.000272958	0.000272958	0.028178972
3838003773935	383800	3773935	0.002033257	0.002033257	0.002343192	0.002343192	0.000513147	0.000204488	0.000665083	0.000665083	0.000343227	0.000133133	0.000601223	0.000601223	0.00035619	0.00035619	8.02304E-05	8.02304E-05	0.000271639	0.000271639	0.026050615
3838103773935	383810	3773935	0.001947716	0.001947716	0.002244612	0.002244612	0.000510795	0.000203551	0.000662033	0.000662033	0.000341653	0.000132523	0.000598555	0.000598555	0.000354557	0.000354557	7.98625E-05	7.98625E-05	0.000270393	0.000270393	0.024163487
3838203773935	383820	3773935	0.001868147	0.001868147	0.002152913	0.002152913	0.000508442	0.000202613	0.000658984	0.000658984	0.00034008	0.000131912	0.000595975	0.000595975	0.000352924	0.000352924	7.94946E-05	7.94946E-05	0.000269148	0.000269148	0.022479972
3838303773935	383830	3773935	0.001793947	0.001793947	0.002067403	0.002067403	0.000506019	0.000201648	0.000655845	0.000655845	0.00033846	0.000131284	0.000593396	0.000593396	0.000351242	0.000351242	7.91159E-05	7.91159E-05	0.000267866	0.000267866	0.020971166
3838403773935	383840	3773935	0.001724514	0.001724514	0.001987387	0.001987387	0.000503528	0.000200655	0.000652616	0.000652616	0.00033679	0.000130638	0.000590728	0.000590728	0.00034913	0.00034913	7.87264E-05	7.87264E-05	0.000266547	0.000266547	0.019613432
3838503773935	383850	3773935	0.001659248	0.001659248	0.001912172	0.001912172	0.000500483	0.000199442	0.000648669	0.000648669	0.000334756	0.000129848	0.000586726	0.000586726	0.0003474	0.0003474	7.82503E-05	7.82503E-05	0.000264935	0.000264935	0.018387786
3838603773935	383860	3773935	0.001598009	0.001598009	0.001841597	0.001841597	0.000497438	0.000198228	0.000644722	0.000644722	0.00033272	0.000129058	0.000582813	0.000582813	0.00034528	0.00034528	7.77742E-05	7.77742E-05	0.000263323	0.000263323	0.017271971
3838703773935	383870	3773935	0.001540102	0.001540102	0.001774864	0.001774864	0.000493494	0.000196656	0.00063961	0.00063961	0.00033008	0.000128034	0.000577565	0.000577565	0.00034254	0.00034254	7.71575E-05	7.71575E-05	0.000261235	0.000261235	0.016251664
3838803773935	383880	3773935	0.001484417	0.001484417	0.001710691	0.001710691	0.000488926	0.000194836	0.00063369	0.00063369	0.00032702	0.000126849	0.000571429	0.000571429	0.00033937	0.00033937	7.64434E-05	7.64434E-05	0.000258817	0.000258817	0.015311508
3838903773935	383890	3773935	0.001430445	0.001430445	0.001648492	0.001648492	0.00048422	0.000192961	0.000627591	0.000627591	0.00032379	0.000125628	0.000565559	0.000565559	0.00033611	0.00033611	7.57076E-05	7.57076E-05	0.000256326	0.000256326	0.01444391
3839003773935	383900	3773935	0.001375779	0.001375779	0.001585493	0.001585493	0.000477923	0.000190451	0.000619429	0.000619429	0.000319667	0.000123994	0.00055791	0.00055791	0.00033174	0.00033174	7.4723E-05	7.4723E-05	0.000252992	0.000252992	0.01363593
3839103773935	383910	3773935	0.001321575	0.001321575	0.001523027	0.001523027	0.000471071	0.000187721	0.00061549	0.00061549	0.00031508	0.000122217	0.000550884	0.000550884	0.00032684	0.00032684	7.36518E-05	7.36518E-05	0.000249366	0.000249366	0.012976949
3829703773945	382970	3773945	0.000835225	0.000835225	0.00096254	0.00096254	0.000393494	0.000156806	0.000510002	0.000510002	0.000263195	0.00010209	0.000491829	0.000491829	0.00027313	0.00027313	6.15226E-05	6.15226E-05	0.000208299	0.000208299	0.00083835
3829803773945	382980	3773945	0.000883596	0.000883596	0.001018285	0.001018285	0.000400068	0.000159426	0.000518523	0.000518523	0.000267592	0.000103796	0.000498588	0.000498588	0.00027769	0.00027769	6.25505E-05	6.25505E-05	0.000211779	0.000211779	0.000874931
3829903773945	382990	3773945	0.000938448	0.000938448	0.001081498	0.001081498	0.000407473	0.000162377	0.00052812	0.00052812	0.000272545	0.000105717	0.000506148	0.000506148	0.00028239	0.00028239	6.37082E-05	6.37082E-05	0.000215699	0.000215699	0.000916516
3830003773945	383000	3773945	0.001001076	0.001001076	0.001153672	0.001153672	0.000415708	0.000165659	0.000538793	0.000538793	0.000278053	0.000107853	0.000514597	0.000514597	0.00028855	0.00028855	6.49958E-05	6.49958E-05	0.000220059	0.000220059	0.000963192
3830103773945	383010	3773945	0.001073007	0.001073007	0.001236569	0.001236569	0.000424912	0.000169327	0.000550723	0.000550723	0.00028421	0.000110241	0.000524113	0.000524113	0.00029494	0.00029494	6.64349E-05	6.64349E-05	0.000224931	0.000224931	0.001015217
3830203773945	383020	3773945	0.001152855	0.001152855	0.001328588	0.001328588	0.000434463	0.000173132	0.000563101	0.000563101	0.000290598	0.000112719	0.000534074	0.000534074	0.000301573	0.000301573	6.7928E-05	6.7928E-05	0.000229986	0.000229986	0.00107052

			MSite Grubbing / Prep	MMass Grading / Excavation	MMass Grading / Excavation	MDrainage / Utilities Trenching	MFoundations / Concrete Pads	MBuilding / Structure Construction	MAsphalt Paving	MLandscaping or Other Finishing	MWaterside Construction (Piles)	RSSWRestriping South Valley	RSSWRestriping Silver Lake Boulevard	RSSWDemolition	RSSWPlacing Base	RSSWForm	Child Risk				
Unique Identifier	X (UTM)	Y (UTM)	2027	2027	2028	2028	2028	2028	2028	2028	2028	2029	2029	2029	2029	2029	3rd Trimester	0<2	2<16	Total	per million
3831103773925	383110	3773925	0.001513434	0.00251741	0.00251741	0.001210747	0.000573701	0.001556462	0.001012044	0.000695014	0.000747006	0.000257842	0.000425113	0.001329202	0.000120869	0.000262888	4.41396E-07	1.40811E-05	8.3864E-07	1.53612E-05	15.3611522
3831203773925	383120	3773925	0.001584192	0.002635107	0.002635107	0.001267354	0.000600523	0.001629231	0.00105936	0.000727508	0.000781931	0.000263036	0.000442561	0.001384223	0.000125872	0.00027377	5.1382E-07	1.66736E-05	9.4796E-07	1.81353E-05	18.1353491
3831303773925	383130	3773925	0.001653434	0.002750283	0.002750283	0.001322747	0.000626771	0.001700442	0.001105663	0.000759307	0.000816108	0.00026767	0.000459532	0.001436777	0.000130651	0.000284164	6.05521E-07	2.00182E-05	1.085E-06	2.17087E-05	21.7086803
3831403773925	383140	3773925	0.001723793	0.002867316	0.002867316	0.001379034	0.000653442	0.001772801	0.001152712	0.000791617	0.000850836	0.000272393	0.00047957	0.001498014	0.000136219	0.000296276	7.30107E-07	2.46508E-05	1.271E-06	2.66519E-05	26.6518967
3831503773925	383150	3773925	0.001771257	0.002946267	0.002946267	0.001417006	0.000671434	0.001821615	0.001184452	0.000813415	0.000874263	0.000277646	0.000495945	0.001550202	0.000140965	0.000306597	9.13873E-07	3.16259E-05	1.5449E-06	3.40847E-05	34.084708
3831603773925	383160	3773925	0.001854061	0.003084	0.003084	0.001483248	0.000702823	0.001906772	0.001239823	0.00085144	0.000915134	0.000283844	0.000510832	0.001601477	0.000145627	0.000316738	1.20613E-06	4.29231E-05	1.9871E-06	4.61164E-05	46.1163551
3837003773925	383700	3773925	0.096374058	0.160306306	0.160306306	0.077099247	0.036532713	0.099114012	0.064445989	0.04425786	0.047568637	0.000239808	0.026354061	0.157155658	0.014290671	0.031082067	1.09409E-06	2.34337E-05	6.4278E-06	3.09555E-05	30.9555122
3837103773925	383710	3773925	0.077271379	0.128531365	0.128531365	0.061817103	0.029291421	0.079468235	0.051671897	0.035485336	0.038139871	0.000238982	0.038557318	0.109814941	0.009985827	0.021719074	9.39314E-07	2.00951E-05	5.2171E-06	2.62515E-05	26.2514734
3837203773925	383720	3773925	0.064153034	0.106710625	0.106710625	0.051322427	0.024318623	0.065976931	0.042899571	0.029460999	0.031664874	0.000239011	0.027769576	0.080257725	0.007298094	0.015873282	8.20999E-07	1.75401E-05	4.3803E-06	2.27414E-05	22.7414387
3837303773925	383730	3773925	0.05483415	0.091209815	0.091209815	0.04386732	0.020786094	0.056393107	0.03666797	0.025181487	0.027065227	0.000240074	0.021120627	0.06173198	0.005613488	0.012209281	7.29158E-07	1.55565E-05	3.7844E-06	2.00701E-05	20.0700926
3837403773925	383740	3773925	0.04773197	0.079396218	0.079396218	0.038185576	0.018093856	0.049089009	0.031918693	0.021919953	0.023559709	0.000241254	0.016699696	0.049241066	0.004477649	0.009738842	6.55372E-07	1.3962E-05	3.3293E-06	1.79466E-05	17.9466483
3837503773925	383750	3773925	0.042049093	0.069943457	0.069943457	0.033639274	0.015939636	0.043244566	0.028118515	0.019310205	0.020754735	0.000242405	0.013583639	0.040331127	0.003667439	0.007976644	5.94452E-07	1.26426E-05	2.9642E-06	1.62013E-05	16.2012968
3837603773925	383760	3773925	0.037450557	0.062294361	0.062294361	0.029960445	0.01419646	0.038515291	0.025043442	0.01719842	0.018484974	0.000244235	0.011335167	0.033836198	0.003076835	0.006692085	5.43755E-07	1.15444E-05	2.6679E-06	1.4756E-05	14.7559956
3837703773925	383770	3773925	0.03398231	0.056525362	0.056525362	0.027185848	0.012881744	0.034948441	0.022724202	0.015605697	0.016773105	0.000241933	0.009804307	0.029375151	0.002671177	0.005809784	5.02643E-07	1.06617E-05	2.4422E-06	1.36066E-05	13.6065694
3837803773925	383780	3773925	0.031036729	0.051625754	0.051625754	0.024829383	0.011765157	0.031919116	0.020754472	0.014252997	0.015319215	0.000240576	0.008603224	0.02585532	0.002351108	0.005113636	4.67049E-07	9.89938E-06	2.2497E-06	1.26161E-05	12.6161155
3837903773925	383790	3773925	0.02844749	0.047318875	0.047318875	0.022757992	0.010783649	0.029256263	0.01902303	0.013063941	0.014041209	0.000239247	0.00761583	0.022949319	0.002086856	0.00453889	4.35587E-07	9.22588E-06	2.0801E-06	1.17416E-05	11.7415588
3838003773925	383800	3773925	0.026158831	0.043511975	0.043511975	0.020927065	0.009916082	0.026902538	0.017492589	0.01201292	0.012911565	0.000238067	0.006793323	0.020519594	0.001865913	0.004058342	4.07592E-07	8.62595E-06	1.9298E-06	1.09634E-05	10.9633812
3838103773925	383810	3773925	0.024145865	0.040163655	0.040163655	0.019316692	0.009153023	0.024832342	0.016146504	0.011088506	0.011917999	0.000235883	0.006108908	0.018490831	0.001681431	0.003657096	3.82626E-07	8.09146E-06	1.7972E-06	1.02713E-05	10.2713162
3838203773925	383820	3773925	0.022365673	0.037202527	0.037202527	0.017892539	0.008478202	0.023001538	0.014956078	0.010270988	0.011039325	0.000234673	0.005533198	0.016778854	0.001525755	0.003318503	3.60206E-07	7.6121E-06	1.6795E-06	9.65182E-06	9.6518196
3838303773925	383830	3773925	0.020780444	0.034565694	0.034565694	0.016624355	0.007877286	0.021371241	0.013896025	0.009543004	0.010256883	0.000233462	0.00504294	0.015316942	0.001392819	0.003029367	3.39955E-07	7.17963E-06	1.5743E-06	9.09388E-06	9.0938792
3838403773925	383840	3773925	0.019362018	0.032206319	0.032206319	0.015489615	0.0073396	0.019912488	0.012947514	0.00889162	0.009556771	0.000232223	0.004621668	0.014057569	0.0012783	0.00278029	3.21568E-07	6.78756E-06	1.4798E-06	8.58892E-06	8.58891588
3838503773925	383850	3773925	0.018086863	0.030085256	0.030085256	0.014469491	0.006856225	0.01860108	0.012094809	0.00830603	0.008927376	0.000230865	0.004256728	0.012963991	0.001178857	0.002564003	3.04759E-07	6.42997E-06	1.3945E-06	8.12918E-06	8.12918098
3838603773925	383860	3773925	0.01693344	0.028166679	0.028166679	0.013546752	0.006418994	0.017414864	0.011323507	0.007776344	0.008358065	0.000228504	0.003937313	0.01200486	0.001091641	0.002374307	2.89344E-07	6.10231E-06	1.317E-06	7.70861E-06	7.70860962
3838703773925	383870	3773925	0.015882524	0.02641861	0.02641861	0.012706019	0.006020621	0.01633407	0.010620752	0.007293732	0.00783935	0.000225671	0.003655264	0.011156503	0.001014497	0.00220652	2.74984E-07	5.79841E-06	1.2458E-06	7.3192E-06	7.31919673
3838803773925	383880	3773925	0.014915368	0.024809867	0.024809867	0.011932294	0.005653999	0.015339418	0.009974008	0.006849585	0.007361978	0.000222365	0.00340275	0.010395706	0.000945315	0.002056051	2.61585E-07	5.51547E-06	1.1798E-06	6.95688E-06	6.95688274
3838903773925	383890	3773925	0.014025352	0.023329435	0.023329435	0.011220282	0.005316619	0.014424098	0.009378848	0.006440863	0.006922681	0.00021903	0.003176855	0.009712414	0.000883181	0.00192091	2.49117E-07	5.25233E-06	1.1187E-06	6.62012E-06	6.62012039
3839003773925	383900	3773925	0.013300623	0.022123939	0.022123939	0.010640499	0.005041895	0.013678766	0.008894217	0.006108045	0.006564967	0.000214839	0.003000355	0.009178923	0.000834669	0.001815397	2.37609E-07	5.00966E-06	1.0668E-06	6.31411E-06	6.31410889
3839103773925	383910	3773925	0.012561137	0.020893895	0.020893895	0.01004891	0.004761576	0.012918255	0.008399718	0.005768451	0.006199969	0.00021047	0.002815399	0.008620573	0.000783896	0.001704967	2.26574E-07	4.7762E-06	1.0131E-06	6.01589E-06	6.01589483
3829703773935	382970	3773935	0.000778176	0.001294399	0.001294399	0.000622541	0.000294985	0.0008003	0.000520371	0.000357362	0.000384095	0.00020014	0.000237775	0.00074069	6.73533E-05	0.000146493	1.1176E-07	3.10343E-06	2.2982E-07	3.50094E-06	3.5009388
3829803773935	382980	3773935	0.000812318	0.001351191	0.001351191	0.000649855	0.000307927	0.000835413	0.000543203	0.000373041	0.000400947	0.000203092	0.000246916	0.000769297	6.99547E-05	0.000152151	1.20253E-07	3.36107E-06	3.0207E-07	3.7834E-06	3.78339684
3829903773935	382990	3773935	0.000851327	0.001416076	0.001416076	0.000681061	0.000322714	0.00087553	0.000569288	0.000390955	0.000420201	0.000206397	0.000257218	0.000801561	7.28885E-05	0.000158532	1.29941E-07	3.65712E-06	3.2066E-07	4.10773E-06	4.10772639
3830003773935	383000	3773935	0.000896637	0.001491445	0.001491445	0.00071731	0.00033989	0.000922129	0.000599587	0.000411763	0.000442565	0.000210352	0.000269097	0.00083876	7.62711E-05	0.000165889	1.41242E-07	4.0053E-06	3.424E-07	4.48894E-06	4.48894411
3830103773935	383010	3773935	0.00094817	0.001577163	0.001577163	0.000758536	0.000359425	0.000975127	0.000634048	0.000435428	0.000468001	0.000214927	0.000282496	0.000880712	8.00859E-05	0.000174186	1.54446E-07	4.4162E-06	3.6779E-07	4.93844E-06	4.93844239
3830203773935	383020	3773935	0.001002415	0.001667393	0.001667393	0.000801932	0.000379987	0.001030914	0.000670322	0.000460339	0.000494775	0.000219679	0.00029643	0.0009244	8.40587E-05	0.000182827	1.69495E-07	4.89016E-06	3.9627E-07	5.45592E-06	5.45592176
3830303773935	383030	3773935	0.001044774	0.001737852	0.001737852	0.000835819	0.000396045	0.001074477	0.000698647	0.000479791	0.000515683	0.000222158	0.000306851	0.000957212	8.70424E-05	0.000189316	1.83989E-07	5.35251E-06	4.2174E-07	5.95824E-06	5.95824372
3830403773935	383040	3773935	0.001089606	0.001812424	0.001812424	0.000871685	0.000413039	0.001120584	0.000728627	0.00050038	0.000537811	0.000224697	0.000317837	0.00099176	9.0184E-05	0.000196149	2.00545E-07	5.88598E-06	4.5036E-07	6.53689E-06	6.53688549
3830503773935	383050	3773935	0.001143133	0.00190146	0.00190146	0.000914506	0.00043333	0.001175632	0.000764421	0.000524961	0.000564231	0.000228445	0.000331146	0.001033529	9.39821E-05	0.00020441	2.21037E-07	6.5529E-06	4.859E-07	7.25984E-06	7.2598389
3830603773935	383060	3773935	0.001203999	0.002002703	0.002002703	0.000963199	0.000456402	0.001238229	0.000805122	0.000552912	0.000594274	0.000233344	0.000346629	0.001082153	9.84037E-05	0.000214027	2.4629E-07	7.38442E-06	5.2939E-07	8.1601E-06	8.16009856
3830703773935	383070	3773935	0.001267657	0.00210859	0.00210859	0.001014125	0.000480533	0.001303697	0.000847691	0.000582146	0.000625694	0.000238687	0.000363004	0.001133519	0.000103075	0.000224186	2.76343E-07	8.38627E-06	5.7988E-07	9.2425E-06	9.24249705
3830803773935	383080	3773935	0.001319668	0.002195104	0.002195104	0.001055734	0.000500249	0.001357187	0.000882471	0.000606031	0.000651366	0.000241284	0.000375748	0.001173551	0.000106715	0.000232104	3.06647E-07	9.41159E-06	6.2791E-07	1.03461E-05	10.3461431
3830903773935	383090	3773935	0.001374471	0.002286263	0.002286263	0.001099577	0.000521024	0.001413548	0.000919118	0.000631199	0.000678416	0.000244029	0.000389116	0.001215594	0.000110538	0.000240419	3.42591E-07	1.06435E-05	6.8397E-07	1.16701E-05	11.6700637
3831003773935	383100	3773935	0.001435018	0.002386975	0.002386975	0.001148015	0.000543975	0.001475817	0.000959607	0.000659003	0.000708301	0.000247571	0.000403854	0.001262207	0.000114777	0.000249638	3.87311E-07	1.2197E-05	7.5303E-07	1.33373E-05	13.3373497
3831103773935	383110	3773935	0.001501628	0.002497772	0.002497772	0.001201302	0.000569225	0.00154432	0.001004149	0.000689593	0.000741179	0.000252175	0.0004202	0.001313847	0.000119472	0.000259851	4.44438E-07	1.42109E-05	8.4031E-07	1.54956E-05	15.4956177
3831203773935	383120	3773935	0.001570312	0.002612019	0.002612019	0.001256249	0.000595261	0.001614956	0.001050078	0.000721134	0.00077508	0.000257133	0.000437052	0.001367132	0.000124318	0.00027039	5.16883E-07	1.68076E-05	9.4959E-07	1.82741E-05	18.2741191
3831303773935	383130	3773935	0.001637161	0.002723214	0.002723214	0.001309728	0.000620602	0.001683706	0.00109478	0.000751833	0.000808075	0.000261384	0.000453488	0.001417401	0.000128889	0.000280332	6.0806E-07	2.01373E-05	1.0858E-06	2.18311E-05	21.8310618
3831403773935	383140	3773935	0.001705685	0.002837195	0.002837195	0.001364548	0.000646577	0.001754178	0.001140603	0.000783302	0.000841898	0.000265752	0.0004729	0.001477815	0.000134382	0.000292281	7.31719E-07	2.47389E-05	1.2705E-06	2.67411E-05	26.741055
3831503773935	383150	3773935	0.001752591	0.002915217	0.002915217	0.001402073	0.000664358	0.001802418	0.001171969	0.000804842	0.00086505	0.000270622	0.000488651	0.001527079	0.000138862	0.000302024	9.14167E-07	3.16672E-05	1.5425E-06	3.41238E-05	34.1238136
3831603773935	383160	3773935	0.00183332	0.003049501	0.003049501	0.001466656	0.00069496	0.001885442	0.001225954	0.000841916	0.000904896	0.000276495	0.000503002	0.001576982	0.0001434	0.000311894	1.20391E-06	4.28668E-05	1.9808E-06	4.60516E-05	46.0515652
3836903773935	383690	3773935	0.105217581	0.175016411	0.175016411	0.084174065	0.039885046	0.10820896	0.070359713	0.048319071	0.051933653	0.000235617	0.028931863	0.197032536	0.017916804	0.038968171	1.24461E-06	2.67247E-05	7.0161E-06	3.49854E-05	34.9854121
3837003773935	383700	3773935	0.081280719	0.135200406	0.135200406	0.065024575	0.03081125	0.083591563	0.05435297	0.037326545	0.040118815	0.00023485	0.034494538	0.133132595	0.012106176	0.026330813	1.05654E-06	2.26662E-05	5.4961E-06	2.92188E-05	29.2188491
3837103773935	383710	3773935	0.066087744	0.109928775	0.109928775	0.052870196	0.025052018	0.067966646	0.044193325	0.030349476	0.032619815	0.000234082	0.033440241	0.095467641	0.00868118	0.018881481	9.17027E-07	1.96553E-05	4.527E-06	2.50993E-05	25.0992683
3837203773935	383720	3773935	0.055476474	0.092278242	0.092278242	0.044381179	0.021029581	0.057053693	0.037097496	0.025476462	0.027382268	0.000235381	0.024664923	0.071237834	0.006477886	0.014089338	8.06948E-07	1.72758E-05	3.8468E-06	2.19296E-05	21.9296006
3837303773935	383730	3773935	0.0478825	0.079646606	0.079646606	0.038306	0.018150918	0.049243818	0.032019354	0.021989081	0.023634008	0.000236591	0.019077268	0.055659128	0.005061264	0.011008199	7.20001E-07	1.53961E-05	3.3581E-06	1.94742E-05	19.4742215
3837403773935	383740	3773935	0.042093686	0.070017631	0.070017631	0.033674948	0.01595654	0.043290426	0.028148334	0.019330684	0.020776745	0.000237683	0.015293708	0.044996357	0.004091664	0.008899328	6.49363E-07	1.38676E-05	2.9841E-06	1.7501E-05	17.5010493
3837503773935	383750	3773935	0.037471776	0.062329657	0.062329657	0.029977421	0.014204503	0.038537114	0.025057632	0.017208164	0.018495447	0.000238539	0.012598358	0.037322303	0.003393837	0.007381563	5.90786E-07	1.25985E-05	2.6843E-06	1.58736E-05	15.8736249
3837603773935	383760	3773935	0.033692179	0.056042766	0.056042766	0.026953743	0.012771764	0.034650061	0.02253019	0.01547246	0.016629901	0.0002391	0.010614487	0.031622263	0.002875514	0.006254215	5.41638E-07	1.15331E-05	2.4383E-06	1.4513E-05	14.5130398
3837703773935	383770	3773935	0.030769812	0.05118177	0.05118177	0.02461585	0.011663976	0.03164461	0.020575983	0.014130421	0.015187469	0.000237978	0.009221779	0.0275864	0.00250852	0.005456007	5.01263E-07	1.0665E-05	2.2461E-06	1.34124E-05	13.4124266
3837803773935	383780	3773935	0.028266726	0.047018198	0.047018198	0.022613381	0.010715126	0.029070361	0.018902153	0.012980929	0.013951987	0.000235676	0.00812035	0.024375403	0.002216534	0.004820939	4.66177E-07	9.9117E-06	2.0807E-06	1.24586E-05	12.4585766
3837903773935	383790	3773935	0.02605449	0.043338416	0.043338416	0.020843592	0.009876529	0.026795229	0.017422815	0.011965004	0.012860664	0.000234436	0.007212749	0.021716177	0.001974722	0.004295001	4.35113E-07	9.24508E-06	1.9341E-06	1.16143E-05	11.6143394
3838003773935	383800	3773935	0.024086594	0.040065066	0.040065066	0.019269275	0.009130555	0.024771386	0.01610687	0.011061287	0.011888744	0.000233315	0.006454882	0.019485699	0.001771897	0.003853859	4.07406E-07	8.6501E-06	1.8035E-06	1.0861E-05	10.8609844
3838103773935	383810	3773935	0.022341742	0.037162719	0.037162719	0.017873393	0.00846913	0.022976926	0.014940075	0.010259998	0.011027513	0.000232193	0.005821292	0.017613501	0.001601652	0.003483578	3.82649E-07	8.11881E-06	1.6872E-06	1.01887E-05	10.1886725
3838203773935	383820	3773935	0.020785151	0.034573523	0.034573523	0.016628121	0.00787907	0.021376081	0.013899172	0.009545165	0.010259206	0.000231101	0.005285419	0.016023906	0.001457105	0.00316919	3.60389E-07	7.64143E-06	1.5831E-06	9.58495E-06	9.5849527
3838303773935	383830	3773935	0.019390098	0.032253026	0.032253026	0.015512079	0.007350245	0.019941366	0.012966291	0.008904515	0.009570631	0.00022998	0.004827674	0.014661801	0.001333245	0.002899794	3.40269E-07	7.21032E-06	1.4895E-06	9.04011E-06	9.0401065
3838403773935	383840	3773935	0.018134726	0.030164871	0.030164871	0.014507781	0.006874368	0.018650304	0.012126815	0.008328011	0.008951	0.000228858	0.004433526	0.013485417	0.001226272	0.00266713	3.21991E-07	6.8192E-06	1.4049E-06	8.54613E-06	8.5461503
3838503773935	383850	3773935	0.017001485	0.028279865	0.028279865	0.013601188	0.006444788	0.017484845	0.011369009	0.007807592	0.008391651	0.000226556	0.004091929	0.012463221	0.001133321	0.002464962	3.0526E-07	6.46247E-06	1.3282E-06	8.09591E-06	8.09591406
3838603773935	383860	3773935	0.015969794	0.026563774	0.026563774	0.012775835	0.006053703	0.016423822	0.01067911	0.007333809	0.007882426	0.000225257	0.003791896	0.011563224	0.001051481	0.002286961	2.89909E-07	6.13543E-06	1.2581E-06	7.68342E-06	7.6834845
3838703773935	383870	3773935	0.015026411	0.024994573	0.024994573	0.012021129	0.005696093	0.015453618	0.010048263	0.006900579	0.007416787	0.00022266	0.00352664	0.010765959	0.000978983	0.002129279	2.75677E-07	5.83331E-06	1.1936E-06	7.30256E-06	7.30256213
3838803773935	383880	3773935	0.014157135	0.023548641	0.023548641	0.011325708	0.005366574	0.014559628	0.009466973	0.006501381	0.006987727	0.000219768	0.00328949	0.010051866	0.000914049	0.001988047	2.62392E-07	5.55145E-06	1.1337E-06	6.94758E-06	6.9475832
3838903773935	383890	3773935	0.013354948	0.022214302	0.022214302	0.010683959	0.005062488	0.013734635	0.008930545	0.006132993	0.006591781	0.000216787	0.003076517	0.009409338	0.000855621	0.001860968	2.50082E-07	5.29049E-06	1.0782E-06	6.61879E-06	6.6187904
3839003773935	383900	3773935	0.012607883	0.020971652	0.020971652	0.010086307	0.004779296	0.012966331	0.008430978	0.005789918	0.006223042	0.000213215	0.002887154	0.008832342	0.000803153	0.001746851	2.38423E-07	5.04414E-06	1.0258E-06	6.3084E-06	6.30840373
3839103773935	383910	3773935	0.011998585	0.01995816	0.01995816	0.009598868	0.004548328	0.01233971	0.008023536	0.00551011	0.005922303	0.000209673	0.002734771	0.008373981	0.000761473	0.001656196	2.27838E-07	4.81957E-06	9.817E-07	6.02911E-06	6.02911438
3829703773945	382970	3773945	0.000775144	0.001289357	0.001289357	0.000620116	0.000293836	0.000797182	0.000518344	0.00035597	0.000382598	0.000195861	0.00023587	0.00073484	6.68214E-05	0.000145336	1.12538E-07	3.13214E-06	2.8509E-07	3.52977E-06	3.5297708
3829803773945	382980	3773945	0.000808968	0.001345618	0.001345618	0.000647174	0.000306657	0.000831967	0.000540962	0.000371502	0.000399293	0.000198664	0.000244861	0.0007629	6.93729E-05	0.000150885	1.21043E-07	3.39075E-06	3.0132E-07	3.81312E-06	3.8131294
3829903773945	382990	3773945	0.000847418	0.001409575	0.001409575	0.000677934	0.000321232	0.00087151	0.000566674	0.00038916	0.000418271	0.000201852	0.000254955	0.000794432	7.22402E-05	0.000157122	1.30731E-07	3.68749E-06	3.1978E-07	4.13801E-06	4.13800791
3830003773945	383000	3773945	0.000890575	0.00148136	0.00148136	0.00071246	0.000337592	0.000915894	0.000595533	0.000408979	0.000439573	0.000205423	0.00026615	0.00082962	7.544E-05	0.000164081	1.41824E-07	4.03015E-06	3.4087E-07	4.51283E-06	4.51283416
3830103773945	383010	3773945	0.000939877	0.001561373	0.001561373	0.000750942	0.000355826	0.000965364	0.0006277	0.000431069	0.000463315	0.000209437	0.000278536	0.000868373	7.89639E-05	0.000171746	1.5463E-07	4.42959E-06	3.6512E-07	4.94934E-06	4.9493388
3830203773945	383020	3773945	0.000989811	0.001646428	0.001646428	0.000791849	0.00037521	0.001017952	0.000661893	0.000454551	0.000488554	0.000213628	0.000291547	0.000909228	8.2679E-05	0.000179826	1.69237E-07	4.89038E-06	3.9239E-07	5.45202E-06	5.45201671

Unique Identifier	X (UTM)	Y (UTM)	EGIODemolition 2025	EGIOSite Grubbing / Prep 2025	EGIOMass Grading / Excavation 2025	EGIOMass Grading / Excavation 2026	EGIODrainage / Utilities Trenching 2026	EGIODrainage / Utilities Trenching 2027	EGIOFoundations / Concrete Pads 2026	EGIOFoundations / Concrete Pads 2027	EGIOBuilding / Structure Construction 2026	EGIOBuilding / Structure Construction 2027	EGIOAsphalt Paving 2027	EGIOArchitectural Coating 2027	EGIOLandscaping or Other Finishing 2027	EGIOWaterside Construction (Piles) 2027	HIWaterside Construction (Landscaping) 2025	HIWaterside Construction (Landscaping) 2026	KMDemolition 2025	KMSite Grubbing / Prep 2025	KMMass Grading / Excavation 2025
3830303773945	383030	3773945	0.008072384	0.00746379	0.012415084	0.012415084	0.005971029	0.005971029	0.002829313	0.002829313	0.007675985	0.007675985	0.004991085	0.001012364	0.003427595	0.003684001	0.003919554	0.003919554	0.001509582	0.001395771	0.002321691
3830403773945	383040	3773945	0.008976217	0.00829948	0.013805153	0.013805153	0.006639582	0.006639582	0.0031461	0.0031461	0.008535435	0.008535435	0.005549917	0.001125714	0.003811369	0.004096485	0.004199315	0.004199315	0.001587144	0.001467486	0.00244098
3830503773945	383050	3773945	0.01009764	0.00933635	0.015529869	0.015529869	0.007469083	0.007469083	0.003539151	0.003539151	0.009601791	0.009601791	0.006243284	0.001266353	0.004287534	0.00460827	0.004527904	0.004527904	0.001675837	0.001549491	0.002577387
3830603773945	383060	3773945	0.011497306	0.0106305	0.017682512	0.017682512	0.008504396	0.008504396	0.004029724	0.004029724	0.010932725	0.010932725	0.007108685	0.001441886	0.004881842	0.005247036	0.004914827	0.004914827	0.001772639	0.001638995	0.002726266
3830703773945	383070	3773945	0.013205496	0.0122099	0.020309658	0.020309658	0.009767921	0.009767921	0.004628432	0.004628432	0.012557033	0.012557033	0.008164844	0.001656111	0.005607153	0.006026605	0.005358582	0.005358582	0.001873151	0.00173193	0.00288085
3830803773945	383080	3773945	0.015017736	0.01388551	0.023096828	0.023096828	0.011108409	0.011108409	0.00526361	0.00526361	0.014280282	0.014280282	0.009285336	0.001883385	0.006376644	0.006853658	0.005793032	0.005793032	0.001963224	0.001815212	0.00301938
3830903773945	383090	3773945	0.017221931	0.01592353	0.026486814	0.026486814	0.012738821	0.012738821	0.006036164	0.006036164	0.016376239	0.016376239	0.010648171	0.002159815	0.007312561	0.007859589	0.006280812	0.006280812	0.002057869	0.001902722	0.003164942
3831003773945	383100	3773945	0.019995033	0.01848756	0.030751762	0.030751762	0.014790046	0.014790046	0.007008117	0.007008117	0.019013167	0.019013167	0.012362756	0.002507592	0.008490041	0.009125152	0.006840434	0.006840434	0.002159503	0.001996693	0.003321251
3831103773945	383110	3773945	0.023561535	0.02178517	0.036236935	0.036236935	0.017428138	0.017428138	0.00825815	0.00825815	0.022404534	0.022404534	0.014567893	0.002954869	0.010004405	0.0107528	0.007486105	0.007486105	0.002267867	0.002096887	0.003487911
3831203773945	383120	3773945	0.028199679	0.02607363	0.043370261	0.043370261	0.020858908	0.020858908	0.009883787	0.009883787	0.026814919	0.026814919	0.017435617	0.003536542	0.011973796	0.012869514	0.008221328	0.008221328	0.002382011	0.002202425	0.003663461
3831303773945	383130	3773945	0.034176921	0.03160024	0.052563082	0.052563082	0.025280191	0.025280191	0.011978768	0.011978768	0.032498646	0.032498646	0.021131295	0.004286153	0.014511778	0.015597354	0.009016085	0.009016085	0.002498915	0.002310516	0.003843257
3831403773945	383140	3773945	0.042477248	0.03927478	0.065328735	0.065328735	0.031419826	0.031419826	0.014887973	0.014887973	0.040391381	0.040391381	0.026263315	0.005327103	0.018036159	0.019385381	0.009913802	0.009913802	0.002622205	0.00242451	0.004032872
3831503773945	383150	3773945	0.055108055	0.05095332	0.084754539	0.084754539	0.040762658	0.040762658	0.019314981	0.019314981	0.052401946	0.052401946	0.034072834	0.006911142	0.023399295	0.025149715	0.0109549	0.0109549	0.002747047	0.00253994	0.004224876
3831603773945	383160	3773945	0.075680883	0.06997511	0.116394932	0.116394932	0.055980091	0.055980091	0.026525611	0.026525611	0.071964534	0.071964534	0.046792835	0.009491195	0.032134672	0.034538555	0.012190411	0.012190411	0.002887074	0.00266941	0.004440233
3836903773945	383690	3773945	0.003823089	0.00353486	0.005879796	0.005879796	0.002827885	0.002827885	0.001339965	0.001339965	0.003635354	0.003635354	0.002363783	0.000479456	0.001623312	0.001744747	0.006554069	0.006554069	0.062414562	0.057708973	0.095991727
3837003773945	383700	3773945	0.003690395	0.00341217	0.005675717	0.005675717	0.002729734	0.002729734	0.001293457	0.001293457	0.003509176	0.003509176	0.002281739	0.000462815	0.00156697	0.001684189	0.006375367	0.006375367	0.052744853	0.048768288	0.081120005
3837103773945	383710	3773945	0.003564259	0.00329554	0.005481723	0.005481723	0.002636432	0.002636432	0.001249247	0.001249247	0.003389234	0.003389234	0.00220375	0.000446996	0.001513411	0.001626624	0.006203468	0.006203468	0.045428684	0.042003703	0.069867956
3837203773945	383720	3773945	0.00345184	0.0031916	0.005308827	0.005308827	0.002553278	0.002553278	0.001209845	0.001209845	0.003282336	0.003282336	0.002134243	0.000432898	0.001465677	0.00157532	0.006073993	0.006073993	0.039502517	0.036524324	0.060753688
3837303773945	383730	3773945	0.003346756	0.00309444	0.00514721	0.00514721	0.002475548	0.002475548	0.001173014	0.001173014	0.003182411	0.003182411	0.00206927	0.000419719	0.001421058	0.001527362	0.005951223	0.005951223	0.034778355	0.032156329	0.053488069
3837403773945	383740	3773945	0.003243051	0.00299855	0.004987715	0.004987715	0.00239884	0.00239884	0.001136666	0.001136666	0.003083799	0.003083799	0.00200515	0.000406713	0.001377024	0.001480034	0.005831254	0.005831254	0.030942412	0.028609587	0.047588503
3837503773945	383750	3773945	0.003142107	0.00290522	0.004832467	0.004832467	0.002324173	0.002324173	0.001101286	0.001101286	0.002987813	0.002987813	0.001942738	0.000394054	0.001334162	0.001433967	0.005710184	0.005710184	0.02778417	0.025689453	0.042731222
3837603773945	383760	3773945	0.003047462	0.00281771	0.004686905	0.004686905	0.002254165	0.002254165	0.001068114	0.001068114	0.002897815	0.002897815	0.001884219	0.000382184	0.001293975	0.001390773	0.005602722	0.005602722	0.02513013	0.023235507	0.038649387
3837703773945	383770	3773945	0.00295204	0.00272948	0.004540149	0.004540149	0.002183583	0.002183583	0.001034669	0.001034669	0.002807079	0.002807079	0.001825221	0.000370218	0.001253458	0.001347225	0.00544213	0.00544213	0.022984172	0.021251338	0.035348968
3837803773945	383780	3773945	0.002859724	0.00264412	0.00439817	0.00439817	0.002115298	0.002115298	0.001002313	0.001002313	0.002719296	0.002719296	0.001768143	0.00035864	0.00121426	0.001305095	0.005278236	0.005278236	0.021136127	0.019542622	0.032506731
3837903773945	383790	3773945	0.002771204	0.00256228	0.004262029	0.004262029	0.002049821	0.002049821	0.000971287	0.000971287	0.002635123	0.002635123	0.001713412	0.000347539	0.001176674	0.001264697	0.005127549	0.005127549	0.019508778	0.018037963	0.030003917
3838003773945	383800	3773945	0.002688293	0.00248562	0.004134513	0.004134513	0.001988492	0.001988492	0.000942227	0.000942227	0.002556283	0.002556283	0.001662148	0.000337141	0.001141469	0.001226859	0.004987769	0.004987769	0.018061316	0.016699628	0.027777763
3838103773945	383810	3773945	0.002609349	0.00241262	0.004013101	0.004013101	0.001930099	0.001930099	0.000914558	0.000914558	0.002481216	0.002481216	0.001613338	0.00032724	0.001107949	0.001190831	0.004853191	0.004853191	0.016776053	0.015511265	0.025801067
3838203773945	383820	3773945	0.002533944	0.0023429	0.00389713	0.00389713	0.001874323	0.001874323	0.000888129	0.000888129	0.002409513	0.002409513	0.001566715	0.000317784	0.001075932	0.001156418	0.004724717	0.004724717	0.015627194	0.014449021	0.024034156
3838303773945	383830	3773945	0.002461989	0.00227637	0.003786465	0.003786465	0.001821099	0.001821099	0.00086291	0.00086291	0.002341092	0.002341092	0.001522226	0.00030876	0.001045379	0.00112358	0.004601146	0.004601146	0.014596706	0.013496224	0.022449297
3838403773945	383840	3773945	0.002392881	0.00221248	0.00368018	0.00368018	0.001769981	0.001769981	0.000838688	0.000838688	0.002275378	0.002275378	0.001479498	0.000300093	0.001016035	0.001092042	0.004479776	0.004479776	0.013670268	0.012639633	0.021024463
3838503773945	383850	3773945	0.002325845	0.00215049	0.003577079	0.003577079	0.001720395	0.001720395	0.000815192	0.000815192	0.002211633	0.002211633	0.00143805	0.000291686	0.000987571	0.001061448	0.004351703	0.004351703	0.012839338	0.011871349	0.019746518
3838603773945	383860	3773945	0.00226131	0.00209082	0.003477827	0.003477827	0.001672659	0.001672659	0.000792573	0.000792573	0.002150267	0.002150267	0.001398148	0.000283593	0.000960169	0.001031996	0.004228532	0.004228532	0.012082002	0.01117111	0.018581758
3838703773945	383870	3773945	0.002198759	0.00203299	0.003381626	0.003381626	0.001626391	0.001626391	0.000770649	0.000770649	0.002090788	0.002090788	0.001359474	0.000275748	0.00093361	0.00100345	0.00410406	0.00410406	0.011392221	0.010533333	0.017520895
3838803773945	383880	3773945	0.002137244	0.00197611	0.003287017	0.003287017	0.001580889	0.001580889	0.000749089	0.000749089	0.002032293	0.002032293	0.001321439	0.000268033	0.00090749	0.00097376	0.00398129	0.00398129	0.010759813	0.009948604	0.016548271
3838903773945	383890	3773945	0.002076678	0.00192011	0.003193868	0.003193868	0.001536089	0.001536089	0.000727861	0.000727861	0.001974701	0.001974701	0.001283992	0.000260438	0.000881773	0.000947735	0.003864122	0.003864122	0.010175376	0.009408229	0.015649423
3839003773945	383900	3773945	0.002018268	0.00186611	0.003104036	0.003104036	0.001492885	0.001492885	0.000707389	0.000707389	0.00191916	0.00191916	0.001247878	0.000253113	0.000856972	0.000921079	0.003746054	0.003746054	0.009635198	0.008908776	0.014818646
3839103773945	383910	3773945	0.001961585	0.0018137	0.003016859	0.003016859	0.001450957	0.001450957	0.000687521	0.000687521	0.00186526	0.00186526	0.001212831	0.000246004	0.000832904	0.00089521	0.003633089	0.003633089	0.009134103	0.008445461	0.014047978
3829703773955	382970	3773955	0.004536424	0.00419441	0.006976884	0.006976884	0.003355529	0.003355529	0.001589984	0.001589984	0.00431366	0.00431366	0.002804831	0.000568916	0.0019262	0.002070292	0.002632814	0.002632814	0.001088897	0.001006802	0.001674691
3829803773955	382980	3773955	0.004943822	0.00457109	0.00760345	0.00760345	0.003656876	0.003656876	0.001732774	0.001732774	0.004701053	0.004701053	0.003056722	0.000620008	0.002099184	0.002256217	0.002796208	0.002796208	0.001146357	0.00105993	0.001763063
3829903773955	382990	3773955	0.00541308	0.00500497	0.008325155	0.008325155	0.00400398	0.00400398	0.001897246	0.001897246	0.005147268	0.005147268	0.003346861	0.000678858	0.002298434	0.002470372	0.002977612	0.002977612	0.001210547	0.001119281	0.001861785
3830003773955	383000	3773955	0.005949462	0.00550092	0.009150094	0.009150094	0.004400734	0.004400734	0.002085244	0.002085244	0.00565731	0.00565731	0.003678501	0.000746126	0.002526186	0.002715161	0.003176827	0.003176827	0.001279913	0.001183417	0.001968468
3830103773955	383010	3773955	0.006572379	0.00607687	0.010108122	0.010108122	0.004861497	0.004861497	0.002303572	0.002303572	0.006249639	0.006249639	0.004063645	0.000824247	0.002790681	0.002999443	0.003398254	0.003398254	0.001355405	0.001253218	0.002084573
3830203773955	383020	3773955	0.007297447	0.00674727	0.011223255	0.011223255	0.00539782	0.00539782	0.002557703	0.002557703	0.006939102	0.006939102	0.004511948	0.000915178	0.003098551	0.003330343	0.003643696	0.003643696	0.001435729	0.001327486	0.002208108
3830303773955	383030	3773955	0.008079803	0.00747065	0.012426496	0.012426496	0.005976518	0.005976518	0.002831914	0.002831914	0.007683041	0.007683041	0.004995673	0.001013294	0.003430745	0.003687387	0.003896541	0.003896541	0.001510531	0.001396648	0.002323151
3830403773955	383040	3773955	0.008996492	0.00831822	0.013836336	0.013836336	0.00665458	0.00665458	0.003153206	0.003153206	0.008554715	0.008554715	0.005562453	0.001128257	0.003819978	0.004105738	0.004178403	0.004178403	0.001590509	0.001470597	0.002446155
3830503773955	383050	3773955	0.010123351	0.00936013	0.015569411	0.015569411	0.007488101	0.007488101	0.003548162	0.003548162	0.009626239	0.009626239	0.00625918	0.001269577	0.004298451	0.004620003	0.004506592	0.004506592	0.001680409	0.001553719	0.002584419
3830603773955	383060	3773955	0.011521377	0.01065275	0.017719533	0.017719533	0.008522201	0.008522201	0.004038161	0.004038161	0.010955614	0.010955614	0.007123568	0.001444904	0.004892063	0.005258022	0.004890513	0.004890513	0.00177747	0.001643463	0.002733696
3830703773955	383070	3773955	0.013231207	0.01223367	0.020349199	0.020349199	0.009786938	0.009786938	0.004637444	0.004637444	0.012581481	0.012581481	0.00818074	0.001659335	0.00561807	0.006038338	0.005332067	0.005332067	0.001878759	0.001737115	0.002889475
3830803773955	383080	3773955	0.015084945	0.01394765	0.023200195	0.023200195	0.011158123	0.011158123	0.005287166	0.005287166	0.014344192	0.014344192	0.009326891	0.001891814	0.006405181	0.006884331	0.005775722	0.005775722	0.001971507	0.00182287	0.003032118
3830903773955	383090	3773955	0.017347636	0.01603975	0.026680144	0.026680144	0.012831803	0.012831803	0.006080223	0.006080223	0.016495771	0.016495771	0.010725893	0.00217558	0.007365937	0.007916957	0.00627671	0.00627671	0.00206874	0.001912773	0.003181661
3831003773955	383100	3773955	0.020159735	0.01863984	0.031005069	0.031005069	0.014911874	0.014911874	0.007065844	0.007065844	0.019169781	0.019169781	0.01246459	0.002528247	0.008559975	0.009200317	0.006843936	0.006843936	0.002171496	0.002007781	0.003339695
3831103773955	383110	3773955	0.023723562	0.02193498	0.036486129	0.036486129	0.017547987	0.017547987	0.00831494	0.00831494	0.022558605	0.022558605	0.014668073	0.002975189	0.010073203	0.010826744	0.007488507	0.007488507	0.002279428	0.002107576	0.003505692
3831203773955	383120	3773955	0.028354976	0.02621722	0.043609105	0.043609105	0.02097378	0.02097378	0.009938217	0.009938217	0.026962591	0.026962591	0.017531637	0.003556018	0.012039736	0.012940387	0.00822473	0.00822473	0.002393485	0.002213035	0.003681109
3831303773955	383130	3773955	0.034310564	0.03172381	0.05276862	0.05276862	0.025379044	0.025379044	0.012025608	0.012025608	0.032625726	0.032625726	0.021213925	0.004302913	0.014568523	0.015658344	0.009020588	0.009020588	0.002510131	0.002320886	0.003860507
3831403773955	383140	3773955	0.042546614	0.03933892	0.065435419	0.065435419	0.031471135	0.031471135	0.014912285	0.014912285	0.040457341	0.040457341	0.026306203	0.005335802	0.018065612	0.019417038	0.009920405	0.009920405	0.002633421	0.00243488	0.004050122
3831503773955	383150	3773955	0.055083898	0.05093099	0.084717386	0.084717386	0.040744789	0.040744789	0.019306514	0.019306514	0.052378975	0.052378975	0.034057897	0.006908112	0.023389037	0.02513869	0.010969809	0.010969809	0.00275878	0.002550789	0.004242922
3831603773955	383160	3773955	0.075461826	0.06977257	0.11605803	0.11605803	0.055818058	0.055818058	0.026448833	0.026448833	0.071756235	0.071756235	0.046657394	0.009463723	0.032041659	0.034438585	0.012226131	0.012226131	0.002899411	0.002680818	0.004459208
3836903773955	383690	3773955	0.003873733	0.00358168	0.005957685	0.005957685	0.002865346	0.002865346	0.001357716	0.001357716	0.003683511	0.003683511	0.002395096	0.000485808	0.001644816	0.001767859	0.006401782	0.006401782	0.059891489	0.055376121	0.092111317
3837003773955	383700	3773955	0.003739314	0.0034574	0.005750953	0.005750953	0.002765918	0.002765918	0.001310603	0.001310603	0.003555693	0.003555693	0.002311986	0.00046895	0.001587741	0.001706514	0.006226281	0.006226281	0.05113243	0.047277429	0.078640146
3837103773955	383710	3773955	0.003611797	0.00333949	0.005554836	0.005554836	0.002671596	0.002671596	0.001265909	0.001265909	0.003434438	0.003434438	0.002233143	0.000452958	0.001533596	0.001648319	0.006058284	0.006058284	0.044363513	0.041018838	0.068229755
3837203773955	383720	3773955	0.003498257	0.00323451	0.005380215	0.005380215	0.002587612	0.002587612	0.001226114	0.001226114	0.003326474	0.003326474	0.002162942	0.000438719	0.001485386	0.001596503	0.005932712	0.005932712	0.038777103	0.035853601	0.059638024
3837303773955	383730	3773955	0.003391964	0.00313624	0.00521674	0.00521674	0.002508989	0.002508989	0.001188859	0.001188859	0.0032254	0.0032254	0.002097222	0.000425389	0.001440254	0.001547994	0.005814544	0.005814544	0.034271308	0.031687509	0.052708246
3837403773955	383740	3773955	0.003286621	0.00303883	0.005054724	0.005054724	0.002431067	0.002431067	0.001151937	0.001151937	0.00312523	0.00312523	0.002032089	0.000412178	0.001395524	0.001499918	0.005697477	0.005697477	0.030591956	0.028285553	0.047049513
3837503773955	383750	3773955	0.003183952	0.00294391	0.004896822	0.004896822	0.002355124	0.002355124	0.001115952	0.001115952	0.003027602	0.003027602	0.00196861	0.000399302	0.00135193	0.001453063	0.005575306	0.005575306	0.027556918	0.025479334	0.042381715
3837603773955	383760	3773955	0.003087839	0.00285504	0.004749005	0.004749005	0.002284032	0.002284032	0.001082266	0.001082266	0.002936209	0.002936209	0.001909184	0.000387248	0.00131112	0.0014092	0.00546064	0.00546064	0.024987428	0.023103564	0.038429917
3837703773955	383770	3773955	0.00299121	0.00276569	0.004600391	0.004600391	0.002212556	0.002212556	0.001048398	0.001048398	0.002844325	0.002844325	0.001849439	0.00037513	0.00127009	0.001365101	0.005308953	0.005308953	0.022887111	0.021161595	0.035199691
3837803773955	383780	3773955	0.002897254	0.00267882	0.004455891	0.004455891	0.002143059	0.002143059	0.001015467	0.001015467	0.002754983	0.002754983	0.001791347	0.000363347	0.001230196	0.001322223	0.005156065	0.005156065	0.02107142	0.019482793	0.032407213
3837903773955	383790	3773955	0.002808476	0.00259674	0.004319352	0.004319352	0.00207739	0.00207739	0.000984351	0.000984351	0.002670564	0.002670564	0.001736456	0.000352213	0.0011925	0.001281707	0.005013483	0.005013483	0.019464863	0.017997359	0.029936377
3838003773955	383800	3773955	0.002725564	0.00252008	0.004191836	0.004191836	0.002016062	0.002016062	0.000955291	0.000955291	0.002591724	0.002591724	0.001685193	0.000341815	0.001157295	0.001243868	0.004883909	0.004883909	0.018029048	0.016669793	0.027728136
3838103773955	383810	3773955	0.002646017	0.00244653	0.004069495	0.004069495	0.001957222	0.001957222	0.00092741	0.00092741	0.002516083	0.002516083	0.001636009	0.000331839	0.001123519	0.001207565	0.004758537	0.004758537	0.016753794	0.015490684	0.025766833
3838203773955	383820	3773955	0.002569662	0.00237593	0.003952064	0.003952064	0.001900743	0.001900743	0.000900648	0.000900648	0.002443478	0.002443478	0.0015888	0.000322263	0.001091098	0.001172719	0.004635266	0.004635266	0.015617531	0.014440087	0.024019295
3838303773955	383830	3773955	0.0024965	0.00230828	0.003839542	0.003839542	0.001846626	0.001846626	0.000875005	0.000875005	0.002373908	0.002373908	0.001543564	0.000313088	0.001060033	0.00113933	0.004515397	0.004515397	0.014598173	0.01349758	0.022451553
3838403773955	383840	3773955	0.002426357	0.00224343	0.003731664	0.003731664	0.001794742	0.001794742	0.000850421	0.000850421	0.002307209	0.002307209	0.001500195	0.000304291	0.001030249	0.001107319	0.004398229	0.004398229	0.013679672	0.012648328	0.021038926
3838503773955	383850	3773955	0.002357939	0.00218017	0.00362644	0.00362644	0.001744135	0.001744135	0.000826441	0.000826441	0.002242152	0.002242152	0.001457894	0.000295711	0.001001199	0.001076095	0.00427696	0.00427696	0.012853833	0.01188475	0.01976881
3838603773955	383860	3773955	0.002293146	0.00212026	0.003526789	0.003526789	0.001696208	0.001696208	0.000803731	0.000803731	0.00218054	0.00218054	0.001417832	0.000287585	0.000973687	0.001046525	0.004160293	0.004160293	0.012100983	0.01118866	0.01861095
3838703773955	383870	3773955	0.002229905	0.00206179	0.003429527	0.003429527	0.00164943	0.00164943	0.000781566	0.000781566	0.002120404	0.002120404	0.001378731	0.000279654	0.000946834	0.001017664	0.004039323	0.004039323	0.011416723	0.010555988	0.017558579
3838803773955	383880	3773955	0.0021677	0.00200427	0.003333857	0.003333857	0.001603417	0.001603417	0.000759763	0.000759763	0.002061254	0.002061254	0.00134027	0.000271853	0.000920422	0.000989275	0.003917253	0.003917253	0.010789493	0.009976046	0.016593916

			KMMass Grading / Excavation	KMDrainage / Utilities Trenching	KMFoundations / Concrete Pads	KMBuilding / Structure Construction	KMAsphalt Paving	KMArchitectural Coating	KMLandscaping or Other Finishing	KMWaterside Construction (Piles)	EWNDemolition	EWNSite Grubbing / Prep	EWNDrainage / Utilities Trenching	EWNDrainage / Utilities Trenching	EWNDrainage / Utilities Trenching	EWNFoundation s / Concrete Pads	EWNBuilding / Structure Construction	EWNAsphalt Paving	EWNLandscaping or Other Finishing	EWNWaterside Construction (Piles)	ISDemolition
Unique Identifier	X (UTM)	Y (UTM)	2026	2026	2026	2026	2026	2026	2026	2026	2027	2027	2027	2028	2029	2029	2029	2029	2029	2029	2027
3830303773945	383030	3773945	0.002321691	0.000576496	0.000529098	0.001556153	0.000933361	0.000189318	0.00064098	0.000688929	0.001212618	0.001386386	0.001632761	0.001632761	0.001632761	0.000425014	0.001055894	0.000749751	0.000514887	0.000538351	0.002282965
3830403773945	383040	3773945	0.00244098	0.000606116	0.000556283	0.001636109	0.000981318	0.000199045	0.000673913	0.000724327	0.001253254	0.001432846	0.001687477	0.001687477	0.001687477	0.00043957	0.001091278	0.000774876	0.000532141	0.000556392	0.00242929
3830503773945	383050	3773945	0.002577387	0.000639987	0.000587369	0.001727537	0.001036155	0.000210168	0.000711573	0.000764803	0.001301482	0.001487986	0.001752416	0.001752416	0.001752416	0.00045616	0.001133273	0.000804695	0.000552619	0.000577803	0.002600635
3830603773945	383060	3773945	0.002726266	0.000676955	0.000621297	0.001827326	0.001096007	0.000222308	0.000752676	0.000808981	0.001357562	0.001552102	0.001827926	0.001827926	0.001827926	0.000475816	0.001182105	0.000839369	0.000576431	0.0006027	0.002795707
3830703773945	383070	3773945	0.00288085	0.00071534	0.000656526	0.001930939	0.001158153	0.000234913	0.000795354	0.000854852	0.001417956	0.00162115	0.001909245	0.001909245	0.001909245	0.000496983	0.001234693	0.00087671	0.000602075	0.000629512	0.003000786
3830803773945	383080	3773945	0.00301938	0.000749738	0.000688096	0.002023791	0.001213844	0.000246209	0.0008336	0.000895958	0.001462561	0.001672147	0.001969304	0.001969304	0.001969304	0.000512617	0.001273533	0.000904289	0.000621014	0.000649315	0.00317541
3830903773945	383090	3773945	0.003164942	0.000785882	0.000721269	0.002121356	0.001272363	0.000258079	0.000873787	0.000939152	0.001508374	0.001724524	0.00203099	0.00203099	0.00203099	0.000528674	0.001313425	0.000932614	0.000640467	0.000669654	0.003354866
3831003773945	383100	3773945	0.003321251	0.000824695	0.000756891	0.002226125	0.001335202	0.000270825	0.000916941	0.000985535	0.001557724	0.001780947	0.002097439	0.002097439	0.002097439	0.000545971	0.001356397	0.000963127	0.000661421	0.000691563	0.003539584
3831103773945	383110	3773945	0.003487911	0.000866078	0.000794871	0.002337832	0.001402202	0.000284415	0.000962953	0.001034988	0.001610612	0.001841413	0.002168651	0.002168651	0.002168651	0.000564508	0.001402449	0.000995827	0.000683878	0.000715043	0.003725596
3831203773945	383120	3773945	0.003663461	0.000909669	0.000834878	0.002455497	0.001472777	0.00029873	0.00101142	0.00108708	0.001664189	0.001902668	0.002240792	0.002240792	0.002240792	0.000583287	0.001449102	0.001028954	0.000706627	0.00073883	0.003908416
3831303773945	383130	3773945	0.003843257	0.000954314	0.000875852	0.002576009	0.001545058	0.000313391	0.001061058	0.001140432	0.001710088	0.001955145	0.002302594	0.002302594	0.002302594	0.000599374	0.001489069	0.001057333	0.000726116	0.000759207	0.004083126
3831403773945	383140	3773945	0.004032872	0.001001397	0.000919064	0.002703101	0.001621286	0.000328853	0.001113408	0.001196698	0.001757541	0.002009397	0.002366488	0.002366488	0.002366488	0.000616005	0.001530389	0.001086672	0.000746265	0.000780274	0.004256025
3831503773945	383150	3773945	0.004224876	0.001049073	0.00096282	0.002831795	0.001698475	0.000344509	0.001166417	0.001253672	0.001814742	0.002074795	0.002443508	0.002443508	0.002443508	0.000636054	0.001580197	0.001122039	0.000770553	0.000805669	0.004389236
3831603773945	383160	3773945	0.004440233	0.001102548	0.001011899	0.002976142	0.001785053	0.00036207	0.001225873	0.001317577	0.001886524	0.002156864	0.002540161	0.002540161	0.002540161	0.000661213	0.001642702	0.001166422	0.000801032	0.000837537	0.004508815
3836903773945	383690	3773945	0.095991727	0.023835572	0.021875859	0.064340093	0.038590383	0.007827456	0.026501692	0.028484192	0.001516397	0.001733698	0.002041794	0.002041794	0.002041794	0.000531487	0.001320412	0.000937575	0.000643874	0.000673216	0.007156385
3837003773945	383700	3773945	0.081120005	0.020142795	0.018486695	0.054372067	0.032611686	0.006614771	0.022395861	0.024071218	0.001502334	0.00171762	0.002022858	0.002022858	0.002022858	0.000526558	0.001308166	0.00092888	0.000637902	0.000666973	0.006696272
3837103773945	383710	3773945	0.069867956	0.017348815	0.01592243	0.046830189	0.028088162	0.005697245	0.019289361	0.020732331	0.001488271	0.001701541	0.002003923	0.002003923	0.002003923	0.000521629	0.001295921	0.000920185	0.000631931	0.000660729	0.006285682
3837203773945	383720	3773945	0.060753688	0.015085664	0.013845351	0.040721196	0.024424064	0.00495404	0.016773066	0.018027801	0.00147671	0.001688324	0.001988356	0.001988356	0.001988356	0.000517576	0.001285854	0.000913037	0.000627022	0.000655597	0.005928151
3837303773945	383730	3773945	0.053488069	0.013281548	0.012189566	0.035851291	0.021503156	0.004361579	0.014767151	0.015871831	0.001464545	0.001674415	0.001971976	0.001971976	0.001971976	0.000513313	0.001275261	0.000905516	0.000621857	0.000650196	0.005600473
3837403773945	383740	3773945	0.047588503	0.011816635	0.010845095	0.031897006	0.019131425	0.003880511	0.013138381	0.014121217	0.001451517	0.001659521	0.001954435	0.001954435	0.001954435	0.000508747	0.001263917	0.000897461	0.000616325	0.000644412	0.005300317
3837503773945	383750	3773945	0.042731222	0.01061053	0.009738154	0.028641331	0.017178712	0.003484433	0.011797368	0.012679888	0.001438317	0.001644429	0.001936661	0.001936661	0.001936661	0.00050412	0.001252423	0.000889299	0.00061072	0.000638552	0.005025871
3837603773945	383760	3773945	0.038649387	0.009596975	0.008807932	0.025905411	0.015537742	0.003151588	0.010670442	0.011468661	0.001425376	0.001629633	0.001919235	0.001919235	0.001919235	0.000499584	0.001241154	0.000881297	0.000605225	0.000632806	0.004774374
3837703773945	383770	3773945	0.035348968	0.008777453	0.008055789	0.023693249	0.014210915	0.002882462	0.009759252	0.010489308	0.001410967	0.00161316	0.001899835	0.001899835	0.001899835	0.000494534	0.001228608	0.000872389	0.000599107	0.0006241	0.004542635
3837803773945	383780	3773945	0.032506731	0.008071701	0.007408062	0.021788191	0.013068285	0.002650697	0.008974559	0.009645914	0.001396473	0.001596588	0.001880319	0.001880319	0.001880319	0.000489454	0.001215987	0.000863427	0.000592953	0.000619975	0.004329101
3837903773945	383790	3773945	0.030003917	0.007450231	0.006837688	0.020110637	0.012062109	0.00244661	0.008283574	0.008903239	0.001382237	0.001580313	0.001861151	0.001861151	0.001861151	0.000484464	0.001203591	0.000854625	0.000586908	0.000613655	0.004132045
3838003773945	383800	3773945	0.027777763	0.006897457	0.006330363	0.018618519	0.011167155	0.002265083	0.00766897	0.00824266	0.001368519	0.001564629	0.00184268	0.00184268	0.00184268	0.000479656	0.001191646	0.000846144	0.000581084	0.000607565	0.003950001
3838103773945	383810	3773945	0.025801067	0.006406627	0.005879887	0.017293606	0.010372488	0.002103897	0.007123238	0.007656103	0.001354888	0.001549044	0.001824325	0.001824325	0.001824325	0.000474878	0.001179776	0.000837715	0.000575296	0.000601513	0.003781072
3838203773945	383820	3773945	0.024034156	0.005967888	0.00547722	0.016109303	0.009662159	0.001959818	0.006635424	0.007131797	0.001341601	0.001533853	0.001806435	0.001806435	0.001806435	0.000470222	0.001168207	0.0008295	0.000569654	0.000595614	0.003624135
3838303773945	383830	3773945	0.022449297	0.005574354	0.005116042	0.015047024	0.009025017	0.001830584	0.006197871	0.006661513	0.001328401	0.001518761	0.001788661	0.001788661	0.001788661	0.000465595	0.001156713	0.000821339	0.000564049	0.000589754	0.003477896
3838403773945	383840	3773945	0.021024463	0.005220555	0.004791332	0.014092005	0.008452208	0.001714398	0.005804499	0.006238713	0.001315373	0.001503867	0.001771119	0.001771119	0.001771119	0.000461029	0.001145369	0.000813284	0.000558517	0.0005839	0.003341234
3838503773945	383850	3773945	0.019746518	0.00490323	0.004500097	0.01323544	0.007938452	0.001610191	0.00545168	0.005859501	0.001302086	0.001488676	0.001753229	0.001753229	0.001753229	0.000456372	0.001133799	0.000805069	0.000552876	0.000578071	0.003212768
3838603773945	383860	3773945	0.018581758	0.00461401	0.004234656	0.01245474	0.007470197	0.001515213	0.005130109	0.005513875	0.001288972	0.001473683	0.001735571	0.001735571	0.001735571	0.000451776	0.0011238	0.00079696	0.000547307	0.000572249	0.003092326
3838703773945	383870	3773945	0.017520895	0.004350589	0.003992892	0.011743679	0.007043712	0.001428707	0.004837223	0.005199079	0.001275772	0.001458591	0.001717797	0.001717797	0.001717797	0.00044749	0.001110886	0.000788799	0.000541702	0.000566389	0.002978786
3838803773945	383880	3773945	0.016548271	0.004109078	0.003771238	0.011091761	0.006652699	0.001349396	0.004568698	0.004910466	0.001262399	0.001443302	0.001699791	0.001699791	0.001699791	0.000442462	0.001099241	0.00078053	0.000536024	0.000560452	0.002871544
3838903773945	383890	3773945	0.015649423	0.003885886	0.003566397	0.010489293	0.006291347	0.001276101	0.004320541	0.004643746	0.001248767	0.001427716	0.001681436	0.001681436	0.001681436	0.000437684	0.001087371	0.000772102	0.000530236	0.0005544	0.002769047
3839003773945	383900	3773945	0.014818646	0.003679597	0.003377068	0.00993245	0.005957359	0.001208357	0.004091177	0.004397224	0.001234273	0.001411145	0.00166192	0.00166192	0.00166192	0.00043264	0.00107475	0.00076314	0.000524082	0.000547965	0.002668449
3839103773945	383910	3773945	0.014047978	0.003488234	0.003201438	0.009415897	0.005647537	0.001145515	0.003878409	0.004168539	0.001219347	0.00139408	0.001641823	0.001641823	0.001641823	0.000427372	0.001061754	0.000753912	0.000517744	0.000541338	0.00257087
3829703773955	382970	3773955	0.001674691	0.00041584	0.000381651	0.00112249	0.000673256	0.000136559	0.000462354	0.000496941	0.000937482	0.001071823	0.001262297	0.001262297	0.001262297	0.00032858	0.000816317	0.000579637	0.000398062	0.000416202	0.001595513
3829803773955	382980	3773955	0.001763063	0.000437784	0.00040179	0.001181723	0.000708783	0.000143765	0.000486752	0.000523164	0.00097018	0.001109208	0.001306325	0.001306325	0.001306325	0.00034041	0.00084479	0.000599854	0.000411946	0.000430719	0.00168826
3829903773955	382990	3773955	0.001861785	0.000462297	0.000424288	0.001247893	0.000748471	0.000151816	0.000514007	0.000552458	0.001005726	0.001149847	0.001354187	0.001354187	0.001354187	0.0003525	0.000875742	0.000621832	0.000427039	0.0004465	0.001793345
3830003773955	383000	3773955	0.001968468	0.000488788	0.000448601	0.0013194	0.000791359	0.000160515	0.000543461	0.000584115	0.001043343	0.001192854	0.001404837	0.001404837	0.001404837	0.000365684	0.000908497	0.00064509	0.000443011	0.0004632	0.001910336
3830103773955	383010	3773955	0.002084573	0.000517617	0.00047506	0.001397221	0.000838035	0.000169982	0.000575515	0.000618568	0.00108372	0.001239018	0.001459204	0.001459204	0.001459204	0.000379836	0.000943656	0.000670055	0.000460156	0.000481126	0.002042253
3830203773955	383020	3773955	0.002208108	0.000548292	0.000503213	0.001480022	0.000887699	0.000180056	0.000609621	0.000655225	0.001126427	0.001287845	0.001516708	0.001516708	0.001516708	0.000394805	0.000980843	0.00069646	0.000478289	0.000500086	0.002188924
3830303773955	383030	3773955	0.002323151	0.000576858	0.00052943	0.001557132	0.000933948	0.000189437	0.000641383	0.000689362	0.001163785	0.001330556	0.00156701	0.00156701	0.00156701	0.00040789	0.001013373	0.000719558	0.000494152	0.000516671	0.002331194
3830403773955	383040	3773955	0.002446155	0.000607401	0.000557462	0.001639577	0.000983398	0.000199467	0.000675342	0.000725862	0.001203041	0.001375437	0.001619867	0.001619867	0.001619867	0.00042165	0.001047555	0.00074383	0.00051082	0.000534099	0.002486837
3830503773955	383050	3773955	0.002584419	0.000641734	0.000588971	0.001732251	0.001038983	0.000210741	0.000713514	0.00076689	0.001248595	0.001427519	0.001681204	0.001681204	0.001681204	0.000437624	0.001087221	0.000771995	0.000530163	0.000554323	0.00266681
3830603773955	383060	3773955	0.002733696	0.0006788	0.000622991	0.001832307	0.001098995	0.000222914	0.000754727	0.000811186	0.001300879	0.001487295	0.001751603	0.001751603	0.001751603	0.000455949	0.001132747	0.000804322	0.000552363	0.000577535	0.002870509
3830703773955	383070	3773955	0.002889475	0.000717482	0.000658492	0.00193672	0.001161621	0.000235617	0.000797735	0.000857411	0.001357476	0.001552003	0.00182781	0.00182781	0.00182781	0.00047578	0.00118203	0.000839316	0.000576395	0.000602662	0.003086804
3830803773955	383080	3773955	0.003032118	0.000752901	0.000690999	0.002032329	0.001218965	0.000247248	0.000837117	0.000899738	0.001401736	0.001602605	0.001887405	0.001887405	0.001887405	0.00049129	0.00122057	0.000866681	0.000595188	0.000622311	0.003277562
3830903773955	383090	3773955	0.003181661	0.000790034	0.000725079	0.002132562	0.001279084	0.000259442	0.000878403	0.000944113	0.001447721	0.00165518	0.001949323	0.001949323	0.001949323	0.000507416	0.001260612	0.000895114	0.000614713	0.000642727	0.003473496
3831003773955	383100	3773955	0.003339695	0.000829275	0.000761094	0.002238488	0.001342617	0.000272329	0.000922033	0.000991008	0.001495087	0.001709334	0.0020131	0.0020131	0.0020131	0.00052407	0.001301856	0.000924399	0.000634825	0.000663755	0.003671242
3831103773955	383110	3773955	0.003505692	0.000870493	0.000798923	0.00234975	0.00140935	0.000285865	0.000967862	0.001040265	0.001543402	0.001764572	0.002078155	0.002078155	0.002078155	0.000540951	0.001343926	0.000954272	0.00065534	0.000685205	0.003868125
3831203773955	383120	3773955	0.003681109	0.000914051	0.0008389	0.002467326	0.001479871	0.000300169	0.001016292	0.001092317	0.001592407	0.0018206	0.002144139	0.002144139	0.002144139	0.000558127	0.001386598	0.000984572	0.000676148	0.000706961	0.004063455
3831303773955	383130	3773955	0.003860507	0.000958597	0.000879783	0.002587571	0.001551992	0.000314797	0.001065821	0.001145551	0.001633992	0.001868144	0.002200133	0.002200133	0.002200133	0.000572703	0.001422808	0.001010283	0.000693805	0.000725423	0.004251193
3831403773955	383140	3773955	0.004050122	0.00100568	0.000922995	0.002714663	0.001628221	0.000330259	0.00111817	0.001201817	0.001677562	0.001917958	0.002258799	0.002258799	0.002258799	0.000587974	0.001460747	0.001037222	0.000712306	0.000744767	0.004438241
3831503773955	383150	3773955	0.004242922	0.001053554	0.000966933	0.002843891	0.00170573	0.000345981	0.001171399	0.001259027	0.001729587	0.001977438	0.002328849	0.002328849	0.002328849	0.000606208	0.001506048	0.001069389	0.000734396	0.000767863	0.00458586
3831603773955	383160	3773955	0.004459208	0.00110726	0.001016223	0.00298886	0.001792681	0.000363617	0.001231112	0.001323207	0.001796106	0.002053489	0.002418415	0.002418415	0.002418415	0.000629522	0.00156397	0.001110517	0.0007626 4	0.000797395	0.004723385
3836903773955	383690	3773955	0.092111317	0.022872033	0.02099154	0.061739182	0.037030389	0.007511036	0.025430377	0.027332735	0.001465926	0.001675994	0.001973835	0.001973835	0.001973835	0.000513797	0.001276463	0.000906369	0.000622443	0.000650809	0.007524268
3837003773955	383700	3773955	0.078640146	0.019527025	0.017921553	0.0527099	0.031614739	0.006412556	0.021711214	0.023335355	0.001452553	0.001660704	0.001955829	0.001955829	0.001955829	0.000509109	0.001264819	0.000898101	0.000616765	0.000644872	0.007031198
3837103773955	383710	3773955	0.068229755	0.016942035	0.015549095	0.045732157	0.027429576	0.005563661	0.018837081	0.020246218	0.001439439	0.001645711	0.001938171	0.001938171	0.001938171	0.00050451 3	0.0012534	0.000889993	0.000611197	0.0006390 5	0.006592309
3837203773955	383720	3773955	0.059638024	0.014808635	0.013591099	0.039973403	0.023975547	0.004863065	0.01646505	0.017696743	0.001428654	0.001633381	0.00192365	0.00192365	0.00192365	0.000500733	0.001244009	0.000883325	0.000606617	0.000634262	0.006209327
3837303773955	383730	3773955	0.052708246	0.013087911	0.012011849	0.035328601	0.021189653	0.00429799	0.014551855	0.015640429	0.001417525	0.001620656	0.001908664	0.001908664	0.001908664	0.000496832	0.001234318	0.000876443	0.000601892	0.000629321	0.005859561
3837403773955	383740	3773955	0.047049513	0.011682799	0.010722263	0.031535739	0.018914742	0.00383656	0.012989575	0.01396128	0.001405101	0.001606452	0.001891935	0.001891935	0.001891935	0.000492478	0.001223499	0.000868762	0.000596616	0.000623805	0.005540511
3837503773955	383750	3773955	0.042381715	0.010523744	0.009658504	0.028407067	0.017038204	0.003455933	0.011700875	0.012576176	0.001392591	0.001592149	0.001875091	0.001875091	0.001875091	0.000488093	0.001212606	0.000861027	0.000591304	0.000618251	0.005248982
3837603773955	383760	3773955	0.038429917	0.009542479	0.008757916	0.025758307	0.015449511	0.003133692	0.01060985	0.011403536	0.001380167	0.001577945	0.001858363	0.001858363	0.001858363	0.000483739	0.001201788	0.000853345	0.000586029	0.000612736	0.004982215
3837703773955	383770	3773955	0.035199691	0.008740386	0.008021769	0.023593194	0.014150903	0.002870289	0.009718039	0.010445012	0.001366794	0.001562656	0.001840356	0.001840356	0.001840356	0.00047905 2	0.001190144	0.000845077	0.000580351	0.000606799	0.004736672
3837803773955	383780	3773955	0.032407213	0.00804699	0.007385383	0.021721487	0.013028277	0.002642582	0.008947083	0.009616384	0.001353162	0.001547071	0.001822001	0.001822001	0.001822001	0.00047427 4	0.001178274	0.000836648	0.000574563	0.000600747	0.004510713
3837903773955	383790	3773955	0.029936377	0.00743346	0.006822296	0.020065367	0.012034957	0.002441103	0.008264927	0.008883198	0.001339876	0.00153188	0.001804111	0.001804111	0.001804111	0.00046961 7	0.001166704	0.000828433	0.000568921	0.000594848	0.004302441
3838003773955	383800	3773955	0.027728136	0.006885135	0.006319053	0.018585256	0.011147204	0.002261036	0.007655269	0.008227934	0.00132702	0.001517183	0.001786802	0.001786802	0.001786802	0.00046511 1	0.001155511	0.00082048 5	0.000563463	0.000589141	0.004110303
3838103773955	383810	3773955	0.025766833	0.006398126	0.005872085	0.01727066	0.010358726	0.002101106	0.007113787	0.007645945	0.001314424	0.001502782	0.001769841	0.001769841	0.001769841	0.00046069 6	0.001144542	0.000812697	0.000558114	0.000583549	0.003932229
3838203773955	383820	3773955	0.024019295	0.005964198	0.005473833	0.016099342	0.009656184	0.001958606	0.006631321	0.007127387	0.001301914	0.001488479	0.001752997	0.001752997	0.001752997	0.00045631 2	0.001133649	0.000804962	0.000552802	0.000577995	0.003766664
3838303773955	383830	3773955	0.022451553	0.005574914	0.005116556	0.015048536	0.009025924	0.001830768	0.006198494	0.006662182	0.001289404	0.001474176	0.001736152	0.001736152	0.001736152	0.00045192 7	0.001122756	0.000797227	0.000547491	0.000572441	0.003612487
3838403773955	383840	3773955	0.021038926	0.005224146	0.004794628	0.014101699	0.008458023	0.001715578	0.005808492	0.006243005	0.001277066	0.00146007	0.00171954	0.00171954	0.00171954	0.00044760 3	0.001112013	0.000789599	0.000542252	0.000566963	0.003468578
3838503773955	383850	3773955	0.01976881	0.004908766	0.004505177	0.013250382	0.007947414	0.001612009	0.005457834	0.005866116	0.001264642	0.001445866	0.001702812	0.001702812	0.001702812	0.00044324 8	0.001101195	0.000781917	0.000536977	0.000561448	0.003333555
3838603773955	383860	3773955	0.01861095	0.004621259	0.004241308	0.012474307	0.007481933	0.001517593	0.005138168	0.005522537	0.001252391	0.001431859	0.001686316	0.001686316	0.001686316	0.00043895 4	0.001090527	0.000774343	0.000531775	0.000556009	0.003207074
3838703773955	383870	3773955	0.017558579	0.004359946	0.00400148	0.011768937	0.007058861	0.00143178	0.004847627	0.005210261	0.001239881	0.001417557	0.001669471	0.001669471	0.001669471	0.00043456 9	0.001079634	0.000766608	0.000526463	0.000550455	0.003087753
3838803773955	383880	3773955	0.016593916	0.004120412	0.00378164	0.011122356	0.00667105	0.001353118	0.0045813	0.004924011	0.001227371	0.001403254	0.001652626	0.001652626	0.001652626	0.00043018 5	0.00106874	0.000758873	0.000521151	0.000544901	0.00297499

			ISDrainage / Utilities Trenching	ISDrainage / Utilities Trenching	ISAsphalt Paving	ISAsphalt Paving	SVDemolition	SVSite Grubbing / Prep	SVMass Grading / Excavation	SVMass Grading / Excavation	SVDrainage / Utilities Trenching	SVFoundations / Concrete Pads	SVBuilding / Structure Construction	SVBuilding / Structure Construction	SVAsphalt Paving	SVAsphalt Paving	SVArchitectural Coating	SVArchitectural Coating	SVLandscaping or Other Finishing	SVLandscaping or Other Finishing	MDemolition
Unique Identifier	X (UTM)	Y (UTM)	2027	2028	2027	2028	2027	2027	2027	2028	2028	2028	2028	2029	2028	2029	2028	2029	2028	2029	2027
3830303773945	383030	3773945	0.001224833	0.001224833	0.001411538	0.001411538	0.000440968	0.000175725	0.000571532	0.000571532	0.000294949	0.000114407	0.000540745	0.000540745	0.000306088	0.000306088	6.89451E-05	6.89451E-05	0.00023343	0.00023343	0.001117196
3830403773945	383040	3773945	0.001303338	0.001303338	0.001502009	0.001502009	0.000447819	0.000178455	0.000580412	0.000580412	0.000299531	0.000116184	0.000547771	0.000547771	0.000310844	0.000310844	7.00163E-05	7.00163E-05	0.000237057	0.000237057	0.001166891
3830503773945	383050	3773945	0.001395266	0.001395266	0.00160795	0.00160795	0.000456469	0.000181902	0.000591623	0.000591623	0.000305317	0.000118429	0.000556665	0.000556665	0.000316848	0.000316848	7.13688E-05	7.13688E-05	0.000241636	0.000241636	0.001224351
3830603773945	383060	3773945	0.001499924	0.001499924	0.001728561	0.001728561	0.000467058	0.000186122	0.000605347	0.000605347	0.000312399	0.000121176	0.000567426	0.000567426	0.000324198	0.000324198	7.30243E-05	7.30243E-05	0.000247241	0.000247241	0.001288886
3830703773945	383070	3773945	0.001609951	0.001609951	0.00185536	0.00185536	0.000478545	0.000190699	0.000620236	0.000620236	0.000320083	0.000124156	0.000578899	0.000578899	0.000332172	0.000332172	7.48204E-05	7.48204E-05	0.000253322	0.000253322	0.0013567
3830803773945	383080	3773945	0.001703638	0.001703638	0.001963329	0.001963329	0.000485743	0.000193567	0.000629564	0.000629564	0.000324897	0.000126023	0.000585748	0.000585748	0.000337168	0.000337168	7.59457E-05	7.59457E-05	0.000257132	0.000257132	0.00141416
3830903773945	383090	3773945	0.001799918	0.001799918	0.002074284	0.002074284	0.000493355	0.000196601	0.00063943	0.00063943	0.000329989	0.000127998	0.000592774	0.000592774	0.000342452	0.000342452	7.71359E-05	7.71359E-05	0.000261162	0.000261162	0.001474812
3831003773945	383100	3773945	0.001899021	0.001899021	0.002188494	0.002188494	0.000501867	0.000199993	0.000650463	0.000650463	0.000335682	0.000130207	0.000600689	0.000600689	0.00034836	0.00034836	7.84667E-05	7.84667E-05	0.000265668	0.000265668	0.001540124
3831103773945	383110	3773945	0.001998818	0.001998818	0.002303504	0.002303504	0.000511487	0.000203826	0.00066293	0.00066293	0.000342116	0.000132702	0.000609761	0.000609761	0.000355037	0.000355037	7.99707E-05	7.99707E-05	0.00027076	0.00027076	0.001610266
3831203773945	383120	3773945	0.002096903	0.002096903	0.00241654	0.00241654	0.000521521	0.000207825	0.000675936	0.000675936	0.000348828	0.000135306	0.000619366	0.000619366	0.000362003	0.000362003	8.15396E-05	8.15396E-05	0.000276072	0.000276072	0.001682394
3831303773945	383130	3773945	0.002190637	0.002190637	0.002524562	0.002524562	0.000530033	0.000211217	0.000686968	0.000686968	0.000354522	0.000137514	0.000627549	0.000627549	0.000367911	0.000367911	8.28705E-05	8.28705E-05	0.000280577	0.000280577	0.001752278
3831403773945	383140	3773945	0.002283398	0.002283398	0.002631463	0.002631463	0.000538753	0.000214692	0.00069827	0.00069827	0.000360354	0.000139777	0.000636087	0.000636087	0.00037964	0.00037964	8.42338E-05	8.42338E-05	0.000285193	0.000285193	0.001824146
3831503773945	383150	3773945	0.002354867	0.002354867	0.002713826	0.002713826	0.000550864	0.000219518	0.000713966	0.000713966	0.000368454	0.000142919	0.000646137	0.000646137	0.00038237	0.00038237	8.61273E-05	8.61273E-05	0.000291604	0.000291604	0.001874359
3831603773945	383160	3773945	0.002419023	0.002419023	0.002787761	0.002787761	0.000564497	0.000224951	0.000731636	0.000731636	0.000377573	0.000146456	0.000659033	0.000659033	0.000391833	0.000391833	8.82588E-05	8.82588E-05	0.000298821	0.000298821	0.001959687
3836903773945	383690	3773945	0.00383947	0.00383947	0.00424731	0.00424731	0.000512871	0.000204378	0.000664724	0.000664724	0.000343042	0.000133062	0.000590283	0.000590283	0.000355998	0.000355998	8.01871E-05	8.01871E-05	0.000271492	0.000271492	0.096378121
3837003773945	383700	3773945	0.003592615	0.003592615	0.004140247	0.004140247	0.000511279	0.000203744	0.000662661	0.000662661	0.000341977	0.000132649	0.000589216	0.000589216	0.000354893	0.000354893	7.99382E-05	7.99382E-05	0.00027065	0.00027065	0.075472266
3837103773945	383710	3773945	0.003372329	0.003372329	0.003886383	0.003886383	0.000509895	0.000203192	0.000660867	0.000660867	0.000341052	0.00013229	0.000588238	0.000588238	0.000353932	0.000353932	7.97218E-05	7.97218E-05	0.000269917	0.000269917	0.061995085
3837203773945	383720	3773945	0.003180511	0.003180511	0.003665325	0.003665325	0.000511279	0.000203744	0.000662661	0.000662661	0.000341977	0.000132649	0.000591529	0.000591529	0.000354893	0.000354893	7.99382E-05	7.99382E-05	0.00027065	0.00027065	0.052436846
3837303773945	383730	3773945	0.003004708	0.003004708	0.003462724	0.003462724	0.000512386	0.000204185	0.000664096	0.000664096	0.000342718	0.000132936	0.000594908	0.000594908	0.000355662	0.000355662	8.01114E-05	8.01114E-05	0.000271236	0.000271236	0.045552232
3837403773945	383740	3773945	0.002843671	0.002843671	0.00327714	0.00327714	0.000513217	0.000204516	0.000665173	0.000665173	0.000343274	0.000133151	0.000598021	0.000598021	0.000356238	0.000356238	8.02412E-05	8.02412E-05	0.000271675	0.000271675	0.040325509
3837503773945	383750	3773945	0.002696428	0.002696428	0.003107452	0.003107452	0.000513632	0.000204681	0.000665711	0.000665711	0.000343551	0.000133259	0.0006006	0.0006006	0.000356526	0.000356526	8.03061E-05	8.03061E-05	0.000271895	0.000271895	0.036195276
3837603773945	383760	3773945	0.002561498	0.002561498	0.002951954	0.002951954	0.000514255	0.000204929	0.000666518	0.000666518	0.000343968	0.000133421	0.000604425	0.000604425	0.000356959	0.000356959	8.04035E-05	8.04035E-05	0.000272225	0.000272225	0.032802966
3837703773945	383770	3773945	0.002437168	0.002437168	0.002808672	0.002808672	0.000511833	0.000203964	0.000663379	0.000663379	0.000342348	0.000132792	0.000601668	0.000601668	0.000355278	0.000355278	8.00248E-05	8.00248E-05	0.000270943	0.000270943	0.030121404
3837803773945	383780	3773945	0.002322604	0.002322604	0.002676646	0.002676646	0.000508788	0.000202751	0.000659432	0.000659432	0.000340311	0.000132002	0.000597221	0.000597221	0.000353164	0.000353164	7.95487E-05	7.95487E-05	0.000269331	0.000269331	0.02781221
3837903773945	383790	3773945	0.002216882	0.002216882	0.002554808	0.002554808	0.000506019	0.000201648	0.000655845	0.000655845	0.00033846	0.000131284	0.000593396	0.000593396	0.000351242	0.000351242	7.91159E-05	7.91159E-05	0.000267866	0.000267866	0.025767714
3838003773945	383800	3773945	0.002119214	0.002119214	0.002442252	0.002442252	0.000503597	0.000200683	0.000652705	0.000652705	0.000336839	0.000130656	0.000590817	0.000590817	0.000349561	0.000349561	7.87372E-05	7.87372E-05	0.000266583	0.000266583	0.023939168
3838103773945	383810	3773945	0.002028582	0.002028582	0.002337804	0.002337804	0.000501314	0.000199772	0.000649745	0.000649745	0.000335312	0.000130063	0.000588327	0.000588327	0.00034796	0.00034796	7.83802E-05	7.83802E-05	0.000265374	0.000265374	0.022306642
3838203773945	383820	3773945	0.001944383	0.001944383	0.002240771	0.002240771	0.000499237	0.000198945	0.000647054	0.000647054	0.000333923	0.000129525	0.000586103	0.000586103	0.000346535	0.000346535	7.80556E-05	7.80556E-05	0.000264275	0.000264275	0.020839681
3838303773945	383830	3773945	0.001865925	0.001865925	0.002150353	0.002150353	0.000497161	0.000198118	0.000644364	0.000644364	0.000332535	0.000128986	0.000584058	0.000584058	0.00034504	0.00034504	7.7731E-05	7.7731E-05	0.000263176	0.000263176	0.019516629
3838403773945	383840	3773945	0.001792604	0.001792604	0.002065856	0.002065856	0.000495016	0.000197263	0.000641583	0.000641583	0.0003311	0.000128429	0.000581656	0.000581656	0.000343605	0.000343605	7.73955E-05	7.73955E-05	0.000262041	0.000262041	0.018320145
3838503773945	383850	3773945	0.001723681	0.001723681	0.001986427	0.001986427	0.000491833	0.000195994	0.000637457	0.000637457	0.00032897	0.000127603	0.000577654	0.000577654	0.000341395	0.000341395	7.68978E-05	7.68978E-05	0.000260356	0.000260356	0.017236425
3838603773945	383860	3773945	0.001659063	0.001659063	0.001911958	0.001911958	0.000488857	0.000194808	0.0006336	0.0006336	0.00032698	0.000126831	0.000573741	0.000573741	0.00033929	0.00033929	7.64326E-05	7.64326E-05	0.00025878	0.00025878	0.016243726
3838703773945	383870	3773945	0.001598147	0.001598147	0.001841757	0.001841757	0.000485189	0.000193347	0.000628847	0.000628847	0.000324527	0.00012588	0.000568938	0.000568938	0.00033678	0.00033678	7.58591E-05	7.58591E-05	0.000256839	0.000256839	0.015332042
3838803773945	383880	3773945	0.001540611	0.001540611	0.001775451	0.001775451	0.000481383	0.00019183	0.000623913	0.000623913	0.000321981	0.000124892	0.000563691	0.000563691	0.00033414	0.00033414	7.5264E-05	7.5264E-05	0.000254824	0.000254824	0.014490068
3838903773945	383890	3773945	0.001485621	0.001485621	0.001712078	0.001712078	0.000477369	0.000190231	0.000618711	0.000618711	0.000319296	0.000123851	0.000558532	0.000558532	0.00033155	0.00033155	7.46364E-05	7.46364E-05	0.000252699	0.000252699	0.013710646
3839003773945	383900	3773945	0.001431649	0.001431649	0.001649879	0.001649879	0.000472456	0.000188273	0.000612343	0.000612343	0.00031601	0.000122576	0.000552218	0.000552218	0.00032745	0.00032745	7.38682E-05	7.38682E-05	0.000250098	0.000250098	0.01298273
3839103773945	383910	3773945	0.001379297	0.001379297	0.001589547	0.001589547	0.000467265	0.000186204	0.000605616	0.000605616	0.000312538	0.000121229	0.00054617	0.00054617	0.00032434	0.00032434	7.30567E-05	7.30567E-05	0.000247351	0.000247351	0.01230658
3829703773955	382970	3773955	0.000856008	0.000856008	0.000986492	0.000986492	0.000386435	0.000153994	0.000500853	0.000500853	0.000258473	0.000100259	0.000482757	0.000482757	0.000268235	0.000268235	6.04189E-05	6.04189E-05	0.000204563	0.000204563	0.000834899
3829803773955	382980	3773955	0.000905768	0.000905768	0.001043837	0.001043837	0.000392733	0.000156503	0.000509015	0.000509015	0.000262686	0.000101892	0.00048925	0.00048925	0.00027207	0.00027207	6.14036E-05	6.14036E-05	0.000207896	0.000207896	0.000870962
3829903773955	382990	3773955	0.000962147	0.000962147	0.00110881	0.00110881	0.000399861	0.000159344	0.000518254	0.000518254	0.000267453	0.000103742	0.000496454	0.000496454	0.000277555	0.000277555	6.2518E-05	6.2518E-05	0.000211669	0.000211669	0.000911685
3830003773955	383000	3773955	0.001024914	0.001024914	0.001181144	0.001181144	0.000407335	0.000162322	0.00052794	0.00052794	0.000272453	0.000105681	0.000504191	0.000504191	0.00028274	0.00028274	6.36866E-05	6.36866E-05	0.000215626	0.000215626	0.000956031
3830103773955	383010	3773955	0.001095689	0.001095689	0.001262708	0.001262708	0.000415431	0.000165549	0.000538435	0.000538435	0.000277868	0.000107781	0.000512551	0.000512551	0.00028836	0.00028836	6.49525E-05	6.49525E-05	0.000219912	0.000219912	0.001004518
3830203773955	383020	3773955	0.001174379	0.001174379	0.001353393	0.001353393	0.000423944	0.000168941	0.000549467	0.000549467	0.000283562	0.00010999	0.000521356	0.000521356	0.00029427	0.00029427	6.62834E-05	6.62834E-05	0.000224418	0.000224418	0.001056371
3830303773955	383030	3773955	0.001250708	0.001250708	0.001441357	0.001441357	0.000430656	0.000171616	0.000558167	0.000558167	0.000288052	0.000111732	0.000528293	0.000528293	0.00029831	0.00029831	6.73329E-05	6.73329E-05	0.000227971	0.000227971	0.001103737
3830403773955	383040	3773955	0.001334212	0.001334212	0.00153759	0.00153759	0.000437715	0.000174429	0.000567316	0.000567316	0.000292773	0.000113563	0.000535586	0.000535586	0.00030383	0.00030383	6.84366E-05	6.84366E-05	0.000231708	0.000231708	0.001154122
3830503773955	383050	3773955	0.001430769	0.001430769	0.001648865	0.001648865	0.000446227	0.000177821	0.000578349	0.000578349	0.000298467	0.000115771	0.000544391	0.000544391	0.00030939	0.00030939	6.97674E-05	6.97674E-05	0.000236214	0.000236214	0.001211151
3830603773955	383060	3773955	0.001540056	0.001540056	0.001774811	0.001774811	0.000456469	0.000181902	0.000591623	0.000591623	0.000305317	0.000118429	0.000554797	0.000554797	0.00031648	0.00031648	7.13688E-05	7.13688E-05	0.000241636	0.000241636	0.00127465
3830703773955	383070	3773955	0.0016561	0.0016561	0.001908544	0.001908544	0.00046768	0.0018637	0.000606154	0.000606154	0.000312816	0.000121337	0.000565914	0.000565914	0.00032463	0.00032463	7.31216E-05	7.31216E-05	0.00024757	0.00024757	0.001341601
3830803773955	383080	3773955	0.001758444	0.001758444	0.002026488	0.002026488	0.000475431	0.000189458	0.0006162	0.0006162	0.000318	0.000123348	0.000573385	0.000573385	0.00033001	0.00033001	7.43335E-05	7.43335E-05	0.000251673	0.000251673	0.001400183
3830903773955	383090	3773955	0.001863564	0.001863564	0.002147632	0.002147632	0.000483667	0.0019274	0.000626873	0.000626873	0.000323508	0.000125485	0.000581123	0.000581123	0.00033572	0.00033572	7.56211E-05	7.56211E-05	0.000256033	0.000256033	0.001462043
3831003773955	383100	3773955	0.001969657	0.001969657	0.002269897	0.002269897	0.000492317	0.000196187	0.000638085	0.000638085	0.000329294	0.000127729	0.000589127	0.000589127	0.00034173	0.00034173	7.69736E-05	7.69736E-05	0.000260612	0.000260612	0.001526837
3831103773955	383110	3773955	0.002075286	0.002075286	0.002391628	0.002391628	0.000501452	0.000199828	0.000649925	0.000649925	0.000335405	0.000130099	0.000597665	0.000597665	0.00034807	0.00034807	7.84018E-05	7.84018E-05	0.000265448	0.000265448	0.001594995
3831203773955	383120	3773955	0.002180083	0.002180083	0.002512399	0.002512399	0.000511002	0.000203633	0.000662303	0.000662303	0.000341792	0.000132577	0.000606915	0.000606915	0.00035401	0.00035401	7.9895E-05	7.9895E-05	0.000270503	0.000270503	0.001665052
3831303773955	383130	3773955	0.002280806	0.002280806	0.002628476	0.002628476	0.000518961	0.000206805	0.000672617	0.000672617	0.000347115	0.000134642	0.000614564	0.000614564	0.00036022	0.00036022	8.11393E-05	8.11393E-05	0.000274716	0.000274716	0.001732779
3831403773955	383140	3773955	0.002381159	0.002381159	0.002744126	0.002744126	0.000527057	0.000210031	0.000683112	0.000683112	0.000352531	0.000136742	0.00062239	0.00062239	0.00036584	0.00036584	8.24052E-05	8.24052E-05	0.000279002	0.000279002	0.001802663
3831503773955	383150	3773955	0.002460358	0.002460358	0.002835398	0.002835398	0.000538545	0.000214609	0.000698001	0.000698001	0.000360215	0.000139723	0.000631818	0.000631818	0.00037382	0.00037382	8.42013E-05	8.42013E-05	0.000285083	0.000285083	0.001852359
3831603773955	383160	3773955	0.002534142	0.002534142	0.002920428	0.002920428	0.000551556	0.000219794	0.000714863	0.000714863	0.000368917	0.000143098	0.000644091	0.000644091	0.00038285	0.00038285	8.62355E-05	8.62355E-05	0.000291971	0.000291971	0.001935443
3836903773955	383690	3773955	0.004036843	0.004036843	0.00465219	0.00465219	0.00050249	0.000200241	0.00065127	0.00065127	0.00033609	0.000130368	0.00057881	0.00057881	0.000348793	0.000348793	7.85641E-05	7.85641E-05	0.000265997	0.000265997	0.083880869
3837003773955	383700	3773955	0.003772306	0.003772306	0.004347329	0.004347329	0.000501037	0.000199662	0.000649387	0.000649387	0.000335127	0.000129991	0.000577743	0.000577743	0.00034784	0.00034784	7.83369E-05	7.83369E-05	0.000265228	0.000265228	0.066086062
3837103773955	383710	3773955	0.003536837	0.003536837	0.004075967	0.004075967	0.000499653	0.000199111	0.000647593	0.000647593	0.000334201	0.000129632	0.000576765	0.000576765	0.00034623	0.00034623	7.81205E-05	7.81205E-05	0.000264495	0.000264495	0.054554936
3837203773955	383720	3773955	0.003331364	0.003331364	0.003839173	0.003839173	0.000501037	0.000199662	0.000649387	0.000649387	0.000335127	0.000129991	0.000580144	0.000580144	0.00034784	0.00034784	7.83369E-05	7.83369E-05	0.000265228	0.000265228	0.046355898
3837303773955	383730	3773955	0.003143711	0.003143711	0.003622916	0.003622916	0.000502282	0.000200159	0.000651001	0.000651001	0.00033596	0.000130315	0.000583702	0.000583702	0.00034848	0.00034848	7.85316E-05	7.85316E-05	0.000265887	0.000265887	0.040446469
3837403773955	383740	3773955	0.002972538	0.002972538	0.00342565	0.00342565	0.000503113	0.000200489	0.000652077	0.000652077	0.000336515	0.00013053	0.000586726	0.000586726	0.00034925	0.00034925	7.86615E-05	7.86615E-05	0.000266327	0.000266327	0.035981138
3837503773955	383750	3773955	0.00281613	0.00281613	0.0032454	0.0032454	0.000503251	0.000200545	0.000652257	0.000652257	0.000336608	0.000130566	0.000588683	0.000588683	0.00034932	0.00034932	7.86831E-05	7.86831E-05	0.0002664	0.0002664	0.032480637
3837603773955	383760	3773955	0.002673006	0.002673006	0.00308046	0.00308046	0.000503597	0.000200683	0.000652705	0.000652705	0.000336839	0.000130656	0.000591795	0.000591795	0.00034961	0.00034961	7.87372E-05	7.87372E-05	0.000266583	0.000266583	0.029603313
3837703773955	383770	3773955	0.00254127	0.00254127	0.002928643	0.002928643	0.000501244	0.000199745	0.000649656	0.000649656	0.000335266	0.000130045	0.000589216	0.000589216	0.00034792	0.00034792	7.83693E-05	7.83693E-05	0.000265338	0.000265338	0.02730361
3837803773955	383780	3773955	0.002420041	0.002420041	0.002788935	0.002788935	0.000498545	0.000198669	0.000646158	0.000646158	0.00033346	0.000129345	0.000585214	0.000585214	0.00034605	0.00034605	7.79474E-05	7.79474E-05	0.000263909	0.000263909	0.025319938
3837903773955	383790	3773955	0.002308301	0.002308301	0.002660162	0.002660162	0.000496054	0.000197677	0.000642929	0.000642929	0.000331794	0.000128699	0.000582012	0.000582012	0.00034432	0.00034432	7.75578E-05	7.75578E-05	0.00026259	0.00026259	0.023557135
3838003773955	383800	3773955	0.002205218	0.002205218	0.002541365	0.002541365	0.000494186	0.000196932	0.000640507	0.000640507	0.000330544	0.000128214	0.000580322	0.000580322	0.00034302	0.00034302	7.72657E-05	7.72657E-05	0.000261601	0.000261601	0.021972924
3838103773955	383810	3773955	0.002109679	0.002109679	0.002431263	0.002431263	0.000492386	0.000196215	0.000638175	0.000638175	0.000329341	0.000127747	0.000578899	0.000578899	0.00034177	0.00034177	7.69844E-05	7.69844E-05	0.000260649	0.000260649	0.020555486
3838203773955	383820	3773955	0.002020852	0.002020852	0.002328896	0.002328896	0.000490379	0.000195415	0.000635574	0.000635574	0.000327998	0.000127226	0.000576854	0.000576854	0.00034038	0.00034038	7.66706E-05	7.66706E-05	0.000259586	0.000259586	0.019280835
3838303773955	383830	3773955	0.001938134	0.001938134	0.00223357	0.00223357	0.000488372	0.000194615	0.000632972	0.000632972	0.000326656	0.000126706	0.000574719	0.000574719	0.00033899	0.00033899	7.63568E-05	7.63568E-05	0.000258524	0.000258524	0.018126454
3838403773955	383840	3773955	0.001860926	0.001860926	0.002144592	0.002144592	0.000486227	0.000193761	0.000630192	0.000630192	0.00032522	0.000126149	0.000572407	0.000572407	0.00033504	0.00033504	7.60214E-05	7.60214E-05	0.000257388	0.000257388	0.017076123
3838503773955	383850	3773955	0.001788485	0.001788485	0.002061108	0.002061108	0.000483459	0.000192657	0.000626604	0.000626604	0.00032337	0.000125431	0.00056876	0.00056876	0.00033583	0.00033583	7.55886E-05	7.55886E-05	0.000255923	0.000255923	0.016119574
3838603773955	383860	3773955	0.001720626	0.001720626	0.001982906	0.001982906	0.00048076	0.000191582	0.000623106	0.000623106	0.000321564	0.000124731	0.000565381	0.000565381	0.00033709	0.00033709	7.51666E-05	7.51666E-05	0.000254494	0.000254494	0.015239467
3838703773955	383870	3773955	0.001656609	0.001656609	0.001909131	0.001909131	0.000477231	0.000190175	0.000618532	0.000618532	0.000319204	0.000123815	0.000560578	0.000560578	0.00033259	0.00033259	7.46148E-05	7.46148E-05	0.000252626	0.000252626	0.014428726
3838803773955	383880	3773955	0.001596111	0.001596111	0.00183941	0.00183941	0.000473217	0.000188576	0.000613329	0.000613329	0.000316519	0.000122774	0.000554975	0.000554975	0.00032847	0.00032847	7.39872E-05	7.39872E-05	0.000250501	0.000250501	0.013675876

			MSite Grubbing / Prep	MMass Grading / Excavation	MMass Grading / Excavation	MDrainage / Utilities Trenching	MFoundations / Concrete Pads	MBuilding / Structure Construction	MAsphalt Paving	MLandscaping or Other Finishing	MWaterside Construction (Piles)	RSSWRestriping South Valley	RSSWRestriping Silver Lake Boulevard	RSSWDemolition	RSSWPlacing Base	RSSWForm	Child Risk				
Unique Identifier	X (UTM)	Y (UTM)	2027	2027	2028	2028	2028	2028	2028	2028	2028	2029	2029	2029	2029	2029	3rd Trimester	0<2	2<16	Total	per million
3830303773945	383030	3773945	0.001032968	0.001718213	0.001718213	0.000826374	0.000391569	0.001062335	0.000690752	0.00047437	0.000509856	0.000216226	0.000302146	0.000942497	8.57043E-05	0.000186406	1.83945E-07	5.3601E-06	4.1832E-07	5.96237E-06	5.96236677
3830403773945	383040	3773945	0.001078916	0.001794643	0.001794643	0.000863133	0.000408987	0.00110959	0.000721479	0.000495471	0.000532535	0.000219	0.000313401	0.000977959	8.8929E-05	0.00019342	2.00845E-07	5.90525E-06	4.4766E-07	6.55376E-06	6.55375631
3830503773945	383050	3773945	0.001132044	0.001883015	0.001883015	0.000905635	0.000429126	0.001164229	0.000757006	0.000519869	0.000558758	0.000222719	0.000326591	0.001019362	9.26939E-05	0.000201608	2.21435E-07	6.57636E-06	4.8335E-07	7.28115E-06	7.28114655
3830603773945	383060	3773945	0.001191714	0.001982268	0.001982268	0.000953371	0.000451745	0.001225595	0.000796907	0.000547271	0.00058821	0.000227382	0.000341686	0.001066798	9.70074E-05	0.00021099	2.46585E-07	7.40576E-06	5.2658E-07	8.17892E-06	8.17892076
3830703773945	383070	3773945	0.001254415	0.002086563	0.002086563	0.001003532	0.000475514	0.001290078	0.000838836	0.000576065	0.000619158	0.000232518	0.000357735	0.001117067	0.000101579	0.000220932	2.76597E-07	8.40768E-06	5.7698E-07	9.26126E-06	9.26125872
3830803773945	383080	3773945	0.001307543	0.002174935	0.002174935	0.001046034	0.000495653	0.001344717	0.000874363	0.000600463	0.000645381	0.000235499	0.000370895	0.001158379	0.000105335	0.000229103	3.07665E-07	9.45965E-06	6.2651E-07	1.03938E-05	10.3938262
3830903773945	383090	3773945	0.001363622	0.002268217	0.002268217	0.001090898	0.000516911	0.001402391	0.000911864	0.000626216	0.000673061	0.000238657	0.00038468	0.001201793	0.000109283	0.000237689	3.44651E-07	1.07281E-05	6.845E-07	1.17573E-05	11.7573001
3831003773945	383100	3773945	0.00142401	0.002368664	0.002368664	0.001139208	0.000539802	0.001464495	0.000952245	0.000653948	0.000702868	0.000242376	0.000399448	0.001248497	0.00011353	0.000246926	3.90157E-07	1.23103E-05	7.5486E-07	1.34553E-05	13.455322
3831103773945	383110	3773945	0.001488864	0.002476542	0.002476542	0.001191092	0.000564387	0.001531193	0.000995614	0.000683731	0.000734879	0.000246774	0.000415288	0.001298492	0.000118076	0.000256814	4.47302E-07	1.43269E-05	8.4207E-07	1.56162E-05	15.6162305
3831203773945	383120	3773945	0.001555554	0.002587471	0.002587471	0.001244443	0.000589667	0.001599779	0.001040209	0.000714357	0.000767796	0.000251496	0.000431574	0.001349949	0.000122755	0.000266991	5.19751E-07	1.69253E-05	9.5125E-07	1.83963E-05	18.3962943
3831303773945	383130	3773945	0.001620169	0.002694951	0.002694951	0.001296135	0.000614161	0.001666231	0.001083418	0.00074403	0.000799689	0.000255392	0.000447324	0.001398207	0.000127144	0.000276536	6.10538E-07	2.0242E-05	1.0867E-06	2.19393E-05	21.9392865
3831403773945	383140	3773945	0.001686619	0.002805482	0.002805482	0.001349295	0.00063935	0.00173457	0.001127854	0.000774546	0.000832487	0.000259347	0.000466231	0.001457342	0.000132521	0.000288231	7.33159E-07	2.48054E-05	1.2699E-06	2.68084E-05	26.8083849
3831503773945	383150	3773945	0.001733047	0.002882708	0.002882708	0.001386437	0.00065695	0.001782318	0.0011589	0.000795867	0.000855403	0.000263863	0.000481386	0.001504321	0.000136793	0.000297523	9.14291E-07	3.16822E-05	1.5398E-06	3.41363E-05	34.136317
3831603773945	383160	3773945	0.001811941	0.003013939	0.003013939	0.001449553	0.000686856	0.001863455	0.001211657	0.000832098	0.000894344	0.0002695	0.000495261	0.00155267	0.000141189	0.000307085	1.20201E-06	4.27969E-05	1.9748E-06	4.59737E-05	45.9736936
3836903773945	383690	3773945	0.089111935	0.148226664	0.148226664	0.071289548	0.033779845	0.091645424	0.059589758	0.040922875	0.043984173	0.000230747	0.02813395	0.165620123	0.015060372	0.032756159	1.18862E-06	2.55574E-05	6.0178E-06	3.27638E-05	32.7638111
3837003773945	383700	3773945	0.069782225	0.116074085	0.116074085	0.05582578	0.026452492	0.071766162	0.046663849	0.032046092	0.034443349	0.000230039	0.04087963	0.114313827	0.010394925	0.022608859	1.02182E-06	2.19561E-05	4.7879E-06	2.77658E-05	27.7658152
3837103773945	383710	3773945	0.057321122	0.095346584	0.095346584	0.045856897	0.021728836	0.058950784	0.038331024	0.026323579	0.028292755	0.00022936	0.029558308	0.083623367	0.007604142	0.016538934	8.94784E-07	1.92126E-05	3.9872E-06	2.40946E-05	24.094645
3837203773945	383720	3773945	0.048483502	0.080646299	0.080646299	0.038786801	0.018378741	0.049861907	0.032421248	0.022265079	0.023930652	0.000230806	0.022134044	0.063455747	0.005770236	0.012550205	7.91882E-07	1.69863E-05	3.4177E-06	2.11959E-05	21.1959447
3837303773945	383730	3773945	0.042117936	0.070057969	0.070057969	0.033694349	0.015965733	0.043315366	0.028164551	0.01934182	0.020788715	0.000232105	0.017310598	0.050202939	0.004565115	0.00992908	7.09384E-07	1.52007E-05	3.0053E-06	1.89154E-05	18.9153805
3837403773945	383740	3773945	0.037285269	0.062019426	0.062019426	0.029828215	0.014133804	0.038345304	0.024932913	0.017122515	0.018403391	0.000233079	0.014014588	0.041034435	0.003731393	0.008115744	6.41882E-07	1.37383E-05	2.6903E-06	1.70705E-05	17.0704629
3837503773945	383750	3773945	0.033466424	0.055667251	0.055667251	0.02677314	0.012686187	0.034417888	0.022379226	0.015368786	0.016518472	0.000233728	0.011663217	0.03441685	0.003129635	0.006806925	5.858E-07	1.2523E-05	2.4399E-06	1.55487E-05	15.5486801
3837603773945	383760	3773945	0.03032987	0.05044998	0.05044998	0.024263896	0.011497206	0.03119216	0.02028179	0.013928386	0.014970321	0.000234171	0.009909112	0.029429533	0.002676122	0.005820539	5.38465E-07	1.14957E-05	2.2333E-06	1.42675E-05	14.2674797
3837703773945	383770	3773945	0.027850476	0.046325817	0.046325817	0.022280381	0.010557337	0.028642277	0.018623803	0.012789774	0.013746533	0.000233108	0.008642496	0.025793078	0.002345448	0.005101326	4.98946E-07	1.06449E-05	2.0683E-06	1.32121E-05	13.2121218
3837803773945	383780	3773945	0.025715379	0.042774347	0.042774347	0.020572303	0.009747982	0.026446478	0.017196049	0.011809274	0.012692685	0.000230924	0.007634855	0.022878486	0.002080414	0.004524881	4.64434E-07	9.90337E-06	1.9254E-06	1.22932E-05	12.2931685
3837903773945	383790	3773945	0.023825022	0.039629972	0.039629972	0.019060018	0.0090314	0.024502377	0.015931955	0.010941165	0.011759636	0.000229773	0.006804518	0.020461464	0.001860627	0.004046845	4.33862E-07	9.24569E-06	1.7984E-06	1.1478E-05	11.4779835
3838003773945	383800	3773945	0.022134334	0.036817723	0.036817723	0.017707468	0.008390508	0.022763623	0.01480138	0.010164751	0.01092514	0.000228711	0.006109236	0.01842603	0.001675538	0.003644279	4.06537E-07	8.65771E-06	1.6847E-06	1.07489E-05	10.7488991
3838103773945	383810	3773945	0.020624889	0.034306947	0.034306947	0.016499911	0.007818319	0.021211263	0.013792004	0.009471568	0.010180103	0.000227648	0.005525457	0.016708295	0.001519339	0.003304548	3.82063E-07	8.13136E-06	1.5827E-06	1.00961E-05	10.0961381
3838203773945	383820	3773945	0.019268526	0.032050805	0.032050805	0.015414821	0.00730416	0.019816338	0.012884994	0.008848685	0.009510625	0.000226615	0.005029452	0.01524227	0.001386029	0.003014599	3.60012E-07	7.65719E-06	1.4908E-06	9.50802E-06	9.5080244
3838303773945	383830	3773945	0.018045222	0.030015991	0.030015991	0.014436178	0.00684044	0.018558255	0.012066963	0.008286908	0.008906822	0.00022558	0.004604429	0.013980886	0.001271327	0.002765124	3.40064E-07	7.22844E-06	1.4077E-06	8.97616E-06	8.97615678
3838403773945	383840	3773945	0.016938944	0.028175835	0.028175835	0.013551155	0.006421081	0.017420525	0.011327187	0.007778872	0.008360782	0.000224549	0.004237702	0.01288877	0.001172017	0.002549126	3.21933E-07	6.83923E-06	1.3321E-06	8.49331E-06	8.49330952
3838503773945	383850	3773945	0.015936928	0.026509106	0.026509106	0.012749543	0.006041244	0.016390022	0.010657132	0.007318716	0.007866203	0.000223309	0.003919835	0.011939327	0.001085682	0.002361347	3.05344E-07	6.48483E-06	1.2633E-06	8.05353E-06	8.05352645
3838603773945	383860	3773945	0.015019072	0.024982365	0.024982365	0.012015257	0.00569331	0.01544607	0.010043356	0.006897208	0.007413165	0.000221125	0.003639722	0.011100202	0.001009377	0.002195385	2.90093E-07	6.15912E-06	1.2001E-06	7.64933E-06	7.6493335
3838703773945	383870	3773945	0.014176121	0.023580221	0.023580221	0.011340897	0.005373771	0.014579154	0.009479669	0.0065101	0.006997098	0.000219709	0.003391526	0.010355034	0.000941617	0.002048007	2.75986E-07	5.85878E-06	1.1418E-06	7.27653E-06	7.2765262
3838803773945	383880	3773945	0.013397626	0.022285291	0.022285291	0.010718101	0.005078666	0.013778526	0.008959084	0.006152592	0.006612846	0.000217111	0.00316968	0.009687554	0.00088092	0.001915993	2.62881E-07	5.58002E-06	1.0876E-06	6.93051E-06	6.9305127
3838903773945	383890	3773945	0.012676966	0.021086562	0.021086562	0.010141573	0.004805484	0.013037377	0.008477174	0.005821643	0.00625714	0.000214455	0.002970283	0.009086429	0.000826258	0.001797104	2.5067E-07	5.31994E-06	1.0372E-06	6.6078E-06	6.60779783
3839003773945	383900	3773945	0.01200393	0.01996705	0.01996705	0.009603144	0.004550354	0.012345206	0.00802711	0.005512565	0.005924941	0.000211415	0.002789227	0.008539594	0.000776533	0.001688951	2.39221E-07	5.07692E-06	9.8972E-07	6.30586E-06	6.30585767
3839103773945	383910	3773945	0.011378757	0.018927152	0.018927152	0.009103005	0.004313369	0.011702259	0.007609052	0.005225467	0.005616366	0.000208345	0.002627257	0.008046319	0.000731678	0.001591392	2.2852E-07	4.84968E-06	9.4531E-07	6.02352E-06	6.02351665
3829703773955	382970	3773955	0.000771954	0.001284049	0.001284049	0.000617563	0.000292626	0.000793901	0.000516211	0.000354504	0.000381023	0.000191728	0.000233994	0.000728899	6.62812E-05	0.000144161	1.13251E-07	3.15848E-06	2.845E-07	3.55623E-06	3.55622531
3829803773955	382980	3773955	0.000805298	0.001339514	0.001339514	0.000644239	0.000305266	0.000828193	0.000538508	0.000369817	0.000397482	0.000194444	0.000242777	0.00075641	6.87828E-05	0.000149602	1.21753E-07	3.41748E-06	3.0062E-07	3.83985E-06	3.83984569
3829903773955	382990	3773955	0.000842951	0.001402144	0.001402144	0.000674361	0.000319539	0.000866916	0.000563687	0.000387108	0.000416066	0.000197454	0.000252603	0.000787211	7.15837E-05	0.000155694	1.3142E-07	3.71415E-06	3.1891E-07	4.16448E-06	4.164479
3830003773955	383000	3773955	0.000883953	0.001470347	0.001470347	0.000707163	0.000335082	0.000909085	0.000591106	0.000405938	0.000436305	0.000200671	0.000263113	0.000820206	7.4584E-05	0.000162219	1.42291E-07	4.05068E-06	3.3934E-07	4.53231E-06	4.53231234
3830103773955	383010	3773955	0.000928785	0.001544919	0.001544919	0.000743028	0.000352077	0.000955191	0.000621085	0.000426526	0.000458433	0.000204125	0.000274546	0.000855943	7.78336E-05	0.000169287	1.54697E-07	4.43832E-06	3.6248E-07	4.95549E-06	4.95548972
3830203773955	383020	3773955	0.000976728	0.001624666	0.001624666	0.000781383	0.00037025	0.001004497	0.000653145	0.000448543	0.000482097	0.000207814	0.000286604	0.000893873	8.12827E-05	0.000176789	1.68844E-07	4.88509E-06	3.8856E-07	5.44249E-06	5.44248981
3830303773955	383030	3773955	0.001020523	0.001697514	0.001697514	0.000816418	0.000386852	0.001049537	0.000682431	0.000468655	0.000503713	0.000210529	0.000297383	0.0009276	8.43579E-05	0.000183478	1.83746E-07	5.36121E-06	4.149E-07	5.95986E-06	5.95986227
3830403773955	383040	3773955	0.00106711	0.001775005	0.001775005	0.000853688	0.000404512	0.001097448	0.000713584	0.000490049	0.000526708	0.000213422	0.000308816	0.00096361	8.76241E-05	0.000190582	2.00882E-07	5.91433E-06	4.4475E-07	6.55996E-06	6.55996224
3830503773955	383050	3773955	0.001119839	0.001862714	0.001862714	0.000895871	0.0004245	0.001151677	0.000748844	0.000514264	0.000552734	0.000217111	0.000321887	0.001004739	9.13641E-05	0.000198716	2.21558E-07	6.58871E-06	4.8058E-07	7.29085E-06	7.29084617
3830603773955	383060	3773955	0.001178551	0.001960374	0.001960374	0.000942841	0.000446756	0.001212058	0.000788105	0.000541226	0.000581713	0.000221627	0.000336684	0.001051169	9.55862E-05	0.000207899	2.46651E-07	7.41692E-06	5.2367E-07	8.18725E-06	8.18724636
3830703773955	383070	3773955	0.001240454	0.002063342	0.002063342	0.000992364	0.000470222	0.001275721	0.0008295	0.000569654	0.000612268	0.000226615	0.000352465	0.001100615	0.000100082	0.000217678	2.76667E-07	8.41969E-06	5.7411E-07	9.27047E-06	9.27046741
3830803773955	383080	3773955	0.00129462	0.002153439	0.002153439	0.001035696	0.000490754	0.001331426	0.000865721	0.000594528	0.000639003	0.000229891	0.000365982	0.001143024	0.000103939	0.000226066	3.08447E-07	9.49587E-06	6.2507E-07	1.04294E-05	10.4293783
3830903773955	383090	3773955	0.001351816	0.002248579	0.002248579	0.001081453	0.000512436	0.001390249	0.000903969	0.000620795	0.000667234	0.000233433	0.000380125	0.001187718	0.000108003	0.000234905	3.4642E-07	1.07981E-05	6.8488E-07	1.18294E-05	11.8293949
3831003773955	383100	3773955	0.001411725	0.00234823	0.00234823	0.00112938	0.000535145	0.001451861	0.00094403	0.000648306	0.000696804	0.00023727	0.000394833	0.001234056	0.000112217	0.00024407	3.92557E-07	1.24024E-05	7.5627E-07	1.35512E-05	13.5511807
3831103773955	383110	3773955	0.001474745	0.002453055	0.002453055	0.001179796	0.000559035	0.001516672	0.000986172	0.000677247	0.00072791	0.000241431	0.000410167	0.001282497	0.000116622	0.000253651	4.49645E-07	1.44172E-05	8.4328E-07	1.57101E-05	15.7101057
3831203773955	383120	3773955	0.00153952	0.0025608	0.0025608	0.001231616	0.000583589	0.001583289	0.001029487	0.000706994	0.000759881	0.000245918	0.000425887	0.001332127	0.000121135	0.000263466	5.22018E-07	1.70122E-05	9.5222E-07	1.84864E-05	18.4863988
3831303773955	383130	3773955	0.001602141	0.002664963	0.002664963	0.001281713	0.000607327	0.00164769	0.001071362	0.000735751	0.00079079	0.000249548	0.000441221	0.001378831	0.000125382	0.000272704	6.12532E-07	2.03175E-05	1.0872E-06	2.20172E-05	22.0171921
3831403773955	383140	3773955	0.001666756	0.002772442	0.002772442	0.001333405	0.000631821	0.001714143	0.001114571	0.000765424	0.000822683	0.000253208	0.000459562	0.001436503	0.000130626	0.00028411	7.34343E-07	2.48471E-05	1.269E-06	2.68504E-05	26.8504163
3831503773955	383150	3773955	0.001712705	0.002848872	0.002848872	0.001370164	0.000649238	0.001761398	0.001145297	0.000786525	0.000845363	0.000257399	0.000474151	0.00148138	0.000134707	0.000292986	9.14376E-07	3.16757E-05	1.5371E-06	3.41271E-05	34.1271333
3831603773955	383160	3773955	0.001789525	0.002976653	0.002976653	0.00143162	0.000678359	0.001840402	0.001196668	0.000821804	0.00088328	0.000262741	0.000487519	0.001528358	0.000138979	0.000302277	1.19984E-06	4.26902E-05	1.9681E-06	4.58581E-05	45.8581427
3836903773955	383690	3773955	0.077556883	0.129006266	0.129006266	0.062045506	0.029399648	0.079761856	0.051862816	0.035616448	0.038280791	0.000225936	0.02549398	0.140593783	0.012784646	0.027806478	1.14478E-06	2.46484E-05	5.302E-06	3.10952E-05	31.0951851
3837003773955	383700	3773955	0.06110367	0.101638385	0.101638385	0.048882936	0.023162694	0.062840872	0.04086044	0.028060639	0.030159758	0.000225257	0.036781806	0.09927373	0.00902728	0.019634245	9.93317E-07	2.13768E-05	4.2526E-06	2.66228E-05	26.6227725
3837103773955	383710	3773955	0.050441904	0.083903858	0.083903858	0.040353523	0.019121117	0.051875988	0.033730845	0.023164436	0.024897287	0.000224578	0.026746691	0.073873571	0.006717562	0.014610631	8.7552E-07	1.88316E-05	3.5647E-06	2.32718E-05	23.2718101
3837203773955	383720	3773955	0.042861012	0.071293984	0.071293984	0.03428881	0.016247412	0.044079568	0.028661451	0.019683063	0.021155485	0.000226054	0.020161011	0.05686677	0.005171079	0.011247045	7.7837E-07	1.67285E-05	3.0735E-06	2.05803E-05	20.5803013
3837303773955	383730	3773955	0.03739711	0.062205459	0.062205459	0.029917688	0.014176199	0.038460324	0.025007702	0.017173875	0.018458593	0.000227382	0.015858044	0.045480858	0.004135721	0.008995152	6.99592E-07	1.5022E-05	2.7169E-06	1.84385E-05	18.4385182
3837403773955	383740	3773955	0.03326843	0.055337912	0.055337912	0.026614744	0.012611133	0.034214265	0.022246826	0.015277862	0.016420745	0.000228297	0.012913129	0.037515244	0.003411382	0.007419722	6.34741E-07	1.36159E-05	2.4453E-06	1.6696E-05	16.6959804
3837503773955	383750	3773955	0.030031841	0.049954247	0.049954247	0.024025473	0.011384232	0.030885659	0.020082497	0.013791523	0.014823219	0.000228888	0.010814211	0.031732946	0.002885579	0.006276106	5.80694E-07	1.24442E-05	2.2307E-06	1.52556E-05	15.2556109
3837603773955	383760	3773955	0.027371445	0.045529008	0.045529008	0.021897156	0.01037575	0.028149627	0.018303472	0.012569789	0.013510092	0.00022933	0.009238304	0.027325824	0.002484825	0.00540447	5.34665E-07	1.14458E-05	2.0533E-06	1.40338E-05	14.0337565
3837703773955	383770	3773955	0.025245123	0.041992135	0.041992135	0.020196098	0.009569721	0.025962852	0.016881586	0.011593318	0.012460574	0.000228297	0.008083281	0.024053225	0.002187237	0.004757219	4.96019E-07	1.06122E-05	1.9098E-06	1.3018E-05	13.0179698
3837803773955	383780	3773955	0.023411005	0.038941307	0.038941307	0.018728804	0.008874458	0.02407659	0.015655099	0.010751036	0.011555284	0.000226172	0.007161866	0.02141566	0.001947395	0.004235565	4.62178E-07	9.88302E-06	1.7852E-06	1.21304E-05	12.130412
3837903773955	383790	3773955	0.021781104	0.036230168	0.036230168	0.017424883	0.008256608	0.02240035	0.014565173	0.010002537	0.010750792	0.00022511	0.006399949	0.019216257	0.001747396	0.00380057	4.32063E-07	9.23385E-06	1.6742E-06	1.13401E-05	11.3400908
3838003773955	383800	3773955	0.020316331	0.033793699	0.033793699	0.016253065	0.007701353	0.020893932	0.013585669	0.009329869	0.010027804	0.000224165	0.005759838	0.017354662	0.001578115	0.003432385	4.05073E-07	8.65149E-06	1.5742E-06	1.06308E-05	10.6307565
3838103773955	383810	3773955	0.019005757	0.031613722	0.031613722	0.015204605	0.007204551	0.019546098	0.012709279	0.008728014	0.009380926	0.000223221	0.005222418	0.015781427	0.001435056	0.003121233	3.80884E-07	8.12971E-06	1.4844E-06	9.99499E-06	9.99499282
3838203773955	383820	3773955	0.017827205	0.029653347	0.029653347	0.014261764	0.006757795	0.01833404	0.011921174	0.008186788	0.008799213	0.000222247	0.004766697	0.014439795	0.001313057	0.002855886	3.59103E-07	7.66032E-06	1.4033E-06	9.42272E-06	9.42272086
3838303773955	383830	3773955	0.016759856	0.027877944	0.027877944	0.013407885	0.006353193	0.017236346	0.01120743	0.007696629	0.008272387	0.000221273	0.004375496	0.013282605	0.00120783	0.002627018	3.39376E-07	7.23548E-06	1.3296E-06	8.90442E-06	8.90442182
3838403773955	383840	3773955	0.015788712	0.026262566	0.026262566	0.012630969	0.00598506	0.016237591	0.010558019	0.00725065	0.007793046	0.000220269	0.004036668	0.012276129	0.001116308	0.002427959	3.21422E-07	6.84918E-06	1.2622E-06	8.43283E-06	8.43283227
3838503773955	383850	3773955	0.01490428	0.024791423	0.024791423	0.011923424	0.005649796	0.015328014	0.009966593	0.006844493	0.007356505	0.000219148	0.003741936	0.01139752	0.001036413	0.002254188	3.04994E-07	6.49683E-06	1.2006E-06	8.00239E-06	8.00239298
3838603773955	383860	3773955	0.014090526	0.023437844	0.023437844	0.011272421	0.005341325	0.014491125	0.009422431	0.006470792	0.00695485	0.000218026	0.003481651	0.010619083	0.000965627	0.00210023	2.89902E-07	6.1735E-06	1.1437E-06	7.60708E-06	7.60707664
3838703773955	383870	3773955	0.013340908	0.022190948	0.022190948	0.010672727	0.005057166	0.013720196	0.008921156	0.006126545	0.006584851	0.000215783	0.003250963	0.009927382	0.000902729	0.001963426	2.75927E-07	5.87527E-06	1.091E-06	7.24216E-06	7.24215887
3838803773955	383880	3773955	0.012644818	0.021033088	0.021033088	0.010115854	0.004793297	0.013004315	0.008455676	0.00580688	0.006241272	0.000213304	0.003044182	0.009305875	0.000846213	0.001840505	2.62909E-07	5.59813E-06	1.0418E-06	6.90281E-06	6.90280553

			EGIODemolition	EGIOSite Grubbing / Prep	EGIOMass Grading / Excavation	EGIOMass Grading / Excavation	EGIODrainage / Utilities Trenching	EGIODrainage / Utilities Trenching	EGIOFoundations / Concrete Pads	EGIOFoundations / Concrete Pads	EGIOBuilding / Structure Construction	EGIOBuilding / Structure Construction	EGIOAsphalt Paving	EGIOArchitectural Coating	EGIOLandscaping or Other Finishing	EGIOWaterside Construction (Piles)	HIWaterside Construction (Landscaping)	HIWaterside Construction (Landscaping)	KMDemolition	KMSite Grubbing / Prep	KMMass Grading / Excavation
Unique Identifier	X (UTM)	Y (UTM)	2025	2025	2025	2026	2026	2027	2026	2027	2026	2027	2027	2027	2027	2027	2025	2026	2025	2025	2025
3838903773955	383890	3773955	0.002106788	0.00194795	0.003240177	0.003240177	0.001558362	0.001558362	0.000738414	0.000738414	0.002003333	0.002003333	0.001302609	0.000264214	0.000894558	0.000961477	0.003801586	0.003801586	0.010209024	0.00943934	0.015701173
3839003773955	383900	3773955	0.002047171	0.00189283	0.003148488	0.003148488	0.001514264	0.001514264	0.000717519	0.000717519	0.001946644	0.001946644	0.001265748	0.000256737	0.000869244	0.000934269	0.00368692	0.00368692	0.009671607	0.00894244	0.014874641
3839103773955	383910	3773955	0.001990142	0.0018401	0.003060779	0.003060779	0.00147208	0.00147208	0.000697531	0.000697531	0.001892415	0.001892415	0.001230488	0.000249585	0.000845029	0.000908243	0.003577758	0.003577758	0.00917172	0.008480241	0.014105831
3829703773955	382970	3773965	0.004567311	0.00422297	0.007024387	0.007024387	0.003378376	0.003378376	0.00160081	0.00160081	0.00434303	0.00434303	0.002823929	0.00057279	0.001939314	0.002084388	0.002628712	0.002628712	0.001094419	0.001011908	0.001683183
3829803773965	382980	3773965	0.004960904	0.00458689	0.007629722	0.007629722	0.003669512	0.003669512	0.001738762	0.001738762	0.004717297	0.004717297	0.003067284	0.000622151	0.002106437	0.002264013	0.002785502	0.002785502	0.001148169	0.001061606	0.001765849
3829903773965	382990	3773965	0.005409198	0.00500138	0.008319184	0.008319184	0.004001108	0.004001108	0.001895885	0.001895885	0.005143576	0.005143576	0.00334446	0.000678371	0.002296786	0.002468601	0.002958001	0.002958001	0.001207268	0.001116249	0.001856743
3830003773965	383000	3773965	0.005935053	0.0054876	0.009127935	0.009127935	0.004390076	0.004390076	0.002080194	0.002080194	0.00564361	0.00564361	0.003669592	0.000744319	0.002520068	0.002708586	0.003152813	0.003152813	0.00127465	0.001178551	0.001960374
3830103773965	383010	3773965	0.006552535	0.00605852	0.010077603	0.010077603	0.004846819	0.004846819	0.002296617	0.002296617	0.006230769	0.006230769	0.004051376	0.000821758	0.002782256	0.002990387	0.003372039	0.003372039	0.001349884	0.001248113	0.002076081
3830203773965	383020	3773965	0.007270701	0.00672255	0.011182121	0.011182121	0.005378036	0.005378036	0.002548329	0.002548329	0.00691367	0.00691367	0.00449541	0.000911824	0.003087195	0.003318137	0.003614979	0.003614979	0.001430552	0.001322699	0.002200147
3830303773965	383030	3773965	0.008038649	0.0074326	0.012363202	0.012363202	0.005946077	0.005946077	0.002817489	0.002817489	0.007643907	0.007643907	0.004970227	0.001008133	0.003413271	0.003668606	0.003863122	0.003863122	0.001504491	0.001391064	0.002313863
3830403773965	383040	3773965	0.008936789	0.00826302	0.013744514	0.013744514	0.006610418	0.006610418	0.003132281	0.003132281	0.008497943	0.008497943	0.005525539	0.001120769	0.003794628	0.004078491	0.004139581	0.004139581	0.001583607	0.001464215	0.00243554
3830503773965	383050	3773965	0.010061749	0.00930317	0.015474669	0.015474669	0.007442535	0.007442535	0.003526572	0.003526572	0.009567662	0.009567662	0.006221093	0.001261851	0.004272294	0.00459189	0.004467169	0.004467169	0.001675664	0.001549332	0.002577121
3830603773965	383060	3773965	0.011484451	0.01061861	0.017662741	0.017662741	0.008494887	0.008494887	0.004025218	0.004025218	0.010920501	0.010920501	0.007100736	0.001440273	0.004876384	0.005241169	0.004857794	0.004857794	0.001777557	0.001643542	0.002733829
3830703773965	383070	3773965	0.013239748	0.01224157	0.020362336	0.020362336	0.009793256	0.009793256	0.004640437	0.004640437	0.012589603	0.012589603	0.008186022	0.001660406	0.005621697	0.006042236	0.005311054	0.005311054	0.001882987	0.001741024	0.002895977
3830803773965	383080	3773965	0.015115401	0.01397581	0.023247034	0.023247034	0.011180651	0.011180651	0.00529784	0.00529784	0.014373152	0.014373152	0.009345722	0.001895634	0.006418113	0.00689823	0.005761013	0.005761013	0.001977546	0.001828454	0.003041406
3830903773965	383090	3773965	0.017406304	0.016094	0.026770374	0.026770374	0.012875199	0.012875199	0.006100786	0.006100786	0.016551558	0.016551558	0.010762167	0.002182937	0.007390847	0.007943731	0.006270506	0.006270506	0.002076333	0.001919793	0.003193337
3831003773965	383100	3773965	0.020232639	0.01870725	0.031117193	0.031117193	0.0149658	0.0149658	0.007091396	0.007091396	0.019239105	0.019239105	0.012509665	0.00253739	0.008590931	0.009233588	0.006844036	0.006844036	0.002179606	0.00201528	0.003352168
3831103773965	383110	3773965	0.023768426	0.02197647	0.036555128	0.036555128	0.017581173	0.017581173	0.008330664	0.008330664	0.022601265	0.022601265	0.014695812	0.002980816	0.010092253	0.010847219	0.007487706	0.007487706	0.002287193	0.002114755	0.003517634
3831203773965	383120	3773965	0.028347557	0.02621036	0.043597693	0.043597693	0.020968291	0.020968291	0.009935617	0.009935617	0.026955535	0.026955535	0.017527049	0.003555088	0.012036586	0.012937001	0.008223129	0.008223129	0.002400733	0.002219735	0.003692255
3831303773965	383130	3773965	0.034293999	0.03170849	0.052743143	0.052743143	0.025366791	0.025366791	0.012019802	0.012019802	0.032609974	0.032609974	0.021203683	0.004300836	0.01456149	0.015650784	0.009033395	0.009033395	0.002518069	0.002328225	0.003872714
3831403773965	383140	3773965	0.042514433	0.03930916	0.065385925	0.065385925	0.031447332	0.031447332	0.014901006	0.014901006	0.04042674	0.04042674	0.026286306	0.005331766	0.018051948	0.019402352	0.009954925	0.009954925	0.002642135	0.002442937	0.004063524
3831503773965	383150	3773965	0.055002108	0.05085536	0.084591595	0.084591595	0.04068429	0.04068429	0.019277847	0.019277847	0.052301201	0.052301201	0.034007327	0.006897855	0.023354309	0.025101363	0.011031845	0.011031845	0.002768357	0.002559644	0.00425765
3831603773965	383160	3773965	0.075222409	0.0695512	0.115689813	0.115689813	0.055640964	0.055640964	0.026364919	0.026364919	0.071528574	0.071528574	0.046509364	0.009433697	0.031940001	0.034329321	0.01232889	0.01232889	0.002909592	0.002690231	0.004474865
3836903773965	383690	3773965	0.003920754	0.00362516	0.006030002	0.006030002	0.002900127	0.002900127	0.001374196	0.001374196	0.003728223	0.003728223	0.002424168	0.000491705	0.001664782	0.001789318	0.006266104	0.006266104	0.058162765	0.05377773	0.089452591
3837003773965	383700	3773965	0.003784782	0.00349944	0.005820881	0.005820881	0.00279955	0.00279955	0.001326539	0.001326539	0.003598928	0.003598928	0.002340098	0.000474652	0.001607047	0.001727264	0.006092904	0.006092904	0.049931373	0.046166923	0.076792957
3837103773965	383710	3773965	0.003655798	0.00338018	0.005622508	0.005622508	0.002704143	0.002704143	0.001281331	0.001281331	0.003476278	0.003476278	0.002260348	0.000458476	0.001552279	0.0016684	0.005926909	0.005926909	0.043507563	0.04022742	0.066913329
3837203773965	383720	3773965	0.00354105	0.00327408	0.00544603	0.00544603	0.002619265	0.002619265	0.001241113	0.001241113	0.003367165	0.003367165	0.002189401	0.000444086	0.001503557	0.001616032	0.005803738	0.005803738	0.038141331	0.035265761	0.058660225
3837303773965	383730	3773965	0.003434067	0.00317516	0.005281493	0.005281493	0.002540132	0.002540132	0.001203616	0.001203616	0.003265436	0.003265436	0.002123254	0.000430669	0.001458131	0.001567209	0.005689872	0.005689872	0.033784104	0.031237037	0.05195894
3837403773965	383740	3773965	0.00332743	0.00307657	0.005117487	0.005117487	0.002461253	0.002461253	0.00116624	0.00116624	0.003164034	0.003164034	0.002057321	0.000417295	0.001412852	0.001518542	0.005574706	0.005574706	0.030226057	0.02794724	0.046486771
3837503773965	383750	3773965	0.003223121	0.00298012	0.004957064	0.004957064	0.002384098	0.002384098	0.001129681	0.001129681	0.003064848	0.003064848	0.001992828	0.000404214	0.001368561	0.001470939	0.005451935	0.005451935	0.027293084	0.025235391	0.041975946
3837603773965	383760	3773965	0.003125456	0.00288982	0.004806858	0.004806858	0.002311856	0.002311856	0.00109545	0.00109545	0.002971979	0.002971979	0.001932442	0.000391966	0.001327092	0.001426367	0.005333467	0.005333467	0.024801243	0.022931416	0.03814357
3837703773965	383770	3773965	0.003027791	0.00279952	0.004656652	0.004656652	0.002239615	0.002239615	0.001061219	0.001061219	0.00287911	0.00287911	0.001872057	0.000379717	0.001285623	0.001381796	0.005189585	0.005189585	0.022743547	0.021028854	0.034978894
3837803773965	383780	3773965	0.002932973	0.00271185	0.004510825	0.004510825	0.002169479	0.002169479	0.001027986	0.001027986	0.002788948	0.002788948	0.001813432	0.000367826	0.001245362	0.001338524	0.005043401	0.005043401	0.020961331	0.019381004	0.032237899
3837903773965	383790	3773965	0.00284359	0.00262921	0.004373357	0.004373357	0.002103364	0.002103364	0.000996658	0.000996658	0.002703954	0.002703954	0.001758167	0.000356617	0.00120741	0.001297732	0.004907122	0.004907122	0.019379363	0.017918305	0.02980488
3838003773965	383800	3773965	0.002760679	0.00255254	0.004245841	0.004245841	0.002042035	0.002042035	0.000967598	0.000967598	0.002625114	0.002625114	0.001706904	0.000346219	0.001172205	0.001259893	0.004786753	0.004786753	0.01795718	0.016603343	0.027617605
3838103773965	383810	3773965	0.002680959	0.00247883	0.004123235	0.004123235	0.001983068	0.001983068	0.000939657	0.000939657	0.002549309	0.002549309	0.001657614	0.000336221	0.001138355	0.001223512	0.004673988	0.004673988	0.01669409	0.015435481	0.025675011
3838203773965	383820	3773965	0.002603655	0.00240736	0.004004344	0.004004344	0.001925887	0.001925887	0.000912563	0.000912563	0.002475801	0.002475801	0.001609817	0.000326526	0.001105532	0.001188233	0.004559422	0.004559422	0.015572581	0.014398525	0.023950163
3838303773965	383830	3773965	0.002529544	0.00233884	0.003890362	0.003890362	0.001871068	0.001871068	0.000886587	0.000886587	0.002405329	0.002405329	0.001563995	0.000317232	0.001074063	0.00115441	0.004440854	0.004440854	0.014567458	0.013469182	0.022404315
3838403773965	383840	3773965	0.002458624	0.00227326	0.00378129	0.00378129	0.00181861	0.00181861	0.00086173	0.00086173	0.002337892	0.002337892	0.001520146	0.000308338	0.00104395	0.001122045	0.004325187	0.004325187	0.013659656	0.012629821	0.021008142
3838503773965	383850	3773965	0.002389775	0.0022096	0.003675403	0.003675403	0.001767684	0.001767684	0.000837599	0.000837599	0.002272424	0.002272424	0.001477578	0.000299703	0.001014717	0.001090624	0.004206619	0.004206619	0.012840719	0.011872625	0.019748641
3838603773965	383860	3773965	0.002323429	0.00214826	0.003573364	0.003573364	0.001718608	0.001718608	0.000814345	0.000814345	0.002209336	0.002209336	0.001436556	0.000291383	0.000986545	0.001060345	0.004095956	0.004095956	0.012094167	0.011182358	0.018600467
3838703773965	383870	3773965	0.002259412	0.00208907	0.003474907	0.003474907	0.001671255	0.001671255	0.000791908	0.000791908	0.002148462	0.002148462	0.001396975	0.000283354	0.000959363	0.00103113	0.003978088	0.003978088	0.011417586	0.010556786	0.017559906
3838803773965	383880	3773965	0.002197034	0.00203139	0.003378972	0.003378972	0.001625115	0.001625115	0.000770045	0.000770045	0.002089147	0.002089147	0.001358407	0.000275532	0.000932877	0.001002662	0.003857118	0.003857118	0.010797775	0.009983704	0.016606655
3838903773965	383890	3773965	0.002135777	0.00197476	0.003284761	0.003284761	0.001579805	0.001579805	0.000748575	0.000748575	0.002030899	0.002030899	0.001320533	0.000267849	0.000906867	0.000974707	0.003741852	0.003741852	0.010223691	0.009452901	0.01572373
3839003773965	383900	3773965	0.002074952	0.00191852	0.003191214	0.003191214	0.001534813	0.001534813	0.000727256	0.000727256	0.001973061	0.001973061	0.001282925	0.000260221	0.00088104	0.000946948	0.003630188	0.003630188	0.009690156	0.008959591	0.01490317
3839103773965	383910	3773965	0.002017492	0.00186539	0.003102842	0.003102842	0.001492311	0.001492311	0.000707117	0.000707117	0.001918422	0.001918422	0.001247398	0.000253015	0.000856642	0.000920725	0.003524527	0.003524527	0.009193979	0.008500822	0.014140065
3829703773975	382970	3773975	0.004594315	0.00424794	0.007065919	0.007065919	0.003398351	0.003398351	0.001610275	0.001610275	0.004368709	0.004368709	0.002840625	0.000576176	0.001950781	0.002096712	0.002624409	0.002624409	0.001099509	0.001016614	0.001691012
3829903773975	382990	3773975	0.005401605	0.00499436	0.008307507	0.008307507	0.003995492	0.003995492	0.001893224	0.001893224	0.005136357	0.005136357	0.003339766	0.000677419	0.002293562	0.002465136	0.00293909	0.00293909	0.001203645	0.001112899	0.00185117
3830003773975	383000	3773975	0.005915814	0.00546981	0.009098344	0.009098344	0.004375845	0.004375845	0.002073451	0.002073451	0.005625315	0.005625315	0.003657696	0.000741907	0.002511899	0.002699805	0.0031294	0.0031294	0.00126887	0.001173207	0.001951484
3830103773975	383010	3773975	0.006527429	0.00603531	0.01003899	0.01003899	0.004828248	0.004828248	0.002287817	0.002287817	0.006206896	0.006206896	0.004035853	0.00081861	0.002771595	0.002978929	0.003346725	0.003346725	0.001343844	0.001242529	0.002066792
3830203773975	383020	3773975	0.007239211	0.00669343	0.011133689	0.011133689	0.005354743	0.005354743	0.002537292	0.002537292	0.006883725	0.006883725	0.004475941	0.000907875	0.003073823	0.003303765	0.003588064	0.003588064	0.001424685	0.001317275	0.002191124
3830303773975	383030	3773975	0.007992491	0.00738992	0.012292213	0.012292213	0.005911934	0.005911934	0.002801311	0.002801311	0.007600016	0.007600016	0.004941688	0.001002344	0.003393672	0.003647541	0.003832304	0.003832304	0.001497675	0.001384762	0.00230338
3830403773975	383040	3773975	0.008871909	0.00820303	0.01364473	0.01364473	0.006562427	0.006562427	0.003109541	0.003109541	0.008436249	0.008436249	0.005485424	0.001112633	0.003767079	0.004048881	0.00410416	0.00410416	0.001575928	0.001457115	0.002423731
3830503773975	383050	3773975	0.009991779	0.00923847	0.015367057	0.015367057	0.007390779	0.007390779	0.003502047	0.003502047	0.009501128	0.009501128	0.006177831	0.001253076	0.004242585	0.004559958	0.004431649	0.004431649	0.001669711	0.001543827	0.002567966
3830603773975	383060	3773975	0.011434755	0.01057266	0.017586311	0.017586311	0.008458129	0.008458129	0.0040078	0.0040078	0.010873246	0.010873246	0.00707001	0.001434041	0.004855283	0.00521849	0.004829077	0.004829077	0.001776349	0.001642426	0.002731971
3830703773975	383070	3773975	0.013230257	0.0122328	0.02034774	0.02034774	0.009786236	0.009786236	0.004637111	0.004637111	0.012580579	0.012580579	0.008180154	0.001659216	0.005617667	0.006037905	0.005294245	0.005294245	0.001885834	0.001743656	0.002900356
3830803773975	383080	3773975	0.015127739	0.01398722	0.023266009	0.023266009	0.011189777	0.011189777	0.005302165	0.005302165	0.014384883	0.014384883	0.00935335	0.001897181	0.006423352	0.00690386	0.005752608	0.005752608	0.001982119	0.001832682	0.003048439
3830903773975	383090	3773975	0.01744763	0.01613221	0.026833933	0.026833933	0.012905768	0.012905768	0.00611527	0.00611527	0.016590855	0.016590855	0.010787719	0.00218812	0.007408395	0.007962591	0.006273508	0.006273508	0.002082372	0.001925377	0.003202626
3831003773975	383100	3773975	0.020289409	0.01875974	0.031204503	0.031204503	0.015007792	0.015007792	0.007111293	0.007111293	0.019293087	0.019293087	0.012544766	0.00254451	0.008615036	0.009259496	0.006856943	0.006856943	0.002186422	0.002021582	0.003362651
3831103773975	383110	3773975	0.023790686	0.02199705	0.036589362	0.036589362	0.017597637	0.017597637	0.008338466	0.008338466	0.022622432	0.022622432	0.014709575	0.002983607	0.010101704	0.010857378	0.007502415	0.007502415	0.002293318	0.002120419	0.003527055
3831203773975	383120	3773975	0.028320552	0.0261854	0.043556161	0.043556161	0.020948316	0.020948316	0.009926152	0.009926152	0.026929857	0.026929857	0.017510352	0.003551701	0.012025119	0.012924677	0.00824274	0.00824274	0.002406341	0.002224921	0.00370088
3831303773975	383130	3773975	0.034241197	0.03165967	0.052661936	0.052661936	0.025327735	0.025327735	0.012001296	0.012001296	0.032559766	0.032559766	0.021171036	0.004294214	0.01453907	0.015626687	0.009071017	0.009071017	0.002524022	0.00233373	0.00388187
3831403773975	383140	3773975	0.042441874	0.03924208	0.065274332	0.065274332	0.031393661	0.031393661	0.014875575	0.014875575	0.040357744	0.040357744	0.026241444	0.005322667	0.018021139	0.019369238	0.010022264	0.010022264	0.002648692	0.002449	0.004073608
3831503773975	383150	3773975	0.054900474	0.05076139	0.084435285	0.084435285	0.040609113	0.040609113	0.019242225	0.019242225	0.052204558	0.052204558	0.033944488	0.006885109	0.023311154	0.025054981	0.011141107	0.011141107	0.002775863	0.002566584	0.004269195
3831603773975	383160	3773975	0.074920872	0.0692724	0.115226058	0.115226058	0.055417921	0.055417921	0.026259232	0.026259232	0.071241844	0.071241844	0.046322927	0.009395882	0.031811966	0.034191709	0.012490684	0.012490684	0.002917443	0.00249764	0.00448694
3836903773975	383690	3773975	0.003963719	0.00366488	0.006096082	0.006096082	0.002931908	0.002931908	0.001389255	0.001389255	0.003769079	0.003769079	0.002450733	0.000497093	0.001683025	0.001808926	0.006144534	0.006144534	0.057288783	0.052969639	0.088108433
3837003773975	383700	3773975	0.003826453	0.00353797	0.005884971	0.005884971	0.002830374	0.002830374	0.001341145	0.001341145	0.003638553	0.003638553	0.002365863	0.000479878	0.001624741	0.001746282	0.005972835	0.005972835	0.049172398	0.045465169	0.075625676
3837103773975	383710	3773975	0.003696348	0.00341767	0.005684873	0.005684873	0.002734137	0.002734137	0.001295544	0.001295544	0.003514837	0.003514837	0.00228542	0.000463562	0.001569497	0.001686906	0.00580844	0.00580844	0.042866528	0.039634714	0.065927436
3837203773975	383720	3773975	0.003581255	0.00331126	0.005507863	0.005507863	0.002649004	0.002649004	0.001255204	0.001255204	0.003405396	0.003405396	0.002214259	0.000449128	0.001520628	0.001634381	0.005687571	0.005687571	0.03759218	0.034758013	0.057815648
3837303773975	383730	3773975	0.00347315	0.0032113	0.005341602	0.005341602	0.002569041	0.002569041	0.001217315	0.001217315	0.0033026	0.0033026	0.002147419	0.00043557	0.001474726	0.001585045	0.005576607	0.005576607	0.033320281	0.030808182	0.051245595
3837403773975	383740	3773975	0.003365132	0.00311143	0.005175473	0.005175473	0.002489141	0.002489141	0.001179455	0.001179455	0.003199886	0.003199886	0.002080632	0.000422024	0.001428861	0.001535749	0.005462742	0.005462742	0.029848511	0.027598157	0.045906116
3837503773975	383750	3773975	0.00325953	0.00301379	0.005013059	0.005013059	0.002411029	0.002411029	0.001142442	0.001142442	0.003099469	0.003099469	0.00201533	0.00040878	0.001384021	0.001487555	0.00533837	0.00533837	0.027001555	0.024965841	0.041527584
3837603773975	383760	3773975	0.003160053	0.00292181	0.004860067	0.004860067	0.002337447	0.002337447	0.001107576	0.001107576	0.003004877	0.003004877	0.001953833	0.000396305	0.001341782	0.001442156	0.005218201	0.005218201	0.024577356	0.022724408	0.037799237
3837703773975	383770	3773975	0.003061611	0.00283079	0.004708667	0.004708667	0.002264631	0.002264631	0.001073073	0.001073073	0.002911269	0.002911269	0.001892968	0.000383959	0.001299983	0.00139723	0.005078921	0.005078921	0.022560468	0.020859578	0.034697324
3837803773975	383780	3773975	0.002966448	0.0027428	0.004562309	0.00219424	0.00219424	0.0021039719	0.001039719	0.001039719	0.002820779	0.002820779	0.001834129	0.000372024	0.001259576	0.001353801	0.00493884	0.00493884	0.020810088	0.019241164	0.032005292
3837903773975	383790	3773975	0.002876462	0.0026596	0.004423912	0.004423912	0.002127679	0.002127679	0.001008179	0.001008179	0.002735212	0.002735212	0.001778491	0.000360739	0.001221367	0.001312734	0.004808265	0.004808265	0.01925409	0.017802476	0.029612213

			KMMass Grading / Excavation	KMDrainage / Utilities Trenching	KMFoundations / Concrete Pads	KMBuilding / Structure Construction	KMAsphalt Paving	KMArchitectural Coating	KMLandscaping or Other Finishing	KMWaterside Construction (Piles)	EWNDemolition	EWNSite Grubbing / Prep	EWNDrainage / Utilities Trenching	EWNDrainage / Utilities Trenching	EWNDrainage / Utilities Trenching	EWNFoundations / Concrete Pads	EWNBuilding / Structure Construction	EWNAsphalt Paving	EWNLandscaping or Other Finishing	EWNWaterside Construction (Piles)	ISDemolition
Unique Identifier	X (UTM)	Y (UTM)	2026	2026	2026	2026	2026	2026	2026	2026	2027	2027	2027	2028	2029	2029	2029	2029	2029	2029	2027
3838903773955	383890	3773955	0.015701173	0.003898736	0.00357819	0.010523979	0.006312151	0.001280321	0.004334828	0.004659102	0.001214429	0.001388458	0.001635201	0.001635201	0.001635201	0.000425649	0.001057471	0.000750871	0.000515656	0.000539155	0.002868352
3839003773955	383900	3773955	0.014874641	0.003693501	0.003389829	0.009969982	0.005979871	0.001212923	0.004106637	0.00441384	0.001201143	0.001373267	0.001617311	0.001617311	0.001617311	0.000420992	0.001045902	0.000742656	0.000510014	0.000533257	0.002764388
3839103773955	383910	3773955	0.014105831	0.003502599	0.003214623	0.009454674	0.005670795	0.001150232	0.003894381	0.004185706	0.00118708	0.001357189	0.001598375	0.001598375	0.001598375	0.000416063	0.001033656	0.000733961	0.000504043	0.000527013	0.002664308
3829703773955	382970	3773965	0.001683183	0.000417949	0.000383586	0.001128182	0.00067667	0.000137252	0.000464698	0.000499461	0.0009097	0.001040061	0.001224891	0.001224891	0.001224891	0.000318844	0.000792127	0.00056246	0.000386266	0.000403868	0.001633043
3829803773965	382980	3773965	0.001765849	0.000438476	0.000402425	0.001183591	0.000709303	0.000143993	0.000487521	0.000523991	0.000938085	0.001072514	0.00126311	0.00126311	0.00126311	0.000328792	0.000816843	0.00058001	0.000398318	0.00041647	0.001723979
3829903773965	382990	3773965	0.001856743	0.000461045	0.000423139	0.001244513	0.000746444	0.000151404	0.000512615	0.000550962	0.000968369	0.001107136	0.001303886	0.001303886	0.001303886	0.000339406	0.000843212	0.000598734	0.000411177	0.000429915	0.001825095
3830003773965	383000	3773965	0.001960374	0.000486778	0.000446756	0.001313974	0.000788105	0.000159855	0.000541226	0.000581713	0.001002362	0.001146	0.001349657	0.001349657	0.001349657	0.000351321	0.000872812	0.000619751	0.00042561	0.00044506	0.001941655
3830103773965	383010	3773965	0.002076081	0.000515509	0.000473125	0.001391528	0.000834621	0.0001692	0.000573171	0.000616048	0.001039978	0.001189007	0.001400306	0.001400306	0.001400306	0.000364505	0.000905567	0.000643009	0.000441583	0.000461706	0.002075729
3830203773965	383020	3773965	0.002200147	0.000546315	0.000501398	0.001474686	0.000884498	0.000179407	0.000607423	0.000652862	0.001079752	0.001234481	0.001453861	0.001453861	0.001453861	0.000378445	0.0009402	0.000667601	0.000458471	0.00047936	0.002225505
3830303773965	383030	3773965	0.002313863	0.000574552	0.000527313	0.001550906	0.000930214	0.000188679	0.000638818	0.000686606	0.001113658	0.001273246	0.001499515	0.001499515	0.001499515	0.000390329	0.000969724	0.000688565	0.000472868	0.000494417	0.002369673
3830403773965	383040	3773965	0.00243554	0.000604766	0.000555043	0.001632462	0.00097913	0.000198601	0.000672411	0.000722712	0.001149291	0.001313984	0.001547493	0.001547493	0.001547493	0.000402818	0.001000751	0.000710596	0.000487997	0.000510236	0.002527818
3830503773965	383050	3773965	0.002577121	0.000639921	0.000587308	0.001727359	0.001036049	0.000210146	0.0007115	0.000764724	0.001192515	0.001363403	0.001605694	0.001605694	0.001605694	0.000417968	0.001038389	0.000737322	0.000506351	0.00052942	0.002716936
3830603773965	383060	3773965	0.002733829	0.000678833	0.000623021	0.001832396	0.001099048	0.000222925	0.000754764	0.000811225	0.001244281	0.001422587	0.001675396	0.001675396	0.001675396	0.000436112	0.001083465	0.000769328	0.000528331	0.000552408	0.002938236
3830703773965	383070	3773965	0.002895977	0.000719096	0.000659973	0.001941078	0.001164234	0.000236147	0.00079953	0.00085934	0.001301051	0.001487492	0.001751835	0.001751835	0.001751835	0.000456009	0.001132898	0.000804429	0.000552436	0.000577612	0.003176014
3830803773965	383080	3773965	0.003041406	0.000755207	0.000693116	0.002038555	0.0012227	0.000248005	0.000839681	0.000902494	0.001343931	0.001536516	0.001809571	0.001809571	0.001809571	0.00047103	0.001170235	0.000830941	0.000570643	0.000596648	0.003381698
3830903773965	383090	3773965	0.003193337	0.000792933	0.00072774	0.002140389	0.001283778	0.000260394	0.000881626	0.000947578	0.001388622	0.001587612	0.001869747	0.001869747	0.001869747	0.000486702	0.00120915	0.000858573	0.000589619	0.000616489	0.003593161
3831003773965	383100	3773965	0.003352168	0.000832372	0.000763936	0.002246848	0.001347631	0.000273346	0.000925477	0.000994709	0.001433486	0.001638905	0.001930155	0.001930155	0.001930155	0.000502427	0.001248216	0.000886312	0.000608669	0.000636407	0.003804971
3831103773965	383110	3773965	0.003517634	0.000873459	0.000801645	0.002357754	0.001414151	0.000286839	0.000971159	0.001043808	0.0014774	0.001689113	0.001989285	0.001989285	0.001989285	0.000517818	0.001286455	0.000913464	0.000627315	0.000655903	0.004014364
3831203773965	383120	3773965	0.003692255	0.000916819	0.00084144	0.002474797	0.001484352	0.000301078	0.001019369	0.001095625	0.00152166	0.001739715	0.00204888	0.00204888	0.00204888	0.000533331	0.001324995	0.000940829	0.000646108	0.000675553	0.004223757
3831303773965	383130	3773965	0.003872714	0.000961628	0.000882565	0.002595753	0.0015569	0.000315793	0.001069191	0.001149173	0.001560916	0.001784596	0.002101737	0.002101737	0.002101737	0.00054709	0.001359177	0.000965101	0.000662777	0.000692981	0.004427801
3831403773965	383140	3773965	0.004063524	0.001009008	0.000926049	0.002723646	0.001633609	0.000331352	0.00112187	0.001205793	0.001602243	0.001831845	0.002157383	0.002157383	0.002157383	0.000561575	0.001395162	0.000990653	0.000680324	0.000711328	0.004631759
3831503773965	383150	3773965	0.00425765	0.001057211	0.000970289	0.002853763	0.001711651	0.000347182	0.001175465	0.001263398	0.001651162	0.001887774	0.002223251	0.002223251	0.002223251	0.00057872	0.001437758	0.001020899	0.000701096	0.000733046	0.004796116
3831603773965	383160	3773965	0.004474865	0.001111148	0.001019791	0.002999355	0.001798976	0.000364894	0.001235435	0.001327853	0.00171354	0.001959091	0.002307241	0.002307241	0.002307241	0.000600583	0.001492074	0.001059467	0.000727582	0.000760739	0.004954779
3831703773965	383690	3773965	0.089452591	0.022211848	0.020385635	0.059957125	0.035961534	0.007294235	0.024696347	0.026543795	0.001417611	0.001620755	0.00190878	0.00190878	0.00190878	0.000496862	0.001234393	0.000876496	0.000601928	0.000629359	0.007877916
3837003773965	383700	3773965	0.076792957	0.019068352	0.017500591	0.05147179	0.030872136	0.00626193	0.021201237	0.022787228	0.001405101	0.001606452	0.001891935	0.001891935	0.001891935	0.000492478	0.001223499	0.000868762	0.000596616	0.000623805	0.007354994
3837103773965	383710	3773965	0.066913329	0.016615155	0.015249091	0.0448498	0.02690035	0.005456315	0.018473638	0.019855587	0.001392763	0.001592347	0.001875323	0.001875323	0.001875323	0.000488154	0.001212756	0.000861133	0.000591378	0.000618328	0.006889877
3837203773965	383720	3773965	0.058660225	0.014565839	0.013368265	0.039318017	0.023582455	0.004783332	0.016195096	0.017406595	0.001382755	0.001580904	0.001861848	0.001861848	0.001861848	0.000484646	0.001204042	0.000854945	0.000587128	0.00063885	0.006483428
3837303773965	383730	3773965	0.05195894	0.012901852	0.011841088	0.034826366	0.020888419	0.004236889	0.014344985	0.015418083	0.001372316	0.001568969	0.001847791	0.001847791	0.001847791	0.000480987	0.001194952	0.000848491	0.000582696	0.0006092 5	0.006113301
3837403773965	383740	3773965	0.046486771	0.011543065	0.010594018	0.031158551	0.01868851	0.003790672	0.012834211	0.013794294	0.001360841	0.00155585	0.001832341	0.001832341	0.001832341	0.000476965	0.00118496	0.000841396	0.000577823	0.000604156	0.005776563
3837503773965	383750	3773965	0.041975946	0.010422989	0.009566032	0.028135094	0.016875078	0.003422846	0.011588849	0.01245577	0.001348848	0.001542139	0.001816193	0.001816193	0.001816193	0.00047276 2	0.001174517	0.000833981	0.000572731	0.000598832	0.005468815
3837603773965	383760	3773965	0.03814357	0.009471377	0.008692659	0.025566379	0.015334394	0.003110342	0.010530794	0.011318567	0.001337115	0.001528724	0.001800394	0.001800394	0.001800394	0.000468649	0.0011643	0.000826726	0.000567749	0.000593622	0.005187553
3837703773965	383770	3773965	0.034978894	0.00868556	0.007971451	0.0234452	0.014062138	0.002852285	0.009657081	0.010379494	0.001324518	0.001514322	0.001783433	0.001783433	0.001783433	0.000464234	0.001153332	0.000818938	0.0005624	0.00058803	0.004928809
3837803773965	383780	3773965	0.032237899	0.008004948	0.007346797	0.021608002	0.012960209	0.002628776	0.008900339	0.009566142	0.001311663	0.001499625	0.001766124	0.001766124	0.001766124	0.00045972 9	0.001142138	0.00081099	0.000556942	0.000582323	0.004690859
3837903773965	383790	3773965	0.02980488	0.007400808	0.006792329	0.01997723	0.011982093	0.00243038	0.008228623	0.008844178	0.001299239	0.001485421	0.001749396	0.001749396	0.001749396	0.00045537 4	0.0113132	0.000803308	0.000551667	0.000576807	0.004471716
3838003773965	383800	3773965	0.027617605	0.006857689	0.006293864	0.018511171	0.011102769	0.002252023	0.007624754	0.008195135	0.001287592	0.001472104	0.001733713	0.001733713	0.001733713	0.00045129 2	0.001121178	0.000796107	0.000546721	0.000571636	0.004269915
3838103773965	383810	3773965	0.025675011	0.006375326	0.00585116	0.017209114	0.010321812	0.002093618	0.007088436	0.007618698	0.001275772	0.001458591	0.001717797	0.001717797	0.001717797	0.000447149	0.001110886	0.000788799	0.000541702	0.000566389	0.004082867
3838203773965	383820	3773965	0.023950163	0.005947032	0.005458079	0.016053005	0.009628392	0.001952969	0.006612235	0.007106873	0.001264038	0.001445176	0.001701998	0.001701998	0.001701998	0.000443036	0.001100669	0.000781544	0.0053672	0.00056118	0.003908934
3838303773965	383830	3773965	0.022404315	0.005563184	0.00510579	0.015016874	0.009006934	0.001826916	0.006185452	0.006648165	0.001252305	0.001431761	0.001686199	0.001686199	0.001686199	0.000438924	0.001090452	0.000774289	0.000531738	0.00055597	0.003746993
3838403773965	383840	3773965	0.021008142	0.005216502	0.004787612	0.014081066	0.008445647	0.001713067	0.005799993	0.00623387	0.001240485	0.001418247	0.001670284	0.001670284	0.001670284	0.000434781	0.001080159	0.000766981	0.000526719	0.000550723	0.003595922
3838503773965	383850	3773965	0.019748641	0.004903757	0.00450058	0.013236863	0.007939305	0.001610364	0.005452266	0.005860131	0.001228924	0.001405029	0.001654717	0.001654717	0.001654717	0.000430729	0.001070093	0.000759833	0.0052181	0.00054559	0.003454515
3838603773965	383860	3773965	0.018600467	0.004618656	0.00423892	0.01246728	0.007477719	0.001516738	0.005135274	0.005519426	0.001217104	0.001391516	0.001638802	0.001638802	0.001638802	0.00042658 6	0.0010598	0.000752525	0.000516791	0.000540343	0.003321994
3838703773965	383870	3773965	0.017559906	0.004360276	0.004001783	0.011769826	0.007059395	0.001431888	0.004847993	0.005210654	0.001205457	0.001378199	0.001623119	0.001623119	0.001623119	0.000422504	0.001049658	0.000745323	0.000511846	0.000535172	0.003197066
3838803773965	383880	3773965	0.016606655	0.004123575	0.003784543	0.011130894	0.006676171	0.001354157	0.004584817	0.004927791	0.001193464	0.001364488	0.001606972	0.001606972	0.001606972	0.000418301	0.001039216	0.000737909	0.000506754	0.000529848	0.003078867
3838903773965	383890	3773965	0.01572373	0.003904337	0.003583331	0.010539098	0.006321219	0.001282161	0.004341056	0.004665795	0.001181385	0.001350679	0.001590708	0.001590708	0.001590708	0.000414067	0.001028698	0.00073044	0.000501625	0.00052448 5	0.00296757
3839003773965	383900	3773965	0.01490317	0.003700585	0.003396331	0.009989104	0.00599134	0.00121525	0.004114513	0.004422306	0.001168875	0.001336376	0.001573864	0.001573864	0.001573864	0.000409682	0.001017805	0.000722706	0.000496313	0.000518931	0.002860414
3839103773965	383910	3773965	0.014140065	0.0035111	0.003222424	0.00947762	0.005684558	0.001153024	0.003903833	0.004195865	0.00115602	0.001321678	0.001556554	0.001556554	0.001556554	0.000405177	0.001006611	0.000714757	0.000490855	0.000513224	0.002757314
3829703773975	382970	3773975	0.001691012	0.000419893	0.00038537	0.00113343	0.000679817	0.00013789	0.00046686	0.000501784	0.0008833	0.001009877	0.001189343	0.001189343	0.001189343	0.00030959	0.000769138	0.000546137	0.000375056	0.000392148	0.001672127
3829803773975	382980	3773975	0.001767707	0.000438937	0.000402848	0.001184836	0.00071065	0.000144144	0.000488034	0.000524542	0.00090763	0.001037694	0.001222102	0.001222102	0.001222102	0.000318118	0.000790324	0.00056118	0.000385386	0.000402949	0.001761078
3829903773975	382990	3773975	0.00185117	0.000459661	0.000421869	0.001240778	0.000744203	0.00015095	0.000511077	0.000549309	0.000933254	0.00106699	0.001256605	0.001256605	0.001256605	0.000327099	0.000812636	0.000577023	0.000396267	0.000414325	0.001858743
3830003773975	383000	3773975	0.001951484	0.00048457	0.00044473	0.001308015	0.000784531	0.00015913	0.000538772	0.000579075	0.000963796	0.001101908	0.001297729	0.001297729	0.001297729	0.000337804	0.000839231	0.000595907	0.000409235	0.000427885	0.001974871
3830103773975	383010	3773975	0.002066792	0.000513202	0.000471008	0.001385303	0.000830887	0.000168532	0.000570606	0.00061329 1	0.000998824	0.001141956	0.001344894	0.001344894	0.001344894	0.000350081	0.000869732	0.000617564	0.000424108	0.000443436	0.002111102
3830203773975	383020	3773975	0.002191124	0.000544075	0.000499342	0.001468638	0.000880871	0.000178671	0.000604932	0.000650185	0.001036096	0.001184569	0.001395079	0.001395079	0.001395079	0.000363144	0.000902186	0.000640609	0.000439934	0.000459983	0.002264243
3830303773975	383030	3773975	0.00230338	0.000571949	0.000524925	0.00154388	0.000926	0.000187825	0.000635924	0.000683496	0.001066983	0.001219882	0.001436667	0.001436667	0.001436667	0.00037397	0.000929081	0.000659706	0.000453049	0.000473695	0.002410396
3830403773975	383040	3773975	0.002423731	0.000601833	0.000552352	0.001624547	0.000974383	0.000197638	0.000669151	0.00071920 8	0.001099336	0.001256872	0.001480231	0.001480231	0.001480231	0.00038531	0.000957254	0.00067971	0.000466787	0.000488059	0.002571043
3830503773975	383050	3773975	0.002567966	0.000637648	0.000585222	0.001721223	0.001032368	0.0002094	0.000708972	0.000762008	0.001140318	0.001303726	0.001535411	0.001535411	0.001535411	0.000399673	0.000992938	0.000705049	0.000484188	0.000506253	0.002769047
3830603773975	383060	3773975	0.002731971	0.000678372	0.000622598	0.00183115	0.001098301	0.000222773	0.000754251	0.000810674	0.001191394	0.001362121	0.001604184	0.001604184	0.001604184	0.000417575	0.001037413	0.000736628	0.000505875	0.000528928	0.003008034
3830703773975	383070	3773975	0.002900356	0.000720183	0.000660971	0.001944013	0.001165995	0.000236504	0.000800739	0.00086064	0.001248164	0.001427026	0.001680623	0.001680623	0.001680623	0.000437472	0.001086846	0.000771729	0.0052998	0.00055413 2	0.003268158
3830803773975	383080	3773975	0.003048439	0.000756954	0.000694718	0.002043268	0.001225527	0.000248579	0.000841622	0.000904581	0.001290008	0.001474866	0.001736965	0.001736965	0.001736965	0.000452139	0.001123282	0.000797601	0.000547747	0.000572709	0.003490233
3830903773975	383090	3773975	0.003202626	0.00079524	0.000729857	0.002146615	0.001287513	0.000261152	0.000884191	0.000950334	0.001333664	0.001524778	0.001795747	0.001795747	0.001795747	0.00046744	0.001161295	0.000824593	0.000566284	0.00059209	0.003719039
3831003773975	383100	3773975	0.003362651	0.000834975	0.000766325	0.002253874	0.001351846	0.000274201	0.000928371	0.000997819	0.001376543	0.001573802	0.001853483	0.001853483	0.001853483	0.000482469	0.001198633	0.000851105	0.000584491	0.000611127	0.003946378
3831103773975	383110	3773975	0.003527055	0.000875798	0.000803792	0.002364069	0.001417939	0.000287607	0.00097376	0.001046604	0.001416317	0.001619275	0.001907038	0.001907038	0.001907038	0.000496409	0.001233266	0.000875696	0.000601379	0.000628785	0.004168885
3831203773975	383120	3773975	0.00370088	0.00091896	0.000843405	0.002480578	0.00148782	0.000301781	0.00102175	0.001098184	0.001456522	0.001665242	0.001961172	0.001961172	0.001961172	0.0005105	0.001268274	0.000900555	0.0006184 5	0.000646634	0.004393636
3831303773975	383130	3773975	0.00388187	0.000963902	0.000884652	0.00260189	0.001560581	0.000316539	0.001071719	0.00115189	0.001493275	0.001707262	0.002010661	0.002010661	0.002010661	0.000523382	0.001300278	0.000923279	0.000634056	0.000662951	0.004615108
3831403773975	383140	3773975	0.004073608	0.001011512	0.000928348	0.002730405	0.001637663	0.000332174	0.001124654	0.001208786	0.001532531	0.001752144	0.002063518	0.002063518	0.002063518	0.000537141	0.00133446	0.000947551	0.000650724	0.000680379	0.004837701
3831503773975	383150	3773975	0.004269195	0.001060078	0.00097292	0.002861501	0.001716292	0.000348123	0.001178652	0.001266823	0.001579121	0.001805409	0.002126249	0.002126249	0.002126249	0.000553471	0.001375028	0.000976357	0.000670506	0.000701063	0.00502078
3831603773975	383160	3773975	0.00448694	0.001114146	0.001022543	0.003007448	0.00180383	0.000365879	0.001238768	0.001331436	0.001636753	0.001871301	0.00220385	0.00220385	0.00220385	0.00057367	0.001425212	0.00101199	0.000694978	0.000726649	0.005201444
3836903773975	383690	3773975	0.088108433	0.021878082	0.02007931	0.05905618	0.035421159	0.007184628	0.024325248	0.026144935	0.001371539	0.001568081	0.001846746	0.001846746	0.001846746	0.000480715	0.001194276	0.000848011	0.000582366	0.000608905	0.008213446
3837003773975	383700	3773975	0.075625676	0.018778506	0.017234575	0.0506894	0.030402868	0.006166747	0.02087897	0.022440853	0.001359805	0.001554666	0.001830947	0.001830947	0.001830947	0.00047660 2	0.001184058	0.000840756	0.000577384	0.000603696	0.007664468
3837103773975	383710	3773975	0.065927436	0.01637035	0.015024413	0.044188989	0.026504003	0.005375923	0.01820145	0.019563037	0.001348158	0.00154135	0.001815264	0.001815264	0.001815264	0.00047252	0.001173916	0.000833554	0.000572438	0.000598525	0.007176229
3837203773975	383720	3773975	0.057815648	0.014356123	0.013175792	0.038751925	0.02324292	0.004714463	0.015961923	0.017155979	0.00133884	0.001530697	0.001802717	0.001802717	0.001802717	0.000469254	0.001165803	0.000827793	0.000568482	0.000594388	0.006748555
3837303773975	383730	3773975	0.051245595	0.012724722	0.011678521	0.034348234	0.020601641	0.004178721	0.014148042	0.015206408	0.001329177	0.001519649	0.001789706	0.001789706	0.001789706	0.000465867	0.001157389	0.000821819	0.000564379	0.000590098	0.006359966
3837403773975	383740	3773975	0.045906116	0.011398884	0.01046169	0.030769357	0.018455076	0.003743324	0.012673902	0.013621993	0.001318393	0.001507319	0.001775185	0.001775185	0.001775185	0.000462087	0.001147998	0.000815151	0.000559799	0.000585311	0.006006749
3837503773975	383750	3773975	0.041527584	0.010311656	0.009463853	0.027834572	0.016694828	0.003386285	0.011465064	0.012322725	0.001307004	0.001494299	0.001759851	0.001759851	0.001759851	0.000458096	0.001138081	0.000808109	0.000554964	0.000580255	0.005683902
3837603773975	383760	3773975	0.037799237	0.009385876	0.008614188	0.025335584	0.015195966	0.003082264	0.01043573	0.011216391	0.001295961	0.001481673	0.001744981	0.001744981	0.001744981	0.000454225	0.001128465	0.000801281	0.000550275	0.000575352	0.005389009
3837703773975	383770	3773975	0.034697324	0.008615644	0.007907283	0.023256473	0.013948942	0.002829325	0.009579344	0.010295942	0.001284141	0.001468159	0.001729066	0.001729066	0.001729066	0.00045008 2	0.001118173	0.000793973	0.000545256	0.000570104	0.005117842
3837803773975	383780	3773975	0.032005292	0.007947189	0.007293788	0.021452093	0.012866697	0.002609808	0.00883612	0.009497119	0.001271976	0.001454251	0.001712686	0.001712686	0.001712686	0.000445818	0.00110758	0.000786452	0.000540091	0.000564703	0.004868502
3837903773975	383790	3773975	0.029612213	0.007352967	0.006748421	0.019848091	0.011904637	0.002414669	0.008175431	0.008787007	0.001260329	0.001440934	0.001697003	0.001697003	0.001697003	0.000441736	0.001097438	0.00077925	0.000535145	0.000559532	0.004639093

			ISDrainage / Utilities Trenching	ISDrainage / Utilities Trenching	ISAsphalt Paving	ISAsphalt Paving	SVDemolition	SVSite Grubbing / Prep	SVMass Grading / Excavation	SVMass Grading / Excavation	SVDrainage / Utilities Trenching	SVFoundations / Concrete Pads	SVBuilding / Structure Construction	SVBuilding / Structure Construction	SVAsphalt Paving	SVAsphalt Paving	SVArchitectural Coating	SVArchitectural Coating	SVLandscaping or Other Finishing	SVLandscaping or Other Finishing	MDemolition
Unique Identifier	X (UTM)	Y (UTM)	2027	2028	2027	2028	2027	2027	2027	2028	2028	2028	2028	2029	2028	2029	2028	2029	2028	2029	2027
3838903773955	383890	3773955	0.001538898	0.001538898	0.001773477	0.001773477	0.000469203	0.000186976	0.000608127	0.000608127	0.000313834	0.000121732	0.000549639	0.000549639	0.000325687	0.000325687	7.33597E-05	7.33597E-05	0.000248376	0.000248376	0.012974965
3839003773955	383900	3773955	0.001483121	0.001483121	0.001709197	0.001709197	0.000464774	0.000185211	0.000602387	0.000602387	0.000310872	0.000120583	0.000543591	0.000543591	0.000322613	0.000322613	7.26672E-05	7.26672E-05	0.000246032	0.000246032	0.0123184
3839103773955	383910	3773955	0.001429427	0.001429427	0.001647318	0.001647318	0.000459791	0.000183226	0.000595929	0.000595929	0.000307539	0.00011929	0.000537632	0.000537632	0.000319154	0.000319154	7.18882E-05	7.18882E-05	0.000243394	0.000243394	0.011704542
3829703773955	382970	3773965	0.000876144	0.000876144	0.001009697	0.001009697	0.000379099	0.00015107	0.000491345	0.000491345	0.000253567	9.83553E-05	0.000473507	0.000473507	0.000263144	0.000263144	5.9272E-05	5.9272E-05	0.000200679	0.000200679	0.000829722
3829803773965	382980	3773965	0.000924931	0.000924931	0.001065921	0.001065921	0.000384566	0.000153249	0.000498431	0.000498431	0.000257224	9.97737E-05	0.000479022	0.000479022	0.000266939	0.000266939	6.01268E-05	6.01268E-05	0.000203573	0.000203573	0.000862939
3829903773965	382990	3773965	0.000979181	0.000979181	0.001128441	0.001128441	0.00039038	0.000155565	0.000505965	0.000505965	0.000261112	0.000101282	0.00048498	0.00048498	0.000270974	0.000270974	6.10357E-05	6.10357E-05	0.000206651	0.000206651	0.00089952
3830003773965	383000	3773965	0.001041717	0.001041717	0.001200508	0.001200508	0.000397231	0.000158296	0.000514845	0.000514845	0.000265694	0.000103059	0.000492096	0.000492096	0.000275729	0.000275729	6.21069E-05	6.21069E-05	0.000210277	0.000210277	0.000941623
3830103773965	383010	3773965	0.001113649	0.001113649	0.001283405	0.001283405	0.000405051	0.000161412	0.000524981	0.000524981	0.000270925	0.000105088	0.0005001	0.0005001	0.000281157	0.000281157	6.33295E-05	6.33295E-05	0.000214417	0.000214417	0.000988989
3830203773965	383020	3773965	0.001194005	0.001194005	0.00137601	0.00137601	0.00041321	0.000164666	0.000535565	0.000535565	0.000276387	0.000107207	0.000508549	0.000508549	0.000286826	0.000286826	6.46063E-05	6.46063E-05	0.00021874	0.00021874	0.001039806
3830303773965	383030	3773965	0.001271353	0.001271353	0.001465148	0.001465148	0.000419445	0.000167148	0.000543637	0.000543637	0.000280553	0.000108823	0.000515042	0.000515042	0.000291149	0.000291149	6.55801E-05	6.55801E-05	0.000222037	0.000222037	0.001085618
3830403773965	383040	3773965	0.001356199	0.001356199	0.001562928	0.001562928	0.00042602	0.000169768	0.000552158	0.000552158	0.00028495	0.000110529	0.000521712	0.000521712	0.000295712	0.000295712	6.6608E-05	6.6608E-05	0.000225517	0.000225517	0.001134278
3830503773965	383050	3773965	0.001457663	0.001457663	0.001679858	0.001679858	0.000434532	0.00017316	0.00056319	0.00056319	0.000290644	0.000112737	0.000530517	0.000530517	0.000301621	0.000301621	6.79389E-05	6.79389E-05	0.000230023	0.000230023	0.00119148
3830603773965	383060	3773965	0.001576392	0.001576392	0.001816686	0.001816686	0.000445258	0.000177435	0.000577093	0.000577093	0.000297818	0.00011552	0.000541456	0.000541456	0.000309066	0.000309066	6.9616E-05	6.9616E-05	0.000235701	0.000235701	0.001256791
3830703773965	383070	3773965	0.001703962	0.001703962	0.001963702	0.001963702	0.000457161	0.000182178	0.00059252	0.00059252	0.00030578	0.000118608	0.000553374	0.000553374	0.000317329	0.000317329	7.1477E-05	7.1477E-05	0.000242002	0.000242002	0.001325899
3830803773965	383080	3773965	0.001814313	0.001814313	0.002090874	0.002090874	0.00046512	0.000185349	0.000602835	0.000602835	0.000311103	0.000120673	0.000561112	0.000561112	0.000322853	0.000322853	7.27213E-05	7.27213E-05	0.000246215	0.000246215	0.001384653
3830903773965	383090	3773965	0.001927766	0.001927766	0.002221621	0.002221621	0.000473563	0.000188714	0.000613778	0.000613778	0.00031675	0.000122863	0.000569027	0.000569027	0.000328713	0.000328713	7.40413E-05	7.40413E-05	0.000250684	0.000250684	0.0014466
3831003773965	383100	3773965	0.002041403	0.002041403	0.00235258	0.00235258	0.000482213	0.000192161	0.00062499	0.00062499	0.000322536	0.000125108	0.000577121	0.000577121	0.000334718	0.000334718	7.53938E-05	7.53938E-05	0.000255264	0.000255264	0.001510617
3831103773965	383110	3773965	0.002153745	0.002153745	0.002482046	0.002482046	0.000490725	0.000195553	0.000636022	0.000636022	0.00032823	0.000127316	0.000585036	0.000585036	0.000340626	0.000340626	7.67247E-05	7.67247E-05	0.00025977	0.00025977	0.001576705
3831203773965	383120	3773965	0.002266087	0.002266087	0.002611512	0.002611512	0.000499583	0.000199083	0.000647503	0.000647503	0.000334155	0.000129614	0.000593574	0.000593574	0.000346775	0.000346775	7.81097E-05	7.81097E-05	0.000264459	0.000264459	0.001644605
3831303773965	383130	3773965	0.002375558	0.002375558	0.002737671	0.002737671	0.000507404	0.000202199	0.000657638	0.000657638	0.00033938	0.000131643	0.000601134	0.000601134	0.000352203	0.000352203	7.93323E-05	7.93323E-05	0.000268598	0.000268598	0.00171121
3831403773965	383140	3773965	0.002484984	0.002484984	0.002863777	0.002863777	0.000515431	0.000205398	0.000668043	0.000668043	0.000344755	0.000133726	0.000608872	0.000608872	0.000357775	0.000357775	8.05874E-05	8.05874E-05	0.000272848	0.000272848	0.001779886
3831503773965	383150	3773965	0.002573163	0.002573163	0.002965397	0.002965397	0.000526573	0.000209838	0.000682484	0.000682484	0.000352207	0.000136617	0.000617943	0.000617943	0.000365509	0.000365509	8.23295E-05	8.23295E-05	0.000278746	0.000278746	0.001829582
3831603773965	383160	3773965	0.002658287	0.002658287	0.003063497	0.003063497	0.000538961	0.000214775	0.000698539	0.000698539	0.000360493	0.00013983	0.000629772	0.000629772	0.000374108	0.000374108	8.42662E-05	8.42662E-05	0.000285303	0.000285303	0.001910595
3831703773965	383170	3773965	0.002743743	0.002743743	0.003161858	0.003161858	0.000550349	0.000219355	0.000713601	0.000713601	0.000368232	0.000142861	0.000643114	0.000643114	0.000382299	0.000382299	8.61431E-05	8.61431E-05	0.000291636	0.000291636	0.001955737
3831803773965	383180	3773965	0.002829799	0.002829799	0.003260219	0.003260219	0.000562137	0.000224035	0.000728663	0.000728663	0.000376171	0.000146105	0.000657114	0.000657114	0.000390691	0.000390691	8.80199E-05	8.80199E-05	0.000298068	0.000298068	0.002000884
3831903773965	383190	3773965	0.002916855	0.002916855	0.003359581	0.003359581	0.000574126	0.000228815	0.000744725	0.000744725	0.000384111	0.000149349	0.000671114	0.000671114	0.000399083	0.000399083	8.98967E-05	8.98967E-05	0.000304499	0.000304499	0.002046031
3832003773965	383200	3773965	0.003003912	0.003003912	0.003458942	0.003458942	0.000586114	0.000233595	0.000760786	0.000760786	0.000392051	0.000152593	0.000685114	0.000685114	0.000407475	0.000407475	9.17735E-05	9.17735E-05	0.000310931	0.000310931	0.002091178
3832103773965	383210	3773965	0.003090868	0.003090868	0.003558304	0.003558304	0.000598103	0.000238375	0.000776848	0.000776848	0.000400072	0.000155837	0.000699114	0.000699114	0.000415867	0.000415867	9.36503E-05	9.36503E-05	0.000317363	0.000317363	0.002136325
3832203773965	383220	3773965	0.003177824	0.003177824	0.003657666	0.003657666	0.000610091	0.000243155	0.000792909	0.000792909	0.000408092	0.000159081	0.000713114	0.000713114	0.000424259	0.000424259	9.55271E-05	9.55271E-05	0.000323795	0.000323795	0.002181472
3832303773965	383230	3773965	0.003264781	0.003264781	0.003757028	0.003757028	0.000622079	0.000247935	0.000808971	0.000808971	0.000416113	0.000162325	0.000727114	0.000727114	0.000432651	0.000432651	9.74039E-05	9.74039E-05	0.000330227	0.000330227	0.002226619
3832403773965	383240	3773965	0.003351737	0.003351737	0.003856389	0.003856389	0.000634068	0.000252715	0.000825032	0.000825032	0.000424133	0.000165569	0.000741114	0.000741114	0.000441043	0.000441043	9.92807E-05	9.92807E-05	0.000336659	0.000336659	0.002271766
3832503773965	383250	3773965	0.003438693	0.003438693	0.003955751	0.003955751	0.000646056	0.000257495	0.000841094	0.000841094	0.000432154	0.000168813	0.000755114	0.000755114	0.000449435	0.000449435	0.00010116	0.00010116	0.000343091	0.000343091	0.002316913
3832603773965	383260	3773965	0.003525649	0.003525649	0.004055113	0.004055113	0.000658045	0.000262275	0.000857156	0.000857156	0.000440175	0.000172057	0.000769114	0.000769114	0.000457827	0.000457827	0.00010304	0.00010304	0.000349523	0.000349523	0.002362059
3832703773965	383270	3773965	0.003612605	0.003612605	0.004154475	0.004154475	0.000670033	0.000267055	0.000873218	0.000873218	0.000448196	0.000175301	0.000783114	0.000783114	0.000466219	0.000466219	0.00010492	0.00010492	0.000355955	0.000355955	0.002407206
3832803773965	383280	3773965	0.003699561	0.003699561	0.004253837	0.004253837	0.000682022	0.000271835	0.000889281	0.000889281	0.000456217	0.000178545	0.000797114	0.000797114	0.000474611	0.000474611	0.00010681	0.00010681	0.000362387	0.000362387	0.002452352
3832903773965	383290	3773965	0.003786517	0.003786517	0.004353199	0.004353199	0.000694011	0.000276615	0.000905343	0.000905343	0.000464238	0.000181789	0.000811114	0.000811114	0.000483003	0.000483003	0.00010869	0.00010869	0.000368819	0.000368819	0.002497499
3833003773965	383300	3773965	0.003873473	0.003873473	0.004452561	0.004452561	0.000706	0.000281395	0.000921405	0.000921405	0.000472259	0.000185033	0.000825114	0.000825114	0.000491395	0.000491395	0.00011057	0.00011057	0.000375251	0.000375251	0.002542646
3833103773965	383310	3773965	0.003960429	0.003960429	0.004551923	0.004551923	0.000717989	0.000286175	0.000937467	0.000937467	0.000480281	0.000188277	0.000839114	0.000839114	0.000499787	0.000499787	0.00011245	0.00011245	0.000381683	0.000381683	0.002587793
3833203773965	383320	3773965	0.004047386	0.004047386	0.004651285	0.004651285	0.000729978	0.000290955	0.000953529	0.000953529	0.000488302	0.000191521	0.000853114	0.000853114	0.000508179	0.000508179	0.00011433	0.00011433	0.000388115	0.000388115	0.002632939
3833303773965	383330	3773965	0.004134342	0.004134342	0.004750647	0.004750647	0.000741967	0.000295735	0.000969591	0.000969591	0.000496324	0.000194765	0.000867114	0.000867114	0.000516571	0.000516571	0.00011621	0.00011621	0.000394547	0.000394547	0.002678086
3833403773965	383340	3773965	0.004221298	0.004221298	0.004850009	0.004850009	0.000753956	0.000300515	0.000985653	0.000985653	0.000504345	0.000198009	0.000881114	0.000881114	0.000524963	0.000524963	0.00011809	0.00011809	0.000400979	0.000400979	0.002723232
3833503773965	383350	3773965	0.004308255	0.004308255	0.004949371	0.004949371	0.000765945	0.000305295	0.001001715	0.001001715	0.000512367	0.000201253	0.000895114	0.000895114	0.000533355	0.000533355	0.00011997	0.00011997	0.000407411	0.000407411	0.002768379
3833603773965	383360	3773965	0.004395211	0.004395211	0.005048733	0.005048733	0.000777934	0.000310075	0.001017777	0.001017777	0.000520388	0.000204497	0.000909114	0.000909114	0.000541747	0.000541747	0.00012185	0.00012185	0.000413843	0.000413843	0.002813525
3833703773965	383370	3773965	0.004482167	0.004482167	0.005148095	0.005148095	0.000789923	0.000314855	0.001033839	0.001033839	0.000528409	0.000207741	0.000923114	0.000923114	0.000550139	0.000550139	0.00012373	0.00012373	0.000420275	0.000420275	0.002858672
3833803773965	383380	3773965	0.004569123	0.004569123	0.005247457	0.005247457	0.000801912	0.000319635	0.001049901	0.001049901	0.000536431	0.000210985	0.000937114	0.000937114	0.000558531	0.000558531	0.00012561	0.00012561	0.000426707	0.000426707	0.002903819
3833903773965	383390	3773965	0.004656079	0.004656079	0.005346819	0.005346819	0.000813901	0.000324415	0.001065963	0.001065963	0.000544452	0.000214229	0.000951114	0.000951114	0.000566923	0.000566923	0.00012749	0.00012749	0.000433139	0.000433139	0.002948966
3834003773965	383400	3773965	0.004743035	0.004743035	0.005446181	0.005446181	0.000825891	0.000329195	0.001082025	0.001082025	0.000552474	0.000217473	0.000965114	0.000965114	0.000575315	0.000575315	0.00012937	0.00012937	0.000439571	0.000439571	0.002994113
3834103773965	383410	3773965	0.004829991	0.004829991	0.005545543	0.005545543	0.00083788	0.000333975	0.001098087	0.001098087	0.000560495	0.000220717	0.000979114	0.000979114	0.000583707	0.000583707	0.00013125	0.00013125	0.000446003	0.000446003	0.003039259
3834203773965	383420	3773965	0.004916947	0.004916947	0.005644905	0.005644905	0.000849869	0.000338755	0.001114149	0.001114149	0.000568517	0.000223961	0.000993114	0.000993114	0.000592099	0.000592099	0.00013313	0.00013313	0.000452435	0.000452435	0.003084406
3834303773965	383430	3773965	0.005003903	0.005003903	0.005744267	0.005744267	0.000861858	0.000343535	0.001130211	0.001130211	0.000576538	0.000227205	0.001007114	0.001007114	0.000600491	0.000600491	0.00013501	0.00013501	0.000458867	0.000458867	0.003129553
3834403773965	383440	3773965	0.005090859	0.005090859	0.005843629	0.005843629	0.000873847	0.000348315	0.001146273	0.001146273	0.000584559	0.000230449	0.001021114	0.001021114	0.000608883	0.000608883	0.00013689	0.00013689	0.000465299	0.000465299	0.003174701
3834503773965	383450	3773965	0.005177815	0.005177815	0.005942991	0.005942991	0.000885836	0.000353095	0.001162335	0.001162335	0.000592581	0.000233693	0.001035114	0.001035114	0.000617275	0.000617275	0.00013877	0.00013877	0.000471731	0.000471731	0.003219848
3834603773965	383460	3773965	0.005264771	0.005264771	0.006042353	0.006042353	0.000897825	0.000357875	0.001178397	0.001178397	0.000600602	0.000236937	0.001049114	0.001049114	0.000625667	0.000625667	0.00014065	0.00014065	0.000478163	0.000478163	0.003264996
3834703773965	383470	3773965	0.005351728	0.005351728	0.006141715	0.006141715	0.000909814	0.000362655	0.001194459	0.001194459	0.000608624	0.000240181	0.001063114	0.001063114	0.000634059	0.000634059	0.00014253	0.00014253	0.000484595	0.000484595	0.003310143
3834803773965	383480	3773965	0.005438684	0.005438684	0.006241077	0.006241077	0.000921803	0.000367435	0.001210521	0.001210521	0.000616646	0.000243425	0.001077114	0.001077114	0.000642451	0.000642451	0.00014441	0.00014441	0.000491027	0.000491027	0.003355291
3834903773965	383490	3773965	0.005525637	0.005525637	0.006340439	0.006340439	0.000933792	0.000372215	0.001226583	0.001226583	0.000624668	0.000246669	0.001091114	0.001091114	0.000650843	0.000650843	0.00014629	0.00014629	0.000497459	0.000497459	0.003400438
3835003773965	383500	3773965	0.005612591	0.005612591	0.006439801	0.006439801	0.000945781	0.000376995	0.001242645	0.001242645	0.000632689	0.000249913	0.001105114	0.001105114	0.000659235	0.000659235	0.00014817	0.00014817	0.000503891	0.000503891	0.003445586
3835103773965	383510	3773965	0.005699544	0.005699544	0.006539163	0.006539163	0.000957771	0.000381775	0.001258707	0.001258707	0.000640711	0.000253157	0.001119114	0.001119114	0.000667627	0.000667627	0.00015005	0.00015005	0.000510323	0.000510323	0.003490733
3835203773965	383520	3773965	0.005786498	0.005786498	0.006638525	0.006638525	0.000969759	0.000386555	0.001274769	0.001274769	0.000648732	0.000256401	0.001133114	0.001133114	0.000676019	0.000676019	0.00015193	0.00015193	0.000516755	0.000516755	0.003535881
3835303773965	383530	3773965	0.005873451	0.005873451	0.006737887	0.006737887	0.000981748	0.000391335	0.001290831	0.001290831	0.000656754	0.000259645	0.001147114	0.001147114	0.000684411	0.000684411	0.00015381	0.00015381	0.000523187	0.000523187	0.003581028
3835403773965	383540	3773965	0.005960405	0.005960405	0.006837249	0.006837249	0.000993737	0.000396115	0.001306893	0.001306893	0.000664775	0.000262889	0.001161114	0.001161114	0.000692803	0.000692803	0.00015569	0.00015569	0.000529619	0.000529619	0.003626176
3835503773965	383550	3773965	0.006047358	0.006047358	0.006936611	0.006936611	0.001005726	0.000400895	0.001322955	0.001322955	0.000672797	0.000266133	0.001175114	0.001175114	0.000701195	0.000701195	0.00015757	0.00015757	0.000536051	0.000536051	0.003671323
3835603773965	383560	3773965	0.006134312	0.006134312	0.007035973	0.007035973	0.001017715	0.000405675	0.001339017	0.001339017	0.000680818	0.000269377	0.001189114	0.001189114	0.000709587	0.000709587	0.00015945	0.00015945	0.000542483	0.000542483	0.003716471
3835703773965	383570	3773965	0.006221265	0.006221265	0.007135335	0.007135335	0.001029704	0.000410455	0.001355079	0.001355079	0.000688839	0.000272621	0.001203114	0.001203114	0.000717979	0.000717979	0.00016133	0.00016133	0.000548915	0.000548915	0.003761618
3835803773965	383580	3773965	0.006308219	0.006308219	0.007234697	0.007234697	0.001041693	0.000415235	0.001371141	0.001371141	0.000696861	0.000275865	0.001217114	0.001217114	0.000726371	0.000726371	0.00016321	0.00016321	0.000555347	0.000555347	0.003806766
3835903773965	383590	3773965	0.006395172	0.006395172	0.007334059	0.007334059	0.001053682	0.000420015	0.001387203	0.001387203	0.000704882	0.000279109	0.001231114	0.001231114	0.000734763	0.000734763	0.00016509	0.00016509	0.000561779	0.000561779	0.003851913
3836003773965	383600	3773965	0.006482126	0.006482126	0.007433421	0.007433421	0.001065671	0.000424795	0.001403265	0.001403265	0.000712904	0.000282353	0.001245114	0.001245114	0.000743155	0.000743155	0.00016697	0.00016697	0.000568211	0.000568211	0.003897061
3836103773965	383610	3773965	0.006569079	0.006569079	0.007532783	0.007532783	0.001077661	0.000429575	0.001419327	0.001419327	0.000720925	0.000285597	0.001259114	0.001259114	0.000751547	0.000751547	0.00016885	0.00016885	0.000574643	0.000574643	0.003942208
3836203773965	383620	3773965	0.006656033	0.006656033	0.007632145	0.007632145	0.001089649	0.000434355	0.001435389	0.001435389	0.000728946	0.000288841	0.001273114	0.001273114	0.000759939	0.000759939	0.00017073	0.00017073	0.000581075	0.000581075	0.003987356
3836303773965	383630	3773965	0.006742986	0.006742986	0.007731507	0.007731507	0.001101638	0.000439135	0.001451451	0.001451451	0.000736967	0.000292085	0.001287114	0.001287114	0.000768331	0.000768331	0.00017261	0.00017261	0.000587507	0.000587507	0.004032503
3836403773965	383640	3773965	0.006829939	0.006829939	0.007830869	0.007830869	0.001113626	0.000443915	0.001467513	0.001467513	0.000744988	0.000295329	0.001301114	0.001301114	0.000776723	0.000776723	0.00017449	0.00017449	0.000593939	0.000593939	0.004077651
3836503773965	383650	3773965	0.006916893	0.006916893	0.007930231	0.007930231	0.001125615	0.000448695	0.001483575	0.001483575	0.000753009	0.000298573	0.001315114	0.001315114	0.000785115	0.000785115	0.00017637	0.00017637	0.000600371	0.000600371	0.004122798
3836603773965	383660	3773965	0.007003846	0.007003846	0.008029593	0.008029593	0.001137603	0.000453475	0.001499637	0.001499637	0.000761029	0.000301817	0.001329114	0.001329114	0.000793507	0.000793507	0.00017825	0.00017825	0.000606803	0.000606803	0.004167946
3836703773965	383670	3773965	0.007090799	0.007090799	0.008128955	0.008128955	0.001149592	0.000458255	0.001515699	0.001515699	0.000769051	0.000305061	0.001343114	0.001343114	0.000801899	0.000801899	0.00018013	0.00018013	0.000613235	0.000613235	0.004213093
3836803773965	383680	3773965	0.007177753	0.007177753	0.008228317	0.008228317	0.001161581	0.000463035	0.001531761	0.001531761	0.000777072	0.000308305	0.001357114	0.001357114	0.000810291	0.000810291	0.00018201	0.00018201	0.000619667	0.000619667	0.004258241
3836903773965	383690	3773965	0.007264706	0.007264706	0.008327679	0.008327679	0.001173569	0.000467815	0.001547823	0.001547823	0.000785094	0.000311549	0.001371114	0.001371114	0.000818683	0.000818683	0.00018389	0.00018389	0.000626099	0.000626099	0.004303388
3837003773965	383700	3773965	0.007351659	0.007351659	0.008427041	0.008427041	0.001185558	0.000472595	0.001563885	0.001563885	0.000793115	0.000314793	0.001385114	0.001385114	0.000827075	0.000827075	0.00018577	0.00018577	0.000632531	0.000632531	0.004348536
3837103773965	383710	3773965	0.007438613	0.007438613	0.008526403	0.008526403	0.001197546	0.000477375	0.001579947	0.001579947	0.000801137	0.000318037	0.001399114	0.001399114	0.000835467	0.000835467	0.00018765	0.00018765	0.000638963	0.000638963	0.004393683
3837203773965	383720	3773965	0.007525566	0.007525566	0.008625765	0.008625765	0.001209535	0.000482155	0.001596009	0.001596009	0.000809158	0.000321281	0.001413114	0.001413114	0.000843859	0.000843859	0.00018953	0.00018953	0.000645395	0.000645395	0.004438831
3837303773965	383730	3773965	0.007612519	0.007612519	0.008725127	0.008725127	0.001221524	0.000486935	0.001612071	0.001612071	0.000817179	0.000324525	0.001427114	0.001427114	0.000852251	0.000852251	0.00019141	0.00019141	0.000651827	0.000651827	0.004483978
3837403773965	383740	3773965	0.007699472	0.007699472	0.008824489	0.008824489	0.001233512	0.000491715	0.001628133	0.001628133	0.000825201	0.000327769	0.001441114	0.001441114	0.000860643	0.000860643	0.00019329	0.00019329	0.000658259	0.000658259	0.004529126
3837503773965	383750	3773965	0.007786426	0.007786426	0.008923851	0.008923851	0.001245501	0.000496495	0.001644195	0.001644195	0.000833222	0.000331013	0.001455114	0.001455114	0.000869035	0.000869035	0.00019517	0.00019517	0.000664691	0.000664691	0.004574273
3837603773965	383760	3773965	0.007873379	0.007873379	0.009023213	0.009023213	0.001257489	0.000501275	0.001660257	0.001660257	0.000841244	0.000334257	0.001469114	0.001469114	0.000877427	0.000877427	0.00019705	0.00019705	0.000671123	0.000671123	0.004619421
3837703773965	383770	3773965	0.007960333	0.007960333	0.009122575	0.009122575	0.001269478	0.000506055	0.001676319	0.001676319	0.000849266	0.000337501	0.001483114	0.001483114	0.000885819	0.000885819	0.00019893	0.00019893	0.000677555	0.000677555	0.004664568
3837803773965	383780	3773965	0.008047286	0.008047286	0.009221937	0.009221937	0.001281467	0.000510835	0.001692381	0.001692381	0.000857287	0.000340745	0.001497114	0.001497114	0.000894211	0.000894211	0.00020081	0.00020081	0.000683987	0.000683987	0.004709716
3837903773965	383790	3773965	0.008134239	0.008134239	0.009321299	0.009321299	0.001293456	0.000515615	0.001708443	0.001708443	0.000865309	0.000343989	0.001511114	0.001511114	0.000902603	0.000902603	0.00020269	0.00020269	0.000690419	0.000690419	0.004754863
3838003773965	383800	3773965	0.008221193	0.008221193	0.009420661	0.009420661	0.001305445	0.000520395	0.001724505	0.001724505	0.000873331	0.000347233	0.001525114	0.001525114	0.000910995	0.000910995	0.00020457	0.00020457	0.000696851	0.000696851	0.004800011
3838103773965	383810	3773965	0.008308146	0.008308146	0.009520023	0.009520023	0.001317434	0.000525175	0.001740567	0.001740567	0.000881352	0.000350477	0.001539114	0.001539114	0.000919387	0.000919387	0.00020645	0.00020645	0.000703283	0.000703283	0.004845158
3838203773965	383820	3773965	0.008395099	0.008395099	0.009619385	0.009619385	0.001329423	0.000529955	0.001756629	0.001756629	0.000889374	0.000353721	0.001553114	0.001553114	0.000927779	0.000927779	0.00020833	0.00020833	0.000709715	0.000709715	0.004890306
3838303773965	383830	3773965	0.008482053	0.008482053	0.009718747	0.009718747

			MSite Grubbing / Prep	MMass Grading / Excavation	MMass Grading / Excavation	MDrainage / Utilities Trenching	MFoundations / Concrete Pads	MBuilding / Structure Construction	MAsphalt Paving	MLandscaping or Other Finishing	MWaterside Construction (Piles)	RSSWRestriping South Valley	RSSWRestriping Silver Lake Boulevard	RSSWDemolition	RSSWPlacing Base	RSSWForm	Child Risk				
Unique Identifier	X (UTM)	Y (UTM)	2027	2027	2028	2028	2028	2028	2028	2028	2028	2029	2029	2029	2029	2029	3rd Trimester	0<2	2<16	Total	per million
3838903773955	383890	3773955	0.01199675	0.019955108	0.019955108	0.0095974	0.004547633	0.012337823	0.008022309	0.005509268	0.005921397	0.000210766	0.002857648	0.008743869	0.000795108	0.001729352	2.50781E-07	5.3395E-06	9.9576E-07	6.58604E-06	6.58604137
3839003773955	383900	3773955	0.011389685	0.018945331	0.018945331	0.009111748	0.004317512	0.011713499	0.00761636	0.005230485	0.00562176	0.000207844	0.002688085	0.00823204	0.000748566	0.001628123	2.39409E-07	5.09731E-06	9.5236E-07	6.28908E-06	6.2890755
3839103773955	383910	3773955	0.010822108	0.018001235	0.018001235	0.008657686	0.004102359	0.011129785	0.007236817	0.004969837	0.005341613	0.000205778	0.002533945	0.007765453	0.000706138	0.001535842	2.28775E-07	4.87085E-06	9.115E-07	6.01113E-06	6.01113117
3829703773955	382970	3773965	0.000767167	0.001276088	0.001276088	0.000613734	0.000290812	0.000788978	0.00051301	0.000352306	0.000378661	0.000187537	0.000231701	0.00072177	6.56329E-05	0.000142751	1.13692E-07	3.17627E-06	2.8346E-07	3.57343E-06	3.57342523
3829803773965	382980	3773965	0.000797879	0.001327174	0.001327174	0.000638304	0.000302454	0.000820563	0.000533547	0.00036641	0.00039382	0.00018978	0.000239651	0.000746722	6.79018E-05	0.000147686	1.21861E-07	3.42571E-06	2.987E-07	3.84627E-06	3.84627461
3829903773965	382990	3773965	0.000831703	0.001383435	0.001383435	0.000665362	0.000315275	0.000855348	0.000556165	0.000381943	0.000410515	0.00019223	0.000248345	0.000773959	7.03786E-05	0.000153073	1.31048E-07	3.70821E-06	3.1574E-07	4.155E-06	4.15499515
3830003773965	383000	3773965	0.000870632	0.001448188	0.001448188	0.000696505	0.000330032	0.000895384	0.000582197	0.00039982	0.000429729	0.000195093	0.000258289	0.000805125	7.32127E-05	0.000159237	1.41689E-07	4.03785E-06	3.3549E-07	4.51503E-06	4.51503359
3830103773965	383010	3773965	0.000914426	0.001521035	0.001521035	0.000731541	0.000346633	0.000940424	0.000611483	0.000419932	0.000451346	0.000198428	0.000269395	0.000839948	7.63792E-05	0.000166124	1.5399E-07	4.42221E-06	3.583E-07	4.9345E-06	4.93449836
3830203773965	383020	3773965	0.000961412	0.00159919	0.00159919	0.00076913	0.000364444	0.000988745	0.000642903	0.000441509	0.000474537	0.000201941	0.000281215	0.000877056	7.97535E-05	0.000173463	1.68018E-07	4.86511E-06	3.8404E-07	5.41716E-06	5.4171622
3830303773965	383030	3773965	0.001003771	0.001669649	0.001669649	0.000803017	0.000380502	0.001032309	0.000671228	0.000460962	0.000495445	0.000204449	0.000291547	0.000909502	8.27039E-05	0.00017988	1.82654E-07	5.33264E-06	4.0977E-07	5.92507E-06	5.9250679
3830403773965	383040	3773965	0.001048762	0.001744486	0.001744486	0.00083901	0.000397557	0.001078579	0.000701315	0.000481623	0.000517652	0.000207106	0.000302504	0.00094405	8.58456E-05	0.000186713	1.9946E-07	5.87489E-06	4.3891E-07	6.51326E-06	6.51325806
3830503773965	383050	3773965	0.001101651	0.00183246	0.00183246	0.000881321	0.000417605	0.001132972	0.000736682	0.000505911	0.000543757	0.000210766	0.000315575	0.000984997	8.95689E-05	0.000194812	2.20139E-07	6.54895E-06	4.7483E-07	7.24392E-06	7.24392083
3830603773965	383060	3773965	0.001162039	0.001932907	0.001932907	0.000929631	0.000440496	0.001195076	0.000777063	0.000533643	0.000573563	0.000215576	0.000330819	0.001032798	9.39156E-05	0.000204266	2.45726E-07	7.39291E-06	5.1907E-07	8.1577E-06	8.15770124
3830703773965	383070	3773965	0.001225936	0.002039193	0.002039193	0.000980749	0.000464718	0.00126079	0.000819792	0.000562987	0.000605102	0.000220948	0.000347195	0.001084164	9.85865E-05	0.000214425	2.76565E-07	8.42287E-06	5.7128E-07	9.27071E-06	9.27070785
3830803773965	383080	3773965	0.001280261	0.002129555	0.002129555	0.001024209	0.000485311	0.001316659	0.000856119	0.000587934	0.000631915	0.000224342	0.000360771	0.001126847	0.000102468	0.000222866	3.08747E-07	9.51216E-06	6.2307E-07	1.0444E-05	10.4439798
3830903773965	383090	3773965	0.001337537	0.002224827	0.002224827	0.00107003	0.000507023	0.001375564	0.00089442	0.000614237	0.000660186	0.000228002	0.000375033	0.001171723	0.000106549	0.000231742	3.47229E-07	1.08311E-05	6.8387E-07	1.18622E-05	11.8621569
3831003773965	383100	3773965	0.001396728	0.002323284	0.002323284	0.001117382	0.00052946	0.001436437	0.000934001	0.000641419	0.000689402	0.000231839	0.000389533	0.001217513	0.000110712	0.000240798	3.93647E-07	1.24439E-05	7.5575E-07	1.35933E-05	13.5933117
3831103773965	383110	3773965	0.001457833	0.002424925	0.002424925	0.001166267	0.000552624	0.00149928	0.000974863	0.000669481	0.000719562	0.000235735	0.000404301	0.001264218	0.000114959	0.000250036	4.5035E-07	1.44436E-05	8.4209E-07	1.57361E-05	15.7360864
3831203773965	383120	3773965	0.001520614	0.002529352	0.002529352	0.001216491	0.000576422	0.001563845	0.001016845	0.000698311	0.00075055	0.000239867	0.000419426	0.001312019	0.000119306	0.00025949	5.22021E-07	1.70106E-05	9.4989E-07	1.84825E-05	18.4825423
3831303773965	383130	3773965	0.001582198	0.00263179	0.00263179	0.001265758	0.000599767	0.00162718	0.001058026	0.000726593	0.000780947	0.000243468	0.000434522	0.001357901	0.000123478	0.000268564	6.12623E-07	2.03133E-05	1.0849E-06	2.20109E-05	22.0108829
3831403773965	383140	3773965	0.001645696	0.002737412	0.002737412	0.001316557	0.000623837	0.001692484	0.001100488	0.000755753	0.000812288	0.000247098	0.000452594	0.001414659	0.00012864	0.00027979	7.34537E-07	2.48379E-05	1.2667E-06	2.68392E-05	26.8391693
3831503773965	383150	3773965	0.001691645	0.002813842	0.002813842	0.001353316	0.000641255	0.001739739	0.001131214	0.000776854	0.000834968	0.000251142	0.000466916	0.001458804	0.000132654	0.000288521	9.1431E-07	3.16444E-05	1.534E-06	3.40927E-05	34.0926998
3831603773965	383160	3773965	0.001766551	0.002938438	0.002938438	0.001413241	0.00066965	0.001816775	0.001181305	0.000811253	0.00087194	0.000256307	0.000479838	0.001504321	0.000136793	0.000297523	1.19828E-06	4.25813E-05	1.962E-06	4.57415E-05	45.7415259
3836903773965	383690	3773965	0.0692452	0.115180811	0.115180811	0.05539616	0.026248921	0.071213869	0.046304737	0.031799474	0.034178282	0.000221302	0.02340849	0.121489762	0.011047456	0.024028107	1.11448E-06	2.40278E-05	4.7886E-06	2.99308E-05	29.9308045
3837003773965	383700	3773965	0.054358789	0.090419111	0.090419111	0.043487031	0.020605898	0.055904231	0.036350092	0.024963187	0.026830597	0.000220623	0.034108221	0.087017891	0.007912817	0.017210299	9.719E-07	2.09471E-05	3.8378E-06	2.57568E-05	25.7567802
3837103773965	383710	3773965	0.044850127	0.07460263	0.07460263	0.035880102	0.01700143	0.046125234	0.029991585	0.020596524	0.022137279	0.000219945	0.024609543	0.065519515	0.005957901	0.012958375	8.59915E-07	1.85265E-05	3.222E-06	2.26084E-05	22.6084309
3837203773965	383720	3773965	0.038149998	0.063457795	0.063457795	0.030519998	0.014461598	0.039234617	0.025511163	0.017519624	0.018830206	0.00022142	0.018479406	0.05094436	0.004632535	0.010075717	7.66486E-07	1.65029E-05	2.7856E-06	2.0055E-05	20.0549572
3837303773965	383730	3773965	0.033356818	0.055484934	0.055484934	0.026685454	0.012644638	0.034305166	0.022305931	0.015318452	0.016464372	0.000222778	0.014528636	0.041078031	0.003735358	0.008124366	6.90256E-07	1.48505E-05	2.4705E-06	1.80113E-05	18.0113239
3837403773965	383740	3773965	0.029775693	0.049528177	0.049528177	0.023820555	0.011287134	0.030622228	0.019911209	0.013673892	0.014696788	0.00022366	0.011862524	0.034148231	0.003105209	0.006753798	6.27455E-07	1.3488E-05	2.2327E-06	1.63482E-05	16.3481524
3837503773965	383750	3773965	0.026996437	0.044905229	0.044905229	0.02159715	0.010233595	0.027763957	0.018052702	0.012397574	0.013324994	0.000224224	0.009979259	0.029103333	0.00264646	0.005756024	5.75095E-07	1.23523E-05	2.0461E-06	1.49736E-05	14.9735724
3837603773965	383760	3773965	0.024720861	0.04112009	0.04112009	0.019776689	0.009370988	0.025423686	0.016531008	0.011352561	0.012201807	0.000224638	0.008566632	0.025232077	0.002294434	0.004990371	5.303E-07	1.13808E-05	1.8922E-06	1.38033E-05	13.80329
3837703773965	383770	3773965	0.022885707	0.038067538	0.038067538	0.018308565	0.008675332	0.023536357	0.015303828	0.010509803	0.011296005	0.00022366	0.007518826	0.022308162	0.002028553	0.004412083	4.92463E-07	1.05631E-05	1.7665E-06	1.28221E-05	12.8220537
3837803773965	383780	3773965	0.021304865	0.035438004	0.035438004	0.017043892	0.008076079	0.021910571	0.014246709	0.009783833	0.010515728	0.000221597	0.006682623	0.019942049	0.001813395	0.003944116	4.59265E-07	9.84655E-06	1.6573E-06	1.19632E-05	11.9631599
3837903773965	383790	3773965	0.019898645	0.03309893	0.03309893	0.015918916	0.00754302	0.020464371	0.013306359	0.009138055	0.009821641	0.000220623	0.00599008	0.01796054	0.00163221	0.003552215	4.29641E-07	9.20684E-06	1.5599E-06	1.11964E-05	11.1964159
3838003773965	383800	3773965	0.018628754	0.030986625	0.030986625	0.014903003	0.00706164	0.019158377	0.012457175	0.008554883	0.009194844	0.000219768	0.005405468	0.016271961	0.001479662	0.00321825	4.03005E-07	8.63069E-06	1.4719E-06	1.05056E-05	10.505563
3838103773965	383810	3773965	0.017490966	0.029094056	0.029094056	0.013992773	0.006630337	0.017988242	0.011696328	0.008032377	0.008633251	0.000219886	0.004914435	0.014842038	0.001349634	0.002935441	3.79189E-07	8.11496E-06	1.3926E-06	9.88675E-06	9.88674987
3838203773965	383820	3773965	0.01646813	0.027392694	0.027392694	0.013174504	0.006242608	0.016936325	0.011012351	0.007562659	0.008128396	0.000218941	0.004498761	0.013623336	0.001238814	0.002694408	3.57762E-07	7.65161E-06	1.3209E-06	9.33032E-06	9.33032351
3838303773965	383830	3773965	0.015539265	0.025847642	0.025847642	0.012431412	0.005890501	0.015981052	0.010391212	0.007136097	0.007669923	0.000217997	0.004141503	0.012570065	0.001143037	0.002486093	3.3828E-07	7.23161E-06	1.2556E-06	8.82549E-06	8.82548861
3838403773965	383840	3773965	0.014689374	0.024433954	0.024433954	0.011751499	0.005568331	0.015106999	0.009822884	0.006745801	0.007250431	0.000217052	0.003830751	0.011649413	0.001059319	0.002304008	3.20516E-07	6.84898E-06	1.1956E-06	8.36508E-06	8.36508183
3838503773965	383850	3773965	0.013910879	0.023139024	0.023139024	0.011128703	0.005273226	0.014306371	0.0093023	0.006388293	0.006866179	0.000215104	0.003559242	0.010841637	0.000985865	0.002144247	3.04235E-07	6.49928E-06	1.1404E-06	7.94386E-06	7.94386478
3838603773965	383860	3773965	0.013191974	0.021943214	0.021943214	0.010553579	0.005000709	0.013567027	0.008821563	0.00605815	0.00651134	0.000214071	0.003319026	0.010124345	0.000920639	0.002002381	2.89311E-07	6.17823E-06	1.0892E-06	7.5567E-06	7.55670077
3838703773965	383870	3773965	0.012528111	0.020838961	0.020838961	0.010022489	0.004749057	0.012884291	0.008377633	0.005753285	0.006183668	0.000212861	0.003106082	0.009486569	0.000862644	0.001876243	2.75496E-07	5.88281E-06	1.0416E-06	7.19994E-06	7.19993525
3838803773965	383880	3773965	0.011908921	0.019809015	0.019809015	0.009527137	0.004514339	0.012247497	0.007963577	0.005468934	0.005878046	0.0002105	0.002914725	0.008912041	0.000810401	0.001762613	2.62616E-07	5.60841E-06	9.9707E-07	6.86809E-06	6.86809411
3838903773965	383890	3773965	0.011328819	0.018844087	0.018844087	0.009063055	0.004294439	0.011650902	0.007575659	0.005202534	0.005591717	0.000207962	0.002741321	0.008389975	0.00762928	0.00165936	2.50597E-07	5.35197E-06	9.5517E-07	6.55774E-06	6.55773944
3839003773965	383900	3773965	0.010783658	0.017937278	0.017937278	0.008626926	0.004087783	0.011090241	0.007211105	0.004952179	0.005322635	0.000205217	0.0025834	0.0079137	0.000719618	0.001565163	2.39314E-07	5.11096E-06	9.1554E-07	6.26582E-06	6.26581732
3839103773965	383910	3773965	0.01027192	0.017086067	0.017086067	0.008217536	0.003893798	0.010563955	0.006868903	0.004717174	0.005070049	0.000202383	0.002439324	0.007478189	0.000680016	0.001479028	2.28785E-07	4.8861E-06	8.7816E-07	5.99305E-06	5.99304506
3829703773975	382970	3773975	0.000762142	0.001267728	0.001267728	0.000609713	0.000288907	0.00078381	0.000509649	0.000349998	0.00037618	0.000183523	0.000229409	0.000714641	6.49846E-05	0.000141341	1.14072E-07	3.19183E-06	2.825E-07	3.5884E-06	3.58840343
3829803773975	382980	3773975	0.000790142	0.001314303	0.001314303	0.000632113	0.000299521	0.000812606	0.000528373	0.000362857	0.000390001	0.000185324	0.000236525	0.000736942	6.70126E-05	0.000145752	1.21896E-07	3.43123E-06	2.9686E-07	3.84998E-06	3.8499817
3829903773975	382990	3773975	0.000820614	0.001364991	0.001364991	0.000656492	0.000311072	0.000843945	0.00054875	0.000376851	0.000405042	0.000187213	0.000244236	0.000761072	6.92067E-05	0.000150524	1.30631E-07	3.70028E-06	3.1275E-07	4.14366E-06	4.14366431
3830003773975	383000	3773975	0.000857389	0.001426161	0.001426161	0.000685911	0.000325012	0.000881765	0.000573342	0.000393739	0.000423193	0.00018981	0.000253555	0.00079041	7.18746E-05	0.000156326	1.41023E-07	4.02235E-06	3.3183E-07	4.4952E-06	4.49520302
3830103773975	383010	3773975	0.000899988	0.001497018	0.001497018	0.00071999	0.00034116	0.000925575	0.000601828	0.00041301	0.000444219	0.000192968	0.000264333	0.000824228	7.49497E-05	0.000163015	1.53217E-07	4.40325E-06	3.5429E-07	4.91075E-06	4.91075407
3830203773975	383020	3773975	0.000946176	0.001573846	0.001573846	0.00075694	0.000358669	0.000973076	0.000632714	0.000434512	0.000467017	0.000196362	0.000275916	0.000860513	7.82492E-05	0.000170191	1.67143E-07	4.84261E-06	3.7975E-07	5.3895E-06	5.38950233
3830303773975	383030	3773975	0.000986939	0.001641651	0.001641651	0.000789551	0.000374121	0.001014998	0.000659973	0.000453232	0.000487137	0.000198664	0.00028583	0.000891679	8.10833E-05	0.000176355	1.81518E-07	5.3015E-06	4.0489E-07	5.88791E-06	5.88791142
3830403773975	383040	3773975	0.001030415	0.001713967	0.001713967	0.000824332	0.000390601	0.00105971	0.00068945	0.00047319	0.000508596	0.000201114	0.00029637	0.000924765	8.40919E-05	0.000182899	1.98004E-07	5.83288E-06	4.3336E-07	6.46425E-06	6.46424803
3830503773975	383050	3773975	0.001083144	0.001801676	0.001801676	0.000866515	0.00041059	0.001113938	0.000724306	0.000497412	0.000534622	0.000204745	0.000309352	0.00096562	8.7807E-05	0.000190979	2.18644E-07	6.50487E-06	4.6927E-07	7.19278E-06	7.19277953
3830603773975	383060	3773975	0.001145047	0.001904644	0.001904644	0.000916038	0.000434055	0.001177601	0.000765701	0.00052584	0.000565176	0.000209762	0.000324983	0.00101461	9.22617E-05	0.000200668	2.44668E-07	7.36221E-06	5.1454E-07	8.12142E-06	8.12142067
3830703773975	383070	3773975	0.0012107	0.002013849	0.002013849	0.00096856	0.00045894 2	0.00124512	0.00080603	0.00055599	0.000597581	0.000215458	0.000341865	0.001067621	9.70822E-05	0.000211153	2.76261E-07	8.41657E-06	5.6841E-07	9.26124E-06	9.26123777
3830803773975	383080	3773975	0.001265264	0.002104609	0.002104609	0.001012211	0.000479626	0.001301236	0.00084609	0.000581047	0.000624513	0.000219	0.000355561	0.001110578	0.000100988	0.000219649	3.08871E-07	9.5192E-06	6.2111E-07	1.04492E-05	10.4491856
3830903773975	383090	3773975	0.001322779	0.002200279	0.002200279	0.001058223	0.000501429	0.001360386	0.000884551	0.00060746	0.000652902	0.000222837	0.000369912	0.00115582	0.000105102	0.000228597	3.47911E-07	1.08555E-05	6.83E-07	1.18865E-05	11.8864563
3831003773975	383100	3773975	0.001381332	0.002297674	0.002297674	0.001105065	0.000523624	0.001420604	0.000923706	0.000634349	0.000681802	0.000226674	0.000384293	0.001201153	0.000109225	0.000237563	3.94677E-07	1.24782E-05	7.5549E-07	1.36284E-05	13.6283863
3831103773975	383110	3773975	0.001440283	0.002395733	0.002395733	0.001152227	0.000545971	0.001481231	0.000963127	0.000661421	0.0007109	0.000230245	0.000398465	0.001245938	0.000113297	0.00024642	4.50944E-07	1.44597E-05	8.4105E-07	1.57517E-05	15.7516718
3831203773975	383120	3773975	0.001501229	0.002497109	0.002497109	0.001200983	0.000569074	0.00154391	0.001003882	0.000689409	0.000740982	0.000234082	0.000413025	0.001292003	0.000117486	0.000255531	5.22029E-07	1.70011E-05	9.4787E-07	1.8471E-05	18.4709572
3831303773975	383130	3773975	0.001561617	0.002597556	0.002597556	0.001249293	0.000591965	0.001606014	0.001044264	0.000717141	0.000770788	0.000237624	0.000427822	0.001336879	0.000121567	0.000264406	6.12544E-07	2.02927E-05	1.0827E-06	2.19879E-05	21.9878893
3831403773975	383140	3773975	0.001623918	0.002701187	0.002701187	0.001299135	0.000615582	0.001670087	0.001085925	0.000745752	0.000801539	0.000241195	0.000445627	0.001392815	0.000126653	0.000275469	7.34613E-07	2.48111E-05	1.2644E-06	2.68101E-05	26.8101075
3831503773975	383150	3773975	0.001669867	0.002777617	0.002777617	0.001335894	0.000633	0.001717342	0.001116652	0.000766853	0.000824219	0.00024518	0.000459532	0.001436046	0.000130584	0.00028402	9.14591E-07	3.16083E-05	1.5315E-06	3.40544E-05	34.0543506
3831603773975	383160	3773975	0.001742858	0.002899029	0.002899029	0.001394287	0.000660669	0.001792409	0.001165461	0.000800373	0.000860246	0.000250079	0.000472186	0.001480374	0.000134615	0.000292787	1.19667E-06	4.24666E-05	1.9555E-06	4.55988E-05	45.5988496
3836903773975	383690	3773975	0.062742665	0.104364651	0.104364651	0.050194132	0.023783992	0.064526465	0.041956448	0.028813315	0.030968739	0.000216787	0.019423301	0.107710135	0.00979443	0.021302788	1.09869E-06	2.37169E-05	4.3881E-06	2.92037E-05	29.20372
3837003773975	383700	3773975	0.048732071	0.081059763	0.081059763	0.038985657	0.018472967	0.050117544	0.032587468	0.02237923	0.024053342	0.000216137	0.032222604	0.076836331	0.006986975	0.015196602	9.58049E-07	2.06774E-05	3.4927E-06	2.51281E-05	25.1281425
3837103773975	383710	3773975	0.040026394	0.066578948	0.066578948	0.032021115	0.015172888	0.041164361	0.026765923	0.018381321	0.019756364	0.000215488	0.022678134	0.05800559	0.005274635	0.01147228	8.48056E-07	1.82993E-05	2.9269E-06	2.20742E-05	22.0741719
3837203773975	383720	3773975	0.034017649	0.056584145	0.056584145	0.027214119	0.01289514	0.034984784	0.022747834	0.015621925	0.016790547	0.000216964	0.016833827	0.045370815	0.004125714	0.008973388	7.56199E-07	1.63091E-05	2.5334E-06	1.95987E-05	19.5986508
3837303773975	383730	3773975	0.029789255	0.049550735	0.049550735	0.023831404	0.011292274	0.030636175	0.019920278	0.01368012	0.014703482	0.000218321	0.013203485	0.036846393	0.003350561	0.007287438	6.81428E-07	1.46875E-05	2.2532E-06	1.76222E-05	17.6221683
3837403773975	383740	3773975	0.026673281	0.044367698	0.044367698	0.021338625	0.010111096	0.027431613	0.017836605	0.012249171	0.013165489	0.000219207	0.01080784	0.030865762	0.002806723	0.006104595	6.20078E-07	1.33557E-05	2.0441E-06	1.60198E-05	16.0198371
3837503773975	383750	3773975	0.024282913	0.040391618	0.040391618	0.019426331	0.009204974	0.024973286	0.016238149	0.011151442	0.011985643	0.000219679	0.009137906	0.026513204	0.002410931	0.005243751	5.69127E-07	1.22503E-05	1.8814E-06	1.47008E-05	14.7008012
3837603773975	383760	3773975	0.022330653	0.037144275	0.037144275	0.017864523	0.008464927	0.022965523	0.01493266	0.010254906	0.01102204	0.000219089	0.007885671	0.023147288	0.002104857	0.004578044	5.25423E-07	1.13021E-05	1.7472E-06	1.35747E-05	13.5747041
3837703773975	383770	3773975	0.020746062	0.034508505	0.034508505	0.01659685	0.007864253	0.021335881	0.013873033	0.009527214	0.010239912	0.000218174	0.00694791	0.020567395	0.00187026	0.004067796	4.88324E-07	1.04994E-05	1.6367E-06	1.26245E-05	12.6245032
3837803773975	383780	3773975	0.019381403	0.032238563	0.032238563	0.015505122	0.007346948	0.019932424	0.012960476	0.008900522	0.009566339	0.0002172	0.006197784	0.01846725	0.001679287	0.003652432	4.5574E-07	9.79508E-06	1.5408E-06	1.17916E-05	11.7915839
3837903773975	383790	3773975	0.018168151	0.030220468	0.030220468	0.014534521	0.006887038	0.018684679	0.012149166	0.00834336	0.008967498	0.000216255	0.005575626	0.016701531	0.001518724	0.00330321	4.26622E-07	9.16525E-06	1.4551E-06	1.1047E-05	11.0469653

			EGIODemolition	EGIOSite Grubbing / Prep	EGIOMass Grading / Excavation	EGIOMass Grading / Excavation	EGIODrainage / Utilities Trenching	EGIODrainage / Utilities Trenching	EGIOFoundations / Concrete Pads	EGIOFoundations / Concrete Pads	EGIOBuilding / Structure Construction	EGIOBuilding / Structure Construction	EGIOAsphalt Paving	EGIOArchitectural Coating	EGIOLandscaping or Other Finishing	EGIOWaterside Construction (Piles)	HIWaterside Construction (Landscaping)	HIWaterside Construction (Landscaping)	KMDemolition	KMSite Grubbing / Prep	KMMass Grading / Excavation
Unique Identifier	X (UTM)	Y (UTM)	2025	2025	2025	2026	2026	2027	2026	2027	2026	2027	2027	2027	2027	2027	2025	2026	2025	2025	2025
3838003773975	383800	3773975	0.002793636	0.00258302	0.004296529	0.004296529	0.002066414	0.002066414	0.00097915	0.00097915	0.002656453	0.002656453	0.001727281	0.000350352	0.001186199	0.001274934	0.004698302	0.004698302	0.017847781	0.016502193	0.027449353
3838103773975	383810	3773975	0.002712536	0.00250803	0.0041718	0.0041718	0.002006425	0.002006425	0.000950725	0.000950725	0.002579336	0.002579336	0.001677138	0.000340181	0.001151763	0.001237923	0.004610251	0.004610251	0.016597461	0.015346137	0.025526397
3838203773975	383820	3773975	0.002634456	0.00243584	0.004051714	0.004051714	0.00194867	0.00194867	0.000923358	0.000923358	0.00250509	0.00250509	0.001628861	0.000330389	0.00111861	0.001202289	0.004498887	0.004498887	0.015493379	0.014325295	0.023828353
3838303773975	383830	3773975	0.002559568	0.0023666	0.003936539	0.003936539	0.001893277	0.001893277	0.00089711	0.00089711	0.002433879	0.002433879	0.001582559	0.000320997	0.001086812	0.001168112	0.00438212	0.00438212	0.014505253	0.013411666	0.022308645
3838403773975	383840	3773975	0.002487872	0.00230031	0.003826273	0.003826273	0.001840244	0.001840244	0.000871981	0.000871981	0.002365704	0.002365704	0.00153823	0.000312006	0.001056369	0.001135392	0.004269455	0.004269455	0.013611255	0.012585069	0.020933703
3838603773975	383860	3773975	0.002353108	0.0021757	0.00361901	0.00361901	0.001740561	0.001740561	0.000824748	0.000824748	0.002237557	0.002237557	0.001454906	0.000295105	0.000999147	0.00107389	0.004044226	0.004044226	0.012062159	0.011152763	0.018551239
3838703773975	383870	3773975	0.002287279	0.00211484	0.003517766	0.003517766	0.001691868	0.001691868	0.000801675	0.000801675	0.002174961	0.002174961	0.001414205	0.000286849	0.000971196	0.001043848	0.003920155	0.003920155	0.011394982	0.010535886	0.017525141
3838803773975	383880	3773975	0.002224124	0.00205644	0.003420637	0.003420637	0.001645154	0.001645154	0.00077954	0.00077954	0.002114908	0.002114908	0.001375157	0.000278929	0.00094438	0.001015026	0.003799585	0.003799585	0.010785006	0.009971898	0.016587017
3838903773975	383890	3773975	0.002162695	0.00199964	0.003326161	0.003326161	0.001599716	0.001599716	0.000758009	0.000758009	0.002056495	0.002056495	0.001337176	0.000271225	0.000918297	0.000986991	0.003685019	0.003685019	0.010218169	0.009447796	0.015715238
3839003773975	383900	3773975	0.002101612	0.00194317	0.003232216	0.003232216	0.001554533	0.001554533	0.0007366	0.0007366	0.001998411	0.001998411	0.001299408	0.000263565	0.00089236	0.000959114	0.003575556	0.003575556	0.009690674	0.00896007	0.014903966
3839103773975	383910	3773975	0.002043289	0.00188924	0.003142517	0.003142517	0.001511392	0.001511392	0.000716158	0.000716158	0.001942952	0.001942952	0.001263348	0.00025625	0.000867596	0.000932498	0.003472397	0.003472397	0.009199242	0.008505689	0.014148159
3829703773975	382970	3773985	0.00461761	0.00426948	0.007101746	0.007101746	0.003415581	0.003415581	0.001618439	0.001618439	0.00439086	0.00439086	0.002855028	0.000579098	0.001960672	0.002107343	0.002619807	0.002619807	0.001104168	0.001020922	0.001698177
3829803773985	382980	3773985	0.004981697	0.00460611	0.007661701	0.007661701	0.003684892	0.003684892	0.001746049	0.001746049	0.004737068	0.004737068	0.00308014	0.000624758	0.002115266	0.002273502	0.002763589	0.002763589	0.00115024	0.00106352	0.001769034
3829903773985	382990	3773985	0.005389527	0.0049832	0.00828893	0.00828893	0.003986557	0.003986557	0.001888991	0.001888991	0.005124871	0.005124871	0.003332298	0.000675904	0.002288433	0.002459623	0.002919979	0.002919979	0.00119959	0.00110915	0.001844933
3830003773985	383000	3773985	0.00589157	0.00544739	0.009061058	0.009061058	0.004357912	0.004357912	0.002064953	0.002064953	0.005602261	0.005602261	0.003642707	0.000738866	0.002501605	0.002688741	0.003106086	0.003106086	0.001262485	0.001167304	0.001941665
3830103773985	383010	3773985	0.006498008	0.00600811	0.009993742	0.009993742	0.004806486	0.004806486	0.002277506	0.002277506	0.00617892	0.00617892	0.004017662	0.00081492	0.002759103	0.002965502	0.003322211	0.003322211	0.001337287	0.001236466	0.002056708
3830203773985	383020	3773985	0.007201853	0.00665889	0.011076234	0.011076234	0.00532711	0.00532711	0.002524198	0.002524198	0.006848202	0.006848202	0.004452843	0.00090319	0.003057961	0.003286716	0.003561949	0.003561949	0.001417956	0.001311053	0.002180774
3830303773985	383030	3773985	0.007940984	0.00734229	0.012212996	0.012212996	0.005873835	0.005873835	0.002783258	0.002783258	0.007551038	0.007551038	0.004909842	0.000995885	0.003371802	0.003624034	0.003802987	0.003802987	0.001490083	0.001377742	0.002291703
3830403773985	383040	3773985	0.00880237	0.00813874	0.013537781	0.013537781	0.00651099	0.00651099	0.003085168	0.003085168	0.008370125	0.008370125	0.005442429	0.001103912	0.003737552	0.004017146	0.004071241	0.004071241	0.001567473	0.001449298	0.002410727
3830503773985	383050	3773985	0.009915856	0.00916827	0.015250289	0.015250289	0.00733462	0.00733462	0.003475437	0.003475437	0.009428932	0.009428932	0.006130888	0.001243555	0.004210347	0.004525308	0.00439933	0.00439933	0.001662809	0.001537446	0.00255735
3830603773985	383060	3773985	0.011376605	0.01051889	0.017496878	0.017496878	0.008415115	0.008415115	0.003987419	0.003987419	0.010817951	0.010817951	0.007034056	0.001426748	0.004830592	0.005191952	0.004804163	0.004804163	0.001774019	0.001640272	0.002728389
3830703773985	383070	3773985	0.013206014	0.01221038	0.020310454	0.020310454	0.009768304	0.009768304	0.004628614	0.004628614	0.012557526	0.012557526	0.008165164	0.001656176	0.005607373	0.006026841	0.005281037	0.005281037	0.001887301	0.001745012	0.002902612
3830803773985	383080	3773985	0.015125668	0.01398531	0.023262825	0.023262825	0.011188245	0.011188245	0.005301439	0.005301439	0.014382914	0.014382914	0.00935207	0.001896921	0.006422472	0.006902915	0.005749707	0.005749707	0.001985311	0.001835633	0.003053349
3830903773985	383090	3773985	0.017472823	0.0161555	0.026872678	0.026872678	0.012924403	0.012924403	0.0061241	0.0061241	0.016614811	0.016614811	0.010803295	0.00219128	0.007419092	0.007974089	0.006283814	0.006283814	0.002087117	0.001929764	0.003209924
3831003773985	383100	3773985	0.020324437	0.01879213	0.031258376	0.031258376	0.015033702	0.015033702	0.00712357	0.00712357	0.019326395	0.019326395	0.012566424	0.002548903	0.008629909	0.009275482	0.006878756	0.006878756	0.002191598	0.002026368	0.003370612
3831103773985	383110	3773985	0.023792584	0.0219988	0.036592281	0.036592281	0.017599041	0.017599041	0.008339131	0.008339131	0.022624237	0.022624237	0.014710749	0.002983845	0.01010251	0.010858244	0.007530031	0.007530031	0.002297718	0.002124488	0.003533822
3831203773985	383120	3773985	0.028265163	0.02613418	0.043470974	0.043470974	0.020907345	0.020907345	0.009906738	0.009906738	0.026877187	0.026877187	0.017476105	0.003544755	0.012001601	0.012899399	0.008278061	0.008278061	0.00241005	0.002228351	0.003706585
3831303773985	383130	3773985	0.034163807	0.03158811	0.052542913	0.052542913	0.02527049	0.02527049	0.011974171	0.011974171	0.032486176	0.032486176	0.021123186	0.004284508	0.01450621	0.015591369	0.009130851	0.009130851	0.002528249	0.002337638	0.003888372
3831403773985	383140	3773985	0.042334115	0.03914244	0.065108601	0.065108601	0.031313953	0.031313953	0.014837806	0.014837806	0.040255276	0.040255276	0.026174817	0.005309152	0.017975384	0.01932006	0.010117419	0.010117419	0.002653264	0.00245323	0.004080641
3831503773985	383150	3773985	0.054724297	0.0505985	0.08416433	0.08416433	0.040478797	0.040478797	0.019180477	0.019180477	0.052037032	0.052037032	0.033835559	0.006863014	0.023236348	0.024974579	0.01128409	0.01128409	0.002781126	0.00257145	0.004277289
3831603773985	383160	3773985	0.074591986	0.06896831	0.114720241	0.114720241	0.055174649	0.055174649	0.02614396	0.02614396	0.070929108	0.070929108	0.046119579	0.009354636	0.031672318	0.034041615	0.012705307	0.012705307	0.002923051	0.002702675	0.004495565
3831703773985	383170	3773985	0.004002458	0.0037007	0.00615566	0.00615566	0.002960562	0.002960562	0.001402833	0.001402833	0.003805915	0.003805915	0.002474685	0.000501951	0.001699474	0.001826605	0.00603347	0.00603347	0.057178694	0.05286785	0.087939119
3837003773985	383700	3773985	0.003864674	0.00357331	0.005943753	0.005943753	0.002858645	0.002858645	0.001354541	0.001354541	0.003674897	0.003674897	0.002389494	0.000484672	0.00164097	0.001763725	0.005864573	0.005864573	0.048752576	0.045076998	0.074980002
3837103773985	383710	3773985	0.003733965	0.00345245	0.005742726	0.005742726	0.002761962	0.002761962	0.001308728	0.001308728	0.003550607	0.003550607	0.002308678	0.000468279	0.00158547	0.001704073	0.00570318	0.00570318	0.042355684	0.039162384	0.065141774
3837203773985	383720	3773985	0.003615852	0.00334324	0.005561072	0.005561072	0.002674595	0.002674595	0.00126733	0.00126733	0.003438294	0.003438294	0.00223565	0.000453467	0.001535318	0.00165017	0.005574506	0.005574506	0.037146476	0.034345911	0.057130167
3837303773985	383730	3773985	0.003505763	0.00324146	0.005391759	0.005391759	0.002593164	0.002593164	0.001228745	0.001228745	0.003333611	0.003333611	0.002167583	0.00043966	0.001488573	0.001599928	0.005454637	0.005454637	0.032967582	0.030482074	0.050703154
3837403773985	383740	3773985	0.003397314	0.00314118	0.005224967	0.005224967	0.002512945	0.002512945	0.001190734	0.001190734	0.003230487	0.003230487	0.00210053	0.00042606	0.001442525	0.001550435	0.005336669	0.005336669	0.029563021	0.027334192	0.045467042
3837503773985	383750	3773985	0.003291538	0.00304338	0.005062288	0.005062288	0.002434705	0.002434705	0.001153661	0.001153661	0.003129906	0.003129906	0.00203513	0.000412794	0.001397612	0.001502163	0.005217501	0.005217501	0.026744537	0.024728201	0.041132298
3837603773985	383760	3773985	0.003190077	0.00294957	0.004906243	0.004906243	0.002359656	0.002359656	0.001118099	0.001118099	0.003033427	0.003033427	0.001972397	0.00040007	0.001354531	0.001455859	0.005102535	0.005102535	0.024350448	0.022514608	0.03745026
3837703773985	383770	3773985	0.003090945	0.00285791	0.004753781	0.004753781	0.002286329	0.002286329	0.001083354	0.001083354	0.002939163	0.002939163	0.001911105	0.000387638	0.001312439	0.001410618	0.004967357	0.004967357	0.022366173	0.020679931	0.034398504
3837803773985	383780	3773985	0.002995955	0.00277008	0.004607689	0.004607689	0.002216066	0.002216066	0.001050061	0.001050061	0.002848837	0.002848837	0.001852373	0.000375725	0.001272105	0.001367267	0.004831178	0.004831178	0.020645386	0.019088879	0.031751986
3837903773985	383790	3773985	0.002905623	0.00268656	0.004468762	0.004468762	0.002149249	0.002149249	0.0010184	0.0010184	0.002762941	0.002762941	0.001796522	0.000364396	0.001233749	0.001326042	0.004704706	0.004704706	0.019114494	0.017673405	0.02939752
3838003773985	383800	3773985	0.002822108	0.00260934	0.004340317	0.004340317	0.002087473	0.002087473	0.000989129	0.000989129	0.002683526	0.002683526	0.001744885	0.000353923	0.001198288	0.001287928	0.004597944	0.004597944	0.017726649	0.016390193	0.027263055
3838103773985	383810	3773985	0.002741353	0.00253468	0.004216118	0.004216118	0.00202774	0.00202774	0.000960825	0.000960825	0.002606737	0.002606737	0.001694955	0.000343795	0.001163999	0.001251074	0.004508593	0.004508593	0.016492893	0.015249453	0.025365576
3838203773985	383820	3773985	0.002662755	0.002462	0.004095237	0.004095237	0.001969602	0.001969602	0.000933277	0.000933277	0.002531999	0.002531999	0.001646358	0.000333938	0.001130626	0.001215204	0.004410637	0.004410637	0.015401494	0.014240337	0.023687037
3838303773985	383830	3773985	0.002587349	0.00239228	0.003979265	0.003979265	0.001913826	0.001913826	0.000906847	0.000906847	0.002460296	0.002460296	0.001599735	0.000324481	0.001098608	0.001180791	0.004305876	0.004305876	0.014423377	0.013335962	0.022182721
3838403773985	383840	3773985	0.002515135	0.00232551	0.003868203	0.003868203	0.00186041	0.00186041	0.000881537	0.000881537	0.002391628	0.002391628	0.001555086	0.000315425	0.001067945	0.001147835	0.004202917	0.004202917	0.013539214	0.012518459	0.020822906
3838603773985	383860	3773985	0.002378905	0.00219955	0.003658684	0.003658684	0.001759642	0.001759642	0.000833789	0.000833789	0.002262087	0.002262087	0.001470856	0.00029834	0.001010101	0.001085663	0.003985292	0.003985292	0.01201462	0.011108808	0.018478126
3838703773985	383870	3773985	0.002313852	0.00213941	0.003558635	0.003558635	0.001711524	0.001711524	0.000810989	0.000810989	0.002200229	0.002200229	0.001430635	0.000290182	0.000982479	0.001055975	0.003856318	0.003856318	0.011355467	0.01049935	0.017464368
3838803773985	383880	3773985	0.002249662	0.00208005	0.003459913	0.003459913	0.001664044	0.001664044	0.000788491	0.000788491	0.002139191	0.002139191	0.001390947	0.000282132	0.000955224	0.00102668	0.003742352	0.003742352	0.010752307	0.009941664	0.016536727
3838903773985	383890	3773985	0.002188665	0.00202366	0.003366101	0.003366101	0.001618925	0.001618925	0.000767111	0.000767111	0.002081189	0.002081189	0.001353232	0.000274482	0.000929324	0.000998843	0.00363329	0.00363329	0.010192458	0.009424024	0.015675696
3839003773985	383900	3773985	0.002126891	0.00196654	0.003271094	0.003271094	0.001573231	0.001573231	0.00074546	0.00074546	0.002022449	0.002022449	0.001315038	0.000266735	0.000903094	0.000970651	0.003520425	0.003520425	0.00967385	0.008944514	0.014878091
3839103773985	383910	3773985	0.002066066	0.0019103	0.003177547	0.003177547	0.00152824	0.00152824	0.000724141	0.000724141	0.00196461	0.00196461	0.001277431	0.000259107	0.000877267	0.000942892	0.003414964	0.003414964	0.009187595	0.008494919	0.014130246
3829703773995	382970	3773995	0.004642026	0.00429205	0.007139297	0.007139297	0.003433642	0.003433642	0.001626997	0.001626997	0.004414077	0.004414077	0.002870125	0.00058216	0.001971039	0.002118486	0.002616305	0.002616305	0.001109603	0.001025948	0.001706537
3829803773995	382980	3773995	0.004991619	0.00461529	0.00767696	0.00767696	0.003692231	0.003692231	0.001749527	0.001749527	0.004746503	0.004746503	0.003086275	0.000626003	0.002119479	0.00227803	0.002754184	0.002754184	0.001151879	0.001065036	0.001771555
3829903773995	382990	3773995	0.005380209	0.00497458	0.0082746	0.0082746	0.003979665	0.003979665	0.001885725	0.001885725	0.005116011	0.005116011	0.003326536	0.000674736	0.002284477	0.002455371	0.00290317	0.00290317	0.001196743	0.001106517	0.001840554
3830003773995	383000	3773995	0.005873538	0.00543072	0.009033326	0.009033326	0.004344574	0.004344574	0.002058633	0.002058633	0.005585115	0.005585115	0.003631558	0.000736605	0.002493949	0.002680512	0.003086375	0.003086375	0.001257999	0.001163155	0.001934765
3830103773995	383010	3773995	0.006479976	0.00599143	0.00996601	0.00996601	0.004793148	0.004793148	0.002271186	0.002271186	0.006161774	0.006161774	0.004006513	0.000812659	0.002751447	0.002957273	0.0033032	0.0033032	0.001333491	0.001232956	0.002050869
3830203773995	383020	3773995	0.007186841	0.00664501	0.011053146	0.011053146	0.005316006	0.005316006	0.002518936	0.002518936	0.006833927	0.006833927	0.004443561	0.000901307	0.003051587	0.003279865	0.003544939	0.003544939	0.001415713	0.001308979	0.002177324
3830303773995	383030	3773995	0.007930027	0.00733216	0.012196144	0.012196144	0.00586573	0.00586573	0.002779418	0.002779418	0.007540619	0.007540619	0.004903067	0.000994511	0.003367149	0.003619034	0.003788579	0.003788579	0.001489307	0.001377024	0.002290509
3830403773995	383040	3773995	0.008800386	0.0081369	0.013534729	0.013534729	0.006509522	0.006509522	0.003084472	0.003084472	0.008368238	0.008368238	0.005441202	0.001103663	0.00373671	0.00401624	0.004061036	0.004061036	0.001568767	0.001450494	0.002412717
3830503773995	383050	3773995	0.00990835	0.00916133	0.015238745	0.015238745	0.007329068	0.007329068	0.003472806	0.003472806	0.009421795	0.009421795	0.006126247	0.001242613	0.00420716	0.00452188	0.004389725	0.004389725	0.001664017	0.001538562	0.002559208
3830603773995	383060	3773995	0.011348651	0.01049305	0.017453886	0.017453886	0.008394439	0.008394439	0.003977621	0.003977621	0.01079137	0.01079137	0.007016773	0.001423243	0.004818723	0.005179195	0.004791956	0.004791956	0.001774019	0.001640272	0.002728389
3830703773995	383070	3773995	0.013149416	0.01215805	0.020223409	0.020223409	0.009726439	0.009726439	0.004608777	0.004608777	0.012503707	0.012503707	0.00813017	0.001649078	0.005583341	0.006001011	0.005265328	0.005265328	0.001886265	0.001744055	0.002901019
3830803773995	383080	3773995	0.015090381	0.01395268	0.023208554	0.023208554	0.011162144	0.011162144	0.005289071	0.005289071	0.01434936	0.01434936	0.009330252	0.001892496	0.006407489	0.006886811	0.005745504	0.005745504	0.001986346	0.001836591	0.003054941
3830903773995	383090	3773995	0.017471097	0.01615391	0.026870025	0.026870025	0.012923126	0.012923126	0.006123495	0.006123495	0.01661317	0.01661317	0.010802228	0.002191063	0.007418359	0.007973301	0.006296321	0.006296321	0.002090051	0.001932476	0.003214435
3831003773995	383100	3773995	0.020339277	0.01880585	0.031281198	0.031281198	0.015044678	0.015044678	0.007128772	0.007128772	0.019340506	0.019340506	0.012575599	0.002550764	0.00863621	0.009282255	0.006906772	0.006906772	0.002194963	0.002029479	0.003375787
3831103773995	383110	3773995	0.023767046	0.02197519	0.036553005	0.036553005	0.017580151	0.017580151	0.00833018	0.00833018	0.022599953	0.022599953	0.014694959	0.002980643	0.010091666	0.010846589	0.007564951	0.007564951	0.002300393	0.002126961	0.003537935
3831203773995	383120	3773995	0.028172501	0.02604851	0.043328464	0.043328464	0.020838805	0.020838805	0.009874261	0.009874261	0.026789076	0.026789076	0.017418814	0.003533134	0.011962256	0.012857111	0.008322186	0.008322186	0.002411862	0.002230026	0.003709372
3831303773995	383130	3773995	0.034002815	0.03143926	0.052295312	0.052295312	0.025151407	0.025151407	0.011917745	0.011917745	0.032333089	0.032333089	0.021023646	0.004264318	0.014437851	0.015517897	0.009195889	0.009195889	0.00252963	0.002338915	0.003890495
3831403773995	383140	3773995	0.04207123	0.03889938	0.064704292	0.064704292	0.031119501	0.031119501	0.014745667	0.014745667	0.040005301	0.040005301	0.026012277	0.005276184	0.017863761	0.019200087	0.010213174	0.010213174	0.002654558	0.002454425	0.004082631
3831503773995	383150	3773995	0.0542886	0.05019565	0.083494242	0.083494242	0.040156518	0.040156518	0.019027768	0.019027768	0.051622731	0.051622731	0.033566172	0.006808373	0.023051348	0.024775739	0.011429873	0.011429873	0.002785009	0.00257504	0.00428326
3831603773995	383160	3773995	0.073977351	0.06840002	0.113774951	0.113774951	0.054720012	0.054720012	0.025928535	0.025928535	0.070344655	0.070344655	0.045739556	0.009277554	0.03141134	0.033761113	0.012937941	0.012937941	0.002925639	0.002705068	0.004499546
3837003773995	383700	3773995	0.003899098	0.00360514	0.005996696	0.005996696	0.002884108	0.002884108	0.001366606	0.001366606	0.003707631	0.003707631	0.002410779	0.000488989	0.001655586	0.001779435	0.005766116	0.005766116	0.04840885	0.044759187	0.074451362
3837103773995	383710	3773995	0.003768389	0.00348428	0.00579567	0.00579567	0.002787425	0.002787425	0.001320794	0.001320794	0.003583341	0.003583341	0.002329962	0.000472596	0.001600086	0.001719783	0.005607825	0.005607825	0.04183302	0.038679125	0.064337933
3837203773995	383720	3773995	0.003647429	0.00337244	0.005609637	0.005609637	0.002697953	0.002697953	0.001278398	0.001278398	0.003468321	0.003468321	0.002255174	0.000457427	0.001548726	0.001664581	0.005470146	0.005470146	0.036679201	0.033913866	0.056411514
3837303773995	383730	3773995	0.003534235	0.00326778	0.005435547	0.005435547	0.002614224	0.002614224	0.001238724	0.001238724	0.003360684	0.003360684	0.002185187	0.000443231	0.001500663	0.001612922	0.005339971	0.005339971	0.032589346	0.030132354	0.050121438

			KMMass Grading / Excavation	KMDrainage / Utilities Trenching	KMFoundations / Concrete Pads	KMBuilding / Structure Construction	KMAsphalt Paving	KMArchitectural Coating	KMLandscaping or Other Finishing	KMWaterside Construction (Piles)	EWNDemolition	EWNSite Grubbing / Prep	EWNDrainage / Utilities Trenching	EWNDrainage / Utilities Trenching	EWNDrainage / Utilities Trenching	EWNFoundations / Concrete Pads	EWNBuilding / Structure Construction	EWNAsphalt Paving	EWNLandscaping or Other Finishing	EWNWaterside Construction (Piles)	ISDemolition
Unique Identifier	X (UTM)	Y (UTM)	2026	2026	2026	2026	2026	2026	2026	2026	2027	2027	2027	2028	2029	2029	2029	2029	2029	2029	2027
3838003773975	383800	3773975	0.027449353	0.006815911	0.00625552	0.018398397	0.011035129	0.002238303	0.007578302	0.008145209	0.001249458	0.001428506	0.001682366	0.001682366	0.001682366	0.000437926	0.001087972	0.000772529	0.000530529	0.000554706	0.004427888
3838103773975	383810	3773975	0.025526397	0.006338424	0.005817292	0.017109503	0.010262066	0.0020815	0.007047407	0.007574599	0.001238673	0.001416176	0.001667845	0.001667845	0.001667845	0.000434146	0.001078582	0.000765861	0.00052595	0.000549918	0.004232299
3838203773975	383820	3773975	0.023828353	0.005916785	0.005430319	0.01597136	0.009579422	0.001943036	0.006578605	0.007070728	0.00122763	0.00140355	0.001652975	0.001652975	0.001652975	0.000430275	0.001068966	0.000759033	0.000521261	0.000545016	0.004050341
3838303773975	383830	3773975	0.022308645	0.005539429	0.005083988	0.01495275	0.008968472	0.001819114	0.00615904	0.006619776	0.0012165	0.001390825	0.001637989	0.001637989	0.001637989	0.000426375	0.001059274	0.000752151	0.000516535	0.000540074	0.003880808
3838403773975	383840	3773975	0.020933703	0.005198018	0.004770648	0.014031171	0.008415721	0.001706997	0.005779441	0.006211781	0.001205457	0.001378199	0.001623119	0.001623119	0.001623119	0.000422504	0.001049658	0.000745323	0.000511846	0.000535172	0.003722749
3838603773975	383860	3773975	0.018551239	0.004606432	0.004227701	0.012434284	0.007457928	0.001512724	0.005121683	0.005504819	0.001183542	0.001353145	0.001593612	0.001593612	0.001593612	0.000414823	0.001030576	0.000731774	0.000502541	0.000525443	0.003436656
3838703773975	383870	3773975	0.017525141	0.004351643	0.00399386	0.011746525	0.007045419	0.001429053	0.004838395	0.005200338	0.001172154	0.001340124	0.001578278	0.001578278	0.001578278	0.00041083	0.00102066	0.000724733	0.000497705	0.000520387	0.003306206
3838803773975	383880	3773975	0.016587017	0.004118699	0.003780068	0.011117731	0.006668276	0.001352556	0.004579395	0.004921963	0.001160852	0.001327202	0.00156306	0.00156306	0.00156306	0.00040687	0.001010818	0.000717745	0.000492906	0.000515369	0.003182657
3838903773975	383890	3773975	0.015715238	0.003902229	0.003581395	0.010533406	0.006317805	0.001281468	0.004338711	0.004663275	0.001149549	0.00131428	0.001547842	0.001547842	0.001547842	0.000402909	0.001000977	0.000710756	0.000488107	0.000510351	0.00306627
3839003773975	383900	3773975	0.014903966	0.003700783	0.003396512	0.009989638	0.00599166	0.001215315	0.004114733	0.004422542	0.001137816	0.001300865	0.001532043	0.001532043	0.001532043	0.000398796	0.00099076	0.000703502	0.000483125	0.000505142	0.00295575
3839103773975	383910	3773975	0.014148159	0.00351311	0.003224269	0.009483045	0.005687812	0.001153684	0.003906067	0.004198267	0.0112591	0.001287253	0.001516011	0.001516011	0.001516011	0.000394623	0.000980392	0.00069614	0.00047807	0.000499856	0.002849112
3829703773975	382970	3773985	0.001698177	0.000421672	0.000387003	0.001138232	0.000682697	0.000138475	0.000468838	0.00050391	0.000858107	0.000981074	0.001155421	0.001155421	0.001155421	0.00030076	0.000747202	0.00053056	0.000364359	0.000380963	0.001712849
3829803773975	382980	3773985	0.001769034	0.000439266	0.000403151	0.001185725	0.000711183	0.000144252	0.0004884	0.000524936	0.000878813	0.001004748	0.001183302	0.001183302	0.001183302	0.000308018	0.000765232	0.000543363	0.000373151	0.000390156	0.001799644
3829903773975	382990	3773985	0.001844933	0.000458113	0.000420448	0.001236598	0.000741696	0.000150441	0.000509355	0.000547458	0.000900124	0.001029112	0.001211996	0.001211996	0.001211996	0.000315487	0.000783788	0.000556539	0.000382199	0.000399617	0.001893858
3830003773975	383000	3773985	0.001941665	0.000482132	0.000442492	0.001301434	0.000780584	0.000158329	0.000536061	0.000576162	0.00092756	0.001060479	0.001248938	0.001248938	0.001248938	0.000325103	0.000807678	0.000573502	0.000393849	0.000411797	0.002009727
3830103773975	383010	3773985	0.002056708	0.000510698	0.00046871	0.001378543	0.000826833	0.00016771	0.000567822	0.000610299	0.000960259	0.001097864	0.001292966	0.001292966	0.001292966	0.000336564	0.000836151	0.00059372	0.000407733	0.000426314	0.002148632
3830203773975	383020	3773985	0.002180774	0.000541505	0.000496983	0.001461701	0.00087671	0.000177827	0.000602075	0.000647114	0.000995114	0.001137715	0.001339898	0.001339898	0.001339898	0.00034878	0.000866501	0.000615271	0.000422533	0.000441789	0.002304793
3830303773975	383030	3773985	0.002291703	0.00056905	0.000522264	0.001536053	0.000921306	0.000186872	0.000632701	0.000680031	0.001023327	0.00116997	0.001377886	0.001377886	0.001377886	0.000358669	0.000891068	0.000632714	0.000434512	0.000454314	0.002453361
3830403773975	383040	3773985	0.002410727	0.000598604	0.000549388	0.001615831	0.000969155	0.000196578	0.000665561	0.00071534	0.001052747	0.001203606	0.001417499	0.001417499	0.001417499	0.00036898	0.000916686	0.000650904	0.000447004	0.000467375	0.002616769
3830503773975	383050	3773985	0.00255735	0.000635012	0.000582803	0.001714108	0.0010281	0.000208534	0.00070604	0.000758858	0.00109183	0.00124829	0.001470124	0.001470124	0.001470124	0.000382679	0.000950718	0.000675069	0.000463599	0.000484726	0.002823574
3830603773975	383060	3773985	0.002728389	0.000677482	0.000621781	0.001828749	0.001096861	0.000222481	0.000753262	0.000809611	0.00114213	0.001305797	0.001537851	0.001537851	0.001537851	0.000400308	0.000994516	0.000706169	0.000484957	0.000507057	0.003080678
3830703773975	383070	3773985	0.002902612	0.000720743	0.000661485	0.001945525	0.001166902	0.000236688	0.000801362	0.000861309	0.001198641	0.001370407	0.001613942	0.001613942	0.001613942	0.000420115	0.001043723	0.000741109	0.000508952	0.000532146	0.003363838
3830803773975	383080	3773985	0.003053349	0.000758173	0.000695837	0.002046559	0.0012275	0.000248979	0.000842978	0.000906038	0.001239708	0.001417359	0.001669239	0.001669239	0.001669239	0.000434509	0.001079483	0.000766501	0.00052639	0.000550378	0.003603946
3830903773975	383090	3773985	0.003209924	0.000797052	0.00073152	0.002151506	0.001290446	0.000261747	0.000886206	0.0009525	0.001282502	0.001466285	0.001726859	0.001726859	0.001726859	0.000449508	0.001116746	0.00079296	0.00054456	0.000569376	0.00385156
3831003773975	383100	3773985	0.003370612	0.000836952	0.00076814	0.00225921	0.001355046	0.00027485	0.000930569	0.001000182	0.001323397	0.00151304	0.001781923	0.001781923	0.001781923	0.00046384	0.001152355	0.000818245	0.000561924	0.000587532	0.00409555
3831103773975	383110	3773985	0.003533822	0.000877478	0.000805334	0.002368605	0.001420659	0.000288159	0.000975628	0.001048612	0.001359547	0.00155437	0.001830598	0.001830598	0.001830598	0.000476511	0.001183833	0.000840596	0.000577274	0.000603581	0.004332552
3831203773975	383120	3773985	0.003706585	0.000920377	0.000844706	0.002484402	0.001490113	0.000302246	0.001023326	0.001099877	0.001395955	0.001595996	0.001879622	0.001879622	0.001879622	0.000489272	0.001215536	0.000863107	0.000592733	0.000619745	0.004573436
3831303773975	383130	3773985	0.003888372	0.000965516	0.000886133	0.002606248	0.001563195	0.00031707	0.001073514	0.00115382	0.001430639	0.00163565	0.001926322	0.001926322	0.001926322	0.000501429	0.001245737	0.000884551	0.00060746	0.000635143	0.00481432
3831403773975	383140	3773985	0.004080641	0.001013258	0.00092995	0.002735119	0.00164049	0.000332748	0.001126596	0.001210873	0.00146791	0.001678262	0.001976507	0.001976507	0.001976507	0.000514492	0.001278191	0.000907596	0.000623286	0.00065169	0.005057448
3831503773975	383150	3773985	0.004277289	0.001062088	0.000974765	0.002866926	0.001719546	0.000348783	0.001180887	0.001269225	0.001511911	0.001728569	0.002035753	0.002035753	0.002035753	0.000529914	0.001316505	0.000934802	0.000641969	0.000671224	0.005261751
3831603773975	383160	3773985	0.004495565	0.001116288	0.001024509	0.003013229	0.001807297	0.000366582	0.001241149	0.001333996	0.001566265	0.001790712	0.00210894	0.00210894	0.00210894	0.000548965	0.001363835	0.000968408	0.000665048	0.000695355	0.005465277
3831703773975	383170	3773985	0.004495565	0.001116288	0.001024509	0.003013229	0.001807297	0.000366582	0.001241149	0.001333996	0.001566265	0.001790712	0.00210894	0.00210894	0.00210894	0.000548965	0.001363835	0.000968408	0.000665048	0.000695355	0.005465277
3831803773975	383180	3773985	0.004495565	0.001116288	0.001024509	0.003013229	0.001807297	0.000366582	0.001241149	0.001333996	0.001566265	0.001790712	0.00210894	0.00210894	0.00210894	0.000548965	0.001363835	0.000968408	0.000665048	0.000695355	0.005465277
3831903773975	383190	3773985	0.004495565	0.001116288	0.001024509	0.003013229	0.001807297	0.000366582	0.001241149	0.001333996	0.001566265	0.001790712	0.00210894	0.00210894	0.00210894	0.000548965	0.001363835	0.000968408	0.000665048	0.000695355	0.005465277
3832003773975	383200	3773985	0.004495565	0.001116288	0.001024509	0.003013229	0.001807297	0.000366582	0.001241149	0.001333996	0.001566265	0.001790712	0.00210894	0.00210894	0.00210894	0.000548965	0.001363835	0.000968408	0.000665048	0.000695355	0.005465277
3832103773975	383210	3773985	0.004495565	0.001116288	0.001024509	0.003013229	0.001807297	0.000366582	0.001241149	0.001333996	0.001566265	0.001790712	0.00210894	0.00210894	0.00210894	0.000548965	0.001363835	0.000968408	0.000665048	0.000695355	0.005465277
3832203773975	383220	3773985	0.004495565	0.001116288	0.001024509	0.003013229	0.001807297	0.000366582	0.001241149	0.001333996	0.001566265	0.001790712	0.00210894	0.00210894	0.00210894	0.000548965	0.001363835	0.000968408	0.000665048	0.000695355	0.005465277
3832303773975	383230	3773985	0.004495565	0.001116288	0.001024509	0.003013229	0.001807297	0.000366582	0.001241149	0.001333996	0.001566265	0.001790712	0.00210894	0.00210894	0.00210894	0.000548965	0.001363835	0.000968408	0.000665048	0.000695355	0.005465277
3832403773975	383240	3773985	0.004495565	0.001116288	0.001024509	0.003013229	0.001807297	0.000366582	0.001241149	0.001333996	0.001566265	0.001790712	0.00210894	0.00210894	0.00210894	0.000548965	0.001363835	0.000968408	0.000665048	0.000695355	0.005465277
3832503773975	383250	3773985	0.004495565	0.001116288	0.001024509	0.003013229	0.001807297	0.000366582	0.001241149	0.001333996	0.001566265	0.001790712	0.00210894	0.00210894	0.00210894	0.000548965	0.001363835	0.000968408	0.000665048	0.000695355	0.005465277
3832603773975	383260	3773985	0.004495565	0.001116288	0.001024509	0.003013229	0.001807297	0.000366582	0.001241149	0.001333996	0.001566265	0.001790712	0.00210894	0.00210894	0.00210894	0.000548965	0.001363835	0.000968408	0.000665048	0.000695355	0.005465277
3832703773975	383270	3773985	0.004495565	0.001116288	0.001024509	0.003013229	0.001807297	0.000366582	0.001241149	0.001333996	0.001566265	0.001790712	0.00210894	0.00210894	0.00210894	0.000548965	0.001363835	0.000968408	0.000665048	0.000695355	0.005465277
3832803773975	383280	3773985	0.004495565	0.001116288	0.001024509	0.003013229	0.001807297	0.000366582	0.001241149	0.001333996	0.001566265	0.001790712	0.00210894	0.00210894	0.00210894	0.000548965	0.001363835	0.000968408	0.000665048	0.000695355	0.005465277
3832903773975	383290	3773985	0.004495565	0.001116288	0.001024509	0.003013229	0.001807297	0.000366582	0.001241149	0.001333996	0.001566265	0.001790712	0.00210894	0.00210894	0.00210894	0.000548965	0.001363835	0.000968408	0.000665048	0.000695355	0.005465277
3833003773975	383300	3773985	0.004495565	0.001116288	0.001024509	0.003013229	0.001807297	0.000366582	0.001241149	0.001333996	0.001566265	0.001790712	0.00210894	0.00210894	0.00210894	0.000548965	0.001363835	0.000968408	0.000665048	0.000695355	0.005465277
3833103773975	383310	3773985	0.004495565	0.001116288	0.001024509	0.003013229	0.001807297	0.000366582	0.001241149	0.001333996	0.001566265	0.001790712	0.00210894	0.00210894	0.00210894	0.000548965	0.001363835	0.000968408	0.000665048	0.000695355	0.005465277
3833203773975	383320	3773985	0.004495565	0.001116288	0.001024509	0.003013229	0.001807297	0.000366582	0.001241149	0.001333996	0.001566265	0.001790712	0.00210894	0.00210894	0.00210894	0.000548965	0.001363835	0.000968408	0.000665048	0.000695355	0.005465277
3833303773975	383330	3773985	0.004495565	0.001116288	0.001024509	0.003013229	0.001807297	0.000366582	0.001241149	0.001333996	0.001566265	0.001790712	0.00210894	0.00210894	0.00210894	0.000548965	0.001363835	0.000968408	0.000665048	0.000695355	0.005465277
3833403773975	383340	3773985	0.004495565	0.001116288	0.001024509	0.003013229	0.001807297	0.000366582	0.001241149	0.001333996	0.001566265	0.001790712	0.00210894	0.00210894	0.00210894	0.000548965	0.001363835	0.000968408	0.000665048	0.000695355	0.005465277
3833503773975	383350	3773985	0.004495565	0.001116288	0.001024509	0.003013229	0.001807297	0.000366582	0.001241149	0.001333996	0.001566265	0.001790712	0.00210894	0.00210894	0.00210894	0.000548965	0.001363835	0.000968408	0.000665048	0.000695355	0.005465277
3833603773975	383360	3773985	0.004495565	0.001116288	0.001024509	0.003013229	0.001807297	0.000366582	0.001241149	0.001333996	0.001566265	0.001790712	0.00210894	0.00210894	0.00210894	0.000548965	0.001363835	0.000968408	0.000665048	0.000695355	0.005465277
3833703773975	383370	3773985	0.004495565	0.001116288	0.001024509	0.003013229	0.001807297	0.000366582	0.001241149	0.001333996	0.001566265	0.001790712	0.00210894	0.00210894	0.00210894	0.000548965	0.001363835	0.000968408	0.000665048	0.000695355	0.005465277
3833803773975	383380	3773985	0.004495565	0.001116288	0.001024509	0.003013229	0.001807297	0.000366582	0.001241149	0.001333996	0.001566265	0.001790712	0.00210894	0.00210894	0.00210894	0.000548965	0.001363835	0.000968408	0.000665048	0.000695355	0.005465277
3833903773975	383390	3773985	0.004495565	0.001116288	0.001024509	0.003013229	0.001807297	0.000366582	0.001241149	0.001333996	0.001566265	0.001790712	0.00210894	0.00210894	0.00210894	0.000548965	0.001363835	0.000968408	0.000665048	0.000695355	0.005465277
3834003773975	383400	3773985	0.004495565	0.001116288	0.001024509	0.003013229	0.001807297	0.000366582	0.001241149	0.001333996	0.001566265	0.001790712	0.00210894	0.00210894	0.00210894	0.000548965	0.001363835	0.000968408	0.000665048	0.000695355	0.005465277
3834103773975	383410	3773985	0.004495565	0.001116288	0.001024509	0.003013229	0.001807297	0.000366582	0.001241149	0.001333996	0.001566265	0.001790712	0.00210894	0.00210894	0.00210894	0.000548965	0.001363835	0.000968408	0.000665048	0.000695355	0.005465277
3834203773975	383420	3773985	0.004495565	0.001116288	0.001024509	0.003013229	0.001807297	0.000366582	0.001241149	0.001333996	0.001566265	0.001790712	0.00210894	0.00210894	0.00210894	0.000548965	0.001363835	0.000968408	0.000665048	0.000695355	0.005465277
3834303773975	383430	3773985	0.004495565	0.001116288	0.001024509	0.003013229	0.001807297	0.000366582	0.001241149	0.001333996	0.001566265	0.001790712	0.00210894	0.00210894	0.00210894	0.000548965	0.001363835	0.000968408	0.000665048	0.000695355	0.005465277
3834403773975	383440	3773985	0.004495565	0.001116288	0.001024509	0.003013229	0.001807297	0.000366582	0.001241149	0.001333996	0.001566265	0.001790712	0.00210894	0.00210894	0.00210894	0.000548965	0.001363835	0.000968408	0.000665048	0.000695355	0.005465277
3834503773975	383450	3773985	0.004495565	0.001116288	0.001024509	0.003013229	0.001807297	0.000366582	0.001241149	0.001333996	0.001566265	0.001790712	0.00210894	0.00210894	0.00210894	0.000548965	0.001363835	0.000968408	0.000665048	0.000695355	0.005465277
3834603773975	383460	3773985	0.004495565	0.001116288	0.001024509	0.003013229	0.001807297	0.000366582	0.001241149	0.001333996	0.001566265	0.001790712	0.00210894	0.00210894	0.00210894	0.000548965	0.001363835	0.000968408	0.000665048	0.000695355	0.005465277
3834703773975	383470	3773985	0.004495565	0.001116288	0.001024509	0.003013229	0.001807297	0.000366582	0.001241149	0.001333996	0.001566265	0.001790712	0.00210894	0.00210894	0.00210894	0.000548965	0.001363835	0.000968408	0.000665048	0.000695355	0.005465277
3834803773975	383480	3773985	0.004495565	0.001116288	0.001024509	0.003013229	0.001807297	0.000366582	0.001241149	0.001333996	0.001566265	0.001790712	0.00210894	0.00210894	0.00210894	0.000548965	0.001363835	0.000968408	0.000665048	0.000695355	0.005465277
3834903773975	383490	3773985	0.004495565	0.001116288	0.001024509	0.003013229	0.001807297	0.000366582	0.001241149	0.001333996	0.001566265	0.001790712	0.00210894	0.00210894	0.00210894	0.000548965	0.001363835	0.000968408	0.000665048	0.000695355	0.005465277
3835003773975	383500	3773985	0.004495565	0.001116288	0.001024509	0.003013229	0.001807297	0.000366582	0.001241149	0.001333996	0.001566265	0.001790712	0.00210894	0.00210894	0.00210894	0.000548965	0.001363835	0.000968408	0.000665048	0.000695355	0.005465277
3835103773975	383510	3773985	0.004495565	0.001116288	0.001024509	0.003013229	0.001807297	0.000366582	0.001241149	0.001333996	0.001566265	0.001790712	0.00210894	0.00210894	0.00210894	0.000548965	0.001363835	0.000968408	0.000665048	0.000695355	0.005465277
3835203773975	383520	3773985	0.004495565	0.001116288	0.001024509	0.003013229	0.001807297	0.000366582	0.001241149	0.001333996	0.001566265	0.001790712	0.00210894	0.00210894	0.00210894	0.000548965	0.001363835	0.000968408	0.000665048	0.000695355	0.005465277
3835303773975	383530	3773985	0.004495565	0.001116288	0.001024509	0.003013229	0.001807297	0.000366582	0.001241149	0.001333996	0.001566265	0.001790712	0.00210894	0.00210894	0.00210894	0.000548965	0.001363835	0.000968408	0.000665048	0.000695355	0.005465277
3835403773975	383540	3773985	0.004495565	0.001116288	0.001024509	0.003013229	0.001807297	0.000366582	0.001241149	0.001333996	0.001566265	0.001790712	0.00210894	0.00210894	0.00210894	0.000548965	0.001363835	0.000968408	0.000665048	0.000695355	0.005465277
3835503773975	383550	3773985	0.004495565	0.001116288	0.001024509	0.003013229	0.001807297	0.000366582	0.001241149	0.001333996	0.001566265	0.001790712	0.00210894	0.00210894	0.00210894	0.000548965	0.001363835	0.000968408	0.000665048	0.000695355	0.005465277
3835603773975	383560	3773985	0.004495565	0.001116288	0.001024509	0.003013229	0.001807297	0.000366582	0.001241149	0.001333996	0.001566265	0.001790712	0.00210894	0.00210894	0.00210894	0.000548965	0.001363835	0.000968408	0.000665048	0.000695355	0.005465277
3835703773975	383570	3773985	0.004495565	0.001116288	0.001024509	0.003013229	0.001807297	0.000366582	0.001241149	0.001333996	0.001566265	0.001790712	0.00210894	0.00210894	0.00210894	0.000548965	0.001363835	0.000968408	0.000665048	0.000695355	0.005465277
3835803773975	383580	3773985	0.004495565	0.001116288	0.001024509	0.003013229	0.001807297	0.000366582	0.001241149	0.001333996	0.001566265	0.001790712	0.00210894	0.00210894	0.00210894	0.000548965	0.001363835	0.000968408	0.000665048	0.000695355	0.005465277
3835903773975	383590	3773985	0.004495565	0.001116288	0.001024509	0.003013229	0.001807297	0.000366582	0.001241149	0.001333996	0.001566265	0.001790712	0.00210894	0.00210894	0.00210894	0.000548965	0.001363835	0.000968408	0.000665048	0.000695355	0.005465277
3836003773975	383600	3773985	0.004495565	0.001116288	0.001024509	0.003013229	0.001807297	0.000366582	0.001241149	0.001333996	0.001566265	0.001790712	0.00210894	0.00210894	0.00210894	0.000548965	0.001363835	0.000968408	0.000665048	0.000695355	0.005465277
3836103773975	383610	3773985	0.004495565	0.001116288	0.001024509	0.003013229	0.001807297	0.000366582	0.001241149	0.001333996	0.001566265	0.001790712	0.00210894	0.00210894	0.00210894	0.000548965	0.001363835	0.000968408	0.000665048	0.000695355	0.005465277
3836203773975	383620	3773985	0.004495565	0.001116288	0.001024509	0.003013229	0.001807297	0.000366582	0.001241149	0.001333996	0.001566265	0.001790712	0.00210894	0.00210894	0.00210894	0.000548965	0.001363835	0.000968408	0.000665048	0.000695355	0.005465277
3836303773975	383630	3773985	0.004495565	0.001116288	0.001024509	0.003013229	0.001807297	0.000366582	0.001241149	0.001333996	0.001566265	0.001790712	0.00210894	0.00210894	0.00210894	0.000548965	0.001363835	0.000968408	0.000665048	0.000695355	0.005465277
3836403773975	383640	3773985	0.004495565	0.001116288	0.001024509	0.003013229	0.001807297	0.000366582	0.001241149	0.001333996	0.001566265	0.001790712	0.00210894	0.00210894	0.00210894	0.000548965	0.001363835	0.000968408	0.000665048	0.000695355	0.005465277
3836503773975	383650	3773985	0.004495565	0.001116288	0.001024509	0.003013229	0.001807297	0.000366582	0.001241149	0.001333996	0.001566265	0.001790712	0.00210894	0.00210894	0.00210894	0.000548965	0.001363835	0.000968408	0.000665048	0.000695355	0.005465277
3836603773975	383660	3773985	0.004495565	0.001116288	0.001024509	0.003013229	0.001807297	0.000366582	0.001241149	0.001333996	0.001566265	0.001790712	0.00210894	0.00210894	0.00210894	0.000548965	0.001363835	0.000968408	0.000665048	0.000695355	0.005465277
3836703773975	383670	3773985	0.004495565	0.001116288	0.001024509	0.003013229	0.001807297	0.000366582	0.001241149	0.001333996	0.001566265	0.001790712	0.00210894	0.00210894	0.00210894	0.000548965	0.001363835	0.000968408	0.000665048	0.000695355	0.005465277
3836803773975	383680	3773985	0.004495565	0.001116288	0.001024509	0.003013229	0.001807297	0.000366582	0.001241149	0.001333996	0.001566265	0.001790712	0.00210894	0.00210894	0.00210894	0.000548965	0.001363835	0.000968408	0.000665048	0.000695355	0.005465277
3836903773975	383690	3773985	0.004495565	0.001116288	0.001024509	0.003013229	0.001807297	0.000366582	0.001241149	0.001333996	0.001566265	0.001790712	0.00210894	0.00210894	0.00210894	0.000548965	0.001363835	0.000968408	0.000665048	0.000695355	0.005465277
3837003773975	383700	3773985	0.004495565	0.001116288	0.001024509	0.003013229	0.001807297	0.000366582	0.001241149	0.001333996	0.001566265	0.001790712	0.00210894	0.00210894	0.00210894	0.000548965	0.001363835	0.000968408	0.000665048	0.000695355	0.005465277
3837103773975	383710	3773985	0.004495565	0.001116288	0.001024509	0.003013229	0.001807297	0.000366582	0.001241149	0.001333996	0.001566265	0.001790712	0.00210894	0.00210894	0.00210894	0.000548965	0.001363835	0.000968408	0.000665048	0.000695355	0.005465277
3837203773975	383720	3773985	0.004495565	0.001116288	0.001024509	0.003013229	0.001807297	0.000366582	0.001241149	0.001333996	0.001566265	0.001790712	0.00210894	0.00210894	0.00210894	0.000548965	0.001363835	0.000968408	0.000665048	0.000695355	0.005465277
3837303773975	383730	3773985	0.004495565	0.001116288	0.001024509	0.003013229	0.001807297	0.000366582	0.001241149	0.001333996	0.001566265	0.001790712	0.00210894	0.00210894	0.00210894	0.000548965	0.001363835	0.000968408	0.000665048	0.000695355	0.005465277
3837403773975	383740	3773985	0.004495565	0.001116288	0.001024509	0.003013229	0.001807297	0.000366582	0.001241149	0.001333996	0.001566265	0.001790712	0.00210894	0.00210894	0.00210894	0.000548965	0.001363835	0.000968408	0.000665048	0.000695355	0.005465277
3837503773975	383750	3773985	0.004495565	0.001116288	0.001024509	0.003013229	0.001807297	0.000366582	0.001241149	0.001333996	0.001566265	0.001790712	0.00210894	0.00210894	0.00210894	0.000548965	0.001363835	0.000968408	0.000665048

			ISDrainage / Utilities Trenching	ISDrainage / Utilities Trenching	ISAsphalt Paving	ISAsphalt Paving	SVDemolition	SVSite Grubbing / Prep	SVMass Grading / Excavation	SVMass Grading / Excavation	SVDrainage / Utilities Trenching	SVFoundations / Concrete Pads	SVBuilding / Structure Construction	SVBuilding / Structure Construction	SVAsphalt Paving	SVAsphalt Paving	SVArchitectural Coating	SVArchitectural Coating	SVLandscaping or Other Finishing	SVLandscaping or Other Finishing	MDemolition
Unique Identifier	X (UTM)	Y (UTM)	2027	2028	2027	2028	2027	2027	2027	2028	2028	2028	2028	2029	2028	2029	2028	2029	2028	2029	2027
3838003773975	383800	3773975	0.002375605	0.002375605	0.002737725	0.002737725	0.000476054	0.000189707	0.000617007	0.000617007	0.000318417	0.00012351	0.000561023	0.000561023	0.000330443	0.000330443	7.44309E-05	7.44309E-05	0.000252003	0.000252003	0.018459827
3838103773975	383810	3773975	0.002270669	0.002270669	0.002616794	0.002616794	0.000475154	0.000189348	0.000615841	0.000615841	0.000317815	0.000123276	0.00056209	0.00056209	0.000329818	0.000329818	7.42902E-05	7.42902E-05	0.000251527	0.000251527	0.017391033
3838203773975	383820	3773975	0.002173047	0.002173047	0.002504291	0.002504291	0.000473494	0.000188686	0.000613688	0.000613688	0.000316704	0.000122845	0.000560934	0.000560934	0.000328665	0.000328665	7.40305E-05	7.40305E-05	0.000250648	0.000250648	0.0164325
3838303773975	383830	3773975	0.002082091	0.002082091	0.00239947	0.00239947	0.000471556	0.000187914	0.000611177	0.000611177	0.000315408	0.000122343	0.000558621	0.000558621	0.00032732	0.00032732	7.37276E-05	7.37276E-05	0.000249622	0.000249622	0.015560502
3838403773975	383840	3773975	0.001997291	0.001997291	0.002301743	0.002301743	0.000469549	0.000187114	0.000608576	0.000608576	0.000314066	0.000121822	0.000556398	0.000556398	0.000325927	0.000325927	7.34138E-05	7.34138E-05	0.00024856	0.00024856	0.01475882
3838603773975	383860	3773975	0.001843799	0.001843799	0.002124854	0.002124854	0.000465397	0.00018546	0.000603194	0.000603194	0.000311288	0.000120745	0.000550706	0.000550706	0.000323045	0.000323045	7.27646E-05	7.27646E-05	0.000246362	0.000246362	0.013334566
3838703773975	383870	3773975	0.001773811	0.001773811	0.002044198	0.002044198	0.000462075	0.000184136	0.000598889	0.000598889	0.000309067	0.000119883	0.000544925	0.000544925	0.000320739	0.000320739	7.22452E-05	7.22452E-05	0.000244603	0.000244603	0.012700951
3838803773975	383880	3773975	0.001707526	0.001707526	0.00196781	0.00196781	0.000457784	0.000182426	0.000593328	0.000593328	0.000306197	0.00011877	0.000538699	0.000538699	0.000317761	0.000317761	7.15744E-05	7.15744E-05	0.000242332	0.000242332	0.012107971
3838903773975	383890	3773975	0.001645084	0.001645084	0.001895848	0.001895848	0.000453701	0.000180799	0.000588036	0.000588036	0.000303466	0.00011771	0.000532829	0.000532829	0.00031492	0.00031492	7.0936E-05	7.0936E-05	0.00024017	0.00024017	0.011548727
3839003773975	383900	3773975	0.001585788	0.001585788	0.001827515	0.001827515	0.000449549	0.000179144	0.000582654	0.000582654	0.000300688	0.000116633	0.000527048	0.000527048	0.000312045	0.000312045	7.02868E-05	7.02868E-05	0.000237972	0.000237972	0.011021231
3839103773975	383910	3773975	0.001528576	0.001528576	0.001761581	0.001761581	0.000445258	0.000177435	0.000577093	0.000577093	0.000297818	0.00011552	0.000521445	0.000521445	0.000309066	0.000309066	6.9616E-05	6.9616E-05	0.000235701	0.000235701	0.010523674
3829703773975	382970	3773985	0.00091896	0.00091896	0.00105904	0.00105904	0.000365328	0.000145582	0.000473496	0.000473496	0.000244356	9.47824E-05	0.000455987	0.000455987	0.000253584	0.000253584	5.71188E-05	5.71188E-05	0.000193389	0.000193389	0.000818765
3829803773985	382980	3773985	0.000965526	0.000965526	0.001112704	0.001112704	0.000368996	0.000147044	0.0004782 5	0.0004782 5	0.000246809	9.57339E-05	0.000459722	0.000459722	0.00025613	0.00025613	5.76923E-05	5.76923E-05	0.000195331	0.000195331	0.000846201
3829903773985	382990	3773985	0.001016073	0.001016073	0.001170956	0.001170956	0.000372733	0.000148533	0.000483093	0.000483093	0.000249308	9.67035E-05	0.000463546	0.000463546	0.000258724	0.000258724	5.82766E-05	5.82766E-05	0.000197309	0.000197309	0.000875449
3830003773985	383000	3773985	0.001078238	0.001078238	0.001242597	0.001242597	0.000378338	0.000150767	0.000490359	0.000490359	0.000253058	9.81578E-05	0.000469327	0.000469327	0.000262615	0.000262615	5.9153E-05	5.9153E-05	0.000200276	0.000200276	0.000912893
3830103773985	383010	3773985	0.001152762	0.001152762	0.001328481	0.001328481	0.000385466	0.000153607	0.000499597	0.000499597	0.000257825	0.000100007	0.000476709	0.000476709	0.000267563	0.000267563	6.02675E-05	6.02675E-05	0.00020405	0.00020405	0.000957929
3830203773985	383020	3773985	0.001236544	0.001236544	0.001425034	0.001425034	0.000393079	0.000156641	0.000509463	0.000509463	0.000262917	0.000101982	0.000484625	0.000484625	0.000272847	0.000272847	6.14577E-05	6.14577E-05	0.000208079	0.000208079	0.001006675
3830303773985	383030	3773985	0.001316252	0.001316252	0.001516892	0.001516892	0.000398546	0.00015882	0.000516549	0.000516549	0.000266574	0.000103401	0.000490139	0.000490139	0.000276642	0.000276642	6.23124E-05	6.23124E-05	0.000210973	0.000210973	0.00104921
3830403773985	383040	3773985	0.001403922	0.001403922	0.001617926	0.001617926	0.00040422	0.000161081	0.000523904	0.000523904	0.00027037	0.000104873	0.000496009	0.000496009	0.000280581	0.000280581	6.31997E-05	6.31997E-05	0.000213977	0.000213977	0.001094591
3830503773985	383050	3773985	0.001514875	0.001514875	0.001745792	0.001745792	0.000412663	0.000164445	0.000534847	0.000534847	0.000276017	0.000107063	0.000504636	0.000504636	0.000286441	0.000286441	6.45197E-05	6.45197E-05	0.000218447	0.000218447	0.001151447
3830603773985	383060	3773985	0.001652814	0.001652814	0.001904757	0.001904757	0.000424151	0.000169023	0.000549736	0.000549736	0.000283701	0.000110044	0.000516465	0.000516465	0.000294415	0.000294415	6.63159E-05	6.63159E-05	0.000224528	0.000224528	0.001219779
3830703773985	383070	3773985	0.001804732	0.001804732	0.002079832	0.002079832	0.00043709 2	0.00017418	0.000566509	0.000566509	0.000292356	0.000113401	0.000529539	0.000529539	0.000303398	0.000303398	6.83392E-05	6.83392E-05	0.000231378	0.000231378	0.001292423
3830803773985	383080	3773985	0.001933552	0.001933552	0.002228289	0.002228289	0.000445535	0.000177545	0.000577452	0.000577452	0.000298004	0.000115592	0.00053781	0.00053781	0.000309259	0.000309259	6.96592E-05	6.96592E-05	0.000235848	0.000235848	0.001351695
3830903773985	383090	3773985	0.002066399	0.002066399	0.002381386	0.002381386	0.000454532	0.00018113	0.000589112	0.000589112	0.000304021	0.000117926	0.000546259	0.000546259	0.000315503	0.000315503	7.10658E-05	7.10658E-05	0.00024061	0.00024061	0.001414073
3831003773985	383100	3773985	0.002197302	0.002197302	0.002532243	0.002532243	0.000463044	0.000184522	0.000600144	0.000600144	0.000309715	0.000120134	0.000554263	0.000554263	0.00032141 2	0.00032141 2	7.23967E-05	7.23967E-05	0.000245116	0.000245116	0.001476538
3831103773985	383110	3773985	0.002324456	0.002324456	0.002678779	0.002678779	0.000470449	0.000187473	0.000609742	0.000609742	0.000314667	0.000122055	0.000561112	0.000561112	0.000326552	0.000326552	7.35544E-05	7.35544E-05	0.000249036	0.000249036	0.001538225
3831203773985	383120	3773985	0.002453693	0.002453693	0.002827716	0.002827716	0.000478061	0.000190506	0.000619608	0.000619608	0.000319759	0.00012403	0.000568316	0.000568316	0.000331836	0.000331836	7.47446E-05	7.47446E-05	0.000253066	0.000253066	0.001601984
3831303773985	383130	3773985	0.002582929	0.002582929	0.002976653	0.002976653	0.000485535	0.000193485	0.000629295	0.000629295	0.000324758	0.00012597	0.00057552	0.00057552	0.00033702 4	0.00033702 4	7.59132E-05	7.59132E-05	0.000257022	0.000257022	0.001666087
3831403773985	383140	3773985	0.00271337	0.00271337	0.003126976	0.003126976	0.000493286	0.000196573	0.000639341	0.000639341	0.000329942	0.00012798	0.000583079	0.000583079	0.000342404	0.000342404	7.7125E-05	7.7125E-05	0.000261125	0.000261125	0.001732089
3831503773985	383150	3773985	0.00282298	0.00282298	0.003253295	0.003253295	0.000503874	0.000200793	0.000653064	0.000653064	0.000337025	0.000130727	0.000591706	0.000591706	0.000349753	0.000349753	7.87805E-05	7.87805E-05	0.00026673	0.00026673	0.001781957
3831603773985	383160	3773985	0.002932174	0.002932174	0.003379134	0.003379134	0.000515293	0.000205343	0.000667864	0.000667864	0.000344662	0.00013369	0.000602646	0.000602646	0.000357679	0.000357679	8.05658E-05	8.05658E-05	0.000272774	0.000272774	0.001858743
3831703773985	383170	3773985	0.002932174	0.002932174	0.003379134	0.003379134	0.000515293	0.000205343	0.000667864	0.000667864	0.000344662	0.00013369	0.000602646	0.000602646	0.000357679	0.000357679	8.05658E-05	8.05658E-05	0.000272774	0.000272774	0.001858743
3831803773985	383180	3773985	0.002932174	0.002932174	0.003379134	0.003379134	0.000515293	0.000205343	0.000667864	0.000667864	0.000344662	0.00013369	0.000602646	0.000602646	0.000357679	0.000357679	8.05658E-05	8.05658E-05	0.000272774	0.000272774	0.001858743
3831903773985	383190	3773985	0.002932174	0.002932174	0.003379134	0.003379134	0.000515293	0.000205343	0.000667864	0.000667864	0.000344662	0.00013369	0.000602646	0.000602646	0.000357679	0.000357679	8.05658E-05	8.05658E-05	0.000272774	0.000272774	0.001858743
3832003773985	383200	3773985	0.002932174	0.002932174	0.003379134	0.003379134	0.000515293	0.000205343	0.000667864	0.000667864	0.000344662	0.00013369	0.000602646	0.000602646	0.000357679	0.000357679	8.05658E-05	8.05658E-05	0.000272774	0.000272774	0.001858743
3832103773985	383210	3773985	0.002932174	0.002932174	0.003379134	0.003379134	0.000515293	0.000205343	0.000667864	0.000667864	0.000344662	0.00013369	0.000602646	0.000602646	0.000357679	0.000357679	8.05658E-05	8.05658E-05	0.000272774	0.000272774	0.001858743
3832203773985	383220	3773985	0.002932174	0.002932174	0.003379134	0.003379134	0.000515293	0.000205343	0.000667864	0.000667864	0.000344662	0.00013369	0.000602646	0.000602646	0.000357679	0.000357679	8.05658E-05	8.05658E-05	0.000272774	0.000272774	0.001858743
3832303773985	383230	3773985	0.002932174	0.002932174	0.003379134	0.003379134	0.000515293	0.000205343	0.000667864	0.000667864	0.000344662	0.00013369	0.000602646	0.000602646	0.000357679	0.000357679	8.05658E-05	8.05658E-05	0.000272774	0.000272774	0.001858743
3832403773985	383240	3773985	0.002932174	0.002932174	0.003379134	0.003379134	0.000515293	0.000205343	0.000667864	0.000667864	0.000344662	0.00013369	0.000602646	0.000602646	0.000357679	0.000357679	8.05658E-05	8.05658E-05	0.000272774	0.000272774	0.001858743
3832503773985	383250	3773985	0.002932174	0.002932174	0.003379134	0.003379134	0.000515293	0.000205343	0.000667864	0.000667864	0.000344662	0.00013369	0.000602646	0.000602646	0.000357679	0.000357679	8.05658E-05	8.05658E-05	0.000272774	0.000272774	0.001858743
3832603773985	383260	3773985	0.002932174	0.002932174	0.003379134	0.003379134	0.000515293	0.000205343	0.000667864	0.000667864	0.000344662	0.00013369	0.000602646	0.000602646	0.000357679	0.000357679	8.05658E-05	8.05658E-05	0.000272774	0.000272774	0.001858743
3832703773985	383270	3773985	0.002932174	0.002932174	0.003379134	0.003379134	0.000515293	0.000205343	0.000667864	0.000667864	0.000344662	0.00013369	0.000602646	0.000602646	0.000357679	0.000357679	8.05658E-05	8.05658E-05	0.000272774	0.000272774	0.001858743
3832803773985	383280	3773985	0.002932174	0.002932174	0.003379134	0.003379134	0.000515293	0.000205343	0.000667864	0.000667864	0.000344662	0.00013369	0.000602646	0.000602646	0.000357679	0.000357679	8.05658E-05	8.05658E-05	0.000272774	0.000272774	0.001858743
3832903773985	383290	3773985	0.002932174	0.002932174	0.003379134	0.003379134	0.000515293	0.000205343	0.000667864	0.000667864	0.000344662	0.00013369	0.000602646	0.000602646	0.000357679	0.000357679	8.05658E-05	8.05658E-05	0.000272774	0.000272774	0.001858743
3833003773985	383300	3773985	0.002932174	0.002932174	0.003379134	0.003379134	0.000515293	0.000205343	0.000667864	0.000667864	0.000344662	0.00013369	0.000602646	0.000602646	0.000357679	0.000357679	8.05658E-05	8.05658E-05	0.000272774	0.000272774	0.001858743
3833103773985	383310	3773985	0.002932174	0.002932174	0.003379134	0.003379134	0.000515293	0.000205343	0.000667864	0.000667864	0.000344662	0.00013369	0.000602646	0.000602646	0.000357679	0.000357679	8.05658E-05	8.05658E-05	0.000272774	0.000272774	0.001858743
3833203773985	383320	3773985	0.002932174	0.002932174	0.003379134	0.003379134	0.000515293	0.000205343	0.000667864	0.000667864	0.000344662	0.00013369	0.000602646	0.000602646	0.000357679	0.000357679	8.05658E-05	8.05658E-05	0.000272774	0.000272774	0.001858743
3833303773985	383330	3773985	0.002932174	0.002932174	0.003379134	0.003379134	0.000515293	0.000205343	0.000667864	0.000667864	0.000344662	0.00013369	0.000602646	0.000602646	0.000357679	0.000357679	8.05658E-05	8.05658E-05	0.000272774	0.000272774	0.001858743
3833403773985	383340	3773985	0.002932174	0.002932174	0.003379134	0.003379134	0.000515293	0.000205343	0.000667864	0.000667864	0.000344662	0.00013369	0.000602646	0.000602646	0.000357679	0.000357679	8.05658E-05	8.05658E-05	0.000272774	0.000272774	0.001858743
3833503773985	383350	3773985	0.002932174	0.002932174	0.003379134	0.003379134	0.000515293	0.000205343	0.000667864	0.000667864	0.000344662	0.00013369	0.000602646	0.000602646	0.000357679	0.000357679	8.05658E-05	8.05658E-05	0.000272774	0.000272774	0.001858743
3833603773985	383360	3773985	0.002932174	0.002932174	0.003379134	0.003379134	0.000515293	0.000205343	0.000667864	0.000667864	0.000344662	0.00013369	0.000602646	0.000602646	0.000357679	0.000357679	8.05658E-05	8.05658E-05	0.000272774	0.000272774	0.001858743
3833703773985	383370	3773985	0.002932174	0.002932174	0.003379134	0.003379134	0.000515293	0.000205343	0.000667864	0.000667864	0.000344662	0.00013369	0.000602646	0.000602646	0.000357679	0.000357679	8.05658E-05	8.05658E-05	0.000272774	0.000272774	0.001858743
3833803773985	383380	3773985	0.002932174	0.002932174	0.003379134	0.003379134	0.000515293	0.000205343	0.000667864	0.000667864	0.000344662	0.00013369	0.000602646	0.000602646	0.000357679	0.000357679	8.05658E-05	8.05658E-05	0.000272774	0.000272774	0.001858743
3833903773985	383390	3773985	0.002932174	0.002932174	0.003379134	0.003379134	0.000515293	0.000205343	0.000667864	0.000667864	0.000344662	0.00013369	0.000602646	0.000602646	0.000357679	0.000357679	8.05658E-05	8.05658E-05	0.000272774	0.000272774	0.001858743
3834003773985	383400	3773985	0.002932174	0.002932174	0.003379134	0.003379134	0.000515293	0.000205343	0.000667864	0.000667864	0.000344662	0.00013369	0.000602646	0.000602646	0.000357679	0.000357679	8.05658E-05	8.05658E-05	0.000272774	0.000272774	0.001858743
3834103773985	383410	3773985	0.002932174	0.002932174	0.003379134	0.003379134	0.000515293	0.000205343	0.000667864	0.000667864	0.000344662	0.00013369	0.000602646	0.000602646	0.000357679	0.000357679	8.05658E-05	8.05658E-05	0.000272774	0.000272774	0.001858743
3834203773985	383420	3773985	0.002932174	0.002932174	0.003379134	0.003379134	0.000515293	0.000205343	0.000667864	0.000667864	0.000344662	0.00013369	0.000602646	0.000602646	0.000357679	0.000357679	8.05658E-05	8.05658E-05	0.000272774	0.000272774	0.001858743
3834303773985	383430	3773985	0.002932174	0.002932174	0.003379134	0.003379134	0.000515293	0.000205343	0.000667864	0.000667864	0.000344662	0.00013369	0.000602646	0.000602646	0.000357679	0.000357679	8.05658E-05	8.05658E-05	0.000272774	0.000272774	0.001858743
3834403773985	383440	3773985	0.002932174	0.002932174	0.003379134	0.003379134	0.000515293	0.000205343	0.000667864	0.000667864	0.000344662	0.00013369	0.000602646	0.000602646	0.000357679	0.000357679	8.05658E-05	8.05658E-05	0.000272774	0.000272774	0.001858743
3834503773985	383450	3773985	0.002932174	0.002932174	0.003379134	0.003379134	0.000515293	0.000205343	0.000667864	0.000667864	0.000344662	0.00013369	0.000602646	0.000602646	0.000357679	0.000357679	8.05658E-05	8.05658E-05	0.000272774	0.000272774	0.001858743
3834603773985	383460	3773985	0.002932174	0.002932174	0.003379134	0.003379134	0.000515293	0.000205343	0.000667864	0.000667864	0.000344662	0.00013369	0.000602646	0.000602646	0.000357679	0.000357679	8.05658E-05	8.05658E-05	0.000272774	0.000272774	0.001858743
3834703773985	383470	3773985	0.002932174	0.002932174	0.003379134	0.003379134	0.000515293	0.000205343	0.000667864	0.000667864	0.000344662	0.00013369	0.000602646	0.000602646	0.000357679	0.000357679	8.05658E-05	8.05658E-05	0.000272774	0.000272774	0.001858743
3834803773985	383480	3773985	0.002932174	0.002932174	0.003379134	0.003379134	0.000515293	0.000205343	0.000667864	0.000667864	0.000344662	0.00013369	0.000602646	0.000602646	0.000357679	0.000357679	8.05658E-05	8.05658E-05	0.000272774	0.000272774	0.001858743
3834903773985	383490	3773985	0.002932174	0.002932174	0.003379134	0.003379134	0.000515293	0.000205343	0.000667864	0.000667864	0.000344662	0.00013369	0.000602646	0.000602646	0.000357679	0.000357679	8.05658E-05	8.05658E-05	0.000272774	0.000272774	0.001858743
3835003773985	383500	3773985	0.002932174	0.002932174	0.003379134	0.003379134	0.000515293	0.000205343	0.000667864	0.000667864	0.000344662	0.00013369	0.000602646	0.000602646	0.000357679	0.000357679	8.05658E-05	8.05658E-05	0.000272774	0.000272774	0.001858743
3835103773985	383510	3773985	0.002932174	0.002932174	0.003379134	0.003379134	0.000515293	0.000205343	0.000667864	0.000667864	0.000344662	0.00013369	0.000602646	0.000602646	0.000357679	0.000357679	8.05658E-05	8.05658E-05	0.000272774	0.000272774	0.001858743
3835203773985	383520	3773985	0.002932174	0.002932174	0.003379134	0.003379134	0.000515293	0.000205343	0.000667864	0.000667864	0.000344662	0.00013369	0.000602646	0.000602646	0.000357679	0.000357679	8.05658E-05	8.05658E-05	0.000272774	0.000272774	0.001858743
3835303773985	383530	3773985	0.002932174	0.002932174	0.003379134	0.003379134	0.000515293	0.000205343	0.000667864	0.000667864	0.000344662	0.00013369	0.000602646	0.000602646	0.000357679	0.000357679	8.05658E-05	8.05658E-05	0.000272774	0.000272774	0.001858743
3835403773985	383540	3773985	0.002932174	0.002932174	0.003379134	0.003379134	0.000515293	0.000205343	0.000667864	0.000667864	0.000344662	0.00013369	0.000602646	0.000602646	0.000357679	0.000357679	8.05658E-05	8.05658E-05	0.000272774	0.000272774	0.001858743
3835503773985	383550	3773985	0.002932174	0.002932174	0.003379134	0.003379134	0.000515293	0.000205343	0.000667864	0.000667864	0.000344662	0.00013369	0.000602646	0.000602646	0.000357679	0.000357679	8.05658E-05	8.05658E-05	0.000272774	0.000272774	0.001858743
3835603773985	383560	3773985	0.002932174	0.002932174	0.003379134	0.003379134	0.000515293	0.000205343	0.000667864	0.000667864	0.000344662	0.00013369	0.000602646	0.000602646	0.000357679	0.000357679	8.05658E-05	8.05658E-05	0.000272774	0.000272774	0.001858743
3835703773985	383570	3773985	0.002932174	0.002932174	0.003379134	0.003379134	0.000515293	0.000205343	0.000667864	0.000667864	0.000344662	0.00013369	0.000602646	0.000602646	0.000357679	0.000357679	8.05658E-05	8.05658E-05	0.000272774	0.000272774	0.001858743
3835803773985	383580	3773985	0.002932174	0.002932174	0.003379134	0.003379134	0.000515293	0.000205343	0.000667864	0.000667864	0.000344662	0.00013369	0.000602646	0.000602646	0.000357679	0.000357679	8.05658E-05	8.05658E-05	0.000272774	0.000272774	0.001858743
3835903773985	383590	3773985	0.002932174	0.002932174	0.003379134	0.003379134	0.000515293	0.000205343	0.000667864	0.000667864	0.000344662	0.00013369	0.000602646	0.000602646	0.000357679	0.000357679	8.05658E-05	8.05658E-05	0.000272774	0.000272774	0.001858743
3836003773985	383600	3773985	0.002932174	0.002932174	0.003379134	0.003379134	0.000515293	0.000205343	0.000667864	0.000667864	0.000344662	0.00013369	0.000602646	0.000602646	0.000357679	0.000357679	8.05658E-05	8.05658E-05	0.000272774	0.000272774	0.001858743
3836103773985	383610	3773985	0.002932174	0.002932174	0.003379134	0.003379134	0.000515293	0.000205343	0.000667864	0.000667864	0.000344662	0.00013369	0.000602646	0.000602646	0.000357679	0.000357679	8.05658E-05	8.05658E-05	0.000272774	0.000272774	0.001858743
3836203773985	383620	3773985	0.002932174	0.002932174	0.003379134	0.003379134	0.000515293	0.000205343	0.000667864	0.000667864	0.000344662	0.00013369	0.000602646	0.000602646	0.000357679	0.000357679	8.05658E-05	8.05658E-05	0.000272774	0.000272774	0.001858743
3836303773985	383630	3773985	0.002932174	0.002932174	0.003379134	0.003379134	0.000515293	0.000205343	0.000667864	0.000667864	0.000344662	0.00013369	0.000602646	0.000602646	0.000357679	0.000357679	8.05658E-05	8.05658E-05	0.000272774	0.000272774	0.001858743
3836403773985	383640	3773985	0.002932174	0.002932174	0.003379134	0.003379134	0.000515293	0.000205343	0.000667864	0.000667864	0.000344662	0.00013369	0.000602646	0.000602646	0.000357679	0.000357679	8.05658E-05	8.05658E-05	0.000272774	0.000272774	0.001858743
3836503773985	383650	3773985	0.002932174	0.002932174	0.003379134	0.003379134	0.000515293	0.000205343	0.000667864	0.000667864	0.000344662	0.00013369	0.000602646	0.000602646	0.000357679	0.000357679	8.05658E-05	8.05658E-05	0.000272774	0.000272774	0.001858743
3836603773985	383660	3773985	0.002932174	0.002932174	0.003379134	0.003379134	0.000515293	0.000205343	0.000667864	0.000667864	0.000344662	0.00013369	0.000602646	0.000602646	0.000357679	0.000357679	8.05658E-05	8.05658E-05	0.000272774	0.000272774	0.001858743
3836703773985	383670	3773985	0.002932174	0.002932174	0.003379134	0.003379134	0.000515293	0.000205343	0.000667864	0.000667864	0.000344662	0.00013369	0.000602646	0.000602646	0.000357679	0.000357679	8.05658E-05	8.05658E-05	0.000272774	0.000272774	0.001858743
3836803773985	383680	3773985	0.002932174	0.002932174	0.003379134	0.003379134	0.000515293	0.000205343	0.000667864	0.000667864	0.000344662	0.00013369	0.000602646	0.000602646	0.000357679	0.000357679	8.05658E-05	8.05658E-05	0.000272774	0.000272774	0.001858743
3836903773985	383690	3773985	0.002932174	0.002932174	0.003379134	0.003379134	0.000515293	0.000205343	0.000667864	0.000667864	0.000344662	0.00013369	0.000602646	0.000602646	0.000357679	0.000357679	8.05658E-05	8.05658E-05	0.000272774	0.000272774	0.001858743
3837003773985	383700	3773985	0.002932174	0.002932174	0.003379134	0.003379134	0.000515293	0.000205343	0.000667864	0.000667864	0.000344662	0.00013369	0.000602646	0.000602646	0.000357679	0.000357679	8.05658E-05	8.05658E-05	0.000272774	0.000272774	0.001858743
3837103773985	383710	3773985	0.002932174	0.002932174	0.003379134	0.003379134	0.000515293	0.000205343	0.000667864	0.000667864	0.000344662	0.00013369	0.000602646	0.000602646	0.000357679	0.000357679	8.05658E-05	8.05658E-05	0.000272774	0.000272774	0.001858743
3837203773985	383720	3773985	0.002932174	0.002932174	0.003379134	0.003379134	0.000515293	0.000205343	0.000667864	0.000667864	0.000344662	0.00013369	0.000602646	0.000602646	0.000357679	0.000357679	8.05658E-05	8.05658E-05	0.000272774	0.000272774	0.001858743
3837303773985	383730	3773985	0.002932174	0.002932174	0.003379134	0.003379134	0.000515293	0.000205343	0.000667864	0.000667864	0.000344662	0.00013369	0.000602646	0.000602646	0.000357679	0.000357679	8.05658E-05	8.05658E-05	0.000

			MSite Grubbing / Prep	MMass Grading / Excavation	MMass Grading / Excavation	MDrainage / Utilities Trenching	MFoundations / Concrete Pads	MBuilding / Structure Construction	MAsphalt Paving	MLandscaping or Other Finishing	MWaterside Construction (Piles)	RSSWRestriping South Valley	RSSWRestriping Silver Lake Boulevard	RSSWDemolition	RSSWPlacing Base	RSSWForm	Child Risk				
Unique Identifier	X (UTM)	Y (UTM)	2027	2027	2028	2028	2028	2028	2028	2028	2028	2029	2029	2029	2029	2029	3rd Trimester	0<2	2<16	Total	per million
3838003773975	383800	3773975	0.017068095	0.028390662	0.028390662	0.013654476	0.006470038	0.017553348	0.011413551	0.007838181	0.008424529	0.000216462	0.005047704	0.015185878	0.001380901	0.003003446	4.00395E-07	8.59633E-06	1.3774E-06	1.03741E-05	10.374102
3838103773975	383810	3773975	0.01607988	0.026746888	0.026746888	0.012863904	0.006095433	0.016537037	0.010752725	0.007384363	0.007936762	0.000215665	0.00460288	0.013896617	0.001263664	0.002748457	3.77112E-07	8.0879E-06	1.3072E-06	9.77222E-06	9.77221628
3838203773975	383820	3773975	0.015193613	0.025272693	0.025272693	0.01215489	0.005759474	0.015625573	0.010160072	0.006977363	0.007499315	0.00021478	0.004227281	0.012799474	0.001163897	0.002531465	3.56011E-07	7.63089E-06	1.2438E-06	9.23074E-06	9.23073572
3838303773975	383830	3773975	0.014387357	0.023931586	0.023931586	0.011509886	0.005453845	0.014796396	0.009620924	0.006607106	0.007101361	0.000213865	0.003904025	0.011849026	0.00107747	0.002343487	3.36829E-07	7.21689E-06	1.1859E-06	8.7396E-06	8.73960091
3838403773975	383840	3773975	0.013646116	0.022698623	0.022698623	0.010916893	0.005172861	0.014034081	0.009125251	0.006266706	0.006735497	0.00021295	0.003621649	0.011014379	0.001001573	0.002178411	3.19328E-07	6.83927E-06	1.1324E-06	8.29103E-06	8.29102796
3838603773975	383860	3773975	0.01232924	0.020508163	0.020508163	0.009863392	0.00467367	0.012679765	0.008244647	0.005661957	0.006085508	0.000211061	0.003153185	0.009620559	0.000874828	0.001902743	2.88458E-07	6.17524E-06	1.037E-06	7.50069E-06	7.50068502
3838703773975	383870	3773975	0.011743394	0.019533682	0.019533682	0.009394716	0.004451593	0.012077264	0.007852888	0.005392919	0.005796345	0.000209083	0.002957986	0.009036525	0.00082172	0.001787234	2.74694E-07	5.88142E-06	9.941E-07	7.15021E-06	7.15020556
3838803773975	383880	3773975	0.011195121	0.018621698	0.018621698	0.008956097	0.004243758	0.011513403	0.007486254	0.005141136	0.005525726	0.000206781	0.002782231	0.00850925	0.000773774	0.00168295	2.61974E-07	5.61023E-06	9.5378E-07	6.82598E-06	6.82598084
3838903773975	383890	3773975	0.010678039	0.017761596	0.017761596	0.008542432	0.004047746	0.01098162	0.007140478	0.004903676	0.005270503	0.00020439	0.002622136	0.008027674	0.00072982	0.001587704	2.50084E-07	5.35642E-06	9.1568E-07	6.52218E-06	6.52218452
3839003773975	383900	3773975	0.010190313	0.016950324	0.016950324	0.008152251	0.003862863	0.010480028	0.006814332	0.004679698	0.00502977	0.000201764	0.002475946	0.007586861	0.000689898	0.001500521	2.3893E-07	5.11777E-06	8.7956E-07	6.23626E-06	6.23625855
3839103773975	383910	3773975	0.009730268	0.016185096	0.016185096	0.007784215	0.003688473	0.010006904	0.006506697	0.004468431	0.004802699	0.000199078	0.002342111	0.007182516	0.000653129	0.00142055	2.28503E-07	4.89452E-06	8.4533E-07	5.96835E-06	5.96834974
3829703773975	382970	3773985	0.000757036	0.001259236	0.001259236	0.000605629	0.000286971	0.000778559	0.000506235	0.000347654	0.000373661	0.000179657	0.000227116	0.000707512	6.43364E-05	0.000139931	1.14392E-07	3.20522E-06	2.8162E-07	3.60123E-06	3.60123393
3829803773975	382980	3773985	0.000782404	0.001301432	0.001301432	0.000625923	0.000296587	0.000804648	0.000523199	0.000359303	0.000386181	0.000181044	0.000233458	0.000727437	6.61482E-05	0.000143872	1.2187E-07	3.43446E-06	2.9512E-07	3.85145E-06	3.85145032
3829903773975	382990	3773985	0.000809446	0.001346414	0.001346414	0.000647557	0.000306839	0.000832459	0.000541282	0.000371722	0.000399529	0.000182461	0.000240157	0.000748459	6.80598E-05	0.000148029	1.30146E-07	3.68979E-06	3.0989E-07	4.12983E-06	4.12982544
3830003773975	383000	3773985	0.000844067	0.001404002	0.001404002	0.000675254	0.000319962	0.000868065	0.000564434	0.000387621	0.000416618	0.000184733	0.000248911	0.000775878	7.05531E-05	0.000153452	1.40283E-07	4.004E-06	3.283E-07	4.47259E-06	4.47258503
3830103773975	383010	3773985	0.000885708	0.001473266	0.001473266	0.000708567	0.000335747	0.000910889	0.000592279	0.000406744	0.000437171	0.000187773	0.000259421	0.000808873	7.35534E-05	0.000159978	1.5239E-07	4.38193E-06	3.5049E-07	4.88481E-06	4.8848074
3830203773975	383020	3773985	0.00093078	0.001548237	0.001548237	0.000744624	0.000352833	0.000957242	0.000622419	0.000427442	0.000459417	0.00019102	0.000270675	0.000844244	7.67698E-05	0.000166974	1.66188E-07	4.8168E-06	3.7561E-07	5.3586E-06	5.35860235
3830303773975	383030	3773985	0.000970107	0.001613653	0.001613653	0.000776086	0.000367741	0.000997688	0.000648717	0.000445502	0.000478829	0.000193145	0.000280233	0.000874222	7.94959E-05	0.000172903	1.80321E-07	5.26745E-06	4.0023E-07	5.848E-06	5.84799824
3830403773975	383040	3773985	0.001012067	0.001683448	0.001683448	0.000809654	0.000383646	0.001040841	0.000676776	0.000464772	0.00049954	0.000195388	0.000290326	0.000906029	8.23881E-05	0.000179193	1.96507E-07	5.78848E-06	4.2808E-07	6.41306E-06	6.41305921
3830503773975	383050	3773985	0.001064637	0.001770892	0.001770892	0.00085171	0.000403574	0.001094905	0.00071193	0.000488913	0.000525487	0.000199019	0.000303278	0.00094661	8.60783E-05	0.000187219	2.17098E-07	6.45772E-06	4.6397E-07	7.1388E-06	7.1387958
3830603773975	383060	3773985	0.001127816	0.001875983	0.001875983	0.000902253	0.000427524	0.001159881	0.000754179	0.000517927	0.000556671	0.000204213	0.000319207	0.000996696	9.06328E-05	0.000197125	2.43531E-07	7.32715E-06	5.1022E-07	8.0809E-06	8.0809285
3830703773975	383070	3773985	0.001194984	0.001987709	0.001987709	0.000955988	0.000452985	0.001228958	0.000799094	0.000548773	0.000589824	0.000210175	0.000336565	0.001050986	9.55696E-05	0.000207863	2.7579E-07	8.40245E-06	5.656E-07	9.24384E-06	9.24383887
3830803773975	383080	3773985	0.001249788	0.002078867	0.002078867	0.00099983	0.00047376	0.00128532	0.000835742	0.00057394	0.000616875	0.000213865	0.00035038	0.001094309	9.9509E-05	0.000216431	3.08858E-07	9.51887E-06	6.1929E-07	1.0447E-05	10.4470128
3830903773975	383090	3773985	0.001307463	0.002174803	0.002174803	0.00104597	0.000495623	0.001344635	0.000874309	0.000600426	0.000645342	0.00021782	0.000364821	0.001139916	0.000103656	0.000225451	3.4846E-07	1.0872E-05	6.8228E-07	1.19028E-05	11.9027621
3831003773975	383100	3773985	0.001365218	0.002270871	0.002270871	0.001092174	0.000517516	0.001404032	0.00091293	0.000626949	0.000673849	0.000221686	0.000378993	0.00118461	0.00010772	0.000234291	3.95518E-07	1.25016E-05	7.5529E-07	1.36524E-05	13.6524463
3831103773975	383110	3773985	0.001422255	0.002365745	0.002365745	0.001137804	0.000539137	0.00146269	0.000951071	0.000653142	0.000702001	0.000224992	0.000392659	0.00122775	0.000111643	0.000242823	4.51417E-07	1.44661E-05	8.402E-07	1.57577E-05	15.7576877
3831203773975	383120	3773985	0.001481206	0.002463803	0.002463803	0.001184965	0.000561484	0.001523318	0.000990493	0.000680214	0.000731099	0.000228504	0.000406623	0.001271895	0.000115658	0.000251554	5.21847E-07	1.69779E-05	9.4591E-07	1.84457E-05	18.4456751
3831303773975	383130	3773985	0.001540477	0.002562393	0.002562393	0.001232382	0.000583952	0.001584273	0.001030127	0.000707433	0.000760354	0.000231987	0.000421153	0.001316041	0.000119672	0.000260285	6.12416E-07	2.02615E-05	1.0806E-06	2.19545E-05	21.954487
3831403773975	383140	3773985	0.001601502	0.002663901	0.002663901	0.001281202	0.000607085	0.001647034	0.001070936	0.000735458	0.000790475	0.00023549	0.00043866	0.001371062	0.000124675	0.000271167	7.34574E-07	2.47688E-05	1.2621E-06	2.67655E-05	26.765468
3831503773975	383150	3773985	0.001647611	0.002740596	0.002740596	0.001318089	0.000624563	0.001694453	0.001101769	0.000756632	0.000813233	0.000239365	0.000452505	0.001414019	0.000128581	0.000279663	9.14319E-07	3.15365E-05	1.5283E-06	3.39791E-05	33.9791195
3831603773975	383160	3773985	0.001718608	0.002858691	0.002858691	0.001374886	0.000651476	0.001767468	0.001149245	0.000789236	0.000848276	0.000244117	0.000464593	0.001456519	0.000132446	0.000288069	1.19538E-06	4.2304E-05	1.9496E-06	4.54489E-05	45.4489006
3831703773975	383170	3773985	0.001718608	0.002858691	0.002858691	0.001374886	0.000651476	0.001767468	0.001149245	0.000789236	0.000848276	0.000244117	0.000464593	0.001456519	0.000132446	0.000288069	1.19538E-06	4.2304E-05	1.9496E-06	4.54489E-05	45.4489006
3831803773975	383180	3773985	0.001718608	0.002858691	0.002858691	0.001374886	0.000651476	0.001767468	0.001149245	0.000789236	0.000848276	0.000244117	0.000464593	0.001456519	0.000132446	0.000288069	1.19538E-06	4.2304E-05	1.9496E-06	4.54489E-05	45.4489006
3831903773975	383190	3773985	0.001718608	0.002858691	0.002858691	0.001374886	0.000651476	0.001767468	0.001149245	0.000789236	0.000848276	0.000244117	0.000464593	0.001456519	0.000132446	0.000288069	1.19538E-06	4.2304E-05	1.9496E-06	4.54489E-05	45.4489006
3832003773975	383200	3773985	0.001718608	0.002858691	0.002858691	0.001374886	0.000651476	0.001767468	0.001149245	0.000789236	0.000848276	0.000244117	0.000464593	0.001456519	0.000132446	0.000288069	1.19538E-06	4.2304E-05	1.9496E-06	4.54489E-05	45.4489006
3832103773975	383210	3773985	0.001718608	0.002858691	0.002858691	0.001374886	0.000651476	0.001767468	0.001149245	0.000789236	0.000848276	0.000244117	0.000464593	0.001456519	0.000132446	0.000288069	1.19538E-06	4.2304E-05	1.9496E-06	4.54489E-05	45.4489006
3832203773975	383220	3773985	0.001718608	0.002858691	0.002858691	0.001374886	0.000651476	0.001767468	0.001149245	0.000789236	0.000848276	0.000244117	0.000464593	0.001456519	0.000132446	0.000288069	1.19538E-06	4.2304E-05	1.9496E-06	4.54489E-05	45.4489006
3832303773975	383230	3773985	0.001718608	0.002858691	0.002858691	0.001374886	0.000651476	0.001767468	0.001149245	0.000789236	0.000848276	0.000244117	0.000464593	0.001456519	0.000132446	0.000288069	1.19538E-06	4.2304E-05	1.9496E-06	4.54489E-05	45.4489006
3832403773975	383240	3773985	0.001718608	0.002858691	0.002858691	0.001374886	0.000651476	0.001767468	0.001149245	0.000789236	0.000848276	0.000244117	0.000464593	0.001456519	0.000132446	0.000288069	1.19538E-06	4.2304E-05	1.9496E-06	4.54489E-05	45.4489006
3832503773975	383250	3773985	0.001718608	0.002858691	0.002858691	0.001374886	0.000651476	0.001767468	0.001149245	0.000789236	0.000848276	0.000244117	0.000464593	0.001456519	0.000132446	0.000288069	1.19538E-06	4.2304E-05	1.9496E-06	4.54489E-05	45.4489006
3832603773975	383260	3773985	0.001718608	0.002858691	0.002858691	0.001374886	0.000651476	0.001767468	0.001149245	0.000789236	0.000848276	0.000244117	0.000464593	0.001456519	0.000132446	0.000288069	1.19538E-06	4.2304E-05	1.9496E-06	4.54489E-05	45.4489006
3832703773975	383270	3773985	0.001718608	0.002858691	0.002858691	0.001374886	0.000651476	0.001767468	0.001149245	0.000789236	0.000848276	0.000244117	0.000464593	0.001456519	0.000132446	0.000288069	1.19538E-06	4.2304E-05	1.9496E-06	4.54489E-05	45.4489006
3832803773975	383280	3773985	0.001718608	0.002858691	0.002858691	0.001374886	0.000651476	0.001767468	0.001149245	0.000789236	0.000848276	0.000244117	0.000464593	0.001456519	0.000132446	0.000288069	1.19538E-06	4.2304E-05	1.9496E-06	4.54489E-05	45.4489006
3832903773975	383290	3773985	0.001718608	0.002858691	0.002858691	0.001374886	0.000651476	0.001767468	0.001149245	0.000789236	0.000848276	0.000244117	0.000464593	0.001456519	0.000132446	0.000288069	1.19538E-06	4.2304E-05	1.9496E-06	4.54489E-05	45.4489006
3833003773975	383300	3773985	0.001718608	0.002858691	0.002858691	0.001374886	0.000651476	0.001767468	0.001149245	0.000789236	0.000848276	0.000244117	0.000464593	0.001456519	0.000132446	0.000288069	1.19538E-06	4.2304E-05	1.9496E-06	4.54489E-05	45.4489006
3833103773975	383310	3773985	0.001718608	0.002858691	0.002858691	0.001374886	0.000651476	0.001767468	0.001149245	0.000789236	0.000848276	0.000244117	0.000464593	0.001456519	0.000132446	0.000288069	1.19538E-06	4.2304E-05	1.9496E-06	4.54489E-05	45.4489006
3833203773975	383320	3773985	0.001718608	0.002858691	0.002858691	0.001374886	0.000651476	0.001767468	0.001149245	0.000789236	0.000848276	0.000244117	0.000464593	0.001456519	0.000132446	0.000288069	1.19538E-06	4.2304E-05	1.9496E-06	4.54489E-05	45.4489006
3833303773975	383330	3773985	0.001718608	0.002858691	0.002858691	0.001374886	0.000651476	0.001767468	0.001149245	0.000789236	0.000848276	0.000244117	0.000464593	0.001456519	0.000132446	0.000288069	1.19538E-06	4.2304E-05	1.9496E-06	4.54489E-05	45.4489006
3833403773975	383340	3773985	0.001718608	0.002858691	0.002858691	0.001374886	0.000651476	0.001767468	0.001149245	0.000789236	0.000848276	0.000244117	0.000464593	0.001456519	0.000132446	0.000288069	1.19538E-06	4.2304E-05	1.9496E-06	4.54489E-05	45.4489006
3833503773975	383350	3773985	0.001718608	0.002858691	0.002858691	0.001374886	0.000651476	0.001767468	0.001149245	0.000789236	0.000848276	0.000244117	0.000464593	0.001456519	0.000132446	0.000288069	1.19538E-06	4.2304E-05	1.9496E-06	4.54489E-05	45.4489006
3833603773975	383360	3773985	0.001718608	0.002858691	0.002858691	0.001374886	0.000651476	0.001767468	0.001149245	0.000789236	0.000848276	0.000244117	0.000464593	0.001456519	0.000132446	0.000288069	1.19538E-06	4.2304E-05	1.9496E-06	4.54489E-05	45.4489006
3833703773975	383370	3773985	0.001718608	0.002858691	0.002858691	0.001374886	0.000651476	0.001767468	0.001149245	0.000789236	0.000848276	0.000244117	0.000464593	0.001456519	0.000132446	0.000288069	1.19538E-06	4.2304E-05	1.9496E-06	4.54489E-05	45.4489006
3833803773975	383380	3773985	0.001718608	0.002858691	0.002858691	0.001374886	0.000651476	0.001767468	0.001149245	0.000789236	0.000848276	0.000244117	0.000464593	0.001456519	0.000132446	0.000288069	1.19538E-06	4.2304E-05	1.9496E-06	4.54489E-05	45.4489006
3833903773975	383390	3773985	0.001718608	0.002858691	0.002858691	0.001374886	0.000651476	0.001767468	0.001149245	0.000789236	0.000848276	0.000244117	0.000464593	0.001456519	0.000132446	0.000288069	1.19538E-06	4.2304E-05	1.9496E-06	4.54489E-05	45.4489006
3834003773975	383400	3773985	0.001718608	0.002858691	0.002858691	0.001374886	0.000651476	0.001767468	0.001149245	0.000789236	0.000848276	0.000244117	0.000464593	0.001456519	0.000132446	0.000288069	1.19538E-06	4.2304E-05	1.9496E-06	4.54489E-05	45.4489006
3834103773975	383410	3773985	0.001718608	0.002858691	0.002858691	0.001374886	0.000651476	0.001767468	0.001149245	0.000789236	0.000848276	0.000244117	0.000464593	0.001456519	0.000132446	0.000288069	1.19538E-06	4.2304E-05	1.9496E-06	4.54489E-05	45.4489006
3834203773975	383420	3773985	0.001718608	0.002858691	0.002858691	0.001374886	0.000651476	0.001767468	0.001149245	0.000789236	0.000848276	0.000244117	0.000464593	0.001456519	0.000132446	0.000288069	1.19538E-06	4.2304E-05	1.9496E-06	4.54489E-05	45.4489006
3834303773975	383430	3773985	0.001718608	0.002858691	0.002858691	0.001374886	0.000651476	0.001767468	0.001149245	0.000789236	0.000848276	0.000244117	0.000464593	0.001456519	0.000132446	0.000288069	1.19538E-06	4.2304E-05	1.9496E-06	4.54489E-05	45.4489006
3834403773975	383440	3773985	0.001718608	0.002858691	0.002858691	0.001374886	0.000651476	0.001767468	0.001149245	0.000789236	0.000848276	0.000244117	0.000464593	0.001456519	0.000132446	0.000288069	1.19538E-06	4.2304E-05	1.9496E-06	4.54489E-05	45.4489006
3834503773975	383450	3773985	0.001718608	0.002858691	0.002858691	0.001374886	0.000651476	0.001767468	0.001149245	0.000789236	0.000848276	0.000244117	0.000464593	0.001456519	0.000132446	0.000288069	1.19538E-06	4.2304E-05	1.9496E-06	4.54489E-05	45.4489006
3834603773975	383460	3773985	0.001718608	0.002858691	0.002858691	0.001374886	0.000651476	0.001767468	0.001149245	0.000789236	0.000848276	0.000244117	0.000464593	0.001456519	0.000132446	0.000288069	1.19538E-06	4.2304E-05	1.9496E-06	4.54489E-05	45.4489006
3834703773975	383470	3773985	0.001718608	0.002858691	0.002858691	0.001374886	0.000651476	0.001767468	0.001149245	0.000789236	0.000848276	0.000244117	0.000464593	0.001456519	0.000132446	0.000288069	1.19538E-06	4.2304E-05	1.9496E-06	4.54489E-05	45.4489006
3834803773975	383480	3773985	0.001718608	0.002858691	0.002858691	0.001374886	0.000651476	0.001767468	0.001149245	0.000789236	0.000848276	0.000244117	0.000464593	0.001456519	0.000132446	0.000288069	1.19538E-06	4.2304E-05	1.9496E-06	4.54489E-05	45.4489006
3834903773975	383490	3773985	0.001718608	0.002858691	0.002858691	0.001374886	0.000651476	0.001767468	0.001149245	0.000789236	0.000848276	0.000244117	0.000464593	0.001456519	0.000132446	0.000288069	1.19538E-06	4.2304E-05	1.9496E-06	4.54489E-05	45.4489006
3835003773975	383500	3773985	0.001718608	0.002858691	0.002858691	0.001374886	0.000651476	0.001767468	0.001149245	0.000789236	0.000848276	0.000244117	0.000464593	0.001456519	0.000132446	0.000288069	1.19538E-06	4.2304E-05	1.9496E-06	4.54489E-05	45.4489006
3835103773975	383510	3773985	0.001718608	0.002858691	0.002858691	0.001374886	0.000651476	0.001767468	0.001149245	0.000789236	0.000848276	0.000244117	0.000464593	0.001456519	0.000132446	0.000288069	1.19538E-06	4.2304E-05	1.9496E-06	4.54489E-05	45.4489006
3835203773975	383520	3773985	0.001718608	0.002858691	0.002858691	0.001374886	0.000651476	0.001767468	0.001149245	0.000789236	0.000848276	0.000244117	0.000464593	0.001456519	0.000132446	0.000288069	1.19538E-06	4.2304E-05	1.9496E-06	4.54489E-05	45.4489006
3835303773975	383530	3773985	0.001718608	0.002858691	0.002858691	0.001374886	0.000651476	0.001767468	0.001149245	0.000789236	0.000848276	0.000244117	0.000464593	0.001456519	0.000132446	0.000288069	1.19538E-06	4.2304E-05	1.9496E-06	4.54489E-05	45.4489006
3835403773975	383540	3773985	0.001718608	0.002858691	0.002858691	0.001374886	0.000651476	0.001767468	0.001149245	0.000789236	0.000848276	0.000244117	0.000464593	0.001456519	0.000132446	0.000288069	1.19538E-06	4.2304E-05	1.9496E-06	4.54489E-05	45.4489006
3835503773975	383550	3773985	0.001718608	0.002858691	0.002858691	0.001374886	0.000651476	0.001767468	0.001149245	0.000789236	0.000848276	0.000244117	0.000464593	0.001456519	0.000132446	0.000288069	1.19538E-06	4.2304E-05	1.9496E-06	4.54489E-05	45.4489006
3835603773975	383560	3773985	0.001718608	0.002858691	0.002858691	0.001374886	0.000651476	0.001767468	0.001149245	0.000789236	0.000848276	0.000244117	0.000464593	0.001456519	0.000132446	0.000288069	1.19538E-06	4.2304E-05	1.9496E-06	4.54489E-05	45.4489006
3835703773975	383570	3773985	0.001718608	0.002858691	0.002858691	0.001374886	0.000651476	0.001767468	0.001149245	0.000789236	0.000848276	0.000244117	0.000464593	0.001456519	0.000132446	0.000288069	1.19538E-06	4.2304E-05	1.9496E-06	4.54489E-05	45.4489006
3835803773975	383580	3773985	0.001718608	0.002858691	0.002858691	0.001374886	0.000651476	0.001767468	0.001149245	0.000789236	0.000848276	0.000244117	0.000464593	0.001456519	0.000132446	0.000288069	1.19538E-06	4.2304E-05	1.9496E-06	4.54489E-05	45.4489006
3835903773975	383590	3773985	0.001718608	0.002858691	0.002858691	0.001374886	0.000651476	0.001767468	0.001149245	0.000789236	0.000848276	0.000244117	0.000464593	0.001456519	0.000132446	0.000288069	1.19538E-06	4.2304E-05	1.9496E-06	4.54489E-05	45.4489006
3836003773975	383600	3773985	0.001718608	0.002858691	0.002858691	0.001374886	0.000651476	0.001767468	0.001149245	0.000789236	0.000848276	0.000244117	0.000464593	0.001456519	0.000132446	0.000288069	1.19538E-06	4.2304E-05	1.9496E-06	4.54489E-05	45.4489006
3836103773975	383610	3773985	0.001718608	0.002858691	0.002858691	0.001374886	0.000651476	0.001767468	0.001149245	0.000789236	0.000848276	0.000244117	0.000464593	0.001456519	0.000132446	0.000288069	1.19538E-06	4.2304E-05	1.9496E-06	4.54489E-05	45.4489006
3836203773975	383620	3773985	0.001718608	0.002858691	0.002858691	0.001374886	0.000651476	0.001767468	0.001149245	0.000789236	0.000848276	0.000244117	0.000464593	0.001456519	0.000132446	0.000288069	1.19538E-06	4.2304E-05	1.9496E-06	4.54489E-05	45.4489006
3836303773975	383630	3773985	0.001718608	0.002858691	0.002858691	0.001374886	0.000651476	0.001767468	0.001149245	0.000789236	0.000848276	0.000244117	0.000464593	0.001456519	0.000132446	0.000288069	1.19538E-06	4.2304E-05	1.9496E-06	4.54489E-05	45.4489006
3836403773975	383640	3773985	0.001718608	0.002858691	0.002858691	0.001374886	0.000651476	0.001767468	0.001149245	0.000789236	0.000848276	0.000244117	0.000464593	0.001456519	0.000132446	0.000288069	1.19538E-06	4.2304E-05	1.9496E-06	4.54489E-05	45.4489006
3836503773975	383650	3773985	0.001718608	0.002858691	0.002858691	0.001374886	0.000651476	0.001767468	0.001149245	0.000789236	0.000848276	0.000244117	0.000464593	0.001456519	0.000132446	0.000288069	1.19538E-06	4.2304E-05	1.9496E-06	4.54489E-05	45.4489006
3836603773975	383660	3773985	0.001718608	0.002858691	0.002858691	0.001374886	0.000651476	0.001767468	0.001149245	0.000789236	0.000848276	0.000244117	0.000464593	0.001456519	0.000132446	0.000288069	1.19538E-06	4.2304E-05	1.9496E-06	4.54489E-05	45.4489006
3836703773975	383670	3773985	0.001718608	0.002858691	0.002858691	0.001374886	0.000651476	0.001767468	0.001149245	0.000789236	0.000848276	0.000244117	0.000464593	0.001456519	0.000132446	0.000288069	1.19538E-06	4.2304E-05	1.9496E-06	4.54489E-05	45.4489006
3836803773975	383680	3773985	0.001718608	0.002858691	0.002858691	0.001374886	0.000651476	0.001767468	0.001149245	0.000789236	0.000848276	0.000244117	0.000464593	0.001456519	0.000132446	0.000288069	1.19538E-06	4.2304E-05	1.9496E-06	4.54489E-05	45.4489006
3836903773975	383690	3773985	0.001718608	0.002858691	0.002858691	0.001374886	0.000651476	0.001767468	0.001149245	0.000789236	0.000848276	0.000244117	0.000464593	0.001456519	0.000132446	0.000288069	1.19538E-06	4.2304E-05	1.9496E-06	4.54489E-05	45.4489006
3837003773975	383700	3773985	0.001718608	0.002858691	0.002858691	0.001374886	0.000651476	0.001767468	0.001149245	0.000789236	0.000848276	0.000244117	0.000464593	0.001456519	0.000132446	0.000288069	1.19538E-06	4.2304E-05	1.9496E-06	4.54489E-05	45.4489006
3837103773975	383710	3773985	0.001718608	0.002858691	0.002858691	0.001374886	0.000651476	0.001767468	0.001149245	0.000789236	0.000848276	0.000244117	0.000464593	0.001456519	0.000132446	0.000288069	1.19538E-06	4.2304E-05	1.9496E-06	4.54489E-05	45.4489006
3837203773975	383720	3773985	0.001718608	0.002858691	0.002858691	0.001

			EGIODemolition	EGIOSite Grubbing / Prep	EGIOMass Grading / Excavation	EGIOMass Grading / Excavation	EGIODrainage / Utilities Trenching	EGIODrainage / Utilities Trenching	EGIOFoundations / Concrete Pads	EGIOFoundations / Concrete Pads	EGIOBuilding / Structure Construction	EGIOBuilding / Structure Construction	EGIOAsphalt Paving	EGIOArchitectural Coating	EGIOLandscaping or Other Finishing	EGIOWaterside Construction (Piles)	HIWaterside Construction (Landscaping)	HIWaterside Construction (Landscaping)	KMDemolition	KMSite Grubbing / Prep	KMMass Grading / Excavation
Unique Identifier	X (UTM)	Y (UTM)	2025	2025	2025	2026	2026	2027	2026	2027	2026	2027	2027	2027	2027	2025	2026	2025	2025	2025
3837403773995	383740	3773995	0.003424836	0.00316663	0.005267295	0.005267295	0.002533303	0.002533303	0.001200381	0.001200381	0.003256658	0.003256658	0.002117546	0.000429511	0.001454211	0.001562996	0.005217301	0.005217301	0.029246473	0.027041508	0.044980199
3837503773995	383750	3773995	0.003320182	0.00306987	0.005106341	0.005106341	0.002455892	0.002455892	0.0011637	0.0011637	0.003157143	0.003157143	0.00205284	0.000416387	0.001409774	0.001515235	0.005102735	0.005102735	0.026451197	0.024456976	0.040681149
3837603773995	383760	3773995	0.00321898	0.00297629	0.004950695	0.004950695	0.002381034	0.002381034	0.00112823	0.00112823	0.00306091	0.00306091	0.001990267	0.000403695	0.001366803	0.001469049	0.004993072	0.004993072	0.024083853	0.022268112	0.037040246
3837703773995	383770	3773995	0.003119417	0.00288424	0.004797569	0.004797569	0.002307389	0.002307389	0.001093333	0.001093333	0.002966236	0.002966236	0.001928708	0.000391208	0.001324528	0.001423611	0.004862897	0.004862897	0.022128998	0.020460638	0.034033737
3837803773995	383780	3773995	0.003023822	0.00279585	0.004650548	0.004650548	0.002236679	0.002236679	0.001059828	0.001059828	0.002875336	0.002875336	0.001869603	0.00037922	0.001283938	0.001379985	0.00473002	0.00473002	0.020439875	0.018898862	0.031435916
3837903773995	383790	3773995	0.002932887	0.00271177	0.004510692	0.004510692	0.002169415	0.002169415	0.001027956	0.001027956	0.002788866	0.002788866	0.001813378	0.000367815	0.001245326	0.001338484	0.004606749	0.004606749	0.018937196	0.017509473	0.02912484
3838003773995	383800	3773995	0.002847473	0.00263279	0.004379328	0.004379328	0.002106236	0.002106236	0.000998019	0.000998019	0.002707646	0.002707646	0.001760568	0.000357104	0.001209058	0.001299504	0.004504791	0.004504791	0.017571092	0.016246364	0.027023813
3838103773995	383810	3773995	0.002768012	0.00255932	0.00425712	0.00425712	0.00204746	0.00204746	0.000970169	0.000970169	0.002632087	0.002632087	0.001711438	0.000347138	0.001175319	0.00126324	0.004409836	0.004409836	0.016356404	0.015123254	0.025155659
3838203773995	383820	3773995	0.002689069	0.00248633	0.004135708	0.004135708	0.001989067	0.001989067	0.0009425	0.0009425	0.002557021	0.002557021	0.001662628	0.000337238	0.001141799	0.001227213	0.004327389	0.004327389	0.015278723	0.014126822	0.023498218
3838303773995	383830	3773995	0.002613232	0.00241621	0.004019072	0.004019072	0.001932971	0.001932971	0.000915919	0.000915919	0.002484908	0.002484908	0.001615739	0.000327727	0.001109598	0.001192603	0.004232534	0.004232534	0.014312856	0.013233774	0.022012744
3838403773995	383840	3773995	0.002540587	0.00234905	0.003907347	0.003907347	0.001879237	0.001879237	0.000890458	0.000890458	0.00241583	0.00241583	0.001570823	0.000318617	0.001078752	0.00115945	0.004139681	0.004139681	0.0134406	0.01242728	0.02067124
3838603773995	383860	3773995	0.002403235	0.00222205	0.003696103	0.003696103	0.001777639	0.001777639	0.000842317	0.000842317	0.002285223	0.002285223	0.001485899	0.000301391	0.001020432	0.001096766	0.003924357	0.003924357	0.011943615	0.011043156	0.018368922
3838703773995	383870	3773995	0.002338268	0.00216198	0.003596187	0.003596187	0.001729584	0.001729584	0.000819546	0.000819546	0.002223446	0.002223446	0.001445731	0.000293244	0.000992846	0.001067118	0.003801887	0.003801887	0.011293865	0.010442393	0.017369627
3838803773995	383880	3773995	0.002273388	0.00210199	0.003496403	0.003496403	0.001681594	0.001681594	0.000796806	0.000796806	0.002161752	0.002161752	0.001405616	0.000285107	0.000965298	0.001037508	0.003687321	0.003687321	0.010699075	0.009892445	0.016454856
3838903773995	383890	3773995	0.002212391	0.00204559	0.003402591	0.003402591	0.001636475	0.001636475	0.000775427	0.000775427	0.00210375	0.00210375	0.001367902	0.000277458	0.000939398	0.001009671	0.003583661	0.003583661	0.010147336	0.009382303	0.015606299
3839003773995	383900	3773995	0.002150099	0.001988	0.003306788	0.003306788	0.001590398	0.001590398	0.000753594	0.000753594	0.002044517	0.002044517	0.001329388	0.000269646	0.000912948	0.000981243	0.003467494	0.003467494	0.009639425	0.008912685	0.014825148
3839103773995	383910	3773995	0.002087549	0.00193016	0.003210587	0.003210587	0.00154413	0.00154413	0.000731671	0.000731671	0.001985038	0.001985038	0.001290713	0.000261801	0.000886389	0.000952696	0.003359632	0.003359632	0.0091599	0.008469313	0.014087652
3829703774005	382970	3774005	0.004663595	0.004312	0.00717247	0.00717247	0.003449596	0.003449596	0.001634557	0.001634557	0.004434587	0.004434587	0.002883461	0.000584865	0.001980198	0.002128329	0.002612202	0.002612202	0.001114694	0.001030654	0.001714365
3829803774005	382980	3774005	0.004997917	0.00462111	0.007686647	0.007686647	0.003696889	0.003696889	0.001751734	0.001751734	0.004752492	0.004752492	0.003090169	0.000626792	0.002122153	0.002280904	0.002743878	0.002743878	0.001153173	0.001066232	0.001773546
3829903774005	382990	3774005	0.005367526	0.00496285	0.008255094	0.008255094	0.003970284	0.003970284	0.00188128	0.00188128	0.005103951	0.005103951	0.003318695	0.000673145	0.002279092	0.002449583	0.00288596	0.00288596	0.00119355	0.001103566	0.001835645
3830003774005	383000	3774005	0.00585102	0.0054099	0.008998694	0.008998694	0.004327918	0.004327918	0.002050741	0.002050741	0.005563703	0.005563703	0.003617635	0.000733781	0.002484387	0.002670236	0.003065963	0.003065963	0.001252995	0.001158529	0.001927069
3830103774005	383010	3774005	0.006456941	0.00597014	0.009930581	0.009930581	0.004776109	0.004776109	0.002263112	0.002263112	0.006139869	0.006139869	0.00399227	0.00080977	0.002741666	0.00294676	0.003283488	0.003283488	0.001329091	0.001228888	0.002044102
3830203774005	383020	3774005	0.007165271	0.00662506	0.011019973	0.011019973	0.005300051	0.005300051	0.002511377	0.002511377	0.006813417	0.006813417	0.004430225	0.000898602	0.003042428	0.003270022	0.003527028	0.003527028	0.001412434	0.001305947	0.002172281
3830303774005	383030	3774005	0.00791329	0.00731669	0.012170402	0.012170402	0.00585335	0.00585335	0.002773552	0.002773552	0.007524703	0.007524703	0.004892718	0.000992411	0.003360042	0.003611395	0.00377377	0.00377377	0.00148784	0.001375668	0.002288253
3830403774005	383040	3774005	0.00878986	0.00812717	0.013518541	0.013518541	0.006501736	0.006501736	0.003080783	0.003080783	0.008358229	0.008358229	0.005434694	0.001102343	0.003732241	0.004011437	0.004050129	0.004050129	0.00156894	0.001450654	0.002412983
3830503774005	383050	3774005	0.009893596	0.00914769	0.015216055	0.015216055	0.007318155	0.007318155	0.003467635	0.003467635	0.009407766	0.009407766	0.006117125	0.001240763	0.004200895	0.00451515	0.004380319	0.004380319	0.001664276	0.001538802	0.002559606
3830603774005	383060	3774005	0.011312933	0.01046002	0.017398952	0.017398952	0.008368018	0.008368018	0.003965102	0.003965102	0.010757405	0.010757405	0.006994688	0.001418763	0.004803556	0.005162894	0.004780549	0.004780549	0.001773157	0.001639474	0.002727062
3830703774005	383070	3774005	0.013080395	0.01209423	0.020117256	0.020117256	0.009675385	0.009675385	0.004584585	0.004584585	0.012438076	0.012438076	0.008087495	0.001640422	0.005554034	0.005969512	0.005250119	0.005250119	0.001884022	0.001741981	0.00289757
3830803774005	383080	3774005	0.015042929	0.01390881	0.023135574	0.023135574	0.011127044	0.011127044	0.005272439	0.005272439	0.014304238	0.014304238	0.009300913	0.001886545	0.006387341	0.006865156	0.005742803	0.005742803	0.001986001	0.001836271	0.00305441
3830903774005	383090	3774005	0.01745574	0.01613971	0.026846406	0.026846406	0.012911767	0.012911767	0.006118113	0.006118113	0.016598567	0.016598567	0.010792733	0.002189137	0.007411839	0.007966292	0.00631133	0.00631133	0.002091431	0.001933753	0.003216558
3831003774005	383100	3774005	0.020342814	0.01880912	0.031286639	0.031286639	0.015047295	0.015047295	0.007130011	0.007130011	0.01934387	0.01934387	0.012577786	0.002551207	0.008637112	0.009283869	0.006939391	0.006939391	0.002196861	0.002031234	0.003378706
3831103774005	383110	3774005	0.023724857	0.02193618	0.036488119	0.036488119	0.017548945	0.017548945	0.008315393	0.008315393	0.022559835	0.022559835	0.014668874	0.002975352	0.010073753	0.010827335	0.007605074	0.007605074	0.002301428	0.002127918	0.003539528
3831203774005	383120	3774005	0.028067762	0.02595166	0.043167377	0.043167377	0.020761331	0.020761331	0.009837551	0.009837551	0.02668948	0.02668948	0.017354054	0.003519999	0.011917783	0.012809311	0.008374316	0.008374316	0.002411862	0.002230026	0.003709372
3831303774005	383130	3774005	0.03381525	0.03126583	0.052006842	0.052006842	0.025012667	0.025012667	0.011852004	0.011852004	0.032154735	0.032154735	0.020907676	0.004240795	0.014358209	0.015432297	0.00926863	0.00926863	0.00252894	0.002338277	0.003889433
3831403774005	383140	3774005	0.04178738	0.03863693	0.064267739	0.064267739	0.030909541	0.030909541	0.014646179	0.014646179	0.039735389	0.039735389	0.025836775	0.005240586	0.017743236	0.019070546	0.010321036	0.010321036	0.002653868	0.002453786	0.00408157
3831503774005	383150	3774005	0.053830817	0.04977238	0.082790184	0.082790184	0.039817902	0.039817902	0.018867318	0.018867318	0.051187427	0.051187427	0.033283128	0.006750962	0.02285697	0.02456682	0.011591566	0.011591566	0.00278613	0.002576077	0.004284985
3831603774005	383160	3774005	0.073374019	0.06784217	0.112847045	0.112847045	0.054273736	0.054273736	0.025717071	0.025717071	0.06977095	0.06977095	0.045366521	0.00920189	0.03115516	0.03348577	0.013195189	0.013195189	0.002925898	0.002705308	0.004499944
3837103774005	383710	3774005	0.003799449	0.003513	0.005843439	0.005843439	0.002810399	0.002810399	0.00133168	0.00133168	0.003612875	0.003612875	0.002349166	0.000476492	0.001613275	0.001733958	0.005520475	0.005520475	0.041115285	0.038015502	0.063234078
3837203774005	383720	3774005	0.003675728	0.00339861	0.00565316	0.00565316	0.002718885	0.002718885	0.001288317	0.001288317	0.00349523	0.00349523	0.002272671	0.000460976	0.001560742	0.001677496	0.005373991	0.005373991	0.036088379	0.033367587	0.055502847
3837303774005	383730	3774005	0.003557961	0.00328972	0.005472037	0.005472037	0.002631774	0.002631774	0.00124704	0.00124704	0.003383245	0.003383245	0.002199856	0.000446206	0.001510737	0.00162375	0.00523451	0.00523451	0.032117068	0.029695682	0.049395088
3837403774005	383740	3774005	0.003448993	0.00318897	0.005304448	0.005304448	0.002551172	0.002551172	0.001208848	0.001208848	0.003279629	0.003279629	0.002132483	0.000432541	0.001464468	0.00157402	0.005106637	0.005106637	0.028856847	0.026681258	0.044380967
3837503774005	383750	3774005	0.003345461	0.00309324	0.005145219	0.005145219	0.002474591	0.002474591	0.00117256	0.00117256	0.003181181	0.003181181	0.00206847	0.000419557	0.001420508	0.001526771	0.004996474	0.004996474	0.026093494	0.024126241	0.040131013
3837603774005	383760	3774005	0.003244949	0.0030003	0.004990635	0.004990635	0.002400243	0.002400243	0.001137332	0.001137332	0.003085604	0.003085604	0.002006324	0.000406951	0.00137783	0.0014809	0.004891413	0.004891413	0.023761783	0.021970323	0.036544911
3837703774005	383770	3774005	0.0031453	0.00290817	0.004837377	0.004837377	0.002326534	0.002326534	0.001102405	0.001102405	0.002990848	0.002990848	0.001944712	0.000394454	0.001335518	0.001435423	0.00476474	0.00476474	0.021844803	0.020197869	0.033596653
3837803774005	383780	3774005	0.003048929	0.00281906	0.004689161	0.004689161	0.00225525	0.00225525	0.001068628	0.001068628	0.002899209	0.002899209	0.001885126	0.000382368	0.001294598	0.001391442	0.004635166	0.004635166	0.020190277	0.018668082	0.031052041
3837903774005	383790	3774005	0.002957562	0.00273458	0.004548641	0.004548641	0.002187667	0.002187667	0.001036604	0.001036604	0.002812329	0.002812329	0.001828635	0.00037091	0.001255803	0.001349745	0.004514797	0.004514797	0.018719606	0.017308289	0.028790194
3838003774005	383800	3774005	0.002872407	0.00265585	0.004417676	0.004417676	0.002124679	0.002124679	0.001006758	0.001006758	0.002731356	0.002731356	0.001775984	0.000360231	0.001219646	0.001310883	0.00441714	0.00441714	0.017378091	0.016067914	0.026726984
3838103774005	383810	3774005	0.002791997	0.0025815	0.004294008	0.004294008	0.002065201	0.002065201	0.000978575	0.000978575	0.002654895	0.002654895	0.001726268	0.000350146	0.001185503	0.001274186	0.004322786	0.004322786	0.016185662	0.014965385	0.024893064
3838203774005	383820	3774005	0.002713399	0.00250883	0.004173126	0.004173126	0.002007063	0.002007063	0.000951027	0.000951027	0.002580156	0.002580156	0.001677671	0.000340289	0.00115213	0.001238316	0.004248443	0.004248443	0.015124633	0.013984349	0.023261232
3838303774005	383830	3774005	0.002637303	0.00243847	0.004056093	0.004056093	0.001950776	0.001950776	0.000924356	0.000924356	0.002507797	0.002507797	0.001630622	0.000330746	0.001119819	0.001203588	0.004162394	0.004162394	0.014173865	0.013105262	0.021798979
3838403774005	383840	3774005	0.002564313	0.00237098	0.003943837	0.003943837	0.001896787	0.001896787	0.000898773	0.000898773	0.002438391	0.002438391	0.001585493	0.000321592	0.001088827	0.001170278	0.004085149	0.004085149	0.01331455	0.012310733	0.020477379
3838603774005	383860	3774005	0.002425925	0.00224303	0.003731001	0.003731001	0.001794423	0.001794423	0.00085027	0.00085027	0.002306799	0.002306799	0.001499929	0.000304237	0.001030066	0.001107122	0.003865223	0.003865223	0.011850091	0.010956683	0.018225085
3838703774005	383870	3774005	0.002360614	0.00218264	0.003630554	0.003630554	0.001746113	0.001746113	0.000827378	0.000827378	0.002244695	0.002244695	0.001459547	0.000296046	0.001002334	0.001077316	0.00375526	0.00375526	0.011211385	0.010366131	0.017242775
3838803774005	383880	3774005	0.002296683	0.00212353	0.00353223	0.00353223	0.001698824	0.001698824	0.000804971	0.000804971	0.002183903	0.002183903	0.001420019	0.000288029	0.000975189	0.001048139	0.00363449	0.00363449	0.01062574	0.009824639	0.016342069
3838903774005	383890	3774005	0.002234823	0.00206633	0.00343709	0.00343709	0.001653067	0.001653067	0.000783289	0.000783289	0.002125081	0.002125081	0.001381772	0.000280271	0.000948923	0.001019908	0.003536034	0.003536034	0.010082801	0.009322634	0.015507046
3839003774005	383900	3774005	0.002172013	0.00200826	0.003340492	0.003340492	0.001606608	0.001606608	0.000761275	0.000761275	0.002065356	0.002065356	0.001342937	0.000272394	0.000922253	0.000991244	0.003416865	0.003416865	0.009587056	0.008864264	0.014744604
3839103774005	383910	3774005	0.002107824	0.00194891	0.00324177	0.00324177	0.001559128	0.001559128	0.000738777	0.000738777	0.002004318	0.002004318	0.001303249	0.000264344	0.000894998	0.000961949	0.003306201	0.003306201	0.009116589	0.008429267	0.014021041
3829703774015	382970	3774015	0.004681886	0.00432891	0.0072006	0.0072006	0.003463126	0.003463126	0.001640968	0.001640968	0.004451979	0.004451979	0.00289477	0.000587159	0.001987964	0.002136677	0.002606899	0.002606899	0.001119439	0.001035042	0.001721663
3829803774015	382980	3774015	0.005000678	0.00462366	0.007690893	0.007690893	0.003698932	0.003698932	0.001752702	0.001752702	0.004755117	0.004755117	0.003091876	0.000627139	0.002123325	0.002282164	0.002732572	0.002732572	0.001153863	0.001066871	0.001774607
3829903774015	382990	3774015	0.005350875	0.00494746	0.008229485	0.008229485	0.003957967	0.003957967	0.001875443	0.001875443	0.005088117	0.005088117	0.003308399	0.000671057	0.002272022	0.002441984	0.002867449	0.002867449	0.001189927	0.001100215	0.001830072
3830003774015	383000	3774015	0.00582367	0.00538461	0.008956631	0.008956631	0.004307688	0.004307688	0.002041155	0.002041155	0.005537696	0.005537696	0.003600725	0.000730351	0.002472774	0.002657754	0.003044251	0.003044251	0.001247214	0.001153184	0.001918179
3830103774015	383010	3774015	0.006428987	0.00594429	0.009887589	0.009887589	0.004755432	0.004755432	0.002253314	0.002253314	0.006113288	0.006113288	0.003974987	0.000806264	0.002729796	0.002934003	0.003262376	0.003262376	0.001323914	0.001224101	0.002036141
3830203774015	383020	3774015	0.007138957	0.00660073	0.010979502	0.010979502	0.005280587	0.005280587	0.002502154	0.002502154	0.006788395	0.006788395	0.004413955	0.000895302	0.003031255	0.003258013	0.003507917	0.003507917	0.001408638	0.001302437	0.002166443
3830303774015	383030	3774015	0.007889563	0.00729475	0.012133912	0.012133912	0.0058358	0.0058358	0.002765236	0.002765236	0.007502142	0.007502142	0.004878049	0.000989436	0.003349968	0.003600567	0.003757261	0.003757261	0.001485338	0.001373355	0.002284405
3830403774015	383040	3774015	0.008772346	0.00811098	0.013491605	0.013491605	0.006488781	0.006488781	0.003074645	0.003074645	0.008341575	0.008341575	0.005423865	0.001100146	0.003724804	0.004003444	0.004037822	0.004037822	0.001568163	0.001449936	0.002411788
3830503774015	383050	3774015	0.009871078	0.00912687	0.015181423	0.015181423	0.007301498	0.007301498	0.003459743	0.003459743	0.009386354	0.009386354	0.006103202	0.001237939	0.004191334	0.004504873	0.004369613	0.004369613	0.001663585	0.001538164	0.002558544
3830603774015	383060	3774015	0.0112685	0.01041894	0.017330616	0.017330616	0.008335152	0.008335152	0.003949529	0.003949529	0.010715155	0.010715155	0.006967216	0.001413191	0.00478469	0.005142616	0.004767942	0.004767942	0.001771	0.00163748	0.002723745
3830703774015	383070	3774015	0.013003695	0.01202331	0.019999294	0.019999294	0.009618651	0.009618651	0.004557703	0.004557703	0.012365142	0.012365142	0.008040072	0.001630803	0.005521467	0.005934509	0.00523451	0.00523451	0.001880398	0.001738631	0.002891997
3830803774015	383080	3774015	0.014984174	0.01385448	0.023045212	0.023045212	0.011083584	0.011083584	0.005251846	0.005251846	0.014248369	0.014248369	0.009264585	0.001879176	0.006362393	0.006838342	0.005739301	0.005739301	0.001984189	0.001834596	0.003051624
3830903774015	383090	3774015	0.017424681	0.01611099	0.026798637	0.026798637	0.012888793	0.012888793	0.006107226	0.006107226	0.016569033	0.016569033	0.010773529	0.002185242	0.00739865	0.007952118	0.006324737	0.006324737	0.002091258	0.001933593	0.003216293
3831003774015	383100	3774015	0.020332288	0.01879939	0.031270451	0.031270451	0.015039509	0.015039509	0.007126322	0.007126322	0.019333861	0.019333861	0.012571278	0.002549887	0.008633242	0.009279065	0.006971609	0.006971609	0.002197465	0.002031793	0.003379635
3831103774015	383110	3774015	0.023667396	0.02188305	0.036399747	0.036399747	0.017506442	0.017506442	0.008295254	0.008295254	0.022505197	0.022505197	0.014633346	0.002968146	0.010049354	0.010801112	0.007645097	0.007645097	0.002300824	0.002127359	0.003538599
3831203774015	383120	3774015	0.027940849	0.02583432	0.042972189	0.042972189	0.020667455	0.020667455	0.009793069	0.009793069	0.026568799	0.026568799	0.017275585	0.003504082	0.011863895	0.012751391	0.008425746	0.008425746	0.002410137	0.002228431	0.003706718
3831303774015	383130	3774015	0.033618367	0.03108379	0.051704041	0.051704041	0.024867036	0.024867036	0.011782998	0.011782998	0.031967519	0.031967519	0.020785945	0.004216104	0.014274611	0.015342446	0.009343474	0.009343474	0.002526696	0.002336203	0.003885983
3831403774015	383140	3774015	0.041477388	0.03835031	0.063790981	0.063790981	0.030680244	0.030680244	0.014537529	0.014537529	0.03944062	0.03944062	0.02564511	0.00520171	0.017611611	0.018929075	0.010429898	0.010429898	0.00265128	0.002451393	0.004077589
3831503774015	383150	3774015	0.053343958	0.04932222	0.08204141	0.08204141	0.03945778	0.03945778	0.018696677	0.018696677	0.050724475	0.050724475	0.032982107	0.006689905	0.022650246	0.024344632	0.01175426	0.01175426	0.002784146	0.002574242	0.004281933
3831603774015	383160	3774015	0.072755933	0.06727068	0.111896447	0.111896447	0.053816547	0.053816547	0.025500437	0.025500437	0.069183216	0.069183216	0.044984364	0.009124375	0.030892717	0.033203694	0.013454338	0.013454338	0.002924086	0.002703632	0.004497157

			KMMass Grading / Excavation	KMDrainage / Utilities Trenching	KMFoundations / Concrete Pads	KMBuilding / Structure Construction	KMAsphalt Paving	KMArchitectural Coating	KMLandscaping or Other Finishing	KMWaterside Construction (Piles)	EWNDemolition	EWNSite Grubbing / Prep	EWNDrainage / Utilities Trenching	EWNDrainage / Utilities Trenching	EWNDrainage / Utilities Trenching	EWNFoundations / Concrete Pads	EWNBuilding / Structure Construction	EWNAsphalt Paving	EWNLandscaping or Other Finishing	EWNWaterside Construction (Piles)	ISDemolition
Unique Identifier	X (UTM)	Y (UTM)	2026	2026	2026	2026	2026	2026	2026	2026	2027	2027	2027	2028	2029	2029	2029	2029	2029	2029	2027
3837403773995	383740	3773995	0.044980199	0.011168971	0.01025068	0.030148746	0.018082841	0.003667822	0.012418272	0.01334724	0.001237379	0.001414696	0.001666102	0.001666102	0.001666102	0.000433693	0.001077455	0.000765061	0.0005254	0.000549344	0.006438305
3837503773995	383750	3773995	0.040681149	0.010101479	0.009270956	0.027267234	0.016354546	0.003317264	0.011231377	0.012071558	0.001227716	0.001403648	0.001653091	0.001653091	0.001653091	0.000430306	0.001069041	0.000759086	0.000521297	0.000545054	0.0060913
3837603773995	383760	3773995	0.037040246	0.009197412	0.008441219	0.024826857	0.014890838	0.003020374	0.010226185	0.010991171	0.001217967	0.001392502	0.001639964	0.001639964	0.001639964	0.000426889	0.001060552	0.000753058	0.000517158	0.000540726	0.005773975
3837703773995	383770	3773995	0.034033737	0.00845087	0.007756056	0.022811693	0.013682168	0.002775214	0.009396139	0.010099032	0.001207614	0.001380665	0.001626024	0.001626024	0.001626024	0.00042326	0.001051536	0.000746657	0.000512762	0.000536129	0.005480893
3837803773995	383780	3773995	0.031435916	0.007805808	0.007164031	0.021070459	0.012637798	0.00256338	0.008678925	0.009328165	0.001197088	0.001368631	0.001611851	0.001611851	0.001611851	0.000419571	0.001042371	0.000740149	0.000508292	0.000531456	0.005210934
3837903773995	383790	3773995	0.02912484	0.007231948	0.006637352	0.019521421	0.011708704	0.002374928	0.008040876	0.008642386	0.001186821	0.001356893	0.001598027	0.001598027	0.001598027	0.000415972	0.001033431	0.000733801	0.000503933	0.000526898	0.004962544
3838003773995	383800	3773995	0.027023813	0.006710245	0.006158543	0.018113172	0.010864054	0.002203604	0.007460818	0.008018936	0.001177072	0.001345747	0.0015849	0.0015849	0.0015849	0.000412555	0.001024942	0.000727773	0.000499793	0.00052257	0.004734428
3838103773995	383810	3773995	0.025155659	0.006246367	0.005732803	0.01686101	0.010113023	0.002051269	0.006945052	0.007464587	0.001167581	0.001334896	0.001572121	0.001572121	0.001572121	0.000409229	0.001016678	0.000721905	0.000495764	0.000518357	0.004523051
3838203773995	383820	3773995	0.023498218	0.00583481	0.005355084	0.015750082	0.009446702	0.001916116	0.006487461	0.006972765	0.001158091	0.001324046	0.001559342	0.001559342	0.001559342	0.000405903	0.001008414	0.000716038	0.000491734	0.000514143	0.004326254
3838303773995	383830	3773995	0.022012744	0.005465954	0.005016554	0.014754417	0.008849515	0.001794986	0.006077346	0.006531972	0.0011486	0.001313195	0.001546564	0.001546564	0.001546564	0.000402576	0.00100015	0.00071017	0.000487704	0.00050993	0.004143002
3838403773995	383840	3773995	0.02067124	0.005132847	0.004710835	0.013855251	0.008310207	0.001685595	0.00570698	0.006133899	0.001139282	0.001302542	0.001534017	0.001534017	0.001534017	0.00039931	0.000992037	0.000704408	0.000483748	0.000505793	0.003972088
3838603773995	383860	3773995	0.018368922	0.004561161	0.004186152	0.012312083	0.007384634	0.001497857	0.005071349	0.005450719	0.001119439	0.001279855	0.001507298	0.001507298	0.001507298	0.000392355	0.000974758	0.000692139	0.000475322	0.000496983	0.003662096
3838703773995	383870	3773995	0.017369627	0.004313028	0.003958419	0.011642289	0.006982899	0.001416372	0.00479546	0.005154192	0.001109258	0.001268215	0.00149359	0.00149359	0.00149359	0.000388787	0.000965893	0.000685845	0.000470999	0.000492464	0.003521121
3838803773995	383880	3773995	0.016454856	0.004085882	0.003749949	0.011029148	0.006615145	0.001341779	0.004542908	0.004882747	0.001098991	0.001256477	0.001479766	0.001479766	0.001479766	0.000385189	0.000956953	0.000679497	0.00046664	0.000487906	0.003388082
3838903773995	383890	3773995	0.015606299	0.003875178	0.003556569	0.010460388	0.00627401	0.001272585	0.004308635	0.004630949	0.001089156	0.001245232	0.001466523	0.001466523	0.001466523	0.000381741	0.000948389	0.000673416	0.000462464	0.000483539	0.003262808
3839003773995	383900	3773995	0.014825148	0.003681212	0.00337855	0.009936808	0.005959973	0.001208887	0.004092973	0.004399154	0.001078457	0.001233001	0.001452118	0.001452118	0.001452118	0.000377992	0.000939073	0.000666801	0.000457921	0.000478789	0.00314297
3839103773995	383910	3773995	0.014087652	0.003498085	0.00321048	0.009442489	0.005663487	0.00114875	0.003889362	0.004180312	0.001067069	0.00121998	0.001436784	0.001436784	0.001436784	0.000374	0.000929156	0.00065976	0.000453086	0.000473733	0.003026842
3829703774005	382970	3774005	0.001714365	0.000425692	0.000390692	0.001149083	0.000689205	0.000139795	0.000473307	0.000508714	0.000812726	0.00092919	0.001094316	0.001094316	0.001094316	0.000284855	0.000707685	0.000502501	0.000345089	0.000360816	0.001802663
3829803774005	382980	3774005	0.001773546	0.000440387	0.000404179	0.001188749	0.000712997	0.00014462	0.000489646	0.000526275	0.000826789	0.000945268	0.001113252	0.001113252	0.001113252	0.000289784	0.000719931	0.000511196	0.000351061	0.000367059	0.001885316
3829903774005	382990	3774005	0.001835645	0.000455806	0.000418331	0.001230372	0.000737962	0.000149684	0.000506791	0.000544702	0.000840938	0.000961445	0.001132304	0.001132304	0.001132304	0.000294743	0.000732252	0.000519945	0.000357069	0.000373341	0.001973836
3830003774005	383000	3774005	0.001927069	0.000478508	0.000439166	0.001291651	0.000774716	0.000157139	0.000532031	0.000571831	0.000863542	0.000987289	0.00116274	0.00116274	0.00116274	0.000302665	0.000751935	0.000533921	0.000366667	0.000383376	0.002091776
3830103774005	383010	3774005	0.002044102	0.000507568	0.000465837	0.001370094	0.000821765	0.000166682	0.000564342	0.000606559	0.000893394	0.001021418	0.001202935	0.001202935	0.001202935	0.000313128	0.000777928	0.000552378	0.000379342	0.000396629	0.002240172
3830203774005	383020	3774005	0.002172281	0.000539396	0.000495048	0.001456009	0.000873296	0.000177134	0.00059973	0.000644594	0.000925748	0.001058408	0.001246498	0.001246498	0.001246498	0.000324468	0.0008061	0.000572382	0.00039308	0.000410993	0.002409964
3830303774005	383030	3774005	0.002288253	0.000568193	0.000521477	0.001533741	0.000919919	0.000186591	0.000631748	0.00067907	0.000952407	0.001088888	0.001282394	0.001282394	0.001282394	0.000333812	0.000829314	0.000588865	0.000404399	0.000422829	0.002574925
3830403774005	383040	3774005	0.002412983	0.000599164	0.000549902	0.001617343	0.000970062	0.000196762	0.000666184	0.000716019	0.000980447	0.001120946	0.00132015	0.00132015	0.00132015	0.00034364	0.00085373	0.000606202	0.000416305	0.000435277	0.002758608
3830503774005	383050	3774005	0.002559606	0.000635572	0.000583317	0.00171562	0.001029007	0.000208718	0.000706664	0.000759527	0.001015217	0.001160698	0.001366966	0.001366966	0.001366966	0.000355826	0.000884006	0.0006277	0.000431069	0.000450713	0.002982409
3830603774005	383060	3774005	0.002727062	0.000677153	0.000621479	0.00182786	0.001096327	0.000222373	0.000752896	0.000809217	0.001058355	0.001210018	0.001425051	0.001425051	0.001425051	0.000370946	0.000921569	0.000654372	0.000449386	0.000469865	0.00325513
3830703774005	383070	3774005	0.00289757	0.000719491	0.000660336	0.001942145	0.001164875	0.000236277	0.00079997	0.000859813	0.001106497	0.001265059	0.001489873	0.001489873	0.001489873	0.000387819	0.000963489	0.000684138	0.000469827	0.000491238	0.00355891
3830803774005	383080	3774005	0.00305441	0.000758436	0.000696079	0.00204727	0.001227927	0.000249066	0.000843271	0.000906353	0.00114653	0.001310828	0.001543776	0.001543776	0.001543776	0.000401851	0.000998347	0.000708889	0.000486825	0.000509011	0.003841466
3830903774005	383090	3774005	0.003216558	0.000798699	0.000733032	0.002155953	0.001293114	0.000262288	0.000888037	0.000954468	0.001188892	0.00135926	0.001600815	0.001600815	0.001600815	0.000416698	0.001035234	0.000735081	0.000504812	0.000527817	0.004135582
3831003774005	383100	3774005	0.003378706	0.000838962	0.000769984	0.002264636	0.0013583	0.00027551	0.000932804	0.001002584	0.001227371	0.001403254	0.001652626	0.001652626	0.001652626	0.000430185	0.00106874	0.000758873	0.000521151	0.000544901	0.004420554
3831103774005	383110	3774005	0.003539528	0.000878895	0.000806634	0.002372429	0.001422953	0.000288624	0.000977204	0.001050305	0.001256964	0.001437087	0.001692473	0.001692473	0.001692473	0.000440557	0.001094508	0.00077717	0.000533716	0.000558039	0.004689133
3831203774005	383120	3774005	0.003709372	0.000921069	0.000845341	0.00248627	0.001491234	0.000302473	0.001024095	0.001100704	0.00128647	0.001470822	0.001732203	0.001732203	0.001732203	0.000450899	0.001120201	0.000795413	0.000546245	0.000571138	0.004966254
3831303774005	383130	3774005	0.003889433	0.00096578	0.000886375	0.002606959	0.001563621	0.000317156	0.001073807	0.001154135	0.001315632	0.001504163	0.001771468	0.001771468	0.001771468	0.00046112	0.001145594	0.000813444	0.000558627	0.000584085	0.005249241
3831403774005	383140	3774005	0.00408157	0.001013489	0.000930162	0.002735742	0.001640864	0.000332824	0.001126852	0.001211148	0.001346433	0.001539377	0.00181294	0.00181294	0.00181294	0.00047191	0.001172414	0.000832488	0.000571705	0.000597759	0.005539044
3831503774005	383150	3774005	0.004284985	0.001063999	0.000976519	0.002872084	0.00172264	0.000349411	0.001183012	0.001271509	0.001384739	0.001583173	0.001864519	0.001864519	0.001864519	0.00048534	0.00120577	0.000856172	0.000587971	0.000614766	0.005807968
3831603774005	383160	3774005	0.004499944	0.001117375	0.001025507	0.003016164	0.001809058	0.000366939	0.001242358	0.001335295	0.001435815	0.001641568	0.001933292	0.001933292	0.001933292	0.000503243	0.001250244	0.000887752	0.000609658	0.000637441	0.006056703
3837103774005	383710	3774005	0.063234078	0.015701566	0.014410615	0.04238372	0.025421225	0.005156298	0.017457859	0.018763821	0.001226422	0.001402169	0.001651349	0.001651349	0.001651349	0.000429852	0.001067914	0.000758286	0.000520748	0.000544479	0.007949526
3837203774005	383720	3774005	0.055502847	0.013781835	0.01264872	0.03720173	0.022313133	0.00452587	0.015323397	0.016469688	0.001217277	0.001391713	0.001639035	0.001639035	0.001639035	0.000426647	0.001059951	0.000752632	0.000516865	0.000540419	0.007468016
3837303774005	383730	3774005	0.049395088	0.012265225	0.011256804	0.033107901	0.019857705	0.004027825	0.013637148	0.014657296	0.001208045	0.001381158	0.001626604	0.001626604	0.001626604	0.00042341	0.001051912	0.000746924	0.000512945	0.000536321	0.007033786
3837403774005	383740	3774005	0.044380967	0.011020176	0.01011412	0.029747101	0.017841939	0.003618958	0.012252834	0.013169427	0.001199072	0.0013709	0.001614523	0.001614523	0.001614523	0.00042026	0.001044099	0.000741376	0.000509135	0.000532337	0.006640192
3837503774005	383750	3774005	0.040131013	0.009964876	0.009145584	0.026898496	0.016133382	0.003272404	0.011079494	0.011908312	0.001190617	0.001361233	0.001603138	0.001603138	0.001603138	0.00041703	0.001036737	0.000736148	0.000505545	0.000528584	0.006282576
3837603774005	383760	3774005	0.036544911	0.009074416	0.008328336	0.02449485	0.014691705	0.002979983	0.010089432	0.010844187	0.001181644	0.001350974	0.001591057	0.001591057	0.001591057	0.000414158	0.001028924	0.0007306	0.000501735	0.0005246	0.005956019
3837703774005	383770	3774005	0.033596653	0.008342338	0.007656448	0.02251873	0.013506453	0.002739573	0.009275468	0.009969333	0.001171895	0.001339828	0.001577929	0.001577929	0.001577929	0.00040174	0.001020434	0.000724573	0.000497595	0.000520272	0.005653447
3837803774005	383780	3774005	0.031052041	0.007710489	0.007076548	0.020813161	0.012483473	0.002532077	0.008572943	0.009214256	0.001161973	0.001328485	0.00156457	0.00156457	0.00156457	0.00040726	0.001011795	0.000718438	0.000493383	0.000515867	0.005374428
3837903774005	383790	3774005	0.028790194	0.007148853	0.006561089	0.019297118	0.01157417	0.00234764	0.007948485	0.008543084	0.00115231	0.001317437	0.001551559	0.001551559	0.001551559	0.00040377	0.001003381	0.000712463	0.00048928	0.000511577	0.005117669
3838003774005	383800	3774005	0.026726984	0.00663654	0.006090897	0.017914217	0.010744723	0.002179399	0.007378868	0.007930856	0.001143165	0.001306981	0.001539245	0.001539245	0.001539245	0.00040067	0.00099541 7	0.000706809	0.000485396	0.000507517	0.00488222
3838103774005	383810	3774005	0.024893064	0.006181162	0.005672959	0.016685001	0.010007455	0.002029856	0.006872554	0.007386666	0.001134278	0.001296821	0.00152728	0.00152728	0.00152728	0.00039757	0.000987679	0.000701315	0.000481623	0.000503572	0.004663682
3838203774005	383820	3774005	0.023261232	0.005775964	0.005301076	0.015591238	0.00935143	0.001896791	0.006422033	0.006902443	0.001125392	0.001286661	0.001515314	0.001515314	0.001515314	0.00039444	0.000979942	0.00069582	0.00047785	0.000499626	0.004460241
3838303774005	383830	3774005	0.021798979	0.005412874	0.004967839	0.014611138	0.008763578	0.001777555	0.00601833	0.00646854	0.001116764	0.001276797	0.001503697	0.001503697	0.001503697	0.00039141 8	0.000972429	0.000690486	0.000474187	0.000495796	0.004270692
3838403774005	383840	3774005	0.020477379	0.005084709	0.004666655	0.013725313	0.008232271	0.001669787	0.005653458	0.006076374	0.001108309	0.00126713	0.001492313	0.001492313	0.001492313	0.000388454	0.000965067	0.000685258	0.000470596	0.000492042	0.004093825
3838603774005	383860	3774005	0.018225085	0.004525445	0.004153372	0.012215674	0.007326809	0.001486129	0.005031638	0.005408037	0.001089156	0.001245232	0.001466523	0.001466523	0.001466523	0.000381741	0.000948389	0.000673416	0.000462464	0.000483539	0.003772531
3838703774005	383870	3774005	0.017242775	0.004281529	0.003929511	0.011557264	0.006931902	0.001406028	0.004760438	0.00511655	0.001079493	0.001234185	0.001453512	0.001453512	0.001453512	0.000378355	0.000939975	0.000667441	0.000458361	0.000479249	0.003626551
3838803774005	383880	3774005	0.016342069	0.004057876	0.003724246	0.010953551	0.006569803	0.001332582	0.004511769	0.004849279	0.00106983	0.001223137	0.001440501	0.001440501	0.001440501	0.00037496 8	0.00093156	0.000661467	0.000454258	0.000474959	0.003489026
3838903774005	383890	3774005	0.015507046	0.003850533	0.00353395	0.010393862	0.006234109	0.001264491	0.004281233	0.004601497	0.001060598	0.001212582	0.001428071	0.001428071	0.001428071	0.000371732	0.000923522	0.000655759	0.000450338	0.000470861	0.003359524
3839003774005	383900	3774005	0.014744604	0.003661212	0.003360195	0.009882823	0.005927593	0.00120232	0.004070736	0.004375254	0.001050418	0.001200943	0.001414363	0.001414363	0.001414363	0.000368164	0.000914657	0.000649464	0.000446015	0.000466341	0.003234855
3839103774005	383910	3774005	0.014021041	0.003481545	0.0031953	0.009397842	0.005636708	0.001143318	0.003870972	0.004160546	0.001039202	0.00118812	0.001399261	0.001399261	0.001399261	0.00036423 3	0.000904891	0.000642529	0.000441253	0.000461362	0.003114585
3829703774015	382970	3774015	0.001721663	0.000427504	0.000392355	0.001153974	0.000692139	0.00014039	0.000475322	0.000510879	0.000791588	0.000905023	0.001065855	0.001065855	0.001065855	0.000277446	0.00068928	0.000489432	0.000336114	0.000351431	0.001850547
3829803774015	382980	3774015	0.001774607	0.00044065	0.000404421	0.001189461	0.000713424	0.000144707	0.000489939	0.00052659	0.000802717	0.000917747	0.00108084	0.00108084	0.00108084	0.000281347	0.000698971	0.000496313	0.00034084	0.000356373	0.001930784
3829903774015	382990	3774015	0.001830072	0.000454423	0.000417061	0.001226637	0.000735721	0.00014923	0.000505252	0.000543048	0.000813675	0.000930275	0.001095594	0.001095594	0.001095594	0.000285187	0.000708512	0.000503088	0.000345492	0.000361237	0.002016457
3830003774015	383000	3774015	0.001918179	0.0004763	0.00043714	0.001285692	0.000771142	0.000156414	0.000529577	0.000569192	0.000834122	0.000953652	0.001123126	0.001123126	0.001123126	0.000292354	0.000726317	0.000515731	0.000354175	0.000370315	0.002135432
3830103774015	383010	3774015	0.002036141	0.000505591	0.000464023	0.001364758	0.000818565	0.000166033	0.000562144	0.000604196	0.00086268	0.000986302	0.001161578	0.001161578	0.001161578	0.000302363	0.000751183	0.000533387	0.0003663	0.000382993	0.002288918
3830203774015	383020	3774015	0.002166443	0.000537946	0.000493718	0.001452095	0.000870949	0.000176658	0.000598118	0.000642861	0.000893998	0.001022108	0.001203748	0.001203748	0.001203748	0.00031334	0.000778454	0.000552751	0.000379598	0.000396897	0.002465958
3830303774015	383030	3774015	0.002284405	0.000567237	0.0005206	0.001531162	0.000918372	0.000186277	0.000630686	0.000677865	0.000919881	0.0010517	0.001238599	0.001238599	0.001238599	0.000322412	0.000800992	0.000568755	0.000390588	0.00040838	0.00263946
3830403774015	383040	3774015	0.002411788	0.000598868	0.00054963	0.001616542	0.000969582	0.000196665	0.000665854	0.000715664	0.000947317	0.001083068	0.00127554	0.00127554	0.00127554	0.000332028	0.000824882	0.000585718	0.000402238	0.000420569	0.002834014
3830503774015	383050	3774015	0.002558544	0.000635309	0.000583075	0.001714908	0.00102858	0.000208631	0.000706371	0.000759212	0.000980361	0.001120847	0.001320033	0.001320033	0.001320033	0.00034361	0.000853655	0.000606149	0.000416269	0.000435239	0.003067306
3830603774015	383060	3774015	0.002723745	0.000676329	0.000620723	0.001825636	0.001094994	0.000222102	0.00075198	0.000808233	0.001020307	0.001166518	0.00137382	0.00137382	0.00137382	0.00035761	0.000888438	0.000630847	0.00043323	0.000452973	0.003348395
3830703774015	383070	3774015	0.002891997	0.000718108	0.000659066	0.00193841	0.001162634	0.000235822	0.000798431	0.000858159	0.001064739	0.001217317	0.001433647	0.001433647	0.001433647	0.000373184	0.000927128	0.000658319	0.000452096	0.000472699	0.003663046
3830803774015	383080	3774015	0.003051624	0.000757744	0.000695444	0.002045403	0.001226807	0.000248839	0.000842502	0.000905526	0.00110434	0.001262593	0.001486969	0.001486969	0.001486969	0.000387063	0.000961611	0.000682804	0.000468911	0.00049028	0.003969069
3830903774015	383090	3774015	0.003216293	0.000798633	0.000732971	0.002155775	0.001293007	0.000262266	0.000887964	0.00095439	0.001146357	0.001310631	0.001543543	0.001543543	0.001543543	0.00040179	0.000998197	0.000708783	0.000486752	0.000508934	0.004289327
3831003774015	383100	3774015	0.003379635	0.000839193	0.000770196	0.002265258	0.001358674	0.000275586	0.00093306	0.001002859	0.001184146	0.001353835	0.001594426	0.001594426	0.001594426	0.000415035	0.001031102	0.000732147	0.000502797	0.000525711	0.004598543
3831103774015	383110	3774015	0.003538599	0.000878665	0.000806423	0.002371806	0.00142258	0.000288548	0.000976947	0.001050029	0.001210719	0.001384216	0.001630206	0.001630206	0.001630206	0.000424349	0.001054241	0.000748577	0.000514081	0.000537508	0.004884808
3831203774015	383120	3774015	0.003706718	0.00092041	0.000844736	0.002484491	0.001490167	0.000302257	0.001023362	0.001099916	0.001237206	0.001414499	0.00166587	0.00166587	0.00166587	0.00043363 2	0.001077305	0.000764954	0.000525327	0.000549267	0.005182118
3831303774015	383130	3774015	0.003885983	0.000964923	0.000885589	0.002604647	0.001562235	0.000316875	0.001072854	0.001153111	0.001264125	0.001445274	0.001702115	0.001702115	0.001702115	0.000443067	0.001100744	0.000781597	0.000536757	0.000561218	0.005489435
3831403774015	383140	3774015	0.004077589	0.0010125	0.000929255	0.002733074	0.001639263	0.000332499	0.001125753	0.001209967	0.001292251	0.001477431	0.001739986	0.001739986	0.001739986	0.000452925	0.001125235	0.000798988	0.000548699	0.000573705	0.00580607
3831503774015	383150	3774015	0.004281933	0.001063241	0.000975823	0.002870039	0.001721413	0.000349162	0.001182169	0.001270603	0.001327969	0.001518268	0.00178808	0.00178808	0.00178808	0.000465444	0.001156337	0.000821072	0.000563866	0.000589562	0.006115113
3831603774015	383160	3774015	0.004497157	0.001116683	0.001024871	0.003014296	0.001807937	0.000366712	0.001241589	0.001334468	0.00137801	0.001575479	0.001855458	0.001855458	0.001855458	0.000482983	0.00119991	0.000852012	0.000585113	0.000611778	0.006391457

			ISDrainage / Utilities Trenching	ISDrainage / Utilities Trenching	ISAsphalt Paving	ISAsphalt Paving	SVDemolition	SVSite Grubbing / Prep	SVMass Grading / Excavation	SVMass Grading / Excavation	SVDrainage / Utilities Trenching	SVFoundations / Concrete Pads	SVBuilding / Structure Construction	SVBuilding / Structure Construction	SVAsphalt Paving	SVAsphalt Paving	SVArchitectural Coating	SVArchitectural Coating	SVLandscaping or Other Finishing	SVLandscaping or Other Finishing	MDemolition
Unique Identifier	X (UTM)	Y (UTM)	2027	2028	2027	2028	2027	2027	2027	2028	2028	2028	2028	2029	2028	2029	2028	2029	2028	2029	2027
3837403773995	383740	3773995	0.003454213	0.003454213	0.003980748	0.003980748	0.000462421	0.000184274	0.000599337	0.000599337	0.000309298	0.000119973	0.000538788	0.000538788	0.000320979	0.000320979	7.22993E-05	7.22993E-05	0.000244786	0.000244786	0.023156984
3837503773995	383750	3773995	0.003268042	0.003268042	0.003766198	0.003766198	0.000462629	0.000184357	0.000599606	0.000599606	0.000309437	0.000120027	0.000540656	0.000540656	0.000321124	0.000321124	7.23318E-05	7.23318E-05	0.000244896	0.000244896	0.021255103
3837603773995	383760	3773995	0.003097793	0.003097793	0.003569999	0.003569999	0.000462975	0.000184494	0.000600055	0.000600055	0.000309668	0.000120116	0.000542524	0.000542524	0.000321364	0.000321364	7.23859E-05	7.23859E-05	0.000245079	0.000245079	0.019700743
3837703773995	383770	3773995	0.002940552	0.002940552	0.003388789	0.003388789	0.000461314	0.000183833	0.000597902	0.000597902	0.000308557	0.000119685	0.000541101	0.000541101	0.000320211	0.000320211	7.21262E-05	7.21262E-05	0.0002442	0.0002442	0.01843498
3837803773995	383780	3773995	0.002795716	0.002795716	0.003221875	0.003221875	0.000459238	0.000183005	0.000595211	0.000595211	0.000307169	0.000119147	0.00053861	0.00053861	0.00031877	0.00031877	7.18016E-05	7.18016E-05	0.000243101	0.000243101	0.017345565
3837903773995	383790	3773995	0.002662453	0.002662453	0.003068298	0.003068298	0.000457438	0.000182288	0.000592879	0.000592879	0.000305965	0.00011868	0.000536832	0.000536832	0.000317521	0.000317521	7.15203E-05	7.15203E-05	0.000242149	0.000242149	0.016375643
3838003773995	383800	3773995	0.002540067	0.002540067	0.002927256	0.002927256	0.000457023	0.000182123	0.000592341	0.000592341	0.000305687	0.000118572	0.000537454	0.000537454	0.000317233	0.000317233	7.14554E-05	7.14554E-05	0.000241929	0.000241929	0.015492344
3838103773995	383810	3773995	0.00242666	0.00242666	0.002796563	0.002796563	0.000456677	0.000181985	0.000591893	0.000591893	0.000305456	0.000118482	0.000539055	0.000539055	0.000316992	0.000316992	7.14013E-05	7.14013E-05	0.000241746	0.000241746	0.014694803
3838203773995	383820	3773995	0.002321077	0.002321077	0.002674885	0.002674885	0.000455639	0.000181571	0.000590547	0.000590547	0.000304762	0.000118213	0.000539678	0.000539678	0.000316272	0.000316272	7.1239E-05	7.1239E-05	0.000241196	0.000241196	0.01397215
3838303773995	383830	3773995	0.002222761	0.002222761	0.002561582	0.002561582	0.000454462	0.000181102	0.000589022	0.000589022	0.000303975	0.000117908	0.0005395	0.0005395	0.000315455	0.000315455	7.1055E-05	7.1055E-05	0.000240573	0.000240573	0.013310063
3838403773995	383840	3773995	0.002131064	0.002131064	0.002455908	0.002455908	0.000453148	0.000180578	0.000587318	0.000587318	0.000303095	0.000117567	0.0005395	0.0005395	0.000314543	0.000314543	7.08494E-05	7.08494E-05	0.000239877	0.000239877	0.012698535
3838603773995	383860	3773995	0.00196475	0.00196475	0.002264243	0.002264243	0.000449065	0.000178951	0.000582026	0.000582026	0.000300364	0.000116507	0.000533452	0.000533452	0.000311708	0.000311708	7.02111E-05	7.02111E-05	0.000237716	0.000237716	0.011608344
3838703773995	383870	3773995	0.001889115	0.001889115	0.002177078	0.002177078	0.000446435	0.000177903	0.000578618	0.000578618	0.000298605	0.000115825	0.00052856	0.00052856	0.000309883	0.000309883	6.97999E-05	6.97999E-05	0.000236324	0.000236324	0.011116222
3838803773995	383880	3773995	0.001817739	0.001817739	0.002094822	0.002094822	0.000442836	0.000176469	0.000573954	0.000573954	0.000296198	0.000114892	0.00052269	0.00052269	0.000307385	0.000307385	6.92373E-05	6.92373E-05	0.000234419	0.000234419	0.01065283
3838903773995	383890	3773995	0.001750528	0.001750528	0.002017366	0.002017366	0.000439514	0.000175146	0.000569648	0.000569648	0.000293977	0.00011403	0.000517977	0.000517977	0.000305079	0.000305079	6.87179E-05	6.87179E-05	0.000232661	0.000232661	0.010213941
3839003773995	383900	3773995	0.001686234	0.001686234	0.001943271	0.001943271	0.000434532	0.00017316	0.00056319	0.00056319	0.000290644	0.000112737	0.000510417	0.000510417	0.000301621	0.000301621	6.79389E-05	6.79389E-05	0.000230023	0.000230023	0.009793947
3839103773995	383910	3773995	0.00162393	0.00162393	0.00187147	0.00187147	0.00042948	0.000171147	0.000556643	0.000556643	0.000287265	0.000111426	0.000503124	0.000503124	0.000298114	0.000298114	6.7149E-05	6.7149E-05	0.000227349	0.000227349	0.009390604
3829703774005	382970	3774005	0.000967146	0.000967146	0.001114571	0.001114571	0.000353009	0.000140674	0.00045753	0.00045753	0.000236116	9.15864E-05	0.000440245	0.000440245	0.00024503	0.00024503	5.51929E-05	5.51929E-05	0.000186868	0.000186868	0.000808757
3829803774005	382980	3774005	0.00101149	0.00101149	0.001165675	0.001165675	0.000355016	0.000141473	0.000460132	0.000460132	0.000237459	9.21071E-05	0.00044229	0.00044229	0.00024627	0.00024627	5.55067E-05	5.55067E-05	0.000187931	0.000187931	0.000830585
3829903774005	382990	3774005	0.001058982	0.001058982	0.001220406	0.001220406	0.000356954	0.000142245	0.000462643	0.000462643	0.000238755	9.26098E-05	0.000444336	0.000444336	0.000247772	0.000247772	5.58096E-05	5.58096E-05	0.000188957	0.000188957	0.000853448
3830003774005	383000	3774005	0.001122258	0.001122258	0.001293327	0.001293327	0.000361729	0.000144148	0.000468832	0.000468832	0.000241949	9.38487E-05	0.000449227	0.000449227	0.000251086	0.000251086	5.65562E-05	5.65562E-05	0.000191484	0.000191484	0.000887269
3830103774005	383010	3774005	0.001201874	0.001201874	0.001385079	0.001385079	0.000368719	0.000146934	0.000477891	0.000477891	0.000246624	9.56621E-05	0.000456431	0.000456431	0.000255938	0.000255938	5.7649E-05	5.7649E-05	0.000195184	0.000195184	0.00093127
3830203774005	383020	3774005	0.001292969	0.001292969	0.00149006	0.00149006	0.000376331	0.000149967	0.000487757	0.000487757	0.000251715	9.76371E-05	0.000464347	0.000464347	0.000261222	0.000261222	5.88392E-05	5.88392E-05	0.000199214	0.000199214	0.000979757
3830303774005	383030	3774005	0.001381472	0.001381472	0.001592054	0.001592054	0.000382006	0.000152229	0.000495112	0.000495112	0.000255511	9.91094E-05	0.000470128	0.000470128	0.000265161	0.000265161	5.97265E-05	5.97265E-05	0.000202218	0.000202218	0.001022723
3830403774005	383040	3774005	0.00148002	0.00148002	0.001705623	0.001705623	0.000387957	0.0001546	0.000502826	0.000502826	0.000259492	0.000100654	0.000476353	0.000476353	0.000269292	0.000269292	6.0657E-05	6.0657E-05	0.000205368	0.000205368	0.001068708
3830503774005	383050	3774005	0.001600092	0.001600092	0.001843998	0.001843998	0.000395916	0.000157772	0.000513141	0.000513141	0.000264815	0.000102718	0.000484447	0.000484447	0.000274816	0.000274816	6.19013E-05	6.19013E-05	0.000209581	0.000209581	0.001123235
3830603774005	383060	3774005	0.001746409	0.001746409	0.002012619	0.002012619	0.000406158	0.000161853	0.000526416	0.000526416	0.000271666	0.000105376	0.000495031	0.000495031	0.000281926	0.000281926	6.35026E-05	6.35026E-05	0.000215003	0.000215003	0.001187166
3830703774005	383070	3774005	0.001909389	0.001909389	0.002200443	0.002200443	0.000417715	0.000166459	0.000541395	0.000541395	0.000279396	0.000108374	0.000506681	0.000506681	0.000289948	0.000289948	6.53096E-05	6.53096E-05	0.000221121	0.000221121	0.001254979
3830803774005	383080	3774005	0.002060983	0.002060983	0.002375145	0.002375145	0.000426712	0.000170044	0.000553055	0.000553055	0.000285413	0.000110708	0.000515486	0.000515486	0.000296193	0.000296193	6.67162E-05	6.67162E-05	0.000225883	0.000225883	0.0013152
3830903774005	383090	3774005	0.00221878	0.00221878	0.002556995	0.002556995	0.0004364	0.000173905	0.000565612	0.000565612	0.000291894	0.000113222	0.000524736	0.000524736	0.000302918	0.000302918	6.8231E-05	6.8231E-05	0.000231012	0.000231012	0.0013787
3831003774005	383100	3774005	0.00237167	0.00237167	0.00273319	0.00273319	0.00044512	0.000177379	0.000576914	0.000576914	0.000297726	0.000115484	0.000532918	0.000532918	0.00030897	0.00030897	6.95943E-05	6.95943E-05	0.000235628	0.000235628	0.001440215
3831103774005	383110	3774005	0.002515765	0.002515765	0.00289925	0.00289925	0.000451348	0.000179861	0.000584986	0.000584986	0.000301892	0.0001171	0.00053861	0.00053861	0.00031294	0.00031294	7.05681E-05	7.05681E-05	0.000238925	0.000238925	0.00149733
3831203774005	383120	3774005	0.002664443	0.002664443	0.003070592	0.003070592	0.000457784	0.000182426	0.000593328	0.000593328	0.000306197	0.00011877	0.000544658	0.000544658	0.000317761	0.000317761	7.15744E-05	7.15744E-05	0.000242332	0.000242332	0.001556602
3831303774005	383130	3774005	0.002816268	0.002816268	0.00324556	0.00324556	0.000464289	0.000185018	0.000601759	0.000601759	0.000310548	0.000120457	0.000550884	0.000550884	0.000322276	0.000322276	7.25915E-05	7.25915E-05	0.000245775	0.000245775	0.001617341
3831403774005	383140	3774005	0.002971751	0.002971751	0.003424743	0.003424743	0.000471071	0.000187721	0.000610549	0.000610549	0.000315084	0.000122217	0.000557554	0.000557554	0.000326984	0.000326984	7.36518E-05	7.36518E-05	0.000249366	0.000249366	0.001679805
3831503774005	383150	3774005	0.003116031	0.003116031	0.003591016	0.003591016	0.000480345	0.000191416	0.000622568	0.000622568	0.000321287	0.000124623	0.000565381	0.000565381	0.000333421	0.000333421	7.51017E-05	7.51017E-05	0.000254274	0.000254274	0.001739854
3831603774005	383160	3774005	0.00324948	0.00324948	0.003744807	0.003744807	0.00049204	0.000196077	0.000637726	0.000637726	0.000329109	0.000127657	0.000576053	0.000576053	0.00034153	0.00034153	7.69303E-05	7.69303E-05	0.000260466	0.000260466	0.001802836
3837103774005	383710	3774005	0.004264997	0.004264997	0.004915123	0.004915123	0.000453632	0.000180771	0.000587946	0.000587946	0.000303419	0.000117692	0.00052527	0.00052527	0.000314879	0.000314879	7.09252E-05	7.09252E-05	0.000240134	0.000240134	0.028388107
3837203774005	383720	3774005	0.004006663	0.004006663	0.00461741	0.00461741	0.000453009	0.000180523	0.000587139	0.000587139	0.000303003	0.000117531	0.000525358	0.000525358	0.000314447	0.000314447	7.08278E-05	7.08278E-05	0.000239804	0.000239804	0.025004856
3837303774005	383730	3774005	0.003773694	0.003773694	0.004348929	0.004348929	0.000452317	0.000180247	0.000586242	0.000586242	0.00030254	0.000117351	0.000525358	0.000525358	0.000313966	0.000313966	7.07196E-05	7.07196E-05	0.000239438	0.000239438	0.02252242
3837403774005	383740	3774005	0.003562527	0.003562527	0.004105573	0.004105573	0.00045204	0.000180137	0.000585883	0.000585883	0.000302355	0.000117279	0.000526159	0.000526159	0.000313774	0.000313774	7.06763E-05	7.06763E-05	0.000239291	0.000239291	0.02059802
3837503774005	383750	3774005	0.003370663	0.003370663	0.003884462	0.003884462	0.000452663	0.000180385	0.00058669	0.00058669	0.000302771	0.000117441	0.000528471	0.000528471	0.000314206	0.000314206	7.07737E-05	7.07737E-05	0.000239621	0.000239621	0.019035378
3837603774005	383760	3774005	0.003195462	0.003195462	0.003682555	0.003682555	0.000453217	0.000180606	0.000587408	0.000587408	0.000303142	0.000117585	0.000530784	0.000530784	0.000314591	0.000314591	7.08603E-05	7.08603E-05	0.000239914	0.000239914	0.017742178
3837703774005	383770	3774005	0.003033129	0.003033129	0.003495477	0.003495477	0.000451764	0.000180027	0.000585524	0.000585524	0.00030217	0.000117208	0.000529539	0.000529539	0.00031358	0.00031358	7.0633E-05	7.0633E-05	0.000239145	0.000239145	0.016678129
3837803774005	383780	3774005	0.002883433	0.002883433	0.003322962	0.003322962	0.000449757	0.000179227	0.000582923	0.000582923	0.000300827	0.000116687	0.000527315	0.000527315	0.00031289	0.00031289	7.03193E-05	7.03193E-05	0.000238082	0.000238082	0.015756091
3837903774005	383790	3774005	0.002745679	0.002745679	0.00316421	0.00316421	0.000448096	0.000178565	0.00058077	0.00058077	0.000299716	0.000116256	0.000525625	0.000525625	0.00031036	0.00031036	7.00596E-05	7.00596E-05	0.000237203	0.000237203	0.014931891
3838003774005	383800	3774005	0.002619358	0.002619358	0.003018634	0.003018634	0.000447888	0.000178482	0.000580501	0.000580501	0.000299577	0.000116202	0.000526604	0.000526604	0.00031092	0.00031092	7.00271E-05	7.00271E-05	0.000237093	0.000237093	0.014178006
3838103774005	383810	3774005	0.00250211	0.00250211	0.002883514	0.002883514	0.000447681	0.0001784	0.000580232	0.000580232	0.000299439	0.000116148	0.000528027	0.000528027	0.00031074	0.00031074	6.99947E-05	6.99947E-05	0.000236983	0.000236983	0.013494264
3838203774005	383820	3774005	0.002392963	0.002392963	0.002757729	0.002757729	0.000447196	0.000178207	0.000579604	0.000579604	0.000299115	0.000116023	0.000529716	0.000529716	0.00031041	0.00031041	6.99189E-05	6.99189E-05	0.000236727	0.000236727	0.012870484
3838303774005	383830	3774005	0.002291267	0.002291267	0.002640532	0.002640532	0.000446296	0.000177848	0.000578438	0.000578438	0.000298513	0.000115789	0.000530517	0.000530517	0.00030987	0.00030987	6.97783E-05	6.97783E-05	0.000236251	0.000236251	0.012296745
3838403774005	383840	3774005	0.002196376	0.002196376	0.002531176	0.002531176	0.000445258	0.000177435	0.000577093	0.000577093	0.000297818	0.00011552	0.000531228	0.000531228	0.00030966	0.00030966	6.9616E-05	6.9616E-05	0.000235701	0.000235701	0.011764677
3838603774005	383860	3774005	0.002023999	0.002023999	0.002332523	0.002332523	0.000441245	0.000175835	0.000571891	0.000571891	0.000295134	0.000114479	0.00052527	0.00052527	0.00030628	0.00030628	6.89884E-05	6.89884E-05	0.000233576	0.000233576	0.010815375
3838703774005	383870	3774005	0.001945679	0.001945679	0.002242265	0.002242265	0.000438753	0.000174842	0.000568662	0.000568662	0.000293467	0.000113832	0.000521	0.000521	0.000304551	0.000304551	6.85989E-05	6.85989E-05	0.000232258	0.000232258	0.010383389
3838803774005	383880	3774005	0.001871896	0.001871896	0.002157234	0.002157234	0.000435777	0.000173656	0.000564805	0.000564805	0.000291477	0.00011306	0.000515308	0.000515308	0.00030248	0.00030248	6.81336E-05	6.81336E-05	0.000230682	0.000230682	0.009975387
3838903774005	383890	3774005	0.001802417	0.001802417	0.002077165	0.002077165	0.000432802	0.000172471	0.000560948	0.000560948	0.000289487	0.000112288	0.00051095	0.00051095	0.00030042	0.00030042	6.76684E-05	6.76684E-05	0.000229107	0.000229107	0.009587918
3839003774005	383900	3774005	0.001735531	0.001735531	0.002000083	0.002000083	0.000427404	0.00017032	0.000553952	0.000553952	0.000285876	0.000110888	0.00050259	0.00050259	0.00029673	0.00029673	6.68244E-05	6.68244E-05	0.00022625	0.00022625	0.009215721
3839103774005	383910	3774005	0.001671005	0.001671005	0.001925721	0.001925721	0.000421867	0.000168113	0.000546776	0.000546776	0.000282173	0.000109451	0.000494497	0.000494497	0.00029283	0.00029283	6.59588E-05	6.59588E-05	0.000223319	0.000223319	0.008854395
3829703774015	382970	3774015	0.000992836	0.000992836	0.001144177	0.001144177	0.000347266	0.000138385	0.000450086	0.000450086	0.000232274	9.00962E-05	0.000432774	0.000432774	0.000241047	0.000241047	5.42948E-05	5.42948E-05	0.000183828	0.000183828	0.00080358
3829803774015	382980	3774015	0.001035884	0.001035884	0.001193787	0.001193787	0.000348442	0.000138853	0.000451611	0.000451611	0.000233061	9.04014E-05	0.000434108	0.000434108	0.000241863	0.000241863	5.44788E-05	5.44788E-05	0.000184451	0.000184451	0.000822647
3829903774015	382990	3774015	0.001081849	0.001081849	0.001246758	0.001246758	0.000349549	0.000139295	0.000453046	0.000453046	0.000233802	9.06887E-05	0.000435353	0.000435353	0.000242632	0.000242632	5.46519E-05	5.46519E-05	0.000185037	0.000185037	0.000842405
3830003774015	383000	3774015	0.00114568	0.00114568	0.001320319	0.001320319	0.00035384	0.000141004	0.00045807	0.00045807	0.00023672	9.18019E-05	0.000439711	0.000439711	0.00024561	0.00024561	5.53227E-05	5.53227E-05	0.000187308	0.000187308	0.000874413
3830103774015	383010	3774015	0.001228027	0.001228027	0.001415218	0.001415218	0.00036076	0.000143762	0.000467576	0.000467576	0.00024131	9.35974E-05	0.000446826	0.000446826	0.00025041	0.00025041	5.64047E-05	5.64047E-05	0.000190971	0.000190971	0.00091781
3830203774015	383020	3774015	0.00132301	0.00132301	0.00152468	0.00152468	0.000368373	0.000146796	0.000477443	0.000477443	0.000246392	9.55724E-05	0.000454741	0.000454741	0.000255698	0.000255698	5.75949E-05	5.75949E-05	0.000195001	0.000195001	0.000966212
3830303774015	383030	3774015	0.001416096	0.001416096	0.001631955	0.001631955	0.000374117	0.000149085	0.000484887	0.000484887	0.00025034	9.70626E-05	0.000460611	0.000460611	0.000259685	0.000259685	5.8493E-05	5.8493E-05	0.000198042	0.000198042	0.001009091
3830403774015	383040	3774015	0.001520476	0.001520476	0.001752246	0.001752246	0.000380276	0.000151539	0.00049287	0.00049287	0.000254354	9.86605E-05	0.000466926	0.000466926	0.00026396	0.00026396	5.9456E-05	5.9456E-05	0.000201302	0.000201302	0.001055249
3830503774015	383050	3774015	0.001645639	0.001645639	0.001896489	0.001896489	0.000387957	0.0001546	0.000502826	0.000502826	0.000259492	0.000100654	0.00047493	0.00047493	0.000269292	0.000269292	6.0657E-05	6.0657E-05	0.000205368	0.000205368	0.001108827
3830603774015	383060	3774015	0.001796446	0.001796446	0.002070284	0.002070284	0.000397715	0.000158489	0.000515473	0.000515473	0.000266018	0.000103185	0.000484892	0.000484892	0.000276065	0.000276065	6.21826E-05	6.21826E-05	0.000210534	0.000210534	0.001170428
3830703774015	383070	3774015	0.001965259	0.001965259	0.002264829	0.002264829	0.000408511	0.000162791	0.000529465	0.000529465	0.000273239	0.000105986	0.000495831	0.000495831	0.000283559	0.000283559	6.38705E-05	6.38705E-05	0.000216249	0.000216249	0.001235912
3830803774015	383080	3774015	0.002129444	0.002129444	0.00245041	0.00245041	0.000417854	0.000166514	0.000541574	0.000541574	0.000279488	0.00010841	0.000504903	0.000504903	0.000290044	0.000290044	6.53312E-05	6.53312E-05	0.000221194	0.000221194	0.001296478
3830903774015	383090	3774015	0.002301266	0.002301266	0.002652054	0.002652054	0.000427819	0.000170485	0.00055449	0.00055449	0.000286154	0.000110995	0.000514419	0.000514419	0.000296961	0.000296961	6.68893E-05	6.68893E-05	0.000226469	0.000226469	0.001360323
3831003774015	383100	3774015	0.002467163	0.002467163	0.00284329	0.00284329	0.000436677	0.000174015	0.00056571	0.00056571	0.00029209	0.00011329	0.000522779	0.000522779	0.00030311	0.00030311	6.82743E-05	6.82743E-05	0.000231159	0.000231159	0.001421493
3831103774015	383110	3774015	0.002620747	0.002620747	0.003020235	0.003020235	0.000442352	0.000176276	0.000573326	0.000573326	0.000295874	0.000114766	0.000527938	0.000527938	0.00030704	0.00030704	6.91615E-05	6.91615E-05	0.000234163	0.000234163	0.001476365
3831203774015	383120	3774015	0.002780256	0.002780256	0.003204058	0.003204058	0.000448096	0.000178565	0.00058077	0.00058077	0.000299716	0.000116256	0.000533363	0.000533363	0.00031036	0.00031036	7.00596E-05	7.00596E-05	0.000237203	0.000237203	0.001533308
3831303774015	383130	3774015	0.002945135	0.002945135	0.00339407	0.00339407	0.000454255	0.00018102	0.000588753	0.000588753	0.000303836	0.000117854	0.000539233	0.000539233	0.000315311	0.000315311	7.10226E-05	7.10226E-05	0.000240464	0.000240464	0.001592407
3831403774015	383140	3774015	0.003115013	0.003115013	0.003589843	0.003589843	0.000460691	0.000183584	0.000597095	0.000597095	0.000308141	0.000119524	0.000545459	0.000545459	0.00031977	0.00031977	7.20288E-05	7.20288E-05	0.00024387	0.00024387	0.001653146
3831503774015	383150	3774015	0.003280817	0.003280817	0.003780921	0.003780921	0.000469065	0.000186921	0.000607948	0.000607948	0.000313742	0.000121696	0.000552929	0.000552929	0.00032591	0.00032591	7.3338E-05	7.3338E-05	0.000248303	0.000248303	0.001717249
3831603774015	383160	3774015	0.003429078	0.003429078	0.003951782	0.003951782	0.000481106	0.00019172	0.000623555	0.000623555	0.000321796	0.00012482	0.000563602	0.000563602	0.00033949	0.00033949	7.52207E-05	7.52207E-05	0.000254677	0.000254677	0.001774451

			MSite Grubbing / Prep	MMass Grading / Excavation	MMass Grading / Excavation	MDrainage / Utilities Trenching	MFoundations / Concrete Pads	MBuilding / Structure Construction	MAsphalt Paving	MLandscaping or Other Finishing	MWaterside Construction (Piles)	RSSWRestriping South Valley	RSSWRestriping Silver Lake Boulevard	RSSWDemolition	RSSWPlacing Base	RSSWForm	Child Risk				
Unique Identifier	X (UTM)	Y (UTM)	2027	2027	2028	2028	2028	2028	2028	2028	2028	2029	2029	2029	2029	2029	3rd Trimester	0<2	2<16	Total	per million
3837403773995	383740	3773995	0.021411122	0.035614748	0.035614748	0.017128897	0.008116358	0.022019848	0.014317763	0.00983263	0.010568175	0.000208788	0.008686145	0.024727743	0.002248573	0.004890625	6.07403E-07	1.31353E-05	1.724E-06	1.54667E-05	15.4666783
3837503773995	383750	3773995	0.019652628	0.032689712	0.032689712	0.015722102	0.007449762	0.02021136	0.013141846	0.009025076	0.009700211	0.000209555	0.007454008	0.021587031	0.001962978	0.004269458	5.57466E-07	1.20505E-05	1.6003E-06	1.42082E-05	14.2082478
3837603773995	383760	3773995	0.018215456	0.030299154	0.030299154	0.014572364	0.00690497	0.018733328	0.012180799	0.008365084	0.008990847	0.000210175	0.006518896	0.019116085	0.001738287	0.003780758	5.14838E-07	1.11234E-05	1.4977E-06	1.3136E-05	13.1359699
3837703773995	383770	3773995	0.017045121	0.028352447	0.028352447	0.013636097	0.006461329	0.01752972	0.011398188	0.007827631	0.008413189	0.000209378	0.005809174	0.017189231	0.001563072	0.003399667	4.78892E-07	1.03439E-05	1.4125E-06	1.22354E-05	12.2353577
3837803773995	383780	3773995	0.01603784	0.02667696	0.02667696	0.012830272	0.006079497	0.016493802	0.010724613	0.007365057	0.007916012	0.000208463	0.005236292	0.015602013	0.001418741	0.003085748	4.4743E-07	9.66255E-06	1.3383E-06	1.14483E-05	11.4483125
3837903773995	383790	3773995	0.015141043	0.025185249	0.025185249	0.012112834	0.005739546	0.015571509	0.010124919	0.006953221	0.007473368	0.000207607	0.004756336	0.014250875	0.001295878	0.002818522	4.19296E-07	9.05256E-06	1.2719E-06	1.07437E-05	10.7437326
3838003773995	383800	3773995	0.014324337	0.023826761	0.023826761	0.01145947	0.005429956	0.014731584	0.009578782	0.006578166	0.007070255	0.000207047	0.004344323	0.013075405	0.001188989	0.002586039	3.9382E-07	8.49795E-06	1.2113E-06	1.01031E-05	10.1030907
3838103773995	383810	3773995	0.013586925	0.022600167	0.022600167	0.01086954	0.005150424	0.013973207	0.009085669	0.006239524	0.006706281	0.000207342	0.003993556	0.01206372	0.001096993	0.002385949	3.71063E-07	8.00235E-06	1.1564E-06	9.52984E-06	9.52983971
3838203773995	383820	3773995	0.012918755	0.021488748	0.021488748	0.010335004	0.004897139	0.01328604	0.008638859	0.00593268	0.006376483	0.000206604	0.003693077	0.011189406	0.001017489	0.002213028	3.50788E-07	7.55843E-06	1.1063E-06	9.01551E-06	9.01550506
3838303773995	383830	3773995	0.012306585	0.020470479	0.020470479	0.009845268	0.004665082	0.012656466	0.008229497	0.005651553	0.006074326	0.000205837	0.003431988	0.010424222	0.000947908	0.002061691	3.32265E-07	7.15501E-06	1.0601E-06	8.54739E-06	8.54739254
3838403773995	383840	3773995	0.011741161	0.019529966	0.019529966	0.009392929	0.004450746	0.012074967	0.007851394	0.005391893	0.005795242	0.000205069	0.00320255	0.009747602	0.000886381	0.00192787	3.15386E-07	6.78749E-06	1.0173E-06	8.12022E-06	8.12021989
3838603773995	383860	3773995	0.010733162	0.017853285	0.017853285	0.00858653	0.004068642	0.01103831	0.007177338	0.00492899	0.005297711	0.000203298	0.002820639	0.008613078	0.000783215	0.001703485	2.85493E-07	6.14235E-06	9.4042E-07	7.36826E-06	7.36825886
3838703773995	383870	3773995	0.010278142	0.017096417	0.017096417	0.008222514	0.003896157	0.010570354	0.006873064	0.004720031	0.005073121	0.000202354	0.002659056	0.008130131	0.000739299	0.001607968	2.72055E-07	5.85552E-06	9.0546E-07	7.03304E-06	7.03303571
3838803773995	383880	3773995	0.009849687	0.016383734	0.016383734	0.00787975	0.003733741	0.010129718	0.006586553	0.004523272	0.004861642	0.000200376	0.002512776	0.007691512	0.000699414	0.001521218	2.5965E-07	5.58975E-06	8.7235E-07	6.72175E-06	6.72175199
3838903773995	383890	3773995	0.009443887	0.015708736	0.015708736	0.00755511	0.003579914	0.0097123	0.006315192	0.004336916	0.004661346	0.000198369	0.002379091	0.007289543	0.000662862	0.001441718	2.48167E-07	5.34314E-06	8.4104E-07	6.43235E-06	6.43234986
3839003773995	383900	3773995	0.009055557	0.015062797	0.015062797	0.007244446	0.003432709	0.00931301	0.006055513	0.004158583	0.004469673	0.000195713	0.002255767	0.006917918	0.000629069	0.001368218	2.37235E-07	5.11003E-06	8.1079E-07	6.15805E-06	6.15805251
3839103773995	383910	3773995	0.008682623	0.014442467	0.014442467	0.006946098	0.00329134	0.008929473	0.005806129	0.003987321	0.004285599	0.000191876	0.002141048	0.006571428	0.000597561	0.00129969	2.2689E-07	4.88821E-06	7.8156E-07	5.89666E-06	5.89665714
3829703774005	382970	3774005	0.000747783	0.001243844	0.001243844	0.000598226	0.000283464	0.000769042	0.000500047	0.000343404	0.000369093	0.000172662	0.000223037	0.000694717	6.31728E-05	0.0001374	1.15066E-07	3.23235E-06	2.8062E-07	3.62803E-06	3.62802821
3829803774005	382980	3774005	0.000767965	0.001277415	0.001277415	0.000614372	0.000291114	0.000789799	0.000513543	0.000352673	0.000379055	0.000173252	0.00022786	0.000709889	6.45525E-05	0.00014001	1.21864E-07	3.44141E-06	2.9245E-07	3.85573E-06	3.85573004
3829903774005	382990	3774005	0.000789105	0.001312578	0.001312578	0.000631284	0.000299127	0.000811539	0.00052768	0.00036238	0.000389489	0.000173813	0.000232833	0.000725609	6.5982E-05	0.00014351	1.29296E-07	3.67128E-06	3.0526E-07	4.10583E-06	4.10583475
3830003774005	383000	3774005	0.000820375	0.001364592	0.001364592	0.0006563	0.000310981	0.000843699	0.00054859	0.000376741	0.000404924	0.000175702	0.000240633	0.000750104	6.82094E-05	0.000148355	1.3905E-07	3.97358E-06	3.2274E-07	4.43536E-06	4.435364
3830103774005	383010	3774005	0.000861059	0.001432265	0.001432265	0.000688847	0.000326403	0.000885539	0.000575796	0.000395424	0.000425004	0.000178624	0.000250935	0.000782367	7.11432E-05	0.000154736	1.51191E-07	4.35189E-06	3.4493E-07	4.84801E-06	4.84801105
3830203774005	383020	3774005	0.000905891	0.001506837	0.001506837	0.000724713	0.000343398	0.000931646	0.000605775	0.000416012	0.000447133	0.0001819	0.00026216	0.000817647	7.43513E-05	0.000161713	1.65144E-07	4.79064E-06	3.7036E-07	5.32614E-06	5.32614242
3830303774005	383030	3774005	0.000945617	0.001572917	0.001572917	0.000756494	0.000358457	0.000972501	0.000632341	0.000434256	0.000466741	0.000184173	0.000271807	0.000847991	7.71106E-05	0.000167715	1.79525E-07	5.24796E-06	3.9559E-07	5.82308E-06	5.82307798
3830403774005	383040	3774005	0.000988136	0.001643641	0.001643641	0.000790509	0.000374575	0.001016229	0.000660773	0.000453782	0.000487727	0.000186622	0.000282109	0.000880346	8.00527E-05	0.000174114	1.96082E-07	5.77949E-06	4.2433E-07	6.3999E-06	6.39989893
3830503774005	383050	3774005	0.001038552	0.001727502	0.001727502	0.000830841	0.000393686	0.001068078	0.000694486	0.000476934	0.000512612	0.000190017	0.000294495	0.000919282	8.35932E-05	0.000181814	2.16575E-07	6.44386E-06	4.6007E-07	7.12051E-06	7.12050653
3830603774005	383060	3774005	0.001097663	0.001825826	0.001825826	0.00087813	0.000416093	0.00112887	0.000734014	0.00050408	0.000541788	0.000194621	0.000309322	0.000965712	8.78153E-05	0.000190997	2.42365E-07	7.28988E-06	5.0509E-07	8.03734E-06	8.03734168
3830703774005	383070	3774005	0.001160363	0.001930121	0.001930121	0.000928291	0.000439861	0.001193353	0.000775943	0.000532874	0.000572736	0.000199845	0.00032537	0.001016072	9.23947E-05	0.000200958	2.73675E-07	8.33049E-06	5.5887E-07	9.16304E-06	9.16303648
3830803774005	383080	3774005	0.001216044	0.002022739	0.002022739	0.000972835	0.000460968	0.001250617	0.000813177	0.000558444	0.000600219	0.000203859	0.000339543	0.001060492	9.64339E-05	0.000209743	3.07696E-07	9.47435E-06	6.1476E-07	1.03968E-05	10.3968144
3830903774005	383090	3774005	0.001274756	0.002120399	0.002120399	0.001019805	0.000483225	0.001310998	0.000852438	0.000585406	0.000629199	0.000208257	0.00035443	0.001107379	0.000100698	0.000219016	3.48682E-07	1.08683E-05	6.8062E-07	1.18976E-05	11.8976215
3831003774005	383100	3774005	0.001331634	0.002215008	0.002215008	0.001065307	0.000504785	0.001369493	0.000890473	0.000611526	0.000657272	0.000212241	0.000368453	0.001151707	0.000104728	0.000227783	3.96669E-07	1.25216E-05	7.5541E-07	1.36737E-05	13.6736804
3831103774005	383110	3774005	0.001384443	0.002302849	0.002302849	0.001107554	0.000524804	0.001423803	0.000925786	0.000635778	0.000683338	0.000214986	0.000380958	0.001191099	0.000108311	0.000235574	4.51613E-07	1.44418E-05	8.3873E-07	1.57322E-05	15.7321875
3831203774005	383120	3774005	0.001439246	0.002394008	0.002394008	0.001151397	0.000545578	0.001480165	0.000962434	0.000660945	0.000710388	0.000217879	0.000393761	0.00123168	0.000112001	0.0002436	5.20606E-07	1.68873E-05	9.4207E-07	1.83499E-05	18.3499291
3831303774005	383130	3774005	0.001495406	0.002487422	0.002487422	0.001196325	0.000566867	0.001537921	0.000999988	0.000686735	0.000738107	0.000220889	0.000407249	0.001272718	0.000115732	0.000251717	6.09745E-07	2.0096E-05	1.0743E-06	2.17801E-05	21.7801208
3831403774005	383140	3774005	0.001553161	0.00258349	0.00258349	0.001242529	0.00058876	0.001597318	0.001038609	0.000713258	0.000766614	0.000224018	0.000423386	0.001322256	0.000120237	0.000261514	7.30207E-07	2.45074E-05	1.2525E-06	2.64901E-05	26.4901283
3831503774005	383150	3774005	0.001608682	0.002675843	0.002675843	0.001286946	0.000609806	0.001654417	0.001075737	0.000738755	0.000794019	0.000227559	0.000438095	0.001372799	0.000124833	0.000271511	9.06907E-07	3.11074E-05	1.5137E-06	3.3528E-05	33.5279855
3831603774005	383160	3774005	0.001666916	0.002772707	0.002772707	0.001333532	0.000631881	0.001714307	0.001114678	0.000765498	0.000822762	0.000232252	0.000449141	0.001407896	0.000128024	0.000278452	1.18617E-06	4.17273E-05	1.9287E-06	4.48421E-05	44.8421468
3837103774005	383710	3774005	0.026247857	0.043660058	0.043660058	0.020998286	0.009949829	0.026994094	0.017552121	0.012053804	0.012955507	0.000203151	0.013022548	0.034765534	0.003161342	0.006875888	8.1604E-07	1.76793E-05	2.0809E-06	2.05762E-05	20.5762273
3837203774005	383720	3774005	0.023119678	0.03845672	0.03845672	0.018495742	0.008764024	0.02377698	0.015460286	0.01061725	0.01141149	0.000203771	0.010569499	0.029052516	0.002641839	0.005745973	7.27885E-07	1.57708E-05	1.8668E-06	1.83654E-05	18.3654242
3837303774005	383730	3774005	0.020824399	0.034638807	0.034638807	0.016659519	0.007893948	0.021416445	0.013925417	0.009563189	0.010278578	0.000203416	0.008835998	0.024885861	0.002262952	0.004921897	6.57658E-07	1.42491E-05	1.7064E-06	1.66132E-05	16.613209
3837403774005	383740	3774005	0.019045084	0.031679138	0.031679138	0.015236067	0.007219459	0.019586544	0.012735578	0.008746074	0.009400338	0.000204184	0.007564053	0.021706123	0.001973808	0.004293012	5.99664E-07	1.29916E-05	1.5799E-06	1.51712E-05	15.1711741
3837503774005	383750	3774005	0.017600254	0.029275842	0.029275842	0.014080203	0.006671765	0.018100636	0.01176941	0.008082565	0.008687193	0.000204184	0.00658952	0.019182075	0.001744288	0.003793809	5.50338E-07	1.19196E-05	1.4756E-06	1.39456E-05	13.9455956
3837603774005	383760	3774005	0.016404552	0.027286939	0.027286939	0.013123641	0.006218507	0.01687094	0.010969835	0.007533462	0.008097015	0.000204922	0.005829837	0.017156145	0.001560064	0.003393123	5.08381E-07	1.10064E-05	1.388E-06	1.29028E-05	12.9028218
3837703774005	383770	3774005	0.015420724	0.025650463	0.025650463	0.012336579	0.005845566	0.015859141	0.010311943	0.007081659	0.007611413	0.000204213	0.005241443	0.015549825	0.001413996	0.003075427	4.73118E-07	1.02411E-05	1.3143E-06	1.20285E-05	12.0284835
3837803774005	383780	3774005	0.0145682	0.024232396	0.024232396	0.01165456	0.005522398	0.01498238	0.009741855	0.006690155	0.007190622	0.000203328	0.004759343	0.014209655	0.00129213	0.002810369	4.42273E-07	9.57231E-06	1.2495E-06	1.12641E-05	11.2640609
3837903774005	383790	3774005	0.013806139	0.022964801	0.022964801	0.011044911	0.005233521	0.014198653	0.009232259	0.006340193	0.006814481	0.00020256	0.004351112	0.013057948	0.001187401	0.002582586	4.14711E-07	8.9741E-06	1.1912E-06	1.058E-05	10.5800193
3838003774005	383800	3774005	0.013109091	0.021805349	0.021805349	0.010487273	0.00496929	0.013481788	0.008766138	0.006020088	0.00647043	0.000203003	0.00399698	0.01204608	0.001095389	0.00238246	3.8971E-07	8.42913E-06	1.1379E-06	9.95679E-06	9.9567904
3838103774005	383810	3774005	0.012476898	0.020753774	0.020753774	0.009981518	0.004729643	0.012831621	0.008343387	0.005729766	0.00615839	0.000202472	0.003692749	0.011167654	0.001015511	0.002208726	3.67324E-07	7.94119E-06	1.0894E-06	9.39792E-06	9.39792064
3838203774005	383820	3774005	0.011900146	0.019794419	0.019794419	0.009520117	0.004511013	0.012238472	0.007957709	0.005464904	0.005873715	0.000202708	0.003429398	0.010400824	0.00094578	0.002057063	3.47443E-07	7.50461E-06	1.0448E-06	8.89688E-06	8.89688455
3838303774005	383830	3774005	0.011369663	0.018912025	0.018912025	0.00909573	0.004309921	0.011692907	0.007602971	0.00522129	0.005611877	0.000202	0.003199037	0.00972521	0.000884345	0.001923441	3.2929E-07	7.10772E-06	1.0036E-06	8.44065E-06	8.44065379
3838403774005	383840	3774005	0.010877709	0.018093721	0.018093721	0.008702167	0.004123435	0.011186966	0.007273998	0.00499537	0.005369057	0.000201291	0.002995323	0.009124176	0.000829691	0.001804569	3.12836E-07	6.74686E-06	9.6532E-07	8.02502E-06	8.02501649
3838603774005	383860	3774005	0.009999978	0.016633724	0.016633724	0.007999982	0.003790712	0.010284281	0.006687053	0.00459229	0.004935823	0.000199579	0.002655364	0.008113862	0.00073782	0.00160475	2.83414E-07	6.11233E-06	8.9617E-07	7.29191E-06	7.29191345
3838703774005	383870	3774005	0.009600559	0.015969341	0.015969341	0.007680447	0.003639304	0.009873507	0.006419959	0.004408865	0.004738677	0.000198694	0.002510096	0.007679538	0.000698325	0.00151885	2.70327E-07	5.83104E-06	8.6455E-07	6.96592E-06	6.96591866
3838803774005	383880	3774005	0.009223317	0.015341846	0.015341846	0.007378654	0.003496302	0.00948554	0.006167695	0.004235624	0.004552477	0.000196864	0.002378049	0.007283511	0.000662313	0.001440524	2.58004E-07	5.56824E-06	8.3457E-07	6.66082E-06	6.66081801
3838903774005	383890	3774005	0.008865061	0.014745931	0.014745931	0.007092049	0.003360497	0.009117099	0.005928127	0.004071102	0.004375647	0.000195831	0.002257077	0.006919564	0.000629218	0.001368543	2.46729E-07	5.32508E-06	8.0613E-07	6.37794E-06	6.37793642
3839003774005	383900	3774005	0.008520925	0.014173503	0.014173503	0.00681674	0.003230045	0.008763178	0.005698001	0.003913064	0.004205787	0.000192378	0.002145157	0.006582213	0.000598542	0.001301823	2.35954E-07	5.09569E-06	7.7846E-07	6.11011E-06	6.11011122
3839103774005	383910	3774005	0.00818684	0.013617794	0.013617794	0.006549472	0.003103402	0.008419595	0.005474596	0.003759643	0.004040888	0.000188452	0.002039995	0.006264422	0.000569644	0.00123897	2.25702E-07	4.87591E-06	7.5146E-07	5.85307E-06	5.85306835
3829703774015	382970	3774015	0.000742996	0.001235882	0.001235882	0.000594397	0.000281649	0.00076412	0.000496847	0.000341206	0.000366731	0.000169356	0.000221012	0.000688502	6.26077E-05	0.000136171	1.15313E-07	3.24303E-06	2.8024E-07	3.63858E-06	3.63857948
3829803774015	382980	3774015	0.000760626	0.001265207	0.001265207	0.000608501	0.000288332	0.000782251	0.000508636	0.000349302	0.000375432	0.000169622	0.000225091	0.000701297	6.37712E-05	0.00013872	1.21758E-07	3.44157E-06	2.9126E-07	3.85459E-06	3.85459136
3829903774015	382990	3774015	0.000778894	0.001295593	0.001295593	0.000623115	0.000295257	0.000801038	0.000520852	0.000357691	0.000384449	0.000169769	0.00022926	0.000714459	6.4968E-05	0.00014135	1.28767E-07	3.65861E-06	3.0311E-07	4.09049E-06	4.09048725
3830003774015	383000	3774015	0.000808489	0.001344822	0.001344822	0.000646791	0.000306476	0.000831475	0.000540642	0.000371282	0.000399057	0.000171452	0.000236584	0.000737491	6.70624E-05	0.00014586	1.38301E-07	3.95402E-06	3.2011E-07	4.41243E-06	4.41242881
3830103774015	383010	3774015	0.000848614	0.001411565	0.001411565	0.000678892	0.000321686	0.000872741	0.000567474	0.000389709	0.000418862	0.000174344	0.000246767	0.000769389	6.9963E-05	0.00015216	1.50453E-07	4.33231E-06	3.4231E-07	4.82508E-06	4.82507807
3830203774015	383020	3774015	0.000893367	0.001486005	0.001486005	0.000714693	0.00033865	0.000918765	0.0005974	0.000410261	0.000440951	0.00017762	0.000257962	0.000804577	7.31628E-05	0.000159128	1.64477E-07	4.7727E-06	3.6792E-07	5.3051E-06	5.30510125
3830303774015	383030	3774015	0.000933013	0.001551952	0.001551952	0.000746411	0.000353679	0.000959539	0.000623912	0.000428468	0.00046052	0.000179952	0.000267638	0.000834921	7.59221E-05	0.00016513	1.78949E-07	5.23222E-06	3.9341E-07	5.80458E-06	5.80458497
3830403774015	383040	3774015	0.000975691	0.001622941	0.001622941	0.000780553	0.000369857	0.001003431	0.000652451	0.000448067	0.000481585	0.000182461	0.000278	0.00086755	7.88891E-05	0.00017158	1.95673E-07	5.76824E-06	4.2259E-07	6.38651E-06	6.38650668
3830503774015	383050	3774015	0.00102523	0.001705342	0.001705342	0.000820184	0.000388636	0.001054377	0.000685578	0.000470816	0.000506036	0.000185766	0.000290177	0.000905663	8.23549E-05	0.00017912	2.16124E-07	6.43021E-06	4.5833E-07	7.10467E-06	7.1046686
3830603774015	383060	3774015	0.001082187	0.001800084	0.001800084	0.000865749	0.000410227	0.001112954	0.000723666	0.000496973	0.000534149	0.000190105	0.000304409	0.000950448	8.64273E-05	0.00018979	2.41578E-07	7.26384E-06	5.0276E-07	8.00818E-06	8.00817966
3830703774015	383070	3774015	0.001142734	0.001900796	0.001900796	0.000914187	0.000433178	0.001175222	0.000764154	0.000524778	0.000564034	0.000195005	0.000319862	0.000998889	9.08322E-05	0.00019755	2.72401E-07	8.28642E-06	5.5576E-07	9.11458E-06	9.11458003
3830803774015	383080	3774015	0.001198734	0.001993945	0.001993945	0.000958987	0.000454406	0.001232814	0.000801601	0.000550494	0.000591675	0.000199166	0.000334154	0.001043674	9.49047E-05	0.00020647	3.06851E-07	9.4421E-06	6.1276E-07	1.03617E-05	10.3617146
3830903774015	383090	3774015	0.001257765	0.002092136	0.002092136	0.001006212	0.000476784	0.001293524	0.000841076	0.000577603	0.000620812	0.000203711	0.000349219	0.00109111	9.92181E-05	0.000215798	3.48456E-07	1.08536E-05	6.8001E-07	1.18821E-05	11.8821131
3831003774015	383100	3774015	0.001314323	0.002186214	0.002186214	0.001051459	0.000498223	0.00135169	0.000878897	0.000603577	0.000648728	0.000207785	0.000363243	0.001135347	0.000103241	0.00022454	3.96978E-07	1.25207E-05	7.5591E-07	1.36736E-05	13.6735585
3831103774015	383110	3774015	0.001365058	0.002270605	0.002270605	0.001092047	0.000517455	0.001403867	0.000912824	0.000626876	0.00067377	0.000210264	0.000375152	0.001172911	0.000106657	0.000231977	4.51395E-07	1.44167E-05	8.3844E-07	1.57065E-05	15.7065227
3831203774015	383120	3774015	0.001417708	0.002358181	0.002358181	0.001134166	0.000537413	0.001458014	0.000948031	0.000651054	0.000699757	0.000212861	0.000387389	0.001211573	0.000110172	0.000239623	5.19617E-07	1.68265E-05	9.4059E-07	1.82867E-05	18.2866847
3831303774015	383130	3774015	0.001472352	0.002449075	0.002449075	0.001177881	0.000558127	0.001514211	0.000984572	0.000676148	0.000726728	0.000215665	0.000400282	0.001251422	0.000113796	0.000247505	6.08152E-07	2.00012E-05	1.0719E-06	2.16813E-05	21.681292
3831403774015	383140	3774015	0.001528511	0.002542489	0.002542489	0.001222809	0.000579416	0.001571967	0.001022126	0.000701938	0.000754448	0.000218616	0.000415824	0.001298401	0.000118068	0.000256796	7.27593E-07	2.43573E-05	1.2483E-06	2.63331E-05	26.3331312
3831503774015	383150	3774015	0.001587782	0.002641078	0.002641078	0.001270225	0.000601884	0.001632923	0.00106176	0.000729157	0.000783703	0.000222011	0.000430711	0.001349492	0.000122714	0.000266901	9.02724E-07	3.08712E-05	1.5071E-06	3.3281E-05	33.2809966
3831603774015	383160	3774015	0.001640671	0.002729052	0.002729052	0.001312536	0.000621932	0.001687315	0.001097128	0.000753445	0.000809808	0.000226704	0.000441489	0.001383949	0.000125847	0.000273716	1.18159E-06	4.14349E-05	1.9199E-06	4.45364E-05	44.5363565

Unique Identifier	X (UTM)	Y (UTM)	EGIODemolition 2025	EGIOSite Grubbing / Prep 2025	EGIOMass Grading / Excavation 2025	EGIOMass Grading / Excavation 2026	EGIODrainage / Utilities Trenching 2026	EGIODrainage / Utilities Trenching 2027	EGIOFoundations / Concrete Pads 2026	EGIOFoundations / Concrete Pads 2027	EGIOBuilding / Structure Construction 2026	EGIOBuilding / Structure Construction 2027	EGIOAsphalt Paving 2027	EGIOArchitectural Coating 2027	EGIOLandscaping or Other Finishing 2027	EGIOWaterside Construction (Piles) 2027	HIWaterside Construction (Landscaping) 2025	HIWaterside Construction (Landscaping) 2026	KMDemolition 2025	KMSite Grubbing / Prep 2025	KMMass Grading / Excavation 2025
3836803774015	383680	3774015	0.004226863	0.00390819	0.006500789	0.006500789	0.003126552	0.003126552	0.001481485	0.001481485	0.004019301	0.004019301	0.002613433	0.000530094	0.001794758	0.001929017	0.005883284	0.005883284	0.069793368	0.064531473	0.10734011
3836903774015	383690	3774015	0.004087958	0.00377976	0.006287157	0.006287157	0.003023805	0.003023805	0.0014328	0.0014328	0.003887216	0.003887216	0.002527549	0.000512674	0.001735778	0.001865625	0.005730195	0.005730195	0.055801288	0.05159429	0.08582071
3837003774015	383700	3774015	0.003950692	0.00365284	0.006076046	0.006076046	0.002922271	0.002922271	0.001384689	0.001384689	0.003756691	0.003756691	0.002442678	0.000495459	0.001677493	0.001802981	0.005568302	0.005568302	0.046796772	0.043268647	0.071972034
3837303774015	383730	3774015	0.003580565	0.00331062	0.005506802	0.005506802	0.002648494	0.002648494	0.001254963	0.001254963	0.00340474	0.00340474	0.00221383	0.000449041	0.001520335	0.001634066	0.005137355	0.005137355	0.031508386	0.029132891	0.048458955
3837403774015	383740	3774015	0.003470476	0.00320883	0.005337488	0.005337488	0.002567063	0.002567063	0.001216377	0.001216377	0.003300057	0.003300057	0.002145765	0.000435235	0.00147359	0.001583824	0.005011882	0.005011882	0.028325642	0.026190102	0.04356399
3837503774015	383750	3774015	0.003367807	0.0031139	0.005179586	0.005179586	0.00249112	0.00249112	0.001180392	0.001180392	0.003202429	0.003202429	0.002082286	0.000422359	0.001429996	0.001536969	0.004898717	0.004898717	0.025653829	0.023719723	0.039454821
3837603774015	383760	3774015	0.003267726	0.00302136	0.005025665	0.005025665	0.002417091	0.002417091	0.001145315	0.001145315	0.003107263	0.003107263	0.002020407	0.000409808	0.001387501	0.001491295	0.004791356	0.004791356	0.023394158	0.021630415	0.035979515
3837703774015	383770	3774015	0.003168336	0.00292947	0.004872805	0.004872805	0.002343573	0.002343573	0.001110479	0.001110479	0.003012753	0.003012753	0.001958954	0.000397343	0.001345299	0.001445936	0.004671787	0.004671787	0.021508928	0.019887317	0.033080088
3837803774015	383780	3774015	0.003072568	0.00284092	0.004725518	0.004725518	0.002272736	0.002272736	0.001076913	0.001076913	0.002921688	0.002921688	0.001899743	0.000385333	0.001304636	0.001402231	0.004551318	0.004551318	0.019879767	0.018380982	0.030574487
3837903774015	383790	3774015	0.00298146	0.00275668	0.004585397	0.004585397	0.002205345	0.002205345	0.001044981	0.001044981	0.002835054	0.002835054	0.001843411	0.000373907	0.001265951	0.001360652	0.004438252	0.004438252	0.018437395	0.017047354	0.028356162
3838003774015	383800	3774015	0.002895874	0.00267755	0.004453768	0.004453768	0.002142038	0.002142038	0.001014983	0.001014983	0.002753671	0.002753671	0.001790494	0.000363174	0.00122961	0.001321593	0.004342197	0.004342197	0.017132548	0.015840883	0.026349346
3838103774015	383810	3774015	0.002815378	0.00260312	0.004329967	0.004329967	0.002082496	0.002082496	0.00098677	0.00098677	0.002677127	0.002677127	0.001740724	0.000353079	0.001195431	0.001284857	0.004249444	0.004249444	0.015970834	0.014766753	0.024562664
3838203774015	383820	3774015	0.00273609	0.00252981	0.004208024	0.004208024	0.002023847	0.002023847	0.00095898	0.00095898	0.002601733	0.002601733	0.001691701	0.000343135	0.001161764	0.001248672	0.004179103	0.004179103	0.014935083	0.01380909	0.022969711
3838303774015	383830	3774015	0.002659562	0.00245905	0.004090327	0.004090327	0.001967241	0.001967241	0.000932158	0.000932158	0.002528963	0.002528963	0.001644384	0.000333538	0.00112927	0.001213747	0.004098557	0.004098557	0.014005539	0.012949627	0.0215401
3838403774015	383840	3774015	0.002586227	0.00239125	0.00397754	0.00397754	0.001912996	0.001912996	0.000906454	0.000906454	0.002459229	0.002459229	0.001599042	0.000324341	0.001098132	0.001180279	0.004026716	0.004026716	0.013164342	0.01217185	0.020246364
3838603774015	383860	3774015	0.002446977	0.00226249	0.003763377	0.003763377	0.001809995	0.001809995	0.000857648	0.000857648	0.002326817	0.002326817	0.001512945	0.000306877	0.001039005	0.001116729	0.003815294	0.003815294	0.011732755	0.010848193	0.018044625
3838703774015	383870	3774015	0.002381407	0.00220187	0.003662532	0.003662532	0.001761493	0.001761493	0.000834666	0.000834666	0.002264466	0.002264466	0.001472403	0.000298654	0.001011163	0.001086805	0.003706532	0.003706532	0.01110699	0.010269607	0.017082219
3838803774015	383880	3774015	0.00231808	0.00214331	0.003565137	0.003565137	0.001714651	0.001714651	0.00081247	0.00081247	0.002204249	0.002204249	0.001433249	0.000290712	0.000984274	0.001057904	0.003590965	0.003590965	0.01053282	0.009738724	0.016199161
3838903774015	383890	3774015	0.002255702	0.00208564	0.003469202	0.003469202	0.001668511	0.001668511	0.000790607	0.000790607	0.002144934	0.002144934	0.001394681	0.000282889	0.000957788	0.001029437	0.003488306	0.003488306	0.010000752	0.00924677	0.015380857
3839003774015	383900	3774015	0.002194273	0.00202884	0.003374726	0.003374726	0.001623073	0.001623073	0.000769077	0.000769077	0.002086522	0.002086522	0.0013567	0.000275185	0.000931705	0.001001402	0.003378043	0.003378043	0.009514238	0.008796936	0.014632613
3839103774015	383910	3774015	0.002132758	0.00197196	0.003280117	0.003280117	0.001577571	0.001577571	0.000747516	0.000747516	0.002028027	0.002028027	0.001318666	0.000267471	0.000905585	0.000973329	0.003272882	0.003272882	0.009055937	0.008373187	0.01392776
3829703774025	382970	3774025	0.004694223	0.00434031	0.007219575	0.007219575	0.003472251	0.003472251	0.00164529	0.00164529	0.004463711	0.004463711	0.002902398	0.000588706	0.001993203	0.002142307	0.002598995	0.002598995	0.001122976	0.001038312	0.001727104
3829803774025	382980	3774025	0.005001109	0.00462406	0.007691556	0.007691556	0.003699251	0.003699251	0.001752853	0.001752853	0.004755527	0.004755527	0.003092143	0.000627193	0.002123509	0.002282361	0.002720064	0.002720064	0.001154467	0.001067429	0.001775536
3829903774025	382990	3774025	0.005338192	0.00493573	0.008209979	0.008209979	0.003948586	0.003948586	0.001870998	0.001870998	0.005076057	0.005076057	0.003300558	0.000669467	0.002266636	0.002436196	0.002850339	0.002850339	0.001187511	0.001097982	0.001826357
3830003774025	383000	3774025	0.005806242	0.0053685	0.008929827	0.008929827	0.004294796	0.004294796	0.002035047	0.002035047	0.005521124	0.005521124	0.003589949	0.000728165	0.002465374	0.0026498	0.00302574	0.00302574	0.001244195	0.001150392	0.001913534
3830103774025	383010	3774025	0.006420273	0.00593623	0.009874188	0.009874188	0.004748986	0.004748986	0.00225026	0.00225026	0.006105002	0.006105002	0.003969599	0.000805171	0.002726096	0.002930026	0.003247668	0.003247668	0.001323224	0.001223463	0.002035079
3830203774025	383020	3774025	0.007143789	0.0066052	0.010986933	0.010986933	0.005284161	0.005284161	0.002503847	0.002503847	0.006792989	0.006792989	0.004416943	0.000895908	0.003033306	0.003260217	0.003498512	0.003498512	0.001410967	0.001304591	0.002170026
3830303774025	383030	3774025	0.007880677	0.00728653	0.012120245	0.012120245	0.005829227	0.005829227	0.002762121	0.002762121	0.007493692	0.007493692	0.004872554	0.000988321	0.003346195	0.003596512	0.003744854	0.003744854	0.00148551	0.001373514	0.002284671
3830403774025	383040	3774025	0.008741545	0.0080825	0.013444234	0.013444234	0.006465999	0.006465999	0.003063849	0.003063849	0.008312287	0.008312287	0.005404822	0.001096284	0.003711726	0.003989387	0.004021013	0.004021013	0.001565489	0.001447463	0.002407675
3830503774025	383050	3774025	0.009810081	0.00907047	0.01508761	0.01508761	0.007256379	0.007256379	0.003438363	0.003438363	0.009328352	0.009328352	0.006065488	0.001230289	0.004165434	0.004477036	0.0043475	0.0043475	0.001657977	0.001532978	0.00254992
3830603774025	383060	3774025	0.011172992	0.01033063	0.017183727	0.017183727	0.008264506	0.008264506	0.003916054	0.003916054	0.010624336	0.010624336	0.006908164	0.001401213	0.004744136	0.005099029	0.004741127	0.004741127	0.001763925	0.001630938	0.002712864
3830703774025	383070	3774025	0.01285668	0.01188738	0.019773189	0.019773189	0.009509906	0.009509906	0.004506175	0.004506175	0.012225346	0.012225346	0.007949174	0.001612366	0.005459043	0.005867415	0.005200291	0.005200291	0.001871685	0.001730574	0.002878595
3830803774025	383080	3774025	0.014860626	0.01374025	0.022855198	0.022855198	0.010992197	0.010992197	0.005208544	0.005208544	0.014130888	0.014130888	0.009188197	0.001863682	0.006309934	0.006781958	0.005718489	0.005718489	0.001978409	0.001829252	0.003042733
3830903774025	383090	3774025	0.017353934	0.01604558	0.026689831	0.026689831	0.012836462	0.012836462	0.00608243	0.00608243	0.01650176	0.01650176	0.010729787	0.00217637	0.007368611	0.007919831	0.006327339	0.006327339	0.00208867	0.0019312	0.003212312
3831003774025	383100	3774025	0.020300797	0.01877027	0.031222018	0.031222018	0.015016216	0.015016216	0.007115285	0.007115285	0.019303916	0.019303916	0.012551807	0.002545938	0.008619871	0.009264694	0.006997524	0.006997524	0.002196171	0.002030596	0.003377645
3831103774025	383110	3774025	0.023586124	0.02180791	0.036274752	0.036274752	0.017446326	0.017446326	0.008266768	0.008266768	0.022427915	0.022427915	0.014583096	0.002957953	0.010014846	0.010764021	0.007677716	0.007677716	0.002298322	0.002125046	0.003534751
3831203774025	383120	3774025	0.027787018	0.02569209	0.042735601	0.042735601	0.020553668	0.020553668	0.009739152	0.009739152	0.026422522	0.026422522	0.017180473	0.00348479	0.011798577	0.012681187	0.00846807	0.00846807	0.002406513	0.00222508	0.003701145
3831303774025	383130	3774025	0.033397499	0.03087958	0.051364353	0.051364353	0.024703663	0.024703663	0.011705585	0.011705585	0.031757497	0.031757497	0.020649384	0.004188405	0.014180829	0.015241648	0.009408611	0.009408611	0.002522469	0.002332294	0.003879482
3831403774025	383140	3774025	0.041161357	0.0380581	0.063304935	0.063304935	0.03044648	0.03044648	0.014426763	0.014426763	0.039140107	0.039140107	0.025449711	0.005162076	0.017477422	0.018784847	0.010529456	0.010529456	0.002646793	0.002447245	0.004070689
3831503774025	383150	3774025	0.052844416	0.04886034	0.08127313	0.08127313	0.039088276	0.039088276	0.018521592	0.018521592	0.050249464	0.050249464	0.032673245	0.006627257	0.022438137	0.024116656	0.011906047	0.011906047	0.002779659	0.002570094	0.004275033
3831603774025	383160	3774025	0.072169598	0.06672855	0.110994681	0.110994681	0.053382842	0.053382842	0.02529493	0.02529493	0.068625673	0.068625673	0.044621838	0.009050842	0.030643754	0.032936107	0.013697678	0.013697678	0.002920031	0.002699883	0.004490921
3836803774025	383680	3774025	0.004240754	0.00392103	0.006522152	0.006522152	0.003136826	0.003136826	0.001486354	0.001486354	0.004032509	0.004032509	0.002622021	0.000531836	0.001800656	0.001935357	0.005776022	0.005776022	0.065378163	0.060449141	0.100549657
3836903774025	383690	3774025	0.004100727	0.00379156	0.006306795	0.006306795	0.00303325	0.00303325	0.001437276	0.001437276	0.003899358	0.003899358	0.002535444	0.000514275	0.001741199	0.001871452	0.005619032	0.005619032	0.053523413	0.04948815	0.082317407
3837003774025	383700	3774025	0.003964496	0.0036656	0.006097276	0.006097276	0.002932482	0.002932482	0.001389528	0.001389528	0.003769817	0.003769817	0.002451214	0.00049719	0.001683355	0.001809281	0.00545944	0.00545944	0.045326446	0.041909173	0.069710717
3837103774025	383710	3774025	0.003834995	0.00354587	0.005898107	0.005898107	0.002836692	0.002836692	0.001344138	0.001344138	0.003646675	0.003646675	0.002371144	0.00048095	0.001628368	0.00175018	0.005307953	0.005307953	0.03926077	0.036300803	0.060381889
3837203774025	383720	3774025	0.003714639	0.00343458	0.005713003	0.005713003	0.002747666	0.002747666	0.001301954	0.001301954	0.00353223	0.00353223	0.002296729	0.000465856	0.001577264	0.001695253	0.005173075	0.005173075	0.034521424	0.031918768	0.053092916
3837503774025	383750	3774025	0.003387306	0.00313193	0.005209574	0.005209574	0.002505543	0.002505543	0.001187226	0.001187226	0.00322097	0.00322097	0.002094342	0.000424804	0.001438275	0.001545868	0.004807465	0.004807465	0.025128922	0.02323439	0.03864753
3837603774025	383760	3774025	0.003286707	0.00303891	0.005054857	0.005054857	0.002431131	0.002431131	0.001151967	0.001151967	0.003125312	0.003125312	0.002032142	0.000412188	0.001395561	0.001499958	0.004696701	0.004696701	0.022961481	0.021230358	0.035314071
3837703774025	383770	3774025	0.003188697	0.00294829	0.00490412	0.00490412	0.002358634	0.002358634	0.001117616	0.001117616	0.003032114	0.003032114	0.001971544	0.000399897	0.001353945	0.001455229	0.004583436	0.004583436	0.021120166	0.019527864	0.032482183
3837803774025	383780	3774025	0.003093965	0.0028607	0.004758426	0.004758426	0.002288563	0.002288563	0.001084413	0.001084413	0.002942034	0.002942034	0.001912972	0.000388016	0.001313721	0.001411996	0.004472372	0.004472372	0.019521633	0.018049849	0.030023688
3837903774025	383790	3774025	0.003003461	0.00277702	0.004619233	0.004619233	0.002221618	0.002221618	0.001052692	0.001052692	0.002855974	0.002855974	0.001857014	0.000376666	0.001275292	0.001370692	0.004367212	0.004367212	0.018111011	0.016745577	0.027854193
3838003774025	383800	3774025	0.002917271	0.00269733	0.004486675	0.004486675	0.002157864	0.002157864	0.001022483	0.001022483	0.002774017	0.002774017	0.001803723	0.000365857	0.001238695	0.001331358	0.004272157	0.004272157	0.01684749	0.015577316	0.025910935
3838103774025	383810	3774025	0.002836602	0.00262274	0.004362609	0.004362609	0.002098195	0.002098195	0.000994209	0.000994209	0.002697309	0.002697309	0.001753846	0.00035574	0.001204443	0.001294543	0.004181105	0.004181105	0.015721753	0.014536451	0.024179586
3838203774025	383820	3774025	0.002756796	0.00254895	0.00423987	0.00423987	0.002039164	0.002039164	0.000966237	0.000966237	0.002621422	0.002621422	0.001704503	0.000345732	0.001170556	0.001258122	0.004113566	0.004113566	0.014715595	0.01360615	0.022632145
3838303774025	383830	3774025	0.00268001	0.00247796	0.004121775	0.004121775	0.001982366	0.001982366	0.000939324	0.000939324	0.002548407	0.002548407	0.001657027	0.000336102	0.001137952	0.001223079	0.004039523	0.004039523	0.013809864	0.012768704	0.021239157
3838403774025	383840	3774025	0.002606243	0.00240975	0.004008324	0.004008324	0.001927802	0.001927802	0.00091347	0.00091347	0.002478263	0.002478263	0.001611418	0.000326851	0.001106631	0.001189414	0.003967882	0.003967882	0.012989632	0.012010311	0.019977665
3838603774025	383860	3774025	0.002466475	0.00228052	0.003793365	0.003793365	0.001824417	0.001824417	0.000864482	0.000864482	0.002345358	0.002345358	0.001525	0.000309322	0.001047284	0.001125628	0.003767767	0.003767767	0.011594022	0.01071992	0.017831258
3838703774025	383870	3774025	0.00240056	0.00221958	0.00369199	0.00369199	0.001775661	0.001775661	0.000841379	0.000841379	0.002282679	0.002282679	0.001484246	0.000301056	0.001019296	0.001095546	0.003662006	0.003662006	0.010982925	0.010154895	0.016891409
3838803774025	383880	3774025	0.00233706	0.00216086	0.003594329	0.003594329	0.001728691	0.001728691	0.000819123	0.000819123	0.002222298	0.002222298	0.001444984	0.000293092	0.000992333	0.001066566	0.003555245	0.003555245	0.010421005	0.00963534	0.016027194
3838903774025	383890	3774025	0.002276063	0.00210446	0.003500517	0.003500517	0.001683572	0.001683572	0.000797744	0.000797744	0.002164296	0.002164296	0.00140727	0.000285443	0.000966433	0.001038729	0.003447283	0.003447283	0.009900412	0.009153996	0.015226538
3839003774025	383900	3774025	0.002214203	0.00204727	0.003405377	0.003405377	0.001637815	0.001637815	0.000776062	0.000776062	0.002105473	0.002105473	0.001369022	0.000277685	0.000940167	0.001010498	0.003340621	0.003340621	0.009423475	0.008713016	0.014493023
3839103774025	383910	3774025	0.002155362	0.00199286	0.003314882	0.003314882	0.001594291	0.001594291	0.000755439	0.000755439	0.002049522	0.002049522	0.001332642	0.000270306	0.000915183	0.000983645	0.003242865	0.003242865	0.008976304	0.008299558	0.013805286
3829703774035	382970	3774035	0.004703024	0.00434845	0.00723311	0.00723311	0.003478761	0.003478761	0.001648376	0.001648376	0.004472079	0.004472079	0.002907839	0.00058981	0.001996939	0.002146323	0.002589089	0.002589089	0.001126082	0.001041184	0.001731881
3829803774035	382980	3774035	0.004998952	0.00462207	0.007688239	0.007688239	0.003697655	0.003697655	0.001752097	0.001752097	0.004753476	0.004753476	0.003090809	0.000626922	0.002122593	0.002281377	0.002706056	0.002706056	0.00115464	0.001067589	0.001770801
3829903774035	382990	3774035	0.005321972	0.00492074	0.008185034	0.008185034	0.003936588	0.003936588	0.001865313	0.001865313	0.005060634	0.005060634	0.003290529	0.000667432	0.002259749	0.002428793	0.002831228	0.002831228	0.001184578	0.001095269	0.001821845
3830003774035	383000	3774035	0.005786054	0.00534983	0.008898777	0.008898777	0.004279863	0.004279863	0.002027971	0.002027971	0.005501927	0.005501927	0.003577467	0.000725633	0.002456802	0.002640587	0.003005529	0.003005529	0.001240744	0.001147201	0.001908227
3830103774035	383010	3774035	0.006408626	0.00592546	0.009856274	0.009856274	0.004740371	0.004740371	0.002246178	0.002246178	0.006093927	0.006093927	0.003962398	0.00080371	0.002721151	0.002924711	0.003230958	0.003230958	0.001322189	0.001222506	0.002033487
3830203774035	383020	3774035	0.007147671	0.00660879	0.010992904	0.010992904	0.005287032	0.005287032	0.002505208	0.002505208	0.006796681	0.006796681	0.004419343	0.000896395	0.003034955	0.003261989	0.003487506	0.003487506	0.001413383	0.001306825	0.002173741
3830303774035	383030	3774035	0.00786739	0.00727425	0.012099811	0.012099811	0.005819399	0.005819399	0.002757464	0.002757464	0.007481058	0.007481058	0.004864339	0.000986655	0.003340553	0.003590448	0.003729645	0.003729645	0.001484993	0.001373036	0.002283874
3830403774035	383040	3774035	0.008704446	0.0080482	0.013387177	0.013387177	0.006438557	0.006438557	0.003050846	0.003050846	0.00827701	0.00827701	0.005381884	0.001091631	0.003695973	0.003972456	0.004000601	0.004000601	0.001561779	0.001444033	0.002401969
3830503774035	383050	3774035	0.009742699	0.00900817	0.014983979	0.014983979	0.007206538	0.007206538	0.003414746	0.003414746	0.009264278	0.009264278	0.006023826	0.001221839	0.004136823	0.004446284	0.004321585	0.004321585	0.00165142	0.001526916	0.002539835
3830603774035	383060	3774035	0.011068166	0.01023371	0.017022508	0.017022508	0.008186968	0.008186968	0.003879313	0.003879313	0.010524658	0.010524658	0.006843351	0.001388067	0.004699626	0.005051189	0.004709408	0.004709408	0.001755211	0.001622881	0.002699462
3830703774035	383070	3774035	0.012699743	0.01174228	0.019531824	0.019531824	0.009393822	0.009393822	0.004451169	0.004451169	0.012076115	0.012076115	0.007852141	0.001592684	0.005392406	0.005795793	0.005160868	0.005160868	0.001861418	0.001721081	0.002862805
3830803774035	383080	3774035	0.014722929	0.01361293	0.022643424	0.022643424	0.010890345	0.010890345	0.005160282	0.005160282	0.013999952	0.013999952	0.00910306	0.001846413	0.006251466	0.006719117	0.005690673	0.005690673	0.001971248	0.00182263	0.00303172
3830903774035	383090	3774035	0.017265759	0.01596405	0.026554221	0.026554221	0.012771241	0.012771241	0.006051526	0.006051526	0.016417915	0.016417915	0.010675269	0.002165312	0.007331171	0.007879591	0.006321035	0.006321035	0.002084356	0.001927212	0.003205678
3831003774035	383100	3774035	0.020256451	0.01872927	0.031153815	0.031153815	0.014983414	0.014983414	0.007099742	0.007099742	0.019261748	0.019261748	0.012524388	0.002540376	0.008601041	0.009244456	0.007014334	0.007014334	0.002193237	0.002027884	0.003373133
3831103774035	383110	3774035	0.023490961	0.02171992	0.036128394	0.036128394	0.017375935	0.017375935	0.008233414	0.008233414	0.022337425	0.022337425	0.014524258	0.002946019	0.009974439	0.010720592	0.007699328	0.007699328	0.002294181	0.002121217	0.003528382

			KMMass Grading / Excavation	KMDrainage / Utilities Trenching	KMFoundations / Concrete Pads	KMBuilding / Structure Construction	KMAsphalt Paving	KMArchitectural Coating	KMLandscaping or Other Finishing	KMWaterside Construction (Piles)	EWNDemolition	EWNSite Grubbing / Prep	EWNDrainage / Utilities Trenching	EWNDrainage / Utilities Trenching	EWNDrainage / Utilities Trenching	EWNFoundations / Concrete Pads	EWNBuilding / Structure Construction	EWNAsphalt Paving	EWNLandscaping or Other Finishing	EWNWaterside Construction (Piles)	ISDemolition
Unique Identifier	X (UTM)	Y (UTM)	2026	2026	2026	2026	2026	2026	2026	2026	2027	2027	2027	2028	2029	2029	2029	2029	2029	2029	2027
3836803774015	383680	3774015	0.10734011	0.026653473	0.024462078	0.07194654	0.043152635	0.008752837	0.029634789	0.031851665	0.001210547	0.001384019	0.001629973	0.001629973	0.001629973	0.000424288	0.001054091	0.000748471	0.000514007	0.000537432	0.01002258
3836903774015	383690	3774015	0.08582071	0.021310021	0.019557954	0.057522795	0.034501453	0.00699808	0.023693646	0.025466086	0.00120399	0.001376522	0.001621145	0.001621145	0.001621145	0.00042199	0.001048381	0.000744417	0.000511223	0.000534521	0.009339701
3837003774015	383700	3774015	0.071972034	0.017871275	0.016401935	0.048240484	0.028934039	0.005868817	0.019870261	0.021356687	0.001195621	0.001366954	0.001609876	0.001609876	0.001609876	0.000419057	0.001041094	0.000739242	0.00050767	0.000530805	0.00872567
3837303774015	383730	3774015	0.048458955	0.012032775	0.011043465	0.032480441	0.019481362	0.00395149	0.013378698	0.014379512	0.001171032	0.001338842	0.001576768	0.001576768	0.001576768	0.000410438	0.001019683	0.000724039	0.000497229	0.000519889	0.00723412
3837403774015	383740	3774015	0.04356399	0.010817314	0.009927936	0.029199508	0.0175135	0.00355234	0.012027281	0.012927	0.001162836	0.001329471	0.001565732	0.001565732	0.001565732	0.000407566	0.001012546	0.000718971	0.000493749	0.00051625	0.006832244
3837503774015	383750	3774015	0.039454821	0.009796971	0.008991484	0.026445267	0.01586154	0.003217265	0.010892809	0.011707662	0.001154812	0.001320297	0.001554928	0.001554928	0.001554928	0.000404753	0.001005559	0.00071401	0.000490342	0.000512688	0.006465223
3837603774015	383760	3774015	0.035979515	0.008934023	0.008199486	0.024115884	0.014464406	0.002933879	0.009933336	0.010676414	0.001146616	0.001310927	0.001543892	0.001543892	0.001543892	0.000401881	0.000998422	0.000708943	0.000486862	0.000509049	0.006129521
3837703774015	383770	3774015	0.033080088	0.008214071	0.007538726	0.022172493	0.013298784	0.00269745	0.009132853	0.00981605	0.001137557	0.001300569	0.001531694	0.001531694	0.001531694	0.000398706	0.000990534	0.000703342	0.000483015	0.000505027	0.005819184
3837803774015	383780	3774015	0.030574487	0.007591908	0.006967717	0.020493072	0.012291488	0.002493136	0.008441099	0.009072548	0.001128412	0.001290114	0.00151938	0.00151938	0.00151938	0.0003955	0.000982571	0.000697687	0.000479132	0.000500967	0.005532832
3837903774015	383790	3774015	0.028356162	0.007041079	0.006462176	0.019006201	0.011399682	0.002312247	0.007828657	0.008414291	0.001119439	0.001279855	0.001507298	0.001507298	0.001507298	0.000392355	0.000974758	0.000692139	0.000475322	0.000496983	0.005268998
3838003774015	383800	3774015	0.026349346	0.006542769	0.006004836	0.017661099	0.010592906	0.002148605	0.007274609	0.007818797	0.001110811	0.001269991	0.001495682	0.001495682	0.001495682	0.000389331	0.000967245	0.000686805	0.000471659	0.000493153	0.005026216
3838103774015	383810	3774015	0.024562664	0.006099121	0.005597663	0.016463545	0.009874628	0.002002914	0.006781336	0.007288624	0.001102529	0.001260522	0.001484529	0.001484529	0.001484529	0.000386428	0.000960033	0.000681684	0.000468142	0.000489476	0.004800861
3838203774015	383820	3774015	0.022969711	0.005703577	0.00523464	0.01539584	0.009234233	0.00187302	0.006341549	0.006815938	0.001094074	0.001250855	0.001473145	0.001473145	0.001473145	0.000383465	0.000952671	0.000676456	0.000464552	0.000485722	0.004591037
3838303774015	383830	3774015	0.0215401	0.005348592	0.004908842	0.014437619	0.008659504	0.001756445	0.005946857	0.006391721	0.001086136	0.00124178	0.001462457	0.001462457	0.001462457	0.000380683	0.000945759	0.000671549	0.000461182	0.000482198	0.004395448
3838403774015	383840	3774015	0.020246364	0.005027346	0.004614008	0.013570471	0.008139399	0.00165095	0.005589679	0.006007823	0.001078457	0.001233001	0.001452118	0.001452118	0.001452118	0.000377992	0.000939073	0.000666801	0.000457921	0.000478789	0.004212886
3838603774015	383860	3774015	0.018044625	0.004480636	0.004112247	0.012094718	0.007254261	0.001471413	0.004981816	0.005354488	0.001060339	0.001212287	0.001427722	0.001427722	0.001427722	0.000371641	0.000923297	0.000655599	0.000450228	0.000470746	0.003881066
3838703774015	383870	3774015	0.017082219	0.004241662	0.003892921	0.011449649	0.006867356	0.001392936	0.004716112	0.005068908	0.001051108	0.001201732	0.001415292	0.001415292	0.001415292	0.000368406	0.000915258	0.000649891	0.000446308	0.000466647	0.003730255
3838803774015	383880	3774015	0.016199161	0.004022391	0.003691678	0.010857764	0.006512351	0.001320929	0.004472314	0.004806873	0.001041876	0.001191178	0.001402862	0.001402862	0.001402862	0.00036517	0.00090722	0.000644183	0.000442388	0.000462549	0.003588244
3838903774015	383890	3774015	0.015380857	0.003819199	0.003505192	0.010309282	0.006183378	0.001254202	0.004246394	0.004564053	0.001032903	0.001180919	0.001390781	0.001390781	0.001390781	0.000362025	0.000899407	0.000638635	0.000438579	0.000458565	0.003454601
3839003774015	383900	3774015	0.014632613	0.003633404	0.003334673	0.009807759	0.005882571	0.001193188	0.004039817	0.004342022	0.001023672	0.001170364	0.00137835	0.00137835	0.00137835	0.00035879	0.000891368	0.000632927	0.000434659	0.000454467	0.003326739
3839103774015	383910	3774015	0.01392776	0.003458383	0.003174041	0.009335319	0.005599207	0.001135712	0.003845219	0.004132866	0.001014009	0.001159317	0.001365339	0.001365339	0.001365339	0.000355403	0.000882954	0.000626953	0.000430556	0.000450177	0.003205434
3829703774025	382970	3774025	0.001727104	0.000428855	0.000393595	0.001157621	0.000694326	0.000140833	0.000476824	0.00051249	0.00077114	0.000881645	0.001038322	0.001038322	0.001038322	0.000270279	0.000671475	0.000476789	0.000327432	0.000342354	0.001899293
3829803774025	382980	3774025	0.001775536	0.000440881	0.000404633	0.001190083	0.000713797	0.000144783	0.000490195	0.000526865	0.000780027	0.000891805	0.001050288	0.001050288	0.001050288	0.000273394	0.000679213	0.000482284	0.000331205	0.000346299	0.001978495
3829903774025	382990	3774025	0.001826357	0.0004535	0.000416214	0.001224147	0.000734228	0.000148927	0.000504226	0.000541946	0.000788654	0.000901669	0.001061905	0.001061905	0.001061905	0.000276418	0.000686725	0.000487618	0.000334869	0.000350129	0.002063391
3830003774025	383000	3774025	0.001913534	0.000475147	0.000436081	0.001282579	0.000769275	0.000156035	0.000528294	0.000567814	0.000807722	0.000923468	0.001087578	0.001087578	0.001087578	0.000283101	0.000703328	0.000499407	0.000342965	0.000358594	0.002185473
3830103774025	383010	3774025	0.002035079	0.000505328	0.000463781	0.001364047	0.000818138	0.000165947	0.000561851	0.000603881	0.000836107	0.000955921	0.001125798	0.001125798	0.001125798	0.000293049	0.000728045	0.000516957	0.000355017	0.000371196	0.002347931
3830203774025	383020	3774025	0.002170026	0.000538836	0.000494534	0.001454497	0.000872389	0.00017695	0.000599107	0.00064325	0.000867511	0.000991826	0.001168084	0.001168084	0.001168084	0.000304056	0.00075539	0.000536375	0.000368352	0.00038518	0.00253705
3830303774025	383030	3774025	0.002284671	0.000567303	0.000520661	0.001531339	0.000918478	0.000186299	0.000630759	0.000677944	0.000890978	0.001018656	0.001199682	0.001199682	0.001199682	0.000312282	0.000775825	0.000550884	0.000378316	0.000395557	0.002713744
3830403774025	383040	3774025	0.002407675	0.000597846	0.000548693	0.001613785	0.000967928	0.000196329	0.000664718	0.000714444	0.000915567	0.001046768	0.00123279	0.00123279	0.00123279	0.0003209	0.000797235	0.000566087	0.000388757	0.000406473	0.002910541
3830503774025	383050	3774025	0.00254992	0.000633167	0.000581109	0.001709127	0.001025113	0.000207928	0.00070399	0.000756653	0.000945246	0.001080701	0.001272752	0.001272752	0.001272752	0.000331302	0.000823079	0.000584438	0.000401359	0.000419649	0.00314668
3830603774025	383060	3774025	0.002712864	0.000673627	0.000618243	0.001818343	0.00109062	0.000221215	0.000748976	0.000805004	0.000981914	0.001122623	0.001322124	0.001322124	0.001322124	0.000344154	0.000855007	0.000607109	0.000416928	0.000435928	0.003434154
3830703774025	383070	3774025	0.002878595	0.00071478	0.000656012	0.001929427	0.001157246	0.000234729	0.000794731	0.000854182	0.001022205	0.001168688	0.001376376	0.001376376	0.001376376	0.000358276	0.000890091	0.000632021	0.000434036	0.000453816	0.003757346
3830803774025	383080	3774025	0.003042733	0.000755537	0.000693418	0.002039444	0.001223233	0.000248114	0.000840047	0.000902888	0.001062065	0.001214259	0.001430046	0.001430046	0.001430046	0.000372246	0.000924799	0.000656666	0.000450961	0.000471512	0.004092185
3830903774025	383090	3774025	0.003212312	0.000797645	0.000732064	0.002153107	0.001291407	0.000261942	0.000886865	0.000953208	0.001105203	0.001263579	0.001488131	0.001488131	0.001488131	0.000387366	0.000962362	0.000683338	0.000469278	0.000490663	0.004447559
3831003774025	383100	3774025	0.003377645	0.000838698	0.000769742	0.002263924	0.001357873	0.000275423	0.000932511	0.001002269	0.001143251	0.00130708	0.001539361	0.001539361	0.001539361	0.000400701	0.000995493	0.000706862	0.000485433	0.000507555	0.00478723
3831103774025	383110	3774025	0.003534751	0.000877709	0.000805546	0.002369227	0.001421033	0.000288234	0.000975885	0.001048888	0.001167064	0.001334304	0.001571424	0.001571424	0.001571424	0.00040947	0.001016227	0.000721585	0.000495544	0.000518127	0.005092735
3831203774025	383120	3774025	0.003701145	0.000919026	0.000843466	0.002480756	0.001487926	0.000301803	0.001021824	0.001098263	0.00119079	0.00136143	0.001603371	0.001603371	0.001603371	0.000417363	0.001036887	0.000736255	0.000505618	0.00052866	0.005412131
3831303774025	383130	3774025	0.003879482	0.000963309	0.000884107	0.002600289	0.001559621	0.000316345	0.001071059	0.001151181	0.00121581	0.001390036	0.00163706	0.00163706	0.00163706	0.000426133	0.001058673	0.000751725	0.000516242	0.000539768	0.00574697
3831403774025	383140	3774025	0.004070689	0.001010787	0.000927682	0.002728449	0.00163649	0.000331936	0.001123848	0.00120792	0.001241607	0.001419529	0.001671794	0.001671794	0.001671794	0.000435174	0.001081136	0.000767675	0.000527195	0.000551221	0.006094061
3831503774025	383150	3774025	0.004275033	0.001061527	0.000974251	0.002865414	0.001718639	0.000348599	0.001180264	0.001268556	0.001275858	0.001458689	0.001717914	0.001717914	0.001717914	0.000447179	0.001110961	0.000788852	0.000541739	0.000566427	0.00644607
3831603774025	383160	3774025	0.004490921	0.001115134	0.00102345	0.003010116	0.00180543	0.000366203	0.001239867	0.001332617	0.001324691	0.00151452	0.001783666	0.001783666	0.001783666	0.00046295	0.001153482	0.000819045	0.000562474	0.000588107	0.006753042
3836803774025	383680	3774025	0.100549657	0.024967345	0.022914581	0.067395123	0.040422752	0.008199123	0.02776006	0.029836693	0.001168962	0.001336474	0.00157398	0.00157398	0.00157398	0.000409713	0.00101788	0.000722759	0.00049635	0.000518969	0.010241636
3836903774025	383690	3774025	0.082317407	0.020440121	0.018759575	0.055174646	0.033093063	0.006712411	0.022726444	0.02442653	0.001164044	0.001330852	0.001567358	0.001567358	0.001567358	0.000407989	0.001013598	0.000719718	0.000494262	0.000516786	0.009556772
3837003774025	383700	3774025	0.069710717	0.017309771	0.015886597	0.046724798	0.028024949	0.005684423	0.01924595	0.020685673	0.001156624	0.001322369	0.001557367	0.001557367	0.001557367	0.000405389	0.001007137	0.000715131	0.000491111	0.00051349	0.008938083
3837103774025	383710	3774025	0.060381889	0.014993343	0.01376062	0.040471991	0.024274594	0.004923722	0.016670418	0.017917474	0.001149118	0.001313787	0.001547261	0.001547261	0.001547261	0.000402758	0.001000601	0.00071049	0.000487924	0.00051016	0.008381599
3837203774025	383720	3774025	0.053092916	0.013183428	0.012099513	0.035586433	0.021344298	0.004329357	0.014658056	0.015754575	0.001142302	0.001305995	0.001538083	0.001538083	0.001538083	0.000400369	0.000994666	0.000706276	0.00048503	0.000507134	0.007879728
3837503774025	383750	3774025	0.03864753	0.009596514	0.008807508	0.025904166	0.015536995	0.003151437	0.010669929	0.01146811	0.00112056	0.001281137	0.001508809	0.001508809	0.001508809	0.000392748	0.00097573	0.000692833	0.000475798	0.000497481	0.006638984
3837603774025	383760	3774025	0.035314071	0.008768788	0.008047836	0.023669858	0.014196885	0.002879616	0.009749618	0.010478953	0.001112968	0.001272457	0.001498586	0.001498586	0.001498586	0.000390087	0.000969123	0.000688139	0.000472575	0.000494111	0.006294568
3837703774025	383770	3774025	0.032482183	0.008065606	0.007402468	0.021771737	0.013058416	0.002648696	0.008967781	0.00963863	0.001104686	0.001262988	0.001487433	0.001487433	0.001487433	0.000387184	0.000961911	0.000683018	0.000469058	0.000490434	0.005977502
3837803774025	383780	3774025	0.030023688	0.00745514	0.006842193	0.020123889	0.012070057	0.002448222	0.008289032	0.008909106	0.001096317	0.001253419	0.001476165	0.001476165	0.001476165	0.000384251	0.000954624	0.000677843	0.000465504	0.000486718	0.005685024
3837903774025	383790	3774025	0.027854193	0.006916436	0.00634778	0.018669748	0.011197881	0.002271315	0.007690071	0.008265339	0.001088034	0.00124395	0.001465013	0.001465013	0.001465013	0.000381348	0.000947412	0.000672722	0.000461987	0.000483041	0.005415064
3838003774025	383800	3774025	0.025910935	0.006433908	0.005904925	0.017367247	0.010416657	0.002112856	0.007153571	0.007688705	0.001079924	0.001234678	0.001454093	0.001454093	0.001454093	0.000378506	0.00094035	0.000667708	0.000458544	0.000479441	0.005165639
3838103774025	383810	3774025	0.024179586	0.006003999	0.005510363	0.01620678	0.009720624	0.001971677	0.006675575	0.007174951	0.001071987	0.001225603	0.001443405	0.001443405	0.001443405	0.000375724	0.000933439	0.0006628	0.000455174	0.000475917	0.0049339
3838203774025	383820	3774025	0.022632145	0.005619756	0.005157711	0.015169581	0.009098525	0.001845494	0.006248352	0.00671577	0.001064136	0.001216627	0.001432834	0.001432834	0.001432834	0.000372972	0.000926602	0.000657946	0.00045184	0.00047243	0.004718036
3838303774025	383830	3774025	0.021239157	0.005273865	0.004840259	0.014235907	0.008538519	0.001731905	0.005863772	0.0063024	0.001056716	0.001208144	0.001422843	0.001422843	0.001422843	0.000370371	0.000920141	0.000653358	0.000448689	0.000469137	0.004516839
3838403774025	383840	3774025	0.019977665	0.004960626	0.004552774	0.013390371	0.008031377	0.001629039	0.005515495	0.005928091	0.001049296	0.001199661	0.001412853	0.001412853	0.001412853	0.000367771	0.00091368	0.000648771	0.000445539	0.00046584	0.004328842
3838603774025	383860	3774025	0.017831258	0.004427655	0.004063622	0.011951705	0.007168483	0.001454015	0.004922909	0.005291175	0.001032558	0.001180524	0.001390316	0.001390316	0.001390316	0.00036191	0.000899106	0.000638422	0.000438432	0.000458412	0.003987014
3838703774025	383870	3774025	0.016891409	0.004194282	0.003849437	0.011321755	0.006790647	0.001377377	0.004663432	0.005012288	0.001023844	0.001170562	0.001378583	0.001378583	0.001378583	0.00035885	0.000891518	0.000633034	0.000434732	0.000454544	0.003831716
3838803774025	383880	3774025	0.016027194	0.00397969	0.003652488	0.0107425	0.006443217	0.001306906	0.004424837	0.004755844	0.001014958	0.001160402	0.001366617	0.001366617	0.001366617	0.000355736	0.00088378	0.0006275	0.000430959	0.00045059	0.003685477
3838903774025	383890	3774025	0.015226538	0.00378088	0.003470024	0.010205847	0.006121339	0.001241618	0.004203789	0.00451826	0.001006589	0.001150834	0.001355349	0.001355349	0.001355349	0.000352802	0.000876493	0.000622365	0.000427405	0.000446883	0.003547866
3839003774025	383900	3774025	0.014493023	0.003598742	0.003302861	0.009714196	0.005826453	0.001181805	0.004001278	0.0043006	0.000997875	0.001140871	0.001343616	0.001343616	0.001343616	0.000349748	0.000868906	0.000616978	0.000423705	0.000443014	0.003416898
3839103774025	383910	3774025	0.013805286	0.003427971	0.00314613	0.009253229	0.005549971	0.001125725	0.003811406	0.004096524	0.000989247	0.001131007	0.001331999	0.001331999	0.001331999	0.000346724	0.000861393	0.000611643	0.000420042	0.000439184	0.003292833
3829703774035	382970	3774035	0.001731881	0.000430041	0.000394684	0.001160823	0.000696247	0.000141223	0.000478143	0.000513911	0.000751555	0.000859254	0.001011952	0.001011952	0.001011952	0.000263415	0.000654421	0.00046468	0.000319116	0.000333659	0.001949937
3829803774035	382980	3774035	0.001775801	0.000440947	0.000404693	0.001190261	0.000713904	0.000144804	0.000490269	0.000526944	0.000758458	0.000867145	0.001021246	0.001021246	0.001021246	0.000265834	0.000660431	0.000468948	0.000322047	0.000336723	0.002028363
3829903774035	382990	3774035	0.001821845	0.00045238	0.000415186	0.001221123	0.000732414	0.000148559	0.000502981	0.000540607	0.000765015	0.000874642	0.001030074	0.001030074	0.001030074	0.000268132	0.000666141	0.000473002	0.000324831	0.000339634	0.002112224
3830003774035	383000	3774035	0.001908227	0.00047329	0.000434872	0.001279022	0.000767141	0.000155603	0.000526829	0.000566239	0.000782874	0.00089506	0.001054121	0.001054121	0.001054121	0.00027439	0.000681692	0.000484044	0.000332414	0.000347563	0.002238101
3830103774035	383010	3774035	0.002033487	0.000504932	0.000463418	0.001362979	0.000817498	0.000165817	0.000561411	0.000603409	0.000811086	0.000927315	0.001092109	0.001092109	0.001092109	0.00028428	0.000706258	0.000501488	0.000344393	0.000360088	0.00241005
3830203774035	383020	3774035	0.002173741	0.000539759	0.000495381	0.001456987	0.000873883	0.000177253	0.000600133	0.000645027	0.00084275	0.000963516	0.001134743	0.001134743	0.001134743	0.000295378	0.000733829	0.000521065	0.000357838	0.000374145	0.0026128
3830303774035	383030	3774035	0.002283874	0.000567106	0.000520479	0.001530806	0.000918158	0.000186234	0.000630539	0.000677708	0.000863629	0.000987387	0.001162856	0.001162856	0.001162856	0.000302696	0.00075201	0.000533974	0.000366703	0.000383415	0.002791652
3830403774035	383040	3774035	0.002401969	0.00059643	0.000547392	0.001609961	0.000965634	0.000195864	0.000663143	0.000712751	0.000885457	0.001012343	0.001192247	0.001192247	0.001192247	0.000310346	0.000771017	0.00054747	0.000375972	0.000393105	0.002990433
3830503774035	383050	3774035	0.002539835	0.000630663	0.000578811	0.001702368	0.001021059	0.000207106	0.000701206	0.00075366	0.000912202	0.001042922	0.001228259	0.001228259	0.001228259	0.00031972	0.000794306	0.000564007	0.000387328	0.000404979	0.003229678
3830603774035	383060	3774035	0.002699462	0.0006703	0.000615189	0.001809361	0.001085232	0.000220122	0.000745276	0.000801027	0.000945592	0.001081095	0.001273217	0.001273217	0.001273217	0.000331423	0.000823379	0.000584651	0.000401505	0.000419803	0.003523019
3830703774035	383070	3774035	0.002862805	0.000710859	0.000652414	0.001918844	0.001150898	0.000233442	0.000790372	0.000849497	0.000982173	0.001122919	0.001322473	0.001322473	0.001322473	0.000344245	0.000855233	0.000607269	0.000417038	0.000436043	0.003854493
3830803774035	383080	3774035	0.00303172	0.000752802	0.000690908	0.002032062	0.001218805	0.000247216	0.000837007	0.00089962	0.001022119	0.001168589	0.001376259	0.001376259	0.001376259	0.000358245	0.000890016	0.000631967	0.000433999	0.000453777	0.004219875
3830903774035	383090	3774035	0.003205678	0.000795997	0.000730552	0.00214866	0.001288739	0.000261401	0.000885033	0.00095124	0.001066292	0.001219093	0.001435738	0.001435738	0.001435738	0.000373728	0.00092848	0.000659279	0.000452756	0.000473389	0.004613986
3831003774035	383100	3774035	0.003373133	0.000837578	0.000768714	0.0022609	0.00135606	0.000275056	0.000931265	0.00100093	0.001104772	0.001263086	0.00148755	0.00148755	0.00148755	0.000387215	0.000961986	0.000683071	0.000469094	0.000490472	0.004988513
3831103774035	383110	3774035	0.003528382	0.000876128	0.000804094	0.002364958	0.001418472	0.000287715	0.000974127	0.001046998	0.001126168	0.001287549	0.00151636	0.00151636	0.00151636	0.000394714	0.000980618	0.0006963	0.00047818	0.000499971	0.005315156

			ISDrainage / Utilities Trenching	ISDrainage / Utilities Trenching	ISAsphalt Paving	ISAsphalt Paving	SVDemolition	SVSite Grubbing / Prep	SVMass Grading / Excavation	SVMass Grading / Excavation	SVDrainage / Utilities Trenching	SVFoundations / Concrete Pads	SVBuilding / Structure Construction	SVBuilding / Structure Construction	SVAsphalt Paving	SVAsphalt Paving	SVArchitectural Coating	SVArchitectural Coating	SVLandscaping or Other Finishing	SVLandscaping or Other Finishing	MDemolition
Unique Identifier	X (UTM)	Y (UTM)	2027	2028	2027	2028	2027	2027	2027	2028	2028	2028	2028	2029	2028	2029	2028	2029	2028	2029	2027
3836803774015	383680	3774015	0.005377211	0.005377211	0.006196874	0.006196874	0.000443251	0.000176635	0.000574492	0.000574492	0.000296476	0.000114999	0.00051095	0.00051095	0.000307673	0.000307673	6.93022E-05	6.93022E-05	0.000234639	0.000234639	0.034690698
3836903774015	383690	3774015	0.00501084	0.00501084	0.005774656	0.005774656	0.00044422	0.000177021	0.000575748	0.000575748	0.000297124	0.000115251	0.000512996	0.000512996	0.000308346	0.000308346	6.94537E-05	6.94537E-05	0.000235152	0.000235152	0.030564779
3837003774015	383700	3774015	0.004681406	0.004681406	0.005395006	0.005395006	0.000443597	0.000176773	0.00057494	0.00057494	0.000296708	0.000115089	0.000512907	0.000512907	0.000307914	0.000307914	6.93563E-05	6.93563E-05	0.000234822	0.000234822	0.026828916
3837303774015	383730	3774015	0.003881175	0.003881175	0.004472794	0.004472794	0.000442836	0.000176469	0.000573954	0.000573954	0.000296198	0.000114892	0.000513974	0.000513974	0.000307385	0.000307385	6.92373E-05	6.92373E-05	0.000234419	0.000234419	0.019696516
3837403774015	383740	3774015	0.003665565	0.003665565	0.004224317	0.004224317	0.000442767	0.000176442	0.000573864	0.000573864	0.000296152	0.000114874	0.000515042	0.000515042	0.000307337	0.000307337	6.92264E-05	6.92264E-05	0.000234382	0.000234382	0.018220582
3837503774015	383750	3774015	0.003468655	0.003468655	0.003997392	0.003997392	0.000443113	0.00017658	0.000574312	0.000574312	0.000296384	0.000114963	0.000516909	0.000516909	0.000307577	0.000307577	6.92805E-05	6.92805E-05	0.000234566	0.000234566	0.016992521
3837603774015	383760	3774015	0.003288547	0.003288547	0.00378983	0.00378983	0.000443528	0.000176745	0.000574851	0.000574851	0.000296661	0.000115071	0.000518777	0.000518777	0.000307866	0.000307866	6.93455E-05	6.93455E-05	0.000234785	0.000234785	0.015952112
3837703774015	383770	3774015	0.003122049	0.003122049	0.003597951	0.003597951	0.00044249	0.000176331	0.000573505	0.000573505	0.000295967	0.000114802	0.000518332	0.000518332	0.000307145	0.000307145	6.91832E-05	6.91832E-05	0.000234236	0.000234236	0.015069675
3837803774015	383780	3774015	0.002968418	0.002968418	0.003420902	0.003420902	0.000441175	0.000175807	0.000571801	0.000571801	0.000295087	0.000114461	0.000517087	0.000517087	0.000306232	0.000306232	6.89776E-05	6.89776E-05	0.00023354	0.00023354	0.014295687
3837903774015	383790	3774015	0.002826868	0.002826868	0.003257776	0.003257776	0.00043986	0.000175283	0.000570097	0.000570097	0.000294208	0.000114119	0.000516287	0.000516287	0.00030532	0.00030532	6.8772E-05	6.8772E-05	0.000232844	0.000232844	0.013600729
3838003774015	383800	3774015	0.002696613	0.002696613	0.003107666	0.003107666	0.000439722	0.000175228	0.000569917	0.000569917	0.000294115	0.000114084	0.000517265	0.000517265	0.000305224	0.000305224	6.87504E-05	6.87504E-05	0.00023277	0.00023277	0.012964267
3838103774015	383810	3774015	0.002575709	0.002575709	0.002968331	0.002968331	0.000439514	0.000175146	0.000569648	0.000569648	0.000293977	0.00011403	0.000518688	0.000518688	0.000305079	0.000305079	6.87179E-05	6.87179E-05	0.000232661	0.000232661	0.012382935
3838203774015	383820	3774015	0.002463136	0.002463136	0.002838598	0.002838598	0.000439168	0.000175008	0.0005692	0.0005692	0.000293745	0.00011394	0.000520734	0.000520734	0.000304839	0.000304839	6.86638E-05	6.86638E-05	0.000232477	0.000232477	0.011849055
3838303774015	383830	3774015	0.0023582	0.0023582	0.002717667	0.002717667	0.000438407	0.000174704	0.000568213	0.000568213	0.00029323	0.000113742	0.000522246	0.000522246	0.000304311	0.000304311	6.85448E-05	6.85448E-05	0.000232074	0.000232074	0.011355036
3838403774015	383840	3774015	0.002260254	0.002260254	0.002604791	0.002604791	0.000437784	0.000174456	0.000567406	0.000567406	0.000292819	0.000113581	0.000523224	0.000523224	0.000303879	0.000303879	6.84474E-05	6.84474E-05	0.000231745	0.000231745	0.01089475
3838603774015	383860	3774015	0.00208223	0.00208223	0.00239963	0.00239963	0.000433701	0.000172829	0.000562114	0.000562114	0.000290088	0.000112522	0.000517532	0.000517532	0.000301044	0.000301044	6.7809E-05	6.7809E-05	0.000229583	0.000229583	0.010069601
3838703774015	383870	3774015	0.002001318	0.002001318	0.002306384	0.002306384	0.000431556	0.000171974	0.000559333	0.000559333	0.000288653	0.000111965	0.000513708	0.000513708	0.000299555	0.000299555	6.74736E-05	6.74736E-05	0.000228448	0.000228448	0.009691623
3838803774015	383880	3774015	0.001925127	0.001925127	0.00221858	0.00221858	0.000428995	0.000170954	0.000556015	0.000556015	0.000286941	0.000111301	0.000508727	0.000508727	0.000297778	0.000297778	6.70733E-05	6.70733E-05	0.000227092	0.000227092	0.009333489
3838903774015	383890	3774015	0.001853427	0.001853427	0.00213595	0.00213595	0.000426089	0.000169796	0.000552248	0.000552248	0.000284997	0.000110546	0.000503924	0.000503924	0.00029576	0.00029576	6.66188E-05	6.66188E-05	0.000225554	0.000225554	0.008992178
3839003774015	383900	3774015	0.001784828	0.001784828	0.002056894	0.002056894	0.000421521	0.000167975	0.000546328	0.000546328	0.000281942	0.000109361	0.000496809	0.000496809	0.00029259	0.00029259	6.59047E-05	6.59047E-05	0.000223136	0.000223136	0.008665276
3839103774015	383910	3774015	0.001719747	0.001719747	0.001981892	0.001981892	0.000416816	0.0001661	0.000540229	0.000540229	0.000278794	0.000108141	0.000489872	0.000489872	0.000289323	0.000289323	6.51689E-05	6.51689E-05	0.000220645	0.000220645	0.008348814
3829703774025	382970	3774025	0.001018989	0.001018989	0.001174316	0.001174316	0.000341522	0.000136096	0.000442641	0.000442641	0.00022843	8.8606E-05	0.000425481	0.000425481	0.00023706	0.00023706	5.33968E-05	5.33968E-05	0.000180787	0.000180787	0.000797886
3829803774025	382980	3774025	0.001061482	0.001061482	0.001223286	0.001223286	0.000342144	0.000136344	0.000443448	0.000443448	0.00022849	8.87676E-05	0.000426192	0.000426192	0.00023749	0.00023749	5.34941E-05	5.34941E-05	0.000181117	0.000181117	0.000814796
3829903774025	382990	3774025	0.001107029	0.001107029	0.001275777	0.001275777	0.000342698	0.000136564	0.000444166	0.000444166	0.00022919	8.89112E-05	0.000426904	0.000426904	0.00023786	0.00023786	5.35807E-05	5.35807E-05	0.00018141	0.00018141	0.000832397
3830003774025	383000	3774025	0.001172527	0.001172527	0.001351259	0.001351259	0.000346781	0.000138192	0.000449458	0.000449458	0.00023195	8.99705E-05	0.000431084	0.000431084	0.00024071	0.00024071	5.42191E-05	5.42191E-05	0.000183571	0.000183571	0.00086337
3830103774025	383010	3774025	0.001259688	0.001259688	0.001451706	0.001451706	0.000353909	0.000141032	0.000458697	0.000458697	0.00023671	9.18198E-05	0.000438466	0.000438466	0.000245658	0.000245658	5.53335E-05	5.53335E-05	0.000187345	0.000187345	0.000907457
3830203774025	383020	3774025	0.001361152	0.001361152	0.001568636	0.001568636	0.000361868	0.000144203	0.000469011	0.000469011	0.00024204	9.38846E-05	0.000446648	0.000446648	0.00025183	0.00025183	5.65778E-05	5.65778E-05	0.000191558	0.000191558	0.000956894
3830303774025	383030	3774025	0.00145595	0.00145595	0.001677885	0.001677885	0.000367127	0.000146299	0.000475828	0.000475828	0.00024555	9.52492E-05	0.000452073	0.000452073	0.00025483	0.00025483	5.74002E-05	5.74002E-05	0.000194342	0.000194342	0.000997616
3830403774025	383040	3774025	0.001561533	0.001561533	0.001799562	0.001799562	0.000372663	0.000148506	0.000483004	0.000483004	0.00024962	9.66855E-05	0.000457765	0.000457765	0.00025876	0.00025876	5.82658E-05	5.82658E-05	0.000197272	0.000197272	0.001041013
3830503774025	383050	3774025	0.001688224	0.001688224	0.001945565	0.001945565	0.000379653	0.000151291	0.000492063	0.000492063	0.00025393	9.8499E-05	0.000464969	0.000464969	0.00026528	0.00026528	5.93586E-05	5.93586E-05	0.000200972	0.000200972	0.001091658
3830603774025	383060	3774025	0.001842457	0.001842457	0.002123308	0.002123308	0.000388719	0.000154904	0.000503813	0.000503813	0.00026001	0.000100851	0.000474219	0.000474219	0.000269821	0.000269821	6.0776E-05	6.0776E-05	0.000205771	0.000205771	0.001150671
3830703774025	383070	3774025	0.002015852	0.002015852	0.002323134	0.002323134	0.000398684	0.000158875	0.000516729	0.000516729	0.00026666	0.000103436	0.000484358	0.000484358	0.000276738	0.000276738	6.23341E-05	6.23341E-05	0.000211047	0.000211047	0.001213394
3830803774025	383080	3774025	0.002195497	0.002195497	0.002530163	0.002530163	0.000408442	0.000162763	0.000529376	0.000529376	0.00027319	0.000105968	0.000493874	0.000493874	0.00028351	0.00028351	6.38597E-05	6.38597E-05	0.000216212	0.000216212	0.001275082
3830903774025	383090	3774025	0.002386158	0.002386158	0.002749887	0.002749887	0.000419099	0.0016701	0.000543189	0.000543189	0.00028032	0.000108733	0.000504191	0.000504191	0.00029099	0.00029099	6.5526E-05	6.5526E-05	0.000221854	0.000221854	0.001340566
3831003774025	383100	3774025	0.002568395	0.002568395	0.002959903	0.002959903	0.000428373	0.000170706	0.000555208	0.000555208	0.00028652	0.000111139	0.000512907	0.000512907	0.00029734	0.00029734	6.69759E-05	6.69759E-05	0.000226763	0.000226763	0.001402167
3831103774025	383110	3774025	0.002732302	0.002732302	0.003148794	0.003148794	0.000433494	0.000172746	0.000561845	0.000561845	0.00028994	0.000112468	0.000517621	0.000517621	0.0003009	0.0003009	6.77766E-05	6.77766E-05	0.000229473	0.000229473	0.001454796
3831203774025	383120	3774025	0.002903661	0.002903661	0.003346274	0.003346274	0.000438753	0.000174842	0.000568662	0.000568662	0.00029347	0.000113832	0.000522424	0.000522424	0.00030455	0.00030455	6.85989E-05	6.85989E-05	0.000232258	0.000232258	0.001509495
3831303774025	383130	3774025	0.003083305	0.003083305	0.003553302	0.003553302	0.000444566	0.000177159	0.000576196	0.000576196	0.00029735	0.00011534	0.000527938	0.000527938	0.00030858	0.00030858	6.95078E-05	6.95078E-05	0.000235335	0.000235335	0.001567042
3831403774025	383140	3774025	0.003269523	0.003269523	0.003767905	0.003767905	0.000450656	0.000179586	0.000584089	0.000584089	0.00030142	0.00011692	0.000533897	0.000533897	0.00031283	0.00031283	7.04599E-05	7.04599E-05	0.000238559	0.000238559	0.001626141
3831503774025	383150	3774025	0.003458379	0.003458379	0.003985549	0.003985549	0.000458684	0.000182785	0.000594494	0.000594494	0.00030679	0.000119003	0.000541101	0.000541101	0.00031838	0.00031838	7.1715E-05	7.1715E-05	0.000242808	0.000242808	0.001690245
3831603774025	383160	3774025	0.003623072	0.003623072	0.004175347	0.004175347	0.00040795	0.000187611	0.00061019	0.00061019	0.00031489	0.000122145	0.000551684	0.000551684	0.00032679	0.00032679	7.36085E-05	7.36085E-05	0.000249219	0.000249219	0.00174598
3836803774025	383680	3774025	0.005494737	0.005494737	0.006332315	0.006332315	0.000431971	0.00017214	0.000559872	0.000559872	0.00028893	0.000112073	0.000497877	0.000497877	0.00029943	0.00029943	6.75385E-05	6.75385E-05	0.000228668	0.000228668	0.024535511
3836903774025	383690	3774025	0.005127301	0.005127301	0.00590887	0.00590887	0.000432802	0.000172471	0.000560948	0.000560948	0.00028948	0.000112288	0.000499477	0.000499477	0.00030042	0.00030042	6.76684E-05	6.76684E-05	0.000229107	0.000229107	0.023319098
3837003774025	383700	3774025	0.004795368	0.004795368	0.005526339	0.005526339	0.000432594	0.000172388	0.000560679	0.000560679	0.00028948	0.000112234	0.000499566	0.000499566	0.00030276	0.00030276	6.76359E-05	6.76359E-05	0.000228997	0.000228997	0.021582867
3837103774025	383710	3774025	0.004496809	0.004496809	0.00518227	0.00518227	0.000432248	0.00017225	0.00056023	0.00056023	0.00028911	0.000112144	0.000499744	0.000499744	0.00030036	0.00030036	6.75818E-05	6.75818E-05	0.000228814	0.000228814	0.019905823
3837203774025	383720	3774025	0.00422755	0.00422755	0.004871968	0.004871968	0.000432871	0.000172498	0.000561038	0.000561038	0.00028953	0.000112306	0.000501256	0.000501256	0.00030468	0.00030468	6.76792E-05	6.76792E-05	0.000229144	0.000229144	0.018425662
3837503774025	383750	3774025	0.003561879	0.003561879	0.004104826	0.004104826	0.000433909	0.000172912	0.000562383	0.000562383	0.00029227	0.000112575	0.000505792	0.000505792	0.00030188	0.00030188	6.78415E-05	6.78415E-05	0.000229693	0.000229693	0.015137574
3837603774025	383760	3774025	0.003377097	0.003377097	0.003891877	0.003891877	0.000434047	0.000172967	0.000562562	0.000562562	0.0029032	0.000112611	0.000507126	0.000507126	0.00030125	0.00030125	6.78631E-05	6.78631E-05	0.000229767	0.000229767	0.014321225
3837703774025	383770	3774025	0.003206987	0.003206987	0.003695837	0.003695837	0.000433632	0.000172802	0.000562024	0.000562024	0.00029042	0.000112504	0.000507482	0.000507482	0.00030996	0.00030996	6.77982E-05	6.77982E-05	0.000229547	0.000229547	0.013604612
3837803774025	383780	3774025	0.00305007	0.00305007	0.003515001	0.003515001	0.000432802	0.000172471	0.000560948	0.000560948	0.00028948	0.000112288	0.000507393	0.000507393	0.00030042	0.00030042	6.76684E-05	6.76684E-05	0.000229107	0.000229107	0.012964698
3837903774025	383790	3774025	0.002905234	0.002905234	0.003348087	0.003348087	0.00043204	0.000172167	0.000559961	0.000559961	0.00028897	0.000112091	0.000507482	0.000507482	0.00029892	0.00029892	6.75493E-05	6.75493E-05	0.000228704	0.000228704	0.012384661
3838003774025	383800	3774025	0.002771415	0.002771415	0.00319387	0.00319387	0.00043204	0.000172167	0.000559961	0.000559961	0.00028897	0.000112091	0.00050846	0.00050846	0.00029892	0.00029892	6.75493E-05	6.75493E-05	0.000228704	0.000228704	0.01185173
3838103774025	383810	3774025	0.002647085	0.002647085	0.003050588	0.003050588	0.000431902	0.000172112	0.000559782	0.000559782	0.00028885	0.000112055	0.00051015	0.00051015	0.00029795	0.00029795	6.75277E-05	6.75277E-05	0.000228631	0.000228631	0.011360902
3838203774025	383820	3774025	0.002531272	0.002531272	0.002917121	0.002917121	0.000431487	0.000171947	0.000559244	0.000559244	0.00028607	0.000111947	0.000512196	0.000512196	0.00029507	0.00029507	6.74628E-05	6.74628E-05	0.000228411	0.000228411	0.010906656
3838303774025	383830	3774025	0.002423328	0.002423328	0.002792722	0.002792722	0.00043079	0.000171671	0.000558347	0.000558347	0.00028814	0.000111767	0.000513619	0.000513619	0.00029027	0.00029027	6.73546E-05	6.73546E-05	0.000228045	0.000228045	0.010483297
3838403774025	383840	3774025	0.002322466	0.002322466	0.002676486	0.002676486	0.00043038	0.000171505	0.000557809	0.000557809	0.00028786	0.00011166	0.00051522	0.00051522	0.00029839	0.00029839	6.72897E-05	6.72897E-05	0.000227825	0.000227825	0.010086511
3838603774025	383860	3774025	0.002139072	0.002139072	0.002465136	0.002465136	0.000426712	0.000170044	0.000553055	0.000553055	0.00028541	0.000110708	0.000510239	0.000510239	0.00029619	0.00029619	6.67162E-05	6.67162E-05	0.000225883	0.000225883	0.009371278
3838703774025	383870	3774025	0.002055753	0.002055753	0.002369117	0.002369117	0.000424428	0.000169134	0.000550095	0.000550095	0.00028388	0.000110116	0.00050677	0.00050677	0.00029467	0.00029467	6.63591E-05	6.63591E-05	0.000224674	0.000224674	0.009041442
3838803774025	383880	3774025	0.001977294	0.001977294	0.002278699	0.002278699	0.00042075	0.000168196	0.000547045	0.000547045	0.00028232	0.000109505	0.000502501	0.000502501	0.00029274	0.00029274	6.59912E-05	6.59912E-05	0.000223429	0.000223429	0.008727654
3838903774025	383890	3774025	0.001903465	0.001903465	0.002193615	0.002193615	0.000419791	0.000167286	0.000544085	0.000544085	0.00028078	0.000108913	0.000498054	0.000498054	0.00029139	0.00029139	6.56342E-05	6.56342E-05	0.00022222	0.00022222	0.008427843
3839003774025	383900	3774025	0.001833199	0.001833199	0.002112639	0.002112639	0.00041516	0.000165742	0.000539063	0.000539063	0.00027819	0.000107907	0.000491295	0.000491295	0.00028699	0.00028699	6.50283E-05	6.50283E-05	0.000220168	0.000220168	0.008140628
3839103774025	383910	3774025	0.001766637	0.001766637	0.00203593	0.00203593	0.00041211	0.000164225	0.000534129	0.000534129	0.00027564	0.00010692	0.000485692	0.000485692	0.00028607	0.00028607	6.44332E-05	6.44332E-05	0.000218154	0.000218154	0.007863422
3829703774035	382970	3774035	0.00104616	0.00104616	0.001205629	0.001205629	0.000335985	0.000133889	0.000435466	0.000435466	0.00022479	8.71696E-05	0.000418455	0.000418455	0.000233217	0.000233217	5.25312E-05	5.25312E-05	0.000177857	0.000177857	0.000792019
3829803774035	382980	3774035	0.001088236	0.001088236	0.001254119	0.001254119	0.000336054	0.000133917	0.000435555	0.000435555	0.00022476	8.71876E-05	0.000418633	0.000418633	0.000233265	0.000233265	5.2542E-05	5.2542E-05	0.000177893	0.000177893	0.000806945
3829903774035	382990	3774035	0.001133228	0.001133228	0.00130597	0.00130597	0.000336124	0.000133945	0.000435645	0.000435645	0.00022482	8.72055E-05	0.00041881	0.00041881	0.00023313	0.00023313	5.25528E-05	5.25528E-05	0.00017793	0.00017793	0.000822389
3830003774035	383000	3774035	0.001200763	0.001200763	0.001383799	0.001383799	0.000340068	0.000135517	0.000440758	0.000440758	0.00022746	8.82289E-05	0.000422813	0.000422813	0.00023651	0.00023651	5.31695E-05	5.31695E-05	0.000180018	0.000180018	0.000852499
3830103774035	383010	3774035	0.001293015	0.001293015	0.001490113	0.001490113	0.000347404	0.00013844	0.000450265	0.000450265	0.00023236	9.01321E-05	0.000430372	0.000430372	0.00024114	0.00024114	5.43165E-05	5.43165E-05	0.000183901	0.000183901	0.00089719
3830203774035	383020	3774035	0.001401793	0.001401793	0.001615472	0.001615472	0.000355708	0.000141749	0.000461029	0.000461029	0.00023721	9.22867E-05	0.000438999	0.000438999	0.00024697	0.00024697	5.56149E-05	5.56149E-05	0.000188297	0.000188297	0.000947835
3830303774035	383030	3774035	0.001497748	0.001497748	0.001726054	0.001726054	0.000360414	0.000143624	0.000467128	0.000467128	0.00024169	9.35076E-05	0.000443802	0.000443802	0.00025174	0.00025174	5.63506E-05	5.63506E-05	0.000190788	0.000190788	0.000986055
3830403774035	383040	3774035	0.001604396	0.001604396	0.001848959	0.001848959	0.000365259	0.000145555	0.000473406	0.000473406	0.00024409	9.47644E-05	0.000448872	0.000448872	0.00025356	0.00025356	5.7108E-05	5.7108E-05	0.000193353	0.000193353	0.001026605
3830503774035	383050	3774035	0.001732754	0.001732754	0.001996882	0.001996882	0.000371625	0.000148092	0.000481658	0.000481658	0.00024858	9.64162E-05	0.000455364	0.000455364	0.00025795	0.00025795	5.81035E-05	5.81035E-05	0.000196723	0.000196723	0.001074316
3830603774035	383060	3774035	0.001890134	0.001890134	0.002178252	0.002178252	0.000379999	0.000151429	0.000492511	0.000492511	0.00025416	9.85887E-05	0.000463902	0.000463902	0.00026376	0.00026376	5.94127E-05	5.94127E-05	0.000201156	0.000201156	0.001130655
3830703774035	383070	3774035	0.002067973	0.002067973	0.0023832	0.0023832	0.000389203	0.000155097	0.000504441	0.000504441	0.00026032	0.000100977	0.000473241	0.000473241	0.00027015	0.00027015	6.08517E-05	6.08517E-05	0.000206028	0.000206028	0.001190531
3830803774035	383080	3774035	0.002264004	0.002264004	0.002609112	0.002609112	0.000399307	0.000159123	0.000517536	0.000517536	0.000267083	0.000103598	0.000483202	0.000483202	0.00027717	0.00027717	6.24315E-05	6.24315E-05	0.000211376	0.000211376	0.00125334
3830903774035	383090	3774035	0.002475448	0.002475448	0.002852788	0.002852788	0.000410656	0.000163646	0.000532246	0.000532246	0.00027476	0.000106543	0.000494141	0.000494141	0.00028048	0.00028048	6.42059E-05	6.42059E-05	0.000217384	0.000217384	0.001320291
3831003774035	383100	3774035	0.002676385	0.002676385	0.00308354	0.00308354	0.000420414	0.000167534	0.000544893	0.000544893	0.00028201	0.000109074	0.000503391	0.000503391	0.00029182	0.00029182	6.57316E-05	6.57316E-05	0.00022255	0.00022255	0.001382582
3831103774035	383110	3774035	0.002851633	0.002851633	0.003286315	0.003286315	0.000424982	0.000169354	0.000550813	0.000550813	0.00028425	0.000110259	0.000507571	0.000507571	0.00029499	0.00029499	6.64457E-05	6.64457E-05	0.000224968	0.000224968	0.001432968

			MSite Grubbing / Prep	MMass Grading / Excavation	MMass Grading / Excavation	MDrainage / Utilities Trenching	MFoundations / Concrete Pads	MBuilding / Structure Construction	MAsphalt Paving	MLandscaping or Other Finishing	MWaterside Construction (Piles)	RSSWRestriping South Valley	RSSWRestriping Silver Lake Boulevard	RSSWDemolition	RSSWPlacing Base	RSSWForm	Child Risk				
Unique Identifier	X (UTM)	Y (UTM)	2027	2027	2028	2028	2028	2028	2028	2028	2028	2029	2029	2029	2029	2029	3rd Trimester	0<2	2<16	Total	per million
3836803774015	383680	3774015	0.032075281	0.053353256	0.053353256	0.025660225	0.012158843	0.032987194	0.021448959	0.014729931	0.015831827	0.000197868	0.012934	0.042664976	0.003879664	0.00843823	1.30891E-06	2.83549E-05	2.51516E-06	3.21789E-05	32.1789375
3836903774015	383690	3774015	0.028260425	0.047007715	0.047007715	0.02260834	0.010712737	0.02906388	0.018897938	0.012978035	0.013948877	0.000199166	0.012801447	0.037717051	0.003429733	0.007459635	1.06967E-06	2.31864E-05	2.2532E-06	2.65093E-05	26.5093186
3837003774015	383700	3774015	0.024806218	0.04126207	0.04126207	0.019844974	0.009403344	0.025511468	0.016588087	0.01139176	0.012243938	0.000198812	0.011430086	0.032365512	0.0029431	0.006401214	9.14227E-07	1.98262E-05	2.0151E-06	2.27555E-05	22.7554997
3837303774015	383730	3774015	0.018211547	0.030292652	0.030292652	0.014569237	0.006903489	0.018729308	0.012178185	0.008363289	0.008988917	0.000199048	0.007363287	0.021161482	0.001924282	0.004185294	6.46397E-07	1.4027E-05	1.5468E-06	1.62202E-05	16.2202488
3837403774015	383740	3774015	0.016846887	0.02802271	0.02802271	0.01347751	0.006386184	0.017325851	0.011265628	0.007736596	0.008315344	0.00019893	0.00647102	0.018811638	0.001710603	0.003720544	5.89724E-07	1.27974E-05	1.4461E-06	1.48332E-05	14.8331601
3837503774015	383750	3774015	0.015711413	0.026133989	0.026133989	0.01256913	0.005955758	0.016158095	0.010506329	0.007215152	0.007754893	0.000199875	0.005751204	0.016885699	0.001535471	0.003339634	5.41909E-07	1.17586E-05	1.361E-06	1.36615E-05	13.6614558
3837603774015	383760	3774015	0.014749442	0.02453387	0.02453387	0.011799554	0.005591102	0.015168775	0.009863053	0.006773387	0.00728008	0.000200701	0.005165639	0.015291351	0.001390492	0.003024306	5.01138E-07	1.08714E-05	1.2877E-06	1.26603E-05	12.6603087
3837703774015	383770	3774015	0.013933534	0.023176708	0.023176708	0.011146828	0.005281814	0.01432967	0.009317449	0.006398697	0.006877362	0.000200081	0.004691488	0.01397924	0.001271177	0.002764798	4.66509E-07	1.01188E-05	1.2243E-06	1.18096E-05	11.8095755
3837803774015	383780	3774015	0.0132179	0.021986339	0.021986339	0.01057432	0.005010537	0.01359369	0.0088389	0.006070056	0.006524136	0.000199402	0.004294481	0.012865007	0.001169857	0.002544426	4.36222E-07	9.46073E-06	1.168E-06	1.10649E-05	11.0649174
3837903774015	383790	3774015	0.012575336	0.020917514	0.020917514	0.010060269	0.004766959	0.012932858	0.008409213	0.005774972	0.006206978	0.000198753	0.003954165	0.011898107	0.001081933	0.002353194	4.09238E-07	8.87391E-06	1.117E-06	1.04002E-05	10.4001777
3838003774015	383800	3774015	0.011986859	0.019938654	0.019938654	0.009589487	0.004543883	0.01232765	0.008015694	0.005504725	0.005916515	0.000199196	0.003656752	0.011043992	0.001004266	0.002184268	3.8487E-07	8.34223E-06	1.0703E-06	9.79745E-06	9.79744625
3838103774015	383810	3774015	0.011449355	0.019044583	0.019044583	0.009159484	0.004340131	0.011774865	0.007656262	0.005257887	0.005651212	0.000198694	0.003397897	0.010293797	0.000936048	0.002035895	3.63021E-07	7.86566E-06	1.0275E-06	9.25616E-06	9.25615771
3838203774015	383820	3774015	0.010955726	0.018223492	0.018223492	0.008764581	0.00415301	0.011267201	0.007326168	0.005031198	0.005407565	0.00019896	0.003171287	0.009631984	0.000875867	0.001905003	3.43611E-07	7.43837E-06	9.8797E-07	8.76995E-06	8.76994807
3838303774015	383830	3774015	0.010498951	0.017463705	0.017463705	0.008399161	0.003979859	0.010797441	0.00702072	0.004821434	0.005182108	0.000198281	0.002971087	0.009043563	0.00082236	0.001788626	3.25884E-07	7.04971E-06	9.5123E-07	8.32682E-06	8.32682158
3838403774015	383840	3774015	0.010073368	0.016755799	0.016755799	0.008058694	0.003818532	0.010359758	0.00673613	0.004625993	0.004972047	0.000197602	0.002792681	0.008516196	0.000774405	0.001684324	3.09803E-07	6.69597E-06	9.1694E-07	7.92271E-06	7.92271029
3838603774015	383860	3774015	0.009310428	0.015486744	0.015486744	0.007448343	0.003529323	0.009575128	0.006225947	0.004275628	0.004595473	0.000196008	0.0024925	0.00762278	0.000693164	0.001507625	2.81038E-07	6.07408E-06	8.5464E-07	7.20976E-06	7.20975853
3838703774015	383870	3774015	0.008960947	0.014905426	0.014905426	0.007168758	0.003396845	0.009215711	0.005992247	0.004115136	0.004422975	0.000195152	0.002363072	0.007235435	0.000657941	0.001431016	2.68182E-07	5.79751E-06	8.2602E-07	6.89171E-06	6.89171316
3838803774015	383880	3774015	0.008629814	0.014354626	0.014354626	0.006903851	0.003271321	0.008875163	0.005770815	0.003963069	0.004259533	0.000194237	0.00224487	0.006880537	0.000625669	0.001360825	2.5613E-07	5.5399E-06	7.9884E-07	6.59487E-06	6.5948727
3838903774015	383890	3774015	0.008314236	0.013829701	0.013829701	0.006651389	0.003151695	0.008550613	0.005559786	0.003818147	0.004103769	0.000192496	0.002136135	0.006553149	0.000595899	0.001296074	2.44974E-07	5.29984E-06	7.7292E-07	6.31773E-06	6.31772783
3839003774015	383900	3774015	0.00801198	0.013326936	0.013326936	0.006409584	0.003037118	0.008239764	0.005357665	0.003679342	0.00395458	0.000190253	0.002035648	0.00624989	0.000568323	0.001236096	2.34493E-07	5.07575E-06	7.4791E-07	6.05815E-06	6.05814771
3839103774015	383910	3774015	0.007719376	0.012840226	0.012840226	0.006175501	0.0029262	0.007938841	0.005161999	0.003544969	0.003810156	0.000187685	0.001941443	0.005965002	0.000542417	0.001179751	2.24555E-07	4.86255E-06	7.2366E-07	5.81077E-06	5.81076545
3829703774025	382970	3774025	0.000737731	0.001227125	0.001227125	0.000590185	0.000279653	0.000758705	0.000493326	0.000338788	0.000364132	0.000166139	0.000218928	0.000681921	6.20093E-05	0.00013487	1.15426E-07	3.24976E-06	2.798E-07	3.64498E-06	3.64497948
3829803774025	382980	3774025	0.000753367	0.001253132	0.001253132	0.000602693	0.00028558	0.000774785	0.000503781	0.000345969	0.000371849	0.00016611	0.000222412	0.000692889	6.30066E-05	0.000137039	1.21605E-07	3.4403E-06	2.9021E-07	3.85212E-06	3.85212248
3829903774025	382990	3774025	0.00076964	0.001280201	0.001280201	0.000615712	0.000291749	0.000791521	0.000514664	0.000353442	0.000379882	0.000166051	0.000226014	0.000704313	6.40455E-05	0.000139298	1.28328E-07	3.64867E-06	3.0144E-07	4.07844E-06	4.0784392
3830003774025	383000	3774025	0.000798278	0.001327837	0.001327837	0.000638623	0.000302605	0.000820974	0.000533814	0.000366593	0.000394017	0.000167615	0.000233101	0.000726615	6.60734E-05	0.000143709	1.37772E-07	3.94115E-06	3.1827E-07	4.39719E-06	4.39719042
3830103774025	383010	3774025	0.000839042	0.001395642	0.001395642	0.000671233	0.000318057	0.000862896	0.000561073	0.000385313	0.000414137	0.000170625	0.000243462	0.000759061	6.90238E-05	0.000150126	1.50128E-07	4.32543E-06	3.4096E-07	4.81652E-06	4.81652263
3830203774025	383020	3774025	0.000884751	0.001471674	0.001471674	0.000707801	0.000335384	0.000909905	0.000591639	0.000406304	0.000436698	0.000174079	0.000254955	0.000795072	7.22984E-05	0.000157248	1.64452E-07	4.77481E-06	3.6731E-07	5.30658E-06	5.30658025
3830303774025	383030	3774025	0.000922404	0.001534304	0.001534304	0.000737923	0.000349657	0.000948628	0.000616818	0.000423595	0.000455283	0.000176174	0.000264066	0.000823771	7.49081E-05	0.000162924	1.78668E-07	5.22588E-06	3.9229E-07	5.79684E-06	5.79683526
3830403774025	383040	3774025	0.000962529	0.001601047	0.001601047	0.000770023	0.000364868	0.000989894	0.00064365	0.00044222	0.00047508	0.000178388	0.000273772	0.000854298	7.7684E-05	0.000168962	1.94998E-07	5.74865E-06	4.2068E-07	6.36434E-06	6.36433515
3830503774025	383050	3774025	0.001009355	0.001678937	0.001678937	0.000807484	0.000382618	0.001038051	0.000674963	0.000463526	0.000498201	0.000181339	0.000285205	0.000890217	8.09503E-05	0.000176066	2.14933E-07	6.39284E-06	4.5543E-07	7.06321E-06	7.06320819
3830603774025	383060	3774025	0.001063919	0.001769698	0.001769698	0.000851135	0.000403302	0.001094167	0.00071145	0.000488584	0.000525133	0.000185353	0.000298812	0.000932991	8.48399E-05	0.000184526	2.39848E-07	7.20702E-06	4.9892E-07	7.94579E-06	7.94578627
3830703774025	383070	3774025	0.001121913	0.001866164	0.001866164	0.000897531	0.000425286	0.00115381	0.000750231	0.000515216	0.000553758	0.00018984	0.00031352	0.000979056	8.90287E-05	0.000193637	2.69871E-07	8.20071E-06	5.5061E-07	9.0212E-06	9.02119596
3830803774025	383080	3774025	0.00117895	0.001961038	0.001961038	0.00094316	0.000446907	0.001212468	0.000788372	0.000541409	0.00058191	0.000194208	0.000328139	0.001024846	9.31926E-05	0.000202693	3.04858E-07	9.37173E-06	6.091E-07	1.02857E-05	10.2856866
3830903774025	383090	3774025	0.001239497	0.00206175	0.00206175	0.000991598	0.000469859	0.001274737	0.00082886	0.000569214	0.000611795	0.000199137	0.000343741	0.001073927	9.76557E-05	0.0002124	3.47524E-07	1.08156E-05	6.7875E-07	1.18419E-05	11.8418727
3831003774025	383100	3774025	0.001296454	0.002156491	0.002156491	0.001037164	0.00049145	0.001333313	0.000866948	0.000595371	0.000639908	0.000203446	0.000357973	0.001118804	0.000101736	0.000221276	3.96897E-07	1.25071E-05	7.5647E-07	1.36604E-05	13.6604463
3831103774025	383110	3774025	0.001345115	0.002237433	0.002237433	0.001076092	0.000509896	0.001383357	0.000899488	0.000617717	0.000663927	0.000205659	0.000369287	0.00115454	0.000104986	0.000228344	4.50734E-07	1.43772E-05	8.3821E-07	1.56662E-05	15.6661676
3831203774025	383120	3774025	0.001395691	0.002321559	0.002321559	0.001116553	0.000529067	0.001435371	0.000933308	0.000640943	0.00068889	0.000207991	0.000380958	0.001191465	0.000108344	0.000235647	5.18122E-07	1.67495E-05	9.392E-07	1.82068E-05	18.2068384
3831303774025	383130	3774025	0.001448899	0.002410063	0.002410063	0.001159119	0.000549237	0.001490091	0.000968888	0.000665378	0.000715152	0.000210647	0.000393493	0.001230126	0.000111859	0.000243293	6.06081E-07	1.98917E-05	1.0698E-06	2.15675E-05	21.5675204
3831403774025	383140	3774025	0.001503542	0.002500957	0.002500957	0.001202834	0.000569951	0.001546289	0.001005429	0.000690472	0.000742124	0.000213451	0.000408737	0.00127354	0.000115807	0.000251879	7.24741E-07	2.4202E-05	1.2448E-06	2.61715E-05	26.1715336
3831503774025	383150	3774025	0.001562813	0.002599546	0.002599546	0.00125025	0.000592419	0.001607244	0.001045064	0.000717691	0.000771379	0.000216728	0.000423267	0.001326277	0.000120603	0.00026231	8.98184E-07	3.06258E-05	1.5011E-06	3.30252E-05	33.0251668
3831603774025	383160	3774025	0.001614346	0.002685264	0.002685264	0.001291477	0.000611953	0.001660242	0.001079524	0.000741356	0.000796814	0.00022142	0.000433986	0.001360277	0.000123694	0.000269034	1.17716E-06	4.11563E-05	1.913E-06	4.42464E-05	44.2464138
3836803774025	383680	3774025	0.022685718	0.037734882	0.037734882	0.018148575	0.008599522	0.023330683	0.015170094	0.010417963	0.011197294	0.000192998	0.008537811	0.028003632	0.00254646	0.005538526	1.23337E-06	2.67465E-05	1.9324E-06	2.99122E-05	29.9122235
3836903774025	383690	3774025	0.021561013	0.035864074	0.035864074	0.017248811	0.008173178	0.022174001	0.014417996	0.009901464	0.010642159	0.000193145	0.008564846	0.026715559	0.002429332	0.005283773	1.03002E-06	2.23519E-05	1.8379E-06	2.52199E-05	25.2198623
3837003774025	383700	3774025	0.019955682	0.033193804	0.033193804	0.015964545	0.007564641	0.02052303	0.0133445	0.009164248	0.009849793	0.000192939	0.008131337	0.024402823	0.00221927	0.004826362	8.882E-07	1.92854E-05	1.7152E-06	2.18888E-05	21.8888276
3837103774025	383710	3774025	0.018405074	0.03061456	0.03061456	0.014724059	0.006976849	0.018928337	0.012307598	0.008452162	0.009084439	0.000192702	0.007476547	0.022000151	0.002000545	0.004351165	7.82429E-07	1.69964E-05	1.5979E-06	1.93767E-05	19.3767335
3837203774025	383720	3774025	0.017036505	0.028338116	0.028338116	0.013629204	0.006458063	0.01752086	0.011392427	0.007823675	0.008408936	0.000193735	0.006752146	0.019775979	0.001798294	0.003911271	6.99312E-07	1.51956E-05	1.4938E-06	1.73887E-05	17.3886662
3837503774025	383750	3774025	0.013996315	0.023281136	0.023281136	0.011197052	0.005305612	0.014394236	0.009359431	0.006427528	0.006908349	0.000195742	0.004976038	0.01476371	0.001342512	0.00291995	5.32097E-07	1.1566E-05	1.2569E-06	1.3355E-05	13.3550048
3837603774025	383760	3774025	0.013241512	0.022025615	0.022025615	0.01059321	0.005019487	0.013617974	0.00885469	0.0060809	0.006535791	0.000195595	0.004542112	0.013547202	0.001231891	0.00267935	4.92824E-07	1.07116E-05	1.1964E-06	1.24008E-05	12.4007716
3837703774025	383770	3774025	0.012578926	0.020923485	0.020923485	0.010063141	0.00476832	0.01293655	0.008411614	0.00577662	0.006208749	0.000196126	0.004172825	0.012504167	0.001137044	0.00247306	4.59038E-07	9.97643E-06	1.1424E-06	1.15779E-05	11.5779065
3837803774025	383780	3774025	0.011987257	0.019939318	0.019939318	0.009589806	0.004544034	0.01232806	0.008015961	0.005504908	0.005916711	0.000195595	0.003854452	0.011597224	0.001054573	0.002293686	4.29407E-07	9.33135E-06	1.0938E-06	1.08545E-05	10.8545216
3837903774025	383790	3774025	0.01145095	0.019047237	0.019047237	0.00916076	0.004340735	0.011776505	0.007657328	0.00525862	0.005651999	0.000195093	0.00357666	0.010799228	0.000982009	0.002135859	4.03072E-07	8.75746E-06	1.0494E-06	1.02099E-05	10.2098936
3838003774025	383800	3774025	0.010958199	0.018227606	0.018227606	0.008766559	0.004153947	0.011269745	0.007327822	0.005032334	0.005408785	0.000195536	0.003331412	0.010088974	0.000917423	0.001995386	3.79405E-07	8.24058E-06	1.0085E-06	9.62847E-06	9.62846623
3838103774025	383810	3774025	0.010504376	0.017472728	0.017472728	0.008403501	0.003981915	0.010803019	0.007024348	0.004823925	0.005184786	0.00019592	0.003114806	0.009457322	0.000859985	0.001870458	3.58182E-07	7.77714E-06	9.7072E-07	9.10604E-06	9.10603933
3838203774025	383820	3774025	0.010084376	0.016774111	0.016774111	0.008067501	0.003822705	0.010371079	0.006743491	0.004631048	0.004977481	0.000195329	0.002922645	0.008893305	0.000808697	0.001758908	3.393E-07	7.36075E-06	9.3558E-07	8.63563E-06	8.63563074
3838303774025	383830	3774025	0.009692935	0.016122997	0.016122997	0.007754348	0.003674321	0.009968509	0.006481732	0.004451287	0.004784272	0.000194709	0.002750849	0.00838632	0.000762595	0.001658637	3.22059E-07	6.98148E-06	9.0277E-07	8.20631E-06	8.20630897
3838403774025	383840	3774025	0.009326064	0.015512752	0.015512752	0.00746085	0.00353525	0.009591207	0.006236402	0.004282808	0.00460319	0.000194031	0.002596352	0.007928141	0.00072093	0.001568019	3.06328E-07	6.63514E-06	8.7199E-07	7.81346E-06	7.81345938
3838603774025	383860	3774025	0.008664754	0.014412745	0.014412745	0.006931803	0.003284566	0.008911096	0.00579418	0.003979115	0.004276779	0.000192496	0.002333745	0.007144768	0.000649697	0.001413084	2.78315E-07	6.02757E-06	8.1582E-07	7.12171E-06	7.1217098
3838703774025	383870	3774025	0.008359786	0.013905468	0.013905468	0.006687828	0.003168961	0.008597458	0.005590246	0.003839064	0.004126252	0.000191699	0.002219324	0.00680166	0.000618497	0.001345225	2.65741E-07	5.75655E-06	7.8986E-07	6.81215E-06	6.81214928
3838803774025	383880	3774025	0.008069655	0.013422871	0.013422871	0.006455724	0.003058981	0.008299078	0.005396233	0.003705828	0.003983048	0.000190873	0.002114281	0.006485697	0.000589765	0.001282734	2.54013E-07	5.5045E-06	7.6513E-07	6.52365E-06	6.52364553
3838903774025	383890	3774025	0.007792447	0.012961771	0.012961771	0.006233958	0.002953899	0.00801399	0.005210863	0.003578526	0.003846223	0.000190017	0.002017218	0.006193041	0.000563153	0.001224853	2.42996E-07	5.2686E-06	7.4157E-07	6.25317E-06	6.25316923
3839003774025	383900	3774025	0.007526886	0.012520043	0.012520043	0.006021509	0.002853232	0.007740879	0.00503328	0.003456572	0.003715146	0.000188098	0.00192739	0.005921588	0.000538469	0.001171165	2.32719E-07	5.04825E-06	7.1881E-07	5.99978E-06	5.99977922
3839103774025	383910	3774025	0.007270579	0.012093707	0.012093707	0.005816463	0.002756073	0.007477284	0.004861886	0.003338868	0.003588637	0.000186003	0.001843278	0.005666953	0.000515314	0.001120804	2.23104E-07	4.84152E-06	6.9692E-07	5.76154E-06	5.7615426
3829703774035	382970	3774035	0.000732307	0.001218102	0.001218102	0.000585846	0.000277597	0.000753127	0.000489699	0.000336297	0.000361455	0.00016307	0.000216814	0.00067534	6.14109E-05	0.000133568	1.15459E-07	3.25418E-06	2.7941E-07	3.64905E-06	3.64904955
3829803774035	382980	3774035	0.000746107	0.001241057	0.001241057	0.000596886	0.000282828	0.0007672	0.000498927	0.000342635	0.000368266	0.000162774	0.000219762	0.000684754	6.22669E-05	0.00013543	1.21389E-07	3.4373E-06	2.8928E-07	3.84797E-06	3.84797191
3829903774035	382990	3774035	0.000760387	0.001264809	0.001264809	0.000608309	0.000288241	0.000782005	0.000508476	0.000349192	0.000375314	0.00016245	0.000222829	0.000694351	6.31396E-05	0.000137328	1.27808E-07	3.63639E-06	2.9988E-07	4.06408E-06	4.06408166
3830003774035	383000	3774035	0.000788227	0.001311118	0.001311118	0.000630582	0.000298795	0.000810637	0.000527093	0.000361978	0.000389056	0.000163955	0.000229706	0.000716012	6.51093E-05	0.000141612	1.37176E-07	3.92644E-06	3.1659E-07	4.38021E-06	4.3802055
3830103774035	383010	3774035	0.000829549	0.001379852	0.001379852	0.000663639	0.000314459	0.000853133	0.000554725	0.000380954	0.000409452	0.000167084	0.000240246	0.000749007	6.81096E-05	0.000148138	1.49732E-07	4.31659E-06	3.398E-07	4.80612E-06	4.80612136
3830203774035	383020	3774035	0.000876375	0.001457741	0.001457741	0.0007011	0.000332209	0.000901291	0.000586038	0.000402458	0.000432564	0.000170714	0.000252067	0.000786115	7.14839E-05	0.000155477	1.64394E-07	4.77624E-06	3.67E-07	5.30763E-06	5.30762798
3830303774035	383030	3774035	0.000911714	0.001516523	0.001516523	0.000729371	0.000345605	0.000937634	0.000609669	0.000418686	0.000450007	0.000172544	0.000260582	0.000812803	7.39108E-05	0.000160755	1.78279E-07	5.21656E-06	3.9132E-07	5.78617E-06	5.78616524
3830403774035	383040	3774035	0.000949207	0.001578888	0.001578888	0.000759366	0.000359818	0.000976193	0.000634741	0.000435904	0.000468513	0.000174462	0.000269574	0.000841228	7.64955E-05	0.000166377	1.94175E-07	5.72486E-06	4.1888E-07	6.33791E-06	6.33791312
3830503774035	383050	3774035	0.000993921	0.001652266	0.001652266	0.000794657	0.00037654	0.001021561	0.00066424	0.000456163	0.000490287	0.000177119	0.000280322	0.000874954	7.95623E-05	0.000173047	2.13592E-07	6.35123E-06	4.5268E-07	7.0175E-06	7.01749613
3830603774035	383060	3774035	0.001045412	0.001738913	0.001738913	0.00083633	0.000396286	0.001075133	0.000699074	0.000480085	0.000515998	0.000180778	0.000293244	0.000915534	8.32525E-05	0.000181073	2.37903E-07	7.144E-06	4.9514E-07	7.87704E-06	7.87704058
3830703774035	383070	3774035	0.001100774	0.001831001	0.001831001	0.000880619	0.000417273	0.001132069	0.000736095	0.000505508	0.000543324	0.000184881	0.000307208	0.000959314	8.72335E-05	0.000189732	2.67115E-07	8.10847E-06	5.4554E-07	8.92113E-06	8.92112994
3830803774035	383080	3774035	0.001158848	0.0019276	0.0019276	0.000927078	0.000439287	0.001191794	0.000774929	0.000532178	0.000571988	0.000189456	0.000322095	0.001006018	9.14805E-05	0.000198969	3.02563E-07	9.29239E-06	6.0547E-07	1.02004E-05	10.2004278
3830903774035	383090	3774035	0.001220751	0.002030568	0.002030568	0.000976601	0.000462753	0.001255457	0.000816324	0.000560605	0.000602542	0.000194709	0.000338262	0.001056744	9.60932E-05	0.000209002	3.46215E-07	1.07665E-05	6.7754E-07	1.17902E-05	11.7902331
3831003774035	383100	3774035	0.001278346	0.00212637	0.00212637	0.001022677	0.000484585	0.00131469	0.000854839	0.000587055	0.00063097	0.000199284	0.000352732	0.001102352	0.00010024	0.000218022	3.96496E-07	1.24848E-05	7.5735E-07	1.36387E-05	13.6386823
3831103774035	383110	3774035	0.001324933	0.002203862	0.002203862	0.001059946	0.000502245	0.001362601	0.000885992	0.000608449	0.000653965	0.000201232	0.000363481	0.001136352	0.000103332	0.000224746	4.49715E-07	1.43283E-05	8.3837E-07	1.56164E-05	15.6163754

			EGIODemolition	EGIOSite Grubbing / Prep	EGIOMass Grading / Excavation	EGIOMass Grading / Excavation	EGIODrainage / Utilities Trenching	EGIODrainage / Utilities Trenching	EGIOFoundations / Concrete Pads	EGIOFoundations / Concrete Pads	EGIOBuilding / Structure Construction	EGIOBuilding / Structure Construction	EGIOAsphalt Paving	EGIOArchitectural Coating	EGIOLandscaping or Other Finishing	EGIOWaterside Construction (Piles)	HIWaterside Construction (Landscaping)	HIWaterside Construction (Landscaping)	KMDemolition	KMSite Grubbing / Prep	KMMass Grading / Excavation
Unique Identifier	X (UTM)	Y (UTM)	2025	2025	2025	2026	2026	2027	2026	2027	2026	2027	2027	2027	2027	2027	2025	2026	2025	2025	2025
3831203774035	383120	3774035	0.027618347	0.02553613	0.042476191	0.042476191	0.020428905	0.020428905	0.009680034	0.009680034	0.026262134	0.026262134	0.017076185	0.003463637	0.011726958	0.012604211	0.008496787	0.008496787	0.002400991	0.002219975	0.003692653
3831303774035	383130	3774035	0.033160928	0.03066084	0.051000515	0.051000515	0.024528675	0.024528675	0.011622669	0.011622669	0.031532544	0.031532544	0.020503115	0.004158736	0.014080379	0.015133684	0.009456338	0.009456338	0.00251643	0.00232671	0.003870193
3831403774035	383140	3774035	0.040839373	0.03776039	0.062809733	0.062809733	0.030208313	0.030208313	0.014313909	0.014313909	0.038833934	0.038833934	0.025250631	0.005121696	0.017340705	0.018637903	0.010607901	0.010607901	0.002640409	0.002441342	0.00406087
3831503774035	383150	3774035	0.052370154	0.04842184	0.080543729	0.080543729	0.03873747	0.03873747	0.018355366	0.018355366	0.049798491	0.049798491	0.032380013	0.006567779	0.022236761	0.023900216	0.012028918	0.012028918	0.002772844	0.002563792	0.00426455
3831603774035	383160	3774035	0.071562814	0.06616752	0.110061466	0.110061466	0.052934013	0.052934013	0.025082257	0.025082257	0.068048686	0.068048686	0.044246669	0.008974745	0.030386109	0.032659189	0.013897793	0.013897793	0.002913647	0.00269398	0.004481102
3836703774035	383670	3774035	0.004388891	0.004058	0.006749982	0.006749982	0.003246401	0.003246401	0.001538275	0.001538275	0.004173372	0.004173372	0.002713613	0.000550414	0.001863556	0.002002962	0.005840359	0.005840359	0.074346701	0.068741519	0.114343001
3836803774035	383680	3774035	0.004244377	0.00392438	0.006527725	0.006527725	0.003139506	0.003139506	0.001487624	0.001487624	0.004035955	0.004035955	0.002624262	0.00053229	0.001802194	0.00193701	0.005674764	0.005674764	0.060420364	0.055865123	0.092924711
3836903774035	383690	3774035	0.004105127	0.00379563	0.006313562	0.006313562	0.003036505	0.003036505	0.001438818	0.001438818	0.003903542	0.003903542	0.002538164	0.000514827	0.001743068	0.001873461	0.005513771	0.005513771	0.050575601	0.046762581	0.077783759
3837003774035	383700	3774035	0.00397459	0.00367494	0.006112801	0.006112801	0.002939949	0.002939949	0.001393066	0.001393066	0.003779416	0.003779416	0.002457455	0.000498456	0.001687641	0.001813888	0.00535608	0.00535608	0.043375905	0.040105688	0.066710843
3837103774035	383710	3774035	0.003845866	0.00355592	0.005914826	0.005914826	0.002844733	0.002844733	0.001347949	0.001347949	0.003657012	0.003657012	0.002377865	0.000482313	0.001632983	0.001755141	0.005206394	0.005206394	0.037878015	0.035022297	0.058255253
3837203774035	383720	3774035	0.003728184	0.00344711	0.005733836	0.005733836	0.002757686	0.002757686	0.001306702	0.001306702	0.00354511	0.00354511	0.002305104	0.000467554	0.001583015	0.001701435	0.005078421	0.005078421	0.033443053	0.030921698	0.051434414
3837303774035	383730	3774035	0.003616542	0.00334388	0.005562134	0.005562134	0.002675106	0.002675106	0.001267572	0.001267572	0.00343895	0.00343895	0.002236077	0.000453553	0.001535611	0.001650485	0.004958852	0.004958852	0.029860676	0.027609405	0.045924825
3837403774035	383740	3774035	0.003508179	0.00324369	0.005395474	0.005395474	0.002594951	0.002594951	0.001229592	0.001229592	0.003335908	0.003335908	0.002169077	0.000439963	0.001489599	0.001601031	0.004841284	0.004841284	0.026935899	0.024905135	0.041426606
3837903774035	383790	3774035	0.003023132	0.00279521	0.004649486	0.004649486	0.002236168	0.002236168	0.001059586	0.001059586	0.00287468	0.00287468	0.001869176	0.000379133	0.001283645	0.00137967	0.004298972	0.004298972	0.017745888	0.016407982	0.027292645
3838003774035	383800	3774035	0.002936597	0.0027152	0.004516398	0.004516398	0.002172159	0.002172159	0.001029256	0.001029256	0.002792393	0.002792393	0.001815672	0.000368281	0.001246901	0.001340177	0.004204418	0.004204418	0.016528784	0.015282638	0.025420775
3838103774035	383810	3774035	0.002855755	0.00264045	0.004392066	0.004392066	0.002112362	0.002112362	0.001000922	0.001000922	0.002715522	0.002715522	0.001765689	0.000358142	0.001212575	0.001303284	0.004114967	0.004114967	0.015442131	0.01427791	0.023749535
3838203774035	383820	3774035	0.002775604	0.00256634	0.004268797	0.004268797	0.002053076	0.002053076	0.00097283	0.00097283	0.002639307	0.002639307	0.001716132	0.000348091	0.001178543	0.001266705	0.00405093	0.00405093	0.014467205	0.013376487	0.022250128
3838303774035	383830	3774035	0.002698559	0.00249511	0.004150304	0.004150304	0.001996087	0.001996087	0.000945826	0.000945826	0.002566045	0.002566045	0.001668496	0.000338428	0.001145829	0.001231544	0.00398259	0.00398259	0.013588392	0.012563929	0.02089854
3838403774035	383840	3774035	0.002624534	0.00242666	0.004036455	0.004036455	0.001941331	0.001941331	0.000919881	0.000919881	0.002495655	0.002495655	0.001622727	0.000329145	0.001114397	0.001197761	0.003909749	0.003909749	0.012791541	0.011827155	0.019673007
3838603774035	383860	3774035	0.002484248	0.00229695	0.0038207	0.0038207	0.001837564	0.001837564	0.000870711	0.000870711	0.002362258	0.002362258	0.001535989	0.000311551	0.001054831	0.001133739	0.003717938	0.003717938	0.01143441	0.010572342	0.01758578
3838703774035	383870	3774035	0.00241816	0.00223585	0.003719058	0.003719058	0.001788679	0.001788679	0.000847548	0.000847548	0.002299415	0.002299415	0.001495128	0.000303263	0.001026769	0.001103578	0.003620682	0.003620682	0.010839015	0.010021835	0.016670081
3838803774035	383880	3774035	0.002354575	0.00217706	0.003621265	0.003621265	0.001741646	0.001741646	0.000825262	0.000825262	0.002238952	0.002238952	0.001455813	0.000295289	0.00099977	0.001074559	0.003514521	0.003514521	0.010291418	0.009515522	0.015827892
3838903774035	383890	3774035	0.002293318	0.00212042	0.003527055	0.003527055	0.001696335	0.001696335	0.000803792	0.000803792	0.002180704	0.002180704	0.001417939	0.000287607	0.00097376	0.001046604	0.003418166	0.003418166	0.009783162	0.009045585	0.015046211
3839003774035	383900	3774035	0.002233356	0.00206498	0.003434835	0.003434835	0.001651982	0.001651982	0.000782775	0.000782775	0.002123686	0.002123686	0.001380865	0.000280087	0.0009483	0.001019239	0.0033043	0.0033043	0.009315457	0.008613141	0.014326894
3839103774035	383910	3774035	0.002174602	0.00201065	0.003344472	0.003344472	0.001608522	0.001608522	0.000762182	0.000762182	0.002067817	0.002067817	0.001344537	0.000272718	0.000923352	0.000992425	0.003214649	0.003214649	0.008878725	0.008209336	0.013655213
3829703774045	382970	3774045	0.00470889	0.00435388	0.007242133	0.007242133	0.0034831	0.0034831	0.001650433	0.001650433	0.004477658	0.004477658	0.002911466	0.000590545	0.00199943	0.002149001	0.002577082	0.002577082	0.001128584	0.001043497	0.001735729
3829803774045	382980	3774045	0.004992482	0.00461609	0.007678287	0.007678287	0.003692869	0.003692869	0.001749829	0.001749829	0.004747323	0.004747323	0.003086808	0.000626111	0.002119845	0.002278424	0.002689247	0.002689247	0.001154208	0.00106719	0.001775138
3829903774045	382990	3774045	0.005301956	0.00490223	0.008154249	0.008154249	0.003921783	0.003921783	0.001858298	0.001858298	0.005041601	0.005041601	0.003278153	0.000664922	0.00225125	0.002419659	0.002809516	0.002809516	0.001181127	0.001092079	0.001816537
3830003774045	383000	3774045	0.005761379	0.00532701	0.008860828	0.008860828	0.004261611	0.004261611	0.002019322	0.002019322	0.005478463	0.005478463	0.003562211	0.000722539	0.002446325	0.002629326	0.002982415	0.002982415	0.001236689	0.001143452	0.00190199
3830103774045	383010	3774045	0.006392147	0.00591023	0.009830931	0.009830931	0.004728182	0.004728182	0.002240402	0.002240402	0.006078257	0.006078257	0.003952209	0.000801644	0.002714154	0.00291719	0.003210947	0.003210947	0.001320463	0.00122091	0.002030833
3830203774045	383020	3774045	0.007146377	0.00660759	0.010990914	0.010990914	0.005286075	0.005286075	0.002504754	0.002504754	0.00679545	0.00679545	0.004418543	0.000896232	0.003034405	0.003261399	0.003472897	0.003472897	0.001414936	0.001308261	0.00217613
3830303774045	383030	3774045	0.0078491	0.00725734	0.01207168	0.01207168	0.005805869	0.005805869	0.002751054	0.002751054	0.007463666	0.007463666	0.00485303	0.000984361	0.003332787	0.003582101	0.003710534	0.003710534	0.001483699	0.001371839	0.002281884
3830403774045	383040	3774045	0.008661308	0.00800831	0.013320832	0.013320832	0.006406648	0.006406648	0.003035727	0.003035727	0.00823599	0.00823599	0.005355212	0.001086221	0.003677656	0.003952769	0.003975686	0.003975686	0.001557206	0.001439805	0.002394937
3830503774045	383050	3774045	0.009668242	0.00893933	0.014869467	0.014869467	0.007151463	0.007151463	0.00338865	0.00338865	0.009193478	0.009193478	0.00597779	0.001212501	0.004105208	0.004412305	0.004290267	0.004290267	0.001643569	0.001519656	0.00252776
3830603774045	383060	3774045	0.010959026	0.0101328	0.016854654	0.016854654	0.008106238	0.008106238	0.003841061	0.003841061	0.010420877	0.010420877	0.006775871	0.001374379	0.004653285	0.005001381	0.004672387	0.004672387	0.001745376	0.001613787	0.002684335
3830703774045	383070	3774045	0.012539441	0.01159406	0.019285284	0.019285284	0.009275249	0.009275249	0.004394985	0.004394985	0.011923685	0.011923685	0.007753028	0.00157258	0.005324341	0.005722636	0.005115742	0.005115742	0.001850115	0.001710631	0.002845422
3830803774045	383080	3774045	0.014576517	0.01347756	0.022418248	0.022418248	0.010782046	0.010782046	0.005108966	0.005108966	0.01386073	0.01386073	0.009012535	0.001828052	0.006189299	0.006652299	0.005654752	0.005654752	0.00196262	0.001814653	0.003018451
3830903774045	383090	3774045	0.017166455	0.01587223	0.026401493	0.026401493	0.012697786	0.012697786	0.00601672	0.00601672	0.016323487	0.016323487	0.01061387	0.002152858	0.007289006	0.007834271	0.006304126	0.006304126	0.002078662	0.001921947	0.00319692
3831003774045	383100	3774045	0.020199336	0.01867646	0.031065974	0.031065974	0.014941166	0.014941166	0.007079723	0.007079723	0.019207437	0.019207437	0.012489075	0.002533214	0.00857679	0.00921839	0.007018136	0.007018136	0.00218901	0.002023975	0.003366632
3831103774045	383110	3774045	0.023381993	0.02161917	0.035960806	0.035960806	0.017295334	0.017295334	0.008195222	0.008195222	0.022233809	0.022233809	0.014456884	0.002932353	0.00992817	0.010670862	0.007704931	0.007704931	0.002288487	0.002115952	0.003519624
3831203774045	383120	3774045	0.027434837	0.02536646	0.042193957	0.042193957	0.020293165	0.020293165	0.009615715	0.009615715	0.026087635	0.026087635	0.016962722	0.003440623	0.011649038	0.012520462	0.008505492	0.008505492	0.002394089	0.002213593	0.003682038
3831303774045	383130	3774045	0.032908569	0.03042751	0.050612394	0.050612394	0.024342008	0.024342008	0.011534219	0.011534219	0.031292577	0.031292577	0.020347083	0.004127088	0.013973226	0.015018515	0.009478351	0.009478351	0.002508406	0.002319291	0.003857853
3831403774045	383140	3774045	0.040500306	0.03744689	0.062288258	0.062288258	0.02995751	0.02995751	0.014195069	0.014195069	0.038511517	0.038511517	0.025040989	0.005079173	0.017196734	0.018483163	0.010652526	0.010652526	0.002631868	0.002433445	0.004047734
3831503774045	383150	3774045	0.051851718	0.04794249	0.079746389	0.079746389	0.038353991	0.038353991	0.018173658	0.018173658	0.049305512	0.049305512	0.032059468	0.006502762	0.022016629	0.023663617	0.012104261	0.012104261	0.002763871	0.002555496	0.004250751
3831603774045	383160	3774045	0.070930838	0.06558319	0.109089506	0.109089506	0.052466549	0.052466549	0.024860754	0.024860754	0.067447743	0.067447743	0.043855924	0.008895488	0.030117767	0.032370773	0.014034671	0.014034671	0.002905019	0.002686003	0.004467833
3836703774045	383670	3774045	0.004392946	0.00406175	0.006756219	0.006756219	0.0032494	0.0032494	0.001539696	0.001539696	0.004177228	0.004177228	0.00271612	0.000550923	0.001865278	0.002004813	0.005747606	0.005747606	0.066885156	0.061842518	0.102867368
3836803774045	383680	3774045	0.004248432	0.00392813	0.006533962	0.006533962	0.003142506	0.003142506	0.001489045	0.001489045	0.004039811	0.004039811	0.002626769	0.000532799	0.001803916	0.001938861	0.005577908	0.005577908	0.055675497	0.051477983	0.085627247
3836903774045	383690	3774045	0.004109613	0.00379978	0.006320462	0.006320462	0.003039823	0.003039823	0.00144039	0.00144039	0.003907809	0.003907809	0.002540938	0.00051539	0.001744973	0.001875508	0.005415014	0.005415014	0.047441517	0.043864783	0.072963633
3837003774045	383700	3774045	0.003975712	0.00367597	0.006114526	0.006114526	0.002940779	0.002940779	0.001393459	0.001393459	0.003780483	0.003780483	0.002458148	0.000498597	0.001688117	0.001814399	0.005257824	0.005257824	0.041189138	0.038083787	0.063347661
3837103774045	383710	3774045	0.003848626	0.00355847	0.005919072	0.005919072	0.002846775	0.002846775	0.001348916	0.001348916	0.003659638	0.003659638	0.002379572	0.000482659	0.001634156	0.001756401	0.005108438	0.005108438	0.036277843	0.033542766	0.055794236
3837203774045	383720	3774045	0.003735863	0.00345421	0.005745645	0.005745645	0.002763366	0.002763366	0.001309393	0.001309393	0.003552411	0.003552411	0.002309852	0.000468517	0.001586276	0.001704939	0.004979964	0.004979964	0.032257957	0.02982595	0.049611772
3837303774045	383730	3774045	0.003624394	0.00335114	0.005574209	0.005574209	0.002680913	0.002680913	0.001270324	0.001270324	0.003446416	0.003446416	0.002240931	0.000454538	0.001538945	0.001654068	0.004859495	0.004859495	0.02894554	0.026763264	0.044517374
3837403774045	383740	3774045	0.003516375	0.00325127	0.00540808	0.00540808	0.002601014	0.002601014	0.001232465	0.001232465	0.003343702	0.003343702	0.002174144	0.000440991	0.001493079	0.001604771	0.004740526	0.004740526	0.026206517	0.024230742	0.040304838
3837503774045	383750	3774045	0.003409392	0.00315235	0.005243543	0.005243543	0.00252188	0.00252188	0.001194968	0.001194968	0.003241972	0.003241972	0.002107998	0.000427574	0.001447654	0.001555948	0.004616355	0.004616355	0.023934422	0.022129947	0.036810425
3837603774045	383760	3774045	0.003307327	0.00305798	0.00508657	0.00508657	0.002446384	0.002446384	0.001159195	0.001159195	0.003144919	0.003144919	0.002044892	0.000414774	0.001404316	0.001509368	0.004497887	0.004497887	0.021980257	0.020323111	0.033804978
3837703774045	383770	3774045	0.003211819	0.00296967	0.004939681	0.004939681	0.002375738	0.002375738	0.00112572	0.00112572	0.003054101	0.003054101	0.00198584	0.000402797	0.001363762	0.001465781	0.004392126	0.004392126	0.020260247	0.018732777	0.031159654
3837803774045	383780	3774045	0.003123127	0.00288767	0.004803275	0.004803275	0.002310133	0.002310133	0.001094634	0.001094634	0.002969764	0.002969764	0.001931002	0.000391674	0.001326103	0.001425304	0.00429517	0.00429517	0.018747387	0.017333975	0.02883292
3837903774045	383790	3774045	0.003036073	0.00280718	0.00466939	0.00466939	0.002245741	0.002245741	0.001064122	0.001064122	0.002886986	0.002886986	0.001877178	0.000380756	0.00128914	0.001385576	0.004203317	0.004203317	0.017410963	0.016098307	0.026777539
3838003774045	383800	3774045	0.002951264	0.00272876	0.004538955	0.004538955	0.002183008	0.002183008	0.001034397	0.001034397	0.00280634	0.00280634	0.001824741	0.00037012	0.001253129	0.001346871	0.004117768	0.004117768	0.016220949	0.014998012	0.024947335
3838103774045	383810	3774045	0.002869646	0.0026533	0.00441343	0.00441343	0.002122637	0.002122637	0.00100579	0.00100579	0.00272873	0.00272873	0.001774277	0.000359884	0.001218473	0.001309623	0.004036121	0.004036121	0.015156383	0.014013705	0.023310063
3838203774045	383820	3774045	0.002791997	0.0025815	0.004294008	0.004294008	0.002065201	0.002065201	0.000978575	0.000978575	0.002654895	0.002654895	0.001726268	0.000350146	0.001185503	0.001274186	0.003976387	0.003976387	0.014204665	0.01313374	0.02184635
3838303774045	383830	3774045	0.002715038	0.00251034	0.004175648	0.004175648	0.002008276	0.002008276	0.000951602	0.000951602	0.002581715	0.002581715	0.001678685	0.000340495	0.001152826	0.001239065	0.003917053	0.003917053	0.013348456	0.012342083	0.020529526
3838403774045	383840	3774045	0.002641013	0.0024419	0.004061799	0.004061799	0.00195352	0.00195352	0.000925656	0.000925656	0.002511325	0.002511325	0.001632915	0.000331211	0.001121394	0.001205282	0.003853116	0.003853116	0.012571018	0.011623258	0.019333849
3838603774045	383860	3774045	0.002500296	0.00231179	0.00384538	0.00384538	0.001849434	0.001849434	0.000876336	0.000876336	0.002377517	0.002377517	0.001545911	0.000313564	0.001061644	0.001141062	0.003663407	0.003663407	0.011258147	0.01040967	0.017314693
3838703774045	383870	3774045	0.002434035	0.00225053	0.003743474	0.003743474	0.001800422	0.001800422	0.000853112	0.000853112	0.002314511	0.002314511	0.001504943	0.000305254	0.00103351	0.001110823	0.003569153	0.003569153	0.010680611	0.009875374	0.016426461
3838803774045	383880	3774045	0.002370191	0.0021915	0.003645282	0.003645282	0.001753197	0.001753197	0.000830735	0.000830735	0.002253801	0.002253801	0.001465468	0.000297247	0.001006401	0.001081686	0.003466894	0.003466894	0.010149061	0.009383898	0.015608952
3838903774045	383890	3774045	0.002308762	0.0021347	0.003550806	0.003550806	0.001707759	0.001707759	0.000809205	0.000809205	0.002195389	0.002195389	0.001427487	0.000289544	0.000980318	0.001053652	0.003368437	0.003368437	0.009654955	0.008927044	0.014849032
3839003774045	383900	3774045	0.002249231	0.00207966	0.00345925	0.00345925	0.001663725	0.001663725	0.000788339	0.000788339	0.002138781	0.002138781	0.00139068	0.000282078	0.0009554	0.001026484	0.003256473	0.003256473	0.009199156	0.008505609	0.014148026
3839103774045	383910	3774045	0.002189873	0.00202477	0.003367959	0.003367959	0.001619818	0.001619818	0.000767535	0.000767535	0.002082338	0.002082338	0.001353979	0.000274634	0.000929836	0.000999394	0.003168522	0.003168522	0.008773381	0.008111934	0.013493197
3829703774055	382970	3774055	0.00470613	0.00435132	0.007237886	0.007237886	0.003481058	0.003481058	0.001649465	0.001649465	0.004475033	0.004475033	0.002909759	0.000590199	0.001998258	0.002147741	0.002560573	0.002560573	0.001129274	0.001044136	0.00173679
3829803774055	382980	3774055	0.004985579	0.0046097	0.007667672	0.007667672	0.003687763	0.003687763	0.00174741	0.00174741	0.00474076	0.00474076	0.003082541	0.000625245	0.002116915	0.002275274	0.002671036	0.002671036	0.001153863	0.001066871	0.001774607
3829903774055	382990	3774055	0.005290308	0.00489146	0.008136336	0.008136336	0.003913167	0.003913167	0.001854215	0.001854215	0.005030525	0.005030525	0.003270952	0.000663461	0.002246305	0.002414343	0.002789604	0.002789604	0.001179919	0.001090962	0.00181468
3830003774055	383000	3774055	0.0057405	0.00530771	0.008828717	0.008828717	0.004246167	0.004246167	0.002012004	0.002012004	0.00545861	0.00545861	0.003549301	0.00071992	0.002437459	0.002619797	0.002959002	0.002959002	0.001233669	0.00114066	0.001897346
3830103774055	383010	3774055	0.006361001	0.00588143	0.009783029	0.009783029	0.004705144	0.004705144	0.002229486	0.002229486	0.006048641	0.006048641	0.003932952	0.000797738	0.002700929	0.002902976	0.003183931	0.003183931	0.001315718	0.001216523	0.002023535
3830203774055	383020	3774055	0.00710134	0.00656595	0.010921649	0.010921649	0.005252762	0.005252762	0.002488969	0.002488969	0.006752626	0.006752626	0.004390697	0.000890584	0.003015283	0.003240845	0.003441779	0.003441779	0.001408379	0.001302198	0.002166045
3830303774055	383030	3774055	0.007791553	0.00720413	0.011983176	0.011983176	0.005763303	0.005763303	0.002730884	0.002730884	0.007408945	0.007408945	0.00481745	0.000977144	0.003308352	0.003555838	0.003676414	0.003676414	0.001475847	0.00136458	0.002269809
3830403774055	383040	3774055	0.008588576	0.00794106	0.013208974	0.013208974	0.00635285	0.00635285	0.003010235	0.003010235	0.00816683	0.00816683	0.005310243	0.0010771	0.003646774	0.003919577	0.003938365	0.003938365	0.001548061	0.001431349	0.002380871

			KMMass Grading / Excavation	KMDrainage / Utilities Trenching	KMFoundations / Concrete Pads	KMBuilding / Structure Construction	KMAsphalt Paving	KMArchitectural Coating	KMLandscaping or Other Finishing	KMWaterside Construction (Piles)	EWNDemolition	EWNSite Grubbing / Prep	EWNDrainage / Utilities Trenching	EWNDrainage / Utilities Trenching	EWNDrainage / Utilities Trenching	EWNFoundations / Concrete Pads	EWNBuilding / Structure Construction	EWNAsphalt Paving	EWNLandscaping or Other Finishing	EWNWaterside Construction (Piles)	ISDemolition
Unique Identifier	X (UTM)	Y (UTM)	2026	2026	2026	2026	2026	2026	2026	2026	2027	2027	2027	2028	2029	2029	2029	2029	2029	2029	2027
3831203774035	383120	3774035	0.003692653	0.000916918	0.00084153	0.002475064	0.001484512	0.00030111	0.001019479	0.001095743	0.001147306	0.001311716	0.001544821	0.001544821	0.001544821	0.000402123	0.000999023	0.000709369	0.000487155	0.000509355	0.005658796
3831303774035	383130	3774035	0.003870193	0.000961002	0.000881991	0.002594063	0.001555887	0.000315587	0.001068495	0.001148425	0.001170601	0.001338349	0.001576187	0.001576187	0.001576187	0.000410287	0.001019307	0.000723772	0.000497046	0.000519697	0.006024263
3831403774035	383140	3774035	0.00406087	0.001008349	0.000925445	0.002721867	0.001632542	0.000331136	0.001121138	0.001205006	0.001194672	0.001365869	0.001608598	0.001608598	0.001608598	0.000418724	0.001040268	0.000738655	0.000507267	0.000530384	0.006405951
3831503774035	383150	3774035	0.00426455	0.001058925	0.000971862	0.002858388	0.001714425	0.000347744	0.00117737	0.001265445	0.001227198	0.001403056	0.001652394	0.001652394	0.001652394	0.000430124	0.00106859	0.000758766	0.000521078	0.000544824	0.006801788
3831603774035	383160	3774035	0.004481102	0.001112696	0.001021213	0.003003535	0.001801483	0.000365403	0.001237156	0.001329704	0.001274823	0.001457506	0.00171652	0.00171652	0.00171652	0.000446816	0.001110059	0.000788212	0.000541299	0.000565967	0.007146204
3836703774035	383670	3774035	0.114343001	0.028392351	0.02605799	0.076640347	0.045967922	0.009323874	0.031568169	0.033929674	0.001127894	0.001289522	0.001518683	0.001518683	0.001518683	0.000395319	0.00098212	0.000697367	0.000478912	0.000500737	0.011159619
3836803774035	383680	3774035	0.092924711	0.023074005	0.021176908	0.062284373	0.037357388	0.007577362	0.025654941	0.027574098	0.001126427	0.001287845	0.001516708	0.001516708	0.001516708	0.000394805	0.000980843	0.00069646	0.000478289	0.000500086	0.010420229
3836903774035	383690	3774035	0.077783759	0.019314377	0.017726388	0.052135892	0.031270456	0.006342723	0.02147478	0.023081234	0.001123062	0.001283998	0.001512178	0.001512178	0.001512178	0.000393625	0.000977913	0.00069438	0.000476861	0.000498592	0.00974382
3837003774035	383700	3774035	0.066710843	0.016564876	0.015202946	0.044714081	0.026818947	0.005439804	0.018417735	0.019795502	0.001118576	0.001278869	0.001506137	0.001506137	0.001506137	0.000392053	0.000974007	0.000691606	0.000474956	0.0004966	0.009125303
3837103774035	383710	3774035	0.058255253	0.014465281	0.013275975	0.039046577	0.023419649	0.0047503	0.01608329	0.017286425	0.001112278	0.001271668	0.001497656	0.001497656	0.001497656	0.000389845	0.000968522	0.000687712	0.000472282	0.000493804	0.008566058
3837203774035	383720	3774035	0.051434414	0.012771608	0.011721552	0.034474793	0.02067755	0.004194118	0.014200172	0.015262437	0.001106929	0.001265552	0.001490454	0.001490454	0.001490454	0.000387971	0.000963865	0.000684404	0.00047001	0.000491429	0.008064187
3837303774035	383730	3774035	0.045924825	0.011403529	0.010465954	0.030781898	0.018462597	0.003744849	0.012679067	0.013627545	0.001101407	0.001259239	0.001483019	0.001483019	0.001483019	0.000386035	0.000959057	0.00068099	0.000467666	0.000488978	0.007603384
3837403774035	383740	3774035	0.041426606	0.010286583	0.009440841	0.02776689	0.016654233	0.003378051	0.011437185	0.012292761	0.001095109	0.001252038	0.001474539	0.001474539	0.001474539	0.000383828	0.000953572	0.000677096	0.000464991	0.000486182	0.007184425
3837903774035	383790	3774035	0.027292645	0.006776999	0.006219808	0.018293361	0.010972129	0.002225525	0.007535038	0.008098708	0.001057837	0.001209426	0.001424353	0.001424353	0.001424353	0.000370764	0.000921118	0.000654052	0.000449166	0.000469635	0.00555535
3838003774035	383800	3774035	0.025420775	0.006312197	0.005793221	0.017038709	0.010219604	0.002072887	0.007018246	0.007543257	0.001050159	0.001200647	0.001414014	0.001414014	0.001414014	0.000368073	0.000914432	0.000649304	0.000445905	0.000466226	0.005299799
3838103774035	383810	3774035	0.023749535	0.005897214	0.005412357	0.015918531	0.009547736	0.001936609	0.006556845	0.00704734	0.001042739	0.001192164	0.001404024	0.001404024	0.001404024	0.000365473	0.000907971	0.000644716	0.000442755	0.000462932	0.005062193
3838203774035	383820	3774035	0.022250128	0.005524898	0.005070652	0.014913528	0.008944948	0.001814343	0.006142884	0.006602412	0.001035492	0.001183878	0.001394266	0.001394266	0.001394266	0.000362932	0.00090166	0.000640236	0.000439678	0.000459714	0.004840894
3838303774035	383830	3774035	0.02089854	0.005189287	0.004762635	0.014007603	0.008401585	0.00170413	0.005769733	0.006201347	0.00102859	0.001175987	0.001384972	0.001384972	0.001384972	0.000360513	0.00089565	0.000635968	0.000436747	0.00045665	0.004634347
3838403774035	383840	3774035	0.019673007	0.004884977	0.004483344	0.013186169	0.007908899	0.001604197	0.005431384	0.005837688	0.001021256	0.001167603	0.001375098	0.001375098	0.001375098	0.000357943	0.000889265	0.000631434	0.000433633	0.000453394	0.004441347
3838603774035	383860	3774035	0.01758578	0.004366701	0.004007679	0.011787169	0.007069797	0.001433998	0.004855137	0.005218332	0.00100564	0.001149749	0.001354071	0.001354071	0.001354071	0.00035247	0.000875667	0.000621779	0.000427002	0.000446462	0.004090201
3838703774035	383870	3774035	0.016670081	0.004139325	0.003798998	0.011173406	0.006701669	0.001359329	0.004602327	0.004946612	0.000997875	0.001140871	0.001343616	0.001343616	0.001343616	0.000349748	0.000868906	0.000616978	0.000423705	0.000443014	0.003930589
3838803774035	383880	3774035	0.015827892	0.003930202	0.003607069	0.010608915	0.006363095	0.001290654	0.004369813	0.004696704	0.000989506	0.001131303	0.001332347	0.001332347	0.001332347	0.000346815	0.000861618	0.000611803	0.000420152	0.000439299	0.003780382
3838903774035	383890	3774035	0.015046211	0.003736104	0.003428929	0.010084979	0.006048845	0.001226914	0.004154004	0.004464751	0.00098131	0.001121932	0.001321311	0.001321311	0.001321311	0.000343942	0.000854481	0.000606735	0.000416672	0.00043566	0.003638888
3839003774035	383900	3774035	0.014326894	0.003557491	0.003265001	0.009602845	0.005759666	0.001168258	0.003955413	0.004251304	0.000973027	0.001112463	0.001310159	0.001310159	0.001310159	0.000341039	0.000847269	0.000601614	0.000413155	0.000431983	0.003504901
3839103774035	383910	3774035	0.013655213	0.003390707	0.00311193	0.009152639	0.005489639	0.001113487	0.003769973	0.004051992	0.000965004	0.001103289	0.001299355	0.001299355	0.001299355	0.000338227	0.000840283	0.000596653	0.000409748	0.000428421	0.003378246
3829703774045	382970	3774045	0.001735729	0.000430996	0.000395561	0.001163402	0.000697794	0.000141537	0.000479205	0.000515053	0.00073292	0.000837947	0.000986859	0.000986859	0.000986859	0.000256883	0.000638194	0.000453158	0.000311203	0.000325385	0.00200248
3829803774045	382980	3774045	0.001775138	0.000440782	0.000404542	0.001189816	0.000713637	0.00014475	0.000490086	0.000526747	0.000737751	0.000843471	0.000993365	0.000993365	0.000993365	0.000258577	0.000642401	0.000456145	0.000313255	0.00032753	0.002079697
3829903774045	382990	3774045	0.001816537	0.000451062	0.000413976	0.001217565	0.00073028	0.000148126	0.000501515	0.000539032	0.000742496	0.000848896	0.000999754	0.000999754	0.000999754	0.00026024	0.000646533	0.000459079	0.00031527	0.000329637	0.002162782
3830003774045	383000	3774045	0.00190199	0.000472281	0.000433451	0.001274841	0.000764634	0.000155094	0.000525107	0.000564389	0.000759234	0.000868033	0.001022291	0.001022291	0.001022291	0.000266106	0.000661107	0.000469428	0.000322376	0.000337068	0.002292542
3830103774045	383010	3774045	0.002030833	0.000504273	0.000462813	0.001361201	0.000816431	0.0001656	0.000560679	0.000602621	0.000787274	0.000900091	0.001060046	0.001060046	0.001060046	0.000275934	0.000685523	0.000486765	0.000334282	0.000349516	0.002474585
3830203774045	383020	3774045	0.00217613	0.000540352	0.000495925	0.001458588	0.000874843	0.000177448	0.000600793	0.000645736	0.000819283	0.000936686	0.001103145	0.001103145	0.001103145	0.000287153	0.000713395	0.000506555	0.000347874	0.000363727	0.00269183
3830303774045	383030	3774045	0.002281884	0.000566611	0.000520026	0.001529472	0.000917358	0.000186072	0.00062999	0.000677117	0.000837832	0.000957894	0.001128121	0.001128121	0.001128121	0.00029364	0.000729547	0.000518024	0.00035575	0.000371962	0.00287327
3830403774045	383040	3774045	0.002394937	0.000594683	0.00054579	0.001605247	0.000962807	0.00019529	0.000661202	0.000710664	0.000857072	0.000979891	0.001154027	0.001154027	0.001154027	0.000300398	0.0007463	0.00052992	0.000363919	0.000380504	0.003073949
3830503774045	383050	3774045	0.00252776	0.000627665	0.000576059	0.001694274	0.001016205	0.000206121	0.000697872	0.000750077	0.000880884	0.001007115	0.00118609	0.00118609	0.00118609	0.000308744	0.000767035	0.000544643	0.00037403	0.000391075	0.003316214
3830603774045	383060	3774045	0.002684335	0.000666544	0.000611742	0.001799222	0.001079151	0.000218889	0.0007411	0.000796539	0.000911512	0.001042132	0.00122733	0.00122733	0.00122733	0.000319479	0.000793705	0.00056358	0.000387035	0.000404673	0.003616456
3830703774045	383070	3774045	0.002845422	0.000706543	0.000648452	0.001907193	0.00114391	0.000232024	0.000785573	0.000844339	0.000944815	0.001080207	0.001272172	0.001272172	0.001272172	0.000331151	0.000822703	0.000584171	0.000401176	0.000419458	0.003956559
3830803774045	383080	3774045	0.003018451	0.000749507	0.000687884	0.002023168	0.001213471	0.000246134	0.000833343	0.000895683	0.000984589	0.001125681	0.001325726	0.001325726	0.001325726	0.000345091	0.000857336	0.000608763	0.000418064	0.000437116	0.004353862
3830903774045	383090	3774045	0.00319692	0.000793823	0.000728556	0.00214279	0.001285219	0.000260687	0.000882616	0.000948641	0.001029711	0.001177269	0.001386482	0.001386482	0.001386482	0.000360906	0.000896627	0.000636662	0.000437223	0.000457148	0.004790163
3831003774045	383100	3774045	0.003366632	0.000835964	0.000767232	0.002256542	0.001353446	0.000274525	0.00092947	0.000999	0.001068622	0.001221756	0.001438875	0.001438875	0.001438875	0.000374544	0.000930509	0.00066072	0.000453745	0.000474423	0.0052036
3831103774045	383110	3774045	0.003519624	0.000873953	0.000802098	0.002359088	0.001414952	0.000287001	0.000971709	0.001044399	0.001087689	0.001243555	0.001464548	0.001464548	0.001464548	0.000381227	0.000947112	0.000672509	0.000461841	0.000482888	0.005553625
3831203774045	383120	3774045	0.003682038	0.000914282	0.000839111	0.002467949	0.001480245	0.000300244	0.001016548	0.001092593	0.001106497	0.001265059	0.001489873	0.001489873	0.001489873	0.000387819	0.000963489	0.000684138	0.000469827	0.000491238	0.00592401
3831303774045	383130	3774045	0.003857853	0.000957938	0.000879178	0.002585792	0.001550926	0.000314581	0.001065088	0.001144764	0.001128239	0.001289916	0.001519148	0.001519148	0.001519148	0.00039544	0.000982421	0.00069758	0.000479059	0.00050089	0.006323988
3831403774045	383140	3774045	0.004047734	0.001005087	0.000922451	0.002713063	0.001627261	0.000330064	0.001117511	0.001201108	0.001150844	0.00131576	0.001549584	0.001549584	0.001549584	0.000403362	0.001002104	0.000711557	0.000488657	0.000510926	0.006744759
3831503774045	383150	3774045	0.004250751	0.001055498	0.000968717	0.002849138	0.001708877	0.000346619	0.00117356	0.00126135	0.001180695	0.001349889	0.001589779	0.001589779	0.001589779	0.00041325	0.001028097	0.000730014	0.00050133	0.000524179	0.007187617
3831603774045	383160	3774045	0.004467833	0.001109401	0.001018189	0.002994641	0.001796148	0.000364321	0.001233493	0.001325766	0.001227975	0.001403944	0.00165344	0.00165344	0.00165344	0.00043039	0.001069266	0.000759246	0.000521407	0.000545169	0.007581901
3836703774045	383670	3774045	0.102867368	0.025542853	0.023442771	0.068948608	0.041354513	0.008388117	0.02839994	0.030524441	0.001087085	0.001242865	0.001463735	0.001463735	0.001463735	0.000381016	0.000946586	0.000672135	0.000461585	0.00048262	0.011282908
3836803774045	383680	3774045	0.085627247	0.021261982	0.019513865	0.057393123	0.034423678	0.006982305	0.023640235	0.025408679	0.001085187	0.001240695	0.001461179	0.001461179	0.001461179	0.00038035	0.000944933	0.000670962	0.000460779	0.000481777	0.010558185
3836903774045	383690	3774045	0.072963633	0.018117498	0.016627914	0.04890512	0.029332679	0.005949675	0.020144025	0.02165093	0.001082599	0.001237736	0.001457694	0.001457694	0.001457694	0.000379443	0.000942679	0.000669361	0.00045968	0.000480628	0.009891008
3837003774045	383700	3774045	0.063347661	0.015729769	0.0144365	0.042459851	0.025466888	0.00516556	0.017489218	0.018797526	0.001078285	0.001232804	0.001451886	0.001451886	0.001451886	0.000377931	0.000938923	0.000666694	0.000457848	0.000478713	0.009283103
3837103774045	383710	3774045	0.055794236	0.013854189	0.012715126	0.037397039	0.022430276	0.004549631	0.015403845	0.016556153	0.001073712	0.001227576	0.001445729	0.001445729	0.001445729	0.000376329	0.000934941	0.000663867	0.000455906	0.000476683	0.008728431
3837203774045	383720	3774045	0.049611772	0.01231903	0.011306184	0.033253137	0.019944816	0.004045494	0.013696971	0.014721594	0.0010719	0.001225504	0.001443289	0.001443289	0.001443289	0.00037569	0.000933363	0.000662747	0.00045137	0.00047587	0.008228285
3837303774045	383730	3774045	0.044517374	0.011054047	0.010145206	0.029838529	0.017896777	0.003630081	0.012290494	0.013209903	0.001067155	0.001220079	0.0014369	0.0014369	0.0014369	0.00037403	0.000929232	0.000659813	0.000453122	0.000473772	0.007768604
3837403774045	383740	3774045	0.040304838	0.010008038	0.009185198	0.027015005	0.016203262	0.003286578	0.011127484	0.011959893	0.001061461	0.001213569	0.001429233	0.001429233	0.001429233	0.000372035	0.000924273	0.000656292	0.000450704	0.000471244	0.007343433
3837503774045	383750	3774045	0.036810425	0.009140345	0.008388845	0.024672816	0.014798446	0.003001633	0.010162736	0.010922975	0.001054645	0.001205776	0.001420055	0.001420055	0.001420055	0.000369646	0.000918338	0.000652078	0.00044781	0.000468218	0.006951651
3837603774045	383760	3774045	0.033804978	0.008394067	0.007703924	0.022658363	0.013590203	0.00275656	0.009332983	0.010031151	0.001047829	0.001197984	0.001410878	0.001410878	0.001410878	0.000367257	0.000912403	0.000647864	0.000444916	0.000465192	0.006593085
3837703774045	383770	3774045	0.031159654	0.00773721	0.007101072	0.02088529	0.012526736	0.002540852	0.008602653	0.009246188	0.001041186	0.001190388	0.001401933	0.001401933	0.001401933	0.000364928	0.000906619	0.000643756	0.000442095	0.00046242	0.006266269
3837803774045	383780	3774045	0.02883292	0.007159462	0.006570826	0.019325757	0.011591347	0.002351124	0.007960282	0.008555763	0.001034802	0.001183089	0.001393336	0.001393336	0.001393336	0.000362691	0.000901059	0.000639809	0.000439385	0.000459408	0.005964733
3837903774045	383790	3774045	0.026777539	0.006649093	0.006102418	0.017948103	0.010765048	0.002183522	0.007392826	0.007945857	0.001028072	0.001175395	0.001384275	0.001384275	0.001384275	0.000360332	0.0008952	0.000635648	0.000436527	0.00045642	0.005684851
3838003774045	383800	3774045	0.024947335	0.006194638	0.005685327	0.016721377	0.010029273	0.002034281	0.006887537	0.00740277	0.001021084	0.001167405	0.001374865	0.001374865	0.001374865	0.00035783	0.000889114	0.000631327	0.00043356	0.000453318	0.005425676
3838103774045	383810	3774045	0.023310063	0.005788089	0.005312204	0.015623967	0.00937106	0.001900773	0.006435514	0.006916933	0.001014095	0.001159415	0.001365456	0.001365456	0.001365456	0.000355433	0.000883029	0.000627006	0.000430592	0.000450215	0.005184274
3838203774045	383820	3774045	0.02184635	0.005424637	0.004978634	0.014642889	0.008782622	0.001781418	0.006031408	0.006482596	0.001007366	0.001151722	0.001356394	0.001356394	0.001356394	0.000353074	0.000877169	0.000622845	0.000427735	0.000447228	0.004958575
3838303774045	383830	3774045	0.020529526	0.005097658	0.004678539	0.013760265	0.008253235	0.00167404	0.005667855	0.006091848	0.00100124	0.001144718	0.001348146	0.001348146	0.001348146	0.000350927	0.000871835	0.000619058	0.000425134	0.000444508	0.004747542
3838403774045	383840	3774045	0.019333849	0.004800761	0.004406052	0.012958842	0.007772552	0.001576541	0.005337749	0.005737047	0.000994338	0.001136827	0.001338853	0.001338853	0.001338853	0.000348508	0.000865825	0.00061479	0.000422203	0.000441444	0.004550055
3838603774045	383860	3774045	0.017314693	0.004299387	0.0039459	0.011605468	0.006960815	0.001411892	0.004780294	0.005137891	0.000979498	0.001119861	0.001318872	0.001318872	0.001318872	0.000343307	0.000852904	0.000605615	0.000415902	0.000434856	0.004190023
3838703774045	383870	3774045	0.016426461	0.004078832	0.003743478	0.011010116	0.00660373	0.001339463	0.004535068	0.004874321	0.000972165	0.001111476	0.001308997	0.001308997	0.001308997	0.000340737	0.000846518	0.000601081	0.000412788	0.0004316	0.00402627
3838803774045	383880	3774045	0.015608952	0.003875837	0.003557174	0.010462167	0.006275077	0.001272801	0.004309368	0.004631737	0.000964227	0.001102401	0.00129831	0.00129831	0.00129831	0.000337955	0.000839606	0.000596173	0.000409418	0.000428076	0.003872094
3838903774045	383890	3774045	0.014849032	0.003687142	0.003383993	0.009952817	0.005969575	0.001210835	0.004099567	0.004406241	0.000956462	0.001093524	0.001287854	0.001287854	0.001287854	0.00033523	0.000832845	0.000591372	0.000406121	0.000424629	0.00372689
3839003774045	383900	3774045	0.014148026	0.003513077	0.003224239	0.009482956	0.005687759	0.001153673	0.003906031	0.004198227	0.000948525	0.001084449	0.001277167	0.001277167	0.001277167	0.00033245	0.000825934	0.000586465	0.000402751	0.000421105	0.003589365
3839103774045	383910	3774045	0.013493197	0.003350477	0.003075008	0.009044046	0.005424506	0.001100276	0.003725244	0.004003916	0.000941019	0.001075867	0.00126706	0.00126706	0.00126706	0.0003298	0.000819398	0.000581824	0.000399564	0.000417773	0.003459346
3829703774055	382970	3774055	0.00173679	0.00043126	0.000395803	0.001164113	0.000698221	0.000141623	0.000479498	0.000515368	0.000714457	0.000816838	0.000961999	0.000961999	0.000961999	0.000250412	0.000622117	0.000441742	0.000303364	0.000317188	0.002054591
3829803774055	382980	3774055	0.001774607	0.00044065	0.000404421	0.001189461	0.000713424	0.000144707	0.000489939	0.00052659	0.000718425	0.000821376	0.000967343	0.000967343	0.000967343	0.000251803	0.000625573	0.000444196	0.000305049	0.00031895	0.002134052
3829903774055	382990	3774055	0.00181468	0.000450601	0.000413553	0.00121632	0.000729534	0.000147974	0.000501002	0.000538481	0.000722308	0.000825815	0.000972571	0.000972571	0.000972571	0.000253164	0.000628954	0.000446597	0.000306697	0.000320674	0.002219465
3830003774055	383000	3774055	0.001897346	0.000471127	0.000432392	0.001271729	0.000762767	0.000154715	0.000523825	0.000563011	0.000737492	0.000843175	0.000993016	0.000993016	0.000993016	0.000258486	0.000642176	0.000455985	0.000313145	0.000327415	0.002351814
3830103774055	383010	3774055	0.002023535	0.000502461	0.00046115	0.001356309	0.000813497	0.000165005	0.000558664	0.000600456	0.00076372	0.000873162	0.001028332	0.001028332	0.001028332	0.000267679	0.000665014	0.000472202	0.000324281	0.0003396	0.002537999
3830203774055	383020	3774055	0.002166045	0.000537848	0.000493627	0.001451829	0.000870789	0.000176626	0.000598008	0.000642743	0.000793486	0.000907193	0.00106841	0.00106841	0.00106841	0.000278111	0.000690932	0.000490605	0.0003369	0.000352274	0.002759384
3830303774055	383030	3774055	0.002269809	0.000563613	0.000517274	0.001521378	0.000912504	0.000185087	0.000626656	0.000673534	0.000810655	0.000926822	0.001091528	0.001091528	0.001091528	0.000284129	0.000705882	0.000501221	0.00034421	0.000359896	0.002946001
3830403774055	383040	3774055	0.002380871	0.000591191	0.000542584	0.00159582	0.000957153	0.000194143	0.000657318	0.00070649	0.000828428	0.000947142	0.001115459	0.001115459	0.001115459	0.000290358	0.000721358	0.00051221	0.000351757	0.000367787	0.003152719

			ISDrainage / Utilities Trenching	ISDrainage / Utilities Trenching	ISAsphalt Paving	ISAsphalt Paving	SVDemolition	SVSite Grubbing / Prep	SVMass Grading / Excavation	SVMass Grading / Excavation	SVDrainage / Utilities Trenching	SVFoundations / Concrete Pads	SVBuilding / Structure Construction	SVBuilding / Structure Construction	SVAsphalt Paving	SVAsphalt Paving	SVArchitectural Coating	SVArchitectural Coating	SVLandscaping or Other Finishing	SVLandscaping or Other Finishing	MDemolition
Unique Identifier	X (UTM)	Y (UTM)	2027	2028	2027	2028	2027	2027	2027	2028	2028	2028	2028	2029	2028	2029	2028	2029	2028	2029	2027
3831203774035	383120	3774035	0.003035999	0.003035999	0.003498784	0.003498784	0.000429687	0.00017123	0.000556912	0.000556912	0.000287404	0.00011148	0.00051184	0.00051184	0.000298258	0.000298258	6.71815E-05	6.71815E-05	0.000227459	0.000227459	0.001485338
3831303774035	383130	3774035	0.003232076	0.003232076	0.00372475	0.00372475	0.000435224	0.000173436	0.000564087	0.000564087	0.000291107	0.000112917	0.000517087	0.000517087	0.000302101	0.000302101	6.80471E-05	6.80471E-05	0.000230389	0.000230389	0.001541418
3831403774035	383140	3774035	0.003436855	0.003436855	0.003960744	0.003960744	0.000441106	0.00017578	0.000571711	0.000571711	0.000295041	0.000114443	0.000522779	0.000522779	0.000306184	0.000306184	6.89668E-05	6.89668E-05	0.000233503	0.000233503	0.00159905
3831503774035	383150	3774035	0.003649225	0.003649225	0.004205487	0.004205487	0.000448649	0.000178786	0.000581488	0.000581488	0.000300087	0.0001164	0.000529716	0.000529716	0.00031142	0.00031142	7.01461E-05	7.01461E-05	0.000237496	0.000237496	0.001662119
3831603774035	383160	3774035	0.003834008	0.003834008	0.004418436	0.004418436	0.00046076	0.000183612	0.000597184	0.000597184	0.000308187	0.000119542	0.000540122	0.000540122	0.000319827	0.000319827	7.20396E-05	7.20396E-05	0.000243907	0.000243907	0.001717336
3836703774035	383670	3774035	0.005987244	0.005987244	0.006899896	0.006899896	0.000419722	0.000167258	0.000543996	0.000543996	0.000280738	0.000108895	0.000483735	0.000483735	0.000291341	0.000291341	6.56234E-05	6.56234E-05	0.000222183	0.000222183	0.018601235
3836803774035	383680	3774035	0.005590553	0.005590553	0.006442737	0.006442737	0.000421037	0.000167782	0.0005457	0.0005457	0.000281618	0.000109236	0.000485336	0.000485336	0.000292254	0.000292254	6.58289E-05	6.58289E-05	0.000222879	0.000222879	0.018619957
3836903774035	383690	3774035	0.005227654	0.005227654	0.00602452	0.00602452	0.000421591	0.000168003	0.000546418	0.000546418	0.000281988	0.000109379	0.000486404	0.000486404	0.000292638	0.000292638	6.59155E-05	6.59155E-05	0.000223172	0.000223172	0.018195648
3837003774035	383700	3774035	0.004895813	0.004895813	0.005642096	0.005642096	0.000421521	0.000167975	0.000546328	0.000546328	0.000281942	0.000109361	0.000486759	0.000486759	0.00029259	0.00029259	6.59047E-05	6.59047E-05	0.000223136	0.000223136	0.017494565
3837103774035	383710	3774035	0.004595773	0.004595773	0.00529632	0.00529632	0.000421452	0.000167948	0.000546238	0.000546238	0.000281895	0.000109344	0.000487026	0.000487026	0.000292542	0.000292542	6.58939E-05	6.58939E-05	0.000223099	0.000223099	0.016667172
3837203774035	383720	3774035	0.004326515	0.004326515	0.004986017	0.004986017	0.000422905	0.000168527	0.000548122	0.000548122	0.000282867	0.000109721	0.000489427	0.000489427	0.000293551	0.000293551	6.61211E-05	6.61211E-05	0.000223868	0.000223868	0.015793535
3837303774035	383730	3774035	0.004079289	0.004079289	0.004701107	0.004701107	0.000424359	0.000169106	0.000550005	0.000550005	0.000283839	0.000110098	0.000492184	0.000492184	0.000294559	0.000294559	6.63483E-05	6.63483E-05	0.000224638	0.000224638	0.014947162
3837403774035	383740	3774035	0.003854513	0.003854513	0.004442068	0.004442068	0.000425258	0.000169465	0.000551171	0.000551171	0.000284441	0.000110331	0.000494319	0.000494319	0.000295184	0.000295184	6.6489E-05	6.6489E-05	0.000225114	0.000225114	0.014174296
3837903774035	383790	3774035	0.002980499	0.002980499	0.003434825	0.003434825	0.000424497	0.000169161	0.000550185	0.000550185	0.000283932	0.000110134	0.000498944	0.000498944	0.000294656	0.000294656	6.637E-05	6.637E-05	0.000224711	0.000224711	0.011279457
3838003774035	383800	3774035	0.002843393	0.002843393	0.00327682	0.00327682	0.000424428	0.000169134	0.000550095	0.000550095	0.000283886	0.000110116	0.000499922	0.000499922	0.000294607	0.000294607	6.63591E-05	6.63591E-05	0.000224674	0.000224674	0.010836686
3838103774035	383810	3774035	0.002715916	0.002715916	0.00312991	0.00312991	0.00042429	0.000169079	0.000549916	0.000549916	0.000283793	0.00011008	0.000501612	0.000501612	0.000294511	0.000294511	6.63375E-05	6.63375E-05	0.000224601	0.000224601	0.010424888
3838203774035	383820	3774035	0.002597186	0.002597186	0.002993083	0.002993083	0.000424013	0.000168968	0.000549557	0.000549557	0.000283608	0.000110008	0.000503746	0.000503746	0.000294319	0.000294319	6.62942E-05	6.62942E-05	0.000224455	0.000224455	0.010004008
3838303774035	383830	3774035	0.002486372	0.002486372	0.002865377	0.002865377	0.000423459	0.000168748	0.000548839	0.000548839	0.000283238	0.000109864	0.000505614	0.000505614	0.000293935	0.000293935	6.62077E-05	6.62077E-05	0.000224162	0.000224162	0.009678681
3838403774035	383840	3774035	0.002382825	0.002382825	0.002746046	0.002746046	0.000423113	0.00016861	0.000548391	0.000548391	0.000283006	0.000109774	0.000507393	0.000507393	0.000293695	0.000293695	6.61536E-05	6.61536E-05	0.000223978	0.000223978	0.009338061
3838603774035	383860	3774035	0.002194432	0.002194432	0.002528936	0.002528936	0.000419722	0.000167258	0.000543996	0.000543996	0.000280738	0.000108895	0.000503124	0.000503124	0.000291341	0.000291341	6.56234E-05	6.56234E-05	0.000222183	0.000222183	0.008719544
3838703774035	383870	3774035	0.002108799	0.002108799	0.002430249	0.002430249	0.000417784	0.000166486	0.000541484	0.000541484	0.000279442	0.000108392	0.000500278	0.000500278	0.000289996	0.000289996	6.53204E-05	6.53204E-05	0.000221158	0.000221158	0.008432416
3838803774035	383880	3774035	0.002028211	0.002028211	0.002337377	0.002337377	0.000415501	0.000165576	0.000538524	0.000538524	0.000277915	0.000107799	0.000496365	0.000496365	0.000288411	0.000288411	6.49633E-05	6.49633E-05	0.000219949	0.000219949	0.008158229
3838903774035	383890	3774035	0.001952299	0.001952299	0.002249893	0.002249893	0.000413286	0.000164694	0.000535654	0.000535654	0.000276433	0.000107225	0.000492451	0.000492451	0.000286874	0.000286874	6.46171E-05	6.46171E-05	0.000218776	0.000218776	0.007895171
3839003774035	383900	3774035	0.001880413	0.001880413	0.00216705	0.00216705	0.00041031	0.000163508	0.000531797	0.000531797	0.000274443	0.000106453	0.000486492	0.000486492	0.000284808	0.000284808	6.41518E-05	6.41518E-05	0.000217201	0.000217201	0.007642985
3839103774035	383910	3774035	0.001812462	0.001812462	0.002088741	0.002088741	0.000407335	0.000162322	0.00052794	0.00052794	0.000272453	0.000105681	0.00048169	0.00048169	0.00028274	0.00028274	6.36866E-05	6.36866E-05	0.000215626	0.000215626	0.007399685
3829703774045	382970	3774045	0.00107435	0.00107435	0.001238116	0.001238116	0.000330657	0.000131766	0.000428559	0.000428559	0.000221165	8.57871E-05	0.000411695	0.000411695	0.000229518	0.000229518	5.1698E-05	5.1698E-05	0.000175036	0.000175036	0.000786066
3829803774045	382980	3774045	0.001115778	0.001115778	0.001285859	0.001285859	0.000330241	0.000131601	0.000428021	0.000428021	0.00022088	8.56794E-05	0.00041134	0.00041134	0.00022923	0.00022923	5.16331E-05	5.16331E-05	0.000174816	0.000174816	0.000798835
3829903774045	382990	3774045	0.001160353	0.001160353	0.001337229	0.001337229	0.000329757	0.000131407	0.000427393	0.000427393	0.000220563	8.55537E-05	0.000410984	0.000410984	0.000228894	0.000228894	5.15574E-05	5.15574E-05	0.00017456	0.00017456	0.000812208
3830003774045	383000	3774045	0.001229971	0.001229971	0.001417459	0.001417459	0.000333494	0.000132897	0.000432237	0.000432237	0.000223063	8.65232E-05	0.000414808	0.000414808	0.000231488	0.000231488	5.21416E-05	5.21416E-05	0.000176538	0.000176538	0.000841456
3830103774045	383010	3774045	0.001327639	0.001327639	0.001530015	0.001530015	0.000341037	0.000135903	0.000442013	0.000442013	0.000228108	8.84803E-05	0.000422635	0.000422635	0.000236724	0.000236724	5.3321E-05	5.3321E-05	0.000180531	0.000180531	0.000886751
3830203774045	383020	3774045	0.001444193	0.001444193	0.001664335	0.001664335	0.000349757	0.000139377	0.000453315	0.000453315	0.000233941	9.07426E-05	0.000431618	0.000431618	0.000242776	0.000242776	5.46843E-05	5.46843E-05	0.000185147	0.000185147	0.000938603
3830303774045	383030	3774045	0.001541537	0.001541537	0.001776518	0.001776518	0.000353909	0.000141032	0.000458697	0.000458697	0.000236718	9.18198E-05	0.000435887	0.000435887	0.000245658	0.000245658	5.53335E-05	5.53335E-05	0.000187345	0.000187345	0.000974322
3830403774045	383040	3774045	0.001649203	0.001649203	0.001900596	0.001900596	0.000358131	0.000142714	0.000464168	0.000464168	0.000239542	9.29151E-05	0.000440245	0.000440245	0.000248589	0.000248589	5.59936E-05	5.59936E-05	0.000189579	0.000189579	0.001012024
3830503774045	383050	3774045	0.001779181	0.001779181	0.002050386	0.002050386	0.000363874	0.000145003	0.000471612	0.000471612	0.00024338	9.44053E-05	0.000446114	0.000446114	0.000252576	0.000252576	5.68916E-05	5.68916E-05	0.00019262	0.00019262	0.001056888
3830603774045	383060	3774045	0.001940264	0.001940264	0.002236024	0.002236024	0.000371625	0.000148092	0.000481658	0.000481658	0.000248568	9.64162E-05	0.00045403	0.00045403	0.00025795	0.00025795	5.81035E-05	5.81035E-05	0.000196723	0.000196723	0.001110639
3830703774045	383070	3774045	0.002122732	0.002122732	0.002446306	0.002446306	0.000380137	0.000151484	0.000492691	0.000492691	0.000254261	9.86246E-05	0.000462657	0.000462657	0.000263864	0.000263864	5.94343E-05	5.94343E-05	0.000201229	0.000201229	0.00116784
3830803774045	383080	3774045	0.002335889	0.002335889	0.002691955	0.002691955	0.000390518	0.000155621	0.000506145	0.000506145	0.000261204	0.000101318	0.000472974	0.000472974	0.00027107	0.00027107	6.10573E-05	6.10573E-05	0.000206724	0.000206724	0.001231426
3830903774045	383090	3774045	0.002569969	0.002569969	0.002961716	0.002961716	0.00040249	0.000160392	0.000521662	0.000521662	0.000269212	0.000104424	0.000484536	0.000484536	0.00027938	0.00027938	6.29292E-05	6.29292E-05	0.000213062	0.000213062	0.00129993
3831003774045	383100	3774045	0.002791782	0.002791782	0.003217341	0.003217341	0.000412663	0.000164445	0.000534847	0.000534847	0.000276017	0.000107063	0.00049423	0.00049423	0.00028641	0.00028641	6.45197E-05	6.45197E-05	0.000218447	0.000218447	0.001362825
3831103774045	383110	3774045	0.002979573	0.002979573	0.003433758	0.003433758	0.000416746	0.000166073	0.000540139	0.000540139	0.000278748	0.000108123	0.000497877	0.000497877	0.00028925	0.00028925	6.51581E-05	6.51581E-05	0.000220608	0.000220608	0.001410881
3831203774045	383120	3774045	0.003178289	0.003178289	0.003662764	0.003662764	0.000420899	0.000167727	0.000545521	0.000545521	0.00028152	0.0001092	0.000501612	0.000501612	0.00029258	0.00029258	6.58073E-05	6.58073E-05	0.000222806	0.000222806	0.001461094
3831303774045	383130	3774045	0.003392881	0.003392881	0.003910067	0.003910067	0.000426158	0.000169823	0.000552337	0.000552337	0.000285043	0.000110564	0.000506592	0.000506592	0.00029580	0.00029580	6.66296E-05	6.66296E-05	0.00022559	0.00022559	0.001515535
3831403774045	383140	3774045	0.003618629	0.003618629	0.004170226	0.004170226	0.000431833	0.000172084	0.000559692	0.000559692	0.000288839	0.000112037	0.000512018	0.000512018	0.000299747	0.000299747	6.75169E-05	6.75169E-05	0.000228594	0.000228594	0.001571701
3831503774045	383150	3774045	0.003856226	0.003856226	0.004444041	0.004444041	0.000438753	0.000174842	0.000568662	0.000568662	0.00029346	0.000113832	0.000518599	0.000518599	0.00030455	0.00030455	6.85989E-05	6.85989E-05	0.000232258	0.000232258	0.001633475
3831603774045	383160	3774045	0.004067763	0.004067763	0.004687824	0.004687824	0.000450933	0.000179696	0.000584448	0.000584448	0.000301614	0.000116992	0.000529005	0.000529005	0.00031300	0.00031300	7.05032E-05	7.05032E-05	0.000238705	0.000238705	0.001688606
3836703774045	383670	3774045	0.00605339	0.00605339	0.006976125	0.006976125	0.000409411	0.000163149	0.000530631	0.000530631	0.00027384	0.000106219	0.000472084	0.000472084	0.00028184	0.00028184	6.40112E-05	6.40112E-05	0.000216725	0.000216725	0.01493655
3836803774045	383680	3774045	0.005664568	0.005664568	0.006528034	0.006528034	0.00040241	0.0001634	0.000531708	0.000531708	0.000274397	0.000106435	0.000473241	0.000473241	0.00028476	0.00028476	6.4141E-05	6.4141E-05	0.000217165	0.000217165	0.014955185
3836903774045	383690	3774045	0.005306621	0.005306621	0.006115525	0.006115525	0.000410656	0.000163646	0.000532246	0.000532246	0.000274674	0.000106543	0.000474041	0.000474041	0.00028504	0.00028504	6.42059E-05	6.42059E-05	0.000217384	0.000217384	0.014758389
3837003774045	383700	3774045	0.004980475	0.004980475	0.005739662	0.005739662	0.000410864	0.000163728	0.000532515	0.000532515	0.000274813	0.000106596	0.000474397	0.000474397	0.00028519	0.00028519	6.42384E-05	6.42384E-05	0.000217494	0.000217494	0.014423463
3837103774045	383710	3774045	0.004682888	0.004682888	0.005396713	0.005396713	0.000410795	0.000163701	0.000532425	0.000532425	0.000274767	0.000106579	0.000474753	0.000474753	0.00028514	0.00028514	6.42276E-05	6.42276E-05	0.000217458	0.000217458	0.0140083
3837203774045	383720	3774045	0.004414555	0.004414555	0.005087478	0.005087478	0.000412317	0.000164308	0.000534398	0.000534398	0.000275785	0.000106974	0.000476976	0.000476976	0.00028620	0.00028620	6.44656E-05	6.44656E-05	0.000218264	0.000218264	0.013600125
3837303774045	383730	3774045	0.004167931	0.004167931	0.00480326	0.00480326	0.00041384	0.000164914	0.000536372	0.000536372	0.000276804	0.000107369	0.000479377	0.000479377	0.00028758	0.00028758	6.47037E-05	6.47037E-05	0.000219069	0.000219069	0.013067626
3837403774045	383740	3774045	0.003939823	0.003939823	0.004540381	0.004540381	0.000414809	0.0001653	0.000537627	0.000537627	0.000277452	0.00010762	0.000481245	0.000481245	0.00028793	0.00028793	6.48551E-05	6.48551E-05	0.000219582	0.000219582	0.012528829
3837503774045	383750	3774045	0.003729628	0.003729628	0.004298145	0.004298145	0.000414255	0.00016508	0.00053691	0.00053691	0.00027081	0.000107476	0.000481423	0.000481423	0.00028746	0.00028746	6.47686E-05	6.47686E-05	0.000219289	0.000219289	0.012018071
3837603774045	383760	3774045	0.003537254	0.003537254	0.004076447	0.004076447	0.000413909	0.000164942	0.000536461	0.000536461	0.00027685	0.000107386	0.000481512	0.000481512	0.00028730	0.00028730	6.47145E-05	6.47145E-05	0.000219106	0.000219106	0.011540099
3837703774045	383770	3774045	0.003361914	0.003361914	0.00387438	0.00387438	0.000414047	0.000164997	0.000536641	0.000536641	0.000276942	0.000107422	0.000482757	0.000482757	0.00028740	0.00028740	6.47361E-05	6.47361E-05	0.000219179	0.000219179	0.011094653
3837803774045	383780	3774045	0.003200137	0.003200137	0.003687943	0.003687943	0.000414532	0.0001651	0.000537269	0.000537269	0.000277266	0.000107548	0.000484536	0.000484536	0.00028738	0.00028738	6.48119E-05	6.48119E-05	0.000219436	0.000219436	0.010678282
3837903774045	383790	3774045	0.003049978	0.003049978	0.003514894	0.003514894	0.000414878	0.000165328	0.000537717	0.000537717	0.000277498	0.000107638	0.000486315	0.000486315	0.000287978	0.000287978	6.4866E-05	6.4866E-05	0.000219619	0.000219619	0.010288053
3838003774045	383800	3774045	0.002910928	0.002910928	0.003354649	0.003354649	0.000415362	0.000165521	0.000538345	0.000538345	0.000277822	0.000107764	0.000488449	0.000488449	0.00028831	0.00028831	6.49417E-05	6.49417E-05	0.000219875	0.000219875	0.009921032
3838103774045	383810	3774045	0.002781413	0.002781413	0.003205392	0.003205392	0.000415985	0.000165769	0.000539152	0.000539152	0.000278239	0.000107925	0.000490584	0.000490584	0.00028874	0.00028874	6.50391E-05	6.50391E-05	0.000220205	0.000220205	0.009574891
3838203774045	383820	3774045	0.002660323	0.002660323	0.003065844	0.003065844	0.000416193	0.000165852	0.000539421	0.000539421	0.000278377	0.000107979	0.000493963	0.000493963	0.00028891	0.00028891	6.50715E-05	6.50715E-05	0.000220315	0.000220315	0.009248506
3838303774045	383830	3774045	0.002547102	0.002547102	0.002935364	0.002935364	0.000415985	0.000165769	0.000539152	0.000539152	0.000278239	0.000107925	0.000496898	0.000496898	0.00028874	0.00028874	6.50391E-05	6.50391E-05	0.000220205	0.000220205	0.008939895
3838403774045	383840	3774045	0.002441149	0.002441149	0.00281326	0.00281326	0.000416054	0.000165797	0.000539242	0.000539242	0.000278285	0.000107943	0.000500011	0.000500011	0.000288795	0.000288795	6.50499E-05	6.50499E-05	0.000220242	0.000220242	0.008646813
3838603774045	383860	3774045	0.002247988	0.002247988	0.002590655	0.002590655	0.000412733	0.000164473	0.000534937	0.000534937	0.000276063	0.000107081	0.000495564	0.000495564	0.00028648	0.00028648	6.45305E-05	6.45305E-05	0.000218483	0.000218483	0.008114055
3838703774045	383870	3774045	0.002160133	0.002160133	0.002489408	0.002489408	0.000410864	0.000163728	0.000532515	0.000532515	0.000274813	0.000106596	0.000492718	0.000492718	0.00028519	0.00028519	6.42384E-05	6.42384E-05	0.000217494	0.000217494	0.007864716
3838803774045	383880	3774045	0.002077416	0.002077416	0.002394082	0.002394082	0.000408511	0.000162791	0.000529465	0.000529465	0.00027323	0.000105986	0.000488538	0.000488538	0.00028359	0.00028359	6.38705E-05	6.38705E-05	0.000216249	0.000216249	0.007625557
3838903774045	383890	3774045	0.001999513	0.001999513	0.002304304	0.002304304	0.000406435	0.000161963	0.000526774	0.000526774	0.000271851	0.000105447	0.000484803	0.000484803	0.00028218	0.00028218	6.35459E-05	6.35459E-05	0.00021515	0.00021515	0.007395112
3839003774045	383900	3774045	0.001925729	0.001925729	0.002219274	0.002219274	0.000403667	0.0001608	0.000523187	0.000523187	0.000269999	0.000104729	0.000479288	0.000479288	0.00028019	0.00028019	6.31131E-05	6.31131E-05	0.000213684	0.000213684	0.007173209
3839103774045	383910	3774045	0.001855973	0.001855973	0.002138884	0.002138884	0.00040076	0.000159702	0.00051942	0.00051942	0.000268055	0.000103975	0.000474397	0.000474397	0.00027817	0.00027817	6.26587E-05	6.26587E-05	0.000212146	0.000212146	0.006958553
3829703774055	382970	3774055	0.001102308	0.001102308	0.001270336	0.001270336	0.000325259	0.000129615	0.000421563	0.000421563	0.000217555	8.43866E-05	0.000404847	0.000404847	0.00022577	0.00022577	5.08541E-05	5.08541E-05	0.000172178	0.000172178	0.000779164
3829803774055	382980	3774055	0.001144939	0.001144939	0.001319466	0.001319466	0.000324636	0.000129367	0.000420756	0.000420756	0.00021738	8.4225E-05	0.000404313	0.000404313	0.00022535	0.00022535	5.07567E-05	5.07567E-05	0.000171849	0.000171849	0.00079107
3829903774055	382990	3774055	0.001190765	0.001190765	0.001372276	0.001372276	0.000324082	0.000129146	0.000420038	0.000420038	0.000216768	8.40814E-05	0.000403869	0.000403869	0.00022455	0.00022455	5.06701E-05	5.06701E-05	0.000171556	0.000171556	0.000803667
3830003774055	383000	3774055	0.001261771	0.001261771	0.001454106	0.001454106	0.000323473	0.000130497	0.000424433	0.000424433	0.000219036	8.49612E-05	0.000407426	0.000407426	0.00022708	0.00022708	5.12003E-05	5.12003E-05	0.000173351	0.000173351	0.000831361
3830103774055	383010	3774055	0.001361661	0.001361661	0.001569223	0.001569223	0.000334601	0.000133338	0.000433672	0.000433672	0.000223804	8.68105E-05	0.000414719	0.000414719	0.00023256	0.00023256	5.23148E-05	5.23148E-05	0.000177124	0.000177124	0.000874931
3830203774055	383020	3774055	0.001480436	0.001480436	0.001706104	0.001706104	0.000342836	0.0001366	0.000444345	0.000444345	0.000229312	8.89471E-05	0.000423346	0.000423346	0.00023797	0.00023797	5.36023E-05	5.36023E-05	0.000181483	0.000181483	0.000924713
3830303774055	383030	3774055	0.001580558	0.001580558	0.001821487	0.001821487	0.000346712	0.000138164	0.000449368	0.000449368	0.00023194	8.99526E-05	0.00042726	0.00042726	0.00024063	0.00024063	5.42083E-05	5.42083E-05	0.000183535	0.000183535	0.000958964
3830403774055	383040	3774055	0.001691464	0.001691464	0.001949299	0.001949299	0.000350726	0.000139763	0.000454571	0.000454571	0.000234589	9.09939E-05	0.000431351	0.000431351	0.00024344	0.00024344	5.48358E-05	5.48358E-05	0.00018566	0.00018566	0.000995201

			MSite Grubbing / Prep	MMass Grading / Excavation	MMass Grading / Excavation	MDrainage / Utilities Trenching	MFoundations / Concrete Pads	MBuilding / Structure Construction	MAsphalt Paving	MLandscaping or Other Finishing	MWaterside Construction (Piles)	RSSWRestriping South Valley	RSSWRestriping Silver Lake Boulevard	RSSWDemolition	RSSWPlacing Base	RSSWForm	Child Risk				
Unique Identifier	X (UTM)	Y (UTM)	2027	2027	2028	2028	2028	2028	2028	2028	2028	2029	2029	2029	2029	2029	3rd Trimester	0<2	2<16	Total	per million
3831203774035	383120	3774035	0.001373355	0.002284405	0.002284405	0.001098684	0.0005206	0.0014124	0.000918372	0.000630686	0.000677865	0.000203269	0.000374587	0.001171449	0.000106524	0.000231688	5.16216E-07	1.66621E-05	9.38225E-07	1.81166E-05	18.1166032
3831303774035	383130	3774035	0.001425206	0.002370654	0.002370654	0.001140165	0.000540256	0.001465726	0.000953045	0.000654498	0.000703458	0.000205778	0.000386585	0.001209013	0.000109939	0.000239117	6.03538E-07	1.97708E-05	1.0681E-06	2.14425E-05	21.4424525
3831403774035	383140	3774035	0.001478494	0.002459292	0.002459292	0.001182795	0.000560456	0.001520528	0.000988679	0.000678969	0.00072976	0.000208493	0.000401264	0.001249868	0.000113655	0.000247198	7.21494E-07	2.40399E-05	1.2423E-06	2.60037E-05	26.0037297
3831503774035	383150	3774035	0.001536807	0.002556289	0.002556289	0.001229446	0.000582561	0.001580499	0.001027674	0.000705748	0.000758543	0.00021168	0.000416062	0.001303336	0.000118517	0.000257772	8.93544E-07	3.03891E-05	1.4967E-06	3.27793E-05	32.7793161
3831603774035	383160	3774035	0.001587861	0.002641211	0.002641211	0.001270289	0.000601914	0.001633005	0.001061814	0.000729194	0.000783742	0.000216314	0.000426542	0.001336879	0.000121567	0.000264406	1.17185E-06	4.08601E-05	1.9068E-06	4.39388E-05	43.9388096
3836703774035	383670	3774035	0.017198841	0.028608142	0.028608142	0.013759073	0.0065196	0.017687811	0.011500982	0.007898224	0.008489063	0.000185825	0.005914127	0.019795812	0.001800097	0.003915193	1.38703E-06	3.0086E-05	1.6179E-06	3.3091E-05	33.0909781
3836803774035	383680	3774035	0.017216152	0.028636936	0.028636936	0.013772921	0.006526162	0.017705614	0.011512558	0.007906174	0.008497607	0.000187213	0.006153301	0.019970291	0.001815963	0.003949701	1.14866E-06	2.49367E-05	1.5931E-06	2.76784E-05	27.6783712
3836903774035	383690	3774035	0.016823833	0.027984362	0.027984362	0.013459067	0.006377445	0.017302142	0.011250212	0.007726009	0.008303965	0.000187331	0.006165241	0.019479758	0.001771357	0.003852684	9.79064E-07	2.12708E-05	1.5445E-06	2.37944E-05	23.7943688
3837003774035	383700	3774035	0.016175606	0.026906117	0.026906117	0.012940485	0.00613172	0.016635485	0.010816738	0.007428324	0.007984011	0.000188157	0.005995916	0.018566234	0.001688288	0.003672009	8.54121E-07	1.85692E-05	1.4818E-06	2.09051E-05	20.9051308
3837103774035	383710	3774035	0.015410593	0.025633612	0.025633612	0.012328474	0.005841725	0.015848722	0.010305168	0.007077007	0.007606413	0.00018801	0.005728337	0.017447797	0.001586584	0.003450805	7.57935E-07	1.64868E-05	1.4135E-06	1.86583E-05	18.6582741
3837203774035	383720	3774035	0.014602821	0.024289984	0.024289984	0.011682257	0.005535522	0.015017986	0.009765006	0.006706054	0.00720771	0.000188393	0.005412405	0.016243627	0.001477085	0.003212646	6.80067E-07	1.47987E-05	1.3447E-06	1.68235E-05	16.8235113
3837303774035	383730	3774035	0.013820258	0.022988287	0.022988287	0.011056207	0.005238874	0.014213174	0.009241701	0.006346677	0.00682145	0.000189751	0.005016054	0.015008383	0.001364761	0.002968341	6.16732E-07	1.34241E-05	1.2789E-06	1.53197E-05	15.3197238
3837403774035	383740	3774035	0.013105661	0.021799643	0.021799643	0.010484529	0.00496799	0.01347826	0.008763845	0.006018513	0.006468737	0.000190902	0.004635542	0.013875321	0.001261728	0.002744245	5.64527E-07	1.229E-05	1.2186E-06	1.40731E-05	14.0730624
3837903774035	383790	3774035	0.010429071	0.017347468	0.017347468	0.008343257	0.003953369	0.010725574	0.006973991	0.004789342	0.005147617	0.000192466	0.003224672	0.009775113	0.000888883	0.001933311	3.96262E-07	8.62611E-06	9.8793E-07	1.00103E-05	10.0103014
3838003774035	383800	3774035	0.010019681	0.016666498	0.016666498	0.008015745	0.003798181	0.010304545	0.006700229	0.004601338	0.004945548	0.000191994	0.003025782	0.009192725	0.000835924	0.001818127	3.73378E-07	8.12595E-06	9.5209E-07	9.45141E-06	9.45140922
3838103774035	383810	3774035	0.009638929	0.016033165	0.016033165	0.007711144	0.003653849	0.009912968	0.006445618	0.004426486	0.004757616	0.000192378	0.002847138	0.008667277	0.000788143	0.001714204	3.52832E-07	7.67681E-06	9.1873E-07	8.94837E-06	8.94837039
3838203774035	383820	3774035	0.009283067	0.015441231	0.015441231	0.007426453	0.003518951	0.009546988	0.00620765	0.004263063	0.004581968	0.000191787	0.00268612	0.008191459	0.000744876	0.001620097	3.34519E-07	7.27204E-06	8.8747E-07	8.49403E-06	8.49402769
3838303774035	383830	3774035	0.008948982	0.014885522	0.014885522	0.007159185	0.003392309	0.009203405	0.005984245	0.004109641	0.004417069	0.000191197	0.002540436	0.007759238	0.000705572	0.001534613	3.17804E-07	6.90317E-06	8.5811E-07	8.07909E-06	8.07909028
3838403774035	383840	3774035	0.008634042	0.014361659	0.014361659	0.006907233	0.003272924	0.008879511	0.005773643	0.003965011	0.00426162	0.000190577	0.002408061	0.007364855	0.00066971	0.001456613	3.02447E-07	6.56501E-06	8.3041E-07	7.69787E-06	7.69787387
3838603774035	383860	3774035	0.008062156	0.013410398	0.013410398	0.006449725	0.003056138	0.008291367	0.005391219	0.003702384	0.003979347	0.000189102	0.00218029	0.006683025	0.000607709	0.001321761	2.75186E-07	5.97227E-06	7.7961E-07	7.02706E-06	7.02706234
3838703774035	383870	3774035	0.007796675	0.012968803	0.012968803	0.00623734	0.002955502	0.008018338	0.00521369	0.003580467	0.00384831	0.000188364	0.002079951	0.006381321	0.000580274	0.00126209	2.6299E-07	5.70801E-06	7.5606E-07	6.72706E-06	6.72705939
3838803774035	383880	3774035	0.00754316	0.012547112	0.012547112	0.006034528	0.002859401	0.007757615	0.005044162	0.003464045	0.003723179	0.000187567	0.001987295	0.006102008	0.000554875	0.001206848	2.51509E-07	5.4612E-06	7.3352E-07	6.44623E-06	6.44622876
3838903774035	383890	3774035	0.007299935	0.012142537	0.012142537	0.005839948	0.002767201	0.007507475	0.004881516	0.003352349	0.003603127	0.00018677	0.001901188	0.005841889	0.000531222	0.001155402	2.40854E-07	5.23122E-06	7.1197E-07	6.18405E-06	6.18404941
3839003774035	383900	3774035	0.007066761	0.011754682	0.011754682	0.005653409	0.002678812	0.007267672	0.004725591	0.003245269	0.003488036	0.000185088	0.001821215	0.005599776	0.000509206	0.001107517	2.3066E-07	5.01424E-06	6.9124E-07	5.93614E-06	5.93614434
3839103774035	383910	3774035	0.006841804	0.011380494	0.011380494	0.005473444	0.002593537	0.00703632	0.004575161	0.003141962	0.003377001	0.000184114	0.001746334	0.005372652	0.000488553	0.001062597	2.21331E-07	4.81245E-06	6.7132E-07	5.7051E-06	5.70509811
3829703774045	382970	3774045	0.000726803	0.001208946	0.001208946	0.000581442	0.000275511	0.000747466	0.000486018	0.00033377	0.000358738	0.000160089	0.00021473	0.000668851	6.08208E-05	0.000132285	1.15415E-07	3.25655E-06	2.791E-07	3.65106E-06	3.65106062
3829803774045	382980	3774045	0.000738609	0.001228584	0.001228584	0.000590887	0.000279986	0.000759608	0.000493913	0.000339191	0.000364565	0.000159557	0.000217142	0.000676528	6.15189E-05	0.000133803	1.2107E-07	3.43141E-06	2.8837E-07	3.84085E-06	3.84085294
3829903774045	382990	3774045	0.000750974	0.001249151	0.001249151	0.000600779	0.000284673	0.000772324	0.000502181	0.00034487	0.000370668	0.000159026	0.000219673	0.000684571	6.22503E-05	0.000135394	1.27194E-07	3.62156E-06	2.9838E-07	4.04714E-06	4.04713943
3830003774045	383000	3774045	0.000778016	0.001294134	0.001294134	0.000622413	0.000294924	0.000800136	0.000520265	0.000357288	0.000384016	0.000160443	0.000226342	0.00070541	6.41452E-05	0.000139515	1.36472E-07	3.90873E-06	3.1498E-07	4.36018E-06	4.36017507
3830103774045	383010	3774045	0.000819897	0.001363796	0.001363796	0.000655917	0.0003108	0.000843207	0.00054827	0.000376521	0.000404687	0.000163689	0.000237031	0.000738953	6.71954E-05	0.000146149	1.49216E-07	4.3045E-06	3.387E-07	4.79241E-06	4.79240691
3830203774045	383020	3774045	0.000867839	0.001443543	0.001443543	0.000694272	0.000328974	0.000892513	0.00058033	0.000398538	0.000428351	0.000167497	0.000249179	0.000777066	7.06611E-05	0.000153687	1.64205E-07	4.77411E-06	3.6678E-07	5.30509E-06	5.30509332
3830303774045	383030	3774045	0.000900865	0.001498477	0.001498477	0.000720692	0.000341493	0.000926477	0.000602415	0.00041704	0.000444652	0.000169061	0.000257098	0.000801926	7.29218E-05	0.000158604	1.7776E-07	5.20379E-06	3.9049E-07	5.77203E-06	5.77203142
3830403774045	383040	3774045	0.000935725	0.001556463	0.001556463	0.00074858	0.000354707	0.000962329	0.000625726	0.000429713	0.000461859	0.000170684	0.000265435	0.000828158	7.53071E-05	0.000163792	1.93197E-07	5.69694E-06	4.172E-07	6.30733E-06	6.30733385
3830503774045	383050	3774045	0.000977207	0.001625463	0.001625463	0.000781766	0.000370432	0.001004989	0.000653465	0.000448763	0.000482333	0.000173016	0.000275469	0.000859781	7.81827E-05	0.000170047	2.12063E-07	6.30465E-06	4.5003E-07	6.96675E-06	6.96674754
3830603774045	383060	3774045	0.001026905	0.001708129	0.001708129	0.000821524	0.000389271	0.0010561	0.000686698	0.000471586	0.000506863	0.00017641	0.000287766	0.000898351	8.169E-05	0.000177675	2.3581E-07	7.07755E-06	4.9161E-07	7.80497E-06	7.80497398
3830703774045	383070	3774045	0.001079794	0.001796103	0.001796103	0.000863835	0.00040932	0.001110493	0.000722065	0.000495874	0.000532968	0.000180159	0.000301015	0.000939938	8.54716E-05	0.0001859	2.6422E-07	8.01329E-06	5.408E-07	8.81831E-06	8.81830714
3830803774045	383080	3774045	0.001138586	0.001893896	0.001893896	0.000910869	0.000431606	0.001170956	0.00076138	0.000522873	0.000561987	0.000184881	0.00031614	0.000987373	8.9785E-05	0.000195282	3.00019E-07	9.2068E-06	6.0205E-07	1.01089E-05	10.1088742
3830903774045	383090	3774045	0.001201925	0.001999253	0.001999253	0.00096154	0.000455616	0.001236096	0.000803735	0.00055196	0.00059325	0.00019043	0.000332784	0.001039561	9.45307E-05	0.000205603	3.44593E-07	1.07095E-05	6.7659E-07	1.17307E-05	11.7306968
3831003774045	383100	3774045	0.001260078	0.002095984	0.002095984	0.001008063	0.000477661	0.001295903	0.000842623	0.000578666	0.000621954	0.00019527	0.000347522	0.001085992	9.87527E-05	0.000214786	3.95731E-07	1.24536E-05	7.5857E-07	1.36079E-05	13.6078868
3831103774045	383110	3774045	0.001304511	0.002169893	0.002169893	0.001043609	0.000494504	0.001341599	0.000872336	0.000599071	0.000643885	0.000196982	0.000357705	0.001118255	0.000101687	0.000221167	4.48273E-07	1.42693E-05	8.3893E-07	1.55565E-05	15.556493
3831203774045	383120	3774045	0.001350939	0.002247119	0.002247119	0.001080751	0.000512103	0.001389346	0.000903382	0.000620392	0.000666801	0.000198753	0.000368274	0.001151615	0.00010472	0.00022765	5.13822E-07	1.65636E-05	9.3779E-07	1.80153E-05	18.0152643
3831303774045	383130	3774045	0.001401275	0.002330847	0.002330847	0.00112102	0.000531184	0.001441114	0.000937042	0.000643507	0.000691646	0.000201114	0.000379916	0.001187992	0.000108028	0.00023496	6.00406E-07	1.96372E-05	1.0671E-06	2.13048E-05	21.3047818
3831403774045	383140	3774045	0.001453206	0.002417229	0.002417229	0.001162565	0.00055087	0.001494522	0.000971769	0.000667356	0.000717279	0.000203741	0.000393523	0.001226745	0.000111552	0.000242624	7.17528E-07	2.38634E-05	1.2406E-06	2.58215E-05	25.8214663
3831503774045	383150	3774045	0.001510323	0.002512235	0.002512235	0.001208258	0.000572521	0.001553262	0.001009963	0.000693586	0.00074547	0.000206781	0.000408737	0.001280212	0.000116414	0.000253199	8.87646E-07	3.01216E-05	1.4924E-06	3.25017E-05	32.5016912
3831603774045	383160	3774045	0.001561297	0.002597025	0.002597025	0.001249038	0.000591844	0.001605686	0.00104405	0.000716995	0.000770631	0.000211415	0.000419158	0.001313664	0.000119456	0.000259815	1.16531E-06	4.05411E-05	1.9018E-06	4.36082E-05	43.6081992
3836703774045	383670	3774045	0.013810446	0.022971966	0.022971966	0.011048357	0.005235154	0.014203083	0.009235139	0.006342171	0.006816607	0.000181192	0.004579746	0.015060754	0.001369523	0.002978699	1.26032E-06	2.73697E-05	1.407E-06	3.0037E-05	30.0369811
3836803774045	383680	3774045	0.013827677	0.023000628	0.023000628	0.011062142	0.005241686	0.014220803	0.009246662	0.006350084	0.006825112	0.000181457	0.004705094	0.0151697	0.00137943	0.003000246	1.06759E-06	2.32049E-05	1.3825E-06	2.56549E-05	25.6549359
3836903774045	383690	3774045	0.013645717	0.02269796	0.02269796	0.010916574	0.00517271	0.01403367	0.009124984	0.006266523	0.0067353	0.000181634	0.004717212	0.014949339	0.001359392	0.002956663	9.25068E-07	2.01231E-05	1.3473E-06	2.23955E-05	22.3955199
3837003774045	383700	3774045	0.013336042	0.022182854	0.022182854	0.010668834	0.005055321	0.013715191	0.008917902	0.006124311	0.006582449	0.000182549	0.004637359	0.014516113	0.001319997	0.00287098	8.16022E-07	1.77634E-05	1.306E-06	1.98854E-05	19.8853731
3837103774045	383710	3774045	0.012952179	0.021544346	0.021544346	0.010361743	0.004909809	0.013320415	0.008661211	0.005948029	0.006392981	0.000182461	0.004504567	0.013960778	0.001269499	0.002761147	7.29728E-07	1.58946E-05	1.2618E-06	1.78861E-05	17.8861066
3837203774045	383720	3774045	0.012574778	0.020916585	0.020916585	0.010059822	0.004766747	0.012932284	0.00840884	0.005774715	0.006206702	0.000183789	0.004365522	0.01338625	0.001217255	0.002647517	6.58898E-07	1.43595E-05	1.2203E-06	1.62387E-05	16.2386968
3837303774045	383730	3774045	0.012082425	0.020097618	0.020097618	0.00966594	0.0045801	0.012425934	0.0080796	0.005548612	0.005963685	0.000184261	0.004173539	0.012675082	0.001152586	0.002506863	6.00094E-07	1.30828E-05	1.1727E-06	1.48556E-05	14.8555607
3837403774045	383740	3774045	0.011584249	0.019268963	0.019268963	0.009267399	0.004391265	0.011913594	0.007746466	0.005319835	0.005717793	0.000185353	0.003932579	0.011918854	0.00108382	0.002357297	5.50999E-07	1.2016E-05	1.1258E-06	1.36928E-05	13.6927527
3837503774045	383750	3774045	0.011111999	0.018483434	0.018483434	0.008889599	0.004212248	0.011427918	0.00740669	0.005102963	0.005484698	0.000185117	0.003698108	0.011204487	0.00101886	0.002216011	5.09702E-07	1.11184E-05	1.0813E-06	1.27094E-05	12.7094047
3837603774045	383760	3774045	0.010670062	0.017748327	0.017748327	0.00853605	0.004044723	0.010973416	0.007135143	0.004900013	0.005266566	0.000184852	0.003476739	0.010540572	0.000958488	0.002084702	4.73893E-07	1.03394E-05	1.04E-06	1.18533E-05	11.8532634
3837703774045	383770	3774045	0.010258199	0.017063244	0.017063244	0.00820656	0.003888597	0.010549844	0.006859728	0.004710873	0.005063277	0.000185737	0.003270941	0.00992793	0.000902779	0.001963535	4.42281E-07	9.65059E-06	1.0016E-06	1.10945E-05	11.0944992
3837803774045	383780	3774045	0.00987322	0.016422878	0.016422878	0.007898576	0.003742662	0.010153919	0.006602289	0.004534079	0.004873258	0.000186681	0.003080923	0.009364462	0.000851541	0.001852093	4.14362E-07	9.04171E-06	9.6595E-07	1.0422E-05	10.4220162
3837903774045	383790	3774045	0.009512411	0.015822717	0.015822717	0.007609929	0.003605889	0.009782853	0.006361014	0.004368385	0.004695168	0.000187508	0.002906418	0.00884724	0.000804508	0.001749797	3.895E-07	8.49838E-06	9.3245E-07	9.82033E-06	9.82033119
3838003774045	383800	3774045	0.009173061	0.015258251	0.015258251	0.007338449	0.003477251	0.009433855	0.006134088	0.004212545	0.004527671	0.000187331	0.002746234	0.008372061	0.000761299	0.001655817	3.67217E-07	8.01019E-06	9.0099E-07	9.2784E-06	9.27839692
3838103774045	383810	3774045	0.008853016	0.014725895	0.014725895	0.007082413	0.003355931	0.009104711	0.005920072	0.004065571	0.004369702	0.000187921	0.002599389	0.007935453	0.000721596	0.001569465	3.47138E-07	7.56972E-06	8.7136E-07	8.78822E-06	8.78822057
3838203774045	383820	3774045	0.008551238	0.014223926	0.014223926	0.006840991	0.003241536	0.008794354	0.005718271	0.003926985	0.004220749	0.000188305	0.002465138	0.007535495	0.000685227	0.001490362	3.29306E-07	7.17528E-06	8.4346E-07	8.34805E-06	8.3480513
3838303774045	383830	3774045	0.008265894	0.013749291	0.013749291	0.006612715	0.003133369	0.008500897	0.00552746	0.003795947	0.004079908	0.000187773	0.002342231	0.007168349	0.000651841	0.001417748	3.13095E-07	6.8159E-06	8.1709E-07	7.94608E-06	7.94608043
3838403774045	383840	3774045	0.007994909	0.01329854	0.01329854	0.006395927	0.003030646	0.008222207	0.00534625	0.003671502	0.003946154	0.000187213	0.002229238	0.006829902	0.000621065	0.00135081	2.98184E-07	6.486E-06	7.9205E-07	7.57624E-06	7.57623577
3838603774045	383860	3774045	0.007502316	0.012479174	0.012479174	0.006001853	0.002843919	0.00771561	0.00501685	0.003445289	0.003703019	0.000185796	0.002033593	0.006241756	0.000567583	0.001234487	2.71692E-07	5.90936E-06	7.4596E-07	6.92701E-06	6.9270092
3838703774045	383870	3774045	0.007271775	0.012095698	0.012095698	0.00581742	0.002756527	0.007478515	0.004862686	0.003339417	0.003589228	0.000185058	0.001946296	0.005978347	0.00054363	0.001182391	2.59834E-07	5.65191E-06	7.2448E-07	6.63622E-06	6.63621749
3838803774045	383880	3774045	0.007050647	0.011727879	0.011727879	0.005640518	0.002672703	0.0072511	0.004714816	0.003237869	0.003480083	0.00018432	0.001865132	0.005732943	0.000521315	0.001133855	2.48673E-07	5.41131E-06	7.0386E-07	6.36383E-06	6.36383436
3838903774045	383890	3774045	0.006837576	0.011373461	0.011373461	0.005470061	0.002591934	0.007031972	0.004572334	0.00314002	0.003374914	0.000183553	0.001789208	0.005502985	0.000500404	0.001088374	2.38225E-07	5.18609E-06	6.841E-07	6.10841E-06	6.10840835
3839003774045	383900	3774045	0.006632403	0.011032181	0.011032181	0.005305922	0.002514159	0.006820965	0.004435133	0.003045798	0.003273644	0.000182726	0.001718257	0.005287743	0.000480832	0.001045804	2.28262E-07	4.97391E-06	6.6505E-07	5.86722E-06	5.86721965
3839103774045	383910	3774045	0.00643393	0.010702046	0.010702046	0.005147144	0.002438923	0.006616849	0.004302413	0.002954654	0.003175681	0.000181015	0.001651504	0.005084931	0.000462389	0.001005692	2.19133E-07	4.77601E-06	6.4669E-07	5.64183E-06	5.641828
3829703774055	382970	3774055	0.000720421	0.001198331	0.001198331	0.000576337	0.000273091	0.000740903	0.00048175	0.000330839	0.000355588	0.000157108	0.000212437	0.00066163	6.01642E-05	0.000130857	1.15166E-07	3.25307E-06	2.7855E-07	3.64679E-06	3.64678847
3829803774055	382980	3774055	0.000731429	0.001216642	0.001216642	0.000585144	0.000277264	0.000752224	0.000489112	0.000335894	0.000361021	0.000156517	0.000214641	0.000668668	6.08041E-05	0.000132248	1.20727E-07	3.42513E-06	2.8768E-07	3.83354E-06	3.83354351
3829903774055	382990	3774055	0.000743076	0.001236015	0.001236015	0.000594461	0.000281679	0.000764202	0.0004969	0.000341243	0.00036677	0.000155927	0.000216963	0.000676071	6.14774E-05	0.000133713	1.26752E-07	3.61222E-06	2.9756E-07	4.03653E-06	4.03653329
3830003774055	383000	3774055	0.000768683	0.001278609	0.001278609	0.000614946	0.000291386	0.000790537	0.000514023	0.000353002	0.000379409	0.000157196	0.000223245	0.000695813	6.32726E-05	0.000137617	1.35831E-07	3.89336E-06	3.1382E-07	4.34301E-06	4.34301102
3830103774055	383010	3774055	0.000808968	0.001345618	0.001345618	0.000647174	0.000306657	0.000831967	0.000540962	0.000371502	0.000399293	0.000160236	0.000233517	0.000727985	6.61981E-05	0.00014398	1.48363E-07	4.28257E-06	3.372E-07	4.76813E-06	4.76813271
3830203774055	383020	3774055	0.000854996	0.00142218	0.00142218	0.000683997	0.000324105	0.000879304	0.000571742	0.00039264	0.000422012	0.000163837	0.000245189	0.000764545	6.95225E-05	0.000151211	1.63085E-07	4.74361E-06	3.6481E-07	5.27151E-06	5.27150675
3830303774055	383030	3774055	0.000886666	0.001474859	0.001474859	0.000709333	0.00033611	0.000911874	0.000592919	0.000407183	0.000437643	0.000165283	0.000252751	0.0007884	7.16917E-05	0.000155929	1.76414E-07	5.16578E-06	3.8822E-07	5.73041E-06	5.73041417
3830403774055	383040	3774055	0.00092017	0.001530589	0.001530589	0.000736136	0.000348811	0.000946331	0.000615324	0.00042257	0.000454181	0.000166788	0.000260761	0.000813534	7.39773E-05	0.0001609	1.91587E-07	5.64999E-06	4.146E-07	6.25617E-06	6.25617448

Unique Identifier	X (UTM)	Y (UTM)	EGIODemolition 2025	EGIOSite Grubbing / Prep 2025	EGIOMass Grading / Excavation 2025	EGIOMass Grading / Excavation 2026	EGIODrainage / Utilities Trenching 2026	EGIODrainage / Utilities Trenching 2027	EGIOFoundations / Concrete Pads 2026	EGIOFoundations / Concrete Pads 2027	EGIOBuilding / Structure Construction 2026	EGIOBuilding / Structure Construction 2027	EGIOAsphalt Paving 2027	EGIOArchitectural Coating 2027	EGIOLandscaping or Other Finishing 2027	EGIOWaterside Construction (Piles) 2027	HIWaterside Construction (Landscaping) 2025	HIWaterside Construction (Landscaping) 2026	KMDemolition 2025	KMSite Grubbing / Prep 2025	KMMass Grading / Excavation 2025
3830503774055	383050	3774055	0.009574718	0.00885286	0.01472563	0.01472563	0.007082285	0.007082285	0.00335587	0.00335587	0.009104547	0.009104547	0.005919965	0.001200772	0.004065497	0.004369623	0.004249044	0.004249044	0.001633043	0.001509924	0.002511572
3830603774055	383060	3774055	0.010841517	0.01002415	0.016673929	0.016673929	0.008019319	0.008019319	0.003799875	0.003799875	0.010309139	0.010309139	0.006703216	0.001359643	0.00460339	0.004947753	0.004627561	0.004627561	0.001734073	0.001603337	0.002666953
3830703774055	383070	3774055	0.012390786	0.01145661	0.019056658	0.019056658	0.009165291	0.009165291	0.004342882	0.004342882	0.01178233	0.01178233	0.007661116	0.001553938	0.005261221	0.005654795	0.005066714	0.005066714	0.001838727	0.001700101	0.002827907
3830803774055	383080	3774055	0.014417251	0.0133303	0.0221733	0.0221733	0.010664239	0.010664239	0.005053144	0.005053144	0.013709284	0.013709284	0.008914061	0.001808078	0.006121673	0.006579614	0.005607325	0.005607325	0.001952353	0.00180516	0.003002661
3830903774055	383090	3774055	0.017013918	0.0157312	0.026166896	0.026166896	0.012584957	0.012584957	0.005963257	0.005963257	0.016178441	0.016178441	0.010519558	0.002133728	0.007224237	0.007764658	0.006263602	0.006263602	0.002069948	0.00191389	0.003183518
3831003774055	383100	3774055	0.020062415	0.01854986	0.030855394	0.030855394	0.014839888	0.014839888	0.007031734	0.007031734	0.01907724	0.01907724	0.012404418	0.002516042	0.008518652	0.009155903	0.00698912	0.00698912	0.002181159	0.002016716	0.003354557
3831103774055	383110	3774055	0.0232317	0.0214802	0.035729658	0.035729658	0.017184163	0.017184163	0.008142545	0.008142545	0.022090895	0.022090895	0.014363959	0.002913504	0.009864354	0.010602273	0.007683819	0.007683819	0.002280549	0.002108613	0.003507417
3831203774055	383120	3774055	0.027270566	0.02521457	0.041941314	0.041941314	0.020171656	0.020171656	0.009558139	0.009558139	0.025931431	0.025931431	0.016861155	0.003420022	0.011579287	0.012445494	0.008495786	0.008495786	0.002385807	0.002205935	0.003669299
3831303774055	383130	3774055	0.032768024	0.03029756	0.050396241	0.050396241	0.024238049	0.024238049	0.011484959	0.011484959	0.031158934	0.031158934	0.020260186	0.004109462	0.01391355	0.014954374	0.009491859	0.009491859	0.002500468	0.002311952	0.003845645
3831403774055	383140	3774055	0.040448367	0.03739886	0.062208378	0.062208378	0.029919092	0.029919092	0.014176865	0.014176865	0.038462129	0.038462129	0.025008875	0.005072659	0.017174681	0.018459459	0.010704156	0.010704156	0.002624362	0.002426504	0.00403619
3831503774055	383150	3774055	0.051979235	0.04806039	0.079942507	0.079942507	0.038448313	0.038448313	0.018218352	0.018218352	0.049426768	0.049426768	0.032138311	0.006518754	0.022070774	0.023721812	0.012201617	0.012201617	0.002756106	0.002548316	0.004238808
3831603774055	383160	3774055	0.070796074	0.06545858	0.108882243	0.108882243	0.052366866	0.052366866	0.02481352	0.02481352	0.067319597	0.067319597	0.0437726	0.008878588	0.030060546	0.032309271	0.014146536	0.014146536	0.002895615	0.002677308	0.004453369
3831703774055	383170	3774055	0.004538063	0.00419593	0.006979405	0.006979405	0.003356742	0.003356742	0.001590559	0.001590559	0.004315219	0.004315219	0.002805845	0.000569122	0.001926896	0.00207104	0.005834055	0.005834055	0.073294127	0.067768301	0.112724173
3831803774055	383180	3774055	0.004390616	0.0040596	0.006752636	0.006752636	0.003247677	0.003247677	0.00153888	0.00153888	0.00417503	0.00417503	0.00271468	0.00055063	0.001864289	0.00200375	0.005654552	0.005654552	0.060603098	0.05603408	0.093205751
3831903774055	383190	3774055	0.004247828	0.00392757	0.006533033	0.006533033	0.003142059	0.003142059	0.001488834	0.001488834	0.004039237	0.004039237	0.002626395	0.000532723	0.00180366	0.001938585	0.005483554	0.005483554	0.051363824	0.047491378	0.078996023
3832003774055	383200	3774055	0.004110303	0.00380042	0.006321524	0.006321524	0.003040334	0.003040334	0.001440632	0.001440632	0.003908465	0.003908465	0.002541365	0.000515476	0.001745266	0.001875823	0.00532036	0.00532036	0.044387498	0.041041014	0.068266643
3832103774055	383210	3774055	0.003977179	0.00367733	0.006116782	0.006116782	0.002941863	0.002941863	0.001393973	0.001393973	0.003781877	0.003781877	0.002459055	0.000498781	0.00168874	0.001815069	0.005162469	0.005162469	0.038956127	0.036019128	0.059913357
3832203774055	383220	3774055	0.00385087	0.00356054	0.005922522	0.005922522	0.002848434	0.002848434	0.001349702	0.001349702	0.003661771	0.003661771	0.002380959	0.00048294	0.001635108	0.001757425	0.005013183	0.005013183	0.034588547	0.031980831	0.05319615
3832303774055	383230	3774055	0.003734137	0.00345261	0.005742992	0.005742992	0.002762089	0.002762089	0.001308789	0.001308789	0.003550771	0.003550771	0.002308785	0.000468301	0.001585543	0.001704152	0.004880807	0.004880807	0.030966569	0.028631923	0.047625656
3832403774055	383240	3774055	0.003626637	0.00335322	0.005577659	0.005577659	0.002682573	0.002682573	0.00127111	0.00127111	0.003448549	0.003448549	0.002242318	0.000454819	0.001539897	0.001655092	0.004756536	0.004756536	0.027954998	0.025847402	0.04299395
3832503774055	383250	3774055	0.003518015	0.00325278	0.005410601	0.005410601	0.002602226	0.002602226	0.001233039	0.001233039	0.003345261	0.003345261	0.002175158	0.000441197	0.001493775	0.00160552	0.004634866	0.004634866	0.025426749	0.023509763	0.039105578
3832603774055	383260	3774055	0.003410514	0.00315339	0.005245268	0.005245268	0.002522709	0.002522709	0.001195361	0.001195361	0.003243039	0.003243039	0.002108691	0.000427715	0.00144813	0.001556459	0.004508293	0.004508293	0.02329425	0.021538039	0.035825859
3832703774055	383270	3774055	0.003307586	0.00305822	0.005086968	0.005086968	0.002446575	0.002446575	0.001159285	0.001159285	0.003145165	0.003145165	0.002045052	0.000414807	0.001404426	0.001509486	0.004387623	0.004387623	0.021445515	0.019828685	0.03298256
3832803774055	383280	3774055	0.003213976	0.00297167	0.004942999	0.004942999	0.002377333	0.002377333	0.001126476	0.001126476	0.003056152	0.003056152	0.001987173	0.000403067	0.001364678	0.001466765	0.004284864	0.004284864	0.019798667	0.018305997	0.030449767
3832903774055	383290	3774055	0.003125542	0.0028899	0.004806991	0.004806991	0.00231192	0.00231192	0.00109548	0.00109548	0.002972061	0.002972061	0.001932496	0.000391977	0.001327129	0.001426407	0.004192011	0.004192011	0.018341456	0.016958648	0.02820861
3833003774055	383300	3774055	0.00304125	0.00281196	0.004677352	0.004677352	0.00224957	0.00224957	0.001065937	0.001065937	0.002891908	0.002891908	0.001880379	0.000381405	0.001291338	0.001387938	0.00410436	0.00410436	0.01705093	0.015765418	0.02622382
3833103774055	383310	3774055	0.002962307	0.00273897	0.004555939	0.004555939	0.002191177	0.002191177	0.001038268	0.001038268	0.002816841	0.002816841	0.001831569	0.000371505	0.001257818	0.001351911	0.004028717	0.004028717	0.015888785	0.01469089	0.024436475
3833203774055	383320	3774055	0.00288276	0.00266542	0.004433599	0.004433599	0.002132337	0.002132337	0.001010387	0.001010387	0.002741201	0.002741201	0.001782386	0.000361529	0.001224042	0.001315608	0.003957876	0.003957876	0.014847771	0.013728361	0.022835427
3833303774055	383330	3774055	0.002806405	0.00259482	0.004316167	0.004316167	0.002075859	0.002075859	0.00098625	0.00098625	0.002668595	0.002668595	0.001735176	0.000351953	0.001191621	0.001280762	0.003892639	0.003892639	0.013919607	0.012870174	0.02140794
3833403774055	383340	3774055	0.002729705	0.00252391	0.004198205	0.004198205	0.002019125	0.002019125	0.000956742	0.000956742	0.002595662	0.002595662	0.001687753	0.000342334	0.001159053	0.001245758	0.003849014	0.003849014	0.013087211	0.012100534	0.020127739
3833503774055	383350	3774055	0.002655766	0.00245554	0.004084489	0.004084489	0.001964433	0.001964433	0.000930827	0.000930827	0.002525353	0.002525353	0.001642037	0.000333062	0.001127658	0.001212015	0.003793382	0.003793382	0.012330134	0.011400534	0.018963377
3833603774055	383360	3774055	0.002514704	0.00232511	0.003867539	0.003867539	0.001860091	0.001860091	0.000881386	0.000881386	0.002391218	0.002391218	0.00155482	0.000315371	0.001067762	0.001147638	0.003608675	0.003608675	0.011064283	0.01023012	0.017016537
3833703774055	383370	3774055	0.002448271	0.00226369	0.003765368	0.003765368	0.001810952	0.001810952	0.000858102	0.000858102	0.002328047	0.002328047	0.001513745	0.000307039	0.001039554	0.00111732	0.003516222	0.003516222	0.010505901	0.009713835	0.016157762
3833803774055	383380	3774055	0.002384254	0.0022045	0.003666911	0.003666911	0.001763599	0.001763599	0.000835664	0.000835664	0.002267174	0.002267174	0.001474163	0.000299011	0.001012372	0.001088104	0.003416965	0.003416965	0.009991261	0.009237995	0.015366261
3833903774055	383390	3774055	0.002322652	0.00214754	0.00357217	0.00357217	0.001718033	0.001718033	0.000814073	0.000814073	0.002208597	0.002208597	0.001436076	0.000291286	0.000986216	0.001059991	0.003318208	0.003318208	0.00951234	0.008795181	0.014629694
3839003774055	383900	3774055	0.002263035	0.00209242	0.00348048	0.00348048	0.001673935	0.001673935	0.000793178	0.000793178	0.002151908	0.002151908	0.001399215	0.000283809	0.000960902	0.001032783	0.003210947	0.003210947	0.009069396	0.008385632	0.013948459
3839103774055	383910	3774055	0.002203591	0.00203746	0.003389056	0.003389056	0.001629965	0.001629965	0.000772343	0.000772343	0.002095382	0.002095382	0.001362461	0.000276354	0.000935661	0.001005655	0.003121295	0.003121295	0.008655268	0.008002726	0.013311544
3829703774065	382970	3774065	0.004699227	0.00434494	0.007227271	0.007227271	0.003475953	0.003475953	0.001647046	0.001647046	0.004468469	0.004468469	0.002905492	0.000589334	0.001995327	0.002144591	0.002541161	0.002541161	0.001129016	0.001043896	0.001736392
3829803774065	382980	3774065	0.00497583	0.00460069	0.007652678	0.007652678	0.003680552	0.003680552	0.001743993	0.001743993	0.00473149	0.00473149	0.003076513	0.000624023	0.002112775	0.002270824	0.002650224	0.002650224	0.001153173	0.001066232	0.001773546
3829903774065	382990	3774065	0.005277798	0.00487989	0.008117096	0.008117096	0.003903914	0.003903914	0.001849831	0.001849831	0.005018629	0.005018629	0.003263217	0.000661893	0.002240993	0.002408634	0.002767492	0.002767492	0.001178797	0.001089925	0.001812955
3830003774065	383000	3774065	0.00571824	0.00528713	0.008794482	0.008794482	0.004229702	0.004229702	0.002004203	0.002004203	0.005437443	0.005437443	0.003535539	0.000717129	0.002428008	0.002609639	0.002932887	0.002932887	0.001230649	0.001137868	0.001892702
3830103774065	383010	3774065	0.006323384	0.00584665	0.009725176	0.009725176	0.004677319	0.004677319	0.002216301	0.002216301	0.006012871	0.006012871	0.003909694	0.00079302	0.002684957	0.002885809	0.003152313	0.003152313	0.001309938	0.001211178	0.002014645
3830203774065	383020	3774065	0.007042931	0.00651195	0.010831817	0.010831817	0.005209558	0.005209558	0.002468497	0.002468497	0.006697084	0.006697084	0.004354583	0.000883259	0.002990482	0.003214189	0.003403257	0.003403257	0.001399234	0.001293742	0.00215198
3830303774065	383030	3774065	0.007723308	0.00714103	0.011878217	0.011878217	0.005712823	0.005712823	0.002706965	0.002706965	0.007344051	0.007344051	0.004775255	0.000968586	0.003279375	0.003524694	0.003635391	0.003635391	0.001466098	0.001355565	0.002254815
3830403774065	383040	3774065	0.00850739	0.007866	0.013084111	0.013084111	0.006292798	0.006292798	0.00298178	0.00298178	0.00808963	0.00808963	0.005260046	0.001066918	0.003612302	0.003882526	0.00389424	0.00389424	0.001537449	0.001421537	0.00236455
3830503774065	383050	3774065	0.009475069	0.00876072	0.014572372	0.014572372	0.007008576	0.007008576	0.003320944	0.003320944	0.00900979	0.00900979	0.005858353	0.001188275	0.004023185	0.004324146	0.004200816	0.004200816	0.001621396	0.001499155	0.002493659
3830603774065	383060	3774065	0.010717365	0.00990936	0.016482987	0.016482987	0.007927485	0.007927485	0.00375636	0.00375636	0.010191084	0.010191084	0.006626454	0.001344073	0.004550674	0.004891094	0.004574431	0.004574431	0.001721563	0.00159177	0.002647713
3830703774065	383070	3774065	0.012236696	0.01131414	0.018819672	0.018819672	0.009051313	0.009051313	0.004288875	0.004288875	0.011635807	0.011635807	0.007565843	0.001534613	0.005195793	0.005584473	0.00500828	0.00500828	0.00182613	0.001688454	0.002808534
3830803774065	383080	3774065	0.014250306	0.01317594	0.021916544	0.021916544	0.010540752	0.010540752	0.004994631	0.004994631	0.013550537	0.013550537	0.008810841	0.001787141	0.006050787	0.006503425	0.005547991	0.005547991	0.00194062	0.001794311	0.002984615
3830903774065	383090	3774065	0.016842141	0.01557237	0.025902709	0.025902709	0.012457896	0.012457896	0.00590305	0.00590305	0.016015099	0.016015099	0.01041335	0.002112185	0.0071513	0.007686264	0.006205669	0.006205669	0.002059595	0.001904317	0.003167595
3831003774065	383100	3774065	0.019905564	0.01840483	0.030614162	0.030614162	0.014723867	0.014723867	0.006976759	0.006976759	0.018928091	0.018928091	0.012307438	0.002496371	0.008452052	0.009084321	0.006938891	0.006938891	0.002171927	0.00200818	0.003340359
3831103774065	383110	3774065	0.023062856	0.02132409	0.035469982	0.035469982	0.017059272	0.017059272	0.008083367	0.008083367	0.021930343	0.021930343	0.014259564	0.00289233	0.009792662	0.010525217	0.007637592	0.007637592	0.0022708	0.002099599	0.003492423
3831203774065	383120	3774065	0.027090334	0.02504793	0.041664123	0.041664123	0.020038341	0.020038341	0.009494969	0.009494969	0.025760049	0.025760049	0.016749719	0.003397419	0.01150276	0.012363241	0.008455863	0.008455863	0.002375885	0.002196761	0.00365404
3831303774065	383130	3774065	0.032616609	0.03015756	0.050163368	0.050163368	0.02412605	0.02412605	0.011431889	0.011431889	0.031014954	0.031014954	0.020166567	0.004090473	0.013849257	0.014885272	0.009468445	0.009468445	0.002490805	0.002303017	0.003830784
3831403774065	383140	3774065	0.040384781	0.03734007	0.062110585	0.062110585	0.029872058	0.029872058	0.014154578	0.014154578	0.038401666	0.038401666	0.024969561	0.005064685	0.017147682	0.018430441	0.010707858	0.010707858	0.002614871	0.00241773	0.004021594
3831503774065	383150	3774065	0.05204886	0.04812477	0.080049588	0.080049588	0.038499814	0.038499814	0.018242755	0.018242755	0.049492974	0.049492974	0.03218136	0.006527486	0.022100337	0.023753587	0.012231434	0.012231434	0.002746012	0.002538983	0.004223284
3831603774065	383160	3774065	0.070629647	0.0653047	0.108626282	0.108626282	0.052243762	0.052243762	0.024755188	0.024755188	0.067161342	0.067161342	0.043669699	0.008857716	0.029989879	0.032233318	0.014169449	0.014169449	0.002883968	0.002666538	0.004435456
3836503774065	383650	3774065	0.004649877	0.00429931	0.007151372	0.007151372	0.003439449	0.003439449	0.001629749	0.001629749	0.004421543	0.004421543	0.002874979	0.000583145	0.001974373	0.002122069	0.005906197	0.005906197	0.080587174	0.074511507	0.123940661
3836603774065	383660	3774065	0.0045284	0.00418699	0.006964543	0.006964543	0.003349594	0.003349594	0.001587172	0.001587172	0.00430603	0.00430603	0.00279987	0.00056791	0.001922793	0.00206663	0.005742202	0.005742202	0.065587297	0.060642508	0.1008713
3836703774065	383670	3774065	0.004382679	0.00405226	0.006740429	0.006740429	0.003241806	0.003241806	0.001536098	0.001536098	0.004167465	0.004167465	0.002709772	0.000549635	0.001860918	0.002000127	0.005562299	0.005562299	0.055225046	0.051061493	0.084934468
3836803774065	383680	3774065	0.00424222	0.00392239	0.006524408	0.006524408	0.003137911	0.003137911	0.001486868	0.001486868	0.004033904	0.004033904	0.002622928	0.00053202	0.001801279	0.001936026	0.0053906	0.0053906	0.047490694	0.043910253	0.073039266
3836903774065	383690	3774065	0.004106507	0.00379691	0.006315685	0.006315685	0.003037526	0.003037526	0.001439302	0.001439302	0.003904855	0.003904855	0.002539018	0.000515	0.001743654	0.001874091	0.005227006	0.005227006	0.041510863	0.038381257	0.063842465
3837003774065	383700	3774065	0.003974504	0.00367486	0.006112668	0.006112668	0.002939885	0.002939885	0.001393035	0.001393035	0.003779334	0.003779334	0.002457401	0.000498445	0.001687604	0.001813848	0.005068715	0.005068715	0.036762545	0.033990925	0.056539693
3837103774065	383710	3774065	0.003848972	0.00355879	0.005919603	0.005919603	0.00284703	0.00284703	0.001349037	0.001349037	0.003659966	0.003659966	0.002379786	0.000482702	0.001634302	0.001756559	0.004919629	0.004919629	0.032877251	0.030398553	0.050564227
3837203774065	383720	3774065	0.003731377	0.00345006	0.005738745	0.005738745	0.002760047	0.002760047	0.001307821	0.001307821	0.003548145	0.003548145	0.002307078	0.000467955	0.001584371	0.001702892	0.004783951	0.004783951	0.029622035	0.027388756	0.045557802
3837303774065	383730	3774065	0.003619907	0.00334699	0.005567309	0.005567309	0.002677595	0.002677595	0.001268752	0.001268752	0.00344215	0.00344215	0.002238157	0.000453975	0.00153704	0.00165202	0.004656278	0.004656278	0.026874729	0.024848576	0.041332528
3837403774065	383740	3774065	0.003511716	0.00324696	0.005400915	0.005400915	0.002597567	0.002597567	0.001230832	0.001230832	0.003339272	0.003339272	0.002171264	0.000440407	0.001491101	0.001602645	0.004531906	0.004531906	0.024544225	0.022693775	0.037748284
3837503774065	383750	3774065	0.003403353	0.00314677	0.005234255	0.005234255	0.002517413	0.002517413	0.001192851	0.001192851	0.00323623	0.00323623	0.002104264	0.000426817	0.001445089	0.001553191	0.004403132	0.004403132	0.022556067	0.02085551	0.034690557
3837603774065	383760	3774065	0.003299735	0.00305096	0.005074893	0.005074893	0.002440768	0.002440768	0.001156534	0.001156534	0.0031377	0.0031377	0.002040197	0.000413822	0.001401092	0.001505903	0.004280462	0.004280462	0.020819837	0.019250178	0.032020286
3837703774065	383770	3774065	0.003212164	0.00296999	0.004940212	0.004940212	0.002375993	0.002375993	0.001125841	0.001125841	0.003054429	0.003054429	0.001986053	0.00040284	0.001363909	0.001465938	0.004180704	0.004180704	0.019271863	0.017818909	0.029639548
3837803774065	383780	3774065	0.003126405	0.0028907	0.004808317	0.004808317	0.002312558	0.002312558	0.001095783	0.001095783	0.002972881	0.002972881	0.001933029	0.000392085	0.001327495	0.0014268	0.004093454	0.004093454	0.017885398	0.016536973	0.027507206
3837903774065	383790	3774065	0.003044011	0.00281452	0.004681598	0.004681598	0.002251612	0.002251612	0.001066904	0.001066904	0.002894533	0.002894533	0.001882086	0.000381752	0.00129251	0.001389198	0.004010506	0.004010506	0.016648968	0.015393761	0.025605614
3838003774065	383800	3774065	0.002969382	0.00274551	0.00456682	0.00456682	0.00219641	0.00219641	0.001040747	0.001040747	0.002823569	0.002823569	0.001835943	0.000372392	0.001260822	0.001355139	0.003942768	0.003942768	0.01552487	0.014354411	0.023876785
3838103774065	383810	3774065	0.002893803	0.00267563	0.004450583	0.004450583	0.002140506	0.002140506	0.001014257	0.001014257	0.002751702	0.002751702	0.001789214	0.000362914	0.001228731	0.001320648	0.003881432	0.003881432	0.014512845	0.013418686	0.022320322
3838203774065	383820	3774065	0.002818139	0.00260567	0.004334213	0.004334213	0.002084538	0.002084538	0.000987738	0.000987738	0.002679753	0.002679753	0.001742431	0.000353425	0.001196603	0.001286117	0.003816295	0.003816295	0.013611686	0.012585468	0.020934366
3838303774065	383830	3774065	0.00274256	0.00253579	0.004217976	0.004217976	0.002028634	0.002028634	0.000961248	0.000961248	0.002607886	0.002607886	0.001695701	0.000343947	0.001164512	0.001251625	0.003784276	0.003784276	0.012805259	0.011839839	0.019694105
3838403774065	383840	3774065	0.002668794	0.00246759	0.004104525	0.004104525	0.00197407	0.00197407	0.000935393	0.000935393	0.002537742	0.002537742	0.001650092	0.000334695	0.00113319	0.00121796	0.003734047	0.003734047	0.012070355	0.011160341	0.018563844

			KMMass Grading / Excavation	KMDrainage / Utilities Trenching	KMFoundations / Concrete Pads	KMBuilding / Structure Construction	KMAsphalt Paving	KMArchitectural Coating	KMLandscaping or Other Finishing	KMWaterside Construction (Piles)	EWNDemolition	EWNSite Grubbing / Prep	EWNDrainage / Utilities Trenching	EWNDrainage / Utilities Trenching	EWNDrainage / Utilities Trenching	EWNFoundations / Concrete Pads	EWNBuilding / Structure Construction	EWNAsphalt Paving	EWNLandscaping or Other Finishing	EWNWaterside Construction (Piles)	ISDemolition
Unique Identifier	X (UTM)	Y (UTM)	2026	2026	2026	2026	2026	2026	2026	2026	2027	2027	2027	2028	2029	2029	2029	2029	2029	2029	2027
3830503774055	383050	3774055	0.002511572	0.000623645	0.00057237	0.001683424	0.001009697	0.000204801	0.000693403	0.000745274	0.000850515	0.000972394	0.001145198	0.001145198	0.001145198	0.000298099	0.000740591	0.000525866	0.000361135	0.000377593	0.003402231
3830603774055	383060	3774055	0.002666953	0.000662227	0.00060778	0.001787571	0.001072163	0.000217471	0.000736301	0.000791381	0.000879245	0.001005241	0.001183883	0.001183883	0.001183883	0.000308169	0.000765607	0.000543629	0.000373334	0.000390347	0.003713517
3830703774055	383070	3774055	0.002827907	0.000702194	0.000644461	0.001895453	0.001136869	0.000230596	0.000780737	0.000839142	0.000910391	0.00104085	0.00122582	0.00122582	0.00122582	0.000319085	0.000792728	0.000562887	0.000386559	0.000404175	0.004068114
3830803774055	383080	3774055	0.003002661	0.000745586	0.000684286	0.002012585	0.001207123	0.000244846	0.000828984	0.000890997	0.000949129	0.001085139	0.00127798	0.00127798	0.00127798	0.000332663	0.000826459	0.000586838	0.000403007	0.000421373	0.004493199
3830903774055	383090	3774055	0.003183518	0.000790495	0.000725502	0.002133807	0.001279831	0.000259594	0.000878916	0.000944664	0.000993561	0.001135939	0.001337807	0.001337807	0.001337807	0.000348236	0.000865149	0.00061431	0.000421874	0.000441099	0.00496841
3831003774055	383100	3774055	0.003354557	0.000832965	0.000764481	0.002248449	0.001348592	0.000273541	0.000926136	0.000995417	0.001032299	0.001180229	0.001389967	0.001389967	0.001389967	0.000361814	0.000898881	0.000638262	0.000438322	0.000458297	0.005423692
3831103774055	383110	3774055	0.003507417	0.000870922	0.000799316	0.002350906	0.001410044	0.000286005	0.000968338	0.001040776	0.001050676	0.001201239	0.001414711	0.001414711	0.001414711	0.000368255	0.000914883	0.000649624	0.000446125	0.000466456	0.005806415
3831203774055	383120	3774055	0.003669299	0.000911119	0.000836208	0.002459411	0.001475124	0.000299206	0.001013031	0.001088813	0.001068967	0.001222151	0.001439339	0.001439339	0.001439339	0.000374665	0.000930809	0.000660933	0.000453891	0.000474576	0.006213554
3831303774055	383130	3774055	0.003845645	0.000954907	0.000876396	0.002577609	0.001546018	0.000313586	0.001061718	0.001141141	0.001090709	0.001247008	0.001468614	0.001468614	0.001468614	0.000382286	0.000949741	0.000674376	0.000463123	0.000484228	0.006658655
3831403774055	383140	3774055	0.00403619	0.001002221	0.00091982	0.002705325	0.00162262	0.000329123	0.001114324	0.001197682	0.00111409	0.001273739	0.001500096	0.001500096	0.001500096	0.000390481	0.0009701	0.000688832	0.000473051	0.000494609	0.007130675
3831503774055	383150	3774055	0.004238808	0.001052533	0.000965996	0.002841134	0.001704076	0.000345645	0.001170263	0.001257807	0.001145063	0.001309151	0.001541801	0.001541801	0.001541801	0.000401336	0.00099707	0.000707983	0.000486202	0.000508359	0.007617878
3831603774055	383160	3774055	0.004453369	0.00110581	0.001014893	0.002984947	0.001790334	0.000363141	0.0012295	0.001321475	0.001187252	0.001357386	0.001598608	0.001598608	0.001598608	0.000416123	0.001033807	0.000734068	0.000504116	0.00052709	0.008071176
3831703774055	383660	3774055	0.112724173	0.027990382	0.02568907	0.0755553	0.045317124	0.00919187	0.031121238	0.033449309	0.0010455	0.00119532	0.001407741	0.001407741	0.001407741	0.00036644	0.000910375	0.000646423	0.000443927	0.000464158	0.01215249
3831803774055	383670	3774055	0.093205751	0.02314379	0.021240954	0.062472745	0.037470371	0.007600279	0.025732531	0.027657493	0.001045241	0.001195025	0.001407393	0.001407393	0.001407393	0.00036635	0.00091015	0.000646263	0.000443817	0.000464043	0.011367373
3831903774055	383680	3774055	0.078996023	0.019615392	0.018002654	0.052948432	0.031757808	0.006441575	0.021809466	0.023440956	0.001045327	0.001195123	0.001407509	0.001407509	0.001407509	0.00036638	0.000910225	0.000646317	0.000443854	0.000464081	0.010658007
3832003774055	383690	3774055	0.068266643	0.016951195	0.015557502	0.045756882	0.027444406	0.005566669	0.018847265	0.020257164	0.001043688	0.001193249	0.001405302	0.001405302	0.001405302	0.000365805	0.000908797	0.000645303	0.000443158	0.000463353	0.010007481
3832103774055	383700	3774055	0.059913357	0.014877002	0.013653845	0.04015795	0.024086236	0.004885516	0.016541065	0.017778444	0.001039719	0.001188712	0.001399958	0.001399958	0.001399958	0.000364414	0.000905342	0.000642849	0.000441473	0.000461591	0.009405702
3832203774055	383710	3774055	0.05319615	0.013209062	0.012123039	0.035655627	0.021385799	0.004337775	0.014686557	0.015785208	0.001036268	0.001184766	0.001395311	0.001395311	0.001395311	0.000363205	0.000902337	0.000640716	0.000440007	0.000460059	0.008855689
3832303774055	383720	3774055	0.047625656	0.01182586	0.010853562	0.031921909	0.019146362	0.00388354	0.013148638	0.014132242	0.00103437	0.001182596	0.001392755	0.001392755	0.001392755	0.000362539	0.000900684	0.000639542	0.000439201	0.000459217	0.00836883
3832403774055	383730	3774055	0.04299395	0.010675768	0.009798028	0.028817429	0.017284333	0.003505857	0.011869902	0.012757849	0.00103299	0.001181018	0.001390897	0.001390897	0.001390897	0.00036256	0.000899482	0.000638689	0.000438615	0.000458604	0.007911737
3832503774055	383740	3774055	0.039105578	0.009710252	0.008911894	0.026211181	0.015721139	0.003188787	0.010796389	0.011604029	0.001027986	0.001175296	0.001384159	0.001384159	0.001384159	0.000360302	0.000895124	0.000635595	0.0043649	0.000456382	0.007486652
3832603774055	383750	3774055	0.035825859	0.008895869	0.008164469	0.024012893	0.014402633	0.002921349	0.009890914	0.010630819	0.001021342	0.001167701	0.001375214	0.001375214	0.001375214	0.00035793	0.00088934	0.000631487	0.0043367	0.00453433	0.007091505
3832703774055	383760	3774055	0.03298256	0.008189854	0.0075165	0.022107124	0.013259576	0.002689498	0.009105927	0.00978711	0.001014699	0.001160106	0.001366269	0.001366269	0.001366269	0.000355645	0.000883555	0.0062738	0.000430849	0.000450483	0.006728022
3832770374055	383770	3774055	0.030449758	0.007560937	0.006939292	0.02040947	0.012241345	0.002482965	0.008406663	0.009035536	0.001009264	0.001153892	0.00135895	0.00135895	0.00135895	0.00035374	0.000878822	0.000624019	0.000428541	0.00044807	0.006395857
3832803774055	383780	3774055	0.02820861	0.007004441	0.00642855	0.018907302	0.011340363	0.002300215	0.00778792	0.008370507	0.001004173	0.001148072	0.001352096	0.001352096	0.001352096	0.000351956	0.00087439	0.000620872	0.00042638	0.00044581	0.006088108
3832903774055	383790	3774055	0.02622382	0.0065116	0.00597623	0.017576963	0.010542443	0.00213837	0.007239953	0.007781549	0.000998565	0.00114166	0.001344545	0.001344545	0.001344545	0.00034999	0.000869507	0.000617404	0.000423998	0.000443321	0.00580607
3833003774055	383800	3774055	0.024436475	0.006067787	0.005568906	0.016378964	0.009823898	0.001992624	0.006746497	0.00725118	0.000992957	0.001135249	0.001336994	0.001336994	0.001336994	0.000348024	0.000864623	0.000613937	0.000421617	0.000440831	0.00554422
3833103774055	383810	3774055	0.022835427	0.005670233	0.005204038	0.015305835	0.009180248	0.00186207	0.006304475	0.006776091	0.000986745	0.001128147	0.00132863	0.00132863	0.00132863	0.00034584	0.000859214	0.000610096	0.00041898	0.000438073	0.005300317
3833203774055	383820	3774055	0.02140794	0.005315776	0.004878723	0.014349037	0.008606373	0.001745668	0.00591037	0.006352504	0.000980447	0.001120946	0.00132015	0.00132015	0.00132015	0.00034364	0.00085373	0.000606202	0.000416305	0.000435277	0.005071166
3833303774055	383830	3774055	0.020127739	0.004997891	0.004586974	0.01349096	0.008091709	0.001641277	0.005556928	0.005972623	0.000974667	0.001114337	0.001312366	0.001312366	0.001312366	0.00034161	0.000848697	0.000602628	0.000413851	0.000432711	0.004856165
3833403774055	383840	3774055	0.018963377	0.00470877	0.004321624	0.012710527	0.007623615	0.001546331	0.005235468	0.005627115	0.000968369	0.001107136	0.001303886	0.001303886	0.001303886	0.000339406	0.000843212	0.000598734	0.000411177	0.000429915	0.004654709
3833603774055	383860	3774055	0.017016537	0.004225353	0.003877953	0.011405624	0.006840951	0.00138758	0.004697978	0.005049417	0.00095305	0.001091058	0.00128495	0.00128495	0.00128495	0.000334477	0.000830967	0.000590039	0.000405205	0.000423671	0.004286394
3833703774055	383870	3774055	0.016157762	0.004012111	0.003682244	0.010830015	0.006495708	0.001317553	0.004460885	0.004794588	0.000947317	0.001083068	0.00127554	0.00127554	0.00127554	0.00033202	0.000824882	0.000585718	0.000402238	0.000420569	0.004118759
3833803774055	383880	3774055	0.015366261	0.003815575	0.003501866	0.010299499	0.00617751	0.001253011	0.004242365	0.004559721	0.000939984	0.001074684	0.001265666	0.001265666	0.001265666	0.000329458	0.000818496	0.000581184	0.000399124	0.00041713	0.003960872
3833903774055	383890	3774055	0.014629694	0.003632679	0.003334007	0.009805802	0.005881398	0.00119295	0.004039011	0.004341156	0.000932564	0.001066201	0.001255675	0.001255675	0.001255675	0.00032685	0.00081203	0.000576596	0.000395974	0.000414019	0.003812045
3834003774055	383900	3774055	0.013948459	0.003463523	0.003178759	0.009349193	0.005607529	0.0011374	0.003850934	0.004139009	0.00092471	0.00105752	0.001245453	0.001245453	0.001245453	0.00032419	0.000805424	0.000571902	0.00039275	0.00041048	0.003671156
3834103774055	383910	3774055	0.013311544	0.003305371	0.00303361	0.008922289	0.005351477	0.001085464	0.003675092	0.003950013	0.000917724	0.001049234	0.001235694	0.001235694	0.001235694	0.00032165	0.000799114	0.000567421	0.000389673	0.000407431	0.003538031
3829703774065	382970	3774065	0.001736392	0.000431161	0.000395712	0.001163846	0.000698061	0.000141591	0.000479388	0.00051525	0.000696597	0.00079642	0.000937952	0.000937952	0.000937952	0.000244152	0.000606566	0.0004307	0.00029578	0.00030926	0.002107996
3829803774065	382980	3774065	0.001773546	0.000440387	0.000404179	0.001188749	0.000712997	0.00014462	0.000489646	0.000526275	0.000700048	0.000800366	0.000942599	0.000942599	0.000942599	0.000245362	0.000609571	0.000432834	0.000297246	0.000310792	0.002190304
3829903774065	382990	3774065	0.001812955	0.000450172	0.00041316	0.001215164	0.00072884	0.000147834	0.000500526	0.000537969	0.000703327	0.000804114	0.000947013	0.000947013	0.000947013	0.000246511	0.000612426	0.000434861	0.000298638	0.000312247	0.002278996
3830003774065	383000	3774065	0.001892702	0.000469974	0.000431334	0.001268616	0.0007609	0.000154337	0.000522543	0.000561633	0.000717045	0.000819798	0.000965484	0.000965484	0.000965484	0.000251319	0.000624371	0.000443343	0.000304463	0.000318338	0.002414105
3830103774065	383010	3774065	0.002014645	0.000500254	0.000459124	0.00135035	0.000809023	0.00016428	0.000556209	0.000597817	0.00074103	0.00084722	0.000997779	0.000997779	0.000997779	0.000259726	0.000645256	0.000458172	0.000314647	0.000328986	0.002602879
3830203774065	383020	3774065	0.00215198	0.000534355	0.000490422	0.001442401	0.000865134	0.000175479	0.000594125	0.00063857	0.000768379	0.000878489	0.001034605	0.001034605	0.001034605	0.000269312	0.000669071	0.000475082	0.00032626	0.000341128	0.002826249
3830303774065	383030	3774065	0.002254815	0.00055989	0.00051385	0.001511328	0.000906476	0.000183864	0.000622516	0.000669085	0.000784513	0.000896934	0.001056329	0.001056329	0.001056329	0.00027496	0.000683119	0.000485058	0.0033311	0.00034829	0.003019508
3830403774065	383040	3774065	0.00236455	0.000587138	0.000538865	0.00158488	0.000950591	0.000192813	0.000652812	0.000701647	0.000801078	0.000915873	0.001078633	0.001078633	0.001078633	0.000280772	0.000697543	0.0004953	0.000340144	0.000355645	0.003233819
3830503774065	383050	3774065	0.002493659	0.000619197	0.000568288	0.001671417	0.001002495	0.00020334	0.000688457	0.000739958	0.000821785	0.000939547	0.001106514	0.001106514	0.001106514	0.00028803	0.000715574	0.000508102	0.000348936	0.000364838	0.003492045
3830603774065	383060	3774065	0.002647713	0.00065745	0.000603396	0.001774675	0.001064428	0.000215903	0.000730989	0.000785671	0.000848703	0.000970322	0.001142759	0.001142759	0.001142759	0.000297464	0.000739013	0.000524746	0.000360366	0.000376788	0.003814806
3830703774065	383070	3774065	0.002808534	0.000697383	0.000640046	0.001882468	0.001129081	0.000229016	0.000775389	0.000833393	0.000878123	0.001003959	0.001182373	0.001182373	0.001182373	0.000307776	0.000764631	0.000542936	0.000372858	0.00038985	0.004185105
3830803774065	383080	3774065	0.002984615	0.000741106	0.000680173	0.002000489	0.001199868	0.000243375	0.000824002	0.000885642	0.000915654	0.001046867	0.001232906	0.001232906	0.001232906	0.00032093	0.000797311	0.000566141	0.000388793	0.000406511	0.004639697
3830903774065	383090	3774065	0.003167595	0.000786541	0.000721873	0.002123135	0.00127343	0.000258295	0.00087452	0.000939939	0.000959137	0.001096582	0.001291456	0.001291456	0.001291456	0.000336171	0.000835174	0.000593026	0.000407257	0.000425816	0.005154854
3831003774065	383100	3774065	0.003340359	0.00082944	0.000761245	0.002238932	0.001342884	0.000272383	0.000922217	0.000991204	0.000997703	0.001140674	0.001343383	0.001343383	0.001343383	0.000349688	0.000868755	0.000616871	0.000423632	0.000442938	0.005657157
3831103774065	383110	3774065	0.003492423	0.000867199	0.000795899	0.002340856	0.001404016	0.000284783	0.000964199	0.001036327	0.001015734	0.00116129	0.001367663	0.001367663	0.001367663	0.00035600 8	0.000884457	0.0062802	0.000431288	0.000450943	0.006077496
3831203774065	383120	3774065	0.00365404	0.00090733	0.000832731	0.002449183	0.001468989	0.000297961	0.001008819	0.001084285	0.001033594	0.001181708	0.00139171	0.00139171	0.00139171	0.000362267	0.000900008	0.000639062	0.000438872	0.000458872	0.006527429
3831303774065	383130	3774065	0.003830784	0.000951217	0.00087301	0.002567648	0.001540043	0.000312374	0.001057615	0.001136731	0.001055594	0.001206861	0.001421333	0.001421333	0.001421333	0.000369978	0.000919165	0.000652665	0.000448213	0.000468639	0.007025503
3831403774065	383140	3774065	0.004021594	0.000998596	0.000916494	0.002695542	0.001616752	0.000327933	0.001110294	0.001193351	0.001080097	0.001234875	0.001454325	0.001454325	0.001454325	0.000378566	0.0009405	0.000667814	0.000458617	0.000479517	0.007557744
3831503774065	383150	3774065	0.004223284	0.001048678	0.000962458	0.002830728	0.001697835	0.000344379	0.001165977	0.0012532	0.001110811	0.001269991	0.001495682	0.001495682	0.001495682	0.000389331	0.000967245	0.000686805	0.000471659	0.000493153	0.008095074
3831603774065	383160	3774065	0.004435456	0.001101362	0.00101081	0.00297294	0.001783132	0.000361681	0.001224554	0.001316159	0.001148859	0.001313491	0.001546912	0.001546912	0.001546912	0.000402667	0.001000376	0.0007103 3	0.000487814	0.000510045	0.008623605
3836503774065	383650	3774065	0.123940661	0.030775533	0.028245231	0.083073343	0.049826352	0.010106497	0.03421792	0.036777644	0.000991318	0.001133374	0.001334787	0.001334787	0.001334787	0.00034745	0.000863196	0.000612923	0.000420921	0.000440103	0.0129716
3836603774065	383660	3774065	0.1008713	0.025047212	0.022987881	0.06761071	0.040552058	0.008225351	0.02784886	0.029932136	0.001003224	0.001146987	0.001350818	0.001350818	0.001350818	0.000351623	0.000873563	0.000620285	0.000425977	0.000445389	0.012207276
3836703774065	383670	3774065	0.084934468	0.021089959	0.019355986	0.056928776	0.034145168	0.006925814	0.02344897	0.025203106	0.001005985	0.001150143	0.001354536	0.001354536	0.001354536	0.000352591	0.000875967	0.000621992	0.000427149	0.000446615	0.011434841
3836803774065	383680	3774065	0.073039266	0.018136278	0.01664515	0.048955814	0.029363085	0.005955843	0.020164906	0.021673373	0.001005899	0.001150045	0.001354419	0.001354419	0.001354419	0.0003525 6	0.000875892	0.000621939	0.000427112	0.000446576	0.01073186
3836903774065	383690	3774065	0.063842465	0.015852634	0.014549262	0.042791502	0.025665808	0.005205908	0.017625825	0.018944352	0.001004605	0.001148565	0.001352677	0.001352677	0.001352677	0.00035210 7	0.000874765	0.000621138	0.000426563	0.000446002	0.010089099
3837003774065	383700	3774065	0.056539693	0.014039292	0.01288501	0.037896694	0.022729963	0.004610418	0.015609653	0.016777357	0.00100193	0.001145507	0.001349076	0.001349076	0.001349076	0.000351169	0.000872436	0.000619485	0.000425427	0.000444815	0.009497328
3837103774065	383710	3774065	0.050564227	0.012555533	0.011523242	0.033891536	0.02032772	0.00412316	0.013959928	0.015004222	0.000999256	0.001142449	0.001345474	0.001345474	0.001345474	0.000350232	0.000870108	0.000617831	0.000424291	0.000443627	0.008954389
3837203774065	383720	3774065	0.045557802	0.011312394	0.010382312	0.030535894	0.018315048	0.003714921	0.012577739	0.013518636	0.000997099	0.001139983	0.00134257	0.00134257	0.00134257	0.000349476	0.000868229	0.000616497	0.000423376	0.00044267	0.008472362
3837303774065	383730	3774065	0.041332528	0.010263222	0.009419401	0.027703832	0.016616412	0.003370379	0.011411212	0.012264845	0.000995201	0.001137813	0.001340014	0.001340014	0.001340014	0.000348811	0.000866577	0.000615324	0.00042257	0.00041827	0.008026484
3837403774065	383740	3774065	0.037748284	0.009373224	0.008602576	0.025301431	0.015175482	0.003078109	0.010421663	0.011201271	0.000991836	0.001133966	0.001335484	0.001335484	0.001335484	0.000347631	0.000863647	0.000613243	0.000421141	0.000440333	0.00760649
3837503774065	383750	3774065	0.034690557	0.008613964	0.007905741	0.023251937	0.013946221	0.002828773	0.009577476	0.010293934	0.000985279	0.00112647	0.001326655	0.001326655	0.001326655	0.00034533	0.000857937	0.000609189	0.000418357	0.000437422	0.007206684
3837603774065	383760	3774065	0.032020286	0.007950913	0.007297205	0.021462143	0.012872725	0.002611031	0.008840259	0.009501569	0.000978635	0.001118874	0.00131771	0.00131771	0.00131771	0.00034300 5	0.000852152	0.000605082	0.000415536	0.000434473	0.006838628
3837703774065	383770	3774065	0.029639548	0.007359755	0.006754651	0.019866412	0.011915626	0.002416898	0.008182978	0.008795118	0.000977255	0.001117296	0.001315851	0.001315851	0.001315851	0.00034252 1	0.00085095	0.000604228	0.00041495	0.00043386	0.006511036
3837803774065	383780	3774065	0.027507206	0.006830276	0.006268705	0.018437174	0.011058387	0.002243021	0.007594274	0.008162376	0.000973804	0.001113351	0.001311204	0.001311204	0.001311204	0.00034131 1	0.00084794 5	0.000602095	0.000413484	0.000432328	0.00620717
3837903774065	383790	3774065	0.025605614	0.006358094	0.005835345	0.0171626	0.010293913	0.002087959	0.007069277	0.007598105	0.000969749	0.001108714	0.001305744	0.001305744	0.001305744	0.00033989	0.000844414	0.000599587	0.000411763	0.000430527	0.005919782
3838003774065	383800	3774065	0.023876785	0.005928811	0.005441356	0.016003823	0.009598893	0.001946985	0.006591977	0.007085099	0.000965521	0.001103881	0.001300052	0.001300052	0.001300052	0.00033840 8	0.000840733	0.000596974	0.000409968	0.000428651	0.005656466
3838103774065	383810	3774065	0.022320322	0.005542328	0.005086649	0.014960576	0.008973167	0.001820067	0.006162263	0.006623241	0.000960431	0.001098061	0.001293198	0.001293198	0.001293198	0.000336624	0.000836301	0.000593826	0.000407806	0.000426391	0.005410319
3838203774065	383820	3774065	0.020934366	0.005198183	0.004770799	0.014031616	0.008415988	0.001707052	0.005779624	0.006211978	0.000954564	0.001091354	0.001285299	0.001285299	0.001285299	0.00033456 8	0.000831192	0.000590199	0.000405315	0.000423786	0.005178494
3838303774065	383830	3774065	0.019694105	0.004890216	0.004488152	0.01320031	0.007917381	0.001605917	0.005437209	0.005843948	0.000949301	0.001085337	0.001278212	0.001278212	0.001278212	0.00033272 3	0.00082661	0.000586945	0.00040308 1	0.00042145	0.004960042
3838403774065	383840	3774065	0.018563844	0.004609562	0.004230573	0.012442733	0.007462996	0.001513752	0.005125163	0.005508559	0.000943435	0.001078629	0.001270313	0.001270313	0.001270313	0.00033066 7	0.000821501	0.000583317	0.000400589	0.000418845	0.004754876

			ISDrainage / Utilities Trenching	ISDrainage / Utilities Trenching	ISAsphalt Paving	ISAsphalt Paving	SVDemolition	SVSite Grubbing / Prep	SVMass Grading / Excavation	SVMass Grading / Excavation	SVDrainage / Utilities Trenching	SVFoundations / Concrete Pads	SVBuilding / Structure Construction	SVBuilding / Structure Construction	SVAsphalt Paving	SVAsphalt Paving	SVArchitectural Coating	SVArchitectural Coating	SVLandscaping or Other Finishing	SVLandscaping or Other Finishing	MDemolition
Unique Identifier	X (UTM)	Y (UTM)	2027	2028	2027	2028	2027	2027	2027	2028	2028	2028	2028	2029	2028	2029	2028	2029	2028	2029	2027
3830503774055	383050	3774055	0.00182533	0.00182533	0.00210357	0.00210357	0.000356054	0.000141887	0.000461477	0.000461477	0.000238153	9.23764E-05	0.000436865	0.000436865	0.000247147	0.000247147	5.5669E-05	5.5669E-05	0.00018848	0.00018848	0.001038339
3830603774055	383060	3774055	0.001992338	0.001992338	0.002296036	0.002296036	0.000363528	0.000144865	0.000471164	0.000471164	0.000243152	9.43155E-05	0.000444425	0.000444425	0.000252335	0.000252335	5.68375E-05	5.68375E-05	0.000192437	0.000192437	0.00109045
3830703774055	383070	3774055	0.002182583	0.002182583	0.00251528	0.00251528	0.000371625	0.000148092	0.000481658	0.000481658	0.000248568	9.64162E-05	0.000452696	0.000452696	0.000257956	0.000257956	5.81035E-05	5.81035E-05	0.000196723	0.000196723	0.001146012
3830803774055	383080	3774055	0.002410645	0.002410645	0.002778106	0.002778106	0.000381937	0.000152201	0.000495023	0.000495023	0.000255465	9.90915E-05	0.000462924	0.000462924	0.000265113	0.000265113	5.97156E-05	5.97156E-05	0.000202181	0.000202181	0.001209253
3830903774055	383090	3774055	0.0026656	0.0026656	0.003071925	0.003071925	0.000394047	0.000157027	0.000510719	0.000510719	0.000263565	0.000102234	0.000474664	0.000474664	0.000273519	0.000273519	6.16091E-05	6.16091E-05	0.000208592	0.000208592	0.001277756
3831003774055	383100	3774055	0.002909863	0.002909863	0.003353422	0.003353422	0.000404428	0.000161164	0.000524173	0.000524173	0.000270508	0.000104927	0.000484536	0.000484536	0.000280725	0.000280725	6.32321E-05	6.32321E-05	0.000214087	0.000214087	0.001340911
3831103774055	383110	3774055	0.003115198	0.003115198	0.003590056	0.003590056	0.000408511	0.000162791	0.000529465	0.000529465	0.000273239	0.000105986	0.000488271	0.000488271	0.000283559	0.000283559	6.38705E-05	6.38705E-05	0.000216249	0.000216249	0.001388104
3831203774055	383120	3774055	0.003333632	0.003333632	0.003841787	0.003841787	0.000412733	0.000164473	0.000534937	0.000534937	0.000276063	0.000107081	0.000492007	0.000492007	0.000286489	0.000286489	6.45305E-05	6.45305E-05	0.000218483	0.000218483	0.001437282
3831303774055	383130	3774055	0.003572433	0.003572433	0.004116989	0.004116989	0.0004182	0.000166652	0.000542022	0.000542022	0.00027972	0.0001085	0.000497254	0.000497254	0.00029028	0.00029028	6.53853E-05	6.53853E-05	0.000221377	0.000221377	0.001491205
3831403774055	383140	3774055	0.003825676	0.003825676	0.004408834	0.004408834	0.00042429	0.00169079	0.000549916	0.000549916	0.000283793	0.00011008	0.000503213	0.000503213	0.000294511	0.000294511	6.63375E-05	6.63375E-05	0.000224601	0.000224601	0.001547026
3831503774055	383150	3774055	0.004087066	0.004087066	0.004710068	0.004710068	0.000431902	0.000172112	0.000559782	0.000559782	0.000288885	0.000112055	0.000510061	0.000510061	0.000299795	0.000299795	6.75277E-05	6.75277E-05	0.000228631	0.000228631	0.001608196
3831603774055	383160	3774055	0.004330264	0.004330264	0.004990338	0.004990338	0.000442975	0.000176524	0.000574133	0.000574133	0.000296291	0.000114927	0.000519577	0.000519577	0.000307481	0.000307481	6.92589E-05	6.92589E-05	0.000234492	0.000234492	0.001661601
3831703774055	383660	3774055	0.006519929	0.006519929	0.00751378	0.00751378	0.000397854	0.000158544	0.000515652	0.000515652	0.000266111	0.000103221	0.000459366	0.000459366	0.000276161	0.000276161	6.22042E-05	6.22042E-05	0.000210607	0.000210607	0.012266203
3831803774055	383670	3774055	0.006098706	0.006098706	0.007028348	0.007028348	0.000398892	0.000158958	0.000516998	0.000516998	0.000266805	0.00010349	0.000460611	0.000460611	0.000276882	0.000276882	6.23665E-05	6.23665E-05	0.000211157	0.000211157	0.012441776
3831903774055	383680	3774055	0.005718124	0.005718124	0.006589753	0.006589753	0.000399861	0.000159344	0.000518254	0.000518254	0.000267453	0.000103742	0.00046159	0.00046159	0.000277555	0.000277555	6.2518E-05	6.2518E-05	0.000211669	0.000211669	0.012464811
3832003774055	383690	3774055	0.005369111	0.005369111	0.006187539	0.006187539	0.000400414	0.000159564	0.000518971	0.000518971	0.000267824	0.000103885	0.000462301	0.000462301	0.000277939	0.000277939	6.26046E-05	6.26046E-05	0.000211963	0.000211963	0.012366111
3832103774055	383700	3774055	0.00504625	0.00504625	0.005815464	0.005815464	0.000400345	0.000159537	0.000518881	0.000518881	0.000267777	0.000103867	0.000462568	0.000462568	0.000277891	0.000277891	6.25938E-05	6.25938E-05	0.000211926	0.000211926	0.012175008
3832203774055	383710	3774055	0.004751163	0.004751163	0.005475396	0.005475396	0.000400345	0.000159537	0.000518881	0.000518881	0.000267777	0.000103867	0.000462835	0.000462835	0.000277891	0.000277891	6.25938E-05	6.25938E-05	0.000211926	0.000211926	0.011935763
3832303774055	383720	3774055	0.004489958	0.004489958	0.005174375	0.005174375	0.000401452	0.000159978	0.000520316	0.000520316	0.000268518	0.000104155	0.000464347	0.000464347	0.000278659	0.000278659	6.27669E-05	6.27669E-05	0.000212512	0.000212512	0.011705146
3832403774055	383730	3774055	0.004244723	0.004244723	0.004891758	0.004891758	0.000402767	0.000160502	0.000522021	0.000522021	0.000269397	0.000104496	0.000466126	0.000466126	0.000279572	0.000279572	6.29725E-05	6.29725E-05	0.000213208	0.000213208	0.011438896
3832503774055	383740	3774055	0.004016661	0.004016661	0.004628932	0.004628932	0.00040339	0.00016075	0.000522828	0.000522828	0.000269814	0.000104657	0.000467282	0.000467282	0.000280004	0.000280004	6.30698E-05	6.30698E-05	0.000213538	0.000213538	0.011105696
3832603774055	383750	3774055	0.003804661	0.003804661	0.004384616	0.004384616	0.000402629	0.000160447	0.000521841	0.000521841	0.000269305	0.00010446	0.000466837	0.000466837	0.00027976	0.00027976	6.29508E-05	6.29508E-05	0.000213135	0.000213135	0.01073186
3832703774055	383760	3774055	0.003609649	0.003609649	0.004159878	0.004159878	0.000401798	0.000160116	0.000520765	0.000520765	0.000268749	0.000104244	0.000466392	0.000466392	0.0002789	0.0002789	6.2821E-05	6.2821E-05	0.000212695	0.000212695	0.010368463
3832803774055	383770	3774055	0.003431439	0.003431439	0.003954503	0.003954503	0.00040249	0.000160392	0.000521662	0.000521662	0.000269212	0.000104424	0.000467904	0.000467904	0.00027938	0.00027938	6.29292E-05	6.29292E-05	0.000213062	0.000213062	0.010025772
3832903774055	383780	3774055	0.003266329	0.003266329	0.003764225	0.003764225	0.000403805	0.000160916	0.000523366	0.000523366	0.00027092	0.000104765	0.000470395	0.000470395	0.000280293	0.000280293	6.31348E-05	6.31348E-05	0.000213758	0.000213758	0.009700164
3833003774055	383790	3774055	0.003115013	0.003115013	0.003589843	0.003589843	0.000404774	0.000161302	0.000524622	0.000524622	0.00027074	0.000105016	0.000472885	0.000472885	0.000280965	0.000280965	6.32862E-05	6.32862E-05	0.00021427	0.00021427	0.009388102
3833103774055	383800	3774055	0.002974528	0.002974528	0.003427944	0.003427944	0.000406158	0.000161853	0.000526416	0.000526416	0.000271666	0.000105376	0.000476531	0.000476531	0.000281926	0.000281926	6.35026E-05	6.35026E-05	0.000215003	0.000215003	0.009088636
3833203774055	383810	3774055	0.002843671	0.002843671	0.00327714	0.00327714	0.000407611	0.000162432	0.000528299	0.000528299	0.000272638	0.000105753	0.000480178	0.000480178	0.000282935	0.000282935	6.37299E-05	6.37299E-05	0.000215772	0.000215772	0.008800472
3833303774055	383820	3774055	0.00272073	0.00272073	0.003135458	0.003135458	0.000408649	0.000162846	0.000529645	0.000529645	0.00027333	0.000106022	0.000483913	0.000483913	0.000283655	0.000283655	6.38922E-05	6.38922E-05	0.000216322	0.000216322	0.008524904
3833403774055	383830	3774055	0.002605379	0.002605379	0.003002525	0.003002525	0.000408788	0.000162901	0.000529824	0.000529824	0.000273425	0.000106058	0.000488182	0.000488182	0.000283751	0.000283751	6.39138E-05	6.39138E-05	0.000216395	0.000216395	0.008262192
3833503774055	383840	3774055	0.002497296	0.002497296	0.002877966	0.002877966	0.000409203	0.000163067	0.000530362	0.000530362	0.000273702	0.000106166	0.00049254	0.00049254	0.000284039	0.000284039	6.39787E-05	6.39787E-05	0.000216615	0.000216615	0.008010437
3833603774055	383860	3774055	0.002299692	0.002299692	0.00265024	0.00265024	0.000405881	0.000161743	0.000526057	0.000526057	0.00027148	0.000105304	0.000488004	0.000488004	0.000281734	0.000281734	6.34594E-05	6.34594E-05	0.000214857	0.000214857	0.007552481
3833703774055	383870	3774055	0.002209754	0.002209754	0.002546593	0.002546593	0.000404082	0.000161026	0.000523725	0.000523725	0.000270277	0.000104837	0.000485336	0.000485336	0.000280485	0.000280485	6.3178E-05	6.3178E-05	0.000213904	0.000213904	0.007336358
3833803774055	383880	3774055	0.002125046	0.002125046	0.002448973	0.002448973	0.000401798	0.000160116	0.000520765	0.000520765	0.000268749	0.000104244	0.000481067	0.000481067	0.0002789	0.0002789	6.2821E-05	6.2821E-05	0.000212695	0.000212695	0.007128173
3833903774055	383890	3774055	0.002045199	0.002045199	0.002356955	0.002356955	0.000399722	0.000159288	0.000518074	0.000518074	0.000267361	0.000103706	0.000477332	0.000477332	0.000277458	0.000277458	6.24964E-05	6.24964E-05	0.000211596	0.000211596	0.006926544
3834003774055	383900	3774055	0.00196961	0.00196961	0.002269844	0.002269844	0.000397162	0.000158268	0.000514755	0.000514755	0.000265648	0.000103041	0.000471907	0.000471907	0.000275681	0.000275681	6.2096E-05	6.2096E-05	0.000210241	0.000210241	0.006731645
3834103774055	383910	3774055	0.001898188	0.001898188	0.002187534	0.002187534	0.000394255	0.00015711	0.000510988	0.000510988	0.000263704	0.000102287	0.000467015	0.000467015	0.000273664	0.000273664	6.16416E-05	6.16416E-05	0.000208702	0.000208702	0.006542354
3829703774065	382970	3774065	0.00113096	0.00113096	0.001303356	0.001303356	0.00031993	0.000127491	0.000414657	0.000414657	0.00021399	8.30041E-05	0.000398266	0.000398266	0.000222072	0.000222072	5.00209E-05	5.00209E-05	0.000169358	0.000169358	0.000771917
3829803774065	382980	3774065	0.001175119	0.001175119	0.001354246	0.001354246	0.000319307	0.000127243	0.000413849	0.000413849	0.000213574	8.28425E-05	0.000397643	0.000397643	0.00022164	0.00022164	4.99235E-05	4.99235E-05	0.000169028	0.000169028	0.000783305
3829903774065	382990	3774065	0.001222704	0.001222704	0.001409084	0.001409084	0.000318615	0.000126967	0.000412952	0.000412952	0.000213111	8.2663E-05	0.000397109	0.000397109	0.00022116	0.00022116	4.98153E-05	4.98153E-05	0.000168662	0.000168662	0.000795298
3830003774065	383000	3774065	0.001295191	0.001295191	0.001492621	0.001492621	0.00032166	0.000128181	0.000416899	0.000416899	0.000215148	8.3453E-05	0.000400311	0.000400311	0.00022373	0.00022373	5.02914E-05	5.02914E-05	0.000170273	0.000170273	0.000821526
3830103774065	383010	3774065	0.00139647	0.00139647	0.001609337	0.001609337	0.000328304	0.000130828	0.00042551	0.00042551	0.000219591	8.51766E-05	0.000407071	0.000407071	0.000227885	0.000227885	5.13301E-05	5.13301E-05	0.00017379	0.00017379	0.000862766
3830203774065	383020	3774065	0.00151631	0.00151631	0.001747445	0.001747445	0.000335916	0.000133862	0.000435376	0.000435376	0.000224683	8.71516E-05	0.000414986	0.000414986	0.00023316	0.00023316	5.25203E-05	5.25203E-05	0.00017782	0.00017782	0.000909787
3830303774065	383030	3774065	0.001619995	0.001619995	0.001866936	0.001866936	0.000339653	0.000135351	0.000440219	0.000440219	0.000227183	8.81212E-05	0.00041881	0.00041881	0.00023576	0.00023576	5.31046E-05	5.31046E-05	0.000179798	0.000179798	0.000943003
3830403774065	383040	3774065	0.001734975	0.001734975	0.001999443	0.001999443	0.000343459	0.000136868	0.000445153	0.000445153	0.000229728	8.91087E-05	0.000422724	0.000422724	0.000238405	0.000238405	5.36997E-05	5.36997E-05	0.000181813	0.000181813	0.000978032
3830503774065	383050	3774065	0.001873516	0.001873516	0.002159101	0.002159101	0.00034858	0.000138909	0.00045179	0.00045179	0.00023314	9.04373E-05	0.000427882	0.000427882	0.00024196	0.00024196	5.45004E-05	5.45004E-05	0.000184524	0.000184524	0.001019703
3830603774065	383060	3774065	0.00204668	0.00204668	0.002358662	0.002358662	0.000355639	0.000141722	0.000460939	0.000460939	0.000237875	9.22687E-05	0.000435175	0.000435175	0.000246859	0.000246859	5.5604E-05	5.5604E-05	0.000188261	0.000188261	0.001070261
3830703774065	383070	3774065	0.002245349	0.002245349	0.002587614	0.002587614	0.000363459	0.000144838	0.000471074	0.000471074	0.000243106	9.42976E-05	0.000443091	0.000443091	0.000252287	0.000252287	5.68267E-05	5.68267E-05	0.0001924	0.0001924	0.001124184
3830803774065	383080	3774065	0.002489242	0.002489242	0.002868684	0.002868684	0.000373701	0.000148919	0.000484349	0.000484349	0.000249956	9.69549E-05	0.000453318	0.000453318	0.000259397	0.000259397	5.84281E-05	5.84281E-05	0.000197822	0.000197822	0.001186993
3830903774065	383090	3774065	0.002765629	0.002765629	0.003187202	0.003187202	0.000385743	0.000153718	0.000499956	0.000499956	0.00025801	0.000100079	0.000465058	0.000465058	0.000267755	0.000267755	6.03107E-05	6.03107E-05	0.000204196	0.000204196	0.001255152
3831003774065	383100	3774065	0.003035119	0.003035119	0.003497771	0.003497771	0.0003964	0.000157965	0.000513769	0.000513769	0.000265139	0.000102844	0.000475197	0.000475197	0.000275153	0.000275153	6.1977E-05	6.1977E-05	0.000209838	0.000209838	0.001318652
3831103774065	383110	3774065	0.003260635	0.003260635	0.003757663	0.003757663	0.000400553	0.000159619	0.00051915	0.00051915	0.000267916	0.000103921	0.000478933	0.000478933	0.000278035	0.000278035	6.26262E-05	6.26262E-05	0.000212036	0.000212036	0.001365068
3831203774065	383120	3774065	0.003502029	0.003502029	0.004035853	0.004035853	0.000404843	0.000161329	0.000524711	0.000524711	0.000270786	0.000105034	0.000482757	0.000482757	0.000281013	0.000281013	6.32971E-05	6.32971E-05	0.000214307	0.000214307	0.00141347
3831303774065	383130	3774065	0.003769251	0.003769251	0.004343808	0.004343808	0.000410518	0.000163591	0.000532066	0.000532066	0.000274582	0.000106507	0.000488271	0.000488271	0.000284952	0.000284952	6.41843E-05	6.41843E-05	0.000217311	0.000217311	0.001466961
3831403774065	383140	3774065	0.004054803	0.004054803	0.004672888	0.004672888	0.000417023	0.000166183	0.000540498	0.000540498	0.000278933	0.000108194	0.000494675	0.000494675	0.000289468	0.000289468	6.52014E-05	6.52014E-05	0.000220755	0.000220755	0.001522351
3831503774065	383150	3774065	0.004343086	0.004343086	0.005005114	0.005005114	0.000425051	0.000169382	0.000550902	0.000550902	0.00028432	0.000110277	0.000501701	0.000501701	0.00029504	0.00029504	6.64565E-05	6.64565E-05	0.000225004	0.000225004	0.001581623
3831603774065	383160	3774065	0.004626647	0.004626647	0.0053319	0.0053319	0.000434947	0.000173325	0.000563729	0.000563729	0.00029092	0.000112845	0.000510417	0.000510417	0.00030191	0.00030191	6.80038E-05	6.80038E-05	0.000230243	0.000230243	0.001634596
3836503774065	383650	3774065	0.006959389	0.006959389	0.008020228	0.008020228	0.000381937	0.000152201	0.000495023	0.000495023	0.000255465	9.90915E-05	0.000444691	0.000444691	0.000265113	0.000265113	5.97156E-05	5.97156E-05	0.000202181	0.000202181	0.009939323
3836603774065	383660	3774065	0.006549322	0.006549322	0.007547653	0.007547653	0.000387819	0.000154545	0.000502647	0.000502647	0.00025939	0.000100618	0.000448605	0.000448605	0.00026919	0.00026919	6.06353E-05	6.06353E-05	0.000205295	0.000205295	0.010525572
3836703774065	383670	3774065	0.006134903	0.006134903	0.007070064	0.007070064	0.000388857	0.000154959	0.000503992	0.000503992	0.00026009	0.000100887	0.000449672	0.000449672	0.00026991	0.00026991	6.07976E-05	6.07976E-05	0.000205845	0.000205845	0.010642046
3836803774065	383680	3774065	0.005757747	0.005757747	0.006635416	0.006635416	0.000389757	0.000155317	0.000505158	0.000505158	0.00026069	0.00010112	0.000450472	0.000450472	0.00027054	0.00027054	6.09383E-05	6.09383E-05	0.000206321	0.000206321	0.010660854
3836903774065	383690	3774065	0.005412899	0.005412899	0.006238003	0.006238003	0.000390241	0.00015551	0.000505786	0.000505786	0.00026101	0.000101246	0.000451095	0.000451095	0.00027087	0.00027087	6.1014E-05	6.1014E-05	0.000206577	0.000206577	0.010603308
3837003774065	383700	3774065	0.005095408	0.005095408	0.005872116	0.005872116	0.000390241	0.00015551	0.000505786	0.000505786	0.00026101	0.000101246	0.000451184	0.000451184	0.00027087	0.00027087	6.1014E-05	6.1014E-05	0.000206577	0.000206577	0.010481485
3837103774065	383710	3774065	0.004804116	0.004804116	0.005536421	0.005536421	0.000390241	0.00015551	0.000505786	0.000505786	0.00026101	0.000101246	0.000451362	0.000451362	0.00027087	0.00027087	6.1014E-05	6.1014E-05	0.000206577	0.000206577	0.010329293
3837203774065	383720	3774065	0.004545504	0.004545504	0.005238388	0.005238388	0.000390864	0.000155759	0.000506593	0.000506593	0.00026143	0.000101408	0.000452251	0.000452251	0.00027131	0.00027131	6.11114E-05	6.11114E-05	0.000206907	0.000206907	0.010173995
3837303774065	383730	3774065	0.004306287	0.004306287	0.004962706	0.004962706	0.000391487	0.000156007	0.0005074	0.0005074	0.00026183	0.000101569	0.000453318	0.000453318	0.00027142	0.00027142	6.12088E-05	6.12088E-05	0.000207237	0.000207237	0.009997646
3837403774065	383740	3774065	0.004080955	0.004080955	0.004703027	0.004703027	0.000391833	0.000156145	0.000507849	0.000507849	0.00026208	0.000101659	0.000453941	0.000453941	0.00027182	0.00027182	6.12629E-05	6.12629E-05	0.00020742	0.00020742	0.00978808
3837503774065	383750	3774065	0.003866456	0.003866456	0.00445583	0.00445583	0.000390656	0.000155676	0.000506324	0.000506324	0.00026129	0.000101354	0.000452874	0.000452874	0.00027166	0.00027166	6.1079E-05	6.1079E-05	0.000206797	0.000206797	0.009524936
3837603774065	383760	3774065	0.00366899	0.00366899	0.004228265	0.004228265	0.00038948	0.000155207	0.000504799	0.000504799	0.0026051	0.000101049	0.000451718	0.000451718	0.00027034	0.00027034	6.0895E-05	6.0895E-05	0.000206174	0.000206174	0.009260757
3837703774065	383770	3774065	0.003493234	0.003493234	0.004025717	0.004025717	0.000390726	0.000155703	0.000506414	0.000506414	0.00026143	0.000101372	0.000453496	0.000453496	0.00027121	0.00027121	6.10898E-05	6.10898E-05	0.000206834	0.000206834	0.009055074
3837803774065	383780	3774065	0.003330207	0.003330207	0.003837839	0.003837839	0.000392802	0.000156531	0.000509105	0.000509105	0.00026232	0.00010191	0.000456609	0.000456609	0.00027265	0.00027265	6.14144E-05	6.14144E-05	0.000207933	0.000207933	0.008819366
3837903774065	383790	3774065	0.003176021	0.003176021	0.00366015	0.00366015	0.000394601	0.000157248	0.000511437	0.000511437	0.00026393	0.000102377	0.000459811	0.000459811	0.00027394	0.00027394	6.16957E-05	6.16957E-05	0.000208885	0.000208885	0.008573133
3838003774065	383800	3774065	0.003034749	0.003034749	0.003497344	0.003497344	0.000397162	0.000158268	0.000514755	0.000514755	0.00026548	0.000103041	0.000464969	0.000464969	0.00027568	0.00027568	6.2096E-05	6.2096E-05	0.000210241	0.000210241	0.008333457
3838103774065	383810	3774065	0.002902689	0.002902689	0.003345154	0.003345154	0.000399445	0.000159178	0.000517715	0.000517715	0.000267176	0.000103634	0.000470039	0.000470039	0.00027766	0.00027766	6.24531E-05	6.24531E-05	0.00021145	0.00021145	0.008096369
3838203774065	383820	3774065	0.002778312	0.002778312	0.003201818	0.003201818	0.000400968	0.000159785	0.000519689	0.000519689	0.000268194	0.000104029	0.000474397	0.000474397	0.00027832	0.00027832	6.26911E-05	6.26911E-05	0.000212256	0.000212256	0.007864975
3838303774065	383830	3774065	0.00266111	0.00266111	0.003066751	0.003066751	0.000401798	0.000160116	0.000520765	0.000520765	0.000268749	0.000104244	0.000479733	0.000479733	0.0002789	0.0002789	6.2821E-05	6.2821E-05	0.000212695	0.000212695	0.007641863
3838403774065	383840	3774065	0.002551037	0.002551037	0.002939899	0.002939899	0.00040256	0.000160419	0.000521752	0.000521752	0.000269259	0.000104442	0.000485514	0.000485514	0.000279428	0.000279428	6.294E-05	6.294E-05	0.000213098	0.000213098	0.007425999

			MSite Grubbing / Prep	MMass Grading / Excavation	MMass Grading / Excavation	MDrainage / Utilities Trenching	MFoundations / Concrete Pads	MBuilding / Structure Construction	MAsphalt Paving	MLandscaping or Other Finishing	MWaterside Construction (Piles)	RSSWRestriping South Valley	RSSWRestriping Silver Lake Boulevard	RSSWDemolition	RSSWPlacing Base	RSSWForm	Child Risk				
Unique Identifier	X (UTM)	Y (UTM)	2027	2027	2028	2028	2028	2028	2028	2028	2028	2029	2029	2029	2029	2029	3rd Trimester	0<2	2<16	Total	per million
3830503774055	383050	3774055	0.000960056	0.001596934	0.001596934	0.000768045	0.00036393	0.000987351	0.000641996	0.000440886	0.000473868	0.000168973	0.000270378	0.000843878	7.67366E-05	0.000166901	2.10105E-07	6.24565E-06	4.4698E-07	6.90274E-06	6.90274274
3830603774055	383060	3774055	0.001008238	0.001677079	0.001677079	0.000806591	0.000382195	0.001036903	0.000674216	0.000463013	0.00049765	0.00017216	0.000282317	0.000881351	8.01441E-05	0.000174313	2.33478E-07	7.00507E-06	4.8817E-07	7.72672E-06	7.72671803
3830703774055	383070	3774055	0.001059611	0.001762532	0.001762532	0.000847689	0.000401669	0.001089737	0.000708569	0.000486605	0.000523007	0.000175761	0.00029515	0.000921567	8.3801E-05	0.000182266	2.61422E-07	7.92371E-06	5.3689E-07	8.72202E-06	8.72202107
3830803774055	383080	3774055	0.001118084	0.001859795	0.001859795	0.000894467	0.000423834	0.001149872	0.000747671	0.000513458	0.000551868	0.000180454	0.000310215	0.000968819	8.80979E-05	0.000191612	2.97124E-07	9.11223E-06	5.9869E-07	1.0008E-05	10.0080459
3830903774055	383090	3774055	0.001181423	0.001965151	0.001965151	0.000945139	0.000447845	0.001215012	0.000790026	0.000542545	0.000583131	0.000186062	0.000326918	0.00102119	9.28601E-05	0.00020197	3.41905E-07	1.062E-05	6.7454E-07	1.16365E-05	11.6364595
3831003774055	383100	3774055	0.001239816	0.002062281	0.002062281	0.000991853	0.00046998	0.001275065	0.000829074	0.000569361	0.000611953	0.00019102	0.000341746	0.001067986	9.71154E-05	0.000211225	3.93418E-07	1.23742E-05	7.5816E-07	1.35258E-05	13.525825
3831103774055	383110	3774055	0.001283452	0.002134863	0.002134863	0.001026761	0.000486521	0.001319941	0.000858253	0.000589399	0.00063349	0.000192732	0.000351809	0.001099701	9.99994E-05	0.000217498	4.45891E-07	1.41839E-05	8.3916E-07	1.5469E-05	15.4689818
3831203774055	383120	3774055	0.001328922	0.002210496	0.002210496	0.001063137	0.000503757	0.001366703	0.000888659	0.000610281	0.000655934	0.000194532	0.000362171	0.001132513	0.000102983	0.000223987	5.11406E-07	1.64723E-05	9.388E-07	1.79225E-05	17.9225259
3831303774055	383130	3774055	0.001378779	0.002293428	0.002293428	0.001103023	0.000522657	0.001417978	0.000921999	0.000633177	0.000680542	0.000197041	0.000373783	0.001168707	0.000106274	0.000231146	5.98621E-07	1.95618E-05	1.07E-06	2.12304E-05	21.2304259
3831403774055	383140	3774055	0.001430392	0.002379279	0.002379279	0.001144313	0.000542221	0.001471058	0.000956513	0.000656879	0.000706018	0.000199904	0.000388253	0.001209562	0.000109989	0.000239226	7.17424E-07	2.38402E-05	1.2469E-06	2.58046E-05	25.8045769
3831503774055	383150	3774055	0.00148695	0.002473357	0.002473357	0.00118956	0.000563661	0.001529225	0.000994334	0.000682852	0.000733934	0.000203062	0.000402395	0.001260471	0.000114619	0.000249294	8.90501E-07	3.01997E-05	1.5039E-06	3.25941E-05	32.5941077
3831603774055	383160	3774055	0.001536329	0.002555493	0.002555493	0.001229063	0.000582379	0.001580007	0.001027354	0.000705528	0.000758306	0.000207283	0.00041228	0.001292003	0.000117486	0.000255531	1.16491E-06	4.04817E-05	1.9092E-06	4.35558E-05	43.5558076
3831703774055	383170	3774055	0.001695276	0.002719493	0.002719493	0.001307966	0.000642599	0.001743966	0.001113458	0.000764599	0.000822599	0.000224599	0.000446599	0.001399599	0.000127599	0.000277599	1.26261E-06	4.38139E-05	2.0699E-06	4.71799E-05	47.1799599
3831803774055	383180	3774055	0.001753759	0.002813162	0.002813162	0.001353104	0.000664599	0.001804599	0.001152599	0.000791599	0.000851599	0.000232599	0.000462599	0.001448599	0.000132599	0.000287599	1.30699E-06	4.53599E-05	2.1424E-06	4.88399E-05	48.8399599
3831903774055	383190	3774055	0.001812242	0.002906831	0.002906831	0.001398242	0.000686599	0.001865599	0.001191599	0.000818599	0.000880599	0.000240599	0.000478599	0.001497599	0.000137599	0.000297599	1.35137E-06	4.69059E-05	2.2149E-06	5.05059E-05	50.5059599
3832003774055	383200	3774055	0.001870725	0.003000168	0.003000168	0.001443379	0.000708599	0.001926599	0.001230599	0.000845599	0.000909599	0.000248599	0.000494599	0.001546599	0.000142599	0.000307599	1.39575E-06	4.84519E-05	2.2874E-06	5.21719E-05	52.1719599
3832103774055	383210	3774055	0.001929208	0.003093505	0.003093505	0.001488516	0.000730599	0.001987599	0.001269599	0.000872599	0.000938599	0.000256599	0.000510599	0.001595599	0.000147599	0.000317599	1.44013E-06	4.99979E-05	2.3599E-06	5.38379E-05	53.8379599
3832203774055	383220	3774055	0.001987691	0.003186842	0.003186842	0.001533653	0.000752599	0.002048599	0.001308599	0.000899599	0.000967599	0.000264599	0.000526599	0.001644599	0.000151599	0.000327599	1.48451E-06	5.15439E-05	2.4324E-06	5.55039E-05	55.5039599
3832303774055	383230	3774055	0.002046174	0.003280179	0.003280179	0.001578790	0.000774599	0.002109599	0.001347599	0.000926599	0.000996599	0.000272599	0.000542599	0.001693599	0.000156599	0.000337599	1.52889E-06	5.30899E-05	2.5049E-06	5.71699E-05	57.1699599
3832403774055	383240	3774055	0.002104657	0.003373516	0.003373516	0.001623927	0.000796599	0.002170599	0.001386599	0.000953599	0.001025599	0.000280599	0.000558599	0.001742599	0.000160599	0.000347599	1.57327E-06	5.46359E-05	2.5774E-06	5.88359E-05	58.8359599
3832503774055	383250	3774055	0.002163139	0.003466853	0.003466853	0.001669064	0.000818599	0.002231599	0.001425599	0.000980599	0.001054599	0.000288599	0.000574599	0.001791599	0.000165599	0.000357599	1.61765E-06	5.61819E-05	2.6499E-06	6.05019E-05	60.5019599
3832603774055	383260	3774055	0.002221622	0.003560190	0.003560190	0.001714201	0.000840599	0.002292599	0.001464599	0.001007599	0.001083599	0.000296599	0.000590599	0.001840599	0.000169599	0.000367599	1.66203E-06	5.77279E-05	2.7224E-06	6.21679E-05	62.1679599
3832703774055	383270	3774055	0.002280105	0.003653527	0.003653527	0.001759338	0.000862599	0.002353599	0.001503599	0.001034599	0.001112599	0.000304599	0.000606599	0.001889599	0.000173599	0.000377599	1.70641E-06	5.92739E-05	2.7949E-06	6.38339E-05	63.8339599
3832803774055	383280	3774055	0.002338588	0.003746864	0.003746864	0.001804475	0.000884599	0.002414599	0.001542599	0.001061599	0.001141599	0.000312599	0.000622599	0.001938599	0.000177599	0.000387599	1.75078E-06	6.08199E-05	2.8674E-06	6.54999E-05	64.9999599
3832903774065	382990	3774065	0.000735338	0.001223144	0.001223144	0.000588271	0.000278746	0.000756244	0.000491726	0.000337689	0.000362951	0.000152975	0.000214403	0.000668028	6.0746E-05	0.000132122	1.2627E-07	3.60216E-06	2.9692E-07	4.02535E-06	4.02534579
3833003774065	383000	3774065	0.000759589	0.001263482	0.001263482	0.000607671	0.000287939	0.000781184	0.000507942	0.000348826	0.00037492	0.000154097	0.000220298	0.000686582	6.24331E-05	0.000135791	1.35135E-07	3.8769E-06	3.1285E-07	4.32488E-06	4.32488186
3831013774065	383010	3774065	0.00079772	0.001326908	0.001326908	0.000638176	0.000302393	0.000820399	0.000533441	0.000366337	0.000393741	0.000156871	0.000230004	0.000717018	6.52007E-05	0.000141811	1.47346E-07	4.25622E-06	3.3566E-07	4.73923E-06	4.73922888
3832023774065	383020	3774065	0.000841196	0.001399225	0.001399225	0.000672957	0.000318874	0.000865111	0.000562513	0.000386302	0.0004152	0.000160177	0.000240961	0.000751383	6.83257E-05	0.000148608	1.61646E-07	4.70408E-06	3.6254E-07	5.22826E-06	5.22826243
3832033774065	383030	3774065	0.000871908	0.001450311	0.001450311	0.000697526	0.000330516	0.000896697	0.000583051	0.000400406	0.000430359	0.000161535	0.000248315	0.000774507	7.04284E-05	0.000153181	1.74802E-07	5.12048E-06	3.8581E-07	5.68109E-06	5.68108824
3832043774065	383040	3774065	0.000904295	0.001504183	0.001504183	0.000723436	0.000342793	0.000930005	0.000604708	0.00041528	0.000446345	0.000162981	0.000256056	0.00079891	7.26475E-05	0.000158008	1.8975E-07	5.59709E-06	4.1199E-07	6.19883E-06	6.19883204
3832053774065	383050	3774065	0.000942825	0.001568273	0.001568273	0.00075426	0.000357399	0.0009693	0.000630474	0.00042974	0.000465363	0.000165047	0.000265376	0.000828158	7.53071E-05	0.000163792	2.07954E-07	6.18204E-06	4.4407E-07	6.83406E-06	6.83406385
3832063774065	383060	3774065	0.000989572	0.00164603	0.00164603	0.000791657	0.000375119	0.001017705	0.000661733	0.000454441	0.000488436	0.000168117	0.000276928	0.000864443	7.86066E-05	0.000170969	2.30926E-07	6.9275E-06	4.8486E-07	7.64329E-06	7.64328675
3832073774065	383070	3774065	0.001039429	0.001728961	0.001728961	0.000831543	0.000394019	0.00106898	0.000695073	0.000477337	0.00051304	0.000171511	0.000289373	0.000903561	8.21637E-05	0.000178705	2.58406E-07	7.82953E-06	5.3322E-07	8.62115E-06	8.62115077
3832083774065	383080	3774065	0.001097503	0.00182556	0.00182556	0.000878002	0.000416033	0.001128706	0.000733908	0.000504006	0.000541709	0.000176204	0.00030435	0.000950448	8.64273E-05	0.000187979	2.93942E-07	9.01143E-06	5.9556E-07	9.90093E-06	9.90093159
3832093774065	383090	3774065	0.001160523	0.001930386	0.001930386	0.000928418	0.000439922	0.001193517	0.00077605	0.000532947	0.000572815	0.000181811	0.000321023	0.001002728	9.11813E-05	0.000198318	3.38703E-07	1.05173E-05	6.7247E-07	1.15285E-05	11.5285129
3832103774065	383100	3774065	0.001219235	0.002028047	0.002028047	0.000975388	0.000462178	0.001253898	0.000815311	0.000559909	0.000601794	0.000186859	0.00033597	0.001049889	9.54698E-05	0.000207646	3.90533E-07	1.22809E-05	7.5788E-07	1.34294E-05	13.4293609
3832113774065	383110	3774065	0.001262152	0.002099434	0.002099434	0.001009722	0.000478447	0.001298036	0.00084401	0.000579618	0.000622978	0.000188629	0.000345914	0.001081239	9.83205E-05	0.000213846	4.42895E-07	1.40846E-05	8.3975E-07	1.53673E-05	15.3672804
3832123774065	383120	3774065	0.001306905	0.002173874	0.002173874	0.001045524	0.000495411	0.00134406	0.000873936	0.00060017	0.000645066	0.000190489	0.000356127	0.001113594	0.000101263	0.000220245	5.08345E-07	1.63678E-05	9.4041E-07	1.78166E-05	17.8165613
3832133774065	383130	3774065	0.001356363	0.002256142	0.002256142	0.001085091	0.000514159	0.001394925	0.000907009	0.000622883	0.000669478	0.000193145	0.000367739	0.001149696	0.000104546	0.000227386	5.96164E-07	1.94749E-05	1.0739E-06	2.11449E-05	21.1449357
3832143774065	383140	3774065	0.001407577	0.00234133	0.00234133	0.001126061	0.000533573	0.001447595	0.000941256	0.000646402	0.000694757	0.000196215	0.000382387	0.001192836	0.000108468	0.000235918	7.16484E-07	2.38036E-05	1.2545E-06	2.57747E-05	25.7746583
3832153774065	383150	3774065	0.00146238	0.002432488	0.002432488	0.001169904	0.000554347	0.001503956	0.000977904	0.000671569	0.000721807	0.000199432	0.000396143	0.001241003	0.000112848	0.000245444	8.91644E-07	3.0237E-05	1.5157E-06	3.26444E-05	32.6443583
3831603774065	383160	3774065	0.00151136	0.00251396	0.00251396	0.001209088	0.000572914	0.001554329	0.001010657	0.000694062	0.000745982	0.000203269	0.000405462	0.001270524	0.000115533	0.000251283	1.16285E-06	4.03925E-05	1.9181E-06	4.34735E-05	43.4734702
3836503774065	383650	3774065	0.009189973	0.015286381	0.015286381	0.007351978	0.003483662	0.009451247	0.006145397	0.004220311	0.004536018	0.000170389	0.002738433	0.008984703	0.000817008	0.001776984	1.4963E-06	3.24962E-05	1.1684E-06	3.51609E-05	35.1609213
3836603774065	383660	3774065	0.009732023	0.016188015	0.016188015	0.007785619	0.003689138	0.010008709	0.00650787	0.004469237	0.004803565	0.000171894	0.002914368	0.009590215	0.000872069	0.001896742	1.24019E-06	2.697E-05	1.177E-06	2.93871E-05	29.3871484
3836703774065	383670	3774065	0.009839716	0.016367148	0.016367148	0.007871772	0.003729961	0.010119463	0.006579885	0.004518693	0.00485672	0.000172219	0.003043914	0.009818527	0.00089283	0.001941897	1.06155E-06	2.31105E-05	1.1569E-06	2.53289E-05	25.3289312
3836803774065	383680	3774065	0.009857106	0.016396074	0.016396074	0.007885685	0.003736553	0.010137347	0.006591514	0.004526679	0.004865304	0.000172455	0.003091225	0.009876748	0.000898124	0.001953412	9.27295E-07	2.02078E-05	1.1332E-06	2.22684E-05	22.2683565
3836903774065	383690	3774065	0.009803898	0.01630757	0.01630757	0.007843118	0.003716384	0.010082627	0.006555933	0.004502244	0.004839041	0.000172603	0.003099502	0.009823737	0.000893304	0.001942927	8.22723E-07	1.79451E-05	1.107E-06	1.98748E-05	19.8747879
3837003774065	383700	3774065	0.00969126	0.01612021	0.01612021	0.007753008	0.003673686	0.009966786	0.006480612	0.004450517	0.004783445	0.000172514	0.003073003	0.009681339	0.000880355	0.001914764	7.38985E-07	1.61316E-05	1.0786E-06	1.79492E-05	17.9491553
3837103774065	383710	3774065	0.009550542	0.015886144	0.015886144	0.007640434	0.003620344	0.009822068	0.006386513	0.004385896	0.004713989	0.000172455	0.003027687	0.009494887	0.000863401	0.001877888	6.69973E-07	1.46357E-05	1.0501E-06	1.63558E-05	16.3558006
3837203774065	383720	3774065	0.009406953	0.0156473	0.0156473	0.007525562	0.003565913	0.009674396	0.006290493	0.004319955	0.004643116	0.000172662	0.002977072	0.009296096	0.000845324	0.001838571	6.11845E-07	1.33744E-05	1.0236E-06	1.50098E-05	15.0098144
3837303774065	383730	3774065	0.009243899	0.01537608	0.01537608	0.007395119	0.003504104	0.009506706	0.006181458	0.004245076	0.004562635	0.000173842	0.00291532	0.009063945	0.000824214	0.001792657	5.62448E-07	1.23016E-05	9.9714E-07	1.38611E-05	13.8611445
3837403774065	383740	3774065	0.009050132	0.015053774	0.015053774	0.007240106	0.003430652	0.009307431	0.006051885	0.004156092	0.004466995	0.000173872	0.00283761	0.008786917	0.000799023	0.001737866	5.20149E-07	1.13821E-05	9.6951E-07	1.28717E-05	12.8717379
3837503774065	383750	3774065	0.008806828	0.014649067	0.014649067	0.007045462	0.003338422	0.00905721	0.005889186	0.00404436	0.004346904	0.000173341	0.00273888	0.008455965	0.000768928	0.001672411	4.83547E-07	1.05861E-05	9.3909E-07	1.20087E-05	12.0086923
3837603774065	383760	3774065	0.008562566	0.014242768	0.014242768	0.006850053	0.00324583	0.008806003	0.00572584	0.003932187	0.004226341	0.000172809	0.002636814	0.00812291	0.000738642	0.00160654	4.51327E-07	9.88474E-06	9.0969E-07	1.12458E-05	11.2457563
3837703774065	383770	3774065	0.00837239	0.013926433	0.013926433	0.006697912	0.003173739	0.00861042	0.005598674	0.003844853	0.004132473	0.00017399	0.002548713	0.007830619	0.000712063	0.001548731	4.22793E-07	9.26334E-06	8.8577E-07	1.05719E-05	10.5719039
3837803774065	383780	3774065	0.008154452	0.013563921	0.013563921	0.006523562	0.003091125	0.008386287	0.005452938	0.003744769	0.004024903	0.000174639	0.002454091	0.007530925	0.000684811	0.001489458	3.9717E-07	8.70318E-06	8.6082E-07	9.96117E-06	9.9611657
3837903774065	383790	3774065	0.007926783	0.013185222	0.013185222	0.006341427	0.003004822	0.008152145	0.005300694	0.003640217	0.003912529	0.000176086	0.002352443	0.00722072	0.000656603	0.001428106	3.74172E-07	8.19979E-06	8.3579E-07	9.40975E-06	9.40975269
3838003774065	383800	3774065	0.007705177	0.012816607	0.012816607	0.006164141	0.002920817	0.007924238	0.005152504	0.003538448	0.003803147	0.000178712	0.00225538	0.006923402	0.000629567	0.001369303	3.53372E-07	7.74335E-06	8.1209E-07	8.9088E-06	8.90880482
3838103774065	383810	3774065	0.007485963	0.012451972	0.012451972	0.005988771	0.00283772	0.007698792	0.005005915	0.003437779	0.003694947	0.000180011	0.002160758	0.006635042	0.000603346	0.001312271	3.34531E-07	7.32792E-06	7.8898E-07	8.45142E-06	8.45142327
3838203774065	383820	3774065	0.007272015	0.012096096	0.012096096	0.005817612	0.002756618	0.007478761	0.004862846	0.003339527	0.003589346	0.000180808	0.002070275	0.006360025	0.000578338	0.001257878	3.17502E-07	6.95212E-06	7.6654E-07	8.03616E-06	8.03616396
3838303774065	383830	3774065	0.007065724	0.011752957	0.011752957	0.005652579	0.002678419	0.007266606	0.004724898	0.003244793	0.003487524	0.000181251	0.001984972	0.006101003	0.000554784	0.001206649	3.02517E-07	6.61527E-06	7.4503E-07	7.66281E-06	7.66281367
3838403774065	383840	3774065	0.006866135	0.011420965	0.011420965	0.005492908	0.00260276	0.007061342	0.004591431	0.003153135	0.00338901	0.000180778	0.001904344	0.005856239	0.000532527	0.00115824	2.88511E-07	6.30281E-06	7.2434E-07	7.31567E-06	7.31566726

			EGIODemolition	EGIOSite Grubbing / Prep	EGIOMass Grading / Excavation	EGIOMass Grading / Excavation	EGIODrainage / Utilities Trenching	EGIODrainage / Utilities Trenching	EGIOFoundations / Concrete Pads	EGIOFoundations / Concrete Pads	EGIOBuilding / Structure Construction	EGIOBuilding / Structure Construction	EGIOAsphalt Paving	EGIOArchitectural Coating	EGIOLandscaping or Other Finishing	EGIOWaterside Construction (Piles)	HIWaterside Construction (Landscaping)	HIWaterside Construction (Landscaping)	KMDemolition	KMSite Grubbing / Prep	KMMass Grading / Excavation
Unique Identifier	X (UTM)	Y (UTM)	2025	2025	2025	2026	2026	2027	2026	2027	2026	2027	2027	2027	2027	2027	2025	2026	2025	2025	2025
3838603774065	383860	3774065	0.002527559	0.002337	0.00388731	0.00388731	0.0018696	0.0018696	0.000885892	0.000885892	0.002403442	0.002403442	0.001562768	0.000316983	0.001073221	0.001153505	0.003554444	0.003554444	0.010853337	0.010035077	0.016692108
3838703774065	383870	3774065	0.00246104	0.0022755	0.003785006	0.003785006	0.001820397	0.001820397	0.000862577	0.000862577	0.002340189	0.002340189	0.00152164	0.000308641	0.001044976	0.001123147	0.003463892	0.003463892	0.010315144	0.00953746	0.015864382
3838803774065	383880	3774065	0.00239685	0.00221615	0.003686284	0.003686284	0.001772917	0.001772917	0.000840079	0.000840079	0.002279152	0.002279152	0.001481952	0.000300591	0.001017721	0.001093853	0.003367937	0.003367937	0.009818363	0.009078132	0.015100349
3838903774065	383890	3774065	0.002335162	0.00215911	0.00359141	0.00359141	0.001727287	0.001727287	0.000818458	0.000818458	0.002220493	0.002220493	0.001443811	0.000292854	0.000991528	0.0010657	0.00326928	0.00326928	0.009355489	0.008650156	0.014388462
3839003774065	383900	3774065	0.002275459	0.00210391	0.003499588	0.003499588	0.001683125	0.001683125	0.000797532	0.000797532	0.002163721	0.002163721	0.001406897	0.000285367	0.000966177	0.001038453	0.003166221	0.003166221	0.008926177	0.00825321	0.013728193
3839103774065	383910	3774065	0.002215928	0.00204886	0.003408031	0.003408031	0.001639091	0.001639091	0.000776667	0.000776667	0.002107114	0.002107114	0.001370089	0.000277901	0.0009409	0.001011285	0.003074768	0.003074768	0.008524473	0.007881792	0.013110384
3829703774075	382970	3774075	0.004688443	0.00433497	0.007210685	0.007210685	0.003467976	0.003467976	0.001643266	0.001643266	0.004458214	0.004458214	0.002898824	0.000587981	0.001990748	0.002139669	0.002518548	0.002518548	0.001128067	0.001043019	0.001734933
3829803774075	382980	3774075	0.004962371	0.00458825	0.007631978	0.007631978	0.003670596	0.003670596	0.001739276	0.001739276	0.004718691	0.004718691	0.003068191	0.000622335	0.00210706	0.002264682	0.00262621	0.00262621	0.001151793	0.001064956	0.001771423
3829903774075	382990	3774075	0.005261578	0.00486489	0.00809215	0.00809215	0.003891916	0.003891916	0.001844146	0.001844146	0.005003206	0.005003206	0.003253188	0.000659858	0.002234106	0.002401231	0.002741977	0.002741977	0.001176985	0.00108825	0.001810168
3830003774075	383000	3774075	0.00569184	0.00526272	0.008753879	0.008753879	0.004210174	0.004210174	0.001994949	0.001994949	0.005412339	0.005412339	0.003519215	0.000713818	0.002416798	0.00259759	0.00290317	0.00290317	0.001226939	0.001134437	0.001886996
3830103774075	383010	3774075	0.006281885	0.00580828	0.009661352	0.009661352	0.004646623	0.004646623	0.002201756	0.002201756	0.00597341	0.00597341	0.003884035	0.000787816	0.002667336	0.00286687	0.003116592	0.003116592	0.001303381	0.001205115	0.00200456
3830203774075	383020	3774075	0.006978914	0.00645276	0.010733361	0.010733361	0.005162205	0.005162205	0.00244606	0.00244606	0.006636211	0.006636211	0.004315002	0.000875231	0.002963299	0.003184974	0.003359732	0.003359732	0.001389226	0.001284489	0.002136588
3830303774075	383030	3774075	0.007649887	0.00707314	0.011765297	0.011765297	0.005658515	0.005658515	0.002681231	0.002681231	0.007274235	0.007274235	0.004729859	0.000959378	0.0032482	0.003491186	0.003588664	0.003588664	0.0014554	0.001345674	0.002238362
3830403774075	383040	3774075	0.008420682	0.00778583	0.012950757	0.012950757	0.006228661	0.006228661	0.002951389	0.002951389	0.00800718	0.00800718	0.005206435	0.001056044	0.003575485	0.003842955	0.00384351	0.00384351	0.001525888	0.001410847	0.00234677
3830503774075	383050	3774075	0.009369725	0.00866332	0.014410356	0.014410356	0.006930654	0.006930654	0.003284022	0.003284022	0.00890962	0.00890962	0.00579322	0.001175064	0.003978456	0.00427607	0.004144884	0.004144884	0.001608627	0.001487349	0.00247402
3830603774075	383060	3774075	0.01058959	0.00979121	0.016286472	0.016286472	0.007832971	0.007832971	0.003711576	0.003711576	0.010069582	0.010069582	0.006547452	0.001328048	0.004496419	0.004832781	0.004512995	0.004512995	0.001708018	0.001579246	0.00262688
3830703774075	383070	3774075	0.012079155	0.01116848	0.018577379	0.018577379	0.008934782	0.008934782	0.004233658	0.004233658	0.011486002	0.011486002	0.007468437	0.001514856	0.0051289	0.00555175	0.004939841	0.004939841	0.001812326	0.00167569	0.002787303
3830803774075	383080	3774075	0.014073611	0.01301257	0.021644793	0.021644793	0.010410053	0.010410053	0.004932701	0.004932701	0.013382519	0.013382519	0.008701592	0.001764982	0.005975761	0.006422787	0.005475149	0.005475149	0.001927764	0.001782425	0.002964844
3830903774075	383090	3774075	0.016660097	0.01540405	0.025622731	0.025622731	0.012323241	0.012323241	0.005839246	0.005839246	0.015841995	0.015841995	0.010300794	0.002089355	0.007074003	0.007603184	0.006131226	0.006131226	0.002047775	0.001893388	0.003149417
3831003774075	383100	3774075	0.019732234	0.01824457	0.030347586	0.030347586	0.014595658	0.014595658	0.006916008	0.006916008	0.018763273	0.018763273	0.01220027	0.002474634	0.008378455	0.009005218	0.006866649	0.006866649	0.00216097	0.001998049	0.003323507
3831103774075	383110	3774075	0.022879346	0.02115442	0.035187749	0.035187749	0.016923532	0.016923532	0.008019048	0.008019048	0.021755844	0.021755844	0.014146102	0.002869316	0.009714742	0.010441469	0.007565151	0.007565151	0.00225967	0.002089308	0.003475305
3831203774075	383120	3774075	0.026893278	0.02486573	0.041361057	0.041361057	0.019892582	0.019892582	0.009425903	0.009425903	0.02557267	0.02557267	0.016627881	0.003372706	0.011419088	0.012273311	0.00838321	0.00838321	0.00236441	0.002186151	0.003636392
3831303774075	383130	3774075	0.032445177	0.02999906	0.049899712	0.049899712	0.023999244	0.023999244	0.011371804	0.011371804	0.03085194	0.03085194	0.020060572	0.004068974	0.013776466	0.014807036	0.009402808	0.009402808	0.002479244	0.002292328	0.003813004
3831403774075	383140	3774075	0.040286167	0.03724889	0.061958919	0.061958919	0.029799115	0.029799115	0.014120015	0.014120015	0.038307894	0.038307894	0.024908589	0.005052318	0.01710581	0.018385436	0.010655228	0.010655228	0.00260331	0.00240704	0.004003813
3831503774075	383150	3774075	0.052105457	0.0481771	0.080136633	0.080136633	0.038541678	0.038541678	0.018262592	0.018262592	0.049546792	0.049546792	0.032216353	0.006534584	0.022124369	0.023779416	0.012193913	0.012193913	0.002733588	0.002527496	0.004204176
3831603774075	383160	3774075	0.07045278	0.06514117	0.108354266	0.108354266	0.052112936	0.052112936	0.024693198	0.024693198	0.06699316	0.06699316	0.043560344	0.008835535	0.02991478	0.032152601	0.014099809	0.014099809	0.002870164	0.002653775	0.004414226
3831703774075	383170	3774075	0.004625288	0.00427658	0.007113555	0.007113555	0.003421261	0.003421261	0.001621131	0.001621131	0.004398161	0.004398161	0.002859776	0.000580061	0.001963932	0.002110847	0.005808741	0.005808741	0.071287506	0.065912964	0.10963805
3831803774075	383180	3774075	0.004501395	0.00416202	0.006923011	0.006923011	0.003329619	0.003329619	0.001577707	0.001577707	0.004280352	0.004280352	0.002783174	0.000564523	0.001911326	0.002054306	0.005639844	0.005639844	0.059232681	0.054766982	0.09109809
3831903774075	383190	3774075	0.004364388	0.00403535	0.006712298	0.006712298	0.003228277	0.003228277	0.001529687	0.001529687	0.004150072	0.004150072	0.002698463	0.000547341	0.001853152	0.00199178	0.005461141	0.005461141	0.050641516	0.046823526	0.077885135
3832003774075	383200	3774075	0.004227553	0.00390883	0.00650185	0.00650185	0.003127062	0.003127062	0.001481727	0.001481727	0.004019957	0.004019957	0.00261386	0.000530181	0.001795051	0.001929332	0.005291743	0.005291743	0.044062408	0.040740433	0.067766664
3832103774075	383210	3774075	0.004094342	0.00378566	0.006296976	0.006296976	0.003028528	0.003028528	0.001435038	0.001435038	0.003893287	0.003893287	0.002531496	0.000513474	0.001738489	0.001868539	0.00512935	0.00512935	0.038867349	0.035937043	0.059776818
3832203774075	383220	3774075	0.00396441	0.00366552	0.006097143	0.006097143	0.002932418	0.002932418	0.001389497	0.001389497	0.003769735	0.003769735	0.00245116	0.00049718	0.001683318	0.001809241	0.004971659	0.004971659	0.034676118	0.032061799	0.053330831
3832303774075	383230	3774075	0.003839913	0.00355041	0.005905671	0.005905671	0.00284033	0.00284033	0.001345862	0.001345862	0.003651352	0.003651352	0.002374185	0.000481566	0.001630456	0.001752424	0.004822974	0.004822974	0.031200551	0.028848264	0.047985514
3832403774075	383240	3774075	0.003721455	0.00344089	0.005723486	0.005723486	0.002752708	0.002752708	0.001304343	0.001304343	0.003538711	0.003538711	0.002300943	0.00046671	0.001580158	0.001698364	0.004682393	0.004682393	0.028274049	0.026142398	0.043484641
3832503774075	383250	3774075	0.003608174	0.00333614	0.005549263	0.005549263	0.002668916	0.002668916	0.001264639	0.001264639	0.003430992	0.003430992	0.002230903	0.000452504	0.001532058	0.001646666	0.004549516	0.004549516	0.025777808	0.023834355	0.039645497
3832603774075	383260	3774075	0.003498257	0.00323451	0.005380215	0.005380215	0.002587612	0.002587612	0.001226114	0.001226114	0.003326474	0.003326474	0.002162942	0.000438719	0.001485386	0.001596503	0.004420943	0.004420943	0.023631592	0.021849947	0.03634468
3832703774075	383270	3774075	0.003389204	0.00313368	0.005212494	0.005212494	0.002506947	0.002506947	0.001187892	0.001187892	0.003222775	0.003222775	0.002095515	0.000425043	0.001439081	0.001546734	0.004291468	0.004291468	0.021773539	0.020131978	0.033487051
3832803774075	383280	3774075	0.003284981	0.00303732	0.005052203	0.005052203	0.002429855	0.002429855	0.001151363	0.001151363	0.003123671	0.003123671	0.002031076	0.000411972	0.001394828	0.00149917	0.004168497	0.004168497	0.020139029	0.018620697	0.030973223
3832903774075	383290	3774075	0.003196462	0.00295547	0.004916062	0.004916062	0.002364378	0.002364378	0.001120337	0.001120337	0.003039498	0.003039498	0.001976345	0.000400871	0.001357242	0.001458772	0.004071341	0.004071341	0.018680782	0.017272391	0.028730483
3833003774075	383300	3774075	0.003116138	0.0028812	0.004792527	0.004792527	0.002304964	0.002304964	0.001092184	0.001092184	0.002963119	0.002963119	0.001926681	0.000390797	0.001323136	0.001422115	0.003988594	0.003988594	0.017381974	0.016071504	0.026732955
3833103774075	383310	3774075	0.003041423	0.00281212	0.004677617	0.004677617	0.002249698	0.002249698	0.001065997	0.001065997	0.002892072	0.002892072	0.001880485	0.000381427	0.001291411	0.001388017	0.00391175	0.00391175	0.016221036	0.014998092	0.024947467
3833203774075	383320	3774075	0.002971107	0.00274711	0.004569474	0.004569474	0.002197686	0.002197686	0.001041352	0.001041352	0.002825209	0.002825209	0.00183701	0.000372609	0.001261554	0.001355927	0.003856118	0.003856118	0.015137057	0.013995836	0.02328034
3833303774075	383330	3774075	0.002902862	0.00268401	0.004464515	0.004464515	0.002147207	0.002147207	0.001017433	0.001017433	0.002760316	0.002760316	0.001794815	0.00036405	0.001232577	0.001324782	0.003806989	0.003806989	0.014153762	0.013086675	0.021768062
3833403774075	383340	3774075	0.002828061	0.00261485	0.004349473	0.004349473	0.002091877	0.002091877	0.000991215	0.000991215	0.002689187	0.002689187	0.001748565	0.000354669	0.001200816	0.001290645	0.003751157	0.003751157	0.013279867	0.012278664	0.020424037
3833503774075	383350	3774075	0.002753604	0.002546	0.00423496	0.00423496	0.002036802	0.002036802	0.000965119	0.000965119	0.002618387	0.002618387	0.001702529	0.000345331	0.001169201	0.001256665	0.003720139	0.003720139	0.012504067	0.011561355	0.019230881
3833603774075	383360	3774075	0.00268001	0.00247796	0.004121775	0.004121775	0.001982366	0.001982366	0.000939324	0.000939324	0.002548407	0.002548407	0.001657027	0.000336102	0.001137952	0.001223079	0.003674613	0.003674613	0.011795736	0.010906427	0.01814149
3833703774075	383370	3774075	0.002538689	0.00234729	0.003904428	0.003904428	0.001877833	0.001877833	0.000889792	0.000889792	0.002414025	0.002414025	0.001569649	0.000318379	0.001077946	0.001158584	0.003498112	0.003498112	0.010628328	0.009827032	0.01634605
3833803774075	383380	3774075	0.00247217	0.00228579	0.003802123	0.003802123	0.001828629	0.001828629	0.000866478	0.000866478	0.002350772	0.002350772	0.001528521	0.000310037	0.001049702	0.001128226	0.003411162	0.003411162	0.010110323	0.009348081	0.015549374
3833903774075	383390	3774075	0.002408066	0.00222652	0.003703534	0.003703534	0.001781213	0.001781213	0.00084401	0.00084401	0.002289817	0.002289817	0.001488886	0.000301997	0.001022483	0.001098971	0.0033271	0.0033271	0.00963097	0.008904868	0.014812144
3834003774075	383400	3774075	0.002346378	0.00216948	0.00360866	0.00360866	0.001735583	0.001735583	0.000822389	0.000822389	0.002231158	0.002231158	0.001450745	0.000294261	0.00099629	0.001070819	0.003228457	0.003228457	0.009183626	0.00849125	0.014124142
3839003774075	383900	3774075	0.002286589	0.0021142	0.003516705	0.003516705	0.001691358	0.001691358	0.000801433	0.000801433	0.002174305	0.002174305	0.001413778	0.000286763	0.00097903	0.001043533	0.0031292	0.0031292	0.008769326	0.008108185	0.013486961
3839103774075	383910	3774075	0.002227834	0.00205987	0.003426342	0.003426342	0.001647898	0.001647898	0.00078084	0.00078084	0.002118435	0.002118435	0.001377451	0.000279394	0.000945955	0.001016719	0.003030343	0.003030343	0.008381254	0.00774937	0.012890117
3829703774085	382970	3774085	0.004695518	0.00434151	0.007221565	0.007221565	0.003473209	0.003473209	0.001645745	0.001645745	0.004464942	0.004464942	0.002903198	0.000588868	0.001993752	0.002142898	0.002500738	0.002500738	0.00113238	0.001047007	0.001741567
3829803774085	382980	3774085	0.0049603	0.00458633	0.007628794	0.007628794	0.003669065	0.003669065	0.00173855	0.00173855	0.004716722	0.004716722	0.003066911	0.000622075	0.002106181	0.002263737	0.00260448	0.00260448	0.001153691	0.001066711	0.001774342
3829903774085	382990	3774085	0.005249327	0.00485357	0.008073308	0.008073308	0.003882854	0.003882854	0.001839852	0.001839852	0.004991556	0.004991556	0.003245613	0.000658322	0.002228904	0.00239564	0.002715762	0.002715762	0.001176381	0.001087691	0.001809239
3830003774085	383000	3774085	0.005664835	0.00523775	0.008712347	0.008712347	0.004190199	0.004190199	0.001985484	0.001985484	0.005386661	0.005386661	0.003502519	0.00071043	0.002405332	0.002585266	0.002870651	0.002870651	0.001223316	0.001131087	0.001881423
3830103774085	383010	3774085	0.006236072	0.00576592	0.009590893	0.009590893	0.004612736	0.004612736	0.002185699	0.002185699	0.005929847	0.005929847	0.00385571	0.00078207	0.002647883	0.002845962	0.003076469	0.003076469	0.00129622	0.001198494	0.001993547
3830203774085	383020	3774085	0.006907304	0.00638655	0.010623227	0.010623227	0.005109237	0.005109237	0.002420961	0.002420961	0.006568118	0.006568118	0.004270727	0.00086625	0.002932893	0.003152293	0.003310104	0.003310104	0.001377665	0.001273799	0.002118807
3830303774085	383030	3774085	0.00758958	0.00701738	0.011672546	0.011672546	0.005613906	0.005613906	0.002660094	0.002660094	0.00721689	0.00721689	0.004692571	0.000951815	0.003222593	0.003463664	0.003541637	0.003541637	0.001447117	0.001338016	0.002225623
3830403774085	383040	3774085	0.008379356	0.00774762	0.012887198	0.012887198	0.006198092	0.006198092	0.002936905	0.002936905	0.007967883	0.007967883	0.005180883	0.001050861	0.003557937	0.003824094	0.003800886	0.003800886	0.001521315	0.00140662	0.002339737
3830503774085	383050	3774085	0.009346085	0.00864146	0.014373999	0.014373999	0.006913168	0.006913168	0.003275736	0.003275736	0.008887141	0.008887141	0.005778603	0.001172099	0.003968418	0.004265282	0.004105461	0.004105461	0.001606815	0.001485674	0.002471234
3830603774085	383060	3774085	0.01057915	0.00978156	0.016270416	0.016270416	0.007825249	0.007825249	0.003707917	0.003707917	0.010059656	0.010059656	0.00654099	0.001326739	0.004491987	0.004828017	0.004474573	0.004474573	0.001707069	0.001578369	0.002625421
3830703774085	383070	3774085	0.012090026	0.01117853	0.018594098	0.018594098	0.008942823	0.008942823	0.004237468	0.004237468	0.011496339	0.011496339	0.007475158	0.001516219	0.005133516	0.005517536	0.00490362	0.00490362	0.001811463	0.001674893	0.002785977
3830803774085	383080	3774085	0.014043156	0.01298441	0.021597953	0.021597953	0.010387526	0.010387526	0.004922026	0.004922026	0.013353559	0.013353559	0.008682762	0.001761162	0.005962829	0.006408888	0.00542552	0.00542552	0.001922329	0.0017774	0.002956484
3830903774085	383090	3774085	0.01653793	0.01529109	0.025434841	0.025434841	0.012232875	0.012232875	0.005796427	0.005796427	0.015725826	0.015725826	0.010225259	0.002074034	0.007022129	0.00754743	0.006056083	0.006056083	0.002037422	0.001883816	0.003133494
3831003774085	383100	3774085	0.019509123	0.01803828	0.030004447	0.030004447	0.014430626	0.014430626	0.006837809	0.006837809	0.018551118	0.018551118	0.012062322	0.002446653	0.00828372	0.008903397	0.00676369	0.00676369	0.002147511	0.001985605	0.003302807
3831103774085	383110	3774085	0.022595065	0.02089157	0.034750533	0.034750533	0.016713253	0.016713253	0.007919409	0.007919409	0.021485522	0.021485522	0.013970333	0.002833664	0.009594034	0.010311731	0.007446382	0.007446382	0.00224509	0.002075827	0.003452881
3831203774085	383120	3774085	0.026537646	0.02453691	0.040814105	0.040814105	0.019629526	0.019629526	0.009301256	0.009301256	0.025234501	0.025234501	0.016407997	0.003328106	0.011268084	0.01211101	0.008246843	0.008246843	0.002348967	0.002171872	0.00361264
3831303774085	383130	3774085	0.03199119	0.02957929	0.049201492	0.049201492	0.023663436	0.023663436	0.011212684	0.011212684	0.030420246	0.030420246	0.019779876	0.004012039	0.0135837	0.014599849	0.009244617	0.009244617	0.002462593	0.002276932	0.003787394
3831403774085	383140	3774085	0.039724334	0.03672942	0.061094836	0.061094836	0.029383534	0.029383534	0.013923096	0.013923096	0.03777365	0.03777365	0.024561212	0.004981858	0.016867251	0.018129032	0.010475124	0.010475124	0.002586227	0.002391245	0.00397754
3831503774085	383150	3774085	0.051333713	0.04746354	0.078949714	0.078949714	0.03797083	0.03797083	0.017992101	0.017992101	0.048812945	0.048812945	0.031739191	0.006437799	0.021796681	0.023427215	0.011981891	0.011981891	0.002716246	0.002511462	0.004177505
3831603774085	383160	3774085	0.069548083	0.06430468	0.10696287	0.10696287	0.051443745	0.051443745	0.024376108	0.024376108	0.066132889	0.066132889	0.043000978	0.008722076	0.029530639	0.031739724	0.013862873	0.013862873	0.002852391	0.002637342	0.004386891
3831703774085	383170	3774085	0.051333713	0.04746354	0.078949714	0.078949714	0.03797083	0.03797083	0.017992101	0.017992101	0.048812945	0.048812945	0.031739191	0.006437799	0.021796681	0.023427215	0.011981891	0.011981891	0.002716246	0.002511462	0.004177505
3831803774085	383180	3774085	0.069548083	0.06430468	0.10696287	0.10696287	0.051443745	0.051443745	0.024376108	0.024376108	0.066132889	0.066132889	0.043000978	0.008722076	0.029530639	0.031739724	0.013862873	0.013862873	0.002852391	0.002637342	0.004386891
3831903774085	383190	3774085	0.004737621	0.00438044	0.007286319	0.007286319	0.003504352	0.003504352	0.001660502	0.001660502	0.004504977	0.004504977	0.00292923	0.000594148	0.002011629	0.002162112	0.005875879	0.005875879	0.077421599	0.071584593	0.119072102
3832003774085	383200	3774085	0.004596472	0.00424993	0.007069236	0.007069236	0.003399946	0.003399946	0.001611031	0.001611031	0.00437076	0.00437076	0.002841959	0.000576447	0.001951697	0.002097696	0.005696076	0.005696076	0.063818109	0.059006704	0.098150341
3832103774085	383210	3774085	0.004094342	0.00378566	0.006296976	0.006296976	0.003028528	0.003028528	0.001435038	0.001435038	0.003893287	0.003893287	0.002531496	0.000513474	0.001738489	0.001868539	0.00512935	0.00512935	0.038867349	0.035937043	0.059776818
3832203774085	383220	3774085	0.00396441	0.00366552	0.006097143	0.006097143	0.002932418	0.002932418	0.001389497	0.001389497	0.003769735	0.003769735	0.00245116	0.00049718	0.001683318	0.001809241	0.004971659	0.004971659	0.034676118	0.032061799	0.053330831
3832303774085	383230	3774085	0.003839913	0.00355041	0.005905671	0.005905671	0.00284033	0.00284033	0.001345862	0.001345862	0.003651352	0.003651352	0.002374185	0.000481566	0.001630456	0.001752424	0.004822974	0.004822974	0.031200551	0.028848264	0.047985514
3832403774085	383240	3774085	0.003721455	0.00344089	0.005723486	0.005723486	0.002752708	0.002752708	0.001304343	0.001304343	0.003538711	0.003538711	0.002300943	0.00046671	0.001580158	0.001698364	0.004682393	0.004682393	0.028274049	0.026142398	0.043484641
3832503774085	383250	3774085	0.003608174	0.00333614	0.005549263	0.005549263	0.002668916	0.002668916	0.001264639	0.001264639	0.003430992	0.003430992	0.002230903	0.000452504	0.001532058	0.001646666	0.004549516	0.004549516	0.025777808	0.023834355	0.039645497
3832603774085	383260	3774085	0.003498257	0.00323451	0.005380215	0.005380215	0.002587612	0.002587612	0.001226114	0.001226114	0.003326474	0.003326474	0.002162942	0.000438719	0.001485386	0.001596503	0.004420943	0.004420943	0.023631592	0.021849947	0.03634468
3832703774085	383270	3774085	0.003389204	0.00313368	0.005212494	0.005212494	0.002506947	0.002506947	0.001187892	0.001187892	0.003222775	0.003222775	0.002095515	0.000425043	0.001439081	0.001546734	0.004291468	0.004291468	0.021773539	0.020131978	0.033487051
3832803774085	383280	3774085	0.003284981	0.00303732	0.005052203	0.005052203	0.002429855	0.002429855	0.001151363	0.001151363	0.003123671	0.003123671	0.002031076	0.000411972	0.001394828	0.00149917	0.004168497	0.004168497	0.020139029	0.018620697	0.030973223
3832903774085	383290	3774085	0.003196462	0.00295547	0.004916062	0.004916062	0.002364378	0.002364378	0.001120337	0.001120337	0.003039498	0.003039498	0.001976345	0.000400871	0.001357242	0.001458772	0.004071341	0.004071341	0.018680782	0.017272391	0.028730483
3833003774085	383300	3774085	0.003116138	0.0028812	0.004792527	0.004792527	0.002304964	0.002304964	0.001092184	0.001092184	0.002963119	0.002963119	0.001926681	0.000390797	0.001323136	0.001422115	0.003988594	0.003988594	0.017381974	0.016071504	0.026732955
3833103774085	383310	3774085	0.003041423	0.00281212	0.004677617	0.004677617	0.002249698	0.002249698	0.001065997	0.001065997	0.002892072	0.002892072	0.001880485	0.000381427	0.001291411	0.001388017	0.00391175	0.00391175	0.016221036	0.014998092	0.024947467
3833203774085	383320	3774085	0.002971107	0.00274711	0.004569474	0.004569474	0.002197686	0.002197686	0.001041352	0.001041352	0.002825209	0.002825209	0.00183701	0.000372609	0.001261554	0.001355927	0.003856118	0.003856118	0.015137057	0.013995836	0.02328034
3833303774085	383330	3774085	0.002902862	0.00268401	0.004464515	0.004464515	0.002147207	0.002147207	0.001017433	0.001017433	0.002760316	0.002760316	0.001794815	0.00036405	0.001232577	0.001324782	0.003806989	0.003806989	0.014153762	0.013086675	0.021768062
3833403774085	383340	3774085	0.002828061	0.00261485	0.004349473	0.004349473	0.002091877	0.002091877	0.000991215	0.000991215	0.002689187	0.002689187	0.001748565	0.000354669	0.001200816	0.001290645	0.003751157

			KMMass Grading / Excavation	KMDrainage / Utilities Trenching	KMFoundations / Concrete Pads	KMBuilding / Structure Construction	KMAsphalt Paving	KMArchitectural Coating	KMLandscaping or Other Finishing	KMWaterside Construction (Piles)	EWNDemolition	EWNSite Grubbing / Prep	EWNDrainage / Utilities Trenching	EWNDrainage / Utilities Trenching	EWNDrainage / Utilities Trenching	EWNFoundations / Concrete Pads	EWNBuilding / Structure Construction	EWNAsphalt Paving	EWNLandscaping or Other Finishing	EWNWaterside Construction (Piles)	ISDemolition
Unique Identifier	X (UTM)	Y (UTM)	2026	2026	2026	2026	2026	2026	2026	2026	2027	2027	2027	2028	2029	2029	2029	2029	2029	2029	2027
3838603774065	383860	3774065	0.016692108	0.004144794	0.003804017	0.01118817	0.006710524	0.001361125	0.004608409	0.004953148	0.000930062	0.00106334	0.001252307	0.001252307	0.001252307	0.00032598	0.000809857	0.000575049	0.000394911	0.000412908	0.004378969
3838703774065	383870	3774065	0.015864382	0.003939263	0.003615384	0.010633373	0.006377764	0.00129363	0.004379888	0.004707532	0.000923418	0.001055745	0.001243362	0.001243362	0.001243362	0.00032365 2	0.000804072	0.000570942	0.00039209	0.000409959	0.00420771
3838803774065	383880	3774065	0.015100349	0.003749546	0.003441266	0.010121266	0.006070609	0.001231328	0.004168951	0.004480816	0.000916689	0.001048051	0.0012343	0.0012343	0.0012343	0.000321293	0.000798212	0.000566781	0.000389233	0.000406971	0.004046372
3838903774065	383890	3774065	0.014388462	0.003572779	0.003279032	0.009644112	0.005784418	0.001173279	0.003972411	0.004269573	0.000909442	0.001039765	0.001224542	0.001224542	0.001224542	0.000318753	0.000791902	0.0005623	0.000386156	0.000403754	0.003894181
3839003774065	383900	3774065	0.013728193	0.003408828	0.003128561	0.009201555	0.005518978	0.001119438	0.003790122	0.004073648	0.000902194	0.001031479	0.001214784	0.001214784	0.001214784	0.000316213	0.000785591	0.000557819	0.000383079	0.000400536	0.003750185
3839103774065	383910	3774065	0.013110384	0.003255421	0.002987767	0.008787459	0.005270608	0.00106906	0.003619555	0.003890322	0.000895292	0.001023588	0.00120549	0.00120549	0.00120549	0.000313794	0.000779581	0.000553551	0.000380148	0.000397472	0.003613954
3829703774075	382970	3774075	0.001734933	0.000430799	0.000395379	0.001162868	0.000697474	0.000141472	0.000478986	0.000514817	0.000679514	0.000776889	0.000914951	0.000914951	0.000914951	0.000238165	0.000591691	0.000420138	0.000288527	0.000301676	0.002162437
3829803774075	382980	3774075	0.001771423	0.000439859	0.000403695	0.001187326	0.000712143	0.000144447	0.00048906	0.000525645	0.000682362	0.000780144	0.000918784	0.000918784	0.000918784	0.000239163	0.00059417	0.000421898	0.000289736	0.00030294	0.002248109
3829903774075	382990	3774075	0.001810168	0.00044948	0.000412525	0.001213296	0.00072772	0.000147607	0.000499757	0.000537142	0.000685209	0.000783399	0.000922618	0.000922618	0.000922618	0.000240161	0.000596649	0.000423659	0.000290945	0.000304204	0.002340512
3830003774075	383000	3774075	0.001886996	0.000468557	0.000430034	0.001264791	0.000758606	0.000153871	0.000520968	0.00055994	0.000697546	0.000797505	0.00093923	0.00093923	0.00093923	0.000244485	0.000607392	0.000431287	0.000296183	0.000309681	0.002478468
3830103774075	383010	3774075	0.00200456	0.00049775	0.000456826	0.001343591	0.000805869	0.000163458	0.000553425	0.000594825	0.000719547	0.000822658	0.000968853	0.000968853	0.000968853	0.000252196	0.00062655	0.00044489	0.000305525	0.000319448	0.002670347
3830203774075	383020	3774075	0.002136588	0.000530533	0.000486914	0.001432084	0.000858946	0.000174224	0.000589876	0.00063402	0.000744308	0.000850968	0.001002194	0.001002194	0.001002194	0.000260875	0.000648111	0.000460199	0.000316039	0.000330441	0.002895356
3830303774075	383030	3774075	0.002238362	0.000555804	0.000510107	0.0015003	0.000899861	0.000182523	0.000617974	0.000664202	0.000759579	0.000868427	0.001022756	0.001022756	0.001022756	0.000266227	0.000661408	0.000469641	0.000322523	0.000337221	0.003095949
3830403774075	383040	3774075	0.00234677	0.000582723	0.000534813	0.001572963	0.000943443	0.000191363	0.000647903	0.000696371	0.000775109	0.000886182	0.001043666	0.001043666	0.001043666	0.00027167	0.000674931	0.000479243	0.000329117	0.000344116	0.003318198
3830503774075	383050	3774075	0.00247402	0.000614321	0.000563812	0.001658254	0.0009946	0.000201739	0.000683035	0.000734131	0.000794521	0.000908376	0.001069804	0.001069804	0.001069804	0.000278474	0.000691834	0.000491246	0.00033736	0.000352734	0.003585655
3830603774075	383060	3774075	0.00262688	0.000652277	0.000598648	0.001760711	0.001056053	0.000214204	0.000725237	0.0007794 9	0.000820059	0.000937574	0.001104191	0.001104191	0.001104191	0.000287425	0.000714071	0.000507035	0.000348203	0.000364071	0.00392153
3830703774075	383070	3774075	0.002787303	0.000692111	0.000635207	0.001868238	0.001120546	0.000227285	0.000769527	0.000827093	0.000847668	0.000969139	0.001141365	0.001141365	0.001141365	0.000297101	0.000738111	0.000524106	0.000359926	0.000376329	0.004308481
3830803774075	383080	3774075	0.002964844	0.000736196	0.000675668	0.001987237	0.00119192	0.000241762	0.000818543	0.000879776	0.000884076	0.001010765	0.001190388	0.001190388	0.001190388	0.000309862	0.000769815	0.000546617	0.000375385	0.000392492	0.004792924
3830903774075	383090	3774075	0.003149417	0.000782027	0.000717731	0.00211095	0.001266122	0.000256813	0.000869501	0.000934545	0.000926611	0.001059394	0.00124766	0.00124766	0.00124766	0.00032477	0.000806852	0.000572915	0.000393446	0.000411376	0.00535191
3831003774075	383100	3774075	0.003323507	0.000825255	0.000757405	0.002227637	0.001336109	0.000271009	0.000917564	0.000986204	0.000964917	0.001103191	0.001299239	0.001299239	0.001299239	0.000338197	0.000840207	0.0005966	0.000409711	0.000428382	0.005905892
3831103774075	383110	3774075	0.003475305	0.000862948	0.000791998	0.002329383	0.001397135	0.000283387	0.000959473	0.001031248	0.00098269	0.00112351	0.00132317	0.00132317	0.00132317	0.000344426	0.000855683	0.000607589	0.000417258	0.000436273	0.006369456
3831203774075	383120	3774075	0.003636392	0.000902947	0.000828709	0.002437354	0.001461894	0.000296522	0.001003946	0.001079048	0.001000291	0.001143633	0.001346868	0.001346868	0.001346868	0.000350595	0.000871009	0.000618471	0.000424731	0.000444087	0.00686848
3831303774075	383130	3774075	0.003813004	0.000946802	0.000868957	0.002555731	0.001532895	0.000310924	0.001052706	0.001131455	0.001022378	0.001168885	0.001376608	0.001376608	0.001376608	0.000358336	0.000890241	0.000632127	0.000434109	0.000453892	0.007428588
3831403774075	383140	3774075	0.004003813	0.000994181	0.000912442	0.002683624	0.001609604	0.000326483	0.001105385	0.001188075	0.001047743	0.001197885	0.001410762	0.001410762	0.001410762	0.000367226	0.000912328	0.00064781	0.00044488	0.000465154	0.008031834
3831503774075	383150	3774075	0.004204176	0.001043933	0.000958103	0.002817921	0.001690154	0.000342821	0.001160702	0.00124753	0.00107932	0.001233987	0.00145328	0.00145328	0.00145328	0.000378294	0.000939824	0.000667334	0.000458287	0.000479172	0.008624726
3831603774075	383160	3774075	0.004414226	0.00109609	0.001005972	0.00295871	0.001774597	0.000359949	0.001218693	0.001309859	0.001112882	0.001272358	0.00149847	0.00149847	0.00149847	0.000390057	0.000969048	0.000688085	0.000472538	0.000494072	0.009240224
3831703774075	383650	3774075	0.10963805	0.027224071	0.024985763	0.073486773	0.044076448	0.008940218	0.030269211	0.032533546	0.000949905	0.001086027	0.001279026	0.001279026	0.001279026	0.000332935	0.000827136	0.000587318	0.000403337	0.000421718	0.01299222
3831803774075	383660	3774075	0.09109809	0.02262044	0.020760633	0.061060049	0.036623054	0.007428414	0.025150642	0.027032074	0.000961466	0.001099245	0.001294592	0.001294592	0.001294592	0.000336987	0.000837202	0.000594466	0.000408246	0.00042685	0.012214092
3831903774075	383670	3774075	0.077885135	0.019339549	0.017749491	0.052203841	0.031311211	0.00635099	0.021502769	0.023111316	0.000963882	0.001102007	0.001297845	0.001297845	0.001297845	0.000337834	0.000839306	0.00059596	0.000409272	0.000427923	0.011465297
3831803774075	383680	3774075	0.067766664	0.016827046	0.01544356	0.045421763	0.027243405	0.005525899	0.01870923	0.020108802	0.000964314	0.0011025	0.001298426	0.001298426	0.001298426	0.000337985	0.000839682	0.000596227	0.000409455	0.000428114	0.010777069
3836903774075	383690	3774075	0.059776818	0.014843098	0.013622729	0.040066432	0.024031345	0.004874383	0.016503369	0.017737928	0.000965608	0.00110398	0.001300168	0.001300168	0.001300168	0.000338439	0.000840808	0.000597027	0.000410004	0.000428689	0.010143453
3837003774075	383700	3774075	0.053330831	0.013242504	0.012153732	0.035745899	0.021439944	0.004348757	0.01472374	0.015825172	0.000963278	0.001101316	0.001297032	0.001297032	0.001297032	0.00033762 2	0.00083878	0.000595587	0.000409015	0.000427655	0.009555737
3837103774075	383710	3774075	0.047985514	0.011915216	0.010935571	0.032163109	0.019291031	0.003912884	0.013247989	0.014239025	0.00096	0.001097568	0.001292617	0.001292617	0.001292617	0.000336473	0.000835925	0.00059356	0.000407623	0.000426199	0.009017975
3837203774075	383720	3774075	0.043484641	0.010797611	0.009909853	0.029146323	0.0174816	0.003545869	0.012005374	0.012903454	0.000957153	0.001094313	0.001288784	0.001288784	0.001288784	0.000335475	0.000833446	0.000591799	0.000406414	0.000424935	0.008527579
3837303774075	383730	3774075	0.039645497	0.009844318	0.009034938	0.026573071	0.015938196	0.003232814	0.010945451	0.011764243	0.000954909	0.001091748	0.001285763	0.001285763	0.001285763	0.000334689	0.000831493	0.000590412	0.000405462	0.000423939	0.008078596
3837403774075	383740	3774075	0.03634468	0.009024697	0.008282705	0.024360642	0.014611209	0.002963655	0.010034152	0.010784772	0.000950941	0.001087211	0.00128042	0.00128042	0.00128042	0.000333298	0.000828037	0.000587958	0.000403777	0.000422177	0.007659205
3837503774075	383750	3774075	0.033487051	0.008315123	0.00763147	0.022445267	0.013462391	0.002730635	0.009245208	0.00993681	0.000943607	0.001078827	0.001270545	0.001270545	0.001270545	0.000330728	0.000821651	0.000583424	0.000400663	0.000418922	0.007252928
3837603774075	383760	3774075	0.030973223	0.007690918	0.007058586	0.020760331	0.012451787	0.00252565	0.008551183	0.009190867	0.000936446	0.001070639	0.001260903	0.001260903	0.001260903	0.000328218	0.000815416	0.000578997	0.000397622	0.000415742	0.006878747
3837703774075	383770	3774075	0.028730483	0.007134026	0.006547481	0.019257096	0.011550166	0.002342771	0.007932	0.008525366	0.00093705	0.00107133	0.001261716	0.001261716	0.001261716	0.000328429	0.000815942	0.00057937	0.000397879	0.000416011	0.00657954
3837803774075	383780	3774075	0.026732955	0.006638023	0.006092258	0.017918219	0.010747124	0.002179886	0.007380517	0.007932628	0.000939725	0.001074388	0.001265318	0.001265318	0.001265318	0.00032936 7	0.000818271	0.000581024	0.000399014	0.000417198	0.006302505
3837903774075	383790	3774075	0.024947467	0.006194671	0.005685358	0.016721466	0.010029326	0.002034292	0.006887574	0.007402809	0.000940329	0.001075078	0.001266131	0.001266131	0.001266131	0.000329578	0.000818797	0.000581397	0.000399271	0.000417466	0.006024609
3838003774075	383800	3774075	0.02328034	0.005780709	0.005305431	0.015604045	0.009359111	0.001898349	0.006427308	0.006908113	0.000938776	0.001073303	0.00126404	0.00126404	0.00126404	0.000329034	0.000817444	0.000580437	0.000398611	0.000416777	0.005760688
3838103774075	383810	3774075	0.021768062	0.005405197	0.004960793	0.014590415	0.008751149	0.001775034	0.006009794	0.006459366	0.000935066	0.001069061	0.001259044	0.001259044	0.001259044	0.000327734	0.000814214	0.000578143	0.000397036	0.00041513	0.005514369
3838203774075	383820	3774075	0.020424037	0.005071464	0.004654499	0.013689559	0.008210827	0.001665438	0.005638731	0.006060545	0.000929717	0.001062945	0.001251842	0.001251842	0.001251842	0.000325859	0.000809556	0.000574836	0.000394765	0.000412755	0.005280645
3838303774075	383830	3774075	0.019230881	0.004775193	0.004382587	0.012889826	0.007731157	0.001568144	0.005309321	0.005706493	0.00092497 1	0.00105752	0.001245453	0.001245453	0.001245453	0.000324196	0.000805424	0.000571902	0.0039275	0.000410648	0.005058915
3838403774075	383840	3774075	0.01814149	0.004504688	0.004134322	0.012159643	0.007293202	0.001479312	0.005008558	0.005383231	0.00091945	0.001051207	0.001238018	0.001238018	0.001238018	0.00032226 1	0.000800616	0.000568488	0.000390405	0.000408197	0.004850384
3838603774075	383860	3774075	0.01634605	0.004058865	0.003725153	0.010956219	0.006571403	0.001332906	0.004512868	0.00485046	0.000906767	0.001036707	0.001220941	0.001220941	0.001220941	0.000317815	0.000789573	0.000560646	0.00038502	0.000402566	0.004467402
3838703774075	383870	3774075	0.015549374	0.003861043	0.003543596	0.010422233	0.006251125	0.001267943	0.004292919	0.004614058	0.000900469	0.001029506	0.00121246	0.00121246	0.00121246	0.000315608	0.000784088	0.000556752	0.000382346	0.00039977	0.004292865
3838803774075	383880	3774075	0.014812144	0.003677983	0.003375587	0.009928092	0.005954746	0.001207827	0.004089382	0.004395295	0.000894171	0.001022306	0.00120398	0.00120398	0.00120398	0.0003134	0.000778604	0.000552858	0.000379672	0.000396974	0.004128335
3838903774075	383890	3774075	0.014124142	0.003507146	0.003218796	0.009466947	0.005678157	0.001151725	0.003899437	0.00419114	0.000887441	0.001014612	0.001194919	0.001194919	0.001194919	0.000311042	0.000772744	0.000548697	0.000376814	0.000393986	0.00397321
3839003774075	383900	3774075	0.013486961	0.003348928	0.003073586	0.009039866	0.005421998	0.001099768	0.003723522	0.004002066	0.000880366	0.001006523	0.001185393	0.001185393	0.001185393	0.000308562	0.000766584	0.000544323	0.00037381	0.000390845	0.003826281
3839103774075	383910	3774075	0.012890117	0.003200727	0.00293757	0.008639821	0.005182057	0.001051099	0.003558743	0.003824961	0.000873723	0.000998928	0.001176448	0.001176448	0.001176448	0.000306234	0.000760799	0.000540215	0.000370989	0.000387896	0.003687203
3829703774085	382970	3774085	0.001741567	0.000432446	0.000396891	0.001167315	0.000700141	0.000142013	0.000480817	0.000516785	0.000665624	0.000761008	0.000896247	0.000896247	0.000896247	0.000233296	0.000579596	0.00041155	0.000282629	0.000295509	0.002227575
3829803774085	382980	3774085	0.001774342	0.000440584	0.00040436	0.001189283	0.000713317	0.000144685	0.000489866	0.000526511	0.000667177	0.000762784	0.000898338	0.000898338	0.000898338	0.000233841	0.000580948	0.00041251	0.000283288	0.000296198	0.002313593
3829903774085	382990	3774085	0.001809239	0.00044925	0.000412313	0.001212674	0.000727346	0.000147531	0.0004995	0.000536866	0.000668644	0.000764461	0.000900313	0.000900313	0.000900313	0.000234355	0.000582225	0.000413417	0.000283911	0.000296849	0.002406772
3830003774085	383000	3774085	0.001881423	0.000467174	0.000428764	0.001261056	0.000756366	0.000153417	0.000519429	0.000558286	0.000679256	0.000776593	0.000914602	0.000914602	0.000914602	0.000238074	0.000591466	0.000419978	0.000288417	0.000301561	0.002546022
3830103774085	383010	3774085	0.001993547	0.000495015	0.000454316	0.001336209	0.000801441	0.0001625 6	0.000550385	0.000591557	0.000699099	0.000799281	0.000941321	0.000941321	0.000941321	0.000245029	0.000608745	0.000432247	0.000296843	0.00031037	0.002739886
3830203774085	383020	3774085	0.002118807	0.000526118	0.000482862	0.001420167	0.000851798	0.000172774	0.000584967	0.000628726	0.000721272	0.000824631	0.000971177	0.000971177	0.000971177	0.000252801	0.000628052	0.000445956	0.000306258	0.000320214	0.002965499
3830303774085	383030	3774085	0.002225623	0.000552641	0.000507204	0.001491762	0.00089474	0.000181484	0.000614457	0.000660422	0.000737234	0.000842879	0.000992668	0.000992668	0.000992668	0.00025839 5	0.00064195	0.000455825	0.000313035	0.0003273	0.003182485
3830403774085	383040	3774085	0.002339737	0.000580977	0.00053321	0.001568249	0.000940616	0.000190789	0.000645962	0.000694284	0.000753885	0.000861917	0.001015089	0.001015089	0.001015089	0.000264231	0.00065645	0.000466121	0.000320105	0.000334693	0.003425699
3830503774085	383050	3774085	0.002471234	0.000613629	0.000563177	0.001656387	0.00099348	0.000201512	0.000682266	0.000733304	0.000773901	0.000884801	0.00104204	0.00104204	0.00104204	0.000271247	0.000673879	0.000478496	0.000328604	0.000343579	0.003716278
3830603774085	383060	3774085	0.002625421	0.000651915	0.000598315	0.001759733	0.001055466	0.000214085	0.000724834	0.000779057	0.000799266	0.000913802	0.001076194	0.001076194	0.001076194	0.000280137	0.000695966	0.00049418	0.000339375	0.00035484	0.004077691
3830703774085	383070	3774085	0.002785977	0.000691782	0.000634905	0.001867348	0.001120012	0.000227177	0.000769161	0.000826699	0.000826961	0.000945465	0.001113484	0.001113484	0.001113484	0.000289844	0.000720081	0.000511303	0.000351134	0.000367136	0.004496564
3830803774085	383080	3774085	0.002956484	0.00073412	0.00067363	0.001981634	0.001188559	0.000241081	0.000816235	0.000877295	0.00086035	0.000983639	0.001158442	0.001158442	0.001158442	0.000301547	0.000749155	0.000531947	0.000365311	0.000381959	0.005000247
3830903774085	383090	3774085	0.003133494	0.000778073	0.000714102	0.002100278	0.00125972	0.000255515	0.000865105	0.00092982	0.000898484	0.001027238	0.001209789	0.001209789	0.001209789	0.000314912	0.000782361	0.000555525	0.000381503	0.000398889	0.005578127
3831003774085	383100	3774085	0.003302807	0.000820115	0.000752687	0.002213763	0.001327787	0.000269321	0.000911849	0.000980062	0.000932823	0.001066496	0.001256024	0.001256024	0.001256024	0.000326948	0.000812261	0.000576756	0.000396083	0.000414134	0.006164032
3831103774085	383110	3774085	0.003452881	0.00085738	0.000786888	0.002314352	0.001388119	0.000281558	0.000953282	0.001024594	0.000949215	0.001085238	0.001278096	0.001278096	0.001278096	0.000332693	0.000826535	0.000586892	0.000403044	0.000421411	0.006669354
3831203774085	383120	3774085	0.00361264	0.00089705	0.000823296	0.002421434	0.001452346	0.000294586	0.000997389	0.001072	0.000965694	0.001104078	0.001300285	0.001300285	0.001300285	0.000338469	0.000840884	0.00059708	0.000410041	0.000428727	0.007219626
3831303774085	383130	3774085	0.003787394	0.000940443	0.000863121	0.002538566	0.0015226	0.000308836	0.001045635	0.001123856	0.000986745	0.001128147	0.00132863	0.00132863	0.00132863	0.000345847	0.000859214	0.000610096	0.00041898	0.000438073	0.007844527
3831403774085	383140	3774085	0.00397754	0.000987657	0.000906454	0.002666014	0.001599042	0.000324341	0.001098132	0.001180279	0.001010472	0.001155273	0.001360576	0.001360576	0.001360576	0.000354163	0.000879874	0.000624766	0.000429054	0.000448607	0.008526975
3831503774085	383150	3774085	0.004177505	0.00103731	0.000952025	0.002800044	0.001679431	0.000340646	0.001153339	0.001239616	0.001040496	0.001189599	0.001401003	0.001401003	0.001401003	0.000364686	0.000906018	0.00064333	0.000441802	0.000461936	0.009228059
3831603774085	383160	3774085	0.004386891	0.001089303	0.000999743	0.002940389	0.001763608	0.00035772	0.001211147	0.001301748	0.001075093	0.001229154	0.001447587	0.001447587	0.001447587	0.000376812	0.000936143	0.000664721	0.000456492	0.000477296	0.009931385
3836403774085	383640	3774085	0.119072102	0.029566628	0.027135719	0.079810108	0.047869105	0.0097095	0.032873793	0.035332968	0.000904351	0.001033945	0.001217688	0.001217688	0.001217688	0.000316969	0.000787469	0.000559153	0.000383994	0.000401494	0.013805981
3836503774085	383650	3774085	0.098150341	0.024371574	0.022367793	0.065786941	0.039458185	0.008003476	0.027097649	0.02912473	0.000910218	0.001040653	0.001225588	0.001225588	0.001225588	0.000319025	0.000792578	0.00056278	0.000386485	0.000404098	0.012970996
3836603774085	383660	3774085	0.082961886	0.02060015	0.018906448	0.05560662	0.033352155	0.006764963	0.022904374	0.02461777	0.000917638	0.001049136	0.001235578	0.001235578	0.001235578	0.000321626	0.000799038	0.000567368	0.000389636	0.000407392	0.012209433
3836703774085	383670	3774085	0.071730537	0.01781131	0.0163469	0.048078616	0.028836953	0.005849125	0.019803588	0.021285026	0.000921779	0.001053871	0.001241154	0.001241154	0.001241154	0.000323077	0.000802645	0.000569928	0.000391394	0.000409231	0.011467885
3836803774085	383680	3774085	0.062972013	0.015636493	0.014350892	0.042208066	0.025315871	0.005134929	0.017385508	0.018686057	0.000924109	0.001056534	0.001244291	0.001244291	0.001244291	0.000323893	0.000804673	0.000571368	0.000392383	0.000410265	0.010794755

			ISDrainage / Utilities Trenching	ISDrainage / Utilities Trenching	ISAsphalt Paving	ISAsphalt Paving	SVDemolition	SVSite Grubbing / Prep	SVMass Grading / Excavation	SVMass Grading / Excavation	SVDrainage / Utilities Trenching	SVFoundations / Concrete Pads	SVBuilding / Structure Construction	SVBuilding / Structure Construction	SVAsphalt Paving	SVAsphalt Paving	SVArchitectural Coating	SVArchitectural Coating	SVLandscaping or Other Finishing	SVLandscaping or Other Finishing	MDemolition
Unique Identifier	X (UTM)	Y (UTM)	2027	2028	2027	2028	2027	2027	2027	2028	2028	2028	2028	2029	2028	2029	2028	2029	2028	2029	2027
3838603774065	383860	3774065	0.002349359	0.002349359	0.002707478	0.002707478	0.000399238	0.000159095	0.000517446	0.000517446	0.000267037	0.00010358	0.000480978	0.000480978	0.000277122	0.000277122	6.24206E-05	6.24206E-05	0.00021134	0.00021134	0.007032837
3838703774065	383870	3774065	0.002257477	0.002257477	0.00260159	0.00260159	0.000397508	0.000158406	0.000515204	0.000515204	0.00026588	0.000103131	0.000477776	0.000477776	0.000275921	0.000275921	6.21501E-05	6.21501E-05	0.000210424	0.000210424	0.006845789
3838803774065	383880	3774065	0.002170918	0.002170918	0.002501837	0.002501837	0.000395362	0.000157551	0.000512423	0.000512423	0.000264445	0.000102575	0.000473952	0.000473952	0.000274432	0.000274432	6.18147E-05	6.18147E-05	0.000209288	0.000209288	0.006664695
3838903774065	383890	3774065	0.002089266	0.002089266	0.002407738	0.002407738	0.000393217	0.000156696	0.000509643	0.000509643	0.00026301	0.000102018	0.000470128	0.000470128	0.000272943	0.000272943	6.14793E-05	6.14793E-05	0.000208153	0.000208153	0.00648869
3839003774065	383900	3774065	0.00201201	0.00201201	0.002318707	0.002318707	0.000390726	0.000155703	0.000506414	0.000506414	0.000261343	0.000101372	0.000464791	0.000464791	0.000271214	0.000271214	6.10898E-05	6.10898E-05	0.000206834	0.000206834	0.006317604
3839103774065	383910	3774065	0.001938921	0.001938921	0.002234477	0.002234477	0.000387957	0.0001546	0.000502826	0.000502826	0.000259492	0.000100654	0.0004599	0.0004599	0.000269292	0.000269292	6.0657E-05	6.0657E-05	0.000205368	0.000205368	0.006150917
3829703774075	382970	3774075	0.001160168	0.001160168	0.001337016	0.001337016	0.000314809	0.000125451	0.000408019	0.000408019	0.000210565	8.16755E-05	0.000391773	0.000391773	0.000218518	0.000218518	4.92202E-05	4.92202E-05	0.000166647	0.000166647	0.000764497
3829803774075	382980	3774075	0.001206132	0.001206132	0.001389987	0.001389987	0.000314117	0.000125175	0.000407122	0.000407122	0.000210102	8.14959E-05	0.000391151	0.000391151	0.000218037	0.000218037	4.9112E-05	4.9112E-05	0.00016628	0.00016628	0.000775368
3829903774075	382990	3774075	0.001255707	0.001255707	0.001447118	0.001447118	0.000313356	0.000124872	0.000406136	0.000406136	0.000209593	8.12984E-05	0.000390528	0.000390528	0.000217509	0.000217509	4.8993E-05	4.8993E-05	0.000165877	0.000165877	0.000786843
3830003774075	383000	3774075	0.001329722	0.001329722	0.001532415	0.001532415	0.000316124	0.000125975	0.000409723	0.000409723	0.000211445	8.20166E-05	0.000393374	0.000393374	0.00021943	0.00021943	4.94258E-05	4.94258E-05	0.000167343	0.000167343	0.000811518
3830103774075	383010	3774075	0.001432667	0.001432667	0.001651052	0.001651052	0.000322214	0.000128402	0.000417617	0.000417617	0.000215518	8.35966E-05	0.000399689	0.000399689	0.000223658	0.000223658	5.0378E-05	5.0378E-05	0.000170566	0.000170566	0.000850601
3830203774075	383020	3774075	0.001553387	0.001553387	0.001790174	0.001790174	0.000329203	0.000131187	0.000426676	0.000426676	0.000220193	8.54101E-05	0.000406893	0.000406893	0.000228509	0.000228509	5.14708E-05	5.14708E-05	0.000174266	0.000174266	0.000894775
3830303774075	383030	3774075	0.001661007	0.001661007	0.001914199	0.001914199	0.000332733	0.000132593	0.0004312	0.0004312	0.000222554	8.63257E-05	0.000410539	0.000410539	0.000230959	0.000230959	5.20226E-05	5.20226E-05	0.000176135	0.000176135	0.000926956
3830403774075	383040	3774075	0.001780245	0.001780245	0.002051613	0.002051613	0.000336401	0.000134055	0.000436004	0.000436004	0.000225007	8.72773E-05	0.000414275	0.000414275	0.000233505	0.000233505	5.25961E-05	5.25961E-05	0.000178076	0.000178076	0.000960862
3830503774075	383050	3774075	0.001923739	0.001923739	0.00221698	0.00221698	0.000341314	0.000136013	0.000442372	0.000442372	0.000228294	8.85521E-05	0.000419255	0.000419255	0.000236916	0.000236916	5.33643E-05	5.33643E-05	0.000180677	0.000180677	0.001001067
3830603774075	383060	3774075	0.002103939	0.002103939	0.002424648	0.002424648	0.000348165	0.000138743	0.000451252	0.000451252	0.000232876	9.03296E-05	0.000426281	0.000426281	0.000241671	0.000241671	5.44355E-05	5.44355E-05	0.000184304	0.000184304	0.001050245
3830703774075	383070	3774075	0.002311542	0.002311542	0.002663896	0.002663896	0.000355639	0.000141722	0.000460939	0.000460939	0.000237875	9.22687E-05	0.000433841	0.000433841	0.000246859	0.000246859	5.5604E-05	5.5604E-05	0.000188261	0.000188261	0.001102615
3830803774075	383080	3774075	0.00257145	0.00257145	0.002963423	0.002963423	0.000365743	0.000145748	0.000474034	0.000474034	0.000244633	9.48901E-05	0.00044398	0.00044398	0.000253873	0.000253873	5.71838E-05	5.71838E-05	0.000193609	0.000193609	0.001164734
3830903774075	383090	3774075	0.002871351	0.002871351	0.00330904	0.00330904	0.000377784	0.000150546	0.000489641	0.000489641	0.000252687	9.80142E-05	0.00045572	0.00045572	0.000262231	0.000262231	5.90664E-05	5.90664E-05	0.000199983	0.000199983	0.001232461
3831003774075	383100	3774075	0.003168568	0.003168568	0.003651562	0.003651562	0.00038858	0.000154848	0.000503633	0.000503633	0.000259908	0.000100815	0.000466037	0.000466037	0.000269725	0.000269725	6.07544E-05	6.07544E-05	0.000205698	0.000205698	0.00129622
3831103774075	383110	3774075	0.003417275	0.003417275	0.00393818	0.00393818	0.000392871	0.000156558	0.000509194	0.000509194	0.000262778	0.000101928	0.000469861	0.000469861	0.000272703	0.000272703	6.14252E-05	6.14252E-05	0.000207969	0.000207969	0.001342032
3831203774075	383120	3774075	0.003685006	0.003685006	0.004246722	0.004246722	0.000397162	0.000158268	0.000514755	0.000514755	0.000265648	0.000103041	0.000473774	0.000473774	0.000275681	0.000275681	6.2096E-05	6.2096E-05	0.000210241	0.000210241	0.001389571
3831303774075	383130	3774075	0.003985509	0.003985509	0.004593031	0.004593031	0.000403113	0.0001606	0.000522469	0.000522469	0.000269629	0.000104586	0.000479555	0.000479555	0.000279812	0.000279812	6.30266E-05	6.30266E-05	0.000213391	0.000213391	0.001442717
3831403774075	383140	3774075	0.004309156	0.004309156	0.004966013	0.004966013	0.000409964	0.0001637	0.000531349	0.000531349	0.000274211	0.000106363	0.000486315	0.000486315	0.000284568	0.000284568	6.40977E-05	6.40977E-05	0.000217018	0.000217018	0.001497589
3831503774075	383150	3774075	0.004627249	0.004627249	0.005332594	0.005332594	0.000418822	0.0001669	0.0005428	0.0005428	0.000280136	0.000108661	0.000493785	0.000493785	0.000290717	0.000290717	6.54827E-05	6.54827E-05	0.000221707	0.000221707	0.00155203
3831603774075	383160	3774075	0.004957469	0.004957469	0.00571315	0.00571315	0.000427265	0.000170264	0.000553772	0.000553772	0.000285784	0.000110852	0.000501612	0.000501612	0.000296577	0.000296577	6.68028E-05	6.68028E-05	0.000226176	0.000226176	0.001607592
3831703774075	383170	3774075	0.005312542	0.005312542	0.006123896	0.006123896	0.000436601	0.000174022	0.000566939	0.000566939	0.000292187	0.000113341	0.000513055	0.000513055	0.000303373	0.000303373	6.83555E-05	6.83555E-05	0.000231312	0.000231312	0.001717455
3831803774075	383180	3774075	0.005691145	0.005691145	0.006559065	0.006559065	0.000446844	0.000178102	0.000580241	0.000580241	0.000299125	0.000116008	0.000524917	0.000524917	0.000310403	0.000310403	6.99333E-05	6.99333E-05	0.000236645	0.000236645	0.001838911
3831903774075	383190	3774075	0.006095065	0.006095065	0.007027844	0.007027844	0.000457344	0.000182287	0.000593801	0.000593801	0.000306127	0.000118729	0.000537042	0.000537042	0.000317599	0.000317599	7.15363E-05	7.15363E-05	0.000242048	0.000242048	0.001962135
3832003774075	383200	3774075	0.006513243	0.006513243	0.007517867	0.007517867	0.000468106	0.000186576	0.000607636	0.000607636	0.000313295	0.000121529	0.000549485	0.000549485	0.000325064	0.000325064	7.32146E-05	7.32146E-05	0.000247636	0.000247636	0.002088564
3832103774075	383210	3774075	0.006972452	0.006972452	0.008032977	0.008032977	0.000479102	0.000190962	0.000621832	0.000621832	0.000320588	0.000124387	0.000562284	0.000562284	0.000332681	0.000332681	7.49284E-05	7.49284E-05	0.000253345	0.000253345	0.002217993
3832203774075	383220	3774075	0.007465129	0.007465129	0.008602724	0.008602724	0.000490297	0.000195441	0.000636362	0.000636362	0.000328044	0.000127317	0.000575427	0.000575427	0.000340553	0.000340553	7.66778E-05	7.66778E-05	0.000259186	0.000259186	0.002353422
3832303774075	383230	3774075	0.007992001	0.007992001	0.009211707	0.009211707	0.000501744	0.000200021	0.000651242	0.000651242	0.000335669	0.000130317	0.000588927	0.000588927	0.000348691	0.000348691	7.84625E-05	7.84625E-05	0.000265139	0.000265139	0.002494851
3832403774075	383240	3774075	0.008555641	0.008555641	0.009861707	0.009861707	0.000513446	0.000204702	0.000666479	0.000666479	0.000343464	0.000133389	0.000602702	0.000602702	0.000357098	0.000357098	8.02844E-05	8.02844E-05	0.000271205	0.000271205	0.002642741
3832503774075	383250	3774075	0.009156136	0.009156136	0.010553707	0.010553707	0.000525401	0.000209532	0.000682004	0.000682004	0.000351429	0.000136535	0.000616755	0.000616755	0.000365775	0.000365775	8.21436E-05	8.21436E-05	0.000277407	0.000277407	0.002797124
3832603774075	383260	3774075	0.009797466	0.009797466	0.011291707	0.011291707	0.000537618	0.000214509	0.000697824	0.000697824	0.000359566	0.000139756	0.000631099	0.000631099	0.000374722	0.000374722	8.40427E-05	8.40427E-05	0.000283744	0.000283744	0.002957008
3832703774075	383270	3774075	0.010485189	0.010485189	0.012083707	0.012083707	0.000550107	0.000219638	0.000714008	0.000714008	0.000367884	0.000143054	0.000645736	0.000645736	0.000383944	0.000383944	8.59818E-05	8.59818E-05	0.000290251	0.000290251	0.003122892
3832803774075	383280	3774075	0.011220151	0.011220151	0.012933707	0.012933707	0.000562871	0.000224926	0.000730562	0.000730562	0.000376387	0.000146431	0.000660687	0.000660687	0.000393441	0.000393441	8.79618E-05	8.79618E-05	0.000296928	0.000296928	0.003295777
3832903774075	383290	3774075	0.012007562	0.012007562	0.013841707	0.013841707	0.000575917	0.000230381	0.000747496	0.000747496	0.000385078	0.000149888	0.000675956	0.000675956	0.000403215	0.000403215	9.00026E-05	9.00026E-05	0.000303776	0.000303776	0.003476666
3833003774075	383300	3774075	0.012847035	0.012847035	0.014809707	0.014809707	0.000589243	0.000236007	0.000764824	0.000764824	0.000394055	0.000153426	0.000691545	0.000691545	0.000413265	0.000413265	9.21048E-05	9.21048E-05	0.000310797	0.000310797	0.003665579
3833103774075	383310	3774075	0.013744127	0.013744127	0.015846707	0.015846707	0.000602852	0.000241787	0.000782546	0.000782546	0.000403324	0.000157048	0.000707464	0.000707464	0.000423591	0.000423591	9.42787E-05	9.42787E-05	0.000318001	0.000318001	0.003862515
3833203774075	383320	3774075	0.014703816	0.014703816	0.016955707	0.016955707	0.000616702	0.000247722	0.000800662	0.000800662	0.000412787	0.000160757	0.000723716	0.000723716	0.000434193	0.000434193	9.64243E-05	9.64243E-05	0.000325388	0.000325388	0.004067475
3833303774075	383330	3774075	0.015737082	0.015737082	0.018142707	0.018142707	0.000630797	0.000253809	0.000819179	0.000819179	0.000422446	0.000164557	0.000740331	0.000740331	0.000445071	0.000445071	9.86417E-05	9.86417E-05	0.000332966	0.000332966	0.004281466
3833403774075	383340	3774075	0.016849178	0.016849178	0.019419707	0.019419707	0.000645141	0.000260055	0.000838104	0.000838104	0.000432299	0.000168446	0.000757307	0.000757307	0.000456224	0.000456224	0.00010091	0.00010091	0.000340736	0.000340736	0.004504488
3833503774075	383350	3774075	0.018044127	0.018044127	0.020795707	0.020795707	0.000659744	0.000266464	0.000857441	0.000857441	0.000442348	0.000172429	0.000774645	0.000774645	0.000467653	0.000467653	0.00010325	0.00010325	0.000348707	0.000348707	0.004737705
3833603774075	383360	3774075	0.019328205	0.019328205	0.022271707	0.022271707	0.000674618	0.000273048	0.000877191	0.000877191	0.000452606	0.000176509	0.000792346	0.000792346	0.000479357	0.000479357	0.00010567	0.00010567	0.000356879	0.000356879	0.004982139
3833703774075	383370	3774075	0.020705284	0.020705284	0.023858707	0.023858707	0.000689781	0.000279808	0.000897357	0.000897357	0.000463078	0.000180695	0.000810387	0.000810387	0.000491344	0.000491344	0.00010817	0.00010817	0.000365252	0.000365252	0.005237792
3833803774075	383380	3774075	0.022180363	0.022180363	0.025561707	0.025561707	0.000705249	0.000286747	0.000918004	0.000918004	0.000473772	0.000184996	0.000828818	0.000828818	0.000503624	0.000503624	0.00011075	0.00011075	0.000373828	0.000373828	0.005504615
3833903774075	383390	3774075	0.023757441	0.023757441	0.027389707	0.027389707	0.000721049	0.000293888	0.000939126	0.000939126	0.000484691	0.000189418	0.000847662	0.000847662	0.000516222	0.000516222	0.00011339	0.00011339	0.000382611	0.000382611	0.005783811
3834003774075	383400	3774075	0.025447519	0.025447519	0.029342707	0.029342707	0.000737179	0.000301232	0.000960722	0.000960722	0.000496008	0.000194008	0.000867001	0.000867001	0.000529135	0.000529135	0.00011609	0.00011609	0.000391599	0.000391599	0.006075702
3834103774075	383410	3774075	0.027253597	0.027253597	0.031422707	0.031422707	0.000753645	0.000308781	0.000982797	0.000982797	0.000507722	0.000198766	0.000886836	0.000886836	0.000542363	0.000542363	0.00011885	0.00011885	0.000400787	0.000400787	0.006381588
3834203774075	383420	3774075	0.029180775	0.029180775	0.033630707	0.033630707	0.000770453	0.000316539	0.001005346	0.001005346	0.000519837	0.000203695	0.000907172	0.000907172	0.000556004	0.000556004	0.00012167	0.00012167	0.000410183	0.000410183	0.006701667
3834303774075	383430	3774075	0.031233329	0.031233329	0.035971707	0.035971707	0.000787609	0.000324509	0.001028369	0.001028369	0.000532355	0.000208797	0.000928008	0.000928008	0.000570104	0.000570104	0.00012454	0.00012454	0.000419797	0.000419797	0.007036751
3834403774075	383440	3774075	0.033417557	0.033417557	0.038447707	0.038447707	0.000805119	0.000332691	0.001052869	0.001052869	0.000545276	0.000214072	0.000949345	0.000949345	0.000584654	0.000584654	0.00012747	0.00012747	0.000429636	0.000429636	0.007387588
3834503774075	383450	3774075	0.035744975	0.035744975	0.041060707	0.041060707	0.000822977	0.000341085	0.001077844	0.001077844	0.000558607	0.000219523	0.000971183	0.000971183	0.000599662	0.000599662	0.00013046	0.00013046	0.000439699	0.000439699	0.007756967
3834603774075	383460	3774075	0.038228123	0.038228123	0.043815707	0.043815707	0.000841183	0.000349691	0.001103299	0.001103299	0.000572348	0.000225154	0.000994021	0.000994021	0.000615135	0.000615135	0.00013351	0.00013351	0.000450001	0.000450001	0.008145815
3834703774075	383470	3774075	0.040878139	0.040878139	0.046722707	0.046722707	0.000859744	0.000358519	0.001129236	0.001129236	0.000586501	0.000231001	0.001017359	0.001017359	0.000631107	0.000631107	0.00013663	0.00013663	0.000460543	0.000460543	0.008555106
3834803774075	383480	3774075	0.043711139	0.043711139	0.049781707	0.049781707	0.000878662	0.000367577	0.001156687	0.001156687	0.000601078	0.000237071	0.001042205	0.001042205	0.000647599	0.000647599	0.00013983	0.00013983	0.000471329	0.000471329	0.008985861
3834903774075	383490	3774075	0.046744139	0.046744139	0.053015707	0.053015707	0.000898004	0.000377001	0.001185655	0.001185655	0.000616078	0.000243373	0.001068564	0.001068564	0.000665102	0.000665102	0.00014312	0.00014312	0.000482362	0.000482362	0.009439154
3835003774075	383500	3774075	0.049988139	0.049988139	0.056427707	0.056427707	0.000917772	0.000386791	0.001215144	0.001215144	0.000631578	0.000249907	0.001096423	0.001096423	0.000683116	0.000683116	0.00014649	0.00014649	0.000493651	0.000493651	0.009915446
3835103774075	383510	3774075	0.053453139	0.053453139	0.060027707	0.060027707	0.000938004	0.000396944	0.001245144	0.001245144	0.000647578	0.000256675	0.001125282	0.001125282	0.000702116	0.000702116	0.00015	0.00015	0.000506196	0.000506196	0.010413738
3835203774075	383520	3774075	0.057139139	0.057139139	0.063827707	0.063827707	0.000958772	0.000407544	0.001276144	0.001276144	0.000664078	0.000263675	0.001155141	0.001155141	0.000722116	0.000722116	0.00015366	0.00015366	0.000519196	0.000519196	0.010935738
3835303774075	383530	3774075	0.061063139	0.061063139	0.067827707	0.067827707	0.000979004	0.000418544	0.001307144	0.001307144	0.000680578	0.000270675	0.001185	0.001185	0.000742116	0.000742116	0.00015744	0.00015744	0.000532196	0.000532196	0.011481738
3835403774075	383540	3774075	0.065239139	0.065239139	0.072027707	0.072027707	0.000999772	0.000430004	0.001339144	0.001339144	0.000697078	0.000278175	0.001215141	0.001215141	0.000763116	0.000763116	0.00016134	0.00016134	0.000546196	0.000546196	0.012055738
3835503774075	383550	3774075	0.069675139	0.069675139	0.076427707	0.076427707	0.001020004	0.000441904	0.001372144	0.001372144	0.000714078	0.000286175	0.001246141	0.001246141	0.000785116	0.000785116	0.00016536	0.00016536	0.000561196	0.000561196	0.012657738
3835603774075	383560	3774075	0.074375139	0.074375139	0.081227707	0.081227707	0.001040772	0.000454244	0.001406144	0.001406144	0.000732078	0.000295175	0.001278141	0.001278141	0.000809116	0.000809116	0.00016951	0.00016951	0.000577196	0.000577196	0.013291738
3835703774075	383570	3774075	0.079339139	0.079339139	0.086427707	0.086427707	0.001062004	0.000467044	0.001441144	0.001441144	0.000751078	0.000305175	0.001312141	0.001312141	0.000834116	0.000834116	0.00017379	0.00017379	0.000594196	0.000594196	0.013957738
3835803774075	383580	3774075	0.084579139	0.084579139	0.092027707	0.092027707	0.001083772	0.000480344	0.001477144	0.001477144	0.000771078	0.000316175	0.001348141	0.001348141	0.000861116	0.000861116	0.00017821	0.00017821	0.000612196	0.000612196	0.014657738
3835903774075	383590	3774075	0.090195139	0.090195139	0.098027707	0.098027707	0.001106004	0.000494104	0.001514144	0.001514144	0.000792078	0.000328175	0.001386141	0.001386141	0.000890116	0.000890116	0.00018278	0.00018278	0.000631196	0.000631196	0.015390738
3836003774075	383600	3774075	0.096267139	0.096267139	0.104427707	0.104427707	0.001128772	0.000508344	0.001552144	0.001552144	0.000814078	0.000341175	0.001426141	0.001426141	0.000920116	0.000920116	0.00018751	0.00018751	0.000651196	0.000651196	0.016157738
3836103774075	383610	3774075	0.102995139	0.102995139	0.111227707	0.111227707	0.001152004	0.000523104	0.001591144	0.001591144	0.000837078	0.000355175	0.001468141	0.001468141	0.000951116	0.000951116	0.00019241	0.00019241	0.000672196	0.000672196	0.016957738
3836203774075	383620	3774075	0.110195139	0.110195139	0.118427707	0.118427707	0.001176772	0.000539344	0.001632144	0.001632144	0.000862078	0.000371175	0.001512141	0.001512141	0.000984116	0.000984116	0.00019748	0.00019748	0.000695196	0.000695196	0.017790738
3836303774075	383630	3774075	0.118395139	0.118395139	0.126827707	0.126827707	0.001203004	0.000557104	0.001675144	0.001675144	0.000889078	0.000389175	0.001558141	0.001558141	0.001019116	0.001019116	0.00020273	0.00020273	0.000720196	0.000720196	0.018657738
3836403774075	383640	3774075	0.127195139	0.127195139	0.135427707	0.135427707	0.001230772	0.000576344	0.001720144	0.001720144	0.000918078	0.000409175	0.001606141	0.001606141	0.001056116	0.001056116	0.00020816	0.00020816	0.000747196	0.000747196	0.019557738
3836503774075	383650	3774075	0.136595139	0.136595139	0.145227707	0.145227707	0.001259004	0.000597104	0.001767144	0.001767144	0.000949078	0.000431175	0.001656141	0.001656141	0.001096116	0.001096116	0.00021379	0.00021379	0.000776196	0.000776196	0.020490738
3836603774075	383660	3774075	0.146595139	0.146595139	0.155627707	0.155627707	0.001287772	0.000619344	0.001816144	0.001816144	0.000982078	0.000455175	0.001708141	0.001708141	0.001139116	0.001139116	0.00021962	0.00021962	0.000807196	0.000807196	0.021457738
3836703774075	383670	3774075	0.157595139	0.157595139	0.166427707	0.166427707	0.001316004	0.000642104	0.001867144	0.001867144	0.001017078	0.000481175	0.001762141	0.001762141	0.001184116	0.001184116	0.00022566	0.00022566	0.000840196	0.000840196	0.022457738
3836803774075	383680	3774075	0.169195139	0.169195139	0.178027707	0.178027707	0.001344772	0.000666344	0.001920144	0.001920144	0.001054078	0.000509175	0.001818141	0.001818141	0.001232116	0.001232116	0.00023189	0.00023189	0.000875196	0.000875196	0.023490738
3836903774075	383690	3774075	0.181595139	0.181595139	0.190427707	0.190427707	0.001373004	0.000692104	0.001975144	0.001975144	0.001093078	0.000539175	0.001876141	0.001876141	0.001283116	0.001283116	0.00023843	0.00023843	0.000912196	0.000912196	0.024557738
3837003774075	383700	3774075	0.194795139	0.194795139	0.203627707	0.203627707	0.001401772	0.000719344	0.002032144	0.002032144	0.001134078	0.000571175	0.001936141	0.001936141	0.001337116	0.001337116	0.00024528	0.00024528	0.000951196	0.000951196	0.025657738
3837103774075	383710	3774075	0.208795139	0.208795139	0.217627707	0.217627707	0.001430004	0.000748104	0.002091144	0.002091144	0.001177078	0.000605175	0.001998141	0.001998141	0.001394116	0.001394116	0.00025245	0.00025245	0.000992196	0.000992196	0.026790738
3837203774075	383720	3774075	0.223595139	0.223595139	0.232427707	0.232427707	0.001458772	0.000777344	0.002152144	0.002152144	0.001222078	0.000641175	0.002063141	0.002063141	0.001454116	0.001454116	0.00026032	0.00026032	0.001035196	0.001035196	0.028090738
3837303774075	383730	3774075	0.239195139	0.239195139	0.248027707	0.248027707	0.001487004	0.000807104	0.002215144	0.002215144	0.001269078	0.000679175	0.002130141	0.002130141	0.001517116	0.001517116	0.00026849	0.00026849	0.001080196	0.001080196	0.029557738
3837403774075	383740	3774075	0.255395139	0.255395139	0.264227707	0.264227707	0.001515772	0.000838344	0.002280144	0.002280144	0.001318078	0.000719175	0.002199141	0.002199141	0.001582116	0.001582116	0.00027696	0.00027696	0.001127196	0.001127196	0.031057738
3837503774075	383750	3774075	0.272195139	0.272195139	0.281027707	0.281027707	0.001544004	0.000871104	0.002347144	0.002347144	0.001369078	0.000761175	0.002270141	0.002270141	0.001649116	0.001649116	0.00028573	0.00028573	0.001176196	0.001176196	0.032590738
3837603774075	383760	3774075	0.289595139	0.289595139	0.298427707	0.298427707	0.001572772	0.000905344	0.002416144	0.002416144	0.001422078	0.000805175	0.002343141	0.002343141	0.001718116	0.001718116	0.00029479	0.00029479	0.001227196	0.001227196	0.034157738
3837703774075	383770	3774075	0.307795139	0.307795139	0.316627707	0.316627707	0.001601004	0.000941104	0.002487144	0.002487144	0.001477078	0.000851175	0.002418141	0.002418141	0.001789116	0.001789116	0.00030416	0.00030416	0.001280196	0.001280196	0.035757738
3837803774075	383780	3774075	0.326795139	0.326795139	0.335627707	0.335627707	0.001629772	0.000979344	0.002560144	0.002560144	0.001534078	0.000899175	0.002495141	0.002495141	0.001862116	0.001862116	0.00031384	0.00031384	0.001335196	0.001335196	0.037390738
3837903774075	383790	3774075	0.346595139	0.346595139	0.355427707	0.355427707	0.001658004	0.001019104	0.002635144	0.002635144	0.001593078	0.000949175	0.002574141	0.002574141	0.001937116	0.001937116	0.00032383	0.00032383	0.001392196	0.

			MSite Grubbing / Prep	MMass Grading / Excavation	MMass Grading / Excavation	MDrainage / Utilities Trenching	MFoundations / Concrete Pads	MBuilding / Structure Construction	MAsphalt Paving	MLandscaping or Other Finishing	MWaterside Construction (Piles)	RSSWRestriping South Valley	RSSWRestriping Silver Lake Boulevard	RSSWDemolition	RSSWPlacing Base	RSSWForm	Child Risk				
Unique Identifier	X (UTM)	Y (UTM)	2027	2027	2028	2028	2028	2028	2028	2028	2028	2029	2029	2029	2029	2029	3rd Trimester	0<2	2<16	Total	per million
3838603774065	383860	3774065	0.006502614	0.010816293	0.010816293	0.005202091	0.002464959	0.006687486	0.004348342	0.002986195	0.003209582	0.00017945	0.001762948	0.005426668	0.000493464	0.00107328	2.63761E-07	5.76205E-06	6.8588E-07	6.71169E-06	6.71169335
3838703774065	383870	3774065	0.006329668	0.010528619	0.010528619	0.005063735	0.0023994	0.006509623	0.004232692	0.002906774	0.003124219	0.00017877	0.00169816	0.005229431	0.000475529	0.001034271	2.52612E-07	5.51923E-06	6.678E-07	6.43965E-06	6.43964611
3838803774065	383880	3774065	0.006162227	0.010250101	0.010250101	0.004929781	0.002335928	0.006337421	0.004120723	0.002829879	0.003041573	0.000178063	0.001636944	0.005043162	0.000458591	0.000997431	2.42117E-07	5.29192E-06	6.5039E-07	6.18443E-06	6.18443178
3838903774065	383890	3774065	0.005999492	0.009979412	0.009979412	0.004799594	0.00227424	0.00617006	0.004011901	0.002755147	0.00296125	0.000177325	0.001578915	0.004866215	0.000442501	0.000962434	2.32188E-07	5.07786E-06	6.3358E-07	5.94363E-06	5.94362606
3839003774065	383900	3774065	0.005841304	0.009716286	0.009716286	0.004673043	0.002214275	0.006007375	0.00390612	0.002682502	0.002883171	0.000176558	0.001523952	0.0046985	0.00042725	0.000929264	2.22789E-07	4.87642E-06	6.1731E-07	5.71652E-06	5.71651794
3839103774065	383910	3774065	0.005687185	0.009459927	0.009459927	0.004549748	0.002155853	0.005848874	0.003803059	0.002611726	0.0028071	0.000174994	0.001471669	0.004538919	0.000412739	0.000897702	2.14015E-07	4.68667E-06	6.0156E-07	5.50225E-06	5.50224784
3829703774075	382970	3774075	0.00070686	0.001175773	0.001175773	0.000565488	0.000267951	0.000726956	0.000472682	0.000324611	0.000348894	0.000151411	0.000207793	0.000647098	5.88427E-05	0.000127982	1.14345E-07	3.2375E-06	2.7745E-07	3.62929E-06	3.62929123
3829803774075	382980	3774075	0.000716911	0.001192492	0.001192492	0.000573529	0.000271761	0.000737293	0.000479403	0.000329227	0.000353855	0.000150762	0.000209758	0.000653405	5.94162E-05	0.00012923	1.19781E-07	3.40594E-06	2.8651E-07	3.81223E-06	3.81223333
3829903774075	382990	3774075	0.000727521	0.00121014	0.00121014	0.000582016	0.000275783	0.000748204	0.000486498	0.000334099	0.000359092	0.000150142	0.000211842	0.000659985	6.00146E-05	0.000130531	1.25681E-07	3.58941E-06	2.9634E-07	4.01143E-06	4.01142847
3830003774075	383000	3774075	0.000750335	0.00124809	0.00124809	0.000600268	0.000284431	0.000771668	0.000501754	0.000344577	0.000370353	0.000151087	0.00021735	0.000677442	6.1602E-05	0.000133984	1.34325E-07	3.85749E-06	3.1194E-07	4.30376E-06	4.30375745
3830103774075	383010	3774075	0.000786472	0.001308199	0.001308199	0.000629178	0.00029813	0.000808832	0.000525919	0.000361172	0.00038819	0.000153654	0.000226521	0.00070605	6.42034E-05	0.000139642	1.46209E-07	4.22696E-06	3.3424E-07	4.70741E-06	4.70741041
3830203774075	383020	3774075	0.000827315	0.001376137	0.001376137	0.000661852	0.000313612	0.000850836	0.000553231	0.000379928	0.000408349	0.000156635	0.000236793	0.000738313	6.71372E-05	0.000146023	1.60052E-07	4.66057E-06	3.6031E-07	5.18093E-06	5.18093474
3830303774075	383030	3774075	0.00085707	0.00142563	0.00142563	0.000685656	0.000324891	0.000881437	0.000573129	0.000393592	0.000423036	0.000157963	0.000243938	0.000760797	6.91818E-05	0.00015047	1.7303E-07	5.0713E-06	3.8348E-07	5.62781E-06	5.62781389
3830403774075	383040	3774075	0.000888421	0.001477778	0.001477778	0.000710737	0.000336775	0.000913679	0.000594093	0.000407989	0.00043851	0.000159321	0.000251412	0.000784287	7.13177E-05	0.000155115	1.87736E-07	5.54002E-06	4.0949E-07	6.13724E-06	6.13724299
3830503774075	383050	3774075	0.000925594	0.001539612	0.001539612	0.000740476	0.000350867	0.000951909	0.000618951	0.000425061	0.000456858	0.000161269	0.000260403	0.00081262	7.38942E-05	0.000160719	2.05606E-07	6.11395E-06	4.4128E-07	6.76083E-06	6.76083426
3830603774075	383060	3774075	0.000971064	0.001615245	0.001615245	0.000776852	0.000368103	0.000998672	0.000649357	0.000445942	0.000479301	0.000164221	0.000271628	0.0008479	7.71023E-05	0.000167697	2.28197E-07	6.84649E-06	4.8183E-07	7.55652E-06	7.55651641
3830703774075	383070	3774075	0.001019486	0.001695789	0.001695789	0.000815589	0.000386459	0.00104847	0.000681737	0.000468179	0.000503201	0.000167467	0.000283716	0.00088583	8.05514E-05	0.000175198	2.55189E-07	7.7317E-06	5.2985E-07	8.51674E-06	8.51674128
3830803774075	383080	3774075	0.001076922	0.001791326	0.001791326	0.000861538	0.000408231	0.001107539	0.000720145	0.000494555	0.000531551	0.000172101	0.000298544	0.00093226	8.47734E-05	0.000184381	2.90431E-07	8.9032E-06	5.9261E-07	9.78623E-06	9.78623494
3830903774075	383090	3774075	0.001139543	0.001895488	0.001895488	0.000911634	0.000431969	0.001171941	0.00076202	0.000523312	0.000562459	0.000177679	0.000315158	0.000984357	8.95108E-05	0.000194685	3.35117E-07	1.04064E-05	6.7067E-07	1.14122E-05	11.4122285
3831003774075	383100	3774075	0.001198494	0.001993547	0.001993547	0.000958796	0.000454316	0.001232568	0.000801441	0.000550385	0.000591557	0.000182844	0.000330223	0.001031884	9.38325E-05	0.000204085	3.87106E-07	1.21753E-05	7.5788E-07	1.33203E-05	13.3202598
3831103774075	383110	3774075	0.001240853	0.002064006	0.002064006	0.000992683	0.000470373	0.001276131	0.000829767	0.000569837	0.000612465	0.000184674	0.000340049	0.001062868	9.665E-05	0.000210213	4.3933E-07	1.39735E-05	8.4084E-07	1.52537E-05	15.2536551
3831203774075	383120	3774075	0.001284808	0.002137118	0.002137118	0.001027846	0.000487035	0.001321335	0.00085916	0.000590022	0.00063416	0.000186563	0.000350172	0.001094766	9.95506E-05	0.000216522	5.04591E-07	1.62493E-05	9.427E-07	1.76966E-05	17.6965833
3831303774075	383130	3774075	0.001333947	0.002218856	0.002218856	0.001067158	0.000505662	0.001371872	0.00089202	0.000612589	0.000658414	0.000189367	0.000361873	0.001130868	0.000102833	0.000223662	5.92841E-07	1.93709E-05	1.0786E-06	2.10424E-05	21.0423787
3831403774075	383140	3774075	0.001384682	0.002303247	0.002303247	0.001107746	0.000524894	0.001424049	0.000925946	0.000635888	0.000683456	0.000192614	0.000376641	0.00117547	0.000106889	0.000232483	7.14289E-07	2.374E-05	1.2631E-06	2.57173E-05	25.7173354
3831503774075	383150	3774075	0.001435018	0.002386975	0.002386975	0.001148015	0.000543975	0.001475817	0.000959607	0.000659003	0.000708301	0.000196008	0.000389801	0.001219616	0.000110904	0.000241214	8.91665E-07	3.02573E-05	1.529E-06	3.26779E-05	32.6779427
3831603774075	383160	3774075	0.001486392	0.002472428	0.002472428	0.001189113	0.000563449	0.00152865	0.00099396	0.000682596	0.000733658	0.000199432	0.000398733	0.00124932	0.000113605	0.000247089	1.15936E-06	4.02843E-05	1.9291E-06	4.33727E-05	43.3726861
3831703774075	383650	3774075	0.007999456	0.013306103	0.013306103	0.006399564	0.00303237	0.008226883	0.00534929	0.00367359	0.003948399	0.000166021	0.002333685	0.007581011	0.00688366	0.001499364	1.33823E-06	2.90975E-05	1.0908E-06	3.15265E-05	31.5264957
3831803774075	383660	3774075	0.00825696	0.013734429	0.013734429	0.006605568	0.003129983	0.008491708	0.005521485	0.003791844	0.004075498	0.00016729	0.002448434	0.00791434	0.000719676	0.001565289	1.13156E-06	2.46373E-05	1.0811E-06	2.68499E-05	26.8499006
3831903774075	383670	3774075	0.008504652	0.014146434	0.014146434	0.006803721	0.003223876	0.008746442	0.005687118	0.003905591	0.004197755	0.000167674	0.00251489	0.008122179	0.000738576	0.001606395	9.82844E-07	2.14248E-05	1.0705E-06	2.34782E-05	23.4781557
3832003774075	383680	3774075	0.008572936	0.014260018	0.014260018	0.006858349	0.003249761	0.008816668	0.005732781	0.0039369 5	0.004231459	0.000167939	0.002591171	0.008288341	0.000753686	0.001639259	8.68099E-07	1.89433E-05	1.0506E-06	2.0862E-05	20.8620499
3832103774075	383690	3774075	0.008540788	0.014206543	0.014206543	0.006832631	0.003237574	0.008783606	0.005711283	0.003922186	0.004215591	0.000168087	0.002609035	0.008260921	0.000751192	0.001633836	7.76775E-07	1.69666E-05	1.0263E-06	1.87697E-05	18.7696543
3832203774075	383700	3774075	0.008462771	0.014076772	0.014076772	0.006770217	0.003208	0.008703371	0.005659113	0.003886359	0.004177084	0.000167999	0.002591826	0.008168792	0.000742815	0.001615614	7.02443E-07	1.53563E-05	1.0002E-06	1.7059E-05	17.0589643
3832303774075	383710	3774075	0.008364093	0.013912633	0.013912633	0.006691275	0.003170594	0.008601888	0.005593126	0.003841043	0.004128378	0.00016791	0.002561308	0.008045405	0.000731595	0.001591211	6.40342E-07	1.40096E-05	9.7451E-07	1.56245E-05	15.6244599
3832403774075	383720	3774075	0.008248982	0.01372116	0.01372116	0.006599186	0.003126959	0.008483504	0.005516151	0.00378818	0.004071561	0.000167821	0.002521917	0.007898802	0.000718264	0.001562216	5.87665E-07	1.28663E-05	9.494E-07	1.44034E-05	14.4034073
3832503774075	383730	3774075	0.00812031	0.01350713	0.01350713	0.006496248	0.003078183	0.008351174	0.005430107	0.0037290 9	0.00400805	0.000167762	0.002476035	0.007732641	0.000703154	0.001529353	5.42396E-07	1.18829E-05	9.2488E-07	1.33502E-05	13.3501879
3832603774075	383740	3774075	0.007970259	0.013257538	0.013257538	0.006376207	0.003021303	0.008196857	0.005329766	0.003660182	0.003933988	0.000167526	0.002420864	0.007538877	0.000685534	0.00149103	5.03118E-07	1.10288E-05	8.9987E-07	1.24318E-05	12.4317631
3832703774075	383750	3774075	0.007787661	0.012953809	0.012953809	0.006230129	0.002952085	0.008009067	0.005207662	0.003576328	0.00384386	0.000166877	0.002352592	0.007308097	0.000664549	0.001445387	4.68686E-07	1.02795E-05	8.7294E-07	1.16211E-05	11.6210985
3832803774075	383760	3774075	0.007602351	0.012645568	0.012645568	0.00608188	0.002881839	0.007818488	0.005083744	0.003491228	0.003752394	0.000166228	0.002281492	0.007072381	0.000643114	0.001398767	4.38164E-07	9.61468E-06	8.4696E-07	1.08998E-05	10.899807
3832903774075	383770	3774075	0.007474875	0.012433528	0.012433528	0.0059799	0.002833516	0.007687389	0.0049985	0.003432687	0.003689474	0.000166759	0.002226678	0.006887574	0.000626309	0.001362217	4.11163E-07	9.02567E-06	8.2799E-07	1.02648E-05	10.2648243
3833003774075	383780	3774075	0.007371809	0.012262092	0.012262092	0.005897448	0.002794447	0.007581393	0.004929579	0.003385356	0.003638603	0.000168677	0.002175258	0.006714649	0.000610585	0.001328016	3.87146E-07	8.50079E-06	8.1163E-07	9.69957E-06	9.6956784
3833103774075	383790	3774075	0.007247046	0.012054563	0.012054563	0.005797637	0.002747153	0.007453083	0.004846149	0.003328061	0.003577022	0.000170448	0.002117824	0.006521708	0.00059304	0.001289856	3.65601E-07	8.02969E-06	7.9387E-07	9.18916E-06	9.18916047
3833203774075	383800	3774075	0.007073702	0.011766226	0.011766226	0.005658961	0.002681443	0.00727481	0.004730232	0.003248456	0.003491462	0.000173813	0.00204461	0.006296412	0.000572553	0.001245297	3.45696E-07	7.59174E-06	7.7357E-07	8.71101E-06	8.71100503
3833303774075	383810	3774075	0.00689581	0.011470326	0.011470326	0.005516648	0.002614009	0.007091861	0.004611275	0.003166763	0.003403657	0.000176617	0.001970592	0.006067551	0.000551742	0.001200033	3.276E-07	7.19228E-06	7.5338E-07	8.27326E-06	8.27325954
3833403774075	383820	3774075	0.006716642	0.011172302	0.011172302	0.005373314	0.002546091	0.006907599	0.004491464	0.003084484	0.003315223	0.00017762	0.001897139	0.005841981	0.00053123	0.00115542	3.11167E-07	6.82811E-06	7.3315E-07	7.87243E-06	7.87242584
3833503774075	383830	3774075	0.006542021	0.010881842	0.010881842	0.005233617	0.002479897	0.006728014	0.004374694	0.003004292	0.003229033	0.000178122	0.001826843	0.005626647	0.00051649	0.001112832	2.96725E-07	6.50309E-06	7.1359E-07	7.51341E-06	7.51341167
3833603774075	383840	3774075	0.006371309	0.010597883	0.010597883	0.005097047	0.002415185	0.006552448	0.004260538	0.002925896	0.003144773	0.000177709	0.001759434	0.005420544	0.00049298	0.001072069	2.83232E-07	6.20101E-06	6.9466E-07	7.1789E-06	7.17890294
3833703774075	383860	3774075	0.006059321	0.01007893	0.01007893	0.004847457	0.002296919	0.0062315 9	0.004051909	0.002782622	0.00299078	0.00017641	0.0016401	0.005055866	0.00045974 6	0.000999943	2.59358E-07	5.67861E-06	6.5923E-07	6.59721E-06	6.59720534
3833803774075	383870	3774075	0.005909589	0.009829869	0.009829869	0.004727671	0.00224016	0.006077601	0.003951782	0.002713861	0.002916875	0.000175731	0.001584631	0.004886231	0.000444321	0.000966393	2.48597E-07	5.44361E-06	6.4252E-07	6.33473E-06	6.33472941
3833903774075	383880	3774075	0.005763925	0.009587576	0.009587576	0.00461114	0.002184943	0.005927796	0.003854376	0.002646967	0.002844978	0.000175053	0.001531842	0.004724822	0.000429643	0.00093447	2.3847E-07	5.22342E-06	6.2641E-07	6.08831E-06	6.08830665
3834003774075	383890	3774075	0.005621772	0.00935112	0.00935112	0.004497417	0.002131057	0.005781601	0.003759317	0.002581686	0.002774813	0.000174403	0.001481405	0.004570542	0.000415614	0.000903957	2.2889E-07	5.01588E-06	6.1083E-07	5.85559E-06	5.85559346
3834103774075	383900	3774075	0.005483287	0.009120769	0.009120769	0.00438663	0.002078561	0.005639179	0.003666712	0.00251809	0.00270646	0.000173636	0.001433409	0.004423574	0.00040225	0.000874889	2.19794E-07	4.82035E-06	5.9571E-07	5.63586E-06	5.63586274
3834203774075	383910	3774075	0.005347755	0.008895328	0.008895328	0.004278204	0.002027184	0.005499794	0.0035760 8	0.002455849	0.002639563	0.000172101	0.001387468	0.004282913	0.000389459	0.00084707	2.11159E-07	4.63495E-06	5.8107E-07	5.42718E-06	5.42717854
3829703774085	382970	3774085	0.000703031	0.001169404	0.001169404	0.000562424	0.000266499	0.000723018	0.000470121	0.000322853	0.000347004	0.000149139	0.000206334	0.000642528	5.84272E-05	0.000127079	1.14269E-07	3.24037E-06	2.7809E-07	3.63273E-06	3.63272847
3829803774085	382980	3774085	0.000711486	0.001183469	0.001183469	0.000569189	0.000269705	0.000731714	0.00047577 6	0.000326736	0.000351178	0.000148342	0.000207882	0.000647555	5.88843E-05	0.000128073	1.19491E-07	3.40255E-06	2.8676E-07	3.80881E-06	3.80880618
3829903774085	382990	3774085	0.000720501	0.001198464	0.001198464	0.000576401	0.000273122	0.000740985	0.000481804	0.000330876	0.000355627	0.000147515	0.000209549	0.000652856	5.93663E-05	0.000129121	1.25156E-07	3.5791E-06	2.9618E-07	4.00044E-06	4.00044189
3830003774085	383000	3774085	0.000741481	0.001233361	0.001233361	0.000593185	0.000281075	0.000762561	0.000495833	0.00034051	0.000365983	0.000148253	0.000214551	0.000668668	6.08041E-05	0.000132248	1.33471E-07	3.83741E-06	3.1125E-07	4.28213E-06	4.28213235
3830103774085	383010	3774085	0.000775224	0.001289489	0.001289489	0.000620179	0.000293866	0.000797264	0.000518398	0.000356006	0.000382638	0.000150555	0.000223067	0.000695356	6.3231E-05	0.000137527	1.44947E-07	4.1946E-06	3.3288E-07	4.67243E-06	4.67242556
3830203774085	383020	3774085	0.000813036	0.001352385	0.001352385	0.000650429	0.000308199	0.000836151	0.000543683	0.000373371	0.000401301	0.000153182	0.000232565	0.000725061	6.59321E-05	0.000143402	1.58249E-07	4.61165E-06	3.5801E-07	5.12791E-06	5.12791348
3830303774085	383030	3774085	0.000844067	0.001404002	0.001404002	0.000675254	0.000319962	0.000868065	0.000564434	0.000387621	0.000416618	0.000154717	0.000240068	0.000748733	6.80847E-05	0.000148084	1.71465E-07	5.02991E-06	3.8209E-07	5.58346E-06	5.58346431
3830403774085	383040	3774085	0.000876854	0.001458538	0.001458538	0.000701483	0.000332391	0.000901783	0.000586358	0.000402678	0.0004328	0.00015634	0.000247988	0.000773593	7.03453E-05	0.000153	1.86541E-07	5.51063E-06	4.0934E-07	6.10651E-06	6.10650897
3830503774085	383050	3774085	0.000914825	0.001521698	0.001521698	0.00073186	0.000346785	0.000940834	0.00061175	0.000420115	0.000451543	0.000158495	0.000257277	0.000802749	7.29966E-05	0.000158767	2.04732E-07	6.09536E-06	4.4233E-07	6.74243E-06	6.74242627
3830603774085	383060	3774085	0.000960136	0.001597067	0.001597067	0.000768109	0.000363961	0.000987433	0.000642049	0.000440923	0.000473907	0.000161505	0.000268532	0.000838212	7.62213E-05	0.000165781	2.27524E-07	6.83535E-06	4.8393E-07	7.54681E-06	7.54680541
3830703774085	383070	3774085	0.001008478	0.001677477	0.001677477	0.000806782	0.000382286	0.001037149	0.000674376	0.000463123	0.000497768	0.000164899	0.000280709	0.000876325	7.9687E-05	0.000173318	2.54825E-07	7.73218E-06	5.334E-07	8.5204E-06	8.52040041
3830803774085	383080	3774085	0.001062643	0.001767574	0.001767574	0.000850114	0.000402818	0.001092854	0.00071059 6	0.000487997	0.000524503	0.00016915	0.000294673	0.000920196	8.36764E-05	0.000181995	2.89269E-07	8.87829E-06	5.9544E-07	9.763E-06	9.76299798
3830903774085	383090	3774085	0.001121116	0.001864837	0.001864837	0.000896892	0.000424984	0.001152989	0.000749698	0.00051485	0.000553364	0.000174167	0.000310126	0.000968545	8.80729E-05	0.000191558	3.32329E-07	1.03277E-05	6.7157E-07	1.13316E-05	11.3315729
3831003774085	383100	3774085	0.001176796	0.001957455	0.001957455	0.000941437	0.000446091	0.001210253	0.000786932	0.00054042	0.000580847	0.000178771	0.000324239	0.001013056	9.21204E-05	0.000200361	3.82571E-07	1.20381E-05	7.5715E-07	1.31778E-05	13.1778314
3831103774085	383110	3774085	0.00121756	0.00202526	0.00202526	0.000974048	0.000461543	0.001252176	0.000814191	0.00055914	0.000600967	0.000180454	0.000333677	0.001042852	9.48299E-05	0.000206254	4.33762E-07	1.38014E-05	8.3994E-07	1.50751E-05	15.0750573
3831203774085	383120	3774085	0.001260158	0.002096117	0.002096117	0.001008127	0.000477691	0.001295985	0.000842676	0.000578702	0.000621993	0.000182225	0.000343473	0.001073744	9.7639E-05	0.000212364	4.97841E-07	1.60367E-05	9.4176E-07	1.74763E-05	17.4762802
3831303774085	383130	3774085	0.001308261	0.00217613	0.00217613	0.001046609	0.000495925	0.001345455	0.000874843	0.000600793	0.000645736	0.00018494	0.000354638	0.001109024	0.000100847	0.000219341	5.84488E-07	1.91028E-05	1.0776E-06	2.07648E-05	20.7647891
3831403774085	383140	3774085	0.001358278	0.002259327	0.002259327	0.001086622	0.000514885	0.001396894	0.00090829	0.000623762	0.000670423	0.000188157	0.000369227	0.00114997	0.000104571	0.00022744	7.04223E-07	2.34116E-05	1.2621E-06	2.53779E-05	25.3778536
3831503774085	383150	3774085	0.001412044	0.00234876	0.00234876	0.001129635	0.000535266	0.001452189	0.000944243	0.000648453	0.000696962	0.000191463	0.000382685	0.001198685	0.000109	0.000237075	8.78422E-07	2.98133E-05	1.5271E-06	3.22188E-05	32.218799
3831603774085	383160	3774085	0.001459269	0.002427313	0.002427313	0.001167415	0.000553168	0.001500757	0.000975823	0.00067014	0.000720271	0.000195005	0.000391558	0.001226653	0.000111544	0.000242606	1.14404E-06	3.97662E-05	1.9271E-06	4.28374E-05	42.8373752
3831703774085	383640	3774085	0.006822898	0.011349046	0.011349046	0.005458319	0.00258637	0.007016876	0.004562519	0.00313328	0.00336767	0.000160118	0.001915569	0.006207116	0.000564433	0.001227636	1.44379E-06	3.13906E-05	1.0411E-06	3.38755E-05	33.8754505
3831803774085	383650	3774085	0.00702544	0.011685948	0.011685948	0.005620352	0.002663148	0.007225176	0.004697959	0.003226293	0.00346764	0.000161328	0.002005368	0.006471713	0.000588494	0.001279968	1.21069E-06	2.63582E-05	1.0253E-06	2.85942E-05	28.5941765
3831903774085	383660	3774085	0.007199582	0.011975612	0.011975612	0.005759665	0.00272916	0.007404269	0.004814409	0.003306264	0.003553594	0.000162568	0.002089777	0.006709622	0.000610128	0.001327021	1.04055E-06	2.26829E-05	1.0104E-06	2.47339E-05	24.7338822
3832003774085	383670	3774085	0.00728749	0.012121838	0.012121838	0.005829992	0.002762484	0.007494677	0.004873195	0.003346634	0.003596984	0.00016304	0.002140393	0.006841053	0.000622079	0.001353016	9.13572E-07	1.99388E-05	9.9034E-07	2.18427E-05	21.8427391
3832103774085	383680	3774085	0.007358966	0.012240729	0.012240729	0.005887173	0.002789579	0.007568185	0.004920991	0.003379458	0.003632264	0.000163424	0.002174127	0.006914537	0.000628761	0.001367549	8.13887E-07	1.77841E-05	9.7144E-07	1.95694E-05	19.5694066

			EGIODemolition	EGIOSite Grubbing / Prep	EGIOMass Grading / Excavation	EGIOMass Grading / Excavation	EGIODrainage / Utilities Trenching	EGIODrainage / Utilities Trenching	EGIOFoundations / Concrete Pads	EGIOFoundations / Concrete Pads	EGIOBuilding / Structure Construction	EGIOBuilding / Structure Construction	EGIOAsphalt Paving	EGIOArchitectural Coating	EGIOLandscaping or Other Finishing	EGIOWaterside Construction (Piles)	HIWaterside Construction (Landscaping)	HIWaterside Construction (Landscaping)	KMDemolition	KMSite Grubbing / Prep	KMMass Grading / Excavation
Unique Identifier	X (UTM)	Y (UTM)	2025	2025	2025	2026	2026	2027	2026	2027	2026	2027	2027	2027	2027	2025	2026	2025	2025	2025
3836903774085	383690	3774085	0.004075361	0.00376811	0.006267784	0.006267784	0.003014488	0.003014488	0.001428385	0.001428385	0.003875239	0.003875239	0.002519761	0.000511094	0.001730429	0.001859876	0.005027892	0.005027892	0.036406999	0.033662185	0.055992874
3837003774085	383700	3774085	0.003946637	0.00364909	0.006069809	0.006069809	0.002919272	0.002919272	0.001383268	0.001383268	0.003752835	0.003752835	0.002440171	0.000494951	0.001675772	0.00180113	0.004871001	0.004871001	0.032703921	0.030238291	0.050297651
3837103774085	383710	3774085	0.003823779	0.00353549	0.005880857	0.005880857	0.002828396	0.002828396	0.001340207	0.001340207	0.00363601	0.00363601	0.002364209	0.000479543	0.001623605	0.001745062	0.004723416	0.004723416	0.029579845	0.027349747	0.045492917
3837203774085	383720	3774085	0.003702215	0.0034231	0.005693896	0.005693896	0.002738477	0.002738477	0.0012976	0.0012976	0.003520416	0.003520416	0.002289048	0.000464298	0.001571988	0.001689583	0.004578433	0.004578433	0.026935726	0.024904975	0.041426341
3837303774085	383730	3774085	0.003585397	0.00331508	0.005514233	0.005514233	0.002652068	0.002652068	0.001256656	0.001256656	0.003409334	0.003409334	0.00221682	0.000449647	0.001522386	0.001636271	0.004439953	0.004439953	0.02465906	0.022799952	0.037924895
3837403774085	383740	3774085	0.003472978	0.00321114	0.005341336	0.005341336	0.002568913	0.002568913	0.001217254	0.001217254	0.003302436	0.003302436	0.002147312	0.000435549	0.001474653	0.001584966	0.004307777	0.004307777	0.022679098	0.020969264	0.034879774
3837503774085	383750	3774085	0.003363148	0.00310959	0.005172421	0.005172421	0.002487674	0.002487674	0.001178759	0.001178759	0.003197999	0.003197999	0.002079405	0.000421775	0.001428018	0.001534843	0.004178903	0.004178903	0.020943644	0.019364651	0.032210698
3837603774085	383760	3774085	0.003257891	0.00301227	0.005010538	0.005010538	0.002409816	0.002409816	0.001141867	0.001141867	0.00309791	0.00309791	0.002014326	0.000408574	0.001383325	0.001486807	0.004056733	0.004056733	0.019396877	0.017934499	0.029831817
3837703774085	383770	3774085	0.003174547	0.00293521	0.004882359	0.004882359	0.002348168	0.002348168	0.001112656	0.001112656	0.00301866	0.00301866	0.001962795	0.000398122	0.001347937	0.001448771	0.003962179	0.003962179	0.018043629	0.016683275	0.027750561
3837803774085	383780	3774085	0.003100867	0.00286709	0.004769041	0.004769041	0.002293668	0.002293668	0.001086832	0.001086832	0.002948598	0.002948598	0.001917239	0.000388882	0.001316652	0.001415146	0.003882733	0.003882733	0.016827474	0.015558809	0.025880151
3837903774085	383790	3774085	0.003028481	0.00280016	0.004657713	0.004657713	0.002240125	0.002240125	0.001061461	0.001061461	0.002879766	0.002879766	0.001872484	0.000379804	0.001285916	0.001382111	0.003810592	0.003810592	0.015737801	0.014551289	0.024204266
3838003774085	383800	3774085	0.00297128	0.00274727	0.004569739	0.004569739	0.002197814	0.002197814	0.001041412	0.001041412	0.002825374	0.002825374	0.001837117	0.00037263	0.001261628	0.001356006	0.003770268	0.003770268	0.014724741	0.013614606	0.02264621
3838103774085	383810	3774085	0.002908902	0.00268959	0.004473804	0.004473804	0.002151674	0.002151674	0.001019549	0.001019549	0.002766059	0.002766059	0.001798549	0.000364808	0.001235142	0.001327538	0.003733647	0.003733647	0.013774749	0.012736237	0.021185152
3838203774085	383820	3774085	0.002836343	0.0026225	0.004362211	0.004362211	0.002098003	0.002098003	0.000994118	0.000994118	0.002697063	0.002697063	0.001753686	0.000355708	0.001204333	0.001294425	0.00368712	0.00368712	0.012929929	0.011955109	0.019885843
3838303774085	383830	3774085	0.002762835	0.00255454	0.004249158	0.004249158	0.002043631	0.002043631	0.000968354	0.000968354	0.002627165	0.002627165	0.001708237	0.000346489	0.001173121	0.001260878	0.003658604	0.003658604	0.012186569	0.011267794	0.018742579
3838403774085	383840	3774085	0.0026895	0.00248673	0.004136371	0.004136371	0.001989386	0.001989386	0.000942651	0.000942651	0.002557431	0.002557431	0.001662895	0.000337292	0.001141982	0.00122741	0.003615379	0.003615379	0.01150671	0.01063919	0.017696975
3838603774085	383860	3774085	0.002548266	0.00235615	0.003919156	0.003919156	0.001884916	0.001884916	0.000893149	0.000893149	0.002423132	0.002423132	0.001575571	0.00031958	0.001082013	0.001162954	0.00344198	0.00344198	0.010390032	0.009606702	0.015979558
3838703774085	383870	3774085	0.002481746	0.00229464	0.003816852	0.003816852	0.001835713	0.001835713	0.000869834	0.000869834	0.002359879	0.002359879	0.001534442	0.000311238	0.001053768	0.001132597	0.003359132	0.003359132	0.009892561	0.009146736	0.015214463
3838803774085	383880	3774085	0.002417729	0.00223545	0.003718395	0.003718395	0.00178836	0.00178836	0.000847397	0.000847397	0.002299005	0.002299005	0.001494861	0.000303209	0.001026586	0.001103381	0.003273483	0.003273483	0.009430636	0.008719637	0.014504036
3838903774085	383890	3774085	0.002356128	0.00217849	0.003623654	0.003623654	0.001742795	0.001742795	0.000825806	0.000825806	0.002240429	0.002240429	0.001456773	0.000295484	0.00100043	0.001075268	0.003189234	0.003189234	0.008999426	0.008320937	0.013840847
3839003774085	383900	3774085	0.002296424	0.00212329	0.003531832	0.003531832	0.001698633	0.001698633	0.00080488	0.00080488	0.002183657	0.002183657	0.001419859	0.000287996	0.000975079	0.001048021	0.003088576	0.003088576	0.008600655	0.00795223	0.01322755
3839103774085	383910	3774085	0.002238619	0.00206984	0.003442929	0.003442929	0.001655875	0.001655875	0.00078462	0.00078462	0.00212869	0.00212869	0.001384119	0.000280747	0.000950534	0.001021641	0.002986918	0.002986918	0.008226819	0.007606578	0.012652601
3829703774095	382970	3774095	0.004710357	0.00435523	0.007244388	0.007244388	0.003484185	0.003484185	0.001650947	0.001650947	0.004479053	0.004479053	0.002912373	0.000590729	0.002000053	0.00214967	0.002483828	0.002483828	0.001139024	0.00105315	0.001751784
3829803774095	382980	3774095	0.004962199	0.00458809	0.007631713	0.007631713	0.003670469	0.003670469	0.001739215	0.001739215	0.004718527	0.004718527	0.003068084	0.000622313	0.002106987	0.002264603	0.002581985	0.002581985	0.001156883	0.001069663	0.001779251
3829903774095	382990	3774095	0.005237076	0.00484224	0.008054466	0.008054466	0.003873792	0.003873792	0.001835558	0.001835558	0.004979906	0.004979906	0.003238039	0.000656786	0.002223702	0.002390049	0.002687245	0.002687245	0.001176123	0.001087452	0.001808841
3830003774095	383000	3774095	0.005634983	0.00521015	0.008666436	0.008666436	0.004168118	0.004168118	0.001975022	0.001975022	0.005358275	0.005358275	0.003484062	0.000706687	0.002392656	0.002571643	0.00283473	0.00283473	0.001219261	0.001127338	0.001875187
3830103774095	383010	3774095	0.006186981	0.00572053	0.009515392	0.009515392	0.004576423	0.004576423	0.002168493	0.002168493	0.005883166	0.005883166	0.003825357	0.000775914	0.002627039	0.002823558	0.003032244	0.003032244	0.001288541	0.001191395	0.001981737
3830203774095	383020	3774095	0.006829914	0.00631499	0.010504204	0.010504204	0.005051992	0.005051992	0.002393836	0.002393836	0.006494528	0.006494528	0.004222877	0.000856545	0.002900033	0.003116974	0.003255072	0.003255072	0.001365155	0.001262232	0.002099567
3830303774095	383030	3774095	0.00752901	0.00696138	0.011579398	0.011579398	0.005569106	0.005569106	0.002638866	0.002638866	0.007159298	0.007159298	0.004655124	0.000944219	0.003196876	0.003436023	0.003490307	0.003490307	0.001438835	0.001330357	0.002212885
3830403774095	383040	3774095	0.008345449	0.00771626	0.012835051	0.012835051	0.006173012	0.006173012	0.00292502	0.00292502	0.007935641	0.007935641	0.005159919	0.001046609	0.00354354	0.00380862	0.00375506	0.00375506	0.001518037	0.001403588	0.002334695
3830503774095	383050	3774095	0.009340391	0.0086362	0.014365241	0.014365241	0.006908956	0.006908956	0.00327374	0.00327374	0.008881726	0.008881726	0.005775083	0.001171385	0.003966	0.004262683	0.004064337	0.004064337	0.001607074	0.001485913	0.002471632
3830603774095	383060	3774095	0.010592868	0.00979425	0.016291514	0.016291514	0.007835396	0.007835396	0.003712725	0.003712725	0.0100727	0.0100727	0.006549479	0.001328459	0.004497811	0.004834277	0.00443405	0.00443405	0.00170819	0.001579406	0.002627146
3830703774095	383070	3774095	0.012137737	0.01122264	0.018667476	0.018667476	0.008978114	0.008978114	0.00425419	0.00425419	0.011541707	0.011541707	0.007504658	0.001522202	0.005153774	0.00553931	0.004865998	0.004865998	0.001812326	0.00167569	0.002787303
3830803774095	383080	3774095	0.014036685	0.01297842	0.021588001	0.021588001	0.010382739	0.010382739	0.004919758	0.004919758	0.013347406	0.013347406	0.008678761	0.001760351	0.005960082	0.006405935	0.005369088	0.005369088	0.001917756	0.001773172	0.002949452
3830903774095	383090	3774095	0.016418178	0.01518037	0.025250666	0.025250666	0.012144297	0.012144297	0.005754454	0.005754454	0.015611955	0.015611955	0.010151217	0.002059016	0.006971282	0.007492779	0.005966131	0.005966131	0.002026378	0.001873605	0.003116509
3831003774095	383100	3774095	0.019265219	0.01781277	0.02962933	0.02962933	0.014250213	0.014250213	0.006752322	0.006752322	0.018319191	0.018319191	0.011911518	0.002416065	0.008180157	0.008792086	0.006637317	0.006637317	0.002132585	0.001971804	0.003279852
3831103774095	383110	3774095	0.022286367	0.02060614	0.034275765	0.034275765	0.016484914	0.016484914	0.007811213	0.007811213	0.021191983	0.021191983	0.013779468	0.00279495	0.009462959	0.01017085	0.007299098	0.007299098	0.002228697	0.00206067	0.003427669
3831203774095	383120	3774095	0.026136029	0.02416557	0.04019643	0.04019643	0.019332455	0.019332455	0.009160492	0.009160492	0.024852606	0.024852606	0.01615968	0.003277739	0.011097554	0.011927724	0.008072242	0.008072242	0.002331194	0.002155439	0.003585306
3831303774095	383130	3774095	0.031487335	0.02911343	0.048426578	0.048426578	0.023290741	0.023290741	0.011036087	0.011036087	0.029941133	0.029941133	0.019468347	0.00394885	0.013369759	0.014369904	0.009039899	0.009039899	0.002443957	0.002259701	0.003758733
3831403774095	383140	3774095	0.039076138	0.03613009	0.06009793	0.06009793	0.028904073	0.028904073	0.013695908	0.013695908	0.037157284	0.037157284	0.024160438	0.004900567	0.016592022	0.017833214	0.010232385	0.010232385	0.00256647	0.002372977	0.003947154
3831503774095	383150	3774095	0.050470774	0.04666566	0.07762254	0.07762254	0.037332526	0.037332526	0.017689647	0.017689647	0.047992381	0.047992381	0.031205643	0.006329577	0.02143027	0.023033395	0.011693425	0.011693425	0.002696144	0.002492875	0.004146588
3831603774095	383160	3774095	0.068508882	0.06334383	0.105364609	0.105364609	0.050675062	0.050675062	0.024011875	0.024011875	0.065144718	0.065144718	0.042358449	0.008591749	0.029089386	0.031265463	0.013525579	0.013525579	0.002832116	0.002618595	0.004355709
3831703774095	383170	3774095	0.085585597	0.07915673	0.131949486	0.131949486	0.062775885	0.062775885	0.028616895	0.028616895	0.081286895	0.081286895	0.052570563	0.011938545	0.040283561	0.043530228	0.016683275	0.016683275	0.003440023	0.003180154	0.005289187
3831803774095	383180	3774095	0.104432719	0.09659853	0.161071389	0.161071389	0.076817389	0.076817389	0.03427882	0.03427882	0.099236636	0.099236636	0.064215048	0.014577563	0.049361693	0.053167284	0.020369464	0.020369464	0.004201968	0.003885987	0.006463401
3831903774095	383190	3774095	0.127529014	0.11795229	0.196707775	0.196707775	0.093830357	0.093830357	0.041880895	0.041880895	0.121191983	0.121191983	0.078440438	0.017809703	0.060284116	0.064966347	0.024888116	0.024888116	0.005132819	0.004748151	0.007896673
3832003774095	383200	3774095	0.155722457	0.14403279	0.240264949	0.240264949	0.114599436	0.114599436	0.051151217	0.051151217	0.148035116	0.148035116	0.095819196	0.021756179	0.073628142	0.079356397	0.030401401	0.030401401	0.006270135	0.005800401	0.009648815
3832103774095	383210	3774095	0.190172179	0.17589999	0.293444938	0.293444938	0.139971251	0.139971251	0.062481332	0.062481332	0.180803141	0.180803141	0.117048239	0.026573819	0.089939455	0.096911804	0.037135709	0.037135709	0.007658165	0.007085489	0.011784977
3832203774095	383220	3774095	0.232207218	0.21476799	0.358313927	0.358313927	0.170918576	0.170918576	0.076282129	0.076282129	0.220779172	0.220779172	0.142953252	0.032451361	0.109837435	0.118347201	0.045355124	0.045355124	0.009353201	0.008653656	0.014392116
3832303774095	383230	3774095	0.283512809	0.26224175	0.437537391	0.437537391	0.208715966	0.208715966	0.093151457	0.093151457	0.269611203	0.269611203	0.174577276	0.039631664	0.134132622	0.144529645	0.055394402	0.055394402	0.011422465	0.010567299	0.017579599
3832403774095	383240	3774095	0.346211246	0.32021911	0.534362855	0.534362855	0.254875287	0.254875287	0.113767781	0.113767781	0.329264234	0.329264234	0.213243311	0.048396063	0.163810761	0.176529889	0.067658163	0.067658163	0.013951744	0.012907125	0.021471564
3832503774095	383250	3774095	0.422827741	0.39113647	0.652636192	0.652636192	0.311322259	0.311322259	0.138962116	0.138962116	0.402191265	0.402191265	0.260447179	0.059107929	0.200109265	0.215648134	0.082643911	0.082643911	0.017040852	0.015767299	0.026228911
3832603774095	383260	3774095	0.516400148	0.47764395	0.797102348	0.797102348	0.380254816	0.380254816	0.169736141	0.169736141	0.491477118	0.491477118	0.318211886	0.072203513	0.244433451	0.263402163	0.100960477	0.100960477	0.020818041	0.019260988	0.032040135
3832703774095	383270	3774095	0.630708181	0.58327482	0.973567157	0.973567157	0.464477351	0.464477351	0.207324176	0.207324176	0.600284971	0.600284971	0.388666299	0.088211571	0.298544907	0.321779996	0.123327583	0.123327583	0.025429716	0.023527849	0.039138135
3832803774095	383280	3774095	0.770267781	0.71244126	1.189284291	1.189284291	0.567436124	0.567436124	0.253253215	0.253253215	0.733346824	0.733346824	0.474880364	0.107761191	0.364691098	0.393126662	0.150648139	0.150648139	0.031063116	0.028741172	0.047817168
3832903774095	383290	3774095	0.941010221	0.87035153	1.453001756	1.453001756	0.693324897	0.693324897	0.309417984	0.309417984	0.896124677	0.896124677	0.580264445	0.131660455	0.445555341	0.480433328	0.184062169	0.184062169	0.037957238	0.035120703	0.058434209
3833003774095	383300	3774095	1.149923471	1.06347187	1.775335214	1.775335214	0.847240671	0.847240671	0.378104779	0.378104779	1.095152531	1.095152531	0.709190543	0.160888557	0.544604116	0.587127328	0.224944204	0.224944204	0.046387911	0.042918253	0.071417251
3833103774095	383310	3774095	1.404917719	1.29949222	2.169337261	2.169337261	1.035440409	1.035440409	0.462104574	0.462104574	1.338284386	1.338284386	0.866703663	0.196597681	0.665621141	0.717555994	0.274899249	0.274899249	0.056681228	0.052447309	0.087272307
3833203774095	383320	3774095	1.716400148	1.58777482	2.650636192	2.650636192	1.265324897	1.265324897	0.564477351	0.564477351	1.635346824	1.635346824	1.059190543	0.240288557	0.813604116	0.877127328	0.335944204	0.335944204	0.069287911	0.064118253	0.106617251
3833303774095	383330	3774095	2.097010221	1.93999222	3.238337261	3.238337261	1.545440409	1.545440409	0.689324574	0.689324574	1.998284386	1.998284386	1.293966299	0.293588681	0.993941141	1.071355994	0.410499249	0.410499249	0.084681228	0.078361253	0.130297307
3833403774095	383340	3774095	2.563100148	2.37127482	3.958636192	3.958636192	1.889324897	1.889324897	0.842477351	0.842477351	2.442346824	2.442346824	1.581990543	0.358888557	1.215604116	1.310127328	0.501944204	0.501944204	0.103487911	0.095797253	0.159297251
3833503774095	383350	3774095	3.133010221	2.89999222	4.838337261	4.838337261	2.309440409	2.309440409	1.029324574	1.029324574	2.985284386	2.985284386	1.933966299	0.438588681	1.485941141	1.601355994	0.613499249	0.613499249	0.126681228	0.117361253	0.194977307
3833603774095	383360	3774095	3.829100148	3.54427482	5.914636192	5.914636192	2.822324897	2.822324897	1.258477351	1.258477351	3.648346824	3.648346824	2.363190543	0.535888557	1.816604116	1.957127328	0.749944204	0.749944204	0.154487911	0.142797253	0.237297251
3833703774095	383370	3774095	4.679210221	4.33299222	7.228337261	7.228337261	3.449440409	3.449440409	1.537324574	1.537324574	4.459284386	4.459284386	2.888966299	0.654588681	2.219941141	2.391355994	0.916499249	0.916499249	0.188681228	0.174361253	0.289977307
3833803774095	383380	3774095	5.719320148	5.29627482	8.836636192	8.836636192	4.216324897	4.216324897	1.879477351	1.879477351	5.450346824	5.450346824	3.530190543	0.798888557	2.712604116	2.923127328	1.119944204	1.119944204	0.229487911	0.212797253	0.353297251
3833903774095	383390	3774095	6.989430221	6.47299222	10.99933726	10.99933726	5.152440409	5.152440409	2.296324574	2.296324574	6.659284386	6.659284386	4.314966299	0.976588681	3.314941141	3.572355994	1.368499249	1.368499249	0.280681228	0.259361253	0.431977307
3834003774095	383400	3774095	8.539540148	7.91027482	13.44263619	13.44263619	6.296324897	6.296324897	2.806477351	2.806477351	8.138346824	8.138346824	5.273190543	1.193288557	4.052604116	4.366127328	1.672944204	1.672944204	0.342887911	0.317797253	0.527297251
3834103774095	383410	3774095	10.43965022	9.66699222	16.42993726	16.42993726	7.694440409	7.694440409	3.429324574	3.429324574	9.944284386	9.944284386	6.443966299	1.458588681	4.951941141	5.337355994	2.044999249	2.044999249	0.419093228	0.388361253	0.644977307
3834203774095	383420	3774095	12.75950148	11.81827482	20.08263619	20.08263619	9.404324897	9.404324897	4.191477351	4.191477351	12.15434682	12.15434682	7.874190543	1.782888557	6.052604116	6.524127328	2.499944204	2.499944204	0.512487911	0.474797253	0.788297251
3834303774095	383430	3774095	15.59565022	14.44899222	24.54993726	24.54993726	11.49644041	11.49644041	5.122324574	5.122324574	14.85928439	14.85928439	9.624966299	2.178588681	7.396941141	7.973355994	3.054999249	3.054999249	0.626093228	0.580361253	0.963977307
3834403774095	383440	3774095	19.06140148	17.66027482	30.01263619	30.01263619	14.05432897	14.05432897	6.261477351	6.261477351	18.16422196	18.16422196	11.76619054	2.662888557	9.044604116	9.746127328	3.733944204	3.733944204	0.765487911	0.709797253	1.178297251
3834503774095	383450	3774095	23.30140022	21.59099222	36.69993726	36.69993726	17.18044041	17.18044041	7.655324574	7.655324574	22.20916439	22.20916439	14.38496299	3.254588681	11.05394114	11.91935599	4.564999249	4.564999249	0.935893228	0.867361253	1.440977307
3834603774095	383460	3774095	28.48838148	26.39827482	44.86263619	44.86263619	21.00844897	21.00844897	9.360477351	9.360477351	27.15410682	27.15410682	17.58996054	3.978888557	13.51604116	14.57527328	5.580944204	5.580944204	1.144087911	1.060797253	1.761297251
3834703774095	383470	3774095	34.82835022	32.27699222	54.84993726	54.84993726	25.68244041	25.68244041	11.44432457	11.44432457	33.19905439	33.19905439	21.50496299	4.864588681	16.52941141	17.81955599	6.821999249	6.821999249	1.398693228	1.296861253	2.153297307
3834803774095	383480	3774095	42.57832148	39.45827482	67.04263619	67.04263619	31.39644897	31.39644897	13.99047735	13.99047735	40.58400196	40.58400196	26.29396054	5.946888557	20.20604116	21.78727328	8.340944204	8.340944204	1.709887911	1.585797253	2.632797251
3834903774095	383490	3774095	52.05829022	48.23699222	81.96993726	81.96993726	38.37044041	38.37044041	17.10432457	17.10432457	49.61894953	49.61894953	32.14296299	7.268588681	24.70941141	26.63555599	10.19699925	10.19699925	2.089893228	1.937861253	3.217297307
3835003774095	383500	3774095	63.62826148	58.96827482	100.1826362	100.1826362	46.89444897	46.89444897	20.90047735	20.90047735	60.64389711	60.64389711	39.28196054	8.882888557	30.20604116	32.54327328	12.46694204	12.46694204	2.553687911	2.368797253	3.931797251
3835103774095	383510	3774095	77.77823022	72.06699222	122.4593373	122.4593373	57.31244041	57.31244041	25.53432457	25.53432457	74.11384468	74.11384468	48.00096299	10.85558868	36.90941141	39.77555599	15.23699925	15.23699925	3.120693228	2.894861253	4.804977307
3835203774095	383520	3774095	95.05819896	88.06827482	149.6626362	149.6626362	70.03844897	70.03844897	31.20847735	31.20847735	90.57379225	90.57379225	58.66196054	13.26888557	45.10604116	48.60327328	18.62694204	18.62694204	3.813687911	3.538797253	5.871797251
3835303774095	383530	3774095	116.1746277	107.6469948	182.9193373	182.9193373	85.59244041	85.59244041	38.13432457	38.13432457	110.6937398	110.6937398	71.68496299	16.21558868	55.12941141	59.39555599	22.76699925	22.76699925	4.660893228	4.324861253	7.175297307
3835403774095	383540	3774095	142.0210896	131.5982748	223.5626362	223.5626362	104.6164489	104.6164489	46.61847735	46.61847735	135.2936225	135.2936225	87.60196054	19.81888557	67.38604116	72.59327328	27.82694204	27.82694204	5.697687911	5.286797253	8.771797251
3835503774095	383550	3774095	173.5746277	160.8669948	273.2193373	273.2193373	127.8884041	127.8884041	56.97432457	56.97432457	165.3937398	165.3937398	107.0849629	24.22558868	82.36941141	88.72555599	34.00699925	34.00699925	6.962893228	6.462861253	10.71929731
3835603774095	383560	3774095	212.1746277	196.6669948	333.9193373	333.9193373	156.3284041	156.3284041	69.64432457	69.64432457	202.1937398	202.1937398	130.8849629	29.60558868	100.6694114	108.4255599	41.56699925	41.56699925	8.509893228	7.898861253	13.10129731
3835703774095	383570	3774095	259.3746277	240.4669948	408.1193373	408.1193373	191.0884041	191.0884041	85.12432457	85.12432457	247.1937398	247.1937398	159.9849629	36.18558868	123.0294114	132.5255599	50.80699925	50.80699925	10.40289323	9.655861253	16.01329731
3835803774095	383580	3774095	317.0746277	293.9669948	498.8193373	498.8193373	233.5884041	233.5884041	104.0443246	104.0443246	302.1937398	302.1937398	195.5849629	44.22558868	150.3294114	161.9255599	62.08699925	62.08699925	12.71489323	11.80186125	19.57129731
3835903774095	383590	3774095	387.5746277	359.3669948	609.8193373	609.8193373	285.5884041	285.5884041	127.2443246	127.2443246	369.4937398	369.4937398	239.1849629	54.07558868	183.8294114	197.9255599	75.90699925	75.90699925	15.54889323	14.42986125	23.92529731
3836003774085	383600	3774085	473.6746277	439.1669948	745.2193373	745.2193373	349.0884041	349.0884041	155.5443246	155.5443246	451.5937398	451.5937398	292.3849629	66.09558868	224.6294114	241.8255599	92.76699925	92.76699925	19.00489323	17.63986125	29.24329731
3836103774085	383610	3774085	578.8746277	536.6669948	910.6193373	910.6193373	426.5884041	426.5884041	190.0443246	190.0443246	551.8937398	551.8937398	357.3849629	80.75558868	274.4294114	295.4255599	113.3669925	113.3669925	23.21889323	21.55186125	35.73529731
3836203774085	383620	3774085	707.3746277	655.7669948	1112.619337	1112.619337	521.3884041	521.3884041	232.2443246	232.2443246	674.4937398	674.4937398	436.7849629	98.68558868	335.4294114	361.0255599	138.5669925	138.5669925	28.37889323	26.33986125	43.67129731
3836303774085	383630	3774085	864.4746277	801.4669948	1359.819337	1359.819337	637.1884041	637.1884041	283.7443246	283.7443246	824.1937398	824.1937398	533.8849629	120.5855887	409.9294114	441.1255599	169.3669925	169.3669925	34.67289323	32.18786125	53.37129731
3836403774085	383640	3774085	1056.574628	979.3669948	1661.619337	1661.619337	778.8884041	778.8884041	346.7443246	346.7443246	1007.193738	1007.193738	652.5849629	147.3855887	501.0294114	539.1255599	206.9669925	206.9

			KMMass Grading / Excavation	KMDrainage / Utilities Trenching	KMFoundations / Concrete Pads	KMBuilding / Structure Construction	KMAsphalt Paving	KMArchitectural Coating	KMLandscaping or Other Finishing	KMWaterside Construction (Piles)	EWNDemolition	EWNSite Grubbing / Prep	EWNDrainage / Utilities Trenching	EWNDrainage / Utilities Trenching	EWNDrainage / Utilities Trenching	EWNFoundations / Concrete Pads	EWNBuilding / Structure Construction	EWNAsphalt Paving	EWNLandscaping or Other Finishing	EWNWaterside Construction (Piles)	ISDemolition
Unique Identifier	X (UTM)	Y (UTM)	2026	2026	2026	2026	2026	2026	2026	2026	2027	2027	2027	2028	2029	2029	2029	2029	2029	2029	2027
3836903774085	383690	3774085	0.055992874	0.013903512	0.012760394	0.037530179	0.022510132	0.004565828	0.015458686	0.016615096	0.000925489	0.001058112	0.00124615	0.00124615	0.00124615	0.000324377	0.000805875	0.000572222	0.00039297	0.000410878	0.010180207
3837003774085	383700	3774085	0.050297651	0.01248934	0.011462491	0.033712859	0.020220551	0.004101423	0.013886331	0.014925119	0.000922814	0.001055054	0.001242548	0.001242548	0.001242548	0.00032344	0.000803546	0.000570568	0.000391834	0.000409691	0.009595856
3837103774085	383710	3774085	0.045492917	0.011296283	0.010367525	0.030492404	0.018288962	0.00370963	0.012559825	0.013499382	0.000919881	0.0010517	0.001238599	0.001238599	0.001238599	0.000322412	0.000800992	0.000568755	0.000390588	0.000408388	0.009061113
3837203774085	383720	3774085	0.041426341	0.010286517	0.00944078	0.027766712	0.016654127	0.003378029	0.011437112	0.012292683	0.000914963	0.001046078	0.001231977	0.001231977	0.001231977	0.000320688	0.00079671	0.000565714	0.0003885	0.000406205	0.008557344
3837303774085	383730	3774085	0.037924895	0.009417078	0.008642825	0.025419808	0.015246483	0.003092511	0.010470422	0.011253678	0.000909183	0.001039469	0.001224194	0.001224194	0.001224194	0.000318662	0.000791676	0.00056214	0.000386046	0.000403639	0.008090847
3837403774085	383740	3774085	0.034879774	0.008660948	0.007948862	0.023378763	0.01402229	0.002844202	0.009629716	0.010350081	0.000903057	0.001032466	0.001215946	0.001215946	0.001215946	0.000316515	0.000786342	0.000558352	0.000383445	0.000400919	0.007658601
3837503774085	383750	3774085	0.032210698	0.007998193	0.007340598	0.02158977	0.012949274	0.002626558	0.008892829	0.009558071	0.000895551	0.001023884	0.001205839	0.001205839	0.001205839	0.000313884	0.000779806	0.000553711	0.000380258	0.000397587	0.007252152
3837603774085	383760	3774085	0.029831817	0.007407497	0.006798467	0.019995284	0.011992921	0.002432577	0.00823606	0.008852171	0.000887959	0.001015204	0.001195616	0.001195616	0.001195616	0.000311223	0.000773195	0.000549017	0.000377034	0.000394216	0.006876676
3837703774085	383770	3774085	0.027750561	0.006890703	0.006324163	0.018600287	0.01115622	0.002262865	0.007661461	0.008234588	0.000891065	0.001018755	0.001199798	0.001199798	0.001199798	0.000312312	0.0007759	0.000550938	0.000378353	0.000395595	0.00658161
3837803774085	383780	3774085	0.025880151	0.006426264	0.00589791	0.017346613	0.010404282	0.002110346	0.007145072	0.00767957	0.000899779	0.001028717	0.001211531	0.001211531	0.001211531	0.000315366	0.000783487	0.000556325	0.000382053	0.000399464	0.006335291
3837903774085	383790	3774085	0.024204266	0.006010128	0.005515987	0.016223322	0.009730546	0.001973689	0.006682388	0.007182275	0.000905904	0.001035721	0.001219779	0.001219779	0.001219779	0.000317513	0.000788821	0.000560113	0.000384654	0.000402183	0.006100532
3838003774085	383800	3774085	0.02264621	0.005623249	0.005160917	0.015179009	0.00910418	0.001846641	0.006252236	0.006719944	0.000912202	0.001042922	0.001228259	0.001228259	0.001228259	0.00031972	0.000794306	0.000564007	0.000387328	0.000404979	0.00586051
3838103774085	383810	3774085	0.021185152	0.005260455	0.004827951	0.014199709	0.008516808	0.001727501	0.005848862	0.006286395	0.000910736	0.001041245	0.001226285	0.001226285	0.001226285	0.000319206	0.000793028	0.0005631	0.000386705	0.000404328	0.00561212
3838203774085	383820	3774085	0.019885843	0.004937826	0.004531848	0.013328826	0.007994463	0.001621552	0.005490145	0.005900844	0.000905991	0.001035819	0.001219895	0.001219895	0.001219895	0.000317543	0.000788896	0.000560166	0.00038469	0.000402221	0.005377189
3838303774085	383830	3774085	0.018742579	0.004653944	0.004271306	0.012562533	0.00753485	0.001528327	0.005174509	0.005561596	0.000901418	0.001030592	0.001213738	0.001213738	0.001213738	0.000315941	0.000784915	0.000557339	0.000382749	0.000400191	0.005152525
3838403774085	383840	3774085	0.017696975	0.004394311	0.00403302	0.0118617	0.007114499	0.001443065	0.004885836	0.005251328	0.000896328	0.001024772	0.001206884	0.001206884	0.001206884	0.000314156	0.000780482	0.000554192	0.000380587	0.000397931	0.004940888
3838603774085	383860	3774085	0.015979558	0.003967862	0.003641632	0.010710571	0.006424067	0.001303022	0.004411686	0.004741709	0.000884249	0.001010962	0.001190621	0.001190621	0.001190621	0.000309923	0.000769965	0.000546723	0.000375459	0.000392569	0.004551522
3838703774085	383870	3774085	0.015214463	0.003777882	0.003467272	0.010197753	0.006116485	0.001240633	0.004200456	0.004514677	0.000878296	0.001004156	0.001182605	0.001182605	0.001182605	0.000307836	0.000764781	0.000543043	0.000372931	0.000389926	0.004373965
3838803774085	383880	3774085	0.014504036	0.003601477	0.003305371	0.009721578	0.005830881	0.001182703	0.004004319	0.004303868	0.000872343	0.00099735	0.001174589	0.001174589	0.001174589	0.00030575	0.000759597	0.000539362	0.000370403	0.000387283	0.004206588
3838903774085	383890	3774085	0.013840847	0.003436801	0.003154235	0.009277064	0.005564267	0.001128625	0.003821224	0.004107076	0.000866476	0.000990642	0.00116669	0.00116669	0.00116669	0.000303694	0.000754489	0.000535735	0.000367912	0.000384679	0.004048788
3839003774085	383900	3774085	0.01322755	0.003284515	0.003014468	0.008865991	0.005317711	0.001078614	0.003651903	0.003925089	0.000859487	0.000982652	0.00115728	0.00115728	0.00115728	0.000301244	0.000748404	0.000531414	0.000364945	0.000381576	0.003899098
3839103774085	383910	3774085	0.012652601	0.00314175	0.002883441	0.008480622	0.005086571	0.001031731	0.003493169	0.003754481	0.000853103	0.000975353	0.001148683	0.001148683	0.001148683	0.000299007	0.000742844	0.000527466	0.000362234	0.000378742	0.003757346
3829703774095	382970	3774095	0.001751784	0.000434983	0.00039922	0.001174163	0.000704248	0.000142846	0.000483638	0.000519817	0.000653545	0.000747199	0.000879983	0.000879983	0.000879983	0.00029063	0.000569078	0.000404081	0.0002775	0.000290146	0.002299444
3829803774095	382980	3774095	0.001779251	0.000441803	0.000405479	0.001192574	0.000715291	0.000145086	0.000491221	0.000527968	0.000653373	0.000747001	0.000879751	0.000879751	0.000879751	0.00029002	0.000568928	0.000403975	0.000277427	0.00029007	0.002383995
3829903774095	382990	3774095	0.001808841	0.000449151	0.000412223	0.001212407	0.000727186	0.000147498	0.00049939	0.000536748	0.0006532	0.000746804	0.000879519	0.000879519	0.000879519	0.00028942	0.000568778	0.000403868	0.000277354	0.000289993	0.002476311
3830003774095	383000	3774095	0.001875187	0.000465625	0.000427342	0.001256876	0.000753858	0.000152908	0.000517707	0.000556435	0.000661828	0.000756668	0.000891136	0.000891136	0.000891136	0.000231966	0.00057629	0.000409202	0.000281017	0.000293824	0.00261582
3830103774095	383010	3774095	0.001981737	0.000492082	0.000451624	0.001328293	0.000796694	0.000161597	0.000547124	0.000588053	0.000679687	0.000777087	0.000915183	0.000915183	0.000915183	0.00023822	0.000591841	0.00042045	0.0002886	0.000301752	0.002811754
3830203774095	383020	3774095	0.002099567	0.000521341	0.000478477	0.001407271	0.000844063	0.000171205	0.000579655	0.000623017	0.000699186	0.000799379	0.000941437	0.000941437	0.000941437	0.0002451	0.00060882	0.0004323	0.000296879	0.000310409	0.003037281
3830303774095	383030	3774095	0.002212885	0.000549478	0.000504301	0.001483224	0.000889619	0.000180445	0.00061094	0.000656642	0.000716441	0.000819107	0.000964671	0.000964671	0.000964671	0.000251107	0.000623845	0.000442969	0.000304206	0.000318069	0.003274197
3830403774095	383040	3774095	0.002334695	0.000579725	0.000532061	0.001564869	0.000938589	0.000190378	0.00064457	0.000692788	0.000734559	0.000839822	0.000989067	0.000989067	0.000989067	0.000257458	0.000639621	0.000454171	0.000311899	0.000326113	0.003543207
3830503774095	383050	3774095	0.002471632	0.000613727	0.000563268	0.001656654	0.00099364	0.000201544	0.000682376	0.000733422	0.00075561	0.00086389	0.001017412	0.001017412	0.001017412	0.000264836	0.000657952	0.000467187	0.000320838	0.000335459	0.003862948
3830603774095	383060	3774095	0.002627146	0.000652343	0.000598709	0.001760889	0.001056159	0.000214225	0.00072531	0.000779568	0.000781148	0.000893087	0.001051798	0.001051798	0.001051798	0.000273787	0.000680189	0.000482977	0.000331681	0.000346797	0.004254126
3830703774095	383070	3774095	0.002787303	0.000692111	0.000635207	0.001868238	0.001120546	0.000227285	0.000769527	0.000827093	0.000809274	0.000925244	0.001089669	0.001089669	0.001089669	0.000283645	0.00070468	0.000500367	0.000343624	0.000359284	0.004711479
3830803774095	383080	3774095	0.002949452	0.000732374	0.00067216	0.00197692	0.001185732	0.000240507	0.000814294	0.000875208	0.000839299	0.000959571	0.001130096	0.001130096	0.001130096	0.000294168	0.000730824	0.000518931	0.000356373	0.000372613	0.005231209
3830903774095	383090	3774095	0.003116509	0.000773856	0.000710231	0.002088894	0.001252892	0.00025413	0.000860416	0.00092478	0.000872256	0.000997251	0.001174473	0.001174473	0.001174473	0.00030572	0.000759522	0.000539309	0.000370367	0.000387245	0.005822549
3831003774095	383100	3774095	0.003279852	0.000814415	0.000747456	0.002198377	0.001318559	0.000267449	0.000905512	0.00097325	0.000902281	0.001031578	0.0012149	0.0012149	0.0012149	0.000316243	0.000785666	0.000557872	0.000383115	0.000400574	0.006437183
3831103774095	383110	3774095	0.003427669	0.00085112	0.000781142	0.002297454	0.001377984	0.000279503	0.000946322	0.001017113	0.000917379	0.00104884	0.00123523	0.00123523	0.00123523	0.000321535	0.000798813	0.000567208	0.000389526	0.000407277	0.006989353
3831203774095	383120	3774095	0.003585306	0.000890262	0.000817067	0.002403113	0.001441357	0.000292357	0.000989842	0.001063889	0.000932477	0.001066102	0.001255559	0.001255559	0.001255559	0.000326827	0.00081196	0.000576543	0.000395937	0.000413981	0.007595101
3831303774095	383130	3774095	0.003758733	0.00093326	0.00085659	0.002519355	0.001511078	0.000306498	0.001037723	0.001115351	0.00095258	0.001089085	0.001282627	0.001282627	0.001282627	0.000333872	0.000829464	0.000588972	0.000404473	0.00042905	0.008296185
3831403774095	383140	3774095	0.003947154	0.000980112	0.000899529	0.002645647	0.001586826	0.000321863	0.001089742	0.001171262	0.000974926	0.001114633	0.001312715	0.001312715	0.001312715	0.000341704	0.000848922	0.000602788	0.000413961	0.000432826	0.009070604
3831503774095	383150	3774095	0.004146588	0.001029634	0.000944979	0.002779322	0.001667002	0.000338125	0.001144803	0.001230442	0.001003828	0.001147677	0.001351631	0.001351631	0.001351631	0.000351835	0.000874089	0.000620658	0.000426233	0.000445657	0.009892734
3831603774095	383160	3774095	0.004355709	0.00108156	0.000992636	0.002919488	0.001751073	0.000355178	0.001202538	0.001292495	0.001038943	0.001187824	0.001398912	0.001398912	0.001398912	0.000364142	0.000904665	0.000642369	0.000441143	0.000461247	0.010713483
3831703774095	383170	3774095	0.004733984	0.01175489	0.010788426	0.031730336	0.019031459	0.003860234	0.013069729	0.01404743	0.000884939	0.001011751	0.00119155	0.00119155	0.00119155	0.000310165	0.000770566	0.00054715	0.000375752	0.000392875	0.009626311
3831803774095	383180	3774095	0.004368669	0.00433214	0.003973218	0.011704287	0.006262237	0.001284726	0.004322569	0.004741709	0.000884249	0.001010962	0.001190621	0.001190621	0.001190621	0.000309923	0.000769965	0.000546723	0.000375459	0.000392569	0.004551522
3831903774095	383190	3774095	0.004733984	0.01175489	0.010788426	0.031730336	0.019031459	0.003860234	0.013069729	0.01404743	0.000884939	0.001011751	0.00119155	0.00119155	0.00119155	0.000310165	0.000770566	0.00054715	0.000375752	0.000392875	0.009626311
3832003774095	383200	3774095	0.004368669	0.00433214	0.003973218	0.011704287	0.006262237	0.001284726	0.004322569	0.004741709	0.000884249	0.001010962	0.001190621	0.001190621	0.001190621	0.000309923	0.000769965	0.000546723	0.000375459	0.000392569	0.004551522
3832103774095	383210	3774095	0.004355709	0.00108156	0.000992636	0.002919488	0.001751073	0.000355178	0.001202538	0.001292495	0.001038943	0.001187824	0.001398912	0.001398912	0.001398912	0.000364142	0.000904665	0.000642369	0.000441143	0.000461247	0.010713483
3832203774095	383220	3774095	0.004146588	0.001029634	0.000944979	0.002779322	0.001667002	0.000338125	0.001144803	0.001230442	0.001003828	0.001147677	0.001351631	0.001351631	0.001351631	0.000351835	0.000874089	0.000620658	0.000426233	0.000445657	0.009892734
3832303774095	383230	3774095	0.003947154	0.000980112	0.000899529	0.002645647	0.001586826	0.000321863	0.001089742	0.001171262	0.000974926	0.001114633	0.001312715	0.001312715	0.001312715	0.000341704	0.000848922	0.000602788	0.000413961	0.000432826	0.009070604
3832403774095	383240	3774095	0.003758733	0.00093326	0.00085659	0.002519355	0.001511078	0.000306498	0.001037723	0.001115351	0.00095258	0.001089085	0.001282627	0.001282627	0.001282627	0.000333872	0.000829464	0.000588972	0.000404473	0.00042905	0.008296185
3832503774095	383250	3774095	0.003585306	0.000890262	0.000817067	0.002403113	0.001441357	0.000292357	0.000989842	0.001063889	0.000932477	0.001066102	0.001255559	0.001255559	0.001255559	0.000326827	0.00081196	0.000576543	0.000395937	0.000413981	0.007595101
3832603774095	383260	3774095	0.003427669	0.00085112	0.000781142	0.002297454	0.001377984	0.000279503	0.000946322	0.001017113	0.000917379	0.00104884	0.00123523	0.00123523	0.00123523	0.000321535	0.000798813	0.000567208	0.000389526	0.000407277	0.006989353
3832703774095	383270	3774095	0.003279852	0.000814415	0.000747456	0.002198377	0.001318559	0.000267449	0.000905512	0.00097325	0.000902281	0.001031578	0.0012149	0.0012149	0.0012149	0.000316243	0.000785666	0.000557872	0.000383115	0.000400574	0.006437183
3832803774095	383280	3774095	0.003116509	0.000773856	0.000710231	0.002088894	0.001252892	0.00025413	0.000860416	0.00092478	0.000872256	0.000997251	0.001174473	0.001174473	0.001174473	0.00030572	0.000759522	0.000539309	0.000370367	0.000387245	0.005822549
3832903774095	383290	3774095	0.002949452	0.000732374	0.00067216	0.00197692	0.001185732	0.000240507	0.000814294	0.000875208	0.000839299	0.000959571	0.001130096	0.001130096	0.001130096	0.000294168	0.000730824	0.000518931	0.000356373	0.000372613	0.005231209
3833003774095	383300	3774095	0.002787303	0.000692111	0.000635207	0.001868238	0.001120546	0.000227285	0.000769527	0.000827093	0.000809274	0.000925244	0.001089669	0.001089669	0.001089669	0.000283645	0.00070468	0.000500367	0.000343624	0.000359284	0.004711479
3833103774095	383310	3774095	0.002627146	0.000652343	0.000598709	0.001760889	0.001056159	0.000214225	0.00072531	0.000779568	0.000781148	0.000893087	0.001051798	0.001051798	0.001051798	0.000273787	0.000680189	0.000482977	0.000331681	0.000346797	0.004254126
3833203774095	383320	3774095	0.002471632	0.000613727	0.000563268	0.001656654	0.00099364	0.000201544	0.000682376	0.000733422	0.00075561	0.00086389	0.001017412	0.001017412	0.001017412	0.000264836	0.000657952	0.000467187	0.000320838	0.000335459	0.003862948
3833303774095	383330	3774095	0.002334695	0.000579725	0.000532061	0.001564869	0.000938589	0.000190378	0.00064457	0.000692788	0.000734559	0.000839822	0.000989067	0.000989067	0.000989067	0.000257458	0.000639621	0.000454171	0.000311899	0.000326113	0.003543207
3833403774095	383340	3774095	0.002212885	0.000549478	0.000504301	0.001483224	0.000889619	0.000180445	0.00061094	0.000656642	0.000716441	0.000819107	0.000964671	0.000964671	0.000964671	0.000251107	0.000623845	0.000442969	0.000304206	0.000318069	0.003274197
3833503774095	383350	3774095	0.002099567	0.000521341	0.000478477	0.001407271	0.000844063	0.000171205	0.000579655	0.000623017	0.000699186	0.000799379	0.000941437	0.000941437	0.000941437	0.0002451	0.00060882	0.0004323	0.000296879	0.000310409	0.003037281
3833603774095	383360	3774095	0.001981737	0.000492082	0.000451624	0.001328293	0.000796694	0.000161597	0.000547124	0.000588053	0.000679687	0.000777087	0.000915183	0.000915183	0.000915183	0.00023822	0.000591841	0.00042045	0.0002886	0.000301752	0.002811754
3833703774095	383370	3774095	0.001875187	0.000465625	0.000427342	0.001256876	0.000753858	0.000152908	0.000517707	0.000556435	0.000661828	0.000756668	0.000891136	0.000891136	0.000891136	0.000231966	0.00057629	0.000409202	0.000281017	0.000293824	0.00261582
3833803774095	383380	3774095	0.001808841	0.000449151	0.000412223	0.001212407	0.000727186	0.000147498	0.00049939	0.000536748	0.0006532	0.000746804	0.000879519	0.000879519	0.000879519	0.00028942	0.000568778	0.000403868	0.000277354	0.000289993	0.002476311
3833903774095	383390	3774095	0.001779251	0.000441803	0.000405479	0.001192574	0.000715291	0.000145086	0.000491221	0.000527968	0.000653373	0.000747001	0.000879751	0.000879751	0.000879751	0.00029002	0.000568928	0.000403975	0.000277427	0.00029007	0.002383995
3834003774095	383400	3774095	0.01295288	0.003216312	0.002951873	0.008681889	0.005207288	0.001056217	0.003576071	0.003843585	0.000839385	0.000959669	0.001130212	0.001130212	0.001130212	0.000294198	0.000730899	0.000518984	0.000356409	0.000372651	0.003968292
3834103774095	383410	3774095	0.01240009	0.003079049	0.002825896	0.008311372	0.004985057	0.001011141	0.003423455	0.003679552	0.000833087	0.000952469	0.001121732	0.001121732	0.001121732	0.000291991	0.000725415	0.00051509	0.000353735	0.000369855	0.003824124
3829703774105	382970	3774105	0.001761869	0.000437487	0.000401518	0.001180923	0.000708303	0.000143668	0.000486422	0.00052281	0.000642243	0.000734277	0.000864765	0.000864765	0.000864765	0.000225102	0.000559237	0.000397093	0.000272701	0.000285129	0.002374159
3829803774105	382980	3774105	0.001783497	0.000442858	0.000406447	0.00119542	0.000716998	0.000145432	0.000492393	0.000529228	0.000640172	0.000731909	0.000861977	0.000861977	0.000861977	0.000224376	0.000557434	0.000395813	0.000271822	0.000284209	0.002456381
3829903774105	382990	3774105	0.001807514	0.000448821	0.00041192	0.001211517	0.000726653	0.00014739	0.000499024	0.000536354	0.000638447	0.000729937	0.000859654	0.000859654	0.000859654	0.000223771	0.000555931	0.000394746	0.000271089	0.000283443	0.002547489
3830003774105	383000	3774105	0.001868287	0.000463912	0.00042577	0.001252251	0.000751085	0.000152346	0.000515802	0.000554388	0.000645349	0.000737828	0.000868947	0.000868947	0.000868947	0.00022619	0.000561941	0.000399014	0.00027402	0.000286508	0.00268743
3830103774105	383010	3774105	0.001968734	0.000488854	0.000448661	0.001319577	0.000791466	0.000160537	0.000543534	0.000584194	0.000661138	0.000755879	0.000890206	0.000890206	0.000890206	0.000231724	0.000575689	0.000408776	0.000280724	0.000293517	0.002885348
3830203774105	383020	3774105	0.002079398	0.000516332	0.000473881	0.001393752	0.000835955	0.00016956	0.000574087	0.000617032	0.000678307	0.000775508	0.000913324	0.000913324	0.000913324	0.000237742	0.000590639	0.000419391	0.000288014	0.000301139	0.003111307
3830303774105	383030	3774105	0.002198554	0.00054592	0.000501036	0.001473619	0.000883858	0.000179277	0.000606984	0.00065239	0.000696511	0.000796321	0.000937836	0.000937836	0.000937836	0.000244122	0.000606491	0.000430647	0.000295744	0.000309221	0.003368411
3830403774105	383040	3774105	0.002327795	0.000578012	0.000530489	0.001560244	0.000935815	0.000189815	0.000642665	0.00069074	0.000716096	0.000818713	0.000964206	0.000964206	0.000964206	0.000250986	0.000623545	0.000442756	0.00030406	0.000317916	0.003664944

			ISDrainage / Utilities Trenching	ISDrainage / Utilities Trenching	ISAsphalt Paving	ISAsphalt Paving	SVDemolition	SVSite Grubbing / Prep	SVMass Grading / Excavation	SVMass Grading / Excavation	SVDrainage / Utilities Trenching	SVFoundations / Concrete Pads	SVBuilding / Structure Construction	SVBuilding / Structure Construction	SVAsphalt Paving	SVAsphalt Paving	SVArchitectural Coating	SVArchitectural Coating	SVLandscaping or Other Finishing	SVLandscaping or Other Finishing	MDemolition
Unique Identifier	X (UTM)	Y (UTM)	2027	2028	2027	2028	2027	2027	2027	2028	2028	2028	2028	2029	2028	2029	2028	2029	2028	2029	2027
3836903774085	383690	3774085	0.00546178	0.00546178	0.006294334	0.006294334	0.000368857	0.000146989	0.00047807	0.00047807	0.000246716	9.5698E-05	0.000428683	0.000428683	0.000256034	0.000256034	5.76707E-05	5.76707E-05	0.000195258	0.000195258	0.008087309
3837003774085	383700	3774085	0.005148269	0.005148269	0.005933035	0.005933035	0.000369065	0.000147072	0.00047834	0.00047834	0.000246855	9.57519E-05	0.000428505	0.000428505	0.000256178	0.000256178	5.77031E-05	5.77031E-05	0.000195367	0.000195367	0.008069105
3837103774085	383710	3774085	0.004861375	0.004861375	0.005602408	0.005602408	0.000369134	0.000147099	0.00047829	0.00047829	0.000246901	9.57699E-05	0.000428416	0.000428416	0.000256226	0.000256226	5.77139E-05	5.77139E-05	0.000195404	0.000195404	0.008006382
3837203774085	383720	3774085	0.004591098	0.004591098	0.005290932	0.005290932	0.000368304	0.000146768	0.00047353	0.00047353	0.000246346	9.55544E-05	0.000427526	0.000427526	0.00025565	0.00025565	5.75841E-05	5.75841E-05	0.000194965	0.000194965	0.007897242
3837303774085	383730	3774085	0.004340818	0.004340818	0.005002501	0.005002501	0.000367127	0.000146299	0.00047528	0.00047528	0.000245559	9.52492E-05	0.000426459	0.000426459	0.000254833	0.000254833	5.74002E-05	5.74002E-05	0.000194342	0.000194342	0.007773176
3837403774085	383740	3774085	0.004108914	0.004108914	0.004735247	0.004735247	0.000365812	0.000145775	0.00047412	0.00047412	0.00024468	9.4908E-05	0.000425214	0.000425214	0.000253921	0.000253921	5.71946E-05	5.71946E-05	0.000193646	0.000193646	0.007636859
3837503774085	383750	3774085	0.00389085	0.00389085	0.004483943	0.004483943	0.000363874	0.000145003	0.00047161	0.00047161	0.000243384	9.44053E-05	0.000423524	0.000423524	0.000252576	0.000252576	5.68916E-05	5.68916E-05	0.00019262	0.00019262	0.007470518
3837603774085	383760	3774085	0.003689403	0.003689403	0.004251789	0.004251789	0.000361591	0.000144093	0.00046853	0.00046853	0.000241856	9.38128E-05	0.000421834	0.000421834	0.00025099	0.00025099	5.65346E-05	5.65346E-05	0.000191411	0.000191411	0.007301675
3837703774085	383770	3774085	0.003531098	0.003531098	0.004069353	0.004069353	0.000363944	0.000145031	0.00047170	0.00047170	0.00024343	9.44233E-05	0.000423524	0.000423524	0.000252624	0.000252624	5.69024E-05	5.69024E-05	0.000192657	0.000192657	0.007234293
3837803774085	383780	3774085	0.003398945	0.003398945	0.003917055	0.003917055	0.000367473	0.000146437	0.00047627	0.00047627	0.00024579	9.53389E-05	0.000427082	0.000427082	0.000255074	0.000255074	5.74543E-05	5.74543E-05	0.000194525	0.000194525	0.007163287
3837903774085	383790	3774085	0.003272994	0.003272994	0.003771906	0.003771906	0.000371003	0.000147844	0.00048051	0.00048051	0.000248151	9.62546E-05	0.00043144	0.00043144	0.000257523	0.000257523	5.80061E-05	5.80061E-05	0.000196393	0.000196393	0.007097199
3838003774085	383800	3774085	0.003144221	0.003144221	0.003623503	0.003623503	0.000378477	0.000150822	0.00049538	0.00049538	0.00025315	9.81937E-05	0.000441223	0.000441223	0.000262711	0.000262711	5.91746E-05	5.91746E-05	0.00020035	0.00020035	0.007034131
3838103774085	383810	3774085	0.003010957	0.003010957	0.003469925	0.003469925	0.000384082	0.000153056	0.00049803	0.00049803	0.0002569	9.96481E-05	0.000450917	0.000450917	0.000266602	0.000266602	6.00511E-05	6.00511E-05	0.000203317	0.000203317	0.006881249
3838203774085	383820	3774085	0.002884914	0.002884914	0.003324669	0.003324669	0.000387196	0.000154297	0.00050183	0.00050183	0.000258983	0.000100456	0.000457587	0.000457587	0.000268764	0.000268764	6.0538E-05	6.0538E-05	0.000204966	0.000204966	0.006719308
3838303774085	383830	3774085	0.002764379	0.002764379	0.003185761	0.003185761	0.000388511	0.000154821	0.00050344	0.00050344	0.000259862	0.000100797	0.000464169	0.000464169	0.000269677	0.000269677	6.07435E-05	6.07435E-05	0.000205662	0.000205662	0.006559265
3838403774085	383840	3774085	0.002650834	0.002650834	0.003054908	0.003054908	0.000389757	0.000155317	0.00050158	0.00050158	0.000260695	0.00010112	0.000471284	0.000471284	0.000270541	0.000270541	6.09383E-05	6.09383E-05	0.000206321	0.000206321	0.006401465
3838603774085	383860	3774085	0.002441936	0.002441936	0.002814167	0.002814167	0.000386435	0.000153994	0.00050853	0.00050853	0.000258473	0.000100259	0.000466215	0.000466215	0.000268235	0.000268235	6.04189E-05	6.04189E-05	0.000204563	0.000204563	0.006111662
3838703774085	383870	3774085	0.002346674	0.002346674	0.002704385	0.002704385	0.000384843	0.000153359	0.00049879	0.00049879	0.000257409	9.98456E-05	0.000463724	0.000463724	0.000267131	0.000267131	6.01701E-05	6.01701E-05	0.00020372	0.00020372	0.005971462
3838803774085	383880	3774085	0.002256875	0.002256875	0.002600897	0.002600897	0.000383044	0.000152642	0.00049658	0.00049658	0.000256205	9.93787E-05	0.000460789	0.000460789	0.000265882	0.000265882	5.98888E-05	5.98888E-05	0.000202767	0.000202767	0.005834369
3838903774085	383890	3774085	0.002172214	0.002172214	0.002503331	0.002503331	0.000381314	0.000151953	0.00049415	0.00049415	0.000255048	9.89299E-05	0.000457765	0.000457765	0.000264681	0.000264681	5.96183E-05	5.96183E-05	0.000201852	0.000201852	0.005700036
3839003774085	383900	3774085	0.002091904	0.002091904	0.002410779	0.002410779	0.000378823	0.00015096	0.00049098	0.00049098	0.000253382	9.82835E-05	0.000452696	0.000452696	0.000262951	0.000262951	5.92287E-05	5.92287E-05	0.000200533	0.000200533	0.005568982
3839103774085	383910	3774085	0.002015852	0.002015852	0.002323134	0.002323134	0.000376262	0.00014994	0.00048768	0.00048768	0.000251669	9.76192E-05	0.00044736	0.00044736	0.000261174	0.000261174	5.88284E-05	5.88284E-05	0.000199177	0.000199177	0.005440171
3829703774095	382970	3774095	0.001233674	0.001233674	0.001421726	0.001421726	0.000307335	0.000122472	0.00039833 2	0.00039833 2	0.000205566	7.97364E-05	0.000381901	0.000381901	0.00021333	0.00021333	4.80517E-05	4.80517E-05	0.00016269	0.00016269	0.000757767
3829803774095	382980	3774095	0.001279036	0.001279036	0.001474003	0.001474003	0.000305674	0.00012181	0.00039618	0.00039618	0.00020445	7.93055E-05	0.000380211	0.000380211	0.000212177	0.000212177	4.7792E-05	4.7792E-05	0.00016181	0.00016181	0.000764497
3829903774095	382990	3774095	0.001328565	0.001328565	0.001531082	0.001531082	0.000304013	0.000121149	0.00039402 7	0.00039402 7	0.000203344	7.88746E-05	0.000378699	0.000378699	0.000211024	0.000211024	4.75323E-05	4.75323E-05	0.00016093 2	0.00016093 2	0.000772089
3830003774095	383000	3774095	0.001403413	0.001403413	0.001617339	0.001617339	0.000305743	0.000121838	0.00039626 9	0.00039626 9	0.00020450 1	7.93234E-05	0.000380478	0.000380478	0.000212225	0.000212225	4.78028E-05	4.78028E-05	0.00016184 8	0.00016184 8	0.000792364
3830103774095	383010	3774095	0.001508533	0.001508533	0.001738483	0.001738483	0.000310657	0.000123796	0.00040263 8	0.00040263 8	0.000207788	8.05982E-05	0.000385636	0.000385636	0.00021563 6	0.00021563 6	4.8571E-05	4.8571E-05	0.00016444 9	0.00016444 9	0.000826357
3830203774095	383020	3774095	0.001629531	0.001629531	0.001877925	0.001877925	0.000316193	0.000126002	0.00040981 3	0.00040981 3	0.00021149 1	8.20346E-05	0.000391328	0.000391328	0.000219478	0.000219478	4.94366E-05	4.94366E-05	0.00016737 9	0.00016737 9	0.000863888
3830303774095	383030	3774095	0.001756638	0.001756638	0.002024408	0.002024408	0.00032076	0.000127822	0.00041573 3	0.00041573 3	0.00021454 6	8.32196E-05	0.000396042	0.000396042	0.000222649	0.000222649	5.01508E-05	5.01508E-05	0.00016979 7	0.00016979 7	0.000899261
3830403774095	383040	3774095	0.001900965	0.001900965	0.002190734	0.002190734	0.000325605	0.000129753	0.00042201 2	0.00042201 2	0.000217786	8.44764E-05	0.000401023	0.000401023	0.000226011	0.000226011	5.09082E-05	5.09082E-05	0.00017236 2	0.00017236 2	0.000936964
3830503774095	383050	3774095	0.002072509	0.002072509	0.002388428	0.002388428	0.000331349	0.000132042	0.00042945 6	0.00042945 6	0.000221628	8.59666E-05	0.000406982	0.000406982	0.000229998	0.000229998	5.18062E-05	5.18062E-05	0.00017540 2	0.00017540 2	0.000979498
3830603774095	383060	3774095	0.00228238	0.00228238	0.00263029	0.00263029	0.000338615	0.000134937	0.00043887 4	0.00043887 4	0.000226488	8.78519E-05	0.000414363	0.000414363	0.000235042	0.000235042	5.29423E-05	5.29423E-05	0.00017924 9	0.00017924 9	0.001028503
3830703774095	383070	3774095	0.002527754	0.002527754	0.002913067	0.002913067	0.000346574	0.000138109	0.00044918 9	0.00044918 9	0.000231811	8.99167E-05	0.000422368	0.000422368	0.000240566	0.000240566	5.41866E-05	5.41866E-05	0.00018346 2	0.00018346 2	0.001080873
3830803774095	383080	3774095	0.002806594	0.002806594	0.003234411	0.003234411	0.000355016	0.000141473	0.00046013 2	0.00046013 2	0.000237459	9.21071E-05	0.000430817	0.000430817	0.000246427	0.000246427	5.55067E-05	5.55067E-05	0.00018773 1	0.00018773 1	0.001135141
3830903774095	383090	3774095	0.003123854	0.003123854	0.003600032	0.003600032	0.000364428	0.000145224	0.0004723 3	0.0004723 3	0.000243754	9.45489E-05	0.0004398	0.0004398	0.00025296	0.00025296	5.69782E-05	5.69782E-05	0.00019291 3	0.00019291 3	0.001193119
3831003774095	383100	3774095	0.003453611	0.003453611	0.003980055	0.003980055	0.00037294	0.000148616	0.00048336 2	0.00048336 2	0.000249447	9.67574E-05	0.000447893	0.000447893	0.000258868	0.000258868	5.8309E-05	5.8309E-05	0.00019741 9	0.00019741 9	0.001249113
3831103774095	383110	3774095	0.003749856	0.003749856	0.004321457	0.004321457	0.000376608	0.000150078	0.00048811 6	0.00048811 6	0.000251901	9.7709E-05	0.000451095	0.000451095	0.000261414	0.000261414	5.88825E-05	5.88825E-05	0.00019936 1	0.00019936 1	0.001291474
3831203774095	383120	3774095	0.004074845	0.004074845	0.004695986	0.004695986	0.000380414	0.000151594	0.00049304 9	0.00049304 9	0.000254446	9.86965E-05	0.000454475	0.000454475	0.000264056	0.000264056	5.94776E-05	5.94776E-05	0.00020137 5	0.00020137 5	0.001335734
3831303774095	383130	3774095	0.004450984	0.004450984	0.005129459	0.005129459	0.000385951	0.000153801	0.00050022 5	0.00050022 5	0.000258149	0.000100133	0.000459722	0.000459722	0.000267899	0.000267899	6.03432E-05	6.03432E-05	0.00020430 6	0.00020430 6	0.001386637
3831403774095	383140	3774095	0.004866467	0.004866467	0.005608276	0.005608276	0.000392456	0.000156393	0.00050865 6	0.00050865 6	0.000262501	0.000101821	0.000466215	0.000466215	0.000272415	0.000272415	6.13603E-05	6.13603E-05	0.00020775	0.00020775	0.001439956
3831503774095	383150	3774095	0.005307547	0.005307547	0.006116592	0.006116592	0.000400207	0.000159482	0.00051870 2	0.00051870 2	0.000267685	0.000103831	0.00047333	0.00047333	0.00027795	0.00027795	6.25721E-05	6.25721E-05	0.00021185 3	0.00021185 3	0.001497848
3831603774095	383160	3774095	0.005747887	0.005747887	0.006624054	0.006624054	0.000409757	0.000163287	0.00053108	0.00053108	0.000274073	0.000106309	0.000481512	0.000481512	0.000284424	0.000284424	6.40653E-05	6.40653E-05	0.00021690 8	0.00021690 8	0.001548837
3830403774095	383040	3774095	0.007380427	0.007380427	0.008505446	0.008505446	0.00034865	0.000138936	0.00045188	0.00045188	0.0002332	9.04553E-05	0.000409739	0.000409739	0.00024200 8	0.00024200 8	5.45112E-05	5.45112E-05	0.00018456 1	0.00018456 1	0.006568928
3836503774095	383650	3774095	0.006944762	0.006944762	0.00800337 1	0.00800337 1	0.00035141 8	0.000140039	0.00045546 8	0.00045546 8	0.000235052	9.11735E-05	0.000412229	0.000412229	0.00024392 9	0.00024392 9	5.4944E-05	5.4944E-05	0.00018602 6	0.00018602 6	0.006739324
3836603774095	383660	3774095	0.006546359	0.006546359	0.007544239	0.007544239	0.000354255	0.00014117	0.00045914 5	0.00045914 5	0.000236949	9.19096E-05	0.000414897	0.000414897	0.00024589 9	0.00024589 9	5.53876E-05	5.53876E-05	0.00018752 8	0.00018752 8	0.006889186
3836703774095	383670	3774095	0.006160269	0.006160269	0.007099296	0.007099296	0.000355639	0.000141722	0.00046093 9	0.00046093 9	0.000237875	9.22687E-05	0.000416231	0.000416231	0.00024685 9	0.00024685 9	5.5604E-05	5.5604E-05	0.00018826 1	0.00018826 1	0.006966835
3836803774095	383680	3774095	0.005806025	0.005806025	0.006691054	0.006691054	0.000356954	0.000142245	0.00046264 3	0.00046264 3	0.000238755	9.26098E-05	0.000417387	0.000417387	0.00024777 2	0.00024777 2	5.58096E-05	5.58096E-05	0.00018895 7	0.00018895 7	0.007014374
3836903774095	383690	3774095	0.005476268	0.005476268	0.006311031	0.006311031	0.000357923	0.000142632	0.00046389 9	0.00046389 9	0.000239403	9.28612E-05	0.000418099	0.000418099	0.00024844 4	0.00024844 4	5.59611E-05	5.59611E-05	0.00018946 9	0.00018946 9	0.007033613
3837003774095	383700	3774095	0.005164609	0.005164609	0.005951865	0.005951865	0.000357646	0.000142521	0.0004635 4	0.0004635 4	0.000239218	9.27894E-05	0.000417921	0.000417921	0.00024825 2	0.00024825 2	5.59178E-05	5.59178E-05	0.00018932 3	0.00018932 3	0.007003503
3837103774095	383710	3774095	0.004878455	0.004878455	0.005622092	0.005622092	0.000357785	0.000142576	0.00046371 9	0.00046371 9	0.0002393 1	9.28253E-05	0.000417565	0.000417565	0.00024834 8	0.00024834 8	5.59395E-05	5.59395E-05	0.00018939 6	0.00018939 6	0.006958553
3837203774095	383720	3774095	0.004602485	0.004602485	0.005304055	0.005304055	0.000355778	0.000141777	0.00046111 8	0.00046111 8	0.000237968	9.23046E-05	0.000415964	0.000415964	0.00024695 5	0.00024695 5	5.56257E-05	5.56257E-05	0.00018833 4	0.00018833 4	0.006847774
3837303774095	383730	3774095	0.004344706	0.004344706	0.005006981	0.005006981	0.000353563	0.000140894	0.00045824 8	0.00045824 8	0.000236487	9.17301E-05	0.000414008	0.000414008	0.00024541 8	0.00024541 8	5.52794E-05	5.52794E-05	0.00018716 2	0.00018716 2	0.006711715
3837403774095	383740	3774095	0.00410896	0.00410896	0.0047353	0.0047353	0.000351487	0.000140067	0.00045555 7	0.00045555 7	0.000235098	9.11914E-05	0.000412051	0.000412051	0.00024397 7	0.00024397 7	5.49548E-05	5.49548E-05	0.00018606 3	0.00018606 3	0.006580748
3837503774095	383750	3774095	0.003892099	0.003892099	0.004485383	0.004485383	0.00034948	0.000139267	0.00045295 6	0.00045295 6	0.000233756	9.06708E-05	0.000410183	0.000410183	0.00024258 4	0.00024258 4	5.46411E-05	5.46411E-05	0.000185	0.000185	0.006453921
3837603774095	383760	3774095	0.003691995	0.003691995	0.004254777	0.004254777	0.000347542	0.000138495	0.00045044 5	0.00045044 5	0.000232459	9.0168E-05	0.000408316	0.000408316	0.00024123 9	0.00024123 9	5.43381E-05	5.43381E-05	0.00018397 4	0.00018397 4	0.006325282
3837703774095	383770	3774095	0.003530912	0.003530912	0.004069139	0.004069139	0.000349203	0.000139157	0.00045259 7	0.00045259 7	0.00023357	9.05989E-05	0.000409917	0.000409917	0.00024239 2	0.00024239 2	5.45978E-05	5.45978E-05	0.00018485 4	0.00018485 4	0.00628965
3837803774095	383780	3774095	0.003401028	0.003401028	0.003919456	0.003919456	0.000354255	0.00014117	0.00045914 5	0.00045914 5	0.000236949	9.19096E-05	0.000413474	0.000413474	0.00024589 9	0.00024589 9	5.53876E-05	5.53876E-05	0.00018752 8	0.00018752 8	0.006449176
3837903774095	383790	3774095	0.003284844	0.003284844	0.003785562	0.003785562	0.000358892	0.000143018	0.00046515 4	0.00046515 4	0.000240051	9.31126E-05	0.000417921	0.000417921	0.00024911 7	0.00024911 7	5.61126E-05	5.61126E-05	0.00018998 2	0.00018998 2	0.00642614
3838003774095	383800	3774095	0.003192129	0.003192129	0.003678714	0.003678714	0.000369065	0.000147072	0.00047834	0.00047834	0.000246855	9.57519E-05	0.000429661	0.000429661	0.00025617 8	0.00025617 8	5.77031E-05	5.77031E-05	0.00019536 7	0.00019536 7	0.006480667
3838103774095	383810	3774095	0.003060161	0.003060161	0.00352663	0.00352663	0.000376746	0.000150133	0.00048829 6	0.00048829 6	0.000251993	9.77449E-05	0.000441756	0.000441756	0.00026151	0.00026151	5.89041E-05	5.89041E-05	0.00019943 4	0.00019943 4	0.006360656
3838203774095	383820	3774095	0.002933517	0.002933517	0.003380681	0.003380681	0.000380553	0.000151649	0.00049322 9	0.00049322 9	0.000254539	9.87324E-05	0.000449761	0.000449761	0.00026415 2	0.00026415 2	5.94992E-05	5.94992E-05	0.00020144 9	0.00020144 9	0.006225547
3838303774095	383830	3774095	0.00281164	0.00281164	0.003240226	0.003240226	0.000382075	0.000152256	0.00049520 2	0.00049520 2	0.000255557	9.91274E-05	0.000456698	0.000456698	0.00026520 9	0.00026520 9	5.97373E-05	5.97373E-05	0.00020225 5	0.00020225 5	0.006089747
3838403774095	383840	3774095	0.00269666	0.00269666	0.003107719	0.003107719	0.000383736	0.000152918	0.00049735 5	0.00049735 5	0.000256668	9.95583E-05	0.000464347	0.000464347	0.00026636 2	0.00026636 2	5.9997E-05	5.9997E-05	0.00020313 4	0.00020313 4	0.005954552
3838603774095	383860	3774095	0.002484613	0.002484613	0.00286335	0.00286335	0.000380345	0.000151567	0.00049296	0.00049296	0.0002544	9.86785E-05	0.000459366	0.000459366	0.00026400 8	0.00026400 8	5.94668E-05	5.94668E-05	0.00020133 9	0.00020133 9	0.005705471
3838703774095	383870	3774095	0.002387871	0.002387871	0.002751861	0.002751861	0.000378753	0.000150932	0.00049089 7	0.00049089 7	0.000253335	9.82655E-05	0.000456965	0.000456965	0.00026290 3	0.00026290 3	5.92179E-05	5.92179E-05	0.00020049 6	0.00020049 6	0.005583908
3838803774095	383880	3774095	0.002296683	0.002296683	0.002646773	0.002646773	0.000377092	0.000150271	0.00048874 4	0.00048874 4	0.000252225	9.78346E-05	0.000454297	0.000454297	0.00026176 1	0.00026176 1	5.89582E-05	5.89582E-05	0.00019961 7	0.00019961 7	0.005464501
3838903774095	383890	3774095	0.00221068	0.00221068	0.00254766	0.00254766	0.00037557	0.000149664	0.00048677 1	0.00048677 1	0.000251206	9.74396E-05	0.000451807	0.000451807	0.00026069 4	0.00026069 4	5.87202E-05	5.87202E-05	0.00019881 1	0.00019881 1	0.005347165
3839003774095	383900	3774095	0.002129027	0.002129027	0.002453561	0.002453561	0.000373148	0.000148699	0.00048363 2	0.00048363 2	0.000249586	9.68112E-05	0.000447093	0.000447093	0.00025901 2	0.00025901 2	5.83415E-05	5.83415E-05	0.00019752 9	0.00019752 9	0.005232331
3839103774095	383910	3774095	0.002051679	0.002051679	0.002364423	0.002364423	0.000370726	0.000147733	0.00048049 2	0.00048049 2	0.000247966	9.61828E-05	0.00044149	0.00044149	0.00025733 1	0.00025733 1	5.79628E-05	5.79628E-05	0.00019624 7	0.00019624 7	0.005119222
3829703774105	382970	3774105	0.001273759	0.001273759	0.001467922	0.001467922	0.000304082	0.000121176	0.00039411 7	0.00039411 7	0.00020339	7.88925E-05	0.000377543	0.000377543	0.000211072	0.000211072	4.75431E-05	4.75431E-05	0.00016096 8	0.00016096 8	0.000755265
3829803774105	382980	3774105	0.001317872	0.001317872	0.001518759	0.001518759	0.000301799	0.000120266	0.00039115 7	0.00039115 7	0.000201863	7.83E-05	0.000375231	0.000375231	0.00020948 7	0.00020948 7	4.71861E-05	4.71861E-05	0.00015976	0.00015976	0.000759579
3829903774105	382990	3774105	0.001366753	0.001366753	0.00157509	0.00157509	0.000299653	0.000119411	0.00038837 6	0.00038837 6	0.000200428	7.77434E-05	0.000373185	0.000373185	0.00020799 8	0.00020799 8	4.68506E-05	4.68506E-05	0.00015862 4	0.00015862 4	0.000764928
3830003774105	383000	3774105	0.001441832	0.001441832	0.001661615	0.001661615	0.00030083	0.00011988	0.00038990 1	0.00038990 1	0.000201215	7.80487E-05	0.00037443	0.00037443	0.00020881 4	0.00020881 4	4.70346E-05	4.70346E-05	0.00015924 7	0.00015924 7	0.000782874
3830103774105	383010	3774105	0.001548017	0.001548017	0.001783986	0.001783986	0.00030519	0.000121617	0.00039555 2	0.00039555 2	0.000204131	7.91798E-05	0.000378966	0.000378966	0.00021184 1	0.00021184 1	4.77163E-05	4.77163E-05	0.00016155 5	0.00016155 5	0.000814192
3830203774105	383020	3774105	0.001669246	0.001669246	0.001923694	0.001923694	0.000309965	0.00012352	0.00040174 1	0.00040174 1	0.000207325	8.04187E-05	0.000383858	0.000383858	0.00021515 5	0.00021515 5	4.84628E-05	4.84628E-05	0.00016408 2	0.00016408 2	0.000848617
3830303774105	383030	3774105	0.001807185	0.001807185	0.002082659	0.002082659	0.000315086	0.000125561	0.00040837 8	0.00040837 8	0.00021075	8.17473E-05	0.000389105	0.000389105	0.00021871	0.00021871	4.92635E-05	4.92635E-05	0.00016679 3	0.00016679 3	0.000885457
3830403774105	383040	3774105	0.001966278	0.001966278	0.002266003	0.002266003	0.000320553	0.00012774	0.00041514 64	0.00041514 64	0.000214407	8.31657E-05	0.000394797	0.000394797	0.000222505	0.000222505	5.01183E-05	5.01183E-05	0.00016968 7	0.00016968 7	0.000925317


			MSite Grubbing / Prep	MMass Grading / Excavation	MMass Grading / Excavation	MDrainage / Utilities Trenching	MFoundations / Concrete Pads	MBuilding / Structure Construction	MAsphalt Paving	MLandscaping or Other Finishing	MWaterside Construction (Piles)	RSSWRestriping South Valley	RSSWRestriping Silver Lake Boulevard	RSSWDemolition	RSSWPlacing Base	RSSWForm	Child Risk				
Unique Identifier	X (UTM)	Y (UTM)	2027	2027	2028	2028	2028	2028	2028	2028	2028	2029	2029	2029	2029	2029	3rd Trimester	0<2	2<16	Total	per million
3836903774085	383690	3774085	0.007477587	0.01243804	0.01243804	0.00598207	0.002834544	0.007690178	0.005000313	0.003433932	0.003690813	0.00016363	0.002187465	0.006966085	0.000633449	0.001377744	7.33768E-07	1.60504E-05	9.572E-07	1.77414E-05	17.7413941
3837003774085	383700	3774085	0.007460755	0.012410042	0.012410042	0.005968604	0.002828164	0.007672868	0.004989058	0.003426203	0.003682505	0.000163512	0.002186126	0.006960967	0.000632983	0.001376732	6.67674E-07	1.46179E-05	9.3509E-07	1.62206E-05	16.2206437
3837103774085	383710	3774085	0.007402761	0.012313576	0.012313576	0.005922209	0.00280618	0.007613225	0.004950277	0.00339957	0.00365388	0.000163394	0.002179903	0.00690823	0.000628188	0.001366302	6.11521E-07	1.33997E-05	9.1206E-07	1.49233E-05	14.9232677
3837203774085	383720	3774085	0.007301849	0.012145722	0.012145722	0.00584148	0.002767927	0.007509444	0.004882796	0.003353228	0.003604072	0.000162981	0.002153523	0.006802666	0.000618588	0.001345423	5.63493E-07	1.23566E-05	8.8716E-07	1.38072E-05	13.8072265
3837303774085	383730	3774085	0.007187137	0.011954913	0.011954913	0.00574971	0.002724443	0.007391471	0.004806088	0.003300549	0.003547452	0.000162509	0.002115383	0.006667305	0.00060628	0.001318652	5.21796E-07	1.14501E-05	8.6256E-07	1.28345E-05	12.8344816
3837403774085	383740	3774085	0.007061098	0.011745261	0.011745261	0.005648878	0.002676665	0.007261847	0.004721804	0.003242668	0.003485241	0.000161948	0.002067685	0.006502606	0.000591303	0.001286078	4.85232E-07	1.06545E-05	8.3838E-07	1.19781E-05	11.9780713
3837503774085	383750	3774085	0.006907297	0.011489433	0.011489433	0.005525838	0.002618363	0.007103674	0.004618957	0.003172038	0.003409327	0.00016121	0.002006886	0.006314509	0.000574199	0.001248876	4.5286E-07	9.94928E-06	8.132E-07	1.12153E-05	11.2153385
3837603774085	383760	3774085	0.006751183	0.011229757	0.011229757	0.005400947	0.002559185	0.006943122	0.004514562	0.003100346	0.003332272	0.000160502	0.001948291	0.006104841	0.000555133	0.001207409	4.23812E-07	9.31587E-06	7.889E-07	1.05286E-05	10.5285806
3837703774085	383770	3774085	0.006688881	0.011126126	0.011126126	0.005351105	0.002535568	0.006879049	0.004472901	0.003071735	0.003301521	0.000161063	0.001950464	0.006059142	0.000550977	0.00119837	3.9868E-07	8.76803E-06	7.7449E-07	9.9412E-06	9.94119771
3837803774085	383780	3774085	0.006623229	0.011016921	0.011016921	0.005298583	0.002510681	0.00681153	0.004428998	0.003041586	0.003269116	0.000162302	0.001920154	0.005953578	0.000541378	0.001177492	3.76184E-07	8.2771E-06	7.6205E-07	9.41533E-06	9.41533345
3837903774085	383790	3774085	0.006562124	0.01091528	0.01091528	0.005249699	0.002487518	0.006748688	0.004388137	0.003013524	0.003238955	0.000163748	0.001888028	0.005844357	0.000531446	0.00115589	3.55932E-07	7.83372E-06	7.501E-07	8.93974E-06	8.93974444
3838003774085	383800	3774085	0.00650381	0.010818283	0.010818283	0.005203048	0.002465413	0.006688716	0.004349142	0.002986745	0.003210173	0.000168854	0.001856081	0.005732029	0.000521232	0.001133674	3.37599E-07	7.43053E-06	7.3871E-07	8.50684E-06	8.50683735
3838103774085	383810	3774085	0.006362454	0.010583155	0.010583155	0.005089964	0.002411829	0.006543342	0.004254617	0.00292183	0.003140402	0.000172455	0.00179948	0.005554442	0.000505083	0.001098551	3.20309E-07	7.04797E-06	7.2114E-07	8.08942E-06	8.08941719
3838203774085	383820	3774085	0.006212722	0.010334094	0.010334094	0.004970178	0.00235507	0.006389353	0.00415449	0.002853069	0.003066497	0.000174551	0.001740141	0.005370275	0.000488336	0.001062127	3.0452E-07	6.69681E-06	7.0285E-07	7.70418E-06	7.704182
3838303774085	383830	3774085	0.006064745	0.010087953	0.010087953	0.004851796	0.002298976	0.006237169	0.004055537	0.002785113	0.002993458	0.000175082	0.001682379	0.005191866	0.000472113	0.001026841	2.90671E-07	6.3844E-06	6.8491E-07	7.35999E-06	7.35998533
3838403774085	383840	3774085	0.005918842	0.009845261	0.009845261	0.004735074	0.002243668	0.006087118	0.00395797	0.00271811	0.002921442	0.000174698	0.001626255	0.005018941	0.000456388	0.00099264	2.77691E-07	6.0931E-06	6.6747E-07	7.03826E-06	7.03826276
3838603774085	383860	3774085	0.005650888	0.009399553	0.009399553	0.004520711	0.002142094	0.005811545	0.003778788	0.002595057	0.002789185	0.000173459	0.001525828	0.004710199	0.000428314	0.000931578	2.54713E-07	5.58957E-06	6.3464E-07	6.47892E-06	6.47892099
3838703774085	383870	3774085	0.005521259	0.00918393	0.00918393	0.004417007	0.002092955	0.00567823	0.003692103	0.002535528	0.002725202	0.000172809	0.001478487	0.004564784	0.000415091	0.000902818	2.44354E-07	5.36258E-06	6.1912E-07	6.22605E-06	6.22605248
3838803774085	383880	3774085	0.005394501	0.008973084	0.008973084	0.004315601	0.002044905	0.005547869	0.00360734	0.002477317	0.002662636	0.00017216	0.001433052	0.004425219	0.000402399	0.000875215	2.34587E-07	5.14941E-06	6.0414E-07	5.98814E-06	5.98814164
3838903774085	383890	3774085	0.005270296	0.008766485	0.008766485	0.004216237	0.001997822	0.005420133	0.003524283	0.002420278	0.002601331	0.000171511	0.001389403	0.004291138	0.000390207	0.000848696	2.25387E-07	4.94886E-06	5.8968E-07	5.76392E-06	5.76392497
3839003774085	383900	3774085	0.005149122	0.008564927	0.008564927	0.004119298	0.001951888	0.005295514	0.003443253	0.002364632	0.002541521	0.000170802	0.00134763	0.004162907	0.000378547	0.000823335	2.16535E-07	4.75882E-06	5.7556E-07	5.55091E-06	5.55091328
3839103774085	383910	3774085	0.005030023	0.00836682	0.00836682	0.004024018	0.001906741	0.005173028	0.003363611	0.002309937	0.002482736	0.000170094	0.001307435	0.004039428	0.000367318	0.000798914	2.08113E-07	4.57869E-06	5.6189E-07	5.3487E-06	5.34869832
3829703774095	382970	3774095	0.000700637	0.001165424	0.001165424	0.00056051	0.000265592	0.000720557	0.000468521	0.000321754	0.000345823	0.000147191	0.000205321	0.000639421	5.81446E-05	0.000126464	1.14345E-07	3.24831E-06	2.7937E-07	3.64203E-06	3.64202616
3829803774095	382980	3774095	0.00070686	0.001175773	0.001175773	0.000565488	0.000267951	0.000726956	0.000472682	0.000324611	0.000348894	0.000146099	0.000206304	0.000642528	5.84272E-05	0.000127079	1.19265E-07	3.40162E-06	2.8743E-07	3.80832E-06	3.80831556
3829903774095	382990	3774095	0.00071388	0.00118745	0.00118745	0.000571104	0.000270612	0.000734175	0.000477376	0.000327835	0.000352359	0.000145065	0.000207406	0.000646184	5.87596E-05	0.000127802	1.24605E-07	3.56861E-06	2.9625E-07	3.98946E-06	3.98946367
3830003774095	383000	3774095	0.000732626	0.001218633	0.001218633	0.000586101	0.000277718	0.000753455	0.000489912	0.000336444	0.000361612	0.000145538	0.000211812	0.000660077	6.00229E-05	0.000130549	1.32526E-07	3.81521E-06	3.1065E-07	4.25838E-06	4.2583787
3830103774095	383010	3774095	0.000764056	0.001270913	0.001270913	0.000611245	0.000289632	0.000785779	0.00051093	0.00035078	0.000377125	0.000147574	0.000219702	0.000684754	6.22669E-05	0.00013543	1.43577E-07	4.15975E-06	3.3162E-07	4.63495E-06	4.6349473
3830203774095	383020	3774095	0.000798757	0.001328633	0.001328633	0.000639006	0.000302786	0.000821466	0.000534134	0.000366813	0.000394253	0.000149817	0.000228367	0.000711991	6.47436E-05	0.000140817	1.56282E-07	4.55858E-06	3.5574E-07	5.0706E-06	5.07060149
3830303774095	383030	3774095	0.000831463	0.001383036	0.001383036	0.000665171	0.000315185	0.000855102	0.000556005	0.000381833	0.000410397	0.000151647	0.000236376	0.000737125	6.70292E-05	0.000145788	1.69839E-07	4.98779E-06	3.8101E-07	5.53864E-06	5.53864308
3830403774095	383040	3774095	0.000866324	0.001441022	0.001441022	0.000693059	0.000328399	0.000890954	0.000579317	0.000397842	0.000427603	0.000153625	0.000244921	0.000763996	6.94726E-05	0.000151102	1.85422E-07	5.48519E-06	4.099E-07	6.08051E-06	6.08051194
3830503774095	383050	3774095	0.000905651	0.001506439	0.001506439	0.000724521	0.000343307	0.000931399	0.000605615	0.000415902	0.000447015	0.000156045	0.000254627	0.000794523	7.22486E-05	0.00015714	2.04104E-07	6.0868E-06	4.4457E-07	6.73547E-06	6.73546768
3830603774095	383060	3774095	0.000950962	0.001581807	0.001581807	0.00076077	0.000360483	0.000977998	0.000635915	0.00043671	0.000469379	0.000159174	0.000266001	0.000830168	7.54899E-05	0.00016419	2.27172E-07	6.83746E-06	4.8752E-07	7.55215E-06	7.55214885
3830703774095	383070	3774095	0.000999384	0.001662351	0.001662351	0.000799507	0.000378838	0.001027796	0.000668295	0.000458947	0.000493279	0.000162715	0.000278327	0.00086883	7.90055E-05	0.000171836	2.54952E-07	7.75259E-06	5.3894E-07	8.54648E-06	8.54648103
3830803774095	383080	3774095	0.00104956	0.001745813	0.001745813	0.000839648	0.000397859	0.0010794	0.000701848	0.000481989	0.000518045	0.000166523	0.000291279	0.000909411	8.26956E-05	0.000179862	2.88342E-07	8.86546E-06	5.9982E-07	9.75362E-06	9.75361796
3830903774095	383090	3774095	0.001103167	0.001834981	0.001834981	0.000882533	0.00041818	0.00113453	0.000737695	0.000506607	0.000544505	0.000170832	0.000305273	0.000953282	8.6685E-05	0.000188539	3.2936E-07	1.02479E-05	6.7327E-07	1.12505E-05	11.2505448
3831003774095	383100	3774095	0.001154939	0.001921098	0.001921098	0.000923951	0.000437805	0.001187774	0.000772316	0.000530383	0.000570059	0.000174787	0.000318254	0.000994228	9.04084E-05	0.000196637	3.77421E-07	1.18862E-05	7.5658E-07	1.30202E-05	13.0201933
3831103774095	383110	3774095	0.001194107	0.001986249	0.001986249	0.000955286	0.000452653	0.001228056	0.000798507	0.00054837	0.000589391	0.000176351	0.000327305	0.001022836	9.30097E-05	0.000202295	4.27458E-07	1.36117E-05	8.393E-07	1.48785E-05	14.8784788
3831203774095	383120	3774095	0.00123503	0.002054319	0.002054319	0.000988024	0.000468165	0.001270142	0.000825873	0.000567163	0.00060959	0.000177975	0.000336684	0.001052449	9.57025E-05	0.000208152	4.89931E-07	1.57936E-05	9.4072E-07	1.72242E-05	17.2242495
3831303774095	383130	3774095	0.001282095	0.002132607	0.002132607	0.001025676	0.000486007	0.001318546	0.000857346	0.000588777	0.000632821	0.000180572	0.000347611	0.001086997	9.88441E-05	0.000214985	5.7482E-07	1.88011E-05	1.0767E-06	2.04526E-05	20.452557
3831403774095	383140	3774095	0.001331395	0.00221461	0.00221461	0.001065116	0.000504694	0.001369247	0.000890313	0.000611416	0.000657154	0.0001837	0.000360533	0.001124562	0.00010226	0.000222415	6.92136E-07	2.30278E-05	1.2609E-06	2.49809E-05	24.980904
3831503774095	383150	3774095	0.001384922	0.002303645	0.002303645	0.001107937	0.000524985	0.001424295	0.000926106	0.000635998	0.000683574	0.000187006	0.00037539	0.00117547	0.000106889	0.000232483	8.62905E-07	2.93094E-05	1.5253E-06	3.16976E-05	31.6975812
3831603774095	383160	3774095	0.001432067	0.002382066	0.002382066	0.001145653	0.000542857	0.001472781	0.000957633	0.000657648	0.000706844	0.000190636	0.000384382	0.001204078	0.000109491	0.000238141	1.12555E-06	3.91623E-05	1.9254E-06	4.22132E-05	42.2132004
3831703774095	383170	3774095	0.001432067	0.002382066	0.002382066	0.001145653	0.000542857	0.001472781	0.000957633	0.000657648	0.000706844	0.000190636	0.000384382	0.001204078	0.000109491	0.000238141	1.12555E-06	3.91623E-05	1.9254E-06	4.22132E-05	42.2132004
3831803774095	383180	3774095	0.001432067	0.002382066	0.002382066	0.001145653	0.000542857	0.001472781	0.000957633	0.000657648	0.000706844	0.000190636	0.000384382	0.001204078	0.000109491	0.000238141	1.12555E-06	3.91623E-05	1.9254E-06	4.22132E-05	42.2132004
3831903774095	383190	3774095	0.001432067	0.002382066	0.002382066	0.001145653	0.000542857	0.001472781	0.000957633	0.000657648	0.000706844	0.000190636	0.000384382	0.001204078	0.000109491	0.000238141	1.12555E-06	3.91623E-05	1.9254E-06	4.22132E-05	42.2132004
3832003774095	383200	3774095	0.001432067	0.002382066	0.002382066	0.001145653	0.000542857	0.001472781	0.000957633	0.000657648	0.000706844	0.000190636	0.000384382	0.001204078	0.000109491	0.000238141	1.12555E-06	3.91623E-05	1.9254E-06	4.22132E-05	42.2132004
3832103774095	383210	3774095	0.001432067	0.002382066	0.002382066	0.001145653	0.000542857	0.001472781	0.000957633	0.000657648	0.000706844	0.000190636	0.000384382	0.001204078	0.000109491	0.000238141	1.12555E-06	3.91623E-05	1.9254E-06	4.22132E-05	42.2132004
3832203774095	383220	3774095	0.001432067	0.002382066	0.002382066	0.001145653	0.000542857	0.001472781	0.000957633	0.000657648	0.000706844	0.000190636	0.000384382	0.001204078	0.000109491	0.000238141	1.12555E-06	3.91623E-05	1.9254E-06	4.22132E-05	42.2132004
3832303774095	383230	3774095	0.001432067	0.002382066	0.002382066	0.001145653	0.000542857	0.001472781	0.000957633	0.000657648	0.000706844	0.000190636	0.000384382	0.001204078	0.000109491	0.000238141	1.12555E-06	3.91623E-05	1.9254E-06	4.22132E-05	42.2132004
3832403774095	383240	3774095	0.001432067	0.002382066	0.002382066	0.001145653	0.000542857	0.001472781	0.000957633	0.000657648	0.000706844	0.000190636	0.000384382	0.001204078	0.000109491	0.000238141	1.12555E-06	3.91623E-05	1.9254E-06	4.22132E-05	42.2132004
3832503774095	383250	3774095	0.001432067	0.002382066	0.002382066	0.001145653	0.000542857	0.001472781	0.000957633	0.000657648	0.000706844	0.000190636	0.000384382	0.001204078	0.000109491	0.000238141	1.12555E-06	3.91623E-05	1.9254E-06	4.22132E-05	42.2132004
3832603774095	383260	3774095	0.001432067	0.002382066	0.002382066	0.001145653	0.000542857	0.001472781	0.000957633	0.000657648	0.000706844	0.000190636	0.000384382	0.001204078	0.000109491	0.000238141	1.12555E-06	3.91623E-05	1.9254E-06	4.22132E-05	42.2132004
3832703774095	383270	3774095	0.001432067	0.002382066	0.002382066	0.001145653	0.000542857	0.001472781	0.000957633	0.000657648	0.000706844	0.000190636	0.000384382	0.001204078	0.000109491	0.000238141	1.12555E-06	3.91623E-05	1.9254E-06	4.22132E-05	42.2132004
3832803774095	383280	3774095	0.001432067	0.002382066	0.002382066	0.001145653	0.000542857	0.001472781	0.000957633	0.000657648	0.000706844	0.000190636	0.000384382	0.001204078	0.000109491	0.000238141	1.12555E-06	3.91623E-05	1.9254E-06	4.22132E-05	42.2132004
3832903774095	383290	3774095	0.001432067	0.002382066	0.002382066	0.001145653	0.000542857	0.001472781	0.000957633	0.000657648	0.000706844	0.000190636	0.000384382	0.001204078	0.000109491	0.000238141	1.12555E-06	3.91623E-05	1.9254E-06	4.22132E-05	42.2132004
3833003774095	383300	3774095	0.001432067	0.002382066	0.002382066	0.001145653	0.000542857	0.001472781	0.000957633	0.000657648	0.000706844	0.000190636	0.000384382	0.001204078	0.000109491	0.000238141	1.12555E-06	3.91623E-05	1.9254E-06	4.22132E-05	42.2132004
3833103774095	383310	3774095	0.001432067	0.002382066	0.002382066	0.001145653	0.000542857	0.001472781	0.000957633	0.000657648	0.000706844	0.000190636	0.000384382	0.001204078	0.000109491	0.000238141	1.12555E-06	3.91623E-05	1.9254E-06	4.22132E-05	42.2132004
3833203774095	383320	3774095	0.001432067	0.002382066	0.002382066	0.001145653	0.000542857	0.001472781	0.000957633	0.000657648	0.000706844	0.000190636	0.000384382	0.001204078	0.000109491	0.000238141	1.12555E-06	3.91623E-05	1.9254E-06	4.22132E-05	42.2132004
3833303774095	383330	3774095	0.001432067	0.002382066	0.002382066	0.001145653	0.000542857	0.001472781	0.000957633	0.000657648	0.000706844	0.000190636	0.000384382	0.001204078	0.000109491	0.000238141	1.12555E-06	3.91623E-05	1.9254E-06	4.22132E-05	42.2132004
3833403774095	383340	3774095	0.001432067	0.002382066	0.002382066	0.001145653	0.000542857	0.001472781	0.000957633	0.000657648	0.000706844	0.000190636	0.000384382	0.001204078	0.000109491	0.000238141	1.12555E-06	3.91623E-05	1.9254E-06	4.22132E-05	42.2132004
3833503774095	383350	3774095	0.001432067	0.002382066	0.002382066	0.001145653	0.000542857	0.001472781	0.000957633	0.000657648	0.000706844	0.000190636	0.000384382	0.001204078	0.000109491	0.000238141	1.12555E-06	3.91623E-05	1.9254E-06	4.22132E-05	42.2132004
3833603774095	383360	3774095	0.001432067	0.002382066	0.002382066	0.001145653	0.000542857	0.001472781	0.000957633	0.000657648	0.000706844	0.000190636	0.000384382	0.001204078	0.000109491	0.000238141	1.12555E-06	3.91623E-05	1.9254E-06	4.22132E-05	42.2132004
3833703774095	383370	3774095	0.001432067	0.002382066	0.002382066	0.001145653	0.000542857	0.001472781	0.000957633	0.000657648	0.000706844	0.000190636	0.000384382	0.001204078	0.000109491	0.000238141	1.12555E-06	3.91623E-05	1.9254E-06	4.22132E-05	42.2132004
3833803774095	383380	3774095	0.001432067	0.002382066	0.002382066	0.001145653	0.000542857	0.001472781	0.000957633	0.000657648	0.000706844	0.000190636	0.000384382	0.001204078	0.000109491	0.000238141	1.12555E-06	3.91623E-05	1.9254E-06	4.22132E-05	42.2132004
3833903774095	383390	3774095	0.001432067	0.002382066	0.002382066	0.001145653	0.000542857	0.001472781	0.000957633	0.000657648	0.000706844	0.000190636	0.000384382	0.001204078	0.000109491	0.000238141	1.12555E-06	3.91623E-05	1.9254E-06	4.22132E-05	42.2132004
3834003774095	383400	3774095	0.001432067	0.002382066	0.002382066	0.001145653	0.000542857	0.001472781	0.000957633	0.000657648	0.000706844	0.000190636	0.000384382	0.001204078	0.000109491	0.000238141	1.12555E-06	3.91623E-05	1.9254E-06	4.22132E-05	42.2132004
3834103774095	383410	3774095	0.001432067	0.002382066	0.002382066	0.001145653	0.000542857	0.001472781	0.000957633	0.000657648	0.000706844	0.000190636	0.000384382	0.001204078	0.000109491	0.000238141	1.12555E-06	3.91623E-05	1.9254E-06	4.22132E-05	42.2132004
3834203774095	383420	3774095	0.001432067	0.002382066	0.002382066	0.001145653	0.000542857	0.001472781	0.000957633	0.000657648	0.000706844	0.000190636	0.000384382	0.001204078	0.000109491	0.000238141	1.12555E-06	3.91623E-05	1.9254E-06	4.22132E-05	42.2132004
3834303774095	383430	3774095	0.001432067	0.002382066	0.002382066	0.001145653	0.000542857	0.001472781	0.000957633	0.000657648	0.000706844	0.000190636	0.000384382	0.001204078	0.000109491	0.000238141	1.12555E-06	3.91623E-05	1.9254E-06	4.22132E-05	42.2132004
3834403774095	383440	3774095	0.001432067	0.002382066	0.002382066	0.001145653	0.000542857	0.001472781	0.000957633	0.000657648	0.000706844	0.000190636	0.000384382	0.001204078	0.000109491	0.000238141	1.12555E-06	3.91623E-05	1.9254E-06	4.22132E-05	42.2132004
3834503774095	383450	3774095	0.001432067	0.002382066	0.002382066	0.001145653	0.000542857	0.001472781	0.000957633	0.000657648	0.000706844	0.000190636	0.000384382	0.001204078	0.000109491	0.000238141	1.12555E-06	3.91623E-05	1.9254E-06	4.22132E-05	42.2132004
3834603774095	383460	3774095	0.001432067	0.002382066	0.002382066	0.001145653	0.000542857	0.001472781	0.000957633	0.000657648	0.000706844	0.000190636	0.000384382	0.001204078	0.000109491	0.000238141	1.12555E-06	3.91623E-05	1.9254E-06	4.22132E-05	42.2132004
3834703774095	383470	3774095	0.001432067	0.002382066	0.002382066	0.001145653	0.000542857	0.001472781	0.000957633	0.000657648	0.000706844	0.000190636	0.000384382	0.001204078	0.000109491	0.000238141	1.12555E-06	3.91623E-05	1.9254E-06	4.22132E-05	42.2132004
3834803774095	383480	3774095	0.001432067	0.002382066	0.002382066	0.001145653	0.000542857	0.001472781	0.000957633	0.000657648	0.000706844	0.000190636	0.000384382	0.001204078	0.000109491	0.000238141	1.12555E-06	3.91623E-05	1.9254E-06	4.22132E-05	42.2132004
3834903774095	383490	3774095	0.001432067	0.002382066	0.002382066	0.001145653	0.000542857	0.001472781	0.000957633	0.000657648	0.000706844	0.000190636	0.000384382	0.001204078	0.000109491	0.000238141	1.12555E-06	3.91623E-05	1.9254E-06	4.22132E-05	42.2132004
3835003774095	383500	3774095	0.001432067	0.002382066	0.002382066	0.001145653	0.000542857	0.001472781	0.000957633	0.000657648	0.000706844	0.000190636	0.000384382	0.001204078	0.000109491	0.000238141	1.12555E-06	3.91623E-05	1.9254E-06	4.22132E-05	42.2132004
3835103774095	383510	3774095	0.001432067	0.002382066	0.002382066	0.001145653	0.000542857	0.001472781	0.000957633	0.000657648	0.000706844	0.000190636	0.000384382	0.001204078	0.000109491	0.000238141	1.12555E-06	3.91623E-05	1.9254E-06	4.22132E-05	42.2132004
3835203774095	383520	3774095	0.001432067	0.002382066	0.002382066	0.001145653	0.000542857	0.001472781	0.000957633	0.000657648	0.000706844	0.000190636	0.000384382	0.001204078	0.000109491	0.000238141	1.12555E-06	3.91623E-05	1.9254E-06	4.22132E-05	42.2132004
3835303774095	383530	3774095	0.001432067	0.002382066	0.002382066	0.001145653	0.000542857	0.001472781	0.000957633	0.000657648	0.000706844	0.000190636	0.000384382	0.001204078	0.000109491	0.000238141	1.12555E-06	3.91623E-05	1.9254E-06	4.22132E-05	42.2132004
3835403774095	383540	3774095	0.001432067	0.002382066	0.002382066	0.001145653	0.000542857	0.001472781	0.000957633	0.000657648	0.000706844	0.000190636	0.000384382	0.001204078	0.000109491	0.000238141	1.12555E-06	3.91623E-05	1.9254E-06	4.22132E-05	42.2132004
3835503774095	383550	3774095	0.001432067	0.002382066	0.002382066	0.001145653	0.000542857	0.001472781	0.000957633	0.000657648	0.000706844	0.000190636	0.000384382	0.001204078	0.000109491	0.000238141	1.12555E-06	3.91623E-05	1.9254E-06	4.22132E-05	42.2132004
3835603774095	383560	3774095	0.001432067	0.002382066	0.002382066	0.001145653	0.000542857	0.001472781	0.000957633	0.000657648	0.000706844	0.000190636	0.000384382	0.001204078	0.000109491	0.000238141	1.12555E-06	3.91623E-05	1.9254E-06	4.22132E-05	42.2132004
3835703774095	383570	3774095	0.001432067	0.002382066	0.002382066	0.001145653	0.000542857	0.001472781	0.000957633	0.000657648	0.000706844	0.000190636	0.000384382	0.001204078	0.000109491	0.000238141	1.12555E-06	3.91623E-05	1.9254E-06	4.22132E-05	42.2132004
3835803774095	383580	3774095	0.001432067	0.002382066	0.002382066	0.001145653	0.000542857	0.001472781	0.000957633	0.000657648	0.000706844	0.000190636	0.000384382	0.001204078	0.000109491	0.000238141	1.12555E-06	3.91623E-05	1.9254E-06	4.22132E-05	42.2132004
3835903774095	383590	3774095	0.001432067	0.002382066	0.002382066	0.001145653	0.000542857	0.001472781	0.000957633	0.000657648	0.000706844	0.000190636	0.000384382	0.001204078	0.000109491	0.000238141	1.12555E-06	3.91623E-05	1.9254E-06	4.22132E-05	42.2132004
3836003774095	383600	3774095	0.001432067	0.002382066	0.002382066	0.001145653	0.000542857	0.001472781	0.000957633	0.000657648	0.000706844	0.000190636	0.000384382	0.001204078	0.000109491	0.000238141	1.12555E-06	3.91623E-05	1.9254E-06	4.22132E-05	42.2132004
3836103774095	383610	3774095	0.001432067	0.002382066

			EGIODemolition	EGIOSite Grubbing / Prep	EGIOMass Grading / Excavation	EGIOMass Grading / Excavation	EGIODrainage / Utilities Trenching	EGIODrainage / Utilities Trenching	EGIOFoundations / Concrete Pads	EGIOFoundations / Concrete Pads	EGIOBuilding / Structure Construction	EGIOBuilding / Structure Construction	EGIOAsphalt Paving	EGIOArchitectural Coating	EGIOLandscaping or Other Finishing	EGIOWaterside Construction (Piles)	HIWaterside Construction (Landscaping)	HIWaterside Construction (Landscaping)	KMDemolition	KMSite Grubbing / Prep	KMMass Grading / Excavation
Unique Identifier	X (UTM)	Y (UTM)	2025	2025	2025	2026	2026	2027	2026	2027	2026	2027	2027	2027	2027	2027	2025	2026	2025	2025	2025
3830503774105	383050	3774105	0.009328139	0.00862487	0.014346399	0.014346399	0.006899894	0.006899894	0.003269446	0.003269446	0.008870076	0.008870076	0.005767508	0.001169849	0.003960798	0.004257092	0.004014709	0.004014709	0.001606298	0.001485195	0.002470438
3830603774105	383060	3774105	0.010601064	0.00980182	0.01630412	0.01630412	0.007841459	0.007841459	0.003715598	0.003715598	0.010080494	0.010080494	0.006554546	0.001329487	0.004501292	0.004838018	0.004383821	0.004383821	0.001708018	0.001579246	0.00262688
3830703774105	383070	3774105	0.012178718	0.01126053	0.018730504	0.018730504	0.009008428	0.009008428	0.004268554	0.004268554	0.011580676	0.011580676	0.007529996	0.001527342	0.005171175	0.005558013	0.00481657	0.00481657	0.001811463	0.001674893	0.002785977
3830803774105	383080	3774105	0.01402383	0.01296654	0.02156823	0.02156823	0.010373231	0.010373231	0.004915252	0.004915252	0.013335182	0.013335182	0.008670813	0.001758739	0.005954624	0.006400068	0.005298847	0.005298847	0.001911717	0.001767588	0.002940163
3830903774105	383090	3774105	0.016291006	0.01506279	0.02505508	0.02505508	0.012050229	0.012050229	0.005709882	0.005709882	0.015491028	0.015491028	0.010072588	0.002043067	0.006917284	0.007434742	0.00585977	0.00585977	0.002014127	0.001862277	0.003097667
3831003774105	383100	3774105	0.01900708	0.01757409	0.029232319	0.029232319	0.014059271	0.014059271	0.006661846	0.006661846	0.018073727	0.018073727	0.011751913	0.002383692	0.008070549	0.008674279	0.006490032	0.006490032	0.002116192	0.001956647	0.003254641
3831103774105	383110	3774105	0.021961277	0.02030556	0.033775786	0.033775786	0.016244449	0.016244449	0.007697271	0.007697271	0.020882857	0.020882857	0.013578467	0.00275418	0.009324923	0.010022488	0.007126499	0.007126499	0.00221101	0.002044317	0.003400468
3831203774105	383120	3774105	0.025720434	0.02378131	0.039557258	0.039557258	0.019025046	0.019025046	0.009014829	0.009014829	0.024457419	0.024457419	0.015902722	0.003225619	0.01092109	0.011738059	0.007868025	0.007868025	0.002311954	0.00213765	0.003555716
3831303774105	383130	3774105	0.030961565	0.0286273	0.04761796	0.04761796	0.022901837	0.022901837	0.010851808	0.010851808	0.029441182	0.029441182	0.019143268	0.003882913	0.013146513	0.014129958	0.008796759	0.008796759	0.002423768	0.002241035	0.003727683
3831403774105	383140	3774105	0.038400765	0.03550564	0.059059226	0.059059226	0.028404509	0.028404509	0.013459195	0.013459195	0.036515075	0.036515075	0.023742861	0.004815868	0.016305253	0.017524993	0.009940917	0.009940917	0.002544815	0.002352955	0.003913849
3831503774105	383150	3774105	0.049559262	0.04582287	0.076220662	0.076220662	0.036658293	0.036658293	0.017370169	0.017370169	0.047125629	0.047125629	0.030642063	0.006215263	0.021043235	0.022617407	0.011340122	0.011340122	0.002673798	0.002472214	0.004112221
3831603774105	383160	3774105	0.06744837	0.06236327	0.103733573	0.103733573	0.049890616	0.049890616	0.023640173	0.023640173	0.064136283	0.064136283	0.041702743	0.00845875	0.028639085	0.030781476	0.013107638	0.013107638	0.002809856	0.002598014	0.003421475
3831703774105	383170	3774105	0.004811214	0.00444849	0.007399504	0.007399504	0.003558788	0.003558788	0.001686296	0.001686296	0.004574957	0.004574957	0.002974732	0.000603378	0.002042878	0.002195698	0.00580784	0.00580784	0.074547467	0.068927149	0.114651772
3831803774105	383180	3774105	0.004678435	0.00432572	0.007195293	0.007195293	0.003460573	0.003460573	0.001639758	0.001639758	0.004448698	0.004448698	0.002892636	0.000586726	0.001986499	0.002135102	0.005639543	0.005639543	0.061517803	0.056879823	0.094612539
3831903774105	383190	3774105	0.004539961	0.00419768	0.006982324	0.006982324	0.003358146	0.003358146	0.001591224	0.001591224	0.004317024	0.004317024	0.002807019	0.00056936	0.001927702	0.002071906	0.005465543	0.005465543	0.052272661	0.048331696	0.080393788
3832003774105	383200	3774105	0.004409252	0.00407683	0.006781297	0.006781297	0.003261462	0.003261462	0.001545411	0.001545411	0.004192733	0.004192733	0.002726202	0.000552968	0.001872201	0.002012254	0.00530275	0.00530275	0.045296163	0.041881173	0.069664143
3832103774105	383210	3774105	0.004273798	0.00395159	0.006572973	0.006572973	0.003161268	0.003161268	0.001497936	0.001497936	0.004063931	0.004063931	0.002642452	0.00053598	0.001814687	0.001950437	0.005134253	0.005134253	0.039898181	0.036890159	0.061362208
3832203774105	383220	3774105	0.004143261	0.00383089	0.006372211	0.006372211	0.003064712	0.003064712	0.001452184	0.001452184	0.003939804	0.003939804	0.002561742	0.000519609	0.00175926	0.001890864	0.00497366	0.00497366	0.035549755	0.03286957	0.054674458
3832303774105	383230	3774105	0.004016003	0.00371323	0.006176493	0.006176493	0.002970581	0.002970581	0.00140758	0.00140758	0.003818795	0.003818795	0.00248306	0.00050365	0.001705225	0.001832787	0.004819071	0.004819071	0.031974107	0.0295635	0.04917522
3832403774105	383240	3774105	0.00388909	0.00359588	0.005981304	0.005981304	0.002876706	0.002876706	0.001363098	0.001363098	0.003698114	0.003698114	0.002404591	0.000487734	0.001651337	0.001774868	0.004666184	0.004666184	0.028989627	0.026804027	0.044585179
3832503774105	383250	3774105	0.003768476	0.00348436	0.005795803	0.005795803	0.002787489	0.002787489	0.001320824	0.001320824	0.003583423	0.003583423	0.002330016	0.000472607	0.001600123	0.001719823	0.004522101	0.004522101	0.026439291	0.024445967	0.040662838
3832603774105	383260	3774105	0.00364208	0.00336749	0.00560141	0.00560141	0.002693996	0.002693996	0.001276523	0.001276523	0.003463234	0.003463234	0.002251867	0.000456756	0.001546455	0.00166214	0.004372315	0.004372315	0.024245881	0.022417924	0.037289439
3832703774105	383270	3774105	0.003518964	0.00325366	0.005412061	0.005412061	0.002602928	0.002602928	0.001233372	0.001233372	0.003346163	0.003346163	0.002175745	0.000441316	0.001494178	0.001605953	0.004226931	0.004226931	0.022320791	0.020637971	0.034328709
3832803774105	383280	3774105	0.003401886	0.00314541	0.005231999	0.005231999	0.002516328	0.002516328	0.001192337	0.001192337	0.003234835	0.003234835	0.002103357	0.000426633	0.001444466	0.001552522	0.004089752	0.004089752	0.020617346	0.019062953	0.031708861
3832903774105	383290	3774105	0.003290935	0.00304282	0.005061359	0.005061359	0.002434258	0.002434258	0.001153449	0.001153449	0.003129332	0.003129332	0.002034756	0.000412719	0.001397356	0.001501887	0.003960478	0.003960478	0.019104227	0.017663912	0.029381729
3833003774105	383300	3774105	0.003185418	0.00294526	0.004899078	0.004899078	0.002356209	0.002356209	0.001116466	0.001116466	0.003028997	0.003028997	0.001969517	0.000399486	0.001352553	0.001453732	0.003838107	0.003838107	0.017748994	0.016410854	0.027297422
3833103774105	383310	3774105	0.003102679	0.00286876	0.004771827	0.004771827	0.002295008	0.002295008	0.001087467	0.001087467	0.00295032	0.00295032	0.00191836	0.000389109	0.001317421	0.001415973	0.003747055	0.003747055	0.016589868	0.015339117	0.025514721
3833203774105	383320	3774105	0.003034521	0.00280574	0.004667002	0.004667002	0.002244592	0.002244592	0.001063578	0.001063578	0.002885509	0.002885509	0.001876218	0.000380561	0.00128848	0.001384867	0.003674513	0.003674513	0.015565938	0.014392383	0.023939946
3833303774105	383330	3774105	0.002981547	0.00275676	0.00458553	0.00458553	0.002205408	0.002205408	0.001045011	0.001045011	0.002835136	0.002835136	0.001843465	0.000373918	0.001265987	0.001360691	0.003608976	0.003608976	0.014643468	0.013539461	0.022521216
3833403774105	383340	3774105	0.002958166	0.00273514	0.00454957	0.00454957	0.002188114	0.002188114	0.001036816	0.001036816	0.002812903	0.002812903	0.001829008	0.000370986	0.001256059	0.001350021	0.00359887	0.00359887	0.013823582	0.012781388	0.021260255
3833503774105	383350	3774105	0.002915286	0.0026955	0.004483623	0.004483623	0.002156396	0.002156396	0.001021787	0.001021787	0.00277213	0.00277213	0.001802496	0.000365608	0.001237852	0.001330452	0.003592866	0.003592866	0.012964439	0.011987018	0.019938919
3833603774105	383360	3774105	0.002849802	0.00263495	0.004382911	0.004382911	0.002107959	0.002107959	0.000998835	0.000998835	0.002709861	0.002709861	0.001762008	0.000357396	0.001210047	0.001300567	0.003566051	0.003566051	0.012180358	0.01126205	0.018733025
3833703774105	383370	3774105	0.002776467	0.00256714	0.004270123	0.004270123	0.002053714	0.002053714	0.000973132	0.000973132	0.002640127	0.002640127	0.001716666	0.000348199	0.001178909	0.001267099	0.003543738	0.003543738	0.011509212	0.010641504	0.017700823
3833803774105	383380	3774105	0.002703477	0.00249966	0.004157867	0.004157867	0.001999724	0.001999724	0.00094755	0.00094755	0.002570722	0.002570722	0.001671537	0.000339045	0.001147917	0.001233788	0.003497111	0.003497111	0.010892679	0.010071453	0.016752615
3833903774105	383390	3774105	0.00256276	0.00236955	0.003941448	0.003941448	0.001895638	0.001895638	0.000898229	0.000898229	0.002436914	0.002436914	0.001584532	0.000321398	0.001088167	0.001169569	0.003329715	0.003329715	0.009880223	0.009135329	0.015195488
3834003774105	383400	3774105	0.002496413	0.0023082	0.003839409	0.003839409	0.001846562	0.001846562	0.000874975	0.000874975	0.002373826	0.002373826	0.001543511	0.000313077	0.001059996	0.001139291	0.003250569	0.003250569	0.009425977	0.008715329	0.014496871
3834103774105	383410	3774105	0.002432655	0.00224925	0.00374135	0.00374135	0.001799401	0.001799401	0.000852628	0.000852628	0.002313198	0.002313198	0.00150409	0.000305081	0.001032924	0.001110193	0.003171524	0.003171524	0.009000979	0.008322373	0.013843236
3834203774105	383420	3774105	0.002371312	0.00219253	0.003647007	0.003647007	0.001754027	0.001754027	0.000831128	0.000831128	0.002254868	0.002254868	0.001466162	0.000297388	0.001006877	0.001082198	0.003095981	0.003095981	0.008603244	0.007954624	0.013231531
3834303774105	383430	3774105	0.002311695	0.00213741	0.003555318	0.003555318	0.001709929	0.001709929	0.000810233	0.000810233	0.002198178	0.002198178	0.001429301	0.000289911	0.000981563	0.00105499	0.002997824	0.002997824	0.008236913	0.007615912	0.012668126
3834403774105	383440	3774105	0.002253976	0.00208404	0.003466548	0.003466548	0.001667235	0.001667235	0.000790003	0.000790003	0.002143293	0.002143293	0.001393614	0.000282673	0.000957055	0.001028649	0.002898067	0.002898067	0.007892238	0.007297223	0.012138026
3832703774115	382970	3774115	0.004716742	0.00436113	0.007254207	0.007254207	0.003488908	0.003488908	0.001653184	0.001653184	0.004485124	0.004485124	0.002916321	0.00059153	0.002002764	0.002152584	0.002435601	0.002435601	0.001146616	0.00106017	0.001763461
3832803774115	382980	3774115	0.004949516	0.00457636	0.007612207	0.007612207	0.003661088	0.003661088	0.00173477	0.00173477	0.004706467	0.004706467	0.003060243	0.000620722	0.002101602	0.002258815	0.002524752	0.002524752	0.001159816	0.001072375	0.001783763
3832903774115	382990	3774115	0.005206016	0.00481352	0.008006697	0.008006697	0.003850817	0.003850817	0.001824672	0.001824672	0.004950372	0.004950372	0.003218835	0.00065289	0.002210514	0.002375874	0.002621107	0.002621107	0.001174656	0.001086096	0.001806586
3833003774115	383000	3774115	0.005575021	0.00515471	0.008574216	0.008574216	0.004123765	0.004123765	0.001954005	0.001954005	0.005301257	0.005301257	0.003446987	0.000699168	0.002367196	0.002544278	0.002755084	0.002755084	0.001211755	0.001120398	0.001863643
3833103774115	383010	3774115	0.006088194	0.00562919	0.009363461	0.009363461	0.004503352	0.004503352	0.002133869	0.002133869	0.00578923	0.00578923	0.003764278	0.000763525	0.002585093	0.002778475	0.002935088	0.002935088	0.001273615	0.001177594	0.001958782
3833203774115	383020	3774115	0.006677895	0.00617443	0.010270403	0.010270403	0.004939546	0.004939546	0.002340555	0.002340555	0.006349973	0.006349973	0.004128885	0.00083748	0.002835484	0.003047597	0.003135903	0.003135903	0.001340997	0.001239896	0.002062413
3833303774115	383030	3774115	0.007378461	0.00682218	0.011347852	0.011347852	0.005457744	0.005457744	0.002586098	0.002586098	0.007016138	0.007016138	0.004562039	0.000925338	0.00313295	0.003367315	0.003366236	0.003366236	0.001417266	0.001310415	0.002179712
3833403774115	383040	3774115	0.008204991	0.0075864	0.01261903	0.01261903	0.006069117	0.006069117	0.002875791	0.002875791	0.00780208	0.00780208	0.005073075	0.001028994	0.003483901	0.003744519	0.003627186	0.003627186	0.001500005	0.001386916	0.002306963
3833503774115	383050	3774115	0.009202348	0.00850856	0.014152936	0.014152936	0.006806848	0.006806848	0.003225358	0.003225358	0.008750462	0.008750462	0.005689732	0.001154073	0.003907386	0.004199684	0.003928359	0.003928359	0.001590682	0.001470756	0.002446421
3833603774115	383060	3774115	0.01042946	0.00964316	0.016040198	0.016040198	0.007714526	0.007714526	0.003655452	0.003655452	0.009917316	0.009917316	0.006448445	0.001307966	0.004428427	0.004759703	0.004280362	0.004280362	0.001689382	0.001562015	0.002598219
3833703774115	383070	3774115	0.011940077	0.01103989	0.018363481	0.018363481	0.008831908	0.008831908	0.004184912	0.004184912	0.011353754	0.011353754	0.007382446	0.001497414	0.005069847	0.005449104	0.004690397	0.004690397	0.001790412	0.001655428	0.0027536
3833803774115	383080	3774115	0.013700034	0.01266715	0.021070241	0.021070241	0.010133723	0.010133723	0.004801764	0.004801764	0.013027286	0.013027286	0.008470612	0.001718131	0.005817137	0.006252297	0.005144359	0.005144359	0.001888077	0.00174573	0.002903806
3833903774115	383090	3774115	0.015857552	0.01466201	0.024388441	0.024388441	0.01172961	0.01172961	0.005557959	0.005557959	0.015078859	0.015078859	0.009804587	0.001988707	0.006733236	0.007236926	0.005670261	0.005670261	0.001988848	0.001838904	0.003058789
3834003774115	383100	3774115	0.018459568	0.01706786	0.028390263	0.028390263	0.013654285	0.013654285	0.006469947	0.006469947	0.017553102	0.017553102	0.011413391	0.002315028	0.007838072	0.008424411	0.006264002	0.006264002	0.002090051	0.001932476	0.003214435
3834103774115	383110	3774115	0.021345866	0.01973655	0.032829302	0.032829302	0.015789238	0.015789238	0.007481574	0.007481574	0.020297666	0.020297666	0.013197964	0.002677001	0.009063615	0.009741633	0.006875554	0.006875554	0.002184955	0.002020226	0.003360395
3834203774115	383120	3774115	0.025016331	0.02313029	0.038474368	0.038474368	0.01850423	0.01850423	0.008768046	0.008768046	0.023787891	0.023787891	0.015467381	0.003137316	0.010622122	0.011416726	0.007586263	0.007586263	0.002285812	0.002113479	0.003515511
3834303774115	383130	3774115	0.030183695	0.02790807	0.04642162	0.04642162	0.022326457	0.022326457	0.01057917	0.01057917	0.028701509	0.028701509	0.018662318	0.003785359	0.012816224	0.013774961	0.008480377	0.008480377	0.002398403	0.002217582	0.003688672
3831403774115	383140	3774115	0.037573717	0.03474094	0.057787252	0.057787252	0.027792753	0.027792753	0.01316932	0.01316932	0.035728641	0.035728641	0.023231504	0.004712147	0.015954083	0.017147553	0.009588314	0.009588314	0.002520139	0.00233014	0.003875899
3831503774115	383150	3774115	0.048712199	0.04503967	0.074917903	0.074917903	0.036031732	0.036031732	0.017073279	0.017073279	0.046320161	0.046320161	0.030118331	0.006109033	0.020683566	0.022230832	0.010944294	0.010944294	0.002650072	0.002450276	0.004075731
3831603774115	383160	3774115	0.066425561	0.06141757	0.102160524	0.102160524	0.049134058	0.049134058	0.023281686	0.023281686	0.063163699	0.063163699	0.041070349	0.008330478	0.028204793	0.030314695	0.012625661	0.012625661	0.002785871	0.002575838	0.004284587
3831703774115	383630	3774115	0.004785332	0.00442455	0.007359697	0.007359697	0.003539643	0.003539643	0.001677225	0.001677225	0.004550345	0.004550345	0.002958729	0.000600132	0.002031888	0.002183886	0.005688271	0.005688271	0.066097968	0.061114679	0.101656697
3831803774115	383640	3774115	0.004654881	0.00430394	0.007159068	0.007159068	0.003443151	0.003443151	0.001631503	0.001631503	0.004426301	0.004426301	0.002878073	0.000583772	0.001976498	0.002124353	0.005523777	0.005523777	0.05542469	0.051246086	0.085241515
3831903774115	383650	3774115	0.004520807	0.00417997	0.006952867	0.006952867	0.003343978	0.003343978	0.001584511	0.001584511	0.004298811	0.004298811	0.002795176	0.000566958	0.001919569	0.002063165	0.005356881	0.005356881	0.047630894	0.044039883	0.073254889
3832003774115	383660	3774115	0.004393722	0.00406247	0.006757413	0.006757413	0.003249975	0.003249975	0.001539968	0.001539968	0.004177966	0.004177966	0.0027166	0.00055102	0.001865607	0.002005167	0.005200791	0.005200791	0.041642176	0.03850267	0.064044421
3832103774115	383670	3774115	0.004255679	0.00393483	0.006545108	0.006545108	0.003147867	0.003147867	0.001491585	0.001491585	0.004046702	0.004046702	0.00263125	0.000533708	0.001806994	0.001942168	0.005030393	0.005030393	0.036971765	0.034184372	0.056861468
3832203774115	383680	3774115	0.004121433	0.00381071	0.006338641	0.006338641	0.003048566	0.003048566	0.001444533	0.001444533	0.003919048	0.003919048	0.002548246	0.000516872	0.001749991	0.001880902	0.004866699	0.004866699	0.033158167	0.030658291	0.050996268
3832303774115	383690	3774115	0.003992363	0.00369137	0.006140135	0.006140135	0.002953095	0.002953095	0.001399295	0.001399295	0.003796316	0.003796316	0.002468444	0.000500685	0.001695187	0.001821999	0.004711209	0.004711209	0.029976114	0.02771614	0.046102365
3832703774115	383700	3774115	0.003866486	0.00357498	0.005946539	0.005946539	0.002859985	0.002859985	0.001355176	0.001355176	0.00367662	0.00367662	0.002390615	0.000484899	0.001641739	0.001764552	0.004561223	0.004561223	0.027284198	0.025227174	0.041962279
3832103774115	383710	3774115	0.003746561	0.0034641	0.005762099	0.005762099	0.002771279	0.002771279	0.001313143	0.001313143	0.003562584	0.003562584	0.002316466	0.000469859	0.001590818	0.001709822	0.004419742	0.004419742	0.024970432	0.023087849	0.038403777
3832203774115	383720	3774115	0.00361939	0.00334651	0.005566513	0.005566513	0.002677212	0.002677212	0.00126857	0.00126857	0.003441658	0.003441658	0.002237837	0.00045391	0.00153682	0.001651784	0.004270156	0.004270156	0.022960015	0.021229002	0.035311815
3832303774115	383730	3774115	0.00349472	0.00323124	0.005374775	0.005374775	0.002584995	0.002584995	0.001224874	0.001224874	0.00332311	0.00332311	0.002160755	0.000438275	0.001483884	0.001594889	0.004123972	0.004123972	0.021177281	0.019580673	0.032570024
3832403774115	383740	3774115	0.003376521	0.00312196	0.005192988	0.005192988	0.002497565	0.002497565	0.001183447	0.001183447	0.003210715	0.003210715	0.002087674	0.000423452	0.001433696	0.001540946	0.003985592	0.003985592	0.019583321	0.018106886	0.030118561
3832503774115	383750	3774115	0.00326324	0.00301722	0.005018765	0.005018765	0.002413773	0.002413773	0.001143742	0.001143742	0.003102997	0.003102997	0.002017633	0.000409245	0.001385596	0.001489248	0.003853016	0.003853016	0.018153286	0.016784665	0.027919211
3832603774115	383760	3774115	0.003155394	0.0029175	0.004852902	0.004852902	0.002334001	0.002334001	0.001105943	0.001105943	0.003000447	0.003000447	0.001950953	0.00039572	0.001339804	0.00144003	0.003727644	0.003727644	0.016869232	0.015597419	0.025944373
3832703774115	383770	3774115	0.003071619	0.00284004	0.004724059	0.004724059	0.002272034	0.002272034	0.001076581	0.001076581	0.002920786	0.002920786	0.001899156	0.000385214	0.001304233	0.001401798	0.003636892	0.003636892	0.015804061	0.014612554	0.024306173
3832803774115	383780	3774115	0.00300303	0.00277662	0.00461857	0.00461857	0.002221299	0.002221299	0.00105254	0.00105254	0.002855564	0.002855564	0.001856747	0.000376612	0.001275109	0.001370495	0.003567452	0.003567452	0.01488858	0.013766093	0.02289819
3832903774115	383790	3774115	0.002941169	0.00271943	0.00452343	0.00452343	0.002175542	0.002175542	0.001030859	0.001030859	0.002796742	0.002796742	0.001818499	0.000368854	0.001248843	0.001342264	0.003504515	0.003504515	0.014050748	0.012991427	0.02160963

			KMMass Grading / Excavation	KMDrainage / Utilities Trenching	KMFoundations / Concrete Pads	KMBuilding / Structure Construction	KMAsphalt Paving	KMArchitectural Coating	KMLandscaping or Other Finishing	KMWaterside Construction (Piles)	EWNDemolition	EWNSite Grubbing / Prep	EWNDrainage / Utilities Trenching	EWNDrainage / Utilities Trenching	EWNDrainage / Utilities Trenching	EWNFoundations / Concrete Pads	EWNBuilding / Structure Construction	EWNAsphalt Paving	EWNLandscaping or Other Finishing	EWNWaterside Construction (Piles)	ISDemolition
Unique Identifier	X (UTM)	Y (UTM)	2026	2026	2026	2026	2026	2026	2026	2026	2027	2027	2027	2028	2029	2029	2029	2029	2029	2029	2027
3830503774105	383050	3774105	0.002470438	0.000613431	0.000562996	0.001655853	0.00099316	0.000201447	0.000682046	0.000733068	0.000738355	0.000844162	0.000994178	0.000994178	0.000994178	0.000258788	0.000642927	0.000456519	0.000313511	0.000327798	0.004016866
3830603774105	383060	3774105	0.00262688	0.000652277	0.000598648	0.001760711	0.001056053	0.000214204	0.000725237	0.00077949	0.000763979	0.000873458	0.00102868	0.00102868	0.00102868	0.000267769	0.000665239	0.000472362	0.000324391	0.000339174	0.004441002
3830703774105	383070	3774105	0.002785977	0.000691782	0.000634905	0.001867348	0.001120012	0.000227177	0.000769161	0.000826699	0.000792623	0.000906206	0.001067249	0.001067249	0.001067249	0.000277809	0.000690181	0.000490072	0.000336554	0.000351891	0.004940112
3830803774105	383080	3774105	0.002940163	0.000730068	0.000670043	0.001970695	0.001181998	0.00023975	0.000811729	0.000872452	0.000819369	0.000936785	0.001103261	0.001103261	0.001103261	0.000287183	0.00071347	0.000506609	0.00034791	0.000363765	0.005478391
3830903774105	383090	3774105	0.003097667	0.000769177	0.000705937	0.002076264	0.001245317	0.000252593	0.000855214	0.000919189	0.000847581	0.00096904	0.001141249	0.001141249	0.001141249	0.000297071	0.000738036	0.000524052	0.000359889	0.00037629	0.006083967
3831003774105	383100	3774105	0.003254641	0.000808155	0.00074171	0.002181478	0.001308423	0.000265393	0.000898551	0.000965769	0.000873292	0.000998435	0.001175867	0.001175867	0.001175867	0.000306083	0.000760424	0.000539949	0.000370806	0.000387705	0.006727504
3831103774105	383110	3774105	0.003400468	0.000844365	0.000774943	0.002279222	0.001367049	0.000277284	0.000938812	0.001009041	0.000887269	0.001014415	0.001194687	0.001194687	0.001194687	0.000310981	0.000772594	0.00054859	0.000376741	0.00039391	0.007332476
3831203774105	383120	3774105	0.003555716	0.000882915	0.000810323	0.002383279	0.001429461	0.000289944	0.000981673	0.001055109	0.000901245	0.001030394	0.001213506	0.001213506	0.001213506	0.00031588	0.000784765	0.000557232	0.000382676	0.000400115	0.0080025
3831303774105	383130	3774105	0.003727683	0.000925616	0.000849514	0.002498543	0.001498595	0.000303967	0.00102915	0.001106137	0.000920226	0.001052095	0.001239063	0.001239063	0.001239063	0.000322533	0.000801292	0.000568968	0.000390735	0.000408541	0.008791326
3831403774105	383140	3774105	0.003913849	0.000971842	0.000891939	0.002623324	0.001573437	0.000319147	0.001080547	0.001161379	0.000941709	0.001076656	0.001267989	0.001267989	0.001267989	0.000330062	0.000819999	0.000582251	0.000399857	0.000418079	0.009675662
3831503774105	383150	3774105	0.004112221	0.0010211	0.000937147	0.002756287	0.001653186	0.000335323	0.001135315	0.001220244	0.000968369	0.001107136	0.001303886	0.001303886	0.001303886	0.000339406	0.000843212	0.000598734	0.000411177	0.000429915	0.010641356
3831603774105	383160	3774105	0.004321475	0.001073059	0.000984835	0.002896542	0.00173731	0.000352386	0.001193086	0.001282337	0.001003483	0.001147283	0.001351167	0.001351167	0.001351167	0.000351714	0.000873789	0.000620445	0.000426086	0.000445504	0.011616626
3831703774105	383170	3774105	0.004461759	0.001107405	0.001015059	0.002990455	0.001794993	0.000364116	0.001232975	0.001324106	0.001037241	0.001185761	0.001394851	0.001394851	0.001394851	0.000363104	0.000902116	0.000642104	0.000441008	0.000460144	0.012201172
3831803774105	383180	3774105	0.004602043	0.001141763	0.001046351	0.003085638	0.001851752	0.000375481	0.001271838	0.001365972	0.001070599	0.001223958	0.001438217	0.001438217	0.001438217	0.000374875	0.000930653	0.000662763	0.000455073	0.000474788	0.012787711
3831903774105	383190	3774105	0.004742327	0.001176119	0.001077632	0.003180821	0.001908911	0.000386577	0.001311701	0.001407815	0.001103957	0.001261953	0.001481583	0.001481583	0.001481583	0.000386647	0.000959191	0.000683421	0.000469216	0.000489431	0.013373433
3832003774105	383200	3774105	0.004882611	0.001210475	0.001108824	0.003276004	0.001965971	0.000397673	0.001351564	0.001450683	0.001137315	0.001299948	0.001524949	0.001524949	0.001524949	0.000398189	0.000987728	0.000704079	0.000483351	0.000504087	0.013959144
3832103774105	383210	3774105	0.005022895	0.001244831	0.001140016	0.003371187	0.002023029	0.000408769	0.001391427	0.001493551	0.001170672	0.001337944	0.001568315	0.001568315	0.001568315	0.000409731	0.001016265	0.000724448	0.000497485	0.000519156	0.014544855
3832203774105	383220	3774105	0.005163179	0.001279187	0.001171208	0.003466371	0.002080087	0.000419864	0.001431289	0.001536419	0.001204029	0.001375941	0.001612681	0.001612681	0.001612681	0.000421273	0.001044543	0.000744817	0.000511619	0.000533912	0.015130566
3832303774105	383230	3774105	0.005303463	0.001313543	0.001203324	0.003561555	0.002137145	0.000430959	0.001471151	0.001579287	0.001237386	0.001413938	0.001657047	0.001657047	0.001657047	0.000432815	0.001072821	0.000765186	0.000526082	0.000548677	0.015716277
3832403774105	383240	3774105	0.005443747	0.001347899	0.001235633	0.003656739	0.002194203	0.000442054	0.001511013	0.001622155	0.001270743	0.001451832	0.001701413	0.001701413	0.001701413	0.000444357	0.001101099	0.000785554	0.000540224	0.000563443	0.016301988
3832503774105	383250	3774105	0.005584031	0.001382255	0.001267942	0.003751923	0.002251261	0.000453149	0.001550875	0.001665024	0.001304101	0.001489727	0.001745779	0.001745779	0.001745779	0.000455899	0.001129377	0.000805923	0.000554208	0.000578209	0.016887699
3832603774105	383260	3774105	0.005724315	0.001416611	0.001300252	0.003847107	0.002308319	0.000464245	0.001590737	0.001708093	0.001337459	0.001527622	0.001790145	0.001790145	0.001790145	0.000467441	0.001157655	0.000826292	0.000568192	0.000592975	0.017473411
3832703774105	383270	3774105	0.005864599	0.001450967	0.001332561	0.003942291	0.002365377	0.000475341	0.001630599	0.001751162	0.001370817	0.001565518	0.001834511	0.001834511	0.001834511	0.000478983	0.001186033	0.000846661	0.000582176	0.000607742	0.018059123
3832803774105	383280	3774105	0.006004883	0.001485323	0.001364871	0.004037475	0.002422435	0.000486437	0.001670461	0.001794231	0.001404175	0.001603414	0.001878877	0.001878877	0.001878877	0.000490525	0.001214411	0.000867029	0.000595959	0.000622508	0.018644836
3832903774105	383290	3774105	0.006145167	0.001519679	0.001397181	0.004132659	0.002479493	0.000497533	0.001710323	0.001837299	0.001437533	0.001641309	0.001923243	0.001923243	0.001923243	0.000502067	0.001242789	0.000887398	0.000609743	0.000637276	0.019230548
3833003774105	383300	3774105	0.006285451	0.001554035	0.001429491	0.004227843	0.002536551	0.000508629	0.001750185	0.001880367	0.001470891	0.001679205	0.001967609	0.001967609	0.001967609	0.000513609	0.001271167	0.000907767	0.000623527	0.000652043	0.019816261
3833103774105	383310	3774105	0.006425735	0.001588391	0.001461801	0.004323027	0.002593609	0.000519725	0.001790047	0.001923435	0.001504249	0.001717101	0.002011975	0.002011975	0.002011975	0.000525151	0.001299545	0.000928136	0.000637311	0.000666811	0.020401973
3833203774105	383320	3774105	0.006566019	0.001622747	0.001494112	0.004418211	0.002650667	0.000530821	0.001829909	0.001966503	0.001537607	0.001755023	0.002056341	0.002056341	0.002056341	0.000536693	0.001327923	0.000948505	0.000651095	0.000681579	0.020987685
3833303774105	383330	3774105	0.006706303	0.001657103	0.001526422	0.004513395	0.002707725	0.000541918	0.001869771	0.002009571	0.001570965	0.001792945	0.002100707	0.002100707	0.002100707	0.000548235	0.001356301	0.000968874	0.000664879	0.000696347	0.021573396
3833403774105	383340	3774105	0.006846587	0.001691459	0.001558732	0.004608579	0.002764783	0.000553014	0.001909633	0.002052639	0.001604323	0.001830867	0.002145073	0.002145073	0.002145073	0.000559777	0.001384679	0.000989243	0.000678663	0.000711212	0.022159107
3833503774105	383350	3774105	0.006986871	0.001725815	0.001591042	0.004703763	0.002821841	0.000564111	0.001949495	0.002095707	0.001637681	0.001868789	0.002189439	0.002189439	0.002189439	0.000571319	0.001413057	0.001009612	0.000692447	0.000725995	0.022744818
3833603774105	383360	3774105	0.007127155	0.001760171	0.001623352	0.004798947	0.002878899	0.000575207	0.001989357	0.002138775	0.001671039	0.001906711	0.002233805	0.002233805	0.002233805	0.000582861	0.001441435	0.001029981	0.000706231	0.000740778	0.023330529
3833703774105	383370	3774105	0.007267439	0.001794527	0.001655662	0.004894131	0.002935957	0.000586304	0.002029219	0.002181843	0.001704397	0.001944633	0.002278171	0.002278171	0.002278171	0.000594403	0.001469813	0.001050349	0.000720015	0.000755561	0.023916241
3833803774105	383380	3774105	0.007407723	0.001828883	0.001687972	0.004989315	0.002993015	0.000597401	0.002069081	0.002224911	0.001737755	0.001982555	0.002322537	0.002322537	0.002322537	0.000605945	0.001498191	0.001070717	0.000733799	0.000770344	0.024501952
3833903774105	383390	3774105	0.007548007	0.001863239	0.001720282	0.005084499	0.003050073	0.000608498	0.002108943	0.002267979	0.001771113	0.002020477	0.002366903	0.002366903	0.002366903	0.000617487	0.001526569	0.001091085	0.000747584	0.000785127	0.025087663
3834003774105	383400	3774105	0.007688291	0.001897595	0.001752592	0.005179683	0.003107131	0.000619595	0.002148805	0.002311047	0.001804471	0.002058399	0.002411269	0.002411269	0.002411269	0.000629029	0.001554947	0.001111453	0.000761368	0.000799911	0.025674374
3834103774105	383410	3774105	0.007828575	0.001931951	0.001784902	0.005274867	0.003164189	0.000630692	0.002188667	0.002354115	0.001837829	0.002096321	0.002455635	0.002455635	0.002455635	0.000640571	0.001583325	0.001131821	0.000775153	0.000814695	0.026261085
3834203774105	383420	3774105	0.007968859	0.001966307	0.001817212	0.005370051	0.003221247	0.000641789	0.002228529	0.002397183	0.001871187	0.002134243	0.002500001	0.002500001	0.002500001	0.000652113	0.001611703	0.001152189	0.000788937	0.000829479	0.026847796
3834303774105	383430	3774105	0.008109143	0.002000663	0.001849522	0.005465235	0.003278305	0.000652886	0.002268391	0.002440251	0.001904545	0.002172165	0.002544367	0.002544367	0.002544367	0.000663655	0.001640081	0.001172557	0.000802726	0.000844263	0.027434507
3834403774105	383440	3774105	0.008249427	0.002035019	0.001881833	0.005560419	0.003335363	0.000663983	0.002308253	0.002483319	0.001937903	0.002210087	0.002588733	0.002588733	0.002588733	0.000675197	0.001668459	0.001192925	0.000816515	0.000859047	0.027921218
3834503774105	383450	3774105	0.008389711	0.002069375	0.001914143	0.005655603	0.003392421	0.000675081	0.002348115	0.002526387	0.001971261	0.002248009	0.002633099	0.002633099	0.002633099	0.000686739	0.001696837	0.001213293	0.000830304	0.000873831	0.028407929
3834603774105	383460	3774105	0.008529995	0.002103731	0.001946453	0.005750787	0.003449479	0.000686178	0.002387977	0.002569455	0.002004619	0.002285931	0.002677465	0.002677465	0.002677465	0.000698281	0.001725215	0.001233661	0.000844093	0.000888615	0.028894641
3834703774105	383470	3774105	0.008670279	0.002138087	0.001978763	0.005845971	0.003506537	0.000697276	0.002427839	0.002612523	0.002037977	0.002323853	0.002721831	0.002721831	0.002721831	0.000709823	0.001753593	0.001254029	0.000857882	0.000903398	0.029381352
3834803774105	383480	3774105	0.008810563	0.002172443	0.002011073	0.005941155	0.003563595	0.000708374	0.002467701	0.002655591	0.002071335	0.002361775	0.002766197	0.002766197	0.002766197	0.000721365	0.001781971	0.001274397	0.000871671	0.000918181	0.029868063
3834903774105	383490	3774105	0.008950847	0.002206799	0.002043383	0.006036339	0.003620653	0.000719472	0.002507563	0.002698659	0.002104693	0.002399697	0.002810563	0.002810563	0.002810563	0.000732907	0.001810349	0.001294765	0.000885459	0.000932964	0.030354774
3835003774105	383500	3774105	0.009091131	0.002241155	0.002075693	0.006131523	0.003677711	0.000730569	0.002547425	0.002741727	0.002138051	0.002437619	0.002854929	0.002854929	0.002854929	0.000744449	0.001838727	0.001315133	0.000899248	0.000947746	0.030841485
3835103774105	383510	3774105	0.009231415	0.002275511	0.002108003	0.006226707	0.003734769	0.000741667	0.002587288	0.002784795	0.002171409	0.002475541	0.002899295	0.002899295	0.002899295	0.000755991	0.001867105	0.001335501	0.000913036	0.000962528	0.031328196
3835203774105	383520	3774105	0.009371699	0.002309867	0.002140313	0.006321891	0.003791827	0.000752764	0.002627151	0.002827863	0.002204767	0.002513463	0.002943661	0.002943661	0.002943661	0.000767533	0.001895483	0.001355869	0.000926825	0.000977309	0.031814907
3835303774105	383530	3774105	0.009511983	0.002344223	0.002172623	0.006417075	0.003848885	0.000763862	0.002667014	0.002870931	0.002238125	0.002551385	0.002988027	0.002988027	0.002988027	0.000779075	0.001923861	0.001376237	0.000940613	0.000992091	0.032301618
3835403774105	383540	3774105	0.009652267	0.002378579	0.002204933	0.006512259	0.003905943	0.000774959	0.002706877	0.002913999	0.002271483	0.002589307	0.003032393	0.003032393	0.003032393	0.000790617	0.001952239	0.001396605	0.000954401	0.001006873	0.032788329
3835503774105	383550	3774105	0.009792551	0.002412935	0.002237243	0.006607443	0.003963001	0.000786057	0.002746739	0.002957067	0.002304841	0.002627229	0.003076759	0.003076759	0.003076759	0.000802159	0.001980617	0.001416973	0.000968189	0.001021655	0.033275039
3835603774105	383560	3774105	0.009932835	0.002447291	0.002269553	0.006702627	0.004020059	0.000797154	0.002786601	0.003000135	0.002338199	0.002665151	0.003121125	0.003121125	0.003121125	0.000813701	0.002008995	0.001437341	0.000981977	0.001036437	0.033761749
3835703774105	383570	3774105	0.010073119	0.002481647	0.002301863	0.006797811	0.004077117	0.000808252	0.002826463	0.003043203	0.002371557	0.002703073	0.003165491	0.003165491	0.003165491	0.000825243	0.002037373	0.001457709	0.000995765	0.001051219	0.034248459
3835803774105	383580	3774105	0.010213403	0.002516003	0.002334173	0.006892995	0.004134175	0.000819349	0.002866325	0.003086271	0.002404915	0.002740995	0.003209857	0.003209857	0.003209857	0.000836785	0.002065751	0.001478077	0.001009553	0.001066001	0.034735169
3835903774105	383590	3774105	0.010353687	0.002550359	0.002366483	0.006988179	0.004191233	0.000830446	0.002906187	0.003129339	0.002438273	0.002778917	0.003254223	0.003254223	0.003254223	0.000848327	0.002094129	0.001498445	0.001023341	0.001080783	0.035221879
3836003774105	383600	3774105	0.010493971	0.002584715	0.002398793	0.007083363	0.004248291	0.000841543	0.002946049	0.003172407	0.002471631	0.002816839	0.003298589	0.003298589	0.003298589	0.000859869	0.002122507	0.001518813	0.001037129	0.001095565	0.035708589
3836103774105	383610	3774105	0.010634255	0.002619071	0.002431103	0.007178547	0.004305349	0.000852641	0.002985911	0.003215475	0.002504989	0.002854761	0.003342955	0.003342955	0.003342955	0.000871411	0.002150885	0.001539181	0.001050917	0.001110347	0.036195299
3836203774105	383620	3774105	0.010774539	0.002653427	0.002463413	0.007273731	0.004362407	0.000863738	0.003025773	0.003258543	0.002538347	0.002892683	0.003387321	0.003387321	0.003387321	0.000882953	0.002179263	0.001559549	0.001064705	0.001125129	0.036682009
3836303774105	383630	3774105	0.010914823	0.002687783	0.002495723	0.007368915	0.004419465	0.000874836	0.003065635	0.003301611	0.002571705	0.002930605	0.003431687	0.003431687	0.003431687	0.000894495	0.002207641	0.001579917	0.001078493	0.001139911	0.037168719
3836403774105	383640	3774105	0.011055107	0.002722139	0.002528033	0.007464099	0.004476523	0.000885933	0.003105497	0.003344679	0.002605063	0.002968527	0.003476053	0.003476053	0.003476053	0.000906037	0.002236019	0.001600285	0.001092281	0.001154693	0.037655429
3836503774105	383650	3774105	0.011195391	0.002756495	0.002560343	0.007559283	0.004533581	0.000897031	0.003145359	0.003387747	0.002638421	0.003006449	0.003520419	0.003520419	0.003520419	0.000917579	0.002264397	0.001620653	0.001106069	0.001169475	0.038142139
3836603774105	383660	3774105	0.011335675	0.002790851	0.002592653	0.007654467	0.004590639	0.000908128	0.003185221	0.003430815	0.002671779	0.003044371	0.003564785	0.003564785	0.003564785	0.000929121	0.002292775	0.001641021	0.001119857	0.001184257	0.038628849
3836703774105	383670	3774105	0.011475959	0.002825207	0.002624963	0.007749651	0.004647697	0.000919226	0.003225083	0.003473883	0.002705137	0.003082293	0.003609151	0.003609151	0.003609151	0.000940663	0.002321153	0.001661389	0.001133645	0.001199039	0.039115559
3836803774105	383680	3774105	0.011616243	0.002859563	0.002657273	0.007844835	0.004704755	0.000930323	0.003264945	0.003516951	0.002738495	0.003120215	0.003653517	0.003653517	0.003653517	0.000952205	0.002349531	0.001681757	0.001147433	0.001213821	0.039602269
3836903774105	383690	3774105	0.011756527	0.002893919	0.002689583	0.007940019	0.004761813	0.000941421	0.003304807	0.003560019	0.002771853	0.003158137	0.003697883	0.003697883	0.003697883	0.000963747	0.002377909	0.001702125	0.001161221	0.001228603	0.040088979
3837003774105	383700	3774105	0.011896811	0.002928275	0.002721893	0.008035203	0.004818871	0.000952518	0.003344669	0.003603087	0.002805211	0.003196059	0.003742249	0.003742249	0.003742249	0.000975289	0.002406287	0.001722493	0.001175009	0.001243385	0.040575689
3837103774105	383710	3774105	0.012037095	0.002962631	0.002754203	0.008130387	0.004875929	0.000963616	0.003384531	0.003646155	0.002838569	0.003233981	0.003786615	0.003786615	0.003786615	0.000986831	0.002434665	0.001742861	0.001188797	0.001258167	0.041062399
3837203774105	383720	3774105	0.012177379	0.002996987	0.002786513	0.008225571	0.004932987	0.000974713	0.003424393	0.003689223	0.002871927	0.003271903	0.003830981	0.003830981	0.003830981	0.000998373	0.002463043	0.001763225	0.001202585	0.001272949	0.041549109
3837303774105	383730	3774105	0.012317663	0.003031343	0.002818823	0.008320755	0.004990045	0.000985811	0.003464255	0.003732291	0.002905285	0.003309825	0.003875347	0.003875347	0.003875347	0.001009915	0.002491421	0.001783589	0.001216373	0.001287731	0.042035819
3837403774105	383740	3774105	0.012457947	0.003065699	0.002851133	0.008415939	0.005047103	0.000996908	0.003504117	0.003775359	0.002938643	0.003347747	0.003919713	0.003919713	0.003919713	0.001021457	0.002519799	0.001803953	0.001230161	0.001302513	0.042522529
3837503774105	383750	3774105	0.012598231	0.003100055	0.002883443	0.008511123	0.005104161	0.001008006	0.003543979	0.003818427	0.002972001	0.003385669	0.003963579	0.003963579	0.003963579	0.001032999	0.002548177	0.001824317	0.001243949	0.001317295	0.043009239
3837603774105	383760	3774105	0.012738515	0.003134411	0.002915753	0.008606307	0.005161219	0.001019104	0.003583841	0.003861495	0.003005359	0.003423591	0.004007445	0.004007445	0.004007445	0.001044541	0.002576555	0.001844681	0.001257737	0.001331877	0.043495949
3837703774105	383770	3774105	0.012878799	0.003168767	0.002948063	0.008701491	0.005218277	0.001030202	0.003623703	0.003904563	0.003038717	0.003461513	0.004051311	0.004051311	0.004051311	0.001056083	0.002604933	0.001865045	0.001271525	0.001346459	0.043982659
3837803774105	383780	3774105	0.013019083	0.003203123	0.002980373	0.008796675	0.005275335	0.001041299	0.003663565	0.003947631	0.003072075	0.003499435	0.004095177	0.004095177	0.004095177	0.001067625	0.002633311	0.001885409	0.001285313	0.001361041	0.044469369
3837903774105	383790	3774105	0.013159367	0.003237479	0.003012683	0.008891859	0.005332393	0.001052397	0.003703427	0.003990699	0.003105433	0.003537357	0.004139043	0.004139043	0.004139043	0.001079167	0.002661689	0.001905773	0.001299101	0.001375623	0.044956079

			ISDrainage / Utilities Trenching	ISDrainage / Utilities Trenching	ISAsphalt Paving	ISAsphalt Paving	SVDemolition	SVSite Grubbing / Prep	SVMass Grading / Excavation	SVMass Grading / Excavation	SVDrainage / Utilities Trenching	SVFoundations / Concrete Pads	SVBuilding / Structure Construction	SVBuilding / Structure Construction	SVAsphalt Paving	SVAsphalt Paving	SVArchitectural Coating	SVArchitectural Coating	SVLandscaping or Other Finishing	SVLandscaping or Other Finishing	MDemolition
Unique Identifier	X (UTM)	Y (UTM)	2027	2028	2027	2028	2027	2027	2027	2028	2028	2028	2028	2029	2028	2029	2028	2029	2028	2029	2027
3830503774105	383050	3774105	0.002155087	0.002155087	0.002483593	0.002483593	0.00032692	0.000130277	0.000423716	0.000423716	0.000218666	8.48176E-05	0.000401378	0.000401378	0.000226924	0.000226924	5.11137E-05	5.11137E-05	0.000173058	0.000173058	0.000969404
3830603774105	383060	3774105	0.00238264	0.00238264	0.002745833	0.002745833	0.000334324	0.000133228	0.000433313	0.000433313	0.000223618	8.67387E-05	0.000408938	0.000408938	0.000232064	0.000232064	5.22715E-05	5.22715E-05	0.000176977	0.000176977	0.001018409
3830703774105	383070	3774105	0.002650418	0.002650418	0.003054428	0.003054428	0.000342629	0.000136537	0.000444076	0.000444076	0.000229173	8.88932E-05	0.000417298	0.000417298	0.000237828	0.000237828	5.35699E-05	5.35699E-05	0.000181373	0.000181373	0.001070865
3830803774105	383080	3774105	0.00293921	0.00293921	0.003387242	0.003387242	0.000350241	0.00013957	0.000453943	0.000453943	0.000234265	9.08683E-05	0.000424769	0.000424769	0.000243112	0.000243112	5.47601E-05	5.47601E-05	0.000185403	0.000185403	0.001121164
3830903774105	383090	3774105	0.003264107	0.003264107	0.003761664	0.003761664	0.0003582	0.000142742	0.000464258	0.000464258	0.000239588	9.2933E-05	0.000432418	0.000432418	0.000248637	0.000248637	5.60044E-05	5.60044E-05	0.000189616	0.000189616	0.001173879
3831003774105	383100	3774105	0.003609371	0.003609371	0.004159558	0.004159558	0.000365466	0.000145638	0.000473675	0.000473675	0.000244448	9.48183E-05	0.000439177	0.000439177	0.00025368	0.00025368	5.71405E-05	5.71405E-05	0.000193463	0.000193463	0.001225473
3831103774105	383110	3774105	0.003933944	0.003933944	0.004533606	0.004533606	0.000368926	0.000147016	0.00047816	0.00047816	0.000246763	9.5716E-05	0.000442201	0.000442201	0.000256082	0.000256082	5.76815E-05	5.76815E-05	0.000195294	0.000195294	0.001266195
3831203774105	383120	3774105	0.004293418	0.004293418	0.004947876	0.004947876	0.000372387	0.000148395	0.000482645	0.000482645	0.000249077	9.66137E-05	0.000445314	0.000445314	0.000258484	0.000258484	5.82225E-05	5.82225E-05	0.000197126	0.000197126	0.001308902
3831303774105	383130	3774105	0.004716632	0.004716632	0.005435601	0.005435601	0.000377715	0.000150519	0.000489551	0.000489551	0.000252641	9.79962E-05	0.000450295	0.000450295	0.000262183	0.000262183	5.90556E-05	5.90556E-05	0.000199947	0.000199947	0.001358339
3831403774105	383140	3774105	0.005191086	0.005191086	0.005982378	0.005982378	0.000384082	0.000153056	0.000497803	0.000497803	0.0002569	9.96481E-05	0.00045652	0.00045652	0.000266602	0.000266602	6.00511E-05	6.00511E-05	0.000203317	0.000203317	0.001410967
3831503774105	383150	3774105	0.00570919	0.00570919	0.006579458	0.006579458	0.000391141	0.000155869	0.000506952	0.000506952	0.000261621	0.000101479	0.000463457	0.000463457	0.000271502	0.000271502	6.11547E-05	6.11547E-05	0.000207054	0.000207054	0.001466788
3831603774105	383160	3774105	0.006232432	0.006232432	0.007182459	0.007182459	0.000401383	0.00015995	0.000520227	0.000520227	0.000268472	0.000104137	0.000471907	0.000471907	0.00027861	0.00027861	6.27561E-05	6.27561E-05	0.000212475	0.000212475	0.001519762
3831703774105	383170	3774105	0.006844186	0.006844186	0.007888501	0.007888501	0.000411172	0.000163824	0.000533358	0.000533358	0.000275276	0.000106907	0.000484013	0.000484013	0.000285715	0.000285715	6.43567E-05	6.43567E-05	0.000217896	0.000217896	0.001572049
3831803774105	383180	3774105	0.007455939	0.007455939	0.008594293	0.008594293	0.000420961	0.000167601	0.000546464	0.000546464	0.000282081	0.000109677	0.000496124	0.000496124	0.000292947	0.000292947	6.59573E-05	6.59573E-05	0.000223317	0.000223317	0.001624339
3831903774105	383190	3774105	0.008067691	0.008067691	0.009300146	0.009300146	0.000430751	0.000171378	0.000559571	0.000559571	0.000288886	0.000112447	0.000508235	0.000508235	0.000300179	0.000300179	6.75579E-05	6.75579E-05	0.000228738	0.000228738	0.001676629
3832003774105	383200	3774105	0.008679443	0.008679443	0.010005998	0.010005998	0.000440541	0.000175156	0.000572678	0.000572678	0.000295691	0.000115217	0.000520346	0.000520346	0.000307411	0.000307411	6.91585E-05	6.91585E-05	0.000234159	0.000234159	0.001728919
3832103774105	383210	3774105	0.009291196	0.009291196	0.010711851	0.010711851	0.000450331	0.000178933	0.000585785	0.000585785	0.000302496	0.000117987	0.000532457	0.000532457	0.000314643	0.000314643	7.07591E-05	7.07591E-05	0.000239581	0.000239581	0.001781209
3832203774105	383220	3774105	0.009902948	0.009902948	0.011417703	0.011417703	0.000460121	0.000182711	0.000598892	0.000598892	0.000309301	0.000120757	0.000544568	0.000544568	0.000321875	0.000321875	7.23597E-05	7.23597E-05	0.000245002	0.000245002	0.001833499
3832303774105	383230	3774105	0.010514701	0.010514701	0.012123555	0.012123555	0.000469911	0.000186488	0.000611999	0.000611999	0.000316106	0.000123527	0.000556679	0.000556679	0.000329107	0.000329107	7.39603E-05	7.39603E-05	0.000250424	0.000250424	0.001885789
3832403774105	383240	3774105	0.011126453	0.011126453	0.012829407	0.012829407	0.000479701	0.000190266	0.000625106	0.000625106	0.000322911	0.000126297	0.000568791	0.000568791	0.000336339	0.000336339	7.55609E-05	7.55609E-05	0.000255845	0.000255845	0.001938078
3832503774105	383250	3774105	0.011738206	0.011738206	0.013535259	0.013535259	0.000489491	0.000194043	0.000638213	0.000638213	0.000329716	0.000129067	0.000580902	0.000580902	0.000343571	0.000343571	7.71615E-05	7.71615E-05	0.000261267	0.000261267	0.001990368
3832603774105	383260	3774105	0.012349958	0.012349958	0.014241111	0.014241111	0.000499281	0.000197821	0.000651321	0.000651321	0.000336521	0.000131837	0.000593013	0.000593013	0.000350803	0.000350803	7.87622E-05	7.87622E-05	0.000266689	0.000266689	0.002042657
3832703774105	383270	3774105	0.012961711	0.012961711	0.014946963	0.014946963	0.000509071	0.000201598	0.000664428	0.000664428	0.000343326	0.000134607	0.000605124	0.000605124	0.000358035	0.000358035	8.03628E-05	8.03628E-05	0.000272111	0.000272111	0.002094947
3832803774105	383280	3774105	0.013573463	0.013573463	0.015652815	0.015652815	0.000518861	0.000205376	0.000677535	0.000677535	0.000350131	0.000137377	0.000617235	0.000617235	0.000365267	0.000365267	8.19634E-05	8.19634E-05	0.000277533	0.000277533	0.002147236
3832903774105	383290	3774105	0.014185216	0.014185216	0.016358667	0.016358667	0.000528651	0.000209153	0.000690642	0.000690642	0.000356936	0.000140147	0.000629346	0.000629346	0.000372499	0.000372499	8.35641E-05	8.35641E-05	0.000282955	0.000282955	0.002199525
3833003774105	383300	3774105	0.014796968	0.014796968	0.017064519	0.017064519	0.000538441	0.000212931	0.000703749	0.000703749	0.000363741	0.000142917	0.000641457	0.000641457	0.000379731	0.000379731	8.51647E-05	8.51647E-05	0.000288377	0.000288377	0.002251814
3833103774105	383310	3774105	0.015408721	0.015408721	0.017770371	0.017770371	0.000548231	0.000216708	0.000716856	0.000716856	0.000370546	0.000145687	0.000653568	0.000653568	0.000386963	0.000386963	8.67654E-05	8.67654E-05	0.000293798	0.000293798	0.002304103
3833203774105	383320	3774105	0.016020473	0.016020473	0.018476223	0.018476223	0.000558021	0.000220486	0.000729963	0.000729963	0.000377351	0.000148457	0.000665679	0.000665679	0.000394195	0.000394195	8.83661E-05	8.83661E-05	0.000299219	0.000299219	0.002356392
3833303774105	383330	3774105	0.016632226	0.016632226	0.019182076	0.019182076	0.000567811	0.000224263	0.000743071	0.000743071	0.000384156	0.000151227	0.000677789	0.000677789	0.000401427	0.000401427	8.99667E-05	8.99667E-05	0.000304641	0.000304641	0.002408681
3833403774105	383340	3774105	0.017243978	0.017243978	0.019887928	0.019887928	0.000577601	0.000228041	0.000756178	0.000756178	0.000390961	0.000153997	0.000689901	0.000689901	0.000408659	0.000408659	9.15674E-05	9.15674E-05	0.000310062	0.000310062	0.002460971
3833503774105	383350	3774105	0.017855731	0.017855731	0.020593781	0.020593781	0.000587391	0.000231818	0.000769286	0.000769286	0.000397766	0.000156767	0.000702012	0.000702012	0.000415891	0.000415891	9.31681E-05	9.31681E-05	0.000315484	0.000315484	0.002513261
3833603774105	383360	3774105	0.018467483	0.018467483	0.021299633	0.021299633	0.000597181	0.000235596	0.000782393	0.000782393	0.000404571	0.000159537	0.000714124	0.000714124	0.000423123	0.000423123	9.47687E-05	9.47687E-05	0.000320906	0.000320906	0.002565551
3833703774105	383370	3774105	0.019079236	0.019079236	0.022005485	0.022005485	0.000606971	0.000239373	0.000795501	0.000795501	0.000411376	0.000162307	0.000726235	0.000726235	0.000430355	0.000430355	9.63694E-05	9.63694E-05	0.000326328	0.000326328	0.002617841
3833803774105	383380	3774105	0.019690988	0.019690988	0.022711337	0.022711337	0.000616761	0.000243151	0.000808608	0.000808608	0.000418181	0.000165077	0.000738347	0.000738347	0.000437587	0.000437587	9.79701E-05	9.79701E-05	0.000331749	0.000331749	0.002670132
3833903774105	383390	3774105	0.020302741	0.020302741	0.023417189	0.023417189	0.000626551	0.000246928	0.000821715	0.000821715	0.000424986	0.000167847	0.000750458	0.000750458	0.000444819	0.000444819	9.95707E-05	9.95707E-05	0.000337171	0.000337171	0.002722422
3834003774105	383400	3774105	0.020914493	0.020914493	0.024123041	0.024123041	0.000636341	0.000250706	0.000834822	0.000834822	0.000431791	0.000170617	0.000762569	0.000762569	0.000452051	0.000452051	0.00010121	0.00010121	0.000342593	0.000342593	0.002774713
3834103774105	383410	3774105	0.021526246	0.021526246	0.024828893	0.024828893	0.000646131	0.000254483	0.000847929	0.000847929	0.000438596	0.000173387	0.000774681	0.000774681	0.000459283	0.000459283	0.00010281	0.00010281	0.000348015	0.000348015	0.002827003
3834203774105	383420	3774105	0.022137998	0.022137998	0.025534745	0.025534745	0.000655921	0.000258261	0.000861036	0.000861036	0.000445401	0.000176157	0.000786792	0.000786792	0.000466515	0.000466515	0.00010441	0.00010441	0.000353436	0.000353436	0.002879294
3834303774105	383430	3774105	0.022749751	0.022749751	0.026240598	0.026240598	0.000665711	0.000262038	0.000874143	0.000874143	0.000452206	0.000178927	0.000798904	0.000798904	0.000473747	0.000473747	0.00010601	0.00010601	0.000358858	0.000358858	0.002931585
3834403774105	383440	3774105	0.023361503	0.023361503	0.026946451	0.026946451	0.000675501	0.000265816	0.000887251	0.000887251	0.000459011	0.000181697	0.000811015	0.000811015	0.000480979	0.000480979	0.00010761	0.00010761	0.000364279	0.000364279	0.002983876
3834503774105	383450	3774105	0.023973256	0.023973256	0.027652303	0.027652303	0.000685291	0.000269593	0.000900358	0.000900358	0.000465816	0.000184467	0.000823126	0.000823126	0.000488211	0.000488211	0.00010921	0.00010921	0.000369701	0.000369701	0.003036167
3834603774105	383460	3774105	0.024585008	0.024585008	0.028358156	0.028358156	0.000695081	0.000273371	0.000913466	0.000913466	0.000472621	0.000187237	0.000835237	0.000835237	0.000495443	0.000495443	0.00011081	0.00011081	0.000375123	0.000375123	0.003088458
3834703774105	383470	3774105	0.025196761	0.025196761	0.029064008	0.029064008	0.000704871	0.000277148	0.000926573	0.000926573	0.000479426	0.000190007	0.000847348	0.000847348	0.000502675	0.000502675	0.00011241	0.00011241	0.000380545	0.000380545	0.003140749
3834803774105	383480	3774105	0.025808513	0.025808513	0.029769861	0.029769861	0.000714661	0.000280926	0.000939681	0.000939681	0.000486231	0.000192777	0.000859459	0.000859459	0.000509907	0.000509907	0.00011401	0.00011401	0.000385966	0.000385966	0.003193041
3834903774105	383490	3774105	0.026420266	0.026420266	0.030475713	0.030475713	0.000724451	0.000284704	0.000952788	0.000952788	0.000493036	0.000195547	0.000871569	0.000871569	0.000517139	0.000517139	0.00011561	0.00011561	0.000391388	0.000391388	0.003245332
3835003774105	383500	3774105	0.027032018	0.027032018	0.031181566	0.031181566	0.000734241	0.000288482	0.000965896	0.000965896	0.000499841	0.000198317	0.000883679	0.000883679	0.000524371	0.000524371	0.00011721	0.00011721	0.000396809	0.000396809	0.003297624
3835103774105	383510	3774105	0.027643771	0.027643771	0.031887418	0.031887418	0.000744031	0.000292259	0.000979003	0.000979003	0.000506646	0.000201087	0.000895789	0.000895789	0.000531603	0.000531603	0.00011881	0.00011881	0.000402231	0.000402231	0.003349915
3835203774105	383520	3774105	0.028255523	0.028255523	0.032593271	0.032593271	0.000753821	0.000296037	0.000992111	0.000992111	0.000513451	0.000203857	0.000907899	0.000907899	0.000538835	0.000538835	0.00012041	0.00012041	0.000407653	0.000407653	0.003402207
3835303774105	383530	3774105	0.028867276	0.028867276	0.033299123	0.033299123	0.000763611	0.000299815	0.001005218	0.001005218	0.000520256	0.000206627	0.000920009	0.000920009	0.000546067	0.000546067	0.00012201	0.00012201	0.000413075	0.000413075	0.003454498
3835403774105	383540	3774105	0.029479028	0.029479028	0.034004976	0.034004976	0.000773401	0.000303593	0.001018326	0.001018326	0.000527061	0.000209397	0.000932119	0.000932119	0.000553299	0.000553299	0.00012361	0.00012361	0.000418497	0.000418497	0.003506789
3835503774105	383550	3774105	0.030090781	0.030090781	0.034710828	0.034710828	0.000783191	0.000307371	0.001031434	0.001031434	0.000533866	0.000212167	0.000944229	0.000944229	0.000560531	0.000560531	0.00012521	0.00012521	0.000423919	0.000423919	0.003559079
3835603774105	383560	3774105	0.030702533	0.030702533	0.035416681	0.035416681	0.000792981	0.000311148	0.001044541	0.001044541	0.000540671	0.000214937	0.000956339	0.000956339	0.000567763	0.000567763	0.00012681	0.00012681	0.000429341	0.000429341	0.003611369
3835703774105	383570	3774105	0.031314286	0.031314286	0.036122533	0.036122533	0.000802771	0.000314926	0.001057649	0.001057649	0.000547476	0.000217707	0.000968449	0.000968449	0.000574995	0.000574995	0.00012841	0.00012841	0.000434763	0.000434763	0.003663659
3835803774105	383580	3774105	0.031926038	0.031926038	0.036828386	0.036828386	0.000812561	0.000318704	0.001070757	0.001070757	0.000554281	0.000220477	0.000980559	0.000980559	0.000582227	0.000582227	0.00013001	0.00013001	0.000440185	0.000440185	0.003715949
3835903774105	383590	3774105	0.032537791	0.032537791	0.037534238	0.037534238	0.000822351	0.000322481	0.001083865	0.001083865	0.000561086	0.000223247	0.000992669	0.000992669	0.000589459	0.000589459	0.00013161	0.00013161	0.000445607	0.000445607	0.003768239
3836003774105	383600	3774105	0.033149543	0.033149543	0.038240091	0.038240091	0.000832141	0.000326259	0.001096973	0.001096973	0.000567891	0.000226017	0.001004779	0.001004779	0.000596691	0.000596691	0.00013321	0.00013321	0.000451029	0.000451029	0.003820529
3836103774105	383610	3774105	0.033761296	0.033761296	0.038945943	0.038945943	0.000841931	0.000330037	0.001110081	0.001110081	0.000574696	0.000228787	0.001016889	0.001016889	0.000603923	0.000603923	0.00013481	0.00013481	0.000456451	0.000456451	0.003872819
3836203774105	383620	3774105	0.034373048	0.034373048	0.039651796	0.039651796	0.000851721	0.000333815	0.001123189	0.001123189	0.000581501	0.000231557	0.001028999	0.001028999	0.000611155	0.000611155	0.00013641	0.00013641	0.000461873	0.000461873	0.003925109
3836303774105	383630	3774105	0.034984801	0.034984801	0.040357648	0.040357648	0.000861511	0.000337593	0.001136297	0.001136297	0.000588306	0.000234327	0.001041109	0.001041109	0.000618387	0.000618387	0.00013801	0.00013801	0.000467295	0.000467295	0.003977399
3836403774105	383640	3774105	0.035596553	0.035596553	0.041063501	0.041063501	0.000871301	0.000341371	0.001149405	0.001149405	0.000595111	0.000237097	0.001053219	0.001053219	0.000625619	0.000625619	0.00013961	0.00013961	0.000472717	0.000472717	0.004029689
3836503774105	383650	3774105	0.036208306	0.036208306	0.041769353	0.041769353	0.000881091	0.000345148	0.001162513	0.001162513	0.000601916	0.000239867	0.001065329	0.001065329	0.000632851	0.000632851	0.00014121	0.00014121	0.000478139	0.000478139	0.004081979
3836603774105	383660	3774105	0.036820058	0.036820058	0.042475206	0.042475206	0.000890881	0.000348926	0.001175621	0.001175621	0.000608721	0.000242637	0.001077439	0.001077439	0.000640083	0.000640083	0.00014281	0.00014281	0.000483561	0.000483561	0.004134269
3836703774105	383670	3774105	0.037431811	0.037431811	0.043181058	0.043181058	0.000900671	0.000352704	0.001188729	0.001188729	0.000615526	0.000245407	0.001089549	0.001089549	0.000647315	0.000647315	0.00014441	0.00014441	0.000488983	0.000488983	0.004186559
3836803774105	383680	3774105	0.038043563	0.038043563	0.043886911	0.043886911	0.000910461	0.000356482	0.001201837	0.001201837	0.000622331	0.000248177	0.001101659	0.001101659	0.000654547	0.000654547	0.00014601	0.00014601	0.000494405	0.000494405	0.004238849
3836903774105	383690	3774105	0.038655316	0.038655316	0.044592763	0.044592763	0.000920251	0.000360259	0.001214945	0.001214945	0.000629136	0.000250947	0.001113769	0.001113769	0.000661779	0.000661779	0.00014761	0.00014761	0.000499827	0.000499827	0.004291139
3837003774105	383700	3774105	0.039267068	0.039267068	0.045298616	0.045298616	0.000930041	0.000364037	0.001228053	0.001228053	0.000635941	0.000253717	0.001125879	0.001125879	0.000669011	0.000669011	0.00014921	0.00014921	0.000505249	0.000505249	0.004343429
3837103774105	383710	3774105	0.039878821	0.039878821	0.046004468	0.046004468	0.000939831	0.000367815	0.001241161	0.001241161	0.000642746	0.000256487	0.001137989	0.001137989	0.000676243	0.000676243	0.00015081	0.00015081	0.000510671	0.000510671	0.004395719
3837203774105	383720	3774105	0.040490573	0.040490573	0.046710321	0.046710321	0.000949621	0.000371592	0.001254269	0.001254269	0.000649551	0.000259257	0.001150099	0.001150099	0.000683475	0.000683475	0.00015241	0.00015241	0.000516093	0.000516093	0.004448009
3837303774105	383730	3774105	0.041102326	0.041102326	0.047416173	0.047416173	0.000959411	0.000375370	0.001267377	0.001267377	0.000656356	0.000262027	0.001162209	0.001162209	0.000690707	0.000690707	0.00015401	0.00015401	0.000521515	0.000521515	0.004500299
3837403774105	383740	3774105	0.041714078	0.041714078	0.048122026	0.048122026	0.000969201	0.000379148	0.001280485	0.001280485	0.000663161	0.000264797	0.001174319	0.001174319	0.000697939	0.000697939	0.00015561	0.00015561	0.000526937	0.000526937	0.004552589
3837503774105	383750	3774105	0.042325831	0.042325831	0.048827878	0.048827878	0.000978991	0.000382926	0.001293593	0.001293593	0.000669966	0.000267567	0.001186429	0.001186429	0.000705171	0.000705171	0.00015721	0.00015721	0.000532359	0.000532359	0.004604879
3837603774105	383760	3774105	0.042937583	0.042937583	0.049533731	0.049533731	0.000988781	0.000386704	0.001306701	0.001306701	0.000676771	0.000270337	0.001198539	0.001198539	0.000712403	0.000712403	0.00015881	0.00015881	0.000537781	0.000537781	0.004657169
3837703774105	383770	3774105	0.043549336	0.043549336	0.050239583	0.050239583	0.000998571	0.000390481	0.001319809	0.001319809	0.000683576	0.000273107	0.001210649	0.001210649	0.000719635	0.000719635	0.00016041	0.00016041	0.000543203	0.000543203	0.004709459
3837803774105	383780	3774105	0.044161089	0.044161089	0.050945436	0.050945436	0.001008361	0.000394259	0.001332917	0.001332917	0.000690381	0.000275877	0.001222759	0.001222759	0.000726867	0.000726867	0.00016201	0.00016201	0.000548625	0.000548625	0.004761749
3837903774105	383790	3774105	0.044772841	0.044772841	0.051651288	0.051651288	0.001018151	0.000398037	0.001346025	0.001346025	0.000697186	0.000278647	0.001234869	0.001234869	0.000734099	0.000734099	0.00016361	0.00016361	0.000554047	0.000554047	0.004814039

			MSite Grubbing / Prep	MMass Grading / Excavation	MMass Grading / Excavation	MDrainage / Utilities Trenching	MFoundations / Concrete Pads	MBuilding / Structure Construction	MAsphalt Paving	MLandscaping or Other Finishing	MWaterside Construction (Piles)	RSSWRestriping South Valley	RSSWRestriping Silver Lake Boulevard	RSSWDemolition	RSSWPlacing Base	RSSWForm	Child Risk				
Unique Identifier	X (UTM)	Y (UTM)	2027	2027	2028	2028	2028	2028	2028	2028	2028	2029	2029	2029	2029	2029	3rd Trimester	0<2	2<16	Total	per million
3830503774105	383050	3774105	0.000896318	0.001490914	0.001490914	0.000717054	0.000339769	0.000921801	0.000599374	0.000411616	0.000442408	0.000153684	0.000252007	0.000786297	7.15006E-05	0.000155513	2.03258E-07	6.07322E-06	4.4697E-07	6.72345E-06	6.72344819
3830603774105	383060	3774105	0.000941629	0.001566282	0.001566282	0.000753303	0.000356945	0.000968399	0.000629673	0.000432424	0.000464772	0.00015693	0.00026347	0.000822217	7.47668E-05	0.000162617	2.26595E-07	6.83484E-06	4.9139E-07	7.55282E-06	7.55282494
3830703774105	383070	3774105	0.00099013	0.001646959	0.001646959	0.000792104	0.000375331	0.00101828	0.000662107	0.000454697	0.000488712	0.000160649	0.000275975	0.000861427	7.83323E-05	0.000170372	2.54802E-07	7.76719E-06	5.4485E-07	8.56684E-06	8.56684345
3830803774105	383080	3774105	0.001036637	0.001724317	0.001724317	0.00082931	0.00039296	0.001066109	0.000693206	0.000476055	0.000511667	0.000164014	0.000287944	0.0008989	8.17399E-05	0.000177783	2.8712E-07	8.84682E-06	6.0468E-07	9.73862E-06	9.7386206
3830903774105	383090	3774105	0.001085378	0.001805391	0.001805391	0.000868302	0.000411436	0.001116235	0.000725799	0.000498438	0.000535724	0.000167644	0.000300509	0.000938384	8.53303E-05	0.000185592	3.26051E-07	1.01615E-05	6.755E-07	1.11631E-05	11.1630809
3831003774105	383100	3774105	0.001133081	0.00188474	0.00188474	0.000906465	0.000429519	0.001165295	0.000757699	0.000520345	0.00055927	0.00017098	0.000312359	0.000975674	8.87212E-05	0.000192968	3.71778E-07	1.17233E-05	7.5638E-07	1.28515E-05	12.8514992
3831103774105	383110	3774105	0.001170734	0.001947371	0.001947371	0.000936587	0.000443792	0.001204018	0.000782878	0.000537636	0.000577855	0.000172396	0.000321023	0.001003185	9.12228E-05	0.000198409	4.20575E-07	1.34095E-05	8.3919E-07	1.46692E-05	14.6692396
3831203774105	383120	3774105	0.001210221	0.002013053	0.002013053	0.000968177	0.000458761	0.001244628	0.000809283	0.00055577	0.000597345	0.000173872	0.000330015	0.001031518	9.37993E-05	0.000204013	4.81411E-07	1.55385E-05	9.4059E-07	1.69605E-05	16.9605106
3831303774105	383130	3774105	0.00125593	0.002089084	0.002089084	0.001004744	0.000476088	0.001291637	0.000839849	0.000576761	0.000619906	0.000176381	0.000340674	0.001065244	9.68661E-05	0.000210683	5.64318E-07	1.8482E-05	1.0768E-06	2.01231E-05	20.1231154
3831403774105	383140	3774105	0.001304591	0.002170026	0.002170026	0.001043673	0.000494534	0.001341681	0.000872389	0.000599107	0.000643925	0.00017945	0.000352732	0.001101621	0.000100174	0.000217877	6.79E-07	2.26223E-05	1.2614E-06	2.45627E-05	24.5627048
3831503774105	383150	3774105	0.001356204	0.002255877	0.002255877	0.001084963	0.000514099	0.001394761	0.000906903	0.000622809	0.0006694	0.000182667	0.000368036	0.001151524	0.000104712	0.000227747	8.45836E-07	2.87701E-05	1.525E-06	3.1141E-05	31.1410027
3831603774105	383160	3774105	0.001405184	0.002337349	0.002337349	0.001124147	0.000532666	0.001445134	0.000939656	0.000645302	0.000693575	0.000186445	0.000377326	0.001181868	0.000107471	0.000233749	1.10566E-06	3.85352E-05	1.9271E-06	4.1568E-05	41.5679911
3831703774105	383170	3774105	0.001447599	0.002407349	0.002407349	0.001164998	0.000553266	0.001496128	0.000976656	0.000669206	0.000746772	0.000193693	0.000391226	0.001231854	0.000111854	0.000242599	1.47668E-06	5.00705E-05	2.5033E-06	5.40102E-05	54.0102467
3831803774105	383180	3774105	0.001494163	0.002487349	0.002487349	0.001205329	0.000573866	0.001547122	0.001013446	0.000692906	0.000773689	0.000201039	0.000406132	0.001278041	0.000115997	0.000251572	1.84882E-06	6.26944E-05	3.1348E-06	6.76236E-05	67.6236467
3831903774105	383190	3774105	0.001541727	0.002567349	0.002567349	0.001245659	0.000594466	0.001598116	0.001050236	0.000716293	0.000800603	0.000208385	0.000421038	0.001324228	0.000120139	0.000260545	2.29121E-06	7.77183E-05	3.8849E-06	8.38144E-05	83.8144468
3832003774105	383200	3774105	0.001589291	0.002647349	0.002647349	0.001285989	0.000615066	0.001649109	0.001087026	0.000739879	0.000827517	0.000215731	0.000436044	0.001371415	0.000124281	0.000269518	2.83999E-06	9.63183E-05	4.8149E-06	0.000103864	103.8639468
3832103774105	383210	3774105	0.001636855	0.002727349	0.002727349	0.001326319	0.000635666	0.001699599	0.001123816	0.000763466	0.000854431	0.000223078	0.000451051	0.001418602	0.000128423	0.000278491	3.51275E-06	0.000119107	5.9564E-06	0.000128411	128.4110469
3832203774105	383220	3774105	0.001684419	0.002807349	0.002807349	0.001366649	0.000656266	0.001750089	0.001160606	0.000787053	0.000881345	0.000230424	0.000466057	0.001465789	0.000132565	0.000287464	4.34478E-06	0.000147299	7.3624E-06	0.000158757	158.7569469
3832303774105	383230	3774105	0.001731983	0.002887349	0.002887349	0.001406979	0.000676866	0.001800579	0.001197396	0.000810639	0.000908259	0.000237771	0.000481064	0.001512976	0.000136708	0.000296437	5.37106E-06	0.000182145	9.1053E-06	0.000196261	196.2609469
3832403774105	383240	3774105	0.001779547	0.002967349	0.002967349	0.001447309	0.000697466	0.001851069	0.001234186	0.000834226	0.000935173	0.000245117	0.000496071	0.001560163	0.000140851	0.000305409	6.63005E-06	0.000224911	0.000011246	0.000242407	242.4069469
3832503774105	383250	3774105	0.001827111	0.003047349	0.003047349	0.001487639	0.000718066	0.001901559	0.001271976	0.000857813	0.000962087	0.000252464	0.000511078	0.001607351	0.000144994	0.000314382	8.09239E-06	0.000274503	0.000013726	0.000296229	296.2289469
3832603774105	383260	3774105	0.001874675	0.003127349	0.003127349	0.001527969	0.000738666	0.001952049	0.001309766	0.000881453	0.000989001	0.000259811	0.000526085	0.001654538	0.000149137	0.000323354	9.85238E-06	0.000334096	0.000016705	0.000360801	360.8009469
3832703774105	383270	3774105	0.001922239	0.003207349	0.003207349	0.001568299	0.000759266	0.002002539	0.001346956	0.000905093	0.001015915	0.000267158	0.000541093	0.001701725	0.000153279	0.000332326	1.19945E-05	0.000406844	0.000020342	0.000439186	439.1859469
3832803774105	383280	3774105	0.001969803	0.003287349	0.003287349	0.001608629	0.000779866	0.002053029	0.001384146	0.000928733	0.001042744	0.000274506	0.000556101	0.001748912	0.000157422	0.000341298	1.45986E-05	0.000495203	0.000024759	0.000534721	534.7209469
3832903774105	383290	3774105	0.002017367	0.003367349	0.003367349	0.001648959	0.000800466	0.002103519	0.001421336	0.000952373	0.001069573	0.000281853	0.000571109	0.001796099	0.000161565	0.000350269	1.77722E-05	0.000602782	0.000030139	0.000650921	650.9209469
3833003774105	383300	3774105	0.002064931	0.003447349	0.003447349	0.001689289	0.000821066	0.002154009	0.001458526	0.000976013	0.001096402	0.000289201	0.000586118	0.001843286	0.000165708	0.000359241	2.16303E-05	0.000733555	0.000036677	0.000792232	792.2319469
3833103774105	383310	3774105	0.002112495	0.003527349	0.003527349	0.001729619	0.000841666	0.002204499	0.001495716	0.000999653	0.001123231	0.000296548	0.000601126	0.001890473	0.000169851	0.000368213	2.63238E-05	0.000892722	0.000044636	0.000964358	964.3579469
3833203774105	383320	3774105	0.002160059	0.003607349	0.003607349	0.001769949	0.000862266	0.002254989	0.001532906	0.001023293	0.001150059	0.000303895	0.000616134	0.001937659	0.000173994	0.000377184	3.20403E-05	0.001086511	0.000054326	0.001173837	1173.837447
3833303774105	383330	3774105	0.002207623	0.003687349	0.003687349	0.001810279	0.000882866	0.002305479	0.001570096	0.001046933	0.001176888	0.000311242	0.000631142	0.001984846	0.000178137	0.000386155	3.90003E-05	0.001322301	0.000066115	0.001428716	1428.716447
3833403774105	383340	3774105	0.002255187	0.003767349	0.003767349	0.001850609	0.000903466	0.002355969	0.001607286	0.001070573	0.001203717	0.000318589	0.000646151	0.002032033	0.000182279	0.000395126	4.74631E-05	0.001608941	0.000080447	0.001738388	1738.388447
3833503774105	383350	3774105	0.002302751	0.003847349	0.003847349	0.001890939	0.000924066	0.002406459	0.001644476	0.001094213	0.001230546	0.000325936	0.000661159	0.002079221	0.000186421	0.000404097	5.77263E-05	0.001957581	0.000097879	0.002115459	2115.459447
3833603774105	383360	3774105	0.002350315	0.003927349	0.003927349	0.001931269	0.000944666	0.002456949	0.001681666	0.001117853	0.001257375	0.000333283	0.000676168	0.002126408	0.000190563	0.000413068	7.02158E-05	0.002380966	0.000119048	0.002572014	2572.014447
3833703774105	383370	3774105	0.002397879	0.004007349	0.004007349	0.001971599	0.000965266	0.002507439	0.001718856	0.001141493	0.001284204	0.000340631	0.000691176	0.002173595	0.000194706	0.000422039	8.54238E-05	0.002896351	0.000144818	0.003129169	3129.169447
3833803774105	383380	3774105	0.002445443	0.004087349	0.004087349	0.002011929	0.000985866	0.002557929	0.001756046	0.001165133	0.001311033	0.000347979	0.000706184	0.002220782	0.000198848	0.000431011	1.03894E-04	0.003522736	0.000176137	0.003805873	3805.873447
3833903774105	383390	3774105	0.002493007	0.004167349	0.004167349	0.002052259	0.001006466	0.002608419	0.001793236	0.001188773	0.001337862	0.000355327	0.000721192	0.002267969	0.000202991	0.000439982	1.26351E-04	0.004284161	0.000214208	0.004627577	4627.577447
3834003774105	383400	3774105	0.002540571	0.004247349	0.004247349	0.002092589	0.001026066	0.002658909	0.001830426	0.001212413	0.001364691	0.000362675	0.000736199	0.002315156	0.000207134	0.000448954	1.53645E-04	0.005209586	0.000260479	0.005626544	5626.544447
3834103774105	383410	3774105	0.002588135	0.004327349	0.004327349	0.002132919	0.001045666	0.002709399	0.001867616	0.001236053	0.001391521	0.000370023	0.000751206	0.002362343	0.000211277	0.000457925	1.86855E-04	0.006334011	0.000316701	0.006841712	6841.712447
3834203774105	383420	3774105	0.002635699	0.004407349	0.004407349	0.002173249	0.001065266	0.002759889	0.001904806	0.001259693	0.001418349	0.000377371	0.000766213	0.002409531	0.000215419	0.000466897	2.27263E-04	0.007703435	0.000385172	0.008321607	8321.607447
3834303774105	383430	3774105	0.002683263	0.004487349	0.004487349	0.002213579	0.001084866	0.002810379	0.001941996	0.001283333	0.001445178	0.000384719	0.000781219	0.002456718	0.000219562	0.000475868	2.76355E-04	0.009368859	0.000468443	0.010118145	10118.14545
3834403774105	383440	3774105	0.002730827	0.004567349	0.004567349	0.002253909	0.001104466	0.002860869	0.001979186	0.001306973	0.001472006	0.000392067	0.000796225	0.002503906	0.000223704	0.000484839	3.36035E-04	0.011392283	0.000569614	0.012304511	12304.51145
3834503774105	383450	3774105	0.002778391	0.004647349	0.004647349	0.002294239	0.001124066	0.002911359	0.002016376	0.001330613	0.001498835	0.000399415	0.000811231	0.002551093	0.000227846	0.000493811	4.08605E-04	0.013850107	0.000692505	0.014960612	14960.61245
3834603774105	383460	3774105	0.002825955	0.004727349	0.004727349	0.002334569	0.001143666	0.002961849	0.002053566	0.001354253	0.001525663	0.000406763	0.000826237	0.002598281	0.000231988	0.000502782	4.96605E-04	0.016837931	0.000841897	0.018180828	18180.82845
3834703774105	383470	3774105	0.002873519	0.004807349	0.004807349	0.002374899	0.001163266	0.003012339	0.002090756	0.001377893	0.001552491	0.000414111	0.000841243	0.002645468	0.000236131	0.000511754	6.03605E-04	0.020472755	0.001023638	0.022099029	22099.02945
3834803774105	383480	3774105	0.002921083	0.004887349	0.004887349	0.002415229	0.001182866	0.003062829	0.002127946	0.001401533	0.001579319	0.000421459	0.000856249	0.002692656	0.000240273	0.000520725	7.33605E-04	0.024885579	0.001244279	0.026865858	26865.85845
3834903774105	383490	3774105	0.002968647	0.004967349	0.004967349	0.002455559	0.001202466	0.003113319	0.002165136	0.001425173	0.001606147	0.000428807	0.000871255	0.002739843	0.000244415	0.000529696	8.91605E-04	0.030255403	0.001512702	0.032668105	32668.10545
3835003774105	383500	3774105	0.003016211	0.005047349	0.005047349	0.002495889	0.001222066	0.003163809	0.002202326	0.001448813	0.001632975	0.000436155	0.000886261	0.002787031	0.000248557	0.000538667	1.08361E-03	0.036779225	0.001839125	0.039706511	39706.51145
3835103774105	383510	3774105	0.003063775	0.005127349	0.005127349	0.002536219	0.001241666	0.003214299	0.002239516	0.001472453	0.001659803	0.000443503	0.000901268	0.002834218	0.000252699	0.000547638	1.31805E-03	0.044736946	0.002236847	0.048309917	48309.91745
3835203774105	383520	3774105	0.003111339	0.005207349	0.005207349	0.002576549	0.001261266	0.003264789	0.002276706	0.001496093	0.001686631	0.000450851	0.000916274	0.002881406	0.000256841	0.000556609	1.60361E-03	0.054451146	0.002722557	0.058777261	58777.26045
3835303774105	383530	3774105	0.003158903	0.005287349	0.005287349	0.002616879	0.001280866	0.003315279	0.002313896	0.001519733	0.001713459	0.000458199	0.000931281	0.002928593	0.000260983	0.000565579	1.95005E-03	0.066221346	0.003311067	0.071483479	71483.47945
3835403774105	383540	3774105	0.003206467	0.005367349	0.005367349	0.002657209	0.001300466	0.003365769	0.002351086	0.001543373	0.001740287	0.000465547	0.000946287	0.002975781	0.000265125	0.000574549	2.37205E-03	0.080566146	0.004028307	0.086974453	86974.45345
3835503774105	383550	3774105	0.003254031	0.005447349	0.005447349	0.002697539	0.001320066	0.003416259	0.002388276	0.001567013	0.001767115	0.000472895	0.000961294	0.003022968	0.000269267	0.000583519	2.88605E-03	0.098110946	0.004905547	0.105899493	105899.4934
3835603774105	383560	3774105	0.003301595	0.005527349	0.005527349	0.002737869	0.001339666	0.003466749	0.002425466	0.001590653	0.001793943	0.000480243	0.000976301	0.003070156	0.000273409	0.000592489	3.51005E-03	0.119655746	0.005982787	0.129141533	129141.5334
3835703774105	383570	3774105	0.003349159	0.005607349	0.005607349	0.002778199	0.001359266	0.003517239	0.002462656	0.001614293	0.001820771	0.000487591	0.000991307	0.003117343	0.000277551	0.000601459	4.27205E-03	0.145890546	0.007294527	0.157479093	157479.0934
3835803774105	383580	3774105	0.003396723	0.005687349	0.005687349	0.002818529	0.001378866	0.003567729	0.002499846	0.001637933	0.001847599	0.000494939	0.001006314	0.003164531	0.000281693	0.000610429	5.19605E-03	0.177346346	0.008867317	0.191409693	191409.6934
3835903774105	383590	3774105	0.003444287	0.005767349	0.005767349	0.002858859	0.001398466	0.003618219	0.002537036	0.001661573	0.001874427	0.000502287	0.001021321	0.003211718	0.000285835	0.000619399	6.31805E-03	0.215646146	0.010782307	0.232746893	232746.8934
3836003774105	383600	3774105	0.003491851	0.005847349	0.005847349	0.002899189	0.001418066	0.003668709	0.002574226	0.001685213	0.001901255	0.000509635	0.001036328	0.003258906	0.000289977	0.000628369	7.68005E-03	0.262189946	0.013109497	0.282988093	282988.0934
3836103774105	383610	3774105	0.003539415	0.005927349	0.005927349	0.002939519	0.001437666	0.003719199	0.002611416	0.001708853	0.001928083	0.000516983	0.001051335	0.003306093	0.000294119	0.000637339	9.33605E-03	0.318736746	0.015936837	0.344009293	344009.2934
3836203774105	383620	3774105	0.003586979	0.006007349	0.006007349	0.002979849	0.001457266	0.003769689	0.002648606	0.001732493	0.001954911	0.000524331	0.001066342	0.003353281	0.000298261	0.000646309	1.13521E-02	0.387613546	0.019380677	0.418429493	418429.4934
3836303774105	383630	3774105	0.003634543	0.006087349	0.006087349	0.003020179	0.001476866	0.003820179	0.002685796	0.001756133	0.001981739	0.000531679	0.001081349	0.003400468	0.000302403	0.000655279	1.38005E-02	0.471350346	0.023567517	0.508849693	508849.6934
3836403774105	383640	3774105	0.003682107	0.006167349	0.006167349	0.003060509	0.001496466	0.003870669	0.002722986	0.001779773	0.002008567	0.000539027	0.001096357	0.003447656	0.000306545	0.000664249	1.67805E-02	0.573087146	0.028654357	0.618749893	618749.8934
3836503774105	383650	3774105	0.003729671	0.006247349	0.006247349	0.003100839	0.001516066	0.003921159	0.002760176	0.001803413	0.002035395	0.000546375	0.001111364	0.003494843	0.000310687	0.000673219	2.03605E-02	0.695823946	0.034791197	0.751650093	751650.0934
3836603774105	383660	3774105	0.003777235	0.006327349	0.006327349	0.003141169	0.001535666	0.003971649	0.002797366	0.001827053	0.002062223	0.000553723	0.001126372	0.003542031	0.000314829	0.000682189	2.47005E-02	0.844560746	0.042228037	0.912550293	912550.2934
3836703774105	383670	3774105	0.003824799	0.006407349	0.006407349	0.003181499	0.001555266	0.004022139	0.002834556	0.001850693	0.002089051	0.000561071	0.001141379	0.003589218	0.000318971	0.000691159	2.99805E-02	1.025297346	0.051264867	1.107450493	1107450.493
3836803774105	383680	3774105	0.003872363	0.006487349	0.006487349	0.003221829	0.001574866	0.004072629	0.002871746	0.001874333	0.002115879	0.000568419	0.001156387	0.003636406	0.000323113	0.000700129	3.63605E-02	1.243034146	0.062151707	1.342350693	1342350.693
3836903774105	383690	3774105	0.003919927	0.006567349	0.006567349	0.003262159	0.001594466	0.004123119	0.002908936	0.001897973	0.002142707	0.000575767	0.001171394	0.003683593	0.000327255	0.000709099	4.41005E-02	1.507770946	0.075388547	1.627251693	1627251.693
3837003774105	383700	3774105	0.003967491	0.006647349	0.006647349	0.003302489	0.001614066	0.004173609	0.002946126	0.001921613	0.002169535	0.000583115	0.001186402	0.003730781	0.000331397	0.000718069	5.35205E-02	1.829507746	0.091475387	1.974435693	1974435.693
3837103774105	383710	3774105	0.004015055	0.006727349	0.006727349	0.003342819	0.001633666	0.004224099	0.002983316	0.001945253	0.002196363	0.000590463	0.001201409	0.003777968	0.000335539	0.000727039	6.49605E-02	2.220307546	0.111015377	2.396339693	2396339.693
3837203774105	383720	3774105	0.004062619	0.006807349	0.006807349	0.003383149	0.001653266	0.004274589	0.003020506	0.001968893	0.002223191	0.000597811	0.001216417	0.003825156	0.000339681	0.000736009	7.88005E-02	2.695346346	0.134767317	2.908243693	2908243.693
3837303774105	383730	3774105	0.004110183	0.006887349	0.006887349	0.003423479	0.001672866	0.004325079	0.003057696	0.001992533	0.002250019	0.000605159	0.001231424	0.003872343	0.000343823	0.000744979	9.56405E-02	3.271385146	0.163569257	3.530147693	3530147.693
3837403774105	383740	3774105	0.004157747	0.006967349	0.006967349	0.003463809	0.001692466	0.004375569	0.003094886	0.002016173	0.002276847	0.000612507	0.001246432	0.003919531	0.000347965	0.000753949	1.16005E-01	3.969424146	0.198471197	4.284051693	4284051.693
3837503774105	383750	3774105	0.004205311	0.007047349	0.007047349	0.003504139	0.001712066	0.004426059	0.003132076	0.002039813	0.002303675	0.000619855	0.001261439	0.003966718	0.000352107	0.000762919	1.40605E-01	4.815463146	0.240773137	5.196236693	5196236.693
3837603774105	383760	3774105	0.004252875	0.007127349	0.007127349	0.003544469	0.001731666	0.004476549	0.003169266	0.002063453	0.002330503	0.000627203	0.001276447	0.004013906	0.000356249	0.000771889	1.70405E-01	5.838502146	0.291925107	6.301427693	6301427.693
3837703774105	383770	3774105	0.004300439	0.007207349	0.007207349	0.003584799	0.001751266	0.004527039	0.003206456	0.002087093	0.002357331	0.000634551	0.001291454	0.004061093	0.000360391	0.000780859	2.06405E-01	7.073541146	0.353677077	7.631218693	7631218.693
3837803774105	383780	3774105	0.004348003	0.007287349	0.007287349	0.003625129	0.001770866	0.004577529	0.003243646	0.002110733	0.002384159	0.000641899	0.001306462	0.004108281	0.000364533	0.000789829	2.50005E-01	8.569578146	0.428478907	9.243009693	9243009.693
3837903774105	383790	3774105	0.004395567	0.007367349	0.007367349	0.003665459	0.001790466	0.004628019	0.003280836	0.002134373	0.002410987	0.000649247	0.001321469	0.004155468	0.000368675	0.000798799	3.02805E-01	10.38161515	0.519080757	11.19927069	11199270.69

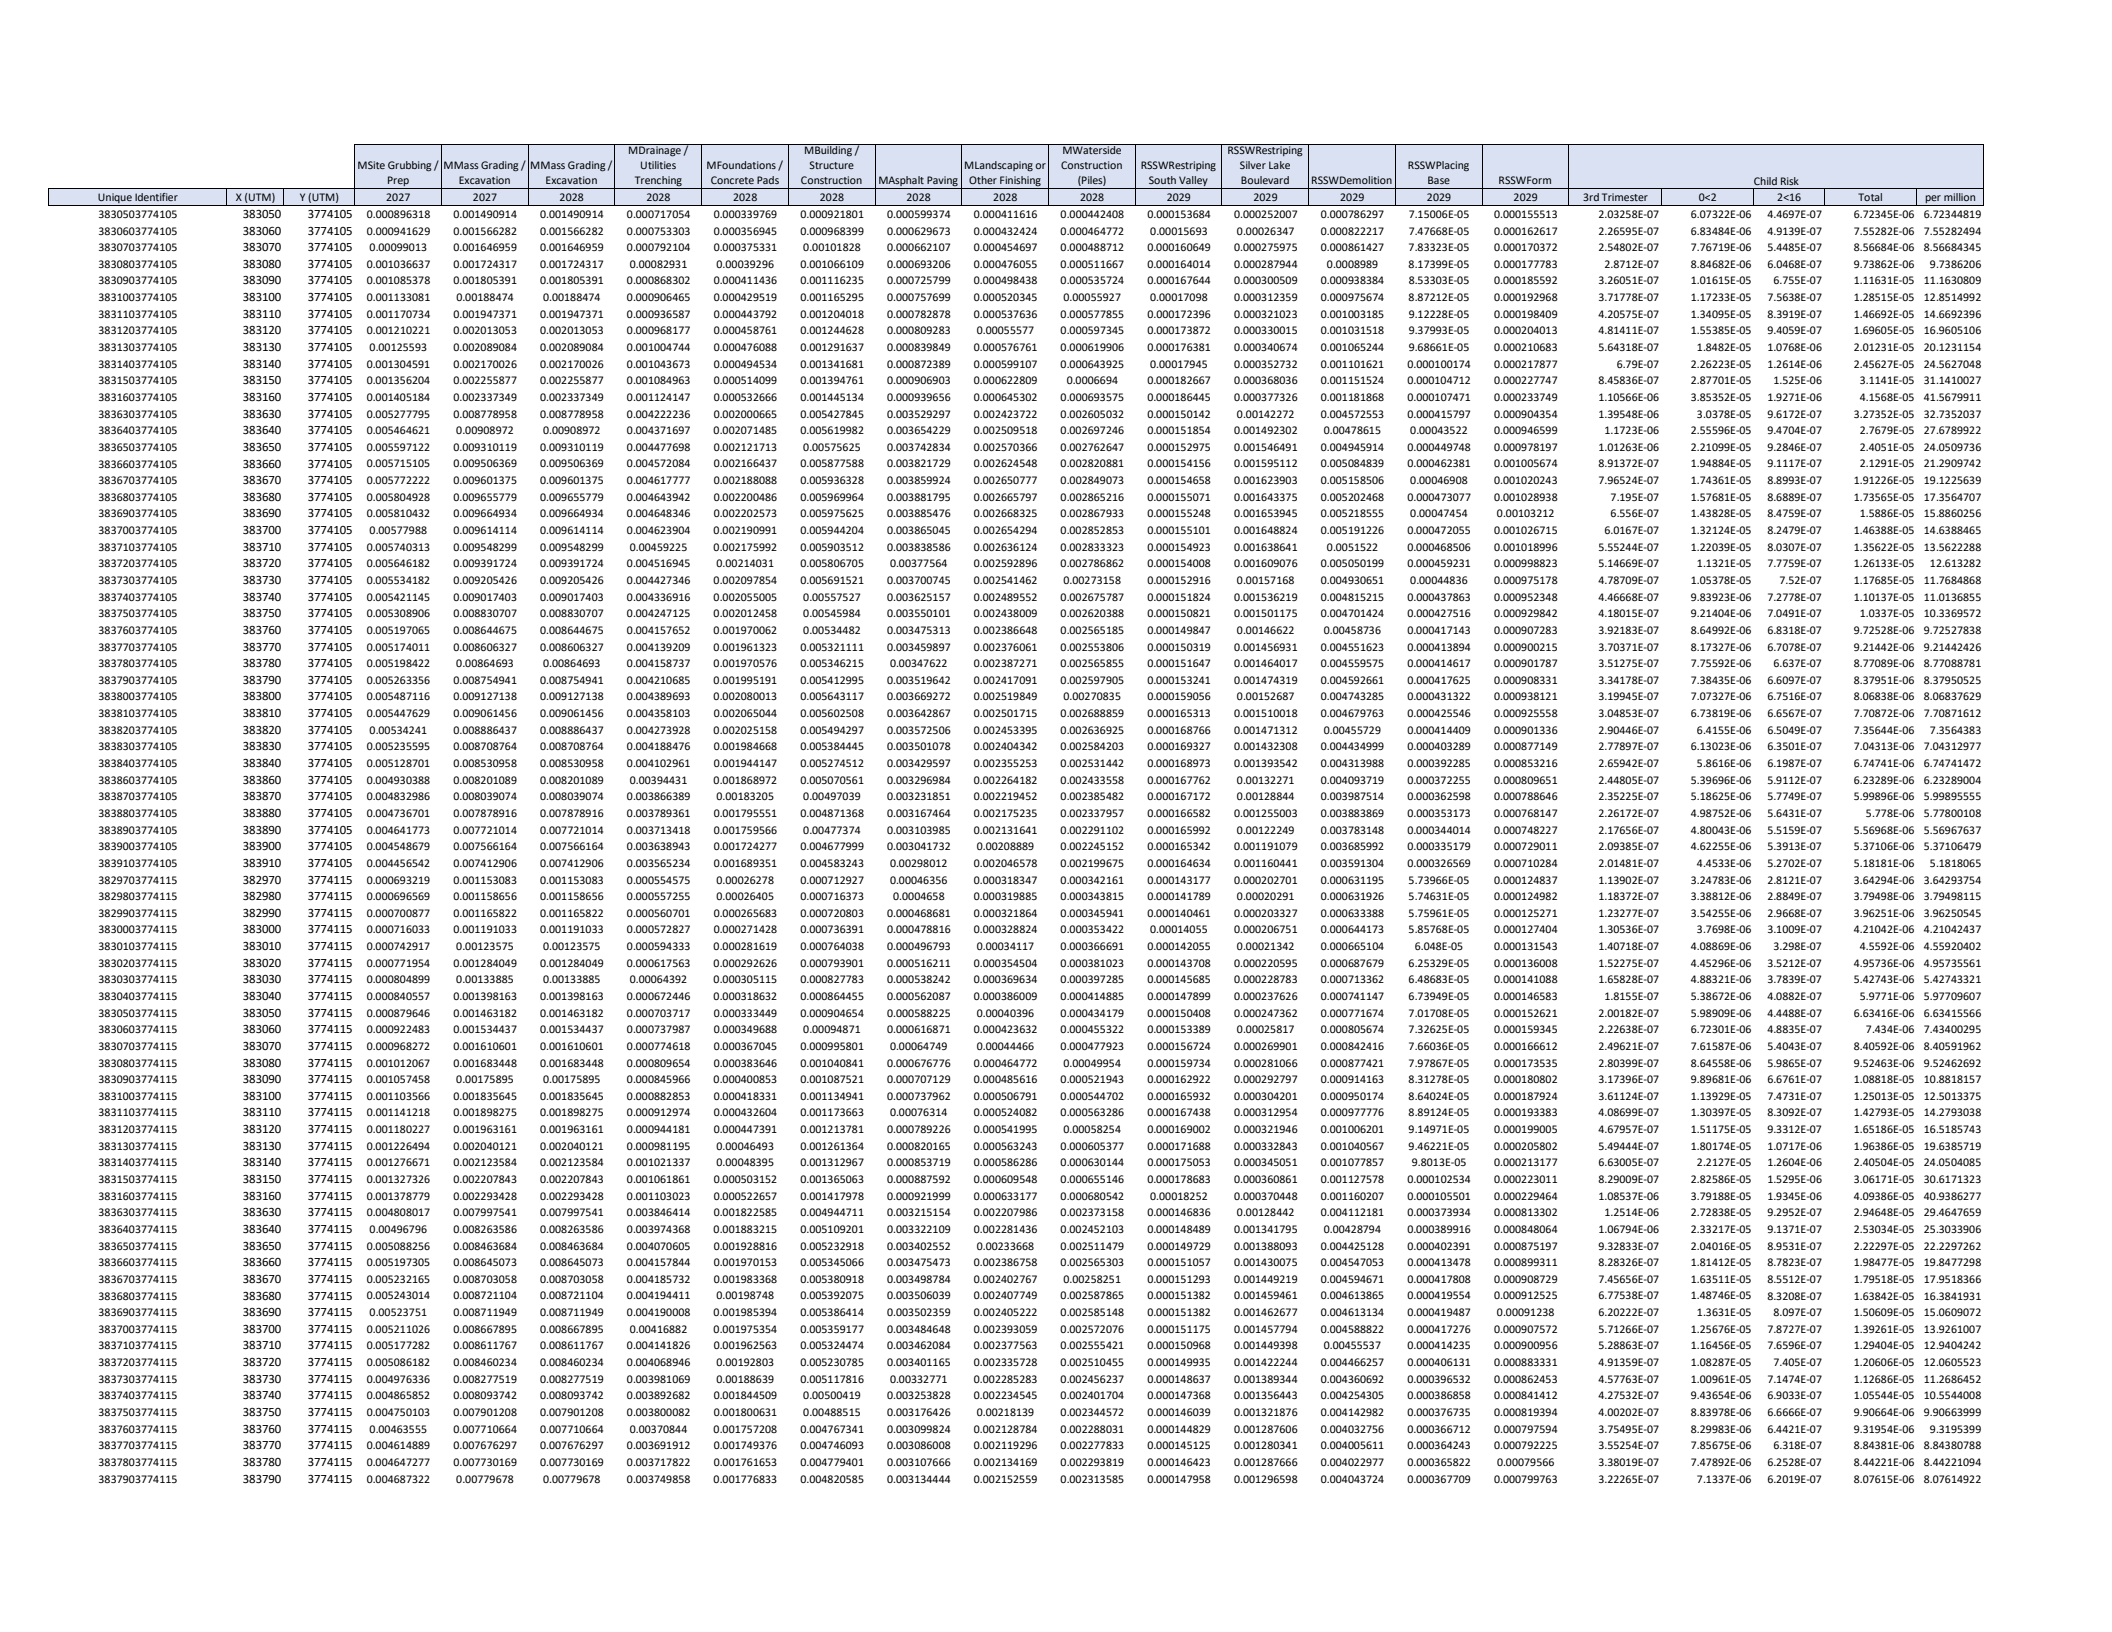

			EGIODemolition	EGIOSite Grubbing / Prep	EGIOMass Grading / Excavation	EGIOMass Grading / Excavation	EGIODrainage / Utilities Trenching	EGIODrainage / Utilities Trenching	EGIOFoundations / Concrete Pads	EGIOFoundations / Concrete Pads	EGIOBuilding / Structure Construction	EGIOBuilding / Structure Construction	EGIOAsphalt Paving	EGIOArchitectural Coating	EGIOLandscaping or Other Finishing	EGIOWaterside Construction (Piles)	HIWaterside Construction (Landscaping)	HIWaterside Construction (Landscaping)	KMDemolition	KMSite Grubbing / Prep	KMMass Grading / Excavation
Unique Identifier	X (UTM)	Y (UTM)	2025	2025	2025	2026	2026	2027	2026	2027	2026	2027	2027	2027	2027	2027	2025	2026	2025	2025	2025
3838003774115	383800	3774115	0.002947209	0.00272501	0.004532719	0.004532719	0.002180009	0.002180009	0.001032976	0.001032976	0.002802484	0.002802484	0.001822234	0.000369612	0.001251407	0.00134502	0.00351192	0.00351192	0.013342503	0.012336579	0.020520371
3838103774115	383810	3774115	0.002917357	0.00269741	0.004486808	0.004486808	0.002157928	0.002157928	0.001022513	0.001022513	0.002774099	0.002774099	0.001803777	0.000365868	0.001238732	0.001331397	0.003526728	0.003526728	0.012537974	0.011592705	0.019283029
3838203774115	383820	3774115	0.002856359	0.00264101	0.004392995	0.004392995	0.002112809	0.002112809	0.001001134	0.001001134	0.002716096	0.002716096	0.001766062	0.000358218	0.001212832	0.001303559	0.00351272	0.00351272	0.011781501	0.010893264	0.018119596
3838303774115	383830	3774115	0.00278104	0.00257137	0.004277156	0.004277156	0.002057096	0.002057096	0.000974735	0.000974735	0.002644475	0.002644475	0.001719493	0.000348772	0.00118085	0.001269186	0.00349551	0.00349551	0.011151682	0.010310929	0.017150953
3838403774115	383840	3774115	0.00270805	0.00250388	0.0041649	0.0041649	0.002003107	0.002003107	0.000949152	0.000949152	0.00257507	0.00257507	0.001674364	0.000339619	0.001149858	0.001235875	0.003437677	0.003437677	0.010571558	0.009774542	0.016258739
3838603774115	383860	3774115	0.002567678	0.00237409	0.003949012	0.003949012	0.001899275	0.001899275	0.000899953	0.000899953	0.002441591	0.002441591	0.001587573	0.000322014	0.001090255	0.001171814	0.003272982	0.003272982	0.009612766	0.008888036	0.014784146
3838703774115	383870	3774115	0.002501504	0.00231291	0.003847238	0.003847238	0.001850327	0.001850327	0.000876759	0.000876759	0.002378666	0.002378666	0.001546658	0.000313715	0.001062157	0.001141614	0.003194837	0.003194837	0.0091805	0.008488378	0.014119365
3838803774115	383880	3774115	0.002437832	0.00225404	0.003749312	0.003749312	0.00180323	0.00180323	0.000854443	0.000854443	0.002318121	0.002318121	0.00150729	0.00030573	0.001035122	0.001112555	0.003117293	0.003117293	0.008774675	0.008113131	0.013495188
3838903774115	383890	3774115	0.002376661	0.00219748	0.003655234	0.003655234	0.001757983	0.001757983	0.000833003	0.000833003	0.002259954	0.002259954	0.001469469	0.000298059	0.001009148	0.001084639	0.00304295	0.00304295	0.008394627	0.007761735	0.012910685
3839003774115	383900	3774115	0.002317044	0.00214236	0.003563545	0.003563545	0.001713885	0.001713885	0.000812108	0.000812108	0.002203265	0.002203265	0.001432608	0.000290582	0.000983834	0.001057432	0.002944994	0.002944994	0.00804443	0.00743794	0.012372092
3839103774115	383910	3774115	0.002259239	0.00208891	0.003474642	0.003474642	0.001671127	0.001671127	0.000791847	0.000791847	0.002148298	0.002148298	0.001396868	0.000283333	0.00095929	0.001031051	0.002843335	0.002843335	0.007714767	0.007133132	0.011865081
3829703774115	382970	3774125	0.004693878	0.00434	0.007219044	0.007219044	0.003471996	0.003471996	0.001645171	0.001645171	0.004463383	0.004463383	0.002902184	0.000588663	0.001993056	0.00214215	0.00239968	0.00239968	0.00114351	0.001057298	0.001758684
3829803774115	382980	3774125	0.004929759	0.00455809	0.007581821	0.007581821	0.003646473	0.003646473	0.001727845	0.001727845	0.00468768	0.00468768	0.003048027	0.000618245	0.002093213	0.002249799	0.002488531	0.002488531	0.001158091	0.001070779	0.001781109
3829903774115	382990	3774125	0.00518902	0.00479781	0.007980557	0.007980557	0.003838245	0.003838245	0.001818714	0.001818714	0.00493421	0.00493421	0.003208326	0.000650759	0.002203297	0.002368118	0.002584286	0.002584286	0.001173966	0.001085457	0.001805524
3830003774115	383000	3774125	0.005550001	0.00513157	0.008535735	0.008535735	0.004105258	0.004105258	0.001945236	0.001945236	0.005277465	0.005277465	0.003431518	0.00069603	0.002356572	0.002532859	0.00271336	0.00271336	0.001209512	0.001118324	0.001860193
3830103774115	383010	3774125	0.006044538	0.00558883	0.009296319	0.009296319	0.004471061	0.004471061	0.002118568	0.002118568	0.005747718	0.005747718	0.003737286	0.00075805	0.002566556	0.002758552	0.002884359	0.002884359	0.001267748	0.00117217	0.001949759
3830203774115	383020	3774125	0.006609219	0.00611093	0.010164781	0.010164781	0.004888747	0.004888747	0.002316484	0.002316484	0.00628467	0.00628467	0.004086423	0.000828867	0.002806324	0.003016255	0.003074068	0.003074068	0.001330644	0.001230323	0.002046491
3830303774115	383030	3774125	0.00728511	0.00673587	0.011204281	0.011204281	0.005388694	0.005388694	0.002553379	0.002553379	0.006927371	0.006927371	0.00450432	0.000913631	0.003093312	0.003324712	0.003293194	0.003293194	0.001403375	0.001297571	0.002158349
3830403774115	383040	3774125	0.008078164	0.00746913	0.012423975	0.012423975	0.005975305	0.005975305	0.002831339	0.002831339	0.007681482	0.007681482	0.004994659	0.001013088	0.003430049	0.003686639	0.003540436	0.003540436	0.001482146	0.001370403	0.002279496
3830503774115	383050	3774125	0.009027897	0.00834726	0.013884635	0.013884635	0.006677809	0.006677809	0.003164214	0.003164214	0.008584577	0.008584577	0.005581871	0.001132195	0.003833313	0.00412007	0.003823899	0.003823899	0.001568336	0.001450095	0.002412054
3830603774115	383060	3774125	0.010187713	0.00941964	0.015668398	0.015668398	0.007535709	0.007535709	0.003570721	0.003570721	0.00968744	0.00968744	0.006298975	0.001277649	0.00432578	0.004649376	0.004153189	0.004153189	0.001662636	0.001537286	0.002557085
3830703774115	383070	3774125	0.011602995	0.01072822	0.017845058	0.017845058	0.008582573	0.008582573	0.004066767	0.004066767	0.011033224	0.011033224	0.007174031	0.00145514	0.004926719	0.00529527	0.004533707	0.004533707	0.001761164	0.001628386	0.002708618
3830803774115	383080	3774125	0.013276588	0.01227563	0.020418995	0.020418995	0.009820506	0.009820506	0.00465335	0.00465335	0.012624634	0.012624634	0.008208799	0.001665027	0.005637339	0.006059049	0.004959252	0.004959252	0.001857363	0.001717331	0.002856568
3830903774115	383090	3774125	0.015330575	0.01417476	0.023577965	0.023577965	0.011339812	0.011339812	0.005373257	0.005373257	0.014577759	0.014577759	0.009478762	0.001922619	0.006509477	0.006996429	0.005451235	0.005451235	0.001957702	0.001810106	0.003010888
3831003774115	383100	3774125	0.017824573	0.01648073	0.027413659	0.027413659	0.013184587	0.013184587	0.006247386	0.006247386	0.016949288	0.016949288	0.011020779	0.002235393	0.007568448	0.008134617	0.006009756	0.006009756	0.002058732	0.001903519	0.003166268
3831103774115	383110	3774125	0.020638139	0.01908218	0.031740839	0.031740839	0.015265743	0.015265743	0.007233521	0.007233521	0.019624692	0.019624692	0.012760383	0.002588244	0.008763109	0.009418647	0.006594192	0.006594192	0.002154585	0.001992146	0.003313688
3831203774115	383120	3774125	0.024223967	0.02239766	0.037255736	0.037255736	0.017918129	0.017918129	0.008490328	0.008490328	0.023034436	0.023034436	0.014977469	0.003037945	0.010285678	0.011055114	0.007272482	0.007272482	0.002256133	0.002086038	0.003469865
3831303774115	383130	3774125	0.029333612	0.02712208	0.045114217	0.045114217	0.021697663	0.021697663	0.010281222	0.010281222	0.02789317	0.02789317	0.018136718	0.00367875	0.012455272	0.013387008	0.008131276	0.008131276	0.002370536	0.002191815	0.003645813
3831403774115	383140	3774125	0.036693868	0.03392743	0.056434071	0.056434071	0.027141941	0.027141941	0.01286094	0.01286094	0.034891997	0.034891997	0.022687501	0.004601805	0.015580493	0.016746015	0.00919819	0.00919819	0.002493653	0.00230565	0.003835163
3831503774115	383150	3774125	0.047768246	0.04416688	0.073466133	0.073466133	0.035333504	0.035333504	0.01674243	0.01674243	0.045422562	0.045422562	0.029534693	0.005990651	0.020282757	0.021800039	0.010501039	0.010501039	0.002624534	0.002426664	0.004036455
3831603774115	383160	3774125	0.065364013	0.06043606	0.100527896	0.100527896	0.048348847	0.048348847	0.022909621	0.022909621	0.06215428	0.06215428	0.040414004	0.008197349	0.027754052	0.029830236	0.01208445	0.01208445	0.002759816	0.002551746	0.004244514
3831703774115	383170	3774125	0.004884636	0.00451637	0.007512424	0.007512424	0.003613097	0.003613097	0.00171203	0.00171203	0.004644773	0.004644773	0.003020128	0.000612586	0.002074053	0.002229206	0.00572089	0.00572089	0.071465322	0.066077374	0.109911525
3831803774115	383180	3774125	0.004756515	0.00439791	0.007315378	0.007315378	0.003518328	0.003518328	0.001667125	0.001667125	0.004522944	0.004522944	0.002940912	0.000596518	0.002019652	0.002170735	0.005557996	0.005557996	0.059074277	0.054620521	0.090854469
3831903774115	383190	3774125	0.004628653	0.00427969	0.00711873	0.00711873	0.00342375	0.00342375	0.00162231	0.00162231	0.004401361	0.004401361	0.002861856	0.000580483	0.001965361	0.002112383	0.005398605	0.005398605	0.050217725	0.046431686	0.077233358
3832003774115	383200	3774125	0.004499152	0.00415995	0.006919561	0.006919561	0.00332796	0.00332796	0.001576921	0.001576921	0.004278219	0.004278219	0.002781787	0.000564242	0.001910374	0.002053282	0.005239914	0.005239914	0.043585125	0.040299135	0.067032618
3832103774115	383210	3774125	0.004375518	0.00404564	0.006729415	0.006729415	0.003236509	0.003236509	0.001533588	0.001533588	0.004160656	0.004160656	0.002705345	0.000548737	0.001857878	0.001996859	0.005090928	0.005090928	0.038396019	0.035501248	0.059051928
3832203774115	383220	3774125	0.004235318	0.00391601	0.006513793	0.006513793	0.003132806	0.003132806	0.001484449	0.001484449	0.004027341	0.004027341	0.002618661	0.000531154	0.001798348	0.001932876	0.00492023	0.00492023	0.034312893	0.031725959	0.052772202
3832303774115	383230	3774125	0.00409788	0.00378893	0.006302416	0.006302416	0.003031144	0.003031144	0.001436278	0.001436278	0.003896651	0.003896651	0.002533683	0.000513918	0.00173999	0.001870153	0.004754935	0.004754935	0.030940255	0.028607592	0.047585185
3832403774115	383240	3774125	0.003967084	0.003668	0.006101257	0.006101257	0.002934397	0.002934397	0.001390435	0.001390435	0.003772279	0.003772279	0.002452814	0.000497515	0.001684454	0.001810462	0.004599445	0.004599445	0.028091574	0.025973681	0.043204
3832503774115	383250	3774125	0.003842328	0.00355265	0.005909386	0.005909386	0.002842117	0.002842117	0.001346709	0.001346709	0.003653649	0.003653649	0.002375678	0.000481869	0.001631481	0.001753527	0.004452961	0.004452961	0.025658488	0.023724031	0.039461986
3832603774115	383260	3774125	0.003723267	0.00344256	0.005726273	0.005726273	0.002754048	0.002754048	0.001304978	0.001304978	0.003540434	0.003540434	0.002302064	0.000466938	0.001580927	0.001699191	0.004314781	0.004314781	0.023556531	0.021780546	0.036229239
3832703774115	383270	3774125	0.003595836	0.00332474	0.005530288	0.005530288	0.00265979	0.00265979	0.001260315	0.001260315	0.003419261	0.003419261	0.002223274	0.000450956	0.001526819	0.001641035	0.004166196	0.004166196	0.021701757	0.020065607	0.033376652
3832803774115	383280	3774125	0.003470562	0.00320891	0.005337621	0.005337621	0.002567126	0.002567126	0.001216407	0.001216407	0.003300139	0.003300139	0.002145819	0.000435246	0.001473627	0.001583864	0.004019712	0.004019712	0.020039465	0.01852864	0.030820098
3832903774115	383290	3774125	0.003351328	0.00309866	0.005154242	0.005154242	0.002478931	0.002478931	0.001174617	0.001174617	0.003186759	0.003186759	0.002072097	0.000420293	0.001422999	0.001529449	0.003880932	0.003880932	0.018547829	0.017149462	0.028526006
3833003774115	383300	3774125	0.003234941	0.00299105	0.004975242	0.004975242	0.002392841	0.002392841	0.001133824	0.001133824	0.003076088	0.003076088	0.002000136	0.000405696	0.00137358	0.001476333	0.003745754	0.003745754	0.017188714	0.015892814	0.026435728
3833103774115	383310	3774125	0.003124248	0.0028887	0.004805	0.004805	0.002310963	0.002310963	0.001095027	0.001095027	0.00297083	0.00297083	0.001931696	0.000391814	0.001326579	0.001425816	0.003618381	0.003618381	0.015963931	0.014760371	0.024552049
3833203774115	383320	3774125	0.003040387	0.00281116	0.004676025	0.004676025	0.002248932	0.002248932	0.001065634	0.001065634	0.002891088	0.002891088	0.001879845	0.000381297	0.001290971	0.001387544	0.003528129	0.003528129	0.014986331	0.013856475	0.023048529
3833303774115	383330	3774125	0.002973696	0.0027495	0.004573455	0.004573455	0.002199601	0.002199601	0.001042259	0.001042259	0.002827671	0.002827671	0.00183861	0.000372933	0.001262653	0.001357108	0.003461691	0.003461691	0.014172398	0.013103906	0.021796724
3833403774115	383340	3774125	0.00291149	0.00269199	0.004477785	0.004477785	0.002153588	0.002153588	0.001020457	0.001020457	0.00276852	0.00276852	0.001800149	0.000365132	0.001236241	0.001328719	0.003401756	0.003401756	0.013427917	0.012415553	0.020651735
3833503774115	383350	3774125	0.002931765	0.00271073	0.004508967	0.004508967	0.002168586	0.002168586	0.001027563	0.001027563	0.002787799	0.002787799	0.001812685	0.000367675	0.00124485	0.001337972	0.00342547	0.00342547	0.012847707	0.011879087	0.019759389
3833603774115	383360	3774125	0.002917443	0.00269749	0.00448694	0.00448694	0.002157992	0.002157992	0.001022543	0.001022543	0.002774181	0.002774181	0.00180383	0.000365879	0.001238768	0.001331436	0.00345939	0.00345939	0.012106246	0.011193526	0.018619044
3833703774115	383370	3774125	0.002859293	0.00264372	0.004397507	0.004397507	0.002114979	0.002114979	0.001002162	0.001002162	0.002718886	0.002718886	0.001767876	0.000358586	0.001214077	0.001304898	0.0034768	0.0034768	0.01137764	0.010519852	0.01749847
3833803774115	383380	3774125	0.002783887	0.002574	0.004281535	0.004281535	0.002059202	0.002059202	0.000975733	0.000975733	0.002647183	0.002647183	0.001721253	0.000349129	0.001182059	0.001270485	0.00344328	0.00344328	0.010788371	0.009975009	0.016592191
3838403774115	383840	3774125	0.00271107	0.00250668	0.004169544	0.004169544	0.00200534	0.00200534	0.000950211	0.000950211	0.002577941	0.002577941	0.001676231	0.000339997	0.001151141	0.001237253	0.003377743	0.003377743	0.010244052	0.009471727	0.015755045
3838603774115	383860	3774125	0.002571043	0.00237721	0.003954187	0.003954187	0.001901764	0.001901764	0.000901132	0.000901132	0.00244479	0.00244479	0.001589653	0.000322436	0.001091684	0.001173349	0.003215849	0.003215849	0.00933832	0.008634281	0.014362057
3838703774115	383870	3774125	0.002505041	0.00231618	0.003852678	0.003852678	0.001852944	0.001852944	0.000877999	0.000877999	0.00238203	0.00238203	0.001548845	0.000314159	0.001063659	0.001143228	0.003138005	0.003138005	0.008928075	0.008254965	0.013731112
3838803774115	383880	3774125	0.002441628	0.00225755	0.00375515	0.00375515	0.001806038	0.001806038	0.000855773	0.000855773	0.00232173	0.00232173	0.001509637	0.000306206	0.001036733	0.001114288	0.003062361	0.003062361	0.008541469	0.007897507	0.013136524
3838903774115	383890	3774125	0.00238063	0.00220115	0.003661338	0.003661338	0.001760919	0.001760919	0.000834394	0.000834394	0.002263728	0.002263728	0.001471923	0.000298557	0.001010833	0.00108645	0.00299002	0.00299002	0.008179021	0.007562385	0.01257909
3839003774115	383900	3774125	0.002321186	0.00214619	0.003569914	0.003569914	0.001716949	0.001716949	0.000813559	0.000813559	0.002207203	0.002207203	0.001435169	0.000291102	0.000985593	0.001059322	0.002892263	0.002892263	0.007844872	0.007253428	0.012065179
3839103774115	383910	3774125	0.002262776	0.00209218	0.003480082	0.003480082	0.001673744	0.001673744	0.000793087	0.000793087	0.002151662	0.002151662	0.001399055	0.000283776	0.000960792	0.001032665	0.002792306	0.002792306	0.007530221	0.006962499	0.011581255
3829703774115	382970	3774135	0.004667995	0.00431606	0.007179237	0.007179237	0.003452851	0.003452851	0.001636099	0.001636099	0.004438771	0.004438771	0.002886181	0.000585417	0.001982066	0.002130337	0.002361258	0.002361258	0.0011398	0.001053868	0.001752978
3829803774115	382980	3774135	0.004906723	0.00453679	0.007546393	0.007546393	0.003629434	0.003629434	0.001719771	0.001719771	0.004665776	0.004665776	0.003033784	0.000615356	0.002083431	0.002239286	0.002449409	0.002449409	0.001155675	0.001068546	0.001777394
3829903774115	382990	3774135	0.005169004	0.0047793	0.007949773	0.007949773	0.00382344	0.00382344	0.001811699	0.001811699	0.004915177	0.004915177	0.00319595	0.000648249	0.002194798	0.002358983	0.002544463	0.002544463	0.001172758	0.001084341	0.001803666
3830003774115	383000	3774135	0.005522306	0.00510597	0.008493142	0.008493142	0.004084773	0.004084773	0.001935529	0.001935529	0.005251131	0.005251131	0.003414394	0.000692556	0.002344813	0.00252022	0.002668635	0.002668635	0.001206837	0.001115851	0.001856079
3830103774115	383010	3774135	0.005997259	0.00554511	0.009223605	0.009223605	0.004436089	0.004436089	0.002101997	0.002101997	0.00570276	0.00570276	0.003708053	0.000752121	0.002546481	0.002736975	0.002830128	0.002830128	0.001261278	0.001166187	0.001939807
3830203774115	383020	3774135	0.006536833	0.006044	0.010053453	0.010053453	0.004835204	0.004835204	0.002291113	0.002291113	0.006215838	0.006215838	0.004041667	0.000819789	0.00277558	0.00298322	0.00300833	0.00300833	0.001319687	0.001220192	0.002029639
3830303774115	383030	3774135	0.007187358	0.00664549	0.011053942	0.011053942	0.005316388	0.005316388	0.002519118	0.002519118	0.006834419	0.006834419	0.004443881	0.000901372	0.003051806	0.003280101	0.003215749	0.003215749	0.001388708	0.00128401	0.002135792
3830403774115	383040	3774135	0.007947628	0.00734844	0.012223213	0.012223213	0.005878749	0.005878749	0.002785587	0.002785587	0.007557355	0.007557355	0.004913949	0.000996718	0.003374622	0.003627066	0.003449084	0.003449084	0.001463596	0.001353252	0.002250967
3830503774115	383050	3774135	0.008852151	0.00818477	0.013614344	0.013614344	0.006547813	0.006547813	0.003102616	0.003102616	0.008417462	0.008417462	0.005473209	0.001110155	0.00375869	0.004039865	0.003714836	0.003714836	0.001545386	0.001428876	0.002376758
3830603774115	383060	3774135	0.009947951	0.00919795	0.01529965	0.01529965	0.00735836	0.00735836	0.003486686	0.003486686	0.009459451	0.009459451	0.006150732	0.00124758	0.004223975	0.004539956	0.004021513	0.004021513	0.001635114	0.001511839	0.002514757
3830703774115	383070	3774135	0.011274453	0.01042444	0.017339772	0.017339772	0.008339555	0.008339555	0.003951616	0.003951616	0.010720815	0.010720815	0.006970897	0.001413937	0.004787218	0.005145333	0.004373215	0.004373215	0.001730363	0.001599907	0.002661247
3830803774115	383080	3774135	0.012860217	0.01189065	0.019778629	0.019778629	0.009512523	0.009512523	0.004507415	0.004507415	0.01222871	0.01222871	0.007951361	0.001612809	0.005460545	0.005869029	0.004770143	0.004770143	0.001825268	0.001687656	0.002807207
3830903774115	383090	3774135	0.014811708	0.01369502	0.022779963	0.022779963	0.010956013	0.010956013	0.005191398	0.005191398	0.014084371	0.014084371	0.009157951	0.001857547	0.006289162	0.006759633	0.005228007	0.005228007	0.001924054	0.001778995	0.002959138
3831003774115	383100	3774135	0.017197859	0.01590127	0.026449793	0.026449793	0.012721016	0.012721016	0.006027727	0.006027727	0.01635335	0.01635335	0.010633288	0.002156796	0.00730234	0.007848603	0.005750307	0.005750307	0.002025429	0.001872727	0.00311505
3831103774115	383110	3774135	0.019926788	0.01842446	0.030646804	0.030646804	0.014739567	0.014739567	0.006984197	0.006984197	0.018948273	0.018948273	0.012320561	0.002499033	0.008461064	0.009094007	0.006303525	0.006303525	0.0021218	0.001961833	0.003263265
3831203774115	383120	3774135	0.023422543	0.02165666	0.03602317	0.03602317	0.017325328	0.017325328	0.008209435	0.008209435	0.022272367	0.022272367	0.014481956	0.002937438	0.009945388	0.010689368	0.006946295	0.006946295	0.002224211	0.002056522	0.003420769
3831303774115	383130	3774135	0.028452296	0.02630721	0.04375878	0.04375878	0.021045766	0.021045766	0.009972327	0.009972327	0.027055132	0.027055132	0.017591809	0.003568223	0.012081059	0.012984801	0.007762664	0.007762664	0.002340684	0.002164214	0.003599902

			KMMass Grading / Excavation	KMDrainage / Utilities Trenching	KMFoundations / Concrete Pads	KMBuilding / Structure Construction	KMAsphalt Paving	KMArchitectural Coating	KMLandscaping or Other Finishing	KMWaterside Construction (Piles)	EWNDemolition	EWNSite Grubbing / Prep	EWNDrainage / Utilities Trenching	EWNDrainage / Utilities Trenching	EWNDrainage / Utilities Trenching	EWNFoundations / Concrete Pads	EWNBuilding / Structure Construction	EWNAsphalt Paving	EWNLandscaping or Other Finishing	EWNWaterside Construction (Piles)	ISDemolition
Unique Identifier	X (UTM)	Y (UTM)	2026	2026	2026	2026	2026	2026	2026	2026	2027	2027	2027	2028	2029	2029	2029	2029	2029	2029	2027
3838003774115	383800	3774115	0.020520371	0.005095385	0.004676452	0.013754129	0.008249554	0.001673293	0.005665327	0.006089131	0.000827824	0.000946452	0.001114646	0.001114646	0.001114646	0.000290146	0.000720832	0.000511836	0.0003515	0.000367519	0.006064296
3838103774115	383810	3774115	0.019283029	0.004788142	0.004394471	0.012924779	0.007752121	0.001572397	0.005323718	0.005721967	0.000843095	0.000963911	0.001135208	0.001135208	0.001135208	0.000295499	0.00073413	0.000521278	0.000357984	0.000374298	0.005870001
3838203774115	383820	3774115	0.018119596	0.004499252	0.004129332	0.012144968	0.0072844	0.001477527	0.005002514	0.005376735	0.000840593	0.00096105	0.001131839	0.001131839	0.001131839	0.000294622	0.000731951	0.000519731	0.000356922	0.000373188	0.005633344
3838303774115	383830	3774115	0.017150953	0.004258729	0.003908585	0.011495719	0.006894988	0.001398541	0.004735088	0.005089303	0.000836969	0.000956907	0.00112696	0.00112696	0.00112696	0.000293352	0.000728796	0.000517491	0.000355383	0.000371579	0.005400225
3838403774115	383840	3774115	0.016258739	0.004037185	0.003705256	0.010897698	0.006536303	0.001325787	0.004488763	0.004824552	0.000832052	0.000951285	0.001120338	0.001120338	0.001120338	0.000291628	0.000724514	0.00051445	0.000353295	0.000369396	0.005180565
3838603774115	383860	3774115	0.014784146	0.003671031	0.003369206	0.009909326	0.00594349	0.001205544	0.004081653	0.004386987	0.000821698	0.000939448	0.001106398	0.001106398	0.001106398	0.000287999	0.000715499	0.000508049	0.000348899	0.000364799	0.004775151
3838703774115	383870	3774115	0.014119365	0.00350596	0.003217707	0.009463745	0.005676236	0.001151336	0.003898118	0.004189723	0.000816522	0.00093353	0.001099428	0.001099428	0.001099428	0.000286185	0.00710991	0.000504848	0.000346701	0.000362501	0.004590001
3838803774115	383880	3774115	0.013495188	0.003350971	0.003075461	0.00904538	0.005425306	0.001100438	0.003725793	0.004004507	0.000811431	0.00092771	0.001092574	0.001092574	0.001092574	0.000284401	0.000706559	0.000501701	0.00034454	0.000360241	0.004415464
3838903774115	383890	3774115	0.012910685	0.003205834	0.002942257	0.008653607	0.005190325	0.001052776	0.003564422	0.003831064	0.000806341	0.00092189	0.00108572	0.00108572	0.00108572	0.000282617	0.000702126	0.000498554	0.000342378	0.000357981	0.004250762
3839003774115	383900	3774115	0.012372092	0.003072097	0.002819515	0.008292606	0.004973801	0.001008858	0.003415725	0.003671244	0.000800474	0.000915183	0.00107782	0.00107782	0.00107782	0.000280561	0.00069718	0.000494926	0.000339887	0.000355377	0.004093911
3839103774115	383910	3774115	0.011865081	0.002946202	0.002703971	0.007952773	0.004769974	0.000967515	0.003275748	0.003520796	0.000794694	0.000908574	0.001070037	0.001070037	0.001070037	0.000278534	0.000691984	0.000491352	0.000337433	0.00035281	0.00394517
3829703774115	382970	3774125	0.001758684	0.000436696	0.000400792	0.001178788	0.000707022	0.000143408	0.000485543	0.000521865	0.00061567	0.000703896	0.000828985	0.000828985	0.000828985	0.000215788	0.000536098	0.000380663	0.000261418	0.000273331	0.002502194
3829803774115	382980	3774125	0.001781109	0.000442265	0.000405903	0.001193819	0.000716038	0.000145237	0.000491734	0.000528519	0.000613513	0.00070143	0.000826081	0.000826081	0.000826081	0.000215032	0.00053422	0.00037933	0.000260502	0.000272374	0.002594682
3829903774115	382990	3774125	0.001805524	0.000448327	0.000411467	0.001210183	0.000725853	0.000147228	0.000498475	0.000535764	0.000611615	0.000699259	0.000823525	0.000823525	0.000823525	0.000214367	0.000532567	0.000378156	0.000259696	0.000271531	0.002697179
3830003774115	383000	3774125	0.001860193	0.000461902	0.000423925	0.001246826	0.000747831	0.000151686	0.000513568	0.000551986	0.000616533	0.000704882	0.000830147	0.000830147	0.000830147	0.00021609	0.000536849	0.000381197	0.000261784	0.000273714	0.002844971
3830103774115	383010	3774125	0.001949759	0.000484142	0.000444337	0.001306859	0.000783838	0.000158989	0.000538295	0.000578563	0.000628956	0.000719086	0.000846875	0.000846875	0.000846875	0.000220445	0.000547667	0.000388878	0.0026706	0.0027923	0.003048929
3830203774115	383020	3774125	0.002046491	0.000508161	0.000466381	0.001371695	0.000822726	0.000166877	0.000565001	0.000607267	0.000641984	0.000733981	0.000864417	0.000864417	0.000864417	0.000225011	0.000559011	0.000396933	0.000272591	0.000285014	0.003278511
3830303774115	383030	3774125	0.002158349	0.000535937	0.000491873	0.00144667	0.000867695	0.000175998	0.000595884	0.00064046	0.000657428	0.000751637	0.000885211	0.000885211	0.000885211	0.000230424	0.000572459	0.000406482	0.000279149	0.00029187	0.003550196
3830403774115	383040	3774125	0.002279496	0.000566018	0.000519482	0.001527871	0.000916398	0.000185877	0.00062933	0.000676408	0.000674079	0.000770675	0.000907632	0.000907632	0.000907632	0.00023626	0.000586958	0.000416777	0.000286219	0.000299263	0.003863121
3830503774115	383050	3774125	0.002412054	0.000598934	0.000549691	0.00161672	0.000969689	0.000196686	0.000665927	0.000715743	0.000692456	0.000791685	0.000932376	0.000932376	0.000932376	0.000242701	0.00060296	0.00042814	0.000294022	0.000307421	0.004229969
3830603774115	383060	3774125	0.002557085	0.000634946	0.000582742	0.00171393	0.001027994	0.000208512	0.000705968	0.000758779	0.000713162	0.000815359	0.000960257	0.000960257	0.000960257	0.000249958	0.00062099	0.000440942	0.000302814	0.000316614	0.004667478
3830703774115	383070	3774125	0.002708618	0.000672573	0.000617276	0.001815497	0.001088913	0.000220869	0.000747804	0.000803744	0.000735681	0.000841104	0.000990577	0.000990577	0.000990577	0.000257851	0.000640598	0.000454865	0.000312375	0.000326611	0.005182463
3830803774115	383080	3774125	0.002856568	0.00070931	0.000650992	0.001914663	0.001148391	0.000232933	0.00078865	0.000847646	0.000757422	0.000865961	0.001019852	0.001019852	0.001019852	0.000265471	0.00065953	0.000468308	0.000321607	0.000336263	0.005758273
3830903774115	383090	3774125	0.003010888	0.000747629	0.000686161	0.002018099	0.00121043	0.000245517	0.000831255	0.000893438	0.000780199	0.000892002	0.00105052	0.00105052	0.00105052	0.000273454	0.000679363	0.00048239	0.000331278	0.000346375	0.006422344
3831003774115	383100	3774125	0.003166268	0.000786212	0.000721571	0.002122245	0.001272896	0.000258187	0.000874153	0.000939546	0.000802372	0.000917353	0.001080376	0.001080376	0.001080376	0.000281226	0.00069867	0.0004961	0.000340693	0.000356219	0.007165962
3831103774115	383110	3774125	0.003313688	0.000822817	0.000755167	0.002221056	0.001332162	0.000270208	0.000914853	0.00098329	0.000817126	0.00093422	0.001100241	0.001100241	0.001100241	0.000286397	0.000711517	0.000505222	0.000346958	0.000362769	0.007917431
3831203774115	383120	3774125	0.003469865	0.000861597	0.000790759	0.002325736	0.001394948	0.000282943	0.000957971	0.001029634	0.000832052	0.000951285	0.001120338	0.001120338	0.001120338	0.000291628	0.000724514	0.00051445	0.000353295	0.000369396	0.008772346
3831303774115	383130	3774125	0.003645813	0.000905287	0.000830856	0.002443668	0.001465682	0.000297291	0.001006547	0.001081844	0.000853189	0.000975452	0.0011488	0.0011488	0.0011488	0.000299037	0.000742919	0.00052752	0.000362271	0.00037878	0.009827854
3831403774115	383140	3774125	0.003835163	0.000952304	0.000874007	0.002570583	0.001541804	0.000312731	0.001058824	0.001138031	0.000877778	0.001003564	0.001181908	0.001181908	0.001181908	0.000307655	0.00076433	0.000542723	0.000372711	0.000389696	0.011068511
3831503774115	383150	3774125	0.004036455	0.001002286	0.000919881	0.002705503	0.001622727	0.000329145	0.001114397	0.001197761	0.000905042	0.001034734	0.001218617	0.001218617	0.001218617	0.00031721	0.00078807	0.000559579	0.000384287	0.0004018	0.012461447
3831603774115	383160	3774125	0.004244514	0.001053949	0.000967296	0.002844958	0.00170637	0.000346111	0.001171839	0.0012595	0.000937309	0.001071626	0.001262065	0.001262065	0.001262065	0.00032852	0.000816167	0.00057953	0.000397988	0.000416125	0.013908995
3831703774115	383170	3774125	0.004244514	0.001053949	0.000967296	0.002844958	0.00170637	0.000346111	0.001171839	0.0012595	0.000937309	0.001071626	0.001262065	0.001262065	0.001262065	0.00032852	0.000816167	0.00057953	0.000397988	0.000416125	0.013908995
3831803774115	383180	3774125	0.004244514	0.001053949	0.000967296	0.002844958	0.00170637	0.000346111	0.001171839	0.0012595	0.000937309	0.001071626	0.001262065	0.001262065	0.001262065	0.00032852	0.000816167	0.00057953	0.000397988	0.000416125	0.013908995
3831903774115	383190	3774125	0.004244514	0.001053949	0.000967296	0.002844958	0.00170637	0.000346111	0.001171839	0.0012595	0.000937309	0.001071626	0.001262065	0.001262065	0.001262065	0.00032852	0.000816167	0.00057953	0.000397988	0.000416125	0.013908995
3832003774115	383200	3774125	0.004244514	0.001053949	0.000967296	0.002844958	0.00170637	0.000346111	0.001171839	0.0012595	0.000937309	0.001071626	0.001262065	0.001262065	0.001262065	0.00032852	0.000816167	0.00057953	0.000397988	0.000416125	0.013908995
3832103774115	383210	3774125	0.004244514	0.001053949	0.000967296	0.002844958	0.00170637	0.000346111	0.001171839	0.0012595	0.000937309	0.001071626	0.001262065	0.001262065	0.001262065	0.00032852	0.000816167	0.00057953	0.000397988	0.000416125	0.013908995
3832203774115	383220	3774125	0.004244514	0.001053949	0.000967296	0.002844958	0.00170637	0.000346111	0.001171839	0.0012595	0.000937309	0.001071626	0.001262065	0.001262065	0.001262065	0.00032852	0.000816167	0.00057953	0.000397988	0.000416125	0.013908995
3832303774115	383230	3774125	0.004244514	0.001053949	0.000967296	0.002844958	0.00170637	0.000346111	0.001171839	0.0012595	0.000937309	0.001071626	0.001262065	0.001262065	0.001262065	0.00032852	0.000816167	0.00057953	0.000397988	0.000416125	0.013908995
3832403774115	383240	3774125	0.004244514	0.001053949	0.000967296	0.002844958	0.00170637	0.000346111	0.001171839	0.0012595	0.000937309	0.001071626	0.001262065	0.001262065	0.001262065	0.00032852	0.000816167	0.00057953	0.000397988	0.000416125	0.013908995
3832503774115	383250	3774125	0.004244514	0.001053949	0.000967296	0.002844958	0.00170637	0.000346111	0.001171839	0.0012595	0.000937309	0.001071626	0.001262065	0.001262065	0.001262065	0.00032852	0.000816167	0.00057953	0.000397988	0.000416125	0.013908995
3832603774115	383260	3774125	0.004244514	0.001053949	0.000967296	0.002844958	0.00170637	0.000346111	0.001171839	0.0012595	0.000937309	0.001071626	0.001262065	0.001262065	0.001262065	0.00032852	0.000816167	0.00057953	0.000397988	0.000416125	0.013908995
3832703774115	383270	3774125	0.004244514	0.001053949	0.000967296	0.002844958	0.00170637	0.000346111	0.001171839	0.0012595	0.000937309	0.001071626	0.001262065	0.001262065	0.001262065	0.00032852	0.000816167	0.00057953	0.000397988	0.000416125	0.013908995
3832803774115	383280	3774125	0.004244514	0.001053949	0.000967296	0.002844958	0.00170637	0.000346111	0.001171839	0.0012595	0.000937309	0.001071626	0.001262065	0.001262065	0.001262065	0.00032852	0.000816167	0.00057953	0.000397988	0.000416125	0.013908995
3832903774115	383290	3774125	0.004244514	0.001053949	0.000967296	0.002844958	0.00170637	0.000346111	0.001171839	0.0012595	0.000937309	0.001071626	0.001262065	0.001262065	0.001262065	0.00032852	0.000816167	0.00057953	0.000397988	0.000416125	0.013908995
3833003774115	383300	3774125	0.004244514	0.001053949	0.000967296	0.002844958	0.00170637	0.000346111	0.001171839	0.0012595	0.000937309	0.001071626	0.001262065	0.001262065	0.001262065	0.00032852	0.000816167	0.00057953	0.000397988	0.000416125	0.013908995
3833103774115	383310	3774125	0.004244514	0.001053949	0.000967296	0.002844958	0.00170637	0.000346111	0.001171839	0.0012595	0.000937309	0.001071626	0.001262065	0.001262065	0.001262065	0.00032852	0.000816167	0.00057953	0.000397988	0.000416125	0.013908995
3833203774115	383320	3774125	0.004244514	0.001053949	0.000967296	0.002844958	0.00170637	0.000346111	0.001171839	0.0012595	0.000937309	0.001071626	0.001262065	0.001262065	0.001262065	0.00032852	0.000816167	0.00057953	0.000397988	0.000416125	0.013908995
3833303774115	383330	3774125	0.004244514	0.001053949	0.000967296	0.002844958	0.00170637	0.000346111	0.001171839	0.0012595	0.000937309	0.001071626	0.001262065	0.001262065	0.001262065	0.00032852	0.000816167	0.00057953	0.000397988	0.000416125	0.013908995
3833403774115	383340	3774125	0.004244514	0.001053949	0.000967296	0.002844958	0.00170637	0.000346111	0.001171839	0.0012595	0.000937309	0.001071626	0.001262065	0.001262065	0.001262065	0.00032852	0.000816167	0.00057953	0.000397988	0.000416125	0.013908995
3833503774115	383350	3774125	0.004244514	0.001053949	0.000967296	0.002844958	0.00170637	0.000346111	0.001171839	0.0012595	0.000937309	0.001071626	0.001262065	0.001262065	0.001262065	0.00032852	0.000816167	0.00057953	0.000397988	0.000416125	0.013908995
3833603774115	383360	3774125	0.004244514	0.001053949	0.000967296	0.002844958	0.00170637	0.000346111	0.001171839	0.0012595	0.000937309	0.001071626	0.001262065	0.001262065	0.001262065	0.00032852	0.000816167	0.00057953	0.000397988	0.000416125	0.013908995
3833703774115	383370	3774125	0.004244514	0.001053949	0.000967296	0.002844958	0.00170637	0.000346111	0.001171839	0.0012595	0.000937309	0.001071626	0.001262065	0.001262065	0.001262065	0.00032852	0.000816167	0.00057953	0.000397988	0.000416125	0.013908995
3833803774115	383380	3774125	0.004244514	0.001053949	0.000967296	0.002844958	0.00170637	0.000346111	0.001171839	0.0012595	0.000937309	0.001071626	0.001262065	0.001262065	0.001262065	0.00032852	0.000816167	0.00057953	0.000397988	0.000416125	0.013908995
3833903774115	383390	3774125	0.004244514	0.001053949	0.000967296	0.002844958	0.00170637	0.000346111	0.001171839	0.0012595	0.000937309	0.001071626	0.001262065	0.001262065	0.001262065	0.00032852	0.000816167	0.00057953	0.000397988	0.000416125	0.013908995
3834003774115	383400	3774125	0.004244514	0.001053949	0.000967296	0.002844958	0.00170637	0.000346111	0.001171839	0.0012595	0.000937309	0.001071626	0.001262065	0.001262065	0.001262065	0.00032852	0.000816167	0.00057953	0.000397988	0.000416125	0.013908995
3834103774115	383410	3774125	0.004244514	0.001053949	0.000967296	0.002844958	0.00170637	0.000346111	0.001171839	0.0012595	0.000937309	0.001071626	0.001262065	0.001262065	0.001262065	0.00032852	0.000816167	0.00057953	0.000397988	0.000416125	0.013908995
3834203774115	383420	3774125	0.004244514	0.001053949	0.000967296	0.002844958	0.00170637	0.000346111	0.001171839	0.0012595	0.000937309	0.001071626	0.001262065	0.001262065	0.001262065	0.00032852	0.000816167	0.00057953	0.000397988	0.000416125	0.013908995
3834303774115	383430	3774125	0.004244514	0.001053949	0.000967296	0.002844958	0.00170637	0.000346111	0.001171839	0.0012595	0.000937309	0.001071626	0.001262065	0.001262065	0.001262065	0.00032852	0.000816167	0.00057953	0.000397988	0.000416125	0.013908995
3834403774115	383440	3774125	0.004244514	0.001053949	0.000967296	0.002844958	0.00170637	0.000346111	0.001171839	0.0012595	0.000937309	0.001071626	0.001262065	0.001262065	0.001262065	0.00032852	0.000816167	0.00057953	0.000397988	0.000416125	0.013908995
3834503774115	383450	3774125	0.004244514	0.001053949	0.000967296	0.002844958	0.00170637	0.000346111	0.001171839	0.0012595	0.000937309	0.001071626	0.001262065	0.001262065	0.001262065	0.00032852	0.000816167	0.00057953	0.000397988	0.000416125	0.013908995
3834603774115	383460	3774125	0.004244514	0.001053949	0.000967296	0.002844958	0.00170637	0.000346111	0.001171839	0.0012595	0.000937309	0.001071626	0.001262065	0.001262065	0.001262065	0.00032852	0.000816167	0.00057953	0.000397988	0.000416125	0.013908995
3834703774115	383470	3774125	0.004244514	0.001053949	0.000967296	0.002844958	0.00170637	0.000346111	0.001171839	0.0012595	0.000937309	0.001071626	0.001262065	0.001262065	0.001262065	0.00032852	0.000816167	0.00057953	0.000397988	0.000416125	0.013908995
3834803774115	383480	3774125	0.004244514	0.001053949	0.000967296	0.002844958	0.00170637	0.000346111	0.001171839	0.0012595	0.000937309	0.001071626	0.001262065	0.001262065	0.001262065	0.00032852	0.000816167	0.00057953	0.000397988	0.000416125	0.013908995
3834903774115	383490	3774125	0.004244514	0.001053949	0.000967296	0.002844958	0.00170637	0.000346111	0.001171839	0.0012595	0.000937309	0.001071626	0.001262065	0.001262065	0.001262065	0.00032852	0.000816167	0.00057953	0.000397988	0.000416125	0.013908995
3835003774115	383500	3774125	0.004244514	0.001053949	0.000967296	0.002844958	0.00170637	0.000346111	0.001171839	0.0012595	0.000937309	0.001071626	0.001262065	0.001262065	0.001262065	0.00032852	0.000816167	0.00057953	0.000397988	0.000416125	0.013908995
3835103774115	383510	3774125	0.004244514	0.001053949	0.000967296	0.002844958	0.00170637	0.000346111	0.001171839	0.0012595	0.000937309	0.001071626	0.001262065	0.001262065	0.001262065	0.00032852	0.000816167	0.00057953	0.000397988	0.000416125	0.013908995
3835203774115	383520	3774125	0.004244514	0.001053949	0.000967296	0.002844958	0.00170637	0.000346111	0.001171839	0.0012595	0.000937309	0.001071626	0.001262065	0.001262065	0.001262065	0.00032852	0.000816167	0.00057953	0.000397988	0.000416125	0.013908995
3835303774115	383530	3774125	0.004244514	0.001053949	0.000967296	0.002844958	0.00170637	0.000346111	0.001171839	0.0012595	0.000937309	0.001071626	0.001262065	0.001262065	0.001262065	0.00032852	0.000816167	0.00057953	0.000397988	0.000416125	0.013908995
3835403774115	383540	3774125	0.004244514	0.001053949	0.000967296	0.002844958	0.00170637	0.000346111	0.001171839	0.0012595	0.000937309	0.001071626	0.001262065	0.001262065	0.001262065	0.00032852	0.000816167	0.00057953	0.000397988	0.000416125	0.013908995
3835503774115	383550	3774125	0.004244514	0.001053949	0.000967296	0.002844958	0.00170637	0.000346111	0.001171839	0.0012595	0.000937309	0.001071626	0.001262065	0.001262065	0.001262065	0.00032852	0.000816167	0.00057953	0.000397988	0.000416125	0.013908995
3835603774115	383560	3774125	0.004244514	0.001053949	0.000967296	0.002844958	0.00170637	0.000346111	0.001171839	0.0012595	0.000937309	0.001071626	0.001262065	0.001262065	0.001262065	0.00032852	0.000816167	0.00057953	0.000397988	0.000416125	0.013908995
3835703774115	383570	3774125	0.004244514	0.001053949	0.000967296	0.002844958	0.00170637	0.000346111	0.001171839	0.0012595	0.000937309	0.001071626	0.001262065	0.001262065	0.001262065	0.00032852	0.000816167	0.00057953	0.000397988	0.000416125	0.013908995
3835803774115	383580	3774125	0.004244514	0.001053949	0.000967296	0.002844958	0.00170637	0.000346111	0.001171839	0.0012595	0.000937309	0.001071626	0.001262065	0.001262065	0.001262065	0.00032852	0.000816167	0.00057953	0.000397988	0.000416125	0.013908995
3835903774115	383590	3774125	0.004244514	0.001053949	0.000967296	0.002844958	0.00170637	0.000346111	0.001171839	0.0012595	0.000937309	0.001071626	0.001262065	0.001262065	0.001262065	0.00032852	0.000816167	0.00057953	0.000397988	0.000416125	0.013908995
3836003774115	383600	3774125	0.004244514	0.001053949	0.000967296	0.002844958	0.00170637	0.000346111	0.001171839	0.0012595	0.000937309	0.001071626	0.001262065	0.001262065	0.001262065	0.00032852	0.000816167	0.00057953	0.000397988	0.000416125	0.013908995
3836103774115	383610	3774125	0.004244514	0.001053949	0.000967296	0.002844958	0.00170637	0.000346111	0.001171839	0.0012595	0.000937309	0.001071626	0.001262065	0.001262065	0.001262065	0.00032852	0.000816167	0.00057953	0.000397988	0.000416125	0.013908995
3836203774115	383620	3774125	0.004244514	0.001053949	0.000967296	0.002844958	0.00170637	0.000346111	0.001171839	0.0012595	0.000937309	0.001071626	0.001262065	0.001262065	0.001262065	0.00032852	0.000816167	0.00057953	0.000397988	0.000416125	0.013908995
3836303774115	383630	3774125	0.004244514	0.001053949	0.000967296	0.002844958	0.00170637	0.000346111	0.001171839	0.0012595	0.000937309	0.001071626	0.001262065	0.001262065	0.001262065	0.00032852	0.000816167	0.00057953	0.000397988	0.000416125	0.013908995
3836403774115	383640	3774125	0.004244514	0.001053949	0.000967296	0.002844958	0.00170637	0.000346111	0.001171839	0.0012595	0.000937309	0.001071626	0.001262065	0.001262065	0.001262065	0.00032852	0.000816167	0.00057953	0.000397988	0.000416125	0.013908995
3836503774115	383650	3774125	0.004244514	0.001053949	0.000967296	0.002844958	0.00170637	0.000346111	0.001171839	0.0012595	0.000937309	0.001071626	0.001262065	0.001262065	0.001262065	0.00032852	0.000816167	0.00057953	0.000397988	0.000416125	0.013908995
3836603774115	383660	3774125	0.004244514	0.001053949	0.000967296	0.002844958	0.00170637	0.000346111	0.001171839	0.0012595	0.000937309	0.001071626	0.001262065	0.001262065	0.001262065	0.00032852	0.000816167	0.00057953	0.000397988	0.000416125	0.013908995
3836703774115	383670	3774125	0.004244514	0.001053949	0.000967296	0.002844958	0.00170637	0.000346111	0.001171839	0.0012595	0.000937309	0.001071626	0.001262065	0.001262065	0.001262065	0.00032852	0.000816167	0.00057953	0.000397988	0.000416125	0.013908995
3836803774115	383680	3774125	0.004244514	0.001053949	0.000967296	0.002844958	0.00170637	0.000346111	0.001171839	0.0012595	0.000937309	0.001071626	0.001262065	0.001262065	0.001262065	0.00032852	0.000816167	0.00057953	0.000397988	0.000416125	0.013908995
3836903774115	383690	3774125	0.004244514	0.001053949	0.000967296	0.002844958	0.00170637	0.000346111	0.001171839	0.0012595	0.000937309	0.001071626	0.001262065	0.001262065	0.001262065	0.00032852	0.000816167	0.00057953	0.000397988	0.000416125	0.013908995
3837003774115	383700	3774125	0.004244514	0.001053949	0.000967296	0.002844958	0.00170637	0.000346111	0.001171839	0.0012595	0.000937309	0.001071626	0.001262065	0.001262065	0.001262065	0.00032852	0.000816167	0.00057953	0.000397988	0.000416125	0.013908995
3837103774115	383710	3774125	0.004244514	0.001053949	0.000967296	0.002844958	0.00170637	0.000346111	0.001171839	0.0012595	0.000937309	0.001071626	0.001262065	0.001262065	0.001262065	0.00032852	0.000816167	0.00057953	0.000397988	0.000416125	0.013908995
3837203774115	383720	3774125	0.004244514	0.001053949	0.000967296	0.002844958	0.00170637	0.000346111	0.001171839	0.0012595	0.000937309	0.001071626	0.001262065	0.001262065	0.001262065	0.00032852	0.000816167	0.00057953	0.000397988	0.000416125	0.013908995
3837303774115	383730	3774125	0.004244514	0.001053949	0.000967296	0.002844958	0.00170637	0.000346111	0.001171839	0.0012595	0.000937309	0.001071626	0.001262065	0.001262065	0.001262065	0.00032852	0.000816167	0.00057953	0.000397988	0.000416125	0.013908995
3837403774115	383740	3774125	0.004244514	0.001053949	0.000967296	0.002844958	0.00170637	0.000346111	0.001171839	0.0012595	0.000937309	0.001071626	0.001262065	0.001262065	0.001262065	0.00032852	0.000816167	0.00057953	0.000397988	0.000416125	0.013908995
3837503774115	383750	3774125	0.004244514	0.001053949	0.000967296	0.002844958	0.00170637	0.000346111	0.001171839	0.0012595	0.000937309	0.001071626	0.001262065	0.001262065	0.001262065	0.00032852	0.000816167	0.00057953	0.000397988

			ISDrainage / Utilities Trenching	ISDrainage / Utilities Trenching	ISAsphalt Paving	ISAsphalt Paving	SVDemolition	SVSite Grubbing / Prep	SVMass Grading / Excavation	SVMass Grading / Excavation	SVDrainage / Utilities Trenching	SVFoundations / Concrete Pads	SVBuilding / Structure Construction	SVBuilding / Structure Construction	SVAsphalt Paving	SVAsphalt Paving	SVArchitectural Coating	SVArchitectural Coating	SVLandscaping or Other Finishing	SVLandscaping or Other Finishing	MDemolition
Unique Identifier	X (UTM)	Y (UTM)	2027	2028	2027	2028	2027	2027	2027	2028	2028	2028	2028	2029	2028	2029	2028	2029	2028	2029	2027
3838003774115	383800	3774115	0.003253553	0.003253553	0.003749502	0.003749502	0.00034948	0.000139267	0.000452956	0.000452956	0.000233756	9.06708E-05	0.000406982	0.000406982	0.000242584	0.000242584	5.46411E-05	5.46411E-05	0.000185	0.000185	0.005437496
3838103774115	383810	3774115	0.003149312	0.003149312	0.003629371	0.003629371	0.000363598	0.000144893	0.000471254	0.000471254	0.000243198	9.43335E-05	0.000426192	0.000426192	0.000252383	0.000252383	5.68483E-05	5.68483E-05	0.000192473	0.000192473	0.005469764
3838203774115	383820	3774115	0.003022344	0.003022344	0.003483048	0.003483048	0.000369549	0.000147265	0.000478967	0.000478967	0.000247179	9.58776E-05	0.000438466	0.000438466	0.000256515	0.000256515	5.77789E-05	5.77789E-05	0.000195624	0.000195624	0.005372961
3838303774115	383830	3774115	0.002897273	0.002897273	0.003338912	0.003338912	0.000370726	0.000147733	0.000480492	0.000480492	0.000247966	9.61828E-05	0.000444514	0.000444514	0.000257331	0.000257331	5.79628E-05	5.79628E-05	0.000196247	0.000196247	0.005274261
3838403774115	383840	3774115	0.002779423	0.002779423	0.003203098	0.003203098	0.000371902	0.000148202	0.000482017	0.000482017	0.000248753	9.6488E-05	0.000451718	0.000451718	0.000258148	0.000258148	5.81467E-05	5.81467E-05	0.000196869	0.000196869	0.005175215
3838603774115	383860	3774115	0.002561915	0.002561915	0.002952434	0.002952434	0.000368304	0.000146768	0.000477353	0.000477353	0.000246346	9.55544E-05	0.000445225	0.000445225	0.00025565	0.00025565	5.75841E-05	5.75841E-05	0.000194965	0.000194965	0.004990152
3838703774115	383870	3774115	0.00246258	0.00246258	0.002837958	0.002837958	0.000366712	0.000146134	0.00047529	0.00047529	0.000245281	9.51414E-05	0.000442557	0.000442557	0.000254545	0.000254545	5.73352E-05	5.73352E-05	0.000194122	0.000194122	0.004898526
3838803774115	383880	3774115	0.002368939	0.002368939	0.002730043	0.002730043	0.000365259	0.000145555	0.000473406	0.000473406	0.000244309	9.47644E-05	0.000440156	0.000440156	0.000253536	0.000253536	5.7108E-05	5.7108E-05	0.000193353	0.000193353	0.004807591
3838903774115	383890	3774115	0.002280575	0.002280575	0.002628209	0.002628209	0.000363805	0.000144976	0.000471523	0.000471523	0.000243337	9.43874E-05	0.000438021	0.000438021	0.000252528	0.000252528	5.68808E-05	5.68808E-05	0.000192583	0.000192583	0.004717604
3839003774115	383900	3774115	0.002196423	0.002196423	0.00253123	0.00253123	0.000361383	0.00014401	0.000468383	0.000468383	0.000241717	9.37589E-05	0.000432685	0.000432685	0.000250846	0.000250846	5.65021E-05	5.65021E-05	0.000191301	0.000191301	0.004629171
3839103774115	383910	3774115	0.002116622	0.002116622	0.002439264	0.002439264	0.000358684	0.000142935	0.000464885	0.000464885	0.000239912	9.30587E-05	0.000426904	0.000426904	0.000248973	0.000248973	5.60801E-05	5.60801E-05	0.000189872	0.000189872	0.004541255
3829703774115	382970	3774125	0.001342451	0.001342451	0.001547085	0.001547085	0.000295847	0.000117894	0.000383443	0.000383443	0.000197882	7.67559E-05	0.000367048	0.000367048	0.000205356	0.000205356	4.62555E-05	4.62555E-05	0.000156609	0.000156609	0.000742238
3829803774115	382980	3774125	0.001392072	0.001392072	0.00160427	0.00160427	0.000293632	0.000117012	0.000380573	0.000380573	0.000196401	7.61814E-05	0.000364914	0.000364914	0.000203819	0.000203819	4.59093E-05	4.59093E-05	0.000155437	0.000155437	0.000746379
3829903774115	382990	3774125	0.001447063	0.001447063	0.001667642	0.001667642	0.000291626	0.000116212	0.000377972	0.000377972	0.000195059	7.56607E-05	0.000362868	0.000362868	0.000202426	0.000202426	4.55955E-05	4.55955E-05	0.000154374	0.000154374	0.000751383
3830003774115	383000	3774125	0.001526354	0.001526354	0.001759021	0.001759021	0.000292248	0.00011646	0.000378779	0.000378779	0.000195475	7.58223E-05	0.00036358	0.00036358	0.000202858	0.000202858	4.56929E-05	4.56929E-05	0.000154704	0.000154704	0.000766654
3830103774115	383010	3774125	0.00163578	0.00163578	0.001885126	0.001885126	0.00029557	0.000117784	0.000383084	0.000383084	0.000197697	7.66841E-05	0.000367048	0.000367048	0.000205164	0.000205164	4.62123E-05	4.62123E-05	0.000156463	0.000156463	0.000793486
3830203774115	383020	3774125	0.001758953	0.001758953	0.002027075	0.002027075	0.0002991	0.000119191	0.000387659	0.000387659	0.000200058	7.75998E-05	0.000370784	0.000370784	0.000207613	0.000207613	4.67641E-05	4.67641E-05	0.000158331	0.000158331	0.000822043
3830303774115	383030	3774125	0.001904714	0.001904714	0.002195055	0.002195055	0.000303529	0.000120956	0.000393399	0.000393399	0.00020302	7.87489E-05	0.000375231	0.000375231	0.000210688	0.000210688	4.74566E-05	4.74566E-05	0.000160675	0.000160675	0.00085526
3830403774115	383040	3774125	0.002072602	0.002072602	0.002388534	0.002388534	0.000308235	0.000122831	0.000399498	0.000399498	0.000206168	7.99698E-05	0.000380211	0.000380211	0.00021354	0.00021354	4.81923E-05	4.81923E-05	0.000163166	0.000163166	0.000891065
3830503774115	383050	3774125	0.002269419	0.002269419	0.002615353	0.002615353	0.000313563	0.000124954	0.000406405	0.000406405	0.000209732	8.13523E-05	0.000385636	0.000385636	0.000217653	0.000217653	4.90255E-05	4.90255E-05	0.000165987	0.000165987	0.000930148
3830603774115	383060	3774125	0.002504147	0.002504147	0.002885861	0.002885861	0.000319584	0.000127354	0.000414208	0.000414208	0.000213759	8.29144E-05	0.000391773	0.000391773	0.000221832	0.000221832	4.99668E-05	4.99668E-05	0.000169174	0.000169174	0.000973027
3830703774115	383070	3774125	0.002780441	0.002780441	0.003204272	0.003204272	0.000326228	0.000130001	0.000422819	0.000422819	0.000218203	8.4638E-05	0.000398444	0.000398444	0.000226444	0.000226444	5.10055E-05	5.10055E-05	0.000172691	0.000172691	0.00101884
3830803774115	383080	3774125	0.003089369	0.003089369	0.00356029	0.00356029	0.000332456	0.000132483	0.000430891	0.000430891	0.000222369	8.62539E-05	0.000404669	0.000404669	0.000230767	0.000230767	5.19793E-05	5.19793E-05	0.000175988	0.000175988	0.001064049
3830903774115	383090	3774125	0.00344565	0.00344565	0.00397088	0.00397088	0.00033903	0.000135103	0.000439412	0.000439412	0.00022676	8.79596E-05	0.000410984	0.000410984	0.00023533	0.00023533	5.30072E-05	5.30072E-05	0.000179468	0.000179468	0.00111107
3831003774115	383100	3774125	0.003844608	0.003844608	0.004430652	0.004430652	0.000345397	0.00013764	0.000447664	0.000447664	0.000231025	8.96114E-05	0.000416943	0.000416943	0.00023975	0.00023975	5.40027E-05	5.40027E-05	0.000182839	0.000182839	0.001158781
3831103774115	383110	3774125	0.004247778	0.004247778	0.004895279	0.004895279	0.000349203	0.000139157	0.000452597	0.000452597	0.00023357	9.05989E-05	0.000420322	0.000420322	0.000242392	0.000242392	5.45978E-05	5.45978E-05	0.000184854	0.000184854	0.001200021
3831203774115	383120	3774125	0.004706448	0.004706448	0.00542865	0.00542865	0.000353217	0.000140756	0.0004578	0.0004578	0.00023625	9.16403E-05	0.00042388	0.00042388	0.00024517	0.00024517	5.52253E-05	5.52253E-05	0.000186978	0.000186978	0.001242814
3831303774115	383130	3774125	0.005272739	0.005272739	0.006076477	0.006076477	0.000359445	0.000143238	0.000465872	0.000465872	0.000240421	9.32562E-05	0.000429661	0.000429661	0.000249501	0.000249501	5.61991E-05	5.61991E-05	0.000190275	0.000190275	0.001294063
3831403774115	383140	3774125	0.005938363	0.005938363	0.00684365	0.00684365	0.000367058	0.000146272	0.000475738	0.000475738	0.000245513	9.52312E-05	0.000437132	0.000437132	0.00025478	0.00025478	5.73893E-05	5.73893E-05	0.000194305	0.000194305	0.001350401
3831503774115	383150	3774125	0.006685687	0.006685687	0.007704805	0.007704805	0.000375293	0.000149554	0.000486412	0.000486412	0.000251021	9.73678E-05	0.000445403	0.000445403	0.000260502	0.000260502	5.86769E-05	5.86769E-05	0.000198665	0.000198665	0.00140605
3831603774115	383160	3774125	0.007462311	0.007462311	0.008599812	0.008599812	0.000385951	0.000153801	0.000500225	0.000500225	0.000258149	0.000100133	0.00045403	0.00045403	0.000267899	0.000267899	6.03432E-05	6.03432E-05	0.000204306	0.000204306	0.001462992
3831703774115	383170	3774125	0.008212319	0.008212319	0.009464146	0.009464146	0.000397162	0.000126388	0.000411069	0.000411069	0.000212139	8.2286E-05	0.000377543	0.000377543	0.00022015	0.00022015	4.95881E-05	4.95881E-05	0.000167892	0.000167892	0.004593021
3831803774115	383180	3774125	0.007794012	0.007794012	0.008982075	0.008982075	0.000321522	0.000128126	0.0004167 2	0.0004167 2	0.000215055	8.34171E-05	0.000381367	0.000381367	0.00022317 7	0.00022317 7	5.02698E-05	5.02698E-05	0.0001702	0.0001702	0.004759362
3831903774115	383190	3774125	0.007386953	0.007386953	0.008512967	0.008512967	0.000325535	0.000129725	0.000421922	0.000421922	0.00021774	8.44585E-05	0.000384836	0.000384836	0.00022596 3	0.00022596 3	5.08973E-05	5.08973E-05	0.000172325	0.000172325	0.004909052
3832003774115	383200	3774125	0.006989569	0.006989569	0.008055009	0.008055009	0.000328857	0.000131049	0.000426227	0.000426227	0.000219962	8.53203E-05	0.000387682	0.000387682	0.00022826 9	0.00022826 9	5.14167E-05	5.14167E-05	0.000174083	0.000174083	0.005029408
3832103774115	383210	3774125	0.006621022	0.006621022	0.007630283	0.007630283	0.000332248	0.0001324	0.000430622	0.000430622	0.00022223	8.62001E-05	0.000390706	0.000390706	0.00023062 3	0.00023062 3	5.19469E-05	5.19469E-05	0.000175878	0.000175878	0.005139238
3832203774115	383220	3774125	0.006229655	0.006229655	0.007179259	0.007179259	0.000332387	0.000132455	0.000430802	0.000430802	0.000222322	8.6236E-05	0.000390795	0.000390795	0.00023071 9	0.00023071 9	5.19685E-05	5.19685E-05	0.000175952	0.000175952	0.005158909
3832303774115	383230	3774125	0.005863978	0.005863978	0.006757841	0.006757841	0.000331902	0.000132262	0.000430174	0.000430174	0.000221998	8.61103E-05	0.000390261	0.000390261	0.00023038 3	0.00023038 3	5.18928E-05	5.18928E-05	0.000175695	0.000175695	0.005152438
3832403774115	383240	3774125	0.005529592	0.005529592	0.006372483	0.006372483	0.000331418	0.000132069	0.000429546	0.000429546	0.000221674	8.59846E-05	0.000389728	0.000389728	0.00023004 7	0.00023004 7	5.1817E-05	5.1817E-05	0.000175439	0.000175439	0.005135701
3832503774115	383250	3774125	0.005222608	0.005222608	0.006018705	0.006018705	0.000330933	0.000131876	0.000428918	0.000428918	0.00022135	8.58589E-05	0.000389283	0.000389283	0.00022971	0.00022971	5.17413E-05	5.17413E-05	0.000175182	0.000175182	0.00510999
3832603774115	383260	3774125	0.004940435	0.004940435	0.00569352	0.00569352	0.00033038	0.000131656	0.0004282	0.0004282	0.00022098	8.57153E-05	0.000388749	0.000388749	0.00022932 6	0.00022932 6	5.16547E-05	5.16547E-05	0.000174889	0.000174889	0.005077895
3832703774115	383270	3774125	0.004656503	0.004656503	0.005366307	0.005366307	0.000327542	0.000130525	0.000424523	0.000424523	0.000219082	8.49791E-05	0.000385992	0.000385992	0.00022735 6	0.00022735 6	5.12111E-05	5.12111E-05	0.000173387	0.000173387	0.004983077
3832803774115	383280	3774125	0.004387939	0.004387939	0.005056805	0.005056805	0.000323875	0.000129063	0.000419769	0.000419769	0.000216629	8.40275E-05	0.000382524	0.000382524	0.00022481 1	0.00022481 1	5.06377E-05	5.06377E-05	0.000171446	0.000171446	0.00486669
3832903774115	383290	3774125	0.004140482	0.004140482	0.004771627	0.004771627	0.000320276	0.000127629	0.000415105	0.000415105	0.000214222	8.30939E-05	0.000379144	0.000379144	0.00022231 3	0.00022231 3	5.0075E-05	5.0075E-05	0.000169541	0.000169541	0.004748578
3833003774115	383300	3774125	0.003907791	0.003907791	0.004503467	0.004503467	0.000316193	0.000126002	0.000409813	0.000409813	0.00021149 1	8.20346E-05	0.00037532	0.00037532	0.00021947 8	0.00021947 8	4.94366E-05	4.94366E-05	0.000167379	0.000167379	0.004617524
3833103774115	383310	3774125	0.003693893	0.003693893	0.004256964	0.004256964	0.000312318	0.000124458	0.00040479	0.00040479	0.00020889	8.10291E-05	0.000371762	0.000371762	0.00021678 8	0.00021678 8	4.88307E-05	4.88307E-05	0.000165328	0.000165328	0.00448992
3833203774115	383320	3774125	0.00353045	0.00353045	0.004068606	0.004068606	0.000312733	0.000124623	0.000405328	0.000405328	0.000209177	8.11369E-05	0.000372029	0.000372029	0.00021707 7	0.00021707 7	4.88956E-05	4.88956E-05	0.000165548	0.000165548	0.00446792
3833303774115	383330	3774125	0.003398667	0.003398667	0.003916735	0.003916735	0.000315916	0.000125892	0.000409454	0.000409454	0.000211306	8.19628E-05	0.000374964	0.000374964	0.00021928 6	0.00021928 6	4.93934E-05	4.93934E-05	0.000167233	0.000167233	0.004510713
3833403774115	383340	3774125	0.00327767	0.00327767	0.003777294	0.003777294	0.000319792	0.000127436	0.000414477	0.000414477	0.00021398 8	8.29682E-05	0.00037861	0.00037861	0.00022197 6	0.00022197 6	4.99993E-05	4.99993E-05	0.000169284	0.000169284	0.004559287
3833503774115	383350	3774125	0.003264015	0.003264015	0.003761557	0.003761557	0.000339653	0.000135351	0.000440219	0.000440219	0.000227183	8.81212E-05	0.00039622	0.00039622	0.00023576 3	0.00023576 3	5.31046E-05	5.31046E-05	0.000179798	0.000179798	0.004998694
3833603774115	383360	3774125	0.003188565	0.003188565	0.003674607	0.003674607	0.000357369	0.000142411	0.000463181	0.000463181	0.000239032	9.27176E-05	0.00041881	0.00041881	0.00024806	0.00024806	5.58745E-05	5.58745E-05	0.000189176	0.000189176	0.005089284
3833703774115	383370	3774125	0.003061642	0.003061642	0.003528337	0.003528337	0.000364497	0.000145251	0.0004724 2	0.0004724 2	0.0002438	9.45669E-05	0.00043393	0.00043393	0.00025300 8	0.00025300 8	5.6989E-05	5.6989E-05	0.00019295	0.00019295	0.005006372
3833803774115	383380	3774125	0.002935229	0.002935229	0.003382654	0.003382654	0.000365328	0.000145582	0.000473496	0.000473496	0.000244356	9.47824E-05	0.000439088	0.000439088	0.00025358 4	0.00025358 4	5.71188E-05	5.71188E-05	0.000193389	0.000193389	0.004921649
3833903774115	383390	3774125	0.002816083	0.002816083	0.003245347	0.003245347	0.000366366	0.000145996	0.000474841	0.000474841	0.0002450 5	9.50517E-05	0.000445492	0.000445492	0.00025430 5	0.00025430 5	5.72811E-05	5.72811E-05	0.000193939	0.000193939	0.004836494
3834003774115	383400	3774125	0.002596399	0.002596399	0.002992176	0.002992176	0.00036256	0.000144479	0.000469908	0.000469908	0.000242504	9.40642E-05	0.000438288	0.000438288	0.00025166 3	0.00025166 3	5.6686E-05	5.6686E-05	0.000191924	0.000191924	0.004676105
3834103774115	383410	3774125	0.002495954	0.002495954	0.002876419	0.002876419	0.000360899	0.000143817	0.000467756	0.000467756	0.000241393	9.36333E-05	0.000435442	0.000435442	0.00025051	0.00025051	5.64264E-05	5.64264E-05	0.000191045	0.000191045	0.004596213
3834203774115	383420	3774125	0.002401294	0.002401294	0.002767331	0.002767331	0.000359515	0.000143266	0.000465962	0.000465962	0.000240467	9.32742E-05	0.000433307	0.000433307	0.00024954 9	0.00024954 9	5.621E-05	5.621E-05	0.000190312	0.000190312	0.0045165 8
3834303774115	383430	3774125	0.002311866	0.002311866	0.00266427	0.00266427	0.000358131	0.000142714	0.000464168	0.000464168	0.000239542	9.29151E-05	0.000431262	0.000431262	0.00024858 9	0.00024858 9	5.59936E-05	5.59936E-05	0.000189579	0.000189579	0.004437637
3834403774115	383440	3774125	0.002226695	0.002226695	0.002566117	0.002566117	0.000355639	0.000141722	0.000460939	0.000460939	0.000237875	9.22687E-05	0.000425748	0.000425748	0.00024685 9	0.00024685 9	5.5604E-05	5.5604E-05	0.000188261	0.000188261	0.004359729
3834503774115	383450	3774125	0.002145783	0.002145783	0.002472871	0.002472871	0.000352871	0.000140618	0.000457351	0.000457351	0.000236024	9.15505E-05	0.0004197	0.0004197	0.00024493 8	0.00024493 8	5.51712E-05	5.51712E-05	0.000186795	0.000186795	0.00428208
3834603774115	383460	3774125	0.001374714	0.001374714	0.001584266	0.001584266	0.000291626	0.000116212	0.000377972	0.000377972	0.000195059	7.56607E-05	0.000361801	0.000361801	0.00020242 6	0.00020242 6	4.55955E-05	4.55955E-05	0.000154374	0.000154374	0.000734473
3834703774115	383470	3774135	0.001428547	0.001428547	0.001646305	0.001646305	0.000289688	0.00011544	0.00037546	0.00037546	0.000193763	7.5158E-05	0.000359844	0.000359844	0.00020108 1	0.00020108 1	4.52926E-05	4.52926E-05	0.000153349	0.000153349	0.000739304
3834803774115	383480	3774135	0.001487935	0.001487935	0.001714745	0.001714745	0.000287819	0.000114695	0.000373038	0.000373038	0.000192513	7.46732E-05	0.000358066	0.000358066	0.00019978 4	0.00019978 4	4.50004E-05	4.50004E-05	0.00015236	0.00015236	0.00074474
3834903774115	383490	3774135	0.001570004	0.001570004	0.001809324	0.001809324	0.000288235	0.000114861	0.000373577	0.000373577	0.00019279	7.47809E-05	0.00035851	0.00035851	0.00020007 2	0.00020007 2	4.50653E-05	4.50653E-05	0.000152579	0.000152579	0.000758975
3835003774115	383500	3774135	0.001680911	0.001680911	0.001937137	0.001937137	0.000291072	0.000115992	0.000377254	0.000377254	0.000194688	7.55171E-05	0.000361534	0.000361534	0.00020204 1	0.00020204 1	4.5509E-05	4.5509E-05	0.000154081	0.000154081	0.000783392
3835103774115	383510	3774135	0.001805148	0.001805148	0.002080312	0.002080312	0.000294048	0.000117177	0.000381111	0.000381111	0.000196679	7.62891E-05	0.000364558	0.000364558	0.00020410 7	0.00020410 7	4.59742E-05	4.59742E-05	0.000155657	0.000155657	0.000809274
3835203774115	383520	3774135	0.001953595	0.001953595	0.002251387	0.002251387	0.000297923	0.000118722	0.000386134	0.000386134	0.000199271	7.72946E-05	0.000368649	0.000368649	0.00020679 7	0.00020679 7	4.65801E-05	4.65801E-05	0.000157708	0.000157708	0.000840075
3835303774115	383530	3774135	0.002124259	0.002124259	0.002448066	0.002448066	0.000302214	0.000120432	0.000391695	0.000391695	0.000202141	7.84078E-05	0.000372918	0.000372918	0.00020977 5	0.00020977 5	4.7251E-05	4.7251E-05	0.000159979	0.000159979	0.000873292
3835403774115	383540	3774135	0.002323484	0.002323484	0.002677659	0.002677659	0.00030685	0.000122279	0.000397704	0.000397704	0.000205242	7.96107E-05	0.000377721	0.000377721	0.00021299 4	0.00021299 4	4.79759E-05	4.79759E-05	0.000162434	0.000162434	0.000909355
3835503774115	383550	3774135	0.002560017	0.002560017	0.002950247	0.002950247	0.000312179	0.000124403	0.000404611	0.000404611	0.000208806	8.09932E-05	0.000383146	0.000383146	0.00021669 2	0.00021669 2	4.88091E-05	4.88091E-05	0.000165255	0.000165255	0.000948956
3835603774115	383560	3774135	0.002838209	0.002838209	0.003270845	0.003270845	0.000317923	0.000126692	0.000412055	0.000412055	0.000212648	8.24835E-05	0.000388927	0.000388927	0.00022067 9	0.00022067 9	4.97071E-05	4.97071E-05	0.000168295	0.000168295	0.000991146
3835703774115	383570	3774135	0.003156996	0.003156996	0.003638226	0.003638226	0.000323667	0.000128981	0.0004195	0.0004195	0.00021649	8.39737E-05	0.000394619	0.000394619	0.00022466	0.00022466	5.06052E-05	5.06052E-05	0.000171336	0.000171336	0.001034111
3835803774115	383580	3774135	0.003529709	0.003529709	0.004067752	0.004067752	0.000329688	0.00013138	0.000427304	0.000427304	0.000220517	8.55357E-05	0.000400489	0.000400489	0.00022884 6	0.00022884 6	5.15465E-05	5.15465E-05	0.000174523	0.000174523	0.001079148
3835903774115	383590	3774135	0.003956949	0.003956949	0.004560118	0.004560118	0.000335708	0.000133779	0.000435107	0.000435107	0.000224544	8.70978E-05	0.000406181	0.000406181	0.00023302 5	0.00023302 5	5.24879E-05	5.24879E-05	0.00017771	0.00017771	0.001124788
3836003774115	383600	3774135	0.004403723	0.004403723	0.005074995	0.005074995	0.000339722	0.000135379	0.000440309	0.000440309	0.000227229	8.81392E-05	0.000409828	0.000409828	0.00023581 1	0.00023581 1	5.31154E-05	5.31154E-05	0.000179835	0.000179835	0.001165683
3836103774115	383610	3774135	0.004922753	0.004922753	0.005673142	0.005673142	0.000344013	0.000137088	0.00044587	0.00044587	0.000230099	8.92523E-05	0.000413652	0.000413652	0.00023878 9	0.00023878 9	5.37863E-05	5.37863E-05	0.000182106	0.000182106	0.001209167
3836203774115	383620	3774135	0.005580231	0.005580231	0.006430841	0.006430841	0.000350657	0.000139736	0.000454481	0.000454481	0.000234542	9.0976E-05	0.000419878	0.000419878	0.00024340 1	0.00024340 1	5.4825E-05	5.4825E-05	0.000185623	0.000185623	0.001261536

			MSite Grubbing / Prep	MMass Grading / Excavation	MMass Grading / Excavation	MDrainage / Utilities Trenching	MFoundations / Concrete Pads	MBuilding / Structure Construction	MAsphalt Paving	MLandscaping or Other Finishing	MWaterside Construction (Piles)	RSSWRestriping South Valley	RSSWRestriping Silver Lake Boulevard	RSSWDemolition	RSSWPlacing Base	RSSWForm	Child Risk				
Unique Identifier	X (UTM)	Y (UTM)	2027	2027	2028	2028	2028	2028	2028	2028	2028	2029	2029	2029	2029	2029	3rd Trimester	0<2	2<16	Total	per million
3838003774115	383800	3774115	0.00502755	0.008362707	0.008362707	0.00402204	0.001905804	0.005170485	0.003361957	0.002308802	0.002481515	0.000154008	0.001384729	0.004309418	0.000391869	0.000852312	3.10531E-07	6.88108E-06	6.448E-07	7.83642E-06	7.83641668
3838103774115	383810	3774115	0.005057385	0.008412333	0.008412333	0.004045908	0.001917113	0.005201168	0.003381908	0.002322503	0.002496241	0.00016242	0.001388897	0.004310972	0.000392011	0.000852619	2.9681E-07	6.57556E-06	6.4199E-07	7.51436E-06	7.51435688
3838203774115	383820	3774115	0.004967881	0.008263454	0.008263454	0.003974304	0.001883185	0.005109119	0.003322056	0.0022814	0.002452063	0.000166906	0.001357188	0.004209886	0.000382818	0.000832626	2.831E-07	6.26702E-06	6.28E-07	7.17812E-06	7.17811975
3838303774115	383830	3774115	0.004876621	0.008111655	0.008111655	0.003901297	0.001848591	0.005015266	0.00326103	0.002239491	0.002407019	0.000166582	0.001325002	0.004108434	0.000373593	0.000812561	2.71289E-07	5.99638E-06	6.1335E-07	6.88102E-06	6.88102063
3838403774115	383840	3774115	0.004785043	0.007959326	0.007959326	0.003828035	0.001813876	0.004921084	0.003199791	0.002197435	0.002361818	0.000166198	0.001292846	0.004007439	0.000364409	0.000792587	2.59794E-07	5.73942E-06	5.9907E-07	6.59828E-06	6.5982783
3838603774115	383860	3774115	0.004613932	0.007674705	0.007674705	0.003691146	0.001749013	0.004745108	0.003085368	0.002118856	0.00227736	0.000165047	0.001233328	0.003821444	0.000347496	0.000755801	2.39601E-07	5.29479E-06	5.7188E-07	6.10628E-06	6.10627676
3838703774115	383870	3774115	0.004529214	0.007533787	0.007533787	0.003623371	0.001716899	0.004657982	0.003028716	0.002079951	0.002235545	0.000164457	0.001204209	0.003730594	0.000339235	0.000737833	2.30407E-07	5.09228E-06	5.5899E-07	5.88168E-06	5.88167641
3838803774115	383880	3774115	0.004445135	0.007393931	0.007393931	0.003556108	0.001685026	0.004571512	0.002972492	0.002041339	0.002194045	0.000163896	0.001175537	0.003641481	0.000331132	0.000720208	2.21697E-07	4.90075E-06	5.4653E-07	5.66898E-06	5.66898044
3838903774115	383890	3774115	0.004361932	0.007255534	0.007255534	0.003489546	0.001653487	0.004485944	0.002916854	0.00200313	0.002152978	0.000163306	0.00114749	0.003554287	0.000323203	0.000702963	2.13498E-07	4.72034E-06	5.3449E-07	5.46833E-06	5.46832949
3839003774115	383900	3774115	0.004280166	0.007119526	0.007119526	0.003424133	0.001622491	0.004401853	0.002862176	0.001965581	0.002112619	0.000162656	0.001120276	0.003469836	0.000315523	0.00068626	2.05501E-07	4.54833E-06	5.2269E-07	5.27652E-06	5.27651722
3839103774115	383910	3774115	0.004198879	0.006984314	0.006984314	0.003359103	0.001591678	0.004318254	0.002807819	0.001928251	0.002072497	0.000161977	0.001093569	0.003387029	0.000307993	0.000669883	1.97822E-07	4.38422E-06	5.1119E-07	5.09323E-06	5.09323074
3829703774115	382970	3774125	0.000686278	0.001141539	0.001141539	0.000549023	0.000260149	0.00070579	0.000458919	0.00031516	0.000338736	0.000140845	0.000200528	0.00062434	5.67733E-05	0.000123481	1.13064E-07	3.22966E-06	2.8091E-07	3.62364E-06	3.62364259
3829803774115	382980	3774125	0.000690107	0.001147908	0.001147908	0.000552086	0.0002616	0.000709728	0.00046148	0.000316918	0.000340626	0.000139576	0.000200885	0.00062562	5.68896E-05	0.000123734	1.17594E-07	3.37206E-06	2.8857E-07	3.77822E-06	3.77821683
3829903774115	382990	3774125	0.000694734	0.001155604	0.001155604	0.000555787	0.000263354	0.000714486	0.000464574	0.000319043	0.000342909	0.000138336	0.000201421	0.000627448	5.70558E-05	0.000124096	1.22545E-07	3.52825E-06	2.9709E-07	3.94788E-06	3.94787984
3830003774115	383000	3774125	0.000708854	0.001179091	0.001179091	0.000567083	0.000268707	0.000729007	0.000474015	0.000325527	0.000349879	0.000138336	0.000204607	0.00063741	5.79617E-05	0.000126066	1.29606E-07	3.75001E-06	3.1036E-07	4.18997E-06	4.18997478
3830103774115	383010	3774125	0.000733663	0.001220358	0.001220358	0.00058693	0.000278111	0.000754521	0.000490605	0.00033692	0.000362124	0.000139605	0.000210711	0.000656604	5.97071E-05	0.000129862	1.39362E-07	4.05648E-06	3.295E-07	4.52534E-06	4.525339
3830203774115	383020	3774125	0.000760068	0.001264278	0.001264278	0.000608054	0.00028812	0.000781677	0.000508262	0.000349046	0.000375157	0.000140963	0.000217201	0.000676985	6.15605E-05	0.000133893	1.50365E-07	4.40435E-06	3.5103E-07	4.90574E-06	4.90574261
3830303774115	383030	3774125	0.00079078	0.001315364	0.001315364	0.000632624	0.000299763	0.000813262	0.0005288	0.00036315	0.000390316	0.000142734	0.000224794	0.00070084	6.37297E-05	0.000138611	1.63385E-07	4.81872E-06	3.7664E-07	5.35874E-06	5.35874403
3830403774115	383040	3774125	0.000823885	0.001370431	0.001370431	0.000659108	0.000312312	0.000847309	0.000550938	0.000378353	0.000406656	0.000144652	0.000232981	0.000726615	6.60734E-05	0.000143709	1.78417E-07	5.30118E-06	4.0619E-07	5.88579E-06	5.88578989
3830503774115	383050	3774125	0.000860022	0.00143054	0.00143054	0.000688017	0.00032601	0.000884473	0.000575102	0.000394948	0.000424493	0.000146866	0.000241943	0.000754765	6.86332E-05	0.000149277	1.96112E-07	5.87427E-06	4.4098E-07	6.51136E-06	6.51136459
3830603774115	383060	3774125	0.000899669	0.001496487	0.001496487	0.000719735	0.000341039	0.000925246	0.000601614	0.000413155	0.000444061	0.000149463	0.000251888	0.000786023	7.14756E-05	0.000155459	2.17307E-07	6.56784E-06	4.827E-07	7.26785E-06	7.26785147
3830703774115	383070	3774125	0.000942027	0.001566946	0.001566946	0.000753622	0.000357096	0.00096881	0.00062994	0.00043267	0.000464969	0.000152326	0.000262607	0.000819658	7.45341E-05	0.000162111	2.42603E-07	7.40526E-06	5.324E-07	8.18026E-06	8.18026247
3830803774115	383080	3774125	0.000983828	0.001636476	0.001636476	0.000787062	0.000372942	0.001011799	0.000657892	0.000451803	0.000485601	0.000155042	0.000273206	0.000852835	7.75511E-05	0.000168673	2.71844E-07	8.3848E-06	5.8916E-07	9.2458E-06	9.24579915
3830903774115	383090	3774125	0.001027304	0.001708792	0.001708792	0.000821843	0.000389422	0.00105651	0.000686965	0.000471769	0.00050706	0.000157934	0.000284282	0.000887566	8.07093E-05	0.000175542	3.07021E-07	9.5764E-06	6.5664E-07	1.05401E-05	10.5400554
3831003774115	383100	3774125	0.001071418	0.00178217	0.00178217	0.000857134	0.000406144	0.001101878	0.000716464	0.000492027	0.000528834	0.000160767	0.000295388	0.000922481	8.38841E-05	0.000182447	3.48858E-07	1.10104E-05	7.3557E-07	1.20948E-05	12.0948116
3831103774115	383110	3774125	0.001109549	0.001845597	0.001845597	0.000887639	0.000420599	0.001141094	0.000741963	0.000509538	0.000547655	0.000162391	0.00030435	0.000950814	8.64606E-05	0.000188051	3.95132E-07	1.26153E-05	8.2019E-07	1.38306E-05	13.8306028
3831203774115	383120	3774125	0.001149116	0.001911411	0.001911411	0.000919292	0.000435598	0.001181785	0.000768421	0.000527708	0.000567184	0.000164103	0.00031358	0.000979879	8.91035E-05	0.000193799	4.52857E-07	1.46441E-05	9.2392E-07	1.60209E-05	16.0208589
3831303774115	383130	3774125	0.0011965	0.00199023	0.00199023	0.0009572	0.00045356	0.001230517	0.000800108	0.000549469	0.000590573	0.000167054	0.000324864	0.001015524	9.23448E-05	0.000200849	5.33142E-07	1.75092E-05	1.0661E-06	1.91085E-05	19.1085148
3831403774115	383140	3774125	0.001248591	0.002076877	0.002076877	0.000998873	0.000473306	0.001284089	0.000834941	0.000573391	0.000616284	0.000170802	0.00033725	0.001054642	9.5902E-05	0.000208586	6.45781E-07	2.15979E-05	1.2607E-06	2.35044E-05	23.5044409
3831503774115	383150	3774125	0.001300044	0.002162462	0.002162462	0.001040035	0.00049281	0.001337005	0.000869348	0.000597019	0.00064168	0.000174816	0.000353298	0.001103174	0.000100315	0.000218185	8.10244E-07	2.76887E-05	1.5361E-06	3.0035E-05	30.0350141
3831603774115	383160	3774125	0.001352694	0.002250038	0.002250038	0.001082155	0.000512768	0.001391151	0.000904555	0.000621198	0.000667667	0.000178742	0.000363927	0.001138911	0.000103565	0.000225253	1.06373E-06	3.72729E-05	1.947E-06	4.02836E-05	40.2835691
3831703774115	383170	3774125	0.001352694	0.002250038	0.002250038	0.001082155	0.000512768	0.001391151	0.000904555	0.000621198	0.000667667	0.000178742	0.000363927	0.001138911	0.000103565	0.000225253	1.06373E-06	3.72729E-05	1.947E-06	4.02836E-05	40.2835691
3831803774115	383180	3774125	0.001352694	0.002250038	0.002250038	0.001082155	0.000512768	0.001391151	0.000904555	0.000621198	0.000667667	0.000178742	0.000363927	0.001138911	0.000103565	0.000225253	1.06373E-06	3.72729E-05	1.947E-06	4.02836E-05	40.2835691
3831903774115	383190	3774125	0.001352694	0.002250038	0.002250038	0.001082155	0.000512768	0.001391151	0.000904555	0.000621198	0.000667667	0.000178742	0.000363927	0.001138911	0.000103565	0.000225253	1.06373E-06	3.72729E-05	1.947E-06	4.02836E-05	40.2835691
3832003774115	383200	3774125	0.001352694	0.002250038	0.002250038	0.001082155	0.000512768	0.001391151	0.000904555	0.000621198	0.000667667	0.000178742	0.000363927	0.001138911	0.000103565	0.000225253	1.06373E-06	3.72729E-05	1.947E-06	4.02836E-05	40.2835691
3832103774115	383210	3774125	0.001352694	0.002250038	0.002250038	0.001082155	0.000512768	0.001391151	0.000904555	0.000621198	0.000667667	0.000178742	0.000363927	0.001138911	0.000103565	0.000225253	1.06373E-06	3.72729E-05	1.947E-06	4.02836E-05	40.2835691
3832203774115	383220	3774125	0.001352694	0.002250038	0.002250038	0.001082155	0.000512768	0.001391151	0.000904555	0.000621198	0.000667667	0.000178742	0.000363927	0.001138911	0.000103565	0.000225253	1.06373E-06	3.72729E-05	1.947E-06	4.02836E-05	40.2835691
3832303774115	383230	3774125	0.001352694	0.002250038	0.002250038	0.001082155	0.000512768	0.001391151	0.000904555	0.000621198	0.000667667	0.000178742	0.000363927	0.001138911	0.000103565	0.000225253	1.06373E-06	3.72729E-05	1.947E-06	4.02836E-05	40.2835691
3832403774115	383240	3774125	0.001352694	0.002250038	0.002250038	0.001082155	0.000512768	0.001391151	0.000904555	0.000621198	0.000667667	0.000178742	0.000363927	0.001138911	0.000103565	0.000225253	1.06373E-06	3.72729E-05	1.947E-06	4.02836E-05	40.2835691
3832503774115	383250	3774125	0.001352694	0.002250038	0.002250038	0.001082155	0.000512768	0.001391151	0.000904555	0.000621198	0.000667667	0.000178742	0.000363927	0.001138911	0.000103565	0.000225253	1.06373E-06	3.72729E-05	1.947E-06	4.02836E-05	40.2835691
3832603774115	383260	3774125	0.001352694	0.002250038	0.002250038	0.001082155	0.000512768	0.001391151	0.000904555	0.000621198	0.000667667	0.000178742	0.000363927	0.001138911	0.000103565	0.000225253	1.06373E-06	3.72729E-05	1.947E-06	4.02836E-05	40.2835691
3832703774115	383270	3774125	0.001352694	0.002250038	0.002250038	0.001082155	0.000512768	0.001391151	0.000904555	0.000621198	0.000667667	0.000178742	0.000363927	0.001138911	0.000103565	0.000225253	1.06373E-06	3.72729E-05	1.947E-06	4.02836E-05	40.2835691
3832803774115	383280	3774125	0.001352694	0.002250038	0.002250038	0.001082155	0.000512768	0.001391151	0.000904555	0.000621198	0.000667667	0.000178742	0.000363927	0.001138911	0.000103565	0.000225253	1.06373E-06	3.72729E-05	1.947E-06	4.02836E-05	40.2835691
3832903774115	383290	3774125	0.001352694	0.002250038	0.002250038	0.001082155	0.000512768	0.001391151	0.000904555	0.000621198	0.000667667	0.000178742	0.000363927	0.001138911	0.000103565	0.000225253	1.06373E-06	3.72729E-05	1.947E-06	4.02836E-05	40.2835691
3833003774115	383300	3774125	0.001352694	0.002250038	0.002250038	0.001082155	0.000512768	0.001391151	0.000904555	0.000621198	0.000667667	0.000178742	0.000363927	0.001138911	0.000103565	0.000225253	1.06373E-06	3.72729E-05	1.947E-06	4.02836E-05	40.2835691
3833103774115	383310	3774125	0.001352694	0.002250038	0.002250038	0.001082155	0.000512768	0.001391151	0.000904555	0.000621198	0.000667667	0.000178742	0.000363927	0.001138911	0.000103565	0.000225253	1.06373E-06	3.72729E-05	1.947E-06	4.02836E-05	40.2835691
3833203774115	383320	3774125	0.001352694	0.002250038	0.002250038	0.001082155	0.000512768	0.001391151	0.000904555	0.000621198	0.000667667	0.000178742	0.000363927	0.001138911	0.000103565	0.000225253	1.06373E-06	3.72729E-05	1.947E-06	4.02836E-05	40.2835691
3833303774115	383330	3774125	0.001352694	0.002250038	0.002250038	0.001082155	0.000512768	0.001391151	0.000904555	0.000621198	0.000667667	0.000178742	0.000363927	0.001138911	0.000103565	0.000225253	1.06373E-06	3.72729E-05	1.947E-06	4.02836E-05	40.2835691
3833403774115	383340	3774125	0.001352694	0.002250038	0.002250038	0.001082155	0.000512768	0.001391151	0.000904555	0.000621198	0.000667667	0.000178742	0.000363927	0.001138911	0.000103565	0.000225253	1.06373E-06	3.72729E-05	1.947E-06	4.02836E-05	40.2835691
3833503774115	383350	3774125	0.001352694	0.002250038	0.002250038	0.001082155	0.000512768	0.001391151	0.000904555	0.000621198	0.000667667	0.000178742	0.000363927	0.001138911	0.000103565	0.000225253	1.06373E-06	3.72729E-05	1.947E-06	4.02836E-05	40.2835691
3833603774115	383360	3774125	0.001352694	0.002250038	0.002250038	0.001082155	0.000512768	0.001391151	0.000904555	0.000621198	0.000667667	0.000178742	0.000363927	0.001138911	0.000103565	0.000225253	1.06373E-06	3.72729E-05	1.947E-06	4.02836E-05	40.2835691
3833703774115	383370	3774125	0.001352694	0.002250038	0.002250038	0.001082155	0.000512768	0.001391151	0.000904555	0.000621198	0.000667667	0.000178742	0.000363927	0.001138911	0.000103565	0.000225253	1.06373E-06	3.72729E-05	1.947E-06	4.02836E-05	40.2835691
3833803774115	383380	3774125	0.001352694	0.002250038	0.002250038	0.001082155	0.000512768	0.001391151	0.000904555	0.000621198	0.000667667	0.000178742	0.000363927	0.001138911	0.000103565	0.000225253	1.06373E-06	3.72729E-05	1.947E-06	4.02836E-05	40.2835691
3833903774115	383390	3774125	0.001352694	0.002250038	0.002250038	0.001082155	0.000512768	0.001391151	0.000904555	0.000621198	0.000667667	0.000178742	0.000363927	0.001138911	0.000103565	0.000225253	1.06373E-06	3.72729E-05	1.947E-06	4.02836E-05	40.2835691
3834003774115	383400	3774125	0.001352694	0.002250038	0.002250038	0.001082155	0.000512768	0.001391151	0.000904555	0.000621198	0.000667667	0.000178742	0.000363927	0.001138911	0.000103565	0.000225253	1.06373E-06	3.72729E-05	1.947E-06	4.02836E-05	40.2835691
3834103774115	383410	3774125	0.001352694	0.002250038	0.002250038	0.001082155	0.000512768	0.001391151	0.000904555	0.000621198	0.000667667	0.000178742	0.000363927	0.001138911	0.000103565	0.000225253	1.06373E-06	3.72729E-05	1.947E-06	4.02836E-05	40.2835691
3834203774115	383420	3774125	0.001352694	0.002250038	0.002250038	0.001082155	0.000512768	0.001391151	0.000904555	0.000621198	0.000667667	0.000178742	0.000363927	0.001138911	0.000103565	0.000225253	1.06373E-06	3.72729E-05	1.947E-06	4.02836E-05	40.2835691
3834303774115	383430	3774125	0.001352694	0.002250038	0.002250038	0.001082155	0.000512768	0.001391151	0.000904555	0.000621198	0.000667667	0.000178742	0.000363927	0.001138911	0.000103565	0.000225253	1.06373E-06	3.72729E-05	1.947E-06	4.02836E-05	40.2835691
3834403774115	383440	3774125	0.001352694	0.002250038	0.002250038	0.001082155	0.000512768	0.001391151	0.000904555	0.000621198	0.000667667	0.000178742	0.000363927	0.001138911	0.000103565	0.000225253	1.06373E-06	3.72729E-05	1.947E-06	4.02836E-05	40.2835691
3834503774115	383450	3774125	0.001352694	0.002250038	0.002250038	0.001082155	0.000512768	0.001391151	0.000904555	0.000621198	0.000667667	0.000178742	0.000363927	0.001138911	0.000103565	0.000225253	1.06373E-06	3.72729E-05	1.947E-06	4.02836E-05	40.2835691
3834603774115	383460	3774125	0.001352694	0.002250038	0.002250038	0.001082155	0.000512768	0.001391151	0.000904555	0.000621198	0.000667667	0.000178742	0.000363927	0.001138911	0.000103565	0.000225253	1.06373E-06	3.72729E-05	1.947E-06	4.02836E-05	40.2835691
3834703774115	383470	3774125	0.001352694	0.002250038	0.002250038	0.001082155	0.000512768	0.001391151	0.000904555	0.000621198	0.000667667	0.000178742	0.000363927	0.001138911	0.000103565	0.000225253	1.06373E-06	3.72729E-05	1.947E-06	4.02836E-05	40.2835691
3834803774115	383480	3774125	0.001352694	0.002250038	0.002250038	0.001082155	0.000512768	0.001391151	0.000904555	0.000621198	0.000667667	0.000178742	0.000363927	0.001138911	0.000103565	0.000225253	1.06373E-06	3.72729E-05	1.947E-06	4.02836E-05	40.2835691
3834903774115	383490	3774125	0.001352694	0.002250038	0.002250038	0.001082155	0.000512768	0.001391151	0.000904555	0.000621198	0.000667667	0.000178742	0.000363927	0.001138911	0.000103565	0.000225253	1.06373E-06	3.72729E-05	1.947E-06	4.02836E-05	40.2835691
3835003774115	383500	3774125	0.001352694	0.002250038	0.002250038	0.001082155	0.000512768	0.001391151	0.000904555	0.000621198	0.000667667	0.000178742	0.000363927	0.001138911	0.000103565	0.000225253	1.06373E-06	3.72729E-05	1.947E-06	4.02836E-05	40.2835691
3835103774115	383510	3774125	0.001352694	0.002250038	0.002250038	0.001082155	0.000512768	0.001391151	0.000904555	0.000621198	0.000667667	0.000178742	0.000363927	0.001138911	0.000103565	0.000225253	1.06373E-06	3.72729E-05	1.947E-06	4.02836E-05	40.2835691
3835203774115	383520	3774125	0.001352694	0.002250038	0.002250038	0.001082155	0.000512768	0.001391151	0.000904555	0.000621198	0.000667667	0.000178742	0.000363927	0.001138911	0.000103565	0.000225253	1.06373E-06	3.72729E-05	1.947E-06	4.02836E-05	40.2835691
3835303774115	383530	3774125	0.001352694	0.002250038	0.002250038	0.001082155	0.000512768	0.001391151	0.000904555	0.000621198	0.000667667	0.000178742	0.000363927	0.001138911	0.000103565	0.000225253	1.06373E-06	3.72729E-05	1.947E-06	4.02836E-05	40.2835691
3835403774115	383540	3774125	0.001352694	0.002250038	0.002250038	0.001082155	0.000512768	0.001391151	0.000904555	0.000621198	0.000667667	0.000178742	0.000363927	0.001138911	0.000103565	0.000225253	1.06373E-06	3.72729E-05	1.947E-06	4.02836E-05	40.2835691
3835503774115	383550	3774125	0.001352694	0.002250038	0.002250038	0.001082155	0.000512768	0.001391151	0.000904555	0.000621198	0.000667667	0.000178742	0.000363927	0.001138911	0.000103565	0.000225253	1.06373E-06	3.72729E-05	1.947E-06	4.02836E-05	40.2835691
3835603774115	383560	3774125	0.001352694	0.002250038	0.002250038	0.001082155	0.000512768	0.001391151	0.000904555	0.000621198	0.000667667	0.000178742	0.000363927	0.001138911	0.000103565	0.000225253	1.06373E-06	3.72729E-05	1.947E-06	4.02836E-05	40.2835691
3835703774115	383570	3774125	0.001352694	0.002250038	0.002250038	0.001082155	0.000512768	0.001391151	0.000904555	0.000621198	0.000667667	0.000178742	0.000363927	0.001138911	0.000103565	0.000225253	1.06373E-06	3.72729E-05	1.947E-06	4.02836E-05	40.2835691
3835803774115	383580	3774125	0.001352694	0.002250038	0.002250038	0.001082155	0.000512768	0.001391151	0.000904555	0.000621198	0.000667667	0.000178742	0.000363927	0.001138911	0.000103565	0.000225253	1.06373E-06	3.72729E-05	1.947E-06	4.02836E-05	40.2835691
3835903774115	383590	3774125	0.001352694	0.002250038	0.002250038	0.001082155	0.000512768	0.001391151	0.000904555	0.000621198	0.000667667	0.000178742	0.000363927	0.001138911	0.000103565	0.000225253	1.06373E-06	3.72729E-05	1.947E-06	4.02836E-05	40.2835691
3836003774115	383600	3774125	0.001352694	0.002250038	0.002250038	0.001082155	0.000512768	0.001391151	0.000904555	0.000621198	0.000667667	0.000178742	0.000363927	0.001138911	0.000103565	0.000225253	1.06373E-06	3.72729E-05	1.947E-06	4.02836E-05	40.2835691
3836103774115	383610	3774125	0.001352694	0.002250038	0.002250038	0.001082155	0.000512768	0.001391151	0.000904555	0.000621198	0.000667667	0.000178742	0.000363927	0.001138911	0.000103565	0.000225253	1.06373E-06	3.72729E-05	1.947E-06	4.02836E-05	40.2835691
3836203774115	383620	3774125	0.001352694	0.002250038	0.002250038	0.001082155	0.000512768	0.001391151	0.000904555	0.000621198	0.000667667	0.000178742	0.000363927	0.001138911	0.000103565	0.000225253	1.06373E-06	3.72729E-05	1.947E-06	4.02836E-05	40.2835691
3836303774115	383630	3774125	0.001352694	0.002250038	0.002250038	0.001082155	0.000512768	0.001391151	0.000904555	0.000621198	0.000667667	0.000178742	0.000363927	0.001138911	0.000103565	0.000225253	1.06373E-06	3.72729E-05	1.947E-06	4.02836E-05	40.2835691
3836403774115	383640	3774125	0.001352694	0.002250038	0.002250038	0.001082155	0.000512768	0.001391151	0.000904555	0.000621198	0.000667667	0.000178742	0.000363927	0.001138911	0.000103565	0.000225253	1.06373E-06	3.72729E-05	1.947E-06	4.02836E-05	40.2835691
3836503774115	383650	3774125	0.001352694	0.002250038	0.002250038	0.001082155	0.000512768	0.001391151	0.000904555	0.000621198	0.000667667	0.000178742	0.000363927	0.001138911	0.000103565	0.000225253	1.06373E-06	3.72729E-05	1.947E-06	4.02836E-05	40.2835691
3836603774115	383660	3774125	0.001352694	0.002250038	0.002250038	0.001082155	0.000512768	0.001391151	0.000904555	0.000621198	0.000667667	0.000178742	0.000363927	0.001138911	0.000103565	0.000225253	1.06373E-06	3.72729E-05	1.947E-06	4.02836E-05	40.2835691
3836703774115	383670	3774125	0.001352694	0.002250038	0.002250038	0.001082155	0.000512768	0.001391151	0.000904555	0.000621198	0.000667667	0.000178742	0.000363927	0.001138911	0.000103565	0.000225253	1.06373E-06	3.72729E-05	1.947E-06	4.02836E-05	40.2835691
3836803774115	383680	3774125	0.001352694	0.002250038	0.002250038	0.001082155	0.000512768	0.001391151	0.000904555	0.000621198	0.000667667	0.000178742	0.000363927	0.001138911	0.000103565	0.000225253	1.06373E-06	3.72729E-05	1.947E-06	4.02836E-05	40.2835691
3836903774115	383690	3774125	0.001352694	0.002250038	0.002250038	0.001082155	0.000512768	0.001391151	0.000904555	0.000621198	0.000667667	0.000178742	0.000363927	0.001138911	0.000103565	0.000225253	1.06373E-06	3.72729E-05	1.947E-06	4.02836E-05	40.2835691
3837003774115	383700	3774125	0.001352694	0.002250038	0.002250038	0.001082155	0.000512768	0.001391151	0.000904555	0.000621198	0.000667667	0.000178742	0.000363927	0.001138911	0.000103565	0.000225253	1.06373E-06	3.72729E-05	1.947E-06	4.02836E-05	40.2835691
3837103774115	383710	3774125	0.001352694	0.002250038	0.002250038	0.001082155	0.000512768	0.001391151	0.000904555	0.000621198	0.000667667	0.000178742	0.000363927	0.001138911	0.000103565	0.000225253	1.06373E-06	3.72729E-05	1.947E-06	4.02836E-05	40.2835691
3837203774115	383720	3774125	0.001352694	0.002250038	0.002250038	0.001082155	0.000512768	0.001391151	0.000904555	0.000621198	0.000667

			EGIODemolition	EGIOSite Grubbing / Prep	EGIOMass Grading / Excavation	EGIOMass Grading / Excavation	EGIODrainage / Utilities Trenching	EGIODrainage / Utilities Trenching	EGIOFoundations / Concrete Pads	EGIOFoundations / Concrete Pads	EGIOBuilding / Structure Construction	EGIOBuilding / Structure Construction	EGIOAsphalt Paving	EGIOArchitectural Coating	EGIOLandscaping or Other Finishing	EGIOWaterside Construction (Piles)	HIWaterside Construction (Landscaping)	HIWaterside Construction (Landscaping)	KMDemolition	KMSite Grubbing / Prep	KMMass Grading / Excavation
Unique Identifier	X (UTM)	Y (UTM)	2025	2025	2025	2026	2026	2027	2026	2027	2026	2027	2027	2027	2027	2027	2025	2026	2025	2025	2025
3831403774135	383140	3774135	0.035766136	0.03306964	0.055007247	0.055007247	0.026455711	0.026455711	0.012535776	0.012535776	0.034009822	0.034009822	0.022113893	0.004485457	0.01518657	0.016322625	0.00878035	0.00878035	0.002465526	0.002279644	0.003791906
3831503774135	383150	3774135	0.046743021	0.04321895	0.071889368	0.071889368	0.034575159	0.034575159	0.016383096	0.016383096	0.044447681	0.044447681	0.028900806	0.005862077	0.019847438	0.021332157	0.010022464	0.010022464	0.002597184	0.002401376	0.003994392
3831603774135	383160	3774135	0.064221452	0.05937964	0.098770671	0.098770671	0.04750371	0.04750371	0.022509162	0.022509162	0.061067825	0.061067825	0.039707568	0.008054059	0.027268912	0.029308804	0.011495811	0.011495811	0.002731862	0.0025259	0.004201522
3831603774135	383610	3774135	0.004977211	0.00460197	0.007654801	0.007654801	0.003681573	0.003681573	0.001744477	0.001744477	0.004732802	0.004732802	0.003077366	0.000624196	0.002113361	0.002271454	0.005736299	0.005736299	0.076449952	0.070686201	0.117577738
3836203774135	383620	3774135	0.004845811	0.00448047	0.007452713	0.007452713	0.003584379	0.003584379	0.001698422	0.001698422	0.004607855	0.004607855	0.002996123	0.000607717	0.002057568	0.002211487	0.005567202	0.005567202	0.06296863	0.058221269	0.096843868
3836303774135	383630	3774135	0.004720883	0.00436496	0.007260577	0.007260577	0.003491971	0.003491971	0.001654636	0.001654636	0.004489062	0.004489062	0.002918881	0.000592049	0.002004522	0.002154474	0.005411612	0.005411612	0.053060367	0.049060014	0.081605255
3836403774135	383640	3774135	0.004596472	0.00424993	0.007069236	0.007069236	0.003399946	0.003399946	0.001611031	0.001611031	0.00437076	0.00437076	0.002841959	0.000576447	0.001951697	0.002097696	0.005259825	0.005259825	0.045684408	0.042240147	0.070261251
3836503774135	383650	3774135	0.004470077	0.00413307	0.006874844	0.006874844	0.003306453	0.003306453	0.00156673	0.00156673	0.004250571	0.004250571	0.00276381	0.000560596	0.001898028	0.002040013	0.005108038	0.005108038	0.040009996	0.036993543	0.061534176
3836603774135	383660	3774135	0.004348858	0.00402099	0.006688414	0.006688414	0.00321679	0.00321679	0.001524244	0.001524244	0.004135305	0.004135305	0.002688861	0.000545393	0.001846558	0.001984692	0.004965256	0.004965256	0.035494883	0.032818835	0.054590067
3836703774135	383670	3774135	0.004210384	0.00389295	0.006475445	0.006475445	0.003114362	0.003114362	0.00147571	0.00147571	0.004003631	0.004003631	0.002603244	0.000528027	0.001787761	0.001921497	0.004800461	0.004800461	0.031877046	0.029473756	0.049025942
3836803774135	383680	3774135	0.004074585	0.00376739	0.00626659	0.00626659	0.003013913	0.003013913	0.001428113	0.001428113	0.0038745	0.0038745	0.002519281	0.000510997	0.001730099	0.001859522	0.004640269	0.004640269	0.028862542	0.026686523	0.044389725
3836903774135	383690	3774135	0.003944652	0.00364726	0.006066757	0.006066757	0.002917804	0.002917804	0.001382573	0.001382573	0.003750948	0.003750948	0.002438944	0.000494702	0.001674929	0.001800225	0.004488782	0.004488782	0.026301421	0.024318492	0.040450798
3837003774135	383700	3774135	0.003818171	0.00353031	0.005872232	0.005872232	0.002824248	0.002824248	0.001338242	0.001338242	0.003630678	0.003630678	0.002360742	0.00047884	0.001621224	0.001742502	0.004342597	0.004342597	0.024098952	0.022282072	0.037063467
3837103774135	383710	3774135	0.003697642	0.00341887	0.005686863	0.005686863	0.002735094	0.002735094	0.001295997	0.001295997	0.003516068	0.003516068	0.00228622	0.000463724	0.001570047	0.001687497	0.004204818	0.004204818	0.022184906	0.020512331	0.034119721
3837203774135	383720	3774135	0.003570298	0.00330112	0.005491012	0.005491012	0.0026409	0.0026409	0.001251364	0.001251364	0.003394977	0.003394977	0.002207484	0.000447754	0.001515975	0.00162938	0.004057834	0.004057834	0.020469295	0.018926064	0.031481164
3837303774135	383730	3774135	0.003444766	0.00318506	0.005297947	0.005297947	0.002548045	0.002548045	0.001207366	0.001207366	0.003275609	0.003275609	0.002129869	0.000432011	0.001462673	0.001572091	0.00391305	0.00391305	0.018918732	0.017492402	0.029096444
3837403774135	383740	3774135	0.003324841	0.00307417	0.005113506	0.005113506	0.002459339	0.002459339	0.001165333	0.001165333	0.003161573	0.003161573	0.002055721	0.000416971	0.001411753	0.001517361	0.003775771	0.003775771	0.017519757	0.016198899	0.026944862
3837503774135	383750	3774135	0.003207591	0.00296576	0.004933179	0.004933179	0.00237261	0.00237261	0.001124238	0.001124238	0.003050081	0.003050081	0.001983226	0.000402266	0.001361967	0.001463851	0.003641995	0.003641995	0.016238981	0.015014684	0.024975067
3837603774135	383760	3774135	0.003096208	0.00286278	0.004761876	0.004761876	0.002290222	0.002290222	0.001085199	0.001085199	0.002944167	0.002944167	0.001914359	0.000388298	0.001314673	0.001413019	0.003515722	0.003515722	0.015086757	0.013949329	0.023202981
3837703774135	383770	3774135	0.00301321	0.00278604	0.004634227	0.004634227	0.002228829	0.002228829	0.001056109	0.001056109	0.002865245	0.002865245	0.001863042	0.000377889	0.001279432	0.001375142	0.003427671	0.003427671	0.01419181	0.013121854	0.021826579
3837803774135	383780	3774135	0.002948848	0.00272653	0.00453524	0.00453524	0.002181222	0.002181222	0.00103355	0.00103355	0.002804043	0.002804043	0.001823247	0.000369817	0.001252103	0.001345768	0.003364935	0.003364935	0.013468122	0.012452727	0.020713568
3837903774135	383790	3774135	0.002888368	0.00267061	0.004442223	0.004442223	0.002136485	0.002136485	0.001012352	0.001012352	0.002746533	0.002746533	0.001785853	0.000362232	0.001226423	0.001318167	0.003307502	0.003307502	0.012803016	0.011837765	0.019690655
3838003774135	383800	3774135	0.002912525	0.00269294	0.004479377	0.004479377	0.002154354	0.002154354	0.001020819	0.001020819	0.002769504	0.002769504	0.001800789	0.000365262	0.00123668	0.001329192	0.003340221	0.003340221	0.012343161	0.01141258	0.018983413
3838103774135	383810	3774135	0.002913474	0.00269382	0.004480836	0.004480836	0.002155056	0.002155056	0.001021152	0.001021152	0.002770407	0.002770407	0.001801376	0.000365381	0.001237083	0.001329625	0.003384046	0.003384046	0.01168004	0.010799452	0.017963551
3838203774135	383820	3774135	0.002859552	0.00264396	0.004397905	0.004397905	0.00211517	0.00211517	0.001002252	0.001002252	0.002719132	0.002719132	0.001768036	0.000358618	0.001214187	0.001305016	0.003400055	0.003400055	0.010987411	0.010159043	0.016898309
3838303774135	383830	3774135	0.00278475	0.0025748	0.004282862	0.004282862	0.00205984	0.00205984	0.000976035	0.000976035	0.002648003	0.002648003	0.001721787	0.000349238	0.001182426	0.001270879	0.003378543	0.003378543	0.01042946	0.009643157	0.016040198
3838403774135	383840	3774135	0.002712536	0.00250803	0.0041718	0.0041718	0.002006425	0.002006425	0.000950725	0.000950725	0.002579336	0.002579336	0.001677138	0.000340181	0.001151763	0.001237923	0.003317108	0.003317108	0.009912663	0.009165323	0.01524538
3838603774135	383860	3774135	0.002573113	0.00237912	0.003957371	0.003957371	0.001903296	0.001903296	0.000901858	0.000901858	0.002446759	0.002446759	0.001590934	0.000322696	0.001092563	0.001174294	0.003159217	0.003159217	0.009056023	0.008373267	0.013927892
3838703774135	383870	3774135	0.00250737	0.00231833	0.003856261	0.003856261	0.001854667	0.001854667	0.000878816	0.000878816	0.002384245	0.002384245	0.001550285	0.000314451	0.001064648	0.001144291	0.003084374	0.003084374	0.00866752	0.008014054	0.013330386
3838803774135	383880	3774135	0.00244413	0.00225986	0.003758998	0.003758998	0.001807889	0.001807889	0.00085665	0.00085665	0.002324109	0.002324109	0.001511184	0.00030652	0.001037796	0.00111543	0.003009931	0.003009931	0.008301189	0.007675342	0.01276698
3838903774135	383890	3774135	0.002383305	0.00220362	0.003665451	0.003665451	0.001762897	0.001762897	0.000835331	0.000835331	0.002266271	0.002266271	0.001473577	0.000298892	0.001011969	0.001087671	0.00293809	0.00293809	0.007956859	0.007356972	0.012237411
3839003774135	383900	3774135	0.002324033	0.00214882	0.003574293	0.003574293	0.001719055	0.001719055	0.000814557	0.000814557	0.00220991	0.00220991	0.001436929	0.000291459	0.000986802	0.001060621	0.002842835	0.002842835	0.007638499	0.007062613	0.011747782
3839103774135	383910	3774135	0.002265969	0.00209513	0.003484992	0.003484992	0.001676105	0.001676105	0.000794206	0.000794206	0.002154697	0.002154697	0.001401029	0.000284177	0.000962147	0.001034122	0.002745279	0.002745279	0.007337997	0.006784767	0.01128562
3829703774145	382970	3774145	0.00465005	0.00429947	0.007151637	0.007151637	0.003439577	0.003439577	0.001629809	0.001629809	0.004421707	0.004421707	0.002875086	0.000583166	0.001974446	0.002122148	0.002324037	0.002324037	0.001138247	0.001052432	0.00175059
3829803774145	382980	3774145	0.004888863	0.00452028	0.007518926	0.007518926	0.003616224	0.003616224	0.001713512	0.001713512	0.004648793	0.004648793	0.003022742	0.000613116	0.002075848	0.002231135	0.002410486	0.002410486	0.00115464	0.001067589	0.001775801
3829903774145	382990	3774145	0.005151144	0.00476279	0.007922306	0.007922306	0.003810229	0.003810229	0.001805439	0.001805439	0.004898195	0.004898195	0.003184908	0.000646009	0.002187215	0.002350833	0.00250364	0.00250364	0.00117224	0.001083862	0.00180287
3830003774145	383000	3774145	0.005496251	0.00508187	0.008453069	0.008453069	0.0040655	0.0040655	0.001926397	0.001926397	0.005226354	0.005226354	0.003398284	0.000689289	0.002333749	0.002508329	0.002622408	0.002622408	0.00120468	0.001113856	0.001852762
3830103774145	383010	3774145	0.005952395	0.00550363	0.009154605	0.009154605	0.004402903	0.004402903	0.002086272	0.002086272	0.0056601	0.0056601	0.003680314	0.000746494	0.002527432	0.0027165	0.002774496	0.002774496	0.001255583	0.001160922	0.00193105
3830203774145	383020	3774145	0.006468243	0.00598059	0.009947964	0.009947964	0.004784469	0.004784469	0.002267073	0.002267073	0.006150616	0.006150616	0.003999259	0.000811187	0.002746465	0.002951918	0.002941592	0.002941592	0.001309679	0.001210939	0.002014247
3830303774145	383030	3774145	0.007094783	0.00655989	0.010911565	0.010911565	0.005247912	0.005247912	0.002486671	0.002486671	0.00674639	0.00674639	0.004386643	0.000889762	0.003012498	0.003237853	0.003137304	0.003137304	0.001375163	0.001271486	0.002114959
3830403774145	383040	3774145	0.00782546	0.00723548	0.012035323	0.012035323	0.005788383	0.005788383	0.002742768	0.002742768	0.007441187	0.007441187	0.004838414	0.000981397	0.003322749	0.003571313	0.003357031	0.003357031	0.001446427	0.001337377	0.002224562
3830503774145	383050	3774145	0.008689951	0.00803479	0.013364885	0.013364885	0.006427836	0.006427836	0.003045766	0.003045766	0.008263227	0.008263227	0.005372922	0.001089813	0.003689819	0.003965841	0.003605874	0.003605874	0.001524162	0.001409252	0.002344116
3830603774145	383060	3774145	0.009735192	0.00900123	0.014972435	0.014972435	0.007200986	0.007200986	0.003412116	0.003412116	0.009257141	0.009257141	0.006019185	0.001220898	0.004133636	0.004442859	0.003892639	0.003892639	0.001610008	0.001488625	0.002476143
3830703774145	383070	3774145	0.010991897	0.01016319	0.016905209	0.016905209	0.008130553	0.008130553	0.003852582	0.003852582	0.010452135	0.010452135	0.006796195	0.001378502	0.004667242	0.005016383	0.004219227	0.004219227	0.001701375	0.001573104	0.002616663
3830803774145	383080	3774145	0.012525205	0.0115809	0.01926339	0.01926339	0.009264719	0.009264719	0.004389995	0.004389995	0.011910148	0.011910148	0.007744226	0.001570795	0.005318296	0.00571614	0.004594242	0.004594242	0.00179671	0.001661252	0.002763286
3830903774145	383090	3774145	0.014428208	0.01334043	0.022190152	0.022190152	0.010672344	0.010672344	0.005056984	0.005056984	0.013719703	0.013719703	0.008920836	0.001809452	0.006126326	0.006584615	0.005028492	0.005028492	0.001896101	0.001753149	0.002916146
3831003774145	383100	3774145	0.016766908	0.01550281	0.025787002	0.025787002	0.012402247	0.012402247	0.005876682	0.005876682	0.01594356	0.01594356	0.010366834	0.00210275	0.007119355	0.007651929	0.005524277	0.005524277	0.001998252	0.001847599	0.003073252
3831103774145	383110	3774145	0.019448212	0.01798196	0.029910768	0.029910768	0.01438557	0.01438557	0.00681646	0.00681646	0.018493197	0.018493197	0.012024661	0.002439015	0.008257857	0.008875599	0.006048879	0.006048879	0.002094796	0.001936864	0.003221733
3831203774145	383120	3774145	0.022886248	0.0211608	0.035198364	0.035198364	0.016928638	0.016928638	0.008021467	0.008021467	0.021762407	0.021762407	0.014150369	0.002870181	0.009717673	0.010444618	0.006656428	0.006656428	0.00219781	0.002032112	0.003380166
3831303774145	383130	3774145	0.027864753	0.02576396	0.042855156	0.042855156	0.020611168	0.020611168	0.009766397	0.009766397	0.02649644	0.02649644	0.017228536	0.003494539	0.011831584	0.012716663	0.007428872	0.007428872	0.002314542	0.002140043	0.003559697
3831403774145	383140	3774145	0.035181095	0.0325287	0.05410747	0.05410747	0.026022964	0.026022964	0.012330723	0.012330723	0.033453509	0.033453509	0.021752166	0.004412087	0.014938157	0.016055629	0.008395528	0.008395528	0.002440075	0.002256111	0.003752762
3831503774145	383150	3774145	0.046291536	0.0428015	0.071194997	0.071194997	0.034241202	0.034241202	0.016224854	0.016224854	0.044018366	0.044018366	0.028621656	0.005805456	0.019655734	0.021126112	0.009570904	0.009570904	0.002571388	0.002377524	0.003954717
3831603774145	383160	3774145	0.063522439	0.05873333	0.09769561	0.09769561	0.04698666	0.04698666	0.022264163	0.022264163	0.060403137	0.060403137	0.039275375	0.007966396	0.026972106	0.028989795	0.010921381	0.010921381	0.002703822	0.002499974	0.004158398
3831603774145	383610	3774145	0.004913884	0.00454341	0.007557406	0.007557406	0.003634731	0.003634731	0.001722281	0.001722281	0.004672585	0.004672585	0.003038212	0.000616254	0.002086472	0.002242554	0.005540186	0.005540186	0.063993768	0.05916912	0.0984205
3836203774145	383620	3774145	0.004790422	0.00442926	0.007367525	0.007367525	0.003543408	0.003543408	0.001679009	0.001679009	0.004555186	0.004555186	0.002961876	0.00060077	0.002034049	0.002186209	0.005385497	0.005385497	0.055294068	0.051125311	0.085040621
3836303774145	383630	3774145	0.004674121	0.00432173	0.007188658	0.007188658	0.003457382	0.003457382	0.001638246	0.001638246	0.004444596	0.004444596	0.002889969	0.000586185	0.001984667	0.002133133	0.005244516	0.005244516	0.047691978	0.044096361	0.073348834
3836403774145	383640	3774145	0.004555059	0.00421164	0.007005545	0.007005545	0.003369314	0.003369314	0.001596516	0.001596516	0.004331381	0.004331381	0.002816354	0.000571253	0.001934112	0.002078797	0.005103635	0.005103635	0.041606199	0.038469405	0.063989089
3836503774145	383650	3774145	0.004430131	0.00409613	0.006813408	0.006813408	0.003276906	0.003276906	0.001552729	0.001552729	0.004212587	0.004212587	0.002739112	0.000555586	0.001881067	0.002021783	0.004957351	0.004957351	0.036759094	0.033987734	0.056534385
3836603774145	383660	3774145	0.004310465	0.00398549	0.006629366	0.006629366	0.003188391	0.003188391	0.001510787	0.001510787	0.004098798	0.004098798	0.002665123	0.000540579	0.001830256	0.001967171	0.004819972	0.004819972	0.032840928	0.030364969	0.050508364
3836703774145	383670	3774145	0.004179756	0.00386463	0.00642834	0.00642834	0.003091707	0.003091707	0.001464975	0.001464975	0.003974507	0.003974507	0.002584307	0.000524186	0.001774756	0.001907519	0.004669385	0.004669385	0.029615564	0.027382773	0.045547851
3836803774145	383680	3774145	0.004052239	0.00374673	0.006232223	0.006232223	0.002997385	0.002997385	0.001420281	0.001420281	0.003853252	0.003853252	0.002505464	0.000508194	0.001720611	0.001849324	0.004523802	0.004523802	0.026916918	0.024887585	0.041397414
3836903774145	383690	3774145	0.003926275	0.00363026	0.006038494	0.006038494	0.002904211	0.002904211	0.001376132	0.001376132	0.003733474	0.003733474	0.002427582	0.000492397	0.001667126	0.001791838	0.004380819	0.004380819	0.024615576	0.022759747	0.037858019
3837003774145	383700	3774145	0.00379479	0.00350869	0.005836273	0.005836273	0.002806953	0.002806953	0.001330047	0.001330047	0.003608445	0.003608445	0.002346286	0.000475907	0.001611296	0.001731832	0.004231133	0.004231133	0.02261163	0.020906883	0.034776009
3837103774145	383710	3774145	0.003669775	0.0033931	0.005644004	0.005644004	0.002714481	0.002714481	0.00128623	0.00128623	0.003489569	0.003489569	0.00226899	0.000460229	0.001558214	0.001674779	0.004090052	0.004090052	0.020851242	0.019279215	0.032068586
3837203774145	383720	3774145	0.003541654	0.00327464	0.005446958	0.005446958	0.002619712	0.002619712	0.001241325	0.001241325	0.00336774	0.00336774	0.002189774	0.000444161	0.001503813	0.001616308	0.003944869	0.003944869	0.019260733	0.017808618	0.02962243
3837303774145	383730	3774145	0.003416467	0.00315889	0.005254424	0.005254424	0.002527113	0.002527113	0.001197447	0.001197447	0.0032487	0.0032487	0.002112372	0.000428462	0.001450658	0.001559176	0.003803587	0.003803587	0.017815168	0.016472039	0.027399196
3837403774145	383740	3774145	0.003297146	0.00304857	0.005070913	0.005070913	0.002438853	0.002438853	0.001155626	0.001155626	0.003135238	0.003135238	0.002038597	0.000413498	0.001399993	0.001504722	0.003670011	0.003670011	0.016512219	0.015267322	0.025395299
3837503774145	383750	3774145	0.003181104	0.00294127	0.004892443	0.004892443	0.002353018	0.002353018	0.001114954	0.001114954	0.003024895	0.003024895	0.001966849	0.000398945	0.001350721	0.001451764	0.003540436	0.003540436	0.015323414	0.014168144	0.023566952
3837603774145	383760	3774145	0.00307067	0.00283916	0.004722599	0.004722599	0.002271332	0.002271332	0.001076248	0.001076248	0.002919884	0.002919884	0.001898569	0.000385095	0.00130383	0.001401365	0.003418366	0.003418366	0.014252117	0.013177615	0.02191933
3837703774145	383770	3774145	0.002989312	0.00276394	0.004597472	0.004597472	0.002211152	0.002211152	0.001047732	0.001047732	0.00284252	0.00284252	0.001848265	0.000374892	0.001269284	0.001364235	0.003333717	0.003333717	0.013436804	0.01242377	0.020665402
3837803774145	383780	3774145	0.002927538	0.00270682	0.004502465	0.004502465	0.002165459	0.002165459	0.001026081	0.001026081	0.002783779	0.002783779	0.001810071	0.000367145	0.001243054	0.001336043	0.003274883	0.003274883	0.012792059	0.011827634	0.019673803
3837903774145	383790	3774145	0.002868783	0.0026525	0.004412103	0.004412103	0.002121999	0.002121999	0.001005488	0.001005488	0.00272791	0.00272791	0.001773744	0.000359776	0.001218107	0.001309229	0.003220252	0.003220252	0.012196664	0.011277127	0.018758104
3838003774145	383800	3774145	0.002883709	0.0026663	0.004435058	0.004435058	0.002133039	0.002133039	0.001010719	0.001010719	0.002742103	0.002742103	0.001782972	0.000361648	0.001224445	0.001316041	0.003255772	0.003255772	0.011816788	0.010925891	0.018173866
3838103774145	383810	3774145	0.002905623	0.00268656	0.004468762	0.004468762	0.002149249	0.002149249	0.0010184	0.0010184	0.002762941	0.002762941	0.001796522	0.000364396	0.001233749	0.001326042	0.003303	0.003303	0.011255127	0.010406575	0.017310049
3838203774145	383820	3774145	0.002855324	0.00264005	0.004391403	0.004391403	0.002112043	0.002112043	0.001000771	0.001000771	0.002715112	0.002715112	0.001765422	0.000358088	0.001212392	0.001303087	0.003313506	0.003313506	0.010605896	0.009806291	0.01631155
3838303774145	383830	3774145	0.002783801	0.00257392	0.004281402	0.004281402	0.002059138	0.002059138	0.000975702	0.000975702	0.002647101	0.002647101	0.0017212	0.000349118	0.001182023	0.001270446	0.0033029	0.0033029	0.010073483	0.009314018	0.015492715
3838403774145	383840	3774145	0.002712364	0.00250787	0.004171534	0.004171534	0.002006297	0.002006297	0.000950664	0.000950664	0.002579172	0.002579172	0.001677031	0.00034016	0.00115169	0.001237844	0.003255472	0.003255472	0.009579377	0.008857164	0.014732795

			KMMass Grading / Excavation	KMDrainage / Utilities Trenching	KMFoundations / Concrete Pads	KMBuilding / Structure Construction	KMAsphalt Paving	KMArchitectural Coating	KMLandscaping or Other Finishing	KMWaterside Construction (Piles)	EWNDemolition	EWNSite Grubbing / Prep	EWNDrainage / Utilities Trenching	EWNDrainage / Utilities Trenching	EWNDrainage / Utilities Trenching	EWNFoundations / Concrete Pads	EWNBuilding / Structure Construction	EWNAsphalt Paving	EWNLandscaping or Other Finishing	EWNWaterside Construction (Piles)	ISDemolition
Unique Identifier	X (UTM)	Y (UTM)	2026	2026	2026	2026	2026	2026	2026	2026	2027	2027	2027	2028	2029	2029	2029	2029	2029	2029	2027
3831403774135	383140	3774135	0.003791906	0.000941563	0.000864149	0.002541589	0.001524414	0.000309203	0.001046881	0.001125195	0.000848099	0.000969632	0.001141946	0.001141946	0.001141946	0.000297253	0.000738487	0.000524372	0.000360109	0.00037652	0.01188348
3831503774135	383150	3774135	0.003994392	0.000991842	0.000910295	0.002677309	0.001605817	0.000325715	0.001102784	0.001185279	0.000876311	0.001001887	0.001179933	0.001179933	0.001179933	0.000307141	0.000763053	0.000541816	0.000372088	0.000389045	0.013587356
3831603774135	383160	3774135	0.004201522	0.001043274	0.000957498	0.002816142	0.001689087	0.000342605	0.001159969	0.001246743	0.000908493	0.00103868	0.001223264	0.001223264	0.001223264	0.00031842	0.000791075	0.000561713	0.000385753	0.000403332	0.015387086
3831603774135	383610	3774135	0.117577738	0.029195564	0.026795164	0.078808485	0.047268344	0.009587645	0.032461225	0.034889536	0.000724896	0.000828774	0.000976056	0.000976056	0.000976056	0.000254071	0.000631207	0.000448197	0.000307796	0.000321823	0.016093778
3836203774135	383620	3774135	0.096843868	0.024047166	0.022070056	0.064911255	0.038932959	0.007896942	0.026736954	0.028737053	0.000734732	0.000840019	0.000989299	0.000989299	0.000989299	0.000257518	0.000639772	0.000454278	0.000311973	0.00032619	0.015272338
3836303774135	383630	3774135	0.081605255	0.020263287	0.018597281	0.054697315	0.032806766	0.00665434	0.022529831	0.024215209	0.000745861	0.000852743	0.001004285	0.001004285	0.001004285	0.000261419	0.000649463	0.00046116	0.000316698	0.000331131	0.014508359
3836403774135	383640	3774135	0.070261251	0.017446473	0.01601206	0.047093802	0.028246274	0.005729315	0.019397943	0.020849036	0.000755956	0.000864284	0.001017877	0.001017877	0.001017877	0.000264957	0.000658253	0.000467401	0.000320984	0.000335612	0.013765949
3836503774135	383650	3774135	0.061534176	0.015279465	0.014023219	0.041244331	0.024737834	0.005017683	0.016988545	0.018259399	0.00076372	0.000873162	0.001028332	0.001028332	0.001028332	0.000267679	0.000665014	0.000472202	0.000324281	0.00033906	0.013038465
3836603774135	383660	3774135	0.054590067	0.013555183	0.012440704	0.036589924	0.021946179	0.004451439	0.015071394	0.016198833	0.000771485	0.00088204	0.001038787	0.001038787	0.001038787	0.0002704	0.000671775	0.000477003	0.000327578	0.000342507	0.012362487
3836703774135	383670	3774135	0.049025942	0.012173563	0.011172678	0.032860474	0.019709302	0.003997724	0.013535233	0.014547757	0.00077045	0.000880856	0.001037393	0.001037393	0.001037393	0.000270037	0.000670874	0.000476363	0.000327139	0.000342047	0.011640093
3836803774135	383680	3774135	0.044389725	0.011022351	0.010116115	0.029752971	0.01784546	0.003619673	0.012255252	0.013172025	0.000767775	0.000877798	0.001033792	0.001033792	0.001033792	0.0002691	0.000668545	0.000474709	0.000326003	0.00034086	0.010963512
3836903774135	383690	3774135	0.040450798	0.010044281	0.009218461	0.027112837	0.016261941	0.00329848	0.011167781	0.012003204	0.000764756	0.000874346	0.001029726	0.001029726	0.001029726	0.000268041	0.000665915	0.000472842	0.000324721	0.000339519	0.010341803
3837003774135	383700	3774135	0.037063467	0.009203178	0.008446511	0.024842421	0.014900173	0.003022267	0.010232596	0.010998061	0.000760614	0.000869611	0.00102415	0.00102415	0.00102415	0.00026659	0.000662309	0.000470281	0.000322963	0.000337681	0.009761938
3837103774135	383710	3774135	0.034119721	0.00847222	0.007775651	0.022869325	0.013716735	0.002782225	0.009419878	0.010124546	0.000756473	0.000864876	0.001018574	0.001018574	0.001018574	0.000265138	0.000658703	0.000467721	0.000321204	0.000335842	0.009229267
3837203774135	383720	3774135	0.031481164	0.007817044	0.007174342	0.021100787	0.012655988	0.002567069	0.008691417	0.009341592	0.000746724	0.00085373	0.001005446	0.001005446	0.001005446	0.000261721	0.000650214	0.000461693	0.000317065	0.000331514	0.008696336
3837303774135	383730	3774135	0.029096444	0.007224897	0.006630881	0.019502388	0.011697289	0.002372612	0.008033036	0.00863396	0.00073499	0.000840315	0.000989647	0.000989647	0.000989647	0.000257609	0.000639997	0.000454438	0.000312082	0.000326305	0.008191704
3837403774135	383740	3774135	0.026944862	0.006690641	0.00614055	0.018060254	0.010832314	0.002197166	0.007439021	0.007995508	0.000723343	0.000826998	0.000973965	0.000973965	0.000973965	0.000253527	0.000629855	0.000447237	0.000307137	0.000321134	0.007726932
3837503774135	383750	3774135	0.024975067	0.006201524	0.005691647	0.016739965	0.010040422	0.002036543	0.006895194	0.007410999	0.000710488	0.000812301	0.000956655	0.000956655	0.000956655	0.000249021	0.000618661	0.000439288	0.000301678	0.000315426	0.007289337
3837603774135	383760	3774135	0.023202981	0.0057615	0.005287801	0.015552194	0.009328011	0.001892041	0.006405951	0.006885158	0.000698409	0.000798491	0.000940392	0.000940392	0.000940392	0.000244787	0.000608144	0.00043182	0.00029655	0.000310064	0.006886167
3837703774135	383770	3774135	0.021826579	0.005419727	0.004974128	0.014629637	0.008774673	0.001779805	0.006025949	0.00647673	0.000697546	0.000797505	0.00093923	0.00093923	0.00093923	0.000244485	0.000607392	0.000431287	0.000296183	0.000309681	0.006582904
3837803774135	383780	3774135	0.020713568	0.005143357	0.004720481	0.013883623	0.008327223	0.001689047	0.005718666	0.006146459	0.000704276	0.000805199	0.000948291	0.000948291	0.000948291	0.000246844	0.000613252	0.000435448	0.000299041	0.000312669	0.006343142
3837903774135	383790	3774135	0.019690655	0.004889359	0.004487366	0.013197997	0.007915994	0.001605636	0.005436257	0.005842924	0.000712213	0.000814274	0.000958979	0.000958979	0.000958979	0.000249626	0.000620164	0.000440355	0.000302411	0.000316193	0.006120203
3838003774135	383800	3774135	0.018983413	0.004713745	0.00432619	0.012723956	0.00763167	0.001547965	0.005240999	0.00563306	0.000764324	0.000873852	0.001029145	0.001029145	0.001029145	0.00026789	0.00066554	0.000472575	0.000324538	0.000339328	0.006095959
3838103774135	383810	3774135	0.017963551	0.004460504	0.004093771	0.012040377	0.007221667	0.001464802	0.004959433	0.005330431	0.000801941	0.00091686	0.001079795	0.001079795	0.001079795	0.000281075	0.000698295	0.000495833	0.00034051	0.000356028	0.006008734
3838203774135	383820	3774135	0.016898309	0.004195996	0.003851009	0.01132638	0.006793421	0.001377939	0.004665337	0.005014335	0.000800906	0.000915676	0.001078401	0.001078401	0.001078401	0.000280712	0.000697393	0.000495193	0.000340071	0.000355568	0.005771387
3838303774135	383830	3774135	0.016040198	0.003982919	0.003655452	0.010751216	0.006448445	0.001307966	0.004428427	0.004759703	0.000797713	0.000912026	0.001074103	0.001074103	0.001074103	0.000279593	0.000694614	0.000493219	0.000338715	0.000354151	0.005534557
3838403774135	383840	3774135	0.01524538	0.003785559	0.003474318	0.010218476	0.006128914	0.001243154	0.004208991	0.004523852	0.000793054	0.0009067	0.001067829	0.001067829	0.001067829	0.00027796	0.000690557	0.000490339	0.000336737	0.000352083	0.005311101
3838603774135	383860	3774135	0.013927892	0.003458416	0.003174072	0.009335408	0.005599261	0.001135723	0.003845256	0.004132906	0.00078365	0.000895948	0.001055167	0.001055167	0.001055167	0.000274664	0.000682368	0.000484524	0.000332744	0.000347908	0.004898268
3838703774135	383870	3774135	0.013330386	0.003310049	0.003037904	0.008934918	0.005359052	0.001087	0.003680294	0.003955604	0.000778991	0.000890621	0.001048894	0.001048894	0.001048894	0.000273031	0.000678311	0.000481644	0.000330766	0.000345839	0.004709322
3838803774135	383880	3774135	0.01276698	0.003170151	0.002909508	0.008557286	0.005132553	0.001041058	0.003524747	0.003788421	0.000774332	0.000885295	0.001042621	0.001042621	0.001042621	0.000271398	0.000674254	0.000478763	0.000328787	0.000343771	0.004531161
3838903774135	383890	3774135	0.012237411	0.003038655	0.002788823	0.008202334	0.004919657	0.000997876	0.003378542	0.003631279	0.00076976	0.000880067	0.001036464	0.001036464	0.001036464	0.000269795	0.000670273	0.000475936	0.000326846	0.000341741	0.004362835
3839003774135	383900	3774135	0.011747782	0.002917075	0.002677239	0.007874151	0.004722818	0.00095795	0.003243364	0.003485989	0.000764238	0.000873754	0.001029029	0.001029029	0.001029029	0.00026786	0.000665465	0.000472522	0.000324501	0.000339289	0.004202533
3839103774135	383910	3774135	0.01128562	0.002802317	0.002571916	0.007564379	0.00453702	0.000920264	0.003115769	0.003348849	0.000759062	0.000867835	0.001022059	0.001022059	0.001022059	0.000266046	0.000660957	0.000469321	0.000322303	0.000336991	0.004050255
3829703774145	382970	3774145	0.00175059	0.000434687	0.000398948	0.001173363	0.000703768	0.000142748	0.000483308	0.000519463	0.000590822	0.000675487	0.000795528	0.000795528	0.000795528	0.000207079	0.000514462	0.0003653	0.000250868	0.0002623	0.002627295
3829803774145	382980	3774145	0.001775801	0.000440947	0.000404693	0.001190261	0.000713904	0.000144804	0.000490269	0.000526944	0.000589269	0.000673712	0.000793437	0.000793437	0.000793437	0.000206535	0.00051311	0.00036434	0.000250208	0.000261611	0.002734019
3829903774145	382990	3774145	0.00180287	0.000447668	0.000410862	0.001208405	0.000724786	0.000147011	0.000497742	0.000534976	0.000587802	0.000672035	0.000791462	0.000791462	0.000791462	0.000206021	0.000511832	0.000363433	0.000249585	0.000260959	0.002851787
3830003774145	383000	3774145	0.001852762	0.000460057	0.000422232	0.001241845	0.000744843	0.00015108	0.000511516	0.000549781	0.000591254	0.00067598	0.000796109	0.000796109	0.000796109	0.00020723	0.000514837	0.000365567	0.000251051	0.000262492	0.003009845
3830103774145	383010	3774145	0.00193105	0.000479496	0.000440073	0.001294319	0.000776316	0.000157464	0.00053313	0.000573012	0.000600485	0.000686535	0.000808539	0.000808539	0.000808539	0.000210466	0.000522876	0.000371275	0.00025497	0.00026659	0.003219584
3830203774145	383020	3774145	0.002014247	0.000500155	0.000459033	0.001350083	0.000809763	0.000164248	0.000556099	0.000597699	0.000609889	0.000697287	0.000821202	0.000821202	0.000821202	0.000213762	0.000531065	0.000377089	0.000258964	0.000270765	0.003453738
3830303774145	383030	3774145	0.002114959	0.000525163	0.000481985	0.001417587	0.000850251	0.00017246	0.000583904	0.000627584	0.000622313	0.000711491	0.00083793	0.00083793	0.00083793	0.000218116	0.000541883	0.000384771	0.000264239	0.000276281	0.003736294
3830403774145	383040	3774145	0.002224562	0.000552378	0.000506962	0.00149105	0.000894313	0.000181397	0.000614164	0.000660107	0.0006356	0.000726681	0.00085582	0.00085582	0.00085582	0.000222773	0.000553452	0.000392986	0.00026988	0.000282179	0.004061212
3830503774145	383050	3774145	0.002344116	0.000582064	0.000534208	0.001571184	0.000942376	0.000191146	0.000647171	0.000695583	0.000650094	0.000743253	0.000875337	0.000875337	0.000875337	0.000227853	0.000566073	0.000401948	0.000276035	0.000288614	0.004439535
3830603774145	383060	3774145	0.002476143	0.000614848	0.000564296	0.001659677	0.000995454	0.000201912	0.000683621	0.000734761	0.0006664	0.000761896	0.000897293	0.000897293	0.000897293	0.000233569	0.000580272	0.0004123	0.000282959	0.000295854	0.004889554
3830703774145	383070	3774145	0.002616663	0.00064974	0.00059632	0.001753863	0.001051945	0.000213371	0.000722416	0.000776458	0.000683742	0.000781723	0.000920643	0.000920643	0.000920643	0.000239647	0.000595372	0.000422752	0.000290322	0.000303553	0.005418343
3830803774145	383080	3774145	0.002763286	0.000686148	0.000629734	0.00185214	0.00111089	0.000225327	0.000762897	0.000819966	0.000702378	0.000803029	0.000945735	0.000945735	0.000945735	0.000246178	0.000611599	0.000434274	0.000298235	0.000311826	0.00604428
3830903774145	383090	3774145	0.002916146	0.000724104	0.00066457	0.001954597	0.001172343	0.000237791	0.000805099	0.000865325	0.000722739	0.000826308	0.000973151	0.000973151	0.000973151	0.000253315	0.000629329	0.000446863	0.00030688	0.000320866	0.006789882
3831003774145	383100	3774145	0.003073252	0.000763115	0.000700373	0.0020599	0.001235502	0.000250602	0.000848473	0.000911944	0.000743273	0.000849784	0.0010008	0.0010008	0.0010008	0.000260512	0.000647209	0.000459559	0.000315599	0.000329982	0.007659205
3831103774145	383110	3774145	0.003221733	0.000799984	0.000734211	0.002159422	0.001295194	0.00026271	0.000889466	0.000956004	0.000758544	0.000867244	0.001021362	0.001021362	0.001021362	0.000265864	0.000660506	0.000469001	0.000322083	0.000336761	0.008587282
3831203774145	383120	3774145	0.003380166	0.000839324	0.000770317	0.002265614	0.001358887	0.000275629	0.000933207	0.001003017	0.000774332	0.000885295	0.001042621	0.001042621	0.001042621	0.000271398	0.000674254	0.000478763	0.000328787	0.000343771	0.009682909
3831303774145	383130	3774145	0.003559697	0.000883903	0.000811231	0.002385947	0.001431061	0.000290268	0.000982772	0.00105629	0.000797023	0.000911237	0.001073173	0.001073173	0.001073173	0.000279351	0.000694013	0.000492793	0.000338422	0.000353845	0.011104575
3831403774145	383140	3774145	0.003752762	0.000931843	0.000855229	0.002515353	0.001508677	0.000306012	0.001036074	0.001113579	0.000824287	0.000942407	0.001109883	0.001109883	0.001109883	0.000288907	0.000717752	0.000509649	0.000349998	0.000365948	0.012880578
3831503774145	383150	3774145	0.003954717	0.00098199	0.000901253	0.002650717	0.001589867	0.00032248	0.001091831	0.001173507	0.000853793	0.000976142	0.001149613	0.001149613	0.001149613	0.000299248	0.000743445	0.000527893	0.000362527	0.000379048	0.014981068
3831603774145	383160	3774145	0.004158398	0.001032566	0.00094767	0.002787237	0.00167175	0.000339088	0.001148063	0.001233946	0.000884767	0.001011554	0.001191318	0.001191318	0.001191318	0.000310104	0.000770416	0.000547043	0.000375679	0.000392799	0.017237029
3831603774145	383610	3774145	0.0984205	0.024438657	0.02242936	0.065968019	0.039566793	0.008025505	0.027172235	0.029204896	0.00069608	0.000795828	0.000937255	0.000937255	0.000937255	0.000243971	0.000606115	0.00043038	0.000295561	0.00030903	0.015934252
3836203774145	383620	3774145	0.085040621	0.021116318	0.019380177	0.056999927	0.034187844	0.00693447	0.023478277	0.025234606	0.00070626	0.000807468	0.000950963	0.000950963	0.000950963	0.00024753	0.00061498	0.000436675	0.000299883	0.00031355	0.015159057
3836303774145	383630	3774145	0.073348834	0.018213147	0.016715699	0.049163308	0.029487537	0.005981086	0.020250372	0.021765233	0.00071808	0.00082098	0.000966878	0.000966878	0.000966878	0.000251682	0.000625272	0.000443983	0.000304902	0.000318797	0.014440977
3836403774145	383640	3774145	0.063989089	0.015889041	0.014582677	0.042889778	0.025724753	0.005217864	0.017666305	0.01898786	0.00072852	0.000832917	0.000980935	0.000980935	0.000980935	0.000255341	0.000634363	0.000450437	0.000309335	0.000323432	0.013725054
3836503774145	383650	3774145	0.056534385	0.014037974	0.012883801	0.037893136	0.022727829	0.004609985	0.015608188	0.016775782	0.000735767	0.000841203	0.000990693	0.000990693	0.000990693	0.000257881	0.000640673	0.000454918	0.000312412	0.000326649	0.013002919
3836603774145	383660	3774145	0.050508364	0.012541662	0.011510512	0.033854093	0.020305262	0.004118605	0.013944505	0.014987645	0.000743014	0.000849488	0.001000451	0.001000451	0.001000451	0.000260421	0.000646984	0.000459399	0.000315489	0.000329867	0.012333326
3836703774145	383670	3774145	0.045547851	0.011309923	0.010380044	0.030529224	0.018311047	0.00371411	0.012574991	0.013515683	0.000744136	0.000850771	0.001001961	0.001001961	0.001001961	0.000260814	0.00064796	0.000460093	0.000315966	0.000330365	0.011643976
3836803774145	383680	3774145	0.041397414	0.010279334	0.009434188	0.027747323	0.016642498	0.00337567	0.011429126	0.012284099	0.000744136	0.000850771	0.001001961	0.001001961	0.001001961	0.000260814	0.00064796	0.000460093	0.000315966	0.000330365	0.010998972
3836903774145	383690	3774145	0.037858019	0.009400472	0.008627584	0.025374983	0.015219598	0.003087057	0.010451959	0.011233834	0.000742238	0.000848601	0.000999406	0.000999406	0.000999406	0.000260149	0.000646308	0.000458919	0.00031516	0.000329522	0.010389514
3837003774145	383700	3774145	0.034776009	0.008635182	0.007925215	0.023309214	0.013980575	0.002835741	0.009601068	0.010319291	0.000735681	0.000841104	0.000990577	0.000990577	0.000990577	0.000257851	0.000640598	0.000454865	0.000312375	0.000326611	0.009788253
3837103774145	383710	3774145	0.032068586	0.007962906	0.007308212	0.021494517	0.012892142	0.00261497	0.008853594	0.009515901	0.000729124	0.000833607	0.000981748	0.000981748	0.000981748	0.000255553	0.000634889	0.000450811	0.000309591	0.0003237	0.009236686
3837203774145	383720	3774145	0.02962243	0.007355504	0.00675075	0.019854939	0.011908744	0.002415503	0.008178252	0.008790039	0.000718684	0.000821672	0.000967691	0.000967691	0.000967691	0.00025189 4	0.000625798	0.000444356	0.000305159	0.000319065	0.008699011
3837303774145	383730	3774145	0.027399196	0.006803456	0.00624409	0.018364778	0.011014964	0.002234213	0.007564455	0.008130325	0.000706864	0.000808158	0.000951776	0.000951776	0.000951776	0.000247751	0.000615506	0.000437048	0.00030014	0.000313818	0.008194551
3837403774145	383740	3774145	0.025395299	0.006305871	0.005787415	0.017021632	0.010209362	0.00207081	0.007011212	0.007535697	0.000695389	0.000795039	0.000936326	0.000936326	0.000936326	0.000243729	0.000605514	0.000429953	0.000295268	0.000308723	0.007730383
3837503774145	383750	3774145	0.023566952	0.005851877	0.005370748	0.015796152	0.009474334	0.001921721	0.006506437	0.006993161	0.000683311	0.000781229	0.000920062	0.000920062	0.000920062	0.000239496	0.000594997	0.000422485	0.000290139	0.000303361	0.007294169
3837603774145	383760	3774145	0.02191933	0.005442758	0.004995266	0.014691805	0.008811961	0.001787369	0.006051556	0.006504252	0.000671922	0.000768209	0.000904728	0.000904728	0.000904728	0.00023504	0.0005858	0.000415444	0.000285303	0.000298305	0.006891947
3837703774145	383770	3774145	0.020665402	0.005131397	0.004709504	0.013851338	0.008307859	0.001685119	0.005705368	0.006132167	0.000671232	0.00076742	0.000903798	0.000903798	0.000903798	0.00023526 2	0.000584479	0.000415017	0.00028501	0.000297999	0.006592136
3837803774145	383780	3774145	0.019673803	0.004885175	0.004483525	0.013186702	0.007909219	0.001604261	0.005431604	0.005837924	0.000678134	0.000775311	0.000913092	0.000913092	0.000913092	0.000237681	0.000590489	0.000419284	0.000287941	0.000301063	0.006358499
3837903774145	383790	3774145	0.018758104	0.004657799	0.004274844	0.012572939	0.007541092	0.001529593	0.005178795	0.005566203	0.000685985	0.000784287	0.000923663	0.000923663	0.000923663	0.000240433	0.000597326	0.000424139	0.000292174	0.000304548	0.006138752
3838003774145	383800	3774145	0.018173866	0.004512727	0.0041417	0.012181344	0.007306218	0.001481952	0.005017497	0.005392839	0.000733869	0.000839032	0.000988137	0.000988137	0.000988137	0.00025721 6	0.00063902	0.000453745	0.00031606	0.000325807	0.006105709
3838103774145	383810	3774145	0.017310049	0.004298234	0.003944842	0.011602356	0.006958948	0.001411514	0.004779012	0.005136513	0.000781407	0.000893383	0.001052147	0.001052147	0.001052147	0.000273878	0.000680415	0.000483137	0.000331791	0.000346912	0.006066366
3838203774145	383820	3774145	0.01631155	0.004050298	0.003717291	0.010933095	0.006557534	0.001330093	0.004503343	0.004840223	0.00078158	0.00089358	0.001052379	0.001052379	0.001052379	0.000273938	0.000680565	0.000483244	0.000331865	0.000346988	0.005827553
3838303774145	383830	3774145	0.015492715	0.003846975	0.003530684	0.010384257	0.006228347	0.001263323	0.004277277	0.004597245	0.000778733	0.000890325	0.001048545	0.001048545	0.001048545	0.00027294	0.000678086	0.000481484	0.000330656	0.000345724	0.005590896
3838403774145	383840	3774145	0.014732795	0.00365828	0.003357503	0.009874907	0.005922846	0.001201357	0.004067475	0.004371749	0.000774678	0.000885689	0.001043085	0.001043085	0.001043085	0.000271519	0.000674555	0.000478976	0.000328934	0.000343924	0.005366836

			ISDrainage / Utilities Trenching	ISDrainage / Utilities Trenching	ISAsphalt Paving	ISAsphalt Paving	SVDemolition	SVSite Grubbing / Prep	SVMass Grading / Excavation	SVMass Grading / Excavation	SVDrainage / Utilities Trenching	SVFoundations / Concrete Pads	SVBuilding / Structure Construction	SVBuilding / Structure Construction	SVAsphalt Paving	SVAsphalt Paving	SVArchitectural Coating	SVArchitectural Coating	SVLandscaping or Other Finishing	SVLandscaping or Other Finishing	MDemolition
Unique Identifier	X (UTM)	Y (UTM)	2027	2028	2027	2028	2027	2027	2027	2028	2028	2028	2028	2029	2028	2029	2028	2029	2028	2029	2027
3831403774135	383140	3774135	0.006375602	0.006375602	0.007347453	0.007347453	0.000358961	0.000143045	0.000465244	0.000465244	0.000240097	9.31305E-05	0.000427882	0.000427882	0.000249165	0.000249165	5.61234E-05	5.61234E-05	0.000190019	0.000190019	0.001319773
3831503774135	383150	3774135	0.007289748	0.007289748	0.008400945	0.008400945	0.000367888	0.000146603	0.000476815	0.000476815	0.000246068	9.54467E-05	0.000436865	0.000436865	0.000255362	0.000255362	5.75192E-05	5.75192E-05	0.000194745	0.000194745	0.00137732
3831603774135	383160	3774135	0.008255321	0.008255321	0.009513702	0.009513702	0.000378407	0.000150795	0.000490448	0.000490448	0.000253104	9.81758E-05	0.000445581	0.000445581	0.000262663	0.000262663	5.91638E-05	5.91638E-05	0.000200313	0.000200313	0.001434866
3831603774135	383610	3774135	0.008634467	0.008634467	0.009950644	0.009950644	0.000306297	0.000122059	0.000396987	0.000396987	0.000204872	7.94671E-05	0.000366604	0.000366604	0.000212609	0.000212609	4.78894E-05	4.78894E-05	0.000162141	0.000162141	0.004076224
3836203774135	383620	3774135	0.008193757	0.008193757	0.009442755	0.009442755	0.000310034	0.000123548	0.00040183	0.00040183	0.000207371	8.04366E-05	0.000369894	0.000369894	0.000215203	0.000215203	4.84737E-05	4.84737E-05	0.000164119	0.000164119	0.004217977
3836303774135	383630	3774135	0.007783875	0.007783875	0.008970393	0.008970393	0.000314324	0.000125258	0.000407391	0.000407391	0.000210241	8.15498E-05	0.000373541	0.000373541	0.000218182	0.000218182	4.91445E-05	4.91445E-05	0.00016639	0.00016639	0.004363353
3836403774135	383640	3774135	0.007385565	0.007385565	0.008511367	0.008511367	0.000318269	0.00012683	0.000412504	0.000412504	0.00021288	8.25732E-05	0.000377009	0.000377009	0.00022092	0.00022092	4.97612E-05	4.97612E-05	0.000168478	0.000168478	0.004495356
3836503774135	383650	3774135	0.006995262	0.006995262	0.00806157	0.00806157	0.000321591	0.000128153	0.000416809	0.000416809	0.000215101	8.3435E-05	0.000379855	0.000379855	0.000223225	0.000223225	5.02806E-05	5.02806E-05	0.000170237	0.000170237	0.004602943
3836603774135	383660	3774135	0.006632594	0.006632594	0.007643619	0.007643619	0.000324982	0.000129505	0.000421204	0.000421204	0.00021737	8.43148E-05	0.000382879	0.000382879	0.000225579	0.000225579	5.08108E-05	5.08108E-05	0.000172032	0.000172032	0.004701902
3836703774135	383670	3774135	0.006245023	0.006245023	0.007196969	0.007196969	0.00032512	0.00012956	0.000421384	0.000421384	0.000217462	8.43507E-05	0.000382879	0.000382879	0.000225675	0.000225675	5.08324E-05	5.08324E-05	0.000172105	0.000172105	0.004718295
3836803774135	383680	3774135	0.00588203	0.00588203	0.006778645	0.006778645	0.000324636	0.000129367	0.000420756	0.000420756	0.000217138	8.4225E-05	0.000382346	0.000382346	0.000225339	0.000225339	5.07567E-05	5.07567E-05	0.000171849	0.000171849	0.004711651
3836903774135	383690	3774135	0.005548477	0.005548477	0.006394247	0.006394247	0.000324013	0.000129119	0.000419949	0.000419949	0.000216721	8.40635E-05	0.000381723	0.000381723	0.00022907	0.00022907	5.06593E-05	5.06593E-05	0.000171519	0.000171519	0.004694569
3837003774135	383700	3774135	0.005237374	0.005237374	0.006035722	0.006035722	0.000323044	0.000128732	0.000418693	0.000418693	0.000216073	8.38121E-05	0.000380745	0.000380745	0.00022423	0.00022423	5.05078E-05	5.05078E-05	0.000171006	0.000171006	0.004661007
3837103774135	383710	3774135	0.004951591	0.004951591	0.005706376	0.005706376	0.000322006	0.000128319	0.000417347	0.000417347	0.000215379	8.35428E-05	0.000379766	0.000379766	0.00022351	0.00022351	5.03455E-05	5.03455E-05	0.000170457	0.000170457	0.004622441
3837203774135	383720	3774135	0.004665668	0.004665668	0.005376869	0.005376869	0.000318892	0.000127078	0.000413311	0.000413311	0.000213296	8.27348E-05	0.000376743	0.000376743	0.00022135	0.00022135	4.98586E-05	4.98586E-05	0.000168808	0.000168808	0.004530298
3837303774135	383730	3774135	0.004394929	0.004394929	0.00506486	0.00506486	0.000314947	0.000125506	0.000408199	0.000408199	0.000210658	8.17114E-05	0.000373096	0.000373096	0.000218614	0.000218614	4.92419E-05	4.92419E-05	0.00016672	0.00016672	0.004417793
3837403774135	383740	3774135	0.004145574	0.004145574	0.004777495	0.004777495	0.000311141	0.000123989	0.000403265	0.000403265	0.000208112	8.07239E-05	0.000369539	0.000369539	0.00021597	0.00021597	4.86468E-05	4.86468E-05	0.000164705	0.000164705	0.004303649
3837503774135	383750	3774135	0.0039108	0.0039108	0.004506934	0.004506934	0.00030685	0.000122279	0.000397704	0.000397704	0.000205242	7.96107E-05	0.000365625	0.000365625	0.00021994	0.00021994	4.79759E-05	4.79759E-05	0.000162434	0.000162434	0.004178031
3837603774135	383760	3774135	0.003694495	0.003694495	0.004257657	0.004257657	0.000302837	0.00012068	0.000392502	0.000392502	0.000202557	7.85693E-05	0.00036189	0.00036189	0.00021207	0.00021207	4.73484E-05	4.73484E-05	0.000160309	0.000160309	0.00405733
3837703774135	383770	3774135	0.003531792	0.003531792	0.004070153	0.004070153	0.000303044	0.000120762	0.000392771	0.000392771	0.000202696	7.86232E-05	0.000361979	0.000361979	0.00021052	0.00021052	4.73808E-05	4.73808E-05	0.000160419	0.000160419	0.004038004
3837803774135	383780	3774135	0.003403157	0.003403157	0.00392191	0.00392191	0.000306228	0.000122031	0.000396897	0.000396897	0.000204825	7.94491E-05	0.000364914	0.000364914	0.000212561	0.000212561	4.78786E-05	4.78786E-05	0.000162104	0.000162104	0.004085283
3837903774135	383790	3774135	0.003283548	0.003283548	0.003784069	0.003784069	0.000309895	0.000123493	0.000401651	0.000401651	0.000207279	8.04007E-05	0.000368293	0.000368293	0.00021517	0.00021517	4.8452E-05	4.8452E-05	0.000164046	0.000164046	0.004137998
3838003774135	383800	3774135	0.003270541	0.003270541	0.003769079	0.003769079	0.000329895	0.000131463	0.000427573	0.000427573	0.000220656	8.55896E-05	0.00038617	0.00038617	0.00022899	0.00022899	5.1579E-05	5.1579E-05	0.000174633	0.000174633	0.004598284
3838103774135	383810	3774135	0.003223744	0.003223744	0.003715148	0.003715148	0.000350518	0.000139681	0.000454301	0.000454301	0.00023445	9.09401E-05	0.000410272	0.000410272	0.00024330	0.00024330	5.48034E-05	5.48034E-05	0.00018555	0.00018555	0.004744954
3838203774135	383820	3774135	0.003096405	0.003096405	0.003568398	0.003568398	0.000358546	0.00014288	0.000464706	0.000464706	0.000239819	9.30228E-05	0.00042637	0.00042637	0.00024887	0.00024887	5.60585E-05	5.60585E-05	0.000189799	0.000189799	0.004675501
3838303774135	383830	3774135	0.002969344	0.002969344	0.003421969	0.003421969	0.000359515	0.000143266	0.000465962	0.000465962	0.000240467	9.32742E-05	0.000431973	0.000431973	0.000249549	0.000249549	5.621E-05	5.621E-05	0.000190312	0.000190312	0.004601994
3838403774135	383840	3774135	0.002849457	0.002849457	0.003283808	0.003283808	0.00036083	0.00014379	0.000467666	0.000467666	0.000241347	9.36153E-05	0.000438999	0.000438999	0.00025046	0.00025046	5.64155E-05	5.64155E-05	0.000191008	0.000191008	0.00452771
3838603774135	383860	3774135	0.002627968	0.002627968	0.003028556	0.003028556	0.000357162	0.000142328	0.000462912	0.000462912	0.000238894	9.26637E-05	0.000432418	0.000432418	0.00024791	0.00024791	5.58421E-05	5.58421E-05	0.000189066	0.000189066	0.004387855
3838703774135	383870	3774135	0.002526597	0.002526597	0.002911733	0.002911733	0.000355501	0.000141666	0.000460759	0.000460759	0.000237783	9.22328E-05	0.000429572	0.000429572	0.00024676	0.00024676	5.55824E-05	5.55824E-05	0.000188187	0.000188187	0.004317971
3838803774135	383880	3774135	0.002431012	0.002431012	0.002801577	0.002801577	0.000354117	0.000141115	0.000458966	0.000458966	0.000236857	9.18737E-05	0.000426904	0.000426904	0.00024582	0.00024582	5.5366E-05	5.5366E-05	0.000187455	0.000187455	0.004248173
3838903774135	383890	3774135	0.002340703	0.002340703	0.002697503	0.002697503	0.000352663	0.000140536	0.000457082	0.000457082	0.000235885	9.14967E-05	0.000424769	0.000424769	0.000244794	0.000244794	5.51388E-05	5.51388E-05	0.000186685	0.000186685	0.004178634
3839003774135	383900	3774135	0.0022547	0.0022547	0.00259839	0.00259839	0.000350241	0.00013957	0.000453943	0.000453943	0.000234265	9.08683E-05	0.000419522	0.000419522	0.00024311	0.00024311	5.47601E-05	5.47601E-05	0.000185403	0.000185403	0.004109958
3839103774135	383910	3774135	0.002173001	0.002173001	0.002504238	0.002504238	0.000347612	0.000138522	0.000450534	0.000450534	0.000232506	9.0186E-05	0.000413741	0.000413741	0.00024128	0.00024128	5.43489E-05	5.43489E-05	0.000184011	0.000184011	0.004041196
3829703774145	382970	3774145	0.001409569	0.001409569	0.001624434	0.001624434	0.000287958	0.000114751	0.000373218	0.000373218	0.000192605	7.47091E-05	0.000357176	0.00019988	0.00019988	0.00019988	4.50221E-05	4.50221E-05	0.000152433	0.000152433	0.000728261
3829803774145	382980	3774145	0.001466828	0.001466828	0.00169042	0.00169042	0.000286089	0.000114006	0.000370796	0.000370796	0.000191356	7.42243E-05	0.000355308	0.000355308	0.00019858	0.00019858	4.47299E-05	4.47299E-05	0.000151444	0.000151444	0.000733179
3829903774145	382990	3774145	0.001530011	0.001530011	0.001763235	0.001763235	0.000284359	0.000113317	0.000368554	0.000368554	0.000190198	7.37755E-05	0.00035353	0.00035353	0.00019738	0.00019738	4.44594E-05	4.44594E-05	0.000150528	0.000150528	0.0007387
3830003774145	383000	3774145	0.001614811	0.001614811	0.001860961	0.001860961	0.000284567	0.000113399	0.000368823	0.000368823	0.000190337	7.38293E-05	0.000353797	0.000353797	0.00019752	0.00019752	4.44919E-05	4.44919E-05	0.000150638	0.000150638	0.000751814
3830103774145	383010	3774145	0.001727338	0.001727338	0.001990641	0.001990641	0.00028692	0.000114337	0.000371872	0.000371872	0.000191911	7.44398E-05	0.000356287	0.000356287	0.00019915	0.00019915	4.48598E-05	4.48598E-05	0.000151883	0.000151883	0.000774074
3830203774145	383020	3774145	0.001852964	0.001852964	0.002135417	0.002135417	0.000289342	0.000115302	0.000375012	0.000375012	0.000193531	7.50682E-05	0.000358777	0.000358777	0.00020084	0.00020084	4.52385E-05	4.52385E-05	0.000153165	0.000153165	0.000797368
3830303774145	383030	3774145	0.002004558	0.002004558	0.002310118	0.002310118	0.000292802	0.000116681	0.000379496	0.000379496	0.000195845	7.59659E-05	0.000362424	0.000362424	0.00020324	0.00020324	4.57795E-05	4.57795E-05	0.000154997	0.000154997	0.000825926
3830403774145	383040	3774145	0.00217888	0.00217888	0.002511012	0.002511012	0.000296608	0.000118198	0.00038443	0.00038443	0.000198391	7.69534E-05	0.000366248	0.000366248	0.00020588	0.00020588	4.63746E-05	4.63746E-05	0.000157012	0.000157012	0.000856813
3830503774145	383050	3774145	0.002381853	0.002381853	0.002744926	0.002744926	0.00030076	0.000119852	0.000389811	0.000389811	0.000201169	7.80307E-05	0.000370517	0.000370517	0.00020876	0.00020876	4.70238E-05	4.70238E-05	0.00015921	0.00015921	0.000890288
3830603774145	383060	3774145	0.002623293	0.002623293	0.003023169	0.003023169	0.000305536	0.000121755	0.000396	0.000396	0.000204363	7.92696E-05	0.000375409	0.000375409	0.00021208	0.00021208	4.77704E-05	4.77704E-05	0.000161738	0.000161738	0.000927215
3830703774145	383070	3774145	0.002906993	0.002906993	0.003350115	0.003350115	0.000310657	0.000123796	0.000402638	0.000402638	0.000207788	8.05982E-05	0.000380478	0.000380478	0.00021536	0.00021536	4.8571E-05	4.8571E-05	0.000164449	0.000164449	0.000966384
3830803774145	383080	3774145	0.003242814	0.003242814	0.003737126	0.003737126	0.000316193	0.000126002	0.000409813	0.000409813	0.00021149	8.20346E-05	0.000385992	0.000385992	0.00021978	0.00021978	4.94366E-05	4.94366E-05	0.000167379	0.000167379	0.001008228
3830903774145	383090	3774145	0.003642837	0.003642837	0.004198125	0.004198125	0.00032214	0.000128402	0.000417617	0.000417617	0.00021518	8.35966E-05	0.000391951	0.000391951	0.00022368	0.00022368	5.0378E-05	5.0378E-05	0.000170566	0.000170566	0.001052747
3831003774145	383100	3774145	0.004109238	0.004109238	0.00473562	0.00473562	0.000328234	0.000130801	0.00042542	0.00042542	0.000219545	8.51587E-05	0.000397732	0.000397732	0.00022783	0.00022783	5.13193E-05	5.13193E-05	0.000173754	0.000173754	0.001098215
3831103774145	383110	3774145	0.00460716	0.00460716	0.005309442	0.005309442	0.000332456	0.000132483	0.000430891	0.000430891	0.000222369	8.62539E-05	0.000401556	0.000401556	0.00023076	0.00023076	5.19793E-05	5.19793E-05	0.000175988	0.000175988	0.001138592
3831203774145	383120	3774145	0.005194974	0.005194974	0.005986859	0.005986859	0.000336954	0.000134276	0.000436721	0.000436721	0.00022537	8.7421E-05	0.000405648	0.000405648	0.00023389	0.00023389	5.26826E-05	5.26826E-05	0.000178369	0.000178369	0.001182162
3831303774145	383130	3774145	0.005957712	0.005957712	0.006865862	0.006865862	0.000343875	0.000137033	0.000445691	0.000445691	0.000230006	8.92164E-05	0.000412051	0.000412051	0.00023863	0.00023863	5.37646E-05	5.37646E-05	0.000182033	0.000182033	0.001234963
3831403774145	383140	3774145	0.006910555	0.006910555	0.00796395	0.00796395	0.000352663	0.000140536	0.000457082	0.000457082	0.000235885	9.14967E-05	0.000420589	0.000420589	0.00024794	0.00024794	5.51388E-05	5.51388E-05	0.000186685	0.000186685	0.001294149
3831503774145	383150	3774145	0.008037488	0.008037488	0.009262665	0.009262665	0.000362214	0.000144341	0.0046946	0.0046946	0.000242273	9.39744E-05	0.000430106	0.000430106	0.00025142	0.00025142	5.66319E-05	5.66319E-05	0.000191741	0.000191741	0.001352213
3831603774145	383160	3774145	0.009247833	0.009247833	0.010657506	0.010657506	0.000372456	0.000148423	0.000482735	0.000482735	0.000249123	9.66317E-05	0.000438644	0.000438644	0.00025853	0.00025853	5.82333E-05	5.82333E-05	0.000197163	0.000197163	0.001409328
3831603774145	383610	3774145	0.008548881	0.008548881	0.00985201	0.00985201	0.000298131	0.000118804	0.000386403	0.000386403	0.00019941	7.73484E-05	0.000357977	0.000357977	0.00020641	0.00020641	4.66126E-05	4.66126E-05	0.000157818	0.000157818	0.003730773
3836203774145	383620	3774145	0.008132981	0.008132981	0.009372714	0.009372714	0.000301937	0.000120321	0.000391336	0.000391336	0.000201956	7.83359E-05	0.000361356	0.000361356	0.00020958	0.00020958	4.72077E-05	4.72077E-05	0.000159833	0.000159833	0.003859152
3836303774145	383630	3774145	0.007747724	0.007747724	0.008928731	0.008928731	0.000306435	0.000122114	0.000397166	0.000397166	0.000204964	7.9503E-05	0.00036527	0.00036527	0.00021205	0.00021205	4.7911E-05	4.7911E-05	0.000162214	0.000162214	0.003995642
3836403774145	383640	3774145	0.007363624	0.007363624	0.008486082	0.008486082	0.000310518	0.000123741	0.000402458	0.000402458	0.000207695	8.05623E-05	0.000368827	0.000368827	0.00021554	0.00021554	4.85494E-05	4.85494E-05	0.000164375	0.000164375	0.004115998
3836503774145	383650	3774145	0.006976192	0.006976192	0.008039592	0.008039592	0.000313494	0.000124927	0.000406315	0.000406315	0.000209686	8.13344E-05	0.000371317	0.000371317	0.000217605	0.000217605	4.90147E-05	4.90147E-05	0.000165951	0.000165951	0.004206416
3836603774145	383660	3774145	0.006616949	0.006616949	0.007625589	0.007625589	0.000316608	0.000126168	0.000410351	0.000410351	0.000211769	8.21423E-05	0.000373986	0.000373986	0.00021976	0.00021976	4.95016E-05	4.95016E-05	0.000167599	0.000167599	0.004291829
3836703774145	383670	3774145	0.006247106	0.006247106	0.00719937	0.00719937	0.000317508	0.000126526	0.000411517	0.000411517	0.00021237	8.23757E-05	0.000374697	0.000374697	0.00022039	0.00022039	4.96422E-05	4.96422E-05	0.000168075	0.000168075	0.004321854
3836803774145	383680	3774145	0.005901055	0.005901055	0.006800569	0.006800569	0.000317923	0.000126692	0.000412055	0.000412055	0.00021648	8.24835E-05	0.000375053	0.000375053	0.00022067	0.00022067	4.97071E-05	4.97071E-05	0.000168295	0.000168295	0.004335658
3836903774145	383690	3774145	0.005574075	0.005574075	0.006423747	0.006423747	0.000317785	0.000126637	0.000411876	0.000411876	0.000212556	8.24475E-05	0.000374786	0.000374786	0.00022058	0.00022058	4.96855E-05	4.96855E-05	0.000168222	0.000168222	0.004328411
3837003774145	383700	3774145	0.005251492	0.005251492	0.006051992	0.006051992	0.000315778	0.000125837	0.000409275	0.000409275	0.000211213	8.19269E-05	0.000372918	0.000372918	0.00021919	0.00021919	4.93717E-05	4.93717E-05	0.0001671	0.0001671	0.004276904
3837103774145	383710	3774145	0.004955572	0.004955572	0.005710963	0.005710963	0.000313771	0.000125037	0.000406674	0.000406674	0.000209871	8.14062E-05	0.000370962	0.000370962	0.00021797	0.00021797	4.90579E-05	4.90579E-05	0.000166097	0.000166097	0.0042209
3837203774145	383720	3774145	0.004667103	0.004667103	0.005378523	0.005378523	0.000310241	0.000123631	0.000402099	0.000402099	0.00020751	8.04905E-05	0.000367671	0.000367671	0.00021534	0.00021534	4.85061E-05	4.85061E-05	0.000164229	0.000164229	0.004128767
3837303774145	383730	3774145	0.004396456	0.004396456	0.00506662	0.00506662	0.000306366	0.000122086	0.000397077	0.000397077	0.000204918	7.9485E-05	0.000364113	0.000364113	0.00021265	0.00021265	4.79002E-05	4.79002E-05	0.000162177	0.000162177	0.004022905
3837403774145	383740	3774145	0.004147425	0.004147425	0.004779629	0.004779629	0.000302491	0.000120542	0.000392054	0.000392054	0.000202326	7.84796E-05	0.000360556	0.000360556	0.00020997	0.00020997	4.72943E-05	4.72943E-05	0.000160126	0.000160126	0.003917561
3837503774145	383750	3774145	0.003913392	0.003913392	0.004509921	0.004509921	0.000298408	0.000118915	0.000386762	0.000386762	0.000199595	7.74203E-05	0.000356731	0.000356731	0.00020713	0.00020713	4.66559E-05	4.66559E-05	0.000157964	0.000157964	0.003804884
3837603774145	383760	3774145	0.003697596	0.003697596	0.004261231	0.004261231	0.000294601	0.000117398	0.000381829	0.000381829	0.000197049	7.64327E-05	0.000353174	0.000353174	0.00020441	0.00020441	4.60608E-05	4.60608E-05	0.00015595	0.00015595	0.003697038
3837703774145	383770	3774145	0.003536745	0.003536745	0.004075861	0.004075861	0.000294809	0.000117481	0.000382098	0.000382098	0.000197188	7.64866E-05	0.000353263	0.000353263	0.00020463	0.00020463	4.60932E-05	4.60932E-05	0.00015606	0.00015606	0.003682717
3837803774145	383780	3774145	0.003411396	0.003411396	0.003931405	0.003931405	0.000297992	0.000118749	0.000386224	0.000386224	0.000199317	7.73125E-05	0.000356198	0.000356198	0.00020685	0.00020685	4.6591E-05	4.6591E-05	0.000157745	0.000157745	0.003732326
3837903774145	383790	3774145	0.0032935	0.0032935	0.003795538	0.003795538	0.000301591	0.000120183	0.000390888	0.000390888	0.000201724	7.82462E-05	0.0003594	0.0003594	0.00020934	0.00020934	4.71536E-05	4.71536E-05	0.00015965	0.00015965	0.003786162
3838003774145	383800	3774145	0.003275772	0.003275772	0.003775107	0.003775107	0.000320068	0.000127547	0.000414836	0.000414836	0.000214083	8.304E-05	0.000376832	0.000376832	0.00022169	0.00022169	5.00426E-05	5.00426E-05	0.000169431	0.000169431	0.004124021
3838103774145	383810	3774145	0.003254664	0.003254664	0.003750782	0.003750782	0.000342906	0.000136647	0.000444435	0.000444435	0.000229358	8.89651E-05	0.000400845	0.000400845	0.00023802	0.00023802	5.36132E-05	5.36132E-05	0.00018152	0.00018152	0.004432546
3838203774145	383820	3774145	0.003126538	0.003126538	0.003603125	0.003603125	0.000351902	0.000140232	0.000456095	0.000456095	0.000235376	9.12992E-05	0.000416943	0.000416943	0.00024426	0.00024426	5.50198E-05	5.50198E-05	0.000186282	0.000186282	0.004375863
3838303774145	383830	3774145	0.00299557	0.00299957	0.003456803	0.003456803	0.000353425	0.000140839	0.000458069	0.000458069	0.000236394	9.16942E-05	0.000424058	0.000424058	0.00024532	0.00024532	5.52578E-05	5.52578E-05	0.000187088	0.000187088	0.004311673
3838403774145	383840	3774145	0.002879359	0.002879359	0.003318268	0.003318268	0.000355293	0.000141584	0.0046049	0.0046049	0.000237644	9.21789E-05	0.000432596	0.000432596	0.00024619	0.00024619	5.55499E-05	5.55499E-05	0.000188077	0.000188077	0.004246103

			MSite Grubbing / Prep	MMass Grading / Excavation	MMass Grading / Excavation	MDrainage / Utilities Trenching	MFoundations / Concrete Pads	MBuilding / Structure Construction	MAsphalt Paving	MLandscaping or Other Finishing	MWaterside Construction (Piles)	RSSWRestriping South Valley	RSSWRestriping Silver Lake Boulevard	RSSWDemolition	RSSWPlacing Base	RSSWForm	Child Risk				
Unique Identifier	X (UTM)	Y (UTM)	2027	2027	2028	2028	2028	2028	2028	2028	2028	2029	2029	2029	2029	2029	3rd Trimester	0<2	2<16	Total	per million
3831403774135	383140	3774135	0.001220272	0.002029772	0.002029772	0.000976218	0.000462571	0.001254965	0.000816004	0.000560386	0.000602306	0.0001667	0.000329896	0.001031518	9.37993E-05	0.000204013	6.27528E-07	2.10391E-05	1.2627E-06	2.29294E-05	22.9293896
3831503774135	383150	3774135	0.00127348	0.002118276	0.002118276	0.001018784	0.000482741	0.001309686	0.000851585	0.00058482	0.000628569	0.000171098	0.000346004	0.001079137	9.81294E-05	0.00021343	7.89907E-07	2.70702E-05	1.5461E-06	2.94061E-05	29.4061374
3831603774135	383160	3774135	0.001326688	0.002206781	0.002206781	0.00106135	0.00050291	0.001364406	0.000887165	0.000609255	0.000654831	0.000175082	0.000357556	0.001117981	0.000101662	0.000221113	1.04036E-06	3.65769E-05	1.9656E-06	3.95828E-05	39.5828237
3831603774135	383610	3774135	0.003768908	0.006269111	0.006269111	0.003015126	0.001428688	0.003876059	0.002520294	0.001730795	0.00186027	0.000137362	0.000974235	0.003107168	0.000282545	0.000614532	1.42868E-06	3.1146E-05	9.1108E-07	3.34857E-05	33.4857461
3836203774135	383620	3774135	0.003899973	0.006487122	0.006487122	0.003119978	0.001478371	0.004010851	0.002607938	0.001790985	0.001924962	0.000138808	0.001017437	0.003242072	0.000294812	0.000641213	1.19791E-06	2.61645E-05	8.9185E-07	2.82542E-05	28.2542243
3836303774135	383630	3774135	0.004034389	0.006710706	0.006710706	0.003227511	0.001529324	0.004149088	0.002697823	0.001852712	0.001991307	0.000140432	0.001061919	0.003379809	0.000307337	0.000668455	1.02751E-06	2.24839E-05	8.7487E-07	2.43863E-05	24.3863089
3836403774135	383640	3774135	0.00415644	0.006913723	0.006913723	0.003325152	0.00157559	0.004274609	0.00277944	0.001908762	0.00205155	0.000141996	0.001103037	0.003505572	0.000318773	0.000693328	8.99765E-07	1.97225E-05	8.5771E-07	2.14799E-05	21.4799498
3836503774135	383650	3774135	0.004255916	0.007079188	0.007079188	0.003404732	0.001613299	0.004376913	0.00284596	0.001954444	0.002100649	0.000143324	0.001137605	0.003609309	0.000328206	0.000713845	8.00612E-07	1.7577E-05	8.3937E-07	1.9217E-05	19.216977
3836603774135	383660	3774135	0.004347414	0.007231385	0.007231385	0.003477931	0.001647983	0.004471013	0.002907145	0.001996463	0.002145811	0.000144711	0.001169552	0.003703632	0.000336783	0.0007325	7.21148E-07	1.58559E-05	8.2224E-07	1.73993E-05	17.3992899
3836703774135	383670	3774135	0.004362571	0.007256596	0.007256596	0.003490057	0.001653729	0.0044866	0.002917281	0.002003423	0.002153293	0.000144741	0.001179348	0.003727213	0.000338927	0.000737164	6.56252E-07	1.4448E-05	7.9773E-07	1.5902E-05	15.9019998
3836803774135	383680	3774135	0.004356428	0.007246379	0.007246379	0.003485143	0.0016514	0.004480283	0.002913173	0.002000603	0.002150261	0.000144534	0.001181938	0.003728401	0.000339035	0.000737399	6.01603E-07	1.3261E-05	7.7322E-07	1.46358E-05	14.6357921
3836903774135	383690	3774135	0.004340633	0.007220106	0.007220106	0.003472507	0.001645413	0.004464039	0.002902611	0.001993349	0.002142465	0.000144269	0.001180509	0.003717799	0.000338071	0.000735302	5.54773E-07	1.22426E-05	7.4991E-07	1.35473E-05	13.547316
3837003774135	383700	3774135	0.004309602	0.007168489	0.007168489	0.003447682	0.00163365	0.004432126	0.00288186	0.001979099	0.002127148	0.000143855	0.001173691	0.003691293	0.000335661	0.00073006	5.14094E-07	1.13569E-05	7.2692E-07	1.25979E-05	12.597928
3837103774135	383710	3774135	0.004273944	0.007109176	0.007109176	0.003419155	0.001620133	0.004395454	0.002858015	0.001962723	0.002109548	0.000143442	0.001164639	0.003658938	0.000332719	0.000723661	4.78457E-07	1.05801E-05	7.0524E-07	1.17638E-05	11.7637836
3837203774135	383720	3774135	0.004188747	0.006967463	0.006967463	0.003350998	0.001587837	0.004307835	0.002801044	0.001923599	0.002067496	0.000142173	0.001140939	0.003581707	0.000325696	0.000708386	4.45944E-07	9.87035E-06	6.7979E-07	1.09961E-05	10.9960838
3837303774135	383730	3774135	0.004084725	0.006794434	0.006794434	0.00326778	0.001548405	0.004200855	0.002731483	0.001875828	0.002016152	0.000140638	0.001111552	0.003487567	0.000317136	0.000689767	4.16261E-07	9.22172E-06	6.539E-07	1.02919E-05	10.2918826
3837403774135	383740	3774135	0.003979186	0.006618884	0.006618884	0.003183349	0.001508398	0.004092316	0.002660909	0.001827362	0.00196406	0.000139163	0.001081749	0.003392696	0.00030809	0.000671003	3.89302E-07	8.63207E-06	6.2929E-07	9.65066E-06	9.6506557
3837503774135	383750	3774135	0.003863038	0.006425686	0.006425686	0.003090431	0.00146437	0.003972866	0.00258324	0.001774023	0.001906732	0.000137569	0.001049176	0.00328905	0.000299084	0.000650505	3.64414E-07	8.08717E-06	6.048E-07	9.05639E-06	9.05638611
3837603774135	383760	3774135	0.003751437	0.006240051	0.006240051	0.00300115	0.001422065	0.003858092	0.002508612	0.001722773	0.001851647	0.000136093	0.001017943	0.003189792	0.000290058	0.000630873	3.41867E-07	7.59302E-06	5.8187E-07	8.51676E-06	8.51676159
3837703774135	383770	3774135	0.003733569	0.006210329	0.006210329	0.002986855	0.001415292	0.003839715	0.002496663	0.001714567	0.001842827	0.000136211	0.001012554	0.003171055	0.000288354	0.000627168	3.24536E-07	7.21245E-06	5.6954E-07	8.10653E-06	8.10652932
3837803774135	383780	3774135	0.003777284	0.006283043	0.006283043	0.003021827	0.001431863	0.003884673	0.002525895	0.001734642	0.001864405	0.000137392	0.001023808	0.003203867	0.000291338	0.000633657	3.10672E-07	6.90733E-06	5.6414E-07	7.78214E-06	7.78213884
3837903774135	383790	3774135	0.003826024	0.006364117	0.006364117	0.003060819	0.001450339	0.0039348	0.002558488	0.001757025	0.001888462	0.000138779	0.001036135	0.003239421	0.000294571	0.000640689	2.97917E-07	6.62623E-06	5.5977E-07	7.48392E-06	7.48391815
3838003774135	383800	3774135	0.004251608	0.007072023	0.007072023	0.003401286	0.001611666	0.004372483	0.002843079	0.001952466	0.002098523	0.000145921	0.001131858	0.003557029	0.000323452	0.000703505	2.90941E-07	6.47676E-06	5.9095E-07	7.35865E-06	7.35865355
3838103774135	383810	3774135	0.00438722	0.007297597	0.007297597	0.003509776	0.001663073	0.004511951	0.002933764	0.002014743	0.002165459	0.00015575	0.001185332	0.003687272	0.000335295	0.000729264	2.80394E-07	6.24281E-06	6.0074E-07	7.12394E-06	7.12394394
3838203774135	383820	3774135	0.004323004	0.007190781	0.007190781	0.003458403	0.00163873	0.004445908	0.002890822	0.001985253	0.002133763	0.000161623	0.001164193	0.003619089	0.000329095	0.000715779	2.68257E-07	5.96528E-06	5.887E-07	6.82224E-06	6.82224468
3838303774135	383830	3774135	0.004255038	0.007077729	0.007077729	0.00340403	0.001612966	0.00437601	0.002845373	0.001954041	0.002100216	0.000161299	0.001141803	0.003547798	0.000322613	0.000701679	2.57604E-07	5.72039E-06	5.7542E-07	6.55341E-06	6.55341163
3838403774135	383840	3774135	0.004186354	0.006963482	0.006963482	0.003349083	0.00158693	0.004305374	0.002799444	0.0019225	0.002066315	0.000160944	0.001119115	0.003476051	0.000316088	0.000687489	2.47135E-07	5.48631E-06	5.6248E-07	6.29592E-06	6.29592417
3838603774135	383860	3774135	0.004057044	0.00674839	0.00674839	0.003245635	0.001537912	0.004172387	0.002712973	0.001863116	0.00200249	0.000159823	0.001076598	0.00334197	0.000303896	0.000660971	2.28765E-07	5.08017E-06	5.3775E-07	5.84668E-06	5.84668228
3838703774135	383870	3774135	0.003992429	0.00664091	0.00664091	0.003193943	0.001513418	0.004105935	0.002669764	0.001833443	0.001970597	0.000159262	0.001055399	0.003275432	0.000297846	0.000647811	2.20356E-07	4.8942E-06	5.2603E-07	5.64059E-06	5.64058723
3838803774135	383880	3774135	0.003927893	0.006533564	0.006533564	0.003142314	0.001488955	0.004039565	0.002626609	0.001803806	0.001938743	0.000158731	0.001034319	0.003209351	0.000291837	0.000634742	2.12359E-07	4.71765E-06	5.1472E-07	5.44473E-06	5.44473182
3838903774135	383890	3774135	0.003863597	0.006426615	0.006426615	0.003090877	0.001464582	0.00397344	0.002583614	0.00177428	0.001907007	0.00015817	0.001013447	0.003144002	0.000285894	0.000621817	2.04799E-07	4.55072E-06	5.0379E-07	5.25931E-06	5.25930775
3839003774135	383900	3774135	0.003800098	0.006320993	0.006320993	0.003040079	0.001440511	0.003908137	0.002541152	0.001745119	0.001875666	0.00015755	0.000992963	0.003080023	0.000280076	0.000609163	1.97379E-07	4.39081E-06	4.9305E-07	5.08123E-06	5.08123257
3839103774135	383910	3774135	0.00373652	0.006215238	0.006215238	0.002989216	0.00141641	0.003842751	0.002498636	0.001715922	0.001844284	0.000156193	0.000972657	0.003016775	0.000274325	0.000596654	1.90243E-07	4.2377E-06	4.8258E-07	4.91052E-06	4.91052377
3829703774145	382970	3774145	0.000673355	0.001120043	0.001120043	0.000538684	0.00025525	0.000692499	0.000450277	0.000309225	0.000332357	0.000136595	0.000196568	0.00061191	5.56429E-05	0.000121023	1.11377E-07	3.19416E-06	2.8077E-07	3.58631E-06	3.58631376
3829803774145	382980	3774145	0.000677902	0.001127607	0.001127607	0.000542322	0.000256974	0.000697175	0.000453318	0.000311313	0.000334601	0.000135503	0.000197163	0.000613921	5.58258E-05	0.000121421	1.15943E-07	3.33844E-06	2.8904E-07	3.74342E-06	3.74341897
3829903774145	382990	3774145	0.000683008	0.001136099	0.001136099	0.000546406	0.000258909	0.000702426	0.000456732	0.000313658	0.000337121	0.000134411	0.000197878	0.000616297	5.60419E-05	0.000121891	1.20927E-07	3.4965E-06	2.9818E-07	3.9156E-06	3.91559976
3830003774145	383000	3774145	0.000695133	0.001156268	0.001156268	0.000556107	0.000263506	0.000714896	0.0046484	0.000319226	0.000343106	0.000134234	0.000200558	0.000624706	5.68065E-05	0.000123554	1.2759E-07	3.70731E-06	3.1118E-07	4.14609E-06	4.14608587
3830103774145	383010	3774145	0.000715714	0.001190502	0.001190502	0.000572571	0.000271307	0.000736062	0.000478603	0.000328677	0.000353265	0.00013506	0.00020553	0.000640426	5.8236E-05	0.000126663	1.36464E-07	3.9882E-06	3.2916E-07	4.45382E-06	4.45382021
3830203774145	383020	3774145	0.000737253	0.001226329	0.001226329	0.000589802	0.000279472	0.000758213	0.000493006	0.000338569	0.000363896	0.000135916	0.00021074	0.000656786	5.97237E-05	0.000129898	1.46375E-07	4.30391E-06	3.4919E-07	4.79948E-06	4.79948222
3830303774145	383030	3774145	0.000763657	0.001270249	0.001270249	0.000610926	0.000289481	0.000785368	0.000510663	0.000350694	0.000376929	0.000137244	0.000217231	0.000677168	6.15771E-05	0.00013393	1.58311E-07	4.68631E-06	3.7359E-07	5.21821E-06	5.21820714
3830403774145	383040	3774145	0.000792216	0.001317753	0.001317753	0.000633773	0.000300307	0.000814739	0.00052976	0.000363809	0.000391025	0.00013872	0.000224258	0.000699195	6.35801E-05	0.000138286	1.7203E-07	5.12923E-06	4.0165E-07	5.70292E-06	5.7029185
3830503774145	383050	3774145	0.000823167	0.001369237	0.001369237	0.000658534	0.00031204	0.00084657	0.000550457	0.000378023	0.000406302	0.000140373	0.00023188	0.000723233	6.57659E-05	0.00014304	1.87999E-07	5.64937E-06	4.3438E-07	6.27175E-06	6.2717465
3830603774145	383060	3774145	0.00085731	0.001426028	0.001426028	0.000685848	0.000324982	0.000881683	0.000573289	0.000393702	0.000423154	0.00014235	0.000240365	0.00074983	6.81844E-05	0.0001483	2.0698E-07	6.27336E-06	4.734E-07	6.95375E-06	6.95374782
3830703774145	383070	3774145	0.000893526	0.00148627	0.00148627	0.000714821	0.000338711	0.000918929	0.000597507	0.000410334	0.00044103	0.000144505	0.000249387	0.000778254	7.07692E-05	0.000153922	2.29354E-07	7.01681E-06	5.1943E-07	7.7656E-06	7.76559562
3830803774145	383080	3774145	0.000932215	0.001550625	0.001550625	0.000745772	0.000353377	0.000958719	0.000623379	0.000428101	0.000460126	0.000146866	0.000259093	0.00080869	7.35368E-05	0.000159942	2.56063E-07	7.91481E-06	5.7442E-07	8.7453E-06	8.74529749
3830903774145	383090	3774145	0.000973378	0.001619093	0.001619093	0.000778702	0.00036898	0.001001051	0.000650904	0.000447004	0.000480443	0.000149522	0.000269514	0.000841319	7.65039E-05	0.000166395	2.8847E-07	9.01819E-06	6.4101E-07	9.94767E-06	9.94766884
3831003774145	383100	3774145	0.001015418	0.001689022	0.001689022	0.000812334	0.000384916	0.001044286	0.000679017	0.00046631	0.000501193	0.000152179	0.000280143	0.000874679	7.95374E-05	0.000172993	3.27447E-07	1.03617E-05	7.2042E-07	1.14096E-05	11.4096074
3831103774145	383110	3774145	0.001052751	0.001751121	0.001751121	0.000842201	0.000399068	0.001082681	0.000703982	0.000483455	0.00051962	0.000153979	0.000289254	0.000903287	8.21388E-05	0.000178651	3.71194E-07	1.18886E-05	8.0787E-07	1.30677E-05	13.0676997
3831203774145	383120	3774145	0.001093036	0.00181813	0.00181813	0.000874429	0.000414339	0.001124111	0.000730921	0.000501955	0.000539504	0.000155927	0.000298812	0.00093354	8.48898E-05	0.000184634	4.26055E-07	1.383E-05	9.1625E-07	1.51723E-05	15.172289
3831303774145	383130	3774145	0.001141856	0.001899336	0.001899336	0.000913485	0.000432846	0.0011743	0.000763567	0.000524375	0.000563601	0.000159203	0.000310662	0.00097083	8.82807E-05	0.00019201	5.03496E-07	1.66147E-05	1.0675E-06	1.81857E-05	18.1856519
3831403774145	383140	3774145	0.00119658	0.001990362	0.001990362	0.000957264	0.00045359	0.001230599	0.000800161	0.000549505	0.000590612	0.000163542	0.000323881	0.001012508	9.20706E-05	0.000200253	6.14243E-07	2.06673E-05	1.2783E-06	2.25598E-05	22.5598013
3831503774145	383150	3774145	0.001250266	0.002079663	0.002079663	0.001000213	0.000473941	0.001285812	0.000836062	0.00057416	0.000617111	0.000168235	0.000340317	0.001062137	9.65835E-05	0.000210068	7.77455E-07	2.67597E-05	1.5769E-06	2.91141E-05	29.1140993
3831603774145	383160	3774145	0.001303075	0.002167505	0.002167505	0.00104246	0.00049396	0.001340122	0.000871375	0.000598411	0.000643176	0.000172072	0.000351095	0.001098513	9.98913E-05	0.000217263	1.02297E-06	3.61177E-05	2.0054E-06	3.91462E-05	39.1461555
3831603774145	383610	3774145	0.0034495	0.005737817	0.005737817	0.0027596	0.001307609	0.003547571	0.002306704	0.001584114	0.001702616	0.001133761	0.000888515	0.002826668	0.000257038	0.000559055	1.21568E-06	2.65686E-05	8.8234E-07	2.86666E-05	28.6665666
3836203774145	383620	3774145	0.003568201	0.005935261	0.005935261	0.002854561	0.001352605	0.003669647	0.00238608	0.001638625	0.001761205	0.000135237	0.000926596	0.002945302	0.00026782	0.000582519	1.06564E-06	2.33272E-05	8.6396E-07	2.52568E-05	25.2567756
3836303774145	383630	3774145	0.0036944	0.006145177	0.006145177	0.00295552	0.001400444	0.003799434	0.002470471	0.00169658	0.001823495	0.000136978	0.000966761	0.003069786	0.000279146	0.000607139	9.34339E-07	2.04895E-05	8.4815E-07	2.2272E-05	22.2719827
3836403774145	383640	3774145	0.003805682	0.006330281	0.006330281	0.003044546	0.001442628	0.003913879	0.002544886	0.001747684	0.001878422	0.000138543	0.001003056	0.003180835	0.000289244	0.000629102	8.2851E-07	1.82002E-05	8.3129E-07	1.986E-05	19.8600281
3836503774145	383650	3774145	0.003889283	0.006469341	0.006469341	0.003111427	0.001474319	0.003999857	0.00260079	0.001786076	0.001919686	0.000139694	0.001031431	0.003266018	0.00029699	0.000645949	7.43366E-07	1.63563E-05	8.1209E-07	1.79118E-05	17.9117524
3836603774145	383660	3774145	0.003968258	0.006600705	0.006600705	0.003174606	0.001504256	0.004081077	0.002653601	0.001822343	0.001958666	0.000140963	0.001058049	0.003344986	0.00030417	0.000661567	6.74036E-07	1.48532E-05	7.9437E-07	1.63216E-05	16.3216299
3836703774145	383670	3774145	0.003996018	0.006646881	0.006646881	0.003196815	0.001514779	0.004109627	0.002672165	0.001835092	0.001972368	0.000141317	0.001070077	0.003377432	0.000307121	0.000667985	6.16037E-07	1.35937E-05	7.7203E-07	1.49818E-05	14.9817971
3836803774145	383680	3774145	0.004008782	0.006668112	0.006668112	0.003207026	0.001519617	0.004122753	0.0026807	0.001840953	0.001978668	0.000141494	0.001077044	0.003393975	0.000308625	0.000671257	5.67006E-07	1.25276E-05	7.501E-07	1.38447E-05	13.8447207
3836903774145	383690	3774145	0.004002081	0.006656966	0.006656966	0.003201665	0.001517077	0.004115862	0.002676219	0.001837876	0.001975361	0.000141406	0.00107767	0.003391325	0.000308384	0.000670732	5.24713E-07	1.16067E-05	7.2793E-07	1.28594E-05	12.8593929
3837003774145	383700	3774145	0.003954457	0.00657775	0.00657775	0.003163566	0.001499024	0.004066884	0.002644372	0.001816005	0.001951854	0.000140579	0.001066088	0.003350835	0.000304702	0.000662724	4.8726E-07	1.07899E-05	7.029E-07	1.19801E-05	11.98005
3837103774145	383710	3774145	0.003902685	0.006491633	0.006491633	0.003122148	0.001479399	0.00401364	0.002609752	0.00179223	0.001926301	0.000139782	0.0010526	0.003305502	0.00030058	0.000653758	4.54104E-07	1.0066E-05	6.793E-07	1.11994E-05	11.1993594
3837203774145	383720	3774145	0.003817489	0.006349919	0.006349919	0.003053991	0.001447103	0.003926021	0.002552781	0.001753105	0.001884249	0.000138395	0.001029376	0.003230373	0.00029374	0.000638899	4.2371E-07	9.40142E-06	6.5362E-07	1.04787E-05	10.4787418
3837303774145	383730	3774145	0.003719608	0.006187108	0.006187108	0.002975687	0.00141	0.003825358	0.002487327	0.001708156	0.001835937	0.00013686	0.001002461	0.003144184	0.00028591	0.000621853	3.95845E-07	8.79153E-06	6.2812E-07	9.81549E-06	9.81549036
3837403774145	383740	3774145	0.003622207	0.006025092	0.006025092	0.002897765	0.001373077	0.003725188	0.002422194	0.001663426	0.001787861	0.000135414	0.000975604	0.003058727	0.00027814	0.000604952	3.70559E-07	8.23752E-06	6.0405E-07	9.21213E-06	9.2121335
3837503774145	383750	3774145	0.003518025	0.005851798	0.005851798	0.00281442	0.001333585	0.003618043	0.002352527	0.001615582	0.001736439	0.000133909	0.000946902	0.002967695	0.000269862	0.000586947	3.47291E-07	7.72719E-06	5.8045E-07	8.65493E-06	8.6549323
3837603774145	383760	3774145	0.00341831	0.005685935	0.005685935	0.002734648	0.001295786	0.003515494	0.002285847	0.00156979	0.001687221	0.000132492	0.00091948	0.002880867	0.000261966	0.000569775	3.26174E-07	7.26347E-06	5.5837E-07	8.14802E-06	8.14801578
3837703774145	383770	3774145	0.003405067	0.005663908	0.005663908	0.002724054	0.001290766	0.003501875	0.002276992	0.001563709	0.001680685	0.00013261	0.00091558	0.002867431	0.000260745	0.000567117	3.1025E-07	6.91312E-06	5.4648E-07	7.76984E-06	7.76984487
3837803774145	383780	3774145	0.003450936	0.005740205	0.005740205	0.002760749	0.001308154	0.003549048	0.002307665	0.001584774	0.001703325	0.00013385	0.000927668	0.002903442	0.00026401	0.000574239	2.97801E-07	6.63852E-06	5.4147E-07	7.47779E-06	7.47779375
3837903774145	383790	3774145	0.003500714	0.005823004	0.005823004	0.002800571	0.001327023	0.003600241	0.002340951	0.001607633	0.001727894	0.000135178	0.000940441	0.002941372	0.00026746	0.000581741	2.86279E-07	6.38401E-06	5.3729E-07	7.20757E-06	7.20757225
3838003774145	383800	3774145	0.003813101	0.006342621	0.006342621	0.003050481	0.00144544	0.003921509	0.002549847	0.00175109	0.001882084	0.000142203	0.001029346	0.003214469	0.00029230	0.000635754	2.80566E-07	6.25903E-06	5.6062E-07	7.10022E-06	7.10021539
3838103774145	383810	3774145	0.004098366	0.006817124	0.006817124	0.003278693	0.001553576	0.004214884	0.002740605	0.001882093	0.002022885	0.000152474	0.001099553	0.003423131	0.000311276	0.000677023	2.72045E-07	6.07344E-06	5.8244E-07	6.92793E-06	6.92792847
3838203774145	383820	3774145	0.004045956	0.006729946	0.006729946	0.003236765	0.001533709	0.004160984	0.002705558	0.001858024	0.001997017	0.00015817	0.00108291	0.003369024	0.000306356	0.000666322	2.60611E-07	5.81282E-06	5.713E-07	6.64473E-06	6.64473288
3838303774145	383830	3774145	0.003986605	0.006631224	0.006631224	0.003189284	0.001511211	0.004099946	0.00266587	0.001830769	0.001967722	0.00015873	0.001063944	0.003308518	0.000308054	0.000654355	2.50578E-07	5.58042E-06	5.5869E-07	6.38969E-06	6.38969035
3838403774145	383840	3774145	0.003925979	0.006530379	0.006530379	0.003140783	0.001488229	0.004037596	0.002625329	0.001802927	0.001937798	0.000158406	0.001044531	0.003246824	0.000295244	0.000642153	2.40691E-07	5.3569E-06	5.4634E-07	6.14393E-06	6.14393247

Unique Identifier	X (UTM)	Y (UTM)	EGIODemolition 2025	EGIOSite Grubbing / Prep 2025	EGIOMass Grading / Excavation 2025	EGIOMass Grading / Excavation 2026	EGIODrainage / Utilities Trenching 2026	EGIODrainage / Utilities Trenching 2027	EGIOFoundations / Concrete Pads 2026	EGIOFoundations / Concrete Pads 2027	EGIOBuilding / Structure Construction 2026	EGIOBuilding / Structure Construction 2027	EGIOAsphalt Paving 2027	EGIOArchitectural Coating 2027	EGIOLandscaping or Other Finishing 2027	EGIOWaterside Construction (Piles) 2027	HIWaterside Construction (Landscaping) 2025	HIWaterside Construction (Landscaping) 2026	KMDemolition 2025	KMSite Grubbing / Prep 2025	KMMass Grading / Excavation 2025
3838603774145	383860	3774145	0.002573717	0.00237968	0.0039583	0.0039583	0.001903743	0.001903743	0.00090207	0.00090207	0.002447333	0.002447333	0.001591307	0.000322772	0.00109282	0.00117457	0.003102684	0.003102684	0.008768463	0.008107387	0.013485634
3838703774145	383870	3774145	0.00250832	0.00231921	0.00385772	0.00385772	0.001855369	0.001855369	0.000879148	0.000879148	0.002385147	0.002385147	0.001550872	0.00031457	0.001065051	0.001144724	0.003030043	0.003030043	0.008401529	0.007768117	0.0129213
3838803774145	383880	3774145	0.002445338	0.00226098	0.003760856	0.003760856	0.001808782	0.001808782	0.000857073	0.000857073	0.002325258	0.002325258	0.001511931	0.000306672	0.001038309	0.001115981	0.002958101	0.002958101	0.00805556	0.007448231	0.01238921
3838903774145	383890	3774145	0.002384599	0.00220482	0.003667442	0.003667442	0.001763854	0.001763854	0.000835785	0.000835785	0.002267502	0.002267502	0.001474377	0.000299054	0.001012519	0.001088262	0.00288596	0.00288596	0.007729952	0.007147172	0.011888434
3839003774145	383900	3774145	0.002325672	0.00215033	0.003576814	0.003576814	0.001720267	0.001720267	0.000815131	0.000815131	0.002211469	0.002211469	0.001437943	0.000291664	0.000987498	0.001061369	0.002795408	0.002795408	0.007426776	0.006866853	0.011422159
3839103774145	383910	3774145	0.002268643	0.0020976	0.003489105	0.003489105	0.001678084	0.001678084	0.000795143	0.000795143	0.00215724	0.00215724	0.001402682	0.000284512	0.000963283	0.001035343	0.002700253	0.002700253	0.007140251	0.00660193	0.010981493
3829703774145	382970	3774155	0.004639869	0.00429006	0.00713598	0.00713598	0.003432046	0.003432046	0.001626241	0.001626241	0.004412026	0.004412026	0.002868791	0.000581889	0.001970123	0.002117501	0.002288316	0.002288316	0.001138765	0.001052911	0.001751386
3829803774155	382980	3774155	0.004875836	0.00450823	0.007498889	0.007498889	0.003606587	0.003606587	0.001708946	0.001708946	0.004636405	0.004636405	0.003014687	0.000611482	0.002070316	0.00222519	0.002371764	0.002371764	0.001155071	0.001067987	0.001776465
3829903774145	382990	3774155	0.005135614	0.00474843	0.007898421	0.007898421	0.003798742	0.003798742	0.001799996	0.001799996	0.004883428	0.004883428	0.003175306	0.000644061	0.002180621	0.002343745	0.002461816	0.002461816	0.001172413	0.001084022	0.001803136
3830003774155	383000	3774155	0.005470454	0.00505802	0.008413394	0.008413394	0.004046418	0.004046418	0.001917355	0.001917355	0.005201825	0.005201825	0.003382334	0.000686054	0.002322796	0.002496556	0.002574581	0.002574581	0.001202868	0.001112181	0.001849975
3830103774155	383010	3774155	0.005908567	0.00546311	0.009087198	0.009087198	0.004370484	0.004370484	0.002070911	0.002070911	0.005618423	0.005618423	0.003653216	0.000740998	0.002508822	0.002696498	0.002717363	0.002717363	0.001250148	0.001155896	0.00192269
3830203774155	383020	3774155	0.006401378	0.00591876	0.009845128	0.009845128	0.00473501	0.00473501	0.002243638	0.002243638	0.006087035	0.006087035	0.003957917	0.000802802	0.002718073	0.002921403	0.002873352	0.002873352	0.001300188	0.001202164	0.001999651
3830303774155	383030	3774155	0.007004797	0.00647669	0.010773168	0.010773168	0.00518135	0.00518135	0.002455131	0.002455131	0.006660823	0.006660823	0.004331005	0.000878477	0.002974289	0.003196786	0.003057558	0.003057558	0.001362221	0.00125952	0.002095055
3830403774155	383040	3774155	0.007705881	0.00712492	0.011851414	0.011851414	0.005699932	0.005699932	0.002700856	0.002700856	0.007327479	0.007327479	0.004764479	0.0009664	0.003271975	0.00351674	0.003263377	0.003263377	0.001429603	0.001321822	0.002198687
3830503774155	383050	3774155	0.008533101	0.00788977	0.013123653	0.013123653	0.006311815	0.006311815	0.002990791	0.002990791	0.008114078	0.008114078	0.005275942	0.001070142	0.003623219	0.003894259	0.003495911	0.003495911	0.001503456	0.001390107	0.00231227
3830603774155	383060	3774155	0.009533564	0.00881481	0.014662336	0.014662336	0.007051844	0.007051844	0.003341446	0.003341446	0.009065414	0.009065414	0.00589452	0.001195611	0.004048023	0.004350842	0.003763564	0.003763564	0.00158585	0.001466289	0.00243899
3830703774155	383070	3774155	0.010731515	0.00992244	0.016504748	0.016504748	0.007937951	0.007937951	0.003761319	0.003761319	0.010204538	0.010204538	0.006635203	0.001345847	0.004556682	0.004897551	0.004067239	0.004067239	0.001673766	0.001547577	0.002574202
3830803774155	383080	3774155	0.012225308	0.01130361	0.018802157	0.018802157	0.009042889	0.009042889	0.004284883	0.004284883	0.011624978	0.011624978	0.007558802	0.001533185	0.005190958	0.005579275	0.004422343	0.004422343	0.001769964	0.001636522	0.002722152
3830903774155	383090	3774155	0.014097941	0.01303506	0.021682212	0.021682212	0.01042805	0.01042805	0.004941228	0.004941228	0.013405655	0.013405655	0.008716635	0.001768033	0.005986092	0.006433891	0.004835981	0.004835981	0.00187039	0.001729377	0.002876604
3831003774155	383100	3774155	0.016411448	0.01517415	0.025240316	0.025240316	0.012139319	0.012139319	0.005752096	0.005752096	0.015605556	0.015605556	0.010147056	0.002058172	0.006968424	0.007489708	0.005308553	0.005308553	0.001973836	0.001825024	0.003035701
3831103774155	383110	3774155	0.01905039	0.01761413	0.02929893	0.02929893	0.014091307	0.014091307	0.006677026	0.006677026	0.018114911	0.018114911	0.011778692	0.002389123	0.008088939	0.008694045	0.005803738	0.005803738	0.002070466	0.001914368	0.003184314
3831203774155	383120	3774155	0.022434417	0.02074303	0.034503462	0.034503462	0.016594425	0.016594425	0.007863104	0.007863104	0.021332764	0.021332764	0.013871006	0.002813517	0.009525822	0.010238416	0.006374666	0.006374666	0.002172704	0.002008898	0.003341553
3831303774155	383130	3774155	0.027362105	0.02529921	0.042082099	0.042082099	0.020239367	0.020239367	0.009590223	0.009590223	0.026018475	0.026018475	0.016917753	0.003431502	0.011618156	0.01248727	0.007101284	0.007101284	0.002289263	0.00211667	0.003520818
3831403774155	383140	3774155	0.034664125	0.03205071	0.053312387	0.053312387	0.025640569	0.025640569	0.012149529	0.012149529	0.032961926	0.032961926	0.021432529	0.004347253	0.014718648	0.015819699	0.008012808	0.008012808	0.002414451	0.002232419	0.003713353
3831503774155	383150	3774155	0.04590355	0.04244277	0.070598286	0.070598286	0.033954214	0.033954214	0.016088868	0.016088868	0.043649433	0.043649433	0.028381768	0.005756798	0.019490993	0.020949046	0.009115042	0.009115042	0.002544987	0.002353114	0.003914114
3831603774155	383160	3774155	0.062812987	0.05807736	0.096604493	0.096604493	0.046461888	0.046461888	0.022015505	0.022015505	0.059728523	0.059728523	0.038836726	0.007877423	0.026670867	0.028666022	0.010337645	0.010337645	0.002674488	0.002472852	0.004113283
3831703774155	383600	3774155	0.005070993	0.00468868	0.007799036	0.007799036	0.003750943	0.003750943	0.001777347	0.001777347	0.00482198	0.00482198	0.003135351	0.000635957	0.002153182	0.002314254	0.005605324	0.005605324	0.067206623	0.062139749	0.103361774
3831803774155	383610	3774155	0.004849176	0.00448358	0.007457888	0.007457888	0.003586868	0.003586868	0.001699602	0.001699602	0.004611055	0.004611055	0.002998204	0.000608139	0.002058997	0.002213023	0.005336569	0.005336569	0.053985165	0.04991509	0.083027568
3831903774155	383620	3774155	0.004732789	0.00437597	0.007278888	0.007278888	0.003500778	0.003500778	0.001658809	0.001658809	0.004500383	0.004500383	0.002926243	0.000593543	0.002009578	0.002159907	0.005195688	0.005195688	0.048214469	0.044579461	0.07415241
3832003774155	383630	3774155	0.004625202	0.0042765	0.007113422	0.007113422	0.003421197	0.003421197	0.0016211	0.0016211	0.004398079	0.004398079	0.002859722	0.00058005	0.001963896	0.002110808	0.005069916	0.005069916	0.042766188	0.039541939	0.065773117
3832103774155	383640	3774155	0.004511835	0.00417168	0.006939067	0.006939067	0.003337341	0.003337341	0.001581366	0.001581366	0.004290279	0.004290279	0.002789628	0.000565832	0.001915759	0.00205907	0.004940741	0.004940741	0.03784359	0.034990468	0.058202309
3832203774155	383650	3774155	0.004388373	0.00405752	0.006749186	0.006749186	0.003246018	0.003246018	0.001538093	0.001538093	0.00417288	0.00417288	0.002713293	0.000550349	0.001863336	0.002002726	0.004800961	0.004800961	0.033720518	0.031178245	0.051861147
3832303774155	383660	3774155	0.004270001	0.00394808	0.006567134	0.006567134	0.00315846	0.00315846	0.001496605	0.001496605	0.004060321	0.004060321	0.002640105	0.000535504	0.001813075	0.001948705	0.004669085	0.004669085	0.030330797	0.028044083	0.046647857
3832403774155	383670	3774155	0.004147144	0.00383448	0.006378183	0.006378183	0.003067584	0.003067584	0.001453544	0.001453544	0.003943496	0.003943496	0.002564143	0.000520096	0.001760908	0.001892636	0.004532807	0.004532807	0.027488155	0.025415755	0.04227596
3832503774155	383680	3774155	0.00402765	0.003724	0.006194406	0.006194406	0.002979197	0.002979197	0.001411663	0.001411663	0.003829871	0.003829871	0.002490261	0.000505111	0.001710171	0.001838103	0.004401631	0.004401631	0.025084835	0.023193627	0.038579725
3832603774155	383690	3774155	0.003906432	0.00361192	0.006007975	0.006007975	0.002889533	0.002889533	0.001369177	0.001369177	0.003714604	0.003714604	0.002415313	0.000489908	0.0016587	0.001782782	0.004268655	0.004268655	0.023021702	0.021286039	0.035406689
3832703774155	383700	3774155	0.003770115	0.00348588	0.005798324	0.005798324	0.002788701	0.002788701	0.001321398	0.001321398	0.003584981	0.003584981	0.002331029	0.000472813	0.001600819	0.001720571	0.004116267	0.004116267	0.021191862	0.019594155	0.032592449
3832710774155	383710	3774155	0.003640441	0.00336598	0.005598889	0.005598889	0.002692783	0.002692783	0.001275949	0.001275949	0.003461675	0.003461675	0.002250853	0.00045655	0.001545759	0.001661391	0.003972685	0.003972685	0.019563477	0.018088538	0.030088043
3832720774155	383720	3774155	0.003511458	0.00324672	0.005400517	0.005400517	0.002597376	0.002597376	0.001230741	0.001230741	0.003339026	0.003339026	0.002171104	0.000440374	0.001490991	0.001602527	0.003830003	0.003830003	0.018082885	0.016719571	0.027810935
3832730774155	383730	3774155	0.003386702	0.00313137	0.005208646	0.005208646	0.002505096	0.002505096	0.001187015	0.001187015	0.003220396	0.003220396	0.002093968	0.000424729	0.001438019	0.001545592	0.003692724	0.003692724	0.016742233	0.015479994	0.025749053
3832740774155	383740	3774155	0.003267985	0.0030216	0.005026063	0.005026063	0.002417283	0.002417283	0.001145405	0.001145405	0.003107509	0.003107509	0.002020567	0.00040984	0.001387611	0.001491413	0.003562949	0.003562949	0.015532203	0.014361192	0.023888064
3832750774155	383750	3774155	0.003152978	0.00291527	0.004849186	0.004849186	0.002332214	0.002332214	0.001105096	0.001105096	0.00299815	0.00299815	0.001949459	0.000395417	0.001338778	0.001438928	0.003438077	0.003438077	0.01442933	0.013341467	0.022191877
3832760774155	383760	3774155	0.003043752	0.00281428	0.0046812	0.0046812	0.002251421	0.002251421	0.001066813	0.001066813	0.002894287	0.002894287	0.001881926	0.000381719	0.0012924	0.00138908	0.00332041	0.00332041	0.013445	0.012431348	0.020678007
3832770774155	383770	3774155	0.002963687	0.00274025	0.004558063	0.004558063	0.002192198	0.002192198	0.001038751	0.001038751	0.002818154	0.002818154	0.001832422	0.000371678	0.001258404	0.001352541	0.003239063	0.003239063	0.012700001	0.011742517	0.019532222
3832780774155	383780	3774155	0.002904847	0.00268584	0.004467567	0.004467567	0.002148675	0.002148675	0.001018128	0.001018128	0.002762203	0.002762203	0.001796042	0.000364299	0.00123342	0.001325688	0.003184431	0.003184431	0.01212609	0.011211874	0.018649563
3832790774155	383790	3774155	0.002847818	0.00263311	0.004379859	0.004379859	0.002106491	0.002106491	0.00099814	0.00099814	0.002707974	0.002707974	0.001760781	0.000357147	0.001209205	0.001299661	0.003132702	0.003132702	0.011594453	0.010720319	0.017831922
3832800774155	383800	3774155	0.002861191	0.00264548	0.004400426	0.004400426	0.002116383	0.002116383	0.001002827	0.001002827	0.002720691	0.002720691	0.00176905	0.000358824	0.001214883	0.001305764	0.003171324	0.003171324	0.011309568	0.010456911	0.017393777
3832810774155	383810	3774155	0.002895529	0.00267723	0.004453237	0.004453237	0.002141782	0.002141782	0.001014862	0.001014862	0.002753342	0.002753342	0.00179028	0.00036313	0.001229463	0.001321435	0.003221153	0.003221153	0.010828231	0.010011864	0.016653495
3832820774155	383820	3774155	0.002850838	0.00263591	0.004384503	0.004384503	0.002108725	0.002108725	0.000999198	0.000999198	0.002710846	0.002710846	0.001762648	0.000357526	0.001210487	0.001301039	0.003236661	0.003236661	0.010222224	0.009451545	0.015721474
3832830774155	383830	3774155	0.002781299	0.00257161	0.004277554	0.004277554	0.002057288	0.002057288	0.000974825	0.000974825	0.002644722	0.002644722	0.001719653	0.000348805	0.00118096	0.001269304	0.003223254	0.003223254	0.009715953	0.008983443	0.014942845
3832840774155	383840	3774155	0.002710724	0.00250636	0.004169013	0.004169013	0.002005085	0.002005085	0.00095009	0.00095009	0.002577613	0.002577613	0.001676017	0.000339954	0.001150994	0.001237096	0.003193136	0.003193136	0.009244537	0.008547569	0.014217822
3838603774145	383860	3774155	0.002573027	0.00237904	0.003957238	0.003957238	0.001903232	0.001903232	0.000901828	0.000901828	0.002446677	0.002446677	0.00159088	0.000322685	0.001092527	0.001174255	0.003045351	0.003045351	0.008478746	0.007839513	0.013040058
3838703774145	383870	3774155	0.002507888	0.00231881	0.003857057	0.003857057	0.00185505	0.00185505	0.000878997	0.000878997	0.002384737	0.002384737	0.001550606	0.000314516	0.001064868	0.001144527	0.002974711	0.002974711	0.008132691	0.007519547	0.012507835
3838803774145	383880	3774155	0.002445165	0.00226082	0.003760591	0.003760591	0.001808654	0.001808654	0.000857013	0.000857013	0.002325094	0.002325094	0.001511824	0.00030665	0.001038235	0.001115902	0.002905471	0.002905471	0.007806911	0.007218328	0.012006795
3838903774145	383890	3774155	0.002384685	0.0022049	0.003667574	0.003667574	0.001763918	0.001763918	0.000835815	0.000835815	0.002267584	0.002267584	0.00147443	0.000299065	0.001012555	0.001088301	0.00283343	0.00283343	0.007499334	0.006933941	0.011533752
3839003774145	383900	3774155	0.002326103	0.00215073	0.003577477	0.003577477	0.001720586	0.001720586	0.000815283	0.000815283	0.002211879	0.002211879	0.0014321	0.000291718	0.000987681	0.001061566	0.00274708	0.00274708	0.007211429	0.006667742	0.011090963
3839103774145	383910	3774155	0.00226942	0.00209832	0.003490299	0.003490299	0.001678658	0.001678658	0.000795415	0.000795415	0.002157979	0.002157979	0.001403163	0.00028461	0.000963613	0.001035697	0.00266053	0.00266053	0.006938709	0.006415583	0.010671527
3829703774165	382970	3774165	0.004628136	0.00427921	0.007117934	0.007117934	0.003423367	0.003423367	0.001622129	0.001622129	0.004400869	0.004400869	0.002861536	0.000580418	0.001965141	0.002112147	0.002250794	0.002250794	0.001138765	0.001052911	0.001751386
3829803774165	382980	3774165	0.004861427	0.00449491	0.00747673	0.00747673	0.00359593	0.00359593	0.001703896	0.001703896	0.004622705	0.004622705	0.003005779	0.000609675	0.002064199	0.002218614	0.002331341	0.002331341	0.001154985	0.001067908	0.001776332
3829903774165	382990	3774165	0.005117669	0.00473184	0.007870822	0.007870822	0.003785468	0.003785468	0.001793707	0.001793707	0.004866363	0.004866363	0.00316421	0.000641811	0.002173001	0.002335555	0.002417891	0.002417891	0.001172068	0.001083703	0.001802605
3830003774165	383000	3774165	0.005442845	0.0050325	0.008370933	0.008370933	0.004025997	0.004025997	0.001907679	0.001907679	0.005175572	0.005175572	0.003365264	0.000682591	0.002311073	0.002483956	0.002524552	0.002524552	0.001200625	0.001110107	0.001846526
3830103774165	383010	3774165	0.005862236	0.00542027	0.009015943	0.009015943	0.004336214	0.004336214	0.002054672	0.002054672	0.005574368	0.005574368	0.00362457	0.000735187	0.002489149	0.002675354	0.002657929	0.002657929	0.001244195	0.001150392	0.001913534
3830203774165	383020	3774165	0.00633184	0.00585447	0.00973818	0.00973818	0.004683573	0.004683573	0.002219265	0.002219265	0.006020911	0.006020911	0.003914922	0.000794081	0.002688547	0.002889668	0.002802712	0.002802712	0.00129018	0.00119291	0.001984259
3830303774165	383030	3774165	0.006910755	0.00638974	0.010628535	0.010628535	0.005111789	0.005111789	0.002422171	0.002422171	0.006571399	0.006571399	0.00427286	0.000866683	0.002934359	0.003153868	0.002974911	0.002974911	0.001348503	0.001246836	0.002073958
3830403774165	383040	3774165	0.007582936	0.00701124	0.011662329	0.011662329	0.005608992	0.005608992	0.002657765	0.002657765	0.007210572	0.007210572	0.004688464	0.000950982	0.003219772	0.003460632	0.003167121	0.003167121	0.001412262	0.001305788	0.002172016
3830503774165	383050	3774165	0.008373661	0.00774235	0.012878441	0.012878441	0.00619388	0.00619388	0.002934909	0.002934909	0.007962469	0.007962469	0.005177362	0.001050147	0.00355552	0.003821496	0.003383346	0.003383346	0.001482318	0.001370563	0.002279761
3830603774165	383060	3774165	0.009329951	0.00862654	0.014349186	0.014349186	0.006901235	0.006901235	0.003270082	0.003270082	0.008871799	0.008871799	0.005768628	0.001170076	0.003961567	0.004257919	0.003632189	0.003632189	0.001561089	0.001443394	0.002400908
3830703774165	383070	3774165	0.010468026	0.00967882	0.01609951	0.01609951	0.007743052	0.007743052	0.003668969	0.003668969	0.009953988	0.009953988	0.00647229	0.001312803	0.004444803	0.004777303	0.00391265	0.00391265	0.001645208	0.001521172	0.002530281
3830803774165	383080	3774165	0.011921787	0.01102297	0.018335351	0.018335351	0.008818379	0.008818379	0.004178501	0.004178501	0.011336361	0.011336361	0.007371137	0.00149512	0.00506208	0.005440757	0.004247743	0.004247743	0.001741925	0.001610597	0.002679028
3830903774165	383090	3774165	0.013761635	0.01272411	0.021164983	0.021164983	0.010179289	0.010179289	0.004823355	0.004823355	0.013085863	0.013085863	0.0085087	0.001725857	0.005843294	0.00628041	0.004640369	0.004640369	0.001843645	0.001704648	0.00283547
3831003774165	383100	3774165	0.016043478	0.01483392	0.02467439	0.02467439	0.011867137	0.011867137	0.005623125	0.005623125	0.015255655	0.015255655	0.009919544	0.002012024	0.006812182	0.007321777	0.005088526	0.005088526	0.001948039	0.001801172	0.002996026
3831103774165	383110	3774165	0.018625996	0.01722174	0.028646224	0.028646224	0.013777389	0.013777389	0.006528279	0.006528279	0.017711357	0.017711357	0.011516292	0.0023359	0.007908738	0.008500363	0.005551993	0.005551993	0.002044324	0.001890197	0.003144109
3831203774165	383120	3774165	0.021942727	0.02028841	0.033747257	0.033747257	0.016230728	0.016230728	0.00769077	0.00769077	0.020865218	0.020865218	0.013566998	0.002751854	0.009317047	0.010014023	0.0060852	0.0060852	0.002146389	0.001984568	0.003301082
3831303774165	383130	3774165	0.02680217	0.02478149	0.041220935	0.041220935	0.019825191	0.019825191	0.00939397	0.00939397	0.025486036	0.025486036	0.01657155	0.00336128	0.011380403	0.012231732	0.006765291	0.006765291	0.002262776	0.00209218	0.003480082
3831403774165	383140	3774165	0.03403793	0.03147173	0.052349317	0.052349317	0.025177381	0.025177381	0.011930052	0.011930052	0.03236648	0.03236648	0.021045357	0.004268722	0.014452761	0.015533922	0.007618381	0.007618381	0.002387273	0.002207291	0.003671555
3831503774165	383150	3774165	0.045316783	0.04190024	0.069695856	0.069695856	0.033520191	0.033520191	0.01588321	0.01588321	0.043091479	0.043091479	0.028018975	0.005683211	0.019241847	0.020681263	0.008647573	0.008647573	0.002517033	0.002327268	0.003871122
3831603774165	383160	3774165	0.06181908	0.05715839	0.095075895	0.095075895	0.045726709	0.045726709	0.021667148	0.021667148	0.058783423	0.058783423	0.038222203	0.007752776	0.026248847	0.028212432	0.009743203	0.009743203	0.002643256	0.002443974	0.004065249

			KMMass Grading / Excavation	KMDrainage / Utilities Trenching	KMFoundations / Concrete Pads	KMBuilding / Structure Construction	KMAsphalt Paving	KMArchitectural Coating	KMLandscaping or Other Finishing	KMWaterside Construction (Piles)	EWNDemolition	EWNSite Grubbing / Prep	EWNDrainage / Utilities Trenching	EWNDrainage / Utilities Trenching	EWNDrainage / Utilities Trenching	EWNFoundations / Concrete Pads	EWNBuilding / Structure Construction	EWNAsphalt Paving	EWNLandscaping or Other Finishing	EWNWaterside Construction (Piles)	ISDemolition
Unique Identifier	X (UTM)	Y (UTM)	2026	2026	2026	2026	2026	2026	2026	2026	2027	2027	2027	2028	2029	2029	2029	2029	2029	2029	2027
3838603774145	383860	3774145	0.013485634	0.003348599	0.003073284	0.009038976	0.005421465	0.001099659	0.003723155	0.004001672	0.000765705	0.000875431	0.001031004	0.001031004	0.001031004	0.000268374	0.000666742	0.000473429	0.000325124	0.000339941	0.0049515
3838703774145	383870	3774145	0.0129213	0.00320847	0.002944676	0.008660722	0.005194593	0.001053642	0.003567352	0.003834214	0.000761218	0.000870301	0.001024963	0.001024963	0.001024963	0.000266802	0.000662835	0.000470655	0.000323219	0.000337949	0.004761174
3838803774145	383880	3774145	0.01238921	0.003076347	0.002823416	0.008304079	0.004980683	0.001010254	0.003420451	0.003676323	0.000756818	0.000865271	0.001019038	0.001019038	0.001019038	0.000265259	0.000659004	0.000467934	0.000321351	0.000335995	0.004581546
3838903774145	383890	3774145	0.011888434	0.002952001	0.002709293	0.007968426	0.004779362	0.000969419	0.003282196	0.003527725	0.000752418	0.00086024	0.001013114	0.001013114	0.001013114	0.000263717	0.000655172	0.000465214	0.000319482	0.000334042	0.004411754
3839003774145	383900	3774145	0.011422159	0.00283622	0.002603032	0.007655897	0.004591911	0.000931397	0.003153465	0.003389365	0.000747242	0.000854322	0.001006144	0.001006144	0.001006144	0.000261903	0.000650665	0.000462013	0.000317284	0.000331744	0.004250158
3839103774145	383910	3774145	0.010981493	0.002726799	0.002502607	0.007360533	0.004414756	0.000895464	0.003031804	0.003258603	0.000742238	0.000848601	0.000999406	0.000999406	0.000999406	0.000260149	0.000646308	0.000458919	0.00031516	0.000329522	0.004096758
3829703774155	382970	3774155	0.001751386	0.000434884	0.000399129	0.001173896	0.000704088	0.000142813	0.000483528	0.000519699	0.000580814	0.000664045	0.000782053	0.000782053	0.000782053	0.000203571	0.000505747	0.000359112	0.000246618	0.000257857	0.002696661
3829803774155	382980	3774155	0.001776465	0.000441111	0.000404844	0.001190706	0.00071417	0.000144858	0.000490452	0.000527141	0.000579002	0.000661974	0.000779613	0.000779613	0.000779613	0.000202936	0.00050417	0.000357992	0.000245849	0.000257052	0.00280839
3829903774155	382990	3774155	0.001803136	0.000447734	0.000410922	0.001208582	0.000724893	0.000147033	0.000497815	0.000535055	0.000577363	0.000660099	0.000777406	0.000777406	0.000777406	0.000202362	0.000502742	0.000356979	0.000245153	0.000256325	0.002931938
3830003774155	383000	3774155	0.001849975	0.000459365	0.000421597	0.001239978	0.000743723	0.000150853	0.000510747	0.000548954	0.000579951	0.000663059	0.000780891	0.000780891	0.000780891	0.000203269	0.000504996	0.000358579	0.000246252	0.000257474	0.003094051
3830103774155	383010	3774155	0.00192269	0.00047742	0.000438168	0.001288716	0.000772956	0.000156782	0.000530822	0.000570531	0.000587716	0.000671936	0.000791346	0.000791346	0.000791346	0.00020599	0.000511757	0.00036338	0.000249549	0.000260921	0.003306896
3830203774155	383020	3774155	0.001999651	0.00049653	0.000455707	0.0013403	0.000803895	0.000163058	0.00055207	0.000593368	0.000595654	0.000681011	0.000802034	0.000802034	0.000802034	0.000208772	0.000518669	0.000368287	0.000252919	0.000264445	0.003543811
3830303774155	383030	3774155	0.002095055	0.00052022	0.000477449	0.001404247	0.00084225	0.000170837	0.000578409	0.000621678	0.000606611	0.000693538	0.000816787	0.000816787	0.000816787	0.000212613	0.00052821	0.000375062	0.000257571	0.000269309	0.003832493
3830403774155	383040	3774155	0.002198687	0.000545953	0.000501066	0.001473707	0.000883911	0.000179288	0.00060702	0.00065242	0.000618431	0.000707052	0.000832703	0.000832703	0.000832703	0.000216756	0.000538502	0.00038237	0.00026259	0.000274557	0.004164313
3830503774155	383050	3774155	0.00231227	0.000574157	0.000526951	0.001549839	0.000929574	0.00018855	0.000638379	0.000686134	0.000631372	0.000721848	0.000850128	0.000850128	0.000850128	0.00022129	0.000549771	0.000390372	0.000268085	0.000280302	0.004551004
3830603774155	383060	3774155	0.00243899	0.000605622	0.000555829	0.001634775	0.000980517	0.000198883	0.000673364	0.000723736	0.000646039	0.000738617	0.000869877	0.000869877	0.000869877	0.000226432	0.000562542	0.00039944	0.000274313	0.000286814	0.005012757
3830703774155	383070	3774155	0.002574202	0.000639197	0.000586643	0.001725403	0.001034875	0.000209908	0.000710694	0.000763858	0.000661742	0.000756569	0.00089102	0.00089102	0.00089102	0.000231936	0.000576215	0.000409149	0.00028098	0.000293785	0.005556385
3830803774155	383080	3774155	0.002722152	0.000675934	0.00062036	0.001824569	0.001094354	0.000221973	0.00075154	0.00080776	0.00067986	0.000777284	0.000915415	0.000915415	0.000915415	0.000238286	0.000591992	0.000420351	0.000288673	0.000301829	0.006220629
3830903774155	383090	3774155	0.002876604	0.000714286	0.000655559	0.001928093	0.001156446	0.000234567	0.000794182	0.000853592	0.000700221	0.000800563	0.000942831	0.000942831	0.000942831	0.000245422	0.000609721	0.000432941	0.000297319	0.000310868	0.007027488
3831003774155	383100	3774155	0.003035701	0.000753791	0.000691815	0.00203473	0.001220406	0.0024754	0.000838106	0.000900801	0.000721014	0.000824335	0.000970828	0.000970828	0.000970828	0.00025271	0.000627827	0.000445796	0.000306148	0.000320099	0.007983864
3831103774155	383110	3774155	0.003184314	0.000790693	0.000725684	0.002134341	0.001280151	0.000259659	0.000879135	0.0009449	0.000736284	0.000841794	0.00099139	0.00099139	0.00099139	0.000258062	0.000641124	0.000455238	0.000312632	0.000326879	0.009017112
3831203774155	383120	3774155	0.003341553	0.000829736	0.000761517	0.002239733	0.001343364	0.00027248	0.000922546	0.000991559	0.000752246	0.000860043	0.001012881	0.001012881	0.001012881	0.000263657	0.000655022	0.000465107	0.000319409	0.000333965	0.010257942
3831303774155	383130	3774155	0.003520818	0.000874249	0.00080237	0.002359889	0.001415432	0.000287098	0.000972038	0.001044753	0.000775282	0.00088638	0.001043899	0.001043899	0.001043899	0.000271731	0.000675081	0.0004793	0.0032919	0.000344192	0.011909018
3831403774155	383140	3774155	0.003713353	0.000922057	0.000846248	0.002488938	0.001492834	0.000302798	0.001025194	0.001101885	0.000803149	0.00091824	0.001081421	0.001081421	0.001081421	0.000281498	0.000699346	0.00049658	0.000341023	0.000356564	0.014043587
3831503774155	383150	3774155	0.003914114	0.000971908	0.000892	0.002623502	0.001573543	0.000319169	0.001080621	0.001161458	0.00083464	0.000954244	0.001123823	0.001123823	0.001123823	0.000292535	0.000726767	0.000516051	0.000354394	0.000370545	0.016659666
3831603774155	383160	3774155	0.004113283	0.001021364	0.000937389	0.002756998	0.001653613	0.00033541	0.001135608	0.001220559	0.000864578	0.000988472	0.001164134	0.001164134	0.001164134	0.000303028	0.000752836	0.000534561	0.000367106	0.000383836	0.019546567
3831603774155	383600	3774155	0.103361774	0.025665618	0.023555443	0.069279992	0.041553273	0.008428432	0.028536437	0.030671149	0.000680464	0.00077974	0.000916228	0.000916228	0.000916228	0.000238498	0.000592518	0.000420725	0.00028893	0.00030209	0.017217185
3831603774155	383610	3774155	0.083027568	0.02061646	0.018921416	0.055650644	0.033378561	0.006770319	0.022922507	0.024637261	0.000669248	0.000765151	0.000901126	0.000901126	0.000901126	0.00023456	0.000582751	0.00041379	0.000284168	0.000297118	0.015786374
3831620774155	383620	3774155	0.07415241	0.018412681	0.016898828	0.049701918	0.029810589	0.006046612	0.020472226	0.022003682	0.000679428	0.000776791	0.000914834	0.000914834	0.000914834	0.000238135	0.000591616	0.000420085	0.00028849	0.00030163	0.015045517
3831603774155	383630	3774155	0.065773117	0.016332031	0.014989244	0.044085554	0.026441964	0.005363339	0.018158845	0.019517245	0.000691938	0.000791093	0.000931679	0.000931679	0.000931679	0.00024251	0.000602509	0.000427819	0.000293802	0.000307191	0.014370316
3831603774155	383640	3774155	0.058202309	0.014452134	0.013263909	0.039011091	0.023398365	0.004745992	0.016068673	0.017270715	0.000702637	0.000803325	0.000946084	0.000946084	0.000946084	0.000246269	0.000611825	0.000434434	0.000298345	0.000311941	0.013679931
3831603774155	383650	3774155	0.051861147	0.012877569	0.011818802	0.034760819	0.020849105	0.004228915	0.014317986	0.015389064	0.000709194	0.000810821	0.000954913	0.000954913	0.000954913	0.000248567	0.000617534	0.000438488	0.000301129	0.000314852	0.012961765
3831603774155	383660	3774155	0.046647857	0.011583064	0.010630728	0.031266522	0.018753269	0.003803807	0.012878684	0.013842094	0.000715751	0.000818318	0.000963742	0.000963742	0.000963742	0.00025086	0.000623244	0.000442542	0.000303913	0.000317763	0.012295019
3831603774155	383670	3774155	0.04227596	0.010497485	0.009634403	0.028336184	0.016995689	0.00344731	0.011671678	0.012544795	0.000719029	0.000822066	0.000968156	0.000968156	0.000968156	0.00025201	0.000626099	0.00044457	0.000305305	0.000319218	0.011637591
3831603774155	383680	3774155	0.038579725	0.009579678	0.008792056	0.025858719	0.015509736	0.003145908	0.010651209	0.011447989	0.000721359	0.00082473	0.000971293	0.000971293	0.000971293	0.00025283	0.000628127	0.00044601	0.000306294	0.000320253	0.011022612
3831603774155	383690	3774155	0.035406689	0.008791786	0.008068943	0.023731937	0.014234119	0.002887169	0.009775188	0.010506436	0.000720927	0.000824236	0.000970712	0.000970712	0.000970712	0.00025268	0.000627752	0.000445743	0.000306111	0.000320061	0.010428166
3837003774155	383700	3774155	0.032592449	0.008092986	0.007427597	0.021845645	0.013102745	0.002657687	0.008998224	0.00967135	0.000711954	0.000813978	0.00095863	0.00095863	0.00095863	0.00024953	0.000619938	0.000440195	0.000302301	0.000316078	0.009805422
3837103774155	383710	3774155	0.030088043	0.00747112	0.00685686	0.020167024	0.012095929	0.00245347	0.0083068	0.008928203	0.000703068	0.000803818	0.000946665	0.000946665	0.000946665	0.00024642	0.000612201	0.000434701	0.000298528	0.000312132	0.009235565
3837203774155	383720	3774155	0.027810935	0.006905695	0.006337922	0.018640754	0.011180491	0.002267788	0.007678129	0.008252503	0.000692025	0.000791192	0.000931795	0.000931795	0.000931795	0.00024255	0.000602584	0.000427873	0.000293839	0.00030723	0.008693575
3837303774155	383730	3774155	0.025749053	0.006393711	0.005868033	0.017258742	0.010351578	0.002099656	0.007108878	0.007640668	0.000680291	0.000777777	0.000915996	0.000915996	0.000915996	0.00023843	0.000592367	0.000420618	0.000288857	0.00030202	0.008189461
3837403774155	383740	3774155	0.023888064	0.005931612	0.005443927	0.016011382	0.009603427	0.001947905	0.00659509	0.007088446	0.000669161	0.000765052	0.00090101	0.00090101	0.00090101	0.00023453	0.000582676	0.000413737	0.000284131	0.000297079	0.00772512
3837503774155	383750	3774155	0.022191877	0.005510434	0.005057377	0.014874484	0.00892153	0.001809593	0.006126802	0.006585127	0.000657773	0.000752032	0.000885676	0.000885676	0.000885676	0.00023054	0.000572759	0.000406695	0.000279295	0.000292023	0.007290545
3837603774155	383760	3774155	0.020678007	0.005134527	0.004712377	0.013859787	0.008312927	0.001686147	0.005708848	0.006135907	0.000647161	0.000739899	0.000871387	0.000871387	0.000871387	0.00022682	0.000563519	0.000400134	0.000274789	0.000287312	0.006889877
3837703774155	383770	3774155	0.019532222	0.004850019	0.00445126	0.013091805	0.007852301	0.001592717	0.005392516	0.005795912	0.000646557	0.000739209	0.000870574	0.000870574	0.000870574	0.00022661	0.000562993	0.00039976	0.000274533	0.000287044	0.006592481
3837803774155	383780	3774155	0.018649563	0.004630847	0.004250108	0.012500188	0.007497456	0.001520742	0.005148829	0.005533995	0.000653545	0.000747199	0.000879983	0.000879983	0.000879983	0.00022906	0.000569078	0.00040408	0.0002775	0.000290146	0.006366178
3837903774155	383790	3774155	0.017831922	0.00442782	0.004063773	0.01195215	0.00716875	0.001454069	0.004923092	0.005291371	0.000661138	0.000755879	0.000890206	0.000890206	0.000890206	0.00023172	0.000575689	0.000408776	0.000280724	0.000293517	0.006150141
3838003774155	383800	3774155	0.017393777	0.004319024	0.003963923	0.011658476	0.006992608	0.001418341	0.004802128	0.005161358	0.000704966	0.000805988	0.00094922	0.00094922	0.00094922	0.00024708	0.000613853	0.000435874	0.000299334	0.000312975	0.006121497
3838103774155	383810	3774155	0.016653495	0.004135206	0.003795218	0.011162289	0.006695001	0.001357976	0.004597748	0.00494169	0.000761564	0.000870696	0.001025428	0.001025428	0.001025428	0.00026692	0.000663136	0.000470868	0.000323366	0.000338102	0.006114509
3838203774155	383820	3774155	0.015721474	0.003903777	0.003582817	0.010537586	0.006320313	0.001281977	0.004340433	0.004665126	0.000763289	0.000872669	0.001027751	0.001027751	0.001027751	0.00026753	0.000664638	0.000471935	0.000324098	0.000338868	0.00587604
3838303774155	383830	3774155	0.014942845	0.003710437	0.003405372	0.010015697	0.00600729	0.001218485	0.004125467	0.004434078	0.000760356	0.000869315	0.001023801	0.001023801	0.001023801	0.00026649	0.000662084	0.000470121	0.000322853	0.000337566	0.005640074
3838403774155	383840	3774155	0.014217822	0.003530408	0.003240145	0.009529738	0.005715818	0.001159364	0.0039253	0.004218938	0.000756905	0.000865369	0.001019154	0.001019154	0.001019154	0.00026529	0.000659079	0.000467988	0.000321387	0.000336034	0.005416013
3838603774145	383860	3774145	0.013040058	0.003237959	0.00297174	0.008740321	0.005242336	0.001063326	0.003600139	0.003869453	0.000748363	0.000855604	0.001007654	0.001007654	0.001007654	0.00026229	0.000651642	0.000462706	0.000317761	0.000332242	0.004998694
3838703774145	383870	3774155	0.012507835	0.003105803	0.00285045	0.00838359	0.005028372	0.001019927	0.003453202	0.003711524	0.000744136	0.000850771	0.001001961	0.001001961	0.001001961	0.00026081	0.00064796	0.000460093	0.000315966	0.000330365	0.004807332
3838803774145	383880	3774155	0.012006795	0.00298139	0.002736267	0.008047759	0.004826945	0.00097907	0.003314873	0.003562847	0.000739908	0.000845937	0.000996269	0.000996269	0.000996269	0.00025933	0.000644279	0.000457479	0.000314171	0.000328488	0.004626496
3838903774145	383890	3774155	0.011533752	0.00286393	0.002628463	0.007730694	0.004636774	0.000940497	0.003184274	0.003422478	0.000735681	0.000841104	0.000990577	0.000990577	0.000990577	0.00025785	0.00064059	0.000454865	0.000312375	0.000326611	0.00445541
3839003774145	383900	3774155	0.011090963	0.002753981	0.002527555	0.007433907	0.004458764	0.000904391	0.003062027	0.003291087	0.000730763	0.00083548	0.000983955	0.000983955	0.000983955	0.00025612	0.00063616	0.000451824	0.000310287	0.000324428	0.004292951
3839103774145	383910	3774155	0.010671527	0.002649832	0.002431968	0.007152773	0.004290144	0.000870189	0.002946228	0.003166625	0.000726018	0.000830056	0.000977566	0.000977566	0.000977566	0.00025464	0.000632184	0.00044889	0.000308273	0.000322321	0.004138688
3829703774165	382970	3774165	0.001751386	0.000434884	0.000399129	0.001173896	0.000704088	0.000142813	0.000483528	0.000519699	0.000571237	0.000653096	0.000769158	0.000769158	0.000769158	0.000200215	0.000497408	0.000353191	0.000242552	0.000253605	0.002764561
3829803774165	382980	3774165	0.001776332	0.000441079	0.000404814	0.001190617	0.000714117	0.000144847	0.000490415	0.000527102	0.000569253	0.000650827	0.000766486	0.000766486	0.000766486	0.00019951	0.00049568	0.000351964	0.000241709	0.000252724	0.00288138
3829903774165	382990	3774165	0.001802605	0.000447602	0.000410801	0.001208227	0.000724679	0.0014699	0.000497669	0.000534898	0.000567355	0.000648657	0.00076393	0.00076393	0.00076393	0.00019885	0.000494028	0.000350791	0.000240903	0.000251882	0.003010449
3830003774165	383000	3774165	0.001846526	0.000458508	0.000420811	0.001237665	0.000742336	0.000150571	0.000509794	0.00054793	0.000569253	0.000650827	0.000766486	0.000766486	0.000766486	0.00019951	0.00049568	0.000351964	0.000241709	0.000252724	0.003176618
3830103774165	383010	3774165	0.001913534	0.000475147	0.000436081	0.001282579	0.000769275	0.000156035	0.000528294	0.000567814	0.000575637	0.000658127	0.000775082	0.000775082	0.000775082	0.00020175	0.00050124	0.000355912	0.00024442	0.000255559	0.003391878
3830203774165	383020	3774165	0.001984259	0.000492708	0.000452199	0.001329983	0.000797707	0.000161802	0.00054782	0.000588801	0.000582022	0.000665426	0.000783679	0.000783679	0.000783679	0.00020399	0.000506799	0.000359859	0.000247131	0.000258393	0.003630951
3830303774165	383030	3774165	0.002073958	0.000514982	0.000472641	0.001390105	0.000833768	0.000169117	0.000572585	0.000615418	0.000591685	0.000676474	0.00079669	0.00079669	0.00079669	0.00020738	0.000515213	0.000365834	0.000251234	0.000262683	0.003924809
3830403774165	383040	3774165	0.002172016	0.00053933	0.000494988	0.001455831	0.000873189	0.000177113	0.000599657	0.000644515	0.000602124	0.000688409	0.000810747	0.000810747	0.000810747	0.00021104	0.000524303	0.000372288	0.000255667	0.000267318	0.004263531
3830503774165	383050	3774165	0.002279761	0.000566084	0.000519542	0.001528049	0.000916505	0.000185899	0.000629403	0.000676487	0.000613599	0.000701528	0.000826197	0.000826197	0.000826197	0.00021506	0.000534295	0.000379383	0.000260539	0.000272412	0.004658419
3830603774165	383060	3774165	0.002400908	0.000596166	0.00054715	0.001609249	0.000965208	0.000195777	0.00066285	0.000712436	0.000626886	0.000716719	0.000844087	0.000844087	0.000844087	0.00021979	0.000545864	0.000387598	0.00026618	0.000278311	0.005131991
3830703774165	383070	3774165	0.002530281	0.000628291	0.000576634	0.001695964	0.001017218	0.000206327	0.000698568	0.000750825	0.000640863	0.000732698	0.000862907	0.000862907	0.000862907	0.00022418	0.000558035	0.00039624	0.000272115	0.000284516	0.005689251
3830803774165	383080	3774165	0.002679028	0.000665226	0.000610532	0.001795664	0.001077017	0.000218456	0.000739634	0.000794964	0.000658549	0.00075292	0.000886721	0.000886721	0.000886721	0.00023081	0.000573436	0.000407175	0.000279625	0.000292368	0.006392492
3830903774165	383090	3774165	0.00283547	0.000704072	0.000646184	0.001900522	0.00113991	0.000231213	0.000782825	0.000841386	0.000678911	0.000776199	0.000914137	0.000914137	0.000914137	0.00023753	0.000591165	0.000419765	0.000288271	0.000301408	0.007263282
3831003774165	383100	3774165	0.002996026	0.000743939	0.000682774	0.002008138	0.001204456	0.000244305	0.000827152	0.000889029	0.000699876	0.000800168	0.000942366	0.000942366	0.000942366	0.00024530	0.000609421	0.000432727	0.000297173	0.000310715	0.008311197
3831103774165	383110	3774165	0.003144109	0.000780709	0.000716521	0.002107393	0.001263988	0.00025638	0.000868035	0.00093297	0.000715147	0.000817628	0.000962928	0.000962928	0.000962928	0.00025065	0.000622718	0.000442169	0.000303657	0.000317495	0.009454794
3831203774165	383120	3774165	0.003301082	0.000819687	0.000752294	0.002212607	0.001327094	0.00026918	0.000911373	0.00097955	0.000731108	0.000835876	0.00098442	0.00098442	0.00098442	0.00025624	0.000636616	0.000452038	0.000310434	0.000324581	0.010856098
3831303774165	383130	3774165	0.003480082	0.000864134	0.000793087	0.002332585	0.001399055	0.000283776	0.000960792	0.001032665	0.000754489	0.000862607	0.001015902	0.001015902	0.001015902	0.00026443	0.000656976	0.000466494	0.000320362	0.000334961	0.012773423
3831403774165	383140	3774165	0.003671555	0.000911679	0.000836722	0.002460922	0.001476031	0.00029939	0.001013654	0.001089482	0.000782874	0.00089506	0.001054121	0.001054121	0.001054121	0.00027439	0.000681692	0.000484044	0.000332414	0.000347563	0.015342999
3831503774165	383150	3774165	0.003871122	0.000961233	0.000882202	0.002594686	0.00155626	0.000315663	0.001068751	0.001148701	0.000816177	0.000933135	0.001098963	0.001098963	0.001098963	0.00028606	0.00071069	0.000504635	0.000346555	0.000362348	0.018643251
3831603774165	383160	3774165	0.004065249	0.001009436	0.000926442	0.002724802	0.001634302	0.000331493	0.001122346	0.001206305	0.000846028	0.000967265	0.001139158	0.001139158	0.001139158	0.00029652	0.000736684	0.000523092	0.00035923	0.000375601	0.022412848

			ISDrainage / Utilities Trenching	ISDrainage / Utilities Trenching	ISAsphalt Paving	ISAsphalt Paving	SVDemolition	SVSite Grubbing / Prep	SVMass Grading / Excavation	SVMass Grading / Excavation	SVDrainage / Utilities Trenching	SVFoundations / Concrete Pads	SVBuilding / Structure Construction	SVBuilding / Structure Construction	SVAsphalt Paving	SVAsphalt Paving	SVArchitectural Coating	SVArchitectural Coating	SVLandscaping or Other Finishing	SVLandscaping or Other Finishing	MDemolition
Unique Identifier	X (UTM)	Y (UTM)	2027	2028	2027	2028	2027	2027	2027	2028	2028	2028	2028	2029	2028	2029	2028	2029	2028	2029	2027
3838603774145	383860	3774145	0.002656528	0.002656528	0.00306147	0.00306147	0.000352179	0.000140343	0.000456454	0.000456454	0.000235561	9.1371E-05	0.000426993	0.000426993	0.000244457	0.000244457	5.5063E-05	5.5063E-05	0.000186429	0.000186429	0.004123331
3838703774145	383870	3774145	0.002554416	0.002554416	0.002943793	0.002943793	0.00035038	0.000139626	0.000454122	0.000454122	0.000234357	9.09042E-05	0.000423702	0.000423702	0.000243209	0.000243209	5.47817E-05	5.47817E-05	0.000185476	0.000185476	0.004061989
3838803774145	383880	3774145	0.002458044	0.002458044	0.00283273	0.00283273	0.000348788	0.000138991	0.000452059	0.000452059	0.000233293	9.04912E-05	0.000421034	0.000421034	0.000242104	0.000242104	5.45329E-05	5.45329E-05	0.000184634	0.000184634	0.00400056
3838903774145	383890	3774145	0.002366949	0.002366949	0.002727749	0.002727749	0.000347335	0.000138412	0.000450176	0.000450176	0.000232321	9.01142E-05	0.000418544	0.000418544	0.000241095	0.000241095	5.43056E-05	5.43056E-05	0.000183865	0.000183865	0.003939303
3839003774145	383900	3774145	0.002280251	0.002280251	0.002627836	0.002627836	0.00034512	0.00013753	0.000447305	0.000447305	0.000230839	8.95396E-05	0.000413652	0.000413652	0.000239558	0.000239558	5.39594E-05	5.39594E-05	0.000182692	0.000182692	0.003878392
3839103774145	383910	3774145	0.00219795	0.00219795	0.00253299	0.00253299	0.000342629	0.000136537	0.000444076	0.000444076	0.000229173	8.88932E-05	0.000408316	0.000408316	0.000237828	0.000237828	5.35699E-05	5.35699E-05	0.000181373	0.000181373	0.003817567
3829703774155	382970	3774155	0.001446785	0.001446785	0.001667322	0.001667322	0.000284774	0.000113482	0.000369092	0.000369092	0.000190476	7.38832E-05	0.000353085	0.000353085	0.00019767	0.00019767	4.45243E-05	4.45243E-05	0.000150748	0.000150748	0.000723429
3829803774155	382980	3774155	0.001506728	0.001506728	0.001736403	0.001736403	0.000282906	0.000112737	0.00036667	0.00036667	0.000189226	7.33984E-05	0.000351128	0.000351128	0.000196373	0.000196373	4.42322E-05	4.42322E-05	0.000149759	0.000149759	0.000728088
3829903774155	382990	3774155	0.001573013	0.001573013	0.001812792	0.001812792	0.000281176	0.000112048	0.000364428	0.000364428	0.000188069	7.29496E-05	0.00034935	0.00034935	0.000195172	0.000195172	4.39617E-05	4.39617E-05	0.000148843	0.000148843	0.000733265
3830003774155	383000	3774155	0.001659988	0.001659988	0.001913025	0.001913025	0.000281107	0.00011202	0.000364338	0.000364338	0.000188023	7.29316E-05	0.00034935	0.00034935	0.000195124	0.000195124	4.39509E-05	4.39509E-05	0.000148806	0.000148806	0.000745085
3830103774155	383010	3774155	0.001774182	0.001774182	0.002044625	0.002044625	0.000282975	0.000112765	0.00036676	0.00036676	0.000189273	7.34164E-05	0.000351395	0.000351395	0.000196421	0.000196421	4.4243E-05	4.4243E-05	0.000149795	0.000149795	0.000765187
3830203774155	383020	3774155	0.001901289	0.001901289	0.002191108	0.002191108	0.000284913	0.000113537	0.000369271	0.000369271	0.000190569	7.39191E-05	0.000353352	0.000353352	0.000197766	0.000197766	4.4546E-05	4.4546E-05	0.000150821	0.000150821	0.000786152
3830303774155	383030	3774155	0.002056169	0.002056169	0.002369597	0.002369597	0.000287958	0.000114751	0.000373218	0.000373218	0.000192605	7.47091E-05	0.000356554	0.000356554	0.00019988	0.00019988	4.50221E-05	4.50221E-05	0.000152433	0.000152433	0.000812553
3830403774155	383040	3774155	0.002234194	0.002234194	0.002574758	0.002574758	0.00029128	0.000116074	0.000377523	0.000377523	0.000194827	7.55709E-05	0.000359933	0.000359933	0.000202185	0.000202185	4.55414E-05	4.55414E-05	0.000154191	0.000154191	0.000841024
3830503774155	383050	3774155	0.002441658	0.002441658	0.002813847	0.002813847	0.000295017	0.000117563	0.000382367	0.000382367	0.000197327	7.65405E-05	0.000363669	0.000363669	0.000204779	0.000204779	4.61257E-05	4.61257E-05	0.000156169	0.000156169	0.000872084
3830603774155	383060	3774155	0.002689392	0.002689392	0.003099344	0.003099344	0.000299307	0.000119273	0.000387928	0.000387928	0.000200197	7.76537E-05	0.000368116	0.000368116	0.000207758	0.000207758	4.67965E-05	4.67965E-05	0.000158441	0.000158441	0.000906681
3830703774155	383070	3774155	0.002981055	0.002981055	0.003435465	0.003435465	0.000303944	0.000121121	0.000393937	0.000393937	0.000203298	7.88566E-05	0.00037274	0.00037274	0.00021076	0.00021076	4.75215E-05	4.75215E-05	0.000160895	0.000160895	0.000943521
3830803774155	383080	3774155	0.003337428	0.003337428	0.003846161	0.003846161	0.000309411	0.0001233	0.000401023	0.000401023	0.000206955	8.0275E-05	0.000378255	0.000378255	0.000214771	0.000214771	4.83763E-05	4.83763E-05	0.000163789	0.000163789	0.000984589
3830903774155	383090	3774155	0.003770315	0.003770315	0.004345035	0.004345035	0.000315639	0.000125782	0.000409096	0.000409096	0.000211121	8.18909E-05	0.000384302	0.000384302	0.000219094	0.000219094	4.93501E-05	4.93501E-05	0.000167086	0.000167086	0.001029194
3831003774155	383100	3774155	0.00428342	0.00428342	0.004936354	0.004936354	0.000321868	0.000128264	0.000417168	0.000417168	0.000215287	8.35069E-05	0.00039035	0.00039035	0.000223417	0.000223417	5.03239E-05	5.03239E-05	0.000170383	0.000170383	0.001074834
3831103774155	383110	3774155	0.004837768	0.004837768	0.005575203	0.005575203	0.000326228	0.000130001	0.000422819	0.000422819	0.000218203	8.4638E-05	0.000394352	0.000394352	0.000226444	0.000226444	5.10055E-05	5.10055E-05	0.000172691	0.000172691	0.001114694
3831203774155	383120	3774155	0.005503485	0.005503485	0.006342397	0.006342397	0.000330864	0.000131849	0.000428828	0.000428828	0.000221304	8.5841E-05	0.000398532	0.000398532	0.000229662	0.000229662	5.17305E-05	5.17305E-05	0.000175146	0.000175146	0.001158091
3831303774155	383130	3774155	0.006389303	0.006389303	0.007363243	0.007363243	0.000337992	0.000134689	0.000438067	0.000438067	0.000226072	8.76903E-05	0.000405203	0.000405203	0.00023461	0.00023461	5.28449E-05	5.28449E-05	0.000178919	0.000178919	0.001211065
3831403774155	383140	3774155	0.00753452	0.00753452	0.00868328	0.00868328	0.000347196	0.000138357	0.000449996	0.000449996	0.000232228	9.00782E-05	0.000414097	0.000414097	0.000240999	0.000240999	5.4284E-05	5.4284E-05	0.000183791	0.000183791	0.001270682
3831503774155	383150	3774155	0.008938072	0.008938072	0.010300527	0.010300527	0.000357162	0.000142328	0.000462912	0.000462912	0.000238894	9.26637E-05	0.000424147	0.000424147	0.000247916	0.000247916	5.58421E-05	5.58421E-05	0.000189066	0.000189066	0.001328918
3831603774155	383160	3774155	0.010486922	0.010486922	0.012085473	0.012085473	0.000366989	0.000146244	0.000475649	0.000475649	0.000245466	9.52133E-05	0.00043224	0.00043224	0.000254737	0.000254737	5.73785E-05	5.73785E-05	0.000194268	0.000194268	0.001384308
3831603774155	383600	3774155	0.009237187	0.009237187	0.010645237	0.010645237	0.000294186	0.000117233	0.00038129	0.00038129	0.000196771	7.6325E-05	0.000353263	0.000353263	0.00020203	0.00020203	4.59959E-05	4.59959E-05	0.00015573	0.00015573	0.003458311
3831603774155	383610	3774155	0.008469543	0.008469543	0.009760579	0.009760579	0.000290449	0.000115743	0.000376447	0.000376447	0.000194272	7.53555E-05	0.000349705	0.000349705	0.00020161	0.00020161	4.54116E-05	4.54116E-05	0.000153752	0.000153752	0.003428114
3831603774155	383620	3774155	0.008072065	0.008072065	0.009302513	0.009302513	0.000294255	0.00011726	0.00038138	0.00038138	0.000196818	7.6343E-05	0.000353263	0.000353263	0.00020425	0.00020425	4.60067E-05	4.60067E-05	0.000155766	0.000155766	0.003543294
3831603774155	383630	3774155	0.007709814	0.007709814	0.008885042	0.008885042	0.000298961	0.000119135	0.000387479	0.000387479	0.000199965	7.75639E-05	0.000357354	0.000357354	0.00020757	0.00020757	4.67424E-05	4.67424E-05	0.000158258	0.000158258	0.003672018
3831603774155	383640	3774155	0.007339415	0.007339415	0.008458183	0.008458183	0.000303044	0.000120762	0.000392771	0.000392771	0.000202696	7.86232E-05	0.000360912	0.000360912	0.00021052	0.00021052	4.73808E-05	4.73808E-05	0.000160419	0.000160419	0.003783488
3831603774155	383650	3774155	0.006954112	0.006954112	0.008014147	0.008014147	0.000305743	0.000121838	0.000396269	0.000396269	0.00020451	7.93234E-05	0.000363224	0.000363224	0.00021225	0.00021225	4.78028E-05	4.78028E-05	0.000161848	0.000161848	0.003859325
3831603774155	383660	3774155	0.006596397	0.006596397	0.007601904	0.007601904	0.000308511	0.000122941	0.000399857	0.000399857	0.000206353	8.00416E-05	0.000365536	0.000365536	0.00021414	0.00021414	4.82356E-05	4.82356E-05	0.000163313	0.000163313	0.003931538
3831603774155	383670	3774155	0.00624368	0.00624368	0.007195422	0.007195422	0.000310103	0.000123575	0.00040192	0.00040192	0.000207418	8.04546E-05	0.00036687	0.00036687	0.00021525	0.00021525	4.84845E-05	4.84845E-05	0.000164156	0.000164156	0.00397321
3831603774155	383680	3774155	0.005913738	0.005913738	0.006815186	0.006815186	0.000311487	0.000124127	0.000403714	0.000403714	0.000208343	8.08137E-05	0.000368027	0.000368027	0.00021612	0.00021612	4.87009E-05	4.87009E-05	0.000164888	0.000164888	0.004003234
3831603774155	383690	3774155	0.005594812	0.005594812	0.006447645	0.006447645	0.000311764	0.000124237	0.000404073	0.000404073	0.000208528	8.08855E-05	0.000368205	0.000368205	0.00021604	0.00021604	4.87442E-05	4.87442E-05	0.000165035	0.000165035	0.004006685
3837003774155	383700	3774155	0.005260704	0.005260704	0.006062607	0.006062607	0.000308788	0.000123051	0.000400216	0.000400216	0.000206538	8.01134E-05	0.000365358	0.000365358	0.00021433	0.00021433	4.82789E-05	4.82789E-05	0.00016346	0.00016346	0.003939476
3837103774155	383710	3774155	0.00495497	0.00495497	0.00571027	0.00571027	0.000305812	0.000121866	0.000396359	0.000396359	0.000204548	7.93414E-05	0.000362601	0.000362601	0.00021227	0.00021227	4.78136E-05	4.78136E-05	0.000161884	0.000161884	0.003868643
3837203774155	383720	3774155	0.004664187	0.004664187	0.005375162	0.005375162	0.000302075	0.000120376	0.000391515	0.000391515	0.000202048	7.83718E-05	0.000359133	0.000359133	0.00020979	0.00020979	4.72294E-05	4.72294E-05	0.000159906	0.000159906	0.003776499
3837303774155	383730	3774155	0.004393725	0.004393725	0.005063473	0.005063473	0.000298131	0.000118804	0.000386403	0.000386403	0.00019941	7.73484E-05	0.000355486	0.000355486	0.00020641	0.00020641	4.66126E-05	4.66126E-05	0.000157818	0.000157818	0.003677626
3837403774155	383740	3774155	0.004144602	0.004144602	0.004776375	0.004776375	0.000294325	0.000117288	0.00038147	0.00038147	0.000196864	7.63609E-05	0.000352018	0.000352018	0.00020299	0.00020299	4.60175E-05	4.60175E-05	0.000155803	0.000155803	0.003579875
3837503774155	383750	3774155	0.003911448	0.003911448	0.004507681	0.004507681	0.000290449	0.000115743	0.000376447	0.000376447	0.000194272	7.53555E-05	0.000348371	0.000348371	0.00020169	0.00020169	4.54116E-05	4.54116E-05	0.000153752	0.000153752	0.003478241
3837603774155	383760	3774155	0.003696485	0.003696485	0.004259951	0.004259951	0.00028685	0.000114309	0.000371783	0.000371783	0.000191865	7.44218E-05	0.000344903	0.000344903	0.00019911	0.00019911	4.48489E-05	4.48489E-05	0.000151847	0.000151847	0.00338256
3837703774155	383770	3774155	0.00353693	0.00353693	0.004076074	0.004076074	0.00028698	0.000114364	0.000371962	0.000371962	0.000191957	7.44577E-05	0.000344992	0.000344992	0.00019927	0.00019927	4.48706E-05	4.48706E-05	0.00015192	0.00015192	0.003370223
3837803774155	383780	3774155	0.003415516	0.003415516	0.003936153	0.003936153	0.000290172	0.000115633	0.000376088	0.000376088	0.000194087	7.52837E-05	0.000347927	0.000347927	0.00020141	0.00020141	4.53683E-05	4.53683E-05	0.000153605	0.000153605	0.003421385
3837903774155	383790	3774155	0.00329961	0.00329961	0.003802579	0.003802579	0.00029363	0.000117012	0.000380573	0.000380573	0.000196401	7.61814E-05	0.000351039	0.000351039	0.00020381	0.00020381	4.59093E-05	4.59093E-05	0.000155437	0.000155437	0.003473927
3838003774155	383800	3774155	0.003284242	0.003284242	0.003784869	0.003784869	0.00031169	0.00012421	0.000403983	0.000403983	0.000208482	8.08675E-05	0.000367938	0.000367938	0.00021635	0.00021635	4.87333E-05	4.87333E-05	0.000164998	0.000164998	0.003796343
3838103774155	383810	3774155	0.003280493	0.003280493	0.003780548	0.003780548	0.000335432	0.000133669	0.000434748	0.000434748	0.000224359	8.7026E-05	0.000391595	0.000391595	0.00023283	0.00023283	5.24446E-05	5.24446E-05	0.000177564	0.000177564	0.004149818
3838203774155	383820	3774155	0.003152552	0.003152552	0.003633105	0.003633105	0.000345535	0.000137695	0.000447844	0.000447844	0.000231117	8.96473E-05	0.00040876	0.00040876	0.00023946	0.00023946	5.40243E-05	5.40243E-05	0.000182912	0.000182912	0.004103315
3838303774155	383830	3774155	0.003025954	0.003025954	0.003487209	0.003487209	0.000347681	0.00013855	0.000450624	0.000450624	0.000232552	9.02039E-05	0.000416498	0.000416498	0.00024133	0.00024133	5.43597E-05	5.43597E-05	0.000184048	0.000184048	0.004047063
3838403774155	383840	3774155	0.002905744	0.002905744	0.003348674	0.003348674	0.000350034	0.000139488	0.000453674	0.000453674	0.000234126	9.08144E-05	0.000426281	0.000426281	0.00024296	0.00024296	5.47276E-05	5.47276E-05	0.000185293	0.000185293	0.003988912
3838603774155	383860	3774155	0.002681847	0.002681847	0.003090649	0.003090649	0.000347196	0.000138357	0.000449996	0.000449996	0.000232228	9.00782E-05	0.000422101	0.000422101	0.00024099	0.00024099	5.4284E-05	5.4284E-05	0.000183791	0.000183791	0.003880549
3838703774155	383870	3774155	0.00257918	0.00257918	0.002972332	0.002972332	0.000345328	0.000137612	0.000447574	0.000447574	0.000230978	8.95935E-05	0.000418633	0.000418633	0.00023902	0.00023902	5.39919E-05	5.39919E-05	0.000182802	0.000182802	0.003826453
3838803774155	383880	3774155	0.00248216	0.00248216	0.002860523	0.002860523	0.000343736	0.000136978	0.000445511	0.000445511	0.000229914	8.91805E-05	0.000415342	0.000415342	0.00023859	0.00023859	5.3743E-05	5.3743E-05	0.00018196	0.00018196	0.003772272
3838903774155	383890	3774155	0.00239037	0.00239037	0.002754741	0.002754741	0.000342214	0.000136371	0.000443538	0.000443538	0.000228895	8.87855E-05	0.000412496	0.000412496	0.00023754	0.00023754	5.3505E-05	5.3505E-05	0.000181154	0.000181154	0.003718004
3839003774155	383900	3774155	0.00230321	0.00230321	0.00265294	0.00265294	0.000340068	0.000135517	0.000440758	0.000440758	0.00022746	8.82289E-05	0.000408138	0.000408138	0.00023605	0.00023605	5.31695E-05	5.31695E-05	0.000180018	0.000180018	0.003663995
3839103774155	383910	3774155	0.002220446	0.002220446	0.002558915	0.002558915	0.000337923	0.000134662	0.000437977	0.000437977	0.00022625	8.76723E-05	0.000403068	0.000403068	0.00023456	0.00023456	5.28341E-05	5.28341E-05	0.000178882	0.000178882	0.003609899
3829703774165	382970	3774165	0.001483214	0.001483214	0.001709304	0.001709304	0.000281729	0.000112269	0.000365145	0.000365145	0.000188439	7.30932E-05	0.000349083	0.000349083	0.000195556	0.000195556	4.40483E-05	4.40483E-05	0.000149136	0.000149136	0.000718512
3829803774165	382980	3774165	0.001545888	0.001545888	0.001781532	0.001781532	0.000279861	0.000111524	0.000362724	0.000362724	0.00018719	7.26084E-05	0.000347215	0.000347215	0.00019459	0.00019459	4.37561E-05	4.37561E-05	0.000148147	0.000148147	0.000722912
3829903774165	382990	3774165	0.001615135	0.001615135	0.001861335	0.001861335	0.000278131	0.000110835	0.000360481	0.000360481	0.000186032	7.21596E-05	0.000345347	0.000345347	0.00019305	0.00019305	4.34856E-05	4.34856E-05	0.000147231	0.000147231	0.000727743
3830003774165	383000	3774165	0.001704286	0.001704286	0.001964075	0.001964075	0.000277785	0.000110697	0.000360033	0.000360033	0.00018581	7.20698E-05	0.000345081	0.000345081	0.00019281	0.00019281	4.34315E-05	4.34315E-05	0.000147048	0.000147048	0.000738355
3830103774165	383010	3774165	0.001819775	0.001819775	0.002097169	0.002097169	0.000279238	0.000111276	0.000361916	0.000361916	0.000186773	7.24468E-05	0.000346681	0.000346681	0.00019382	0.00019382	4.36587E-05	4.36587E-05	0.000147817	0.000147817	0.000756387
3830203774165	383020	3774165	0.00194804	0.00194804	0.002244985	0.002244985	0.000280622	0.000111827	0.00036371	0.00036371	0.000187699	7.28059E-05	0.000348104	0.000348104	0.00019478	0.00019478	4.38751E-05	4.38751E-05	0.00014855	0.00014855	0.000774936
3830303774165	383030	3774165	0.002105698	0.002105698	0.002426675	0.002426675	0.000283252	0.000112875	0.000367119	0.000367119	0.000189458	7.34882E-05	0.000350862	0.000350862	0.00019613	0.00019613	4.42863E-05	4.42863E-05	0.000149942	0.000149942	0.000799266
3830403774165	383040	3774165	0.002287425	0.002287425	0.002636104	0.002636104	0.000286228	0.000114061	0.000370976	0.000370976	0.000191448	7.42602E-05	0.000353797	0.000353797	0.00019867	0.00019867	4.47516E-05	4.47516E-05	0.000151517	0.000151517	0.000825581
3830503774165	383050	3774165	0.002499287	0.002499287	0.00288026	0.00288026	0.00028948	0.000115357	0.00037591	0.00037591	0.00019362	7.51041E-05	0.000357176	0.000357176	0.00020036	0.00020036	4.52601E-05	4.52601E-05	0.000153239	0.000153239	0.000854311
3830603774165	383060	3774165	0.002753363	0.002753363	0.003173066	0.003173066	0.000293356	0.000116902	0.000380214	0.000380214	0.000196216	7.61096E-05	0.000361089	0.000361089	0.00020326	0.00020326	4.5866E-05	4.5866E-05	0.00015529	0.00015529	0.000886665
3830703774165	383070	3774165	0.003052338	0.003052338	0.003517615	0.003517615	0.000297508	0.000118556	0.000385596	0.000385596	0.000198993	7.71868E-05	0.00036527	0.00036527	0.00020609	0.00020609	4.65152E-05	4.65152E-05	0.000157488	0.000157488	0.000920916
3830803774165	383080	3774165	0.003429634	0.003429634	0.003952422	0.003952422	0.000302975	0.000120735	0.000392682	0.000392682	0.00020265	7.86053E-05	0.000370695	0.000370695	0.00021030	0.00021030	4.737E-05	4.737E-05	0.000160382	0.000160382	0.00096138
3830903774165	383090	3774165	0.003896821	0.003896821	0.004490824	0.004490824	0.000309273	0.000123244	0.000400844	0.000400844	0.000206862	8.02391E-05	0.00037692	0.00037692	0.00021467	0.00021467	4.83546E-05	4.83546E-05	0.000163716	0.000163716	0.001006071
3831003774165	383100	3774165	0.004459038	0.004459038	0.005138741	0.005138741	0.000315778	0.000125837	0.000409275	0.000409275	0.00021213	8.19269E-05	0.000383235	0.000383235	0.00021919	0.00021919	4.93717E-05	4.93717E-05	0.00016716	0.00016716	0.001051971
3831103774165	383110	3774165	0.005072588	0.005072588	0.005845817	0.005845817	0.000320207	0.000127602	0.000415015	0.000415015	0.000214176	8.3076E-05	0.000387326	0.000387326	0.00022265	0.00022265	5.00642E-05	5.00642E-05	0.000169504	0.000169504	0.001091226
3831203774165	383120	3774165	0.005824402	0.005824402	0.006712231	0.006712231	0.000324913	0.000129477	0.000421115	0.000421115	0.000217323	8.42969E-05	0.000391595	0.000391595	0.00022531	0.00022531	5.08E-05	5.08E-05	0.000171995	0.000171995	0.001134192
3831303774165	383130	3774165	0.006853065	0.006853065	0.007897697	0.007897697	0.00033248	0.0001324	0.000430622	0.000430622	0.00022223	8.62001E-05	0.000398444	0.000398444	0.00023023	0.00023023	5.19469E-05	5.19469E-05	0.000175878	0.000175878	0.001187425
3831403774165	383140	3774165	0.008231667	0.008231667	0.009486443	0.009486443	0.000341798	0.000136206	0.000443	0.000443	0.000228618	8.86778E-05	0.000407782	0.000407782	0.00023725	0.00023725	5.344E-05	5.344E-05	0.000180934	0.000180934	0.001247473
3831503774165	383150	3774165	0.010002285	0.010002285	0.011526961	0.011526961	0.000352387	0.000140425	0.000456723	0.000456723	0.0002357	9.14248E-05	0.000418366	0.000418366	0.00024602	0.00024602	5.50955E-05	5.50955E-05	0.000186539	0.000186539	0.001308212
3831603774165	383160	3774165	0.01202471	0.01202471	0.01385767	0.01385767	0.00036166	0.000144121	0.000468742	0.000468742	0.000241902	9.38308E-05	0.000426014	0.000426014	0.00025103	0.00025103	5.65454E-05	5.65454E-05	0.000191448	0.000191448	0.001359547

			MSite Grubbing / Prep	MMass Grading / Excavation	MMass Grading / Excavation	MDrainage / Utilities Trenching	MFoundations / Concrete Pads	MBuilding / Structure Construction	MAsphalt Paving	MLandscaping or Other Finishing	MWaterside Construction (Piles)	RSSWRestriping South Valley	RSSWRestriping Silver Lake Boulevard	RSSWDemolition	RSSWPlacing Base	RSSWForm	Child Risk				
Unique Identifier	X (UTM)	Y (UTM)	2027	2027	2028	2028	2028	2028	2028	2028	2028	2029	2029	2029	2029	2029	3rd Trimester	0<2	2<16	Total	per million
3838603774145	383860	3774145	0.003812463	0.00634156	0.00634156	0.00304997	0.001445198	0.003920853	0.0254942	0.001750797	0.001881769	0.000157344	0.001008177	0.003131937	0.000284797	0.000619431	2.23169E-07	4.96845E-06	5.226E-07	5.71422E-06	5.71422197
3838703774145	383870	3774145	0.003755745	0.006247217	0.006247217	0.003004596	0.001423698	0.003862522	0.002511492	0.001724751	0.001853774	0.000156812	0.000990045	0.003074722	0.000279594	0.000608115	2.15158E-07	4.79079E-06	5.1134E-07	5.51729E-06	5.51728784
3838803774145	383880	3774145	0.003698947	0.006152741	0.006152741	0.002959158	0.001402168	0.00380411	0.002473511	0.001698668	0.001825739	0.000156252	0.000971883	0.003017781	0.000274417	0.000596853	2.07541E-07	4.6221E-06	5.0048E-07	5.33013E-06	5.33012667
3838903774145	383890	3774145	0.003642309	0.00605853	0.00605853	0.002913847	0.001380698	0.003745862	0.002435637	0.001672658	0.001797783	0.00015572	0.000953869	0.002961114	0.000269264	0.000585646	2.00293E-07	4.46196E-06	4.8999E-07	5.15225E-06	5.15224996
3839003774145	383900	3774145	0.00358599	0.005964851	0.005964851	0.002868792	0.001359349	0.003687941	0.002397976	0.001646794	0.001769985	0.00015513	0.000936035	0.002905361	0.000264194	0.000574619	1.93196E-07	4.30839E-06	4.797E-07	4.98129E-06	4.98128579
3839103774145	383910	3774145	0.003529751	0.005871304	0.005871304	0.002823801	0.00133803	0.003630103	0.002360369	0.001620968	0.001742227	0.00015451	0.000918349	0.002849974	0.000259157	0.000563665	1.86341E-07	4.16123E-06	4.697E-07	4.81727E-06	4.81727095
3829703774155	382970	3774155	0.000668888	0.001112613	0.001112613	0.000535111	0.000253557	0.000687905	0.00044729	0.000307174	0.000330152	0.000134883	0.000195198	0.000607614	5.52523E-05	0.000120173	1.10769E-07	3.18406E-06	2.815E-07	3.57633E-06	3.57633146
3829803774155	382980	3774155	0.000673196	0.001119778	0.001119778	0.000538557	0.00025519	0.000692335	0.000450171	0.000309152	0.000332278	0.000133761	0.000195734	0.000609442	5.54185E-05	0.000120535	1.15255E-07	3.32638E-06	2.8983E-07	3.73147E-06	3.73146926
3829903774155	382990	3774155	0.000677982	0.001127739	0.001127739	0.000542386	0.000257004	0.000697257	0.000453371	0.00031135	0.000334641	0.000132699	0.000196389	0.000611636	5.5618E-05	0.000120969	1.2016E-07	3.48259E-06	2.9907E-07	3.90182E-06	3.90182312
3830003774155	383000	3774155	0.000688911	0.001145918	0.001145918	0.000551129	0.000261147	0.000708497	0.000460679	0.000316369	0.000340035	0.000132374	0.000198741	0.000619039	5.62912E-05	0.000122433	1.26574E-07	3.68643E-06	3.1184E-07	4.12484E-06	4.12484168
3830103774155	383010	3774155	0.000707498	0.001176835	0.001176835	0.000565998	0.000268193	0.000727612	0.000473109	0.000324904	0.000349209	0.000132994	0.000203207	0.000633114	5.75711E-05	0.000125217	1.35025E-07	3.95517E-06	3.2928E-07	4.41948E-06	4.41948023
3830203774155	383020	3774155	0.000726882	0.001209079	0.001209079	0.000581506	0.000275541	0.000747548	0.000486071	0.000333806	0.000358777	0.000133614	0.000207852	0.000647738	5.89009E-05	0.000128109	1.44417E-07	4.2557E-06	3.4866E-07	4.74877E-06	4.74877219
3830303774155	383030	3774155	0.000751293	0.001249682	0.001249682	0.000601034	0.000284794	0.000772652	0.000502394	0.000345016	0.000370826	0.000134735	0.000213837	0.000666566	6.0613E-05	0.000131833	1.55837E-07	4.62302E-06	3.7251E-07	5.15137E-06	5.1513665
3830403774155	383040	3774155	0.000777617	0.00129347	0.00129347	0.000622094	0.000294773	0.000799725	0.000519998	0.000357105	0.000383819	0.000136004	0.000220298	0.000686856	6.24581E-05	0.000135846	1.68916E-07	5.04696E-06	3.9991E-07	5.61578E-06	5.61578429
3830503774155	383050	3774155	0.000806335	0.001341239	0.001341239	0.000645068	0.000305659	0.0008292 6	0.000539202	0.000370293	0.000397994	0.000137451	0.000227354	0.000709066	6.44777E-05	0.000140238	1.84112E-07	5.54371E-06	4.3186E-07	6.15967E-06	6.15967497
3830603774155	383060	3774155	0.000838324	0.001394448	0.001394448	0.000670659	0.000317785	0.000862158	0.000560593	0.000384983	0.000413783	0.000139222	0.000235274	0.000733926	6.67383E-05	0.000145155	2.0219E-07	6.14012E-06	4.7005E-07	6.81236E-06	6.81235512
3830703774155	383070	3774155	0.000872386	0.001451107	0.001451107	0.000697909	0.000330697	0.000897189	0.000583371	0.000400626	0.000430596	0.00014114	0.0002437	0.000760432	6.91485E-05	0.000150397	2.23428E-07	6.84805E-06	5.1506E-07	7.58654E-06	7.58653589
3830803774155	383080	3774155	0.000910358	0.001514268	0.001514268	0.000728286	0.000345091	0.00093624	0.000608763	0.000418064	0.000449338	0.000143501	0.000253258	0.00079041	7.18746E-05	0.000156326	2.49366E-07	7.72271E-06	5.7035E-07	8.54242E-06	8.54242391
3830903774155	383090	3774155	0.0009516	0.001582869	0.001582869	0.00076128	0.000360725	0.000978654	0.000636341	0.000437003	0.000469694	0.000146217	0.000263708	0.000823222	7.48583E-05	0.000162816	2.81115E-07	8.80755E-06	6.3824E-07	9.72691E-06	9.72690976
3831003774155	383100	3774155	0.000993799	0.001653062	0.001653062	0.00079504	0.000376722	0.001022054	0.0006645 6	0.000456383	0.000490523	0.000148991	0.000274457	0.000856857	7.79167E-05	0.000169468	3.1947E-07	1.0135E-05	7.199E-07	1.11744E-05	11.1744152
3831103774155	383110	3774155	0.001030654	0.001714365	0.001714365	0.000824523	0.000390692	0.001059956	0.000689205	0.000473307	0.000508714	0.00015085	0.000283538	0.000885373	8.05098E-05	0.000175108	3.62266E-07	1.16355E-05	8.0975E-07	1.28075E-05	12.8075164
3831203774155	383120	3774155	0.001070779	0.001781109	0.001781109	0.000856624	0.000405903	0.001101222	0.000716038	0.000491734	0.000528519	0.000152887	0.000293095	0.000915534	8.32525E-05	0.000181073	4.15912E-07	1.35429E-05	9.2157E-07	1.48804E-05	14.8804251
3831303774155	383130	3774155	0.001119759	0.001862581	0.001862581	0.000895808	0.00042447	0.001151595	0.000748791	0.000514227	0.000552695	0.000156281	0.000305005	0.000953099	8.66684E-05	0.000188503	4.92065E-07	1.62944E-05	1.079E-06	1.78654E-05	17.8654134
3831403774155	383140	3774155	0.001174882	0.00195427	0.00195427	0.000939906	0.000445365	0.001208284	0.000785652	0.000539541	0.000579902	0.000160826	0.000318433	0.000995325	9.05081E-05	0.000196854	6.01871E-07	2.03317E-05	1.3008E-06	2.22343E-05	22.2343459
3831503774155	383150	3774155	0.001228728	0.002043837	0.002043837	0.000982982	0.000465776	0.001263661	0.000821659	0.000564269	0.00060648	0.000165726	0.000335672	0.001048061	9.53036E-05	0.000207284	7.65762E-07	2.64821E-05	1.6183E-06	2.88662E-05	28.8662289
3831603774155	383160	3774155	0.001279942	0.002129024	0.002129024	0.001023953	0.00048519	0.001316331	0.000855906	0.000587788	0.000631758	0.000169356	0.000344961	0.001079777	9.81876E-05	0.000213557	1.0053E-06	3.56513E-05	2.0598E-06	3.87164E-05	38.7163941
3831703774155	383600	3774155	0.003197581	0.005318779	0.005318779	0.002558064	0.001212113	0.003288489	0.002138244	0.001468425	0.001578273	0.000131902	0.00081545	0.002591135	0.00023562	0.000512472	1.27265E-06	2.78258E-05	9.0856E-07	3.0007E-05	30.0069758
3831803774155	383610	3774155	0.00316966	0.005272337	0.005272337	0.002535728	0.00120153	0.003259775	0.002119573	0.001455603	0.001564492	0.000130367	0.00081414	0.002584371	0.00023500 5	0.000511134	1.04372E-06	2.28769E-05	8.5656E-07	2.47772E-05	24.7772092
3831903774155	383620	3774155	0.003276156	0.005449479	0.005449479	0.002620925	0.001241899	0.003369298	0.002190788	0.001504509	0.001617056	0.000131843	0.000847546	0.002688199	0.00024444 7	0.000531669	9.43231E-07	2.07033E-05	8.3864E-07	2.24852E-05	22.485208
3832003774155	383630	3774155	0.003395176	0.005647454	0.005647454	0.002716141	0.001287016	0.003491702	0.002270377	0.001559167	0.001675802	0.000133673	0.000884198	0.002801899	0.00025478 6	0.000554156	8.4848E-07	1.86534E-05	8.2396E-07	2.03258E-05	20.3258319
3832103774155	383640	3774155	0.003498241	0.005818891	0.005818891	0.002798593	0.001326085	0.003597698	0.002339298	0.001606497	0.001726674	0.000135237	0.000916711	0.002901614	0.00026385 3	0.000573878	7.62449E-07	1.67905E-05	8.0752E-07	1.83605E-05	18.3605225
3832203774155	383650	3774155	0.003568361	0.005935526	0.005935526	0.002854689	0.001352666	0.003669811	0.002386187	0.001638698	0.001761284	0.00013627	0.000940203	0.002972082	0.00027026 1	0.000587815	6.89591E-07	1.52108E-05	7.8758E-07	1.6688E-05	16.6880061
3832303774155	383660	3774155	0.00363513	0.006046588	0.006046588	0.002908104	0.001377976	0.003738478	0.002430836	0.001669361	0.00179424	0.000137392	0.000962147	0.003037431	0.00027620 3	0.00060074	6.29241E-07	1.39008E-05	7.6914E-07	1.52992E-05	15.2992178
3832403774155	383670	3774155	0.00367366	0.006110678	0.006110678	0.002938928	0.001392582	0.003778103	0.002456601	0.001687055	0.001813258	0.000138011	0.000976021	0.003076915	0.00027979 4	0.000608549	5.77975E-07	1.27863E-05	7.4883E-07	1.41131E-05	14.1130534
3832503774155	383680	3774155	0.00370142	0.006156854	0.006156854	0.002961136	0.001403105	0.003806653	0.002475165	0.001699803	0.00182696	0.000138543	0.000986353	0.003105432	0.00028238 7	0.000614189	5.34212E-07	1.18335E-05	7.2916E-07	1.30968E-05	13.0968262
3832603774155	383690	3774155	0.003704611	0.006162162	0.006162162	0.002963689	0.001404315	0.003809935	0.002477299	0.001701269	0.001828535	0.000138661	0.0009893	0.003110915	0.00028288 6	0.000615273	4.96124E-07	1.10029E-05	7.083E-07	1.22073E-05	12.207285
3837003774155	383700	3774155	0.003642469	0.006058796	0.006058796	0.002913975	0.001380758	0.003746026	0.002435744	0.001672731	0.001797862	0.000137451	0.000973669	0.003058727	0.00027814	0.000604952	4.61499E-07	1.02462E-05	6.8136E-07	1.13891E-05	11.3890691
3837103774155	383710	3774155	0.003576976	0.005949857	0.005949857	0.002861581	0.001355932	0.003678671	0.002391948	0.001642655	0.001765536	0.00013627	0.000956638	0.0030027	0.000273045	0.000593871	4.30469E-07	9.56733E-06	6.5601E-07	1.06538E-05	10.6538144
3837203774155	383720	3774155	0.00349178	0.005808143	0.005808143	0.002793424	0.001323636	0.003591052	0.002334977	0.00160353	0.001723485	0.000134794	0.000933891	0.002929308	0.00026637 1	0.000579355	4.01946E-07	8.94254E-06	6.3012E-07	9.9746E-06	9.97460492
3837303774155	383730	3774155	0.003400361	0.005656079	0.005656079	0.002720289	0.001288982	0.003497035	0.002273844	0.001561548	0.001678362	0.000133289	0.000909179	0.002850431	0.00025919 9	0.000563755	3.75906E-07	8.37147E-06	6.0505E-07	9.35242E-06	9.3524238
3837403774155	383740	3774155	0.003309979	0.00550574	0.00550574	0.002647983	0.001254721	0.003404083	0.002213406	0.001520042	0.001633751	0.000131872	0.000884675	0.00277256	0.00025211 8	0.000548354	3.52243E-07	7.852E-06	5.8145E-07	8.7857E-06	8.78570003
3837503774155	383750	3774155	0.003216008	0.005349431	0.005349431	0.002572806	0.001219099	0.00330744	0.002150566	0.001476887	0.001587368	0.000130426	0.000859158	0.002691855	0.00024477 9	0.000532392	3.30497E-07	7.37403E-06	5.5862E-07	8.26315E-06	8.26314691
3837603774155	383760	3774155	0.003127541	0.005202276	0.005202276	0.002502033	0.001185563	0.003216458	0.002091408	0.001436261	0.001543702	0.000129068	0.000835131	0.002615995	0.00023788 1	0.000517389	3.10919E-07	6.94309E-06	5.3738E-07	7.79139E-06	7.79139048
3837703774155	383770	3774155	0.003116133	0.005183302	0.005183302	0.002492907	0.001181239	0.003204726	0.00208378	0.001431022	0.001538072	0.000129186	0.000831945	0.00260521	0.0002369	0.000515255	2.96239E-07	6.61937E-06	5.2571E-07	7.44132E-06	7.44132036
3837803774155	383780	3774155	0.003163438	0.005261987	0.005261987	0.00253075	0.001199171	0.003253376	0.002115413	0.001452746	0.001561421	0.000130426	0.00084445	0.002643049	0.00024034 1	0.000522739	2.85077E-07	6.37259E-06	5.2109E-07	7.17876E-06	7.1787571
3837903774155	383790	3774155	0.003212019	0.005342796	0.005342796	0.002569615	0.001217587	0.003303338	0.002147899	0.001475056	0.001585399	0.000131754	0.000857134	0.002681162	0.00024380 7	0.000530277	2.74688E-07	6.14251E-06	5.1696E-07	6.93415E-06	6.93415301
3838003774155	383800	3774155	0.003510127	0.005838662	0.005838662	0.002808102	0.001330591	0.003609921	0.002347246	0.001611956	0.001732541	0.000138631	0.000938863	0.002927023	0.00026616 4	0.000578903	2.70595E-07	6.05158E-06	5.3917E-07	6.86135E-06	6.86134629
3838103774155	383810	3774155	0.003836953	0.006382296	0.006382296	0.003069562	0.001454482	0.003946039	0.002565797	0.001762044	0.001893856	0.00014846	0.001022439	0.003186502	0.00028975 9	0.000630223	2.63623E-07	5.90206E-06	5.6556E-07	6.73124E-06	6.73124498
3838203774155	383820	3774155	0.003793956	0.006310776	0.006310776	0.003035165	0.001438183	0.00390182	0.002537044	0.001742298	0.001872634	0.001055514	0.001009904	0.003143819	0.00028587 8	0.000621781	2.53057E-07	5.66076E-06	5.5532E-07	6.46914E-06	6.46914071
3838303774155	383830	3774155	0.003741945	0.006224261	0.006224261	0.002993556	0.001418467	0.00384833	0.002502264	0.001718413	0.001846962	0.001056193	0.000993796	0.00309227	0.00028119	0.000611586	2.43451E-07	5.43851E-06	5.4326E-07	6.22522E-06	6.22522032
3838403774155	383840	3774155	0.003688178	0.006134828	0.006134828	0.002950543	0.001398085	0.003793035	0.00246631	0.001693722	0.001820424	0.001055956	0.000977034	0.003038894	0.00027623 6	0.000601029	2.34192E-07	5.22606E-06	5.3143E-07	5.99168E-06	5.99167683
3838603774155	383860	3774155	0.003587985	0.005968168	0.005968168	0.002870388	0.001360105	0.003689992	0.00239931	0.00164771	0.00177097	0.000154923	0.000945801	0.00293991	0.00026733 5	0.000581452	2.17509E-07	4.85516E-06	5.0854E-07	5.5812E-06	5.58120386
3838703774155	383870	3774155	0.003537968	0.005884971	0.005884971	0.002830374	0.001341145	0.003638553	0.002365863	0.001624741	0.001746282	0.000154392	0.000930169	0.002890555	0.00026284 7	0.000571691	2.0988E-07	4.68548E-06	4.9768E-07	5.39304E-06	5.39303874
3838803774155	383880	3774155	0.003487871	0.005801641	0.005801641	0.002790297	0.001322154	0.003587032	0.002332363	0.001601735	0.001721555	0.000153861	0.000914508	0.0028412	0.00025835 9	0.000561929	2.02642E-07	4.52462E-06	4.8721E-07	5.21448E-06	5.2144772
3838903774155	383890	3774155	0.003437694	0.005718178	0.005718178	0.002750155	0.001303134	0.003535429	0.00229881	0.001578692	0.001696789	0.00015333	0.000898877	0.002792028	0.00025388 8	0.000552204	1.95702E-07	4.37117E-06	4.771E-07	5.04397E-06	5.04397117
3839003774155	383900	3774155	0.003387757	0.005635114	0.005635114	0.002710206	0.001284204	0.003484072	0.002265416	0.00155576	0.001672141	0.000152769	0.000883365	0.002743312	0.00024945 8	0.000542569	1.88924E-07	4.22389E-06	4.6721E-07	4.88003E-06	4.88002764
3839103774155	383910	3774155	0.00333774	0.005551917	0.005551917	0.002670192	0.001265244	0.003432633	0.002231969	0.00153279	0.001647453	0.000152179	0.000867882	0.00269478	0.00024504 5	0.000532971	1.82423E-07	4.0831E-06	4.5762E-07	4.72314E-06	4.72314154
3829703774165	382970	3774165	0.000664341	0.001105049	0.001105049	0.000531473	0.000251833	0.000683229	0.000444249	0.000305085	0.000327908	0.00013323	0.000193858	0.00060341	5.487E-05	0.000119342	1.10107E-07	3.1727E-06	2.8219E-07	3.565E-06	3.56499616
3829803774165	382980	3774165	0.00066841	0.001111816	0.001111816	0.000534728	0.000253375	0.000687413	0.00044697	0.000306954	0.000329916	0.000132108	0.000194335	0.000605055	5.50196E-05	0.000119667	1.14518E-07	3.31317E-06	2.906E-07	3.71829E-06	3.71828977
3829903774165	382990	3774165	0.000672877	0.001119247	0.001119247	0.000538301	0.000255069	0.000692007	0.000449957	0.000309005	0.000332121	0.000131016	0.00019493	0.000606974	5.51941E-05	0.000120047	1.19324E-07	3.46694E-06	2.999E-07	3.88616E-06	3.88615789
3830003774165	383000	3774165	0.000682689	0.001135568	0.001135568	0.000546151	0.000258788	0.000702098	0.000456519	0.00031351 1	0.000336964	0.000130603	0.000197014	0.000613555	5.57925E-05	0.000121348	1.25497E-07	3.66413E-06	3.1246E-07	4.10208E-06	4.10208462
3830103774165	383010	3774165	0.000699361	0.0011633	0.0011633	0.000559489	0.000265108	0.000719244	0.000467667	0.000321168	0.000345193	0.000131016	0.000200945	0.000625985	5.69229E-05	0.000123807	1.33514E-07	3.92032E-06	3.2935E-07	4.38318E-06	4.38318413
3830203774165	383020	3774165	0.000716512	0.001191829	0.001191829	0.00057321	0.00027161	0.000736883	0.000479136	0.000329044	0.000353658	0.0001314	0.000205024	0.000638781	5.80864E-05	0.000126337	1.42383E-07	4.20555E-06	3.4803E-07	4.69596E-06	4.69596014
3830303774165	383030	3774165	0.000739008	0.001229248	0.001229248	0.000591206	0.000280137	0.000760018	0.00049418	0.000339375	0.000364762	0.000132345	0.000210472	0.000656055	5.96572E-05	0.000129754	1.53258E-07	4.5569E-06	3.7131E-07	5.08146E-06	5.08146125
3830403774165	383040	3774165	0.000763338	0.001269719	0.001269719	0.000610671	0.00028936	0.00078504	0.000510449	0.000350548	0.000376771	0.000133437	0.000216427	0.0006747	6.13527E-05	0.000133441	1.65713E-07	4.96235E-06	3.9808E-07	5.52615E-06	5.52614551
3830503774165	383050	3774165	0.000789902	0.001313905	0.001313905	0.000631922	0.00029943	0.000812359	0.000528213	0.000362747	0.000389883	0.000134676	0.000222948	0.000695174	6.32144E-05	0.000137491	1.80148E-07	5.43616E-06	4.2926E-07	6.04557E-06	6.04557333
3830603774165	383060	3774165	0.000819817	0.001363664	0.001363664	0.000655853	0.00031077	0.000843124	0.000548217	0.000376484	0.000404648	0.000136241	0.000230332	0.000718389	6.53254E-05	0.000142082	1.97334E-07	6.00528E-06	4.6667E-07	6.66928E-06	6.66928175
3830703774165	383070	3774165	0.000851486	0.001416342	0.001416342	0.000681189	0.000322775	0.000875694	0.000569395	0.000391028	0.000420279	0.000137923	0.000238162	0.000742975	6.75611E-05	0.000146945	2.17411E-07	6.67695E-06	5.1057E-07	7.40493E-06	7.4049282
3830803774165	383080	3774165	0.000888899	0.001478574	0.001478574	0.000711119	0.000336957	0.000914171	0.000594413	0.000408209	0.000438746	0.000140255	0.000247541	0.000772496	7.02456E-05	0.000152783	2.42564E-07	7.52785E-06	5.6619E-07	8.33661E-06	8.33660581
3830903774165	383090	3774165	0.000930221	0.001547308	0.001547308	0.000744177	0.000352621	0.000956668	0.000622045	0.000427185	0.000459142	0.000143058	0.000258081	0.000805491	7.32459E-05	0.000159309	2.73621E-07	8.59292E-06	6.3542E-07	9.50196E-06	9.50196167
3831003774165	383100	3774165	0.00097266	0.001617899	0.001617899	0.000778128	0.000368708	0.001000313	0.000650424	0.000446675	0.000480089	0.000145921	0.000268889	0.0008394	7.63293E-05	0.000166016	3.11248E-07	9.90063E-06	7.1934E-07	1.09312E-05	10.9312206
3831103774165	383110	3774165	0.001008956	0.001678274	0.001678274	0.000807165	0.000382467	0.001037641	0.000674696	0.000463343	0.000498004	0.00014784	0.00027791	0.000867642	7.88975E-05	0.000171601	3.52871E-07	1.13667E-05	8.1145E-07	1.25311E-05	12.5310545
3831203774165	383120	3774165	0.001048683	0.001744354	0.001744354	0.000838946	0.000397526	0.001078497	0.000701261	0.000481587	0.000517612	0.000149906	0.000287438	0.000897803	8.16401E-05	0.000177566	4.05124E-07	1.32333E-05	9.2689E-07	1.45653E-05	14.5653109
3831303774165	383130	3774165	0.001097902	0.001826224	0.001826224	0.000878322	0.000416184	0.001129116	0.000734174	0.00050419	0.000541906	0.000153418	0.000299467	0.000935642	8.50809E-05	0.00018505	4.79752E-07	1.59422E-05	1.0912E-06	1.75132E-05	17.5131611
3831403774165	383140	3774165	0.001153423	0.001918577	0.001918577	0.000922739	0.000437231	0.001186216	0.000771302	0.000529687	0.000569311	0.00015817	0.000313014	0.000978233	8.89539E-05	0.000193474	5.87889E-07	1.99361E-05	1.3254E-06	2.18494E-05	21.8493833
3831503774165	383150	3774165	0.001209583	0.002011991	0.002011991	0.000967666	0.000458519	0.001243972	0.000808856	0.000555477	0.00059703	0.000163306	0.000330402	0.001033164	9.39489E-05	0.000204338	7.51291E-07	2.60971E-05	1.6654E-06	2.85138E-05	28.5138383
3831603774165	383160	3774165	0.001257047	0.002090942	0.002090942	0.001005638	0.000476511	0.001292785	0.000840596	0.000577274	0.000620458	0.000166729	0.000339126	0.001061314	9.65087E-05	0.000209906	9.83735E-07	3.50321E-05	2.1259E-06	3.81417E-05	38.1416765

			EGIODemolition	EGIOSite Grubbing / Prep	EGIOMass Grading / Excavation	EGIOMass Grading / Excavation	EGIODrainage / Utilities Trenching	EGIODrainage / Utilities Trenching	EGIOFoundations / Concrete Pads	EGIOFoundations / Concrete Pads	EGIOBuilding / Structure Construction	EGIOBuilding / Structure Construction	EGIOAsphalt Paving	EGIOArchitectural Coating	EGIOLandscaping or Other Finishing	EGIOWaterside Construction (Piles)	HIWaterside Construction (Landscaping)	HIWaterside Construction (Landscaping)	KMDemolition	KMSite Grubbing / Prep	KMMass Grading / Excavation
Unique Identifier	X (UTM)	Y (UTM)	2025	2025	2025	2026	2026	2027	2026	2027	2026	2027	2027	2027	2027	2025	2026	2025	2025	2025
3835903774165	383590	3774165	0.005268394	0.0048712	0.008102633	0.008102633	0.003896958	0.003896958	0.001846535	0.001846535	0.005009687	0.005009687	0.003257403	0.000660713	0.002237	0.002404342	0.005692574	0.005692574	0.072702528	0.067221304	0.111814312
3836003774165	383600	3774165	0.005018537	0.00464018	0.00771836	0.00771836	0.003712142	0.003712142	0.001758962	0.001758962	0.004772099	0.004772099	0.003102918	0.000629378	0.002130909	0.002290315	0.005398805	0.005398805	0.05672022	0.052443942	0.087234
3836103774165	383610	3774165	0.004785763	0.00442495	0.00736036	0.00736036	0.003539962	0.003539962	0.001677376	0.001677376	0.004550756	0.004550756	0.002958996	0.000600186	0.002032071	0.002184083	0.00513015	0.00513015	0.045963858	0.042498528	0.070691037
3836203774165	383620	3774165	0.004672827	0.00432053	0.007186668	0.007186668	0.003456425	0.003456425	0.001637793	0.001637793	0.004443365	0.004443365	0.002889168	0.000586023	0.001984117	0.002132542	0.004998875	0.004998875	0.041939227	0.038777325	0.064501275
3836303774165	383630	3774165	0.004570675	0.00422608	0.007029562	0.007029562	0.003380865	0.003380865	0.001601989	0.001601989	0.00434623	0.00434623	0.002826009	0.000573212	0.001940743	0.002085923	0.004884509	0.004884509	0.038161175	0.035284109	0.058690744
3836403774165	383640	3774165	0.004461881	0.00412549	0.006862239	0.006862239	0.003300391	0.003300391	0.001563857	0.001563857	0.004242778	0.004242778	0.002758742	0.000559568	0.001894548	0.002036273	0.004765741	0.004765741	0.034314964	0.031727874	0.052775387
3836503774165	383650	3774165	0.004341438	0.00401413	0.006677002	0.006677002	0.003211301	0.003211301	0.001521643	0.001521643	0.00412825	0.00412825	0.002684274	0.000544463	0.001843407	0.001981306	0.004635066	0.004635066	0.030848284	0.028522555	0.047443737
3836603774165	383660	3774165	0.004226	0.00390739	0.006499462	0.006499462	0.003125913	0.003125913	0.001481183	0.001481183	0.00401848	0.00401848	0.002612899	0.000529986	0.001794392	0.001928624	0.004511595	0.004511595	0.027945767	0.025838866	0.042979752
3836703774165	383670	3774165	0.004108492	0.00379874	0.006318737	0.006318737	0.003038994	0.003038994	0.001439997	0.001439997	0.003906742	0.003906742	0.002540245	0.000515249	0.001744496	0.001874996	0.004386423	0.004386423	0.025462295	0.023542629	0.039160247
3836803774165	383680	3774165	0.003994348	0.0036932	0.006143187	0.006143187	0.002954563	0.002954563	0.00139999	0.00139999	0.003798203	0.003798203	0.002469671	0.000500934	0.00169603	0.001822904	0.004266154	0.004266154	0.023340753	0.021581036	0.03589738
3836903774165	383690	3774165	0.003876149	0.00358392	0.005961401	0.005961401	0.002867133	0.002867133	0.001358563	0.001358563	0.003685808	0.003685808	0.002396589	0.000486111	0.001645842	0.001768962	0.004141182	0.004141182	0.021493744	0.019873277	0.033056734
3837003774165	383700	3774165	0.003737761	0.00345596	0.005748565	0.005748565	0.00276477	0.00276477	0.001310059	0.001310059	0.003554216	0.003554216	0.002311025	0.000468755	0.001587081	0.001705806	0.003990695	0.003990695	0.019809538	0.018316048	0.030466477
3837103774165	383710	3774165	0.003606621	0.00333471	0.005546875	0.005546875	0.002667767	0.002667767	0.001264095	0.001264095	0.003429516	0.003429516	0.00222994	0.000452309	0.001531398	0.001645957	0.003849414	0.003849414	0.018305133	0.016925064	0.028152747
3837203774165	383720	3774165	0.003478068	0.00321585	0.005349165	0.005349165	0.002572679	0.002572679	0.001219038	0.001219038	0.003307276	0.003307276	0.00215046	0.000436187	0.001476814	0.001587289	0.003711134	0.003711134	0.016936873	0.01565996	0.026048403
3837303774165	383730	3774165	0.003354262	0.00310138	0.005158754	0.005158754	0.0024811	0.0024811	0.001175645	0.001175645	0.003189549	0.003189549	0.002073911	0.00042066	0.001424245	0.001530788	0.003578658	0.003578658	0.015693368	0.014510206	0.02413593
3837403774165	383740	3774165	0.003236408	0.00299241	0.004977498	0.004977498	0.002393926	0.002393926	0.001134338	0.001134338	0.003077482	0.003077482	0.002001043	0.00040588	0.001374203	0.001477002	0.003453686	0.003453686	0.014572549	0.013473888	0.022412144
3837503774165	383750	3774165	0.003123472	0.00288799	0.004803806	0.004803806	0.002310388	0.002310388	0.001094755	0.001094755	0.002970092	0.002970092	0.001931216	0.000391717	0.00132625	0.001425462	0.003334718	0.003334718	0.013565615	0.012542869	0.020863509
3837603774165	383760	3774165	0.00301623	0.00278883	0.004638871	0.004638871	0.002231063	0.002231063	0.001057167	0.001057167	0.002868116	0.002868116	0.001864909	0.000378268	0.001280714	0.00137652	0.003222753	0.003222753	0.012659193	0.011704785	0.019469459
3837703774165	383770	3774165	0.002939271	0.00271767	0.004520511	0.004520511	0.002174138	0.002174138	0.001030194	0.001030194	0.002794937	0.002794937	0.001817326	0.000368616	0.001248037	0.001341398	0.00314691	0.00314691	0.011998141	0.011093572	0.018452782
3837803774165	383780	3774165	0.002884831	0.00266734	0.004436783	0.004436783	0.002133869	0.002133869	0.001011113	0.001011113	0.00274317	0.00274317	0.001783666	0.000361789	0.001224921	0.001316553	0.003098582	0.003098582	0.011497306	0.010630495	0.017682512
3837903774165	383790	3774165	0.002831943	0.00261844	0.004355444	0.004355444	0.002094749	0.002094749	0.000992576	0.000992576	0.002692879	0.002692879	0.001750966	0.000355156	0.001202464	0.001292417	0.003052856	0.003052856	0.011034691	0.010202758	0.016971024
3838003774165	383800	3774165	0.002848163	0.00263343	0.00438039	0.00438039	0.002106746	0.002106746	0.000998261	0.000998261	0.002708303	0.002708303	0.001760995	0.00035719	0.001209351	0.001299819	0.00309558	0.00309558	0.010820725	0.010004923	0.016641951
3838103774165	383810	3774165	0.002889231	0.0026714	0.00444355	0.00444355	0.002137124	0.002137124	0.001012655	0.001012655	0.002747354	0.002747354	0.001786386	0.000362341	0.001226789	0.001318561	0.003150412	0.003150412	0.010392534	0.009609015	0.015983406
3838203774165	383820	3774165	0.002846869	0.00263224	0.004378399	0.004378399	0.002105789	0.002105789	0.00099807	0.00099807	0.002707072	0.002707072	0.001760194	0.000357028	0.001208802	0.001299228	0.003171824	0.003171824	0.009824402	0.009083716	0.015109637
3838303774165	383830	3774165	0.002777761	0.00256834	0.004272114	0.004272114	0.002054671	0.002054671	0.000973586	0.000973586	0.002641358	0.002641358	0.001717466	0.000348361	0.001179458	0.00126769	0.003162419	0.003162419	0.009350571	0.008645609	0.014380899
3838403774165	383840	3774165	0.002707618	0.00250348	0.004164236	0.004164236	0.002002788	0.002002788	0.000949001	0.000949001	0.002574659	0.002574659	0.001674097	0.000339564	0.001149675	0.001235678	0.0031303	0.0031303	0.008908922	0.008237256	0.013701655
3838603774165	383860	3774165	0.00257087	0.00237705	0.003953921	0.003953921	0.001901637	0.001901637	0.000901072	0.000901072	0.002444626	0.002444626	0.001589547	0.000322415	0.001091611	0.00117327	0.002987318	0.002987318	0.008188167	0.007570841	0.012593155
3838703774165	383870	3774165	0.002506163	0.00231722	0.003854403	0.003854403	0.001853773	0.001853773	0.000878392	0.000878392	0.002383096	0.002383096	0.001549539	0.0003143	0.001064135	0.00114374	0.002918979	0.002918979	0.007861869	0.007269143	0.012091319
3838803774165	383880	3774165	0.002443698	0.00225946	0.00375835	0.00375835	0.00180757	0.00180757	0.000856499	0.000856499	0.002323699	0.002323699	0.001510918	0.000306466	0.001037613	0.001115233	0.002852541	0.002852541	0.007554983	0.006985394	0.011619337
3838903774165	383890	3774165	0.00238365	0.00220394	0.003665982	0.003665982	0.001763152	0.001763152	0.000835452	0.000835452	0.002266599	0.002266599	0.00147379	0.000298935	0.001012116	0.001087829	0.002784802	0.002784802	0.007264662	0.006716961	0.011172833
3839003774165	383900	3774165	0.002325327	0.00215001	0.003576283	0.003576283	0.001720012	0.001720012	0.000815011	0.000815011	0.00221114	0.00221114	0.001437729	0.000291621	0.000987351	0.001061212	0.002703755	0.002703755	0.006992459	0.006465281	0.010754193
3839103774165	383910	3774165	0.002268988	0.00209792	0.003489636	0.003489636	0.001678339	0.001678339	0.000795264	0.000795264	0.002157568	0.002157568	0.001402896	0.000284555	0.000963429	0.0010355	0.002621007	0.002621007	0.006734234	0.006226523	0.01035705
3829703774175	382970	3774175	0.00459699	0.00425041	0.007070033	0.007070033	0.003400329	0.003400329	0.001611212	0.001611212	0.004371252	0.004371252	0.002842279	0.000576512	0.001951916	0.002097932	0.002206069	0.002206069	0.001133588	0.001048124	0.001743425
3829803774175	382980	3774175	0.004830195	0.00446603	0.007428696	0.007428696	0.003572828	0.003572828	0.001692949	0.001692949	0.00459306	0.00459306	0.002986468	0.000605758	0.002050937	0.002204361	0.002284414	0.002284414	0.001150585	0.001063839	0.001769565
3829903774175	382990	3774175	0.005087904	0.00470431	0.007825043	0.007825043	0.003763451	0.003763451	0.001783274	0.001783274	0.004838059	0.004838059	0.003145807	0.000638078	0.002160362	0.002321971	0.002368962	0.002368962	0.001168703	0.001080591	0.00179743
3830003774175	383000	3774175	0.005407386	0.00499971	0.008316397	0.008316397	0.003999768	0.003999768	0.00189525	0.00189525	0.005141853	0.005141853	0.00334334	0.000678144	0.002296017	0.002467774	0.002470921	0.002470921	0.001196484	0.001106278	0.001840156
3830103774175	383010	3774175	0.005813662	0.00537536	0.008941239	0.008941239	0.004300285	0.004300285	0.002037647	0.002037647	0.005528179	0.005528179	0.003594537	0.000729096	0.002468525	0.002653187	0.002596493	0.002596493	0.001237724	0.001144409	0.001903583
3830203774175	383020	3774175	0.006267391	0.00579488	0.00963906	0.00963906	0.004635901	0.004635901	0.002196676	0.002196676	0.005959627	0.005959627	0.003875074	0.000785998	0.002661181	0.002860255	0.002732371	0.002732371	0.001281207	0.001184614	0.001970459
3830303774175	383030	3774175	0.006842683	0.0063268	0.010523842	0.010523842	0.005061437	0.005061437	0.002398312	0.002398312	0.00650667	0.00650667	0.002905455	0.000858146	0.002905455	0.003122802	0.002898267	0.002898267	0.001339789	0.001238779	0.002060556
3830403774175	383040	3774175	0.007516849	0.00695013	0.011560688	0.011560688	0.005560108	0.005560108	0.002634602	0.002634602	0.00714773	0.00714773	0.004647602	0.000942693	0.00319171	0.003430471	0.003084574	0.003084574	0.001404669	0.001298768	0.002160339
3830503774175	383050	3774175	0.008310076	0.00768356	0.012780648	0.012780648	0.006146847	0.006146847	0.002912622	0.002912622	0.007902005	0.007902005	0.005138048	0.001042173	0.003528521	0.003792477	0.003293694	0.003293694	0.001475502	0.001364261	0.002269278
3830603774175	383060	3774175	0.009268177	0.00856943	0.014254179	0.014254179	0.006855541	0.006855541	0.00324843	0.00324843	0.008813059	0.008813059	0.005730434	0.001162329	0.003935338	0.004229727	0.003533432	0.003533432	0.001554618	0.001437412	0.002390956
3830703774175	383070	3774175	0.010413758	0.00962864	0.016016048	0.016016048	0.007702911	0.007702911	0.003649948	0.003649948	0.009902385	0.009902385	0.006438736	0.001305997	0.00442176	0.004752536	0.003803888	0.003803888	0.001639169	0.001515588	0.002520993
3830803774175	383080	3774175	0.011853714	0.01096003	0.018230658	0.018230658	0.008768027	0.008768027	0.00414642	0.00414642	0.011271632	0.011271632	0.00732949	0.001486583	0.005033176	0.005409691	0.00412137	0.00412137	0.001732865	0.00160222	0.002665095
3830903774175	383090	3774175	0.013661899	0.01263189	0.021011592	0.021011592	0.010105516	0.010105516	0.004788398	0.004788398	0.012991025	0.012991025	0.008447034	0.001713349	0.005800945	0.006234894	0.004489982	0.004489982	0.001831135	0.001693081	0.00281623
3831003774175	383100	3774175	0.015900173	0.01470142	0.02445399	0.02445399	0.011761136	0.011761136	0.005572897	0.005572897	0.015119387	0.015119387	0.009830939	0.001994052	0.006751333	0.007256377	0.004909323	0.004909323	0.001932768	0.001787052	0.00297254
3831103774175	383110	3774175	0.018446368	0.01705565	0.028369962	0.028369962	0.01364452	0.01364452	0.006465321	0.006465321	0.01754055	0.01754055	0.01140523	0.002313373	0.007832467	0.008418386	0.005342272	0.005342272	0.002026724	0.001873924	0.00311704
3831203774175	383120	3774175	0.021708055	0.02007143	0.033386338	0.033386338	0.016057145	0.016057145	0.007608519	0.007608519	0.02064207	0.02064207	0.013421902	0.002722423	0.009217403	0.009906925	0.005836857	0.005836857	0.002126546	0.00196622	0.003270563
3831303774175	383130	3774175	0.026461809	0.02446679	0.04069747	0.04069747	0.01957343	0.01957343	0.009274676	0.009274676	0.025162388	0.025162388	0.016361108	0.003318595	0.011235883	0.012076401	0.006464218	0.006464218	0.002239827	0.002070961	0.003444786
3831403774175	383140	3774175	0.033542875	0.03101399	0.051587937	0.051587937	0.024811195	0.024811195	0.011756539	0.011756539	0.031895735	0.031895735	0.020739269	0.004206637	0.014242557	0.015307993	0.00724997	0.00724997	0.002361649	0.002183599	0.003632146
3831503774175	383150	3774175	0.044612076	0.04124866	0.068612037	0.068612037	0.032998929	0.032998929	0.015636215	0.015636215	0.042421377	0.042421377	0.02758326	0.005594833	0.018942623	0.020359655	0.008187909	0.008187909	0.002488303	0.002300704	0.003826936
3831603774175	383160	3774175	0.060533387	0.05596962	0.093098536	0.093098536	0.0447757	0.0447757	0.021216521	0.021216521	0.057560864	0.057560864	0.037427269	0.007591536	0.025702931	0.027625678	0.009159968	0.009159968	0.002610644	0.002413821	0.004015092
3835903774175	383590	3774175	0.005204722	0.00481233	0.008004707	0.008004707	0.00384986	0.00384986	0.001824218	0.001824218	0.004949142	0.004949142	0.003218035	0.000652728	0.002209964	0.002375284	0.005452936	0.005452936	0.060122106	0.055589351	0.092465999
3836003774175	383600	3774175	0.004958575	0.00458474	0.00762614	0.00762614	0.003667789	0.003667789	0.001737945	0.001737945	0.004715082	0.004715082	0.003065844	0.000621859	0.002105448	0.002262949	0.005178678	0.005178678	0.048104811	0.04447807	0.07398376
3836103774175	383610	3774175	0.004728734	0.00437222	0.007272651	0.007272651	0.003497778	0.003497778	0.001657388	0.001657388	0.004496527	0.004496527	0.002923735	0.000593034	0.002007856	0.002158057	0.004926833	0.004926833	0.039672999	0.036681954	0.061015885
3836203774175	383620	3774175	0.004610621	0.00426302	0.007090998	0.007090998	0.003410412	0.003410412	0.00161599	0.00161599	0.004384214	0.004384214	0.002850707	0.000578221	0.001957705	0.002104154	0.004796659	0.004796659	0.036489048	0.033738048	0.056119063
3836303774175	383630	3774175	0.004504329	0.00416474	0.006927523	0.006927523	0.003331789	0.003331789	0.001578735	0.001578735	0.004283141	0.004283141	0.002784987	0.000564891	0.001912572	0.002055645	0.004682993	0.004682993	0.033662713	0.031124797	0.051772244
3836403774175	383640	3774175	0.004396742	0.00406526	0.006762057	0.006762057	0.003252208	0.003252208	0.001541027	0.001541027	0.004180837	0.004180837	0.002718467	0.000551399	0.00186689	0.002006545	0.004570829	0.004570829	0.030800228	0.028478122	0.047369828
3836503774175	383650	3774175	0.004284496	0.00396148	0.006589426	0.006589426	0.003169182	0.003169182	0.001501685	0.001501685	0.004074103	0.004074103	0.002649067	0.000537322	0.001819229	0.001955319	0.004455162	0.004455162	0.028058185	0.025942809	0.043152648
3836603774175	383660	3774175	0.004176736	0.00386184	0.006423696	0.006423696	0.003089473	0.003089473	0.001463916	0.001463916	0.003971636	0.003971636	0.00258244	0.000523808	0.001773474	0.001906141	0.004346099	0.004346099	0.025650033	0.023716213	0.039448982
3836703774175	383670	3774175	0.004059573	0.00375351	0.006243501	0.006243501	0.003002809	0.003002809	0.001422851	0.001422851	0.003860225	0.003860225	0.002509999	0.000509114	0.001723725	0.001852671	0.004226331	0.004226331	0.023490098	0.021719121	0.036127067
3836803774175	383680	3774175	0.003943703	0.00364638	0.006065298	0.006065298	0.002917102	0.002917102	0.00138224	0.00138224	0.003750046	0.003750046	0.002438358	0.000494583	0.001674526	0.001799792	0.004108363	0.004108363	0.021615911	0.019986234	0.033244625
3836903774175	383690	3774175	0.003826108	0.00353765	0.00588444	0.00588444	0.002830119	0.002830119	0.001341024	0.001341024	0.003638225	0.003638225	0.00236565	0.000479835	0.001624594	0.001746125	0.003988394	0.003988394	0.019964146	0.018458999	0.030704259
3837003774175	383700	3774175	0.003692725	0.00341432	0.0056793	0.0056793	0.002731457	0.002731457	0.001294274	0.001294274	0.003511392	0.003511392	0.00228318	0.000463107	0.001567959	0.001685252	0.003849114	0.003849114	0.018429026	0.017039616	0.028343291
3837103774175	383710	3774175	0.003566157	0.0032973	0.005484643	0.005484643	0.002637836	0.002637836	0.001249913	0.001249913	0.003391039	0.003391039	0.002204924	0.000447234	0.001514217	0.00162749	0.003717838	0.003717838	0.017060938	0.015774672	0.026239213
3837203774175	383720	3774175	0.003440279	0.00318091	0.005291047	0.005291047	0.002544727	0.002544727	0.001205793	0.001205793	0.003271343	0.003271343	0.002127095	0.000431448	0.001460768	0.001570044	0.003587063	0.003587063	0.015805096	0.014613511	0.024307765
3837303774175	383730	3774175	0.003318198	0.00306803	0.005103289	0.005103289	0.002454425	0.002454425	0.001163005	0.001163005	0.003155256	0.003155256	0.002051613	0.000416138	0.001408932	0.001514329	0.00346099	0.00346099	0.014659861	0.013554617	0.022546427
3837403774175	383740	3774175	0.003202242	0.00296082	0.004924953	0.004924953	0.002368654	0.002368654	0.001122363	0.001122363	0.003044994	0.003044994	0.001979919	0.000401596	0.001359696	0.00146141	0.003342022	0.003342022	0.013638346	0.012610117	0.020975367
3837503774175	383750	3774175	0.00309293	0.00285975	0.004756833	0.004756833	0.002287797	0.002287797	0.00108405	0.00108405	0.00294105	0.00294105	0.001912332	0.000387887	0.001313281	0.001411523	0.003231058	0.003231058	0.012724159	0.011764853	0.019569376
3837603774175	383760	3774175	0.002988708	0.00276338	0.004596543	0.004596543	0.002210705	0.002210705	0.001047521	0.001047521	0.002841946	0.002841946	0.001847892	0.000374816	0.001269028	0.001363959	0.003126098	0.003126098	0.011887707	0.010991464	0.018282938
3837703774175	383770	3774175	0.002916408	0.00269653	0.004485348	0.004485348	0.002157226	0.002157226	0.00102118	0.00102118	0.002773196	0.002773196	0.00180319	0.000365749	0.001238329	0.001330964	0.003057458	0.003057458	0.011317333	0.010464091	0.017405719
3837803774175	383780	3774175	0.002868611	0.00265234	0.004411837	0.004411837	0.002121871	0.002121871	0.001005428	0.001005428	0.002727746	0.002727746	0.001773637	0.000359755	0.001218034	0.001309151	0.003018036	0.003018036	0.010911488	0.010088844	0.016781541
3837903774175	383790	3774175	0.00282193	0.00260918	0.004340051	0.004340051	0.002087346	0.002087346	0.00098968	0.00098968	0.002683362	0.002683362	0.001744778	0.000353901	0.001198215	0.001287849	0.002981114	0.002981114	0.01052238	0.009729072	0.016183106
3838003774175	383800	3774175	0.002842814	0.00262849	0.004372163	0.004372163	0.00210279	0.00210279	0.000996386	0.000996386	0.002703216	0.002703216	0.001757687	0.000356519	0.00120708	0.001297378	0.003028842	0.003028842	0.010353537	0.009572958	0.01592343
3838103774175	383810	3774175	0.002887333	0.00266965	0.004440631	0.004440631	0.00213572	0.00213572	0.00101199	0.00101199	0.002745549	0.002745549	0.001785213	0.000362103	0.001225983	0.001317695	0.003091078	0.003091078	0.009954335	0.009203853	0.015309469
3838203774175	383820	3774175	0.002844712	0.00263024	0.004375082	0.004375082	0.002104194	0.002104194	0.000997051	0.000997051	0.002705021	0.002705021	0.001758861	0.000356757	0.001207886	0.001298244	0.003118694	0.003118694	0.009415797	0.008705916	0.014481213
3838303774175	383830	3774175	0.002773275	0.00256419	0.004265214	0.004265214	0.002051353	0.002051353	0.000972013	0.000972013	0.002637092	0.002637092	0.001714692	0.000347798	0.001177553	0.001265642	0.003117593	0.003117593	0.008980272	0.008303227	0.01381139

			KMMass Grading / Excavation	KMDrainage / Utilities Trenching	KMFoundations / Concrete Pads	KMBuilding / Structure Construction	KMAsphalt Paving	KMArchitectural Coating	KMLandscaping or Other Finishing	KMWaterside Construction (Piles)	EWNDemolition	EWNSite Grubbing / Prep	EWNDrainage / Utilities Trenching	EWNDrainage / Utilities Trenching	EWNDrainage / Utilities Trenching	EWNFoundations / Concrete Pads	EWNBuilding / Structure Construction	EWNAsphalt Paving	EWNLandscaping or Other Finishing	EWNWaterside Construction (Piles)	ISDemolition
Unique Identifier	X (UTM)	Y (UTM)	2026	2026	2026	2026	2026	2026	2026	2026	2027	2027	2027	2028	2029	2029	2029	2029	2029	2029	2027
3835903774165	383590	3774165	0.111814312	0.027764456	0.025481719	0.07494545	0.044951344	0.009117677	0.03087004	0.033179321	0.000673216	0.000769689	0.00090647	0.00090647	0.00090647	0.000235958	0.000586207	0.000416244	0.000285853	0.00029888	0.018886465
3836003774165	383600	3774165	0.087234	0.021660953	0.019880033	0.058470077	0.035069621	0.007113324	0.024083832	0.02588546	0.000658377	0.000752722	0.000886489	0.000886489	0.000886489	0.000230756	0.000573285	0.000407069	0.000279552	0.000292291	0.017153945
3836103774165	383610	3774165	0.070691037	0.017553193	0.016110005	0.047381874	0.028419055	0.005764361	0.0195166	0.020976569	0.000644745	0.000737137	0.000868134	0.000868134	0.000868134	0.000225979	0.000561415	0.00039864	0.000273764	0.000286239	0.01565834
3836203774165	383620	3774165	0.064501275	0.016016222	0.0146994	0.04323308	0.025930661	0.005259629	0.017807711	0.019139844	0.000654149	0.000747889	0.000880797	0.000880797	0.000880797	0.000229275	0.000569604	0.000404455	0.000277757	0.000290415	0.014925593
3836303774165	383630	3774165	0.058690744	0.014573417	0.01337522	0.039338473	0.023594724	0.004785821	0.016203522	0.017415651	0.000666228	0.000761699	0.00089706	0.00089706	0.00089706	0.000233508	0.000580122	0.000411923	0.000282885	0.000295777	0.014272392
3836403774165	383640	3774165	0.052775387	0.013104583	0.012027151	0.035373604	0.021216645	0.004303465	0.014570392	0.015660352	0.000676581	0.000773535	0.000911001	0.000911001	0.000911001	0.000237137	0.000589137	0.000418324	0.000287281	0.000300373	0.013600557
3836503774165	383650	3774165	0.047443737	0.011780688	0.010812104	0.031799974	0.019073227	0.003868706	0.013098413	0.01407826	0.000682879	0.000780736	0.000919481	0.000919481	0.000919481	0.000239344	0.000594621	0.000422218	0.000289956	0.000303169	0.012895159
3836603774165	383660	3774165	0.042979752	0.010672242	0.009794792	0.028807912	0.017278626	0.003504699	0.011865983	0.012753636	0.00068935	0.000788134	0.000928194	0.000928194	0.000928194	0.000241612	0.000600255	0.000426219	0.000292703	0.000306042	0.012239457
3836703774165	383670	3774165	0.039160247	0.009723826	0.008924353	0.026247824	0.015743116	0.003193245	0.010811482	0.011620251	0.000693491	0.000792869	0.00093377	0.00093377	0.00093377	0.000243064	0.000603862	0.00042878	0.000294462	0.000307881	0.011602391
3836803774165	383680	3774165	0.03589738	0.008913628	0.008180768	0.024060831	0.014431386	0.002927181	0.009910659	0.010652041	0.000697029	0.000796913	0.000938533	0.000938533	0.000938533	0.000244304	0.000606942	0.000430967	0.000295964	0.000309451	0.011006737
3836903774165	383690	3774165	0.033056734	0.008208272	0.007533404	0.02215684	0.013289396	0.002695546	0.009126405	0.00980912	0.000697029	0.000796913	0.000938533	0.000938533	0.000938533	0.000244304	0.000606942	0.000430967	0.000295964	0.000309451	0.010422213
3837003774165	383700	3774165	0.030466477	0.007565088	0.006943102	0.020420676	0.012248066	0.002484329	0.008411279	0.009040498	0.000686934	0.000785372	0.000924941	0.000924941	0.000924941	0.000240766	0.000598152	0.000424726	0.000291677	0.00030497	0.009790496
3837103774165	383710	3774165	0.028152747	0.006990569	0.006415819	0.018869859	0.011317905	0.00229566	0.007772497	0.008353931	0.000677185	0.000774226	0.000911814	0.000911814	0.000911814	0.000237349	0.000589663	0.000418698	0.000287538	0.000300641	0.009214599
3837203774165	383720	3774165	0.026048403	0.006468043	0.005936253	0.017459387	0.010471922	0.002124066	0.007191524	0.007729496	0.000666055	0.000761501	0.000896828	0.000896828	0.000896828	0.000233448	0.000579972	0.000411816	0.000282812	0.0002957	0.008673214
3837303774165	383730	3774165	0.02413593	0.005993159	0.005500414	0.016177519	0.009703074	0.001968117	0.006663522	0.007161997	0.000654753	0.00074858	0.00088161	0.00088161	0.00088161	0.000229486	0.00057013	0.000404828	0.000278013	0.000290683	0.008170394
3837403774165	383740	3774165	0.022412144	0.005565128	0.005107575	0.015022122	0.009010081	0.001827554	0.006187614	0.006650488	0.000644141	0.000736447	0.000867321	0.000867321	0.000867321	0.000225767	0.00056089	0.000398267	0.000273507	0.000285971	0.00770752
3837503774165	383750	3774165	0.020863509	0.005180589	0.004754651	0.013984123	0.008387502	0.001701274	0.005760062	0.006190952	0.000633788	0.00072461	0.000853381	0.000853381	0.000853381	0.000222138	0.000551874	0.000391866	0.000269111	0.000281375	0.007277862
3837603774165	383760	3774165	0.019469459	0.004834434	0.004436957	0.013049737	0.007827069	0.001587599	0.005375188	0.005777288	0.000624211	0.000713661	0.000840486	0.000840486	0.000840486	0.000218782	0.000543535	0.000385944	0.000265045	0.000277123	0.006881939
3837703774165	383770	3774165	0.018452782	0.004581985	0.004205263	0.012368292	0.007418347	0.001504696	0.005094501	0.005475603	0.000624297	0.00071376	0.000840602	0.000840602	0.000840602	0.000218812	0.000543611	0.000385998	0.000265081	0.000277162	0.006592309
3837803774165	383780	3774165	0.017682512	0.00439072	0.004029724	0.011852005	0.007108685	0.001441886	0.004881842	0.005247036	0.000632149	0.000722736	0.000851173	0.000851173	0.000851173	0.000221564	0.000550447	0.000390852	0.000268415	0.000280647	0.006377652
3837903774165	383790	3774165	0.016971024	0.004214051	0.00386758	0.011375118	0.006822654	0.001383869	0.004685413	0.005035912	0.000640604	0.000732403	0.000862558	0.000862558	0.000862558	0.000224527	0.000557809	0.00039608	0.000272005	0.000284401	0.00617171
3838003774165	383800	3774165	0.016641951	0.00413234	0.003792587	0.011154551	0.00669036	0.001357035	0.004594561	0.004938264	0.000684691	0.000782808	0.000921921	0.000921921	0.000921921	0.000239979	0.000596199	0.000423339	0.000290725	0.00030374	0.0061504
3838103774165	383810	3774165	0.015983406	0.003968817	0.003642509	0.010713151	0.006425614	0.001303335	0.004412748	0.00474285	0.000743704	0.000850277	0.001001381	0.001001381	0.001001381	0.000260663	0.000647585	0.000459826	0.000315782	0.000330173	0.006157475
3838203774165	383820	3774165	0.015109637	0.003751853	0.003443383	0.010127492	0.006074343	0.001232086	0.004171515	0.004483572	0.000745861	0.000852743	0.001004285	0.001004285	0.001004285	0.000261419	0.000649463	0.00046116	0.000316698	0.000331131	0.005919437
3838303774165	383830	3774165	0.014380899	0.003570901	0.003277309	0.009639043	0.005781377	0.001172662	0.003970323	0.004267329	0.000743187	0.000849686	0.001000684	0.001000684	0.001000684	0.000260482	0.000647134	0.000459506	0.000315563	0.000329943	0.00568304
3838403774165	383840	3774165	0.013701655	0.003402239	0.003122514	0.009183768	0.005508309	0.001117274	0.003782795	0.004065773	0.000739822	0.000845839	0.000996153	0.000996153	0.000996153	0.000259302	0.000644204	0.000457425	0.000314134	0.00032845	0.005458289
3838603774165	383860	3774165	0.012593155	0.003126989	0.002869894	0.008440777	0.005062673	0.001026884	0.003476757	0.003736841	0.000731626	0.000836468	0.000985117	0.000985117	0.000985117	0.00025643	0.000637067	0.000452358	0.000310654	0.000324811	0.005039675
3838703774165	383870	3774165	0.012091319	0.003002378	0.002755529	0.008104413	0.004860925	0.000985963	0.003338209	0.003587928	0.000727571	0.000831832	0.000979657	0.000979657	0.000979657	0.000255008	0.000633536	0.000449851	0.000308932	0.000323011	0.004847709
3838803774165	383880	3774165	0.011619337	0.002885181	0.002647968	0.007788059	0.004671181	0.000947476	0.003207903	0.003447875	0.000723516	0.000827196	0.000974197	0.000974197	0.000974197	0.000253587	0.000630005	0.000447343	0.00030721	0.00032121	0.004666011
3838903774165	383890	3774165	0.011172833	0.002774311	0.002546212	0.007488782	0.004491678	0.000911067	0.00308463	0.003315381	0.000719547	0.000822658	0.000968853	0.000968853	0.000968853	0.00025219	0.00062655	0.00044489	0.000305525	0.000319448	0.004494148
3839003774165	383900	3774165	0.010754193	0.002670359	0.002450807	0.007208182	0.004323377	0.000876929	0.002969051	0.003191155	0.00071506	0.000817529	0.000962812	0.000962812	0.000962812	0.000250624	0.000622643	0.000442116	0.00030362	0.000317457	0.004330913
3839103774165	383910	3774165	0.01035705	0.002571745	0.002360301	0.006941989	0.004163718	0.000844545	0.002859406	0.003073308	0.000710315	0.000812104	0.000956423	0.000956423	0.000956423	0.00024896	0.000618511	0.000439182	0.000301605	0.00031535	0.004175787
3829703774175	382970	3774175	0.001743425	0.000432907	0.000397315	0.00116856	0.000700888	0.000142164	0.00048133	0.000517337	0.000560194	0.00064047	0.000754288	0.000754288	0.000754288	0.000196344	0.000487792	0.000346363	0.000237863	0.000248702	0.002819174
3829803774175	382980	3774175	0.001769565	0.000439398	0.000403272	0.001186081	0.000711397	0.000144296	0.000488547	0.000525093	0.000558468	0.000638497	0.000751965	0.000751965	0.000751965	0.000195739	0.00048629	0.000345296	0.00023713	0.00024936	0.002942895
3829903774175	382990	3774175	0.00179743	0.000446317	0.000409622	0.001204758	0.000722599	0.000146568	0.00049624	0.000533362	0.000557002	0.00063682	0.00074999	0.00074999	0.00074999	0.000195225	0.000485012	0.000344389	0.000236507	0.000247285	0.00308042
3830003774175	383000	3774175	0.001840156	0.000456927	0.000419359	0.001233396	0.000739776	0.000150052	0.000508036	0.00054604	0.000558468	0.000638497	0.000751965	0.000751965	0.000751965	0.000195739	0.00048629	0.000345296	0.00023713	0.000247936	0.003252887
3830103774175	383010	3774175	0.001903583	0.000472676	0.000433813	0.001275909	0.000765274	0.000155224	0.000525547	0.000564861	0.000564076	0.000644909	0.000759516	0.000759516	0.000759516	0.000197705	0.000491173	0.000348764	0.000239511	0.000250426	0.003472892
3830203774175	383020	3774175	0.001970459	0.000489282	0.000449054	0.001320734	0.000792159	0.000160677	0.00054401	0.000584706	0.000569512	0.000651123	0.000766834	0.000766834	0.000766834	0.00019961	0.000495906	0.000352124	0.000241819	0.000252839	0.0037174
3830303774175	383030	3774175	0.002060556	0.000511654	0.000469587	0.001381123	0.00082838	0.000168024	0.000568885	0.000611441	0.000579175	0.000662171	0.000779845	0.000779845	0.000779845	0.000202997	0.00050432	0.000358099	0.000245922	0.000257129	0.004027305
3830403774175	383040	3774175	0.002160339	0.000536431	0.000492327	0.001448004	0.000868495	0.000176161	0.000596433	0.00064105	0.000589959	0.000674501	0.000794367	0.000794367	0.000794367	0.000206777	0.000513711	0.000364767	0.000250501	0.000261917	0.004388891
3830503774175	383050	3774175	0.002269278	0.000563481	0.000517153	0.001521023	0.00091229	0.000185044	0.000626509	0.000673376	0.000601693	0.000687916	0.000810166	0.000810166	0.000810166	0.000210889	0.000523928	0.000372022	0.000255483	0.000267126	0.00481225
3830603774175	383060	3774175	0.002390956	0.000593695	0.000544883	0.001602579	0.000961207	0.000194966	0.000660103	0.000709482	0.000615152	0.000703304	0.000828288	0.000828288	0.000828288	0.000215606	0.000535647	0.000380343	0.000261198	0.000273101	0.005321282
3830703774175	383070	3774175	0.002520993	0.000625984	0.000574517	0.001689739	0.001013484	0.000205569	0.000696004	0.000748069	0.000629388	0.000719579	0.000847456	0.000847456	0.000847456	0.000220596	0.000548043	0.000389145	0.000267243	0.000279422	0.005926167
3830803774175	383080	3774175	0.002665095	0.000661766	0.000607357	0.001786326	0.001071416	0.00021732	0.000735788	0.000790829	0.000646557	0.000739209	0.000870574	0.000870574	0.000870574	0.000226614	0.000562993	0.00039976	0.000274533	0.000287044	0.006680138
3830903774175	383090	3774175	0.00281623	0.000699294	0.0006418	0.001887626	0.001132175	0.000229644	0.000777513	0.000835677	0.000665883	0.000761304	0.000896596	0.000896596	0.000896596	0.000233387	0.000579821	0.00041171	0.000282739	0.000295624	0.007613306
3831003774175	383100	3774175	0.00297254	0.000738107	0.000677422	0.001992396	0.001195014	0.00024239	0.000820668	0.000882059	0.000685985	0.000784287	0.000923663	0.000923663	0.000923663	0.000240433	0.000597326	0.000424139	0.000291274	0.000304548	0.008748792
3831103774175	383110	3774175	0.00311704	0.000773988	0.000710352	0.002089249	0.001253106	0.000254173	0.000860562	0.000924938	0.000700825	0.000801253	0.000943644	0.000943644	0.000943644	0.000245634	0.000610247	0.000433314	0.000297575	0.000311137	0.010017058
3831203774175	383120	3774175	0.003270563	0.000812109	0.000745339	0.002192151	0.001314825	0.000266692	0.000902947	0.000970494	0.000716268	0.00081891	0.000964439	0.000964439	0.000964439	0.000251047	0.000623695	0.000442863	0.000304133	0.000317993	0.011597473
3831303774175	383130	3774175	0.003444786	0.00085537	0.000785043	0.002308927	0.001384866	0.000280898	0.000951047	0.001022192	0.0007387	0.000844556	0.000994643	0.000994643	0.000994643	0.000258909	0.000643227	0.000456732	0.000313658	0.000327952	0.013801409
3831403774175	383140	3774175	0.003632146	0.000901893	0.000827741	0.002434508	0.001460187	0.000296176	0.001002774	0.001077788	0.000766136	0.000875924	0.001031585	0.001031585	0.001031585	0.000268525	0.000667117	0.000473695	0.000325307	0.000340132	0.016862761
3831503774175	383150	3774175	0.003826936	0.000950261	0.000872133	0.002565069	0.001538496	0.00031206	0.001056552	0.001135589	0.000799784	0.00091439	0.001076891	0.001076891	0.001076891	0.000280319	0.000696417	0.0004945	0.000339594	0.00035507	0.020995669
3831603774175	383160	3774175	0.004015092	0.000996982	0.000915012	0.002691184	0.001614138	0.000327403	0.001108499	0.001191422	0.000826961	0.000945465	0.001113484	0.001113484	0.001113484	0.000289844	0.000720081	0.000511303	0.000351134	0.000367136	0.025998072
3835903774175	383590	3774175	0.092465999	0.022960103	0.02107237	0.061976914	0.037172978	0.007539957	0.025528298	0.027437982	0.000650267	0.00074345	0.000875569	0.000875569	0.000875569	0.000227914	0.000566223	0.000402054	0.000276108	0.000288691	0.01874523
3836003774175	383600	3774175	0.07398376	0.018370804	0.016860394	0.049588877	0.029747789	0.00603286	0.020425665	0.021953638	0.000636204	0.000727372	0.000856633	0.000856633	0.000856633	0.000222985	0.000553978	0.000393359	0.000270137	0.000282447	0.017042044
3836103774175	383610	3774175	0.061015885	0.015150769	0.013905104	0.040896938	0.024529472	0.00497542	0.016845454	0.018105604	0.000623176	0.000712477	0.000839092	0.000839092	0.000839092	0.000218419	0.000542634	0.000385304	0.000264605	0.000276664	0.015566283
3836203774175	383620	3774175	0.056119063	0.013934846	0.012789151	0.03761476	0.022560863	0.004576118	0.015493524	0.016652541	0.000630251	0.000720566	0.000848618	0.000848618	0.000848618	0.000220898	0.000548794	0.000389678	0.000267609	0.000279805	0.014792209
3836303774175	383630	3774175	0.051772244	0.012855494	0.011798541	0.03470123	0.020813364	0.004221666	0.014293441	0.015362684	0.000639568	0.000731219	0.000861164	0.000861164	0.000861164	0.000224164	0.000556908	0.00039544	0.000271566	0.000283941	0.014109071
3836403774175	383640	3774175	0.047369828	0.011762336	0.010795261	0.031750436	0.019043514	0.003862679	0.013078008	0.014056329	0.000648455	0.000741379	0.00087313	0.00087313	0.00087313	0.000227279	0.000564646	0.000400934	0.000275339	0.000287887	0.013442412
3836503774175	383650	3774175	0.043152648	0.010715174	0.009834194	0.028923799	0.017348133	0.003518798	0.011913716	0.01280494	0.00065553	0.000749467	0.000882655	0.000882655	0.000882655	0.000229758	0.000570806	0.000405308	0.000278343	0.000291027	0.012776356
3836603774175	383660	3774175	0.039448982	0.009795522	0.008990154	0.026441353	0.015859193	0.003216789	0.010891197	0.011705929	0.000663036	0.000758049	0.000892762	0.000892762	0.000892762	0.000232389	0.000577342	0.000409949	0.0028153	0.00029436	0.012155596
3836703774175	383670	3774175	0.036127067	0.008970662	0.008233112	0.024214783	0.014523724	0.00294591	0.009974072	0.010720198	0.000666228	0.000761699	0.00089706	0.00089706	0.00089706	0.000233508	0.000580122	0.000411923	0.000282885	0.000295777	0.011519565
3836803774175	383680	3774175	0.033244625	0.008254926	0.007576223	0.022282777	0.013364931	0.002710867	0.009178279	0.009864874	0.000668126	0.000763869	0.000899616	0.000899616	0.000899616	0.00023473	0.000581775	0.000413097	0.000283691	0.00029662	0.010917268
3836903774175	383690	3774175	0.030704259	0.007624132	0.006997291	0.020580053	0.012343659	0.002503718	0.008476927	0.009111056	0.000667522	0.000763178	0.000898803	0.000898803	0.000898803	0.000233962	0.000581249	0.000412723	0.000283435	0.000296352	0.01033585
3837003774175	383700	3774175	0.028343291	0.007037883	0.006459243	0.018997574	0.011394508	0.002311198	0.007825103	0.008410472	0.000658894	0.000753314	0.000887186	0.000887186	0.000887186	0.00023093	0.000573736	0.000407389	0.000279772	0.000292521	0.009723977
3837103774175	383710	3774175	0.026239213	0.006515422	0.005979737	0.01758728	0.010548631	0.002139625	0.007244203	0.007786116	0.000650526	0.000743746	0.000875918	0.000875918	0.000875918	0.00022800	0.000566449	0.000402214	0.000276218	0.000288806	0.009164387
3837203774175	383720	3774175	0.024307765	0.006035827	0.005539574	0.016292694	0.009772154	0.001982129	0.006710963	0.007212987	0.000640431	0.000732205	0.000862326	0.000862326	0.000862326	0.000224467	0.000557659	0.000395973	0.000271932	0.000284324	0.008631542
3837303774175	383730	3774175	0.022546427	0.005598472	0.005138177	0.015112127	0.009064065	0.001838504	0.006224687	0.006690334	0.00062999	0.00072027	0.000848269	0.000848269	0.000848269	0.00022080	0.000548569	0.000389518	0.000267499	0.00027969	0.008133813
3837403774175	383740	3774175	0.020975367	0.005208364	0.004780143	0.014059098	0.008432471	0.001710395	0.005790944	0.006224145	0.000620156	0.000709025	0.000835026	0.000835026	0.00021736	0.000540005	0.000383437	0.000263323	0.000275323	0.00767577
3837503774175	383750	3774175	0.019569376	0.004859244	0.004459727	0.013116708	0.007867237	0.001595746	0.005402774	0.005806936	0.000611356	0.000698964	0.000823177	0.000823177	0.000823177	0.00021427	0.000532342	0.000377996	0.000259586	0.000271416	0.007256811
3837603774175	383760	3774175	0.018282938	0.004539811	0.004166557	0.012254451	0.007350067	0.001490846	0.00504761	0.005425204	0.000603073	0.000689494	0.000812024	0.000812024	0.000812024	0.00021137	0.00052513	0.000372875	0.0002560	0.000267739	0.006869343
3837703774175	383770	3774175	0.017405719	0.00432199	0.003966645	0.01166648	0.006997409	0.001419315	0.004805425	0.005164902	0.000604281	0.000690875	0.000813651	0.000813651	0.000813651	0.000211796	0.000526181	0.000373622	0.000256582	0.000268275	0.006592222
3837803774175	383780	3774175	0.016781541	0.004167001	0.003824399	0.011248114	0.006746478	0.001368418	0.0046331	0.004979686	0.000613772	0.000701725	0.000826429	0.000826429	0.000826429	0.00021512	0.000534445	0.00037949	0.000260612	0.000272489	0.006395425
3837903774175	383790	3774175	0.016183106	0.004018404	0.003688019	0.010847003	0.006505897	0.001319619	0.004467882	0.004802109	0.000624297	0.00071376	0.000840602	0.000840602	0.000840602	0.000218812	0.000543611	0.000385998	0.000265081	0.000277162	0.006205099
3838003774175	383800	3774175	0.01592343	0.003953925	0.003628841	0.01067295	0.006401502	0.001298445	0.00439619	0.004725053	0.000669506	0.000765447	0.000901475	0.000901475	0.000901475	0.000234657	0.000582977	0.00041395	0.000284277	0.000297232	0.00619233
3838103774175	383810	3774175	0.015309469	0.003801473	0.003488924	0.010261433	0.006154679	0.00124838	0.004226686	0.004542869	0.000727829	0.000832128	0.000980005	0.000980005	0.000980005	0.00025509	0.000633762	0.000450011	0.000309042	0.000323125	0.006196644
3838203774175	383820	3774175	0.014481213	0.00359581	0.00330017	0.00970628	0.005821706	0.001180842	0.003998018	0.004297096	0.000729469	0.000834002	0.000982213	0.000982213	0.000982213	0.00025567	0.000635189	0.000451024	0.000309738	0.000323853	0.005957744
3838303774175	383830	3774175	0.01381139	0.003429487	0.003147521	0.00925732	0.005552425	0.001126223	0.003813091	0.004098335	0.000727139	0.000831339	0.000979076	0.000979076	0.000979076	0.000254857	0.000633161	0.000449584	0.000308749	0.000322819	0.005719362

			ISDrainage / Utilities Trenching	ISDrainage / Utilities Trenching	ISAsphalt Paving	ISAsphalt Paving	SVDemolition	SVSite Grubbing / Prep	SVMass Grading / Excavation	SVMass Grading / Excavation	SVDrainage / Utilities Trenching	SVFoundations / Concrete Pads	SVBuilding / Structure Construction	SVBuilding / Structure Construction	SVAsphalt Paving	SVAsphalt Paving	SVArchitectural Coating	SVArchitectural Coating	SVLandscaping or Other Finishing	SVLandscaping or Other Finishing	MDemolition
Unique Identifier	X (UTM)	Y (UTM)	2027	2028	2027	2028	2027	2027	2027	2028	2028	2028	2028	2029	2028	2029	2028	2029	2028	2029	2027
3835903774165	383590	3774165	0.010132771	0.010132771	0.011677338	0.011677338	0.000293079	0.000116791	0.000379855	0.000379855	0.000196031	7.60377E-05	0.000351217	0.000351217	0.000203434	0.000203434	4.58227E-05	4.58227E-05	0.000155144	0.000155144	0.00326393
3836003774165	383600	3774165	0.009203257	0.009203257	0.010606136	0.010606136	0.000288027	0.000114778	0.000373308	0.000373308	0.000192652	7.47271E-05	0.000346504	0.000346504	0.000199928	0.000199928	4.50329E-05	4.50329E-05	0.000152469	0.000152469	0.003215097
3836103774165	383610	3774165	0.008400851	0.008400851	0.009681416	0.009681416	0.00028339	0.00011293	0.000367298	0.000367298	0.00018955	7.35241E-05	0.000342146	0.000342146	0.000196709	0.000196709	4.43079E-05	4.43079E-05	0.000150015	0.000150015	0.003165057
3836203774165	383620	3774165	0.008007725	0.008007725	0.009228365	0.009228365	0.00028692	0.000114337	0.000371872	0.000371872	0.000191911	7.44398E-05	0.000345347	0.000345347	0.000199159	0.000199159	4.48598E-05	4.48598E-05	0.000151883	0.000151883	0.003263844
3836303774165	383630	3774165	0.007657277	0.007657277	0.008824497	0.008824497	0.000291418	0.000116129	0.000377703	0.000377703	0.00019492	7.56068E-05	0.000349439	0.000349439	0.000202281	0.000202281	4.55631E-05	4.55631E-05	0.000154264	0.000154264	0.00337885
3836403774165	383640	3774165	0.00729683	0.00729683	0.008409106	0.008409106	0.000295432	0.000117729	0.000382905	0.000382905	0.000197604	7.66482E-05	0.000352907	0.000352907	0.000205068	0.000205068	4.61906E-05	4.61906E-05	0.000156389	0.000156389	0.003479363
3836503774165	383650	3774165	0.006918378	0.006918378	0.007972965	0.007972965	0.000297923	0.000118722	0.000386134	0.000386134	0.000199271	7.72946E-05	0.000355042	0.000355042	0.000206797	0.000206797	4.65801E-05	4.65801E-05	0.000157708	0.000157708	0.003546141
3836603774165	383660	3774165	0.006566587	0.006566587	0.00756755	0.00756755	0.000300622	0.000119797	0.000389632	0.000389632	0.000201076	7.79948E-05	0.000357265	0.000357265	0.00020867	0.00020867	4.70021E-05	4.70021E-05	0.000159137	0.000159137	0.003609813
3836703774165	383670	3774165	0.006224795	0.006224795	0.007173658	0.007173658	0.000302491	0.000120542	0.000392054	0.000392054	0.000202326	7.84796E-05	0.000358866	0.000358866	0.000209967	0.000209967	4.72943E-05	4.72943E-05	0.000160126	0.000160126	0.0036539
3836803774165	383680	3774165	0.005905221	0.005905221	0.00680537	0.00680537	0.000304151	0.000121204	0.000394206	0.000394206	0.000203437	7.89105E-05	0.000360289	0.000360289	0.00021112	0.00021112	4.7554E-05	4.7554E-05	0.000161005	0.000161005	0.003689619
3836903774165	383690	3774165	0.005591618	0.005591618	0.006443964	0.006443964	0.000304636	0.000121397	0.000394834	0.000394834	0.000203761	7.90362E-05	0.000360556	0.000360556	0.000211456	0.000211456	4.76297E-05	4.76297E-05	0.000161262	0.000161262	0.003696176
3837003774165	383700	3774165	0.005252696	0.005252696	0.006053379	0.006053379	0.000301176	0.000120018	0.000390349	0.000390349	0.000201446	7.81384E-05	0.000357354	0.000357354	0.000209055	0.000209055	4.70887E-05	4.70887E-05	0.00015943	0.00015943	0.003623186
3837103774165	383710	3774165	0.004943722	0.004943722	0.005697307	0.005697307	0.000297854	0.000118694	0.000386044	0.000386044	0.000199225	7.72766E-05	0.000354241	0.000354241	0.000206749	0.000206749	4.65693E-05	4.65693E-05	0.000157671	0.000157671	0.003548815
3837203774165	383720	3774165	0.004653263	0.004653263	0.005362573	0.005362573	0.000294048	0.000117177	0.000381111	0.000381111	0.000196679	7.62891E-05	0.000350773	0.000350773	0.00020407	0.00020407	4.59742E-05	4.59742E-05	0.000155657	0.000155657	0.00346159
3837303774165	383730	3774165	0.004383495	0.004383495	0.005051684	0.005051684	0.000290172	0.000115633	0.000376088	0.000376088	0.000194087	7.52837E-05	0.000347215	0.000347215	0.00020141 7	0.00020141 7	4.53683E-05	4.53683E-05	0.000153605	0.000153605	0.003369705
3837403774165	383740	3774165	0.004135159	0.004135159	0.004765493	0.004765493	0.000286504	0.000114171	0.000371334	0.000371334	0.000191633	7.43321E-05	0.000343746	0.000343746	0.000198871	0.000198871	4.47948E-05	4.47948E-05	0.000151663	0.000151663	0.003279977
3837503774165	383750	3774165	0.003904644	0.003904644	0.004499839	0.004499839	0.000282975	0.000112765	0.00036676	0.00036676	0.000189273	7.34164E-05	0.000340367	0.000340367	0.000196421	0.000196421	4.4243E-05	4.4243E-05	0.000149795	0.000149795	0.003191544
3837603774165	383760	3774165	0.003692227	0.003692227	0.004255043	0.004255043	0.000279653	0.000111441	0.000362455	0.000362455	0.000187051	7.25546E-05	0.000337165	0.000337165	0.000194115	0.000194115	4.37237E-05	4.37237E-05	0.000148037	0.000148037	0.003109236
3837703774165	383770	3774165	0.003536837	0.003536837	0.004075967	0.004075967	0.000280068	0.000111607	0.000362993	0.000362993	0.000187328	7.26623E-05	0.000337432	0.000337432	0.000194403	0.000194403	4.37886E-05	4.37886E-05	0.000148257	0.000148257	0.003103456
3837803774165	383780	3774165	0.003421672	0.003421672	0.003943247	0.003943247	0.000283459	0.000112958	0.000367388	0.000367388	0.000189597	7.35421E-05	0.000340634	0.000340634	0.000196757	0.000196757	4.43188E-05	4.43188E-05	0.000150052	0.000150052	0.003159449
3837903774165	383790	3774165	0.003311182	0.003311182	0.003815915	0.003815915	0.000287266	0.000114475	0.000372321	0.000372321	0.000192142	7.45296E-05	0.000344102	0.000344102	0.000199399	0.000199399	4.49139E-05	4.49139E-05	0.000152066	0.000152066	0.003219584
3838003774165	383800	3774165	0.003299749	0.003299749	0.003802739	0.003802739	0.000305466	0.000121728	0.000395911	0.000395911	0.000204316	7.92516E-05	0.000361001	0.000361001	0.00021203 3	0.00021203 3	4.77595E-05	4.77595E-05	0.000161701	0.000161701	0.003533976
3838103774165	383810	3774165	0.003303545	0.003303545	0.003807113	0.003807113	0.000329826	0.000131435	0.000427483	0.000427483	0.0022061	8.55716E-05	0.000385014	0.000385014	0.000228942	0.000228942	5.15682E-05	5.15682E-05	0.000174596	0.000174596	0.003894784
3838203774165	383820	3774165	0.003175835	0.003175835	0.003659937	0.003659937	0.000340414	0.000135654	0.000441206	0.000441206	0.000227692	8.83187E-05	0.000403068	0.000403068	0.000236291	0.000236291	5.32236E-05	5.32236E-05	0.000180201	0.000180201	0.003855011
3838303774165	383830	3774165	0.003049006	0.003049006	0.003513774	0.003513774	0.000342629	0.000136537	0.000444076	0.000444076	0.000229173	8.88932E-05	0.000410717	0.000410717	0.000237828	0.000237828	5.35699E-05	5.35699E-05	0.000181373	0.000181373	0.003805229
3838403774165	383840	3774165	0.002928425	0.002928425	0.003374813	0.003374813	0.000344982	0.000137475	0.000447126	0.000447126	0.000230747	8.95037E-05	0.000420589	0.000420589	0.000239462	0.000239462	5.39378E-05	5.39378E-05	0.000182619	0.000182619	0.003753808
3838603774165	383860	3774165	0.002703834	0.002703834	0.003115987	0.003115987	0.000342352	0.000136427	0.000443718	0.000443718	0.000228988	8.88214E-05	0.000417032	0.000417032	0.000237636	0.000237636	5.35266E-05	5.35266E-05	0.000181227	0.000181227	0.003657696
3838703774165	383870	3774165	0.002600843	0.002600843	0.002997297	0.002997297	0.000340691	0.000135765	0.000441565	0.000441565	0.000227877	8.83905E-05	0.000413652	0.000413652	0.000236483	0.000236483	5.32669E-05	5.32669E-05	0.000180348	0.000180348	0.0036096 4
3838803774165	383880	3774165	0.00250336	0.00250336	0.002884954	0.002884954	0.000338961	0.000135075	0.000439323	0.000439323	0.00022672	8.79417E-05	0.000410272	0.000410272	0.00023528 2	0.00023528 2	5.29964E-05	5.29964E-05	0.000179432	0.000179432	0.003561584
3838903774165	383890	3774165	0.002411154	0.002411154	0.002778693	0.002778693	0.000337369	0.000134441	0.0004372 6	0.0004372 6	0.000225655	8.75287E-05	0.000407337	0.000407337	0.000234178	0.000234178	5.27476E-05	5.27476E-05	0.000178589	0.000178589	0.003513356
3839003774165	383900	3774165	0.002323577	0.002323577	0.002677766	0.002677766	0.000335224	0.000133586	0.000434479	0.000434479	0.00022422	8.69721E-05	0.00040289	0.00040289	0.000232689	0.000232689	5.24121E-05	5.24121E-05	0.000177454	0.000177454	0.0034653
3839103774165	383910	3774165	0.00224035	0.00224035	0.002581853	0.002581853	0.000333217	0.000132786	0.000431878	0.000431878	0.000222878	8.64514E-05	0.000398266	0.000398266	0.000231295	0.000231295	5.20984E-05	5.20984E-05	0.000176391	0.000176391	0.003417071
3829703774175	382970	3774175	0.001512514	0.001512514	0.001743071	0.001743071	0.000278131	0.000110835	0.000360481	0.000360481	0.000186032	7.21596E-05	0.000344547	0.000344547	0.000193058	0.000193058	4.34856E-05	4.34856E-05	0.000147231	0.000147231	0.000711005
3829803774175	382980	3774175	0.001578892	0.001578892	0.001819566	0.001819566	0.000276401	0.000110145	0.000358239	0.000358239	0.000184875	7.17107E-05	0.000342768	0.000342768	0.000191858	0.000191858	4.32151E-05	4.32151E-05	0.000146315	0.000146315	0.000715664
3829903774175	382990	3774175	0.001652675	0.001652675	0.001904597	0.001904597	0.000274809	0.000109511	0.000356176	0.000356176	0.000183811	7.12977E-05	0.000341167	0.000341167	0.000190753	0.000190753	4.29663E-05	4.29663E-05	0.000145472	0.000145472	0.000720927
3830003774175	383000	3774175	0.001745205	0.001745205	0.002011232	0.002011232	0.000274394	0.000109345	0.000355638	0.000355638	0.000183533	7.119E-05	0.000340812	0.000340812	0.000190464	0.000190464	4.29013E-05	4.29013E-05	0.000145253	0.000145253	0.000731022
3830103774175	383010	3774175	0.00186324	0.00186324	0.002147259	0.002147259	0.00027557	0.000109814	0.000357163	0.000357163	0.00018432	7.14952E-05	0.000342057	0.000342057	0.000191281	0.000191281	4.30853E-05	4.30853E-05	0.000145875	0.000145875	0.000747587
3830203774175	383020	3774175	0.001994421	0.001994421	0.002298436	0.002298436	0.000276747	0.000110283	0.000358687	0.000358687	0.000185107	7.18005E-05	0.000343302	0.000343302	0.000192098	0.000192098	4.32692E-05	4.32692E-05	0.000146498	0.000146498	0.000764669
3830303774175	383030	3774175	0.002160688	0.002160688	0.002490048	0.002490048	0.000279446	0.000111359	0.000362185	0.000362185	0.000186912	7.25007E-05	0.000346059	0.000346059	0.000193971	0.000193971	4.36912E-05	4.36912E-05	0.000147927	0.000147927	0.000788827
3830403774175	383040	3774175	0.002354682	0.002354682	0.002713613	0.002713613	0.00028256	0.0001126	0.000366222	0.000366222	0.000188995	7.33086E-05	0.000349261	0.000349261	0.000196133	0.000196133	4.41781E-05	4.41781E-05	0.000149575	0.000149575	0.000815486
3830503774175	383050	3774175	0.002581819	0.002581819	0.002975372	0.002975372	0.00028602	0.000113978	0.000370706	0.000370706	0.000191309	7.42064E-05	0.000352729	0.000352729	0.000198535	0.000198535	4.47191E-05	4.47191E-05	0.000151407	0.000151407	0.000844389
3830603774175	383060	3774175	0.002854919	0.002854919	0.003290102	0.003290102	0.000290034	0.000115578	0.000375909	0.000375909	0.000193994	7.52477E-05	0.00035682	0.00035682	0.000201321	0.000201321	4.53467E-05	4.53467E-05	0.000153532	0.000153532	0.000876743
3830703774175	383070	3774175	0.003179446	0.003179446	0.003664098	0.003664098	0.000294394	0.000117315	0.000381559	0.000381559	0.00019691	7.63789E-05	0.000361178	0.000361178	0.000204347	0.000204347	4.60283E-05	4.60283E-05	0.00015584	0.00015584	0.000911081
3830803774175	383080	3774175	0.003583959	0.003583959	0.004130272	0.004130272	0.000299722	0.000119439	0.000388466	0.000388466	0.000200474	7.77614E-05	0.000366515	0.000366515	0.00020804 6	0.00020804 6	4.68615E-05	4.68615E-05	0.000158661	0.000158661	0.00095025
3830903774175	383090	3774175	0.004084612	0.004084612	0.004707241	0.004707241	0.000305743	0.000121838	0.000396269	0.000396269	0.000204501	7.93234E-05	0.000372474	0.000372474	0.000212225	0.000212225	4.78028E-05	4.78028E-05	0.000161848	0.000161848	0.00099313
3831003774175	383100	3774175	0.004693812	0.004693812	0.005409302	0.005409302	0.000311972	0.00012432	0.000404342	0.000404342	0.000208667	8.09394E-05	0.000378432	0.000378432	0.000216548	0.000216548	4.87766E-05	4.87766E-05	0.000165145	0.000165145	0.001037304
3831103774175	383110	3774175	0.005374249	0.005374249	0.00619346	0.00619346	0.000316401	0.000126085	0.000410082	0.000410082	0.00021163	8.20885E-05	0.000382524	0.000382524	0.000219623	0.000219623	4.94691E-05	4.94691E-05	0.000167489	0.000167489	0.001075869
3831203774175	383120	3774175	0.006222156	0.006222156	0.007170617	0.007170617	0.000320968	0.000127905	0.000416002	0.000416002	0.000214685	8.32735E-05	0.000386704	0.000386704	0.000222793	0.000222793	5.01832E-05	5.01832E-05	0.000169907	0.000169907	0.0011178
3831303774175	383130	3774175	0.007404589	0.007404589	0.008533291	0.008533291	0.000328165	0.000130773	0.0004253 3	0.0004253 3	0.000219499	8.51407E-05	0.000393463	0.000393463	0.000227789	0.000227789	5.13085E-05	5.13085E-05	0.000173717	0.000173717	0.001169134
3831403774175	383140	3774175	0.009047034	0.009047034	0.010426099	0.010426099	0.000337577	0.000134524	0.000437529	0.000437529	0.000225794	8.75826E-05	0.000402624	0.000402624	0.000234322	0.000234322	5.278E-05	5.278E-05	0.000178699	0.000178699	0.001227543
3831503774175	383150	3774175	0.01126438	0.01126438	0.01298144	0.01298144	0.000348442	0.000138853	0.000451611	0.000451611	0.00023061	9.04014E-05	0.000413118	0.000413118	0.000241863	0.000241863	5.44788E-05	5.44788E-05	0.000184451	0.000184451	0.001288541
3831603774175	383160	3774175	0.013948217	0.013948217	0.016074383	0.016074383	0.000356816	0.0001421 9	0.000462464	0.000462464	0.000238662	9.25739E-05	0.000420233	0.000420233	0.000247676	0.000247676	5.5788E-05	5.5788E-05	0.000188883	0.000188883	0.001335475
3835903774175	383590	3774175	0.010056997	0.010056997	0.011590014	0.011590014	0.000286504	0.000114171	0.000371334	0.000371334	0.000191633	7.43321E-05	0.000344102	0.000344102	0.000198871	0.000198871	4.47948E-05	4.47948E-05	0.000151663	0.000151663	0.003036677
3836003774175	383600	3774175	0.009143221	0.009143221	0.010536948	0.010536948	0.00028166	0.000112241	0.000365056	0.000365056	0.000188393	7.30752E-05	0.000339566	0.000339566	0.000195508	0.000195508	4.40374E-05	4.40374E-05	0.000149099	0.000149099	0.002989139
3836103774175	383610	3774175	0.008351461	0.008351461	0.009624498	0.009624498	0.000277231	0.000110476	0.000359315	0.000359315	0.000185431	7.19261E-05	0.000335297	0.000335297	0.000192434	0.000192434	4.3345E-05	4.3345E-05	0.000146755	0.000146755	0.002940479
3836203774175	383620	3774175	0.007936163	0.007936163	0.009145895	0.009145895	0.00027993	0.000111552	0.000362813	0.000362813	0.000187236	7.26264E-05	0.000337788	0.000337788	0.000194307	0.000194307	4.37669E-05	4.37669E-05	0.000148183	0.000148183	0.003015108
3836303774175	383630	3774175	0.007569653	0.007569653	0.008723516	0.008723516	0.000283459	0.000112958	0.000367388	0.000367388	0.000189597	7.35421E-05	0.000340989	0.000340989	0.000196757	0.000196757	4.43188E-05	4.43188E-05	0.000150052	0.000150052	0.003102593
3836403774175	383640	3774175	0.007211984	0.007211984	0.008311327	0.008311327	0.00028685	0.000114309	0.000371783	0.000371783	0.000191865	7.44218E-05	0.000344102	0.000344102	0.000199111	0.000199111	4.48489E-05	4.48489E-05	0.000151847	0.000151847	0.003184987
3836503774175	383650	3774175	0.006854639	0.006854639	0.007899511	0.007899511	0.000289619	0.000115412	0.000375371	0.000375371	0.000193716	7.514E-05	0.000346504	0.000346504	0.000201033	0.000201033	4.52817E-05	4.52817E-05	0.000153312	0.000153312	0.003251938
3836603774175	383660	3774175	0.006521595	0.006521595	0.0075157	0.0075157	0.000292664	0.000116626	0.000379317	0.000379317	0.000195753	7.593E-05	0.000348994	0.000348994	0.000203146	0.000203146	4.57578E-05	4.57578E-05	0.000154924	0.000154924	0.003317939
3836703774175	383670	3774175	0.006180358	0.006180358	0.007122447	0.007122447	0.000294117	0.000117205	0.000381201	0.000381201	0.000196725	7.63071E-05	0.000350239	0.000350239	0.000204155	0.000204155	4.5985E-05	4.5985E-05	0.000155693	0.000155693	0.003350897
3836803774175	383680	3774175	0.00585722	0.00585722	0.006750052	0.006750052	0.000295086	0.000117591	0.000382456	0.000382456	0.000197373	7.65584E-05	0.00035095	0.00035095	0.000204827	0.000204827	4.61365E-05	4.61365E-05	0.000156206	0.000156206	0.003371689
3836903774175	383690	3774175	0.005545284	0.005545284	0.006390567	0.006390567	0.000295224	0.000117646	0.000382636	0.000382636	0.000197466	7.65943E-05	0.00035095	0.00035095	0.000204923	0.000204923	4.61582E-05	4.61582E-05	0.000156279	0.000156279	0.003372121
3837003774175	383700	3774175	0.005217007	0.005217007	0.006012251	0.006012251	0.000292318	0.000116488	0.000378869	0.000378869	0.000195521	7.58402E-05	0.000348282	0.000348282	0.000202906	0.000202906	4.57037E-05	4.57037E-05	0.000154741	0.000154741	0.00331259
3837103774175	383710	3774175	0.004916782	0.004916782	0.005666261	0.005666261	0.00028948	0.000115357	0.000375191	0.000375191	0.000193624	7.51041E-05	0.000345703	0.000345703	0.000200936	0.000200936	4.52601E-05	4.52601E-05	0.000153239	0.000153239	0.003251765
3837203774175	383720	3774175	0.004630906	0.004630906	0.005336808	0.005336808	0.00028602	0.000113978	0.000370706	0.000370706	0.000191309	7.42064E-05	0.000342412	0.000342412	0.000198535	0.000198535	4.47191E-05	4.47191E-05	0.000151407	0.000151407	0.00317472
3837303774175	383730	3774175	0.004363869	0.004363869	0.005029066	0.005029066	0.000282352	0.000112517	0.000365953	0.000365953	0.000188856	7.32548E-05	0.000339033	0.000339033	0.000195989	0.000195989	4.41456E-05	4.41456E-05	0.000149465	0.000149465	0.003091981
3837403774175	383740	3774175	0.004118125	0.004118125	0.004745862	0.004745862	0.000278961	0.000111165	0.000361558	0.000361558	0.000186588	7.2375E-05	0.000335831	0.000335831	0.000193635	0.000193635	4.36155E-05	4.36155E-05	0.00014767	0.00014767	0.003012606
3837503774175	383750	3774175	0.003893349	0.003893349	0.004486823	0.004486823	0.000275916	0.000109952	0.000357611	0.000357611	0.000184551	7.1585E-05	0.000332807	0.000332807	0.000191521	0.000191521	4.31394E-05	4.31394E-05	0.000146059	0.000146059	0.002940048
3837603774175	383760	3774175	0.003685469	0.003685469	0.004247255	0.004247255	0.000273079	0.000108821	0.000353934	0.000353934	0.000182653	7.08489E-05	0.000329872	0.000329872	0.000189552	0.000189552	4.26958E-05	4.26958E-05	0.000144557	0.000144557	0.002871199
3837703774175	383770	3774175	0.003536791	0.003536791	0.004075914	0.004075914	0.00027384	0.000109125	0.00035492	0.00035492	0.000183163	7.10464E-05	0.000330584	0.000330584	0.00019008	0.00019008	4.28148E-05	4.28148E-05	0.00014496	0.00014496	0.002874736
3837803774175	383780	3774175	0.003431208	0.003431208	0.003954236	0.003954236	0.000277854	0.000110724	0.000360123	0.000360123	0.000185847	7.20877E-05	0.000334408	0.000334408	0.000192866	0.000192866	4.34423E-05	4.34423E-05	0.000147084	0.000147084	0.002941514
3837903774175	383790	3774175	0.003329096	0.003329096	0.003836559	0.003836559	0.000282421	0.000112544	0.000366042	0.000366042	0.000188902	7.32727E-05	0.000338588	0.000338588	0.000196037	0.000196037	4.41565E-05	4.41565E-05	0.000149502	0.000149502	0.003015195
3838003774175	383800	3774175	0.003322245	0.003322245	0.003828664	0.003828664	0.000301106	0.00011999	0.00039026	0.00039026	0.0002014	7.81205E-05	0.000355842	0.000355842	0.000209007	0.000209007	4.70779E-05	4.70779E-05	0.000159393	0.000159393	0.003326135
3838103774175	383810	3774175	0.00332456	0.00332456	0.003831331	0.003831331	0.000326158	0.000129973	0.000422729	0.000422729	0.000218156	8.462E-05	0.00038119	0.00038119	0.000226396	0.000226396	5.09947E-05	5.09947E-05	0.000172655	0.000172655	0.003665375
3838203774175	383820	3774175	0.003196387	0.003196387	0.003683622	0.003683622	0.000336747	0.000134193	0.000436452	0.000436452	0.000225239	8.73671E-05	0.000400044	0.000400044	0.000233745	0.000233745	5.26502E-05	5.26502E-05	0.00017826	0.00017826	0.00362819
3838303774175	383830	3774175	0.003068493	0.003068493	0.003536232	0.003536232	0.000338338	0.000134827	0.000438515	0.000438515	0.000226303	8.77801E-05	0.000407071	0.000407071	0.00023485	0.00023485	5.2899E-05	5.2899E-05	0.000179102	0.000179102	0.003583844

			MSite Grubbing / Prep	MMass Grading / Excavation	MMass Grading / Excavation	MDrainage / Utilities Trenching	MFoundations / Concrete Pads	MBuilding / Structure Construction	MAsphalt Paving	MLandscaping or Other Finishing	MWaterside Construction (Piles)	RSSWRestriping South Valley	RSSWRestriping Silver Lake Boulevard	RSSWDemolition	RSSWPlacing Base	RSSWForm	Child Risk				
Unique Identifier	X (UTM)	Y (UTM)	2027	2027	2028	2028	2028	2028	2028	2028	2028	2029	2029	2029	2029	2029	3rd Trimester	0<2	2<16	Total	per million
3835903774165	383590	3774165	0.003017854	0.005019827	0.005019827	0.002414283	0.001143984	0.003103653	0.00201806	0.001385889	0.001489563	0.000131194	0.000763524	0.002423694	0.000220394	0.000479355	1.36885E-06	2.99353E-05	9.5294E-07	3.22571E-05	32.2570503
3836003774165	383600	3774165	0.002972703	0.004944724	0.004944724	0.002378163	0.001126869	0.003057218	0.001987867	0.001365155	0.001467277	0.000129127	0.000756974	0.002400844	0.000218316	0.000474836	1.09278E-06	2.3967E-05	8.8953E-07	2.59493E-05	25.9492797
3836103774165	383610	3774165	0.002926436	0.004867763	0.004867763	0.002341148	0.00110933	0.003009635	0.001956927	0.001343907	0.00144444	0.000127239	0.000750037	0.002376441	0.000216097	0.00047001	9.05178E-07	1.99063E-05	8.3391E-07	2.16453E-05	21.645342
3836203774165	383620	3774165	0.003017774	0.005019694	0.005019694	0.00241422	0.001143954	0.003103571	0.002018006	0.001385853	0.001489523	0.000128596	0.000778292	0.002464	0.000224059	0.000487327	8.34228E-07	1.8369E-05	8.153E-07	2.00185E-05	20.0185122
3836303774165	383630	3774165	0.00312411	0.005196571	0.005196571	0.002499288	0.001184263	0.00321293	0.002089114	0.001434685	0.001542009	0.000130367	0.000810508	0.002563715	0.000233127	0.000507049	7.67796E-07	1.69292E-05	8.0059E-07	1.84975E-05	18.4975403
3836403774165	383640	3774165	0.003217045	0.005351156	0.005351156	0.002573636	0.001219492	0.003308507	0.00215126	0.001477364	0.00158788	0.000131902	0.000839031	0.002651457	0.000241106	0.000524402	7.00071E-07	1.54605E-05	7.8416E-07	1.69447E-05	16.944728
3836503774165	383650	3774165	0.003278788	0.005453858	0.005453858	0.002623031	0.001242897	0.003372006	0.002192548	0.001505718	0.001618356	0.000132876	0.000859248	0.002712054	0.000246616	0.000536387	6.38417E-07	1.41217E-05	7.6412E-07	1.55242E-05	15.5241991
3836603774165	383660	3774165	0.00333766	0.005551784	0.005551784	0.002670128	0.001265214	0.003432551	0.002231916	0.001532754	0.001647414	0.000133879	0.000878243	0.002768813	0.000251777	0.000547613	5.86414E-07	1.2991E-05	7.4559E-07	1.4323E-05	14.3230425
3836703774165	383670	3774165	0.003378424	0.005619589	0.005619589	0.002702739	0.001280666	0.003474474	0.002259175	0.001551474	0.001667534	0.000134617	0.000891791	0.002808388	0.000255376	0.00055544	5.4141E-07	1.20111E-05	7.2624E-07	1.32787E-05	13.2787059
3836803774165	383680	3774165	0.003411449	0.005674523	0.005674523	0.002729159	0.001293185	0.003508438	0.002281259	0.00156664	0.001683835	0.000135296	0.000902867	0.002840194	0.000258268	0.00056173	5.02604E-07	1.11648E-05	7.0772E-07	1.23751E-05	12.3750929
3836903774165	383690	3774165	0.003417512	0.005684608	0.005684608	0.00273401	0.001295483	0.003514673	0.002285313	0.001569424	0.001686827	0.000135473	0.000906201	0.00284778	0.000258958	0.000563231	4.68299E-07	1.04152E-05	6.8745E-07	1.1571E-05	11.570998
3837003774165	383700	3774165	0.003350025	0.005572351	0.005572351	0.00268002	0.001269901	0.003445267	0.002240184	0.001538432	0.001653517	0.000134056	0.00088926	0.002791845	0.00025387	0.000552168	4.36123E-07	9.71057E-06	6.5975E-07	1.08064E-05	10.8064412
3837103774165	383710	3774165	0.003281261	0.005457972	0.005457972	0.002625009	0.001243834	0.003374549	0.002194202	0.001506854	0.001619576	0.000132758	0.000871544	0.002734081	0.000248619	0.000540743	4.0719E-07	9.07619E-06	6.339E-07	1.01173E-05	10.1172755
3837203774165	383720	3774165	0.003200612	0.005323821	0.005323821	0.002560489	0.001213263	0.003291607	0.002140271	0.001469817	0.001579769	0.000131312	0.000850256	0.002665716	0.000242402	0.000527222	3.80622E-07	8.49296E-06	6.083E-07	9.48189E-06	9.48188895
3837303774165	383730	3774165	0.003115655	0.005182506	0.005182506	0.002492524	0.001181058	0.003204234	0.002083459	0.001430802	0.001537835	0.000129836	0.000827657	0.002593602	0.000235845	0.00051296	3.56293E-07	7.95829E-06	5.8373E-07	8.89831E-06	8.89830775
3837403774165	383740	3774165	0.003032692	0.005044507	0.005044507	0.002426153	0.001149609	0.003118912	0.002027982	0.001392703	0.001496886	0.000128449	0.000805446	0.002523226	0.000229445	0.000499041	3.34207E-07	7.47229E-06	5.607E-07	8.3672E-06	8.36719713
3837503774165	383750	3774165	0.002950926	0.004908499	0.004908499	0.00236074	0.001118613	0.003034822	0.001973304	0.001355154	0.001456528	0.000127091	0.000783503	0.002453855	0.000223137	0.000485321	3.14182E-07	7.03101E-06	5.3892E-07	7.88411E-06	7.88411304
3837603774165	383760	3774165	0.002874823	0.004781912	0.004781912	0.002299858	0.001089765	0.002956555	0.001922414	0.001320205	0.001418965	0.000125851	0.000763018	0.002389419	0.000217278	0.000472577	2.96018E-07	6.63016E-06	5.1873E-07	7.44491E-06	7.44490589
3837703774165	383770	3774165	0.002869478	0.004773022	0.004773022	0.002295583	0.001087739	0.002951059	0.00191884	0.001317751	0.001416327	0.000126058	0.000761529	0.00238421	0.000216804	0.000471546	2.82865E-07	6.33928E-06	5.0781E-07	7.12995E-06	7.12995412
3837803774165	383780	3774165	0.00292125	0.004859138	0.004859138	0.002337	0.001107364	0.003004303	0.00195346	0.001341526	0.001441881	0.000127445	0.000775374	0.002426527	0.000220652	0.000479916	2.73075E-07	6.1222E-06	5.0399E-07	6.89927E-06	6.89926664
3837903774165	383790	3774165	0.002976851	0.004951624	0.004951624	0.002381481	0.001128441	0.003061484	0.001990641	0.001367059	0.001469324	0.000128891	0.000789934	0.002470855	0.000224683	0.000488683	2.63983E-07	5.92016E-06	5.0079E-07	6.68493E-06	6.68492582
3838003774165	383800	3774165	0.003267541	0.005435149	0.005435149	0.002614032	0.001238633	0.003360438	0.002185027	0.001500553	0.001612804	0.000135827	0.000867406	0.002708581	0.0002463	0.0005357	2.61175E-07	5.85702E-06	5.2285E-07	6.64104E-06	6.64104472
3838103774165	383810	3774165	0.003601147	0.005990062	0.005990062	0.002880918	0.001365094	0.003703529	0.002408112	0.001653755	0.001777466	0.000145951	0.000953274	0.002974367	0.000270469	0.000588267	2.55253E-07	5.73102E-06	5.5046E-07	6.53673E-06	6.53672915
3838203774165	383820	3774165	0.003564372	0.005928891	0.005928891	0.002851498	0.001351154	0.003665709	0.00238352	0.001636867	0.001759315	0.000153123	0.000944163	0.002940458	0.000267385	0.00058156	2.45434E-07	5.5055E-06	5.4073E-07	6.29166E-06	6.29166467
3838303774165	383830	3774165	0.003518344	0.005852329	0.005852329	0.002814675	0.001333706	0.003618372	0.00235274	0.001615729	0.001736596	0.000153802	0.000930318	0.00289613	0.000263354	0.000572793	2.36434E-07	5.29579E-06	5.2906E-07	6.06128E-06	6.0612809
3838403774165	383840	3774165	0.0034708	0.005773245	0.005773245	0.00277664	0.001315683	0.003569476	0.002320947	0.001593895	0.001713129	0.000153566	0.000915878	0.002850065	0.000259166	0.000563683	2.27654E-07	5.09408E-06	5.1761E-07	5.83935E-06	5.83934592
3838603774165	383860	3774165	0.003381934	0.005625428	0.005625428	0.002705547	0.001281997	0.003478083	0.002261522	0.001553085	0.001669266	0.000152562	0.000888873	0.002764425	0.00025137	0.000546745	2.11807E-07	4.74068E-06	4.9544E-07	5.44793E-06	5.44792715
3838703774165	383870	3774165	0.003337501	0.005551519	0.005551519	0.00267	0.001265153	0.003432387	0.002231809	0.00153268	0.001647335	0.000152061	0.000875326	0.002721468	0.000247472	0.000538249	2.04546E-07	4.57871E-06	4.8495E-07	5.2682E-06	5.26820122
3838803774165	383880	3774165	0.003293068	0.00547761	0.00547761	0.002634454	0.00124831	0.003386691	0.002202097	0.001512275	0.001625404	0.000151529	0.000861749	0.002678603	0.000243574	0.000529771	1.97668E-07	4.42522E-06	4.7482E-07	5.09771E-06	5.0977083
3838903774165	383890	3774165	0.003248475	0.005403436	0.005403436	0.00259878	0.001231406	0.00334083	0.002172277	0.001491797	0.001603393	0.000151027	0.000848142	0.002635737	0.000239676	0.000521293	1.91082E-07	4.27885E-06	4.6505E-07	4.93498E-06	4.93497988
3839003774165	383900	3774165	0.003204042	0.005329527	0.005329527	0.002563234	0.001214563	0.003295134	0.002142565	0.001471392	0.001581462	0.000150496	0.000834565	0.002593054	0.000235795	0.000512851	1.84643E-07	4.13813E-06	4.5551E-07	4.77829E-06	4.77828971
3839103774165	383910	3774165	0.003159449	0.005255353	0.005255353	0.00252756	0.001197659	0.003249274	0.002112745	0.001450914	0.001559452	0.000149906	0.000821018	0.002550463	0.000231922	0.000504428	1.78442E-07	4.00033E-06	4.4625E-07	4.62799E-06	4.6279926
3829703774175	382970	3774175	0.000657401	0.001093505	0.001093505	0.000525921	0.000249202	0.000676091	0.000439609	0.000301898	0.000324482	0.000131312	0.000191834	0.000597103	5.42965E-05	0.000118094	1.09006E-07	3.14819E-06	2.8178E-07	3.53897E-06	3.53897448
3829803774175	382980	3774175	0.000661709	0.00110067	0.00110067	0.00052967	0.00025083	0.000680521	0.000442489	0.000303876	0.000326608	0.000130249	0.000192429	0.000599023	5.44711E-05	0.000118474	1.13399E-07	3.2886E-06	2.9044E-07	3.69244E-06	3.69243969
3829903774175	382990	3774175	0.000666575	0.001108765	0.001108765	0.00053326	0.00025268	0.000685526	0.000445743	0.000306111	0.00032901	0.000129246	0.000193144	0.000601399	5.46872E-05	0.000118944	1.18216E-07	3.44324E-06	3.001E-07	3.86156E-06	3.86155537
3830003774175	383000	3774175	0.000675908	0.001124289	0.001124289	0.000540726	0.000256218	0.000695124	0.000451984	0.000310397	0.000333617	0.000128832	0.000195109	0.000607614	5.52523E-05	0.000120173	1.24237E-07	3.63649E-06	3.1268E-07	4.0734E-06	4.0734025
3830103774175	383010	3774175	0.000691224	0.001149766	0.001149766	0.000552979	0.000262024	0.000710876	0.000462226	0.000317431	0.000341177	0.000129098	0.000198712	0.000619039	5.62912E-05	0.000122433	1.31938E-07	3.88382E-06	3.2928E-07	4.34505E-06	4.34504624
3830203774175	383020	3774175	0.000707019	0.001176039	0.001176039	0.000565615	0.000268011	0.0007271 2	0.000472789	0.000324684	0.000348973	0.000129364	0.000202433	0.000630738	5.7355E-05	0.000124747	1.40436E-07	4.15851E-06	3.4765E-07	4.64659E-06	4.64659416
3830303774175	383030	3774175	0.000729355	0.001213192	0.001213192	0.000583484	0.000276478	0.000750091	0.000487725	0.000334942	0.000359998	0.000130367	0.000207912	0.000647921	5.89175E-05	0.000128145	1.51183E-07	4.50717E-06	3.7134E-07	5.0297E-06	5.02969728
3830403774175	383040	3774175	0.000754005	0.001254194	0.001254194	0.000603204	0.000285822	0.000775442	0.000504208	0.000346262	0.000372164	0.000131548	0.000213986	0.000667023	6.06545E-05	0.000131923	1.63603E-07	4.91327E-06	3.9893E-07	5.4758E-06	5.47580336
3830503774175	383050	3774175	0.000780728	0.001298645	0.001298645	0.000624583	0.000295952	0.000802925	0.000522078	0.000358534	0.000385355	0.000132876	0.000220595	0.00068777	6.25412E-05	0.000136026	1.77987E-07	5.38771E-06	4.3109E-07	5.99679E-06	5.99679271
3830603774175	383060	3774175	0.000810643	0.001348404	0.001348404	0.000648514	0.000307292	0.00083369	0.000542082	0.000372272	0.00040012	0.000134499	0.000228009	0.000711077	6.46605E-05	0.000140636	1.95079E-07	5.95667E-06	4.6966E-07	6.62141E-06	6.62140794
3830703774175	383070	3774175	0.000842392	0.001401215	0.001401215	0.000673914	0.000319327	0.000866342	0.000563313	0.000386852	0.000415791	0.0001363	0.000235929	0.000735937	6.69211E-05	0.000145553	2.15126E-07	6.63109E-06	5.1524E-07	7.36146E-06	7.36145956
3830803774175	383080	3774175	0.000878609	0.001461457	0.001461457	0.000702887	0.000333056	0.000903588	0.000587532	0.000403483	0.000433667	0.000138602	0.00024507	0.000764727	6.95391E-05	0.000151247	2.39809E-07	7.47117E-06	5.7205E-07	8.28303E-06	8.28302646
3830903774175	383090	3774175	0.000918255	0.001527404	0.001527404	0.000734604	0.000348085	0.000944362	0.000614044	0.00042169	0.000453236	0.000141258	0.000255193	0.000796351	7.24148E-05	0.000157501	2.70069E-07	8.51492E-06	6.4238E-07	9.42737E-06	9.42737399
3831003774175	383100	3774175	0.000959099	0.001595342	0.001595342	0.000767279	0.000363568	0.000986366	0.000641356	0.000440447	0.000473395	0.000144032	0.000265644	0.000829072	7.53902E-05	0.000163973	3.0669E-07	9.79461E-06	7.2796E-07	1.08293E-05	10.8292626
3831103774175	383110	3774175	0.000994757	0.001654655	0.001654655	0.000795805	0.000377084	0.001023038	0.000665201	0.000456822	0.000490995	0.000145921	0.000274427	0.000856765	7.79084E-05	0.00016945	3.47386E-07	1.12364E-05	8.2315E-07	1.2407E-05	12.4069811
3831203774175	383120	3774175	0.001033526	0.001719142	0.001719142	0.000826821	0.000391781	0.001062909	0.000691126	0.000474626	0.000510131	0.000147987	0.000283716	0.000886013	8.0568E-05	0.000175235	3.98358E-07	1.30677E-05	9.4295E-07	1.44091E-05	14.4090578
3831303774175	383130	3774175	0.00108099	0.001798093	0.001798093	0.000864792	0.000409773	0.001111723	0.000722866	0.000496423	0.000533559	0.000151411	0.000295298	0.000922481	8.38841E-05	0.000182447	4.70839E-07	1.57123E-05	1.1139E-06	1.7297E-05	17.2970344
3831403774175	383140	3774175	0.001134996	0.001887925	0.001887925	0.000907997	0.000430245	0.001167264	0.000758979	0.000521224	0.000560215	0.000156104	0.000308578	0.000963884	8.76491E-05	0.000190636	5.75998E-07	1.96141E-05	1.3601E-06	2.15502E-05	21.5501739
3831503774175	383150	3774175	0.001191395	0.001981737	0.001981737	0.000953116	0.000451624	0.001225267	0.000796694	0.000547124	0.000588053	0.000161122	0.000325489	0.001018266	9.25942E-05	0.000201391	7.35373E-07	2.56504E-05	1.7219E-06	2.81077E-05	28.1077056
3831603774175	383160	3774175	0.001234791	0.002053921	0.002053921	0.000987833	0.000468075	0.001269896	0.000825713	0.000567053	0.000609472	0.000164309	0.000333439	0.0010434	9.48797E-05	0.000206362	9.5849E-07	3.42594E-05	2.2085E-06	3.74263E-05	37.4263218
3835903774175	383590	3774175	0.002807735	0.004670319	0.004670319	0.002246188	0.001064334	0.00288756	0.001877551	0.001289396	0.001385851	0.000128272	0.00071011	0.00225022	0.00020462	0.000445046	1.15317E-06	2.53066E-05	9.3208E-07	2.73919E-05	27.3918632
3836003774175	383600	3774175	0.00276378	0.004597206	0.004597206	0.002211024	0.001047672	0.002842356	0.001848159	0.001269211	0.001364156	0.000126294	0.000703113	0.002226182	0.000202434	0.000440292	9.44104E-07	2.07808E-05	8.698E-07	2.25947E-05	22.5947063
3836103774175	383610	3774175	0.002718789	0.004522369	0.004522369	0.002175031	0.001030617	0.002796085	0.001818073	0.00124855	0.001341949	0.000124464	0.000695699	0.002200591	0.000200107	0.00043523	7.95863E-07	1.75669E-05	8.15E-07	1.91778E-05	19.1777591
3836203774175	383620	3774175	0.002787792	0.004637146	0.004637146	0.002230233	0.001056774	0.00286705	0.001864215	0.001280238	0.001376008	0.000125497	0.000717285	0.002267129	0.000206157	0.00044839	7.39001E-07	1.63319E-05	7.9339E-07	1.78643E-05	17.8642759
3836303774175	383630	3774175	0.002868681	0.004771695	0.004771695	0.002294944	0.001087437	0.002950238	0.001918306	0.001317384	0.001415933	0.000126884	0.000741908	0.00234308	0.000213064	0.000463412	6.88532E-07	1.52351E-05	7.7581E-07	1.66994E-05	16.6994282
3836403774175	383640	3774175	0.002944863	0.004898414	0.004898414	0.00235589	0.001116315	0.003028586	0.00196925	0.001352369	0.001453535	0.000128183	0.000765221	0.002414462	0.000219555	0.00047753	6.37459E-07	1.41247E-05	7.5838E-07	1.55205E-05	15.5205433
3836503774175	383650	3774175	0.003006766	0.005001383	0.005001383	0.002405413	0.001139781	0.003092249	0.002010645	0.001380797	0.00148409	0.000129275	0.000784485	0.002472774	0.000224857	0.000489062	5.88303E-07	1.3055E-05	7.3982E-07	1.43832E-05	14.3831678
3836603774175	383660	3774175	0.003067791	0.005102891	0.005102891	0.002454233	0.001162914	0.00315501	0.002051453	0.001408822	0.001514211	0.000130426	0.000803302	0.002529532	0.000230019	0.000500288	5.44912E-07	1.21097E-05	7.2276E-07	1.33774E-05	13.3774151
3836703774175	383670	3774175	0.003098264	0.005153579	0.005153579	0.002478611	0.001174465	0.003186349	0.00207183	0.001422816	0.001529252	0.000130957	0.000813634	0.002559511	0.000232745	0.000506217	5.05428E-07	1.1248E-05	7.0272E-07	1.24562E-05	12.4561521
3836803774175	383680	3774175	0.003117489	0.005185557	0.005185557	0.002493992	0.001181753	0.003206121	0.002084686	0.001431645	0.001538741	0.000131341	0.000820571	0.002578887	0.000234507	0.000510049	4.70791E-07	1.04908E-05	6.8294E-07	1.16445E-05	11.6445454
3836903774175	383690	3774175	0.003117888	0.005186221	0.005186221	0.002494311	0.001181904	0.003206531	0.002084953	0.001431828	0.001538938	0.0001314	0.00082203	0.002581264	0.000234723	0.000510519	4.39845E-07	9.8131E-06	6.6236E-07	1.09153E-05	10.9153107
3837003774175	383700	3774175	0.003062846	0.005094664	0.005094664	0.002450276	0.001161039	0.003149924	0.002048146	0.001406551	0.00151177	0.00013022	0.000808423	0.002536387	0.000230642	0.000501644	4.10394E-07	9.16667E-06	6.363E-07	1.02134E-05	10.2133665
3837103774175	383710	3774175	0.003006606	0.005001117	0.005001117	0.002405285	0.00113972	0.003092085	0.002010538	0.001380724	0.001484011	0.000129157	0.000794102	0.002489774	0.000226403	0.000492425	3.8395E-07	8.58552E-06	6.1196E-07	9.58143E-06	9.58142904
3837203774175	383720	3774175	0.00293537	0.004882624	0.004882624	0.002348296	0.001112717	0.003018824	0.001962902	0.00134801	0.00144885	0.000127799	0.000775553	0.002430183	0.000220984	0.000480639	3.59409E-07	8.04551E-06	5.8737E-07	8.99228E-06	8.99228481
3837303774175	383730	3774175	0.002858869	0.004755374	0.004755374	0.002287095	0.001083717	0.002940147	0.001911745	0.001312878	0.00141109	0.000126412	0.000755396	0.002366113	0.000215158	0.000467967	3.36843E-07	7.54826E-06	5.6359E-07	8.44869E-06	8.44868987
3837403774175	383740	3774175	0.002785478	0.004633298	0.004633298	0.002228383	0.001055897	0.002864671	0.001862668	0.001279175	0.001374866	0.000125113	0.000735954	0.00230451	0.000209557	0.000455783	3.16533E-07	7.1001E-06	5.4142E-07	7.95805E-06	7.95805395
3837503774175	383750	3774175	0.00271839	0.004521705	0.004521705	0.002174712	0.001030466	0.002795675	0.001817806	0.001248366	0.001341752	0.000123933	0.000718089	0.002248209	0.000204437	0.000444648	2.98224E-07	6.69547E-06	5.211E-07	7.5148E-06	7.5147992
3837603774175	383760	3774175	0.002654732	0.004415818	0.004415818	0.002123786	0.001006335	0.002730207	0.001775237	0.001219133	0.001310332	0.000122811	0.000701207	0.002195016	0.0001996	0.000434128	2.81371E-07	6.32255E-06	5.0214E-07	7.10606E-06	7.10605872
3837703774175	383770	3774175	0.002658003	0.004421258	0.004421258	0.002126402	0.001007575	0.002733571	0.001777425	0.001220635	0.001311946	0.000123195	0.000702041	0.002197209	0.000199799	0.000434562	2.69902E-07	6.06801E-06	4.9234E-07	6.83025E-06	6.83025467
3837803774175	383780	3774175	0.002719746	0.004523961	0.004523961	0.002175797	0.00103098	0.00279707	0.001818713	0.001248989	0.001342422	0.000124848	0.000718446	0.002247844	0.000204404	0.000444576	2.61917E-07	5.89012E-06	4.9E-07	6.64203E-06	6.64203073
3837903774175	383790	3774175	0.002787872	0.004637279	0.004637279	0.002230297	0.001056804	0.002867132	0.001864269	0.001280274	0.001376047	0.000126619	0.00073637	0.002302957	0.000209415	0.000455476	2.54262E-07	5.71923E-06	4.8838E-07	6.46187E-06	6.46187236
3838003774175	383800	3774175	0.00307537	0.005115497	0.005115497	0.002460296	0.001165787	0.003162804	0.002056521	0.001412302	0.001517952	0.000133791	0.00081277	0.002537393	0.000230733	0.000501843	2.52342E-07	5.67561E-06	5.1072E-07	6.43867E-06	6.43867054
3838103774175	383810	3774175	0.003389033	0.005637237	0.005637237	0.002711227	0.001284688	0.003485385	0.00226627	0.001556346	0.001672771	0.00014418	0.000894976	0.002789377	0.000253647	0.00055168	2.47053E-07	5.56297E-06	5.3707E-07	6.34709E-06	6.34708723
3838203774175	383820	3774175	0.003354652	0.005580047	0.005580047	0.002683721	0.001271655	0.003450026	0.002243278	0.001540557	0.0016558	0.000151027	0.000884883	0.002756565	0.000250663	0.00054519	2.37813E-07	5.3489E-06	5.2742E-07	6.11413E-06	6.11413116
3838303774175	383830	3774175	0.003313649	0.005511844	0.005511844	0.002650919	0.001256112	0.003407857	0.002215859	0.001521727	0.001635562	0.000151529	0.000872825	0.002718087	0.000247164	0.00053758	2.29539E-07	5.15298E-06	5.1594E-07	5.89846E-06	5.89846437

			EGIODemolition	EGIOSite Grubbing / Prep	EGIOMass Grading / Excavation	EGIOMass Grading / Excavation	EGIODrainage / Utilities Trenching	EGIODrainage / Utilities Trenching	EGIOFoundations / Concrete Pads	EGIOFoundations / Concrete Pads	EGIOBuilding / Structure Construction	EGIOBuilding / Structure Construction	EGIOAsphalt Paving	EGIOArchitectural Coating	EGIOLandscaping or Other Finishing	EGIOWaterside Construction (Piles)	HIWaterside Construction (Landscaping)	HIWaterside Construction (Landscaping)	KMDemolition	KMSite Grubbing / Prep	KMMass Grading / Excavation
Unique Identifier	X (UTM)	Y (UTM)	2025	2025	2025	2026	2026	2027	2026	2027	2026	2027	2027	2027	2027	2027	2025	2026	2025	2025	2025
3838403774175	383840	3774175	0.002703132	0.00249934	0.004157336	0.004157336	0.001999469	0.001999469	0.000947429	0.000947429	0.002570393	0.002570393	0.001671323	0.000339002	0.00114777	0.001233631	0.003067064	0.003067064	0.008573823	0.007927421	0.013186283
3838603774175	383860	3774175	0.002567333	0.00237378	0.003948481	0.003948481	0.00189902	0.00189902	0.000899832	0.000899832	0.002441263	0.002441263	0.00158736	0.000321971	0.001090109	0.001171656	0.002928784	0.002928784	0.007897673	0.007302248	0.012146385
3838703774175	383870	3774175	0.002503057	0.00231435	0.003849626	0.003849626	0.001851476	0.001851476	0.000877304	0.000877304	0.002380143	0.002380143	0.001547618	0.00031391	0.001062817	0.001142322	0.002862646	0.002862646	0.007590615	0.00701834	0.011674139
3838803774175	383880	3774175	0.00244111	0.00225707	0.003754354	0.003754354	0.001805655	0.001805655	0.000855592	0.000855592	0.002321238	0.002321238	0.001509317	0.000306141	0.001036514	0.001114052	0.00279861	0.00279861	0.007301416	0.006750944	0.011229359
3838903774175	383890	3774175	0.00238132	0.00220179	0.003662399	0.003662399	0.001761429	0.001761429	0.000834636	0.000834636	0.002264384	0.002264384	0.00147235	0.000298643	0.001011127	0.001086765	0.002736874	0.002736874	0.007027574	0.006497748	0.010808198
3839003774175	383900	3774175	0.002323429	0.00214826	0.003573364	0.003573364	0.001718608	0.001718608	0.000814345	0.000814345	0.002209336	0.002209336	0.001436556	0.000291383	0.000986545	0.001060345	0.002662831	0.002662831	0.00677116	0.006260665	0.010413841
3839103774175	383910	3774175	0.002267349	0.00209641	0.003487115	0.003487115	0.001677126	0.001677126	0.00079469	0.00079469	0.00215601	0.00215601	0.001401882	0.00028435	0.000962733	0.001034752	0.002579083	0.002579083	0.00652786	0.006035708	0.010039653
3829703774185	382970	3774185	0.004541255	0.00419888	0.006984314	0.006984314	0.003359103	0.003359103	0.001591678	0.001591678	0.004318254	0.004318254	0.002807819	0.000569522	0.001928251	0.002072497	0.002153038	0.002153038	0.001122113	0.001037515	0.001725777
3829803774185	382980	3774185	0.004779637	0.00441929	0.007350939	0.007350939	0.003535431	0.003535431	0.001675229	0.001675229	0.004544931	0.004544931	0.002955208	0.000599418	0.00202947	0.002181288	0.002230683	0.002230683	0.001141094	0.001055064	0.001754969
3829903774185	382990	3774185	0.00504373	0.00466347	0.007757106	0.007757106	0.003730776	0.003730776	0.001767791	0.001767791	0.004796055	0.004796055	0.003118495	0.000632538	0.002141606	0.002301812	0.002314831	0.002314831	0.001161628	0.00107405	0.001786549
3830003774185	383000	3774185	0.005363471	0.00495911	0.008248858	0.008248858	0.003967284	0.003967284	0.001879858	0.001879858	0.005100095	0.005100095	0.003316188	0.000672637	0.00227737	0.002447732	0.002413688	0.002413688	0.001190272	0.001100534	0.001830603
3830103774185	383010	3774185	0.005762845	0.00532837	0.008863084	0.008863084	0.004262696	0.004262696	0.002019836	0.002019836	0.005479858	0.005479858	0.003563117	0.000722723	0.002446947	0.002629995	0.002533457	0.002533457	0.001230649	0.001137868	0.001892702
3830203774185	383020	3774185	0.006208809	0.00574071	0.009548963	0.009548963	0.004592569	0.004592569	0.002176143	0.002176143	0.005903922	0.005903922	0.003838853	0.000778651	0.002636307	0.00283352	0.002662731	0.002662731	0.00127327	0.001177275	0.001958251
3830303774185	383030	3774185	0.006798165	0.00628563	0.010455374	0.010455374	0.005028507	0.005028507	0.002382708	0.002382708	0.006464337	0.006464337	0.004203246	0.000852563	0.002886552	0.003102485	0.002826826	0.002826826	0.001335303	0.001234631	0.002053656
3830403774185	383040	3774185	0.007501405	0.00693586	0.011536936	0.011536936	0.005548684	0.005548684	0.002629189	0.002629189	0.007133045	0.007133045	0.004638054	0.000940757	0.003185153	0.003423423	0.003013633	0.003013633	0.001405273	0.001299326	0.002161268
3830503774185	383050	3774185	0.00833199	0.00770382	0.012814351	0.012814351	0.006163056	0.006163056	0.002920303	0.002920303	0.007922843	0.007922843	0.005151597	0.001044921	0.003537826	0.003802478	0.003223254	0.003223254	0.001480765	0.001369127	0.002277373
3830603774185	383060	3774185	0.009328226	0.00862495	0.014346532	0.014346532	0.006899958	0.006899958	0.003269477	0.003269477	0.008870158	0.008870158	0.005767561	0.00116986	0.003960835	0.004257131	0.00346079	0.00346079	0.001562383	0.001444591	0.002402898
3830703774185	383070	3774185	0.010528678	0.0097349	0.016192792	0.016192792	0.007787916	0.007787916	0.003690227	0.003690227	0.010011662	0.010011662	0.006509791	0.001320409	0.004470556	0.004804983	0.003729445	0.003729445	0.001649005	0.001524682	0.00253612
3830803774185	383080	3774185	0.011969152	0.01106677	0.018408198	0.018408198	0.008853415	0.008853415	0.004195103	0.004195103	0.011381401	0.011381401	0.007400423	0.00150106	0.005082192	0.005462373	0.004030118	0.004030118	0.001736317	0.001605411	0.002670403
3830903774185	383090	3774185	0.01373394	0.0126985	0.021122389	0.021122389	0.010158804	0.010158804	0.004813648	0.004813648	0.013059528	0.013059528	0.008491576	0.001722384	0.005831534	0.006267771	0.004371214	0.004371214	0.001828029	0.001690209	0.002811453
3831003774185	383100	3774185	0.015901036	0.01470222	0.024455317	0.024455317	0.011761774	0.011761774	0.0055732	0.0055732	0.015120207	0.015120207	0.009831473	0.001994161	0.006751699	0.007256771	0.004755635	0.004755635	0.001922674	0.001777119	0.002957015
3831103774185	383110	3774185	0.018408924	0.01702103	0.028312374	0.028312374	0.013616824	0.013616824	0.006452197	0.006452197	0.017504944	0.017504944	0.011382078	0.002308677	0.007816568	0.008401298	0.005156766	0.005156766	0.002013782	0.001861958	0.003097137
3831203774185	383120	3774185	0.021606162	0.01997722	0.033229631	0.033229631	0.015981776	0.015981776	0.007572806	0.007572806	0.02054518	0.02054518	0.013358903	0.002709645	0.009174139	0.009860424	0.005611427	0.005611427	0.002109808	0.001950744	0.003244821
3831303774185	383130	3774185	0.026219717	0.02424295	0.04032514	0.04032514	0.019394358	0.019394358	0.009189824	0.009189824	0.024932184	0.024932184	0.016211424	0.003288234	0.011133089	0.011965917	0.006183956	0.006183956	0.002218516	0.002051257	0.003412012
3831403774185	383140	3774185	0.033046008	0.03055459	0.05082377	0.05082377	0.02444367	0.02444367	0.01158239	0.01158239	0.031423266	0.031423266	0.020432061	0.004144324	0.014031583	0.015081238	0.006896466	0.006896466	0.002336198	0.002160066	0.003593002
3831503774185	383150	3774185	0.043643794	0.04035338	0.067122848	0.067122848	0.032282704	0.032282704	0.015296839	0.015296839	0.041500643	0.041500643	0.02698458	0.0054734	0.018531483	0.019917759	0.007736349	0.007736349	0.002459142	0.002273741	0.003782087
3831603774185	383160	3774185	0.058726841	0.05429928	0.090320123	0.090320123	0.043439423	0.043439423	0.02058334	0.02058334	0.055843029	0.055843029	0.036310298	0.007364976	0.024935858	0.026801224	0.008590741	0.008590741	0.002576478	0.002382231	0.003962546
3831503774185	383560	3774185	0.006031511	0.00557678	0.009276283	0.009276283	0.004461424	0.004461424	0.002114002	0.002114002	0.00573533	0.00573533	0.003729231	0.000756416	0.002561025	0.002752606	0.00617305	0.00617305	0.103741311	0.095919996	0.15955103
3831503774185	383580	3774185	0.005409284	0.00500146	0.008319317	0.008319317	0.004001172	0.004001172	0.001895915	0.001895915	0.005143658	0.005143658	0.003344513	0.000678382	0.002296823	0.00246864	0.005496061	0.005496061	0.064495208	0.059632754	0.099191699
3831503774185	383590	3774185	0.005140015	0.0047525	0.007905189	0.007905189	0.003801997	0.003801997	0.001801539	0.001801539	0.004887612	0.004887612	0.003178027	0.000644613	0.002182489	0.002345753	0.005209096	0.005209096	0.050406671	0.046606387	0.077523951
3836003774185	383600	3774185	0.004897319	0.0045281	0.007531929	0.007531929	0.003622478	0.003622478	0.001716475	0.001716475	0.004656833	0.004656833	0.00302797	0.000614176	0.002079438	0.002234994	0.004954349	0.004954349	0.04117473	0.038070465	0.063325502
3836103774185	383610	3774185	0.004670842	0.0043187	0.007183616	0.007183616	0.003454957	0.003454957	0.001637097	0.001637097	0.004441478	0.004441478	0.002887941	0.000585774	0.001983275	0.002131637	0.004719914	0.004719914	0.034502615	0.031901378	0.05306399
3836203774185	383620	3774185	0.004547381	0.00420454	0.006993735	0.006993735	0.003363634	0.003363634	0.001593825	0.001593825	0.004324079	0.004324079	0.002811606	0.00057029	0.001930852	0.002075292	0.004592141	0.004592141	0.03182899	0.029429323	0.048952034
3836303774185	383630	3774185	0.004437292	0.00410275	0.006824422	0.006824422	0.003282203	0.003282203	0.001555239	0.001555239	0.004219396	0.004219396	0.002743539	0.000556484	0.001884107	0.002025051	0.004480477	0.004480477	0.029576998	0.027347115	0.045488538
3836403774185	383640	3774185	0.004330309	0.00400384	0.006659885	0.006659885	0.003203069	0.003203069	0.001517742	0.001517742	0.004117667	0.004117667	0.002677392	0.000543067	0.001838682	0.001976227	0.004374416	0.004374416	0.027421291	0.025353932	0.042173125
3836503774185	383650	3774185	0.004226432	0.00390779	0.006500125	0.006500125	0.003126232	0.003126232	0.001481334	0.001481334	0.004018891	0.004018891	0.002613166	0.00053004	0.001794575	0.001928821	0.004273658	0.004273658	0.025363767	0.02345153	0.039008714
3836603774185	383660	3774185	0.004126178	0.0038151	0.006345939	0.006345939	0.003052076	0.003052076	0.001446196	0.001446196	0.00392356	0.00392356	0.00255118	0.000517467	0.001752006	0.001883068	0.004178203	0.004178203	0.023451619	0.021683543	0.036067887
3836703774185	383670	3774185	0.004009446	0.00370716	0.006166408	0.006166408	0.002965731	0.002965731	0.001405282	0.001405282	0.00381256	0.00381256	0.002479006	0.000502828	0.001702441	0.001829795	0.004064337	0.004064337	0.021586836	0.019959351	0.033199908
3836803774185	383680	3774185	0.00389211	0.00359867	0.005985948	0.005985948	0.002878939	0.002878939	0.001364157	0.001364157	0.003700986	0.003700986	0.002406458	0.000488112	0.001652619	0.001776246	0.003949671	0.003949671	0.019934122	0.018431239	0.030658082
3836903774185	383690	3774185	0.003775119	0.0034905	0.00580602	0.00580602	0.002792403	0.002792403	0.001323152	0.001323152	0.00358974	0.00358974	0.002334123	0.00047344	0.001602944	0.001722855	0.003835206	0.003835206	0.018466212	0.017073998	0.028400481
3837003774185	383700	3774185	0.003646567	0.00337164	0.00560831	0.00560831	0.002697314	0.002697314	0.001278096	0.001278096	0.0034675	0.0034675	0.00225464	0.000457319	0.00154836	0.001664187	0.003706632	0.003706632	0.017082162	0.015794296	0.026271854
3837103774185	383710	3774185	0.003524313	0.00325861	0.005420287	0.005420287	0.002606885	0.002606885	0.001235247	0.001235247	0.00335125	0.00335125	0.002179052	0.000441987	0.00149645	0.001608394	0.003585062	0.003585062	0.015849184	0.014654274	0.02437557
3837203774185	383720	3774185	0.003401196	0.00314477	0.005230938	0.005230938	0.002515817	0.002515817	0.001192095	0.001192095	0.003234179	0.003234179	0.00210293	0.000426546	0.001444173	0.001552207	0.003462391	0.003462391	0.014702913	0.013594424	0.02261264
3837303774185	383730	3774185	0.00328084	0.00303349	0.005045834	0.005045834	0.002426792	0.002426792	0.001149911	0.001149911	0.003119733	0.003119733	0.002028515	0.000411453	0.001393069	0.00149728	0.003342522	0.003342522	0.01366164	0.012631656	0.021011194
3837403774185	383740	3774185	0.003166783	0.00292803	0.004870417	0.004870417	0.002342425	0.002342425	0.001109935	0.001109935	0.003011276	0.003011276	0.001957994	0.000397149	0.00134464	0.001445228	0.003229958	0.003229958	0.012724418	0.011765092	0.019569774
3837503774185	383750	3774185	0.003060835	0.00283007	0.004707472	0.004707472	0.002264057	0.002264057	0.001072801	0.001072801	0.002910531	0.002910531	0.001892488	0.000383862	0.001299654	0.001396876	0.003126698	0.003126698	0.011891245	0.010994734	0.018288378
3837603774185	383760	3774185	0.002959719	0.00273658	0.004551959	0.004551959	0.002189263	0.002189263	0.00103736	0.00103736	0.00281438	0.00281438	0.001829968	0.00037118	0.001256719	0.00135073	0.003028742	0.003028742	0.011135979	0.01029641	0.017126803
3837703774185	383770	3774185	0.002891992	0.00267396	0.004447796	0.004447796	0.002139166	0.002139166	0.001013622	0.001013622	0.002749979	0.002749979	0.001788093	0.000362687	0.001227961	0.001319821	0.002967106	0.002967106	0.01065007	0.009847134	0.016379488
3837803774185	383780	3774185	0.00285101	0.00263607	0.004384768	0.004384768	0.002108852	0.002108852	0.000999259	0.000999259	0.00271101	0.00271101	0.001762755	0.000357547	0.00121056	0.001301118	0.002936389	0.002936389	0.01034025	0.009560673	0.015902995
3837903774185	383790	3774185	0.00281046	0.00259857	0.004322404	0.004322404	0.002078858	0.002078858	0.000985046	0.000985046	0.002672451	0.002672451	0.001737683	0.000352462	0.001193343	0.001282612	0.002907872	0.002907872	0.010018611	0.009263283	0.015408324
3838003774185	383800	3774185	0.002835739	0.00262195	0.004361282	0.004361282	0.002097557	0.002097557	0.000993906	0.000993906	0.002696489	0.002696489	0.001753313	0.000355632	0.001204076	0.001294149	0.002960603	0.002960603	0.00989351	0.009147614	0.015215922
3838103774185	383810	3774185	0.002883795	0.00266638	0.004435191	0.004435191	0.002133103	0.002133103	0.00101075	0.00101075	0.002742185	0.002742185	0.001783026	0.000361659	0.001224481	0.00131608	0.003030143	0.003030143	0.009522521	0.008804594	0.014645352
3838203774185	383820	3774185	0.002839708	0.00262562	0.004367386	0.004367386	0.002100492	0.002100492	0.000995297	0.000995297	0.002700263	0.002700263	0.001755767	0.00035613	0.001205761	0.00129596	0.003089777	0.003089777	0.009012971	0.008333461	0.01386168
3838303774185	383830	3774185	0.002767236	0.00255861	0.004255926	0.004255926	0.002046885	0.002046885	0.000969896	0.000969896	0.002631349	0.002631349	0.001710958	0.000347041	0.001174989	0.001262886	0.003064262	0.003064262	0.008613942	0.007964515	0.013247985
3838403774185	383840	3774185	0.002697265	0.00249391	0.004148313	0.004148313	0.001995129	0.001995129	0.000945372	0.000945372	0.002564815	0.002564815	0.001667696	0.000338266	0.001145279	0.001230953	0.003003227	0.003003227	0.008241227	0.0076199	0.01267476
3838603774185	383860	3774185	0.002562415	0.00236923	0.003940917	0.003940917	0.001895383	0.001895383	0.000898108	0.000898108	0.002436586	0.002436586	0.001584319	0.000321354	0.001088021	0.001169412	0.00286965	0.00286965	0.007608388	0.007034773	0.011701473
3838703774185	383870	3774185	0.002498657	0.00231028	0.003842859	0.003842859	0.001848221	0.001848221	0.000875761	0.000875761	0.002375959	0.002375959	0.001544898	0.000313358	0.001060948	0.001140314	0.002805814	0.002805814	0.007320052	0.006768175	0.01125802
3838803774185	383880	3774185	0.002437141	0.0022534	0.00374825	0.00374825	0.001802719	0.001802719	0.000854201	0.000854201	0.002317464	0.002317464	0.001506863	0.000305644	0.001034829	0.00111224	0.002744078	0.002744078	0.007047935	0.006516574	0.010839513
3838903774185	383890	3774185	0.002377869	0.0021986	0.003657092	0.003657092	0.001758877	0.001758877	0.000833426	0.000833426	0.002261103	0.002261103	0.001470216	0.00029821	0.001009661	0.00108519	0.002684544	0.002684544	0.006790055	0.006278135	0.010442901
3839003774185	383900	3774185	0.002320323	0.00214539	0.003568587	0.003568587	0.00171631	0.00171631	0.000813257	0.000813257	0.002206382	0.002206382	0.001434636	0.000290993	0.000985227	0.001058928	0.002618706	0.002618706	0.006549084	0.006055332	0.010072295
3839103774185	383910	3774185	0.002264502	0.00209378	0.003482736	0.003482736	0.00167502	0.00167502	0.00079369	0.00079369	0.002153302	0.002153302	0.001400122	0.000283993	0.000961525	0.001033453	0.002535058	0.002535058	0.006320278	0.005843777	0.009720399
3829703774195	382970	3774195	0.004484744	0.00414663	0.006897402	0.006897402	0.003317302	0.003317302	0.001571871	0.001571871	0.004264518	0.004264518	0.002772878	0.000562435	0.001904256	0.002046707	0.002099507	0.002099507	0.001110294	0.001026586	0.001707598
3829803774195	382980	3774195	0.00472744	0.00437103	0.007270661	0.007270661	0.003496821	0.003496821	0.001656934	0.001656934	0.004495297	0.004495297	0.002922935	0.000592872	0.002007307	0.002157466	0.002176252	0.002176252	0.001131086	0.001045811	0.001739577
3829903774195	382990	3774195	0.004997227	0.00462047	0.007685585	0.007685585	0.003696379	0.003696379	0.001751492	0.001751492	0.004751835	0.004751835	0.003089742	0.000626706	0.00212186	0.002280589	0.002259299	0.002259299	0.001153777	0.001066791	0.001774474
3830003774195	383000	3774195	0.005317399	0.00491651	0.008178001	0.008178001	0.003933206	0.003933206	0.001863711	0.001863711	0.005056286	0.005056286	0.003287702	0.000666859	0.002257808	0.002426707	0.002355154	0.002355154	0.001183284	0.001094073	0.001819855
3830103774195	383010	3774195	0.005709958	0.00527947	0.008781744	0.008781744	0.004223576	0.004223576	0.0020013	0.0020013	0.005429567	0.005429567	0.003530418	0.00071609	0.002424491	0.002605859	0.00246902	0.00246902	0.001222971	0.001130768	0.001880892
3830203774195	383020	3774195	0.006147812	0.00568431	0.00945515	0.00945515	0.00454745	0.00454745	0.002154764	0.002154764	0.00584592	0.00584592	0.003801139	0.000771002	0.002610407	0.002805683	0.002591691	0.002591691	0.001264642	0.001169298	0.001944982
3830303774195	383030	3774195	0.006751058	0.00624208	0.010382924	0.010382924	0.004993663	0.004993663	0.002366198	0.002366198	0.006419543	0.006419543	0.00417412	0.000846655	0.00286655	0.003080986	0.002753584	0.002753584	0.001329954	0.001229685	0.002045429
3830403774195	383040	3774195	0.007484926	0.00692062	0.011511592	0.011511592	0.005536495	0.005536495	0.002623413	0.002623413	0.007117375	0.007117375	0.004627865	0.00093869	0.003178156	0.003415903	0.002940891	0.002940891	0.001404842	0.001298927	0.002160605
3830503774195	383050	3774195	0.008355889	0.00772592	0.012851106	0.012851106	0.006180734	0.006180734	0.002928679	0.002928679	0.007945568	0.007945568	0.005166374	0.001047918	0.003547973	0.003813385	0.003151112	0.003151112	0.001484648	0.001372716	0.002283344
3830603774195	383060	3774195	0.009393623	0.00868541	0.014447112	0.014447112	0.006948332	0.006948332	0.003292398	0.003292398	0.008932345	0.008932345	0.005807996	0.001178061	0.003988603	0.004286977	0.003386548	0.003386548	0.001568336	0.001450095	0.002412054
3830703774195	383070	3774195	0.010654038	0.0098508	0.016385592	0.016385592	0.007880643	0.007880643	0.003734165	0.003734165	0.010130866	0.010130866	0.0065873	0.001336131	0.004523785	0.004862193	0.003654102	0.003654102	0.001654526	0.001529787	0.002544612
3830803774195	383080	3774195	0.012095548	0.01118363	0.01860259	0.01860259	0.008946907	0.008946907	0.004239403	0.004239403	0.01150159	0.01150159	0.007478572	0.001516912	0.005135861	0.005520056	0.003938765	0.003938765	0.001738042	0.001607007	0.002673057
3830903774195	383090	3774195	0.013805895	0.01276503	0.021233053	0.021233053	0.010212027	0.010212027	0.004838868	0.004838868	0.013127949	0.013127949	0.008536065	0.001731407	0.005862087	0.006300609	0.004251245	0.004251245	0.001823111	0.001685662	0.00280389
3831003774195	383100	3774195	0.015893271	0.01469504	0.024443375	0.024443375	0.01175603	0.01175603	0.005570478	0.005570478	0.015112824	0.015112824	0.009826672	0.001993187	0.006748402	0.007253227	0.004600346	0.004600346	0.001911199	0.001767109	0.002939367
3831103774195	383110	3774195	0.018350256	0.01696678	0.028222144	0.028222144	0.013573428	0.013573428	0.006431634	0.006431634	0.017449157	0.017449157	0.011345804	0.002301319	0.007791657	0.008374523	0.004969458	0.004969458	0.001998684	0.001847998	0.003073916
3831203774195	383120	3774195	0.021470622	0.0198519	0.033021173	0.033021173	0.015881519	0.015881519	0.0075253	0.0075253	0.020416296	0.020416296	0.0132751	0.002692646	0.009116587	0.009798568	0.005385597	0.005385597	0.002091517	0.001933833	0.003216691

			KMMass Grading / Excavation	KMDrainage / Utilities Trenching	KMFoundations / Concrete Pads	KMBuilding / Structure Construction	KMAsphalt Paving	KMArchitectural Coating	KMLandscaping or Other Finishing	KMWaterside Construction (Piles)	EWNDemolition	EWNSite Grubbing / Prep	EWNDrainage / Utilities Trenching	EWNDrainage / Utilities Trenching	EWNDrainage / Utilities Trenching	EWNFoundations / Concrete Pads	EWNBuilding / Structure Construction	EWNAsphalt Paving	EWNLandscaping or Other Finishing	EWNWaterside Construction (Piles)	ISDemolition
Unique Identifier	X (UTM)	Y (UTM)	2026	2026	2026	2026	2026	2026	2026	2026	2027	2027	2027	2028	2029	2029	2029	2029	2029	2029	2027
3838403774175	383840	3774175	0.013186283	0.003274268	0.003005064	0.008838331	0.005301121	0.001075249	0.00364051	0.003912844	0.000723257	0.0008269	0.000973848	0.000973848	0.000973848	0.000253496	0.00062978	0.000447183	0.0003071	0.000321095	0.00549349
3838603774175	383860	3774175	0.012146385	0.003016052	0.002768078	0.008141322	0.004883063	0.000990453	0.003353412	0.003604269	0.000715492	0.000818022	0.000963393	0.000963393	0.000963393	0.000250775	0.000623019	0.000442382	0.000303803	0.000317648	0.005074272
3838703774175	383870	3774175	0.011674139	0.002898789	0.002660457	0.007824791	0.004693212	0.000951945	0.003223032	0.003464136	0.000711609	0.000813583	0.000958166	0.000958166	0.000958166	0.000249414	0.000619638	0.000439982	0.000302155	0.000315924	0.004881961
3838803774175	383880	3774175	0.011229359	0.002788346	0.002559094	0.00752667	0.004514402	0.000915676	0.003100236	0.003332154	0.000707813	0.000809243	0.000953054	0.000953054	0.000953054	0.000248083	0.000616332	0.000437635	0.000300543	0.000314239	0.004699918
3838903774175	383890	3774175	0.010808198	0.002683769	0.002463115	0.007244379	0.004345088	0.000881333	0.002983961	0.003207181	0.000703931	0.000804804	0.000947826	0.000947826	0.000947826	0.000246723	0.000612952	0.000435234	0.000298894	0.000312515	0.004527623
3839003774175	383900	3774175	0.010413841	0.002585846	0.002373243	0.006980055	0.00418655	0.000849176	0.002875085	0.003090161	0.000699962	0.000800267	0.000942483	0.000942483	0.000942483	0.000245332	0.000609496	0.00043278	0.000297209	0.000310754	0.004363784
3839103774175	383910	3774175	0.010039653	0.002492932	0.002287968	0.006729249	0.004036119	0.000818664	0.002771778	0.002979126	0.000695217	0.000794842	0.000936093	0.000936093	0.000936093	0.000243669	0.000605364	0.000429847	0.000295194	0.000308647	0.004208055
3829703774185	382970	3774185	0.001725777	0.000428525	0.000393293	0.001156731	0.000693793	0.000140725	0.000476458	0.0005121	0.000547425	0.000625871	0.000737095	0.000737095	0.000737095	0.000191869	0.000476673	0.000338468	0.000232441	0.000243034	0.002855497
3829803774185	382980	3774185	0.001754969	0.000435774	0.000399945	0.001176298	0.000705529	0.000143105	0.000484517	0.000520762	0.000546562	0.000624885	0.000735933	0.000735933	0.000735933	0.000191566	0.000475922	0.000337935	0.000232074	0.00024265	0.002989312
3829903774185	382990	3774185	0.001786549	0.000443616	0.000407142	0.001197465	0.000718225	0.000145681	0.000493236	0.000530133	0.000545958	0.000624194	0.00073512	0.00073512	0.00073512	0.000191355	0.000475396	0.000337561	0.000231818	0.000242382	0.003138484
3830003774185	383000	3774185	0.001830603	0.000454554	0.000417182	0.001226993	0.000735935	0.000149273	0.000505398	0.000543206	0.000547684	0.000626167	0.000737444	0.000737444	0.000737444	0.000191959	0.000476899	0.000338628	0.000232551	0.000243148	0.003320355
3830103774185	383010	3774185	0.001892702	0.000469974	0.000431334	0.001268616	0.0007609	0.000154337	0.000522543	0.000561633	0.000552947	0.000632184	0.00074453	0.00074453	0.00074453	0.000193804	0.000481482	0.000341882	0.000234785	0.000245485	0.003548125
3830203774185	383020	3774185	0.001958251	0.000486251	0.000446272	0.001312551	0.000787252	0.000159682	0.00054064	0.000581083	0.000558123	0.000638103	0.0007515	0.0007515	0.0007515	0.000195618	0.000485989	0.000345083	0.000236983	0.000247783	0.003801865
3830303774185	383030	3774185	0.002053656	0.00050994	0.000468014	0.001376498	0.000825606	0.000167461	0.00056698	0.000609393	0.000568908	0.000650433	0.000766021	0.000766021	0.000766021	0.000199398	0.00049538	0.000351751	0.000241563	0.000252571	0.004137481
3830403774185	383040	3774185	0.002161268	0.000536661	0.000492538	0.001448627	0.000868868	0.000176236	0.00059669	0.000641326	0.000581332	0.000664637	0.00078275	0.00078275	0.00078275	0.000203753	0.000506198	0.000359432	0.000246838	0.000258087	0.004537373
3830503774185	383050	3774185	0.002277373	0.000565491	0.000518998	0.001526448	0.000915544	0.000185704	0.000628744	0.000675778	0.000594791	0.000680025	0.000800872	0.000800872	0.000800872	0.00020847	0.000517918	0.000367754	0.000252553	0.000264062	0.005009133
3830603774185	383060	3774185	0.002402898	0.00059666	0.000547604	0.001610583	0.000966008	0.00019594	0.0006634	0.00071302	0.000609458	0.000696793	0.000820621	0.000820621	0.000820621	0.000213611	0.000530689	0.000376823	0.00025878	0.000270573	0.005574245
3830703774185	383070	3774185	0.00253612	0.00062974	0.000577964	0.001699878	0.001019565	0.000206803	0.00070018	0.000752558	0.000625247	0.000714845	0.00084188	0.00084188	0.00084188	0.000219144	0.000544437	0.000386585	0.000265484	0.000277583	0.006253155
3830803774185	383080	3774185	0.002670403	0.000663084	0.000608567	0.001789883	0.001073549	0.000217753	0.000737253	0.000792404	0.000641639	0.000733586	0.000863952	0.000863952	0.000863952	0.00022489	0.000558711	0.00039672	0.000272445	0.000284861	0.007063896
3830903774185	383090	3774185	0.002811453	0.000698108	0.000640711	0.001884424	0.001130254	0.000229254	0.000776195	0.000834259	0.000658981	0.000753413	0.000887302	0.000887302	0.000887302	0.000230968	0.000573811	0.000407442	0.000279808	0.00029256	0.008052281
3831003774185	383100	3774185	0.002957015	0.000734252	0.000673884	0.00198199	0.001188773	0.000241124	0.000816382	0.000877453	0.000676926	0.00077393	0.000911465	0.000911465	0.000911465	0.000237258	0.000589437	0.000418538	0.000287428	0.000300527	0.009261793
3831103774185	383110	3774185	0.003097137	0.000769046	0.000705816	0.002075909	0.001245104	0.00025255	0.000855067	0.000919032	0.000690903	0.00078991	0.000930285	0.000930285	0.000930285	0.000242157	0.000601608	0.000427179	0.000293363	0.000306732	0.010659905
3831203774185	383120	3774185	0.003244821	0.000805717	0.000739473	0.002174897	0.001304476	0.000264593	0.00089584	0.000962855	0.000705225	0.000806284	0.000949569	0.000949569	0.000949569	0.000247176	0.000614079	0.000436034	0.000299444	0.00031309	0.012432717
3831303774185	383130	3774185	0.003412012	0.000847232	0.000777574	0.002286959	0.00137169	0.000278226	0.000941999	0.001012466	0.000726018	0.000830056	0.000977566	0.000977566	0.000977566	0.000254464	0.000632184	0.00044889	0.000308273	0.000322321	0.01494535
3831403774185	383140	3774185	0.003593002	0.000892173	0.000818821	0.002408271	0.001444451	0.000292984	0.000991967	0.001066173	0.000751555	0.000859254	0.001011952	0.001011952	0.001011952	0.000263415	0.000654421	0.00046468	0.000319116	0.000333659	0.018543602
3831503774185	383150	3774185	0.003782087	0.000939125	0.000861912	0.002535008	0.001520466	0.000308403	0.00104417	0.001122281	0.000784599	0.000897033	0.001056445	0.001056445	0.001056445	0.000274996	0.000683194	0.000485111	0.000333147	0.000348329	0.023679734
3831603774185	383160	3774185	0.003962546	0.000983934	0.000903037	0.002655964	0.001593014	0.000323118	0.001093992	0.00117583	0.000808239	0.00092406	0.001088275	0.001088275	0.001088275	0.000283282	0.000703779	0.000499727	0.000343184	0.000358824	0.030358233
3835603774185	383560	3774185	0.15955103	0.039617894	0.036360591	0.1069418	0.064142355	0.013010274	0.044049341	0.047344519	0.000687279	0.000785767	0.000925406	0.000925406	0.00092406	0.00024088	0.000598452	0.000424939	0.000291824	0.000305123	0.025890227
3835803774185	383580	3774185	0.099191699	0.024630152	0.022605111	0.066484929	0.039876829	0.008088391	0.02738515	0.029433739	0.000645176	0.00073763	0.000868715	0.000868715	0.000868715	0.00022613	0.000561791	0.000398907	0.000273947	0.000286431	0.020591377
3835903774185	383590	3774185	0.077523951	0.019249864	0.017667179	0.051961751	0.031166008	0.006321538	0.021403052	0.02300414	0.000628611	0.000718692	0.000846411	0.000846411	0.000846411	0.000220324	0.000547367	0.000388665	0.000266913	0.000279077	0.018584152
3836003774185	383600	3774185	0.063325502	0.015724267	0.01443145	0.042444998	0.025457979	0.005163753	0.0174831	0.01879095	0.000615152	0.000703304	0.000828288	0.000828288	0.000828288	0.000215606	0.000535647	0.000380343	0.000261198	0.000273101	0.016909868
3836103774185	383610	3774185	0.05306399	0.013176245	0.012092921	0.035567044	0.021332669	0.004326998	0.01465007	0.015745991	0.000602815	0.000689198	0.000811676	0.000811676	0.000811676	0.00021282	0.000524904	0.000372715	0.00025596	0.000267624	0.01545697
3836203774185	383620	3774185	0.048952034	0.012155211	0.011155834	0.032810936	0.019679589	0.003991697	0.013514829	0.014525826	0.000607819	0.000694919	0.000818414	0.000818414	0.000818414	0.00021303	0.000529262	0.000375809	0.000258084	0.000269846	0.01464528
3836303774185	383630	3774185	0.045488538	0.011295195	0.010366527	0.030489469	0.018287202	0.003709273	0.012558616	0.013498082	0.000614893	0.000703008	0.00082794	0.00082794	0.00082794	0.000215516	0.000535422	0.000380183	0.000261088	0.000272987	0.013935482
3836403774185	383640	3774185	0.042173125	0.01047195	0.009610967	0.028267256	0.016954347	0.003438924	0.011643286	0.01251428	0.000622227	0.000711392	0.000837814	0.000837814	0.000837814	0.000218086	0.000541808	0.000384717	0.000264202	0.000276242	0.013269341
3836503774185	383650	3774185	0.039008714	0.009686199	0.00888982	0.026146256	0.015682198	0.003180889	0.010769646	0.011575286	0.000629992	0.00072027	0.000848269	0.000848269	0.000848269	0.000220808	0.000548569	0.000389518	0.000267499	0.00027969	0.012643059
3836603774185	383660	3774185	0.036067887	0.008955967	0.008219625	0.024175117	0.014499933	0.002941085	0.009957734	0.010702637	0.000638274	0.000729739	0.000859422	0.000859422	0.000859422	0.00022371	0.000555781	0.000394639	0.000271016	0.000283367	0.012055343
3836703774185	383670	3774185	0.033199908	0.008243823	0.007566032	0.022252805	0.013346954	0.002707221	0.009165933	0.009851605	0.000640604	0.000732403	0.000862558	0.000862558	0.000862558	0.000224527	0.000557809	0.00039608	0.000272005	0.000284401	0.01142259
3836803774185	383680	3774185	0.030658082	0.007612666	0.006986768	0.020549103	0.012325095	0.002499953	0.008464178	0.009097354	0.000641035	0.000732896	0.000863139	0.000863139	0.000863139	0.000224678	0.000558185	0.000396346	0.000272188	0.000284592	0.010815893
3836903774185	383690	3774185	0.028400481	0.007052084	0.006472276	0.019035907	0.011417499	0.002315861	0.007840892	0.008427442	0.000639827	0.000731515	0.000861513	0.000861513	0.000861513	0.000224255	0.000557133	0.0003956	0.000271675	0.000284056	0.010238271
3837003774185	383700	3774185	0.026271854	0.006523528	0.005987176	0.017609159	0.010561753	0.002142287	0.007253215	0.007795803	0.00063258	0.000723229	0.000851754	0.000851754	0.000851754	0.00022171	0.000550823	0.000391119	0.000268598	0.000280839	0.009645379
3837103774185	383710	3774185	0.02437557	0.006052664	0.005555026	0.016338142	0.009799413	0.001987658	0.006729683	0.007233107	0.000625505	0.000715141	0.000842228	0.000842228	0.000842228	0.000219235	0.000544662	0.000386745	0.000265594	0.000277698	0.009101232
3837203774185	383720	3774185	0.02261264	0.005614913	0.005153266	0.015156507	0.009090684	0.001843903	0.006242967	0.006709982	0.000616446	0.000704783	0.000830031	0.000830031	0.000830031	0.00021606	0.000536774	0.000381143	0.000261748	0.000273676	0.008578137
3837303774185	383730	3774185	0.021011194	0.00521726	0.004788308	0.014083111	0.008446874	0.001713316	0.005800835	0.006234776	0.000606697	0.000693637	0.000816903	0.000816903	0.000816903	0.000212643	0.000528285	0.000375116	0.000257608	0.00026948	0.008085584
3837403774185	383740	3774185	0.019569774	0.004859343	0.004459818	0.013116975	0.007867397	0.001595779	0.005402883	0.005807054	0.000597724	0.000683378	0.000804822	0.000804822	0.000804822	0.000209498	0.000520472	0.000369568	0.000253798	0.000265364	0.007633753
3837503774185	383750	3774185	0.018288378	0.004541162	0.004167797	0.012258098	0.007352254	0.00149129	0.005049112	0.005426818	0.000590218	0.000674797	0.000794715	0.000794715	0.000794715	0.000206867	0.000513936	0.000364927	0.000250611	0.000262032	0.007225493
3837603774185	383760	3774185	0.017126803	0.004252733	0.003903081	0.011479532	0.00688528	0.001396571	0.004728421	0.005082137	0.000582971	0.000666511	0.000784957	0.000784957	0.000784957	0.000204327	0.000507625	0.000360446	0.000247534	0.000258814	0.006847515
3837703774185	383770	3774185	0.016379488	0.004067168	0.003732774	0.010978631	0.006584846	0.001335633	0.0045221	0.004860382	0.000585214	0.000669076	0.000787977	0.000787977	0.000787977	0.000205113	0.000509579	0.000361833	0.000248486	0.00025981	0.006582732
3837803774185	383780	3774185	0.015902995	0.003948851	0.003624184	0.010659254	0.006393287	0.001296778	0.004390548	0.00471899	0.000596171	0.000681603	0.000802731	0.000802731	0.000802731	0.000208954	0.00051912	0.000368608	0.000253139	0.000264675	0.006404139
3837903774185	383790	3774185	0.015408324	0.003826019	0.003511452	0.010327692	0.006194421	0.001256441	0.004253978	0.004572203	0.000608595	0.000695807	0.000819459	0.000819459	0.000819459	0.00021308	0.000529938	0.000376289	0.000258414	0.00027019	0.006229429
3838003774185	383800	3774185	0.015215922	0.003778244	0.003467605	0.010198732	0.006117072	0.001240752	0.004200859	0.00451511	0.000654839	0.000748678	0.000881726	0.000881726	0.000881726	0.00022951	0.00057025	0.000404882	0.00027805	0.000290721	0.006225029
3838103774185	383810	3774185	0.014645352	0.003636567	0.003337576	0.009816297	0.005887692	0.001194226	0.004043334	0.004345802	0.00072472	0.00081457	0.000959327	0.000959327	0.000959327	0.000249716	0.000620389	0.000440515	0.000302521	0.000316307	0.006225892
3838203774185	383820	3774185	0.01386168	0.003441974	0.003158982	0.009291027	0.005572642	0.001130323	0.003826975	0.004113258	0.000713853	0.000816148	0.000961186	0.000961186	0.000961186	0.0002502	0.000621591	0.000441369	0.000303107	0.00031692	0.005987682
3838303774185	383830	3774185	0.013247985	0.003289589	0.003019125	0.008879688	0.005325926	0.001080281	0.003657544	0.003931153	0.000711092	0.000812992	0.000957469	0.000957469	0.000957469	0.000249233	0.000619187	0.000439662	0.000301935	0.000315695	0.005748006
3838403774185	383840	3774185	0.01267476	0.003147252	0.002888491	0.008495474	0.005095479	0.001033538	0.003499287	0.003761056	0.000707382	0.00080875	0.000952473	0.000952473	0.000952473	0.000247932	0.000615957	0.000437368	0.00030036	0.000314048	0.005521443
3838603774185	383860	3774185	0.011701473	0.002905576	0.002666686	0.007843112	0.004704201	0.000954174	0.003230579	0.003472247	0.000699962	0.000800267	0.000942483	0.000942483	0.000942483	0.000245332	0.000609496	0.00043278	0.000297209	0.000310754	0.005102312
3838703774185	383870	3774185	0.01125802	0.002795463	0.002565626	0.00754588	0.004525925	0.000918013	0.003108149	0.003340659	0.000696252	0.000796025	0.000937487	0.000937487	0.000937487	0.000244031	0.000606266	0.000430487	0.000295634	0.000309106	0.004909915
3838803774185	383880	3774185	0.010839513	0.002691544	0.002470251	0.007265369	0.004357677	0.000883887	0.002992606	0.003216473	0.000692542	0.000791784	0.000932492	0.000932492	0.000932492	0.000242731	0.000603035	0.000428193	0.000294059	0.000307459	0.004727871
3838903774185	383890	3774185	0.010442901	0.002593062	0.002379866	0.006999532	0.004198232	0.000851546	0.002883108	0.003098784	0.000688919	0.000787641	0.000927613	0.000927613	0.000927613	0.000241461	0.00059988	0.000425952	0.00029252	0.000305851	0.004555491
3839003774185	383900	3774185	0.010072295	0.002501038	0.002295407	0.006751128	0.004049242	0.000821325	0.00278079	0.002988812	0.000685209	0.000783399	0.000922618	0.000922618	0.000922618	0.000240161	0.000596649	0.000423659	0.000290945	0.000304204	0.004391393
3839103774185	383910	3774185	0.009720399	0.002413659	0.002215213	0.006515263	0.003907773	0.000792631	0.002683638	0.002884391	0.000680809	0.000778369	0.000916693	0.000916693	0.000916693	0.000238619	0.000592818	0.000420938	0.000289076	0.00030225	0.004235232
3829703774195	382970	3774195	0.001707598	0.000424011	0.00038915	0.001144547	0.000686485	0.000139243	0.000471439	0.000506706	0.000535087	0.000611766	0.000720483	0.000720483	0.000720483	0.00018754	0.00046593	0.00033084	0.000227202	0.000237556	0.002886901
3829803774195	382980	3774195	0.001739577	0.000431952	0.000396438	0.001165981	0.000699341	0.00014185	0.000480268	0.000516195	0.000535001	0.000611667	0.000720367	0.000720367	0.000720367	0.00018751	0.000465855	0.000330787	0.000227166	0.000237518	0.00303012
3829903774195	382990	3774195	0.001774474	0.000440617	0.000404391	0.001189372	0.00071337	0.000144696	0.000489902	0.00052655	0.00053526	0.000611963	0.000720715	0.000720715	0.000720715	0.000187605	0.000466081	0.000330947	0.000227275	0.000237633	0.003190163
3830003774195	383000	3774195	0.001819855	0.000451886	0.000414732	0.001219789	0.000731614	0.000148396	0.000502431	0.000540016	0.000537331	0.00061433	0.000723503	0.000723503	0.000723503	0.000188331	0.000467884	0.000332227	0.000228155	0.000238552	0.003381094
3830103774195	383010	3774195	0.001880892	0.000467042	0.000428643	0.0012607	0.000756152	0.000153374	0.000519283	0.000558128	0.000542335	0.000620052	0.000730241	0.000730241	0.000730241	0.000190084	0.000472241	0.000335321	0.000230279	0.000240774	0.003615593
3830203774195	383020	3774195	0.001944982	0.000482956	0.000443248	0.001303657	0.000781917	0.0001586	0.000536977	0.000577146	0.000547166	0.000625575	0.000736747	0.000736747	0.000736747	0.000191778	0.000476448	0.000338308	0.000232331	0.000242919	0.003877443
3830303774195	383030	3774195	0.002045429	0.000507898	0.000466139	0.001370984	0.000822299	0.00016679	0.000564708	0.000606952	0.000558986	0.000639089	0.000752662	0.000752662	0.000752662	0.000195921	0.00048674	0.000345616	0.00023735	0.000248166	0.004238338
3830403774195	383040	3774195	0.002160605	0.000536497	0.000492387	0.001448182	0.000868602	0.000176182	0.000596506	0.000641129	0.000573222	0.000655365	0.00077183	0.00077183	0.00077183	0.00020091	0.000499136	0.000354418	0.000243394	0.000254486	0.004677745
3830503774195	383050	3774195	0.002283344	0.000566974	0.000520358	0.00153045	0.000917945	0.000186191	0.000630393	0.00067755	0.000588406	0.000672725	0.000792276	0.000792276	0.000792276	0.000206232	0.000512358	0.000363807	0.000249842	0.000261228	0.005200149
3830603774195	383060	3774195	0.002412054	0.000598934	0.000549691	0.00161672	0.000969689	0.000196686	0.000665927	0.000715743	0.000604454	0.000691072	0.000813883	0.000813883	0.000813883	0.000211857	0.000526332	0.000373729	0.000256656	0.000268352	0.00582298
3830703774195	383070	3774195	0.002544612	0.000631849	0.0005799	0.00170557	0.001022979	0.000207495	0.000702524	0.000755078	0.000622054	0.000711195	0.000837582	0.000837582	0.000837582	0.000218026	0.000541657	0.000384611	0.000264129	0.000276166	0.006578677
3830803774195	383080	3774195	0.002673057	0.000663743	0.000609171	0.001791662	0.001074616	0.000217969	0.000737986	0.000793192	0.00063767	0.000729049	0.000858608	0.000858608	0.000858608	0.00022349	0.000555255	0.000394266	0.00027076	0.000283099	0.007445325
3830903774195	383090	3774195	0.00280389	0.00069623	0.000638987	0.001879355	0.001127214	0.000228638	0.000774107	0.000832015	0.000652941	0.000746508	0.00087917	0.00087917	0.00087917	0.000228851	0.000568552	0.000403708	0.000277244	0.000289878	0.008480644
3831003774195	383100	3774195	0.002939367	0.00072987	0.000669862	0.001970161	0.001181678	0.000239685	0.00081151	0.000872216	0.000668644	0.000764461	0.000900313	0.000900313	0.000900313	0.000234355	0.000582225	0.000413417	0.000283911	0.000296849	0.009754173
3831103774195	383110	3774195	0.003073916	0.00076328	0.00070524	0.002060344	0.001235769	0.000250656	0.000848656	0.000912141	0.000681499	0.000779158	0.000917622	0.000917622	0.000917622	0.00023886	0.000593419	0.000421365	0.00028937	0.000302557	0.011278508
3831203774195	383120	3774195	0.003216691	0.000798732	0.000733062	0.002156042	0.001293167	0.000262299	0.000888074	0.000954508	0.000694872	0.000794447	0.000935629	0.000935629	0.000935629	0.000243548	0.000605064	0.000429633	0.000295048	0.000308494	0.013244579

			ISDrainage / Utilities Trenching	ISDrainage / Utilities Trenching	ISAsphalt Paving	ISAsphalt Paving	SVDemolition	SVSite Grubbing / Prep	SVMass Grading / Excavation	SVMass Grading / Excavation	SVDrainage / Utilities Trenching	SVFoundations / Concrete Pads	SVBuilding / Structure Construction	SVBuilding / Structure Construction	SVAsphalt Paving	SVAsphalt Paving	SVArchitectural Coating	SVArchitectural Coating	SVLandscaping or Other Finishing	SVLandscaping or Other Finishing	MDemolition
Unique Identifier	X (UTM)	Y (UTM)	2027	2028	2027	2028	2027	2027	2027	2028	2028	2028	2028	2029	2028	2029	2028	2029	2028	2029	2027
3838403774175	383840	3774175	0.00294731	0.00294731	0.003396577	0.003396577	0.000340138	0.000135544	0.000440847	0.000440847	0.000227507	8.82469E-05	0.000415787	0.000415787	0.000236099	0.000236099	5.31804E-05	5.31804E-05	0.000180055	0.000180055	0.003538462
3838603774175	383860	3774175	0.002722396	0.002722396	0.003137378	0.003137378	0.000337577	0.000134524	0.000437529	0.000437529	0.000225794	8.75826E-05	0.000411695	0.000411695	0.00023432	0.00023432	5.278E-05	5.278E-05	0.000178699	0.000178699	0.003452789
3838703774175	383870	3774175	0.002619219	0.002619219	0.003018474	0.003018474	0.000336054	0.000133917	0.000435555	0.000435555	0.000224776	8.71876E-05	0.000409294	0.000409294	0.00023265	0.00023265	5.2542E-05	5.2542E-05	0.000177893	0.000177893	0.00340991
3838803774175	383880	3774175	0.002521551	0.002521551	0.002905918	0.002905918	0.000334394	0.000133255	0.000433403	0.000433403	0.000223665	8.67566E-05	0.000405914	0.000405914	0.00023212	0.00023212	5.22823E-05	5.22823E-05	0.000177014	0.000177014	0.003367031
3838903774175	383890	3774175	0.002429114	0.002429114	0.00279939	0.00279939	0.000332802	0.000132621	0.00043134	0.00043134	0.0002226	8.63437E-05	0.000402979	0.000402979	0.00023107	0.00023107	5.20334E-05	5.20334E-05	0.000176171	0.000176171	0.003323978
3839003774175	383900	3774175	0.002341212	0.002341212	0.00269809	0.00269809	0.000330864	0.000131849	0.000428828	0.000428828	0.000221304	8.5841E-05	0.000398444	0.000398444	0.000229662	0.000229662	5.17305E-05	5.17305E-05	0.000175146	0.000175146	0.003281099
3839103774175	383910	3774175	0.002257662	0.002257662	0.002601804	0.002601804	0.00032865	0.000130966	0.000425958	0.000425958	0.000219823	8.52664E-05	0.00039373	0.00039373	0.00022825	0.00022825	5.13842E-05	5.13842E-05	0.000173973	0.000173973	0.003238047
3829703774185	382970	3774185	0.001532002	0.001532002	0.001765529	0.001765529	0.000273702	0.00010907	0.000354741	0.000354741	0.00018307	7.10105E-05	0.000339211	0.000339211	0.00018998	0.00018998	4.27931E-05	4.27931E-05	0.000144886	0.000144886	0.000700221
3829803774185	382980	3774185	0.001603795	0.001603795	0.001848265	0.001848265	0.000272387	0.000108546	0.000353037	0.000353037	0.00018219	7.06693E-05	0.000337788	0.000337788	0.00018907	0.00018907	4.25876E-05	4.25876E-05	0.00014419	0.00014419	0.000706001
3829903774185	382990	3774185	0.001683827	0.001683827	0.001940497	0.001940497	0.000271141	0.000108049	0.000351422	0.000351422	0.000181357	7.03461E-05	0.000336631	0.000336631	0.00018820	0.00018820	4.23928E-05	4.23928E-05	0.000143531	0.000143531	0.000712386
3830003774185	383000	3774185	0.001781403	0.001781403	0.002052947	0.002052947	0.000270934	0.000107966	0.000351153	0.000351153	0.000181218	7.02923E-05	0.000336454	0.000336454	0.00018806	0.00018806	4.23603E-05	4.23603E-05	0.000143421	0.000143421	0.000722739
3830103774185	383010	3774185	0.001903603	0.001903603	0.002193775	0.002193775	0.000272041	0.000108408	0.000352588	0.000352588	0.000181959	7.05795E-05	0.00033761	0.00033761	0.00018883	0.00018883	4.25335E-05	4.25335E-05	0.000144007	0.000144007	0.000738787
3830203774185	383020	3774185	0.002039737	0.002039737	0.00235066	0.00235066	0.000273148	0.000108849	0.000354023	0.000354023	0.0001827	7.08668E-05	0.000338766	0.000338766	0.0001896	0.0001896	4.27066E-05	4.27066E-05	0.000144593	0.000144593	0.000755265
3830303774185	383030	3774185	0.002219798	0.002219798	0.002558168	0.002558168	0.000276331	0.000110118	0.000358149	0.000358149	0.000184829	7.16927E-05	0.000342057	0.000342057	0.00019181	0.00019181	4.32043E-05	4.32043E-05	0.000146278	0.000146278	0.000780976
3830403774185	383040	3774185	0.002434344	0.002434344	0.002805418	0.002805418	0.000280138	0.000111634	0.000363082	0.000363082	0.000187375	7.26802E-05	0.00034597	0.00034597	0.000194452	0.000194452	4.37994E-05	4.37994E-05	0.000148293	0.000148293	0.000810051
3830503774185	383050	3774185	0.002687448	0.002687448	0.003097104	0.003097104	0.00028429	0.000113289	0.000368464	0.000368464	0.000190152	7.37575E-05	0.000350239	0.000350239	0.000197334	0.000197334	4.44486E-05	4.44486E-05	0.000150491	0.000150491	0.000841197
3830603774185	383060	3774185	0.002990636	0.002990636	0.003446507	0.003446507	0.000288857	0.000115109	0.000374384	0.000374384	0.000193207	7.49425E-05	0.000354864	0.000354864	0.00020050	0.00020050	4.51627E-05	4.51627E-05	0.000152909	0.000152909	0.000874931
3830703774185	383070	3774185	0.003354878	0.003354878	0.003866272	0.003866272	0.00029384	0.000117095	0.000380842	0.000380842	0.00019654	7.62352E-05	0.000359844	0.000359844	0.00020396	0.00020396	4.59418E-05	4.59418E-05	0.000155547	0.000155547	0.000910908
3830803774185	383080	3774185	0.003789849	0.003789849	0.004367546	0.004367546	0.000298892	0.000119108	0.00038739	0.00038739	0.000199919	7.75459E-05	0.000364914	0.000364914	0.00020746	0.00020746	4.67316E-05	4.67316E-05	0.000158221	0.000158221	0.00094818
3830903774185	383090	3774185	0.004320127	0.004320127	0.004978656	0.004978656	0.00030429	0.000121259	0.000394386	0.000394386	0.000203529	7.89464E-05	0.000370161	0.000370161	0.00021216	0.00021216	4.75756E-05	4.75756E-05	0.000161078	0.000161078	0.000987522
3831003774185	383100	3774185	0.004969041	0.004969041	0.005726486	0.005726486	0.000309895	0.000123493	0.000401651	0.000401651	0.000207279	8.04007E-05	0.000375409	0.000375409	0.00021510	0.00021510	4.8452E-05	4.8452E-05	0.000164046	0.000164046	0.001028244
3831103774185	383110	3774185	0.005719142	0.005719142	0.006590927	0.006590927	0.000314048	0.000125147	0.000407033	0.000407033	0.00021005	8.1478E-05	0.000379144	0.000379144	0.00021789	0.00021789	4.91012E-05	4.91012E-05	0.000166244	0.000166244	0.00106612
3831203774185	383120	3774185	0.006670273	0.006670273	0.007687041	0.007687041	0.000318338	0.000126857	0.000412594	0.000412594	0.000212926	8.25912E-05	0.000383057	0.000383057	0.00022096	0.00022096	4.97721E-05	4.97721E-05	0.000168515	0.000168515	0.001105721
3831303774185	383130	3774185	0.008018325	0.008018325	0.009240581	0.009240581	0.00032512	0.00012956	0.00042138	0.00042138	0.00021746	8.43507E-05	0.000389461	0.000389461	0.00022567	0.00022567	5.08324E-05	5.08324E-05	0.000172105	0.000172105	0.001154295
3831403774185	383140	3774185	0.009948822	0.009948822	0.011465349	0.011465349	0.000334048	0.000133117	0.000432954	0.000432954	0.000223433	8.66669E-05	0.000398266	0.000398266	0.00023187	0.00023187	5.22282E-05	5.22282E-05	0.000176831	0.000176831	0.001209339
3831503774185	383150	3774185	0.012704406	0.012704406	0.014640975	0.014640975	0.000344913	0.000137447	0.000447036	0.000447036	0.000230701	8.94857E-05	0.000408227	0.000408227	0.00023941	0.00023941	5.39269E-05	5.39269E-05	0.000182582	0.000182582	0.001270423
3831603774185	383160	3774185	0.016287486	0.016287486	0.018770233	0.018770233	0.00035211	0.000140315	0.000456364	0.000456364	0.000235515	9.1353E-05	0.000414808	0.000414808	0.00024409	0.00024409	5.50522E-05	5.50522E-05	0.000186392	0.000186392	0.001311836
3831603774185	383560	3774185	0.013890357	0.013890357	0.016007703	0.016007703	0.00030076	0.000119852	0.000389811	0.000389811	0.000201169	7.80307E-05	0.000356109	0.000356109	0.00020876	0.00020876	4.70238E-05	4.70238E-05	0.00015921	0.00015921	0.003015971
3831603774185	383580	3774185	0.011047473	0.011047473	0.01273147	0.01273147	0.00028602	0.000113978	0.00037076	0.00037076	0.00019130	7.42064E-05	0.000342679	0.000342679	0.00019853	0.00019853	4.47191E-05	4.47191E-05	0.000151407	0.000151407	0.002887764
3831603774185	383590	3774185	0.009970577	0.009970577	0.01149042	0.01149042	0.000280276	0.000111689	0.000363262	0.000363262	0.000187467	7.27161E-05	0.000337343	0.000337343	0.00019454	0.00019454	4.3821E-05	4.3821E-05	0.000148366	0.000148366	0.002832202
3831603774185	383600	3774185	0.009072308	0.009072308	0.010455225	0.010455225	0.00027557	0.000109814	0.000357163	0.000357163	0.00018432	7.14952E-05	0.000332896	0.000332896	0.00019128	0.00019128	4.30853E-05	4.30853E-05	0.000145875	0.000145875	0.002785958
3831603774185	383610	3774185	0.008292814	0.008292814	0.009556911	0.009556911	0.000271349	0.000108132	0.000351691	0.000351691	0.000181496	7.04E-05	0.000328805	0.000328805	0.00018835	0.00018835	4.24253E-05	4.24253E-05	0.000143641	0.000143641	0.002739196
3831603774185	383620	3774185	0.007857334	0.007857334	0.00905505	0.00905505	0.000273286	0.000108904	0.000354203	0.000354203	0.000182792	7.09027E-05	0.000330584	0.000330584	0.00018969	0.00018969	4.27282E-05	4.27282E-05	0.000144666	0.000144666	0.00279424
3831603774185	383630	3774185	0.007476521	0.007476521	0.008616188	0.008616188	0.000275985	0.00010998	0.00035771	0.00035771	0.00018459	7.1603E-05	0.000333074	0.000333074	0.00019156	0.00019156	4.31502E-05	4.31502E-05	0.000146095	0.000146095	0.002859983
3831603774185	383640	3774185	0.00711913	0.00711913	0.008204319	0.008204319	0.000278823	0.00011111	0.000361378	0.000361378	0.000186495	7.23391E-05	0.000335653	0.000335653	0.00019353	0.00019353	4.35938E-05	4.35938E-05	0.000147597	0.000147597	0.002925812
3831603774185	383650	3774185	0.006783123	0.006783123	0.007817094	0.007817094	0.000281799	0.000112296	0.000365235	0.000365235	0.000188486	7.31111E-05	0.000338321	0.000338321	0.00019564	0.00019564	4.40591E-05	4.40591E-05	0.000149172	0.000149172	0.0029919
3831603774185	383660	3774185	0.006467808	0.006467808	0.007453714	0.007453714	0.000285051	0.000113592	0.000369451	0.000369451	0.000190661	7.3955E-05	0.000341167	0.000341167	0.00019786	0.00019786	4.45676E-05	4.45676E-05	0.000150894	0.000150894	0.003058764
3831603774185	383670	3774185	0.00612833	0.00612833	0.007062489	0.007062489	0.000286158	0.000114034	0.000370886	0.000370886	0.000191402	7.42423E-05	0.000341968	0.000341968	0.00019863	0.00019863	4.47407E-05	4.47407E-05	0.00015148	0.00015148	0.003083181
3831603774185	383680	3774185	0.005802831	0.005802831	0.006687373	0.006687373	0.000286574	0.000114199	0.000371424	0.000371424	0.00019168	7.435E-05	0.000342235	0.000342235	0.00019891	0.00019891	4.48057E-05	4.48057E-05	0.0001517	0.0001517	0.00309224
3831603774185	383690	3774185	0.005492932	0.005492932	0.006330235	0.006330235	0.000286366	0.000114116	0.000371155	0.000371155	0.000191541	7.42962E-05	0.000341968	0.000341968	0.00019877	0.00019877	4.47732E-05	4.47732E-05	0.00015159	0.00015159	0.003087322
3831703774185	383700	3774185	0.005174839	0.005174839	0.005963654	0.005963654	0.000283944	0.000113151	0.000368016	0.000368016	0.000189921	7.36677E-05	0.000339744	0.000339744	0.00019709	0.00019709	4.43945E-05	4.43945E-05	0.000150308	0.000150308	0.003038834
3831703774185	383710	3774185	0.004882899	0.004882899	0.005627213	0.005627213	0.000281591	0.000112213	0.000364966	0.000364966	0.000188347	7.30573E-05	0.000337521	0.000337521	0.00019546	0.00019546	4.40266E-05	4.40266E-05	0.000149062	0.000149062	0.002988708
3837203774185	383720	3774185	0.004602254	0.004602254	0.005303788	0.005303788	0.000278477	0.000110972	0.00036093	0.00036093	0.000186264	7.22493E-05	0.000334497	0.000334497	0.00019329	0.00019329	4.35397E-05	4.35397E-05	0.000147414	0.000147414	0.00292098
3837303774185	383730	3774185	0.004337994	0.004337994	0.004999247	0.004999247	0.000275017	0.000109594	0.000356445	0.000356445	0.000183949	7.13516E-05	0.000331295	0.000331295	0.00019089	0.00019089	4.29987E-05	4.29987E-05	0.000145582	0.000145582	0.002846783
3837403774185	383740	3774185	0.004095583	0.004095583	0.004719884	0.004719884	0.000271902	0.000108353	0.000352409	0.000352409	0.000181866	7.05436E-05	0.000328182	0.000328182	0.00018873	0.00018873	4.25118E-05	4.25118E-05	0.000143934	0.000143934	0.002777157
3837503774185	383750	3774185	0.003876547	0.003876547	0.00446746	0.00446746	0.000269273	0.000107305	0.000349	0.000349	0.00018010	6.98614E-05	0.000325603	0.000325603	0.00018691	0.00018691	4.21007E-05	4.21007E-05	0.000142542	0.000142542	0.002717109
3837603774185	383760	3774185	0.003673758	0.003673758	0.004233759	0.004233759	0.000266712	0.000106284	0.000345682	0.000345682	0.000178395	6.9197E-05	0.000323024	0.000323024	0.00018513	0.00018513	4.17003E-05	4.17003E-05	0.000141186	0.000141186	0.002659735
3837703774185	383770	3774185	0.003531699	0.003531699	0.004070046	0.004070046	0.000267819	0.000106725	0.000347117	0.000347117	0.000179135	6.94843E-05	0.000324002	0.000324002	0.00018590	0.00018590	4.18734E-05	4.18734E-05	0.000141772	0.000141772	0.002670174
3837803774185	383780	3774185	0.003435883	0.003435883	0.003959624	0.003959624	0.000272456	0.000108573	0.00035312	0.00035312	0.00018223	7.06873E-05	0.00032836	0.00032836	0.00018919	0.00018919	4.25984E-05	4.25984E-05	0.000144227	0.000144227	0.002745494
3837903774185	383790	3774185	0.003342149	0.003342149	0.003851602	0.003851602	0.000277716	0.000110669	0.000359943	0.000359943	0.000185755	7.20518E-05	0.000333163	0.000333163	0.00019277	0.00019277	4.34207E-05	4.34207E-05	0.000147011	0.000147011	0.002830045
3838003774185	383800	3774185	0.003339788	0.003339788	0.003848882	0.003848882	0.000296816	0.000118281	0.000384699	0.000384699	0.00019853	7.70073E-05	0.00035095	0.00035095	0.00020602	0.00020602	4.6407E-05	4.6407E-05	0.000157122	0.000157122	0.003136586
3838103774185	383810	3774185	0.003340251	0.003340251	0.003849415	0.003849415	0.00032256	0.000128539	0.000418065	0.000418065	0.000215749	8.36864E-05	0.000377454	0.000377454	0.00022389	0.00022389	5.04321E-05	5.04321E-05	0.00017075	0.00017075	0.003455723
3838203774185	383820	3774185	0.003212449	0.003212449	0.003702132	0.003702132	0.000333217	0.000132786	0.000431878	0.000431878	0.000222878	8.64514E-05	0.000398355	0.000398355	0.00023129	0.00023129	5.20984E-05	5.20984E-05	0.000176391	0.000176391	0.003420781
3838303774185	383830	3774185	0.003083861	0.003083861	0.003553942	0.003553942	0.000334117	0.000133145	0.000433044	0.000433044	0.00022348	8.66848E-05	0.000403602	0.000403602	0.00023192	0.00023192	5.2239E-05	5.2239E-05	0.000176867	0.000176867	0.00338118
3838403774185	383840	3774185	0.002962308	0.002962308	0.003413861	0.003413861	0.000335362	0.000133641	0.000434658	0.000434658	0.000224313	8.7008E-05	0.000410539	0.000410539	0.00023278	0.00023278	5.24338E-05	5.24338E-05	0.000177527	0.000177527	0.003340975
3838603774185	383860	3774185	0.00273744	0.00273744	0.003154715	0.003154715	0.000333079	0.000132731	0.000431699	0.000431699	0.000222785	8.64155E-05	0.000407337	0.000407337	0.00023119	0.00023119	5.20767E-05	5.20767E-05	0.000176318	0.000176318	0.003264275
3838703774185	383870	3774185	0.002634217	0.002634217	0.003035758	0.003035758	0.000331625	0.000132152	0.000429815	0.000429815	0.000221813	8.60385E-05	0.00040458	0.00040458	0.00023019	0.00023019	5.18495E-05	5.18495E-05	0.000175549	0.000175549	0.003225882
3838803774185	383880	3774185	0.002536549	0.002536549	0.002923202	0.002923202	0.000330103	0.000131545	0.000427842	0.000427842	0.000220795	8.56435E-05	0.000401645	0.000401645	0.00022913	0.00022913	5.16115E-05	5.16115E-05	0.000174743	0.000174743	0.003187403
3838903774185	383890	3774185	0.002444065	0.002444065	0.00281662	0.00281662	0.000328511	0.000130911	0.000425779	0.000425779	0.00021973	8.52305E-05	0.000398977	0.000398977	0.00022802	0.00022802	5.13626E-05	5.13626E-05	0.0001739	0.0001739	0.003148751
3839003774185	383900	3774185	0.002356025	0.002356025	0.00271516	0.00271516	0.000326504	0.000130111	0.000423178	0.000423178	0.000218388	8.47098E-05	0.000394174	0.000394174	0.00022663	0.00022663	5.10488E-05	5.10488E-05	0.000172838	0.000172838	0.003110358
3839103774185	383910	3774185	0.002272243	0.002272243	0.002618607	0.002618607	0.000324221	0.000129201	0.000420218	0.000420218	0.00021686	8.41173E-05	0.000388927	0.000388927	0.00022505	0.00022505	5.06918E-05	5.06918E-05	0.000171629	0.000171629	0.003071792
3829703774195	382970	3774195	0.00154885	0.00154885	0.001784946	0.001784946	0.000269411	0.00010736	0.00034918	0.00034918	0.0001802	6.98973E-05	0.000333963	0.000333963	0.00018700	0.00018700	4.21223E-05	4.21223E-05	0.000142615	0.000142615	0.000689609
3829803774195	382980	3774195	0.001625689	0.001625689	0.001873497	0.001873497	0.000268442	0.000106974	0.000347924	0.000347924	0.000179552	6.96459E-05	0.000332985	0.000332985	0.00018633	0.00018633	4.19708E-05	4.19708E-05	0.000142102	0.000142102	0.000696252
3829903774195	382990	3774195	0.001711554	0.001711554	0.00197245	0.00197245	0.000267612	0.000106643	0.000346848	0.000346848	0.000178997	6.94305E-05	0.000332185	0.000332185	0.00018575	0.00018575	4.1841E-05	4.1841E-05	0.000141662	0.000141662	0.000703844
3830003774195	383000	3774195	0.001813989	0.001813989	0.002090501	0.002090501	0.000267543	0.000106615	0.000346758	0.000346758	0.00017895	6.94125E-05	0.000332185	0.000332185	0.00018570	0.00018570	4.18302E-05	4.18302E-05	0.000141626	0.000141626	0.000714543
3830103774195	383010	3774195	0.001939801	0.001939801	0.00223549	0.00223549	0.000268581	0.000107029	0.000348103	0.000348103	0.000179645	6.96818E-05	0.000333341	0.000333341	0.00018642	0.00018642	4.19925E-05	4.19925E-05	0.000142175	0.000142175	0.0007299
3830203774195	383020	3774195	0.002080286	0.002080286	0.002397389	0.002397389	0.000269619	0.000107442	0.000349449	0.000349449	0.000180339	6.99511E-05	0.000334408	0.000334408	0.00018715	0.00018715	4.21548E-05	4.21548E-05	0.000142725	0.000142725	0.000745861
3830303774195	383030	3774195	0.002273909	0.002273909	0.002620528	0.002620528	0.000273356	0.000108932	0.000354292	0.000354292	0.000182839	7.09207E-05	0.000338232	0.000338232	0.00018974	0.00018974	4.2739E-05	4.2739E-05	0.000144703	0.000144703	0.000773038
3830403774195	383040	3774195	0.002509655	0.002509655	0.002892209	0.002892209	0.000277854	0.000110724	0.000360123	0.000360123	0.000185847	7.20877E-05	0.000342946	0.000342946	0.00019286	0.00019286	4.34423E-05	4.34423E-05	0.000147084	0.000147084	0.000804443
3830503774195	383050	3774195	0.00278993	0.00278993	0.003215207	0.003215207	0.000282767	0.000112682	0.000366491	0.000366491	0.000189134	7.33625E-05	0.000347927	0.000347927	0.00019627	0.00019627	4.42106E-05	4.42106E-05	0.000149685	0.000149685	0.000837918
3830603774195	383060	3774195	0.003124085	0.003124085	0.003600298	0.003600298	0.000287889	0.000114723	0.000373128	0.000373128	0.000192559	7.46912E-05	0.000353174	0.000353174	0.00019938	0.00019938	4.50112E-05	4.50112E-05	0.000152396	0.000152396	0.000873033
3830703774195	383070	3774195	0.003529524	0.003529524	0.004067539	0.004067539	0.000293563	0.000116984	0.000380483	0.000380483	0.000196355	7.61634E-05	0.000358777	0.000358777	0.00020377	0.00020377	4.58985E-05	4.58985E-05	0.0001554	0.0001554	0.000910736
3830803774195	383080	3774195	0.003994489	0.003994489	0.00460338	0.00460338	0.000298408	0.000118915	0.000386762	0.000386762	0.00019959	7.74203E-05	0.000363491	0.000363491	0.00020713	0.00020713	4.66559E-05	4.66559E-05	0.000157964	0.000157964	0.000946368
3830903774195	383090	3774195	0.004549948	0.004549948	0.005243509	0.005243509	0.000303113	0.00012079	0.000392861	0.000392861	0.000202742	7.86412E-05	0.000367938	0.000367938	0.0002104	0.0002104	4.73917E-05	4.73917E-05	0.000160456	0.000160456	0.000982259
3831003774195	383100	3774195	0.005233208	0.005233208	0.006030921	0.006030921	0.000307958	0.000122721	0.00039914	0.00039914	0.000205983	7.9898E-05	0.000372474	0.000372474	0.00021376	0.00021376	4.81491E-05	4.81491E-05	0.00016302	0.00016302	0.001020307
3831103774195	383110	3774195	0.006051029	0.006051029	0.006973404	0.006973404	0.000311764	0.000124237	0.000404073	0.000404073	0.000208528	8.08855E-05	0.000375942	0.000375942	0.00021640	0.00021640	4.87442E-05	4.87442E-05	0.000165035	0.000165035	0.001056371
3831203774195	383120	3774195	0.007105845	0.007105845	0.008189009	0.008189009	0.000315847	0.000125864	0.000409365	0.000409365	0.000211259	8.19448E-05	0.000379589	0.000379589	0.00021923	0.00021923	4.93825E-05	4.93825E-05	0.000167196	0.000167196	0.001093728

			MSite Grubbing / Prep	MMass Grading / Excavation	MMass Grading / Excavation	MDrainage / Utilities Trenching	MFoundations / Concrete Pads	MBuilding / Structure Construction	MAsphalt Paving	MLandscaping or Other Finishing	MWaterside Construction (Piles)	RSSWRestriping South Valley	RSSWRestriping Silver Lake Boulevard	RSSWDemolition	RSSWPlacing Base	RSSWForm	Child Risk				
Unique Identifier	X (UTM)	Y (UTM)	2027	2027	2028	2028	2028	2028	2028	2028	2028	2029	2029	2029	2029	2029	3rd Trimester	0<2	2<16	Total	per million
3838403774175	383840	3774175	0.003271689	0.005442049	0.005442049	0.002617351	0.001240206	0.003364704	0.002187801	0.001502458	0.001614851	0.000151234	0.000860409	0.00267842	0.000243557	0.000529735	2.21102E-07	4.96151E-06	5.04737E-07	5.68735E-06	5.68734505
3838603774175	383860	3774175	0.003192475	0.005310287	0.005310287	0.00255398	0.001210178	0.003283238	0.00213483	0.00146608	0.001575753	0.00015026	0.000836917	0.002603839	0.000236775	0.000514984	2.0608E-07	4.62543E-06	4.832E-07	5.31471E-06	5.31470725
3838703774175	383870	3774175	0.003152828	0.005244339	0.005244339	0.002522263	0.001195149	0.003242465	0.002108318	0.001447873	0.001556184	0.000149788	0.000825127	0.002566457	0.000233376	0.000507591	1.99179E-07	4.47097E-06	4.7303E-07	5.14317E-06	5.14317301
3838803774175	383880	3774175	0.003113182	0.005178392	0.005178392	0.002490545	0.00118012	0.003201691	0.002081806	0.001429666	0.001536615	0.000149286	0.000813247	0.002528893	0.00022996	0.000500162	1.92638E-07	4.3245E-06	4.6322E-07	4.98035E-06	4.98035459
3838903774175	383890	3774175	0.003073376	0.005112179	0.005112179	0.0024587	0.001165031	0.003160753	0.002055187	0.001411386	0.001516967	0.000148784	0.000801337	0.002491328	0.000226544	0.000492732	1.86414E-07	4.18506E-06	4.5374E-07	4.82522E-06	4.82522081
3839003774175	383900	3774175	0.003033729	0.005046232	0.005046232	0.002426983	0.001150002	0.003119979	0.002028675	0.001393179	0.001497398	0.000148253	0.000789487	0.002453946	0.000223145	0.000485339	1.80341E-07	4.05126E-06	4.4455E-07	4.67615E-06	4.67614766
3839103774175	383910	3774175	0.002993923	0.004980019	0.004980019	0.002395138	0.001134912	0.003079041	0.002002056	0.001374899	0.001477751	0.000147692	0.000777578	0.002416473	0.000219738	0.000477927	1.74381E-07	3.92184E-06	4.3555E-07	4.53178E-06	4.53177681
3829703774185	382970	3774185	0.000647429	0.001076919	0.001076919	0.000517944	0.000245422	0.000665836	0.000432941	0.000297319	0.00031956	0.000129009	0.000189005	0.000588238	5.34904E-05	0.000116341	1.07366E-07	3.10723E-06	2.7993E-07	3.49453E-06	3.49452897
3829803774185	382980	3774185	0.000652774	0.001085809	0.001085809	0.000522219	0.000247448	0.000671333	0.000436515	0.000299774	0.000322199	0.000128153	0.000189899	0.000591163	5.37563E-05	0.000116919	1.11851E-07	3.25101E-06	2.8917E-07	3.65202E-06	3.65202432
3829903774185	382990	3774185	0.000658677	0.001095628	0.001095628	0.000526942	0.000249686	0.000677404	0.000440462	0.000302484	0.000325112	0.000127357	0.00019097	0.000594544	5.40638E-05	0.000117588	1.16786E-07	3.40985E-06	2.9947E-07	3.82611E-06	3.82610526
3830003774185	383000	3774185	0.00066825	0.001111551	0.001111551	0.0005346	0.000253315	0.000687249	0.000446863	0.00030688	0.000329837	0.000127002	0.000193025	0.000601034	5.46539E-05	0.000118872	1.22783E-07	3.60313E-06	3.1239E-07	4.0383E-06	4.03829756
3830103774185	383010	3774185	0.000683088	0.001136232	0.001136232	0.00054647	0.000258939	0.000702508	0.000456785	0.000313694	0.000337161	0.000127268	0.000196508	0.000612093	5.56596E-05	0.000121059	1.30301E-07	3.8457E-06	3.2904E-07	4.30504E-06	4.30503522
3830203774185	383020	3774185	0.000698324	0.001161575	0.001161575	0.000558659	0.000264715	0.000718178	0.000466974	0.000320691	0.000344681	0.000127504	0.000200111	0.000623426	5.66901E-05	0.000123301	1.38594E-07	4.11505E-06	3.4747E-07	4.60112E-06	4.60111797
3830303774185	383030	3774185	0.000722096	0.001201117	0.001201117	0.000577677	0.000273726	0.000742626	0.000482871	0.000331608	0.000356415	0.000128714	0.000206006	0.00064198	5.83773E-05	0.00012697	1.49557E-07	4.47216E-06	3.7246E-07	4.99418E-06	4.99418222
3830403774185	383040	3774185	0.000748979	0.001245834	0.001245834	0.000599183	0.000283917	0.000770273	0.000500848	0.000343954	0.000369684	0.000130249	0.000212735	0.000663093	6.02972E-05	0.000131146	1.6245E-07	4.89558E-06	4.0214E-07	5.46016E-06	5.46016445
3830503774185	383050	3774185	0.000777777	0.001293736	0.001293736	0.000622222	0.000294834	0.000799889	0.000520105	0.000357179	0.000383898	0.000131931	0.00021997	0.000685851	6.23666E-05	0.000135647	1.77407E-07	5.39156E-06	4.3688E-07	6.00584E-06	6.00584238
3830603774185	383060	3774185	0.000808968	0.001345618	0.001345618	0.000647174	0.000306657	0.000831967	0.000540962	0.000371502	0.000399293	0.00013385	0.000227831	0.000710528	6.46106E-05	0.000140528	1.95008E-07	5.98131E-06	4.7818E-07	6.6545E-06	6.65449952
3830703774185	383070	3774185	0.000842233	0.00140095	0.00140095	0.000673786	0.000319267	0.000866178	0.000563207	0.000386779	0.000415712	0.000135945	0.000236257	0.000736942	6.70126E-05	0.000145752	2.15782E-07	6.6853E-06	5.2744E-07	7.42852E-06	7.42851903
3830803774185	383080	3774185	0.000876694	0.001458272	0.001458272	0.000701355	0.00033233	0.000901619	0.000586251	0.000402604	0.000432722	0.000138129	0.00024504	0.000764362	6.95059E-05	0.000151175	2.40136E-07	7.52103E-06	5.8584E-07	8.34701E-06	8.34700939
3830903774185	383090	3774185	0.00091307	0.001518779	0.001518779	0.000730456	0.000346119	0.000939029	0.000610576	0.000419309	0.000450676	0.000140491	0.0002543	0.000793426	7.21488E-05	0.000156923	2.69347E-07	8.53565E-06	6.5663E-07	9.46162E-06	9.46162033
3831003774185	383100	3774185	0.000950723	0.001581409	0.001581409	0.000760578	0.000360392	0.000977752	0.000635755	0.0004366	0.000469261	0.00014294	0.000263917	0.000823588	7.48915E-05	0.000162888	3.04447E-07	9.77031E-06	7.4267E-07	1.08174E-05	10.8174298
3831103774185	383110	3774185	0.000985742	0.001639661	0.001639661	0.000788594	0.000373667	0.001013768	0.000659173	0.000452683	0.000486546	0.000144741	0.000272343	0.000850185	7.731E-05	0.000168149	3.44163E-07	1.11865E-05	8.4101E-07	1.23716E-05	12.371635
3831203774185	383120	3774185	0.001022358	0.001700566	0.001700566	0.000817886	0.000387547	0.001051424	0.000683658	0.000469497	0.000504619	0.000146689	0.000281096	0.000877787	7.982E-05	0.000173608	3.93689E-07	1.29768E-05	9.6527E-07	1.43357E-05	14.3357386
3831303774185	383130	3774185	0.001067269	0.001775271	0.001775271	0.000853816	0.000404572	0.001097612	0.00071369	0.000490122	0.000526787	0.000149965	0.000291994	0.00091197	8.29283E-05	0.000180368	4.63519E-07	1.55379E-05	1.1427E-06	1.71441E-05	17.14411
3831403774185	383140	3774185	0.001118164	0.001859927	0.001859927	0.000894531	0.000423865	0.001149954	0.000747724	0.000513494	0.000551907	0.000154392	0.000304707	0.000950997	8.64772E-05	0.000188087	5.64288E-07	1.92932E-05	1.4001E-06	2.12576E-05	21.2575918
3831503774185	383150	3774185	0.001174643	0.001953872	0.001953872	0.000939714	0.000445274	0.001208038	0.000785491	0.000539431	0.000579784	0.000159115	0.000320636	0.001002545	9.11647E-05	0.000198282	7.16116E-07	2.50651E-05	1.7835E-06	2.75648E-05	27.5647914
3831603774185	383160	3774185	0.001212933	0.002017564	0.002017564	0.000970347	0.000459789	0.001247417	0.000811097	0.000557015	0.000598684	0.000161977	0.000327871	0.001025852	9.3284E-05	0.000202892	9.26608E-07	3.32122E-05	2.3047E-06	3.64435E-05	36.4434984
3831603774185	383560	3774185	0.00278859	0.004638473	0.004638473	0.002230872	0.001057076	0.00286787	0.001864749	0.001280604	0.001376402	0.000133879	0.000694449	0.002200956	0.00020014	0.000435303	1.90741E-06	4.16609E-05	1.1745E-06	4.47428E-05	44.7427951
3831503774185	383580	3774185	0.002670048	0.004441295	0.004441295	0.002136039	0.001012141	0.002745959	0.001785479	0.001226166	0.001317892	0.000127829	0.000671701	0.00212665	0.00019383	0.000420606	1.22998E-06	2.70067E-05	9.8495E-07	2.92216E-05	29.2216026
3831503774185	383590	3774185	0.002618675	0.004355842	0.004355842	0.00209494	0.000992667	0.002693125	0.001751126	0.001202574	0.001292535	0.000125497	0.000662263	0.0020953	0.000190532	0.000414406	9.85603E-07	2.17158E-05	9.12E-07	2.36134E-05	23.6133826
3836003774185	383600	3774185	0.002575917	0.004284719	0.004284719	0.002060734	0.000976458	0.002649152	0.001722533	0.001182939	0.00127143	0.000123579	0.000654938	0.002070623	0.000188288	0.000409525	8.23697E-07	1.82045E-05	8.5083E-07	1.9879E-05	19.8790417
3836103774185	383610	3774185	0.002532681	0.004212801	0.004212801	0.002026145	0.000960069	0.002604686	0.001693621	0.001163083	0.001250089	0.000121808	0.000647346	0.002044666	0.000185928	0.000404392	7.05334E-07	1.56329E-05	7.9697E-07	1.71352E-05	17.1352169
3836203774185	383620	3774185	0.002583575	0.004297458	0.004297458	0.00206686	0.000979361	0.002657028	0.001727655	0.001186455	0.00127521	0.000122546	0.000663573	0.002094386	0.000190449	0.000414225	6.57019E-07	1.45805E-05	7.7275E-07	1.60102E-05	16.0102283
3836303774185	383630	3774185	0.002644362	0.004398568	0.004398568	0.002115489	0.001002404	0.002719542	0.001768303	0.00121437	0.001305213	0.000123608	0.000682301	0.002151784	0.000195669	0.000425577	6.16188E-07	1.36902E-05	7.528E-07	1.50592E-05	15.0591826
3836403774185	383640	3774185	0.002705228	0.004499811	0.004499811	0.002164182	0.001025476	0.002782138	0.001809004	0.001242322	0.001335256	0.0001247	0.00070088	0.002208543	0.00020083	0.000436803	5.77094E-07	1.28373E-05	7.3431E-07	1.41487E-05	14.1486609
3836503774185	383650	3774185	0.002766333	0.004601452	0.004601452	0.002213066	0.00104864	0.002844981	0.001849866	0.001270383	0.001365416	0.000125881	0.00071934	0.002264752	0.000205941	0.00044792	5.39763E-07	1.20223E-05	7.1717E-07	1.32792E-05	13.2792424
3836603774185	383660	3774185	0.002828156	0.004704288	0.004704288	0.002262525	0.001072075	0.002908562	0.001891207	0.001298774	0.001395931	0.00012712	0.00073768	0.002320505	0.000211011	0.000458947	5.04997E-07	1.12627E-05	7.0142E-07	1.24691E-05	12.4691294
3836703774185	383670	3774185	0.002850732	0.004741839	0.004741839	0.002280586	0.001080633	0.002931779	0.001906304	0.001309142	0.001407074	0.000127534	0.000745511	0.002342989	0.000213056	0.000463394	4.70563E-07	1.0509E-05	6.8091E-07	1.16605E-05	11.6605208
3836803774185	383680	3774185	0.002859108	0.004755772	0.004755772	0.002287286	0.001083808	0.002940394	0.001911905	0.001312988	0.001411208	0.000127681	0.000749262	0.002352769	0.000213945	0.000465328	4.39677E-07	9.83185E-06	6.6014E-07	1.09317E-05	10.9316713
3836903774185	383690	3774185	0.002854561	0.004748208	0.004748208	0.002283649	0.001082084	0.002935717	0.001908864	0.0013109	0.001408964	0.000127593	0.000749203	0.002350758	0.000213762	0.00046493	4.11907E-07	9.22188E-06	6.3933E-07	1.02731E-05	10.2731172
3837003774185	383700	3774185	0.002809729	0.004673636	0.004673636	0.002247783	0.00106509	0.002889611	0.001878885	0.001290312	0.001386836	0.000126648	0.000738246	0.002314747	0.00020487	0.000457808	3.85205E-07	8.63426E-06	6.1472E-07	9.63419E-06	9.63418961
3837103774185	383710	3774185	0.002763382	0.004596543	0.004596543	0.002210705	0.001047521	0.002841946	0.001847892	0.001269028	0.001363959	0.000125733	0.000726545	0.002276725	0.00020703	0.000450288	3.61221E-07	8.10572E-06	5.9169E-07	9.05863E-06	9.05863227
3837203774185	383720	3774185	0.002700761	0.004492381	0.004492381	0.002160608	0.001023783	0.002777544	0.001806017	0.00124027	0.001333051	0.000124494	0.000710437	0.002225086	0.000202334	0.000440075	3.38669E-07	7.60802E-06	5.6809E-07	8.51478E-06	8.5147782
3837303774185	383730	3774185	0.002632157	0.004378266	0.004378266	0.002105725	0.000997777	0.00270699	0.001760141	0.001208765	0.001299189	0.000123195	0.000692483	0.002168053	0.000197148	0.000428795	3.17958E-07	7.15024E-06	5.4506E-07	8.01325E-06	8.01325479
3837403774185	383740	3774185	0.002567781	0.004271185	0.004271185	0.002054225	0.000973374	0.002640784	0.001717092	0.001179202	0.001267414	0.000121955	0.000675572	0.002114585	0.00019228	0.00041822	2.99178E-07	6.73452E-06	5.2377E-07	7.55747E-06	7.55747069
3837503774185	383750	3774185	0.002512259	0.004178832	0.004178832	0.002009807	0.000952327	0.002583684	0.001679965	0.001153705	0.00124001	0.00120922	0.000660983	0.002068612	0.000188106	0.000409128	2.8238E-07	6.36211E-06	5.0469E-07	7.14919E-06	7.14918693
3837603774185	383760	3774185	0.002459211	0.004090593	0.004090593	0.001967369	0.000932218	0.002529127	0.001644491	0.001129343	0.001213826	0.000119948	0.000647048	0.002024741	0.000184116	0.000400451	2.67028E-07	6.02124E-06	4.8684E-07	6.77511E-06	6.77510731
3837703774185	383770	3774185	0.002468863	0.004106648	0.004106648	0.001975091	0.000935877	0.002539054	0.001650946	0.001133776	0.00121859	0.00012045	0.000649579	0.002032327	0.000184806	0.000401951	2.57135E-07	5.80071E-06	4.7802E-07	6.53586E-06	6.53586279
3837803774185	383780	3774185	0.002538504	0.004222487	0.004222487	0.002030803	0.000962276	0.002610675	0.001697515	0.001165757	0.001252964	0.000122369	0.00066792	0.002089268	0.000189984	0.000413213	2.50972E-07	5.66244E-06	4.7701E-07	6.39043E-06	6.39043029
3837903774185	383790	3774185	0.002616681	0.004352524	0.004352524	0.002093345	0.000991911	0.002691074	0.001749792	0.001201658	0.00129155	0.000124405	0.000688494	0.00215279	0.00019576	0.000425776	2.44646E-07	5.52042E-06	4.7682E-07	6.24188E-06	6.24188302
3838003774185	383800	3774185	0.002900111	0.004823975	0.004823975	0.002320089	0.001099351	0.002982562	0.001939324	0.001331818	0.001431447	0.000131784	0.000763524	0.002384027	0.00021678	0.00047151	2.43587E-07	5.49568E-06	4.9936E-07	6.23862E-06	6.23862343
3838103774185	383810	3774185	0.003195187	0.005314798	0.005314798	0.00255615	0.001211206	0.003286028	0.002136644	0.001467326	0.001577091	0.000143177	0.00084046	0.002620017	0.000238247	0.000518184	2.38917E-07	5.39614E-06	5.2451E-07	6.15957E-06	6.15957022
3838203774185	383820	3774185	0.00316288	0.005261059	0.005261059	0.002530304	0.001198959	0.003252802	0.002115039	0.001452489	0.001561145	0.000149611	0.00083129	0.002590129	0.000235529	0.000512273	2.30579E-07	5.1962E-06	5.1499E-07	5.94177E-06	5.94177173
3838303774185	383830	3774185	0.003126264	0.005200153	0.005200153	0.002501011	0.001185079	0.003215145	0.002090554	0.001435674	0.001543072	0.000149316	0.00082078	0.002556586	0.000232479	0.000505639	2.22575E-07	5.00962E-06	5.0364E-07	5.73584E-06	5.73583704
3838403774185	383840	3774185	0.003089091	0.005138319	0.005138319	0.002471272	0.001170988	0.003176915	0.002065696	0.001418603	0.001524724	0.000148961	0.000810031	0.002522312	0.000229362	0.00049886	2.14565E-07	4.82903E-06	4.9268E-07	5.53628E-06	5.53627577
3838603774185	383860	3774185	0.003018173	0.005020357	0.005020357	0.002414539	0.001144105	0.003103981	0.002018273	0.001386036	0.00148972	0.000148046	0.000789487	0.002456962	0.00022342	0.000485935	2.00348E-07	4.50981E-06	4.7173E-07	5.18188E-06	5.18188253
3838703774185	383870	3774185	0.002982675	0.00496131	0.00496131	0.00238614	0.001130649	0.003067473	0.001994535	0.001369734	0.001472199	0.000147574	0.000779096	0.002424059	0.000220428	0.000479428	1.938E-07	4.36272E-06	4.6184E-07	5.01836E-06	5.01835884
3838803774185	383880	3774185	0.002947096	0.00490213	0.00490213	0.002357677	0.001117162	0.003030884	0.001970743	0.001353395	0.001454638	0.000147102	0.000768675	0.002391064	0.000217427	0.000472902	1.87583E-07	4.223E-06	4.523E-07	4.86288E-06	4.86288298
3838903774185	383890	3774185	0.002911359	0.004842684	0.004842684	0.002329087	0.001103615	0.00299413	0.001946845	0.001336983	0.001436998	0.00014663	0.000758224	0.002357978	0.000214419	0.000466358	1.81664E-07	4.08992E-06	4.4312E-07	4.7147E-06	4.71470152
3839003774185	383900	3774185	0.00287586	0.004783637	0.004783637	0.002300688	0.001090158	0.002957622	0.001923107	0.001320681	0.001419477	0.000146099	0.000747774	0.002325075	0.000211427	0.000459851	1.75967E-07	3.96303E-06	4.3419E-07	4.57318E-06	4.57318339
3839103774185	383910	3774185	0.002840202	0.004724324	0.004724324	0.002272162	0.001076641	0.00292095	0.001899262	0.001304306	0.001401877	0.000145538	0.000737323	0.00229208	0.000208426	0.000453325	1.70255E-07	3.83902E-06	4.2546E-07	4.43474E-06	4.4347351
3829703774195	382970	3774195	0.000637618	0.001060598	0.001060598	0.000510094	0.000241703	0.000655745	0.000426379	0.000292813	0.000314717	0.000126766	0.000186236	0.000579555	5.27008E-05	0.000114624	1.05704E-07	3.06567E-06	2.7796E-07	3.44934E-06	3.4493363
3829803774195	382980	3774195	0.00064376	0.001070815	0.001070815	0.000515008	0.000244031	0.000662062	0.000430487	0.000295634	0.000317749	0.000126087	0.000187397	0.000583302	5.30416E-05	0.000115365	1.10263E-07	3.21227E-06	2.8771E-07	3.61024E-06	3.61023504
3829903774195	382990	3774195	0.00065078	0.001082492	0.001082492	0.000520624	0.000246692	0.000669282	0.000435181	0.000298858	0.000321214	0.000125497	0.000188767	0.000587689	5.34405E-05	0.000116233	1.15293E-07	3.37476E-06	2.9862E-07	3.78867E-06	3.78867185
3830003774195	383000	3774195	0.000660672	0.001098945	0.001098945	0.000528537	0.000250442	0.000679455	0.000441796	0.0003034	0.000326097	0.000125232	0.000190941	0.000594544	5.40638E-05	0.000117588	1.2127E-07	3.56816E-06	3.1189E-07	4.00132E-06	4.00131895
3830103774195	383010	3774195	0.000674871	0.001122564	0.001122564	0.00053989	0.000255825	0.000694058	0.000451291	0.000309921	0.000333105	0.000125468	0.000194305	0.000605146	5.50279E-05	0.000119685	1.28607E-07	3.80606E-06	3.2855E-07	4.26321E-06	4.26321468
3830203774195	383020	3774195	0.000689629	0.001147112	0.001147112	0.000551703	0.000261419	0.000709235	0.0004611	0.000316698	0.000340389	0.000125674	0.000197789	0.000616114	5.60253E-05	0.000121854	1.36689E-07	4.06987E-06	3.4701E-07	4.55357E-06	4.5535686
3830303774195	383030	3774195	0.000714757	0.00118891	0.00118891	0.000571806	0.000270944	0.000735078	0.000477963	0.000328238	0.000352792	0.00012715	0.00020413	0.000636039	5.78371E-05	0.000125795	1.47859E-07	4.43523E-06	3.7326E-07	4.95635E-06	4.95634943
3830403774195	383040	3774195	0.000743794	0.001237209	0.001237209	0.000595035	0.000281952	0.0007649	0.00049738	0.000341573	0.000367124	0.000129039	0.000211514	0.000659254	5.99481E-05	0.000130387	1.61241E-07	4.87671E-06	4.0511E-07	5.44306E-06	5.44306345
3830503774195	383050	3774195	0.000774746	0.001288693	0.001288693	0.000619796	0.000293684	0.000796772	0.000518078	0.000355786	0.000382402	0.000131075	0.000219405	0.000683932	6.21921E-05	0.000135267	1.76806E-07	5.39572E-06	4.4256E-07	6.01509E-06	6.01509165
3830603774195	383060	3774195	0.000807213	0.001342698	0.001342698	0.00064577	0.000305992	0.000830162	0.000539789	0.000370696	0.000398427	0.000133289	0.000227711	0.00070998	6.45608E-05	0.000140419	1.94955E-07	6.00792E-06	4.8673E-07	6.6896E-06	6.68960167
3830703774195	383070	3774195	0.000842073	0.001400684	0.001400684	0.000673659	0.000319206	0.000866014	0.0005631	0.000386705	0.000415633	0.000135739	0.000236703	0.000738131	6.71206E-05	0.000145987	2.1649E-07	6.74334E-06	5.3989E-07	7.49973E-06	7.4997254
3830803774195	383080	3774195	0.000875019	0.001455486	0.001455486	0.000700015	0.000331695	0.000899896	0.000585131	0.000401835	0.000431895	0.000137834	0.000245099	0.000764453	6.95142E-05	0.000151193	2.40577E-07	7.57605E-06	5.999E-07	8.41652E-06	8.41652388
3830903774195	383090	3774195	0.000908204	0.001510685	0.001510685	0.000726563	0.000344275	0.000934025	0.000607322	0.000417075	0.000448274	0.000139841	0.000253526	0.000790867	7.19161E-05	0.000156417	2.68576E-07	8.5555E-06	6.7064E-07	9.49472E-06	9.49471724
3831003774195	383100	3774195	0.000943384	0.001569202	0.001569202	0.000754707	0.00035761	0.000970204	0.000630847	0.00043323	0.000465638	0.000141966	0.000262279	0.000818378	7.44178E-05	0.000161858	3.02046E-07	9.74073E-06	7.5669E-07	1.07995E-05	10.7994603
3831103774195	383110	3774195	0.000976728	0.001624666	0.001624666	0.000781383	0.00037025	0.001004497	0.000653145	0.000448543	0.000482097	0.000143649	0.000270259	0.000843604	7.67116E-05	0.000166847	3.40603E-07	1.11242E-05	8.5772E-07	1.23225E-05	12.3225361
3831203774195	383120	3774195	0.00101127	0.001682122	0.001682122	0.000809016	0.000383344	0.00104002	0.000676243	0.000464405	0.000499146	0.000145508	0.000278476	0.00086947	7.90637E-05	0.000171963	3.88549E-07	1.28674E-05	9.8623E-07	1.42422E-05	14.2421603

			EGIODemolition	EGIOSite Grubbing / Prep	EGIOMass Grading / Excavation	EGIOMass Grading / Excavation	EGIODrainage / Utilities Trenching	EGIODrainage / Utilities Trenching	EGIOFoundations / Concrete Pads	EGIOFoundations / Concrete Pads	EGIOBuilding / Structure Construction	EGIOBuilding / Structure Construction	EGIOAsphalt Paving	EGIOArchitectural Coating	EGIOLandscaping or Other Finishing	EGIOWaterside Construction (Piles)	HIWaterside Construction (Landscaping)	HIWaterside Construction (Landscaping)	KMDemolition	KMSite Grubbing / Prep	KMMass Grading / Excavation
Unique Identifier	X (UTM)	Y (UTM)	2025	2025	2025	2026	2026	2027	2026	2027	2026	2027	2027	2027	2027	2027	2025	2026	2025	2025	2025
3831303774195	383130	3774195	0.025911278	0.02395776	0.03985077	0.03985077	0.01916621	0.01916621	0.009081719	0.009081719	0.024638891	0.024638891	0.016020719	0.003249552	0.011002124	0.011825154	0.005904496	0.005904496	0.002195481	0.002029958	0.003376583
3831403774195	383140	3774195	0.03243353	0.02998829	0.049881798	0.049881798	0.023990629	0.023990629	0.011367721	0.011367721	0.030840865	0.030840865	0.020053371	0.004067513	0.013771521	0.014801721	0.006546765	0.006546765	0.002309279	0.002135177	0.003551603
3831503774195	383150	3774195	0.042420219	0.03922205	0.065241027	0.065241027	0.031377643	0.031377643	0.014867985	0.014867985	0.040337152	0.040337152	0.026228054	0.005319951	0.018011944	0.019359355	0.007294695	0.007294695	0.002428169	0.002245103	0.003734451
3831603774195	383160	3774195	0.056422479	0.05216865	0.086776084	0.086776084	0.041734919	0.041734919	0.019775677	0.019775677	0.053651825	0.053651825	0.034885531	0.007075985	0.023957409	0.02574958	0.008041925	0.008041925	0.002540846	0.002349285	0.003907745
3835803774195	383580	3774195	0.005342765	0.00493996	0.008217012	0.008217012	0.003951968	0.003951968	0.001872601	0.001872601	0.005080405	0.005080405	0.003303385	0.00067004	0.002268578	0.002438282	0.005231108	0.005231108	0.053707096	0.049657985	0.082599906
3835903774195	383590	3774195	0.005074617	0.00469203	0.007804609	0.007804609	0.003753623	0.003753623	0.001778617	0.001778617	0.004825425	0.004825425	0.003137592	0.000636411	0.002154721	0.002315908	0.004963555	0.004963555	0.042771882	0.039547204	0.065781874
3836003774195	383600	3774195	0.004835113	0.00447058	0.007436259	0.007436259	0.003576466	0.003576466	0.001694673	0.001694673	0.004597682	0.004597682	0.002989509	0.000606375	0.002053025	0.002206605	0.004728119	0.004728119	0.035509981	0.032832796	0.054613288
3836103774195	383610	3774195	0.004611743	0.00426405	0.007092723	0.007092723	0.003411242	0.003411242	0.001616383	0.001616383	0.004385281	0.004385281	0.002851401	0.000578362	0.001958181	0.002104665	0.004510894	0.004510894	0.030171013	0.027896345	0.046402114
3836203774195	383620	3774195	0.004483881	0.00414583	0.006896075	0.006896075	0.003316664	0.003316664	0.001571568	0.001571568	0.004263698	0.004263698	0.002772345	0.000562327	0.00190389	0.002046313	0.004387323	0.004387323	0.027851811	0.025751994	0.042835252
3836303774195	383630	3774195	0.004370686	0.00404117	0.006721984	0.006721984	0.003232935	0.003232935	0.001531894	0.001531894	0.004156061	0.004156061	0.002702357	0.000548131	0.001855826	0.001994654	0.004279261	0.004279261	0.025993068	0.024033386	0.039976561
3836403774195	383640	3774195	0.00426448	0.00394297	0.006558642	0.006558642	0.003154376	0.003154376	0.00149467	0.00149467	0.00405507	0.00405507	0.002636691	0.000534812	0.00181073	0.001946185	0.004179904	0.004179904	0.024309122	0.022476397	0.037386701
3836503774195	383650	3774195	0.004167591	0.00385339	0.00640963	0.00640963	0.003082709	0.003082709	0.001460711	0.001460711	0.003962939	0.003962939	0.002576785	0.000522661	0.001769591	0.001901967	0.004091953	0.004091953	0.022798073	0.02107927	0.035062754
3836603774195	383660	3774195	0.00407355	0.00376643	0.006264997	0.006264997	0.003013148	0.003013148	0.00142775	0.00142775	0.003873516	0.003873516	0.00251864	0.000510867	0.00172966	0.00185905	0.004008405	0.004008405	0.021332838	0.019724502	0.032809266
3836703774195	383670	3774195	0.003958198	0.00365978	0.00608759	0.00608759	0.002927824	0.002927824	0.00138732	0.00138732	0.003763828	0.003763828	0.002447319	0.0004964	0.001680681	0.001806406	0.003901644	0.003901644	0.019748109	0.01825925	0.030372001
3836803774195	383680	3774195	0.003840516	0.00355097	0.005906599	0.005906599	0.002840776	0.002840776	0.001346074	0.001346074	0.003651926	0.003651926	0.002374558	0.000481642	0.001630712	0.0017527	0.003791781	0.003791781	0.018301596	0.016921793	0.028147307
3836903774195	383690	3774195	0.003724561	0.00344376	0.005728263	0.005728263	0.002755005	0.002755005	0.001305432	0.001305432	0.003541664	0.003541664	0.002302864	0.0004671	0.001581476	0.001699781	0.003683418	0.003683418	0.017008223	0.015725931	0.026158138
3837003774195	383700	3774195	0.003599718	0.00332833	0.005536259	0.005536259	0.002662661	0.002662661	0.001261676	0.001261676	0.003422952	0.003422952	0.002225675	0.000451443	0.001528468	0.001642807	0.00356445	0.00356445	0.015769378	0.014580485	0.024252831
3837103774195	383710	3774195	0.003480916	0.00321848	0.005353544	0.005353544	0.002574785	0.002574785	0.001220036	0.001220036	0.003309983	0.003309983	0.00215222	0.000436544	0.001478023	0.001588589	0.003451885	0.003451885	0.014667367	0.013561558	0.022557971
3837203774195	383720	3774195	0.00336056	0.0031072	0.00516844	0.00516844	0.002485759	0.002485759	0.001177852	0.001177852	0.003195538	0.003195538	0.002077805	0.00042145	0.001426919	0.001533662	0.003336819	0.003336819	0.013639985	0.012611633	0.020977889
3837303774195	383730	3774195	0.003241929	0.00299751	0.00498599	0.00498599	0.00239801	0.00239801	0.001136273	0.001136273	0.003082733	0.003082733	0.002004457	0.000406573	0.001376548	0.001479522	0.003223654	0.003223654	0.012684817	0.011728477	0.019508868
3837403774195	383740	3774195	0.00312977	0.00289381	0.004813492	0.004813492	0.002315047	0.002315047	0.001096962	0.001096962	0.002976081	0.002976081	0.00193511	0.000392507	0.001328924	0.001428336	0.003117593	0.003117593	0.011825933	0.010934347	0.018187931
3837503774195	383750	3774195	0.003028136	0.00279984	0.004657183	0.004657183	0.00223987	0.00223987	0.00106134	0.00106134	0.002879438	0.002879438	0.00187227	0.000379761	0.001285769	0.001381953	0.003022738	0.003022738	0.011087406	0.010251499	0.017052098
3837603774195	383760	3774195	0.002931247	0.00271025	0.004508171	0.004508171	0.002168203	0.002168203	0.001027381	0.001027381	0.002787307	0.002787307	0.001812365	0.00036761	0.00124463	0.001337736	0.002932887	0.002932887	0.010422213	0.009636457	0.016029052
3837703774195	383770	3774195	0.002867662	0.00265146	0.004410378	0.004410378	0.002121169	0.002121169	0.001005095	0.001005095	0.002726844	0.002726844	0.00177305	0.000359636	0.001217631	0.001308717	0.002877555	0.002877555	0.010008776	0.00926294	0.015393197
3837803774195	383780	3774195	0.00283177	0.00261828	0.004355178	0.004355178	0.002094621	0.002094621	0.000992515	0.000992515	0.002692715	0.002692715	0.001750859	0.000355134	0.001202391	0.001292338	0.002853241	0.002853241	0.009776519	0.009039443	0.015035993
3837903774195	383790	3774195	0.002795966	0.00258517	0.004300112	0.004300112	0.002068137	0.002068137	0.000979966	0.000979966	0.002658668	0.002658668	0.001728721	0.000350644	0.001187188	0.001275997	0.002831628	0.002831628	0.009518379	0.008800765	0.014638983
3838003774195	383800	3774195	0.002817362	0.00260495	0.004333019	0.004333019	0.002083964	0.002083964	0.000987465	0.000987465	0.002679014	0.002679014	0.001741951	0.000353327	0.001196273	0.001285762	0.002880256	0.002880256	0.009424942	0.008714372	0.014495278
3838103774195	383810	3774195	0.002867489	0.0026513	0.004410112	0.004410112	0.002121042	0.002121042	0.001005034	0.001005034	0.002726679	0.002726679	0.001772944	0.000359614	0.001217557	0.001308639	0.002944093	0.002944093	0.009112966	0.008425917	0.014015468
3838203774195	383820	3774195	0.002827198	0.00261405	0.004348146	0.004348146	0.002091239	0.002091239	0.000990913	0.000990913	0.002688367	0.002688367	0.001748032	0.000354561	0.001200449	0.001290251	0.002977612	0.002977612	0.008651127	0.007998897	0.013305174
3838303774195	383830	3774195	0.002758608	0.00255063	0.004242656	0.004242656	0.002040504	0.002040504	0.000966872	0.000966872	0.002623145	0.002623145	0.001705623	0.000345959	0.001171326	0.001258948	0.002980514	0.002980514	0.00827151	0.0076479	0.012721335
3838403774195	383840	3774195	0.002689845	0.00248705	0.004136902	0.004136902	0.001989641	0.001989641	0.000942772	0.000942772	0.002557759	0.002557759	0.001663108	0.000337335	0.001142129	0.001227567	0.00293789	0.00293789	0.007915101	0.007318362	0.012173189
3838603774195	383860	3774195	0.002556289	0.00236356	0.003931496	0.003931496	0.001890851	0.001890851	0.000895961	0.000895961	0.002430761	0.002430761	0.001580532	0.000320586	0.00108542	0.001166616	0.002810016	0.002810016	0.007321087	0.006769132	0.011259613
3838703774195	383870	3774195	0.002492962	0.00230501	0.003834101	0.003834101	0.001844009	0.001844009	0.000873766	0.000873766	0.002370544	0.002370544	0.001541377	0.000312644	0.001058531	0.001137716	0.002748681	0.002748681	0.007050869	0.006519286	0.010844025
3838803774195	383880	3774195	0.002431965	0.00224861	0.003740289	0.003740289	0.00179889	0.00179889	0.000852386	0.000852386	0.002312542	0.002312542	0.001503663	0.000304994	0.001032631	0.001109878	0.002689147	0.002689147	0.006795576	0.006283241	0.010451393
3838903774195	383890	3774195	0.002373124	0.00219421	0.003649794	0.003649794	0.001755367	0.001755367	0.000831763	0.000831763	0.002256591	0.002256591	0.001467282	0.000297615	0.001007646	0.001083025	0.002631914	0.002631914	0.006553139	0.006059082	0.010078532
3839003774195	383900	3774195	0.002316095	0.00214148	0.003562085	0.003562085	0.001713183	0.001713183	0.000811775	0.000811775	0.002202362	0.002202362	0.001432022	0.000290463	0.000983431	0.001056999	0.00257388	0.00257388	0.00632649	0.005849521	0.009729953
3839103774195	383910	3774195	0.002260792	0.00209035	0.00347703	0.00347703	0.001672276	0.001672276	0.000792391	0.000792391	0.002149775	0.002149775	0.001397828	0.000283528	0.000959949	0.00103176	0.002499938	0.002499938	0.006111317	0.005650569	0.009399022
3829703774205	382970	3774205	0.004427974	0.00409414	0.006810091	0.006810091	0.00327531	0.00327531	0.001551973	0.001551973	0.004210536	0.004210536	0.002737778	0.000555315	0.001880151	0.002020799	0.002045877	0.002045877	0.001098129	0.001015338	0.001688889
3829803774205	382980	3774205	0.004671015	0.00431886	0.007183881	0.007183881	0.003455084	0.003455084	0.001637158	0.001637158	0.004441642	0.004441642	0.002888048	0.000585795	0.001983348	0.002131716	0.002120219	0.002120219	0.001119784	0.001035361	0.001722194
3829903774205	382990	3774205	0.004942269	0.00456966	0.007601061	0.007601061	0.003655727	0.003655727	0.00173223	0.00173223	0.004699576	0.004699576	0.003055762	0.000619814	0.002098524	0.002255508	0.002201066	0.002201066	0.001143683	0.001057458	0.00175895
3830003774205	383000	3774205	0.005261061	0.00486442	0.008091354	0.008091354	0.003891533	0.003891533	0.001843964	0.001843964	0.005002714	0.005002714	0.003252868	0.000659793	0.002233886	0.002400995	0.002293219	0.002293219	0.001173707	0.001085218	0.001805126
3830103774205	383010	3774205	0.005649305	0.00522339	0.008688463	0.008688463	0.004178712	0.004178712	0.001980041	0.001980041	0.005371893	0.005371893	0.003492917	0.000708484	0.002398738	0.002578179	0.002401981	0.002401981	0.001213222	0.001121754	0.001865898
3830203774205	383020	3774205	0.006082414	0.00562385	0.00935457	0.00935457	0.004499076	0.004499076	0.002131843	0.002131843	0.005783734	0.005783734	0.003760704	0.0007628	0.002582639	0.002775837	0.002518849	0.002518849	0.001254807	0.001160204	0.001929855
3830303774205	383030	3774205	0.006694288	0.00618959	0.010295614	0.010295614	0.004951671	0.004951671	0.0023463	0.0023463	0.006365561	0.006365561	0.00413902	0.000839536	0.002842445	0.003055078	0.00267714	0.00267714	0.001322361	0.001222665	0.002033752
3830403774205	383040	3774205	0.007449467	0.00688783	0.011457057	0.011457057	0.005510266	0.005510266	0.002610985	0.002610985	0.007083657	0.007083657	0.004605941	0.000934243	0.0031631	0.00339972	0.002862346	0.002862346	0.001400442	0.001294859	0.002153837
3830503774205	383050	3774205	0.00834821	0.00771882	0.012839297	0.012839297	0.006175054	0.006175054	0.002925988	0.002925988	0.007938267	0.007938267	0.005161626	0.001046955	0.003544713	0.00380988	0.003069866	0.003069866	0.00148275	0.001370961	0.002280425
3830603774205	383060	3774205	0.009403804	0.00869483	0.014462769	0.014462769	0.006955862	0.006955862	0.003295966	0.003295966	0.008942025	0.008942025	0.005814291	0.001179338	0.003992926	0.004291623	0.003298397	0.003298397	0.001565403	0.001447383	0.002407542
3830703774205	383070	3774205	0.010689757	0.00988383	0.016440526	0.016440526	0.007907064	0.007907064	0.003746684	0.003746684	0.010164831	0.010164831	0.006609384	0.00134061	0.004538951	0.004878494	0.003558246	0.003558246	0.001650471	0.001526038	0.002538375
3830803774205	383080	3774205	0.012117376	0.01120382	0.018636161	0.018636161	0.008963053	0.008963053	0.004247054	0.004247054	0.011522346	0.011522346	0.007492068	0.001519649	0.005145129	0.005530018	0.0038257	0.0038257	0.00173114	0.001600625	0.002662441
3830903774205	383090	3774205	0.01378122	0.01274222	0.021195103	0.021195103	0.010193776	0.010193776	0.004830219	0.004830219	0.013104486	0.013104486	0.008520809	0.001728313	0.00585161	0.006289348	0.004112865	0.004112865	0.001811463	0.001674893	0.002785977
3831003774205	383100	3774205	0.015807771	0.01461598	0.024311878	0.024311878	0.011692787	0.011692787	0.005540511	0.005540511	0.015031522	0.015031522	0.009773808	0.001982464	0.006712098	0.007214207	0.004432149	0.004432149	0.001895497	0.001752591	0.002915217
3831103774205	383110	3774205	0.018237751	0.01686276	0.028049115	0.028049115	0.01349021	0.01349021	0.006392202	0.006392202	0.017342177	0.017342177	0.011276244	0.0228721	0.007743886	0.00832318	0.004775747	0.004775747	0.001981083	0.001831724	0.003046847
3831203774205	383120	3774205	0.021305747	0.01969945	0.032767601	0.032767601	0.015759563	0.015759563	0.007467513	0.007467513	0.020259517	0.020259517	0.013173159	0.002671969	0.00904658	0.009723324	0.005160268	0.005160268	0.002071415	0.001915246	0.003185774
3831303774205	383130	3774205	0.025588172	0.02365902	0.039353843	0.039353843	0.018927213	0.018927213	0.008968472	0.008968472	0.024331652	0.024331652	0.015820945	0.003209031	0.01086493	0.011677698	0.005631739	0.005631739	0.002171582	0.002007861	0.003339828
3831403774205	383140	3774205	0.031751859	0.02935801	0.048833408	0.048833408	0.023486406	0.023486406	0.0111288	0.0111288	0.030192667	0.030192667	0.019631899	0.003982024	0.013482078	0.014490626	0.006203468	0.006203468	0.002280636	0.002108693	0.003507549
3831503774205	383150	3774205	0.041028232	0.03793501	0.063100193	0.063100193	0.03034801	0.03034801	0.014380103	0.014380103	0.03901352	0.03901352	0.025367401	0.005145381	0.017420896	0.018724093	0.006862046	0.006862046	0.002394607	0.002214072	0.003682834
3831603774205	383160	3774205	0.053826848	0.04976871	0.082784081	0.082784081	0.039814967	0.039814967	0.018865927	0.018865927	0.051183653	0.051183653	0.033280674	0.006750464	0.022855284	0.024565009	0.007513121	0.007513121	0.002503661	0.002314903	0.003850555
3835703774205	383570	3774205	0.005574245	0.00515399	0.008573021	0.008573021	0.004123191	0.004123191	0.001953733	0.001953733	0.005300519	0.005300519	0.003446507	0.00069907	0.002366866	0.002543923	0.005248018	0.005248018	0.05858043	0.054163906	0.090094947
3835803774205	383580	3774205	0.005279783	0.00488173	0.008120148	0.008120148	0.003905381	0.003905381	0.001850526	0.001850526	0.005020516	0.005020516	0.003264444	0.000662141	0.002241835	0.002409539	0.004970859	0.004970859	0.045360698	0.041940842	0.069763395
3835903774205	383590	3774205	0.005013619	0.00463563	0.007710797	0.007710797	0.003708504	0.003708504	0.001757238	0.001757238	0.004767423	0.004767423	0.003099877	0.000628762	0.00212882	0.00228807	0.004723517	0.004723517	0.036746411	0.033976008	0.05651488
3836003774205	383600	3774205	0.004773167	0.00441331	0.007340987	0.007340987	0.003530645	0.003530645	0.001672961	0.001672961	0.004538778	0.004538778	0.002951208	0.000598606	0.002026722	0.002178334	0.00450299	0.00450299	0.030809632	0.028486817	0.047384292
3836103774205	383610	3774205	0.004549365	0.00420638	0.006996787	0.006996787	0.003365102	0.003365102	0.00159452	0.00159452	0.004325966	0.004325966	0.002812833	0.000570539	0.001931695	0.002076198	0.004299373	0.004299373	0.026411424	0.024420201	0.040619979
3836203774205	383620	3774205	0.004421244	0.00408792	0.006799741	0.006799741	0.003270333	0.003270333	0.001549615	0.001549615	0.004204137	0.004204137	0.002733617	0.000554471	0.001877294	0.002017727	0.004184406	0.004184406	0.024488318	0.022642083	0.0376623
3836303774205	383630	3774205	0.004308998	0.00398413	0.006627111	0.006627111	0.003187306	0.003187306	0.001510273	0.001510273	0.004097403	0.004097403	0.002664216	0.000540395	0.001829633	0.001966502	0.004084749	0.004084749	0.022948712	0.021218552	0.035294432
3836403774205	383640	3774205	0.004204345	0.00388737	0.006466157	0.006466157	0.003109895	0.003109895	0.001473593	0.001473593	0.003997888	0.003997888	0.00259951	0.00052727	0.001785196	0.001918741	0.003993297	0.003993297	0.021607543	0.019978496	0.033231754
3836503774205	383650	3774205	0.004110303	0.00380042	0.006321524	0.006321524	0.003040334	0.003040334	0.001440632	0.001440632	0.003908465	0.003908465	0.002541365	0.000515476	0.001745266	0.001875823	0.003913351	0.003913351	0.020432369	0.018891922	0.031424372
3836603774205	383660	3774205	0.004018678	0.0037157	0.006180606	0.006180606	0.00297256	0.00297256	0.001408518	0.001408518	0.003821338	0.003821338	0.002484714	0.000503985	0.001706361	0.001834008	0.003837407	0.003837407	0.019293	0.017838453	0.029672057
3836703774205	383670	3774205	0.003906346	0.00361184	0.006007842	0.006007842	0.002889469	0.002889469	0.001369146	0.001369146	0.003714522	0.003714522	0.00241526	0.000489898	0.001658664	0.001782743	0.003739551	0.003739551	0.017979957	0.016624403	0.027652635
3836803774205	383680	3774205	0.003790907	0.0035051	0.005830302	0.005830302	0.002804081	0.002804081	0.001328686	0.001328686	0.003604753	0.003604753	0.002343885	0.00047542	0.001609648	0.00173006	0.003637692	0.003637692	0.016740593	0.015478479	0.025746531
3836903774205	383690	3774205	0.003677109	0.00339988	0.005655283	0.005655283	0.002719906	0.002719906	0.0012888	0.0012888	0.003496542	0.003496542	0.002273524	0.000461149	0.001561328	0.001678126	0.003536934	0.003536934	0.015617617	0.014440166	0.024019428
3837003774205	383700	3774205	0.003553388	0.00328549	0.005465004	0.005465004	0.002628391	0.002628391	0.001245437	0.001245437	0.003378897	0.003378897	0.002197029	0.000445633	0.001508795	0.001621663	0.003424469	0.003424469	0.014510257	0.013416293	0.022316341
3837103774205	383710	3774205	0.003435966	0.00317692	0.005284412	0.005284412	0.002541536	0.002541536	0.001204281	0.001204281	0.003267241	0.003267241	0.002124428	0.000430907	0.001458937	0.001568075	0.003318208	0.003318208	0.013526963	0.012507131	0.020804064
3837203774205	383720	3774205	0.003317508	0.00306739	0.005102228	0.005102228	0.002453914	0.002453914	0.001162763	0.001162763	0.0031546	0.0031546	0.002051186	0.000416051	0.001408639	0.001514014	0.003210246	0.003210246	0.01259483	0.011645275	0.019370472
3837303774205	383730	3774205	0.003201034	0.0029597	0.004923095	0.004923095	0.00236776	0.00236776	0.00112194	0.00112194	0.003043846	0.003043846	0.001979172	0.000401444	0.001359183	0.001460859	0.003104285	0.003104285	0.011728958	0.010844683	0.018038787
3837403774205	383740	3774205	0.003090945	0.00285791	0.004753781	0.004753781	0.002286329	0.002286329	0.001083354	0.001083354	0.002939163	0.002939163	0.001911105	0.000387638	0.001312439	0.001410618	0.003004928	0.003004928	0.010954798	0.010128889	0.016848152
3837503774205	383750	3774205	0.002995523	0.00276968	0.004607025	0.004607025	0.002215747	0.002215747	0.00104991	0.00104991	0.002848427	0.002848427	0.001852106	0.000375671	0.001271922	0.00136707	0.002920179	0.002920179	0.010328258	0.009549585	0.015884551
3837603774205	383760	3774205	0.002904415	0.00268544	0.004466904	0.004466904	0.002148355	0.002148355	0.001017977	0.001017977	0.002761793	0.002761793	0.001795775	0.000364245	0.001233237	0.001325491	0.002839633	0.002839633	0.009761421	0.009025483	0.015012773

			KMMass Grading / Excavation	KMDrainage / Utilities Trenching	KMFoundations / Concrete Pads	KMBuilding / Structure Construction	KMAsphalt Paving	KMArchitectural Coating	KMLandscaping or Other Finishing	KMWaterside Construction (Piles)	EWNDemolition	EWNSite Grubbing / Prep	EWNDrainage / Utilities Trenching	EWNDrainage / Utilities Trenching	EWNDrainage / Utilities Trenching	EWNFoundations / Concrete Pads	EWNBuilding / Structure Construction	EWNAsphalt Paving	EWNLandscaping or Other Finishing	EWNWaterside Construction (Piles)	ISDemolition
Unique Identifier	X (UTM)	Y (UTM)	2026	2026	2026	2026	2026	2026	2026	2026	2027	2027	2027	2028	2029	2029	2029	2029	2029	2029	2027
3831303774195	383130	3774195	0.003376583	0.000838435	0.0007695	0.002263213	0.001357447	0.000275337	0.000932218	0.001001954	0.000713853	0.000816148	0.000961186	0.000961186	0.000961186	0.0002502	0.000621591	0.000441369	0.000303107	0.00031692	0.016066342
3831403774195	383140	3774195	0.003551603	0.000881893	0.000809386	0.002380522	0.001427807	0.000289608	0.000980537	0.001053888	0.000737665	0.000843373	0.000993249	0.000993249	0.000993249	0.000993249	0.000258546	0.000642326	0.000456092	0.000313218	0.00032749	0.020227462
3831503774195	383150	3774195	0.003734451	0.000927296	0.000851056	0.002503079	0.001501316	0.000304518	0.001031019	0.001108146	0.000769846	0.000880165	0.00103658	0.00103658	0.00103658	0.00103658	0.000269826	0.000670348	0.000475989	0.000326882	0.000341779	0.026475441
3831603774195	383160	3774195	0.003907745	0.000970327	0.000890548	0.002619233	0.001570983	0.000318649	0.001078862	0.001159568	0.000791415	0.000904825	0.001065622	0.001065622	0.001065622	0.001065622	0.000277385	0.000689129	0.000489325	0.000336041	0.000351355	0.035247096
3835803774195	383580	3774195	0.082599906	0.020510267	0.018823955	0.055363996	0.033206633	0.006735446	0.022804437	0.024510358	0.00062447	0.000713957	0.000840834	0.000840834	0.000840834	0.000840834	0.000218872	0.000543761	0.000386104	0.000265155	0.000277238	0.020375254
3835903774195	383590	3774195	0.065781874	0.016334205	0.01499124	0.044091424	0.026445485	0.005364053	0.018161263	0.019519844	0.00060825	0.000695413	0.000818995	0.000818995	0.000818995	0.000818995	0.000213187	0.000529637	0.000376076	0.000258268	0.000270037	0.018392186
3836003774195	383600	3774195	0.054613288	0.013560949	0.012445996	0.036605488	0.021955514	0.004453333	0.015077805	0.016205723	0.000595309	0.000680617	0.000801569	0.000801569	0.000801569	0.000801569	0.000208651	0.000518368	0.000368074	0.000252772	0.000264292	0.016748358
3836103774195	383610	3774195	0.046402114	0.011522044	0.010574725	0.031101809	0.018654476	0.003783769	0.012810839	0.013769173	0.000583489	0.000667103	0.000785654	0.000785654	0.000785654	0.00204509	0.000508076	0.000360766	0.000247754	0.000259044	0.015319877
3836203774195	383620	3774195	0.042835252	0.010636362	0.009761862	0.028711059	0.017220534	0.003492916	0.011826089	0.012710757	0.000586767	0.00067085	0.000790068	0.000790068	0.000790068	0.000205658	0.00050931	0.000362793	0.000249146	0.0002605	0.01448006
3836303774195	383630	3774195	0.039976561	0.009926524	0.009110385	0.026794972	0.016071289	0.00325981	0.011036852	0.011862481	0.00059203	0.000676868	0.000797155	0.000797155	0.000797155	0.000207502	0.000515514	0.000366047	0.00025138	0.000262836	0.01375085
3836403774195	383640	3774195	0.037386701	0.00928344	0.008520174	0.025059074	0.01503012	0.003048625	0.010321836	0.011093977	0.000598242	0.00068397	0.000805519	0.000805519	0.000805519	0.00020968	0.000520923	0.000369888	0.000254018	0.000265594	0.013086693
3836503774195	383650	3774195	0.035062754	0.008706384	0.007990562	0.023501409	0.014095851	0.002859123	0.009680233	0.010404378	0.000606179	0.000693045	0.000816206	0.000816206	0.000816206	0.000212462	0.00052783	0.000374795	0.000257388	0.000269118	0.012492938
3836603774195	383660	3774195	0.032809266	0.008146823	0.007477008	0.02199097	0.013189909	0.002675367	0.009058083	0.009735687	0.000614721	0.000702811	0.000827707	0.000827707	0.000827707	0.000215455	0.000535272	0.000380077	0.000261015	0.00027291	0.011933693
3836703774195	383670	3774195	0.030372001	0.007541629	0.006921572	0.020357352	0.012210085	0.002476625	0.008385196	0.009012463	0.000616446	0.000704783	0.000830031	0.000830031	0.000830031	0.00021606	0.000536774	0.000381143	0.000261748	0.000273676	0.011308446
3836803774195	383680	3774195	0.028147307	0.006989218	0.006414579	0.018866212	0.011315718	0.002295217	0.007770995	0.008352316	0.000616015	0.00070429	0.00082945	0.00082945	0.00082945	0.000215909	0.000536399	0.000380877	0.000261565	0.000273485	0.010702785
3836903774195	383690	3774195	0.026158138	0.006495291	0.005961261	0.017532939	0.010516037	0.002133014	0.00722182	0.007762059	0.000614289	0.000702317	0.000827126	0.000827126	0.000827126	0.000215304	0.000534896	0.00037981	0.000260832	0.000272718	0.010131288
3837003774195	383700	3774195	0.024252831	0.006022187	0.005527055	0.016255874	0.00975007	0.001977649	0.006695796	0.007196686	0.000608077	0.000695215	0.000818762	0.000818762	0.000818762	0.000213127	0.000529487	0.000375969	0.000258194	0.000269961	0.009553667
3837103774195	383710	3774195	0.022557971	0.005601338	0.005140808	0.015119865	0.009068706	0.001839445	0.006227874	0.00669376	0.000602038	0.00068831	0.00081063	0.00081063	0.00081063	0.00021101	0.000524228	0.000372235	0.00025563	0.000267279	0.009023669
3837203774195	383720	3774195	0.020977889	0.00520899	0.004780718	0.014060788	0.008433485	0.001710601	0.00579164	0.006224893	0.000593842	0.00067894	0.000799594	0.000799594	0.000799594	0.000208137	0.00051709	0.000367167	0.00025215	0.00026364	0.008510496
3837303774195	383730	3774195	0.019508868	0.00484422	0.004445938	0.013076152	0.007842912	0.001590812	0.005386069	0.005788982	0.000584869	0.000668681	0.000787513	0.000787513	0.000787513	0.00020499	0.000509278	0.000361619	0.00024834	0.000259657	0.008024759
3837403774195	383740	3774195	0.018187931	0.00451622	0.004144905	0.012190771	0.007311872	0.001483099	0.00502138	0.005397012	0.000576587	0.000659212	0.00077636	0.00077636	0.00077636	0.000202089	0.000502066	0.000356498	0.000244823	0.00025598	0.007580089
3837503774195	383750	3774195	0.017052098	0.004234183	0.003886057	0.01142946	0.006855247	0.00139048	0.004707796	0.00505997	0.00057037	0.00065211	0.000767996	0.000767996	0.000767996	0.000199912	0.000496657	0.000352658	0.000242185	0.000253222	0.007185892
3837603774195	383760	3774195	0.016029052	0.003980151	0.003652911	0.010743745	0.006443964	0.001307057	0.0044253	0.004756395	0.000564508	0.000645402	0.000760097	0.000760097	0.000760097	0.000197856	0.000491548	0.00034903	0.000239694	0.000250618	0.006820855
3837703774195	383770	3774195	0.015393197	0.003822263	0.003508005	0.010317553	0.006188339	0.001255208	0.004249801	0.004567714	0.000567441	0.000648756	0.000764046	0.000764046	0.000764046	0.000198884	0.000494103	0.000350844	0.00024094	0.00025192	0.006567375
3837803774195	383780	3774195	0.015035993	0.003733567	0.0034266	0.010078131	0.006044737	0.00122608	0.004151183	0.004461719	0.000579261	0.000662269	0.000779962	0.000779962	0.000779962	0.00020302	0.000504395	0.000358152	0.000245959	0.000257167	0.006402069
3837903774195	383790	3774195	0.014638983	0.003634985	0.003336124	0.009812028	0.005885132	0.001193707	0.004041575	0.004343912	0.000592807	0.000677756	0.0007982	0.0007982	0.0007982	0.000207774	0.00051619	0.000366527	0.00025171	0.000263181	0.006239696
3838003774195	383800	3774195	0.014495278	0.003599302	0.003303375	0.009715708	0.00582736	0.001181989	0.004001901	0.00430127	0.00063617	0.00072723	0.000856517	0.000856517	0.000856517	0.00022955	0.000553903	0.000393306	0.0002701	0.00028240	0.006225115
3838103774195	383810	3774195	0.014015468	0.003480161	0.00319403	0.009394107	0.005634468	0.001142864	0.003869434	0.004158893	0.000695131	0.000794743	0.000935977	0.000935977	0.000935977	0.00024363	0.000605289	0.000429793	0.000295158	0.000308609	0.006240386
3838203774195	383820	3774195	0.013305174	0.003303789	0.003032158	0.00891802	0.005348917	0.001084944	0.003673334	0.003948123	0.000697374	0.00079730	0.000938998	0.000938998	0.000938998	0.00024442	0.000607242	0.00043118	0.00029611	0.000309604	0.006003126
3838303774195	383830	3774195	0.012721335	0.003158817	0.002899105	0.008526692	0.005114203	0.001037336	0.003512145	0.003774877	0.000695389	0.000795039	0.000936326	0.000936326	0.000936326	0.00024372	0.000605514	0.000429953	0.000295268	0.000308723	0.005766469
3838403774195	383840	3774195	0.012173189	0.003022708	0.002774187	0.008159288	0.004893839	0.000992639	0.003360812	0.003612222	0.000692025	0.000791192	0.000931795	0.000931795	0.000931795	0.00024255	0.000602584	0.000427873	0.000293839	0.00030723	0.005541718
3838603774195	383860	3774195	0.011259613	0.002795859	0.002565989	0.007546947	0.004526565	0.000918143	0.003108589	0.003341131	0.000684864	0.000783005	0.000922153	0.000922153	0.000922153	0.00024004	0.000596349	0.000423445	0.000290798	0.00030405	0.005123708
3838703774195	383870	3774195	0.010844025	0.002692665	0.002471279	0.007268393	0.004359491	0.000884255	0.002993852	0.003217812	0.000681326	0.000778961	0.00091739	0.00091739	0.00091739	0.0002388	0.000593269	0.000421258	0.000289296	0.00030248	0.00493157
3838803774195	383880	3774195	0.010451393	0.002595171	0.002381801	0.007005224	0.004201646	0.000852238	0.002885453	0.003101304	0.000677875	0.000775015	0.000912743	0.000912743	0.000912743	0.00023759	0.000590264	0.000419124	0.000287831	0.000300948	0.004749699
3838903774195	383890	3774195	0.010078532	0.002502586	0.002296829	0.006755308	0.004051749	0.000821834	0.002782512	0.002990662	0.00067433	0.000770971	0.00090798	0.00090798	0.00090798	0.00023635	0.000587184	0.000416937	0.000286329	0.000299377	0.004577577
3839003774195	383900	3774195	0.009729953	0.002416031	0.00221739	0.006521667	0.003911614	0.00079341	0.002686275	0.002887226	0.000670801	0.000766927	0.000903217	0.000903217	0.000903217	0.00023511	0.000584103	0.00041475	0.000284827	0.000297807	0.004413652
3839103774195	383910	3774195	0.009399022	0.002333858	0.002141973	0.006299855	0.003778574	0.000766425	0.002594911	0.002789027	0.000666918	0.000762488	0.00089799	0.00089799	0.00089799	0.00023375	0.000580723	0.00041235	0.000283178	0.000296083	0.004257664
3829703774205	382970	3774205	0.001688889	0.000419366	0.000384886	0.001132007	0.000678963	0.000137717	0.000466274	0.000501154	0.000523354	0.000598351	0.000704684	0.000704684	0.000704684	0.000183432	0.000455713	0.000323585	0.00022222	0.000232347	0.00291287
3829803774205	382980	3774205	0.001722194	0.000427636	0.000392476	0.00115433	0.000692353	0.000140433	0.000475469	0.000511037	0.000523613	0.000598647	0.000705032	0.000705032	0.000705032	0.000183523	0.000455939	0.000323745	0.00022233	0.000232462	0.003062388
3829903774205	382990	3774205	0.00175895	0.000436762	0.000400853	0.001178966	0.000707129	0.00014343	0.000485616	0.000521943	0.000524303	0.000599436	0.000705962	0.000705962	0.000705962	0.000183764	0.00045654	0.000324172	0.000222623	0.000232768	0.003230196
3830003774205	383000	3774205	0.001805126	0.000448228	0.000411376	0.001209916	0.000725693	0.000147195	0.000498365	0.000535646	0.000526632	0.000602099	0.000709098	0.000709098	0.000709098	0.000184581	0.000458568	0.000325612	0.000223612	0.000233802	0.003428287
3830103774205	383010	3774205	0.001865898	0.000463319	0.000425226	0.00125065	0.000750124	0.000152151	0.000515143	0.000553679	0.00053155	0.000607722	0.00071572	0.00071572	0.00071572	0.000186305	0.0004628	0.000328653	0.0002257	0.000235986	0.00367012
3830203774205	383020	3774205	0.001929855	0.0004792	0.000439801	0.001293518	0.000775836	0.000157366	0.0005328	0.000572657	0.000536468	0.000613344	0.000722342	0.000722342	0.000722342	0.000188028	0.000467132	0.000331693	0.000227788	0.000238169	0.003940597
3830303774205	383030	3774205	0.002033752	0.000504998	0.000463478	0.001363157	0.000817605	0.000165838	0.000561485	0.000603487	0.000549064	0.000627745	0.000739302	0.000739302	0.000739302	0.000192443	0.000478101	0.000339482	0.000233137	0.000243761	0.004322458
3830403774205	383040	3774205	0.002153837	0.000534816	0.000490845	0.001443646	0.000865881	0.0001756	0.000594638	0.000639121	0.000564508	0.000645402	0.000760097	0.000760097	0.000760097	0.000197856	0.000491548	0.00034903	0.000239694	0.000250618	0.004794736
3830503774205	383050	3774205	0.002280425	0.000566249	0.000519693	0.001528493	0.000916771	0.000185953	0.000629587	0.000676684	0.0005809	0.000664144	0.000782169	0.000782169	0.000782169	0.000203601	0.000505822	0.000359166	0.000246655	0.000257895	0.005358812
3830603774205	383060	3774205	0.002407542	0.000597813	0.000548662	0.001613696	0.000967875	0.000196318	0.000664682	0.000714404	0.000597552	0.000683181	0.00080459	0.00080459	0.00080459	0.000209438	0.000520322	0.000369461	0.000253725	0.000265288	0.006022883
3830703774205	383070	3774205	0.002538375	0.0006303	0.000578478	0.001701389	0.001020472	0.000206987	0.000700803	0.000753227	0.000615756	0.000703994	0.000829101	0.000829101	0.000829101	0.00021581	0.000536173	0.000380717	0.000261455	0.00027337	0.006832589
3830803774205	383080	3774205	0.002662441	0.000661107	0.000606752	0.001784547	0.001070349	0.000217104	0.000735055	0.000790042	0.000630768	0.000721158	0.000849315	0.000849315	0.000849315	0.00022108	0.000549245	0.000389999	0.000267829	0.000280034	0.007742289
3830903774205	383090	3774205	0.002785977	0.000691782	0.000634905	0.001867348	0.001120012	0.000227177	0.000769161	0.000826699	0.000644659	0.000737039	0.000868018	0.000868018	0.000868018	0.00022594	0.00056134	0.000398587	0.000273727	0.000286201	0.008819798
3831003774205	383100	3774205	0.002915217	0.000723874	0.000664358	0.001953974	0.001171969	0.000237716	0.000804842	0.00086505	0.000658894	0.000753314	0.000887186	0.000887186	0.000887186	0.00023093	0.000573736	0.000407389	0.000279772	0.000292521	0.01015536
3831103774205	383110	3774205	0.003046847	0.000756558	0.000694356	0.002042201	0.001224887	0.000248449	0.000841183	0.000904109	0.000671663	0.000767913	0.000904379	0.000904379	0.000904379	0.00023541	0.000584855	0.000415284	0.000285193	0.00029819	0.011805917
3831203774205	383120	3774205	0.003185774	0.000791055	0.000726016	0.002135319	0.001280738	0.000259778	0.000879538	0.000945334	0.000684777	0.000782906	0.000922037	0.000922037	0.000922037	0.0002401	0.000596274	0.000423392	0.000290762	0.000304012	0.013961538
3831303774205	383130	3774205	0.003339828	0.000829308	0.000761124	0.002238577	0.00134267	0.00027234	0.00092207	0.000991047	0.000702464	0.000803127	0.000945852	0.000945852	0.000945852	0.00024629	0.000611675	0.000434327	0.000298272	0.000311864	0.01706715
3831403774205	383140	3774205	0.003507549	0.000870955	0.000799347	0.002350995	0.001410097	0.000286016	0.000968375	0.001040816	0.000724896	0.000828774	0.000976056	0.000976056	0.000976056	0.00025407	0.000631207	0.000448197	0.000307796	0.000321823	0.021708831
3831503774205	383150	3774205	0.003682834	0.000914479	0.000839293	0.002468482	0.001480565	0.000300309	0.001016768	0.001092829	0.000755265	0.00086349	0.001016947	0.001016947	0.001016947	0.00026471	0.000657652	0.000466974	0.000320691	0.000335306	0.028951407
3831603774205	383160	3774205	0.003850555	0.000956126	0.000877515	0.0025809	0.001547992	0.000313986	0.001063073	0.001142598	0.000774591	0.000885591	0.001042969	0.001042969	0.001042969	0.00027149	0.00067448	0.000478923	0.000328897	0.000343886	0.039830109
3835703774205	383570	3774205	0.090094947	0.022371351	0.020532024	0.060387675	0.036219773	0.007346615	0.024873691	0.026734406	0.000624815	0.000714351	0.000841299	0.000841299	0.000841299	0.000218993	0.000544061	0.000386318	0.000265301	0.000277391	0.022469705
3835803774205	383580	3774205	0.069763395	0.017322851	0.015898602	0.046760106	0.028046127	0.005688718	0.019260493	0.020701304	0.000605575	0.000692355	0.000815393	0.000815393	0.000815393	0.00021225	0.00052708	0.000374422	0.000257132	0.00026885	0.020135232
3835903774205	383590	3774205	0.05651488	0.014033131	0.012879355	0.037880063	0.022719988	0.004608394	0.015602802	0.016769994	0.000589787	0.000674304	0.000794134	0.000794134	0.000794134	0.00020671	0.00051356	0.00036466	0.000250428	0.00026184	0.018188315
3836003774205	383600	3774205	0.047384292	0.011765927	0.010798557	0.03176013	0.019049329	0.003863859	0.013082001	0.014060621	0.000576673	0.00065931	0.000776477	0.000776477	0.000776477	0.00020212	0.000502141	0.000356552	0.00024486	0.000256018	0.016554409
3836103774205	383610	3774205	0.040619979	0.01008629	0.009257016	0.027226234	0.016329955	0.003312276	0.011214489	0.012053406	0.00056468	0.000645599	0.000760329	0.000760329	0.000760329	0.00019716	0.000491699	0.000349137	0.000239768	0.000250694	0.015135676
3836203774205	383620	3774205	0.0376623	0.009351873	0.008582981	0.025243799	0.015140915	0.003071098	0.010397924	0.011175757	0.000567182	0.00064846	0.000763698	0.000763698	0.000763698	0.00019879	0.000493877	0.000350684	0.00024083	0.000251805	0.014294824
3836303774205	383630	3774205	0.035294432	0.008763911	0.00804336	0.023656696	0.01418899	0.002878015	0.009744196	0.010473125	0.000571755	0.000653688	0.000769855	0.000769855	0.000769855	0.000200396	0.000497859	0.000353511	0.000242771	0.000253835	0.013570532
3836403774205	383640	3774205	0.033231754	0.00825173	0.00757329	0.02227415	0.013359757	0.002709818	0.009174725	0.009861054	0.00057719	0.000659902	0.000777174	0.000777174	0.000777174	0.000202301	0.000502592	0.000356872	0.000245079	0.000256248	0.012914054
3836503774205	383650	3774205	0.031424372	0.007802942	0.0071614	0.021062721	0.012633157	0.002562438	0.008675738	0.009324739	0.000584524	0.000668287	0.000787048	0.000787048	0.000787048	0.00020487	0.000508978	0.000361406	0.000248193	0.000259504	0.012332895
3836603774205	383660	3774205	0.029672057	0.007367827	0.006762059	0.019888202	0.011928695	0.002419549	0.008191953	0.008804765	0.000592289	0.000677164	0.000797503	0.000797503	0.000797503	0.00020759	0.000515739	0.000366207	0.00025149	0.000262951	0.011786246
3836703774205	383670	3774205	0.027652635	0.006866387	0.006301847	0.018534651	0.011116852	0.00225488	0.007634425	0.00820553	0.000593928	0.000679038	0.00079971	0.00079971	0.00079971	0.00020816	0.000517166	0.000367221	0.000252186	0.000263679	0.011177047
3836803774205	383680	3774205	0.025746531	0.006393085	0.005867459	0.017257052	0.010350564	0.00209945	0.007108182	0.00763992	0.00059341	0.000678446	0.000799013	0.000799013	0.000799013	0.00020798	0.000516716	0.000366901	0.000251967	0.000263449	0.010583809
3836903774205	383690	3774205	0.024019428	0.005964231	0.005473864	0.016099431	0.009656238	0.001958617	0.006631358	0.007127427	0.000591857	0.000676671	0.000796922	0.000796922	0.000796922	0.00020744	0.000515363	0.00036594	0.000251307	0.00026276	0.010023615
3837003774205	383700	3774205	0.022316341	0.00554134	0.005085742	0.014957908	0.008971566	0.001819742	0.006161164	0.00662206	0.000585646	0.000669569	0.000788558	0.000788558	0.000788558	0.00020526	0.000509954	0.0003621	0.00024867	0.000260002	0.009452895
3837103774205	383710	3774205	0.020804064	0.005165828	0.004741104	0.013944279	0.008363604	0.001696426	0.00574365	0.006173313	0.000579865	0.00066296	0.000780775	0.000780775	0.000780775	0.00020323	0.000504921	0.000358526	0.000246215	0.000257436	0.008929714
3837203774205	383720	3774205	0.019370472	0.004809855	0.004414398	0.012983389	0.007787275	0.001579527	0.00534786	0.005747915	0.000572273	0.00065428	0.000770552	0.000770552	0.000770552	0.00020057	0.00049831	0.000353831	0.000242991	0.000254065	0.008425341
3837303774205	383730	3774205	0.018038787	0.004479186	0.004110916	0.012090805	0.007251913	0.001470937	0.004980204	0.005352756	0.000564076	0.000644909	0.000759516	0.000759516	0.000759516	0.00019705	0.000491173	0.000348764	0.000239511	0.000250426	0.007949267
3837403774205	383740	3774205	0.016848152	0.004183541	0.003839579	0.011292761	0.006773257	0.001373849	0.00465149	0.004999452	0.00055657	0.000636327	0.000749409	0.000749409	0.000749409	0.00019507	0.000484637	0.000344123	0.000236324	0.000247094	0.007513225
3837503774205	383750	3774205	0.015884551	0.003944271	0.003619981	0.010646892	0.006385872	0.001295274	0.004385456	0.004713517	0.000551998	0.000631099	0.000743252	0.000743252	0.000743252	0.00019371	0.000480655	0.000341295	0.00023438	0.000245064	0.007139388
3837603774205	383760	3774205	0.015012773	0.003727801	0.003421308	0.010062567	0.006035402	0.001224187	0.004144773	0.004454829	0.000547684	0.000626167	0.000737444	0.000737444	0.000737444	0.00019195	0.000476899	0.000338628	0.000232551	0.00024314	0.00679247

			ISDrainage / Utilities Trenching	ISDrainage / Utilities Trenching	ISAsphalt Paving	ISAsphalt Paving	SVDemolition	SVSite Grubbing / Prep	SVMass Grading / Excavation	SVMass Grading / Excavation	SVDrainage / Utilities Trenching	SVFoundations / Concrete Pads	SVBuilding / Structure Construction	SVBuilding / Structure Construction	SVAsphalt Paving	SVAsphalt Paving	SVArchitectural Coating	SVArchitectural Coating	SVLandscaping or Other Finishing	SVLandscaping or Other Finishing	MDemolition
Unique Identifier	X (UTM)	Y (UTM)	2027	2028	2027	2028	2027	2027	2027	2028	2028	2028	2028	2029	2028	2029	2028	2029	2028	2029	2027
3831303774195	383130	3774195	0.008619748	0.008619748	0.00993368	0.00993368	0.000322214	0.000128402	0.000417617	0.000417617	0.000215518	8.35966E-05	0.000385636	0.000385636	0.000223658	0.000223658	5.0378E-05	5.0378E-05	0.000170566	0.000170566	0.001139541
3831403774195	383140	3774195	0.010852229	0.010852229	0.012506465	0.012506465	0.000330587	0.000131738	0.00042847	0.00042847	0.000221119	8.57691E-05	0.000393997	0.000393997	0.00022947	0.00022947	5.16872E-05	5.16872E-05	0.000174999	0.000174999	0.001191135
3831503774195	383150	3774195	0.01420433	0.01420433	0.016369536	0.016369536	0.00034166	0.000136151	0.000442821	0.000442821	0.000228525	8.86419E-05	0.000403513	0.000403513	0.000237156	0.000237156	5.34184E-05	5.34184E-05	0.000180861	0.000180861	0.001249113
3831603774195	383160	3774195	0.018910408	0.018910408	0.021792975	0.021792975	0.000347681	0.00013855	0.000450624	0.000450624	0.000232552	9.02039E-05	0.000409472	0.000409472	0.00024133	0.00024133	5.43597E-05	5.43597E-05	0.000184048	0.000184048	0.001288541
3835803774195	383580	3774195	0.010931521	0.010931521	0.012597843	0.012597843	0.000279999	0.000111579	0.000362903	0.000362903	0.000187282	7.26443E-05	0.000336098	0.000336098	0.000194355	0.000194355	4.37778E-05	4.37778E-05	0.00014822	0.00014822	0.002703995
3835903774195	383590	3774195	0.009867586	0.009867586	0.01137173	0.01137173	0.000274255	0.00010929	0.000355458	0.000355458	0.00018344	7.11541E-05	0.000330761	0.000330761	0.000190368	0.000190368	4.28797E-05	4.28797E-05	0.000145179	0.000145179	0.00264757
3836003774195	383600	3774195	0.008985656	0.008985656	0.010355365	0.010355365	0.000269757	0.000107498	0.000349628	0.000349628	0.000180432	6.9987E-05	0.000326492	0.000326492	0.000187246	0.000187246	4.21764E-05	4.21764E-05	0.000142798	0.000142798	0.00260262
3836103774195	383610	3774195	0.008219262	0.008219262	0.009472147	0.009472147	0.000265605	0.000105843	0.000344247	0.000344247	0.000177654	6.89098E-05	0.00032249	0.00032249	0.000184364	0.000184364	4.15272E-05	4.15272E-05	0.0001406	0.0001406	0.002557497
3836203774195	383620	3774195	0.007768692	0.007768692	0.008952896	0.008952896	0.000266989	0.000106395	0.000346041	0.000346041	0.00017858	6.92689E-05	0.000323735	0.000323735	0.000185325	0.000185325	4.17436E-05	4.17436E-05	0.000141333	0.000141333	0.002597443
3836303774195	383630	3774195	0.007377464	0.007377464	0.008502032	0.008502032	0.000268996	0.000107194	0.000348642	0.000348642	0.000179922	6.97895E-05	0.000325603	0.000325603	0.000186718	0.000186718	4.20574E-05	4.20574E-05	0.000142395	0.000142395	0.002646707
3836403774195	383640	3774195	0.007021138	0.007021138	0.008091389	0.008091389	0.000271418	0.00010816	0.000351781	0.000351781	0.000181542	7.0418E-05	0.000327827	0.000327827	0.000188399	0.000188399	4.24361E-05	4.24361E-05	0.000143677	0.000143677	0.002699595
3836503774195	383650	3774195	0.006702582	0.006702582	0.007724275	0.007724275	0.000274532	0.000109401	0.000355817	0.000355817	0.000183625	7.12259E-05	0.000330584	0.000330584	0.000190561	0.000190561	4.2923E-05	4.2923E-05	0.000145326	0.000145326	0.002762145
3836603774195	383660	3774195	0.006402542	0.006402542	0.007378499	0.007378499	0.000277785	0.000110697	0.000360033	0.000360033	0.000185801	7.20698E-05	0.000333519	0.000333519	0.000192818	0.000192818	4.34315E-05	4.34315E-05	0.000147048	0.000147048	0.002826421
3836703774195	383670	3774195	0.006067091	0.006067091	0.006991914	0.006991914	0.000278615	0.000111028	0.000361109	0.000361109	0.000186356	7.22852E-05	0.00033423	0.00033423	0.000193395	0.000193395	4.35614E-05	4.35614E-05	0.000147487	0.000147487	0.002845143
3836803774195	383680	3774195	0.005742147	0.005742147	0.006617439	0.006617439	0.000278684	0.000111055	0.000361199	0.000361199	0.000186403	7.23032E-05	0.000334141	0.000334141	0.000193443	0.000193443	4.35722E-05	4.35722E-05	0.000147524	0.000147524	0.002846869
3836903774195	383690	3774195	0.005435534	0.005435534	0.006264088	0.006264088	0.000278269	0.00011089	0.000360661	0.000360661	0.000186125	7.21955E-05	0.000333696	0.000333696	0.000193155	0.000193155	4.35073E-05	4.35073E-05	0.000147304	0.000147304	0.0028385
3837003774195	383700	3774195	0.005125635	0.005125635	0.005906949	0.005906949	0.000276193	0.000110062	0.00035797	0.00035797	0.000184736	7.16568E-05	0.000331651	0.000331651	0.000191713	0.000191713	4.31827E-05	4.31827E-05	0.000146205	0.000146205	0.002796828
3837103774195	383710	3774195	0.004841286	0.004841286	0.005579257	0.005579257	0.000274117	0.000109235	0.000355279	0.000355279	0.000183348	7.11182E-05	0.000329694	0.000329694	0.000190272	0.000190272	4.28581E-05	4.28581E-05	0.000145106	0.000145106	0.00275438
3837203774195	383720	3774195	0.004565964	0.004565964	0.005261966	0.005261966	0.00027128	0.000108104	0.000351602	0.000351602	0.00018145	7.0382E-05	0.000326937	0.000326937	0.000188303	0.000188303	4.24144E-05	4.24144E-05	0.000143604	0.000143604	0.002695453
3837303774195	383730	3774195	0.004305361	0.004305361	0.004961639	0.004961639	0.000268096	0.000106836	0.000347476	0.000347476	0.000179321	6.95561E-05	0.000323824	0.000323824	0.000186093	0.000186093	4.19167E-05	4.19167E-05	0.000141919	0.000141919	0.002629366
3837403774195	383740	3774195	0.004066791	0.004066791	0.004686704	0.004686704	0.00026519	0.000105678	0.000343708	0.000343708	0.000177376	6.8802E-05	0.000320978	0.000320978	0.000184076	0.000184076	4.14623E-05	4.14623E-05	0.0001404	0.0001404	0.002567937
3837503774195	383750	3774195	0.0038553	0.0038553	0.004442975	0.004442975	0.000262975	0.000104795	0.000340838	0.000340838	0.000175895	6.82275E-05	0.000318755	0.000318755	0.000182538	0.000182538	4.1116E-05	4.1116E-05	0.000139208	0.000139208	0.002520053
3837603774195	383760	3774195	0.003659455	0.003659455	0.004217276	0.004217276	0.000260899	0.000103968	0.000338147	0.000338147	0.000174507	6.76889E-05	0.00031662	0.00031662	0.000181097	0.000181097	4.07914E-05	4.07914E-05	0.000138109	0.000138109	0.00247424
3837703774195	383770	3774195	0.00352346	0.00352346	0.004060551	0.004060551	0.000262283	0.000104519	0.000339941	0.000339941	0.000175432	6.80479E-05	0.000317777	0.000317777	0.000182058	0.000182058	4.10078E-05	4.10078E-05	0.000138842	0.000138842	0.002489425
3837803774195	383780	3774195	0.003434772	0.003434772	0.003958344	0.003958344	0.000267197	0.000106477	0.00034631	0.00034631	0.000178719	6.93227E-05	0.00032249	0.00032249	0.000185469	0.000185469	4.17761E-05	4.17761E-05	0.000141443	0.000141443	0.002567419
3837903774195	383790	3774195	0.003347657	0.003347657	0.00385795	0.00385795	0.000272802	0.000108711	0.000353575	0.000353575	0.000182468	7.0777E-05	0.000327738	0.000327738	0.00018936	0.00018936	4.26525E-05	4.26525E-05	0.00014441	0.00014441	0.002656802
3838003774195	383800	3774195	0.003339835	0.003339835	0.003848935	0.003848935	0.000290795	0.000115881	0.000376895	0.000376895	0.000194503	7.54452E-05	0.000344191	0.000344191	0.000201849	0.000201849	4.54657E-05	4.54657E-05	0.000153935	0.000153935	0.00293444
3838103774195	383810	3774195	0.003348028	0.003348028	0.003858377	0.003858377	0.00031557	0.000125754	0.000409006	0.000409006	0.000211074	8.1873E-05	0.000368827	0.000368827	0.000219046	0.000219046	4.93393E-05	4.93393E-05	0.0001675	0.0001675	0.00326091
3838203774195	383820	3774195	0.003220735	0.003220735	0.003711681	0.003711681	0.000326712	0.000130194	0.000423447	0.000423447	0.000218527	8.47637E-05	0.00038786	0.00038786	0.00022678	0.00022678	5.10813E-05	5.10813E-05	0.000172948	0.000172948	0.003232353
3838303774195	383830	3774195	0.003093766	0.003093766	0.003565358	0.003565358	0.000328511	0.000130911	0.000425779	0.000425779	0.00021973	8.52305E-05	0.000395242	0.000395242	0.000228029	0.000228029	5.13626E-05	5.13626E-05	0.0001739	0.0001739	0.003196721
3838403774195	383840	3774195	0.002973186	0.002973186	0.003426397	0.003426397	0.000330518	0.000131711	0.00042838	0.00042838	0.000221073	8.57512E-05	0.00040458	0.00040458	0.000229422	0.000229422	5.16764E-05	5.16764E-05	0.000174963	0.000174963	0.00315988
3838603774195	383860	3774195	0.002748919	0.002748919	0.003167945	0.003167945	0.00032858	0.000130939	0.000425868	0.000425868	0.000219777	8.52485E-05	0.000402446	0.000402446	0.000228077	0.000228077	5.13734E-05	5.13734E-05	0.000173937	0.000173937	0.0030906
3838703774195	383870	3774195	0.002645835	0.002645835	0.003049147	0.003049147	0.000327266	0.000130415	0.000424164	0.000424164	0.000218897	8.49073E-05	0.000400489	0.000400489	0.00022716	0.00022716	5.11678E-05	5.11678E-05	0.000173241	0.000173241	0.003056003
3838803774195	383880	3774195	0.00254826	0.00254826	0.002936698	0.002936698	0.000325812	0.000129836	0.000422281	0.000422281	0.000217925	8.45303E-05	0.000397732	0.000397732	0.00022616	0.00022616	5.09406E-05	5.09406E-05	0.000172471	0.000172471	0.00302132
3838903774195	383890	3774195	0.002455915	0.002455915	0.002830277	0.002830277	0.000324359	0.000129256	0.000420397	0.000420397	0.000216953	8.41532E-05	0.000395242	0.000395242	0.00022514	0.00022514	5.07134E-05	5.07134E-05	0.000171702	0.000171702	0.002986464
3839003774195	383900	3774195	0.002367967	0.002367967	0.002728923	0.002728923	0.000322352	0.000128457	0.000417796	0.000417796	0.000215611	8.36325E-05	0.000390617	0.000390617	0.00022375	0.00022375	5.03996E-05	5.03996E-05	0.00017064	0.00017064	0.002951954
3839103774195	383910	3774195	0.002284278	0.002284278	0.002632477	0.002632477	0.000320068	0.000127547	0.000414836	0.000414836	0.000214083	8.304E-05	0.000385281	0.000385281	0.00022169	0.00022169	5.00426E-05	5.00426E-05	0.000169431	0.000169431	0.002917271
3829703774205	382970	3774205	0.001562783	0.001562783	0.001801003	0.001801003	0.000265259	0.000105705	0.000343798	0.000343798	0.000177423	6.882E-05	0.000328894	0.000328894	0.000184124	0.000184124	4.14731E-05	4.14731E-05	0.000140417	0.000140417	0.000678997
3829803774205	382980	3774205	0.001643001	0.001643001	0.001893448	0.001893448	0.000264498	0.000105402	0.000342812	0.000342812	0.000176914	6.86225E-05	0.000328182	0.000328182	0.000183595	0.000183595	4.13541E-05	4.13541E-05	0.000140014	0.000140014	0.000686158
3829903774205	382990	3774205	0.001733031	0.001733031	0.001997202	0.001997202	0.000263875	0.000105154	0.000342004	0.000342004	0.000176497	6.84609E-05	0.000327649	0.000327649	0.000183163	0.000183163	4.12567E-05	4.12567E-05	0.000139684	0.000139684	0.000694268
3830003774205	383000	3774205	0.001839309	0.001839309	0.00211968	0.00211968	0.000264013	0.000105209	0.000342184	0.000342184	0.00017659	6.84968E-05	0.000327738	0.000327738	0.000183259	0.000183259	4.12783E-05	4.12783E-05	0.000139758	0.000139758	0.000705139
3830103774205	383010	3774205	0.001969055	0.001969055	0.002269204	0.002269204	0.000265051	0.000105622	0.000343529	0.000343529	0.000177284	6.87661E-05	0.000328894	0.000328894	0.00018398	0.00018398	4.14406E-05	4.14406E-05	0.000140307	0.000140307	0.00072041
3830203774205	383020	3774205	0.002114169	0.002114169	0.002436437	0.002436437	0.000266158	0.000106064	0.000344964	0.000344964	0.000178025	6.90534E-05	0.00033005	0.00033005	0.000184748	0.000184748	4.16138E-05	4.16138E-05	0.000140893	0.000140893	0.000736112
3830303774205	383030	3774205	0.00231904	0.00231904	0.002672538	0.002672538	0.000270242	0.000107691	0.000350256	0.000350256	0.000180756	7.01127E-05	0.00033423	0.00033423	0.000187582	0.000187582	4.22521E-05	4.22521E-05	0.000143055	0.000143055	0.000764324
3830403774205	383040	3774205	0.002572422	0.002572422	0.002964544	0.002964544	0.000275293	0.000109704	0.000356804	0.000356804	0.000184135	7.14234E-05	0.000339566	0.000339566	0.000191089	0.000191089	4.3042E-05	4.3042E-05	0.000145729	0.000145729	0.000797282
3830503774205	383050	3774205	0.002875055	0.002875055	0.003313307	0.003313307	0.000280761	0.000111882	0.00036389	0.00036389	0.000187791	7.28418E-05	0.000345081	0.000345081	0.000194884	0.000194884	4.38968E-05	4.38968E-05	0.000148623	0.000148623	0.000832138
3830603774205	383060	3774205	0.003231335	0.003231335	0.003723896	0.003723896	0.000286158	0.000114034	0.000370886	0.000370886	0.000191402	7.42423E-05	0.000350595	0.000350595	0.000198631	0.000198631	4.47407E-05	4.47407E-05	0.00015148	0.00015148	0.000867597
3830703774205	383070	3774205	0.00366575	0.00366575	0.004224531	0.004224531	0.00029211	0.000116405	0.0003786	0.0003786	0.000195383	7.57864E-05	0.000356465	0.000356465	0.000202762	0.000202762	4.56713E-05	4.56713E-05	0.000154631	0.000154631	0.000905645
3830803774205	383080	3774205	0.004153813	0.004153813	0.004786991	0.004786991	0.000296816	0.000118281	0.000384699	0.000384699	0.00019853	7.70073E-05	0.000361001	0.000361001	0.000206028	0.000206028	4.6407E-05	4.6407E-05	0.000157122	0.000157122	0.000939897
3830903774205	383090	3774205	0.004731907	0.004731907	0.005453205	0.005453205	0.000301037	0.000119963	0.0003901	0.0003901	0.000201354	7.81025E-05	0.000365003	0.000365003	0.000208959	0.000208959	4.7067E-05	4.7067E-05	0.000159357	0.000159357	0.000973545
3831003774205	383100	3774205	0.005448449	0.005448449	0.006278971	0.006278971	0.000305466	0.000121728	0.000395911	0.000395911	0.000204316	7.92516E-05	0.000369005	0.000369005	0.00021203	0.00021203	4.77595E-05	4.77595E-05	0.000161701	0.000161701	0.00101004
3831103774205	383110	3774205	0.006333989	0.006333989	0.007299496	0.007299496	0.000309342	0.000123272	0.000400933	0.000400933	0.000206908	8.02571E-05	0.000372562	0.000372562	0.000214723	0.000214723	4.83655E-05	4.83655E-05	0.000163753	0.000163753	0.001045241
3831203774205	383120	3774205	0.0074905	0.0074905	0.008632298	0.008632298	0.000313494	0.000124927	0.000406315	0.000406315	0.000209686	8.13344E-05	0.000376298	0.000376298	0.000217605	0.000217605	4.90147E-05	4.90147E-05	0.000165951	0.000165951	0.00108165
3831303774205	383130	3774205	0.009156691	0.009156691	0.010552471	0.010552471	0.000319446	0.000127298	0.000414029	0.000414029	0.000213666	8.28785E-05	0.000382079	0.000382079	0.000221736	0.000221736	4.99452E-05	4.99452E-05	0.000169101	0.000169101	0.001125392
3831403774205	383140	3774205	0.011646998	0.011646998	0.013422383	0.013422383	0.000327196	0.000130387	0.000424075	0.000424075	0.000218851	8.48894E-05	0.000389905	0.000389905	0.000227116	0.000227116	5.1157E-05	5.1157E-05	0.000173204	0.000173204	0.00117293
3831503774205	383150	3774205	0.01553271	0.01553271	0.017900404	0.017900404	0.000333715	0.000134579	0.000437708	0.000437708	0.000225887	8.76185E-05	0.00039871	0.00039871	0.000234418	0.000234418	5.28017E-05	5.28017E-05	0.000178772	0.000178772	0.00122832
3831603774205	383160	3774205	0.021369239	0.021369239	0.024626612	0.024626612	0.000343113	0.0001367	0.000444704	0.000444704	0.00022947	8.90189E-05	0.000404225	0.000404225	0.000238165	0.000238165	5.36456E-05	5.36456E-05	0.00018163	0.00018163	0.001265419
3835703774205	383570	3774205	0.012055214	0.012055214	0.013892824	0.013892824	0.000281245	0.000112076	0.000364518	0.000364518	0.000188115	7.29675E-05	0.000336276	0.000336276	0.00019522	0.00019522	4.39725E-05	4.39725E-05	0.000148879	0.000148879	0.002605294
3835803774205	383580	3774205	0.010802747	0.010802747	0.01244944	0.01244944	0.000274463	0.000109373	0.000355727	0.000355727	0.000183579	7.1208E-05	0.000329961	0.000329961	0.000190513	0.000190513	4.29122E-05	4.29122E-05	0.000145289	0.000145289	0.002540587
3835903774205	383590	3774205	0.009758207	0.009758207	0.011245678	0.011245678	0.000268857	0.000107139	0.000348462	0.000348462	0.00017983	6.97536E-05	0.000324714	0.000324714	0.000186622	0.000186622	4.20357E-05	4.20357E-05	0.000142322	0.000142322	0.002484852
3836003774205	383600	3774205	0.0088816	0.0088816	0.010235448	0.010235448	0.000264221	0.000105291	0.000342453	0.000342453	0.000176728	6.85507E-05	0.000320267	0.000320267	0.000183403	0.000183403	4.13108E-05	4.13108E-05	0.000139867	0.000139867	0.002437486
3836103774205	383610	3774205	0.008120437	0.008120437	0.009358258	0.009358258	0.000259999	0.000103609	0.000336981	0.000336981	0.000173905	6.74554E-05	0.000316176	0.000316176	0.000180473	0.000180473	4.06508E-05	4.06508E-05	0.000137633	0.000137633	0.002390725
3836203774205	383620	3774205	0.007669312	0.007669312	0.008838366	0.008838366	0.000261037	0.000104023	0.000338327	0.000338327	0.000174599	6.77248E-05	0.000317243	0.000317243	0.000181193	0.000181193	4.08131E-05	4.08131E-05	0.000138182	0.000138182	0.002422215
3836303774205	383630	3774205	0.007280722	0.007280722	0.008390543	0.008390543	0.000262837	0.00010474	0.000340659	0.000340659	0.000175803	6.81916E-05	0.000318933	0.000318933	0.000182442	0.000182442	4.10944E-05	4.10944E-05	0.000139135	0.000139135	0.002463024
3836403774205	383640	3774205	0.006928515	0.006928515	0.007984648	0.007984648	0.000264982	0.000105595	0.000343439	0.000343439	0.000177238	6.87482E-05	0.000320889	0.000320889	0.000183932	0.000183932	4.14298E-05	4.14298E-05	0.0001402	0.0001402	0.002507284
3836503774205	383650	3774205	0.006616717	0.006616717	0.007625322	0.007625322	0.000267819	0.000106725	0.000347117	0.000347117	0.000179135	6.94843E-05	0.000323469	0.000323469	0.000185901	0.000185901	4.18734E-05	4.18734E-05	0.000141772	0.000141772	0.002561466
3836603774205	383660	3774205	0.006323435	0.006323435	0.007287334	0.007287334	0.000270795	0.000107911	0.000350974	0.000350974	0.000181126	7.02564E-05	0.000326226	0.000326226	0.000187967	0.000187967	4.23387E-05	4.23387E-05	0.000143348	0.000143348	0.002617201
3836703774205	383670	3774205	0.005996594	0.005996594	0.006910671	0.006910671	0.000271626	0.000108242	0.00035205	0.00035205	0.000181681	7.04718E-05	0.000326848	0.000326848	0.000188543	0.000188543	4.24685E-05	4.24685E-05	0.000143787	0.000143787	0.002633507
3836803774205	383680	3774205	0.005678316	0.005678316	0.006543878	0.006543878	0.000271556	0.000108215	0.00035196	0.00035196	0.000181635	7.04539E-05	0.00032667	0.00032667	0.000188495	0.000188495	4.24577E-05	4.24577E-05	0.000143751	0.000143751	0.002633852
3836903774205	383690	3774205	0.005377767	0.005377767	0.006197515	0.006197515	0.00027121	0.000108077	0.000351512	0.000351512	0.000181404	7.03641E-05	0.000326226	0.000326226	0.000188255	0.000188255	4.24036E-05	4.24036E-05	0.000143567	0.000143567	0.002625311
3837003774205	383700	3774205	0.00507157	0.00507157	0.005844643	0.005844643	0.000269065	0.000107222	0.000348731	0.000348731	0.000179969	6.98075E-05	0.00032418	0.00032418	0.000186766	0.000186766	4.20682E-05	4.20682E-05	0.000142432	0.000142432	0.002585451
3837103774205	383710	3774205	0.004790878	0.004790878	0.005521165	0.005521165	0.000267058	0.000106422	0.00034613	0.00034613	0.000178626	6.92868E-05	0.000322223	0.000322223	0.000185373	0.000185373	4.17544E-05	4.17544E-05	0.000141369	0.000141369	0.002545677
3837203774205	383720	3774205	0.004520277	0.004520277	0.005209316	0.005209316	0.000264359	0.000105347	0.000342632	0.000342632	0.000176821	6.85866E-05	0.000319644	0.000319644	0.000183499	0.000183499	4.13324E-05	4.13324E-05	0.000139941	0.000139941	0.00249279
3837303774205	383730	3774205	0.004264859	0.004264859	0.004914963	0.004914963	0.000261453	0.000104188	0.000338865	0.000338865	0.000174877	6.78325E-05	0.000316709	0.000316709	0.000181482	0.000181482	4.0878E-05	4.0878E-05	0.000138402	0.000138402	0.002434812
3837403774205	383740	3774205	0.004030918	0.004030918	0.004645362	0.004645362	0.000258754	0.000103113	0.000335367	0.000335367	0.000173072	6.71323E-05	0.000313952	0.000313952	0.00017968	0.00017968	4.0456E-05	4.0456E-05	0.000136973	0.000136973	0.002380889
3837503774205	383750	3774205	0.003830351	0.003830351	0.004414222	0.004414222	0.000257162	0.000102479	0.000333304	0.000333304	0.000172007	6.67193E-05	0.000312351	0.000312351	0.00017853	0.00017853	4.02072E-05	4.02072E-05	0.000136131	0.000136131	0.002346206
3837603774205	383760	3774205	0.003644226	0.003644226	0.004199726	0.004199726	0.000255639	0.000101872	0.000331331	0.000331331	0.000170989	6.63243E-05	0.00031075	0.00031075	0.000177447	0.000177447	3.99691E-05	3.99691E-05	0.000135325	0.000135325	0.00231273

			MSite Grubbing / Prep	MMass Grading / Excavation	MMass Grading / Excavation	MDrainage / Utilities Trenching	MFoundations / Concrete Pads	MBuilding / Structure Construction	MAsphalt Paving	MLandscaping or Other Finishing	MWaterside Construction (Piles)	RSSWRestriping South Valley	RSSWRestriping Silver Lake Boulevard	RSSWDemolition	RSSWPlacing Base	RSSWForm	Child Risk				
Unique Identifier	X (UTM)	Y (UTM)	2027	2027	2028	2028	2028	2028	2028	2028	2028	2029	2029	2029	2029	2029	3rd Trimester	0<2	2<16	Total	per million
3831303774195	383130	3774195	0.001053628	0.00175258	0.00175258	0.000842903	0.000399401	0.001083584	0.000704569	0.000483858	0.000520054	0.000148578	0.000288689	0.00090155	8.19809E-05	0.000178308	4.55314E-07	1.53278E-05	1.1695E-06	1.69526E-05	16.9526321
3831403774195	383140	3774195	0.001101332	0.00183193	0.00183193	0.000881066	0.000417484	0.001132643	0.000736468	0.000505765	0.000543599	0.000152739	0.00030173	0.000938932	8.53801E-05	0.000185701	5.51096E-07	1.89111E-05	1.4379E-06	2.09001E-05	20.9000856
3831503774195	383150	3774195	0.001154939	0.001921098	0.001921098	0.000923951	0.000437805	0.001187774	0.000772316	0.000530383	0.000570059	0.000157167	0.000315336	0.000984905	8.95606E-05	0.000194793	6.9363E-07	2.43453E-05	1.8433E-06	2.68823E-05	26.882298
3831603774195	383160	3774195	0.001191395	0.001981737	0.001981737	0.000953116	0.000451624	0.001225267	0.000796694	0.000547124	0.000588053	0.000159734	0.000322423	0.001008669	9.17215E-05	0.000199493	8.88479E-07	3.19037E-05	2.4075E-06	3.51996E-05	35.1996009
3835803774195	383580	3774195	0.002500134	0.004158663	0.004158663	0.002000107	0.000947731	0.002571214	0.001671857	0.001148137	0.001234025	0.000125143	0.000629482	0.001990101	0.000180966	0.0003936	1.04406E-06	2.3023E-05	9.6439E-07	2.50314E-05	25.0314442
3835903774195	383590	3774195	0.002447963	0.004071883	0.004071883	0.00195837	0.000927954	0.00251756	0.00163697	0.001124178	0.001208274	0.000122841	0.000619269	0.001956649	0.000177924	0.000386984	8.53001E-07	1.88788E-05	8.9219E-07	2.0624E-05	20.6240407
3836003774195	383600	3774195	0.002406402	0.004002751	0.004002751	0.001925122	0.0009122	0.002474817	0.001609177	0.001105092	0.00118776	0.000120981	0.000611736	0.001931332	0.000175622	0.000381977	7.24534E-07	1.60863E-05	8.3216E-07	1.7643E-05	17.6430156
3836103774195	383610	3774195	0.002364681	0.003933354	0.003933354	0.001891745	0.000896385	0.00243191	0.001581278	0.001085933	0.001167167	0.00011924	0.000603995	0.001905284	0.000173254	0.000376825	6.2887E-07	1.40022E-05	7.7927E-07	1.54103E-05	15.4102958
3836203774195	383620	3774195	0.002401616	0.00399479	0.00399479	0.001921292	0.000910385	0.002469894	0.001605977	0.001102894	0.001185398	0.000119742	0.000616113	0.001942117	0.000176603	0.00038411	5.86515E-07	1.30765E-05	7.5305E-07	1.4416E-05	14.4160426
3836303774195	383630	3774195	0.002447165	0.004070556	0.004070556	0.001957732	0.000927652	0.002516739	0.001636436	0.001123812	0.00120788	0.000120539	0.000630345	0.001985531	0.000180551	0.000392696	5.52308E-07	1.23277E-05	7.3131E-07	1.36113E-05	13.6112813
3836403774195	383640	3774195	0.002496066	0.004151896	0.004151896	0.001996852	0.000946189	0.00256703	0.001669136	0.001146268	0.001232017	0.000121483	0.000645292	0.002030956	0.000184681	0.00040168	5.21249E-07	1.16471E-05	7.1204E-07	1.28804E-05	12.8804279
3836503774195	383650	3774195	0.0025539	0.004248097	0.004248097	0.00204312	0.000968112	0.002626509	0.001707811	0.001172828	0.001260563	0.000122664	0.000662352	0.002083053	0.000189419	0.00041984	4.93376E-07	1.10358E-05	6.9588E-07	1.22251E-05	12.2250685
3836603774195	383660	3774195	0.00261333	0.004346951	0.004346951	0.002090664	0.000990641	0.002687628	0.001747552	0.00120012	0.001289897	0.000123962	0.000679651	0.002135881	0.000194223	0.000422432	4.66369E-07	1.04432E-05	6.8101E-07	1.15906E-05	11.5905901
3836703774195	383670	3774195	0.002630641	0.004375745	0.004375745	0.002104513	0.000997202	0.002705431	0.001759128	0.001208069	0.001298441	0.000124258	0.000685725	0.002153247	0.000195802	0.000425867	4.3676E-07	9.7928E-06	6.6038E-07	1.08899E-05	10.8899441
3836803774195	383680	3774195	0.002632236	0.004378399	0.004378399	0.002105789	0.000997807	0.002707072	0.001760194	0.001208802	0.001299228	0.000124258	0.000687392	0.002156903	0.000196134	0.00042659	4.09403E-07	9.19086E-06	6.3913E-07	1.02394E-05	10.2393936
3836903774195	383690	3774195	0.002624499	0.004365528	0.004365528	0.002099599	0.000994874	0.002699114	0.00175502	0.001205248	0.001295409	0.00012411	0.00068635	0.00215215	0.000195702	0.00042565	3.84665E-07	8.64556E-06	6.1828E-07	9.64851E-06	9.64851365
3837003774195	383700	3774195	0.002585969	0.004301438	0.004301438	0.002068775	0.000980268	0.002659489	0.001729255	0.001187554	0.001276391	0.000123254	0.000677031	0.002121532	0.000192918	0.00041594	3.60584E-07	8.11388E-06	5.9472E-07	9.06919E-06	9.0691853
3837103774195	383710	3774195	0.002546721	0.004236155	0.004236155	0.002037377	0.000965391	0.002619125	0.0170301	0.001169531	0.001257019	0.000122457	0.000667295	0.002089908	0.000190042	0.00041334	3.3897E-07	7.6359E-06	5.7273E-07	8.5476E-06	8.54760139
3837203774195	383720	3774195	0.002492237	0.004145527	0.004145527	0.001993789	0.000944737	0.002563092	0.001666576	0.00114451	0.001230127	0.000121336	0.000653271	0.002045123	0.00018597	0.00040482	3.18557E-07	7.18382E-06	5.5008E-07	8.05246E-06	8.05245667
3837303774195	383730	3774195	0.002431131	0.004043886	0.004043886	0.001944905	0.000921574	0.002500249	0.001625714	0.001116448	0.001199966	0.000120096	0.000637431	0.001994854	0.000181398	0.00039454	2.99408E-07	6.75909E-06	5.2784E-07	7.58634E-06	7.58633897
3837403774195	383740	3774195	0.002374334	0.00394941	0.00394941	0.001899467	0.000900044	0.002441837	0.001587733	0.001090365	0.001171932	0.000118915	0.000622663	0.001948241	0.00017716	0.000385321	2.82058E-07	6.37368E-06	5.0735E-07	7.16309E-06	7.16308885
3837503774195	383750	3774195	0.00233006	0.003875766	0.003875766	0.001864048	0.000883261	0.002396305	0.001558127	0.001070034	0.001150079	0.000118059	0.000611141	0.001911864	0.000173852	0.000378126	2.67023E-07	6.03903E-06	4.8962E-07	6.79567E-06	6.79567277
3837603774195	383760	3774195	0.002287701	0.003805307	0.003805307	0.001830161	0.000867204	0.002352741	0.001529801	0.001050581	0.001129171	0.000117233	0.000600065	0.001877042	0.000170685	0.000371239	2.5335E-07	5.73418E-06	4.7305E-07	6.46057E-06	6.46057286
3837703774195	383770	3774195	0.002301741	0.003828661	0.003828661	0.001841393	0.000872526	0.0023678	0.0153919	0.001057029	0.001136101	0.000117882	0.000603757	0.001888375	0.000171716	0.00037348	2.44816E-07	5.54298E-06	4.65E-07	6.2528E-06	6.25280259
3837803774195	383780	3774195	0.002373855	0.003948614	0.003948614	0.001899084	0.000899862	0.002441345	0.001587413	0.001090145	0.001171695	0.000119919	0.000622663	0.001947053	0.000177052	0.00038508	2.40111E-07	5.43642E-06	4.6475E-07	6.14128E-06	6.14128304
3837903774195	383790	3774195	0.002456499	0.004086081	0.004086081	0.001965199	0.00093119	0.002526338	0.001642677	0.001128098	0.001212487	0.000122162	0.000644369	0.002014413	0.000183177	0.000398408	2.35008E-07	5.32088E-06	4.6542E-07	6.02131E-06	6.02131167
3838003774195	383800	3774195	0.002713205	0.00451308	0.00451308	0.002170564	0.0010285	0.002790342	0.001814339	0.001245985	0.001339193	0.000129068	0.000711777	0.002222709	0.000202118	0.00043905	2.34376E-07	5.305E-06	4.8562E-07	6.025E-06	6.02499834
3838103774195	383810	3774195	0.003015062	0.005015182	0.005015182	0.00241205	0.001142926	0.003100782	0.002016193	0.001384607	0.001488185	0.000139428	0.000789041	0.002462995	0.000223968	0.000487128	2.30648E-07	5.22718E-06	5.1173E-07	5.96955E-06	5.96955197
3838203774195	383820	3774195	0.002988658	0.004971262	0.004971262	0.002390926	0.001132917	0.003073626	0.001998536	0.001372481	0.001475152	0.000146482	0.000783175	0.002440694	0.00022194	0.00048271	2.22809E-07	5.04297E-06	5.0275E-07	5.76852E-06	5.76852369
3838303774195	383830	3774195	0.002955712	0.00491646	0.00491646	0.002364569	0.001120428	0.003039744	0.001976505	0.001357352	0.00145889	0.000147043	0.000773886	0.002410989	0.000219239	0.00047683	2.15567E-07	4.86938E-06	4.9192E-07	5.57687E-06	5.57687179
3838403774195	383840	3774195	0.002921649	0.004859801	0.004859801	0.002337319	0.001107516	0.003004713	0.001953727	0.001341709	0.001442078	0.000146748	0.000764269	0.002380279	0.000216446	0.000470769	2.08097E-07	4.69787E-06	4.8132E-07	5.38729E-06	5.38729096
3838603774195	383860	3774195	0.002857592	0.004753251	0.004753251	0.002286074	0.001083233	0.002938835	0.001910891	0.001312292	0.00141046	0.000145862	0.000746047	0.002322424	0.000211186	0.00045932	1.94627E-07	4.39419E-06	4.6091E-07	5.04973E-06	5.04972665
3838703774195	383870	3774195	0.002825604	0.004700042	0.004700042	0.002260483	0.001071107	0.002905937	0.0018895	0.001297602	0.001394671	0.00014542	0.000736906	0.00229336	0.000208543	0.00045357	1.88423E-07	4.25425E-06	4.5128E-07	4.89395E-06	4.8939519
3838803774195	383880	3774195	0.002793535	0.0046467	0.0046467	0.002234828	0.001058951	0.002872957	0.001868056	0.001282875	0.001378843	0.000144947	0.000727706	0.002264204	0.00020589	0.00044782	1.82526E-07	4.1212E-06	4.42E-07	4.74573E-06	4.74573152
3838903774195	383890	3774195	0.002761307	0.004593093	0.004593093	0.002209046	0.001046735	0.002839813	0.001846505	0.001268075	0.001362936	0.000144505	0.000718446	0.002234865	0.000203223	0.00044209	1.76903E-07	3.99427E-06	4.3307E-07	4.60424E-06	4.60424122
3839003774195	383900	3774195	0.002729399	0.004540017	0.004540017	0.002183519	0.001034639	0.002806997	0.001825167	0.001253422	0.001347186	0.000144003	0.000709216	0.002205801	0.000200581	0.00043626	1.71559E-07	3.87392E-06	4.2439E-07	4.46987E-06	4.46986929
3839103774195	383910	3774195	0.00269733	0.004486675	0.004486675	0.002157864	0.001022483	0.002774017	0.001803723	0.001238695	0.001331358	0.000143472	0.000699957	0.002176553	0.000197921	0.00043047	1.66215E-07	3.75646E-06	4.1594E-07	4.33862E-06	4.33861534
3829703774205	382970	3774205	0.000627806	0.001044277	0.001044277	0.000502244	0.000237984	0.000645654	0.000419818	0.000288307	0.000309874	0.000124641	0.000183497	0.000571055	5.19279E-05	0.000112943	1.04031E-07	3.02384E-06	2.7587E-07	3.40374E-06	3.40373618
3829803774205	382980	3774205	0.000634427	0.00105529	0.00105529	0.000507541	0.000240493	0.000652464	0.000424245	0.000291348	0.000313142	0.000124051	0.000184807	0.000575168	5.23019E-05	0.000113756	1.08576E-07	3.1706E-06	2.8588E-07	3.56506E-06	3.56505949
3829903774205	382990	3774205	0.000641925	0.001067763	0.001067763	0.00051354	0.000243336	0.000660175	0.0042926	0.000294791	0.000316844	0.000123579	0.000186355	0.000580103	5.27507E-05	0.000114732	1.13616E-07	3.334E-06	2.9715E-07	3.74477E-06	3.74476591
3830003774205	383000	3774205	0.000651976	0.001084482	0.001084482	0.000521581	0.000247146	0.000670512	0.000435981	0.000299407	0.000321805	0.000123372	0.000188588	0.000587232	5.33989E-05	0.000116142	1.19533E-07	3.52635E-06	3.1065E-07	3.95654E-06	3.95653788
3830103774205	383010	3774205	0.000666096	0.001107968	0.001107968	0.000532877	0.000252498	0.000685034	0.000445423	0.000305891	0.000328774	0.000123638	0.000191953	0.000597743	5.43547E-05	0.000118221	1.26742E-07	3.76121E-06	3.2744E-07	4.21539E-06	4.21538732
3830203774205	383020	3774205	0.000680615	0.001132118	0.001132118	0.000544492	0.000258002	0.000699965	0.000455132	0.000312559	0.00033594	0.000123874	0.000195407	0.000608711	5.53521E-05	0.00012039	1.34681E-07	4.02168E-06	3.4607E-07	4.50243E-06	4.50242704
3830303774205	383030	3774205	0.0007067	0.001175508	0.001175508	0.00056536	0.00026789	0.000726792	0.000472575	0.000324538	0.000348815	0.000125527	0.000202046	0.00062945	5.72387E-05	0.000124494	1.45953E-07	4.39192E-06	3.7329E-07	4.91117E-06	4.91116635
3830403774205	383040	3774205	0.000737173	0.001226196	0.001226196	0.000589738	0.000279442	0.000758131	0.000492953	0.000338532	0.000363856	0.000127681	0.000209907	0.000654136	5.94827E-05	0.000129374	1.59638E-07	4.84556E-06	4.0682E-07	5.41201E-06	5.41201284
3830503774205	383050	3774205	0.000769401	0.001279803	0.001279803	0.000615521	0.000291658	0.000791275	0.000514504	0.000353332	0.000379764	0.000129983	0.000218214	0.000680093	6.1843E-05	0.000134508	1.75572E-07	5.37982E-06	4.4634E-07	6.00173E-06	6.00172832
3830603774205	383060	3774205	0.000802187	0.001334339	0.001334339	0.00064175	0.000304087	0.000824994	0.000536428	0.000368388	0.000395946	0.000132345	0.000226669	0.00070669	6.42616E-05	0.000139768	1.93843E-07	6.00014E-06	4.9224E-07	6.68623E-06	6.686229
3830703774205	383070	3774205	0.000837367	0.001392856	0.001392856	0.000669893	0.000317422	0.000861173	0.000559953	0.000384544	0.00041331	0.000134942	0.00023584	0.000735297	6.6863E-05	0.000145426	2.15588E-07	6.74763E-06	5.4769E-07	7.51091E-06	7.51091197
3830803774205	383080	3774205	0.000869036	0.001445534	0.001445534	0.000695229	0.000329427	0.000893743	0.00058113	0.000399087	0.000428942	0.000136949	0.000243938	0.000760706	6.91734E-05	0.000150452	2.39212E-07	7.56959E-06	6.0862E-07	8.41743E-06	8.41742539
3830903774205	383090	3774205	0.000900147	0.001497283	0.001497283	0.000720118	0.000341221	0.000925739	0.000601935	0.000413375	0.000444298	0.000138779	0.000251799	0.000785383	7.14174E-05	0.000155332	2.66182E-07	8.51922E-06	6.7947E-07	9.46488E-06	9.46487504
3831003774205	383100	3774205	0.000933891	0.001553411	0.001553411	0.000747113	0.000354012	0.000960442	0.000624499	0.000428871	0.000460953	0.000140727	0.000260046	0.00081134	7.37778E-05	0.000160466	2.98385E-07	9.66667E-06	7.6599E-07	1.0731E-05	10.7310487
3831103774205	383110	3774205	0.000966438	0.001607549	0.001607549	0.00077315	0.00036635	0.000993914	0.000646263	0.000443817	0.000477018	0.000142498	0.000267817	0.000835835	7.60052E-05	0.000165311	3.36211E-07	1.10317E-05	8.7037E-07	1.22382E-05	12.2382422
3831203774205	383120	3774205	0.001000101	0.001663545	0.001663545	0.000800081	0.000379111	0.001028535	0.000668775	0.000459277	0.000493633	0.000144357	0.000275796	0.00086097	7.82907E-05	0.000170282	3.83002E-07	1.27419E-05	1.0037E-06	1.41285E-05	14.128513
3831303774205	383130	3774205	0.001040546	0.001730819	0.001730819	0.000832437	0.000394442	0.001070129	0.00069582	0.00047785	0.000513596	0.000147279	0.000285473	0.000891497	8.10667E-05	0.000176319	4.46995E-07	1.51106E-05	1.1923E-06	1.67499E-05	16.7499289
3831403774205	383140	3774205	0.0010845	0.001803932	0.001803932	0.0008676	0.000411104	0.001115333	0.000725213	0.000498035	0.000535291	0.000151116	0.000298931	0.000931072	8.46654E-05	0.000184146	5.37058E-07	1.84926E-05	1.468E-06	2.04977E-05	20.4977
3831503774205	383150	3774205	0.001135714	0.001889119	0.001889119	0.000908571	0.000430517	0.001168003	0.00075946	0.000521554	0.00056057	0.00015513	0.00030965	0.000968271	8.8048E-05	0.000191504	6.69024E-07	2.35367E-05	1.8897E-06	2.60954E-05	26.0953827
3831603774205	383160	3774205	0.001170016	0.001946176	0.001946176	0.000936013	0.00044352	0.00120328	0.000782398	0.000537306	0.0005775	0.000157491	0.000317004	0.000991577	9.01673E-05	0.000196113	8.46792E-07	3.04431E-05	2.4947E-06	3.37846E-05	33.7845909
3835703774205	383570	3774205	0.002408875	0.004006865	0.004006865	0.0019271	0.000913137	0.00247736	0.001610831	0.001106228	0.001188981	0.000125409	0.000604501	0.001909854	0.000173669	0.000377729	1.12928E-06	2.49151E-05	1.029E-06	2.70733E-05	27.0733448
3835803774205	383580	3774205	0.002349046	0.003907347	0.003907347	0.001879237	0.000890458	0.00241583	0.001570823	0.001078752	0.00115945	0.000122693	0.000592026	0.001869364	0.000169987	0.000369721	8.99323E-07	1.99273E-05	9.4448E-07	2.17711E-05	21.77108
3835903774205	383590	3774205	0.002297513	0.003821628	0.003821628	0.00183801	0.000870923	0.002362832	0.001536363	0.001055087	0.001134014	0.000120421	0.000581575	0.001835181	0.000166879	0.00036296	7.476E-07	1.66286E-05	8.7354E-07	1.82497E-05	18.2497247
3836003774205	383600	3774205	0.002253718	0.003748781	0.003748781	0.001802975	0.000854322	0.002317792	0.001507077	0.001034975	0.001112398	0.000118502	0.000573	0.001806848	0.000164303	0.000357356	6.41612E-07	1.43181E-05	8.1363E-07	1.57734E-05	15.77338
3836103774205	383610	3774205	0.002210482	0.003676863	0.003676863	0.001768386	0.000837932	0.002273327	0.001478164	0.00101512	0.001091057	0.000116731	0.000564485	0.001778515	0.000161726	0.000351753	5.6195E-07	1.25768E-05	7.6093E-07	1.38996E-05	13.8996332
3836203774205	383620	3774205	0.002239599	0.003725295	0.003725295	0.001791679	0.000848969	0.002303271	0.001497635	0.001028491	0.001105429	0.000117115	0.000574132	0.001807762	0.000164386	0.000357537	5.26371E-07	1.17958E-05	7.3411E-07	1.30562E-05	13.0562356
3836303774205	383630	3774205	0.002277331	0.003788058	0.003788058	0.001821865	0.000863272	0.002342076	0.001522867	0.001045819	0.001124053	0.000117794	0.000585922	0.001843499	0.000167635	0.000364605	4.97658E-07	1.11643E-05	7.1199E-07	1.2374E-05	12.3739768
3836403774205	383640	3774205	0.002318254	0.003856128	0.003856128	0.001854603	0.000878785	0.002384163	0.001550232	0.001064612	0.001144252	0.00011862	0.000598398	0.001881429	0.000171084	0.000372107	4.72493E-07	1.061E-05	6.9242E-07	1.17749E-05	11.7749264
3836503774205	383650	3774205	0.002368351	0.003939458	0.003939458	0.001894681	0.000897776	0.002435684	0.001583732	0.001087618	0.001168979	0.000119712	0.000613046	0.001926214	0.000175157	0.000380964	4.50414E-07	1.01231E-05	6.7617E-07	1.12497E-05	11.249677
3836603774205	383660	3774205	0.002419883	0.004025176	0.004025176	0.001935907	0.00091731	0.002488682	0.001618192	0.001111283	0.001194414	0.000120893	0.000627933	0.001971639	0.000179287	0.000389948	4.29023E-07	9.65098E-06	6.6119E-07	1.07412E-05	10.741185
3836703774205	383670	3774205	0.00243496	0.004050255	0.004050255	0.001947968	0.000923025	0.002504187	0.001628275	0.001118207	0.001201856	0.000121188	0.000633203	0.001986719	0.000180659	0.000392931	4.04144E-07	9.10191E-06	6.4097E-07	1.0147E-05	10.1470279
3836803774205	383680	3774205	0.002435279	0.004050785	0.004050785	0.001948223	0.000923146	0.002504515	0.001628488	0.001118353	0.001202014	0.000121158	0.000634365	0.001989004	0.000180867	0.000393383	3.80409E-07	8.57737E-06	6.2006E-07	9.57785E-06	9.57784523
3836903774205	383690	3774205	0.002427382	0.004037649	0.004037649	0.001941906	0.000920153	0.002496393	0.001623207	0.001114727	0.001198115	0.000121011	0.000633174	0.001984069	0.000180418	0.000392407	3.58668E-07	8.09606E-06	5.9962E-07	9.05434E-06	9.05434263
3837003774205	383700	3774205	0.002390527	0.003976346	0.003976346	0.001912422	0.000906182	0.002458491	0.001598562	0.001097802	0.001179925	0.000120155	0.000624182	0.00195473	0.00017765	0.00038604	3.36902E-07	7.61354E-06	5.7639E-07	8.52683E-06	8.52683481
3837103774205	383710	3774205	0.002353752	0.003915175	0.003915175	0.001883002	0.000892242	0.002420671	0.00157397	0.001080914	0.001161773	0.000119358	0.000614982	0.001925117	0.000175057	0.000380747	3.17388E-07	7.18021E-06	5.5482E-07	8.05241E-06	8.05241479
3837203774205	383720	3774205	0.002304852	0.003833836	0.003833836	0.001843882	0.000873705	0.00237038	0.00154127	0.001058457	0.001137637	0.000118296	0.000602566	0.00188545	0.00017145	0.00037902	2.98699E-07	6.76464E-06	5.3289E-07	7.59623E-06	7.5962279
3837303774205	383730	3774205	0.002251245	0.003744668	0.003744668	0.001800996	0.000853384	0.002315249	0.001505423	0.001033839	0.001111177	0.000117115	0.000588781	0.001841854	0.000167486	0.00036428	2.81177E-07	6.37443E-06	5.1153E-07	7.16714E-06	7.16713528
3837403774205	383740	3774205	0.002201388	0.003661736	0.003661736	0.00176111	0.000834485	0.002263974	0.001472083	0.001010943	0.001086569	0.000116023	0.000575889	0.001801181	0.000163787	0.000356236	2.65371E-07	6.02176E-06	4.9185E-07	6.77898E-06	6.77897981
3837503774205	383750	3774205	0.00216932	0.003608394	0.003608394	0.001735456	0.000822328	0.002230994	0.001450639	0.000996217	0.00107074	0.000115374	0.000567611	0.001775042	0.00016141	0.00035106	2.52437E-07	5.7324E-06	4.758E-07	6.46063E-06	6.46063151
3837603774205	383760	3774205	0.002138368	0.00355691	0.00355691	0.001710694	0.000810596	0.002199163	0.001429941	0.000982003	0.001055463	0.000114783	0.000559602	0.001749816	0.000159116	0.000346077	2.40621E-07	5.46754E-06	4.6077E-07	6.16893E-06	6.16893301

			EGIODemolition	EGIOSite Grubbing / Prep	EGIOMass Grading / Excavation	EGIOMass Grading / Excavation	EGIODrainage / Utilities Trenching	EGIODrainage / Utilities Trenching	EGIOFoundations / Concrete Pads	EGIOFoundations / Concrete Pads	EGIOBuilding / Structure Construction	EGIOBuilding / Structure Construction	EGIOAsphalt Paving	EGIOArchitectural Coating	EGIOLandscaping or Other Finishing	EGIOWaterside Construction (Piles)	HIWaterside Construction (Landscaping)	HIWaterside Construction (Landscaping)	KMDemolition	KMSite Grubbing / Prep	KMMass Grading / Excavation
Unique Identifier	X (UTM)	Y (UTM)	2025	2025	2025	2026	2026	2027	2026	2027	2026	2027	2027	2027	2027	2027	2025	2026	2025	2025	2025
3837703774205	383770	3774205	0.002844281	0.00262984	0.004374418	0.004374418	0.002103875	0.002103875	0.0009969	0.0009969	0.002704611	0.002704611	0.001758594	0.000356703	0.001207703	0.001298047	0.002789804	0.002789804	0.009404322	0.008695307	0.014463565
3837803774205	383780	3774205	0.00281115	0.00259921	0.004323465	0.004323465	0.002079369	0.002079369	0.000985288	0.000985288	0.002673107	0.002673107	0.00173811	0.000352548	0.001193636	0.001282927	0.002769393	0.002769393	0.009225384	0.008529859	0.014188364
3837903774205	383790	3774205	0.002777761	0.00256834	0.004272114	0.004272114	0.002054671	0.002054671	0.000973586	0.000973586	0.002641358	0.002641358	0.001717466	0.000348361	0.001179458	0.00126769	0.002751582	0.002751582	0.009018061	0.008338167	0.013869508
3838003774205	383800	3774205	0.002784318	0.0025744	0.004282198	0.004282198	0.002059521	0.002059521	0.000975884	0.000975884	0.002647593	0.002647593	0.00172152	0.000349183	0.001182243	0.001270682	0.002783201	0.002783201	0.00892911	0.008255922	0.013732704
3838103774205	383810	3774205	0.002819778	0.00260719	0.004336734	0.004336734	0.00208575	0.00208575	0.000988312	0.000988312	0.002681311	0.002681311	0.001743444	0.00035363	0.001197299	0.001286865	0.002823024	0.002823024	0.008692626	0.008037267	0.013368999
3838203774205	383820	3774205	0.00280028	0.00258916	0.004306746	0.004306746	0.002071328	0.002071328	0.000981478	0.000981478	0.00266277	0.00266277	0.001731389	0.000351185	0.00118902	0.001277966	0.002847938	0.002847938	0.008322931	0.007695444	0.012800418
3838303774205	383830	3774205	0.002743596	0.00253675	0.004219568	0.004219568	0.002029399	0.002029399	0.000961611	0.000961611	0.00260887	0.00260887	0.001696342	0.000344076	0.001164951	0.001252097	0.002838132	0.002838132	0.007953236	0.007353621	0.012231838
3838403774205	383840	3774205	0.002680873	0.00247876	0.004123102	0.004123102	0.001983004	0.001983004	0.000939627	0.000939627	0.002549227	0.002549227	0.00165756	0.00033621	0.001138319	0.001223472	0.002870751	0.002870751	0.007596654	0.007023924	0.011683427
3838603774205	383860	3774205	0.002548783	0.00235662	0.003919952	0.003919952	0.001885299	0.001885299	0.00089333	0.00089333	0.002423624	0.002423624	0.001575891	0.000319645	0.001082233	0.001163191	0.002750082	0.002750082	0.007036978	0.006506443	0.010822662
3838703774205	383870	3774205	0.00248606	0.00229863	0.003823486	0.003823486	0.001838904	0.001838904	0.000871346	0.000871346	0.002363981	0.002363981	0.001537109	0.000311779	0.0010556	0.001134566	0.002691048	0.002691048	0.006784188	0.006272711	0.010433878
3838803774205	383880	3774205	0.00242558	0.00224271	0.00373047	0.00373047	0.001794168	0.001794168	0.000850149	0.000850149	0.002306471	0.002306471	0.001499715	0.000304194	0.00102992	0.001106964	0.002634015	0.002634015	0.006544856	0.006051423	0.010065793
3838903774205	383890	3774205	0.002367257	0.00218878	0.003640771	0.003640771	0.001751027	0.001751027	0.000829707	0.000829707	0.002251012	0.002251012	0.001463655	0.000296879	0.001005155	0.001080347	0.002578983	0.002578983	0.006317518	0.005841224	0.009716153
3839003774205	383900	3774205	0.002310746	0.00213653	0.003553858	0.003553858	0.001709227	0.001709227	0.0008099	0.0008099	0.002197276	0.002197276	0.001428714	0.000289792	0.00098116	0.001054557	0.002524052	0.002524052	0.006104069	0.005643868	0.009387876
3839103774205	383910	3774205	0.00225596	0.00208588	0.0034696	0.0034696	0.001668702	0.001668702	0.000790698	0.000790698	0.00214518	0.00214518	0.001394841	0.000282922	0.000957898	0.001029555	0.002466619	0.002466619	0.005901578	0.005456644	0.00907645
3829703774215	382970	3774215	0.00436991	0.00404045	0.00672079	0.00672079	0.003232361	0.003232361	0.001531622	0.001531622	0.004155323	0.004155323	0.002701877	0.000548034	0.001855497	0.0019943	0.001991846	0.001991846	0.001085532	0.001003691	0.001669516
3829803774215	382980	3774215	0.004608723	0.00426126	0.007088078	0.007088078	0.003409008	0.003409008	0.001615325	0.001615325	0.00438241	0.00438241	0.002849534	0.000577983	0.001956899	0.002103287	0.002062486	0.002062486	0.001106756	0.001023315	0.001702158
3829903774215	382990	3774215	0.004875145	0.0045076	0.007497828	0.007497828	0.003606077	0.003606077	0.001708704	0.001708704	0.004635749	0.004635749	0.00301426	0.000611396	0.002070023	0.002224875	0.00213913	0.00213913	0.00113031	0.001045093	0.001738382
3830003774215	383000	3774215	0.005189192	0.00479797	0.007980822	0.007980822	0.003838373	0.003838373	0.001818775	0.001818775	0.004934374	0.004934374	0.003208433	0.00065078	0.00220337	0.002368197	0.002226881	0.002226881	0.001160075	0.001072614	0.001784161
3830103774215	383010	3774215	0.005577437	0.00515694	0.008577931	0.008577931	0.004125552	0.004125552	0.001954852	0.001954852	0.005303554	0.005303554	0.003448481	0.00069947	0.002368222	0.00254538	0.002331741	0.002331741	0.001200539	0.001110027	0.001846393
3830203774215	383020	3774215	0.00601184	0.00555859	0.009246029	0.009246029	0.004446874	0.004446874	0.002107107	0.002107107	0.005716625	0.005716625	0.003717068	0.000753949	0.002552672	0.002743629	0.002444606	0.002444606	0.001243332	0.001149594	0.001912207
3830303774215	383030	3774215	0.006626043	0.00612649	0.010190655	0.010190655	0.004901191	0.004901191	0.002322381	0.002322381	0.006300667	0.006300667	0.004096825	0.000830977	0.002813468	0.003023933	0.002597494	0.002597494	0.001311922	0.001213013	0.002017697
3830403774215	383040	3774215	0.007390108	0.00683295	0.011365765	0.011365765	0.00546636	0.00546636	0.00259018	0.00259018	0.007027213	0.007027213	0.00456924	0.000926799	0.003137896	0.003372631	0.002777597	0.002777597	0.001391469	0.001286563	0.002140038
3830503774215	383050	3774215	0.008300326	0.00767454	0.012765653	0.012765653	0.006139635	0.006139635	0.002909205	0.002909205	0.007892735	0.007892735	0.0051320 2	0.00104095	0.003524381	0.003788028	0.002979013	0.002979013	0.001474467	0.001363303	0.002267686
3830603774215	383060	3774215	0.009345136	0.00864058	0.014372539	0.014372539	0.006912466	0.006912466	0.003275404	0.003275404	0.008886238	0.008886238	0.005778017	0.00117198	0.003968015	0.004264848	0.003194937	0.003194937	0.001554187	0.001437013	0.002390293
3830703774215	383070	3774215	0.010617371	0.0098169	0.016329198	0.016329198	0.007853521	0.007853521	0.003721313	0.003721313	0.010095999	0.010095999	0.006564628	0.001331532	0.004508215	0.004845459	0.003440178	0.003440178	0.001637185	0.001513753	0.002517941
3830803774215	383080	3774215	0.01202877	0.01112189	0.018499887	0.018499887	0.008897513	0.008897513	0.004215998	0.004215998	0.011438091	0.011438091	0.007437284	0.001508537	0.005107506	0.005489581	0.003691323	0.003691323	0.001715696	0.001586346	0.00263869
3830903774215	383090	3774215	0.013662676	0.01263261	0.021012786	0.021012786	0.01010609	0.01010609	0.004788671	0.004788671	0.012991763	0.012991763	0.008447514	0.001713446	0.005801275	0.006235248	0.003957776	0.003957776	0.001793604	0.00165838	0.00275851
3831003774215	383100	3774215	0.015653853	0.01447367	0.024075158	0.024075158	0.011578936	0.011578936	0.005486564	0.005486564	0.014885163	0.014885163	0.009678642	0.001963161	0.006646744	0.007143964	0.004253546	0.004253546	0.001875394	0.001734004	0.0028843
3831103774215	383110	3774215	0.018084955	0.01672149	0.02781412	0.02781412	0.013377189	0.013377189	0.006338648	0.006338648	0.017196884	0.017196884	0.011181771	0.002268048	0.007679008	0.008253448	0.004577533	0.004577533	0.001960549	0.001812739	0.003015266
3831203774215	383120	3774215	0.021153814	0.01955898	0.032533933	0.032533933	0.01564718	0.01564718	0.007414261	0.007414261	0.020115045	0.020115045	0.01307922	0.002652915	0.008982068	0.009653986	0.004939841	0.004939841	0.002049673	0.001895143	0.003152336
3831303774215	383130	3774215	0.025296816	0.02338963	0.038905746	0.038905746	0.018711701	0.018711701	0.008866354	0.008866354	0.024054603	0.024054603	0.015640803	0.003172492	0.010741218	0.011544732	0.005367287	0.005367287	0.002146303	0.001984488	0.00330095
3831403774215	383140	3774215	0.031159397	0.02881021	0.04792222	0.04792222	0.02304817	0.02304817	0.010921147	0.010921147	0.029629299	0.029629299	0.019265586	0.003907723	0.013230514	0.014220243	0.005870276	0.005870276	0.002250439	0.002080773	0.003461107
3831503774215	383150	3774215	0.039672654	0.03668163	0.061015355	0.061015355	0.029345308	0.029345308	0.013904983	0.013904983	0.037724508	0.037724508	0.024529259	0.004975377	0.016845307	0.018105446	0.006443306	0.006443306	0.002359406	0.002181525	0.003628696
3831603774215	383160	3774215	0.051361925	0.04748962	0.078993104	0.078993104	0.037991698	0.037991698	0.018001989	0.018001989	0.048839772	0.048839772	0.031756634	0.006441337	0.02180866	0.02344009	0.003977431	0.003977431	0.00709431	0.002464922	0.002279086	0.003790977
3831703774215	383560	3774215	0.005820392	0.00538158	0.008951588	0.008951588	0.004305262	0.004305262	0.002040006	0.002040006	0.005534579	0.005534579	0.003598698	0.00072994	0.002471382	0.002656258	0.005240414	0.005240414	0.064342067	0.059491159	0.098956173
3831803774215	383570	3774215	0.005	0.00509089	0.008468063	0.008468063	0.004072711	0.004072711	0.001929814	0.001929814	0.005235625	0.005235625	0.003404312	0.000690511	0.002337889	0.002512778	0.004965456	0.004965456	0.048794679	0.045115927	0.075044755
3831903774215	383580	3774215	0.005216369	0.00482309	0.00802262	0.00802262	0.003858475	0.003858475	0.0018283	0.0018283	0.004960217	0.004960217	0.003225236	0.000654189	0.00221491	0.002380599	0.004713411	0.004713411	0.038566329	0.035658718	0.05931386
3832003774215	383590	3774215	0.004952277	0.00457891	0.007616453	0.007616453	0.00366313	0.00366313	0.001735738	0.001735738	0.004709093	0.004709093	0.00306195	0.000621069	0.002102774	0.002260075	0.00448588	0.00448588	0.031709152	0.02931852	0.048767726
3832103774215	383600	3774215	0.004710875	0.00435571	0.007245184	0.007245184	0.003484568	0.003484568	0.001651128	0.001651128	0.004479545	0.004479545	0.002912693	0.000590794	0.002000273	0.002149906	0.004280062	0.004280062	0.026829865	0.024807095	0.041263529
3832203774215	383610	3774215	0.004487418	0.0041491	0.006901515	0.006901515	0.003319281	0.003319281	0.001572808	0.001572808	0.004267061	0.004267061	0.002774532	0.00056277	0.001905392	0.002047927	0.004090452	0.004090452	0.023171133	0.021424204	0.035636509
3832303774215	383620	3774215	0.004358435	0.00402984	0.006703142	0.006703142	0.003223873	0.003223873	0.0015276	0.0015276	0.004144412	0.004144412	0.002694783	0.000546595	0.001850624	0.001989063	0.003983791	0.003983791	0.021557502	0.019932229	0.033154793
3832403774215	383630	3774215	0.004247224	0.00392702	0.006532104	0.006532104	0.003141612	0.003141612	0.001488622	0.001488622	0.004038662	0.004038662	0.002626022	0.000532648	0.001803403	0.00193831	0.003892639	0.003892639	0.02030028	0.018769791	0.031221222
3832603774215	383640	3774215	0.004143692	0.00383129	0.006372875	0.006372875	0.003065031	0.003065031	0.001452335	0.001452335	0.003940214	0.003940214	0.002562009	0.000519664	0.001759443	0.001891061	0.00380869	0.00380869	0.019186966	0.017740413	0.02950898
3832703774215	383650	3774215	0.004052153	0.00374665	0.00623209	0.00623209	0.002997321	0.002997321	0.001420251	0.001420251	0.00385317	0.00385317	0.002505411	0.000508183	0.001720575	0.001849285	0.003736549	0.003736549	0.018270019	0.016892597	0.028098742
3832803774215	383660	3774215	0.003963288	0.00366449	0.006095418	0.006095418	0.002931589	0.002931589	0.001389104	0.001389104	0.003768669	0.003768669	0.002450467	0.000497039	0.001682842	0.001808729	0.00366801	0.00366801	0.017379385	0.01606911	0.026728974
3832903774215	383670	3774215	0.003853458	0.00356294	0.005926503	0.005926503	0.002850349	0.002850349	0.00135061	0.00135061	0.003664232	0.003664232	0.00238256	0.000483265	0.001636207	0.001758606	0.003578358	0.003578358	0.01629601	0.015067413	0.025062776
3833003774215	383680	3774215	0.003740522	0.00345851	0.005752811	0.005752811	0.002766812	0.002766812	0.001311026	0.001311026	0.003556842	0.003556842	0.002312732	0.000469102	0.001588254	0.001707065	0.003484704	0.003484704	0.015251287	0.014101454	0.023456022
3833103774215	383690	3774215	0.003628794	0.00335521	0.005580976	0.005580976	0.002684168	0.002684168	0.001271866	0.001271866	0.0034506	0.0034506	0.002243652	0.00045509	0.001540813	0.001656076	0.00339135	0.00339135	0.01428706	0.013209923	0.02197307
3833203774215	383700	3774215	0.003506367	0.00324201	0.005392688	0.005392688	0.002593611	0.002593611	0.001228957	0.001228957	0.003334185	0.003334185	0.002167957	0.000439736	0.00148883	0.001600204	0.00328579	0.00328579	0.013300659	0.012297889	0.020456016
3833303774215	383710	3774215	0.00338998	0.0031344	0.005213688	0.005213688	0.002507521	0.002507521	0.001188164	0.001188164	0.003223513	0.003223513	0.002095995	0.00042514	0.001439411	0.001547088	0.003185632	0.003185632	0.012421759	0.011485252	0.019104294
3833403774215	383720	3774215	0.003273334	0.00302655	0.00503429	0.00503429	0.002421239	0.002421239	0.00114728	0.00114728	0.003112595	0.003112595	0.00202387	0.000410511	0.001389882	0.001493855	0.003084674	0.003084674	0.011587551	0.010713937	0.017821307
3833703774215	383730	3774215	0.003159018	0.00292085	0.004858475	0.004858475	0.002336681	0.002336681	0.001107213	0.001107213	0.003003892	0.003003892	0.001953193	0.000396175	0.001341343	0.001441684	0.002985817	0.002985817	0.010814513	0.00999918	0.016632397
3837403774215	383740	3774215	0.003051086	0.00282106	0.004692478	0.004692478	0.002256845	0.002256845	0.001069384	0.001069384	0.00290126	0.00290126	0.00188646	0.000382639	0.001295514	0.001392427	0.002893064	0.002893064	0.010137155	0.00937289	0.015590641
3837503774215	383750	3774215	0.002961876	0.00273857	0.004555276	0.004555276	0.002190858	0.002190858	0.001038116	0.001038116	0.002816431	0.002816431	0.001831302	0.000371451	0.001257635	0.001351714	0.002818021	0.002818021	0.009609919	0.008885403	0.014779768
3837603774215	383760	3774215	0.002876462	0.0026596	0.004423912	0.004423912	0.002127679	0.002127679	0.001008179	0.001008179	0.002735212	0.002735212	0.001778491	0.000360739	0.001221367	0.001312734	0.002746179	0.002746179	0.009127115	0.008438999	0.01403723
3837703774215	383770	3774215	0.002819605	0.00260703	0.004336469	0.004336469	0.002085623	0.002085623	0.000988252	0.000988252	0.002681147	0.002681147	0.001743338	0.000353609	0.001197226	0.001286786	0.002701754	0.002701754	0.008825147	0.008159797	0.013572812
3837803774215	383780	3774215	0.002789236	0.00257895	0.004289762	0.004289762	0.002063159	0.002063159	0.00097607	0.00097607	0.002652269	0.002652269	0.001724561	0.0003498	0.001184331	0.001272926	0.002685244	0.002685244	0.008689261	0.008034156	0.013363824
3837903774215	383790	3774215	0.002758177	0.00255023	0.004241993	0.004241993	0.002040185	0.002040185	0.000966721	0.000966721	0.002622735	0.002622735	0.001705357	0.000345905	0.001171143	0.001258752	0.002671036	0.002671036	0.008528442	0.007885461	0.013116488
3838003774215	383800	3774215	0.002751792	0.00254433	0.004232174	0.004232174	0.002035462	0.002035462	0.000964484	0.000964484	0.002616664	0.002616664	0.001701409	0.000345104	0.001168432	0.001255838	0.002687245	0.002687245	0.008436212	0.007800185	0.012974642
3838103774215	383810	3774215	0.002755157	0.00254744	0.004237349	0.004237349	0.002037951	0.002037951	0.000965663	0.000965663	0.002619863	0.002619863	0.00170349	0.000345526	0.00116986	0.001257374	0.002707557	0.002707557	0.008237258	0.007616231	0.012668656
3838203774215	383820	3774215	0.002762577	0.0025543	0.00424876	0.00424876	0.002043439	0.002043439	0.000968263	0.000968263	0.002626919	0.002626919	0.001708077	0.000346457	0.00117301	0.00126076	0.002727569	0.002727569	0.007968938	0.00736814	0.012255988
3838303774215	383830	3774215	0.002726082	0.00252056	0.004192632	0.004192632	0.002016444	0.002016444	0.000955472	0.000955472	0.002592216	0.002592216	0.001685513	0.00034188	0.001157515	0.001244104	0.002738275	0.002738275	0.0076322	0.00705679	0.011738096
3838403774215	383840	3774215	0.002670433	0.0024691	0.004107046	0.004107046	0.001975282	0.001975282	0.000935968	0.000935968	0.0025393	0.0025393	0.001651106	0.000334901	0.001133886	0.001218708	0.002803012	0.002803012	0.007283729	0.006734591	0.011202157
3838603774215	383860	3774215	0.002539983	0.00234849	0.003906418	0.003906418	0.00187879	0.00187879	0.000890246	0.000890246	0.002415256	0.002415256	0.00157045	0.000318541	0.001078496	0.001159174	0.002689747	0.002689747	0.006756752	0.006247344	0.010391682
3838703774215	383870	3774215	0.002477864	0.00229105	0.00381088	0.00381088	0.001832841	0.001832841	0.000868474	0.000868474	0.002356187	0.002356187	0.001532042	0.000310751	0.00105212	0.001130825	0.002633214	0.002633214	0.006520872	0.006029247	0.010028905
3838803774215	383880	3774215	0.002417902	0.00223561	0.00371866	0.00371866	0.001788488	0.001788488	0.000847457	0.000847457	0.002299169	0.002299169	0.001494968	0.000303231	0.001026659	0.00110346	0.002578583	0.002578583	0.006296897	0.005822159	0.00968444
3838903774215	383890	3774215	0.002360183	0.00218224	0.00362989	0.00362989	0.001745794	0.001745794	0.000827227	0.000827227	0.002244285	0.002244285	0.00145928	0.000295992	0.001002151	0.001077119	0.002525853	0.002525853	0.006083967	0.005625282	0.009356959
3839003774215	383900	3774215	0.002304189	0.00213047	0.003543774	0.003543774	0.001704376	0.001704376	0.000807602	0.000807602	0.002191041	0.002191041	0.00142466	0.00028897	0.000978376	0.001051565	0.002473422	0.002473422	0.005883546	0.005439971	0.009048718
3839103774215	383910	3774215	0.002250007	0.00208037	0.003460444	0.003460444	0.001664299	0.001664299	0.000788612	0.000788612	0.00213952	0.00213952	0.00139116	0.000282175	0.00095537	0.001026838	0.002422093	0.002422093	0.005693134	0.005263914	0.008755869
3829703774225	382970	3774225	0.004311069	0.00398605	0.006630295	0.006630295	0.003188837	0.003188837	0.001510999	0.001510999	0.004099372	0.004099372	0.002665497	0.000540654	0.001830512	0.001967447	0.001937814	0.001937814	0.001072418	0.000991566	0.001649347
3829803774225	382980	3774225	0.004545828	0.00420311	0.006991347	0.006991347	0.003362485	0.003362485	0.00159328	0.00159328	0.004322602	0.004322602	0.002810646	0.000570096	0.001930193	0.002074584	0.002004753	0.002004753	0.001093297	0.001010871	0.001681458
3829903774225	382990	3774225	0.004807418	0.00444498	0.007393665	0.007393665	0.00355598	0.00355598	0.001684966	0.001684966	0.004571348	0.004571348	0.002972385	0.000602902	0.002041266	0.002193966	0.002077295	0.002077295	0.001116333	0.00103217	0.001716887
3830003774225	383000	3774225	0.005117324	0.00473152	0.007870291	0.007870291	0.003785213	0.003785213	0.001793586	0.001793586	0.004866035	0.004866035	0.003163997	0.000641767	0.002172854	0.002335398	0.002160643	0.002160643	0.001146012	0.001059611	0.001762532
3830103774225	383010	3774225	0.005506086	0.00509097	0.008468196	0.008468196	0.004072775	0.004072775	0.001929844	0.001929844	0.005235707	0.005235707	0.003404365	0.000690522	0.002337926	0.002512818	0.002261801	0.002261801	0.001187511	0.001097982	0.001826357
3830203774225	383020	3774225	0.005940661	0.00549278	0.009136559	0.009136559	0.004394224	0.004394224	0.00208216	0.00208216	0.005648942	0.005648942	0.00367306	0.000745023	0.00252245	0.002711145	0.002370163	0.002370163	0.001231167	0.001138346	0.001893498
3830303774225	383030	3774225	0.006557625	0.00606323	0.010085432	0.010085432	0.004850584	0.004850584	0.002298401	0.002298401	0.00623561	0.00623561	0.004054523	0.000822397	0.002784417	0.00299271	0.002517848	0.002517848	0.001300706	0.001202643	0.002000447
3830403774225	383040	3774225	0.007331958	0.00677918	0.011276332	0.011276332	0.005423347	0.005423347	0.002569799	0.002569799	0.006971918	0.006971918	0.004533286	0.000919506	0.003113204	0.003346092	0.002693149	0.002693149	0.001381806	0.001277628	0.002125176

			KMMass Grading / Excavation	KMDrainage / Utilities Trenching	KMFoundations / Concrete Pads	KMBuilding / Structure Construction	KMAsphalt Paving	KMArchitectural Coating	KMLandscaping or Other Finishing	KMWaterside Construction (Piles)	EWNDemolition	EWNSite Grubbing / Prep	EWNDrainage / Utilities Trenching	EWNDrainage / Utilities Trenching	EWNDrainage / Utilities Trenching	EWNFoundations / Concrete Pads	EWNBuilding / Structure Construction	EWNAsphalt Paving	EWNLandscaping or Other Finishing	EWNWaterside Construction (Piles)	ISDemolition
Unique Identifier	X (UTM)	Y (UTM)	2026	2026	2026	2026	2026	2026	2026	2026	2027	2027	2027	2028	2029	2029	2029	2029	2029	2029	2027
3837703774205	383770	3774205	0.014463565	0.003591428	0.003296148	0.009694451	0.005814611	0.001179403	0.003993146	0.004291859	0.000551135	0.000630113	0.00074209	0.00074209	0.00074209	0.000193169	0.000479904	0.000340762	0.000234016	0.000244681	0.006548394
3837803774205	383780	3774205	0.014188364	0.003523093	0.003233431	0.009509993	0.005703975	0.001156962	0.003917167	0.004210197	0.000563041	0.000643725	0.000758122	0.000758122	0.000758122	0.000197342	0.000490271	0.000348123	0.000239071	0.000249966	0.006389645
3837903774205	383790	3774205	0.013869508	0.003443918	0.003160766	0.009296275	0.005575789	0.001130962	0.003829137	0.004115581	0.000576587	0.000659212	0.00077636	0.00077636	0.00077636	0.000202089	0.000502066	0.000356498	0.000244823	0.00025598	0.006233484
3838003774205	383800	3774205	0.013732704	0.003409949	0.00312959	0.009204579	0.005520792	0.001119806	0.003791367	0.004074986	0.000611442	0.000699062	0.000823293	0.000823293	0.000823293	0.000214306	0.000532417	0.000378049	0.000259623	0.000271454	0.006181718
3838103774205	383810	3774205	0.013368999	0.003319637	0.003046704	0.008960799	0.005374575	0.001090149	0.003690554	0.003967062	0.000663985	0.000759134	0.00089404	0.00089404	0.00089404	0.000232722	0.000578168	0.000410536	0.000281933	0.000294781	0.006179993
3838203774205	383820	3774205	0.012800418	0.003178454	0.002917128	0.008579699	0.005145996	0.001043785	0.003533979	0.003798344	0.000680377	0.000777876	0.000916112	0.000916112	0.000916112	0.000238467	0.000592442	0.000420671	0.000288893	0.000302059	0.005999675
3838303774205	383830	3774205	0.012231838	0.003037271	0.002787552	0.008198598	0.004917417	0.000997421	0.003377004	0.003629626	0.000678824	0.0007761	0.000914021	0.000914021	0.000914021	0.000237923	0.00059109	0.000419711	0.000288234	0.000301369	0.005771818
3838403774205	383840	3774205	0.011683427	0.002901095	0.002662573	0.007831016	0.004696946	0.000952702	0.003225597	0.003466892	0.000677185	0.000774226	0.000911814	0.000911814	0.000911814	0.000237349	0.000589663	0.000418698	0.000287538	0.000300641	0.005554142
3838603774205	383860	3774205	0.010822662	0.00268736	0.002466411	0.007254074	0.004350903	0.000882513	0.002987954	0.003211472	0.000670369	0.000766433	0.000902637	0.000902637	0.000902637	0.00023496	0.000583728	0.000414483	0.000284644	0.000297616	0.005138203
3838703774205	383870	3774205	0.010433878	0.002590822	0.002377809	0.006993484	0.004194605	0.00085081	0.002880617	0.003096106	0.000667004	0.000762586	0.000898106	0.000898106	0.000898106	0.00023378	0.000580798	0.000412403	0.000283215	0.000296122	0.004946755
3838803774205	383880	3774205	0.010065793	0.002499423	0.002293926	0.00674677	0.004046628	0.000820795	0.002778995	0.002986882	0.00066364	0.000758739	0.000893575	0.000893575	0.000893575	0.000232601	0.000577868	0.000410323	0.000281786	0.000294628	0.004765488
3838903774205	383890	3774205	0.009716153	0.002412604	0.002214245	0.006512417	0.003906066	0.000792285	0.002682465	0.002883131	0.000660275	0.000754892	0.000889045	0.000889045	0.000889045	0.000231422	0.000574938	0.000408242	0.000280358	0.000293134	0.004593797
3839003774205	383900	3774205	0.009387876	0.00233109	0.002139433	0.006292384	0.003774093	0.000765516	0.002591834	0.00278572	0.00065691	0.000751046	0.000884514	0.000884514	0.000884514	0.000230242	0.000572008	0.000406162	0.000278929	0.00029164	0.004430476
3839103774205	383910	3774205	0.00907645	0.002253761	0.002068461	0.006083646	0.003648895	0.000740121	0.002505854	0.002693309	0.000653632	0.000747297	0.0008801	0.0008801	0.0008801	0.00022903	0.000569153	0.000404135	0.000277537	0.000290185	0.004275092
3829703774215	382970	3774215	0.001669516	0.000414555	0.000380471	0.00119022	0.000671175	0.000136137	0.000460925	0.000495405	0.000511965	0.00058533	0.000689349	0.000689349	0.000689349	0.00017944	0.000445797	0.000316544	0.000217384	0.000227291	0.002932196
3829803774215	382980	3774215	0.001702158	0.00042266	0.00038791	0.0011409	0.000684298	0.000138799	0.000469937	0.000505091	0.000512224	0.000585626	0.000689698	0.000689698	0.000689698	0.000179531	0.000446022	0.000316704	0.000217494	0.000227406	0.003084216
3829903774215	382990	3774215	0.001738382	0.000431655	0.000396166	0.001165181	0.000698861	0.000141753	0.000479938	0.000515841	0.000512914	0.000586415	0.000690627	0.000690627	0.000690627	0.000179773	0.000446623	0.000317131	0.000217787	0.000227712	0.003254957
3830003774215	383000	3774215	0.001784161	0.000443022	0.000406598	0.001195864	0.000717264	0.000145486	0.000492577	0.000529425	0.000515244	0.000589079	0.000693764	0.000693764	0.000693764	0.000180589	0.000448652	0.000318571	0.000218776	0.000228746	0.00345719
3830103774215	383010	3774215	0.001846393	0.000458475	0.00042078	0.001237576	0.000742283	0.00015056	0.000509758	0.000547891	0.000520507	0.000595096	0.00070085	0.00070085	0.00070085	0.000182434	0.000453234	0.000321825	0.000221011	0.000231083	0.003707564
3830203774215	383020	3774215	0.001912207	0.000474818	0.000435779	0.00128169	0.000768741	0.000155927	0.000527928	0.000567421	0.000525856	0.000601211	0.000708053	0.000708053	0.000708053	0.000184309	0.000457892	0.000325132	0.000223282	0.000233458	0.00398874
3830303774215	383030	3774215	0.002017697	0.000501011	0.000459819	0.001352396	0.00081115	0.000164529	0.000557052	0.000598723	0.000538797	0.000616007	0.000725478	0.000725478	0.000725478	0.000188845	0.000469161	0.000333134	0.000228777	0.000239203	0.004385353
3830403774215	383040	3774215	0.002140038	0.00053139	0.0004877	0.001434397	0.000860333	0.000174505	0.000590828	0.000635026	0.000554845	0.000634354	0.000747086	0.000747086	0.000747086	0.000194469	0.000483134	0.000343056	0.000235591	0.000246328	0.004880581
3830503774215	383050	3774215	0.002267686	0.000563086	0.00051679	0.001519955	0.00091165	0.000184914	0.00062607	0.000672904	0.000571841	0.000653786	0.000769971	0.000769971	0.000769971	0.000200426	0.000497934	0.000353565	0.000242808	0.000253873	0.005472783
3830603774215	383060	3774215	0.002390293	0.00059353	0.000544731	0.001602134	0.00096094	0.000194912	0.000659919	0.000709286	0.000587975	0.000672232	0.000791695	0.000791695	0.000791695	0.000206081	0.000511983	0.00036354	0.000249659	0.000261036	0.006155576
3830703774215	383070	3774215	0.002517941	0.000625226	0.000573822	0.001687693	0.001012257	0.000205321	0.000695161	0.000747164	0.000605834	0.000692651	0.000815742	0.000815742	0.000815742	0.00021234	0.000527534	0.000374582	0.000257242	0.000268965	0.006989612
3830803774215	383080	3774215	0.00263869	0.000655209	0.000601339	0.001768627	0.0010608	0.000215167	0.000728498	0.000782994	0.000620674	0.000709617	0.000835723	0.000835723	0.000835723	0.000217542	0.000540455	0.000383757	0.000263543	0.000275553	0.007930717
3830903774215	383090	3774215	0.00275851	0.000684962	0.000628646	0.001848938	0.00110897	0.000224937	0.000761578	0.000818549	0.000634047	0.000724906	0.000853729	0.000853729	0.000853729	0.00022229	0.0005521	0.000392026	0.000269221	0.00028149	0.009043254
3831003774215	383100	3774215	0.0028843	0.000716197	0.000657312	0.001933252	0.00115954	0.000235195	0.000796307	0.000855876	0.000647851	0.000740688	0.000872316	0.000872316	0.000872316	0.000227067	0.00056412	0.000400561	0.000275082	0.000287618	0.010433084
3831103774215	383110	3774215	0.003015266	0.000748717	0.000687159	0.002021034	0.001212191	0.000245874	0.000832464	0.000894738	0.00066131	0.000756076	0.000890439	0.000890439	0.000890439	0.000231784	0.00057584	0.000408882	0.000280797	0.000293594	0.012193299
3831203774215	383120	3774215	0.003152336	0.000782752	0.000718396	0.002112907	0.001267295	0.000257051	0.000870307	0.000935411	0.000675201	0.000771957	0.000909142	0.000909142	0.000909142	0.000236653	0.000587935	0.000417471	0.000286695	0.00029976	0.014519575
3831303774215	383130	3774215	0.00330095	0.000819654	0.000752264	0.002212518	0.001327041	0.000269169	0.000911336	0.00097951	0.000691766	0.000790896	0.000931447	0.000931447	0.000931447	0.000242459	0.000602359	0.000427713	0.000293729	0.000307115	0.017819655
3831403774215	383140	3774215	0.003461107	0.000859423	0.000788763	0.002319866	0.001391427	0.000282229	0.000955553	0.001027035	0.000713766	0.000816049	0.00096107	0.00096107	0.00096107	0.00025017	0.000621516	0.000441316	0.000303071	0.000316882	0.022745186
3831503774215	383150	3774215	0.003628696	0.000901036	0.000826955	0.002432195	0.0014588	0.000295895	0.001001822	0.001076764	0.000742755	0.000849192	0.001000103	0.001000103	0.001000103	0.00026033	0.000646758	0.000459239	0.000315379	0.000329752	0.030569869
3831603774215	383160	3774215	0.003790977	0.000941332	0.000863938	0.002540967	0.00152404	0.000309128	0.001046625	0.001124919	0.000757595	0.000866159	0.001020084	0.001020084	0.001020084	0.00026553 2	0.00065968	0.000468414	0.00032168	0.00033634	0.04284306
3835603774215	383560	3774215	0.098956173	0.024571669	0.022551436	0.066327063	0.039782143	0.008069186	0.027320126	0.02936385	0.000626454	0.000716226	0.000843506	0.000843506	0.000843506	0.000219568	0.000545489	0.000387331	0.000265997	0.000278119	0.02475405
3835703774215	383570	3774215	0.075044755	0.018634259	0.017102188	0.050300028	0.030169328	0.006119377	0.020718588	0.022268473	0.000605834	0.000692651	0.000815742	0.000815742	0.000815742	0.00021234 1	0.000527534	0.000374582	0.000257242	0.000268965	0.022090692
3835803774215	383580	3774215	0.05931386	0.014728142	0.013517224	0.039756127	0.023845228	0.004836632	0.016375554	0.017600552	0.00058763	0.000671838	0.00079123	0.00079123	0.00079123	0.00020596	0.000511682	0.000363326	0.000249512	0.000260883	0.019834127
3835903774215	383590	3774215	0.048767726	0.012109446	0.011113832	0.032687401	0.019605494	0.003976668	0.013463944	0.014471135	0.000572186	0.000654181	0.000770436	0.000770436	0.000770436	0.000200547	0.000498235	0.000353778	0.000242955	0.000254027	0.017932246
3836003774215	383600	3774215	0.041263529	0.010246089	0.009403677	0.027657584	0.016588673	0.003364753	0.011392162	0.012244371	0.0005589	0.00063899	0.000752546	0.000752546	0.000752546	0.00019589	0.000486665	0.000345563	0.000237313	0.000248128	0.016317062
3836103774215	383610	3774215	0.035636509	0.008848852	0.008121317	0.023885978	0.014326511	0.002905909	0.009838637	0.010574632	0.000546994	0.000625378	0.000736514	0.000736514	0.000736514	0.000191717	0.000476298	0.000338201	0.000232258	0.000242842	0.014918
3836203774215	383620	3774215	0.033154793	0.00823262	0.007555751	0.022222566	0.013328817	0.002703542	0.009153478	0.009838217	0.000548719	0.000627351	0.000738838	0.000738838	0.000738838	0.00019232 2	0.0004778	0.000339268	0.00023299	0.00024368	0.014078615
3836303774215	383630	3774215	0.031221222	0.007752498	0.007115103	0.020926557	0.012551487	0.002545873	0.008619651	0.009264458	0.000552688	0.000631888	0.000744181	0.000744181	0.000744181	0.000193713	0.000481256	0.000341722	0.000234675	0.00024537	0.013364159
3836403774215	383640	3774215	0.02950898	0.007327334	0.006724895	0.019778897	0.011863135	0.002406252	0.00814693	0.008756374	0.000557347	0.000637215	0.000750455	0.000750455	0.000750455	0.000195346	0.000485313	0.000344603	0.000236654	0.000247438	0.012716912
3836503774215	383650	3774215	0.028098742	0.006977159	0.006403511	0.018833661	0.011296194	0.002291256	0.007757587	0.008337906	0.000564076	0.000644909	0.000759516	0.000759516	0.000759516	0.000197705	0.000491173	0.000348764	0.000239511	0.000250426	0.012149988
3836603774215	383660	3774215	0.026728974	0.006637034	0.006091351	0.017915551	0.010745524	0.002179561	0.007379418	0.007931446	0.000571324	0.000653195	0.000769274	0.000769274	0.000769274	0.000200245	0.000497483	0.000353244	0.000242588	0.000253643	0.011618266
3836703774215	383670	3774215	0.025062776	0.006223303	0.005711636	0.016798753	0.010075682	0.002043695	0.006919408	0.007437025	0.00057279	0.000654871	0.000771249	0.000771249	0.000771249	0.000200759	0.00049876	0.000354151	0.000243211	0.000254295	0.011024769
3836803774215	383680	3774215	0.023456022	0.005824332	0.005345467	0.015721799	0.009429739	0.001912675	0.006475811	0.006960244	0.000572273	0.00065428	0.000770552	0.000770552	0.000770552	0.00020057	0.0004983 1	0.000353831	0.000242991	0.000254065	0.010446284
3836903774215	383690	3774215	0.02197307	0.005456102	0.005007513	0.014727825	0.008833565	0.001791751	0.006066393	0.006520199	0.00057072	0.000652504	0.000768461	0.000768461	0.000768461	0.000200033	0.000496957	0.000352871	0.000242332	0.000253375	0.009898687
3837003774215	383700	3774215	0.020456016	0.005079405	0.004661786	0.013710993	0.008223682	0.001668045	0.00564756	0.006070034	0.000564767	0.000645698	0.000760445	0.000760445	0.000760445	0.000197947	0.000491774	0.00034919	0.000239804	0.000250732	0.00933694
3837103774215	383710	3774215	0.019104294	0.004743761	0.004353738	0.012804979	0.007680266	0.001557822	0.005274372	0.00566893	0.000559072	0.000639188	0.000752778	0.000752778	0.000752778	0.000195951	0.000486815	0.00034567	0.000237386	0.000248204	0.008821178
3837203774215	383720	3774215	0.017821307	0.004425184	0.004061354	0.011945035	0.007164483	0.001453203	0.004920161	0.005288222	0.000551998	0.000631099	0.000743252	0.000743252	0.000743252	0.000193471	0.000480655	0.000341295	0.000234382	0.000245064	0.008326813
3837303774215	383730	3774215	0.016632397	0.004129967	0.00379041	0.011148148	0.00668652	0.001356256	0.004591923	0.004935429	0.000544492	0.000622518	0.000733145	0.000733145	0.000733145	0.00019084	0.000474119	0.000336654	0.000231195	0.000241731	0.007861092
3837403774215	383740	3774215	0.015590641	0.00387129	0.003553001	0.010449893	0.006267715	0.001271308	0.004304312	0.004626303	0.000537676	0.000614725	0.000723968	0.000723968	0.000723968	0.000188452	0.000468184	0.00033244	0.000228301	0.000238705	0.007434713
3837503774215	383750	3774215	0.014779768	0.003669943	0.003368208	0.009906391	0.00594173	0.001205187	0.004080444	0.004385688	0.00053457	0.000611174	0.000719786	0.000719786	0.000719786	0.000187363	0.00046548	0.00033052	0.000226982	0.000237326	0.007081756
3837603774215	383760	3774215	0.01403723	0.003485565	0.003198989	0.009408693	0.005643216	0.001144638	0.003875442	0.00416535	0.000531636	0.00060782	0.000715836	0.000715836	0.000715836	0.000186335	0.000462925	0.000328706	0.000225737	0.000236024	0.006752869
3837703774215	383770	3774215	0.013572812	0.003370246	0.003093151	0.009097409	0.005456512	0.001106768	0.003747224	0.004027541	0.000535605	0.000612358	0.00072118	0.00072118	0.00072118	0.000187726	0.000466381	0.00033116	0.000227422	0.000237786	0.006518542
3837803774215	383780	3774215	0.013363824	0.003318352	0.003045524	0.008957331	0.005372495	0.001089727	0.003689526	0.003965526	0.000547511	0.00062597	0.000737211	0.000737211	0.000737211	0.00019189 9	0.000476749	0.000338521	0.000232477	0.000243072	0.00636704
3837903774215	383790	3774215	0.013116488	0.003256937	0.002989158	0.00879155	0.005273062	0.001069558	0.00362124	0.003892133	0.00056097	0.000641358	0.000755334	0.000755334	0.000755334	0.000196616	0.000488468	0.000346843	0.000238192	0.000249047	0.006217092
3838003774215	383800	3774215	0.012974642	0.003221715	0.002956832	0.008696475	0.005216037	0.001057992	0.003582079	0.003850042	0.000588148	0.000672429	0.000791927	0.000791927	0.000791927	0.00020614 2	0.000512133	0.000363647	0.000249732	0.000261113	0.006131074
3838103774215	383810	3774215	0.012668656	0.003145736	0.0028871	0.008491383	0.005093025	0.001033041	0.003497602	0.003759245	0.000623262	0.000712576	0.000839208	0.000839208	0.000839208	0.000218449	0.000542709	0.000385358	0.000264642	0.000276702	0.006050578
3838203774215	383820	3774215	0.012255988	0.003043267	0.002793056	0.008214785	0.004927125	0.00099939	0.003383671	0.003636792	0.000660016	0.000754597	0.000888696	0.000888696	0.000888696	0.00023133 1	0.000574713	0.000408082	0.000280248	0.000293019	0.005992772
3838303774215	383830	3774215	0.011738096	0.00291467	0.002675032	0.007867659	0.004718923	0.00095716	0.00324069	0.003483114	0.000663726	0.000758838	0.000893691	0.000893691	0.000893691	0.00023263 1	0.000577943	0.000410376	0.000281823	0.000294666	0.005766469
3838403774215	383840	3774215	0.011202157	0.002781592	0.002552895	0.007508437	0.004503467	0.000913458	0.003092726	0.003324082	0.000662863	0.000757852	0.00089253	0.00089253	0.00089253	0.00023232 9	0.000577192	0.000409843	0.000281457	0.000294283	0.005558542
3838603774215	383860	3774215	0.010391682	0.002580344	0.002368193	0.006965202	0.004177641	0.000847369	0.002868968	0.003083585	0.000656306	0.000750355	0.000883701	0.000883701	0.000883701	0.00023003 1	0.000571482	0.000405788	0.000278672	0.000291372	0.005145709
3838703774215	383870	3774215	0.010028905	0.002490263	0.002285519	0.006722045	0.004031798	0.000817787	0.002768811	0.002975936	0.000653114	0.000746705	0.000879403	0.000879403	0.000879403	0.00022891 2	0.000568703	0.000403815	0.000277317	0.000289955	0.004955296
3838803774215	383880	3774215	0.00968444	0.00240473	0.002207018	0.006491161	0.003893317	0.000789699	0.00267371	0.002873721	0.000649922	0.000743056	0.000875104	0.000875104	0.000875104	0.00022779 3	0.000565923	0.000401841	0.000275962	0.000288538	0.004774978
3838903774215	383890	3774215	0.009356959	0.002323413	0.002132387	0.006271661	0.003761664	0.000762995	0.002583298	0.002776546	0.000646643	0.000739307	0.00087069	0.00087069	0.00087069	0.00022664 4	0.000563068	0.000399814	0.00027457	0.000287082	0.004604064
3839003774215	383900	3774215	0.009048718	0.002246875	0.002062141	0.006065058	0.003637746	0.00073786	0.002498198	0.00268508	0.000643451	0.000735658	0.000866392	0.000866392	0.000866392	0.00022552 5	0.000560289	0.00039784	0.000273214	0.000285665	0.004441606
3839103774215	383910	3774215	0.008755869	0.002174158	0.001995403	0.005868771	0.003520015	0.00071398	0.002417347	0.002598181	0.000640259	0.000732008	0.000862093	0.000862093	0.000862093	0.00022440 6	0.000557509	0.000395866	0.000271859	0.000284248	0.00428717
3829703774225	382970	3774225	0.001649347	0.000409547	0.000375875	0.001105503	0.000663067	0.000134493	0.000455357	0.00048942	0.000501008	0.000572803	0.000674596	0.000674596	0.000674596	0.0001756	0.000436256	0.000309769	0.000212732	0.000222426	0.00294462
3829803774225	382980	3774225	0.001681458	0.000417521	0.000383193	0.001127026	0.000675976	0.000137111	0.000464222	0.000498949	0.000501267	0.000573099	0.000674944	0.000674944	0.000674944	0.00017569 1	0.000436481	0.000309929	0.000212842	0.000222541	0.003098365
3829903774225	382990	3774225	0.001716887	0.000426318	0.000391267	0.001150773	0.000690219	0.00014	0.000474003	0.000509462	0.000501871	0.000573789	0.000675758	0.000675758	0.000675758	0.00017590 2	0.000437007	0.000310302	0.000213098	0.000222809	0.003270918
3830003774225	383000	3774225	0.001762532	0.000437652	0.000401669	0.001181367	0.000708569	0.000143722	0.000486605	0.00052307	0.0005042	0.000576453	0.000678894	0.000678894	0.000678894	0.00017617 9	0.000439035	0.000311743	0.000214087	0.000223844	0.00347617
3830103774225	383010	3774225	0.001826357	0.0004535	0.000416214	0.001224147	0.000734228	0.000148927	0.000504226	0.000541946	0.000509895	0.000582963	0.000686561	0.000686561	0.000686561	0.00017871 4	0.000443994	0.000315263	0.000216505	0.000226372	0.003733706
3830203774225	383020	3774225	0.001893498	0.000470172	0.000431515	0.001269149	0.00076122	0.000154402	0.000522763	0.000561869	0.000515589	0.000589473	0.000694229	0.000694229	0.000694229	0.00018071	0.000448952	0.000318784	0.000218923	0.0002289	0.004022819
3830303774225	383030	3774225	0.002000447	0.000496728	0.000455888	0.001340834	0.000804215	0.000163122	0.00055229	0.000593604	0.000528962	0.000604762	0.000712235	0.000712235	0.000712235	0.00018539 7	0.000460597	0.000327053	0.000224601	0.000234837	0.004432115
3830403774225	383040	3774225	0.002125176	0.0005277	0.000484313	0.001424436	0.000854359	0.000173293	0.000586725	0.000630616	0.000545613	0.0006238	0.000734656	0.000734656	0.000734656	0.00019123 4	0.000475096	0.000337348	0.000231671	0.000242229	0.004947532

			ISDrainage / Utilities Trenching	ISDrainage / Utilities Trenching	ISAsphalt Paving	ISAsphalt Paving	SVDemolition	SVSite Grubbing / Prep	SVMass Grading / Excavation	SVMass Grading / Excavation	SVDrainage / Utilities Trenching	SVFoundations / Concrete Pads	SVBuilding / Structure Construction	SVBuilding / Structure Construction	SVAsphalt Paving	SVAsphalt Paving	SVArchitectural Coating	SVArchitectural Coating	SVLandscaping or Other Finishing	SVLandscaping or Other Finishing	MDemolition
Unique Identifier	X (UTM)	Y (UTM)	2027	2028	2027	2028	2027	2027	2027	2028	2028	2028	2028	2029	2028	2029	2028	2029	2028	2029	2027
3837703774205	383770	3774205	0.003513277	0.003513277	0.004048815	0.004048815	0.000257231	0.000102506	0.000333394	0.000333394	0.000172053	6.67373E-05	0.000312173	0.000312173	0.000178551	0.000178551	4.0218E-05	4.0218E-05	0.000136167	0.000136167	0.002330849
3837803774205	383780	3774205	0.003428106	0.003428106	0.003950662	0.003950662	0.000262075	0.000104437	0.000339672	0.000339672	0.000175294	6.79941E-05	0.000316798	0.000316798	0.000181914	0.000181914	4.09754E-05	4.09754E-05	0.000138732	0.000138732	0.002405737
3837903774205	383790	3774205	0.003344325	0.003344325	0.003854109	0.003854109	0.00026775	0.000106698	0.000347027	0.000347027	0.000179089	6.94664E-05	0.000322046	0.000322046	0.000185853	0.000185853	4.18626E-05	4.18626E-05	0.000141736	0.000141736	0.002492272
3838003774205	383800	3774205	0.003316552	0.003316552	0.003822103	0.003822103	0.000282145	0.000112434	0.000365684	0.000365684	0.000188717	7.32009E-05	0.000335119	0.000335119	0.000195845	0.000195845	4.41132E-05	4.41132E-05	0.000149356	0.000149356	0.002709689
3838103774205	383810	3774205	0.003315626	0.003315626	0.003821036	0.003821036	0.000302283	0.000120459	0.000391785	0.000391785	0.000202187	7.84257E-05	0.000353352	0.000353352	0.000209823	0.000209823	4.72618E-05	4.72618E-05	0.000160016	0.000160016	0.003012865
3838203774205	383820	3774205	0.003218883	0.003218883	0.003709547	0.003709547	0.000315847	0.000125864	0.000409365	0.000409365	0.000211259	8.19448E-05	0.000371317	0.000371317	0.000219238	0.000219238	4.93825E-05	4.93825E-05	0.000167196	0.000167196	0.003057901
3838303774205	383830	3774205	0.003096636	0.003096636	0.003568665	0.003568665	0.000320622	0.000127767	0.000415554	0.000415554	0.000214453	8.31837E-05	0.000380567	0.000380567	0.000222553	0.000222553	5.01291E-05	5.01291E-05	0.000169724	0.000169724	0.003027877
3838403774205	383840	3774205	0.002979851	0.002979851	0.003434078	0.003434078	0.000325328	0.000129642	0.000421653	0.000421653	0.000217601	8.44046E-05	0.000397021	0.000397021	0.000225819	0.000225819	5.08649E-05	5.08649E-05	0.000172215	0.000172215	0.002993539
3838603774205	383860	3774205	0.002756696	0.002756696	0.003176906	0.003176906	0.000324221	0.000129201	0.000420218	0.000420218	0.00021686	8.41173E-05	0.000397643	0.000397643	0.000225051	0.000225051	5.06918E-05	5.06918E-05	0.000171629	0.000171629	0.002930298
3838703774205	383870	3774205	0.002653982	0.002653982	0.003058536	0.003058536	0.000323044	0.000128732	0.000418693	0.000418693	0.000216073	8.38121E-05	0.000395864	0.000395864	0.000224234	0.000224234	5.05078E-05	5.05078E-05	0.000171006	0.000171006	0.00289898
3838803774205	383880	3774205	0.00255673	0.00255673	0.00294646	0.00294646	0.000321729	0.000128208	0.000416989	0.000416989	0.000215194	8.3471E-05	0.000394174	0.000394174	0.000223321	0.000223321	5.03022E-05	5.03022E-05	0.00017031	0.00017031	0.002867575
3838903774205	383890	3774205	0.002464617	0.002464617	0.002840305	0.002840305	0.000320484	0.000127712	0.000415374	0.000415374	0.000214361	8.31478E-05	0.000391417	0.000391417	0.000222457	0.000222457	5.01075E-05	5.01075E-05	0.000169651	0.000169651	0.002836084
3839003774205	383900	3774205	0.002376993	0.002376993	0.002739325	0.002739325	0.000318546	0.0001269	0.000412863	0.000412863	0.000213065	8.2645E-05	0.000387415	0.000387415	0.000221112	0.000221112	4.98045E-05	4.98045E-05	0.000168625	0.000168625	0.002804766
3839103774205	383910	3774205	0.002293628	0.002293628	0.002643252	0.002643252	0.000316539	0.00012614	0.000410262	0.000410262	0.000211722	8.21244E-05	0.000382968	0.000382968	0.000219719	0.000219719	4.94907E-05	4.94907E-05	0.000167563	0.000167563	0.002773448
3829703774215	382970	3774215	0.001573152	0.001573152	0.001812952	0.001812952	0.000261245	0.000104106	0.000338596	0.000338596	0.000174738	6.77786E-05	0.000324002	0.000324002	0.000181338	0.000181338	4.08455E-05	4.08455E-05	0.000138292	0.000138292	0.000668557
3829803774215	382980	3774215	0.001654712	0.001654712	0.001906944	0.001906944	0.000260484	0.000103802	0.000337609	0.000337609	0.000174229	6.75811E-05	0.000323291	0.000323291	0.000180809	0.000180809	4.07265E-05	4.07265E-05	0.000137889	0.000137889	0.000675459
3829903774215	382990	3774215	0.001746316	0.001746316	0.002012512	0.002012512	0.00025993	0.000103582	0.000336892	0.000336892	0.000173859	6.74375E-05	0.000322757	0.000322757	0.000180425	0.000180425	4.064E-05	4.064E-05	0.000137596	0.000137596	0.000683311
3830003774215	383000	3774215	0.001854816	0.001854816	0.00213755	0.00213755	0.000260069	0.000103637	0.000337071	0.000337071	0.000173951	6.74734E-05	0.000322935	0.000322935	0.000180521	0.000180521	4.06616E-05	4.06616E-05	0.000137669	0.000137669	0.000694009
3830103774215	383010	3774215	0.001989144	0.001989144	0.002292355	0.002292355	0.000261314	0.000104133	0.000338686	0.000338686	0.000174784	6.77966E-05	0.000324358	0.000324358	0.000181386	0.000181386	4.08564E-05	4.08564E-05	0.000138329	0.000138329	0.000709711
3830203774215	383020	3774215	0.002139997	0.002139997	0.002466203	0.002466203	0.000262629	0.000104657	0.00034039	0.00034039	0.000175664	6.81377E-05	0.000325692	0.000325692	0.000182298	0.000182298	4.10619E-05	4.10619E-05	0.000139025	0.000139025	0.000725931
3830303774215	383030	3774215	0.002352784	0.002352784	0.002711426	0.002711426	0.00026692	0.000106367	0.000345951	0.000345951	0.000178534	6.92509E-05	0.000330139	0.000330139	0.000185277	0.000185277	4.17328E-05	4.17328E-05	0.000141296	0.000141296	0.000754489
3830403774215	383040	3774215	0.002618479	0.002618479	0.003017621	0.003017621	0.000272318	0.000108518	0.000352947	0.000352947	0.000182144	7.06514E-05	0.000335742	0.000335742	0.000189023	0.000189023	4.25767E-05	4.25767E-05	0.000144154	0.000144154	0.000788223
3830503774215	383050	3774215	0.002936201	0.002936201	0.003383775	0.003383775	0.000278062	0.000110807	0.000360392	0.000360392	0.000185986	7.21416E-05	0.000341612	0.000341612	0.00019301	0.00019301	4.34748E-05	4.34748E-05	0.000147194	0.000147194	0.000823596
3830603774215	383060	3774215	0.003302526	0.003302526	0.00380594	0.00380594	0.00028339	0.00011293	0.000367298	0.000367298	0.00018955	7.35241E-05	0.000346948	0.000346948	0.000196709	0.000196709	4.43079E-05	4.43079E-05	0.000150015	0.000150015	0.000858021
3830703774215	383070	3774215	0.003749995	0.003749995	0.004321617	0.004321617	0.000289203	0.000115247	0.000374832	0.000374832	0.000193439	7.50323E-05	0.000352818	0.000352818	0.000200744	0.000200744	4.52168E-05	4.52168E-05	0.000153092	0.000153092	0.00089512
3830803774215	383080	3774215	0.004254907	0.004254907	0.004903494	0.004903494	0.000293909	0.000117122	0.000380932	0.000380932	0.000196586	7.62532E-05	0.000357265	0.000357265	0.000204011	0.000204011	4.59526E-05	4.59526E-05	0.000155583	0.000155583	0.000928681
3830903774215	383090	3774215	0.004851793	0.004851793	0.005591366	0.005591366	0.000298062	0.000118777	0.000386313	0.000386313	0.000199363	7.73305E-05	0.000361089	0.000361089	0.000206893	0.000206893	4.66018E-05	4.66018E-05	0.000157781	0.000157781	0.000961812
3831003774215	383100	3774215	0.00559745	0.00559745	0.006450685	0.006450685	0.000302352	0.000120487	0.000391874	0.000391874	0.000202233	7.84437E-05	0.000365003	0.000365003	0.000209871	0.000209871	4.72726E-05	4.72726E-05	0.000160053	0.000160053	0.000997357
3831103774215	383110	3774215	0.006541823	0.006541823	0.007539011	0.007539011	0.000306643	0.000122197	0.000397435	0.000397435	0.000205103	7.95569E-05	0.000368916	0.000368916	0.00021249	0.00021249	4.79435E-05	4.79435E-05	0.000162324	0.000162324	0.001032817
3831203774215	383120	3774215	0.007789892	0.007789892	0.008977328	0.008977328	0.00031121	0.000124017	0.000403355	0.000403355	0.000208158	8.07419E-05	0.000373185	0.000373185	0.00021602	0.00021602	4.86576E-05	4.86576E-05	0.000164742	0.000164742	0.00106983
3831303774215	383130	3774215	0.009560417	0.009560417	0.011017738	0.011017738	0.000316954	0.000126306	0.0004108	0.0004108	0.000212	8.22321E-05	0.000378788	0.000378788	0.000220007	0.000220007	4.95557E-05	4.95557E-05	0.000167782	0.000167782	0.001111415
3831403774215	383140	3774215	0.012203012	0.012203012	0.014063152	0.014063152	0.000324013	0.000129119	0.000419949	0.000419949	0.000216721	8.40635E-05	0.000385814	0.000385814	0.000224907	0.000224907	5.06593E-05	5.06593E-05	0.000171519	0.000171519	0.001155157
3831503774215	383150	3774215	0.016401031	0.016401031	0.018901086	0.018901086	0.000333563	0.000132924	0.000432326	0.000432326	0.000223109	8.65412E-05	0.00039373	0.00039373	0.00023153 6	0.00023153 6	5.21525E-05	5.21525E-05	0.000176574	0.000176574	0.001206923
3831603774215	383160	3774215	0.022985716	0.022985716	0.026489494	0.026489494	0.000338546	0.00013491	0.000438784	0.000438784	0.000226442	8.78339E-05	0.000398888	0.000398888	0.000234994	0.000234994	5.29315E-05	5.29315E-05	0.000179212	0.000179212	0.001242297
3835603774215	383560	3774215	0.013280787	0.013280787	0.015305215	0.015305215	0.000282975	0.000112765	0.00036676	0.00036676	0.000189273	7.34164E-05	0.000336809	0.000336809	0.000196421	0.000196421	4.4243E-05	4.4243E-05	0.000149795	0.000149795	0.002515826
3835703774215	383570	3774215	0.01185187	0.01185187	0.013658483	0.013658483	0.00027557	0.000109814	0.000357163	0.000357163	0.00018432	7.14952E-05	0.000330139	0.000330139	0.000191281	0.000191281	4.30853E-05	4.30853E-05	0.000145875	0.000145875	0.002452499
3835803774215	383580	3774215	0.010641201	0.010641201	0.012263269	0.012263269	0.000269134	0.000107249	0.000348821	0.000348821	0.000180015	6.98255E-05	0.000324091	0.000324091	0.000186814	0.000186814	4.2079E-05	4.2079E-05	0.000142468	0.000142468	0.002391242
3835903774215	383590	3774215	0.009620823	0.009620823	0.011087352	0.011087352	0.000263598	0.000105043	0.000341645	0.000341645	0.000176312	6.83891E-05	0.000318844	0.000318844	0.000182971	0.000182971	4.12134E-05	4.12134E-05	0.000139538	0.000139538	0.002336457
3836003774215	383600	3774215	0.008754261	0.008754261	0.010088698	0.010088698	0.000258892	0.000103168	0.000335546	0.000335546	0.000173164	6.71682E-05	0.000314397	0.000314397	0.000179704	0.000179704	4.04777E-05	4.04777E-05	0.000137047	0.000137047	0.002287365
3836103774215	383610	3774215	0.008003651	0.008003651	0.00922367	0.00922367	0.000254671	0.000101486	0.000330075	0.000330075	0.000170341	6.60729E-05	0.000310217	0.000310217	0.000176774	0.000176774	3.98176E-05	3.98176E-05	0.000134812	0.000134812	0.002240258
3836203774215	383620	3774215	0.007553313	0.007553313	0.008704686	0.008704686	0.000255432	0.000101789	0.000331062	0.000331062	0.00017085	6.62704E-05	0.000310928	0.000310928	0.000177303	0.000177303	3.99367E-05	3.99367E-05	0.000135215	0.000135215	0.002264157
3836303774215	383630	3774215	0.00717	0.00717	0.008262944	0.008262944	0.000256954	0.000102396	0.000333035	0.000333035	0.000171868	6.66654E-05	0.00031244	0.00031244	0.000178359	0.000178359	4.01747E-05	4.01747E-05	0.000136021	0.000136021	0.002298236
3836403774215	383640	3774215	0.006822746	0.006822746	0.007862756	0.007862756	0.000258823	0.00010314	0.000335457	0.000335457	0.000173118	6.71502E-05	0.000314219	0.000314219	0.000179656	0.000179656	4.04668E-05	4.04668E-05	0.00013701	0.00013701	0.002335162
3836503774215	383650	3774215	0.006518586	0.006518586	0.007512233	0.007512233	0.000261453	0.000104188	0.000338865	0.000338865	0.000174877	6.78325E-05	0.00031662	0.00031662	0.000181482	0.000181482	4.0878E-05	4.0878E-05	0.000138402	0.000138402	0.002382183
3836603774215	383660	3774215	0.006233312	0.006233312	0.007183473	0.007183473	0.000264221	0.000105291	0.000342453	0.000342453	0.000176728	6.85507E-05	0.0003192	0.0003192	0.000183403	0.000183403	4.13108E-05	4.13108E-05	0.000139867	0.000139867	0.002430929
3836703774215	383670	3774215	0.005914895	0.005914895	0.006816519	0.006816519	0.000264982	0.000105595	0.000343439	0.000343439	0.000177238	6.87482E-05	0.000319733	0.000319733	0.000183932	0.000183932	4.14298E-05	4.14298E-05	0.00014027	0.00014027	0.002444561
3836803774215	383680	3774215	0.005604533	0.005604533	0.006458847	0.006458847	0.000264913	0.000105567	0.00034335	0.00034335	0.000177191	6.87302E-05	0.000319644	0.000319644	0.000183883	0.000183883	4.1419E-05	4.1419E-05	0.000140234	0.000140234	0.002444043
3836903774215	383690	3774215	0.005310741	0.005310741	0.006120272	0.006120272	0.000264498	0.000105402	0.000342812	0.000342812	0.000176914	6.86225E-05	0.000319111	0.000319111	0.000183595	0.000183595	4.13541E-05	4.13541E-05	0.000140014	0.000140014	0.002435588
3837003774215	383700	3774215	0.005009358	0.005009358	0.005772949	0.005772949	0.000262421	0.000104574	0.000340121	0.000340121	0.000175525	6.80839E-05	0.000317065	0.000317065	0.000182154	0.000182154	4.10295E-05	4.10295E-05	0.000138915	0.000138915	0.002397885
3837103774215	383710	3774215	0.004732647	0.004732647	0.005454058	0.005454058	0.000260415	0.000103775	0.0003375 2	0.0003375 2	0.000174183	6.75632E-05	0.000315108	0.000315108	0.000180761	0.000180761	4.07157E-05	4.07157E-05	0.000137853	0.000137853	0.002360183
3837203774215	383720	3774215	0.004467416	0.004467416	0.005148397	0.005148397	0.000257854	0.000102754	0.000334201	0.000334201	0.00017247	6.68989E-05	0.000312618	0.000312618	0.000178984	0.000178984	4.03154E-05	4.03154E-05	0.000136497	0.000136497	0.00231273
3837303774215	383730	3774215	0.004217552	0.004217552	0.004860445	0.004860445	0.000255155	0.000101679	0.000330703	0.000330703	0.000170665	6.61986E-05	0.000309861	0.000309861	0.00017711	0.00017711	3.98934E-05	3.98934E-05	0.000135068	0.000135068	0.002261396
3837403774215	383740	3774215	0.003988796	0.003988796	0.004596819	0.004596819	0.000252664	0.000100686	0.000327474	0.000327474	0.000168998	6.55523E-05	0.000307371	0.000307371	0.000175381	0.000175381	3.95039E-05	3.95039E-05	0.00013375	0.00013375	0.002213771
3837503774215	383750	3774215	0.00379943	0.00379943	0.004378588	0.004378588	0.000251626	0.000100272	0.000326128	0.000326128	0.000168304	6.52829E-05	0.000306215	0.000306215	0.00017466	0.00017466	3.93416E-05	3.93416E-05	0.0001332	0.0001332	0.002189959
3837603774215	383760	3774215	0.00362298	0.00362298	0.004175241	0.004175241	0.000250588	9.98586E-05	0.000324783	0.000324783	0.00016761	6.50136E-05	0.000305058	0.000305058	0.00017394	0.00017394	3.91793E-05	3.91793E-05	0.000132651	0.000132651	0.002166492
3837703774215	383770	3774215	0.003497261	0.003497261	0.004030358	0.004030358	0.000252318	0.000100548	0.000327025	0.000327025	0.000168767	6.54625E-05	0.000306659	0.000306659	0.000175141	0.000175141	3.94498E-05	3.94498E-05	0.000133566	0.000133566	0.002186767
3837803774215	383780	3774215	0.003415979	0.003415979	0.003936686	0.003936686	0.000257162	0.000102479	0.000333304	0.000333304	0.000172007	6.67193E-05	0.000311284	0.000311284	0.000178503	0.000178503	4.02072E-05	4.02072E-05	0.000136131	0.000136131	0.0025898
3837903774215	383790	3774215	0.00333553	0.00333553	0.003843974	0.003843974	0.000262767	0.000104712	0.000340569	0.000340569	0.000175756	6.81736E-05	0.00031662	0.00031662	0.000182394	0.000182394	4.10836E-05	4.10836E-05	0.000139098	0.000139098	0.002342065
3838003774215	383800	3774215	0.00328938	0.00328938	0.00379079	0.00379079	0.000273979	0.00010918	0.0003551	0.0003551	0.000183255	7.10823E-05	0.00032667	0.00032667	0.000190176	0.000190176	4.28364E-05	4.28364E-05	0.000145033	0.000145033	0.002507629
3838103774215	383810	3774215	0.003246194	0.003246194	0.00374102	0.00374102	0.000287819	0.000114695	0.000373038	0.000373038	0.000192513	7.46732E-05	0.000339744	0.000339744	0.000199784	0.000199784	4.50004E-05	4.50004E-05	0.0001523 6	0.0001523 6	0.00269114
3838203774215	383820	3774215	0.00321518	0.00321518	0.003705279	0.003705279	0.000303875	0.000121093	0.000393848	0.000393848	0.000203252	7.88387E-05	0.000355308	0.000355308	0.000210928	0.000210928	4.75107E-05	4.75107E-05	0.000160859	0.000160859	0.00288207
3838303774215	383830	3774215	0.003093766	0.003093766	0.003565358	0.003565358	0.000312871	0.000124679	0.000405508	0.000405508	0.000209269	8.11728E-05	0.000369361	0.000369361	0.000217173	0.000217173	4.89173E-05	4.89173E-05	0.000165621	0.000165621	0.002871026
3838403774215	383840	3774215	0.002982212	0.002982212	0.003436799	0.003436799	0.000320207	0.000127602	0.000415015	0.000415015	0.000214176	8.3076E-05	0.000389817	0.000389817	0.000222265	0.000222265	5.00642E-05	5.00642E-05	0.000169504	0.000169504	0.002840312
3838603774215	383860	3774215	0.002760723	0.002760723	0.003181547	0.003181547	0.000319792	0.000127436	0.000414477	0.000414477	0.000213898	8.29682E-05	0.000393018	0.000393018	0.000221976	0.000221976	4.99993E-05	4.99993E-05	0.000169284	0.000169284	0.002782248
3838703774215	383870	3774215	0.002658564	0.002658564	0.003063817	0.003063817	0.000318754	0.000127023	0.000413132	0.000413132	0.000213204	8.26989E-05	0.000391595	0.000391595	0.000221256	0.000221256	4.9837E-05	4.9837E-05	0.000168735	0.000168735	0.002753776
3838803774215	383880	3774215	0.002561822	0.002561822	0.002952328	0.002952328	0.000317715	0.000126609	0.000411786	0.000411786	0.000212509	8.24296E-05	0.000389905	0.000389905	0.000220535	0.000220535	4.96747E-05	4.96747E-05	0.000168185	0.000168185	0.002725219
3838903774215	383890	3774215	0.002470125	0.002470125	0.002846653	0.002846653	0.000316608	0.000126168	0.000410351	0.000410351	0.000211769	8.21423E-05	0.000388305	0.000388305	0.000219767	0.000219767	4.95016E-05	4.95016E-05	0.000167599	0.000167599	0.002696575
3839003774215	383900	3774215	0.002382964	0.002382964	0.002746206	0.002746206	0.000314947	0.000125506	0.000408199	0.000408199	0.000210658	8.17114E-05	0.000384925	0.000384925	0.000218614	0.000218614	4.92419E-05	4.92419E-05	0.00016672	0.00016672	0.002668104
3839103774215	383910	3774215	0.002300108	0.002300108	0.00265072	0.00265072	0.000313079	0.000124761	0.000405777	0.000405777	0.000209408	8.12666E-05	0.000380834	0.000380834	0.000217317	0.000217317	4.89497E-05	4.89497E-05	0.000165731	0.000165731	0.002639633
3829703774225	382970	3774225	0.001579817	0.001579817	0.001820633	0.001820633	0.000257231	0.000102506	0.000333394	0.000333394	0.000172053	6.67373E-05	0.0003192	0.0003192	0.000178551	0.000178551	4.0218E-05	4.0218E-05	0.000136167	0.000136167	0.000658032
3829803774225	382980	3774225	0.001662303	0.001662303	0.001915692	0.001915692	0.000256539	0.00010223	0.000332497	0.000332497	0.00017159	6.65577E-05	0.000318488	0.000318488	0.000178071	0.000178071	4.01098E-05	4.01098E-05	0.000135801	0.000135801	0.000664761
3829903774225	382990	3774225	0.001754879	0.001754879	0.002022381	0.002022381	0.000256055	0.000102037	0.000331869	0.000331869	0.000171266	6.6432E-05	0.000318043	0.000318043	0.000177735	0.000177735	4.0034E-05	4.0034E-05	0.000135545	0.000135545	0.00067244
3830003774225	383000	3774225	0.001864999	0.001864999	0.002149286	0.002149286	0.000256193	0.000102092	0.000332048	0.000332048	0.000171359	6.64679E-05	0.00031831	0.00031831	0.00017783 1	0.00017783 1	4.00557E-05	4.00557E-05	0.000135618	0.000135618	0.000683052
3830103774225	383010	3774225	0.002003169	0.002003169	0.002308518	0.002308518	0.000257716	0.000102699	0.000334021	0.000334021	0.000172377	6.68629E-05	0.000319911	0.000319911	0.000178888	0.000178888	4.02937E-05	4.02937E-05	0.000136424	0.000136424	0.000699099
3830203774225	383020	3774225	0.002158281	0.002158281	0.002487274	0.002487274	0.000259238	0.000103306	0.000335995	0.000335995	0.000173396	6.72579E-05	0.000321423	0.000321423	0.000179945	0.000179945	4.05318E-05	4.05318E-05	0.00013723	0.00013723	0.000715751
3830303774225	383030	3774225	0.002377873	0.002377873	0.002740338	0.002740338	0.000263736	0.000105098	0.000341825	0.000341825	0.000176404	6.8425E-05	0.000326137	0.000326137	0.000183067	0.000183067	4.12351E-05	4.12351E-05	0.000139611	0.000139611	0.000744653
3830403774225	383040	3774225	0.002654399	0.002654399	0.003059016	0.003059016	0.00026948	0.000107387	0.000349269	0.000349269	0.000180246	6.99152E-05	0.000332096	0.000332096	0.000187054	0.000187054	4.21331E-05	4.21331E-05	0.000142652	0.000142652	0.000779164

			MSite Grubbing / Prep	MMass Grading / Excavation	MMass Grading / Excavation	MDrainage / Utilities Trenching	MFoundations / Concrete Pads	MBuilding / Structure Construction	MAsphalt Paving	MLandscaping or Other Finishing	MWaterside Construction (Piles)	RSSWRestriping South Valley	RSSWRestriping Silver Lake Boulevard	RSSWDemolition	RSSWPlacing Base	RSSWForm	Child Risk				
Unique Identifier	X (UTM)	Y (UTM)	2027	2027	2028	2028	2028	2028	2028	2028	2028	2029	2029	2029	2029	2029	3rd Trimester	0<2	2<16	Total	per million
3837703774205	383770	3774205	0.00215512	0.003584775	0.003584775	0.001724096	0.000816946	0.002216391	0.001441144	0.000989696	0.001063732	0.000115492	0.000563979	0.001763251	0.000160338	0.000348734	2.33153E-07	5.29937E-06	4.5331E-07	5.98583E-06	5.98582692
3837803774205	383780	3774205	0.002224362	0.003699951	0.003699951	0.00177949	0.000843194	0.002287602	0.001487446	0.001021494	0.001097908	0.000117558	0.000582052	0.001819644	0.000165466	0.000359887	2.29434E-07	5.21413E-06	4.5314E-07	5.89671E-06	5.89671114
3837903774205	383790	3774205	0.002304374	0.00383304	0.00383304	0.001843499	0.000873524	0.002369888	0.00154095	0.001058237	0.001137401	0.00011983	0.000603042	0.001884719	0.000171384	0.000372758	2.2527E-07	5.11883E-06	4.5389E-07	5.79799E-06	5.79798975
3838003774205	383800	3774205	0.002505399	0.004167421	0.004167421	0.002004319	0.000949727	0.002576628	0.001675377	0.001150554	0.001236623	0.00012532	0.000655474	0.002047316	0.000186169	0.000404916	2.24288E-07	5.09438E-06	4.6833E-07	5.787E-06	5.78699909
3838103774205	383810	3774205	0.002785718	0.004633696	0.004633696	0.002228574	0.001055988	0.002864917	0.001862828	0.001279285	0.001374984	0.00013264	0.000727647	0.002270967	0.000206506	0.000449149	2.21313E-07	5.03287E-06	4.915E-07	5.74568E-06	5.7456778
3838203774205	383820	3774205	0.002827359	0.004702961	0.004702961	0.002261887	0.001071773	0.002907742	0.001890674	0.001298408	0.001395537	0.00014052	0.00073908	0.002303596	0.000209473	0.000455603	2.15178E-07	4.8919E-06	4.9012E-07	5.59719E-06	5.59719406
3838303774205	383830	3774205	0.002799598	0.004656784	0.004656784	0.002239678	0.001061249	0.002879192	0.00187211	0.001285659	0.001381835	0.000143826	0.000731428	0.00227901	0.000207238	0.00045074	2.08087E-07	4.72648E-06	4.8032E-07	5.41489E-06	5.4148854
3838403774205	383840	3774205	0.002767849	0.004603974	0.004603974	0.002214279	0.001049214	0.00284654	0.001850879	0.001271079	0.001366164	0.000144593	0.000722615	0.002250768	0.00020467	0.000445154	2.01713E-07	4.56843E-06	4.7054E-07	5.24068E-06	5.24068202
3838603774205	383860	3774205	0.002709376	0.004506711	0.004506711	0.002167501	0.001027049	0.002786405	0.001811778	0.001244227	0.001337303	0.000143737	0.000706299	0.002198946	0.000199957	0.000434905	1.88938E-07	4.27897E-06	4.5066E-07	4.91856E-06	4.91856457
3838703774205	383870	3774205	0.002680419	0.004458544	0.004458544	0.002144335	0.001016072	0.002756624	0.001792414	0.001230929	0.00132301	0.000143295	0.00069817	0.002173171	0.000197613	0.000429807	1.83066E-07	4.14598E-06	4.4128E-07	4.77032E-06	4.77032132
3838803774205	383880	3774205	0.002651382	0.004410245	0.004410245	0.002121105	0.001005065	0.002726762	0.001772997	0.001217594	0.001308678	0.000142852	0.000689982	0.002147214	0.000195253	0.000424674	1.77477E-07	4.01934E-06	4.3224E-07	4.62906E-06	4.62905711
3838903774205	383890	3774205	0.002622265	0.004361813	0.004361813	0.002097812	0.000994027	0.002696817	0.001753526	0.001204223	0.001294306	0.000142409	0.000681735	0.002121166	0.000192884	0.000419522	1.72146E-07	3.89846E-06	4.2354E-07	4.49415E-06	4.49414647
3839003774205	383900	3774205	0.002593308	0.004313646	0.004313646	0.002074646	0.00098305	0.002667036	0.001734163	0.001190925	0.001280014	0.000141966	0.000673547	0.002095209	0.000190524	0.000414388	1.67073E-07	3.78359E-06	4.151E-07	4.36577E-06	4.36576747
3839103774205	383910	3774205	0.00256435	0.004265479	0.004265479	0.00205148	0.000972074	0.002637256	0.001714799	0.001177627	0.001265721	0.000141465	0.00066533	0.002069252	0.000188164	0.000409254	1.62172E-07	3.67327E-06	4.0695E-07	4.24239E-06	4.24238709
3829703774215	382970	3774215	0.000618153	0.001028221	0.001028221	0.000494523	0.000234325	0.000635728	0.000413363	0.000283874	0.00030511	0.000122546	0.000180817	0.000562555	5.11549E-05	0.000111261	1.02328E-07	2.98111E-06	2.7358E-07	3.35702E-06	3.35702019
3829803774215	382980	3774215	0.000624535	0.001038836	0.001038836	0.000499628	0.000236744	0.000642291	0.000417631	0.000286805	0.00030826	0.000121985	0.000182098	0.000566668	5.15289E-05	0.000112075	1.06761E-07	3.12496E-06	2.8358E-07	3.5153E-06	3.51530466
3829903774215	382990	3774215	0.000631794	0.001050911	0.001050911	0.000505435	0.000239496	0.000649756	0.000422485	0.000290139	0.000311843	0.000121513	0.000183586	0.000571421	5.19611E-05	0.000113015	1.11675E-07	3.28511E-06	2.9482E-07	3.69161E-06	3.69160618
3830003774215	383000	3774215	0.000641686	0.001067365	0.001067365	0.000513349	0.000243245	0.000659929	0.0004291	0.000294681	0.000316726	0.000121365	0.000185819	0.00057855	5.26094E-05	0.000114425	1.17466E-07	3.47425E-06	3.0835E-07	3.90006E-06	3.90006472
3830103774215	383010	3774215	0.000656204	0.001091515	0.001091515	0.000524964	0.000248749	0.000674861	0.000438808	0.000301349	0.000323892	0.000121719	0.000189333	0.000589517	5.36067E-05	0.000116594	1.24638E-07	3.70891E-06	3.2547E-07	4.15902E-06	4.159016
3830203774215	383020	3774215	0.000671202	0.001116461	0.001116461	0.000536961	0.000254434	0.000690284	0.000448837	0.000308236	0.000331294	0.000122103	0.000192935	0.000600942	5.46456E-05	0.000118854	1.3256E-07	3.96996E-06	3.4453E-07	4.44705E-06	4.44704724
3830303774215	383030	3774215	0.000697606	0.001160381	0.001160381	0.000558085	0.000264443	0.000717439	0.000466494	0.000320362	0.000344327	0.000123844	0.000199724	0.000622147	5.65738E-05	0.000123047	1.43807E-07	4.34106E-06	3.7233E-07	4.8572E-06	4.85719544
3830403774215	383040	3774215	0.000728797	0.001212263	0.001212263	0.000583038	0.000276267	0.000749517	0.000487351	0.000334685	0.000359722	0.000126146	0.000207793	0.000647464	5.8876E-05	0.000128055	1.57563E-07	4.79924E-06	4.0686E-07	5.36366E-06	5.36365837
3830503774215	383050	3774215	0.000761503	0.001266667	0.001266667	0.000609203	0.000288665	0.000783153	0.000509223	0.000349705	0.000375865	0.000128596	0.000216278	0.000674061	6.12945E-05	0.000133315	1.73575E-07	5.33899E-06	4.4758E-07	5.96015E-06	5.96014654
3830603774215	383060	3774215	0.000793332	0.00131961	0.00131961	0.000634666	0.00030073	0.000815887	0.000530507	0.000364322	0.000391576	0.000130898	0.000224555	0.000699926	6.36466E-05	0.000138431	1.91486E-07	5.95081E-06	4.9375E-07	6.63604E-06	6.63604204
3830703774215	383070	3774215	0.000827634	0.001376667	0.001376667	0.000662108	0.000313733	0.000851164	0.000553445	0.000380075	0.000408507	0.000133496	0.000233517	0.000727985	6.61981E-05	0.00014398	2.12819E-07	6.68828E-06	5.4959E-07	7.45069E-06	7.45068544
3830803774215	383080	3774215	0.000858666	0.001428284	0.001428284	0.000686933	0.000325496	0.000883078	0.000574196	0.000394325	0.000423823	0.000135503	0.000241467	0.000752937	6.8467E-05	0.000148915	2.35973E-07	7.49862E-06	6.1112E-07	8.34572E-06	8.34571583
3830903774215	383090	3774215	0.000889298	0.001479237	0.001479237	0.000711439	0.000337108	0.000914581	0.00059468	0.00040839	0.000438943	0.000137274	0.000249119	0.000776975	7.06528E-05	0.000153669	2.6223E-07	8.42868E-06	6.8238E-07	9.37329E-06	9.37328931
3831003774215	383100	3774215	0.000922164	0.001533906	0.001533906	0.000737731	0.000349567	0.000948382	0.000616657	0.000423485	0.000455165	0.000139222	0.000257128	0.000802201	7.29467E-05	0.000158658	2.93615E-07	9.55336E-06	7.6977E-07	1.06167E-05	10.6167498
3831103774215	383110	3774215	0.000954951	0.001588442	0.001588442	0.00076396	0.000361995	0.0009821	0.000638582	0.000438542	0.000471348	0.00014117	0.000265048	0.000827061	7.52073E-05	0.000163575	3.31182E-07	1.09161E-05	8.7769E-07	1.2125E-05	12.1249688
3831203774215	383120	3774215	0.000989173	0.001645366	0.001645366	0.000791338	0.000374968	0.001017295	0.000661467	0.000454258	0.000488239	0.000143295	0.000273206	0.000852744	7.75427E-05	0.000168655	3.77664E-07	1.26233E-05	1.0164E-06	1.40174E-05	14.0173653
3831303774215	383130	3774215	0.001027623	0.001709323	0.001709323	0.000822098	0.000389543	0.001056839	0.000687178	0.000471915	0.000507218	0.000146099	0.000282585	0.000881534	8.01607E-05	0.000174349	4.39179E-07	1.49109E-05	1.2081E-06	1.65582E-05	16.5581537
3831403774215	383140	3774215	0.001068067	0.001776597	0.001776597	0.000854454	0.000404874	0.001098433	0.000714224	0.000490489	0.00052718	0.000149493	0.000295953	0.00092029	8.3934E-05	0.000182556	5.24296E-07	1.81222E-05	1.4862E-06	2.01327E-05	20.1327369
3831503774215	383150	3774215	0.00111593	0.001856212	0.001856212	0.000892744	0.000423018	0.001147657	0.0007423	0.000512469	0.000550805	0.000153064	0.000304588	0.000952276	8.65936E-05	0.00018834	6.45053E-07	2.27486E-05	1.9101E-06	2.53038E-05	25.3037721
3831603774215	383160	3774215	0.001148637	0.001910615	0.001910615	0.00091891	0.000435416	0.001181293	0.000768101	0.000527489	0.000566948	0.000155248	0.000311615	0.000974577	8.86215E-05	0.000192751	8.07126E-07	2.90546E-05	2.5356E-06	3.23973E-05	32.397324
3835603774215	383560	3774215	0.002326151	0.003869264	0.003869264	0.001860921	0.000881779	0.002392285	0.001555513	0.001068238	0.00114815	0.00012591	0.000582528	0.001839112	0.000167236	0.000363737	1.22931E-06	2.71338E-05	1.1004E-06	2.94635E-05	29.4634588
3835703774215	383570	3774215	0.002267599	0.003771869	0.003771869	0.001814079	0.000859583	0.002332067	0.001516359	0.001041349	0.001119249	0.000122929	0.000569964	0.001798622	0.000163555	0.000355729	9.59963E-07	2.12916E-05	1.0052E-06	2.32567E-05	23.2567461
3835803774215	383580	3774215	0.002210961	0.003677659	0.003677659	0.001768768	0.000838113	0.002273819	0.001478484	0.001015339	0.001091293	0.000120303	0.000557905	0.001759595	0.000160006	0.000348011	7.80721E-07	1.73945E-05	9.2355E-07	1.90988E-05	19.0987957
3835903774215	383590	3774215	0.002160305	0.0035934	0.0035934	0.001728244	0.000818911	0.002221724	0.001444611	0.000992077	0.001066291	0.000118059	0.000547306	0.001725138	0.000156872	0.000341196	6.58849E-07	1.47368E-05	8.5414E-07	1.62498E-05	16.2498181
3836003774215	383600	3774215	0.002114915	0.003517899	0.003517899	0.001691932	0.000801705	0.002175043	0.001414258	0.000971232	0.001043887	0.000116111	0.000537986	0.00169452	0.000154088	0.00033514	5.70835E-07	1.28114E-05	7.9468E-07	1.41769E-05	14.1768912
3836103774215	383610	3774215	0.00207136	0.00344545	0.00344545	0.001657088	0.000785195	0.002130249	0.001385132	0.00095123	0.001022389	0.000114341	0.000528994	0.001664998	0.000151404	0.000329301	5.03806E-07	1.13403E-05	7.4259E-07	1.25866E-05	12.5866451
3836203774215	383620	3774215	0.002093456	0.003482205	0.003482205	0.001674765	0.000793571	0.002152974	0.001399909	0.000961378	0.001033295	0.000114577	0.000536527	0.001687665	0.000153465	0.000333784	4.73534E-07	1.06722E-05	7.1528E-07	1.1861E-05	11.8609786
3836303774215	383630	3774215	0.002124966	0.003534618	0.003534618	0.001699973	0.000805515	0.0021853	0.001420979	0.000975848	0.001048848	0.000115167	0.000546353	0.001717369	0.000156166	0.000339659	4.49699E-07	1.01449E-05	6.9304E-07	1.12876E-05	11.2875956
3836403774215	383640	3774215	0.002159109	0.00359141	0.00359141	0.001727287	0.000818458	0.002220493	0.001443811	0.000991528	0.0010657	0.000115905	0.000556744	0.001748902	0.000159033	0.000345896	4.28483E-07	9.67479E-06	6.7329E-07	1.07766E-05	10.7765622
3836503774215	383650	3774215	0.002202584	0.003663726	0.003663726	0.001762068	0.000834938	0.002265205	0.001472883	0.001011493	0.001087159	0.000116908	0.000569398	0.001787472	0.000162541	0.000353524	4.10886E-07	9.2839E-06	6.5707E-07	1.03519E-05	10.3518584
3836603774215	383660	3774215	0.002247656	0.003738697	0.003738697	0.001798125	0.000852023	0.002311557	0.001503023	0.001032191	0.001109406	0.00011803	0.00058229	0.001826956	0.000166131	0.000361333	3.93816E-07	8.90446E-06	6.4216E-07	9.94043E-06	9.94043417
3836703774215	383670	3774215	0.00226026	0.003759662	0.003759662	0.001808208	0.000856801	0.00232452	0.001511451	0.001037979	0.001115627	0.000118266	0.00058696	0.001839477	0.00016727	0.00036381	3.72943E-07	8.44113E-06	6.2231E-07	9.43639E-06	9.43639018
3836803774215	383680	3774215	0.002259781	0.003758866	0.003758866	0.001807825	0.00085662	0.002324027	0.001511131	0.001037759	0.00111539	0.000118236	0.0005875	0.00184094	0.000167403	0.000364099	3.52626E-07	7.98963E-06	6.0187E-07	8.94412E-06	8.94412174
3836903774215	383690	3774215	0.002251963	0.003745862	0.003745862	0.001801571	0.000853656	0.002315988	0.001505903	0.001034169	0.001111532	0.000118059	0.00058619	0.001835821	0.000166937	0.000363087	3.33683E-07	7.56799E-06	5.8186E-07	8.48353E-06	8.48353281
3837003774215	383700	3774215	0.002217103	0.003687876	0.003687876	0.001773682	0.000840442	0.002280136	0.001482592	0.00101816	0.001094325	0.000117203	0.000577705	0.00180831	0.000164435	0.000357646	3.14061E-07	7.13097E-06	5.5908E-07	8.00412E-06	8.00411982
3837103774215	383710	3774215	0.002182243	0.00362989	0.00362989	0.001745794	0.000827227	0.002244285	0.0014592	0.001002151	0.001077119	0.000116407	0.000569041	0.001780434	0.000161901	0.000352132	2.964E-07	6.73688E-06	5.3789E-07	7.57117E-06	7.57117278
3837203774215	383720	3774215	0.002138368	0.00355691	0.00355691	0.001710694	0.000810596	0.002199163	0.001429941	0.000982003	0.001055463	0.000115374	0.000557965	0.001745154	0.000158693	0.000345155	2.79477E-07	6.35875E-06	5.1667E-07	7.15489E-06	7.15489045
3837303774215	383730	3774215	0.002090904	0.003477959	0.003477959	0.001672723	0.000792603	0.002150349	0.001398202	0.000960206	0.001032035	0.000114252	0.000545817	0.001706767	0.000155202	0.000337562	2.63641E-07	6.00432E-06	4.9612E-07	6.76408E-06	6.76407749
3837403774215	383740	3774215	0.00204687	0.003404714	0.003404714	0.001637496	0.000775911	0.002105063	0.001368756	0.000939984	0.001010301	0.000113248	0.000534532	0.001671122	0.000151961	0.000330513	2.4958E-07	5.6888E-06	4.7721E-07	6.41559E-06	6.41559177
3837503774215	383750	3774215	0.002024852	0.003368091	0.003368091	0.001619882	0.000767565	0.00208242	0.001354033	0.000929873	0.000999434	0.000112835	0.000528905	0.001653299	0.00015034	0.00032698	2.3853E-07	5.44007E-06	4.6271E-07	6.1413E-06	6.14130285
3837603774215	383760	3774215	0.002003154	0.003331999	0.003331999	0.001602524	0.00075934	0.002060105	0.001339523	0.000919909	0.000988724	0.000112422	0.000523337	0.001635751	0.000148744	0.000323517	2.28319E-07	5.2099E-06	4.4906E-07	5.88728E-06	5.8872786
3837703774215	383770	3774215	0.002021901	0.003363182	0.003363182	0.001617521	0.000766446	0.002079384	0.001352059	0.000928518	0.000997977	0.000113189	0.00052822	0.001650923	0.000150124	0.000326518	2.21895E-07	5.06419E-06	4.4214E-07	5.72823E-06	5.72822826
3837803774215	383780	3774215	0.00208867	0.003474244	0.003474244	0.001670936	0.000791756	0.002148052	0.001396708	0.00095918	0.001030933	0.000115285	0.000545579	0.001705031	0.000155044	0.000337219	2.18989E-07	4.99657E-06	4.4211E-07	5.65766E-06	5.65766432
3837903774215	383790	3774215	0.00216549	0.003602025	0.003602025	0.001732392	0.000820877	0.002227056	0.001448078	0.000994458	0.00106885	0.000117558	0.000565736	0.001767547	0.000160729	0.000349583	2.15686E-07	4.91985E-06	4.4289E-07	5.57843E-06	5.57843047
3838003774215	383800	3774215	0.002318573	0.003856659	0.003856659	0.001854858	0.000878906	0.002384491	0.001550446	0.001064758	0.001144409	0.000121837	0.000605454	0.001890934	0.00017949	0.00037398	2.14271E-07	4.88525E-06	4.5226E-07	5.55178E-06	5.55177994
3838103774215	383810	3774215	0.002488248	0.004138892	0.004138892	0.001990598	0.000943225	0.00255899	0.001663908	0.001142678	0.001228158	0.000127327	0.000654164	0.002042015	0.000185687	0.000403867	2.11244E-07	4.81767E-06	4.6379E-07	5.49271E-06	5.49270514
3838203774215	383820	3774215	0.002664783	0.004432537	0.004432537	0.002131827	0.001010145	0.002740544	0.001781959	0.001223748	0.001315293	0.000134293	0.000693347	0.002164123	0.000196791	0.000428018	2.07099E-07	4.72705E-06	4.7677E-07	5.41092E-06	5.41091764
3838303774215	383830	3774215	0.002654573	0.004415553	0.004415553	0.002123658	0.001006274	0.002730043	0.001775131	0.001219059	0.001310253	0.000139576	0.000692305	0.002157268	0.000196167	0.000426662	2.01104E-07	4.58708E-06	4.6918E-07	5.25736E-06	5.25736155
3838403774215	383840	3774215	0.002626174	0.004368315	0.004368315	0.002100939	0.000995509	0.002700837	0.00175614	0.001206018	0.001296236	0.000142468	0.000684534	0.002132408	0.000193907	0.000421745	1.95394E-07	4.44013E-06	4.6028E-07	5.0958E-06	5.09580001
3838603774215	383860	3774215	0.002572487	0.004279014	0.004279014	0.00205799	0.000975158	0.002645624	0.00172024	0.001181363	0.001269737	0.000141701	0.000669825	0.002085612	0.000189651	0.00041249	1.83291E-07	4.16441E-06	4.409E-07	4.7886E-06	4.78860249
3838703774215	383870	3774215	0.002546162	0.004235226	0.004235226	0.00203693	0.000965179	0.002618551	0.001702636	0.001169274	0.001256744	0.000141258	0.000662561	0.00206258	0.000187557	0.000407935	1.77746E-07	4.03822E-06	4.3175E-07	4.64771E-06	4.64771221
3838803774215	383880	3774215	0.002519758	0.004191305	0.004191305	0.002015806	0.00095517	0.002591396	0.001684979	0.001157148	0.001243711	0.000140845	0.000655236	0.002039365	0.000185446	0.000403343	1.72455E-07	3.91774E-06	4.2295E-07	4.51315E-06	4.51314842
3838903774215	383890	3774215	0.002493274	0.004147252	0.004147252	0.001994619	0.00094513	0.002564158	0.001667269	0.001144986	0.001230638	0.000140402	0.000647852	0.002016058	0.000183327	0.000398734	1.67404E-07	3.80273E-06	4.1447E-07	4.3846E-06	4.38460452
3839003774215	383900	3774215	0.002466949	0.004103464	0.004103464	0.001973559	0.000935151	0.002537085	0.001649665	0.001132897	0.001217645	0.000139959	0.000640528	0.001992843	0.000181216	0.000394142	1.62591E-07	3.6932E-06	4.0627E-07	4.26206E-06	4.26206061
3839103774215	383910	3774215	0.002440624	0.004059676	0.004059676	0.001952499	0.000925172	0.002510012	0.001632062	0.001120808	0.001204652	0.000139517	0.000633174	0.001969628	0.000179105	0.000389551	1.57985E-07	3.58842E-06	3.9833E-07	4.14473E-06	4.14473391
3829703774225	382970	3774225	0.000608421	0.001012033	0.001012033	0.000486737	0.000230635	0.000625719	0.000406855	0.000279405	0.000300307	0.000120509	0.000178138	0.000554238	5.03986E-05	0.000109617	1.00606E-07	2.93778E-06	2.711E-07	3.30948E-06	3.30948364
3829803774225	382980	3774225	0.000614643	0.001022383	0.001022383	0.000491715	0.000232994	0.000632118	0.000411016	0.000282263	0.000303378	0.000119978	0.000179388	0.000558259	5.07643E-05	0.000110412	1.0493E-07	3.07885E-06	2.8106E-07	3.46484E-06	3.46484309
3829903774225	382990	3774225	0.000621743	0.001034192	0.001034192	0.000497394	0.000235685	0.000639419	0.000415764	0.000285523	0.000306882	0.000119535	0.000180847	0.000562921	5.11882E-05	0.000111334	1.09717E-07	3.23569E-06	2.9225E-07	3.63765E-06	3.63765366
3830003774225	383000	3774225	0.000631555	0.001050513	0.001050513	0.000505244	0.000239405	0.0006495	0.000422325	0.000290029	0.000311725	0.000119417	0.00018311	0.000569958	5.18281E-05	0.000112726	1.15393E-07	3.422E-06	3.0578E-07	3.84317E-06	3.8431741
3830103774225	383010	3774225	0.000646392	0.001075194	0.001075194	0.000517114	0.000245029	0.00066477	0.000432247	0.000296843	0.000319049	0.000119889	0.000186742	0.000581383	5.2867E-05	0.000114985	1.22539E-07	3.6568E-06	3.232E-07	4.10254E-06	4.10254252
3830203774225	383020	3774225	0.000661788	0.001100803	0.001100803	0.000529431	0.000250866	0.000680603	0.000442542	0.000303913	0.000326648	0.000120332	0.000190494	0.000593173	5.39392E-05	0.000117317	1.30417E-07	3.91763E-06	3.4258E-07	4.39063E-06	4.39062969
3830303774225	383030	3774225	0.000688512	0.001145255	0.001145255	0.00055081	0.000260996	0.000708087	0.000460413	0.000316185	0.000339838	0.000122191	0.000197402	0.000614835	5.59089E-05	0.000121601	1.41644E-07	4.28983E-06	3.7089E-07	4.80237E-06	4.80236893
3830403774225	383040	3774225	0.000720421	0.001198331	0.001198331	0.000576337	0.000273091	0.000740903	0.00048175	0.000330839	0.000355588	0.000124671	0.000205709	0.000640883	5.82776E-05	0.000126753	1.55496E-07	4.75335E-06	4.0637E-07	5.31522E-06	5.31521826

Unique Identifier	X (UTM)	Y (UTM)	EGIODemolition 2025	EGIOSite Grubbing / Prep 2025	EGIOMass Grading / Excavation 2025	EGIOMass Grading / Excavation 2026	EGIODrainage / Utilities Trenching 2026	EGIODrainage / Utilities Trenching 2027	EGIOFoundations / Concrete Pads 2026	EGIOFoundations / Concrete Pads 2027	EGIOBuilding / Structure Construction 2026	EGIOBuilding / Structure Construction 2027	EGIOAsphalt Paving 2027	EGIOArchitectural Coating 2027	EGIOLandscaping or Other Finishing 2027	EGIOWaterside Construction (Piles) 2027	HIWaterside Construction (Landscaping) 2025	HIWaterside Construction (Landscaping) 2026	KMDemolition 2025	KMSite Grubbing / Prep 2025	KMMass Grading / Excavation 2025
3830503774225	383050	3774225	0.008253996	0.00763171	0.012694399	0.012694399	0.006105365	0.006105365	0.002892967	0.002892967	0.007848679	0.007848679	0.005103374	0.00103514	0.003504709	0.003766884	0.002888361	0.002888361	0.001465149	0.001354688	0.002253356
3830603774225	383060	3774225	0.009291386	0.00859089	0.014289873	0.014289873	0.006872708	0.006872708	0.003256565	0.003256565	0.008835127	0.008835127	0.005744783	0.001165239	0.003945192	0.004240318	0.003092579	0.003092579	0.001542108	0.001425845	0.002371716
3830703774225	383070	3774225	0.010549816	0.00975444	0.016225301	0.016225301	0.007803551	0.007803551	0.003697635	0.003697635	0.010031762	0.010031762	0.00652286	0.00132306	0.004479531	0.004814629	0.003323411	0.003323411	0.001623122	0.00150075	0.002496312
3830803774225	383080	3774225	0.011945599	0.01104499	0.018371974	0.018371974	0.008835992	0.008835992	0.004186847	0.004186847	0.011359004	0.011359004	0.00738586	0.001498106	0.005072191	0.005451624	0.003558346	0.003558346	0.001699218	0.001571109	0.002613346
3830903774225	383090	3774225	0.013555003	0.01253306	0.020847188	0.020847188	0.010026446	0.010026446	0.004750932	0.004750932	0.012889377	0.012889377	0.008380941	0.001699943	0.005755556	0.006186109	0.003805188	0.003805188	0.001775055	0.001641229	0.002729981
3831003774225	383100	3774225	0.015516846	0.01434699	0.023864445	0.023864445	0.011477594	0.011477594	0.005438544	0.005438544	0.014754883	0.014754883	0.009593932	0.001945979	0.00658857	0.007081438	0.004078546	0.004078546	0.001854861	0.001715018	0.00285272
3831103774225	383110	3774225	0.017956921	0.0166031	0.027617207	0.027617207	0.013282483	0.013282483	0.006293773	0.006293773	0.017075137	0.017075137	0.011102609	0.002251991	0.007624644	0.008195017	0.004384021	0.004384021	0.001938721	0.001792556	0.002981696
3831203774225	383120	3774225	0.021033803	0.01944801	0.03234936	0.03234936	0.01555841	0.01555841	0.007372198	0.007372198	0.020000927	0.020000927	0.013005019	0.002637865	0.008931111	0.009599216	0.004724217	0.004724217	0.002026292	0.001873525	0.003116377
3831303774225	383130	3774225	0.025080866	0.02318996	0.038573621	0.038573621	0.018551966	0.018551966	0.008790665	0.008790665	0.023849257	0.023849257	0.015507282	0.00314541	0.010649524	0.011446178	0.00511174	0.00511174	0.002120161	0.001960317	0.003260744
3831403774225	383140	3774225	0.030753034	0.02843449	0.047297246	0.047297246	0.02274759	0.02274759	0.01077872	0.01077872	0.029242891	0.029242891	0.019014335	0.003856761	0.01305797	0.014034791	0.005552193	0.005552193	0.00221912	0.002051815	0.003412941
3831503774225	383150	3774225	0.038637421	0.03572445	0.059423197	0.059423197	0.02857956	0.02857956	0.013542141	0.013542141	0.036740111	0.036740111	0.023889183	0.004845547	0.01640574	0.017632996	0.006047578	0.006047578	0.002322911	0.002147781	0.003572568
3831603774225	383160	3774225	0.049588941	0.04585031	0.076266307	0.076266307	0.036680247	0.036680247	0.017380571	0.017380571	0.047153851	0.047153851	0.030660413	0.006218986	0.021055837	0.022630952	0.006539261	0.006539261	0.002425149	0.002242311	0.003729806
3831703774225	383560	3774225	0.00574628	0.00531305	0.008837607	0.008837607	0.004250443	0.004250443	0.00201403	0.00201403	0.005464106	0.005464106	0.003552875	0.000720645	0.002439914	0.002622435	0.004936739	0.004936739	0.052542966	0.048581621	0.080809508
3831803774225	383570	3774225	0.005437151	0.00502723	0.008362176	0.008362176	0.004021785	0.004021785	0.001905683	0.001905683	0.005170157	0.005170157	0.003361744	0.000681877	0.002308655	0.002481358	0.004688496	0.004688496	0.040746021	0.037674078	0.062666161
3831903774225	383580	3774225	0.005151144	0.00476279	0.007922306	0.007922306	0.003810229	0.003810229	0.001805439	0.001805439	0.004898195	0.004898195	0.003184908	0.000646009	0.002187215	0.002350833	0.004459165	0.004459165	0.032848693	0.030372149	0.050520307
3832003774225	383590	3774225	0.004888346	0.0045198	0.007518129	0.007518129	0.003615841	0.003615841	0.00171333	0.00171333	0.004648301	0.004648301	0.003022422	0.000613051	0.002075628	0.002230899	0.004250344	0.004250344	0.027346058	0.025284371	0.042057418
3832103774225	383600	3774225	0.004647548	0.00429716	0.007147789	0.007147789	0.003437726	0.003437726	0.001628932	0.001628932	0.004419328	0.004419328	0.002873539	0.000582852	0.001973384	0.002121006	0.004060135	0.004060135	0.023362495	0.021601138	0.035930818
3832203774225	383610	3774225	0.00442504	0.00409143	0.00680558	0.00680558	0.003273141	0.003273141	0.001550945	0.001550945	0.004207747	0.004207747	0.002735964	0.000554948	0.001878905	0.00201946	0.003884934	0.003884934	0.020326163	0.018793723	0.031261029
3832303774225	383620	3774225	0.004295712	0.00397185	0.006606676	0.006606676	0.003177478	0.003177478	0.001505616	0.001505616	0.004084769	0.004084769	0.002656001	0.000538728	0.001823992	0.001960438	0.003786778	0.003786778	0.018980248	0.01754928	0.029191053
3832403774225	383630	3774225	0.004184415	0.00386894	0.006435505	0.006435505	0.003095153	0.003095153	0.001466608	0.001466608	0.003978937	0.003978937	0.002587188	0.000524771	0.001776734	0.001909645	0.00370303	0.00370303	0.017941132	0.016588506	0.027592924
3832503774225	383640	3774225	0.004081056	0.00377337	0.006276541	0.006276541	0.0030187	0.0030187	0.001430381	0.001430381	0.003880653	0.003880653	0.002523281	0.000511808	0.001732847	0.001862475	0.003625785	0.003625785	0.017026169	0.015742524	0.026185738
3832603774225	383650	3774225	0.003990293	0.00368945	0.006136951	0.006136951	0.002951564	0.002951564	0.001398569	0.001398569	0.003794347	0.003794347	0.002467163	0.000500426	0.001694308	0.001821054	0.003559647	0.003559647	0.016267107	0.01504069	0.025018324
3832703774225	383660	3774225	0.003902377	0.00360817	0.006001739	0.006001739	0.002886534	0.002886534	0.001367755	0.001367755	0.003710749	0.003710749	0.00241280	0.0004894	0.001656979	0.001780931	0.003496611	0.003496611	0.015563004	0.014389671	0.023935434
3832803774225	383670	3774225	0.003796084	0.00350989	0.005838264	0.005838264	0.00280791	0.00280791	0.0013305	0.0013305	0.003609675	0.003609675	0.002347086	0.00047607	0.001611846	0.001732422	0.003415864	0.003415864	0.014684018	0.013576954	0.02258358
3832903774225	383680	3774225	0.003687289	0.0034093	0.00567094	0.00567094	0.002727436	0.002727436	0.001292369	0.001292369	0.003506223	0.003506223	0.002279819	0.000462426	0.001565651	0.001682772	0.003331616	0.003331616	0.013824531	0.012782265	0.021261714
3833003774225	383690	3774225	0.00357953	0.00330966	0.00550521	0.00550521	0.002647728	0.002647728	0.0012546	0.0012546	0.003403755	0.003403755	0.002213192	0.000448911	0.001519895	0.001633593	0.003247368	0.003247368	0.013018103	0.012036636	0.020021453
3833103774225	383700	3774225	0.003459001	0.00319822	0.005319841	0.005319841	0.002558575	0.002558575	0.001212355	0.001212355	0.003289145	0.003289145	0.002138671	0.000433796	0.001468718	0.001578588	0.003149311	0.003149311	0.01215551	0.011239076	0.01869481
3833203774225	383710	3774225	0.003344599	0.00309244	0.005143893	0.005143893	0.002473953	0.002473953	0.001172258	0.001172258	0.00318036	0.00318036	0.002067936	0.000419449	0.001420142	0.001526378	0.003056358	0.003056358	0.01138273	0.010524558	0.017506299
3833303774225	383720	3774225	0.003229592	0.0029861	0.004967016	0.004967016	0.002388884	0.002388884	0.001131949	0.001131949	0.003071001	0.003071001	0.001996829	0.000405025	0.001371309	0.001473892	0.002962003	0.002962003	0.010643771	0.009841311	0.016369802
3833403774225	383730	3774225	0.003116311	0.00288136	0.004792793	0.004792793	0.002305091	0.002305091	0.001092245	0.001092245	0.002963283	0.002963283	0.001926788	0.000390819	0.001323209	0.001422194	0.00286895	0.00286895	0.009964343	0.009213107	0.015324861
3833503774225	383740	3774225	0.0030095	0.00278261	0.004628521	0.004628521	0.002226085	0.002226085	0.001054808	0.001054808	0.002861717	0.002861717	0.001860748	0.000377424	0.001277856	0.001373448	0.0027817	0.0027817	0.00935963	0.008653985	0.014394831
3833603774225	383750	3774225	0.002926071	0.00270547	0.004500209	0.004500209	0.002164374	0.002164374	0.001025567	0.001025567	0.002782385	0.002782385	0.001809164	0.000366961	0.001242432	0.001335374	0.002715462	0.002715462	0.008919706	0.008247227	0.013718241
3833703774225	383760	3774225	0.002846438	0.00263184	0.004377736	0.004377736	0.00210547	0.00210547	0.000997656	0.000997656	0.002706662	0.002706662	0.001759928	0.000356974	0.001208619	0.001299031	0.002652125	0.002652125	0.008514983	0.007873017	0.013095788
3833803774225	383770	3774225	0.002793119	0.00258254	0.004295733	0.004295733	0.002066031	0.002066031	0.000978968	0.000978968	0.002655961	0.002655961	0.001726961	0.000350287	0.001185979	0.001274698	0.002613103	0.002613103	0.008265557	0.007642396	0.012712179
3833903774225	383780	3774225	0.002765769	0.00255725	0.00425367	0.00425367	0.002045801	0.002045801	0.000969382	0.000969382	0.002629954	0.002629954	0.001710051	0.000346857	0.001174366	0.001262217	0.002600496	0.002600496	0.008167288	0.007551536	0.012561044
3834003774225	383790	3774225	0.002737815	0.0025314	0.004210678	0.004210678	0.002025124	0.002025124	0.000959585	0.000959585	0.002603373	0.002603373	0.001692767	0.000343351	0.001162497	0.001249459	0.00259069	0.00259069	0.008055473	0.007448151	0.012389077
3834103774225	383800	3774225	0.002723321	0.002518	0.004188386	0.004188386	0.002014402	0.002014402	0.000954505	0.000954505	0.002589591	0.002589591	0.001683806	0.000341534	0.001156342	0.001242844	0.002598194	0.002598194	0.007968679	0.007367901	0.01225559
3834203774225	383810	3774225	0.002711587	0.00250715	0.00417034	0.00417034	0.002005723	0.002005723	0.000950392	0.000950392	0.002578433	0.002578433	0.001676551	0.000340062	0.00115136	0.00123749	0.0026089	0.0026089	0.007807083	0.007218488	0.01200706
3834303774225	383820	3774225	0.002724701	0.00251928	0.004190509	0.004190509	0.002015423	0.002015423	0.000954988	0.000954988	0.002590903	0.002590903	0.001684659	0.000341707	0.001156929	0.001243474	0.00262501	0.00262501	0.007591564	0.007019217	0.011675598
3834403774225	383830	3774225	0.002705979	0.00250197	0.004161715	0.004161715	0.002001575	0.002001575	0.000948426	0.000948426	0.002573101	0.002573101	0.001673084	0.000339359	0.001148979	0.00123493	0.002651425	0.002651425	0.007304263	0.006753577	0.011233738
3834503774225	383840	3774225	0.002658786	0.00245833	0.004089133	0.004089133	0.001966667	0.001966667	0.000931886	0.000931886	0.002528225	0.002528225	0.001643904	0.00033344	0.00112894	0.001213393	0.002735473	0.002735473	0.006975118	0.006449246	0.010727522
3834603774225	383860	3774225	0.002529975	0.00233923	0.003891026	0.003891026	0.001871387	0.001871387	0.000886738	0.000886738	0.002405739	0.002405739	0.001564262	0.000317286	0.001074246	0.001154607	0.002629312	0.002629312	0.006481184	0.005992552	0.009967867
3834703774225	383870	3774225	0.00246846	0.00228236	0.003796417	0.003796417	0.001825885	0.001825885	0.000865178	0.000865178	0.002347245	0.002347245	0.001526227	0.000309571	0.001048127	0.001126533	0.002575181	0.002575181	0.006261352	0.005789293	0.009629771
3834803774225	383880	3774225	0.002409101	0.00222747	0.003705126	0.003705126	0.001781979	0.001781979	0.000844373	0.000844373	0.002290801	0.002290801	0.001489527	0.000302127	0.001022923	0.001099444	0.002523251	0.002523251	0.006051872	0.005595606	0.009307598
3834903774225	383890	3774225	0.002351986	0.00217466	0.003617285	0.003617285	0.001739731	0.001739731	0.000824354	0.000824354	0.002236491	0.002236491	0.001454213	0.000294964	0.000998671	0.001073378	0.002473022	0.002473022	0.005852487	0.005411253	0.009000949
3835003774225	383900	3774225	0.002296597	0.00212345	0.003532097	0.003532097	0.001698761	0.001698761	0.000804941	0.000804941	0.002183821	0.002183821	0.001419966	0.000288018	0.000975152	0.0010481	0.002423294	0.002423294	0.005664404	0.00523735	0.008711683
3835103774225	383910	3774225	0.002243105	0.00207399	0.003449829	0.003449829	0.001659194	0.001659194	0.000786192	0.000786192	0.002132956	0.002132956	0.001386893	0.000281309	0.000952439	0.001023688	0.002374766	0.002374766	0.00548538	0.005071823	0.00843635
3829703774235	382970	3774235	0.004240754	0.00392103	0.006522152	0.006522152	0.003136826	0.003136826	0.001486354	0.001486354	0.004032509	0.004032509	0.002622021	0.000531836	0.001800656	0.001935357	0.001880782	0.001880782	0.001056026	0.000976409	0.001624136
3829803774235	382980	3774235	0.004473787	0.0041365	0.00688055	0.00688055	0.003309197	0.003309197	0.00156803	0.00156803	0.004254099	0.004254099	0.002766104	0.000561061	0.001899603	0.002041706	0.001944919	0.001944919	0.001077163	0.000995953	0.001656645
3829903774235	382990	3774235	0.004732962	0.00437613	0.007279153	0.007279153	0.003500906	0.003500906	0.001658869	0.001658869	0.004500547	0.004500547	0.002926349	0.000593564	0.002009651	0.002159986	0.002013958	0.002013958	0.001100458	0.001017492	0.001692471
3830003774235	383000	3774235	0.005040538	0.00466052	0.007752196	0.007752196	0.003728415	0.003728415	0.001766673	0.001766673	0.004793019	0.004793019	0.003116521	0.000632138	0.00214025	0.002300355	0.002093504	0.002093504	0.00113031	0.001045093	0.001738382
3830103774235	383010	3774235	0.005427143	0.00501798	0.008346784	0.008346784	0.004014382	0.004014382	0.001902175	0.001902175	0.00516064	0.00516064	0.003355556	0.000680622	0.002304406	0.00247679	0.00219026	0.00219026	0.00117224	0.001083862	0.00180287
3830203774235	383020	3774235	0.005861805	0.00541987	0.00901528	0.00901528	0.004335895	0.004335895	0.002054521	0.002054521	0.005573958	0.005573958	0.003624303	0.000735133	0.002488966	0.002675157	0.002294219	0.002294219	0.001216759	0.001125024	0.001871339
3830303774235	383030	3774235	0.006472125	0.00598418	0.009953935	0.009953935	0.004787341	0.004787341	0.002268434	0.002268434	0.006154308	0.006154308	0.004001659	0.000811674	0.002748113	0.00295369	0.0024346	0.0024346	0.001285694	0.001188762	0.001977359
3830403774235	383040	3774235	0.007240936	0.00669502	0.011136343	0.011136343	0.005356019	0.005356019	0.002537897	0.002537897	0.006885366	0.006885366	0.004477008	0.000908091	0.003074556	0.003304553	0.002601596	0.002601596	0.001366276	0.001263269	0.002101292
3830503774235	383050	3774235	0.008156676	0.00754172	0.012544723	0.012544723	0.006033379	0.006033379	0.002858857	0.002858857	0.007756138	0.007756138	0.005043202	0.001022935	0.003463386	0.00372247	0.002787203	0.002787203	0.001448757	0.001339531	0.002228144
3830603774235	383060	3774235	0.009173273	0.00848168	0.014108219	0.014108219	0.006785342	0.006785342	0.003215167	0.003215167	0.008722815	0.008722815	0.005671755	0.001150427	0.003895041	0.004186415	0.002977913	0.002977913	0.001523558	0.001408694	0.002343187
3830703774235	383070	3774235	0.010405907	0.00962138	0.016003973	0.016003973	0.007697104	0.007697104	0.003647196	0.003647196	0.009894919	0.009894919	0.006433882	0.001305012	0.004418426	0.004748953	0.003192736	0.003192736	0.001602588	0.001481765	0.002464732
3830803774235	383080	3774235	0.011777791	0.01088983	0.01811389	0.01811389	0.008711867	0.008711867	0.004128032	0.004128032	0.011199436	0.011199436	0.007282106	0.001477061	0.005000939	0.005375042	0.003410862	0.003410862	0.001677045	0.001550608	0.002579244
3830903774235	383090	3774235	0.01336088	0.01235357	0.020548634	0.020548634	0.009882856	0.009882856	0.004682893	0.004682893	0.012704787	0.012704787	0.008260917	0.001675598	0.00567313	0.006097517	0.003638893	0.003638893	0.001751242	0.001619212	0.002693358
3831003774235	383100	3774235	0.015295202	0.01414206	0.023523562	0.023523562	0.011313647	0.011313647	0.005360859	0.005360859	0.014544123	0.014544123	0.009456891	0.001918182	0.006494458	0.006980285	0.003891238	0.003891238	0.001829236	0.001691326	0.002813311
3831103774235	383110	3774235	0.017759779	0.01642083	0.027314008	0.027314008	0.01313666	0.01313666	0.006224676	0.006224676	0.016887676	0.016887676	0.010980718	0.002227267	0.007540936	0.008105047	0.004180504	0.004180504	0.001912752	0.001768545	0.002941756
3831203774235	383120	3774235	0.020876262	0.01930235	0.032107066	0.032107066	0.015441879	0.015441879	0.007316981	0.007316981	0.019851123	0.019851123	0.012907612	0.002618107	0.008864218	0.009527319	0.004502089	0.004502089	0.002000064	0.001849274	0.003076039
3831303774235	383130	3774235	0.024882861	0.02300688	0.038269095	0.038269095	0.018405504	0.018405504	0.008721266	0.008721266	0.023660975	0.023660975	0.015384858	0.003120578	0.01056545	0.011355815	0.004854492	0.004854492	0.002091345	0.001933673	0.003216426
3831403774235	383140	3774235	0.030377904	0.02808764	0.046720307	0.046720307	0.022470111	0.022470111	0.010647239	0.010647239	0.028886181	0.028886181	0.018782395	0.003809715	0.012898686	0.013863592	0.005239313	0.005239313	0.002186335	0.002021502	0.003362518
3831503774235	383150	3774235	0.037939616	0.03507925	0.058349994	0.058349994	0.028063404	0.028063404	0.013297565	0.013297565	0.036076572	0.036076572	0.023457736	0.004758035	0.016109446	0.017314538	0.005666359	0.005666359	0.002284949	0.002112681	0.003514184
3831603774235	383160	3774235	0.048649907	0.04498207	0.0748221	0.0748221	0.035985656	0.035985656	0.017051446	0.017051446	0.046260928	0.046260928	0.030079816	0.006101221	0.020657116	0.022202404	0.006095406	0.006095406	0.002383909	0.00220418	0.00366638
3835503774235	383550	3774235	0.005910033	0.00546446	0.009089454	0.009089454	0.004371569	0.004371569	0.002071425	0.002071425	0.005619818	0.005619818	0.003654122	0.000741182	0.002509445	0.002697167	0.00479836	0.00479836	0.052654953	0.048685165	0.080981741
3835603774235	383560	3774235	0.005616607	0.00519316	0.008638173	0.008638173	0.004154525	0.004154525	0.001968581	0.001968581	0.0053408	0.0053408	0.003472699	0.000704383	0.002384853	0.002563256	0.004591841	0.004591841	0.041116579	0.038016699	0.063236068
3835703774235	383570	3774235	0.005307736	0.00490757	0.00816314	0.00816314	0.003926058	0.003926058	0.001860324	0.001860324	0.005047097	0.005047097	0.003281727	0.000665647	0.002253705	0.002422297	0.004365811	0.004365811	0.032434393	0.029989084	0.049883125
3835803774235	383580	3774235	0.005022592	0.00464393	0.007724596	0.007724596	0.003715141	0.003715141	0.001760383	0.001760383	0.004775955	0.004775955	0.003105425	0.000629887	0.00213263	0.002292165	0.004158291	0.004158291	0.026593036	0.024588121	0.040899293
3835903774235	383590	3774235	0.004772821	0.00441299	0.007340456	0.007340456	0.003530389	0.003530389	0.00167284	0.00167284	0.00453845	0.00453845	0.002950994	0.000598563	0.002026576	0.002178177	0.003978488	0.003978488	0.022665466	0.020956661	0.034858808
3836003774235	383600	3774235	0.004559287	0.00421555	0.007012047	0.007012047	0.003372441	0.003372441	0.001597998	0.001597998	0.004335401	0.004335401	0.002818968	0.000571784	0.001935907	0.002080726	0.0038258	0.0038258	0.019950342	0.018446236	0.030683028
3836103774235	383610	3774235	0.004361023	0.00403223	0.006707123	0.006707123	0.003225788	0.003225788	0.001528508	0.001528508	0.004146873	0.004146873	0.002696383	0.000546919	0.001851723	0.001990244	0.003683118	0.003683118	0.017790666	0.016449383	0.027361511
3836203774235	383620	3774235	0.004229624	0.00391074	0.006505035	0.006505035	0.003128594	0.003128594	0.001482453	0.001482453	0.004021926	0.004021926	0.00261514	0.00053044	0.00179593	0.001930277	0.003591766	0.003591766	0.016656905	0.0154011	0.025617821
3836303774235	383630	3774235	0.004113496	0.00380337	0.006326433	0.006326433	0.003042695	0.003042695	0.001441751	0.001441751	0.0039115	0.0039115	0.002543339	0.000515877	0.001746621	0.00187728	0.003511319	0.003511319	0.015752726	0.014565089	0.024227222
3836403774235	383640	3774235	0.004004787	0.00370286	0.006159243	0.006159243	0.002962285	0.002962285	0.001403649	0.001403649	0.00380813	0.00380813	0.002476125	0.000502243	0.001700463	0.001827668	0.003435976	0.003435976	0.01495415	0.01382672	0.022999035

			KMMass Grading / Excavation	KMDrainage / Utilities Trenching	KMFoundations / Concrete Pads	KMBuilding / Structure Construction	KMAsphalt Paving	KMArchitectural Coating	KMLandscaping or Other Finishing	KMWaterside Construction (Piles)	EWNDemolition	EWNSite Grubbing / Prep	EWNDrainage / Utilities Trenching	EWNDrainage / Utilities Trenching	EWNDrainage / Utilities Trenching	EWNFoundations / Concrete Pads	EWNBuilding / Structure Construction	EWNAsphalt Paving	EWNLandscaping or Other Finishing	EWNWaterside Construction (Piles)	ISDemolition
Unique Identifier	X (UTM)	Y (UTM)	2026	2026	2026	2026	2026	2026	2026	2026	2027	2027	2027	2028	2029	2029	2029	2029	2029	2029	2027
3830503774225	383050	3774225	0.002253356	0.000559528	0.000513524	0.00151035	0.000905889	0.000183745	0.000622113	0.000668652	0.000563214	0.000643922	0.000758354	0.000758354	0.000758354	0.000197402	0.000490422	0.00034823	0.000239145	0.000250043	0.005563115
3830603774225	383060	3774225	0.002371716	0.000588917	0.000540498	0.001589683	0.000953472	0.000193397	0.000654791	0.000703773	0.000579002	0.000661974	0.000779613	0.000779613	0.000779613	0.000202936	0.00050417	0.000357992	0.000245849	0.000257052	0.006259108
3830703774225	383070	3774225	0.002496312	0.000619856	0.000568893	0.001673196	0.001003562	0.000203557	0.00068919	0.000740746	0.00059643	0.000681899	0.000803079	0.000803079	0.000803079	0.000209045	0.000519345	0.000368768	0.000253249	0.00026479	0.007106862
3830803774225	383080	3774225	0.002613346	0.000648916	0.000595564	0.00175164	0.001050612	0.0002131	0.000721501	0.000775474	0.000610925	0.00069847	0.000822596	0.000822596	0.000822596	0.000214125	0.000531966	0.000377729	0.000259403	0.000271225	0.00806436
3830903774225	383090	3774225	0.002729981	0.000677878	0.000622144	0.001829816	0.001097501	0.000222611	0.000753702	0.000810083	0.00062378	0.000713168	0.000839905	0.000839905	0.000839905	0.00021863	0.00054316	0.000385678	0.000264862	0.000276932	0.009193893
3831003774225	383100	3774225	0.00285272	0.000708355	0.000650115	0.001912084	0.001146844	0.000232619	0.000787588	0.000846504	0.000637239	0.000728556	0.000858027	0.000858027	0.000858027	0.000223348	0.000554879	0.000393999	0.000270576	0.000282907	0.01060857
3831103774225	383110	3774225	0.002981696	0.000740381	0.000679508	0.001998532	0.001198695	0.000243136	0.000823196	0.000884776	0.000651388	0.000744733	0.000877079	0.000877079	0.000877079	0.000228307	0.0005672	0.000402748	0.000276584	0.000289189	0.012433924
3831203774225	383120	3774225	0.003116377	0.000773823	0.000710201	0.002088805	0.001252839	0.000254119	0.000860379	0.000924741	0.000665797	0.000761205	0.00089648	0.00089648	0.00089648	0.000233357	0.000579746	0.000411656	0.000282702	0.000295585	0.014850187
3831303774225	383130	3774225	0.003260744	0.000809671	0.000743101	0.00218557	0.001310877	0.000265891	0.000900236	0.00096758	0.000681499	0.000779158	0.000917622	0.000917622	0.000917622	0.00023886	0.000593419	0.000421365	0.00028937	0.000302557	0.018214025
3831403774225	383140	3774225	0.003412941	0.000847463	0.000777786	0.002287582	0.001372063	0.000278302	0.000942255	0.001012742	0.000703154	0.000803917	0.000946781	0.000946781	0.000946781	0.000246451	0.000612276	0.000434754	0.000298565	0.000312171	0.02317398
3831503774225	383150	3774225	0.003572568	0.000887099	0.000814164	0.002394574	0.001436236	0.000291318	0.000986326	0.001060109	0.000727916	0.000832226	0.000980122	0.000980122	0.000980122	0.000255129	0.000633837	0.000450064	0.000309078	0.000323164	0.030951039
3831603774225	383160	3774225	0.003729806	0.000926143	0.000849997	0.002499966	0.001499449	0.00030414	0.001029736	0.001106767	0.000741461	0.000847713	0.00099836	0.00099836	0.00099836	0.000259877	0.000645632	0.000458439	0.00031483	0.000329177	0.043325174
3831703774225	383170	3774225	0.003776806	0.000940381	0.000863295	0.002649966	0.001589695	0.000325836	0.001072936	0.001153258	0.000772161	0.000883173	0.001039905	0.001039905	0.001039905	0.000270572	0.000672672	0.000477759	0.000328107	0.000343256	0.045124384
3831803774225	383180	3774225	0.003927853	0.000978243	0.000898338	0.002757966	0.001653955	0.000338953	0.001116151	0.001199744	0.000803228	0.000918862	0.001081903	0.001081903	0.001081903	0.000281615	0.000699925	0.000497074	0.000341384	0.000357311	0.047001913
3831903774225	383190	3774225	0.004076901	0.001015603	0.000932877	0.002864966	0.001717225	0.000351991	0.001159237	0.001245951	0.000833939	0.000953907	0.001123901	0.001123901	0.001123901	0.000292403	0.000726579	0.000516071	0.000354422	0.000370887	0.048779441
3832003774225	383200	3774225	0.004225952	0.001052751	0.000966849	0.002971966	0.001780496	0.000365048	0.001201529	0.001291736	0.000864649	0.000988951	0.001165899	0.001165899	0.001165899	0.000303145	0.000753584	0.000535064	0.000367467	0.000384543	0.050557469
3832103774225	383210	3774225	0.004375987	0.001089888	0.001000821	0.003078966	0.001843766	0.000378105	0.001243921	0.001337728	0.000895361	0.001024007	0.001207897	0.001207897	0.001207897	0.000313873	0.000780589	0.000553707	0.000380511	0.000398176	0.052357512
3832203774225	383220	3774225	0.004527022	0.001127026	0.001034794	0.003186967	0.001907035	0.000391162	0.001286312	0.001383719	0.000926072	0.001059119	0.001249895	0.001249895	0.001249895	0.000324602	0.000807594	0.000572351	0.000393555	0.000411809	0.054157555
3832303774225	383230	3774225	0.004678057	0.001164165	0.001068767	0.003295967	0.001970305	0.000404219	0.001328704	0.001429701	0.000956784	0.001094231	0.001291892	0.001291892	0.001291892	0.000335331	0.000834599	0.000591995	0.000406599	0.000425463	0.055957598
3832403774225	383240	3774225	0.004829092	0.001201303	0.001102739	0.003404967	0.002033574	0.000417276	0.001371097	0.001475683	0.000987496	0.001129343	0.001333889	0.001333889	0.001333889	0.000346059	0.000861604	0.000611639	0.000419643	0.000439148	0.057757641
3832503774225	383250	3774225	0.004980127	0.001238441	0.001136711	0.003513967	0.002096843	0.000430333	0.001413489	0.001521666	0.001018208	0.001164455	0.001375886	0.001375886	0.001375886	0.000356787	0.000888609	0.000630283	0.000432691	0.000452837	0.059557684
3832603774225	383260	3774225	0.005131162	0.001275579	0.001170683	0.003622967	0.002160113	0.000443391	0.001455874	0.001567649	0.001049921	0.001199567	0.001417878	0.001417878	0.001417878	0.000367516	0.000915614	0.000649927	0.000445734	0.000466832	0.061357727
3832703774225	383270	3774225	0.005282197	0.001312717	0.001204655	0.003731967	0.002223383	0.000456448	0.001498261	0.001613632	0.001081633	0.001234679	0.001459869	0.001459869	0.001459869	0.000378245	0.000942619	0.000669571	0.000458777	0.000480826	0.063157769
3832803774225	383280	3774225	0.005433232	0.001349855	0.001238627	0.003840967	0.002286654	0.000469506	0.001540648	0.001659615	0.001113346	0.001269791	0.001501861	0.001501861	0.001501861	0.000388974	0.000969624	0.000689215	0.000471819	0.000494819	0.064957812
3832903774225	383290	3774225	0.005584267	0.001386993	0.001272599	0.003949967	0.002350325	0.000482563	0.001583035	0.001705598	0.001145059	0.001304903	0.001543852	0.001543852	0.001543852	0.000399703	0.000996629	0.000708859	0.000484861	0.000508813	0.066757854
3833003774225	383300	3774225	0.005735302	0.001424131	0.001306571	0.004058967	0.002413996	0.000495619	0.001625422	0.001751581	0.001176772	0.001340015	0.001585844	0.001585844	0.001585844	0.000410432	0.001023634	0.000728503	0.000497904	0.000522807	0.068557897
3833103774225	383310	3774225	0.005886337	0.001461269	0.001340543	0.004167967	0.002477667	0.000508675	0.001667809	0.001797564	0.001208485	0.001375126	0.001627835	0.001627835	0.001627835	0.000421161	0.001050639	0.000748147	0.000510947	0.000536804	0.070357939
3833203774225	383320	3774225	0.006037372	0.001498407	0.001374515	0.004276967	0.002541338	0.000521732	0.001709996	0.001843547	0.001240198	0.001410237	0.001669826	0.001669826	0.001669826	0.000431891	0.001077644	0.000767791	0.000523989	0.000550801	0.072157982
3833303774225	383330	3774225	0.006188407	0.001535545	0.001408486	0.004385967	0.002605009	0.000534789	0.001752383	0.001889531	0.001271911	0.001445348	0.001711817	0.001711817	0.001711817	0.000442621	0.001104649	0.000787435	0.000537032	0.000564797	0.073958026
3833403774225	383340	3774225	0.006339442	0.001572683	0.001442457	0.004494967	0.002668679	0.000547846	0.001795149	0.001935514	0.001303624	0.001480459	0.001753808	0.001753808	0.001753808	0.000453351	0.001131654	0.000807079	0.000550075	0.000578793	0.075758069
3833503774225	383350	3774225	0.006490477	0.001609821	0.001476428	0.004603967	0.002732351	0.000560903	0.001838017	0.001981498	0.001335337	0.001515571	0.001795799	0.001795799	0.001795799	0.000464081	0.001158659	0.000826723	0.000563118	0.000592789	0.077558113
3833603774225	383360	3774225	0.006641512	0.001646959	0.001510399	0.004712967	0.002796023	0.000573961	0.001880885	0.002027481	0.001367051	0.001550683	0.001837791	0.001837791	0.001837791	0.000474811	0.001185703	0.000846367	0.000576161	0.000606785	0.079358157
3833703774225	383370	3774225	0.006792547	0.001684097	0.001544369	0.004821967	0.002859695	0.000586998	0.001923753	0.002073464	0.001398765	0.001585795	0.001879782	0.001879782	0.001879782	0.000485541	0.001212747	0.000866011	0.000589204	0.000620781	0.081158201
3833803774225	383380	3774225	0.006943582	0.001721235	0.001578339	0.004930967	0.002923367	0.000600036	0.001966621	0.002119447	0.001430479	0.001620907	0.001921774	0.001921774	0.001921774	0.000496271	0.001239792	0.000885655	0.000602248	0.000634777	0.082958245
3833903774225	383390	3774225	0.007094617	0.001758373	0.001612309	0.005039967	0.002987039	0.000613074	0.002009489	0.002165429	0.001462193	0.001656019	0.001963765	0.001963765	0.001963765	0.000507001	0.001266836	0.000905299	0.000615292	0.000648773	0.084758289
3834003774225	383400	3774225	0.007245652	0.001795511	0.001646279	0.005148967	0.003050711	0.000626112	0.002052216	0.002211412	0.001493907	0.001691131	0.002005756	0.002005756	0.002005756	0.000517731	0.001293879	0.000924943	0.000628336	0.000662769	0.086558333
3834103774225	383410	3774225	0.007396687	0.001832649	0.001680249	0.005257967	0.003114383	0.000639149	0.002094943	0.002257395	0.001525621	0.001726243	0.002047748	0.002047748	0.002047748	0.000528461	0.001320922	0.000944587	0.000641379	0.000676765	0.088358377
3834203774225	383420	3774225	0.007547722	0.001869787	0.001714219	0.005366967	0.003178055	0.000652186	0.002137669	0.002303378	0.001557334	0.001761355	0.002089739	0.002089739	0.002089739	0.000539191	0.001347965	0.000964231	0.000654423	0.000690761	0.090158421
3834303774225	383430	3774225	0.007698757	0.001906925	0.001748189	0.005475967	0.003241726	0.000665223	0.002180396	0.002349361	0.001589048	0.001796467	0.002131731	0.002131731	0.002131731	0.000549921	0.001375008	0.000983875	0.000667466	0.000704757	0.091958465
3834403774225	383440	3774225	0.007849792	0.001944063	0.001782159	0.005584967	0.003305398	0.000678259	0.002223123	0.002395344	0.001620762	0.001831579	0.002173722	0.002173722	0.002173722	0.000560651	0.001402051	0.001003519	0.000680508	0.000718753	0.093758509
3834503774225	383450	3774225	0.008000827	0.001981201	0.001816129	0.005693967	0.003369069	0.000691296	0.002265851	0.002441327	0.001652476	0.001866691	0.002215714	0.002215714	0.002215714	0.000571381	0.001429094	0.001023163	0.000693549	0.000732749	0.095558553
3834603774225	383460	3774225	0.008151862	0.002018339	0.001850099	0.005802967	0.003432741	0.000704333	0.002308578	0.002487309	0.001684189	0.001901803	0.002257705	0.002257705	0.002257705	0.000582111	0.001456137	0.001042807	0.000706591	0.000746745	0.097358597
3834703774225	383470	3774225	0.008302897	0.002055477	0.001884069	0.005911967	0.003496413	0.000717371	0.002351305	0.002533292	0.001715903	0.001936915	0.002299697	0.002299697	0.002299697	0.000592841	0.001483181	0.001062451	0.000719633	0.000760741	0.099158641
3834803774225	383480	3774225	0.008453932	0.002092615	0.001918039	0.006020967	0.003560085	0.000730409	0.002394032	0.002579275	0.001747617	0.001972027	0.002341688	0.002341688	0.002341688	0.000603571	0.001510225	0.001082095	0.000732675	0.000774737	0.100958685
3834903774225	383490	3774225	0.008604967	0.002129753	0.001952009	0.006129967	0.003623757	0.000743447	0.002436759	0.002625258	0.001779331	0.002007139	0.002383679	0.002383679	0.002383679	0.000614301	0.001537268	0.001101739	0.000745717	0.000788733	0.102758729
3835003774225	383500	3774225	0.008756002	0.002166891	0.001985979	0.006238967	0.003687429	0.000756485	0.002479485	0.002671241	0.001811045	0.002042251	0.002425671	0.002425671	0.002425671	0.000625031	0.001564312	0.001121383	0.000758759	0.000802729	0.104558773
3835103774225	383510	3774225	0.008907037	0.002204029	0.002019949	0.006347967	0.003751101	0.000769523	0.002522211	0.002717224	0.001842759	0.002077363	0.002467663	0.002467663	0.002467663	0.000635761	0.001591356	0.001141027	0.000771801	0.000816725	0.106358817
3835203774225	383520	3774225	0.009058072	0.002241167	0.002053919	0.006456967	0.003814773	0.000782561	0.002564937	0.002763207	0.001874473	0.002112475	0.002509655	0.002509655	0.002509655	0.000646491	0.001618399	0.001160671	0.000784844	0.000830721	0.108158861
3835303774225	383530	3774225	0.009209107	0.002278305	0.002087889	0.006565967	0.003878445	0.000795599	0.002607663	0.002809189	0.001906187	0.002147587	0.002551647	0.002551647	0.002551647	0.000657221	0.001645442	0.001180315	0.000797887	0.000844717	0.109958905
3835403774225	383540	3774225	0.009360142	0.002315443	0.002121859	0.006674967	0.003942117	0.000808637	0.002650389	0.002855171	0.001937901	0.002182699	0.002593639	0.002593639	0.002593639	0.000667951	0.001672485	0.001199959	0.000810931	0.000858713	0.111758949
3835503774225	383550	3774225	0.009511177	0.002352581	0.002155829	0.006783967	0.004005789	0.000821675	0.002693115	0.002901153	0.001969615	0.002217811	0.002635631	0.002635631	0.002635631	0.000678681	0.001699528	0.001219603	0.000824144	0.000872706	0.113558993
3835603774225	383560	3774225	0.009662212	0.002389719	0.002189799	0.006892967	0.004069461	0.000834713	0.002735842	0.002947135	0.002001329	0.002252923	0.002677623	0.002677623	0.002677623	0.000689411	0.001726571	0.001239247	0.000837357	0.000886699	0.115359037
3835703774225	383570	3774225	0.009813247	0.002426857	0.002223769	0.007001967	0.004133133	0.000847751	0.002778569	0.002993117	0.002033043	0.002288035	0.002719615	0.002719615	0.002719615	0.000700141	0.001753614	0.001258891	0.000850571	0.000900692	0.117159081
3835803774225	383580	3774225	0.009964282	0.002463995	0.002257739	0.007110967	0.004196805	0.000860789	0.002821296	0.003039099	0.002064757	0.002323147	0.002761607	0.002761607	0.002761607	0.000710871	0.001780657	0.001278535	0.000863784	0.000914685	0.118959125
3835903774225	383590	3774225	0.010115317	0.002501133	0.002291709	0.007219967	0.004260477	0.000873827	0.002864023	0.003085081	0.002095471	0.002358259	0.002803599	0.002803599	0.002803599	0.000721601	0.001807699	0.001297179	0.000876998	0.000928678	0.120759169
3836003774225	383600	3774225	0.010266352	0.002538271	0.002325679	0.007328967	0.004324149	0.000886865	0.002906751	0.003131063	0.002126185	0.002393371	0.002845591	0.002845591	0.002845591	0.000732331	0.001834742	0.001315823	0.000890212	0.000942671	0.122559213
3836103774225	383610	3774225	0.010417387	0.002575409	0.002359649	0.007437967	0.004387821	0.000899903	0.002949478	0.003177045	0.002156899	0.002428483	0.002887583	0.002887583	0.002887583	0.000743061	0.001861784	0.001334467	0.000903426	0.000956664	0.124359257
3836203774225	383620	3774225	0.010568422	0.002612547	0.002393619	0.007546967	0.004451493	0.000912941	0.002992206	0.003223027	0.002187613	0.002463595	0.002929575	0.002929575	0.002929575	0.000753791	0.001888826	0.001353111	0.000916641	0.000970657	0.126159301
3836303774225	383630	3774225	0.010719457	0.002649685	0.002427589	0.007655967	0.004515165	0.000925979	0.003034934	0.003269009	0.002218328	0.002498707	0.002971567	0.002971567	0.002971567	0.000764521	0.001915868	0.001371756	0.000929857	0.000984649	0.127959345
3836403774225	383640	3774225	0.010870492	0.002686823	0.002461559	0.007764967	0.004578837	0.000939017	0.003077862	0.003314991	0.002249042	0.002533819	0.003013559	0.003013559	0.003013559	0.000775251	0.001942911	0.001390401	0.000943072	0.000998642	0.129759389

			ISDrainage / Utilities Trenching	ISDrainage / Utilities Trenching	ISAsphalt Paving	ISAsphalt Paving	SVDemolition	SVSite Grubbing / Prep	SVMass Grading / Excavation	SVMass Grading / Excavation	SVDrainage / Utilities Trenching	SVFoundations / Concrete Pads	SVBuilding / Structure Construction	SVBuilding / Structure Construction	SVAsphalt Paving	SVAsphalt Paving	SVArchitectural Coating	SVArchitectural Coating	SVLandscaping or Other Finishing	SVLandscaping or Other Finishing	MDemolition
Unique Identifier	X (UTM)	Y (UTM)	2027	2028	2027	2028	2027	2027	2027	2028	2028	2028	2028	2029	2028	2029	2028	2029	2028	2029	2027
3830503774225	383050	3774225	0.002984665	0.002984665	0.003439626	0.003439626	0.000275432	0.000109759	0.000356983	0.000356983	0.000184227	7.14593E-05	0.000338232	0.000338232	0.000191185	0.000191185	4.30636E-05	4.30636E-05	0.000145802	0.000145802	0.000814969
3830603774225	383060	3774225	0.003358072	0.003358072	0.003869953	0.003869953	0.000280691	0.000111855	0.0003638	0.0003638	0.000187745	7.28239E-05	0.00034348	0.00034348	0.00019483	0.00019483	4.3886E-05	4.3886E-05	0.000148586	0.000148586	0.000848703
3830703774225	383070	3774225	0.0038129	0.0038129	0.004394111	0.004394111	0.000286504	0.000114171	0.000371334	0.000371334	0.000191633	7.43321E-05	0.000349172	0.000349172	0.000198871	0.000198871	4.47948E-05	4.47948E-05	0.000151663	0.000151663	0.000884853
3830803774225	383080	3774225	0.004326607	0.004326607	0.004986124	0.004986124	0.000291141	0.000116019	0.000377344	0.000377344	0.000194735	7.5535E-05	0.00035353	0.00035353	0.00020289	0.00020289	4.55198E-05	4.55198E-05	0.000154118	0.000154118	0.000917638
3830903774225	383090	3774225	0.004932613	0.004932613	0.005684505	0.005684505	0.000295155	0.000117619	0.000382546	0.000382546	0.000197419	7.65764E-05	0.000357265	0.000357265	0.000204875	0.000204875	4.61473E-05	4.61473E-05	0.000156243	0.000156243	0.000950423
3831003774225	383100	3774225	0.005691601	0.005691601	0.006559187	0.006559187	0.000299446	0.000119328	0.000388107	0.000388107	0.000200289	7.76896E-05	0.000361178	0.000361178	0.000207854	0.000207854	4.68182E-05	4.68182E-05	0.000158514	0.000158514	0.000984761
3831103774225	383110	3774225	0.006670921	0.006670921	0.007687788	0.007687788	0.000304082	0.000121176	0.000394117	0.000394117	0.00020339	7.88925E-05	0.000365447	0.000365447	0.00021072	0.00021072	4.75431E-05	4.75431E-05	0.000160968	0.000160968	0.001020566
3831203774225	383120	3774225	0.007967269	0.007967269	0.009181742	0.009181742	0.000308927	0.000123107	0.000400395	0.000400395	0.000206631	8.01494E-05	0.000370161	0.000370161	0.000214435	0.000214435	4.83005E-05	4.83005E-05	0.000163533	0.000163533	0.001057924
3831303774225	383130	3774225	0.009772001	0.009772001	0.011261574	0.011261574	0.000314463	0.000125313	0.000407571	0.000407571	0.000210334	8.15857E-05	0.000375586	0.000375586	0.00021828	0.00021828	4.91661E-05	4.91661E-05	0.000166463	0.000166463	0.001097266
3831403774225	383140	3774225	0.012433065	0.012433065	0.014328272	0.014328272	0.000321314	0.000128043	0.000416451	0.000416451	0.000214916	8.33632E-05	0.000381901	0.000381901	0.00022303	0.00022303	5.02373E-05	5.02373E-05	0.00017009	0.00017009	0.001141784
3831503774225	383150	3774225	0.016605532	0.016605532	0.01913676	0.01913676	0.00032948	0.000131297	0.000427034	0.000427034	0.000220378	8.54819E-05	0.000388927	0.000388927	0.000228701	0.000228701	5.15141E-05	5.15141E-05	0.000174413	0.000174413	0.001185786
3831603774225	383160	3774225	0.023244375	0.023244375	0.02678758	0.02678758	0.000334186	0.000133172	0.000433134	0.000433134	0.000223526	8.67028E-05	0.00039373	0.00039373	0.00023168	0.00023168	5.22498E-05	5.22498E-05	0.000176904	0.000176904	0.001219606
3831703774225	383170	3774225	0.032574082	0.032574082	0.037687788	0.037687788	0.000340082	0.000135476	0.000439117	0.000439117	0.00022724	8.80156E-05	0.000399373	0.000399373	0.00023513	0.00023513	5.29855E-05	5.29855E-05	0.000179394	0.000179394	0.001237892
3831803774225	383180	3774225	0.044326607	0.044326607	0.049486124	0.049486124	0.000345848	0.000137781	0.000445101	0.000445101	0.000230921	8.93284E-05	0.000405059	0.000405059	0.00023858	0.00023858	5.37212E-05	5.37212E-05	0.000181884	0.000181884	0.001256566
3831903774225	383190	3774225	0.060326607	0.060326607	0.067328272	0.067328272	0.000351615	0.000140086	0.000451085	0.000451085	0.000234316	9.06412E-05	0.000410745	0.000410745	0.00024203	0.00024203	5.44569E-05	5.44569E-05	0.000184374	0.000184374	0.001275243
3832003774225	383200	3774225	0.082326607	0.082326607	0.091168416	0.091168416	0.000357383	0.000142391	0.000457068	0.000457068	0.000237712	9.19541E-05	0.000416431	0.000416431	0.00024548	0.00024548	5.51926E-05	5.51926E-05	0.000186865	0.000186865	0.001293919
3832103774225	383210	3774225	0.112326607	0.112326607	0.124008559	0.124008559	0.000363151	0.000144696	0.000463052	0.000463052	0.000241107	9.32669E-05	0.000422117	0.000422117	0.00024893	0.00024893	5.59283E-05	5.59283E-05	0.000189355	0.000189355	0.001312596
3832203774225	383220	3774225	0.153326607	0.153326607	0.168848703	0.168848703	0.000368919	0.000147001	0.000469035	0.000469035	0.000244503	9.45798E-05	0.000427803	0.000427803	0.00025238	0.00025238	5.66641E-05	5.66641E-05	0.000191846	0.000191846	0.001331273
3832303774225	383230	3774225	0.209326607	0.209326607	0.230689847	0.230689847	0.000374687	0.000149306	0.000475019	0.000475019	0.000247899	9.58926E-05	0.000433489	0.000433489	0.00025583	0.00025583	5.73998E-05	5.73998E-05	0.000194336	0.000194336	0.001349951
3832403774225	383240	3774225	0.285326607	0.285326607	0.314530991	0.314530991	0.000380455	0.000151611	0.000481002	0.000481002	0.000251295	9.72055E-05	0.000439175	0.000439175	0.00025928	0.00025928	5.81356E-05	5.81356E-05	0.000196826	0.000196826	0.001368628
3832503774225	383250	3774225	0.389326607	0.389326607	0.429372135	0.429372135	0.000386223	0.000153916	0.000486986	0.000486986	0.000254691	9.85183E-05	0.000444861	0.000444861	0.00026273	0.00026273	5.88713E-05	5.88713E-05	0.000199316	0.000199316	0.001387306
3832603774225	383260	3774225	0.531326607	0.531326607	0.585213279	0.585213279	0.000391991	0.000156221	0.000492969	0.000492969	0.000258087	9.98311E-05	0.000450547	0.000450547	0.00026618	0.00026618	5.96071E-05	5.96071E-05	0.000201806	0.000201806	0.001405984
3832703774225	383270	3774225	0.725326607	0.725326607	0.798885991	0.798885991	0.000397759	0.000158526	0.000498953	0.000498953	0.000261483	0.000101144	0.000456233	0.000456233	0.00026963	0.00026963	6.03428E-05	6.03428E-05	0.000204296	0.000204296	0.001424662
3832803774225	383280	3774225	0.989326607	0.989326607	1.089758847	1.089758847	0.000403527	0.000160831	0.000504936	0.000504936	0.000264879	0.000102457	0.000461916	0.000461916	0.00027308	0.00027308	6.10785E-05	6.10785E-05	0.000206786	0.000206786	0.001443339
3832903774225	383290	3774225	0.001349326	0.001349326	0.001485703	0.001485703	0.000409295	0.000163136	0.000510919	0.000510919	0.000268275	0.00010377	0.000467598	0.000467598	0.00027653	0.00027653	6.18142E-05	6.18142E-05	0.000209276	0.000209276	0.001462017
3833003774225	383300	3774225	0.001840326	0.001840326	0.002026703	0.002026703	0.000415063	0.000165441	0.000516902	0.000516902	0.000271671	0.000105083	0.000473281	0.000473281	0.00027998	0.00027998	6.25499E-05	6.25499E-05	0.000211766	0.000211766	0.001480695
3833103774225	383310	3774225	0.002510326	0.002510326	0.002763703	0.002763703	0.000420831	0.000167746	0.000522885	0.000522885	0.000275067	0.000106396	0.000478963	0.000478963	0.00028343	0.00028343	6.32856E-05	6.32856E-05	0.000214256	0.000214256	0.001499373
3833203774225	383320	3774225	0.003424326	0.003424326	0.003770703	0.003770703	0.000426599	0.000170051	0.000528868	0.000528868	0.000278463	0.000107709	0.000484646	0.000484646	0.00028688	0.00028688	6.40213E-05	6.40213E-05	0.000216746	0.000216746	0.001518051
3833303774225	383330	3774225	0.004670326	0.004670326	0.005140703	0.005140703	0.000432367	0.000172356	0.000534851	0.000534851	0.000281859	0.000109022	0.000490328	0.000490328	0.00029033	0.00029033	6.47571E-05	6.47571E-05	0.000219236	0.000219236	0.001536729
3833403774225	383340	3774225	0.006370326	0.006370326	0.007010703	0.007010703	0.000438135	0.000174661	0.000540834	0.000540834	0.000285255	0.000110335	0.000496011	0.000496011	0.00029378	0.00029378	6.54928E-05	6.54928E-05	0.000221726	0.000221726	0.001555407
3833503774225	383350	3774225	0.008670326	0.008670326	0.009540703	0.009540703	0.000443903	0.000176966	0.000546817	0.000546817	0.000288651	0.000111648	0.000501693	0.000501693	0.00029723	0.00029723	6.62285E-05	6.62285E-05	0.000224216	0.000224216	0.001574085
3833603774225	383360	3774225	0.011670326	0.011670326	0.012840703	0.012840703	0.000449671	0.000179271	0.000552801	0.000552801	0.000292047	0.000112961	0.000507376	0.000507376	0.00030068	0.00030068	6.69642E-05	6.69642E-05	0.000226706	0.000226706	0.001592763
3833703774225	383370	3774225	0.015670326	0.015670326	0.017240703	0.017240703	0.000455439	0.000181576	0.000558784	0.000558784	0.000295443	0.000114274	0.000513058	0.000513058	0.00030413	0.00030413	6.76999E-05	6.76999E-05	0.000229196	0.000229196	0.001611441
3833803774225	383380	3774225	0.021170326	0.021170326	0.023290703	0.023290703	0.000461207	0.000183881	0.000564767	0.000564767	0.000298839	0.000115587	0.000518741	0.000518741	0.00030758	0.00030758	6.84356E-05	6.84356E-05	0.000231686	0.000231686	0.001630119
3833903774225	383390	3774225	0.028670326	0.028670326	0.031540703	0.031540703	0.000466975	0.000186186	0.000570751	0.000570751	0.000302235	0.000116899	0.000524423	0.000524423	0.00031103	0.00031103	6.91713E-05	6.91713E-05	0.000234176	0.000234176	0.001648797
3834003774225	383400	3774225	0.038670326	0.038670326	0.042540703	0.042540703	0.000472743	0.000188491	0.000576734	0.000576734	0.000305631	0.000118212	0.000530106	0.000530106	0.00031448	0.00031448	6.99071E-05	6.99071E-05	0.000236666	0.000236666	0.001667475
3834103774225	383410	3774225	0.051170326	0.051170326	0.056290703	0.056290703	0.000478511	0.000190796	0.000582717	0.000582717	0.000309027	0.000119524	0.000535788	0.000535788	0.00031793	0.00031793	7.06428E-05	7.06428E-05	0.000239156	0.000239156	0.001686153
3834203774225	383420	3774225	0.066670326	0.066670326	0.073340703	0.073340703	0.000484279	0.000193101	0.000588701	0.000588701	0.000312423	0.000120837	0.000541471	0.000541471	0.00032138	0.00032138	7.13785E-05	7.13785E-05	0.000241646	0.000241646	0.001704831
3834303774225	383430	3774225	0.086170326	0.086170326	0.094790703	0.094790703	0.000490047	0.000195406	0.000594684	0.000594684	0.000315819	0.000122149	0.000547153	0.000547153	0.00032483	0.00032483	7.21142E-05	7.21142E-05	0.000244136	0.000244136	0.001723509
3834403774225	383440	3774225	0.110170326	0.110170326	0.121190703	0.121190703	0.000495815	0.000197711	0.000600667	0.000600667	0.000319215	0.000123462	0.000552836	0.000552836	0.00032828	0.00032828	7.28499E-05	7.28499E-05	0.000246626	0.000246626	0.001742187
3834503774225	383450	3774225	0.140670326	0.140670326	0.154740703	0.154740703	0.000501583	0.000200016	0.000606651	0.000606651	0.000322611	0.000124774	0.000558518	0.000558518	0.00033173	0.00033173	7.35856E-05	7.35856E-05	0.000249116	0.000249116	0.001760865
3834603774225	383460	3774225	0.179170326	0.179170326	0.197090703	0.197090703	0.000507351	0.000202321	0.000612634	0.000612634	0.000326007	0.000126087	0.000564201	0.000564201	0.00033518	0.00033518	7.43213E-05	7.43213E-05	0.000251606	0.000251606	0.001779543
3834703774225	383470	3774225	0.228170326	0.228170326	0.250990703	0.250990703	0.000513119	0.000204626	0.000618617	0.000618617	0.000329403	0.000127399	0.000569883	0.000569883	0.00033863	0.00033863	7.50571E-05	7.50571E-05	0.000254096	0.000254096	0.001798221
3834803774225	383480	3774225	0.290670326	0.290670326	0.319740703	0.319740703	0.000518887	0.000206931	0.000624601	0.000624601	0.000332799	0.000128712	0.000575565	0.000575565	0.00034208	0.00034208	7.57928E-05	7.57928E-05	0.000256586	0.000256586	0.001816899
3834903774225	383490	3774225	0.370170326	0.370170326	0.407190703	0.407190703	0.000524655	0.000209236	0.000630584	0.000630584	0.000336195	0.000130024	0.000581248	0.000581248	0.00034553	0.00034553	7.65285E-05	7.65285E-05	0.000259076	0.000259076	0.001835577
3835003774225	383500	3774225	0.471670326	0.471670326	0.518840703	0.518840703	0.000530423	0.000211541	0.000636567	0.000636567	0.000339591	0.000131337	0.000586931	0.000586931	0.00034898	0.00034898	7.72642E-05	7.72642E-05	0.000261566	0.000261566	0.001854255
3835103774225	383510	3774225	0.600170326	0.600170326	0.660190703	0.660190703	0.000536191	0.000213846	0.000642551	0.000642551	0.000342987	0.000132649	0.000592613	0.000592613	0.00035243	0.00035243	7.79999E-05	7.79999E-05	0.000264056	0.000264056	0.001872933
3835203774225	383520	3774225	0.763170326	0.763170326	0.839490703	0.839490703	0.000541959	0.000216151	0.000648534	0.000648534	0.000346383	0.000133962	0.000598296	0.000598296	0.00035588	0.00035588	7.87356E-05	7.87356E-05	0.000266546	0.000266546	0.001891611
3835303774225	383530	3774225	0.970670326	0.970670326	1.067790703	1.067790703	0.000547727	0.000218456	0.000654517	0.000654517	0.000349779	0.000135274	0.000603978	0.000603978	0.00035933	0.00035933	7.94713E-05	7.94713E-05	0.000269036	0.000269036	0.001910289
3835403774225	383540	3774225	0.001234326	0.001234326	0.001357759	0.001357759	0.000553495	0.000220761	0.000660501	0.000660501	0.000353175	0.000136587	0.000609661	0.000609661	0.00036278	0.00036278	8.02071E-05	8.02071E-05	0.000271526	0.000271526	0.001928967
3835503774225	383550	3774225	0.001569326	0.001569326	0.001726259	0.001726259	0.000559263	0.000223066	0.000666484	0.000666484	0.000356571	0.000137899	0.000615343	0.000615343	0.00036623	0.00036623	8.09428E-05	8.09428E-05	0.000274016	0.000274016	0.001947645
3835603774225	383560	3774225	0.001995326	0.001995326	0.002194859	0.002194859	0.000565031	0.000225371	0.000672467	0.000672467	0.000359967	0.000139212	0.000621026	0.000621026	0.00036968	0.00036968	8.16785E-05	8.16785E-05	0.000276506	0.000276506	0.001966323
3835703774225	383570	3774225	0.002534326	0.002534326	0.002787459	0.002787459	0.000570799	0.000227676	0.000678451	0.000678451	0.000363363	0.000140524	0.000626708	0.000626708	0.00037313	0.00037313	8.24142E-05	8.24142E-05	0.000278996	0.000278996	0.001985001
3835803774225	383580	3774225	0.003220326	0.003220326	0.003542359	0.003542359	0.000576567	0.000229981	0.000684434	0.000684434	0.000366759	0.000141837	0.000632391	0.000632391	0.00037658	0.00037658	8.31499E-05	8.31499E-05	0.000281486	0.000281486	0.002003679
3835903774225	383590	3774225	0.004070326	0.004070326	0.004477259	0.004477259	0.000582335	0.000232286	0.000690417	0.000690417	0.000370155	0.000143149	0.000638073	0.000638073	0.00038003	0.00038003	8.38856E-05	8.38856E-05	0.000283976	0.000283976	0.002022357
3836003774225	383600	3774225	0.005120326	0.005120326	0.005632159	0.005632159	0.000588103	0.000234591	0.000696401	0.000696401	0.000373551	0.000144462	0.000643756	0.000643756	0.00038348	0.00038348	8.46213E-05	8.46213E-05	0.000286466	0.000286466	0.002041035
3836103774225	383610	3774225	0.006420326	0.006420326	0.007062359	0.007062359	0.000593871	0.000236896	0.000702384	0.000702384	0.000376947	0.000145774	0.000649438	0.000649438	0.00038693	0.00038693	8.53571E-05	8.53571E-05	0.000288956	0.000288956	0.002059713
3836203774225	383620	3774225	0.008020326	0.008020326	0.008822359	0.008822359	0.000599639	0.000239201	0.000708367	0.000708367	0.000380343	0.000147087	0.000655121	0.000655121	0.00039038	0.00039038	8.60928E-05	8.60928E-05	0.000291446	0.000291446	0.002078391
3836303774225	383630	3774225	0.009970326	0.009970326	0.010967359	0.010967359	0.000605407	0.000241506	0.000714351	0.000714351	0.000383739	0.000148399	0.000660803	0.000660803	0.00039383	0.00039383	8.68285E-05	8.68285E-05	0.000293936	0.000293936	0.002097069
3836403774225	383640	3774225	0.012420326	0.012420326	0.013662359	0.013662359	0.000611175	0.000243811	0.000720334	0.000720334	0.000387135	0.000149712	0.000666486	0.000666486	0.00039728	0.00039728	8.75642E-05	8.75642E-05	0.000296426	0.000296426	0.002115747
3836503774225	383650	3774225	0.015470326	0.015470326	0.017017359	0.017017359	0.000616943	0.000246116	0.000726317	0.000726317	0.000390531	0.000151024	0.000672168	0.000672168	0.00040073	0.00040073	8.82999E-05	8.82999E-05	0.000298916	0.000298916	0.002134425
3836603774225	383660	3774225	0.019270326	0.019270326	0.021197359	0.021197359	0.000622711	0.000248421	0.000732301	0.000732301	0.000393927	0.000152337	0.000677851	0.000677851	0.00040418	0.00040418	8.90356E-05	8.90356E-05	0.000301406	0.000301406	0.002153103
3836703774225	383670	3774225	0.024020326	0.024020326	0.026422359	0.026422359	0.000628479	0.000250726	0.000738284	0.000738284	0.000397323	0.000153649	0.000683533	0.000683533	0.00040763	0.00040763	8.97713E-05	8.97713E-05	0.000303896	0.000303896	0.002171781
3836803774225	383680	3774225	0.029920326	0.029920326	0.032912359	0.032912359	0.000634247	0.000253031	0.000744267	0.000744267	0.000400719	0.000154962	0.000689216	0.000689216	0.00041108	0.00041108	9.05071E-05	9.05071E-05	0.000306386	0.000306386	0.002190459
3836903774225	383690	3774225	0.037270326	0.037270326	0.040997359	0.040997359	0.000640015	0.000255336	0.000750251	0.000750251	0.000404115	0.000156274	0.000694898	0.000694898	0.00041453	0.00041453	9.12428E-05	9.12428E-05	0.000308876	0.000308876	0.002209137
3837003774225	383700	3774225	0.046420326	0.046420326	0.051062359	0.051062359	0.000645783	0.000257641	0.000756234	0.000756234	0.000407511	0.000157587	0.000700581	0.000700581	0.00041798	0.00041798	9.19785E-05	9.19785E-05	0.000311366	0.000311366	0.002227815
3837103774225	383710	3774225	0.057820326	0.057820326	0.063602359	0.063602359	0.000651551	0.000259946	0.000762217	0.000762217	0.000410907	0.000158899	0.000706263	0.000706263	0.00042143	0.00042143	9.27142E-05	9.27142E-05	0.000313856	0.000313856	0.002246493
3837203774225	383720	3774225	0.071970326	0.071970326	0.079167359	0.079167359	0.000657319	0.000262251	0.000768201	0.000768201	0.000414303	0.000160212	0.000711946	0.000711946	0.00042488	0.00042488	9.34499E-05	9.34499E-05	0.000316346	0.000316346	0.002265171
3837303774225	383730	3774225	0.089620326	0.089620326	0.098582359	0.098582359	0.000663087	0.000264556	0.000774184	0.000774184	0.000417699	0.000161524	0.000717628	0.000717628	0.00042833	0.00042833	9.41856E-05	9.41856E-05	0.000318836	0.000318836	0.002283849
3837403774225	383740	3774225	0.111620326	0.111620326	0.122782359	0.122782359	0.000668855	0.000266861	0.000780167	0.000780167	0.000421095	0.000162837	0.000723311	0.000723311	0.00043178	0.00043178	9.49213E-05	9.49213E-05	0.000321326	0.000321326	0.002302527
3837503774225	383750	3774225	0.139120326	0.139120326	0.153032359	0.153032359	0.000674623	0.000269166	0.000786151	0.000786151	0.000424491	0.000164149	0.000728993	0.000728993	0.00043523	0.00043523	9.56571E-05	9.56571E-05	0.000323816	0.000323816	0.002321205
3837603774225	383760	3774225	0.00359405	0.00359405	0.004141901	0.004141901	0.000245605	9.78731E-05	0.000318325	0.000318325	0.000164277	6.37209E-05	0.000299544	0.000299544	0.00017081	0.00017081	3.84002E-05	3.84002E-05	0.000130013	0.000130013	0.002032159
3837703774225	383770	3774225	0.003474163	0.003474163	0.004003739	0.004003739	0.000247473	9.86176E-05	0.000320747	0.000320747	0.000165527	6.42057E-05	0.000301234	0.000301234	0.00017178	0.00017178	3.86924E-05	3.86924E-05	0.000131002	0.000131002	0.002054418
3837803774225	383780	3774225	0.003397417	0.003397417	0.003915295	0.003915295	0.000252387	0.000100576	0.000327115	0.000327115	0.000168813	6.54804E-05	0.000305948	0.000305948	0.00017519	0.00017519	3.94606E-05	3.94606E-05	0.000133603	0.000133603	0.002124216
3837903774225	383790	3774225	0.00332169	0.00332169	0.003828024	0.003828024	0.000258062	0.000102837	0.00033447	0.00033447	0.000172609	6.69527E-05	0.000311284	0.000311284	0.00017918	0.00017918	4.03478E-05	4.03478E-05	0.000136607	0.000136607	0.002205834
3838003774225	383800	3774225	0.003264709	0.003264709	0.003762358	0.003762358	0.000267197	0.000106477	0.00034631	0.00034631	0.000178719	6.93227E-05	0.000319555	0.000319555	0.00018469	0.00018469	4.17761E-05	4.17761E-05	0.000141443	0.000141443	0.002337492
3838103774225	383810	3774225	0.003208978	0.003208978	0.003698131	0.003698131	0.000278338	0.000110917	0.00036075	0.00036075	0.000186171	7.22134E-05	0.000329872	0.000329872	0.00019203	0.00019203	4.35181E-05	4.35181E-05	0.000147341	0.000147341	0.00248097
3838203774225	383820	3774225	0.003181899	0.003181899	0.003666925	0.003666925	0.000293494	0.000116957	0.000380393	0.000380393	0.000196308	7.61455E-05	0.000343302	0.000343302	0.00020273	0.00020273	4.58877E-05	4.58877E-05	0.000155363	0.000155363	0.002689414
3838303774225	383830	3774225	0.003089462	0.003089462	0.003560397	0.003560397	0.000306228	0.000122031	0.000396897	0.000396897	0.000204825	7.94491E-05	0.000360467	0.000360467	0.000212561	0.000212561	4.78786E-05	4.78786E-05	0.000162104	0.000162104	0.002725737
3838403774225	383840	3774225	0.002980499	0.002980499	0.003434825	0.003434825	0.000315432	0.000125699	0.000408826	0.000408826	0.000210982	8.18371E-05	0.000383324	0.000383324	0.00021895	0.00021895	4.93176E-05	4.93176E-05	0.000166976	0.000166976	0.002698646
3838603774225	383860	3774225	0.002761047	0.002761047	0.003181921	0.003181921	0.000315639	0.000125782	0.000409096	0.000409096	0.000211121	8.18909E-05	0.000388482	0.000388482	0.00021904	0.00021904	4.93501E-05	4.93501E-05	0.000167086	0.000167086	0.00264524
3838703774225	383870	3774225	0.002659583	0.002659583	0.00306499	0.00306499	0.00031467	0.000125396	0.00040784	0.00040784	0.000210473	8.16396E-05	0.000387237	0.000387237	0.00021842	0.00021842	4.91986E-05	4.91986E-05	0.000166573	0.000166573	0.002619185
3838803774225	383880	3774225	0.002563581	0.002563581	0.002954355	0.002954355	0.000313771	0.000125037	0.000406674	0.000406674	0.000209871	8.14062E-05	0.000386259	0.000386259	0.00021779	0.00021779	4.90579E-05	4.90579E-05	0.000166097	0.000166097	0.002593043
3838903774225	383890	3774225	0.002472532	0.002472532	0.002849427	0.002849427	0.000312802	0.000124651	0.000405418	0.000405418	0.000209223	8.11548E-05	0.000385103	0.000385103	0.00021725	0.00021725	4.89065E-05	4.89065E-05	0.000165584	0.000165584	0.002566815
3839003774225	383900	3774225	0.002385973	0.002385973	0.002749674	0.002749674	0.000311556	0.000124155	0.000403804	0.000403804	0.00020839	8.08316E-05	0.000383146	0.000383146	0.00021626	0.00021626	4.87117E-05	4.87117E-05	0.000164925	0.000164925	0.002540846
3839103774225	383910	3774225	0.002303719	0.002303719	0.002654881	0.002654881	0.000310172	0.000123603	0.00040201	0.00040201	0.000207464	8.04725E-05	0.000380567	0.000380567	0.00021529	0.00021529	4.84953E-05	4.84953E-05	0.000164192	0.000164192	0.00251479
3829703774225	382970	3774225	0.001578753	0.001578753	0.001819406	0.001819406	0.000252941	0.000100796	0.000327833	0.000327833	0.000169183	6.56241E-05	0.000314041	0.000314041	0.00017557	0.00017557	3.95471E-05	3.95471E-05	0.000133896	0.000133896	0.000646039
3829803774225	382980	3774225	0.001662534	0.001662534	0.001915959	0.001915959	0.000252456	0.000100603	0.000327205	0.000327205	0.000168859	6.54984E

			MSite Grubbing / Prep	MMass Grading / Excavation	MMass Grading / Excavation	MDrainage / Utilities Trenching	MFoundations / Concrete Pads	MBuilding / Structure Construction	MAsphalt Paving	MLandscaping or Other Finishing	MWaterside Construction (Piles)	RSSWRestriping South Valley	RSSWRestriping Silver Lake Boulevard	RSSWDemolition	RSSWPlacing Base	RSSWForm	Child Risk				
Unique Identifier	X (UTM)	Y (UTM)	2027	2027	2028	2028	2028	2028	2028	2028	2028	2029	2029	2029	2029	2029	3rd Trimester	0<2	2<16	Total	per million
3830503774225	383050	3774225	0.000753526	0.001253398	0.001253398	0.000602821	0.000285641	0.000774949	0.000503888	0.000346042	0.000371928	0.000127268	0.000214373	0.000668028	6.0746E-05	0.000132122	1.71584E-07	5.29863E-06	4.4815E-07	5.91837E-06	5.91837003
3830603774225	383060	3774225	0.000784717	0.00130528	0.00130528	0.000627774	0.000297464	0.000807027	0.000524746	0.000360366	0.000387323	0.000129541	0.000222471	0.000693346	6.30482E-05	0.000137129	1.89193E-07	5.90392E-06	4.9451E-07	6.58762E-06	6.5876173
3830703774225	383070	3774225	0.000818142	0.001360877	0.001360877	0.000654513	0.000310135	0.000841402	0.000547097	0.000375715	0.000403821	0.000132079	0.000231225	0.000720765	6.55415E-05	0.000142552	2.10116E-07	6.63138E-06	5.5041E-07	7.3919E-06	7.39190235
3830803774225	383080	3774225	0.000848455	0.0014113	0.0014113	0.000678764	0.000321626	0.000872577	0.000567368	0.000389636	0.000418783	0.000134086	0.000239055	0.00074526	6.77689E-05	0.000147397	2.32806E-07	7.43036E-06	6.1205E-07	8.27522E-06	8.27521653
3830903774225	383090	3774225	0.000878768	0.001461722	0.001461722	0.000703015	0.000333116	0.000903752	0.000587638	0.000403557	0.000433745	0.000135827	0.000246499	0.000768658	6.98965E-05	0.000152024	2.58443E-07	8.34399E-06	6.8328E-07	9.28572E-06	9.28571534
3831003774225	383100	3774225	0.000910518	0.001514533	0.001514533	0.000728414	0.000345152	0.000936404	0.000608869	0.000418137	0.000449416	0.000137775	0.00025427	0.000793061	7.21156E-05	0.000156851	2.89107E-07	9.44935E-06	7.7075E-07	1.05092E-05	10.5092076
3831103774225	383110	3774225	0.000943623	0.0015696	0.0015696	0.000754898	0.000357701	0.0009704	0.000631007	0.00043334	0.000465757	0.00013993	0.000262249	0.000818287	7.44095E-05	0.00016184	3.26519E-07	1.08138E-05	8.8098E-07	1.20213E-05	12.0213223
3831203774225	383120	3774225	0.000978164	0.001627055	0.001627055	0.000782531	0.000370795	0.001005974	0.000654105	0.000449202	0.000482806	0.000142262	0.000270526	0.000844244	7.67698E-05	0.000166974	3.72779E-07	1.25216E-05	1.0228E-06	1.39172E-05	13.9171993
3831303774225	383130	3774225	0.00101454	0.001687562	0.001687562	0.000811632	0.000384584	0.001043384	0.00067843	0.000465907	0.00050076	0.000144947	0.000279905	0.00087212	7.93047E-05	0.000172487	4.32454E-07	1.4752E-05	1.2142E-06	1.63987E-05	16.3986888
3831403774225	383140	3774225	0.001055703	0.00175603	0.00175603	0.000844562	0.000400187	0.001085717	0.000705955	0.00048481	0.000521077	0.000147928	0.000292232	0.000913249	8.30447E-05	0.000180621	5.1415E-07	1.7852E-05	1.4896E-06	1.98557E-05	19.8557447
3831503774225	383150	3774225	0.001096386	0.001823703	0.001823703	0.000877109	0.000415609	0.001127557	0.000733161	0.000503493	0.000541158	0.000151057	0.000299616	0.000936556	8.5164E-05	0.000185231	6.25556E-07	2.21328E-05	1.8983E-06	2.46567E-05	24.6567073
3831603774225	383160	3774225	0.001127657	0.001875717	0.001875717	0.000902125	0.000427463	0.001159717	0.000754072	0.000517854	0.000556593	0.000153064	0.000306315	0.000957852	8.71005E-05	0.000189443	7.76932E-07	2.80368E-05	2.5117E-06	3.13254E-05	31.3253622
3831703774225	383170	3774225	0.001161657	0.001931524	0.001931524	0.000929125	0.000440187	0.001193717	0.000776284	0.000533161	0.000573202	0.000157663	0.000314208	0.000986532	8.97106E-05	0.000197698	9.61005E-07	3.46695E-05	3.1076E-06	3.87511E-05	38.7510709
3831803774225	383180	3774225	0.001196522	0.001989369	0.001989369	0.000957148	0.000453392	0.001229717	0.000799496	0.000549168	0.000591297	0.000162453	0.000324154	0.001016528	9.24719E-05	0.000205609	1.18939E-06	4.29093E-05	3.8464E-06	4.79756E-05	47.9756309
3831903774225	383190	3774225	0.001232318	0.002049171	0.002049171	0.000985762	0.000466994	0.001266717	0.000823496	0.000565743	0.000609236	0.000167347	0.000334179	0.001047024	9.52461E-05	0.000213777	1.47206E-06	5.31116E-05	4.7611E-06	5.93736E-05	59.3736298
3832003774225	383200	3774225	0.001269188	0.002110646	0.002110646	0.001015335	0.000481004	0.001305217	0.000848401	0.000582715	0.000627513	0.000172367	0.000344604	0.001078035	9.81335E-05	0.000222191	1.82161E-06	6.57251E-05	5.8916E-06	7.34662E-05	73.4662287
3832103774225	383210	3774225	0.001307164	0.002173797	0.002173797	0.001045935	0.000495434	0.001345217	0.000874353	0.000600727	0.000646689	0.000177578	0.000355342	0.001110716	0.00010113	0.000231013	2.25265E-06	8.13013E-05	7.2868E-06	9.08662E-05	90.8661975
3832203774225	383220	3774225	0.001346179	0.002238691	0.002238691	0.001077213	0.000510297	0.001386217	0.000901107	0.000619129	0.000667089	0.000183086	0.000366341	0.001145004	0.00010422	0.000240183	2.79139E-06	0.000100744	9.0307E-06	0.000112617	112.6170124
3832303774225	383230	3774225	0.001386179	0.002305052	0.002305052	0.001109213	0.000525606	0.001428217	0.000928107	0.000638129	0.000688089	0.000188686	0.000378341	0.001180004	0.00010736	0.000249583	3.45888E-06	0.000124824	0.0000112	0.000139536	139.5360153
3832403774225	383240	3774225	0.001427179	0.002373297	0.002373297	0.001142213	0.000541297	0.001471217	0.000955107	0.000657129	0.000710089	0.000194286	0.000391341	0.001216004	0.00011057	0.000259383	4.28539E-06	0.000154668	0.0000139	0.000172907	172.9069189
3832503774225	383250	3774225	0.001469179	0.002443797	0.002443797	0.001176213	0.000557297	0.001515217	0.000983107	0.000677129	0.000733089	0.000200286	0.000405341	0.001253004	0.00011386	0.000270183	5.31072E-06	0.000191668	0.0000172	0.000214251	214.2510792
3832603774225	383260	3774225	0.001512179	0.002515297	0.002515297	0.001211213	0.000574297	0.001560217	0.001012107	0.000697129	0.000757089	0.000207286	0.000420341	0.001291004	0.00011728	0.000281983	6.59129E-06	0.000237868	0.0000213	0.000265811	265.8107923
3832703774225	383270	3774225	0.001556179	0.002588797	0.002588797	0.001247213	0.000592297	0.001606217	0.001042107	0.000718129	0.000782089	0.000215286	0.000436341	0.001330004	0.00012082	0.000295583	8.17879E-06	0.000295168	0.0000265	0.000329715	329.7150029
3832803774225	383280	3774225	0.001601179	0.002664297	0.002664297	0.001284213	0.000611297	0.001653217	0.001073107	0.000740129	0.000808089	0.000224286	0.000453341	0.001370004	0.00012448	0.000310183	0.000010144	0.000366168	0.0000329	0.000408824	408.8236836
3832903774225	383290	3774225	0.001647179	0.002741797	0.002741797	0.001322213	0.000631297	0.001701217	0.001105107	0.000763129	0.000835089	0.000234286	0.000472341	0.001411004	0.00012826	0.000325783	0.000012544	0.000452768	0.0000407	0.000505312	505.3120643
3833003774225	383300	3774225	0.001694179	0.002820297	0.002820297	0.001361213	0.000651297	0.001750217	0.001138107	0.000787129	0.000863089	0.000245286	0.000492341	0.001453004	0.00013216	0.000342183	0.000015504	0.000559568	0.0000503	0.000624811	624.8109451
3833103774225	383310	3774225	0.001742179	0.002900297	0.002900297	0.001401213	0.000672297	0.001800217	0.001172107	0.000812129	0.000892089	0.000257286	0.000513341	0.001496004	0.00013617	0.000359383	0.000019144	0.000691168	0.0000622	0.000771984	771.9844313
3833203774225	383320	3774225	0.001791179	0.002981297	0.002981297	0.001442213	0.000694297	0.001851217	0.001207107	0.000838129	0.000922089	0.000270286	0.000535341	0.001540004	0.00014029	0.000377183	0.000023644	0.000853768	0.0000768	0.000953412	953.4117175
3833303774225	383330	3774225	0.001841179	0.003064297	0.003064297	0.001484213	0.000717297	0.001903217	0.001243107	0.000865129	0.000953089	0.000284286	0.000558341	0.001585004	0.00014462	0.000395583	0.000029144	0.001053168	0.0000948	0.001176984	1176.983603
3833403774225	383340	3774225	0.001892179	0.003148297	0.003148297	0.001527213	0.000741297	0.001956217	0.001280107	0.000893129	0.000985089	0.000299286	0.000582341	0.001631004	0.00014917	0.000415383	0.000036144	0.001299168	0.0001171	0.001452584	1452.583903
3833503774225	383350	3774225	0.001944179	0.003234297	0.003234297	0.001571213	0.000766297	0.002010217	0.001318107	0.000922129	0.001018089	0.000315286	0.000607341	0.001678004	0.00015394	0.000436183	0.000044144	0.001602168	0.0001445	0.001791984	1791.984203
3833603774225	383360	3774225	0.001997179	0.003321297	0.003321297	0.001616213	0.000792297	0.002065217	0.001357107	0.000952129	0.001052089	0.000332286	0.000633341	0.001726004	0.00015894	0.000457983	0.000054144	0.001976568	0.0001782	0.002210184	2210.183903
3833703774225	383370	3774225	0.002051179	0.003410297	0.003410297	0.001662213	0.000819297	0.002121217	0.001397107	0.000983129	0.001087089	0.000350286	0.000660341	0.001775004	0.00016417	0.000480783	0.000067144	0.002438168	0.0002198	0.002727384	2727.383603
3833803774225	383380	3774225	0.002106179	0.003501297	0.003501297	0.001709213	0.000847297	0.002179217	0.001438107	0.001015129	0.001123089	0.000369286	0.000688341	0.001825004	0.00016964	0.000504583	0.000083144	0.003007768	0.0002711	0.003363384	3363.383303
3833903774225	383390	3774225	0.002162179	0.003594297	0.003594297	0.001757213	0.000876297	0.002239217	0.001480107	0.001049129	0.001160089	0.000390286	0.000718341	0.001876004	0.00017534	0.000529383	0.000103144	0.003708168	0.0003343	0.004145784	4145.784003
3834003774225	383400	3774225	0.002220179	0.003689297	0.003689297	0.001806213	0.000906297	0.002301217	0.001523107	0.001085129	0.001199089	0.000413286	0.000750341	0.001929004	0.00018127	0.000556183	0.000127144	0.004553568	0.0004105	0.005090712	5090.712403
3834103774225	383410	3774225	0.002280179	0.003786297	0.003786297	0.001856213	0.000938297	0.002365217	0.001568107	0.001123129	0.001240089	0.000438286	0.000784341	0.001984004	0.00018744	0.000584183	0.000156144	0.005588968	0.0005038	0.006248639	6248.639203
3834203774225	383420	3774225	0.002342179	0.003885297	0.003885297	0.001908213	0.000972297	0.002431217	0.001615107	0.001163129	0.001283089	0.000465286	0.000820341	0.002041004	0.00019386	0.000614183	0.000191144	0.006839768	0.0006164	0.007646566	7646.566003
3834303774225	383430	3774225	0.002406179	0.003986297	0.003986297	0.001962213	0.001008297	0.002499217	0.001664107	0.001205129	0.001328089	0.000494286	0.000858341	0.002100004	0.00020054	0.000646183	0.000234144	0.008380568	0.0007552	0.009369712	9369.712203
3834403774225	383440	3774225	0.002472179	0.004090297	0.004090297	0.002018213	0.001046297	0.002569217	0.001715107	0.001249129	0.001375089	0.000525286	0.000898341	0.002161004	0.00020749	0.000679183	0.000286144	0.010241168	0.0009229	0.011450858	11450.85803
3834503774225	383450	3774225	0.002540179	0.004196297	0.004196297	0.002076213	0.001086297	0.002641217	0.001768107	0.001295129	0.001424089	0.000558286	0.000940341	0.002224004	0.00021471	0.000714183	0.000350144	0.012522968	0.0011283	0.014000904	14000.90403
3834603774225	383460	3774225	0.002610179	0.004304297	0.004304297	0.002136213	0.001128297	0.002715217	0.001823107	0.001343129	0.001475089	0.000593286	0.000984341	0.002289004	0.00022221	0.000750183	0.000427144	0.015284168	0.0013769	0.017088849	17088.84903
3834703774225	383470	3774225	0.002682179	0.004414297	0.004414297	0.002198213	0.001172297	0.002791217	0.001880107	0.001393129	0.001528089	0.000630286	0.001030341	0.002356004	0.00023003	0.000787183	0.000521144	0.018645168	0.0016797	0.020845794	20845.79403
3834803774225	383480	3774225	0.002756179	0.004526297	0.004526297	0.002262213	0.001218297	0.002869217	0.001939107	0.001445129	0.001583089	0.000669286	0.001078341	0.002425004	0.00023806	0.000826183	0.000634144	0.022693168	0.0020446	0.025372739	25372.73903
3834903774225	383490	3774225	0.002832179	0.004640297	0.004640297	0.002328213	0.001266297	0.002949217	0.001999107	0.001499129	0.001640089	0.000710286	0.001128341	0.002496004	0.00024631	0.000867183	0.000771144	0.027597168	0.0024862	0.030854184	30854.18403
3835003774225	383500	3774225	0.002910179	0.004756297	0.004756297	0.002396213	0.001316297	0.003031217	0.002061107	0.001555129	0.001699089	0.000753286	0.001180341	0.002569004	0.00025488	0.000910183	0.000938144	0.033573168	0.0030236	0.037519629	37519.62903
3835103774225	383510	3774225	0.002990179	0.004874297	0.004874297	0.002466213	0.001368297	0.003115217	0.002125107	0.001613129	0.001760089	0.000798286	0.001234341	0.002644004	0.00026378	0.000955183	0.001141144	0.040845168	0.0036787	0.045661574	45661.57403
3835203774225	383520	3774225	0.003070179	0.004994297	0.004994297	0.002538213	0.001422297	0.003201217	0.002191107	0.001673129	0.001823089	0.000845286	0.001290341	0.002721004	0.00027302	0.001002183	0.001388144	0.049677168	0.0044736	0.055525519	55525.51903
3835303774225	383530	3774225	0.003152179	0.005116297	0.005116297	0.002612213	0.001478297	0.003289217	0.002259107	0.001735129	0.001888089	0.000894286	0.001348341	0.002800004	0.00028261	0.001051183	0.001688144	0.060429168	0.0054419	0.067529484	67529.48403
3835403774225	383540	3774225	0.003236179	0.005240297	0.005240297	0.002688213	0.001536297	0.003379217	0.002329107	0.001799129	0.001955089	0.000945286	0.001408341	0.002881004	0.00029256	0.001102183	0.002053144	0.073485168	0.0066167	0.082134429	82134.42903
3835503774225	383550	3774225	0.003322179	0.005366297	0.005366297	0.002766213	0.001596297	0.003471217	0.002401107	0.001865129	0.002024089	0.000998286	0.001470341	0.002964004	0.00030287	0.001155183	0.002497144	0.089373168	0.0080463	0.099869354	99869.35403
3835603774225	383560	3774225	0.003410179	0.005494297	0.005494297	0.002846213	0.001658297	0.003565217	0.002475107	0.001933129	0.002095089	0.001053286	0.001534341	0.003049004	0.00031355	0.001210183	0.003036144	0.108681168	0.0097833	0.121464279	121464.2790
3835703774225	383570	3774225	0.003500179	0.005624297	0.005624297	0.002928213	0.001722297	0.003661217	0.002551107	0.002003129	0.002168089	0.001110286	0.001600341	0.003136004	0.00032461	0.001267183	0.003691144	0.132093168	0.0118884	0.147672204	147672.2040
3835803774225	383580	3774225	0.003592179	0.005756297	0.005756297	0.003012213	0.001788297	0.003759217	0.002629107	0.002075129	0.002243089	0.001169286	0.001668341	0.003225004	0.00033605	0.001326183	0.004486144	0.160533168	0.0144479	0.179427129	179427.1290
3835903774225	383590	3774225	0.003686179	0.005890297	0.005890297	0.003098213	0.001856297	0.003859217	0.002709107	0.002149129	0.002320089	0.001230286	0.001738341	0.003316004	0.00034787	0.001387183	0.005451144	0.195045168	0.0175541	0.218099054	218099.0540
3836003774225	383600	3774225	0.003782179	0.006026297	0.006026297	0.003186213	0.001926297	0.003961217	0.002791107	0.002225129	0.002399089	0.001293286	0.001810341	0.003409004	0.00036007	0.001450183	0.006622144	0.236997168	0.0213297	0.265149804	265149.8040
3836103774225	383610	3774225	0.003880179	0.006164297	0.006164297	0.003276213	0.001998297	0.004066217	0.002875107	0.002303129	0.002480089	0.001358286	0.001884341	0.003504004	0.00037266	0.001515183	0.008048144	0.288069168	0.0259262	0.322243554	322243.5540
3836203774225	383620	3774225	0.003980179	0.006304297	0.006304297	0.003368213	0.002072297	0.004174217	0.002961107	0.002383129	0.002563089	0.001425286	0.001960341	0.003601004	0.00038564	0.001582183	0.009780144	0.350061168	0.0315055	0.391647304	391647.3040
3836303774225	383630	3774225	0.004080179	0.006446297	0.006446297	0.003462213	0.002148297	0.004285217	0.003049107	0.002465129	0.002648089	0.001494286	0.002038341	0.003700004	0.00039902	0.001651183	0.011880144	0.425253168	0.0382728	0.475806054	475806.0540
3836403774225	383640	3774225	0.004182179	0.006590297	0.006590297	0.003558213	0.002226297	0.004398217	0.003139107	0.002549129	0.002735089	0.001565286	0.002118341	0.003801004	0.00041281	0.001722183	0.014430144	0.516645168	0.0464805	0.578005804	578005.8040
3836503774225	383650	3774225	0.004286179	0.006736297	0.006736297	0.003656213	0.002306297	0.004513217	0.003231107	0.002635129	0.002824089	0.001638286	0.002200341	0.003904004	0.00042702	0.001795183	0.017520144	0.627237168	0.0564513	0.701757554	701757.5540
3836603774225	383660	3774225	0.004392179	0.006884297	0.006884297	0.003756213	0.002388297	0.004630217	0.003325107	0.002723129	0.002915089	0.001713286	0.002284341	0.004009004	0.00044166	0.001870183	0.021210144	0.759429168	0.0683486	0.849508304	849508.3040
3836703774225	383670	3774225	0.004500179	0.007034297	0.007034297	0.003858213	0.002472297	0.004749217	0.003421107	0.002813129	0.003008089	0.001790286	0.002370341	0.004116004	0.00045672	0.001947183	0.025800144	0.924033168	0.0831603	1.033833054	1033833.054
3836803774225	383680	3774225	0.004610179	0.007186297	0.007186297	0.003962213	0.002558297	0.004870217	0.003519107	0.002905129	0.003103089	0.001869286	0.002458341	0.004225004	0.00047219	0.002026183	0.031500144	1.127841168	0.1014757	1.261816804	1261816.804
3836903774225	383690	3774225	0.004722179	0.007340297	0.007340297	0.004068213	0.002646297	0.004993217	0.003619107	0.002999129	0.003200089	0.001950286	0.002548341	0.004336004	0.00048806	0.002107183	0.038520144	1.378653168	0.1240911	1.542264554	1542264.554
3837003774225	383700	3774225	0.004836179	0.007496297	0.007496297	0.004176213	0.002736297	0.005118217	0.003721107	0.003095129	0.003299089	0.002033286	0.002640341	0.004449004	0.00050433	0.002190183	0.047250144	1.690965168	0.1522169	1.892931304	1892931.304
3837103774225	383710	3774225	0.004952179	0.007654297	0.007654297	0.004286213	0.002828297	0.005245217	0.003825107	0.003193129	0.003400089	0.002118286	0.002734341	0.004564004	0.00052102	0.002275183	0.057960144	2.074269168	0.1867424	2.322971554	2322971.554
3837203774225	383720	3774225	0.005070179	0.007814297	0.007814297	0.004398213	0.002922297	0.005374217	0.003931107	0.003293129	0.003503089	0.002205286	0.002830341	0.004681004	0.00053812	0.002362183	0.071100144	2.544573168	0.2290143	2.848687804	2848687.804
3837303774225	383730	3774225	0.005190179	0.007976297	0.007976297	0.004512213	0.003018297	0.005505217	0.004039107	0.003395129	0.003608089	0.002294286	0.002928341	0.004800004	0.00055564	0.002451183	0.087240144	3.121677168	0.2809509	3.494628054	3494628.054
3837403774225	383740	3774225	0.005312179	0.008140297	0.008140297	0.004628213	0.003116297	0.005638217	0.004149107	0.003499129	0.003715089	0.002385286	0.003028341	0.004921004	0.00057358	0.002542183	0.107100144	3.832053168	0.3448848	4.289038304	4289038.304
3837503774225	383750	3774225	0.005436179	0.008306297	0.008306297	0.004746213	0.003216297	0.005773217	0.004261107	0.003605129	0.003824089	0.002478286	0.003130341	0.005044004	0.00059194	0.002634183	0.131520144	4.706469168	0.4235822	5.268571554	5268571.554
3837603774225	383760	3774225	0.005562179	0.008474297	0.008474297	0.004866213	0.003318297	0.005910217	0.004375107	0.003713129	0.003935089	0.002573286	0.003234341	0.005169004	0.00061072	0.002727183	0.161520144	5.779269168	0.5201423	6.470571054	6470571.054
3837703774225	383770	3774225	0.005690179	0.008644297	0.008644297	0.004988213	0.003422297	0.006049217	0.004491107	0.003823129	0.004048089	0.002670286	0.003340341	0.005296004	0.00062992	0.002821183	0.198720144	7.108269168	0.6397423	7.960371054	7960371.054
3837803774225	383780	3774225	0.005820179	0.008816297	0.008816297	0.005112213	0.003528297	0.006190217	0.004609107	0.003935129	0.004163089	0.002769286	0.003448341	0.005425004	0.00064954	0.002916183	0.244320144	8.741469168	0.7866423	9.787971054	9787971.054
3837903774225	383790	3774225	0.005952179	0.008990297	0.008990297	0.005238213	0.003636297	0.006333217	0.004729107	0.004049129	0.004280089	0.002870286	0.003558341	0.005556004	0.00066958	0.003012183	0.300720144	10.75746917	0.9680423	12.04371054	12043710.54
3838003774225	383800	3774225	0.006086179	0.009166297	0.009166297	0.005366213	0.003746297	0.006478217	0.004851107	0.004165129	0.004399089	0.002973286	0.003670341	0.005689004	0.00068994	0.003109183	0.370320144	13.24746917	1.1923423	14.83371054	14833710.54
3838103774225	383810	3774225	0.006222179	0.009344297	0.009344297	0.005496213	0.003858297	0.006625217	0.004975107	0.004283129	0.004520089	0.003078286	0.003784341	0.005824004	0.00071062	0.003208183	0.456120144	16.31746917	1.4685423	18.26771054	18267710.54
3838203774225	383820	3774225	0.006360179	0.009524297	0.009524297	0.005628213	0.003972297	0.006774217	0.005101107	0.004403129	0.004643089	0.003185286	0.003900341	0.005961004	0.00073162	0.003309183	0.561720144	20.08746917	1.8078423	22.49571054	22495710.54
3838303774225	383830	3774225	0.006500179	0.009706297	0.009706297	0.005762213	0.004088297	0.006925217	0.005229107	0.004525129	0.004768089	0.003294286	0.004018341	0.006100004	0.00075294	0.003412183	0.691320144	24.72746917	2.2255423	27.68371054	27683710.54
3838403774225	383840	3774225	0.006642179	0.009890297	0.009890297	0.005898213	0.004206297	0.007078217	0.005359107	0.004649129	0.004895089	0.003405286	0.004138341	0.006241004	0.00077458	0.003517183	0.851520144	30.45746917	2.7411423	34.07971054	34079710.54
3838503774225	383850	3774225	0.006786179	0.010076297	0.010076297	0.006036213	0.004326297	0.007233217	0.005491107	0.004775129	0.005024089	0.003518286	0.004260341	0.006384004	0.00079654	0.003624183	0.046920144	1.678469168	0.1510623	1.876451554	1876451.554
3838603774225	383860	3774225	0.006932179	0.010264297	0.010264297	0.006176213	0.004448297	0.007390217	0.005625107	0.004903129	0.005155089	0.003633286	0.004384341	0.006529004	0.00081882	0.003733183	0.048720144	1.742469168	0.1568223	1.948251554	1948251.554
3838703774225	383870	3774225	0.007080179	0.010454297	0.010454297	0.006318213	0.004572297	0.007549217	0.005761107	0.005033129	0.005288089	0.003750286	0.004510341	0.006676004	0.00084142	0.003844183	0.050520144	1.806469168	0.1625823	2.019851554	2019851.554
3838803774225	383880	3774225	0.007230179	0.010646297	0.010646297	0.006462213	0.004698297	0.007710217	0.005899107	0.005165129	0.005423089	0.003869286	0.004638341	0.006825004	0.00086434	0.003957183	0.052320144	1.870469168	0.1683423	2.091451554	2091451.554
3838903774225	383890	3774225	0.007382179	0.010840297	0.010840297	0.006608213	0.004826297	0.007873217	0.006039107	0.005299129	0.005560089	0.003990286	0.004768341	0.006976004	0.00088758	0.004072183	0.054120144	1.934469168	0.1741023	2.163051554	2163051.554
3839003774225	383900	3774225	0.007536179	0.011036297	0.011036297	0.006756213	0.004956297	0.008038217	0.006181107	0.005435129	0.005699089	0.004113286	0.004900341	0.007129004	0.00091114	0.004188183	0.055920144	1.998469168	0.1798623	2.234651554	2234651.554
3839103774225	383910	3774225	0.007692179	0.011234297	0.011234297	0.006906213	0.005088297	0.008205217	0.006325107	0.005573129	0.005840089	0.004238286	0.005034341	0.007284004	0.00093502	0.004305183	0.057720144	2.062469168	0.1856223	2.306251554	2306251.554
3839203774225	383920	3774225	0.007850179	0.011434297	0.011434297	0.007058213	0.005222297	0.008374217	0.006471107	0.005713129	0.005983089	0.004365286	0.005170341	0.007441004	0.00095922	0.004423183	0.059520144	2.126469168	0.1913823	2.377851554	2377851.554
3839303774225	383930	3774225	0.008010179	0.011636297	0.011636297	0.007212213	0.005358297	0.008545217	0.006619107	0.005855129	0.006128089	0.004494286	0.005308341	0.007600004	0.00098374	0.004542183	0.061320144	2.190469168	0.1971423	2.449451554	2449451.554
3839403774225	383940	3774225	0.008172179	0.011840297	0.011840297	0.007368

Unique Identifier	X (UTM)	Y (UTM)	EGIODemolition 2025	EGIOSite Grubbing / Prep 2025	EGIOMass Grading / Excavation 2025	EGIOMass Grading / Excavation 2026	EGIODrainage / Utilities Trenching 2026	EGIODrainage / Utilities Trenching 2027	EGIOFoundations / Concrete Pads 2026	EGIOFoundations / Concrete Pads 2027	EGIOBuilding / Structure Construction 2026	EGIOBuilding / Structure Construction 2027	EGIOAsphalt Paving 2027	EGIOArchitectural Coating 2027	EGIOLandscaping or Other Finishing 2027	EGIOWaterside Construction (Piles) 2027	HIWaterside Construction (Landscaping) 2025	HIWaterside Construction (Landscaping) 2026	KMDemolition 2025	KMSite Grubbing / Prep 2025	KMMass Grading / Excavation 2025
3836503774235	383650	3774235	0.003906087	0.0036116	0.006007444	0.006007444	0.002889278	0.002889278	0.001369056	0.001369056	0.003714276	0.003714276	0.0024151	0.000489865	0.001658554	0.001782624	0.003368037	0.003368037	0.014269977	0.013194128	0.021946797
3836603774235	383660	3774235	0.003810924	0.00352361	0.005861086	0.005861086	0.002818887	0.002818887	0.001335702	0.001335702	0.003623786	0.003623786	0.002356261	0.000477931	0.001618147	0.001739195	0.003302599	0.003302599	0.013627216	0.012599826	0.02095825
3836703774235	383670	3774235	0.003715761	0.00343562	0.005714728	0.005714728	0.002748496	0.002748496	0.001302348	0.001302348	0.003533296	0.003533296	0.002297423	0.000465996	0.00157774	0.001695765	0.003236561	0.003236561	0.012995844	0.012016055	0.019987219
3836803774235	383680	3774235	0.003622927	0.00334979	0.005571953	0.005571953	0.002679828	0.002679828	0.00126981	0.00126981	0.003445021	0.003445021	0.002240024	0.000454354	0.001538322	0.001653399	0.003171924	0.003171924	0.012408559	0.011473047	0.019083992
3836903774235	383690	3774235	0.003528972	0.00326291	0.005427453	0.005427453	0.002610331	0.002610331	0.001236879	0.001236879	0.00335568	0.00335568	0.002181933	0.000442571	0.001498428	0.00161052	0.003105486	0.003105486	0.011826365	0.010934746	0.018188595
3837003774235	383700	3774235	0.003414224	0.00315682	0.005250974	0.005250974	0.002525454	0.002525454	0.001196661	0.001196661	0.003246567	0.003246567	0.002110985	0.00042818	0.001449705	0.001558153	0.003018336	0.003018336	0.011104402	0.010267214	0.017078238
3837103774235	383710	3774235	0.003305256	0.00305606	0.005083385	0.005083385	0.002444852	0.002444852	0.001158469	0.001158469	0.00314295	0.00314295	0.002043611	0.000414515	0.001403437	0.001508423	0.002935488	0.002935488	0.010455861	0.009667568	0.016080801
3837203774235	383720	3774235	0.003189991	0.00294949	0.004906111	0.004906111	0.002359592	0.002359592	0.001118069	0.001118069	0.003033345	0.003033345	0.001972344	0.000400059	0.001354494	0.001455819	0.002845837	0.002845837	0.009800763	0.009061859	0.01507328
3837303774235	383730	3774235	0.003073431	0.00284172	0.004726845	0.004726845	0.002273374	0.002273374	0.001077216	0.001077216	0.002922509	0.002922509	0.001900276	0.000385441	0.001305002	0.001402625	0.002754484	0.002754484	0.009169736	0.008478407	0.014102779
3837403774235	383740	3774235	0.002963687	0.00274025	0.004558063	0.004558063	0.002192198	0.002192198	0.001038751	0.001038751	0.002818154	0.002818154	0.001832422	0.000371678	0.001258404	0.001352541	0.002669035	0.002669035	0.008607816	0.007958852	0.013238564
3837503774235	383750	3774235	0.002886211	0.00266861	0.004438906	0.004438906	0.00213489	0.00213489	0.001011596	0.001011596	0.002744482	0.002744482	0.001784519	0.000361962	0.001225507	0.001317183	0.002611202	0.002611202	0.008248302	0.007626442	0.012685641
3837603774235	383760	3774235	0.002812099	0.00260009	0.004324925	0.004324925	0.002080071	0.002080071	0.000985621	0.000985621	0.00267401	0.00267401	0.001738697	0.000352667	0.001194039	0.00128336	0.00255577	0.00255577	0.007914497	0.007317804	0.01217226
3837703774235	383770	3774235	0.002763008	0.0025547	0.004249424	0.004249424	0.002043758	0.002043758	0.000968415	0.000968415	0.002627329	0.002627329	0.001708344	0.000346511	0.001173194	0.001260957	0.002522451	0.002522451	0.007716665	0.007134887	0.011868
3837803774235	383780	3774235	0.002740231	0.00253364	0.004214393	0.004214393	0.002026911	0.002026911	0.000960431	0.000960431	0.002605671	0.002605671	0.001694261	0.000343654	0.001163523	0.001250562	0.002515146	0.002515146	0.00765886	0.007081439	0.011779097
3837903774235	383790	3774235	0.002716678	0.00251186	0.004178169	0.004178169	0.002009488	0.002009488	0.000952176	0.000952176	0.002583274	0.002583274	0.001679698	0.000340701	0.001153522	0.001239813	0.002510944	0.002510944	0.007599847	0.007026875	0.011688337
3838003774235	383800	3774235	0.002704685	0.00250077	0.004159725	0.004159725	0.002000618	0.002000618	0.000947973	0.000947973	0.00257187	0.00257187	0.001672283	0.000339197	0.00114843	0.00123434	0.00252205	0.00252205	0.007551704	0.006982363	0.011614295
3838103774235	383810	3774235	0.002695108	0.00249192	0.004144996	0.004144996	0.001993534	0.001993534	0.000944616	0.000944616	0.002562764	0.002562764	0.001666362	0.000337996	0.001144363	0.001229969	0.002536359	0.002536359	0.007423842	0.006864141	0.011417647
3838203774235	383820	3774235	0.002710379	0.00250604	0.004168482	0.004168482	0.00200483	0.00200483	0.000949969	0.000949969	0.002577285	0.002577285	0.001675804	0.000339911	0.001150847	0.001236938	0.00255577	0.00255577	0.007235414	0.006689919	0.011127851
3838303774235	383830	3774235	0.002692606	0.0024896	0.004141148	0.004141148	0.001991683	0.001991683	0.000943739	0.000943739	0.002560385	0.002560385	0.001664815	0.000337682	0.001143301	0.001228827	0.002583986	0.002583986	0.006973651	0.00644789	0.010725267
3838403774235	383840	3774235	0.002646017	0.00244653	0.004069495	0.004069495	0.001957222	0.001957222	0.00092741	0.00092741	0.002516083	0.002516083	0.001636009	0.000331839	0.001123519	0.001207565	0.002669235	0.002669235	0.006670389	0.006167492	0.010258858
3838603774235	383860	3774235	0.002518673	0.00232878	0.003873643	0.003873643	0.001863027	0.001863027	0.000882777	0.000882777	0.002394992	0.002394992	0.001557274	0.000315869	0.001069447	0.001149449	0.002568777	0.002568777	0.006210966	0.005742706	0.00955228
3838703774235	383870	3774235	0.002457848	0.00227254	0.003780096	0.003780096	0.001818036	0.001818036	0.000861458	0.000861458	0.002337154	0.002337154	0.001519666	0.00030824	0.001043621	0.00112169	0.002517348	0.002517348	0.006006059	0.005553247	0.009237139
3838803774235	383880	3774235	0.002399266	0.00221838	0.003689999	0.003689999	0.001774703	0.001774703	0.000840926	0.000840926	0.002281449	0.002281449	0.001483445	0.000300894	0.001018746	0.001094955	0.002468219	0.002468219	0.005810125	0.005372085	0.008935798
3838903774235	383890	3774235	0.002342755	0.00216613	0.003603087	0.003603087	0.001732903	0.001732903	0.000821119	0.000821119	0.002227713	0.002227713	0.001448505	0.000293807	0.000994751	0.001069165	0.002420792	0.002420792	0.005623336	0.005199379	0.008648523
3839003774235	383900	3774235	0.002288055	0.00211555	0.003518961	0.003518961	0.001692443	0.001692443	0.000801947	0.000801947	0.002175699	0.002175699	0.001414685	0.000286947	0.000971526	0.001044202	0.002374065	0.002374065	0.005446728	0.005036086	0.008376904
3839103774235	383910	3774235	0.002235168	0.00206665	0.003437621	0.003437621	0.001653322	0.001653322	0.00078341	0.00078341	0.002125409	0.002125409	0.001381985	0.000280314	0.000949069	0.001020066	0.002328339	0.002328339	0.005278747	0.00488077	0.008118555
3829703774245	382970	3774245	0.004144296	0.00383185	0.006373804	0.006373804	0.003065478	0.003065478	0.001452546	0.001452546	0.003940789	0.003940789	0.002562383	0.000519739	0.001759699	0.001891336	0.001816845	0.001816845	0.001032213	0.000954392	0.001587513
3829803774245	382980	3774245	0.004380349	0.0040501	0.006736846	0.006736846	0.003240083	0.003240083	0.001535281	0.001535281	0.00416525	0.00416525	0.002708332	0.000549343	0.001859929	0.001999064	0.001879581	0.001879581	0.001055077	0.000975532	0.001622676
3829903774245	382990	3774245	0.004644614	0.00429445	0.007143278	0.007143278	0.003435556	0.003435556	0.001627904	0.001627904	0.004416538	0.004416538	0.002871725	0.000582484	0.001972138	0.002119667	0.00194752	0.00194752	0.001080614	0.000999144	0.001661953
3830003774245	383000	3774245	0.004952967	0.00457955	0.007617515	0.007617515	0.00366364	0.00366364	0.00173598	0.00173598	0.004709749	0.004709749	0.003062377	0.000621155	0.002103067	0.00226039	0.002024264	0.002024264	0.001111674	0.001027862	0.001709721
3830103774245	383010	3774245	0.005335862	0.00493358	0.008206397	0.008206397	0.003946863	0.003946863	0.001870182	0.001870182	0.005073842	0.005073842	0.003299118	0.000669174	0.002265647	0.002435133	0.002116317	0.002116317	0.001153777	0.001066791	0.001774474
3830203774245	383020	3774245	0.005765692	0.005331	0.008867462	0.008867462	0.004264802	0.004264802	0.002020834	0.002020834	0.005482565	0.005482565	0.003564878	0.00072308	0.002448156	0.002631294	0.002214874	0.002214874	0.001198123	0.001107794	0.001842677
3830303774245	383030	3774245	0.006355652	0.00587648	0.009774802	0.009774802	0.004701187	0.004701187	0.002227611	0.002227611	0.006043554	0.006043554	0.003929645	0.000797067	0.002698658	0.002900535	0.002344949	0.002344949	0.00126447	0.001169138	0.001944717
3830403774245	383040	3774245	0.007093748	0.00655893	0.010909972	0.010909972	0.005247146	0.005247146	0.00248638	0.00248638	0.006745406	0.006745406	0.004386003	0.000889632	0.003012059	0.003237381	0.002498737	0.002498737	0.001341687	0.00124054	0.002063475
3830503774245	383050	3774245	0.007972475	0.00737141	0.012261428	0.012261428	0.005897129	0.005897129	0.002794296	0.002794296	0.007580983	0.007580983	0.004929312	0.000999834	0.003385173	0.003638406	0.002669435	0.002669435	0.00142158	0.001314403	0.002186347
3830603774245	383060	3774245	0.00895715	0.00828185	0.013775829	0.013775829	0.006625479	0.006625479	0.003139417	0.003139417	0.008517305	0.008517305	0.005538128	0.001123323	0.003803273	0.004087783	0.002845637	0.002845637	0.001495432	0.001382688	0.00229993
3830703774245	383070	3774245	0.010150701	0.00938541	0.015611474	0.015611474	0.007508331	0.007508331	0.003557748	0.003557748	0.009652245	0.009652245	0.00627609	0.001273007	0.004310064	0.004632485	0.00304335	0.00304335	0.001573081	0.001454483	0.002419352
3830803774245	383080	3774245	0.011493768	0.01062722	0.017677072	0.017677072	0.00850178	0.00850178	0.004028484	0.004028484	0.010929361	0.010929361	0.007106498	0.001441442	0.00488034	0.005245422	0.003245366	0.003245366	0.001647279	0.001523087	0.002533466
3830903774245	383090	3774245	0.01305132	0.01206735	0.020072539	0.020072539	0.009653879	0.009653879	0.004574395	0.004574395	0.012410428	0.012410428	0.008069518	0.001636776	0.005541689	0.005956243	0.003456488	0.003456488	0.0017207	0.001590973	0.002646386
3831003774245	383100	3774245	0.014968386	0.01383988	0.023020929	0.023020929	0.011071906	0.011071906	0.005246313	0.005246313	0.014233356	0.014233356	0.009254823	0.001877196	0.006355689	0.006831136	0.003690522	0.003690522	0.001798522	0.001662927	0.002766073
3831103774245	383110	3774245	0.017472392	0.0161551	0.026872015	0.026872015	0.012924084	0.012924084	0.006123949	0.006123949	0.016614401	0.016614401	0.010803028	0.002191225	0.007418909	0.007973892	0.003965681	0.003965681	0.001882728	0.001740784	0.002895579
3831203774245	383120	3774245	0.020677395	0.01911847	0.031801214	0.031801214	0.01529478	0.01529478	0.00724728	0.00724728	0.01966202	0.01966202	0.012784654	0.002593167	0.008779777	0.009436562	0.004273758	0.004273758	0.001970557	0.001821992	0.003030658
3831303774245	383130	3774245	0.024709618	0.0228467	0.038002652	0.038002652	0.018277359	0.018277359	0.008660545	0.008660545	0.023496239	0.023496239	0.015277743	0.003098851	0.010491889	0.011276751	0.004596443	0.004596443	0.002059767	0.001904477	0.003167861
3831403774245	383140	3774245	0.030110188	0.02784011	0.046308567	0.046308567	0.022272085	0.022272085	0.010553406	0.010553406	0.028631611	0.028631611	0.018616868	0.003776141	0.012785012	0.013741415	0.004932437	0.004932437	0.002151997	0.001989753	0.003309707
3831503774245	383150	3774245	0.037569662	0.03473719	0.057781016	0.057781016	0.027789754	0.027789754	0.013167899	0.013167899	0.035724785	0.035724785	0.023228997	0.004711639	0.015952361	0.017145702	0.005301349	0.005301349	0.002245607	0.002076305	0.003453677
3831603774245	383160	3774245	0.048455871	0.04480266	0.074523679	0.074523679	0.03584213	0.03584213	0.016983438	0.016983438	0.04607642	0.04607642	0.029959846	0.006076886	0.020574727	0.022113851	0.005678166	0.005678166	0.002341547	0.002165012	0.003601229
3831703774245	383170	3774245	0.066364045	0.0613607	0.102065915	0.102065915	0.049088556	0.049088556	0.023260125	0.023260125	0.063105205	0.063105205	0.041032315	0.008322764	0.028178673	0.030286622	0.006083499	0.006083499	0.002442318	0.002258186	0.003756212
3835503774245	383550	3774245	0.00580607	0.00536834	0.008929562	0.008929562	0.004294669	0.004294669	0.002034986	0.002034986	0.00552096	0.00552096	0.003589843	0.000728143	0.002465301	0.002649722	0.004473173	0.004473173	0.040870864	0.037789508	0.062858165
3835603774245	383560	3774245	0.005490556	0.00507661	0.008444311	0.008444311	0.004061288	0.004061288	0.001924401	0.001924401	0.00522094	0.00522094	0.003394764	0.000688575	0.002331332	0.00250573	0.004267854	0.004267854	0.032079192	0.029660662	0.049336837
3835703774245	383570	3774245	0.005181772	0.00479111	0.007969411	0.007969411	0.003832885	0.003832885	0.001816174	0.001816174	0.004927319	0.004927319	0.003203845	0.00064985	0.00220022	0.00236481	0.004063437	0.004063437	0.02590869	0.023955369	0.039846789
3835803774245	383580	3774245	0.004897664	0.0045284	0.00753246	0.00753246	0.003622733	0.003622733	0.001716596	0.001716596	0.004657161	0.004657161	0.003028183	0.00061422	0.002079585	0.002235151	0.003876229	0.003876229	0.021634806	0.020003704	0.033273684
3835903774245	383590	3774245	0.00466023	0.00430888	0.007167295	0.007167295	0.003447107	0.003447107	0.001633378	0.001633378	0.004431387	0.004431387	0.00288138	0.000584443	0.001978769	0.002126794	0.00372154	0.00372154	0.018835044	0.017415023	0.028967734
3836003774245	383600	3774245	0.004472838	0.00413562	0.00687909	0.00687909	0.003308495	0.003308495	0.001567698	0.001567698	0.004253197	0.004253197	0.002765517	0.000560942	0.001899201	0.002041273	0.003601471	0.003601471	0.017036781	0.015752336	0.026202059
3836103774245	383610	3774245	0.004297179	0.0039732	0.006608932	0.006608932	0.003178563	0.003178563	0.00150613	0.00150613	0.004086163	0.004086163	0.002656908	0.00053891	0.001824614	0.001961107	0.003487406	0.003487406	0.01554316	0.014371323	0.023904916
3836203774245	383620	3774245	0.004164399	0.00385043	0.006404721	0.006404721	0.003080348	0.003080348	0.001459592	0.001459592	0.003959904	0.003959904	0.002574812	0.00052226	0.001768235	0.001900511	0.003403357	0.003403357	0.014607059	0.013505797	0.02246522
3836303774245	383630	3774245	0.004043957	0.00373907	0.006219484	0.006219484	0.002991258	0.002991258	0.001417378	0.001417378	0.003845376	0.003845376	0.002500343	0.000507156	0.001717094	0.001845544	0.003326813	0.003326813	0.013829362	0.012786732	0.021269145
3836403774245	383640	3774245	0.003929899	0.00363361	0.006044067	0.006044067	0.002906891	0.002906891	0.001377402	0.001377402	0.003736919	0.003736919	0.00242982	0.000492852	0.001668665	0.001793492	0.003253571	0.003253571	0.013131471	0.012141457	0.020195809
3836503774245	383650	3774245	0.00382352	0.00353526	0.005880459	0.005880459	0.002828204	0.002828204	0.001340117	0.001340117	0.003635764	0.003635764	0.002364049	0.00047951	0.001623495	0.001744943	0.003185032	0.003185032	0.012514421	0.011570927	0.019246804
3836603774245	383660	3774245	0.003721368	0.00344081	0.005723353	0.005723353	0.002752644	0.002752644	0.001304313	0.001304313	0.003538629	0.003538629	0.00230089	0.0004667	0.001580121	0.001698324	0.003118594	0.003118594	0.011941371	0.011041082	0.018365472
3836703774245	383670	3774245	0.003635351	0.00336127	0.005591061	0.005591061	0.002689018	0.002689018	0.001274165	0.001274165	0.003456835	0.003456835	0.002247706	0.000455912	0.001543597	0.001659068	0.003064562	0.003064562	0.011500671	0.010633606	0.017687687
3836803774245	383680	3774245	0.003557961	0.00328972	0.005472037	0.005472037	0.002631774	0.002631774	0.00124704	0.00124704	0.003383245	0.003383245	0.002199856	0.000446206	0.001510737	0.00162375	0.003017035	0.003017035	0.011120363	0.010281972	0.017102786
3836903774245	383690	3774245	0.003477637	0.00321545	0.005348502	0.005348502	0.00257236	0.00257236	0.001218887	0.001218887	0.003306866	0.003306866	0.002150193	0.000436133	0.001476631	0.001587093	0.002966806	0.002966806	0.010718746	0.009910633	0.01648511
3837003774245	383700	3774245	0.00336867	0.0031147	0.005180913	0.005180913	0.002491758	0.002491758	0.001180695	0.001180695	0.00320325	0.00320325	0.002082819	0.000422467	0.001430363	0.001537363	0.002889962	0.002889962	0.010129735	0.00936603	0.01557923
3837103774245	383710	3774245	0.003264965	0.00301881	0.005021419	0.005021419	0.002415049	0.002415049	0.001144347	0.001144347	0.003104637	0.003104637	0.0020187	0.000409462	0.001386329	0.001490035	0.00281642	0.00281642	0.009596201	0.00887272	0.01475867
3837203774245	383720	3774245	0.003149959	0.00291248	0.004844542	0.004844542	0.00232998	0.00232998	0.001104038	0.001104038	0.002995278	0.002995278	0.001947592	0.000395039	0.001337496	0.00143755	0.002731871	0.002731871	0.009013661	0.008334099	0.013862741
3837303774245	383730	3774245	0.003030207	0.00280175	0.004660367	0.004660367	0.002241402	0.002241402	0.001062066	0.001062066	0.002881407	0.002881407	0.001873551	0.00038002	0.001286649	0.001382898	0.00264252	0.00264252	0.008427757	0.007792367	0.012961638
3837403774245	383740	3774245	0.002917616	0.00269765	0.004487206	0.004487206	0.00215812	0.00215812	0.001022604	0.001022604	0.002774345	0.002774345	0.001803937	0.0003659	0.001238842	0.001331515	0.002559172	0.002559172	0.007906733	0.007310624	0.012160318
3837503774245	383750	3774245	0.00284592	0.00263136	0.00437694	0.00437694	0.002105087	0.002105087	0.000997475	0.000997475	0.00270617	0.00270617	0.001759608	0.000356909	0.001208399	0.001298795	0.002509143	0.002509143	0.007617706	0.007043388	0.011715804
3837603774245	383760	3774245	0.002776899	0.00256754	0.004270787	0.004270787	0.002054033	0.002054033	0.000973283	0.000973283	0.002640538	0.002640538	0.001716932	0.000348253	0.001179092	0.001267296	0.002460715	0.002460715	0.007345503	0.006791708	0.011297164
3837703774245	383770	3774245	0.002731862	0.0025259	0.004201522	0.004201522	0.00202072	0.00202072	0.00095749	0.00095749	0.002597713	0.002597713	0.001689087	0.000342605	0.001159969	0.001246743	0.002432799	0.002432799	0.007194088	0.006651708	0.011064292
3837803774245	383780	3774245	0.002713485	0.00250891	0.004173259	0.004173259	0.002007127	0.002007127	0.000951057	0.000951057	0.002580238	0.002580238	0.001677724	0.0003403	0.001152166	0.001238356	0.002430398	0.002430398	0.007171483	0.006630807	0.011029527
3837903774245	383790	3774245	0.002694246	0.00249112	0.004143669	0.004143669	0.001992896	0.001992896	0.000944314	0.000944314	0.002561943	0.002561943	0.001665829	0.000337887	0.001143997	0.001229575	0.002431298	0.002431298	0.00715811	0.006618443	0.01100896
3838003774245	383800	3774245	0.002684755	0.00248234	0.004129073	0.004129073	0.001985876	0.001985876	0.000940988	0.000940988	0.002552919	0.002552919	0.001659961	0.000336697	0.001139967	0.001225244	0.002446107	0.002446107	0.007146981	0.006608152	0.010991843
3838103774245	383810	3774245	0.002677508	0.00247564	0.004117927	0.004117927	0.001980515	0.001980515	0.000938447	0.000938447	0.002546028	0.002546028	0.00165548	0.000335788	0.00113689	0.001221937	0.002464117	0.002464117	0.007052594	0.006520882	0.010846679
3838203774245	383820	3774245	0.002694677	0.00249152	0.004144333	0.004144333	0.001993215	0.001993215	0.000944465	0.000944465	0.002562353	0.002562353	0.001666095	0.000337941	0.00114418	0.001229772	0.00248643	0.00248643	0.006889445	0.006370033	0.01059576
3838303774245	383830	3774245	0.002678026	0.00247612	0.004118723	0.004118723	0.001980898	0.001980898	0.000938629	0.000938629	0.00254652	0.00254652	0.0016558	0.000335853	0.00113711	0.001222173	0.002516647	0.002516647	0.006652098	0.00615058	0.010230728
3838403774245	383840	3774245	0.00263204	0.0024336	0.004047999	0.004047999	0.001946883	0.001946883	0.000922511	0.000922511	0.002502792	0.002502792	0.001627368	0.000330086	0.001117584	0.001201187	0.002603097	0.002603097	0.006372993	0.005892518	0.009801473

			KMMass Grading / Excavation	KMDrainage / Utilities Trenching	KMFoundations / Concrete Pads	KMBuilding / Structure Construction	KMAsphalt Paving	KMArchitectural Coating	KMLandscaping or Other Finishing	KMWaterside Construction (Piles)	EWNDemolition	EWNSite Grubbing / Prep	EWNDrainage / Utilities Trenching	EWNDrainage / Utilities Trenching	EWNDrainage / Utilities Trenching	EWNFoundations / Concrete Pads	EWNBuilding / Structure Construction	EWNAsphalt Paving	EWNLandscaping or Other Finishing	EWNWaterside Construction (Piles)	ISDemolition
Unique Identifier	X (UTM)	Y (UTM)	2026	2026	2026	2026	2026	2026	2026	2026	2027	2027	2027	2028	2029	2029	2029	2029	2029	2029	2027
3836503774235	383650	3774235	0.021946797	0.005449579	0.005001525	0.014710215	0.008823003	0.001789608	0.006059139	0.006512403	0.000521628	0.000596378	0.00070236	0.00070236	0.00070236	0.000182827	0.000454211	0.000322518	0.000221487	0.000231581	0.011595316
3836603774235	383660	3774235	0.02095825	0.005204114	0.004776242	0.014047625	0.00842559	0.001708999	0.005786218	0.006219065	0.000525079	0.000600323	0.000707007	0.000707007	0.000707007	0.000184037	0.000457216	0.000324652	0.000222953	0.000233113	0.011058158
3836703774235	383670	3774235	0.019987219	0.004962998	0.004554951	0.013396775	0.008035218	0.001629818	0.005518133	0.005930925	0.000527927	0.000603579	0.000710841	0.000710841	0.000710841	0.000185034	0.000459695	0.000326412	0.000224162	0.000234377	0.010544036
3836803774235	383680	3774235	0.019083992	0.00473872	0.004349112	0.012791372	0.007672105	0.001556167	0.005268768	0.005662906	0.000530515	0.000606538	0.000714326	0.000714326	0.000714326	0.000185942	0.000461949	0.000328013	0.000225261	0.000235526	0.010060369
3836903774235	383690	3774235	0.018188595	0.004516385	0.004145057	0.012191216	0.007312139	0.001483153	0.005021563	0.005397209	0.000532154	0.000608412	0.000716533	0.000716533	0.000716533	0.000186516	0.000463376	0.000329026	0.000225957	0.000236254	0.009592836
3837003774235	383700	3774235	0.017078238	0.004240673	0.003892014	0.01144698	0.006865756	0.001392611	0.004715013	0.005067726	0.00052784	0.00060348	0.000710725	0.000710725	0.000710725	0.000185004	0.00045962	0.000326359	0.000224125	0.000234339	0.009072157
3837103774235	383710	3774235	0.016080801	0.003993001	0.003664705	0.010778431	0.006464768	0.001311277	0.004439637	0.004771751	0.000523699	0.000598745	0.000705148	0.000705148	0.000705148	0.000183553	0.000456014	0.000323799	0.000222367	0.0002325	0.008593408
3837203774235	383720	3774235	0.01507328	0.003742825	0.003435098	0.010103123	0.006059727	0.001229121	0.004161478	0.004472783	0.000516969	0.000591051	0.000696087	0.000696087	0.000696087	0.000181194	0.000450154	0.000319638	0.000219509	0.000229513	0.008113883
3837303774235	383730	3774235	0.014102779	0.003501841	0.003213927	0.009452628	0.005669568	0.001149983	0.003893539	0.004184801	0.000508946	0.000581878	0.000685284	0.000685284	0.000685284	0.000178382	0.000443167	0.000314677	0.000216102	0.00022595	0.007650146
3837403774235	383740	3774235	0.013238564	0.003287249	0.003016978	0.008873373	0.005322138	0.001079513	0.003654943	0.003928357	0.000501612	0.000573493	0.000675409	0.000675409	0.000675409	0.000175811	0.000436782	0.000310142	0.000212988	0.000222695	0.007226269
3837503774235	383750	3774235	0.012685641	0.003149954	0.002890971	0.008502767	0.005099854	0.001034426	0.003502291	0.003764285	0.000500922	0.000572704	0.00067448	0.00067448	0.00067448	0.00017557	0.000436181	0.000309716	0.000212695	0.000222388	0.006915069
3837603774235	383760	3774235	0.01217226	0.003022477	0.002773975	0.008158665	0.004893465	0.000992563	0.003360555	0.003611947	0.000500318	0.000572014	0.000673667	0.000673667	0.000673667	0.000175358	0.000435655	0.000309342	0.000212439	0.00022212	0.006623972
3837703774235	383770	3774235	0.011868	0.002946927	0.002704636	0.00795473	0.004771147	0.000967753	0.003276554	0.003521662	0.000505322	0.000577735	0.000680404	0.000680404	0.000680404	0.000177112	0.000440012	0.000312436	0.000214564	0.000224342	0.006414061
3837803774235	383780	3774235	0.011779097	0.002924851	0.002684376	0.007895141	0.004735407	0.000960503	0.00325201	0.003495281	0.000517746	0.000591939	0.000697133	0.000697133	0.000697133	0.000181466	0.00045083	0.000320118	0.000219839	0.000229857	0.006284646
3837903774235	383790	3774235	0.011688337	0.002902315	0.002663692	0.007834307	0.004698919	0.000953102	0.003226952	0.003468349	0.000532068	0.000608313	0.000716417	0.000716417	0.000716417	0.000186486	0.000463301	0.000328973	0.00022592	0.000236216	0.006156698
3838003774235	383800	3774235	0.011614295	0.002883929	0.002646819	0.00778468	0.004669153	0.000947065	0.00320651	0.003446378	0.000554327	0.000633762	0.000746389	0.000746389	0.000746389	0.000194288	0.000482684	0.000342736	0.000235371	0.000246098	0.006057825
3838103774235	383810	3774235	0.011417647	0.0028351	0.002602004	0.007652873	0.004590098	0.00093103	0.003152219	0.003388026	0.000580728	0.000663946	0.000781936	0.000781936	0.000781936	0.000203541	0.000505672	0.000359059	0.000246581	0.000257819	0.005960246
3838203774235	383820	3774235	0.011127851	0.002763141	0.002535961	0.007458632	0.004473594	0.000907399	0.003072211	0.003302033	0.000620588	0.000709518	0.000835607	0.000835607	0.000835607	0.00021751 2	0.0054038	0.000383704	0.000263506	0.000275515	0.005913312
3838303774235	383830	3774235	0.010725267	0.002663176	0.002444215	0.007188793	0.004311748	0.000874571	0.002961065	0.003182572	0.000635427	0.000726484	0.000855588	0.000855588	0.000855588	0.00022271 3	0.000553302	0.000392879	0.000269807	0.000282103	0.00574559
3838403774235	383840	3774235	0.010258858	0.002547363	0.002337924	0.006876175	0.004124244	0.000836538	0.002832297	0.003044172	0.000635772	0.000726879	0.000856053	0.000856053	0.000856053	0.00022283 4	0.000553602	0.000393092	0.000269954	0.000282256	0.005544738
3838603774235	383860	3774235	0.00955228	0.002371913	0.002176899	0.006402579	0.003840187	0.000778922	0.002637223	0.002834504	0.000629733	0.000719974	0.000847921	0.000847921	0.000847921	0.000220717	0.000548344	0.000389358	0.000267389	0.000279575	0.005139842
3838703774235	383870	3774235	0.009237139	0.002293661	0.002105081	0.00619135	0.003713494	0.000753224	0.002550218	0.002740991	0.000626713	0.000716522	0.000843855	0.000843855	0.000843855	0.000219659	0.000545714	0.000387491	0.000266107	0.000278234	0.004952536
3838803774235	383880	3774235	0.008935798	0.002218836	0.002036407	0.005989371	0.00359235	0.000728652	0.002467023	0.002651572	0.00062378	0.000713168	0.000839905	0.000839905	0.000839905	0.00021863	0.00054316	0.000385678	0.000264862	0.000276932	0.004775237
3838903774235	383890	3774235	0.008648523	0.002147503	0.001970939	0.00579682	0.00347686	0.000705227	0.002387711	0.002566327	0.00062076	0.000709715	0.000835839	0.000835839	0.000835839	0.000217572	0.00054053	0.000383811	0.000263579	0.000275591	0.004607084
3839003774235	383900	3774235	0.008376904	0.002080057	0.001909039	0.005614763	0.003367665	0.000683078	0.002312722	0.002485728	0.000617827	0.000706362	0.000831889	0.000831889	0.000831889	0.000216544	0.000537976	0.000381997	0.000262334	0.000274289	0.004447214
3839103774235	383910	3774235	0.008118555	0.002015907	0.001850163	0.0054416	0.003263804	0.000662012	0.002241396	0.002409067	0.000614893	0.000703008	0.00082794	0.00082794	0.00082794	0.000215516	0.000535422	0.000380183	0.000261088	0.000272987	0.00429528
3829703774245	382970	3774245	0.001587513	0.000394193	0.000361783	0.001064058	0.000638209	0.000129451	0.000438285	0.000471072	0.000475643	0.000543803	0.000640442	0.000640442	0.000640442	0.000166709	0.000414169	0.000294086	0.000201962	0.000211165	0.002916149
3829803774245	382980	3774245	0.001622676	0.000402924	0.000369797	0.001087626	0.000652345	0.000132318	0.000447993	0.000481506	0.000476937	0.000545282	0.000642185	0.000642185	0.000642185	0.000167163	0.000415296	0.000294886	0.000202511	0.00021174	0.003077141
3829903774245	382990	3774245	0.001661953	0.000412677	0.000378748	0.001113952	0.000668135	0.000135521	0.000458837	0.000493161	0.000478749	0.000547354	0.000644624	0.000644624	0.000644624	0.000167798	0.000416873	0.000296006	0.0002032 8	0.000212544	0.003258149
3830003774245	383000	3774245	0.001709721	0.000424539	0.000389634	0.00114597	0.000687338	0.000139416	0.000472025	0.000507336	0.000481855	0.000550905	0.000648806	0.000648806	0.000648806	0.000168887	0.000419578	0.000297927	0.000204599	0.000213923	0.0034697
3830103774245	383010	3774245	0.001774474	0.000440617	0.000404391	0.001189372	0.00071337	0.000144696	0.000489902	0.00052655	0.000487894	0.00055781	0.000656938	0.000656938	0.000656938	0.000171003	0.000424837	0.000301661	0.000207164	0.000216604	0.003731808
3830203774245	383020	3774245	0.001842677	0.000457553	0.000419934	0.001235086	0.000740789	0.000150257	0.000508732	0.000546789	0.00049402	0.000564813	0.000665186	0.000665186	0.000665186	0.00017315	0.000430171	0.000305448	0.000209765	0.000219324	0.004026874
3830303774245	383030	3774245	0.001944717	0.00048289	0.000443188	0.00130348	0.000781811	0.000158578	0.000536903	0.000577067	0.000506357	0.000578919	0.000681798	0.000681798	0.000681798	0.000177475	0.000440914	0.000313076	0.000215003	0.000224801	0.004430303
3830403774245	383040	3774245	0.002063475	0.000512379	0.000470252	0.001383079	0.000829554	0.000168262	0.000569691	0.000612307	0.000521801	0.000596575	0.000702593	0.000702593	0.000702593	0.000182887	0.000454361	0.000322625	0.000221561	0.000231657	0.004935712
3830503774245	383050	3774245	0.002186347	0.000542889	0.000498253	0.001465436	0.00087895	0.000178281	0.000603613	0.000648768	0.000538021	0.00061512	0.000724433	0.000724433	0.000724433	0.000188572	0.000468485	0.000332654	0.000228448	0.000238858	0.005537922
3830603774245	383060	3774245	0.00229993	0.000571092	0.000524138	0.001541567	0.000924613	0.000187543	0.000634972	0.000682472	0.000552429	0.000631592	0.000743833	0.000743833	0.000743833	0.000193622	0.000481031	0.000341562	0.000234566	0.000245255	0.006213813
3830703774245	383070	3774245	0.002419352	0.000600746	0.000551354	0.001621612	0.000972623	0.000197281	0.000667942	0.000717909	0.00056839	0.000649841	0.000765324	0.000765324	0.000765324	0.000199217	0.000494929	0.000351431	0.000241343	0.000252341	0.007032492
3830803774245	383080	3774245	0.002533466	0.000629081	0.00057736	0.001698099	0.001018498	0.000206586	0.000699447	0.00075177	0.000582281	0.000665722	0.000784028	0.000784028	0.000784028	0.000204085	0.000507024	0.000360019	0.000247241	0.000258508	0.007962036
3830903774245	383090	3774245	0.002646386	0.00065712	0.000603093	0.001773785	0.001063894	0.000215794	0.000730622	0.000785278	0.000594877	0.000680123	0.000800988	0.000800988	0.000800988	0.0002085	0.000517993	0.000367807	0.000252589	0.0002641	0.009053003
3831003774245	383100	3774245	0.002766073	0.00068684	0.000630369	0.001854008	0.001112011	0.000225554	0.000763666	0.000820793	0.000608336	0.000695511	0.000819111	0.000819111	0.000819111	0.000213218	0.000529712	0.000376129	0.000258304	0.000270076	0.01041393
3831103774245	383110	3774245	0.002895579	0.000718997	0.000659883	0.001940811	0.001164074	0.000236114	0.00079942	0.000859222	0.000625074	0.000714647	0.000841648	0.000841648	0.000841648	0.000219084	0.000544287	0.000386478	0.000265411	0.000277506	0.012215127
3831203774245	383120	3774245	0.003030658	0.000752539	0.000690666	0.002031351	0.001218379	0.000247129	0.000836714	0.000899305	0.000642416	0.000734474	0.000864998	0.000864998	0.000864998	0.000225162	0.000559387	0.0003972	0.000272774	0.000285205	0.014571772
3831303774245	383130	3774245	0.003167861	0.000786607	0.000721934	0.002123313	0.001273536	0.000258317	0.000874593	0.000940018	0.000658722	0.000753117	0.000886954	0.000886954	0.000886954	0.000230877	0.000573586	0.000407282	0.000279698	0.000292445	0.017633642
3831403774245	383140	3774245	0.003309707	0.000821829	0.00075426	0.002218388	0.001330561	0.000269884	0.000913754	0.000982109	0.000677444	0.000774522	0.000912162	0.000912162	0.000912162	0.000237439	0.000589888	0.000418858	0.000287648	0.000300756	0.021834881
3831503774245	383150	3774245	0.003453677	0.000857578	0.000787069	0.002314886	0.00138844	0.000281623	0.000953502	0.00102483	0.000696338	0.000796124	0.000937604	0.000937604	0.000937604	0.000244062	0.000606341	0.00043054	0.000295671	0.000309145	0.027872777
3831603774245	383160	3774245	0.003601229	0.000894216	0.000820696	0.002413785	0.001447758	0.000293655	0.000994238	0.001068614	0.000708676	0.00081023	0.000954216	0.000954216	0.000954216	0.000248386	0.000617084	0.000438168	0.000300909	0.000314622	0.036854947
3831703774245	383170	3774245	0.003756212	0.0009327	0.000856015	0.002517665	0.001510064	0.000306293	0.001037027	0.001114603	0.000718425	0.000821376	0.000967343	0.000967343	0.000967343	0.000251803	0.000625573	0.000444196	0.000305049	0.00031895	0.051400232
3835503774245	383550	3774245	0.062858165	0.015608223	0.014324947	0.042131757	0.025270101	0.005125645	0.017354076	0.018652274	0.00057072	0.000652504	0.000768461	0.000768461	0.000768461	0.000200033	0.000496957	0.000352871	0.000242332	0.000253375	0.024637404
3835603774245	383560	3774245	0.049336837	0.012250761	0.011243528	0.033068857	0.019834287	0.004023075	0.013621066	0.014640011	0.000553464	0.000632776	0.000745227	0.000745227	0.000745227	0.000193985	0.000481932	0.000342202	0.000235005	0.000245715	0.022058424
3835703774245	383570	3774245	0.039846789	0.009894301	0.009080811	0.02670799	0.016019119	0.003249228	0.011001025	0.011823973	0.000535605	0.000612358	0.00072118	0.00072118	0.00072118	0.000187726	0.000466381	0.00033116	0.000227422	0.000237786	0.019755529
3835803774245	383580	3774245	0.033273684	0.008262142	0.007582845	0.022302254	0.013376613	0.002713237	0.009186301	0.009873497	0.000519903	0.000594405	0.000700037	0.000700037	0.000700037	0.000182222	0.000452708	0.000321451	0.000220755	0.000230815	0.017798517
3835903774245	383590	3774245	0.028967734	0.007192938	0.006601549	0.019416118	0.011645545	0.002362117	0.007997501	0.008595767	0.000509118	0.000582075	0.000685516	0.000685516	0.000685516	0.000178442	0.000443318	0.000314783	0.000216175	0.000226027	0.016247523
3836003774245	383600	3774245	0.026202059	0.006506197	0.00597127	0.017562377	0.010533694	0.002136595	0.007233945	0.007775092	0.000503597	0.000575762	0.000678081	0.000678081	0.000678081	0.00017650 7	0.00043851	0.000311369	0.000213831	0.000223576	0.015058717
3836103774245	383610	3774245	0.023904916	0.005935796	0.005447767	0.016022677	0.009610202	0.001949279	0.006599743	0.007093447	0.000498334	0.000569745	0.000670995	0.000670995	0.000670995	0.000174662	0.000433927	0.000308115	0.000211596	0.000221239	0.013999241
3836203774245	383620	3774245	0.02246522	0.005578307	0.00511967	0.015057697	0.009031418	0.001831882	0.006202267	0.006666237	0.000497989	0.000569351	0.00067053	0.00067053	0.00067053	0.000174541	0.000433626	0.000307902	0.0002114 5	0.000221086	0.013197041
3836303774245	383630	3774245	0.021269145	0.005281312	0.004847093	0.014256007	0.008550575	0.00173435	0.005872051	0.006311319	0.000498679	0.00057014	0.000671459	0.000671459	0.000671459	0.000174783	0.000434227	0.000308329	0.000211743	0.000221392	0.012487761
3836403774245	383640	3774245	0.020195809	0.005014793	0.004602487	0.013536585	0.008119075	0.001646827	0.005575721	0.005992822	0.000499455	0.000571027	0.000672505	0.000672505	0.000672505	0.000175056	0.000434904	0.000308809	0.000212072	0.000221737	0.011838012
3836503774245	383650	3774245	0.019246804	0.004779147	0.004386215	0.012900499	0.007737558	0.001569443	0.005313717	0.005711218	0.000500749	0.000572507	0.000674247	0.000674247	0.000674247	0.000175509	0.00043603	0.000309609	0.000212622	0.000222312	0.011248311
3836603774245	383660	3774245	0.018365472	0.004560305	0.004185366	0.012309771	0.007383247	0.001497576	0.005070396	0.005449695	0.00050213	0.000574085	0.000676106	0.000676106	0.000676106	0.000175993	0.000437232	0.000310463	0.000213208	0.000222924	0.010700455
3836703774245	383670	3774245	0.017687687	0.004392005	0.004030903	0.011855474	0.007110765	0.001442308	0.004883271	0.005248572	0.000505753	0.000578228	0.000680985	0.000680985	0.000680985	0.000177263	0.000440388	0.000312703	0.000214747	0.000224533	0.01023646
3836803774245	383680	3774245	0.017102786	0.004246769	0.003897608	0.011463434	0.006875624	0.001394613	0.00472179	0.005075011	0.000510585	0.000583752	0.000687491	0.000687491	0.000687491	0.000178956	0.000444595	0.00031569	0.000216798	0.000226678	0.009821555
3836903774245	383690	3774245	0.01648511	0.004093395	0.003756844	0.011049426	0.006627308	0.001344246	0.00455126	0.004891724	0.000514554	0.000588289	0.000692835	0.000692835	0.000692835	0.000180347	0.000448051	0.000318144	0.000218483	0.00022844	0.009412259
3837003774245	383700	3774245	0.01557923	0.003868457	0.0035504	0.010442245	0.006263128	0.001270378	0.004301162	0.004622917	0.000511275	0.000584541	0.00068842	0.00068842	0.00068842	0.000179198	0.000445196	0.000316117	0.000217091	0.000226984	0.008920741
3837103774245	383710	3774245	0.01475867	0.003664705	0.0033634	0.00989225	0.005933248	0.001203467	0.004074619	0.004379427	0.000508169	0.00058099	0.000684238	0.000684238	0.000684238	0.00017811	0.000442491	0.000314197	0.000215772	0.000225606	0.008466926
3837203774245	383720	3774245	0.013862741	0.003442238	0.003159224	0.009291739	0.005573069	0.00113041	0.003827268	0.004113573	0.00050144	0.000573296	0.000675177	0.000675177	0.000675177	0.000175751	0.000436631	0.000310036	0.000212915	0.000222618	0.007995166
3837303774245	383730	3774245	0.012961638	0.003218486	0.002953869	0.008687759	0.005210809	0.001056931	0.003578489	0.003846183	0.000492726	0.000563333	0.000663444	0.000663444	0.000663444	0.000172697	0.000429044	0.000304648	0.000209215	0.000218749	0.007527547
3837403774245	383740	3774245	0.012160318	0.003019512	0.002771253	0.008150661	0.004888664	0.000991589	0.003357258	0.003608403	0.000484788	0.000554259	0.000652756	0.000652756	0.000652756	0.000169915	0.000422132	0.0002997 4	0.000205845	0.000215225	0.007101168
3837503774245	383750	3774245	0.011715804	0.002909135	0.002669952	0.007852717	0.004709962	0.000955342	0.003234535	0.0034765	0.000485047	0.000554555	0.000653105	0.000653105	0.000653105	0.00017006	0.000422357	0.0002999	0.000205955	0.00021534	0.006810933
3837603774245	383760	3774245	0.011297164	0.002805183	0.002574547	0.007572117	0.004541661	0.000921205	0.003118956	0.003352274	0.000485306	0.00055485	0.000653453	0.000653453	0.000653453	0.00017009 6	0.000422583	0.0003000 6	0.000206065	0.000215455	0.006537954
3837703774245	383770	3774245	0.011064292	0.002747359	0.002521477	0.00741603	0.004448042	0.000902216	0.003054664	0.003283173	0.000490828	0.000561163	0.000660888	0.000660888	0.000660888	0.000172032	0.000427391	0.000303474	0.000208409	0.000217907	0.006341761
3837803774245	383780	3774245	0.011029527	0.002738726	0.002513554	0.007392728	0.004434066	0.000899381	0.003045066	0.003272857	0.000503683	0.000575861	0.000678197	0.000678197	0.000678197	0.000176537	0.000438585	0.000311423	0.000213867	0.000223614	0.006226064
3837903774245	383790	3774245	0.01100896	0.002733619	0.002508867	0.007378943	0.004425798	0.000897704	0.003039388	0.003266754	0.000518522	0.000592827	0.000698178	0.000698178	0.000698178	0.000181738	0.000451506	0.000320598	0.000220168	0.000230202	0.006111144
3838003774245	383800	3774245	0.010991843	0.002729369	0.002504966	0.00736747	0.004418916	0.000896308	0.003034662	0.003261674	0.000540868	0.000618375	0.000728266	0.000728266	0.000728266	0.00018957	0.00047096 4	0.000334414	0.000229657	0.000240122	0.006020726
3838103774245	383810	3774245	0.010846679	0.002693324	0.002471884	0.007270172	0.004360558	0.000884471	0.002994585	0.003218599	0.000567614	0.000648953	0.000764279	0.000764279	0.000764279	0.000198945	0.000494253	0.000350951	0.000241013	0.000251996	0.005930222
3838203774245	383820	3774245	0.01059576	0.002631018	0.002414701	0.007101989	0.004259684	0.00086401	0.00292531	0.003144143	0.000607301	0.000694327	0.000817717	0.000817717	0.000817717	0.000212855	0.000528811	0.000375489	0.000257865	0.000269616	0.005887429
3838303774245	383830	3774245	0.010230728	0.002540378	0.002331513	0.00685732	0.004112935	0.000834245	0.002824531	0.003035824	0.000622486	0.000711688	0.000838163	0.000838163	0.000838163	0.000218177	0.000542033	0.000384877	0.000264312	0.000276357	0.005724539
3838403774245	383840	3774245	0.009801473	0.00243379	0.002233689	0.006569605	0.003940367	0.000799242	0.002706021	0.002908449	0.000622831	0.000712083	0.000838627	0.000838627	0.000838627	0.000218298	0.000542333	0.000385091	0.000264459	0.00027651	0.005526361

			ISDrainage / Utilities Trenching	ISDrainage / Utilities Trenching	ISAsphalt Paving	ISAsphalt Paving	SVDemolition	SVSite Grubbing / Prep	SVMass Grading / Excavation	SVMass Grading / Excavation	SVDrainage / Utilities Trenching	SVFoundations / Concrete Pads	SVBuilding / Structure Construction	SVBuilding / Structure Construction	SVAsphalt Paving	SVAsphalt Paving	SVArchitectural Coating	SVArchitectural Coating	SVLandscaping or Other Finishing	SVLandscaping or Other Finishing	MDemolition
Unique Identifier	X (UTM)	Y (UTM)	2027	2028	2027	2028	2027	2027	2027	2028	2028	2028	2028	2029	2028	2029	2028	2029	2028	2029	2027
3836503774235	383650	3774235	0.006220999	0.006220999	0.007169284	0.007169284	0.00024775	9.8728E-05	0.000321105	0.000321105	0.000165712	6.42775E-05	0.000301945	0.000301945	0.00017197	0.00017197	3.87356E-05	3.87356E-05	0.000131149	0.000131149	0.002048034
3836603774235	383660	3774235	0.005932809	0.005932809	0.006837163	0.006837163	0.000249134	9.92795E-05	0.000322899	0.000322899	0.000166638	6.46366E-05	0.000303191	0.000303191	0.00017231	0.00017231	3.8952E-05	3.8952E-05	0.000131881	0.000131881	0.002070121
3836703774235	383670	3774235	0.005656977	0.005656977	0.006519286	0.006519286	0.000250242	9.97208E-05	0.000324334	0.000324334	0.000167378	6.49238E-05	0.000304258	0.000304258	0.0001737	0.0001737	3.91252E-05	3.91252E-05	0.000132467	0.000132467	0.002087807
3836803774235	383680	3774235	0.005397485	0.005397485	0.006220239	0.006220239	0.000251349	0.000100162	0.00032577	0.00032577	0.000168119	6.52111E-05	0.000305236	0.000305236	0.00017468	0.00017468	3.92983E-05	3.92983E-05	0.000133054	0.000133054	0.002103596
3836903774235	383690	3774235	0.005146649	0.005146649	0.005931168	0.005931168	0.00025211	0.000100465	0.000326756	0.000326756	0.000168628	6.54086E-05	0.000305859	0.000305859	0.00017497	0.00017497	3.94173E-05	3.94173E-05	0.000133457	0.000133457	0.002112741
3837003774235	383700	3774235	0.0048673	0.0048673	0.005609236	0.005609236	0.000250588	9.98586E-05	0.000324783	0.000324783	0.00016761	6.50136E-05	0.000304347	0.000304347	0.00017394	0.00017394	3.91793E-05	3.91793E-05	0.000132651	0.000132651	0.002086427
3837103774235	383710	3774235	0.004610447	0.004610447	0.00531323	0.00531323	0.000249065	9.92519E-05	0.00032281	0.00032281	0.000166591	6.46186E-05	0.000302835	0.000302835	0.00017288	0.00017288	3.89412E-05	3.89412E-05	0.000131845	0.000131845	0.002060285
3837203774235	383720	3774235	0.004353177	0.004353177	0.005016743	0.005016743	0.000246643	9.82867E-05	0.00031967	0.00031967	0.000164971	6.39902E-05	0.000300345	0.000300345	0.00017202	0.00017202	3.85625E-05	3.85625E-05	0.000130562	0.000130562	0.002018182
3837303774235	383730	3774235	0.004104377	0.004104377	0.004730019	0.004730019	0.000243667	9.71009E-05	0.000315814	0.000315814	0.000162981	6.32182E-05	0.000297321	0.000297321	0.00016913	0.00016913	3.80973E-05	3.80973E-05	0.000128987	0.000128987	0.001968142
3837403774235	383740	3774235	0.003876963	0.003876963	0.00446794	0.00446794	0.000240899	9.59978E-05	0.000312226	0.000312226	0.000161129	6.25E-05	0.000294475	0.000294475	0.00016721	0.00016721	3.76645E-05	3.76645E-05	0.000127522	0.000127522	0.00192207
3837503774235	383750	3774235	0.003710002	0.003710002	0.004275528	0.004275528	0.000240691	9.5915E-05	0.000311957	0.000311957	0.00016099	6.24461E-05	0.000294119	0.000294119	0.00016707	0.00016707	3.7632E-05	3.7632E-05	0.000127412	0.000127412	0.001913615
3837603774235	383760	3774235	0.003553825	0.003553825	0.004095545	0.004095545	0.000240553	9.58599E-05	0.000311777	0.000311777	0.000160898	6.24102E-05	0.000293852	0.000293852	0.00016675	0.00016675	3.76104E-05	3.76104E-05	0.000127339	0.000127339	0.001905419
3837703774235	383770	3774235	0.003441206	0.003441206	0.003965758	0.003965758	0.00024256	9.66596E-05	0.000314378	0.000314378	0.00016224	6.29309E-05	0.000295809	0.000295809	0.00016836	0.00016836	3.79241E-05	3.79241E-05	0.000128401	0.000128401	0.001929749
3837803774235	383780	3774235	0.003371774	0.003371774	0.003885742	0.003885742	0.000247612	9.86728E-05	0.000320926	0.000320926	0.000165619	6.42416E-05	0.0003007	0.0003007	0.00017874	0.00017874	3.8714E-05	3.8714E-05	0.000131075	0.000131075	0.001999546
3837903774235	383790	3774235	0.003303128	0.003303128	0.003806633	0.003806633	0.000253494	0.000101017	0.00032855	0.00032855	0.000169554	6.57677E-05	0.000306215	0.000306215	0.00017595	0.00017595	3.96337E-05	3.96337E-05	0.000134189	0.000134189	0.002082199
3838003774235	383800	3774235	0.003250082	0.003250082	0.003745501	0.003745501	0.000262698	0.000104685	0.000340479	0.000340479	0.00017571	6.81557E-05	0.000314575	0.000314575	0.00018234	0.00018234	4.10728E-05	4.10728E-05	0.000139061	0.000139061	0.002210665
3838103774235	383810	3774235	0.00319773	0.00319773	0.003685169	0.003685169	0.000273979	0.00010918	0.0003551	0.0003551	0.000183255	7.10823E-05	0.000324892	0.000324892	0.00019076	0.00019076	4.28364E-05	4.28364E-05	0.000145033	0.000145033	0.002352245
3838203774235	383820	3774235	0.003172549	0.003172549	0.003656149	0.003656149	0.000289273	0.000115275	0.000374922	0.000374922	0.00019348 5	7.50502E-05	0.000338499	0.000338499	0.00020079 2	0.00020079 2	4.52276E-05	4.52276E-05	0.000153129	0.000153129	0.002556721
3838303774235	383830	3774235	0.003082565	0.003082565	0.003552449	0.003552449	0.000302006	0.000120349	0.000391426	0.000391426	0.000202002	7.83539E-05	0.000355575	0.000355575	0.00020963 1	0.00020963 1	4.72185E-05	4.72185E-05	0.000159869	0.000159869	0.002592267
3838403774235	383840	3774235	0.002974806	0.002974806	0.003428264	0.003428264	0.000311072	0.000123962	0.000403176	0.000403176	0.000208066	8.07059E-05	0.000378166	0.000378166	0.00021592 4	0.00021592 4	4.8636E-05	4.8636E-05	0.000164668	0.000164668	0.002567419
3838603774235	383860	3774235	0.002757575	0.002757575	0.00317792	0.00317792	0.000311625	0.000124182	0.000403893	0.000403893	0.000208436	8.08496E-05	0.000384391	0.000384391	0.00021630 8	0.00021630 8	4.87225E-05	4.87225E-05	0.000164962	0.000164962	0.002518241
3838703774235	383870	3774235	0.002657083	0.002657083	0.00306211	0.00306211	0.000310726	0.000123824	0.000402727	0.000402727	0.000207834	8.06162E-05	0.000383591	0.000383591	0.00021568 4	0.00021568 4	4.85819E-05	4.85819E-05	0.000164485	0.000164485	0.002494343
3838803774235	383880	3774235	0.002561961	0.002561961	0.002952488	0.002952488	0.000310103	0.000123575	0.00040192	0.00040192	0.000207418	8.04546E-05	0.000383413	0.000383413	0.00021525 1	0.00021525 1	4.84845E-05	4.84845E-05	0.000164156	0.000164156	0.002470185
3838903774235	383890	3774235	0.002471745	0.002471745	0.00284852	0.00284852	0.000309411	0.0001233	0.000401023	0.000401023	0.000206955	8.0275E-05	0.000383235	0.000383235	0.00021477 1	0.00021477 1	4.83763E-05	4.83763E-05	0.000163789	0.000163789	0.002446028
3839003774235	383900	3774235	0.002385973	0.002385973	0.002749674	0.002749674	0.000308442	0.000122914	0.000399767	0.000399767	0.000206307	8.00237E-05	0.000382079	0.000382079	0.00021409 8	0.00021409 8	4.82248E-05	4.82248E-05	0.000163276	0.000163276	0.002422043
3839103774235	383910	3774235	0.00230446	0.00230446	0.002655735	0.002655735	0.000307404	0.0001225	0.000398422	0.000398422	0.000205612	7.97544E-05	0.000380478	0.000380478	0.00021337 8	0.00021337 8	4.80625E-05	4.80625E-05	0.000162727	0.000162727	0.002398144
3829703774245	382970	3774245	0.001564542	0.001564542	0.00180303	0.00180303	0.00024775	9.8728E-05	0.000321105	0.000321105	0.000165712	6.42775E-05	0.000307993	0.000307993	0.00017197	0.00017197	3.87356E-05	3.87356E-05	0.000131149	0.000131149	0.000630596
3829803774245	382980	3774245	0.001650916	0.001650916	0.00190257	0.00190257	0.000247612	9.86728E-05	0.000320926	0.000320926	0.000165619	6.42416E-05	0.000307904	0.000307904	0.00017187 4	0.00017187 4	3.8714E-05	3.8714E-05	0.000131075	0.000131075	0.000638447
3829903774245	382990	3774245	0.001748029	0.001748029	0.002014486	0.002014486	0.000247612	9.86728E-05	0.000320926	0.000320926	0.000165619	6.42416E-05	0.000307993	0.000307993	0.00017187 4	0.00017187 4	3.8714E-05	3.8714E-05	0.000131075	0.000131075	0.00064742
3830003774245	383000	3774245	0.001861527	0.001861527	0.002145285	0.002145285	0.000248235	9.8921E-05	0.000321733	0.000321733	0.000166036	6.44032E-05	0.000308616	0.000308616	0.00017230 7	0.00017230 7	3.88114E-05	3.88114E-05	0.000131405	0.000131405	0.000658808
3830103774245	383010	3774245	0.002002151	0.002002151	0.002307345	0.002307345	0.000249965	9.96104E-05	0.000323976	0.000323976	0.000167193	6.4852E-05	0.000310484	0.000310484	0.00017350 8	0.00017350 8	3.90819E-05	3.90819E-05	0.000132321	0.000132321	0.000675028
3830203774245	383020	3774245	0.002160457	0.002160457	0.002489781	0.002489781	0.000251764	0.000100327	0.000326308	0.000326308	0.000168397	6.53188E-05	0.000312351	0.000312351	0.00017475 7	0.00017475 7	3.93632E-05	3.93632E-05	0.000133273	0.000133273	0.000691938
3830303774245	383030	3774245	0.002376901	0.002376901	0.002739218	0.002739218	0.000255986	0.00010201	0.000331779	0.000331779	0.00017122	6.64141E-05	0.000316709	0.000316709	0.00017768 7	0.00017768 7	4.00232E-05	4.00232E-05	0.000135508	0.000135508	0.000719115
3830403774245	383040	3774245	0.002648057	0.002648057	0.003051708	0.003051708	0.000262183	0.000104161	0.000338775	0.000338775	0.000174831	6.78145E-05	0.000322312	0.000322312	0.00018143 4	0.00018143 4	4.08672E-05	4.08672E-05	0.000138365	0.000138365	0.000751469
3830503774245	383050	3774245	0.002971149	0.002971149	0.003424049	0.003424049	0.000267058	0.000106422	0.00034613	0.00034613	0.000178626	6.92868E-05	0.000328182	0.000328182	0.00018537 3	0.00018537 3	4.17544E-05	4.17544E-05	0.000141369	0.000141369	0.000785203
3830603774245	383060	3774245	0.003333771	0.003333771	0.003841947	0.003841947	0.000271972	0.00010838	0.000352498	0.000352498	0.000181913	7.05616E-05	0.000333074	0.000333074	0.00018878 3	0.00018878 3	4.25226E-05	4.25226E-05	0.0001439 7	0.00014397	0.000816867
3830703774245	383070	3774245	0.003773	0.003773	0.004348129	0.004348129	0.00027737	0.000110531	0.000359495	0.000359495	0.000185523	7.19621E-05	0.00033841	0.00033841	0.00019253	0.00019253	4.33666E-05	4.33666E-05	0.000146828	0.000146828	0.00085086
3830803774245	383080	3774245	0.004271709	0.004271709	0.004922858	0.004922858	0.000281868	0.000112324	0.000365325	0.000365325	0.000188532	7.31291E-05	0.000342679	0.000342679	0.00019565 2	0.00019565 2	4.40699E-05	4.40699E-05	0.000149209	0.000149209	0.000882437
3830903774245	383090	3774245	0.004857024	0.004857024	0.005597394	0.005597394	0.000285951	0.000113951	0.000370617	0.000370617	0.000191263	7.41884E-05	0.000346415	0.000346415	0.00019848 7	0.00019848 7	4.47083E-05	4.47083E-05	0.0001513 7	0.00015137	0.000914101
3831003774245	383100	3774245	0.005587174	0.005587174	0.006438843	0.006438843	0.00029038	0.000115716	0.000376357	0.000376357	0.000194225	7.53375E-05	0.000350506	0.000350506	0.00020156 1	0.00020156 1	4.54008E-05	4.54008E-05	0.000153715	0.000153715	0.00094818
3831103774245	383110	3774245	0.006553534	0.006553534	0.007552507	0.007552507	0.000296124	0.000118005	0.000383802	0.000383802	0.000198067	7.68278E-05	0.000355931	0.000355931	0.00020554 8	0.00020554 8	4.62988E-05	4.62988E-05	0.000156756	0.000156756	0.000986745
3831203774245	383120	3774245	0.007817897	0.007817897	0.009009601	0.009009601	0.000302421	0.000120514	0.000391964	0.000391964	0.00020228	7.84616E-05	0.000362068	0.000362068	0.00020991 9	0.00020991 9	4.72835E-05	4.72835E-05	0.000160089	0.000160089	0.001027123
3831303774245	383130	3774245	0.00946062	0.00946062	0.010902729	0.010902729	0.000308096	0.000122776	0.000399319	0.000399319	0.000206075	7.99339E-05	0.000367671	0.000367671	0.00021385 8	0.00021385 8	4.81707E-05	4.81707E-05	0.000163093	0.000163093	0.00106379
3831403774245	383140	3774245	0.011714625	0.011714625	0.013500318	0.013500318	0.000314255	0.00012523	0.000407302	0.000407302	0.000210195	8.15319E-05	0.000372829	0.000372829	0.00021813 3	0.00021813 3	4.91337E-05	4.91337E-05	0.000166354	0.000166354	0.001110121
3831503774245	383150	3774245	0.014954014	0.014954014	0.017233497	0.017233497	0.000320276	0.000127629	0.000415105	0.000415105	0.000214222	8.30939E-05	0.000378343	0.000378343	0.00022231 3	0.00022231 3	5.0075E-05	5.0075E-05	0.000169541	0.000169541	0.001142734
3831603774245	383160	3774245	0.019773036	0.019773036	0.022787095	0.022787095	0.000324705	0.000129394	0.000420846	0.000420846	0.000217184	8.4243E-05	0.000382879	0.000382879	0.00022538 7	0.00022538 7	5.07675E-05	5.07675E-05	0.000171885	0.000171885	0.001174052
3831703774245	383170	3774245	0.027576722	0.027576722	0.031780319	0.031780319	0.000328996	0.000131104	0.000426407	0.000426407	0.000220054	8.53562E-05	0.000387504	0.000387504	0.00022836 5	0.00022836 5	5.14383E-05	5.14383E-05	0.000174157	0.000174157	0.00120701
3831503774245	383550	3774245	0.013218206	0.013218206	0.015233094	0.015233094	0.000265743	0.000105898	0.000344426	0.000344426	0.000177747	6.89457E-05	0.00031831	0.00031831	0.00018446	0.00018446	4.15488E-05	4.15488E-05	0.000140673	0.000140673	0.002088411
3831603774245	383560	3774245	0.011834558	0.011834558	0.013638533	0.013638533	0.000259515	0.000103416	0.000336354	0.000336354	0.00017358 1	6.73298E-05	0.00031244	0.00031244	0.00018013 7	0.00018013 7	4.0575E-05	4.0575E-05	0.000137376	0.000137376	0.002038457
3831703774245	383570	3774245	0.010599033	0.010599033	0.012214673	0.012214673	0.000252941	0.000100796	0.000327833	0.000327833	0.000169183	6.56241E-05	0.000306215	0.000306215	0.00017557 3	0.00017557 3	3.95471E-05	3.95471E-05	0.000133896	0.000133896	0.001979185
3831803774245	383580	3774245	0.009549077	0.009549077	0.011004669	0.011004669	0.000247266	9.85349E-05	0.000320478	0.000320478	0.000165388	6.41518E-05	0.0003007	0.0003007	0.00017163 4	0.00017163 4	3.86599E-05	3.86599E-05	0.000130892	0.000130892	0.001924745
3831903774245	383590	3774245	0.008716953	0.008716953	0.010045703	0.010045703	0.000243221	9.6963E-05	0.000315365	0.000315365	0.000162749	6.31284E-05	0.000296876	0.000296876	0.00016889 6	0.00016889 6	3.80432E-05	3.80432E-05	0.000128804	0.000128804	0.001889026
3836003774245	383600	3774245	0.008079148	0.008079148	0.009310675	0.009310675	0.000241314	9.61632E-05	0.000312764	0.000312764	0.000161407	6.26077E-05	0.000295008	0.000295008	0.00016750 3	0.00016750 3	3.77294E-05	3.77294E-05	0.000127742	0.000127742	0.00187574
3836103774245	383610	3774245	0.007510728	0.007510728	0.008655609	0.008655609	0.000239515	9.54462E-05	0.000310432	0.000310432	0.000160204	6.21409E-05	0.00029323	0.00029323	0.00016625 4	0.00016625 4	3.74481E-05	3.74481E-05	0.000126789	0.000126789	0.001861331
3836203774245	383620	3774245	0.00708034	0.00708034	0.008159616	0.008159616	0.000239515	9.54462E-05	0.000310432	0.000310432	0.000160204	6.21409E-05	0.00029323	0.00029323	0.00016625 4	0.00016625 4	3.74481E-05	3.74481E-05	0.000126789	0.000126789	0.001868665
3836303774245	383630	3774245	0.006699805	0.006699805	0.007721075	0.007721075	0.000239861	9.55841E-05	0.00031088	0.00031088	0.000160435	6.22307E-05	0.000293585	0.000293585	0.00016649 4	0.00016649 4	3.75022E-05	3.75022E-05	0.000126972	0.000126972	0.001878932
3836403774245	383640	3774245	0.006351208	0.006351208	0.00731934	0.00731934	0.000240276	9.57496E-05	0.000311419	0.000311419	0.000160713	6.23384E-05	0.000293941	0.000293941	0.00016678 3	0.00016678 3	3.75671E-05	3.75671E-05	0.000127192	0.000127192	0.001888336
3836503774245	383650	3774245	0.006034828	0.006034828	0.006954734	0.006954734	0.00024083	9.59702E-05	0.000312136	0.000312136	0.000161083	6.2482E-05	0.000294475	0.000294475	0.00016716 7	0.00016716 7	3.76536E-05	3.76536E-05	0.000127485	0.000127485	0.001898775
3836603774245	383660	3774245	0.005740898	0.005740898	0.006615999	0.006615999	0.000241383	9.61908E-05	0.000312854	0.000312854	0.000161453	6.26257E-05	0.000295008	0.000295008	0.00016755 1	0.00016755 1	3.77402E-05	3.77402E-05	0.000127778	0.000127778	0.001907834
3836703774245	383670	3774245	0.00549196	0.00549196	0.006329114	0.006329114	0.000242837	9.67699E-05	0.000314737	0.000314737	0.000162425	6.30027E-05	0.000296342	0.000296342	0.00016856	0.00016856	3.79674E-05	3.79674E-05	0.000128548	0.000128548	0.001927937
3836803774245	383680	3774245	0.005269359	0.005269359	0.006072583	0.006072583	0.000244774	9.75421E-05	0.000317249	0.000317249	0.000163721	6.35054E-05	0.00029821	0.00029821	0.00016990 5	0.00016990 5	3.82704E-05	3.82704E-05	0.000129573	0.000129573	0.001954251
3836903774245	383690	3774245	0.005049768	0.005049768	0.005819518	0.005819518	0.000246366	9.81764E-05	0.000319312	0.000319312	0.000164786	6.39184E-05	0.000299633	0.000299633	0.00017101	0.00017101	3.85192E-05	3.85192E-05	0.000130416	0.000130416	0.001974958
3837003774245	383700	3774245	0.004786064	0.004786064	0.005515617	0.005515617	0.00024519	9.77076E-05	0.000317787	0.000317787	0.000163999	6.36132E-05	0.000298477	0.000298477	0.00017019 3	0.00017019 3	3.83353E-05	3.83353E-05	0.000129793	0.000129793	0.001955459
3837103774245	383710	3774245	0.004542588	0.004542588	0.005235027	0.005235027	0.000244082	9.72663E-05	0.000316352	0.000316352	0.000163259	6.33259E-05	0.000297321	0.000297321	0.00016942 5	0.00016942 5	3.81622E-05	3.81622E-05	0.000129207	0.000129207	0.001935788
3837203774245	383720	3774245	0.004289484	0.004289484	0.004943342	0.004943342	0.000241591	9.62735E-05	0.000313123	0.000313123	0.000161592	6.26795E-05	0.000294741	0.000294741	0.00016769 5	0.00016769 5	3.77727E-05	3.77727E-05	0.000127888	0.000127888	0.001895324
3837303774245	383730	3774245	0.004038602	0.004038602	0.004654217	0.004654217	0.000238338	9.49774E-05	0.000308907	0.000308907	0.00015947	6.18357E-05	0.000291451	0.000291451	0.00016543 8	0.00016543 8	3.72641E-05	3.72641E-05	0.000126166	0.000126166	0.001843472
3837403774245	383740	3774245	0.003809845	0.003809845	0.004390591	0.004390591	0.000235363	9.37916E-05	0.00030505	0.00030505	0.000157426	6.10636E-05	0.000288338	0.000288338	0.00016337 2	0.00016337 2	3.67989E-05	3.67989E-05	0.000124591	0.000124591	0.001796279
3837503774245	383750	3774245	0.003654132	0.003654132	0.004211141	0.004211141	0.000235501	9.38467E-05	0.00030523	0.00030523	0.000157519	6.10995E-05	0.000288338	0.000288338	0.00016346 8	0.00016346 8	3.68205E-05	3.68205E-05	0.000124664	0.000124664	0.001793173
3837603774245	383760	3774245	0.003507676	0.003507676	0.004042361	0.004042361	0.00023564	9.39019E-05	0.00030509	0.00030509	0.000157611	6.11354E-05	0.000288427	0.000288427	0.00016356 4	0.00016356 4	3.68421E-05	3.68421E-05	0.000124738	0.000124738	0.001790067
3837703774245	383770	3774245	0.003402416	0.003402416	0.003921056	0.003921056	0.000237854	9.47844E-05	0.000308279	0.000308279	0.00015909 3	6.171E-05	0.000290472	0.000290472	0.00016510 1	0.00016510 1	3.71884E-05	3.71884E-05	0.0001259 1	0.00012591	0.001816122
3837803774245	383780	3774245	0.003340344	0.003340344	0.003849522	0.003849522	0.00024304	9.68527E-05	0.000315006	0.000315006	0.000162564	6.30566E-05	0.000295542	0.000295542	0.00016870 4	0.00016870 4	3.79999E-05	3.79999E-05	0.000128658	0.000128658	0.001885402
3837903774245	383790	3774245	0.003278688	0.003278688	0.003778467	0.003778467	0.000249134	9.92795E-05	0.000322899	0.000322899	0.000166638	6.46366E-05	0.000301323	0.000301323	0.00017293 1	0.00017293 1	3.8952E-05	3.8952E-05	0.000131881	0.000131881	0.001968228
3838003774245	383800	3774245	0.003230178	0.003230178	0.003722563	0.003722563	0.000258338	0.000102947	0.000334829	0.000334829	0.000172794	6.70245E-05	0.000309683	0.000309683	0.00017932	0.00017932	4.03911E-05	4.03911E-05	0.000136754	0.000136754	0.00209376
3838103774245	383810	3774245	0.003181621	0.003181621	0.003666605	0.003666605	0.000269757	0.000107498	0.000349628	0.000349628	0.000180432	6.9987E-05	0.000320089	0.000320089	0.00018724 6	0.00018724 6	4.21764E-05	4.21764E-05	0.000142798	0.000142798	0.002233787
3838203774245	383820	3774245	0.003158662	0.003158662	0.003640146	0.003640146	0.000285051	0.000113592	0.000369451	0.000369451	0.000190661	7.3955E-05	0.000333696	0.000333696	0.00019786 2	0.00019786 2	4.45676E-05	4.45676E-05	0.000150894	0.000150894	0.002433863
3838303774245	383830	3774245	0.00307127	0.00307127	0.003539433	0.003539433	0.000297854	0.000118694	0.000386044	0.000386044	0.000199225	7.72766E-05	0.000350773	0.000350773	0.00020674 9	0.00020674 9	4.65693E-05	4.65693E-05	0.000157671	0.000157671	0.002468632
3838403774245	383840	3774245	0.002964946	0.002964946	0.003416901	0.003416901	0.00030692	0.000122307	0.000397794	0.000397794	0.000205288	7.96287E-05	0.000373274	0.000373274	0.00021304 2	0.00021304 2	4.79868E-05	4.79868E-05	0.00016247	0.00016247	0.002445769

			MSite Grubbing / Prep	MMass Grading / Excavation	MMass Grading / Excavation	MDrainage / Utilities Trenching	MFoundations / Concrete Pads	MBuilding / Structure Construction	MAsphalt Paving	MLandscaping or Other Finishing	MWaterside Construction (Piles)	RSSWRestriping South Valley	RSSWRestriping Silver Lake Boulevard	RSSWDemolition	RSSWPlacing Base	RSSWForm	Child Risk				
Unique Identifier	X (UTM)	Y (UTM)	2027	2027	2028	2028	2028	2028	2028	2028	2028	2029	2029	2029	2029	2029	3rd Trimester	0<2	2<16	Total	per million
3836503774235	383650	3774235	0.001893628	0.003149815	0.003149815	0.001514902	0.000717821	0.001947464	0.001266282	0.000869611	0.000934663	0.000110887	0.000489068	0.00153302	0.000139402	0.000303199	3.367E-07	7.70544E-06	6.136E-07	8.65574E-06	8.65573654
3836603774235	383660	3774235	0.001914049	0.003183784	0.003183784	0.001531239	0.000725563	0.001968466	0.001279938	0.000878989	0.000944743	0.000111419	0.000495231	0.001551482	0.000141081	0.00030685	3.23759E-07	7.41298E-06	5.9649E-07	8.33322E-06	8.33322404
3836703774235	383670	3774235	0.001930402	0.003210985	0.003210985	0.001544322	0.000731762	0.001985285	0.001290873	0.000886499	0.000952815	0.000111891	0.000500263	0.00156638	0.000142436	0.000309797	3.11001E-07	7.12457E-06	5.7978E-07	8.01535E-06	8.01534872
3836803774235	383680	3774235	0.001945001	0.003235268	0.003235268	0.001556001	0.000737295	0.002000298	0.001300635	0.000893203	0.00096002	0.000112304	0.000504669	0.001579541	0.000143633	0.0003124	2.99034E-07	6.85357E-06	5.6394E-07	7.71655E-06	7.71654684
3836903774235	383690	3774235	0.001953457	0.003249333	0.003249333	0.001562765	0.000740501	0.002008994	0.00130629	0.000897086	0.000964194	0.00011257	0.000507379	0.001587401	0.000144348	0.000313954	2.87113E-07	6.58358E-06	5.4811E-07	7.4188E-06	7.41880436
3837003774235	383700	3774235	0.001929126	0.003208862	0.003208862	0.001543301	0.000731278	0.001983972	0.00129002	0.000885913	0.000952185	0.00011192	0.000501543	0.001568482	0.000142627	0.000310213	2.7229E-07	6.24905E-06	5.2759E-07	7.04892E-06	7.04892317
3837103774235	383710	3774235	0.001904955	0.003168657	0.003168657	0.001523964	0.000722115	0.001959114	0.001273856	0.000874813	0.000940254	0.00011133	0.000495648	0.001549563	0.000140907	0.000306471	2.58835E-07	5.94479E-06	5.0851E-07	6.71214E-06	6.71213752
3837203774235	383720	3774235	0.001866026	0.003103904	0.003103904	0.001492821	0.000707358	0.001919078	0.001247825	0.000856935	0.00092104	0.000110267	0.000485852	0.001518487	0.000138081	0.000300325	2.45095E-07	5.63389E-06	4.8812E-07	6.3671E-06	6.36710379
3837303774235	383730	3774235	0.001819759	0.003026943	0.003026943	0.001455807	0.00068982	0.001871495	0.001216885	0.000835688	0.000898203	0.000109028	0.000474151	0.001481471	0.000134715	0.000293004	2.31721E-07	5.3308E-06	4.6761E-07	6.03013E-06	6.0301271
3837403774235	383740	3774235	0.00177716	0.002956086	0.002956086	0.001421728	0.000673672	0.001827686	0.001188399	0.000816125	0.000877177	0.000107847	0.000463313	0.00144738	0.000131615	0.000286261	2.19677E-07	5.05719E-06	4.4877E-07	5.72564E-06	5.72563725
3837503774235	383750	3774235	0.001769343	0.002943082	0.002943082	0.001415474	0.000670708	0.001819646	0.001183172	0.000812535	0.000873318	0.000107788	0.000461378	0.001441164	0.00013105	0.000285032	2.11834E-07	4.87785E-06	4.3692E-07	5.52661E-06	5.52660698
3837603774235	383760	3774235	0.001761764	0.002930477	0.002930477	0.001409412	0.000667836	0.001811852	0.001178104	0.000809055	0.000869578	0.000107729	0.000459472	0.001435132	0.000130501	0.000283839	2.045E-07	4.70995E-06	4.2579E-07	5.34024E-06	5.34024249
3837703774235	383770	3774235	0.00178426	0.002967896	0.002967896	0.001427408	0.000676363	0.001834987	0.001193147	0.000819386	0.000880681	0.000108674	0.000465338	0.001453412	0.000132163	0.000287454	2.0008E-07	4.60764E-06	4.2012E-07	5.22784E-06	5.22784334
3837803774235	383780	3774235	0.001848796	0.003075243	0.003075243	0.001479037	0.000700827	0.001901358	0.001236302	0.000849022	0.000912535	0.000110858	0.000482011	0.001505417	0.000136892	0.00029774	1.98711E-07	4.57362E-06	4.2085E-07	5.19317E-06	5.19317267
3837903774235	383790	3774235	0.001925217	0.00320236	0.00320236	0.001540174	0.000729796	0.001979952	0.001287406	0.000884118	0.000950255	0.000113278	0.00050193	0.001567294	0.000142519	0.000309978	1.97354E-07	4.53917E-06	4.2253E-07	5.15905E-06	5.15904665
3838003774235	383800	3774235	0.002043998	0.003399937	0.003399937	0.001635198	0.000774822	0.002102109	0.001366835	0.000938665	0.001008883	0.000116849	0.000532716	0.001663079	0.000151229	0.000328922	1.96538E-07	4.51688E-06	4.2876E-07	5.14219E-06	5.14218504
3838103774235	383810	3774235	0.002174904	0.003617683	0.003617683	0.001739923	0.000824445	0.002236737	0.001454373	0.000998781	0.001073496	0.000121306	0.000566927	0.001768461	0.000160812	0.000349764	1.94457E-07	4.46741E-06	4.3628E-07	5.09814E-06	5.09814086
3838203774235	383820	3774235	0.002363963	0.00393216	0.00393216	0.001891171	0.000896112	0.002431172	0.001580798	0.001085603	0.001166813	0.000126678	0.000614863	0.001917805	0.00017492	0.000379301	1.9175E-07	4.40983E-06	4.5072E-07	5.0523E-06	5.05230175
3838303774235	383830	3774235	0.002396829	0.003986829	0.003986829	0.001917463	0.000908571	0.002464972	0.001602776	0.001100696	0.001183035	0.000134175	0.000623646	0.001943305	0.000176711	0.000384345	1.87498E-07	4.30937E-06	4.4906E-07	4.94593E-06	4.94592545
3838403774235	383840	3774235	0.002373855	0.003948614	0.003948614	0.001899084	0.000899862	0.002441345	0.001587413	0.001090145	0.001171695	0.000138425	0.000617542	0.001923655	0.00017424	0.000380458	1.82945E-07	4.18642E-06	4.411E-07	4.81047E-06	4.81046567
3838603774235	383860	3774235	0.002328385	0.00387298	0.00387298	0.001862708	0.000882626	0.002394582	0.001557007	0.001069264	0.001149252	0.000137716	0.000605424	0.001885268	0.000171433	0.000372866	1.72192E-07	3.9386E-06	4.2266E-07	4.53346E-06	4.53345587
3838703774235	383870	3774235	0.002306288	0.003836224	0.003836224	0.00184503	0.000874249	0.002371857	0.001542231	0.001059117	0.001138346	0.000137303	0.000599499	0.00186644	0.000169721	0.000369142	1.67254E-07	3.82503E-06	4.1392E-07	4.4062E-06	4.40620208
3838803774235	383880	3774235	0.002283952	0.003799071	0.003799071	0.001827162	0.000865782	0.002348886	0.001527294	0.001048859	0.001127321	0.000136919	0.000593485	0.001847429	0.00016799	0.000365382	1.62527E-07	3.71621E-06	4.0555E-07	4.28429E-06	4.28428673
3838903774235	383890	3774235	0.002261616	0.003761918	0.003761918	0.001809293	0.000857315	0.002325914	0.001512358	0.001038602	0.001116296	0.000136536	0.000587471	0.001828327	0.000166256	0.000361604	1.58004E-07	3.61204E-06	3.9749E-07	4.16754E-06	4.16753967
3839003774235	383900	3774235	0.002239439	0.00372503	0.00372503	0.001791551	0.000848909	0.002303107	0.001497528	0.001028418	0.00110535	0.000136122	0.000581456	0.001809316	0.000164527	0.000357844	1.53686E-07	3.51262E-06	3.8973E-07	4.05603E-06	4.05603343
3839103774235	383910	3774235	0.002217342	0.003688274	0.003688274	0.001773874	0.000840533	0.002280382	0.001482752	0.00101827	0.001094443	0.000135739	0.000575442	0.001790396	0.000162807	0.000354103	1.4955E-07	3.41742E-06	3.8225E-07	3.94922E-06	3.94921707
3829703774245	382970	3774245	0.000583053	0.000969837	0.000969837	0.000466443	0.000221019	0.00059963	0.000389892	0.000267756	0.000287786	0.000115757	0.000171111	0.000532302	4.8404E-05	0.000105278	9.61118E-08	2.81828E-06	2.6275E-07	3.17714E-06	3.17714294
3829803774245	382980	3774245	0.000590313	0.000981912	0.000981912	0.00047225	0.000223771	0.000607096	0.000394746	0.000271089	0.000291369	0.000115492	0.000172749	0.000537421	4.88694E-05	0.00010629	1.00429E-07	2.96018E-06	2.7314E-07	3.33375E-06	3.33375194
3829903774245	382990	3774245	0.000598609	0.000995712	0.000995712	0.000478887	0.000226916	0.000615628	0.000400294	0.000274899	0.000295463	0.000115315	0.000174624	0.000543361	4.94096E-05	0.000107465	1.05231E-07	3.11871E-06	2.8484E-07	3.50878E-06	3.50878179
3830003774245	383000	3774245	0.000609139	0.001013227	0.001013227	0.000487311	0.000230908	0.000626457	0.000407335	0.000279735	0.000300661	0.000115374	0.000177096	0.000551222	5.01244E-05	0.00010902	1.1082E-07	3.3038E-06	2.9867E-07	3.71328E-06	3.71328246
3830103774245	383010	3774245	0.000624136	0.001038173	0.001038173	0.000499309	0.000236593	0.000641881	0.000417364	0.000286622	0.000308063	0.000115964	0.000180847	0.000562921	5.11882E-05	0.000111334	1.17776E-07	3.53446E-06	3.1616E-07	3.9684E-06	3.96839516
3830203774245	383020	3774245	0.000639771	0.00106418	0.00106418	0.000511817	0.000242519	0.00065796	0.000427819	0.000293802	0.000315781	0.000116554	0.000184718	0.000575168	5.23019E-05	0.000113756	1.2547E-07	3.79168E-06	3.3569E-07	4.25284E-06	4.25284404
3830303774245	383030	3774245	0.0006649	0.001105978	0.001105978	0.00053192	0.000252045	0.000683803	0.000444623	0.000305342	0.000328183	0.000118296	0.000191238	0.00059555	5.41553E-05	0.000117787	1.36053E-07	4.14601E-06	3.6307E-07	4.64513E-06	4.64513476
3830403774245	383040	3774245	0.000694814	0.001155737	0.001155737	0.000555851	0.000263385	0.000714568	0.000464627	0.000319079	0.000342949	0.000120627	0.000199039	0.000619953	5.63743E-05	0.000122614	1.49074E-07	4.58598E-06	3.9727E-07	5.13232E-06	5.13231707
3830503774245	383050	3774245	0.000726005	0.001207619	0.001207619	0.000580804	0.000275208	0.000746646	0.000485484	0.000333403	0.000358344	0.000123077	0.000207197	0.000645544	5.87014E-05	0.000127675	1.64206E-07	5.10371E-06	4.3751E-07	5.70542E-06	5.70542063
3830603774245	383060	3774245	0.000755281	0.001256317	0.001256317	0.000604225	0.000286306	0.000776754	0.000505062	0.000346848	0.000372794	0.000125172	0.00021479	0.000669217	6.0854E-05	0.000132357	1.80694E-07	5.67611E-06	4.8191E-07	6.33871E-06	6.33871327
3830703774245	383070	3774245	0.000786711	0.001308597	0.001308597	0.000629369	0.00029822	0.000809078	0.000526079	0.000361281	0.000388308	0.000127534	0.000222977	0.000694899	6.31894E-05	0.000137436	2.00265E-07	6.36344E-06	5.3532E-07	7.09903E-06	7.09903164
3830803774245	383080	3774245	0.000815908	0.001357162	0.001357162	0.000652726	0.000309288	0.000839105	0.000545603	0.000374689	0.000402719	0.000129511	0.00023054	0.00071848	6.53337E-05	0.0001421	2.21789E-07	7.1293E-06	5.949E-07	7.94599E-06	7.94598567
3830903774245	383090	3774245	0.000845184	0.001405859	0.001405859	0.000676147	0.000320386	0.000869213	0.00056518	0.000388134	0.000417169	0.000131282	0.000237805	0.00074133	6.74115E-05	0.000146619	2.46223E-07	8.0097E-06	6.6378E-07	8.9197E-06	8.91970172
3831003774245	383100	3774245	0.000876694	0.001458272	0.001458272	0.000701355	0.00033233	0.000901619	0.000586251	0.000402604	0.000432722	0.000133289	0.000245516	0.000765641	6.96222E-05	0.000151428	2.75736E-07	9.08522E-06	7.4865E-07	1.01096E-05	10.1096147
3831103774245	383110	3774245	0.000912352	0.001517585	0.001517585	0.000729882	0.000345847	0.000938291	0.000610096	0.00041898	0.000450322	0.000136034	0.0002543	0.000793152	7.21239E-05	0.000156869	3.13578E-07	1.04795E-05	8.5985E-07	1.16529E-05	11.6529472
3831203774245	383120	3774245	0.000949686	0.001579684	0.001579684	0.000759748	0.000359999	0.000976686	0.000635061	0.000436124	0.000468749	0.000139103	0.00026347	0.000821668	7.4717E-05	0.000162509	3.61079E-07	1.22509E-05	1.0029E-06	1.36148E-05	13.614831
3831303774245	383130	3774245	0.000983589	0.001636078	0.001636078	0.000786871	0.000372851	0.001011552	0.000657732	0.000451693	0.000485483	0.000141848	0.000274367	0.00085448	7.77007E-05	0.000168998	4.19602E-07	1.44628E-05	1.1845E-06	1.60669E-05	16.0668931
3831403774245	383140	3774245	0.001026426	0.001707333	0.001707333	0.000821141	0.00038909	0.001055608	0.000686378	0.000471366	0.000506627	0.00014418	0.000283359	0.0008519	8.04932E-05	0.000175072	4.96223E-07	1.74022E-05	1.4304E-06	1.93289E-05	19.3288602
3831503774245	383150	3774245	0.00105658	0.00175749	0.00175749	0.000845264	0.00040052	0.001086619	0.000706542	0.000485213	0.00052151	0.000146571	0.000289493	0.000904658	8.22635E-05	0.000178922	6.00194E-07	2.14369E-05	1.775E-06	2.38121E-05	23.8121219
3831603774245	383160	3774245	0.001085537	0.001805657	0.001805657	0.00086843	0.000411497	0.0011164	0.000725906	0.000498511	0.000535803	0.000148489	0.000295715	0.000924491	8.4067E-05	0.000182845	7.49054E-07	2.72882E-05	2.2808E-06	3.03181E-05	30.3181079
3831703774245	383170	3774245	0.00111601	0.001856345	0.001856345	0.000892808	0.00042304	0.001147739	0.000746284	0.000512505	0.000550844	0.000151264	0.000301819	0.000944233	8.58622E-05	0.000186749	9.90063E-07	3.68637E-05	3.1037E-06	4.09574E-05	40.9574315
3831803774245	383180	3774245	0.001930961	0.003211914	0.003211914	0.001544769	0.000731973	0.001985859	0.001291247	0.000886755	0.00095309	0.000118384	0.000485524	0.001528541	0.000138995	0.000302313	8.23925E-07	1.85095E-05	1.0667E-06	2.04002E-05	20.4001851
3831903774245	383190	3774245	0.001884773	0.003135086	0.003135086	0.001507818	0.000714465	0.001938358	0.00126036	0.000865544	0.000930293	0.000115846	0.000475223	0.001495455	0.000135987	0.000295769	6.69144E-07	1.51261E-05	9.7523E-07	1.67705E-05	16.7705164
3832003774245	383200	3774245	0.001829969	0.003043928	0.003043928	0.001463976	0.00069369	0.001881996	0.001223713	0.000840377	0.000903243	0.000113219	0.000462747	0.001455605	0.000132363	0.000287888	5.58551E-07	1.2697E-05	8.9189E-07	1.41474E-05	14.1473966
3832103774245	383210	3774245	0.001779633	0.0029602	0.0029602	0.001423707	0.000674609	0.001830229	0.001190053	0.000817261	0.000878398	0.000110858	0.000451433	0.00141932	0.000129063	0.000280712	4.80416E-07	1.0971E-05	8.2033E-07	1.22717E-05	12.2717284
3832203774245	383220	3774245	0.001746608	0.002905266	0.002905266	0.001397286	0.00066209	0.001796265	0.001167968	0.000802095	0.000862097	0.000109205	0.000444496	0.001396745	0.000127011	0.000276247	4.28125E-07	9.80874E-06	7.6396E-07	1.10008E-05	11.0008236
3832303774245	383230	3774245	0.001734323	0.002884831	0.002884831	0.001387458	0.000657433	0.00178363	0.001159754	0.000796453	0.000856033	0.000108379	0.00044268	0.001390347	0.000126429	0.000274981	3.93803E-07	9.04092E-06	7.2171E-07	1.01564E-05	10.1564395
3832403774245	383240	3774245	0.001721001	0.002862672	0.002862672	0.001376801	0.000652383	0.00176993	0.001150845	0.000790335	0.000849458	0.000107552	0.000440536	0.001382853	0.000125747	0.000273499	3.6484E-07	8.39062E-06	6.8371E-07	9.43917E-06	9.43916852
3832503774245	383250	3774245	0.001727782	0.002873951	0.002873951	0.001382225	0.000654954	0.001776903	0.001155379	0.000793449	0.000852804	0.000107493	0.000443454	0.001391261	0.000126512	0.000275162	3.46221E-07	7.96931E-06	6.5634E-07	8.97187E-06	8.971874
3832603774245	383260	3774245	0.001737274	0.002889741	0.002889741	0.00138982	0.000658552	0.001786666	0.001161727	0.000797809	0.00085749	0.000107582	0.000446937	0.001401406	0.000127434	0.000277169	3.3053E-07	7.61301E-06	6.3239E-07	8.57593E-06	8.57593206
3832703774245	383270	3774245	0.00174597	0.002904204	0.002904204	0.001396776	0.000661848	0.001795608	0.001167542	0.000801802	0.000861782	0.0001077	0.000450183	0.001410912	0.000128299	0.000279049	3.16308E-07	7.28948E-06	6.1039E-07	8.21618E-06	8.21618458
3832803774245	383280	3774245	0.001755622	0.00292026	0.00292026	0.001404498	0.000665507	0.001805535	0.001173996	0.000806234	0.000866546	0.000107877	0.000453577	0.001420691	0.000129188	0.000280983	3.03611E-07	6.99998E-06	5.9053E-07	7.89413E-06	7.89412669
3832903774245	383290	3774245	0.001763998	0.002934192	0.002934192	0.001411198	0.000668682	0.001814149	0.001179598	0.000810081	0.00087068	0.000108083	0.000456495	0.001429191	0.000129961	0.000282664	2.91738E-07	6.72896E-06	5.7199E-07	7.5927E-06	7.59269615
3833003774245	383300	3774245	0.001782585	0.002965109	0.002965109	0.001426068	0.000675728	0.001833265	0.001192027	0.000818616	0.000879854	0.000108644	0.000461943	0.001445643	0.000131457	0.000285918	2.82469E-07	6.51619E-06	5.5726E-07	7.35591E-06	7.35591252
3833103774245	383310	3774245	0.001806915	0.00300558	0.00300558	0.001445532	0.000684951	0.001858287	0.001208297	0.00082979	0.000891863	0.000109412	0.000468762	0.001466299	0.000133335	0.000290003	2.74417E-07	6.33077E-06	5.447E-07	7.14989E-06	7.14989251
3833203774245	383320	3774245	0.001826061	0.003037426	0.003037426	0.001460849	0.000692209	0.001877976	0.001221099	0.000838582	0.000901313	0.000110031	0.000474121	0.001482659	0.000134823	0.000293239	2.65932E-07	6.1357E-06	5.3186E-07	6.93349E-06	6.93349466
3833303774245	383330	3774245	0.001808032	0.003007438	0.003007438	0.001446426	0.000685374	0.001859435	0.001209043	0.000830303	0.000892415	0.00010953	0.000469923	0.001468949	0.000133576	0.000290527	2.5356E-07	5.85386E-06	5.1285E-07	6.62027E-06	6.62027089
3833403774245	383340	3774245	0.001789844	0.002977184	0.002977184	0.001431875	0.00067848	0.00184073	0.001196881	0.00082195	0.000883437	0.000109057	0.000465546	0.001454783	0.000132288	0.000287725	2.42234E-07	5.59537E-06	4.9513E-07	6.33274E-06	6.33274227
3833503774245	383350	3774245	0.001752431	0.002914952	0.002914952	0.001401945	0.000664298	0.001802253	0.001171863	0.000804769	0.000864971	0.000107995	0.000456167	0.001425078	0.00012958	0.00028185	2.29788E-07	5.31162E-06	4.7508E-07	6.01649E-06	6.01648855
3833603774245	383360	3774245	0.001704488	0.002835205	0.002835205	0.001363591	0.000646124	0.001752947	0.001139803	0.000782752	0.000841307	0.000106608	0.000444049	0.001386874	0.000126113	0.000274294	2.17158E-07	5.02348E-06	4.5421E-07	5.69485E-06	5.69484501
3833703774245	383370	3774245	0.001660853	0.002762623	0.002762623	0.001328682	0.000629583	0.001708072	0.001110624	0.000762713	0.000819769	0.000105309	0.000432973	0.001352051	0.000122946	0.000267407	2.05793E-07	4.76348E-06	4.3511E-07	5.40439E-06	5.40438607
3833803774245	383380	3774245	0.001657981	0.002757846	0.002757846	0.001326385	0.000628494	0.001705118	0.001108703	0.000761395	0.000818352	0.000105368	0.000432318	0.001349858	0.000122747	0.000266973	1.99317E-07	4.61384E-06	4.2443E-07	5.23759E-06	5.23758729
3833903774245	383390	3774245	0.001655109	0.002753069	0.002753069	0.001324087	0.000627406	0.001702165	0.001106783	0.000760076	0.000816934	0.000105457	0.000431634	0.001347664	0.000122547	0.00026654	1.93181E-07	4.47193E-06	4.1435E-07	5.07946E-06	5.07945942
3834003774245	383400	3774245	0.0016792	0.002793142	0.002793142	0.00134336	0.000636538	0.001726941	0.001122893	0.000771139	0.000828825	0.00010646	0.000437856	0.001367132	0.000124318	0.00027039	1.89668E-07	4.38934E-06	4.0934E-07	4.98835E-06	4.98834824
3834103774245	383410	3774245	0.001743257	0.002899693	0.002899693	0.001394606	0.00066082	0.001792819	0.001165728	0.000800556	0.000860443	0.000108733	0.000454381	0.001418681	0.000129005	0.000280585	1.89015E-07	4.37108E-06	4.1059E-07	4.97069E-06	4.97069098
3834203774245	383420	3774245	0.001819838	0.003027076	0.003027076	0.001455871	0.00068985	0.001871577	0.001216938	0.000835724	0.000898242	0.000111271	0.00047427	0.001480466	0.000134624	0.000292805	1.88551E-07	4.35617E-06	4.1283E-07	4.95755E-06	4.95754987
3834303774245	383430	3774245	0.001935907	0.003220141	0.003220141	0.001548725	0.000733848	0.001990945	0.001294554	0.000889026	0.000955531	0.000114842	0.000504371	0.001574149	0.000143142	0.000311333	1.88441E-07	4.34914E-06	4.1922E-07	4.9568E-06	4.95680213
3834403774245	383440	3774245	0.002065377	0.003435498	0.003435498	0.001652301	0.000782927	0.002124096	0.001381131	0.000948483	0.001019436	0.000119388	0.000538046	0.001678342	0.000152617	0.000331941	1.87003E-07	4.31355E-06	4.2695E-07	4.92745E-06	4.92749544
3834503774245	383450	3774245	0.002250368	0.003743208	0.003743208	0.001800294	0.000853052	0.002314347	0.001504836	0.001033436	0.001110744	0.000124818	0.000585029	0.001824488	0.000165907	0.000360845	1.84785E-07	4.26654E-06	4.4129E-07	4.89262E-06	4.8926188
3834603774245	383460	3774245	0.002282516	0.003796683	0.003796683	0.001826013	0.000865238	0.002347409	0.001526334	0.0010482	0.001126612	0.000132286	0.000593574	0.00184944	0.000168176	0.00036578	1.80985E-07	4.1758E-06	4.3979E-07	4.79658E-06	4.79657625
3834703774245	383470	3774245	0.002261376	0.003761519	0.003761519	0.001809101	0.000857225	0.002325668	0.001512198	0.001038492	0.001116178	0.000136506	0.000588007	0.001831617	0.000166555	0.000362255	1.76863E-07	4.0621E-06	4.3204E-07	4.671E-06	4.67100072

			EGIODemolition	EGIOSite Grubbing / Prep	EGIOMass Grading / Excavation	EGIOMass Grading / Excavation	EGIODrainage / Utilities Trenching	EGIODrainage / Utilities Trenching	EGIOFoundations / Concrete Pads	EGIOFoundations / Concrete Pads	EGIOBuilding / Structure Construction	EGIOBuilding / Structure Construction	EGIOAsphalt Paving	EGIOArchitectural Coating	EGIOLandscaping or Other Finishing	EGIOWaterside Construction (Piles)	HIWaterside Construction (Landscaping)	HIWaterside Construction (Landscaping)	KMDemolition	KMSite Grubbing / Prep	KMMass Grading / Excavation
Unique Identifier	X (UTM)	Y (UTM)	2025	2025	2025	2026	2026	2027	2026	2027	2026	2027	2027	2027	2027	2027	2025	2026	2025	2025	2025
3838603774245	383860	3774245	0.002506163	0.00231722	0.003854403	0.003854403	0.001853773	0.001853773	0.000878392	0.000878392	0.002383096	0.002383096	0.001549539	0.0003143	0.001064135	0.00114374	0.002508343	0.002508343	0.005946701	0.005498364	0.009145848
3838703774245	383870	3774245	0.002446028	0.00226162	0.003761918	0.003761918	0.001809293	0.001809293	0.000857315	0.000857315	0.002325914	0.002325914	0.001512358	0.000306758	0.001038602	0.001116296	0.002459514	0.002459514	0.005756461	0.005322467	0.008853265
3838803774245	383880	3774245	0.002388136	0.00220809	0.003672882	0.003672882	0.001766471	0.001766471	0.000837025	0.000837025	0.002270866	0.002270866	0.001476564	0.000299498	0.001014021	0.001089876	0.002413188	0.002413188	0.005573209	0.005153031	0.008571429
3838903774245	383890	3774245	0.002332315	0.00215648	0.003587031	0.003587031	0.001725181	0.001725181	0.00081746	0.00081746	0.002217786	0.002217786	0.00144205	0.000292497	0.000990319	0.001064401	0.002368262	0.002368262	0.005398586	0.004991573	0.008302863
3839003774245	383900	3774245	0.002278306	0.00210654	0.003503967	0.003503967	0.001685231	0.001685231	0.00079853	0.00079853	0.002166429	0.002166429	0.001408657	0.000285724	0.000967386	0.001039753	0.002324137	0.002324137	0.005233021	0.00483849	0.008048229
3839103774245	383910	3774245	0.002226109	0.00205828	0.003423689	0.003423689	0.001646622	0.001646622	0.000780235	0.000780235	0.002116795	0.002116795	0.001376384	0.000279178	0.000945223	0.001015931	0.002281012	0.002281012	0.005075307	0.004692667	0.00780567
3829703774245	382970	3774255	0.004050427	0.00374506	0.006229436	0.006229436	0.002996045	0.002996045	0.001419646	0.001419646	0.003851529	0.003851529	0.002504344	0.000507967	0.001719842	0.001848497	0.001754609	0.001754609	0.001008573	0.000932535	0.001551156
3829803774255	382980	3774255	0.004288637	0.00396531	0.006595796	0.006595796	0.003172245	0.003172245	0.001503137	0.001503137	0.004078041	0.004078041	0.002651627	0.000537841	0.001820988	0.001957209	0.001815744	0.001815744	0.001033076	0.00095519	0.00158884
3829903774245	382990	3774255	0.00455713	0.00421356	0.007008729	0.007008729	0.003370845	0.003370845	0.001597242	0.001597242	0.00433335	0.00433335	0.002817634	0.000571513	0.001934992	0.002079742	0.001882383	0.001882383	0.001060598	0.000980637	0.001631168
3830003774255	383000	3774255	0.004867122	0.00450018	0.007485487	0.007485487	0.003600142	0.003600142	0.001705892	0.001705892	0.004628119	0.004628119	0.003009299	0.000610389	0.002066616	0.002221213	0.001956425	0.001956425	0.001093038	0.001010631	0.00168106
3830103774255	383010	3774255	0.005245445	0.00484998	0.008067337	0.008067337	0.003879982	0.003879982	0.001838491	0.001838491	0.004987864	0.004987864	0.003243213	0.000657835	0.002227255	0.002393868	0.002043675	0.002043675	0.001134882	0.001049321	0.001745415
3830203774255	383020	3774255	0.005671651	0.00524405	0.008722829	0.008722829	0.004195241	0.004195241	0.001987873	0.001987873	0.005393142	0.005393142	0.003506733	0.000711286	0.002408226	0.002588377	0.002137229	0.002137229	0.001179315	0.001090403	0.001813751
3830303774255	383030	3774255	0.006242198	0.00577158	0.009600314	0.009600314	0.004617267	0.004617267	0.002187846	0.002187846	0.005935672	0.005935672	0.003859497	0.000782839	0.002650484	0.002848758	0.002257598	0.002257598	0.001242901	0.001149195	0.001911544
3830403774255	383040	3774255	0.006952341	0.00642819	0.010692492	0.010692492	0.005142549	0.005142549	0.002436746	0.002436746	0.006610943	0.006610943	0.004298572	0.000871898	0.002952016	0.003172846	0.00239918	0.00239918	0.001317012	0.001217719	0.002025525
3830503774255	383050	3774255	0.007797075	0.00720923	0.011991668	0.011991668	0.005767387	0.005767387	0.002732819	0.002732819	0.007414196	0.007414196	0.004820864	0.000977837	0.003310697	0.003558358	0.00255577	0.00255577	0.001394144	0.001289036	0.002144151
3830603774255	383060	3774255	0.008751726	0.00809191	0.013459892	0.013459892	0.006473529	0.006473529	0.003067417	0.003067417	0.008321968	0.008321968	0.005411116	0.00109756	0.003716048	0.003994033	0.002718363	0.002718363	0.001466875	0.001356283	0.002256009
3830703774255	383070	3774255	0.00990835	0.00916133	0.015238745	0.015238745	0.007329068	0.007329068	0.003472806	0.003472806	0.009421795	0.009421795	0.006126247	0.001242613	0.00420716	0.004521883	0.002899968	0.002899968	0.001542798	0.001426483	0.002372777
3830803774255	383080	3774255	0.01122657	0.01038017	0.017266128	0.017266128	0.008304137	0.008304137	0.003934833	0.003934833	0.010675283	0.010675283	0.006941291	0.001407932	0.004766886	0.00512348	0.003086975	0.003086975	0.001616565	0.001494688	0.002486228
3830903774255	383090	3774255	0.012766089	0.01180362	0.019633863	0.019633863	0.009442898	0.009442898	0.004474423	0.004474423	0.012139204	0.012139204	0.007893163	0.001601005	0.005420578	0.005826072	0.003282488	0.003282488	0.001689727	0.001562334	0.00259875
3831003774255	383100	3774255	0.014672198	0.01356602	0.022565402	0.022565402	0.01085282	0.01085282	0.005142501	0.005142501	0.013951712	0.013951712	0.009071693	0.001840051	0.006229926	0.006695965	0.003499413	0.003499413	0.001767031	0.00163381	0.002717641
3831103774255	383110	3774255	0.017232888	0.01593366	0.026503665	0.026503665	0.012746926	0.012746926	0.006040004	0.006040004	0.016386658	0.016386658	0.010654945	0.002161189	0.007317214	0.007864589	0.003761563	0.003761563	0.001852186	0.001712545	0.002848607
3831203774255	383120	3774255	0.02054496	0.01899602	0.031597533	0.031597533	0.01519682	0.01519682	0.007200862	0.007200862	0.019536089	0.019536089	0.012702771	0.002576559	0.008723545	0.009376123	0.004055933	0.004055933	0.001940361	0.001794072	0.002984217
3831303774255	383130	3774255	0.024684425	0.0228234	0.037963906	0.037963906	0.018258724	0.018258724	0.008651715	0.008651715	0.023472284	0.023472284	0.015262166	0.003095692	0.010481192	0.011265254	0.004353304	0.004353304	0.002027414	0.001874562	0.003118102
3831403774255	383140	3774255	0.030048759	0.02778331	0.046214091	0.046214091	0.022226647	0.022226647	0.010531876	0.010531876	0.028573199	0.028573199	0.018578887	0.003768437	0.012758929	0.01371338	0.004645872	0.004645872	0.002116538	0.001956966	0.003255171
3831503774255	383150	3774255	0.037541967	0.03471159	0.057738422	0.057738422	0.027769268	0.027769268	0.013158192	0.013158192	0.03569845	0.03569845	0.023211874	0.004708166	0.015940602	0.017133063	0.004963655	0.004963655	0.002205575	0.002039291	0.003392108
3831603774255	383160	3774255	0.048810899	0.04513092	0.075069701	0.075069701	0.036104739	0.036104739	0.017107873	0.017107873	0.046414015	0.046414015	0.030179356	0.006121411	0.020725475	0.022275876	0.005294345	0.005294345	0.002298409	0.002125126	0.003534884
3831703774255	383170	3774255	0.067598405	0.06250199	0.103964323	0.103964323	0.050001595	0.050001595	0.02369276	0.02369276	0.06427895	0.06427895	0.041795509	0.008477566	0.028702791	0.030849947	0.005646948	0.005646948	0.002395815	0.002215188	0.003684692
3835403774255	383540	3774255	0.006074908	0.00561691	0.009343026	0.009343026	0.004493524	0.004493524	0.002129212	0.002129212	0.005776596	0.005776596	0.003756063	0.000761859	0.002579452	0.002772411	0.004389124	0.004389124	0.041463239	0.038337222	0.06376922
3835503774255	383550	3774255	0.005705213	0.00527508	0.008774446	0.008774446	0.004220066	0.004220066	0.001999636	0.001999636	0.005425055	0.005425055	0.003527484	0.000715495	0.002422476	0.002603693	0.004167597	0.004167597	0.031429012	0.029059501	0.048336879
3835603774255	383560	3774255	0.005368389	0.00496365	0.008256421	0.008256421	0.003970922	0.003970922	0.001881582	0.001881582	0.005104771	0.005104771	0.003319228	0.000673254	0.002279458	0.002449977	0.003965681	0.003965681	0.025043939	0.023155815	0.038516829
3835703774255	383570	3774255	0.005059087	0.00467767	0.007780725	0.007780725	0.003742136	0.003742136	0.001773174	0.001773174	0.004810658	0.004810658	0.00312799	0.000634464	0.002148126	0.00230882	0.003781175	0.003781175	0.02071898	0.019156925	0.031865171
3835803774255	383580	3774255	0.004777567	0.00441737	0.007347754	0.007347754	0.003533899	0.003533899	0.001674503	0.001674503	0.004542962	0.004542962	0.002953928	0.000599158	0.002028591	0.002180343	0.003612978	0.003612978	0.017649345	0.016318717	0.027144164
3835903774255	383590	3774255	0.004551263	0.00420813	0.006999706	0.006999706	0.003366506	0.003366506	0.001595185	0.001595185	0.004327771	0.004327771	0.002814007	0.000570777	0.001932501	0.002077064	0.003480101	0.003480101	0.015675423	0.014493614	0.024108331
3836003774255	383600	3774255	0.004388028	0.0040572	0.006748655	0.006748655	0.003245763	0.003245763	0.001537972	0.001537972	0.004172551	0.004172551	0.00271308	0.000550306	0.00186319	0.002002568	0.003388049	0.003388049	0.014537952	0.0134419	0.022358935
3836103774255	383610	3774255	0.004233593	0.00391441	0.006511139	0.006511139	0.003131529	0.003131529	0.001483844	0.001483844	0.0040257	0.0040257	0.002617594	0.000530938	0.001797615	0.001932089	0.003298997	0.003298997	0.013550602	0.012528989	0.020840421
3836203774255	383620	3774255	0.004100209	0.00379108	0.006305999	0.006305999	0.003032867	0.003032867	0.001437094	0.001437094	0.003898866	0.003898866	0.002535124	0.00051421	0.00174098	0.001871216	0.003222353	0.003222353	0.012796286	0.011831542	0.019680305
3836303774255	383630	3774255	0.003975626	0.00367589	0.006114393	0.006114393	0.002940715	0.002940715	0.001393428	0.001393428	0.0037804	0.0037804	0.002458095	0.000498586	0.001688081	0.00181436	0.003149811	0.003149811	0.01213558	0.011220649	0.018664159
3836403774255	383640	3774255	0.003856909	0.00356613	0.005931811	0.005931811	0.002852902	0.002852902	0.001351819	0.001351819	0.003667514	0.003667514	0.002384693	0.000483698	0.001637673	0.001760181	0.003079571	0.003079571	0.011534318	0.010664718	0.017739436
3836503774255	383650	3774255	0.003744404	0.0034621	0.005758782	0.005758782	0.002769684	0.002769684	0.001312387	0.001312387	0.003560533	0.003560533	0.002315133	0.000469588	0.001589902	0.001708837	0.003012032	0.003012032	0.01098836	0.01015992	0.016899769
3836603774255	383660	3774255	0.003636904	0.00336271	0.005593449	0.005593449	0.002690167	0.002690167	0.001274709	0.001274709	0.003458312	0.003458312	0.002248666	0.000456107	0.001544257	0.001659777	0.002946695	0.002946695	0.010484246	0.009693813	0.016124456
3836703774255	383670	3774255	0.003558651	0.00329036	0.005473098	0.005473098	0.002632284	0.002632284	0.001247282	0.001247282	0.003383901	0.003383901	0.002200283	0.000446293	0.00151103	0.001624065	0.002902469	0.002902469	0.010185643	0.009417722	0.015665213
3836803774255	383680	3774255	0.003493598	0.00323021	0.00537305	0.00537305	0.002584166	0.002584166	0.001224481	0.001224481	0.003322043	0.003322043	0.002160062	0.000438135	0.001483408	0.001594377	0.00286835	0.00286835	0.009963998	0.009212788	0.015324331
3836903774255	383690	3774255	0.003424922	0.00316671	0.005267428	0.005267428	0.002533367	0.002533367	0.001200411	0.001200411	0.00325674	0.00325674	0.0021176	0.000429522	0.001454248	0.001563035	0.002831228	0.002831228	0.009706031	0.008974269	0.014927585
3837003774255	383700	3774255	0.0033207	0.00307034	0.005107137	0.005107137	0.002456275	0.002456275	0.001163882	0.001163882	0.003157635	0.003157635	0.00205316	0.000416451	0.001409994	0.001515471	0.002763089	0.002763089	0.009223486	0.008528105	0.014185445
3837103774255	383710	3774255	0.003221137	0.00297829	0.004954012	0.004954012	0.00238263	0.00238263	0.001128986	0.001128986	0.003062961	0.003062961	0.001991601	0.000403965	0.001367719	0.001470033	0.002697551	0.002697551	0.008780542	0.008118555	0.013504211
3837203774255	383720	3774255	0.003107511	0.00287323	0.004779258	0.004779258	0.002298582	0.002298582	0.00108916	0.00108916	0.002954915	0.002954915	0.001921347	0.000389715	0.001319472	0.001418177	0.002618806	0.002618806	0.008269439	0.007645986	0.01271815
3837303774255	383730	3774255	0.00298681	0.00276163	0.004593624	0.004593624	0.002209301	0.002209301	0.001046855	0.001046855	0.002840141	0.002840141	0.001846718	0.000374578	0.001268222	0.001363093	0.002533557	0.002533557	0.007738321	0.007154909	0.011901305
3837403774255	383740	3774255	0.002874219	0.00265752	0.004420462	0.004420462	0.002126019	0.002126019	0.001007393	0.001007393	0.002733079	0.002733079	0.001777104	0.000360458	0.001220415	0.00131171	0.002454512	0.002454512	0.007268803	0.00672079	0.011179202
3837503774255	383750	3774255	0.002808907	0.00259714	0.004320015	0.004320015	0.002077709	0.002077709	0.000984502	0.000984502	0.002670974	0.002670974	0.001736723	0.000352267	0.001192683	0.001281904	0.002412387	0.002412387	0.007045692	0.0065145	0.010836064
3837603774255	383760	3774255	0.00274627	0.00253922	0.004223682	0.004223682	0.002031378	0.002031378	0.000962548	0.000962548	0.002611413	0.002611413	0.001697995	0.000344412	0.001166087	0.001253318	0.002371864	0.002371864	0.006834487	0.006319218	0.010511236
3837703774255	383770	3774255	0.00270572	0.00250173	0.004161317	0.004161317	0.002001384	0.002001384	0.000948336	0.000948336	0.002572855	0.002572855	0.001672924	0.000339326	0.001148869	0.001234812	0.002349451	0.002349451	0.006725865	0.006218785	0.010344179
3837803774255	383780	3774255	0.002691226	0.00248833	0.004139025	0.004139025	0.001990662	0.001990662	0.000943256	0.000943256	0.002559072	0.002559072	0.001663962	0.000337509	0.001142715	0.001228197	0.002351753	0.002351753	0.006735528	0.00622772	0.01035904
3837903774255	383790	3774255	0.002675696	0.00247397	0.004115141	0.004115141	0.001979175	0.001979175	0.000937812	0.000937812	0.002544305	0.002544305	0.00165436	0.000335561	0.001136121	0.00122111	0.002357456	0.002357456	0.006757097	0.006247663	0.010392213
3838003774255	383800	3774255	0.002667241	0.00246615	0.004102137	0.004102137	0.001972921	0.001972921	0.000934849	0.000934849	0.002536265	0.002536265	0.001649132	0.000334501	0.001132531	0.001217251	0.002374366	0.002374366	0.006769434	0.00625907	0.010411187
3838103774255	383810	3774255	0.002660857	0.00246025	0.004092318	0.004092318	0.001968198	0.001968198	0.000932611	0.000932611	0.002530194	0.002530194	0.001645185	0.0003337	0.00112982	0.001214338	0.002394477	0.002394477	0.006697652	0.0061927	0.010300789
3838203774255	383820	3774255	0.002678888	0.00247692	0.00412005	0.00412005	0.001981536	0.001981536	0.000938931	0.000938931	0.00254734	0.00254734	0.001656333	0.000335961	0.001137476	0.001222567	0.002418591	0.002418591	0.006555468	0.006061235	0.010082114
3838303774255	383830	3774255	0.002662237	0.00246152	0.004094441	0.004094441	0.001969219	0.001969219	0.000933095	0.000933095	0.002531506	0.002531506	0.001646038	0.000333873	0.001130406	0.001214968	0.002450009	0.002450009	0.006339777	0.005861805	0.009750387
3838403774255	383840	3774255	0.002616683	0.0024194	0.00402438	0.00402438	0.001935524	0.001935524	0.000917129	0.000917129	0.002488189	0.002488189	0.001617872	0.00032816	0.001111063	0.001194178	0.002537059	0.002537059	0.006083881	0.005625202	0.009356826
3838603774255	383860	3774255	0.002492445	0.00230453	0.003833305	0.003833305	0.001843626	0.001843626	0.000873584	0.000873584	0.002370052	0.002370052	0.001541057	0.000312579	0.001058311	0.001137479	0.002447808	0.002447808	0.005689424	0.005260484	0.008750164
3838703774255	383870	3774255	0.002432914	0.00224949	0.003741749	0.003741749	0.001799592	0.001799592	0.000852719	0.000852719	0.002313444	0.002313444	0.00150425	0.000305114	0.001033033	0.001110311	0.002401481	0.002401481	0.005513075	0.00509743	0.008478944
3838803774255	383880	3774255	0.002375712	0.0021966	0.003653775	0.003653775	0.001757281	0.001757281	0.00083267	0.00083267	0.002259052	0.002259052	0.001468882	0.00029794	0.001008745	0.001084206	0.002357756	0.002357756	0.005342333	0.004939561	0.008216349
3838903774255	383890	3774255	0.002320582	0.00214563	0.003568985	0.003568985	0.001716502	0.001716502	0.000813347	0.000813347	0.002206628	0.002206628	0.001434796	0.000291026	0.000985336	0.001059046	0.002315131	0.002315131	0.005179357	0.004788872	0.007965696
3839003774255	383900	3774255	0.002267176	0.00209625	0.003486849	0.003486849	0.001676999	0.001676999	0.000794629	0.000794629	0.002155846	0.002155846	0.001401776	0.000284328	0.00096266	0.001034673	0.002273107	0.002273107	0.005024835	0.004646001	0.007728046
3839103774255	383910	3774255	0.002215583	0.00204854	0.0034075	0.0034075	0.001638836	0.001638836	0.000776546	0.000776546	0.002106786	0.002106786	0.001369876	0.000277858	0.000940753	0.001011128	0.002231984	0.002231984	0.004877561	0.00450983	0.007501543
3829703774265	382970	3774265	0.003960355	0.00366177	0.006090907	0.006090907	0.002929419	0.002929419	0.001388076	0.001388076	0.003765879	0.003765879	0.002448653	0.000496671	0.001681596	0.001807391	0.001694675	0.001694675	0.000985796	0.000911475	0.001516125
3829803774265	382980	3774265	0.004199772	0.00388314	0.006459124	0.006459124	0.003106513	0.003106513	0.00147199	0.00147199	0.00399354	0.00399354	0.002596683	0.000526697	0.001783255	0.001916654	0.001754009	0.001754009	0.001011507	0.000935247	0.001555667
3829903774265	382990	3774265	0.004472061	0.0041349	0.006877896	0.006877896	0.003307921	0.003307921	0.001567426	0.001567426	0.004252458	0.004252458	0.002765037	0.000560844	0.001898871	0.002040919	0.001819046	0.001819046	0.001041013	0.000962529	0.001601047
3830003774265	383000	3774265	0.004783433	0.0044228	0.007356777	0.007356777	0.003538239	0.003538239	0.001676559	0.001676559	0.00454854	0.00454854	0.002957555	0.000599894	0.002031082	0.00218302	0.001890587	0.001890587	0.001074575	0.00099356	0.001652664
3830103774265	383010	3774265	0.005156407	0.00476765	0.0079304	0.0079304	0.003814122	0.003814122	0.001807284	0.001807284	0.004903199	0.004903199	0.003188162	0.000646669	0.002189449	0.002353234	0.001972935	0.001972935	0.001115902	0.001031771	0.001716223
3830203774265	383020	3774265	0.005577006	0.00515654	0.008577268	0.008577268	0.004125233	0.004125233	0.001954701	0.001954701	0.005303144	0.005303144	0.003448214	0.000699416	0.002368039	0.002545183	0.002060985	0.002060985	0.001159903	0.001072455	0.001783895
3830303774265	383030	3774265	0.00613116	0.00566892	0.009429541	0.009429541	0.004535133	0.004535133	0.002148928	0.002148928	0.005830086	0.005830086	0.003790843	0.000768913	0.002603337	0.002798083	0.00217265	0.00217265	0.001221159	0.001129093	0.001878106
3830403774265	383040	3774265	0.006816714	0.00630279	0.010483902	0.010483902	0.005042228	0.005042228	0.00238921	0.00238921	0.006481976	0.006481976	0.004214715	0.000854889	0.002894428	0.00311095	0.002303125	0.002303125	0.001292337	0.001194905	0.001987576
3830503774265	383050	3774265	0.007632287	0.00705687	0.011738228	0.011738228	0.005645496	0.005645496	0.002675062	0.002675062	0.007257499	0.007257499	0.004718977	0.000957171	0.003240726	0.003483154	0.002447207	0.002447207	0.00136688	0.001263828	0.002102221
3830603774265	383060	3774265	0.008556999	0.00791187	0.013160409	0.013160409	0.006329493	0.006329493	0.002999167	0.002999167	0.008136803	0.008136803	0.005290719	0.00107314	0.003633366	0.003905166	0.002596493	0.002596493	0.001437972	0.00132956	0.002211558
3830703774265	383070	3774265	0.009676179	0.00894667	0.014881674	0.014881674	0.007157335	0.007157335	0.003391432	0.003391432	0.009201026	0.009201026	0.005982698	0.001213497	0.004108578	0.004415927	0.002762489	0.002762489	0.001512084	0.001398084	0.002325539
3830803774265	383080	3774265	0.010964979	0.0101383	0.01686381	0.01686381	0.008110642	0.008110642	0.003843147	0.003843147	0.010426538	0.010426538	0.006779552	0.001375126	0.004655813	0.005004098	0.002934388	0.002934388	0.001585074	0.001465571	0.002437796
3830903774265	383090	3774265	0.012483792	0.01154261	0.019199699	0.019199699	0.009234087	0.009234087	0.00437548	0.00437548	0.011870769	0.011870769	0.007718621	0.001565602	0.005300712	0.00569724	0.003114691	0.003114691	0.001657373	0.00153242	0.002548991

			KMMass Grading / Excavation	KMDrainage / Utilities Trenching	KMFoundations / Concrete Pads	KMBuilding / Structure Construction	KMAsphalt Paving	KMArchitectural Coating	KMLandscaping or Other Finishing	KMWaterside Construction (Piles)	EWNDemolition	EWNSite Grubbing / Prep	EWNDrainage / Utilities Trenching	EWNDrainage / Utilities Trenching	EWNDrainage / Utilities Trenching	EWNFoundations / Concrete Pads	EWNBuilding / Structure Construction	EWNAsphalt Paving	EWNLandscaping or Other Finishing	EWNWaterside Construction (Piles)	ISDemolition
Unique Identifier	X (UTM)	Y (UTM)	2026	2026	2026	2026	2026	2026	2026	2026	2027	2027	2027	2028	2029	2029	2029	2029	2029	2029	2027
3838603774245	383860	3774245	0.009145848	0.002270993	0.002084276	0.006130161	0.003676794	0.00074578	0.002525014	0.002713901	0.00061705	0.000705474	0.000830844	0.000830844	0.000830844	0.000216272	0.0005373	0.000381517	0.000262004	0.000273944	0.005126383
3838703774245	383870	3774245	0.008853265	0.002198342	0.002017599	0.005934052	0.00355917	0.000721922	0.002444237	0.002627081	0.000614203	0.000702219	0.00082701	0.00082701	0.00082701	0.000215274	0.00053482	0.000379756	0.000260795	0.00027268	0.004941233
3838803774245	383880	3774245	0.008571429	0.00212836	0.00195337	0.005745147	0.003445867	0.00069894	0.002366427	0.002543451	0.000611356	0.000698964	0.000823177	0.000823177	0.000823177	0.000214276	0.000532342	0.000377996	0.000259586	0.000271416	0.004765833
3838903774245	383890	3774245	0.008302863	0.002061672	0.001892166	0.005565136	0.003337899	0.000677041	0.00229228	0.002463758	0.000608423	0.00069561	0.000819227	0.000819227	0.000819227	0.000213248	0.00052978	0.000376182	0.000258341	0.000270114	0.004599492
3839003774245	383900	3774245	0.008048229	0.001998445	0.001834137	0.005394463	0.003235531	0.000656277	0.00222198	0.002388199	0.000605662	0.000692453	0.000815509	0.000815509	0.000815509	0.00021228	0.000527383	0.000374475	0.000257169	0.000268888	0.004441347
3839103774245	383910	3774245	0.00780567	0.001938215	0.001778859	0.005231884	0.003138018	0.000636498	0.002155014	0.002316223	0.000602815	0.000689198	0.000811676	0.000811676	0.000811676	0.000211282	0.000524904	0.000372715	0.00025596	0.000267624	0.004290967
3829703774245	382970	3774255	0.001551156	0.000385165	0.000353498	0.001039689	0.000623592	0.000126486	0.000428248	0.000460284	0.000462615	0.000528908	0.000622901	0.000622901	0.000622901	0.000162143	0.000402825	0.000286031	0.00019643	0.000205382	0.002884831
3829803774255	382980	3774255	0.00158884	0.000394523	0.000362086	0.001064947	0.000638742	0.000129559	0.000438652	0.000471466	0.000464599	0.000531177	0.000625572	0.000625572	0.000625572	0.000162839	0.000404553	0.000287258	0.000197272	0.000206262	0.003049188
3829903774255	382990	3774255	0.001631168	0.000405033	0.000371732	0.001093318	0.000655759	0.00013301	0.000450338	0.000484026	0.000467188	0.000534136	0.000629058	0.000629058	0.000629058	0.000163746	0.000406806	0.000288858	0.000198371	0.000207412	0.003234768
3830003774255	383000	3774255	0.00168106	0.000417422	0.000383102	0.001126759	0.000675816	0.000137079	0.000464112	0.000498831	0.000470898	0.000538378	0.000634053	0.000634053	0.000634053	0.000165046	0.000410037	0.000291152	0.000199947	0.000209059	0.003448993
3830103774255	383010	3774255	0.001745415	0.000433402	0.000397768	0.001169894	0.000701688	0.000142326	0.00048188	0.000517927	0.000477023	0.000545381	0.000642301	0.000642301	0.000642301	0.000167193	0.000415371	0.000294939	0.000202548	0.000211778	0.003709549
3830203774255	383020	3774255	0.001813751	0.00045037	0.000413341	0.001215697	0.00072916	0.000147899	0.000500746	0.000538205	0.000483235	0.000552483	0.000650665	0.000650665	0.000650665	0.00016937	0.00042078	0.00029878	0.000205185	0.000214536	0.004003407
3830303774255	383030	3774255	0.001911544	0.000474653	0.000435628	0.001281245	0.000768475	0.000155873	0.000527745	0.000567224	0.000494796	0.000565701	0.000666232	0.000666232	0.000666232	0.000173423	0.000430847	0.000305928	0.000210094	0.000219669	0.00439493
3830403774255	383040	3774255	0.002025525	0.000502955	0.000461603	0.001357643	0.000814297	0.000165167	0.000559213	0.000601046	0.000509118	0.000582075	0.000685516	0.000685516	0.000685516	0.000178442	0.000443318	0.000314783	0.000216175	0.000226027	0.004882134
3830503774255	383050	3774255	0.002144151	0.000532411	0.000488637	0.001437154	0.000861987	0.000174841	0.000591964	0.000636247	0.000524217	0.000599337	0.000705846	0.000705846	0.000705846	0.000183734	0.000456465	0.000324119	0.000222586	0.00023273	0.005460877
3830603774255	383060	3774255	0.002256009	0.000560187	0.000514129	0.001512129	0.000906956	0.000183962	0.000622846	0.000669439	0.000538021	0.00061512	0.000724433	0.000724433	0.000724433	0.000188572	0.000468485	0.000332654	0.000228448	0.000238858	0.006113042
3830703774255	383070	3774255	0.002372777	0.000589181	0.00054074	0.001590394	0.000953899	0.000193483	0.000655084	0.000704088	0.000553119	0.000632382	0.000744762	0.000744762	0.000744762	0.000193864	0.000481632	0.000341989	0.000234859	0.000245562	0.006898936
3830803774255	383080	3774255	0.002486228	0.000617352	0.000566594	0.001666437	0.000999508	0.000202735	0.000686405	0.000737753	0.000566751	0.000647967	0.000763117	0.000763117	0.000763117	0.000198642	0.000493502	0.000350417	0.000240647	0.000251613	0.007794573
3830903774255	383090	3774255	0.00259875	0.000645292	0.000592237	0.001741856	0.001044744	0.00021191	0.000717471	0.000771142	0.000579347	0.000662368	0.000780078	0.000780078	0.000780078	0.000203057	0.00050447	0.000358205	0.000245995	0.000257206	0.008841626
3831003774255	383100	3774255	0.002717641	0.000674814	0.000619332	0.001821545	0.00109254	0.000221605	0.000750295	0.000806422	0.000593065	0.000678052	0.000798549	0.000798549	0.000798549	0.000207865	0.000516415	0.000366687	0.00025182	0.000263296	0.010137932
3831103774255	383110	3774255	0.002848607	0.000707334	0.000649178	0.001909327	0.001145191	0.000232284	0.000786452	0.000845284	0.000611183	0.000698766	0.000822944	0.000822944	0.000822944	0.000214215	0.000532191	0.000377889	0.000259513	0.00027134	0.011868813
3831203774255	383120	3774255	0.002984217	0.000741007	0.000680083	0.002000222	0.001199708	0.000243342	0.000823892	0.000885524	0.000630164	0.000720467	0.000848502	0.000848502	0.000848502	0.000220868	0.000548719	0.000389625	0.000267572	0.000279766	0.014099753
3831303774255	383130	3774255	0.003118102	0.000774251	0.000710594	0.002089961	0.001253532	0.000254259	0.000860855	0.000925253	0.000648369	0.00074128	0.000873013	0.000873013	0.000873013	0.000227249	0.000564571	0.000400881	0.000275302	0.000287848	0.016873977
3831403774255	383140	3774255	0.003255171	0.000808287	0.000741831	0.002181834	0.001308637	0.000265437	0.000898698	0.000965926	0.00066433	0.000759529	0.000894505	0.000894505	0.000894505	0.00023283	0.000578469	0.000410749	0.000282079	0.000294934	0.020460927
3831503774255	383150	3774255	0.003392108	0.00084229	0.000773038	0.002273618	0.001363688	0.000276603	0.000936504	0.00100656	0.00068124	0.000778862	0.000917274	0.000917274	0.000917274	0.00023877	0.000593194	0.000421205	0.00028926	0.000302442	0.025317695
3831603774255	383160	3774255	0.003534884	0.000877742	0.000805576	0.002369316	0.001421086	0.000288245	0.000975922	0.001048927	0.000692974	0.000792277	0.000933073	0.000933073	0.000933073	0.000242882	0.000603411	0.00042846	0.000294242	0.000307651	0.032079882
3831703774255	383170	3774255	0.003684692	0.000914941	0.000839716	0.002469727	0.001481312	0.000300461	0.001017281	0.00109338	0.000702637	0.000803325	0.000946084	0.000946084	0.000946084	0.000246269	0.000611825	0.000434434	0.000298345	0.000311941	0.041834487
3831803774255	383180	3774255	0.003836879	0.000952463	0.000874146	0.002569727	0.001483132	0.000309744	0.001048669	0.001126484	0.000724466	0.000828492	0.000975167	0.000975167	0.000975167	0.000253736	0.000627572	0.000445863	0.000306195	0.000321222	0.043111645
3831903774255	383190	3774255	0.003988679	0.000990941	0.000909446	0.002669727	0.001541312	0.000321178	0.001089669	0.001170081	0.000752466	0.000860659	0.001013261	0.001013261	0.001013261	0.000263591	0.000652269	0.000463292	0.000318247	0.000333903	0.044388411
3832003774255	383200	3774255	0.004143472	0.001029429	0.000944747	0.002769727	0.001599312	0.000333613	0.001130672	0.001213677	0.000780267	0.000892826	0.001051355	0.001051355	0.001051355	0.000273446	0.000676915	0.000480751	0.000330298	0.000346525	0.045665135
3832103774255	383210	3774255	0.004298265	0.001067917	0.000979048	0.002869727	0.001657312	0.000345747	0.001171674	0.001257273	0.000808068	0.000924993	0.001089448	0.001089448	0.001089448	0.000283301	0.000701562	0.000498209	0.000342349	0.000359147	0.046941859
3832203774255	383220	3774255	0.004453059	0.001106406	0.001013349	0.002969727	0.001715312	0.000357882	0.001212671	0.001300869	0.000835869	0.000957159	0.001127542	0.001127542	0.001127542	0.000293156	0.000726208	0.000515668	0.000354401	0.000372769	0.048218583
3832303774255	383230	3774255	0.004607852	0.001144894	0.001048651	0.003069727	0.001773312	0.000370016	0.001253668	0.001344465	0.000863671	0.000989326	0.001165635	0.001165635	0.001165635	0.000303011	0.000750855	0.000533127	0.000366453	0.000385391	0.049495307
3832403774255	383240	3774255	0.004762645	0.001183383	0.001083952	0.003169727	0.001831312	0.000382151	0.001294665	0.001388061	0.000891472	0.001021493	0.001203728	0.001203728	0.001203728	0.000312866	0.000775501	0.000550586	0.000378505	0.000398013	0.050772031
3832503774255	383250	3774255	0.004917438	0.001221871	0.001119253	0.003269727	0.001889312	0.000394285	0.001335663	0.001431657	0.000919274	0.001053351	0.001241821	0.001241821	0.001241821	0.000322721	0.000800148	0.000568045	0.000390557	0.000410635	0.052048755
3832603774255	383260	3774255	0.005072231	0.001260359	0.001154554	0.003369727	0.001947312	0.000406419	0.001376659	0.001475253	0.000947075	0.001085208	0.001279914	0.001279914	0.001279914	0.000332576	0.000824795	0.000585504	0.000402609	0.000423278	0.053325479
3832703774255	383270	3774255	0.005227024	0.001298847	0.001189855	0.003469727	0.002005312	0.000418554	0.001417655	0.001518849	0.000974877	0.001117066	0.001318007	0.001318007	0.001318007	0.000342431	0.000849443	0.000602963	0.000414661	0.000435922	0.054602203
3832803774255	383280	3774255	0.005381817	0.001337335	0.001225156	0.003569727	0.002063312	0.000430689	0.001458651	0.001562445	0.001002679	0.001148924	0.001356099	0.001356099	0.001356099	0.000352286	0.000874091	0.000620422	0.000426713	0.000448566	0.056178927
3832903774255	383290	3774255	0.005536609	0.001375823	0.001260457	0.003669727	0.002121312	0.000442824	0.001499647	0.001606041	0.001030481	0.001180782	0.001394191	0.001394191	0.001394191	0.000362141	0.000898739	0.000637881	0.000438468	0.000461209	0.057755651
3833003774265	383300	3774265	0.005691401	0.001414311	0.001295758	0.003769727	0.002179312	0.000454959	0.001540643	0.001649637	0.001058283	0.001212639	0.001432283	0.001432283	0.001432283	0.000371997	0.000923387	0.000655339	0.000450371	0.000473852	0.059332375
3833103774265	383310	3774265	0.005846193	0.001452799	0.001331059	0.003869727	0.002237312	0.000467094	0.001581639	0.001693233	0.001086085	0.001244496	0.001470375	0.001470375	0.001470375	0.000381853	0.000948035	0.000672797	0.000462274	0.000486496	0.060909099
3833203774265	383320	3774265	0.006000985	0.001491287	0.001366361	0.003969727	0.002295312	0.000479229	0.001622635	0.001736829	0.001113888	0.001276353	0.001508467	0.001508467	0.001508467	0.000391709	0.000972683	0.000690256	0.000474177	0.000499218	0.062485823
3833303774265	383330	3774265	0.006155777	0.001529775	0.001401663	0.004069727	0.002353312	0.000491364	0.001663631	0.001780425	0.001141691	0.001308211	0.001546559	0.001546559	0.001546559	0.000401565	0.000997331	0.000707715	0.000486079	0.000511939	0.064062547
3833403774265	383340	3774265	0.006310569	0.001568263	0.001436965	0.004169727	0.002411312	0.000503499	0.001704627	0.001824021	0.001169494	0.001340068	0.001584651	0.001584651	0.001584651	0.000411422	0.001021979	0.000725173	0.000497981	0.000524661	0.065639271
3833503774265	383350	3774265	0.006465361	0.001606751	0.001472267	0.004269727	0.002469312	0.000515634	0.001745623	0.001867617	0.001197297	0.001371925	0.001622743	0.001622743	0.001622743	0.000421278	0.001046627	0.000742631	0.000509883	0.000537382	0.067215995
3833603774265	383360	3774265	0.006620153	0.001645239	0.001507569	0.004369727	0.002527312	0.000527769	0.001786619	0.001913213	0.001225099	0.001403782	0.001660835	0.001660835	0.001660835	0.000431135	0.001071274	0.000760089	0.000521785	0.000549604	0.068792719
3833703774265	383370	3774265	0.006774945	0.001683727	0.001542871	0.004469727	0.002585312	0.000539904	0.001827615	0.001958809	0.001253901	0.001436639	0.001698927	0.001698927	0.001698927	0.000440991	0.001095922	0.000777546	0.000533687	0.000562826	0.070369443
3833803774265	383380	3774265	0.006929737	0.001722215	0.001578173	0.004569727	0.002643312	0.000552039	0.001868611	0.002004405	0.001282703	0.001469496	0.001737019	0.001737019	0.001737019	0.000450848	0.001120569	0.000795004	0.000545589	0.000576048	0.071946167
3833903774265	383390	3774265	0.007084528	0.001760703	0.001613474	0.004669727	0.002701312	0.000564174	0.001909607	0.002050001	0.001311505	0.001502353	0.001775111	0.001775111	0.001775111	0.000460705	0.001145217	0.000812462	0.000557491	0.000589271	0.073522891
3834003774265	383400	3774265	0.007239319	0.001799191	0.001648776	0.004769727	0.002759312	0.000576309	0.001950603	0.002095597	0.001340308	0.001535211	0.001813203	0.001813203	0.001813203	0.000470562	0.001169865	0.000829919	0.000569394	0.000602493	0.075099615
3834103774265	383410	3774265	0.007394111	0.001837679	0.001684078	0.004869727	0.002817312	0.000588444	0.001991599	0.002141193	0.001369111	0.001568069	0.001851295	0.001851295	0.001851295	0.000480419	0.001194513	0.000847376	0.000581297	0.000615715	0.076676339
3834203774265	383420	3774265	0.007548902	0.001876167	0.001719379	0.004969727	0.002875312	0.000600579	0.002032595	0.002186789	0.001397914	0.001600927	0.001889387	0.001889387	0.001889387	0.000490276	0.001219161	0.000864833	0.000593199	0.000628937	0.078253063
3834303774265	383430	3774265	0.007703694	0.001914655	0.001754681	0.005069727	0.002933312	0.000612714	0.002073591	0.002232385	0.001426716	0.001633785	0.001927479	0.001927479	0.001927479	0.000500133	0.001243809	0.000882291	0.000605101	0.000642159	0.079829787
3834403774265	383440	3774265	0.007858485	0.001953143	0.001789982	0.005169727	0.002991312	0.000624849	0.002114587	0.002277981	0.001455518	0.001666643	0.001965571	0.001965571	0.001965571	0.000509991	0.001268457	0.000899748	0.000617003	0.000655381	0.081406511
3834503774265	383450	3774265	0.008013277	0.001991631	0.001825284	0.005269727	0.003049312	0.000636984	0.002155583	0.002323577	0.001484321	0.001699501	0.002003663	0.002003663	0.002003663	0.000519849	0.001293105	0.000917119	0.000628905	0.000668603	0.082983234
3834603774265	383460	3774265	0.008168068	0.002030119	0.001860585	0.005369727	0.003107312	0.000649119	0.002196579	0.002369173	0.001513123	0.001732359	0.002041755	0.002041755	0.002041755	0.000529707	0.001317753	0.000934491	0.000640807	0.000681825	0.084559958
3834703774265	383470	3774265	0.008322859	0.002068607	0.001895887	0.005469727	0.003165312	0.000661254	0.002237575	0.002414769	0.001541926	0.001765217	0.002079847	0.002079847	0.002079847	0.000539564	0.001342401	0.000951862	0.000652709	0.000695047	0.086136682
3834803774265	383480	3774265	0.008477649	0.002107095	0.001931189	0.005569727	0.003223312	0.000673389	0.002278571	0.002460365	0.001570728	0.001798075	0.002117939	0.002117939	0.002117939	0.000549422	0.001367049	0.000969233	0.000664611	0.000708269	0.087713406
3834903774265	383490	3774265	0.008632439	0.002145583	0.001966491	0.005669727	0.003281312	0.000685524	0.002319567	0.002505957	0.001599531	0.001830933	0.002156031	0.002156031	0.002156031	0.000559279	0.001391697	0.000986604	0.000676513	0.000721491	0.089290129
3835003774265	383500	3774265	0.008787229	0.002184071	0.002001793	0.005769727	0.003339312	0.000697659	0.002360563	0.002551551	0.001628333	0.001863791	0.002194123	0.002194123	0.002194123	0.000569137	0.001416345	0.001003975	0.000688416	0.000734713	0.090866853
3835103774265	383510	3774265	0.008942019	0.002222559	0.002037095	0.005869727	0.003397312	0.000709794	0.002401559	0.002597145	0.001657136	0.001896649	0.002232215	0.002232215	0.002232215	0.000578995	0.001440993	0.001021346	0.000700318	0.000747935	0.092443576
3835203774265	383520	3774265	0.009096809	0.002261047	0.002072397	0.005969727	0.003455312	0.000721929	0.002442555	0.002642739	0.001685938	0.001929507	0.002270307	0.002270307	0.002270307	0.000588853	0.001465641	0.001038717	0.000712221	0.000761157	0.094020299
3835303774265	383530	3774265	0.009251599	0.002299535	0.002107699	0.006069727	0.003513312	0.000734064	0.002483551	0.002688333	0.001714741	0.001962365	0.002308399	0.002308399	0.002308399	0.000598711	0.001490289	0.001056088	0.000724124	0.000774379	0.095597022
3835403774265	383540	3774265	0.009406389	0.002338023	0.002143001	0.006169727	0.003571312	0.000746199	0.002524547	0.002733927	0.001743543	0.001995223	0.002346491	0.002346491	0.002346491	0.000608569	0.001514937	0.001073459	0.000736028	0.000787601	0.097173745
3835503774265	383550	3774265	0.009561179	0.002376511	0.002178303	0.006269727	0.003629312	0.000758334	0.002565543	0.002779521	0.001772346	0.002028081	0.002384583	0.002384583	0.002384583	0.000618427	0.001539585	0.001090831	0.000747932	0.000800823	0.098750468
3835603774265	383560	3774265	0.009715969	0.002414999	0.002213605	0.006369727	0.003687312	0.000770469	0.002606539	0.002825115	0.001801149	0.002060939	0.002422675	0.002422675	0.002422675	0.000628285	0.001564233	0.001108202	0.000759836	0.000814045	0.100327192
3835703774265	383570	3774265	0.009870759	0.002453487	0.002248907	0.006469727	0.003745312	0.000782604	0.002647535	0.002870709	0.001829952	0.002093797	0.002460767	0.002460767	0.002460767	0.000638142	0.001588881	0.001125574	0.000771739	0.000827267	0.101903915
3835803774265	383580	3774265	0.010025549	0.002491975	0.002284209	0.006569727	0.003803312	0.000794739	0.002688531	0.002916303	0.001858755	0.002126655	0.002498859	0.002498859	0.002498859	0.000647999	0.001613529	0.001142945	0.000783643	0.000840489	0.103480638
3835903774265	383590	3774265	0.010180339	0.002530463	0.002319511	0.006669727	0.003861312	0.000806874	0.002729527	0.002961897	0.001887558	0.002159513	0.002536951	0.002536951	0.002536951	0.000657856	0.001638177	0.001160316	0.000795547	0.000853711	0.105057361
3836003774265	383600	3774265	0.010335129	0.002568951	0.002353813	0.006769727	0.003919312	0.000819009	0.002770523	0.003006491	0.001916361	0.002192371	0.002575043	0.002575043	0.002575043	0.000667713	0.001662824	0.001177687	0.000807451	0.000866933	0.106634084
3836103774265	383610	3774265	0.010489919	0.002607439	0.002388115	0.006869727	0.003977312	0.000831144	0.002811519	0.003051085	0.001945164	0.002225229	0.002613135	0.002613135	0.002613135	0.000677569	0.001687471	0.001195058	0.000819354	0.000880155	0.108210806
3836203774265	383620	3774265	0.010644709	0.002645927	0.002422417	0.006969727	0.004035312	0.000843279	0.002852515	0.003095679	0.001973967	0.002258087	0.002651227	0.002651227	0.002651227	0.000687426	0.001712118	0.001212429	0.000831258	0.000893377	0.109787528
3836303774265	383630	3774265	0.010799499	0.002684415	0.002456719	0.007069727	0.004093312	0.000855414	0.002893511	0.003140273	0.002002769	0.002290945	0.002689319	0.002689319	0.002689319	0.000697282	0.001736765	0.001229801	0.000843162	0.000906599	0.111364251
3836403774265	383640	3774265	0.010954289	0.002722903	0.002491021	0.007169727	0.004151312	0.000867549	0.002934507	0.003184867	0.002031571	0.002323803	0.002727411	0.002727411	0.002727411	0.000707139	0.001761412	0.001247172	0.000854066	0.000919821	0.112940974
3836503774265	383650	3774265	0.011109079	0.002761391	0.002525323	0.007269727	0.004209312	0.000879684	0.002975503	0.003229461	0.002060373	0.002356661	0.002765503	0.002765503	0.002765503	0.000716995	0.001786059	0.001264543	0.000865969	0.000933043	0.114517697
3836603774265	383660	3774265	0.011263869	0.002799879	0.002559625	0.007369727	0.004267312	0.000891819	0.003016499	0.003274055	0.002089175	0.002389519	0.002803595	0.002803595	0.002803595	0.000726852	0.001810706	0.001281914	0.000877873	0.000946265	0.116094419
3836703774265	383670	3774265	0.011418659	0.002838367	0.002593927	0.007469727	0.004325312	0.000903954	0.003057495	0.003318649	0.002117977	0.002422377	0.002841687	0.002841687	0.002841687	0.000736708	0.001835353	0.001299286	0.000889776	0.000959487	0.117671142
3836803774265	383680	3774265	0.011573449	0.002876855	0.002628229	0.007569727	0.004383312	0.000916089	0.003098491	0.003363243	0.002146779	0.002455235	0.002879779	0.002879779	0.002879779	0.000746565	0.001860000	0.001316657	0.000901679	0.000972708	0.119247864
3836903774265	383690	3774265	0.011728239	0.002915343	0.002662531	0.007669727	0.004441312	0.000928224	0.003139487	0.003407837	0.002175581	0.002488093	0.002917871	0.002917871	0.002917871	0.000756422	0.001884647	0.001334029	0.000913581	0.000985929	0.120824586
3837003774265	383700	3774265	0.011883029	0.002953831	0.002696833	0.007769727	0.004499312	0.000940359	0.003180483	0.003452431	0.002204383	0.002520951	0.002955963	0.002955963	0.002955963	0.000766279	0.001909294	0.001351401	0.000925483	0.000999151	0.122401308
3837103774265	383710	3774265	0.012037819	0.002992319	0.002731135	0.007869727	0.004557312	0.000952494	0.003221479	0.003497025	0.002233185	0.002553809	0.002994055	0.002994055	0.002994055	0.000776136	0.001933941	0.001368773	0.000937385	0.001012372	0.123978031
3837203774265	383720	3774265	0.012192609	0.003030807	0.002765437	0.007969727	0.004615312	0.000964629	0.003262475	0.003541619	0.002261987	0.002586667	0.003032147	0.003032147	0.003032147	0.000785993	0.001958588	0.001386145	0.000949287	0.001025594	0.125554753
3837303774265	383730	3774265	0.012347399	0.003069295	0.002799739	0.008069727	0.004673312	0.000976764	0.003303471	0.003586213	0.002290789	0.002619525	0.003070239	0.003070239	0.003070239	0.000795849	0.001983235	0.001403517	0.000961189	0.001038815	0.127131475
3837403774265	383740	3774265	0.012502189	0.003107783	0.002834041	0.008169727	0.004731312	0.000988899	0.003344467	0.003630807	0.002319591	0.002652383	0.003108331	0.003108331	0.003108331	0.000805706	0.002007882	0.001420889	0.000973091	0.001052037	0.128708197
3837503774265	383750	3774265	0.012656979	0.003146271	0.002868343	0.008269727	0.004789312	0.001001034	0.003385463	0.003675401	0.002348393	0.002685241	0.003146423	0.003146423	0.003146423	0.000815562	0.002032529	0.001438261	0.000984992	0.001065259	0.130284919
3837603774265	383760	3774265	0.012811769	0.003184759	0.002902645	0.008369727	0.004847312	0.001013169	0.003426459	0.003719995	0.002377195	0.002718099	0.003184515	0.003184515	0.003184515	0.000825419	0.002057176	0.001455633	0.000996894	0.001078481	0.131861641
3837703774265	383770	3774265	0.012966559	0.003223247	0.002936947	0.008469727	0.004905312	0.001025304	0.003467455	0.003764589	0.002405997	0.002750957	0.003222607	0.003222607	0.003222607	0.000835275	0.002081823	0.001473005	0.001008795	0.001091703	0.133438363
3837803774265	383780	3774265	0.013121349	0.003261735	0.002971249	0.008569727	0.004963312	0.001037439	0.003508451	0.003809183	0.002434799	0.002783815	0.003260699	0.003260699	0.003260699	0.000845132	0.002106469	0.001490377	0.001020697	0.001104925	0.135015085
3837903774265	383790	3774265	0.013276139	0.003300223	0.003005551	0.008669727	0.005021312	0.001049574	0.003549447	0.003853777	0.002463601	0.002816673	0.003298791	0.003298791	0.003298791	0.000854988	0.002131116	0.001507749	0.001032598	0.001118147	0.136591807
3838003774265	383800	3774265	0.013430929	0.003338711	0.003039853	0.008769727	0.005079312	0.001061709	0.003590443	0.003898371	0.002492403	0.002849531	0.003336883	0.003336883	0.003336883	0.000864845	0.002155762	0.001525121	0.001044499

			ISDrainage / Utilities Trenching	ISDrainage / Utilities Trenching	ISAsphalt Paving	ISAsphalt Paving	SVDemolition	SVSite Grubbing / Prep	SVMass Grading / Excavation	SVMass Grading / Excavation	SVDrainage / Utilities Trenching	SVFoundations / Concrete Pads	SVBuilding / Structure Construction	SVBuilding / Structure Construction	SVAsphalt Paving	SVAsphalt Paving	SVArchitectural Coating	SVArchitectural Coating	SVLandscaping or Other Finishing	SVLandscaping or Other Finishing	MDemolition
Unique Identifier	X (UTM)	Y (UTM)	2027	2028	2027	2028	2027	2027	2027	2028	2028	2028	2028	2029	2028	2029	2028	2029	2028	2029	2027
3838603774245	383860	3774245	0.002750354	0.002750354	0.003169598	0.003169598	0.00030775	0.000122638	0.00039887	0.00039887	0.000205844	7.98441E-05	0.000380389	0.000380389	0.000213618	0.000213618	4.81166E-05	4.81166E-05	0.00016291	0.00016291	0.002400388
3838703774245	383870	3774245	0.002651019	0.002651019	0.003055122	0.003055122	0.00030692	0.000122307	0.000397794	0.000397794	0.000205288	7.96287E-05	0.000379766	0.000379766	0.000213042	0.000213042	4.79868E-05	4.79868E-05	0.00016247	0.00016247	0.002378301
3838803774245	383880	3774245	0.002556916	0.002556916	0.002946673	0.002946673	0.000306435	0.000122114	0.000397166	0.000397166	0.000204964	7.9503E-05	0.000380211	0.000380211	0.000212705	0.000212705	4.7911E-05	4.7911E-05	0.000162214	0.000162214	0.002355955
3838903774245	383890	3774245	0.002467672	0.002467672	0.002843826	0.002843826	0.000305812	0.000121866	0.000396359	0.000396359	0.000204548	7.93414E-05	0.000379944	0.000379944	0.000212273	0.000212273	4.78136E-05	4.78136E-05	0.000161884	0.000161884	0.002333609
3839003774245	383900	3774245	0.002382825	0.002382825	0.002746046	0.002746046	0.00030512	0.00012159	0.000395462	0.000395462	0.000204085	7.91618E-05	0.000379589	0.000379589	0.000211793	0.000211793	4.77054E-05	4.77054E-05	0.000161518	0.000161518	0.00231135
3839103774245	383910	3774245	0.002302145	0.002302145	0.002653068	0.002653068	0.000304359	0.000121286	0.000394475	0.000394475	0.000203576	7.89643E-05	0.000378699	0.000378699	0.000211264	0.000211264	4.75864E-05	4.75864E-05	0.000161115	0.000161115	0.002289263
3829703774245	382970	3774255	0.00154774	0.00154774	0.001783666	0.001783666	0.000242768	9.67424E-05	0.000314648	0.000314648	0.000162379	6.29848E-05	0.000302123	0.000302123	0.000168512	0.000168512	3.79566E-05	3.79566E-05	0.000128511	0.000128511	0.000615584
3829803774255	382980	3774255	0.001635919	0.001635919	0.001885286	0.001885286	0.000242975	9.68251E-05	0.000314917	0.000314917	0.000162518	6.30386E-05	0.00030239	0.00030239	0.000168656	0.000168656	3.79891E-05	3.79891E-05	0.000128621	0.000128621	0.000624297
3829903774255	382990	3774255	0.001735485	0.001735485	0.002000029	0.002000029	0.00024339	9.69906E-05	0.000315455	0.000315455	0.000162796	6.31463E-05	0.000302924	0.000302924	0.000168944	0.000168944	3.8054E-05	3.8054E-05	0.000128841	0.000128841	0.000634306
3830003774255	383000	3774255	0.001850418	0.001850418	0.002132483	0.002132483	0.000244221	9.73215E-05	0.000316531	0.000316531	0.000163351	6.33618E-05	0.000303902	0.000303902	0.000169521	0.000169521	3.81838E-05	3.81838E-05	0.00012928	0.00012928	0.000646298
3830103774255	383010	3774255	0.001990209	0.001990209	0.002293582	0.002293582	0.000246089	9.80661E-05	0.000318953	0.000318953	0.000164601	6.38466E-05	0.00030577	0.00030577	0.000170818	0.000170818	3.8476E-05	3.8476E-05	0.000130269	0.000130269	0.000662518
3830203774255	383020	3774255	0.002147866	0.002147866	0.002475272	0.002475272	0.000247958	9.88107E-05	0.000321375	0.000321375	0.000165851	6.43313E-05	0.000307726	0.000307726	0.000172115	0.000172115	3.87681E-05	3.87681E-05	0.000131259	0.000131259	0.000679428
3830303774255	383030	3774255	0.002357922	0.002357922	0.002717347	0.002717347	0.000251902	0.000100383	0.000326487	0.000326487	0.000168489	6.53548E-05	0.000311907	0.000311907	0.000174853	0.000174853	3.93848E-05	3.93848E-05	0.000133347	0.000133347	0.000705225
3830403774255	383040	3774255	0.002619312	0.002619312	0.003018581	0.003018581	0.000256954	0.000102396	0.000333035	0.000333035	0.000171868	6.66654E-05	0.000317154	0.000317154	0.000178359	0.000178359	4.01747E-05	4.01747E-05	0.000136021	0.000136021	0.000735853
3830503774255	383050	3774255	0.002929813	0.002929813	0.003376413	0.003376413	0.000262283	0.000104519	0.000339941	0.000339941	0.000175432	6.80479E-05	0.000322579	0.000322579	0.000182058	0.000182058	4.10078E-05	4.10078E-05	0.000138842	0.000138842	0.000767948
3830603774255	383060	3774255	0.003279706	0.003279706	0.003779641	0.003779641	0.000266989	0.000106395	0.000346041	0.000346041	0.00017858	6.92689E-05	0.000327293	0.000327293	0.000185325	0.000185325	4.17436E-05	4.17436E-05	0.000141333	0.000141333	0.00079849
3830703774255	383070	3774255	0.003701346	0.003701346	0.004265552	0.004265552	0.000272179	0.000108463	0.000352768	0.000352768	0.000182052	7.06155E-05	0.000332362	0.000332362	0.000188927	0.000188927	4.25551E-05	4.25551E-05	0.00014408	0.00014408	0.000831361
3830803774255	383080	3774255	0.004181864	0.004181864	0.004819317	0.004819317	0.000276677	0.000110255	0.000358598	0.000358598	0.00018506	7.17825E-05	0.00033672	0.00033672	0.00019205	0.00019205	4.32584E-05	4.32584E-05	0.000146462	0.000146462	0.000862593
3830903774255	383090	3774255	0.004743618	0.004743618	0.005466701	0.005466701	0.00028083	0.00011191	0.000363979	0.000363979	0.000187838	7.28598E-05	0.000340545	0.000340545	0.000194932	0.000194932	4.39076E-05	4.39076E-05	0.00014866	0.00014866	0.000893739
3831003774255	383100	3774255	0.005439098	0.005439098	0.006268195	0.006268195	0.000285397	0.00011373	0.000369899	0.000369899	0.000190893	7.40448E-05	0.000344725	0.000344725	0.000198102	0.000198102	4.46217E-05	4.46217E-05	0.000151077	0.000151077	0.000927991
3831103774255	383110	3774255	0.006367733	0.006367733	0.007338384	0.007338384	0.000291764	0.000116267	0.000378151	0.000378151	0.000195151	7.56966E-05	0.000350773	0.000350773	0.000202522	0.000202522	4.56172E-05	4.56172E-05	0.000154448	0.000154448	0.000968369
3831203774255	383120	3774255	0.007564654	0.007564654	0.008717755	0.008717755	0.000298823	0.00011908	0.0003873	0.0003873	0.000199873	7.7528E-05	0.00035771	0.00035771	0.000207421	0.000207421	4.67208E-05	4.67208E-05	0.000158184	0.000158184	0.001010385
3831303774255	383130	3774255	0.009053052	0.009053052	0.010433034	0.010433034	0.000304774	0.000121452	0.000395014	0.000395014	0.000203853	7.90721E-05	0.00036358	0.00036358	0.000211552	0.000211552	4.76513E-05	4.76513E-05	0.000161335	0.000161335	0.001047053
3831403774255	383140	3774255	0.010977485	0.010977485	0.012650814	0.012650814	0.000310657	0.000123796	0.000402638	0.000402638	0.000207788	8.05982E-05	0.000368205	0.000368205	0.000215636	0.000215636	4.8571E-05	4.8571E-05	0.000164449	0.000164449	0.001091313
3831503774255	383150	3774255	0.013583188	0.013583188	0.015653712	0.015653712	0.000315709	0.000125809	0.000409185	0.000409185	0.000211167	8.19089E-05	0.000373007	0.000373007	0.000219142	0.000219142	4.93609E-05	4.93609E-05	0.000167123	0.000167123	0.001121423
3831603774255	383160	3774255	0.017211167	0.017211167	0.019834714	0.019834714	0.000320068	0.000127547	0.000414836	0.000414836	0.000214083	8.304E-05	0.000377454	0.000377454	0.000222169	0.000222169	5.00426E-05	5.00426E-05	0.000169431	0.000169431	0.00115162
3831703774255	383170	3774255	0.022444607	0.022444607	0.025865901	0.025865901	0.00032429	0.000129229	0.000420307	0.000420307	0.000216907	8.41353E-05	0.000382079	0.000382079	0.00022509	0.00022509	5.07026E-05	5.07026E-05	0.000171665	0.000171665	0.00118337
3831803774255	383180	3774255	0.029219421	0.029219421	0.033653035	0.033653035	0.00041993	0.000167396	0.000544599	0.000544599	0.000280997	0.000108993	0.000495107	0.000495107	0.000291695	0.000291695	6.57035E-05	6.57035E-05	0.000222169	0.000222169	0.001529171
3831903774255	383190	3774255	0.037934097	0.037934097	0.043697124	0.043697124	0.000545153	0.000217317	0.000707104	0.000707104	0.000364844	0.000141525	0.000642844	0.000642844	0.000378744	0.000378744	8.53102E-05	8.53102E-05	0.000288441	0.000288441	0.001985599
3832003774255	383200	3774255	0.049224675	0.049224675	0.056711172	0.056711172	0.000707604	0.000282107	0.000917705	0.000917705	0.000473446	0.000183691	0.000834107	0.000834107	0.000491477	0.000491477	0.000110716	0.000110716	0.000374353	0.000374353	0.002576284
3832103774255	383210	3774255	0.063870455	0.063870455	0.073584139	0.073584139	0.000918107	0.000366042	0.001190662	0.001190662	0.000614206	0.000238353	0.001082284	0.001082284	0.000637703	0.000637703	0.000143648	0.000143648	0.000485737	0.000485737	0.003342966
3832203774255	383220	3774255	0.082869156	0.082869156	0.095474178	0.095474178	0.001191107	0.000474918	0.001544777	0.001544777	0.000796966	0.000309263	0.001404139	0.001404139	0.000827208	0.000827208	0.000186381	0.000186381	0.000630243	0.000630243	0.004337284
3832303774255	383230	3774255	0.107525455	0.107525455	0.123884139	0.123884139	0.001545653	0.000616178	0.002004139	0.002004139	0.001034139	0.000401307	0.001821973	0.001821973	0.001073703	0.001073703	0.000241824	0.000241824	0.000817703	0.000817703	0.005626703
3832403774255	383240	3774255	0.139525455	0.139525455	0.160741139	0.160741139	0.002005653	0.000799678	0.002600139	0.002600139	0.001341973	0.000520707	0.002362973	0.002362973	0.001392703	0.001392703	0.000313824	0.000313824	0.001060703	0.001060703	0.007299703
3832503774255	383250	3774255	0.181025455	0.181025455	0.208541139	0.208541139	0.002601653	0.001037178	0.003372139	0.003372139	0.001740973	0.000675707	0.003064973	0.003064973	0.001806703	0.001806703	0.000406824	0.000406824	0.001375703	0.001375703	0.009468703
3832603774255	383260	3774255	0.234825455	0.234825455	0.270541139	0.270541139	0.003374653	0.001345678	0.004375139	0.004375139	0.002257973	0.000876707	0.003975973	0.003975973	0.002342703	0.002342703	0.000527824	0.000527824	0.001784703	0.001784703	0.012282703
3832703774255	383270	3774255	0.304625455	0.304625455	0.350941139	0.350941139	0.004377653	0.001745678	0.005675139	0.005675139	0.002928973	0.001136707	0.005157973	0.005157973	0.003037703	0.003037703	0.000684824	0.000684824	0.002314703	0.002314703	0.015931703
3832803774255	383280	3774255	0.395025455	0.395025455	0.455141139	0.455141139	0.005677653	0.002264678	0.007361139	0.007361139	0.003798973	0.001474707	0.006689973	0.006689973	0.003939703	0.003939703	0.000888824	0.000888824	0.003002703	0.003002703	0.020663703
3832903774255	383290	3774255	0.512625455	0.512625455	0.590541139	0.590541139	0.007365653	0.002938678	0.009550139	0.009550139	0.004929973	0.001913707	0.008679973	0.008679973	0.005111703	0.005111703	0.001152824	0.001152824	0.003895703	0.003895703	0.026809703
3833003774255	383300	3774255	0.665025455	0.665025455	0.765941139	0.765941139	0.009553653	0.003812678	0.012389139	0.012389139	0.006394973	0.002482707	0.011259973	0.011259973	0.006631703	0.006631703	0.001495824	0.001495824	0.005054703	0.005054703	0.034777703
3833103774255	383310	3774255	0.862625455	0.862625455	0.993541139	0.993541139	0.012393653	0.004946678	0.016075139	0.016075139	0.008295973	0.003220707	0.014605973	0.014605973	0.008601703	0.008601703	0.001939824	0.001939824	0.006557703	0.006557703	0.045119703
3833203774255	383320	3774255	1.118825455	1.118825455	1.288741139	1.288741139	0.016077653	0.006416678	0.020851139	0.020851139	0.010759973	0.004177707	0.018945973	0.018945973	0.011157703	0.011157703	0.002516824	0.002516824	0.008506703	0.008506703	0.058527703
3833303774255	383330	3774255	1.451225455	1.451225455	1.671541139	1.671541139	0.020853653	0.008323678	0.027049139	0.027049139	0.013957973	0.005420707	0.024581973	0.024581973	0.014473703	0.014473703	0.003264824	0.003264824	0.011035703	0.011035703	0.075935703
3833403774255	383340	3774255	1.882825455	1.882825455	2.168341139	2.168341139	0.027045653	0.010795678	0.035091139	0.035091139	0.018105973	0.007031707	0.031885973	0.031885973	0.018777703	0.018777703	0.004234824	0.004234824	0.014317703	0.014317703	0.098511703
3833503774255	383350	3774255	2.442625455	2.442625455	2.813141139	2.813141139	0.035085653	0.014003678	0.045521139	0.045521139	0.023485973	0.009120707	0.041357973	0.041357973	0.024357703	0.024357703	0.005492824	0.005492824	0.018575703	0.018575703	0.127799703
3833603774255	383360	3774255	3.168825455	3.168825455	3.649341139	3.649341139	0.045509653	0.018165678	0.059061139	0.059061139	0.030461973	0.011831707	0.053661973	0.053661973	0.031597703	0.031597703	0.007125824	0.007125824	0.024099703	0.024099703	0.165799703
3833703774255	383370	3774255	4.110225455	4.110225455	4.734141139	4.734141139	0.059037653	0.023563678	0.076601139	0.076601139	0.039509973	0.015346707	0.069597973	0.069597973	0.040997703	0.040997703	0.009242824	0.009242824	0.031263703	0.031263703	0.215103703
3833803774255	383380	3774255	5.331625455	5.331625455	6.140941139	6.140941139	0.076569653	0.030561678	0.099361139	0.099361139	0.051245973	0.019904707	0.090277973	0.090277973	0.053177703	0.053177703	0.011988824	0.011988824	0.040551703	0.040551703	0.279015703
3833903774255	383390	3774255	6.915225455	6.915225455	7.964541139	7.964541139	0.099333653	0.039641678	0.128901139	0.128901139	0.066477973	0.025820707	0.117109973	0.117109973	0.068997703	0.068997703	0.015551824	0.015551824	0.052611703	0.052611703	0.361927703
3834003774255	383400	3774255	8.971225455	8.971225455	10.33254114	10.33254114	0.128865653	0.051433678	0.167241139	0.167241139	0.086253973	0.033500707	0.151945973	0.151945973	0.089517703	0.089517703	0.020174824	0.020174824	0.068271703	0.068271703	0.469623703
3834103774255	383410	3774255	11.63962545	11.63962545	13.40414114	13.40414114	0.167181653	0.066729678	0.216961139	0.216961139	0.111885973	0.043460707	0.197141973	0.197141973	0.116139703	0.116139703	0.026173824	0.026173824	0.088575703	0.088575703	0.609303703
3834203774255	383420	3774255	15.09762545	15.09762545	17.38914114	17.38914114	0.216897653	0.086561678	0.281481139	0.281481139	0.145149973	0.056380707	0.255757973	0.255757973	0.150677703	0.150677703	0.033958824	0.033958824	0.114927703	0.114927703	0.790623703
3834303774255	383430	3774255	19.58562545	19.58562545	22.55914114	22.55914114	0.281337653	0.112293678	0.365121139	0.365121139	0.188277973	0.073140707	0.331813973	0.331813973	0.195477703	0.195477703	0.044054824	0.044054824	0.149091703	0.149091703	1.025583703
3834403774255	383440	3774255	25.40562545	25.40562545	29.26914114	29.26914114	0.364977653	0.145693678	0.473641139	0.473641139	0.244245973	0.094860707	0.430493973	0.430493973	0.253597703	0.253597703	0.057144824	0.057144824	0.193371703	0.193371703	1.330263703
3834503774255	383450	3774255	32.95562545	32.95562545	37.96914114	37.96914114	0.473457653	0.188973678	0.614401139	0.614401139	0.316845973	0.123060707	0.558493973	0.558493973	0.329037703	0.329037703	0.074124824	0.074124824	0.250851703	0.250851703	1.725703703
3834603774255	383460	3774255	42.75562545	42.75562545	49.26914114	49.26914114	0.614217653	0.245133678	0.797281139	0.797281139	0.411045973	0.159660707	0.724573973	0.724573973	0.426877703	0.426877703	0.096164824	0.096164824	0.325411703	0.325411703	2.238903703
3834703774255	383470	3774255	55.47562545	55.47562545	63.91914114	63.91914114	0.796857653	0.317973678	1.034241139	1.034241139	0.533325973	0.207140707	0.939733973	0.939733973	0.553797703	0.553797703	0.124764824	0.124764824	0.422051703	0.422051703	2.903703703
3834803774255	383480	3774255	71.95562545	71.95562545	82.91914114	82.91914114	1.033577653	0.412493678	1.341281139	1.341281139	0.691845973	0.268700707	1.218973973	1.218973973	0.718557703	0.718557703	0.161844824	0.161844824	0.547531703	0.547531703	3.766503703
3834903774255	383490	3774255	93.35562545	93.35562545	107.5791411	107.5791411	1.340937653	0.535133678	1.739841139	1.739841139	0.897405973	0.348540707	1.581373973	1.581373973	0.932157703	0.932157703	0.209964824	0.209964824	0.710371703	0.710371703	4.885703703
3835003774255	383500	3774255	121.1056255	121.1056255	139.5791411	139.5791411	1.739217653	0.694253678	2.256881139	2.256881139	1.163925973	0.452100707	2.051293973	2.051293973	1.209277703	1.209277703	0.272364824	0.272364824	0.921531703	0.921531703	6.337503703
3835103774255	383510	3774255	157.1556255	157.1556255	181.0791411	181.0791411	2.256337653	0.900733678	2.927361139	2.927361139	1.509885973	0.586420707	2.660973973	2.660973973	1.568877703	1.568877703	0.353304824	0.353304824	1.195531703	1.195531703	8.221503703
3835203774255	383520	3774255	203.8556255	203.8556255	234.8291411	234.8291411	2.926697653	1.168253678	3.797281139	3.797281139	1.958205973	0.760580707	3.450893973	3.450893973	2.034957703	2.034957703	0.458184824	0.458184824	1.550871703	1.550871703	10.66350370
3835303774255	383530	3774255	264.4556255	264.4556255	304.6291411	304.6291411	3.796697653	1.515253678	4.926881139	4.926881139	2.540205973	0.986740707	4.475693973	4.475693973	2.639757703	2.639757703	0.594264824	0.594264824	2.011971703	2.011971703	13.83350370
3835403774255	383540	3774255	343.0556255	343.0556255	395.1291411	395.1291411	4.924697653	1.965973678	6.391761139	6.391761139	3.294885973	1.279780707	5.804973973	5.804973973	3.423957703	3.423957703	0.770904824	0.770904824	2.609451703	2.609451703	17.94350370
3835503774255	383550	3774255	444.9556255	444.9556255	512.5791411	512.5791411	6.388697653	2.550253678	8.290881139	8.290881139	4.273805973	1.660060707	7.529973973	7.529973973	4.440597703	4.440597703	1.000104824	1.000104824	3.385371703	3.385371703	23.27850370
3835603774255	383560	3774255	577.1556255	577.1556255	664.9791411	664.9791411	8.286937653	3.308733678	10.75628114	10.75628114	5.543205973	2.153020707	9.766773973	9.766773973	5.759757703	5.759757703	1.297584824	1.297584824	4.391811703	4.391811703	30.19350370
3835703774255	383570	3774255	748.7556255	748.7556255	862.5791411	862.5791411	10.75193765	4.292373678	13.95188114	13.95188114	7.191045973	2.793140707	12.67197397	12.67197397	7.471437703	7.471437703	1.683144824	1.683144824	5.698251703	5.698251703	39.17850370
3835803774255	383580	3774255	971.1556255	971.1556255	1118.979141	1118.979141	13.94769765	5.567493678	18.09748114	18.09748114	9.326205973	3.622500707	16.43397397	16.43397397	9.690597703	9.690597703	2.183304824	2.183304824	7.391211703	7.391211703	50.81850370
3835903774255	383590	3774255	1259.955625	1259.955625	1451.379141	1451.379141	18.09241765	7.223133678	23.47228114	23.47228114	12.09966597	4.698180707	21.31797397	21.31797397	12.57237703	12.57237703	2.832984824	2.832984824	9.587691703	9.587691703	65.91850370
3836003774255	383600	3774255	1633.555625	1633.555625	1882.179141	1882.179141	23.46193765	9.367293678	30.44188114	30.44188114	15.69246597	6.094220707	27.65397397	27.65397397	16.30317703	16.30317703	3.673944824	3.673944824	12.43467170	12.43467170	85.49850370
3836103774255	383610	3774255	2118.555625	2118.555625	2440.779141	2440.779141	30.42673765	12.14709368	39.48188114	39.48188114	20.35206597	7.902220707	35.86197397	35.86197397	21.14157703	21.14157703	4.764744824	4.764744824	16.12867170	16.12867170	110.8585037
3836203774255	383620	3774255	2747.155625	2747.155625	3165.379141	3165.379141	39.45153765	15.74745368	51.19188114	51.19188114	26.39166597	10.24822071	46.49997397	46.49997397	27.41997703	27.41997703	6.178344824	6.178344824	20.91267170	20.91267170	143.7785037
3836303774255	383630	3774255	3562.555625	3562.555625	4104.979141	4104.979141	51.15633765	20.41785368	66.38188114	66.38188114	34.21126597	13.28422071	60.28797397	60.28797397	35.54877703	35.54877703	8.010144824	8.010144824	27.11667170	27.11667170	186.4185037
3836403774255	383640	3774255	4618.555625	4618.555625	5322.179141	5322.179141	66.32113765	26.46825368	86.06188114	86.06188114	44.34086597	17.22022071	78.14397397	78.14397397	46.08477703	46.08477703	10.38414482	10.38414482	35.14467170	35.14467170	241.6585037
3836503774255	383650	3774255	5987.555625	5987.555625	6900.179141	6900.179141	85.99593765	34.31865368	111.5818811	111.5818811	57.49046597	22.32622071	101.3039739	101.3039739	59.74077703	59.74077703	13.46184482	13.46184482	45.56067170	45.56067170	313.2385037
3836603774255	383660	3774255	7763.555625	7763.555625	8946.179141	8946.179141	111.5007377	44.50905368	144.6918811	144.6918811	74.54006597	28.94222071	131.3239739	131.3239739	77.44077703	77.44077703	17.45184482	17.45184482	59.07067170	59.07067170	406.1185037
3836703774255	383670	3774255	10065.55562	10065.55562	11600.17914	11600.17914	144.5787377	57.68945368	187.6118811	187.6118811	96.63966597	37.52222071	170.2839739	170.2839739	100.4407770	100.4407770	22.62184482	22.62184482	76.57067170	76.57067170	526.5185037
3836803774255	383680	3774255	13051.55562	13051.55562	15040.17914	15040.17914	187.4107377	74.80945368	243.2318811	243.2318811	125.2796597	48.64222071	220.7839739	220.7839739	130.2007770	130.2007770	29.32184482	29.32184482	99.27067170	99.27067170	682.5185037
3836903774255	383690	3774255	16923.55562	16923.55562	19500.17914	19500.17914	242.9987377	96.98945368	315.3118811	315.3118811	162.4196597	63.06222071	286.1839739	286.1839739	168.8107770	168.8107770	38.02184482	38.02184482	128.7306717	128.7306717	884.9185037
3837003774255	383700	3774255	21943.55562	21943.55562	25280.17914	25280.17914	314.9867377	125.7894537	408.7918811	408.7918811	210.5596597	81.74222071	370.9839739	370.9839739	218.8807770	218.8807770	49.28184482	49.28184482	166.8506717	166.8506717	1147.118504
3837103774255	383710	3774255	28451.55562	28451.55562	32770.17914	32770.17914	408.3747377	163.0894537	529.8718811	529.8718811	272.9796597	105.9822207	480.9839739	480.9839739	283.7507770	283.7507770	63.88184482	63.88184482	216.2506717	216.2506717	1486.918504
3837203774255	383720	3774255	36877.55562	36877.55562	42480.17914	42480.17914	529.4627377	211.4894537	686.8718811	686.8718811	353.9796597	137.4222207	623.5839739	623.5839739	367.8907770	367.8907770	82.81184482	82.81184482	280.3506717	280.3506717	1927.318504
3837303774255	383730	3774255	47807.55562	47807.55562	55060.17914	55060.17914	686.3507377	274.1894537	890.1718811	890.1718811	458.7796597	178.1622207	808.0839739	808.0839739	476.8907770	476.8907770	107.3318448	107.3318448	363.3506717	363.3506717	2497.718504
3837403774255	383740	3774255	61966.55562	61966.55562	71370.17914	71370.17914	889.5267377	355.3894537	1153.771881	1153.771881	594.6796597	230.8822207	1047.383974	1047.383974	618.0907770	618.0907770	139.1118448	139.1118448	470.9506717	470.9506717	3237.118504
3837503774255	383750	3774255	80316.55562	80316.55562	92520.17914	92520.17914	1153.026737	460.6894537	1495.371881	1495.371881	770.6796597	299.2022207	1357.383974	1357.383974	801.0907770	801.0907770	180.3118448	180.3118448	610.3506717	610.3506717	4195.118504
3837603774255	383760	3774255	104116.5556	104116.5556	119950.1791	119950.1791	1494.526737	597.1894537	1937.971881	1937.971881	998.9796597	387.8422207	1759.383974	1759.383974	1038.290777	1038.290777	233.7118448	233.7118448	791.1506717	791.1506717	5437.518504
3837703774255	383770	3774255	134966.5556	134966.5556	155480.1791	155480.1791	1937.526737	774.1894537	2512.171881	2512.171881	1294.979659	502.8422207	2280.783974	2280.783974	1345.890777	1345.890777	302.9118448	302.9118448	1025.550672	1025.550672	7048.918504
3837803774255	383780	3774255	174966.5556	174966.5556	201560.1791	201560.1791	2511.526737	1003.989454	3256.571881	3256.571881	1678.579659	651.8422207	2956.783974	2956.783974	1744.690777	1744.690777	392.7118448	392.7118448	1329.350672	1329.350672	9135.918504
3837903774255	383790	3774255	226866.5556	226866.5556	261320.1791	261320.1791	3255.926737	1301.389454	4222.571881	4222.571881	2175.979659	844.9422207	3832.783974	3832.783974	2261.890777	2261.890777	508.9118448	508.9118448	1723.350672	1723.350672	11841.91850

			MSite Grubbing / Prep	MMass Grading / Excavation	MMass Grading / Excavation	MDrainage / Utilities Trenching	MFoundations / Concrete Pads	MBuilding / Structure Construction	MAsphalt Paving	MLandscaping or Other Finishing	MWaterside Construction (Piles)	RSSWRestriping South Valley	RSSWRestriping Silver Lake Boulevard	RSSWDemolition	RSSWPlacing Base	RSSWForm	Child Risk				
Unique Identifier	X (UTM)	Y (UTM)	2027	2027	2028	2028	2028	2028	2028	2028	2028	2029	2029	2029	2029	2029	3rd Trimester	0<2	2<16	Total	per million
3838603774245	383860	3774245	0.002219416	0.003691724	0.003691724	0.001775533	0.000841319	0.002282515	0.001484139	0.001019223	0.001095467	0.000135798	0.000576931	0.00179652	0.000163363	0.000355314	1.66764E-07	3.82785E-06	4.1405E-07	4.40866E-06	4.4086612
3838703774245	383870	3774245	0.002198995	0.003657755	0.003657755	0.001759196	0.000833577	0.002261513	0.001470483	0.001009844	0.001085387	0.000135414	0.000571542	0.001779429	0.000161809	0.000351933	1.62117E-07	3.72032E-06	4.0551E-07	4.28794E-06	4.28794332
3838803774245	383880	3774245	0.002178334	0.003623388	0.003623388	0.001742667	0.000825745	0.002240265	0.001456667	0.001000356	0.001075189	0.00013503	0.000566063	0.001762063	0.00016023	0.000348499	1.5765E-07	3.61685E-06	3.9733E-07	4.17183E-06	4.17183418
3838903774245	383890	3774245	0.002157673	0.003589021	0.003589021	0.001726138	0.000817913	0.002219016	0.001442851	0.000990868	0.001064992	0.000134647	0.000560555	0.001744606	0.000158643	0.000345046	1.53375E-07	3.5178E-06	3.8946E-07	4.06064E-06	4.06063854
3839003774245	383900	3774245	0.002137092	0.003554787	0.003554787	0.001709673	0.000810112	0.00219785	0.001429088	0.000981417	0.001054833	0.000134263	0.000555047	0.00172724	0.000157064	0.000341612	1.49287E-07	3.42311E-06	3.819E-07	3.95429E-06	3.95429093
3839103774245	383910	3774245	0.00211667	0.003520818	0.003520818	0.001693336	0.00080237	0.002176848	0.001415432	0.000972038	0.001044753	0.000133879	0.000549539	0.001709875	0.000155484	0.000338177	1.45368E-07	3.33236E-06	3.7461E-07	3.85233E-06	3.85233064
3829703774245	382970	3774255	0.000569173	0.000946749	0.000946749	0.000455339	0.000215758	0.000585355	0.00038061	0.000261381	0.000280934	0.000113278	0.0001673	0.000520329	4.73152E-05	0.00010291	9.36446E-08	2.75146E-06	2.5771E-07	3.10282E-06	3.10281621
3829803774255	382980	3774255	0.00057723	0.000960151	0.000960151	0.000461784	0.000218812	0.000593641	0.000385998	0.000265081	0.000284911	0.000113189	0.000169176	0.00052627	4.78554E-05	0.000104085	9.7996E-08	2.89488E-06	2.6837E-07	3.26125E-06	3.26124708
3829903774245	382990	3774255	0.000586484	0.000975543	0.000975543	0.000469187	0.00022232	0.000603158	0.000392186	0.000269331	0.000289479	0.000113189	0.000171349	0.000533125	4.84788E-05	0.000105441	1.02868E-07	3.05619E-06	2.8045E-07	3.4395E-06	3.43949916
3830003774255	383000	3774255	0.000597572	0.000993987	0.000993987	0.000478058	0.000226523	0.000614561	0.0003996	0.000274423	0.000294952	0.000113367	0.000174029	0.000541625	4.92517E-05	0.000107122	1.08465E-07	3.24227E-06	2.9448E-07	3.64522E-06	3.64521651
3830103774255	383010	3774255	0.000612569	0.001018933	0.001018933	0.000490055	0.000232208	0.000629985	0.000409629	0.00028131	0.000302354	0.000113986	0.000177781	0.000553324	5.03155E-05	0.000109436	1.15292E-07	3.46976E-06	3.1185E-07	3.8969E-06	3.89689681
3830203774255	383020	3774255	0.000628204	0.00104494	0.00104494	0.000502564	0.000238135	0.000646065	0.000420085	0.00028849	0.000310071	0.000114636	0.000181681	0.000565663	5.14375E-05	0.000111876	1.22873E-07	3.72441E-06	3.3128E-07	4.17856E-06	4.17855679
3830303774255	383030	3774255	0.000652056	0.001084615	0.001084615	0.000521645	0.000247176	0.000670594	0.000436034	0.000299444	0.000321844	0.000116259	0.000187844	0.000584948	5.31912E-05	0.00011569	1.33024E-07	4.06612E-06	3.5774E-07	4.55688E-06	4.55688188
3830403774255	383040	3774255	0.000680375	0.00113172	0.00113172	0.0005443	0.000257911	0.000699719	0.000454972	0.000312449	0.000335822	0.000118414	0.000195228	0.000608071	5.52939E-05	0.000120264	1.45463E-07	4.48848E-06	3.9059E-07	5.02453E-06	5.02453375
3830503774255	383050	3774255	0.00071005	0.001181081	0.001181081	0.00056804	0.00026916	0.000730238	0.000474816	0.000326076	0.000350469	0.000120716	0.000202969	0.00063292	5.74963E-05	0.000125054	1.59913E-07	4.98527E-06	4.292E-07	5.57439E-06	5.5743904
3830603774255	383060	3774255	0.00073829	0.001228054	0.001228054	0.000590632	0.000279865	0.00075928	0.000493699	0.000339045	0.000364408	0.000122723	0.000210294	0.000655141	5.95741E-05	0.000129573	1.75806E-07	5.5395E-06	4.7213E-07	6.18744E-06	6.18743815
3830703774255	383070	3774255	0.000768683	0.001278609	0.001278609	0.000614946	0.000291386	0.000790537	0.000514023	0.000353002	0.000379409	0.000124966	0.000218184	0.00067991	6.18264E-05	0.000134472	1.94647E-07	6.20445E-06	5.2362E-07	6.92272E-06	6.92271573
3830803774255	383080	3774255	0.00079756	0.001326643	0.001326643	0.000638048	0.000302333	0.000820235	0.000533334	0.000366264	0.000393663	0.000126943	0.000225627	0.000703034	6.39291E-05	0.000139045	2.15636E-07	6.95493E-06	5.8159E-07	7.75216E-06	7.75215521
3830903774255	383090	3774255	0.000826358	0.001374544	0.001374544	0.000661086	0.000313249	0.000849852	0.000552591	0.000379488	0.000407877	0.000128744	0.000232862	0.000725792	6.59986E-05	0.000143546	2.39618E-07	7.82354E-06	6.4871E-07	8.71187E-06	8.71186983
3831003774255	383100	3774255	0.000858028	0.001427223	0.001427223	0.000686422	0.000325254	0.000882422	0.000573769	0.000394032	0.000423508	0.00013081	0.000240663	0.000750378	6.82343E-05	0.000148409	2.68748E-07	8.89073E-06	7.3138E-07	9.89086E-06	9.89085576
3831103774255	383110	3774255	0.000895361	0.001489322	0.001489322	0.000716289	0.000339406	0.000920816	0.000598734	0.000411177	0.000441935	0.000133909	0.000249923	0.000779443	7.08772E-05	0.000154157	3.07169E-07	1.03136E-05	8.4178E-07	1.14625E-05	11.4625495
3831203774255	383120	3774255	0.00093421	0.001553942	0.001553942	0.000747368	0.000354133	0.00096077	0.000624712	0.000429017	0.00046111	0.000137362	0.000259659	0.00080933	7.3595E-05	0.000160068	3.55888E-07	1.21399E-05	9.8334E-07	1.34791E-05	13.4791166
3831303774255	383130	3774255	0.000968113	0.001610336	0.001610336	0.00077449	0.000366985	0.000995637	0.000647384	0.000444586	0.000477844	0.000140196	0.000271301	0.000845432	7.68779E-05	0.000167209	4.15432E-07	1.44043E-05	1.1583E-06	1.59781E-05	15.9781003
3831403774255	383140	3774255	0.001009036	0.001678406	0.001678406	0.000807229	0.000382497	0.001037723	0.000674749	0.00046338	0.000498043	0.000142232	0.000278774	0.000870384	7.91468E-05	0.000172143	4.90938E-07	1.73175E-05	1.384E-06	1.91924E-05	19.1924053
3831503774255	383150	3774255	0.001036876	0.001724715	0.001724715	0.000829501	0.000393051	0.001066355	0.000693366	0.000476165	0.000511785	0.000144357	0.00028452	0.000888937	8.08339E-05	0.000175813	5.9458E-07	2.13614E-05	1.692E-06	2.3648E-05	23.6479807
3831603774255	383160	3774255	0.001064797	0.001771157	0.001771157	0.000851837	0.000403635	0.001095069	0.000712037	0.000488987	0.000525566	0.000146217	0.000290505	0.000908131	8.25793E-05	0.000179609	7.47758E-07	2.74079E-05	2.1362E-06	3.02919E-05	30.2918703
3831703774255	383170	3774255	0.001094153	0.001819987	0.001819987	0.000875322	0.000414763	0.00112526	0.000731667	0.000502468	0.000540056	0.000148932	0.00029637	0.00092705	8.42997E-05	0.000183351	9.99476E-07	3.74406E-05	2.8273E-06	4.12674E-05	41.2673581
3831803774255	383180	3774255	0.001877514	0.003123011	0.003123011	0.001502011	0.000711713	0.001930892	0.001255506	0.000862211	0.00092671	0.000118945	0.000472275	0.00148595	0.000135122	0.000293889	8.36259E-07	1.88552E-05	1.1297E-06	2.08211E-05	20.8210973
3831903774255	383190	3774255	0.001813776	0.003016991	0.003016991	0.001451021	0.000687552	0.001865342	0.001212884	0.00083294	0.00089525	0.000115521	0.000457299	0.001438423	0.0001308	0.00028449	6.59651E-07	1.49903E-05	1.0206E-06	1.66705E-05	16.6705421
3832603774255	383260	3774255	0.001755303	0.002919729	0.002919729	0.001404242	0.000665386	0.001805207	0.001173783	0.000806088	0.000866388	0.00011257	0.000443662	0.001395008	0.000126853	0.000275903	5.45117E-07	1.24688E-05	9.2816E-07	1.39421E-05	13.9420603
3832703774255	383270	3774255	0.001702175	0.002831357	0.002831357	0.00136174	0.000645247	0.001750568	0.001138256	0.00078169	0.000840165	0.000110002	0.000431455	0.001355981	0.000123304	0.000268184	4.6583E-07	1.07113E-05	8.4923E-07	1.20264E-05	12.0263742
3832803774255	383280	3774255	0.001654232	0.00275161	0.00275161	0.001323385	0.000627073	0.001701262	0.001106196	0.000759673	0.000816501	0.000107729	0.000420617	0.00132125	0.000120146	0.000261315	4.08241E-07	9.42601E-06	7.8174E-07	1.0616E-05	10.6159855
3832903774255	383290	3774255	0.00162687	0.002706097	0.002706097	0.001301496	0.000616701	0.001673123	0.001087899	0.000747108	0.000802996	0.000106283	0.000414841	0.001302514	0.000118442	0.00025761	3.70283E-07	8.57213E-06	7.3038E-07	9.67279E-06	9.67279164
3836003774255	383600	3774255	0.001625833	0.002704372	0.002704372	0.001300666	0.000616308	0.001672056	0.001087206	0.000746631	0.000802484	0.00010587	0.000415675	0.001304433	0.000118616	0.000257989	3.47771E-07	8.06057E-06	6.9512E-07	9.10346E-06	9.1034607
3836103774255	383610	3774255	0.00162328	0.002700126	0.002700126	0.001298624	0.00061534	0.001669431	0.001085499	0.000745459	0.000801224	0.000105457	0.000416062	0.001305073	0.000118674	0.000258116	3.2794E-07	7.60853E-06	6.6293E-07	8.5994E-06	8.59939527
3836203774255	383620	3774255	0.00162703	0.002706362	0.002706362	0.001301624	0.000616761	0.001673287	0.001088006	0.000747181	0.000803075	0.000105309	0.000418027	0.001310557	0.000119173	0.0002592	3.12471E-07	7.25384E-06	6.3615E-07	8.20246E-06	8.20245889
3836303774255	383630	3774255	0.001630779	0.002712599	0.002712599	0.001304623	0.000618183	0.001677143	0.001090513	0.000748903	0.000804925	0.00010522	0.000419932	0.001315858	0.000119655	0.000260249	2.98747E-07	6.93832E-06	6.1188E-07	7.84894E-06	7.84894032
3836403774255	383640	3774255	0.001633172	0.002716579	0.002716579	0.001306538	0.00061909	0.001679604	0.001092113	0.000750002	0.000806107	0.000105161	0.000421421	0.001319879	0.000120021	0.000261044	2.86131E-07	6.64777E-06	5.8939E-07	7.5233E-06	7.52329898
3836503774255	383650	3774255	0.001634847	0.002719366	0.002719366	0.001307878	0.000619725	0.001681327	0.001093233	0.000750771	0.000806933	0.000105102	0.000422642	0.001322987	0.000120303	0.000261659	2.74563E-07	6.38095E-06	5.6865E-07	7.22416E-06	7.22416021
3836603774255	383660	3774255	0.001635246	0.002720029	0.002720029	0.001308197	0.000619876	0.001681737	0.0010935	0.000750954	0.00080713	0.000105043	0.000423446	0.001324815	0.00012047	0.00026202	2.63795E-07	6.13225E-06	5.4931E-07	6.94535E-06	6.94534617
3836703774255	383670	3774255	0.00165471	0.002752406	0.002752406	0.001323768	0.000627254	0.001701755	0.001106516	0.000759893	0.000816738	0.000105693	0.000429013	0.001341815	0.000122016	0.000265383	2.5715E-07	5.97645E-06	5.3623E-07	6.76983E-06	6.7698311
3836803774255	383680	3774255	0.001684386	0.002801767	0.002801767	0.001347508	0.000638504	0.001732273	0.00112636	0.00077352	0.000831385	0.000106696	0.000437082	0.001366584	0.000124268	0.000270281	2.5211E-07	5.85695E-06	5.262E-07	6.63526E-06	6.63526074
3836903774255	383690	3774255	0.001710311	0.002844891	0.002844891	0.001368249	0.000648331	0.001758936	0.001143697	0.000785426	0.000844181	0.000107552	0.000444139	0.001388245	0.000126238	0.000274566	2.46371E-07	5.72194E-06	5.1577E-07	6.48408E-06	6.48408185
3837003774255	383700	3774255	0.001696431	0.002821803	0.002821803	0.001357145	0.00064307	0.001744661	0.001134415	0.00077952	0.00083733	0.000107168	0.000440953	0.001377826	0.00012529	0.000272505	2.3597E-07	5.48241E-06	4.9802E-07	6.2164E-06	6.21639705
3837103774255	383710	3774255	0.001682152	0.002798051	0.002798051	0.001345722	0.000637657	0.001729976	0.001124866	0.000772495	0.000830282	0.000106785	0.000437559	0.001366858	0.000124293	0.000270336	2.26331E-07	5.26007E-06	4.8139E-07	5.96779E-06	5.96779077
3837203774255	383720	3774255	0.001647292	0.002740066	0.002740066	0.001317833	0.000624442	0.001694125	0.001101555	0.000756486	0.000813076	0.000105752	0.000428835	0.001339256	0.000121783	0.000264876	2.15182E-07	5.00375E-06	4.6194E-07	5.68087E-06	5.68086988
3837303774255	383730	3774255	0.001600545	0.002662309	0.002662309	0.001280436	0.000606722	0.001646049	0.001070295	0.000735018	0.000790003	0.000104305	0.000417044	0.001302148	0.000118409	0.000257537	2.03517E-07	4.73553E-06	4.4127E-07	5.38031E-06	5.3803147
3837403774255	383740	3774255	0.001558824	0.002592911	0.002592911	0.00124706	0.000590907	0.001603142	0.001042397	0.000715859	0.00076941	0.000102977	0.000406475	0.001268971	0.000115392	0.000250976	1.93077E-07	4.4948E-06	4.2249E-07	5.11036E-06	5.11036382
3837503774255	383750	3774255	0.001561058	0.002596627	0.002596627	0.001248846	0.000591754	0.00160544	0.00104389	0.000716885	0.000770512	0.000103213	0.00040713	0.00127089	0.000115666	0.000251355	1.87901E-07	4.37353E-06	4.1309E-07	4.97451E-06	4.97451261
3837603774255	383760	3774255	0.00156385	0.002601271	0.002601271	0.00125108	0.000592812	0.001608311	0.001045757	0.000718167	0.00077189	0.000103479	0.000407904	0.001273175	0.000115774	0.000251807	1.82981E-07	4.25821E-06	4.0428E-07	4.84547E-06	4.84546875
3837703774255	383770	3774255	0.001590255	0.002645192	0.002645192	0.001272204	0.000602821	0.001635466	0.001063414	0.000730293	0.000784923	0.000104601	0.000414722	0.001294471	0.00011771	0.000256019	1.8032E-07	4.19427E-06	4.0005E-07	4.77463E-06	4.77463434
3837803774255	383780	3774255	0.001654471	0.002752008	0.002752008	0.001323577	0.000627164	0.001701508	0.001106356	0.000759783	0.000816619	0.000106932	0.000431246	0.001346019	0.000122398	0.000266214	1.80325E-07	4.19041E-06	4.0183E-07	4.77257E-06	4.7725674
3837903774255	383790	3774255	0.00173193	0.00288085	0.00288085	0.001385544	0.000656526	0.001781169	0.001158153	0.000795354	0.000854852	0.000109559	0.000451344	0.001408535	0.000128083	0.000278579	1.80562E-07	4.19079E-06	4.0462E-07	4.77598E-06	4.77597717
3838003774255	383800	3774255	0.00184385	0.003067016	0.003067016	0.00147508	0.000698952	0.001896271	0.001232995	0.000846751	0.000910094	0.00011316	0.000480374	0.001498928	0.000136302	0.000296456	1.80889E-07	4.19311E-06	4.109E-07	4.7849E-06	4.78489588
3838103774255	383810	3774255	0.001968853	0.003274942	0.003274942	0.001575082	0.000746337	0.002024828	0.001316585	0.000904156	0.000971793	0.000117676	0.000512887	0.001599466	0.000145445	0.000316341	1.79871E-07	4.16646E-06	4.1846E-07	4.76479E-06	4.76479153
3838203774255	383820	3774255	0.002146585	0.003570577	0.003570577	0.001717268	0.00081371	0.002207613	0.001435436	0.000985776	0.001059519	0.000123077	0.000557935	0.001739671	0.000158194	0.00034407	1.78042E-07	4.12776E-06	4.3242E-07	4.73822E-06	4.7382169
3838303774255	383830	3774255	0.002176579	0.003620469	0.003620469	0.001741263	0.00082508	0.00223846	0.001455493	0.00099955	0.001074323	0.000130456	0.000565884	0.001762977	0.000160313	0.00034868	1.74622E-07	4.04504E-06	4.3081E-07	4.65047E-06	4.65046954
3838403774255	383840	3774255	0.002156955	0.003587827	0.003587827	0.001725564	0.000817641	0.002218278	0.00144237	0.000990538	0.001064637	0.000134617	0.000560763	0.001746617	0.000158825	0.000345444	1.70904E-07	3.94006E-06	4.2325E-07	4.53422E-06	4.5342163
3838603774255	383860	3774255	0.002118106	0.003523207	0.003523207	0.001694485	0.000802915	0.002178325	0.001416392	0.000972698	0.001045462	0.000133938	0.00055064	0.001714536	0.000155908	0.000339099	1.61437E-07	3.71898E-06	4.0569E-07	4.28611E-06	4.28610673
3838703774255	383870	3774255	0.00209928	0.003491892	0.003491892	0.001679424	0.000795778	0.002158963	0.001403803	0.000964052	0.00103617	0.000133555	0.000545698	0.001698907	0.000154487	0.000336008	1.57065E-07	3.61715E-06	3.9735E-07	4.17157E-06	4.1715698
3838803774255	383880	3774255	0.002080055	0.003459913	0.003459913	0.001664044	0.000788491	0.002139191	0.001390947	0.000955224	0.00102668	0.000133201	0.000540666	0.001682912	0.000153033	0.000332844	1.52853E-07	3.51894E-06	3.8936E-07	4.06116E-06	4.06115678
3838903774255	383890	3774255	0.00206083	0.003427935	0.003427935	0.001648664	0.000781203	0.00211942	0.001378091	0.000946395	0.001017191	0.000132817	0.000535575	0.001666918	0.000151578	0.000329681	1.48814E-07	3.4248E-06	3.8168E-07	3.95529E-06	3.95528987
3839003774255	383900	3774255	0.002041764	0.003396222	0.003396222	0.001633411	0.000773976	0.002099812	0.001365342	0.000937639	0.001007781	0.000132433	0.000530543	0.001650923	0.000150124	0.000326518	1.44948E-07	3.33472E-06	3.7428E-07	3.85394E-06	3.8539393
3839103774255	383910	3774255	0.002022778	0.003364641	0.003364641	0.001618223	0.000766779	0.002080287	0.001352646	0.000928921	0.00099841	0.000132049	0.000525481	0.00163502	0.000148678	0.000323372	1.41239E-07	3.24834E-06	3.6715E-07	3.75673E-06	3.75672837
3829703774265	382970	3774265	0.000555851	0.00092459	0.00092459	0.000444681	0.000210708	0.000571654	0.000371702	0.000255264	0.000274359	0.000110946	0.000163668	0.000508996	4.62846E-05	0.000100669	9.12726E-08	2.68728E-06	2.5276E-07	3.03131E-06	3.03131172
3829803774265	382980	3774265	0.000564626	0.000939186	0.000939186	0.000451701	0.000214034	0.000580679	0.000377569	0.000259293	0.00027869	0.000110976	0.000165752	0.000515576	4.6883E-05	0.00010197	9.56357E-08	2.83153E-06	2.6361E-07	3.19077E-06	3.19077291
3829903774265	382990	3774265	0.000574757	0.000956037	0.000956037	0.000459806	0.000217874	0.000591098	0.000384344	0.000263946	0.000283691	0.000111153	0.000168193	0.000523345	4.75895E-05	0.000103507	1.00569E-07	2.99534E-06	2.7599E-07	3.37191E-06	3.37190596
3830003774265	383000	3774265	0.000586404	0.00097541	0.00097541	0.000469123	0.000222289	0.000603076	0.000392132	0.000269294	0.000289439	0.000111448	0.000171081	0.000532302	4.8404E-05	0.000105278	1.06169E-07	3.18222E-06	2.9018E-07	3.57857E-06	3.57857244
3830103774265	383010	3774265	0.000601162	0.000999958	0.000999958	0.000480929	0.000227884	0.000618253	0.000402001	0.000276072	0.000296723	0.000112097	0.000174773	0.000544001	4.94678E-05	0.000107592	1.12851E-07	3.40602E-06	3.0731E-07	3.82618E-06	3.82617816
3830203774265	383020	3774265	0.000616637	0.0010257	0.0010257	0.00049331	0.00023375	0.000634169	0.00041235	0.000283178	0.000304362	0.000112776	0.000178674	0.000556157	5.05732E-05	0.000109996	1.20277E-07	3.65678E-06	3.2648E-07	4.10354E-06	4.10353705
3830303774265	383030	3774265	0.000639373	0.001063517	0.001063517	0.000511498	0.000242368	0.00065755	0.000427553	0.000293619	0.000315584	0.000114311	0.000184539	0.00057462	5.2252E-05	0.000113648	1.30057E-07	3.98778E-06	3.5208E-07	4.46991E-06	4.46991464
3830403774265	383040	3774265	0.000666335	0.001108366	0.001108366	0.000533068	0.000252589	0.00068528	0.000445583	0.000306001	0.000328892	0.000116318	0.000191566	0.000596555	5.42467E-05	0.000117986	1.41974E-07	4.39453E-06	3.8365E-07	4.92015E-06	4.92015091
3830503774265	383050	3774265	0.000694655	0.001155472	0.001155472	0.000555724	0.000263324	0.000714404	0.00046452	0.000319006	0.00034287	0.000118443	0.00019892	0.000619587	5.63411E-05	0.000122541	1.55831E-07	4.87322E-06	4.2071E-07	5.44976E-06	5.44976246
3830603774265	383060	3774265	0.000721777	0.001200587	0.001200587	0.000577422	0.000273605	0.000742297	0.000482657	0.000331462	0.000356257	0.000120362	0.000205917	0.000641432	5.83274E-05	0.000126862	1.71125E-07	5.40917E-06	4.6196E-07	6.04226E-06	6.04225677
3830703774265	383070	3774265	0.000750974	0.001249151	0.001249151	0.000600779	0.000284673	0.000772324	0.000502181	0.00034487	0.000370668	0.000122487	0.00021348	0.000665104	6.048E-05	0.000131543	1.89235E-07	6.05149E-06	5.1125E-07	6.75198E-06	6.75198188
3830803774265	383080	3774265	0.000779053	0.001295859	0.001295859	0.000623243	0.000295317	0.000801202	0.000520958	0.000357765	0.000384528	0.000122405	0.000220715	0.000687679	6.25329E-05	0.000136008	2.09621E-07	6.78404E-06	5.6708E-07	7.56074E-06	7.56074255
3830903774265	383090	3774265	0.000807213	0.001342698	0.001342698	0.00064577	0.000305992	0.000830162	0.000539789	0.000370696	0.000398427	0.000126205	0.000227831	0.000710071	6.45691E-05	0.000140437	2.33113E-07	7.63929E-06	6.3193E-07	8.50433E-06	8.50433015

			EGIODemolition	EGIOSite Grubbing / Prep	EGIOMass Grading / Excavation	EGIOMass Grading / Excavation	EGIODrainage / Utilities Trenching	EGIODrainage / Utilities Trenching	EGIOFoundations / Concrete Pads	EGIOFoundations / Concrete Pads	EGIOBuilding / Structure Construction	EGIOBuilding / Structure Construction	EGIOAsphalt Paving	EGIOArchitectural Coating	EGIOLandscaping or Other Finishing	EGIOWaterside Construction (Piles)	HIWaterside Construction (Landscaping)	HIWaterside Construction (Landscaping)	KMDemolition	KMSite Grubbing / Prep	KMMass Grading / Excavation
Unique Identifier	X (UTM)	Y (UTM)	2025	2025	2025	2026	2026	2027	2026	2027	2026	2027	2027	2027	2027	2027	2025	2026	2025	2025	2025
3831003774265	383100	3774265	0.014370748	0.0132873	0.02210178	0.02210178	0.010629841	0.010629841	0.005036845	0.005036845	0.013665065	0.013665065	0.008885309	0.001802246	0.006101928	0.006558392	0.003313806	0.003313806	0.001733642	0.001602938	0.002666289
3831103774265	383110	3774265	0.016966207	0.01568708	0.026093518	0.026093518	0.012549666	0.012549666	0.005946535	0.005946535	0.016133072	0.016133072	0.010490059	0.002127744	0.007203979	0.007742884	0.003560147	0.003560147	0.001819487	0.001682312	0.002798317
3831203774265	383120	3774265	0.020349371	0.01881518	0.031296723	0.031296723	0.015052145	0.015052145	0.00713231	0.00713231	0.019350105	0.019350105	0.01258184	0.00255203	0.008640496	0.009286862	0.003836106	0.003836106	0.001907317	0.001763519	0.002933396
3831303774265	383130	3774265	0.024576493	0.02272361	0.03779791	0.03779791	0.018178888	0.018178888	0.008613886	0.008613886	0.023369652	0.023369652	0.015195433	0.003082156	0.010435364	0.011215997	0.004109263	0.004109263	0.001992558	0.001842334	0.003064495
3831403774265	383140	3774265	0.029998287	0.02773664	0.046136467	0.046136467	0.022189313	0.022189313	0.010514186	0.010514186	0.028525206	0.028525206	0.018547681	0.003762107	0.012737498	0.013690346	0.004369213	0.004369213	0.002078921	0.001922186	0.003197318
3831503774265	383150	3774265	0.037683806	0.03484273	0.057956566	0.057956566	0.027874184	0.027874184	0.013207906	0.013207906	0.035833324	0.035833324	0.023299571	0.004725954	0.016000828	0.017197794	0.004650675	0.004650675	0.002164939	0.002001719	0.003329611
3831603774265	383160	3774265	0.049367038	0.04564513	0.075925026	0.075925026	0.036516108	0.036516108	0.017302795	0.017302795	0.046942844	0.046942844	0.030523212	0.006191156	0.020961616	0.022529681	0.004942242	0.004942242	0.002254753	0.002084761	0.003467742
3831703774265	383170	3774265	0.068938453	0.06374101	0.106025277	0.106025277	0.05099281	0.05099281	0.024162437	0.024162437	0.065553195	0.065553195	0.042624049	0.008645622	0.029271786	0.031461506	0.00525122	0.00525122	0.002348708	0.002171633	0.003612242
3831503774265	383530	3774265	0.006334342	0.00585678	0.009742028	0.009742028	0.004685424	0.004685424	0.002220142	0.002220142	0.00602329	0.00602329	0.003916469	0.000794394	0.002689609	0.002890809	0.004263352	0.004263352	0.037866799	0.035011927	0.058238003
3835403774265	383540	3774265	0.005978105	0.0055274	0.009194147	0.009194147	0.004421921	0.004421921	0.002095283	0.002095283	0.005684548	0.005684548	0.003696211	0.000749719	0.002538349	0.002728234	0.004083548	0.004083548	0.030308883	0.028023821	0.046614154
3835503774265	383550	3774265	0.005612983	0.00518981	0.0086326	0.0086326	0.004151845	0.004151845	0.001967311	0.001967311	0.005337355	0.005337355	0.003470459	0.000703928	0.002383315	0.002561602	0.003886235	0.003886235	0.024160898	0.022339348	0.037158739
3835603774265	383560	3774265	0.005280991	0.00488284	0.008122005	0.008122005	0.003906275	0.003906275	0.00185095	0.00185095	0.005021665	0.005021665	0.003265191	0.000662293	0.002242348	0.002410091	0.003707232	0.003707232	0.020008837	0.018500321	0.030772993
3835703774265	383570	3774265	0.004984199	0.00460843	0.007665549	0.007665549	0.003686742	0.003686742	0.001746926	0.001746926	0.004739447	0.004739447	0.003081687	0.000625072	0.002116328	0.002274644	0.003548341	0.003548341	0.017110979	0.01582094	0.026316173
3835803774265	383580	3774265	0.004714498	0.00435906	0.007250757	0.007250757	0.003487249	0.003487249	0.001652398	0.001652398	0.004482991	0.004482991	0.002914934	0.000591249	0.002001811	0.00215156	0.003402857	0.003402857	0.01494466	0.013817945	0.022984439
3835903774265	383590	3774265	0.004494407	0.00415556	0.006912263	0.006912263	0.00332445	0.00332445	0.001575258	0.001575258	0.004273707	0.004273707	0.002778853	0.000563647	0.001908359	0.002051117	0.00328619	0.00328619	0.013488311	0.012471394	0.020744618
3836003774265	383600	3774265	0.004330913	0.00400439	0.006660814	0.006660814	0.003203516	0.003203516	0.001517954	0.001517954	0.004118241	0.004118241	0.002677766	0.000543143	0.001838938	0.001976503	0.003203242	0.003203242	0.012615709	0.01166458	0.019402583
3836103774265	383610	3774265	0.004176478	0.0038616	0.006423297	0.006423297	0.003089282	0.003089282	0.001463826	0.001463826	0.003971389	0.003971389	0.00258228	0.000523775	0.001773364	0.001906023	0.003122796	0.003122796	0.011842326	0.010949504	0.018213143
3836203774265	383620	3774265	0.00404387	0.00373899	0.006219352	0.006219352	0.002991194	0.002991194	0.001417348	0.001417348	0.003845294	0.003845294	0.00250029	0.000507145	0.001717058	0.001845505	0.003054056	0.003054056	0.011252798	0.010404422	0.017306466
3836303774265	383630	3774265	0.003920754	0.00362516	0.006030002	0.006030002	0.002900127	0.002900127	0.001374196	0.001374196	0.003728223	0.003728223	0.002424168	0.000491705	0.001664782	0.001789318	0.002989319	0.002989319	0.010735656	0.009926268	0.016511117
3836403774265	383640	3774265	0.003805229	0.00351834	0.005852329	0.005852329	0.002814675	0.002814675	0.001333706	0.001333706	0.003618372	0.003618372	0.00235274	0.000477217	0.001615729	0.001736596	0.002927584	0.002927584	0.010269935	0.009495659	0.015794852
3836503774265	383650	3774265	0.003700144	0.00342118	0.005690711	0.005690711	0.002736945	0.002736945	0.001296874	0.001296874	0.003518447	0.003518447	0.002287767	0.000464038	0.001571109	0.001688638	0.002871251	0.002871251	0.009871423	0.009127192	0.015181953
3836603774265	383660	3774265	0.003599546	0.00332817	0.005535994	0.005535994	0.002662534	0.002662534	0.001261615	0.001261615	0.003422788	0.003422788	0.002225568	0.000451422	0.001528394	0.001642728	0.00281642	0.00281642	0.009496293	0.008780344	0.014605014
3836703774265	383670	3774265	0.003516375	0.00325127	0.00540808	0.00540808	0.002601014	0.002601014	0.001232465	0.001232465	0.003343702	0.003343702	0.002174144	0.000440991	0.001493079	0.001604771	0.002772895	0.002772895	0.009224004	0.008528583	0.014186241
3836803774265	383680	3774265	0.003442264	0.00318274	0.005294099	0.005294099	0.002546194	0.002546194	0.001206489	0.001206489	0.00327323	0.00327323	0.002128322	0.000431697	0.001461611	0.001570949	0.002735273	0.002735273	0.00899632	0.008318065	0.01383607
3836903774265	383690	3774265	0.003365823	0.00311206	0.005176534	0.005176534	0.002489652	0.002489652	0.001179697	0.001179697	0.003200542	0.003200542	0.002081059	0.00042211	0.001429154	0.001536064	0.00269505	0.00269505	0.008744737	0.00808545	0.013449144
3837003774265	383700	3774265	0.003258926	0.00301323	0.005012131	0.005012131	0.002410582	0.002410582	0.00114223	0.00114223	0.003098895	0.003098895	0.002014966	0.000408704	0.001383764	0.001487279	0.002629312	0.002629312	0.008314735	0.007687866	0.012787813
3837103774265	383710	3774265	0.003157033	0.00291902	0.004855423	0.004855423	0.002335213	0.002335213	0.001106518	0.001106518	0.003002006	0.003002006	0.001951966	0.000395926	0.0013405	0.001440778	0.002565976	0.002565976	0.007919674	0.00732259	0.012180222
3837203774265	383720	3774265	0.003051431	0.00282138	0.004693009	0.004693009	0.002257101	0.002257101	0.001069505	0.001069505	0.002901589	0.002901589	0.001886673	0.000382682	0.00129566	0.001392584	0.002498337	0.002498337	0.007511413	0.006945109	0.011552329
3837303774265	383730	3774265	0.002945052	0.00272302	0.004529401	0.004136902	0.00218414	0.00218414	0.00103222	0.00103222	0.002800433	0.002800433	0.0018209	0.000369341	0.001250491	0.001344036	0.002428997	0.002428997	0.00710807	0.006572175	0.010931999
3837403774265	383740	3774265	0.002844626	0.00263016	0.004374949	0.004374949	0.00210413	0.00210413	0.000997021	0.000997021	0.002704939	0.002704939	0.001758807	0.000356747	0.001207849	0.001298205	0.002363459	0.002363459	0.006743465	0.006235059	0.010371248
3837503774265	383750	3774265	0.002790271	0.00257991	0.004291354	0.004291354	0.002063925	0.002063925	0.00097797	0.00097797	0.002653254	0.002653254	0.001725201	0.00034993	0.00118477	0.001273399	0.002332642	0.002332642	0.006598089	0.006100643	0.010147664
3837603774265	383760	3774265	0.002738592	0.00253212	0.004211872	0.004211872	0.002025698	0.002025698	0.000959857	0.000959857	0.002604112	0.002604112	0.001693248	0.000343449	0.001162827	0.001249814	0.002303525	0.002303525	0.006460219	0.005973167	0.009935624
3837703774265	383770	3774265	0.002703995	0.00250013	0.004158663	0.004158663	0.002000107	0.002000107	0.000947731	0.000947731	0.002571214	0.002571214	0.001671857	0.00033911	0.001148137	0.001234025	0.002288916	0.002288916	0.006395598	0.005913418	0.009836238
3837803774265	383780	3774265	0.002689845	0.00248705	0.004136902	0.004136902	0.001989641	0.001989641	0.000942772	0.000942772	0.002557759	0.002557759	0.001663108	0.000337335	0.001142129	0.001227567	0.00229452	0.00229452	0.006427865	0.005943253	0.009885865
3837903774265	383790	3774265	0.002674402	0.00247277	0.00411315	0.00411315	0.001978218	0.001978218	0.000937359	0.000937359	0.002543074	0.002543074	0.00165356	0.000335399	0.001135571	0.001220519	0.002303225	0.002303225	0.006458666	0.005971731	0.009933235
3838003774265	383800	3774265	0.00266146	0.00246081	0.004093247	0.004093247	0.001968645	0.001968645	0.000932823	0.000932823	0.002530768	0.002530768	0.001645558	0.000333776	0.001130076	0.001214613	0.002317233	0.002317233	0.006451074	0.005964711	0.009921558
3838103774265	383810	3774265	0.002650935	0.00245107	0.004077058	0.004077058	0.001960859	0.001960859	0.000929134	0.000929134	0.002520759	0.002520759	0.00163905	0.000332456	0.001125607	0.00120981	0.002333142	0.002333142	0.006368248	0.00588813	0.009794175
3838203774265	383820	3774265	0.002664308	0.00246344	0.004097625	0.004097625	0.001970751	0.001970751	0.000933821	0.000933821	0.002533475	0.002533475	0.001647318	0.000334133	0.001131285	0.001215913	0.002354454	0.002354454	0.006235037	0.005764962	0.009589301
3838303774265	383830	3774265	0.002646103	0.00244661	0.004069628	0.004069628	0.001957286	0.001957286	0.00092744	0.00092744	0.002516165	0.002516165	0.001636063	0.00033185	0.001123555	0.001207605	0.002386172	0.002386172	0.006037032	0.005581886	0.009284775
3838403774265	383840	3774265	0.002600204	0.00240417	0.003999036	0.003999036	0.001923335	0.001923335	0.000911353	0.000911353	0.00247252	0.00247252	0.001607684	0.000326094	0.001104066	0.001186658	0.002471822	0.002471822	0.005802878	0.005365384	0.008924652
3838603774265	383860	3774265	0.002477346	0.00229057	0.003810084	0.003810084	0.001832458	0.001832458	0.000868292	0.000868292	0.002355695	0.002355695	0.001531722	0.000310686	0.0010519	0.001130589	0.002387373	0.002387373	0.005439653	0.005029544	0.008366024
3838703774265	383870	3774265	0.002418506	0.00223617	0.003719589	0.003719589	0.001788935	0.001788935	0.000847669	0.000847669	0.002299744	0.002299744	0.001495341	0.000303307	0.001026916	0.001103736	0.002343148	0.002343148	0.005277022	0.004879174	0.008115902
3838803774265	383880	3774265	0.002362081	0.002184	0.003632809	0.003632809	0.001747198	0.001747198	0.000827892	0.000827892	0.00224609	0.00224609	0.001460454	0.00029623	0.001002957	0.001077985	0.002301824	0.002301824	0.005118532	0.004732633	0.007872149
3838903774265	383890	3774265	0.002307554	0.00213358	0.003548949	0.003548949	0.001706865	0.001706865	0.000808781	0.000808781	0.00219424	0.00219424	0.001426741	0.000289392	0.000979805	0.001053101	0.002613	0.002613	0.00496703	0.004592553	0.007639143
3839003774265	383900	3774265	0.002254753	0.00208476	0.003467742	0.003467742	0.001667809	0.001667809	0.000790275	0.000790275	0.002144032	0.002144032	0.001394094	0.00028277	0.000957385	0.001029004	0.002221077	0.002221077	0.004823552	0.004459892	0.007418479
3839103774265	383910	3774265	0.002203677	0.00203754	0.003389189	0.003389189	0.001630029	0.001630029	0.000772373	0.000772373	0.002095464	0.002095464	0.001362514	0.000276365	0.000935698	0.001005694	0.002181755	0.002181755	0.004687149	0.004333773	0.007208694
3829703774275	382970	3774275	0.00387589	0.00358368	0.005961003	0.005961003	0.002866942	0.002866942	0.001358472	0.001358472	0.003685562	0.003685562	0.002396429	0.000486078	0.001645732	0.001768844	0.001637642	0.001637642	0.0009644	0.000891691	0.001483218
3829803774275	382980	3774275	0.004116602	0.00380624	0.00633121	0.00633121	0.003044993	0.003044993	0.00144284	0.00144284	0.003914454	0.003914454	0.002545259	0.000516266	0.00174794	0.001878697	0.001695175	0.001695175	0.000991404	0.00091666	0.00152475
3829903774275	382990	3774275	0.004393291	0.00406207	0.006756749	0.006756749	0.003249656	0.003249656	0.001539817	0.001539817	0.004177556	0.004177556	0.002716334	0.000550966	0.001865424	0.00200497	0.001758812	0.001758812	0.001022895	0.000945777	0.001573182
3830003774275	383000	3774275	0.004705612	0.00435084	0.00723709	0.00723709	0.003480675	0.003480675	0.001649283	0.001649283	0.00447454	0.00447454	0.002909439	0.000590134	0.001998038	0.002147505	0.001827651	0.001827651	0.00105732	0.000977606	0.001626126
3830103774275	383010	3774275	0.005069354	0.00468716	0.007796515	0.007796515	0.00374973	0.00374973	0.001776773	0.001776773	0.004820421	0.004820421	0.003134338	0.000635751	0.002152486	0.002313506	0.001904295	0.001904295	0.001097179	0.00101446	0.001687429
3830203774275	383020	3774275	0.005478995	0.00506592	0.008426531	0.008426531	0.004052736	0.004052736	0.001920349	0.001920349	0.005209946	0.005209946	0.003387615	0.000687125	0.002326423	0.002500454	0.001985942	0.001985942	0.001139455	0.001053549	0.001752448
3830303774275	383030	3774275	0.006018914	0.00556513	0.00925691	0.00925691	0.004452107	0.004452107	0.002109587	0.002109587	0.005723352	0.005723352	0.003721443	0.000754836	0.002555676	0.002746858	0.002089702	0.002089702	0.001198727	0.001108352	0.001843606
3830403774275	383040	3774275	0.006687817	0.00618361	0.010285662	0.010285662	0.004946885	0.004946885	0.002344032	0.002344032	0.006359408	0.006359408	0.004135019	0.000838724	0.002839697	0.003052125	0.002211072	0.002211072	0.001268007	0.001172409	0.001950157
3830503774275	383050	3774275	0.007483287	0.0069191	0.011509071	0.011509071	0.005535283	0.005535283	0.002622839	0.002622839	0.007115816	0.007115816	0.004626852	0.000938485	0.00317746	0.003415155	0.002344849	0.002344849	0.001340825	0.001239737	0.002062148
3830603774275	383060	3774275	0.008372885	0.00774163	0.012877246	0.012877246	0.006193306	0.006193306	0.002934637	0.002934637	0.00796173	0.00796173	0.005176882	0.00105005	0.00355519	0.003821141	0.002480527	0.002480527	0.001409328	0.001303075	0.002167505
3830703774275	383070	3774275	0.009444958	0.00873288	0.014526063	0.014526063	0.006986303	0.006986303	0.003310391	0.003310391	0.008981158	0.008981158	0.005839736	0.001184499	0.0040104	0.004310404	0.002630013	0.002630013	0.001480161	0.001368568	0.002276444
3830803774275	383080	3774275	0.010696141	0.00988973	0.016450345	0.016450345	0.007911786	0.007911786	0.003748921	0.003748921	0.010170902	0.010170902	0.006613332	0.001341411	0.004541662	0.004881408	0.002786302	0.002786302	0.001551426	0.00143446	0.002386046
3830903774275	383090	3774275	0.01218562	0.01126692	0.018741119	0.018741119	0.009013533	0.009013533	0.004270973	0.004270973	0.011587239	0.011587239	0.007534264	0.001528208	0.005174106	0.005561163	0.002951397	0.002951397	0.001623208	0.00150083	0.002496445
3831003774275	383100	3774275	0.014041775	0.01298313	0.02159583	0.02159583	0.010386505	0.010386505	0.004921542	0.004921542	0.013352247	0.013352247	0.008681908	0.001760989	0.005962243	0.006408258	0.003132702	0.003132702	0.001698355	0.001570312	0.002612019
3831103774275	383110	3774275	0.016613249	0.01536074	0.02555068	0.02555068	0.012288588	0.012288588	0.005822826	0.005822826	0.015797447	0.015797447	0.010271828	0.00208348	0.007054111	0.007581804	0.003357431	0.003357431	0.00178351	0.001649047	0.002742985
3831203774275	383120	3774275	0.019993566	0.0184862	0.030749506	0.030749506	0.014788961	0.014788961	0.007007603	0.007007603	0.019011772	0.019011772	0.012361849	0.002507408	0.008489419	0.009124483	0.003608876	0.003608876	0.001870045	0.001729058	0.002876074
3831303774275	383130	3774275	0.024256924	0.02242813	0.037306423	0.037306423	0.017942508	0.017942508	0.008501879	0.008501879	0.023065776	0.023065776	0.014997846	0.003042079	0.010299673	0.011070155	0.00385982	0.00385982	0.001954424	0.001807075	0.003005845
3831403774275	383140	3774275	0.029850668	0.02760015	0.045909433	0.045909433	0.022080121	0.022080121	0.010462446	0.010462446	0.028384835	0.028384835	0.018456409	0.003743594	0.012674818	0.013622977	0.004100058	0.004100058	0.002039579	0.00188581	0.003136811
3831503774275	383150	3774275	0.037839277	0.03498648	0.058195675	0.058195675	0.027989184	0.027989184	0.013262397	0.013262397	0.03598116	0.03598116	0.023395697	0.004745451	0.016066841	0.017268746	0.004359307	0.004359307	0.002123785	0.001963667	0.003266317
3831603774265	383160	3774265	0.049891255	0.04612983	0.076731256	0.076731256	0.036903863	0.036903863	0.01748653	0.01748653	0.047441319	0.047441319	0.030847331	0.006256899	0.021184202	0.022768919	0.004618856	0.004618856	0.002210579	0.002043918	0.003399804
3831703774265	383170	3774265	0.069982658	0.06470649	0.107631234	0.107631234	0.051765194	0.051765194	0.024528424	0.024528424	0.066546124	0.066546124	0.043269672	0.008776577	0.029715163	0.031938052	0.004890713	0.004890713	0.002301083	0.002127599	0.003538997
3835303774265	383530	3774265	0.006238833	0.00576847	0.009595139	0.009595139	0.004614778	0.004614778	0.002186667	0.002186667	0.005932472	0.005932472	0.003857417	0.000782417	0.002649056	0.002847222	0.003959977	0.003959977	0.0258313	0.023883814	0.039727766
3835403774265	383540	3774275	0.005880872	0.0054375	0.009044605	0.009044605	0.004349999	0.004349999	0.002061204	0.002061204	0.005592089	0.005592089	0.003636092	0.000737524	0.002497062	0.002683859	0.003797084	0.003797084	0.022068001	0.020404239	0.033939925
3835503774265	383550	3774275	0.005523083	0.00510668	0.008494336	0.008494336	0.004085347	0.004085347	0.001935801	0.001935801	0.005251869	0.005251869	0.003414874	0.000692654	0.002345142	0.002520574	0.003623884	0.003623884	0.018622717	0.017218705	0.028641182
3835603774265	383560	3774275	0.005197734	0.00480586	0.007993959	0.007993959	0.003844691	0.003844691	0.001821769	0.001821769	0.004942496	0.004942496	0.003213714	0.000651852	0.002206997	0.002372095	0.003466794	0.003466794	0.016025706	0.014817488	0.024647055
3835703774265	383570	3774275	0.004913452	0.00454301	0.007556742	0.007556742	0.003634412	0.003634412	0.00172213	0.00172213	0.004672175	0.004672175	0.003037945	0.0006162	0.002086289	0.002242357	0.003330816	0.003330816	0.014150052	0.013083245	0.021762357
3835803774265	383580	3774275	0.004654968	0.00430402	0.007159201	0.007159201	0.003443214	0.003443214	0.001631533	0.001631533	0.004426383	0.004426383	0.002878126	0.000583783	0.001976534	0.002124392	0.003205644	0.003205644	0.012661695	0.011707098	0.019473307
3835903774265	383590	3774275	0.004439707	0.00410499	0.006828137	0.006828137	0.00328399	0.00328399	0.001556086	0.001556086	0.004221693	0.004221693	0.002745033	0.000556787	0.001885133	0.002026153	0.003102884	0.003102884	0.011603081	0.010728296	0.017845191
3836003774275	383600	3774275	0.004275178	0.00395286	0.006575096	0.006575096	0.003162289	0.003162289	0.001498419	0.001498419	0.004065243	0.004065243	0.002643306	0.000536153	0.001815273	0.001951067	0.003027741	0.003027741	0.010942202	0.010117242	0.016828779
3836103774275	383610	3774275	0.004119708	0.00380911	0.006335987	0.006335987	0.00304729	0.00304729	0.001443928	0.001443928	0.003917407	0.003917407	0.00254718	0.000516656	0.001749259	0.001880115	0.002954599	0.002954599	0.010340509	0.009560912	0.015903393
3836203774275	383620	3774275	0.003987877	0.00368722	0.006133235	0.006133235	0.002949777	0.002949777	0.001397722	0.001397722	0.00379205	0.00379205	0.00246567	0.000500123	0.001693283	0.001819951	0.002893264	0.002893264	0.009890318	0.009144662	0.015211013

			KMMass Grading / Excavation	KMDrainage / Utilities Trenching	KMFoundations / Concrete Pads	KMBuilding / Structure Construction	KMAsphalt Paving	KMArchitectural Coating	KMLandscaping or Other Finishing	KMWaterside Construction (Piles)	EWNDemolition	EWNSite Grubbing / Prep	EWNDrainage / Utilities Trenching	EWNDrainage / Utilities Trenching	EWNDrainage / Utilities Trenching	EWNFoundations / Concrete Pads	EWNBuilding / Structure Construction	EWNAsphalt Paving	EWNLandscaping or Other Finishing	EWNWaterside Construction (Piles)	ISDemolition
Unique Identifier	X (UTM)	Y (UTM)	2026	2026	2026	2026	2026	2026	2026	2026	2027	2027	2027	2028	2029	2029	2029	2029	2029	2029	2027
3831003774265	383100	3774265	0.002666289	0.000662063	0.000607629	0.001787126	0.001071896	0.000217417	0.000736117	0.000791184	0.000577622	0.000660395	0.000777754	0.000777754	0.000777754	0.000202452	0.000502968	0.000357139	0.000245263	0.00025644	0.009784111
3831103774265	383110	3774265	0.002798317	0.000694846	0.000637717	0.00187562	0.001124973	0.000228183	0.000772568	0.000830361	0.000596603	0.000682096	0.000803312	0.000803312	0.000803312	0.000209105	0.000519495	0.000368874	0.000253322	0.000264866	0.011405766
3831203774265	383120	3774265	0.002933396	0.000728387	0.000668501	0.001966159	0.001179277	0.000239198	0.000809861	0.000870444	0.00061636	0.000704685	0.000829914	0.000829914	0.000829914	0.00021603	0.000536699	0.00038109	0.000261711	0.000273638	0.013452851
3831303774265	383130	3774265	0.003064495	0.00076094	0.000698377	0.00205403	0.001231981	0.000249888	0.000846055	0.000909346	0.000635168	0.000726188	0.000855239	0.000855239	0.000855239	0.000222622	0.000553076	0.000392719	0.000269697	0.000281988	0.015898534
3831403774265	383140	3774265	0.003197318	0.000793922	0.000728647	0.002143057	0.001285379	0.000260719	0.000882725	0.000948759	0.000650267	0.00074345	0.000875569	0.000875569	0.000875569	0.000227914	0.000566223	0.000402054	0.000276108	0.000288691	0.018897077
3831503774265	383150	3774265	0.003329611	0.000826771	0.000758796	0.002231728	0.001338563	0.000271507	0.000919249	0.000988015	0.000666573	0.000762093	0.000897525	0.000897525	0.000897525	0.000233629	0.000580422	0.000412136	0.000283032	0.00029593	0.022736731
3831603774265	383160	3774265	0.003467742	0.00086107	0.000790275	0.002324313	0.001394094	0.00028277	0.000957385	0.001029004	0.000677962	0.000775114	0.000912859	0.000912859	0.000912859	0.000237621	0.000590339	0.000419178	0.000287868	0.000300986	0.027698066
3831703774265	383170	3774265	0.003612242	0.000896951	0.000823205	0.002421167	0.001452186	0.000294553	0.000997279	0.001071882	0.000687538	0.000786063	0.000925754	0.000925754	0.000925754	0.000240977	0.000598678	0.000425099	0.000291934	0.000305238	0.034163894
3831503774265	383530	3774265	0.058238003	0.014460997	0.013272043	0.039035015	0.023412714	0.004748903	0.016078528	0.017281307	0.000571496	0.000653392	0.000769506	0.000769506	0.000769506	0.000200305	0.000497634	0.000353351	0.000242662	0.00025372	0.028259555
3831403774265	383540	3774265	0.046614154	0.011574696	0.010623048	0.031243932	0.01873972	0.003801059	0.012869379	0.013832093	0.000553637	0.000632973	0.000745459	0.000745459	0.000745459	0.000194046	0.000482083	0.000342309	0.000235078	0.000245791	0.025236854
3831503774265	383550	3774265	0.037158739	0.009226835	0.008468223	0.024906279	0.014938474	0.003030036	0.010258899	0.011026332	0.000531723	0.000607919	0.000715952	0.000715952	0.000715952	0.000186365	0.000463001	0.00032876	0.000225773	0.000236062	0.022413625
3831603774265	383560	3774265	0.030772993	0.007641199	0.007012955	0.020626123	0.012371291	0.002509323	0.008495903	0.009131452	0.000513173	0.000586711	0.000690976	0.000690976	0.000690976	0.000179864	0.000446849	0.000317291	0.000217897	0.000227827	0.020041967
3831703774265	383570	3774265	0.026316173	0.006534532	0.005997276	0.017638864	0.01057957	0.0021459	0.00726545	0.007808953	0.000497989	0.000569351	0.00067053	0.00067053	0.00067053	0.00174541	0.000433626	0.000307902	0.00021145	0.000221086	0.018070116
3831803774265	383580	3774265	0.022984439	0.005707234	0.005237997	0.015405713	0.009240154	0.001874221	0.006345615	0.006820308	0.000484788	0.000554259	0.000652756	0.000652756	0.000652756	0.000169915	0.000422132	0.00029974	0.000205845	0.000215225	0.016389103
3831903774265	383590	3774265	0.020744618	0.005151067	0.004727557	0.013904434	0.008339706	0.001691579	0.005727238	0.006155673	0.000476074	0.000544296	0.000641023	0.000641023	0.000641023	0.000166861	0.000414544	0.000294353	0.000202145	0.000211357	0.015072263
3832603774265	383600	3774265	0.019402583	0.004817828	0.004421716	0.013004912	0.007800184	0.001582145	0.005356725	0.005757443	0.000473141	0.000540942	0.000637073	0.000637073	0.000637073	0.000165833	0.00041199	0.000292539	0.000200899	0.000210055	0.014104843
3832610774265	383610	3774265	0.018213143	0.00452248	0.004150651	0.01220767	0.007322008	0.001485155	0.005028341	0.005404493	0.000470294	0.00053768	0.00063324	0.00063324	0.00063324	0.000164835	0.000409511	0.000290779	0.00019969	0.000208791	0.013226806
3832603774265	383620	3774265	0.017306466	0.004297344	0.003944026	0.011599954	0.006957508	0.001411222	0.004778023	0.00513545	0.000469431	0.000536701	0.000632078	0.000632078	0.000632078	0.000164532	0.00040876	0.000290245	0.000199324	0.000208407	0.012485863
3832603774265	383630	3774265	0.016511117	0.004099853	0.003762771	0.011066858	0.006637763	0.001346366	0.00455844	0.004899441	0.000468913	0.000536109	0.000631381	0.000631381	0.000631381	0.000164351	0.000408309	0.000289925	0.000199104	0.000208178	0.011817219
3832603774265	383640	3774265	0.015794852	0.003921998	0.003599539	0.010586769	0.006349812	0.00128796	0.004360692	0.0046869	0.000468741	0.000535912	0.000631149	0.000631149	0.000631149	0.00016429	0.000408159	0.000289818	0.000199031	0.000208101	0.011206726
3832603774265	383650	3774265	0.015181953	0.00376981	0.003459864	0.010175963	0.006103416	0.001237982	0.004191481	0.004505031	0.000469431	0.000536701	0.000632078	0.000632078	0.000632078	0.000164532	0.00040876	0.000290245	0.000199324	0.000208407	0.010661717
3832603774265	383660	3774265	0.014605014	0.003626551	0.003328383	0.00978926	0.005871476	0.001190937	0.004032197	0.004333832	0.000470121	0.00053749	0.000633007	0.000633007	0.000633007	0.000164774	0.000409361	0.000290672	0.000199617	0.000208714	0.010154497
3832603774265	383670	3774265	0.014186241	0.003522566	0.003232948	0.00950857	0.005703122	0.001156789	0.003916581	0.004209567	0.000473141	0.000540942	0.000637073	0.000637073	0.000637073	0.000165833	0.00041199	0.000292539	0.000200899	0.000210055	0.009729153
3832603774265	383680	3774265	0.01383607	0.003435615	0.003153146	0.009273862	0.005562347	0.001128235	0.003819905	0.004105659	0.000477282	0.000545677	0.000642649	0.000642649	0.000642649	0.000167284	0.000415596	0.000295099	0.000202658	0.000211893	0.009350571
3832603774265	383690	3774265	0.013449144	0.003339538	0.003064968	0.009014518	0.005406795	0.001096684	0.003713081	0.003990844	0.000480647	0.000549524	0.00064718	0.00064718	0.00064718	0.000168463	0.000418526	0.00029718	0.000204086	0.000213387	0.008977166
3837003774265	383700	3774265	0.012787813	0.003175324	0.002914255	0.00857125	0.005140928	0.001042757	0.003530499	0.003794603	0.000477368	0.000545776	0.000642766	0.000642766	0.000642766	0.000167314	0.000415671	0.000295153	0.000202694	0.000211931	0.008515673
3837103774265	383710	3774265	0.012180222	0.003024454	0.002775789	0.008164001	0.004896666	0.000993212	0.003362753	0.003614309	0.00047409	0.00054202	0.000638351	0.000638351	0.000638351	0.000166165	0.000412817	0.000293126	0.000201302	0.000210476	0.008088345
3837203774265	383720	3774265	0.011552329	0.002868543	0.002632697	0.007743145	0.004644242	0.000942012	0.003189403	0.003427991	0.000469258	0.000536503	0.000631846	0.000631846	0.000631846	0.000164472	0.000408609	0.000290138	0.000199251	0.000208331	0.007665331
3837303774265	383730	3774265	0.010931999	0.002714509	0.002491328	0.007327359	0.004394858	0.000891428	0.00301814	0.003243917	0.000463305	0.00052969	0.00062383	0.00062383	0.00062383	0.000162385	0.000403426	0.000286458	0.000196723	0.000205688	0.007255776
3837403774265	383740	3774265	0.010371248	0.00257527	0.002363537	0.006951506	0.004169426	0.000845703	0.002863326	0.003077522	0.00045787	0.000523483	0.000616511	0.000616511	0.000616511	0.00016048	0.000398693	0.000283097	0.000194415	0.000203275	0.006879006
3837503774265	383750	3774265	0.010147664	0.002519752	0.002312583	0.006801645	0.004079541	0.000827471	0.002801598	0.003011176	0.000461321	0.000527428	0.000621158	0.000621158	0.000621158	0.00016169	0.000401698	0.000285231	0.00019588	0.000204807	0.006648388
3837603774265	383760	3774265	0.009935624	0.002467101	0.002264261	0.006659521	0.003994298	0.000810181	0.002743058	0.002948256	0.000465031	0.00053167	0.000626153	0.000626153	0.000626153	0.00016299	0.000404928	0.000287525	0.000197456	0.000206454	0.00643192
3837703774265	383770	3774265	0.009836238	0.002442423	0.002241612	0.006592906	0.003954343	0.000802077	0.002715619	0.002918765	0.000472709	0.000540449	0.000636492	0.000636492	0.000636492	0.000165681	0.000411614	0.000292272	0.000200716	0.000209863	0.006269893
3837803774265	383780	3774265	0.009885865	0.002454745	0.002252921	0.006626169	0.003974294	0.000806123	0.00272932	0.002933491	0.000486514	0.000556231	0.000655079	0.000655079	0.000655079	0.00017052	0.000423635	0.000300807	0.000206577	0.000215991	0.006169208
3837903774265	383790	3774265	0.009933235	0.002466508	0.002263716	0.00665792	0.003993337	0.000809986	0.002742398	0.002947548	0.000502906	0.000574973	0.000677152	0.000677152	0.000677152	0.000176265	0.000437909	0.000310943	0.000213538	0.000223269	0.006067057
3838003774265	383800	3774265	0.009921558	0.002463608	0.002261055	0.006650094	0.003988643	0.000809034	0.002739174	0.002944083	0.000524217	0.000599337	0.000705846	0.000705846	0.000705846	0.00018373	0.000456465	0.000324119	0.000222586	0.00023273	0.005968184
3838103774265	383810	3774265	0.009794175	0.002431978	0.002232026	0.006564713	0.003937433	0.000798647	0.002704006	0.002906283	0.000548374	0.000626956	0.000738373	0.000738373	0.000738373	0.00019220	0.0004775	0.00033905	0.000232844	0.000243455	0.005870432
3838203774265	383820	3774265	0.009589301	0.002381106	0.002185336	0.006427392	0.00385507	0.000781941	0.002647444	0.00284549	0.000585387	0.000669273	0.00078821	0.00078821	0.00078821	0.000205174	0.000509729	0.00036194	0.00024856	0.000259887	0.005826604
3838303774265	383830	3774265	0.009284775	0.00230549	0.002115937	0.006223279	0.003732645	0.000757109	0.002563369	0.002755126	0.000598156	0.000683872	0.000805403	0.000805403	0.000805403	0.00020964	0.000520847	0.000369834	0.000253981	0.000265556	0.005658278
3838403774265	383840	3774265	0.008924652	0.002216068	0.002033867	0.0059819	0.003587869	0.000727743	0.002463946	0.002648265	0.000598414	0.000684168	0.000805751	0.000805751	0.000805751	0.00020974	0.000521073	0.000369994	0.000254091	0.000265671	0.005466658
3838603774265	383860	3774265	0.008366024	0.002077356	0.00190656	0.00560747	0.003363291	0.000682191	0.002309718	0.0024825	0.000592979	0.000677953	0.000798433	0.000798433	0.000798433	0.000207835	0.00051634	0.000366634	0.000251783	0.000263258	0.005078672
3838703774265	383870	3774265	0.008115902	0.002015248	0.001849559	0.005439822	0.003262737	0.000661795	0.002240663	0.002408279	0.000590304	0.000674895	0.000794831	0.000794831	0.000794831	0.000206898	0.000514011	0.00036498	0.000250648	0.00026207	0.004898613
3838803774265	383880	3774265	0.007872149	0.001954722	0.001794009	0.005276442	0.003164744	0.000641919	0.002173367	0.002335949	0.000587716	0.000671936	0.000791346	0.000791346	0.000791346	0.00020599	0.000511757	0.00036338	0.000249549	0.000260921	0.004728044
3838903774265	383890	3774265	0.007639143	0.001896865	0.001740909	0.005120266	0.003071072	0.000622919	0.002109038	0.002266808	0.000585042	0.000668878	0.000787745	0.000787745	0.000787745	0.00020505	0.000509428	0.000361726	0.000248413	0.000259734	0.004566016
3839003774265	383900	3774265	0.007418479	0.001842072	0.001690621	0.004972362	0.00298236	0.000604925	0.002048116	0.002201329	0.000582367	0.000665821	0.000784144	0.000784144	0.000784144	0.00020411	0.000507099	0.000360072	0.000247277	0.000258546	0.00441184
3839103774265	383910	3774265	0.007208694	0.001789981	0.001642812	0.00483175	0.002898024	0.000587819	0.001990199	0.002139078	0.000579779	0.00066286	0.000780659	0.000780659	0.000780659	0.000203208	0.000504846	0.000358472	0.000246178	0.000257397	0.004264997
3829703774275	382970	3774275	0.001483218	0.000368296	0.000338015	0.000994152	0.00059628	0.000120946	0.000409491	0.000440124	0.000439062	0.000501979	0.000591186	0.000591186	0.000591186	0.000153888	0.000382315	0.000271468	0.000186429	0.000194925	0.002814601
3829803774275	382980	3774275	0.00152475	0.000378609	0.00034748	0.00102199	0.000612977	0.000124333	0.000420958	0.000452448	0.000442254	0.000505629	0.000595485	0.000595485	0.000595485	0.00015500	0.000385095	0.000273442	0.000187784	0.000196342	0.002981806
3829903774275	382990	3774275	0.001573182	0.000390635	0.000358518	0.001054452	0.000632447	0.000128282	0.000434329	0.00046682	0.000446309	0.000510265	0.000600945	0.000600945	0.000600945	0.000156428	0.000388626	0.000275949	0.000189506	0.000198142	0.003173426
3830003774275	383000	3774275	0.001626126	0.000403781	0.000370583	0.001089939	0.000653732	0.000132599	0.000448946	0.00048253	0.000450882	0.000515493	0.000607101	0.000607101	0.000607101	0.00015803	0.000392608	0.000278776	0.000191448	0.000200172	0.003388772
3830103774275	383010	3774275	0.001687429	0.000419003	0.000384554	0.001131028	0.000678377	0.000137598	0.000465871	0.000500721	0.000456576	0.000522003	0.000614769	0.000614769	0.000614769	0.00016002	0.000397566	0.000282297	0.000193865	0.0002027	0.003638284
3830203774275	383020	3774275	0.001752448	0.000435148	0.000399371	0.001174608	0.000704515	0.0001429	0.000483821	0.000520014	0.000462443	0.000528711	0.000622668	0.000622668	0.000622668	0.000162083	0.000402675	0.000285924	0.000196357	0.000205305	0.003918079
3830303774275	383030	3774275	0.001843606	0.000457783	0.000420145	0.001235709	0.000741163	0.000150333	0.000508989	0.000547064	0.000472796	0.000540548	0.000636609	0.000636609	0.000636609	0.00016571	0.00041169	0.000292326	0.000200753	0.000209901	0.004283806
3830403774275	383040	3774275	0.001950157	0.000484241	0.000444427	0.001307126	0.000783998	0.000159022	0.000538405	0.000578682	0.000485651	0.000555245	0.000653918	0.000653918	0.000653918	0.00017021	0.000422883	0.000300274	0.000206211	0.000215608	0.004734342
3830503774275	383050	3774275	0.002062148	0.000512049	0.000469949	0.00138219	0.00082902	0.000168154	0.000569324	0.000611913	0.000499283	0.00057083	0.000672273	0.000672273	0.000672273	0.00017499	0.000434753	0.000308702	0.000211999	0.00022166	0.005265374
3830603774275	383060	3774275	0.002167505	0.00053821	0.00049396	0.001452807	0.000871375	0.000176745	0.000598411	0.00064376	0.000511189	0.000584442	0.000688304	0.000688304	0.000688304	0.00017968	0.000445121	0.000316064	0.000217055	0.000226946	0.005850847
3830703774275	383070	3774275	0.002276444	0.000565261	0.000518786	0.001525825	0.000915171	0.000185628	0.000628488	0.000675503	0.000524044	0.00059914	0.000705613	0.000705613	0.000705613	0.00018367	0.000456314	0.000324012	0.000222513	0.000232653	0.006544166
3830803774275	383080	3774275	0.002386046	0.000592476	0.000543764	0.001599288	0.000959233	0.000194565	0.000658747	0.000708026	0.000536382	0.000613245	0.000722225	0.000722225	0.000722225	0.00018799	0.000467057	0.00033164	0.000227752	0.000238131	0.007336962
3830903774275	383090	3774275	0.002496445	0.000619889	0.000568923	0.001673285	0.001003615	0.000203568	0.000689226	0.000740785	0.00054846	0.000627055	0.000738489	0.000738489	0.000738489	0.00019223	0.000477575	0.000339108	0.00023288	0.000243493	0.008258051
3831003774275	383100	3774275	0.002612019	0.000648587	0.000595261	0.00175075	0.001050078	0.000212992	0.000721134	0.00077508	0.000561747	0.000642246	0.000756379	0.000756379	0.000756379	0.00019688	0.000489144	0.000347323	0.000238522	0.000249392	0.009370242
3831103774275	383110	3774275	0.002742985	0.000681107	0.000625107	0.001838532	0.001102729	0.000223671	0.000757292	0.000813942	0.000580296	0.000663453	0.000781356	0.000781356	0.000781356	0.00020339	0.000505296	0.000358792	0.000246398	0.000257627	0.010844106
3831203774275	383120	3774275	0.002876074	0.000714154	0.000655438	0.001927737	0.001156233	0.000234524	0.000794035	0.000853434	0.000599881	0.000685844	0.000807726	0.000807726	0.000807726	0.00021025	0.00052235	0.000370901	0.000254714	0.000266322	0.012669977
3831303774275	383130	3774275	0.003005845	0.000746377	0.000685012	0.002014719	0.001208403	0.000245106	0.000829863	0.000891942	0.000617568	0.000706066	0.000831541	0.000831541	0.000831541	0.00021645	0.000537751	0.000381837	0.000262224	0.000274174	0.014796609
3831403774275	383140	3774275	0.003136811	0.000778897	0.000714858	0.002102501	0.001261054	0.000255785	0.00086602	0.00093084	0.000634823	0.000725794	0.000854775	0.000854775	0.000854775	0.00022250	0.000552776	0.000392506	0.000269551	0.000281835	0.017317439
3831503774275	383150	3774275	0.003266317	0.000811055	0.000744371	0.002189305	0.001313118	0.000266345	0.000901775	0.000969234	0.000652165	0.00074562	0.000878125	0.000878125	0.000878125	0.00022857	0.000567876	0.000403228	0.000276914	0.000289534	0.020393717
3831603774275	383160	3774275	0.003399804	0.000844201	0.000774792	0.002278777	0.001366782	0.00027723	0.000938628	0.001008844	0.000663553	0.000758641	0.000893459	0.000893459	0.000893459	0.00023257	0.000577793	0.00041026	0.00028175	0.00029459	0.024084716
3831703774275	383170	3774275	0.003538997	0.000878763	0.000806513	0.002372073	0.00142274	0.000288581	0.000977057	0.001050147	0.000672957	0.000769393	0.000906122	0.000906122	0.000906122	0.00023586	0.000585982	0.000416084	0.000285743	0.000298765	0.028545389
3835303774275	383530	3774275	0.039727766	0.009864746	0.009053687	0.026628213	0.015971269	0.003239522	0.010968164	0.011788654	0.000552602	0.00063179	0.000744065	0.000744065	0.000744065	0.00019368	0.000481181	0.000341669	0.000234639	0.000245332	0.026669304
3835403774275	383540	3774275	0.033939925	0.008427575	0.007734677	0.022748813	0.013644454	0.002767564	0.009370239	0.010071194	0.000534656	0.000611273	0.000719902	0.000719902	0.000719902	0.00018739	0.000465555	0.000330573	0.000227019	0.000237365	0.023868766
3835503774275	383550	3774275	0.028641182	0.007111852	0.00652713	0.019197241	0.011514265	0.002335489	0.007907346	0.008498867	0.000514467	0.000588191	0.000692718	0.000692718	0.000692718	0.00018031	0.000447975	0.000318091	0.000218447	0.000228402	0.021293237
3835603774275	383560	3774275	0.024647055	0.006120076	0.005616896	0.016520109	0.009908555	0.002009795	0.006804635	0.007313666	0.000497385	0.00056866	0.000669717	0.000669717	0.00017433	0.0004331	0.000307529	0.000211193	0.000220818	0.019120361
3835703774275	383570	3774275	0.021762357	0.00540378	0.004959493	0.014586591	0.008748855	0.001774568	0.006008219	0.006457673	0.000484012	0.000553371	0.000651711	0.000651711	0.000651711	0.00016964	0.000421456	0.00029926	0.000205515	0.000214881	0.017336851
3835803774275	383580	3774275	0.019473307	0.00483539	0.004437834	0.013052317	0.007828616	0.001587912	0.005376251	0.005778429	0.000472192	0.000539857	0.000635795	0.000635795	0.000635795	0.0001655	0.000411164	0.000291952	0.000200496	0.000209633	0.015805355
3835903774275	383590	3774275	0.017845191	0.004431114	0.004066797	0.011961044	0.007174084	0.001455151	0.004926755	0.005295309	0.000464082	0.000530585	0.000624875	0.000624875	0.000624875	0.00016265	0.000404102	0.000286938	0.000197053	0.000206033	0.014578847
3836003774275	383600	3774275	0.016828779	0.004178731	0.003835164	0.011279776	0.006765469	0.00137227	0.004646141	0.004993703	0.0046089	0.000526935	0.000620577	0.000620577	0.000620577	0.00016153	0.000401322	0.000284964	0.000195697	0.000204615	0.013654825
3836103774275	383610	3774275	0.015903393	0.003948949	0.003624275	0.010659521	0.006393447	0.001296811	0.004390658	0.004719108	0.000457697	0.000523286	0.000616279	0.000616279	0.000616279	0.00016042	0.000398543	0.00028299	0.000194342	0.000203198	0.012813628
3836203774275	383620	3774275	0.015211013	0.003777025	0.003466486	0.010195441	0.006115098	0.001240352	0.004199503	0.004513654	0.000456662	0.000522102	0.000614885	0.000614885	0.000614885	0.00016005	0.000397641	0.00028235	0.000193902	0.000202739	0.012110387

			ISDrainage / Utilities Trenching	ISDrainage / Utilities Trenching	ISAsphalt Paving	ISAsphalt Paving	SVDemolition	SVSite Grubbing / Prep	SVMass Grading / Excavation	SVMass Grading / Excavation	SVDrainage / Utilities Trenching	SVFoundations / Concrete Pads	SVBuilding / Structure Construction	SVBuilding / Structure Construction	SVAsphalt Paving	SVAsphalt Paving	SVArchitectural Coating	SVArchitectural Coating	SVLandscaping or Other Finishing	SVLandscaping or Other Finishing	MDemolition
Unique Identifier	X (UTM)	Y (UTM)	2027	2028	2027	2028	2027	2027	2027	2028	2028	2028	2028	2029	2028	2029	2028	2029	2028	2029	2027
3831003774265	383100	3774265	0.00524927	0.00524927	0.006049431	0.006049431	0.000280207	0.000111662	0.000363172	0.000363172	0.000187421	7.26982E-05	0.000338855	0.000338855	0.0001945	0.0001945	4.38102E-05	4.38102E-05	0.00014833	0.00014833	0.000907026
3831103774265	383110	3774265	0.006119304	0.006119304	0.007052087	0.007052087	0.000286989	0.000114364	0.000371962	0.000371962	0.000191957	7.44577E-05	0.000345258	0.000345258	0.000199207	0.000199207	4.48706E-05	4.48706E-05	0.00015192	0.00015192	0.000948439
3831203774265	383120	3774265	0.007217585	0.007217585	0.008317781	0.008317781	0.000294394	0.000117315	0.000381559	0.000381559	0.00019691	7.63789E-05	0.000352551	0.000352551	0.000204347	0.000204347	4.60283E-05	4.60283E-05	0.00015584	0.00015584	0.000991404
3831303774265	383130	3774265	0.008529717	0.008529717	0.009829926	0.009829926	0.000300622	0.000119797	0.000389632	0.000389632	0.000201076	7.79948E-05	0.000358688	0.000358688	0.00020867	0.00020867	4.70021E-05	4.70021E-05	0.00015937	0.00015937	0.001028676
3831403774265	383140	3774265	0.010138465	0.010138465	0.011683899	0.011683899	0.000306366	0.000122086	0.000397077	0.000397077	0.000204918	7.9485E-05	0.000363046	0.000363046	0.000212657	0.000212657	4.79002E-05	4.79002E-05	0.00016217	0.00016217	0.001071469
3831503774265	383150	3774265	0.012198476	0.012198476	0.014057924	0.014057924	0.000311279	0.000124044	0.000403445	0.000403445	0.000208204	8.07598E-05	0.00036776	0.00036776	0.000216068	0.000216068	4.86684E-05	4.86684E-05	0.00016478	0.00016478	0.001100458
3831603774265	383160	3774265	0.014860281	0.014860281	0.017125475	0.017125475	0.00031557	0.000125754	0.000409006	0.000409006	0.000211074	8.1873E-05	0.000372207	0.000372207	0.000219046	0.000219046	4.93393E-05	4.93393E-05	0.00016705	0.00016705	0.001129619
3831703774265	383170	3774265	0.018329259	0.018329259	0.02112324	0.02112324	0.000319861	0.000127464	0.000414567	0.000414567	0.000213944	8.29862E-05	0.000376832	0.000376832	0.000222024	0.000222024	5.00101E-05	5.00101E-05	0.00016932	0.00016932	0.001160248
3831503774265	383530	3774265	0.015161524	0.015161524	0.017472638	0.017472638	0.000267819	0.000106725	0.000347117	0.000347117	0.000179135	6.94843E-05	0.000318399	0.000318399	0.000185901	0.000185901	4.18734E-05	4.18734E-05	0.00014172	0.00014172	0.001957875
3831403774265	383540	3774265	0.013539816	0.013539816	0.015603728	0.015603728	0.000261176	0.000104078	0.000338506	0.000338506	0.000174692	6.77607E-05	0.000312262	0.000312262	0.00018129	0.00018129	4.08347E-05	4.08347E-05	0.00013825	0.00013825	0.001914995
3831503774265	383550	3774265	0.012025127	0.012025127	0.01385815	0.01385815	0.000253079	0.000100851	0.000328012	0.000328012	0.000169276	6.566E-05	0.000304792	0.000304792	0.000175669	0.000175669	3.95688E-05	3.95688E-05	0.00013396	0.00013396	0.001849425
3831603774265	383560	3774265	0.010752709	0.010752709	0.012391775	0.012391775	0.000246228	9.81213E-05	0.000319132	0.000319132	0.000164694	6.38825E-05	0.00029821	0.00029821	0.000170914	0.000170914	3.84976E-05	3.84976E-05	0.00013034	0.00013034	0.001790585
3831703774265	383570	3774265	0.009694792	0.009694792	0.011172596	0.011172596	0.000240553	9.58599E-05	0.000311777	0.000311777	0.000160898	6.24102E-05	0.000292785	0.000292785	0.000166975	0.000166975	3.76104E-05	3.76104E-05	0.00012733	0.00012733	0.001741148
3831503774265	383580	3774265	0.008792912	0.008792912	0.01013324	0.01013324	0.00023564	9.39019E-05	0.000305409	0.000305409	0.000157611	6.11354E-05	0.000287982	0.000287982	0.000163564	0.000163564	3.68421E-05	3.68421E-05	0.00012473	0.00012473	0.001696543
3831503774265	383590	3774265	0.008086415	0.008086415	0.00931905	0.00931905	0.000232456	9.26333E-05	0.000301283	0.000301283	0.000155482	6.03095E-05	0.000284869	0.000284869	0.000161354	0.000161354	3.63444E-05	3.63444E-05	0.00012305	0.00012305	0.001669884
3831603774265	383600	3774265	0.007567385	0.007567385	0.008720903	0.008720903	0.000231487	9.22472E-05	0.000300027	0.000300027	0.000154834	6.00582E-05	0.00028398	0.00028398	0.00016082	0.00016082	3.61929E-05	3.61929E-05	0.00012254	0.00012254	0.001666864
3831603774265	383610	3774265	0.00709631	0.00709631	0.00817802	0.00817802	0.000230518	9.18611E-05	0.000298772	0.000298772	0.000154186	5.98068E-05	0.000283002	0.000283002	0.000160009	0.000160009	3.60415E-05	3.60415E-05	0.00012027	0.00012027	0.001662291
3831603774265	383620	3774265	0.006698786	0.006698786	0.007719901	0.007719901	0.000230242	9.17508E-05	0.000298413	0.000298413	0.000154001	5.9735E-05	0.000282824	0.000282824	0.000159817	0.000159817	3.59982E-05	3.59982E-05	0.00012188	0.00012188	0.001664707
3831603774265	383630	3774265	0.006340053	0.006340053	0.007306484	0.007306484	0.000230172	9.17232E-05	0.000298323	0.000298323	0.000153955	5.9717E-05	0.000282735	0.000282735	0.000159769	0.000159769	3.59874E-05	3.59874E-05	0.00012184	0.00012184	0.00166764
3831603774265	383640	3774265	0.006012517	0.006012517	0.006929022	0.006929022	0.000230242	9.17508E-05	0.000298413	0.000298413	0.000154001	5.9735E-05	0.000282735	0.000282735	0.000159817	0.000159817	3.59982E-05	3.59982E-05	0.00012188	0.00012188	0.001670401
3831503774265	383650	3774265	0.005720114	0.005720114	0.006592047	0.006592047	0.000230588	9.18887E-05	0.000298861	0.000298861	0.000154232	5.98247E-05	0.000283091	0.000283091	0.000160057	0.000160057	3.60523E-05	3.60523E-05	0.00012206	0.00012206	0.00167575
3831603774265	383660	3774265	0.005447986	0.005447986	0.006278437	0.006278437	0.000230934	9.20266E-05	0.00029931	0.00029931	0.000154464	5.99145E-05	0.000283446	0.000283446	0.000160298	0.000160298	3.61064E-05	3.61064E-05	0.00012247	0.00012247	0.00168015
3831603774265	383670	3774265	0.005219785	0.005219785	0.006015451	0.006015451	0.00023211	9.24954E-05	0.000300835	0.000300835	0.000155251	6.02197E-05	0.000284514	0.000284514	0.000161114	0.000161114	3.62903E-05	3.62903E-05	0.00012286	0.00012286	0.001694645
3831603774265	383680	3774265	0.005016672	0.005016672	0.005781377	0.005781377	0.000233771	9.31573E-05	0.000302987	0.000302987	0.000156362	6.06507E-05	0.000286114	0.000286114	0.000162267	0.000162267	3.655E-05	3.655E-05	0.00012374	0.00012374	0.001714575
3831603774265	383690	3774265	0.004816337	0.004816337	0.005550504	0.005550504	0.000235155	9.37088E-05	0.000304781	0.000304781	0.000157287	6.10097E-05	0.000287449	0.000287449	0.000163228	0.000163228	3.67664E-05	3.67664E-05	0.00012448	0.00012448	0.001730363
3837003774265	383700	3774265	0.004568741	0.004568741	0.005265167	0.005265167	0.000233909	9.32124E-05	0.000303167	0.000303167	0.000156454	6.06866E-05	0.000286114	0.000286114	0.000162363	0.000162363	3.65716E-05	3.65716E-05	0.00012382	0.00012382	0.001711469
3837103774265	383710	3774265	0.004339475	0.004339475	0.005000954	0.005000954	0.000232733	9.27436E-05	0.000301642	0.000301642	0.000155667	6.03813E-05	0.000284869	0.000284869	0.000161547	0.000161547	3.63877E-05	3.63877E-05	0.00012319	0.00012319	0.001692402
3837203774265	383720	3774265	0.004112524	0.004112524	0.004739408	0.004739408	0.000230864	9.1999E-05	0.00029922	0.00029922	0.000154418	5.98966E-05	0.000283002	0.000283002	0.00016025	0.00016025	3.60956E-05	3.60956E-05	0.00012221	0.00012221	0.001664362
3837303774265	383730	3774265	0.003892794	0.003892794	0.004486183	0.004486183	0.00022865	9.11165E-05	0.00029635	0.00029635	0.00015236	5.9322E-05	0.000280689	0.000280689	0.000158712	0.000158712	3.57493E-05	3.57493E-05	0.00012108	0.00012108	0.001630973
3837403774265	383740	3774265	0.003690653	0.003690653	0.00425323	0.00425323	0.000226574	9.02892E-05	0.000293659	0.000293659	0.000151548	5.87834E-05	0.000278466	0.000278466	0.000157271	0.000157271	3.54247E-05	3.54247E-05	0.00011939	0.00011939	0.001599913
3837503774265	383750	3774265	0.003566925	0.003566925	0.004110641	0.004110641	0.000227889	9.08132E-05	0.000295363	0.000295363	0.000152427	5.91245E-05	0.000279711	0.000279711	0.000158184	0.000158184	3.56303E-05	3.56303E-05	0.00012063	0.00012063	0.001612855
3837603774265	383760	3774265	0.003450788	0.003450788	0.003976801	0.003976801	0.000229411	9.14199E-05	0.000297337	0.000297337	0.000153445	5.95195E-05	0.000281045	0.000281045	0.000159241	0.000159241	3.58683E-05	3.58683E-05	0.00012144	0.00012144	0.001627694
3837703774265	383770	3774265	0.003363858	0.003363858	0.003876621	0.003876621	0.000232456	9.26333E-05	0.000301283	0.000301283	0.000155482	6.03095E-05	0.00028398	0.00028398	0.000161354	0.000161354	3.63444E-05	3.63444E-05	0.00012305	0.00012305	0.001663585
3837803774265	383780	3774265	0.00330984	0.00330984	0.003814368	0.003814368	0.000238062	9.48671E-05	0.000308548	0.000308548	0.000159232	6.17638E-05	0.000289405	0.000289405	0.000165245	0.000165245	3.72208E-05	3.72208E-05	0.00012602	0.00012602	0.001734764
3837903774265	383790	3774265	0.003255035	0.003255035	0.003751209	0.003751209	0.000244774	9.75421E-05	0.000317249	0.000317249	0.000163721	6.35054E-05	0.00029572	0.00029572	0.000169905	0.000169905	3.82704E-05	3.82704E-05	0.00012957	0.00012957	0.001821299
3838003774265	383800	3774265	0.003201988	0.003201988	0.003690076	0.003690076	0.000253494	0.000101017	0.00032855	0.00032855	0.000169554	6.57677E-05	0.000303546	0.000303546	0.000175957	0.000175957	3.96337E-05	3.96337E-05	0.00013418	0.00013418	0.001931906
3838103774265	383810	3774265	0.003149544	0.003149544	0.003629637	0.003629637	0.000264013	0.000105209	0.000342184	0.000342184	0.00017659	6.84968E-05	0.000313152	0.000313152	0.000183259	0.000183259	4.12783E-05	4.12783E-05	0.00013958	0.00013958	0.002049932
3838203774265	383820	3774265	0.003126029	0.003126029	0.003602539	0.003602539	0.000278269	0.0001108	0.000360661	0.000360661	0.000186125	7.21955E-05	0.00032587	0.00032587	0.000193155	0.000193155	4.35073E-05	4.35073E-05	0.00014730	0.00014730	0.002220846
3838303774265	383830	3774265	0.003035721	0.003035721	0.003498464	0.003498464	0.000290311	0.000115688	0.000376267	0.000376267	0.000194179	7.53196E-05	0.000342235	0.000342235	0.000201513	0.000201513	4.53899E-05	4.53899E-05	0.00015368	0.00015368	0.002247678
3838403774265	383840	3774265	0.002932915	0.002932915	0.003379987	0.003379987	0.000298961	0.000119135	0.000387479	0.000387479	0.000199965	7.75639E-05	0.000364024	0.000364024	0.000207517	0.000207517	4.67424E-05	4.67424E-05	0.00015825	0.00015825	0.002227834
3838603774265	383860	3774265	0.002724757	0.002724757	0.003140099	0.003140099	0.00029993	0.000119522	0.000388735	0.000388735	0.000200613	7.78153E-05	0.000371851	0.000371851	0.00020819	0.00020819	4.68939E-05	4.68939E-05	0.00015877	0.00015877	0.002188924
3838703774265	383870	3774265	0.002628153	0.002628153	0.00302877	0.00302877	0.000299238	0.000119246	0.000387838	0.000387838	0.00020015	7.76357E-05	0.000371495	0.000371495	0.00020771	0.00020771	4.67857E-05	4.67857E-05	0.00015804	0.00015804	0.002170029
3838803774265	383880	3774265	0.002536641	0.002536641	0.002923309	0.002923309	0.000298892	0.000119108	0.00038739	0.00038739	0.000199919	7.75459E-05	0.000372118	0.000372118	0.000207469	0.000207469	4.67316E-05	4.67316E-05	0.00015822	0.00015822	0.002150703
3838903774265	383890	3774265	0.002449712	0.002449712	0.00282312	0.00282312	0.000298338	0.000118887	0.000386672	0.000386672	0.000199549	7.74023E-05	0.000371584	0.000371584	0.000207085	0.000207085	4.66451E-05	4.66451E-05	0.00015792	0.00015792	0.002131377
3839003774265	383900	3774265	0.002366995	0.002366995	0.002727803	0.002727803	0.000297508	0.000118556	0.000385596	0.000385596	0.000198993	7.71868E-05	0.000370873	0.000370873	0.00020659	0.00020659	4.65152E-05	4.65152E-05	0.00015748	0.00015748	0.002112224
3839103774265	383910	3774265	0.002288212	0.002288212	0.002637011	0.002637011	0.000296677	0.000118225	0.000384519	0.000384519	0.000198438	7.69714E-05	0.000369894	0.000369894	0.00020593	0.00020593	4.63854E-05	4.63854E-05	0.00015704	0.00015704	0.002093329
3829703774275	382970	3774275	0.001510061	0.001510061	0.001740244	0.001740244	0.000233702	9.31297E-05	0.000302898	0.000302898	0.000156315	6.06327E-05	0.000291451	0.000291451	0.000162219	0.000162219	3.65392E-05	3.65392E-05	0.00012371	0.00012371	0.000587889
3829803774275	382980	3774275	0.001599768	0.001599768	0.001843625	0.001843625	0.000234394	9.34055E-05	0.000303795	0.000303795	0.000156778	6.08122E-05	0.00029234	0.00029234	0.000162699	0.000162699	3.66474E-05	3.66474E-05	0.00012407	0.00012407	0.000597983
3829903774275	382990	3774275	0.001702574	0.001702574	0.001962102	0.001962102	0.00023557	9.38743E-05	0.000305319	0.000305319	0.000157565	6.11175E-05	0.000293585	0.000293585	0.000163516	0.000163516	3.68313E-05	3.68313E-05	0.00012471	0.00012471	0.000609976
3830003774275	383000	3774275	0.001818109	0.001818109	0.002095249	0.002095249	0.000236885	9.43983E-05	0.000307023	0.000307023	0.000158445	6.14586E-05	0.000295008	0.000295008	0.000164429	0.000164429	3.70369E-05	3.70369E-05	0.00012539	0.00012539	0.000623003
3830103774275	383010	3774275	0.001951975	0.001951975	0.00224952	0.00224952	0.000238615	9.50877E-05	0.000309266	0.000309266	0.000159602	6.19075E-05	0.000296876	0.000296876	0.00016563	0.00016563	3.73074E-05	3.73074E-05	0.00012613	0.00012613	0.000638274
3830203774275	383020	3774275	0.002102087	0.002102087	0.002422514	0.002422514	0.000240415	9.58047E-05	0.000311598	0.000311598	0.000160805	6.23743E-05	0.000298744	0.000298744	0.000166879	0.000166879	3.75887E-05	3.75887E-05	0.00012726	0.00012726	0.000654149
3830303774275	383030	3774275	0.002298303	0.002298303	0.00264864	0.00264864	0.000244013	9.72388E-05	0.000316262	0.000316262	0.000163212	6.33079E-05	0.000302479	0.000302479	0.000169376	0.000169376	3.81514E-05	3.81514E-05	0.0012917	0.0012917	0.000677789
3830403774275	383040	3774275	0.00254002	0.00254002	0.002927203	0.002927203	0.00024865	9.90865E-05	0.000322272	0.000322272	0.000166314	6.45109E-05	0.000307282	0.000307282	0.000172595	0.000172595	3.88763E-05	3.88763E-05	0.00013162	0.00013162	0.000706001
3830503774275	383050	3774275	0.002824924	0.002824924	0.003255535	0.003255535	0.000253494	0.000101017	0.00032855	0.00032855	0.000169554	6.57677E-05	0.000312262	0.000312262	0.000175957	0.000175957	3.96337E-05	3.96337E-05	0.00013418	0.00013418	0.000735767
3830603774275	383060	3774275	0.003139036	0.003139036	0.003617528	0.003617528	0.000257646	0.000102672	0.000333932	0.000333932	0.00017231	6.6845E-05	0.000316353	0.000316353	0.00017884	0.00017884	4.02829E-05	4.02829E-05	0.00013638	0.00013638	0.000763375
3830703774275	383070	3774275	0.003511008	0.003511008	0.004046201	0.004046201	0.000262075	0.000104437	0.000339672	0.000339672	0.000175294	6.79941E-05	0.0003208	0.0003208	0.000181914	0.000181914	4.09754E-05	4.09754E-05	0.00013873	0.00013873	0.000792968
3830803774275	383080	3774275	0.003936351	0.003936351	0.00453638	0.00453638	0.000266228	0.000106091	0.000345054	0.000345054	0.000178071	6.90714E-05	0.000324803	0.000324803	0.000184796	0.000184796	4.16246E-05	4.16246E-05	0.00014093	0.00014093	0.000822216
3830903774275	383090	3774275	0.004430524	0.004430524	0.005105881	0.005105881	0.000270311	0.000107718	0.000350346	0.000350346	0.000180802	7.01307E-05	0.000328627	0.000328627	0.00018763	0.00018763	4.2263E-05	4.2263E-05	0.00014301	0.00014301	0.000851723
3831003774275	383100	3774275	0.005027226	0.005027226	0.00579354	0.00579354	0.000274809	0.000109511	0.000356176	0.000356176	0.000183811	7.12977E-05	0.000332718	0.000332718	0.000190753	0.000190753	4.29663E-05	4.29663E-05	0.00014547	0.00014547	0.00088468
3831103774275	383110	3774275	0.005817968	0.005817968	0.006704817	0.006704817	0.000281453	0.000112158	0.000364787	0.000364787	0.000188254	7.30214E-05	0.000339033	0.000339033	0.000195364	0.000195364	4.4005E-05	4.4005E-05	0.00014898	0.00014898	0.000925834
3831203774275	383120	3774275	0.006797565	0.006797565	0.007833737	0.007833737	0.000288788	0.000115082	0.000374294	0.000374294	0.000193161	7.49246E-05	0.000346148	0.000346148	0.000200456	0.000200456	4.51519E-05	4.51519E-05	0.00015287	0.00015287	0.000968627
3831303774275	383130	3774275	0.007938524	0.007938524	0.009148615	0.009148615	0.000295086	0.000117591	0.000382456	0.000382456	0.000197373	7.65584E-05	0.000352462	0.000352462	0.000204827	0.000204827	4.61365E-05	4.61365E-05	0.00015620	0.00015620	0.001005467
3831403774275	383140	3774275	0.009290973	0.009290973	0.010707223	0.010707223	0.000301176	0.000120018	0.000390349	0.000390349	0.000201446	7.81384E-05	0.000357354	0.000357354	0.000209055	0.000209055	4.70887E-05	4.70887E-05	0.00015943	0.00015943	0.001050935
3831503774275	383150	3774275	0.010941427	0.010941427	0.012609259	0.012609259	0.000306712	0.000122224	0.000397525	0.000397525	0.000205149	7.95748E-05	0.000362601	0.000362601	0.000212898	0.000212898	4.79543E-05	4.79543E-05	0.00016236	0.00016236	0.001079752
3831603774275	383160	3774275	0.012921683	0.012921683	0.014891372	0.014891372	0.000311072	0.000123962	0.000403176	0.000403176	0.000208066	8.07059E-05	0.000367048	0.000367048	0.00021524	0.00021524	4.8636E-05	4.8636E-05	0.00016468	0.00016468	0.00110805
3831703774275	383170	3774275	0.015314877	0.015314877	0.017649367	0.017649367	0.000315363	0.000125671	0.000408737	0.000408737	0.00021093	8.18191E-05	0.000371673	0.000371673	0.00021892	0.00021892	4.93068E-05	4.93068E-05	0.00016694	0.00016694	0.001137557
3835303774275	383530	3774275	0.01430834	0.01430834	0.0164894	0.0164894	0.000260161	0.000104243	0.000339044	0.000339044	0.00017497	6.78684E-05	0.000311818	0.000311818	0.00018578	0.00018578	4.08996E-05	4.08996E-05	0.00013847	0.00013847	0.001851755
3835403774275	383540	3774275	0.012805824	0.012805824	0.014757851	0.014757851	0.000254878	0.000101568	0.000330344	0.000330344	0.00017048	6.61268E-05	0.000305681	0.000305681	0.00017698	0.00017698	3.98501E-05	3.98501E-05	0.00013492	0.00013492	0.001806632
3835503774275	383550	3774275	0.011424028	0.011424028	0.013165424	0.013165424	0.000247404	9.85901E-05	0.000320657	0.000320657	0.00016548	6.41877E-05	0.000298655	0.000298655	0.00017173	0.00017173	3.86815E-05	3.86815E-05	0.00013096	0.00013096	0.001746583
3835603774275	383560	3774275	0.010258259	0.010258259	0.011821954	0.011821954	0.000240968	9.60253E-05	0.000312315	0.000312315	0.00016117	6.25179E-05	0.000292518	0.000292518	0.00016763	0.00016763	3.76753E-05	3.76753E-05	0.00012759	0.00012759	0.001692833
3835703774275	383570	3774275	0.009301388	0.009301388	0.010719225	0.010719225	0.000235986	9.40398E-05	0.000305857	0.000305857	0.00015783	6.12252E-05	0.000287626	0.000287626	0.00016384	0.00016384	3.68962E-05	3.68962E-05	0.00012492	0.00012492	0.001650644
3835803774275	383580	3774275	0.008479726	0.008479726	0.009772314	0.009772314	0.000231626	9.23024E-05	0.000300207	0.000300207	0.00015497	6.00941E-05	0.000283357	0.000283357	0.00016078	0.00016078	3.62146E-05	3.62146E-05	0.00012613	0.00012613	0.001612337
3835903774275	383590	3774275	0.007821692	0.007821692	0.009013975	0.009013975	0.000228581	9.1089E-05	0.00029626	0.00029626	0.00015289	5.93041E-05	0.000280422	0.000280422	0.00015866	0.00015866	3.57385E-05	3.57385E-05	0.00012101	0.00012101	0.001587835
3836003774275	383600	3774275	0.007325946	0.007325946	0.00844266	0.00844266	0.000227473	9.06477E-05	0.000294825	0.000294825	0.000152149	5.90168E-05	0.000279355	0.000279355	0.00015789	0.00015789	3.55654E-05	3.55654E-05	0.00012041	0.00012041	0.00158283
3836103774275	383610	3774275	0.006874635	0.006874635	0.007922555	0.007922555	0.000226435	9.0234E-05	0.00029348	0.00029348	0.00015145	5.87475E-05	0.000278288	0.000278288	0.00015717	0.00015717	3.54031E-05	3.54031E-05	0.00011985	0.00011985	0.00157636
3836203774275	383620	3774275	0.00649734	0.00649734	0.007487748	0.007487748	0.000226089	9.00962E-05	0.000293031	0.000293031	0.000151224	5.86577E-05	0.000278021	0.000278021	0.00015635	0.00015635	3.5349E-05	3.5349E-05	0.00011968	0.00011968	0.001577481

			MSite Grubbing / Prep	MMass Grading / Excavation	MMass Grading / Excavation	MDrainage / Utilities Trenching	MFoundations / Concrete Pads	MBuilding / Structure Construction	MAsphalt Paving	MLandscaping or Other Finishing	MWaterside Construction (Piles)	RSSWRestriping South Valley	RSSWRestriping Silver Lake Boulevard	RSSWDemolition	RSSWPlacing Base	RSSWForm	Child Risk				
Unique Identifier	X (UTM)	Y (UTM)	2027	2027	2028	2028	2028	2028	2028	2028	2028	2029	2029	2029	2029	2029	3rd Trimester	0<2	2<16	Total	per million
3831003774265	383100	3774265	0.000838643	0.001394979	0.001394979	0.000670914	0.000317906	0.000862486	0.000560806	0.00038513	0.00041394	0.000128272	0.000235602	0.000734475	6.67882E-05	0.000145264	2.61733E-07	8.69351E-06	7.115E-07	9.66674E-06	9.66674449
3831103774265	383110	3774265	0.000876934	0.00145867	0.00145867	0.000701547	0.000332421	0.000901865	0.000586411	0.000402714	0.00043284	0.000131548	0.000245159	0.000764453	6.95142E-05	0.000151193	3.00405E-07	1.01329E-05	8.1934E-07	1.12526E-05	11.252629
3831203774265	383120	3774265	0.00091666	0.00152475	0.00152475	0.000733328	0.00034748	0.000942721	0.000612977	0.000420958	0.000452448	0.000135208	0.000255163	0.000795254	7.2315E-05	0.000157285	3.49797E-07	1.19942E-05	9.5675E-07	1.33007E-05	13.3007068
3831303774265	383130	3774265	0.000951121	0.001582073	0.001582073	0.000760897	0.000360544	0.000978162	0.000636021	0.000436784	0.000469458	0.000138129	0.000266835	0.000831996	7.56561E-05	0.000164551	4.10127E-07	1.4301E-05	1.1234E-06	1.58345E-05	15.8345404
3831403774265	383140	3774265	0.000990688	0.001647887	0.001647887	0.000792551	0.000375542	0.001018854	0.00066248	0.000454954	0.000488987	0.000140107	0.00027407	0.000855486	7.77921E-05	0.000169197	4.85894E-07	1.72391E-05	1.3317E-06	1.90567E-05	19.0566954
3831503774265	383150	3774265	0.001017492	0.001692471	0.001692471	0.000813993	0.000385703	0.001046419	0.000680404	0.000467263	0.000502217	0.000142173	0.000279608	0.000873491	7.94294E-05	0.000172758	5.91503E-07	2.13788E-05	1.6117E-06	2.3582E-05	23.5820412
3831603774265	383160	3774265	0.001044455	0.001737321	0.001737321	0.000835564	0.000395924	0.001074149	0.000698434	0.000479645	0.000515526	0.000144003	0.000285413	0.000892045	8.11165E-05	0.000176428	7.4951E-07	2.76383E-05	2.008E-06	3.03958E-05	30.3958174
3831703774265	383170	3774265	0.001072774	0.001784426	0.001784426	0.000858219	0.000406659	0.001103273	0.000717371	0.00049265	0.000529503	0.000147663	0.000291041	0.000910325	8.27787E-05	0.000180043	1.01081E-06	3.80788E-05	2.6124E-06	4.1702E-05	41.7020021
3831503774265	383150	3774265	0.001810266	0.003011153	0.003011153	0.001448213	0.000686221	0.001861732	0.001210537	0.000831328	0.000893517	0.000118945	0.00045584	0.001433487	0.00013052	0.00028353	7.77448E-07	1.76711E-05	1.1833E-06	1.96319E-05	19.631881
3831403774265	383140	3774265	0.001770619	0.002945206	0.002945206	0.001416495	0.000671192	0.001820959	0.001184025	0.000813121	0.000873948	0.00011617	0.000446669	0.001404331	0.0001277	0.000277747	6.43233E-07	1.47171E-05	1.0775E-06	1.64378E-05	16.4377591
3831503774265	383550	3774265	0.001709992	0.002844361	0.002844361	0.001367994	0.00064821	0.001758608	0.001143484	0.00078528	0.000844024	0.000112894	0.000432318	0.001358632	0.000123545	0.000268709	5.3238E-07	1.22672E-05	9.7596E-07	1.37755E-05	13.7755313
3831603774265	383560	3774265	0.001655588	0.002753865	0.002753865	0.00132447	0.000627587	0.001702657	0.001107103	0.000760296	0.000817171	0.00011012	0.000419545	0.001318051	0.000119855	0.000260683	4.5578E-07	1.05612E-05	8.8995E-07	1.19069E-05	11.9068817
3831703774265	383570	3774265	0.001609879	0.002677834	0.002677834	0.001287903	0.00061026	0.001655648	0.001076537	0.000739305	0.000794609	0.000107818	0.000409065	0.001284508	0.000116804	0.000254049	4.01007E-07	9.33133E-06	8.18E-07	1.05503E-05	10.5503384
3831803774265	383580	3774265	0.001568636	0.002609232	0.002609232	0.001254909	0.000594626	0.001613233	0.001048958	0.000720365	0.000774253	0.000105781	0.000399686	0.00125453	0.00011478	0.000248119	3.59075E-07	8.38297E-06	7.5616E-07	9.9482E-06	9.49820492
3831903774265	383590	3774265	0.001543987	0.002568231	0.002568231	0.00123519	0.000585282	0.001587883	0.001032475	0.000709045	0.000762086	0.000104453	0.000394476	0.001237621	0.000112541	0.000244775	3.30123E-07	7.72229E-06	7.0817E-07	8.76059E-06	8.76058714
3832003774265	383600	3774265	0.001541195	0.002563587	0.002563587	0.001232956	0.000584224	0.001585012	0.001030608	0.000707763	0.000760708	0.000103981	0.000394684	0.001237712	0.000112549	0.000244793	3.12187E-07	7.3079E-06	6.7417E-07	8.29426E-06	8.29425576
3832103774265	383610	3774265	0.001536967	0.002556554	0.002556554	0.001229574	0.000582621	0.001580664	0.00102778	0.000705821	0.000758621	0.000103538	0.000394535	0.001236616	0.000112449	0.000244576	2.96071E-07	6.93463E-06	6.4306E-07	7.87376E-06	7.87375845
3832203774265	383620	3774265	0.001539201	0.002560269	0.002560269	0.00123136	0.000583468	0.001582961	0.001029274	0.000706847	0.000759724	0.000103361	0.000395964	0.001240546	0.000112807	0.000245354	2.83491E-07	6.64119E-06	6.1727E-07	7.54195E-06	7.54195335
3832303774265	383630	3774265	0.001541913	0.002564781	0.002564781	0.00123353	0.000584496	0.00158575	0.001031088	0.000708093	0.000761063	0.000103272	0.000397483	0.001244659	0.000113181	0.000246167	2.72307E-07	6.37958E-06	5.94E-07	7.24589E-06	7.24588653
3832403774265	383640	3774265	0.001544466	0.002569027	0.002569027	0.001235572	0.000585464	0.001588375	0.001032795	0.000709265	0.000762323	0.000103243	0.000398882	0.001248589	0.000113538	0.000246944	2.62128E-07	6.14104E-06	5.7273E-07	6.9759E-06	6.97589845
3832503774265	383650	3774265	0.001549411	0.002577254	0.002577254	0.001239529	0.000587339	0.001593462	0.001036102	0.000711536	0.000764764	0.000103331	0.000400847	0.001254164	0.000114045	0.000248047	2.53289E-07	5.93315E-06	5.5394E-07	6.74038E-06	6.74038085
3832603774265	383660	3774265	0.00155348	0.002584021	0.002584021	0.001242784	0.000588881	0.001597646	0.001038822	0.000713405	0.000766772	0.000103391	0.000402515	0.001258734	0.000114461	0.000248951	2.44922E-07	5.73632E-06	5.3637E-07	6.51761E-06	6.51761305
3832703774265	383670	3774265	0.001566881	0.002606313	0.002606313	0.001253505	0.000593961	0.001611429	0.001047784	0.000719559	0.000773387	0.000103863	0.000406445	0.001270616	0.000115541	0.000251301	2.38666E-07	5.58757E-06	5.2251E-07	6.34874E-06	6.34874452
3832803774265	383680	3774265	0.001585309	0.002636965	0.002636965	0.001268247	0.000600946	0.00163038	0.001060107	0.000728021	0.000782482	0.000104512	0.000411596	0.001286336	0.000116971	0.00025441	2.33359E-07	5.46059E-06	5.1073E-07	6.20468E-06	6.20467728
3832903774265	383690	3774265	0.001599907	0.002661247	0.002661247	0.001279926	0.00060648	0.001645393	0.001069869	0.000734725	0.000789688	0.000105043	0.000415704	0.001298858	0.000118109	0.000256887	2.27584E-07	5.32336E-06	4.9874E-07	6.04969E-06	6.04968745
3833003774265	383700	3774265	0.001582437	0.002632188	0.002632188	0.00126595	0.000599858	0.001627426	0.001058186	0.000726703	0.000781065	0.000104483	0.000411566	0.001285514	0.000116896	0.000254247	2.18064E-07	5.1018E-06	4.8074E-07	5.80061E-06	5.80060704
3833103774265	383710	3774265	0.001564807	0.002602863	0.002602863	0.001251846	0.000593175	0.001609295	0.001046397	0.000718607	0.000772363	0.000103951	0.000407308	0.001271895	0.000115658	0.000251554	2.09229E-07	4.89589E-06	4.6391E-07	5.56903E-06	5.56902619
3833203774265	383720	3774265	0.001538881	0.002559739	0.002559739	0.001231105	0.000583347	0.001582633	0.001029061	0.000706701	0.000759566	0.000103154	0.000400907	0.001251514	0.00011380	0.000247523	2.00066E-07	4.68264E-06	4.4646E-07	5.32916E-06	5.32916244
3833303774265	383730	3774265	0.00150801	0.002508387	0.002508387	0.001206408	0.000571644	0.001550883	0.001008416	0.000692523	0.000744329	0.00010218	0.000393166	0.001227202	0.000111593	0.000242715	1.90953E-07	4.47052E-06	4.29E-07	5.09048E-06	5.09047898
3833403774265	383740	3774265	0.001479292	0.002460619	0.002460619	0.001183433	0.000560758	0.001521349	0.000989213	0.000679335	0.000730154	0.000101265	0.00038593	0.001204352	0.000109516	0.000238195	1.8262E-07	4.27613E-06	4.1287E-07	4.87162E-06	4.87162381
3833503774265	383750	3774265	0.001491258	0.002480522	0.002480522	0.001193006	0.000565294	0.001533655	0.000997214	0.00068483	0.00073606	0.000101856	0.000389057	0.001214132	0.000110405	0.00024013	1.79047E-07	4.1904E-06	4.0564E-07	4.77509E-06	4.775086
3833603774265	383760	3774265	0.001504978	0.002503345	0.002503345	0.001203983	0.000570495	0.001547766	0.001006389	0.000691131	0.000742832	0.000102505	0.00039263	0.001225191	0.000111411	0.000242317	1.75658E-07	4.10904E-06	3.9904E-07	4.68374E-06	4.6837398
3833703774265	383770	3774265	0.001538164	0.002558544	0.002558544	0.001230531	0.000583075	0.001581894	0.00102858	0.000706371	0.000759212	0.000103833	0.000401205	0.001251879	0.000113837	0.000247595	1.73922E-07	4.06528E-06	3.9609E-07	4.63529E-06	4.63528971
3833803774265	383780	3774265	0.001603975	0.002668014	0.002668014	0.00128318	0.000608022	0.001649577	0.001072589	0.000736594	0.000791696	0.000106253	0.000418176	0.001304799	0.00011865	0.00025806	1.74356E-07	4.07026E-06	3.981E-07	4.64271E-06	4.64271371
3833903774265	383790	3774265	0.001683987	0.002801103	0.002801103	0.001347189	0.000638352	0.001731863	0.001126093	0.000773337	0.000831188	0.000108998	0.000438988	0.001369508	0.000124534	0.00027086	1.7479E-07	4.07444E-06	4.0118E-07	4.65041E-06	4.65041258
3834003774265	383800	3774265	0.001786254	0.002971213	0.002971213	0.001429004	0.000677119	0.001837038	0.001194481	0.000820302	0.000881666	0.000112393	0.000465397	0.001451767	0.000132014	0.000287129	1.74683E-07	4.06676E-06	4.0627E-07	4.64772E-06	4.64771653
3834103774265	383810	3774265	0.001895383	0.003152734	0.003152734	0.001516306	0.000718487	0.001949269	0.001267455	0.000870417	0.000935529	0.000116643	0.00049398	0.001539509	0.000139992	0.000304482	1.73369E-07	4.03334E-06	4.122E-07	4.6189E-06	4.6188996
3834203774265	383820	3774265	0.002053411	0.003415595	0.003415595	0.001642729	0.000778391	0.00211179	0.00137313	0.000942988	0.00101353	0.00012166	0.000533758	0.001664084	0.000151321	0.000329121	1.71592E-07	3.99504E-06	4.245E-07	4.59113E-06	4.5911297
3834303774265	383830	3774265	0.00207822	0.003456861	0.003456861	0.001662576	0.000787795	0.002137305	0.00138972	0.000954381	0.001025775	0.000128773	0.000540338	0.001683187	0.000153058	0.000332899	1.68454E-07	3.91795E-06	4.2212E-07	4.50852E-06	4.50851669
3834403774265	383840	3774265	0.002059872	0.003426342	0.003426342	0.001647898	0.00078084	0.002118435	0.001377451	0.000945955	0.001016719	0.000132787	0.000535575	0.001668014	0.000151678	0.000329898	1.65077E-07	3.82048E-06	4.1471E-07	4.40027E-06	4.40026993
3834603774265	383860	3774265	0.002023895	0.003366499	0.003366499	0.001619116	0.000767202	0.002081435	0.001353393	0.000929433	0.000998961	0.000132108	0.000526285	0.001638584	0.000149002	0.000324077	1.56219E-07	3.61212E-06	3.9756E-07	4.1659E-06	4.16590179
3834703774265	383870	3774265	0.002006425	0.00333744	0.00333744	0.00160514	0.00076058	0.002063469	0.00134171	0.000921411	0.000990338	0.000131754	0.000521759	0.001624326	0.000147705	0.000321257	1.52115E-07	3.51591E-06	3.8942E-07	4.05745E-06	4.05744727
3834803774265	383880	3774265	0.001988556	0.003307717	0.003307717	0.001590845	0.000753806	0.002045092	0.001329761	0.000913205	0.000981518	0.000131371	0.000517115	0.001609611	0.000146367	0.000318347	1.48152E-07	3.42289E-06	3.8162E-07	3.95267E-06	3.95266629
3834903774265	383890	3774265	0.001970687	0.003277994	0.003277994	0.00157655	0.000747032	0.002026715	0.001317812	0.000904999	0.000972699	0.000131016	0.00051244	0.001594896	0.000145029	0.000315437	1.44342E-07	3.33351E-06	3.7411E-07	3.85197E-06	3.85196526
3835003774265	383900	3774265	0.001952978	0.003248537	0.003248537	0.001562382	0.000740319	0.002008502	0.00130597	0.000896866	0.000963957	0.000130633	0.000507825	0.001580272	0.000143699	0.000312544	1.40694E-07	3.248E-06	3.6687E-07	3.75557E-06	3.75556566
3835103774265	383910	3774265	0.001935508	0.003219477	0.003219477	0.001548406	0.000733697	0.001990535	0.001294287	0.000888843	0.000955335	0.000130279	0.00050321	0.00156574	0.000142378	0.00030967	1.372E-07	3.1661E-06	3.5991E-07	3.66321E-06	3.66320556
3829703774275	382970	3774275	0.000543566	0.000904155	0.000904155	0.000434853	0.000206051	0.0005502	0.000363487	0.000249622	0.000268295	0.000108762	0.000160303	0.000498485	4.53288E-05	9.85898E-05	8.90364E-08	2.62696E-06	2.4805E-07	2.96404E-06	2.96404444
3829803774275	382980	3774275	0.0005529	0.00091968	0.00091968	0.00044232	0.000209589	0.000568619	0.000369728	0.000253908	0.000272902	0.000108939	0.000162596	0.000505705	4.59854E-05	0.000100018	9.34137E-08	2.77212E-06	2.5905E-07	3.12458E-06	3.12457898
3829903774275	382990	3774275	0.000563988	0.000938124	0.000938124	0.00045119	0.000213792	0.000580022	0.000377143	0.000259	0.000278375	0.000109264	0.000165335	0.000514297	4.67667E-05	0.000101717	9.8419E-08	2.93879E-06	2.7174E-07	3.30896E-06	3.30895588
3830003774275	383000	3774275	0.000576034	0.00095816	0.00095816	0.000460827	0.000218358	0.00059241	0.000385198	0.000264532	0.000284321	0.000109677	0.000168342	0.000523802	4.7631E-05	0.000103597	1.04009E-07	3.12611E-06	2.8602E-07	3.51614E-06	3.5161404
3830103774275	383010	3774275	0.000590153	0.000981647	0.000981647	0.000472123	0.000223711	0.000606931	0.000394639	0.000271016	0.00029129	0.000110267	0.000171885	0.000534953	4.8645E-05	0.000105802	1.10469E-07	3.34371E-06	3.0265E-07	3.75682E-06	3.75682043
3830203774275	383020	3774275	0.000604831	0.001006062	0.001006062	0.000483865	0.000229275	0.000622027	0.000404455	0.000277757	0.000298535	0.000110887	0.000175577	0.00054656	4.97005E-05	0.000108098	1.17635E-07	3.58717E-06	3.2121E-07	4.02601E-06	4.02601089
3830303774275	383030	3774275	0.000626689	0.001042419	0.001042419	0.000501351	0.00023756	0.000644506	0.000419071	0.000287794	0.000309323	0.000112363	0.000181234	0.0005642	5.13045E-05	0.000111587	1.27089E-07	3.90882E-06	3.46E-07	4.38191E-06	4.38190814
3830403774275	383040	3774275	0.000652774	0.001085809	0.001085809	0.000522219	0.000247448	0.000671333	0.000436515	0.000299774	0.000322199	0.000114311	0.000188023	0.000585496	5.3241E-05	0.000115799	1.38634E-07	4.30482E-06	3.7659E-07	4.82004E-06	4.82004045
3830503774275	383050	3774275	0.000680296	0.001131587	0.001131587	0.000544236	0.000257881	0.000699637	0.000454918	0.000312412	0.000335783	0.000116377	0.000195169	0.000607797	5.52689E-05	0.000120209	1.52059E-07	4.77082E-06	4.1244E-07	5.33532E-06	5.33532069
3830603774275	383060	3774275	0.000705823	0.001174048	0.001174048	0.000564658	0.000267558	0.000725889	0.000471988	0.000324135	0.000348382	0.000118118	0.000201719	0.00062827	5.71306E-05	0.000124259	1.66666E-07	5.28537E-06	4.5161E-07	5.90365E-06	5.90365158
3830703774275	383070	3774275	0.000733184	0.001219561	0.001219561	0.000586547	0.00027793	0.000754029	0.000490285	0.0003367	0.00036188	0.000120037	0.000208745	0.000650297	5.91336E-05	0.000128615	1.83882E-07	5.89929E-06	4.9808E-07	6.58126E-06	6.58125785
3830803774275	383080	3774275	0.000760227	0.001264544	0.001264544	0.000608182	0.000288181	0.000781841	0.000508369	0.000349119	0.000375235	0.000121837	0.000215653	0.000671867	6.1095E-05	0.000132881	2.03537E-07	6.60915E-06	5.5124E-07	7.36393E-06	7.36392824
3830903774275	383090	3774275	0.000787509	0.001309924	0.001309924	0.000630007	0.000298523	0.000809898	0.000526613	0.000361648	0.000388701	0.000123608	0.00022262	0.000693711	6.30814E-05	0.000137201	2.2643E-07	7.44659E-06	6.1326E-07	8.28629E-06	8.28628745
3831003774275	383100	3774275	0.000817982	0.001360612	0.001360612	0.000654386	0.000310074	0.000841238	0.00054699	0.000375642	0.000403742	0.000125615	0.000230212	0.000717475	6.52423E-05	0.000141901	2.54388E-07	8.48165E-06	6.8905E-07	9.4251E-06	9.42509649
3831103774275	383110	3774275	0.000856033	0.001423905	0.001423905	0.000684827	0.000324498	0.000880371	0.000572435	0.000393116	0.00042254	0.000128803	0.00023974	0.000747453	6.79683E-05	0.00014783	2.92442E-07	9.9051E-06	7.9174E-07	1.09893E-05	10.9892851
3831203774275	383120	3774275	0.0008956	0.00148972	0.00148972	0.00071648	0.000339497	0.000921062	0.000598894	0.000411286	0.000442053	0.000132404	0.000249506	0.000778072	7.07526E-05	0.000153886	3.41443E-07	1.1761E-05	9.2215E-07	1.30246E-05	13.0246351
3831303774275	383130	3774275	0.000929663	0.001546379	0.001546379	0.00074373	0.000352409	0.000956093	0.000621672	0.000426929	0.000458866	0.000135473	0.000260939	0.000812254	7.38609E-05	0.000160647	4.0193E-07	1.40837E-05	1.0795E-06	1.55651E-05	15.5651239
3831403774275	383140	3774275	0.000971703	0.001616307	0.001616307	0.000777362	0.000368345	0.000999329	0.000649784	0.000446235	0.000479616	0.000137687	0.000268978	0.000840039	7.63875E-05	0.000166142	4.79655E-07	1.71098E-05	1.2767E-06	1.88661E-05	18.8660801
3831503774275	383150	3774275	0.000998346	0.001660626	0.001660626	0.000798677	0.000378445	0.00102673	0.000667601	0.000458471	0.000492767	0.000139959	0.000274754	0.000858228	7.80414E-05	0.000169739	5.8889E-07	2.14063E-05	1.5392E-06	2.35343E-05	23.5342998
3831603774275	383160	3774275	0.001024512	0.001704148	0.001704148	0.000819609	0.000388364	0.001053639	0.000685098	0.000470487	0.000505682	0.000141848	0.000280382	0.000876233	7.96787E-05	0.0001733	7.51225E-07	2.78555E-05	1.9033E-06	3.051E-05	30.5099966
3831703774275	383170	3774275	0.001051794	0.001749529	0.001749529	0.000841435	0.000398706	0.001081697	0.000703342	0.000483015	0.000519148	0.000145449	0.00028583	0.000893782	8.12744E-05	0.000176771	1.01876E-06	3.8565E-05	2.4556E-06	4.20393E-05	42.0393427
3835303774275	383530	3774275	0.001712146	0.002847943	0.002847943	0.001369717	0.000649027	0.001760823	0.001144924	0.000786269	0.000845087	0.0001162	0.000432497	0.001358998	0.000123578	0.000268781	5.69648E-07	1.32145E-05	1.1238E-06	1.4908E-05	14.9079523
3835403774275	383540	3774275	0.001670425	0.002778546	0.002778546	0.00133634	0.000633212	0.001717916	0.001117025	0.00076711	0.000824494	0.000113455	0.000422701	0.001327831	0.000120744	0.000262617	4.99466E-07	1.16379E-05	1.0247E-06	1.31621E-05	13.1620749
3835503774275	383550	3774275	0.001614904	0.002686193	0.002686193	0.001291923	0.000612165	0.001660817	0.001079897	0.000741612	0.00079709	0.000110445	0.000409422	0.001285696	0.000116913	0.000254284	4.34495E-07	1.01753E-05	9.3161E-07	1.15414E-05	11.5413681
3835603774275	383560	3774275	0.001565206	0.002603527	0.002603527	0.001252165	0.000593326	0.001609706	0.001046664	0.00071879	0.00077256	0.000107847	0.000397721	0.001248497	0.00011353	0.000246926	3.84435E-07	9.03966E-06	8.5236E-07	1.02765E-05	10.2764612
3835703774275	383570	3774275	0.001526198	0.002538641	0.002538641	0.001220958	0.000578539	0.001569588	0.001020579	0.000700876	0.000753306	0.000105781	0.000388789	0.001219981	0.000110937	0.000241286	3.4733E-07	8.19029E-06	7.8714E-07	9.32476E-06	9.32476498
3835803774275	383580	3774275	0.001490779	0.002479726	0.002479726	0.001192623	0.000565113	0.001533162	0.000996894	0.00068461	0.000735824	0.000103981	0.00038072	0.001194207	0.000108593	0.000236189	3.17224E-07	7.49651E-06	7.307E-07	8.54443E-06	8.54442831
3835903774275	383590	3774275	0.001468124	0.002442042	0.002442042	0.001174499	0.000556525	0.001509863	0.000981744	0.000674206	0.000724642	0.000102712	0.000375867	0.001178395	0.000107155	0.000233062	2.95213E-07	6.98453E-06	6.858E-07	7.96555E-06	7.96554722
3836003774275	383600	3774275	0.001463497	0.002434346	0.002434346	0.001170798	0.000554771	0.001505105	0.00097865	0.000672082	0.000722358	0.00010221	0.00037548	0.00117675	0.000107006	0.000232736	2.8093E-07	6.64744E-06	6.53E-07	7.58136E-06	7.5813615
3836103774275	383610	3774275	0.001457514	0.002424394	0.002424394	0.001166011	0.000552503	0.001498952	0.00097465	0.000669334	0.000719405	0.000101708	0.000374735	0.001173917	0.000106748	0.000232176	2.67788E-07	6.33688E-06	6.2288E-07	7.22754E-06	7.22754196
3836203774275	383620	3774275	0.001458551	0.002426119	0.002426119	0.001166841	0.000552896	0.001500018	0.000975343	0.00066981	0.000719917	0.000101502	0.000375748	0.001176567	0.000106989	0.0002327	2.57662E-07	6.09539E-06	5.9819E-07	6.95125E-06	6.95124781

			EGIODemolition	EGIOSite Grubbing / Prep	EGIOMass Grading / Excavation	EGIOMass Grading / Excavation	EGIODrainage / Utilities Trenching	EGIODrainage / Utilities Trenching	EGIOFoundations / Concrete Pads	EGIOFoundations / Concrete Pads	EGIOBuilding / Structure Construction	EGIOBuilding / Structure Construction	EGIOAsphalt Paving	EGIOArchitectural Coating	EGIOLandscaping or Other Finishing	EGIOWaterside Construction (Piles)	HIWaterside Construction (Landscaping)	HIWaterside Construction (Landscaping)	KMDemolition	KMSite Grubbing / Prep	KMMass Grading / Excavation
Unique Identifier	X (UTM)	Y (UTM)	2025	2025	2025	2026	2026	2027	2026	2027	2026	2027	2027	2027	2027	2027	2025	2026	2025	2025	2025
3836303774275	383630	3774275	0.003865968	0.0035745	0.005945743	0.005945743	0.002859603	0.002859603	0.001354994	0.001354994	0.003676128	0.003676128	0.002390295	0.000484834	0.001641519	0.001764315	0.002835531	0.002835531	0.00949172	0.008776116	0.014597981
3836403774275	383640	3774275	0.003753118	0.00347016	0.005772184	0.005772184	0.002776129	0.002776129	0.001315441	0.001315441	0.003568819	0.003568819	0.002320521	0.000470681	0.001593602	0.001712814	0.0027814	0.0027814	0.009137123	0.008448253	0.014052622
3836503774275	383650	3774275	0.003655108	0.00337954	0.005621447	0.005621447	0.002703632	0.002703632	0.001281089	0.001281089	0.003475622	0.003475622	0.002259922	0.00045839	0.001551986	0.001668085	0.002735073	0.002735073	0.008859226	0.008191307	0.013625225
3836603774275	383660	3774275	0.003561412	0.00329291	0.005477345	0.005477345	0.002634326	0.002634326	0.001248249	0.001248249	0.003386527	0.003386527	0.00220199	0.000446639	0.001512202	0.001625325	0.002690047	0.002690047	0.008592718	0.007944891	0.013215343
3836703774275	383670	3774275	0.003473927	0.00321202	0.005342796	0.005342796	0.002569615	0.002569615	0.001217587	0.001217587	0.003303338	0.003303338	0.002147899	0.000435668	0.001475056	0.001585399	0.002647723	0.002647723	0.008349504	0.007720014	0.012841287
3836803774275	383680	3774275	0.003390757	0.00313512	0.005214882	0.005214882	0.002508095	0.002508095	0.001188436	0.001188436	0.003224252	0.003224252	0.002096475	0.000425237	0.001439741	0.001547443	0.002606999	0.002606999	0.008118369	0.007506305	0.012485809
3836903774275	383690	3774275	0.003306809	0.0030575	0.005085774	0.005085774	0.002446001	0.002446001	0.001159013	0.001159013	0.003144427	0.003144427	0.002044572	0.000414709	0.001404096	0.001509132	0.002564475	0.002564475	0.007873775	0.007280151	0.01210963
3837003774275	383700	3774275	0.00319767	0.00295659	0.00491792	0.00491792	0.002365271	0.002365271	0.00112076	0.00112076	0.003040646	0.003040646	0.001977091	0.000401022	0.001357755	0.001459323	0.002501339	0.002501339	0.00749226	0.0069274	0.011522871
3837103774275	383710	3774275	0.003093879	0.00286062	0.004758293	0.004758293	0.002288499	0.002288499	0.001084382	0.001084382	0.002941952	0.002941952	0.001912918	0.000388006	0.001313684	0.001411956	0.002440704	0.002440704	0.007140855	0.006602488	0.010982421
3837203774275	383720	3774275	0.002995437	0.0027696	0.004606893	0.004606893	0.002215683	0.002215683	0.001049879	0.001049879	0.002848345	0.002848345	0.001852053	0.00037566	0.001271885	0.00136703	0.00238257	0.00238257	0.00681844	0.00630438	0.010486556
3837303774275	383730	3774275	0.002902517	0.00268369	0.004463985	0.004463985	0.002146951	0.002146951	0.001017312	0.001017312	0.002759988	0.002759988	0.001794601	0.000364007	0.001232431	0.001324625	0.002327338	0.002327338	0.006523632	0.0060318	0.010033151
3837403774275	383740	3774275	0.002814084	0.00260192	0.004327977	0.004327977	0.002081538	0.002081538	0.000986316	0.000986316	0.002675897	0.002675897	0.001739924	0.000352916	0.001194881	0.001284266	0.002274308	0.002274308	0.006250826	0.005779561	0.009613583
3837503774275	383750	3774275	0.002770342	0.00256148	0.004260702	0.004260702	0.002049183	0.002049183	0.000970985	0.000970985	0.002634303	0.002634303	0.001712878	0.000347431	0.001176308	0.001264303	0.002253796	0.002253796	0.006172832	0.005707447	0.00949363
3837603774275	383760	3774275	0.00272936	0.00252359	0.004197674	0.004197674	0.00201887	0.00201887	0.000956621	0.000956621	0.002595334	0.002595334	0.00168754	0.000342291	0.001158907	0.001245601	0.002235786	0.002235786	0.00610105	0.005641076	0.009383232
3837703774275	383770	3774275	0.002700803	0.00249718	0.004153754	0.004153754	0.001997746	0.001997746	0.000946612	0.000946612	0.002568178	0.002568178	0.001669883	0.00033871	0.001146781	0.001232568	0.002228782	0.002228782	0.0060781	0.005619857	0.009347936
3837803774275	383780	3774275	0.00268674	0.00248418	0.004132125	0.004132125	0.001987344	0.001987344	0.000941683	0.000941683	0.002554806	0.002554806	0.001661188	0.000336946	0.00114081	0.00122615	0.002237487	0.002237487	0.006131678	0.005669395	0.009430337
3837903774275	383790	3774275	0.002671555	0.00247014	0.004108771	0.004108771	0.001976112	0.001976112	0.000936361	0.000936361	0.002540367	0.002540367	0.001651799	0.000335042	0.001134362	0.00121922	0.002249194	0.002249194	0.0061696	0.005704495	0.009488721
3838003774275	383800	3774275	0.002654558	0.00245442	0.004082631	0.004082631	0.00196354	0.00196354	0.000930404	0.000930404	0.002524205	0.002524205	0.00164129	0.00033291	0.001127145	0.001211463	0.0022605	0.0022605	0.00614229	0.005679207	0.009446658
3838103774275	383810	3774275	0.002640064	0.00244102	0.004060339	0.004060339	0.001952818	0.001952818	0.000925324	0.000925324	0.002510422	0.002510422	0.001632329	0.000331092	0.001120991	0.001204848	0.002272307	0.002272307	0.006051182	0.005594968	0.009306536
3838203774275	383820	3774275	0.002648864	0.00244916	0.004073874	0.004073874	0.001959328	0.001959328	0.000928408	0.000928408	0.00251879	0.00251879	0.00163777	0.000332196	0.001124728	0.001208865	0.002291018	0.002291018	0.005926598	0.005479777	0.009114931
3838303774275	383830	3774275	0.002628934	0.00243073	0.004043222	0.004043222	0.001944586	0.001944586	0.000921423	0.000921423	0.002499839	0.002499839	0.001625447	0.000329697	0.001116265	0.001199769	0.002322936	0.002322936	0.005744814	0.005311698	0.008835351
3838403774275	383840	3774275	0.002582345	0.00238766	0.003971569	0.003971569	0.001910124	0.001910124	0.000905093	0.000905093	0.002455537	0.002455537	0.001596641	0.000323854	0.001096483	0.001178507	0.002406984	0.002406984	0.005531106	0.005114103	0.008506676
3838603774275	383860	3774275	0.002461126	0.00227558	0.003785138	0.003785138	0.001820461	0.001820461	0.000862607	0.000862607	0.002340271	0.002340271	0.001521693	0.000308652	0.001045013	0.001123186	0.002327238	0.002327238	0.005197389	0.004805545	0.007993428
3838703774275	383870	3774275	0.002402976	0.00222181	0.003695705	0.003695705	0.001777448	0.001777448	0.000842226	0.000842226	0.00228476	0.00228476	0.001485739	0.000301359	0.001020322	0.001096648	0.002285314	0.002285314	0.005047612	0.00466706	0.007763077
3838803774275	383880	3774275	0.002347241	0.00217028	0.003609987	0.003609987	0.001736221	0.001736221	0.000822691	0.000822691	0.002231979	0.002231979	0.001451279	0.000294369	0.000996656	0.001071213	0.002246192	0.002246192	0.004900683	0.004531209	0.007537104
3838903774275	383890	3774275	0.002293405	0.0021205	0.003527188	0.003527188	0.001696399	0.001696399	0.000803822	0.000803822	0.002180786	0.002180786	0.001417992	0.000287618	0.000973797	0.001046643	0.00220777	0.00220777	0.004760139	0.00440126	0.007320951
3839003774275	383900	3774275	0.002241207	0.00207224	0.00344691	0.00344691	0.00165779	0.00165779	0.000785527	0.000785527	0.002131152	0.002131152	0.001385719	0.000281071	0.000951633	0.001022822	0.002169548	0.002169548	0.004627359	0.004278491	0.00711674
3839103774275	383910	3774275	0.002190649	0.00202549	0.003369153	0.003369153	0.001620393	0.001620393	0.000767807	0.000767807	0.002083076	0.002083076	0.001354459	0.000274731	0.000930166	0.000999749	0.002131726	0.002131726	0.004501136	0.004161785	0.006922613
3839203774275	383920	3774275	0.003792547	0.00350662	0.005832823	0.005832823	0.002805294	0.002805294	0.001329261	0.001329261	0.003606312	0.003606312	0.002344899	0.000475626	0.001610344	0.001730808	0.00158231	0.00158231	0.000943521	0.000872386	0.001451107
3829803774285	382980	3774285	0.00403369	0.00372958	0.006203694	0.006203694	0.002983664	0.002983664	0.00141378	0.00141378	0.003835613	0.003835613	0.002493995	0.000505868	0.001712735	0.001840859	0.001637942	0.001637942	0.000971474	0.000898233	0.001494099
3829903774285	382990	3774285	0.004313916	0.00398868	0.006634674	0.006634674	0.003190943	0.003190943	0.001511997	0.001511997	0.004102079	0.004102079	0.002667257	0.000541011	0.001831721	0.001968746	0.001700078	0.001700078	0.001004691	0.000928945	0.001545185
3830003774285	383000	3774285	0.004627445	0.00427857	0.007116872	0.007116872	0.003422857	0.003422857	0.001621887	0.001621887	0.004400212	0.004400212	0.002861109	0.000580331	0.001964848	0.002111832	0.001766416	0.001766416	0.001040064	0.000961651	0.001599588
3830103774285	383010	3774285	0.004981956	0.00460635	0.007662099	0.007662099	0.003685083	0.003685083	0.00174614	0.00174614	0.004737314	0.004737314	0.0030803	0.000624791	0.002115376	0.00227362	0.001837557	0.001837557	0.001078371	0.00099707	0.001658503
3830203774285	383020	3774285	0.005381071	0.00497538	0.008275927	0.008275927	0.003980303	0.003980303	0.001886027	0.001886027	0.005116831	0.005116831	0.00332707	0.000674844	0.002284843	0.002455765	0.0019132	0.0019132	0.001118921	0.001034563	0.001720867
3830303774285	383030	3774285	0.005907531	0.00546215	0.009085606	0.009085606	0.004369718	0.004369718	0.002070548	0.002070548	0.005617439	0.005617439	0.003652575	0.000740868	0.002508382	0.002696026	0.002009656	0.002009656	0.001176209	0.001087532	0.001808974
3830403774285	383040	3774285	0.006561163	0.0060665	0.010090872	0.010090872	0.0048532	0.0048532	0.002299641	0.002299641	0.006238973	0.006238973	0.00405671	0.00082284	0.002785919	0.002994324	0.002122721	0.002122721	0.001243763	0.001149993	0.001912871
3830503774285	383050	3774285	0.007336789	0.00678365	0.011283762	0.011283762	0.00542692	0.00542692	0.002571492	0.002571492	0.006976513	0.006976513	0.004536273	0.000920112	0.003115256	0.003348297	0.002246692	0.002246692	0.001314597	0.001215486	0.00202181
3830603774285	383060	3774285	0.008193516	0.00757579	0.012601382	0.012601382	0.006060629	0.006060629	0.002871769	0.002871769	0.007791169	0.007791169	0.00506598	0.001027555	0.003479028	0.003739283	0.002369863	0.002369863	0.001380253	0.001276192	0.002122788
3830703774285	383070	3774285	0.009223055	0.00852771	0.014184782	0.014184782	0.006822165	0.006822165	0.003232615	0.003232615	0.008770152	0.008770152	0.005702535	0.00115667	0.003916178	0.004209134	0.00250454	0.00250454	0.001448239	0.001339053	0.002227348
3830803774285	383080	3774285	0.01043757	0.00965066	0.016052671	0.016052671	0.007720525	0.007720525	0.003658294	0.003658294	0.009925028	0.009925028	0.006453459	0.001308983	0.004431871	0.004763404	0.002646522	0.002646522	0.001517433	0.00140303	0.002333766
3830903774285	383090	3774285	0.011899441	0.01100231	0.018300984	0.018300984	0.00880185	0.00880185	0.004170669	0.004170669	0.011315113	0.011315113	0.007357321	0.001492318	0.005052592	0.005430559	0.002797609	0.002797609	0.001588352	0.001468602	0.002442838
3831003774285	383100	3774285	0.013723414	0.01268877	0.021106201	0.021106201	0.010151018	0.010151018	0.004809959	0.004809959	0.013049519	0.013049519	0.008485068	0.001721063	0.005827065	0.006262968	0.002962604	0.002962604	0.001662291	0.001536967	0.002556554
3831103774285	383110	3774285	0.016273147	0.01504627	0.025027613	0.025027613	0.012037019	0.012037019	0.005703622	0.005703622	0.015474046	0.015474046	0.010061546	0.002040827	0.006909701	0.007426591	0.003168022	0.003168022	0.001746842	0.001615144	0.002686591
3831203774285	383120	3774285	0.01964915	0.01816775	0.030219805	0.030219805	0.014534202	0.014534202	0.006886887	0.006886887	0.018684268	0.018684268	0.012148899	0.002464214	0.008343177	0.008967301	0.003397354	0.003397354	0.001832515	0.001694357	0.002818353
3831303774285	383130	3774285	0.023962635	0.02215603	0.036853815	0.036853815	0.017724826	0.017724826	0.008398733	0.008398733	0.022785937	0.022785937	0.01481589	0.003005172	0.010174715	0.01093585	0.003628387	0.003628387	0.001915772	0.001771337	0.0029464
3831403774285	383140	3774285	0.029691919	0.02745337	0.045665282	0.045665282	0.021962697	0.021962697	0.010406806	0.010406806	0.028233882	0.028233882	0.018358256	0.003723685	0.012607412	0.013550529	0.003850715	0.003850715	0.001998856	0.001848157	0.003074181
3831503774285	383150	3774285	0.037967484	0.03510502	0.058392853	0.058392853	0.028084017	0.028084017	0.013307333	0.013307333	0.036103071	0.036103071	0.023474967	0.00476153	0.016121279	0.017327256	0.004091053	0.004091053	0.002082199	0.001925217	0.00320236
3831603774285	383160	3774285	0.050298135	0.04650603	0.077357026	0.077357026	0.037204827	0.037204827	0.017629138	0.017629138	0.047828219	0.047828219	0.031098902	0.006307926	0.021356966	0.022954607	0.004322986	0.004322986	0.002165974	0.002002676	0.003331203
3831703774285	383170	3774285	0.070750693	0.06541662	0.108812447	0.108812447	0.052333298	0.052333298	0.024797614	0.024797614	0.067276444	0.067276444	0.043744541	0.008872896	0.030041276	0.03228856	0.004563024	0.004563024	0.0022532	0.002083325	0.003465354
3835203774285	383520	3774285	0.006514918	0.00602374	0.01001975	0.01001975	0.004818994	0.004818994	0.002283433	0.002283433	0.006195	0.006195	0.004028118	0.000817041	0.002766283	0.002973219	0.003820697	0.003820697	0.020407349	0.018868788	0.031385892
3835303774285	383530	3774285	0.006145741	0.0056824	0.009451966	0.009451966	0.004545919	0.004545919	0.002154038	0.002154038	0.005843951	0.005843951	0.003799858	0.000770742	0.002609528	0.002804738	0.003679916	0.003679916	0.018682421	0.017273907	0.028733004
3835403774285	383540	3774285	0.00578545	0.00534927	0.008897849	0.008897849	0.004279416	0.004279416	0.002027759	0.002027759	0.005501352	0.005501352	0.003577094	0.000725558	0.002456546	0.002640311	0.003531731	0.003531731	0.016595304	0.015344143	0.02552308
3835503774285	383550	3774285	0.005434649	0.00502492	0.008358328	0.008358328	0.004019934	0.004019934	0.001904806	0.001904806	0.005167778	0.005167778	0.003360197	0.000681563	0.002307593	0.002480216	0.003380144	0.003380144	0.014604816	0.013503723	0.02246177
3835603774285	383560	3774285	0.005115857	0.00473016	0.007868035	0.007868035	0.003784128	0.003784128	0.001793072	0.001793072	0.00486464	0.00486464	0.00316309	0.000641583	0.002172231	0.002334729	0.003242265	0.003242265	0.012962886	0.011985582	0.019936531
3835703774285	383570	3774285	0.004842878	0.00447776	0.007448201	0.007448201	0.003582209	0.003582209	0.001697394	0.001697394	0.004605066	0.004605066	0.00299431	0.000607349	0.002056322	0.002210149	0.003126098	0.003126098	0.011756481	0.01087013	0.018081115
3835803774285	383580	3774285	0.004595178	0.00424874	0.007067246	0.007067246	0.003398989	0.003398989	0.001610577	0.001610577	0.004369529	0.004369529	0.002841159	0.000576285	0.001951147	0.002097106	0.003019036	0.003019036	0.010750064	0.00993959	0.016533277
3835903774285	383590	3774285	0.004385267	0.00405465	0.006744409	0.006744409	0.003243721	0.003243721	0.001537005	0.001537005	0.004169926	0.004169926	0.002711373	0.00054996	0.001862017	0.002001308	0.002929285	0.002929285	0.009995403	0.009241825	0.01537263
3836003774285	383600	3774285	0.004219357	0.00390125	0.006489245	0.006489245	0.003120999	0.003120999	0.001478855	0.001478855	0.004012163	0.004012163	0.002608792	0.000529153	0.001791571	0.001925592	0.002861145	0.002861145	0.009498967	0.008782816	0.014609127
3836103774285	383610	3774285	0.004063283	0.00375694	0.006249207	0.006249207	0.003005553	0.003005553	0.001424152	0.001424152	0.003863753	0.003863753	0.002512293	0.000509579	0.0017253	0.001854364	0.002794707	0.002794707	0.009036783	0.008355478	0.013898302
3836203774285	383620	3774285	0.00393197	0.00363553	0.006047252	0.006047252	0.002908423	0.002908423	0.001378127	0.001378127	0.003738888	0.003738888	0.002431103	0.000493111	0.001669544	0.001794437	0.002739976	0.002739976	0.008697199	0.008041495	0.013376031
3836303774285	383630	3774285	0.003811355	0.00352401	0.00586175	0.00586175	0.002819206	0.002819206	0.001335853	0.001335853	0.003624196	0.003624196	0.002356528	0.00047795	0.00161833	0.001739392	0.002688846	0.002688846	0.008399521	0.007762932	0.012912675
3836403774285	383640	3774285	0.003700662	0.00342166	0.005691508	0.005691508	0.002737328	0.002737328	0.001297056	0.001297056	0.003518939	0.003518939	0.002288087	0.000464103	0.001571329	0.001688875	0.002641319	0.002641319	0.008129326	0.007516436	0.01250266
3836503774285	383650	3774285	0.003609468	0.00333734	0.005551253	0.005551253	0.002669873	0.002669873	0.001265093	0.001265093	0.003432223	0.003432223	0.002231703	0.000452666	0.001532607	0.001647256	0.002604198	0.002604198	0.007949008	0.007349713	0.012225336
3836603774285	383660	3774285	0.003522242	0.00325669	0.005417103	0.005417103	0.002605353	0.002605353	0.001234521	0.001234521	0.003349281	0.003349281	0.002177772	0.000441727	0.00149557	0.001607449	0.002567877	0.002567877	0.007771451	0.007185542	0.011952559
3836703774285	383670	3774285	0.003430703	0.00317205	0.005276318	0.005276318	0.002537643	0.002537643	0.001202437	0.001202437	0.003262236	0.003262236	0.002121174	0.000430247	0.001456702	0.001565673	0.002526853	0.002526853	0.007554983	0.006985394	0.011619337
3836803774285	383680	3774285	0.003338991	0.00308726	0.005135268	0.005135268	0.002469805	0.002469805	0.001170292	0.001170292	0.003175028	0.003175028	0.002064469	0.000418745	0.001417761	0.001523818	0.002483929	0.002483929	0.007325315	0.006773041	0.011266114
3836903774285	383690	3774285	0.003248141	0.00300326	0.004995544	0.004995544	0.002402605	0.002402605	0.00113845	0.00113845	0.00308864	0.00308864	0.002008298	0.000407352	0.001379185	0.001482357	0.002439803	0.002439803	0.007090211	0.006555662	0.010904532
3837003774285	383700	3774285	0.003137103	0.00290059	0.004824771	0.004824771	0.002320472	0.002320472	0.001099532	0.001099532	0.002983054	0.002983054	0.001939644	0.000393426	0.001332038	0.001431683	0.002379569	0.002379569	0.006752093	0.006243036	0.010384517
3837103774285	383710	3774285	0.003032191	0.00280359	0.004663419	0.004663419	0.002242869	0.002242869	0.001062761	0.001062761	0.002883294	0.002883294	0.001874777	0.000380269	0.001287491	0.001383804	0.002322035	0.002322035	0.006442791	0.005957053	0.00990882
3837203774285	383720	3774285	0.002940824	0.00271911	0.004522899	0.004522899	0.002175286	0.002175286	0.001030738	0.001030738	0.002796413	0.002796413	0.001818286	0.000368811	0.001248696	0.001342107	0.002272607	0.002272607	0.006193366	0.005726432	0.009525211
3837303774285	383730	3774285	0.002860501	0.00264484	0.004399364	0.004399364	0.002115872	0.002115872	0.001002585	0.001002585	0.002720034	0.002720034	0.001768623	0.000358737	0.00121459	0.001305449	0.002229582	0.002229582	0.005988286	0.005536814	0.009209805
3837403774285	383740	3774285	0.002783714	0.00257384	0.004281269	0.004281269	0.002059075	0.002059075	0.000975672	0.000975672	0.002647019	0.002647019	0.001721147	0.000349108	0.001181986	0.001270406	0.002187958	0.002187958	0.005794681	0.005357806	0.008912047
3837503774285	383750	3774285	0.002749376	0.00254209	0.004228459	0.004228459	0.002033675	0.002033675	0.000963637	0.000963637	0.002614367	0.002614367	0.001699916	0.000344801	0.001167406	0.001254735	0.002176652	0.002176652	0.005772077	0.005336906	0.008877282
3837603774285	383760	3774285	0.00271823	0.0025133	0.004180557	0.004180557	0.002010637	0.002010637	0.00095272	0.00095272	0.00258475	0.00258475	0.001680658	0.000340895	0.001154181	0.001240521	0.002168547	0.002168547	0.005756633	0.005322627	0.00885353
3837703774285	383770	3774285	0.002694936	0.00249176	0.004144731	0.004144731	0.001993406	0.001993406	0.000944556	0.000944556	0.0025626	0.0025626	0.001666255	0.000337974	0.00114429	0.00122989	0.002168547	0.002168547	0.005770524	0.00533547	0.008874893
3837803774285	383780	3774285	0.002681304	0.00247915	0.004123765	0.004123765	0.001983323	0.001983323	0.000939778	0.000939778	0.002549637	0.002549637	0.001657827	0.000336264	0.001138502	0.001223669	0.002180554	0.002180554	0.005842479	0.005402	0.008985557
3837903774285	383790	3774285	0.002666637	0.00246559	0.004101208	0.004101208	0.001972474	0.001972474	0.000934637	0.000934637	0.002535691	0.002535691	0.001648759	0.000334425	0.001132274	0.001216976	0.002195062	0.002195062	0.005886393	0.005442604	0.009053097

			KMMass Grading / Excavation	KMDrainage / Utilities Trenching	KMFoundations / Concrete Pads	KMBuilding / Structure Construction	KMAsphalt Paving	KMArchitectural Coating	KMLandscaping or Other Finishing	KMWaterside Construction (Piles)	EWNDemolition	EWNSite Grubbing / Prep	EWNDrainage / Utilities Trenching	EWNDrainage / Utilities Trenching	EWNDrainage / Utilities Trenching	EWNFoundations / Concrete Pads	EWNBuilding / Structure Construction	EWNAsphalt Paving	EWNLandscaping or Other Finishing	EWNWaterside Construction (Piles)	ISDemolition
Unique Identifier	X (UTM)	Y (UTM)	2026	2026	2026	2026	2026	2026	2026	2026	2027	2027	2027	2028	2029	2029	2029	2029	2029	2029	2027
3836303774275	383630	3774275	0.014597981	0.003624804	0.00332678	0.009784546	0.005868648	0.001190364	0.004030256	0.004331745	0.000456144	0.00052151	0.000614188	0.000614188	0.000614188	0.000159875	0.00039719	0.00028203	0.000193682	0.000202509	0.011475823
3836403774275	383640	3774275	0.014052622	0.003489387	0.003202497	0.00941901	0.005649404	0.001145893	0.003879691	0.004169917	0.000456058	0.000521411	0.000614072	0.000614072	0.000614072	0.000159845	0.000397115	0.000281977	0.000193646	0.00020247	0.010901307
3836503774275	383650	3774275	0.013625225	0.003383261	0.003105096	0.009132539	0.005477583	0.001111042	0.003761694	0.004043093	0.000457525	0.000523088	0.000616047	0.000616047	0.000616047	0.000160359	0.000398392	0.000282884	0.000194268	0.000203122	0.010404181
3836603774275	383660	3774275	0.013215343	0.003281483	0.003011686	0.008857809	0.005312803	0.001077619	0.003648533	0.003921467	0.000459078	0.000524864	0.000618138	0.000618138	0.000618138	0.000160903	0.000399745	0.000283844	0.000194928	0.000203811	0.009939927
3836703774275	383670	3774275	0.012841287	0.003188602	0.002926442	0.008607092	0.005162426	0.001047117	0.003545262	0.003810471	0.000461062	0.000527133	0.000620809	0.000620809	0.000620809	0.000161599	0.000401473	0.000285071	0.00019577	0.000204692	0.009513807
3836803774275	383680	3774275	0.012485809	0.003100334	0.002845431	0.008368826	0.005019517	0.001018131	0.003447121	0.003704988	0.000463219	0.000529599	0.000623714	0.000623714	0.000623714	0.000162355	0.000403351	0.000286404	0.000196686	0.00020565	0.009116503
3836903774275	383690	3774275	0.01210963	0.003006925	0.002759702	0.008116686	0.004868287	0.000987456	0.003343264	0.003593362	0.000464686	0.000531275	0.000625689	0.000625689	0.000625689	0.000162869	0.000404628	0.000287311	0.000197309	0.000206301	0.008730329
3837003774275	383700	3774275	0.011522871	0.002861228	0.002625984	0.007723401	0.004632399	0.00093961	0.00318127	0.00341925	0.000460717	0.000526738	0.000620345	0.000620345	0.000620345	0.000161478	0.000401172	0.000284857	0.000195624	0.000204539	0.008275392
3837103774275	383710	3774275	0.010982421	0.00272703	0.002502819	0.007361155	0.004415129	0.00089554	0.003032061	0.003258879	0.000456835	0.000522299	0.000615117	0.000615117	0.000615117	0.000160117	0.000397791	0.000282457	0.000193975	0.000202815	0.007854276
3837203774275	383720	3774275	0.010486556	0.002603902	0.002389815	0.007028793	0.004215782	0.000855106	0.002895161	0.003111738	0.000453211	0.000518156	0.000610238	0.000610238	0.000610238	0.000158847	0.000394636	0.000280216	0.000192437	0.000201206	0.007464996
3837303774275	383730	3774275	0.010033151	0.002491318	0.002286487	0.006724891	0.004033505	0.000818134	0.002769983	0.002977196	0.000449932	0.000514408	0.000605824	0.000605824	0.000605824	0.000157698	0.000391781	0.000278189	0.000191045	0.000199751	0.007105654
3837403774275	383740	3774275	0.009613583	0.002387135	0.00219087	0.006443668	0.003864832	0.000783921	0.002654148	0.002852695	0.00044674	0.000510758	0.000601525	0.000601525	0.000601525	0.000156579	0.000389002	0.000276216	0.000189689	0.000198334	0.006771591
3837503774275	383750	3774275	0.00949363	0.00235735	0.002163534	0.006363268	0.003816608	0.000774139	0.002621031	0.002817101	0.000452176	0.000516973	0.000608844	0.000608844	0.000608844	0.000158484	0.000393735	0.000279576	0.000191997	0.000200747	0.006576089
3837603774275	383760	3774275	0.009383232	0.002329937	0.002138374	0.006289271	0.003772226	0.000765137	0.002590552	0.002784342	0.000458129	0.00052379	0.00061686	0.00061686	0.00061686	0.000160571	0.000398918	0.000283257	0.000194525	0.00020339	0.006393872
3837703774275	383770	3774275	0.009347936	0.002321173	0.002130331	0.006265614	0.003758037	0.000762259	0.002580807	0.002773868	0.000467274	0.000534235	0.000629174	0.000629174	0.000629174	0.000163776	0.000406882	0.000288912	0.000198408	0.00020745	0.006251516
3837803774275	383780	3774275	0.009430337	0.002341634	0.002149109	0.006320844	0.003791163	0.000768978	0.002603557	0.00279832	0.000481769	0.000550806	0.00064869	0.00064869	0.00064869	0.000168856	0.000419503	0.000297873	0.000204563	0.000213885	0.006153592
3837903774275	383790	3774275	0.009488721	0.002356131	0.002162415	0.006359977	0.003814635	0.00077373	0.002619675	0.002815644	0.000499196	0.000570731	0.000672156	0.000672156	0.000672156	0.000174965	0.000434678	0.000308649	0.000211963	0.000221622	0.006052907
3838003774275	383800	3774275	0.009446658	0.002345686	0.002152829	0.006331784	0.003797725	0.000770309	0.002608062	0.002803163	0.000519385	0.000593813	0.00069934	0.00069934	0.00069934	0.000182041	0.000452258	0.000321131	0.000220535	0.000230585	0.005944026
3838103774275	383810	3774275	0.009306536	0.002310893	0.002120896	0.006237865	0.003741393	0.000758883	0.002569377	0.002761583	0.000541041	0.000618572	0.000728499	0.000728499	0.000728499	0.000189631	0.000471114	0.000334521	0.00022973	0.000240199	0.005836267
3838203774275	383820	3774275	0.009114931	0.002263316	0.002077231	0.006109438	0.003664364	0.000743259	0.002516478	0.002704727	0.000575637	0.000658127	0.000775082	0.000775082	0.000775082	0.000201757	0.00050124	0.000355912	0.00024442	0.000255559	0.005785881
3838303774275	383830	3774275	0.008835351	0.002193894	0.002013516	0.005922045	0.003551969	0.000720461	0.002439291	0.002621766	0.000586595	0.000670654	0.000789836	0.000789836	0.000789836	0.000205597	0.000510781	0.000362686	0.000249072	0.000260423	0.005613587
3838403774275	383840	3774275	0.008506676	0.002112281	0.001938613	0.005701745	0.003419835	0.00069366	0.002348549	0.002524236	0.000586767	0.000670851	0.000790068	0.000790068	0.000790068	0.000205658	0.000510931	0.000362793	0.000249146	0.0002605	0.005425763
3838603774275	383860	3774275	0.007993428	0.001984837	0.001821648	0.005357731	0.0032135	0.000651808	0.00220685	0.002371937	0.000581591	0.000664933	0.000783098	0.000783098	0.000783098	0.000203843	0.000506423	0.000359592	0.000246948	0.000258202	0.005044593
3838703774275	383870	3774275	0.007763077	0.001927639	0.001769152	0.005203335	0.003120895	0.000633025	0.002143254	0.002303584	0.00057902	0.000661974	0.000779613	0.000779613	0.000779613	0.000202936	0.0005047	0.000357992	0.000245849	0.000257052	0.004867639
3838803774275	383880	3774275	0.007537104	0.001871528	0.001717655	0.005051873	0.00303005	0.000614598	0.002080867	0.002236529	0.000576414	0.000659014	0.000776128	0.000776128	0.000776128	0.00020202	0.000501916	0.000356392	0.00024475	0.000255903	0.004699918
3838903774275	383890	3774275	0.007320951	0.001817855	0.001668395	0.004906992	0.002943153	0.000596972	0.002021191	0.002172389	0.000573826	0.000656055	0.000772643	0.000772643	0.000772643	0.000201122	0.000499662	0.000354791	0.000243651	0.000254754	0.004540479
3839003774275	383900	3774275	0.00711674	0.001767148	0.001621856	0.004770116	0.002861056	0.00058032	0.001964811	0.002111792	0.000571324	0.000653195	0.000769274	0.000769274	0.000769274	0.000200245	0.000497483	0.000353244	0.000242588	0.000253643	0.004388545
3839103774275	383910	3774275	0.006922613	0.001718944	0.001577616	0.004639999	0.002783014	0.000564491	0.001911216	0.002054188	0.000568822	0.000650334	0.000765905	0.000765905	0.000765905	0.000199368	0.000495305	0.000351697	0.000241526	0.000252533	0.004243946
3839203774275	383920	3774275	0.001451107	0.000360322	0.000330697	0.000972629	0.000583371	0.000118328	0.000400626	0.000430596	0.000428277	0.000489649	0.000576665	0.000576665	0.000576665	0.000150108	0.00037292	0.0002648	0.00018185	0.000190137	0.002775346
3839803774275	382980	3774285	0.001494099	0.000370998	0.000340495	0.001001445	0.000600654	0.000121833	0.000412495	0.000443353	0.000431901	0.000493792	0.000581544	0.000581544	0.000581544	0.00015137 8	0.00037608	0.0026704	0.000183388	0.000191746	0.00294255
3829903774285	382990	3774285	0.001545185	0.000383683	0.000352137	0.001035686	0.000621192	0.000125999	0.000426599	0.000458512	0.000436732	0.000499316	0.00058805	0.00058805	0.00058805	0.000153072	0.000380287	0.000270028	0.00018544	0.000193891	0.00313555
3830003774285	383000	3774285	0.001599588	0.000397191	0.000364535	0.001072151	0.000643063	0.000130435	0.000441619	0.000474655	0.00044165	0.000504939	0.000594671	0.000594671	0.000594671	0.000154795	0.000384569	0.000273068	0.000187528	0.000196074	0.003350293
3830103774285	383010	3774285	0.001658503	0.00041182	0.000377961	0.00111164	0.000666748	0.000135239	0.000457885	0.000492137	0.000446999	0.000511054	0.000601874	0.000601874	0.000601874	0.00015667	0.000389227	0.000276376	0.000189799	0.000198449	0.003591436
3830203774285	383020	3774285	0.001720867	0.000427306	0.000392174	0.001153441	0.000691819	0.000140325	0.000475102	0.000510643	0.000452521	0.000517367	0.000609309	0.000609309	0.000609309	0.000158605	0.000394035	0.00027979	0.000192144	0.0002009	0.003860705
3830303774285	383030	3774285	0.001808974	0.000449184	0.000412253	0.001212496	0.00072724	0.000147509	0.000499427	0.000536788	0.000462356	0.000528612	0.000622552	0.000622552	0.000622552	0.000162053	0.000402599	0.000285871	0.0001963 2	0.000205267	0.004212282
3830403774285	383040	3774285	0.001912871	0.000474982	0.00043593	0.001282134	0.000769008	0.000155981	0.000528111	0.000567617	0.00047478	0.00054281 6	0.00063928	0.00063928	0.00063928	0.000166407	0.000413418	0.000293552	0.000201595	0.000210782	0.004644873
3830503774285	383050	3774285	0.00202181	0.000502033	0.000460757	0.001355153	0.000812804	0.000164865	0.000558188	0.000599944	0.000487808	0.000557711	0.000656822	0.000656822	0.000656822	0.000170973	0.000424762	0.000301607	0.000207127	0.000216566	0.005151489
3830603774285	383060	3774285	0.002122788	0.000527106	0.000483769	0.001422835	0.000853398	0.000173099	0.000586066	0.000629907	0.000498679	0.00057014	0.000671459	0.000671459	0.000671459	0.000174783	0.000434227	0.000308329	0.000211743	0.000221392	0.005699173
3830703774285	383070	3774285	0.002227348	0.00055307	0.000507597	0.001492918	0.000895434	0.000181625	0.000614933	0.000660934	0.000510412	0.000583555	0.000687258	0.000687258	0.000687258	0.000178896	0.000444444	0.000315584	0.000216725	0.000226601	0.006341503
3830803774285	383080	3774285	0.002333766	0.000579494	0.000531849	0.001564247	0.000938216	0.000190302	0.000644313	0.000692512	0.000521887	0.000596674	0.000702709	0.000702709	0.000702709	0.000182918	0.000454436	0.000322678	0.000221597	0.000231696	0.007076752
3830903774285	383090	3774285	0.002442838	0.000606578	0.000556706	0.001637354	0.000982064	0.000199196	0.000674426	0.000724878	0.000533621	0.000610089	0.000718508	0.000718508	0.000718508	0.00018703	0.000464653	0.000329933	0.000226579	0.000236905	0.007929768
3831003774285	383100	3774285	0.002556554	0.000634814	0.000582621	0.001713574	0.00102778	0.000208469	0.000705821	0.000758621	0.00054639	0.000624688	0.000735701	0.000735701	0.000735701	0.000191506	0.000475772	0.000337828	0.000232001	0.000242574	0.008945417
3831103774285	383110	3774285	0.002686591	0.000667104	0.000612256	0.001800734	0.001080057	0.000219073	0.000741722	0.000797208	0.00056468	0.000645599	0.000760329	0.000760329	0.000760329	0.000197916	0.000491699	0.000349137	0.000239768	0.000250694	0.010280978
3831203774285	383120	3774285	0.002818353	0.000699821	0.000642283	0.001889049	0.001133028	0.000229817	0.0007781	0.000836307	0.000584093	0.000667793	0.000786467	0.000786467	0.000786467	0.00020472	0.000508602	0.000361139	0.0002401	0.000259312	0.011906343
3831303774285	383130	3774285	0.0029464	0.000731616	0.000671464	0.001974875	0.001184505	0.000240258	0.000813451	0.000874303	0.000601348	0.000687521	0.000809701	0.000809701	0.000809701	0.000210768	0.000523627	0.000371808	0.000255337	0.000266973	0.013759392
3831403774285	383140	3774285	0.003074181	0.000763346	0.000700585	0.002060522	0.001235876	0.000250678	0.000848729	0.00091222	0.000619552	0.000708334	0.000834213	0.000834213	0.000834213	0.000217149	0.000539479	0.000383064	0.000263067	0.000275055	0.015896808
3831503774285	383150	3774285	0.00320236	0.000795174	0.000729796	0.002146437	0.001287406	0.00026113	0.000884118	0.000950255	0.000638274	0.000729739	0.000859422	0.000859422	0.000859422	0.000223711	0.000555781	0.000394639	0.000271016	0.000283367	0.018402194
3831603774285	383160	3774285	0.003331203	0.000827166	0.000759158	0.002232796	0.001339203	0.000271636	0.000919689	0.000988488	0.000649577	0.000742661	0.00087464	0.00087464	0.00087464	0.000227672	0.000565622	0.000401628	0.000275815	0.000288384	0.021239487
3831703774285	383170	3774285	0.003465354	0.000860477	0.00078973	0.002322712	0.001393134	0.000282575	0.000956726	0.001028295	0.000659585	0.000754103	0.000888115	0.000888115	0.000888115	0.00023118	0.000574337	0.000407815	0.000280065	0.000292828	0.024507558
3835203774285	383520	3774285	0.031385892	0.007793387	0.00715263	0.021036929	0.012617687	0.002559301	0.008665114	0.009313321	0.000550704	0.00062962	0.00074151	0.00074151	0.00074151	0.00019301 8	0.000479528	0.000340495	0.000233833	0.000244489	0.027970097
3835303774285	383530	3774285	0.028733004	0.007134652	0.006548055	0.019258786	0.011551179	0.002342976	0.007932696	0.008526114	0.000534742	0.000611371	0.000720018	0.000720018	0.000720018	0.000187423	0.00046563	0.000330627	0.000227056	0.000237403	0.025107612
3835403774285	383540	3774285	0.02552308	0.0063376	0.005816536	0.01710728	0.010260733	0.002081229	0.007046491	0.007573614	0.000516797	0.000590854	0.000695855	0.000695855	0.000695855	0.000181134	0.000450004	0.000319531	0.000219436	0.000229436	0.022517329
3835503774285	383550	3774285	0.02246177	0.005577451	0.005118884	0.015055385	0.009030031	0.001831601	0.006201315	0.006665214	0.000498161	0.000569548	0.000670762	0.000670762	0.000670762	0.000174602	0.000433777	0.000308009	0.000211523	0.000221162	0.020177422
3835603774285	383560	3774285	0.019936531	0.004950412	0.004543399	0.0133628	0.00801484	0.001625685	0.005504139	0.005915885	0.000482372	0.000551497	0.000649503	0.000649503	0.000649503	0.000169068	0.000420029	0.000298247	0.000204819	0.000214153	0.018193836
3835703774285	383570	3774285	0.018081115	0.004489697	0.004120563	0.012119176	0.00726893	0.001474389	0.00499189	0.005365316	0.000470553	0.000537983	0.000633588	0.000633588	0.000633588	0.000164925	0.000409736	0.000290939	0.0001998	0.000208905	0.016585209
3835803774285	383580	3774285	0.016533277	0.004105355	0.003767821	0.011081711	0.006646672	0.001348173	0.004564558	0.004906017	0.000460113	0.000526048	0.000619532	0.000619532	0.000619532	0.000161266	0.000400646	0.000284484	0.000195367	0.000204271	0.015197191
3835903774285	383590	3774285	0.01537263	0.003817156	0.003503317	0.010303768	0.006180071	0.001253531	0.004244123	0.004561611	0.000452607	0.000517466	0.000609425	0.000609425	0.000609425	0.000158636	0.00039411	0.000279843	0.00019218	0.000200938	0.014063344
3836003774285	383600	3774285	0.014609127	0.003627572	0.00332932	0.009792017	0.005873129	0.001191272	0.004033333	0.004335053	0.000449156	0.00051352	0.000604778	0.000604778	0.000604778	0.000157426	0.000391105	0.000277709	0.000190715	0.000199406	0.013183323
3836103774285	383610	3774285	0.013898302	0.003451068	0.003167328	0.009315574	0.005587365	0.00113331	0.003837086	0.004124125	0.000445791	0.000509673	0.000600247	0.000600247	0.000600247	0.000156247	0.000388175	0.000275629	0.000189286	0.000197912	0.0123819
3836203774285	383620	3774285	0.013376031	0.003321384	0.003048306	0.008965513	0.005377403	0.001090722	0.003692896	0.003969149	0.000444583	0.000508292	0.000598621	0.000598621	0.000598621	0.00015582 3	0.000387123	0.000274882	0.000188773	0.000197376	0.011716362
3836303774285	383630	3774285	0.012912675	0.003206328	0.00294271	0.008654941	0.005191125	0.001052939	0.003564971	0.003831654	0.000443893	0.000507503	0.000597692	0.000597692	0.000597692	0.000155581	0.000386522	0.000274455	0.00018848	0.00019707	0.011117516
3836403774285	383640	3774285	0.01250266	0.003104518	0.002849271	0.008380121	0.005026292	0.001019505	0.003451773	0.003709988	0.000443893	0.000507503	0.000597692	0.000597692	0.000597692	0.000155581	0.000386522	0.000274455	0.00018848	0.00019707	0.010577597
3836503774285	383650	3774285	0.012225336	0.003035656	0.002786071	0.00819424	0.004914803	0.000996891	0.003375209	0.003627696	0.000446136	0.000510068	0.000600712	0.000600712	0.000600712	0.000156368	0.000388476	0.000275842	0.000189433	0.000198066	0.010128096
3836603774285	383660	3774285	0.011952259	0.002967849	0.002723838	0.008011205	0.004805021	0.000974623	0.003299816	0.003546664	0.000448379	0.000512632	0.000603733	0.000603733	0.000603733	0.000157154	0.000390429	0.000277229	0.000190385	0.000199061	0.00970629
3836703774285	383670	3774285	0.011619337	0.002885181	0.002647968	0.007788059	0.004671181	0.000947476	0.003207903	0.003447875	0.000449501	0.000513915	0.000605243	0.000605243	0.000605243	0.000157547	0.000391406	0.000277923	0.000190862	0.000199559	0.009281636
3836803774285	383680	3774285	0.011266114	0.002797473	0.002567471	0.007551305	0.004529179	0.000918673	0.003110384	0.003343061	0.000449846	0.000514309	0.000605707	0.000605707	0.000605707	0.000157668	0.000391706	0.000278136	0.000191008	0.000199713	0.00887027
3836903774285	383690	3774285	0.010904532	0.002707689	0.002485068	0.007308949	0.004383816	0.000889189	0.003010557	0.003235766	0.00044976	0.000514211	0.000605591	0.000605591	0.000605591	0.000157638	0.000391631	0.000278083	0.000190971	0.000199674	0.008475209
3837003774285	383700	3774285	0.010384517	0.002578565	0.00236656	0.006960399	0.004174761	0.000846785	0.002866989	0.003081459	0.000445187	0.000508983	0.000599434	0.000599434	0.000599434	0.000156035	0.000387649	0.000275255	0.00018903	0.000197644	0.008028469
3837103774285	383710	3774285	0.00990882	0.002460445	0.002258152	0.006641556	0.003983522	0.000807995	0.002735658	0.002940303	0.00044096	0.000504149	0.000593742	0.000593742	0.000593742	0.000154553	0.000383968	0.000272642	0.000187235	0.000195767	0.007616929
3837203774285	383720	3774285	0.009525211	0.002365192	0.002170731	0.006384435	0.003829304	0.000776715	0.0026297 5	0.002826472	0.000438458	0.000501289	0.000590373	0.000590373	0.000590373	0.000153676	0.00038179	0.000271095	0.000186172	0.000194657	0.007260607
3837303774285	383730	3774285	0.009209805	0.002286874	0.002098852	0.006173029	0.003702505	0.000750995	0.002542671	0.00273288	0.000437336	0.000500007	0.000588863	0.000588863	0.000588863	0.000153283	0.000380813	0.000270401	0.000185696	0.000194159	0.0069482
3837403774285	383740	3774285	0.008912047	0.002212938	0.002030995	0.005973451	0.003582801	0.000726715	0.002460465	0.002644524	0.000436214	0.000498724	0.000587353	0.000587353	0.000587353	0.00015289	0.000379836	0.000269708	0.00018522	0.000193661	0.006655808
3837503774285	383750	3774285	0.008877282	0.002204305	0.002023072	0.005950149	0.003568825	0.00072388	0.002450867	0.002634208	0.000443375	0.000506911	0.000596995	0.000596995	0.000596995	0.0001554	0.000386072	0.000274135	0.000188261	0.00019684	0.0064924
3837603774285	383760	3774285	0.00885353	0.002198408	0.002017659	0.005934229	0.003559277	0.000721944	0.00244431	0.00262716	0.000451399	0.000516085	0.000607799	0.000607799	0.000607799	0.000158212	0.000393058	0.000279096	0.000191667	0.000200402	0.006342279
3837703774285	383770	3774285	0.008874893	0.002203712	0.002022528	0.005948549	0.003567865	0.000723686	0.002450208	0.002633499	0.000462011	0.000528218	0.000622087	0.000622087	0.000622087	0.000161932	0.000402299	0.000285658	0.000196173	0.000205113	0.006218472
3837803774285	383780	3774285	0.008985557	0.002231191	0.002047747	0.006022723	0.003612354	0.00073271	0.00248076	0.002666337	0.000477282	0.000545677	0.000642649	0.000642649	0.000642649	0.000167284	0.000415596	0.000295099	0.000202658	0.000211893	0.006124431
3837903774285	383790	3774285	0.009053097	0.002247962	0.002063139	0.006067993	0.003639506	0.000738217	0.002499407	0.002686379	0.000495832	0.000566885	0.000667626	0.000667626	0.000667626	0.000173785	0.000431748	0.000306568	0.000210534	0.000220128	0.006026334

			ISDrainage / Utilities Trenching	ISDrainage / Utilities Trenching	ISAsphalt Paving	ISAsphalt Paving	SVDemolition	SVSite Grubbing / Prep	SVMass Grading / Excavation	SVMass Grading / Excavation	SVDrainage / Utilities Trenching	SVFoundations / Concrete Pads	SVBuilding / Structure Construction	SVBuilding / Structure Construction	SVAsphalt Paving	SVAsphalt Paving	SVArchitectural Coating	SVArchitectural Coating	SVLandscaping or Other Finishing	SVLandscaping or Other Finishing	MDemolition
Unique Identifier	X (UTM)	Y (UTM)	2027	2028	2027	2028	2027	2027	2027	2028	2028	2028	2028	2029	2028	2029	2028	2029	2028	2029	2027
3836303774275	383630	3774275	0.00615689	0.00615689	0.007095402	0.007095402	0.00022602	9.00686E-05	0.000292941	0.000292941	0.000151177	5.86397E-05	0.000277932	0.000277932	0.000156887	0.000156887	3.53382E-05	3.53382E-05	0.000119646	0.000119646	0.001579379
3836403774275	383640	3774275	0.005848657	0.005848657	0.006740184	0.006740184	0.00022609	9.00962E-05	0.00029303	0.00029303	0.000151224	5.86577E-05	0.000278021	0.000278021	0.000156935	0.000156935	3.5349E-05	3.5349E-05	0.000119682	0.000119682	0.00158214
3836503774275	383650	3774275	0.005581944	0.005581944	0.006432815	0.006432815	0.00022671	9.03444E-05	0.00029383	0.00029383	0.00015164	5.88193E-05	0.000278644	0.000278644	0.00015736	0.00015736	3.54464E-05	3.54464E-05	0.000120012	0.000120012	0.001590509
3836603774275	383660	3774275	0.005332867	0.005332867	0.006145771	0.006145771	0.00022744	9.06201E-05	0.00029473	0.00029473	0.000152103	5.89988E-05	0.000279355	0.000279355	0.00015784	0.00015784	3.55546E-05	3.55546E-05	0.000120378	0.000120378	0.00159836
3836703774275	383670	3774275	0.005104249	0.005104249	0.005882304	0.005882304	0.00022823	9.09511E-05	0.00029582	0.00029582	0.000152659	5.92143E-05	0.000280067	0.000280067	0.00015824	0.00015824	3.56844E-05	3.56844E-05	0.000120818	0.000120818	0.001607592
3836803774275	383680	3774275	0.004891092	0.004891092	0.005636655	0.005636655	0.00022913	9.13096E-05	0.00029698	0.00029698	0.00015326	5.94477E-05	0.000280956	0.000280956	0.00015904	0.00015904	3.58251E-05	3.58251E-05	0.000121294	0.000121294	0.001617082
3836903774275	383690	3774275	0.004683906	0.004683906	0.005397887	0.005397887	0.00022975	9.15578E-05	0.00029785	0.00029785	0.000153677	5.96093E-05	0.00028149	0.00028149	0.00015981	0.00015981	3.59224E-05	3.59224E-05	0.000121624	0.000121624	0.001622777
3837003774275	383700	3774275	0.004439828	0.004439828	0.005116604	0.005116604	0.00022823	9.09511E-05	0.00029581	0.00029581	0.000152659	5.92143E-05	0.000279978	0.000279978	0.00015824	0.00015824	3.56844E-05	3.56844E-05	0.000120818	0.000120818	0.001601294
3837103774275	383710	3774275	0.004213895	0.004213895	0.004856231	0.004856231	0.00022681	9.03995E-05	0.00029418	0.00029418	0.000151733	5.88552E-05	0.000278466	0.000278466	0.00015746	0.00015746	3.5468E-05	3.5468E-05	0.000120085	0.000120085	0.001579897
3837203774275	383720	3774275	0.004005043	0.004005043	0.004615543	0.004615543	0.00022547	8.9848E-05	0.000292224	0.000292224	0.000150807	5.84961E-05	0.000277043	0.000277043	0.00015653	0.00015653	3.52516E-05	3.52516E-05	0.000119353	0.000119353	0.001559104
3837303774275	383730	3774275	0.003812252	0.003812252	0.004393365	0.004393365	0.00022415	8.9324E-05	0.0029052	0.0029052	0.000149928	5.8155E-05	0.000275709	0.000275709	0.00015559	0.00015559	3.5046E-05	3.5046E-05	0.000118657	0.000118657	0.00153952
3837403774275	383740	3774275	0.003633024	0.003633024	0.004186816	0.004186816	0.00022975	8.88552E-05	0.000288995	0.000288995	0.000149141	5.78497E-05	0.000274375	0.000274375	0.00015473	0.00015473	3.48621E-05	3.48621E-05	0.000118034	0.000118034	0.001520539
3837503774275	383750	3774275	0.003528135	0.003528135	0.004065939	0.004065939	0.00022505	8.96825E-05	0.00029168	0.00029168	0.000150529	5.83884E-05	0.000276331	0.000276331	0.00015621	0.00015621	3.51867E-05	3.51867E-05	0.000119133	0.000119133	0.001542539
3837603774275	383760	3774275	0.003430374	0.003430374	0.003953276	0.003953276	0.00022744	9.06201E-05	0.00029435	0.00029435	0.000152103	5.89988E-05	0.000278555	0.000278555	0.00015784	0.00015784	3.55546E-05	3.55546E-05	0.000120378	0.000120378	0.001568509
3837703774275	383770	3774275	0.003353999	0.003353999	0.003865258	0.003865258	0.00022311	9.21093E-05	0.00029957	0.00029957	0.000154603	5.99684E-05	0.000282112	0.000282112	0.00016044	0.00016044	3.61388E-05	3.61388E-05	0.000122357	0.000122357	0.001611819
3837803774275	383780	3774275	0.003301462	0.003301462	0.003804713	0.003804713	0.00023695	9.44258E-05	0.00030711	0.00030711	0.000158491	6.14766E-05	0.000287715	0.000287715	0.00016447	0.00016447	3.70477E-05	3.70477E-05	0.000125434	0.000125434	0.001684896
3837903774275	383790	3774275	0.003247443	0.003247443	0.00374246	0.00374246	0.00024408	9.72663E-05	0.00031635	0.00031635	0.000163259	6.33259E-05	0.000294297	0.000294297	0.00016942	0.00016942	3.81622E-05	3.81622E-05	0.000129207	0.000129207	0.001774796
3838003774275	383800	3774275	0.003189028	0.003189028	0.00367514	0.00367514	0.00025252	0.000100631	0.00032729	0.00032729	0.000168906	6.55164E-05	0.000301679	0.000301679	0.00017528	0.00017528	3.94822E-05	3.94822E-05	0.000133676	0.000133676	0.001874359
3838103774275	383810	3774275	0.003131214	0.003131214	0.003608513	0.003608513	0.00026206	0.000104409	0.00033583	0.00033583	0.000175247	6.79761E-05	0.000310573	0.000310573	0.00018186	0.00018186	4.09646E-05	4.09646E-05	0.000138695	0.000138695	0.001976165
3838203774275	383820	3774275	0.003104181	0.003104181	0.00357736	0.00357736	0.00027529	0.000109704	0.00035680	0.00035680	0.000184135	7.14234E-05	0.00032249	0.00032249	0.00019089	0.00019089	4.3042E-05	4.3042E-05	0.000145729	0.000145729	0.00212715
3838303774275	383830	3774275	0.003011744	0.003011744	0.003470832	0.003470832	0.00028685	0.000114309	0.00037183	0.00037183	0.000191865	7.44218E-05	0.00033841	0.00033841	0.00019911	0.00019911	4.48489E-05	4.48489E-05	0.000151847	0.000151847	0.002148632
3838403774275	383840	3774275	0.002910974	0.002910974	0.003354702	0.003354702	0.00029522	0.000117646	0.00038236	0.00038236	0.000197466	7.65943E-05	0.00036002	0.00036002	0.00020423	0.00020423	4.61582E-05	4.61582E-05	0.000156279	0.000156279	0.002129997
3838603774275	383860	3774275	0.002706473	0.002706473	0.003119028	0.003119028	0.00029612	0.000118005	0.00038380	0.00038380	0.000198067	7.68278E-05	0.00036767	0.00036767	0.00020548	0.00020548	4.62988E-05	4.62988E-05	0.000156756	0.000156756	0.002093847
3838703774275	383870	3774275	0.002611536	0.002611536	0.003009619	0.003009619	0.00029551	0.000117757	0.00038299	0.00038299	0.000197651	7.66662E-05	0.00036731	0.00036731	0.00020516	0.00020516	4.62014E-05	4.62014E-05	0.000156426	0.000156426	0.002076333
3838803774275	383880	3774275	0.002521551	0.002521551	0.002905918	0.002905918	0.00029522	0.000117646	0.00038236	0.00038236	0.000197466	7.65943E-05	0.00036758	0.00036758	0.00020423	0.00020423	4.61582E-05	4.61582E-05	0.000156279	0.000156279	0.002058301
3838903774275	383890	3774275	0.002436011	0.002436011	0.002807339	0.002807339	0.00029453	0.00011737	0.00038173	0.00038173	0.000197003	7.64148E-05	0.00036713	0.00036713	0.00020443	0.00020443	4.605E-05	4.605E-05	0.000155913	0.000155913	0.002040269
3839003774275	383900	3774275	0.002354497	0.002354497	0.0027134	0.0027134	0.00029372	0.00011704	0.00038066	0.00038066	0.000196447	7.61993E-05	0.00036633	0.00036633	0.00020367	0.00020367	4.59201E-05	4.59201E-05	0.000155473	0.000155473	0.002022496
3839103774275	383910	3774275	0.002276918	0.002276918	0.002623995	0.002623995	0.00029287	0.000116709	0.00037958	0.00037958	0.000195892	7.59839E-05	0.00036535	0.00036535	0.00020329	0.00020329	4.57903E-05	4.57903E-05	0.000155034	0.000155034	0.002004982
3829703774285	382970	3774285	0.001489	0.001489	0.001715972	0.001715972	0.00022948	9.14475E-05	0.00029726	0.00029726	0.00015392	5.95375E-05	0.00028659	0.00028659	0.00015929	0.00015929	3.58792E-05	3.58792E-05	0.000121477	0.000121477	0.00057503
3829803774285	382980	3774285	0.001578706	0.001578706	0.001819353	0.001819353	0.00023044	9.18335E-05	0.00029868	0.00029868	0.00015414	5.97888E-05	0.00028762	0.00028762	0.00015961	0.00015961	3.60306E-05	3.60306E-05	0.00012199	0.00012199	0.000585646
3829903774285	382990	3774285	0.001682253	0.001682253	0.001938684	0.001938684	0.00023193	9.24127E-05	0.00030056	0.00030056	0.00015511	6.01659E-05	0.00028922	0.00028922	0.0001609	0.0001609	3.62579E-05	3.62579E-05	0.00012276	0.00012276	0.000598501
3830003774285	383000	3774285	0.001797465	0.001797465	0.002071457	0.002071457	0.00023325	9.30194E-05	0.00030253	0.00030253	0.00015613	6.05609E-05	0.00029082	0.00029082	0.00016202	0.00016202	3.64959E-05	3.64959E-05	0.00012365	0.00012365	0.00061204
3830103774285	383010	3774285	0.00192684	0.00192684	0.002220554	0.002220554	0.00023508	9.36812E-05	0.00030469	0.00030469	0.00015724	6.09918E-05	0.00029260	0.00029260	0.00016318	0.00016318	3.67556E-05	3.67556E-05	0.00012444	0.00012444	0.000626541
3830203774285	383020	3774285	0.002071306	0.002071306	0.002387041	0.002387041	0.00023674	9.43431E-05	0.00030684	0.00030684	0.00015835	6.14227E-05	0.00029438	0.00029438	0.00016433	0.00016433	3.70153E-05	3.70153E-05	0.00012524	0.00012524	0.00064172
3830303774285	383030	3774285	0.00225993	0.00225993	0.002604418	0.002604418	0.00024076	9.57496E-05	0.00031419	0.00031419	0.00016073	6.23384E-05	0.00029794	0.00029794	0.00016678	0.00016678	3.75671E-05	3.75671E-05	0.00012719	0.00012719	0.000664416
3830403774285	383040	3774285	0.002492019	0.002492019	0.002871885	0.002871885	0.00024405	9.75145E-05	0.00031719	0.00031719	0.00016375	6.34875E-05	0.00030256	0.00030256	0.00016857	0.00016857	3.82596E-05	3.82596E-05	0.00012957	0.00012957	0.000691766
3830503774285	383050	3774285	0.002763824	0.002763824	0.003185121	0.003185121	0.00024941	9.93898E-05	0.00032358	0.00032358	0.00016682	6.47084E-05	0.00030737	0.00030737	0.00017312	0.00017312	3.89953E-05	3.89953E-05	0.00013202	0.00013202	0.000720496
3830603774285	383060	3774285	0.003057662	0.003057662	0.003523749	0.003523749	0.00025321	0.000100907	0.00032819	0.00032819	0.00016936	6.56959E-05	0.00031119	0.00031195	0.00017576	0.00017576	3.95904E-05	3.95904E-05	0.00013404	0.00013404	0.000746465
3830703774285	383070	3774285	0.003402277	0.003402277	0.003920896	0.003920896	0.00025723	0.000102506	0.00033394	0.00033394	0.00017205	6.67373E-05	0.00031519	0.00031519	0.00017855	0.00017855	4.0218E-05	4.0218E-05	0.00013616	0.00013616	0.000774246
3830803774285	383080	3774285	0.003796746	0.003796746	0.004375494	0.004375494	0.00026117	0.000104078	0.00033850	0.00033850	0.00017469	6.77607E-05	0.00031902	0.00031902	0.00018129	0.00018129	4.08347E-05	4.08347E-05	0.00013825	0.00013825	0.000802286
3830903774285	383090	3774285	0.004254397	0.004254397	0.004902907	0.004902907	0.00026519	0.000105678	0.00034308	0.00034308	0.00017736	6.8802E-05	0.00032275	0.00032275	0.00018406	0.00018406	4.14623E-05	4.14623E-05	0.00014038	0.00014038	0.000831102
3831003774285	383100	3774285	0.004799303	0.004799303	0.005530874	0.005530874	0.00026954	0.000107415	0.00034959	0.00034959	0.00018023	6.99332E-05	0.00032659	0.00032659	0.00018702	0.00018702	4.21439E-05	4.21439E-05	0.00014268	0.00014268	0.000862766
3831103774285	383110	3774285	0.005515844	0.005515844	0.00635664	0.00635664	0.00027612	0.000110035	0.00035788	0.00035788	0.00018469	7.16389E-05	0.00033285	0.00033285	0.00019166	0.00019166	4.31718E-05	4.31718E-05	0.00014616	0.00014616	0.000903747
3831203774285	383120	3774285	0.006387868	0.006387868	0.007361589	0.007361589	0.00028339	0.00011293	0.00036729	0.00036729	0.00018955	7.35241E-05	0.00034011	0.00034011	0.00019609	0.00019609	4.43079E-05	4.43079E-05	0.00015015	0.00015015	0.000946109
3831303774285	383130	3774285	0.007382047	0.007382047	0.008507313	0.008507313	0.00028982	0.000115495	0.00037564	0.00037564	0.00019385	7.51939E-05	0.00034615	0.00034615	0.00020117	0.00020117	4.53142E-05	4.53142E-05	0.00015342	0.00015342	0.000983639
3831403774285	383140	3774285	0.008528791	0.008528791	0.009828859	0.009828859	0.00029605	0.000117977	0.00038372	0.00038372	0.00019802	7.68098E-05	0.00035162	0.00035162	0.0002055	0.0002055	4.6288E-05	4.6288E-05	0.00015719	0.00015719	0.001029021
3831503774285	383150	3774285	0.009872955	0.009872955	0.011377918	0.011377918	0.00030242	0.000120514	0.00039196	0.00039196	0.00020228	7.84616E-05	0.00035743	0.00035743	0.00020919	0.00020919	4.72835E-05	4.72835E-05	0.00016089	0.00016089	0.00105939
3831603774285	383160	3774285	0.01139519	0.01139519	0.013132191	0.013132191	0.00030678	0.000122252	0.00039761	0.00039761	0.00020519	7.95928E-05	0.00036206	0.00036206	0.00021294	0.00021294	4.79651E-05	4.79651E-05	0.00016239	0.00016239	0.001086826
3831703774285	383170	3774285	0.013148542	0.013148542	0.015152811	0.015152811	0.00031093	0.000123906	0.00040296	0.00040296	0.00020793	8.067E-05	0.00036669	0.00036693	0.00021528	0.00021528	4.86143E-05	4.86143E-05	0.00016595	0.00016595	0.001115298
3835203774285	383520	3774285	0.015006227	0.015006227	0.017293669	0.017293669	0.00026166	0.000104271	0.00033913	0.00033913	0.00017516	6.78864E-05	0.00031106	0.00031106	0.00018626	0.00018626	4.09105E-05	4.09105E-05	0.00013851	0.00013851	0.001788255
3835303774285	383530	3774285	0.013470477	0.013470477	0.015523819	0.015523819	0.00025563	0.000101872	0.00033133	0.00033133	0.00017098	6.63243E-05	0.00030503	0.00030503	0.00017747	0.00017747	3.99691E-05	3.99691E-05	0.00013525	0.00013525	0.001753572
3835403774285	383540	3774285	0.012080765	0.012080765	0.01392227	0.01392227	0.00024892	9.91968E-05	0.00032263	0.00032263	0.00016649	6.45827E-05	0.00029936	0.00029936	0.00017287	0.00017287	3.89196E-05	3.89196E-05	0.00013171	0.00013171	0.001706896
3835503774285	383550	3774285	0.010825382	0.010825382	0.012475525	0.012475525	0.00024206	9.6439E-05	0.00031366	0.00031366	0.00016187	6.27873E-05	0.00029269	0.00029269	0.00016798	0.00016798	3.78376E-05	3.78376E-05	0.00012810	0.00012810	0.001651938
3835603774285	383560	3774285	0.009761169	0.009761169	0.011249092	0.011249092	0.00023605	9.40673E-05	0.00030594	0.00030594	0.00015788	6.12432E-05	0.00028691	0.00028691	0.00016385	0.00016385	3.69071E-05	3.69071E-05	0.00012495	0.00012495	0.001602847
3835703774285	383570	3774285	0.008898125	0.008898125	0.010254491	0.010254491	0.00023155	9.22748E-05	0.00030011	0.00030011	0.00015488	6.00761E-05	0.00028264	0.00028264	0.00016073	0.00016073	3.62038E-05	3.62038E-05	0.00012257	0.00012257	0.001566697
3835803774285	383580	3774285	0.00815344	0.00815344	0.009396292	0.009396292	0.00022761	9.07029E-05	0.00029504	0.00029504	0.00015242	5.90527E-05	0.00027882	0.00027882	0.00015799	0.00015799	3.5587E-05	3.5587E-05	0.00012048	0.00012048	0.001533998
3835903774285	383590	3774285	0.00754512	0.00754512	0.008695244	0.008695244	0.00022484	8.95998E-05	0.00029141	0.00029141	0.0001503	5.83345E-05	0.00027606	0.00027606	0.00015607	0.00015607	3.51542E-05	3.51542E-05	0.00011923	0.00011923	0.001511911
3836003774285	383600	3774285	0.00707298	0.00707298	0.008151135	0.008151135	0.00022366	8.91309E-05	0.00028989	0.00028989	0.00014964	5.80293E-05	0.00027498	0.00027498	0.00015525	0.00015525	3.49703E-05	3.49703E-05	0.0001184	0.0001184	0.001505095
3836103774285	383610	3774285	0.006643009	0.006643009	0.007655621	0.007655621	0.00022491	8.96621E-05	0.00028836	0.00028836	0.00014817	5.77241E-05	0.00027375	0.00027375	0.00015443	0.00015443	3.47863E-05	3.47863E-05	0.00011777	0.00011777	0.001497158
3836203774285	383620	3774285	0.006285942	0.006285942	0.007244125	0.007244125	0.00022076	8.84967E-05	0.00028729	0.00028729	0.00014853	5.76163E-05	0.00027345	0.00027345	0.00015414	0.00015414	3.47214E-05	3.47214E-05	0.00011755	0.00011755	0.001497072
3836303774285	383630	3774285	0.005964655	0.005964655	0.006873864	0.006873864	0.00022006	8.84691E-05	0.00028739	0.00028739	0.00014843	5.75984E-05	0.00027339	0.00027339	0.00015401	0.00015401	3.47106E-05	3.47106E-05	0.00011752	0.00011752	0.001498193
3836403774285	383640	3774285	0.005674983	0.005674983	0.006540037	0.006540037	0.00022076	8.84967E-05	0.00028729	0.00028729	0.00014853	5.76163E-05	0.00027345	0.00027345	0.00015414	0.00015414	3.47214E-05	3.47214E-05	0.00011755	0.00011755	0.001500781
3836503774285	383650	3774285	0.005433822	0.005433822	0.006262114	0.006262114	0.00022975	8.88552E-05	0.00028995	0.00028995	0.00014914	5.78497E-05	0.00027435	0.00027435	0.00015473	0.00015473	3.48621E-05	3.48621E-05	0.00011803	0.00011803	0.001511739
3836603774285	383660	3774285	0.005207518	0.005207518	0.006001315	0.006001315	0.00022393	8.92412E-05	0.00029025	0.00029025	0.00014979	5.81011E-05	0.00027535	0.00027535	0.00015546	0.00015546	3.50136E-05	3.50136E-05	0.00011847	0.00011847	0.001522609
3836703774285	383670	3774285	0.004979688	0.004979688	0.005738755	0.005738755	0.00022442	8.94343E-05	0.00029087	0.00029087	0.00015011	5.82268E-05	0.00027598	0.00027598	0.00015578	0.00015578	3.50893E-05	3.50893E-05	0.00011880	0.00011880	0.001527182
3836803774285	383680	3774285	0.004758985	0.004758985	0.005484411	0.005484411	0.00022463	8.9517E-05	0.00029114	0.00029114	0.00015025	5.82806E-05	0.00027597	0.00027597	0.00015592	0.00015592	3.51218E-05	3.51218E-05	0.00011891	0.00011891	0.001528045
3836903774285	383690	3774285	0.004547032	0.004547032	0.005240148	0.005240148	0.00022463	8.9517E-05	0.00029114	0.00029114	0.00015025	5.82806E-05	0.00027587	0.00027587	0.00015592	0.00015592	3.51218E-05	3.51218E-05	0.00011891	0.00011891	0.001525888
3837003774285	383700	3774285	0.004307351	0.004307351	0.004963933	0.004963933	0.00022975	8.88552E-05	0.00028995	0.00028995	0.00014914	5.78497E-05	0.00027435	0.00027435	0.00015473	0.00015473	3.48621E-05	3.48621E-05	0.00011803	0.00011803	0.001502593
3837103774285	383710	3774285	0.004086556	0.004086556	0.004709482	0.004709482	0.00022131	8.81933E-05	0.00028642	0.00028642	0.0001483	5.74188E-05	0.00027257	0.00027257	0.00015321	0.00015321	3.46024E-05	3.46024E-05	0.00011715	0.00011715	0.001480161
3837203774285	383720	3774285	0.003895386	0.003895386	0.004489171	0.004489171	0.00022034	8.78072E-05	0.00028558	0.00028558	0.00014738	5.71675E-05	0.00027144	0.00027144	0.00015294	0.00015294	3.44509E-05	3.44509E-05	0.00011664	0.00011664	0.001465322
3837303774285	383730	3774285	0.003727776	0.003727776	0.004296012	0.004296012	0.00021993	8.76417E-05	0.00028548	0.00028548	0.00014704	5.70597E-05	0.00027096	0.00027096	0.00015266	0.00015266	3.4386E-05	3.4386E-05	0.00011642	0.00011642	0.001456522
3837403774285	383740	3774285	0.003570905	0.003570905	0.004115229	0.004115229	0.00021951	8.74763E-05	0.00028451	0.00028451	0.00014682	5.6952E-05	0.00027046	0.00027046	0.00015237	0.00015237	3.43211E-05	3.43211E-05	0.00011620	0.00011620	0.001447894
3837503774285	383750	3774285	0.003483236	0.003483236	0.004014195	0.004014195	0.00022283	8.85794E-05	0.00028098	0.00028098	0.00014878	5.76702E-05	0.00027304	0.00027304	0.00015293	0.00015293	3.47539E-05	3.47539E-05	0.00011767	0.00011767	0.0014774
3837603774285	383760	3774285	0.003402694	0.003402694	0.003921376	0.003921376	0.00022553	8.98755E-05	0.00029231	0.00029231	0.00015085	5.85141E-05	0.00027615	0.00027615	0.00015655	0.00015655	3.52624E-05	3.52624E-05	0.00011938	0.00011938	0.001513033
3837703774285	383770	3774285	0.00333627	0.00333627	0.003844827	0.003844827	0.00022975	9.15578E-05	0.00029778	0.00029778	0.00015367	5.96093E-05	0.00028024	0.00028024	0.00015948	0.00015948	3.59224E-05	3.59224E-05	0.00012162	0.00012162	0.001563073
3837803774285	383780	3774285	0.003285816	0.003285816	0.003786682	0.003786682	0.00023596	9.40398E-05	0.00030857	0.00030857	0.00015743	6.12252E-05	0.00028611	0.00028611	0.00016384	0.00016384	3.68962E-05	3.68962E-05	0.00012492	0.00012492	0.001638565
3837903774285	383790	3774285	0.003233187	0.003233187	0.00372603	0.00372603	0.00024359	9.70733E-05	0.00031572	0.00031572	0.00016293	6.32002E-05	0.00029296	0.00029296	0.00016908	0.00016908	3.80864E-05	3.80864E-05	0.00012895	0.00012895	0.001731226

			MSite Grubbing / Prep	MMass Grading / Excavation	MMass Grading / Excavation	MDrainage / Utilities Trenching	MFoundations / Concrete Pads	MBuilding / Structure Construction	MAsphalt Paving	MLandscaping or Other Finishing	MWaterside Construction (Piles)	RSSWRestriping South Valley	RSSWRestriping Silver Lake Boulevard	RSSWDemolition	RSSWPlacing Base	RSSWForm	Child Risk				
Unique Identifier	X (UTM)	Y (UTM)	2027	2027	2028	2028	2028	2028	2028	2028	2028	2029	2029	2029	2029	2029	3rd Trimester	0<2	2<16	Total	per million
3836303774275	383630	3774275	0.001460306	0.002429038	0.002429038	0.001168245	0.000553561	0.001501823	0.000976517	0.000670616	0.000720783	0.000101413	0.000376909	0.001179675	0.000107272	0.000233315	2.48583E-07	5.87837E-06	5.7595E-07	6.7029E-06	6.70290365
3836403774275	383640	3774275	0.001462859	0.002433284	0.002433284	0.001170287	0.000554529	0.001504448	0.000978224	0.000671789	0.000722043	0.000101384	0.000378249	0.001183331	0.000107604	0.000234038	2.40411E-07	5.68259E-06	5.5586E-07	6.47887E-06	6.47886515
3836503774275	383650	3774275	0.001470597	0.002446155	0.002446155	0.001176477	0.000557462	0.001512406	0.000983398	0.000675342	0.000725862	0.00010159	0.000380839	0.001190917	0.000108294	0.000235538	2.33829E-07	5.52356E-06	5.3896E-07	6.29635E-06	6.29634995
3836603774275	383660	3774275	0.001477856	0.00245823	0.00245823	0.001182285	0.000560214	0.001519872	0.000988252	0.000678676	0.000729445	0.000101797	0.000383251	0.001198046	0.000108942	0.000236948	2.27512E-07	5.37112E-06	5.2316E-07	6.12179E-06	6.12178867
3836703774275	383670	3774275	0.001486392	0.002472428	0.002472428	0.001189113	0.000563449	0.00152865	0.00099396	0.000682596	0.000733658	0.000102092	0.000385901	0.001205814	0.000109649	0.000238485	2.21705E-07	5.23079E-06	5.0879E-07	5.96128E-06	5.96128058
3836803774275	383680	3774275	0.001495166	0.002487024	0.002487024	0.001196133	0.000566776	0.001537675	0.000999828	0.000686625	0.000737989	0.000102417	0.000388551	0.001213766	0.000110372	0.000240057	2.16179E-07	5.09734E-06	4.9544E-07	5.80896E-06	5.80895889
3836903774275	383690	3774275	0.001500431	0.002495782	0.002495782	0.001200345	0.000568772	0.001543089	0.001003349	0.000689043	0.000740588	0.000102623	0.000390248	0.001218702	0.00011082	0.000241033	2.10393E-07	4.95835E-06	4.8214E-07	5.65088E-06	5.65088224
3837003774275	383700	3774275	0.001480568	0.002462742	0.002462742	0.001184455	0.000561242	0.001522661	0.000990066	0.000679921	0.000730784	0.000101974	0.000385454	0.001203438	0.000109433	0.000238015	2.01694E-07	4.75354E-06	4.6408E-07	5.41932E-06	5.41931896
3837103774275	383710	3774275	0.001460785	0.002429834	0.002429834	0.001168628	0.000553743	0.001502315	0.000976837	0.000670836	0.000721019	0.000101324	0.000380631	0.001188083	0.000108036	0.000234978	1.93606E-07	4.56283E-06	4.4721E-07	5.20364E-06	5.20364432
3837203774275	383720	3774275	0.00144156	0.002397856	0.002397856	0.001153248	0.000546455	0.001482544	0.000963981	0.000662007	0.00071153	0.000100705	0.000375926	0.001173094	0.000106673	0.000232013	1.86109E-07	4.3858E-06	4.315E-07	5.00341E-06	5.00340775
3837303774275	383730	3774275	0.001423451	0.002367735	0.002367735	0.001138761	0.000539591	0.001463921	0.000951872	0.000653692	0.000702592	0.000100144	0.000371431	0.001158927	0.000105385	0.000229211	1.79188E-07	4.22211E-06	4.1693E-07	4.81823E-06	4.81822815
3837403774275	383740	3774275	0.001405902	0.002338543	0.002338543	0.001124721	0.000532938	0.001445872	0.000940136	0.000645632	0.00069393	9.95831E-05	0.000367054	0.001145126	0.00010413	0.000226482	1.72726E-07	4.06908E-06	4.0329E-07	4.64509E-06	4.64509179
3837503774275	383750	3774275	0.001426243	0.002372379	0.002372379	0.001140995	0.000540649	0.001466792	0.000953739	0.000654974	0.00070397	0.000100498	0.000372354	0.001161578	0.000105626	0.000229736	1.70565E-07	4.01481E-06	3.9808E-07	4.58346E-06	4.58346061
3837603774275	383760	3774275	0.001450255	0.002412319	0.002412319	0.001160204	0.000549751	0.001491486	0.000969795	0.000666001	0.000715822	0.000101531	0.000378547	0.001180863	0.00010738	0.00023355	1.68578E-07	3.96461E-06	3.9363E-07	4.52682E-06	4.52681566
3837703774275	383770	3774275	0.0014903	0.00247893	0.00247893	0.00119224	0.000564931	0.00153267	0.000996574	0.000684391	0.000735588	0.000103125	0.000388878	0.001213126	0.000110313	0.000239931	1.67724E-07	3.9402E-06	3.9199E-07	4.49991E-06	4.4999149
3837803774275	383780	3774275	0.001557867	0.002591319	0.002591319	0.001246294	0.000590544	0.001602158	0.001041756	0.000715419	0.000768937	0.000105604	0.000406326	0.001267417	0.00011525	0.000250668	1.6856E-07	3.95338E-06	3.9426E-07	4.5162E-06	4.5162003
3837903774275	383790	3774275	0.00164099	0.002729583	0.002729583	0.001312792	0.000622053	0.001687644	0.001097341	0.000753592	0.000809965	0.000108467	0.000427912	0.001334594	0.000121359	0.000263955	1.69159E-07	3.96071E-06	3.9768E-07	4.52755E-06	4.52755423
3838003774275	383800	3774275	0.001733047	0.002882708	0.002882708	0.001386437	0.00065695	0.001782318	0.0011589	0.000795867	0.000855403	0.000111743	0.000451701	0.001408627	0.000128091	0.000278597	1.6863E-07	3.94334E-06	4.0165E-07	4.51362E-06	4.51362262
3838103774275	383810	3774275	0.001827177	0.003039283	0.003039283	0.001461742	0.000692632	0.001879125	0.001221846	0.000839095	0.000901864	0.000115669	0.000477753	0.001485218	0.000135056	0.00029374	1.67069E-07	3.90425E-06	4.06E-07	4.47732E-06	4.4773221
3838203774275	383820	3774275	0.001966778	0.003271492	0.003271492	0.001573423	0.000745551	0.002022695	0.001315198	0.000903204	0.000970769	0.000120303	0.000511428	0.001594165	0.000144963	0.000315292	1.65342E-07	3.8663E-06	4.1663E-07	4.44827E-06	4.4482741
3838303774275	383830	3774275	0.001986642	0.003304532	0.003304532	0.001589313	0.00075308	0.002043123	0.001328481	0.000912325	0.000980573	0.00012715	0.000516698	0.001609337	0.000146342	0.000318293	1.62457E-07	3.79421E-06	4.1361E-07	4.37028E-06	4.37027937
3838403774275	383840	3774275	0.001969411	0.003275871	0.003275871	0.001575529	0.000746549	0.002025402	0.001316958	0.000904413	0.000972069	0.000130987	0.000512262	0.001595262	0.000145062	0.000315509	1.59394E-07	3.70358E-06	4.0636E-07	4.26933E-06	4.26932771
3838603774275	383860	3774275	0.001935986	0.003220274	0.003220274	0.001548789	0.000733878	0.001991027	0.001294607	0.000889063	0.000955571	0.000130338	0.000503687	0.001568116	0.000142594	0.00031014	1.51116E-07	3.50742E-06	3.8963E-07	4.04817E-06	4.04817374
3838703774275	383870	3774275	0.001919793	0.003193337	0.003193337	0.001535834	0.00072774	0.001974373	0.001283778	0.000881626	0.000947578	0.000129983	0.000499548	0.001555046	0.000141405	0.000307555	1.47269E-07	3.41656E-06	3.8169E-07	3.94552E-06	3.94551887
3838803774275	383880	3774275	0.00190312	0.003165605	0.003165605	0.001522496	0.00072142	0.001957227	0.00127263	0.00087397	0.000939349	0.000129629	0.000495261	0.001541428	0.000140167	0.000304862	1.4354E-07	3.3284E-06	3.7407E-07	3.84601E-06	3.84600831
3838903774275	383890	3774275	0.001886448	0.003137873	0.003137873	0.001509158	0.0007151	0.001940081	0.001261481	0.000866314	0.000931119	0.000129246	0.000490914	0.00152781	0.000138929	0.000302168	1.39952E-07	3.24365E-06	3.6672E-07	3.75033E-06	3.75032631
3839003774275	383900	3774275	0.001870015	0.003110538	0.003110538	0.001496012	0.00070887	0.00192318	0.001250492	0.000858767	0.000923008	0.000128891	0.000486656	0.001514374	0.000137707	0.000299511	1.36518E-07	3.16261E-06	3.5966E-07	3.65879E-06	3.65878943
3839103774275	383910	3774275	0.001853821	0.003083602	0.003083602	0.001483057	0.000702732	0.001906526	0.001239663	0.00085133	0.000915015	0.000128508	0.000482458	0.00150103	0.000136494	0.000296872	1.33222E-07	3.08488E-06	3.5287E-07	3.57097E-06	3.57096597
3839203774275	383920	3774275	0.00053168	0.000884384	0.000884384	0.000425344	0.000201545	0.000546796	0.000355538	0.000244164	0.000262429	0.000106696	0.000157058	0.00048834	4.44063E-05	9.65833E-05	8.68467E-08	2.56766E-06	2.4332E-07	2.89782E-06	2.89782424
3829803774285	382980	3774285	0.000541492	0.000900705	0.000900705	0.000433194	0.000205265	0.000556887	0.0003621	0.00024867	0.000267272	0.000106962	0.000159529	0.000496109	4.51128E-05	9.81198E-05	9.12198E-08	2.71313E-06	2.544E-07	3.05875E-06	3.05875245
3829903774285	382990	3774285	0.000553378	0.000920476	0.000920476	0.000442703	0.00020977	0.000569111	0.000370048	0.000254128	0.000273138	0.000107434	0.000162506	0.000505523	4.59688E-05	9.99817E-05	9.62799E-08	2.8821E-06	2.6734E-07	3.24572E-06	3.24571748
3830003774285	383000	3774285	0.000565903	0.000941309	0.000941309	0.000452722	0.000214518	0.000581991	0.000378423	0.000259879	0.00027932	0.000107965	0.000165662	0.000515394	4.68664E-05	0.000101934	1.01868E-07	3.07006E-06	2.8169E-07	3.45361E-06	3.45361354
3830103774285	383010	3774285	0.000579304	0.000963601	0.000963601	0.000463443	0.000219598	0.000595774	0.000387385	0.000266034	0.000285935	0.000108526	0.000169057	0.000525996	4.78305E-05	0.000104031	1.08106E-07	3.28144E-06	2.9779E-07	3.68734E-06	3.68734059
3830203774285	383020	3774285	0.000593344	0.000986954	0.000986954	0.000474675	0.00022492	0.000610213	0.000396773	0.000272481	0.000292865	0.000109087	0.00017257	0.000537055	4.88361E-05	0.000106218	1.15025E-07	3.51788E-06	3.1573E-07	3.94864E-06	3.94864273
3830303774285	383030	3774285	0.000614324	0.001021852	0.001021852	0.000491459	0.000232873	0.00063179	0.000410803	0.000282116	0.00030322	0.000110474	0.000178019	0.000554055	5.0382E-05	0.00010958	1.2417E-07	3.83068E-06	3.3971E-07	4.29457E-06	4.29456715
3830403774285	383040	3774285	0.000639612	0.001063915	0.001063915	0.000511689	0.000242459	0.000657796	0.000427713	0.000293729	0.000315702	0.000112363	0.000184569	0.00057462	5.2252E-05	0.000113648	1.35374E-07	4.21683E-06	3.6934E-07	4.72154E-06	4.72154002
3830503774285	383050	3774285	0.000666176	0.001108101	0.001108101	0.000532941	0.000252529	0.000685116	0.000445476	0.000305928	0.000328813	0.00011437	0.000191477	0.000596189	5.42134E-05	0.000117914	1.48374E-07	4.67026E-06	4.039E-07	5.22254E-06	5.22254012
3830603774285	383060	3774285	0.000690187	0.001148041	0.001148041	0.00055215	0.000261631	0.0007098	0.000461533	0.000316955	0.000340665	0.000115934	0.00019761	0.000615383	5.59588E-05	0.00012171	1.62334E-07	5.16466E-06	4.4103E-07	5.76803E-06	5.76802532
3830703774285	383070	3774285	0.000715874	0.001190767	0.001190767	0.000572699	0.000271368	0.000736226	0.00047871	0.000328751	0.000353343	0.000117676	0.00020419	0.000635948	5.78288E-05	0.000125777	1.78746E-07	5.75299E-06	4.8483E-07	6.41656E-06	6.41656454
3830803774285	383080	3774285	0.0007418	0.001233892	0.001233892	0.00059344	0.000281196	0.000762889	0.000496047	0.000340657	0.00036614	0.000119358	0.00021077	0.000656604	5.97071E-05	0.000129862	1.97693E-07	6.44071E-06	5.353E-07	7.1737E-06	7.17370318
3830903774285	383090	3774285	0.000768444	0.001278211	0.001278211	0.000614755	0.000291295	0.000790291	0.000513863	0.000352892	0.000379291	0.000121099	0.000217559	0.000677808	6.16353E-05	0.000134056	2.20022E-07	7.2613E-06	5.9456E-07	8.07588E-06	8.07588224
3831003774285	383100	3774285	0.00079772	0.001326908	0.001326908	0.000638176	0.000302393	0.000820399	0.000533441	0.000366337	0.000393741	0.000123018	0.000224883	0.00070084	6.37297E-05	0.000138611	2.47318E-07	8.27664E-06	6.6656E-07	9.19052E-06	9.19051861
3831103774285	383110	3774285	0.000835612	0.001389936	0.001389936	0.000668489	0.000316757	0.000859368	0.000558779	0.000383738	0.000412444	0.000126146	0.000234411	0.000730727	6.64474E-05	0.000144522	2.84816E-07	9.68571E-06	7.6445E-07	1.0735E-05	10.7349717
3831203774285	383120	3774285	0.00087478	0.001455088	0.001455088	0.000699824	0.000331605	0.00089965	0.000584971	0.000401725	0.000431777	0.000129718	0.000244117	0.000761163	6.9215E-05	0.00015054	3.33446E-07	1.1536E-05	8.8847E-07	1.27579E-05	12.7579268
3831303774285	383130	3774285	0.00090948	0.001512808	0.001512808	0.000727584	0.000344759	0.000935337	0.000608176	0.000417661	0.000448904	0.000132876	0.000255223	0.000793244	7.21322E-05	0.00015688	3.94299E-07	1.38821E-05	1.0383E-06	1.53147E-05	15.314679
3831403774285	383140	3774285	0.000951441	0.001582603	0.001582603	0.000761152	0.000360665	0.00097849	0.000636235	0.00043693	0.000469615	0.000135296	0.000264006	0.000824502	7.49746E-05	0.000163069	4.73515E-07	1.69767E-05	1.2263E-06	1.86766E-05	18.6765662
3831503774285	383150	3774285	0.00097952	0.001629311	0.001629311	0.000783616	0.000371309	0.001007368	0.000655012	0.000449825	0.000483475	0.000137834	0.00027002	0.000843238	7.66784E-05	0.000166775	5.86226E-07	2.14222E-05	1.4771E-06	2.34856E-05	23.4855797
3831603774285	383160	3774285	0.001004888	0.001671506	0.001671506	0.00080391	0.000380925	0.001033457	0.000671975	0.000461475	0.000495996	0.000139753	0.000275469	0.000860787	7.82741E-05	0.000170245	7.51775E-07	2.80142E-05	1.8202E-06	3.05862E-05	30.5861511
3831703774285	383170	3774285	0.001031213	0.001715294	0.001715294	0.00082497	0.000390904	0.00106053	0.000689579	0.000473564	0.000508989	0.000143295	0.000280739	0.000877695	7.98117E-05	0.00017359	1.02353E-06	3.89094E-05	2.3426E-06	4.22755E-05	42.2755286
3835203774285	383520	3774285	0.001653434	0.002750283	0.002750283	0.001322747	0.000626771	0.001700442	0.001105663	0.000759307	0.000816108	0.00011617	0.000418414	0.001314121	0.000119497	0.000259905	4.80132E-07	1.13747E-05	1.1663E-06	1.30211E-05	13.0211133
3835303774285	383530	3774285	0.001621366	0.002696941	0.002696941	0.001297093	0.000614614	0.001667462	0.001084218	0.00074458	0.000800279	0.000113603	0.000410851	0.001289992	0.000117303	0.000255133	4.44389E-07	1.05343E-05	1.0658E-06	1.20446E-05	12.0445667
3835403774285	383540	3774285	0.001578209	0.002625155	0.002625155	0.001262567	0.000598255	0.001623078	0.001055359	0.000724761	0.000778978	0.000110887	0.000400579	0.001257454	0.00011434	0.000248698	4.0257E-07	9.56635E-06	9.7318E-07	1.09421E-05	10.9420998
3835503774285	383550	3774285	0.001527394	0.002540631	0.002540631	0.001221915	0.000578993	0.001570819	0.001021379	0.000701425	0.000753897	0.000108083	0.000388372	0.001218702	0.00011082	0.000241033	3.62454E-07	8.63797E-06	8.8798E-07	9.88841E-06	9.88840641
3835603774285	383560	3774285	0.001482004	0.00246513	0.00246513	0.001185603	0.000561786	0.001524138	0.000991026	0.000680581	0.000731493	0.000105663	0.000377624	0.00118461	0.00010772	0.00023429	3.28804E-07	7.85482E-06	8.1517E-07	8.9988E-06	8.99879706
3835703774285	383570	3774285	0.00144858	0.002409533	0.002409533	0.001158864	0.000549116	0.001489763	0.000968675	0.000665231	0.000714995	0.000103833	0.000369972	0.001160115	0.00010549	0.00022944	3.03372E-07	7.25684E-06	7.5614E-07	8.31635E-06	8.31635221
3835803774285	383580	3774285	0.001418346	0.002359243	0.002359243	0.001134677	0.000537655	0.00145867	0.000948458	0.00065134	0.00070072	0.00010218	0.000363094	0.00113818	0.00010349	0.00022510	2.81758E-07	6.74602E-06	7.0484E-07	7.73262E-06	7.73262197
3835903774285	383590	3774285	0.001397924	0.002325274	0.002325274	0.00111834	0.000529914	0.001437668	0.000934802	0.000641969	0.000689992	0.000101029	0.000358687	0.00112383	0.00010219	0.00022227	2.65107E-07	6.34888E-06	6.6315E-07	7.27714E-06	7.27714174
3836003774285	383600	3774285	0.001391622	0.002314791	0.002314791	0.001113298	0.000527525	0.001431187	0.000930587	0.000639075	0.000686882	0.000100469	0.000357764	0.001120449	0.000101886	0.000221601	2.53667E-07	6.07165E-06	6.3156E-07	6.95688E-06	6.95687933
3836103774285	383610	3774285	0.001384283	0.002302584	0.002302584	0.001107427	0.000524743	0.001423639	0.00092568	0.00063504	0.00068359	9.99373E-05	0.000356573	0.001116336	0.000101512	0.00022078	2.42954E-07	5.81228E-06	6.0257E-07	6.6578E-06	6.6578049
3836203774285	383620	3774285	0.001384204	0.002302451	0.002302451	0.001107363	0.000524713	0.001423557	0.000925626	0.000635668	0.00068322	9.97307E-05	0.000357199	0.001117798	0.000101645	0.000221077	2.34785E-07	5.61209E-06	5.7898E-07	6.42586E-06	6.4258595
3836303774285	383630	3774285	0.001385241	0.002304176	0.002304176	0.001108193	0.000525106	0.001424624	0.00092632	0.000636144	0.000683732	9.96126E-05	0.000358092	0.001120175	0.000101861	0.000221547	2.27449E-07	5.43195E-06	5.5783E-07	6.21723E-06	6.21722581
3836403774285	383640	3774285	0.001387634	0.002308157	0.002308157	0.001110107	0.000526013	0.001427085	0.00092792	0.000637243	0.000684913	9.95831E-05	0.000359283	0.001123465	0.00010216	0.000222198	2.20875E-07	5.27013E-06	5.3886E-07	6.02987E-06	6.02986697
3836503774285	383650	3774285	0.001397765	0.002325009	0.002325009	0.001118212	0.000529854	0.001437504	0.000934695	0.000641896	0.000689914	9.99078E-05	0.000362439	0.001132879	0.000103016	0.000224059	2.16148E-07	5.15136E-06	5.2381E-07	5.89131E-06	5.89131404
3836603774285	383660	3774285	0.001407816	0.002341728	0.002341728	0.001126253	0.000533664	0.001447841	0.000941416	0.000646511	0.000694875	0.000100232	0.000365506	0.001142019	0.000103847	0.000225867	2.1153E-07	5.03585E-06	5.097E-07	5.75703E-06	5.757028
3836703774285	383670	3774285	0.001412044	0.00234876	0.00234876	0.001129635	0.000535266	0.001452189	0.000944243	0.000648453	0.000696962	0.00010038	0.000366994	0.001146314	0.000104238	0.000226717	2.06138E-07	4.90319E-06	4.9495E-07	5.60428E-06	5.60427593
3836803774285	383680	3774285	0.001412842	0.002350087	0.002350087	0.001130273	0.000535569	0.001453009	0.000944777	0.000648819	0.000697355	0.00010041	0.00036759	0.001147777	0.000104371	0.000227006	2.00495E-07	4.76545E-06	4.8031E-07	5.44626E-06	5.4462588
3836903774285	383690	3774285	0.001410847	0.00234677	0.00234677	0.001128678	0.000534813	0.001450958	0.000943443	0.000647903	0.000696371	0.00010038	0.000367381	0.001146863	0.000104288	0.000226825	1.94756E-07	4.62603E-06	4.6599E-07	5.28677E-06	5.28677476
3837003774285	383700	3774285	0.001389309	0.002310943	0.002310943	0.001111447	0.000526648	0.001428808	0.00092904	0.000638012	0.00068574	9.96126E-05	0.000362141	0.001130228	0.000102775	0.000223535	1.86802E-07	4.43635E-06	4.4799E-07	5.07114E-06	5.07114462
3837103774285	383710	3774285	0.001368568	0.002276444	0.002276444	0.001094855	0.000518786	0.001407477	0.000915171	0.000628488	0.000675503	9.88747E-05	0.000357079	0.001114142	0.000101313	0.000220354	1.7945E-07	4.26074E-06	4.313E-07	4.87148E-06	4.87148175
3837203774285	383720	3774285	0.001354848	0.002253621	0.002253621	0.001083878	0.000513585	0.001393366	0.000905996	0.000622187	0.00066873	9.8432E-05	0.000353745	0.00110354	0.000100348	0.000218257	1.73391E-07	4.11512E-06	4.172E-07	4.70572E-06	4.70571598
3837303774285	383730	3774285	0.001346711	0.002240087	0.002240087	0.001077369	0.0005105	0.001384998	0.000900555	0.00061845	0.000664714	9.82254E-05	0.000351809	0.001097325	9.97833E-05	0.00021702	1.68309E-07	3.99231E-06	4.0519E-07	4.56581E-06	4.56581463
3837403774285	383740	3774285	0.001338734	0.002226817	0.002226817	0.001070987	0.000507476	0.001376794	0.00089522	0.000614787	0.000660777	9.80188E-05	0.000349874	0.001091201	9.92265E-05	0.00021581	1.63486E-07	3.87573E-06	3.9389E-07	4.43311E-06	4.43310613
3837503774285	383750	3774285	0.001366016	0.002272198	0.002272198	0.001092812	0.000517818	0.001404852	0.000913464	0.000627315	0.000674243	9.91994E-05	0.000356931	0.001113228	0.000101229	0.00022017	1.62504E-07	3.8478E-06	3.9048E-07	4.40078E-06	4.40077789
3837603774285	383760	3774285	0.001398961	0.002326999	0.002326999	0.001119169	0.000530307	0.001438734	0.000935495	0.000642445	0.000690504	0.000100587	0.000365416	0.001139642	0.000103631	0.000225397	1.61728E-07	3.82459E-06	3.8799E-07	4.37431E-06	4.37430685
3837703774285	383770	3774285	0.001445229	0.00240396	0.00240396	0.001156183	0.000547846	0.001486318	0.000966435	0.000663693	0.000713341	0.000102417	0.000377326	0.00117675	0.00010706	0.000232736	1.61657E-07	3.81729E-06	3.8756E-07	4.36651E-06	4.36650882
3837803774285	383780	3774285	0.00151503	0.002520064	0.002520064	0.00121024	0.000574305	0.001558103	0.001013111	0.000695747	0.000747794	0.000104984	0.000395428	0.001233051	0.000112125	0.00024387	1.62852E-07	3.83782E-06	3.9018E-07	4.39085E-06	4.39084923
3837903774285	383790	3774285	0.001600705	0.002662574	0.002662574	0.001280564	0.000606782	0.001646213	0.001070402	0.000735092	0.000790081	0.000107995	0.000417699	0.001302331	0.000118425	0.000257574	1.63596E-07	3.84796E-06	3.9396E-07	4.40553E-06	4.40552571

			EGIODemolition	EGIOSite Grubbing / Prep	EGIOMass Grading / Excavation	EGIOMass Grading / Excavation	EGIODrainage / Utilities Trenching	EGIODrainage / Utilities Trenching	EGIOFoundations / Concrete Pads	EGIOFoundations / Concrete Pads	EGIOBuilding / Structure Construction	EGIOBuilding / Structure Construction	EGIOAsphalt Paving	EGIOArchitectural Coating	EGIOLandscaping or Other Finishing	EGIOWaterside Construction (Piles)	HIWaterside Construction (Landscaping)	HIWaterside Construction (Landscaping)	KMDemolition	KMSite Grubbing / Prep	KMMass Grading / Excavation
Unique Identifier	X (UTM)	Y (UTM)	2025	2025	2025	2026	2026	2027	2026	2027	2026	2027	2027	2027	2027	2027	2025	2026	2025	2025	2025
3838003774285	383800	3774285	0.002645844	0.00244637	0.00406923	0.00406923	0.001957094	0.001957094	0.00092735	0.00092735	0.002515919	0.002515919	0.001635903	0.000331817	0.001123445	0.001207487	0.002203968	0.002203968	0.005842134	0.005401681	0.008985027
3838103774285	383810	3774285	0.002628762	0.00243057	0.004042957	0.004042957	0.001944458	0.001944458	0.000921362	0.000921362	0.002499675	0.002499675	0.001625341	0.000329675	0.001116192	0.00119969	0.002212572	0.002212572	0.005747229	0.005313931	0.008839067
3838203774285	383820	3774285	0.002632558	0.00243408	0.004048795	0.004048795	0.001947266	0.001947266	0.000922693	0.000922693	0.002503285	0.002503285	0.001627688	0.000330151	0.001117804	0.001201423	0.002229182	0.002229182	0.005630066	0.005205601	0.008658872
3838303774285	383830	3774285	0.002611248	0.00241438	0.00401602	0.00401602	0.001931503	0.001931503	0.000915224	0.000915224	0.002483021	0.002483021	0.001614512	0.000327478	0.001108755	0.001191697	0.0022609	0.0022609	0.005463379	0.005051482	0.008402514
3838403774285	383840	3774285	0.002563364	0.00237011	0.003942377	0.003942377	0.001896085	0.001896085	0.000898441	0.000898441	0.002437489	0.002437489	0.001584906	0.000321473	0.001088424	0.001169845	0.002342947	0.002342947	0.005268653	0.004871436	0.008103031
3838603774285	383860	3774285	0.002443612	0.00225938	0.003758202	0.003758202	0.001807506	0.001807506	0.000856469	0.000856469	0.002323617	0.002323617	0.001510864	0.000306455	0.001037576	0.001115194	0.002267804	0.002267804	0.004962889	0.004588724	0.007632774
3838703774285	383870	3774285	0.002386238	0.00220633	0.003669963	0.003669963	0.001765067	0.001765067	0.000836359	0.000836359	0.002269061	0.002269061	0.00147539	0.00029926	0.001013215	0.00108901	0.002227781	0.002227781	0.004825364	0.004461568	0.007421265
3838803774285	383880	3774285	0.00233128	0.00215552	0.003585439	0.003585439	0.001724415	0.001724415	0.000817097	0.000817097	0.002216801	0.002216801	0.00144141	0.000292368	0.000989879	0.001063928	0.00219096	0.00219096	0.004689564	0.004336007	0.00721241
3838903774285	383890	3774285	0.002278047	0.0021063	0.003503569	0.003503569	0.00168504	0.00168504	0.000798439	0.000798439	0.002166183	0.002166183	0.001408497	0.000285692	0.000967276	0.001039635	0.002154639	0.002154639	0.004559373	0.004215631	0.007012179
3839003774285	383900	3774285	0.00222654	0.00205868	0.003424352	0.003424352	0.001646941	0.001646941	0.000780386	0.000780386	0.002117205	0.002117205	0.001376651	0.000279232	0.000945406	0.001016128	0.002118018	0.002118018	0.004436688	0.004102195	0.006823493
3839103774285	383910	3774285	0.002176586	0.00201249	0.003347524	0.003347524	0.00160999	0.00160999	0.000762878	0.000762878	0.002069704	0.002069704	0.001345764	0.000272967	0.000924195	0.000993331	0.002081897	0.002081897	0.004320214	0.003994503	0.00664436
3829703774285	382970	3774295	0.0037145 53	0.0034345	0.005712871	0.005712871	0.002747603	0.002747603	0.001301924	0.001301924	0.003532148	0.003532148	0.002296676	0.000465845	0.001577227	0.001695214	0.00153008	0.00153008	0.000924367	0.000854677	0.001421649
3829803774295	382980	3774295	0.003955437	0.00365723	0.006083344	0.006083344	0.002925781	0.002925781	0.001386352	0.001386352	0.003761203	0.003761203	0.002445612	0.000496054	0.001679508	0.001805146	0.001583611	0.001583611	0.000953098	0.000881241	0.001465836
3829903774295	382990	3774295	0.004237216	0.00391776	0.006516712	0.006516712	0.00313421	0.00313421	0.001485114	0.001485114	0.004029146	0.004029146	0.002619834	0.000531392	0.001799154	0.001933742	0.001643845	0.001643845	0.000987349	0.000912911	0.001518514
3830003774295	383000	3774295	0.004551091	0.00420797	0.006999441	0.006999441	0.003366378	0.003366378	0.001595125	0.001595125	0.004327607	0.004327607	0.0028139	0.000570756	0.001932427	0.002076985	0.001707582	0.001707582	0.001023413	0.000946255	0.001573979
3830103774295	383010	3774295	0.004899993	0.00453057	0.007536043	0.007536043	0.003624456	0.003624456	0.001717413	0.001717413	0.004659376	0.004659376	0.003029623	0.000614512	0.002080574	0.002236214	0.00177442	0.00177442	0.001060943	0.000980956	0.001631699
3830203774295	383020	3774295	0.005294018	0.00489489	0.008142042	0.008142042	0.003915911	0.003915911	0.001855516	0.001855516	0.005034053	0.005034053	0.003273246	0.000663927	0.00224788	0.002416036	0.001845461	0.001845461	0.001100803	0.001017811	0.001693002
3830303774295	383030	3774295	0.005810297	0.00537224	0.008936064	0.008936064	0.004297796	0.004297796	0.002036468	0.002036468	0.00552498	0.00552498	0.003592457	0.000728674	0.002467096	0.002651651	0.001935513	0.001935513	0.001156365	0.001069184	0.001778455
3830403774295	383040	3774295	0.006451505	0.00596511	0.009922222	0.009922222	0.004772088	0.004772088	0.002261207	0.002261207	0.006134701	0.006134701	0.00398891	0.000809088	0.002739358	0.002944279	0.002041174	0.002041174	0.001222194	0.00113005	0.001879698
3830503774295	383050	3774295	0.007213241	0.00666942	0.011093749	0.011093749	0.005335534	0.005335534	0.00252819	0.00252819	0.006859031	0.006859031	0.004459885	0.000904618	0.003062796	0.003291914	0.00215684	0.00215684	0.001291388	0.001194027	0.001986116
3830603774295	383060	3774295	0.008053834	0.00744664	0.012386556	0.012386556	0.005957308	0.005957308	0.002822812	0.002822812	0.007658346	0.007658346	0.004979616	0.001010037	0.003419719	0.003675536	0.002270806	0.002270806	0.001355147	0.001252979	0.002084175
3830703774295	383070	3774295	0.009068447	0.00838475	0.013947	0.013947	0.006707803	0.006707803	0.003178426	0.003178426	0.008623136	0.008623136	0.005606942	0.001137281	0.003850531	0.004138576	0.002395678	0.002395678	0.001421752	0.001314563	0.002186612
3830803774295	383080	3774295	0.010269245	0.00949502	0.015793791	0.015793791	0.007596017	0.007596017	0.003599297	0.003599297	0.009764968	0.009764968	0.006349385	0.001287874	0.004360399	0.004686585	0.002526953	0.002526953	0.001489565	0.001377263	0.002290907
3830903774295	383090	3774295	0.011715068	0.01083184	0.018017424	0.018017424	0.008665472	0.008665472	0.004106048	0.004106048	0.011139793	0.011139793	0.007243325	0.001469195	0.004974306	0.005346417	0.002665733	0.002665733	0.001558932	0.0014414	0.002397591
3831003774295	383100	3774295	0.013524029	0.01250442	0.020799552	0.020799552	0.010003535	0.010003535	0.004740076	0.004740076	0.012859925	0.012859925	0.00836179	0.001696058	0.005742405	0.006171974	0.00281662	0.00281662	0.001631059	0.001508089	0.00250852
3831103774295	383110	3774295	0.016050467	0.01484038	0.024685138	0.024685138	0.011872306	0.011872306	0.005625574	0.005625574	0.0152623	0.0152623	0.009923865	0.002012901	0.006815149	0.007324967	0.003003527	0.003003527	0.001713367	0.001584192	0.002635107
3831203774295	383120	3774295	0.019399983	0.01793737	0.029836593	0.029836593	0.014349896	0.014349896	0.006799556	0.006799556	0.018447337	0.018447337	0.011994842	0.002432966	0.008237379	0.008853589	0.003210246	0.003210246	0.00179671	0.001661252	0.002763286
3831303774295	383130	3774295	0.02374332	0.02195325	0.036516515	0.036516515	0.017562602	0.017562602	0.008321865	0.008321865	0.022577392	0.022577392	0.014680289	0.002977667	0.010081592	0.010835761	0.003420667	0.003420667	0.001878155	0.001736556	0.002888547
3831403774295	383140	3774295	0.029568716	0.02733946	0.045475799	0.045475799	0.021871565	0.021871565	0.010363624	0.010363624	0.028116729	0.028116729	0.018282081	0.003708234	0.012555099	0.013494303	0.003624885	0.003624885	0.00195891	0.001811223	0.003012745
3831503774295	383150	3774295	0.038045133	0.03517682	0.058512275	0.058512275	0.028141453	0.028141453	0.013334548	0.013334548	0.036176907	0.036176907	0.023522976	0.004771268	0.016154249	0.017362693	0.003845211	0.003845211	0.002040528	0.001886687	0.003138271
3831603774295	383160	3774295	0.050581209	0.04676777	0.077792384	0.077792384	0.037414213	0.037414213	0.017728353	0.017728353	0.048097392	0.048097392	0.031273924	0.006343426	0.021477162	0.023083794	0.004052731	0.004052731	0.002121283	0.001961354	0.003262469
3831703774295	383170	3774295	0.071306659	0.06593067	0.109667507	0.109667507	0.052744539	0.052744539	0.024992476	0.024992476	0.067805109	0.067805109	0.04408829	0.00894262	0.030277344	0.032542287	0.004265753	0.004265753	0.002205144	0.002038892	0.003391445
3835203774295	383520	3774295	0.006447536	0.00596144	0.009916118	0.009916118	0.004769153	0.004769153	0.002259816	0.002259816	0.006130927	0.006130927	0.003986456	0.00080859	0.002737672	0.002942468	0.00356375	0.00356375	0.015576722	0.014402354	0.023956532
3835303774295	383530	3774295	0.00607672	0.00561858	0.009345813	0.009345813	0.004494865	0.004494865	0.002129847	0.002129847	0.005778319	0.005778319	0.003757183	0.000762086	0.002580221	0.002773238	0.003436476	0.003436476	0.014539936	0.013443734	0.022361987
3835403774295	383540	3774295	0.005714876	0.00528402	0.008789308	0.008789308	0.004227214	0.004227214	0.002003023	0.002003023	0.005434244	0.005434244	0.003533458	0.000716707	0.002426579	0.002608103	0.003301699	0.003301699	0.013208084	0.012212294	0.020313638
3835503774295	383550	3774295	0.005359934	0.00495583	0.008243417	0.008243417	0.003964668	0.003964668	0.001878619	0.001878619	0.005096731	0.005096731	0.00331401	0.000672193	0.002275868	0.002446118	0.003161918	0.003161918	0.011838271	0.010945754	0.018206906
3835603774295	383560	3774295	0.005038381	0.00465852	0.007748879	0.007748879	0.00372682	0.00372682	0.001765917	0.001765917	0.004790968	0.004790968	0.003115187	0.000631867	0.002139334	0.002299371	0.003035546	0.003035546	0.010677419	0.009872422	0.016421551
3835703774295	383570	3774295	0.004780155	0.00441977	0.007351735	0.007351735	0.003535814	0.003535814	0.00167541	0.00167541	0.004545423	0.004545423	0.002955528	0.000599483	0.00202969	0.002181524	0.00293889	0.00293889	0.009911283	0.009164047	0.015243257
3835803774295	383580	3774295	0.004547467	0.00420462	0.006993868	0.006993868	0.003363698	0.003363698	0.001593855	0.001593855	0.004324161	0.004324161	0.002811659	0.000570301	0.001930889	0.002075332	0.002850439	0.002850439	0.009252302	0.008554748	0.014229764
3835903774295	383590	3774295	0.004343078	0.00401564	0.006679523	0.006679523	0.003212514	0.003212514	0.001522218	0.001522218	0.004129809	0.004129809	0.002685287	0.000544669	0.001844103	0.001982054	0.002772394	0.002772394	0.008712815	0.008055934	0.013400048
3836003774295	383600	3774295	0.00417087	0.00385642	0.006414673	0.006414673	0.003085134	0.003085134	0.00146186	0.00146186	0.003966057	0.003966057	0.002578813	0.000523072	0.001770983	0.001903464	0.002707757	0.002707757	0.008310162	0.007683638	0.01278078
3836103774295	383610	3774295	0.004009274	0.003707	0.006166143	0.006166143	0.002965604	0.002965604	0.001405222	0.001405222	0.003812396	0.003812396	0.002478899	0.000502806	0.001702368	0.001829716	0.002644821	0.002644821	0.007929768	0.007331923	0.012195746
3836203774295	383620	3774295	0.003872094	0.00358017	0.005955164	0.005955164	0.002864134	0.002864134	0.001357141	0.001357141	0.003681953	0.003681953	0.002394082	0.000485602	0.00164412	0.001767111	0.002592291	0.002592291	0.007644107	0.007067798	0.011756407
3836303774295	383630	3774295	0.003746216	0.00346378	0.005761568	0.005761568	0.002771024	0.002771024	0.001313022	0.001313022	0.003562256	0.003562256	0.002316253	0.000469816	0.001590672	0.001709664	0.002543163	0.002543163	0.007388038	0.006831035	0.011362581
3836403774295	383640	3774295	0.003631727	0.00335792	0.005585488	0.005585488	0.002686338	0.002686338	0.001272894	0.001272894	0.003453389	0.003453389	0.002245465	0.000455458	0.001542059	0.001657415	0.002498037	0.002498037	0.007164322	0.006624186	0.011018513
3836503774295	383650	3774295	0.00354269	0.0032756	0.005448551	0.005448551	0.002620478	0.002620478	0.001241688	0.001241688	0.003368724	0.003368724	0.002190414	0.000444291	0.001504253	0.001616781	0.002466018	0.002466018	0.00704017	0.006509394	0.010827571
3836603774295	383660	3774295	0.003457535	0.00319686	0.005317585	0.005317585	0.00255749	0.00255749	0.001211841	0.001211841	0.003287751	0.003287751	0.002137764	0.000433612	0.001468095	0.001577918	0.0024346	0.0024346	0.006914552	0.006393246	0.010634373
3836703774295	383670	3774295	0.003365478	0.00311175	0.005176004	0.005176004	0.002489397	0.002489397	0.001179576	0.001179576	0.003200214	0.003200214	0.002080846	0.000422067	0.001429007	0.001535906	0.002396778	0.002396778	0.006739583	0.006231469	0.010365276
3836803774295	383680	3774295	0.003271781	0.00302511	0.005031901	0.005031901	0.002420091	0.002420091	0.001146736	0.001146736	0.003111119	0.003111119	0.002022914	0.000410316	0.001389223	0.001493146	0.002355955	0.002355955	0.00654339	0.006050067	0.010063538
3836903774295	383690	3774295	0.003181018	0.00294119	0.004892311	0.004892311	0.002352955	0.002352955	0.001114924	0.001114924	0.003024813	0.003024813	0.001966796	0.000398934	0.001350684	0.001451724	0.002315232	0.002315232	0.006349095	0.005870421	0.009764718
3837003774295	383700	3774295	0.003082231	0.00284985	0.00474038	0.00474038	0.002279884	0.002279884	0.0010803	0.0010803	0.002930877	0.002930877	0.001905717	0.000386545	0.001308739	0.001406641	0.002267204	0.002267204	0.006110799	0.005650091	0.009398226
3837103774295	383710	3774295	0.002988621	0.0027633	0.00459641	0.00459641	0.002210641	0.002210641	0.001047491	0.001047491	0.002841864	0.002841864	0.001847839	0.000374805	0.001268991	0.00136392	0.002220877	0.002220877	0.005888378	0.005444438	0.009056149
3837203774295	383720	3774295	0.00290709	0.00268792	0.004471017	0.004471017	0.002150334	0.002150334	0.001018914	0.001018914	0.002764336	0.002764336	0.001797429	0.00036458	0.001234372	0.001326711	0.002181455	0.002181455	0.005710389	0.005279869	0.008782408
3837303774295	383730	3774295	0.002836343	0.0026225	0.004362211	0.004362211	0.002098003	0.002098003	0.000994118	0.000994118	0.002697063	0.002697063	0.001753686	0.000355708	0.001204333	0.001294425	0.002148035	0.002148035	0.0055695	0.005149601	0.008565723
3837403774295	383740	3774295	0.00276853	0.0025598	0.004257916	0.004257916	0.002047843	0.002047843	0.00097035	0.00097035	0.00263258	0.00263258	0.001711758	0.000347203	0.001175539	0.001263477	0.002115417	0.002115417	0.005433441	0.005023801	0.00835647
3837503774295	383750	3774295	0.002734278	0.00252813	0.004205238	0.004205238	0.002022507	0.002022507	0.000958345	0.000958345	0.00260001	0.00260001	0.00169058	0.000342908	0.001160995	0.001247845	0.002106311	0.002106311	0.005423433	0.005014547	0.008341078
3837603774295	383760	3774295	0.002702873	0.0024991	0.004156938	0.004156938	0.001999278	0.001999278	0.000947338	0.000947338	0.002570147	0.002570147	0.001671163	0.000338969	0.00114766	0.001233513	0.002100308	0.002100308	0.005419206	0.005010638	0.008334576
3837703774295	383770	3774295	0.002680183	0.00247812	0.00412204	0.00412204	0.001982494	0.001982494	0.000939385	0.000939385	0.002548571	0.002548571	0.001657134	0.000336124	0.001138026	0.001223157	0.002102909	0.002102909	0.005447936	0.005037202	0.008378762
3837803774295	383780	3774295	0.002668363	0.00246719	0.004103862	0.004103862	0.001973751	0.001973751	0.000935242	0.000935242	0.002537331	0.002537331	0.001649826	0.000334641	0.001133007	0.001217763	0.002118718	0.002118718	0.005540856	0.005123117	0.00852167
3837903774295	383790	3774295	0.002655853	0.00245562	0.004084622	0.004084622	0.001964497	0.001964497	0.000930857	0.000930857	0.002525436	0.002525436	0.001642091	0.000333072	0.001127695	0.001212054	0.002136929	0.002136929	0.005593743	0.005172017	0.00860301
3838003774295	383800	3774295	0.002634887	0.00243624	0.004052378	0.004052378	0.001948989	0.001948989	0.000923509	0.000923509	0.0025055	0.0025055	0.001629128	0.000330443	0.001118793	0.001202486	0.002147035	0.002147035	0.005551468	0.005132929	0.008537991
3838103774295	383810	3774295	0.002625311	0.00242738	0.004037649	0.004037649	0.001941906	0.001941906	0.000920153	0.000920153	0.002496393	0.002496393	0.001623207	0.000329242	0.001114727	0.001198115	0.00215644	0.00215644	0.005459238	0.005047653	0.008396145
3838203774295	383820	3774295	0.002619099	0.00242164	0.004028095	0.004028095	0.001937311	0.001937311	0.000917975	0.000917975	0.002490486	0.002490486	0.001619366	0.000328463	0.001112089	0.001195281	0.00217375	0.00217375	0.005347769	0.004944587	0.008224708
3838303774295	383830	3774295	0.002592439	0.00239699	0.003987094	0.003987094	0.001917591	0.001917591	0.000908631	0.000908631	0.002465136	0.002465136	0.001602883	0.00032512	0.001100769	0.001183114	0.002203867	0.002203867	0.005192298	0.004800838	0.007985599
3838403774295	383840	3774295	0.002543175	0.00235144	0.003911327	0.003911327	0.001881151	0.001881151	0.000891365	0.000891365	0.002418291	0.002418291	0.001572423	0.000318941	0.001079851	0.001160631	0.002280311	0.002280311	0.005015086	0.004636986	0.007713052
3838603774295	383860	3774295	0.002424976	0.00224215	0.003729541	0.003729541	0.001793721	0.001793721	0.000849937	0.000849937	0.002305897	0.002305897	0.001499342	0.000304118	0.001029663	0.001106889	0.00220897	0.00220897	0.004736326	0.004379243	0.007284328
3838703774295	383870	3774295	0.002368293	0.00218974	0.003642363	0.003642363	0.001751793	0.001751793	0.00083007	0.00083007	0.002251996	0.002251996	0.001464295	0.000297009	0.001005595	0.00108082	0.002170848	0.002170848	0.004610449	0.004262856	0.007090732
3838803774295	383880	3774295	0.002314111	0.00213964	0.003559033	0.003559033	0.001711715	0.001711715	0.000811079	0.000811079	0.002200475	0.002200475	0.001430795	0.000290214	0.000982589	0.001056093	0.002136129	0.002136129	0.004485434	0.004147266	0.006898463
3838903774295	383890	3774295	0.002261568	0.00209106	0.003478225	0.003478225	0.001672851	0.001672851	0.000792664	0.000792664	0.002150513	0.002150513	0.001398308	0.000283625	0.000960279	0.001032114	0.002101709	0.002101709	0.004365337	0.004036223	0.006713758
3839003774295	383900	3774295	0.002210752	0.00204408	0.00340007	0.00340007	0.001635262	0.001635262	0.000774853	0.000774853	0.002102191	0.002102191	0.001366889	0.000277252	0.000938702	0.001008923	0.002066789	0.002066789	0.004252228	0.003931642	0.0065398
3839103774295	383910	3774295	0.002161401	0.00199845	0.003324171	0.003324171	0.001598758	0.001598758	0.000757556	0.000757556	0.002055265	0.002055265	0.001336376	0.000271063	0.000917747	0.000986401	0.002032169	0.002032169	0.004144987	0.003832486	0.006374865
3829703774305	382970	3774305	0.003675814	0.00339869	0.005653293	0.005653293	0.002718949	0.002718949	0.001288347	0.001288347	0.003495312	0.003495312	0.002272724	0.000460987	0.001560778	0.001677535	0.001489957	0.001489957	0.000917034	0.000847896	0.001410371
3829803774305	382980	3774305	0.003910573	0.00361575	0.006014344	0.006014344	0.002892596	0.002892596	0.001370628	0.001370628	0.003718542	0.003718542	0.002417873	0.000490428	0.001660459	0.001784672	0.001539685	0.001539685	0.000944211	0.000873025	0.001452168
3829903774305	382990	3774305	0.004181223	0.00386599	0.006430595	0.006430595	0.003092792	0.003092792	0.001465489	0.001465489	0.003975902	0.003975902	0.002585214	0.00052437	0.001775379	0.001908189	0.001594717	0.001594717	0.000975788	0.000902221	0.001500733
3830003774305	383000	3774305	0.004487677	0.00414934	0.006901913	0.006901913	0.003319472	0.003319472	0.001572899	0.001572899	0.004267308	0.004267308	0.002774692	0.000562803	0.001905502	0.002048045	0.001653951	0.001653951	0.001010385	0.00093421	0.001553942
3830103774305	383010	3774305	0.004847709	0.00448223	0.007455632	0.007455632	0.003585783	0.003585783	0.001699088	0.001699088	0.00460966	0.00460966	0.002997297	0.000607955	0.002058374	0.002212354	0.001720389	0.001720389	0.00105059	0.000971384	0.001615776
3830203774305	383020	3774305	0.005257351	0.00486099	0.008085648	0.008085648	0.003888789	0.003888789	0.001842664	0.001842664	0.004999186	0.004999186	0.003250574	0.000659328	0.002232311	0.002399302	0.00179133	0.00179133	0.001093556	0.00101111	0.001681856

			KMMass Grading / Excavation	KMDrainage / Utilities Trenching	KMFoundations / Concrete Pads	KMBuilding / Structure Construction	KMAsphalt Paving	KMArchitectural Coating	KMLandscaping or Other Finishing	KMWaterside Construction (Piles)	EWNDemolition	EWNSite Grubbing / Prep	EWNDrainage / Utilities Trenching	EWNDrainage / Utilities Trenching	EWNDrainage / Utilities Trenching	EWNFoundations / Concrete Pads	EWNBuilding / Structure Construction	EWNAsphalt Paving	EWNLandscaping or Other Finishing	EWNWaterside Construction (Piles)	ISDemolition
Unique Identifier	X (UTM)	Y (UTM)	2026	2026	2026	2026	2026	2026	2026	2026	2027	2027	2027	2028	2029	2029	2029	2029	2029	2029	2027
3838003774285	383800	3774285	0.008985027	0.002231059	0.002047626	0.006022367	0.003612141	0.000732666	0.002480614	0.00266618	0.000514726	0.000588487	0.000693067	0.000693067	0.000693067	0.000180408	0.000448201	0.000318251	0.000218557	0.000228517	0.005909602
3838103774285	383810	3774285	0.008839067	0.002194816	0.002014363	0.005924535	0.003553462	0.000720764	0.002440317	0.002622868	0.000535087	0.000611766	0.000720483	0.000720483	0.000720483	0.000187544	0.00046593	0.00033084	0.000227202	0.000237556	0.005794768
3838203774285	383820	3774285	0.008658872	0.002150073	0.001973298	0.005803757	0.003481021	0.000706071	0.002390568	0.002569398	0.000566147	0.000647276	0.000762304	0.000762304	0.000762304	0.000198431	0.000492976	0.000350044	0.00024039	0.000251345	0.005743433
3838303774285	383830	3774285	0.008402514	0.002086416	0.001914876	0.005631928	0.00337796	0.000685166	0.002319792	0.002493328	0.000575551	0.000658028	0.000774966	0.000774966	0.000774966	0.000201727	0.000501165	0.000355858	0.000244383	0.00025552	0.005561648
3838403774285	383840	3774285	0.008103031	0.002012052	0.001846625	0.005431195	0.003257563	0.000660746	0.00223711	0.0240446	0.000575465	0.00065792	0.00077485	0.00077485	0.00077485	0.000201696	0.000501089	0.000355805	0.000244347	0.000255482	0.005377707
3838603774285	383860	3774285	0.007632774	0.001895284	0.001739457	0.005115997	0.003068511	0.0006224	0.00210728	0.002264918	0.000570461	0.000652208	0.000768112	0.000768112	0.000768112	0.000199942	0.000496732	0.000352711	0.000242222	0.00025326	0.005004129
3838703774285	383870	3774285	0.007421265	0.001842764	0.001691256	0.00497423	0.002983481	0.000605152	0.002048886	0.002202156	0.000568045	0.000649446	0.00076486	0.00076486	0.00076486	0.000199096	0.000494629	0.000351217	0.000241196	0.000252188	0.004830454
3838803774285	383880	3774285	0.00721241	0.001790903	0.001643659	0.004834241	0.002899517	0.000588122	0.001991224	0.002140181	0.000565543	0.000646586	0.000761491	0.000761491	0.000761491	0.000198219	0.00049245	0.00034967	0.000240134	0.000251077	0.004665925
3838903774285	383890	3774285	0.007012179	0.001741184	0.001598028	0.004700033	0.002819021	0.000571794	0.001935944	0.002080765	0.000563041	0.000643725	0.000758122	0.000758122	0.000758122	0.000197342	0.000490271	0.000348123	0.000239071	0.000249966	0.004509246
3839003774285	383900	3774285	0.006823493	0.001694332	0.001555027	0.004573563	0.002743166	0.000556408	0.001883851	0.002024775	0.000560625	0.000640963	0.000754869	0.000754869	0.000754869	0.000196495	0.000488168	0.00034663	0.000238046	0.000248894	0.004359988
3839103774285	383910	3774285	0.00664436	0.001649852	0.001514204	0.004453496	0.002671151	0.000541801	0.001834396	0.00197162	0.00055821	0.000638201	0.000751616	0.000751616	0.000751616	0.000195648	0.000486064	0.000345136	0.00023702	0.000247821	0.004217718
3829703774295	382970	3774295	0.001421649	0.000353008	0.000323984	0.000952885	0.000571528	0.000115926	0.000392493	0.000421854	0.000418528	0.000478503	0.000563538	0.000563538	0.000563538	0.000146691	0.000364435	0.000258772	0.00017771	0.000185809	0.002736349
3829803774295	382980	3774295	0.001465836	0.00036398	0.000334054	0.000982501	0.000589292	0.000119529	0.000404692	0.000434966	0.000422496	0.00048304	0.000568882	0.000568882	0.000568882	0.000148082	0.000367891	0.000261226	0.000179395	0.000187571	0.002902517
3829903774295	382990	3774295	0.001518514	0.00037706	0.000346059	0.00101781	0.00061047	0.000123824	0.000419236	0.000450598	0.000427673	0.000488959	0.000575852	0.000575852	0.000575852	0.000149896	0.000372399	0.000264427	0.000181593	0.000189869	0.003095173
3830003774295	383000	3774295	0.001573979	0.000390832	0.000358699	0.001054986	0.000632767	0.000128347	0.000434549	0.000467056	0.000433022	0.000495075	0.000583054	0.000583054	0.000583054	0.000151771	0.000377057	0.000267734	0.000183865	0.000192244	0.003308104
3830103774295	383010	3774295	0.001631699	0.000405165	0.000371853	0.001093674	0.000655972	0.000133054	0.000450485	0.000484184	0.000438199	0.000500993	0.000590025	0.000590025	0.000590025	0.000153586	0.000381564	0.000270935	0.000186063	0.000194542	0.003542603
3830203774295	383020	3774295	0.001693002	0.000420387	0.000385824	0.001134764	0.000680617	0.000138053	0.000467409	0.000502375	0.000443634	0.000507207	0.000597343	0.000597343	0.000597343	0.000155491	0.000386297	0.000274295	0.00018837	0.000196955	0.003804367
3830303774295	383030	3774295	0.001778455	0.000441606	0.000405298	0.00119204	0.000714971	0.000145021	0.000491001	0.000527731	0.000453125	0.000518058	0.000610122	0.000610122	0.000610122	0.000158817	0.000394561	0.000280163	0.0001924	0.000201168	0.004143089
3830403774295	383040	3774295	0.001879698	0.000466745	0.00042837	0.0012599	0.000755672	0.000153276	0.000518953	0.000557774	0.000465117	0.000531769	0.000626269	0.000626269	0.000626269	0.00016302	0.000405003	0.000287578	0.000197492	0.000206492	0.004558683
3830503774295	383050	3774295	0.001986116	0.00049317	0.000452622	0.001331228	0.000798454	0.000161954	0.000548333	0.000589352	0.000477714	0.00054617	0.00064323	0.00064323	0.00064323	0.000167435	0.000415972	0.000295366	0.000202841	0.000212085	0.00504373
3830603774295	383060	3774295	0.002084175	0.000517519	0.000474969	0.001396954	0.000837875	0.00016995	0.000575405	0.000618449	0.000488153	0.000558106	0.000657287	0.000657287	0.000657287	0.000171094	0.000425062	0.000301821	0.000207273	0.000216719	0.00556346
3830703774295	383070	3774295	0.002186612	0.000542955	0.000498314	0.001465614	0.000879057	0.000178303	0.000603687	0.000648846	0.000499542	0.000571126	0.000672621	0.000672621	0.000672621	0.000175086	0.000434979	0.000308862	0.000212109	0.000221775	0.006171192
3830803774295	383080	3774295	0.002290907	0.000568852	0.000522082	0.00153552	0.000920985	0.000186807	0.000632481	0.000679794	0.000510757	0.000583949	0.000687723	0.000687723	0.000687723	0.000179017	0.000444745	0.000315797	0.000216871	0.000226755	0.006862095
3830903774295	383090	3774295	0.002397591	0.000595342	0.000546395	0.001607026	0.000963874	0.000195507	0.000661934	0.000711451	0.00052206	0.000596871	0.000702941	0.000702941	0.000702941	0.000182978	0.000454586	0.000322785	0.00022167	0.000231772	0.007653856
3831003774295	383100	3774295	0.00250852	0.000622887	0.000571675	0.001681378	0.00100847	0.000204552	0.00069256	0.000744368	0.000534484	0.000611075	0.00071967	0.00071967	0.00071967	0.000187333	0.000465405	0.000330467	0.000226946	0.000237288	0.008585729
3831103774295	383110	3774295	0.002635107	0.00065432	0.000600523	0.001766225	0.00105936	0.000214875	0.000727508	0.000781931	0.000551998	0.000631099	0.000743252	0.000743252	0.000743252	0.000193471	0.000480655	0.000341295	0.000234382	0.000245064	0.009792394
3831203774295	383120	3774295	0.002763286	0.000686148	0.00062973	0.00185214	0.00111089	0.000225327	0.000762897	0.000819966	0.000570547	0.000652307	0.000768228	0.000768228	0.000768228	0.000199973	0.000496807	0.000352764	0.000242259	0.000253299	0.011231056
3831303774295	383130	3774295	0.002888547	0.000717251	0.00065828	0.001936098	0.001161247	0.000235541	0.000797479	0.000857135	0.000587112	0.000671246	0.000790533	0.000790533	0.000790533	0.000205779	0.000511231	0.000363006	0.000249292	0.000260653	0.012847707
3831403774295	383140	3774295	0.003012745	0.000748091	0.000686584	0.002019344	0.001211177	0.000245668	0.000831768	0.00089399	0.000605748	0.00069255	0.000815626	0.000815626	0.000815626	0.00021231	0.000527459	0.000374529	0.000257205	0.000268926	0.014671163
3831503774295	383150	3774295	0.003138271	0.00077926	0.00071519	0.002103479	0.001261641	0.000255904	0.000866423	0.000931238	0.000624988	0.000714549	0.000841531	0.000841531	0.000841531	0.000219054	0.000544212	0.000386424	0.000265374	0.000277468	0.016757072
3831603774295	383160	3774295	0.003262469	0.000810099	0.000743494	0.002186726	0.001311571	0.000266032	0.000900713	0.000968092	0.000636204	0.000727372	0.000856633	0.000856633	0.000856633	0.000222985	0.000553978	0.000393359	0.000270137	0.000282447	0.019026233
3831703774295	383170	3774295	0.003391445	0.000842125	0.000772887	0.002273174	0.001363421	0.000276549	0.000936321	0.001006363	0.000645867	0.00073842	0.000869644	0.000869644	0.000869644	0.000226372	0.000562392	0.000399334	0.00027424	0.000286737	0.021570616
3835203774295	383520	3774295	0.023956532	0.005948613	0.00545953	0.016057274	0.009630952	0.001953488	0.006613993	0.007108763	0.000536899	0.000613837	0.000722922	0.000722922	0.000722922	0.000188179	0.000467508	0.00033196	0.000227971	0.000238361	0.02637165
3835303774295	383530	3774295	0.022361987	0.005552674	0.005096144	0.014988503	0.008989917	0.001823464	0.006173766	0.006635604	0.000520852	0.00059549	0.000701315	0.000701315	0.000701315	0.000182555	0.000453535	0.000322038	0.000221158	0.000231236	0.023742802
3835403774295	383540	3774295	0.020313638	0.005044051	0.00462934	0.013615563	0.008166444	0.001656436	0.005608252	0.006027786	0.000503079	0.00057517	0.000677384	0.000677384	0.000677384	0.000176326	0.000438059	0.000311049	0.000213611	0.000223346	0.021346383
3835503774295	383550	3774295	0.018206906	0.004520931	0.00414923	0.012203489	0.0073195	0.001484646	0.005026619	0.005402643	0.000484443	0.000553864	0.000652291	0.000652291	0.000652291	0.00016794	0.00042183	0.000299527	0.000205698	0.000215072	0.01915444
3835603774295	383560	3774295	0.016421551	0.004077612	0.003742359	0.011006825	0.006601756	0.001339063	0.004533712	0.004872864	0.000468654	0.000535813	0.000631032	0.000631032	0.000631032	0.00016426	0.000408084	0.000289765	0.000198994	0.000208063	0.017295438
3835703774295	383570	3774295	0.015243257	0.003785032	0.003473834	0.010217053	0.006128061	0.001242981	0.004208405	0.004523222	0.000458646	0.000524371	0.000617557	0.000617557	0.000617557	0.000160752	0.000399369	0.000283577	0.000194745	0.00020362	0.015867647
3835803774295	383580	3774295	0.014229764	0.003533373	0.003242866	0.009537742	0.005720618	0.001160338	0.003928597	0.004222482	0.000449932	0.000514408	0.000605824	0.000605824	0.000605824	0.000157698	0.000391781	0.000278189	0.000191045	0.000199751	0.014635272
3835903774295	383590	3774295	0.013400048	0.003327347	0.00305378	0.008981611	0.005387058	0.00109268	0.003699527	0.003976275	0.000443117	0.000506615	0.000596646	0.000596646	0.000596646	0.000155309	0.000385846	0.000273975	0.000188151	0.000196725	0.013589945
3836003774295	383600	3774295	0.01278078	0.003173578	0.002912653	0.008566536	0.005138101	0.001042184	0.003528557	0.003792516	0.000438803	0.000501683	0.000590838	0.000590838	0.000590838	0.00015379	0.00038209	0.000271308	0.000186319	0.00019481	0.012730457
3836103774295	383610	3774295	0.012195746	0.003028309	0.002779327	0.008174407	0.004902907	0.000994478	0.003367039	0.003618916	0.000434662	0.000496949	0.000585262	0.000585262	0.000585262	0.000152346	0.000378484	0.000268747	0.000184561	0.000192971	0.011948273
3836203774295	383620	3774295	0.011756407	0.002919217	0.002679205	0.007879932	0.004726285	0.000958653	0.003245745	0.003488548	0.000432505	0.000494483	0.000582357	0.000582357	0.000582357	0.00015159	0.000376606	0.000267414	0.000183645	0.000192014	0.011294297
3836303774295	383630	3774295	0.011362581	0.002821427	0.002589455	0.007615964	0.00456796	0.000926539	0.003137016	0.003371686	0.000431038	0.000492806	0.000580383	0.000580383	0.000580383	0.000151076	0.00037529	0.000266507	0.000183022	0.000191363	0.010706236
3836403774295	383640	3774295	0.011018513	0.002735992	0.002511044	0.007385347	0.004429639	0.000898483	0.003042025	0.003269589	0.000430175	0.000491819	0.000579221	0.000579221	0.000579221	0.000150773	0.000374577	0.000265974	0.000182656	0.00019098	0.010180207
3836503774295	383650	3774295	0.010827571	0.002688579	0.00246753	0.007257364	0.004352876	0.000882913	0.002989309	0.003212929	0.000432246	0.000494187	0.000582009	0.000582009	0.000582009	0.000151499	0.00037638	0.000267254	0.000183535	0.000191899	0.009763405
3836603774295	383660	3774295	0.010634373	0.002640606	0.002423501	0.00712787	0.004275207	0.000867159	0.002935971	0.0031556	0.000434403	0.000496653	0.000584913	0.000584913	0.000584913	0.000152255	0.000378259	0.000268587	0.000184451	0.000192856	0.009370329
3836703774295	383670	3774295	0.010365276	0.002573787	0.002362176	0.006947503	0.004167026	0.000845216	0.002861678	0.00307575	0.000435007	0.000497343	0.000585726	0.000585726	0.000585726	0.000152467	0.000378785	0.000268961	0.000184707	0.000193125	0.008963535
3836803774295	383680	3774295	0.010063538	0.002498863	0.002293412	0.006745258	0.004045721	0.000820611	0.002778372	0.002986213	0.000434748	0.000497047	0.000585378	0.000585378	0.000585378	0.000152376	0.000378559	0.000268801	0.000184597	0.00019301	0.008563297
3836903774295	383690	3774295	0.009764718	0.002424663	0.002225313	0.006544969	0.00392559	0.000796245	0.002695873	0.002897542	0.00043423	0.000496455	0.000584681	0.000584681	0.000584681	0.000152195	0.000378108	0.000268481	0.000184377	0.00019278	0.008184802
3837003774295	383700	3774295	0.009398226	0.00233366	0.002141792	0.006299321	0.003778254	0.00076636	0.002594691	0.002788791	0.000431642	0.000493496	0.000581196	0.000581196	0.000581196	0.000151287	0.00037585	0.00026688	0.000183278	0.000191631	0.007792416
3837103774295	383710	3774295	0.009056149	0.00224872	0.002063835	0.006070038	0.003640733	0.000738466	0.00250025	0.002687285	0.000429226	0.000490734	0.000577943	0.000577943	0.000577943	0.00150441	0.00037375	0.000265387	0.000182253	0.000190558	0.007428243
3837203774295	383720	3774295	0.008782408	0.002180747	0.002001451	0.005886559	0.003530684	0.000716144	0.002424674	0.002606056	0.000428363	0.000489748	0.000576781	0.000576781	0.000576781	0.00150138	0.000373	0.000264853	0.000181886	0.000190175	0.00711178
3837303774295	383730	3774295	0.008565723	0.002126943	0.00195207	0.005741322	0.003443573	0.000698475	0.002364851	0.002541758	0.000428881	0.00049034	0.000577478	0.000577478	0.000577478	0.00015032	0.00037345	0.000265173	0.000182106	0.000190405	0.00683604
3837403774295	383740	3774295	0.00835647	0.002074983	0.001904382	0.005601067	0.00335945	0.000681412	0.00230708	0.002479665	0.000429399	0.000490932	0.000578175	0.000578175	0.000578175	0.00150501	0.00037391	0.000265493	0.000182326	0.000190635	0.006576089
3837503774295	383750	3774295	0.008341078	0.002071161	0.001900875	0.00559075	0.003353262	0.000680157	0.002302831	0.002475097	0.000436387	0.000498922	0.000587585	0.000587585	0.000587585	0.00015251	0.00037998	0.000269814	0.000185293	0.000193737	0.006417771
3837603774295	383760	3774295	0.008334576	0.002069547	0.001899393	0.005586392	0.003350648	0.000679627	0.002301035	0.002473168	0.000444324	0.000507996	0.000598273	0.000598273	0.000598273	0.00015573	0.00038698	0.000274722	0.000188664	0.000197261	0.006271705
3837703774295	383770	3774295	0.008378762	0.002080519	0.001909463	0.005616008	0.003368412	0.00068323	0.002313235	0.00248628	0.000455109	0.000520326	0.000612794	0.000612794	0.000612794	0.00015912	0.00039628	0.00028139	0.000193243	0.000202049	0.006153506
3837803774295	383780	3774295	0.00852167	0.002116004	0.00194203	0.005711795	0.003425863	0.000694883	0.002352689	0.002528686	0.000471243	0.000538772	0.000634517	0.000634517	0.000634517	0.00016516	0.00041033	0.000291365	0.000200093	0.000209212	0.006068178
3837903774295	383790	3774295	0.00860301	0.002136201	0.001960567	0.005766314	0.003458563	0.000701515	0.002375145	0.002552822	0.000491173	0.000561558	0.000661353	0.000661353	0.000661353	0.00017215	0.00042769	0.000303688	0.000208556	0.00021806	0.005977674
3838003774295	383800	3774295	0.008537991	0.002120057	0.00194575	0.005722734	0.003432424	0.000696214	0.002357195	0.002533529	0.000509895	0.000582963	0.000686561	0.000686561	0.000686561	0.00017871	0.00043994	0.000315263	0.000216505	0.000226372	0.005863358
3838103774295	383810	3774295	0.008396145	0.002084835	0.001913424	0.005627659	0.0033754	0.000684647	0.002318034	0.002491438	0.000533017	0.000609398	0.000717695	0.000717695	0.000717695	0.00018619	0.00046412	0.00032956	0.000226323	0.000236637	0.005754218
3838203774295	383820	3774295	0.008224708	0.002042266	0.001874355	0.005512751	0.003306479	0.000670668	0.002270703	0.002440566	0.000559072	0.000639188	0.000752778	0.000752778	0.000752778	0.00019595	0.00048681	0.00034567	0.000237386	0.000248204	0.005696326
3838303774295	383830	3774295	0.007985599	0.001982893	0.001819864	0.005352484	0.003210353	0.00065117	0.002204689	0.002369614	0.000564939	0.000645895	0.000760677	0.000760677	0.000760677	0.00019807	0.00049124	0.00034929	0.000239877	0.000250809	0.0055036
3838403774295	383840	3774295	0.007713052	0.001915217	0.001757752	0.005169805	0.003100784	0.000628946	0.002129443	0.00228874	0.000564594	0.000645501	0.000760213	0.000760213	0.000760213	0.00019788	0.00049162	0.00034908	0.000239731	0.000250656	0.005323007
3838603774295	383860	3774295	0.007284328	0.001808761	0.001660049	0.004882445	0.00292843	0.000593986	0.00201108	0.002161522	0.000559763	0.000639977	0.000753707	0.000753707	0.000753707	0.00019619	0.00048741	0.00034609	0.000237679	0.000248511	0.004957453
3838703774295	383870	3774295	0.007090732	0.00176069	0.001615929	0.004752684	0.002850601	0.0005782	0.001957631	0.002104075	0.000557433	0.000637314	0.000750571	0.000750571	0.000750571	0.00019537	0.00048538	0.00034656	0.00023669	0.000247477	0.004787402
3838803774295	383880	3774295	0.006898463	0.001712948	0.001572113	0.004623813	0.002773305	0.000562522	0.001904549	0.002047022	0.000555017	0.000634552	0.000747318	0.000747318	0.000747318	0.00019453	0.00048328	0.00034316	0.000235665	0.000246404	0.004626151
3838903774295	383890	3774295	0.006713758	0.001667084	0.00153002	0.004500011	0.00269905	0.00054746	0.001853555	0.001992213	0.000552602	0.00063179	0.000744065	0.000744065	0.000744065	0.00019368	0.00048118	0.00034169	0.000234639	0.000245332	0.004472579
3839003774295	383900	3774295	0.0065398	0.001623889	0.001490376	0.004383413	0.002629116	0.000533275	0.001805528	0.001940593	0.000550186	0.000629028	0.000740813	0.000740813	0.000740813	0.00019283	0.00047907	0.00034017	0.000233613	0.000244259	0.004326081
3839103774295	383910	3774295	0.006374865	0.001582934	0.001452788	0.004272862	0.002562809	0.000519826	0.001759992	0.001891651	0.000547856	0.000626364	0.000737676	0.000737676	0.00019202	0.00047704	0.00033873	0.000232624	0.000243225	0.004186486
3829703774305	382970	3774305	0.001410371	0.000350207	0.000321414	0.000945325	0.000566994	0.000115006	0.00038938	0.000418508	0.000412747	0.000471894	0.000555755	0.000555755	0.000555755	0.00014466	0.00035940	0.000255198	0.000175256	0.000183242	0.002720733
3829803774305	382980	3774305	0.001452168	0.000360586	0.000330939	0.000973341	0.000583798	0.000118414	0.000400919	0.000430911	0.000416285	0.000475938	0.000560518	0.000560518	0.000560518	0.00014590	0.00036248	0.000257385	0.000176758	0.000184813	0.002881638
3829903774305	382990	3774305	0.001500733	0.000372645	0.000342007	0.001005892	0.000603321	0.000122374	0.000414327	0.000445321	0.000420771	0.000481068	0.000566558	0.000566558	0.000566558	0.00014747	0.00036638	0.000260159	0.000178663	0.000186804	0.003065149
3830003774305	383000	3774305	0.001553942	0.000385857	0.000354133	0.001041556	0.000624712	0.000126713	0.000429017	0.00046111	0.000425689	0.00048669	0.00057318	0.00057318	0.00057318	0.00014920	0.00037067	0.0002632	0.000180751	0.000188988	0.003270832
3830103774305	383010	3774305	0.001615776	0.000401211	0.000368224	0.001083002	0.000649571	0.000131755	0.000446088	0.000479459	0.000431901	0.000493792	0.000581544	0.000581544	0.000581544	0.00015137	0.00037608	0.00026704	0.000183388	0.000191746	0.003509387
3830203774305	383020	3774305	0.001681856	0.000417619	0.000383284	0.001127293	0.000676136	0.000137144	0.000464332	0.000499067	0.000438371	0.00050119	0.000590257	0.000590257	0.000590257	0.00015364	0.00038171	0.000271041	0.000186136	0.000194618	0.003776844

			ISDrainage / Utilities Trenching	ISDrainage / Utilities Trenching	ISAsphalt Paving	ISAsphalt Paving	SVDemolition	SVSite Grubbing / Prep	SVMass Grading / Excavation	SVMass Grading / Excavation	SVDrainage / Utilities Trenching	SVFoundations / Concrete Pads	SVBuilding / Structure Construction	SVBuilding / Structure Construction	SVAsphalt Paving	SVAsphalt Paving	SVArchitectural Coating	SVArchitectural Coating	SVLandscaping or Other Finishing	SVLandscaping or Other Finishing	MDemolition
Unique Identifier	X (UTM)	Y (UTM)	2027	2028	2027	2028	2027	2027	2027	2028	2028	2028	2028	2029	2028	2029	2028	2029	2028	2029	2027
3838003774285	383800	3774285	0.003170559	0.003170559	0.003653856	0.003653856	0.000251556	0.000100245	0.000326039	0.000326039	0.000168258	6.5265E-05	0.000299989	0.000299989	0.000174612	0.000174612	3.93307E-05	3.93307E-05	0.000133163	0.000133163	0.001819746
3838103774285	383810	3774285	0.003108949	0.003108949	0.003582855	0.003582855	0.000260276	0.00010372	0.00033734	0.00033734	0.00017409	6.75273E-05	0.00030826	0.00030826	0.00018066	0.00018066	4.06941E-05	4.06941E-05	0.000137779	0.000137779	0.001907921
3838203774285	383820	3774285	0.003081407	0.003081407	0.003551115	0.003551115	0.000272664	0.000108656	0.000353395	0.000353395	0.000182376	7.07411E-05	0.000319466	0.000319466	0.000189264	0.000189264	4.26308E-05	4.26308E-05	0.000144337	0.000144337	0.002040787
3838303774285	383830	3774285	0.002983878	0.002983878	0.003438719	0.003438719	0.000283459	0.000112958	0.000367388	0.000367388	0.000189597	7.35421E-05	0.000334853	0.000334853	0.00019675	0.00019675	4.43188E-05	4.43188E-05	0.000150052	0.000150052	0.00205623
3838403774285	383840	3774285	0.002885192	0.002885192	0.003324989	0.003324989	0.000291487	0.000116157	0.000377792	0.000377792	0.000194966	7.56248E-05	0.000356465	0.000356465	0.000202329	0.000202329	4.55739E-05	4.55739E-05	0.000154301	0.000154301	0.002038716
3838603774285	383860	3774285	0.002684764	0.002684764	0.00309401	0.00309401	0.000292456	0.000116543	0.000379048	0.000379048	0.000195614	7.58762E-05	0.00036358	0.00036358	0.000203002	0.000203002	4.57254E-05	4.57254E-05	0.000154814	0.000154814	0.002005154
3838703774285	383870	3774285	0.002591585	0.002591585	0.002986628	0.002986628	0.000291833	0.000116295	0.000378241	0.000378241	0.000195197	7.57146E-05	0.000362957	0.000362957	0.00020257	0.00020257	4.5628E-05	4.5628E-05	0.000154484	0.000154484	0.001988848
3838803774285	383880	3774285	0.002503314	0.002503314	0.002884901	0.002884901	0.000291487	0.000116157	0.000377792	0.000377792	0.000194966	7.56248E-05	0.000363224	0.000363224	0.000202329	0.000202329	4.55739E-05	4.55739E-05	0.000154301	0.000154301	0.001972024
3838903774285	383890	3774285	0.002419254	0.002419254	0.002788028	0.002788028	0.000290726	0.000115854	0.000376806	0.000376806	0.000194457	7.54273E-05	0.00036269	0.00036269	0.00020180	0.00020180	4.54549E-05	4.54549E-05	0.000153898	0.000153898	0.001955114
3839003774285	383900	3774285	0.002339176	0.002339176	0.002695743	0.002695743	0.000289965	0.00011555	0.000375819	0.000375819	0.000193948	7.52298E-05	0.00036189	0.00036189	0.000201273	0.000201273	4.53358E-05	4.53358E-05	0.000153495	0.000153495	0.001938549
3839103774285	383910	3774285	0.002262846	0.002262846	0.002607778	0.002607778	0.000289134	0.000115219	0.000374743	0.000374743	0.000193392	7.50143E-05	0.000361001	0.000361001	0.000200696	0.000200696	4.5206E-05	4.5206E-05	0.000153056	0.000153056	0.001922329
3829703774285	382970	3774295	0.001468077	0.001468077	0.001691861	0.001691861	0.000225674	8.99307E-05	0.000292493	0.000292493	0.00015094	5.855E-05	0.000282023	0.000282023	0.000156647	0.000156647	3.52841E-05	3.52841E-05	0.000119462	0.000119462	0.000563214
3829803774295	382980	3774295	0.001557229	0.001557229	0.001794601	0.001794601	0.000226781	9.03719E-05	0.000293928	0.000293928	0.000151687	5.88372E-05	0.000283268	0.000283268	0.000157415	0.000157415	3.54572E-05	3.54572E-05	0.000120049	0.000120049	0.000574257
3829903774295	382990	3774295	0.00166059	0.00166059	0.001913719	0.001913719	0.000228442	9.10338E-05	0.000296081	0.000296081	0.000152797	5.92681E-05	0.000285047	0.000285047	0.000158568	0.000158568	3.57169E-05	3.57169E-05	0.000120928	0.000120928	0.00058763
3830003774295	383000	3774295	0.00177483	0.00177483	0.002045372	0.002045372	0.000230172	9.17232E-05	0.000298323	0.000298323	0.000153955	5.9717E-05	0.000286915	0.000286915	0.000159769	0.000159769	3.59874E-05	3.59874E-05	0.000121844	0.000121844	0.00060152
3830103774295	383010	3774295	0.001900641	0.001900641	0.002190361	0.002190361	0.000231833	9.23851E-05	0.000300476	0.000300476	0.000155066	6.01479E-05	0.000288605	0.000288605	0.000160922	0.000160922	3.6247E-05	3.6247E-05	0.000122723	0.000122723	0.00061567
3830203774295	383020	3774295	0.002041079	0.002041079	0.002352207	0.002352207	0.000233494	9.3047E-05	0.000302628	0.000302628	0.000156176	6.05788E-05	0.000290384	0.000290384	0.000162075	0.000162075	3.65067E-05	3.65067E-05	0.000123602	0.000123602	0.000630596
3830303774295	383030	3774295	0.002222807	0.002222807	0.002561636	0.002561636	0.000236885	9.43983E-05	0.000307023	0.000307023	0.000158445	6.14586E-05	0.000293852	0.000293852	0.000164429	0.000164429	3.70369E-05	3.70369E-05	0.000125397	0.000125397	0.000652596
3830403774295	383040	3774295	0.002445777	0.002445777	0.002818594	0.002818594	0.000241245	9.61357E-05	0.000312674	0.000312674	0.000161361	6.25898E-05	0.000298388	0.000298388	0.000167455	0.000167455	3.77186E-05	3.77186E-05	0.000127705	0.000127705	0.000679169
3830503774295	383050	3774295	0.00270601	0.00270601	0.003118495	0.003118495	0.000245813	9.79558E-05	0.000318594	0.000318594	0.000164416	6.37748E-05	0.000303102	0.000303102	0.000170625	0.000170625	3.84327E-05	3.84327E-05	0.000130123	0.000130123	0.000707123
3830603774295	383060	3774295	0.00298485	0.00298485	0.003439839	0.003439839	0.00024948	9.94174E-05	0.000323348	0.000323348	0.000166869	6.47263E-05	0.000306748	0.000306748	0.000173171	0.000173171	3.90061E-05	3.90061E-05	0.000132064	0.000132064	0.000732229
3830703774295	383070	3774295	0.003310904	0.003310904	0.003815595	0.003815595	0.000253494	0.000101017	0.00032855	0.00032855	0.000169554	6.57677E-05	0.00031075	0.00031075	0.00017595	0.00017595	3.96337E-05	3.96337E-05	0.000134189	0.000134189	0.00075932
3830803774295	383080	3774295	0.003681581	0.003681581	0.004242774	0.004242774	0.00025737	0.000102561	0.000333573	0.000333573	0.000172146	6.67732E-05	0.000314486	0.000314486	0.000178648	0.000178648	4.02396E-05	4.02396E-05	0.000136241	0.000136241	0.000786756
3830903774295	383090	3774295	0.004106368	0.004106368	0.00473213	0.00473213	0.000261245	0.000104106	0.000338596	0.000338596	0.00017473	6.77786E-05	0.000318132	0.000318132	0.000181338	0.000181338	4.08455E-05	4.08455E-05	0.000138292	0.000138292	0.000814796
3831003774295	383100	3774295	0.004606327	0.004606327	0.005308482	0.005308482	0.000265466	0.000105788	0.000344067	0.000344067	0.000177562	6.88739E-05	0.000322046	0.000322046	0.000184268	0.000184268	4.15056E-05	4.15056E-05	0.000140527	0.000140527	0.000845597
3831103774295	383110	3774295	0.005253714	0.005253714	0.006054552	0.006054552	0.000271833	0.000108325	0.000352319	0.000352319	0.00018182	7.05257E-05	0.000328004	0.000328004	0.000188687	0.000188687	4.2501E-05	4.2501E-05	0.000143897	0.000143897	0.00088537
3831203774295	383120	3774295	0.00602557	0.00602557	0.006944065	0.006944065	0.000278823	0.00011111	0.000361378	0.000361378	0.000186495	7.23391E-05	0.000334675	0.000334675	0.00019353	0.00019353	4.35938E-05	4.35938E-05	0.000147597	0.000147597	0.000926266
3831303774295	383130	3774295	0.006892919	0.006892919	0.007943626	0.007943626	0.00028519	0.000113647	0.00036963	0.00036963	0.000190754	7.39909E-05	0.000341078	0.000341078	0.00019758	0.00019758	4.45893E-05	4.45893E-05	0.000150967	0.000150967	0.000963537
3831403774295	383140	3774295	0.007871221	0.007871221	0.009071053	0.009071053	0.000291487	0.000116157	0.000377792	0.000377792	0.000194966	7.56248E-05	0.000346504	0.000346504	0.00020232	0.00020232	4.55739E-05	4.55739E-05	0.000154301	0.000154301	0.00100866
3831503774295	383150	3774295	0.008990331	0.008990331	0.010360753	0.010360753	0.0002982	0.000118832	0.000386493	0.000386493	0.000199456	7.73664E-05	0.000352551	0.000352551	0.00020689	0.00020689	4.66234E-05	4.66234E-05	0.000157855	0.000157855	0.001039547
3831603774295	383160	3774295	0.010207758	0.010207758	0.011763755	0.011763755	0.00030256	0.000120569	0.000392143	0.000392143	0.000202372	7.84975E-05	0.000357265	0.000357265	0.000210015	0.000210015	4.73051E-05	4.73051E-05	0.000160163	0.000160163	0.00106612
3831703774295	383170	3774295	0.011572844	0.011572844	0.013336925	0.013336925	0.000306712	0.000122224	0.000397525	0.000397525	0.000205149	7.95748E-05	0.00036189	0.00036189	0.000212898	0.000212898	4.79543E-05	4.79543E-05	0.000162361	0.000162361	0.00109347
3835203774295	383520	3774295	0.014148645	0.014148645	0.016305363	0.016305363	0.000257231	0.000102506	0.000333394	0.000333394	0.000172053	6.67373E-05	0.000306215	0.000306215	0.00017855	0.00017855	4.0218E-05	4.0218E-05	0.000136167	0.000136167	0.001709312
3835303774295	383530	3774295	0.012738243	0.012738243	0.014679969	0.014679969	0.000251141	0.000100079	0.000325501	0.000325501	0.00016798	6.51573E-05	0.000300611	0.000300611	0.00017432	0.00017432	3.92658E-05	3.92658E-05	0.000132944	0.000132944	0.001673593
3835403774295	383540	3774295	0.011452541	0.011452541	0.013198284	0.013198284	0.000244498	9.74318E-05	0.00031689	0.00031689	0.000163536	6.34336E-05	0.000294386	0.000294386	0.00016971	0.00016971	3.82271E-05	3.82271E-05	0.000129427	0.000129427	0.001626573
3835503774295	383550	3774295	0.010276542	0.010276542	0.011843025	0.011843025	0.000237439	9.46189E-05	0.000307741	0.000307741	0.000158815	6.16022E-05	0.000287626	0.000287626	0.00016481	0.00016481	3.71235E-05	3.71235E-05	0.00012569	0.00012569	0.001570752
3835603774295	383560	3774295	0.00927917	0.00927917	0.01069362	0.01069362	0.000231418	9.22196E-05	0.000299938	0.000299938	0.000154788	6.00402E-05	0.000281757	0.000281757	0.00016034	0.00016034	3.61821E-05	3.61821E-05	0.000122503	0.000122503	0.001521488
3835703774295	383570	3774295	0.008513146	0.008513146	0.009810829	0.009810829	0.000227612	9.07029E-05	0.000295004	0.000295004	0.000152242	5.90527E-05	0.00027811	0.00027811	0.00015799	0.00015799	3.5587E-05	3.5587E-05	0.000120488	0.000120488	0.001492413
3835803774295	383580	3774295	0.007851965	0.007851965	0.009048862	0.009048862	0.000224359	8.94067E-05	0.000290789	0.000290789	0.00015006	5.82088E-05	0.000274908	0.000274908	0.00015573	0.00015573	3.50785E-05	3.50785E-05	0.000118766	0.000118766	0.001466961
3835903774295	383590	3774295	0.007291137	0.007291137	0.008402545	0.008402545	0.000221799	8.83863E-05	0.00028747	0.00028747	0.000148354	5.75445E-05	0.000272418	0.000272418	0.00015395	0.00015395	3.46781E-05	3.46781E-05	0.000117411	0.000117411	0.001447376
3836003774295	383600	3774295	0.006830013	0.006830013	0.007871131	0.007871131	0.000220276	8.77796E-05	0.000285497	0.000285497	0.000147335	5.71495E-05	0.000270995	0.000270995	0.0001529	0.0001529	3.44401E-05	3.44401E-05	0.000116605	0.000116605	0.001436678
3836103774295	383610	3774295	0.006410364	0.006410364	0.007387514	0.007387514	0.000218754	8.71729E-05	0.000283524	0.000283524	0.000146317	5.67545E-05	0.000269483	0.000269483	0.00015184	0.00015184	3.42021E-05	3.42021E-05	0.000115799	0.000115799	0.001425289
3836203774295	383620	3774295	0.0060595	0.0060595	0.006983166	0.006983166	0.000218062	8.68971E-05	0.000282627	0.000282627	0.000145854	5.6575E-05	0.00026886	0.00026886	0.00015136	0.00015136	3.40939E-05	3.40939E-05	0.000115433	0.000115433	0.001420976
3836303774295	383630	3774295	0.005743999	0.005743999	0.006619573	0.006619573	0.000217577	8.67041E-05	0.000281999	0.000281999	0.0001455	5.64493E-05	0.000268416	0.000268416	0.00015102	0.00015102	3.40181E-05	3.40181E-05	0.000115176	0.000115176	0.001417783
3836403774295	383640	3774295	0.00546178	0.00546178	0.006294334	0.006294334	0.00021737	8.66214E-05	0.00028173	0.00028173	0.000145391	5.63954E-05	0.000268238	0.000268238	0.00015088	0.00015088	3.39857E-05	3.39857E-05	0.000115066	0.000115066	0.001416403
3836503774295	383650	3774295	0.005238161	0.005238161	0.006036629	0.006036629	0.000218269	8.69799E-05	0.000282896	0.000282896	0.000145993	5.66288E-05	0.000269127	0.000269127	0.00015157	0.00015157	3.41263E-05	3.41263E-05	0.000115543	0.000115543	0.001426325
3836603774295	383660	3774295	0.005027272	0.005027272	0.005793593	0.005793593	0.000219169	8.73384E-05	0.000284062	0.000284062	0.000146595	5.68622E-05	0.000270017	0.000270017	0.00015231	0.00015231	3.4267E-05	3.4267E-05	0.000116019	0.000116019	0.001435901
3836703774295	383670	3774295	0.004809023	0.004809023	0.005542076	0.005542076	0.000219446	8.74487E-05	0.000284421	0.000284421	0.00014678	5.6934E-05	0.000270283	0.000270283	0.00015232	0.00015232	3.43103E-05	3.43103E-05	0.000116165	0.000116165	0.001437972
3836803774295	383680	3774295	0.004594292	0.004594292	0.005294613	0.005294613	0.000219377	8.74211E-05	0.000284331	0.000284331	0.000146734	5.69161E-05	0.000270195	0.000270195	0.00015227	0.00015227	3.42994E-05	3.42994E-05	0.000116129	0.000116129	0.001435384
3836903774295	383690	3774295	0.004391225	0.004391225	0.005060592	0.005060592	0.000219238	8.7366E-05	0.000284151	0.000284151	0.000146641	5.68802E-05	0.000270017	0.000270017	0.00015217	0.00015217	3.42778E-05	3.42778E-05	0.000116056	0.000116056	0.001431415
3837003774295	383700	3774295	0.004180707	0.004180707	0.004817983	0.004817983	0.000218269	8.69799E-05	0.000282896	0.000282896	0.000145993	5.66288E-05	0.000268949	0.000268949	0.00015157	0.00015157	3.41263E-05	3.41263E-05	0.000115543	0.000115543	0.001417697
3837103774295	383710	3774295	0.003985324	0.003985324	0.004592818	0.004592818	0.00021737	8.66214E-05	0.00028173	0.00028173	0.000145391	5.63954E-05	0.00026806	0.00026806	0.00015088	0.00015088	3.39857E-05	3.39857E-05	0.000115066	0.000115066	0.001404152
3837203774295	383720	3774295	0.003815539	0.003815539	0.004397152	0.004397152	0.000217024	8.64835E-05	0.000281281	0.000281281	0.00014516	5.63056E-05	0.000267615	0.000267615	0.00015064	0.00015064	3.39316E-05	3.39316E-05	0.000114883	0.000114883	0.001396991
3837303774295	383730	3774295	0.003667602	0.003667602	0.004226664	0.004226664	0.000217231	8.65662E-05	0.00028155	0.00028155	0.000145299	5.63595E-05	0.000267704	0.000267704	0.00015078	0.00015078	3.3964E-05	3.3964E-05	0.000114993	0.000114993	0.001395869
3837403774295	383740	3774295	0.003528135	0.003528135	0.004065939	0.004065939	0.000217439	8.6649E-05	0.000281819	0.000281819	0.000145438	5.64134E-05	0.000267882	0.000267882	0.00015093	0.00015093	3.39965E-05	3.39965E-05	0.000115103	0.000115103	0.001394834
3837503774295	383750	3774295	0.003443196	0.003443196	0.003968052	0.003968052	0.000220207	8.77521E-05	0.000285407	0.000285407	0.000147289	5.71316E-05	0.000270461	0.000270461	0.00015285	0.00015285	3.44293E-05	3.44293E-05	0.000116568	0.000116568	0.001423736
3837603774295	383760	3774295	0.00336483	0.00336483	0.003877741	0.003877741	0.00022339	8.90206E-05	0.000289533	0.000289533	0.000149418	5.79575E-05	0.000273485	0.000273485	0.00015506	0.00015506	3.4927E-05	3.4927E-05	0.000118254	0.000118254	0.001458333
3837703774295	383770	3774295	0.003301415	0.003301415	0.003804659	0.003804659	0.00022775	9.0758E-05	0.000295184	0.000295184	0.000152335	5.90886E-05	0.000277665	0.000277665	0.00015808	0.00015808	3.56087E-05	3.56087E-05	0.000120561	0.000120561	0.001508201
3837803774295	383780	3774295	0.003255636	0.003255636	0.003751902	0.003751902	0.000234325	9.33779E-05	0.000303705	0.000303705	0.000156732	6.07943E-05	0.000283891	0.000283891	0.00016251	0.00016251	3.66366E-05	3.66366E-05	0.000124042	0.000124042	0.001586282
3837903774295	383790	3774295	0.00320708	0.00320708	0.003695944	0.003695944	0.000242491	9.66321E-05	0.000314289	0.000314289	0.000162194	6.29129E-05	0.000291095	0.000291095	0.0001683	0.0001683	3.79133E-05	3.79133E-05	0.000128364	0.000128364	0.001682049
3838003774295	383800	3774295	0.003145748	0.003145748	0.003625263	0.003625263	0.000250449	9.98035E-05	0.000324604	0.000324604	0.000167517	6.49777E-05	0.00029821	0.00029821	0.00017384	0.00017384	3.91576E-05	3.91576E-05	0.000132577	0.000132577	0.001766341
3838103774295	383810	3774295	0.003087193	0.003087193	0.003557783	0.003557783	0.000259584	0.000103444	0.000336443	0.000336443	0.000173627	6.73477E-05	0.00030657	0.00030657	0.00018018	0.00018018	4.05859E-05	4.05859E-05	0.000137413	0.000137413	0.001860814
3838203774295	383820	3774295	0.003056134	0.003056134	0.003521989	0.003521989	0.000271141	0.000108049	0.000351422	0.000351422	0.000181357	7.03461E-05	0.000317688	0.000317688	0.00018820	0.00018820	4.23928E-05	4.23928E-05	0.000143531	0.000143531	0.001965467
3838303774295	383830	3774295	0.002952772	0.002952772	0.003402872	0.003402872	0.000280691	0.000111855	0.0003638	0.0003638	0.000187745	7.28239E-05	0.000332096	0.000332096	0.00019483	0.00019483	4.3886E-05	4.3886E-05	0.000148586	0.000148586	0.00197004
3838403774295	383840	3774295	0.002855845	0.002855845	0.003291169	0.003291169	0.000288235	0.000114861	0.000373577	0.000373577	0.00019279	7.47809E-05	0.000352996	0.000352996	0.00020007	0.00020007	4.50653E-05	4.50653E-05	0.000152579	0.000152579	0.001953388
3838603774295	383860	3774295	0.002659722	0.002659722	0.00306515	0.00306515	0.000288927	0.000115137	0.000374474	0.000374474	0.00019353	7.49605E-05	0.0003594	0.0003594	0.00020055	0.00020055	4.51735E-05	4.51735E-05	0.000152946	0.000152946	0.00192207
3838703774295	383870	3774295	0.002568488	0.002568488	0.002960009	0.002960009	0.000288165	0.000114833	0.000373487	0.000373487	0.000192744	7.4763E-05	0.000358599	0.000358599	0.00020002	0.00020024	4.50545E-05	4.50545E-05	0.000152543	0.000152543	0.001906972
3838803774295	383880	3774295	0.002481975	0.002481975	0.002860309	0.002860309	0.000287819	0.000114695	0.000373038	0.000373038	0.000192513	7.46732E-05	0.000358866	0.000358866	0.00019978	0.00019978	4.50004E-05	4.50004E-05	0.00015236	0.00015236	0.001891269
3838903774295	383890	3774295	0.002399582	0.002399582	0.002765357	0.002765357	0.000287058	0.000114392	0.000372052	0.000372052	0.000192004	7.44757E-05	0.000358332	0.000358332	0.00019925	0.00019925	4.48814E-05	4.48814E-05	0.000151957	0.000151957	0.001875394
3839003774295	383900	3774295	0.002320984	0.002320984	0.002674779	0.002674779	0.000286297	0.000114089	0.000371065	0.000371065	0.000191494	7.42782E-05	0.000357532	0.000357532	0.00019872	0.00019872	4.47624E-05	4.47624E-05	0.000151554	0.000151554	0.001860037
3839103774295	383910	3774295	0.00224609	0.00224609	0.002588468	0.002588468	0.000285466	0.000113758	0.000369989	0.000369989	0.000190939	7.40627E-05	0.000356554	0.000356554	0.00019815	0.00019815	4.46325E-05	4.46325E-05	0.000151114	0.000151114	0.001845025
3829703774305	382970	3774305	0.001459699	0.001459699	0.001682205	0.001682205	0.00022346	8.90482E-05	0.000289623	0.000289623	0.000149465	5.79754E-05	0.000279177	0.000279177	0.00015511	0.00015511	3.49378E-05	3.49378E-05	0.00011829	0.00011829	0.000557261
3829803774305	382980	3774305	0.001546027	0.001546027	0.001781692	0.001781692	0.000224498	8.94619E-05	0.000290968	0.000290968	0.000150159	5.82447E-05	0.000280333	0.000280333	0.00015583	0.00015583	3.51001E-05	3.51001E-05	0.00011884	0.00011884	0.000567614
3829903774305	382990	3774305	0.001644482	0.001644482	0.001895155	0.001895155	0.000225882	9.00134E-05	0.000292762	0.000292762	0.000151085	5.86038E-05	0.000281845	0.000281845	0.00015679	0.00015679	3.53165E-05	3.53165E-05	0.000119572	0.000119572	0.000579692
3830003774305	383000	3774305	0.001754833	0.001754833	0.002022327	0.002022327	0.000227473	9.06477E-05	0.000294825	0.000294825	0.000152149	5.90168E-05	0.000283535	0.000283535	0.00015789	0.00015789	3.55654E-05	3.55654E-05	0.000120415	0.000120415	0.000592893
3830103774305	383010	3774305	0.00188282	0.00188282	0.002169824	0.002169824	0.00022955	9.1475E-05	0.000297516	0.000297516	0.00015358	5.95554E-05	0.00028567	0.00028567	0.00015933	0.00015933	3.589E-05	3.589E-05	0.000121514	0.000121514	0.000608423
3830203774305	383020	3774305	0.002026314	0.002026314	0.00233519	0.00233519	0.000231695	9.23299E-05	0.000300296	0.000300296	0.000154973	6.0112E-05	0.000287982	0.000287982	0.00016082	0.00016082	3.62254E-05	3.62254E-05	0.00012265	0.00012265	0.000624901

			MSite Grubbing / Prep	MMass Grading / Excavation	MMass Grading / Excavation	MDrainage / Utilities Trenching	MFoundations / Concrete Pads	MBuilding / Structure Construction	MAsphalt Paving	MLandscaping or Other Finishing	MWaterside Construction (Piles)	RSSWRestriping South Valley	RSSWRestriping Silver Lake Boulevard	RSSWDemolition	RSSWPlacing Base	RSSWForm	Child Risk				
Unique Identifier	X (UTM)	Y (UTM)	2027	2027	2028	2028	2028	2028	2028	2028	2028	2029	2029	2029	2029	2029	3rd Trimester	0<2	2<16	Total	per million
3838003774285	383800	3774285	0.001682551	0.002798715	0.002798715	0.001346041	0.000637808	0.001730386	0.001125133	0.000772678	0.000830479	0.000111153	0.000438839	0.001368137	0.000124409	0.000270589	1.62701E-07	3.82213E-06	3.9685E-07	4.38168E-06	4.38167516
3838103774285	383810	3774285	0.001764078	0.002934325	0.002934325	0.001411262	0.000668713	0.001814231	0.001179651	0.000810117	0.00087072	0.000114754	0.000463283	0.001442078	0.000131133	0.000285213	1.60998E-07	3.77985E-06	4.0001E-07	4.34085E-06	4.34085486
3838203774285	383820	3774285	0.001886927	0.003138669	0.003138669	0.001509541	0.000715281	0.001940573	0.001261801	0.000866533	0.000931356	0.000119063	0.000490884	0.001530003	0.000139128	0.000302602	1.59302E-07	3.74165E-06	4.0915E-07	4.3101E-06	4.31009841
3838303774285	383830	3774285	0.001901206	0.00316242	0.00316242	0.001520965	0.000720694	0.001955258	0.001271349	0.000873091	0.000938404	0.000126235	0.000494754	0.00154088	0.000140117	0.000304753	1.56651E-07	3.67427E-06	4.053E-07	4.23622E-06	4.23622387
3838403774285	383840	3774285	0.001885012	0.003135484	0.003135484	0.00150801	0.000714555	0.001938604	0.00126052	0.000865654	0.000930411	0.000129246	0.000490616	0.001527718	0.00013892	0.00030215	1.53863E-07	3.58956E-06	3.9817E-07	4.14159E-06	4.14159337
3838603774285	383860	3774285	0.001853981	0.003083867	0.003083867	0.001483185	0.000702792	0.00190669	0.00123977	0.000851404	0.000915094	0.000128626	0.000482696	0.001502675	0.000136643	0.000297197	1.46137E-07	3.40496E-06	3.8187E-07	3.93296E-06	3.93296297
3838703774285	383870	3774285	0.001838904	0.003058789	0.003058789	0.001471123	0.000697077	0.001891185	0.001229688	0.00084448	0.000907652	0.000128242	0.000478885	0.001490519	0.000135538	0.000294793	1.42532E-07	3.31921E-06	3.7412E-07	3.83586E-06	3.83586276
3838803774285	383880	3774285	0.001823348	0.003032914	0.003032914	0.001458679	0.00069118	0.001875187	0.001219285	0.000837336	0.000899975	0.000127888	0.000474895	0.001477998	0.000134399	0.000292317	1.39031E-07	3.23581E-06	3.6669E-07	3.74153E-06	3.74153184
3838903774285	383890	3774285	0.001807713	0.003006907	0.003006907	0.00144617	0.000685254	0.001859107	0.00120883	0.000830156	0.000892257	0.000127534	0.000470876	0.001465294	0.000133244	0.000289804	1.35654E-07	3.15542E-06	3.5951E-07	3.65059E-06	3.65058817
3839003774285	383900	3774285	0.001792397	0.00298143	0.00298143	0.001433917	0.000679448	0.001843355	0.001198588	0.000823122	0.000884697	0.000127179	0.000466946	0.001452863	0.000132114	0.000287346	1.32421E-07	3.07863E-06	3.5262E-07	3.56367E-06	3.56367432
3839103774285	383910	3774285	0.0017774	0.002956484	0.002956484	0.00142192	0.000673763	0.001827932	0.001188559	0.000816235	0.000877295	0.000126825	0.000463075	0.001440707	0.000131008	0.000284941	1.2932E-07	3.00498E-06	3.46E-07	3.4803E-06	3.48030124
3829703774295	382970	3774295	0.000520752	0.000866206	0.000866206	0.000416601	0.000197402	0.000535557	0.00034823	0.000239145	0.000257034	0.000104778	0.00015411	0.0004792	4.35752E-05	9.47756E-05	8.47978E-08	2.51224E-06	2.2887E-07	2.83591E-06	2.83590745
3829803774295	382980	3774295	0.000530962	0.00088319	0.00088319	0.00042477	0.000201273	0.000546058	0.000355058	0.000243834	0.000262074	0.000105132	0.000156701	0.000487243	4.43066E-05	9.63664E-05	8.91521E-08	2.65757E-06	2.4997E-07	2.99669E-06	2.99669454
3829903774295	382990	3774295	0.000543327	0.000903757	0.000903757	0.000434662	0.00020596	0.000558774	0.000363326	0.000249512	0.000268177	0.000105722	0.000159857	0.000497205	4.52125E-05	9.83367E-05	9.42242E-08	2.82747E-06	2.63E-07	3.1847E-06	3.18469686
3830003774295	383000	3774295	0.00055617	0.00092512	0.00092512	0.000444936	0.000210829	0.000571982	0.000371915	0.00025541	0.000274516	0.000106312	0.000163132	0.000507442	4.61433E-05	0.000100361	9.97933E-08	3.01551E-06	2.7736E-07	3.39267E-06	3.39266523
3830103774295	383010	3774295	0.000569253	0.000946882	0.000946882	0.000455402	0.000215788	0.000585437	0.000380663	0.000261418	0.000280974	0.000106873	0.000166437	0.000517861	4.70908E-05	0.000102422	1.05886E-07	3.22306E-06	2.9311E-07	3.62205E-06	3.6220502
3830203774295	383020	3774295	0.000583053	0.000969837	0.000969837	0.000466443	0.000221019	0.00059963	0.000389892	0.000267756	0.000287786	0.000107464	0.0001699	0.000528738	4.80798E-05	0.000104573	1.12665E-07	3.45592E-06	3.1069E-07	3.87927E-06	3.87927456
3830303774295	383030	3774295	0.000603395	0.001003673	0.001003673	0.000482716	0.00022873	0.00062055	0.000403495	0.000277097	0.000297826	0.000108821	0.00017519	0.000545189	4.95758E-05	0.000107827	1.21562E-07	3.76182E-06	3.3399E-07	4.21737E-06	4.21737186
3830403774295	383040	3774295	0.000627965	0.001044542	0.001044542	0.000502372	0.000238044	0.000645818	0.000419925	0.00028838	0.000309953	0.000110651	0.000181562	0.000565206	5.1396E-05	0.000111786	1.32474E-07	4.13975E-06	3.6275E-07	4.63497E-06	4.63496629
3830503774295	383050	3774295	0.000653811	0.001087534	0.001087534	0.000523049	0.000247842	0.000672399	0.000437208	0.00030025	0.00032271	0.000112599	0.000188261	0.000586136	5.32992E-05	0.000115925	1.45152E-07	4.58409E-06	3.9627E-07	5.12551E-06	5.12551291
3830603774295	383060	3774295	0.000677025	0.001126147	0.001126147	0.00054162	0.000256641	0.000696273	0.000452731	0.00031091	0.000334168	0.000114134	0.000194186	0.00060469	5.49864E-05	0.000119595	1.58745E-07	5.06799E-06	4.3211E-07	5.65884E-06	5.65884244
3830703774295	383070	3774295	0.000702073	0.001167812	0.001167812	0.000561659	0.000266136	0.000722034	0.000469481	0.000322413	0.000346532	0.000115816	0.000200617	0.000624797	5.68148E-05	0.000123572	1.74806E-07	5.64657E-06	4.7446E-07	6.29583E-06	6.2958293
3830803774295	383080	3774295	0.000727441	0.001210008	0.001210008	0.000581953	0.000275752	0.000748122	0.000486445	0.000334063	0.000359053	0.000117469	0.000207048	0.000644905	5.86433E-05	0.000127549	1.93405E-07	6.32506E-06	5.232E-07	7.04166E-06	7.04166255
3830903774295	383090	3774295	0.000753367	0.001253132	0.001253132	0.000602693	0.00028558	0.000774785	0.000503781	0.000345969	0.000371849	0.000119151	0.000213658	0.000665561	6.05216E-05	0.000131634	2.15331E-07	7.1349E-06	5.8014E-07	7.93036E-06	7.93036347
3831003774295	383100	3774295	0.000781845	0.001300503	0.001300503	0.000625476	0.000296376	0.000804073	0.000522825	0.000359047	0.000385906	0.00012104	0.000220774	0.000687953	6.25578E-05	0.000136063	2.42209E-07	8.1397E-06	6.4913E-07	9.03103E-06	9.03103307
3831103774295	383110	3774295	0.00081862	0.001361673	0.001361673	0.000654896	0.000310316	0.000841894	0.000547417	0.000375935	0.000404057	0.000124051	0.000230034	0.000716926	6.51924E-05	0.000141793	2.79115E-07	9.53307E-06	7.4237E-07	1.05546E-05	10.5545618
3831203774295	383120	3774295	0.000856432	0.001424569	0.001424569	0.000685146	0.000324649	0.000880781	0.000572702	0.000393299	0.000422721	0.000127475	0.000239413	0.000746448	6.78769E-05	0.000147632	3.27053E-07	1.13654E-05	8.5986E-07	1.25523E-05	12.552313
3831303774295	383130	3774295	0.000890894	0.001481891	0.001481891	0.000712715	0.000337713	0.000916222	0.000595747	0.000409125	0.00043973	0.000130603	0.000250131	0.000775969	7.05614E-05	0.00015347	3.87985E-07	1.37238E-05	1.0028E-06	1.51146E-05	15.1146224
3831403774295	383140	3774295	0.000932614	0.001551288	0.001551288	0.000746091	0.000353528	0.000959129	0.000623646	0.000428284	0.000460323	0.000133141	0.000259272	0.000809513	7.36116E-05	0.000160104	4.68172E-07	1.6866E-05	1.1831E-06	1.85172E-05	18.5172271
3831503774295	383150	3774295	0.000961173	0.001598792	0.001598792	0.000768938	0.000364354	0.000988499	0.000642743	0.000441399	0.000474419	0.000135798	0.000265376	0.000828615	7.53486E-05	0.000163882	5.83205E-07	2.14145E-05	1.4249E-06	2.34226E-05	23.4226408
3831603774295	383160	3774295	0.000985742	0.001639661	0.001639661	0.000788594	0.000373667	0.001013768	0.000659173	0.000452683	0.000486546	0.000137746	0.000270675	0.000845615	7.68945E-05	0.000167245	7.51054E-07	2.81108E-05	1.7544E-06	3.06162E-05	30.6162464
3831703774295	383170	3774295	0.00101103	0.001681724	0.001681724	0.000808824	0.000383253	0.001039774	0.000676083	0.000464295	0.000499028	0.000141229	0.000275737	0.000861884	7.83739E-05	0.000170462	1.02595E-06	3.91456E-05	2.2597E-06	4.24312E-05	42.4312279
3831803774295	383180	3774295	0.001580443	0.002628871	0.002628871	0.001264354	0.000599102	0.001625375	0.001056853	0.000725787	0.00078008	0.000114163	0.000401264	0.001259374	0.000114519	0.000249078	3.94516E-07	9.55199E-06	1.1092E-06	1.10557E-05	11.0556976
3831903774295	383190	3774295	0.001547417	0.002573937	0.002573937	0.001237934	0.000586583	0.001591411	0.001034768	0.00071062	0.000763779	0.000111625	0.000393344	0.001234331	0.000112242	0.000244125	3.70509E-07	8.96219E-06	1.0159E-06	1.03486E-05	10.3486078
3832003774295	383200	3774295	0.001503941	0.00250162	0.00250162	0.001203153	0.000570102	0.001546699	0.001005696	0.000690655	0.000742321	0.00010891	0.000382894	0.001201062	0.000109216	0.000237545	3.41555E-07	8.2691E-06	9.2926E-07	9.53992E-06	9.53992359
3832103774295	383210	3774295	0.001452329	0.002415769	0.002415769	0.001161863	0.000550537	0.001493619	0.000971182	0.000666953	0.000716845	0.000106047	0.000370388	0.001161486	0.000105618	0.000229717	3.11985E-07	7.56523E-06	8.4855E-07	8.72576E-06	8.72575754
3832203774295	383220	3774295	0.001406779	0.002340003	0.002340003	0.001125423	0.000533271	0.001446774	0.000940723	0.000646035	0.000694363	0.000103627	0.000359491	0.001127029	0.000102484	0.000222903	2.86547E-07	6.95664E-06	7.7956E-07	8.02275E-06	8.02275066
3832303774295	383230	3774295	0.001379896	0.002295286	0.002295286	0.001103917	0.00052308	0.001419127	0.000922746	0.00063369	0.000681094	0.000102062	0.000353387	0.001107379	0.000100698	0.000219016	2.68978E-07	6.52881E-06	7.2706E-07	7.52484E-06	7.52484411
3832403774295	383240	3774295	0.001356363	0.002256142	0.002256142	0.001085091	0.000514159	0.001394925	0.000907009	0.000622883	0.000669478	0.000100705	0.000348058	0.001090379	9.91517E-05	0.000215654	2.53656E-07	6.15449E-06	6.8151E-07	7.08965E-06	7.08965298
3832503774295	383250	3774295	0.001338255	0.002226021	0.002226021	0.001070604	0.000507295	0.001376302	0.0008949	0.000614567	0.00066054	9.96126E-05	0.000344128	0.001077583	9.79881E-05	0.000213123	2.40855E-07	5.83991E-06	6.4291E-07	6.72367E-06	6.7236728
3832603774295	383260	3774295	0.001328363	0.002209568	0.002209568	0.001062691	0.000503545	0.001366129	0.000888286	0.000610024	0.000655658	9.89338E-05	0.000342222	0.001071185	9.74063E-05	0.000211858	2.30957E-07	5.59383E-06	6.1152E-07	6.43631E-06	6.43630697
3832703774295	383270	3774295	0.001317833	0.002192052	0.002192052	0.001054267	0.000499554	0.0013553	0.000881244	0.000605189	0.000650461	9.82549E-05	0.000340138	0.001064239	9.67747E-05	0.000210484	2.21596E-07	5.36167E-06	5.8274E-07	6.16601E-06	6.16601117
3832803774295	383280	3774295	0.001313845	0.002185418	0.002185418	0.001051076	0.000498042	0.001351198	0.000878577	0.000603357	0.000648492	9.79008E-05	0.000339662	0.001062411	9.66085E-05	0.000210122	2.14287E-07	5.17823E-06	5.5907E-07	5.95159E-06	5.95158569
3832903774295	383290	3774295	0.001310893	0.002180508	0.002180508	0.001048715	0.000496923	0.001348162	0.000876603	0.000602001	0.000647035	9.76646E-05	0.000339453	0.001061314	9.65087E-05	0.000209906	2.0767E-07	5.01197E-06	5.3781E-07	5.75745E-06	5.75745242
3833003774295	383300	3774295	0.001309617	0.002178385	0.002178385	0.001047693	0.000496439	0.0013468	0.00087575	0.000601415	0.000646405	9.74875E-05	0.000339662	0.001061588	9.65337E-05	0.00020996	2.01801E-07	4.86403E-06	5.1889E-07	5.58471E-06	5.58471414
3833103774295	383310	3774295	0.001318791	0.002193645	0.002193645	0.001055032	0.000499917	0.001356284	0.000881884	0.000605628	0.000650933	9.78122E-05	0.00034249	0.001069997	9.72983E-05	0.000211623	1.98116E-07	4.76746E-06	5.0483E-07	5.47041E-06	5.47040607
3833203774295	383320	3774295	0.001327645	0.002208373	0.002208373	0.001062116	0.000503273	0.001365391	0.000887805	0.000609695	0.000655304	9.81369E-05	0.0003452	0.001078131	9.8038E-05	0.000213232	1.94465E-07	4.6725E-06	4.9158E-07	5.35855E-06	5.35854561
3833303774295	383330	3774295	0.00132956	0.002211558	0.002211558	0.001063648	0.000503999	0.0013673 6	0.000889086	0.000610574	0.000656249	9.81959E-05	0.000346093	0.001080599	9.82624E-05	0.00021372	1.89807E-07	4.55511E-06	4.7718E-07	5.2221E-06	5.22209526
3833403774295	383340	3774295	0.001327167	0.002207577	0.002207577	0.001061733	0.000503092	0.001364899	0.000887485	0.000609475	0.000655067	9.81074E-05	0.000345825	0.001079502	9.81626E-05	0.000213503	1.8473E-07	4.42875E-06	4.6259E-07	5.07607E-06	5.07606814
3833503774295	383350	3774295	0.001323497	0.002201473	0.002201473	0.001058798	0.000501701	0.001361125	0.000885032	0.00060779	0.000653256	9.79893E-05	0.0003452	0.001077217	9.79549E-05	0.000213051	1.79725E-07	4.30464E-06	4.4864E-07	4.933E-06	4.93300397
3833603774295	383360	3774295	0.001310813	0.002180376	0.002180376	0.001048651	0.000496893	0.00134808	0.00087655	0.000601965	0.000646996	9.75171E-05	0.000342192	0.001067529	9.70739E-05	0.000211135	1.73775E-07	4.15932E-06	4.3333E-07	4.76643E-06	4.76642661
3833703774295	383370	3774295	0.001298289	0.002159543	0.002159543	0.001038631	0.000492145	0.0013352	0.000868175	0.000596213	0.000640814	9.71039E-05	0.000339185	0.001057932	9.62012E-05	0.000209237	1.68184E-07	4.02273E-06	4.1904E-07	4.60995E-06	4.60995315
3837203774295	383720	3774295	0.001291668	0.00214853	0.00214853	0.001033334	0.000489635	0.001328391	0.000863747	0.000593173	0.000637546	9.68973E-05	0.000337667	0.001053088	9.57607E-05	0.000208279	1.63591E-07	3.9096E-06	4.0699E-07	4.48019E-06	4.48018572
3837303774295	383730	3774295	0.001290631	0.002146805	0.002146805	0.001032505	0.000489242	0.001327324	0.000863054	0.000592697	0.000637034	9.69563E-05	0.000337548	0.00105254	9.57109E-05	0.00020817	1.59844E-07	3.81646E-06	3.9692E-07	4.37323E-06	4.37322693
3837403774295	383740	3774295	0.001289674	0.002145213	0.002145213	0.001031739	0.000488879	0.0013263 4	0.000862414	0.000592257	0.000636562	9.70153E-05	0.000337399	0.001052083	9.56693E-05	0.00020808	1.56228E-07	3.72674E-06	3.8741E-07	4.27037E-06	4.27037268
3837503774295	383750	3774295	0.001316397	0.002189664	0.002189664	0.001053118	0.000499009	0.001353823	0.000880284	0.000604529	0.000649752	9.81959E-05	0.000344306	0.001073562	9.76224E-05	0.000212328	1.55489E-07	3.70372E-06	3.8411E-07	4.24332E-06	4.24331597
3837603774295	383760	3774295	0.001348386	0.002242873	0.002242873	0.001078709	0.000511135	0.001386721	0.000901675	0.000619219	0.000665541	9.95536E-05	0.000352554	0.001099244	9.99578E-05	0.000217407	1.54926E-07	3.68473E-06	3.8167E-07	4.22133E-06	4.22132855
3837703774295	383770	3774295	0.001394494	0.002319568	0.002319568	0.001115595	0.000528614	0.00143414	0.000932508	0.000640394	0.000688299	0.000101413	0.000364463	0.001136352	0.000103332	0.000224746	1.55148E-07	3.68349E-06	3.8144E-07	4.22008E-06	4.22007961
3837803774295	383780	3774295	0.001466688	0.002439654	0.002439654	0.00117335	0.00055598	0.001508386	0.000980784	0.000673547	0.000723933	0.000104099	0.000383191	0.001194573	0.000108626	0.000236261	1.56771E-07	3.71331E-06	3.8461E-07	4.25447E-06	4.25447456
3837903774295	383790	3774295	0.001555235	0.00258694	0.00258694	0.001244188	0.000589546	0.001599451	0.001039996	0.00071421	0.000767638	0.000107316	0.000406147	0.001266137	0.000115134	0.000250415	1.57745E-07	3.72815E-06	3.8898E-07	4.27488E-06	4.27487795
3838003774295	383800	3774295	0.001633172	0.002716579	0.002716579	0.001306538	0.00061909	0.001679604	0.001092113	0.000750002	0.000806107	0.000110533	0.000426364	0.001328836	0.000120835	0.000262816	1.56897E-07	3.70311E-06	3.9168E-07	4.25169E-06	4.25168522
3838103774295	383810	3774295	0.001720522	0.002861876	0.002861876	0.001376418	0.000652202	0.001769437	0.001150525	0.000790115	0.000849221	0.000114134	0.000452148	0.001409541	0.000128174	0.000278777	1.55348E-07	3.66588E-06	3.9577E-07	4.217E-06	4.21699564
3838203774295	383820	3774295	0.001817286	0.00302283	0.00302283	0.001453829	0.000688882	0.001868952	0.001215231	0.000834552	0.000896982	0.000118886	0.000472811	0.001473885	0.000134025	0.000291503	1.53627E-07	3.62454E-06	4.0246E-07	4.18063E-06	4.18062874
3838303774295	383830	3774295	0.001821514	0.003029862	0.003029862	0.001457211	0.000690485	0.0018733	0.001218059	0.000836494	0.000899069	0.000124848	0.000474389	0.001477267	0.000134333	0.000292172	1.51072E-07	3.55818E-06	3.972E-07	4.10646E-06	4.10645784
3838403774295	383840	3774295	0.001806118	0.003004253	0.003004253	0.001444894	0.000684649	0.001857466	0.001207763	0.000829423	0.00089147	0.000127563	0.000470459	0.001464745	0.000133194	0.000289696	1.48485E-07	3.47832E-06	3.9014E-07	4.01695E-06	4.01695282
3838603774295	383860	3774295	0.00177716	0.002956086	0.002956086	0.001421728	0.000673672	0.001827686	0.001188399	0.000816125	0.000877177	0.000126914	0.000463164	0.001441621	0.000131091	0.000285122	1.41285E-07	3.30485E-06	3.7425E-07	3.82039E-06	3.8203891
3838703774295	383870	3774295	0.0017632	0.002932865	0.002932865	0.00141056	0.00066838	0.001813329	0.001179064	0.000809715	0.000870286	0.00012656	0.000459621	0.001430471	0.000130077	0.000282917	1.37911E-07	3.22396E-06	3.667E-07	3.72856E-06	3.72856437
3838803774295	383880	3774295	0.001748682	0.002908716	0.002908716	0.001398945	0.000662876	0.001798398	0.001169355	0.000803047	0.00086312	0.000126235	0.000455929	0.001418772	0.000129014	0.000280603	1.3463E-07	3.14517E-06	3.5946E-07	3.63925E-06	3.63925294
3838903774295	383890	3774295	0.001734004	0.0028843	0.0028843	0.001387203	0.00065731 2	0.001783302	0.00115954	0.000796307	0.000855876	0.000125851	0.000452178	0.001406982	0.000127941	0.000278271	1.31457E-07	3.06907E-06	3.5245E-07	3.55298E-06	3.55297783
3839003774295	383900	3774295	0.001719804	0.002860681	0.002860681	0.001375843	0.00065193	0.001768699	0.001150045	0.000789786	0.000848867	0.000125497	0.000448545	0.001395557	0.000126902	0.000276012	1.28417E-07	2.99635E-06	3.4573E-07	3.4705E-06	3.47049852
3839103774295	383910	3774295	0.001705924	0.002837593	0.002837593	0.001364739	0.000646668	0.001754424	0.001140763	0.000783412	0.000842016	0.000125143	0.000445002	0.001384315	0.00012588	0.00027378	1.255E-07	2.92657E-06	3.3928E-07	3.39135E-06	3.39135317
3829703774305	382970	3774305	0.000515247	0.00085705	0.00085705	0.000412198	0.000195316	0.000529896	0.000344549	0.000236617	0.000254318	0.000103656	0.000152741	0.000474813	4.31763E-05	9.39079E-05	8.36245E-08	2.48356E-06	2.3667E-07	2.80386E-06	2.80386327
3829803774305	382980	3774305	0.00052482	0.00087273	0.00087273	0.000419856	0.000198945	0.000539741	0.000350951	0.000241013	0.000259042	0.000103951	0.000155152	0.000482399	4.38661E-05	9.54083E-05	8.78212E-08	2.62456E-06	2.4742E-07	2.9598E-06	2.95979809
3829903774305	382990	3774305	0.000535988	0.00089155	0.00089155	0.00042879	0.000203178	0.000551226	0.000358419	0.000246142	0.000264555	0.000104424	0.000157981	0.000491265	4.46723E-05	9.71617E-05	9.26324E-08	2.78689E-06	2.5979E-07	3.13931E-06	3.13930664
3830003774305	383000	3774305	0.000548193	0.000911851	0.000911851	0.000438554	0.000207805	0.000563778	0.00036658	0.000251747	0.000270579	0.000104955	0.000161107	0.000501044	4.55616E-05	9.90959E-05	9.80189E-08	2.96985E-06	2.7369E-07	3.34156E-06	3.34155503
3830103774305	383010	3774305	0.000562552	0.000935736	0.000935736	0.000450042	0.000213248	0.000578546	0.000376182	0.000258341	0.000277666	0.000105722	0.000164769	0.00051256	4.66088E-05	0.000101374	1.04297E-07	3.1842E-06	2.8997E-07	3.57847E-06	3.57846916
3830203774305	383020	3774305	0.000577789	0.00096108	0.00096108	0.000462231	0.000219023	0.000594215	0.000386371	0.000265338	0.000285187	0.000106519	0.00016867	0.000524808	4.77224E-05	0.000103796	1.1133E-07	3.42644E-06	3.0825E-07	3.84602E-06	3.84602296

			EGIODemolition	EGIOSite Grubbing / Prep	EGIOMass Grading / Excavation	EGIOMass Grading / Excavation	EGIODrainage / Utilities Trenching	EGIODrainage / Utilities Trenching	EGIOFoundations / Concrete Pads	EGIOFoundations / Concrete Pads	EGIOBuilding / Structure Construction	EGIOBuilding / Structure Construction	EGIOAsphalt Paving	EGIOArchitectural Coating	EGIOLandscaping or Other Finishing	EGIOWaterside Construction (Piles)	HIWaterside Construction (Landscaping)	HIWaterside Construction (Landscaping)	KMDemolition	KMSite Grubbing / Prep	KMMass Grading / Excavation
Unique Identifier	X (UTM)	Y (UTM)	2025	2025	2025	2026	2026	2027	2026	2027	2026	2027	2027	2027	2027	2027	2025	2026	2025	2025	2025
3830303774305	383030	3774305	0.005774148	0.00533882	0.008880466	0.008880466	0.004271056	0.004271056	0.002023798	0.002023798	0.005490605	0.005490605	0.003570105	0.00072414	0.002451746	0.002635153	0.00187718	0.00187718	0.001148428	0.001061845	0.001766248
3830403774305	383040	3774305	0.006407245	0.00592419	0.009854151	0.009854151	0.00473935	0.00473935	0.002245694	0.002245694	0.006092614	0.006092614	0.003961544	0.000803537	0.002720565	0.002924081	0.001976036	0.001976036	0.001211496	0.001120158	0.001863245
3830503774305	383050	3774305	0.00716484	0.00662467	0.01101931	0.01101931	0.005299732	0.005299732	0.002511225	0.002511225	0.006813007	0.006813007	0.004429959	0.000898548	0.003042245	0.003269825	0.002084899	0.002084899	0.00127836	0.001181982	0.00196608
3830603774305	383060	3774305	0.008042532	0.00743619	0.012369173	0.012369173	0.005948948	0.005948948	0.00281885	0.00281885	0.007647599	0.007647599	0.004972628	0.00100862	0.00341492	0.003670378	0.002198364	0.002198364	0.001344103	0.001242768	0.00206719
3830703774305	383070	3774305	0.009113138	0.00842608	0.014015734	0.014015734	0.006740861	0.006740861	0.00319409	0.00319409	0.008665633	0.008665633	0.005634574	0.001142885	0.003869507	0.004158971	0.002323436	0.002323436	0.001412952	0.001306426	0.002173078
3830803774305	383080	3774305	0.01035276	0.00957224	0.015922236	0.015922236	0.007657792	0.007657792	0.003628569	0.003628569	0.009844383	0.009844383	0.006401022	0.001298347	0.00439586	0.004724699	0.002449709	0.002449709	0.001480075	0.001368489	0.002276311
3830903774305	383090	3774305	0.011806607	0.01091648	0.018158209	0.018158209	0.008733182	0.008733182	0.004138132	0.004138132	0.011226838	0.011226838	0.007299923	0.001480675	0.005013174	0.005388192	0.002576682	0.002576682	0.001544782	0.001428318	0.002375829
3831003774305	383100	3774305	0.013620487	0.0125936	0.0209479	0.0209479	0.010074883	0.010074883	0.004773884	0.004773884	0.012951646	0.012951646	0.008421429	0.001708155	0.005783361	0.006215994	0.00271336	0.00271336	0.001612682	0.001491098	0.002480257
3831103774305	383110	3774305	0.016103613	0.01488952	0.024766875	0.024766875	0.011911618	0.011911618	0.005644202	0.005644202	0.015312837	0.015312837	0.009956725	0.002019566	0.006837715	0.007349221	0.002878055	0.002878055	0.001688778	0.001561457	0.00259729
3831203774305	383120	3774305	0.019378932	0.01791791	0.029804217	0.029804217	0.014334325	0.014334325	0.006792178	0.006792178	0.018427319	0.018427319	0.011981826	0.002430326	0.00822844	0.008843981	0.003057759	0.003057759	0.001766082	0.001632933	0.002716181
3831303774305	383130	3774305	0.023681028	0.02189566	0.036420712	0.036420712	0.017516525	0.017516525	0.008300032	0.008300032	0.022518159	0.022518159	0.014641775	0.002969855	0.010055143	0.010807333	0.003242565	0.003242565	0.001843041	0.001704089	0.002834541
3831403774305	383140	3774305	0.029548441	0.02732071	0.045444617	0.045444617	0.021856568	0.021856568	0.010356518	0.010356518	0.028097449	0.028097449	0.018269545	0.003705692	0.01254649	0.01348505	0.00342577	0.00342577	0.001921984	0.001777081	0.002955954
3831503774305	383150	3774305	0.038098365	0.03522604	0.058594145	0.058594145	0.028180828	0.028180828	0.013353206	0.013353206	0.036227525	0.036227525	0.02355589	0.004777944	0.016176852	0.017386987	0.003622583	0.003622583	0.001999029	0.001848317	0.003074446
3831603774305	383160	3774305	0.050757126	0.04693042	0.078062941	0.078062941	0.037544337	0.037544337	0.017790011	0.017790011	0.048264672	0.048264672	0.031382692	0.006365488	0.021551858	0.023164077	0.003806989	0.003806989	0.002076591	0.001920032	0.003193735
3831703774305	383170	3774305	0.071663585	0.06626069	0.110216449	0.110216449	0.053008552	0.053008552	0.025117576	0.025117576	0.068144508	0.068144508	0.044308975	0.008987383	0.030428897	0.032705178	0.003995798	0.003995798	0.002157001	0.00199438	0.003317403
3831503774305	383510	3774305	0.00678738	0.00627566	0.010438787	0.010438787	0.00502053	0.00502053	0.002378928	0.002378928	0.006454082	0.006454082	0.004196578	0.00085121	0.002881973	0.003097563	0.003450985	0.003450985	0.012986612	0.012007519	0.019973021
3831520374305	383520	3774305	0.006382053	0.00590089	0.009815406	0.009815406	0.004720715	0.004720715	0.002236864	0.002236864	0.006068659	0.006068659	0.003945968	0.000800378	0.002709867	0.002912583	0.003329115	0.003329115	0.012525723	0.011581377	0.019264187
3831530774305	383530	3774305	0.006012185	0.00555891	0.00924656	0.00924656	0.004447129	0.004447129	0.002107228	0.002107228	0.005716953	0.005716953	0.003717282	0.000753992	0.002552819	0.002743786	0.003215049	0.003215049	0.011828176	0.010936421	0.018191381
3831540774305	383540	3774305	0.00564827	0.00522243	0.00868687	0.00868687	0.004177946	0.004177946	0.001979678	0.001979678	0.005370909	0.005370909	0.003492276	0.000708354	0.002398298	0.002577706	0.003091578	0.003091578	0.010879824	0.010059567	0.016732844
3831550774305	383550	3774305	0.005287202	0.00488859	0.008131559	0.008131559	0.00391087	0.00391087	0.001853127	0.001853127	0.005027572	0.005027572	0.003269032	0.000663072	0.002244986	0.002412926	0.002960903	0.002960903	0.009838034	0.00909632	0.015130602
3831560774305	383560	3774305	0.004961508	0.00458745	0.007630651	0.007630651	0.003669958	0.003669958	0.001738973	0.001738973	0.004717871	0.004717871	0.003067658	0.000622226	0.002106694	0.002264288	0.002843735	0.002843735	0.008955856	0.008280652	0.013773838
3831570774305	383570	3774305	0.004717863	0.00436217	0.007255932	0.007255932	0.003489737	0.003489737	0.001653577	0.001653577	0.00448619	0.00448619	0.002917014	0.000591671	0.00200324	0.002153096	0.00276439	0.00276439	0.008461577	0.007823638	0.013013653
3831580774305	383580	3774305	0.004499842	0.00416059	0.006920623	0.006920623	0.00332847	0.00332847	0.001577163	0.001577163	0.004278875	0.004278875	0.002782214	0.000564329	0.001910667	0.002053597	0.002692348	0.002692348	0.00803261	0.007427012	0.012353914
3831590774305	383590	3774305	0.00430132	0.00397703	0.006615301	0.006615301	0.003181626	0.003181626	0.001507582	0.001507582	0.004090101	0.004090101	0.002659469	0.000539432	0.001826373	0.001962997	0.00262511	0.00262511	0.007646005	0.007069553	0.011759326
3836003774305	383600	3774305	0.004122037	0.00381127	0.00633957	0.00633957	0.003049013	0.003049013	0.001444745	0.001444745	0.003919622	0.003919622	0.0025486	0.000516948	0.001750248	0.001881178	0.002563174	0.002563174	0.007306075	0.006755252	0.011236524
3836103774305	383610	3774305	0.003954919	0.00365675	0.006082547	0.006082547	0.002925398	0.002925398	0.001386171	0.001386171	0.003760711	0.003760711	0.002445292	0.000495989	0.001679288	0.00180491	0.00250324	0.00250324	0.006985644	0.006458979	0.010743711
3836203774305	383620	3774305	0.003811786	0.00352441	0.005862413	0.005862413	0.002819525	0.002819525	0.001336004	0.001336004	0.003624607	0.003624607	0.002356795	0.000478039	0.001618513	0.001739589	0.002452611	0.002452611	0.006739669	0.006231549	0.010365409
3836303774305	383630	3774305	0.003680646	0.00340315	0.005660723	0.005660723	0.002722522	0.002722522	0.0029004	0.0029004	0.003499906	0.003499906	0.002275712	0.000461593	0.00156283	0.00167974	0.002405283	0.002405283	0.006518197	0.006026774	0.010024792
3836403774305	383640	3774305	0.003562965	0.0329434	0.005479733	0.005479733	0.002635475	0.002635475	0.001248794	0.001248794	0.003388003	0.003388003	0.00220295	0.000446834	0.001512862	0.001626034	0.002362459	0.002362459	0.006329769	0.00585252	0.009734995
3836503774305	383650	3774305	0.003475739	0.00321369	0.005345583	0.005345583	0.002570956	0.002570956	0.001218222	0.001218222	0.003305061	0.003305061	0.002149019	0.000435895	0.001475825	0.001586226	0.002335043	0.002335043	0.006246857	0.005775891	0.009607479
3836603774305	383660	3774305	0.003392482	0.00313671	0.005217536	0.005217536	0.002509372	0.002509372	0.001189041	0.001189041	0.003225893	0.003225893	0.002097542	0.000425454	0.001440473	0.00154823	0.002307927	0.002307927	0.006160667	0.005696199	0.009474921
3836703774305	383670	3774305	0.003300511	0.00305168	0.005076087	0.005076087	0.002441342	0.002441342	0.001156806	0.001156806	0.003138438	0.003138438	0.002040678	0.00041392	0.001401422	0.001506257	0.002273407	0.002273407	0.006021244	0.005567287	0.009260493
3836803774305	383680	3774305	0.003205434	0.00296377	0.004929862	0.004929862	0.002371015	0.002371015	0.001123482	0.001123482	0.00304803	0.00304803	0.001981892	0.000401996	0.001361052	0.001462867	0.002234985	0.002234985	0.005854644	0.005413248	0.009004267
3836903774305	383690	3774305	0.003114671	0.00287985	0.004790271	0.004790271	0.002303879	0.002303879	0.00109167	0.00109167	0.002961724	0.002961724	0.001925774	0.000390613	0.001322513	0.001421446	0.002197264	0.002197264	0.005692961	0.005263755	0.008755604
3837003774305	383700	3774305	0.003027273	0.00279904	0.004655856	0.004655856	0.002239232	0.002239232	0.001061038	0.001061038	0.002878617	0.002878617	0.001871737	0.000379653	0.001285403	0.00138156	0.002159942	0.002159942	0.005534212	0.005116974	0.008511453
3837103774305	383710	3774305	0.002944016	0.00272206	0.004527809	0.004527809	0.002177648	0.002177648	0.001031857	0.001031857	0.002799449	0.002799449	0.00182026	0.000369211	0.001250051	0.001343564	0.002123521	0.002123521	0.005381934	0.004976177	0.008277254
3837203774305	383720	3774305	0.002872234	0.00265569	0.00441741	0.00441741	0.002124551	0.002124551	0.001006698	0.001006698	0.002731192	0.002731192	0.001775878	0.000360209	0.001219572	0.001310804	0.002093204	0.002093204	0.005264857	0.004867926	0.008097192
3837303774305	383730	3774305	0.002810719	0.00259881	0.004322802	0.004322802	0.00207905	0.00207905	0.000985137	0.000985137	0.002672697	0.002672697	0.001737843	0.000352494	0.001193452	0.00128273	0.00206849	0.00206849	0.00517858	0.004788154	0.007964501
3837403774305	383740	3774305	0.002751792	0.00254433	0.004232174	0.004232174	0.002035462	0.002035462	0.000964484	0.000964484	0.002616664	0.002616664	0.001701409	0.000345104	0.001168432	0.001255838	0.002044476	0.002044476	0.005093598	0.004709579	0.007833801
3837503774305	383750	3774305	0.00271754	0.00251266	0.004179496	0.004179496	0.002010127	0.002010127	0.000952479	0.000952479	0.002584094	0.002584094	0.001680232	0.000340809	0.001153888	0.001240206	0.002037572	0.002037572	0.005094806	0.004710696	0.007835659
3837603774305	383760	3774305	0.002686049	0.00248354	0.004131063	0.004131063	0.001986833	0.001986833	0.000941441	0.000941441	0.002554149	0.002554149	0.001660761	0.000336859	0.001140517	0.001225835	0.002033469	0.002033469	0.005100931	0.004716359	0.00784508
3837703774305	383770	3774305	0.002663704	0.00246288	0.004096697	0.004096697	0.001970304	0.001970304	0.000933609	0.000933609	0.002532901	0.002532901	0.001646945	0.000334057	0.001131029	0.001215637	0.002038372	0.002038372	0.00514476	0.004756884	0.007912487
3837803774305	383780	3774305	0.002653696	0.00245363	0.004081304	0.004081304	0.001962902	0.001962902	0.000930101	0.000930101	0.002523385	0.002523385	0.001640757	0.000332802	0.001126779	0.00121107	0.002057783	0.002057783	0.005252519	0.004856519	0.008078217
3837903774305	383790	3774305	0.002643515	0.00244421	0.004065647	0.004065647	0.001955371	0.001955371	0.000926533	0.000926533	0.002513704	0.002513704	0.001634462	0.000331525	0.001122456	0.001206423	0.002079696	0.002079696	0.005313085	0.004912519	0.008171366
3838003774305	383800	3774305	0.002623154	0.00242539	0.004034332	0.004034332	0.00194031	0.00194031	0.000919397	0.000919397	0.002494342	0.002494342	0.001621873	0.000328972	0.001113811	0.001197131	0.002091003	0.002091003	0.005272363	0.004874866	0.008108736
3838103774305	383810	3774305	0.002619961	0.00242244	0.004029422	0.004029422	0.001937949	0.001937949	0.000918278	0.000918278	0.002491307	0.002491307	0.001619899	0.000328571	0.001112455	0.001195674	0.002101409	0.002101409	0.00519549	0.00480379	0.007990509
3838203774305	383820	3774305	0.002609349	0.00241262	0.004013101	0.004013101	0.001930099	0.001930099	0.000914558	0.000914558	0.002481216	0.002481216	0.001613338	0.00032724	0.001107949	0.001190831	0.002119019	0.002119019	0.005077464	0.004694661	0.007808988
3838303774305	383830	3774305	0.002571819	0.00237792	0.003955381	0.003955381	0.001902339	0.001902339	0.000901404	0.000901404	0.002445529	0.002445529	0.001590134	0.000322534	0.001092014	0.001173703	0.002147835	0.002147835	0.004932433	0.004560565	0.007585934
3838403774305	383840	3774305	0.002521692	0.00233158	0.003878287	0.003878287	0.001865261	0.001865261	0.000883835	0.000883835	0.002397863	0.002397863	0.001559141	0.000316247	0.00107073	0.001150827	0.002218576	0.002218576	0.004771872	0.004412109	0.007338997
3838603774305	383860	3774305	0.002405133	0.0022238	0.003699022	0.003699022	0.001779043	0.001779043	0.00842982	0.00842982	0.002287027	0.002287027	0.001487073	0.000301629	0.001021237	0.001097633	0.002150837	0.002150837	0.004518133	0.0041775	0.006948753
3838703774305	383870	3774305	0.002349225	0.00217211	0.003613038	0.003613038	0.001737689	0.001737689	0.000823387	0.000823387	0.002233866	0.002233866	0.001452506	0.000294618	0.000997499	0.001072118	0.002114716	0.002114716	0.004403126	0.004071164	0.006771876
3838803774305	383880	3774305	0.002295734	0.00212265	0.00353077	0.00353077	0.001698122	0.001698122	0.000804638	0.000804638	0.002183001	0.002183001	0.001419432	0.00028791	0.000974786	0.001047706	0.002081797	0.002081797	0.004288292	0.003964987	0.006595265
3838903774305	383890	3774305	0.002243968	0.00207479	0.003451156	0.003451156	0.001659832	0.001659832	0.000786495	0.000786495	0.002133777	0.002133777	0.001387426	0.000281418	0.000952806	0.001024082	0.002049279	0.002049279	0.004177685	0.003862719	0.006425155
3839003774305	383900	3774305	0.002193841	0.00202844	0.003374062	0.003374062	0.001622754	0.001622754	0.00076826	0.00076826	0.002086112	0.002086112	0.001356433	0.000275131	0.000931522	0.001001205	0.002016059	0.002016059	0.004073636	0.003766514	0.00626513
3839103774305	383910	3774305	0.002145181	0.00198345	0.003299225	0.003299225	0.001586761	0.001586761	0.000751871	0.000751871	0.002039841	0.002039841	0.001326347	0.000269029	0.00091086	0.000978998	0.00198294	0.00198294	0.003975022	0.003675335	0.006113464
3829703774315	382970	3774315	0.003633884	0.00335992	0.005588805	0.005588805	0.002687933	0.002687933	0.00127365	0.00127365	0.00345544	0.00345544	0.002246799	0.000455728	0.001542974	0.001658399	0.001450434	0.001450434	0.000909269	0.000840717	0.001398429
3829803774315	382980	3774315	0.003863207	0.00357195	0.005941497	0.005941497	0.00285756	0.00285756	0.001354027	0.001354027	0.003673502	0.003673502	0.002388588	0.000484488	0.001640347	0.001763056	0.001496861	0.001496861	0.000935238	0.000864728	0.001438369
3829903774315	382990	3774315	0.004122555	0.00381175	0.006340366	0.006340366	0.003049396	0.003049396	0.001444926	0.001444926	0.003920115	0.003920115	0.00254894	0.000517013	0.001750468	0.001881414	0.00154689	0.00154689	0.000964141	0.000891452	0.00148282
3830003774315	383000	3774315	0.004420985	0.00408768	0.006799343	0.006799343	0.003270141	0.003270141	0.001549524	0.001549524	0.004203891	0.004203891	0.002733457	0.000554439	0.001877184	0.002017609	0.001601921	0.001601921	0.000997012	0.000921845	0.001533375
3830103774315	383010	3774315	0.004791543	0.0044303	0.00736925	0.00736925	0.003544238	0.003544238	0.001679402	0.001679402	0.004556252	0.004556252	0.00296257	0.000600911	0.002034525	0.002186721	0.001667959	0.001667959	0.001039892	0.000961492	0.001599323
3830203774315	383020	3774315	0.005216714	0.00482341	0.008023151	0.008023151	0.003858731	0.003858731	0.001828421	0.001828421	0.004960545	0.004960545	0.003225449	0.000654232	0.002215056	0.002380757	0.0017391	0.0017391	0.001085964	0.00100409	0.001670179
3830303774315	383030	3774315	0.005734115	0.00530181	0.008818898	0.008818898	0.004241445	0.004241445	0.002009767	0.002009767	0.005452539	0.005452539	0.003545354	0.00071912	0.002434748	0.002616884	0.001821047	0.001821047	0.001140145	0.001054187	0.001753509
3830403774315	383040	3774315	0.006358844	0.00587944	0.009779712	0.009779712	0.004703548	0.004703548	0.00222873	0.00222873	0.00604659	0.00604659	0.003931618	0.000797467	0.002700013	0.002901992	0.001913601	0.001913601	0.001200539	0.001110027	0.001846393
3830503774315	383050	3774315	0.007110486	0.00657441	0.010935714	0.010935714	0.005259527	0.005259527	0.002492175	0.002492175	0.006761322	0.006761322	0.004396352	0.000891731	0.003019166	0.003245019	0.002015859	0.002015859	0.001265074	0.001169697	0.001945646
3830603774315	383060	3774315	0.008025363	0.00742031	0.012342768	0.012342768	0.005936249	0.005936249	0.002812833	0.002812833	0.007631273	0.007631273	0.004962012	0.001006467	0.003407629	0.003662542	0.002129225	0.002129225	0.001332542	0.001232078	0.00204941
3830703774315	383070	3774315	0.009153688	0.00846357	0.014078098	0.014078098	0.006770855	0.006770855	0.003208303	0.003208303	0.008704192	0.008704192	0.005659646	0.001147971	0.003886725	0.004177477	0.002255197	0.002255197	0.00140372	0.00129789	0.00215888
3830803774315	383080	3774315	0.010431962	0.00964547	0.016044046	0.016044046	0.007716377	0.007716377	0.003656329	0.003656329	0.009919695	0.009919695	0.006449992	0.00130828	0.00442949	0.004760844	0.002376967	0.002376967	0.001468945	0.001358198	0.002259194
3830903774315	383090	3774315	0.0118909	0.01099442	0.018287848	0.018287848	0.008795532	0.008795532	0.004167676	0.004167676	0.011306991	0.011306991	0.00735204	0.001491246	0.005048965	0.005426661	0.002492934	0.002492934	0.001530029	0.001414676	0.002353139
3831003774315	383100	3774315	0.013702708	0.01266963	0.021074355	0.021074355	0.010135702	0.010135702	0.004802702	0.004802702	0.01302983	0.01302983	0.008472266	0.001718467	0.005818273	0.006253518	0.002616205	0.002616205	0.001593701	0.001473548	0.002451065
3831103774315	383110	3774315	0.016131998	0.01491577	0.02481053	0.02481053	0.011932614	0.011932614	0.005654151	0.005654151	0.015339828	0.015339828	0.009974275	0.002023126	0.006849768	0.007362175	0.002760187	0.002760187	0.001663413	0.001538004	0.002558279
3831203774315	383120	3774315	0.019325613	0.01786861	0.029722214	0.029722214	0.014294886	0.014294886	0.00677349	0.00677349	0.018376619	0.018376619	0.011948859	0.002423639	0.008205801	0.008819648	0.002915577	0.002915577	0.001735281	0.001604454	0.002668811
3831303774315	383130	3774315	0.023561794	0.02178541	0.036237333	0.036237333	0.017428329	0.017428329	0.008258241	0.008258241	0.02240478	0.02240478	0.014568053	0.002954902	0.010004515	0.010752918	0.003076669	0.003076669	0.001807926	0.001671622	0.002780536
3831403774315	383140	3774315	0.029441544	0.02722187	0.045280213	0.045280213	0.021777498	0.021777498	0.010319052	0.010319052	0.027995802	0.027995802	0.018203452	0.003692286	0.012501101	0.013436265	0.003241464	0.003241464	0.001884281	0.00174222	0.002897968
3831503774315	383150	3774315	0.038010018	0.03514435	0.05845827	0.05845827	0.028115479	0.028115479	0.013322241	0.013322241	0.036143517	0.036143517	0.023501265	0.004766864	0.01613934	0.017346668	0.003416965	0.003416965	0.001957616	0.001810026	0.003010755
3831603774315	383160	3774315	0.050762734	0.04693561	0.078071566	0.078071566	0.037548485	0.037548485	0.017791977	0.017791977	0.048270004	0.048270004	0.031386159	0.006366192	0.021554239	0.023166637	0.00358196	0.00358196	0.002031814	0.00187863	0.003124869
3831703774315	383170	3774315	0.071784286	0.06637229	0.110402083	0.110402083	0.053097833	0.053097833	0.025159881	0.025159881	0.068259282	0.068259282	0.044383603	0.00900252	0.030480148	0.032760262	0.003749857	0.003749857	0.002109031	0.00195026	0.003243627
3835003774315	383500	3774315	0.007101254	0.00656587	0.010921516	0.010921516	0.005252698	0.005252698	0.002488939	0.002488939	0.006752543	0.006752543	0.004390644	0.000890574	0.003015246	0.003240806	0.0033029	0.0033029	0.01068389	0.009878405	0.016431503

			KMMass Grading / Excavation	KMDrainage / Utilities Trenching	KMFoundations / Concrete Pads	KMBuilding / Structure Construction	KMAsphalt Paving	KMArchitectural Coating	KMLandscaping or Other Finishing	KMWaterside Construction (Piles)	EWNDemolition	EWNSite Grubbing / Prep	EWNDrainage / Utilities Trenching	EWNDrainage / Utilities Trenching	EWNDrainage / Utilities Trenching	EWNFoundations / Concrete Pads	EWNBuilding / Structure Construction	EWNAsphalt Paving	EWNLandscaping or Other Finishing	EWNWaterside Construction (Piles)	ISDemolition
Unique Identifier	X (UTM)	Y (UTM)	2026	2026	2026	2026	2026	2026	2026	2026	2027	2027	2027	2028	2029	2029	2029	2029	2029	2029	2027
3830303774305	383030	3774305	0.001766248	0.000438574	0.000402516	0.001183858	0.000710063	0.000144025	0.000487631	0.000524109	0.000447776	0.000511942	0.000602919	0.000602919	0.000602919	0.000156942	0.000389903	0.000276856	0.000190129	0.000198793	0.004109699
3830403774305	383040	3774305	0.001863245	0.00046266	0.000424621	0.001248871	0.000749057	0.000151935	0.00051441	0.000552892	0.000459164	0.000524962	0.000618254	0.000618254	0.000618254	0.000160934	0.00039982	0.000283897	0.000194965	0.000203849	0.004510972
3830503774305	383050	3774305	0.00196608	0.000488195	0.000448056	0.001317799	0.000790399	0.0016032	0.000542801	0.000583407	0.000471415	0.000538969	0.00063475	0.00063475	0.00063475	0.000165228	0.000410488	0.000291472	0.000200166	0.000209288	0.004979885
3830603774305	383060	3774305	0.00206719	0.000513301	0.000471099	0.00138557	0.000831047	0.000168565	0.000570716	0.00061341	0.000483149	0.000552384	0.000650549	0.000650549	0.000650549	0.00016934	0.000420705	0.000298727	0.000205149	0.000214498	0.005504102
3830703774305	383070	3774305	0.002173078	0.000539594	0.00049523	0.001456542	0.000873616	0.000177199	0.00059995	0.00064483	0.00049609	0.00056718	0.000667974	0.000667974	0.000667974	0.000173876	0.000431974	0.000306728	0.000210644	0.000220243	0.006117528
3830803774305	383080	3774305	0.002276311	0.000565228	0.000518756	0.001525736	0.000915118	0.000185617	0.000628451	0.000675463	0.00050791	0.000580694	0.000683889	0.000683889	0.000683889	0.000178019	0.000442266	0.000314037	0.000215663	0.000225491	0.006789709
3830903774305	383090	3774305	0.002375829	0.000589939	0.000541435	0.00159244	0.000955126	0.000193732	0.000655926	0.000704994	0.000518609	0.000592925	0.000698294	0.000698294	0.000698294	0.000181769	0.000451581	0.000320651	0.000220205	0.00023024	0.007528151
3831003774305	383100	3774305	0.002480257	0.000615869	0.000565234	0.001662435	0.000997107	0.000202248	0.000684757	0.000735981	0.000529997	0.000605946	0.000713629	0.000713629	0.000713629	0.00018576	0.000461498	0.000327693	0.000225041	0.000235296	0.008383842
3831103774305	383110	3774305	0.00259729	0.00064493	0.000591905	0.001740878	0.001044157	0.000211791	0.000717068	0.000770709	0.000545354	0.000623504	0.000734307	0.000734307	0.000734307	0.000191143	0.00047487	0.000337188	0.000231562	0.000242114	0.009455743
3831203774305	383120	3774305	0.002716181	0.000674451	0.000618999	0.001820567	0.001091953	0.000221486	0.000749892	0.000805988	0.000561316	0.000641752	0.000755798	0.000755798	0.000755798	0.000196737	0.000488769	0.000347057	0.000238339	0.0002492	0.010703992
3831303774305	383130	3774305	0.002834541	0.000703841	0.000645973	0.0018999	0.001139536	0.000231137	0.000782569	0.00084111	0.000576673	0.00065931	0.000776477	0.000776477	0.000776477	0.00020212	0.000502141	0.000356552	0.00024486	0.000256018	0.012097963
3831403774305	383140	3774305	0.002955954	0.000733989	0.000673642	0.001981278	0.001188346	0.000241037	0.000816089	0.000877138	0.000594705	0.000679926	0.000800756	0.000800756	0.000800756	0.00020844	0.00051782	0.000367701	0.000252516	0.000264024	0.013667162
3831503774305	383150	3774305	0.003074446	0.000763411	0.000700645	0.0020607	0.001235982	0.0002507	0.000848803	0.000912299	0.000613168	0.000701035	0.000825616	0.000825616	0.000825616	0.000214911	0.000533919	0.000379116	0.000260356	0.000272221	0.015418663
3831603774305	383160	3774305	0.003193735	0.000793032	0.000727831	0.002140656	0.001283939	0.000260427	0.000881736	0.000947696	0.000623607	0.00071297	0.000839673	0.000839673	0.000839673	0.00021857	0.00054301	0.000385571	0.000264788	0.000276855	0.01730234
3831703774305	383170	3774305	0.003317403	0.00082374	0.000756014	0.002223546	0.001333655	0.000270511	0.000915879	0.000984393	0.000632494	0.00072313	0.000851638	0.000851638	0.000851638	0.000221685	0.000550748	0.000391065	0.000268562	0.0002808	0.019383591
3831503774305	383510	3774305	0.019973021	0.004959473	0.004551715	0.013387258	0.00802951	0.001628661	0.005514213	0.005926712	0.000540609	0.000618079	0.000727918	0.000727918	0.000727918	0.00018948	0.000470739	0.000334254	0.000229547	0.000240008	0.027670458
3831520374305	383520	3774305	0.019264187	0.004783463	0.004390177	0.01291215	0.007744546	0.00157086	0.005318516	0.005716376	0.000524044	0.00059914	0.000705613	0.000705613	0.000705613	0.00018367	0.000456314	0.000324012	0.000222513	0.000232653	0.024859653
3831530774305	383530	3774305	0.018191381	0.004517077	0.004145692	0.012193084	0.007313259	0.00148338	0.005022333	0.005398036	0.000508342	0.000581187	0.00068447	0.00068447	0.00068447	0.00017817	0.000442641	0.000314303	0.000215846	0.000225682	0.022456418
3831540774305	383540	3774305	0.016732844	0.004154909	0.003813301	0.011215474	0.006726901	0.001364447	0.004619655	0.004965236	0.000490569	0.000560867	0.000660539	0.000660539	0.000660539	0.00017194	0.000427166	0.000303314	0.000208299	0.000217792	0.020234192
3831550774305	383550	3774305	0.015130602	0.003757059	0.003448161	0.010141544	0.006082771	0.001233795	0.004177303	0.004489793	0.000471588	0.000539167	0.000634982	0.000634982	0.000634982	0.00016528	0.000410638	0.000291579	0.00020024	0.000209365	0.018168126
3831560774305	383560	3774305	0.013773838	0.003420163	0.003138964	0.00923215	0.005537328	0.00112316	0.003802724	0.004087192	0.000455627	0.000520918	0.000613491	0.000613491	0.000613491	0.000159694	0.00039674	0.00028171	0.000193463	0.000202279	0.016417401
3831570774305	383570	3774305	0.013013653	0.003231402	0.002965723	0.008722623	0.00523172	0.001061173	0.003592849	0.003861618	0.000447344	0.000511449	0.000602339	0.000602339	0.000602339	0.000156791	0.000389527	0.000276589	0.000189946	0.000198602	0.015157763
3831580774305	383580	3774305	0.012353914	0.003067583	0.002815373	0.008280422	0.004966493	0.001007376	0.003410707	0.00366585	0.000440356	0.000503459	0.000592929	0.000592929	0.000592929	0.00015434	0.000383442	0.000272268	0.000186978	0.000195499	0.014069988
3831590774305	383590	3774305	0.011759326	0.002919942	0.00267987	0.007881889	0.004727459	0.000958891	0.003246551	0.003489414	0.000434144	0.000496357	0.000584565	0.000584565	0.000584565	0.00015216	0.000378033	0.000268427	0.000184341	0.000192741	0.013111713
3831600774305	383600	3774305	0.011236524	0.002790126	0.002560727	0.007531472	0.004517283	0.00091626	0.003102214	0.00333428	0.000428967	0.000490438	0.000577594	0.000577594	0.000577594	0.00015035	0.000373526	0.000265227	0.000182143	0.000190443	0.012270085
3831610774305	383610	3774305	0.010743711	0.002667756	0.002448418	0.007201155	0.004319163	0.000876075	0.002966157	0.003188045	0.000424136	0.000484915	0.000571089	0.000571089	0.000571089	0.000148657	0.000369319	0.000262239	0.000180091	0.000188298	0.011507141
3831620374305	383620	3774305	0.010365409	0.00257382	0.002362206	0.006947592	0.004167079	0.000845227	0.002861714	0.003075789	0.000421116	0.000481462	0.000567023	0.000567023	0.000567023	0.000147598	0.000366689	0.000260372	0.000178809	0.000186958	0.010864726
3831630774305	383630	3774305	0.010024792	0.002489242	0.002284582	0.006719288	0.004030145	0.000817452	0.002767675	0.002974716	0.0004187	0.0004787	0.00056377	0.00056377	0.00056377	0.00014675	0.00036458	0.00025887	0.00017783	0.00018588	0.01028788
3831640774305	383640	3774305	0.009734995	0.002417283	0.002218539	0.006525047	0.003913641	0.000793821	0.002687667	0.002888723	0.000417147	0.000476925	0.000561679	0.000561679	0.000561679	0.000146207	0.000363233	0.000257919	0.000177124	0.000185196	0.009777813
3831650774305	383650	3774305	0.009607479	0.00238562	0.002189479	0.006439577	0.003862378	0.000783423	0.002652462	0.002850884	0.000419132	0.000479193	0.000564351	0.000564351	0.000564351	0.000146903	0.000364961	0.000259146	0.000177966	0.000186077	0.00939207
3831660774305	383660	3774305	0.009474921	0.002352704	0.00215927	0.006350727	0.003809087	0.000772614	0.002615865	0.002811549	0.000421202	0.000481561	0.000567139	0.000567139	0.000567139	0.000147628	0.000366764	0.000260426	0.000178846	0.000186996	0.00902712
3831670774305	383670	3774305	0.009260493	0.00229946	0.002110403	0.006207003	0.003722883	0.000755129	0.002556665	0.002747921	0.000421461	0.000481857	0.000567488	0.000567488	0.000567488	0.000147719	0.00036699	0.000260586	0.000178956	0.000187111	0.008640601
3831680774305	383680	3774305	0.009004267	0.002235837	0.002052011	0.006035263	0.003619876	0.000734235	0.002485926	0.002671889	0.000420598	0.00048087	0.000566326	0.000566326	0.000566326	0.000147417	0.000366238	0.000260052	0.000178589	0.000186728	0.008253996
3831690774305	383690	3774305	0.008755604	0.002174092	0.001995342	0.005868593	0.003519909	0.000713958	0.002417274	0.002598102	0.000419736	0.000479884	0.000565164	0.000565164	0.000565164	0.000147114	0.000365487	0.000259519	0.000178223	0.000186345	0.007891634
3831700774305	383700	3774305	0.008511453	0.002113467	0.001939702	0.005704947	0.003421756	0.00069405	0.002349868	0.002525654	0.000418873	0.000478898	0.000564003	0.000564003	0.000564003	0.000146812	0.000364736	0.000258985	0.000177857	0.000185962	0.007549979
3831710774305	383710	3774305	0.008277254	0.002055313	0.00188633	0.00554797	0.003327603	0.000674952	0.00228521	0.002456158	0.00041801	0.00047791	0.000562841	0.000562841	0.000562841	0.00014651	0.000363985	0.000258452	0.00017749	0.000185579	0.007229979
3831720774305	383720	3774305	0.008097192	0.002010603	0.001845295	0.005427281	0.003255215	0.00066027	0.002235498	0.002402728	0.000418614	0.000478602	0.000563654	0.000563654	0.000563654	0.000146721	0.000364511	0.000258825	0.000177747	0.000185847	0.0069526
3831730774305	383730	3774305	0.007964501	0.001977654	0.001815056	0.005338343	0.003201871	0.00064945	0.002198864	0.002363354	0.000420598	0.00048087	0.000566326	0.000566326	0.000566326	0.000147417	0.000366238	0.000260052	0.000178589	0.000186728	0.006712233
3831740774305	383740	3774305	0.007833801	0.0019452	0.00178527	0.005250739	0.003149327	0.000638792	0.00216278	0.00232457	0.000422755	0.000483336	0.00056923	0.00056923	0.00056923	0.000148173	0.000368117	0.000261386	0.000179505	0.000187685	0.006484635
3831750774305	383750	3774305	0.007835659	0.001945661	0.001785693	0.005251984	0.003150074	0.000638943	0.002163293	0.002325121	0.000429744	0.000491326	0.00057864	0.00057864	0.00057864	0.00015062	0.000374202	0.000265707	0.000182472	0.000190788	0.00633184
3831760774305	383760	3774305	0.00784508	0.001948001	0.00178784	0.005258298	0.003153862	0.000639712	0.002165894	0.002327917	0.000437595	0.000500302	0.000589211	0.000589211	0.000589211	0.000153374	0.000381038	0.000270561	0.000185806	0.000194274	0.006190518
3831770774305	383770	3774305	0.007912487	0.001964739	0.001803202	0.005303479	0.00318096	0.000645208	0.002184504	0.002347919	0.000448466	0.000512731	0.000603849	0.000603849	0.000603849	0.000157184	0.000390504	0.000277282	0.000190422	0.0001991	0.0060781
3831780774305	383780	3774305	0.008078217	0.002005891	0.001840971	0.005414563	0.003247587	0.000658722	0.002230259	0.002397097	0.000465549	0.000532262	0.00062685	0.00062685	0.00062685	0.00016317	0.000405379	0.000287845	0.000197675	0.000206684	0.006001486
3831790774305	383790	3774305	0.008171366	0.002029021	0.001862199	0.005476998	0.003285035	0.000666318	0.002255976	0.002424738	0.000486859	0.000556626	0.000655544	0.000655544	0.000655544	0.000170641	0.000423935	0.000301021	0.000206724	0.000216145	0.005919955
3838003774305	383800	3774305	0.008108736	0.002013469	0.001847926	0.005435019	0.003259856	0.000661211	0.002238685	0.002406153	0.000505408	0.000577834	0.000680521	0.000680521	0.000680521	0.00017714	0.00044008	0.00031249	0.0002146	0.00022438	0.005808745
3838103774305	383810	3774305	0.007990509	0.001984112	0.001820982	0.005355775	0.003212327	0.00065157	0.002206044	0.002371071	0.00052973	0.00060565	0.00071328	0.00071328	0.00071328	0.00018567	0.000461273	0.000327533	0.000224931	0.000235181	0.005715997
3838203774305	383820	3774305	0.007808988	0.001939039	0.001779615	0.005234107	0.003139352	0.000636768	0.002155929	0.002317207	0.000551998	0.000631099	0.000743252	0.000743252	0.000743252	0.000193471	0.000480655	0.000341295	0.000234382	0.000245064	0.005630842
3838303774305	383830	3774305	0.007585934	0.001883653	0.001728783	0.005084602	0.003049681	0.00061858	0.002094348	0.002251019	0.000554672	0.000634157	0.000746853	0.000746853	0.000746853	0.000194409	0.000482984	0.000342949	0.000235518	0.000246251	0.005439481
3838403774305	383840	3774305	0.007338997	0.001822336	0.001672507	0.004919088	0.002950407	0.000598444	0.002026173	0.002177744	0.000554068	0.000633467	0.00074604	0.00074604	0.00074604	0.000194197	0.000482458	0.000342576	0.000235262	0.000245983	0.005261751
3838603774305	383860	3774305	0.006948753	0.001725435	0.001583573	0.00465752	0.002793522	0.000566622	0.001918433	0.002061945	0.000549409	0.00062814	0.000739767	0.000739767	0.000739767	0.000192564	0.000478401	0.000339695	0.000233283	0.000243914	0.004904652
3838703774305	383870	3774305	0.006771876	0.001681515	0.001543264	0.004538966	0.002722415	0.000552199	0.0018696	0.002009459	0.000547166	0.000625575	0.000736747	0.000736747	0.000736747	0.000191778	0.00047644	0.000338308	0.000232331	0.000242919	0.004738483
3838803774305	383880	3774305	0.006595265	0.001637661	0.001503016	0.004420589	0.002651414	0.000537798	0.001820841	0.001957052	0.000544837	0.000622912	0.00073361	0.00073361	0.00073361	0.00019096	0.00047442	0.000336868	0.000231342	0.000241884	0.004580856
3838903774305	383890	3774305	0.006425155	0.001595421	0.001464249	0.00430657	0.002583027	0.000523927	0.001773877	0.001906574	0.000542507	0.000620249	0.000730473	0.000730473	0.000730473	0.000190145	0.000472391	0.000335428	0.000230353	0.00024085	0.004430648
3839003774305	383900	3774305	0.00626513	0.001555686	0.00142778	0.00419931	0.002518694	0.000510878	0.001729696	0.001859089	0.000540178	0.000617586	0.000727337	0.000727337	0.000727337	0.000189328	0.00047036	0.000333987	0.000229364	0.000239816	0.004287257
3839103774305	383910	3774305	0.006113464	0.001518026	0.001393217	0.004097654	0.002457722	0.00049851	0.001687824	0.001814084	0.000537935	0.000615021	0.000724316	0.000724316	0.000724316	0.000188542	0.00046841	0.0003326	0.000228411	0.00023882	0.004150422
3829703774315	382970	3774315	0.001398429	0.000347242	0.000318692	0.000937321	0.000562193	0.000114032	0.000386082	0.000414964	0.000407053	0.000465384	0.000548087	0.000548087	0.000548087	0.000142669	0.000354444	0.000251677	0.000172838	0.000180714	0.002701061
3829803774315	382980	3774315	0.001438369	0.000357159	0.000327794	0.000964091	0.00057825	0.000117289	0.000397109	0.000426816	0.000410331	0.000469132	0.000552502	0.000552502	0.000552502	0.000143818	0.000357299	0.000253704	0.00017423	0.00018217	0.002856963
3829903774315	382990	3774315	0.00148282	0.000368197	0.000337925	0.000993885	0.00059612	0.000120914	0.000409382	0.000440006	0.000414041	0.000473374	0.000557497	0.000557497	0.000557497	0.000145119	0.000360529	0.000255998	0.000175805	0.000183817	0.003031156
3830003774315	383000	3774315	0.001533375	0.00038075	0.00034946	0.001027771	0.000616444	0.000125036	0.00042339	0.000455007	0.000418614	0.000478602	0.000563654	0.000563654	0.000563654	0.000146721	0.000364511	0.000258825	0.000177747	0.000185847	0.003228988
3830103774315	383010	3774315	0.001599323	0.000397126	0.000364475	0.001071973	0.000642956	0.000130414	0.000441546	0.000474576	0.000425775	0.000486789	0.000573296	0.000573296	0.000573296	0.000149231	0.000370746	0.000263253	0.000180787	0.000189026	0.00347108
3830203774315	383020	3774315	0.001670179	0.00041472	0.000380622	0.001119466	0.000671442	0.000136191	0.000461108	0.000495602	0.000433281	0.00049537	0.000583403	0.000583403	0.000583403	0.000151862	0.000377282	0.000267894	0.000183974	0.000192358	0.003744318
3830303774315	383030	3774315	0.001753509	0.000435411	0.000399613	0.001175319	0.000704942	0.000142986	0.000484114	0.000520329	0.000442685	0.000506122	0.000596065	0.000596065	0.000596065	0.000155158	0.000385471	0.000273708	0.000187967	0.000196533	0.004071393
3830403774315	383040	3774315	0.001846393	0.000458475	0.00042078	0.001237576	0.000742283	0.00015056	0.000509758	0.000547891	0.000453556	0.000518551	0.000610703	0.000610703	0.000610703	0.000158968	0.000394937	0.00028043	0.000192583	0.00020136	0.004458257
3830503774315	383050	3774315	0.001945646	0.000483121	0.000443399	0.001304102	0.000782184	0.000158654	0.00053716	0.00057343	0.000465376	0.000532065	0.000626618	0.000626618	0.000626618	0.000163111	0.000405229	0.000287738	0.000197602	0.000206607	0.004910001
3830603774315	383060	3774315	0.00204941	0.000508886	0.000467047	0.001373652	0.000823899	0.000167115	0.000565807	0.000608133	0.000478404	0.000546959	0.00064416	0.00064416	0.00064416	0.000167677	0.000416573	0.000295793	0.000203134	0.000212391	0.005438445
3830703774315	383070	3774315	0.00215888	0.000536068	0.000491994	0.001447026	0.000867908	0.000176042	0.00059603	0.00064617	0.000493157	0.000563827	0.000664025	0.000664025	0.000664025	0.000172848	0.000429419	0.000304915	0.000209398	0.000218941	0.00605748
3830803774315	383080	3774315	0.002259194	0.000560977	0.000514855	0.001514263	0.000908236	0.000184222	0.000623725	0.000670384	0.000505581	0.000578031	0.000680753	0.000680753	0.000680753	0.00017702	0.000440237	0.000312596	0.000214673	0.000224456	0.006710335
3830903774315	383090	3774315	0.002353139	0.000584305	0.000536264	0.001577232	0.000946004	0.000191882	0.000649662	0.000698261	0.000515589	0.000589473	0.00069429	0.00069429	0.00069429	0.00018071	0.000448952	0.000318784	0.000218923	0.0002289	0.007398132
3831003774315	383100	3774315	0.002451065	0.000608621	0.000558581	0.001642868	0.000985372	0.000199867	0.000676698	0.000727319	0.000525856	0.000601211	0.000708053	0.000708053	0.000708053	0.00018430	0.000457892	0.000325132	0.000223282	0.000233458	0.008182386
3831103774315	383110	3774315	0.002558279	0.000635243	0.000583014	0.00171473	0.001028474	0.00020861	0.000706298	0.000759133	0.00053897	0.000616205	0.00072571	0.00072571	0.00072571	0.000188905	0.000469311	0.00033324	0.000228851	0.00023928	0.009133241
3831203774315	383120	3774315	0.002668811	0.000662689	0.000608204	0.001788816	0.001072909	0.000217623	0.000736813	0.000791932	0.000552515	0.000631691	0.000743949	0.000743949	0.000743949	0.000193653	0.000481106	0.000341615	0.000234602	0.000245293	0.010220498
3831303774315	383130	3774315	0.002780536	0.000690431	0.000633665	0.001863702	0.001117825	0.000226733	0.000767659	0.000825085	0.000566492	0.000647671	0.000762769	0.000762769	0.000762769	0.000198551	0.000493276	0.000350257	0.000240537	0.000251499	0.011431132
3831403774315	383140	3774315	0.002897968	0.00071959	0.000660427	0.001942412	0.001165035	0.000236309	0.00080008	0.000859931	0.000584006	0.000667695	0.000786351	0.000786351	0.000786351	0.00020469	0.000508527	0.000361086	0.000247973	0.000259274	0.012804396
3831503774315	383150	3774315	0.003010755	0.000747596	0.00068613	0.00201801	0.001210377	0.000245506	0.000831218	0.000893399	0.000601434	0.00068762	0.000809817	0.000809817	0.000809817	0.000210798	0.000523702	0.000371862	0.000255373	0.000267011	0.014313201
3831603774315	383160	3774315	0.003124869	0.000775932	0.000712136	0.002094497	0.001256253	0.000254811	0.000862723	0.000927261	0.000611442	0.000699062	0.000823293	0.000823293	0.000823293	0.000214306	0.000532417	0.000378049	0.000259623	0.000271454	0.015937358
3831703774315	383170	3774315	0.003243627	0.000805421	0.000739201	0.002174096	0.001303996	0.000264495	0.000895511	0.000962501	0.000619639	0.000708433	0.000834329	0.000834329	0.000834329	0.000217179	0.000539554	0.000383117	0.000263103	0.000275093	0.017713707
3835003774315	383500	3774315	0.016431503	0.004080084	0.003744627	0.011013495	0.006605757	0.001339874	0.00453646	0.004875817	0.000536986	0.000613936	0.000723039	0.000723039	0.000723039	0.00018821	0.000467583	0.000332014	0.000228008	0.000238399	0.028561436

			ISDrainage / Utilities Trenching	ISDrainage / Utilities Trenching	ISAsphalt Paving	ISAsphalt Paving	SVDemolition	SVSite Grubbing / Prep	SVMass Grading / Excavation	SVMass Grading / Excavation	SVDrainage / Utilities Trenching	SVFoundations / Concrete Pads	SVBuilding / Structure Construction	SVBuilding / Structure Construction	SVAsphalt Paving	SVAsphalt Paving	SVArchitectural Coating	SVArchitectural Coating	SVLandscaping or Other Finishing	SVLandscaping or Other Finishing	MDemolition
Unique Identifier	X (UTM)	Y (UTM)	2027	2028	2027	2028	2027	2027	2027	2028	2028	2028	2028	2029	2028	2029	2028	2029	2028	2029	2027
3830303774305	383030	3774305	0.002204894	0.002204894	0.002540992	0.002540992	0.000235086	9.36812E-05	0.000304691	0.000304691	0.000157241	6.09918E-05	0.000291451	0.000291451	0.00016318	0.00016318	3.67556E-05	3.67556E-05	0.000124445	0.000124445	0.000646729
3830403774305	383040	3774305	0.00242018	0.00242018	0.002789095	0.002789095	0.000239238	9.53359E-05	0.000310073	0.000310073	0.000160018	6.20691E-05	0.00029572	0.00029572	0.000166062	0.000166062	3.74048E-05	3.74048E-05	0.000126643	0.000126643	0.000672181
3830503774305	383050	3774305	0.002671757	0.002671757	0.00307902	0.00307902	0.000243736	9.71285E-05	0.000315903	0.000315903	0.000163027	6.32361E-05	0.000300345	0.000300345	0.000169184	0.000169184	3.81081E-05	3.81081E-05	0.000129024	0.000129024	0.000699358
3830603774305	383060	3774305	0.002953004	0.002953004	0.003403139	0.003403139	0.000247958	9.88107E-05	0.000321375	0.000321375	0.000165851	6.43313E-05	0.000304614	0.000304614	0.000172115	0.000172115	3.87681E-05	3.87681E-05	0.000131259	0.000131259	0.000726276
3830703774305	383070	3774305	0.003282113	0.003282113	0.003782415	0.003782415	0.000252595	0.000100658	0.000327384	0.000327384	0.000168952	6.55343E-05	0.000309149	0.000309149	0.000175333	0.000175333	3.9493E-05	3.9493E-05	0.000133713	0.000133713	0.000755524
3830803774305	383080	3774305	0.003642745	0.003642745	0.004198019	0.004198019	0.000256747	0.000102313	0.000332766	0.000332766	0.000171729	6.66116E-05	0.000313152	0.000313152	0.000178215	0.000178215	4.01422E-05	4.01422E-05	0.000135911	0.000135911	0.000783392
3830903774305	383090	3774305	0.004038926	0.004038926	0.004654591	0.004654591	0.000260345	0.000103747	0.00033743	0.00033743	0.000174136	6.75452E-05	0.000316531	0.000316531	0.000180713	0.000180713	4.07049E-05	4.07049E-05	0.000137816	0.000137816	0.00081031
3831003774305	383100	3774305	0.004498012	0.004498012	0.005183657	0.005183657	0.00026429	0.000105319	0.000342542	0.000342542	0.000176775	6.85686E-05	0.000320089	0.000320089	0.000183451	0.000183451	4.13216E-05	4.13216E-05	0.000139904	0.000139904	0.000839903
3831103774305	383110	3774305	0.005073097	0.005073097	0.005846404	0.005846404	0.000269895	0.000107553	0.000349808	0.000349808	0.000180524	7.0023E-05	0.000325336	0.000325336	0.000187342	0.000187342	4.2198E-05	4.2198E-05	0.000142871	0.000142871	0.000875535
3831203774305	383120	3774305	0.005742795	0.005742795	0.006618186	0.006618186	0.000275985	0.00010998	0.000357701	0.000357701	0.000184597	7.1603E-05	0.000331206	0.000331206	0.000191569	0.000191569	4.31502E-05	4.31502E-05	0.000146095	0.000146095	0.000912461
3831303774305	383130	3774305	0.006490674	0.006490674	0.007480066	0.007480066	0.000281729	0.000112269	0.000365145	0.000365145	0.000188439	7.30932E-05	0.000336987	0.000336987	0.000195556	0.000195556	4.40483E-05	4.40483E-05	0.000149136	0.000149136	0.000946799
3831403774305	383140	3774305	0.007332565	0.007332565	0.008450288	0.008450288	0.000287958	0.000114751	0.000373218	0.000373218	0.000192605	7.47091E-05	0.000342235	0.000342235	0.00019988	0.00019988	4.50221E-05	4.50221E-05	0.000152433	0.000152433	0.000993044
3831503774305	383150	3774305	0.008272262	0.008272262	0.009533226	0.009533226	0.000294325	0.000117288	0.00038147	0.00038147	0.000196864	7.63609E-05	0.000348104	0.000348104	0.000204299	0.000204299	4.60175E-05	4.60175E-05	0.000155803	0.000155803	0.001020393
3831603774305	383160	3774305	0.009282873	0.009282873	0.010697887	0.010697887	0.000298546	0.00011897	0.000386941	0.000386941	0.000199687	7.74562E-05	0.00035264	0.00035264	0.00020727	0.00020727	4.66775E-05	4.66775E-05	0.000158038	0.000158038	0.001045931
3831703774305	383170	3774305	0.010399484	0.010399484	0.011984706	0.011984706	0.000302698	0.000120625	0.000392323	0.000392323	0.000202465	7.85334E-05	0.000357176	0.000357176	0.000210111	0.000210111	4.73267E-05	4.73267E-05	0.000160236	0.000160236	0.001072246
3831503774305	383510	3774305	0.014845468	0.014845468	0.017108405	0.017108405	0.000259515	0.000103416	0.000336354	0.000336354	0.000173581	6.73298E-05	0.000307726	0.000307726	0.000180137	0.000180137	4.0575E-05	4.0575E-05	0.000137376	0.000137376	0.001671264
3831520374305	383520	3774305	0.013337444	0.013337444	0.015370508	0.015370508	0.00025301	0.000100824	0.000327922	0.000327922	0.00016923	6.5642E-05	0.00030159	0.00030159	0.00017621	0.00017621	3.9558E-05	3.9558E-05	0.000133933	0.000133933	0.001636495
3831530774305	383530	3774305	0.012048086	0.012048086	0.013884609	0.013884609	0.000247058	9.84522E-05	0.000320209	0.000320209	0.000165249	6.40979E-05	0.000296076	0.000296076	0.00017149	0.00017149	3.86274E-05	3.86274E-05	0.000130782	0.000130782	0.001601294
3831540774305	383540	3774305	0.01085584	0.01085584	0.012510626	0.012510626	0.000240345	9.57772E-05	0.000311508	0.000311508	0.000160759	6.23563E-05	0.000289761	0.000289761	0.000166831	0.000166831	3.75779E-05	3.75779E-05	0.000127229	0.000127229	0.001553842
3831550774305	383550	3774305	0.009747375	0.009747375	0.011233195	0.011233195	0.000233148	9.29091E-05	0.00030218	0.00030218	0.000155945	6.04891E-05	0.000282824	0.000282824	0.000161835	0.000161835	3.64526E-05	3.64526E-05	0.000123419	0.000123419	0.001496468
3831560774305	383560	3774305	0.008808095	0.008808095	0.010150737	0.010150737	0.000226989	9.04547E-05	0.000294197	0.000294197	0.000151825	5.88911E-05	0.000276865	0.000276865	0.00015756	0.00015756	3.54896E-05	3.54896E-05	0.000120159	0.000120159	0.001446427
3831570774305	383570	3774305	0.008132286	0.008132286	0.009371914	0.009371914	0.000223875	8.92137E-05	0.000290161	0.000290161	0.000149742	5.80831E-05	0.000273752	0.000273752	0.00015398	0.00015398	3.50027E-05	3.50027E-05	0.00011851	0.00011851	0.001423823
3831580774305	383580	3774305	0.007548684	0.007548684	0.008699352	0.008699352	0.000221245	8.81657E-05	0.000286753	0.000286753	0.000147983	5.74009E-05	0.000271173	0.000271173	0.00015573	0.00015573	3.45916E-05	3.45916E-05	0.000117118	0.000117118	0.001404842
3831590774305	383590	3774305	0.007034561	0.007034561	0.008106859	0.008106859	0.000218961	8.72557E-05	0.000283793	0.000283793	0.000146456	5.68084E-05	0.000268949	0.000268949	0.00015987	0.00015987	3.42345E-05	3.42345E-05	0.000115909	0.000115909	0.001387845
3831600774305	383600	3774305	0.006583019	0.006583019	0.007586488	0.007586488	0.000217024	8.64835E-05	0.000281281	0.000281281	0.00014516	5.63056E-05	0.000267171	0.000267171	0.00015642	0.00015642	3.39316E-05	3.39316E-05	0.000114883	0.000114883	0.001373437
3831610774305	383610	3774305	0.006173693	0.006173693	0.007114766	0.007114766	0.000215224	8.57665E-05	0.000278949	0.000278949	0.000143956	5.58388E-05	0.000265392	0.000265392	0.00014939	0.00014939	3.36502E-05	3.36502E-05	0.000113931	0.000113931	0.001358856
3831620374305	383620	3774305	0.00582903	0.00582903	0.006717566	0.006717566	0.000214186	8.53528E-05	0.000277604	0.000277604	0.000143262	5.55695E-05	0.000264414	0.000264414	0.00014873	0.00014873	3.34879E-05	3.34879E-05	0.000113381	0.000113381	0.00135066
3831630774305	383630	3774305	0.005519547	0.005519547	0.006360907	0.006360907	0.000213356	8.50219E-05	0.000276527	0.000276527	0.000142707	5.5354E-05	0.000263613	0.000263613	0.00014809	0.00014809	3.33581E-05	3.33581E-05	0.000112942	0.000112942	0.001343672
3831640774305	383640	3774305	0.005245891	0.005245891	0.006045537	0.006045537	0.000212802	8.48012E-05	0.00027581	0.00027581	0.00014236	5.52104E-05	0.000263168	0.000263168	0.00014772	0.00014772	3.32715E-05	3.32715E-05	0.000112649	0.000112649	0.001339358
3831650774305	383650	3774305	0.005038937	0.005038937	0.005807036	0.005807036	0.000213702	8.51598E-05	0.000276976	0.000276976	0.00014293	5.54438E-05	0.000263969	0.000263969	0.00014833	0.00014833	3.34122E-05	3.34122E-05	0.000113125	0.000113125	0.001347986
3831660774305	383660	3774305	0.004843137	0.004843137	0.00558139	0.00558139	0.000214602	8.55183E-05	0.000278142	0.000278142	0.00014354	5.56772E-05	0.000264858	0.000264858	0.00014861	0.00014861	3.35529E-05	3.35529E-05	0.000113601	0.000113601	0.001356527
3831670374305	383670	3774305	0.004635766	0.004635766	0.005342409	0.005342409	0.00021474	8.55734E-05	0.000278321	0.000278321	0.00014363	5.57131E-05	0.000265036	0.000265036	0.00014905	0.00014905	3.35745E-05	3.35745E-05	0.000113674	0.000113674	0.001356872
3831680774305	383680	3774305	0.004428349	0.004428349	0.005103374	0.005103374	0.000214463	8.54631E-05	0.000277963	0.000277963	0.00014347	5.56413E-05	0.00026468	0.00026468	0.00014886	0.00014886	3.35312E-05	3.35312E-05	0.000113528	0.000113528	0.001351954
3831690374305	383690	3774305	0.004233938	0.004233938	0.004879329	0.004879329	0.000214186	8.53528E-05	0.000277604	0.000277604	0.000143262	5.55695E-05	0.000264414	0.000264414	0.00014873	0.00014873	3.34879E-05	3.34879E-05	0.000113381	0.000113381	0.001346519
3831700774305	383700	3774305	0.004050637	0.004050637	0.004668087	0.004668087	0.00021384	8.52149E-05	0.000277155	0.000277155	0.00014303	5.54797E-05	0.000264058	0.000264058	0.00014833	0.00014833	3.34338E-05	3.34338E-05	0.000113198	0.000113198	0.001340221
3831710774305	383710	3774305	0.003878954	0.003878954	0.004470233	0.004470233	0.000213563	8.51046E-05	0.000276797	0.000276797	0.00014284	5.54079E-05	0.00026372	0.00026372	0.00014824	0.00014824	3.33906E-05	3.33906E-05	0.000113052	0.000113052	0.001333836
3831720374305	383720	3774305	0.003730137	0.003730137	0.004298732	0.004298732	0.00021384	8.52149E-05	0.000277155	0.000277155	0.00014303	5.54797E-05	0.00026388	0.00026388	0.00014843	0.00014843	3.34338E-05	3.34338E-05	0.000113198	0.000113198	0.001333405
3831730774305	383730	3774305	0.003601178	0.003601178	0.004150116	0.004150116	0.000214602	8.55183E-05	0.000278142	0.000278142	0.00014354	5.56772E-05	0.000264591	0.000264591	0.00014896	0.00014896	3.35529E-05	3.35529E-05	0.000113601	0.000113601	0.001339099
3831740374305	383740	3774305	0.00347907	0.00347907	0.004009394	0.004009394	0.000215432	8.58492E-05	0.000279218	0.000279218	0.000144095	5.58927E-05	0.000265303	0.000265303	0.00014953	0.00014953	3.36827E-05	3.36827E-05	0.000114041	0.000114041	0.001345311
3831750374305	383750	3774305	0.003397093	0.003397093	0.003914922	0.003914922	0.0002182	8.69523E-05	0.000282806	0.000282806	0.00014594	5.66109E-05	0.000267971	0.000267971	0.00015145	0.00015145	3.41155E-05	3.41155E-05	0.000115506	0.000115506	0.001373523
3831760374305	383760	3774305	0.003321273	0.003321273	0.003827544	0.003827544	0.000221384	8.82209E-05	0.000286932	0.000286932	0.000148076	5.74368E-05	0.000270995	0.000270995	0.00015669	0.00015669	3.46132E-05	3.46132E-05	0.000117191	0.000117191	0.001407344
3831770374305	383770	3774305	0.003260959	0.003260959	0.003758037	0.003758037	0.000225813	8.99858E-05	0.000292672	0.000292672	0.000151038	5.85859E-05	0.000275175	0.000275175	0.00015674	0.00015674	3.53057E-05	3.53057E-05	0.000119536	0.000119536	0.001456953
3831780374305	383780	3774305	0.003219856	0.003219856	0.003710667	0.003710667	0.000232733	9.27436E-05	0.000301642	0.000301642	0.000155667	6.03813E-05	0.000281668	0.000281668	0.00016154	0.00016154	3.63877E-05	3.63877E-05	0.000123199	0.000123199	0.001537535
3831790374305	383790	3774305	0.003176113	0.003176113	0.003660257	0.003660257	0.000241453	9.62184E-05	0.000312943	0.000312943	0.0001615	6.26436E-05	0.000289316	0.000289316	0.00016759	0.00016759	3.7751E-05	3.7751E-05	0.000127815	0.000127815	0.001636063
3831800374305	383800	3774305	0.003116448	0.003116448	0.003591496	0.003591496	0.00024948	9.94174E-05	0.000323348	0.000323348	0.000166869	6.47263E-05	0.000296609	0.000296609	0.00017371	0.00017371	3.90061E-05	3.90061E-05	0.000132064	0.000132064	0.001716818
3831810374305	383810	3774305	0.003066688	0.003066688	0.003534152	0.003534152	0.000259446	0.000103389	0.000336264	0.000336264	0.000173535	6.73118E-05	0.000304969	0.000304969	0.00018089	0.00018089	4.05642E-05	4.05642E-05	0.00013734	0.00013734	0.001854515
3831820374305	383820	3774305	0.003021001	0.003021001	0.003481501	0.003481501	0.00026948	0.000107387	0.000349269	0.000349269	0.000180246	6.99152E-05	0.000316087	0.000316087	0.00018754	0.00018754	4.21331E-05	4.21331E-05	0.000142652	0.000142652	0.001895238
3831830374305	383830	3774305	0.002918334	0.002918334	0.003363184	0.003363184	0.000277923	0.000110752	0.000360212	0.000360212	0.000185894	7.21057E-05	0.000329516	0.000329516	0.00019291	0.00019291	4.34532E-05	4.34532E-05	0.000147121	0.000147121	0.001889371
3831840374305	383840	3774305	0.00282298	0.00282298	0.003253295	0.003253295	0.000284982	0.000113565	0.000369361	0.000369361	0.000190615	7.39371E-05	0.000350417	0.000350417	0.00019781	0.00019781	4.45568E-05	4.45568E-05	0.000150858	0.000150858	0.001873496
3831860374305	383860	3774305	0.002631393	0.002631393	0.003032504	0.003032504	0.000285328	0.000113703	0.000369809	0.000369809	0.000190846	7.40268E-05	0.00035522	0.00035522	0.00019805	0.00019805	4.46109E-05	4.46109E-05	0.000151041	0.000151041	0.001844335
3831870374305	383870	3774305	0.002542242	0.002542242	0.002929763	0.002929763	0.000284705	0.000113454	0.000369002	0.000369002	0.00019043	7.38652E-05	0.000354597	0.000354597	0.00019762	0.00019762	4.45135E-05	4.45135E-05	0.000150711	0.000150711	0.001830272
3831880374305	383880	3774305	0.002457674	0.002457674	0.002832304	0.002832304	0.000284221	0.000113261	0.000368374	0.000368374	0.000190106	7.37396E-05	0.000354597	0.000354597	0.00019786	0.00019786	4.44378E-05	4.44378E-05	0.000150455	0.000150455	0.001815518
3831890774305	383890	3774305	0.002377086	0.002377086	0.002739432	0.002739432	0.000283529	0.000112986	0.000367477	0.000367477	0.000189643	7.356E-05	0.000354063	0.000354063	0.00019685	0.00019685	4.43296E-05	4.43296E-05	0.000150088	0.000150088	0.001800679
3831900374305	383900	3774305	0.002300155	0.002300155	0.002650774	0.002650774	0.000282698	0.000112655	0.000366401	0.000366401	0.000189087	7.33446E-05	0.000353263	0.000353263	0.00019622	0.00019622	4.41997E-05	4.41997E-05	0.000149649	0.000149649	0.001786357
3831910374305	383910	3774305	0.002226742	0.002226742	0.00256617	0.00256617	0.000281937	0.000112351	0.000365414	0.000365414	0.000188578	7.31471E-05	0.000352285	0.000352285	0.0001957	0.0001957	4.40807E-05	4.40807E-05	0.000149246	0.000149246	0.00177238
3829703774315	382970	3774315	0.001449146	0.001449146	0.001670043	0.001670043	0.000221314	8.81933E-05	0.000286842	0.000286842	0.00014803	5.74188E-05	0.00027642	0.00027642	0.00015621	0.00015621	3.46024E-05	3.46024E-05	0.000117155	0.000117155	0.000551307
3829803774315	382980	3774315	0.001532788	0.001532788	0.001766436	0.001766436	0.000222214	8.85518E-05	0.000288008	0.000288008	0.000148632	5.76522E-05	0.000277399	0.000277399	0.00015245	0.00015245	3.47431E-05	3.47431E-05	0.000117631	0.000117631	0.000561057
3829903774315	382990	3774315	0.001626244	0.001626244	0.001874137	0.001874137	0.000223321	8.89931E-05	0.000289443	0.000289443	0.000149372	5.79395E-05	0.000278644	0.000278644	0.00015501	0.00015501	3.49162E-05	3.49162E-05	0.000118217	0.000118217	0.000571928
3830003774315	383000	3774315	0.001732383	0.001732383	0.001996455	0.001996455	0.000224775	8.95722E-05	0.000291327	0.000291327	0.000150344	5.83166E-05	0.000280156	0.000280156	0.00015602	0.00015602	3.51434E-05	3.51434E-05	0.000118986	0.000118986	0.000584351
3830103774315	383010	3774315	0.001862268	0.001862268	0.002146139	0.002146139	0.000227266	9.0565E-05	0.000294556	0.000294556	0.00015201	5.89629E-05	0.000282824	0.000282824	0.00015752	0.00015752	3.55329E-05	3.55329E-05	0.000120305	0.000120305	0.000601262
3830203774315	383020	3774315	0.002008863	0.002008863	0.002315079	0.002315079	0.000229965	9.16405E-05	0.000298054	0.000298054	0.00015316	5.96631E-05	0.000285581	0.000285581	0.00015925	0.00015925	3.59549E-05	3.59549E-05	0.000121734	0.000121734	0.00061938
3830303774315	383030	3774315	0.002184342	0.002184342	0.002517307	0.002517307	0.000233356	9.29918E-05	0.000302449	0.000302449	0.000156084	6.05429E-05	0.000289138	0.000289138	0.00016197	0.00016197	3.64851E-05	3.64851E-05	0.000123529	0.000123529	0.000641035
3830403774315	383040	3774315	0.002391898	0.002391898	0.002756502	0.002756502	0.00023737	9.45913E-05	0.000307651	0.000307651	0.000158769	6.15843E-05	0.00029323	0.00029323	0.00016476	0.00016476	3.71126E-05	3.71126E-05	0.000125654	0.000125654	0.000665451
3830503774315	383050	3774315	0.002634263	0.002634263	0.003035811	0.003035811	0.000241729	9.63287E-05	0.000313302	0.000313302	0.000161685	6.27154E-05	0.000297676	0.000297676	0.00016779	0.00016779	3.77943E-05	3.77943E-05	0.000127961	0.000127961	0.000691852
3830603774315	383060	3774315	0.002917779	0.002917779	0.003362544	0.003362544	0.000246505	9.82316E-05	0.000319491	0.000319491	0.000164879	6.39543E-05	0.000302479	0.000302479	0.00017106	0.00017106	3.85409E-05	3.85409E-05	0.000130489	0.000130489	0.000720582
3830703774315	383070	3774315	0.003249897	0.003249897	0.003745287	0.003745287	0.000251833	0.000100355	0.000326397	0.000326397	0.000168443	6.53368E-05	0.000307726	0.000307726	0.00017485	0.00017485	3.9374E-05	3.9374E-05	0.00013331	0.00013331	0.000752073
3830803774315	383080	3774315	0.00360016	0.00360016	0.004148942	0.004148942	0.000256262	0.00010212	0.000332138	0.000332138	0.000171405	6.64859E-05	0.000311907	0.000311907	0.00017789	0.00017789	4.00665E-05	4.00665E-05	0.000135655	0.000135655	0.000780544
3830903774315	383090	3774315	0.003969169	0.003969169	0.004574201	0.004574201	0.000259653	0.000103471	0.000336533	0.000336533	0.000173673	6.73657E-05	0.000315019	0.000315019	0.00018023	0.00018023	4.05967E-05	4.05967E-05	0.00013745	0.00013745	0.000806945
3831003774315	383100	3774315	0.004389929	0.004389929	0.005059099	0.005059099	0.000263252	0.000104905	0.000341197	0.000341197	0.00017608	6.82993E-05	0.00031831	0.00031831	0.00018273	0.00018273	4.11593E-05	4.11593E-05	0.000139355	0.000139355	0.000834381
3831103774315	383110	3774315	0.004900072	0.004900072	0.005647004	0.005647004	0.000268096	0.000106836	0.000347476	0.000347476	0.000179321	6.95561E-05	0.000322846	0.000322846	0.00018609	0.00018609	4.19167E-05	4.19167E-05	0.000141919	0.000141919	0.000866131
3831203774315	383120	3774315	0.005483396	0.005483396	0.006319246	0.006319246	0.000273217	0.000108877	0.000354113	0.000354113	0.000182746	7.08848E-05	0.000327827	0.000327827	0.00018964	0.00018964	4.27174E-05	4.27174E-05	0.00014463	0.00014463	0.000899088
3831303774315	383130	3774315	0.006132913	0.006132913	0.00706777	0.00706777	0.000278408	0.000110945	0.00036084	0.00036084	0.000186218	7.22314E-05	0.000332985	0.000332985	0.00019325	0.00019325	4.35289E-05	4.35289E-05	0.000147377	0.000147377	0.000930493
3831403774315	383140	3774315	0.006869682	0.006869682	0.007916847	0.007916847	0.000284705	0.000113454	0.000369002	0.000369002	0.00019043	7.38652E-05	0.000338054	0.000338054	0.00019762	0.00019762	4.45135E-05	4.45135E-05	0.000150711	0.000150711	0.000975788
3831503774315	383150	3774315	0.007679171	0.007679171	0.008849729	0.008849729	0.000290449	0.000115743	0.000376447	0.000376447	0.000194272	7.53555E-05	0.000343658	0.000343658	0.00020161	0.00020161	4.54116E-05	4.54116E-05	0.000153752	0.000153752	0.001001585
3831603774315	383160	3774315	0.008550547	0.008550547	0.009853931	0.009853931	0.000294671	0.000117426	0.000381918	0.000381918	0.000197095	7.64507E-05	0.000348104	0.000348104	0.00020453	0.00020453	4.60716E-05	4.60716E-05	0.000155986	0.000155986	0.001026174
3831703774315	383170	3774315	0.009503575	0.009503575	0.010952232	0.010952232	0.000298754	0.000119053	0.00038721	0.00038721	0.000199826	7.751E-05	0.00035264	0.00035264	0.00020737	0.00020737	4.671E-05	4.671E-05	0.000158148	0.000158148	0.00105128
3835003774315	383500	3774315	0.015323487	0.015323487	0.017659289	0.017659289	0.00025903	0.000103223	0.000335726	0.000335726	0.000173257	6.72041E-05	0.000306659	0.000306659	0.0001798	0.0001798	4.04993E-05	4.04993E-05	0.00013712	0.00013712	0.001611215

			MSite Grubbing / Prep	MMass Grading / Excavation	MMass Grading / Excavation	MDrainage / Utilities Trenching	MFoundations / Concrete Pads	MBuilding / Structure Construction	MAsphalt Paving	MLandscaping or Other Finishing	MWaterside Construction (Piles)	RSSWRestriping South Valley	RSSWRestriping Silver Lake Boulevard	RSSWDemolition	RSSWPlacing Base	RSSWForm	Child Risk				
Unique Identifier	X (UTM)	Y (UTM)	2027	2027	2028	2028	2028	2028	2028	2028	2028	2029	2029	2029	2029	2029	3rd Trimester	0<2	2<16	Total	per million
3830303774305	383030	3774305	0.000597971	0.00099465	0.00099465	0.000478377	0.000226674	0.000614971	0.000399867	0.000274606	0.000295148	0.000107877	0.00017388	0.000541168	4.92101E-05	0.000107032	1.20165E-07	3.73179E-06	3.3136E-07	4.18332E-06	4.18331644
3830403774305	383040	3774305	0.000621504	0.001033794	0.001033794	0.000497203	0.000235595	0.000639173	0.000415604	0.000285413	0.000306764	0.000109618	0.000179984	0.00056027	5.09472E-05	0.00011081	1.30832E-07	4.10349E-06	3.5938E-07	4.5937E-06	4.59370118
3830503774305	383050	3774305	0.000646632	0.001075592	0.001075592	0.000517305	0.00024512	0.000665016	0.000432407	0.000296953	0.000319167	0.000111537	0.000186504	0.000580652	5.28005E-05	0.000114841	1.43325E-07	4.54386E-06	3.9224E-07	5.07943E-06	5.07942751
3830603774305	383060	3774305	0.000671521	0.001116991	0.001116991	0.000537216	0.000254555	0.000690612	0.00044905	0.000308382	0.000331451	0.000113337	0.000192906	0.000600668	5.46207E-05	0.000118799	1.57429E-07	5.04806E-06	4.2921E-07	5.6347E-06	5.63469683
3830703774305	383070	3774305	0.000698563	0.001161974	0.001161974	0.000558851	0.000264806	0.000718424	0.000467134	0.000320801	0.000344799	0.000115344	0.000199903	0.000622512	5.6607E-05	0.00012312	1.74262E-07	5.65713E-06	4.7316E-07	6.30455E-06	6.30454501
3830803774305	383080	3774305	0.00072433	0.001204833	0.001204833	0.000579464	0.000274573	0.000744923	0.000484364	0.000332634	0.000357517	0.000117144	0.000206542	0.000643168	5.84853E-05	0.000127205	1.93288E-07	6.35524E-06	5.2219E-07	7.07072E-06	7.07072286
3830903774305	383090	3774305	0.000749219	0.001246232	0.001246232	0.000599375	0.000284008	0.000770519	0.000501008	0.000344064	0.000369802	0.000118709	0.000212824	0.000662819	6.02722E-05	0.000131092	2.15081E-07	7.16602E-06	5.775E-07	7.9586E-06	7.95860185
3831003774305	383100	3774305	0.00077658	0.001291745	0.001291745	0.000621264	0.00029438	0.000798659	0.000519305	0.000356629	0.000383307	0.00012048	0.000219583	0.000684114	6.22087E-05	0.000135303	2.41759E-07	8.16994E-06	6.4405E-07	9.05575E-06	9.05574989
3831103774305	383110	3774305	0.000809526	0.001346546	0.001346546	0.000647621	0.000306869	0.000832541	0.000541336	0.000371759	0.000399569	0.000123136	0.000227801	0.000709889	6.45525E-05	0.000140401	2.77694E-07	9.53508E-06	7.3176E-07	1.05445E-05	10.5445336
3831203774305	383120	3774305	0.000843669	0.001403338	0.001403338	0.000674935	0.000319811	0.000867654	0.000564167	0.000387438	0.000416421	0.000126117	0.000236197	0.000736303	6.69544E-05	0.000145625	3.24195E-07	1.13222E-05	8.4131E-07	1.24877E-05	12.4877227
3831303774305	383130	3774305	0.000875418	0.001456149	0.001456149	0.000700334	0.000331846	0.000900306	0.000585398	0.000402018	0.000432092	0.00012895	0.000246499	0.00076619	6.96721E-05	0.000151536	3.84166E-07	1.36537E-05	9.7616E-07	1.5014E-05	15.0139986
3831403774305	383140	3774305	0.000918176	0.001527271	0.001527271	0.00073454	0.000348055	0.00094428	0.00061399	0.000421654	0.000453196	0.000131371	0.000255104	0.000796717	7.2448E-05	0.000157574	4.64586E-07	1.68145E-05	1.1494E-06	1.84285E-05	18.4284747
3831503774305	383150	3774305	0.000943463	0.001569334	0.001569334	0.000754771	0.000357641	0.000970286	0.0006309	0.000433267	0.000465678	0.000133909	0.000260909	0.000814539	7.40687E-05	0.000161099	5.80182E-07	2.13971E-05	1.382E-06	2.33593E-05	23.3592714
3831603774305	383160	3774305	0.000967076	0.001608611	0.001608611	0.000773661	0.000366591	0.00099457	0.00064669	0.00044411	0.000477333	0.000135827	0.000266001	0.0008309	7.55564E-05	0.000164334	7.49266E-07	2.8154E-05	1.7018E-06	3.06051E-05	30.6050901
3831703774305	383170	3774305	0.000991406	0.001649082	0.001649082	0.000793125	0.000375814	0.001019592	0.0006629	0.000455284	0.000489342	0.000139222	0.000270854	0.000846437	7.69693E-05	0.000167407	1.02614E-06	3.92801E-05	2.1962E-06	4.25024E-05	42.5024406
3831503774305	383510	3774305	0.001545263	0.002570354	0.002570354	0.001236211	0.000585766	0.001589196	0.001033328	0.000709631	0.000762716	0.000115167	0.000393225	0.001233508	0.000112167	0.000243962	3.53858E-07	8.77723E-06	1.1549E-06	1.0286E-05	10.2860042
3831520374305	383520	3774305	0.001513115	0.00251688	0.00251688	0.001210492	0.00057358	0.001556134	0.00101183	0.00069468	0.000746849	0.000112274	0.000385484	0.001209013	0.000109939	0.000239117	3.39161E-07	8.37873E-06	1.0552E-06	9.77313E-06	9.77312973
3831530774305	383530	3774305	0.001480568	0.002462742	0.002462742	0.001184455	0.000561242	0.001522661	0.000990066	0.000679921	0.000730784	0.000109795	0.000377534	0.00118397	0.000107662	0.000234164	3.21052E-07	7.91426E-06	9.6909E-07	9.2044E-06	9.20439958
3831540774305	383540	3774305	0.001436694	0.002389762	0.002389762	0.001149355	0.00054461	0.001477539	0.000960727	0.000659773	0.000709128	0.00010708	0.000366905	0.001150153	0.000104587	0.000227476	2.98674E-07	7.3607E-06	8.8781E-07	8.54718E-06	8.5471845
3831550774305	383550	3774305	0.001383645	0.002301522	0.002301522	0.001106916	0.000524501	0.001422983	0.000925253	0.000635411	0.000682944	0.000104158	0.000353923	0.001109207	0.000100864	0.000219378	2.74665E-07	6.77378E-06	8.1078E-07	7.85922E-06	7.85921878
3831560774305	383560	3774305	0.001337377	0.002224562	0.002224562	0.001069902	0.000506962	0.0013754	0.000894313	0.000614164	0.000660107	0.000101679	0.000342788	0.001073927	9.76557E-05	0.0002124	2.53985E-07	6.26532E-06	7.4502E-07	7.26433E-06	7.26432738
3831570774305	383570	3774305	0.001316477	0.002189797	0.002189797	0.001053182	0.00049904	0.001353905	0.000880337	0.000604566	0.000649791	0.00010035	0.000338054	0.001058755	9.6276E-05	0.000209399	2.41414E-07	5.94617E-06	6.9861E-07	6.88619E-06	6.88618807
3831580774305	383580	3774305	0.001298927	0.002160605	0.002160605	0.001039142	0.000492387	0.001335856	0.000868602	0.000596506	0.000641129	9.92584E-05	0.000334183	0.001046233	9.51374E-05	0.000206923	2.30375E-07	5.66527E-06	6.5841E-07	6.55406E-06	6.55406122
3831590774305	383590	3774305	0.001283212	0.002134465	0.002134465	0.00102657	0.00048643	0.001319694	0.000858093	0.00058929	0.00063372	9.82844E-05	0.000330729	0.001035083	9.41234E-05	0.000204718	2.20369E-07	5.41072E-06	6.2286E-07	6.25395E-06	6.25394794
3831600774305	383600	3774305	0.00126989	0.002112305	0.002112305	0.001015912	0.00048138	0.001305994	0.000849184	0.000583172	0.000626797	9.7458E-05	0.000327871	0.00102576	9.32757E-05	0.000202874	2.1147E-07	5.18401E-06	5.9159E-07	5.98707E-06	5.98706843
3831610774305	383610	3774305	0.001256409	0.00208988	0.00208988	0.001005127	0.00047627	0.001292129	0.000840169	0.000576981	0.000620143	9.66611E-05	0.000324953	0.001016255	9.24113E-05	0.000200994	2.03086E-07	4.97109E-06	5.6304E-07	5.73722E-06	5.73721879
3831620774305	383620	3774305	0.001248831	0.002077275	0.002077275	0.000999064	0.000473397	0.001284335	0.000835101	0.0005735	0.00061642	9.61594E-05	0.000323494	0.001011319	9.19625E-05	0.000200018	1.96393E-07	4.79915E-06	5.393E-07	5.53484E-06	5.53484063
3831630774305	383630	3774305	0.001242369	0.002066527	0.002066527	0.000993895	0.000470947	0.00127769	0.000830781	0.000570533	0.000613213	9.57757E-05	0.000322333	0.001007298	9.15968E-05	0.000199222	1.90314E-07	4.6429E-06	5.1797E-07	5.35118E-06	5.3511844
3831640774305	383640	3774305	0.00123838	0.002059892	0.002059892	0.000990704	0.000469435	0.001273588	0.000828113	0.000568701	0.00061124	9.55101E-05	0.000321738	0.001005104	9.13974E-05	0.000198788	1.85027E-07	4.50637E-06	4.9925E-07	5.19064E-06	5.19064433
3831650774305	383650	3774305	0.001246358	0.002073161	0.002073161	0.000997086	0.000472459	0.001281792	0.000833448	0.000572365	0.000615181	9.57757E-05	0.000324269	0.001012599	9.20789E-05	0.000200271	1.82122E-07	4.42635E-06	4.8611E-07	5.09459E-06	5.0945875
3831660774305	383660	3774305	0.001254255	0.002086298	0.002086298	0.001003404	0.000475453	0.001289914	0.000838729	0.000575992	0.000619079	9.61003E-05	0.00032668	0.001019911	9.27438E-05	0.000201717	1.79217E-07	4.34729E-06	4.7372E-07	5.00022E-06	5.00021815
3831670774305	383670	3774305	0.001254574	0.002086829	0.002086829	0.001003659	0.000475574	0.001290242	0.000838942	0.000576138	0.000619237	9.61003E-05	0.000327127	0.001021008	9.28435E-05	0.000201934	1.75203E-07	4.24329E-06	4.5981E-07	4.8783E-06	4.87830288
3831680774305	383680	3774305	0.001250027	0.002079265	0.002079265	0.001000022	0.00047385	0.001285566	0.000835902	0.00057405	0.00061699	9.59233E-05	0.000326293	0.001018083	9.25776E-05	0.000201355	1.70638E-07	4.12725E-06	4.4543E-07	4.74332E-06	4.74332362
3831690774305	383690	3774305	0.001245001	0.002070906	0.002070906	0.000996001	0.000471945	0.001280397	0.000832541	0.000571742	0.00061452	9.57462E-05	0.000325251	0.00101461	9.22617E-05	0.000200668	1.66222E-07	4.01538E-06	4.3187E-07	4.61347E-06	4.6134731
3831700774305	383700	3774305	0.001239178	0.002061219	0.002061219	0.000991342	0.000469738	0.001274408	0.000828647	0.000569068	0.00061163	9.55396E-05	0.000324001	0.001010497	9.18877E-05	0.000199855	1.61905E-07	3.90641E-06	4.1897E-07	4.48728E-06	4.48728348
3831710774305	383710	3774305	0.001233275	0.0020514	0.0020514	0.00098662	0.0004675	0.001268337	0.000824699	0.000566357	0.00060872	9.53625E-05	0.000322691	0.001006293	9.15054E-05	0.000199023	1.57762E-07	3.8021E-06	4.0683E-07	4.36669E-06	4.36669133
3831720774305	383720	3774305	0.001232876	0.002050737	0.002050737	0.000986301	0.000467349	0.001267927	0.000824433	0.000566174	0.000608527	9.54215E-05	0.00032278	0.001006293	9.15054E-05	0.000199023	1.54445E-07	3.71747E-06	3.9674E-07	4.26865E-06	4.2686521
3831730774305	383730	3774305	0.001238141	0.002059494	0.002059494	0.000990513	0.000469345	0.001273342	0.000827953	0.000568592	0.000611126	9.57462E-05	0.000324239	0.001010862	9.1921E-05	0.000199927	1.51855E-07	3.65022E-06	3.8849E-07	4.19057E-06	4.1905657
3831740774305	383740	3774305	0.001243885	0.002069048	0.002069048	0.000995108	0.000471522	0.001279249	0.000831794	0.000571229	0.000613961	9.60708E-05	0.000325817	0.001015707	9.23615E-05	0.000200885	1.49331E-07	3.5849E-06	3.8075E-07	4.11498E-06	4.11497803
3831750774305	383750	3774305	0.00126997	0.002112438	0.002112438	0.001015976	0.00048141	0.001306076	0.000849238	0.000583208	0.000626836	9.72219E-05	0.000332575	0.001036728	9.4273E-05	0.000205043	1.4881E-07	3.56625E-06	3.7758E-07	4.09264E-06	4.09264295
3831760774305	383760	3774305	0.001301241	0.002164453	0.002164453	0.001040993	0.000493264	0.001338236	0.000870149	0.000597569	0.000642271	9.85796E-05	0.000340614	0.001061771	9.65503E-05	0.000209996	1.48447E-07	3.55123E-06	3.7524E-07	4.07492E-06	4.0749193
3837703774305	383770	3774305	0.00134711	0.00224075	0.00224075	0.001077688	0.000510652	0.001385408	0.000900821	0.000618633	0.000664911	0.000100439	0.000352494	0.001098696	9.9908E-05	0.000217299	1.48958E-07	3.55597E-06	3.7519E-07	4.08012E-06	4.08011634
3837803774305	383780	3774305	0.001421617	0.002364683	0.002364683	0.001137293	0.000538895	0.001462034	0.000950645	0.000652849	0.000701686	0.000103272	0.000371877	0.001159019	0.000105393	0.000229229	1.50904E-07	3.59241E-06	3.789E-07	4.12221E-06	4.1222121
3837903774305	383790	3774305	0.001512716	0.002516216	0.002516216	0.001210173	0.000573428	0.001555723	0.001011564	0.000694685	0.000746652	0.000106696	0.000395428	0.001232411	0.00011267	0.000243745	1.52087E-07	3.61199E-06	3.839E-07	4.14797E-06	4.14797258
3838003774305	383800	3774305	0.001587383	0.002640415	0.002640415	0.001269906	0.000601732	0.001632513	0.001061494	0.000728974	0.000783506	0.000110002	0.000414811	0.001292643	0.000117544	0.000255657	1.51289E-07	3.58799E-06	3.865E-07	4.12578E-06	4.12577657
3838103774305	383810	3774305	0.001714699	0.002852189	0.002852189	0.001371759	0.000649994	0.001763449	0.001146631	0.000787441	0.000846347	0.000113544	0.000442233	0.001388245	0.000126238	0.000274566	1.50096E-07	3.55985E-06	3.9382E-07	4.10377E-06	4.10377139
3838203774305	383820	3774305	0.001752351	0.002914819	0.002914819	0.001401881	0.000664267	0.001802171	0.001171809	0.000804732	0.000864932	0.00011865	0.00045587	0.001420965	0.000129213	0.000281037	1.48211E-07	3.51385E-06	3.9556E-07	4.05762E-06	4.05761679
3838303774305	383830	3774305	0.001746927	0.002905796	0.002905796	0.001397541	0.000662211	0.001796593	0.001168182	0.000802241	0.000862254	0.00012411	0.000455423	0.001417949	0.000128939	0.00028044	1.45672E-07	3.44534E-06	3.8922E-07	3.98023E-06	3.98022916
3838403774305	383840	3774305	0.001732249	0.002881381	0.002881381	0.001385799	0.000656647	0.001781497	0.001158367	0.000795501	0.000855009	0.00012591	0.000451701	0.001406159	0.000127867	0.000278109	1.43276E-07	3.37028E-06	3.8224E-07	3.89579E-06	3.8957899
3838603774305	383860	3774305	0.001705286	0.002836532	0.002836532	0.001364229	0.000646426	0.001753768	0.001140336	0.000783118	0.000841701	0.000125261	0.000444913	0.00138468	0.000125913	0.000273861	1.36568E-07	3.20724E-06	3.6674E-07	3.71055E-06	3.71055456
3838703774305	383870	3774305	0.001692283	0.002814903	0.002814903	0.001353826	0.000641497	0.001740395	0.001131641	0.000777147	0.000835283	0.000124936	0.000441638	0.001374352	0.000124974	0.000271818	1.33414E-07	3.13098E-06	3.594E-07	3.62379E-06	3.6237893
3838803774305	383880	3774305	0.001678642	0.002792213	0.002792213	0.001342914	0.000636326	0.001726366	0.001122519	0.000770883	0.00082855	0.000124582	0.000438184	0.001363476	0.000123985	0.000269667	1.30337E-07	3.05649E-06	3.5234E-07	3.53917E-06	3.539166
3838903774305	383890	3774305	0.001664921	0.00276939	0.00276939	0.001331937	0.000631125	0.001712256	0.001113344	0.000764582	0.000821778	0.000124228	0.00043473	0.001352508	0.000122988	0.000267498	1.2736E-07	2.9845E-06	3.4553E-07	3.45739E-06	3.45739024
3839003774305	383900	3774305	0.001651679	0.002747364	0.002747364	0.001321343	0.000626105	0.001698637	0.001104489	0.000758501	0.000815241	0.000123874	0.000431366	0.001341906	0.000122024	0.000265401	1.24505E-07	2.91567E-06	3.3898E-07	3.37915E-06	3.3791531
3839103774305	383910	3774305	0.001638756	0.002725868	0.002725868	0.001311005	0.000621207	0.001685347	0.001095847	0.000752566	0.000808863	0.000123549	0.000428061	0.001331578	0.000121085	0.000263358	1.21762E-07	2.84959E-06	3.327E-07	3.30405E-06	3.30405196
3829703774315	382970	3774315	0.000509743	0.000847894	0.000847894	0.000407794	0.000193229	0.000524235	0.000340869	0.000234089	0.000251601	0.000102535	0.000151371	0.00047051 7	4.27856E-05	9.30583E-05	8.24105E-08	2.45312E-06	2.343E-07	2.76983E-06	2.76983273
3829803774315	382980	3774315	0.000518757	0.000862888	0.000862888	0.000415006	0.000196646	0.000533506	0.000346897	0.000238229	0.00025605	0.000102771	0.000153604	0.000477555	4.34256E-05	9.44502E-05	8.64711E-08	2.59035E-06	2.4471E-07	2.92153E-06	2.92153205
3829903774315	382990	3774315	0.000528809	0.000879607	0.000879607	0.000423047	0.000200457	0.000543843	0.000353618	0.000242845	0.000261011	0.000103125	0.000156135	0.000485506	4.41487E-05	9.60229E-05	9.10218E-08	2.74503E-06	2.5642E-07	3.09247E-06	3.09247297
3830003774315	383000	3774315	0.000540296	0.000898715	0.000898715	0.000432237	0.000204811	0.000555657	0.000361299	0.00024812	0.000266681	0.000103597	0.000159082	0.000494738	4.49881E-05	9.78486E-05	9.62175E-08	2.92254E-06	2.6983E-07	3.28859E-06	3.2885911
3830103774315	383010	3774315	0.000555931	0.000924722	0.000924722	0.000444745	0.000210738	0.000571736	0.000371755	0.0002553	0.000274398	0.000104571	0.000163132	0.000507351	4.6135E-05	0.000100343	1.02673E-07	3.14338E-06	2.8662E-07	3.53267E-06	3.53267256
3830203774315	383020	3774315	0.000572683	0.000952587	0.000952587	0.000458147	0.000217088	0.000588965	0.000382957	0.000262993	0.000282667	0.000105604	0.000167449	0.000520877	4.73651E-05	0.000103019	1.09964E-07	3.395E-06	3.056E-07	3.81056E-06	3.8105625
3830303774315	383030	3774315	0.000592706	0.000985893	0.000985893	0.000474165	0.000224678	0.000609557	0.000396346	0.000272188	0.00029255	0.000106991	0.00017263	0.000537146	4.88444E-05	0.000106236	1.18742E-07	3.69989E-06	3.2853E-07	4.14716E-06	4.1471561
3830403774315	383040	3774315	0.000615281	0.001023444	0.001023444	0.000492225	0.000233236	0.000632774	0.000411443	0.000282556	0.000303693	0.000108644	0.000178465	0.000555426	5.05067E-05	0.000109852	1.29169E-07	4.06531E-06	3.5582E-07	4.55031E-06	4.55030658
3830503774315	383050	3774315	0.000639692	0.001064048	0.001064048	0.000511753	0.000242489	0.000657878	0.000427766	0.000293766	0.000315741	0.000110504	0.000184777	0.000575168	5.23019E-05	0.000113756	1.41455E-07	4.50078E-06	3.8794E-07	5.03018E-06	5.0301796
3830603774315	383060	3774315	0.000666256	0.001108234	0.001108234	0.000533005	0.000252559	0.000685198	0.0004453	0.000305965	0.000328853	0.00011257	0.000191715	0.000596738	5.42633E-05	0.000118022	1.56073E-07	5.02528E-06	4.2604E-07	5.60739E-06	5.60739052
3830703774315	383070	3774315	0.000695372	0.001156666	0.001156666	0.000556298	0.000263596	0.000715142	0.000465	0.000319336	0.000343224	0.000114931	0.000199307	0.000620501	5.64242E-05	0.000122722	1.7371E-07	5.56589E-06	4.7164E-07	6.31124E-06	6.31123683
3830803774315	383080	3774315	0.000721697	0.001200454	0.001200454	0.000577358	0.000273575	0.000742215	0.000482604	0.000331425	0.000356218	0.000116879	0.000206155	0.000641797	5.83607E-05	0.000126934	1.93149E-07	6.38316E-06	5.2096E-07	7.09727E-06	7.09726938
3830903774315	383090	3774315	0.000746107	0.001241057	0.001241057	0.000596886	0.000282828	0.00076732	0.000498927	0.000342635	0.000368266	0.000118355	0.000212169	0.000660717	6.00811E-05	0.000130676	2.14797E-07	7.19381E-06	5.7469E-07	7.9833E-06	7.9833033
3831003774315	383100	3774315	0.000771475	0.001283253	0.001283253	0.00061718	0.000292445	0.000793408	0.000515891	0.000354284	0.000380787	0.000120007	0.000218392	0.000680276	6.18597E-05	0.000134544	2.41196E-07	8.19326E-06	6.3874E-07	9.0732E-06	9.0732007
3831103774315	383110	3774315	0.000800831	0.001332083	0.001332083	0.000640665	0.000303573	0.000823599	0.000535521	0.000367766	0.000395277	0.00012231	0.000225627	0.000703034	6.39291E-05	0.000139045	2.76039E-07	9.52474E-06	7.2114E-07	1.05219E-05	10.5219108
3831203774315	383120	3774315	0.000831304	0.001382771	0.001382771	0.000665043	0.000315124	0.000854938	0.000555899	0.00038176	0.000410318	0.000124818	0.00023319	0.000726432	6.60568E-05	0.000143673	3.21052E-07	1.12633E-05	8.2352E-07	1.24079E-05	12.4078758
3831303774315	383130	3774315	0.000860341	0.001431071	0.001431071	0.000688273	0.000326131	0.000884801	0.000575316	0.000395094	0.00042465	0.000127298	0.000242777	0.000755222	6.86748E-05	0.000149367	3.79769E-07	1.3555E-05	9.51E-07	1.48858E-05	14.885796
3831403774315	383140	3774315	0.000902221	0.001500733	0.001500733	0.000721777	0.000342007	0.000927872	0.000603221	0.000414327	0.000445321	0.000129629	0.000250995	0.000783921	7.12845E-05	0.000155043	4.60056E-07	1.6719E-05	1.1182E-06	1.82972E-05	18.2972482
3831503774315	383150	3774315	0.000926073	0.001540408	0.001540408	0.000740858	0.000351048	0.000952402	0.000619271	0.000425281	0.000457094	0.000132079	0.000256533	0.000800647	7.28054E-05	0.000158351	5.75544E-07	2.13071E-05	1.3435E-06	2.32261E-05	23.2260877
3831603774315	383160	3774315	0.000948808	0.001578225	0.001578225	0.000759046	0.000359667	0.000975783	0.000634474	0.000435721	0.000468316	0.000133938	0.000261416	0.000816459	7.42432E-05	0.000161478	7.45534E-07	2.81098E-05	1.657E-06	3.05124E-05	30.512409
3831703774315	383170	3774315	0.000972022	0.001616838	0.001616838	0.000777617	0.000368466	0.000999657	0.000649998	0.000446382	0.000479774	0.000137274	0.00026606	0.000831357	7.55979E-05	0.000164325	1.02358E-06	3.92928E-05	2.1441E-06	4.24605E-05	42.4605483
3835003774315	383500	3774315	0.001489742	0.002478001	0.002478001	0.001191794	0.00056472	0.001532096	0.000996201	0.000684134	0.000735312	0.00011496	0.000380244	0.001192196	0.00010841	0.000235791	3.17215E-07	8.08808E-06	1.1854E-06	9.5907E-06	9.59070201

Unique Identifier	X (UTM)	Y (UTM)	EGIODemolition 2025	EGIOSite Grubbing / Prep 2025	EGIOMass Grading / Excavation 2025	EGIOMass Grading / Excavation 2026	EGIODrainage / Utilities Trenching 2026	EGIODrainage / Utilities Trenching 2027	EGIOFoundations / Concrete Pads 2026	EGIOFoundations / Concrete Pads 2027	EGIOBuilding / Structure Construction 2026	EGIOBuilding / Structure Construction 2027	EGIOAsphalt Paving 2027	EGIOArchitectural Coating 2027	EGIOLandscaping or Other Finishing 2027	EGIOWaterside Construction (Piles) 2027	HIWaterside Construction (Landscaping) 2025	HIWaterside Construction (Landscaping) 2026	KMDemolition 2025	KMSite Grubbing / Prep 2025	KMMass Grading / Excavation 2025
3835103774315	383510	3774315	0.006718014	0.00621153	0.010332104	0.010332104	0.004969221	0.004969221	0.002354616	0.002354616	0.006388122	0.006388122	0.00415369	0.000842511	0.002852519	0.003065906	0.003222853	0.003222853	0.010782849	0.009969903	0.016583699
3835203774315	383520	3774315	0.006313549	0.00583755	0.009710049	0.009710049	0.004670044	0.004670044	0.002212854	0.002212854	0.006003519	0.006003519	0.003903613	0.000791787	0.00268078	0.00288132	0.00311329	0.00311329	0.010417209	0.00963183	0.016021356
3835303774315	383530	3774315	0.005945148	0.00549693	0.009143459	0.009143459	0.004397543	0.004397543	0.002083732	0.002083732	0.005653208	0.005653208	0.003675833	0.000745585	0.002524354	0.002713193	0.003010832	0.003010832	0.009899291	0.009152959	0.015224813
3835403774315	383540	3774315	0.00558037	0.00515965	0.008582443	0.008582443	0.004127722	0.004127722	0.00195588	0.00195588	0.005306343	0.005306343	0.003450295	0.000699838	0.002369467	0.002546719	0.002897767	0.002897767	0.009187595	0.008494919	0.014130246
3835503774315	383550	3774315	0.005213263	0.00482022	0.008017843	0.008017843	0.003856178	0.003856178	0.001827212	0.001827212	0.004957263	0.004957263	0.003223316	0.000653799	0.002213591	0.002379182	0.002774896	0.002774896	0.008343206	0.007714191	0.012831601
3835603774315	383560	3774315	0.004884032	0.00451581	0.007511495	0.007511495	0.00361265	0.00361265	0.001711818	0.001711818	0.004644199	0.004644199	0.003019755	0.00061251	0.002073797	0.00222893	0.002665933	0.002665933	0.007639448	0.007063491	0.011749242
3835703774315	383570	3774315	0.004653587	0.00430274	0.007157078	0.007157078	0.003442193	0.003442193	0.001631049	0.001631049	0.00442507	0.00442507	0.002877273	0.00058361	0.001975948	0.002123762	0.002601196	0.002601196	0.007310734	0.006759559	0.01124369
3835803774315	383580	3774315	0.004450233	0.00411472	0.006844325	0.006844325	0.003291775	0.003291775	0.001559775	0.001559775	0.004231702	0.004231702	0.002751541	0.000558107	0.001889602	0.002030957	0.002543763	0.002543763	0.007035943	0.006505486	0.010821069
3835903774315	383590	3774315	0.004257836	0.00393683	0.006548425	0.006548425	0.003149462	0.003149462	0.001492341	0.001492341	0.004048753	0.004048753	0.002632583	0.000533978	0.001807909	0.001943153	0.00248633	0.00248633	0.006755889	0.006246546	0.010390355
3836003774315	383600	3774315	0.004072083	0.00376508	0.006262742	0.006262742	0.003012063	0.003012063	0.001427236	0.001427236	0.003872121	0.003872121	0.002517734	0.000510683	0.001729037	0.00185838	0.002426896	0.002426896	0.006460737	0.005973646	0.00993642
3836103774315	383610	3774315	0.003899357	0.00360537	0.005997095	0.005997095	0.0028843	0.0028843	0.001366697	0.001366697	0.003707877	0.003707877	0.002410939	0.000489021	0.001655696	0.001779553	0.002369563	0.002369563	0.00618284	0.0057167	0.009509023
3836203774315	383620	3774315	0.003750961	0.00346817	0.005768866	0.005768866	0.002774534	0.002774534	0.001314685	0.001314685	0.003566768	0.003566768	0.002319187	0.000470411	0.001592686	0.00171183	0.002321035	0.002321035	0.005968097	0.005518148	0.009178755
3836303774315	383630	3774315	0.003615421	0.00334285	0.005560409	0.005560409	0.002674276	0.002674276	0.001267179	0.001267179	0.003437884	0.003437884	0.002235383	0.000453413	0.001535135	0.001649973	0.002275609	0.002275609	0.005774838	0.005339458	0.008881528
3836403774315	383640	3774315	0.003494461	0.003231	0.005374376	0.005374376	0.002584804	0.002584804	0.001224784	0.001224784	0.003322864	0.003322864	0.002160595	0.000438243	0.001483774	0.00159477	0.002234985	0.002234985	0.005612638	0.005189487	0.008632069
3836503774315	383650	3774315	0.00340922	0.00315219	0.005243278	0.005243278	0.002521752	0.002521752	0.001194907	0.001194907	0.003241808	0.003241808	0.002107891	0.000427553	0.00144758	0.001555869	0.002211572	0.002211572	0.005560268	0.005141066	0.008551526
3836603774315	383660	3774315	0.003327602	0.00307673	0.005117752	0.005117752	0.002461381	0.002461381	0.001166301	0.001166301	0.003164198	0.003164198	0.002057428	0.000417317	0.001412925	0.001518621	0.002188258	0.002188258	0.005503239	0.005088336	0.008463817
3836703774315	383670	3774315	0.003235976	0.00299201	0.004976835	0.004976835	0.002393606	0.002393606	0.001134187	0.001134187	0.003077072	0.003077072	0.002000776	0.000405826	0.00137402	0.001476806	0.00215694	0.00215694	0.005392029	0.00498551	0.008292778
3836803774315	383680	3774315	0.003140037	0.0029033	0.004829283	0.004829283	0.002322641	0.002322641	0.001100561	0.001100561	0.002985844	0.002985844	0.001941458	0.000393794	0.001333283	0.001433022	0.00212102	0.00212102	0.005250621	0.004854764	0.008075298
3836903774315	383690	3774315	0.003049101	0.00281922	0.004689426	0.004689426	0.002255378	0.002255378	0.001068688	0.001068688	0.002899374	0.002899374	0.001885233	0.00038239	0.001294671	0.001391521	0.002086	0.002086	0.005114736	0.004729123	0.00786631
3837003774315	383700	3774315	0.002972229	0.00274815	0.004571199	0.004571199	0.002198516	0.002198516	0.001041745	0.001041745	0.002826276	0.002826276	0.001837703	0.000372749	0.001262031	0.001356439	0.002057783	0.002057783	0.005017674	0.004639379	0.007717033
3837103774315	383710	3774315	0.002898635	0.0026801	0.004458014	0.004458014	0.00214408	0.00214408	0.001015951	0.001015951	0.002756296	0.002756296	0.001792201	0.00036352	0.001230782	0.001322853	0.002030068	0.002030068	0.004921735	0.004550673	0.007569481
3837203774315	383720	3774315	0.002835653	0.00262187	0.004361149	0.004361149	0.002097493	0.002097493	0.000993876	0.000993876	0.002696407	0.002696407	0.00175326	0.000355621	0.00120404	0.00129411	0.002007655	0.002007655	0.004853921	0.004487972	0.007465186
3837303774315	383730	3774315	0.002783369	0.00257352	0.004280739	0.004280739	0.002058819	0.002058819	0.000975551	0.000975551	0.002646691	0.002646691	0.001720933	0.000349064	0.00118184	0.001270249	0.001991045	0.001991045	0.004814666	0.004451676	0.007404811
3837403774315	383740	3774315	0.002733243	0.00252718	0.004203645	0.004203645	0.002021741	0.002021741	0.00095782	0.00095782	0.002599025	0.002599025	0.00168994	0.000342778	0.001160555	0.001247373	0.001975336	0.001975336	0.004775323	0.00444153	0.007344304
3837503774315	383750	3774315	0.002699336	0.00249583	0.004151498	0.004151498	0.001996661	0.001996661	0.000946098	0.000946098	0.002566784	0.002566784	0.001668976	0.000338526	0.001146158	0.001231898	0.001970633	0.001970633	0.004787057	0.004426149	0.00736235
3837603774315	383760	3774315	0.002667931	0.00246679	0.004103198	0.004103198	0.001973431	0.001973431	0.000935091	0.000935091	0.002536921	0.002536921	0.001649559	0.000334587	0.001132824	0.001217566	0.001968532	0.001968532	0.004803277	0.004441146	0.007387296
3837703774315	383770	3774315	0.002645758	0.00244629	0.004069097	0.004069097	0.00195703	0.00195703	0.000927319	0.000927319	0.002515837	0.002515837	0.001635849	0.000331806	0.001123409	0.001207447	0.001975536	0.001975536	0.004859874	0.004493476	0.007474341
3837803774315	383780	3774315	0.002637562	0.00243871	0.004056491	0.004056491	0.001950968	0.001950968	0.000924447	0.000924447	0.002508043	0.002508043	0.001630782	0.000330779	0.001119929	0.001203707	0.001998149	0.001998149	0.004980834	0.004605317	0.007660374
3837903774315	383790	3774315	0.002629366	0.00243113	0.004043886	0.004043886	0.001944905	0.001944905	0.000921574	0.000921574	0.002500249	0.002500249	0.001625714	0.000329751	0.001116448	0.001199966	0.002023063	0.002023063	0.005043126	0.004662912	0.007756177
3838003774315	383800	3774315	0.00261004	0.00241326	0.004014163	0.004014163	0.00193061	0.0193061	0.0009148	0.0009148	0.002481872	0.002481872	0.001613765	0.000327327	0.001108242	0.001191146	0.002035271	0.002035271	0.005002317	0.00462518	0.007693414
3838103774315	383810	3774315	0.002607538	0.00241095	0.004010315	0.004010315	0.001928759	0.001928759	0.000913923	0.000913923	0.002479493	0.002479493	0.001612218	0.000327013	0.00110718	0.001190004	0.002046677	0.002046677	0.004928378	0.004556815	0.007579698
3838203774315	383820	3774315	0.002590455	0.00239515	0.003984042	0.003984042	0.001916123	0.001916123	0.000907936	0.000907936	0.002463249	0.002463249	0.001601656	0.000324871	0.001099927	0.001182208	0.002064487	0.002064487	0.004818375	0.004455106	0.007410517
3838303774315	383830	3774315	0.00254956	0.00235734	0.003921147	0.003921147	0.001885874	0.001885874	0.000893603	0.000893603	0.002424362	0.002424362	0.001576371	0.000319742	0.001082562	0.001163545	0.002092403	0.002092403	0.004684302	0.00433114	0.007204316
3838403774315	383840	3774315	0.002499088	0.00231068	0.003843522	0.003843522	0.00184854	0.00184854	0.000875913	0.000875913	0.002376369	0.002376369	0.001545164	0.000313412	0.001061132	0.001140511	0.002157841	0.002157841	0.004538926	0.004196725	0.006980732
3838603774315	383860	3774315	0.002384081	0.00220434	0.003666646	0.003666646	0.001763472	0.001763472	0.000835603	0.000835603	0.00226701	0.00226701	0.001474057	0.000298989	0.001012299	0.001088025	0.002093804	0.002093804	0.004308222	0.003983414	0.006625916
3838703774315	383870	3774315	0.002329037	0.00215344	0.003581989	0.003581989	0.001722756	0.001722756	0.000816311	0.000816311	0.002214668	0.002214668	0.001440023	0.000292086	0.000988927	0.001062905	0.002059384	0.002059384	0.004203396	0.003886491	0.006464697
3838803774315	383880	3774315	0.002276322	0.0021047	0.003500915	0.003500915	0.001683763	0.001683763	0.000797835	0.000797835	0.002164542	0.002164542	0.00140743	0.000285475	0.000966543	0.001038847	0.002028367	0.002028367	0.004098052	0.00378909	0.006302681
3838903774315	383890	3774315	0.002225332	0.00205756	0.003422494	0.003422494	0.001646047	0.001646047	0.000779963	0.000779963	0.002116056	0.002116056	0.001375904	0.000279081	0.000944893	0.001015577	0.001997549	0.001997549	0.003996418	0.003695118	0.006146372
3839003774315	383900	3774315	0.002175896	0.00201185	0.003346463	0.003346463	0.00160948	0.00160948	0.000762636	0.000762636	0.002069047	0.002069047	0.001345338	0.000272881	0.000923902	0.000993016	0.001965931	0.001965931	0.003900824	0.003606731	0.00599935
3839103774315	383910	3774315	0.002128012	0.00196758	0.003272819	0.003272819	0.001574061	0.001574061	0.000745853	0.000745853	0.002023515	0.002023515	0.001315732	0.000266876	0.00090357	0.000971163	0.001934312	0.001934312	0.00381032	0.00352305	0.005860158
3829703774325	382970	3774325	0.003588244	0.00331772	0.005518611	0.005518611	0.002654174	0.002654174	0.001257654	0.001257654	0.003412041	0.003412041	0.00221858	0.000450004	0.001523595	0.00163757	0.001411712	0.001411712	0.000900987	0.000833059	0.00138569
3829803774325	382980	3774325	0.003812477	0.00352504	0.005863475	0.005863475	0.002820036	0.002820036	0.001336246	0.001336246	0.003625263	0.003625263	0.002357221	0.000478125	0.001618806	0.001739904	0.001455037	0.001455037	0.00092592	0.000856113	0.001424038
3829903774325	382990	3774325	0.004061557	0.00375535	0.006246553	0.006246553	0.003004277	0.003004277	0.001423547	0.001423547	0.003862112	0.003862112	0.002511226	0.000509363	0.001724568	0.001853577	0.001500763	0.001500763	0.000952494	0.000880683	0.001464907
3830003774325	383000	3774325	0.004352223	0.0040241	0.006693589	0.006693589	0.003219278	0.003219278	0.001525423	0.001525423	0.004138505	0.004138505	0.002690942	0.000545815	0.001847987	0.001986228	0.001551792	0.001551792	0.000983898	0.00090972	0.001513206
3830103774325	383010	3774325	0.004733393	0.00437653	0.007279817	0.007279817	0.003501225	0.003501225	0.001659021	0.001659021	0.004500957	0.004500957	0.002926616	0.000593618	0.002009834	0.002160183	0.00161783	0.00161783	0.001029539	0.000951919	0.0015834
3830203774325	383020	3774325	0.005173662	0.00478361	0.007956938	0.007956938	0.003826886	0.003826886	0.001813332	0.001813332	0.004919607	0.004919607	0.003198831	0.000648833	0.002196776	0.002361109	0.001689272	0.001689272	0.001078544	0.00099723	0.001658768
3830303774325	383030	3774325	0.005693479	0.00526423	0.0087564	0.0087564	0.004211387	0.004211387	0.001995524	0.001995524	0.005413898	0.005413898	0.003520229	0.000714023	0.002417494	0.002598338	0.001768217	0.001768217	0.00113238	0.001047007	0.001741567
3830403774325	383040	3774325	0.006310961	0.00583516	0.009706068	0.009706068	0.004668129	0.004668129	0.002211947	0.002211947	0.006001058	0.006001058	0.003902012	0.000791462	0.002679681	0.002880139	0.001855167	0.001855167	0.001190272	0.001100534	0.001830603
3830503774325	383050	3774325	0.0070557	0.00652375	0.010851456	0.010851456	0.005219003	0.005219003	0.002472973	0.002472973	0.006709226	0.006709226	0.004362478	0.000884861	0.002995903	0.003220017	0.001951222	0.001951222	0.001252391	0.00115797	0.00192614
3830603774325	383060	3774325	0.007995943	0.00739311	0.01229752	0.01229752	0.005914487	0.005914487	0.002802521	0.002802521	0.007603298	0.007603298	0.004943822	0.001002777	0.003395137	0.003649116	0.002062886	0.002062886	0.00132055	0.00122099	0.002030966
3830703774325	383070	3774325	0.009162747	0.00847195	0.014092031	0.014092031	0.006777556	0.006777556	0.003211478	0.003211478	0.00871286	0.00871286	0.005665247	0.001149107	0.003890571	0.004181612	0.002187458	0.002187458	0.0013919	0.001286962	0.002140701
3830803774325	383080	3774325	0.010462849	0.00967403	0.016091549	0.016091549	0.007739223	0.007739223	0.003667154	0.003667154	0.009949066	0.009949066	0.006469089	0.001312154	0.004442605	0.00477494	0.002303425	0.002303425	0.00145471	0.001345036	0.0022373
3830903774325	383090	3774325	0.011914971	0.01101667	0.018324868	0.018324868	0.008813337	0.008813337	0.004176112	0.004176112	0.01132988	0.01132988	0.007366923	0.001494265	0.005059186	0.005437646	0.002408985	0.002408985	0.001512342	0.001398323	0.002325937
3831003774325	383100	3774325	0.01372005	0.01268566	0.021101026	0.021101026	0.010148529	0.010148529	0.00480878	0.00480878	0.01304632	0.01304632	0.008482988	0.001720642	0.005825636	0.006261432	0.00252065	0.00252065	0.001572564	0.001454004	0.002418556
3831103774325	383110	3774325	0.016091017	0.01487788	0.024747502	0.024747502	0.0119023	0.0119023	0.005639787	0.005639787	0.015300859	0.015300859	0.009948937	0.002017986	0.006832367	0.007343472	0.002646522	0.002646522	0.001637012	0.001513594	0.002517676
3831203774325	383120	3774325	0.019199304	0.01775182	0.029527955	0.029527955	0.014201457	0.014201457	0.006729219	0.006729219	0.018256512	0.018256512	0.011870763	0.002407799	0.008152169	0.008762004	0.002780999	0.002780999	0.001704222	0.001575736	0.002621042
3831303774325	383130	3774325	0.023371985	0.02160991	0.035945414	0.035945414	0.017287931	0.017287931	0.008191714	0.008191714	0.022224292	0.022224292	0.014450696	0.002931098	0.009923921	0.010666295	0.002922581	0.002922581	0.001772725	0.001639075	0.002726398
3831403774325	383140	3774325	0.029242504	0.02703784	0.044974095	0.044974095	0.021630271	0.021630271	0.010249289	0.010249289	0.027806536	0.027806536	0.018080387	0.003667324	0.012416587	0.013345429	0.003071466	0.003071466	0.001846233	0.001707041	0.002839451
3831503774325	383150	3774325	0.037826421	0.03497459	0.058175904	0.058175904	0.027979675	0.027979675	0.013257891	0.013257891	0.035968936	0.035968936	0.023387749	0.004743839	0.016061383	0.017262879	0.003229257	0.003229257	0.00191629	0.001771816	0.002947196
3831603774325	383160	3774325	0.050625986	0.04680917	0.077861251	0.077861251	0.037447334	0.037447334	0.017744048	0.017744048	0.048139971	0.048139971	0.031301609	0.006349042	0.021496174	0.023104229	0.003377042	0.003377042	0.001987381	0.001837548	0.003056533
3831703774325	383170	3774325	0.071649781	0.06624793	0.110195218	0.110195218	0.052998341	0.052998341	0.025112738	0.025112738	0.068131382	0.068131382	0.04430044	0.008985652	0.030423036	0.032698878	0.003525528	0.003525528	0.002061148	0.001905753	0.003169984
3835003774325	383500	3774325	0.00701144	0.00648283	0.010783385	0.010783385	0.005186264	0.005186264	0.00245746	0.00245746	0.00666714	0.00666714	0.004335113	0.00087931	0.00297711	0.003199818	0.003076669	0.003076669	0.009109773	0.008422965	0.014010559
3835103774325	383510	3774325	0.00662656	0.00612697	0.010191451	0.010191451	0.004901574	0.004901574	0.002322562	0.002322562	0.00630116	0.00630116	0.004097145	0.000831042	0.002813687	0.00302417	0.003004228	0.003004228	0.009122111	0.008434372	0.014029534
3835203774325	383520	3774325	0.006226927	0.00575746	0.009576828	0.009576828	0.004605971	0.004605971	0.002182494	0.002182494	0.005921151	0.005921151	0.003850055	0.000780924	0.002644	0.002841789	0.002907472	0.002907472	0.008824284	0.008159	0.013571485
3835303774325	383530	3774325	0.005863789	0.0054217	0.009018332	0.009018332	0.004337363	0.004337363	0.002055216	0.002055216	0.005575845	0.005575845	0.00362553	0.000735382	0.002489809	0.002676063	0.00281682	0.00281682	0.008430949	0.007795319	0.012966547
3835403774325	383540	3774325	0.005511177	0.00509568	0.008476024	0.008476024	0.00407654	0.00407654	0.001931628	0.001931628	0.005240547	0.005240547	0.003407513	0.000691161	0.002340087	0.002515141	0.002719864	0.002719864	0.007914239	0.007317565	0.012171862
3835503774325	383550	3774325	0.005163999	0.00477467	0.007942077	0.007942077	0.003819738	0.003819738	0.001809945	0.001809945	0.004910419	0.004910419	0.003192856	0.000647621	0.002192673	0.002356699	0.002616905	0.002616905	0.007304608	0.006753896	0.011234269
3835603774325	383560	3774325	0.004851506	0.00448574	0.00746147	0.00746147	0.003588591	0.003588591	0.001700418	0.001700418	0.00461327	0.00461327	0.002999644	0.000608431	0.002059986	0.002214086	0.002524452	0.002524452	0.006782031	0.006270717	0.01043056
3835703774325	383570	3774325	0.004621924	0.00427347	0.00710838	0.00710838	0.003418772	0.003418772	0.001619951	0.001619951	0.004394962	0.004394962	0.002857695	0.000579639	0.001962504	0.002109312	0.002466418	0.002466418	0.006515695	0.006024461	0.010020944
3835803774325	383580	3774325	0.004418052	0.00408496	0.006794832	0.006794832	0.003267971	0.003267971	0.001548496	0.001548496	0.004201101	0.004201101	0.002731643	0.000554071	0.001875938	0.002016271	0.002414589	0.002414589	0.006290858	0.005816575	0.009675151
3835903774325	383590	3774325	0.004225655	0.00390707	0.006498931	0.006498931	0.003125658	0.003125658	0.001481062	0.001481062	0.004018152	0.004018152	0.002612686	0.000529943	0.001794245	0.001928466	0.002362759	0.002362759	0.00606188	0.00560486	0.00939232
3836003774325	383600	3774325	0.004040937	0.00373628	0.00621484	0.00621484	0.002989025	0.002989025	0.00141632	0.00141632	0.003842505	0.003842505	0.002498476	0.000506777	0.001715812	0.001844166	0.002309328	0.002309328	0.005821341	0.005382456	0.008953048
3836103774325	383610	3774325	0.003869851	0.00357809	0.005951714	0.005951714	0.002862474	0.002862474	0.001356355	0.001356355	0.00367982	0.00367982	0.002392695	0.000485321	0.001643168	0.001766087	0.002257899	0.002257899	0.005595555	0.005173692	0.008605796
3836203774325	383620	3774325	0.003717831	0.00343753	0.005717913	0.005717913	0.002750028	0.002750028	0.001303073	0.001303073	0.003535265	0.003535265	0.002298703	0.000466256	0.001578619	0.00169671	0.002212072	0.002212072	0.005406178	0.004998593	0.00831454
3836303774325	383630	3774325	0.003578322	0.00330854	0.005503352	0.005503352	0.002646835	0.002646835	0.001254176	0.001254176	0.003402607	0.003402607	0.002212445	0.00044876	0.001519382	0.001633042	0.002168747	0.002168747	0.005233193	0.00483865	0.008048495
3836403774325	383640	3774325	0.003451927	0.00319168	0.00530896	0.00530896	0.002553342	0.002553342	0.001209876	0.001209876	0.003282418	0.003282418	0.002134296	0.000432909	0.001465714	0.001575359	0.002129024	0.002129024	0.005081864	0.00469873	0.007815755
3836503774325	383650	3774325	0.003354866	0.00310193	0.005159683	0.005159683	0.002481547	0.002481547	0.001175856	0.001175856	0.003190123	0.003190123	0.002074284	0.000420736	0.001424501	0.001531063	0.002102109	0.002102109	0.005007062	0.004629568	0.007700712

			KMMass Grading / Excavation	KMDrainage / Utilities Trenching	KMFoundations / Concrete Pads	KMBuilding / Structure Construction	KMAsphalt Paving	KMArchitectural Coating	KMLandscaping or Other Finishing	KMWaterside Construction (Piles)	EWNDemolition	EWNSite Grubbing / Prep	EWNDrainage / Utilities Trenching	EWNDrainage / Utilities Trenching	EWNDrainage / Utilities Trenching	EWNFoundations / Concrete Pads	EWNBuilding / Structure Construction	EWNAsphalt Paving	EWNLandscaping or Other Finishing	EWNWaterside Construction (Piles)	ISDemolition
Unique Identifier	X (UTM)	Y (UTM)	2026	2026	2026	2026	2026	2026	2026	2026	2027	2027	2027	2028	2029	2029	2029	2029	2029	2029	2027
3835103774315	383510	3774315	0.016583699	0.004117875	0.003779312	0.011115507	0.006666942	0.001352285	0.004578479	0.004920979	0.00052784	0.00060348	0.000710725	0.000710725	0.000710725	0.000185004	0.00045962	0.000326359	0.000224125	0.000234339	0.025981852
3835203774315	383520	3774315	0.016021356	0.00397824	0.003651158	0.010738587	0.00644087	0.00130643	0.004423225	0.004754111	0.00051162	0.000584936	0.000688885	0.000688885	0.000688885	0.000179319	0.000445496	0.00031633	0.000217238	0.000227138	0.023402214
3835303774315	383530	3774315	0.015224813	0.003780452	0.003469631	0.01020469	0.006120646	0.001241477	0.004203313	0.004517749	0.000496349	0.000567476	0.000668323	0.000668323	0.000668323	0.000173967	0.000432199	0.000306888	0.000210754	0.000220358	0.021222663
3835403774315	383540	3774315	0.014130246	0.003508662	0.003220187	0.009471038	0.00568061	0.001152223	0.003901122	0.004192951	0.000478663	0.000547255	0.000644508	0.000644508	0.000644508	0.000167768	0.000416798	0.000295953	0.000203244	0.000212506	0.019164103
3835503774315	383550	3774315	0.012831601	0.003186197	0.002924234	0.008600599	0.005158532	0.001046328	0.003542588	0.003807597	0.000459423	0.000525258	0.000618602	0.000618602	0.000618602	0.000161024	0.000400045	0.000284057	0.000195074	0.000203964	0.017213907
3835603774315	383560	3774315	0.011749242	0.002917438	0.002677572	0.00787513	0.004723404	0.000958069	0.003243767	0.003486422	0.000443375	0.000506911	0.000596995	0.000596995	0.000596995	0.0001554	0.000386072	0.000274135	0.000188261	0.00019684	0.015565506
3835703774315	383570	3774315	0.01124369	0.002791905	0.00256236	0.007536275	0.004520163	0.000916844	0.003104193	0.003336406	0.000436473	0.00049902	0.000587701	0.000587701	0.000587701	0.000152981	0.000380062	0.000269868	0.00018533	0.000193776	0.014454264
3835803774315	383580	3774315	0.010821069	0.002686965	0.002466048	0.007253006	0.004350263	0.000882383	0.002987514	0.003211	0.000431124	0.000492904	0.000580499	0.000580499	0.000580499	0.000151106	0.000375404	0.00026656	0.000183059	0.000191401	0.01350177
3835903774315	383590	3774315	0.010390355	0.002580015	0.002367891	0.006964313	0.004177108	0.000847261	0.002868601	0.003083191	0.000425602	0.000486591	0.000573064	0.000573064	0.000573064	0.000149171	0.000370596	0.000263146	0.000180714	0.000188949	0.012626494
3836003774315	383600	3774315	0.00993642	0.002467299	0.002264442	0.006660055	0.003994618	0.000810246	0.002743277	0.002948492	0.000419649	0.000479785	0.000565048	0.000565048	0.000565048	0.000147084	0.000365412	0.000259466	0.000178186	0.000186307	0.011805399
3836103774315	383610	3774315	0.009509023	0.002361172	0.002167041	0.006373585	0.003822796	0.000775394	0.0026252 8	0.002821668	0.000414041	0.000473374	0.000557497	0.000557497	0.000557497	0.000145119	0.000360529	0.000255998	0.000175805	0.000183817	0.011061436
3836203774315	383620	3774315	0.009178755	0.002279164	0.002091776	0.006152217	0.003690023	0.000748463	0.002534099	0.002723666	0.000410245	0.000469034	0.000552386	0.000552386	0.000552386	0.000143788	0.000357223	0.000253651	0.000174193	0.000182132	0.010433602
3836303774315	383630	3774315	0.008881528	0.00220536	0.00202404	0.005952995	0.003570532	0.000724227	0.00245204	0.002635468	0.000407139	0.000465483	0.000548204	0.000548204	0.000548204	0.000142699	0.000354519	0.000251731	0.000172874	0.000180753	0.00987056
3836403774315	383640	3774315	0.008632069	0.002143417	0.00196719	0.005785791	0.003470245	0.000703885	0.002383168	0.002561445	0.000404982	0.000463017	0.000545299	0.000545299	0.000545299	0.000141943	0.000352641	0.000250397	0.000171959	0.000179795	0.009376023
3836503774315	383650	3774315	0.008551526	0.002123417	0.001948834	0.005731806	0.003437866	0.000697317	0.002360932	0.002537545	0.000406794	0.000465088	0.000547739	0.000547739	0.000547739	0.000142578	0.000354218	0.000251517	0.000172728	0.000180599	0.009020477
3836603774315	383660	3774315	0.008463817	0.002101639	0.001928846	0.005673018	0.003402605	0.000690165	0.002336717	0.002511518	0.000408692	0.000467258	0.000550295	0.000550295	0.000550295	0.000143244	0.000355871	0.000252691	0.000173534	0.000181442	0.008682618
3836703774315	383670	3774315	0.008292778	0.002059168	0.001889868	0.005558376	0.003333845	0.000676218	0.002289496	0.002460765	0.000408692	0.000467258	0.000550295	0.000550295	0.000550295	0.000143244	0.000355871	0.000252691	0.000173534	0.000181442	0.008316374
3836803774315	383680	3774315	0.008075298	0.002005166	0.001840305	0.005412606	0.003246414	0.000658484	0.002229453	0.002396231	0.000407398	0.000465778	0.000548552	0.000548552	0.000548552	0.00014279	0.000354744	0.000251891	0.000172984	0.000180868	0.007944694
3836903774315	383690	3774315	0.00786631	0.001953273	0.001792678	0.005272529	0.003162397	0.000641443	0.002171755	0.002334217	0.000406276	0.000464496	0.000547042	0.000547042	0.000547042	0.000142397	0.000353768	0.000251197	0.000172508	0.00018037	0.007598035
3837003774315	383700	3774315	0.007717033	0.001916206	0.001758659	0.005172473	0.003102385	0.0062927	0.002130542	0.002289921	0.000406708	0.000464989	0.000547623	0.000547623	0.000547623	0.000142548	0.000354143	0.000251464	0.000172691	0.000180561	0.007302883
3837103774315	383710	3774315	0.007569481	0.001879567	0.001725033	0.005073574	0.003043066	0.000617238	0.002089806	0.002246137	0.000407312	0.00046568	0.000548436	0.000548436	0.000548436	0.00014276	0.000354669	0.000251837	0.000172948	0.000180829	0.007024295
3837203774315	383720	3774315	0.007465186	0.00185367	0.001701265	0.005003668	0.003001138	0.000608734	0.002061012	0.002215189	0.00040921	0.00046785	0.000550992	0.000550992	0.000550992	0.000143425	0.000356322	0.000253011	0.000173754	0.000181672	0.006783239
3837303774315	383730	3774315	0.007404811	0.001838678	0.001687506	0.004963201	0.002976866	0.000603811	0.002044343	0.002197273	0.000412661	0.000471795	0.000555638	0.000555638	0.000555638	0.000144635	0.000359327	0.000255145	0.000175219	0.000183204	0.006577469
3837403774315	383740	3774315	0.007344304	0.001823654	0.001673717	0.004922645	0.002952541	0.000598877	0.002027638	0.002179319	0.000416371	0.000476037	0.000560634	0.000560634	0.000560634	0.000145935	0.000362557	0.000257439	0.000176794	0.000184851	0.006382311
3837503774315	383750	3774315	0.00736235	0.001828135	0.001677829	0.004934741	0.002959796	0.000600348	0.00203262	0.002184674	0.000423359	0.000484027	0.000570043	0.000570043	0.000570043	0.000148384	0.000368643	0.000261759	0.000179762	0.000187954	0.006236159
3837603774315	383760	3774315	0.007387296	0.001834329	0.001683514	0.004951461	0.002969825	0.000602382	0.002039508	0.002192076	0.00043121	0.000493003	0.000580615	0.000580615	0.000580615	0.000151136	0.000375479	0.000266614	0.000183095	0.000191439	0.006100618
3837703774315	383770	3774315	0.007474341	0.001855943	0.001703351	0.005009805	0.003004818	0.00060948	0.002063539	0.002217905	0.000442254	0.000505629	0.000595485	0.000595485	0.000595485	0.000155007	0.000385095	0.000273442	0.000187784	0.000196342	0.005993894
3837803774315	383780	3774315	0.007660374	0.001902137	0.001745747	0.005134496	0.003079607	0.00062465	0.0021149	0.002273108	0.000460286	0.000526245	0.000619764	0.000619764	0.000619764	0.000161327	0.000400796	0.000284591	0.000195441	0.000204347	0.005925908
3837903774315	383790	3774315	0.007756177	0.001925925	0.00176758	0.0059871	0.003118121	0.000632462	0.002141349	0.002301536	0.000482631	0.000551793	0.000649852	0.000649852	0.000649852	0.000169159	0.000420254	0.000298407	0.000204929	0.000214268	0.005852746
3838003774315	383800	3774315	0.007693414	0.001910341	0.001753277	0.005156642	0.003092889	0.000627344	0.002124021	0.002282912	0.000500836	0.000572606	0.000674364	0.000674364	0.000674364	0.000175539	0.000436106	0.000309662	0.000212659	0.00022235	0.005745245
3838103774315	383810	3774315	0.007579698	0.001882104	0.001727361	0.005080422	0.003047174	0.000618072	0.002092626	0.002249169	0.000526977	0.000602494	0.000709563	0.000709563	0.000709563	0.000184702	0.000458869	0.000325826	0.000223759	0.000233956	0.00566751
3838203774315	383820	3774315	0.007410517	0.001840095	0.001688806	0.004967026	0.00297916	0.000604276	0.002045918	0.002198967	0.000543197	0.000621038	0.000731403	0.000731403	0.000731403	0.000190387	0.000472992	0.000335854	0.000230646	0.000241157	0.005554746
3838303774315	383830	3774315	0.007204316	0.001788894	0.001641814	0.004828815	0.002896263	0.000587462	0.00198899	0.002137779	0.000544578	0.000622616	0.000733261	0.000733261	0.000733261	0.000190871	0.000474194	0.000336708	0.000231232	0.00024177	0.005368734
3838403774315	383840	3774315	0.006980732	0.001733376	0.001590861	0.004678954	0.002806378	0.00056923	0.001927262	0.002071434	0.000543888	0.000621827	0.000732332	0.000732332	0.000732332	0.000190629	0.000473593	0.000336281	0.000230939	0.000241463	0.005194196
3838603774315	383860	3774315	0.006625916	0.001645272	0.001510001	0.004441133	0.002663736	0.000540297	0.001829303	0.001966147	0.000539315	0.000616599	0.000726175	0.000726175	0.000726175	0.000189026	0.000469612	0.000333454	0.000228997	0.000239433	0.004846243
3838703774315	383870	3774315	0.006464697	0.00160524	0.00147326	0.004333073	0.002598923	0.000527151	0.001784793	0.001918308	0.000537158	0.000614133	0.000723271	0.000723271	0.000723271	0.00018827	0.00046773	0.00033212	0.000228081	0.000238475	0.004684215
3838803774315	383880	3774315	0.006302681	0.00156501	0.001436338	0.00422448	0.00253379	0.00051394	0.001740064	0.001870232	0.000534915	0.000611568	0.000720251	0.000720251	0.000720251	0.000187484	0.00046578	0.000330733	0.000227129	0.00023748	0.004530384
3838903774315	383890	3774315	0.006146372	0.001526197	0.001400716	0.00411971	0.002470951	0.000501194	0.001696909	0.001823849	0.000532672	0.000609004	0.00071723	0.00071723	0.00071723	0.000186698	0.000463827	0.000329346	0.000226176	0.000236484	0.004383628
3839003774315	383900	3774315	0.00599935	0.00148969	0.001367211	0.004021167	0.002411846	0.000489205	0.001656319	0.001780223	0.000530429	0.000606439	0.00071421	0.00071421	0.00071421	0.000185911	0.000461874	0.000327959	0.000225224	0.000235488	0.004243601
3839103774315	383910	3774315	0.005860158	0.001455128	0.00133549	0.003927871	0.002355888	0.000477855	0.00161789	0.001738919	0.000528272	0.000603973	0.000711305	0.000711305	0.000711305	0.000185155	0.000459996	0.000326626	0.000224308	0.00023453	0.004109786
3829703774325	382970	3774325	0.00138569	0.000344079	0.000315789	0.000928783	0.000557072	0.000112993	0.000382566	0.000411184	0.000401531	0.000459071	0.000540653	0.000540653	0.000540653	0.000140734	0.000349636	0.000248263	0.000170493	0.000178263	0.002677594
3829803774325	382980	3774325	0.001424038	0.000353601	0.000324529	0.000954486	0.000572489	0.00011612	0.000393153	0.000422563	0.000404551	0.000462523	0.000544718	0.000544718	0.000544718	0.000141792	0.000352265	0.00025013	0.000171775	0.000179603	0.002828665
3829903774325	382990	3774325	0.001464907	0.000363749	0.000333842	0.000981879	0.000588919	0.000119453	0.000404436	0.00043469	0.000407657	0.000466074	0.000548901	0.000548901	0.000548901	0.000142881	0.00035497	0.000252051	0.000173094	0.000180982	0.002994143
3830003774325	383000	3774325	0.001513206	0.000375742	0.000344849	0.001014252	0.000608336	0.000123391	0.000417771	0.000449023	0.000411971	0.000471006	0.000554709	0.000554709	0.000554709	0.000144393	0.000358726	0.000254718	0.000174926	0.000182898	0.003184297
3830103774325	383010	3774325	0.0015834	0.000393172	0.000360846	0.001061301	0.000636555	0.000129115	0.00043715	0.000469852	0.000419994	0.00048018	0.000565513	0.000565513	0.000565513	0.000147205	0.000365713	0.000259679	0.000178333	0.00018646	0.003430271
3830203774325	383020	3774325	0.001658768	0.000411886	0.000378022	0.001111818	0.000666854	0.000135261	0.000457958	0.000492216	0.000428622	0.000490044	0.00057713	0.00057713	0.00057713	0.000150229	0.000373225	0.000265013	0.000181996	0.00019029	0.003709462
3830303774325	383030	3774325	0.001741567	0.000432446	0.000396891	0.001167315	0.000700141	0.000142013	0.000480817	0.000516785	0.000438113	0.000500894	0.000589908	0.000589908	0.000589908	0.000153555	0.000381489	0.000270881	0.000186026	0.000194503	0.004032309
3830403774325	383040	3774325	0.001830603	0.000454554	0.000417182	0.001226993	0.000735935	0.000149273	0.000505398	0.000543206	0.000448466	0.000512731	0.000603849	0.000603849	0.000603849	0.000157184	0.000390504	0.000277282	0.000190422	0.0001991	0.004405801
3830503774325	383050	3774325	0.00192614	0.000478277	0.000438954	0.001291028	0.000774343	0.000157063	0.000531775	0.000571555	0.000459941	0.00052585	0.000619299	0.000619299	0.000619299	0.000161206	0.000400496	0.000284377	0.000195294	0.000204194	0.004840549
3830603774325	383060	3774325	0.002030966	0.000504306	0.000462843	0.001361289	0.000816484	0.000165611	0.000560715	0.00060266	0.000473917	0.00054183	0.000638119	0.000638119	0.000638119	0.000166105	0.000412666	0.000293019	0.000201229	0.000210399	0.005366404
3830703774325	383070	3774325	0.002140701	0.000531554	0.000487851	0.001434841	0.0008606	0.000174559	0.000591011	0.000635223	0.000489879	0.000560078	0.00065961	0.00065961	0.00065961	0.000171699	0.000426565	0.000302888	0.000208006	0.000217485	0.00598009
3830803774325	383080	3774325	0.0022373	0.000555541	0.000509865	0.001499588	0.000899434	0.000182436	0.000617681	0.000663887	0.000502561	0.000574578	0.000676687	0.000676687	0.000676687	0.000176144	0.00043768	0.000310729	0.000213391	0.000223116	0.006607493
3830903774325	383090	3774325	0.002325937	0.00057755	0.000530065	0.001558999	0.000935068	0.000189664	0.000642152	0.000690189	0.000511707	0.000585034	0.000689001	0.000689001	0.000689001	0.000179349	0.000445571	0.000316384	0.000217274	0.000227176	0.007246458
3831003774325	383100	3774325	0.002418556	0.000600548	0.000551172	0.001621078	0.000972302	0.000197216	0.000667722	0.000717672	0.000521197	0.000595885	0.00070178	0.00070178	0.00070178	0.000182676	0.000453835	0.000322252	0.000221304	0.000231389	0.007968852
3831103774325	383110	3774325	0.002517676	0.000625161	0.000573761	0.001687515	0.00101215	0.000205299	0.000695088	0.000747085	0.000532327	0.000608609	0.000716765	0.000716765	0.000716765	0.000186577	0.000463526	0.000329133	0.0022603	0.00023633	0.008816174
3831203774325	383120	3774325	0.002621042	0.000650827	0.000597318	0.001756798	0.001053705	0.000213728	0.000723625	0.000777757	0.000543801	0.000621728	0.000732216	0.000732216	0.000732216	0.000190599	0.000473518	0.000336228	0.000230902	0.000241425	0.009772982
3831303774325	383130	3774325	0.002726398	0.000676988	0.000621328	0.001827415	0.001096061	0.000222319	0.000752712	0.00080902	0.000557088	0.000636919	0.000750106	0.000750106	0.000750106	0.000195255	0.000485088	0.000344443	0.000236544	0.000247323	0.010842725
3831403774325	383140	3774325	0.002839451	0.00070506	0.000647091	0.00190319	0.00114151	0.000231537	0.000783924	0.000842567	0.000573567	0.000655759	0.000772294	0.000772294	0.000772294	0.000201031	0.000499437	0.000354631	0.000243541	0.000254639	0.012077861
3831503774325	383150	3774325	0.002947196	0.000731814	0.000671646	0.001975408	0.001184825	0.000240323	0.000813671	0.000874539	0.000590391	0.000674994	0.000794947	0.000794947	0.000794947	0.000206928	0.000514086	0.000365033	0.000250684	0.000262108	0.013404019
3831603774325	383160	3774325	0.003056533	0.000758963	0.000696563	0.002048693	0.001228781	0.000249239	0.000843857	0.000906983	0.000599622	0.000685549	0.000807378	0.000807378	0.000807378	0.000210163	0.000522125	0.000370741	0.000254604	0.000266207	0.014844406
3831703774325	383170	3774325	0.003169984	0.000787134	0.000722418	0.002124736	0.00127439	0.00025849	0.000875179	0.000940648	0.000607301	0.000694327	0.000817717	0.000817717	0.000817717	0.000212855	0.000528811	0.000375489	0.000257865	0.000269616	0.016409291
3835003774325	383500	3774325	0.014010559	0.003478942	0.003192911	0.009390816	0.005632494	0.001142463	0.003868078	0.004157436	0.000522664	0.000597562	0.000703754	0.000703754	0.000703754	0.00018319	0.000455112	0.000323158	0.000221927	0.000232041	0.02664368
3835103774325	383510	3774325	0.014029534	0.003483654	0.003197235	0.009403534	0.005640122	0.001144011	0.003873317	0.004163066	0.000513346	0.000586908	0.000691208	0.000691208	0.000691208	0.000179924	0.000446999	0.000317397	0.00021797	0.000227904	0.024294627
3835203774325	383520	3774325	0.013571485	0.003369916	0.003092849	0.009096519	0.005455979	0.00110666	0.003746857	0.004027147	0.000497816	0.000569153	0.000670298	0.000670298	0.000670298	0.000174481	0.000433476	0.000307795	0.000211376	0.000221009	0.02198043
3835303774325	383530	3774325	0.012966547	0.003219705	0.002954988	0.00869105	0.005212783	0.001057332	0.003579844	0.00384764	0.000483408	0.00055268	0.000650897	0.000650897	0.000650897	0.000169431	0.0042093	0.000298887	0.000205259	0.000214613	0.019988994
3835403774325	383540	3774325	0.012171862	0.003022378	0.002773884	0.008158398	0.004893305	0.00099253	0.003360445	0.003611828	0.000467619	0.000534629	0.000629638	0.000629638	0.000629638	0.000163897	0.000407182	0.000289125	0.000198555	0.000207603	0.018148369
3835503774325	383550	3774325	0.011234269	0.002789566	0.002560213	0.00752996	0.004516376	0.000916076	0.003101592	0.003333611	0.000450795	0.000515394	0.000606985	0.000606985	0.000606985	0.000158001	0.000392533	0.000278723	0.000191411	0.000200134	0.016427927
3835603774325	383560	3774325	0.01043056	0.002589998	0.002377054	0.006991261	0.004193271	0.000850539	0.002879701	0.003095122	0.000436646	0.000499217	0.000587934	0.000587934	0.000587934	0.000153041	0.000380212	0.000269974	0.000185403	0.000193852	0.014958205
3835703774325	383570	3774325	0.010020944	0.002488287	0.002283705	0.006716709	0.004028598	0.000817138	0.002766613	0.002973574	0.00042983	0.000491425	0.000578756	0.000578756	0.000578756	0.000150652	0.000374277	0.00026576	0.000182509	0.000190826	0.013919004
3835803774325	383580	3774325	0.009675151	0.002402423	0.002204901	0.006484935	0.003889583	0.000788941	0.002671146	0.002870965	0.000424481	0.000485309	0.000571554	0.000571554	0.000571554	0.000148778	0.000369619	0.000262453	0.000180238	0.000188452	0.013021209
3835903774325	383590	3774325	0.00932299	0.002314979	0.002124646	0.006248893	0.003748008	0.000760225	0.00257392	0.002766466	0.000418959	0.000478996	0.000564119	0.000564119	0.000564119	0.000146842	0.000364811	0.000259039	0.000177893	0.000186	0.012195542
3836003774325	383600	3774325	0.008953048	0.002223119	0.002040339	0.006000933	0.003599285	0.000730059	0.002471785	0.002656691	0.00041309 2	0.000472289	0.000556219	0.000556219	0.000556219	0.000144786	0.000359703	0.000255411	0.000175402	0.000183396	0.011422676
3836103774325	383610	3774325	0.008605796	0.002136893	0.001961202	0.005768182	0.003459683	0.000701743	0.002375915	0.002553649	0.000407657	0.000466074	0.000548901	0.000548901	0.000548901	0.000142881	0.00035497	0.000252051	0.000173094	0.000180982	0.010722973
3836203774325	383620	3774325	0.00831454	0.002064572	0.001894827	0.005572962	0.003342593	0.000677993	0.002295504	0.002467222	0.000403343	0.000461142	0.000543092	0.000543092	0.000543092	0.000141369	0.000351213	0.000249384	0.000171263	0.000179067	0.010112566
3836303774325	383630	3774325	0.008048495	0.00199851	0.001834197	0.005394641	0.003235638	0.000656299	0.002222053	0.002388277	0.000399633	0.000456901	0.000538097	0.000538097	0.000538097	0.000140069	0.000347983	0.0024709	0.000169687	0.00017742	0.009561949
3836403774325	383640	3774325	0.007815755	0.001940719	0.001781157	0.005238643	0.003142073	0.00063732	0.002157798	0.002319215	0.000396786	0.000453646	0.000534263	0.000534263	0.000534263	0.000139071	0.000345504	0.000245329	0.000168478	0.000176156	0.009071208
3836503774325	383650	3774325	0.007700712	0.001912153	0.00175494	0.005161534	0.003095823	0.000627939	0.002126036	0.002285078	0.000396872	0.000453744	0.000534379	0.000534379	0.000534379	0.000139101	0.000345579	0.000245383	0.000168515	0.000176195	0.008693489

			ISDrainage / Utilities Trenching	ISDrainage / Utilities Trenching	ISAsphalt Paving	ISAsphalt Paving	SVDemolition	SVSite Grubbing / Prep	SVMass Grading / Excavation	SVMass Grading / Excavation	SVDrainage / Utilities Trenching	SVFoundations / Concrete Pads	SVBuilding / Structure Construction	SVBuilding / Structure Construction	SVAsphalt Paving	SVAsphalt Paving	SVArchitectural Coating	SVArchitectural Coating	SVLandscaping or Other Finishing	SVLandscaping or Other Finishing	MDemolition
Unique Identifier	X (UTM)	Y (UTM)	2027	2028	2027	2028	2027	2027	2027	2028	2028	2028	2028	2029	2028	2029	2028	2029	2028	2029	2027
3835103774315	383510	3774315	0.013939515	0.013939515	0.016064354	0.016064354	0.000255363	0.000101761	0.000330972	0.000330972	0.000170804	6.62525E-05	0.000303013	0.000303013	0.000177254	0.000177254	3.99258E-05	3.99258E-05	0.000135178	0.000135178	0.001602415
3835203774315	383520	3774315	0.012565171	0.012565171	0.014480516	0.014480516	0.000248927	9.91968E-05	0.00032263	0.00032263	0.000166499	6.45827E-05	0.000297054	0.000297054	0.000172787	0.000172787	3.89196E-05	3.89196E-05	0.000131771	0.000131771	0.001567991
3835303774315	383530	3774315	0.011386164	0.011386164	0.013121789	0.013121789	0.000243114	9.68803E-05	0.000315096	0.000315096	0.000162611	6.30745E-05	0.000291629	0.000291629	0.000168752	0.000168752	3.80107E-05	3.80107E-05	0.000128694	0.000128694	0.001533394
3835403774315	383540	3774315	0.010281727	0.010281727	0.011848999	0.011848999	0.000236401	9.42052E-05	0.000306396	0.000306396	0.000158121	6.13329E-05	0.000285314	0.000285314	0.000164092	0.000164092	3.69612E-05	3.69612E-05	0.000125141	0.000125141	0.001486114
3835503774315	383550	3774315	0.009235428	0.009235428	0.01064321	0.01064321	0.000228996	9.12544E-05	0.000296798	0.000296798	0.000153168	5.94118E-05	0.00027811	0.00027811	0.000158953	0.000158953	3.58034E-05	3.58034E-05	0.000121221	0.000121221	0.001427446
3835603774315	383560	3774315	0.008351045	0.008351045	0.009624018	0.009624018	0.000222768	8.87724E-05	0.000288726	0.000288726	0.000149002	5.77959E-05	0.000272062	0.000272062	0.000154629	0.000154629	3.48296E-05	3.48296E-05	0.000117924	0.000117924	0.001376975
3835703774315	383570	3774315	0.007754852	0.007754852	0.008936946	0.008936946	0.000220207	8.77521E-05	0.000285407	0.000285407	0.000147289	5.71316E-05	0.000269483	0.000269483	0.000152852	0.000152852	3.44293E-05	3.44293E-05	0.000116568	0.000116568	0.001359633
3835803774315	383580	3774315	0.00724383	0.00724383	0.008348028	0.008348028	0.0002182	8.69523E-05	0.000282806	0.000282806	0.000145947	5.66109E-05	0.000267615	0.000267615	0.000151459	0.000151459	3.41155E-05	3.41155E-05	0.000115506	0.000115506	0.001346778
3835903774315	383590	3774315	0.006774236	0.006774236	0.007806852	0.007806852	0.000216124	8.6125E-05	0.000280115	0.000280115	0.000144558	5.60722E-05	0.00026557	0.00026557	0.00150018	0.00150018	3.37909E-05	3.37909E-05	0.000114407	0.000114407	0.001332197
3836003774315	383600	3774315	0.006333711	0.006333711	0.007299176	0.007299176	0.000213909	8.52425E-05	0.000277245	0.000277245	0.000143077	5.54977E-05	0.000263435	0.000263435	0.000148481	0.000148481	3.34447E-05	3.34447E-05	0.000113235	0.000113235	0.00131451
3836103774315	383610	3774315	0.005934568	0.005934568	0.00683919	0.00683919	0.000211764	8.43876E-05	0.000274464	0.000274464	0.000141642	5.49411E-05	0.00026139	0.00026139	0.000146992	0.000146992	3.31092E-05	3.31092E-05	0.000112099	0.000112099	0.001297082
3836203774315	383620	3774315	0.005597728	0.005597728	0.006451006	0.006451006	0.00021038	8.3836E-05	0.000272671	0.000272671	0.000140716	5.4582E-05	0.000260056	0.000260056	0.000146031	0.000146031	3.28928E-05	3.28928E-05	0.000111366	0.000111366	0.00128578
3836303774315	383630	3774315	0.005295651	0.005295651	0.006102882	0.006102882	0.000209273	8.33948E-05	0.000271235	0.000271235	0.000139976	5.42947E-05	0.000258988	0.000258988	0.000145262	0.000145262	3.27197E-05	3.27197E-05	0.00011078	0.00011078	0.001275858
3836403774315	383640	3774315	0.005030327	0.005030327	0.005797114	0.005797114	0.000208512	8.30914E-05	0.000270249	0.000270249	0.000139466	5.40972E-05	0.000258277	0.000258277	0.000144734	0.000144734	3.26007E-05	3.26007E-05	0.000110377	0.000110377	0.001268956
3836503774315	383650	3774315	0.004839573	0.004839573	0.005577283	0.005577283	0.000209342	8.34224E-05	0.000271325	0.000271325	0.000140022	5.43127E-05	0.000259166	0.000259166	0.00014531	0.00014531	3.27305E-05	3.27305E-05	0.000110817	0.000110817	0.001276635
3836603774315	383660	3774315	0.004658309	0.004658309	0.005368388	0.005368388	0.000210172	8.37533E-05	0.000272402	0.000272402	0.000140577	5.45281E-05	0.000259967	0.000259967	0.000145887	0.000145887	3.28604E-05	3.28604E-05	0.000111257	0.000111257	0.001284141
3836703774315	383670	3774315	0.004461815	0.004461815	0.005141942	0.005141942	0.000210242	8.37809E-05	0.000272491	0.000272491	0.000140624	5.45461E-05	0.000260056	0.000260056	0.000145935	0.000145935	3.28712E-05	3.28712E-05	0.000111293	0.000111293	0.001283192
3836803774315	383680	3774315	0.004262405	0.004262405	0.004912136	0.004912136	0.000209826	8.36154E-05	0.000271953	0.000271953	0.000140346	5.44384E-05	0.000259522	0.000259522	0.000145646	0.000145646	3.28063E-05	3.28063E-05	0.000111073	0.000111073	0.001276549
3836903774315	383690	3774315	0.004076419	0.004076419	0.004697799	0.004697799	0.000209411	8.34499E-05	0.000271415	0.000271415	0.000140068	5.43306E-05	0.000259166	0.000259166	0.000145358	0.000145358	3.27414E-05	3.27414E-05	0.000110854	0.000110854	0.001269905
3837003774315	383700	3774315	0.003918067	0.003918067	0.004515309	0.004515309	0.000209619	8.35327E-05	0.000271684	0.000271684	0.000140207	5.43845E-05	0.000259344	0.000259344	0.000145502	0.000145502	3.27738E-05	3.27738E-05	0.000110963	0.000110963	0.001269474
3837103774315	383710	3774315	0.003768602	0.003768602	0.004343061	0.004343061	0.000209896	8.3643E-05	0.000272043	0.000272043	0.000140392	5.44563E-05	0.000259522	0.000259522	0.000145695	0.000145695	3.28171E-05	3.28171E-05	0.00011111	0.00011111	0.00126887
3837203774315	383720	3774315	0.003639273	0.003639273	0.004194018	0.004194018	0.000210657	8.39463E-05	0.000273029	0.000273029	0.000140901	5.46538E-05	0.000260144	0.000260144	0.000146223	0.000146223	3.29361E-05	3.29361E-05	0.000111513	0.000111513	0.00127396
3837303774315	383730	3774315	0.003528876	0.003528876	0.004066792	0.004066792	0.000212041	8.44979E-05	0.000274823	0.000274823	0.000141827	5.50129E-05	0.000261479	0.000261479	0.000147184	0.000147184	3.31525E-05	3.31525E-05	0.000112246	0.000112246	0.001285866
3837403774315	383740	3774315	0.003424172	0.003424172	0.003946128	0.003946128	0.000213494	8.5077E-05	0.000276707	0.000276707	0.000142799	5.539E-05	0.000262813	0.000262813	0.000148192	0.000148192	3.33797E-05	3.33797E-05	0.000113015	0.000113015	0.001298894
3837503774315	383750	3774315	0.00334576	0.00334576	0.003855763	0.003855763	0.000216262	8.61801E-05	0.000280295	0.000280295	0.000144651	5.61081E-05	0.000265481	0.000265481	0.000150114	0.000150114	3.38125E-05	3.38125E-05	0.00011448	0.00011448	0.001326848
3837603774315	383760	3774315	0.003273041	0.003273041	0.003771959	0.003771959	0.000219446	8.74487E-05	0.000284421	0.000284421	0.00014678	5.6934E-05	0.000268505	0.000268505	0.000152324	0.000152324	3.43103E-05	3.43103E-05	0.000116165	0.000116165	0.001360064
3837703774315	383770	3774315	0.003215782	0.003215782	0.003705973	0.003705973	0.000223875	8.92137E-05	0.000290161	0.000290161	0.000149742	5.80831E-05	0.000272774	0.000272774	0.000155398	0.000155398	3.50027E-05	3.50027E-05	0.00011851	0.00011851	0.001409415
3837803774315	383780	3774315	0.003179307	0.003179307	0.003663938	0.003663938	0.00023121	9.21369E-05	0.000299669	0.000299669	0.000154649	5.99863E-05	0.000279533	0.000279533	0.00016049	0.00016049	3.61497E-05	3.61497E-05	0.000122393	0.000122393	0.001492585
3837903774315	383790	3774315	0.003140055	0.003140055	0.003618702	0.003618702	0.000240415	9.58047E-05	0.000311598	0.000311598	0.000160805	6.23743E-05	0.000287626	0.000287626	0.000166879	0.000166879	3.75887E-05	3.75887E-05	0.000127265	0.000127265	0.001592235
3838003774315	383800	3774315	0.003082379	0.003082379	0.003552235	0.003552235	0.000248511	9.90313E-05	0.000322092	0.000322092	0.000166221	6.4475E-05	0.000295008	0.000295008	0.000172499	0.000172499	3.88547E-05	3.88547E-05	0.000131552	0.000131552	0.001669366
3838103774315	383810	3774315	0.003040674	0.003040674	0.003504172	0.003504172	0.000258546	0.00010303	0.000335098	0.000335098	0.000172933	6.70784E-05	0.000303457	0.000303457	0.000179464	0.000179464	4.04236E-05	4.04236E-05	0.000136863	0.000136863	0.001793432
3838203774315	383820	3774315	0.002980175	0.002980175	0.003434452	0.003434452	0.00026775	0.000106698	0.000347027	0.000347027	0.000179089	6.94664E-05	0.000314308	0.000314308	0.000185853	0.000185853	4.18626E-05	4.18626E-05	0.000141736	0.000141736	0.001824664
3838303774315	383830	3774315	0.002880378	0.002880378	0.003319442	0.003319442	0.000275155	0.000109649	0.000356624	0.000356624	0.000184042	7.13875E-05	0.000326848	0.000326848	0.000190993	0.000190993	4.30204E-05	4.30204E-05	0.000145656	0.000145656	0.001813707
3838403774315	383840	3774315	0.002786737	0.002786737	0.003211527	0.003211527	0.000281799	0.000112296	0.000365235	0.000365235	0.000188486	7.31111E-05	0.000347304	0.000347304	0.000195604	0.000195604	4.40591E-05	4.40591E-05	0.000149172	0.000149172	0.001798695
3838603774315	383860	3774315	0.002600056	0.002600056	0.00299639	0.00299639	0.000282006	0.000112379	0.000365504	0.000365504	0.000188625	7.3165E-05	0.000351573	0.000351573	0.000195748	0.000195748	4.40915E-05	4.40915E-05	0.000149282	0.000149282	0.001771431
3838703774315	383870	3774315	0.002513127	0.002513127	0.00289621	0.00289621	0.000281314	0.000112103	0.000364607	0.000364607	0.000188162	7.29855E-05	0.000350684	0.000350684	0.000195268	0.000195268	4.39833E-05	4.39833E-05	0.000148916	0.000148916	0.001758317
3838803774315	383880	3774315	0.002430595	0.002430595	0.002801097	0.002801097	0.000280691	0.000111855	0.0003638	0.0003638	0.000187745	7.28239E-05	0.000350417	0.000350417	0.000194836	0.000194836	4.3886E-05	4.3886E-05	0.000148586	0.000148586	0.001744427
3838903774315	383890	3774315	0.002351859	0.002351859	0.002710359	0.002710359	0.000279999	0.000111579	0.000362903	0.000362903	0.000187282	7.26443E-05	0.000349883	0.000349883	0.000194355	0.000194355	4.37778E-05	4.37778E-05	0.00014822	0.00014822	0.001730536
3839003774315	383900	3774315	0.002276733	0.002276733	0.002623782	0.002623782	0.000279238	0.000111276	0.000361916	0.000361916	0.000186773	7.24468E-05	0.000349083	0.000349083	0.000193827	0.000193827	4.36587E-05	4.36587E-05	0.000147817	0.000147817	0.001717163
3839103774315	383910	3774315	0.00220494	0.00220494	0.002541045	0.002541045	0.000278477	0.000110972	0.0003609 3	0.0003609 3	0.000186264	7.22493E-05	0.000348104	0.000348104	0.000193299	0.000193299	4.35397E-05	4.35397E-05	0.000147414	0.000147414	0.001704135
3829703774325	382970	3774325	0.001436555	0.001436555	0.001655533	0.001655533	0.000219238	8.7366E-05	0.000284151	0.000284151	0.000146641	5.68802E-05	0.000273663	0.000273663	0.000152179	0.000152179	3.42778E-05	3.42778E-05	0.000116056	0.000116056	0.000545268
3829803774325	382980	3774325	0.001517606	0.001517606	0.001748939	0.001748939	0.000219999	8.76693E-05	0.000285138	0.000285138	0.00014715	5.70777E-05	0.000274641	0.000274641	0.000152708	0.000152708	3.43968E-05	3.43968E-05	0.000116459	0.000116459	0.0005545
3829903774325	382990	3774325	0.001606387	0.001606387	0.001851253	0.001851253	0.000220899	8.80278E-05	0.000286304	0.000286304	0.000147752	5.73111E-05	0.00027562	0.00027562	0.00153332	0.00153332	3.45375E-05	3.45375E-05	0.000116935	0.000116935	0.000564335
3830003774325	383000	3774325	0.001708406	0.001708406	0.001968823	0.001968823	0.000222283	8.85794E-05	0.000288098	0.000288098	0.000148678	5.76702E-05	0.000277043	0.000277043	0.000154293	0.000154293	3.47539E-05	3.47539E-05	0.000117667	0.000117667	0.000576155
3830103774325	383010	3774325	0.001840374	0.001840374	0.002120907	0.002120907	0.00022519	8.97376E-05	0.000291865	0.000291865	0.000150622	5.84243E-05	0.000280067	0.000280067	0.000156311	0.000156311	3.52083E-05	3.52083E-05	0.000119206	0.000119206	0.000594446
3830203774325	383020	3774325	0.001990162	0.001990162	0.002293528	0.002293528	0.000228304	9.09786E-05	0.000295901	0.000295901	0.000152705	5.92322E-05	0.000283357	0.000283357	0.000158472	0.000158472	3.56952E-05	3.56952E-05	0.000120855	0.000120855	0.000614203
3830303774325	383030	3774325	0.002163373	0.002163373	0.002493142	0.002493142	0.000231833	9.23851E-05	0.000300476	0.000300476	0.000155066	6.01479E-05	0.000287004	0.000287004	0.000160922	0.000160922	3.6247E-05	3.6247E-05	0.000122723	0.000122723	0.000635859
3830403774325	383040	3774325	0.002363755	0.002363755	0.002724068	0.002724068	0.00023564	9.39019E-05	0.000305409	0.000305409	0.000157611	6.11354E-05	0.000290917	0.000290917	0.000163564	0.000163564	3.68421E-05	3.68421E-05	0.000124738	0.000124738	0.000659326
3830503774325	383050	3774325	0.002597001	0.002597001	0.002992869	0.002992869	0.000239861	9.55841E-05	0.00031088	0.00031088	0.00160435	6.22307E-05	0.000295275	0.000295275	0.000166494	0.000166494	3.75022E-05	3.75022E-05	0.000126972	0.000126972	0.00068495
3830603774325	383060	3774325	0.002879128	0.002879128	0.003318001	0.003318001	0.00024512	9.768E-05	0.000317697	0.000317697	0.000163953	6.35952E-05	0.000300434	0.000300434	0.000170145	0.000170145	3.83245E-05	3.83245E-05	0.000129757	0.000129757	0.000714974
3830703774325	383070	3774325	0.003208376	0.003208376	0.003697438	0.003697438	0.000250934	9.99965E-05	0.000325231	0.000325231	0.000167841	6.51034E-05	0.000306126	0.000306126	0.00017418	0.00017418	3.92334E-05	3.92334E-05	0.000132834	0.000132834	0.000747932
3830803774325	383080	3774325	0.003544984	0.003544984	0.004085356	0.004085356	0.000255501	0.000101817	0.000331151	0.000331151	0.000170896	6.62884E-05	0.000310395	0.000310395	0.000177351	0.000177351	3.99475E-05	3.99475E-05	0.000135252	0.000135252	0.00077718
3830903774325	383090	3774325	0.003887795	0.003887795	0.004480422	0.004480422	0.000258615	0.000103058	0.000335187	0.000335187	0.000172979	6.70964E-05	0.000313241	0.000313241	0.000179512	0.000179512	4.04344E-05	4.04344E-05	0.0001369	0.0001369	0.000802027
3831003774325	383100	3774325	0.004275366	0.004275366	0.004927072	0.004927072	0.000262006	0.000104409	0.000339583	0.000339583	0.000175247	6.79761E-05	0.000316265	0.000316265	0.000181866	0.000181866	4.09646E-05	4.09646E-05	0.000138695	0.000138695	0.000827393
3831103774325	383110	3774325	0.004729963	0.004729963	0.005450964	0.005450964	0.000266089	0.000106036	0.000344874	0.000344874	0.000177978	6.90355E-05	0.000320178	0.000320178	0.0001847	0.0001847	4.16029E-05	4.16029E-05	0.000140857	0.000140857	0.00085595
3831203774325	383120	3774325	0.005243299	0.005243299	0.00604255	0.00604255	0.000270518	0.000107801	0.000350615	0.000350615	0.000180941	7.01845E-05	0.000324447	0.000324447	0.000187774	0.000187774	4.22954E-05	4.22954E-05	0.000143201	0.000143201	0.000885543
3831303774325	383130	3774325	0.005817227	0.005817227	0.006703963	0.006703963	0.000275155	0.000109649	0.000356624	0.000356624	0.000184042	7.13875E-05	0.000329072	0.000329072	0.000190993	0.000190993	4.30204E-05	4.30204E-05	0.000145656	0.000145656	0.000914532
3831403774325	383140	3774325	0.006479889	0.006479889	0.007467637	0.007467637	0.000281522	0.000112186	0.000364876	0.000364876	0.000188301	7.30393E-05	0.000334052	0.000334052	0.000195412	0.000195412	4.40158E-05	4.40158E-05	0.000149026	0.000149026	0.000958792
3831503774325	383150	3774325	0.007191386	0.007191386	0.008287589	0.008287589	0.00028692	0.000114337	0.000371872	0.000371872	0.000191911	7.44398E-05	0.000339477	0.000339477	0.000199159	0.000199159	4.48598E-05	4.48598E-05	0.000151883	0.000151883	0.000983294
3831603774325	383160	3774325	0.007964168	0.007964168	0.009178168	0.009178168	0.000291003	0.000115964	0.000377164	0.000377164	0.000194642	7.54991E-05	0.000343835	0.000343835	0.00020193	0.00020193	4.54981E-05	4.54981E-05	0.000154045	0.000154045	0.00100702
3831703774325	383170	3774325	0.008803744	0.008803744	0.010145723	0.010145723	0.000294809	0.000117481	0.000382098	0.000382098	0.000197188	7.64866E-05	0.000348193	0.000348193	0.00020435	0.00020435	4.60932E-05	4.60932E-05	0.0001561	0.0001561	0.001030833
3835003774325	383500	3774325	0.014294592	0.014294592	0.016473557	0.016473557	0.000254117	0.000101265	0.000329357	0.000329357	0.00016997	6.59293E-05	0.000301234	0.000301234	0.00017639	0.00017639	3.97311E-05	3.97311E-05	0.000134519	0.000134519	0.00154159
3835103774325	383510	3774325	0.013034303	0.013034303	0.015021158	0.015021158	0.00025038	9.97759E-05	0.000324514	0.000324514	0.000167471	6.49598E-05	0.000297676	0.000297676	0.000173796	0.000173796	3.91468E-05	3.91468E-05	0.000132541	0.000132541	0.001530719
3835203774325	383520	3774325	0.011792713	0.011792713	0.01359031	0.01359031	0.00024429	9.73491E-05	0.000316621	0.000316621	0.000163397	6.33798E-05	0.000291895	0.000291895	0.000169569	0.000169569	3.81946E-05	3.81946E-05	0.000129317	0.000129317	0.001497762
3835303774325	383530	3774325	0.010724288	0.010724288	0.012359022	0.012359022	0.000238754	9.51429E-05	0.000309445	0.000309445	0.000159694	6.19434E-05	0.000286826	0.000286826	0.00016572 6	0.00016572 6	3.7329E-05	3.7329E-05	0.000126386	0.000126386	0.001464977
3835403774325	383540	3774325	0.009736775	0.009736775	0.011220979	0.011220979	0.000232733	9.27436E-05	0.000301642	0.000301642	0.000155667	6.03813E-05	0.000281134	0.000281134	0.000161547	0.000161547	3.63877E-05	3.63877E-05	0.000123199	0.000123199	0.0014236 5
3835503774325	383550	3774325	0.008813742	0.008813742	0.010157245	0.010157245	0.000226228	9.01513E-05	0.000293211	0.000293211	0.000151316	5.86936E-05	0.000274819	0.000274819	0.000157031	0.000157031	3.53706E-05	3.53706E-05	0.000119756	0.000119756	0.001374386
3835603774325	383560	3774325	0.008025222	0.008025222	0.009248529	0.009248529	0.000220691	8.79451E-05	0.000286035	0.000286035	0.000147613	5.72572E-05	0.000269394	0.000269394	0.000153188	0.000153188	3.4505E-05	3.4505E-05	0.000116825	0.000116825	0.001331248
3835703774325	383570	3774325	0.00746768	0.00746768	0.008605999	0.008605999	0.000218131	8.69247E-05	0.000282716	0.000282716	0.0001459	5.65929E-05	0.000266904	0.000266904	0.000151411	0.000151411	3.41047E-05	3.41047E-05	0.000115469	0.000115469	0.001314251
3835803774325	383580	3774325	0.006986005	0.006986005	0.008050901	0.008050901	0.000216055	8.60974E-05	0.000280026	0.000280026	0.000144512	5.60543E-05	0.000264947	0.000264947	0.00014997	0.00014997	3.37801E-05	3.37801E-05	0.00011437	0.00011437	0.001300965
3835903774325	383590	3774325	0.006543026	0.006543026	0.00754398	0.00754398	0.000214048	8.52976E-05	0.000277424	0.000277424	0.000143169	5.55336E-05	0.000262902	0.000262902	0.000148577	0.000148577	3.34663E-05	3.34663E-05	0.000113308	0.000113308	0.001286212
3836003774325	383600	3774325	0.006128376	0.006128376	0.007062542	0.007062542	0.000211833	8.44152E-05	0.000274554	0.000274554	0.000141688	5.4959E-05	0.000260767	0.000260767	0.00014704	0.00014704	3.31201E-05	3.31201E-05	0.000112136	0.000112136	0.001268784
3836103774325	383610	3774325	0.005752979	0.005752979	0.006629922	0.006629922	0.000209757	8.35878E-05	0.000271863	0.000271863	0.0001403	5.44204E-05	0.00025881	0.00025881	0.00014559	0.00014559	3.27955E-05	3.27955E-05	0.000111037	0.000111037	0.00125196
3836203774325	383620	3774325	0.00542549	0.00542549	0.006252512	0.006252512	0.000208166	8.29535E-05	0.0002698	0.0002698	0.000139235	5.40074E-05	0.000257298	0.000257298	0.000144494	0.000144494	3.25466E-05	3.25466E-05	0.000110194	0.000110194	0.001238846
3836303774325	383630	3774325	0.005130078	0.005130078	0.00591207	0.00591207	0.000206781	8.2402E-05	0.000268006	0.000268006	0.000138309	5.36484E-05	0.000255964	0.000255964	0.00014353 3	0.00014353 3	3.23302E-05	3.23302E-05	0.000109461	0.000109461	0.001226767
3836403774325	383640	3774325	0.004866791	0.004866791	0.005608649	0.005608649	0.000205743	8.19883E-05	0.000266661	0.000266661	0.000137615	5.3379E-05	0.000254986	0.000254986	0.000142812	0.000142812	3.21679E-05	3.21679E-05	0.000108912	0.000108912	0.001216845
3836503774325	383650	3774325	0.004664141	0.004664141	0.005375109	0.005375109	0.000205882	8.20435E-05	0.00026684	0.00026684	0.000137707	5.34149E-05	0.000255164	0.000255164	0.000142908	0.000142908	3.21895E-05	3.21895E-05	0.000108985	0.000108985	0.001217622

			MSite Grubbing / Prep	MMass Grading / Excavation	MMass Grading / Excavation	MDrainage / Utilities Trenching	MFoundations / Concrete Pads	MBuilding / Structure Construction	MAsphalt Paving	MLandscaping or Other Finishing	MWaterside Construction (Piles)	RSSWRestriping South Valley	RSSWRestriping Silver Lake Boulevard	RSSWDemolition	RSSWPlacing Base	RSSWForm	Child Risk				
Unique Identifier	X (UTM)	Y (UTM)	2027	2027	2028	2028	2028	2028	2028	2028	2028	2029	2029	2029	2029	2029	3rd Trimester	0<2	2<16	Total	per million
3835103774315	383510	3774315	0.001481605	0.002464467	0.002464467	0.001185284	0.000561635	0.001523728	0.000990759	0.000680398	0.000731296	0.000113248	0.000378308	0.001186073	0.000107853	0.00023458	3.12791E-07	7.91003E-06	1.0956E-06	9.31844E-06	9.31843558
3835203774315	383520	3774315	0.001449776	0.002411523	0.002411523	0.001159821	0.00054957	0.001490994	0.000969475	0.000665781	0.000715585	0.000110445	0.000370537	0.001161578	0.000105626	0.000229736	2.99874E-07	7.54822E-06	1.0038E-06	8.85188E-06	8.8518777
3835303774315	383530	3774315	0.001417788	0.002358314	0.002358314	0.00113423	0.000537444	0.001458096	0.000948084	0.000651091	0.000699796	0.000108024	0.000362707	0.001136718	0.000103365	0.000224819	2.84963E-07	7.15126E-06	9.2416E-07	8.36038E-06	8.3603817
3835403774315	383540	3774315	0.001374073	0.002285599	0.002285599	0.001099258	0.000520873	0.001413138	0.000918852	0.000631015	0.000678219	0.000105309	0.000351988	0.001102809	0.000100282	0.000218112	2.66696E-07	6.68449E-06	8.4799E-07	7.79918E-06	7.79917719
3835503774315	383550	3774315	0.001319828	0.00219537	0.00219537	0.001055862	0.00050031	0.001357351	0.000882578	0.000606104	0.000651445	0.000102328	0.00033862	0.001060674	9.64505E-05	0.000209779	2.46034E-07	6.16702E-06	7.7435E-07	7.1874E-06	7.18740402
3835603774315	383560	3774315	0.001273161	0.002117746	0.002117746	0.001018529	0.00048262	0.001309357	0.000851371	0.000584674	0.000628411	9.97897E-05	0.000327276	0.001024755	9.31843E-05	0.000202675	2.2842E-07	5.72252E-06	7.1168E-07	6.66262E-06	6.66261977
3835703774315	383570	3774315	0.001257127	0.002091075	0.002091075	0.001005701	0.000476542	0.001292867	0.000840649	0.00057731	0.000620497	9.86977E-05	0.000323733	0.00101333	9.21454E-05	0.000200415	2.19004E-07	5.4724E-06	6.706E-07	6.36201E-06	6.36201146
3835803774315	383580	3774315	0.001245241	0.002071304	0.002071304	0.000996193	0.000472036	0.001280643	0.000832701	0.000571852	0.00061463	9.78712E-05	0.000321172	0.001005013	9.13891E-05	0.00019877	2.10948E-07	5.25719E-06	6.3545E-07	6.10358E-06	6.10358444
3835903774315	383590	3774315	0.001231759	0.002048879	0.002048879	0.000985407	0.000466926	0.001266779	0.000823686	0.000565661	0.000607976	9.69858E-05	0.000318224	0.000995508	9.05247E-05	0.00019689	2.02947E-07	5.04587E-06	6.0281E-07	5.85162E-06	5.85162417
3836003774315	383600	3774315	0.001215406	0.002021677	0.002021677	0.000972325	0.000460726	0.001249961	0.00081275	0.000558151	0.000599904	9.60413E-05	0.000314532	0.000983534	8.9436E-05	0.000194522	1.94751E-07	4.83231E-06	5.7179E-07	5.59885E-06	5.59884728
3836103774315	383610	3774315	0.001199292	0.001994874	0.001994874	0.000959434	0.000454618	0.001233388	0.000801975	0.000550751	0.000591951	9.51264E-05	0.00031084	0.000971653	8.83555E-05	0.000192172	1.87044E-07	4.6322E-06	5.4348E-07	5.36272E-06	5.36272369
3836203774315	383620	3774315	0.001188842	0.001977491	0.001977491	0.000951074	0.000450657	0.001222641	0.000794987	0.000545952	0.000586793	9.45065E-05	0.000308607	0.000964341	8.76906E-05	0.000190726	1.80836E-07	4.46909E-06	5.1983E-07	5.16975E-06	5.16974879
3836303774315	383630	3774315	0.001179668	0.001962232	0.001962232	0.000943735	0.000447179	0.001213207	0.000788852	0.000541739	0.000582265	9.39753E-05	0.000306672	0.000957943	8.71088E-05	0.000189461	1.752E-07	4.32099E-06	4.9861E-07	4.9948E-06	4.99480186
3836403774315	383640	3774315	0.001173286	0.001951617	0.001951617	0.000938629	0.00044476	0.001206643	0.000784585	0.000538808	0.000579115	9.35916E-05	0.000305422	0.000953739	8.67265E-05	0.000188629	1.70341E-07	4.19255E-06	4.8009E-07	4.84298E-06	4.84297845
3836503774315	383650	3774315	0.001180386	0.001963426	0.001963426	0.000944309	0.000447451	0.001213945	0.000789332	0.000542069	0.000582619	9.38867E-05	0.000307684	0.000960502	8.73416E-05	0.000189967	1.6803E-07	4.1252E-06	4.6787E-07	4.7611E-06	4.76110475
3836603774315	383660	3774315	0.001187326	0.00197497	0.00197497	0.000949861	0.000450082	0.001221082	0.000793973	0.000545256	0.000586045	9.41524E-05	0.000309828	0.0009669	8.79233E-05	0.000191232	1.65689E-07	4.0581E-06	4.5628E-07	4.68007E-06	4.68006648
3836703774315	383670	3774315	0.001186449	0.001973511	0.001973511	0.000949159	0.00044975	0.00122018	0.000793386	0.000544853	0.000585611	9.41229E-05	0.000309947	0.000966991	8.79316E-05	0.00019125	1.62197E-07	3.96495E-06	4.4292E-07	4.57007E-06	4.57006881
3836803774315	383680	3774315	0.001180306	0.001963293	0.001963293	0.000944245	0.000447421	0.001213863	0.000789279	0.000542032	0.00058258	9.38572E-05	0.000308667	0.000962696	8.7541E-05	0.000190401	1.58079E-07	3.85794E-06	4.2885E-07	4.44487E-06	4.4448666
3836903774315	383690	3774315	0.001174164	0.001953076	0.001953076	0.000939331	0.000445093	0.001207546	0.000785171	0.000539211	0.000579548	9.36211E-05	0.000307327	0.000958309	8.71421E-05	0.000189533	1.54131E-07	3.7557E-06	4.1567E-07	4.32551E-06	4.32550896
3837003774315	383700	3774315	0.001173765	0.001952413	0.001952413	0.000939012	0.000444942	0.001207136	0.000784905	0.000539028	0.000579351	9.36506E-05	0.000307446	0.000958583	8.7167E-05	0.000189587	1.51112E-07	3.67593E-06	4.0491E-07	4.23194E-06	4.23194448
3837103774315	383710	3774315	0.001173207	0.001951484	0.001951484	0.000938565	0.00044473	0.001206561	0.000784531	0.000538772	0.000579075	9.37096E-05	0.000307506	0.000958583	8.7167E-05	0.000189587	1.48162E-07	3.59836E-06	3.9473E-07	4.14125E-06	4.14125064
3837203774315	383720	3774315	0.001177913	0.001959313	0.001959313	0.000942331	0.000446514	0.001211402	0.000787679	0.000540933	0.000581398	9.39753E-05	0.000308875	0.000962787	8.75493E-05	0.000190419	1.45895E-07	3.53734E-06	3.8639E-07	4.06963E-06	4.06962782
3837303774315	383730	3774315	0.001188922	0.001977624	0.001977624	0.000951137	0.000450687	0.001222723	0.00079504	0.000545989	0.000586832	9.45361E-05	0.000311823	0.000971835	8.83721E-05	0.000192209	1.44327E-07	3.49314E-06	3.7992E-07	4.01739E-06	4.01738671
3837403774315	383740	3774315	0.001200967	0.00199766	0.00199766	0.000960774	0.000455253	0.001235111	0.000803095	0.00055152	0.000592778	9.51264E-05	0.000315009	0.000981798	8.9278E-05	0.000194179	1.42798E-07	3.45017E-06	3.7391E-07	3.96688E-06	3.9668817
3837503774315	383750	3774315	0.001226813	0.002040652	0.002040652	0.000981451	0.000465051	0.001261692	0.000820379	0.00056339	0.000605535	9.6307E-05	0.000321708	0.001002545	9.11647E-05	0.000198282	1.42488E-07	3.43583E-06	3.7094E-07	3.94926E-06	3.94925949
3837603774315	383760	3774315	0.001257526	0.002091738	0.002091738	0.001006021	0.000476693	0.001293278	0.000840916	0.000577494	0.000620694	9.76351E-05	0.000329628	0.001027223	9.34087E-05	0.000203163	1.42323E-07	3.42479E-06	3.6875E-07	3.93586E-06	3.93586244
3837703774315	383770	3774315	0.001303155	0.002167637	0.002167637	0.001042524	0.00049399	0.001340204	0.000871429	0.000598448	0.000643216	9.94946E-05	0.000341448	0.001064056	9.67581E-05	0.000210448	1.4308E-07	3.43453E-06	3.6888E-07	3.9465E-06	3.94649563
3837803774315	383780	3774315	0.001380055	0.002295551	0.002295551	0.001104044	0.00052314	0.001419291	0.000922852	0.000633763	0.000681172	0.000102446	0.000361486	0.001126298	0.000102418	0.000222758	1.45314E-07	3.47716E-06	3.7314E-07	3.99562E-06	3.99561527
3837903774315	383790	3774315	0.001472192	0.002448809	0.002448809	0.001177754	0.000558067	0.001514047	0.000984465	0.000676075	0.00072665	0.000106076	0.000385275	0.001200513	0.000109167	0.000237436	1.46593E-07	3.49883E-06	3.7861E-07	4.02403E-06	4.0240319
3838003774315	383800	3774315	0.001543508	0.002567435	0.002567435	0.001234807	0.000585101	0.001587391	0.001032154	0.000708825	0.00076185	0.000109471	0.000404331	0.001258277	0.000114419	0.000248861	1.4582E-07	3.47547E-06	3.8112E-07	4.00241E-06	4.0024083 6
3838103774315	383810	3774315	0.00165822	0.002758244	0.002758244	0.001326576	0.000628585	0.001705364	0.001108863	0.000761505	0.00081847	0.000112924	0.000432884	0.001348487	0.000122622	0.000266702	1.44698E-07	3.4489E-06	3.8829E-07	3.98189E-06	3.98188696
3838203774315	383820	3774315	0.001687098	0.002806278	0.002806278	0.001349678	0.000639532	0.001735063	0.001128174	0.000774766	0.000832724	0.000117676	0.000439732	0.00137024	0.0001246	0.000271004	1.42866E-07	3.40241E-06	3.8798E-07	3.93326E-06	3.93325653
3838303774315	383830	3774315	0.001676967	0.002789427	0.002789427	0.001341573	0.000635691	0.001724644	0.001121399	0.000770113	0.000827723	0.000122664	0.000437678	0.001362562	0.000123902	0.000269486	1.40456E-07	3.33596E-06	3.813E-07	3.85771E-06	3.85771464
3838403774315	383840	3774315	0.001663086	0.002766338	0.002766338	0.001330469	0.00063043	0.001710369	0.001112117	0.000763739	0.000820872	0.000124317	0.000434164	0.001351412	0.000122888	0.000267281	1.38239E-07	3.2655E-06	3.7442E-07	3.77816E-06	3.77816145
3838603774315	383860	3774315	0.001637879	0.002724408	0.002724408	0.001310303	0.000620874	0.001684444	0.001095261	0.000752163	0.00080843	0.000123667	0.000427882	0.001331487	0.000121076	0.00026334	1.31989E-07	3.11215E-06	3.5935E-07	3.60349E-06	3.60348884
3838703774315	383870	3774315	0.001625753	0.002704239	0.002704239	0.001300603	0.000616278	0.001671974	0.001087152	0.000746595	0.000802445	0.000123313	0.000424845	0.00132189	0.000120204	0.000261442	1.2904E-07	3.04026E-06	3.5221E-07	3.52151E-06	3.52151323
3838803774315	383880	3774315	0.00161291	0.002682876	0.002682876	0.001290328	0.000611409	0.001658766	0.001078564	0.000740697	0.000796106	0.000122988	0.000421629	0.001311745	0.000119281	0.000259435	1.26159E-07	2.96989E-06	3.4533E-07	3.44138E-06	3.44138025
3838903774315	383890	3774315	0.001600067	0.002661513	0.002661513	0.001280053	0.000606541	0.001645557	0.001069975	0.000734799	0.000789766	0.000122634	0.000418384	0.001301508	0.00011835	0.000257411	1.23366E-07	2.9018E-06	3.387E-07	3.36387E-06	3.36387163
3839003774315	383900	3774315	0.001587702	0.002640945	0.002640945	0.001270162	0.000601853	0.001632841	0.001061707	0.00072912	0.000783663	0.00012228	0.000415228	0.001291637	0.000117453	0.000255459	1.20684E-07	2.83662E-06	3.3234E-07	3.28964E-06	3.28964216
3839103774315	383910	3774315	0.001575656	0.002620909	0.002620909	0.001260525	0.000597287	0.001620453	0.001053652	0.000723589	0.000777718	0.000121955	0.000412191	0.001282132	0.000116588	0.000253579	1.18108E-07	2.7741E-06	3.2623E-07	3.21844E-06	3.21843718
3829703774325	382970	3774325	0.000504159	0.000838606	0.000838606	0.000403327	0.000191113	0.000518492	0.000337135	0.000231525	0.000248845	0.000101443	0.000149942	0.000466039	4.23784E-05	9.21726E-05	8.11501E-08	2.42063E-06	2.3175E-07	2.73353E-06	2.73353048
3829803774325	382980	3774325	0.000512695	0.000852804	0.000852804	0.000410156	0.000194348	0.000527271	0.000342842	0.000235445	0.000253058	0.000101649	0.000152086	0.000472802	4.29934E-05	9.35103E-05	8.50847E-08	2.55436E-06	2.4185E-07	2.8813E-06	2.88129649
3829903774325	382990	3774325	0.000521789	0.000867931	0.000867931	0.000417431	0.000197795	0.000536623	0.000348924	0.000239621	0.000257546	0.000101885	0.000154348	0.000479931	4.36417E-05	9.49202E-05	8.9404E-08	2.70218E-06	2.5295E-07	3.04453E-06	3.04453434
3830003774325	383000	3774325	0.000532717	0.000886109	0.000886109	0.000426174	0.000201938	0.000547863	0.000356232	0.00024464	0.00026294	0.000102328	0.000157117	0.000488614	4.44312E-05	9.66375E-05	9.44193E-08	2.87449E-06	2.6591E-07	3.23482E-06	3.23482225
3830103774325	383010	3774325	0.000549629	0.00091424	0.00091424	0.000439703	0.000208349	0.000565255	0.000367541	0.000252406	0.000271288	0.000103479	0.000161554	0.000502415	4.56862E-05	9.93671E-05	1.01059E-07	3.10195E-06	2.832E-07	3.48622E-06	3.48621526
3830203774325	383020	3774325	0.000567897	0.000944626	0.000944626	0.000454317	0.000215274	0.000584042	0.000379756	0.000260795	0.000280304	0.000104748	0.000166288	0.000517313	4.70409E-05	0.000102314	1.08601E-07	3.36267E-06	3.0288E-07	3.77415E-06	3.77415426
3830303774325	383030	3774325	0.00058792	0.000977931	0.000977931	0.000470336	0.000222864	0.000604634	0.000393146	0.00026999	0.000290187	0.000106194	0.000171498	0.000533582	4.85203E-05	0.000105531	1.17364E-07	3.6683E-06	3.2574E-07	4.11141E-06	4.11140637
3830403774325	383040	3774325	0.000609618	0.001014023	0.001014023	0.000487694	0.000231089	0.000626949	0.000407655	0.000279955	0.000300897	0.000107788	0.000177096	0.00055113	5.0116E-05	0.000109002	1.27579E-07	4.02822E-06	3.5236E-07	4.50816E-06	4.50815918
3830503774325	383050	3774325	0.00063331	0.001053432	0.001053432	0.000506648	0.00024007	0.000651315	0.000423499	0.000290835	0.000312591	0.000109589	0.000183229	0.000570232	5.18531E-05	0.00011278	1.3965E-07	4.4583E-06	3.8373E-07	4.98168E-06	4.98168495
3830603774325	383060	3774325	0.00066107	0.001099609	0.001099609	0.000528856	0.000250593	0.000679865	0.000442062	0.000303583	0.000326293	0.000111861	0.000190494	0.000592899	5.39142E-05	0.000117263	1.54587E-07	4.99625E-06	4.2244E-07	5.57327E-06	5.5732745
3830703774325	383070	3774325	0.000691543	0.001150297	0.001150297	0.000553235	0.000262145	0.000711204	0.0004624	0.000317577	0.000341334	0.000114459	0.000198533	0.000617942	5.61915E-05	0.000122216	1.72711E-07	5.6571E-06	4.6886E-07	6.29868E-06	6.29867601
3830803774325	383080	3774325	0.000718586	0.001195279	0.001195279	0.000574869	0.000272396	0.000739016	0.000480523	0.000329996	0.000354682	0.000116495	0.00020547	0.000639695	5.81695E-05	0.000126518	1.92315E-07	6.38426E-06	5.179E-07	7.09448E-06	7.09448314
3830903774325	383090	3774325	0.00074156	0.001233494	0.001233494	0.000593248	0.000281105	0.000762643	0.000495887	0.000340547	0.000366022	0.000117882	0.000211098	0.000657426	5.97819E-05	0.000130025	2.13676E-07	7.18862E-06	5.6981E-07	7.97211E-06	7.97210553
3831003774325	383100	3774325	0.000765013	0.001272505	0.001272505	0.000612011	0.000289995	0.000786763	0.00051157	0.000351317	0.000377598	0.000119417	0.000216844	0.000675432	6.14192E-05	0.000133586	2.39771E-07	8.18167E-06	6.3159E-07	9.05303E-06	9.05303219
3831103774325	383110	3774325	0.000791418	0.001316426	0.001316426	0.000633134	0.000300004	0.000813918	0.000529227	0.000363443	0.000390631	0.000121395	0.000223275	0.000695631	6.32559E-05	0.000137581	2.73518E-07	9.47786E-06	7.0919E-07	1.04606E-05	10.4605676
3831203774325	383120	3774325	0.00081878	0.001361939	0.001361939	0.000655024	0.000310377	0.000842058	0.000547524	0.000376008	0.000404136	0.00012352	0.000230242	0.000716469	6.51509E-05	0.000141702	3.17056E-07	1.11667E-05	8.0537E-07	1.22891E-05	12.2891056
3831303774325	383130	3774325	0.000845583	0.001406523	0.001406523	0.000676466	0.000320537	0.000869623	0.000565447	0.000388317	0.000417366	0.000125733	0.000239472	0.000744711	6.7719E-05	0.000147288	3.74608E-07	1.34206E-05	9.2693E-07	1.47221E-05	14.7221378
3831403774325	383140	3774325	0.000886506	0.001474593	0.001474593	0.000709205	0.00033605	0.00091171	0.000592813	0.00040711	0.000437565	0.000127976	0.000247184	0.000771308	7.01375E-05	0.000152548	4.54512E-07	1.65764E-05	1.0895E-06	1.81205E-05	18.1204632
3831503774325	383150	3774325	0.000909161	0.001512277	0.001512277	0.000727329	0.000344638	0.000935009	0.000607962	0.000417514	0.000448747	0.000130338	0.000252245	0.000787211	7.15837E-05	0.000155694	5.69906E-07	2.11691E-05	1.3092E-06	2.30482E-05	23.0482406
3831603774325	383160	3774325	0.000931099	0.001548767	0.001548767	0.000744879	0.000352953	0.00095757	0.000622632	0.000427588	0.000459575	0.000133053	0.00025695	0.000802383	7.29633E-05	0.000158694	7.40223E-07	2.79932E-05	1.6179E-06	3.03513E-05	30.3513102
3831703774325	383170	3774325	0.000953116	0.00158539	0.00158539	0.000762493	0.0003613	0.000980213	0.000637355	0.000437699	0.000470442	0.000135355	0.000261386	0.00081655	7.42515E-05	0.000161496	1.01797E-06	3.91735E-05	2.0983E-06	4.22897E-05	42.289743
3835003774325	383500	3774325	0.001425366	0.00237092	0.00237092	0.001140293	0.000540316	0.00146589	0.000953152	0.000654571	0.000703537	0.000112717	0.000365029	0.001143847	0.000104014	0.000226229	2.86498E-07	7.43865E-06	1.1183E-06	8.84346E-06	8.84346466
3835103774325	383510	3774325	0.001415315	0.002354201	0.002354201	0.001132252	0.000536506	0.001455553	0.000946431	0.000649955	0.000698576	0.000111005	0.000362588	0.001136169	0.000103316	0.00022471	2.80698E-07	7.22937E-06	1.0356E-06	8.54562E-06	8.54561899
3835203774325	383520	3774325	0.001384842	0.002303513	0.002303513	0.001107873	0.000524955	0.001424213	0.000926053	0.000635961	0.000683535	0.000108379	0.000355114	0.001112497	0.000101163	0.000220028	2.69158E-07	6.89646E-06	9.5171E-07	8.11733E-06	8.11732683
3835303774325	383530	3774325	0.001354528	0.00225309	0.00225309	0.001083623	0.000513464	0.001393038	0.000905782	0.00062204	0.000668573	0.000106106	0.000347671	0.001089008	9.9027E-05	0.000215383	2.56572E-07	6.54908E-06	8.7882E-07	7.68447E-06	7.68447062
3835403774325	383540	3774325	0.001316318	0.002189531	0.002189531	0.001053054	0.000498979	0.001353741	0.000880231	0.000604493	0.000649713	0.000103656	0.000338262	0.001059212	9.63176E-05	0.00020949	2.41962E-07	6.16168E-06	8.1022E-07	7.21386E-06	7.2138619
3835503774325	383550	3774325	0.001270768	0.002113765	0.002113765	0.001016614	0.000481713	0.001306896	0.000849771	0.000583575	0.00062723	0.000101029	0.000327008	0.00102375	9.30928E-05	0.000202476	2.25778E-07	5.74263E-06	7.4494E-07	6.71334E-06	6.71334052
3835603774325	383560	3774325	0.001230882	0.002047419	0.002047419	0.000984705	0.000466593	0.001265876	0.000823099	0.000565258	0.000607543	9.87862E-05	0.000317301	0.0009934	9.03003E-05	0.000196402	2.11655E-07	5.37495E-06	6.8879E-07	6.2754E-06	6.27540214
3835703774325	383570	3774325	0.001215167	0.002021279	0.002021279	0.000972133	0.000460636	0.001249714	0.00081259	0.000558041	0.000599786	9.77237E-05	0.000313729	0.000981524	8.92531E-05	0.000194125	2.0339E-07	5.14883E-06	6.5001E-07	6.00224E-06	6.00223678
3835803774325	383580	3774325	0.001202882	0.002000845	0.002000845	0.000962305	0.000455979	0.00123708	0.000804375	0.000552399	0.000593723	9.68677E-05	0.000311019	0.000972841	8.84636E-05	0.000192407	1.96244E-07	4.95223E-06	6.1653E-07	5.765E-06	5.76499774
3835903774325	383590	3774325	0.001189241	0.001978155	0.001978155	0.000951393	0.000450808	0.001223051	0.000795253	0.000546135	0.00058699	9.59823E-05	0.000307982	0.0009629	8.7566E-05	0.000190455	1.89177E-07	4.7602E-06	5.8543E-07	5.53481E-06	5.53480579
3836003774325	383600	3774325	0.001173127	0.001951351	0.001951351	0.000938502	0.0004447	0.001206479	0.000784478	0.000538735	0.000579036	9.50378E-05	0.00030429	0.000951088	8.64855E-05	0.000188105	1.81995E-07	4.56782E-06	5.5595E-07	5.30577E-06	5.30576761
3836103774325	383610	3774325	0.001157571	0.001925477	0.001925477	0.000926057	0.000438803	0.001190482	0.000774076	0.000531592	0.000571358	9.41524E-05	0.000300717	0.000939572	8.54383E-05	0.000185827	1.75266E-07	4.38828E-06	5.2911E-07	5.09266E-06	5.09266487
3836203774325	383620	3774325	0.001145446	0.001905308	0.001905308	0.000916357	0.000434207	0.001178012	0.000765968	0.000526023	0.000565373	9.3444E-05	0.000297978	0.000930706	8.46321E-05	0.000184074	1.69474E-07	4.23282E-06	5.0578E-07	4.90807E-06	4.90807153
3836303774325	383630	3774325	0.001134278	0.001886731	0.001886731	0.000907422	0.000429973	0.001166526	0.000758499	0.000520894	0.000559861	9.28242E-05	0.000295477	0.000922663	8.39008E-05	0.000182483	1.64156E-07	4.09027E-06	4.8468E-07	4.7391E-06	4.73910311
3836403774325	383640	3774325	0.001125104	0.001871471	0.001871471	0.000900083	0.000426496	0.001157091	0.000752365	0.000516682	0.000555333	9.23224E-05	0.000293482	0.000916083	8.33023E-05	0.000181182	1.59421E-07	3.96301E-06	4.6593E-07	4.58836E-06	4.58835746
3836503774325	383650	3774325	0.001125822	0.001872666	0.001872666	0.000900658	0.000426768	0.00115783	0.000752845	0.000517011	0.000555687	9.23224E-05	0.000294018	0.000917454	8.3427E-05	0.000181453	1.56531E-07	3.88079E-06	4.5221E-07	4.48953E-06	4.48953001

			EGIODemolition	EGIOSite Grubbing / Prep	EGIOMass Grading / Excavation	EGIOMass Grading / Excavation	EGIODrainage / Utilities Trenching	EGIODrainage / Utilities Trenching	EGIOFoundations / Concrete Pads	EGIOFoundations / Concrete Pads	EGIOBuilding / Structure Construction	EGIOBuilding / Structure Construction	EGIOAsphalt Paving	EGIOArchitectural Coating	EGIOLandscaping or Other Finishing	EGIOWaterside Construction (Piles)	HIWaterside Construction (Landscaping)	HIWaterside Construction (Landscaping)	KMDemolition	KMSite Grubbing / Prep	KMMass Grading / Excavation
Unique Identifier	X (UTM)	Y (UTM)	2025	2025	2025	2026	2026	2027	2026	2027	2026	2027	2027	2027	2027	2027	2025	2026	2025	2025	2025
3836603774325	383660	3774325	0.003262032	0.0030161	0.005016907	0.005016907	0.002412879	0.002412879	0.001143319	0.001143319	0.003101848	0.003101848	0.002016886	0.000409094	0.001385083	0.001488697	0.002075093	0.002075093	0.004928464	0.004556895	0.007579831
3836703774325	383670	3774325	0.003172477	0.0029333	0.004879174	0.004879174	0.002346637	0.002346637	0.001111931	0.001111931	0.003016691	0.003016691	0.001961515	0.000397863	0.001347058	0.001447826	0.002047678	0.002047678	0.004844949	0.004479676	0.007451386
3836803774325	383680	3774325	0.003086545	0.00285384	0.004747014	0.004747014	0.002283074	0.002283074	0.001081812	0.001081812	0.002934979	0.002934979	0.001908384	0.000387086	0.00131057	0.00140861	0.002020262	0.002020262	0.004758845	0.004400063	0.007318961
3836903774325	383690	3774325	0.003005359	0.00277878	0.004622152	0.004622152	0.002223022	0.002223022	0.001053357	0.001053357	0.002857779	0.002857779	0.001858187	0.000376904	0.001276098	0.001371559	0.001993547	0.001993547	0.004675329	0.004322844	0.007190516
3837003774325	383700	3774325	0.002942722	0.00272086	0.004525819	0.004525819	0.00217669	0.00217669	0.001031403	0.001031403	0.002798218	0.002798218	0.00181946	0.000369049	0.001249502	0.001342973	0.001976237	0.001976237	0.004641681	0.004291733	0.007138766
3837103774325	383710	3774325	0.002883278	0.0026659	0.004434395	0.004434395	0.00213272	0.00213272	0.001010568	0.001010568	0.002741693	0.002741693	0.001782706	0.000361594	0.001224261	0.001315844	0.001959627	0.001959627	0.004607947	0.004260542	0.007086884
3837203774325	383720	3774325	0.002830821	0.0026174	0.004353719	0.004353719	0.002093919	0.002093919	0.000992183	0.000992183	0.002691813	0.002691813	0.001750272	0.000355015	0.001201988	0.001291905	0.001946319	0.001946319	0.004588362	0.004242434	0.007056763
3837303774325	383730	3774325	0.002785181	0.0025752	0.004283525	0.004283525	0.00206016	0.00206016	0.000976186	0.000976186	0.002648413	0.002648413	0.001722053	0.000349292	0.001182609	0.001271076	0.001936614	0.001936614	0.004583358	0.004237807	0.007049067
3837403774325	383740	3774325	0.002741698	0.00253499	0.004216649	0.004216649	0.002027995	0.002027995	0.000960946	0.000960946	0.002607065	0.002607065	0.001695168	0.000343838	0.001164145	0.001251231	0.001928209	0.001928209	0.004578613	0.00423342	0.007041769
3837503774325	383750	3774325	0.002705203	0.00250125	0.004160521	0.004160521	0.002001001	0.002001001	0.000948154	0.000948154	0.002572362	0.002572362	0.001672603	0.000339261	0.001148649	0.001234576	0.001924807	0.001924807	0.004592072	0.004245864	0.007062469
3837603774325	383760	3774325	0.002669829	0.00246854	0.004106118	0.004106118	0.001974835	0.001974835	0.000935756	0.000935756	0.002538726	0.002538726	0.001650732	0.000334825	0.00113363	0.001218433	0.001922806	0.001922806	0.004606221	0.004258947	0.00708423
3837703774325	383770	3774325	0.002641272	0.00244214	0.004062197	0.004062197	0.001953712	0.001953712	0.000925747	0.000925747	0.002511571	0.002511571	0.001633075	0.000331244	0.001121504	0.0012054	0.001927509	0.001927509	0.004655917	0.004304896	0.00716066
3837803774325	383780	3774325	0.00262393	0.00242611	0.004035526	0.004035526	0.001940884	0.001940884	0.000919669	0.000919669	0.002495081	0.002495081	0.001622353	0.000329069	0.00111414	0.001197485	0.001943918	0.001943918	0.004739864	0.004382514	0.007289769
3837903774325	383790	3774325	0.002607451	0.00241087	0.004010182	0.004010182	0.001928695	0.001928695	0.000913893	0.000913893	0.002479411	0.002479411	0.001612165	0.000327002	0.001107143	0.001189965	0.001961528	0.001961528	0.004770751	0.004411072	0.007337272
3838003774325	383800	3774325	0.002586745	0.00239172	0.003978336	0.003978336	0.001913379	0.001913379	0.000906636	0.000906636	0.002459722	0.002459722	0.001599362	0.000324406	0.001098351	0.001180515	0.001972735	0.001972735	0.004733134	0.004376291	0.007279419
3838103774325	383810	3774325	0.002583898	0.00238909	0.003973958	0.003973958	0.001911273	0.001911273	0.000905638	0.000905638	0.002457014	0.002457014	0.001597602	0.000324049	0.001097142	0.001179216	0.001984541	0.001984541	0.004668513	0.004316542	0.007180033
3838203774325	383820	3774325	0.00256578	0.00237234	0.003946092	0.003946092	0.001897871	0.001897871	0.000899288	0.000899288	0.002439786	0.002439786	0.001586399	0.000321776	0.001089449	0.001170947	0.002002952	0.002002952	0.004570244	0.004225682	0.007028898
3838303774325	383830	3774325	0.002525057	0.00233469	0.003883462	0.003883462	0.001867749	0.001867749	0.000885015	0.000885015	0.002401063	0.002401063	0.001561221	0.000316669	0.001072158	0.001152363	0.00203357	0.00203357	0.004449025	0.004113602	0.006842468
3838403774325	383840	3774325	0.002475189	0.00228858	0.003806767	0.003806767	0.001830863	0.001830863	0.000867536	0.000867536	0.002353644	0.002353644	0.001530388	0.000310415	0.001050984	0.001129604	0.002098307	0.002098307	0.004316246	0.003990833	0.006638257
3838603774325	383860	3774325	0.002362081	0.002184	0.003632809	0.003632809	0.001747198	0.001747198	0.000827892	0.000827892	0.0022460	0.0022460	0.001460454	0.0029623	0.001002957	0.001077985	0.002038472	0.002038472	0.004105644	0.00379611	0.006314358
3838703774325	383870	3774325	0.002307813	0.00213382	0.003549347	0.003549347	0.001707057	0.001707057	0.000808872	0.000808872	0.002194486	0.002194486	0.001426901	0.000289424	0.000979915	0.001053219	0.002005954	0.002005954	0.004010223	0.003707882	0.006167602
3838803774325	383880	3774325	0.002255874	0.0020858	0.003469467	0.003469467	0.001668639	0.001668639	0.000790668	0.000790668	0.002145098	0.002145098	0.001394788	0.000282911	0.000957861	0.001029515	0.001976337	0.001976337	0.003914197	0.003619096	0.006019917
3838903774325	383890	3774325	0.002205661	0.00203937	0.003392241	0.003392241	0.001631497	0.001631497	0.000773069	0.000773069	0.002097351	0.002097351	0.001363741	0.000276614	0.00093654	0.0010066	0.00194662	0.00194662	0.003821363	0.003533261	0.005877142
3839003774325	383900	3774325	0.002156915	0.0019943	0.003317271	0.003317271	0.00159544	0.00159544	0.000755983	0.000755983	0.002050999	0.002050999	0.001333602	0.0002705	0.000915842	0.000984353	0.001916502	0.001916502	0.003733706	0.003452213	0.005742328
3839103774325	383910	3774325	0.002109808	0.00195074	0.003244821	0.003244821	0.001560595	0.001560595	0.000739473	0.000739473	0.002006205	0.002006205	0.001304476	0.000264593	0.00089584	0.000962855	0.001886485	0.001886485	0.003650535	0.003375312	0.005614414
3829703774335	382970	3774335	0.003513701	0.00324879	0.005403967	0.005403967	0.002599035	0.002599035	0.001231527	0.001231527	0.003341159	0.003341159	0.002172491	0.000440656	0.001491944	0.001603551	0.001367286	0.001367286	0.000885025	0.000818301	0.001361142
3829803774335	382980	3774335	0.003744836	0.0034625	0.005759445	0.005759445	0.002770003	0.002770003	0.001312538	0.001312538	0.003560944	0.003560944	0.0023154	0.000469643	0.001590085	0.001709034	0.001411011	0.001411011	0.00091272	0.000843908	0.001403736
3829903774335	382990	3774335	0.004003579	0.00370174	0.006157385	0.006157385	0.002961392	0.002961392	0.001403226	0.001403226	0.003806981	0.003806981	0.002475378	0.000502092	0.00169995	0.001827117	0.001457538	0.001457538	0.000942486	0.000871429	0.001449515
3830003774335	383000	3774335	0.004305289	0.0039807	0.006621405	0.006621405	0.003184562	0.003184562	0.001508973	0.001508973	0.004093875	0.004093875	0.002661923	0.000539929	0.001828058	0.001964809	0.001509368	0.001509368	0.000976996	0.000903338	0.001502591
3830103774335	383010	3774335	0.004696812	0.00434271	0.007223556	0.007223556	0.003474166	0.003474166	0.001646199	0.001646199	0.004466172	0.004466172	0.002903998	0.000589031	0.001994302	0.002143488	0.001575306	0.001575306	0.001024793	0.000947532	0.001576102
3830203774335	383020	3774335	0.00515356	0.00476502	0.007926021	0.007926021	0.003812016	0.003812016	0.001806286	0.001806286	0.004900492	0.004900492	0.003186402	0.000646312	0.00218824	0.002351935	0.001647447	0.001647447	0.001076473	0.000995315	0.001655583
3830303774335	383030	3774335	0.005683212	0.00525474	0.00874061	0.00874061	0.004203792	0.004203792	0.001991925	0.001991925	0.005404135	0.005404135	0.003513881	0.000712736	0.002413135	0.002593653	0.001724992	0.001724992	0.001130482	0.001045252	0.001738648
3830403774335	383040	3774335	0.006306215	0.00583077	0.00969877	0.00969877	0.004664619	0.004664619	0.002210284	0.002210284	0.005996545	0.005996545	0.003899078	0.000790867	0.002677666	0.002877973	0.00180864	0.00180864	0.00118708	0.001097583	0.001825693
3830503774335	383050	3774335	0.007052249	0.00652056	0.010846148	0.010846148	0.00521645	0.00521645	0.002471763	0.002471763	0.006705945	0.006705945	0.004360345	0.000884428	0.002994438	0.003218442	0.001899993	0.001899993	0.001246179	0.001152227	0.001916586
3830603774335	383060	3774335	0.007943055	0.00734421	0.012216181	0.012216181	0.005875367	0.005875367	0.002783984	0.002783984	0.007553007	0.007553007	0.004911122	0.000996144	0.003372681	0.003624979	0.001998249	0.001998249	0.001307177	0.001208625	0.002010399
3830703774335	383070	3774335	0.009034885	0.00835372	0.013895383	0.013895383	0.006682978	0.006682978	0.003166663	0.003166663	0.008591223	0.008591223	0.005586191	0.001133072	0.00383628	0.004123259	0.002105911	0.002105911	0.001370935	0.001267577	0.002108457
3830803774335	383080	3774335	0.0102865	0.00951098	0.015820329	0.015820329	0.00760878	0.00760878	0.003605345	0.003605345	0.009781376	0.009781376	0.006360054	0.001290038	0.004367725	0.00469446	0.002209871	0.002209871	0.001430121	0.001322301	0.002199483
3830903774335	383090	3774335	0.011730339	0.01084596	0.01804091	0.01804091	0.008676768	0.008676768	0.0041114	0.0041114	0.011154315	0.011154315	0.007252767	0.00147111	0.00498079	0.005353386	0.002308728	0.002308728	0.001486632	0.001374551	0.002286396
3831003774335	383100	3774335	0.013529982	0.01250992	0.020808708	0.020808708	0.010007939	0.010007939	0.004742162	0.004742162	0.012865586	0.012865586	0.008365471	0.001696805	0.005744932	0.006174691	0.002413188	0.002413188	0.001545473	0.001428956	0.002376891
3831103774335	383110	3774335	0.015875757	0.01467884	0.024416439	0.024416439	0.011743075	0.011743075	0.00556434	0.00556434	0.01509617	0.01509617	0.009815843	0.00199099	0.006740966	0.007245234	0.002528554	0.002528554	0.001607592	0.001486392	0.002472428
3831203774335	383120	3774335	0.018951949	0.01752311	0.02914753	0.02914753	0.014018492	0.014018492	0.006642523	0.006642523	0.018021304	0.018021304	0.011717826	0.002376778	0.00804714	0.008649119	0.002651125	0.002651125	0.00167204	0.001545981	0.002571548
3831303774335	383130	3774335	0.023109187	0.02136693	0.035541237	0.035541237	0.017093542	0.017093542	0.008099605	0.008099605	0.021974398	0.021974398	0.01428821	0.00289814	0.009812334	0.010546361	0.002780299	0.002780299	0.00173787	0.001606847	0.002672791
3831403774335	383140	3774335	0.02895434	0.0267714	0.044530908	0.044530908	0.02141712	0.02141712	0.01014829	0.01014829	0.027532522	0.027532522	0.017902218	0.003631185	0.012294231	0.013213919	0.002915977	0.002915977	0.001808357	0.001672021	0.0027812
3831503774335	383150	3774335	0.037553442	0.0347222	0.05775607	0.05775607	0.027777756	0.027777756	0.013162214	0.013162214	0.035709361	0.035709361	0.023218968	0.004709605	0.015945474	0.0171383	0.00305956	0.00305956	0.001875567	0.001734163	0.002884566
3831603774335	383160	3774335	0.050351109	0.04655501	0.077438498	0.077438498	0.037244011	0.037244011	0.017647705	0.017647705	0.047878592	0.047878592	0.031131655	0.00631457	0.021379459	0.022978783	0.003191135	0.003191135	0.00194338	0.001796864	0.002988861
3831703774335	383170	3774335	0.071315977	0.06593929	0.109681838	0.109681838	0.052751431	0.052751431	0.024995742	0.024995742	0.067813969	0.067813969	0.044094052	0.008943789	0.0302813	0.032546539	0.003322011	0.003322011	0.002013696	0.001861878	0.003097004
3834903774335	383490	3774335	0.007338601	0.00678533	0.011286549	0.011286549	0.005428261	0.005428261	0.002572127	0.002572127	0.006978235	0.006978235	0.004537394	0.000920339	0.003116025	0.003349124	0.002939591	0.002939591	0.007828738	0.00723851	0.012040365
3835003774335	383500	3774335	0.006911101	0.00639006	0.010629066	0.010629066	0.005112044	0.005112044	0.002422292	0.002422292	0.006571727	0.006571727	0.004273074	0.000866726	0.002934505	0.003154025	0.00286885	0.00286885	0.007897587	0.007302169	0.012146253
3835103774335	383510	3774335	0.006521907	0.0060302	0.010030498	0.010030498	0.004824163	0.004824163	0.002285882	0.002285882	0.006201645	0.006201645	0.004032439	0.000817917	0.002769251	0.002976409	0.002801211	0.002801211	0.007854276	0.007262123	0.012079642
3835203774335	383520	3774335	0.006129435	0.00566732	0.009426887	0.009426887	0.004533857	0.004533857	0.002148323	0.002148323	0.005828446	0.005828446	0.003789776	0.000768697	0.002602604	0.002797296	0.002716162	0.002716162	0.007606145	0.007032699	0.011698023
3835303774335	383530	3774335	0.005772853	0.0533762	0.008878476	0.008878476	0.004270099	0.004270099	0.002023344	0.002023344	0.005489375	0.005489375	0.003569305	0.000723978	0.002451197	0.002634563	0.002636316	0.002636316	0.00729158	0.00674185	0.011214232
3835403774335	383540	3774335	0.005437583	0.00502763	0.008362839	0.008362839	0.004022104	0.004022104	0.001905834	0.001905834	0.005170567	0.005170567	0.00336201	0.000681931	0.002308838	0.002481555	0.00255597	0.00255597	0.006920591	0.006398831	0.010643662
3835503774335	383550	3774335	0.005117928	0.00473207	0.00787122	0.00787122	0.00378566	0.00378566	0.001793797	0.001793797	0.004866609	0.004866609	0.00316437	0.000641843	0.002173111	0.002335674	0.002474223	0.002474223	0.006501287	0.006011139	0.009998784
3835603774335	383560	3774335	0.004828297	0.00446428	0.007425777	0.007425777	0.003571424	0.003571424	0.001692284	0.001692284	0.004591201	0.004591201	0.002985294	0.00060552	0.002050131	0.002203495	0.00239948	0.00239948	0.006127537	0.005665566	0.009423968
3835703774335	383570	3774335	0.004596213	0.00424969	0.007068838	0.007068838	0.003399755	0.003399755	0.00161094	0.00161094	0.004370514	0.004370514	0.002841799	0.000576414	0.001951587	0.002097578	0.002345449	0.002345449	0.005893123	0.005448826	0.009063447
3835803774335	383580	3774335	0.00438751	0.00405672	0.006747859	0.006747859	0.00324538	0.00324538	0.001537791	0.001537791	0.004172059	0.004172059	0.00271276	0.000550241	0.00186297	0.002002332	0.002296221	0.002296221	0.005687267	0.00525849	0.008746846
3835903774335	383590	3774335	0.004193301	0.00387716	0.006449172	0.006449172	0.003101726	0.003101726	0.001469722	0.001469722	0.003987387	0.003987387	0.002592682	0.000525885	0.001780507	0.001913701	0.002248093	0.002248093	0.005487364	0.005073658	0.008439402
3836003774335	383600	3774335	0.00401143	0.003709	0.00616946	0.00616946	0.002967199	0.002967199	0.001405978	0.001405978	0.003814447	0.003814447	0.002480233	0.000503076	0.001703284	0.0018307	0.002200666	0.002200666	0.005290912	0.004892017	0.008137265
3836103774335	383610	3774335	0.00384276	0.00355304	0.005910049	0.005910049	0.002842436	0.002842436	0.00134686	0.00134686	0.003654059	0.003654059	0.002375945	0.000481923	0.001631665	0.001753724	0.002155039	0.002155039	0.005105504	0.004720587	0.007852112
3836203774335	383620	3774335	0.003687634	0.00340961	0.005671471	0.005671471	0.002727692	0.002727692	0.00129249	0.00129249	0.003506551	0.003506551	0.002280032	0.000462469	0.001565797	0.001682929	0.002111614	0.002111614	0.004934849	0.004562798	0.00758965
3836303774335	383630	3774335	0.003543552	0.0032764	0.005449878	0.005449878	0.002621116	0.002621116	0.00124199	0.00124199	0.003369544	0.003369544	0.002190948	0.0004444	0.001504619	0.001617174	0.00206979	0.00206979	0.004774029	0.004414103	0.007342314
3836403774335	383640	3774335	0.003411377	0.00315418	0.005246595	0.005246595	0.002523348	0.002523348	0.001195663	0.001195663	0.003243859	0.003243859	0.002109225	0.000427823	0.001448496	0.001556853	0.002030668	0.002030668	0.004628481	0.004279528	0.007118465
3836503774335	383650	3774335	0.003301374	0.00305248	0.005077414	0.005077414	0.00244198	0.00244198	0.001157108	0.001157108	0.003139258	0.003139258	0.002041211	0.000414028	0.001401788	0.001506651	0.00199975	0.00199975	0.004529953	0.004188428	0.006966932
3836603774335	383660	3774335	0.003196548	0.00295555	0.004916195	0.004916195	0.002364442	0.002364442	0.001120367	0.001120367	0.00303958	0.00303958	0.001976398	0.000400881	0.001357278	0.001458812	0.001968832	0.001968832	0.004430476	0.004096451	0.006813939
3836703774335	383670	3774335	0.003108718	0.00287434	0.004781116	0.004781116	0.002299476	0.002299476	0.001089584	0.001089584	0.002956063	0.002956063	0.001922094	0.000389867	0.001319985	0.001418729	0.001944618	0.001944618	0.0043662	0.004037021	0.006715085
3836803774335	383680	3774335	0.003033054	0.00280438	0.004664746	0.004664746	0.002243507	0.002243507	0.001063064	0.001063064	0.002884114	0.002884114	0.001875311	0.000380378	0.001287857	0.001384198	0.001925007	0.001925007	0.004325132	0.00399905	0.006651924
3836903774335	383690	3774335	0.002961444	0.00273817	0.004554613	0.004554613	0.002190539	0.002190539	0.001037965	0.001037965	0.002816021	0.002816021	0.001831035	0.000371397	0.001257451	0.001351517	0.001905896	0.001905896	0.004284151	0.003961158	0.006588896
3837003774335	383700	3774335	0.00291287	0.00269326	0.004479908	0.004479908	0.00215461	0.00215461	0.00102094	0.00102094	0.002769832	0.002769832	0.001801003	0.000365305	0.001236827	0.001329349	0.001898692	0.001898692	0.00430339	0.003978947	0.006618486
3837103774335	383710	3774335	0.002867489	0.0026513	0.004410112	0.004410112	0.002121042	0.002121042	0.001005034	0.001005034	0.002726679	0.002726679	0.001772944	0.000359614	0.001217557	0.001308639	0.001892588	0.001892588	0.004324097	0.003998092	0.006650331
3837203774335	383720	3774335	0.002825645	0.00261261	0.004345757	0.004345757	0.00209009	0.00209009	0.000990368	0.000990368	0.00268689	0.00268689	0.001747072	0.000354366	0.00119979	0.001289542	0.001888286	0.001888286	0.004348427	0.004020588	0.00668775
3837303774335	383730	3774335	0.002786303	0.00257624	0.00428525	0.00428525	0.002060989	0.002060989	0.000976579	0.000976579	0.00264948	0.00264948	0.001722747	0.000349432	0.001183085	0.001271588	0.001885484	0.001885484	0.004374569	0.004044759	0.006727956
3837403774335	383740	3774335	0.002748772	0.00254154	0.00422753	0.00422753	0.002033229	0.002033229	0.000963425	0.000963425	0.002613793	0.002613793	0.001699542	0.000344726	0.001167149	0.00125446	0.001884284	0.001884284	0.00440071	0.00406893	0.006768161
3837503774335	383750	3774335	0.002708999	0.00250476	0.004166359	0.004166359	0.002003809	0.002003809	0.000949485	0.000949485	0.002575972	0.002575972	0.001674951	0.000339738	0.001150261	0.001236308	0.001881482	0.001881482	0.004414515	0.004081693	0.006789391
3837603774335	383760	3774335	0.002669484	0.00246823	0.004105587	0.004105587	0.00197458	0.00197458	0.000935635	0.000935635	0.002538398	0.002538398	0.001650519	0.000334782	0.001133483	0.001218275	0.001879081	0.001879081	0.004433582	0.004099323	0.006818716
3837703774335	383770	3774335	0.002634801	0.00243616	0.004052245	0.004052245	0.001948925	0.001948925	0.000923479	0.000923479	0.002505418	0.002505418	0.001629075	0.000330432	0.001118756	0.001202447	0.001881082	0.001881082	0.004464555	0.004127961	0.006866352
3837803774335	383780	3774335	0.002608918	0.00241223	0.004012438	0.004012438	0.00192978	0.00192978	0.000914407	0.000914407	0.002480806	0.002480806	0.001613071	0.000327186	0.001107766	0.001190634	0.001891188	0.001891188	0.004509764	0.004169762	0.006935882
3837903774335	383790	3774335	0.002584157	0.00238933	0.003974356	0.003974356	0.001911465	0.001911465	0.000905729	0.000905729	0.0024572	0.0024572	0.001597762	0.000324081	0.001097252	0.001179334	0.001901694	0.001901694	0.004514337	0.00417399	0.006942915

			KMMass Grading / Excavation	KMDrainage / Utilities Trenching	KMFoundations / Concrete Pads	KMBuilding / Structure Construction	KMAsphalt Paving	KMArchitectural Coating	KMLandscaping or Other Finishing	KMWaterside Construction (Piles)	EWNDemolition	EWNSite Grubbing / Prep	EWNDrainage / Utilities Trenching	EWNDrainage / Utilities Trenching	EWNDrainage / Utilities Trenching	EWNFoundations / Concrete Pads	EWNBuilding / Structure Construction	EWNAsphalt Paving	EWNLandscaping or Other Finishing	EWNWaterside Construction (Piles)	ISDemolition
Unique Identifier	X (UTM)	Y (UTM)	2026	2026	2026	2026	2026	2026	2026	2026	2027	2027	2027	2028	2029	2029	2029	2029	2029	2029	2027
3836603774325	383660	3774325	0.007579831	0.001882137	0.001727392	0.005080511	0.003047227	0.000618082	0.002092663	0.002249208	0.000396872	0.000453744	0.000534379	0.000534379	0.000534379	0.000139101	0.000345579	0.000245383	0.000168515	0.000176195	0.008335959
3836703774325	383670	3774325	0.007451386	0.001850243	0.00169812	0.004994419	0.00299559	0.000607609	0.002057202	0.002211094	0.000396872	0.000453744	0.000534379	0.000534379	0.000534379	0.000139101	0.000345579	0.000245383	0.000168515	0.000176195	0.007995597
3836803774325	383680	3774325	0.007318961	0.001817361	0.001667941	0.004905658	0.002942352	0.00059681	0.002020641	0.002171798	0.000396786	0.000453646	0.000534263	0.000534263	0.000534263	0.000139071	0.000345504	0.000245329	0.000168478	0.000176156	0.007672923
3836903774325	383690	3774325	0.007190516	0.001785467	0.001638669	0.004819566	0.002890715	0.000586336	0.00198518	0.002133684	0.000396959	0.000453843	0.000534496	0.000534496	0.000534496	0.000139131	0.000345654	0.000245436	0.000168552	0.000176233	0.007371127
3837003774325	383700	3774325	0.007138766	0.001772617	0.001626876	0.00478488	0.002869911	0.000582117	0.001970893	0.002118328	0.000399461	0.000456704	0.000537865	0.000537865	0.000537865	0.000140008	0.000347833	0.000246983	0.000169614	0.000177344	0.007131365
3837103774325	383710	3774325	0.007086884	0.001759734	0.001615053	0.004750105	0.002849054	0.000577886	0.001956569	0.002102933	0.000402308	0.000459959	0.000541698	0.000541698	0.000541698	0.000141006	0.000350312	0.000248743	0.000170823	0.000178608	0.006904457
3837203774325	383720	3774325	0.007056763	0.001752255	0.001608188	0.004729916	0.002836945	0.00057543	0.001948253	0.002093995	0.000406018	0.0004642	0.000546693	0.000546693	0.000546693	0.000142306	0.000353542	0.000251037	0.000172398	0.000180255	0.006701621
3837303774325	383730	3774325	0.007049067	0.001750344	0.001606434	0.004724758	0.002833851	0.000574802	0.001946128	0.002091711	0.000410849	0.000469724	0.000553199	0.000553199	0.000553199	0.000144	0.000357749	0.000254024	0.00017445	0.0001824	0.006521475
3837403774325	383740	3774325	0.007041769	0.001748532	0.001604771	0.004719866	0.002830917	0.000574207	0.001944113	0.002089546	0.000416112	0.000475741	0.000560285	0.000560285	0.000560285	0.000145844	0.000362332	0.000257278	0.000176684	0.000184736	0.006350907
3837503774325	383750	3774325	0.007062469	0.001753672	0.001609489	0.00473374	0.002839238	0.000575895	0.001949828	0.002095688	0.000423014	0.000483632	0.000569579	0.000569579	0.000569579	0.000148263	0.000368342	0.000261546	0.000179615	0.0001878	0.00620346
3837603774325	383760	3774325	0.00708423	0.001759075	0.001614448	0.004748326	0.002847987	0.00057767	0.001955836	0.002102146	0.00043052	0.000492214	0.000579686	0.000579686	0.000579686	0.000150894	0.000374878	0.000266187	0.000182802	0.000191133	0.006062139
3837703774325	383770	3774325	0.00716066	0.001778054	0.001631866	0.004799555	0.002878713	0.000583902	0.001976937	0.002124825	0.000440787	0.000503952	0.00059351	0.00059351	0.00059351	0.000154493	0.000383818	0.000272535	0.000187162	0.000195691	0.00594256
3837803774325	383780	3774325	0.007289769	0.001810112	0.001661288	0.004886092	0.002930617	0.00059443	0.002012582	0.002163136	0.000456921	0.000522398	0.000615233	0.000615233	0.000615233	0.000160148	0.000397866	0.00028251	0.000194012	0.000202854	0.005853177
3837903774325	383790	3774325	0.007337272	0.001821908	0.001672114	0.004917932	0.002949714	0.000598303	0.002025697	0.002177232	0.000475988	0.000544197	0.000640907	0.000640907	0.000640907	0.00016683	0.000414469	0.000294299	0.000202108	0.000211319	0.005762241
3838003774325	383800	3774325	0.007279419	0.001807542	0.00165893	0.004879155	0.002926456	0.000593586	0.002009724	0.002160065	0.000492984	0.000563629	0.000663792	0.000663792	0.000663792	0.000172788	0.000429269	0.000304808	0.000209325	0.000218864	0.005655
3838103774325	383810	3774325	0.007180033	0.001782864	0.001636281	0.00481254	0.002886501	0.000585482	0.001982286	0.002130574	0.00051835	0.00059263	0.000697946	0.000697946	0.000697946	0.000181678	0.000451356	0.000320491	0.000220095	0.000230125	0.005583476
3838203774325	383820	3774325	0.007028898	0.001745336	0.001601838	0.004711239	0.002825742	0.000573158	0.00194056	0.002085727	0.000533448	0.000609892	0.000718276	0.000718276	0.000718276	0.00018697	0.000464503	0.000329826	0.000226506	0.000236828	0.005469591
3838303774325	383830	3774325	0.006842468	0.001699044	0.001559352	0.004586281	0.002750794	0.000557956	0.00188909	0.002030406	0.000534742	0.000611371	0.000720018	0.000720018	0.000720018	0.000187423	0.00046563	0.000330627	0.000227056	0.000237403	0.005290567
3838403774325	383840	3774325	0.006638257	0.001648336	0.001512813	0.004449405	0.002668697	0.000541304	0.00183271	0.001969809	0.000533966	0.000610483	0.000718973	0.000718973	0.000718973	0.000187151	0.000464954	0.000330146	0.000226726	0.000237058	0.005120861
3838603774325	383860	3774325	0.006314358	0.001567909	0.001438999	0.004232306	0.002538484	0.000514892	0.001743288	0.001873697	0.000529566	0.000605453	0.000713048	0.000713048	0.000713048	0.000185609	0.000461122	0.000327426	0.000224858	0.000235105	0.004782657
3838703774325	383870	3774325	0.006167602	0.001531469	0.001405554	0.004133941	0.002479486	0.000502925	0.001702771	0.001830149	0.000527495	0.000603085	0.00071026	0.00071026	0.00071026	0.000184883	0.000459319	0.000326146	0.000223978	0.000234185	0.004624943
3838803774325	383880	3774325	0.006019917	0.001494797	0.001371898	0.004034952	0.002420114	0.000490882	0.001661997	0.001786326	0.000525338	0.000600619	0.000707356	0.000707356	0.000707356	0.000184127	0.000457441	0.000324812	0.000223063	0.000233228	0.004474995
3838903774325	383890	3774325	0.005877142	0.001459345	0.001339361	0.003939255	0.002362716	0.0004792	0.00162258	0.001743959	0.000523095	0.000598055	0.000704335	0.000704335	0.000704335	0.000183341	0.000455488	0.000323425	0.00022211	0.000232232	0.004331948
3839003774325	383900	3774325	0.005742328	0.001425869	0.001308637	0.003848893	0.002308518	0.000468247	0.00158536	0.001703955	0.000520938	0.000595589	0.000701431	0.000701431	0.000701431	0.000182585	0.00045361	0.000322092	0.000221194	0.000231274	0.004195372
3839103774325	383910	3774325	0.005614414	0.001394107	0.001279487	0.003763157	0.002257094	0.000457816	0.001550045	0.001665998	0.000518867	0.000593221	0.000698643	0.000698643	0.000698643	0.000181859	0.000451807	0.000320811	0.000220315	0.000230355	0.004064836
3829703774335	382970	3774335	0.001361142	0.000337983	0.000310195	0.000912329	0.000547204	0.000110992	0.000375788	0.0004039	0.000393766	0.000450193	0.000530197	0.000530197	0.000530197	0.000138012	0.000342874	0.000243462	0.000167196	0.000174816	0.002633593
3829803774335	382980	3774335	0.001403736	0.00034856	0.00031902	0.000940878	0.000564327	0.000114465	0.000387548	0.000416539	0.000397821	0.000454829	0.000535657	0.000535657	0.000535657	0.000139434	0.000346405	0.00024597	0.000168918	0.000176616	0.002788115
3829903774335	382990	3774335	0.001449515	0.000359927	0.000330334	0.000971562	0.000582731	0.000118198	0.000400186	0.000430123	0.000402049	0.000459663	0.00054135	0.00054135	0.00054135	0.000140915	0.000350086	0.000248583	0.000170713	0.000178493	0.002958597
3830003774335	383000	3774335	0.001502591	0.000373106	0.00034243	0.001007137	0.000604068	0.000122526	0.00041484	0.000445873	0.000407312	0.00046568	0.000548436	0.000548436	0.000548436	0.00014276	0.000354669	0.000251837	0.000172948	0.000180829	0.003153841
3830103774335	383010	3774335	0.001576102	0.00039136	0.000359183	0.001056409	0.000633621	0.00012852	0.000435135	0.000467686	0.000416198	0.00047584	0.000560401	0.000560401	0.000560401	0.000145875	0.000362407	0.000257332	0.000176721	0.000184774	0.003404302
3830203774335	383020	3774335	0.001655583	0.000411096	0.000377296	0.001109683	0.000665574	0.000135001	0.000457079	0.000491271	0.000425861	0.000486887	0.000573412	0.000573412	0.000573412	0.000149261	0.000370821	0.000263306	0.000180824	0.000189064	0.003691085
3830303774335	383030	3774335	0.001738648	0.000431721	0.000396226	0.001165358	0.000698967	0.000141775	0.000480011	0.00051591	0.000435783	0.000498231	0.000586772	0.000586772	0.000586772	0.000152739	0.000379461	0.000269441	0.000185037	0.000193469	0.004015227
3830403774335	383040	3774335	0.001825693	0.000453335	0.000416063	0.001223702	0.000733961	0.000148873	0.000504043	0.000541749	0.000446136	0.000510068	0.000600712	0.000600712	0.000600712	0.000156368	0.000388476	0.000275842	0.000189433	0.000198066	0.004383628
3830503774335	383050	3774335	0.001916586	0.000475905	0.000436777	0.001284625	0.000770502	0.000156284	0.00052913	0.00056872	0.000457352	0.00052289	0.000615814	0.000615814	0.000615814	0.000160299	0.000398242	0.000282777	0.000194195	0.000203045	0.004806383
3830603774335	383060	3774335	0.002010399	0.000499199	0.000458156	0.001347504	0.000808216	0.000163934	0.000555037	0.000596557	0.000469345	0.000536602	0.000631962	0.000631962	0.000631962	0.000164502	0.000408685	0.000290192	0.000199287	0.000208369	0.005284528
3830703774335	383070	3774335	0.002108457	0.000523548	0.000480503	0.001413229	0.000847637	0.00017193	0.000582109	0.000625655	0.000482718	0.000551891	0.000649968	0.000649968	0.000649968	0.000169189	0.000420329	0.00029846	0.000204966	0.000214306	0.005833506
3830803774335	383080	3774335	0.002199483	0.000546151	0.000501247	0.001474241	0.000884231	0.000179353	0.00060724	0.000652666	0.000494106	0.000564912	0.000665302	0.000665302	0.000665302	0.000173181	0.000430246	0.000305502	0.000209801	0.000219362	0.00640992
3830903774335	383090	3774335	0.002286396	0.000567732	0.000521054	0.001532496	0.000919172	0.0018644	0.000631235	0.000678456	0.000503338	0.000575466	0.000677733	0.000677733	0.000677733	0.000176416	0.000438284	0.000311209	0.000213721	0.000223461	0.007013425
3831003774335	383100	3774335	0.002376891	0.000590202	0.000541677	0.001593152	0.000955552	0.000193819	0.000656219	0.000705309	0.000512914	0.000586415	0.000690627	0.000690627	0.000690627	0.000179773	0.000446623	0.000317131	0.000217787	0.000227712	0.007692421
3831103774335	383110	3774335	0.002472428	0.000613925	0.000563449	0.001657187	0.00099396	0.000201609	0.000682596	0.000733658	0.000523699	0.000598745	0.000705148	0.000705148	0.000705148	0.000183553	0.000456014	0.000323799	0.000222367	0.0002325	0.008474519
3831203774335	383120	3774335	0.002571548	0.000638538	0.000586038	0.001723624	0.001033808	0.000209692	0.000709961	0.000763071	0.000534656	0.000611273	0.000719902	0.000719902	0.000719902	0.000187393	0.000465555	0.000330573	0.000227019	0.000237365	0.00935014
3831303774335	383130	3774335	0.002672791	0.000663677	0.000609111	0.001791484	0.00107451	0.000217947	0.000737912	0.000793113	0.000548547	0.000627154	0.000738605	0.000738605	0.000738605	0.000192262	0.00047765	0.000339162	0.000232917	0.000243531	0.010326015
3831403774335	383140	3774335	0.0027812	0.000690596	0.000633816	0.001864147	0.001118092	0.000226787	0.000767842	0.000825282	0.000564076	0.000644909	0.000759516	0.000759516	0.000759516	0.000197705	0.000491173	0.000348764	0.000239511	0.000250426	0.011444246
3831503774335	383150	3774335	0.002884566	0.000716263	0.000657373	0.001933429	0.001159647	0.000235216	0.00079638	0.000855954	0.000580296	0.000663453	0.000781356	0.000781356	0.000781356	0.0002033	0.000505296	0.000358792	0.000246398	0.000257627	0.012653757
3831603774335	383160	3774335	0.002988861	0.00074216	0.000681141	0.002003335	0.001201575	0.000243721	0.000825174	0.000886902	0.000588665	0.000673021	0.000792624	0.000792624	0.000792624	0.000206323	0.000512584	0.000363967	0.000249952	0.000261342	0.013961883
3831703774335	383170	3774335	0.003097004	0.000769013	0.000705786	0.00207582	0.001245051	0.000252539	0.00085503	0.00091892	0.000595481	0.000680814	0.000801801	0.000801801	0.000801801	0.000208712	0.000518519	0.000368181	0.000252846	0.000264368	0.015374403
3834903774335	383490	3774335	0.012040365	0.002989726	0.002743917	0.00807026	0.004840441	0.000981808	0.003324141	0.003572809	0.000518695	0.000593024	0.000698411	0.000698411	0.000698411	0.000181799	0.000451657	0.000320705	0.000220242	0.000230279	0.027358568
3835003774335	383500	3774335	0.012146253	0.003016019	0.002768048	0.008141233	0.00488301	0.000990442	0.003353375	0.003604229	0.000508514	0.000581385	0.000684703	0.000684703	0.000684703	0.000178231	0.000442792	0.00031441	0.000215919	0.000225759	0.024848868
3835103774335	383510	3774335	0.012079642	0.002999479	0.002752868	0.008096586	0.004856231	0.000985011	0.003334985	0.003584463	0.000498592	0.000570041	0.000671343	0.000671343	0.000671343	0.000174753	0.000434152	0.000308275	0.000211706	0.000221354	0.022684878
3835203774335	383520	3774335	0.011698023	0.00290472	0.0026659	0.0078408	0.004702814	0.000953892	0.003229626	0.003471223	0.000483925	0.000553272	0.000651594	0.000651594	0.000651594	0.000169612	0.000421381	0.000299207	0.000205478	0.000214842	0.020599832
3835303774335	383530	3774335	0.011214232	0.00278459	0.002555647	0.007516531	0.004508321	0.000914442	0.00309606	0.003327665	0.000470466	0.000537884	0.000633472	0.000633472	0.000633472	0.000164895	0.000409661	0.000290885	0.000199764	0.000208867	0.018798031
3835403774335	383540	3774335	0.010643662	0.002642913	0.002425618	0.007134096	0.004278942	0.000867916	0.002938535	0.003158357	0.00045700	0.000522496	0.00061535	0.00061535	0.00061535	0.000160178	0.000397942	0.000282564	0.000194049	0.000202892	0.017177584
3835503774335	383550	3774335	0.009998784	0.002482784	0.002278655	0.006701856	0.004019689	0.000815331	0.002760495	0.002966998	0.000443462	0.00050701	0.000597111	0.000597111	0.000597111	0.00015543	0.000386147	0.000274189	0.000188297	0.000196878	0.015700011
3835603774335	383560	3774335	0.009423968	0.002340052	0.002147658	0.006316575	0.003788603	0.000768459	0.002601798	0.00279643	0.000431728	0.000493595	0.000581312	0.000581312	0.000581312	0.000151318	0.00037593	0.000266934	0.000183315	0.000191669	0.014418545
3835703774335	383570	3774335	0.009063447	0.002250532	0.002065498	0.00607493	0.003643667	0.000739061	0.002502264	0.00268945	0.000424653	0.000485506	0.000571786	0.000571786	0.000571786	0.000148838	0.000369769	0.00026256	0.000180311	0.000188528	0.013428694
3835803774335	383580	3774335	0.008746846	0.002171917	0.001993347	0.005862723	0.003516388	0.000713244	0.002414856	0.002595503	0.0004187	0.0004787	0.00056377	0.00056377	0.00056377	0.000146751	0.000364586	0.000258879	0.000177783	0.000185885	0.012561786
3835903774335	383590	3774335	0.008439402	0.002095576	0.001923282	0.005656653	0.00339279	0.000688174	0.002329976	0.002504274	0.000413006	0.00047219	0.000556103	0.000556103	0.000556103	0.000144756	0.000359627	0.000255358	0.000175365	0.000183357	0.011774254
3836003774335	383600	3774335	0.008137265	0.002020553	0.001854427	0.005454141	0.003271325	0.000663537	0.002246561	0.002414619	0.000407398	0.000465778	0.000548552	0.000548552	0.000548552	0.00014279	0.000354744	0.000251891	0.000172984	0.000180868	0.011052636
3836103774335	383610	3774335	0.007852112	0.001949747	0.001789443	0.005263012	0.003156689	0.000640285	0.002167835	0.002330004	0.000402135	0.000459761	0.000541466	0.000541466	0.000541466	0.000140946	0.000350162	0.000248637	0.00017075	0.000178531	0.010397279
3836203774335	383620	3774335	0.00758965	0.001884575	0.001729629	0.005087092	0.003051174	0.000618883	0.002095374	0.002252122	0.000397476	0.000454435	0.000535193	0.000535193	0.000535193	0.000139313	0.000346105	0.000245756	0.000168771	0.000176463	0.009805249
3836303774335	383630	3774335	0.007342314	0.00182316	0.001673263	0.004921311	0.002951741	0.000598715	0.002027089	0.002178728	0.000393076	0.000449404	0.000529268	0.000529268	0.000529268	0.00013777	0.000342273	0.000243036	0.000166903	0.000174509	0.009264467
3836403774335	383640	3774335	0.007118465	0.001767576	0.00162225	0.004771272	0.00286175	0.000580461	0.001965288	0.002112304	0.000389366	0.000445163	0.000524273	0.000524273	0.000524273	0.00013647	0.00033904	0.000240742	0.000165328	0.000172862	0.008776228
3836503774335	383650	3774335	0.006966932	0.001729949	0.001587716	0.004669705	0.002800831	0.000568105	0.001923452	0.002067339	0.000387641	0.00044319	0.000521949	0.000521949	0.000521949	0.000135865	0.00033754	0.000239675	0.000164595	0.000172096	0.008372712
3836603774335	383660	3774335	0.006813939	0.00169196	0.00155285	0.004567159	0.002739325	0.000555629	0.001881213	0.00202194	0.000385829	0.000441118	0.00051951	0.00051951	0.00051951	0.00013523	0.00033596	0.000238555	0.000163826	0.000171292	0.007993699
3836703774335	383670	3774335	0.006715085	0.001667413	0.001530322	0.0045009	0.002699584	0.000547568	0.001853921	0.001992607	0.000385743	0.00044102	0.000519394	0.000519394	0.000519394	0.0001352	0.00033588	0.000238501	0.000163789	0.000171253	0.007676201
3836803774335	383680	3774335	0.006651924	0.00165173	0.001515928	0.004458565	0.002674192	0.000542418	0.001836484	0.001973865	0.000386864	0.000442302	0.000520904	0.000520904	0.000520904	0.000135593	0.00033686	0.000239195	0.000164265	0.000171751	0.007401669
3836903774335	383690	3774335	0.006588896	0.001636079	0.001501564	0.00441632	0.002648853	0.000537278	0.001819083	0.001955162	0.000388158	0.000443782	0.000522646	0.000522646	0.000522646	0.00013604	0.00033799	0.000239995	0.000164815	0.000172326	0.007142926
3837003774335	383700	3774335	0.006618486	0.001643427	0.001508308	0.004436153	0.002660749	0.000539691	0.001827252	0.001963942	0.000392731	0.00044901	0.000528803	0.000528803	0.000528803	0.000137649	0.00034197	0.000242822	0.000166757	0.000174356	0.006956223
3837103774335	383710	3774335	0.006650331	0.001651335	0.001515565	0.004457498	0.002673552	0.000542288	0.001836044	0.001973392	0.000397821	0.000454829	0.000535657	0.000535657	0.000535657	0.000139434	0.000346405	0.00024597	0.000168918	0.000176616	0.006779443
3837203774335	383720	3774335	0.00668775	0.001660626	0.001524093	0.004482579	0.002688595	0.000545339	0.001846375	0.001984496	0.000403516	0.00046134	0.000543324	0.000543324	0.000543324	0.000141429	0.000351364	0.0002494	0.000171336	0.000179144	0.006614482
3837303774335	383730	3774335	0.006727956	0.001670609	0.001533255	0.004509527	0.002704758	0.000548618	0.001857475	0.001996426	0.000409814	0.00046854	0.000551805	0.000551805	0.000551805	0.000143637	0.00035684	0.000253384	0.00017401	0.00018194	0.006459443
3837403774335	383740	3774335	0.006768161	0.001680593	0.001542418	0.004536475	0.002720921	0.000551896	0.001868575	0.002008356	0.000416716	0.000476432	0.000561098	0.000561098	0.000561098	0.000146056	0.000362858	0.000257652	0.000176941	0.000185004	0.006312341
3837503774335	383750	3774335	0.006789391	0.001685864	0.001547256	0.004550705	0.002729456	0.000553628	0.001874436	0.002014656	0.000423446	0.000484125	0.00057016	0.00057016	0.00057016	0.00014815	0.00036878	0.000261813	0.000179798	0.000187992	0.00616153
3837603774335	383760	3774335	0.006818716	0.001693146	0.001553939	0.004570361	0.002741245	0.000556019	0.001882532	0.002023358	0.000430693	0.000492411	0.000579918	0.000579918	0.000579918	0.000150955	0.00037502	0.000266294	0.000182875	0.000191209	0.006014083
3837703774335	383770	3774335	0.006866352	0.001704974	0.001564795	0.00460229	0.002760396	0.000559903	0.001895684	0.002037493	0.000440097	0.000503163	0.00059258	0.00059258	0.00059258	0.000154251	0.000383217	0.000272108	0.000186868	0.000195384	0.005881907
3837803774335	383780	3774335	0.006935882	0.001722239	0.00158064	0.004648893	0.002788348	0.000565573	0.00191488	0.002058125	0.000454074	0.00051914	0.0006114	0.0006114	0.0006114	0.00015915	0.000395387	0.00028075	0.000192803	0.00020159	0.00577294
3837903774335	383790	3774335	0.006942915	0.001723985	0.001582243	0.004653607	0.002791175	0.000566146	0.001916821	0.002060212	0.00046969	0.000536997	0.000632426	0.000632426	0.000632426	0.000164623	0.000408985	0.000290405	0.000199434	0.000208522	0.005665353

			ISDrainage / Utilities Trenching	ISDrainage / Utilities Trenching	ISAsphalt Paving	ISAsphalt Paving	SVDemolition	SVSite Grubbing / Prep	SVMass Grading / Excavation	SVMass Grading / Excavation	SVDrainage / Utilities Trenching	SVFoundations / Concrete Pads	SVBuilding / Structure Construction	SVBuilding / Structure Construction	SVAsphalt Paving	SVAsphalt Paving	SVArchitectural Coating	SVArchitectural Coating	SVLandscaping or Other Finishing	SVLandscaping or Other Finishing	MDemolition
Unique Identifier	X (UTM)	Y (UTM)	2027	2028	2027	2028	2027	2027	2027	2028	2028	2028	2028	2029	2028	2029	2028	2029	2028	2029	2027
3836603774325	383660	3774325	0.004472322	0.004472322	0.005154051	0.005154051	0.00020602	8.20986E-05	0.00026702	0.00026702	0.0001378	5.34509E-05	0.000255253	0.000255253	0.000143004	0.000143004	3.22112E-05	3.22112E-05	0.000109059	0.000109059	0.001217535
3836703774325	383670	3774325	0.004289715	0.004289715	0.004943609	0.004943609	0.000206089	8.21262E-05	0.00026711	0.00026711	0.000137846	5.34688E-05	0.000255342	0.000255342	0.000143053	0.000143053	3.2222E-05	3.2222E-05	0.000109095	0.000109095	0.0012165
3836803774325	383680	3774325	0.004116597	0.004116597	0.004744102	0.004744102	0.000206089	8.21262E-05	0.00026711	0.00026711	0.000137846	5.34688E-05	0.000255342	0.000255342	0.000143053	0.000143053	3.2222E-05	3.2222E-05	0.000109095	0.000109095	0.001214774
3836903774325	383690	3774325	0.003954681	0.003954681	0.004557504	0.004557504	0.000206228	8.21814E-05	0.00026789	0.00026789	0.000137939	5.35047E-05	0.000255431	0.000255431	0.000143149	0.000143149	3.22436E-05	3.22436E-05	0.000109168	0.000109168	0.001213308
3837003774325	383700	3774325	0.003826046	0.003826046	0.004409261	0.004409261	0.000207266	8.2595E-05	0.000268634	0.000268634	0.000138633	5.3774E-05	0.000256409	0.000256409	0.000143869	0.000143869	3.24059E-05	3.24059E-05	0.000109718	0.000109718	0.001221245
3837103774325	383710	3774325	0.003704308	0.003704308	0.004268966	0.004268966	0.000208373	8.30363E-05	0.00027006	0.00027006	0.000139374	5.40613E-05	0.000257476	0.000257476	0.000144638	0.000144638	3.25791E-05	3.25791E-05	0.000110304	0.000110304	0.001230132
3837203774325	383720	3774325	0.003595485	0.003595485	0.004143554	0.004143554	0.000209896	8.3643E-05	0.00027243	0.00027243	0.000140392	5.44563E-05	0.000258899	0.000258899	0.000145695	0.000145695	3.28171E-05	3.28171E-05	0.00011111	0.00011111	0.001242987
3837303774325	383730	3774325	0.003498835	0.003498835	0.004032172	0.004032172	0.000211833	8.44152E-05	0.00027454	0.00027454	0.000141688	5.4959E-05	0.000260767	0.000260767	0.00014704	0.00014704	3.31201E-05	3.31201E-05	0.000112136	0.000112136	0.001260932
3837403774325	383740	3774325	0.003407323	0.003407323	0.003926711	0.003926711	0.000213909	8.52425E-05	0.00027245	0.00027245	0.000143077	5.54977E-05	0.000262724	0.000262724	0.000148481	0.000148481	3.34447E-05	3.34447E-05	0.000113235	0.000113235	0.001281121
3837503774325	383750	3774325	0.003328216	0.003328216	0.003835546	0.003835546	0.000216678	8.63456E-05	0.00028033	0.00028033	0.000144928	5.62159E-05	0.000265392	0.000265392	0.000150402	0.000150402	3.38775E-05	3.38775E-05	0.0001147	0.0001147	0.001309161
3837603774325	383760	3774325	0.003252396	0.003252396	0.003748168	0.003748168	0.000219723	8.7559E-05	0.00028477	0.00028477	0.000146965	5.70059E-05	0.000268238	0.000268238	0.000152516	0.000152516	3.43535E-05	3.43535E-05	0.000116312	0.000116312	0.001340825
3837703774325	383770	3774325	0.003188241	0.003188241	0.003674233	0.003674233	0.000223944	8.92412E-05	0.00029025	0.00029025	0.000149789	5.81011E-05	0.000272151	0.000272151	0.000155446	0.000155446	3.50136E-05	3.50136E-05	0.000118547	0.000118547	0.001386034
3837803774325	383780	3774325	0.003140286	0.003140286	0.003618969	0.003618969	0.000230449	9.18335E-05	0.00029868	0.00029868	0.00015414	5.97888E-05	0.00027811	0.00027811	0.000159961	0.000159961	3.60306E-05	3.60306E-05	0.00012199	0.00012199	0.001458247
3837903774325	383790	3774325	0.003091498	0.003091498	0.003562744	0.003562744	0.000238408	9.5005E-05	0.00030897	0.00030897	0.000159463	6.18536E-05	0.000284958	0.000284958	0.00016548	0.00016548	3.72749E-05	3.72749E-05	0.000126203	0.000126203	0.00153952
3838003774325	383800	3774325	0.003033962	0.003033962	0.003496437	0.003496437	0.00024602	9.80385E-05	0.00031863	0.00031863	0.000164555	6.38286E-05	0.000292073	0.000292073	0.00017077	0.00017077	3.84651E-05	3.84651E-05	0.000130233	0.000130233	0.001609576
3838103774325	383810	3774325	0.002995589	0.002995589	0.003452215	0.003452215	0.000255847	0.000101955	0.0003316	0.0003316	0.000171128	6.63782E-05	0.000300256	0.000300256	0.000177591	0.000177591	4.00016E-05	4.00016E-05	0.000135435	0.000135435	0.001725187
3838203774325	383820	3774325	0.002934489	0.002934489	0.003381801	0.003381801	0.000264636	0.000105457	0.00034291	0.00034291	0.000177006	6.86584E-05	0.000310839	0.000310839	0.000183691	0.000183691	4.13757E-05	4.13757E-05	0.000140087	0.000140087	0.001753227
3838303774325	383830	3774325	0.002838441	0.002838441	0.003271112	0.003271112	0.00027211	0.000108435	0.00035267	0.00035267	0.000182005	7.05975E-05	0.000323469	0.000323469	0.000188879	0.000188879	4.25443E-05	4.25443E-05	0.000144044	0.000144044	0.001742787
3838403774325	383840	3774325	0.002747392	0.002747392	0.003166184	0.003166184	0.000278615	0.000111028	0.00036109	0.00036109	0.000186356	7.22852E-05	0.000344458	0.000344458	0.000193395	0.000193395	4.35614E-05	4.35614E-05	0.000147487	0.000147487	0.001728465
3838603774325	383860	3774325	0.002565942	0.002565942	0.002957075	0.002957075	0.000278754	0.000111083	0.00036129	0.00036129	0.000186449	7.23211E-05	0.000347838	0.000347838	0.000193491	0.000193491	4.3583E-05	4.3583E-05	0.000147561	0.000147561	0.001702755
3838703774325	383870	3774325	0.002481327	0.002481327	0.002859562	0.002859562	0.000277992	0.000110779	0.00036030	0.00036030	0.00018594	7.21236E-05	0.000346859	0.000346859	0.000192962	0.000192962	4.3464E-05	4.3464E-05	0.000147158	0.000147158	0.001690504
3838803774325	383880	3774325	0.002400878	0.002400878	0.00276685	0.00276685	0.0002773	0.000110504	0.00035945	0.00035945	0.000185477	7.19441E-05	0.000346415	0.000346415	0.000192482	0.000192482	4.33558E-05	4.33558E-05	0.000146791	0.000146791	0.001677476
3838903774325	383890	3774325	0.002324132	0.002324132	0.002678406	0.002678406	0.000276608	0.000110228	0.00035850	0.00035850	0.000185014	7.17646E-05	0.000345792	0.000345792	0.000192002	0.000192002	4.32476E-05	4.32476E-05	0.000146425	0.000146425	0.001664534
3839003774325	383900	3774325	0.002250858	0.002250858	0.002593962	0.002593962	0.000275847	0.000109924	0.00035752	0.00035752	0.000184505	7.15671E-05	0.000344992	0.000344992	0.000191473	0.000191473	4.31286E-05	4.31286E-05	0.000146022	0.000146022	0.001651938
3839103774325	383910	3774325	0.002180824	0.002180824	0.002513253	0.002513253	0.000275086	0.000109621	0.00035653	0.00035653	0.000183996	7.13696E-05	0.000344013	0.000344013	0.000190945	0.000190945	4.30095E-05	4.30095E-05	0.000145619	0.000145619	0.001639773
3829703774335	382970	3774335	0.001412948	0.001412948	0.001628328	0.001628328	0.000216124	8.6125E-05	0.00028011	0.00028011	0.000144558	5.60722E-05	0.000269928	0.000269928	0.000150018	0.000150018	3.37909E-05	3.37909E-05	0.000114407	0.000114407	0.000535605
3829803774335	382980	3774335	0.00149585	0.00149585	0.001723867	0.001723867	0.00021737	8.66214E-05	0.00028173	0.00028173	0.000145391	5.63954E-05	0.000271351	0.000271351	0.000150882	0.000150882	3.39857E-05	3.39857E-05	0.000115066	0.000115066	0.000546303
3829903774335	382990	3774335	0.001587316	0.001587316	0.001829275	0.001829275	0.000218754	8.71729E-05	0.00028352	0.00028352	0.000146317	5.67545E-05	0.000272863	0.000272863	0.000151843	0.000151843	3.42021E-05	3.42021E-05	0.000115799	0.000115799	0.000557692
3830003774335	383000	3774335	0.001692066	0.001692066	0.001949993	0.001949993	0.000220553	8.78899E-05	0.00028586	0.00028586	0.000147521	5.72213E-05	0.00027473	0.00027473	0.00015092	0.00015092	3.44834E-05	3.44834E-05	0.000116752	0.000116752	0.000571065
3830103774335	383010	3774335	0.001826441	0.001826441	0.00210485	0.00210485	0.000223875	8.92137E-05	0.00029016	0.00029016	0.000149742	5.80831E-05	0.000278199	0.000278199	0.000155398	0.000155398	3.50027E-05	3.50027E-05	0.0001851	0.0001851	0.00059065
3830203774335	383020	3774335	0.001980303	0.001980303	0.002282166	0.002282166	0.000227543	9.06753E-05	0.00029491	0.00029491	0.000152196	5.90347E-05	0.000282023	0.000282023	0.000157944	0.000157944	3.55762E-05	3.55762E-05	0.000120452	0.000120452	0.000611874
3830303774335	383030	3774335	0.002154208	0.002154208	0.00248258	0.00248258	0.00023121	9.21369E-05	0.00029969	0.00029969	0.000154649	5.99863E-05	0.000285848	0.000285848	0.00016049	0.00016049	3.61497E-05	3.61497E-05	0.000122393	0.000122393	0.000634047
3830403774335	383040	3774335	0.002351859	0.002351859	0.002710359	0.002710359	0.000235086	9.36812E-05	0.00030469	0.00030469	0.000157241	6.09918E-05	0.000289761	0.000289761	0.00016318	0.00016318	3.67556E-05	3.67556E-05	0.000124445	0.000124445	0.000657341
3830503774335	383050	3774335	0.002578671	0.002578671	0.002971745	0.002971745	0.000239238	9.53359E-05	0.00030973	0.00030973	0.00016018	6.20691E-05	0.00029403	0.00029403	0.000166062	0.000166062	3.74048E-05	3.74048E-05	0.000126643	0.000126643	0.000682448
3830603774335	383060	3774335	0.0028352	0.0028352	0.003267378	0.003267378	0.000243598	9.70733E-05	0.00031572	0.00031572	0.00016293	6.32002E-05	0.000298299	0.000298299	0.00016908	0.00016908	3.80864E-05	3.80864E-05	0.000128951	0.000128951	0.000709021
3830703774335	383070	3774335	0.003129732	0.003129732	0.003606806	0.003606806	0.000248442	9.90037E-05	0.00032202	0.00032202	0.000166175	6.4457E-05	0.00030313	0.00030313	0.00017245	0.00017245	3.88438E-05	3.88438E-05	0.000131515	0.000131515	0.000737837
3830803774335	383080	3774335	0.003438984	0.003438984	0.003963198	0.003963198	0.000252525	0.000100631	0.00032729	0.00032729	0.000168906	6.55164E-05	0.000306748	0.000306748	0.000175285	0.000175285	3.94822E-05	3.94822E-05	0.000133676	0.000133676	0.000765273
3830903774335	383090	3774335	0.00376277	0.00376277	0.00433634	0.00433634	0.000255778	0.000101927	0.00033151	0.00033151	0.000171081	6.63602E-05	0.000309772	0.000309772	0.000177543	0.000177543	3.99908E-05	3.99908E-05	0.000135398	0.000135398	0.000789949
3831003774335	383100	3774335	0.004127059	0.004127059	0.004756158	0.004756158	0.000259238	0.000103306	0.00033595	0.00033595	0.000173396	6.72579E-05	0.000312885	0.000312885	0.00017945	0.00017945	4.05318E-05	4.05318E-05	0.00013723	0.00013723	0.000815141
3831103774335	383110	3774335	0.004546661	0.004546661	0.005239722	0.005239722	0.000263252	0.000104905	0.00034197	0.00034197	0.00017608	6.82993E-05	0.000316709	0.000316709	0.00018273	0.00018273	4.11593E-05	4.11593E-05	0.000139355	0.000139355	0.000842836
3831203774335	383120	3774335	0.005016441	0.005016441	0.005781111	0.005781111	0.000267473	0.000106588	0.00034668	0.00034668	0.000178904	6.93945E-05	0.000320889	0.000320889	0.00018566	0.00018566	4.18193E-05	4.18193E-05	0.000141589	0.000141589	0.000871221
3831303774335	383130	3774335	0.005540007	0.005540007	0.006384485	0.006384485	0.00027211	0.000108435	0.00035267	0.00035267	0.000182005	7.05975E-05	0.000325425	0.000325425	0.000188879	0.000188879	4.25443E-05	4.25443E-05	0.000144044	0.000144044	0.000899779
3831403774335	383140	3774335	0.006139948	0.006139948	0.007075878	0.007075878	0.000278408	0.000110945	0.00036084	0.00036084	0.000186218	7.22314E-05	0.000330317	0.000330317	0.00019325	0.00019325	4.35289E-05	4.35289E-05	0.000147377	0.000147377	0.000942572
3831503774335	383150	3774335	0.006788863	0.006788863	0.007823709	0.007823709	0.000283736	0.000113068	0.00036747	0.00036747	0.000189782	7.36139E-05	0.000335742	0.000335742	0.00019649	0.00019649	4.4362E-05	4.4362E-05	0.000150198	0.000150198	0.000965694
3831603774335	383160	3774335	0.007490685	0.007490685	0.008632511	0.008632511	0.000287681	0.00011464	0.00037859	0.00037859	0.00019242	7.46373E-05	0.000339922	0.000339922	0.00019968	0.00019968	4.49788E-05	4.49788E-05	0.000152286	0.000152286	0.000988471
3831703774335	383170	3774335	0.008248516	0.008248516	0.009505861	0.009505861	0.00029121	0.000116047	0.00037433	0.00037433	0.000194781	7.5553E-05	0.000344013	0.000344013	0.00020213	0.00020213	4.55306E-05	4.55306E-05	0.000154155	0.000154155	0.00101073
3834903774335	383490	3774335	0.014678136	0.014678136	0.016915566	0.016915566	0.000253287	0.000100934	0.00032828	0.00032828	0.000169415	6.57139E-05	0.000299989	0.000299989	0.00017513	0.00017513	3.96012E-05	3.96012E-05	0.000134079	0.000134079	0.00148715
3835003774335	383500	3774335	0.013331658	0.013331658	0.01536384	0.01536384	0.000249134	9.92795E-05	0.00032289	0.00032289	0.000166638	6.46366E-05	0.000295898	0.000295898	0.00017293	0.00017293	3.8952E-05	3.8952E-05	0.000131881	0.000131881	0.001474812
3835103774335	383510	3774335	0.012170657	0.012170657	0.014025864	0.014025864	0.00024519	9.77076E-05	0.00031787	0.00031787	0.00016399	6.36132E-05	0.000292073	0.000292073	0.00017019	0.00017019	3.83353E-05	3.83353E-05	0.000129793	0.000129793	0.0014649
3835203774335	383520	3774335	0.011052009	0.011052009	0.012736698	0.012736698	0.000239515	9.54462E-05	0.00031043	0.00031043	0.00016020	6.21409E-05	0.000286737	0.000286737	0.00016625	0.00016625	3.74481E-05	3.74481E-05	0.000126789	0.000126789	0.0014296
3835303774335	383530	3774335	0.010085326	0.010085326	0.01162266	0.01162266	0.000234325	9.33779E-05	0.00030370	0.00030370	0.00015673	6.07943E-05	0.000281934	0.000281934	0.00016265	0.00016265	3.66366E-05	3.66366E-05	0.000124042	0.000124042	0.001399061
3835403774335	383540	3774335	0.00921594	0.00921594	0.010620752	0.010620752	0.000229134	9.13096E-05	0.00029698	0.00029698	0.00015326	5.94477E-05	0.000277043	0.000277043	0.00015949	0.00015949	3.58251E-05	3.58251E-05	0.000121294	0.000121294	0.001365241
3835503774335	383550	3774335	0.008423208	0.008423208	0.009707181	0.009707181	0.000223875	8.92137E-05	0.00029016	0.00029016	0.000149742	5.80831E-05	0.000271973	0.000271973	0.00015539	0.00015539	3.50027E-05	3.50027E-05	0.0001851	0.0001851	0.001327797
3835603774335	383560	3774335	0.007735689	0.007735689	0.008914862	0.008914862	0.000219307	8.73935E-05	0.00028241	0.00028241	0.000146687	5.68981E-05	0.000267437	0.000267437	0.00015222	0.00015222	3.42886E-05	3.42886E-05	0.000116092	0.000116092	0.001293976
3835703774335	383570	3774335	0.007204624	0.007204624	0.008302845	0.008302845	0.000216608	8.6318E-05	0.00028043	0.00028043	0.000144882	5.61979E-05	0.000264858	0.000264858	0.00015035	0.00015035	3.38666E-05	3.38666E-05	0.000114663	0.000114663	0.001275858
3835803774335	383580	3774335	0.00673952	0.00673952	0.007766844	0.007766844	0.000214325	8.5408E-05	0.00027783	0.00027783	0.000143355	5.56054E-05	0.000262635	0.000262635	0.00014876	0.00014876	3.35096E-05	3.35096E-05	0.000113455	0.000113455	0.001260329
3835903774335	383590	3774335	0.006317001	0.006317001	0.007279919	0.007279919	0.00021211	8.45255E-05	0.00027491	0.00027491	0.000141873	5.50309E-05	0.0002605	0.0002605	0.00014723	0.00014723	3.31633E-05	3.31633E-05	0.000112282	0.000112282	0.00124454
3836003774335	383600	3774335	0.005929846	0.005929846	0.006833749	0.006833749	0.000210034	8.36981E-05	0.00027222	0.00027222	0.000140485	5.44922E-05	0.000258455	0.000258455	0.00014579	0.00014579	3.28387E-05	3.28387E-05	0.000111183	0.000111183	0.001228147
3836103774335	383610	3774335	0.005578241	0.005578241	0.006428548	0.006428548	0.000208027	8.28984E-05	0.00026961	0.00026961	0.000139142	5.39715E-05	0.000256498	0.000256498	0.00014439	0.00014439	3.2525E-05	3.2525E-05	0.000110121	0.000110121	0.001212186
3836203774335	383620	3774335	0.005260611	0.005260611	0.006062501	0.006062501	0.000206297	8.2209E-05	0.00026737	0.00026737	0.000137985	5.35227E-05	0.000254808	0.000254808	0.00014319	0.00014319	3.22545E-05	3.22545E-05	0.000109205	0.000109205	0.001197433
3836303774335	383630	3774335	0.004970476	0.004970476	0.00572814	0.00572814	0.000204636	8.15471E-05	0.00026526	0.00026526	0.000136874	5.30918E-05	0.000253296	0.000253296	0.00014204	0.00014204	3.19948E-05	3.19948E-05	0.000108326	0.000108326	0.001183025
3836403774335	383640	3774335	0.004708531	0.004708531	0.005426266	0.005426266	0.000203252	8.09955E-05	0.00026432	0.00026432	0.000135949	5.27327E-05	0.000251962	0.000251962	0.00014108	0.00014108	3.17784E-05	3.17784E-05	0.000107593	0.000107593	0.001170083
3836503774335	383650	3774335	0.004492041	0.004492041	0.005176776	0.005176776	0.000202629	8.07473E-05	0.00026262	0.00026262	0.000135532	5.25711E-05	0.00025134	0.00025134	0.00014065	0.00014065	3.1681E-05	3.1681E-05	0.000107263	0.000107263	0.001163785
3836603774335	383660	3774335	0.004288697	0.004288697	0.004942435	0.004942435	0.000202006	8.04991E-05	0.00026181	0.00026181	0.000135115	5.24095E-05	0.000250717	0.000250717	0.00014018	0.00014018	3.15836E-05	3.15836E-05	0.000106934	0.000106934	0.001156797
3836703774335	383670	3774335	0.004118356	0.004118356	0.004746129	0.004746129	0.000202076	8.05267E-05	0.00026190	0.00026190	0.000135162	5.24274E-05	0.000250806	0.000250806	0.00014026	0.00014026	3.15944E-05	3.15944E-05	0.0001069	0.0001069	0.001155416
3836803774335	383680	3774335	0.003971067	0.003971067	0.004576388	0.004576388	0.00020256	8.07198E-05	0.00026235	0.00026235	0.000135486	5.25531E-05	0.00025134	0.00025134	0.00014063	0.00014063	3.16702E-05	3.16702E-05	0.000107227	0.000107227	0.001158177
3836903774335	383690	3774335	0.003832249	0.003832249	0.004416409	0.004416409	0.000203183	8.0968E-05	0.00026342	0.00026342	0.000135902	5.27147E-05	0.000251873	0.000251873	0.00014103	0.00014103	3.17676E-05	3.17676E-05	0.000107557	0.000107557	0.001161283
3837003774335	383700	3774335	0.003732081	0.003732081	0.004300973	0.004300973	0.000205051	8.17126E-05	0.00026576	0.00026576	0.000137152	5.31995E-05	0.000253652	0.000253652	0.00014232	0.00014232	3.20597E-05	3.20597E-05	0.000108546	0.000108546	0.001177072
3837103774335	383710	3774335	0.003637236	0.003637236	0.004191671	0.004191671	0.000207058	8.25123E-05	0.00026836	0.00026836	0.000138494	5.37202E-05	0.000255698	0.000255698	0.00014372	0.00014372	3.23735E-05	3.23735E-05	0.000109608	0.000109608	0.001195103
3837203774335	383720	3774335	0.003548733	0.003548733	0.004089677	0.004089677	0.000209411	8.34499E-05	0.00027141	0.00027141	0.00014006	5.43306E-05	0.000257832	0.000257832	0.00014535	0.00014535	3.27414E-05	3.27414E-05	0.000110854	0.000110854	0.001216241
3837303774335	383730	3774335	0.003465553	0.003465553	0.003993817	0.003993817	0.00021903	8.44427E-05	0.00027444	0.00027444	0.00014173	5.4977E-05	0.00026032	0.00026032	0.00014708	0.00014708	3.31309E-05	3.31309E-05	0.000112172	0.000112172	0.001240571
3837403774335	383740	3774335	0.003386632	0.003386632	0.003902866	0.003902866	0.000214671	8.55458E-05	0.00027823	0.00027823	0.00014358	5.56952E-05	0.00026299	0.00026299	0.00014909	0.00014909	3.35637E-05	3.35637E-05	0.000113638	0.000113638	0.001268266
3837503774335	383750	3774335	0.00330572	0.00330572	0.00380962	0.00380962	0.000217439	8.6649E-05	0.00028181	0.00028181	0.00014543	5.64134E-05	0.00026557	0.00026557	0.00015093	0.00015093	3.39965E-05	3.39965E-05	0.000115103	0.000115103	0.001295788
3837603774335	383760	3774335	0.003226614	0.003226614	0.003718455	0.003718455	0.000220345	8.78072E-05	0.00028558	0.00028558	0.00014738	5.71675E-05	0.00026823	0.00026823	0.00015294	0.00015294	3.44509E-05	3.44509E-05	0.000116642	0.000116642	0.001326071
3837703774335	383770	3774335	0.0031557	0.0031557	0.003636732	0.003636732	0.000224221	8.93516E-05	0.00029060	0.00029060	0.000149974	5.81729E-05	0.000271795	0.000271795	0.00015563	0.00015563	3.50568E-05	3.50568E-05	0.000118693	0.000118693	0.001366449
3837803774335	383780	3774335	0.003097238	0.003097238	0.003569359	0.003569359	0.000229896	9.16129E-05	0.00029764	0.00029764	0.00015369	5.96452E-05	0.000276776	0.000276776	0.00015977	0.00015977	3.59441E-05	3.59441E-05	0.000121697	0.000121697	0.001426584
3837903774335	383790	3774335	0.003039517	0.003039517	0.003502839	0.003502839	0.00023647	9.42328E-05	0.00030685	0.00030685	0.000158167	6.13509E-05	0.000282468	0.000282468	0.00016414	0.00016414	3.6972E-05	3.6972E-05	0.000125177	0.000125177	0.001490256

			MSite Grubbing / Prep	MMass Grading / Excavation	MMass Grading / Excavation	MDrainage / Utilities Trenching	MFoundations / Concrete Pads	MBuilding / Structure Construction	MAsphalt Paving	MLandscaping or Other Finishing	MWaterside Construction (Piles)	RSSWRestriping South Valley	RSSWRestriping Silver Lake Boulevard	RSSWDemolition	RSSWPlacing Base	RSSWForm	Child Risk				
Unique Identifier	X (UTM)	Y (UTM)	2027	2027	2028	2028	2028	2028	2028	2028	2028	2029	2029	2029	2029	2029	3rd Trimester	0<2	2<16	Total	per million
3836603774325	383660	3774325	0.001125742	0.001872533	0.001872533	0.000900594	0.000426737	0.001157748	0.000752792	0.000516975	0.000555648	9.22929E-05	0.000294346	0.000918276	8.35018E-05	0.000181616	1.5363E-07	3.79942E-06	4.3915E-07	4.3922E-06	4.39220093
3836703774325	383670	3774325	0.001124785	0.001870941	0.001870941	0.000899828	0.000426375	0.001156763	0.000752151	0.000516535	0.000555175	9.22634E-05	0.000294435	0.000918276	8.35018E-05	0.000181616	1.50685E-07	3.71795E-06	4.2664E-07	4.29527E-06	4.29526975
3836803774325	383680	3774325	0.00112319	0.001868287	0.001868287	0.000898552	0.00042577	0.001155122	0.000751085	0.000515802	0.000554388	9.22044E-05	0.000294286	0.000917636	8.34436E-05	0.000181489	1.47743E-07	3.63745E-06	4.147E-07	4.1999E-06	4.19989864
3836903774325	383690	3774325	0.001121834	0.001866031	0.001866031	0.000897467	0.000425256	0.001153728	0.000750178	0.00051518	0.000553718	9.21749E-05	0.000294167	0.000916997	8.33855E-05	0.000181363	1.44915E-07	3.56051E-06	4.0356E-07	4.10898E-06	4.10898085
3837003774325	383700	3774325	0.001129173	0.001878239	0.001878239	0.000903338	0.000428038	0.001161275	0.000755085	0.00051855	0.000557341	9.25586E-05	0.000296281	0.000923486	8.39756E-05	0.000182646	1.43297E-07	3.51276E-06	3.9549E-07	4.05155E-06	4.05155216
3837103774325	383710	3774325	0.001137389	0.001891906	0.001891906	0.000909911	0.000431152	0.001169725	0.00076058	0.000522323	0.000561396	9.30013E-05	0.000298574	0.000930524	8.46155E-05	0.000184038	1.41728E-07	3.46677E-06	3.8798E-07	3.99648E-06	3.99647974
3837203774325	383720	3774325	0.001149275	0.001911677	0.001911677	0.00091942	0.000435658	0.001181949	0.000768528	0.000527782	0.000567263	9.35916E-05	0.000301759	0.000940395	8.55131E-05	0.00018599	1.40533E-07	3.43006E-06	3.8168E-07	3.95228E-06	3.95227676
3837303774325	383730	3774325	0.001165868	0.001939276	0.001939276	0.000932694	0.000441948	0.001199014	0.000779624	0.000535401	0.000575453	9.4359E-05	0.000306136	0.000953921	8.67432E-05	0.000188665	1.39722E-07	3.40275E-06	3.7663E-07	3.9191E-06	3.91909663
3837403774325	383740	3774325	0.001184534	0.001970326	0.001970326	0.000947627	0.000449024	0.001218211	0.000792106	0.000543974	0.000584666	9.52149E-05	0.000310989	0.000969094	8.81228E-05	0.000191666	1.3896E-07	3.37685E-06	3.7208E-07	3.88789E-06	3.88789307
3837503774325	383750	3774325	0.00121046	0.002013451	0.002013451	0.000968368	0.000458852	0.001244874	0.000809443	0.00055588	0.000597463	9.6366E-05	0.000317718	0.000989932	9.00177E-05	0.000195788	1.38664E-07	3.36194E-06	3.6902E-07	3.86962E-06	3.86962252
3837603774325	383760	3774325	0.001239737	0.002062148	0.002062148	0.000991789	0.000469949	0.001274983	0.0082902	0.000569324	0.000611913	9.76351E-05	0.00032534	0.001013696	9.21786E-05	0.000200488	1.38413E-07	3.34806E-06	3.6644E-07	3.85292E-06	3.85291645
3837703774325	383770	3774325	0.001281537	0.002131678	0.002131678	0.00102523	0.000485795	0.001317972	0.000856973	0.00058852	0.000632545	9.9347E-05	0.000336208	0.001047422	9.52454E-05	0.000207158	1.3894E-07	3.3516E-06	3.6573E-07	3.85628E-06	3.85627788
3837803774325	383780	3774325	0.001348306	0.00224274	0.00224274	0.001078645	0.000511105	0.001386639	0.000901622	0.000619183	0.000665502	0.000101944	0.000353626	0.001101621	0.000100174	0.000217877	1.40348E-07	3.37511E-06	3.6832E-07	3.88378E-06	3.88378091
3837903774325	383790	3774325	0.001423451	0.002367735	0.002367735	0.001138761	0.000539591	0.001463921	0.000951872	0.000653692	0.000702592	0.000105102	0.000373068	0.001162218	0.000105684	0.000229862	1.40891E-07	3.38001E-06	3.7169E-07	3.89259E-06	3.89258786
3838003774325	383800	3774325	0.001488226	0.00247548	0.00247548	0.001190581	0.000564145	0.001530537	0.000995187	0.000683438	0.000734564	0.00010829	0.000390724	0.001215411	0.000110521	0.000240383	1.4014E-07	3.35694E-06	3.7366E-07	3.87073E-06	3.87073324
3838103774325	383810	3774325	0.001595121	0.002653286	0.002653286	0.001276097	0.000604666	0.001640471	0.001066668	0.000732527	0.000787325	0.000111655	0.000417015	0.001298766	0.000118101	0.000256869	1.39176E-07	3.33362E-06	3.8046E-07	3.85325E-06	3.85325121
3838203774325	383820	3774325	0.001621047	0.00269641	0.00269641	0.001296837	0.000614493	0.001667134	0.001084005	0.000744433	0.000800122	0.000116259	0.000423267	0.001318325	0.00011988	0.000260737	1.37536E-07	3.29091E-06	3.7981E-07	3.80826E-06	3.80825556
3838303774325	383830	3774325	0.001611394	0.002680355	0.002680355	0.001289115	0.000610835	0.001657207	0.00107755	0.000740001	0.000795357	0.000121188	0.000421123	0.001310831	0.000119198	0.000259255	1.35381E-07	3.22959E-06	3.7337E-07	3.73834E-06	3.73834162
3838403774325	383840	3774325	0.001598152	0.002658328	0.002658328	0.001278522	0.000605815	0.001643588	0.001068695	0.000733919	0.000788821	0.000122723	0.000417789	0.001300229	0.000118234	0.000257158	1.33374E-07	3.16392E-06	3.6669E-07	3.66399E-06	3.66398515
3838603774325	383860	3774325	0.00157438	0.002618786	0.002618786	0.001259504	0.000596803	0.00161914	0.001052799	0.000723003	0.000777088	0.000122103	0.000411864	0.001281492	0.00011653	0.000253452	1.27544E-07	3.01944E-06	3.5205E-07	3.49904E-06	3.49903726
3838703774325	383870	3774325	0.001563052	0.002599944	0.002599944	0.001250442	0.000592509	0.001607491	0.001045224	0.000717801	0.000771497	0.000121749	0.000409035	0.001272626	0.000115724	0.000251699	1.24789E-07	2.95164E-06	3.4511E-07	3.42154E-06	3.42154048
3838803774325	383880	3774325	0.001551007	0.002579908	0.002579908	0.001240805	0.000587943	0.001595103	0.001037169	0.000712269	0.000765551	0.000121395	0.000406028	0.001263121	0.00011486	0.000249819	1.22094E-07	2.88525E-06	3.3842E-07	3.34576E-06	3.34576375
3838903774325	383890	3774325	0.001539041	0.002560004	0.002560004	0.001231233	0.000583407	0.001582797	0.001029167	0.000706774	0.000759645	0.00012107	0.000403021	0.001253616	0.000113995	0.000247939	1.19474E-07	2.82092E-06	3.3198E-07	3.27237E-06	3.27236695
3839003774325	383900	3774325	0.001527394	0.002540631	0.002540631	0.001221915	0.000578993	0.001570819	0.001021379	0.000701425	0.000753897	0.000120716	0.000400103	0.001244476	0.000113164	0.000246131	1.16955E-07	2.75918E-06	3.2579E-07	3.20192E-06	3.2019232
3839103774325	383910	3774325	0.001516146	0.002521922	0.002521922	0.001212917	0.000574729	0.001559251	0.001013857	0.00069626	0.000748345	0.000120391	0.000397274	0.001235519	0.00011235	0.00024436	1.14534E-07	2.69996E-06	3.1985E-07	3.13434E-06	3.13433787
3829703774335	382970	3774335	0.000495225	0.000823745	0.000823745	0.00039618	0.000187726	0.000509304	0.00033116	0.000227422	0.000244435	9.98783E-05	0.00014759	0.000458635	4.17052E-05	9.07084E-05	7.93059E-08	2.36927E-06	2.2752E-07	2.6761E-06	2.67610342
3829803774335	382980	3774335	0.000505116	0.000840198	0.000840198	0.000404093	0.000191475	0.000519477	0.000337775	0.000231965	0.000249317	0.000100321	0.00015012	0.000466587	4.24283E-05	9.22811E-05	8.33825E-08	2.50772E-06	2.3806E-07	2.82916E-06	2.82916123
3829903774335	382990	3774335	0.000515646	0.000857713	0.000857713	0.000412517	0.000195467	0.000530306	0.000344816	0.0002368	0.000254514	0.000100793	0.0001528	0.000475087	4.32012E-05	9.39622E-05	8.78924E-08	2.66191E-06	2.4973E-07	2.99953E-06	2.99953026
3830003774335	383000	3774335	0.000528011	0.000878281	0.000878281	0.000422409	0.000200154	0.000543022	0.000353084	0.000242478	0.000260617	0.000101443	0.000155986	0.000485049	4.41071E-05	9.59325E-05	9.31151E-08	2.84131E-06	2.6325E-07	3.19768E-06	3.19767926
3830103774335	383010	3774335	0.000546119	0.000908401	0.000908401	0.000436895	0.000207018	0.000561645	0.000365194	0.000250794	0.000269555	0.0001028	0.00016075	0.000499856	4.54535E-05	9.88609E-05	9.99252E-08	3.07502E-06	2.8106E-07	3.45601E-06	3.45600858
3830203774335	383020	3774335	0.000565743	0.000941043	0.000941043	0.000452594	0.000214457	0.000581827	0.000378316	0.000259806	0.000279241	0.000104276	0.000165871	0.000515942	4.69163E-05	0.000102042	1.07736E-07	3.34554E-06	3.015E-07	3.75478E-06	3.7547774
3830303774335	383030	3774335	0.000586244	0.000975145	0.000975145	0.000468995	0.000222229	0.000602912	0.000392026	0.000269221	0.00028936	0.000105811	0.0001712	0.000532576	4.84289E-05	0.000105332	1.16612E-07	3.65624E-06	3.2468E-07	4.09753E-06	4.09753248
3830403774335	383040	3774335	0.000607783	0.001010971	0.001010971	0.000486226	0.000230393	0.000625062	0.000406428	0.000279112	0.000299992	0.000107434	0.000176768	0.000549942	5.0008E-05	0.000108767	1.26832E-07	4.01816E-06	3.5125E-07	4.49624E-06	4.49623958
3830503774335	383050	3774335	0.000630996	0.001049584	0.001049584	0.000504797	0.000239193	0.000648936	0.000421952	0.000289773	0.000311449	0.000109205	0.000182812	0.00056877	5.17201E-05	0.000112491	1.38806E-07	4.44719E-06	3.8221E-07	4.96821E-06	4.96821107
3830603774335	383060	3774335	0.000655566	0.001090453	0.001090453	0.000524453	0.000248507	0.000674204	0.000438382	0.000301056	0.000323577	0.000111094	0.000189184	0.000588695	5.35319E-05	0.000116431	1.52795E-07	4.95452E-06	4.1802E-07	5.52534E-06	5.52533742
3830703774335	383070	3774335	0.00068221	0.001134772	0.001134772	0.000545768	0.000258607	0.000701606	0.000456199	0.000313291	0.000336728	0.000113248	0.000196181	0.000610539	5.55183E-05	0.000120752	1.69583E-07	5.5706E-06	4.604E-07	6.20059E-06	6.20058519
3830803774335	383080	3774335	0.000707578	0.001176968	0.001176968	0.000566062	0.000268223	0.000727694	0.000473162	0.000324941	0.000349249	0.000115049	0.000202612	0.000630647	5.73467E-05	0.000124729	1.8833E-07	6.26912E-06	5.0663E-07	6.96408E-06	6.96408405
3830903774335	383090	3774335	0.000730392	0.001214917	0.001214917	0.000584314	0.000276871	0.000751158	0.000488418	0.000335418	0.00036051	0.000116495	0.00020821	0.000648286	5.89508E-05	0.000128217	2.09473E-07	7.06777E-06	5.5726E-07	7.8345E-06	7.83450415
3831003774335	383100	3774335	0.000753686	0.001253663	0.001253663	0.000602949	0.000285701	0.000775113	0.000503995	0.000346115	0.000372007	0.000118089	0.000213926	0.0006662	6.05797E-05	0.00013176	2.35376E-07	8.05644E-06	6.1759E-07	8.90941E-06	8.90940577
3831103774335	383110	3774335	0.000779293	0.001296257	0.001296257	0.000623434	0.000295408	0.000801448	0.000521118	0.000357875	0.000384646	0.000120007	0.000220179	0.000685851	6.23666E-05	0.000135647	2.68613E-07	9.33701E-06	6.9255E-07	1.02982E-05	10.2981719
3831203774335	383120	3774335	0.000805538	0.001339912	0.001339912	0.00064443	0.000305357	0.000828439	0.000538668	0.000369927	0.0003976	0.000122073	0.000226878	0.00070605	6.42034E-05	0.000139642	3.11524E-07	1.10062E-05	7.8542E-07	1.21031E-05	12.1031417
3831303774335	383130	3774335	0.000831942	0.001383833	0.001383833	0.000665554	0.000315366	0.000855595	0.000556325	0.000382053	0.000410633	0.000124228	0.000236257	0.000735754	6.69045E-05	0.000145517	3.68661E-07	1.32493E-05	9.0375E-07	1.45217E-05	14.521682
3831403774335	383140	3774335	0.000871509	0.001449647	0.001449647	0.000697207	0.000330365	0.000896286	0.000582784	0.000400223	0.000430162	0.000126471	0.000243343	0.000759152	6.90322E-05	0.000150144	4.48004E-07	1.63888E-05	1.062E-06	1.78988E-05	17.8987763
3831503774335	383150	3774335	0.000892888	0.001485208	0.001485208	0.00071431	0.000338469	0.000918273	0.00059708	0.00041041	0.000440715	0.000128773	0.000248166	0.00077324	7.04118E-05	0.000153145	5.63355E-07	2.09865E-05	1.2783E-06	2.28281E-05	22.8281093
3831603774335	383160	3774335	0.000913948	0.001520239	0.001520239	0.000731158	0.000346452	0.000939932	0.000611163	0.000419712	0.000451109	0.000131341	0.000252603	0.000788765	7.1725E-05	0.000156001	7.33372E-07	2.78061E-05	1.5826E-06	3.01222E-05	30.122163
3831703774335	383170	3774335	0.000934529	0.001554473	0.001554473	0.000747623	0.000354254	0.000961098	0.000624926	0.000429164	0.000461268	0.000133555	0.000256801	0.000802109	7.29384E-05	0.00015864	1.01006E-06	3.89516E-05	2.0569E-06	4.20185E-05	42.0185246
3834903774335	383490	3774335	0.00137503	0.002287192	0.002287192	0.001100024	0.000521235	0.001414122	0.000919492	0.000631455	0.000678692	0.000112422	0.000353298	0.001106648	0.000100631	0.000218872	2.67363E-07	7.12854E-06	1.1439E-06	8.53976E-06	8.53975968
3835003774335	383500	3774335	0.001363622	0.002268217	0.002268217	0.001090898	0.000516911	0.001402391	0.000911864	0.000626216	0.000673061	0.000110474	0.00035038	0.001097416	9.97916E-05	0.000217046	2.6198E-07	6.91742E-06	1.055E-06	8.23443E-06	8.23442519
3835103774335	383510	3774335	0.00135038	0.00224619	0.00224619	0.001080304	0.000511891	0.001388772	0.000903008	0.000620135	0.000666525	0.000108703	0.000347165	0.001087271	9.88691E-05	0.000215039	2.55253E-07	6.68633E-06	9.777E-07	7.91928E-06	7.91928289
3835203774335	383520	3774335	0.001321902	0.00219882	0.00219882	0.001057521	0.000501096	0.001359484	0.000883965	0.000607057	0.000652469	0.000106253	0.000340079	0.001064879	9.68329E-05	0.00021061	2.44802E-07	6.37684E-06	9.0137E-07	7.52301E-06	7.52301443
3835303774335	383530	3774335	0.001293583	0.002151714	0.002151714	0.001034866	0.000490361	0.00133036	0.000865028	0.000594052	0.000638491	0.000104128	0.000333111	0.001042852	9.48299E-05	0.000206254	2.33772E-07	6.06299E-06	8.3475E-07	7.13151E-06	7.1315061
3835403774335	383540	3774335	0.001262312	0.0020997	0.0020997	0.00100985	0.000478507	0.0012982	0.000844117	0.000579692	0.000623056	0.000102033	0.00032537	0.001018357	9.26025E-05	0.00020141	2.22065E-07	5.73988E-06	7.7404E-07	6.73599E-06	6.73599008
3835503774335	383550	3774335	0.001227691	0.002042112	0.002042112	0.000982153	0.000465383	0.001262595	0.000820965	0.000563793	0.000605968	9.99078E-05	0.000316855	0.000991395	9.01507E-05	0.000196077	2.0973E-07	5.40734E-06	7.179E-07	6.33496E-06	6.33496484
3835603774335	383560	3774335	0.00119642	0.001990097	0.001990097	0.000957136	0.00045353	0.001230435	0.000800054	0.000549432	0.000590533	9.80483E-05	0.000309262	0.000967357	8.79649E-05	0.000191323	1.98648E-07	5.10817E-06	6.6887E-07	5.97569E-06	5.97569357
3835703774335	383570	3774335	0.001179668	0.001962232	0.001962232	0.000943735	0.000447179	0.001213207	0.000788852	0.000541739	0.000582265	9.69268E-05	0.000305362	0.000954927	8.68346E-05	0.000188864	1.90942E-07	4.89285E-06	6.3149E-07	5.71529E-06	5.71528583
3835803774335	383580	3774335	0.001165309	0.001938348	0.001938348	0.000932247	0.000441736	0.001198439	0.00077925	0.000535145	0.000575177	9.59823E-05	0.000302087	0.000944416	8.58788E-05	0.000186786	1.84087E-07	4.70093E-06	5.9868E-07	5.4837E-06	5.48369886
3835903774335	383590	3774335	0.001150711	0.001914065	0.001914065	0.000920569	0.000436202	0.001183426	0.000769488	0.000528441	0.000567972	9.50673E-05	0.000298722	0.000933631	8.48981E-05	0.000184652	1.77536E-07	4.51899E-06	5.6866E-07	5.26519E-06	5.26518535
3836003774335	383600	3774335	0.001135554	0.001888854	0.001888854	0.000908443	0.000430457	0.001167839	0.000759353	0.000521481	0.000560491	9.41819E-05	0.000295239	0.000922389	8.38758E-05	0.000182429	1.71214E-07	4.34493E-06	5.4093E-07	5.05707E-06	5.05707137
3836103774335	383610	3774335	0.001120796	0.001864306	0.001864306	0.000896637	0.000424863	0.001152661	0.000749484	0.000514703	0.000553207	9.3326E-05	0.000291815	0.000911421	8.28785E-05	0.00018026	1.65275E-07	4.18211E-06	5.1559E-07	4.86298E-06	4.86297589
3836203774335	383620	3774335	0.001107155	0.001841616	0.001841616	0.000885724	0.000419692	0.001138632	0.000740362	0.000508439	0.000546474	9.25586E-05	0.000288659	0.000901276	8.19559E-05	0.000178253	1.5979E-07	4.03212E-06	4.9263E-07	4.68455E-06	4.68454547
3836303774335	383630	3774335	0.001093834	0.001819457	0.001819457	0.00087506	0.000414642	0.001124932	0.000731454	0.000502321	0.000539898	9.18207E-05	0.000285562	0.000891405	8.10583E-05	0.000176301	1.54637E-07	3.89177E-06	4.7155E-07	4.51795E-06	4.51795125
3836403774335	383640	3774335	0.001081868	0.001799553	0.001799553	0.000865494	0.000410106	0.001112626	0.000723452	0.000496826	0.000533992	9.12009E-05	0.000282793	0.000882448	8.02439E-05	0.00017453	1.49932E-07	3.76362E-06	4.525E-07	4.36605E-06	4.36605464
3836503774335	383650	3774335	0.001076044	0.001789867	0.001789867	0.000860836	0.000407898	0.001106637	0.000719558	0.000494152	0.000531118	9.08762E-05	0.000281632	0.000878518	7.98865E-05	0.000173752	1.46419E-07	3.6654E-06	4.3712E-07	4.24894E-06	4.24894176
3836603774335	383660	3774335	0.001069583	0.001779119	0.001779119	0.000855666	0.000405449	0.001099992	0.000715237	0.000491185	0.000527928	9.05516E-05	0.000280263	0.00087404	7.94792E-05	0.000172867	1.42958E-07	3.56957E-06	4.2257E-07	4.1351E-06	4.13510247
3836703774335	383670	3774335	0.001068307	0.001776996	0.001776996	0.000854645	0.000404965	0.001098679	0.000714384	0.000490598	0.000527298	9.04925E-05	0.000280233	0.000873674	7.9446E-05	0.000172794	1.40402E-07	3.49643E-06	4.1078E-07	4.04761E-06	4.04761385
3836803774335	383680	3774335	0.001070859	0.001781242	0.001781242	0.000856687	0.000405933	0.001101304	0.000716091	0.000491771	0.000528558	9.06401E-05	0.000281156	0.000876325	7.9687E-05	0.000173318	1.38457E-07	3.43878E-06	4.0094E-07	3.97817E-06	3.9781698
3836903774335	383690	3774335	0.001073731	0.001786018	0.001786018	0.000858985	0.000407021	0.001104258	0.000718011	0.000493089	0.000529976	9.08172E-05	0.000282109	0.000879249	7.9953E-05	0.000173897	1.36574E-07	3.38337E-06	3.917E-07	3.91165E-06	3.91164955
3837003774335	383700	3774335	0.001088329	0.001810301	0.001810301	0.000870663	0.000412555	0.001119271	0.000727773	0.000499793	0.000537181	9.15551E-05	0.000286098	0.000891497	8.10667E-05	0.000176319	1.36165E-07	3.36364E-06	3.8624E-07	3.88604E-06	3.88604233
3837103774335	383710	3774335	0.001105002	0.001838033	0.001838033	0.000884001	0.000418875	0.001136417	0.000738922	0.00050745	0.00054541	9.2352E-05	0.000290535	0.000905298	8.23216E-05	0.000179049	1.35838E-07	3.34628E-06	3.8133E-07	3.86344E-06	3.86344173
3837203774335	383720	3774335	0.001124546	0.001870543	0.001870543	0.000899637	0.000426284	0.001156517	0.000751991	0.000516425	0.000555057	9.32669E-05	0.000295656	0.000921201	8.37678E-05	0.000182194	1.35643E-07	3.33235E-06	3.771E-07	3.84509E-06	3.84508954
3837303774335	383730	3774335	0.001147041	0.001907961	0.001907961	0.000917633	0.000434811	0.001179652	0.000767034	0.000526756	0.000566161	9.42999E-05	0.000301551	0.000939481	8.543E-05	0.000185809	1.35531E-07	3.32061E-06	3.7347E-07	3.82961E-06	3.82960858
3837403774335	383740	3774335	0.001172648	0.001950555	0.001950555	0.000938119	0.000444518	0.001205987	0.000784158	0.000538515	0.0005788	9.54215E-05	0.000308191	0.000960137	8.73083E-05	0.000189895	1.35464E-07	3.31005E-06	3.7037E-07	3.81589E-06	3.81589053
3837503774335	383750	3774335	0.001198096	0.001992883	0.001992883	0.000958476	0.000454165	0.001232158	0.000801175	0.000550201	0.00059136	9.65431E-05	0.00031483	0.000980792	8.91866E-05	0.00019398	1.35139E-07	3.29361E-06	3.671E-07	3.79585E-06	3.795847
3837603774335	383760	3774335	0.001226096	0.002039458	0.002039458	0.000980876	0.000464779	0.001260954	0.000819898	0.00056306	0.00060518	9.77532E-05	0.000322184	0.001003551	9.12561E-05	0.000198481	1.34912E-07	3.27927E-06	3.6413E-07	3.77832E-06	3.77831658
3837703774335	383770	3774335	0.001263429	0.002101557	0.002101557	0.001010743	0.000478931	0.001299349	0.000844863	0.000580204	0.000623608	9.9288E-05	0.00033201	0.001034078	9.4032E-05	0.000204519	1.35007E-07	3.27241E-06	3.6254E-07	3.76996E-06	3.76996212
3837803774335	383780	3774335	0.00131903	0.002194043	0.002194043	0.001055224	0.000500007	0.00135653	0.000882044	0.000605738	0.000651051	0.000101531	0.00034645	0.001079045	9.81211E-05	0.000213412	1.35566E-07	3.27649E-06	3.6344E-07	3.77549E-06	3.77548954
3837903774335	383790	3774335	0.001377902	0.002291969	0.002291969	0.001102321	0.000522324	0.001417076	0.000921412	0.000632774	0.000680109	0.000104158	0.000361754	0.001126572	0.000102443	0.000222812	1.35462E-07	3.26647E-06	3.6477E-07	3.76671E-06	3.76670926

			EGIODemolition	EGIOSite Grubbing / Prep	EGIOMass Grading / Excavation	EGIOMass Grading / Excavation	EGIODrainage / Utilities Trenching	EGIODrainage / Utilities Trenching	EGIOFoundations / Concrete Pads	EGIOFoundations / Concrete Pads	EGIOBuilding / Structure Construction	EGIOBuilding / Structure Construction	EGIOAsphalt Paving	EGIOArchitectural Coating	EGIOLandscaping or Other Finishing	EGIOWaterside Construction (Piles)	HIWaterside Construction (Landscaping)	HIWaterside Construction (Landscaping)	KMDemolition	KMSite Grubbing / Prep	KMMass Grading / Excavation
Unique Identifier	X (UTM)	Y (UTM)	2025	2025	2025	2026	2026	2027	2026	2027	2026	2027	2027	2027	2027	2027	2025	2026	2025	2025	2025
3838003774335	383800	3774335	0.002561984	0.00236883	0.003940254	0.003940254	0.001895063	0.001895063	0.000897957	0.000897957	0.002436176	0.002436176	0.001584052	0.0003213	0.001087837	0.001169215	0.001911699	0.001911699	0.004478446	0.004140805	0.006887715
3838103774335	383810	3774335	0.002558705	0.0023658	0.003935212	0.003935212	0.001892638	0.001892638	0.000896808	0.000896808	0.002433059	0.002433059	0.001582025	0.000320889	0.001086445	0.001167719	0.001924007	0.001924007	0.004422452	0.004089033	0.006801599
3838203774335	383820	3774335	0.002539552	0.00234809	0.003905754	0.003905754	0.001878471	0.001878471	0.000890095	0.000890095	0.002414846	0.002414846	0.001570183	0.000318487	0.001078313	0.001158978	0.001942917	0.001942917	0.004334709	0.004007904	0.006666652
3838303774335	383830	3774335	0.002499174	0.00231076	0.003843655	0.003843655	0.001848604	0.001848604	0.000875943	0.000875943	0.002376451	0.002376451	0.001545218	0.000313423	0.001061168	0.00114055	0.001975936	0.001975936	0.00422531	0.003906754	0.0064984
3838403774335	383840	3774335	0.002450083	0.00226537	0.003768154	0.003768154	0.001812292	0.001812292	0.000858737	0.000858737	0.00232977	0.00232977	0.001514865	0.000307267	0.001040324	0.001118147	0.002039973	0.002039973	0.004104005	0.003794594	0.006311837
3838603774335	383860	3774335	0.002338786	0.00216246	0.003596983	0.003596983	0.001729967	0.001729967	0.000819728	0.000819728	0.002223939	0.002223939	0.001446051	0.000293309	0.000993066	0.001067354	0.001984141	0.001984141	0.00391204	0.003617101	0.0060166
3838703774335	383870	3774335	0.002285467	0.00211316	0.00351498	0.00351498	0.001690528	0.001690528	0.00080104	0.00080104	0.002173238	0.002173238	0.001413085	0.000286622	0.000970427	0.001043021	0.001953323	0.001953323	0.003825159	0.003536771	0.00588298
3838803774335	383880	3774335	0.002234305	0.00206586	0.003436294	0.003436294	0.001652684	0.001652684	0.000783108	0.000783108	0.002124588	0.002124588	0.001381451	0.000280206	0.000948703	0.001019672	0.001924807	0.001924807	0.003737761	0.003455962	0.005748565
3838903774335	383890	3774335	0.002184869	0.00202015	0.003360262	0.003360262	0.001616117	0.001616117	0.000765781	0.000765781	0.002077579	0.002077579	0.001350885	0.000274006	0.000927712	0.000997111	0.001896391	0.001896391	0.003653124	0.003377706	0.005618395
3839003774335	383900	3774335	0.002136985	0.00197587	0.003286619	0.003286619	0.001580698	0.001580698	0.000748998	0.000748998	0.002032047	0.002032047	0.001321279	0.000268001	0.00090738	0.000975258	0.001867674	0.001867674	0.003572886	0.003303518	0.005494992
3839103774335	383910	3774335	0.002090568	0.00193296	0.003215231	0.003215231	0.001546364	0.001546364	0.000732729	0.000732729	0.00198791	0.00198791	0.00129258	0.00026218	0.000887671	0.000954075	0.001839258	0.001839258	0.003496618	0.003232999	0.005377694
3829703774335	382970	3774345	0.003436828	0.00317772	0.005285739	0.005285739	0.002542174	0.002542174	0.001204584	0.001204584	0.003268061	0.003268061	0.002124961	0.000431015	0.001459303	0.001568469	0.001324262	0.001324262	0.00086915	0.000803623	0.001336727
3829803774345	382980	3774345	0.003673485	0.00339653	0.00564971	0.00564971	0.002717225	0.002717225	0.00128753	0.00128753	0.003493097	0.003493097	0.002271284	0.000460694	0.001559789	0.001676472	0.001368387	0.001368387	0.000899434	0.000831623	0.001383302
3829903774345	382990	3774345	0.003941029	0.0036439	0.006061184	0.006061184	0.002915124	0.002915124	0.001381303	0.001381303	0.003747502	0.003747502	0.002436704	0.000494247	0.00167339	0.001798571	0.001415714	0.001415714	0.000932219	0.000861936	0.001433724
3830003774345	383000	3774345	0.004253091	0.00393244	0.006541127	0.006541127	0.003145952	0.003145952	0.001490678	0.001490678	0.004044241	0.004044241	0.002629649	0.000533383	0.001805894	0.001940987	0.001468344	0.001468344	0.000969749	0.000896637	0.001491445
3830103774345	383010	3774345	0.004655313	0.00430434	0.007159732	0.007159732	0.00344347	0.00344347	0.001631654	0.001631654	0.004426711	0.004426711	0.00287834	0.000583826	0.001976681	0.002124549	0.001534683	0.001534683	0.001019876	0.000942985	0.001568538
3830203774345	383020	3774345	0.005129144	0.00474244	0.00788847	0.00788847	0.003793956	0.003793956	0.001797728	0.001797728	0.004877275	0.004877275	0.003171305	0.00064325	0.002177873	0.002340792	0.001608025	0.001608025	0.001074144	0.000993161	0.001652001
3830303774345	383030	3774345	0.005668545	0.00524118	0.008718053	0.008718053	0.004192943	0.004192943	0.001986785	0.001986785	0.005390188	0.005390188	0.003504812	0.000710896	0.002406907	0.002586959	0.001684369	0.001684369	0.001128239	0.001043178	0.001735198
3830403774345	383040	3774345	0.006294395	0.00581985	0.009680592	0.009680592	0.004655876	0.004655876	0.002206141	0.002206141	0.005985306	0.005985306	0.00389177	0.000789385	0.002672648	0.002872579	0.001764815	0.001764815	0.001183111	0.001093913	0.001819589
3830503774345	383050	3774345	0.007039394	0.00650868	0.010826377	0.010826377	0.005206941	0.005206941	0.002467257	0.002467257	0.006693721	0.006693721	0.004352396	0.000882816	0.00298898	0.003212575	0.001851865	0.001851865	0.001239708	0.001146244	0.001906634
3830603774345	383060	3774345	0.007876967	0.0072831	0.01211454	0.01211454	0.005826482	0.005826482	0.002760821	0.002760821	0.007490165	0.007490165	0.004870261	0.000987856	0.003344619	0.003594819	0.001937114	0.001937114	0.001293976	0.00119642	0.001990097
3830703774345	383070	3774345	0.008888215	0.00821811	0.013669809	0.013669809	0.006574488	0.006574488	0.003115256	0.003115256	0.008451755	0.008451755	0.005495506	0.001114678	0.003774003	0.004056323	0.002028567	0.002028567	0.00134997	0.001248192	0.002076213
3830803774345	383080	3774345	0.01008306	0.00932287	0.015507444	0.015507444	0.007458298	0.007458298	0.003534041	0.003534041	0.009587926	0.009587926	0.006234269	0.001264524	0.004281343	0.004601615	0.00212092	0.00212092	0.00140536	0.001299406	0.002161401
3830903774345	383090	3774345	0.011512232	0.0106443	0.017705467	0.017705467	0.008515437	0.008515437	0.004034955	0.004034955	0.010946918	0.010946918	0.007117913	0.001443757	0.00488818	0.005253848	0.002213873	0.002213873	0.001460749	0.00135062	0.002246588
3831003774345	383100	3774345	0.013297812	0.01229526	0.020451637	0.020451637	0.009836206	0.009836206	0.004660788	0.004660788	0.012644816	0.012644816	0.008221922	0.001667688	0.005646351	0.006068735	0.00231213	0.00231213	0.001518382	0.001403907	0.002335226
3831103774345	383110	3774345	0.015600448	0.01442429	0.023993022	0.023993022	0.011539433	0.011539433	0.005467846	0.005467846	0.01483438	0.01483438	0.009645622	0.001956464	0.006624068	0.007119591	0.002417891	0.002417891	0.001578172	0.001459189	0.002427181
3831203774345	383120	3774345	0.018621768	0.01721783	0.028639722	0.028639722	0.013774262	0.013774262	0.006526797	0.006526797	0.017707337	0.017707337	0.011513678	0.00233537	0.007906943	0.008498434	0.00529655	0.00529655	0.001640032	0.001516386	0.00252232
3831303774345	383130	3774345	0.022731295	0.02101753	0.034960052	0.034960052	0.016814021	0.016814021	0.007967157	0.007967157	0.021615063	0.021615063	0.014054563	0.002850748	0.009651879	0.010373903	0.002647623	0.002647623	0.0017031	0.001574699	0.002619317
3831403774345	383140	3774345	0.028514847	0.02636504	0.043854981	0.043854981	0.021092034	0.021092034	0.00999425	0.00999425	0.027114611	0.027114611	0.017630483	0.003576068	0.012107618	0.013013347	0.002771994	0.002771994	0.001770741	0.00163724	0.002723346
3831503774345	383150	3774345	0.037067532	0.03427292	0.057008755	0.057008755	0.027418335	0.027418335	0.012991906	0.012991906	0.035247312	0.035247312	0.022918535	0.004648666	0.015739153	0.016916545	0.002902769	0.002902769	0.001835017	0.00169667	0.002822201
3831603774345	383160	3774345	0.049791519	0.04603761	0.076577865	0.076577865	0.03683009	0.03683009	0.017451573	0.017451573	0.047346481	0.047346481	0.030785665	0.006244391	0.021141853	0.022723402	0.003020137	0.003020137	0.001899724	0.001756499	0.002921719
3831703774345	383170	3774345	0.070631372	0.0653063	0.108628936	0.108628936	0.052245038	0.052245038	0.024755793	0.024755793	0.067162982	0.067162982	0.043670766	0.008857932	0.029990612	0.032234106	0.003135803	0.003135803	0.001966589	0.001818323	0.003024555
3834903774345	383490	3774345	0.007232826	0.00668753	0.01112387	0.01112387	0.00535002	0.00535002	0.002535054	0.002535054	0.006877654	0.006877654	0.004471994	0.000907074	0.003071112	0.003300852	0.00274718	0.00274718	0.006924473	0.00640242	0.010649633
3835003774345	383500	3774345	0.00680127	0.0062885	0.01046015	0.01046015	0.005030805	0.005030805	0.002383797	0.002383797	0.006467291	0.006467291	0.004205167	0.000852952	0.002887871	0.003103902	0.002679841	0.002679841	0.006931289	0.006408722	0.010660115
3835103774345	383510	3774345	0.006409316	0.0059261	0.009857336	0.009857336	0.004740881	0.004740881	0.00224642	0.00224642	0.006094583	0.006094583	0.003962825	0.000803797	0.002721444	0.002925026	0.002616105	0.002616105	0.006858127	0.006341076	0.010547594
3835203774345	383520	3774345	0.006024954	0.00557072	0.009266198	0.009266198	0.004456574	0.004456574	0.002111703	0.002111703	0.005729095	0.005729095	0.003725177	0.000755594	0.002558241	0.002749614	0.002541161	0.002541161	0.006652357	0.006150819	0.010231126
3835303774345	383530	3774345	0.005676051	0.00524812	0.008729597	0.008729597	0.004198496	0.004198496	0.001989416	0.001989416	0.005397326	0.005397326	0.003509453	0.000711838	0.002410094	0.002590385	0.002470921	0.002470921	0.006393441	0.005911424	0.009832921
3835403774345	383540	3774345	0.005357345	0.00495344	0.008239437	0.008239437	0.003962753	0.003962753	0.001877711	0.001877711	0.00509427	0.00509427	0.0033124	0.000671869	0.002274769	0.002444937	0.002404583	0.002404583	0.006121929	0.005660381	0.009415343
3835503774345	383550	3774345	0.005065213	0.00468333	0.007790146	0.007790146	0.003746667	0.003746667	0.001775321	0.001775321	0.004816483	0.004816483	0.003131777	0.000635232	0.002150727	0.002311616	0.002341747	0.002341747	0.005842996	0.005402478	0.008986353
3835603774345	383560	3774345	0.004798446	0.00443668	0.007379866	0.007379866	0.003549343	0.003549343	0.001681821	0.001681821	0.004562815	0.004562815	0.002966837	0.000601777	0.002037456	0.002189871	0.002282913	0.002282913	0.005580715	0.005159971	0.008582973
3835703774345	383570	3774345	0.004565154	0.00422098	0.00702107	0.00702107	0.00337678	0.00337678	0.001600054	0.001600054	0.004340979	0.004340979	0.002822595	0.000572519	0.001938399	0.002083403	0.002232584	0.002232584	0.005371495	0.004966524	0.008261198
3835803774345	383580	3774345	0.004352137	0.00402402	0.006693456	0.006693456	0.003219215	0.003219215	0.001525393	0.001525393	0.004138423	0.004138423	0.002690888	0.000545805	0.00184795	0.001986189	0.002185257	0.002185257	0.005178408	0.004787995	0.007964236
3835903774345	383590	3774345	0.004156375	0.00384302	0.00639238	0.00639238	0.003074413	0.003074413	0.00145678	0.00145678	0.003952274	0.003952274	0.002569851	0.000521254	0.001764828	0.001896849	0.002140331	0.002140331	0.004998521	0.00462167	0.007687576
3836003774345	383600	3774345	0.003977783	0.00367789	0.00611771	0.00611771	0.00294231	0.00294231	0.001394184	0.001394184	0.003782451	0.003782451	0.002459429	0.000498857	0.001688996	0.001815344	0.002098407	0.002098407	0.004835976	0.00447138	0.007437586
3836103774345	383610	3774345	0.003811959	0.00352457	0.005862679	0.005862679	0.002819653	0.002819653	0.001336064	0.001336064	0.003624771	0.003624771	0.002356901	0.000478061	0.001618586	0.001739667	0.002057783	0.002057783	0.004681282	0.004328348	0.007199671
3836203774345	383620	3774345	0.003654073	0.00337858	0.005619854	0.005619854	0.002702867	0.002702867	0.001280726	0.001280726	0.003474638	0.003474638	0.002259282	0.00045826	0.001551547	0.001667613	0.00201646	0.00201646	0.004523827	0.004182765	0.006957511
3836303774345	383630	3774345	0.003505677	0.00324138	0.005391626	0.005391626	0.0025931	0.0025931	0.001228715	0.001228715	0.003333529	0.003333529	0.00216753	0.00043965	0.001488537	0.001599889	0.001975936	0.001975936	0.00437129	0.004041728	0.006722913
3836403774345	383640	3774345	0.003368583	0.00311462	0.005180781	0.005180781	0.002491694	0.002491694	0.001180665	0.001180665	0.003203167	0.003203167	0.002082766	0.000422457	0.001430326	0.001537324	0.001937414	0.001937414	0.004230573	0.00391162	0.006506495
3836503774345	383650	3774345	0.003246071	0.00300134	0.00499236	0.00499236	0.002401073	0.002401073	0.001137725	0.001137725	0.003086671	0.003086671	0.002007017	0.000407092	0.001378306	0.001481412	0.001902894	0.001902894	0.00411246	0.003802412	0.006324841
3836603774345	383660	3774345	0.003130805	0.00289477	0.004815085	0.004815085	0.002315813	0.002315813	0.001097325	0.001097325	0.002977065	0.002977065	0.00193575	0.000392637	0.001329363	0.001428809	0.001869175	0.001869175	0.003998575	0.003697113	0.006149689
3836703774345	383670	3774345	0.003044442	0.00281491	0.004682261	0.004682261	0.002251931	0.002251931	0.001067055	0.001067055	0.002894943	0.002894943	0.001882352	0.000381806	0.001292693	0.001389395	0.001847663	0.001847663	0.00394819	0.003650526	0.006072198
3836803774345	383680	3774345	0.002978096	0.00275357	0.004580222	0.004580222	0.002202856	0.002202856	0.001043801	0.001043801	0.002831855	0.002831855	0.001841331	0.000373485	0.001264522	0.001359116	0.001834655	0.001834655	0.003939993	0.003642948	0.006059592
3836903774345	383690	3774345	0.002915545	0.00269573	0.004484021	0.004484021	0.002156588	0.002156588	0.001021878	0.001021878	0.002772376	0.002772376	0.001802656	0.000365641	0.001237962	0.00133057	0.001822148	0.001822148	0.003932056	0.003635609	0.006047384
3837003774345	383700	3774345	0.002880517	0.00266335	0.004430149	0.004430149	0.002130678	0.002130678	0.001009601	0.001009601	0.002739068	0.002739068	0.001780999	0.000361248	0.001223089	0.001314584	0.001823949	0.001823949	0.003994175	0.003693044	0.006142922
3837103774345	383710	3774345	0.002849457	0.00263463	0.00438238	0.00438238	0.002107704	0.002107704	0.000998714	0.000998714	0.002709533	0.002709533	0.001761795	0.000357353	0.001209901	0.001300409	0.001828051	0.001828051	0.004063455	0.003757101	0.006249472
3837203774345	383720	3774345	0.002818311	0.00260583	0.004334478	0.004334478	0.002084665	0.002084665	0.000987798	0.000987798	0.002679917	0.002679917	0.00174253	0.000353446	0.001196676	0.001286195	0.001832754	0.001832754	0.004128594	0.003817329	0.006349654
3837303774345	383730	3774345	0.00278544	0.00257544	0.004283923	0.004283923	0.002060351	0.002060351	0.000976277	0.000976277	0.0026486	0.0026486	0.001722213	0.000349324	0.001182719	0.001271194	0.001837157	0.001837157	0.004184156	0.003868702	0.006435107
3837403774345	383740	3774345	0.00275369	0.00254608	0.004235093	0.004235093	0.002036866	0.002036866	0.000965149	0.000965149	0.002618469	0.002618469	0.001702583	0.000345342	0.001169238	0.001256704	0.00184316	0.00184316	0.004243601	0.003923665	0.006526531
3837503774345	383750	3774345	0.002710466	0.00250612	0.004168615	0.004168615	0.002004894	0.002004894	0.000949999	0.000949999	0.002577367	0.002577367	0.001675857	0.000339921	0.001150884	0.001236978	0.001840659	0.001840659	0.004263444	0.003942013	0.00655705
3837603774345	383760	3774345	0.002666723	0.00246567	0.004101341	0.004101341	0.001972538	0.001972538	0.000934668	0.000934668	0.002535773	0.002535773	0.001648812	0.000334436	0.001132311	0.001217015	0.001837357	0.001837357	0.004272762	0.003950628	0.00657138
3837703774345	383770	3774345	0.002626432	0.00242842	0.004039374	0.004039374	0.001942735	0.001942735	0.000920546	0.000920546	0.00249746	0.00249746	0.0016239	0.000329383	0.001115203	0.001198627	0.001836356	0.001836356	0.004281994	0.003959164	0.006585578
3837803774345	383780	3774345	0.002592439	0.00239699	0.003987094	0.003987094	0.001917591	0.001917591	0.000908631	0.000908631	0.002465136	0.002465136	0.001602883	0.00032512	0.001100769	0.001183114	0.001839958	0.001839958	0.00429088	0.00396738	0.006599245
3837903774345	383790	3774345	0.002559482	0.00236652	0.003936406	0.003936406	0.001893213	0.001893213	0.00089708	0.00089708	0.002433797	0.002433797	0.001582505	0.000320986	0.001086775	0.001168073	0.00184356	0.00184356	0.004273194	0.003951027	0.006572044
3838003774345	383800	3774345	0.002535755	0.00234458	0.003899916	0.003899916	0.001875663	0.001875663	0.000888764	0.000888764	0.002411236	0.002411236	0.001567836	0.000318011	0.001076701	0.001157245	0.001852265	0.001852265	0.004238942	0.003919357	0.006519366
3838103774345	383810	3774345	0.002532218	0.00234131	0.003894476	0.003894476	0.001873046	0.001873046	0.000887524	0.000887524	0.002407872	0.002407872	0.001565649	0.000317567	0.001075199	0.001155631	0.001864772	0.001864772	0.00418985	0.003873967	0.006443865
3838203774345	383820	3774345	0.002512029	0.00232264	0.003863426	0.003863426	0.001858113	0.001858113	0.000880448	0.000880448	0.002388675	0.002388675	0.001553166	0.000315035	0.001066627	0.001146417	0.001884184	0.001884184	0.004111425	0.003801454	0.006323249
3838303774345	383830	3774345	0.002472256	0.00228587	0.003802256	0.003802256	0.001828693	0.001828693	0.000866508	0.000866508	0.002350855	0.002350855	0.001528574	0.000310047	0.001049738	0.001128266	0.001919604	0.001919604	0.004012725	0.003710195	0.00617145
3838403774345	383840	3774345	0.002423682	0.00224095	0.003727551	0.003727551	0.001792764	0.001792764	0.000849483	0.000849483	0.002304666	0.002304666	0.001498542	0.000303956	0.001029114	0.001106098	0.00198284	0.00198284	0.003902118	0.003607928	0.006001341
3838603774345	383860	3774345	0.00231437	0.00213988	0.003559431	0.003559431	0.001711907	0.001711907	0.00081117	0.00081117	0.002200721	0.002200721	0.001430955	0.000290247	0.000982699	0.001056211	0.00193061	0.00193061	0.003727235	0.00344623	0.005732376
3838703774345	383870	3774345	0.002262	0.00209146	0.003478888	0.003478888	0.00167317	0.00167317	0.000792815	0.000792815	0.002150923	0.002150923	0.001398575	0.000283679	0.000960462	0.001032311	0.001901494	0.001901494	0.003648292	0.003373238	0.005610964
3838803774345	383880	3774345	0.002211701	0.00204495	0.003401529	0.003401529	0.001635964	0.001635964	0.000775185	0.000775185	0.002103094	0.002103094	0.001367475	0.000277371	0.000939105	0.001009356	0.001874178	0.001874178	0.003568918	0.003299848	0.005488889
3838903774345	383890	3774345	0.002163041	0.00199996	0.003326692	0.003326692	0.001599971	0.001599971	0.00075813	0.00075813	0.002056823	0.002056823	0.001337389	0.000271269	0.000918443	0.000987149	0.001846862	0.001846862	0.003491786	0.003228532	0.005370263
3839003774345	383900	3774345	0.002115934	0.00195641	0.003254242	0.003254242	0.001565126	0.001565126	0.00074162	0.00074162	0.00201203	0.00201203	0.001308263	0.000265361	0.000898441	0.000965651	0.001819546	0.001819546	0.003418538	0.003160806	0.005257609
3839103774345	383910	3774345	0.00207038	0.00191429	0.003184182	0.003184182	0.001531431	0.001531431	0.000725653	0.000725653	0.001968712	0.001968712	0.001280098	0.000259648	0.000879099	0.000944861	0.001792631	0.001792631	0.003348481	0.003096031	0.005149864
3829703774355	382970	3774355	0.003357195	0.00310409	0.005163265	0.005163265	0.00248327	0.00248327	0.001176673	0.001176673	0.003192338	0.003192338	0.002075725	0.000421028	0.00142549	0.001532126	0.001282738	0.001282738	0.000853276	0.000788945	0.001312312
3829803774355	382980	3774355	0.003598511	0.00332721	0.005534402	0.005534402	0.002661768	0.002661768	0.001261252	0.001261252	0.003421804	0.003421804	0.002224928	0.000451292	0.001527955	0.001642256	0.001327163	0.001327163	0.000885974	0.00081917	0.001362602
3829903774355	382990	3774355	0.003873992	0.00358192	0.005958083	0.005958083	0.002865538	0.002865538	0.001357807	0.001357807	0.003683757	0.003683757	0.002395256	0.00048584	0.001644926	0.001767977	0.001375391	0.001375391	0.000921865	0.000852364	0.001417801

			KMMass Grading / Excavation	KMDrainage / Utilities Trenching	KMFoundations / Concrete Pads	KMBuilding / Structure Construction	KMAsphalt Paving	KMArchitectural Coating	KMLandscaping or Other Finishing	KMWaterside Construction (Piles)	EWNDemolition	EWNSite Grubbing / Prep	EWNDrainage / Utilities Trenching	EWNDrainage / Utilities Trenching	EWNDrainage / Utilities Trenching	EWNFoundations / Concrete Pads	EWNBuilding / Structure Construction	EWNAsphalt Paving	EWNLandscaping or Other Finishing	EWNWaterside Construction (Piles)	ISDemolition
Unique Identifier	X (UTM)	Y (UTM)	2026	2026	2026	2026	2026	2026	2026	2026	2027	2027	2027	2028	2029	2029	2029	2029	2029	2029	2027
3838003774335	383800	3774335	0.006887715	0.001710279	0.001569663	0.004616609	0.002768984	0.000561645	0.001901582	0.002043832	0.000485478	0.000555048	0.000653685	0.000653685	0.000653685	0.000170157	0.000422733	0.000300167	0.000206138	0.000215532	0.005558197
3838103774335	383810	3774335	0.006801599	0.001688896	0.001550038	0.004558888	0.002734364	0.000554623	0.001877806	0.002018279	0.000509981	0.000583061	0.000686678	0.000686678	0.000686678	0.000178745	0.000444069	0.000315317	0.000216542	0.00022641	0.005492282
3838203774335	383820	3774335	0.006666652	0.001655387	0.001519285	0.004468438	0.002680113	0.000543619	0.00184055	0.001978235	0.000524044	0.00059914	0.000705613	0.000705613	0.000705613	0.000183674	0.000456314	0.000324012	0.000222513	0.000232653	0.005378569
3838303774335	383830	3774335	0.0064984	0.001613609	0.001480941	0.004355664	0.002612473	0.000529899	0.001794098	0.001928309	0.000525252	0.000600521	0.00070724	0.00070724	0.00070724	0.000184097	0.000457366	0.000324759	0.000223026	0.00023319	0.00520662
3838403774335	383840	3774335	0.006311837	0.001567283	0.001438425	0.004230617	0.002537471	0.000514686	0.001742591	0.001872949	0.000524389	0.000599534	0.000706078	0.000706078	0.000706078	0.000183795	0.000456615	0.000324225	0.00022266	0.000232807	0.005042004
3838603774335	383860	3774335	0.0060166	0.001493974	0.001371142	0.004032729	0.00241878	0.000490612	0.001661082	0.001785341	0.000520162	0.000594701	0.000700386	0.000700386	0.000700386	0.000182313	0.000452934	0.000321611	0.000220865	0.00023093	0.004713894
3838703774335	383870	3774335	0.00588298	0.001460795	0.001340691	0.003943168	0.002365063	0.000479716	0.001624191	0.001745692	0.000518091	0.000592334	0.000697597	0.000697597	0.000697597	0.000181587	0.000451131	0.000320331	0.000219985	0.00023001	0.004560754
3838803774335	383880	3774335	0.005748565	0.001427418	0.001310059	0.003853074	0.002311025	0.000468755	0.001587081	0.001705806	0.00051602	0.000589966	0.000694809	0.000694809	0.000694809	0.000180861	0.000449328	0.000319051	0.000219106	0.000229091	0.004414946
3838903774335	383890	3774335	0.005618395	0.001395096	0.001280394	0.003765825	0.002258695	0.000458141	0.001551144	0.001667179	0.000513863	0.0005875	0.000691905	0.000691905	0.000691905	0.000180105	0.00044745	0.000317717	0.00021819	0.000228134	0.004275782
3839003774335	383900	3774335	0.005494992	0.001364454	0.001252271	0.003683112	0.002209085	0.000448078	0.001517074	0.001630562	0.000511793	0.000585133	0.000689117	0.000689117	0.000689117	0.00017938	0.000445647	0.000316437	0.000217311	0.000227214	0.004142743
3839103774335	383910	3774335	0.005377694	0.001335328	0.00122554	0.003604491	0.002161929	0.000438513	0.00148469	0.001595755	0.000509808	0.000582864	0.000686445	0.000686445	0.000686445	0.000178684	0.000443919	0.00031521	0.000216468	0.000226333	0.004015658
3829703774345	382970	3774345	0.001336727	0.000331921	0.000304631	0.000895964	0.000537388	0.000109001	0.000369048	0.000396655	0.000386347	0.00044171	0.000520207	0.000520207	0.000520207	0.000135412	0.000336414	0.000238875	0.000164046	0.000171522	0.002587435
3829803774345	382980	3774345	0.001383302	0.000343486	0.000315245	0.000927182	0.000556112	0.000112799	0.000381906	0.000410475	0.000391264	0.000447333	0.000526828	0.000526828	0.000526828	0.00013713	0.00034069	0.000241915	0.000166134	0.000173705	0.00274489
3829903774345	382990	3774345	0.001433724	0.000356006	0.000326736	0.000960978	0.000576383	0.00011691	0.000395827	0.000425437	0.000396527	0.00045335	0.000533915	0.000533915	0.000533915	0.00013898	0.000345278	0.000245169	0.000168368	0.000176041	0.002919859
3830003774345	383000	3774345	0.001491445	0.000370339	0.00033989	0.000999666	0.000599587	0.000121617	0.000411763	0.000442565	0.000402912	0.000460649	0.000542511	0.000542511	0.000542511	0.000141218	0.000350838	0.000249117	0.000171079	0.000178876	0.003120538
3830103774345	383010	3774345	0.001568538	0.000389482	0.000357459	0.00105134	0.00063058	0.000127903	0.000433047	0.000465442	0.000412661	0.000471795	0.000555638	0.000555638	0.000555638	0.000144635	0.000359327	0.000255145	0.000175219	0.000183204	0.003376435
3830203774345	383020	3774345	0.001652001	0.000410206	0.00037648	0.001107282	0.000664134	0.000134709	0.000456089	0.000490208	0.000423359	0.000484027	0.000570043	0.000570043	0.000570043	0.000148384	0.000368643	0.000261759	0.000179762	0.000187954	0.003672191
3830303774345	383030	3774345	0.001735198	0.000430865	0.00039544	0.001163046	0.00069758	0.000141493	0.000479059	0.000514896	0.000433712	0.000495864	0.000583984	0.000583984	0.000583984	0.000152013	0.000377658	0.000268161	0.000184158	0.00019255	0.003997885
3830403774345	383040	3774345	0.001819589	0.00045182	0.000414672	0.001219611	0.000731507	0.000148375	0.000502358	0.000539937	0.000444066	0.0005077	0.000597924	0.000597924	0.000597924	0.000155642	0.000386673	0.000274562	0.000188554	0.000197146	0.004359988
3830503774345	383050	3774345	0.001906634	0.000473434	0.000434509	0.001277954	0.000766501	0.000155473	0.00052639	0.000565767	0.000455282	0.000520524	0.000613026	0.000613026	0.000613026	0.000159573	0.000396439	0.000281497	0.000193316	0.000202126	0.004770406
3830603774345	383060	3774345	0.001990097	0.000494158	0.00045353	0.001333896	0.000800054	0.000162279	0.000549432	0.000590533	0.000465117	0.000531769	0.000626269	0.000626269	0.000626269	0.00016302	0.000405003	0.000287578	0.000197492	0.000206492	0.005201961
3830703774345	383070	3774345	0.002076213	0.000515542	0.00047315	0.001391617	0.000834675	0.000169301	0.000573207	0.000616087	0.000475815	0.000544	0.000640674	0.000640674	0.000640674	0.00016677	0.000414319	0.000294193	0.000202035	0.000211242	0.005688561
3830803774345	383080	3774345	0.002161401	0.000536694	0.000492569	0.001448716	0.000868922	0.000176247	0.000596726	0.000641365	0.00048591	0.000555541	0.000654266	0.000654266	0.000654266	0.000170308	0.000423109	0.000300434	0.000206321	0.000215723	0.006216574
3830903774345	383090	3774345	0.002246588	0.000557847	0.000511982	0.001505814	0.000903169	0.000183194	0.000620245	0.000666643	0.000495314	0.000566293	0.000666929	0.000666929	0.000666929	0.000173604	0.000431297	0.000306248	0.000210314	0.000219898	0.006789623
3831003774345	383100	3774345	0.002335226	0.000579857	0.000532182	0.001565225	0.000938802	0.000190421	0.000644716	0.000692945	0.000504977	0.00057734	0.00067994	0.00067994	0.00067994	0.000176991	0.000439712	0.000312223	0.000214417	0.000224188	0.007432125
3831103774345	383110	3774345	0.002427181	0.00060269	0.000553138	0.001626859	0.00097577	0.00019792	0.000670104	0.000720232	0.00051533	0.000589177	0.00069388	0.00069388	0.00069388	0.00018062	0.000448727	0.000318624	0.000218813	0.000228785	0.008157452
3831203774345	383120	3774345	0.00252232	0.000626314	0.000574819	0.001690628	0.001014018	0.000205678	0.00069637	0.000748463	0.000525856	0.000601211	0.000708053	0.000708053	0.000708053	0.000184309	0.000457892	0.000325132	0.000223282	0.000233458	0.008965692
3831303774345	383130	3774345	0.002619317	0.000650399	0.000596924	0.001755642	0.001053012	0.000213587	0.000723149	0.000777245	0.000539919	0.00061729	0.000726988	0.000726988	0.000726988	0.000189238	0.000470138	0.000333827	0.000229254	0.000239701	0.009865643
3831403774345	383140	3774345	0.002723346	0.00067623	0.00060632	0.001825369	0.001094834	0.00022207	0.00075187	0.000808115	0.000555966	0.00063537	0.000748596	0.000748596	0.000748596	0.000194862	0.000484111	0.000343749	0.000236068	0.000246826	0.010896389
3831503774345	383150	3774345	0.002822201	0.000700777	0.00064316	0.001891628	0.001134575	0.000230131	0.000779162	0.000837448	0.000570461	0.000652208	0.000768112	0.000768112	0.000768112	0.000199942	0.000496732	0.000352711	0.000242222	0.00025326	0.012023162
3831603774345	383160	3774345	0.002921719	0.000725488	0.00066584	0.001958332	0.001174583	0.000238246	0.000806637	0.000866979	0.000577881	0.000660691	0.000778103	0.000778103	0.000778103	0.000202543	0.000503193	0.000357299	0.000245372	0.000256555	0.013226548
3831703774345	383170	3774345	0.003024555	0.000751023	0.000689275	0.002027259	0.001215925	0.000246631	0.000835028	0.000897494	0.00058392	0.000667596	0.000786235	0.000786235	0.000786235	0.00020466	0.000508452	0.000361033	0.000247937	0.000259236	0.014529928
3834903774345	383490	3774345	0.010649633	0.002644395	0.002426979	0.007138098	0.004281342	0.000868403	0.002940184	0.003160128	0.000505753	0.000578228	0.000680985	0.000680985	0.000680985	0.000177263	0.000440388	0.000312703	0.000214747	0.000224533	0.025509919
3835003774345	383500	3774345	0.010660115	0.002646998	0.002429368	0.007145124	0.004285556	0.000869258	0.002943078	0.003163239	0.000494969	0.000565898	0.000666464	0.000666464	0.000666464	0.000173483	0.000430997	0.000306035	0.000210167	0.00021945	0.023187267
3835103774345	383510	3774345	0.010547594	0.002619058	0.002403725	0.007069705	0.00424032	0.000860083	0.002912012	0.00312985	0.000484357	0.000553765	0.000652175	0.000652175	0.000652175	0.000169764	0.000421756	0.000299474	0.000205662	0.000215034	0.021187289
3835203774345	383520	3774345	0.010231126	0.002540477	0.002331604	0.006857587	0.004113095	0.000834277	0.002824641	0.003035942	0.000470725	0.00053818	0.00063382	0.00063382	0.00063382	0.000164986	0.000409887	0.000291045	0.000199873	0.000208982	0.019306287
3835303774345	383530	3774345	0.009832921	0.002441599	0.002240856	0.006590683	0.003953009	0.000801806	0.002714703	0.002917781	0.000458129	0.000523779	0.00061686	0.00061686	0.00061686	0.000160571	0.000398918	0.000283257	0.000194525	0.00020339	0.0176754
3835403774345	383540	3774345	0.009415343	0.002337911	0.002145692	0.006310794	0.003785135	0.000767756	0.002599417	0.00279387	0.00044674	0.000510758	0.000601525	0.000601525	0.000601525	0.000156579	0.000389002	0.000276216	0.000189689	0.000198334	0.016247178
3835503774345	383550	3774345	0.008986353	0.002231389	0.002047929	0.006023257	0.003612674	0.000732774	0.00248098	0.002666574	0.000436301	0.000498823	0.000587469	0.000587469	0.000587469	0.00015292	0.000379911	0.000269761	0.000185257	0.000193699	0.014987798
3835603774345	383560	3774345	0.008582973	0.002131226	0.001956001	0.005752884	0.003450508	0.000699882	0.002369614	0.002546876	0.000426983	0.00048817	0.000574923	0.000574923	0.000574923	0.000149654	0.000371798	0.000264	0.0001813	0.000189562	0.013878367
3835703774345	383570	3774345	0.008261198	0.002051327	0.001882671	0.005537209	0.003321149	0.000673643	0.002280777	0.002451394	0.000419736	0.00047988	0.000565164	0.000565164	0.000565164	0.000147114	0.000365487	0.000259519	0.000178223	0.000186345	0.012938297
3835803774345	383580	3774345	0.007964236	0.001977588	0.001814995	0.005338165	0.003201765	0.000649428	0.002198791	0.002363275	0.000413179	0.000472387	0.000556335	0.000556335	0.000556335	0.000144816	0.000359778	0.000255465	0.000175439	0.000183434	0.012101242
3835903774345	383590	3774345	0.007687576	0.001908891	0.001751946	0.005152729	0.003090542	0.000626868	0.00212241	0.00228118	0.000407226	0.000465581	0.00054832	0.00054832	0.00054832	0.00014273	0.000354594	0.000251784	0.000172911	0.000180791	0.011349514
3836003774345	383600	3774345	0.007437586	0.001846817	0.001694975	0.004985169	0.002990042	0.000606483	0.002053392	0.002206999	0.000401876	0.000459465	0.000541117	0.000541117	0.000541117	0.000140855	0.000349936	0.000248477	0.00017064	0.000178416	0.010677592
3836103774345	383610	3774345	0.007199671	0.00178774	0.001640756	0.004825703	0.002894396	0.000587083	0.001987708	0.002136401	0.000396872	0.000453744	0.000534379	0.000534379	0.000534379	0.000139101	0.000345579	0.000245383	0.000168515	0.000176195	0.010064942
3836203774345	383620	3774345	0.006957511	0.00172761	0.001585569	0.00466339	0.002797043	0.000567336	0.001920851	0.002064543	0.000391782	0.00044792	0.000527525	0.000527525	0.000527525	0.000137317	0.000341146	0.000242235	0.000166354	0.000173935	0.009491289
3836303774345	383630	3774345	0.006722913	0.001669357	0.001532106	0.004506147	0.002702731	0.000548207	0.001856083	0.00199493	0.000386778	0.000442203	0.000520788	0.000520788	0.000520788	0.000135563	0.000336789	0.000239141	0.000164229	0.000171713	0.008961033
3836403774345	383640	3774345	0.006506495	0.001615619	0.001482786	0.004361089	0.002615727	0.000530559	0.001796333	0.001930711	0.000382292	0.000437074	0.000514747	0.000514747	0.000514747	0.00013399	0.000332883	0.000236368	0.000162324	0.000169721	0.008478229
3836503774345	383650	3774345	0.006324841	0.001570512	0.001441388	0.004239332	0.002542699	0.000515747	0.001746182	0.001876807	0.000378754	0.00043303	0.000509984	0.000509984	0.000509984	0.000132751	0.000329802	0.00023418	0.000160822	0.000168151	0.008052195
3836603774345	383660	3774345	0.006149689	0.001527021	0.001401472	0.004121934	0.002472284	0.000501464	0.001697825	0.001824834	0.000375476	0.000429282	0.000505569	0.000505569	0.000505569	0.000131602	0.000326948	0.000232153	0.00015943	0.000166695	0.007656617
3836703774345	383670	3774345	0.006072198	0.001507779	0.001383812	0.004069994	0.002441132	0.000495145	0.001676431	0.001801839	0.000375303	0.000429084	0.000505337	0.000505337	0.000505337	0.00013154	0.000326797	0.000232047	0.000159357	0.000166619	0.00736017
3836803774345	383680	3774345	0.006059592	0.001504649	0.00138094	0.004061545	0.002436064	0.000494117	0.001672951	0.001798098	0.000377374	0.000431452	0.000508125	0.000508125	0.000508125	0.00013226	0.0003286	0.000233327	0.000160236	0.000167538	0.007128949
3836903774345	383690	3774345	0.006047384	0.001501618	0.001378158	0.004053363	0.002431156	0.000493122	0.001669581	0.001794476	0.000379703	0.000434115	0.000511262	0.000511262	0.000511262	0.000133083	0.000330629	0.000234767	0.000161225	0.000168572	0.006910152
3837003774345	383700	3774345	0.006142922	0.00152534	0.00139993	0.004117398	0.002469564	0.000500912	0.001695957	0.001822825	0.000386174	0.000441513	0.000519974	0.000519974	0.000519974	0.000135351	0.000336263	0.000238768	0.000163972	0.000171445	0.006772713
3837103774345	383710	3774345	0.006249472	0.001551798	0.001424212	0.004188816	0.002512399	0.000509601	0.001725374	0.001854443	0.000393594	0.000449996	0.000529965	0.000529965	0.000529965	0.000137952	0.000342724	0.000243356	0.000167123	0.000174739	0.006645455
3837203774345	383720	3774345	0.006349654	0.001576674	0.001447043	0.004255964	0.002552674	0.00051777	0.001753032	0.00188417	0.000401359	0.000458874	0.00054042	0.00054042	0.00054042	0.000140673	0.000349485	0.000248157	0.00017042	0.000178186	0.006518628
3837303774345	383730	3774345	0.006435107	0.001597892	0.001466517	0.00431324	0.002587028	0.000524738	0.001776624	0.001909527	0.000409296	0.000467949	0.000551108	0.000551108	0.000551108	0.000143455	0.000356397	0.000253064	0.00017379	0.00018171	0.006389213
3837403774345	383740	3774345	0.006526531	0.001620594	0.001487352	0.004374519	0.002623782	0.000532193	0.001801865	0.001936656	0.000418183	0.000478108	0.000563073	0.000563073	0.000563073	0.00014657	0.000364135	0.000258559	0.000177564	0.000185655	0.006265148
3837503774345	383750	3774345	0.00655705	0.001628172	0.001494307	0.004394975	0.002636051	0.000534682	0.001810291	0.001945712	0.000424912	0.000485802	0.000572134	0.000572134	0.000572134	0.000148929	0.000369995	0.00026272	0.000180421	0.000188643	0.006110713
3837603774345	383760	3774345	0.00657138	0.00163173	0.001497573	0.00440458	0.002641812	0.00053585	0.001814247	0.001949965	0.000431814	0.000493694	0.000581428	0.000581428	0.000581428	0.000151348	0.000376005	0.000266987	0.000183352	0.000191707	0.005956623
3837703774345	383770	3774345	0.006585578	0.001635256	0.001500808	0.004414096	0.00264752	0.000537008	0.001818167	0.001954178	0.000440356	0.000503459	0.000592929	0.000592929	0.000592929	0.00015434	0.000383442	0.000272268	0.000186978	0.000195499	0.005813058
3837803774345	383780	3774345	0.006599245	0.001638649	0.001503923	0.004423257	0.002653014	0.000538122	0.00182194	0.001958233	0.000451744	0.000516479	0.000608263	0.000608263	0.000608263	0.000158333	0.000393359	0.0027931	0.000191814	0.000200555	0.005686145
3837903774345	383790	3774345	0.006572044	0.001631895	0.001497724	0.004405025	0.002642079	0.000535904	0.00181443	0.001950161	0.00046365	0.000530092	0.000624295	0.000624295	0.000624295	0.000162506	0.000403726	0.000286671	0.000196869	0.000205841	0.005562511
3838003774345	383800	3774345	0.006519366	0.001618815	0.001485719	0.004369716	0.002620901	0.000531609	0.001799887	0.00193453	0.000478576	0.000547156	0.000644392	0.000644392	0.000644392	0.000167738	0.000416723	0.0002959	0.000203207	0.000212468	0.005455701
3838103774345	383810	3774345	0.006443865	0.001600067	0.001468513	0.00431911	0.002590548	0.000525452	0.001779042	0.001912126	0.000501871	0.000573789	0.000675758	0.000675758	0.000675758	0.000175902	0.00043707	0.000310302	0.000213098	0.000222809	0.005394789
3838203774345	383820	3774345	0.006323249	0.001570117	0.001441025	0.004238265	0.002542059	0.000515617	0.001745742	0.001876335	0.000514899	0.000588684	0.000693299	0.000693299	0.000693299	0.000180468	0.000448351	0.000318357	0.00021863	0.000228593	0.005282198
3838303774345	383830	3774345	0.00617145	0.001532424	0.001406431	0.00413652	0.002481033	0.000503239	0.001703833	0.001831291	0.000515934	0.000589868	0.000694693	0.000694693	0.000694693	0.000180831	0.000449253	0.000318998	0.000219069	0.000229053	0.005117496
3838403774345	383840	3774345	0.006001341	0.001490185	0.001367665	0.004022501	0.002412646	0.000489367	0.001656869	0.001780813	0.000515071	0.000588881	0.000693532	0.000693532	0.000693532	0.000180529	0.000448501	0.000318464	0.000218703	0.00022867	0.004958057
3838603774345	383860	3774345	0.005732376	0.001423398	0.001306369	0.003842223	0.002304517	0.000467435	0.001582612	0.001701002	0.000511016	0.000584245	0.000688072	0.000688072	0.000688072	0.00017918	0.00044497	0.000315957	0.000216981	0.00022687	0.004640387
3838703774345	383870	3774345	0.005610964	0.001393251	0.0012787	0.003760844	0.002255708	0.000457535	0.001549092	0.001664975	0.000509032	0.000581976	0.0006854	0.0006854	0.0006854	0.000178412	0.000443242	0.00031473	0.000216139	0.000225989	0.004491991
3838803774345	383880	3774345	0.005488889	0.001362938	0.00125088	0.003679021	0.002206631	0.000447581	0.001515389	0.00162875	0.000506961	0.000579609	0.000682612	0.000682612	0.000682612	0.000177686	0.000441439	0.00031345	0.00021526	0.000225069	0.004350497
3838903774345	383890	3774345	0.005370263	0.001333483	0.001223846	0.00359951	0.002158941	0.000437908	0.001482639	0.00159355	0.000504891	0.000577242	0.000679824	0.000679824	0.000679824	0.000176961	0.000439636	0.00031217	0.00021438	0.00022415	0.004215388
3839003774345	383900	3774345	0.005257609	0.001305509	0.001198173	0.003524002	0.002113652	0.000428721	0.001451537	0.001560121	0.000502906	0.000574973	0.000677152	0.000677152	0.000677152	0.000176265	0.000437909	0.000310943	0.000213538	0.000223269	0.004086146
3839103774345	383910	3774345	0.005149864	0.001278755	0.001173619	0.003451784	0.002070337	0.000419935	0.00142179	0.001528149	0.000500922	0.000572704	0.00067448	0.00067448	0.00067448	0.00017557	0.000436181	0.000309716	0.000212695	0.000222388	0.003962598
3829703774355	382970	3774355	0.001312312	0.000325858	0.000299067	0.0008796	0.000527573	0.00010701	0.000362307	0.00038941	0.000379099	0.000433424	0.000510449	0.000510449	0.000510449	0.000132872	0.000330103	0.000234394	0.000160968	0.000168304	0.002539293
3829803774355	382980	3774355	0.001362602	0.000338346	0.000310528	0.000913307	0.00054779	0.000111111	0.000376191	0.000404333	0.00038488	0.000440033	0.000518232	0.000518232	0.000518232	0.000134898	0.000335136	0.000237968	0.000163423	0.00017087	0.002699163
3829903774355	382990	3774355	0.001417801	0.000352052	0.000323107	0.000950306	0.000569981	0.000115612	0.000391431	0.000420713	0.000391264	0.000447333	0.000526828	0.000526828	0.000526828	0.000137135	0.000340696	0.000241915	0.000166134	0.000173705	0.002878791

			ISDrainage / Utilities Trenching	ISDrainage / Utilities Trenching	ISAsphalt Paving	ISAsphalt Paving	SVDemolition	SVSite Grubbing / Prep	SVMass Grading / Excavation	SVMass Grading / Excavation	SVDrainage / Utilities Trenching	SVFoundations / Concrete Pads	SVBuilding / Structure Construction	SVBuilding / Structure Construction	SVAsphalt Paving	SVAsphalt Paving	SVArchitectural Coating	SVArchitectural Coating	SVLandscaping or Other Finishing	SVLandscaping or Other Finishing	MDemolition
Unique Identifier	X (UTM)	Y (UTM)	2027	2028	2027	2028	2027	2027	2027	2028	2028	2028	2028	2029	2028	2029	2028	2029	2028	2029	2027
3838003774335	383800	3774335	0.002982027	0.002982027	0.003436585	0.003436585	0.000243598	9.70733E-05	0.000315724	0.000315724	0.000162935	6.32002E-05	0.000289138	0.000289138	0.000169088	0.000169088	3.80864E-05	3.80864E-05	0.000128951	0.000128951	0.001553324
3838103774335	383810	3774335	0.002946662	0.002946662	0.00339583	0.00339583	0.000253079	0.000100851	0.000328012	0.000328012	0.000169276	6.566E-05	0.000297143	0.000297143	0.000175669	0.000175669	3.95688E-05	3.95688E-05	0.000133969	0.000133969	0.00166117
3838203774335	383820	3774335	0.002885655	0.002885655	0.003325523	0.003325523	0.00026166	0.000104271	0.000339134	0.000339134	0.000175016	6.78864E-05	0.00030746	0.00030746	0.000181626	0.000181626	4.09105E-05	4.09105E-05	0.000138512	0.000138512	0.001686017
3838303774335	383830	3774335	0.002793402	0.002793402	0.003219208	0.003219208	0.000268996	0.000107194	0.000348642	0.000348642	0.000179922	6.97895E-05	0.000320178	0.000320178	0.000186718	0.000186718	4.20574E-05	4.20574E-05	0.000142395	0.000142395	0.001676095
3838403774335	383840	3774335	0.002705084	0.002705084	0.003117428	0.003117428	0.000275639	0.000109842	0.000357252	0.000357252	0.000184366	7.15132E-05	0.00034179	0.00034179	0.000191329	0.000191329	4.30961E-05	4.30961E-05	0.000145912	0.000145912	0.001662377
3838603774335	383860	3774335	0.00252905	0.00252905	0.00291456	0.00291456	0.000275432	0.000109759	0.000356983	0.000356983	0.000184227	7.14593E-05	0.000343924	0.000343924	0.000191185	0.000191185	4.30636E-05	4.30636E-05	0.000145802	0.000145802	0.001638134
3838703774335	383870	3774335	0.002446888	0.002446888	0.002819874	0.002819874	0.000274671	0.000109456	0.000355997	0.000355997	0.000183718	7.12618E-05	0.000343035	0.000343035	0.000190657	0.000190657	4.29446E-05	4.29446E-05	0.000145399	0.000145399	0.001626659
3838803774335	383880	3774335	0.002368661	0.002368661	0.002729723	0.002729723	0.000273909	0.000109152	0.00035501	0.00035501	0.000183209	7.10643E-05	0.000342412	0.000342412	0.000190128	0.000190128	4.28256E-05	4.28256E-05	0.000144996	0.000144996	0.001614494
3838903774335	383890	3774335	0.002293998	0.002293998	0.002643679	0.002643679	0.000273217	0.000108877	0.000354113	0.000354113	0.000182746	7.08848E-05	0.00034179	0.00034179	0.000189648	0.000189648	4.27174E-05	4.27174E-05	0.00014463	0.00014463	0.001602329
3839003774335	383900	3774335	0.002222622	0.002222622	0.002561422	0.002561422	0.000272525	0.000108601	0.000353216	0.000353216	0.000182283	7.07052E-05	0.000340989	0.000340989	0.000189168	0.000189168	4.26092E-05	4.26092E-05	0.000144263	0.000144263	0.001590595
3839103774335	383910	3774335	0.002154439	0.002154439	0.002482847	0.002482847	0.000271764	0.000108297	0.000352229	0.000352229	0.000181774	7.05077E-05	0.0003401	0.0003401	0.000188639	0.000188639	4.24902E-05	4.24902E-05	0.000143861	0.000143861	0.001579121
3829703774345	382970	3774345	0.001388184	0.001388184	0.001599789	0.001599789	0.000213079	8.49116E-05	0.000276169	0.000276169	0.000142521	5.52822E-05	0.000266281	0.000266281	0.000147904	0.000147904	3.33148E-05	3.33148E-05	0.000112795	0.000112795	0.000526115
3829803774345	382980	3774345	0.00147266	0.00147266	0.001697142	0.001697142	0.000214809	8.5601E-05	0.000278411	0.000278411	0.000143679	5.57311E-05	0.000268149	0.000268149	0.000149105	0.000149105	3.35853E-05	3.35853E-05	0.000113711	0.000113711	0.000538107
3829903774345	382990	3774345	0.001566533	0.001566533	0.001805323	0.001805323	0.000216678	8.63456E-05	0.000280833	0.000280833	0.000144928	5.62159E-05	0.000270106	0.000270106	0.000150402	0.000150402	3.38775E-05	3.38775E-05	0.0001147	0.0001147	0.000551049
3830003774345	383000	3774345	0.001674199	0.001674199	0.001929402	0.001929402	0.000218961	8.72557E-05	0.000283793	0.000283793	0.000146456	5.68084E-05	0.000272596	0.000272596	0.000151987	0.000151987	3.42345E-05	3.42345E-05	0.000115909	0.000115909	0.000566061
3830103774345	383010	3774345	0.00181149	0.00181149	0.00208762	0.00208762	0.000222698	8.87449E-05	0.000288636	0.000288636	0.000148956	5.77779E-05	0.000276509	0.000276509	0.000154581	0.000154581	3.48188E-05	3.48188E-05	0.000117887	0.000117887	0.000587026
3830203774345	383020	3774345	0.001970166	0.001970166	0.002270484	0.002270484	0.000226781	9.03719E-05	0.000293928	0.000293928	0.000151687	5.88372E-05	0.000280778	0.000280778	0.000157415	0.000157415	3.54572E-05	3.54572E-05	0.000120049	0.000120049	0.000609889
3830303774345	383030	3774345	0.002144904	0.002144904	0.002471858	0.002471858	0.000230657	9.19163E-05	0.000298951	0.000298951	0.000154279	5.98427E-05	0.00028478	0.00028478	0.000160105	0.000160105	3.60631E-05	3.60631E-05	0.0001221	0.0001221	0.000632494
3830403774345	383040	3774345	0.002339176	0.002339176	0.002695743	0.002695743	0.000234532	9.34606E-05	0.000303974	0.000303974	0.000156871	6.08482E-05	0.000288783	0.000288783	0.000162795	0.000162795	3.6669E-05	3.6669E-05	0.000124152	0.000124152	0.00065553
3830503774345	383050	3774345	0.002559369	0.002559369	0.002949501	0.002949501	0.000238685	9.51153E-05	0.000309356	0.000309356	0.000159648	6.19254E-05	0.000292874	0.000292874	0.000165678	0.000165678	3.73182E-05	3.73182E-05	0.0001263	0.0001263	0.000680377
3830603774345	383060	3774345	0.002790903	0.002790903	0.003216328	0.003216328	0.000242214	9.65217E-05	0.00031393	0.00031393	0.000162009	6.28411E-05	0.000296342	0.000296342	0.000168128	0.000168128	3.787E-05	3.787E-05	0.000128218	0.000128218	0.000703413
3830703774345	383070	3774345	0.003051968	0.003051968	0.003517188	0.003517188	0.000246089	9.80661E-05	0.000318953	0.000318953	0.000164601	6.38466E-05	0.0002999	0.0002999	0.00017081	0.00017081	3.8476E-05	3.8476E-05	0.000130269	0.000130269	0.000728174
3830803774345	383080	3774345	0.003335252	0.003335252	0.003843654	0.003843654	0.000249688	9.95001E-05	0.000323617	0.000323617	0.000167008	6.47802E-05	0.00030328	0.00030328	0.000173315	0.000173315	3.90386E-05	3.90386E-05	0.000132174	0.000132174	0.00075354
3830903774345	383090	3774345	0.003642699	0.003642699	0.004197965	0.004197965	0.00025301	0.000100824	0.000327922	0.000327922	0.00016923	6.5642E-05	0.000306303	0.000306303	0.000175621	0.000175621	3.9558E-05	3.9558E-05	0.000133933	0.000133933	0.000778042
3831003774345	383100	3774345	0.003987407	0.003987407	0.004595219	0.004595219	0.000256539	0.00010223	0.000332497	0.000332497	0.00017159	6.65577E-05	0.000309594	0.000309594	0.000178071	0.000178071	4.01098E-05	4.01098E-05	0.000135801	0.000135801	0.000803235
3831103774345	383110	3774345	0.004376552	0.004376552	0.005043682	0.005043682	0.000260415	0.000103775	0.00033752	0.00033752	0.000174183	6.75632E-05	0.000313241	0.000313241	0.000180761	0.000180761	4.07157E-05	4.07157E-05	0.000137853	0.000137853	0.000829895
3831203774345	383120	3774345	0.00481018	0.00481018	0.005543409	0.005543409	0.000264567	0.000105429	0.000342901	0.000342901	0.00017696	6.86405E-05	0.000317332	0.000317332	0.000183643	0.000183643	4.13649E-05	4.13649E-05	0.000140051	0.000140051	0.000857158
3831303774345	383130	3774345	0.005293013	0.005293013	0.006099842	0.006099842	0.000269134	0.000107249	0.000348821	0.000348821	0.000180015	6.98255E-05	0.000321779	0.000321779	0.000186814	0.000186814	4.2079E-05	4.2079E-05	0.000142468	0.000142468	0.000886837
3831403774345	383140	3774345	0.005846018	0.005846018	0.006737143	0.006737143	0.000275363	0.000109731	0.000356894	0.000356894	0.000184181	7.14414E-05	0.00032667	0.00032667	0.000191137	0.000191137	4.30528E-05	4.30528E-05	0.000145765	0.000145765	0.000926179
3831503774345	383150	3774345	0.006450543	0.006450543	0.007433817	0.007433817	0.000280622	0.000111827	0.00036371	0.00036371	0.000187699	7.28059E-05	0.000332007	0.000332007	0.000194788	0.000194788	4.38751E-05	4.38751E-05	0.00014855	0.00014855	0.000948525
3831603774345	383160	3774345	0.007096171	0.007096171	0.00817786	0.00817786	0.000284221	0.000113261	0.000368374	0.000368374	0.000190106	7.37396E-05	0.000336009	0.000336009	0.000197286	0.000197286	4.44378E-05	4.44378E-05	0.000150455	0.000150455	0.000970353
3831703774345	383170	3774345	0.007795447	0.007795447	0.008983729	0.008983729	0.000287612	0.000114613	0.000372769	0.000372769	0.000192374	7.46193E-05	0.000339922	0.000339922	0.000199639	0.000199639	4.4968E-05	4.4968E-05	0.00015225	0.00015225	0.000991059
3834903774345	383490	3774345	0.013686319	0.013686319	0.015772562	0.015772562	0.000248788	9.91416E-05	0.000322451	0.000322451	0.000166406	6.45468E-05	0.000295008	0.000295008	0.000172691	0.000172691	3.88979E-05	3.88979E-05	0.000131698	0.000131698	0.001427187
3835003774345	383500	3774345	0.012440193	0.012440193	0.014336487	0.014336487	0.000244359	9.73767E-05	0.00031671	0.00031671	0.00016344	6.33977E-05	0.000290739	0.000290739	0.000169617	0.000169617	3.82055E-05	3.82055E-05	0.000129354	0.000129354	0.001411658
3835103774345	383510	3774345	0.011367186	0.011367186	0.013099918	0.013099918	0.000240207	9.5722E-05	0.000311329	0.000311329	0.000160666	6.23204E-05	0.000286737	0.000286737	0.000166734	0.000166734	3.75563E-05	3.75563E-05	0.000127156	0.000127156	0.001394489
3835203774345	383520	3774345	0.01035801	0.01035801	0.01193691	0.01193691	0.000234878	9.35985E-05	0.000304422	0.000304422	0.000157102	6.09379E-05	0.000281757	0.000281757	0.000163036	0.000163036	3.67231E-05	3.67231E-05	0.000124335	0.000124335	0.001365845
3835303774345	383530	3774345	0.009483023	0.009483023	0.010928547	0.010928547	0.000230034	9.16681E-05	0.000298144	0.000298144	0.000153862	5.96811E-05	0.000277221	0.000277221	0.000159673	0.000159673	3.59657E-05	3.59657E-05	0.00012177	0.00012177	0.001337546
3835403774345	383540	3774345	0.008716768	0.008716768	0.010045489	0.010045489	0.000225605	8.99031E-05	0.000292403	0.000292403	0.0001509	5.8532E-05	0.000273041	0.000273041	0.000156599	0.000156599	3.52732E-05	3.52732E-05	0.000119426	0.000119426	0.00131011
3835503774345	383550	3774345	0.008041099	0.008041099	0.009266826	0.009266826	0.000221591	8.83036E-05	0.000287201	0.000287201	0.000148215	5.74906E-05	0.000269127	0.000269127	0.000153813	0.000153813	3.46457E-05	3.46457E-05	0.000117301	0.000117301	0.001283623
3835603774345	383560	3774345	0.007445878	0.007445878	0.008580874	0.008580874	0.000217923	8.6842E-05	0.000282447	0.000282447	0.000145762	5.6539E-05	0.00026557	0.00026557	0.00015267	0.00015267	3.40722E-05	3.40722E-05	0.000115359	0.000115359	0.001258776
3835703774345	383570	3774345	0.006941522	0.006941522	0.007999637	0.007999637	0.000215155	8.57389E-05	0.000278859	0.000278859	0.00014391	5.58209E-05	0.000262813	0.000262813	0.000149345	0.000149345	3.36394E-05	3.36394E-05	0.000113894	0.000113894	0.001239795
3835803774345	383580	3774345	0.006492433	0.006492433	0.007482093	0.007482093	0.000212595	8.47185E-05	0.000275541	0.000275541	0.000142197	5.51565E-05	0.000260411	0.000260411	0.000147568	0.000147568	3.32391E-05	3.32391E-05	0.000112539	0.000112539	0.001222108
3835903774345	383590	3774345	0.006089124	0.006089124	0.007017306	0.007017306	0.000210311	8.38085E-05	0.000272581	0.000272581	0.00014067	5.4564E-05	0.000258188	0.000258188	0.00014598	0.00014598	3.2882E-05	3.2882E-05	0.00011133	0.00011133	0.001205284
3836003774345	383600	3774345	0.005728631	0.005728631	0.006601863	0.006601863	0.000208304	8.30087E-05	0.00026998	0.00026998	0.000139328	5.40434E-05	0.000256231	0.000256231	0.00014459	0.00014459	3.25682E-05	3.25682E-05	0.000110267	0.000110267	0.001190013
3836103774345	383610	3774345	0.005399939	0.005399939	0.006223066	0.006223066	0.000206366	8.22365E-05	0.000267468	0.000267468	0.000138032	5.35406E-05	0.000254364	0.000254364	0.00014324	0.00014324	3.22653E-05	3.22653E-05	0.000109242	0.000109242	0.001175001
3836203774345	383620	3774345	0.005092168	0.005092168	0.005868382	0.005868382	0.000204429	8.14644E-05	0.000264957	0.000264957	0.000136735	5.30379E-05	0.000252496	0.000252496	0.0001419	0.0001419	3.19623E-05	3.19623E-05	0.000108216	0.000108216	0.001158608
3836303774345	383630	3774345	0.004807681	0.004807681	0.005540529	0.005540529	0.00020256	8.07198E-05	0.000262535	0.000262535	0.000135486	5.25531E-05	0.000250628	0.000250628	0.00014060	0.00014060	3.16702E-05	3.16702E-05	0.000107227	0.000107227	0.001141957
3836403774345	383640	3774345	0.004548652	0.004548652	0.005242015	0.005242015	0.00020083	8.00303E-05	0.000260293	0.000260293	0.000134328	5.21043E-05	0.000248938	0.000248938	0.00013940	0.00013940	3.13997E-05	3.13997E-05	0.000106311	0.000106311	0.001126427
3836503774345	383650	3774345	0.00432008	0.00432008	0.004978602	0.004978602	0.000199515	7.95063E-05	0.000258589	0.000258589	0.000133449	5.17631E-05	0.000247693	0.000247693	0.000138489	0.000138489	3.11941E-05	3.11941E-05	0.000105615	0.000105615	0.001113831
3836603774345	383660	3774345	0.004107849	0.004107849	0.00473402	0.00473402	0.000198269	7.90099E-05	0.000256974	0.000256974	0.000132616	5.14399E-05	0.000246448	0.000246448	0.000137624	0.000137624	3.09993E-05	3.09993E-05	0.000104956	0.000104956	0.001101234
3836703774345	383670	3774345	0.003948803	0.003948803	0.00455073	0.00455073	0.000198269	7.90099E-05	0.000256974	0.000256974	0.000132616	5.14399E-05	0.000246448	0.000246448	0.000137624	0.000137624	3.09993E-05	3.09993E-05	0.000104956	0.000104956	0.001099423
3836803774345	383680	3774345	0.00382475	0.00382475	0.004407767	0.004407767	0.000199169	7.93685E-05	0.00025814	0.00025814	0.000133218	5.16734E-05	0.000247426	0.000247426	0.000138249	0.000138249	3.114E-05	3.114E-05	0.000105432	0.000105432	0.001105635
3836903774345	383690	3774345	0.003707363	0.003707363	0.004272487	0.004272487	0.000200207	7.97821E-05	0.000259486	0.000259486	0.000133912	5.19427E-05	0.000248405	0.000248405	0.000138969	0.000138969	3.13023E-05	3.13023E-05	0.000105981	0.000105981	0.001112623
3837003774345	383700	3774345	0.003633626	0.003633626	0.00418751	0.00418751	0.000202837	8.08301E-05	0.000262894	0.000262894	0.000135671	5.26249E-05	0.000250584	0.000250584	0.00014079	0.00014079	3.17135E-05	3.17135E-05	0.000107373	0.000107373	0.0011354
3837103774345	383710	3774345	0.003565351	0.003565351	0.004108827	0.004108827	0.000205882	8.20435E-05	0.00026684	0.00026684	0.000137707	5.34149E-05	0.000253919	0.000253919	0.00014290	0.00014290	3.21895E-05	3.21895E-05	0.000108985	0.000108985	0.001162577
3837203774345	383720	3774345	0.003497307	0.003497307	0.004030412	0.004030412	0.000208996	8.32845E-05	0.000270877	0.000270877	0.00013979	5.42229E-05	0.000256943	0.000256943	0.00014507	0.00014507	3.26764E-05	3.26764E-05	0.000110634	0.000110634	0.001192343
3837303774345	383730	3774345	0.003427875	0.003427875	0.003950395	0.003950395	0.000212179	8.45531E-05	0.00027503	0.00027503	0.00014192	5.50488E-05	0.000260056	0.000260056	0.00014728	0.00014728	3.31742E-05	3.31742E-05	0.000112319	0.000112319	0.001223747
3837403774345	383740	3774345	0.003361312	0.003361312	0.003873687	0.003873687	0.000215778	8.59871E-05	0.000279667	0.000279667	0.000144327	5.59825E-05	0.000263435	0.000263435	0.000149778	0.000149778	3.37368E-05	3.37368E-05	0.000114224	0.000114224	0.001259983
3837503774345	383750	3774345	0.003278456	0.003278456	0.003778201	0.003778201	0.000218477	8.70626E-05	0.000283165	0.000283165	0.000146132	5.66827E-05	0.000266014	0.000266014	0.00015165	0.00015165	3.41588E-05	3.41588E-05	0.000115653	0.000115653	0.001287333
3837603774345	383760	3774345	0.003195786	0.003195786	0.003682928	0.003682928	0.000221314	8.81933E-05	0.000286842	0.000286842	0.0001483	5.74188E-05	0.000268505	0.000268505	0.00015362	0.00015362	3.46024E-05	3.46024E-05	0.000117155	0.000117155	0.001315804
3837703774345	383770	3774345	0.003118762	0.003118762	0.003594164	0.003594164	0.000224775	8.95722E-05	0.00029132	0.00029132	0.00015034	5.83166E-05	0.000271529	0.000271529	0.00015602	0.00015602	3.51434E-05	3.51434E-05	0.000118986	0.000118986	0.001351264
3837803774345	383780	3774345	0.003050672	0.003050672	0.003515695	0.003515695	0.00022948	9.14475E-05	0.00029742	0.00029742	0.00015349	5.95375E-05	0.00027562	0.00027562	0.00015928	0.00015928	3.58792E-05	3.58792E-05	0.000121477	0.000121477	0.001397163
3837903774345	383790	3774345	0.002984341	0.002984341	0.003439252	0.003439252	0.000234671	9.35158E-05	0.000304153	0.000304153	0.000156963	6.08841E-05	0.000280067	0.000280067	0.000162892	0.000162892	3.66907E-05	3.66907E-05	0.000124225	0.000124225	0.001444011
3838003774345	383800	3774345	0.002927036	0.002927036	0.003373213	0.003373213	0.000241245	9.61357E-05	0.000312674	0.000312674	0.000161361	6.25898E-05	0.000286292	0.000286292	0.00016745	0.00016745	3.77186E-05	3.77186E-05	0.000127705	0.000127705	0.00150035
3838103774345	383810	3774345	0.002894357	0.002894357	0.003335552	0.003335552	0.000250449	9.98035E-05	0.000324604	0.000324604	0.000167517	6.49777E-05	0.000294119	0.000294119	0.00017384	0.00017384	3.91576E-05	3.91576E-05	0.000132577	0.000132577	0.001600862
3838203774345	383820	3774345	0.002833951	0.002833951	0.003265938	0.003265938	0.000258684	0.000103085	0.000335277	0.000335277	0.00017325	6.71143E-05	0.000304169	0.000304169	0.00017956	0.00017956	4.04452E-05	4.04452E-05	0.000136937	0.000136937	0.001622863
3838303774345	383830	3774345	0.002745586	0.002745586	0.003164104	0.003164104	0.00026602	0.000106008	0.000344785	0.000344785	0.00017793	6.90175E-05	0.000316976	0.000316976	0.00018465	0.00018465	4.15921E-05	4.15921E-05	0.00014082	0.00014082	0.001613372
3838403774345	383840	3774345	0.002660046	0.002660046	0.003065524	0.003065524	0.000272664	0.000108656	0.000353395	0.000353395	0.000182376	7.07411E-05	0.000338944	0.000338944	0.000189264	0.000189264	4.26308E-05	4.26308E-05	0.000144337	0.000144337	0.001600345
3838603774345	383860	3774345	0.002489612	0.002489612	0.002869111	0.002869111	0.00027211	0.000108435	0.000352678	0.000352678	0.000182005	7.05975E-05	0.0003401	0.0003401	0.000188879	0.000188879	4.25443E-05	4.25443E-05	0.000144044	0.000144044	0.001577395
3838703774345	383870	3774345	0.002409997	0.002409997	0.002777359	0.002777359	0.000271349	0.000108132	0.000351691	0.000351691	0.000181496	7.04E-05	0.000339211	0.000339211	0.000188351	0.000188351	4.24253E-05	4.24253E-05	0.000143641	0.000143641	0.00156661
3838803774345	383880	3774345	0.002334084	0.002334084	0.002689875	0.002689875	0.000270657	0.000107856	0.000350794	0.000350794	0.000181033	7.02205E-05	0.000338588	0.000338588	0.00018787	0.00018787	4.23171E-05	4.23171E-05	0.000143274	0.000143274	0.001555222
3838903774345	383890	3774345	0.002261597	0.002261597	0.002606338	0.002606338	0.000269965	0.00010758	0.000349897	0.000349897	0.00018057	7.00409E-05	0.000337965	0.000337965	0.00018739	0.00018739	4.22089E-05	4.22089E-05	0.000142908	0.000142908	0.001543833
3839003774345	383900	3774345	0.002192257	0.002192257	0.002526429	0.002526429	0.000269203	0.000107277	0.000348911	0.000348911	0.00018061	6.98434E-05	0.000337165	0.000337165	0.00018686	0.00018686	4.20898E-05	4.20898E-05	0.000142505	0.000142505	0.0153279
3839103774345	383910	3774345	0.002125972	0.002125972	0.00245004	0.00245004	0.000268511	0.000107001	0.000348014	0.000348014	0.000179598	6.96639E-05	0.000336187	0.000336187	0.00018638	0.00018638	4.19816E-05	4.19816E-05	0.000142139	0.000142139	0.001522005
3829703774355	382970	3774355	0.001362355	0.001362355	0.001570023	0.001570023	0.000210172	8.37533E-05	0.000272402	0.000272402	0.000140577	5.45281E-05	0.000262724	0.000262724	0.00014588	0.00014588	3.28604E-05	3.28604E-05	0.000111257	0.000111257	0.000516711
3829803774355	382980	3774355	0.001448127	0.001448127	0.001668869	0.001668869	0.000212249	8.45806E-05	0.000275092	0.000275092	0.00014196	5.50668E-05	0.000265036	0.000265036	0.00014732	0.00014732	3.3185E-05	3.3185E-05	0.000112356	0.000112356	0.000529997
3829903774355	382990	3774355	0.001544499	0.001544499	0.001779932	0.001779932	0.000214602	8.55183E-05	0.000278142	0.000278142	0.00014354	5.56772E-05	0.000267526	0.000267526	0.00014896	0.00014896	3.35529E-05	3.35529E-05	0.000113601	0.000113601	0.000544578

			MSite Grubbing / Prep	MMass Grading / Excavation	MMass Grading / Excavation	MDrainage / Utilities Trenching	MFoundations / Concrete Pads	MBuilding / Structure Construction	MAsphalt Paving	MLandscaping or Other Finishing	MWaterside Construction (Piles)	RSSWRestriping South Valley	RSSWRestriping Silver Lake Boulevard	RSSWDemolition	RSSWPlacing Base	RSSWForm	Child Risk				
Unique Identifier	X (UTM)	Y (UTM)	2027	2027	2028	2028	2028	2028	2028	2028	2028	2029	2029	2029	2029	2029	3rd Trimester	0<2	2<16	Total	per million
3838003774335	383800	3774335	0.001436215	0.002388966	0.002388966	0.001148972	0.000544429	0.001477047	0.000960407	0.000659553	0.000708892	0.000107168	0.000379082	0.001175653	0.000106906	0.000232519	1.34705E-07	3.24309E-06	3.6619E-07	3.74399E-06	3.74398648
3838103774335	383810	3774335	0.00153593	0.002554829	0.002554829	0.001228744	0.000582228	0.001579597	0.001027087	0.000705345	0.00075811	0.000110415	0.000402128	0.001252245	0.000113871	0.000247668	1.33887E-07	3.22274E-06	3.7263E-07	3.72926E-06	3.72925644
3838203774335	383820	3774335	0.001558904	0.002593044	0.002593044	0.001247123	0.000590937	0.001603225	0.00104245	0.000715896	0.000769449	0.000114901	0.000407785	0.001269702	0.000115458	0.00025112	1.32418E-07	3.18337E-06	3.7169E-07	3.68748E-06	3.68747907
3838303774335	383830	3774335	0.00154973	0.002577785	0.002577785	0.001239784	0.00058746	0.00159379	0.001036315	0.000711683	0.000764921	0.000119712	0.000405611	0.00126239	0.000114793	0.000249674	1.30498E-07	3.12685E-06	3.6549E-07	3.62284E-06	3.62284486
3838403774335	383840	3774335	0.001537047	0.002556687	0.002556687	0.001229637	0.000582651	0.001580746	0.001027834	0.000705858	0.000758661	0.000121188	0.000402425	0.001252245	0.000113871	0.000247668	1.28685E-07	3.06566E-06	3.5903E-07	3.55337E-06	3.55337395
3838603774335	383860	3774335	0.001514631	0.002519401	0.002519401	0.001211705	0.000574154	0.001557692	0.001012844	0.000695564	0.000747597	0.000120539	0.000396858	0.001234696	0.000112275	0.000244197	1.23246E-07	2.92944E-06	3.4481E-07	3.3975E-06	3.39750454
3838703774335	383870	3774335	0.001504021	0.002501753	0.002501753	0.001203217	0.000570132	0.001546781	0.001005749	0.000690692	0.00074236	0.000120214	0.000394208	0.001226379	0.000111519	0.000242552	1.20671E-07	2.86547E-06	3.3808E-07	3.32423E-06	3.32422785
3838803774335	383880	3774335	0.001492773	0.002483043	0.002483043	0.001194219	0.000565869	0.001535213	0.000998228	0.000685526	0.000736808	0.00011986	0.000391439	0.001217513	0.000110712	0.000240798	1.18146E-07	2.80277E-06	3.3159E-07	3.25251E-06	3.2525083
3838903774335	383890	3774335	0.001481525	0.002464334	0.002464334	0.00118522	0.000561605	0.001523646	0.000990706	0.000680361	0.000731256	0.000119535	0.00038861	0.001208648	0.000109906	0.000239045	1.15692E-07	2.742E-06	3.2533E-07	3.18303E-06	3.18302724
3839003774335	383900	3774335	0.001470676	0.002446288	0.002446288	0.001176541	0.000557492	0.001512488	0.000983451	0.000675379	0.000725901	0.00011921	0.000385871	0.001200148	0.000109133	0.000237364	1.13327E-07	2.68361E-06	3.1933E-07	3.11627E-06	3.11626571
3839103774335	383910	3774335	0.001460067	0.00242864	0.00242864	0.001168053	0.000553471	0.001501577	0.000976357	0.000670506	0.000720665	0.000118886	0.000383251	0.001191739	0.000108369	0.000235701	1.11053E-07	2.62747E-06	3.1356E-07	3.05208E-06	3.05208421
3829703774345	382970	3774345	0.00048645	0.000809149	0.000809149	0.00038916	0.000184399	0.00050028	0.000325292	0.000223392	0.000240103	9.84025E-05	0.000145267	0.000451415	4.10486E-05	8.92803E-05	7.74517E-08	2.3169E-06	2.2323E-07	2.61758E-06	2.61758161
3829803774345	382980	3774345	0.000497538	0.000827593	0.000827593	0.00039803	0.000188603	0.000511683	0.000332707	0.000228484	0.000245576	9.90223E-05	0.000148155	0.000460463	4.18714E-05	9.10699E-05	8.16493E-08	2.45926E-06	2.3414E-07	2.77505E-06	2.77504945
3829903774345	382990	3774345	0.000509504	0.000847496	0.000847496	0.000407603	0.000193139	0.000523989	0.000340709	0.000233979	0.000251483	9.97012E-05	0.000151282	0.000470243	4.27607E-05	9.30041E-05	8.63358E-08	2.61933E-06	2.4631E-07	2.95197E-06	2.95197482
3830003774345	383000	3774345	0.000523384	0.000870585	0.000870585	0.000418707	0.0001984	0.000538264	0.00034999	0.000240354	0.000258334	0.000100587	0.000154884	0.000481485	4.3783E-05	9.52275E-05	9.17553E-08	2.80541E-06	2.6043E-07	3.1576E-06	3.15759736
3830103774345	383010	3774345	0.000542769	0.000902828	0.000902828	0.000434215	0.000205748	0.0005582	0.000362953	0.000249256	0.000267902	0.000102121	0.000159976	0.00049748	4.52374E-05	9.83909E-05	9.87497E-08	3.04569E-06	2.7879E-07	3.42323E-06	3.42323284
3830203774345	383020	3774345	0.000563908	0.000937991	0.000937991	0.000451127	0.000213762	0.00057994	0.000377089	0.000258964	0.000278336	0.000103863	0.000165514	0.000514754	4.68082E-05	0.000101807	1.06844E-07	3.32635E-06	3.0006E-07	3.73326E-06	3.73325967
3830303774345	383030	3774345	0.000584808	0.000972756	0.000972756	0.000467847	0.000221685	0.000601435	0.000391065	0.000268562	0.000288652	0.000105486	0.000170962	0.000531754	4.83541E-05	0.00010517	1.15832E-07	3.64209E-06	3.2355E-07	4.08147E-06	4.08147308
3830403774345	383040	3774345	0.000606108	0.001008185	0.001008185	0.000484886	0.000229758	0.000623339	0.000405308	0.000278343	0.000299165	0.000107109	0.0001765	0.000549028	4.99249E-05	0.000108586	1.26017E-07	4.00445E-06	3.4997E-07	4.48043E-06	4.48043496
3830503774345	383050	3774345	0.000629082	0.0010464	0.0010464	0.000503266	0.000238467	0.000646967	0.000420671	0.000288893	0.000310504	0.00010888	0.000182455	0.000567673	5.16204E-05	0.000112274	1.37877E-07	4.43143E-06	3.8052E-07	4.94982E-06	4.94982338
3830603774345	383060	3774345	0.000650381	0.001081828	0.001081828	0.000520305	0.000246541	0.000668872	0.000434914	0.000298674	0.000321017	0.000110386	0.000187963	0.000584856	5.31829E-05	0.000115672	1.50881E-07	4.90635E-06	4.1337E-07	5.47059E-06	5.47059452
3830703774345	383070	3774345	0.000673276	0.001119911	0.001119911	0.00053862	0.00025522	0.000692417	0.000450224	0.000309188	0.000332318	0.000112068	0.000193918	0.00060341	5.487E-05	0.000119342	1.66267E-07	5.47471E-06	4.5166E-07	6.09264E-06	6.0926406
3830803774345	383080	3774345	0.000696729	0.001158922	0.001158922	0.000557383	0.00026411	0.000716537	0.000465907	0.000319959	0.000343894	0.000113662	0.000199783	0.000621781	5.65405E-05	0.000122975	1.84051E-07	6.1402E-06	4.9498E-07	6.81923E-06	6.81923056
3830903774345	383090	3774345	0.000719384	0.001196606	0.001196606	0.000575507	0.000272698	0.000739836	0.000481057	0.000330363	0.000355076	0.000115167	0.000205381	0.000639421	5.81446E-05	0.000126464	2.04903E-07	6.92986E-06	5.4436E-07	7.67913E-06	7.67913219
3831003774345	383100	3774345	0.000742677	0.001235352	0.001235352	0.000594142	0.000281528	0.000763792	0.000496633	0.00034106	0.000366573	0.00011682	0.000211098	0.000657335	5.97736E-05	0.000130007	2.30519E-07	7.9098E-06	6.0327E-07	8.74359E-06	8.74359385
3831103774345	383110	3774345	0.000767327	0.001276353	0.001276353	0.000613861	0.000290872	0.000789142	0.000513117	0.000352379	0.00037874	0.000118679	0.000217112	0.000676254	6.1494E-05	0.000133749	2.63023E-07	9.16536E-06	6.7548E-07	1.01039E-05	10.103866
3831203774345	383120	3774345	0.000792535	0.001318283	0.001318283	0.000634028	0.000300428	0.000815067	0.000529973	0.000363956	0.000391182	0.000120686	0.000223781	0.000696088	6.32975E-05	0.000137671	3.05027E-07	1.08031E-05	7.6502E-07	1.18731E-05	11.8731244
3831303774345	383130	3774345	0.000819976	0.001363929	0.001363929	0.000655981	0.00031083	0.000843289	0.000548324	0.000376558	0.000404727	0.000122782	0.000232892	0.000726158	6.60318E-05	0.000143619	3.61343E-07	1.30183E-05	8.8009E-07	1.42598E-05	14.259766
3831403774345	383140	3774345	0.000856352	0.001424436	0.001424436	0.000685082	0.000324619	0.000880699	0.000572649	0.000393263	0.00042681	0.000124995	0.000239472	0.000746996	6.79268E-05	0.00014774	4.3968E-07	1.61226E-05	1.0342E-06	1.75965E-05	17.5964972
3831503774345	383150	3774345	0.000877013	0.001458803	0.001458803	0.000701611	0.000332451	0.000901947	0.000586465	0.000402751	0.000432879	0.000127268	0.000244147	0.000761711	6.92649E-05	0.00015065	5.54203E-07	2.0693E-05	1.2467E-06	2.24939E-05	22.4938887
3831603774345	383160	3774345	0.000897196	0.001492374	0.001492374	0.000717756	0.000340102	0.000922703	0.000599961	0.000412019	0.000442841	0.000129718	0.000248345	0.00077533	7.05032E-05	0.000153344	7.23013E-07	2.74705E-05	1.5462E-06	2.97397E-05	29.7397215
3831703774345	383170	3774345	0.000916341	0.00152422	0.00152422	0.000733073	0.000347359	0.000942393	0.000612763	0.000420811	0.000452291	0.000131784	0.000252335	0.000787943	7.16502E-05	0.000155838	9.978E-07	3.85464E-05	2.0143E-06	4.15585E-05	41.5585287
3834903774345	383490	3774345	0.001319588	0.002194972	0.002194972	0.001055671	0.000500219	0.001357105	0.000882418	0.000605995	0.000651327	0.000110356	0.000340227	0.001065061	9.68495E-05	0.000210647	2.48163E-07	6.71821E-06	1.0793E-06	8.04565E-06	8.04565157
3835003774345	383500	3774345	0.001305229	0.002171087	0.002171087	0.001044183	0.000494776	0.001342338	0.000872816	0.0005994	0.00064424	0.000108319	0.000336535	0.001053545	9.58023E-05	0.000208369	2.4173E-07	6.48291E-06	9.9597E-07	7.72061E-06	7.7206067
3835103774345	383510	3774345	0.001289355	0.002144682	0.002144682	0.001031484	0.000488758	0.001326012	0.0008622	0.00059211	0.000636404	0.00010646	0.000332665	0.001041207	9.46803E-05	0.000205929	2.34517E-07	6.24007E-06	9.2348E-07	7.39807E-06	7.39806636
3835203774345	383520	3774345	0.00126287	0.002100628	0.002100628	0.001010296	0.000478719	0.001298774	0.00084449	0.000579948	0.000623332	0.000104246	0.000325966	0.001020185	9.27687E-05	0.000201771	2.25021E-07	5.95162E-06	8.5391E-07	7.03056E-06	7.03055656
3835303774345	383530	3774345	0.001236705	0.002057106	0.002057106	0.000989364	0.0004688	0.001271865	0.000826993	0.000567932	0.000610417	0.000102269	0.000319505	0.000999712	9.0907E-05	0.000197722	2.15158E-07	5.66333E-06	7.93E-07	6.67149E-06	6.6714915
3835403774345	383540	3774345	0.001211338	0.00201491	0.00201491	0.00096907	0.000459184	0.001245777	0.00081003	0.000556283	0.000597896	0.000100469	0.000313222	0.000979787	8.90952E-05	0.000193781	2.0553E-07	5.387E-06	7.392E-07	6.33173E-06	6.3317303
3835503774345	383550	3774345	0.001186848	0.001974174	0.001974174	0.000949478	0.000449901	0.00122059	0.000793653	0.000545036	0.000585808	9.88157E-05	0.000307238	0.000960868	8.73748E-05	0.000190039	1.96172E-07	5.12253E-06	6.9137E-07	6.01007E-06	6.0100651
3835603774345	383560	3774345	0.001163873	0.001935959	0.001935959	0.000931099	0.000441192	0.001196963	0.00077829	0.000534486	0.000574469	9.734E-05	0.00030167	0.000943228	8.57708E-05	0.000186551	1.8748E-07	4.87807E-06	6.4893E-07	5.71449E-06	5.71448518
3835703774345	383570	3774345	0.001146324	0.001906767	0.001906767	0.000917059	0.000434539	0.001178914	0.000766554	0.000526426	0.000565806	9.61889E-05	0.000297502	0.000929975	8.45656E-05	0.000183929	1.80232E-07	4.67176E-06	6.1301E-07	5.4656E-06	5.46500212
3835803774345	383580	3774345	0.00112997	0.001879566	0.001879566	0.000903976	0.00042834	0.001162096	0.000755619	0.000518916	0.000557735	9.51559E-05	0.000293691	0.000917728	8.34519E-05	0.000181507	1.73561E-07	4.48244E-06	5.8087E-07	5.23687E-06	5.23686613
3835903774345	383590	3774345	0.001114415	0.001853691	0.001853691	0.000891532	0.000422443	0.001146098	0.000745217	0.000511773	0.000550057	9.41819E-05	0.000290028	0.00090612	8.23964E-05	0.000179211	1.6737E-07	4.30738E-06	5.5185E-07	5.02659E-06	5.02659131
3836003774345	383600	3774345	0.001100295	0.001830205	0.001830205	0.000880236	0.000417091	0.001131577	0.000735775	0.000505289	0.000543087	9.3326E-05	0.000286753	0.000895518	8.14323E-05	0.000177115	1.61736E-07	4.1481E-06	5.2582E-07	4.83566E-06	4.83565901
3836103774345	383610	3774345	0.001086415	0.001807116	0.001807116	0.000869132	0.000411829	0.001117302	0.000726493	0.000498914	0.000536236	9.25291E-05	0.000283508	0.00088519	8.04932E-05	0.000175072	1.56418E-07	3.99862E-06	5.0195E-07	4.65699E-06	4.65698751
3836203774345	383620	3774345	0.001071258	0.001781905	0.001781905	0.000857006	0.000406084	0.001101714	0.000716358	0.000491954	0.00052875	9.16731E-05	0.000279935	0.000873765	7.94543E-05	0.000172812	1.51148E-07	3.85224E-06	4.7937E-07	4.48276E-06	4.48276399
3836303774345	383630	3774345	0.001055862	0.001756296	0.001756296	0.00084469	0.000400248	0.001085881	0.000706062	0.000484884	0.000521156	9.08467E-05	0.000276273	0.000862066	7.83905E-05	0.000170499	1.46095E-07	3.71278E-06	4.5834E-07	4.31722E-06	4.31722089
3836403774345	383640	3774345	0.001041503	0.001732411	0.001732411	0.000833202	0.000394805	0.001071113	0.00069646	0.000478289	0.000514069	9.00793E-05	0.000272849	0.000851099	7.73931E-05	0.000168329	1.41416E-07	3.58387E-06	4.3914E-07	4.16442E-06	4.16442182
3836503774345	383650	3774345	0.001029856	0.001713039	0.001713039	0.000823885	0.00039039	0.001059136	0.000688672	0.00047241	0.00050832	8.94595E-05	0.00027011	0.000842324	7.65953E-05	0.000166594	1.37361E-07	3.47142E-06	4.2226E-07	4.03105E-06	4.03105012
3836603774345	383660	3774345	0.00101821	0.001693666	0.001693666	0.000814568	0.000385975	0.001047158	0.000680884	0.000467592	0.000502571	8.88987E-05	0.00026737	0.00083355	7.57974E-05	0.000164859	1.33484E-07	3.36446E-06	4.0651E-07	3.90446E-06	3.90445768
3836703774345	383670	3774345	0.001016534	0.001690879	0.001690879	0.000813228	0.00038534	0.001045435	0.000679764	0.000466823	0.000501745	8.88102E-05	0.000267222	0.000832819	7.57309E-05	0.000164714	1.31217E-07	3.2975E-06	3.9538E-07	3.8241E-06	3.82409501
3836803774345	383680	3774345	0.001022278	0.001700433	0.001700433	0.000817822	0.000387517	0.001051342	0.000683604	0.000469461	0.00050458	8.91348E-05	0.000268948	0.00083812	7.6213E-05	0.000165762	1.30036E-07	3.25761E-06	3.8737E-07	3.77501E-06	3.77501266
3836903774345	383690	3774345	0.00102874	0.001711181	0.001711181	0.000822992	0.000389966	0.001057987	0.000687925	0.000472428	0.000507769	8.9489E-05	0.000270854	0.000843878	7.67366E-05	0.000166901	1.28916E-07	3.21989E-06	3.7989E-07	3.7287E-06	3.72869996
3837003774345	383700	3774345	0.001049799	0.001746211	0.001746211	0.00083984	0.00039795	0.001079646	0.000702008	0.000482099	0.000518164	9.0522E-05	0.000276481	0.000861335	7.8324E-05	0.000170354	1.29528E-07	3.22412E-06	3.7683E-07	3.73047E-06	3.73047486
3837103774345	383710	3774345	0.001074928	0.001788009	0.001788009	0.000859942	0.000407475	0.001105488	0.000718811	0.000493639	0.000530566	9.17322E-05	0.000283091	0.0008819	8.0194E-05	0.000174421	1.30344E-07	3.23335E-06	3.7452E-07	3.73821E-06	3.73821379
3837203774345	383720	3774345	0.001102449	0.001833787	0.001833787	0.000881959	0.000417908	0.001133792	0.000737215	0.000506278	0.000544151	9.30013E-05	0.000290267	0.000904201	8.22219E-05	0.000178832	1.31096E-07	3.24113E-06	3.7239E-07	3.74462E-06	3.74461532
3837303774345	383730	3774345	0.001131486	0.001882087	0.001882087	0.000905189	0.000428915	0.001163655	0.000756632	0.000519612	0.000558483	9.42999E-05	0.000297829	0.00092769	8.43579E-05	0.000183478	1.31662E-07	3.24447E-06	3.7026E-07	3.7464E-06	3.74639655
3837403774345	383740	3774345	0.00116499	0.001937817	0.001937817	0.000931992	0.000441615	0.001198111	0.000779037	0.000534998	0.00057502	9.57757E-05	0.000306553	0.000954835	8.68263E-05	0.000188846	1.32328E-07	3.25004E-06	3.6869E-07	3.75106E-06	3.75106223
3837503774345	383750	3774345	0.001190278	0.00197988	0.00197988	0.000952222	0.000451201	0.001224118	0.000795947	0.000546611	0.000587501	9.68382E-05	0.000313222	0.000975491	8.87046E-05	0.000192932	1.32064E-07	3.234E-06	3.6522E-07	3.73129E-06	3.73128624
3837603774345	383760	3774345	0.001216603	0.002023668	0.002023668	0.000973282	0.00046118	0.001251191	0.00081355	0.0005587	0.000600495	9.79598E-05	0.00032016	0.000997061	9.0666E-05	0.000197198	1.31605E-07	3.21377E-06	3.6183E-07	3.7072E-06	3.70719799
3837703774345	383770	3774345	0.001249389	0.002078204	0.002078204	0.000999511	0.000473608	0.00128491	0.000835475	0.000573757	0.000616678	9.93175E-05	0.000328764	0.001023841	9.31012E-05	0.000202494	1.3122E-07	3.19564E-06	3.594E-07	3.68626E-06	3.68625546
3837803774345	383780	3774345	0.001291828	0.002148795	0.002148795	0.001033462	0.000489696	0.001328555	0.000863854	0.000593246	0.000637625	0.000101177	0.00033984	0.001058298	9.62345E-05	0.000209309	1.30975E-07	3.18136E-06	3.585E-07	3.67083E-06	3.670826
3837903774345	383790	3774345	0.001335144	0.002220846	0.002220846	0.001068115	0.000506116	0.001373102	0.00089282	0.000613138	0.000659005	0.000103272	0.000351125	0.001093303	9.94176E-05	0.000216232	1.30296E-07	3.15798E-06	3.5784E-07	3.64612E-06	3.64611887
3838003774345	383800	3774345	0.001387235	0.002307493	0.002307493	0.001109788	0.000525862	0.001426675	0.000927653	0.00063706	0.000684716	0.000106076	0.000367292	0.001140465	0.000103706	0.00022556	1.29528E-07	3.13419E-06	3.5876E-07	3.62248E-06	3.62247789
3838103774345	383810	3774345	0.001480169	0.002462078	0.002462078	0.001184135	0.000561091	0.001522251	0.000989799	0.000679738	0.000730587	0.000109205	0.000388164	0.001208556	0.000109898	0.000239027	1.28826E-07	3.11624E-06	3.6482E-07	3.60988E-06	3.60987938
3838203774345	383820	3774345	0.001500511	0.002495914	0.002495914	0.001200409	0.000568802	0.001543171	0.001003402	0.00068908	0.000740627	0.000113544	0.000393225	0.001223911	0.000111294	0.000242064	1.27506E-07	3.07977E-06	3.6363E-07	3.5709E-06	3.57090462
3838303774345	383830	3774345	0.001491736	0.002481318	0.002481318	0.001193389	0.000565476	0.001534147	0.000997534	0.00068505	0.000736296	0.000118886	0.000391081	0.001216965	0.000110663	0.00024069	1.25807E-07	3.02778E-06	3.5769E-07	3.51127E-06	3.51127112
3838403774345	383840	3774345	0.001479691	0.002461282	0.002461282	0.001183753	0.000560909	0.001521759	0.000989479	0.000679518	0.000730351	0.000119683	0.000388044	0.001207277	0.000109782	0.000238774	1.2417E-07	2.97062E-06	3.5144E-07	3.44624E-06	3.44623502
3838603774345	383860	3774345	0.001458471	0.002425986	0.002425986	0.001166777	0.000552866	0.001499936	0.0009752	0.000669774	0.000719877	0.000119033	0.000382774	0.001190734	0.000108277	0.000235502	1.19093E-07	2.84215E-06	3.3765E-07	3.2989E-06	3.29889511
3838703774345	383870	3774345	0.0014485	0.0024094	0.0024094	0.0011588	0.000549086	0.001489681	0.000968622	0.000665195	0.000714955	0.000118709	0.000380303	0.001182874	0.000107563	0.000233947	1.16687E-07	2.7818E-06	3.3113E-07	3.22962E-06	3.2296154
3838803774345	383880	3774345	0.00143797	0.002391885	0.002391885	0.001150376	0.000545094	0.001478852	0.00096158	0.000660359	0.000709758	0.000118384	0.000377683	0.001174648	0.000106815	0.00023232	1.14324E-07	2.72263E-06	3.2484E-07	3.16179E-06	3.16178988
3838903774345	383890	3774345	0.00142744	0.00237437	0.00237437	0.001141952	0.000541103	0.001468023	0.000954539	0.000655523	0.000704561	0.00011803	0.000375063	0.001166422	0.000106067	0.000230694	1.12021E-07	2.66514E-06	3.1878E-07	3.09594E-06	3.09593787
3839003774345	383900	3774345	0.001417229	0.002357385	0.002357385	0.001133783	0.000537232	0.001457522	0.000947711	0.000650834	0.000699521	0.000117705	0.000372532	0.001158379	0.000105335	0.000229103	1.09804E-07	2.60988E-06	3.1295E-07	3.03264E-06	3.03263784
3839103774345	383910	3774345	0.001407258	0.002340799	0.002340799	0.001125806	0.000533452	0.001447267	0.000941043	0.000646255	0.000694599	0.00011741	0.000370031	0.00115061	0.000104629	0.000227566	1.07665E-07	2.55666E-06	3.0735E-07	2.97168E-06	2.97167809
3829703774355	382970	3774355	0.000477754	0.000794685	0.000794685	0.000382204	0.000181103	0.000491337	0.000319478	0.000219399	0.000235812	9.69268E-05	0.000142975	0.000444286	4.04004E-05	8.78704E-05	7.55818E-08	2.26328E-06	2.1883E-07	2.5577E-06	2.55769522
3829803774355	382980	3774355	0.000490039	0.00081512	0.00081512	0.000392031	0.00018576	0.000503971	0.000327693	0.000225041	0.000241875	9.77532E-05	0.00014622	0.00045434	4.13146E-05	8.98588E-05	7.9885E-08	2.40902E-06	2.3008E-07	2.71898E-06	2.71898393
3829903774355	382990	3774355	0.000503521	0.000837544	0.000837544	0.000402817	0.000190871	0.000517836	0.000336708	0.000231232	0.00024853	9.86681E-05	0.000149763	0.00046549	4.23285E-05	9.20641E-05	8.47395E-08	2.57454E-06	2.4277E-07	2.90205E-06	2.90204544

			EGIODemolition	EGIOSite Grubbing / Prep	EGIOMass Grading / Excavation	EGIOMass Grading / Excavation	EGIODrainage / Utilities Trenching	EGIODrainage / Utilities Trenching	EGIOFoundations / Concrete Pads	EGIOFoundations / Concrete Pads	EGIOBuilding / Structure Construction	EGIOBuilding / Structure Construction	EGIOAsphalt Paving	EGIOArchitectural Coating	EGIOLandscaping or Other Finishing	EGIOWaterside Construction (Piles)	HIWaterside Construction (Landscaping)	HIWaterside Construction (Landscaping)	KMDemolition	KMSite Grubbing / Prep	KMMass Grading / Excavation
Unique Identifier	X (UTM)	Y (UTM)	2025	2025	2025	2026	2026	2027	2026	2027	2026	2027	2027	2027	2027	2027	2025	2026	2025	2025	2025
3830003774355	383000	3774355	0.004195804	0.00387947	0.00645302	0.00645302	0.003103577	0.003103577	0.001470599	0.001470599	0.003989766	0.003989766	0.002594229	0.000526199	0.00178157	0.001914843	0.001428922	0.001428922	0.000962329	0.000889777	0.001480033
3830103774355	383010	3774355	0.004607257	0.0042599	0.007085823	0.007085823	0.003407923	0.003407923	0.001614811	0.001614811	0.004381015	0.004381015	0.002848627	0.000577799	0.001956276	0.002102618	0.00149576	0.00149576	0.001014527	0.000938039	0.001560311
3830203774355	383020	3774355	0.00509679	0.00471253	0.00783871	0.00783871	0.003770024	0.003770024	0.001786389	0.001786389	0.00484651	0.00484651	0.003151301	0.000639192	0.002164135	0.002326027	0.001570403	0.001570403	0.001071038	0.00099029	0.001647224
3830303774355	383030	3774355	0.005643093	0.00521765	0.008678909	0.008678909	0.004174117	0.004174117	0.001977864	0.001977864	0.005365986	0.005365986	0.003489076	0.000707704	0.0023961	0.002575344	0.001645346	0.001645346	0.001124874	0.001040067	0.001730023
3830403774355	383040	3774355	0.006267218	0.00579472	0.009638794	0.009638794	0.004635774	0.004635774	0.002196615	0.002196615	0.005959463	0.005959463	0.003874967	0.000785976	0.002661108	0.002860176	0.001722591	0.001722591	0.00117733	0.001088569	0.001810699
3830503774355	383050	3774355	0.007008248	0.00647988	0.010778476	0.010778476	0.005183903	0.005183903	0.002456341	0.002456341	0.006664104	0.006664104	0.004333139	0.00087891	0.002975755	0.003198361	0.001805738	0.001805738	0.001232289	0.001139383	0.001895223
3830603774355	383060	3774355	0.007785945	0.00719894	0.011974551	0.011974551	0.005759155	0.005759155	0.002728918	0.002728918	0.007403612	0.007403612	0.004813983	0.000976441	0.003305971	0.003553279	0.00187808	0.00187808	0.001279741	0.001183258	0.001968203
3830703774355	383070	3774355	0.008715662	0.00805857	0.013404427	0.013404427	0.006446853	0.006446853	0.003054777	0.003054777	0.008287675	0.008287675	0.005388818	0.001093038	0.003700736	0.003977575	0.001954624	0.001954624	0.001328746	0.001228568	0.002043571
3830803774355	383080	3774355	0.009849595	0.00910701	0.015148383	0.015148383	0.007285608	0.007285608	0.003452213	0.003452213	0.009365926	0.009365926	0.00608992	0.001235245	0.004182212	0.004495069	0.002036471	0.002036471	0.001380771	0.001276671	0.002123584
3830903774355	383090	3774355	0.011254092	0.01040562	0.017308457	0.017308457	0.008324494	0.008324494	0.003944479	0.003944479	0.010701454	0.010701454	0.006958308	0.001411384	0.004778572	0.005136041	0.002124122	0.002124122	0.001434952	0.001326768	0.002206914
3831003774355	383100	3774355	0.013012064	0.01203105	0.020012165	0.020012165	0.009624842	0.009624842	0.004560636	0.004560636	0.0123731	0.0123731	0.008045247	0.001631852	0.00552502	0.005938328	0.002216675	0.002216675	0.001491118	0.001378699	0.002293296
3831103774355	383110	3774355	0.015256032	0.01410584	0.02346332	0.02346332	0.011284674	0.011284674	0.005347131	0.005347131	0.014506877	0.014506877	0.009432673	0.00191327	0.006477826	0.00696241	0.002313931	0.002313931	0.00154901	0.001432226	0.002382331
3831203774355	383120	3774355	0.018195648	0.01682383	0.027984362	0.027984362	0.013459067	0.013459067	0.006377445	0.006377445	0.017302142	0.017302142	0.011250212	0.00228193	0.007726009	0.008303965	0.002415989	0.002415989	0.00160811	0.00148687	0.002473224
3831303774355	383130	3774355	0.022215102	0.02054025	0.034166162	0.034166162	0.016432201	0.016432201	0.007786235	0.007786235	0.021124218	0.021124218	0.013735406	0.002786012	0.0094327	0.010138327	0.002523751	0.002523751	0.001668589	0.00154279	0.002566241
3831403774355	383140	3774355	0.027854658	0.02575463	0.042839631	0.042839631	0.020603701	0.020603701	0.009762859	0.009762859	0.026486841	0.026486841	0.017222294	0.003493273	0.011827297	0.012712057	0.002636917	0.002636917	0.001733124	0.00160246	0.002665493
3831503774355	383150	3774355	0.036229442	0.03349801	0.055719796	0.055719796	0.026798411	0.026798411	0.012698161	0.012698161	0.034450376	0.034450376	0.02240035	0.004543561	0.015383293	0.016534064	0.002754984	0.002754984	0.001794467	0.001659178	0.002759836
3831603774355	383160	3774355	0.048780185	0.04510253	0.075022463	0.075022463	0.03608202	0.03608202	0.017097107	0.017097107	0.046384809	0.046384809	0.030160366	0.006117559	0.020712433	0.022261859	0.002860645	0.002860645	0.001856327	0.001716374	0.002854976
3831703774355	383170	3774355	0.069423327	0.06418933	0.106770999	0.106770999	0.051351464	0.051351464	0.024332382	0.024332382	0.066014259	0.066014259	0.042923843	0.00870643	0.029477667	0.031682789	0.002964205	0.002964205	0.001919913	0.001775166	0.002952769
3834803774355	383480	3774355	0.007595792	0.00702313	0.0116821	0.0116821	0.005618501	0.005618501	0.002662271	0.002662271	0.007222796	0.007222796	0.004696412	0.000952594	0.00322523	0.003466499	0.00264212	0.00264212	0.006141772	0.005678729	0.009445862
3834903774355	383490	3774355	0.007133177	0.00659539	0.010970612	0.010970612	0.005276311	0.005276311	0.002500128	0.002500128	0.006782898	0.006782898	0.004410381	0.000894577	0.0030288	0.003255374	0.002582185	0.002582185	0.006207946	0.005739914	0.009547636
3835003774355	383500	3774355	0.006708868	0.00620307	0.010318039	0.010318039	0.004962456	0.004962456	0.002351411	0.002351411	0.006379426	0.006379426	0.004148035	0.000841364	0.002848636	0.003061733	0.002522251	0.002522251	0.006202942	0.005735287	0.00953994
3835103774355	383510	3774355	0.006323557	0.00584681	0.009725441	0.009725441	0.004677447	0.004677447	0.002216362	0.002216362	0.006013035	0.006013035	0.003909801	0.000793042	0.00268503	0.002885888	0.002465518	0.002465518	0.006138752	0.005675937	0.009441218
3835203774355	383520	3774355	0.005956881	0.00550778	0.009161505	0.009161505	0.004406222	0.004406222	0.002087845	0.002087845	0.005664366	0.005664366	0.003683088	0.000747057	0.002529337	0.002718548	0.002403382	0.002403382	0.005992255	0.005540484	0.009215909
3835303774355	383530	3774355	0.005624113	0.0052001	0.008649717	0.008649717	0.004160077	0.004160077	0.001971211	0.001971211	0.005347938	0.005347938	0.00347734	0.000705324	0.002388041	0.002566682	0.002344949	0.002344949	0.005807364	0.005369533	0.008931552
3835403774355	383540	3774355	0.005319297	0.00491826	0.00818092	0.00818092	0.00393461	0.00393461	0.001864376	0.001864376	0.005058091	0.005058091	0.003288876	0.000667097	0.002258614	0.002427573	0.002289016	0.002289016	0.005604873	0.005182308	0.008620127
3835503774355	383550	3774355	0.005038467	0.0046586	0.007749011	0.007749011	0.003726884	0.003726884	0.001765947	0.001765947	0.004791051	0.004791051	0.003115241	0.000631878	0.002139371	0.00229941	0.002235085	0.002235085	0.005389613	0.004983277	0.008289063
3835603774355	383560	3774355	0.004780845	0.00442041	0.007352797	0.007352797	0.003536324	0.003536324	0.001675652	0.001675652	0.004546079	0.004546079	0.002955955	0.000599569	0.002029983	0.002183859	0.002183956	0.002183956	0.00517418	0.004784086	0.007957734
3835703774355	383570	3774355	0.004550141	0.0042071	0.006997981	0.006997981	0.003365676	0.003365676	0.001594792	0.001594792	0.004326704	0.004326704	0.002813313	0.000570637	0.001932024	0.002076552	0.00213813	0.00213813	0.004991446	0.004615129	0.007676695
3835803774355	383580	3774355	0.004338505	0.00401141	0.006672491	0.006672491	0.003209131	0.003209131	0.001520615	0.001520615	0.00412546	0.00412546	0.00268246	0.000544095	0.001842162	0.001979968	0.002094705	0.002094705	0.004820619	0.00445718	0.007413967
3835903774355	383590	3774355	0.004141622	0.00382937	0.00636969	0.00636969	0.0030635	0.0030635	0.001451609	0.001451609	0.003938245	0.003938245	0.002560729	0.000519404	0.001758564	0.001890116	0.00205238	0.00205238	0.004654536	0.004303619	0.007158537
3836003774355	383600	3774355	0.003955955	0.00365771	0.00608414	0.00608414	0.002926164	0.002926164	0.001386534	0.001386534	0.003761695	0.003761695	0.002445932	0.000496119	0.001679728	0.001805383	0.002009956	0.002009956	0.004488109	0.004149739	0.006902577
3836103774355	383610	3774355	0.003783833	0.00349856	0.005819421	0.005819421	0.002798848	0.002798848	0.001326206	0.001326206	0.003598026	0.003598026	0.002339511	0.000474533	0.001606644	0.001726831	0.001969333	0.001969333	0.00433143	0.004004873	0.00666161
3836203774355	383620	3774355	0.003624135	0.0033509	0.005573811	0.005573811	0.002680722	0.002680722	0.001270233	0.001270233	0.00344617	0.00344617	0.002240771	0.000454505	0.001538835	0.00165395	0.00193011	0.00193011	0.004184588	0.003869101	0.00643577
3836303774355	383630	3774355	0.003475653	0.00321361	0.00534545	0.00534545	0.002570892	0.002570892	0.001218192	0.001218192	0.003304979	0.003304979	0.002148966	0.000435884	0.001475788	0.001586187	0.001892488	0.001892488	0.004046976	0.003741865	0.006224129
3836403774355	383640	3774355	0.003338473	0.00308678	0.005134471	0.005134471	0.002469422	0.002469422	0.001170111	0.001170111	0.003174536	0.003174536	0.002064149	0.00041868	0.001417541	0.001523582	0.001856568	0.001856568	0.00392015	0.0036246	0.006029073
3836503774355	383650	3774355	0.003215356	0.00297294	0.004945122	0.004945122	0.002378354	0.002378354	0.001126959	0.001126959	0.003057465	0.003057465	0.001988027	0.00040324	0.001365264	0.001467395	0.001824349	0.001824349	0.003812822	0.003525364	0.005864006
3836603774355	383660	3774355	0.003099918	0.00286621	0.004767581	0.004767581	0.002292966	0.002292966	0.001086499	0.001086499	0.002947695	0.002947695	0.001916653	0.000388763	0.001316249	0.001414713	0.001792931	0.001792931	0.003710239	0.003430515	0.005706236
3836703774355	383670	3774355	0.003013987	0.00278675	0.004635421	0.004635421	0.002229404	0.002229404	0.001056381	0.001056381	0.002865983	0.002865983	0.001863522	0.000377986	0.001279761	0.001375496	0.00177362	0.00177362	0.003668395	0.003391825	0.005641881
3836803774355	383680	3774355	0.002948675	0.00272637	0.004534974	0.004534974	0.002181094	0.002181094	0.00103349	0.00103349	0.002803879	0.002803879	0.00182314	0.000369796	0.00125203	0.00134569	0.001762914	0.001762914	0.003667618	0.003391107	0.005640687
3836903774355	383690	3774355	0.002886729	0.00266909	0.004439702	0.004439702	0.002135273	0.002135273	0.001011778	0.001011778	0.002744974	0.002744974	0.001784839	0.000362027	0.001225727	0.001317419	0.001752408	0.001752408	0.003665979	0.003389592	0.005638166
3837003774355	383700	3774355	0.00285032	0.00263543	0.004383707	0.004383707	0.002108342	0.002108342	0.00099917	0.00099917	0.002710354	0.002710354	0.001762328	0.000357461	0.001210267	0.001300803	0.001754709	0.001754709	0.003725423	0.003444555	0.00572959
3837103774355	383710	3774355	0.002816845	0.00260448	0.004332223	0.004332223	0.002083581	0.002083581	0.000987284	0.000987284	0.002678522	0.002678522	0.001741631	0.000353263	0.001196053	0.001285526	0.001758812	0.001758812	0.003789268	0.003503586	0.005827781
3837203774355	383720	3774355	0.002787338	0.00257719	0.004286842	0.004286842	0.002061755	0.002061755	0.00097642	0.00097642	0.002650464	0.002650464	0.001723387	0.000349562	0.001183525	0.00127206	0.001765715	0.001765715	0.003861395	0.003570275	0.005938711
3837303774355	383730	3774355	0.00276111	0.00255294	0.004246504	0.004246504	0.002042354	0.002042354	0.00096774	0.00096774	0.002625524	0.002625524	0.00170717	0.000346273	0.001172388	0.00126009	0.001776021	0.001776021	0.003941805	0.003644623	0.006062378
3837403774355	383740	3774355	0.002735313	0.00252909	0.00420683	0.00420683	0.002023273	0.002023273	0.00095870	0.00095870	0.002600994	0.002600994	0.001691221	0.000343038	0.001161435	0.001248317	0.001788429	0.001788429	0.004032654	0.003728623	0.006202102
3837503774355	383750	3774355	0.002697352	0.00249399	0.004148446	0.004148446	0.001995193	0.001995193	0.00094503	0.00094503	0.002564897	0.002564897	0.001667749	0.000338277	0.001145316	0.001230993	0.001792031	0.001792031	0.004077605	0.003770184	0.006271234
3837603774355	383760	3774355	0.002658872	0.00245841	0.004089266	0.004089266	0.001966731	0.001966731	0.000931916	0.000931916	0.002528307	0.002528307	0.001643958	0.000333451	0.001128977	0.001213432	0.001794932	0.001794932	0.004108233	0.003798503	0.006318339
3837703774355	383770	3774355	0.00262186	0.00242419	0.004032341	0.004032341	0.001939353	0.001939353	0.00091843	0.00091843	0.002493112	0.002493112	0.001621073	0.000328809	0.001113261	0.0011965	0.001798134	0.001798134	0.004121606	0.003810868	0.006338906
3837803774355	383780	3774355	0.002586572	0.00239156	0.003978071	0.003978071	0.001913251	0.001913251	0.00090675	0.00090675	0.002459557	0.002459557	0.001599255	0.000324384	0.001098278	0.001180436	0.001801636	0.001801636	0.00411177	0.003801774	0.006323779
3837903774355	383790	3774355	0.002554046	0.00236149	0.003928046	0.003928046	0.001889192	0.001889192	0.000895175	0.000895175	0.002428628	0.002428628	0.001579145	0.000320305	0.001084467	0.001165592	0.001805238	0.001805238	0.004081573	0.003773853	0.006277338
3838003774355	383800	3774355	0.00254145	0.00234984	0.003908674	0.003908674	0.001879875	0.001879875	0.00089076	0.00089076	0.002416651	0.002416651	0.001571356	0.000318725	0.001079119	0.001159844	0.001812642	0.001812642	0.004042317	0.003737557	0.006216963
3838103774355	383810	3774355	0.002519277	0.00232934	0.003874572	0.003874572	0.001863474	0.001863474	0.000882989	0.000882989	0.002395566	0.002395566	0.001557647	0.000315944	0.001069704	0.001149725	0.001823749	0.001823749	0.003978041	0.003678127	0.006118109
3838203774355	383820	3774355	0.002488217	0.00230062	0.003826803	0.003826803	0.001840499	0.001840499	0.000872102	0.000872102	0.002366032	0.002366032	0.001538443	0.000312049	0.001056516	0.00113555	0.001839158	0.001839158	0.003900047	0.003606013	0.005998156
3838303774355	383830	3774355	0.002446545	0.00226209	0.003762714	0.003762714	0.001809675	0.001809675	0.00085747	0.00085747	0.002326407	0.002326407	0.001512678	0.000306823	0.001038822	0.001116532	0.001873477	0.001873477	0.003809026	0.003521854	0.005858167
3838403774355	383840	3774355	0.002396333	0.00221567	0.003685488	0.003685488	0.001772534	0.001772534	0.000839897	0.000839897	0.002278659	0.002278659	0.001481632	0.000300526	0.001017501	0.001093617	0.001928109	0.001928109	0.003709031	0.003429398	0.005704379
3838603774355	383860	3774355	0.002288746	0.00211619	0.003520022	0.003520022	0.001692953	0.001692953	0.000802189	0.000802189	0.002176356	0.002176356	0.001415112	0.000287033	0.000971819	0.001044517	0.00187788	0.00187788	0.003551404	0.003283654	0.005461952
3838703774355	383870	3774355	0.002237325	0.00206865	0.003440938	0.003440938	0.001654918	0.001654918	0.000784166	0.000784166	0.0021274	0.0021274	0.001383319	0.000280585	0.000949985	0.00102105	0.001850164	0.001850164	0.003479967	0.003217603	0.005352084
3838803774355	383880	3774355	0.002187888	0.00202294	0.003364907	0.003364907	0.00161835	0.00161835	0.000766839	0.000766839	0.002080451	0.002080451	0.001352752	0.000274385	0.000928994	0.000998489	0.001824149	0.001824149	0.003407839	0.003150914	0.005241155
3838903774355	383890	3774355	0.002140177	0.00197882	0.003291529	0.003291529	0.001583059	0.001583059	0.000750117	0.000750117	0.002035083	0.002035083	0.001323253	0.000268401	0.000908735	0.000976715	0.001798134	0.001798134	0.003337696	0.003086059	0.005133277
3839003774355	383900	3774355	0.002093933	0.00193607	0.003220406	0.003220406	0.001548853	0.001548853	0.000733909	0.000733909	0.001991109	0.001991109	0.001294661	0.000262602	0.0008891	0.00095561	0.001772319	0.001772319	0.00327066	0.003024076	0.005030176
3839103774355	383910	3774355	0.002049155	0.00189466	0.00315154	0.00315154	0.001515732	0.001515732	0.000718214	0.000718214	0.001948531	0.001948531	0.001266975	0.000256986	0.000870087	0.000935175	0.001746805	0.001746805	0.003206556	0.002964806	0.004931587
3829703774365	382970	3774365	0.003254526	0.00300916	0.005005363	0.005005363	0.002407327	0.002407327	0.001140688	0.001140688	0.003094711	0.003094711	0.002012245	0.000408152	0.001381896	0.001485271	0.001237512	0.001237512	0.000831361	0.00076883	0.001278609
3829803774365	382980	3774365	0.003486006	0.00322319	0.005361373	0.005361373	0.00257855	0.00257855	0.00122182	0.00122182	0.003314824	0.003314824	0.002155367	0.000437183	0.001480184	0.001590912	0.001279136	0.001279136	0.000862939	0.000797879	0.001327174
3829903774365	382990	3774365	0.003752601	0.00346968	0.005771387	0.005771387	0.002775746	0.002775746	0.00131526	0.00131526	0.003568327	0.003568327	0.0023202	0.000470616	0.001593382	0.001712578	0.001324862	0.001324862	0.000898312	0.000830586	0.001381577
3830003774365	383000	3774365	0.004061126	0.00375495	0.00624589	0.00624589	0.003003958	0.003003958	0.001423396	0.001423396	0.003861702	0.003861702	0.002510959	0.000509309	0.001724385	0.00185338	0.001375091	0.001375091	0.000937654	0.000866962	0.001442084
3830103774365	383010	3774365	0.004442468	0.00410754	0.006832383	0.006832383	0.003286032	0.003286032	0.001557054	0.001557054	0.004224319	0.004224319	0.00274674	0.000557133	0.001886305	0.002027413	0.001434925	0.001434925	0.000985796	0.000911475	0.001516125
3830203774365	383020	3774365	0.004891624	0.00452283	0.007523172	0.007523172	0.003618266	0.003618266	0.001714479	0.001714479	0.004651419	0.004651419	0.003024449	0.000613462	0.00207702	0.002232395	0.001501063	0.001501063	0.001037994	0.000959737	0.001596403
3830303774365	383030	3774365	0.005417394	0.00500896	0.00833179	0.00833179	0.00400717	0.00400717	0.001898758	0.001898758	0.00515137	0.00515137	0.003349528	0.000679399	0.002300266	0.002472341	0.001572404	0.001572404	0.001092434	0.001010073	0.001680131
3830403774365	383040	3774365	0.006041691	0.00558619	0.00929194	0.00929194	0.004468955	0.004468955	0.00211757	0.00211757	0.005745011	0.005745011	0.003735525	0.000757693	0.002565348	0.002757252	0.001649749	0.001649749	0.001148773	0.001062164	0.001766778
3830503774365	383050	3774365	0.006790831	0.00627885	0.010444095	0.010444095	0.005023083	0.005023083	0.002380138	0.002380138	0.006457364	0.006457364	0.004198712	0.000851643	0.002883438	0.003099138	0.001733997	0.001733997	0.001207182	0.00111617	0.00185661
3830603774365	383060	3774365	0.007549461	0.00698029	0.011610845	0.011610845	0.005584231	0.005584231	0.002646032	0.002646032	0.007178741	0.007178741	0.004667767	0.000946783	0.003205558	0.003445355	0.001803137	0.001803137	0.001254721	0.001160124	0.001929723
3830703774365	383070	3774365	0.008456573	0.00781901	0.013005957	0.013005957	0.006255209	0.006255209	0.002963969	0.002963969	0.008041309	0.008041309	0.005228626	0.001060545	0.003590725	0.003859334	0.001875979	0.001875979	0.001303467	0.001205195	0.002004693
3830803774365	383080	3774365	0.009566263	0.00884504	0.014712626	0.014712626	0.007076031	0.007076031	0.003352907	0.003352907	0.009096507	0.009096507	0.005914738	0.001199712	0.004061907	0.004365764	0.001954224	0.001954224	0.001355147	0.001252979	0.002084175
3830903774365	383090	3774365	0.010949018	0.01012354	0.016839262	0.016839262	0.008098835	0.008098835	0.003837553	0.003837553	0.010411361	0.010411361	0.006769683	0.001373124	0.004649035	0.004996814	0.002038773	0.002038773	0.001409242	0.001302996	0.002167372
3831003774365	383100	3774365	0.012684731	0.0117284	0.019508736	0.019508736	0.009382718	0.009382718	0.004445908	0.004445908	0.01206184	0.01206184	0.007842859	0.001590801	0.005386032	0.005788942	0.002128324	0.002128324	0.001464804	0.001354369	0.002252825
3831103774365	383110	3774365	0.01484665	0.01372732	0.022833702	0.022833702	0.010981859	0.010981859	0.005203645	0.005203645	0.014117597	0.014117597	0.009179555	0.001861929	0.006303999	0.006775579	0.002217375	0.002217375	0.001520194	0.001405582	0.002338012
3831203774365	383120	3774365	0.017673416	0.01634097	0.027181185	0.027181185	0.013072779	0.013072779	0.006194406	0.006194406	0.016805554	0.016805554	0.01092732	0.002216436	0.007504265	0.008065633	0.002310529	0.002310529	0.001576532	0.001457674	0.002424659

			KMMass Grading / Excavation	KMDrainage / Utilities Trenching	KMFoundations / Concrete Pads	KMBuilding / Structure Construction	KMAsphalt Paving	KMArchitectural Coating	KMLandscaping or Other Finishing	KMWaterside Construction (Piles)	EWNDemolition	EWNSite Grubbing / Prep	EWNDrainage / Utilities Trenching	EWNDrainage / Utilities Trenching	EWNDrainage / Utilities Trenching	EWNFoundations / Concrete Pads	EWNBuilding / Structure Construction	EWNAsphalt Paving	EWNLandscaping or Other Finishing	EWNWaterside Construction (Piles)	ISDemolition
Unique Identifier	X (UTM)	Y (UTM)	2026	2026	2026	2026	2026	2026	2026	2026	2027	2027	2027	2028	2029	2029	2029	2029	2029	2029	2027
3830003774355	383000	3774355	0.001480033	0.000367505	0.00033729	0.000992018	0.000595	0.000120686	0.000408612	0.000439179	0.000398684	0.000455816	0.000536819	0.000536819	0.000536819	0.000139736	0.000347157	0.000246503	0.000169284	0.000176999	0.003085165
3830103774355	383010	3774355	0.001560311	0.000387439	0.000355584	0.001045825	0.000627273	0.000127233	0.000430776	0.000463	0.000409296	0.000467949	0.000551108	0.000551108	0.000551108	0.000143455	0.000356397	0.000253064	0.00017379	0.00018171	0.003346497
3830203774355	383020	3774355	0.001647224	0.00040902	0.000375391	0.00110408	0.000662213	0.00013432	0.000454771	0.00048879	0.00042103	0.000481364	0.000566907	0.000566907	0.000566907	0.000147568	0.000366614	0.000260319	0.000178772	0.000186919	0.003651053
3830303774355	383030	3774355	0.001730023	0.00042958	0.00039426	0.001159577	0.0006955	0.000141071	0.00047763	0.00051336	0.000431728	0.000493595	0.000581312	0.000581312	0.000581312	0.000151318	0.00037593	0.000266934	0.000183315	0.000191669	0.003976747
3830403774355	383040	3774355	0.001810699	0.000449612	0.000412646	0.001213652	0.000727933	0.00014765	0.000499903	0.000537299	0.000442081	0.000505432	0.000595252	0.000595252	0.000595252	0.000154946	0.000384945	0.000273335	0.000187711	0.000196265	0.004330568
3830503774355	383050	3774355	0.001895223	0.0004706	0.000431908	0.001270306	0.000761913	0.000154542	0.000523239	0.000562381	0.000453297	0.000518255	0.000610354	0.000610354	0.000610354	0.000158877	0.000394711	0.00028027	0.000192473	0.000201245	0.004728734
3830603774355	383060	3774355	0.001968203	0.000488722	0.00044854	0.001319222	0.000791253	0.000160493	0.000543388	0.000584036	0.00046089	0.000526935	0.000620577	0.000620577	0.000620577	0.000161539	0.000401322	0.000284964	0.000195697	0.000204615	0.005114045
3830703774355	383070	3774355	0.002043571	0.000507436	0.000465716	0.001369739	0.000821552	0.000166639	0.000564195	0.000606401	0.000469086	0.000536306	0.000631613	0.000631613	0.000631613	0.000164411	0.000408459	0.000290032	0.000199177	0.000208254	0.005543789
3830803774355	383080	3774355	0.002123584	0.000527304	0.00048395	0.001423368	0.000853719	0.000173163	0.000586286	0.000630144	0.000477886	0.000546367	0.000643463	0.000643463	0.000643463	0.000167496	0.000416122	0.000295473	0.000202914	0.00021161	0.006027887
3830903774355	383090	3774355	0.002206914	0.000547996	0.000502941	0.001479222	0.000887219	0.000179958	0.000609292	0.000654871	0.000487377	0.000557218	0.000656241	0.000656241	0.000656241	0.000170822	0.000424386	0.000301341	0.000206944	0.000216375	0.006574018
3831003774355	383100	3774355	0.002293296	0.000569445	0.000522626	0.00153712	0.000921946	0.000187002	0.00063314	0.000680503	0.000497212	0.000568463	0.000669484	0.000669484	0.000669484	0.000174269	0.00043295	0.000307422	0.00021112	0.000220741	0.00718477
3831103774355	383110	3774355	0.002382331	0.000591553	0.000542917	0.001596798	0.00095774	0.000194262	0.000657721	0.000706923	0.00050722	0.000579905	0.00068296	0.00068296	0.00068296	0.000177777	0.000441665	0.00031361	0.000215369	0.000225184	0.007862386
3831203774355	383120	3774355	0.002473224	0.000614123	0.000563631	0.001657721	0.00099428	0.000201674	0.000682815	0.000733894	0.000517314	0.000591446	0.000696552	0.000696552	0.000696552	0.000181315	0.000450455	0.000319851	0.000219656	0.000229666	0.008614028
3831303774355	383130	3774355	0.002566241	0.00063722	0.000584829	0.001720067	0.001031674	0.000209259	0.000708496	0.000761496	0.000531809	0.000608017	0.000716068	0.000716068	0.000716068	0.000186395	0.000463076	0.000328813	0.00022581	0.000236101	0.009452464
3831403774355	383140	3774355	0.002665493	0.000661865	0.000607448	0.001786592	0.001071576	0.000217352	0.000735898	0.000790948	0.000547943	0.000626463	0.000737792	0.000737792	0.000737792	0.00019205	0.000477124	0.000338788	0.000232661	0.000243263	0.010409013
3831503774355	383150	3774355	0.002759836	0.000685291	0.000628948	0.001849827	0.001109503	0.000225045	0.000761944	0.000818943	0.000560194	0.00064047	0.000754288	0.000754288	0.000754288	0.000196344	0.000487792	0.000346363	0.000237863	0.000248702	0.011462191
3831603774355	383160	3774355	0.002854976	0.000708915	0.000650629	0.001913596	0.001147751	0.000232803	0.000788211	0.000847174	0.000567096	0.000648361	0.000763582	0.000763582	0.000763582	0.000198763	0.000493802	0.000350631	0.000240793	0.000251767	0.012591811
3831703774355	383170	3774355	0.002952769	0.000733198	0.000672916	0.001979144	0.001187066	0.000240778	0.00081521	0.000876193	0.00057279	0.000654871	0.000771249	0.000771249	0.000771249	0.000200759	0.00049876	0.000354151	0.000243211	0.000254295	0.013821511
3834803774355	383480	3774355	0.009445862	0.002345489	0.002152647	0.00633125	0.003797405	0.000770244	0.002607843	0.002802926	0.000505236	0.000577636	0.000680288	0.000680288	0.000680288	0.000177082	0.000439937	0.000312383	0.000214527	0.000224303	0.026324284
3834903774355	383490	3774355	0.009547636	0.00237076	0.002175841	0.006399466	0.003838319	0.000778543	0.002635941	0.002833126	0.000495573	0.000566589	0.000667277	0.000667277	0.000667277	0.000173695	0.000431523	0.000306408	0.000210424	0.000220013	0.02390992
3835003774355	383500	3774355	0.00953994	0.002368849	0.002174087	0.006394307	0.003835226	0.000777916	0.002633816	0.002830843	0.000485392	0.000554949	0.000653569	0.000653569	0.000653569	0.000170126	0.000422658	0.000300114	0.000206101	0.000215494	0.021802441
3835103774355	383510	3774355	0.009441218	0.002344336	0.002151589	0.006328137	0.003795538	0.000769865	0.00260656	0.002801548	0.000475384	0.000543507	0.000640094	0.000640094	0.000640094	0.000166619	0.000413943	0.000293926	0.000201852	0.00021105	0.019981142
3835203774355	383520	3774355	0.009215909	0.002288389	0.002100243	0.00617712	0.003704959	0.000751493	0.002544356	0.002734691	0.000463737	0.00053019	0.000624411	0.000624411	0.000624411	0.000162536	0.000403801	0.000286724	0.000196906	0.000205879	0.018314796
3835303774355	383530	3774355	0.008931552	0.002217781	0.00203544	0.005986525	0.003590643	0.000728306	0.00246585	0.002650312	0.00045295	0.00051786	0.00060989	0.00060989	0.00060989	0.00015875	0.000394411	0.000280056	0.000192327	0.000201092	0.016862416
3835403774355	383540	3774355	0.008620127	0.002140452	0.001964468	0.005777787	0.003465444	0.000702911	0.002379871	0.002557901	0.000442858	0.00050632	0.000596298	0.000596298	0.000596298	0.000155218	0.000385621	0.000273815	0.000188041	0.00019661	0.015580432
3835503774355	383550	3774355	0.008289063	0.002058246	0.001889021	0.005555886	0.003332351	0.000675915	0.00228847	0.002459663	0.000433454	0.000495568	0.000583635	0.000583635	0.000583635	0.000151922	0.000377432	0.000268001	0.000184048	0.000192435	0.014437698
3835603774355	383560	3774355	0.007957734	0.001975974	0.001813513	0.005333807	0.003199151	0.000648898	0.002196996	0.002361345	0.00042826	0.00048570	0.000572018	0.000572018	0.000572018	0.000148898	0.0003699	0.000262666	0.000180384	0.000188605	0.013421964
3835703774355	383570	3774355	0.007676695	0.001906189	0.001749466	0.005145436	0.003086168	0.000625981	0.002119406	0.002277951	0.000417665	0.000477517	0.000562376	0.000562376	0.000562376	0.000146389	0.000363684	0.000258239	0.000177344	0.000185426	0.012538233
3835803774355	383580	3774355	0.007413967	0.001840952	0.001689593	0.004969338	0.002980547	0.000604557	0.002046871	0.00219999	0.000411194	0.00047011	0.000553664	0.000553664	0.000553664	0.000144121	0.00035805	0.000254238	0.000174596	0.000182553	0.011746214
3835903774355	383590	3774355	0.007158537	0.001777526	0.001631382	0.004798132	0.002877859	0.000583729	0.001976351	0.002124195	0.000404896	0.000462918	0.000545183	0.000545183	0.000545183	0.000141913	0.000352566	0.000250344	0.000171922	0.000179757	0.011025114
3836003774355	383600	3774355	0.006902577	0.001713969	0.00157305	0.00462657	0.002774959	0.000562857	0.001905685	0.002048242	0.000398684	0.000455816	0.000536819	0.000536819	0.000536819	0.000139736	0.000347157	0.000246503	0.000169284	0.000176999	0.010358455
3836103774355	383610	3774355	0.00666161	0.001654135	0.001518135	0.004465058	0.002678086	0.000543208	0.001839158	0.001976739	0.000392731	0.00044901	0.000528803	0.000528803	0.000528803	0.000137649	0.000341973	0.000242822	0.000166757	0.000174356	0.009751758
3836203774355	383620	3774355	0.00643577	0.001598057	0.001466668	0.004313685	0.002587294	0.000524792	0.001776807	0.001909724	0.000387296	0.000442795	0.000521485	0.000521485	0.000521485	0.000135744	0.00033724	0.000239462	0.000164449	0.000171943	0.009198293
3836303774355	383630	3774355	0.006224129	0.001545505	0.001418436	0.004171828	0.00250221	0.000507534	0.001718377	0.001846922	0.000382119	0.000436877	0.000514514	0.000514514	0.000514514	0.00013393	0.000332732	0.000236261	0.000162251	0.000169645	0.008691591
3836403774355	383640	3774355	0.006029073	0.001497071	0.001373985	0.004041089	0.002423795	0.000491629	0.001664525	0.001789042	0.00037746	0.00043155	0.000508241	0.000508241	0.000508241	0.000132297	0.000328676	0.00023338	0.000160272	0.000167576	0.008229407
3836503774355	383650	3774355	0.005864006	0.001456083	0.001336367	0.00393045	0.002357435	0.000478169	0.001618953	0.001740061	0.00037375	0.000427309	0.000503246	0.000503246	0.000503246	0.000130997	0.000325445	0.000231087	0.000158697	0.000165929	0.007819334
3836603774355	383660	3774355	0.005706236	0.001416908	0.001300412	0.003824702	0.002294009	0.000465304	0.001575395	0.001693245	0.000370213	0.000423265	0.000498483	0.000498483	0.000498483	0.000129757	0.000322365	0.000228899	0.000157195	0.000164359	0.007439113
3836703774355	383670	3774355	0.005641881	0.001400928	0.001285746	0.003781567	0.002268137	0.000460056	0.001557628	0.001674149	0.000369954	0.000422969	0.000498135	0.000498135	0.000498135	0.000129666	0.00032214	0.000228739	0.000157085	0.000164244	0.007156385
3836803774355	383680	3774355	0.005640687	0.001400631	0.001285474	0.003780767	0.002267657	0.000459959	0.001557298	0.001673794	0.000372111	0.000425435	0.000501039	0.000501039	0.000501039	0.000130422	0.000324018	0.000230073	0.000158001	0.000165202	0.006938191
3836903774355	383690	3774355	0.005638166	0.001400005	0.0012849	0.003779077	0.002266643	0.000459753	0.001556602	0.001673046	0.00037444	0.000428098	0.000504175	0.000504175	0.000504175	0.000131239	0.000326046	0.000231513	0.00015899	0.000166236	0.006730179
3837003774355	383700	3774355	0.00572959	0.001422706	0.001305734	0.003840355	0.002303397	0.000467208	0.001581843	0.001700175	0.000380566	0.000435101	0.000512423	0.000512423	0.000512423	0.000133386	0.00033138	0.000235301	0.000161591	0.000168955	0.006596191
3837103774355	383710	3774355	0.005827781	0.001447088	0.001328112	0.00390617	0.002342872	0.000475215	0.001608952	0.001729312	0.000387468	0.000442993	0.000521717	0.000521717	0.000521717	0.000135805	0.00033739	0.000239568	0.000164522	0.000172019	0.00646971
3837203774355	383720	3774355	0.005938711	0.001474633	0.001353392	0.003980522	0.002387467	0.00048426	0.001639578	0.001762229	0.000395406	0.000452067	0.000532405	0.000532405	0.000532405	0.000138587	0.000344302	0.000244476	0.000167892	0.000175543	0.006355048
3837303774355	383730	3774355	0.006062378	0.001505341	0.001381575	0.004063413	0.002437184	0.000494345	0.00167372	0.001798925	0.000404637	0.000462622	0.000544835	0.000544835	0.000544835	0.000141822	0.0003524	0.000250184	0.000171812	0.000179642	0.006251602
3837403774355	383740	3774355	0.006202102	0.001540035	0.001413417	0.004157065	0.002493355	0.000505738	0.001712295	0.001840386	0.000415249	0.000474755	0.000559124	0.000559124	0.000559124	0.000145542	0.000361581	0.000256745	0.000176318	0.000184353	0.006151176
3837503774355	383750	3774355	0.006271234	0.001557201	0.001429171	0.004203401	0.002521148	0.000511375	0.001731382	0.0018609	0.00042391	0.00048452	0.000570624	0.000570624	0.000570624	0.000148536	0.000369018	0.000262026	0.000179945	0.000188145	0.006017448
3837603774355	383760	3774355	0.006318339	0.001568898	0.001439906	0.004234975	0.002540085	0.000515216	0.001744387	0.001874878	0.000433109	0.000495173	0.000583171	0.000583171	0.000583171	0.000151801	0.000377132	0.000267787	0.000183901	0.000192282	0.005882511
3837703774355	383770	3774355	0.006338906	0.001574005	0.001444593	0.00424876	0.002548353	0.000516894	0.001750065	0.001880981	0.000443548	0.000507109	0.000597227	0.000597227	0.000597227	0.00015546	0.000386222	0.000274242	0.000188334	0.000196917	0.005751198
3837803774355	383780	3774355	0.006323779	0.001570249	0.001441146	0.004238621	0.002542272	0.00051566	0.001745889	0.001876492	0.000454678	0.000519833	0.000612213	0.000612213	0.000612213	0.000159361	0.000395913	0.000281123	0.00019306	0.000201858	0.00562463
3837903774355	383790	3774355	0.006277338	0.001558717	0.001430562	0.004207493	0.002523601	0.000511873	0.001733067	0.001862711	0.00046598	0.000532755	0.000627431	0.000627431	0.000627431	0.000163323	0.000405755	0.000288111	0.000197859	0.000206875	0.005501686
3838003774355	383800	3774355	0.006216963	0.001543725	0.001416803	0.004167026	0.00249933	0.00050695	0.001716398	0.001844796	0.000484357	0.000553765	0.000652175	0.000652175	0.000652175	0.000169764	0.000421756	0.000299474	0.000205662	0.00021503	0.005409025
3838103774355	383810	3774355	0.006118109	0.001519179	0.001394275	0.004100767	0.002459589	0.000498889	0.001689106	0.001815462	0.000501267	0.000573099	0.000674944	0.000674944	0.000674944	0.000175691	0.000436481	0.000309929	0.000212842	0.000222541	0.005339659
3838203774355	383820	3774355	0.005998156	0.001489394	0.001366939	0.004020366	0.002411366	0.000489108	0.001655989	0.001779868	0.000506961	0.000579609	0.000682612	0.000682612	0.000682612	0.000177686	0.000441439	0.00031345	0.00021526	0.000225069	0.005184447
3838303774355	383830	3774355	0.005858167	0.001454633	0.001335036	0.003926537	0.002355088	0.000477693	0.001617341	0.001738329	0.000507134	0.000579806	0.000682844	0.000682844	0.000682844	0.000177747	0.00044159	0.000313556	0.000215333	0.000225146	0.005025871
3838403774355	383840	3774355	0.005704379	0.001416446	0.001299989	0.003823457	0.002293262	0.000465152	0.001574882	0.001692694	0.000506099	0.000578623	0.00068145	0.00068145	0.00068145	0.000177384	0.000440688	0.000312916	0.000214893	0.000224686	0.004869796
3838603774355	383860	3774355	0.005461952	0.00135625	0.001244742	0.003660967	0.002195802	0.000445384	0.001507953	0.001620757	0.000502044	0.00057398	0.00067599	0.00067599	0.00067599	0.000175963	0.000437157	0.000310409	0.000213171	0.000222886	0.004562565
3838703774355	383870	3774355	0.005352084	0.001328969	0.001219704	0.003587326	0.002151633	0.000436425	0.00147762	0.001588156	0.000500145	0.000571817	0.00067343	0.00067343	0.00067343	0.000175297	0.000435505	0.000309236	0.000212366	0.000222043	0.004419087
3838803774355	383880	3774355	0.005241155	0.001301424	0.001194423	0.003512973	0.002107038	0.00042738	0.001446994	0.001555239	0.000498161	0.000569548	0.000670762	0.000670762	0.000670762	0.000174602	0.000433777	0.000308009	0.000211523	0.000221162	0.00428208
3838903774355	383890	3774355	0.005133277	0.001274637	0.001169839	0.003440667	0.002063669	0.000418583	0.001417211	0.001523228	0.000496177	0.000567279	0.00066809	0.00066809	0.00066809	0.000173906	0.000432049	0.000306782	0.00021068	0.000220281	0.004151112
3839003774355	383900	3774355	0.005030176	0.001249036	0.001146343	0.003371562	0.00202222	0.000410176	0.001388747	0.001492634	0.000494279	0.000565109	0.000665535	0.000665535	0.000665535	0.00017324	0.000430396	0.000305608	0.000209874	0.000219439	0.004025839
3839103774355	383910	3774355	0.004931587	0.001224556	0.001123875	0.00330548	0.001982586	0.000402137	0.001361528	0.001463379	0.000492381	0.000562939	0.000662979	0.000662979	0.000662979	0.000172576	0.000428743	0.000304435	0.000209068	0.000218596	0.003905914
3829703774365	382970	3774365	0.001278609	0.00031749	0.000291386	0.000857009	0.000514023	0.000104262	0.000353002	0.000379409	0.000370213	0.000423265	0.000498483	0.000498483	0.000498483	0.000129757	0.000322365	0.000228899	0.000157195	0.000164359	0.002475621
3829803774365	382980	3774365	0.001327174	0.000329549	0.000302454	0.000889561	0.000533547	0.000108222	0.00036641	0.00039382	0.000375735	0.000429578	0.000505918	0.000505918	0.000505918	0.000131692	0.000327173	0.000232313	0.00015954	0.00016681	0.00262833
3829903774365	382990	3774365	0.001381577	0.000343057	0.000314852	0.000926025	0.000555418	0.000112658	0.00038143	0.00040963	0.000382119	0.000436877	0.000514514	0.000514514	0.000514514	0.00013393	0.000332732	0.000236261	0.000162251	0.000169645	0.002801142
3830003774365	383000	3774365	0.001442084	0.000358082	0.000328641	0.000966581	0.000579743	0.000117592	0.000398135	0.000427918	0.00038928	0.000445064	0.000524157	0.000524157	0.000524157	0.00013644	0.000338968	0.000240688	0.000165291	0.000172824	0.002997594
3830103774365	383010	3774365	0.001516125	0.000376467	0.000345515	0.001016209	0.000609509	0.000123629	0.000418577	0.000449889	0.00039877	0.000455914	0.000536935	0.000536935	0.000536935	0.000139766	0.000347232	0.000246556	0.000169321	0.000177037	0.003237271
3830203774365	383020	3774365	0.001596403	0.000396401	0.000363809	0.001070017	0.000641783	0.000130176	0.00044074	0.00047371	0.000409124	0.000467751	0.000550875	0.000550875	0.000550875	0.000143395	0.000356247	0.000252958	0.000173717	0.000181634	0.003513442
3830303774365	383030	3774365	0.001680131	0.000417191	0.00038289	0.001126137	0.000675443	0.000137003	0.000463856	0.000498555	0.000419822	0.000479983	0.00056528	0.00056528	0.00056528	0.000147145	0.000365562	0.000259572	0.00017826	0.000186383	0.003826108
3830403774365	383040	3774365	0.001766778	0.000438706	0.000402637	0.001184213	0.000710276	0.000144068	0.000487778	0.000524267	0.00043383	0.0004932	0.000580847	0.000580847	0.000580847	0.000151197	0.000375629	0.00026672	0.000183168	0.000191516	0.004180878
3830503774365	383050	3774365	0.00185661	0.000461012	0.000423109	0.001244425	0.00074639	0.000151394	0.000512579	0.000550923	0.000443979	0.000507602	0.000597808	0.000597808	0.000597808	0.000155612	0.000386598	0.000274509	0.000188517	0.000197108	0.004583358
3830603774365	383060	3774365	0.001929723	0.000479167	0.000439771	0.00129343	0.000775783	0.000157355	0.000532764	0.000572618	0.000451917	0.000516677	0.000608496	0.000608496	0.000608496	0.000158394	0.000393509	0.000279416	0.000191887	0.000200632	0.004955124
3830703774365	383070	3774365	0.002004693	0.000497783	0.000456856	0.00134368	0.000805922	0.000163469	0.000553462	0.000594864	0.000460286	0.000526245	0.000619764	0.000619764	0.000619764	0.000161327	0.000400796	0.000284591	0.000195441	0.000204347	0.005368906
3830803774365	383080	3774365	0.002084175	0.000517519	0.000474969	0.001396954	0.000837875	0.00016995	0.000575405	0.000618449	0.000469517	0.000536799	0.000632194	0.000632194	0.000632194	0.000164562	0.000408835	0.000290298	0.000199361	0.000208446	0.00583549
3830903774365	383090	3774365	0.002167372	0.000538177	0.000493929	0.001452718	0.000871322	0.000176734	0.000598375	0.000643137	0.000479612	0.00054834	0.000645786	0.000645786	0.000645786	0.0001681	0.000417625	0.00029654	0.000203647	0.000212927	0.006364452
3831003774365	383100	3774365	0.002252825	0.000559396	0.000513403	0.001509994	0.000905676	0.000183702	0.000621967	0.000668494	0.000490137	0.000560374	0.000659959	0.000659959	0.000659959	0.00017179	0.00042679	0.000303048	0.000208116	0.0002176	0.006955619
3831103774365	383110	3774365	0.002338012	0.000580549	0.000532817	0.001567093	0.000939923	0.000190649	0.000645486	0.000693772	0.000499542	0.000571126	0.000672621	0.000672621	0.000672621	0.000175086	0.000434979	0.000308862	0.000212109	0.000221775	0.007590184
3831203774365	383120	3774365	0.002424659	0.000602064	0.000552563	0.001625169	0.000974756	0.000197714	0.000669407	0.000719484	0.000509377	0.000582371	0.000685864	0.000685864	0.000685864	0.000178533	0.000443543	0.000314943	0.000216285	0.000226142	0.00829282

			ISDrainage / Utilities Trenching	ISDrainage / Utilities Trenching	ISAsphalt Paving	ISAsphalt Paving	SVDemolition	SVSite Grubbing / Prep	SVMass Grading / Excavation	SVMass Grading / Excavation	SVDrainage / Utilities Trenching	SVFoundations / Concrete Pads	SVBuilding / Structure Construction	SVBuilding / Structure Construction	SVAsphalt Paving	SVAsphalt Paving	SVArchitectural Coating	SVArchitectural Coating	SVLandscaping or Other Finishing	SVLandscaping or Other Finishing	MDemolition
Unique Identifier	X (UTM)	Y (UTM)	2027	2028	2027	2028	2027	2027	2027	2028	2028	2028	2028	2029	2028	2029	2028	2029	2028	2029	2027
3830003774355	383000	3774355	0.001655221	0.001655221	0.001907531	0.001907531	0.000217439	8.6649E-05	0.000281819	0.000281819	0.000145438	5.64134E-05	0.000270461	0.000270461	0.00015093	0.00015093	3.39965E-05	3.39965E-05	0.000115103	0.000115103	0.000561229
3830103774355	383010	3774355	0.001795428	0.001795428	0.00206911	0.00206911	0.000221522	8.8276E-05	0.000287111	0.000287111	0.000148169	5.74727E-05	0.000274819	0.000274819	0.000153765	0.000153765	3.46349E-05	3.46349E-05	0.000117264	0.000117264	0.000583489
3830203774355	383020	3774355	0.001958825	0.001958825	0.002257415	0.002257415	0.000226089	9.00962E-05	0.000293031	0.000293031	0.000151224	5.86577E-05	0.000279622	0.000279622	0.000156935	0.000156935	3.5349E-05	3.5349E-05	0.000119682	0.000119682	0.000607819
3830303774355	383030	3774355	0.002133563	0.002133563	0.002458788	0.002458788	0.000230172	9.17232E-05	0.000298323	0.000298323	0.000153955	5.9717E-05	0.000283802	0.000283802	0.000159769	0.000159769	3.59874E-05	3.59874E-05	0.000121844	0.000121844	0.000630854
3830403774355	383040	3774355	0.002323391	0.002323391	0.002677552	0.002677552	0.000234048	9.32676E-05	0.000303346	0.000303346	0.000156547	6.07225E-05	0.000287715	0.000287715	0.000162459	0.000162459	3.65933E-05	3.65933E-05	0.000123895	0.000123895	0.000653718
3830503774355	383050	3774355	0.002537012	0.002537012	0.002923735	0.002923735	0.0002382	9.49222E-05	0.000308728	0.000308728	0.000159324	6.17997E-05	0.000291807	0.000291807	0.000165341	0.000165341	3.72425E-05	3.72425E-05	0.000126093	0.000126093	0.00067822
3830603774355	383060	3774355	0.002743735	0.002743735	0.00316197	0.00316197	0.00024083	9.59702E-05	0.000312136	0.000312136	0.000161083	6.2482E-05	0.000294297	0.000294297	0.000167167	0.000167167	3.76536E-05	3.76536E-05	0.000127485	0.000127485	0.000697805
3830703774355	383070	3774355	0.002974296	0.002974296	0.003427677	0.003427677	0.000243667	9.71009E-05	0.000315814	0.000315814	0.000162981	6.32182E-05	0.000296876	0.000296876	0.000169136	0.000169136	3.80973E-05	3.80973E-05	0.000128987	0.000128987	0.000718684
3830803774355	383080	3774355	0.00323402	0.00323402	0.00372699	0.00372699	0.000246851	9.83694E-05	0.000319939	0.000319939	0.00016511	6.40441E-05	0.000299811	0.000299811	0.00017146	0.00017146	3.8595E-05	3.8595E-05	0.000130672	0.000130672	0.000741892
3830903774355	383090	3774355	0.003527024	0.003527024	0.004064658	0.004064658	0.000250242	9.97208E-05	0.000324334	0.000324334	0.000167378	6.49238E-05	0.000302924	0.000302924	0.0001737	0.0001737	3.91252E-05	3.91252E-05	0.000132467	0.000132467	0.000766395
3831003774355	383100	3774355	0.003854699	0.003854699	0.004442281	0.004442281	0.000253909	0.000101182	0.000329088	0.000329088	0.000169832	6.58754E-05	0.000306303	0.000306303	0.000176246	0.000176246	3.96986E-05	3.96986E-05	0.000134409	0.000134409	0.000791415
3831103774355	383110	3774355	0.004218246	0.004218246	0.004861245	0.004861245	0.000257716	0.000102699	0.000334021	0.000334021	0.000172377	6.68629E-05	0.00030995	0.00030995	0.00017888	0.00017888	4.02937E-05	4.02937E-05	0.000136424	0.000136424	0.000817298
3831203774355	383120	3774355	0.004621509	0.004621509	0.005325979	0.005325979	0.000261729	0.000104299	0.000339224	0.000339224	0.000175062	6.79043E-05	0.000313863	0.000313863	0.000181674	0.000181674	4.09213E-05	4.09213E-05	0.000138549	0.000138549	0.000843354
3831303774355	383130	3774355	0.005071338	0.005071338	0.005844377	0.005844377	0.000266505	0.000106201	0.000345413	0.000345413	0.000178256	6.91432E-05	0.00031831	0.00031831	0.00018988	0.00018988	4.16679E-05	4.16679E-05	0.000141076	0.000141076	0.000874068
3831403774355	383140	3774355	0.005584536	0.005584536	0.006435802	0.006435802	0.000272318	0.000108518	0.000352947	0.000352947	0.000182144	7.06514E-05	0.000323024	0.000323024	0.000189023	0.000189023	4.25767E-05	4.25767E-05	0.000144154	0.000144154	0.000909873
3831503774355	383150	3774355	0.006149576	0.006149576	0.007086974	0.007086974	0.0002773	0.000110504	0.000359405	0.000359405	0.000185477	7.19441E-05	0.000328182	0.000328182	0.000192482	0.000192482	4.33558E-05	4.33558E-05	0.000146791	0.000146791	0.000931356
3831603774355	383160	3774355	0.006755628	0.006755628	0.007785408	0.007785408	0.00028083	0.00011191	0.000363979	0.000363979	0.000187838	7.28598E-05	0.000332096	0.000332096	0.000194932	0.000194932	4.39076E-05	4.39076E-05	0.00014866	0.00014866	0.000952321
3831703774355	383170	3774355	0.007415374	0.007415374	0.008545721	0.008545721	0.000284082	0.000113206	0.000368195	0.000368195	0.000190013	7.37037E-05	0.000335831	0.000335831	0.00019719	0.00019719	4.44161E-05	4.44161E-05	0.000150381	0.000150381	0.000971647
3834803774355	383480	3774355	0.014123233	0.014123233	0.016276077	0.016276077	0.00024948	9.94174E-05	0.000323348	0.000323348	0.000166869	6.47263E-05	0.000295275	0.000295275	0.00017371	0.00017371	3.90061E-05	3.90061E-05	0.000132064	0.000132064	0.00138819
3834903774355	383490	3774355	0.012827903	0.012827903	0.014783297	0.014783297	0.000245397	9.77903E-05	0.000318056	0.000318056	0.000164138	6.3667E-05	0.000291184	0.000291184	0.00017033	0.00017033	3.83678E-05	3.83678E-05	0.000129903	0.000129903	0.001376888
3835003774355	383500	3774355	0.011697221	0.011697221	0.013480261	0.013480261	0.000241176	9.61081E-05	0.000312585	0.000312585	0.000161314	6.25718E-05	0.000287093	0.000287093	0.00016741	0.00016741	3.77077E-05	3.77077E-05	0.000127668	0.000127668	0.001362394
3835103774355	383510	3774355	0.010720076	0.010720076	0.012354167	0.012354167	0.000237231	9.45362E-05	0.000307472	0.000307472	0.000158676	6.15484E-05	0.000283268	0.000283268	0.00016466	0.00016466	3.7091E-05	3.7091E-05	0.00012558	0.00012558	0.001346346
3835203774355	383520	3774355	0.009826065	0.009826065	0.01132388	0.01132388	0.000232664	9.2716E-05	0.000301552	0.000301552	0.000155621	6.03634E-05	0.000278999	0.000278999	0.00016149	0.00016149	3.63769E-05	3.63769E-05	0.000123162	0.000123162	0.001323656
3835303774355	383530	3774355	0.009046849	0.009046849	0.010425886	0.010425886	0.000228512	9.10614E-05	0.00029617	0.00029617	0.00015284	5.92861E-05	0.00027586	0.00027586	0.00015861	0.00015861	3.57277E-05	3.57277E-05	0.000120964	0.000120964	0.001300965
3835403774355	383540	3774355	0.008359053	0.008359053	0.009633246	0.009633246	0.000224567	8.94894E-05	0.000291058	0.000291058	0.000150205	5.82627E-05	0.00027144	0.00027144	0.00015578	0.00015578	3.51109E-05	3.51109E-05	0.000118876	0.000118876	0.00127836
3835503774355	383550	3774355	0.007745965	0.007745965	0.008926704	0.008926704	0.000220899	8.80278E-05	0.000286304	0.000286304	0.000147752	5.73111E-05	0.000267882	0.000267882	0.00015333	0.00015333	3.45375E-05	3.45375E-05	0.000116935	0.000116935	0.00125567
3835603774355	383560	3774355	0.007201014	0.007201014	0.008298684	0.008298684	0.000217577	8.67041E-05	0.000281999	0.000281999	0.00014553	5.64493E-05	0.00026468	0.00026468	0.00015102	0.00015102	3.40181E-05	3.40181E-05	0.000115176	0.000115176	0.001233928
3835703774355	383570	3774355	0.006726883	0.006726883	0.007752281	0.007752281	0.000214809	8.5601E-05	0.000278411	0.000278411	0.000143679	5.57311E-05	0.000262012	0.000262012	0.00014905	0.00014905	3.35853E-05	3.35853E-05	0.000113711	0.000113711	0.001215551
3835803774355	383580	3774355	0.006301957	0.006301957	0.007262582	0.007262582	0.000212249	8.45806E-05	0.000275092	0.000275092	0.00014196	5.50668E-05	0.000259522	0.000259522	0.00014732	0.00014732	3.3185E-05	3.3185E-05	0.000112356	0.000112356	0.001198037
3835903774355	383590	3774355	0.00591508	0.00591508	0.006816733	0.006816733	0.000209826	8.36154E-05	0.000271953	0.000271953	0.000140346	5.44384E-05	0.00025721	0.00025721	0.00014564	0.00014564	3.28063E-05	3.28063E-05	0.000111073	0.000111073	0.00118035
3836003774355	383600	3774355	0.005557411	0.005557411	0.006404543	0.006404543	0.000207404	8.26502E-05	0.000268814	0.000268814	0.000138726	5.38099E-05	0.00025408	0.00025408	0.00014396	0.00014396	3.24276E-05	3.24276E-05	0.000109791	0.000109791	0.001161542
3836103774355	383610	3774355	0.005231912	0.005231912	0.006029427	0.006029427	0.000205121	8.17401E-05	0.000265854	0.000265854	0.000137198	5.32174E-05	0.00025258	0.00025258	0.00014238	0.00014238	3.20705E-05	3.20705E-05	0.000108582	0.000108582	0.001143251
3836203774355	383620	3774355	0.004934973	0.004934973	0.005687225	0.005687225	0.000203044	8.09128E-05	0.000263163	0.000263163	0.00013581	5.26788E-05	0.00025039	0.00025039	0.00014093	0.00014093	3.17459E-05	3.17459E-05	0.000107483	0.000107483	0.001125564
3836303774355	383630	3774355	0.004663123	0.004663123	0.005373935	0.005373935	0.000201038	8.01131E-05	0.000260562	0.000260562	0.000134467	5.21581E-05	0.00024858	0.00024858	0.00013954	0.00013954	3.14321E-05	3.14321E-05	0.000106421	0.000106421	0.001108482
3836403774355	383640	3774355	0.004415156	0.004415156	0.005088171	0.005088171	0.000199307	7.94236E-05	0.00025832	0.00025832	0.00013331	5.17093E-05	0.00024693	0.00024693	0.00013834	0.00013834	3.11616E-05	3.11616E-05	0.000105505	0.000105505	0.001092521
3836503774355	383650	3774355	0.004195149	0.004195149	0.004834627	0.004834627	0.000197854	7.88445E-05	0.000256436	0.000256436	0.000132338	5.13322E-05	0.00024559	0.00024559	0.00013736	0.00013736	3.09344E-05	3.09344E-05	0.000104736	0.000104736	0.00107932
3836603774355	383660	3774355	0.003991156	0.003991156	0.004599539	0.004599539	0.000196539	7.83205E-05	0.000254732	0.000254732	0.000131459	5.09911E-05	0.00024425	0.00024425	0.00013642	0.00013642	3.07288E-05	3.07288E-05	0.00010404	0.00010404	0.001066292
3836703774355	383670	3774355	0.00383947	0.00383947	0.004424731	0.004424731	0.000196539	7.83205E-05	0.000254732	0.000254732	0.000131459	5.09911E-05	0.00024425	0.00024425	0.00013642	0.00013642	3.07288E-05	3.07288E-05	0.00010404	0.00010404	0.001064308
3836803774355	383680	3774355	0.003722407	0.003722407	0.004289824	0.004289824	0.000197439	7.8679E-05	0.000255898	0.000255898	0.00013206	5.12245E-05	0.00024514	0.00024514	0.00013704	0.00013704	3.08695E-05	3.08695E-05	0.000104516	0.000104516	0.001070693
3836903774355	383690	3774355	0.003610806	0.003610806	0.004161211	0.004161211	0.000198477	7.90927E-05	0.000257243	0.000257243	0.000132755	5.14938E-05	0.00024692	0.00024692	0.00013769	0.00013769	3.10318E-05	3.10318E-05	0.000105065	0.000105065	0.001077595
3837003774355	383700	3774355	0.00353892	0.00353892	0.004078368	0.004078368	0.000200968	8.00855E-05	0.000260472	0.000260472	0.000134421	5.21402E-05	0.00024858	0.00024858	0.00013948	0.00013948	3.14213E-05	3.14213E-05	0.000106384	0.000106384	0.001098905
3837103774355	383710	3774355	0.003471062	0.003471062	0.004000165	0.004000165	0.000203806	8.12162E-05	0.00026415	0.00026415	0.000136319	5.28763E-05	0.00025134	0.00025134	0.00014146	0.00014146	3.18649E-05	3.18649E-05	0.000107886	0.000107886	0.001123666
3837203774355	383720	3774355	0.003409545	0.003409545	0.003929271	0.003929271	0.000206989	8.24847E-05	0.000268276	0.000268276	0.000138448	5.37022E-05	0.00025454	0.00025454	0.00014367	0.00014367	3.23627E-05	3.23627E-05	0.000109571	0.000109571	0.001153691
3837303774355	383730	3774355	0.003354045	0.003354045	0.003865312	0.003865312	0.000210795	8.40015E-05	0.000273209	0.000273209	0.000140994	5.46897E-05	0.00025809	0.00025809	0.00014631	0.00014631	3.29578E-05	3.29578E-05	0.000111586	0.000111586	0.001190186
3837403774355	383740	3774355	0.003300166	0.003300166	0.003803219	0.003803219	0.000215086	8.57113E-05	0.00027877	0.00027877	0.00014386	5.58029E-05	0.00026219	0.00026219	0.00014929	0.00014929	3.36286E-05	3.36286E-05	0.000113858	0.000113858	0.001233151
3837503774355	383750	3774355	0.003228419	0.003228419	0.003720536	0.003720536	0.000218546	8.70902E-05	0.000283255	0.000283255	0.000146178	5.67006E-05	0.00026539	0.00026539	0.00015169	0.00015169	3.41696E-05	3.41696E-05	0.000115689	0.000115689	0.001268007
3837603774355	383760	3774355	0.003156024	0.003156024	0.003637106	0.003637106	0.000222283	8.85794E-05	0.000288098	0.000288098	0.000148678	5.76702E-05	0.00026863	0.00026863	0.00015429	0.00015429	3.47539E-05	3.47539E-05	0.000117667	0.000117667	0.001305969
3837703774355	383770	3774355	0.003085573	0.003085573	0.003555916	0.003555916	0.000226574	9.02892E-05	0.000293659	0.000293659	0.000151548	5.87834E-05	0.00027232	0.00027232	0.00015727	0.00015727	3.54247E-05	3.54247E-05	0.000119939	0.000119939	0.001346864
3837803774355	383780	3774355	0.003017669	0.003017669	0.00347766	0.00347766	0.000231349	9.21921E-05	0.000299848	0.000299848	0.00015474	6.00222E-05	0.00027642	0.00027642	0.00016058	0.00016058	3.61713E-05	3.61713E-05	0.000122466	0.000122466	0.001389571
3837903774355	383790	3774355	0.002951708	0.002951708	0.003401645	0.003401645	0.00023647	9.42328E-05	0.000306485	0.000306485	0.000158167	6.13509E-05	0.000281134	0.000281134	0.00016414	0.00016414	3.6972E-05	3.6972E-05	0.000125177	0.000125177	0.001432795
3838003774355	383800	3774355	0.002901994	0.002901994	0.003344353	0.003344353	0.000243736	9.71285E-05	0.000315903	0.000315903	0.00016327	6.32361E-05	0.000287271	0.000287271	0.00016918	0.00016918	3.81081E-05	3.81081E-05	0.000129024	0.000129024	0.00153279
3838103774355	383810	3774355	0.002864779	0.002864779	0.003301465	0.003301465	0.000251072	0.000100052	0.000325411	0.000325411	0.000167934	6.51393E-05	0.000294741	0.000294741	0.00017426	0.00017426	3.9255E-05	3.9255E-05	0.000132907	0.000132907	0.001556171
3838203774355	383820	3774355	0.002781506	0.002781506	0.003205499	0.003205499	0.000257716	0.000102699	0.000334021	0.000334021	0.000172377	6.68629E-05	0.000303724	0.000303724	0.00017888	0.00017888	4.02937E-05	4.02937E-05	0.000136424	0.000136424	0.001563763
3838303774355	383830	3774355	0.002696428	0.002696428	0.003107452	0.003107452	0.000264082	0.000105236	0.000342273	0.000342273	0.000176636	6.85148E-05	0.00031582	0.00031582	0.00018330	0.00018330	4.12892E-05	4.12892E-05	0.000139794	0.000139794	0.001554187
3838403774355	383840	3774355	0.002612693	0.002612693	0.003010953	0.003010953	0.000269826	0.000107525	0.000349718	0.000349718	0.000180478	7.0005E-05	0.000336365	0.000336365	0.00018729	0.00018729	4.21872E-05	4.21872E-05	0.000142835	0.000142835	0.00154159
3838603774355	383860	3774355	0.00244786	0.00244786	0.00282095	0.00282095	0.000268857	0.000107139	0.000348462	0.000348462	0.00017983	6.97536E-05	0.000336365	0.000336365	0.00018662	0.00018662	4.20357E-05	4.20357E-05	0.000142322	0.000142322	0.001520107
3838703774355	383870	3774355	0.002370883	0.002370883	0.002732283	0.002732283	0.000268165	0.000106863	0.000347565	0.000347565	0.000179367	6.95741E-05	0.000335386	0.000335386	0.00018641	0.00018641	4.19275E-05	4.19275E-05	0.000141956	0.000141956	0.001510013
3838803774355	383880	3774355	0.002297377	0.002297377	0.002647573	0.002647573	0.000267473	0.000106588	0.000346668	0.000346668	0.000178904	6.93945E-05	0.000334764	0.000334764	0.00018566	0.00018566	4.18193E-05	4.18193E-05	0.000141589	0.000141589	0.001499401
3838903774355	383890	3774355	0.002227112	0.002227112	0.002566597	0.002566597	0.000266781	0.000106312	0.000345771	0.000345771	0.00017844	6.9215E-05	0.000334052	0.000334052	0.00018518	0.00018518	4.17111E-05	4.17111E-05	0.000141223	0.000141223	0.001488703
3839003774355	383900	3774355	0.002159901	0.002159901	0.002489141	0.002489141	0.00026602	0.000106008	0.000344785	0.000344785	0.000177932	6.90175E-05	0.000333252	0.000333252	0.00018465	0.00018465	4.15921E-05	4.15921E-05	0.00014082	0.00014082	0.001478263
3839103774355	383910	3774355	0.002095561	0.002095561	0.002414993	0.002414993	0.000265328	0.000105733	0.000343888	0.000343888	0.000177469	6.8838E-05	0.000332362	0.000332362	0.00018472	0.00018472	4.14839E-05	4.14839E-05	0.000140454	0.000140454	0.001468083
3829703774365	382970	3774365	0.001328194	0.001328194	0.001530655	0.001530655	0.000206435	8.22641E-05	0.000267558	0.000267558	0.000138078	5.35586E-05	0.000258455	0.000258455	0.00014329	0.00014329	3.22761E-05	3.22761E-05	0.000109278	0.000109278	0.000504546
3829803774365	382980	3774365	0.001410125	0.001410125	0.001625074	0.001625074	0.000208512	8.30914E-05	0.000270249	0.000270249	0.000139466	5.40972E-05	0.000260589	0.000260589	0.00014473	0.00014473	3.26007E-05	3.26007E-05	0.000110377	0.000110377	0.000517401
3829903774365	382990	3774365	0.00150284	0.00150284	0.001731922	0.001731922	0.000210865	8.40291E-05	0.000273298	0.000273298	0.00014104	5.47077E-05	0.000263168	0.000263168	0.00014636	0.00014636	3.29686E-05	3.29686E-05	0.000111623	0.000111623	0.000531809
3830003774365	383000	3774365	0.001608238	0.001608238	0.001853387	0.001853387	0.000213633	8.51322E-05	0.000276886	0.000276886	0.000142892	5.54259E-05	0.000266014	0.000266014	0.00014828	0.00014828	3.34014E-05	3.34014E-05	0.000113088	0.000113088	0.000547943
3830103774365	383010	3774365	0.001736827	0.001736827	0.002001576	0.002001576	0.0002173	8.65938E-05	0.00028164	0.00028164	0.00014534	5.63775E-05	0.00026992	0.00026992	0.00015083	0.00015083	3.39748E-05	3.39748E-05	0.00011503	0.00011503	0.000568304
3830203774365	383020	3774365	0.001884996	0.001884996	0.002172331	0.002172331	0.000221314	8.81933E-05	0.000286842	0.000286842	0.00014803	5.74188E-05	0.000274108	0.000274108	0.00015321	0.00015321	3.46024E-05	3.46024E-05	0.000117155	0.000117155	0.000590391
3830303774365	383030	3774365	0.002052744	0.002052744	0.00236565	0.00236565	0.000225467	8.9848E-05	0.000292224	0.000292224	0.000150807	5.84961E-05	0.000278466	0.000278466	0.00015603	0.00015603	3.52516E-05	3.52516E-05	0.000119353	0.000119353	0.000613599
3830403774365	383040	3774365	0.002243081	0.002243081	0.002585	0.002585	0.000229896	9.16129E-05	0.000297964	0.000297964	0.00015369	5.96452E-05	0.000282913	0.000282913	0.00015977	0.00015977	3.59441E-05	3.59441E-05	0.000121697	0.000121697	0.000638361
3830503774365	383050	3774365	0.002459016	0.002459016	0.002833851	0.002833851	0.000234671	9.35158E-05	0.000304153	0.000304153	0.000156963	6.08841E-05	0.000287715	0.000287715	0.00016289	0.00016289	3.66907E-05	3.66907E-05	0.000124225	0.000124225	0.00066502
3830603774365	383060	3774365	0.002658472	0.002658472	0.00306371	0.00306371	0.000237508	9.46465E-05	0.000307831	0.000307831	0.00015886	6.16202E-05	0.000290295	0.000290295	0.00016486	0.00016486	3.71343E-05	3.71343E-05	0.000125727	0.000125727	0.000684864
3830703774365	383070	3774365	0.00288047	0.00288047	0.003319548	0.003319548	0.000240484	9.58323E-05	0.000311688	0.000311688	0.000160852	6.23922E-05	0.000293052	0.000293052	0.00016692	0.00016692	3.75995E-05	3.75995E-05	0.000127302	0.000127302	0.000705915
3830803774365	383080	3774365	0.003130797	0.003130797	0.003608033	0.003608033	0.000243806	9.7156E-05	0.000315993	0.000315993	0.000163073	6.32541E-05	0.000296165	0.000296165	0.00016923	0.00016923	3.81189E-05	3.81189E-05	0.00012906	0.00012906	0.000729555
3830903774365	383090	3774365	0.00341459	0.00341459	0.003935086	0.003935086	0.000247543	9.86452E-05	0.000320836	0.000320836	0.000165573	6.42236E-05	0.000299544	0.000299544	0.00017182	0.00017182	3.87032E-05	3.87032E-05	0.000131039	0.000131039	0.000754661
3831003774365	383100	3774365	0.003731757	0.003731757	0.004300599	0.004300599	0.000251487	0.000100217	0.000325949	0.000325949	0.000168211	6.5247E-05	0.00030328	0.00030328	0.00017456	0.00017456	3.93199E-05	3.93199E-05	0.000133127	0.000133127	0.000780372
3831103774365	383110	3774365	0.004072207	0.004072207	0.004692945	0.004692945	0.000255155	0.000101679	0.000330703	0.000330703	0.000170665	6.61986E-05	0.000306837	0.000306837	0.00017711	0.00017711	3.98934E-05	3.98934E-05	0.000135068	0.000135068	0.000805219
3831203774365	383120	3774365	0.004449178	0.004449178	0.005127379	0.005127379	0.00025903	0.000103223	0.000335726	0.000335726	0.000173257	6.72041E-05	0.000310661	0.000310661	0.0001798	0.0001798	4.04993E-05	4.04993E-05	0.00013712	0.00013712	0.000830067

			MSite Grubbing / Prep	MMass Grading / Excavation	MMass Grading / Excavation	MDrainage / Utilities Trenching	MFoundations / Concrete Pads	MBuilding / Structure Construction	MAsphalt Paving	MLandscaping or Other Finishing	MWaterside Construction (Piles)	RSSWRestriping South Valley	RSSWRestriping Silver Lake Boulevard	RSSWDemolition	RSSWPlacing Base	RSSWForm	Child Risk				
Unique Identifier	X (UTM)	Y (UTM)	2027	2027	2028	2028	2028	2028	2028	2028	2028	2029	2029	2029	2029	2029	3rd Trimester	0<2	2<16	Total	per million
3830003774355	383000	3774355	0.000518917	0.000863154	0.000863154	0.000415133	0.000196707	0.00053367	0.000347003	0.000238302	0.000256129	9.97602E-05	0.000153783	0.000478012	4.34672E-05	9.45406E-05	9.03479E-08	2.76697E-06	2.5747E-07	3.11479E-06	3.11478697
3830103774355	383010	3774355	0.000539498	0.000897388	0.000897388	0.000431598	0.000204509	0.000554836	0.000360766	0.000247754	0.000266287	0.000101502	0.000159231	0.000495012	4.5013E-05	9.79029E-05	9.75044E-08	3.01296E-06	2.7635E-07	3.38681E-06	3.38681139
3830203774355	383020	3774355	0.000561994	0.000934807	0.000934807	0.000449595	0.000213036	0.000577971	0.000375809	0.000258084	0.000277391	0.00010345	0.000165156	0.000513566	4.67002E-05	0.000101572	1.05859E-07	3.30293E-06	2.984E-07	3.70719E-06	3.70719215
3830303774355	383030	3774355	0.000583293	0.000970235	0.000970235	0.000466634	0.00022111	0.000599876	0.000390052	0.000267866	0.000287904	0.000105161	0.000170694	0.00053084	4.8271E-05	0.000104989	1.14913E-07	3.62203E-06	3.221E-07	4.05904E-06	4.05904468
3830403774355	383040	3774355	0.000604432	0.001005398	0.001005398	0.000483546	0.000229123	0.000621617	0.000404188	0.000277573	0.000298338	0.000106814	0.000176232	0.000548114	4.98418E-05	0.000108405	1.24992E-07	3.98216E-06	3.4821E-07	4.45537E-06	4.45536615
3830503774355	383050	3774355	0.000627088	0.001043083	0.001043083	0.00050167	0.000237711	0.000644916	0.000419338	0.000287977	0.00030952	0.000108585	0.000182128	0.000566577	5.15206E-05	0.000112057	1.3672E-07	4.40592E-06	3.7827E-07	4.92091E-06	4.92090719
3830603774355	383060	3774355	0.000645196	0.001073203	0.001073203	0.000516157	0.000244576	0.000663539	0.000431447	0.000296293	0.000318458	0.000109707	0.000186742	0.000580926	5.28255E-05	0.000114895	1.48653E-07	4.84488E-06	4.0803E-07	5.40157E-06	5.40156915
3830703774355	383070	3774355	0.000664501	0.001105315	0.001105315	0.000531601	0.000251894	0.000683393	0.000444356	0.000305159	0.000327987	0.000110887	0.000191655	0.000596281	5.42217E-05	0.000117932	1.62654E-07	5.36549E-06	4.4242E-07	5.97056E-06	5.97056377
3830803774355	383080	3774355	0.000685959	0.001141008	0.001141008	0.000548767	0.000260028	0.000705461	0.000458706	0.000315013	0.000338578	0.000112274	0.000196985	0.000613007	5.57427E-05	0.00012124	1.79444E-07	5.99606E-06	4.8287E-07	6.65838E-06	6.65838053
3830903774355	383090	3774355	0.000708615	0.001178693	0.001178693	0.000566892	0.000268616	0.000728761	0.000473855	0.000325417	0.00034976	0.000113839	0.000202582	0.000630647	5.73467E-05	0.000124729	1.99882E-07	6.77149E-06	5.3093E-07	7.5023E-06	7.50230133
3831003774355	383100	3774355	0.000731748	0.001217173	0.001217173	0.000585399	0.000277385	0.000752552	0.000489325	0.000336041	0.000361179	0.000115551	0.000208299	0.000648561	5.89757E-05	0.000128272	2.25035E-07	7.7355E-06	5.8829E-07	8.54882E-06	8.5488211
3831103774355	383110	3774355	0.00075568	0.00125698	0.00125698	0.000604544	0.000286457	0.000777164	0.000505328	0.000347031	0.000372991	0.000117381	0.000214135	0.00066684	6.06379E-05	0.000131887	2.56626E-07	8.95813E-06	6.5774E-07	9.87249E-06	9.87249462
3831203774355	383120	3774355	0.000779771	0.001297053	0.001297053	0.000623817	0.000295589	0.00080194	0.000521438	0.000358094	0.000384882	0.000119299	0.000220804	0.000686217	6.23999E-05	0.000135719	2.97385E-07	1.05502E-05	7.4373E-07	1.15914E-05	11.5913624
3831303774355	383130	3774355	0.00080817	0.001344291	0.001344291	0.000646536	0.000306355	0.000831147	0.000540429	0.000371136	0.000398899	0.000121365	0.000229736	0.000716104	6.51176E-05	0.00014163	3.52343E-07	1.27155E-05	8.5513E-07	1.39229E-05	13.9229494
3831403774355	383140	3774355	0.000841275	0.001399357	0.001399357	0.00067302	0.000318904	0.000865193	0.000562567	0.000386339	0.00041524	0.00012349	0.000235661	0.000734932	6.68297E-05	0.000145354	4.28596E-07	1.57408E-05	1.0038E-06	1.71732E-05	17.1732033
3831503774355	383150	3774355	0.000861139	0.001432397	0.001432397	0.000688911	0.000326434	0.000885621	0.000575849	0.000395461	0.000425044	0.000125674	0.000240127	0.000749098	6.81179E-05	0.000148156	5.40574E-07	2.02142E-05	1.2101E-06	2.19649E-05	21.964869
3831603774355	383160	3774355	0.000880523	0.001464641	0.001464641	0.000704419	0.000333782	0.000905557	0.000588812	0.000404363	0.000434612	0.000128035	0.000244147	0.000762077	6.92981E-05	0.000150723	7.06915E-07	2.68973E-05	1.5037E-06	2.91079E-05	29.1079184
3831703774355	383170	3774355	0.000898392	0.001494364	0.001494364	0.000718714	0.000340555	0.000923934	0.000600761	0.000412569	0.000443431	0.000130042	0.000247958	0.00077405	7.03869E-05	0.000153091	9.78915E-07	3.78662E-05	1.9654E-06	4.08105E-05	40.8104874
3834803774355	383480	3774355	0.001283531	0.002134995	0.002134995	0.001026825	0.000486551	0.001320023	0.000858306	0.000589436	0.0006353	0.00011074	0.000332159	0.001039196	9.44974E-05	0.000205531	2.38312E-07	6.61217E-06	1.1099E-06	7.96037E-06	7.96036765
3834903774355	383490	3774355	0.001273081	0.002117613	0.002117613	0.001018465	0.00048259	0.001309275	0.000851318	0.000584637	0.000628372	0.000108821	0.00032936	0.001030513	9.37079E-05	0.000203814	2.32572E-07	6.38296E-06	1.0234E-06	7.63896E-06	7.63895647
3835003774355	383500	3774355	0.00125968	0.002095321	0.002095321	0.001007744	0.000477509	0.001295493	0.000842356	0.000578483	0.000621757	0.000106873	0.000325906	0.001019728	9.27272E-05	0.000201681	2.26135E-07	6.14822E-06	9.471E-07	7.32146E-06	7.32146027
3835103774355	383510	3774355	0.001244842	0.00207064	0.00207064	0.000995874	0.000471885	0.001280233	0.000832434	0.000571669	0.000614433	0.000105132	0.000322244	0.001008212	9.168E-05	0.000199403	2.19255E-07	5.91312E-06	8.8045E-07	7.01282E-06	7.01282317
3835203774355	383520	3774355	0.001223862	0.002035743	0.002035743	0.00097909	0.000463932	0.001258657	0.000818405	0.000562034	0.000604078	0.000103184	0.000316944	0.000991395	9.01507E-05	0.000196077	2.11161E-07	5.65729E-06	8.1848E-07	6.68693E-06	6.68693217
3835303774355	383530	3774355	0.001202882	0.002000845	0.002000845	0.000962305	0.000455979	0.00123708	0.000804375	0.000552399	0.000593723	0.000101472	0.000311763	0.00097034	8.8663E-05	0.000192841	2.02914E-07	5.40601E-06	7.6397E-07	6.37289E-06	6.37289286
3835403774355	383540	3774355	0.001181982	0.00196608	0.00196608	0.000945585	0.000448056	0.001215586	0.000790399	0.000542801	0.000583407	9.98783E-05	0.000306583	0.000958583	8.7167E-05	0.000189587	1.94769E-07	5.16349E-06	7.1542E-07	6.07368E-06	6.07368218
3835503774355	383550	3774355	0.001161002	0.001931182	0.001931182	0.000928801	0.000440103	0.001194009	0.00077637	0.000533167	0.000573051	9.84025E-05	0.000301432	0.000942314	8.56876E-05	0.00018637	1.86751E-07	4.92931E-06	6.7178E-07	5.78784E-06	5.78784266
3835603774355	383560	3774355	0.001140899	0.001897744	0.001897744	0.000912719	0.000432483	0.001173335	0.000762927	0.000523935	0.000563129	9.70448E-05	0.000296489	0.000926685	8.42664E-05	0.000183279	1.7907E-07	4.70775E-06	6.3271E-07	5.51953E-06	5.51952656
3835703774355	383570	3774355	0.001123908	0.001869481	0.001869481	0.000899126	0.000426042	0.001155861	0.000751565	0.000516132	0.000554742	9.58937E-05	0.00029244	0.000913706	8.30863E-05	0.000180712	1.72363E-07	4.51303E-06	5.9864E-07	5.28403E-06	5.2840317
3835803774355	383580	3774355	0.001107714	0.001842545	0.001842545	0.000886171	0.000419903	0.001139207	0.000740736	0.000508695	0.000546749	9.48607E-05	0.00028857	0.000901459	8.19726E-05	0.00017829	1.66137E-07	4.33305E-06	5.6794E-07	5.06713E-06	5.06712969
3835903774355	383590	3774355	0.001091361	0.001815343	0.001815343	0.000873088	0.000413704	0.001122388	0.0007298	0.000501186	0.000538677	9.38572E-05	0.000284699	0.00088912	8.08506E-05	0.000175849	1.60199E-07	4.16275E-06	5.3978E-07	4.86273E-06	4.8627272
3836003774355	383600	3774355	0.00107397	0.001786417	0.001786417	0.000859176	0.000407112	0.001104504	0.000718171	0.000493199	0.000530094	9.28242E-05	0.000280531	0.000875868	7.96455E-05	0.000173228	1.544E-07	3.99826E-06	5.1348E-07	4.66614E-06	4.66613506
3836103774355	383610	3774355	0.001057059	0.001758286	0.001758286	0.000845647	0.000400701	0.001087111	0.000706862	0.000485433	0.000521747	9.18797E-05	0.000276481	0.00086298	7.84736E-05	0.000170679	1.48967E-07	3.84472E-06	4.8938E-07	4.48307E-06	4.48307064
3836203774355	383620	3774355	0.001040705	0.001731084	0.001731084	0.000832564	0.000394502	0.001070293	0.000695927	0.000477923	0.000513675	9.09648E-05	0.000272581	0.000850459	7.7335E-05	0.000168203	1.4388E-07	3.70152E-06	4.6729E-07	4.31269E-06	4.31269241
3836303774355	383630	3774355	0.001024911	0.001704812	0.001704812	0.000819928	0.000388515	0.001054049	0.000685365	0.00047067	0.000505879	9.01088E-05	0.0002688	0.000838394	7.62379E-05	0.000165817	1.39116E-07	3.56782E-06	4.4695E-07	4.15389E-06	4.15389223
3836403774355	383640	3774355	0.001010153	0.001680264	0.001680264	0.000808122	0.000382921	0.001038872	0.000675496	0.000463892	0.000498595	8.93414E-05	0.000265256	0.000827152	7.52156E-05	0.000163593	1.34705E-07	3.44426E-06	4.2835E-07	4.00731E-06	4.00731392
3836503774355	383650	3774355	0.000997948	0.001659962	0.001659962	0.000798358	0.000378294	0.00102632	0.000667334	0.000458287	0.00049257	8.86921E-05	0.000262339	0.00081783	7.43679E-05	0.000161749	1.30855E-07	3.33572E-06	4.1191E-07	3.87848E-06	3.87848469
3836603774355	383660	3774355	0.000985902	0.001639926	0.001639926	0.000788722	0.000373728	0.001013932	0.000659279	0.000452756	0.000486625	8.80723E-05	0.000259451	0.000808599	7.35285E-05	0.000159924	1.27196E-07	3.23308E-06	3.9659E-07	3.75686E-06	3.75686186
3836703774355	383670	3774355	0.000984067	0.001636874	0.001636874	0.000787254	0.000373032	0.001012045	0.000658052	0.000451913	0.000485719	8.79838E-05	0.000259242	0.000807776	7.34537E-05	0.000159761	1.25109E-07	3.16975E-06	3.8587E-07	3.68073E-06	3.6807271
3836803774355	383680	3774355	0.00098997	0.001646693	0.001646693	0.000791976	0.00037527	0.001018116	0.000662	0.000454624	0.000488633	8.83084E-05	0.000260999	0.000813168	7.3944E-05	0.000160828	1.24098E-07	3.13341E-06	3.783E-07	3.63581E-06	3.63581253
3836903774355	383690	3774355	0.000996352	0.001657308	0.001657308	0.000797082	0.000377689	0.001024679	0.000666267	0.000457555	0.000491783	8.86626E-05	0.000262875	0.000818744	7.4451E-05	0.00016193	1.23119E-07	3.09857E-06	3.7117E-07	3.59286E-06	3.59286331
3837003774355	383700	3774355	0.001016056	0.001690083	0.001690083	0.000812845	0.000385158	0.001044943	0.000679443	0.000466603	0.000501508	8.96661E-05	0.000268145	0.000835104	7.59387E-05	0.000165166	1.23675E-07	3.10117E-06	3.6807E-07	3.59291E-06	3.59291168
3837103774355	383710	3774355	0.00103895	0.001728165	0.001728165	0.00083116	0.000393837	0.001068488	0.000694753	0.000477117	0.000512809	9.07877E-05	0.000274159	0.000853841	7.76425E-05	0.000168872	1.24367E-07	3.10715E-06	3.6554E-07	3.59706E-06	3.59706292
3837203774355	383720	3774355	0.001066711	0.001774342	0.001774342	0.000853369	0.00040436	0.001097038	0.000713317	0.000489866	0.000526511	9.20863E-05	0.000281394	0.000876325	7.9687E-05	0.000173318	1.25289E-07	3.11863E-06	3.6386E-07	3.60778E-06	3.60778399
3837303774355	383730	3774355	0.001100455	0.00183047	0.00183047	0.000880364	0.000417152	0.001131741	0.000735882	0.000505362	0.000543166	9.35916E-05	0.000290177	0.000903653	8.2172E-05	0.000178723	1.26438E-07	3.13532E-06	3.6311E-07	3.62486E-06	3.62485922
3837403774355	383740	3774355	0.001140181	0.00189655	0.00189655	0.000912145	0.000432211	0.001172597	0.000762447	0.000523605	0.000562774	9.5333E-05	0.000300539	0.000935916	8.51059E-05	0.000185104	1.27798E-07	3.1563E-06	3.6295E-07	3.64705E-06	3.64705361
3837503774355	383750	3774355	0.001172409	0.001950157	0.001950157	0.00093727	0.000444427	0.001205741	0.000783998	0.000538405	0.000578682	9.66906E-05	0.000309054	0.000962239	8.74995E-05	0.00019031	1.28107E-07	3.15299E-06	3.6084E-07	3.64194E-06	3.64194445
3837603774355	383760	3774355	0.001207509	0.002008541	0.002008541	0.000966007	0.000457733	0.001241839	0.000807469	0.000554524	0.000596006	9.81664E-05	0.000318254	0.000990938	9.01092E-05	0.000195987	1.28159E-07	3.14412E-06	3.5894E-07	3.63122E-06	3.63121692
3837703774355	383770	3774355	0.001245321	0.002071436	0.002071436	0.000996256	0.000472066	0.001280726	0.000832754	0.000571889	0.00061467	9.98487E-05	0.000328139	0.001021739	9.291E-05	0.000202078	1.27944E-07	3.12981E-06	3.5745E-07	3.61521E-06	3.61520901
3837803774355	383780	3774355	0.001284808	0.002137118	0.002137118	0.001027846	0.000487035	0.001321335	0.00085916	0.000590022	0.00063416	0.000101767	0.000338441	0.001053637	9.58106E-05	0.000208387	1.27366E-07	3.10804E-06	3.5634E-07	3.59174E-06	3.5917432
3837903774355	383790	3774355	0.001324773	0.002203597	0.002203597	0.001059819	0.000502185	0.001362437	0.000885885	0.000608376	0.000653886	0.000103951	0.00034916	0.001086083	9.8761E-05	0.000214804	1.26482E-07	3.08036E-06	3.5546E-07	3.5623E-06	3.56229968
3838003774355	383800	3774355	0.001417229	0.002357385	0.002357385	0.001133783	0.000537232	0.001457522	0.000947711	0.000650834	0.000699521	0.000106549	0.000366577	0.001150062	0.000104579	0.000227458	1.25758E-07	3.06047E-06	3.5983E-07	3.54606E-06	3.54605866
3838103774355	383810	3774355	0.001438847	0.002393344	0.002393344	0.001151078	0.000545427	0.001479754	0.000962167	0.000660762	0.000710191	0.000109323	0.000377713	0.00117611	0.000106947	0.00023261	1.24538E-07	3.02694E-06	3.6026E-07	3.51174E-06	3.51174183
3838203774355	383820	3774355	0.001445867	0.002405021	0.002405021	0.001156694	0.000548088	0.001486974	0.000966861	0.000663986	0.000713656	0.000113514	0.000379589	0.001181137	0.000107405	0.000233604	1.23029E-07	2.98433E-06	3.5605E-07	3.46341E-06	3.46340932
3838303774355	383830	3774355	0.001437013	0.002390293	0.002390293	0.00114961	0.000544731	0.001477868	0.00096094	0.000659919	0.000709286	0.000117587	0.000377356	0.001174099	0.000106765	0.000232212	1.2142E-07	2.93396E-06	3.5014E-07	3.40552E-06	3.40552225
3838403774355	383840	3774355	0.001425366	0.00237092	0.00237092	0.001140293	0.000540316	0.00146589	0.000953152	0.000654571	0.000703537	0.000118207	0.000374438	0.001164868	0.000105925	0.000230386	1.19823E-07	2.87861E-06	3.4392E-07	3.34235E-06	3.34235179
3838603774355	383860	3774355	0.001405503	0.00233788	0.00233788	0.001124402	0.000532787	0.001445462	0.000939869	0.000645449	0.000693733	0.000117558	0.000369525	0.00114933	0.000104512	0.000227313	1.15086E-07	2.75758E-06	3.3054E-07	3.20321E-06	3.20321143
3838703774355	383870	3774355	0.001396169	0.002322355	0.002322355	0.001116936	0.000529249	0.001435863	0.000933628	0.000641163	0.000689126	0.000117233	0.000367232	0.00114211	0.000103856	0.000225885	1.12837E-07	2.70064E-06	3.2425E-07	3.13773E-06	3.13772766
3838803774355	383880	3774355	0.001386357	0.002306034	0.002306034	0.001109086	0.000525529	0.001425772	0.000927067	0.000636657	0.000684283	0.000116908	0.000364791	0.001134433	0.000103158	0.000224367	1.10626E-07	2.64474E-06	3.1816E-07	3.07353E-06	3.07352516
3838903774355	383890	3774355	0.001376466	0.00228958	0.00228958	0.001101173	0.00052178	0.001415599	0.000920452	0.000632114	0.000679401	0.000116584	0.000362349	0.001126664	0.000102451	0.00022283	1.0847E-07	2.59047E-06	3.1229E-07	3.01123E-06	3.01122992
3839003774355	383900	3774355	0.001366813	0.002273525	0.002273525	0.001093451	0.000518121	0.001405672	0.000913997	0.000627682	0.000674636	0.000116259	0.000359938	0.001119169	0.00010177	0.000221348	1.06388E-07	2.53813E-06	3.0665E-07	2.95116E-06	2.95116423
3839103774355	383910	3774355	0.0013574	0.002257867	0.002257867	0.00108592	0.000514552	0.001395992	0.000907703	0.00062359	0.00066999	0.000115964	0.000357615	0.001111857	0.000101105	0.000219902	1.0438E-07	2.48767E-06	3.0122E-07	2.89327E-06	2.89326702
3829703774365	382970	3774365	0.000466507	0.000775976	0.000775976	0.000373205	0.00017684	0.00047977	0.000311956	0.000214234	0.00023026	9.51559E-05	0.000139938	0.000434781	3.9536E-05	8.59904E-05	7.32593E-08	2.19476E-06	2.1316E-07	2.48117E-06	2.48117493
3829803774365	382980	3774365	0.000478393	0.000795747	0.000795747	0.000382714	0.000181345	0.000491994	0.000319904	0.000219692	0.000236127	9.59233E-05	0.000143064	0.00044456	4.04253E-05	8.79246E-05	7.73773E-08	2.3345E-06	2.2393E-07	2.63581E-06	2.63580818
3829903774365	382990	3774365	0.000491715	0.000817906	0.000817906	0.000393372	0.000186395	0.000505694	0.000328813	0.00022581	0.000242702	9.68677E-05	0.000146577	0.000455528	4.14226E-05	9.00938E-05	8.20732E-08	2.49478E-06	2.3622E-07	2.81307E-06	2.81307079
3830003774365	383000	3774365	0.000506632	0.000842719	0.000842719	0.000405306	0.00019205	0.000521036	0.000338788	0.000232661	0.000250065	9.79303E-05	0.000150508	0.000467775	4.25363E-05	9.25161E-05	8.74443E-08	2.67932E-06	2.5028E-07	3.01704E-06	3.0170448
3830103774365	383010	3774365	0.000525458	0.000874034	0.000874034	0.000420366	0.000199186	0.000540397	0.000351377	0.000241306	0.000259357	9.9465E-05	0.00015545	0.000483221	4.39409E-05	9.5571E-05	9.40446E-08	2.90693E-06	2.6765E-07	3.26863E-06	3.26862696
3830203774365	383020	3774365	0.00054588	0.000908003	0.000908003	0.000436704	0.000206928	0.000561399	0.000365033	0.000250684	0.000269437	0.000101147	0.000160809	0.000499947	4.54618E-05	9.8879E-05	1.01684E-07	3.17279E-06	2.8773E-07	3.5622E-06	3.56220242
3830303774365	383030	3774365	0.000567338	0.000943697	0.000943697	0.000453871	0.000215062	0.000583468	0.000379383	0.000260539	0.000280029	0.000102918	0.000166407	0.000517404	4.70492E-05	0.000102332	1.10432E-07	3.48074E-06	3.1062E-07	3.90179E-06	3.90178789
3830403774365	383040	3774365	0.000590233	0.000981779	0.000981779	0.000472186	0.000223741	0.000607014	0.000394693	0.000271053	0.000291329	0.000104807	0.000172391	0.00053605	4.87447E-05	0.000106019	1.20579E-07	3.84238E-06	3.3699E-07	4.29996E-06	4.29995628
3830503774365	383050	3774365	0.000614883	0.001022781	0.001022781	0.000491906	0.000233085	0.000632364	0.000411176	0.000282373	0.000303496	0.000106903	0.000178882	0.00055634	5.05898E-05	0.000110032	1.32486E-07	4.27183E-06	3.6762E-07	4.77194E-06	4.77193864
3830603774365	383060	3774365	0.00063323	0.0010533	0.0010533	0.000506584	0.00024004	0.000651233	0.000423445	0.000290798	0.000312552	0.000108054	0.000183557	0.000570964	5.19196E-05	0.000112925	1.44128E-07	4.70029E-06	3.9662E-07	5.24104E-06	5.24104386
3830703774365	383070	3774365	0.000652694	0.001085676	0.001085676	0.000522156	0.000247418	0.000671251	0.000436461	0.000299737	0.000322159	0.000109323	0.000188529	0.000586501	5.33325E-05	0.000115998	1.57779E-07	5.20833E-06	4.3008E-07	5.79619E-06	5.79618786
3830803774365	383080	3774365	0.000674552	0.001122034	0.001122034	0.000539642	0.000255704	0.00069373	0.000451077	0.000309775	0.000332948	0.000110799	0.000193978	0.000603593	5.48866E-05	0.000119378	1.74198E-07	5.82545E-06	4.6956E-07	6.4692E-06	6.46919927
3830903774365	383090	3774365	0.000697766	0.001160647	0.001160647	0.000558212	0.000264503	0.000717603	0.000466601	0.000320435	0.000344406	0.000112511	0.000199783	0.000621781	5.65405E-05	0.000122975	1.94309E-07	6.5889E-06	5.1673E-07	7.29994E-06	7.29994167
3831003774365	383100	3774365	0.000721538	0.001200189	0.001200189	0.00057723	0.000273515	0.000742051	0.000482497	0.000331352	0.000356139	0.0001144	0.000205679	0.000640335	5.82277E-05	0.000126645	2.1912E-07	7.54049E-06	5.7313E-07	8.33274E-06	8.33274383
3831103774365	383110	3774365	0.000744512	0.001238403	0.001238403	0.00059561	0.000282224	0.000765679	0.00049786	0.000341902	0.000367479	0.00011617	0.000211306	0.000657883	5.98234E-05	0.000130115	2.49486E-07	8.71764E-06	6.3945E-07	9.60658E-06	9.60657763
3831203774365	383120	3774365	0.000767486	0.001276618	0.001276618	0.000613989	0.000290933	0.000789306	0.000513223	0.000352453	0.000378819	0.00011803	0.000218809	0.000677717	6.1627E-05	0.000134038	2.88605E-07	1.02478E-05	7.2151E-07	1.12579E-05	11.2578912

			EGIODemolition	EGIOSite Grubbing / Prep	EGIOMass Grading / Excavation	EGIOMass Grading / Excavation	EGIODrainage / Utilities Trenching	EGIODrainage / Utilities Trenching	EGIOFoundations / Concrete Pads	EGIOFoundations / Concrete Pads	EGIOBuilding / Structure Construction	EGIOBuilding / Structure Construction	EGIOAsphalt Paving	EGIOArchitectural Coating	EGIOLandscaping or Other Finishing	EGIOWaterside Construction (Piles)	HIWaterside Construction (Landscaping)	HIWaterside Construction (Landscaping)	KMDemolition	KMSite Grubbing / Prep	KMMass Grading / Excavation
Unique Identifier	X (UTM)	Y (UTM)	2025	2025	2025	2026	2026	2027	2026	2027	2026	2027	2027	2027	2027	2027	2025	2026	2025	2025	2025
3831303774365	383130	3774365	0.021513242	0.01989131	0.033086723	0.033086723	0.015913044	0.015913044	0.007540238	0.007540238	0.020456823	0.020456823	0.013301452	0.002697991	0.009134684	0.009818019	0.002406984	0.002406984	0.001634079	0.001510882	0.002513164
3831403774365	383140	3774365	0.026833316	0.02481029	0.041268837	0.041268837	0.019848229	0.019848229	0.009404886	0.009404886	0.025515652	0.025515652	0.016590807	0.003365186	0.011393628	0.012245946	0.002505441	0.002505441	0.001695163	0.00156736	0.002607109
3831503774365	383150	3774365	0.034728488	0.03211022	0.053411374	0.053411374	0.025688177	0.025688177	0.012172088	0.012172088	0.033023127	0.033023127	0.021472323	0.004355325	0.014745977	0.015849072	0.002607199	0.002607199	0.001753486	0.001621286	0.002696808
3831603774365	383160	3774365	0.04687097	0.04333725	0.072086148	0.072086148	0.034669801	0.034669801	0.016427941	0.016427941	0.044569347	0.044569347	0.028979915	0.005878123	0.019901766	0.021390548	0.002704856	0.002704856	0.001812671	0.00167601	0.002787834
3831703774365	383170	3774365	0.067234835	0.06216583	0.103405164	0.103405164	0.049732667	0.049732667	0.023565331	0.023565331	0.063933234	0.063933234	0.041570717	0.00843197	0.028548417	0.030684025	0.002802612	0.002802612	0.001873755	0.001732488	0.002881779
3834703774365	383470	3774365	0.007980672	0.00737899	0.012274034	0.012274034	0.005903191	0.005903191	0.002797169	0.002797169	0.007588777	0.007588777	0.00493438	0.001000862	0.003388653	0.003642147	0.002546264	0.002546264	0.00548098	0.005067755	0.008429583
3834803774365	383480	3774365	0.007481475	0.00691743	0.011506285	0.011506285	0.005533943	0.005533943	0.002622204	0.002622204	0.007114094	0.007114094	0.004625731	0.000938257	0.003176691	0.003414328	0.002491133	0.002491133	0.005576057	0.005155664	0.008575808
3835003774365	383500	3774365	0.006618968	0.00611995	0.010179775	0.010179775	0.004895958	0.004895958	0.002319901	0.002319901	0.00629394	0.00629394	0.004092451	0.00083009	0.002810464	0.003020705	0.002386673	0.002386673	0.005626615	0.00520241	0.008653565
3835103774365	383510	3774365	0.006246167	0.00577525	0.009606418	0.009606418	0.004620202	0.004620202	0.002189237	0.002189237	0.005939446	0.005939446	0.003861951	0.000783336	0.002652169	0.002850569	0.002338045	0.002338045	0.005584339	0.005163322	0.008588546
3835203774365	383520	3774365	0.005902613	0.0054576	0.009078043	0.009078043	0.004366081	0.004366081	0.002068824	0.002068824	0.005612763	0.005612763	0.003649535	0.000740251	0.002506294	0.002693781	0.002289417	0.002289417	0.005495474	0.005081157	0.008451875
3835303774365	383530	3774365	0.005588825	0.00516747	0.008595446	0.008595446	0.004133976	0.004133976	0.001958844	0.001958844	0.005314383	0.005314383	0.003455522	0.000700899	0.002373057	0.002550578	0.00224279	0.00224279	0.005382624	0.004976815	0.008278315
3835403774365	383540	3774365	0.005296434	0.00489712	0.008145757	0.008145757	0.003917698	0.003917698	0.001856362	0.001856362	0.00503635	0.00503635	0.003274739	0.00066423	0.002248906	0.002417139	0.002195263	0.002195263	0.00522793	0.004833784	0.008040401
3835503774365	383550	3774365	0.00501871	0.00464034	0.007718625	0.007718625	0.003712269	0.003712269	0.001759022	0.001759022	0.004772263	0.004772263	0.003103025	0.0006294	0.002130982	0.002290393	0.002144934	0.002144934	0.005045714	0.004665305	0.007760157
3835603774365	383560	3774365	0.004763935	0.00440477	0.007326789	0.007326789	0.003523816	0.003523816	0.001669725	0.001669725	0.004529999	0.004529999	0.0029455	0.000597449	0.002022803	0.002174121	0.002097206	0.002097206	0.004858408	0.00449212	0.007472086
3835703774365	383570	3774365	0.004537286	0.00419521	0.00697821	0.00697821	0.003356167	0.003356167	0.001590287	0.001590287	0.004314481	0.004314481	0.002805365	0.000569024	0.001926566	0.002070686	0.002055682	0.002055682	0.00469431	0.004340394	0.007219708
3835803774365	383580	3774365	0.004329619	0.0040032	0.006658824	0.006658824	0.003202558	0.003202558	0.0015175	0.0015175	0.00411701	0.00411701	0.002676966	0.000542981	0.001838389	0.001975912	0.00201646	0.00201646	0.004544534	0.00420191	0.006989356
3835903774365	383590	3774365	0.004132476	0.00382092	0.006355625	0.006355625	0.003056735	0.003056735	0.001448404	0.001448404	0.003929549	0.003929549	0.002555074	0.000518257	0.001754681	0.001885942	0.001976237	0.001976237	0.004389149	0.004058241	0.00675038
3836003774365	383600	3774365	0.003935076	0.0036384	0.006052029	0.006052029	0.00291072	0.00291072	0.001379216	0.001379216	0.003741842	0.003741842	0.002433023	0.000493501	0.001670863	0.001795854	0.00193031	0.00193031	0.004203396	0.003886491	0.006464697
3836103774365	383610	3774365	0.003753377	0.0034704	0.005772582	0.005772582	0.002776321	0.002776321	0.001315532	0.001315532	0.003569066	0.003569066	0.002320681	0.000470714	0.001593712	0.001712932	0.001887385	0.001887385	0.004033431	0.003729341	0.006203296
3836203774365	383620	3774365	0.003591954	0.00332115	0.005524317	0.005524317	0.002656918	0.002656918	0.001258954	0.001258954	0.003415569	0.003415569	0.002220874	0.0045047	0.001525171	0.001639263	0.001849664	0.001849664	0.003892973	0.003599472	0.005987275
3836303774365	383630	3774365	0.003445283	0.00318553	0.005298743	0.005298743	0.002548428	0.002548428	0.001207547	0.001207547	0.003276101	0.003276101	0.002130189	0.000432076	0.001462893	0.001572327	0.001815144	0.001815144	0.00376977	0.003485557	0.005797793
3836403774365	383640	3774365	0.003309484	0.00305997	0.005089887	0.005089887	0.002447979	0.002447979	0.001159951	0.001159951	0.00314697	0.00314697	0.002046225	0.000415045	0.001405232	0.001510352	0.001782125	0.001782125	0.003656143	0.003380498	0.005623039
3836503774365	383650	3774365	0.003188352	0.00294797	0.004903589	0.004903589	0.002358379	0.002358379	0.001117495	0.001117495	0.003031786	0.003031786	0.00197133	0.000399854	0.001353798	0.001455071	0.001753008	0.001753008	0.003562447	0.003293865	0.005478937
3836603774365	383660	3774365	0.003074812	0.00284299	0.004728968	0.004728968	0.002274395	0.002274395	0.0010777	0.0010777	0.002923821	0.002923821	0.001901129	0.000385614	0.001305588	0.001403255	0.001724592	0.001724592	0.003472978	0.003211142	0.005341336
3836703774365	383670	3774365	0.002988449	0.00276314	0.004596145	0.004596145	0.002210514	0.002210514	0.00104743	0.00104743	0.002841699	0.002841699	0.001847732	0.000374784	0.001268918	0.001363841	0.001706882	0.001706882	0.003435534	0.003176521	0.005283749
3836803774365	383680	3774365	0.002922361	0.00270204	0.004494504	0.004494504	0.00216163	0.00216163	0.001024267	0.001024267	0.002778857	0.002778857	0.00180687	0.000366495	0.001240856	0.001333681	0.001697276	0.001697276	0.003435879	0.00317684	0.005284279
3836903774365	383690	3774365	0.00285912	0.00264356	0.004397241	0.004397241	0.002114851	0.002114851	0.001002101	0.001002101	0.002718722	0.002718722	0.001767769	0.000358564	0.001214004	0.001304819	0.001687671	0.001687671	0.003434585	0.003175643	0.005282289
3837003774365	383700	3774365	0.002818398	0.00260591	0.004334611	0.004334611	0.002084729	0.002084729	0.000987828	0.000987828	0.002679999	0.002679999	0.001742591	0.000353457	0.001196713	0.001286235	0.001688871	0.001688871	0.003483418	0.003220794	0.005357392
3837103774365	383710	3774365	0.002780436	0.00257081	0.004276227	0.004276227	0.00205665	0.00205665	0.00097453	0.00097453	0.002643901	0.002643901	0.001719119	0.000348697	0.001180594	0.00126891	0.001691373	0.001691373	0.003535011	0.003268498	0.005436741
3837203774365	383720	3774365	0.002751102	0.00254369	0.004231112	0.004231112	0.002034952	0.002034952	0.000964242	0.000964242	0.002616008	0.002616008	0.001700982	0.000345018	0.001168139	0.001255523	0.001699277	0.001699277	0.003607828	0.003335825	0.005548732
3837303774365	383730	3774365	0.00273169	0.00252574	0.004201257	0.004201257	0.002020593	0.002020593	0.000957438	0.000957438	0.002597549	0.002597549	0.00168898	0.000342583	0.001159896	0.001246664	0.001715286	0.001715286	0.003710411	0.003430674	0.005706502
3837403774365	383740	3774365	0.00271245	0.00250795	0.004171667	0.004171667	0.002006361	0.002006361	0.000950694	0.000950694	0.002579254	0.002579254	0.001677084	0.00034017	0.001151727	0.001237883	0.001733897	0.001733897	0.003829301	0.0035406	0.00588935
3837503774365	383750	3774365	0.002680873	0.00247876	0.004123102	0.004123102	0.001983004	0.001983004	0.000939627	0.000939627	0.002549227	0.002549227	0.00165756	0.00033621	0.001138319	0.001223472	0.001744303	0.001744303	0.00390022	0.003606173	0.005998421
3837603774365	383760	3774365	0.002648692	0.002449	0.004073608	0.004073608	0.0019592	0.0019592	0.000928348	0.000928348	0.002518626	0.002518626	0.001637663	0.000332174	0.001124654	0.001208786	0.001753909	0.001753909	0.00394586	0.003648372	0.006068615
3837703774365	383770	3774365	0.002616165	0.00241893	0.004023584	0.004023584	0.001935141	0.001935141	0.000916947	0.000916947	0.002487697	0.002487697	0.001617552	0.000328095	0.001110843	0.001193942	0.001761813	0.001761813	0.003956386	0.003658104	0.006084803
3837803774365	383780	3774365	0.002581051	0.00238646	0.003969579	0.003969579	0.001909167	0.001909167	0.00090464	0.00090464	0.002454307	0.002454307	0.001595841	0.000323691	0.001095934	0.001177917	0.001765515	0.001765515	0.003932919	0.003636406	0.006048711
3837903774365	383790	3774365	0.002557842	0.002365	0.003933885	0.003933885	0.001892	0.001892	0.000896506	0.000896506	0.002432238	0.002432238	0.001581492	0.000320781	0.001086079	0.001167325	0.001769718	0.001769718	0.003889435	0.003596201	0.005981835
3838003774365	383800	3774365	0.002536101	0.0023449	0.003900447	0.003900447	0.001875918	0.001875918	0.000888885	0.000888885	0.002411564	0.002411564	0.001568049	0.000318054	0.001076847	0.001157403	0.001775921	0.001775921	0.003841724	0.003552087	0.005908457
3838103774365	383810	3774365	0.002507629	0.00231857	0.003856659	0.003856659	0.001854858	0.001854858	0.000878906	0.000878906	0.002384491	0.002384491	0.001550446	0.000314484	0.001064758	0.001144409	0.001784626	0.001784626	0.00377555	0.003490902	0.005806683
3838203774365	383820	3774365	0.002461989	0.00227637	0.003786465	0.003786465	0.001821099	0.001821099	0.00086291	0.00086291	0.002341092	0.002341092	0.001522226	0.00030876	0.001045379	0.00112358	0.001795933	0.001795933	0.003700058	0.003421102	0.005690579
3838303774365	383830	3774365	0.002418678	0.00223633	0.003719855	0.003719855	0.001789062	0.001789062	0.000847729	0.000847729	0.002299908	0.002299908	0.001495448	0.000303328	0.001026989	0.001103814	0.001851665	0.001851665	0.003616111	0.003343483	0.005561471
3838403774365	383840	3774365	0.002367775	0.00218926	0.003641567	0.003641567	0.00175141	0.00175141	0.000829888	0.000829888	0.002251504	0.002251504	0.001463975	0.000296944	0.001005375	0.001080584	0.001874578	0.001874578	0.003526038	0.003260202	0.005422941
3838603774365	383860	3774365	0.002262086	0.00209154	0.003479021	0.003479021	0.001673233	0.001673233	0.000792845	0.000792845	0.002151005	0.002151005	0.001398628	0.00028369	0.000960499	0.00103235	0.00182605	0.00182605	0.003384113	0.003128977	0.005204665
3838703774365	383870	3774365	0.002211614	0.00204488	0.003401397	0.003401397	0.0016359	0.0016359	0.000775155	0.000775155	0.002103012	0.002103012	0.001367422	0.00027736	0.000939068	0.001009316	0.001799935	0.001799935	0.003319578	0.003069307	0.005105412
3838803774365	383880	3774365	0.002163127	0.00200004	0.003326824	0.003326824	0.001600035	0.001600035	0.000758161	0.000758161	0.002056905	0.002056905	0.001337443	0.000271279	0.00091848	0.00098718	0.001775021	0.001775021	0.003254181	0.00300884	0.005004833
3838903774365	383890	3774365	0.002116279	0.00195673	0.003254773	0.003254773	0.001565382	0.001565382	0.000741741	0.000741741	0.002012358	0.002012358	0.001308477	0.000265404	0.000898588	0.000965808	0.001750307	0.001750307	0.003190336	0.002949809	0.004906641
3839003774365	383900	3774365	0.002070983	0.00191485	0.003185111	0.003185111	0.001531878	0.001531878	0.000725865	0.000725865	0.001969287	0.001969287	0.001280471	0.000259724	0.000879355	0.000945137	0.001725993	0.001725993	0.003129166	0.00289325	0.004812564
3839103774365	383910	3774365	0.002027069	0.00187424	0.003117571	0.003117571	0.001499394	0.001499394	0.000710473	0.000710473	0.001927528	0.001927528	0.001253319	0.000254216	0.000860709	0.000925095	0.001701879	0.001701879	0.003070412	0.002838926	0.004722201
3829703774375	382970	3774375	0.003150821	0.00291327	0.004845869	0.004845869	0.002330618	0.002330618	0.00110434	0.00110434	0.002996099	0.002996099	0.001948126	0.000395147	0.001337862	0.001437943	0.001194187	0.001194187	0.000810051	0.000748979	0.001245834
3829803774375	382980	3774375	0.003371862	0.00311765	0.005185823	0.005185823	0.002494119	0.002494119	0.001181814	0.001181814	0.003206285	0.003206285	0.002084793	0.000422868	0.001431718	0.00153882	0.001233109	0.001233109	0.000840248	0.000776899	0.001292276
3829903774375	382990	3774375	0.003628966	0.00335537	0.005581241	0.005581241	0.002684296	0.002684296	0.001271927	0.001271927	0.003450764	0.003450764	0.002243758	0.000455111	0.001540886	0.001656155	0.001276534	0.001276534	0.000875104	0.000809127	0.001345883
3830003774375	383000	3774375	0.003924722	0.00362883	0.006036106	0.006036106	0.002903062	0.002903062	0.001375587	0.001375587	0.003731997	0.003731997	0.002426622	0.000492202	0.001666467	0.001791129	0.001323761	0.001323761	0.00091341	0.000844546	0.001404798
3830103774375	383010	3774375	0.004277853	0.00395533	0.006579209	0.006579209	0.003164268	0.003164268	0.001499357	0.001499357	0.004067786	0.004067786	0.002644959	0.000536489	0.001816408	0.001952288	0.001377592	0.001377592	0.000957843	0.000885629	0.001473134
3830203774375	383020	3774375	0.004690168	0.00433656	0.007213339	0.007213339	0.003469252	0.003469252	0.001643871	0.001643871	0.004459855	0.004459855	0.002899891	0.000588197	0.001991481	0.002140457	0.001436426	0.001436426	0.001005899	0.000930062	0.001547042
3830303774375	383030	3774375	0.005192039	0.0048006	0.007985201	0.007985201	0.003840479	0.003840479	0.001819773	0.001819773	0.004937082	0.004937082	0.003210193	0.000651137	0.002204579	0.002369496	0.001503865	0.001503865	0.001060339	0.000980398	0.00163077
3830403774375	383040	3774375	0.005810729	0.00537264	0.008936727	0.008936727	0.004298115	0.004298115	0.002036619	0.002036619	0.00552539	0.00552539	0.003592723	0.000728728	0.002467279	0.002651848	0.001580909	0.001580909	0.001120302	0.001035839	0.00172299
3830503774375	383050	3774375	0.006562025	0.0060673	0.010092199	0.010092199	0.004853838	0.004853838	0.002299943	0.002299943	0.006239794	0.006239794	0.004057244	0.000822948	0.002786285	0.002994718	0.001666058	0.001666058	0.001182334	0.001093195	0.001818395
3830603774375	383060	3774375	0.007296067	0.006746	0.011221132	0.011221132	0.005396799	0.005396799	0.002557219	0.002557219	0.00693779	0.00693779	0.004511095	0.000915005	0.003097965	0.003329713	0.001731896	0.001731896	0.001229614	0.00113691	0.00189111
3830703774375	383070	3774375	0.008174535	0.00755824	0.01257219	0.01257219	0.006046589	0.006046589	0.002865116	0.002865116	0.00777312	0.00777312	0.005054244	0.001025174	0.003470969	0.00373062	0.001801436	0.001801436	0.001278274	0.001181902	0.001965947
3830803774375	383080	3774375	0.009252906	0.00855531	0.014230693	0.014230693	0.006844245	0.006844245	0.003243078	0.003243078	0.008798538	0.008798538	0.005720992	0.001160414	0.003928854	0.004222758	0.001876479	0.001876479	0.001329522	0.001229286	0.002044766
3830903774375	383090	3774375	0.010599684	0.00980055	0.016301997	0.016301997	0.007840438	0.007840438	0.003715114	0.003715114	0.010079181	0.010079181	0.006553693	0.001329314	0.004500706	0.004837388	0.001958026	0.001958026	0.001383532	0.001279224	0.00212783
3831003774375	383100	3774375	0.012292517	0.01136575	0.018905523	0.018905523	0.009092603	0.009092603	0.00430844	0.00430844	0.011688887	0.011688887	0.007600357	0.001541614	0.005219495	0.005609948	0.002044576	0.002044576	0.001438317	0.001329879	0.002212089
3831103774375	383110	3774375	0.014354183	0.01327199	0.022076303	0.022076303	0.010617588	0.010617588	0.005031039	0.005031039	0.013649313	0.013649313	0.008875067	0.001800169	0.006094894	0.006550832	0.002126723	0.002126723	0.001491464	0.001379018	0.002293826
3831203774375	383120	3774375	0.017033934	0.0157497	0.02619768	0.02619768	0.012599763	0.012599763	0.005970273	0.005970273	0.016197474	0.016197474	0.010531934	0.002136238	0.007232736	0.007773792	0.002211872	0.002211872	0.001545214	0.001428716	0.002376493
3831303774375	383130	3774375	0.020646249	0.01908968	0.031753312	0.031753312	0.015271741	0.015271741	0.007236363	0.007236363	0.019632404	0.019632404	0.012765397	0.002589261	0.008766552	0.009422348	0.002298322	0.002298322	0.001600431	0.00147977	0.002461415
3831403774375	383140	3774375	0.025562462	0.02363524	0.039314301	0.039314301	0.018908196	0.018908196	0.008959461	0.008959461	0.024307204	0.024307204	0.015805049	0.003205807	0.010854014	0.011665965	0.002383371	0.002383371	0.001657632	0.001532659	0.002549389
3831503774375	383150	3774375	0.032845156	0.03036888	0.050514866	0.050514866	0.024295102	0.024295102	0.011511993	0.011511993	0.031232278	0.031232278	0.020307876	0.004119135	0.0139463	0.014989575	0.002471021	0.002471021	0.001712763	0.001583634	0.002634178
3831603774375	383160	3774375	0.044290609	0.04095143	0.068117631	0.068117631	0.032761144	0.032761144	0.015523543	0.015523543	0.042115696	0.042115696	0.0273845	0.005554518	0.018806126	0.020212947	0.002561473	0.002561473	0.001769706	0.001636283	0.002721754
3831703774375	383170	3774375	0.063900935	0.05908328	0.098277725	0.098277725	0.047266628	0.047266628	0.022396823	0.022396823	0.060763047	0.060763047	0.039509395	0.008013863	0.027132818	0.02916253	0.002654226	0.002654226	0.001828201	0.001690368	0.002811719
3834703774375	383470	3774375	0.007835554	0.00724481	0.012050848	0.012050848	0.00579585	0.00579585	0.002746306	0.002746306	0.007450785	0.007450785	0.004844655	0.000982663	0.003327035	0.003575919	0.002404883	0.002404883	0.005022333	0.004643687	0.007724198
3834803774375	383480	3774375	0.007345676	0.00679187	0.01129743	0.01129743	0.005433494	0.005433494	0.002574607	0.002574607	0.006984963	0.006984963	0.004541768	0.000921227	0.003119029	0.003352353	0.002353453	0.002353453	0.005094547	0.004710456	0.007835261
3834903774375	383490	3774375	0.0069067	0.00638599	0.010622299	0.010622299	0.00510879	0.00510879	0.002420749	0.002420749	0.006567543	0.006567543	0.004270353	0.000866174	0.002932637	0.003152017	0.002306226	0.002306226	0.005134234	0.004747151	0.007896298
3835003774375	383500	3774375	0.006512071	0.00602111	0.010015371	0.010015371	0.004816888	0.004816888	0.002282435	0.002282435	0.006192293	0.006192293	0.004026357	0.000816684	0.002765074	0.00297192	0.002262501	0.002262501	0.005141309	0.004753693	0.007907179
3835103774375	383510	3774375	0.006153765	0.00568982	0.009464306	0.009464306	0.004551854	0.004551854	0.002156851	0.002156851	0.005851581	0.005851581	0.003804819	0.000771748	0.002612935	0.002808399	0.002221077	0.002221077	0.005113614	0.004728086	0.007864585
3835403774375	383540	3774375	0.005261751	0.00486505	0.008092415	0.008092415	0.003892044	0.003892044	0.001844206	0.001844206	0.00500337	0.00500337	0.003253295	0.00065988	0.002234179	0.00240131	0.002109713	0.002109713	0.004907499	0.004537511	0.007547587
3835503774375	383550	3774375	0.004988168	0.0046121	0.007671653	0.007671653	0.003689678	0.003689678	0.001748317	0.001748317	0.00474321	0.00474321	0.003084141	0.00062557	0.002118014	0.002276455	0.002062486	0.002062486	0.004744782	0.004387061	0.007297332
3835603774375	383560	3774375	0.004737534	0.00438036	0.007286186	0.007286186	0.003504288	0.003504288	0.001660472	0.001660472	0.004504895	0.004504895	0.002929176	0.000594138	0.002011593	0.002162073	0.00201786	0.00201786	0.00458448	0.004238844	0.007050792

			KMMass Grading / Excavation	KMDrainage / Utilities Trenching	KMFoundations / Concrete Pads	KMBuilding / Structure Construction	KMAsphalt Paving	KMArchitectural Coating	KMLandscaping or Other Finishing	KMWaterside Construction (Piles)	EWNDemolition	EWNSite Grubbing / Prep	EWNDrainage / Utilities Trenching	EWNDrainage / Utilities Trenching	EWNDrainage / Utilities Trenching	EWNFoundations / Concrete Pads	EWNBuilding / Structure Construction	EWNAsphalt Paving	EWNLandscaping or Other Finishing	EWNWaterside Construction (Piles)	ISDemolition
Unique Identifier	X (UTM)	Y (UTM)	2026	2026	2026	2026	2026	2026	2026	2026	2027	2027	2027	2028	2029	2029	2029	2029	2029	2029	2027
3831303774365	383130	3774365	0.002513164	0.00062404	0.000572733	0.001684491	0.001010337	0.000204931	0.000693842	0.000745746	0.000522922	0.000597857	0.000704103	0.000704103	0.000704103	0.000183281	0.000455338	0.000323318	0.000222037	0.000232155	0.009075867
3831403774365	383140	3774365	0.002607109	0.000647368	0.000594142	0.00174746	0.001048104	0.000212592	0.000719779	0.000773623	0.000537589	0.000614626	0.000723852	0.000723852	0.000723852	0.000188421	0.000468109	0.000332387	0.000228265	0.000238667	0.009949417
3831503774365	383150	3774365	0.002696808	0.000669641	0.000614584	0.001807582	0.001084165	0.000219906	0.000744543	0.00080024	0.000548633	0.000627252	0.000738721	0.000738721	0.000738721	0.000192292	0.000477725	0.000339215	0.000232954	0.00024357	0.010913299
3831603774365	383160	3774365	0.002787834	0.000692243	0.000635328	0.001868593	0.001120759	0.000227328	0.000769674	0.000827251	0.000555966	0.000635637	0.000748596	0.000748596	0.000748596	0.000194862	0.000484111	0.000343749	0.000236068	0.000246826	0.012000298
3831703774365	383170	3774365	0.002881779	0.000715571	0.000656738	0.001931562	0.001158527	0.000234989	0.000795611	0.000855127	0.000561833	0.000642344	0.000756495	0.000756495	0.000756495	0.000196919	0.000489219	0.000347377	0.000238559	0.00024943	0.013198853
3834703774365	383470	3774365	0.008429583	0.002093138	0.001921044	0.005650072	0.003388842	0.000687374	0.002327265	0.00250136	0.000505149	0.000577538	0.000680172	0.000680172	0.000680172	0.000177051	0.000439862	0.00031233	0.00021449	0.000224265	0.027203874
3834803774365	383480	3774365	0.008575808	0.002129447	0.001954368	0.005748082	0.003447627	0.000699297	0.002367636	0.00254475	0.000496177	0.000567279	0.00066809	0.00066809	0.00066809	0.000173906	0.000432049	0.000306782	0.00021068	0.000220281	0.024655263
3835003774365	383500	3774365	0.008653565	0.002148755	0.001972088	0.005800199	0.003478887	0.000705638	0.002389103	0.002567823	0.000478317	0.000546861	0.000644043	0.000644043	0.000644043	0.000167647	0.000416498	0.00029574	0.000203097	0.000212353	0.020580851
3835103774365	383510	3774365	0.008588546	0.00213261	0.001957271	0.00575662	0.003452749	0.000700336	0.002371152	0.00254853	0.000469517	0.000536799	0.000632194	0.000632194	0.000632194	0.000164562	0.000408835	0.000290298	0.000199361	0.000208446	0.018938662
3835203774365	383520	3774365	0.008451875	0.002098673	0.001926125	0.005665013	0.003397804	0.000689191	0.00233342	0.002507975	0.000460458	0.000526442	0.000619996	0.000619996	0.000619996	0.000161387	0.000400947	0.000284697	0.000195514	0.000204424	0.017481105
3835303774365	383530	3774365	0.008278315	0.002055577	0.001886572	0.005548682	0.00332803	0.000675039	0.002285503	0.002456473	0.000451744	0.000516479	0.000608263	0.000608263	0.000608263	0.000158333	0.000393359	0.00027931	0.000191814	0.000200555	0.016196619
3835403774365	383540	3774365	0.008040401	0.001996501	0.001832352	0.005389216	0.003232384	0.000655639	0.002219819	0.002385876	0.000442772	0.000506221	0.000596182	0.000596182	0.000596182	0.000155188	0.000385546	0.000273762	0.000188004	0.000196572	0.015033783
3835503774365	383550	3774365	0.007760157	0.001926914	0.001768487	0.005201378	0.003119721	0.000632787	0.002142448	0.002302717	0.000433109	0.000495173	0.000583171	0.000583171	0.000583171	0.000151801	0.000377132	0.000267787	0.000183901	0.000192282	0.013958432
3835603774365	383560	3774365	0.007472086	0.001855383	0.001702837	0.005008293	0.003003911	0.000609296	0.002062916	0.002217236	0.000424395	0.000485211	0.000571437	0.000571437	0.000571437	0.000148747	0.000369544	0.000262399	0.000180201	0.000188413	0.01299964
3835703774365	383570	3774365	0.007219708	0.001792716	0.001645322	0.004839132	0.002902451	0.000588717	0.001993239	0.002142347	0.00041732	0.000477122	0.000561912	0.000561912	0.000561912	0.000146268	0.000363384	0.000258025	0.000177197	0.000185272	0.012171212
3835803774365	383580	3774365	0.006989356	0.001735517	0.001592827	0.004684735	0.002809846	0.000569933	0.001929643	0.002073993	0.000411022	0.000469921	0.000553431	0.000553431	0.000553431	0.00014406	0.0003579	0.000254131	0.000174523	0.000182476	0.011428371
3835903774365	383590	3774365	0.00675038	0.001676178	0.001538366	0.004524558	0.002713773	0.000550446	0.001863666	0.00200308	0.000404465	0.000462425	0.000544602	0.000544602	0.000544602	0.000141762	0.00035219	0.000250077	0.000171739	0.000179565	0.010736174
3836003774365	383600	3774365	0.006464697	0.00160524	0.00147326	0.004333073	0.002598923	0.000527151	0.001784793	0.001918308	0.000396441	0.000453251	0.000533799	0.000533799	0.000533799	0.00013895	0.000345203	0.000245116	0.000168332	0.000176003	0.01005571
3836103774365	383610	3774365	0.006203296	0.001540332	0.001413689	0.004157865	0.002493835	0.000505836	0.001712625	0.001840741	0.000389194	0.000444965	0.00052404	0.00052404	0.00052404	0.00013641	0.000338893	0.000240635	0.000165255	0.000172786	0.009442542
3836203774365	383620	3774365	0.005987275	0.001486692	0.001364459	0.004013073	0.002406991	0.000488221	0.001652985	0.00177664	0.000383241	0.000438159	0.000516025	0.000516025	0.000516025	0.000134323	0.000333709	0.000236954	0.000162727	0.000170143	0.008907455
3836303774365	383630	3774365	0.005797793	0.001439642	0.001321277	0.00388607	0.002330816	0.00047277	0.001600673	0.001720413	0.00037815	0.000432339	0.000509171	0.000509171	0.000509171	0.000132539	0.000329277	0.000233807	0.000160565	0.000167883	0.008428102
3836403774365	383640	3774365	0.005623039	0.001396249	0.001281452	0.003768938	0.002260562	0.00045852	0.001552426	0.001668558	0.000373491	0.000427013	0.000502898	0.000502898	0.000502898	0.000130906	0.00032522	0.000230926	0.000158587	0.000165814	0.007989644
3836503774365	383650	3774365	0.005478937	0.001360467	0.001248612	0.003672351	0.00220263	0.000446769	0.001512642	0.001625797	0.000369868	0.00042287	0.000498018	0.000498018	0.000498018	0.000129636	0.000322064	0.000228686	0.000157049	0.000164206	0.007602608
3836603774365	383660	3774365	0.005341336	0.0013263	0.001217254	0.003580122	0.002147312	0.000435549	0.001474653	0.001584966	0.000366417	0.000418924	0.000493372	0.000493372	0.000493372	0.000128426	0.000319059	0.000226552	0.000155583	0.000162674	0.007243524
3836703774365	383670	3774365	0.005283749	0.001312	0.00120413	0.003541523	0.002124161	0.000430853	0.001458754	0.001567878	0.000365985	0.000418431	0.000492791	0.000492791	0.000492791	0.000128275	0.000318684	0.000226286	0.0001554	0.000162482	0.006970459
3836803774365	383680	3774365	0.005284279	0.001312132	0.001204251	0.003541878	0.002124374	0.000430896	0.0014589	0.001568035	0.00036797	0.0004207	0.000495463	0.000495463	0.000495463	0.000128971	0.000320412	0.000227512	0.000156243	0.000163363	0.00675865
3836903774365	383690	3774365	0.005282289	0.001311638	0.001203798	0.003540544	0.002123574	0.000430734	0.001458351	0.001567445	0.000369954	0.000422969	0.000498135	0.000498135	0.000498135	0.000129666	0.00032214	0.000228739	0.000157085	0.000164244	0.006555727
3837003774365	383700	3774365	0.005357392	0.001330287	0.001220913	0.003590883	0.002153767	0.000436858	0.001479085	0.001589731	0.000375303	0.000429084	0.000505337	0.000505337	0.000505337	0.000131541	0.000326797	0.000232047	0.000159357	0.000166619	0.006416563
3837103774365	383710	3774365	0.005436741	0.00134999	0.001238996	0.003644069	0.002185667	0.000443328	0.001500992	0.001613276	0.000381256	0.00043589	0.000513353	0.000513353	0.000513353	0.000133628	0.000331981	0.000235727	0.000161884	0.000169262	0.006284646
3837203774365	383720	3774365	0.005548732	0.001377798	0.001264518	0.003719132	0.002230689	0.00045246	0.001531911	0.001646508	0.000389021	0.000444768	0.000523808	0.000523808	0.000523808	0.000136349	0.000338742	0.00024052	0.000165181	0.000172709	0.00617775
3837303774365	383730	3774365	0.005706502	0.001416973	0.001300473	0.00382488	0.002294115	0.000465325	0.001575469	0.001693324	0.000399633	0.000456901	0.000538097	0.000538097	0.000538097	0.000140069	0.000347983	0.0024709	0.000169687	0.00017742	0.006100101
3837403774365	383740	3774365	0.00588935	0.001462376	0.001342143	0.003947437	0.002367623	0.000480235	0.00162595	0.001747581	0.00041205	0.000471105	0.000554825	0.000554825	0.000554825	0.000144423	0.000358801	0.000254771	0.000174963	0.000182936	0.006024263
3837503774365	383750	3774365	0.005998421	0.00148946	0.001366999	0.004020544	0.002411472	0.000489129	0.001656063	0.001779947	0.0004231	0.000483731	0.000569695	0.000569695	0.000569695	0.000148294	0.000368417	0.000261599	0.000179652	0.000187839	0.005913657
3837603774365	383760	3774365	0.006068615	0.001506889	0.001382996	0.004067593	0.002439691	0.000494853	0.001675442	0.001800776	0.000435265	0.000497639	0.000586075	0.000586075	0.000586075	0.000152557	0.00037901	0.000269121	0.000184817	0.000193239	0.005800203
3837703774365	383770	3774365	0.006084803	0.001510909	0.001386685	0.004078443	0.002446199	0.000496173	0.001679911	0.00180558	0.000447603	0.000511745	0.000602687	0.000602687	0.000602687	0.000156882	0.000389753	0.000276749	0.000190056	0.000198717	0.005684334
3837803774365	383780	3774365	0.006048711	0.001501947	0.00137846	0.004054252	0.00243169	0.00049323	0.001669947	0.00179487	0.000458129	0.000523779	0.00061686	0.00061686	0.00061686	0.000160571	0.000398918	0.000283257	0.000194525	0.00020339	0.005558801
3837903774365	383790	3774365	0.005981835	0.001485341	0.001363219	0.004009427	0.002404804	0.000487777	0.001651483	0.001775025	0.000472968	0.000540745	0.000636841	0.000636841	0.000636841	0.000165772	0.00041184	0.000292432	0.000200826	0.000209978	0.005445089
3838003774365	383800	3774365	0.005908457	0.001467121	0.001346497	0.003960244	0.002375305	0.000481793	0.001631225	0.001753251	0.000489016	0.000559092	0.000658448	0.000658448	0.000658448	0.00017139	0.000425813	0.000302354	0.00020764	0.000217102	0.005369683
3838103774365	383810	3774365	0.005806683	0.001441849	0.001323303	0.003892028	0.00233439	0.000473495	0.001603127	0.001723051	0.000498075	0.000569449	0.000670646	0.000670646	0.000670646	0.000174572	0.00043701	0.000307955	0.000211486	0.000221124	0.005246394
3838203774365	383820	3774365	0.005690579	0.00141302	0.001296844	0.003814207	0.002287714	0.000464027	0.001571073	0.001688599	0.000499024	0.000570534	0.000671924	0.000671924	0.000671924	0.00017494	0.000434528	0.000308542	0.000211889	0.000221545	0.005081605
3838303774365	383830	3774365	0.005561471	0.001380961	0.001267421	0.003727671	0.00223581	0.000453499	0.001535428	0.001650288	0.000498851	0.000570337	0.000671692	0.000671692	0.000671692	0.00017484	0.000434378	0.000308435	0.000211816	0.000221469	0.004929586
3838403774365	383840	3774365	0.005422941	0.001346563	0.001235851	0.003634819	0.002180119	0.000442203	0.001497182	0.001609181	0.000497298	0.000568561	0.000669601	0.000669601	0.000669601	0.0001743	0.000433025	0.000307475	0.000211157	0.000220779	0.004777308
3838603774365	383860	3774365	0.005204665	0.001292363	0.001186108	0.003488515	0.002092368	0.000424404	0.00143692	0.001544411	0.000493416	0.000564123	0.000664373	0.000664373	0.000664373	0.000172939	0.000429645	0.000305075	0.000209508	0.000219056	0.004480861
3838703774365	383870	3774365	0.005105412	0.001267718	0.001163489	0.00342199	0.002052467	0.000416311	0.001409518	0.001514959	0.000491604	0.000562051	0.000661933	0.000661933	0.000661933	0.000172304	0.000428067	0.000303955	0.000208739	0.000218251	0.004342301
3838803774365	383880	3774365	0.005004833	0.001242743	0.001140567	0.003354574	0.002012032	0.000408109	0.00138175	0.001485114	0.000489706	0.000559881	0.000659378	0.000659378	0.000659378	0.00017163	0.000426414	0.000302781	0.000207933	0.000217409	0.004209953
3838903774365	383890	3774365	0.004906641	0.001218361	0.00111819	0.00328876	0.001972557	0.000400102	0.001354641	0.001455977	0.000487722	0.000557612	0.000656706	0.000656706	0.000656706	0.00017094	0.000424686	0.000301554	0.00020709	0.000216528	0.004083213
3839003774365	383900	3774365	0.004812564	0.001195001	0.00109675	0.003225703	0.001934736	0.000392431	0.001328667	0.00142806	0.00048591	0.000555541	0.000654266	0.000654266	0.000654266	0.00017038	0.00042319	0.000300434	0.000206321	0.000215723	0.003961994
3839103774365	383910	3774365	0.004722201	0.001172563	0.001076157	0.003165136	0.001898409	0.000385063	0.00130372	0.001401247	0.000484098	0.000553469	0.000651827	0.000651827	0.000651827	0.00016967	0.000421531	0.000299314	0.000205552	0.000214919	0.003845952
3829703774375	382970	3774375	0.001245834	0.000309351	0.000283917	0.000835042	0.000500848	0.000101589	0.000343954	0.000369684	0.000361671	0.000413499	0.000486982	0.000486982	0.000486982	0.000126763	0.000314928	0.000223618	0.000153568	0.000160567	0.002411776
3829803774375	382980	3774375	0.001292276	0.000320883	0.000294501	0.00086617	0.000519518	0.000105376	0.000356776	0.000383465	0.000366934	0.000419516	0.000494069	0.000494069	0.000494069	0.00012808	0.00031951	0.000226872	0.000155803	0.000162903	0.002557066
3829903774375	382990	3774375	0.001345883	0.000334194	0.000306718	0.000902101	0.000541069	0.000109747	0.000371576	0.000399372	0.000373319	0.000426816	0.000502665	0.000502665	0.000502665	0.000130846	0.0003257	0.0002382	0.000158514	0.00016573	0.002723148
3830003774375	383000	3774375	0.001404798	0.000348823	0.000320144	0.00094159	0.000564754	0.000114551	0.000387841	0.000416854	0.000380307	0.000434805	0.000512075	0.000512075	0.000512075	0.000133295	0.000331155	0.000235141	0.00016148	0.00016884	0.002910714
3830103774375	383010	3774375	0.001473134	0.000365792	0.000335717	0.000987393	0.000592226	0.000120124	0.000406707	0.000437132	0.000388676	0.000444374	0.000523343	0.000523343	0.000523343	0.000136228	0.000338442	0.000240315	0.000165035	0.000172556	0.003130805
3830203774375	383020	3774375	0.001547042	0.000384144	0.00035256	0.001036932	0.000621939	0.000126151	0.000427112	0.000459063	0.000397908	0.000454928	0.000535773	0.000535773	0.000535773	0.00013946	0.00034648	0.000246023	0.000168955	0.000176654	0.003382043
3830303774375	383030	3774375	0.00163077	0.000404934	0.000371641	0.001093052	0.000655599	0.000132978	0.000450228	0.000483908	0.000408606	0.000467159	0.000550178	0.000550178	0.000550178	0.00014321	0.00035579	0.000252638	0.000173497	0.000181404	0.003680301
3830403774375	383040	3774375	0.00172299	0.000427833	0.000392658	0.001154864	0.000692673	0.000140498	0.000475688	0.000511273	0.000421116	0.000481462	0.000567023	0.000567023	0.000567023	0.00014759	0.00036689	0.000260372	0.000178809	0.000186958	0.004034121
3830503774375	383050	3774375	0.001818395	0.000451523	0.0004144	0.00121881	0.000731027	0.000148277	0.000502028	0.000539583	0.000435093	0.000497442	0.000585842	0.000585842	0.000585842	0.00015249	0.00037886	0.000269014	0.000184744	0.000193163	0.004440139
3830603774375	383060	3774375	0.00189111	0.000469579	0.000430971	0.001267548	0.00076026	0.000154207	0.000522103	0.00056116	0.000443117	0.000506615	0.000596646	0.000596646	0.000596646	0.000155309	0.000385846	0.000273975	0.000188151	0.000196725	0.004798532
3830703774375	383070	3774375	0.001965947	0.000488162	0.000448026	0.00131771	0.000790346	0.000160309	0.000542765	0.000583367	0.000451831	0.000516578	0.000608379	0.000608379	0.000608379	0.00015836	0.000393434	0.000279363	0.000191851	0.00020059	0.005197475
3830803774375	383080	3774375	0.002044766	0.000507733	0.000465988	0.001370539	0.000822032	0.000166736	0.000564525	0.000606755	0.000461407	0.000527527	0.000621274	0.000621274	0.000621274	0.00016172	0.000401773	0.000285284	0.000195917	0.000204845	0.00564896
3830903774375	383090	3774375	0.00212783	0.000528359	0.000484918	0.001426214	0.000855426	0.00017351	0.000587458	0.000631404	0.000472019	0.00053966	0.000635563	0.000635563	0.000635563	0.00016539	0.00041103	0.000291845	0.000200423	0.000209557	0.006161788
3831003774375	383100	3774375	0.002212089	0.000549281	0.00050412	0.00148269	0.000889299	0.00018038	0.00061072	0.000656406	0.000483063	0.000552286	0.000650433	0.000650433	0.000650433	0.00016931	0.00042063	0.000298673	0.000205112	0.000214459	0.006734751
3831103774375	383110	3774375	0.002293826	0.000569577	0.000522747	0.001537476	0.000922159	0.000187046	0.000633287	0.000680661	0.000492208	0.000562742	0.000662747	0.000662747	0.000662747	0.000172515	0.000428593	0.000304328	0.000208995	0.00021852	0.007332993
3831203774375	383120	3774375	0.002376493	0.000590104	0.000541586	0.001592885	0.000955392	0.000193786	0.000656109	0.000705191	0.000502044	0.000573987	0.00067599	0.00067599	0.00067599	0.00017596	0.00043715	0.000310409	0.000213171	0.000222886	0.007992923
3831303774375	383130	3774375	0.002461415	0.00061119	0.00056094	0.001649805	0.000989533	0.000200711	0.000679555	0.00073039	0.000514812	0.000588585	0.000693183	0.000693183	0.000693183	0.00018043	0.000448276	0.000318304	0.000218593	0.000228555	0.008726964
3831403774375	383140	3774375	0.002549389	0.000633035	0.000580988	0.001708771	0.0010249	0.000207885	0.000703843	0.000756495	0.000527581	0.000603184	0.000710376	0.000710376	0.000710376	0.00018491	0.00045935	0.000326199	0.000224015	0.000234224	0.009530458
3831503774375	383150	3774375	0.002634178	0.000654089	0.000600311	0.001765603	0.001058987	0.000214799	0.000727252	0.000781655	0.000537417	0.000614429	0.000723619	0.000723619	0.000723619	0.00018836	0.00046795	0.00033228	0.000228191	0.00023859	0.010421868
3831603774375	383160	3774375	0.002721754	0.000675835	0.000620269	0.001824302	0.001094194	0.00022194	0.00075143	0.000807642	0.000545096	0.000623208	0.000733959	0.000733959	0.000733959	0.00019105	0.00047645	0.000337028	0.000231452	0.000241999	0.01146987
3831703774375	383170	3774375	0.002811719	0.000698174	0.000640771	0.001884602	0.001130361	0.000229276	0.000776268	0.000834338	0.000551221	0.000630211	0.000742207	0.000742207	0.000742207	0.00019319	0.00047979	0.000340815	0.000234053	0.000244719	0.012645302
3834703774375	383470	3774375	0.007724198	0.001917985	0.001760292	0.005177276	0.003105265	0.000629855	0.00213252	0.002292047	0.000496522	0.000567674	0.000668555	0.000668555	0.000668555	0.00017402	0.00043234	0.000306995	0.000210827	0.000220435	0.025389995
3834803774375	383480	3774375	0.007835261	0.001945563	0.001785602	0.005251717	0.003149914	0.000638911	0.002163183	0.002325003	0.000487377	0.000557218	0.000656241	0.000656241	0.000656241	0.00017082	0.00042436	0.000301341	0.000206944	0.000216375	0.023069672
3834903774375	383490	3774375	0.007896298	0.001960719	0.001799512	0.005292629	0.003174452	0.000643888	0.002180034	0.002343115	0.00047918	0.000547847	0.000645205	0.000645205	0.000645205	0.00016794	0.00041724	0.000296273	0.000203464	0.000212736	0.021099115
3835003774375	383500	3774375	0.007907179	0.001963421	0.001801992	0.005299922	0.003178827	0.000644775	0.002183038	0.002346344	0.000471415	0.000538969	0.00063475	0.00063475	0.00063475	0.00016522	0.00041048	0.000291472	0.000200166	0.000209288	0.019405505
3835103774375	383510	3774375	0.007864585	0.001952844	0.001792285	0.005271372	0.003161703	0.000641302	0.002171279	0.002333705	0.000463823	0.000530289	0.000624527	0.000624527	0.000624527	0.00016256	0.00040387	0.000286778	0.000196943	0.000205918	0.017928277
3835403774375	383540	3774375	0.007547587	0.001874131	0.001720044	0.005058899	0.003034264	0.000615453	0.002083761	0.00223964	0.000443289	0.000506813	0.000596879	0.000596879	0.000596879	0.00015537	0.00038599	0.000274082	0.000188224	0.000196802	0.014483339
3835503774375	383550	3774375	0.007297332	0.00181199	0.001663012	0.004891161	0.002933657	0.000595047	0.00201467	0.00216538	0.00043354	0.000495666	0.000583751	0.000583751	0.000583751	0.00015195	0.00037757	0.000268054	0.000184084	0.000192473	0.013472954
3835603774375	383560	3774375	0.007050792	0.001750772	0.001606827	0.004725914	0.002834544	0.000574943	0.001946605	0.002092223	0.000424567	0.000485408	0.00057167	0.00057167	0.00057167	0.00014880	0.00036694	0.000262506	0.000180274	0.00018849	0.012572398

			ISDrainage / Utilities Trenching	ISDrainage / Utilities Trenching	ISAsphalt Paving	ISAsphalt Paving	SVDemolition	SVSite Grubbing / Prep	SVMass Grading / Excavation	SVMass Grading / Excavation	SVDrainage / Utilities Trenching	SVFoundations / Concrete Pads	SVBuilding / Structure Construction	SVBuilding / Structure Construction	SVAsphalt Paving	SVAsphalt Paving	SVArchitectural Coating	SVArchitectural Coating	SVLandscaping or Other Finishing	SVLandscaping or Other Finishing	MDemolition
Unique Identifier	X (UTM)	Y (UTM)	2027	2028	2027	2028	2027	2027	2027	2028	2028	2028	2028	2029	2028	2029	2028	2029	2028	2029	2027
3831303774365	383130	3774365	0.00486929	0.00486929	0.00561153	0.00561153	0.000263529	0.000105016	0.000341556	0.000341556	0.000176266	6.83711E-05	0.000314664	0.000314664	0.000182923	0.000182923	4.12026E-05	4.12026E-05	0.000139501	0.000139501	0.00086104
3831403774365	383140	3774365	0.005337959	0.005337959	0.006151639	0.006151639	0.000268719	0.000107084	0.000348283	0.000348283	0.000179737	6.97177E-05	0.000318844	0.000318844	0.000186526	0.000186526	4.20141E-05	4.20141E-05	0.000142249	0.000142249	0.000893308
3831503774365	383150	3774365	0.005855091	0.005855091	0.006747599	0.006747599	0.000273148	0.000108849	0.000354023	0.000354023	0.0001827	7.08668E-05	0.000323291	0.000323291	0.0001896	0.0001896	4.27066E-05	4.27066E-05	0.000144593	0.000144593	0.000913324
3831603774365	383160	3774365	0.006438276	0.006438276	0.007419681	0.007419681	0.000276677	0.000110255	0.000358598	0.000358598	0.00018506	7.17825E-05	0.000327382	0.000327382	0.00019205	0.00019205	4.32584E-05	4.32584E-05	0.000146462	0.000146462	0.000933685
3831703774365	383170	3774365	0.007081312	0.007081312	0.008160736	0.008160736	0.000280276	0.000111689	0.000363262	0.000363262	0.000187467	7.27161E-05	0.000331473	0.000331473	0.000194548	0.000194548	4.3821E-05	4.3821E-05	0.000148366	0.000148366	0.000952752
3834703774365	383470	3774365	0.014595142	0.014595142	0.01681992	0.01681992	0.000250311	9.97483E-05	0.000324424	0.000324424	0.000167425	6.49418E-05	0.000295898	0.000295898	0.000173748	0.000173748	3.9136E-05	3.9136E-05	0.000132504	0.000132504	0.001351523
3834803774365	383480	3774365	0.013227787	0.013227787	0.015244136	0.015244136	0.000246505	9.82316E-05	0.000319491	0.000319491	0.000164879	6.39543E-05	0.000291807	0.000291807	0.00017106	0.00017106	3.85409E-05	3.85409E-05	0.000130489	0.000130489	0.00134324
3835003774365	383500	3774365	0.011041826	0.011041826	0.012724962	0.012724962	0.000238961	9.52256E-05	0.000309714	0.000309714	0.000159833	6.19972E-05	0.000284336	0.000284336	0.00016587	0.00016587	3.73615E-05	3.73615E-05	0.000126496	0.000126496	0.001321671
3835103774365	383510	3774365	0.010160776	0.010160776	0.011709611	0.011709611	0.000235432	9.38191E-05	0.00030514	0.00030514	0.000157473	6.10816E-05	0.000280956	0.000280956	0.00016342	0.00016342	3.68097E-05	3.68097E-05	0.000124628	0.000124628	0.001308816
3835203774365	383520	3774365	0.009378782	0.009378782	0.010808416	0.010808416	0.000231833	9.23851E-05	0.000300476	0.000300476	0.000155066	6.01479E-05	0.000277576	0.000277576	0.00016092	0.00016092	3.6247E-05	3.6247E-05	0.000122723	0.000122723	0.001293718
3835303774365	383530	3774365	0.008689643	0.008689643	0.01001423	0.01001423	0.000228442	9.10338E-05	0.000296081	0.000296081	0.000152797	5.92681E-05	0.000274375	0.000274375	0.00015856	0.00015856	3.57169E-05	3.57169E-05	0.000120928	0.000120928	0.001278015
3835403774365	383540	3774365	0.00806577	0.00806577	0.009295258	0.009295258	0.000224982	8.96549E-05	0.000291596	0.000291596	0.000150483	5.83704E-05	0.000271173	0.000271173	0.00015616	0.00015616	3.51759E-05	3.51759E-05	0.000119096	0.000119096	0.001259638
3835503774365	383550	3774365	0.007488834	0.007488834	0.008630378	0.008630378	0.000221245	8.81657E-05	0.000286753	0.000286753	0.000147983	5.74009E-05	0.000267615	0.000267615	0.00015357	0.00015357	3.45916E-05	3.45916E-05	0.000117118	0.000117118	0.001237034
3835603774365	383560	3774365	0.006974433	0.006974433	0.008037565	0.008037565	0.000217854	8.68144E-05	0.000282358	0.000282358	0.000145715	5.65211E-05	0.000264414	0.000264414	0.00015129	0.00015129	3.40614E-05	3.40614E-05	0.000115323	0.000115323	0.001215292
3835703774365	383570	3774365	0.006529973	0.006529973	0.007525355	0.007525355	0.000215086	8.57113E-05	0.00027877	0.00027877	0.000143864	5.58029E-05	0.000261745	0.000261745	0.00014929	0.00014929	3.36286E-05	3.36286E-05	0.000113858	0.000113858	0.001197778
3835803774365	383580	3774365	0.006131431	0.006131431	0.007066063	0.007066063	0.000212664	8.47461E-05	0.00027563	0.00027563	0.000142244	5.51745E-05	0.000259433	0.000259433	0.00014761	0.00014761	3.32499E-05	3.32499E-05	0.000112575	0.000112575	0.001181299
3835903774365	383590	3774365	0.005760061	0.005760061	0.006638083	0.006638083	0.000210103	8.37257E-05	0.000272312	0.000272312	0.000140531	5.45102E-05	0.000256943	0.000256943	0.00014583	0.00014583	3.28496E-05	3.28496E-05	0.00011122	0.00011122	0.001162836
3836003774365	383600	3774365	0.005394986	0.005394986	0.006217359	0.006217359	0.000206989	8.24847E-05	0.000268276	0.000268276	0.000138448	5.37022E-05	0.00025383	0.00025383	0.00014367	0.00014367	3.23627E-05	3.23627E-05	0.000109571	0.000109571	0.001138075
3836103774365	383610	3774365	0.005066015	0.005066015	0.005838242	0.005838242	0.000204083	8.13265E-05	0.000264508	0.000264508	0.000136504	5.29481E-05	0.000251073	0.000251073	0.00014165	0.00014165	3.19082E-05	3.19082E-05	0.000108033	0.000108033	0.00111478
3836203774365	383620	3774365	0.004778936	0.004778936	0.005507402	0.005507402	0.000201799	8.04164E-05	0.000261548	0.000261548	0.000134976	5.23556E-05	0.00024876	0.00024876	0.00014007	0.00014074	3.15512E-05	3.15512E-05	0.000106824	0.000106824	0.001095627
3836303774365	383630	3774365	0.004521758	0.004521758	0.005211023	0.005211023	0.000199861	7.96442E-05	0.000259037	0.000259037	0.00013368	5.18529E-05	0.000246893	0.000246893	0.00013872	0.00013872	3.12482E-05	3.12482E-05	0.000105798	0.000105798	0.001078803
3836403774365	383640	3774365	0.004286521	0.004286521	0.004939928	0.004939928	0.000198062	7.89272E-05	0.000256705	0.000256705	0.000132477	5.13861E-05	0.000245114	0.000245114	0.00013748	0.00013748	3.09669E-05	3.09669E-05	0.000104846	0.000104846	0.001062928
3836503774365	383650	3774365	0.004078872	0.004078872	0.004700626	0.004700626	0.000196678	7.83757E-05	0.000254911	0.000254911	0.000131551	5.1027E-05	0.00024378	0.00024378	0.00013652	0.00013652	3.07505E-05	3.07505E-05	0.000104113	0.000104113	0.001050159
3836603774365	383660	3774365	0.003886221	0.003886221	0.004478608	0.004478608	0.000195363	7.78517E-05	0.000253207	0.000253207	0.000130672	5.06858E-05	0.000242535	0.000242535	0.00013567	0.00013567	3.05449E-05	3.05449E-05	0.000103417	0.000103417	0.001037649
3836703774365	383670	3774365	0.003739719	0.003739719	0.004309774	0.004309774	0.000195294	7.78241E-05	0.000253117	0.000253117	0.000130625	5.06679E-05	0.000242446	0.000242446	0.00013555	0.00013555	3.05341E-05	3.05341E-05	0.00010338	0.00010338	0.001035233
3836803774365	383680	3774365	0.003626081	0.003626081	0.004178815	0.004178815	0.000196124	7.8155E-05	0.000254194	0.000254194	0.000131181	5.08833E-05	0.000243335	0.000243335	0.00013613	0.00013613	3.06639E-05	3.06639E-05	0.00010382	0.00010382	0.001040927
3836903774365	383690	3774365	0.003517211	0.003517211	0.004053349	0.004053349	0.000197024	7.85135E-05	0.00025536	0.00025536	0.000131783	5.11168E-05	0.000244225	0.000244225	0.00013676	0.00013676	3.08046E-05	3.08046E-05	0.000104296	0.000104296	0.001046794
3837003774365	383700	3774365	0.003442548	0.003442548	0.003967305	0.003967305	0.000199238	7.9396E-05	0.00025823	0.00025823	0.000133264	5.16913E-05	0.000246359	0.000246359	0.00013829	0.00013829	3.11508E-05	3.11508E-05	0.000105468	0.000105468	0.001065085
3837103774365	383710	3774365	0.003371774	0.003371774	0.003885742	0.003885742	0.00020166	8.03612E-05	0.00026136	0.00026136	0.00013488	5.23197E-05	0.00024876	0.00024876	0.00013997	0.00013997	3.15295E-05	3.15295E-05	0.000106751	0.000106751	0.001085964
3837203774365	383720	3774365	0.003314422	0.003314422	0.003819649	0.003819649	0.000204844	8.16298E-05	0.00026549	0.00026549	0.000137013	5.31456E-05	0.000251873	0.000251873	0.00014218	0.00014218	3.20272E-05	3.20272E-05	0.000108436	0.000108436	0.00111478
3837303774365	383730	3774365	0.003272763	0.003272763	0.003771639	0.003771639	0.000209134	8.33396E-05	0.000271056	0.000271056	0.000139883	5.42588E-05	0.000256053	0.000256053	0.00014516	0.00014516	3.26981E-05	3.26981E-05	0.000110707	0.000110707	0.001156193
3837403774365	383740	3774365	0.003232076	0.003232076	0.00372475	0.00372475	0.000214186	8.53528E-05	0.000277604	0.000277604	0.000143262	5.55695E-05	0.000260767	0.000260767	0.00014873	0.00014873	3.34879E-05	3.34879E-05	0.000113381	0.000113381	0.001206147
3837503774365	383750	3774365	0.003172734	0.003172734	0.003656363	0.003656363	0.000218685	8.71453E-05	0.000283434	0.000283434	0.000146271	5.67365E-05	0.000264769	0.000264769	0.00015179	0.00015179	3.41912E-05	3.41912E-05	0.000115762	0.000115762	0.001250234
3837603774365	383760	3774365	0.003111865	0.003111865	0.003586215	0.003586215	0.000223598	8.91034E-05	0.000289802	0.000289802	0.000149557	5.80113E-05	0.000269038	0.000269038	0.00015520	0.00015520	3.49595E-05	3.49595E-05	0.000118363	0.000118363	0.0012976
3837703774365	383770	3774365	0.0030497	0.0030497	0.003514574	0.003514574	0.000228858	9.11993E-05	0.000296619	0.000296619	0.000153075	5.93759E-05	0.000273574	0.000273574	0.00015885	0.00015885	3.57818E-05	3.57818E-05	0.000121148	0.000121148	0.001344189
3837803774365	383780	3774365	0.002982351	0.002982351	0.003436959	0.003436959	0.000233633	9.31021E-05	0.000302808	0.000302808	0.000156269	6.06147E-05	0.000277932	0.000277932	0.00016217	0.00016217	3.65284E-05	3.65284E-05	0.000123675	0.000123675	0.001383532
3837903774365	383790	3774365	0.002921343	0.002921343	0.003366651	0.003366651	0.000239238	9.53359E-05	0.000310073	0.000310073	0.000160018	6.20691E-05	0.000282913	0.000282913	0.00016606	0.00016606	3.74048E-05	3.74048E-05	0.000126643	0.000126643	0.001434694
3838003774365	383800	3774365	0.002880887	0.002880887	0.003320028	0.003320028	0.000246089	9.80661E-05	0.000318953	0.000318953	0.000164601	6.38466E-05	0.000288872	0.000288872	0.00017081	0.00017081	3.8476E-05	3.8476E-05	0.000130269	0.000130269	0.0014989
3838103774365	383810	3774365	0.002814741	0.002814741	0.0032438	0.0032438	0.000251695	0.0001003	0.000326218	0.000326218	0.00016835	6.53009E-05	0.00029572	0.00029572	0.00017409	0.00017409	3.93524E-05	3.93524E-05	0.000133237	0.000133237	0.001514672
3838203774365	383820	3774365	0.00272633	0.00272633	0.003141913	0.003141913	0.000256608	0.000102258	0.000332586	0.000332586	0.000171637	6.65757E-05	0.000303369	0.000303369	0.00017811	0.00017811	4.01206E-05	4.01206E-05	0.000135838	0.000135838	0.001507942
3838303774365	383830	3774365	0.002644771	0.002644771	0.00304792	0.00304792	0.000262214	0.000104492	0.000339852	0.000339852	0.000175386	6.803E-05	0.00031582	0.00031582	0.00018201	0.00018201	4.0997E-05	4.0997E-05	0.000138805	0.000138805	0.001498279
3838403774365	383840	3774365	0.002563072	0.002563072	0.002953768	0.002953768	0.000266989	0.000106395	0.000346041	0.000346041	0.00017858	6.92689E-05	0.000333519	0.000333519	0.00018532	0.00018532	4.17436E-05	4.17436E-05	0.000141333	0.000141333	0.001486287
3838603774365	383860	3774365	0.002404025	0.002404025	0.002770478	0.002770478	0.000265743	0.000105898	0.000344426	0.000344426	0.000177747	6.89457E-05	0.000332629	0.000332629	0.00018446	0.00018446	4.15488E-05	4.15488E-05	0.000140673	0.000140673	0.001466098
3838703774365	383870	3774365	0.002329687	0.002329687	0.00268407	0.00268407	0.000264982	0.000105595	0.000343439	0.000343439	0.000177238	6.87482E-05	0.000331651	0.000331651	0.00018393	0.00018393	4.14298E-05	4.14298E-05	0.00014027	0.00014027	0.001456694
3838803774365	383880	3774365	0.00225868	0.00225868	0.002602977	0.002602977	0.00026429	0.000105319	0.000342542	0.000342542	0.000176775	6.85686E-05	0.000331028	0.000331028	0.00018345	0.00018345	4.13216E-05	4.13216E-05	0.000139904	0.000139904	0.001446686
3838903774365	383890	3774365	0.002190683	0.002190683	0.002524615	0.002524615	0.000263598	0.000105043	0.000341645	0.000341645	0.000176312	6.83891E-05	0.000330317	0.000330317	0.00018297	0.00018297	4.12134E-05	4.12134E-05	0.000139538	0.000139538	0.001436592
3839003774365	383900	3774365	0.002125648	0.002125648	0.002449667	0.002449667	0.000262906	0.000104767	0.000340749	0.000340749	0.000175849	6.82095E-05	0.000329516	0.000329516	0.00018249	0.00018249	4.11052E-05	4.11052E-05	0.000139171	0.000139171	0.001426756
3839103774365	383910	3774365	0.00206339	0.00206339	0.002377919	0.002377919	0.000262214	0.000104492	0.000339852	0.000339852	0.000175386	6.803E-05	0.000328627	0.000328627	0.00018201	0.00018201	4.0997E-05	4.0997E-05	0.000138805	0.000138805	0.001417179
3829703774375	382970	3774375	0.001293941	0.001293941	0.00149118	0.00149118	0.000202837	8.08301E-05	0.000262894	0.000262894	0.000135671	5.26249E-05	0.000254275	0.000254275	0.00014079	0.00014079	3.17135E-05	3.17135E-05	0.000107373	0.000107373	0.000492726
3829803774375	382980	3774375	0.001371891	0.001371891	0.001581012	0.001581012	0.000204844	8.16298E-05	0.000265495	0.000265495	0.000137013	5.31456E-05	0.0002563 2	0.0002563 2	0.00014218	0.00014218	3.20272E-05	3.20272E-05	0.000108436	0.000108436	0.000505063
3829903774375	382990	3774375	0.001460995	0.001460995	0.001683699	0.001683699	0.000207266	8.2595E-05	0.000268634	0.000268634	0.000138633	5.3774E-05	0.000258899	0.000258899	0.00014386	0.00014386	3.24059E-05	3.24059E-05	0.000109718	0.000109718	0.000519299
3830003774375	383000	3774375	0.001561626	0.001561626	0.001799669	0.001799669	0.000209965	8.36706E-05	0.000272132	0.000272132	0.000140438	5.44743E-05	0.000261745	0.000261745	0.00014574	0.00014574	3.28279E-05	3.28279E-05	0.000111147	0.000111147	0.000535087
3830103774375	383010	3774375	0.001679707	0.001679707	0.00193575	0.00193575	0.000213217	8.49667E-05	0.000276348	0.000276348	0.000142614	5.53181E-05	0.000265214	0.000265214	0.000148	0.000148	3.33365E-05	3.33365E-05	0.000112868	0.000112868	0.000553637
3830203774375	383020	3774375	0.001814499	0.001814499	0.002091088	0.002091088	0.000216747	8.63732E-05	0.000280922	0.000280922	0.000144975	5.62338E-05	0.00026886	0.00026886	0.00015045	0.00015045	3.38883E-05	3.38883E-05	0.000114737	0.000114737	0.000573826
3830303774375	383030	3774375	0.001974517	0.001974517	0.002275498	0.002275498	0.000220968	8.80554E-05	0.000286394	0.000286394	0.000147798	5.73291E-05	0.000273218	0.000273218	0.00015338	0.00015338	3.45483E-05	3.45483E-05	0.000116971	0.000116971	0.000596948
3830403774375	383040	3774375	0.002164345	0.002164345	0.002494262	0.002494262	0.000225882	9.00134E-05	0.000292762	0.000292762	0.000151085	5.86038E-05	0.000278288	0.000278288	0.00015679	0.00015679	3.53165E-05	3.53165E-05	0.000119572	0.000119572	0.000623348
3830503774375	383050	3774375	0.002382177	0.002382177	0.002745299	0.002745299	0.00023128	9.21645E-05	0.000299758	0.000299758	0.00015469 5	6.00043E-05	0.000283713	0.000283713	0.00016053 8	0.00016053 8	3.61605E-05	3.61605E-05	0.00012243	0.00012243	0.000652165
3830603774375	383060	3774375	0.002574459	0.002574459	0.002966891	0.002966891	0.000234186	9.33227E-05	0.000303525	0.000303525	0.000156639	6.07584E-05	0.00028647	0.00028647	0.000162555	0.000162555	3.66149E-05	3.66149E-05	0.000123968	0.000123968	0.000672095
3830703774375	383070	3774375	0.002788496	0.002788496	0.003213554	0.003213554	0.0002373	9.45637E-05	0.000307562	0.000307562	0.000158722	6.15663E-05	0.000289316	0.000289316	0.00016471	0.00016471	3.71018E-05	3.71018E-05	0.000125617	0.000125617	0.000693405
3830803774375	383080	3774375	0.003030722	0.003030722	0.003492703	0.003492703	0.00024083	9.59702E-05	0.000312136	0.000312136	0.000161083	6.2482E-05	0.000292607	0.000292607	0.00016716 7	0.00016716 7	3.76536E-05	3.76536E-05	0.000127485	0.000127485	0.000717562
3830903774375	383090	3774375	0.003305859	0.003305859	0.00380978	0.00380978	0.000244844	9.75697E-05	0.000317338	0.000317338	0.000163768	6.35234E-05	0.000296253	0.000296253	0.00016995 3	0.00016995 3	3.82812E-05	3.82812E-05	0.00012961	0.00012961	0.0007431
3831003774375	383100	3774375	0.003613259	0.003613259	0.004164038	0.004164038	0.000249134	9.92795E-05	0.000322899	0.000322899	0.000166638	6.46366E-05	0.000300256	0.000300256	0.00017293 1	0.00017293 1	3.8952E-05	3.8952E-05	0.000131881	0.000131881	0.000769415
3831103774375	383110	3774375	0.003934222	0.003934222	0.004533926	0.004533926	0.000252664	0.000100686	0.000327474	0.000327474	0.000168998	6.55523E-05	0.000303724	0.000303724	0.00017538 1	0.00017538 1	3.95039E-05	3.95039E-05	0.00013375	0.00013375	0.0007934
3831203774375	383120	3774375	0.00428828	0.00428828	0.004941955	0.004941955	0.000256401	0.000102175	0.000332317	0.000332317	0.000171498	6.65218E-05	0.00030746	0.00030746	0.00017797 5	0.00017797 5	4.00881E-05	4.00881E-05	0.000135728	0.000135728	0.000816953
3831303774375	383130	3774375	0.004682101	0.004682101	0.005395806	0.005395806	0.00026083	0.00010394	0.000338058	0.000338058	0.00017446	6.76709E-05	0.000311284	0.000311284	0.00018104 9	0.00018104 9	4.07806E-05	4.07806E-05	0.000138072	0.000138072	0.000850342
3831403774375	383140	3774375	0.005113183	0.005113183	0.0058926	0.0058926	0.000265259	0.000105705	0.000343798	0.000343798	0.000177423	6.882E-05	0.000314842	0.000314842	0.00018412 4	0.00018412 4	4.14731E-05	4.14731E-05	0.000140417	0.000140417	0.000877174
3831503774375	383150	3774375	0.005591433	0.005591433	0.006443751	0.006443751	0.000268996	0.000107194	0.000348642	0.000348642	0.000179922	6.97895E-05	0.000318666	0.000318666	0.00018671 8	0.00018671 8	4.20574E-05	4.20574E-05	0.000142395	0.000142395	0.00089581
3831603774375	383160	3774375	0.006153696	0.006153696	0.007091721	0.007091721	0.000272802	0.000108711	0.000353575	0.000353575	0.000182468	7.0777E-05	0.000322757	0.000322757	0.00018936	0.00018936	4.26525E-05	4.26525E-05	0.00014441	0.00014441	0.000915481
3831703774375	383170	3774375	0.006784327	0.006784327	0.007818481	0.007818481	0.000276608	0.000110228	0.000358508	0.000358508	0.000185014	7.17646E-05	0.000327204	0.000327204	0.00019202	0.00019202	4.32476E-05	4.32476E-05	0.000146425	0.000146425	0.000934289
3834703774375	383470	3774375	0.013621978	0.013621978	0.015698414	0.015698414	0.000247404	9.85901E-05	0.000320657	0.000320657	0.00016548	6.41877E-05	0.000292518	0.000292518	0.00017173	0.00017173	3.86815E-05	3.86815E-05	0.000130965	0.000130965	0.001309075
3834803774375	383480	3774375	0.012377102	0.012377102	0.014263779	0.014263779	0.000243598	9.70733E-05	0.000315724	0.000315724	0.000162935	6.32002E-05	0.000288516	0.000288516	0.00016908 8	0.00016908 8	3.80864E-05	3.80864E-05	0.000128951	0.000128951	0.001300447
3834903774375	383490	3774375	0.011319879	0.011319879	0.0130454	0.0130454	0.000240069	9.56668E-05	0.000311149	0.000311149	0.000160574	6.22845E-05	0.000284869	0.000284869	0.00016663 8	0.00016663 8	3.75346E-05	3.75346E-05	0.000127082	0.000127082	0.001291561
3835003774375	383500	3774375	0.010411241	0.010411241	0.011998256	0.011998256	0.000236816	9.43707E-05	0.000306934	0.000306934	0.000158398	6.14407E-05	0.000281668	0.000281668	0.00016438 1	0.00016438 1	3.70261E-05	3.70261E-05	0.00012536	0.00012536	0.001282933
3835103774375	383510	3774375	0.009618694	0.009618694	0.011084899	0.011084899	0.000233702	9.31297E-05	0.000302898	0.000302898	0.000156315	6.06327E-05	0.000278644	0.000278644	0.00016221 9	0.00016221 9	3.65392E-05	3.65392E-05	0.000123712	0.000123712	0.001273184
3835403774375	383540	3774375	0.007770451	0.007770451	0.008954923	0.008954923	0.000225674	8.99307E-05	0.000292493	0.000292493	0.000150946	5.855E-05	0.000271084	0.000271084	0.00015664 7	0.00015664 7	3.52841E-05	3.52841E-05	0.000119462	0.000119462	0.001243073
3835503774375	383550	3774375	0.00722837	0.00722837	0.00833211	0.00833211	0.000221868	8.84139E-05	0.00028756	0.00028756	0.0001484	5.75625E-05	0.000267526	0.000267526	0.00015405	0.00015405	3.4689E-05	3.4689E-05	0.00011744 8	0.00011744 8	0.001220814
3835603774375	383560	3774375	0.006745213	0.006745213	0.007773405	0.007773405	0.000218339	8.70075E-05	0.000282985	0.000282985	0.000146039	5.66468E-05	0.000264325	0.000264325	0.00015155 5	0.00015155 5	3.41371E-05	3.41371E-05	0.000115579	0.000115579	0.001199245

			MSite Grubbing / Prep	MMass Grading / Excavation	MMass Grading / Excavation	MDrainage / Utilities Trenching	MFoundations / Concrete Pads	MBuilding / Structure Construction	MAsphalt Paving	MLandscaping or Other Finishing	MWaterside Construction (Piles)	RSSWRestriping South Valley	RSSWRestriping Silver Lake Boulevard	RSSWDemolition	RSSWPlacing Base	RSSWForm	Child Risk				
Unique Identifier	X (UTM)	Y (UTM)	2027	2027	2028	2028	2028	2028	2028	2028	2028	2029	2029	2029	2029	2029	3rd Trimester	0<2	2<16	Total	per million
3831303774365	383130	3774365	0.000796124	0.001324254	0.001324254	0.0006369	0.000301789	0.000818759	0.000532374	0.000365604	0.000392954	0.000119889	0.000226193	0.00070541	6.41452E-05	0.000139515	3.41015E-07	1.23153E-05	8.2744E-07	1.34837E-05	13.4837185
3831403774365	383140	3774365	0.000825959	0.001373881	0.001373881	0.000660767	0.000313098	0.000849442	0.000552325	0.000379305	0.00040768	0.000121749	0.000231761	0.000722684	6.5716E-05	0.000142932	4.12839E-07	1.51682E-05	9.6662E-07	1.65476E-05	16.5476267
3831503774365	383150	3774365	0.000844466	0.001404665	0.001404665	0.000675573	0.000320114	0.000868475	0.0005647	0.000387804	0.000416815	0.000123638	0.000235929	0.000735846	6.69128E-05	0.000145535	5.18283E-07	1.93842E-05	1.1602E-06	2.10627E-05	21.0626541
3831603774365	383160	3774365	0.000863292	0.00143598	0.00143598	0.000690634	0.00032725	0.000887836	0.00057729	0.00039645	0.000426107	0.000126087	0.000239889	0.000748641	6.80764E-05	0.000148065	6.79141E-07	2.58491E-05	1.444E-06	2.79723E-05	27.9272875
3831703774365	383170	3774365	0.000880922	0.001465305	0.001465305	0.000704738	0.000333933	0.000905967	0.000589079	0.000404546	0.000434809	0.000128213	0.000243611	0.00076034	6.91402E-05	0.000150379	9.47373E-07	3.66684E-05	1.8991E-06	3.95148E-05	39.5148362
3834703774365	383470	3774365	0.001249628	0.002078602	0.002078602	0.000999703	0.000473699	0.001285156	0.000835635	0.000573867	0.000616796	0.000111212	0.000326948	0.001018266	9.25942E-05	0.000201391	2.30922E-07	6.5632E-06	1.1432E-06	7.93728E-06	7.93728393
3834803774365	383480	3774365	0.00124197	0.002065863	0.002065863	0.000993576	0.000470796	0.00127728	0.000830514	0.00057035	0.000613016	0.000109382	0.000322601	0.001008577	9.17132E-05	0.000199475	2.25256E-07	6.32576E-06	1.052E-06	7.60301E-06	7.60301173
3835003774365	383500	3774365	0.001222027	0.002032691	0.002032691	0.000977622	0.000463236	0.00125677	0.000817178	0.000561192	0.000603172	0.00010587	0.000317212	0.000992126	9.02172E-05	0.000196222	2.13429E-07	5.87302E-06	9.0411E-07	6.99056E-06	6.99055776
3835103774365	383510	3774365	0.001210141	0.00201292	0.00201292	0.000968113	0.000458731	0.001244546	0.00080923	0.000555733	0.000597306	0.000104276	0.000314264	0.000982803	8.93695E-05	0.000194378	2.07191E-07	5.6536E-06	8.4361E-07	6.70439E-06	6.70439401
3835203774365	383520	3774365	0.001196181	0.001989699	0.001989699	0.000956945	0.000453439	0.001230189	0.000799894	0.000549322	0.000590415	0.000102712	0.000310781	0.000971744	8.83638E-05	0.00019219	2.00551E-07	5.43277E-06	7.8932E-07	6.42263E-06	6.42263398
3835303774365	383530	3774365	0.001181663	0.001965549	0.001965549	0.00094533	0.000447935	0.001215258	0.000790186	0.000542655	0.000583249	0.000101295	0.000307178	0.000960319	8.73249E-05	0.000189931	1.93923E-07	5.21928E-06	7.4104E-07	6.15424E-06	6.15424182
3835403774365	383540	3774365	0.001164671	0.001937286	0.001937286	0.000931737	0.000441494	0.001197783	0.000778823	0.000534852	0.000574862	9.98783E-05	0.00030301	0.000947067	8.61198E-05	0.00018731	1.86859E-07	5.00182E-06	6.9682E-07	5.88551E-06	5.88550611
3835503774365	383550	3774365	0.001143771	0.001902521	0.001902521	0.000915017	0.000433572	0.001176289	0.000764847	0.000525254	0.000564546	9.8373E-05	0.000297829	0.000930615	8.46238E-05	0.000184056	1.79486E-07	4.78177E-06	6.5533E-07	5.61658E-06	5.61658343
3835603774365	383560	3774365	0.001123668	0.001869083	0.001869083	0.000898935	0.000425951	0.001155615	0.000751405	0.000516022	0.000554624	9.69858E-05	0.000292827	0.000914894	8.31943E-05	0.000180947	1.72361E-07	4.57238E-06	6.1808E-07	5.36282E-06	5.36282434
3835703774365	383570	3774365	0.001107475	0.001842147	0.001842147	0.00088598	0.000419813	0.001138961	0.000740576	0.000508586	0.000546631	9.58642E-05	0.000288897	0.000902373	8.20557E-05	0.00017847	1.66079E-07	4.38715E-06	5.8588E-07	5.13912E-06	5.13911578
3835803774365	383580	3774365	0.001092238	0.001816803	0.001816803	0.00087379	0.000414037	0.001123291	0.000730387	0.000501589	0.000539111	9.48607E-05	0.000285265	0.000890765	8.10002E-05	0.000176175	1.60316E-07	4.21749E-06	5.5688E-07	4.93469E-06	4.93468661
3835903774365	383590	3774365	0.001075167	0.001788407	0.001788407	0.000860134	0.000407566	0.001105734	0.000718971	0.000493749	0.000530685	9.37982E-05	0.000281126	0.000877695	7.98117E-05	0.00017359	1.54583E-07	4.05122E-06	5.2954E-07	4.73534E-06	4.73534483
3836003774365	383600	3774365	0.001052272	0.001750325	0.001750325	0.000841818	0.000398887	0.001082189	0.000703662	0.000483235	0.000519384	9.24995E-05	0.000275499	0.000859873	7.8191E-05	0.000170065	1.48259E-07	3.87303E-06	5.0205E-07	4.52334E-06	4.52333541
3836103774365	383610	3774365	0.001030734	0.001714498	0.001714498	0.000824587	0.000390722	0.001060038	0.000689259	0.000473344	0.000508753	9.13189E-05	0.000270229	0.000843147	7.66701E-05	0.000166757	1.42445E-07	3.70928E-06	4.7714E-07	4.32887E-06	4.32886844
3836203774365	383620	3774365	0.001013025	0.001685041	0.001685041	0.00081042	0.000384009	0.001041825	0.000677416	0.000465211	0.000500012	9.0345E-05	0.000265971	0.000829529	7.54317E-05	0.000164063	1.37464E-07	3.56769E-06	4.5545E-07	4.16061E-06	4.16060576
3836303774365	383630	3774365	0.000997469	0.001659166	0.001659166	0.000797975	0.000378113	0.001025827	0.000667014	0.000458068	0.000492334	8.9489E-05	0.00026219	0.000817647	7.43513E-05	0.000161713	1.33008E-07	3.4406E-06	4.3603E-07	4.00964E-06	4.00964033
3836403774365	383640	3774365	0.000982791	0.001634751	0.001634751	0.000786233	0.000372549	0.001010732	0.000657199	0.000451327	0.000485089	8.87216E-05	0.000258647	0.000806314	7.33207E-05	0.000159472	1.28876E-07	3.32296E-06	4.182E-07	3.87003E-06	3.87002735
3836503774365	383650	3774365	0.000970985	0.001615113	0.001615113	0.000776788	0.000368073	0.00099859	0.000649304	0.000445905	0.000479262	8.80723E-05	0.000255848	0.000797357	7.25062E-05	0.0001577	1.25324E-07	3.22084E-06	4.0255E-07	3.74871E-06	3.74870971
3836603774365	383660	3774365	0.000959418	0.001595873	0.001595873	0.000767534	0.000363688	0.000986694	0.00064156	0.000440593	0.000473553	8.7482E-05	0.000253079	0.000788491	7.17E-05	0.000155947	1.21951E-07	3.12437E-06	3.8796E-07	3.63428E-06	3.63428158
3836703774365	383670	3774365	0.000957184	0.001592157	0.001592157	0.000765747	0.000362842	0.000984397	0.000640076	0.000439568	0.00047245	8.73935E-05	0.000252722	0.000787303	7.1592E-05	0.000155712	1.19953E-07	3.06262E-06	3.775E-07	3.56007E-06	3.56007479
3836803774365	383680	3774365	0.000962449	0.001600915	0.001600915	0.000769959	0.000364838	0.000989812	0.000643596	0.000441985	0.000475049	8.76886E-05	0.0002543	0.000792056	7.20242E-05	0.000156652	1.18966E-07	3.02643E-06	3.7006E-07	3.51546E-06	3.51545801
3836903774365	383690	3774365	0.000967874	0.001609938	0.001609938	0.000774299	0.000366894	0.000995391	0.000647224	0.000444477	0.000477726	8.79838E-05	0.000255907	0.0007969	7.24647E-05	0.00015761	1.17988E-07	2.99116E-06	3.6297E-07	3.47211E-06	3.47211296
3837003774365	383700	3774365	0.000984785	0.001638068	0.001638068	0.000787828	0.000373305	0.001012783	0.000658533	0.000452243	0.000486074	8.88397E-05	0.000260433	0.000810884	7.37363E-05	0.000160376	1.18294E-07	2.98747E-06	3.5937E-07	3.46513E-06	3.4651295
3837103774365	383710	3774365	0.00100409	0.001670179	0.001670179	0.000803272	0.000380622	0.001032637	0.000671442	0.000461108	0.000495602	8.98137E-05	0.000261524	0.000826695	7.51741E-05	0.000163503	1.187E-07	2.98642E-06	3.5626E-07	3.46138E-06	3.46137713
3837203774365	383720	3774365	0.001030734	0.001714498	0.001714498	0.000824587	0.000390722	0.001060038	0.000689259	0.000473344	0.000508753	9.10828E-05	0.000272492	0.000848448	7.71521E-05	0.000167805	1.19649E-07	2.99837E-06	3.5475E-07	3.47277E-06	3.47276756
3837303774365	383730	3774365	0.001069024	0.00177819	0.00177819	0.00085522	0.000405237	0.001099417	0.000714864	0.000490928	0.000527653	9.28242E-05	0.000282436	0.000879341	7.99613E-05	0.000173915	1.21339E-07	3.02749E-06	3.5535E-07	3.50418E-06	3.5041752
3837403774365	383740	3774365	0.001115212	0.001855018	0.001855018	0.00089217	0.000422746	0.001146918	0.00074575	0.000512139	0.00055045	9.48312E-05	0.000294524	0.000916905	8.33771E-05	0.000181344	1.23339E-07	3.06297E-06	3.5668E-07	3.54298E-06	3.54298481
3837503774365	383750	3774365	0.001155976	0.001922823	0.001922823	0.000924781	0.000438198	0.001188841	0.000773009	0.000530859	0.000570571	9.65726E-05	0.000305243	0.000950266	8.64107E-05	0.000187942	1.24261E-07	3.07339E-06	3.5619E-07	3.55385E-06	3.55384854
3837603774365	383760	3774365	0.001199771	0.00199567	0.00199567	0.000959817	0.0004548	0.001233881	0.000802295	0.000550971	0.000592187	9.84911E-05	0.000316706	0.000986002	8.96604E-05	0.00019501	1.24739E-07	3.07422E-06	3.5591E-07	3.55487E-06	3.55486564
3837703774365	383770	3774365	0.001242848	0.002067323	0.002067323	0.000994278	0.000471129	0.001278182	0.000831101	0.000570753	0.000613449	0.000100616	0.000327901	0.001020825	9.28269E-05	0.000201898	1.24598E-07	3.0619E-06	3.5552E-07	3.54202E-06	3.54201986
3837803774365	383780	3774365	0.001279224	0.00212783	0.00212783	0.001023379	0.000484918	0.001315592	0.000855426	0.000587458	0.000631404	0.000102653	0.000337637	0.001050438	9.55197E-05	0.000207754	1.23796E-07	3.0353E-06	3.5421E-07	3.51331E-06	3.51330549
3837903774365	383790	3774365	0.001326528	0.002206516	0.002206516	0.001061223	0.00050285	0.001364242	0.000887059	0.000609182	0.000654752	0.000104837	0.000352197	0.001097142	9.97667E-05	0.000216992	1.22818E-07	3.00782E-06	3.5456E-07	3.4852E-06	3.48519766
3838003774365	383800	3774365	0.001385959	0.00230537	0.00230537	0.001108767	0.000525378	0.001425362	0.0009268	0.000636474	0.000684086	0.000107139	0.000364612	0.001134981	0.000103207	0.000224475	1.21816E-07	2.97986E-06	3.5704E-07	3.45871E-06	3.45871241
3838103774365	383810	3774365	0.001400477	0.00232952	0.00232952	0.001120382	0.000530882	0.001440293	0.000936509	0.000643141	0.000691252	0.000110504	0.00036756	0.001144761	0.000104097	0.000226409	1.20449E-07	2.94198E-06	3.5453E-07	3.41696E-06	3.41695516
3838203774365	383820	3774365	0.001394255	0.00231917	0.00231917	0.001115404	0.000528523	0.001433894	0.000932348	0.000640284	0.000688181	0.000113426	0.000366667	0.00114083	0.000103739	0.000225632	1.18737E-07	2.89198E-06	3.4845E-07	3.35917E-06	3.35917011
3838303774365	383830	3774365	0.00138532	0.002304309	0.002304309	0.001108256	0.000525136	0.001424706	0.000926373	0.000636181	0.000683771	0.000116849	0.000364463	0.001133793	0.000103099	0.00022424	1.17515E-07	2.84626E-06	3.4264E-07	3.30641E-06	3.30641448
3838403774365	383840	3774365	0.001374232	0.002285865	0.002285865	0.001099386	0.000520933	0.001413302	0.000918958	0.000631089	0.000678298	0.00011679	0.000361665	0.001124927	0.000102293	0.000222487	1.15646E-07	2.78978E-06	3.3645E-07	3.24188E-06	3.24187607
3838603774365	383860	3774365	0.001355565	0.002254815	0.002254815	0.001084452	0.000513857	0.001394105	0.000906476	0.000622516	0.000669085	0.000116111	0.000357079	0.001110486	0.00010098	0.000219631	1.11221E-07	2.67569E-06	3.2351E-07	3.11042E-06	3.11042114
3838703774365	383870	3774365	0.00134687	0.002240352	0.002240352	0.001077496	0.000510561	0.001385162	0.000900661	0.000618523	0.000664793	0.000115787	0.000354936	0.001103723	0.000100365	0.000218293	1.09122E-07	2.62197E-06	3.1743E-07	3.04853E-06	3.04852848
3838803774365	383880	3774365	0.001337617	0.00222496	0.00222496	0.001070093	0.000507053	0.001375646	0.000894473	0.000614274	0.000660225	0.000115462	0.000352643	0.001096502	9.97085E-05	0.000216865	1.07051E-07	2.56916E-06	3.1155E-07	2.98777E-06	2.98776649
3838903774365	383890	3774365	0.001328283	0.002209435	0.002209435	0.001062627	0.000503515	0.001366047	0.000888232	0.000609988	0.000655619	0.000115167	0.000350351	0.001089282	9.90519E-05	0.000215437	1.05031E-07	2.51781E-06	3.0587E-07	2.92871E-06	2.92870974
3839003774365	383900	3774365	0.001319189	0.002194308	0.002194308	0.001055352	0.000500068	0.001356695	0.000882151	0.000605811	0.00065113	0.000114842	0.000348088	0.001082244	9.8412E-05	0.000214045	1.03081E-07	2.46831E-06	3.0042E-07	2.8718E-06	2.87180199
3839103774365	383910	3774365	0.001310335	0.002179579	0.002179579	0.001048268	0.000496711	0.001347588	0.00087623	0.000601745	0.000646759	0.000114547	0.000345914	0.001075298	9.77803E-05	0.000212671	1.01192E-07	2.42043E-06	2.9517E-07	2.81679E-06	2.81679389
3829703774375	382970	3774375	0.000455578	0.000757797	0.000757797	0.000364462	0.000172697	0.00046853	0.000304648	0.000209215	0.000224866	9.34145E-05	0.00013699	0.000425549	3.86966E-05	8.41647E-05	7.09593E-08	2.12617E-06	2.0751E-07	2.40464E-06	2.40463556
3829803774375	382980	3774375	0.000466985	0.000776772	0.000776772	0.000373588	0.000177021	0.000480262	0.000312276	0.000214454	0.000230496	9.41524E-05	0.000139997	0.000434963	3.95526E-05	8.60266E-05	7.48811E-08	2.25951E-06	2.1778E-07	2.55217E-06	2.55217473
3829903774375	382990	3774375	0.000480148	0.000798666	0.000798666	0.000384118	0.000182011	0.000493798	0.000321078	0.000220498	0.000236993	9.50968E-05	0.000143481	0.00044584	4.05416E-05	8.81777E-05	7.94131E-08	2.41426E-06	2.2966E-07	2.72333E-06	2.72333374
3830003774375	383000	3774375	0.000494746	0.000822948	0.000822948	0.000395797	0.000187544	0.000508812	0.00033084	0.000227202	0.000244198	9.61594E-05	0.000147322	0.000457813	4.16304E-05	9.05457E-05	8.45595E-08	2.59125E-06	2.4315E-07	2.91896E-06	2.91895927
3830103774375	383010	3774375	0.000511897	0.000851477	0.000851477	0.000409517	0.000194046	0.00052645	0.000342309	0.000235078	0.000252664	9.74875E-05	0.000151818	0.000471888	4.29103E-05	9.33295E-05	9.06475E-08	2.80175E-06	2.5912E-07	3.15152E-06	3.15151936
3830203774375	383020	3774375	0.000530564	0.000882527	0.000882527	0.000424451	0.000201122	0.000545648	0.000354791	0.000243651	0.000261877	9.89633E-05	0.000156671	0.00048706	4.429E-05	9.63302E-05	9.76371E-08	3.04559E-06	2.7745E-07	3.42068E-06	3.42067901
3830303774375	383030	3774375	0.000551942	0.000918088	0.000918088	0.000441554	0.000209226	0.000567634	0.000369088	0.000253469	0.00027243	0.000100734	0.000162268	0.000504517	4.58774E-05	9.97828E-05	1.0602E-07	3.34036E-06	2.9939E-07	3.74577E-06	3.7457688
3830403774375	383040	3774375	0.000576353	0.000958691	0.000958691	0.000461082	0.000218479	0.000592739	0.000385411	0.000264678	0.000284478	0.000102859	0.00016864	0.000524442	4.76892E-05	0.000103724	1.16151E-07	3.7003E-06	3.2582E-07	4.14227E-06	4.14227489
3830503774375	383050	3774375	0.000602996	0.00100301	0.00100301	0.000482397	0.000228579	0.00062014	0.000403228	0.000276914	0.000297629	0.00010525	0.000175696	0.000546378	4.96839E-05	0.000108062	1.28159E-07	4.13233E-06	3.5686E-07	4.61736E-06	4.61735689
3830603774375	383060	3774375	0.000621424	0.001033662	0.001033662	0.000497139	0.000235564	0.000639091	0.00041555	0.000285376	0.000306724	0.00010646	0.00018043	0.000561093	5.1022E-05	0.000110972	1.39431E-07	4.54723E-06	3.8496E-07	5.07162E-06	5.07162063
3830703774375	383070	3774375	0.000641127	0.001066436	0.001066436	0.000512902	0.000243034	0.000659355	0.000428726	0.000294425	0.00031645	0.000107788	0.000185462	0.000576904	5.24598E-05	0.0001141	1.52662E-07	5.03961E-06	4.1742E-07	5.60969E-06	5.60969163
3830803774375	383080	3774375	0.000663464	0.00110359	0.00110359	0.000530771	0.000251501	0.000682326	0.000443663	0.000304682	0.000327475	0.000109353	0.00019106	0.000594453	5.40555E-05	0.00011757	1.68622E-07	5.63954E-06	4.5585E-07	6.26402E-06	6.26401927
3830903774375	383090	3774375	0.000687076	0.001142866	0.001142866	0.000549661	0.000260451	0.00070661	0.000459453	0.000315526	0.000339129	0.000111212	0.000197014	0.000613098	5.5751E-05	0.000121258	1.8822E-07	6.38351E-06	5.0187E-07	7.0736E-06	7.07359591
3831003774375	383100	3774375	0.000711407	0.001183337	0.001183337	0.000569125	0.000269674	0.000731632	0.000475722	0.000326699	0.000351139	0.000113248	0.000203088	0.000632109	5.74797E-05	0.000125018	2.12418E-07	7.31169E-06	5.5692E-07	8.08103E-06	8.08103279
3831103774375	383110	3774375	0.000733583	0.001220225	0.001220225	0.000586867	0.000278081	0.000754439	0.000490552	0.000336883	0.000362085	0.00011499	0.000208686	0.000649109	5.90256E-05	0.00012838	2.41344E-07	8.434E-06	6.1998E-07	9.29532E-06	9.29531783
3831203774375	383120	3774375	0.000755361	0.001256449	0.001256449	0.000604289	0.000286336	0.000776836	0.000505115	0.000346884	0.000372834	0.000116761	0.000216159	0.000670953	6.10119E-05	0.0001327	2.78391E-07	9.88424E-06	6.9763E-07	1.08603E-05	10.8602542
3831303774375	383130	3774375	0.000786233	0.001307801	0.001307801	0.000628986	0.000298039	0.000808586	0.000525759	0.000361062	0.000388071	0.000118502	0.000222918	0.000695174	6.32144E-05	0.000137491	3.27656E-07	1.1829E-05	7.9745E-07	1.29541E-05	12.9541347
3831403774375	383140	3774375	0.000811042	0.001349068	0.001349068	0.000648833	0.000307443	0.0008341	0.000542349	0.000372455	0.000400317	0.000120096	0.00022795	0.00071062	6.4619E-05	0.000140546	3.9396E-07	1.44648E-05	9.2569E-07	1.57845E-05	15.784478
3831503774375	383150	3774375	0.000828273	0.001377729	0.001377729	0.000662618	0.000313975	0.000851821	0.000553872	0.000380368	0.000408822	0.000121719	0.00023185	0.000722959	6.5741E-05	0.000142986	4.91162E-07	1.83534E-05	1.1043E-06	1.99489E-05	19.9488509
3831603774375	383160	3774375	0.000846461	0.001407982	0.001407982	0.000677168	0.00032087	0.000870526	0.000566034	0.00038872	0.000417799	0.000124198	0.000235721	0.00073548	6.68796E-05	0.000145462	6.42783E-07	2.44474E-05	1.3727E-06	2.64629E-05	26.4628812
3831703774375	383170	3774375	0.000863851	0.001436909	0.001436909	0.000691081	0.000327462	0.000888411	0.000577663	0.000396706	0.000426382	0.000126442	0.000239383	0.000746996	6.79268E-05	0.00014774	9.01066E-07	3.4866E-05	1.8117E-06	3.75787E-05	37.5787246
3834703774375	383470	3774375	0.00121038	0.002013318	0.002013318	0.000968304	0.000458821	0.001244792	0.00080939	0.000555843	0.000597424	0.000109884	0.000317897	0.000990755	9.00925E-05	0.00019595	2.19396E-07	6.30063E-06	1.0803E-06	7.60032E-06	7.60031902
3834803774375	383480	3774375	0.001202403	0.002000049	0.002000049	0.000961923	0.000455797	0.001236588	0.000804055	0.00055218	0.000593486	0.000108054	0.000313401	0.00097933	8.90536E-05	0.000193691	2.13517E-07	6.06034E-06	9.9641E-07	7.27027E-06	7.27027288
3834903774375	383490	3774375	0.001194187	0.001986382	0.001986382	0.000955349	0.000452683	0.001228138	0.000798561	0.000548406	0.000589431	0.000106401	0.000311079	0.000972567	8.84386E-05	0.000192353	2.07812E-07	5.83579E-06	9.2457E-07	6.96818E-06	6.96817817
3835003774375	383500	3774375	0.00118621	0.001973113	0.001973113	0.000948968	0.000449659	0.001219934	0.000793226	0.000544743	0.000585493	0.000104866	0.000308935	0.000965803	8.78236E-05	0.000191015	2.02186E-07	5.62338E-06	8.6235E-07	6.68792E-06	6.68791928
3835103774375	383510	3774375	0.001177195	0.001958118	0.001958118	0.000941756	0.000446242	0.001210663	0.000787198	0.000540603	0.000581044	0.00010345	0.000306702	0.000958766	8.71836E-05	0.000189624	1.9648E-07	5.41791E-06	8.0759E-07	6.42198E-06	6.42197999
3835403774375	383540	3774375	0.001149355	0.001911809	0.001911809	0.000919484	0.000435688	0.001182031	0.000768581	0.000527818	0.000567302	9.99963E-05	0.000299854	0.000936921	8.51973E-05	0.000185303	1.79856E-07	4.85552E-06	6.7805E-07	5.71342E-06	5.71342121
3835503774375	383550	3774375	0.001128774	0.001877575	0.001877575	0.000903019	0.000427887	0.001160865	0.000754819	0.000518367	0.000557144	9.8432E-05	0.000294763	0.000920744	8.37262E-05	0.000182104	1.72907E-07	4.64515E-06	6.3867E-07	5.45674E-06	5.45673557
3835603774375	383560	3774375	0.001108831	0.001844402	0.001844402	0.000887065	0.000420327	0.001140355	0.000741483	0.000509208	0.0005473	9.70153E-05	0.00028979	0.000905024	8.22967E-05	0.000178995	1.66333E-07	4.44818E-06	6.0332E-07	5.21783E-06	5.21782523

			EGIODemolition	EGIOSite Grubbing / Prep	EGIOMass Grading / Excavation	EGIOMass Grading / Excavation	EGIODrainage / Utilities Trenching	EGIODrainage / Utilities Trenching	EGIOFoundations / Concrete Pads	EGIOFoundations / Concrete Pads	EGIOBuilding / Structure Construction	EGIOBuilding / Structure Construction	EGIOAsphalt Paving	EGIOArchitectural Coating	EGIOLandscaping or Other Finishing	EGIOWaterside Construction (Piles)	HIWaterside Construction (Landscaping)	HIWaterside Construction (Landscaping)	KMDemolition	KMSite Grubbing / Prep	KMMass Grading / Excavation
Unique Identifier	X (UTM)	Y (UTM)	2025	2025	2025	2026	2026	2027	2026	2027	2026	2027	2027	2027	2027	2027	2025	2026	2025	2025	2025
3835703774375	383570	3774375	0.004515803	0.00417535	0.00694517	0.00694517	0.003340277	0.003340277	0.001582757	0.001582757	0.004294053	0.004294053	0.002792082	0.00056633	0.001917444	0.002060881	0.001980039	0.001980039	0.004446006	0.00411081	0.006837824
3835803774375	383580	3774375	0.004313485	0.00398828	0.00663401	0.00663401	0.003190624	0.003190624	0.001511846	0.001511846	0.004101669	0.004101669	0.00266699	0.000540957	0.001831538	0.001968549	0.001944818	0.001944818	0.004314606	0.003989318	0.006635735
3835903774375	383590	3774375	0.004116947	0.00380656	0.006331741	0.006331741	0.003045248	0.003045248	0.001442961	0.001442961	0.003914782	0.003914782	0.002545473	0.000516309	0.001748087	0.001878855	0.001906296	0.001906296	0.00416276	0.003848919	0.0064022
3836003774375	383600	3774375	0.003909106	0.00361439	0.006012089	0.006012089	0.002891511	0.002891511	0.001370114	0.001370114	0.003717148	0.003717148	0.00241967	0.000490244	0.001659836	0.001784003	0.001856568	0.001856568	0.003958629	0.003660178	0.006088253
3836103774375	383610	3774375	0.003718176	0.00343785	0.005718444	0.005718444	0.002750283	0.002750283	0.001303194	0.001303194	0.003535593	0.003535593	0.002298916	0.000466299	0.001578766	0.001696868	0.001810641	0.001810641	0.00377417	0.003489626	0.00580456
3836203774375	383620	3774375	0.003555372	0.00328732	0.005468056	0.005468056	0.002629859	0.002629859	0.001246133	0.001246133	0.003380784	0.003380784	0.002198256	0.000445882	0.001509638	0.001622569	0.00177412	0.00177412	0.003637766	0.003363506	0.005594776
3836303774375	383630	3774375	0.003410514	0.00315339	0.005245268	0.005245268	0.002522709	0.002522709	0.001195361	0.001195361	0.003243039	0.003243039	0.002108691	0.000427715	0.00144813	0.001556459	0.001742102	0.001742102	0.003525348	0.003259563	0.00542188
3836403774375	383640	3774375	0.003276526	0.0030295	0.005039199	0.005039199	0.002423601	0.002423601	0.001148399	0.001148399	0.003115631	0.003115631	0.002025848	0.000410912	0.001391238	0.001495311	0.001711684	0.001711684	0.003422161	0.003164156	0.005263182
3836503774375	383650	3774375	0.00315781	0.00291973	0.004856617	0.004856617	0.002335788	0.002335788	0.00110679	0.00110679	0.003002744	0.003002744	0.001952446	0.000396023	0.00134083	0.001441133	0.001685369	0.001685369	0.003339681	0.003087894	0.005136329
3836603774375	383660	3774375	0.003046599	0.00281691	0.004685578	0.004685578	0.002253527	0.002253527	0.001067811	0.001067811	0.002896994	0.002896994	0.001883686	0.000382076	0.001293609	0.001390379	0.001659755	0.001659755	0.003261083	0.003015222	0.005015448
3836703774375	383670	3774375	0.002960236	0.00273706	0.004552755	0.004552755	0.002189645	0.002189645	0.001037542	0.001037542	0.002814872	0.002814872	0.001830289	0.000371245	0.001256939	0.001350966	0.001643545	0.001643545	0.00322709	0.002983792	0.004963168
3836803774375	383680	3774375	0.002893286	0.00267515	0.004449787	0.004449787	0.002140123	0.002140123	0.001014076	0.001014076	0.002751209	0.002751209	0.001788894	0.000362849	0.001228511	0.001320412	0.00163484	0.00163484	0.003227435	0.002984111	0.004963698
3836903774375	383690	3774375	0.002829355	0.00261604	0.004351463	0.004351463	0.002092834	0.002092834	0.000991669	0.000991669	0.002690418	0.002690418	0.001749366	0.000354831	0.001201365	0.001291235	0.001626035	0.001626035	0.0032264	0.002983153	0.004962106
3837003774375	383700	3774375	0.002784146	0.00257424	0.004281933	0.004281933	0.002059394	0.002059394	0.000975823	0.000975823	0.002647429	0.002647429	0.001721413	0.000349162	0.001182169	0.001270603	0.001625935	0.001625935	0.003264103	0.003018014	0.005020092
3837103774375	383710	3774375	0.002741784	0.00253507	0.004216782	0.004216782	0.002028059	0.002028059	0.000960976	0.000960976	0.002607147	0.002607147	0.001695221	0.000343849	0.001164182	0.001251271	0.001626836	0.001626836	0.003304049	0.003054948	0.005081528
3837203774375	383720	3774375	0.002712536	0.00250803	0.0041718	0.0041718	0.002006425	0.002006425	0.000950725	0.000950725	0.002579336	0.002579336	0.001677138	0.000340181	0.001151763	0.001237923	0.001635541	0.001635541	0.003375917	0.003121398	0.005192059
3837303774375	383730	3774375	0.00269994	0.00249638	0.004152427	0.004152427	0.001997108	0.001997108	0.00094631	0.00094631	0.002567358	0.002567358	0.001669349	0.000338601	0.001146415	0.001232174	0.001656953	0.001656953	0.003498516	0.003234754	0.005380613
3837403774375	383740	3774375	0.002686998	0.00248442	0.004132523	0.004132523	0.001987535	0.001987535	0.000941774	0.000941774	0.002555052	0.002555052	0.001661348	0.000336978	0.00114092	0.001226268	0.001681467	0.001681467	0.003641563	0.003367016	0.005600614
3837503774375	383750	3774375	0.002661892	0.00246121	0.00409391	0.00409391	0.001968964	0.001968964	0.000932974	0.000932974	0.002531178	0.002531178	0.001645825	0.00033383	0.001130259	0.00121481	0.001698377	0.001698377	0.00373129	0.003449979	0.005738613
3837603774375	383760	3774375	0.002636958	0.00243815	0.004055562	0.004055562	0.001950521	0.001950521	0.000924235	0.000924235	0.002507469	0.002507469	0.001630408	0.000330703	0.001119672	0.001203431	0.001714486	0.001714486	0.003782366	0.003497204	0.005817166
3837703774375	383770	3774375	0.002610385	0.00241358	0.004014694	0.004014694	0.001930865	0.001930865	0.000914921	0.000914921	0.0024822	0.0024822	0.001613978	0.00032737	0.001108389	0.001191304	0.001727594	0.001727594	0.003786939	0.003501432	0.005824198
3837803774375	383780	3774375	0.002584157	0.00238933	0.003974356	0.003974356	0.001911465	0.001911465	0.000905729	0.000905729	0.00245726	0.00245726	0.001597762	0.000324081	0.001097252	0.001179334	0.001731696	0.001731696	0.003748546	0.003465933	0.005765151
3837903774375	383790	3774375	0.002560344	0.00236731	0.003937733	0.003937733	0.001893851	0.001893851	0.000897382	0.000897382	0.002434617	0.002434617	0.001583039	0.000321095	0.001087141	0.001168467	0.001737099	0.001737099	0.00370696	0.003427483	0.005701194
3838003774375	383800	3774375	0.002523849	0.00233357	0.003881605	0.003881605	0.001866856	0.001866856	0.000884591	0.000884591	0.002399914	0.002399914	0.001560474	0.000316518	0.001071645	0.001151811	0.001742602	0.001742602	0.003646998	0.003372042	0.005608974
3838103774375	383810	3774375	0.002482695	0.00229552	0.003818311	0.003818311	0.001836415	0.001836415	0.000870167	0.000870167	0.002360781	0.002360781	0.001535029	0.000311357	0.001054171	0.00113303	0.001746604	0.001746604	0.003580565	0.003310617	0.005506802
3838203774375	383820	3774375	0.002434898	0.00225133	0.0037448	0.0037448	0.00180106	0.00180106	0.000853414	0.000853414	0.002315331	0.002315331	0.001505476	0.000305362	0.001033876	0.001111217	0.001755109	0.001755109	0.00351094	0.003246241	0.00539972
3838303774375	383830	3774375	0.00238874	0.00220865	0.003673811	0.003673811	0.001766918	0.001766918	0.000837236	0.000837236	0.00227144	0.00227144	0.001476937	0.000299574	0.001014277	0.001090152	0.001823449	0.001823449	0.003434067	0.003175165	0.005281493
3838403774375	383840	3774375	0.002337923	0.00216166	0.003595656	0.003595656	0.001729329	0.001729329	0.000819425	0.000819425	0.002223118	0.002223118	0.001445518	0.000293201	0.0009927	0.00106696	0.001822348	0.001822348	0.003352881	0.003100099	0.005156631
3838603774375	383860	3774375	0.002234305	0.00206586	0.003436294	0.003436294	0.001652684	0.001652684	0.000783108	0.000783108	0.002124588	0.002124588	0.001381451	0.000280206	0.000948703	0.001019672	0.001775221	0.001775221	0.003225192	0.002982037	0.004960248
3838703774375	383870	3774375	0.002184869	0.00202015	0.003360262	0.003360262	0.001616117	0.001616117	0.000765781	0.000765781	0.002077579	0.002077579	0.001350885	0.000274006	0.000927712	0.000997111	0.001750507	0.001750507	0.003167041	0.00292827	0.004870815
3838803774375	383880	3774375	0.00213733	0.00197619	0.00328715	0.00328715	0.001580953	0.001580953	0.000749119	0.000749119	0.002032375	0.002032375	0.001321493	0.000268044	0.000907526	0.000975415	0.001726893	0.001726893	0.003107683	0.002873387	0.004779524
3838903774375	383890	3774375	0.002091431	0.00193375	0.003216558	0.003216558	0.001547002	0.001547002	0.000733032	0.000733032	0.00198873	0.00198873	0.001293114	0.000262288	0.000888037	0.000954468	0.00170358	0.00170358	0.003049619	0.002819701	0.004690223
3839003774375	383900	3774375	0.002047085	0.00189275	0.003148355	0.003148355	0.0015142	0.0015142	0.000717489	0.000717489	0.001946562	0.001946562	0.001265695	0.000256726	0.000869208	0.00093423	0.001680567	0.001680567	0.002993798	0.002768088	0.004604372
3839103774375	383910	3774375	0.002004033	0.00185294	0.003082142	0.003082142	0.001482355	0.001482355	0.000702399	0.000702399	0.001905624	0.001905624	0.001239076	0.000251327	0.000850927	0.000914582	0.001657853	0.001657853	0.002939961	0.00271831	0.004521573
3829703774385	382970	3774385	0.003047117	0.00281739	0.004686375	0.004686375	0.00225391	0.00225391	0.001067993	0.001067993	0.002897487	0.002897487	0.001884006	0.000382141	0.001293829	0.001390616	0.001153063	0.001153063	0.000789517	0.000729993	0.001214254
3829803774385	382980	3774385	0.003257287	0.00301171	0.005009609	0.005009609	0.002409369	0.002409369	0.001141656	0.001141656	0.003097336	0.003097336	0.002013952	0.000408499	0.001383068	0.001486531	0.001189384	0.001189384	0.000818334	0.000756637	0.001258572
3829903774385	382990	3774385	0.003504728	0.0032405	0.005390167	0.005390167	0.002592398	0.002592398	0.001228382	0.001228382	0.003332626	0.003332626	0.002166943	0.000439531	0.001488134	0.001599456	0.001230608	0.001230608	0.000852585	0.000788307	0.001311251
3830003774385	383000	3774385	0.003787198	0.00350167	0.005824596	0.005824596	0.002801337	0.002801337	0.001327386	0.001327386	0.003601225	0.003601225	0.002341591	0.000474955	0.001608073	0.001728367	0.001275133	0.001275133	0.000889857	0.000822768	0.001368573
3830103774385	383010	3774385	0.004113064	0.00380297	0.00632577	0.00632577	0.003042376	0.003042376	0.0014416	0.0014416	0.00391109	0.00391109	0.00254372	0.000515822	0.001746438	0.001877083	0.001323461	0.001323461	0.000930579	0.000860421	0.001431203
3830203774385	383020	3774385	0.004490869	0.00415229	0.006906823	0.006906823	0.003321833	0.003321833	0.001574018	0.001574018	0.004270343	0.004270343	0.002776666	0.000563203	0.001906857	0.002049502	0.001375891	0.001375891	0.000974753	0.000901264	0.001499141
3830303774385	383030	3774385	0.004966857	0.00459239	0.007638878	0.007638878	0.003673915	0.003673915	0.001740848	0.001740848	0.004722957	0.004722957	0.003070965	0.000622897	0.002108965	0.002266729	0.001439328	0.001439328	0.001028676	0.000951121	0.001582073
3830403774385	383040	3774385	0.005574158	0.00515391	0.008572889	0.008572889	0.004123127	0.004123127	0.001953703	0.001953703	0.005300437	0.005300437	0.003446454	0.000699059	0.00236683	0.002543884	0.001515672	0.001515672	0.00109183	0.001009515	0.001679202
3830503774385	383050	3774385	0.006322349	0.00584569	0.009723584	0.009723584	0.004676553	0.004676553	0.002215938	0.002215938	0.006011887	0.006011887	0.003909054	0.00079289	0.002684517	0.002885336	0.001601621	0.001601621	0.001157659	0.001070381	0.001780445
3830603774385	383060	3774385	0.007027747	0.00649791	0.010808464	0.010808464	0.005198326	0.005198326	0.002463175	0.002463175	0.006682645	0.006682645	0.004345195	0.000881355	0.002984034	0.003207259	0.001664357	0.001664357	0.001204766	0.001113936	0.001852895
3830703774385	383070	3774385	0.007871877	0.0072784	0.012106711	0.012106711	0.005822717	0.005822717	0.002759037	0.002759037	0.007485324	0.007485324	0.004867113	0.000987218	0.003342458	0.003592496	0.001730795	0.001730795	0.00125334	0.001158848	0.0019276
3830803774385	383080	3774385	0.008910647	0.00823885	0.013704308	0.013704308	0.006591081	0.006591081	0.003123118	0.003123118	0.008473085	0.008473085	0.005509376	0.001117491	0.003783528	0.00406656	0.001803037	0.001803037	0.00130433	0.001205993	0.00200602
3830903774385	383090	3774385	0.010209024	0.00943934	0.015701173	0.015701173	0.007551472	0.007551472	0.00357819	0.00357819	0.009707704	0.009707704	0.006312151	0.001280321	0.004334828	0.004659102	0.001881682	0.001881682	0.001357994	0.001255611	0.002088554
3831003774385	383100	3774385	0.011842671	0.01094982	0.018213673	0.018213673	0.008759858	0.008759858	0.004150772	0.004150772	0.011261131	0.011261131	0.007322221	0.001485198	0.005028487	0.005404651	0.001965831	0.001965831	0.001412175	0.001305708	0.002171883
3831103774385	383110	3774385	0.013781306	0.0127423	0.021195236	0.021195236	0.010193839	0.010193839	0.00483025	0.00483025	0.013104568	0.013104568	0.008520862	0.001728324	0.005851646	0.006289388	0.002041774	0.002041774	0.001463079	0.001352773	0.002250171
3831203774385	383120	3774385	0.016282378	0.01505481	0.025041811	0.025041811	0.012043848	0.012043848	0.005706858	0.005706858	0.015482824	0.015482824	0.010067254	0.002041985	0.00691362	0.007430804	0.002119619	0.002119619	0.001514327	0.001400158	0.002328989
3831303774385	383130	3774385	0.019614812	0.018136	0.030166994	0.030166994	0.014508802	0.014508802	0.006874852	0.006874852	0.018651617	0.018651617	0.012127669	0.002459908	0.008328597	0.00895163	0.002197564	0.002197564	0.001567991	0.001449776	0.002411523
3831403774385	383140	3774385	0.024069359	0.02225471	0.037017954	0.037017954	0.017803768	0.017803768	0.008436139	0.008436139	0.022887421	0.022887421	0.014881876	0.003018556	0.010220031	0.010984556	0.002271706	0.002271706	0.001620706	0.001498517	0.002492597
3831503774385	383150	3774385	0.03058954	0.02828332	0.047045797	0.047045797	0.022626655	0.022626655	0.010721416	0.010721416	0.029087425	0.029087425	0.018913248	0.003836257	0.012988549	0.013960177	0.00234755	0.00234755	0.001673076	0.001546938	0.00257314
3831603774385	383160	3774385	0.040942128	0.0378554	0.062967767	0.062967767	0.03028432	0.03028432	0.014349924	0.014349924	0.038931644	0.038931644	0.025314164	0.005134582	0.017384336	0.018684797	0.002431498	0.002431498	0.001727603	0.001597354	0.002657001
3831703774385	383170	3774385	0.058690518	0.05426569	0.09026426	0.09026426	0.043412556	0.043412556	0.020570609	0.020570609	0.05580849	0.05580849	0.03628784	0.007360421	0.024920436	0.026784647	0.002518548	0.002518548	0.001783424	0.001648967	0.002742852
3834603774385	383460	3774385	0.008203869	0.00758536	0.012617305	0.012617305	0.006068287	0.006068287	0.002875398	0.002875398	0.007801014	0.007801014	0.005072381	0.001028853	0.003483425	0.003744007	0.002322836	0.002322836	0.004546086	0.004203346	0.006991745
3834703774385	383470	3774385	0.007655064	0.00707793	0.011773259	0.011773259	0.005662344	0.005662344	0.002683045	0.002683045	0.007279158	0.007279158	0.00473306	0.000960027	0.003250398	0.003493549	0.002271306	0.002271306	0.004621233	0.004272827	0.007107319
3834803774385	383480	3774385	0.007177695	0.00663655	0.01103908	0.01103908	0.005309241	0.005309241	0.002515731	0.002515731	0.006825231	0.006825231	0.004437907	0.00090016	0.003047703	0.003275692	0.002222778	0.002222778	0.004674811	0.004322366	0.00718972
3834903774385	383490	3774385	0.006752956	0.00624383	0.010385844	0.010385844	0.004995067	0.004995067	0.002366863	0.002366863	0.006421348	0.006421348	0.004175294	0.000846893	0.002867356	0.003081853	0.002180054	0.002180054	0.004701729	0.004347254	0.007231119
3835003774385	383500	3774385	0.006373597	0.00589308	0.009802402	0.009802402	0.004714461	0.004714461	0.002233901	0.002233901	0.006060619	0.006060619	0.00394074	0.000799318	0.002706277	0.002908725	0.002141932	0.002141932	0.004707165	0.00435228	0.007239479
3835103774385	383510	3774385	0.006028836	0.00557431	0.009272169	0.009272169	0.004459446	0.004459446	0.002113064	0.002113064	0.005732787	0.005732787	0.003727577	0.000756081	0.002559889	0.002751386	0.002105611	0.002105611	0.004684819	0.004331619	0.007205112
3835303774385	383530	3774385	0.005436547	0.00502667	0.008361247	0.008361247	0.004021338	0.004021338	0.001905471	0.001905471	0.005169583	0.005169583	0.00336137	0.000681801	0.002308399	0.002481082	0.002042375	0.002042375	0.004601649	0.004254719	0.007077198
3835403774385	383540	3774385	0.005166847	0.00477731	0.007946455	0.007946455	0.003821844	0.003821844	0.001810943	0.001810943	0.004913126	0.004913126	0.003194617	0.000647978	0.002193882	0.002357999	0.002007254	0.002007254	0.004518651	0.004177978	0.006949549
3835603774385	383560	3774385	0.004660317	0.00430896	0.007167428	0.007167428	0.003447171	0.003447171	0.001633408	0.001633408	0.004431469	0.004431469	0.002881433	0.000584454	0.001978806	0.002126833	0.001924607	0.001924607	0.004246793	0.003926617	0.00653144
3835703774385	383570	3774385	0.004442123	0.00410722	0.006831852	0.006831852	0.003285776	0.003285776	0.001556933	0.001556933	0.00422399	0.00422399	0.002746526	0.00055709	0.001886159	0.002027256	0.001888886	0.001888886	0.004119966	0.003809352	0.006336385
3835803774385	383580	3774385	0.004241444	0.00392167	0.006523214	0.006523214	0.003137337	0.003137337	0.001486596	0.001486596	0.004033166	0.004033166	0.002622448	0.000531923	0.001800949	0.001935672	0.001855167	0.001855167	0.003996677	0.003695358	0.00614677
3835903774385	383590	3774385	0.00404758	0.00374242	0.006225057	0.006225057	0.002993939	0.002993939	0.001418648	0.001418648	0.003848822	0.003848822	0.002502584	0.00050761	0.001718633	0.001847198	0.001818646	0.001818646	0.003854234	0.003563654	0.005927697
3836003774385	383600	3774385	0.003843277	0.00355352	0.005910845	0.005910845	0.002842819	0.002842819	0.001347041	0.001347041	0.003654551	0.003654551	0.002376265	0.000481988	0.001631884	0.00175396	0.001771819	0.001771819	0.003666928	0.003390469	0.005639625
3836103774385	383610	3774385	0.003655798	0.00338018	0.005622508	0.005622508	0.002704143	0.002704143	0.001281331	0.001281331	0.003476278	0.003476278	0.002260348	0.000458476	0.001552279	0.0016684	0.001728794	0.001728794	0.003497998	0.003234276	0.005379817
3836203774385	383620	3774385	0.00349843	0.00323467	0.00538048	0.00538048	0.00258774	0.00258774	0.001226175	0.001226175	0.003326638	0.003326638	0.002163049	0.000438741	0.00148546	0.001596582	0.001695875	0.001695875	0.003378678	0.003123951	0.005196305
3836303774385	383630	3774385	0.003359783	0.00310648	0.005167246	0.005167246	0.002485185	0.002485185	0.00117758	0.00117758	0.003194799	0.003194799	0.002077325	0.000421353	0.001426589	0.001533307	0.001667959	0.001667959	0.003284119	0.003036521	0.005050876
3836403774385	383640	3774385	0.003231576	0.00298794	0.004970068	0.004970068	0.002390352	0.002390352	0.001132644	0.001132644	0.003072888	0.003072888	0.001998056	0.000405274	0.001372152	0.001474797	0.001641544	0.001641544	0.003197497	0.00295643	0.004917655
3836503774385	383650	3774385	0.003120366	0.00288511	0.004799029	0.004799029	0.002308091	0.002308091	0.001093666	0.001093666	0.002967139	0.002967139	0.001929295	0.000391327	0.001324931	0.001424044	0.001619932	0.001619932	0.003134429	0.002898116	0.004820658
3836603774385	383660	3774385	0.00301554	0.00278819	0.00463781	0.00463781	0.002230553	0.002230553	0.001056925	0.001056925	0.00286746	0.00286746	0.001864482	0.000378181	0.001280421	0.001376205	0.001598519	0.001598519	0.003073172	0.002841478	0.004726447
3836703774385	383670	3774385	0.002933318	0.00271217	0.004511355	0.004511355	0.002169734	0.002169734	0.001028107	0.001028107	0.002789276	0.002789276	0.001813645	0.00036787	0.001245509	0.001338681	0.001585512	0.001585512	0.003049964	0.00282002	0.004690753
3836803774385	383680	3774385	0.002868956	0.00265266	0.004412368	0.004412368	0.002122126	0.002122126	0.001005549	0.001005549	0.002728074	0.002728074	0.00177385	0.000359798	0.00121818	0.001309308	0.001579308	0.001579308	0.00305747	0.00282696	0.004702297
3836903774385	383690	3774385	0.002807786	0.0025961	0.00431829	0.00431829	0.00207688	0.00207688	0.000984109	0.000984109	0.002669908	0.002669908	0.00173603	0.000352126	0.001192207	0.001281392	0.001573205	0.001573205	0.003064545	0.002833501	0.004713178

			KMMass Grading / Excavation	KMDrainage / Utilities Trenching	KMFoundations / Concrete Pads	KMBuilding / Structure Construction	KMAsphalt Paving	KMArchitectural Coating	KMLandscaping or Other Finishing	KMWaterside Construction (Piles)	EWNDemolition	EWNSite Grubbing / Prep	EWNDrainage / Utilities Trenching	EWNDrainage / Utilities Trenching	EWNDrainage / Utilities Trenching	EWNFoundations / Concrete Pads	EWNBuilding / Structure Construction	EWNAsphalt Paving	EWNLandscaping or Other Finishing	EWNWaterside Construction (Piles)	ISDemolition
Unique Identifier	X (UTM)	Y (UTM)	2026	2026	2026	2026	2026	2026	2026	2026	2027	2027	2027	2028	2029	2029	2029	2029	2029	2029	2027
3835703774375	383570	3774375	0.006837824	0.00169789	0.001558293	0.004583168	0.002748927	0.000557577	0.001887807	0.002029028	0.000417665	0.000477517	0.000562376	0.000562376	0.000562376	0.000146389	0.000363684	0.000258239	0.000177344	0.000185426	0.011796858
3835803774375	383580	3774375	0.006635735	0.00164771	0.001512239	0.004447715	0.002667684	0.000541098	0.001832014	0.001969061	0.000411539	0.000470513	0.000554128	0.000554128	0.000554128	0.000144242	0.00035835	0.000254451	0.000174743	0.000182706	0.011103884
3835903774375	383590	3774375	0.0064022	0.001589721	0.001459018	0.004291184	0.002573798	0.000522055	0.001767539	0.001899762	0.000404637	0.000462622	0.000544835	0.000544835	0.000544835	0.00014182	0.00035234	0.000250184	0.000171812	0.000179642	0.01044128
3836003774375	383600	3774375	0.006088253	0.001511766	0.001387471	0.004080756	0.002447586	0.000496455	0.001680864	0.001806603	0.000394715	0.000451278	0.000531475	0.000531475	0.000531475	0.000138345	0.000343701	0.000244049	0.000167599	0.000175237	0.009750463
3836103774375	383610	3774375	0.00580456	0.001441322	0.00132282	0.003890605	0.002333537	0.000473321	0.001602541	0.001722421	0.000385915	0.000441217	0.000519626	0.000519626	0.000519626	0.000135261	0.000336038	0.000238608	0.000163863	0.00017133	0.009130911
3836203774375	383620	3774375	0.005594776	0.001389231	0.001275011	0.003749994	0.0022492	0.000456215	0.001544623	0.001660171	0.000379531	0.000433918	0.000511029	0.000511029	0.000511029	0.000133023	0.000330479	0.000234661	0.000161152	0.000168496	0.008613769
3836303774375	383630	3774375	0.00542188	0.001346299	0.001235609	0.003634107	0.002179692	0.000442116	0.001496889	0.001608866	0.00037444	0.000428098	0.000504175	0.000504175	0.000504175	0.000131239	0.000326046	0.000231513	0.00015899	0.000166236	0.008159868
3836403774375	383640	3774375	0.005263182	0.001306893	0.001199443	0.003527737	0.002115893	0.000429176	0.001453075	0.001561775	0.000369695	0.000422673	0.000497786	0.000497786	0.000497786	0.000129576	0.000321914	0.000228579	0.000156975	0.000164129	0.007744791
3836503774375	383650	3774375	0.005136329	0.001275395	0.001170534	0.003442712	0.002064896	0.000418832	0.001418054	0.001524133	0.000366244	0.000418727	0.000493139	0.000493139	0.000493139	0.000128366	0.000318909	0.000226446	0.00015551	0.000162597	0.007380618
3836603774375	383660	3774375	0.005015448	0.001245379	0.001142986	0.003361689	0.002016299	0.000408975	0.00138468	0.001488263	0.000362879	0.00041488	0.000488609	0.000488609	0.000488609	0.000127187	0.000315979	0.000224365	0.000154081	0.000161103	0.007042155
3836703774375	383670	3774375	0.004963168	0.001232397	0.001131072	0.003326648	0.001995282	0.000404712	0.001370247	0.00147275	0.000362362	0.000414288	0.000487912	0.000487912	0.000487912	0.000127005	0.000315529	0.000224045	0.000153862	0.000160873	0.006779874
3836803774375	383680	3774375	0.004963698	0.001232529	0.001131193	0.003327004	0.001995495	0.000404755	0.001370393	0.001472908	0.000364001	0.000416162	0.000490119	0.000490119	0.000490119	0.00012758	0.000316956	0.000225059	0.000154558	0.000161601	0.006574277
3836903774375	383690	3774375	0.004962106	0.001232134	0.00113083	0.003325936	0.001994855	0.000404625	0.001369954	0.001472435	0.000365813	0.000418234	0.000492558	0.000492558	0.000492558	0.000128215	0.000318534	0.000226179	0.000155327	0.000162405	0.006377566
3837003774375	383700	3774375	0.005020092	0.001246532	0.001144045	0.003364802	0.002018166	0.000409353	0.001385962	0.001489642	0.000370299	0.000423363	0.000498599	0.000498599	0.000498599	0.000129787	0.00032244	0.000228953	0.000157232	0.000164397	0.006233139
3837103774375	383710	3774375	0.005081528	0.001261787	0.001158046	0.003405981	0.002042865	0.000414363	0.001402924	0.001507872	0.000375303	0.000429084	0.000505337	0.000505337	0.000505337	0.00013154	0.000326797	0.000232047	0.000159357	0.000166619	0.006096391
3837203774375	383720	3774375	0.005192059	0.001289233	0.001183235	0.003480066	0.0020873	0.000423376	0.00143344	0.00154067	0.000382809	0.000437666	0.000515444	0.000515444	0.000515444	0.000134172	0.000333333	0.000236688	0.000162544	0.000169951	0.005996396
3837303774375	383730	3774375	0.005380613	0.001336052	0.001226205	0.003606448	0.002163102	0.000438751	0.001485496	0.001596621	0.000394802	0.000451377	0.000531591	0.000531591	0.000531591	0.000138375	0.000343776	0.000244102	0.000167636	0.000175275	0.005943854
3837403774375	383740	3774375	0.005600614	0.001390681	0.001276342	0.003753907	0.002251547	0.000456691	0.001546235	0.001661903	0.00040921	0.00046785	0.000550992	0.000550992	0.000550992	0.000143425	0.000356322	0.000253011	0.000173754	0.000181672	0.005891225
3837503774375	383750	3774375	0.005738613	0.001424947	0.001307791	0.003846403	0.002307025	0.000467944	0.001584334	0.001702852	0.000422928	0.000483534	0.000569463	0.000569463	0.000569463	0.000148233	0.000368267	0.000261493	0.000179578	0.000187762	0.005803568
3837603774375	383760	3774375	0.005817166	0.001444452	0.001325692	0.003899055	0.002338604	0.000474349	0.001606021	0.001726162	0.00043794	0.000500697	0.000589676	0.000589676	0.000589676	0.000153495	0.000381339	0.000270775	0.000185953	0.000194427	0.005712546
3837703774375	383770	3774375	0.005824198	0.001446199	0.001327295	0.003903768	0.002341431	0.000474923	0.001607963	0.001728249	0.000451917	0.000516677	0.000608496	0.000608496	0.000608496	0.000158394	0.000393509	0.000279416	0.000191887	0.000200632	0.005612552
3837803774375	383780	3774375	0.005765151	0.001431537	0.001313839	0.003864191	0.002317693	0.000470108	0.001591661	0.001710727	0.000465721	0.000532459	0.000627083	0.000627083	0.000627083	0.000163232	0.000405529	0.000287951	0.000197749	0.00020676	0.005495129
3837903774375	383790	3774375	0.005701194	0.001415656	0.001299263	0.003821323	0.002291981	0.000464893	0.001574003	0.001691749	0.000480302	0.000549129	0.000646715	0.000646715	0.000646715	0.000168342	0.000418226	0.000296966	0.00020394	0.000213234	0.005414547
3838003774375	383800	3774375	0.005608974	0.001392756	0.001278247	0.00375951	0.002254907	0.000457373	0.001548543	0.001664384	0.000489102	0.000559191	0.000658565	0.000658565	0.000658565	0.000171427	0.00042588	0.000302408	0.000207676	0.000217141	0.005300748
3838103774375	383810	3774375	0.005506802	0.001367386	0.001254963	0.003691028	0.002213832	0.000449041	0.001520335	0.001634066	0.000491259	0.000561657	0.000661469	0.000661469	0.000661469	0.000172183	0.000427767	0.000303741	0.000208592	0.000218098	0.005135873
3838203774375	383820	3774375	0.00539972	0.001340797	0.001230559	0.003619255	0.002170784	0.00044031	0.001490771	0.001602291	0.000491173	0.000561558	0.000661353	0.000661353	0.000661353	0.000172153	0.000427691	0.000303688	0.000208556	0.00021806	0.004976262
3838303774375	383830	3774375	0.005281493	0.00131144	0.001203616	0.003540011	0.002123254	0.000430669	0.001458131	0.001567209	0.000490914	0.000561262	0.000661004	0.000661004	0.000661004	0.000172062	0.000427466	0.000303528	0.000208446	0.000217945	0.004829074
3838403774375	383840	3774375	0.005156631	0.001280436	0.001175161	0.00345632	0.002073057	0.000420487	0.001423659	0.001530158	0.000488843	0.000558895	0.000658216	0.000658216	0.000658216	0.00017133	0.000425663	0.000302248	0.000207567	0.000217026	0.004681023
3838603774375	383860	3774375	0.004960248	0.001231672	0.001130407	0.003324691	0.001994108	0.000404474	0.001369441	0.001471884	0.000485047	0.000554555	0.000653105	0.000653105	0.000653105	0.000170006	0.00042357	0.0002999	0.000205955	0.00021534	0.00439562
3838703774375	383870	3774375	0.004870815	0.001209465	0.001110025	0.003264747	0.001958154	0.000397181	0.00134475	0.001445346	0.000483322	0.000552582	0.000650781	0.000650781	0.000650781	0.000169401	0.000420855	0.000298834	0.000205222	0.000214574	0.00426215
3838803774375	383880	3774375	0.004779524	0.001186797	0.001089221	0.003203557	0.001921454	0.000389737	0.001319546	0.001418256	0.000481423	0.000550412	0.000648225	0.000648225	0.000648225	0.000168735	0.000419202	0.00029766	0.000204416	0.000213732	0.004134461
3838903774375	383890	3774375	0.004690223	0.001164623	0.00106887	0.003143702	0.001885553	0.000382455	0.001294891	0.001391757	0.00047961	0.00054834	0.000645786	0.000645786	0.000645786	0.0001681	0.00041625	0.00029654	0.000203647	0.000212927	0.004012207
3839003774375	383900	3774375	0.004604372	0.001143305	0.001049305	0.003086159	0.001851039	0.000375454	0.001271189	0.001366282	0.0004778	0.000546269	0.000643346	0.000643346	0.000643346	0.000167465	0.00041604	0.000295419	0.000202877	0.000212123	0.003895043
3839103774375	383910	3774375	0.004521573	0.001122745	0.001030436	0.003030661	0.001817753	0.000368703	0.00124833	0.001341713	0.000475988	0.000544197	0.000640907	0.000640907	0.00016683	0.000414469	0.000294299	0.000202108	0.000211319	0.003782884
3829703774385	382970	3774385	0.001214254	0.00030151	0.00027672	0.000813874	0.000488152	9.90139E-05	0.000335235	0.000360313	0.000353475	0.000404128	0.000475946	0.000475946	0.000475946	0.00012389	0.000307791	0.000218551	0.000150088	0.000156928	0.002348276
3829803774385	382980	3774385	0.001258572	0.000312514	0.00028682	0.00084358	0.000505969	0.000102628	0.000347471	0.000373464	0.000358566	0.000409948	0.0004828	0.0004828	0.0004828	0.000125675	0.000312223	0.000221698	0.00015225	0.000159188	0.002486405
3829903774385	382990	3774385	0.001311251	0.000325595	0.000298825	0.000878888	0.000527146	0.000106923	0.000362014	0.000389095	0.000364864	0.000417149	0.000491281	0.000491281	0.000491281	0.000127882	0.000317707	0.000225592	0.000154924	0.000161984	0.002646017
3830003774385	383000	3774385	0.001368573	0.000339828	0.000311888	0.00091731	0.000550191	0.000111598	0.00037784	0.000406105	0.00037168	0.000424941	0.000500458	0.000500458	0.000500458	0.000130271	0.000323642	0.000229806	0.000157818	0.00016501	0.002824868
3830103774385	383010	3774385	0.001431203	0.00035538	0.000326161	0.000959288	0.000575369	0.000116705	0.000395131	0.000424689	0.000379186	0.000433523	0.000510565	0.000510565	0.000510565	0.000132902	0.000330178	0.000234447	0.000161005	0.000168342	0.003027014
3830203774385	383020	3774385	0.001499141	0.00037225	0.000341644	0.001004825	0.000602681	0.000122244	0.000413887	0.000444849	0.000387209	0.000442697	0.000521368	0.000521368	0.000521368	0.000135714	0.000337165	0.000239408	0.000164412	0.000171905	0.003255906
3830303774385	383030	3774385	0.001582073	0.000392842	0.000360544	0.001060411	0.000636021	0.000129007	0.000436784	0.000469458	0.000397821	0.000454829	0.000535657	0.000535657	0.000535657	0.000139434	0.000346405	0.00024597	0.000168918	0.000176616	0.003539152
3830403774385	383040	3774385	0.001679202	0.00041696	0.000382679	0.001125514	0.000675069	0.000136927	0.000463599	0.00049828	0.000411194	0.000470119	0.000553664	0.000553664	0.000553664	0.000144121	0.00035805	0.000254238	0.000174596	0.000182553	0.003890039
3830503774385	383050	3774385	0.001780445	0.0004421	0.000405751	0.001193374	0.000715771	0.000145183	0.000491551	0.000528322	0.000426465	0.000487578	0.000574226	0.000574226	0.000574226	0.000149473	0.000371347	0.0002636	0.00018108	0.000189332	0.004299163
3830603774385	383060	3774385	0.001852895	0.00046009	0.00042262	0.001241934	0.000744897	0.000151091	0.000511553	0.00054982	0.000434662	0.000496949	0.000585262	0.000585262	0.000585262	0.00015234	0.000378484	0.000268747	0.000184561	0.000192971	0.004644959
3830703774385	383070	3774385	0.0019276	0.00047864	0.000439287	0.001292007	0.000774929	0.000157182	0.000532178	0.000571988	0.000443548	0.000507109	0.000597227	0.000597227	0.000597227	0.00015546	0.000386222	0.000274242	0.000188334	0.000196917	0.005030098
3830803774385	383080	3774385	0.00200602	0.000498112	0.000457158	0.001344569	0.000806456	0.000163577	0.000553828	0.000595258	0.000453556	0.000518551	0.000610703	0.000610703	0.000610703	0.000158968	0.000394937	0.00028043	0.000192583	0.00020136	0.005467521
3830903774385	383090	3774385	0.002088554	0.000518606	0.000475967	0.001399889	0.000839636	0.000170307	0.000576614	0.000619749	0.000464686	0.000531275	0.000625689	0.000625689	0.000625689	0.000162869	0.000404628	0.000287311	0.000197309	0.000206301	0.005965768
3831003774385	383100	3774385	0.002171883	0.000539297	0.000494957	0.001455742	0.000873136	0.000177102	0.0005962	0.000644476	0.000476333	0.000544592	0.000641371	0.000641371	0.000641371	0.000166951	0.00041477	0.000294513	0.000202255	0.000211472	0.006522942
3831103774385	383110	3774385	0.002250171	0.000558737	0.000512799	0.001508216	0.000904609	0.000183486	0.000621234	0.000667707	0.000485133	0.000554653	0.000653221	0.000653221	0.000653221	0.000170036	0.000422433	0.000299954	0.000205991	0.000215379	0.007088313
3831203774385	383120	3774385	0.002328989	0.000578308	0.000530761	0.001561045	0.000936295	0.000189913	0.000642995	0.000691095	0.000495141	0.000566095	0.000666696	0.000666696	0.000666696	0.000173544	0.000431147	0.000306142	0.000210241	0.000219822	0.007710194
3831303774385	383130	3774385	0.002411523	0.000598802	0.00054957	0.001616364	0.000969475	0.000196643	0.000665781	0.000715585	0.00050722	0.00057995	0.00068296	0.00068296	0.00068296	0.00017777	0.000441665	0.00031361	0.000215369	0.000225184	0.008407568
3831403774385	383140	3774385	0.002492597	0.000618933	0.000568046	0.001670706	0.001002068	0.000203254	0.000688164	0.000739643	0.000518522	0.000592827	0.000698178	0.000698178	0.000698178	0.000181738	0.000451506	0.000320598	0.000220168	0.000230202	0.009147563
3831503774385	383150	3774385	0.00257314	0.000638933	0.000586401	0.001724691	0.001034448	0.000209822	0.000710401	0.000763543	0.000526977	0.000602494	0.000709563	0.000709563	0.000709563	0.000184702	0.000458869	0.000325826	0.000223759	0.000233956	0.009980995
3831603774385	383160	3774385	0.002657001	0.000659756	0.000605512	0.0017809	0.001068162	0.00021666	0.000733553	0.000788428	0.000534829	0.00061147	0.000720134	0.000720134	0.000720134	0.000187454	0.000465705	0.00033068	0.000227092	0.000237441	0.010993192
3831703774385	383170	3774385	0.002742852	0.000681074	0.000625077	0.001838443	0.001102675	0.00022366	0.000757255	0.000813903	0.000541041	0.000618572	0.000728499	0.000728499	0.000728499	0.000189631	0.000471114	0.000334521	0.0022973	0.000240199	0.012138255
3834603774385	383460	3774385	0.006991745	0.00173611	0.001593371	0.004686336	0.002810806	0.000570128	0.001930303	0.002074702	0.000499369	0.000570929	0.000672389	0.000672389	0.000672389	0.00017502	0.000434828	0.000308756	0.000212036	0.000221699	0.026094184
3834703774385	383470	3774385	0.007107319	0.001764808	0.001619709	0.004763802	0.002857269	0.000579552	0.00196221	0.002108997	0.000486686	0.000556429	0.000655312	0.000655312	0.000655312	0.00017058	0.000423785	0.000300914	0.000206651	0.000216068	0.023605105
3834803774385	383480	3774385	0.00718972	0.001785269	0.001638488	0.004819032	0.002890395	0.000586272	0.00198496	0.002133448	0.0004778	0.000546269	0.000643346	0.000643346	0.000643346	0.000167465	0.000416047	0.000295419	0.000202877	0.000212123	0.021500991
3834903774385	383490	3774385	0.007231119	0.001795549	0.001647923	0.004846781	0.002907039	0.000589647	0.00199639	0.002145733	0.000470035	0.000537391	0.000632891	0.000632891	0.000632891	0.000164744	0.000409286	0.000290619	0.00019958	0.000208676	0.019723434
3835003774385	383500	3774385	0.007239479	0.001797625	0.001649828	0.004852384	0.002910399	0.000590329	0.001998698	0.002148213	0.00046296	0.000529303	0.000623365	0.000623365	0.000623365	0.000162264	0.000403125	0.000286244	0.000196576	0.000205535	0.018202637
3835103774385	383510	3774385	0.007205112	0.001789091	0.001641996	0.004829349	0.002896583	0.000587527	0.001989209	0.002138015	0.000456144	0.00052151	0.000614188	0.000614188	0.000614188	0.00015975	0.00039719	0.00028203	0.000193682	0.000202509	0.016870699
3835303774385	383530	3774385	0.007077198	0.001757329	0.001612845	0.004743613	0.00284516	0.000577096	0.001953895	0.002100059	0.000444324	0.000507996	0.000598273	0.000598273	0.000598273	0.00015573	0.00038698	0.000274722	0.000188664	0.000197261	0.01469325
3835403774385	383540	3774385	0.006949549	0.001725633	0.001583755	0.004658054	0.002793843	0.000566687	0.001918653	0.002062181	0.000437164	0.000499809	0.000588631	0.000588631	0.000588631	0.000153223	0.000380663	0.000270294	0.000185623	0.000194082	0.013735666
3835603774385	383560	3774385	0.00653144	0.001621813	0.001488471	0.004377809	0.002625755	0.000532593	0.00180322	0.001938113	0.000419391	0.000479489	0.0005647	0.0005647	0.0005647	0.000146993	0.000365187	0.000259306	0.000178076	0.000186192	0.011984941
3835703774385	383570	3774385	0.006336385	0.001573379	0.001444019	0.00424707	0.00254734	0.000516688	0.001749369	0.001880233	0.000412316	0.000471401	0.000555174	0.000555174	0.000555174	0.000144514	0.000359026	0.000254931	0.000175072	0.000183051	0.011258578
3835803774385	383580	3774385	0.00614677	0.001526296	0.001400807	0.004119977	0.002471111	0.000501226	0.001697019	0.001823967	0.000405845	0.000464003	0.000546461	0.000546461	0.000546461	0.000142246	0.00035392	0.000250931	0.000172325	0.000180178	0.010603653
3835903774385	383590	3774385	0.005927697	0.001471898	0.001350882	0.00397314	0.00238304	0.000483362	0.001636537	0.001758961	0.00039877	0.000455914	0.000536935	0.000536935	0.000536935	0.00013976	0.000347232	0.000246556	0.000169321	0.000177037	0.009979787
3836003774385	383600	3774385	0.005639625	0.001400368	0.001285232	0.003780055	0.00226723	0.000459872	0.001557005	0.001673479	0.000388849	0.000444571	0.000523576	0.000523576	0.000523576	0.000136289	0.000338592	0.000240422	0.000165108	0.000172632	0.009330383
3836103774385	383610	3774385	0.005379817	0.001335855	0.001226024	0.003605914	0.002162782	0.000438687	0.001485276	0.001596385	0.000380048	0.00043451	0.000511726	0.000511726	0.000511726	0.000133204	0.000330929	0.000234981	0.000161371	0.000168725	0.008748016
3836203774385	383620	3774385	0.005196305	0.001290287	0.001184203	0.003482912	0.002089007	0.000423722	0.001434612	0.00154193	0.000374009	0.000427605	0.000503595	0.000503595	0.000503595	0.000131088	0.000325671	0.000231247	0.000158807	0.000166044	0.008269526
3836303774385	383630	3774385	0.005050876	0.001254176	0.00115106	0.003385436	0.002030542	0.000411864	0.001394461	0.001498776	0.00036935	0.000422278	0.000497321	0.000497321	0.000497321	0.000129455	0.00032161	0.000228366	0.000156829	0.000163976	0.0078535
3836403774385	383640	3774385	0.004917655	0.001221096	0.0011207	0.003296142	0.001976985	0.000401	0.001357681	0.001459245	0.000365123	0.000417445	0.000491629	0.000491629	0.000491629	0.00012793	0.000317933	0.000225752	0.000155034	0.000162099	0.007472675
3836503774385	383650	3774385	0.004820658	0.001197011	0.001098595	0.003231128	0.00193799	0.000393091	0.001330902	0.001430462	0.000362362	0.000414288	0.000487912	0.000487912	0.000487912	0.00012705	0.000315529	0.000224045	0.000153862	0.000160873	0.007144996
3836603774385	383660	3774385	0.004726447	0.001173618	0.001077125	0.003167982	0.001900116	0.000385409	0.001304892	0.001402507	0.000359687	0.00041123	0.00048431	0.00048431	0.00048431	0.00012606	0.0003132	0.000222391	0.000152726	0.000159686	0.006838111
3836703774385	383670	3774385	0.004690753	0.001164754	0.001068991	0.003144057	0.001885766	0.000382498	0.001295038	0.001391915	0.000359515	0.000411033	0.000484078	0.000484078	0.000484078	0.00012607	0.000313049	0.000222285	0.000152653	0.000159609	0.006597485
3836803774385	383680	3774385	0.004702297	0.001167621	0.001071621	0.003151795	0.001890407	0.00038344	0.001298225	0.00139534	0.000361499	0.000413302	0.00048675	0.00048675	0.00048675	0.00012607	0.000314777	0.000223512	0.000153495	0.00016049	0.006407245
3836903774385	383690	3774385	0.004713178	0.001170323	0.001074101	0.003159088	0.001894782	0.000384327	0.001301229	0.001398569	0.000363656	0.000415768	0.000489654	0.000489654	0.000489654	0.00012745	0.000316655	0.000224845	0.000154411	0.000161448	0.006225978

			ISDrainage / Utilities Trenching	ISDrainage / Utilities Trenching	ISAsphalt Paving	ISAsphalt Paving	SVDemolition	SVSite Grubbing / Prep	SVMass Grading / Excavation	SVMass Grading / Excavation	SVDrainage / Utilities Trenching	SVFoundations / Concrete Pads	SVBuilding / Structure Construction	SVBuilding / Structure Construction	SVAsphalt Paving	SVAsphalt Paving	SVArchitectural Coating	SVArchitectural Coating	SVLandscaping or Other Finishing	SVLandscaping or Other Finishing	MDemolition
Unique Identifier	X (UTM)	Y (UTM)	2027	2028	2027	2028	2027	2027	2027	2028	2028	2028	2028	2029	2028	2029	2028	2029	2028	2029	2027
3835703774375	383570	3774375	0.006329128	0.006329128	0.007293895	0.007293895	0.00021564	8.59319E-05	0.000279487	0.000279487	0.000144234	5.59465E-05	0.000261745	0.000261745	0.000149682	0.000149682	3.37152E-05	3.37152E-05	0.000114151	0.000114151	0.001182593
3835803774375	383580	3774375	0.005957341	0.005957341	0.006865436	0.006865436	0.000213287	8.49943E-05	0.000276438	0.000276438	0.00014266	5.53361E-05	0.000259433	0.000259433	0.000148048	0.000148048	3.33473E-05	3.33473E-05	0.000112905	0.000112905	0.001167322
3835903774375	383590	3774375	0.005601848	0.005601848	0.006455753	0.006455753	0.000210588	8.39188E-05	0.00027294	0.00027294	0.000140855	5.46359E-05	0.000256854	0.000256854	0.000146175	0.000146175	3.29253E-05	3.29253E-05	0.000111476	0.000111476	0.001148083
3836003774375	383600	3774375	0.005231218	0.005231218	0.006028627	0.006028627	0.000206643	8.23468E-05	0.000267827	0.000267827	0.000138217	5.36124E-05	0.000253029	0.000253029	0.000143437	0.000143437	3.23086E-05	3.23086E-05	0.000109388	0.000109388	0.001117023
3836103774375	383610	3774375	0.004898822	0.004898822	0.005645563	0.005645563	0.000203183	8.0968E-05	0.000263342	0.000263342	0.000135902	5.27147E-05	0.000249561	0.000249561	0.000141035	0.000141035	3.17676E-05	3.17676E-05	0.000107557	0.000107557	0.001088466
3836203774375	383620	3774375	0.004621371	0.004621371	0.005325819	0.005325819	0.000200692	7.99752E-05	0.000260113	0.000260113	0.000134236	5.20684E-05	0.00024716	0.00024716	0.000139306	0.000139306	3.1378E-05	3.1378E-05	0.000106238	0.000106238	0.001067932
3836303774375	383630	3774375	0.004377848	0.004377848	0.005045176	0.005045176	0.000198685	7.91754E-05	0.000257512	0.000257512	0.000132894	5.15477E-05	0.000245203	0.000245203	0.000137913	0.000137913	3.10643E-05	3.10643E-05	0.000105175	0.000105175	0.001051108
3836403774375	383640	3774375	0.004155155	0.004155155	0.004788537	0.004788537	0.000196885	7.84584E-05	0.00025518	0.00025518	0.00013169	5.10808E-05	0.000243424	0.000243424	0.000136664	0.000136664	3.07829E-05	3.07829E-05	0.000104223	0.000104223	0.001035405
3836503774375	383650	3774375	0.003959773	0.003959773	0.004563372	0.004563372	0.000195501	7.79068E-05	0.000253386	0.000253386	0.000130764	5.07218E-05	0.00024209	0.00024209	0.000135703	0.000135703	3.05665E-05	3.05665E-05	0.00010349	0.00010349	0.001023154
3836603774375	383660	3774375	0.003778184	0.003778184	0.004354103	0.004354103	0.000194256	7.74104E-05	0.000251772	0.000251772	0.000129931	5.03986E-05	0.000240934	0.000240934	0.000134838	0.000134838	3.03718E-05	3.03718E-05	0.000102831	0.000102831	0.001011162
3836703774375	383670	3774375	0.003637468	0.003637468	0.004191937	0.004191937	0.000194117	7.73553E-05	0.000251592	0.000251592	0.000129838	5.03627E-05	0.000240756	0.000240756	0.000134742	0.000134742	3.03501E-05	3.03501E-05	0.000102758	0.000102758	0.001008401
3836803774375	383680	3774375	0.003527163	0.003527163	0.004064818	0.004064818	0.000194878	7.76586E-05	0.000252579	0.000252579	0.000130348	5.05602E-05	0.000241556	0.000241556	0.000135271	0.000135271	3.04692E-05	3.04692E-05	0.00010316	0.00010316	0.001013319
3836903774375	383690	3774375	0.003421626	0.003421626	0.003943194	0.003943194	0.000195709	7.79896E-05	0.000253655	0.000253655	0.000130903	5.07756E-05	0.000242357	0.000242357	0.000135847	0.000135847	3.0599E-05	3.0599E-05	0.0001036	0.0001036	0.001018323
3837003774375	383700	3774375	0.003344139	0.003344139	0.003853896	0.003853896	0.000197577	7.87342E-05	0.000256077	0.000256077	0.000132153	5.12604E-05	0.000244225	0.000244225	0.000137144	0.000137144	3.08911E-05	3.08911E-05	0.000104589	0.000104589	0.001033421
3837103774375	383710	3774375	0.003270773	0.003270773	0.003769346	0.003769346	0.000199653	7.95615E-05	0.000258768	0.000258768	0.000133542	5.1799E-05	0.00024627	0.00024627	0.000138585	0.000138585	3.12157E-05	3.12157E-05	0.000105688	0.000105688	0.001050418
3837203774375	383720	3774375	0.003217125	0.003217125	0.00370752	0.00370752	0.000202698	8.07749E-05	0.000262715	0.000262715	0.000135578	5.2589E-05	0.000249294	0.000249294	0.000140699	0.000140699	3.16918E-05	3.16918E-05	0.0001073	0.0001073	0.001078026
3837303774375	383730	3774375	0.003188935	0.003188935	0.003675033	0.003675033	0.000207612	8.27329E-05	0.000269083	0.000269083	0.000138865	5.38638E-05	0.000254008	0.000254008	0.000144109	0.000144109	3.246E-05	3.246E-05	0.000109901	0.000109901	0.001124184
3837403774375	383740	3774375	0.003160699	0.003160699	0.003642493	0.003642493	0.000213425	8.50494E-05	0.000276617	0.000276617	0.000142753	5.5372E-05	0.000259433	0.000259433	0.000148144	0.000148144	3.33689E-05	3.33689E-05	0.000112978	0.000112978	0.001181127
3837503774375	383750	3774375	0.00311367	0.00311367	0.003588296	0.003588296	0.000218961	8.72557E-05	0.000283793	0.000283793	0.000146456	5.68084E-05	0.000264325	0.000264325	0.000151987	0.000151987	3.42345E-05	3.42345E-05	0.000115909	0.000115909	0.001234618
3837603774375	383760	3774375	0.003064836	0.003064836	0.003532018	0.003532018	0.00022519	8.97376E-05	0.000291865	0.000291865	0.000150622	5.84243E-05	0.000269661	0.000269661	0.000156311	0.000156311	3.52083E-05	3.52083E-05	0.000119206	0.000119206	0.001290612
3837703774375	383770	3774375	0.003011188	0.003011188	0.003470192	0.003470192	0.000231487	9.22472E-05	0.000300027	0.000300027	0.000154834	6.00582E-05	0.000275353	0.000275353	0.000160682	0.000160682	3.61929E-05	3.61929E-05	0.0001254	0.0001254	0.001342032
3837803774375	383780	3774375	0.00294819	0.00294819	0.003397591	0.003397591	0.000236608	9.4288E-05	0.000306665	0.000306665	0.000158259	6.13868E-05	0.000279978	0.000279978	0.000164237	0.000164237	3.69936E-05	3.69936E-05	0.000125251	0.000125251	0.0013875
3837903774375	383790	3774375	0.002904957	0.002904957	0.003347767	0.003347767	0.000243044	9.68527E-05	0.000315006	0.000315006	0.000162564	6.30566E-05	0.000285403	0.000285403	0.000168704	0.000168704	3.79999E-05	3.79999E-05	0.000128658	0.000128658	0.001451776
3838003774375	383800	3774375	0.002843903	0.002843903	0.003277407	0.003277407	0.000247819	9.87555E-05	0.000321195	0.000321195	0.000165758	6.42954E-05	0.000291095	0.000291095	0.000172018	0.000172018	3.87465E-05	3.87465E-05	0.000131185	0.000131185	0.001463855
3838103774375	383810	3774375	0.002755446	0.002755446	0.003175466	0.003175466	0.000251902	0.000100383	0.000326487	0.000326487	0.000168489	6.53548E-05	0.000296698	0.000296698	0.000174853	0.000174853	3.93848E-05	3.93848E-05	0.000133347	0.000133347	0.001462906
3838203774375	383820	3774375	0.002669813	0.002669813	0.003076779	0.003076779	0.000255293	0.000101734	0.000330882	0.000330882	0.000170757	6.62345E-05	0.000303013	0.000303013	0.000177206	0.000177206	3.9915E-05	3.9915E-05	0.000135142	0.000135142	0.001454969
3838303774375	383830	3774375	0.002590845	0.002590845	0.002985775	0.002985775	0.000260207	0.000103692	0.00033725	0.00033725	0.00017404	6.75093E-05	0.000316087	0.000316087	0.000180617	0.000180617	4.06832E-05	4.06832E-05	0.000137743	0.000137743	0.001445392
3838403774375	383840	3774375	0.002511414	0.002511414	0.002894236	0.002894236	0.000263944	0.000105181	0.000342094	0.000342094	0.000176543	6.84789E-05	0.000330139	0.000330139	0.000183211	0.000183211	4.12675E-05	4.12675E-05	0.000139721	0.000139721	0.001433917
3838603774375	383860	3774375	0.002358293	0.002358293	0.002717774	0.002717774	0.000262629	0.000104657	0.00034039	0.00034039	0.000175664	6.81377E-05	0.000328983	0.000328983	0.000182298	0.000182298	4.10619E-05	4.10619E-05	0.000139025	0.000139025	0.001415022
3838703774375	383870	3774375	0.002286685	0.002286685	0.002635251	0.002635251	0.000261937	0.000104381	0.000339493	0.000339493	0.000175201	6.79582E-05	0.000328004	0.000328004	0.000181818	0.000181818	4.09537E-05	4.09537E-05	0.000138659	0.000138659	0.001406222
3838803774375	383880	3774375	0.002218178	0.002218178	0.002556301	0.002556301	0.000261245	0.000104106	0.000338596	0.000338596	0.000174738	6.77786E-05	0.000327293	0.000327293	0.000181338	0.000181338	4.08455E-05	4.08455E-05	0.000138292	0.000138292	0.001396818
3838903774375	383890	3774375	0.002152588	0.002152588	0.002480713	0.002480713	0.000260553	0.00010383	0.000337699	0.000337699	0.000174275	6.75991E-05	0.00032667	0.00032667	0.000180857	0.000180857	4.07373E-05	4.07373E-05	0.000137926	0.000137926	0.001387328
3839003774375	383900	3774375	0.002089728	0.002089728	0.002408272	0.002408272	0.000259861	0.000103554	0.000336802	0.000336802	0.000173812	6.74195E-05	0.00032587	0.00032587	0.000180377	0.000180377	4.06291E-05	4.06291E-05	0.00013756	0.00013756	0.001378096
3839103774375	383910	3774375	0.002029554	0.002029554	0.002338924	0.002338924	0.000259169	0.000103278	0.000335905	0.000335905	0.000173349	6.724E-05	0.000324981	0.000324981	0.000179896	0.000179896	4.05209E-05	4.05209E-05	0.000137193	0.000137193	0.001369037
3829703774385	382970	3774385	0.001259873	0.001259873	0.001451919	0.001451919	0.000199446	7.94788E-05	0.000258499	0.000258499	0.000133403	5.17452E-05	0.000250272	0.000250272	0.000138441	0.000138441	3.11833E-05	3.11833E-05	0.000105578	0.000105578	0.000481423
3829803774385	382980	3774385	0.00133398	0.00133398	0.001537323	0.001537323	0.000201314	8.02234E-05	0.000260921	0.000260921	0.000134652	5.22299E-05	0.000252229	0.000252229	0.000139738	0.000139738	3.14754E-05	3.14754E-05	0.000106567	0.000106567	0.000493157
3829903774385	382990	3774385	0.001419614	0.001419614	0.001636009	0.001636009	0.000203737	8.11886E-05	0.0002640	0.0002640	0.000136273	5.28584E-05	0.000254808	0.000254808	0.000141419	0.000141419	3.18541E-05	3.18541E-05	0.00010785	0.00010785	0.000507306
3830003774385	383000	3774385	0.001515569	0.001515569	0.001746592	0.001746592	0.000206435	8.22641E-05	0.000267558	0.000267558	0.000138078	5.35586E-05	0.000257565	0.000257565	0.000143293	0.000143293	3.22761E-05	3.22761E-05	0.000109278	0.000109278	0.000522664
3830103774385	383010	3774385	0.001624023	0.001624023	0.001871577	0.001871577	0.000209273	8.33948E-05	0.000271235	0.000271235	0.000139976	5.42947E-05	0.000260589	0.000260589	0.000145262	0.000145262	3.27197E-05	3.27197E-05	0.00011078	0.00011078	0.000539574
3830203774385	383020	3774385	0.001746825	0.001746825	0.002013099	0.002013099	0.000212456	8.46634E-05	0.000275361	0.000275361	0.000142105	5.51206E-05	0.00026388	0.00026388	0.000147472	0.000147472	3.32174E-05	3.32174E-05	0.000112465	0.000112465	0.000557864
3830303774385	383030	3774385	0.001898789	0.001898789	0.002188227	0.002188227	0.000216678	8.63456E-05	0.000280833	0.000280833	0.000144928	5.62159E-05	0.000268238	0.000268238	0.000150402	0.000150402	3.38775E-05	3.38775E-05	0.0001147	0.0001147	0.000580814
3830403774385	383040	3774385	0.002087044	0.002087044	0.002405178	0.002405178	0.000222006	8.84691E-05	0.000287739	0.000287739	0.000148493	5.75984E-05	0.000273752	0.000273752	0.000154101	0.000154101	3.47106E-05	3.47106E-05	0.000117521	0.000117521	0.000608681
3830503774385	383050	3774385	0.002306542	0.002306542	0.002658135	0.002658135	0.000227958	9.08408E-05	0.000295453	0.000295453	0.000152473	5.91425E-05	0.0002798	0.0002798	0.000158232	0.000158232	3.56411E-05	3.56411E-05	0.000120671	0.000120671	0.000639568
3830603774385	383060	3774385	0.002492066	0.002492066	0.002871938	0.002871938	0.000231003	9.20542E-05	0.000299399	0.000299399	0.00015451	5.99325E-05	0.000282646	0.000282646	0.000160346	0.000160346	3.61172E-05	3.61172E-05	0.000122283	0.000122283	0.000659671
3830703774385	383070	3774385	0.002698696	0.002698696	0.003110066	0.003110066	0.000234255	9.33503E-05	0.000303615	0.000303615	0.000156686	6.07763E-05	0.00028567	0.00028567	0.000162603	0.000162603	3.66257E-05	3.66257E-05	0.000124005	0.000124005	0.00068124
3830803774385	383080	3774385	0.002933378	0.002933378	0.003380521	0.003380521	0.000237923	9.48119E-05	0.000308369	0.000308369	0.000159139	6.17279E-05	0.000289138	0.000289138	0.000165149	0.000165149	3.71992E-05	3.71992E-05	0.000125947	0.000125947	0.000705743
3830903774385	383090	3774385	0.003200692	0.003200692	0.003688583	0.003688583	0.000242214	9.65217E-05	0.00031393	0.00031393	0.000162009	6.28411E-05	0.000293052	0.000293052	0.000168128	0.000168128	3.787E-05	3.787E-05	0.000128218	0.000128218	0.000731798
3831003774385	383100	3774385	0.003499622	0.003499622	0.004033079	0.004033079	0.000246781	9.83419E-05	0.00031985	0.00031985	0.000165064	6.40261E-05	0.00029741	0.00029741	0.000171298	0.000171298	3.85842E-05	3.85842E-05	0.000130636	0.000130636	0.000758803
3831103774385	383110	3774385	0.003802948	0.003802948	0.004382642	0.004382642	0.000250242	9.97208E-05	0.000324334	0.000324334	0.000167378	6.49238E-05	0.000300789	0.000300789	0.0001737	0.0001737	3.91252E-05	3.91252E-05	0.000132467	0.000132467	0.000781839
3831203774385	383120	3774385	0.004136594	0.004136594	0.004767147	0.004767147	0.000253909	0.000101182	0.000329088	0.000329088	0.000169832	6.58754E-05	0.000304347	0.000304347	0.000176246	0.000176246	3.96986E-05	3.96986E-05	0.000134409	0.000134409	0.00080427
3831303774385	383130	3774385	0.004510742	0.004510742	0.005198327	0.005198327	0.000258338	0.000102947	0.000334829	0.000334829	0.000172794	6.70245E-05	0.000307904	0.000307904	0.00017932	0.00017932	4.03911E-05	4.03911E-05	0.000136754	0.000136754	0.000840593
3831403774385	383140	3774385	0.004907756	0.004907756	0.005655859	0.005655859	0.000261937	0.000104381	0.000339493	0.000339493	0.000175201	6.79582E-05	0.000311017	0.000311017	0.000181818	0.000181818	4.09537E-05	4.09537E-05	0.000138659	0.000138659	0.000861472
3831503774385	383150	3774385	0.0053549	0.0053549	0.006171163	0.006171163	0.000265328	0.000105733	0.000343888	0.000343888	0.000177469	6.8838E-05	0.000314308	0.000314308	0.000184172	0.000184172	4.14839E-05	4.14839E-05	0.000140454	0.000140454	0.0008789
3831603774385	383160	3774385	0.005897954	0.005897954	0.006796995	0.006796995	0.000269134	0.000107249	0.000348821	0.000348821	0.000180015	6.98255E-05	0.000318488	0.000318488	0.000186814	0.000186814	4.2079E-05	4.2079E-05	0.000142468	0.000142468	0.000897967
3831703774385	383170	3774385	0.006512291	0.006512291	0.007504978	0.007504978	0.000273079	0.000108821	0.000353934	0.000353934	0.000182653	7.08489E-05	0.000323113	0.000323113	0.000189552	0.000189552	4.26958E-05	4.26958E-05	0.000144557	0.000144557	0.000916257
3834603774385	383460	3774385	0.013999782	0.013999782	0.016133808	0.016133808	0.000248581	9.90589E-05	0.000322182	0.000322182	0.000166267	6.44929E-05	0.000292963	0.000292963	0.000172547	0.000172547	3.88655E-05	3.88655E-05	0.000131588	0.000131588	0.001283451
3834703774385	383470	3774385	0.012664367	0.012664367	0.014594832	0.014594832	0.000244082	9.72663E-05	0.000316352	0.000316352	0.000163259	6.33259E-05	0.000288694	0.000288694	0.000169425	0.000169425	3.81622E-05	3.81622E-05	0.000129207	0.000129207	0.001266109
3834803774385	383480	3774385	0.01153549	0.01153549	0.013293877	0.013293877	0.000240276	9.57496E-05	0.000311419	0.000311419	0.000160713	6.23384E-05	0.000284691	0.000284691	0.000166783	0.000166783	3.75671E-05	3.75671E-05	0.000127192	0.000127192	0.001256791
3834903774385	383490	3774385	0.010581813	0.010581813	0.012194829	0.012194829	0.000236885	9.43983E-05	0.000307023	0.000307023	0.000158445	6.14586E-05	0.000281312	0.000281312	0.000164429	0.000164429	3.70369E-05	3.70369E-05	0.000125397	0.000125397	0.001248422
3835003774385	383500	3774385	0.009765891	0.009765891	0.011254533	0.011254533	0.000233909	9.32124E-05	0.000303167	0.000303167	0.000156454	6.06866E-05	0.000278377	0.000278377	0.000162363	0.000162363	3.65716E-05	3.65716E-05	0.000123822	0.000123822	0.001241175
3835103774385	383510	3774385	0.009051293	0.009051293	0.010431007	0.010431007	0.000231141	9.21093E-05	0.000299579	0.000299579	0.00015463	5.99684E-05	0.00027562	0.00027562	0.000160442	0.000160442	3.61388E-05	3.61388E-05	0.000122357	0.000122357	0.001233065
3835303774385	383530	3774385	0.007883071	0.007883071	0.009084709	0.009084709	0.000226435	9.0234E-05	0.00029348	0.00029348	0.000151455	5.87475E-05	0.000271173	0.000271173	0.000157175	0.000157175	3.54031E-05	3.54031E-05	0.000119865	0.000119865	0.001218743
3835403774385	383540	3774385	0.007369318	0.007369318	0.008492643	0.008492643	0.000223667	8.91309E-05	0.000289892	0.000289892	0.000149604	5.80293E-05	0.000268594	0.000268594	0.000155254	0.000155254	3.49703E-05	3.49703E-05	0.0001184	0.0001184	0.001206492
3835603774385	383560	3774385	0.006430037	0.006430037	0.007410185	0.007410185	0.000216678	8.63456E-05	0.000280833	0.000280833	0.000144928	5.62159E-05	0.000262101	0.000262101	0.000150402	0.000150402	3.38775E-05	3.38775E-05	0.0001147	0.0001147	0.001166028
3835703774385	383570	3774385	0.006040336	0.006040336	0.006961082	0.006961082	0.000213909	8.52425E-05	0.000277245	0.000277245	0.000143077	5.54977E-05	0.000259433	0.000259433	0.000148481	0.000148481	3.34447E-05	3.34447E-05	0.000113235	0.000113235	0.001148945
3835803774385	383580	3774385	0.005688962	0.005688962	0.006556147	0.006556147	0.000211418	8.42497E-05	0.000274016	0.000274016	0.000141411	5.48513E-05	0.000257121	0.000257121	0.000146751	0.000146751	3.30551E-05	3.30551E-05	0.000111916	0.000111916	0.001132639
3835903774385	383590	3774385	0.005354252	0.005354252	0.006170416	0.006170416	0.000208581	8.3119E-05	0.000270339	0.000270339	0.000139513	5.41152E-05	0.000254364	0.000254364	0.000144782	0.000144782	3.26115E-05	3.26115E-05	0.000110414	0.000110414	0.001112882
3836003774385	383600	3774385	0.005005841	0.005005841	0.005768895	0.005768895	0.000204636	8.15471E-05	0.000265226	0.000265226	0.000136874	5.30918E-05	0.000250539	0.000250539	0.000142044	0.000142044	3.19948E-05	3.19948E-05	0.000108326	0.000108326	0.001082167
3836103774385	383610	3774385	0.004693395	0.004693395	0.005408822	0.005408822	0.000201107	8.01406E-05	0.000260652	0.000260652	0.000134514	5.21761E-05	0.000247071	0.000247071	0.000139594	0.000139594	3.1443E-05	3.1443E-05	0.000106458	0.000106458	0.001054041
3836203774385	383620	3774385	0.004436681	0.004436681	0.005112976	0.005112976	0.000198754	7.9203E-05	0.000257602	0.000257602	0.00013294	5.15656E-05	0.000244758	0.000244758	0.000137961	0.000137961	3.10751E-05	3.10751E-05	0.000105212	0.000105212	0.001034802
3836303774385	383630	3774385	0.004213479	0.004213479	0.004855751	0.004855751	0.000196955	7.8486E-05	0.00025527	0.00025527	0.000131736	5.10988E-05	0.000242979	0.000242979	0.000136712	0.000136712	3.07938E-05	3.07938E-05	0.000104259	0.000104259	0.001019962
3836403774385	383640	3774385	0.004009162	0.004009162	0.00462029	0.00462029	0.000195294	7.78241E-05	0.000253117	0.000253117	0.000130625	5.06679E-05	0.000241379	0.000241379	0.000135559	0.000135559	3.05341E-05	3.05341E-05	0.00010338	0.00010338	0.001005985
3836503774385	383650	3774385	0.00383336	0.00383336	0.004417689	0.004417689	0.000194256	7.74104E-05	0.000251772	0.000251772	0.000129931	5.03986E-05	0.0002404	0.0002404	0.000134838	0.000134838	3.03718E-05	3.03718E-05	0.000102831	0.000102831	0.000996495
3836603774385	383660	3774385	0.003668712	0.003668712	0.004227945	0.004227945	0.000193287	7.70244E-05	0.000250516	0.000250516	0.000129283	5.01472E-05	0.000239422	0.000239422	0.000134166	0.000134166	3.02203E-05	3.02203E-05	0.000102318	0.000102318	0.000986918
3836703774385	383670	3774385	0.003539615	0.003539615	0.004079168	0.004079168	0.000193287	7.70244E-05	0.000250516	0.000250516	0.000129283	5.01472E-05	0.000239422	0.000239422	0.000134166	0.000134166	3.02203E-05	3.02203E-05	0.000102318	0.000102318	0.000985624
3836803774385	383680	3774385	0.003437549	0.003437549	0.003961544	0.003961544	0.000194186	7.73829E-05	0.000251682	0.000251682	0.000129885	5.03806E-05	0.0002404	0.0002404	0.00013479	0.00013479	3.0361E-05	3.0361E-05	0.000102794	0.000102794	0.000991663
3836903774385	383690	3774385	0.003340298	0.003340298	0.003849468	0.003849468	0.000195086	7.77414E-05	0.000252848	0.000252848	0.000130487	5.0614E-05	0.00024129	0.00024129	0.000135415	0.000135415	3.05016E-05	3.05016E-05	0.00010327	0.00010327	0.000998134

			MSite Grubbing / Prep	MMass Grading / Excavation	MMass Grading / Excavation	MDrainage / Utilities Trenching	MFoundations / Concrete Pads	MBuilding / Structure Construction	MAsphalt Paving	MLandscaping or Other Finishing	MWaterside Construction (Piles)	RSSWRestriping South Valley	RSSWRestriping Silver Lake Boulevard	RSSWDemolition	RSSWPlacing Base	RSSWForm	Child Risk				
Unique Identifier	X (UTM)	Y (UTM)	2027	2027	2028	2028	2028	2028	2028	2028	2028	2029	2029	2029	2029	2029	3rd Trimester	0<2	2<16	Total	per million
3835703774375	383570	3774375	0.001093435	0.001818793	0.001818793	0.000874748	0.000414491	0.001124521	0.000731187	0.000502138	0.000539701	9.59233E-05	0.000286009	0.00089305	8.12079E-05	0.000176626	1.60596E-07	4.27535E-06	5.7294E-07	5.00889E-06	5.00888528
3835803774375	383580	3774375	0.001079315	0.001795307	0.001795307	0.000863452	0.000409138	0.00111	0.000721745	0.000495654	0.000532732	9.49493E-05	0.000282615	0.000882174	8.02189E-05	0.000174475	1.55267E-07	4.11573E-06	5.4569E-07	4.81669E-06	4.81668746
3835903774375	383590	3774375	0.001061526	0.001765717	0.001765717	0.000849221	0.000402395	0.001091705	0.0007098	0.000487485	0.000523952	9.38277E-05	0.000278208	0.000868281	7.89556E-05	0.000171728	1.49624E-07	3.9513E-06	5.192E-07	4.62013E-06	4.62013046
3836003774375	383600	3774375	0.001032808	0.001717948	0.001717948	0.000826246	0.000391509	0.001062171	0.000690646	0.000474296	0.000509777	9.22339E-05	0.000271062	0.000845706	7.69028E-05	0.000167263	1.42802E-07	3.76039E-06	4.9063E-07	4.39382E-06	4.39382213
3836103774375	383610	3774375	0.001006403	0.001674027	0.001674027	0.000805123	0.000381499	0.001035016	0.000672989	0.000462171	0.000496744	9.08172E-05	0.000264482	0.000824959	7.50162E-05	0.000163159	1.36584E-07	3.58609E-06	4.6488E-07	4.18755E-06	4.18755283
3836203774375	383620	3774375	0.000987418	0.001642447	0.001642447	0.000789934	0.000374302	0.00101549	0.000660293	0.000453452	0.000487373	8.97547E-05	0.000259838	0.000810244	7.36781E-05	0.000160249	1.31669E-07	3.4454E-06	4.436E-07	4.02067E-06	4.02067053
3836303774375	383630	3774375	0.000971862	0.001616572	0.001616572	0.00077749	0.000368406	0.000999493	0.000649891	0.000446308	0.000479695	8.88987E-05	0.000256056	0.000798271	7.25893E-05	0.000157881	1.27452E-07	3.32353E-06	4.25E-07	3.87599E-06	3.87598527
3836403774375	383640	3774375	0.000957344	0.001592423	0.001592423	0.000765875	0.000362902	0.000984561	0.000640182	0.000439641	0.000472529	8.81018E-05	0.000252513	0.000787029	7.1567E-05	0.000155658	1.23555E-07	3.21099E-06	4.0794E-07	3.74248E-06	3.74247952
3836503774375	383650	3774375	0.000946016	0.00157358	0.00157358	0.000756813	0.000358608	0.000972912	0.000632607	0.000434439	0.000466938	8.75115E-05	0.000249834	0.000778346	7.07775E-05	0.00015394	1.20261E-07	3.1146E-06	3.931E-07	3.62796E-06	3.62795712
3836603774375	383660	3774375	0.000934928	0.001555136	0.001555136	0.000747942	0.000354405	0.000961508	0.000625193	0.000429347	0.000461465	8.69212E-05	0.000247154	0.000769937	7.00129E-05	0.000152277	1.17139E-07	3.02369E-06	3.7924E-07	3.52007E-06	3.5200724
3836703774375	383670	3774375	0.000932375	0.00155089	0.00155089	0.0007459	0.000353437	0.000958883	0.000623486	0.000428175	0.000460205	8.68032E-05	0.000246707	0.000768292	6.98633E-05	0.000151952	1.1522E-07	2.9634E-06	3.6908E-07	3.44771E-06	3.44770767
3836803774375	383680	3774375	0.000936922	0.001558454	0.001558454	0.000749538	0.000355161	0.000963559	0.000626526	0.000430263	0.000462449	8.70688E-05	0.000248077	0.000772496	7.02456E-05	0.000152783	1.14234E-07	2.92688E-06	3.6175E-07	3.40286E-06	3.40286018
3836903774375	383690	3774375	0.000941549	0.00156615	0.00156615	0.000753239	0.000356915	0.000968317	0.0006296	0.000432387	0.000464733	8.73344E-05	0.000249476	0.000776701	7.06279E-05	0.000153615	1.13262E-07	2.89144E-06	3.5477E-07	3.35947E-06	3.35947275
3837003774375	383700	3774375	0.000955509	0.001589371	0.001589371	0.000764407	0.000362207	0.000982674	0.000638955	0.000438798	0.000471623	8.80723E-05	0.000253198	0.000788308	7.16834E-05	0.000155911	1.13305E-07	2.88116E-06	3.5065E-07	3.34511E-06	3.34511223
3837103774375	383710	3774375	0.000971224	0.001615511	0.001615511	0.000776979	0.000368164	0.000998836	0.000649464	0.000446015	0.00047938	8.88692E-05	0.000257396	0.000801287	7.28636E-05	0.000158478	1.13436E-07	2.87334E-06	3.4698E-07	3.33376E-06	3.33375622
3837203774375	383720	3774375	0.000996751	0.001657972	0.001657972	0.000797401	0.00037784	0.001025089	0.000666534	0.000457738	0.00049198	9.00793E-05	0.000264066	0.000822034	7.47502E-05	0.000162581	1.14381E-07	2.8851E-06	3.4559E-07	3.34508E-06	3.34507501
3837303774375	383730	3774375	0.001039429	0.001728961	0.001728961	0.000831543	0.000394019	0.00106898	0.000695073	0.000477337	0.000513045	9.20568E-05	0.000275171	0.000856583	7.78918E-05	0.000169414	1.16569E-07	2.92583E-06	3.4753E-07	3.38993E-06	3.38992576
3837403774375	383740	3774375	0.001092079	0.001816537	0.001816537	0.000873663	0.000413976	0.001123127	0.0007302	0.000501515	0.000539032	9.43885E-05	0.000288986	0.00089954	8.1798E-05	0.00017791	1.19138E-07	2.97422E-06	3.503E-07	3.44366E-06	3.44365725
3837503774375	383750	3774375	0.001141537	0.001898806	0.001898806	0.00091323	0.000432725	0.001173992	0.000763354	0.000524228	0.000563444	9.65431E-05	0.000301968	0.000939938	8.54716E-05	0.0001859	1.20549E-07	2.99578E-06	3.5147E-07	3.4678E-06	3.46779829
3837603774375	383760	3774375	0.001193309	0.001984922	0.001984922	0.000954647	0.00045235	0.001227235	0.000797974	0.000548003	0.000588998	9.90223E-05	0.000315426	0.000981889	8.92864E-05	0.000194197	1.21301E-07	3.00331E-06	3.5281E-07	3.47742E-06	3.47742284
3837703774375	383770	3774375	0.001240853	0.002064006	0.002064006	0.000992683	0.000470373	0.001276131	0.000829767	0.000569837	0.000612465	0.000101649	0.000328169	0.001020551	9.2802E-05	0.000201843	1.21209E-07	2.99269E-06	3.5351E-07	3.46741E-06	3.46741264
3837803774375	383780	3774375	0.001282893	0.002133934	0.002133934	0.001026315	0.000486309	0.001319366	0.000857879	0.000589143	0.000633215	0.000103715	0.000341776	0.001064239	9.67747E-05	0.000210484	1.20276E-07	2.96544E-06	3.5325E-07	3.43897E-06	3.43897445
3837903774375	383790	3774375	0.001342323	0.002232789	0.002232789	0.001073859	0.000508837	0.001380486	0.000897621	0.000616435	0.000662549	0.000105811	0.000353685	0.00110089	0.000100107	0.000217733	1.19339E-07	2.9385E-06	3.5539E-07	3.41323E-06	3.41322879
3838003774375	383800	3774375	0.001353491	0.002251365	0.002251365	0.001082793	0.000513071	0.001391972	0.000905089	0.000621564	0.000668061	0.000108319	0.000356037	0.001108658	0.000100814	0.000219269	1.17929E-07	2.89818E-06	3.5274E-07	3.36885E-06	3.36884617
3838103774375	383810	3774375	0.001352614	0.002249906	0.002249906	0.001082091	0.000512738	0.001391069	0.000904502	0.000621161	0.000667628	0.000110887	0.000356276	0.001108476	0.000100797	0.000219233	1.16328E-07	2.85285E-06	3.4711E-07	3.31628E-06	3.31628237
3838203774375	383820	3774375	0.001345275	0.002237698	0.002237698	0.00107622	0.000509956	0.001383522	0.000899594	0.000617791	0.000664005	0.000113219	0.000354459	0.001102717	0.000100274	0.000218094	1.14648E-07	2.80346E-06	3.4091E-07	3.25901E-06	3.25901392
3838303774375	383830	3774375	0.00133642	0.002222969	0.002222969	0.001069136	0.0005066	0.001374415	0.000893673	0.000613724	0.000659635	0.000115521	0.000352256	0.00109568	9.96337E-05	0.00021702	1.1368E-07	2.76052E-06	3.3517E-07	3.20936E-06	3.20936311
3838403774375	383840	3774375	0.00132581	0.002205322	0.002205322	0.001060648	0.000502578	0.001363504	0.000886579	0.000608852	0.000654398	0.000115344	0.000349606	0.001087363	9.88774E-05	0.000215057	1.11636E-07	2.70401E-06	3.2901E-07	3.14466E-06	3.14466048
3838603774375	383860	3774375	0.00130834	0.002176262	0.002176262	0.001046672	0.000495955	0.001345537	0.000874896	0.000600829	0.000645775	0.000114695	0.000345319	0.001073744	9.7639E-05	0.00021264	1.07496E-07	2.59637E-06	3.1654E-07	3.0204E-06	3.02040393
3838703774375	383870	3774375	0.001300204	0.002162728	0.002162728	0.001040163	0.000492871	0.001337169	0.000869455	0.000597093	0.000641759	0.0001144	0.000343324	0.001067438	9.70656E-05	0.000211117	1.05537E-07	2.54571E-06	3.1068E-07	2.96193E-06	2.96193146
3838803774375	383880	3774375	0.001291509	0.002148264	0.002148264	0.001033207	0.000489575	0.001328227	0.000863641	0.000593099	0.000637467	0.000114075	0.00034118	0.001060766	9.64589E-05	0.000209797	1.03598E-07	2.49577E-06	3.05E-07	2.90437E-06	2.9043709
3838903774375	383890	3774375	0.001282734	0.002133668	0.002133668	0.001026187	0.000486248	0.001319202	0.000857773	0.00058907	0.000633136	0.00011375	0.000339007	0.001053911	9.58355E-05	0.000208441	1.01706E-07	2.44721E-06	2.9952E-07	2.84844E-06	2.84844176
3839003774375	383900	3774375	0.001274198	0.002119471	0.002119471	0.001019358	0.000483013	0.001310424	0.000852065	0.00058515	0.000628923	0.000113455	0.000336893	0.001047239	9.52288E-05	0.000207122	9.98756E-08	2.40033E-06	2.9425E-07	2.79446E-06	2.79445549
3839103774375	383910	3774375	0.001265822	0.002105538	0.002105538	0.001012658	0.000479838	0.00130181	0.000846464	0.000581303	0.000624789	0.00011316	0.000334838	0.00104075	9.46387E-05	0.000205838	9.80999E-08	2.35489E-06	2.8917E-07	2.74216E-06	2.74216141
3829703774385	382970	3774385	0.000445128	0.000740415	0.000740415	0.000356102	0.000168735	0.000457783	0.0002976	0.000204416	0.000219708	9.17617E-05	0.000134162	0.000416775	3.78987E-05	8.24293E-05	6.87022E-08	2.05816E-06	2.0194E-07	2.3288E-06	2.32880107
3829803774385	382980	3774385	0.000455977	0.000758461	0.000758461	0.000364781	0.000172848	0.00046894	0.000304915	0.000209398	0.00022503	9.247E-05	0.00013705	0.000425732	3.87132E-05	8.42008E-05	7.24235E-08	2.18489E-06	2.1171E-07	2.46902E-06	2.46902469
3829903774385	382990	3774385	0.000469059	0.000780222	0.000780222	0.000375247	0.000177807	0.000482395	0.000313663	0.000215406	0.00023152	9.34145E-05	0.000140503	0.000436517	3.96939E-05	8.63339E-05	7.67894E-08	2.334E-06	2.2318E-07	2.63397E-06	2.63396847
3830003774385	383000	3774385	0.000483259	0.000803841	0.000803841	0.000386607	0.00018319	0.000496998	0.000323158	0.000221927	0.000238528	9.44475E-05	0.000144255	0.000448216	4.07577E-05	8.86477E-05	8.17082E-08	2.50321E-06	2.3609E-07	2.821E-06	2.82100222
3830103774385	383010	3774385	0.000498894	0.000829848	0.000829848	0.000399115	0.000189117	0.000513078	0.000333614	0.000229107	0.000246246	9.55986E-05	0.000148304	0.0004609	4.1913E-05	9.11603E-05	8.73033E-08	2.69717E-06	2.5076E-07	3.03523E-06	3.03523059
3830203774385	383020	3774385	0.000515806	0.000857979	0.000857979	0.000412645	0.000195528	0.00053047	0.000344923	0.000236873	0.000254593	9.68677E-05	0.000152711	0.000474721	4.3168E-05	9.38899E-05	9.36901E-08	2.92045E-06	2.6746E-07	3.2816E-06	3.28160284
3830303774385	383030	3774385	0.000537025	0.000893275	0.000893275	0.00042962	0.000203571	0.000552293	0.000359112	0.000246618	0.000265067	9.86681E-05	0.000158249	0.000491996	4.47388E-05	9.73064E-05	1.01672E-07	3.20077E-06	2.8839E-07	3.59083E-06	3.59083448
3830403774385	383040	3774385	0.000562791	0.000936134	0.000936134	0.000450233	0.000213338	0.000578792	0.000376342	0.000258451	0.000277785	0.00010097	0.000165007	0.000513017	4.66503E-05	0.000101464	1.11699E-07	3.55575E-06	3.1467E-07	3.98212E-06	3.98211613
3830503774385	383050	3774385	0.00059135	0.000983637	0.000983637	0.00047308	0.000224164	0.000608162	0.00039544	0.000271566	0.00029188	0.000103627	0.00017257	0.000536598	4.87946E-05	0.000106128	1.23741E-07	3.98762E-06	3.4599E-07	4.45736E-06	4.45735676
3830603774385	383060	3774385	0.000609937	0.001014554	0.001014554	0.000487949	0.00023121	0.000627277	0.000407869	0.000280101	0.000301055	0.000104896	0.000177364	0.000551496	5.01493E-05	0.000109074	1.34594E-07	4.38686E-06	3.7315E-07	4.8946E-06	4.89459702
3830703774385	383070	3774385	0.00062988	0.001047727	0.001047727	0.000503904	0.00023877	0.000647787	0.000421205	0.00028926	0.000310898	0.000106312	0.000182485	0.00056749	5.16037E-05	0.000112238	1.47333E-07	4.8606E-06	4.0451E-07	5.41244E-06	5.41243933
3830803774385	383080	3774385	0.000652535	0.001085411	0.001085411	0.00052028	0.000247358	0.000671087	0.000436355	0.000299664	0.00032208	0.000107965	0.000188201	0.000585496	5.3241E-05	0.000115799	1.62733E-07	5.43909E-06	4.4175E-07	6.04357E-06	6.04357142
3830903774385	383090	3774385	0.000676626	0.001125484	0.001125484	0.000541301	0.00025649	0.000695863	0.000452464	0.000310727	0.000333971	0.000109943	0.000194305	0.000604598	5.49781E-05	0.000119577	1.81655E-07	6.1569E-06	4.8641E-07	6.82496E-06	6.8249576
3831003774385	383100	3774385	0.000701595	0.001167016	0.001167016	0.000561276	0.000265955	0.000721541	0.000469161	0.000322193	0.000346295	0.000112156	0.000200558	0.000624157	5.67566E-05	0.000123445	2.05037E-07	7.05319E-06	5.3986E-07	7.79809E-06	7.79808878
3831103774385	383110	3774385	0.000722894	0.001202444	0.001202444	0.000578315	0.000274029	0.000743446	0.000483404	0.000331975	0.000356808	0.000113839	0.000206066	0.000640609	5.82526E-05	0.000126699	2.32235E-07	8.10868E-06	5.9929E-07	8.94021E-06	8.94020622
3831203774385	383120	3774385	0.000743635	0.001236944	0.001236944	0.000594908	0.000281891	0.000764776	0.000497273	0.000341499	0.000367046	0.000115551	0.000213628	0.000663458	6.03304E-05	0.000131218	2.66807E-07	9.46239E-06	6.7205E-07	1.04012E-05	10.4012465
3831303774385	383130	3774385	0.000777219	0.001292807	0.001292807	0.000621775	0.000294622	0.000799315	0.000519731	0.000356922	0.000383622	0.000117144	0.000219702	0.000685211	6.23085E-05	0.00013552	3.12277E-07	1.12572E-05	7.6512E-07	1.23346E-05	12.3346397
3831403774385	383140	3774385	0.000796523	0.001324918	0.001324918	0.000637219	0.00030194	0.000819169	0.000532641	0.000365787	0.000393151	0.000118532	0.000224287	0.000699012	6.35634E-05	0.00013825	3.7233E-07	1.36454E-05	8.8146E-07	1.48992E-05	14.8992265
3831503774385	383150	3774385	0.000812637	0.001351721	0.001351721	0.00065011	0.000308048	0.000835741	0.000543416	0.000373187	0.000401104	0.000119919	0.00022792	0.000710528	6.46106E-05	0.000140528	4.59369E-07	1.71276E-05	1.0425E-06	1.86294E-05	18.6294485
3831603774385	383160	3774385	0.000830267	0.001381046	0.001381046	0.000664214	0.000314731	0.000853872	0.000555205	0.000381283	0.000409806	0.000122428	0.000231671	0.000722776	6.57243E-05	0.00014295	5.96593E-07	2.26411E-05	1.2874E-06	2.45251E-05	24.5251274
3831703774385	383170	3774385	0.000847179	0.001409177	0.001409177	0.000677743	0.000321142	0.000871264	0.000566514	0.00038905	0.000418153	0.00012473	0.000235244	0.000733926	6.67383E-05	0.000145155	8.30443E-07	3.2072E-05	1.6874E-06	3.45898E-05	34.589809
3834603774385	383460	3774385	0.001186688	0.001973909	0.001973909	0.000949351	0.00044984	0.001220426	0.000793546	0.000544963	0.00058573	0.000110238	0.000313222	0.000979787	8.90952E-05	0.000193781	2.15081E-07	6.31171E-06	1.1086E-06	7.63541E-06	7.63540864
3834703774385	383470	3774385	0.001170654	0.001947238	0.001947238	0.000936523	0.000443762	0.001203936	0.000782824	0.000537599	0.000577815	0.000108379	0.000308459	0.000959771	8.72751E-05	0.000189822	2.08481E-07	6.04127E-06	1.0175E-06	7.26721E-06	7.26720952
3834803774385	383480	3774385	0.001162039	0.001932907	0.001932907	0.000929631	0.000440496	0.001195076	0.000777063	0.000533643	0.000573563	0.000106549	0.000303844	0.000949352	8.63276E-05	0.000187762	2.02491E-07	5.80125E-06	9.4057E-07	6.94431E-06	6.94430625
3834903774385	383490	3774385	0.001154301	0.001920036	0.001920036	0.000923441	0.000437563	0.001187118	0.000771889	0.00053009	0.000569744	0.000104955	0.0003017	0.000942862	8.57375E-05	0.000186478	1.96819E-07	5.58022E-06	8.7512E-07	6.65216E-06	6.65215953
3835003774385	383500	3774385	0.0011476	0.00190889	0.00190889	0.00091808	0.000435023	0.001180227	0.000767408	0.000527012	0.000566436	0.000103568	0.000299913	0.000937196	8.52222E-05	0.000185357	1.91441E-07	5.37607E-06	8.1875E-07	6.38627E-06	6.38626592
3835103774385	383510	3774385	0.001140101	0.001896417	0.001896417	0.000912081	0.000432181	0.001172515	0.000762394	0.000523569	0.000562735	0.000102269	0.000297978	0.000931163	8.46737E-05	0.000184164	1.86071E-07	5.18041E-06	7.6898E-07	6.13546E-06	6.13546163
3835303774385	383530	3774385	0.001126859	0.001874391	0.001874391	0.000901487	0.000427161	0.001158896	0.000753538	0.000517488	0.000556199	0.000100203	0.000294763	0.000920835	8.37345E-05	0.000182122	1.76081E-07	4.82793E-06	8.6889E-07	5.6909E-06	5.69090367
3835403774385	383540	3774385	0.001115532	0.001855548	0.001855548	0.000892425	0.000422867	0.001147247	0.000745964	0.000512286	0.000550608	9.90223E-05	0.000291964	0.000911878	8.292E-05	0.00018035	1.70687E-07	4.65019E-06	6.5008E-07	5.47096E-06	5.47095699
3835603774385	383560	3774385	0.001078118	0.001793316	0.001793316	0.000862495	0.000408685	0.00110877	0.000720945	0.000495104	0.000532141	9.61889E-05	0.000282615	0.000882265	8.02272E-05	0.000174493	1.5838E-07	4.27203E-06	5.81E-07	5.01141E-06	5.01140814
3835703774385	383570	3774385	0.001062324	0.001767044	0.001767044	0.000849859	0.000402697	0.001092526	0.000710383	0.000487851	0.000524345	9.50673E-05	0.000278685	0.000869835	7.90969E-05	0.000172035	1.52914E-07	4.10559E-06	5.5218E-07	4.81069E-06	4.81069009
3835803774385	383580	3774385	0.001047247	0.001741965	0.001741965	0.000837797	0.000396982	0.00107702	0.000700301	0.00048027	0.00051694	9.40343E-05	0.000274993	0.000858045	7.80248E-05	0.000169703	1.47763E-07	3.94999E-06	5.2607E-07	4.62382E-06	4.62381504
3835903774385	383590	3774385	0.001028979	0.001711579	0.001711579	0.000823183	0.000390057	0.001058233	0.000688085	0.000472538	0.000507887	9.29127E-05	0.000270437	0.000843695	7.67199E-05	0.000166865	1.4234E-07	3.79066E-06	5.0079E-07	4.43379E-06	4.43379278
3836003774385	383600	3774385	0.00100058	0.001664341	0.001664341	0.000800464	0.000379292	0.001029027	0.000669095	0.00045496	0.00049387	9.1289E-05	0.000263291	0.000821211	7.46754E-05	0.000162418	1.35887E-07	3.60812E-06	4.736E-07	4.21761E-06	4.21761055
3836103774385	383610	3774385	0.000974574	0.001621084	0.001621084	0.00077966	0.000369434	0.001002282	0.000651705	0.00044755	0.00048103	8.98432E-05	0.000256801	0.000800738	7.28137E-05	0.000158369	1.30014E-07	3.44168E-06	4.491E-07	4.0208E-06	4.02079738
3836203774385	383620	3774385	0.000956785	0.001591494	0.001591494	0.000765428	0.000362691	0.000983987	0.000639809	0.00043938	0.00047225	8.88692E-05	0.000252424	0.000786846	7.15504E-05	0.000155621	1.25506E-07	3.31056E-06	4.2925E-07	3.86532E-06	3.86531549
3836303774385	383630	3774385	0.000943064	0.001568671	0.001568671	0.000754452	0.000357489	0.000969876	0.000630634	0.00043308	0.00046548	8.80723E-05	0.000249089	0.000776244	7.05863E-05	0.000153525	1.21727E-07	3.19902E-06	4.1212E-07	3.73286E-06	3.73286397
3836403774385	383640	3774385	0.000930141	0.001547175	0.001547175	0.000744113	0.000352591	0.000956586	0.000621992	0.00042714	0.00045910	8.7364E-05	0.000245933	0.000766281	6.96804E-05	0.000151554	1.18238E-07	3.09609E-06	3.9639E-07	3.61072E-06	3.61071817
3836503774385	383650	3774385	0.000921366	0.001532579	0.001532579	0.00073703	0.000349264	0.000947561	0.000616124	0.00042319	0.00045477	8.68917E-05	0.000243879	0.000759701	6.9082E-05	0.00015025	1.15432E-07	3.01136E-06	3.8308E-07	3.50987E-06	3.50986739
3836603774385	383660	3774385	0.000912512	0.00151785	0.00151785	0.000730009	0.000345908	0.000938455	0.000610203	0.00041905	0.00045040	8.64195E-05	0.000241765	0.000752937	6.8467E-05	0.000148915	1.12743E-07	2.9307E-06	3.7055E-07	3.41398E-06	3.41398311
3836703774385	383670	3774385	0.000911315	0.00151586	0.00151586	0.000729052	0.000345454	0.000937224	0.000609403	0.00041850	0.00044981	8.639E-05	0.000241675	0.00075248	6.84254E-05	0.000148825	1.11102E-07	2.87695E-06	3.6126E-07	3.34932E-06	3.34932002
3836803774385	383680	3774385	0.000916899	0.001525148	0.001525148	0.000733519	0.000347571	0.000942967	0.000613137	0.00042106	0.00045256	8.66851E-05	0.000243283	0.000757416	6.88742E-05	0.000149801	1.10304E-07	2.84474E-06	3.5456E-07	3.3096E-06	3.30960261
3836903774385	383690	3774385	0.000922882	0.0015351	0.0015351	0.000738306	0.000349839	0.0009491 2	0.000617138	0.000423815	0.000455519	8.70098E-05	0.00024501	0.000762625	6.9348E-05	0.000150831	1.09542E-07	2.81408E-06	3.4823E-07	3.27185E-06	3.271851

			EGIODemolition	EGIOSite Grubbing / Prep	EGIOMass Grading / Excavation	EGIOMass Grading / Excavation	EGIODrainage / Utilities Trenching	EGIODrainage / Utilities Trenching	EGIOFoundations / Concrete Pads	EGIOFoundations / Concrete Pads	EGIOBuilding / Structure Construction	EGIOBuilding / Structure Construction	EGIOAsphalt Paving	EGIOArchitectural Coating	EGIOLandscaping or Other Finishing	EGIOWaterside Construction (Piles)	HIWaterside Construction (Landscaping)	HIWaterside Construction (Landscaping)	KMDemolition	KMSite Grubbing / Prep	KMMass Grading / Excavation
Unique Identifier	X (UTM)	Y (UTM)	2025	2025	2025	2026	2026	2027	2026	2027	2026	2027	2027	2027	2027	2027	2025	2026	2025	2025	2025
3837003774385	383700	3774385	0.002759212	0.00255119	0.004243585	0.004243585	0.00204095	0.00204095	0.000967084	0.000967084	0.002623719	0.002623719	0.001705997	0.000346035	0.001171582	0.001259224	0.001572504	0.001572504	0.003094914	0.002861581	0.004759885
3837103774385	383710	3774385	0.002713226	0.00250867	0.004172861	0.004172861	0.002006936	0.002006936	0.000950967	0.000950967	0.002579992	0.002579992	0.001677564	0.000340268	0.001152056	0.001238238	0.001572404	0.001572404	0.003126233	0.002890538	0.004808052
3837203774385	383720	3774385	0.002678198	0.00247628	0.004118989	0.004118989	0.001981026	0.001981026	0.000938689	0.000938689	0.002546684	0.002546684	0.001655907	0.000335875	0.001137183	0.001222252	0.001578608	0.001578608	0.003182226	0.00294231	0.004894168
3837303774385	383730	3774385	0.002657405	0.00245706	0.00408701	0.00408701	0.001965646	0.001965646	0.000931402	0.000931402	0.002526912	0.002526912	0.001643051	0.000333267	0.001128354	0.001212763	0.001594817	0.001594817	0.003278166	0.003031017	0.005041721
3837403774385	383740	3774385	0.002636181	0.00243743	0.004054368	0.004054368	0.001949947	0.001949947	0.000923963	0.000923963	0.00250673	0.00250673	0.001629928	0.000330605	0.001119342	0.001203077	0.001612828	0.001612828	0.003387306	0.003131928	0.005209574
3837503774385	383750	3774385	0.002611248	0.00241438	0.00401602	0.00401602	0.001931503	0.001931503	0.000915224	0.000915224	0.002483021	0.002483021	0.001614512	0.000327478	0.001108755	0.001191697	0.001629237	0.001629237	0.003477551	0.00321537	0.005348369
3837603774385	383760	3774385	0.00258709	0.00239204	0.003978867	0.003978867	0.001913634	0.001913634	0.000906757	0.000906757	0.00246005	0.00246005	0.001599575	0.000324449	0.001098498	0.001180673	0.001645646	0.001645646	0.003540533	0.003273603	0.005445233
3837703774385	383770	3774385	0.002562329	0.00236915	0.003940785	0.003940785	0.001895319	0.001895319	0.000898078	0.000898078	0.002436504	0.002436504	0.001584266	0.000321344	0.001087984	0.001169372	0.001660455	0.001660455	0.003561153	0.003292669	0.005476946
3837803774385	383780	3774385	0.002538948	0.00234753	0.003904826	0.003904826	0.001878024	0.001878024	0.000889883	0.000889883	0.002414271	0.002414271	0.001569809	0.000318411	0.001078056	0.001158702	0.00166976	0.00166976	0.003538721	0.003271928	0.005442447
3837903774385	383790	3774385	0.002525316	0.00233493	0.00388386	0.00388386	0.001867941	0.001867941	0.000885105	0.000885105	0.002401309	0.002401309	0.001561381	0.000316702	0.001072268	0.001152481	0.001681067	0.001681067	0.003508869	0.003244327	0.005396536
3838003774385	383800	3774385	0.002492272	0.00230437	0.00383304	0.00383304	0.001843499	0.001843499	0.000873524	0.000873524	0.002369888	0.002369888	0.0154095	0.000312558	0.001058237	0.001137401	0.001688771	0.001688771	0.003456241	0.003195666	0.005315594
3838103774385	383810	3774385	0.002449048	0.00226441	0.003766562	0.003766562	0.001811526	0.001811526	0.000858374	0.000858374	0.002328786	0.002328786	0.001514225	0.000307137	0.001039884	0.001117674	0.001693574	0.001693574	0.003396623	0.003140544	0.005223905
3838203774385	383820	3774385	0.002401682	0.00222061	0.003693714	0.003693714	0.00177649	0.00177649	0.000841772	0.000841772	0.002283746	0.002283746	0.001484939	0.000301197	0.001019772	0.001096058	0.001703079	0.001703079	0.003333987	0.003082629	0.005127572
3838303774385	383830	3774385	0.002356732	0.00217905	0.003624583	0.003624583	0.001743241	0.001743241	0.000826018	0.000826018	0.002241003	0.002241003	0.001457147	0.000295559	0.001000686	0.001075544	0.00177382	0.00177382	0.003264189	0.003018094	0.005020225
3838403774385	383840	3774385	0.002306777	0.00213286	0.003547755	0.003547755	0.001706291	0.001706291	0.000808509	0.000808509	0.002193502	0.002193502	0.001426261	0.000289295	0.000979475	0.001052746	0.001770518	0.001770518	0.003189991	0.00294949	0.004906111
3838603774385	383860	3774385	0.002205489	0.00203921	0.003391976	0.003391976	0.001631369	0.001631369	0.000773008	0.000773008	0.002097187	0.002097187	0.001363635	0.000276592	0.000936467	0.001006521	0.001725492	0.001725492	0.003073863	0.002842117	0.004727509
3838703774385	383870	3774385	0.002157174	0.00199454	0.003317669	0.003317669	0.001595631	0.001595631	0.000756074	0.000756074	0.002051245	0.002051245	0.001333762	0.000270533	0.000915952	0.000984471	0.001702379	0.001702379	0.003021234	0.002793456	0.004646567
3838803774385	383880	3774385	0.002110671	0.00195154	0.003246148	0.003246148	0.001561234	0.001561234	0.000739775	0.000739775	0.002007025	0.002007025	0.001305009	0.000264701	0.000896207	0.000963249	0.001679966	0.001679966	0.002967484	0.002743758	0.004563901
3838903774385	383890	3774385	0.002065721	0.00190998	0.003177016	0.003177016	0.001527985	0.001527985	0.00072402	0.00072402	0.001964282	0.001964282	0.001277217	0.000259064	0.00087712	0.000942735	0.001658054	0.001658054	0.002914682	0.002694937	0.004482694
3839003774385	383900	3774385	0.002022323	0.00186986	0.003110273	0.003110273	0.001495884	0.001495884	0.00070881	0.00070881	0.001923016	0.001923016	0.001250385	0.000253621	0.000858694	0.00092293	0.001636341	0.001636341	0.00286352	0.002647632	0.004404008
3839103774385	383910	3774385	0.00198022	0.00183093	0.00304552	0.00304552	0.001464741	0.001464741	0.000694053	0.000694053	0.001882981	0.001882981	0.001224353	0.000248341	0.000840817	0.000903715	0.001614929	0.001614929	0.002813739	0.002601604	0.004327446
3829703774395	382970	3774395	0.002974213	0.00274998	0.004574251	0.004574251	0.002199984	0.002199984	0.001042441	0.001042441	0.002828163	0.002828163	0.00183893	0.000372998	0.001262873	0.001357344	0.001121145	0.001121145	0.000778646	0.000719942	0.001197535
3829803774395	382980	3774395	0.003175928	0.00293649	0.004884482	0.004884482	0.002349189	0.002349189	0.00111314	0.00111314	0.003019972	0.003019972	0.001963649	0.000398295	0.001348523	0.001449401	0.001155465	0.001155465	0.0008066	0.000745788	0.001240527
3829903774395	382990	3774395	0.003409306	0.00315227	0.005243411	0.005243411	0.002521816	0.002521816	0.001194937	0.001194937	0.00324189	0.00324189	0.002107944	0.000427564	0.001447617	0.001555908	0.001193586	0.001193586	0.000838695	0.000775464	0.001289888
3830003774395	383000	3774395	0.003674434	0.00339741	0.00565117	0.00565117	0.002717927	0.002717927	0.001287863	0.001287863	0.003493999	0.003493999	0.002271871	0.000460813	0.001560192	0.001676905	0.00123451	0.00123451	0.000873551	0.000807691	0.001343495
3830103774395	383010	3774395	0.003981492	0.00368132	0.006123416	0.006123416	0.002945054	0.002945054	0.001395485	0.001395485	0.003785979	0.003785979	0.002461722	0.000499322	0.001690572	0.001817037	0.001279236	0.001279236	0.00091203	0.00084327	0.001402675
3830203774395	383020	3774395	0.004335658	0.00400878	0.006668112	0.006668112	0.003207026	0.003207026	0.001519617	0.001519617	0.004122753	0.004122753	0.0026807	0.000543738	0.001840953	0.001978668	0.001327563	0.001327563	0.000953702	0.0008818	0.001466764
3830303774395	383030	3774395	0.004777049	0.0044169	0.007346958	0.007346958	0.003533516	0.003533516	0.001674322	0.001674322	0.00454247	0.00454247	0.002953608	0.000599093	0.002028371	0.002180106	0.001385297	0.001385297	0.00100426	0.000928546	0.001544521
3830403774395	383040	3774395	0.005333188	0.00493111	0.008202283	0.008202283	0.003944885	0.003944885	0.001869244	0.001869244	0.005071299	0.005071299	0.003297464	0.000668839	0.002264512	0.002433912	0.001453936	0.001453936	0.001063445	0.00098327	0.001635547
3830503774395	383050	3774395	0.006014514	0.00556107	0.009250143	0.009250143	0.004448852	0.004448852	0.002108044	0.002108044	0.005719168	0.005719168	0.003718722	0.000754285	0.002553808	0.002744849	0.00153088	0.00153088	0.001125823	0.001040945	0.001731483
3830603774395	383060	3774395	0.006711284	0.0062053	0.010321754	0.010321754	0.004964243	0.004964243	0.002352257	0.002352257	0.006381723	0.006381723	0.004149529	0.000841667	0.002849662	0.003062835	0.001595217	0.001595217	0.001176554	0.001087851	0.001809505
3830703774395	383070	3774395	0.007553257	0.0069838	0.011616684	0.011616684	0.005587039	0.005587039	0.002647363	0.002647363	0.007182351	0.007182351	0.004670114	0.00094726	0.00320717	0.003447087	0.001664357	0.001664357	0.001228751	0.001136113	0.001889783
3830803774395	383080	3774395	0.008566231	0.0079204	0.013174607	0.013174607	0.006336321	0.006336321	0.003002403	0.003002403	0.008145582	0.008145582	0.005296426	0.001074297	0.003637286	0.003909379	0.001736499	0.001736499	0.001280949	0.001184375	0.001970061
3830903774395	383090	3774395	0.009787907	0.00904997	0.015053509	0.015053509	0.007239978	0.007239978	0.003430592	0.003430592	0.009307267	0.009307267	0.006051779	0.001227509	0.004156019	0.004466917	0.001810441	0.001810441	0.001333146	0.001232637	0.002050339
3831003774395	383100	3774395	0.011316729	0.01046353	0.01740479	0.01740479	0.008370826	0.008370826	0.003966433	0.003966433	0.010761015	0.010761015	0.006997035	0.001419239	0.004805168	0.005164626	0.001889587	0.001889587	0.001385516	0.001281058	0.002130882
3831103774395	383110	3774395	0.013131643	0.01214162	0.020196074	0.020196074	0.009713293	0.009713293	0.004602547	0.004602547	0.012486807	0.012486807	0.008119181	0.001646849	0.005575795	0.0059929	0.001961828	0.001961828	0.001434866	0.001326688	0.002206781
3831203774395	383120	3774395	0.015467237	0.01430112	0.023788148	0.023788148	0.011440899	0.011440899	0.005421156	0.005421156	0.01470771	0.01470771	0.009563259	0.001939758	0.006567505	0.007058798	0.002036271	0.002036271	0.001484216	0.001372318	0.00228268
3831303774395	383130	3774395	0.018548347	0.01714994	0.028526802	0.028526802	0.013719953	0.013719953	0.006501064	0.006501064	0.017637521	0.017637521	0.011468282	0.002326162	0.007875768	0.008464927	0.002111614	0.002111614	0.001537622	0.001421696	0.002364816
3831403774395	383140	3774395	0.022689796	0.02097916	0.034896227	0.034896227	0.016783325	0.016783325	0.007952612	0.007952612	0.021575602	0.021575602	0.014028905	0.002845544	0.009634258	0.010354964	0.002184356	0.002184356	0.001586195	0.001466608	0.002439521
3831503774395	383150	3774395	0.02860863	0.02645175	0.043999216	0.043999216	0.021161403	0.021161403	0.010027121	0.010027121	0.027203788	0.027203788	0.017688468	0.003587829	0.012147439	0.013056147	0.002258599	0.002258599	0.001636495	0.001513115	0.00251688
3831603774395	383160	3774395	0.03761444	0.03477859	0.057849882	0.057849882	0.027822875	0.027822875	0.013183593	0.013183593	0.035767363	0.035767363	0.023256683	0.004717254	0.015971374	0.017166137	0.002330941	0.002330941	0.00168757	0.00156034	0.002595433
3831703774395	383170	3774395	0.051952748	0.0480359	0.07990177	0.07990177	0.038428721	0.038428721	0.018209068	0.018209068	0.049401581	0.049401581	0.032121934	0.006515432	0.022059527	0.023709724	0.002402482	0.002402482	0.001739681	0.001608522	0.002675578
3834603774395	383460	3774395	0.007962985	0.00736264	0.012246832	0.012246832	0.005890109	0.005890109	0.00279097	0.00279097	0.007571958	0.007571958	0.004923445	0.000998644	0.003381143	0.003634075	0.002193361	0.002193361	0.004209867	0.003892474	0.006474649
3834703774395	383470	3774395	0.007439717	0.00687882	0.011442063	0.011442063	0.005503055	0.005503055	0.002607568	0.002607568	0.007074386	0.007074386	0.004599913	0.00093302	0.00315896	0.003395271	0.002144533	0.002144533	0.004267499	0.003945762	0.006563286
3834803774395	383480	3774395	0.006978828	0.00645268	0.010733228	0.010733228	0.005162141	0.005162141	0.002446029	0.002446029	0.006636129	0.006636129	0.004314949	0.00087522	0.002963263	0.003184934	0.002099007	0.002099007	0.004304771	0.003980224	0.006620609
3834903774395	383490	3774395	0.006569445	0.00607416	0.01010361	0.01010361	0.004859327	0.004859327	0.002302544	0.002302544	0.006246849	0.006246849	0.004061831	0.000823879	0.002789436	0.002998104	0.002059384	0.002059384	0.004319093	0.003993466	0.006642635
3835003774395	383500	3774395	0.006205962	0.00573808	0.009544584	0.009544584	0.004590463	0.004590463	0.002175145	0.002175145	0.005901215	0.005901215	0.003837093	0.000778294	0.002635098	0.002832221	0.002025365	0.002025365	0.004318489	0.003992907	0.006641707
3835103774395	383510	3774395	0.005874832	0.00543191	0.009035316	0.009035316	0.004345531	0.004345531	0.002059087	0.002059087	0.005586346	0.005586346	0.003632358	0.000736767	0.002494498	0.002681103	0.001992846	0.001992846	0.004298473	0.0039744	0.006610922
3835203774395	383520	3774395	0.005569586	0.00514968	0.008565856	0.008565856	0.004119745	0.004119745	0.0019521	0.0019521	0.005296088	0.005296088	0.003443627	0.000698486	0.002364888	0.002541797	0.001960227	0.001960227	0.004254817	0.003934036	0.006543781
3835303774395	383530	3774395	0.005289618	0.00489082	0.008135274	0.008135274	0.003912657	0.003912657	0.001853974	0.001853974	0.005029869	0.005029869	0.003270525	0.000663375	0.002246012	0.002414028	0.001928709	0.001928709	0.004196666	0.003880269	0.006454347
3835403774395	383540	3774395	0.00502751	0.00464847	0.00773216	0.00773216	0.003718779	0.003718779	0.001762106	0.001762106	0.004780631	0.004780631	0.003108466	0.000630504	0.002134719	0.002294409	0.00189569	0.00189569	0.004117119	0.003806719	0.006332006
3835503774395	383550	3774395	0.004777825	0.00441761	0.007348152	0.007348152	0.003534091	0.003534091	0.001674594	0.001674594	0.004543208	0.004543208	0.002954088	0.000599191	0.002028701	0.002180461	0.001859569	0.001859569	0.004006858	0.003704771	0.006162427
3835603774395	383560	3774395	0.004548243	0.00420534	0.006995062	0.006995062	0.003364272	0.003364272	0.001594127	0.001594127	0.0043249	0.0043249	0.00281214	0.000570399	0.001931218	0.002075686	0.00182515	0.00182515	0.00389513	0.003601466	0.005990593
3835703774395	383570	3774395	0.004334105	0.00400735	0.006665724	0.006665724	0.003205877	0.003205877	0.001519073	0.001519073	0.004121276	0.004121276	0.00267974	0.000543543	0.001840294	0.00197796	0.00179113	0.00179113	0.003775636	0.003490982	0.005806816
3835803774395	383580	3774395	0.004135324	0.00382355	0.006360004	0.006360004	0.003058841	0.003058841	0.001449401	0.001449401	0.003932256	0.003932256	0.002556835	0.000518614	0.00175589	0.001887242	0.001758211	0.001758211	0.003654418	0.003378902	0.005620385
3835903774395	383590	3774395	0.003946378	0.00364885	0.006069411	0.006069411	0.002919081	0.002919081	0.001383177	0.001383177	0.003752589	0.003752589	0.002440011	0.000494918	0.001675662	0.001801012	0.001724392	0.001724392	0.003526642	0.00326076	0.00542387
3836003774395	383600	3774395	0.003754154	0.00347112	0.005773776	0.005773776	0.002776895	0.002776895	0.001315804	0.001315804	0.003569804	0.003569804	0.002321161	0.000470811	0.001594042	0.001713287	0.001684069	0.001684069	0.003372035	0.003117809	0.005186088
3836103774395	383610	3774395	0.003577373	0.00330767	0.005501892	0.005501892	0.002646133	0.002646133	0.001253844	0.001253844	0.003401704	0.003401704	0.002211859	0.000448641	0.001518979	0.001632609	0.001646847	0.001646847	0.003231231	0.002987621	0.004969537
3836203774395	383620	3774395	0.003429581	0.00317102	0.005274593	0.005274593	0.002536813	0.002536813	0.001202044	0.001202044	0.00326117	0.00326117	0.00212048	0.000430106	0.001456226	0.001565161	0.001619031	0.001619031	0.003134429	0.002898116	0.004820658
3836303774395	383630	3774395	0.003299476	0.00305072	0.005074495	0.005074495	0.002440576	0.002440576	0.001156443	0.001156443	0.003137453	0.003137453	0.002040037	0.00041379	0.001400982	0.001505785	0.001595718	0.001595718	0.003059196	0.002828555	0.004704951
3836403774395	383640	3774395	0.003178948	0.00293928	0.004889126	0.004889126	0.002351423	0.002351423	0.001114198	0.001114198	0.003022844	0.003022844	0.001965516	0.000398674	0.001349805	0.001450779	0.001573605	0.001573605	0.002990174	0.002764738	0.004598799
3836503774395	383650	3774395	0.0030774	0.00284539	0.004732949	0.004732949	0.00227631	0.00227631	0.001078607	0.001078607	0.002926283	0.002926283	0.00190273	0.000385939	0.001306687	0.001404436	0.001557196	0.001557196	0.002947985	0.002725729	0.004533913
3836603774395	383660	3774395	0.002981633	0.00275684	0.004585662	0.004585662	0.002205472	0.002205472	0.001045041	0.001045041	0.002835218	0.002835218	0.001843518	0.000373929	0.001266024	0.001360731	0.001540986	0.001540986	0.002906486	0.002687359	0.004470089
3836703774395	383670	3774395	0.002904847	0.00268584	0.004467567	0.004467567	0.002148675	0.002148675	0.001018128	0.001018128	0.002762203	0.002762203	0.001796042	0.000364299	0.00123342	0.001325688	0.001531481	0.001531481	0.002895443	0.002677148	0.004453104
3836803774395	383680	3774395	0.002844626	0.00263016	0.004374949	0.004374949	0.00210413	0.00210413	0.000997021	0.000997021	0.002704939	0.002704939	0.001758807	0.000356747	0.001207849	0.001298205	0.001528379	0.001528379	0.002912439	0.002692863	0.004479244
3836903774395	383690	3774395	0.002787252	0.00257711	0.00428671	0.00428671	0.002061691	0.002061691	0.000976912	0.000976912	0.002650382	0.002650382	0.001723334	0.000349551	0.001183488	0.001272021	0.001525277	0.001525277	0.002928918	0.0027081	0.004504588
3837003774395	383700	3774395	0.002735227	0.00252901	0.004206697	0.004206697	0.002023209	0.002023209	0.000958678	0.000958678	0.002600912	0.002600912	0.001691167	0.000343027	0.001161398	0.001248278	0.001523776	0.001523776	0.002951609	0.00272908	0.004539486
3837103774395	383710	3774395	0.002685532	0.00248306	0.004130267	0.00198645	0.00198645	0.00094126	0.00094126	0.00094126	0.002553657	0.002553657	0.001660441	0.000336794	0.001140297	0.001225599	0.001522676	0.001522676	0.002974041	0.00274982	0.004573985
3837203774395	383720	3774395	0.002643429	0.00244413	0.004065514	0.004065514	0.001955307	0.001955307	0.000926503	0.000926503	0.002513622	0.002513622	0.001634409	0.000331514	0.00112242	0.001206384	0.001525277	0.001525277	0.003010622	0.002783644	0.004630246
3837303774395	383730	3774395	0.002611334	0.00241446	0.004016153	0.004016153	0.001931567	0.001931567	0.000915254	0.000915254	0.002483103	0.002483103	0.001614565	0.000327489	0.001108792	0.001191737	0.001534282	0.001534282	0.003071878	0.002840282	0.004724457
3837403774395	383740	3774395	0.002579411	0.00238494	0.003967058	0.003967058	0.001907955	0.001907955	0.000904065	0.000904065	0.002452748	0.002452748	0.001594828	0.000323486	0.001095238	0.001177168	0.001543788	0.001543788	0.003140468	0.0029037	0.004829946
3837503774395	383750	3774395	0.002553528	0.00236101	0.00392725	0.00392725	0.001888809	0.001888809	0.000894994	0.000894994	0.002428136	0.002428136	0.001578825	0.00032024	0.001084247	0.001165356	0.001558396	0.001558396	0.003225106	0.002981957	0.004960116
3837603774395	383760	3774395	0.002529716	0.00233899	0.003890628	0.003890628	0.001871196	0.001871196	0.000886647	0.000886647	0.002405493	0.002405493	0.001564102	0.000317254	0.001074136	0.001154489	0.001574706	0.001574706	0.003297923	0.003049284	0.005072107
3837703774395	383770	3774395	0.002507025	0.00231801	0.00385573	0.00385573	0.001854412	0.001854412	0.000878695	0.000878695	0.002383917	0.002383917	0.001550072	0.000314408	0.001064502	0.001144134	0.001590915	0.001590915	0.003337438	0.00308582	0.005132879
3837803774395	383780	3774395	0.002486664	0.00229919	0.003824415	0.003824415	0.001839351	0.001839351	0.000871558	0.000871558	0.002364555	0.002364555	0.001537483	0.000311854	0.001055856	0.001134841	0.001606024	0.001606024	0.003338473	0.003086777	0.005134471
3837903774395	383790	3774395	0.002484939	0.00229759	0.003821761	0.003821761	0.001838074	0.001838074	0.000870953	0.000870953	0.002362914	0.002362914	0.001536416	0.000311638	0.001055124	0.001134054	0.001623534	0.001623534	0.003321994	0.003071541	0.005109128
3838003774395	383800	3774395	0.002459401	0.00227398	0.003782485	0.003782485	0.001819184	0.001819184	0.000862002	0.000862002	0.002338631	0.002338631	0.001520626	0.000308435	0.00104428	0.001122399	0.00163454	0.00163454	0.003276871	0.00302982	0.00503973

			KMMass Grading / Excavation	KMDrainage / Utilities Trenching	KMFoundations / Concrete Pads	KMBuilding / Structure Construction	KMAsphalt Paving	KMArchitectural Coating	KMLandscaping or Other Finishing	KMWaterside Construction (Piles)	EWNDemolition	EWNSite Grubbing / Prep	EWNDrainage / Utilities Trenching	EWNDrainage / Utilities Trenching	EWNDrainage / Utilities Trenching	EWNFoundations / Concrete Pads	EWNBuilding / Structure Construction	EWNAsphalt Paving	EWNLandscaping or Other Finishing	EWNWaterside Construction (Piles)	ISDemolition
Unique Identifier	X (UTM)	Y (UTM)	2026	2026	2026	2026	2026	2026	2026	2026	2027	2027	2027	2028	2029	2029	2029	2029	2029	2029	2027
3837003774385	383700	3774385	0.004759885	0.00118192	0.001084745	0.003190394	0.001913559	0.000388135	0.001314124	0.001412429	0.000367538	0.000420207	0.000494882	0.000494882	0.000494882	0.00012882	0.000320036	0.000227246	0.00015606	0.000163171	0.00607879
3837103774385	383710	3774385	0.004808052	0.001193881	0.001095722	0.003222679	0.001932923	0.000392063	0.001327422	0.001426722	0.000371766	0.00042504	0.000500574	0.000500574	0.000500574	0.00013030	0.000323717	0.00022986	0.000157855	0.000165048	0.005939022
3837203774385	383720	3774385	0.004894168	0.001215264	0.001115348	0.0032804	0.001967543	0.000399085	0.001351197	0.001452275	0.00037815	0.000432339	0.000509171	0.000509171	0.000509171	0.00013253	0.000329277	0.000233807	0.000160565	0.000167883	0.005829882
3837303774385	383730	3774385	0.005041721	0.001251903	0.001148974	0.003379299	0.002026861	0.000411117	0.001391934	0.00149606	0.000388072	0.000443683	0.00052253	0.00052253	0.00052253	0.00013601	0.000337916	0.000239942	0.000164778	0.000172288	0.005760257
3837403774385	383740	3774385	0.005209574	0.001293582	0.001187226	0.003491806	0.002094342	0.000424804	0.001438275	0.001545868	0.000399719	0.000456999	0.000538213	0.000538213	0.000538213	0.00014009	0.000348058	0.000247143	0.000169724	0.000177459	0.005690459
3837503774385	383750	3774385	0.005348369	0.001328046	0.001218857	0.003584836	0.00215014	0.000436122	0.001476594	0.001587053	0.000412402	0.0004715	0.00055529	0.00055529	0.00055529	0.00014454	0.000359102	0.000254985	0.000175109	0.000183089	0.0056091
3837603774385	383760	3774385	0.005445233	0.001352098	0.001240932	0.003649761	0.002189081	0.000444021	0.001503337	0.001615796	0.000426897	0.000488071	0.000574806	0.000574806	0.000574806	0.00014962	0.000371723	0.000263946	0.000181264	0.000189524	0.005526879
3837703774385	383770	3774385	0.005476946	0.001359973	0.001248159	0.003671017	0.00220183	0.000446607	0.001512092	0.001625207	0.000441132	0.000504347	0.000593974	0.000593974	0.000593974	0.00015461	0.000384118	0.000272748	0.000187308	0.000195844	0.005439481
3837803774385	383780	3774385	0.005442447	0.001351406	0.001240296	0.003647893	0.002187961	0.000443794	0.001502568	0.001614969	0.000455713	0.000521017	0.000613607	0.000613607	0.000613607	0.00015972	0.000396815	0.000281763	0.000193499	0.000202317	0.005340004
3837903774385	383790	3774385	0.005396536	0.001340006	0.001229834	0.00361712	0.002169503	0.00044005	0.001489892	0.001601346	0.0004734	0.000541238	0.000637422	0.000637422	0.000637422	0.00016592	0.000412216	0.000292699	0.000201009	0.000210169	0.0052847
3838003774385	383800	3774385	0.005315594	0.001319908	0.001211388	0.003562868	0.002136964	0.00043345	0.001467546	0.001577328	0.000481855	0.000550905	0.000648806	0.000648806	0.000648806	0.00016888	0.000419578	0.000297927	0.000204599	0.000213923	0.005174353
3838103774385	383810	3774385	0.005223905	0.001297141	0.001190492	0.003501412	0.002100103	0.000425973	0.001442232	0.00155012	0.000483235	0.000552483	0.000650665	0.000650665	0.000650665	0.00016937	0.00042078	0.00029878	0.000205185	0.000214536	0.005016898
3838203774385	383820	3774385	0.005127572	0.00127322	0.001168539	0.003436842	0.002061375	0.000418118	0.001415636	0.001521535	0.000482976	0.000552187	0.000650317	0.000650317	0.000650317	0.00016928	0.000420554	0.00029862	0.000205075	0.000214421	0.004864792
3838303774385	383830	3774385	0.005020225	0.001246565	0.001144075	0.003364891	0.00201822	0.000409364	0.001385999	0.001489681	0.000482718	0.000551891	0.000649968	0.000649968	0.000649968	0.00016918	0.000420329	0.00029846	0.000204966	0.000214306	0.004723816
3838403774385	383840	3774385	0.004906111	0.001218229	0.001118069	0.003288404	0.001972344	0.000400059	0.001354494	0.001455819	0.000480561	0.000549425	0.000647064	0.000647064	0.000647064	0.00016843	0.000418451	0.000297126	0.00020405	0.000213349	0.00458146
3838603774385	383860	3774385	0.004727509	0.001173881	0.001077367	0.003168693	0.001900543	0.000385495	0.001305185	0.001402822	0.000476851	0.000545184	0.000642068	0.000642068	0.000642068	0.00016713	0.000415221	0.000294833	0.000202474	0.000211702	0.004307187
3838703774385	383870	3774385	0.004646567	0.001153783	0.001058921	0.003114441	0.001868003	0.000378895	0.001282839	0.001378803	0.000475212	0.00054331	0.000639861	0.000639861	0.000639861	0.00016655	0.000413793	0.000293819	0.000201778	0.000210974	0.004178893
3838803774385	383880	3774385	0.004563901	0.001133256	0.001040082	0.003059032	0.001834769	0.000372154	0.001260016	0.001354273	0.0004734	0.000541238	0.000637422	0.000637422	0.000637422	0.00016592	0.000412216	0.000292699	0.000201009	0.000210169	0.004055949
3838903774385	383890	3774385	0.004482694	0.001113092	0.001021575	0.003004602	0.001802123	0.000365532	0.001237596	0.001330176	0.000471588	0.000539167	0.000634982	0.000634982	0.000634982	0.00016528	0.000410638	0.000291579	0.00020024	0.000209365	0.003938182
3839003774385	383900	3774385	0.004404008	0.001093553	0.001003643	0.002951862	0.00177049	0.000359116	0.001215872	0.001306827	0.000469862	0.000537194	0.000632659	0.000632659	0.000632659	0.00016483	0.000409135	0.000290512	0.000199507	0.000208599	0.003825246
3839103774385	383910	3774385	0.004327446	0.001074542	0.000986195	0.002900544	0.00173971	0.000352873	0.001194735	0.001284109	0.000468051	0.000535122	0.000630219	0.000630219	0.000630219	0.00016404	0.000407558	0.000289392	0.000198738	0.000207795	0.003716882
3829703774395	382970	3774395	0.001197535	0.000297358	0.00027291	0.000802668	0.00048143	9.76506E-05	0.000330619	0.000355352	0.000348557	0.000398506	0.000469325	0.000469325	0.000469325	0.00012216	0.000303508	0.00021551	0.000148	0.000154745	0.002305311
3829803774395	382980	3774395	0.001240527	0.000308033	0.000282708	0.000831484	0.000498714	0.000101156	0.000342488	0.000368109	0.000353389	0.00040403	0.00047583	0.00047583	0.00047583	0.00012386	0.000307715	0.000218497	0.000150052	0.00015689	0.002438263
3829903774395	382990	3774395	0.001289888	0.00032029	0.000293957	0.000864569	0.000518558	0.000105181	0.000356116	0.000382756	0.000359169	0.000410639	0.000483613	0.000483613	0.000483613	0.00012586	0.000312749	0.000222071	0.000152506	0.000159456	0.002589247
3830003774395	383000	3774395	0.001343495	0.000333601	0.000306173	0.0009005	0.000540109	0.000109553	0.000370916	0.000398663	0.000365468	0.000417839	0.000492094	0.000492094	0.000492094	0.00012809	0.000318233	0.000225965	0.00015518	0.000162252	0.002757486
3830103774395	383010	3774395	0.001402675	0.000348296	0.00031966	0.000940167	0.0005639	0.000114378	0.000387255	0.000416224	0.00037237	0.000425731	0.000501387	0.000501387	0.000501387	0.00013051	0.000324243	0.000230233	0.000158111	0.000165316	0.002948416
3830203774395	383020	3774395	0.001466764	0.00036421	0.000334266	0.000983124	0.000589665	0.000119604	0.000404949	0.00043524	0.000379876	0.000434312	0.000511494	0.000511494	0.000511494	0.00013314	0.000330779	0.000234874	0.000161298	0.000168649	0.003163331
3830303774395	383030	3774395	0.001544521	0.000383518	0.000351986	0.001035242	0.000620925	0.000125945	0.000426416	0.000458315	0.000389539	0.00044536	0.000524505	0.000524505	0.000524505	0.00013653	0.000339193	0.000240848	0.000165401	0.000172939	0.003426303
3830403774395	383040	3774395	0.001635547	0.00040612	0.00037273	0.001096253	0.000657519	0.000133367	0.000451547	0.000485326	0.000401618	0.00045917	0.000540769	0.000540769	0.000540769	0.00014076	0.000349711	0.000248317	0.00017053	0.000178301	0.003748632
3830503774395	383050	3774395	0.001731483	0.000429942	0.000394593	0.001160556	0.000696087	0.00014119	0.000478033	0.000513793	0.000415336	0.000474853	0.00055924	0.00055924	0.00055924	0.00014557	0.000361656	0.000256798	0.000176355	0.000184391	0.004123935
3830603774395	383060	3774395	0.001809505	0.000449316	0.000412374	0.001212851	0.000727453	0.000147552	0.000499574	0.000536945	0.000424999	0.000485901	0.000572251	0.000572251	0.000572251	0.00014895	0.00037007	0.000262773	0.000180458	0.000188681	0.004473873
3830703774395	383070	3774395	0.001889783	0.000469249	0.000430669	0.001266659	0.000759726	0.000154099	0.000521737	0.000560766	0.000435697	0.000498132	0.000586656	0.000586656	0.000586656	0.00015270	0.000379386	0.000269388	0.000185	0.000193431	0.004867467
3830803774395	383080	3774395	0.001970061	0.000489183	0.000448963	0.001320467	0.000791999	0.000160645	0.0005439	0.000584588	0.000446827	0.000510857	0.000601642	0.000601642	0.000601642	0.00015661	0.000389077	0.000276269	0.000189726	0.000198372	0.005302215
3830903774395	383090	3774395	0.002050339	0.000509117	0.000467258	0.001374274	0.000824273	0.000167191	0.000566064	0.000608409	0.000457784	0.00052338	0.000616395	0.000616395	0.000616395	0.0001604	0.000398618	0.000283044	0.000194378	0.000203237	0.005778203
3831003774395	383100	3774395	0.002130882	0.000529116	0.000485613	0.00142826	0.000856652	0.000173759	0.0005883	0.000632309	0.000469258	0.000536503	0.000631846	0.000631846	0.000631846	0.00016447	0.000408609	0.000290138	0.000199251	0.000208331	0.006308976
3831103774395	383110	3774395	0.002206781	0.000547963	0.00050291	0.001479133	0.000887165	0.000179948	0.000609255	0.000654831	0.000478231	0.000546762	0.000643927	0.000643927	0.000643927	0.00016717	0.000416423	0.000295686	0.000203061	0.000212314	0.006852346
3831203774395	383120	3774395	0.00228268	0.000566809	0.000520207	0.001530005	0.000917678	0.000186137	0.000630209	0.000677353	0.000489965	0.000560177	0.000659726	0.000659726	0.000659726	0.00017172	0.00042664	0.000302941	0.000208043	0.000217524	0.007450416
3831303774395	383130	3774395	0.002364816	0.000587204	0.000538925	0.001585058	0.000950698	0.000192834	0.000652886	0.000701726	0.000501957	0.000573888	0.000675874	0.000675874	0.000675874	0.00017593	0.000437082	0.000310356	0.000213135	0.000222848	0.008127773
3831403774395	383140	3774395	0.002439521	0.000605754	0.00055595	0.00163513	0.000980731	0.000198926	0.00067351	0.000723893	0.000513346	0.000586908	0.000691208	0.000691208	0.000691208	0.00017992	0.000446999	0.000317397	0.00021797	0.000227904	0.008844214
3831503774395	383150	3774395	0.00251688	0.000624963	0.00057358	0.001686981	0.00101183	0.000205234	0.000694868	0.000746849	0.000521715	0.000596477	0.000702477	0.000702477	0.000702477	0.00018285	0.000454286	0.000322572	0.000221524	0.000231619	0.009680666
3831603774395	383160	3774395	0.002595433	0.000644468	0.000591481	0.001739633	0.00104341	0.000211639	0.000716555	0.000770158	0.000528358	0.000604072	0.000711422	0.000711422	0.000711422	0.00018518	0.000460071	0.000326679	0.000224345	0.000234569	0.010626947
3831703774395	383170	3774395	0.002675578	0.000664369	0.000609746	0.001793352	0.00107563	0.000218175	0.000738682	0.00079394	0.000531636	0.00060782	0.000715836	0.000715836	0.000715836	0.00018633	0.000462925	0.000328706	0.000225737	0.000236024	0.011682542
3834603774395	383460	3774395	0.006474649	0.001607711	0.001475528	0.004339744	0.002602924	0.000527962	0.001787541	0.001921261	0.000488153	0.000558106	0.000657287	0.000657287	0.000657287	0.00017109	0.000425062	0.000301821	0.000207273	0.000216719	0.024066512
3834703774395	383470	3774395	0.006563286	0.00162972	0.001495728	0.004399155	0.002638558	0.00053519	0.001812012	0.001947563	0.000476161	0.000544395	0.000641139	0.000641139	0.000641139	0.00016689	0.00041462	0.000294406	0.000202181	0.000211395	0.021845407
3834803774395	383480	3774395	0.006620609	0.001643954	0.001508792	0.004437576	0.002661603	0.000539864	0.001827838	0.001964572	0.000467533	0.000534531	0.000629522	0.000629522	0.000629522	0.00016386	0.000407107	0.000289072	0.000198518	0.000207565	0.019952757
3834903774395	383490	3774395	0.006642635	0.001649424	0.001513811	0.00445234	0.002670458	0.000541661	0.001833919	0.001971108	0.000459854	0.000525752	0.000619183	0.000619183	0.000619183	0.00016117	0.000400421	0.000284324	0.000195258	0.000204156	0.018351291
3835003774395	383500	3774395	0.006641707	0.001649193	0.0015136	0.004451717	0.002670084	0.000541585	0.001833663	0.001970833	0.000453297	0.000518255	0.000610354	0.000610354	0.000610354	0.00015887	0.000394711	0.0028027	0.000192473	0.000201245	0.01698769
3835103774395	383510	3774395	0.006610922	0.001641549	0.001506584	0.004431083	0.002657708	0.000539075	0.001825164	0.001961698	0.000446827	0.000510857	0.000601642	0.000601642	0.000601642	0.00015661	0.000389077	0.000276269	0.000189726	0.000198372	0.015787582
3835203774395	383520	3774395	0.006543781	0.001624877	0.001491283	0.004386081	0.002630716	0.0005336	0.001806627	0.001941775	0.000440011	0.000503064	0.000592464	0.000592464	0.000592464	0.00015422	0.000383142	0.000272055	0.000186832	0.000195346	0.014713093
3835303774395	383530	3774395	0.006454347	0.00160267	0.001470902	0.004326136	0.002594762	0.000526307	0.001781936	0.001915237	0.00043345	0.000495568	0.000583635	0.000583635	0.000583635	0.00015192	0.000377432	0.000268001	0.000184048	0.000192435	0.013754647
3835403774395	383540	3774395	0.006332006	0.001572292	0.001443021	0.004244135	0.002545579	0.000516331	0.00174816	0.001878934	0.000426293	0.000487381	0.000573993	0.000573993	0.000573993	0.00014913	0.000371197	0.000263573	0.000181007	0.000189256	0.012875919
3835503774395	383550	3774395	0.006162427	0.001530184	0.001404375	0.004130472	0.002477405	0.000502503	0.001701342	0.001828613	0.000418183	0.000478108	0.000563073	0.000563073	0.000563073	0.00014657	0.000364135	0.000258559	0.000177564	0.000185655	0.012053013
3835603774395	383560	3774395	0.005990593	0.001487516	0.001365215	0.004015297	0.002408325	0.000488491	0.001653901	0.001777624	0.000410677	0.000469527	0.000552967	0.000552967	0.000552967	0.00014393	0.000357599	0.000253918	0.000174376	0.000182323	0.011313191
3835703774395	383570	3774395	0.005806816	0.001441882	0.001323334	0.003892117	0.002334443	0.000473505	0.001603164	0.001723091	0.000403429	0.000461241	0.000543208	0.000543208	0.000543208	0.00014139	0.000351288	0.000249437	0.000171299	0.000179106	0.01063592
3835803774395	383580	3774395	0.005620385	0.00139559	0.001280847	0.003767159	0.002259495	0.000458303	0.001551693	0.00166777	0.000396614	0.000453448	0.000534031	0.000534031	0.000534031	0.00013901	0.000345354	0.000245223	0.000168405	0.00017608	0.010018525
3835903774395	383590	3774395	0.00542387	0.001346794	0.001236063	0.003635442	0.002180492	0.000442279	0.001497439	0.001609457	0.000389625	0.000445459	0.000524621	0.000524621	0.000524621	0.00013656	0.000339268	0.000240902	0.000165438	0.000172977	0.009440385
3836003774395	383600	3774395	0.005186088	0.00128775	0.001181874	0.003476064	0.0020849	0.000422889	0.001431791	0.001538899	0.000380825	0.000435397	0.000512772	0.000512772	0.000512772	0.00013347	0.000331605	0.000235461	0.000161701	0.00016907	0.008859054
3836103774395	383610	3774395	0.004969537	0.001233979	0.001132524	0.003330917	0.001997842	0.000405231	0.001372005	0.00147464	0.000372974	0.000426421	0.0005022	0.0005022	0.0005022	0.00013072	0.000324769	0.000230606	0.000158367	0.000165585	0.00833501
3836203774395	383620	3774395	0.004820658	0.001197011	0.001098595	0.003231128	0.00193799	0.000393091	0.001330902	0.001430462	0.000367711	0.00042040	0.000495114	0.000495114	0.000495114	0.00012888	0.000320186	0.000227352	0.000156133	0.000163248	0.007905611
3836303774395	383630	3774395	0.004704951	0.00116828	0.001072226	0.003153574	0.001891474	0.000383656	0.001298957	0.001396128	0.000363828	0.000415965	0.000489887	0.000489887	0.000489887	0.00012751	0.000316806	0.000224952	0.000154484	0.000161524	0.007532292
3836403774395	383640	3774395	0.004598799	0.001141921	0.001048035	0.003082423	0.001848799	0.000375	0.001269651	0.001364629	0.000360205	0.000411822	0.000485007	0.000485007	0.000485007	0.00012624	0.0003136 5	0.000222712	0.000152946	0.000159916	0.00718917
3836503774395	383650	3774395	0.004533913	0.00112581	0.001033248	0.003038932	0.001822714	0.000369709	0.001251737	0.001345375	0.000358479	0.00040985	0.000482684	0.000482684	0.000482684	0.00012564	0.000312148	0.000221645	0.000152213	0.00015915	0.006902042
3836603774395	383660	3774395	0.004470089	0.001109961	0.001018703	0.002996153	0.001797055	0.000364505	0.001234116	0.001326436	0.000356754	0.000407877	0.000480361	0.000480361	0.000480361	0.0001250 4	0.000310645	0.000220578	0.00015148	0.000158384	0.006631996
3836703774395	383670	3774395	0.004453104	0.001105744	0.001014832	0.002984769	0.001790227	0.00036312	0.001229427	0.001321396	0.000357185	0.00040837	0.000480941	0.000480941	0.000480941	0.00012519 1	0.000311021	0.000220844	0.000151663	0.000158575	0.006416514
3836803774395	383680	3774395	0.004479244	0.001112235	0.001020789	0.00300229	0.001800736	0.000365251	0.001236644	0.001329153	0.000359687	0.00041123	0.00048431	0.00048431	0.00048431	0.00012606 8	0.0003132	0.000222391	0.000152726	0.000159686	0.006244528
3836903774395	383690	3774395	0.004504588	0.001118528	0.001026565	0.003019277	0.001810925	0.000367318	0.001243641	0.001336673	0.000362362	0.000414288	0.000487912	0.000487912	0.000487912	0.00012700 5	0.000315529	0.000224045	0.000153862	0.000160873	0.006080516
3837003774395	383700	3774395	0.004539486	0.001127193	0.001034518	0.003042668	0.001824954	0.000370163	0.001253275	0.001347028	0.00036564	0.000418037	0.000492326	0.000492326	0.000492326	0.00012815 4	0.000318383	0.000226072	0.000155254	0.000162329	0.005930912
3837103774395	383710	3774395	0.004573985	0.00113576	0.00104238	0.003065792	0.001838824	0.000372977	0.0012628	0.001357266	0.000369178	0.000422081	0.000497089	0.000497089	0.000497089	0.00012939 4	0.000321463	0.000228259	0.000156756	0.000163899	0.005787952
3837203774395	383720	3774395	0.004630246	0.00114973	0.001055202	0.003103502	0.001861441	0.000377564	0.001278333	0.00137396	0.000374009	0.000427605	0.000503595	0.000503595	0.000503595	0.00013108 8	0.000325671	0.000231247	0.000158807	0.000166044	0.005665784
3837303774395	383730	3774395	0.004724457	0.001173123	0.001076671	0.003166648	0.001899316	0.000385247	0.001304343	0.001401916	0.000381343	0.000435989	0.000513469	0.000513469	0.000513469	0.00013365 8	0.000332056	0.000235781	0.000161921	0.0001693	0.005571052
3837403774395	383740	3774395	0.004829946	0.001199317	0.001100712	0.003237354	0.001941724	0.000393848	0.001333466	0.001433218	0.000389366	0.000445163	0.000524273	0.000524273	0.000524273	0.00013647	0.000339043	0.000240742	0.000165328	0.000172862	0.005477184
3837503774395	383750	3774395	0.004960116	0.001231639	0.001130377	0.003324602	0.001994055	0.000404463	0.001369404	0.001471844	0.00040041	0.000457789	0.000539142	0.000539142	0.000539142	0.00014034 1	0.000348659	0.0024757	0.000170017	0.000177765	0.005398931
3837603774395	383760	3774395	0.005072107	0.001259448	0.001155899	0.003399666	0.002039077	0.000413595	0.001400323	0.001505076	0.000413869	0.000473176	0.000557265	0.000557265	0.000557265	0.00014505 8	0.000360379	0.000255892	0.000175732	0.00018374	0.005324388
3837703774395	383770	3774395	0.005132879	0.001274538	0.001169748	0.0034404	0.002063509	0.000418551	0.001417101	0.00152311	0.000428277	0.000489649	0.000576665	0.000576665	0.000576665	0.00015010 8	0.000372925	0.0002648	0.00018185	0.000190137	0.005249931
3837803774395	383780	3774395	0.005134471	0.001274933	0.001170111	0.003441467	0.002064149	0.00041868	0.001417541	0.001523582	0.00044303	0.000506517	0.00059653	0.00059653	0.00059653	0.00015527 9	0.000385771	0.000273922	0.000188114	0.000196687	0.005173145
3837903774395	383790	3774395	0.005109128	0.00126864	0.001164335	0.00342448	0.00205396	0.000416614	0.001410544	0.001516062	0.000464686	0.000531275	0.000625689	0.000625689	0.000625689	0.00016286 9	0.000404628	0.000287311	0.000197309	0.000206301	0.005140015
3838003774395	383800	3774395	0.00503973	0.001251408	0.00114852	0.003377965	0.002026061	0.000410955	0.001391384	0.001495469	0.000474262	0.000542224	0.000638583	0.000638583	0.000638583	0.00016622 6	0.000412967	0.000293232	0.000201375	0.000210552	0.005044075

			ISDrainage / Utilities Trenching	ISDrainage / Utilities Trenching	ISAsphalt Paving	ISAsphalt Paving	SVDemolition	SVSite Grubbing / Prep	SVMass Grading / Excavation	SVMass Grading / Excavation	SVDrainage / Utilities Trenching	SVFoundations / Concrete Pads	SVBuilding / Structure Construction	SVBuilding / Structure Construction	SVAsphalt Paving	SVAsphalt Paving	SVArchitectural Coating	SVArchitectural Coating	SVLandscaping or Other Finishing	SVLandscaping or Other Finishing	MDemolition
Unique Identifier	X (UTM)	Y (UTM)	2027	2028	2027	2028	2027	2027	2027	2028	2028	2028	2028	2029	2028	2029	2028	2029	2028	2029	2027
3837003774385	383700	3774385	0.00326133	0.00326133	0.003758463	0.003758463	0.000196747	7.84032E-05	0.000255001	0.000255001	0.000131597	5.10449E-05	0.000242979	0.000242979	0.000136568	0.000136568	3.07613E-05	3.07613E-05	0.00010415	0.00010415	0.001011075
3837103774385	383710	3774385	0.003186343	0.003186343	0.003672046	0.003672046	0.000198546	7.91203E-05	0.000257333	0.000257333	0.000132801	5.15118E-05	0.000244669	0.000244669	0.000137817	0.000137817	3.10426E-05	3.10426E-05	0.000105102	0.000105102	0.001025484
3837203774385	383720	3774385	0.003127788	0.003127788	0.003604566	0.003604566	0.000201176	8.01682E-05	0.000260741	0.000260741	0.00013456	5.2194E-05	0.000247248	0.000247248	0.000139642	0.000139642	3.14538E-05	3.14538E-05	0.000106494	0.000106494	0.001048433
3837303774385	383730	3774385	0.003090434	0.003090434	0.003561517	0.003561517	0.000205259	8.17953E-05	0.000266033	0.000266033	0.000137291	5.32534E-05	0.000251162	0.000251162	0.000142476	0.000142476	3.20922E-05	3.20922E-05	0.000108656	0.000108656	0.00108605
3837403774385	383740	3774385	0.003052986	0.003052986	0.003518362	0.003518362	0.000209965	8.36706E-05	0.000272132	0.000272132	0.000140438	5.44743E-05	0.000255609	0.000255609	0.000145743	0.000145743	3.28279E-05	3.28279E-05	0.000111147	0.000111147	0.001130741
3837503774385	383750	3774385	0.003009337	0.003009337	0.003468058	0.003468058	0.000215155	8.57389E-05	0.000278859	0.000278859	0.00014391	5.58209E-05	0.000260144	0.000260144	0.000149345	0.000149345	3.36394E-05	3.36394E-05	0.000113894	0.000113894	0.001179487
3837603774385	383760	3774385	0.002965224	0.002965224	0.003417221	0.003417221	0.000221107	8.81106E-05	0.000286573	0.000286573	0.000147891	5.7365E-05	0.000265303	0.000265303	0.00015347	0.00015347	3.45699E-05	3.45699E-05	0.000117045	0.000117045	0.00123272
3837703774385	383770	3774385	0.002918334	0.002918334	0.003363184	0.003363184	0.000227335	9.05926E-05	0.000294646	0.000294646	0.000152057	5.89809E-05	0.000270817	0.000270817	0.0001578	0.0001578	3.55437E-05	3.55437E-05	0.000120342	0.000120342	0.001283796
3837803774385	383780	3774385	0.002864964	0.002864964	0.003301678	0.003301678	0.00023301	9.28539E-05	0.000302001	0.000302001	0.000155852	6.04532E-05	0.000276153	0.000276153	0.000161739	0.000161739	3.6431E-05	3.6431E-05	0.000123346	0.000123346	0.001330471
3837903774385	383790	3774385	0.002835293	0.002835293	0.003267485	0.003267485	0.000240553	9.58599E-05	0.000311777	0.000311777	0.000160898	6.24102E-05	0.000282557	0.000282557	0.000166975	0.000166975	3.76104E-05	3.76104E-05	0.000127339	0.000127339	0.001402857
3838003774385	383800	3774385	0.00277609	0.00277609	0.003199257	0.003199257	0.000245536	9.78455E-05	0.000318235	0.000318235	0.000164231	6.37029E-05	0.000288427	0.000288427	0.000170433	0.000170433	3.83894E-05	3.83894E-05	0.000129976	0.000129976	0.001415281
3838103774385	383810	3774385	0.002691614	0.002691614	0.003101905	0.003101905	0.000249273	9.93347E-05	0.000323079	0.000323079	0.00016673	6.46725E-05	0.000293941	0.000293941	0.000173027	0.000173027	3.89737E-05	3.89737E-05	0.000131955	0.000131955	0.001412434
3838203774385	383820	3774385	0.002610008	0.002610008	0.003007859	0.003007859	0.000252525	0.000100631	0.000327294	0.000327294	0.000168906	6.55164E-05	0.000300078	0.000300078	0.000175285	0.000175285	3.94822E-05	3.94822E-05	0.000133676	0.000133676	0.001404842
3838303774385	383830	3774385	0.002534373	0.002534373	0.002920695	0.002920695	0.000255708	0.000102616	0.000333752	0.000333752	0.000172239	6.68091E-05	0.000313774	0.000313774	0.000178744	0.000178744	4.02613E-05	4.02613E-05	0.000136314	0.000136314	0.001395697
3838403774385	383840	3774385	0.002457998	0.002457998	0.002832677	0.002832677	0.000260899	0.000103968	0.000338147	0.000338147	0.000174507	6.76889E-05	0.000326492	0.000326492	0.000181097	0.000181097	4.07914E-05	4.07914E-05	0.000138109	0.000138109	0.001384653
3838603774385	383860	3774385	0.002310847	0.002310847	0.002663096	0.002663096	0.000259584	0.000103444	0.000336443	0.000336443	0.000173627	6.73477E-05	0.000325425	0.000325425	0.000180185	0.000180185	4.05859E-05	4.05859E-05	0.000137413	0.000137413	0.001366708
3838703774385	383870	3774385	0.002242017	0.002242017	0.002583774	0.002583774	0.000258892	0.000103168	0.000335546	0.000335546	0.000173164	6.71682E-05	0.000324536	0.000324536	0.000179704	0.000179704	4.04777E-05	4.04777E-05	0.000137047	0.000137047	0.001358339
3838803774385	383880	3774385	0.002176056	0.002176056	0.002507758	0.002507758	0.0002582	0.000102892	0.000334649	0.000334649	0.000172701	6.69886E-05	0.000323824	0.000323824	0.000179224	0.000179224	4.03695E-05	4.03695E-05	0.00013668	0.00013668	0.001349539
3838903774385	383890	3774385	0.002112873	0.002112873	0.002434944	0.002434944	0.000257508	0.000102616	0.000333752	0.000333752	0.000172239	6.68091E-05	0.000323024	0.000323024	0.000178744	0.000178744	4.02613E-05	4.02613E-05	0.000136314	0.000136314	0.001340566
3839003774385	383900	3774385	0.002052281	0.002052281	0.002365116	0.002365116	0.000256885	0.000102368	0.000332945	0.000332945	0.000171822	6.66475E-05	0.000322223	0.000322223	0.000178311	0.000178311	4.01639E-05	4.01639E-05	0.000135984	0.000135984	0.001331766
3839103774385	383910	3774385	0.001994143	0.001994143	0.002298116	0.002298116	0.000256193	0.000102092	0.000332048	0.000332048	0.000171359	6.64679E-05	0.000321423	0.000321423	0.000177831	0.000177831	4.00557E-05	4.00557E-05	0.000135618	0.000135618	0.001323052
3829703774395	382970	3774395	0.001236821	0.001236821	0.001425354	0.001425354	0.00019737	7.86514E-05	0.000255808	0.000255808	0.000132014	5.12065E-05	0.000247693	0.000247693	0.000137	0.000137	3.08587E-05	3.08587E-05	0.000104479	0.000104479	0.000475039
3829803774395	382980	3774395	0.001308152	0.001308152	0.001507557	0.001507557	0.000199238	7.9396E-05	0.00025823	0.00025823	0.000133264	5.16913E-05	0.00024965	0.00024965	0.000138297	0.000138297	3.11508E-05	3.11508E-05	0.000105468	0.000105468	0.000486341
3829903774395	382990	3774395	0.001389156	0.001389156	0.001600909	0.001600909	0.000201453	8.02785E-05	0.0002611	0.0002611	0.00013474	5.22659E-05	0.000251962	0.000251962	0.000139834	0.000139834	3.14971E-05	3.14971E-05	0.000106641	0.000106641	0.000499628
3830003774395	383000	3774395	0.001479418	0.001479418	0.00170493	0.00170493	0.000203875	8.12437E-05	0.000264239	0.000264239	0.000136365	5.28943E-05	0.000254452	0.000254452	0.000141515	0.000141515	3.18758E-05	3.18758E-05	0.000107923	0.000107923	0.00051395
3830103774395	383010	3774395	0.001581854	0.001581854	0.00182298	0.00182298	0.000206574	8.23193E-05	0.000267737	0.000267737	0.00013817	5.35945E-05	0.000257298	0.000257298	0.000143389	0.000143389	3.22977E-05	3.22977E-05	0.000109352	0.000109352	0.000529911
3830203774395	383020	3774395	0.001697158	0.001697158	0.00195586	0.00195586	0.00020948	8.34775E-05	0.000271505	0.000271505	0.000140114	5.43486E-05	0.000260322	0.000260322	0.000145406	0.000145406	3.27522E-05	3.27522E-05	0.00011089	0.00011089	0.000547166
3830303774395	383030	3774395	0.001838244	0.001838244	0.002118453	0.002118453	0.000213356	8.50219E-05	0.000276527	0.000276527	0.000142707	5.5354E-05	0.000264414	0.000264414	0.000148096	0.000148096	3.33581E-05	3.33581E-05	0.000112942	0.000112942	0.000568563
3830403774395	383040	3774395	0.002011177	0.002011177	0.002317747	0.002317747	0.0002182	8.69523E-05	0.000282806	0.000282806	0.000145947	5.66109E-05	0.000269394	0.000269394	0.000151459	0.000151459	3.41155E-05	3.41155E-05	0.000115506	0.000115506	0.000594359
3830503774395	383050	3774395	0.002212531	0.002212531	0.002549793	0.002549793	0.000223598	8.91034E-05	0.000289802	0.000289802	0.000149557	5.80113E-05	0.000274819	0.000274819	0.000155206	0.000155206	3.49595E-05	3.49595E-05	0.000118363	0.000118363	0.000622917
3830603774395	383060	3774395	0.002400276	0.002400276	0.002766157	0.002766157	0.000227266	9.0565E-05	0.000294556	0.000294556	0.000152011	5.89629E-05	0.000278377	0.000278377	0.000157752	0.000157752	3.55329E-05	3.55329E-05	0.000120305	0.000120305	0.000645176
3830703774395	383070	3774395	0.002611443	0.002611443	0.003009513	0.003009513	0.00023128	9.21645E-05	0.000299758	0.000299758	0.000154695	6.00043E-05	0.000282112	0.000282112	0.000160538	0.000160538	3.61605E-05	3.61605E-05	0.00012243	0.00012243	0.00066942
3830803774395	383080	3774395	0.002844689	0.002844689	0.003278313	0.003278313	0.000235501	9.38467E-05	0.00030523	0.00030523	0.000157519	6.10995E-05	0.000286026	0.000286026	0.000163468	0.000163468	3.68205E-05	3.68205E-05	0.000124664	0.000124664	0.000695476
3830903774395	383090	3774395	0.003100062	0.003100062	0.003572613	0.003572613	0.000239723	9.5529E-05	0.000310701	0.000310701	0.000160342	6.21947E-05	0.000289939	0.000289939	0.000166398	0.000166398	3.74805E-05	3.74805E-05	0.000126899	0.000126899	0.0007211
3831003774395	383100	3774395	0.003384827	0.003384827	0.003900785	0.003900785	0.00024429	9.73491E-05	0.000316621	0.000316621	0.000163397	6.33798E-05	0.000294386	0.000294386	0.000169569	0.000169569	3.81946E-05	3.81946E-05	0.000129317	0.000129317	0.000747587
3831103774395	383110	3774395	0.00367635	0.00367635	0.004236746	0.004236746	0.000247958	9.88107E-05	0.000321375	0.000321375	0.000165851	6.43313E-05	0.000297943	0.000297943	0.000172115	0.000172115	3.87681E-05	3.87681E-05	0.000131259	0.000131259	0.000770536
3831203774395	383120	3774395	0.00399722	0.00399722	0.004606528	0.004606528	0.000251833	0.000100355	0.000326397	0.000326397	0.000168443	6.53368E-05	0.000301679	0.000301679	0.000174805	0.000174805	3.9374E-05	3.9374E-05	0.00013331	0.00013331	0.000794435
3831303774395	383130	3774395	0.004360629	0.004360629	0.005025332	0.005025332	0.000256954	0.000102396	0.000333035	0.000333035	0.000171868	6.66654E-05	0.000305592	0.000305592	0.000178359	0.000178359	4.01747E-05	4.01747E-05	0.000136021	0.000136021	0.000831016
3831403774395	383140	3774395	0.004745006	0.004745006	0.005468301	0.005468301	0.000260622	0.000103857	0.000337789	0.000337789	0.000174321	6.7617E-05	0.000309149	0.000309149	0.000180905	0.000180905	4.07482E-05	4.07482E-05	0.000137962	0.000137962	0.000848013
3831503774395	383150	3774395	0.005193771	0.005193771	0.005985472	0.005985472	0.000264152	0.000105264	0.000342363	0.000342363	0.000176682	6.85327E-05	0.000312974	0.000312974	0.000183355	0.000183355	4.13E-05	4.13E-05	0.000139831	0.000139831	0.000865527
3831603774395	383160	3774395	0.00570146	0.00570146	0.00657055	0.00657055	0.000267473	0.000106588	0.000346668	0.000346668	0.000178904	6.93945E-05	0.000316531	0.000316531	0.000185661	0.000185661	4.18193E-05	4.18193E-05	0.000141589	0.000141589	0.000883386
3831703774395	383170	3774395	0.006267797	0.006267797	0.007223214	0.007223214	0.0027038	0.000107746	0.000350436	0.000350436	0.000180848	7.01486E-05	0.000320178	0.000320178	0.000187678	0.000187678	4.22738E-05	4.22738E-05	0.000143128	0.000143128	0.000898657
3834603774395	383460	3774395	0.012911916	0.012911916	0.014880116	0.014880116	0.000244498	9.74318E-05	0.00031689	0.00031689	0.000163536	6.34336E-05	0.000288783	0.000288783	0.000169713	0.000169713	3.82271E-05	3.82271E-05	0.000129427	0.000129427	0.001236948
3834703774395	383470	3774395	0.011720272	0.011720272	0.013506826	0.013506826	0.000240345	9.57772E-05	0.000311508	0.000311508	0.000160759	6.23563E-05	0.000284514	0.000284514	0.000166831	0.000166831	3.75779E-05	3.75779E-05	0.000127229	0.000127229	0.001222539
3834803774395	383480	3774395	0.010704847	0.010704847	0.012336617	0.012336617	0.000236539	9.42604E-05	0.000306575	0.000306575	0.000158213	6.13688E-05	0.000280511	0.000280511	0.000164189	0.000164189	3.69828E-05	3.69828E-05	0.000125214	0.000125214	0.001212531
3834903774395	383490	3774395	0.009845645	0.009845645	0.011346445	0.011346445	0.000233217	9.29367E-05	0.00030227	0.00030227	0.00015599	6.0507E-05	0.000277221	0.000277221	0.000161883	0.000161883	3.64634E-05	3.64634E-05	0.000123456	0.000123456	0.001204076
3835003774395	383500	3774395	0.00911406	0.00911406	0.010503341	0.010503341	0.000230449	9.18335E-05	0.000298682	0.000298682	0.00015414	5.97888E-05	0.000274464	0.000274464	0.000159961	0.000159961	3.60306E-05	3.60306E-05	0.00012199	0.00012199	0.001197433
3835103774395	383510	3774395	0.008470191	0.008470191	0.009761325	0.009761325	0.000227819	9.07856E-05	0.000295274	0.000295274	0.000152381	5.91066E-05	0.000271884	0.000271884	0.000158136	0.000158136	3.56195E-05	3.56195E-05	0.000120598	0.000120598	0.001189668
3835203774395	383520	3774395	0.007893717	0.007893717	0.009096978	0.009096978	0.000225121	8.97101E-05	0.000291775	0.000291775	0.000150576	5.84063E-05	0.000269305	0.000269305	0.000156263	0.000156263	3.51975E-05	3.51975E-05	0.000119169	0.000119169	0.001180091
3835303774395	383530	3774395	0.007379501	0.007379501	0.008504379	0.008504379	0.000222491	8.86621E-05	0.000288367	0.000288367	0.000148817	5.77241E-05	0.000266904	0.000266904	0.000154437	0.000154437	3.47863E-05	3.47863E-05	0.000117777	0.000117777	0.001169997
3835403774395	383540	3774395	0.006908055	0.006908055	0.00796107	0.00796107	0.00022019653	8.75314E-05	0.00028469	0.00028469	0.000146919	5.69879E-05	0.000264236	0.000264236	0.000152468	0.000152468	3.43427E-05	3.43427E-05	0.000116275	0.000116275	0.001157055
3835503774395	383550	3774395	0.006466558	0.006466558	0.007452274	0.007452274	0.00021647	8.62629E-05	0.000280564	0.000280564	0.00014479	5.6162E-05	0.000261301	0.000261301	0.000150258	0.000150258	3.3845E-05	3.3845E-05	0.00011459	0.00011459	0.001139714
3835603774395	383560	3774395	0.006069637	0.006069637	0.006994848	0.006994848	0.000213563	8.51046E-05	0.000276797	0.000276797	0.000142845	5.54079E-05	0.000258544	0.000258544	0.00014824	0.00014824	3.33906E-05	3.33906E-05	0.000113052	0.000113052	0.001122631
3835703774395	383570	3774395	0.005706274	0.005706274	0.006576097	0.006576097	0.000210726	8.39739E-05	0.000273119	0.000273119	0.000140948	5.46718E-05	0.000255787	0.000255787	0.000146271	0.000146271	3.29469E-05	3.29469E-05	0.00011155	0.00011155	0.001104858
3835803774395	383580	3774395	0.005375035	0.005375035	0.006194367	0.006194367	0.000208027	8.28984E-05	0.000269621	0.000269621	0.000139142	5.39715E-05	0.000253207	0.000253207	0.000144398	0.000144398	3.2525E-05	3.2525E-05	0.000110121	0.000110121	0.001087085
3835903774395	383590	3774395	0.005064858	0.005064858	0.005836909	0.005836909	0.00020519	8.17677E-05	0.000265944	0.000265944	0.000137245	5.32354E-05	0.000250539	0.000250539	0.000142428	0.000142428	3.20813E-05	3.20813E-05	0.000108619	0.000108619	0.001067673
3836003774395	383600	3774395	0.004752968	0.004752968	0.005477476	0.005477476	0.00020173	8.03888E-05	0.000261459	0.000261459	0.0013493	5.23377E-05	0.0024716	0.0024716	0.000140026	0.000140026	3.15403E-05	3.15403E-05	0.000106787	0.000106787	0.0010411
3836103774395	383610	3774395	0.004471813	0.004471813	0.005153464	0.005153464	0.000198546	7.91203E-05	0.000257333	0.000257333	0.000132801	5.15118E-05	0.000244047	0.000244047	0.000137817	0.000137817	3.10426E-05	3.10426E-05	0.000105102	0.000105102	0.001016511
3836203774395	383620	3774395	0.004241437	0.004241437	0.004887971	0.004887971	0.00019647	7.82929E-05	0.000254642	0.000254642	0.000131412	5.09731E-05	0.000242001	0.000242001	0.000136375	0.000136375	3.0718E-05	3.0718E-05	0.000104003	0.000104003	0.001000291
3836303774395	383630	3774395	0.004041148	0.004041148	0.004657151	0.004657151	0.000194948	7.76862E-05	0.000252669	0.000252669	0.000130394	5.05781E-05	0.000240578	0.000240578	0.000135319	0.000135319	3.048E-05	3.048E-05	0.000103197	0.000103197	0.00098804
3836403774395	383640	3774395	0.003857059	0.003857059	0.004445002	0.004445002	0.00019633	7.71622E-05	0.000250965	0.000250965	0.00012914	5.0237E-05	0.000239244	0.000239244	0.000134406	0.000134406	3.02744E-05	3.02744E-05	0.000102501	0.000102501	0.000976565
3836503774395	383650	3774395	0.003703012	0.003703012	0.004267473	0.004267473	0.00019301	7.6914E-05	0.000250157	0.000250157	0.000129098	5.00754E-05	0.000238621	0.000238621	0.000133974	0.000133974	3.0177E-05	3.0177E-05	0.000102171	0.000102171	0.000970698
3836603774395	383660	3774395	0.00355813	0.00355813	0.004100506	0.004100506	0.000192387	7.66658E-05	0.00024935	0.00024935	0.000128681	4.99138E-05	0.000238088	0.000238088	0.000133541	0.000133541	3.00796E-05	3.00796E-05	0.000101842	0.000101842	0.000964659
3836703774395	383670	3774395	0.003442039	0.003442039	0.003966719	0.003966719	0.00019266	7.67762E-05	0.000249709	0.000249709	0.000128866	4.99856E-05	0.000238355	0.000238355	0.000133733	0.000133733	3.01229E-05	3.01229E-05	0.000101988	0.000101988	0.000965608
3836803774395	383680	3774395	0.003350249	0.003350249	0.003860937	0.003860937	0.000193771	7.72174E-05	0.000251144	0.000251144	0.000129607	5.02729E-05	0.000239422	0.000239422	0.00134502	0.00134502	3.0296E-05	3.0296E-05	0.000102574	0.000102574	0.000973631
3836903774395	383690	3774395	0.003262256	0.003262256	0.00375953	0.00375953	0.000194878	7.76586E-05	0.000252579	0.000252579	0.000130348	5.05602E-05	0.000240578	0.000240578	0.000135271	0.000135271	3.04692E-05	3.04692E-05	0.00010316	0.00010316	0.000982173
3837003774395	383700	3774395	0.003181992	0.003181992	0.003667032	0.003667032	0.000196332	7.82378E-05	0.000254463	0.000254463	0.00013132	5.09372E-05	0.000242001	0.000242001	0.000136279	0.000136279	3.06964E-05	3.06964E-05	0.00010393	0.00010393	0.000993044
3837103774395	383710	3774395	0.003105292	0.003105292	0.003578641	0.003578641	0.000197785	7.88169E-05	0.000256346	0.000256346	0.000132292	5.13143E-05	0.000243513	0.000243513	0.000137288	0.000137288	3.09236E-05	3.09236E-05	0.000104699	0.000104699	0.001004777
3837203774395	383720	3774395	0.003039748	0.003039748	0.003503105	0.003503105	0.000199861	7.96442E-05	0.000259037	0.000259037	0.00013368	5.18529E-05	0.00024547	0.00024547	0.000138729	0.000138729	3.12482E-05	3.12482E-05	0.000105798	0.000105798	0.001021946
3837303774395	383730	3774395	0.002988924	0.002988924	0.003444534	0.003444534	0.000202837	8.08301E-05	0.000262894	0.000262894	0.000135671	5.26249E-05	0.000248316	0.000248316	0.00140795	0.00140795	3.17135E-05	3.17135E-05	0.000107373	0.000107373	0.001048606
3837403774395	383740	3774395	0.002938562	0.002938562	0.003386495	0.003386495	0.000206159	8.21538E-05	0.000267199	0.000267199	0.000137893	5.34868E-05	0.000251429	0.000251429	0.000143101	0.000143101	3.22328E-05	3.22328E-05	0.000109132	0.000109132	0.00107863
3837503774395	383750	3774395	0.002896579	0.002896579	0.003338112	0.003338112	0.000210657	8.39463E-05	0.000273029	0.000273029	0.00014090	5.46538E-05	0.00025552	0.00025552	0.00146223	0.00146223	3.29361E-05	3.29361E-05	0.000111513	0.000111513	0.001120388
3837603774395	383760	3774395	0.002856586	0.002856586	0.003292023	0.003292023	0.000216124	8.6125E-05	0.000280115	0.000280115	0.000144558	5.60722E-05	0.000260233	0.000260233	0.000150018	0.000150018	3.37909E-05	3.37909E-05	0.000114407	0.000114407	0.001169824
3837703774395	383770	3774395	0.002816639	0.002816639	0.003245987	0.003245987	0.000222283	8.85794E-05	0.000288098	0.000288098	0.000148678	5.76702E-05	0.00026557	0.00026557	0.00154293	0.00154293	3.47539E-05	3.47539E-05	0.000117667	0.000117667	0.001220728
3837803774395	383780	3774395	0.002775442	0.002775442	0.003198511	0.003198511	0.000228719	9.11441E-05	0.00029644	0.00029644	0.000152983	5.934E-05	0.000271618	0.000271618	0.00015876	0.00015876	3.57601E-05	3.57601E-05	0.000121074	0.000121074	0.001269992
3837903774395	383790	3774395	0.002757668	0.002757668	0.003178027	0.003178027	0.000237439	9.46189E-05	0.000307741	0.000307741	0.00015881	6.16022E-05	0.000278999	0.000278999	0.00016413	0.00016413	3.71235E-05	3.71235E-05	0.00012569	0.00012569	0.001354456
3838003774395	383800	3774395	0.002706195	0.002706195	0.003118708	0.003118708	0.000242768	9.67424E-05	0.000314648	0.000314648	0.000162379	6.29848E-05	0.000285314	0.000285314	0.00016851	0.00016851	3.79566E-05	3.79566E-05	0.000128511	0.000128511	0.001367743

			MSite Grubbing / Prep	MMass Grading / Excavation	MMass Grading / Excavation	MDrainage / Utilities Trenching	MFoundations / Concrete Pads	MBuilding / Structure Construction	MAsphalt Paving	MLandscaping or Other Finishing	MWaterside Construction (Piles)	RSSWRestriping South Valley	RSSWRestriping Silver Lake Boulevard	RSSWDemolition	RSSWPlacing Base	RSSWForm	Child Risk				
Unique Identifier	X (UTM)	Y (UTM)	2027	2027	2028	2028	2028	2028	2028	2028	2028	2029	2029	2029	2029	2029	3rd Trimester	0<2	2<16	Total	per million
3837003774385	383700	3774385	0.000934848	0.001555004	0.001555004	0.000747878	0.000354375	0.000961426	0.000625139	0.00042931	0.000461425	8.76296E-05	0.000248226	0.000772588	7.02539E-05	0.000152802	1.09409E-07	2.79927E-06	3.4378E-07	3.25246E-06	3.25245554
3837103774385	383710	3774385	0.00094817	0.001577163	0.001577163	0.000758536	0.000359425	0.000975127	0.000634048	0.000435428	0.000468001	8.83084E-05	0.000251799	0.000783647	7.12595E-05	0.000154989	1.09334E-07	2.78626E-06	3.3972E-07	3.23532E-06	3.23531653
3837203774385	383720	3774385	0.000969389	0.001612459	0.001612459	0.000775511	0.000367468	0.000996949	0.000648237	0.000445173	0.000478474	8.93414E-05	0.000257337	0.000800921	7.28303E-05	0.000158405	1.09902E-07	2.78887E-06	3.3755E-07	3.23632E-06	3.236318
3837303774385	383730	3774385	0.00100417	0.001670312	0.001670312	0.000803336	0.000380653	0.001032719	0.000671495	0.000461145	0.000495642	9.09943E-05	0.000262447	0.000829255	7.54068E-05	0.000164009	1.11464E-07	2.81487E-06	3.3809E-07	3.26443E-06	3.26442615
3837403774385	383740	3774385	0.001045492	0.001739046	0.001739046	0.000836393	0.000396317	0.001075215	0.000699127	0.000480121	0.000516037	9.28537E-05	0.000277315	0.00086298	7.84736E-05	0.000170679	1.13267E-07	2.84568E-06	3.3919E-07	3.29814E-06	3.29813764
3837503774385	383750	3774385	0.001090563	0.001814016	0.001814016	0.00087245	0.000413402	0.001121568	0.000729267	0.000500819	0.000538284	9.48607E-05	0.000289195	0.000899997	8.18396E-05	0.000178	1.14682E-07	2.86746E-06	3.4018E-07	3.32232E-06	3.32232323
3837603774385	383760	3774385	0.001139782	0.001895887	0.001895887	0.000911826	0.00043206	0.001172187	0.00076218	0.000523422	0.000562578	9.71924E-05	0.000302027	0.000939938	8.54716E-05	0.0001859	1.15649E-07	2.87976E-06	3.4161E-07	3.33701E-06	3.33701045
3837703774385	383770	3774385	0.001187007	0.001974439	0.001974439	0.000949606	0.000449961	0.001220754	0.00079376	0.000545109	0.000585887	9.98192E-05	0.000314443	0.000978508	8.89788E-05	0.000193528	1.15873E-07	2.87615E-06	3.4273E-07	3.33475E-06	3.33475415
3837803774385	383780	3774385	0.001230164	0.002046225	0.002046225	0.000984131	0.000466321	0.001265138	0.000822619	0.000564928	0.000607188	0.00010218	0.000328884	0.001023841	9.31012E-05	0.000202494	1.15317E-07	2.85692E-06	3.4325E-07	3.31548E-06	3.31548253
3837903774385	383790	3774385	0.001297093	0.002157553	0.002157553	0.001037674	0.000491692	0.001333969	0.000867375	0.000595664	0.000640223	0.000104689	0.00034249	0.001065884	9.69243E-05	0.000210809	1.1479E-07	2.84042E-06	3.4715E-07	3.30236E-06	3.30236286
3838003774385	383800	3774385	0.00130858	0.002217666	0.00217666	0.001046864	0.000496046	0.001345783	0.000875056	0.000600939	0.000645893	0.000107818	0.000344813	0.001073562	9.76224E-05	0.000212328	1.13578E-07	2.8049E-06	3.4468E-07	3.26315E-06	3.26315116
3838103774385	383810	3774385	0.001305947	0.002172281	0.002172281	0.001044758	0.000495048	0.001343076	0.000873296	0.00059973	0.000644594	0.000109707	0.000344664	0.001072191	9.74977E-05	0.000212057	1.12076E-07	2.76105E-06	3.3905E-07	3.21218E-06	3.21217533
3838203774385	383820	3774385	0.001298927	0.002160605	0.002160605	0.001039142	0.000492387	0.001335856	0.000868602	0.000596506	0.000641129	0.00011195	0.000342937	0.001066707	9.69991E-05	0.000210972	1.10533E-07	2.71456E-06	3.331E-07	3.15819E-06	3.15818518
3838303774385	383830	3774385	0.001290472	0.002146539	0.002146539	0.001032377	0.000489182	0.00132716	0.000862947	0.000592623	0.000636955	0.000114163	0.000340823	0.001059943	9.63841E-05	0.000209634	1.09731E-07	2.67515E-06	3.2761E-07	3.11249E-06	3.11248926
3838403774385	383840	3774385	0.001280261	0.002129555	0.002129555	0.001024209	0.000485311	0.001316659	0.000856119	0.000587934	0.000631915	0.000113957	0.000338292	0.0010519	9.56527E-05	0.000208044	1.07786E-07	2.62134E-06	3.2163E-07	3.05076E-06	3.05075837
3838603774385	383860	3774385	0.001263668	0.002101955	0.002101955	0.001010934	0.000479021	0.001299595	0.000845023	0.000580314	0.000623726	0.000113308	0.000334183	0.001039013	9.44808E-05	0.000205495	1.039E-07	2.51941E-06	3.0962E-07	2.93293E-06	2.9329265
3838703774385	383870	3774385	0.00125593	0.002089084	0.002089084	0.001004744	0.000476088	0.001291637	0.000839849	0.000576761	0.000619906	0.000113012	0.000332308	0.001033164	9.39489E-05	0.000204338	1.0207E-07	2.47157E-06	3.0398E-07	2.88762E-06	2.87761604
3838803774385	383880	3774385	0.001247793	0.00207555	0.00207555	0.000998235	0.000473004	0.001283269	0.000834408	0.000573024	0.00061589	0.000112688	0.000330313	0.001026766	9.33671E-05	0.000203073	1.00255E-07	2.42437E-06	2.9851E-07	2.82314E-06	2.82313667
3838903774385	383890	3774385	0.001239497	0.00206175	0.00206175	0.000991598	0.000469859	0.001274737	0.00082886	0.000569214	0.000611795	0.000112393	0.000328288	0.001020368	9.27853E-05	0.000201807	9.84829E-08	2.37842E-06	2.9322E-07	2.77012E-06	2.77011819
3839003774385	383900	3774385	0.00123136	0.002048216	0.002048216	0.000985088	0.000466774	0.001266369	0.000823419	0.000565478	0.000607779	0.000112097	0.000326263	0.001014061	9.22119E-05	0.00020056	9.67612E-08	2.3339E-06	2.8813E-07	2.7188E-06	2.71879686
3839103774385	383910	3774385	0.001223303	0.002034814	0.002034814	0.000978643	0.00046372	0.001258083	0.000818031	0.000561778	0.000603802	0.000111802	0.000324269	0.001007846	9.16467E-05	0.000199331	9.50838E-08	2.29062E-06	2.8321E-07	2.66891E-06	2.66891119
3829703774395	382970	3774395	0.000439225	0.000730596	0.000730596	0.00035138	0.000166498	0.000451712	0.000293712	0.000201705	0.000216794	9.07286E-05	0.000132613	0.000411931	3.74582E-05	8.14712E-05	6.71346E-08	2.01123E-06	1.9825E-07	2.27661E-06	2.27661123
3829803774395	382980	3774395	0.000449675	0.000747978	0.000747978	0.00035974	0.000170459	0.000462459	0.000300701	0.000206504	0.000221952	9.14075E-05	0.000135412	0.000420614	3.82478E-05	8.31885E-05	7.07039E-08	2.13289E-06	2.0764E-07	2.41124E-06	2.4112393
3829903774395	382990	3774395	0.00046196	0.000768413	0.000768413	0.000369568	0.000175116	0.000475093	0.000308916	0.000212146	0.000228016	9.22634E-05	0.000138628	0.000430668	3.9162E-05	8.5177E-05	7.48078E-08	2.27335E-06	2.1845E-07	2.56661E-06	2.56660829
3830003774395	383000	3774395	0.000475202	0.000790439	0.000790439	0.000380161	0.000180136	0.000488712	0.000317771	0.000218227	0.000234552	9.32079E-05	0.000142111	0.000441544	4.0151E-05	8.73281E-05	7.94107E-08	2.43201E-06	2.3056E-07	2.74197E-06	2.74197253
3830103774395	383010	3774395	0.00048996	0.000814987	0.000814987	0.000391968	0.00018573	0.000503889	0.000327639	0.000225004	0.000241836	9.42704E-05	0.000145952	0.000453517	4.12398E-05	8.96961E-05	8.46736E-08	2.6147E-06	2.4438E-07	2.94376E-06	2.94375818
3830203774395	383020	3774395	0.000505914	0.000841525	0.000841525	0.000404731	0.000191778	0.000520297	0.000338308	0.000232331	0.000249711	9.5451E-05	0.000150991	0.000466404	4.24116E-05	9.22449E-05	9.06541E-08	2.82399E-06	2.6005E-07	3.1747E-06	3.17470153
3830303774395	383030	3774395	0.000525697	0.000874433	0.000874433	0.000420558	0.000199277	0.000540643	0.000351537	0.000241416	0.000259476	9.70448E-05	0.000155242	0.00048249	4.38744E-05	9.54264E-05	9.80505E-08	3.08399E-06	2.7946E-07	3.4615E-06	3.46150408
3830403774395	383040	3774395	0.000549549	0.000914107	0.000914107	0.000439639	0.000208319	0.000565173	0.000367487	0.00025237	0.000271248	9.91404E-05	0.000161435	0.000501867	4.56364E-05	9.92586E-05	1.07238E-07	3.40938E-06	3.0356E-07	3.82018E-06	3.82017531
3830503774395	383050	3774395	0.000575954	0.000958028	0.000958028	0.000460763	0.000218328	0.000592328	0.000385144	0.000264495	0.000284281	0.000101531	0.000168402	0.000523528	4.76061E-05	0.000103543	1.18226E-07	3.80335E-06	3.3218E-07	4.25376E-06	4.25376193
3830603774395	383060	3774395	0.000596535	0.000992262	0.000992262	0.000477228	0.00022613	0.000613495	0.000398907	0.000273947	0.00029444	0.000103095	0.000173731	0.000540162	4.91187E-05	0.000106833	1.2905E-07	4.19955E-06	3.5956E-07	4.68816E-06	4.68816172
3830703774395	383070	3774395	0.000618951	0.001029548	0.001029548	0.000495161	0.000234627	0.000636548	0.000413897	0.000284241	0.000305504	0.000104866	0.000179567	0.000558442	5.07809E-05	0.000110448	1.41858E-07	4.67384E-06	3.9147E-07	5.20717E-06	5.20716993
3830803774395	383080	3774395	0.000643042	0.001069621	0.001069621	0.000514434	0.000243759	0.000661324	0.000430007	0.000295304	0.000317395	0.000106785	0.00018573	0.000577727	5.25346E-05	0.000114262	1.56941E-07	5.23909E-06	4.2831E-07	5.82434E-06	5.8243422
3830903774395	383090	3774395	0.000666734	0.00110903	0.00110903	0.00053338	0.00025274	0.00068569	0.00044585	0.00030618	0.000329089	0.000108762	0.000191715	0.000596464	5.42384E-05	0.000117968	1.74772E-07	5.91511E-06	4.7066E-07	6.56054E-06	6.56054208
3831003774395	383100	3774395	0.000691224	0.001149766	0.001149766	0.000552979	0.000262024	0.000710876	0.000462226	0.000317431	0.000341177	0.000110976	0.000197878	0.000615749	5.5992E-05	0.000121782	1.96687E-07	6.75455E-06	5.2111E-07	7.47234E-06	7.4723449
3831103774395	383110	3774395	0.000712444	0.001185062	0.001185062	0.000569955	0.000270067	0.000732699	0.000476416	0.000327176	0.00035165	0.000112747	0.000203595	0.000632657	5.75296E-05	0.000125126	2.22194E-07	7.74345E-06	5.7735E-07	8.54299E-06	8.54298944
3831203774395	383120	3774395	0.00073454	0.001221817	0.001221817	0.000587632	0.000278444	0.000755424	0.000491192	0.000337323	0.000362557	0.000114518	0.000211485	0.000657883	5.98234E-05	0.000130115	2.54528E-07	9.00837E-06	6.4621E-07	9.90911E-06	9.9091102
3831303774395	383130	3774395	0.000768364	0.001278078	0.001278078	0.000614691	0.000291265	0.000790209	0.00051381	0.000352856	0.000379252	0.000116259	0.000217439	0.000678082	6.16602E-05	0.00013411	2.96676E-07	1.06697E-05	7.3357E-07	1.16999E-05	11.6999293
3831403774395	383140	3774395	0.000784079	0.001304218	0.001304218	0.000627263	0.000297222	0.000806371	0.000524319	0.000360073	0.000387008	0.000117794	0.000221131	0.000689141	6.26658E-05	0.000136298	3.52552E-07	1.28904E-05	8.4257E-07	1.40855E-05	14.0855065
3831503774395	383150	3774395	0.000800273	0.001331154	0.001331154	0.000640218	0.000303361	0.000823025	0.000535148	0.000367509	0.000395001	0.000119388	0.000224704	0.000700657	6.3713E-05	0.000138575	4.31684E-07	1.60531E-05	9.9141E-07	1.74762E-05	17.4762297
3831603774395	383160	3774395	0.000816785	0.001358621	0.001358621	0.000653428	0.000309621	0.000840007	0.00054619	0.000375092	0.000403152	0.00012228	0.000228069	0.000711442	6.46938E-05	0.000140708	5.51108E-07	2.08506E-05	1.2066E-06	2.26083E-05	22.6083251
3831703774395	383170	3774395	0.000830905	0.001382108	0.001382108	0.000664724	0.000314973	0.000854528	0.000555632	0.000381577	0.000410121	0.000123402	0.000231255	0.000721222	6.5583E-05	0.000142642	7.40162E-07	2.84722E-05	1.5337E-06	3.0746E-05	30.7460366
3834603774395	383460	3774395	0.001143691	0.001902388	0.001902388	0.000914953	0.000433541	0.001176207	0.000764794	0.000525217	0.000564507	0.000108556	0.000303576	0.000948163	8.62196E-05	0.000187527	2.04525E-07	6.04446E-06	1.0366E-06	7.2856E-06	7.28560487
3834703774395	383470	3774395	0.001130369	0.001880229	0.001880229	0.000904295	0.000428491	0.001162506	0.000755886	0.000519099	0.000557931	0.000106667	0.00029768	0.000927507	8.43412E-05	0.000183441	1.98E-07	5.78156E-06	9.5459E-07	6.93415E-06	6.93415023
3834803774395	383480	3774395	0.001121116	0.001864837	0.001864837	0.000896892	0.000424984	0.001152989	0.000749698	0.00051485	0.000553364	0.000104837	0.000294048	0.000918733	8.35434E-05	0.000181706	1.91992E-07	5.54476E-06	8.8462E-07	6.62138E-06	6.62137568
3834903774395	383490	3774395	0.001113298	0.001851833	0.001851833	0.000890638	0.00042202	0.001144949	0.00074447	0.00051126	0.000549505	0.000103302	0.000291934	0.00091197	8.29283E-05	0.000180368	1.86351E-07	5.32773E-06	8.2499E-07	6.33907E-06	6.33906874
3835003774395	383500	3774395	0.001107155	0.001841616	0.001841616	0.000885724	0.000419692	0.001138632	0.000740362	0.000508439	0.000546474	0.000102003	0.000290267	0.00090676	8.24546E-05	0.000179338	1.81133E-07	5.13036E-06	7.7395E-07	6.08543E-06	6.08543497
3835103774395	383510	3774395	0.001099976	0.001829674	0.001829674	0.000879981	0.00041697	0.001131249	0.000735561	0.000505142	0.00054293	0.000100793	0.00028848	0.000901002	8.1931E-05	0.000178199	1.76032E-07	4.94328E-06	7.2862E-07	5.84793E-06	5.84793449
3835203774395	383520	3774395	0.001091121	0.001814945	0.001814945	0.000872897	0.000413614	0.001122142	0.00072964	0.000501076	0.000538559	9.95831E-05	0.000286247	0.000893964	8.12911E-05	0.000176807	1.7087E-07	4.76133E-06	6.8761E-07	5.61981E-06	5.61981164
3835303774395	383530	3774395	0.001081788	0.00179942	0.00179942	0.00086543	0.000410076	0.001112544	0.000723399	0.00049679	0.000533953	9.84615E-05	0.000283895	0.00088647	8.06095E-05	0.000175325	1.65809E-07	4.58766E-06	6.5073E-07	5.40421E-06	5.40420668
3835403774395	383540	3774395	0.001069822	0.001779517	0.001779517	0.000855858	0.00040554	0.001100238	0.000715397	0.000491294	0.000528046	9.72809E-05	0.000280888	0.000876964	7.97452E-05	0.000173445	1.60601E-07	4.41549E-06	6.1649E-07	5.19258E-06	5.19258004
3835503774395	383550	3774395	0.001053788	0.001752846	0.001752846	0.00084303	0.000399462	0.001083748	0.000704675	0.000483931	0.000520132	9.59823E-05	0.000276898	0.00086426	7.85899E-05	0.000170932	1.54997E-07	4.23832E-06	5.839E-07	4.97723E-06	4.97722622
3835603774395	383560	3774395	0.001037993	0.001726573	0.001726573	0.000830395	0.000393474	0.001067504	0.000694113	0.000476678	0.000512336	9.48017E-05	0.000272938	0.000851738	7.74513E-05	0.000168456	1.49653E-07	4.07151E-06	5.544E-07	4.77556E-06	4.77556089
3835703774395	383570	3774395	0.00102156	0.001699239	0.001699239	0.000817248	0.000387245	0.001050603	0.000683124	0.000469131	0.000504225	9.36506E-05	0.0002688	0.000838669	7.62628E-05	0.000165871	1.44386E-07	3.91011E-06	5.2714E-07	4.58164E-06	4.58164143
3835803774395	383580	3774395	0.001005127	0.001671904	0.001671904	0.000804102	0.000381016	0.001033703	0.000672135	0.000461585	0.000496114	9.25291E-05	0.000264691	0.00082569	7.50827E-05	0.000163304	1.39305E-07	3.75637E-06	5.0211E-07	4.39779E-06	4.39779076
3835903774395	383590	3774395	0.000987178	0.001642049	0.001642049	0.000789743	0.000374212	0.001015244	0.000660133	0.000453342	0.000487255	9.14075E-05	0.000260195	0.000811523	7.37944E-05	0.000160502	1.3423E-07	3.60534E-06	4.784E-07	4.21797E-06	4.21796537
3836003774395	383600	3774395	0.000962609	0.00160118	0.00160118	0.000770087	0.000364898	0.000989976	0.000643703	0.000442059	0.000475128	8.99908E-05	0.000254032	0.000792056	7.20242E-05	0.000156652	1.28573E-07	3.44195E-06	4.5393E-07	4.02445E-06	4.02444789
3836103774395	383610	3774395	0.000939874	0.001563363	0.001563363	0.000751899	0.00035628	0.000966595	0.0006285	0.000431618	0.000463906	8.86921E-05	0.000248315	0.00077405	7.03869E-05	0.000153091	1.23392E-07	3.29216E-06	4.3177E-07	3.84732E-06	3.84732181
3836203774395	383620	3774395	0.000924876	0.001538417	0.001538417	0.000739901	0.000350595	0.000951171	0.00061871	0.000424731	0.000456504	8.78067E-05	0.000244653	0.000762351	6.9323E-05	0.000150777	1.19457E-07	3.17498E-06	4.1389E-07	3.70833E-06	3.70832678
3836303774395	383630	3774395	0.000913549	0.001519575	0.001519575	0.000730839	0.000346301	0.000939521	0.000610896	0.000419529	0.000450913	8.71573E-05	0.000241914	0.000753668	6.85335E-05	0.00014906	1.16177E-07	3.0756E-06	3.9849E-07	3.59027E-06	3.59026926
3836403774395	383640	3774395	0.000902939	0.001501927	0.001501927	0.000722351	0.000342279	0.00092861	0.000603802	0.000414657	0.000445676	8.65671E-05	0.000239353	0.000745534	6.77938E-05	0.000147451	1.13142E-07	2.98371E-06	3.8431E-07	3.48116E-06	3.48115984
3836503774395	383650	3774395	0.000897515	0.001492904	0.001492904	0.000718012	0.000340223	0.000923031	0.000600174	0.000412166	0.000442998	8.62719E-05	0.000238132	0.000741604	6.74364E-05	0.000146674	1.10884E-07	2.91239E-06	3.7276E-07	3.39603E-06	3.39603252
3836603774395	383660	3774395	0.000891931	0.001483616	0.001483616	0.000713545	0.000338106	0.000917289	0.00059644	0.000409601	0.000440242	8.59472E-05	0.000236852	0.000737491	6.70624E-05	0.00014586	1.08716E-07	2.8444E-06	3.6186E-07	3.31498E-06	3.31497634
3836703774395	383670	3774395	0.000892808	0.001485076	0.001485076	0.000714247	0.000338439	0.000918191	0.000597027	0.000410004	0.000440675	8.60063E-05	0.000237269	0.000738679	6.71705E-05	0.000146095	1.07399E-07	2.79843E-06	3.5364E-07	3.25946E-06	3.25946497
3836803774395	383680	3774395	0.000900227	0.001497416	0.001497416	0.000720182	0.000341251	0.000925821	0.000601988	0.000413411	0.000444337	8.64195E-05	0.000239353	0.000745077	6.77522E-05	0.00014736	1.06856E-07	2.77227E-06	3.4778E-07	3.22691E-06	3.22691
3836903774395	383690	3774395	0.000908124	0.001510552	0.001510552	0.000726499	0.000344245	0.000933943	0.000607269	0.000417038	0.000448235	8.68327E-05	0.000241527	0.000751749	6.8359E-05	0.00014868	1.06342E-07	2.74744E-06	3.4224E-07	3.19603E-06	3.1960261
3837003774395	383700	3774395	0.000918176	0.001527271	0.001527271	0.00073454	0.000348055	0.00094428	0.00061399	0.000421654	0.000453196	8.7364E-05	0.000244266	0.000760158	6.91236E-05	0.000150343	1.06024E-07	2.72791E-06	3.3746E-07	3.1714E-06	3.17140085
3837103774395	383710	3774395	0.000929025	0.001545317	0.001545317	0.00074322	0.000352167	0.000955437	0.00062145	0.000426636	0.000458551	8.78952E-05	0.000247184	0.000769206	6.99464E-05	0.000152133	1.05738E-07	2.70958E-06	3.3301E-07	3.14833E-06	3.14832666
3837203774395	383720	3774395	0.000944899	0.001571723	0.001571723	0.000755919	0.000358185	0.000971763	0.000631861	0.000433926	0.000466387	8.86921E-05	0.000251382	0.000782276	7.11349E-05	0.000154718	1.05839E-07	2.70091E-06	3.298E-07	3.13655E-06	3.13654747
3837303774395	383730	3774395	0.000969549	0.001612724	0.001612724	0.000775639	0.000367529	0.000997113	0.000648344	0.000445246	0.000478553	8.98727E-05	0.000257873	0.000802383	7.29633E-05	0.000158694	1.06572E-07	2.70736E-06	3.2844E-07	3.14237E-06	3.14237366
3837403774395	383740	3774395	0.000997309	0.001658901	0.001658901	0.000797848	0.000378052	0.001025663	0.000666908	0.000457994	0.000492255	9.11714E-05	0.000265227	0.000825233	7.50411E-05	0.000163214	1.07438E-07	2.71664E-06	3.2737E-07	3.15145E-06	3.15144651
3837503774395	383750	3774395	0.001035919	0.001723123	0.001723123	0.000828735	0.000392688	0.001065371	0.000692726	0.000475725	0.000511312	9.29423E-05	0.000275439	0.000856948	7.79251E-05	0.000169486	1.08722E-07	2.73563E-06	3.2789E-07	3.17223E-06	3.1722331
3837603774395	383760	3774395	0.001081628	0.001799155	0.001799155	0.000865303	0.000410015	0.00111238	0.000723292	0.000496716	0.000533874	9.50673E-05	0.000287438	0.000894239	8.1316E-05	0.000176861	1.09857E-07	2.75166E-06	3.2923E-07	3.19075E-06	3.19074806
3837703774395	383770	3774395	0.001128694	0.001877442	0.001877442	0.000902955	0.000427856	0.001160783	0.000754765	0.00051833	0.000557105	9.76056E-05	0.000299765	0.000932534	8.47984E-05	0.000184436	1.10445E-07	2.7562E-06	3.308E-07	3.19744E-06	3.1974405
3837803774395	383780	3774395	0.001174244	0.001953209	0.001953209	0.000939395	0.000445123	0.001207628	0.000785225	0.000539248	0.000579587	0.00010035	0.000314473	0.000976405	8.87877E-05	0.000193112	1.10401E-07	2.74786E-06	3.3229E-07	3.19056E-06	3.19056096
3837903774395	383790	3774395	0.00125234	0.002083113	0.002083113	0.001001872	0.000474727	0.001287945	0.000837449	0.000575112	0.000618134	0.000103331	0.000331385	0.001031153	9.3766E-05	0.00020394	1.10339E-07	2.74338E-06	3.3819E-07	3.19191E-06	3.19190726
3838003774395	383800	3774395	0.001264625	0.002103548	0.002103548	0.0010117	0.000479384	0.001300579	0.000845664	0.000580754	0.000624198	0.000106578	0.000333915	0.00103947	9.45224E-05	0.000205585	1.09396E-07	2.715E-06	3.3647E-07	3.16087E-06	3.16087292

			EGIODemolition	EGIOSite Grubbing / Prep	EGIOMass Grading / Excavation	EGIOMass Grading / Excavation	EGIODrainage / Utilities Trenching	EGIODrainage / Utilities Trenching	EGIOFoundations / Concrete Pads	EGIOFoundations / Concrete Pads	EGIOBuilding / Structure Construction	EGIOBuilding / Structure Construction	EGIOAsphalt Paving	EGIOArchitectural Coating	EGIOLandscaping or Other Finishing	EGIOWaterside Construction (Piles)	HIWaterside Construction (Landscaping)	HIWaterside Construction (Landscaping)	KMDemolition	KMSite Grubbing / Prep	KMMass Grading / Excavation
Unique Identifier	X (UTM)	Y (UTM)	2025	2025	2025	2026	2026	2027	2026	2027	2026	2027	2027	2027	2027	2027	2025	2026	2025	2025	2025
3838103774395	383810	3774395	0.002413329	0.00223138	0.003711628	0.003711628	0.001785106	0.001785106	0.000845855	0.000845855	0.002294821	0.002294821	0.00149214	0.000302657	0.001024718	0.001101373	0.001640644	0.001640644	0.003223725	0.00298068	0.004957993
3838203774395	383820	3774395	0.002367171	0.0021887	0.003640638	0.003640638	0.001750963	0.001750963	0.000829677	0.000829677	0.00225093	0.00225093	0.001463601	0.000296869	0.001005119	0.001080308	0.00165165	0.00165165	0.003167645	0.002928829	0.004871744
3838303774395	383830	3774395	0.002323429	0.00214826	0.003573364	0.003573364	0.001718608	0.001718608	0.000814345	0.000814345	0.002209336	0.002209336	0.001436556	0.000291383	0.000986545	0.001060345	0.001722291	0.001722291	0.003104232	0.002870196	0.004774216
3838403774395	383840	3774395	0.002274596	0.00210311	0.003498261	0.003498261	0.001682487	0.001682487	0.00079723	0.00079723	0.002162901	0.002162901	0.001406363	0.000285259	0.000965811	0.00103806	0.001719789	0.001719789	0.003036332	0.002807416	0.004669788
3838603774395	383860	3774395	0.002175637	0.00201161	0.003346065	0.003346065	0.001609288	0.001609288	0.000762545	0.000762545	0.002068801	0.002068801	0.001345178	0.000272848	0.000923792	0.000992897	0.001677064	0.001677064	0.002930557	0.002709615	0.004507109
3838703774395	383870	3774395	0.002128444	0.00196798	0.003273483	0.003273483	0.00157438	0.00157438	0.000746004	0.000746004	0.002023925	0.002023925	0.001315998	0.00026693	0.000903753	0.00097136	0.001655352	0.001655352	0.002882933	0.002665581	0.004433864
3838803774395	383880	3774395	0.002082976	0.00192594	0.003203555	0.003203555	0.001540748	0.001540748	0.000730068	0.000730068	0.00198069	0.00198069	0.001287886	0.000261228	0.000884447	0.00095061	0.00163424	0.00163424	0.002834186	0.00262051	0.004358894
3838903774395	383890	3774395	0.002039061	0.00188533	0.003136015	0.003136015	0.001508265	0.001508265	0.000714676	0.000714676	0.001938932	0.001938932	0.001260734	0.00025572	0.000865801	0.000930568	0.001613528	0.001613528	0.002786389	0.002576316	0.004285383
3839003774395	383900	3774395	0.001996613	0.00184608	0.003070731	0.003070731	0.001476867	0.001476867	0.000699799	0.000699799	0.001898568	0.001898568	0.001234489	0.000250397	0.000847777	0.000911196	0.001593116	0.001593116	0.002739368	0.00253284	0.004213066
3839103774395	383910	3774395	0.001955545	0.00180811	0.00300757	0.00300757	0.00144649	0.00144649	0.000685405	0.000685405	0.001859517	0.001859517	0.001209097	0.000245246	0.000830339	0.000892454	0.001573005	0.001573005	0.00269321	0.002490162	0.004142077
3829703774405	382970	3774405	0.002903294	0.00268441	0.004465179	0.004465179	0.002147526	0.002147526	0.001017584	0.001017584	0.002760726	0.002760726	0.001795081	0.000364104	0.00123276	0.001324979	0.001091528	0.001091528	0.000769242	0.000711247	0.001183071
3829803774405	382980	3774405	0.003095949	0.00286254	0.004761478	0.004761478	0.002290031	0.002290031	0.001085108	0.001085108	0.002943921	0.002943921	0.001914199	0.000388265	0.001314563	0.001412901	0.001123946	0.001123946	0.00079616	0.000736136	0.001224471
3829903774405	382990	3774405	0.003314229	0.00306436	0.005097185	0.005097185	0.002451489	0.002451489	0.001161614	0.001161614	0.003151482	0.003151482	0.002049159	0.00041564	0.001407247	0.001512518	0.001158866	0.001158866	0.00082584	0.000763578	0.001270117
3830003774405	383000	3774405	0.00356098	0.00329251	0.005476681	0.005476681	0.002634007	0.002634007	0.001248098	0.001248098	0.003386117	0.003386117	0.002201723	0.000446585	0.001512019	0.001625128	0.001196188	0.001196188	0.000857934	0.000793253	0.001319478
3830103774405	383010	3774405	0.003849317	0.00355911	0.005920134	0.005920134	0.002847286	0.002847286	0.001349158	0.001349158	0.003660294	0.003660294	0.002379999	0.000482746	0.001634449	0.001756716	0.001237612	0.001237612	0.000894429	0.000826996	0.001375606
3830203774405	383020	3774405	0.00417967	0.00386455	0.006428207	0.006428207	0.003091643	0.003091643	0.001464945	0.001464945	0.003974425	0.003974425	0.002584254	0.000524175	0.001774719	0.00190748	0.001282037	0.001282037	0.000933599	0.000863213	0.001435847
3830303774405	383030	3774405	0.004586291	0.0424052	0.007053579	0.007053579	0.003392416	0.003392416	0.001607462	0.001607462	0.004361079	0.004361079	0.002835664	0.00057517	0.001947374	0.00209305	0.001334367	0.001334367	0.000980706	0.000906768	0.001508297
3830403774405	383040	3774405	0.005091786	0.0047079	0.007831014	0.007831014	0.003766323	0.003766323	0.001784635	0.001784635	0.004841751	0.004841751	0.003148207	0.000638565	0.002162011	0.002323743	0.001395903	0.001395903	0.001035664	0.000957583	0.001592821
3830503774405	383050	3774405	0.005704695	0.0052746	0.00877365	0.00877365	0.004219683	0.004219683	0.001999455	0.001999455	0.005424563	0.005424563	0.003527164	0.00071543	0.002422256	0.002603457	0.001464142	0.001464142	0.001094074	0.001011589	0.001682652
3830603774405	383060	3774405	0.006386884	0.00590536	0.009822836	0.009822836	0.004724289	0.004724289	0.002238557	0.002238557	0.006073253	0.006073253	0.003948955	0.000800984	0.002711919	0.002914788	0.00152968	0.00152968	0.001148342	0.001061765	0.001766115
3830703774405	383070	3774405	0.007218504	0.00667428	0.011101843	0.011101843	0.005339427	0.005339427	0.002530034	0.002530034	0.006864036	0.006864036	0.004463139	0.000905278	0.003065031	0.003294315	0.001601221	0.001601221	0.001204421	0.001113617	0.001852364
3830803774405	383080	3774405	0.008196794	0.00757882	0.012606424	0.012606424	0.006063054	0.006063054	0.002872918	0.002872918	0.00779428	0.00779428	0.00506800	0.001027966	0.003480421	0.003740779	0.001673362	0.001673362	0.001257827	0.001162996	0.0019345
3830903774405	383090	3774405	0.009335214	0.00863141	0.01435728	0.01435728	0.006905127	0.006905127	0.003271926	0.003271926	0.008876804	0.008876804	0.005771882	0.001170736	0.003963802	0.00426032	0.001743203	0.001743203	0.001308471	0.001209822	0.002012389
3831003774405	383100	3774405	0.010745491	0.00993536	0.016526244	0.016526244	0.00794829	0.00794829	0.003766218	0.003766218	0.010217829	0.010217829	0.006643844	0.0013476	0.004562616	0.00490393	0.001817445	0.001817445	0.001359202	0.001256728	0.002090411
3831103774405	383110	3774405	0.012419516	0.01148318	0.019100844	0.019100844	0.009186543	0.009186543	0.004352952	0.004352952	0.01180965	0.01180965	0.007678879	0.001557541	0.00527342	0.005667906	0.001886785	0.001886785	0.001406912	0.001300842	0.002163789
3831203774405	383120	3774405	0.014568407	0.01347006	0.022405775	0.022405775	0.010776047	0.010776047	0.005106123	0.005106123	0.013853018	0.013853018	0.00900752	0.001827035	0.006185855	0.006648598	0.001958226	0.001958226	0.001454796	0.001345115	0.002237433
3831303774405	383130	3774405	0.017334349	0.01602747	0.02665971	0.02665971	0.012821976	0.012821976	0.006075566	0.006075566	0.016483137	0.016483137	0.010717678	0.002173913	0.007360295	0.007910893	0.002030868	0.002030868	0.001505527	0.001392021	0.002315455
3831403774405	383140	3774405	0.021024485	0.0194394	0.032335029	0.032335029	0.015551518	0.015551518	0.007368932	0.007368932	0.019992067	0.019992067	0.012999257	0.002636696	0.008927155	0.009594964	0.002102309	0.002102309	0.001552461	0.001435417	0.002387639
3831503774405	383150	3774405	0.026192799	0.02421806	0.04028374	0.04028374	0.019374447	0.019374447	0.009180389	0.009180389	0.024906588	0.024906588	0.016194781	0.003284858	0.011121659	0.011935632	0.002175251	0.002175251	0.001600086	0.001479451	0.002460884
3831603774405	383160	3774405	0.033473853	0.03095018	0.051481784	0.051481784	0.024760141	0.024760141	0.011732347	0.011732347	0.031830103	0.031830103	0.020696594	0.004197981	0.01421325	0.015276494	0.002237387	0.002237387	0.001648056	0.001523805	0.00253466
3831703774405	383170	3774405	0.04426835	0.04093085	0.068083397	0.068083397	0.032744679	0.032744679	0.015515741	0.015515741	0.04209453	0.04209453	0.027370738	0.005551726	0.018796674	0.020202788	0.00229492	0.00229492	0.001696716	0.001568796	0.002609498
3834503774405	383450	3774405	0.008231823	0.00761121	0.012660297	0.012660297	0.006088964	0.006088964	0.002885195	0.002885195	0.007827595	0.007827595	0.005089665	0.001032359	0.003495294	0.003756765	0.002111614	0.002111614	0.003850438	0.003560144	0.005921859
3834603774405	383460	3774405	0.00769639	0.00711614	0.011836818	0.011836818	0.005692912	0.005692912	0.00269753	0.00269753	0.007318455	0.007318455	0.004758611	0.00096521	0.003267945	0.003512409	0.002074493	0.002074493	0.003911867	0.003616942	0.006016335
3834703774405	383470	3774405	0.007201163	0.00665825	0.011075172	0.011075172	0.005326599	0.005326599	0.002523956	0.002523956	0.006847546	0.006847546	0.004452416	0.000903103	0.003057668	0.003286401	0.002028467	0.002028467	0.0039563	0.003658024	0.00608467
3834803774405	383480	3774405	0.006759858	0.00625022	0.010396459	0.010396459	0.005000172	0.005000172	0.002369282	0.002369282	0.006427911	0.006427911	0.004179562	0.000847759	0.002870286	0.003085003	0.001985542	0.001985542	0.003979681	0.003679643	0.00612063
3834903774405	383490	3774405	0.006368766	0.00588861	0.009794971	0.009794971	0.004710887	0.004710887	0.002232207	0.002232207	0.006056024	0.006056024	0.003937753	0.000798712	0.002704226	0.00290652	0.001948921	0.001948921	0.003985461	0.003684987	0.00612952
3835003774405	383500	3774405	0.006022883	0.0055688	0.009263014	0.009263014	0.004455042	0.004455042	0.002110978	0.002110978	0.005727126	0.005727126	0.003723896	0.000755334	0.002557361	0.002748669	0.001918303	0.001918303	0.003981665	0.003681477	0.006123682
3835103774405	383510	3774405	0.005707542	0.00527724	0.008778029	0.008778029	0.004221789	0.004221789	0.002000453	0.002000453	0.00542727	0.00542727	0.003528924	0.000715787	0.002423465	0.002604756	0.001889186	0.001889186	0.003962512	0.003663768	0.006094224
3835203774405	383520	3774405	0.005408249	0.00500051	0.008317724	0.008317724	0.004000406	0.004000406	0.001895553	0.001895553	0.005142674	0.005142674	0.003343873	0.000678252	0.002296383	0.002468167	0.001856168	0.001856168	0.003912644	0.00361766	0.006017529
3835303774405	383530	3774405	0.005132854	0.00474588	0.007894175	0.007894175	0.0037967	0.0037967	0.001799029	0.001799029	0.004880802	0.004880802	0.003173599	0.000643715	0.002179448	0.002342485	0.001824049	0.001824049	0.003847591	0.003557512	0.00591748
3835403774405	383540	3774405	0.004879632	0.00451174	0.007504728	0.007504728	0.003609395	0.003609395	0.001710276	0.001710276	0.004640015	0.004640015	0.003017034	0.000611958	0.002071928	0.002226922	0.001792931	0.001792931	0.003768821	0.00348468	0.005796333
3835503774405	383550	3774405	0.004644959	0.00429476	0.007143809	0.007143809	0.003435812	0.003435812	0.001628025	0.001628025	0.004416866	0.004416866	0.002871938	0.000582528	0.001972285	0.002119825	0.001762213	0.001762213	0.003680301	0.003402834	0.005660193
3835703774405	383570	3774405	0.004219702	0.00390157	0.006489776	0.006489776	0.003121255	0.003121255	0.001478976	0.001478976	0.004012491	0.004012491	0.002609005	0.000529196	0.001791717	0.001925749	0.001700378	0.001700378	0.003474531	0.003212578	0.005343725
3835803774405	383580	3774405	0.004023854	0.00372049	0.006188567	0.006188567	0.002976389	0.002976389	0.001410332	0.001410332	0.003826261	0.003826261	0.002487914	0.000504635	0.001708559	0.00183637	0.001668159	0.001668159	0.003355383	0.003102413	0.005160479
3835903774405	383590	3774405	0.003840085	0.00355057	0.005905936	0.005905936	0.002840457	0.002840457	0.001345922	0.001345922	0.003651516	0.003651516	0.002374291	0.000481588	0.001630529	0.001752503	0.001636441	0.001636441	0.003240204	0.002995917	0.004983337
3836003774405	383600	3774405	0.003660198	0.00338425	0.005629276	0.005629276	0.002707398	0.002707398	0.001282873	0.001282873	0.003480462	0.003480462	0.002263069	0.000459028	0.001554148	0.001670408	0.001602021	0.001602021	0.003112601	0.002877934	0.004787087
3836103774405	383610	3774405	0.003494461	0.003231	0.005374376	0.005374376	0.002584804	0.002584804	0.001224784	0.001224784	0.003322864	0.003322864	0.002160595	0.000438243	0.001483774	0.00159477	0.001570103	0.001570103	0.002995696	0.002769843	0.004607291
3836203774405	383620	3774405	0.00335616	0.00310313	0.005161673	0.005161673	0.002482504	0.002482504	0.0117631	0.0117631	0.003191354	0.003191354	0.002075084	0.000420898	0.001425051	0.001531654	0.00154669	0.00154669	0.002917443	0.00269749	0.00448694
3836303774405	383630	3774405	0.003234941	0.00299105	0.004975242	0.004975242	0.002392841	0.002392841	0.001133824	0.001133824	0.003076088	0.003076088	0.002000136	0.000405696	0.00137358	0.001476333	0.001527679	0.001527679	0.002859034	0.002643484	0.004397109
3836403774405	383640	3774405	0.00312235	0.00288695	0.004802081	0.004802081	0.002309559	0.002309559	0.001094361	0.001094361	0.002969025	0.002969025	0.001930522	0.000391576	0.001325773	0.00142495	0.001509468	0.001509468	0.00280468	0.002593228	0.004313513
3836503774405	383650	3774405	0.003030811	0.00280231	0.004661296	0.004661296	0.002241848	0.002241848	0.001062278	0.001062278	0.002881981	0.002881981	0.001873924	0.000380096	0.001286905	0.001383174	0.001498062	0.001498062	0.002781385	0.002571689	0.004277687
3836603774405	383660	3774405	0.002944103	0.00272214	0.004527942	0.004527942	0.002177712	0.002177712	0.001031887	0.001031887	0.002799531	0.002799531	0.001820313	0.000369222	0.001250088	0.001343603	0.001486555	0.001486555	0.002757745	0.002549832	0.00424133
3836703774405	383670	3774405	0.002873442	0.00265681	0.004419268	0.004419268	0.002125445	0.002125445	0.001007121	0.001007121	0.00273234	0.00273234	0.001776624	0.00036036	0.001220085	0.001311355	0.001480652	0.001480652	0.002758608	0.00255063	0.004242656
3836803774405	383680	3774405	0.002817449	0.00260503	0.004333152	0.004333152	0.002084027	0.002084027	0.000987496	0.000987496	0.002679096	0.002679096	0.00174204	0.000353338	0.00119631	0.001285802	0.001480451	0.001480451	0.002783887	0.002574003	0.004281535
3836903774405	383690	3774405	0.00276413	0.00255574	0.004251149	0.004251149	0.002044588	0.002044588	0.000968808	0.000968808	0.002628396	0.002628396	0.001709037	0.000346652	0.00117367	0.001261468	0.001480451	0.001480451	0.002809511	0.002597695	0.004320944
3837003774405	383700	3774405	0.002708826	0.0025046	0.004166094	0.004166094	0.002003681	0.002003681	0.000949424	0.000949424	0.002575808	0.002575808	0.00167484	0.000339716	0.001150188	0.00123623	0.00147815	0.00147815	0.002824178	0.002611256	0.004343501
3837103774405	383710	3774405	0.002655335	0.00245514	0.004083826	0.004083826	0.001964114	0.001964114	0.000930676	0.000930676	0.002524943	0.002524943	0.001641771	0.000333007	0.001127475	0.001211818	0.001475549	0.001475549	0.002836602	0.002622744	0.004362609
3837203774405	383720	3774405	0.002606502	0.00240999	0.004008723	0.004008723	0.001927993	0.001927993	0.00091356	0.00091356	0.002478509	0.002478509	0.001611578	0.000326883	0.00110674	0.001189532	0.001474548	0.001474548	0.002854806	0.002639575	0.004390607
3837303774405	383730	3774405	0.002563709	0.00237042	0.003942908	0.003942908	0.00189634	0.00189634	0.000898562	0.000898562	0.002437817	0.002437817	0.001585119	0.000321517	0.00108857	0.001170002	0.001476549	0.001476549	0.002883968	0.002666538	0.004435456
3837403774405	383740	3774405	0.002521692	0.00233158	0.003878287	0.003878287	0.001865261	0.001865261	0.000883835	0.000883835	0.002397863	0.002397863	0.001559141	0.000316247	0.00107073	0.001150827	0.00147835	0.00147835	0.002916063	0.002696214	0.004484817
3837503774405	383750	3774405	0.00249486	0.00230677	0.003837021	0.003837021	0.001845413	0.001845413	0.000874431	0.000874431	0.002372349	0.002372349	0.001542551	0.000312882	0.001059336	0.001138582	0.001491158	0.001491158	0.002992245	0.002766652	0.004601983
3837603774405	383760	3774405	0.002471652	0.00228531	0.003801327	0.003801327	0.001828246	0.001828246	0.000866296	0.000866296	0.00235028	0.00235028	0.001528201	0.000309972	0.001049482	0.00112799	0.001507167	0.001507167	0.003070584	0.002839085	0.004722466
3837703774405	383770	3774405	0.002451291	0.00226648	0.003770012	0.003770012	0.001813185	0.001813185	0.00085916	0.00085916	0.002330919	0.002330919	0.001515612	0.000307418	0.001040836	0.001118698	0.001524377	0.001524377	0.003126319	0.002890618	0.004808185
3837803774405	383780	3774405	0.002436969	0.00225324	0.003747985	0.003747985	0.001802592	0.001802592	0.00085414	0.00085414	0.00231473	0.00231473	0.001506757	0.000305622	0.001034755	0.001112162	0.001544688	0.001544688	0.003150735	0.002913193	0.004845736
3837903774405	383790	3774405	0.002443094	0.0022589	0.003757406	0.003757406	0.001807123	0.001807123	0.000856287	0.000856287	0.002323125	0.002323125	0.001510544	0.00030639	0.001037356	0.001114957	0.001568102	0.001568102	0.003147457	0.002910162	0.004840694
3838003774405	383800	3774405	0.002421353	0.0022388	0.003723968	0.003723968	0.001791041	0.001791041	0.000848667	0.000848667	0.002302451	0.002302451	0.001497101	0.000303664	0.001028125	0.001105035	0.00158221	0.00158221	0.003109063	0.002874663	0.004781647
3838103774405	383810	3774405	0.002376489	0.00219732	0.003654969	0.003654969	0.001757856	0.001757856	0.000832942	0.000832942	0.00225979	0.00225979	0.001469363	0.000298037	0.001009075	0.00108456	0.001589514	0.001589514	0.003061784	0.002830948	0.004708932
3838203774405	383820	3774405	0.002331453	0.00215568	0.003585704	0.003585704	0.001724543	0.001724543	0.000817158	0.000817158	0.002216965	0.002216965	0.00144157	0.000292389	0.000989952	0.001064007	0.001601621	0.001601621	0.003011485	0.002784441	0.004631573
3838303774405	383830	3774405	0.002289091	0.00211651	0.003520553	0.003520553	0.001693208	0.001693208	0.00080231	0.00080231	0.002176684	0.002176684	0.001415325	0.000287077	0.000971965	0.001044674	0.001672162	0.001672162	0.002953679	0.002730994	0.00454267
3838403774405	383840	3774405	0.002241293	0.00207232	0.003447042	0.003447042	0.001657853	0.001657853	0.000785557	0.000785557	0.002131234	0.002131234	0.001385772	0.000281082	0.00095167	0.001022861	0.001670261	0.001670261	0.002891301	0.002673319	0.004446735
3838503774405	383850	3774405	0.002192461	0.00202717	0.003371939	0.003371939	0.001621733	0.001621733	0.000768442	0.000768442	0.002084799	0.002084799	0.00135558	0.000274958	0.000930935	0.001000575	0.001650649	0.001650649	0.002838759	0.002624738	0.004365926
3838603774405	383860	3774405	0.002144836	0.00198313	0.003298694	0.003298694	0.001586505	0.001586505	0.00075175	0.00075175	0.002039513	0.002039513	0.001326134	0.000268985	0.000910714	0.000978841	0.001629937	0.001629937	0.002795017	0.002584293	0.004298652
3838703774405	383870	3774405	0.002098851	0.00194061	0.00322797	0.00322797	0.001552491	0.001552491	0.000735632	0.000735632	0.001995786	0.001995786	0.001297701	0.000263218	0.000891188	0.000957855	0.001609426	0.001609426	0.002751792	0.002544328	0.004232174
3838803774405	383880	3774405	0.002054418	0.00189953	0.003159634	0.003159634	0.001519625	0.001519625	0.000720059	0.000720059	0.001953535	0.001953535	0.001270229	0.000257646	0.000872321	0.000937577	0.001589614	0.001589614	0.002707705	0.002503564	0.004164369
3838903774405	383890	3774405	0.002011539	0.00185988	0.003093687	0.003093687	0.001487907	0.001487907	0.00070503	0.00070503	0.001912761	0.001912761	0.001243717	0.000252269	0.000854115	0.000918008	0.001570003	0.001570003	0.002664308	0.002463439	0.004097625
3839003774405	383900	3774405	0.001970126	0.00182159	0.003029995	0.003029995	0.001457275	0.001457275	0.000690515	0.000690515	0.001873382	0.001873382	0.001218112	0.000247075	0.00083653	0.000899108	0.001550892	0.001550892	0.002621256	0.002423633	0.004031413
3839103774405	383910	3774405	0.001930007	0.0017845	0.002968294	0.002968294	0.0014276	0.0014276	0.000676454	0.000676454	0.001835233	0.001835233	0.001193307	0.000242044	0.000819496	0.000880799	0.001531981	0.001531981	0.002578462	0.002384066	0.003965598

			KMMass Grading / Excavation	KMDrainage / Utilities Trenching	KMFoundations / Concrete Pads	KMBuilding / Structure Construction	KMAsphalt Paving	KMArchitectural Coating	KMLandscaping or Other Finishing	KMWaterside Construction (Piles)	EWNDemolition	EWNSite Grubbing / Prep	EWNDrainage / Utilities Trenching	EWNDrainage / Utilities Trenching	EWNDrainage / Utilities Trenching	EWNFoundations / Concrete Pads	EWNBuilding / Structure Construction	EWNAsphalt Paving	EWNLandscaping or Other Finishing	EWNWaterside Construction (Piles)	ISDemolition
Unique Identifier	X (UTM)	Y (UTM)	2026	2026	2026	2026	2026	2026	2026	2026	2027	2027	2027	2028	2029	2029	2029	2029	2029	2029	2027
3838103774395	383810	3774395	0.004957993	0.001231112	0.001129893	0.003323179	0.001993201	0.00040429	0.001368818	0.001471214	0.000475298	0.000543408	0.000639977	0.000639977	0.000639977	0.000166588	0.000413868	0.000293873	0.000201815	0.000211012	0.00489473
3838203774395	383820	3774395	0.004871744	0.001209696	0.001110237	0.003265369	0.001958528	0.000397257	0.001345006	0.001445621	0.000475039	0.000543112	0.000639629	0.000639629	0.000639629	0.000166498	0.000413643	0.000293712	0.000201705	0.000210897	0.004750217
3838303774395	383830	3774395	0.004774216	0.001185479	0.001088011	0.0032	0.00191932	0.000389304	0.00131808	0.001416681	0.000474694	0.000542718	0.000639164	0.000639164	0.000639164	0.000166377	0.000413342	0.000293499	0.000201559	0.000210744	0.004615625
3838403774395	383840	3774395	0.004669788	0.001159549	0.001064213	0.003130005	0.001877338	0.000380789	0.00128925	0.001385694	0.000472623	0.00054035	0.000636376	0.000636376	0.000636376	0.000165651	0.000411539	0.000292219	0.000200679	0.000209825	0.004479136
3838603774395	383860	3774395	0.004507109	0.001119154	0.001027139	0.003020967	0.001811938	0.000367523	0.001244337	0.001337421	0.000468913	0.000536109	0.000631381	0.000631381	0.000631381	0.000164351	0.000408309	0.000289925	0.000199104	0.000208178	0.004216079
3838703774395	383870	3774405	0.004433864	0.001100967	0.001010447	0.002971873	0.001782492	0.000361551	0.001224115	0.001315687	0.000467274	0.000534235	0.000629174	0.000629174	0.000629174	0.000163776	0.000406882	0.000288912	0.000198408	0.00020745	0.004092962
3838803774395	383880	3774395	0.004358894	0.001082351	0.000993362	0.002921623	0.001752353	0.000355437	0.001203417	0.00129344	0.000465549	0.000532262	0.00062685	0.00062685	0.00062685	0.000163171	0.000405379	0.000287845	0.000197675	0.000206684	0.003974849
3838903774395	383890	3774395	0.004285383	0.001064097	0.00097661	0.002872351	0.0017228	0.000349443	0.001183122	0.001271627	0.000463823	0.000530289	0.000624527	0.000624527	0.000624527	0.000162567	0.000403877	0.000286778	0.000196943	0.000205918	0.003861568
3839003774395	383900	3774395	0.004213066	0.001046141	0.000960129	0.00282388	0.001693728	0.000343546	0.001163156	0.001250168	0.000462097	0.000528316	0.000622204	0.000622204	0.000622204	0.000161962	0.000402374	0.000285711	0.00019621	0.000205152	0.003752773
3839103774395	383910	3774395	0.004142077	0.001028513	0.000943951	0.002776298	0.001665189	0.000337757	0.001143557	0.001229103	0.000460372	0.000526343	0.00061988	0.00061988	0.00061988	0.000161357	0.000400872	0.000284644	0.000195477	0.000204386	0.003648378
3829703774405	382970	3774405	0.001183071	0.000293767	0.000269614	0.000792974	0.000475616	9.64712E-05	0.000326626	0.00035106	0.000344071	0.000393377	0.000463284	0.000463284	0.000463284	0.000120594	0.000299602	0.000212736	0.000146095	0.000152753	0.002263984
3829803774405	382980	3774405	0.001224471	0.000304047	0.000279049	0.000820723	0.000492259	9.98471E-05	0.000338056	0.000363344	0.00034873	0.000398703	0.000469557	0.000469557	0.000469557	0.000122227	0.000303659	0.000215617	0.000148073	0.000154821	0.002391674
3829903774405	382990	3774405	0.001270117	0.000315381	0.000289451	0.000851317	0.000510609	0.000103569	0.000350658	0.000376889	0.000353993	0.00040472	0.000476643	0.000476643	0.000476643	0.000124072	0.000308241	0.000218871	0.000150308	0.000157158	0.002533685
3830003774405	383000	3774405	0.001319478	0.000327638	0.0003007	0.000884402	0.000530453	0.000107594	0.000364285	0.000391536	0.000359515	0.000411033	0.000484078	0.000484078	0.000484078	0.000126007	0.000313049	0.000222285	0.000152653	0.000159609	0.00269114
3830103774405	383010	3774405	0.001375606	0.000341575	0.000313491	0.000922023	0.000553018	0.000112171	0.000379781	0.000408192	0.000365985	0.000418431	0.000492791	0.000492791	0.000492791	0.000128275	0.000318684	0.000226286	0.0001554	0.000162482	0.002871458
3830203774405	383020	3774405	0.001435847	0.000356533	0.00032722	0.000962401	0.000577236	0.000117083	0.000396413	0.000426067	0.000372887	0.000426322	0.000502084	0.000502084	0.000502084	0.000130694	0.000324694	0.000230553	0.000158331	0.000165546	0.003073086
3830303774405	383030	3774405	0.001508297	0.000374523	0.000343731	0.001010962	0.000606362	0.000122991	0.000416415	0.000447566	0.000381774	0.000436482	0.00051405	0.00051405	0.00051405	0.000133809	0.000332432	0.000236048	0.000162104	0.000169491	0.003316645
3830403774405	383040	3774405	0.001592821	0.000395511	0.000362993	0.001067615	0.000640342	0.000129883	0.000439751	0.000472647	0.000392559	0.000448812	0.000528571	0.000528571	0.000528571	0.000137589	0.000341823	0.000242716	0.000166683	0.000174279	0.003611625
3830503774405	383050	3774405	0.001682652	0.000417817	0.000383465	0.001127826	0.000676456	0.000137209	0.000464552	0.000499303	0.000404724	0.000462721	0.000544951	0.000544951	0.000544951	0.000141853	0.000352415	0.000250237	0.000171849	0.00017968	0.003953021
3830603774405	383060	3774405	0.001766115	0.000438542	0.000402486	0.001183769	0.00071001	0.000144014	0.000487594	0.00052407	0.000415594	0.000475149	0.000559588	0.000559588	0.000559588	0.000145663	0.000361881	0.000256958	0.000176464	0.000184506	0.004305979
3830703774405	383070	3774405	0.001852364	0.000459958	0.000422141	0.001241579	0.000744683	0.000151047	0.000511406	0.000549663	0.000428018	0.000489353	0.000576317	0.000576317	0.000576317	0.000150017	0.000372699	0.00026464	0.00018174	0.000190022	0.004707165
3830803774405	383080	3774405	0.0019345	0.000480353	0.000440859	0.001296631	0.000777703	0.000157745	0.000534083	0.000574035	0.000440183	0.000503262	0.000592696	0.000592696	0.000592696	0.000154281	0.000383292	0.000272161	0.000186905	0.000195423	0.005139152
3830903774405	383090	3774405	0.002012389	0.000499694	0.00045861	0.001348838	0.000809016	0.000164096	0.000555587	0.000597148	0.00045114	0.000515789	0.00060745	0.00060745	0.00060745	0.000158121	0.000392833	0.000278936	0.000191558	0.000200287	0.00559452
3831003774405	383100	3774405	0.002090411	0.000519067	0.00047639	0.001401134	0.000840383	0.000170458	0.000577127	0.0006203	0.000462356	0.000528612	0.000622552	0.000622552	0.000622552	0.000162053	0.000402599	0.000285871	0.00019632	0.000205267	0.006099583
3831103774405	383110	3774405	0.002163789	0.000537287	0.000493113	0.001450317	0.000869882	0.000176442	0.000597386	0.000642074	0.000471674	0.000539265	0.000635098	0.000635098	0.000635098	0.000165318	0.000410713	0.000291632	0.000200276	0.000209403	0.006622505
3831203774405	383120	3774405	0.002237433	0.000555574	0.000509896	0.001499677	0.000899488	0.000182447	0.000617717	0.000663927	0.000484702	0.00055416	0.00065264	0.00065264	0.00065264	0.000169885	0.000422057	0.000299687	0.000205808	0.000215187	0.007201939
3831303774405	383130	3774405	0.002315455	0.000574947	0.000527676	0.001551973	0.000930854	0.000188809	0.000639258	0.000687079	0.000498592	0.000570041	0.000671343	0.000671343	0.000671343	0.000174753	0.000434152	0.000308275	0.000211706	0.000221354	0.007849186
3831403774405	383140	3774405	0.002387639	0.000592871	0.000544127	0.001600356	0.000959873	0.000194695	0.000659187	0.000708498	0.000508514	0.000581385	0.000684703	0.000684703	0.000684703	0.000178231	0.000442792	0.00031441	0.000215919	0.000225759	0.00855234
3831503774405	383150	3774405	0.002460884	0.000611059	0.000560819	0.00164945	0.000989319	0.000200668	0.000679408	0.000730233	0.000515762	0.00058967	0.000694461	0.000694461	0.000694461	0.000180771	0.000449102	0.000318891	0.000218996	0.000228976	0.009379129
3831603774405	383160	3774405	0.00253466	0.000629378	0.000577632	0.001698899	0.001018979	0.000206684	0.000699777	0.000752125	0.000520507	0.000595096	0.00070085	0.00070085	0.00070085	0.000182434	0.000453234	0.000321825	0.000221011	0.000231083	0.010254319
3831703774405	383170	3774405	0.002609498	0.000647961	0.000594687	0.00174906	0.001049065	0.000212786	0.000720438	0.000774332	0.000522491	0.000597364	0.000703522	0.000703522	0.000703522	0.000183129	0.000454962	0.000323052	0.000221854	0.000231964	0.011229417
3834503774405	383450	3774405	0.005921859	0.001470449	0.001349551	0.003969227	0.002380693	0.000482886	0.001634925	0.001757228	0.000485651	0.000555245	0.000653918	0.000653918	0.000653918	0.000170217	0.000422883	0.000300274	0.000206211	0.000215608	0.024346738
3834603774405	383460	3774405	0.006016335	0.001493908	0.001371082	0.004032551	0.002418674	0.00049059	0.001661008	0.001785263	0.000477455	0.000545874	0.000642882	0.000642882	0.000642882	0.000167344	0.000415746	0.000295206	0.000202731	0.00021197	0.022126496
3834703774405	383470	3774405	0.00608467	0.001510876	0.001386655	0.004078354	0.002446146	0.000496162	0.001679875	0.00180554	0.000466066	0.000532854	0.000627547	0.000627547	0.000627547	0.000163353	0.00040583	0.000288165	0.000197895	0.000206914	0.020157751
3834803774405	383480	3774405	0.00612063	0.001519805	0.00139485	0.004102456	0.002460602	0.000499095	0.001689802	0.001816211	0.000457525	0.000523088	0.000616047	0.000616047	0.000616047	0.000160359	0.000398392	0.000282884	0.000194268	0.000203122	0.018467506
3834903774405	383490	3774405	0.00612952	0.001522013	0.001396876	0.004108415	0.002464176	0.00049982	0.001692257	0.001818849	0.000450105	0.000514605	0.000606056	0.000606056	0.000606056	0.000157759	0.000391932	0.000278296	0.000191118	0.000199828	0.017035918
3835003774405	383500	3774405	0.006123682	0.001520563	0.001395545	0.004104502	0.002461829	0.000499344	0.001690645	0.001817116	0.000443893	0.000507503	0.000597692	0.000597692	0.000597692	0.000155581	0.000386522	0.000274455	0.00018848	0.00019707	0.015819418
3835103774405	383510	3774405	0.006094224	0.001513248	0.001388832	0.004084758	0.002449987	0.000496941	0.001682512	0.001808375	0.000437854	0.000500598	0.00058956	0.00058956	0.00058956	0.000153465	0.000381264	0.000270721	0.000185916	0.000194389	0.014745965
3835203774405	383520	3774405	0.006017529	0.001494204	0.001371354	0.004033351	0.002419154	0.000490688	0.001661338	0.001785617	0.000430348	0.000492017	0.000579453	0.000579453	0.000579453	0.000150834	0.00037472	0.00026608	0.000182729	0.000191056	0.013748435
3835303774405	383530	3774405	0.00591748	0.001469361	0.001348553	0.003966292	0.002378932	0.000482529	0.001633716	0.001755929	0.00042301	0.000483632	0.000569579	0.000569579	0.000569579	0.000148263	0.000368342	0.000261546	0.000179615	0.0001878	0.012854609
3835403774405	383540	3774405	0.005796333	0.001439279	0.001320945	0.003885091	0.002330229	0.00047265	0.00160027	0.00171998	0.000415853	0.000475445	0.000559937	0.000559937	0.000559937	0.000145754	0.000362107	0.000257118	0.000176574	0.000184621	0.012050943
3835503774405	383550	3774405	0.005660193	0.001405475	0.001289919	0.003793841	0.002275498	0.000461549	0.001562683	0.001679582	0.000408779	0.000467357	0.000550411	0.000550411	0.000550411	0.000143274	0.000355946	0.000252744	0.00017357	0.00018148	0.011321733
3835703774405	383570	3774405	0.005343725	0.001326893	0.001217798	0.003581723	0.002148273	0.000435744	0.001475312	0.001585675	0.000394888	0.000451476	0.000531708	0.000531708	0.000531708	0.000138405	0.000343851	0.000244156	0.000167672	0.000175314	0.010033106
3835803774405	383580	3774405	0.005160479	0.001281391	0.001176038	0.003458899	0.002074604	0.000420801	0.001424721	0.001531299	0.000387727	0.000443288	0.000522065	0.000522065	0.000522065	0.000135896	0.00033761	0.000239728	0.000164632	0.000172134	0.009453241
3835903774405	383590	3774405	0.004983337	0.001237405	0.001135668	0.003340166	0.00200339	0.000406356	0.001375815	0.001478735	0.000380739	0.000435299	0.000512656	0.000512656	0.000512656	0.00013346	0.00033153	0.000235407	0.000161664	0.000169032	0.008917377
3836003774405	383600	3774405	0.004787087	0.001188675	0.001090944	0.003208627	0.001924494	0.000390354	0.001321634	0.001420501	0.00037306	0.00042652	0.000502317	0.000502317	0.000502317	0.000130755	0.00032484	0.00023066	0.000158404	0.000165623	0.008399199
3836103774405	383610	3774405	0.004607291	0.00114403	0.00104997	0.003088115	0.001852213	0.000375692	0.001271995	0.001367149	0.000366072	0.00041853	0.000492907	0.000492907	0.000492907	0.000128305	0.00031875	0.000226339	0.000155437	0.00016252	0.0079302
3836203774405	383620	3774405	0.00448694	0.001114146	0.001022543	0.003007448	0.00180383	0.000365879	0.001238768	0.001331436	0.000361585	0.000413401	0.000486866	0.000486866	0.000486866	0.000126733	0.000314852	0.000223565	0.000153532	0.000160529	0.007546269
3836303774405	383630	3774405	0.004397109	0.00109184	0.001002071	0.002947237	0.001767716	0.000358554	0.001213967	0.00130478	0.000358393	0.000409751	0.000482568	0.000482568	0.000482568	0.000125614	0.000312073	0.000221591	0.000152176	0.000159111	0.007213673
3836403774405	383640	3774405	0.004313513	0.001071082	0.00098302	0.002891206	0.001734109	0.000351737	0.001190888	0.001279974	0.000355546	0.000406496	0.000478734	0.000478734	0.000478734	0.000124616	0.000309594	0.000219831	0.000150967	0.000157847	0.006906097
3836503774405	383650	3774405	0.004277687	0.001062186	0.000974856	0.002867193	0.001719706	0.000348816	0.001180997	0.001269343	0.000354769	0.000405608	0.000477689	0.000477689	0.000477689	0.000124344	0.000308917	0.000219351	0.000150638	0.000157503	0.006658224
3836603774405	383660	3774405	0.00424133	0.001053159	0.00096657	0.002842823	0.00170509	0.000345851	0.001170959	0.001258555	0.000354079	0.000404819	0.000476759	0.000476759	0.000476759	0.000124102	0.000308316	0.000218924	0.000150345	0.000157196	0.006423206
3836703774405	383670	3774405	0.004242656	0.001053488	0.000966872	0.002843713	0.001705623	0.000345959	0.001171326	0.001258948	0.000355201	0.000406101	0.00047827	0.00047827	0.00047827	0.000124495	0.000309293	0.000219618	0.000150821	0.000157694	0.006231759
3836803774405	383680	3774405	0.004281535	0.001063142	0.000975733	0.002869772	0.001721253	0.000349129	0.001182059	0.001270485	0.00035822	0.000409554	0.000482336	0.000482336	0.000482336	0.000125554	0.000311923	0.000221485	0.000152103	0.000159035	0.006078877
3836903774405	383690	3774405	0.004320944	0.001072928	0.000984714	0.002896186	0.001737096	0.000352343	0.00119294	0.001282179	0.000361499	0.000413302	0.00048675	0.00048675	0.00048675	0.000126703	0.000314777	0.000223512	0.000153495	0.00016049	0.005932638
3837003774405	383700	3774405	0.004343501	0.001078529	0.000989854	0.002911306	0.001746165	0.000354182	0.001199167	0.001288873	0.000364174	0.00041636	0.000490351	0.000490351	0.000490351	0.00012764	0.000317106	0.000225165	0.000154631	0.000161678	0.005780963
3837103774405	383710	3774405	0.004362609	0.001083273	0.000994209	0.002924113	0.001753846	0.00035574	0.001204443	0.001294543	0.000366848	0.000419418	0.000493952	0.000493952	0.000493952	0.000128578	0.000319435	0.000226819	0.000155766	0.000162865	0.005634207
3837203774405	383720	3774405	0.004390607	0.001090225	0.001000589	0.002942879	0.001765102	0.000358023	0.001212172	0.001302851	0.000370213	0.000423265	0.000498483	0.000498483	0.000498483	0.000129757	0.000322365	0.000228899	0.000157195	0.000164359	0.005500047
3837303774405	383730	3774405	0.004435456	0.001101362	0.00101081	0.00297294	0.001783132	0.000361681	0.001224554	0.001316159	0.000374786	0.000428492	0.00050464	0.00050464	0.00050464	0.00013136	0.000326347	0.000231727	0.000159137	0.000166389	0.005381934
3837403774405	383740	3774405	0.004484817	0.001113619	0.001022059	0.003006025	0.001802976	0.000365706	0.001238182	0.001330806	0.000379617	0.000434016	0.000511146	0.000511146	0.000511146	0.000133053	0.000330554	0.000234714	0.000161188	0.000168534	0.005266151
3837503774405	383750	3774405	0.004601983	0.001142712	0.001048761	0.003084558	0.001850079	0.00037526	0.00127053	0.001365574	0.000389194	0.000444965	0.00052404	0.00052404	0.00052404	0.00013641	0.000338893	0.000240635	0.000165255	0.000172786	0.005190486
3837603774405	383760	3774405	0.004722466	0.001172629	0.001076218	0.003165314	0.001898516	0.000385084	0.001303793	0.001401325	0.000401531	0.000459071	0.000540653	0.000540653	0.000540653	0.000140734	0.000349636	0.000248263	0.000170493	0.000178263	0.005123104
3837703774405	383770	3774405	0.004808185	0.001193914	0.001095752	0.003222768	0.001932976	0.000392074	0.001327458	0.001426761	0.000415853	0.000475445	0.000559937	0.000559937	0.000559937	0.000145754	0.000362107	0.000257118	0.000176574	0.000184621	0.005059691
3837803774405	383780	3774405	0.004845736	0.001203238	0.00110431	0.003247937	0.001948072	0.000395136	0.001337826	0.001437904	0.000431728	0.000493595	0.000581312	0.000581312	0.000581312	0.000151318	0.00037593	0.000266934	0.000183315	0.000191669	0.005004905
3837903774405	383790	3774405	0.004840694	0.001201986	0.001103161	0.003244558	0.001946045	0.000394725	0.001336434	0.001436408	0.000456058	0.000521411	0.000614072	0.000614072	0.000614072	0.000159845	0.000397115	0.000281977	0.000193646	0.00020247	0.004993689
3838003774405	383800	3774405	0.004781647	0.001187324	0.001089705	0.00320498	0.001922307	0.00038991	0.001320132	0.001418886	0.000466756	0.000533643	0.000628477	0.000628477	0.000628477	0.000163595	0.000406431	0.000288591	0.000198188	0.00020722	0.004911727
3838103774405	383810	3774405	0.004708932	0.001169268	0.001073133	0.003156242	0.001893074	0.000383981	0.001300056	0.001397309	0.000467533	0.000534531	0.000629522	0.000629522	0.000629522	0.000163867	0.000407107	0.000289072	0.000198518	0.000207565	0.004770492
3838203774405	383820	3774405	0.004631573	0.001150059	0.001055504	0.003104391	0.001861975	0.000377672	0.001278699	0.001374354	0.000467274	0.000534235	0.000629174	0.000629174	0.000629174	0.000163776	0.000406882	0.000288912	0.000198408	0.00020745	0.004633485
3838303774405	383830	3774405	0.00454267	0.001127984	0.001035244	0.003044802	0.001826234	0.000370423	0.001254154	0.001347973	0.000466929	0.00053384	0.000628709	0.000628709	0.000628709	0.000163655	0.000406581	0.000288698	0.000198262	0.000207297	0.004505278
3838403774405	383840	3774405	0.004446735	0.001104163	0.001013381	0.0029805	0.001787667	0.0003626	0.001227668	0.001319506	0.000464858	0.000531473	0.000625921	0.000625921	0.000625921	0.00016293	0.000404778	0.000287418	0.000197382	0.000206377	0.004374482
3838503774405	383850	3774405	0.004365926	0.001084097	0.000994965	0.002926337	0.00175518	0.000356011	0.001205358	0.001295527	0.000462788	0.000529105	0.000623133	0.000623133	0.000623133	0.000162204	0.000402975	0.000286138	0.000196503	0.000205458	0.004245413
3838603774405	383860	3774405	0.004298652	0.001067392	0.000979633	0.002881245	0.001728135	0.000350525	0.001186785	0.001275564	0.000461235	0.00052733	0.000621042	0.000621042	0.000621042	0.000161659	0.000401623	0.000285177	0.000195844	0.000204769	0.004122555
3838703774405	383870	3774405	0.004232174	0.001050885	0.000964484	0.002836687	0.001701409	0.000345104	0.001168432	0.001255838	0.000459682	0.000525554	0.000618951	0.000618951	0.000618951	0.00016115	0.00040027	0.000284217	0.000195184	0.000204079	0.004004701
3838803774405	383880	3774405	0.004164369	0.001034049	0.000949031	0.002791239	0.00167415	0.000339575	0.001149712	0.001235718	0.000457956	0.000523582	0.000616627	0.000616627	0.000616627	0.0001605	0.00039876	0.00028315	0.000194452	0.000203313	0.00389142
3838903774405	383890	3774405	0.004097625	0.001017476	0.000933821	0.002746503	0.001647318	0.000334133	0.001131285	0.001215913	0.000456317	0.000521707	0.00061442	0.00061442	0.00061442	0.000159936	0.000397341	0.000282137	0.000193756	0.000202585	0.003782625
3839003774405	383900	3774405	0.004031413	0.001001034	0.000918731	0.002702123	0.0016207	0.000328734	0.001113005	0.001196265	0.000454591	0.000519735	0.000612097	0.000612097	0.000612097	0.000159331	0.00039583	0.00028107	0.00019323	0.000201819	0.003678144
3839103774405	383910	3774405	0.003965598	0.000984692	0.000903733	0.00265801	0.001594241	0.000323367	0.001094835	0.001176735	0.000452866	0.000517762	0.000609773	0.000609773	0.000609773	0.000158726	0.000394336	0.000280003	0.0001922	0.000201053	0.003577632

			ISDrainage / Utilities Trenching	ISDrainage / Utilities Trenching	ISAsphalt Paving	ISAsphalt Paving	SVDemolition	SVSite Grubbing / Prep	SVMass Grading / Excavation	SVMass Grading / Excavation	SVDrainage / Utilities Trenching	SVFoundations / Concrete Pads	SVBuilding / Structure Construction	SVBuilding / Structure Construction	SVAsphalt Paving	SVAsphalt Paving	SVArchitectural Coating	SVArchitectural Coating	SVLandscaping or Other Finishing	SVLandscaping or Other Finishing	MDemolition
Unique Identifier	X (UTM)	Y (UTM)	2027	2028	2027	2028	2027	2027	2027	2028	2028	2028	2028	2029	2028	2029	2028	2029	2028	2029	2027
3838103774395	383810	3774395	0.00262607	0.00262607	0.003026369	0.003026369	0.000246505	9.82316E-05	0.000319491	0.000319491	0.000164879	6.39543E-05	0.000290828	0.000290828	0.000171106	0.000171106	3.85409E-05	3.85409E-05	0.000130489	0.000130489	0.001364637
3838203774395	383820	3774395	0.002548537	0.002548537	0.002937018	0.002937018	0.000249757	9.95277E-05	0.000323707	0.000323707	0.000167054	6.47982E-05	0.000296965	0.000296965	0.000173364	0.000173364	3.90494E-05	3.90494E-05	0.000132211	0.000132211	0.00135739
3838303774395	383830	3774395	0.002476328	0.002476328	0.002853801	0.002853801	0.000254809	0.000101541	0.000330254	0.000330254	0.000170433	6.61089E-05	0.000311195	0.000311195	0.00017687	0.00017687	3.98393E-05	3.98393E-05	0.000134885	0.000134885	0.001348676
3838403774395	383840	3774395	0.0024031	0.0024031	0.002769411	0.002769411	0.000257923	0.000102782	0.000334291	0.000334291	0.000172516	6.69168E-05	0.000323024	0.000323024	0.000179032	0.000179032	4.03262E-05	4.03262E-05	0.000136534	0.000136534	0.001337977
3838603774395	383860	3774395	0.002261967	0.002261967	0.002606765	0.002606765	0.000256608	0.000102258	0.000332586	0.000332586	0.000171637	6.65757E-05	0.000321957	0.000321957	0.000178119	0.000178119	4.01206E-05	4.01206E-05	0.000135838	0.000135838	0.001320895
3838703774395	383870	3774395	0.002195914	0.002195914	0.002530643	0.002530643	0.000255916	0.000101982	0.000331689	0.000331689	0.000171174	6.63961E-05	0.000321067	0.000321067	0.000177639	0.000177639	4.00124E-05	4.00124E-05	0.000135471	0.000135471	0.001313044
3838803774395	383880	3774395	0.002132545	0.002132545	0.002457615	0.002457615	0.000255293	0.000101734	0.000330882	0.000330882	0.000170757	6.62345E-05	0.000320267	0.000320267	0.000177206	0.000177206	3.9915E-05	3.9915E-05	0.000135142	0.000135142	0.001304675
3838903774395	383890	3774395	0.002071769	0.002071769	0.002387574	0.002387574	0.000254601	0.000101458	0.000329985	0.000329985	0.000170294	6.6055E-05	0.000319555	0.000319555	0.000176726	0.000176726	3.98068E-05	3.98068E-05	0.000134775	0.000134775	0.001296306
3839003774395	383900	3774395	0.002013399	0.002013399	0.002320307	0.002320307	0.000253909	0.000101182	0.000329088	0.000329088	0.000169832	6.58754E-05	0.000318755	0.000318755	0.000176246	0.000176246	3.96986E-05	3.96986E-05	0.000134409	0.000134409	0.001287937
3839103774395	383910	3774395	0.00195739	0.00195739	0.002255761	0.002255761	0.000253217	0.000100907	0.000328191	0.000328191	0.000169369	6.56959E-05	0.000317954	0.000317954	0.000175765	0.000175765	3.95904E-05	3.95904E-05	0.000134043	0.000134043	0.001279482
3829703774405	382970	3774405	0.001214649	0.001214649	0.001399802	0.001399802	0.000195501	7.79068E-05	0.000253386	0.000253386	0.000130764	5.07218E-05	0.000245292	0.000245292	0.000135703	0.000135703	3.05665E-05	3.05665E-05	0.00010349	0.00010349	0.000469345
3829803774405	382980	3774405	0.001283156	0.001283156	0.001478751	0.001478751	0.000197301	7.86239E-05	0.000255718	0.000255718	0.000131968	5.11886E-05	0.00024716	0.00024716	0.000136952	0.000136952	3.08479E-05	3.08479E-05	0.000104443	0.000104443	0.000480302
3829903774405	382990	3774405	0.001359346	0.001359346	0.001566555	0.001566555	0.000199307	7.94236E-05	0.00025832	0.00025832	0.00013331	5.17093E-05	0.000249294	0.000249294	0.000138345	0.000138345	3.11616E-05	3.11616E-05	0.000105505	0.000105505	0.000492467
3830003774405	383000	3774405	0.001443822	0.001443822	0.001663908	0.001663908	0.000201453	8.02785E-05	0.0002611	0.0002611	0.000134745	5.22659E-05	0.000251517	0.000251517	0.000139834	0.000139834	3.14971E-05	3.14971E-05	0.000106641	0.000106641	0.000505667
3830103774405	383010	3774405	0.001540565	0.001540565	0.001775397	0.001775397	0.000204013	8.12989E-05	0.000264419	0.000264419	0.000136458	5.29302E-05	0.000254186	0.000254186	0.000141611	0.000141611	3.18974E-05	3.18974E-05	0.000107996	0.000107996	0.000520766
3830203774405	383020	3774405	0.00164874	0.00164874	0.001900063	0.001900063	0.000206643	8.23468E-05	0.000267827	0.000267827	0.000138217	5.36124E-05	0.000257032	0.000257032	0.000143437	0.000143437	3.23086E-05	3.23086E-05	0.000109388	0.000109388	0.000536986
3830303774405	383030	3774405	0.001779412	0.001779412	0.002050653	0.002050653	0.000210172	8.37533E-05	0.000272402	0.000272402	0.000140577	5.45281E-05	0.000260678	0.000260678	0.000145887	0.000145887	3.28604E-05	3.28604E-05	0.000111257	0.000111257	0.000556915
3830403774405	383040	3774405	0.001937672	0.001937672	0.002233036	0.002233036	0.000214532	8.54907E-05	0.000278052	0.000278052	0.000143494	5.56593E-05	0.000265125	0.000265125	0.000148913	0.000148913	3.3542E-05	3.3542E-05	0.000113564	0.000113564	0.000580555
3830503774405	383050	3774405	0.002120834	0.002120834	0.002444119	0.002444119	0.000219377	8.74211E-05	0.000284331	0.000284331	0.000146734	5.69161E-05	0.000270017	0.000270017	0.000152276	0.000152276	3.42994E-05	3.42994E-05	0.000116129	0.000116129	0.000606611
3830603774405	383060	3774405	0.002310199	0.002310199	0.002662349	0.002662349	0.000223598	8.91034E-05	0.000289802	0.000289802	0.000149557	5.80113E-05	0.000274108	0.000274108	0.000155206	0.000155206	3.49595E-05	3.49595E-05	0.000118363	0.000118363	0.000630941
3830703774405	383070	3774405	0.00252544	0.00252544	0.002910399	0.002910399	0.000228373	9.10062E-05	0.000295991	0.000295991	0.000152751	5.92502E-05	0.000278644	0.000278644	0.00015852	0.00015852	3.5706E-05	3.5706E-05	0.000120891	0.000120891	0.000657773
3830803774405	383080	3774405	0.002757205	0.002757205	0.003177493	0.003177493	0.00023301	9.28539E-05	0.000302001	0.000302001	0.000155852	6.04532E-05	0.000283002	0.000283002	0.000161739	0.000161739	3.6431E-05	3.6431E-05	0.000123346	0.000123346	0.000685468
3830903774405	383090	3774405	0.003001514	0.003001514	0.003459043	0.003459043	0.0002373	9.45637E-05	0.000307562	0.000307562	0.000158722	6.15663E-05	0.000287004	0.000287004	0.000164717	0.000164717	3.71018E-05	3.71018E-05	0.000125617	0.000125617	0.00071066
3831003774405	383100	3774405	0.003272485	0.003272485	0.003771319	0.003771319	0.000241799	9.63563E-05	0.000313392	0.000313392	0.000161731	6.27334E-05	0.000291362	0.000291362	0.000167839	0.000167839	3.78051E-05	3.78051E-05	0.000127998	0.000127998	0.000736543
3831103774405	383110	3774405	0.003553038	0.003553038	0.004094638	0.004094638	0.000245605	9.78731E-05	0.000318325	0.000318325	0.000164277	6.37209E-05	0.000295097	0.000295097	0.000170481	0.000170481	3.84002E-05	3.84002E-05	0.000130013	0.000130013	0.00075932
3831203774405	383120	3774405	0.00386391	0.00386391	0.004452897	0.004452897	0.000250103	9.96656E-05	0.000324155	0.000324155	0.000167286	6.48879E-05	0.000299188	0.000299188	0.000173604	0.000173604	3.91035E-05	3.91035E-05	0.000132394	0.000132394	0.000786756
3831303774405	383130	3774405	0.004211164	0.004211164	0.004853084	0.004853084	0.000255155	0.000101679	0.000330703	0.000330703	0.000170665	6.61986E-05	0.000303369	0.000303369	0.00017711	0.00017711	3.98934E-05	3.98934E-05	0.000135068	0.000135068	0.000818161
3831403774405	383140	3774405	0.004588413	0.004588413	0.005287838	0.005287838	0.000259169	0.000103278	0.000335905	0.000335905	0.000173349	6.724E-05	0.000307371	0.000307371	0.000179896	0.000179896	4.05209E-05	4.05209E-05	0.000137193	0.000137193	0.000834899
3831503774405	383150	3774405	0.005031993	0.005031993	0.005799034	0.005799034	0.000262975	0.000104795	0.000340838	0.000340838	0.000175895	6.82275E-05	0.000311551	0.000311551	0.000182538	0.000182538	4.1116E-05	4.1116E-05	0.000139208	0.000139208	0.000852499
3831603774405	383160	3774405	0.005501541	0.005501541	0.006340157	0.006340157	0.000265605	0.000105843	0.000344247	0.000344247	0.000177654	6.89098E-05	0.000314575	0.000314575	0.000184364	0.000184364	4.15272E-05	4.15272E-05	0.0001406	0.0001406	0.000868115
3831703774405	383170	3774405	0.006024691	0.006024691	0.006943051	0.006943051	0.000267681	0.00010667	0.000346937	0.000346937	0.000179043	6.94484E-05	0.000317243	0.000317243	0.000185805	0.000185805	4.18518E-05	4.18518E-05	0.000141699	0.000141699	0.000881488
3834503774405	383450	3774405	0.013062261	0.013062261	0.015053378	0.015053378	0.000244359	9.73767E-05	0.00031671	0.00031671	0.000163444	6.33977E-05	0.000287804	0.000287804	0.000169617	0.000169617	3.82055E-05	3.82055E-05	0.000129354	0.000129354	0.001218484
3834603774405	383460	3774405	0.011871079	0.011871079	0.013680621	0.013680621	0.000240761	9.59426E-05	0.000312046	0.000312046	0.000161037	6.24641E-05	0.000284603	0.000284603	0.000167119	0.000167119	3.76428E-05	3.76428E-05	0.000127449	0.000127449	0.001191739
3834703774405	383470	3774405	0.010814828	0.010814828	0.012463363	0.012463363	0.000236678	9.43155E-05	0.000306754	0.000306754	0.00015836	6.14047E-05	0.000280422	0.000280422	0.000164285	0.000164285	3.70044E-05	3.70044E-05	0.000125287	0.000125287	0.001181127
3834803774405	383480	3774405	0.009907996	0.009907996	0.011418299	0.011418299	0.000232871	9.27988E-05	0.000301821	0.000301821	0.00015576	6.04172E-05	0.000276509	0.000276509	0.000161643	0.000161643	3.64093E-05	3.64093E-05	0.000123272	0.000123272	0.001170601
3834903774405	383490	3774405	0.009139935	0.009139935	0.010533161	0.010533161	0.000229688	9.15302E-05	0.000297695	0.000297695	0.000153631	5.95913E-05	0.000273218	0.000273218	0.000159433	0.000159433	3.59116E-05	3.59116E-05	0.000121587	0.000121587	0.001162146
3835003774405	383500	3774405	0.008487271	0.008487271	0.009781009	0.009781009	0.000227058	9.04822E-05	0.000294287	0.000294287	0.000151872	5.89091E-05	0.000270728	0.000270728	0.000157608	0.000157608	3.55005E-05	3.55005E-05	0.000120195	0.000120195	0.001155848
3835103774405	383510	3774405	0.007911353	0.007911353	0.009117302	0.009117302	0.000224567	8.94894E-05	0.000291058	0.000291058	0.000150205	5.82627E-05	0.000268327	0.000268327	0.000155878	0.000155878	3.51109E-05	3.51109E-05	0.000118876	0.000118876	0.001148687
3835203774405	383520	3774405	0.007376168	0.007376168	0.008500538	0.008500538	0.000221591	8.83036E-05	0.000287201	0.000287201	0.000148215	5.74906E-05	0.000265481	0.000265481	0.000153813	0.000153813	3.46457E-05	3.46457E-05	0.000117301	0.000117301	0.00113678
3835303774405	383530	3774405	0.006896622	0.006896622	0.007947894	0.007947894	0.000218685	8.71453E-05	0.000283434	0.000283434	0.000146271	5.67365E-05	0.000262724	0.000262724	0.000151795	0.000151795	3.41912E-05	3.41912E-05	0.000115762	0.000115762	0.001124012
3835403774405	383540	3774405	0.006465447	0.006465447	0.007450994	0.007450994	0.000215847	8.60147E-05	0.000279756	0.000279756	0.000144373	5.60004E-05	0.000260056	0.000260056	0.000149826	0.000149826	3.37476E-05	3.37476E-05	0.00011426	0.00011426	0.001110466
3835503774405	383550	3774405	0.006074219	0.006074219	0.007000129	0.007000129	0.000213079	8.49116E-05	0.000276169	0.000276169	0.000142521	5.52822E-05	0.000257476	0.000257476	0.000147904	0.000147904	3.33148E-05	3.33148E-05	0.000112795	0.000112795	0.001095972
3835703774405	383570	3774405	0.005382858	0.005382858	0.006203382	0.006203382	0.000207543	8.27053E-05	0.000268993	0.000268993	0.000138818	5.38459E-05	0.000252229	0.000252229	0.000144061	0.000144061	3.24492E-05	3.24492E-05	0.000109864	0.000109864	0.001063273
3835803774405	383580	3774405	0.005071755	0.005071755	0.005844857	0.005844857	0.000204705	8.15747E-05	0.000265316	0.000265316	0.000136921	5.31097E-05	0.000249472	0.000249472	0.000142092	0.000142092	3.20056E-05	3.20056E-05	0.000108362	0.000108362	0.001044378
3835903774405	383590	3774405	0.004784259	0.004784259	0.005513537	0.005513537	0.000201937	8.04716E-05	0.000261728	0.000261728	0.000135069	5.23915E-05	0.000246804	0.000246804	0.00014017	0.00014017	3.15728E-05	3.15728E-05	0.000106897	0.000106897	0.001025139
3836003774405	383600	3774405	0.004506252	0.004506252	0.005193152	0.005193152	0.000198823	7.92306E-05	0.000257692	0.000257692	0.000132986	5.15836E-05	0.00024378	0.00024378	0.000138009	0.000138009	3.10859E-05	3.10859E-05	0.000105249	0.000105249	0.001002275
3836103774405	383610	3774405	0.004254629	0.004254629	0.004903174	0.004903174	0.000196055	7.81275E-05	0.000254104	0.000254104	0.000131135	5.08654E-05	0.000241023	0.000241023	0.000136087	0.000136087	3.06531E-05	3.06531E-05	0.000103783	0.000103783	0.000981051
3836203774405	383620	3774405	0.004048646	0.004048646	0.004665793	0.004665793	0.000194256	7.74104E-05	0.000251772	0.000251772	0.000129931	5.03986E-05	0.000239333	0.000239333	0.000134838	0.000134838	3.03718E-05	3.03718E-05	0.000102831	0.000102831	0.000967506
3836303774405	383630	3774405	0.003870205	0.003870205	0.004460151	0.004460151	0.000193079	7.69416E-05	0.000250247	0.000250247	0.000129144	5.00933E-05	0.000238177	0.000238177	0.000134022	0.000134022	3.01878E-05	3.01878E-05	0.000102208	0.000102208	0.000957929
3836403774405	383640	3774405	0.003705188	0.003705188	0.00426998	0.00426998	0.000191972	7.65004E-05	0.000248812	0.000248812	0.000128404	4.98061E-05	0.000237109	0.000237109	0.00133253	0.00133253	3.00147E-05	3.00147E-05	0.000101622	0.000101622	0.000948784
3836503774405	383650	3774405	0.003572202	0.003572202	0.004116722	0.004116722	0.000191764	7.64176E-05	0.000248543	0.000248543	0.000128265	4.97522E-05	0.000236932	0.000236932	0.00133109	0.00133109	2.99823E-05	2.99823E-05	0.000101512	0.000101512	0.000946541
3836603774405	383660	3774405	0.003446112	0.003446112	0.003971413	0.003971413	0.000191557	7.63349E-05	0.000248274	0.000248274	0.000128126	4.96983E-05	0.000236754	0.000236754	0.00133965	0.00133965	2.99498E-05	2.99498E-05	0.000101402	0.000101402	0.000944039
3836703774405	383670	3774405	0.003343399	0.003343399	0.003853042	0.003853042	0.00019211	7.65555E-05	0.000248991	0.000248991	0.000128496	4.9842E-05	0.000237376	0.000237376	0.00133349	0.00133349	3.00364E-05	3.00364E-05	0.000101695	0.000101695	0.000947576
3836803774405	383680	3774405	0.003261376	0.003261376	0.003758517	0.003758517	0.000193425	7.70795E-05	0.000250695	0.000250695	0.000129376	5.01831E-05	0.00023871	0.00023871	0.00134262	0.00134262	3.02419E-05	3.02419E-05	0.000102391	0.000102391	0.000957584
3836903774405	383690	3774405	0.003182918	0.003182918	0.003668099	0.003668099	0.000194878	7.76586E-05	0.000252579	0.000252579	0.000130348	5.05602E-05	0.000240133	0.000240133	0.00135271	0.00135271	3.04692E-05	3.04692E-05	0.0001031	0.0001031	0.000968369
3837003774405	383700	3774405	0.003101543	0.003101543	0.00357432	0.00357432	0.000195986	7.80999E-05	0.000254014	0.000254014	0.000131088	5.08474E-05	0.000241201	0.000241201	0.000136039	0.000136039	3.06423E-05	3.06423E-05	0.000103747	0.000103747	0.000976996
3837103774405	383710	3774405	0.003022807	0.003022807	0.003483581	0.003483581	0.000197162	7.85687E-05	0.000255539	0.000255539	0.000131875	5.11527E-05	0.000242357	0.000242357	0.000136856	0.000136856	3.08262E-05	3.08262E-05	0.000104369	0.000104369	0.000985883
3837203774405	383720	3774405	0.002950828	0.002950828	0.003400631	0.003400631	0.000198546	7.91203E-05	0.000257333	0.000257333	0.000132801	5.15118E-05	0.000243691	0.000243691	0.000137817	0.000137817	3.10426E-05	3.10426E-05	0.000105102	0.000105102	0.000997271
3837303774405	383730	3774405	0.00288746	0.00288746	0.003327603	0.003327603	0.000200484	7.98924E-05	0.000259844	0.000259844	0.000134097	5.20145E-05	0.000245559	0.000245559	0.000139162	0.000139162	3.13456E-05	3.13456E-05	0.000106128	0.000106128	0.001013405
3837403774405	383740	3774405	0.002825341	0.002825341	0.003256016	0.003256016	0.000202491	8.06922E-05	0.000262445	0.000262445	0.000135439	5.25352E-05	0.000247426	0.000247426	0.000140555	0.000140555	3.16594E-05	3.16594E-05	0.0001071	0.0001071	0.00103066
3837503774405	383750	3774405	0.002784746	0.002784746	0.003209233	0.003209233	0.000206366	8.22365E-05	0.000267468	0.000267468	0.000138032	5.35406E-05	0.000250984	0.000250984	0.000143245	0.000143245	3.22653E-05	3.22653E-05	0.000109242	0.000109242	0.001065947
3837603774405	383760	3774405	0.002748595	0.002748595	0.003167571	0.003167571	0.000211418	8.42497E-05	0.000274016	0.000274016	0.000141411	5.48513E-05	0.000255431	0.000255431	0.000146751	0.000146751	3.30551E-05	3.30551E-05	0.000111916	0.000111916	0.001111329
3837703774405	383770	3774405	0.002714573	0.002714573	0.003128363	0.003128363	0.000217439	8.6649E-05	0.000281819	0.000281819	0.000145438	5.64134E-05	0.000260589	0.000260589	0.00015093	0.00015093	3.39965E-05	3.39965E-05	0.000115103	0.000115103	0.001161542
3837803774405	383780	3774405	0.00268518	0.00268518	0.00309449	0.00309449	0.000224636	8.9517E-05	0.000291148	0.000291148	0.000150252	5.82806E-05	0.000267171	0.000267171	0.000155926	0.000155926	3.51218E-05	3.51218E-05	0.000118913	0.000118913	0.001216931
3837903774405	383790	3774405	0.002679163	0.002679163	0.003087555	0.003087555	0.000234325	9.33779E-05	0.000303705	0.000303705	0.000156732	6.07943E-05	0.000275531	0.000275531	0.000162651	0.000162651	3.66366E-05	3.66366E-05	0.000124042	0.000124042	0.001308643
3838003774405	383800	3774405	0.002635189	0.002635189	0.003036878	0.003036878	0.00024069	9.56668E-05	0.000311149	0.000311149	0.000160574	6.22845E-05	0.00028229	0.00028229	0.000166638	0.000166638	3.75346E-05	3.75346E-05	0.000127082	0.000127082	0.00132262
3838103774405	383810	3774405	0.002559415	0.002559415	0.002949554	0.002949554	0.000243806	9.7156E-05	0.000315993	0.000315993	0.000163073	6.32541E-05	0.000287804	0.000287804	0.000169232	0.000169232	3.81189E-05	3.81189E-05	0.0001296	0.0001296	0.001319342
3838203774405	383820	3774405	0.002485909	0.002485909	0.002864843	0.002864843	0.000247058	9.84522E-05	0.000320209	0.000320209	0.000165249	6.40979E-05	0.000293852	0.000293852	0.00017149	0.00017149	3.86274E-05	3.86274E-05	0.000130782	0.000130782	0.001312526
3838303774405	383830	3774405	0.002417125	0.002417125	0.002785574	0.002785574	0.000252456	0.000100603	0.000327205	0.000327205	0.000168859	6.54984E-05	0.000308972	0.000308972	0.000175237	0.000175237	3.94714E-05	3.94714E-05	0.0001336	0.0001336	0.001304071
3838403774405	383840	3774405	0.002346952	0.002346952	0.002704705	0.002704705	0.000255017	0.000101624	0.000330523	0.000330523	0.000170572	6.61627E-05	0.000319644	0.000319644	0.000177014	0.000177014	3.98717E-05	3.98717E-05	0.000134995	0.000134995	0.001293804
3838503774405	383850	3774405	0.002277705	0.002277705	0.00262402	0.00262402	0.000254394	0.000101375	0.000329716	0.000329716	0.000170156	6.60011E-05	0.000319288	0.000319288	0.000176582	0.000176582	3.97744E-05	3.97744E-05	0.000134665	0.000134665	0.001284831
3838603774405	383860	3774405	0.00221179	0.00221179	0.00254894	0.00254894	0.000253702	0.0001011	0.000328819	0.000328819	0.000169693	6.58216E-05	0.000318488	0.000318488	0.000176102	0.000176102	3.96662E-05	3.96662E-05	0.000134299	0.000134299	0.001277498
3838703774405	383870	3774405	0.002148561	0.002148561	0.002476072	0.002476072	0.00025301	0.000100824	0.000327922	0.000327922	0.00016923	6.5642E-05	0.000317599	0.000317599	0.000175621	0.000175621	3.9558E-05	3.9558E-05	0.000133933	0.000133933	0.001270078
3838803774405	383880	3774405	0.002087784	0.002087784	0.002406031	0.002406031	0.000252387	0.000100576	0.000327115	0.000327115	0.000168813	6.54804E-05	0.000316798	0.000316798	0.000175189	0.000175189	3.94606E-05	3.94606E-05	0.000133603	0.000133603	0.001262227
3838903774405	383890	3774405	0.002029415	0.002029415	0.002338764	0.002338764	0.000251695	0.0001003	0.000326218	0.000326218	0.00016835	6.53009E-05	0.000316087	0.000316087	0.00017409	0.00017409	3.93524E-05	3.93524E-05	0.000133237	0.000133237	0.001254289
3839003774405	383900	3774405	0.00197336	0.00197336	0.002274165	0.002274165	0.000251003	0.000100024	0.000325321	0.000325321	0.000167887	6.51213E-05	0.000315286	0.000315286	0.00017228	0.00017228	3.92442E-05	3.92442E-05	0.00013287	0.00013287	0.001246265
3839103774405	383910	3774405	0.001919434	0.001919434	0.002212019	0.002212019	0.000250311	9.97483E-05	0.000324424	0.000324424	0.000167425	6.49418E-05	0.000314397	0.000314397	0.000173748	0.000173748	3.9136E-05	3.9136E-05	0.000132504	0.000132504	0.001238069

			MSite Grubbing / Prep	MMass Grading / Excavation	MMass Grading / Excavation	MDrainage / Utilities Trenching	MFoundations / Concrete Pads	MBuilding / Structure Construction	MAsphalt Paving	MLandscaping or Other Finishing	MWaterside Construction (Piles)	RSSWRestriping South Valley	RSSWRestriping Silver Lake Boulevard	RSSWDemolition	RSSWPlacing Base	RSSWForm	Child Risk				
Unique Identifier	X (UTM)	Y (UTM)	2027	2027	2028	2028	2028	2028	2028	2028	2028	2029	2029	2029	2029	2029	3rd Trimester	0<2	2<16	Total	per million
3838103774395	383810	3774395	0.001261754	0.002098771	0.002098771	0.001009403	0.000478296	0.001297626	0.000843743	0.000579435	0.000622781	0.000108438	0.000333707	0.001037916	9.43811E-05	0.000205278	1.07983E-07	2.67217E-06	3.31E-07	3.11116E-06	3.11115796
3838203774395	383820	3774395	0.001255053	0.002087625	0.002087625	0.001004042	0.000475755	0.001290734	0.000839262	0.000576358	0.000619473	0.000110681	0.000332069	0.001032707	9.39073E-05	0.000204248	1.06587E-07	2.6289E-06	3.2533E-07	3.06082E-06	3.06081919
3838303774395	383830	3774395	0.001246996	0.002074223	0.002074223	0.000997597	0.000472701	0.001282448	0.000833875	0.000572658	0.000615496	0.000112835	0.000330045	0.001026217	9.33172E-05	0.000202964	1.05907E-07	2.59244E-06	3.2009E-07	3.01844E-06	3.01843704
3838403774395	383840	3774395	0.001237104	0.002057769	0.002057769	0.000989683	0.000468952	0.001272275	0.00082726	0.000568115	0.000610614	0.000112599	0.000327573	0.001018448	9.26108E-05	0.000201428	1.04093E-07	2.54161E-06	3.1433E-07	2.96004E-06	2.96003562
3838603774395	383860	3774395	0.001221309	0.002031497	0.002031497	0.000977047	0.000462964	0.001256032	0.000816698	0.000560862	0.000602818	0.00011195	0.000323673	0.001006201	9.14971E-05	0.000199005	1.00443E-07	2.44499E-06	3.0276E-07	2.84819E-06	2.84819064
3838703774395	383870	3774395	0.00121405	0.002019422	0.002019422	0.00097124	0.000460212	0.001248566	0.000811843	0.000557528	0.000599235	0.000111655	0.000321916	0.001000626	9.09901E-05	0.000197903	9.87311E-08	2.39975E-06	2.9734E-07	2.79581E-06	2.795813
3838803774395	383880	3774395	0.001206312	0.002006551	0.002006551	0.00096505	0.000457279	0.001240608	0.000806669	0.000553975	0.000595416	0.00011136	0.000320011	0.000994685	9.04499E-05	0.000196728	9.70312E-08	2.35509E-06	2.9207E-07	2.7442E-06	2.74419613
3838903774395	383890	3774395	0.001198574	0.00199368	0.00199368	0.000958859	0.000454346	0.00123265	0.000801495	0.000550421	0.000591596	0.000111064	0.000318105	0.000988653	8.99014E-05	0.000195535	9.5373E-08	2.31166E-06	2.8699E-07	2.69402E-06	2.69402251
3839003774395	383900	3774395	0.001190836	0.001980809	0.001980809	0.000952669	0.000451413	0.001224692	0.00079632	0.000546868	0.000587777	0.000110769	0.0003162	0.00098262	8.93528E-05	0.000194342	9.37511E-08	2.26933E-06	2.8207E-07	2.64515E-06	2.64515383
3839103774395	383910	3774395	0.001183019	0.001967805	0.001967805	0.000946415	0.000448449	0.001216652	0.000791093	0.000543278	0.000583918	0.000110474	0.000314264	0.000976588	8.88043E-05	0.000193148	9.21657E-08	2.22809E-06	2.7731E-07	2.59757E-06	2.59756751
3829703774405	382970	3774405	0.00043396	0.000721838	0.000721838	0.000347168	0.000164502	0.000446297	0.000290192	0.000199287	0.000214195	8.97842E-05	0.000131274	0.000407635	3.70676E-05	8.06216E-05	6.56488E-08	1.9662E-06	1.9473E-07	2.22658E-06	2.22657733
3829803774405	382980	3774405	0.000444091	0.00073869	0.00073869	0.000355273	0.000168342	0.000456716	0.000296966	0.00020394	0.000219196	9.04335E-05	0.000133953	0.000416044	3.78322E-05	8.22847E-05	6.90566E-08	2.08243E-06	2.0374E-07	2.35522E-06	2.35522395
3829903774405	382990	3774405	0.000455339	0.000757399	0.000757399	0.000364271	0.000172606	0.000468284	0.000304488	0.000209105	0.000224748	9.12009E-05	0.000136901	0.000425275	3.86716E-05	8.41104E-05	7.28794E-08	2.21358E-06	2.1384E-07	2.5003E-06	2.50029725
3830003774405	383000	3774405	0.000467544	0.000777701	0.000777701	0.000374035	0.000177233	0.000480836	0.00031265	0.00021471	0.000230772	9.19978E-05	0.000140087	0.000435238	3.95776E-05	8.60808E-05	7.7147E-08	2.361E-06	2.251E-07	2.66325E-06	2.66324822
3830103774405	383010	3774405	0.000481504	0.000800922	0.000800922	0.000385203	0.000182525	0.000495193	0.000321985	0.000221121	0.000237662	9.30013E-05	0.000143719	0.000446571	4.06081E-05	8.83223E-05	8.20873E-08	2.53261E-06	2.3812E-07	2.85282E-06	2.85282005
3830203774405	383020	3774405	0.000496501	0.000825868	0.000825868	0.000397201	0.00018821	0.000510617	0.000332014	0.000228008	0.000245065	9.40638E-05	0.00014759	0.000458635	4.17052E-05	9.07084E-05	8.76619E-08	2.72785E-06	2.5277E-07	3.06828E-06	3.0682835
3830303774405	383030	3774405	0.000514928	0.000856519	0.000856519	0.000411943	0.000195195	0.000529568	0.000344336	0.00023647	0.00025416	9.55396E-05	0.000152324	0.000473442	4.30516E-05	9.36368E-05	9.4473E-08	2.96744E-06	2.707E-07	3.33262E-06	3.33261541
3830403774405	383040	3774405	0.000536786	0.000892877	0.000892877	0.000429429	0.00020348	0.000552047	0.000358952	0.000246508	0.000264949	9.7399E-05	0.000158011	0.000491173	4.4664E-05	9.71437E-05	1.02832E-07	3.2635E-06	2.9266E-07	3.65899E-06	3.65899282
3830503774405	383050	3774405	0.000560877	0.000932949	0.000932949	0.000448701	0.000212613	0.000576823	0.000375062	0.000257571	0.00027684	9.94946E-05	0.000164323	0.000510824	4.64508E-05	0.00010103	1.12742E-07	3.61862E-06	3.1853E-07	4.04989E-06	4.04988821
3830603774405	383060	3774405	0.000583373	0.000970368	0.000970368	0.000466698	0.00022114	0.000599958	0.000390105	0.000267902	0.000287943	0.000101324	0.000170188	0.000529103	4.81131E-05	0.000104645	1.23451E-07	4.00854E-06	3.4594E-07	4.47794E-06	4.47793806
3830703774405	383070	3774405	0.000608182	0.001011635	0.001011635	0.000486545	0.000230545	0.000625473	0.000406695	0.000279295	0.000300188	0.00010345	0.000176738	0.000549485	4.99664E-05	0.000108677	1.36222E-07	4.47908E-06	3.7821E-07	4.99351E-06	4.99351281
3830803774405	383080	3774405	0.000633788	0.001054229	0.001054229	0.000507031	0.000240252	0.000651807	0.000423819	0.000291055	0.000312827	0.000105604	0.000183289	0.0005705	5.18365E-05	0.000112744	1.50872E-07	5.0264E-06	4.1445E-07	5.59173E-06	5.59172604
3830903774405	383090	3774405	0.000657082	0.001092974	0.001092974	0.000525666	0.000249081	0.000675763	0.000439395	0.000301752	0.000324325	0.000107611	0.000189184	0.000588512	5.35153E-05	0.000116395	1.67535E-07	5.65721E-06	4.5444E-07	6.27918E-06	6.27917743
3831003774405	383100	3774405	0.000681013	0.001132782	0.001132782	0.000544811	0.000258153	0.000700375	0.000455398	0.000312742	0.000336137	0.000109795	0.000195228	0.000607431	5.52357E-05	0.000120137	1.87808E-07	6.4326E-06	5.016E-07	7.12201E-06	7.12201382
3831103774405	383110	3774405	0.000702073	0.001167812	0.001167812	0.000561659	0.000266136	0.000722034	0.000469481	0.000322413	0.000346532	0.000111655	0.000201719	0.000624706	5.68065E-05	0.000123554	2.11408E-07	7.3459E-06	5.5435E-07	8.11166E-06	8.11166013
3831203774405	383120	3774405	0.000727441	0.001210008	0.001210008	0.000581953	0.000275752	0.000748122	0.000486445	0.000334063	0.000359053	0.000113514	0.000209133	0.000651577	5.925E-05	0.000128868	2.41239E-07	8.51102E-06	6.1915E-07	9.3714E-06	9.37140384
3831303774405	383130	3774405	0.000756478	0.001258307	0.001258307	0.000605182	0.00028676	0.000777985	0.000505862	0.000347397	0.000373385	0.000115374	0.000214492	0.000668211	6.07626E-05	0.000132158	2.79191E-07	1.00041E-05	6.9898E-07	1.09823E-05	10.9822573
3831403774405	383140	3774405	0.000771954	0.001284049	0.001284049	0.000617563	0.000292626	0.000793901	0.000516211	0.000354504	0.000381023	0.000117085	0.000218005	0.000679362	6.17766E-05	0.000134363	3.29129E-07	1.1985E-05	7.9824E-07	1.31124E-05	13.1123948
3831503774405	383150	3774405	0.000788227	0.001311118	0.001311118	0.000630582	0.000298795	0.000810637	0.000527093	0.000361978	0.000389056	0.000119565	0.000221459	0.000690512	6.27905E-05	0.000136569	3.98399E-07	1.47492E-05	9.3139E-07	1.6079E-05	16.0789776
3831603774405	383160	3774405	0.000802666	0.001335135	0.001335135	0.000642133	0.000304268	0.000825486	0.000536748	0.000368608	0.000396183	0.000121306	0.000224496	0.0007002	6.36715E-05	0.000138485	4.95113E-07	1.86308E-05	1.1088E-06	2.02347E-05	20.2347374
3831703774405	383170	3774405	0.00081503	0.001355702	0.001355702	0.000652024	0.000308955	0.000838202	0.000545016	0.000374286	0.000402286	0.000122811	0.000227295	0.0007087	6.44444E-05	0.000140166	6.3765E-07	2.43726E-05	1.3608E-06	2.6371E-05	26.3709883
3834503774405	383450	3774405	0.00112662	0.001873993	0.001873993	0.000901296	0.00042707	0.00115865	0.000753378	0.000517378	0.000556081	0.00010826	0.000295924	0.000925314	8.41418E-05	0.000183008	2.00881E-07	6.04526E-06	1.0496E-06	7.29574E-06	7.29573813
3834603774405	383460	3774405	0.001101891	0.001832858	0.001832858	0.000881512	0.000417696	0.001133218	0.000736842	0.000506021	0.000543875	0.000106903	0.000293929	0.000917545	8.34353E-05	0.000181471	1.9442E-07	5.7789E-06	9.6697E-07	6.9403E-06	6.94029507
3834703774405	383470	3774405	0.001092079	0.001816537	0.001816537	0.000873663	0.000413976	0.001123127	0.00073028	0.000501515	0.000539032	0.000105014	0.000288004	0.000898443	8.16983E-05	0.000177693	1.88077E-07	5.52645E-06	8.9366E-07	6.60819E-06	6.60818938
3834803774405	383480	3774405	0.001082346	0.001800349	0.001800349	0.000865877	0.000410287	0.001113118	0.000723772	0.000497046	0.000534228	0.000103184	0.000284848	0.000889577	8.08921E-05	0.00017594	1.82126E-07	5.29534E-06	8.3039E-07	6.30786E-06	6.30786243
3834903774405	383490	3774405	0.001074529	0.001787345	0.001787345	0.000859623	0.000407324	0.001105078	0.000718545	0.000493456	0.00053037	0.000101679	0.000282704	0.000882722	8.02688E-05	0.000174584	1.76621E-07	5.08531E-06	7.7646E-07	6.0384E-06	6.03839688
3835003774405	383500	3774405	0.001068705	0.001777659	0.001777659	0.000854964	0.000405116	0.001099089	0.000714651	0.000490782	0.000527495	0.000100469	0.000281126	0.000877878	7.98283E-05	0.000173626	1.71626E-07	4.89657E-06	7.3043E-07	5.79862E-06	5.79862369
3835103774405	383510	3774405	0.001062084	0.001766646	0.001766646	0.000849667	0.000402606	0.00109228	0.000710223	0.000487741	0.000524227	9.9347E-05	0.000279459	0.000872577	7.93463E-05	0.000172577	1.66791E-07	4.71864E-06	6.8945E-07	5.57488E-06	5.57488418
3835203774405	383520	3774405	0.001051076	0.001748334	0.001748334	0.000840861	0.000398433	0.001080958	0.000702862	0.000482686	0.000518794	9.80188E-05	0.00027663	0.00086362	7.85318E-05	0.000170806	1.61597E-07	4.53753E-06	6.5077E-07	5.3499E-06	5.34989741
3835303774405	383530	3774405	0.00103927	0.001728696	0.001728696	0.000831416	0.000393958	0.001068816	0.000694967	0.000477264	0.000512966	9.67792E-05	0.000273623	0.000854023	7.76591E-05	0.000168908	1.56472E-07	4.3637E-06	6.1578E-07	5.13595E-06	5.13594678
3835403774405	383540	3774405	0.001026745	0.001707864	0.001707864	0.000821396	0.00038921	0.001055936	0.000686592	0.000471512	0.000506784	9.55986E-05	0.000270467	0.000844061	7.67532E-05	0.000166937	1.51418E-07	4.19677E-06	5.8403E-07	4.93221E-06	4.93221441
3835503774405	383550	3774405	0.001013344	0.001685572	0.001685572	0.000810675	0.00038413	0.001042153	0.00067763	0.000465358	0.00050017	9.4477E-05	0.000267102	0.000833367	7.57808E-05	0.000164822	1.46449E-07	4.03618E-06	5.5494E-07	4.73757E-06	4.73756856
3835703774405	383570	3774405	0.00098311	0.001635282	0.001635282	0.000786488	0.00037267	0.00101106	0.000657412	0.000451474	0.000485247	9.22339E-05	0.000259451	0.000809238	7.35867E-05	0.00016005	1.36597E-07	3.72788E-06	5.0276E-07	4.36725E-06	4.367246
3835803774405	383580	3774405	0.00096564	0.001606222	0.001606222	0.000772512	0.000366047	0.000993093	0.00064573	0.000443451	0.000476624	9.10828E-05	0.000255074	0.00079534	7.23234E-05	0.000157303	1.31599E-07	3.57654E-06	4.7887E-07	4.18701E-06	4.18701155
3835903774405	383590	3774405	0.000947851	0.001576632	0.001576632	0.000758281	0.000359304	0.000974799	0.000633834	0.000435282	0.000467843	8.99613E-05	0.000250578	0.000781179	7.10351E-05	0.000154501	1.26832E-07	3.43311E-06	4.5659E-07	4.01653E-06	4.01653076
3836003774405	383600	3774405	0.000926711	0.001541469	0.001541469	0.000741369	0.00035129	0.000953058	0.000619698	0.000425574	0.000457409	8.86921E-05	0.000245278	0.000764453	6.95142E-05	0.000151193	1.2187E-07	3.28685E-06	4.3466E-07	3.84339E-06	3.84338669
3836103774405	383610	3774405	0.000907087	0.001508827	0.001508827	0.00072567	0.000343851	0.000932876	0.000606575	0.000416562	0.000447723	8.7541E-05	0.000240336	0.000748916	6.81013E-05	0.00014812	1.17307E-07	3.15231E-06	4.1473E-07	3.68435E-06	3.68434701
3836203774405	383620	3774405	0.000894563	0.001487995	0.001487995	0.00071565	0.000339104	0.000919996	0.0005982	0.00041081	0.000441542	8.68032E-05	0.000237269	0.000739227	6.72203E-05	0.000146204	1.13868E-07	3.04749E-06	3.9869E-07	3.56005E-06	3.56004668
3836303774405	383630	3774405	0.000885708	0.001473266	0.001473266	0.000708567	0.000335747	0.000910889	0.000592279	0.000406744	0.000437171	8.62719E-05	0.000235155	0.000732373	6.6597E-05	0.000144848	1.11045E-07	2.9595E-06	3.8497E-07	3.45552E-06	3.45552162
3836403774405	383640	3774405	0.000877253	0.001459201	0.001459201	0.000701802	0.000332542	0.000902193	0.000586625	0.000402861	0.000432997	8.57702E-05	0.00023313	0.000725975	6.60152E-05	0.000143582	1.08413E-07	2.87767E-06	3.7227E-07	3.35835E-06	3.35835001
3836503774405	383650	3774405	0.000875179	0.001455751	0.001455751	0.000700143	0.000331756	0.00090006	0.000585238	0.000401908	0.000431974	8.56521E-05	0.000232773	0.000724695	6.58989E-05	0.000143329	1.06672E-07	2.81918E-06	3.6246E-07	3.28831E-06	3.28831126
3836603774405	383660	3774405	0.000872865	0.001451903	0.001451903	0.000698292	0.000330879	0.000897681	0.000583691	0.000400846	0.000430832	8.5534E-05	0.000232326	0.000723233	6.57659E-05	0.00014304	1.04986E-07	2.76312E-06	3.5314E-07	3.22124E-06	3.22123989
3836703774405	383670	3774405	0.000876136	0.001457343	0.001457343	0.000700909	0.000332119	0.000901045	0.000585878	0.000402348	0.000432446	8.57111E-05	0.000233339	0.000726249	6.60402E-05	0.000143637	1.03998E-07	2.7252E-06	3.4604E-07	3.17523E-06	3.17523442
3836803774405	383680	3774405	0.000885389	0.001472735	0.001472735	0.000708311	0.000335626	0.000910561	0.000592066	0.000406597	0.000437013	8.61834E-05	0.000235899	0.000734109	6.67549E-05	0.000145191	1.03689E-07	2.70469E-06	3.41E-07	3.14937E-06	3.14937409
3836903774405	383690	3774405	0.000895361	0.001489322	0.001489322	0.000716289	0.000339406	0.000920816	0.000598734	0.000411177	0.000441935	8.67146E-05	0.000238609	0.000742518	6.75195E-05	0.000146854	1.03424E-07	2.68575E-06	3.3629E-07	3.12546E-06	3.12545978
3837003774405	383700	3774405	0.000903338	0.001502591	0.001502591	0.00072267	0.00034243	0.00092902	0.000604068	0.00041484	0.000445873	8.71278E-05	0.000240782	0.00074919	6.81262E-05	0.000148174	1.02917E-07	2.66146E-06	3.3118E-07	3.09556E-06	3.09556428
3837103774405	383710	3774405	0.000911555	0.001516258	0.001516258	0.000729244	0.000345545	0.00093747	0.000609563	0.000418613	0.000449928	8.7541E-05	0.000243015	0.000756136	6.87579E-05	0.000149548	1.02393E-07	2.63728E-06	3.2629E-07	3.06597E-06	3.06596509
3837203774405	383720	3774405	0.000922084	0.001533773	0.001533773	0.000737668	0.000349536	0.0009483	0.000616604	0.000423449	0.000455126	8.80723E-05	0.000245874	0.00076491	6.95558E-05	0.000151283	1.02048E-07	2.61789E-06	3.2209E-07	3.04202E-06	3.04202455
3837303774405	383730	3774405	0.000937002	0.001558586	0.001558586	0.000749601	0.000355191	0.000963641	0.000626579	0.000430299	0.000462489	8.88102E-05	0.000249834	0.000777158	7.06694E-05	0.000153705	1.02007E-07	2.60608E-06	3.1891E-07	3.02699E-06	3.02699097
3837403774405	383740	3774405	0.000952956	0.001585125	0.001585125	0.000762365	0.000361239	0.000980049	0.000637248	0.000437626	0.000470363	8.95776E-05	0.000254091	0.00079041	7.18746E-05	0.000156326	1.02022E-07	2.59571E-06	3.159E-07	3.01364E-06	3.01363747
3837503774405	383750	3774405	0.000985583	0.001639395	0.001639395	0.000788466	0.000373607	0.001013603	0.000659066	0.000452609	0.000486467	9.11123E-05	0.000262785	0.000817281	7.4318E-05	0.000161641	1.03127E-07	2.61089E-06	3.1596E-07	3.02997E-06	3.02997375
3837603774405	383760	3774405	0.001027543	0.001709191	0.001709191	0.000822034	0.000389513	0.001056756	0.000687125	0.000471879	0.000507178	9.30603E-05	0.000273831	0.000851738	7.74513E-05	0.000168456	1.04359E-07	2.6292E-06	3.172E-07	3.05076E-06	3.05076267
3837703774405	383770	3774405	0.00107397	0.001786417	0.001786417	0.000859176	0.000407112	0.001104504	0.000718171	0.000493199	0.000530094	9.5451E-05	0.000285979	0.000889486	8.08838E-05	0.000175921	1.05264E-07	2.64099E-06	3.1911E-07	3.06536E-06	3.06536259
3837803774405	383780	3774405	0.001125184	0.001871604	0.001871604	0.000900147	0.000426526	0.001157173	0.000752418	0.000516718	0.000555372	9.85501E-05	0.000300271	0.000931986	8.47485E-05	0.000184327	1.05763E-07	2.64505E-06	3.2189E-07	3.0727E-06	3.07270162
3837903774405	383790	3774405	0.001209982	0.002012654	0.002012654	0.000967985	0.00045867	0.001244382	0.000809123	0.00055566	0.000597227	0.000101974	0.000320904	0.000998341	9.07824E-05	0.000197451	1.06105E-07	2.65032E-06	3.293E-07	3.08573E-06	3.08572883
3838003774405	383800	3774405	0.001222905	0.00203415	0.00203415	0.000978324	0.000463569	0.001257672	0.000817765	0.000561595	0.000603605	0.000105368	0.000323614	0.001007207	9.15885E-05	0.000199204	1.05367E-07	2.62682E-06	3.2825E-07	3.06044E-06	3.06043824
3838103774405	383810	3774405	0.001219873	0.002029108	0.002029108	0.000975899	0.00046242	0.001254555	0.000815738	0.000560202	0.000602109	0.000107227	0.000323346	0.00100547	9.14306E-05	0.000198861	1.04085E-07	2.58692E-06	3.2303E-07	3.01403E-06	3.01403441
3838203774405	383820	3774405	0.001213571	0.002018626	0.002018626	0.000970857	0.000460031	0.001248074	0.000811523	0.000557308	0.000598999	0.000109972	0.000321768	0.001000534	9.09818E-05	0.000197885	1.02815E-07	2.54649E-06	3.1764E-07	2.96694E-06	2.96694489
3838303774405	383830	3774405	0.001205754	0.002005622	0.002005622	0.000964603	0.000457068	0.001240034	0.000806296	0.000553718	0.00059514	0.000111537	0.000319832	0.000994411	9.0425E-05	0.000196673	1.02247E-07	2.51278E-06	3.1267E-07	2.92769E-06	2.92769243
3838403774405	383840	3774405	0.001196261	0.001989832	0.001989832	0.000957009	0.000453469	0.001230271	0.000799948	0.000549359	0.000590454	0.000111271	0.00031745	0.000986825	8.97352E-05	0.000195173	1.00548E-07	2.46459E-06	3.0709E-07	2.87222E-06	2.87222414
3838503774405	383850	3774405	0.001187964	0.001976032	0.001976032	0.000950372	0.000450324	0.001221739	0.0007944	0.000545549	0.00058636	0.000110917	0.000315366	0.000980335	8.91451E-05	0.00019389	9.87602E-08	2.41698E-06	3.0136E-07	2.8171E-06	2.81710017
3838603774405	383860	3774405	0.001181184	0.001964753	0.001964753	0.000944947	0.000447754	0.001214765	0.000789866	0.000542435	0.000583013	0.000110622	0.000313729	0.000975126	8.86713E-05	0.000192859	9.71217E-08	2.37306E-06	2.9597E-07	2.76615E-06	2.76614889
3838703774405	383870	3774405	0.001174323	0.001953342	0.001953342	0.000939459	0.000445153	0.00120771	0.00078278	0.000539285	0.000579627	0.000110327	0.000312061	0.000969916	8.81976E-05	0.000191829	9.55161E-08	2.33022E-06	2.9076E-07	2.71665E-06	2.71649764
3838803774405	383880	3774405	0.001167064	0.001941267	0.001941267	0.000933651	0.000442401	0.001200244	0.000780424	0.000535951	0.000576044	0.000110031	0.000310275	0.000964249	8.76823E-05	0.000190708	9.39257E-08	2.28798E-06	2.857E-07	2.66761E-06	2.6676082
3838903774405	383890	3774405	0.001159725	0.001929059	0.001929059	0.00092778	0.000439619	0.001192697	0.000775516	0.000532581	0.000572421	0.000109736	0.000308488	0.000958674	8.71753E-05	0.000189605	9.237E-08	2.24685E-06	2.8081E-07	2.62002E-06	2.62002453
3839003774405	383900	3774405	0.001152306	0.001916719	0.001916719	0.000921845	0.000436807	0.001185067	0.000770555	0.000529174	0.000568759	0.000109441	0.000306642	0.000952916	8.66517E-05	0.000188467	9.08459E-08	2.20668E-06	2.7607E-07	2.5736E-06	2.57359537
3839103774405	383910	3774405	0.001144728	0.001904113	0.001904113	0.000915782	0.000433934	0.001177273	0.000765487	0.000525693	0.000565019	0.000109146	0.000304767	0.000946975	8.61115E-05	0.000187292	8.93459E-08	2.16732E-06	2.7147E-07	2.52814E-06	2.5281364

			EGIODemolition	EGIOSite Grubbing / Prep	EGIOMass Grading / Excavation	EGIOMass Grading / Excavation	EGIODrainage / Utilities Trenching	EGIODrainage / Utilities Trenching	EGIOFoundations / Concrete Pads	EGIOFoundations / Concrete Pads	EGIOBuilding / Structure Construction	EGIOBuilding / Structure Construction	EGIOAsphalt Paving	EGIOArchitectural Coating	EGIOLandscaping or Other Finishing	EGIOWaterside Construction (Piles)	HIWaterside Construction (Landscaping)	HIWaterside Construction (Landscaping)	KMDemolition	KMSite Grubbing / Prep	KMMass Grading / Excavation
Unique Identifier	X (UTM)	Y (UTM)	2025	2025	2025	2026	2026	2027	2026	2027	2026	2027	2027	2027	2027	2027	2025	2026	2025	2025	2025
3829703774415	382970	3774415	0.002829959	0.0026166	0.004352392	0.004352392	0.002093281	0.002093281	0.00099188	0.00099188	0.002690992	0.002690992	0.001749739	0.000354907	0.001201622	0.001291511	0.001062911	0.001062911	0.000759752	0.000702472	0.001168475
3829803774415	382980	3774415	0.003013814	0.0027866	0.004635156	0.004635156	0.002229276	0.002229276	0.00105632	0.00105632	0.002865819	0.002865819	0.001863415	0.000377965	0.001279688	0.001375417	0.001093629	0.001093629	0.000785807	0.000726563	0.001208548
3829903774415	382990	3774415	0.00321665	0.00297414	0.004947112	0.004947112	0.002379311	0.002379311	0.001127413	0.001127413	0.003058695	0.003058695	0.001988827	0.000403402	0.001365814	0.001467986	0.001125547	0.001125547	0.000813157	0.000751851	0.001250611
3830003774415	383000	3774415	0.003445025	0.0031853	0.005298345	0.005298345	0.002548236	0.002548236	0.001207457	0.001207457	0.003275855	0.003275855	0.002130029	0.000432043	0.001462783	0.001572209	0.001159567	0.001159567	0.000842577	0.000779053	0.001295859
3830103774415	383010	3774415	0.003714294	0.00343426	0.005712473	0.005712473	0.002747411	0.002747411	0.001301834	0.001301834	0.003531902	0.003531902	0.002296516	0.000465812	0.001577117	0.001695096	0.001197889	0.001197889	0.000877002	0.000810882	0.001348802
3830203774415	383020	3774415	0.004021266	0.00371809	0.006184587	0.006184587	0.002974474	0.002974474	0.001409425	0.001409425	0.0038238	0.0038238	0.002486314	0.00050431	0.00170746	0.001835189	0.001238712	0.001238712	0.000913928	0.000845025	0.001405594
3830303774415	383030	3774415	0.004393895	0.00406263	0.006757678	0.006757678	0.003250102	0.003250102	0.001540029	0.001540029	0.00417813	0.00417813	0.002716707	0.000551042	0.001865681	0.002005246	0.00128614	0.00128614	0.00095767	0.000885469	0.001472868
3830403774415	383040	3774415	0.00484978	0.00448414	0.007458817	0.007458817	0.003587315	0.003587315	0.001699813	0.001699813	0.004611629	0.004611629	0.002998577	0.000608214	0.002059253	0.002213299	0.001340971	0.001340971	0.001008315	0.000932295	0.001550758
3830503774415	383050	3774415	0.00539824	0.00499125	0.008302332	0.008302332	0.003993003	0.003993003	0.001892045	0.001892045	0.005133157	0.005133157	0.003337685	0.000676997	0.002292133	0.0024636	0.001401506	0.001401506	0.001062928	0.000982791	0.001634751
3830603774415	383060	3774415	0.006059119	0.00560231	0.009318744	0.009318744	0.004481846	0.004481846	0.002123678	0.002123678	0.005761583	0.005761583	0.003746301	0.000759879	0.002572748	0.002765206	0.001467744	0.001467744	0.001120388	0.001035919	0.001723123
3830703774415	383070	3774415	0.006871327	0.00635328	0.010567895	0.010567895	0.005082625	0.005082625	0.002408351	0.002408351	0.006533907	0.006533907	0.004248482	0.000861738	0.002917617	0.003135874	0.001541186	0.001541186	0.001180178	0.001091201	0.001815078
3830803774415	383080	3774415	0.00780993	0.00722112	0.012011439	0.012011439	0.005776896	0.005776896	0.002737325	0.002737325	0.00742642	0.00742642	0.004828812	0.000979449	0.003316155	0.003564225	0.001613628	0.001613628	0.001234963	0.001141856	0.001899336
3830903774415	383090	3774415	0.008858363	0.00819051	0.013623898	0.013623898	0.006552408	0.006552408	0.003104793	0.003104793	0.008423369	0.008423369	0.005477049	0.001110934	0.003761328	0.0040427	0.001679466	0.001679466	0.001283968	0.001187167	0.001974705
3831003774415	383100	3774415	0.010146387	0.00938143	0.015604839	0.015604839	0.00750514	0.00750514	0.003556236	0.003556236	0.009648143	0.009648143	0.006273423	0.001272466	0.004308232	0.004630516	0.001749606	0.001749606	0.001333232	0.001232717	0.002050471
3831103774415	383110	3774415	0.011665976	0.01078645	0.017941923	0.017941923	0.00862916	0.00862916	0.004088842	0.004088842	0.011093113	0.011093113	0.007212972	0.001463039	0.004953461	0.005324013	0.001816144	0.001816144	0.001379218	0.001275235	0.002121196
3831203774415	383120	3774415	0.013598917	0.01257366	0.020914728	0.020914728	0.010058929	0.010058929	0.004766324	0.004766324	0.012931136	0.012931136	0.008408093	0.00170545	0.005774203	0.006206151	0.001884684	0.001884684	0.00142667	0.00131911	0.002194175
3831303774415	383130	3774415	0.016048569	0.01483863	0.024682218	0.024682218	0.011870902	0.011870902	0.005624909	0.005624909	0.015260496	0.015260496	0.009922691	0.002012663	0.006814343	0.0073241	0.001955325	0.001955325	0.001473691	0.001362585	0.002266492
3831403774415	383140	3774415	0.019248827	0.01779761	0.029604119	0.029604119	0.014238088	0.014238088	0.006746577	0.006746577	0.018303603	0.018303603	0.011901383	0.002414009	0.008173197	0.008784605	0.002025465	0.002025465	0.001518554	0.001404067	0.002335491
3831503774415	383150	3774415	0.023625293	0.02184412	0.036334994	0.036334994	0.017475299	0.017475299	0.008280497	0.008280497	0.022465161	0.022465161	0.014607314	0.002962865	0.010031477	0.010781897	0.002096706	0.002096706	0.001563936	0.001446027	0.002405287
3831603774415	383160	3774415	0.029173569	0.0269741	0.044868075	0.044868075	0.021579281	0.021579281	0.010225128	0.010225128	0.027740986	0.027740986	0.018037765	0.003658679	0.012387317	0.013313969	0.002149336	0.002149336	0.001608713	0.001487429	0.002474153
3831703774415	383170	3774415	0.036812154	0.03403679	0.05661599	0.05661599	0.027229435	0.027229435	0.012902398	0.012902398	0.035004474	0.035004474	0.022760636	0.004616639	0.015630717	0.016799997	0.002194662	0.002194662	0.001654613	0.001529867	0.002544745
3831803774415	383180	3774415	0.008463389	0.00782531	0.013016439	0.013016439	0.006260251	0.006260251	0.002966358	0.002966358	0.00804779	0.00804779	0.00523284	0.0010614	0.003593619	0.003862445	0.002035371	0.002035371	0.00354105	0.003274082	0.00544603
3831903774415	383190	3774415	0.007911133	0.00731469	0.012167085	0.012167085	0.005851754	0.005851754	0.002772796	0.002772796	0.007522652	0.007522652	0.004891385	0.000992141	0.003359126	0.003610411	0.00199975	0.00199975	0.003594628	0.00332362	0.005528431
3832003774415	383200	3774415	0.007408571	0.00685002	0.011394161	0.011394161	0.005480017	0.005480017	0.002596652	0.002596652	0.00704477	0.00704477	0.004580656	0.000929114	0.003145735	0.003381057	0.001966131	0.001966131	0.003646912	0.003371962	0.005608841
3832103774415	383210	3774415	0.006943109	0.00641965	0.010678294	0.010678294	0.005135721	0.005135721	0.00243351	0.00243351	0.006602164	0.006602164	0.004292864	0.00087074	0.002948096	0.003168633	0.001922706	0.001922706	0.003680387	0.003402914	0.005660325
3832203774415	383220	3774415	0.006523978	0.00603212	0.010033682	0.010033682	0.004825695	0.004825695	0.002286608	0.002286608	0.006203614	0.006203614	0.004033719	0.000818177	0.00277013	0.002977354	0.001881982	0.001881982	0.003693846	0.003415358	0.005681025
3832303774415	383230	3774415	0.00615342	0.0056895	0.009463775	0.009463775	0.004551598	0.004551598	0.00215673	0.00215673	0.005851253	0.005851253	0.003804606	0.000771705	0.002612788	0.002808242	0.001847963	0.001847963	0.003693501	0.003415039	0.005680494
3832503774415	383500	3774415	0.005826431	0.00538716	0.008960877	0.008960877	0.00430973	0.00430973	0.002042123	0.002042123	0.005540321	0.005540321	0.003602432	0.000730697	0.002473947	0.002659014	0.001820147	0.001820147	0.003686599	0.003408657	0.005669879
3832510377415	383510	3774415	0.00552731	0.00511059	0.008500838	0.008500838	0.004088474	0.004088474	0.001937283	0.001937283	0.005255889	0.005255889	0.003417488	0.000693184	0.002346938	0.002522504	0.001793531	0.001793531	0.003667359	0.003390868	0.005640289
3832503774415	383520	3774415	0.005234401	0.00483977	0.008050352	0.008050352	0.003871813	0.003871813	0.00183462	0.00183462	0.004977363	0.004977363	0.003236385	0.00065645	0.002222566	0.002388829	0.001759412	0.001759412	0.003608605	0.003336543	0.005549926
3832503774415	383530	3774415	0.00496401	0.00458976	0.007634499	0.007634499	0.003671809	0.003671809	0.00173985	0.00173985	0.00472025	0.00472025	0.003069205	0.00062254	0.002107756	0.00226543	0.001726193	0.001726193	0.00353596	0.003269375	0.005438201
3832503774415	383540	3774415	0.004718726	0.00436297	0.007257259	0.007257259	0.003490376	0.003490376	0.00165388	0.00165388	0.004487011	0.004487011	0.002917547	0.000591779	0.002003607	0.002153489	0.001695775	0.001695775	0.003455205	0.003194709	0.005314002
3832503774415	383550	3774415	0.004498117	0.00415899	0.006917969	0.006917969	0.003327194	0.003327194	0.001576558	0.001576558	0.004277234	0.004277234	0.002781147	0.000564112	0.001909934	0.00205281	0.00166906	0.00166906	0.003381266	0.003126344	0.005200286
3832503774415	383570	3774415	0.004093221	0.00378462	0.006295251	0.006295251	0.003027698	0.003027698	0.001434645	0.001434645	0.003892221	0.003892221	0.002530803	0.000513334	0.001738012	0.001868027	0.001613228	0.001613228	0.003198187	0.002957068	0.004918716
3832503774415	383580	3774415	0.003903067	0.00360881	0.0060028	0.0060028	0.002887044	0.002887044	0.001367997	0.001367997	0.003711405	0.003711405	0.002413233	0.000489486	0.001657272	0.001781246	0.00158261	0.00158261	0.003086373	0.002853683	0.004746749
3832503774415	383590	3774415	0.003726027	0.00344511	0.005730519	0.005730519	0.00275609	0.00275609	0.001305946	0.001305946	0.003543059	0.003543059	0.002303771	0.000467284	0.001582099	0.001700451	0.001553293	0.001553293	0.002982323	0.002757478	0.004586724
3832503774415	383600	3774415	0.003556753	0.0032886	0.005470179	0.005470179	0.00263088	0.00263088	0.001246617	0.001246617	0.003382097	0.003382097	0.002199109	0.000446055	0.001510224	0.001623199	0.001523176	0.001523176	0.002874046	0.002657365	0.004420197
3832503774415	383610	3774415	0.003400592	0.00314421	0.005230009	0.005230009	0.00251537	0.00251537	0.001191883	0.001191883	0.003233604	0.003233604	0.002102557	0.000426471	0.001443917	0.001551931	0.00149526	0.00149526	0.002774397	0.002565228	0.004266939
3832503774415	383620	3774415	0.003272385	0.00302567	0.00503283	0.00503283	0.002420537	0.002420537	0.001146948	0.001146948	0.003111693	0.003111693	0.002023287	0.000410392	0.001389479	0.001493421	0.001476049	0.001476049	0.002712623	0.002508111	0.004171932
3832503774415	383630	3774415	0.003161606	0.00292324	0.004862455	0.004862455	0.002338596	0.002338596	0.00110812	0.00110812	0.003006354	0.003006354	0.001954794	0.000396499	0.001342442	0.001442865	0.00146144	0.00146144	0.002670865	0.002469502	0.00410771
3832503774415	383640	3774415	0.003058678	0.00282808	0.004704155	0.004704155	0.002262461	0.002262461	0.001072045	0.001072045	0.00290848	0.00290848	0.001891154	0.000383591	0.001298738	0.001395892	0.001447432	0.001447432	0.002632472	0.002434003	0.004048662
3832503774415	383650	3774415	0.002978009	0.00275349	0.004580089	0.004580089	0.002202792	0.002202792	0.001043771	0.001043771	0.002831773	0.002831773	0.001841277	0.000373474	0.001264485	0.001359077	0.001441129	0.001441129	0.002627122	0.002429057	0.004040436
3832603774415	383660	3774415	0.002901309	0.00268257	0.004462127	0.004462127	0.002146058	0.002146058	0.001016888	0.001016888	0.002758839	0.002758839	0.001793855	0.000363855	0.001231918	0.001324073	0.001434525	0.001434525	0.002621256	0.002423633	0.004031413
3832703774415	383670	3774415	0.002838586	0.00262458	0.004365661	0.004365661	0.002099663	0.002099663	0.00099494	0.00099494	0.002699196	0.002699196	0.001755073	0.000355589	0.001205285	0.001295448	0.001432824	0.001432824	0.00263644	0.002437673	0.004054766
3832803774415	383680	3774415	0.00278915	0.00257887	0.004289629	0.004289629	0.002063095	0.002063095	0.000977577	0.000977577	0.002652187	0.002652187	0.001724507	0.000349789	0.001184294	0.001272887	0.001436626	0.001436626	0.002674488	0.002472852	0.004113283
3832903774415	383690	3774415	0.002741957	0.00253523	0.004217047	0.004217047	0.002028187	0.002028187	0.000961036	0.000961036	0.002607311	0.002607311	0.001695328	0.000343871	0.001164255	0.001251349	0.001440929	0.001440929	0.002713658	0.002509068	0.004173525
3833003774415	383700	3774415	0.002687775	0.00248514	0.004133717	0.004133717	0.001988109	0.001988109	0.000942046	0.000942046	0.00255579	0.00255579	0.001661828	0.000337076	0.001141249	0.001226622	0.001440128	0.001440128	0.002730654	0.002524784	0.004199665
3833103774415	383710	3774415	0.002635146	0.00243648	0.004052776	0.004052776	0.001949181	0.001949181	0.0009236	0.0009236	0.002505746	0.002505746	0.001629288	0.000330476	0.001118903	0.001202604	0.001438827	0.001438827	0.002745235	0.002538265	0.004222089
3833203774415	383720	3774415	0.002583984	0.00238917	0.00397409	0.00397409	0.001911337	0.001911337	0.000905668	0.000905668	0.002457096	0.002457096	0.001597655	0.000324059	0.001097179	0.001179255	0.001437227	0.001437227	0.00275809	0.002550151	0.00424186
3833303774415	383730	3774415	0.002533857	0.00234282	0.003896997	0.003896997	0.001874259	0.001874259	0.000888099	0.000888099	0.002409431	0.002409431	0.001566662	0.000317773	0.001075895	0.001156379	0.001434925	0.001434925	0.0027706	0.002561718	0.0042611
3833403774415	383740	3774415	0.002485197	0.00229783	0.003822159	0.003822159	0.001838266	0.001838266	0.000871044	0.000871044	0.002363161	0.002363161	0.001536576	0.00031167	0.001055234	0.001134172	0.001432324	0.001432324	0.002780263	0.002570652	0.004275962
3833503774415	383750	3774415	0.002456812	0.00227159	0.003778504	0.003778504	0.00181727	0.00181727	0.000861095	0.000861095	0.002336169	0.002336169	0.001519026	0.000308111	0.001043181	0.001121218	0.00144403	0.00144403	0.002847128	0.002632476	0.004378797
3833603774415	383760	3774415	0.002433604	0.00225013	0.00374281	0.00374281	0.001800103	0.001800103	0.000852961	0.000852961	0.002314101	0.002314101	0.001504676	0.0003052	0.001033327	0.001110626	0.001459639	0.001459639	0.002918824	0.002698766	0.004489063
3833703774415	383770	3774415	0.002413156	0.00223122	0.003711362	0.003711362	0.001784978	0.001784978	0.000845794	0.000845794	0.002294657	0.002294657	0.001492034	0.000302636	0.001024644	0.001101294	0.001476249	0.001476249	0.002968519	0.002744715	0.004565493
3833803774415	383780	3774415	0.002398662	0.00221782	0.00368907	0.00368907	0.001774257	0.001774257	0.000840714	0.000840714	0.002280874	0.002280874	0.001483072	0.000300818	0.00101849	0.00109468	0.00149546	0.00149546	0.002988449	0.002763142	0.004596145
3833903774415	383790	3774415	0.002403493	0.00222229	0.003696501	0.003696501	0.001777831	0.001777831	0.000842407	0.000842407	0.002285469	0.002285469	0.001486059	0.000301424	0.001020541	0.001096885	0.001517473	0.001517473	0.002985861	0.002760749	0.004592164
3834003774415	383800	3774415	0.002383132	0.00220346	0.003665186	0.003665186	0.00176277	0.00176277	0.000835271	0.000835271	0.002266107	0.002266107	0.00147347	0.00029887	0.001011896	0.001087592	0.001532982	0.001532982	0.002952299	0.002729718	0.004540547
3834103774415	383810	3774415	0.002339563	0.00216318	0.003598177	0.003598177	0.001730542	0.001730542	0.00082	0.00082	0.002224677	0.002224677	0.001446531	0.000293406	0.000993396	0.001067708	0.001543188	0.001543188	0.002909851	0.00269047	0.004475263
3834203774415	383820	3774415	0.002295734	0.00212265	0.00353077	0.00353077	0.001698122	0.001698122	0.000804638	0.000804638	0.002183001	0.002183001	0.001419432	0.00028791	0.000974786	0.001047706	0.001558496	0.001558496	0.002864124	0.002648191	0.004404937
3834303774415	383830	3774415	0.002253976	0.00208404	0.003466548	0.003466548	0.001667235	0.001667235	0.000790003	0.000790003	0.002143293	0.002143293	0.001393614	0.000282673	0.000957055	0.001028649	0.001624734	0.001624734	0.002811323	0.00259937	0.004323731
3834403774415	383840	3774415	0.002207128	0.00204073	0.003394497	0.003394497	0.001632582	0.001632582	0.000773583	0.000773583	0.002098746	0.002098746	0.001364648	0.000276798	0.000937163	0.001007269	0.001621933	0.001621933	0.002754467	0.002546801	0.004236287
3834503774415	383850	3774415	0.002159417	0.00199661	0.003321119	0.003321119	0.001597291	0.001597291	0.00075686	0.00075686	0.002053378	0.002053378	0.001335149	0.000270814	0.000916905	0.000985495	0.001603422	0.001603422	0.002706411	0.002502368	0.004162378
3834603774415	383860	3774415	0.002113086	0.00195378	0.003249864	0.003249864	0.00156302	0.00156302	0.000740622	0.000740622	0.002009322	0.002009322	0.001306503	0.000265004	0.000897232	0.000964351	0.001584011	0.001584011	0.002666637	0.002465593	0.004101208
3834703774415	383870	3774415	0.002068309	0.00191237	0.003180997	0.003180997	0.001529899	0.001529899	0.000724928	0.000724928	0.001966744	0.001966744	0.001278817	0.000259388	0.00087822	0.000943916	0.0015649	0.0015649	0.002627209	0.002429137	0.004040568
3834803774415	383880	3774415	0.002025084	0.00187241	0.003114519	0.003114519	0.001497927	0.001497927	0.000709778	0.000709778	0.001925642	0.001925642	0.001252092	0.000253967	0.000859866	0.00092419	0.001546189	0.001546189	0.002587349	0.002392282	0.003979265
3834803774415	383890	3774415	0.00198324	0.00183372	0.003050164	0.003050164	0.001466975	0.001466975	0.000695112	0.000695112	0.001885852	0.001885852	0.00122622	0.00024872	0.00084209	0.000905093	0.001527779	0.001527779	0.002548093	0.002355986	0.003918891
3834903774415	383900	3774415	0.001942776	0.00179631	0.002987932	0.002987932	0.001437045	0.001437045	0.00068029	0.00068029	0.001847375	0.001847375	0.001201202	0.000243645	0.000824917	0.000886627	0.001509668	0.001509668	0.00250901	0.002319849	0.003858782
3834103774415	383910	3774415	0.001903693	0.00176017	0.002927823	0.002927823	0.001408135	0.001408135	0.000667231	0.000667231	0.001810211	0.001810211	0.001177037	0.000238744	0.000808322	0.00086879	0.001491858	0.001491858	0.002470013	0.002283792	0.003798806
3829703774415	382970	3774425	0.002755416	0.00254768	0.004237747	0.004237747	0.002038142	0.002038142	0.000965754	0.000965754	0.00262011	0.00262011	0.00170365	0.000345559	0.00116997	0.001257492	0.001035696	0.001035696	0.00075052	0.000693937	0.001154277
3829803774415	382980	3774425	0.002930989	0.00271001	0.004507773	0.004507773	0.002168011	0.002168011	0.001027291	0.001027291	0.002787061	0.002787061	0.001812205	0.000367577	0.00124452	0.001337618	0.001064912	0.001064912	0.000775972	0.000717469	0.001193421
3829903774415	382990	3774425	0.003123299	0.00288783	0.004803541	0.004803541	0.002310261	0.002310261	0.00109494	0.00109494	0.002969928	0.002969928	0.001931109	0.000391695	0.001326176	0.001425383	0.00109503	0.00109503	0.000802286	0.0007418	0.001233892
3830003774415	383000	3774425	0.003340802	0.00308893	0.005138054	0.005138054	0.002471145	0.002471145	0.001170927	0.001170927	0.003176751	0.003176751	0.002065589	0.000418972	0.00141853	0.001524645	0.001127448	0.001127448	0.000831016	0.000768364	0.001278078
3830103774415	383010	3774425	0.003611883	0.00333957	0.005554969	0.005554969	0.00267166	0.00267166	0.001265939	0.001265939	0.00343452	0.00343452	0.002233196	0.000452969	0.001533633	0.001648359	0.001167171	0.001167171	0.00086846	0.000802985	0.001335666
3830203774415	383020	3774425	0.003924464	0.00362859	0.006035708	0.006035708	0.002902871	0.002902871	0.001375497	0.001375497	0.003731751	0.003731751	0.002426462	0.00049217	0.001666357	0.001791011	0.001210296	0.001210296	0.000909097	0.000840557	0.001398163
3830303774415	383030	3774425	0.004294504	0.00397073	0.006604818	0.006604818	0.003176585	0.003176585	0.001505193	0.001505193	0.00408362	0.00408362	0.002655255	0.000538577	0.001823479	0.001959887	0.001258424	0.001258424	0.000954564	0.000882597	0.001468091
3830403774415	383040	3774425	0.004737966	0.00438076	0.007286849	0.007286849	0.003504607	0.003504607	0.001660623	0.001660623	0.004505305	0.004505305	0.002929443	0.000594192	0.002011776	0.00216227	0.001312255	0.001312255	0.001004691	0.000928945	0.001545185
3830503774415	383050	3774425	0.005269084	0.00487184	0.008103694	0.008103694	0.003897468	0.003897468	0.001846777	0.001846777	0.005010343	0.005010343	0.003257829	0.0006608	0.002237293	0.002404657	0.001371589	0.001371589	0.001058269	0.000978483	0.001627586

			KMMass Grading / Excavation	KMDrainage / Utilities Trenching	KMFoundations / Concrete Pads	KMBuilding / Structure Construction	KMAsphalt Paving	KMArchitectural Coating	KMLandscaping or Other Finishing	KMWaterside Construction (Piles)	EWNDemolition	EWNSite Grubbing / Prep	EWNDrainage / Utilities Trenching	EWNDrainage / Utilities Trenching	EWNDrainage / Utilities Trenching	EWNFoundations / Concrete Pads	EWNBuilding / Structure Construction	EWNAsphalt Paving	EWNLandscaping or Other Finishing	EWNWaterside Construction (Piles)	ISDemolition
Unique Identifier	X (UTM)	Y (UTM)	2026	2026	2026	2026	2026	2026	2026	2026	2027	2027	2027	2028	2029	2029	2029	2029	2029	2029	2027
3829703774415	382970	3774415	0.001168475	0.000290142	0.000266288	0.000783191	0.000469748	9.5281E-05	0.000322596	0.000346729	0.000339757	0.000388445	0.000457475	0.000457475	0.000457475	0.000119082	0.000295846	0.000210069	0.000144263	0.000150838	0.00222145
3829803774415	382980	3774415	0.001208548	0.000300093	0.00027542	0.00081005	0.000485858	9.85487E-05	0.00033366	0.00035862	0.00034433	0.000393673	0.000463632	0.000463632	0.000463632	0.000120685	0.000299827	0.000212896	0.000146205	0.000152868	0.002344394
3829903774415	382990	3774415	0.001250611	0.000310537	0.000285006	0.000838243	0.000502768	0.000101979	0.000345273	0.000371101	0.000348903	0.0003989	0.000469789	0.000469789	0.000469789	0.000122288	0.000303809	0.000215723	0.000148147	0.000154898	0.002477433
3830003774415	383000	3774415	0.001295859	0.000321773	0.000295317	0.000868571	0.000520958	0.000105668	0.000357765	0.000384528	0.00035382	0.000404523	0.000476411	0.000476411	0.000476411	0.000124012	0.000308091	0.000218764	0.000150235	0.000157081	0.002624189
3830103774415	383010	3774415	0.001348802	0.000334919	0.000307383	0.000904058	0.000542243	0.000109985	0.000372381	0.000400238	0.00035986	0.000411428	0.000484543	0.000484543	0.000484543	0.000126128	0.00031335	0.000222498	0.000152799	0.000159762	0.00279424
3830203774415	383020	3774415	0.001405594	0.000349021	0.000320325	0.000942123	0.000565074	0.000114616	0.000388061	0.00041709	0.000366244	0.000418727	0.000493139	0.000493139	0.000493139	0.000128366	0.000318909	0.000226446	0.00015551	0.000162597	0.002983445
3830303774415	383030	3774415	0.001472868	0.000365726	0.000335657	0.000987215	0.000592119	0.000120102	0.000406634	0.000437053	0.000374182	0.000427802	0.000503827	0.000503827	0.000503827	0.000131148	0.000325821	0.000231353	0.00015888	0.000166121	0.003208799
3830403774415	383040	3774415	0.001550758	0.000385066	0.000353407	0.001039422	0.000623432	0.000126453	0.000428138	0.000460165	0.000383845	0.00043885	0.000516838	0.000516838	0.000516838	0.000134535	0.000334235	0.000237328	0.000162983	0.000170411	0.003477637
3830503774415	383050	3774415	0.001634751	0.000405923	0.000372549	0.00109572	0.000657199	0.000133303	0.000451327	0.000485089	0.000394543	0.000451081	0.000531243	0.000531243	0.000531243	0.000138284	0.00034355	0.000243942	0.000167526	0.00017516	0.003787974
3830603774415	383060	3774415	0.001723123	0.000427866	0.000392688	0.001154953	0.000692726	0.000140509	0.000475725	0.000511312	0.000406535	0.000464792	0.00054739	0.00054739	0.00054739	0.000142488	0.000353993	0.000251357	0.000172618	0.000180484	0.004141881
3830703774415	383070	3774415	0.001815078	0.000450699	0.000413644	0.001216587	0.000729694	0.000148007	0.000501112	0.000538599	0.000420512	0.000480772	0.00056621	0.00056621	0.00056621	0.000147387	0.000366163	0.000259999	0.000178553	0.00018669	0.004548502
3830803774415	383080	3774415	0.001899336	0.000471622	0.000432846	0.001273063	0.000763567	0.000154878	0.000524375	0.000563601	0.000433799	0.000495962	0.0005841	0.0005841	0.0005841	0.00015204	0.000377733	0.000268214	0.000184194	0.000192588	0.004978505
3830903774415	383090	3774415	0.001974705	0.000490336	0.000450022	0.00132358	0.000793867	0.000161023	0.000545183	0.000585966	0.000444583	0.000508292	0.000598621	0.000598621	0.000598621	0.000155823	0.000387123	0.000274882	0.000188773	0.000197376	0.005413166
3831003774415	383100	3774415	0.002050471	0.00050915	0.000467288	0.001374363	0.000824326	0.000167202	0.0005661	0.00060848	0.000455713	0.000521017	0.000613607	0.000613607	0.000613607	0.00015972	0.000396815	0.000281763	0.000193499	0.000202317	0.005894935
3831103774415	383110	3774415	0.002121196	0.000526711	0.000483406	0.001421767	0.000852758	0.000172969	0.000585626	0.000629435	0.000465635	0.00053236	0.000626966	0.000626966	0.000626966	0.000163202	0.000405454	0.000287898	0.000197712	0.000206722	0.006396978
3831203774415	383120	3774415	0.002194175	0.000544833	0.000500038	0.001470684	0.000882098	0.00017892	0.000605775	0.000651091	0.000479267	0.000547946	0.000645321	0.000645321	0.000645321	0.000167979	0.000417324	0.000296326	0.0002035	0.000212774	0.006962521
3831303774415	383130	3774415	0.002266492	0.000562789	0.000516518	0.001519155	0.00091117	0.000184817	0.00062574	0.00067255	0.000492898	0.000563531	0.000663676	0.000663676	0.000663676	0.000172757	0.000429194	0.000304755	0.000209288	0.000218826	0.007574913
3831403774415	383140	3774415	0.002335491	0.000579923	0.000532243	0.001565403	0.000938909	0.000190443	0.00064479	0.00069324	0.00050282	0.000574874	0.000677035	0.000677035	0.000677035	0.000176235	0.000437833	0.000310889	0.000213501	0.000223231	0.008272459
3831503774415	383150	3774415	0.002405287	0.000597253	0.000548148	0.001612184	0.000966968	0.000196134	0.000664059	0.000713735	0.000510154	0.000583259	0.00068691	0.00068691	0.00068691	0.000178805	0.000444219	0.000315424	0.000216615	0.000226487	0.009060941
3831603774415	383160	3774415	0.002474153	0.000614354	0.000563843	0.001658343	0.000994654	0.00020175	0.000683072	0.00073417	0.000512138	0.000585527	0.000689582	0.000689582	0.000689582	0.00017951	0.00044594	0.00031665	0.000217458	0.000227368	0.009863313
3831703774415	383170	3774415	0.002544745	0.000631882	0.00057993	0.001705659	0.001023033	0.000207506	0.000702561	0.000755117	0.000513518	0.000587106	0.000691441	0.000691441	0.000691441	0.000179985	0.000447149	0.000317504	0.000218044	0.0022798	0.010766025
3834403774415	383440	3774415	0.00544603	0.001352296	0.001241113	0.003650294	0.002189401	0.000444086	0.001503557	0.001616032	0.00048289	0.000552089	0.0006502	0.0006502	0.0006502	0.00016925	0.000420479	0.000298567	0.000205039	0.000214383	0.024460537
3834503774415	383450	3774415	0.005528431	0.001372757	0.001259892	0.003705525	0.002222527	0.000450805	0.001526306	0.001640484	0.000475039	0.000543112	0.000639629	0.000639629	0.000639629	0.000166498	0.000413643	0.000293712	0.000201705	0.000210897	0.022173086
3834603774415	383460	3774415	0.005608841	0.001392724	0.001278217	0.003759421	0.002254854	0.000457362	0.001548506	0.001664345	0.000466843	0.000533741	0.000628593	0.000628593	0.000628593	0.000163625	0.000406506	0.000288645	0.000198225	0.000207258	0.020275346
3834703774415	383470	3774415	0.005660325	0.001405507	0.001289949	0.00379393	0.002275552	0.00046156	0.00156272	0.001679622	0.000456576	0.000522003	0.000614769	0.000614769	0.000614769	0.000160027	0.000397566	0.000282297	0.000193865	0.0002027	0.018545241
3834803774415	383480	3774415	0.005681025	0.001410647	0.001294667	0.003807804	0.002283873	0.000463248	0.001568435	0.001685764	0.000448121	0.000512337	0.000603384	0.000603384	0.000603384	0.000157063	0.000390204	0.000277069	0.000190275	0.000198947	0.017047824
3834903774415	383490	3774415	0.005680494	0.001410516	0.001294546	0.003807448	0.00228366	0.000463205	0.001568288	0.001685607	0.000440787	0.000503952	0.00059351	0.00059351	0.00059351	0.000154493	0.000383818	0.000272535	0.000187162	0.000195691	0.015777747
3835003774415	383500	3774415	0.005669879	0.00140788	0.001292127	0.003800333	0.002279392	0.000462339	0.001565358	0.001682457	0.00043492	0.000497245	0.00058561	0.00058561	0.00058561	0.00015243 6	0.00037870 9	0.000268907	0.00018467	0.000193086	0.01469903
3835103774415	383510	3774415	0.005640289	0.001400532	0.001285383	0.0037805	0.002267497	0.000459926	0.001557188	0.001673676	0.00042914	0.000490636	0.000577827	0.000577827	0.000577827	0.00015041	0.000373676	0.000265333	0.000182216	0.00019052	0.013740929
3835203774415	383520	3774415	0.005549926	0.001378094	0.00126479	0.003719933	0.002231169	0.000452558	0.001532241	0.001646862	0.000420771	0.000481068	0.000566558	0.000566558	0.000566558	0.000147477	0.000366389	0.000260159	0.000178663	0.000186804	0.012814232
3835303774415	383530	3774415	0.005438201	0.001350352	0.001239329	0.003645047	0.002186254	0.000443447	0.001501395	0.001613709	0.000412575	0.000471697	0.000555522	0.000555522	0.000555522	0.000144604	0.000359252	0.000255091	0.000175182	0.000183166	0.011980196
3835403774415	383540	3774415	0.005314002	0.001319512	0.001211025	0.003561801	0.002136323	0.00043332	0.001467106	0.001576855	0.000405069	0.000463115	0.000545416	0.000545416	0.000545416	0.000141974	0.000352716	0.00025045	0.000171995	0.000179833	0.011241841
3835503774415	383550	3774415	0.005200286	0.001291276	0.00118511	0.00348558	0.002090608	0.000424047	0.001435711	0.001543112	0.000398857	0.000456013	0.000537051	0.000537051	0.000537051	0.00013979 6	0.000347307	0.0024661	0.000169358	0.000177075	0.010594249
3835703774415	383570	3774415	0.004918716	0.00122136	0.001120942	0.003296853	0.001977411	0.000401087	0.001357974	0.00145956	0.000385829	0.000441118	0.00051951	0.00051951	0.00051951	0.00013523	0.000335963	0.000238555	0.000163826	0.000171292	0.009430291
3835803774415	383580	3774415	0.004746749	0.001178659	0.001081752	0.003181589	0.001908278	0.000387064	0.001310497	0.001408531	0.000378668	0.000432931	0.000509868	0.000509868	0.000509868	0.00013272	0.000329727	0.000234127	0.000160785	0.000168113	0.008893651
3835903774415	383590	3774415	0.004586724	0.001138923	0.001045283	0.00307433	0.001843945	0.000374015	0.001266317	0.001361046	0.000371852	0.000425139	0.00050069	0.00050069	0.00050069	0.00013033 2	0.000323792	0.000229913	0.000157891	0.000165087	0.008401529
3836003774415	383600	3774415	0.004420197	0.001097573	0.001007333	0.002962712	0.001776998	0.000360436	0.001220342	0.001311631	0.00036495	0.000417248	0.000491397	0.000491397	0.000491397	0.000127912	0.000317782	0.000225645	0.000154961	0.000162022	0.007937016
3836103774415	383610	3774415	0.004266939	0.001059518	0.000972406	0.002859989	0.001715385	0.000347939	0.00117803	0.001266154	0.000358566	0.000409948	0.0004828	0.0004828	0.0004828	0.000125675	0.000312223	0.000221698	0.00015225	0.000159188	0.007515037
3836203774415	383620	3774415	0.004171932	0.001035927	0.000950755	0.002796309	0.001677191	0.000340192	0.0011518	0.001237962	0.000354856	0.000405707	0.000477805	0.000477805	0.000477805	0.000124374	0.000308993	0.000219404	0.000150674	0.00015754 1	0.007175452
3836303774415	383630	3774415	0.00410771	0.00101998	0.000936119	0.002753263	0.001651372	0.000334955	0.001134069	0.001218905	0.000352526	0.000403043	0.000474668	0.000474668	0.000474668	0.000123558	0.000306964	0.000217964	0.000149685	0.000156507	0.006885218
3836403774415	383640	3774415	0.004048662	0.001005318	0.000922663	0.002713685	0.001627634	0.00033014	0.001117767	0.001201384	0.000350542	0.000400775	0.000471996	0.000471996	0.000471996	0.000122862	0.000305236	0.000216737	0.000148843	0.000155626	0.006616121
3836503774415	383650	3774415	0.004040436	0.001003275	0.000920788	0.002708171	0.001624327	0.000329469	0.001115496	0.001198942	0.000350887	0.000401169	0.000472461	0.000472461	0.000472461	0.000122983	0.000305537	0.00021695	0.000148989	0.000155779	0.006407332
3836603774415	383660	3774415	0.004031413	0.001001034	0.000918731	0.002702123	0.0016207	0.000328734	0.001113005	0.001196265	0.000351405	0.000401761	0.000473158	0.000473158	0.000473158	0.000123165	0.000305988	0.00021727	0.000149209	0.000156009	0.006208119
3836703774415	383670	3774415	0.004054766	0.001006833	0.000924054	0.002717776	0.001630088	0.000330638	0.001119452	0.001203195	0.000353475	0.000404128	0.000475946	0.000475946	0.000475946	0.000123891	0.000307791	0.000218551	0.000150088	0.000156928	0.006045142
3836803774415	383680	3774415	0.004113283	0.001021364	0.000937389	0.002756998	0.001653613	0.00033541	0.001135608	0.001220559	0.000357444	0.000408666	0.00048129	0.00048129	0.00048129	0.000125282	0.000311246	0.000221004	0.000151773	0.00015869	0.005916418
3836903774415	383690	3774415	0.004173525	0.001036322	0.000951118	0.002797376	0.001677831	0.000340322	0.00115224	0.001238435	0.000361758	0.000413598	0.000487098	0.000487098	0.000487098	0.000126794	0.000315003	0.000223672	0.000153605	0.000160605	0.005793215
3837003774415	383700	3774415	0.004199665	0.001042813	0.000957075	0.002814897	0.00168834	0.000342453	0.001159456	0.001246191	0.000364605	0.000416853	0.000490932	0.000490932	0.000490932	0.000127791	0.000317482	0.000225432	0.000154814	0.000161869	0.005650772
3837103774415	383710	3774415	0.004222089	0.001048381	0.000962185	0.002829927	0.001697355	0.000344282	0.001165647	0.001252846	0.000367452	0.000420108	0.000494766	0.000494766	0.000494766	0.000128789	0.000319961	0.000227192	0.000156023	0.000163133	0.005512126
3837203774415	383720	3774415	0.00424186	0.00105329	0.000966691	0.002843179	0.001705303	0.000345894	0.001171106	0.001258712	0.000370385	0.000423462	0.000498715	0.000498715	0.000498715	0.000129817	0.000322515	0.000229006	0.000157268	0.000164435	0.005377103
3837303774415	383730	3774415	0.0042611	0.001058068	0.000971076	0.002856075	0.001713038	0.000347463	0.001176418	0.001264421	0.000373319	0.000426816	0.000502665	0.000502665	0.000502665	0.00013084 6	0.00032507	0.0023082	0.000158514	0.000165738	0.005244668
3837403774415	383740	3774415	0.004275962	0.001061758	0.000974463	0.002866036	0.001719013	0.000348675	0.001180521	0.001268831	0.000376339	0.000430268	0.000506731	0.000506731	0.000506731	0.000131904	0.000327699	0.000232687	0.000159796	0.000167078	0.005116202
3837503774415	383750	3774415	0.004378797	0.001087293	0.000997898	0.002934964	0.001760354	0.0035706	0.001208912	0.001299346	0.000385311	0.000440527	0.000518813	0.000518813	0.000518813	0.000135049	0.000335512	0.000238235	0.000163606	0.000171062	0.005040279
3837603774415	383760	3774415	0.004489063	0.001114673	0.001023027	0.003008871	0.001804683	0.000366052	0.001239354	0.001332066	0.000397476	0.000454435	0.000535193	0.000535193	0.000535193	0.000139313	0.000346105	0.000245756	0.000168771	0.000176463	0.00497652
3837703774415	383770	3774415	0.004565493	0.001133651	0.001040445	0.0030601	0.00183541	0.000372284	0.001260455	0.001354746	0.000411194	0.000470119	0.000553664	0.000553664	0.000553664	0.000144121	0.00035805	0.000254238	0.000174596	0.000182553	0.004916817
3837803774415	383780	3774415	0.004596145	0.001141262	0.00104743	0.003080644	0.001847732	0.000374784	0.001268918	0.001363841	0.000426293	0.000487381	0.000573993	0.000573993	0.000573993	0.000149413	0.000371197	0.000263573	0.000181007	0.000189256	0.004864706
3837903774415	383790	3774415	0.004592164	0.001140274	0.001046523	0.003077976	0.001846132	0.000374459	0.001267819	0.00136266	0.000449329	0.000513718	0.00060501	0.00060501	0.00060501	0.00015748 6	0.000391255	0.000277816	0.000190788	0.000199483	0.004855992
3838003774415	383800	3774415	0.004540547	0.001127457	0.00103476	0.003043379	0.001825381	0.00037025	0.001253568	0.001347343	0.000459509	0.000525357	0.000618718	0.000618718	0.000618718	0.00016105 5	0.00040012	0.000284111	0.000195111	0.000204003	0.004778688
3838103774415	383810	3774415	0.004475263	0.001111246	0.001019882	0.002999622	0.001799136	0.000364927	0.001235545	0.001327971	0.000460286	0.000526245	0.000619764	0.000619764	0.000619764	0.000161327	0.000400796	0.000284591	0.000195441	0.000204347	0.004645736
3838203774415	383820	3774415	0.004404937	0.001093784	0.001003855	0.002952484	0.001770863	0.000359192	0.001216129	0.001307103	0.000459768	0.000525653	0.000619067	0.000619067	0.000619067	0.000161145	0.000400346	0.000284271	0.000195221	0.000204118	0.004516407
3838303774415	383830	3774415	0.004323731	0.001073619	0.000985349	0.002898054	0.001738217	0.00035257	0.001193709	0.001283006	0.000459337	0.00052516	0.000618486	0.000618486	0.000618486	0.000160994	0.00039997	0.000284004	0.000195038	0.000203926	0.004393377
3838403774415	383840	3774415	0.004236287	0.001051907	0.000965421	0.002839444	0.001703063	0.00034544	0.001169567	0.001257059	0.000457266	0.000522792	0.000615698	0.000615698	0.000615698	0.000160268	0.000398167	0.000282724	0.000194159	0.000203007	0.004268017
3838503774415	383850	3774415	0.004162378	0.001033554	0.000948578	0.002789905	0.00167335	0.000339413	0.001149162	0.001235127	0.000455282	0.000520524	0.000613026	0.000613026	0.000613026	0.000159573	0.000396439	0.000281497	0.000193316	0.000202126	0.004144555
3838603774415	383860	3774415	0.004101208	0.001018365	0.000934637	0.002748905	0.001648759	0.000334425	0.001132274	0.001216976	0.000453729	0.000518748	0.000610935	0.000610935	0.000610935	0.000159029	0.000395087	0.000280536	0.000192657	0.000201436	0.004027133
3838703774415	383870	3774415	0.004040568	0.001003308	0.000920818	0.00270826	0.00162438	0.00032948	0.001115533	0.001198982	0.000452176	0.000516973	0.000608844	0.000608844	0.000608844	0.000158484	0.000393735	0.000279576	0.000191997	0.000200747	0.003914456
3838803774415	383880	3774415	0.003979265	0.000988086	0.000906847	0.00266717	0.001599735	0.000324481	0.001098608	0.001180791	0.000450536	0.000515098	0.000606637	0.000606637	0.000606637	0.00015791	0.000392307	0.000278563	0.000191301	0.000200019	0.003806006
3838903774415	383890	3774415	0.003918891	0.000973094	0.000893088	0.002626703	0.001575464	0.000319558	0.001081939	0.001162876	0.000448983	0.000513323	0.000604546	0.000604546	0.000604546	0.000157365	0.000390955	0.000277603	0.000190642	0.00019933	0.003701784
3839003774415	383900	3774415	0.003858782	0.000958169	0.00087939	0.002586414	0.001551299	0.000314657	0.001065344	0.001145039	0.000447344	0.000511449	0.000602339	0.000602339	0.000602339	0.000156791	0.000389527	0.000276589	0.000189946	0.000198602	0.00360153
3839103774415	383910	3774415	0.003798806	0.000943276	0.000865722	0.002546214	0.001527187	0.000309766	0.001048786	0.001127242	0.000445705	0.000509575	0.000600131	0.000600131	0.000600131	0.00015626	0.0003881	0.000275575	0.00018925	0.000197874	0.003505073
3829703774425	382970	3774425	0.001154277	0.000286617	0.000263052	0.000773674	0.00046404	9.41233E-05	0.000318676	0.000342516	0.000335702	0.000383809	0.000452015	0.000452015	0.000452015	0.00011766 1	0.000292315	0.000207562	0.000142542	0.000149038	0.00217857
3829803774425	382980	3774425	0.001193421	0.000296337	0.000271973	0.000799911	0.000479777	9.73152E-05	0.000329483	0.000354131	0.000340102	0.000388839	0.00045794	0.00045794	0.00045794	0.00011920 3	0.000296146	0.000210282	0.00014441	0.000150991	0.002297201
3829903774425	382990	3774425	0.001233892	0.000306386	0.000281196	0.000827037	0.000496047	0.000100615	0.00034057	0.00036614	0.000344502	0.00039387	0.000463865	0.000463865	0.000463865	0.000120746	0.000299977	0.000213003	0.000146278	0.000152945	0.0024248 9
3830003774425	383000	3774425	0.001278078	0.000317358	0.000291265	0.000856654	0.00051381	0.000104218	0.000352856	0.000379252	0.000349334	0.000399394	0.00047037	0.00047037	0.00047037	0.000122439	0.000304185	0.00021599	0.00014833	0.000155089	0.002566643
3830103774425	383010	3774425	0.001335666	0.000331657	0.000304389	0.000895253	0.000536961	0.000108914	0.000368755	0.00039634	0.000356409	0.000407482	0.000479896	0.000479896	0.000479896	0.000124919	0.000310345	0.000220364	0.000151334	0.00015823	0.002741611
3830203774425	383020	3774425	0.001398163	0.000347176	0.000318632	0.000937143	0.000562087	0.00011401	0.000386009	0.000414885	0.000364087	0.000416261	0.000490235	0.000490235	0.000490235	0.00012761	0.000317031	0.000225112	0.000154594	0.000161639	0.00293953
3830303774425	383030	3774425	0.001468091	0.00036454	0.000334568	0.000984013	0.000590199	0.000119713	0.000405315	0.000435635	0.000372715	0.000426125	0.000501852	0.000501852	0.000501852	0.000130634	0.000324544	0.000230446	0.000158258	0.00016547	0.003168939
3830403774425	383040	3774425	0.001545185	0.000383683	0.000352137	0.001035686	0.000621192	0.000125999	0.000426599	0.000458512	0.00038255	0.00043737	0.000515095	0.000515095	0.000515095	0.00013408 1	0.000333108	0.000236528	0.000162434	0.000169836	0.003435707
3830503774425	383050	3774425	0.001627586	0.000404144	0.000370916	0.001090917	0.000654318	0.000132718	0.000449349	0.000482963	0.000393508	0.000449897	0.000529849	0.000529849	0.000529849	0.000137922	0.000342649	0.000243302	0.000167086	0.000174701	0.003741643

			ISDrainage / Utilities Trenching	ISDrainage / Utilities Trenching	ISAsphalt Paving	ISAsphalt Paving	SVDemolition	SVSite Grubbing / Prep	SVMass Grading / Excavation	SVMass Grading / Excavation	SVDrainage / Utilities Trenching	SVFoundations / Concrete Pads	SVBuilding / Structure Construction	SVBuilding / Structure Construction	SVAsphalt Paving	SVAsphalt Paving	SVArchitectural Coating	SVArchitectural Coating	SVLandscaping or Other Finishing	SVLandscaping or Other Finishing	MDemolition
Unique Identifier	X (UTM)	Y (UTM)	2027	2028	2027	2028	2027	2027	2027	2028	2028	2028	2028	2029	2028	2029	2028	2029	2028	2029	2027
3829703774415	382970	3774415	0.001191829	0.001191829	0.001373503	0.001373503	0.000193771	7.72174E-05	0.000251144	0.000251144	0.000129607	5.02729E-05	0.000242979	0.000242979	0.000134502	0.000134502	3.0296E-05	3.0296E-05	0.000102574	0.000102574	0.000463737
3829803774415	382980	3774415	0.00125779	0.00125779	0.001449519	0.001449519	0.000195501	7.79068E-05	0.000253386	0.000253386	0.000130764	5.07218E-05	0.000244847	0.000244847	0.000135703	0.000135703	3.05665E-05	3.05665E-05	0.00010349	0.00010349	0.000474435
3829903774415	382990	3774415	0.001329167	0.001329167	0.001531775	0.001531775	0.000197231	7.85963E-05	0.000255629	0.000255629	0.000131921	5.11706E-05	0.000246715	0.000246715	0.000136904	0.000136904	3.0837E-05	3.0837E-05	0.000104406	0.000104406	0.000485565
3830003774415	383000	3774415	0.001407903	0.001407903	0.001622513	0.001622513	0.0001991	7.93409E-05	0.00025805	0.00025805	0.000133171	5.16554E-05	0.000248671	0.000248671	0.000138201	0.000138201	3.11292E-05	3.11292E-05	0.000105395	0.000105395	0.000497643
3830103774415	383010	3774415	0.001499137	0.001499137	0.001727655	0.001727655	0.000201453	8.02785E-05	0.0002611	0.0002611	0.000134745	5.22659E-05	0.000251162	0.000251162	0.000139834	0.000139834	3.14971E-05	3.14971E-05	0.000106641	0.000106641	0.000511879
3830203774415	383020	3774415	0.001600647	0.001600647	0.001844638	0.001844638	0.000203944	8.12713E-05	0.000264329	0.000264329	0.000136411	5.29122E-05	0.000253741	0.000253741	0.000141563	0.000141563	3.18866E-05	3.18866E-05	0.000107959	0.000107959	0.00052715
3830303774415	383030	3774415	0.001721552	0.001721552	0.001983973	0.001983973	0.000207127	8.25399E-05	0.000268455	0.000268455	0.000138541	5.37381E-05	0.000257032	0.000257032	0.000143773	0.000143773	3.23843E-05	3.23843E-05	0.000109645	0.000109645	0.000545613
3830403774415	383040	3774415	0.001865786	0.001865786	0.002150193	0.002150193	0.000211003	8.40842E-05	0.000273478	0.000273478	0.000141133	5.47436E-05	0.000261034	0.000261034	0.000146463	0.000146463	3.29902E-05	3.29902E-05	0.000111696	0.000111696	0.000567182
3830503774415	383050	3774415	0.002032285	0.002032285	0.002342072	0.002342072	0.000215294	8.5794E-05	0.000279039	0.000279039	0.000144003	5.58568E-05	0.000265303	0.000265303	0.000149441	0.000149441	3.36611E-05	3.36611E-05	0.000113967	0.000113967	0.000590995
3830603774415	383060	3774415	0.002222159	0.002222159	0.002560889	0.002560889	0.000219999	8.76693E-05	0.000285138	0.000285138	0.00014715	5.70777E-05	0.000270017	0.000270017	0.000152708	0.000152708	3.43968E-05	3.43968E-05	0.000116459	0.000116459	0.00061705
3830703774415	383070	3774415	0.002440315	0.002440315	0.0028123	0.0028123	0.000225467	8.9848E-05	0.000292224	0.000292224	0.000150807	5.84961E-05	0.000275264	0.000275264	0.000156503	0.000156503	3.52516E-05	3.52516E-05	0.000119353	0.000119353	0.000646298
3830803774415	383080	3774415	0.002671016	0.002671016	0.003078166	0.003078166	0.000230657	9.19163E-05	0.000298951	0.000298951	0.000154279	5.98427E-05	0.000280067	0.000280067	0.000160105	0.000160105	3.60631E-05	3.60631E-05	0.0001221	0.0001221	0.000675546
3830903774415	383090	3774415	0.002904216	0.002904216	0.003346914	0.003346914	0.000234878	9.35985E-05	0.000304422	0.000304422	0.000157102	6.09379E-05	0.000284069	0.000284069	0.000163036	0.000163036	3.67231E-05	3.67231E-05	0.000124335	0.000124335	0.000700307
3831003774415	383100	3774415	0.00316269	0.00316269	0.003644787	0.003644787	0.000239446	9.54186E-05	0.000310342	0.000310342	0.000160157	6.21229E-05	0.000288427	0.000288427	0.000166206	0.000166206	3.74372E-05	3.74372E-05	0.000126753	0.000126753	0.000725759
3831103774415	383110	3774415	0.003432041	0.003432041	0.003955196	0.003955196	0.00024339	9.69906E-05	0.000315455	0.000315455	0.000162796	6.31463E-05	0.000292429	0.000292429	0.000168944	0.000168944	3.8054E-05	3.8054E-05	0.000128841	0.000128841	0.000748363
3831203774415	383120	3774415	0.00373546	0.00373546	0.004304867	0.004304867	0.000248442	9.90037E-05	0.000322002	0.000322002	0.000166175	6.4457E-05	0.000296698	0.000296698	0.000172451	0.000172451	3.88438E-05	3.88438E-05	0.000131515	0.000131515	0.00078296
3831303774415	383130	3774415	0.004064014	0.004064014	0.004683503	0.004683503	0.000253356	0.000100962	0.000328371	0.000328371	0.000169461	6.57318E-05	0.000301145	0.000301145	0.00017586	0.00017586	3.96121E-05	3.96121E-05	0.000134116	0.000134116	0.000805306
3831403774415	383140	3774415	0.004438254	0.004438254	0.00511479	0.00511479	0.000257646	0.000102672	0.000333932	0.000333932	0.000172331	6.6845E-05	0.000305592	0.000305592	0.00017884	0.00017884	4.02829E-05	4.02829E-05	0.000136387	0.000136387	0.000822043
3831503774415	383150	3774415	0.004861282	0.004861282	0.005602301	0.005602301	0.000261729	0.000104299	0.000339224	0.000339224	0.000175062	6.79043E-05	0.000310217	0.000310217	0.000181674	0.000181674	4.09213E-05	4.09213E-05	0.000138549	0.000138549	0.000839126
3831603774415	383160	3774415	0.005291763	0.005291763	0.006098401	0.006098401	0.000263736	0.000105098	0.000341825	0.000341825	0.000176404	6.8425E-05	0.000312707	0.000312707	0.00018306	0.00018306	4.12351E-05	4.12351E-05	0.000139611	0.000139611	0.000852068
3831703774415	383170	3774415	0.005776077	0.005776077	0.00665654	0.00665654	0.000265051	0.000105622	0.000343529	0.000343529	0.000177284	6.87661E-05	0.000314397	0.000314397	0.00018398	0.00018398	4.14406E-05	4.14406E-05	0.000140307	0.000140307	0.00086475
3831803774415	383180	3774415	0.013123315	0.013123315	0.015123738	0.015123738	0.000244152	9.72939E-05	0.000316441	0.000316441	0.000163305	6.33438E-05	0.000286737	0.000286737	0.000169473	0.000169473	3.8173E-05	3.8173E-05	0.000129244	0.000129244	0.001194241
3831903774415	383190	3774415	0.011896075	0.011896075	0.013709427	0.013709427	0.000240345	9.57772E-05	0.000311508	0.000311508	0.000160759	6.23563E-05	0.000283624	0.000283624	0.000166831	0.000166831	3.75779E-05	3.75779E-05	0.000127229	0.000127229	0.001166373
3832003774415	383200	3774415	0.010877919	0.010877919	0.012536071	0.012536071	0.000237162	9.45086E-05	0.000307382	0.000307382	0.00015863	6.15304E-05	0.000280689	0.000280689	0.000164621	0.000164621	3.70802E-05	3.70802E-05	0.000125544	0.000125544	0.001152051
3832103774415	383210	3774415	0.009949701	0.009949701	0.011466362	0.011466362	0.000233217	9.29367E-05	0.00030227	0.00030227	0.000155991	6.0507E-05	0.000276509	0.000276509	0.000161883	0.000161883	3.64634E-05	3.64634E-05	0.000123456	0.000123456	0.00114213
3832203774415	383220	3774415	0.009146323	0.009146323	0.010540522	0.010540522	0.000229411	9.14199E-05	0.000297337	0.000297337	0.000153445	5.95195E-05	0.000272596	0.000272596	0.000159241	0.000159241	3.58683E-05	3.58683E-05	0.000121441	0.000121441	0.001131172
3832303774415	383230	3774415	0.008464914	0.008464914	0.009755244	0.009755244	0.000226297	9.01789E-05	0.0002933	0.0002933	0.00015136	5.87116E-05	0.000269483	0.000269483	0.00015707	0.00015707	3.53814E-05	3.53814E-05	0.000119792	0.000119792	0.001122717
3832403774415	383240	3774415	0.007886172	0.007886172	0.009088283	0.009088283	0.000223806	8.91861E-05	0.000290071	0.000290071	0.000149696	5.80652E-05	0.000267082	0.000267082	0.00015535	0.00015535	3.49919E-05	3.49919E-05	0.000118473	0.000118473	0.001116592
3832503774415	383250	3774415	0.007372141	0.007372141	0.008495897	0.008495897	0.000221453	8.82485E-05	0.000287022	0.000287022	0.000148122	5.74547E-05	0.000264769	0.000264769	0.00015371	0.00015371	3.4624E-05	3.4624E-05	0.000117228	0.000117228	0.001109603
3832603774415	383260	3774415	0.006874959	0.006874959	0.007922929	0.007922929	0.000218062	8.68971E-05	0.000282627	0.000282627	0.000145854	5.6575E-05	0.000261568	0.000261568	0.00015136	0.00015136	3.40939E-05	3.40939E-05	0.000115433	0.000115433	0.001095023
3832703774415	383270	3774415	0.006427491	0.006427491	0.007407251	0.007407251	0.000214809	8.5601E-05	0.000278411	0.000278411	0.000143679	5.57311E-05	0.000258455	0.000258455	0.00014910	0.00014910	3.35853E-05	3.35853E-05	0.000113711	0.000113711	0.00107932
3832803774415	383280	3774415	0.006031356	0.006031356	0.006950733	0.006950733	0.000211833	8.44152E-05	0.000274554	0.000274554	0.000141688	5.4959E-05	0.000255698	0.000255698	0.0001470	0.0001470	3.31201E-05	3.31201E-05	0.000112136	0.000112136	0.001064481
3832903774415	383290	3774415	0.005683917	0.005683917	0.006550332	0.006550332	0.000209342	8.34224E-05	0.000271325	0.000271325	0.000140022	5.43127E-05	0.000253385	0.000253385	0.00014531	0.00014531	3.27305E-05	3.27305E-05	0.000110817	0.000110817	0.001051884
3833003774415	383300	3774415	0.005059442	0.005059442	0.005830667	0.005830667	0.000204152	8.1354E-05	0.000264598	0.000264598	0.00013655	5.29661E-05	0.000248405	0.000248405	0.00014170	0.00014170	3.1919E-05	3.1919E-05	0.000108069	0.000108069	0.001021429
3833103774415	383310	3774415	0.004507502	0.004507502	0.005194593	0.005194593	0.000198546	7.91203E-05	0.000257333	0.000257333	0.000132801	5.15118E-05	0.000242979	0.000242979	0.00013781	0.00013781	3.10426E-05	3.10426E-05	0.000105102	0.000105102	0.000983726
3833203774415	383320	3774415	0.004258286	0.004258286	0.004907388	0.004907388	0.000195778	7.80171E-05	0.000253745	0.000253745	0.000130949	5.07936E-05	0.000240222	0.000240222	0.00013589	0.00013589	3.06098E-05	3.06098E-05	0.000103637	0.000103637	0.000963537
3833303774415	383330	3774415	0.00403189	0.00403189	0.004646482	0.004646482	0.000193217	7.69968E-05	0.000250426	0.000250426	0.000129237	5.01293E-05	0.000237732	0.000237732	0.00013411	0.00013411	3.02095E-05	3.02095E-05	0.000102281	0.000102281	0.000944642
3833403774415	383340	3774415	0.003849699	0.003849699	0.00443652	0.00443652	0.000191764	7.64176E-05	0.000248543	0.000248543	0.000128265	4.97522E-05	0.000236309	0.000236309	0.00013310	0.00013310	2.99823E-05	2.99823E-05	0.000101512	0.000101512	0.000933772
3833503774415	383350	3774415	0.003693986	0.003693986	0.00425707	0.00425707	0.000190934	7.60867E-05	0.000247466	0.000247466	0.000127709	4.95368E-05	0.000235509	0.000235509	0.00013253	0.00013253	2.98524E-05	2.98524E-05	0.000101072	0.000101072	0.000927215
3833603774415	383360	3774415	0.003549613	0.003549613	0.00409069	0.00409069	0.000190173	7.57834E-05	0.00024648	0.00024648	0.0001272	4.93393E-05	0.000234797	0.000234797	0.00013200	0.00013200	2.97334E-05	2.97334E-05	0.000100669	0.000100669	0.000921003
3833703774415	383370	3774415	0.003437595	0.003437595	0.003961598	0.003961598	0.000190449	7.58937E-05	0.000246839	0.000246839	0.000127385	4.94111E-05	0.000235153	0.000235153	0.00013219	0.00013219	2.97767E-05	2.97767E-05	0.000100816	0.000100816	0.000922642
3833803774415	383380	3774415	0.003330716	0.003330716	0.003838426	0.003838426	0.000190726	7.6004E-05	0.000247197	0.000247197	0.00012757	4.94829E-05	0.00023542	0.00023542	0.00013238	0.00013238	2.982E-05	2.982E-05	0.000100962	0.000100962	0.000924109
3833903774415	383390	3774415	0.003243277	0.003243277	0.003737659	0.003737659	0.000191695	7.63901E-05	0.000248453	0.000248453	0.000128218	4.97343E-05	0.000236398	0.000236398	0.00013306	0.00013306	2.99714E-05	2.99714E-05	0.000101475	0.000101475	0.000931011
3834003774415	383400	3774415	0.003174215	0.003174215	0.00365807	0.00365807	0.000193425	7.70795E-05	0.000250695	0.000250695	0.000129376	5.01831E-05	0.000238177	0.000238177	0.00013426	0.00013426	3.02419E-05	3.02419E-05	0.000102391	0.000102391	0.00094447
3834103774415	383410	3774415	0.003108116	0.003108116	0.003581895	0.003581895	0.000195224	7.77965E-05	0.000253028	0.000253028	0.000130579	5.06499E-05	0.000240044	0.000240044	0.00013551	0.00013551	3.05233E-05	3.05233E-05	0.000103344	0.000103344	0.000959223
3834203774415	383420	3774415	0.003031694	0.003031694	0.003493823	0.003493823	0.00019647	7.82929E-05	0.000254642	0.000254642	0.000131412	5.09731E-05	0.000241201	0.000241201	0.00013637	0.00013637	3.0718E-05	3.0718E-05	0.000104003	0.000104003	0.000968714
3834303774415	383430	3774415	0.002957309	0.002957309	0.0034081	0.0034081	0.000197716	7.87893E-05	0.000256257	0.000256257	0.000132245	5.12963E-05	0.000242357	0.000242357	0.0001372	0.0001372	3.09128E-05	3.09128E-05	0.000104662	0.000104662	0.00097829
3834403774415	383440	3774415	0.002884868	0.002884868	0.003324616	0.003324616	0.000198961	7.92857E-05	0.000257871	0.000257871	0.000133079	5.16195E-05	0.000243602	0.000243602	0.00013810	0.00013810	3.11075E-05	3.11075E-05	0.000105322	0.000105322	0.000988212
3834503774415	383450	3774415	0.002813815	0.002813815	0.003242733	0.003242733	0.000200138	7.97545E-05	0.000259396	0.000259396	0.000133866	5.19247E-05	0.000244669	0.000244669	0.00013892	0.00013892	3.12915E-05	3.12915E-05	0.000105945	0.000105945	0.000997961
3834603774415	383460	3774415	0.002744892	0.002744892	0.003163304	0.003163304	0.000201384	8.02509E-05	0.00026101	0.00026101	0.00013469	5.22479E-05	0.000245825	0.000245825	0.00013978	0.00013978	3.14862E-05	3.14862E-05	0.000106604	0.000106604	0.001008315
3834703774415	383470	3774415	0.002704158	0.002704158	0.003116361	0.003116361	0.000205121	8.17401E-05	0.000265854	0.000265854	0.000137198	5.32174E-05	0.000249205	0.000249205	0.00014238	0.00014238	3.20705E-05	3.20705E-05	0.000108582	0.000108582	0.001040927
3834803774415	383480	3774415	0.002669951	0.002669951	0.00307694	0.00307694	0.000210103	8.37257E-05	0.000272312	0.000272312	0.000140531	5.45102E-05	0.000253474	0.000253474	0.00014583	0.00014583	3.28496E-05	3.28496E-05	0.00011122	0.00011122	0.001084152
3834903774415	383490	3774415	0.00263792	0.00263792	0.003040025	0.003040025	0.000215847	8.60147E-05	0.000279756	0.000279756	0.000144373	5.60004E-05	0.000258455	0.000258455	0.00014982	0.00014982	3.37476E-05	3.37476E-05	0.00011426	0.00011426	0.001131
3835003774415	383500	3774415	0.002609962	0.002609962	0.003007806	0.003007806	0.000222698	8.87449E-05	0.000288636	0.000288636	0.000148956	5.77779E-05	0.000264858	0.000264858	0.00015458	0.00015458	3.48188E-05	3.48188E-05	0.000117887	0.000117887	0.001182076
3835103774415	383510	3774415	0.002605287	0.002605287	0.003002418	0.003002418	0.000231972	9.24403E-05	0.000300655	0.000300655	0.000155158	6.01838E-05	0.000272774	0.000272774	0.00016101	0.00016101	3.62687E-05	3.62687E-05	0.000122796	0.000122796	0.001266886
3835203774415	383520	3774415	0.002563812	0.002563812	0.002954622	0.002954622	0.000237716	9.47292E-05	0.0003081	0.0003081	0.000159	6.16741E-05	0.000279622	0.000279622	0.00016505	0.00016505	3.71667E-05	3.71667E-05	0.000125837	0.000125837	0.00128069
3835303774415	383530	3774415	0.002492482	0.002492482	0.002872418	0.002872418	0.00024166	9.63011E-05	0.000313212	0.000313212	0.000161638	6.26975E-05	0.000285581	0.000285581	0.00016774	0.00016774	3.77835E-05	3.77835E-05	0.000127925	0.000127925	0.001276549
3835403774415	383540	3774415	0.002423096	0.002423096	0.002792456	0.002792456	0.000244982	9.76249E-05	0.000317518	0.000317518	0.00016386	6.35593E-05	0.000291984	0.000291984	0.00017004	0.00017004	3.83028E-05	3.83028E-05	0.000129683	0.000129683	0.001269992
3835503774415	383550	3774415	0.002357089	0.002357089	0.002716387	0.002716387	0.000250311	9.97483E-05	0.000324424	0.000324424	0.000167425	6.49418E-05	0.000308527	0.000308527	0.00017374	0.00017374	3.9136E-05	3.9136E-05	0.000132504	0.000132504	0.001261795
3835603774415	383560	3774415	0.002289832	0.002289832	0.002638878	0.002638878	0.00025211	0.000100465	0.000326756	0.000326756	0.000168628	6.54086E-05	0.000316265	0.000316265	0.00017499	0.00017499	3.94173E-05	3.94173E-05	0.000133457	0.000133457	0.001251873
3835703774415	383570	3774415	0.002223594	0.002223594	0.002562543	0.002562543	0.000251487	0.000100217	0.000325949	0.000325949	0.000168211	6.5247E-05	0.000315909	0.000315909	0.00017456	0.00017456	3.93199E-05	3.93199E-05	0.000133127	0.000133127	0.001243246
3835803774415	383580	3774415	0.002160596	0.002160596	0.002489941	0.002489941	0.000250795	9.99414E-05	0.000325052	0.000325052	0.000167749	6.50675E-05	0.000315019	0.000315019	0.00017408	0.00017408	3.92117E-05	3.92117E-05	0.000132761	0.000132761	0.001236257
3835903774415	383590	3774415	0.002100143	0.002100143	0.002420274	0.002420274	0.000250172	9.96932E-05	0.000324245	0.000324245	0.000167332	6.49059E-05	0.000314219	0.000314219	0.00017365	0.00017365	3.91143E-05	3.91143E-05	0.000132431	0.000132431	0.001229183
3836003774415	383600	3774415	0.002041959	0.002041959	0.00235322	0.00235322	0.00024948	9.94174E-05	0.000323348	0.000323348	0.000166869	6.47263E-05	0.000313419	0.000313419	0.00017317	0.00017317	3.90061E-05	3.90061E-05	0.000132064	0.000132064	0.001221763
3836103774415	383610	3774415	0.001986043	0.001986043	0.002288781	0.002288781	0.000248857	9.91692E-05	0.000322541	0.000322541	0.000166452	6.45648E-05	0.000312618	0.000312618	0.00017273	0.00017273	3.89088E-05	3.89088E-05	0.000131735	0.000131735	0.001214343
3836203774415	383620	3774415	0.001932256	0.001932256	0.002226795	0.002226795	0.000248165	9.88934E-05	0.000321644	0.000321644	0.00016599	6.43852E-05	0.000311818	0.000311818	0.00017229	0.00017229	3.88006E-05	3.88006E-05	0.000131368	0.000131368	0.001206837
3836303774415	383630	3774415	0.001880506	0.001880506	0.002167156	0.002167156	0.000247473	9.86176E-05	0.000320747	0.000320747	0.000165527	6.42057E-05	0.000310928	0.000310928	0.00017178	0.00017178	3.86924E-05	3.86924E-05	0.000131002	0.000131002	0.001199072
3829703774425	382970	3774425	0.001168824	0.001168824	0.001346991	0.001346991	0.000192041	7.6528E-05	0.000248902	0.000248902	0.0012845	4.9824E-05	0.000240756	0.000240756	0.00013330	0.00013330	3.00255E-05	3.00255E-05	0.000101658	0.000101658	0.000458388
3829803774425	382980	3774425	0.00123247	0.00123247	0.001420339	0.001420339	0.000193771	7.72174E-05	0.000251144	0.000251144	0.000129607	5.02729E-05	0.000242624	0.000242624	0.00013450	0.00013450	3.0296E-05	3.0296E-05	0.000102574	0.000102574	0.000468913
3829903774425	382990	3774425	0.001300977	0.001300977	0.001499289	0.001499289	0.000195432	7.78793E-05	0.000253297	0.000253297	0.000130718	5.07038E-05	0.000244402	0.000244402	0.00013565	0.00013565	3.05557E-05	3.05557E-05	0.000103454	0.000103454	0.000479698
3830003774425	383000	3774425	0.001377029	0.001377029	0.001586933	0.001586933	0.000197301	7.86239E-05	0.000255718	0.000255718	0.000131968	5.11886E-05	0.000246359	0.000246359	0.00013695	0.00013695	3.08479E-05	3.08479E-05	0.000104443	0.000104443	0.000491604
3830103774425	383010	3774425	0.001470901	0.001470901	0.001695115	0.001695115	0.000200138	7.97545E-05	0.000259396	0.000259396	0.000133866	5.19247E-05	0.000249294	0.000249294	0.00013892	0.00013892	3.12915E-05	3.12915E-05	0.000105945	0.000105945	0.000507479
3830203774425	383020	3774425	0.001577086	0.001577086	0.001817486	0.001817486	0.000203183	8.0968E-05	0.000263342	0.000263342	0.000135902	5.27147E-05	0.000252496	0.000252496	0.00014103	0.00014103	3.17676E-05	3.17676E-05	0.000107557	0.000107557	0.000524907
3830303774425	383030	3774425	0.001700167	0.001700167	0.001959328	0.001959328	0.000206712	8.23744E-05	0.000267917	0.000267917	0.000138263	5.36304E-05	0.000256142	0.000256142	0.00014348	0.00014348	3.23194E-05	3.23194E-05	0.000109425	0.000109425	0.000544405
3830403774425	383040	3774425	0.00184329	0.00184329	0.002124268	0.002124268	0.000210657	8.39463E-05	0.000273029	0.000273029	0.000140901	5.46538E-05	0.000260233	0.000260233	0.00014622	0.00014622	3.29361E-05	3.29361E-05	0.00011513	0.00011513	0.000566233
3830503774425	383050	3774425	0.002007428	0.002007428	0.002313426	0.002313426	0.000215086	8.57113E-05	0.00027877	0.00027877	0.000143864	5.58029E-05	0.00026468	0.00026468	0.00014929	0.00014929	3.36286E-05	3.36286E-05	0.00011385	0.00011385	0.000590304

			MSite Grubbing / Prep	MMass Grading / Excavation	MMass Grading / Excavation	MDrainage / Utilities Trenching	MFoundations / Concrete Pads	MBuilding / Structure Construction	MAsphalt Paving	MLandscaping or Other Finishing	MWaterside Construction (Piles)	RSSWRestriping South Valley	RSSWRestriping Silver Lake Boulevard	RSSWDemolition	RSSWPlacing Base	RSSWForm	Child Risk				
Unique Identifier	X (UTM)	Y (UTM)	2027	2027	2028	2028	2028	2028	2028	2028	2028	2029	2029	2029	2029	2029	3rd Trimester	0<2	2<16	Total	per million
3829703774415	382970	3774415	0.000428774	0.000713213	0.000713213	0.00034302	0.000162536	0.000440965	0.000286724	0.000196906	0.000211636	8.88692E-05	0.000129934	0.000403522	3.66936E-05	7.98082E-05	6.41436E-08	1.92E-06	1.9115E-07	2.17529E-06	2.17528928
3829803774415	382980	3774415	0.000438666	0.000729667	0.000729667	0.000350933	0.000166286	0.000451138	0.000293339	0.000201449	0.000216518	8.95185E-05	0.000132554	0.000411657	3.74333E-05	8.1417E-05	6.73989E-08	2.03102E-06	1.998E-07	2.29822E-06	2.29822432
3829903774415	382990	3774415	0.000448957	0.000746784	0.000746784	0.000359165	0.000170187	0.000461721	0.0003022	0.000206174	0.000221598	9.01679E-05	0.000135233	0.000420065	3.81979E-05	8.30801E-05	7.09401E-08	2.15273E-06	2.0919E-07	2.43286E-06	2.43285822
3830003774415	383000	3774415	0.000460125	0.000765361	0.000765361	0.0003681	0.00017442	0.000473206	0.000307689	0.000211303	0.00022711	9.08467E-05	0.000138092	0.000429022	3.90124E-05	8.48516E-05	7.48781E-08	2.289E-06	2.1961E-07	2.58349E-06	2.5834896
3830103774415	383010	3774415	0.000473287	0.000787255	0.000787255	0.00037863	0.00017941	0.000486743	0.00031649	0.000217348	0.000233607	9.17617E-05	0.000141516	0.000439625	3.99765E-05	8.69485E-05	7.94925E-08	2.44934E-06	2.3183E-07	2.76066E-06	2.76065816
3830203774415	383020	3774415	0.000487407	0.000810741	0.000810741	0.000389925	0.000184762	0.000501264	0.000325932	0.000223832	0.000240576	9.27652E-05	0.000145148	0.000450958	4.10071E-05	8.919E-05	8.46753E-08	2.63089E-06	2.4551E-07	2.96107E-06	2.96107226
3830303774415	383030	3774415	0.000504478	0.000839137	0.000839137	0.000403582	0.000191234	0.000518821	0.000337348	0.000231671	0.000249002	9.40638E-05	0.000149525	0.000464668	4.22537E-05	9.19014E-05	9.09194E-08	2.85059E-06	2.62E-07	3.2035E-06	3.20350456
3830403774415	383040	3774415	0.000524421	0.000872309	0.000872309	0.000419537	0.000198793	0.000539331	0.000350684	0.00024083	0.000258846	9.56871E-05	0.000154676	0.000480754	4.37165E-05	9.50829E-05	9.84671E-08	3.11789E-06	2.819E-07	3.49826E-06	3.49825523
3830503774415	383050	3774415	0.000546438	0.000908932	0.000908932	0.000437151	0.000207139	0.000561974	0.000365407	0.000250941	0.000269713	9.75466E-05	0.000160392	0.000498576	4.53372E-05	9.86079E-05	1.07368E-07	3.43644E-06	3.0521E-07	3.84902E-06	3.84901966
3830603774415	383060	3774415	0.000570529	0.000949005	0.000949005	0.000456423	0.000216272	0.0005867 5	0.000381517	0.000262004	0.000281604	9.96126E-05	0.000166705	0.000518227	4.7124E-05	0.000102494	1.17861E-07	3.81634E-06	3.3243E-07	4.26663E-06	4.2666308
3830703774415	383070	3774415	0.000597572	0.000993987	0.000993987	0.000478058	0.000226523	0.000614561	0.0003996	0.000274423	0.000294952	0.000102062	0.00017391	0.000540619	4.91603E-05	0.000106923	1.30467E-07	4.2782E-06	3.6476E-07	4.77344E-06	4.77343619
3830803774415	383080	3774415	0.000624615	0.001038969	0.001038969	0.000499692	0.000236774	0.000642373	0.000417684	0.000286842	0.000308299	0.000104453	0.000180907	0.000562555	5.11549E-05	0.000111261	1.44626E-07	4.80505E-06	4.0034E-07	5.35002E-06	5.35001626
3830903774415	383090	3774415	0.000647509	0.001077051	0.001077051	0.000518007	0.000245453	0.000665918	0.000432994	0.000297356	0.0003196	0.00010646	0.000186713	0.000580743	5.28089E-05	0.000114859	1.60032E-07	5.38706E-06	4.378E-07	5.98489E-06	5.98488931
3831003774415	383100	3774415	0.000671042	0.001116195	0.001116195	0.000536834	0.000254373	0.00069012	0.00044873	0.000308163	0.000331215	0.000108674	0.000192667	0.000599388	5.45043E-05	0.000118546	1.78629E-07	6.09662E-06	4.8171E-07	6.75696E-06	6.75696256
3831103774415	383110	3774415	0.000691942	0.00115096	0.00115096	0.000553554	0.000262296	0.000711614	0.000462706	0.000317761	0.000341531	0.000110592	0.000199813	0.000619222	5.63078E-05	0.000122469	2.00145E-07	6.92713E-06	5.307E-07	7.65797E-06	7.65797446
3831203774415	383120	3774415	0.000723931	0.001204169	0.001204169	0.000579145	0.000274422	0.000744512	0.000484097	0.000332451	0.00035732	0.00011254	0.000206721	0.000644082	5.85685E-05	0.000127386	2.2711E-07	7.97733E-06	5.9114E-07	8.79558E-06	8.79557739
3831303774415	383130	3774415	0.000744592	0.001238536	0.001238536	0.000595673	0.000282254	0.000765761	0.000497914	0.000341939	0.000367518	0.000114518	0.000211455	0.000658614	5.98899E-05	0.00013026	2.60843E-07	9.30129E-06	6.6288E-07	1.0225E-05	10.2250119
3831403774415	383140	3774415	0.000760068	0.001264278	0.001264278	0.000608054	0.00028812	0.000781677	0.000508262	0.000349046	0.000375157	0.000116377	0.000214909	0.000669765	6.09039E-05	0.000132465	3.04333E-07	1.10219E-05	7.5198E-07	1.20782E-05	12.0781942
3831503774415	383150	3774415	0.000775862	0.001290551	0.001290551	0.00062069	0.000294108	0.00079792	0.000518824	0.000356299	0.000382953	0.000119565	0.000218154	0.000680184	6.18514E-05	0.000134526	3.63203E-07	1.33657E-05	8.6775E-07	1.45966E-05	14.5966348
3831603774415	383160	3774415	0.000787828	0.001310455	0.001310455	0.000630263	0.000298644	0.000810226	0.000526826	0.000361794	0.000388859	0.000120303	0.000220863	0.000688502	6.26077E-05	0.000136171	4.37111E-07	1.63272E-05	1.0071E-06	1.77715E-05	17.7714739
3831703774415	383170	3774415	0.000799555	0.00132996	0.00132996	0.000639644	0.000303089	0.000822286	0.000534668	0.000367179	0.000394647	0.000121483	0.000223394	0.000696545	6.3339E-05	0.000137762	5.3823E-07	2.03951E-05	1.1922E-06	2.21256E-05	22.1255743
3831803774415	383180	3774415	0.001104204	0.001836706	0.001836706	0.000883363	0.000418573	0.001135597	0.000738389	0.000507084	0.000545017	0.000107906	0.000290475	0.00091069	8.2812E-05	0.000180115	1.97666E-07	6.04523E-06	1.0563E-06	7.29916E-06	7.29915794
3831903774415	383190	3774415	0.001078438	0.001793847	0.001793847	0.00086275	0.000408806	0.001109098	0.000721159	0.000495251	0.000532299	0.000106578	0.000287021	0.00089698	8.15653E-05	0.000177404	1.90874E-07	5.76732E-06	9.7115E-07	6.92934E-06	6.92934075
3832003774415	383200	3774415	0.001065195	0.001771821	0.001771821	0.000852156	0.000403786	0.001095479	0.000712303	0.00048917	0.000525763	0.000105279	0.000284669	0.000887292	8.06843E-05	0.000175488	1.84736E-07	5.51554E-06	8.9999E-07	6.60026E-06	6.60026423
3832103774415	383210	3774415	0.001056022	0.001756561	0.001756561	0.000844817	0.000400308	0.001086045	0.000706169	0.000484957	0.000521235	0.00010342	0.000279191	0.000870932	7.91967E-05	0.000172252	1.78633E-07	5.27523E-06	8.3488E-07	6.28874E-06	6.28873687
3832203774415	383220	3774415	0.001045891	0.001739709	0.001739709	0.000836712	0.000396468	0.001075626	0.000699394	0.000480304	0.000516234	0.00010162	0.000276184	0.000862158	7.83988E-05	0.000170517	1.72834E-07	5.05257E-06	7.7806E-07	6.00347E-06	6.00346536
3832303774415	383230	3774415	0.001038073	0.001726706	0.001726706	0.000830458	0.000393504	0.001067586	0.000694166	0.000476714	0.000512376	0.000100144	0.00027401	0.000855303	7.77755E-05	0.000169161	1.67529E-07	4.85155E-06	7.2961E-07	5.74868E-06	5.74868458
3832403774415	383240	3774415	0.001032409	0.001717285	0.001717285	0.000825927	0.000391357	0.001061761	0.000690379	0.000474113	0.00050958	9.89928E-05	0.000272492	0.00085055	7.73433E-05	0.000168221	1.62766E-07	4.67207E-06	6.8831E-07	5.52314E-06	5.52314008
3832503774415	383250	3774415	0.001025948	0.001706537	0.001706537	0.000820758	0.000388908	0.001055116	0.000686058	0.000471146	0.000506391	9.79303E-05	0.000270854	0.000845341	7.68695E-05	0.00016719	1.58176E-07	4.50304E-06	6.513E-07	5.31252E-06	5.31251687
3832603774415	383260	3774415	0.001012466	0.001684112	0.001684112	0.000809973	0.000383798	0.001041251	0.000677043	0.000464955	0.000499736	9.64545E-05	0.000267341	0.000834281	7.58639E-05	0.000165003	1.52901E-07	4.32194E-06	6.1472E-07	5.08956E-06	5.08955695
3832703774415	383270	3774415	0.000997948	0.001659962	0.001659962	0.000798358	0.000378294	0.00102632	0.000667334	0.000458287	0.00049257	9.50968E-05	0.000263619	0.000822491	7.47918E-05	0.000162671	1.47698E-07	4.14785E-06	5.8144E-07	4.87699E-06	4.87699067
3832803774415	383280	3774415	0.000984227	0.001637139	0.001637139	0.000787381	0.000373093	0.001012209	0.000658159	0.000451986	0.000485798	9.38867E-05	0.000260135	0.000811432	7.37861E-05	0.000160484	1.42725E-07	3.9845E-06	5.5178E-07	4.67901E-06	4.67901186
3832903774415	383290	3774415	0.00097258	0.001617767	0.001617767	0.000778064	0.000368678	0.001000231	0.000650371	0.000446638	0.000480049	9.28537E-05	0.000257188	0.000802109	7.29384E-05	0.00015864	1.38239E-07	3.8372E-06	5.2572E-07	4.50116E-06	4.50115901
3833003774415	383300	3774415	0.000944421	0.001570927	0.001570927	0.000755536	0.000358003	0.000971271	0.00063154	0.000433706	0.00046615	9.07582E-05	0.000250012	0.000779534	7.08855E-05	0.000154175	1.29115E-07	3.54873E-06	4.7807E-07	4.15592E-06	4.15592227
3833103774415	383310	3774415	0.000926791	0.001541602	0.001541602	0.000741433	0.000351321	0.00095314	0.000619751	0.00042561	0.000457449	8.95776E-05	0.000245546	0.000765459	6.96056E-05	0.000151392	1.24337E-07	3.40329E-06	4.5563E-07	3.98326E-06	3.98325798
3833203774415	383320	3774415	0.00090956	0.001512941	0.001512941	0.000727648	0.000344789	0.000935419	0.000608229	0.000417697	0.000448944	8.84855E-05	0.000241199	0.000751658	6.83506E-05	0.000148662	1.19878E-07	3.26778E-06	4.3491E-07	3.82257E-06	3.82256516
3833303774415	383330	3774415	0.000890894	0.001481891	0.001481891	0.000712715	0.000337713	0.000916222	0.000595747	0.000409125	0.00043973	8.73344E-05	0.000236495	0.000736851	6.70042E-05	0.000145734	1.15438E-07	3.13475E-06	4.151E-07	3.66529E-06	3.66528519
3833403774415	383340	3774415	0.000873424	0.001452832	0.001452832	0.000698739	0.00033109	0.000898255	0.000584064	0.000401102	0.000431107	8.62719E-05	0.000232088	0.000722959	6.5741E-05	0.000142986	1.11344E-07	3.01208E-06	3.9702E-07	3.52045E-06	3.52044878
3833503774415	383350	3774415	0.000863372	0.001436113	0.001436113	0.000690698	0.00032728	0.000887918	0.000577343	0.000396486	0.000426146	8.56521E-05	0.000229647	0.00071519	6.50345E-05	0.000141449	1.08371E-07	2.91915E-06	3.8281E-07	3.41033E-06	3.41033466
3833603774415	383360	3774415	0.00085731	0.001426028	0.001426028	0.000685848	0.000324982	0.000881683	0.000573289	0.000393702	0.000423154	8.52684E-05	0.000228218	0.00071062	6.4619E-05	0.000140546	1.06024E-07	2.84334E-06	3.7089E-07	3.32025E-06	3.32025103
3833703774415	383370	3774415	0.000851566	0.001416475	0.001416475	0.000681253	0.000322805	0.000875776	0.000569448	0.000391065	0.000420319	8.49437E-05	0.000226878	0.000706324	6.42283E-05	0.000139696	1.03844E-07	2.77299E-06	3.5983E-07	3.23667E-06	3.23666534
3833803774415	383380	3774415	0.000853082	0.001418996	0.001418996	0.000682465	0.000323379	0.000877335	0.000570462	0.000391761	0.000421067	8.50028E-05	0.000227444	0.000707969	6.43779E-05	0.000140021	1.02615E-07	2.72747E-06	3.518E-07	3.18188E-06	3.18188262
3833903774415	383390	3774415	0.000854438	0.001421251	0.001421251	0.00068355	0.000323893	0.00087873	0.000571368	0.000392383	0.000421736	8.50618E-05	0.00022795	0.000709432	6.45109E-05	0.000140311	1.01426E-07	2.68382E-06	3.4415E-07	3.12939E-06	3.12939401
3834003774415	383400	3774415	0.00086082	0.001431867	0.001431867	0.000688656	0.000326313	0.000885293	0.000575636	0.000395314	0.000424886	8.5416E-05	0.000229766	0.000715007	6.50179E-05	0.000141413	1.00839E-07	2.65588E-06	3.3839E-07	3.0951E-06	3.095103
3834103774415	383410	3774415	0.000873264	0.001452566	0.001452566	0.000698611	0.00033103	0.000898091	0.000583958	0.000401029	0.000431029	8.60653E-05	0.00023313	0.000725426	6.59654E-05	0.000143474	1.00885E-07	2.64402E-06	3.3453E-07	3.07943E-06	3.07943151
3834203774415	383420	3774415	0.000886905	0.001475257	0.001475257	0.000709524	0.000336201	0.00091212	0.000593079	0.000407293	0.000437762	8.67441E-05	0.000236793	0.000736668	6.69876E-05	0.000145697	1.00986E-07	2.63382E-06	3.3099E-07	3.0658E-06	3.06580087
3834303774415	383430	3774415	0.00089568	0.001489853	0.001489853	0.000716544	0.000339527	0.000921144	0.000598947	0.000411323	0.000442093	8.71869E-05	0.000239174	0.000744072	6.76608E-05	0.000147162	1.00554E-07	2.61118E-06	3.2627E-07	3.03801E-06	3.03800549
3834403774415	383440	3774415	0.000904535	0.001504581	0.001504581	0.000723628	0.000342884	0.000930251	0.000604868	0.000415389	0.000446463	8.76591E-05	0.000241616	0.000751566	6.83423E-05	0.000148644	1.00094E-07	2.58842E-06	3.217E-07	3.01022E-06	3.0102159
3834503774415	383450	3774415	0.000913708	0.001519841	0.001519841	0.000730967	0.000346361	0.000939685	0.000611003	0.000419602	0.000450991	8.81018E-05	0.000244087	0.000759244	6.90405E-05	0.000150162	9.96208E-08	2.56577E-06	3.173E-07	2.98269E-06	2.98269239
3834603774415	383460	3774415	0.000922723	0.001534835	0.001534835	0.000738178	0.000349778	0.000948956	0.000617031	0.000423742	0.000455441	8.85445E-05	0.000246558	0.00076683	6.97303E-05	0.000151663	9.91455E-08	2.54345E-06	3.1299E-07	2.95558E-06	2.9555811
3834703774415	383470	3774415	0.000932295	0.001550758	0.001550758	0.000745836	0.000353407	0.000958801	0.000623432	0.000428138	0.000460165	8.90168E-05	0.000249149	0.000774873	7.04617E-05	0.000153253	9.86374E-08	2.52082E-06	3.0888E-07	2.92834E-06	2.92833928
3834803774415	383480	3774415	0.000962449	0.001600915	0.001600915	0.000769959	0.000364838	0.000989812	0.000643596	0.000441985	0.000475049	9.0463E-05	0.000257218	0.000799824	7.27306E-05	0.000158188	9.95503E-08	2.53165E-06	3.0869E-07	2.93988E-06	2.93988413
3834903774415	383490	3774415	0.001002415	0.001667393	0.001667393	0.000801932	0.000379987	0.001030914	0.000670322	0.000460339	0.000494775	9.23815E-05	0.000267728	0.000832636	7.57143E-05	0.000164678	1.00665E-07	2.5475E-06	3.099E-07	2.95806E-06	2.95806326
3835003774415	383500	3774415	0.001045731	0.001739444	0.001739444	0.000836585	0.000396407	0.001075462	0.000699287	0.000480231	0.000516155	9.47132E-05	0.000279101	0.000867916	7.89224E-05	0.000171655	1.01459E-07	2.55697E-06	3.1166E-07	2.97009E-06	2.97009476
3835103774415	383510	3774415	0.001092956	0.001817997	0.001817997	0.000874365	0.000414309	0.001124029	0.000730867	0.000501918	0.000539465	9.76646E-05	0.000293601	0.000909228	8.2679E-05	0.000179826	1.01866E-07	2.55916E-06	3.142E-07	2.97523E-06	2.97522869
3835203774415	383520	3774415	0.001171372	0.001948432	0.001948432	0.000937098	0.000444034	0.001204674	0.000783304	0.000537929	0.00057817	0.000100882	0.000311376	0.000968545	8.80729E-05	0.000191558	1.02184E-07	2.5638E-06	3.2115E-07	2.98714E-06	2.98713712
3835303774415	383530	3774415	0.001184135	0.001969663	0.001969663	0.000947308	0.000448873	0.001217801	0.000791839	0.000543791	0.00058447	0.000104246	0.000313967	0.000977137	8.88542E-05	0.000193257	1.01564E-07	2.54298E-06	3.2023E-07	2.96477E-06	2.96476566
3835403774415	383540	3774415	0.001180306	0.001963293	0.001963293	0.000944245	0.000447421	0.001213863	0.000789279	0.000542032	0.00058258	0.000106194	0.00031352	0.000974852	8.86464E-05	0.000192805	1.00419E-07	2.50591E-06	3.1525E-07	2.92159E-06	2.92158501
3835503774415	383550	3774415	0.001174244	0.001953209	0.001953209	0.000939395	0.000445123	0.001207628	0.000785225	0.000539248	0.000579587	0.000108851	0.000312031	0.000970099	8.82142E-05	0.000191865	9.92854E-08	2.46822E-06	3.1013E-07	2.87764E-06	2.87763548
3835603774415	383560	3774415	0.001166665	0.001940603	0.001940603	0.000933332	0.00044225	0.001199834	0.000780157	0.000535768	0.000575847	0.000110267	0.000310126	0.000964067	8.76657E-05	0.000190672	9.87504E-08	2.43605E-06	3.0535E-07	2.84015E-06	2.8401537
3835703774415	383570	3774415	0.001157492	0.001925344	0.001925344	0.000925993	0.000438773	0.0011904	0.000774023	0.000531555	0.000571319	0.000109972	0.000307833	0.000956846	8.70091E-05	0.000189244	9.71444E-08	2.39024E-06	2.9992E-07	2.7873E-06	2.7873031
3835803774415	383580	3774415	0.001149514	0.001912075	0.001912075	0.000919612	0.000435749	0.001182196	0.000768688	0.000527892	0.000567381	0.000109618	0.000305838	0.000950631	8.6444E-05	0.000188015	9.54621E-08	2.34501E-06	2.9441E-07	2.73488E-06	2.73488041
3835903774415	383590	3774415	0.001143053	0.001901327	0.001901327	0.000914442	0.000433299	0.00117555	0.000764367	0.000524924	0.000564192	0.000109323	0.00030426	0.000945604	8.59868E-05	0.000187021	9.3925E-08	2.30339E-06	2.8924E-07	2.68655E-06	2.68654849
3836003774415	383600	3774415	0.001136512	0.001890446	0.001890446	0.000909209	0.00043082	0.001168823	0.000759993	0.00052192	0.000560963	0.000109028	0.000302682	0.000940669	8.5538E-05	0.000186044	9.2418E-08	2.26276E-06	2.8424E-07	2.63941E-06	2.63941468
3836103774415	383610	3774415	0.001129651	0.001879035	0.001879035	0.000903721	0.000428219	0.001161768	0.000755405	0.00051877	0.000557577	0.000108762	0.000301015	0.000935368	8.5056E-05	0.000184996	9.09294E-08	2.22284E-06	2.7938E-07	2.59315E-06	2.59315429
3836203774415	383620	3774415	0.001122791	0.001867623	0.001867623	0.000898233	0.000425619	0.001154712	0.000750818	0.000515619	0.000554191	0.000108467	0.000299318	0.000930067	8.4574E-05	0.000183948	8.94731E-08	2.18392E-06	2.7469E-07	2.54809E-06	2.54808739
3836303774415	383630	3774415	0.001115851	0.001856079	0.001856079	0.00089268	0.000422988	0.001147575	0.000746177	0.000512432	0.000550765	0.000108172	0.000297621	0.000924674	8.40836E-05	0.000182881	8.80418E-08	2.14584E-06	2.7014E-07	2.50402E-06	2.50401762
3836403774415	383640	3774415	0.001108671	0.001844137	0.001844137	0.000886937	0.000420266	0.001140191	0.000741376	0.000509135	0.000547222	0.000107877	0.000295834	0.000919099	8.35766E-05	0.000181778	8.6634E-08	2.10855E-06	2.6572E-07	2.46091E-06	2.4609059
3836503774415	383650	3774415	0.001101861	0.001832831	0.001832831	0.000881432	0.000417876	0.001132961	0.000736993	0.000505935	0.000543892	0.000107577	0.000294933	0.000914089	8.31666E-05	0.000180787	8.57266E-08	2.07107E-06	2.6092E-07	2.41731E-06	2.4173101
3836603774415	383660	3774415	0.001095124	0.001821644	0.001821644	0.000875997	0.000415525	0.001125805	0.000732677	0.000502799	0.000540625	0.000107284	0.000294041	0.000909139	8.27666E-05	0.000179804	8.51026E-08	2.03419E-06	2.5619E-07	2.37431E-06	2.3743101
3836703774415	383670	3774415	0.001088462	0.001810579	0.001810579	0.000870625	0.000413215	0.001118722	0.000728426	0.000499715	0.000537419	0.000106997	0.000293158	0.000904228	8.23766E-05	0.000178829	8.44946E-08	2.00001E-06	2.5154E-07	2.33201E-06	2.3320101
3836803774415	383680	3774415	0.001081871	0.001799636	0.001799636	0.000865316	0.000410944	0.001111709	0.000724238	0.000496677	0.000534273	0.000106715	0.000292284	0.000899356	8.19966E-05	0.000177862	8.38986E-08	1.96851E-06	2.4697E-07	2.29035E-06	2.2903501
3836903774415	383690	3774415	0.001075353	0.001788813	0.001788813	0.000860069	0.000408712	0.001104766	0.000720109	0.000493687	0.000531183	0.000106436	0.000291419	0.000894523	8.16266E-05	0.000176903	8.33146E-08	1.93771E-06	2.4249E-07	2.25001E-06	2.2500101
3837003774415	383700	3774415	0.001068913	0.001778109	0.001778109	0.000854881	0.000406521	0.001097888	0.000716039	0.000490744	0.000528148	0.000106159	0.000290563	0.000889729	8.12666E-05	0.000175952	8.27426E-08	1.90761E-06	2.3809E-07	2.21048E-06	2.2104801
3837103774415	383710	3774415	0.001062548	0.001767523	0.001767523	0.000849752	0.000404371	0.001091126	0.000712008	0.000487846	0.000525161	0.000105884	0.000289715	0.000884973	8.09166E-05	0.000175008	8.21826E-08	1.87821E-06	2.3377E-07	2.17176E-06	2.1717601
3837203774415	383720	3774415	0.001056249	0.001757055	0.001757055	0.000844677	0.000402261	0.001084446	0.000708016	0.000485001	0.000522222	0.000105611	0.000288875	0.000880254	8.05766E-05	0.000174071	8.16346E-08	1.84951E-06	2.2953E-07	2.13383E-06	2.1338301
3837303774415	383730	3774415	0.001050024	0.001746705	0.001746705	0.000839657	0.000400191	0.001077846	0.000704062	0.000482209	0.000519331	0.000105339	0.000288042	0.000875571	8.02466E-05	0.000173142	8.10946E-08	1.82151E-06	2.2537E-07	2.09662E-06	2.0966201
3837403774415	383740	3774415	0.001043874	0.001736474	0.001736474	0.000834691	0.000398159	0.001071327	0.000700145	0.000479461	0.000516487	0.000105069	0.000287216	0.000870923	7.99166E-05	0.000172221	8.05626E-08	1.79421E-06	2.2129E-07	2.06012E-06	2.0601201
3837503774415	383750	3774415	0.001037798	0.001726363	0.001726363	0.000829777	0.000396166	0.001064867	0.000696263	0.000476757	0.000513691	0.000104801	0.000286396	0.000866307	7.95966E-05	0.000171307	8.00386E-08	1.76761E-06	2.1729E-07	2.02431E-06	2.0243101
3837603774415	383760	3774415	0.001031797	0.001716333	0.001716333	0.000824917	0.000394183	0.001058466	0.000692417	0.000474093	0.000510943	0.000104535	0.000285582	0.000861725	7.92866E-05	0.000170399	7.95226E-08	1.74171E-06	2.1337E-07	1.98918E-06	1.9891801
3837703774415	383770	3774415	0.001025871	0.001706384	0.001706384	0.000820109	0.000392211	0.001052124	0.000688617	0.000471469	0.000508243	0.000104271	0.000284774	0.000857178	7.89866E-05	0.000169496	7.90146E-08	1.71651E-06	2.0953E-07	1.95574E-06	1.9557401
3837803774415	383780	3774415	0.001020019	0.001696515	0.001696515	0.000815353	0.000390249	0.001045836	0.000684859	0.000468885	0.000505589	0.000104009	0.000283972	0.000852665	7.86866E-05	0.000168598	7.85146E-08	1.69201E-06	2.0579E-07	1.92299E-06	1.9229901
3837903774415	383790	3774415	0.001014241	0.001686736	0.001686736	0.000810639	0.000388297	0.001039599	0.000681141	0.000466339	0.000502979	0.000103749	0.000283176	0.000848186	7.83966E-05	0.000167705	7.80226E-08	1.66821E-06	2.0215E-07	1.89093E-06	1.8909301
3838003774415	383800	3774415	0.001008536	0.001677048	0.001677048	0.000805966	0.000386355	0.001033413	0.000677464	0.000463832	0.000500413	0.000103491	0.000282384	0.000843739	7.81066E-05	0.000166817	7.75386E-08	1.64511E-06	1.9859E-07	1.85956E-06	1.8595601
3838103774415	383810	3774415	0.001002903	0.001667451	0.001667451	0.000801334	0.000384423	0.001027277	0.000673828	0.000461364	0.000497891	0.000103235	0.000281596	0.000839324	7.78266E-05	0.000165934	7.70626E-08	1.62271E-06	1.9511E-07	1.82888E-06	1

			EGIODemolition	EGIOSite Grubbing / Prep	EGIOMass Grading / Excavation	EGIOMass Grading / Excavation	EGIODrainage / Utilities Trenching	EGIODrainage / Utilities Trenching	EGIOFoundations / Concrete Pads	EGIOFoundations / Concrete Pads	EGIOBuilding / Structure Construction	EGIOBuilding / Structure Construction	EGIOAsphalt Paving	EGIOArchitectural Coating	EGIOLandscaping or Other Finishing	EGIOWaterside Construction (Piles)	HIWaterside Construction (Landscaping)	HIWaterside Construction (Landscaping)	KMDemolition	KMSite Grubbing / Prep	KMMass Grading / Excavation
Unique Identifier	X (UTM)	Y (UTM)	2025	2025	2025	2026	2026	2027	2026	2027	2026	2027	2027	2027	2027	2027	2025	2026	2025	2025	2025
3830603774425	383060	3774425	0.005879491	0.00543622	0.009042482	0.009042482	0.004348978	0.004348978	0.00206072	0.00206072	0.005590776	0.005590776	0.003635239	0.000737351	0.002496476	0.002683229	0.001432224	0.001432224	0.001111415	0.001027623	0.001709323
3830703774425	383070	3774425	0.00661638	0.00611755	0.010175794	0.010175794	0.004894044	0.004894044	0.002318994	0.002318994	0.006291479	0.006291479	0.00409085	0.000829765	0.002809365	0.003019523	0.001498262	0.001498262	0.001165252	0.001077401	0.001792122
3830803774425	383080	3774425	0.007464134	0.00690139	0.011479614	0.011479614	0.005521115	0.005521115	0.002616126	0.002616126	0.007097603	0.007097603	0.004615009	0.000936082	0.003169327	0.003406414	0.001563799	0.001563799	0.001215982	0.001124306	0.001870144
3830903774425	383090	3774425	0.00841887	0.00778415	0.012947971	0.012947971	0.006227321	0.006227321	0.002950754	0.002950754	0.008005457	0.008005457	0.005205315	0.001055817	0.003574716	0.003842128	0.001625335	0.001625335	0.001262572	0.001167383	0.001941798
3831003774425	383100	3774425	0.009577824	0.00885573	0.014730407	0.014730407	0.007084582	0.007084582	0.003356959	0.003356959	0.0091075	0.0091075	0.005921886	0.001201162	0.004066816	0.004371041	0.001690872	0.001690872	0.001309161	0.00121046	0.002013451
3831103774425	383110	3774425	0.010903982	0.0100819	0.016769997	0.016769997	0.008065523	0.008065523	0.003821768	0.003821768	0.010368536	0.010368536	0.006741837	0.001367476	0.004629913	0.00497626	0.001750407	0.001750407	0.001352127	0.001250187	0.002079531
3831203774425	383120	3774425	0.012554884	0.01160834	0.019309036	0.019309036	0.009286672	0.009286672	0.004400398	0.004400398	0.01193837	0.01193837	0.007762576	0.001574517	0.005330898	0.005729684	0.001810941	0.001810941	0.001398285	0.001292865	0.00215052
3831303774425	383130	3774425	0.014596189	0.01349575	0.022448501	0.022448501	0.010796597	0.010796597	0.00511586	0.00511586	0.013879435	0.013879435	0.009024697	0.001830519	0.006197651	0.006661276	0.001873277	0.001873277	0.001440905	0.001332272	0.002216069
3831403774425	383140	3774425	0.017186385	0.01589066	0.026432145	0.026432145	0.012712528	0.012712528	0.006023705	0.006023705	0.016342438	0.016342438	0.010626193	0.002155357	0.007297468	0.007843366	0.001935813	0.001935813	0.001483612	0.001371759	0.002281751
3831503774425	383150	3774425	0.020619417	0.01906487	0.031712046	0.031712046	0.015251894	0.015251894	0.007226959	0.007226959	0.01960689	0.01960689	0.012748807	0.002585896	0.008755159	0.009410103	0.00199925	0.00199925	0.001526751	0.001411645	0.002348097
3831603774425	383160	3774425	0.024764317	0.02289727	0.038086778	0.038086778	0.018317819	0.018317819	0.008679717	0.008679717	0.023548253	0.023548253	0.015311563	0.003105711	0.010515115	0.011301715	0.002049479	0.002049479	0.00156963	0.001451292	0.002414044
3831703774425	383170	3774425	0.030099576	0.02783029	0.046292246	0.046292246	0.022264235	0.022264235	0.010549687	0.010549687	0.02862152	0.02862152	0.018610307	0.00377481	0.012780506	0.013736572	0.002093504	0.002093504	0.001613286	0.001491656	0.002481186
3831803774425	383180	3774425	0.008056595	0.00744919	0.012390802	0.012390802	0.005959351	0.005959351	0.002823779	0.002823779	0.007660972	0.007660972	0.004981323	0.001010383	0.003420891	0.003676796	0.001922005	0.001922005	0.003315092	0.003065159	0.005098512
3831903774425	383190	3774425	0.007553948	0.00698444	0.011617745	0.011617745	0.005587549	0.005587549	0.002647605	0.002647605	0.007183007	0.007183007	0.00467054	0.000947346	0.003207463	0.003447402	0.001893589	0.001893589	0.003364442	0.003110789	0.005174411
3832003774425	383200	3774425	0.007101599	0.00656619	0.010922047	0.010922047	0.005252954	0.005252954	0.00248906	0.00248906	0.006752872	0.006752872	0.004390857	0.000890617	0.003015392	0.003240964	0.001866473	0.001866473	0.003409824	0.003152749	0.005244207
3832103774425	383210	3774425	0.006667973	0.00616526	0.010255143	0.010255143	0.004932206	0.004932206	0.002337077	0.002337077	0.006340539	0.006340539	0.00412275	0.000836235	0.002831272	0.003043069	0.00182585	0.00182585	0.003435103	0.003176122	0.005283085
3832203774425	383220	3774425	0.006274666	0.00580142	0.00964994	0.00964994	0.004641134	0.004641134	0.002199156	0.002199156	0.005966355	0.005966355	0.003879448	0.000786885	0.002664185	0.002863484	0.001787728	0.001787728	0.003442091	0.003182583	0.005293833
3832303774425	383230	3774425	0.005925736	0.00547898	0.009113604	0.009113604	0.004383184	0.004383184	0.002076928	0.002076928	0.005634749	0.005634749	0.003663831	0.000743151	0.002516112	0.002704334	0.00175571	0.00175571	0.003437087	0.003177957	0.005286137
3832503774425	383250	3774425	0.005617901	0.00519435	0.008640163	0.008640163	0.004155483	0.004155483	0.001969034	0.001969034	0.005342031	0.005342031	0.003473499	0.000704545	0.002385403	0.002563847	0.001729795	0.001729795	0.003426648	0.003168304	0.005270081
3832603774425	383260	3774425	0.005049597	0.0046689	0.007766129	0.007766129	0.003735116	0.003735116	0.001769848	0.001769848	0.004801634	0.004801634	0.003122122	0.000633274	0.002144097	0.002304489	0.00166956	0.00166956	0.003340975	0.003089091	0.005138319
3832703774425	383270	3774425	0.004784124	0.00442344	0.007357839	0.007357839	0.003538749	0.003538749	0.001676801	0.001676801	0.004549197	0.004549197	0.002957982	0.00059998	0.002031375	0.002183335	0.00163454	0.00163454	0.003256683	0.003011153	0.005008681
3832803774425	383280	3774425	0.004546259	0.00420351	0.00699201	0.00699201	0.003362804	0.003362804	0.001593431	0.001593431	0.004323013	0.004323013	0.002810913	0.00057015	0.001930376	0.002074781	0.001604022	0.001604022	0.003174547	0.00293521	0.004882359
3832903774425	383290	3774425	0.004339109	0.00401197	0.00667342	0.00667342	0.003209578	0.003209578	0.001520827	0.001520827	0.004126035	0.004126035	0.002682834	0.000544171	0.001842418	0.001980243	0.001580409	0.001580409	0.003108028	0.002873706	0.004780054
3833703774425	383370	3774425	0.0039563	0.00365802	0.00608467	0.00608467	0.00292642	0.00292642	0.001386655	0.001386655	0.003762024	0.003762024	0.002446146	0.000496162	0.001679875	0.00180554	0.00153008	0.00153008	0.002943412	0.002721501	0.00452688
3833803774425	383380	3774425	0.003774342	0.00348979	0.005804826	0.005804826	0.002791828	0.002791828	0.00132288	0.00132288	0.003589001	0.003589001	0.002333643	0.000473343	0.001602614	0.0017225	0.001501664	0.001501664	0.002843935	0.002629524	0.004373888
3833903774425	383390	3774425	0.003605585	0.00333375	0.005545282	0.005545282	0.002667001	0.002667001	0.001263732	0.001263732	0.003428531	0.003428531	0.002229302	0.000452179	0.001530959	0.001645484	0.001474848	0.001474848	0.002750498	0.002543131	0.004230183
3834003774425	383400	3774425	0.003446232	0.00318641	0.005300202	0.005300202	0.00254913	0.00254913	0.00120788	0.00120788	0.003277003	0.003277003	0.002130776	0.000432195	0.001463296	0.00157276	0.001448333	0.001448333	0.002656802	0.002456499	0.004086081
3834103774425	383410	3774425	0.003298872	0.00305016	0.005073566	0.005073566	0.002440129	0.002440129	0.001156231	0.001156231	0.003136879	0.003136879	0.002039664	0.000413714	0.001400726	0.001505509	0.001423519	0.001423519	0.00257018	0.002376408	0.00395286
3834203774425	383420	3774425	0.003180932	0.00294111	0.004892178	0.004892178	0.002352891	0.002352891	0.00111894	0.00111894	0.003024731	0.003024731	0.001966743	0.000398923	0.001350648	0.001451685	0.00140811	0.00140811	0.002522469	0.002332294	0.003879482
3834303774425	383430	3774425	0.003081973	0.00284962	0.004739982	0.004739982	0.002279692	0.002279692	0.001080209	0.001080209	0.002930631	0.002930631	0.001905557	0.000386512	0.001308629	0.001406523	0.001397904	0.001397904	0.00249719	0.002308921	0.003840603
3834403774425	383440	3774425	0.002989225	0.00276386	0.004597339	0.004597339	0.002211088	0.002211088	0.001047702	0.001047702	0.002842438	0.002842438	0.001848212	0.000374881	0.001269248	0.001364196	0.001388098	0.001388098	0.00247355	0.002287063	0.003804246
3834503774425	383450	3774425	0.002920031	0.00269988	0.004490921	0.004490921	0.002159906	0.002159906	0.00102345	0.00102345	0.002776642	0.002776642	0.00180543	0.000366203	0.001239867	0.001332617	0.001386597	0.001386597	0.002485111	0.002297752	0.003822027
3834603774425	383460	3774425	0.002854289	0.0026391	0.004389811	0.004389811	0.002111277	0.002111277	0.001000408	0.001000408	0.002714127	0.002714127	0.001764782	0.000357958	0.001211952	0.001302614	0.001385097	0.001385097	0.002497104	0.002308841	0.003840471
3834703774425	383470	3774425	0.002800538	0.0025894	0.004307144	0.004307144	0.002071519	0.002071519	0.000981569	0.000981569	0.002663016	0.002663016	0.001731549	0.000351218	0.00118913	0.001278084	0.001387998	0.001387998	0.002527732	0.00233716	0.003887576
3834803774425	383480	3774425	0.002758608	0.00255063	0.004242656	0.004242656	0.002040504	0.002040504	0.000966872	0.000966872	0.002623145	0.002623145	0.001705623	0.000345959	0.001171326	0.001258948	0.001396403	0.001396403	0.002580015	0.002385502	0.003967986
3834903774425	383490	3774425	0.002718489	0.00251354	0.004180955	0.004180955	0.002010829	0.002010829	0.000952811	0.000952811	0.002584997	0.002584997	0.001680818	0.000340928	0.001154291	0.00124064	0.001405408	0.001405408	0.002634456	0.002435838	0.004051714
3837003774425	383700	3774425	0.0026675	0.00246639	0.004102535	0.004102535	0.001973112	0.001973112	0.00093494	0.00093494	0.002536511	0.002536511	0.001649292	0.000334533	0.001132641	0.001217369	0.001407209	0.001407209	0.002660166	0.00245961	0.004091256
3837103774425	383710	3774425	0.002617373	0.00242004	0.004025442	0.004025442	0.001936034	0.001936034	0.000917371	0.000917371	0.002488846	0.002488846	0.001618299	0.000328247	0.001111356	0.001194493	0.00140831	0.00140831	0.002685618	0.002483143	0.0041304
3837203774425	383720	3774425	0.002565435	0.00237202	0.003945562	0.003945562	0.001897616	0.001897616	0.000899167	0.000899167	0.002439458	0.002439458	0.001586186	0.000321733	0.001089303	0.00117079	0.001406809	0.001406809	0.00269761	0.002494231	0.004148844
3837303774425	383730	3774425	0.002508923	0.00231977	0.003858649	0.003858649	0.001855816	0.001855816	0.00087936	0.00087936	0.002385721	0.002385721	0.001551246	0.000314646	0.001065308	0.001145	0.001406606	0.001406606	0.002689155	0.002486413	0.00413584
3837403774425	383740	3774425	0.002454483	0.00226943	0.003774921	0.003774921	0.001815547	0.001815547	0.000860279	0.000860279	0.002333954	0.002333954	0.001517586	0.000307819	0.001042192	0.001120155	0.001394002	0.001394002	0.00267932	0.002477319	0.004120714
3837503774425	383750	3774425	0.002424027	0.00224127	0.003728081	0.003728081	0.001793019	0.001793019	0.000849604	0.000849604	0.002304994	0.002304994	0.001498755	0.000303999	0.00102926	0.001106256	0.001404208	0.001404208	0.002734623	0.002528453	0.004205768
3837603774425	383760	3774425	0.002400646	0.00221966	0.003692122	0.003692122	0.001775725	0.001775725	0.000841409	0.000841409	0.002282761	0.002282761	0.001484299	0.000301067	0.001019332	0.001095585	0.001419116	0.001419116	0.002794413	0.002583735	0.004297723
3837703774425	383770	3774425	0.002379163	0.00219979	0.003659082	0.003659082	0.001759834	0.001759834	0.00083388	0.00083388	0.002262333	0.002262333	0.001471016	0.000298373	0.001010211	0.001085781	0.001434325	0.001434325	0.002831684	0.002618197	0.004355046
3837803774425	383780	3774425	0.002363116	0.00218495	0.003634402	0.003634402	0.001747964	0.001747964	0.000828255	0.000828255	0.002247074	0.002247074	0.001461094	0.00029636	0.001003397	0.001078457	0.001450734	0.001450734	0.002840743	0.002626573	0.004368978
3837903774425	383790	3774425	0.002363461	0.00218527	0.003634932	0.003634932	0.001748219	0.001748219	0.000828376	0.000828376	0.002247402	0.002247402	0.001461308	0.000296403	0.001003543	0.001078615	0.001469645	0.001469645	0.002835567	0.002621786	0.004361017
3838003774425	383800	3774425	0.002343445	0.00216677	0.003604148	0.003604148	0.001733413	0.001733413	0.000821361	0.000821361	0.002228369	0.002228369	0.001448932	0.000293893	0.000995044	0.00106948	0.001485955	0.001485955	0.002805888	0.002594345	0.004315371
3838103774425	383810	3774425	0.002301773	0.00212824	0.003540059	0.003540059	0.00170259	0.00170259	0.000806755	0.000806755	0.002188744	0.002188744	0.001423167	0.000288667	0.00097735	0.001050462	0.001499062	0.001499062	0.002767581	0.002558926	0.004256456
3838203774425	383820	3774425	0.002259412	0.00208907	0.003474907	0.003474907	0.001671255	0.001671255	0.000791908	0.000791908	0.002148462	0.002148462	0.001396975	0.000283354	0.000959363	0.00103113	0.001517573	0.001517573	0.002725823	0.002520316	0.004192234
3838303774425	383830	3774425	0.002217826	0.00205062	0.00341095	0.00341095	0.001640495	0.001640495	0.000777332	0.000777332	0.002108919	0.002108919	0.001371263	0.000278139	0.000941706	0.001012151	0.001579008	0.001579008	0.002677422	0.002475564	0.004117794
3838403774425	383840	3774425	0.002171927	0.00200818	0.003340359	0.003340359	0.001606544	0.001606544	0.000761245	0.000761245	0.002065273	0.002065273	0.001342884	0.000272383	0.000922217	0.000991204	0.001574906	0.001574906	0.002625656	0.002427701	0.00403818
3838503774425	383850	3774425	0.00212551	0.00196526	0.003268971	0.003268971	0.00157221	0.00157221	0.000744976	0.000744976	0.002021136	0.002021136	0.001314185	0.000266562	0.000902508	0.000970021	0.001557596	0.001557596	0.002581741	0.002387097	0.00397064
3838603774425	383860	3774425	0.002080474	0.00192362	0.003199707	0.003199707	0.001538897	0.001538897	0.000729191	0.000729191	0.001978311	0.001978311	0.001286339	0.000260914	0.000883385	0.000949468	0.001539485	0.001539485	0.002545332	0.002353433	0.003914645
3838703774425	383870	3774425	0.002036904	0.00188334	0.003132698	0.003132698	0.00150667	0.00150667	0.00071392	0.00071392	0.001936881	0.001936881	0.0012594	0.00025545	0.000864885	0.000929584	0.001521575	0.001521575	0.002509355	0.002320168	0.003859313
3838803774425	383880	3774425	0.001994801	0.00184441	0.003067945	0.003067945	0.001475527	0.001475527	0.000699164	0.000699164	0.001896845	0.001896845	0.001233368	0.000250169	0.000847008	0.000910369	0.001503965	0.001503965	0.002473378	0.002286903	0.003803981
3838903774425	383890	3774425	0.001954079	0.00180676	0.003005314	0.003005314	0.001445405	0.001445405	0.000684891	0.000684891	0.001858123	0.001858123	0.00120819	0.000245062	0.000829716	0.000891785	0.001486555	0.001486555	0.002437745	0.002253958	0.003749179
3839003774425	383900	3774425	0.001914737	0.00177038	0.002944807	0.002944807	0.001416304	0.001416304	0.000671102	0.000671102	0.001820712	0.001820712	0.001183865	0.000240129	0.000813012	0.00087383	0.001469445	0.001469445	0.002402286	0.002221171	0.003694643
3839103774425	383910	3774425	0.001876602	0.00173512	0.002886158	0.002886158	0.001388096	0.001388096	0.000657736	0.000657736	0.001784451	0.001784451	0.001160287	0.000235346	0.000796819	0.000856427	0.001452635	0.001452635	0.002366912	0.002188465	0.00364024
3829703774435	382970	3774435	0.002679751	0.00247772	0.004121377	0.004121377	0.001982174	0.001982174	0.000939234	0.000939234	0.002548161	0.002548161	0.001656867	0.00033607	0.001137842	0.001222961	0.001009481	0.001009481	0.000741375	0.000685481	0.001140212
3829803774435	382980	3774435	0.002846955	0.00263232	0.004378532	0.004378532	0.002105853	0.002105853	0.000997838	0.000997838	0.002707154	0.002707154	0.001760248	0.000357039	0.001208839	0.001299268	0.001037397	0.001037397	0.000766222	0.000708455	0.001178427
3829903774435	382990	3774435	0.003029689	0.00280127	0.004659571	0.004659571	0.002241019	0.002241019	0.001061884	0.001061884	0.002880915	0.002880915	0.001873231	0.000379956	0.001286429	0.001382662	0.001066113	0.001066113	0.000791847	0.000732147	0.001217836
3830003774435	383000	3774435	0.003237098	0.00299305	0.00497856	0.00497856	0.002394436	0.002394436	0.00113458	0.00113458	0.003078139	0.003078139	0.00200147	0.000405967	0.001374496	0.001477317	0.001097231	0.001097231	0.000820232	0.000758392	0.001261492
3830103774435	383010	3774435	0.003512838	0.003248	0.00540264	0.00540264	0.002598397	0.002598397	0.001231225	0.001231225	0.003340338	0.003340338	0.002171957	0.000440548	0.001491577	0.001603157	0.001139255	0.001139255	0.000861386	0.000796444	0.001324785
3830203774435	383020	3774435	0.00383603	0.00354682	0.005899699	0.005899699	0.002837458	0.002837458	0.001344501	0.001344501	0.00364766	0.00364766	0.002371784	0.000481079	0.001628807	0.001750653	0.001185882	0.001185882	0.00090694	0.000838563	0.001394846
3830303774435	383030	3774435	0.004209004	0.00389168	0.006473322	0.006473322	0.003113341	0.003113341	0.001475226	0.001475226	0.004002319	0.004002319	0.002602391	0.000527854	0.001787175	0.001920867	0.001235911	0.001235911	0.000954823	0.000882837	0.001468489
3830403774435	383040	3774435	0.004641767	0.00429181	0.007138899	0.007138899	0.00343345	0.00343345	0.001626906	0.001626906	0.004413831	0.004413831	0.002869965	0.000582127	0.001970929	0.002118368	0.001289141	0.001289141	0.001004346	0.000928626	0.001544654
3830503774435	383050	3774435	0.005157788	0.00476893	0.007932523	0.007932523	0.003815143	0.003815143	0.001807768	0.001807768	0.004904512	0.004904512	0.003189015	0.000646842	0.002190035	0.002353864	0.001347775	0.001347775	0.001057147	0.000977446	0.001625861
3830603774435	383060	3774435	0.005709785	0.00527931	0.008781479	0.008781479	0.004223448	0.004223448	0.002001239	0.002001239	0.005429403	0.005429403	0.003530311	0.000716068	0.002424418	0.00260578	0.001401606	0.001401606	0.001103995	0.001020762	0.001697912
3830703774435	383070	3774435	0.006361519	0.00588191	0.009783825	0.009783825	0.004705526	0.004705526	0.002229667	0.002229667	0.006049133	0.006049133	0.003933272	0.000797803	0.002701149	0.002903212	0.001458939	0.001458939	0.001151361	0.001064557	0.001770759
3830803774435	383080	3774435	0.007112729	0.00657648	0.010939164	0.010939164	0.005261186	0.005261186	0.002492961	0.002492961	0.006763455	0.006763455	0.004397739	0.000892013	0.003020118	0.003246043	0.001516972	0.001516972	0.001197433	0.001107155	0.001841616
3830903774435	383090	3774435	0.00797446	0.00737325	0.01226448	0.01226448	0.005898596	0.005898596	0.002794991	0.002794991	0.00758287	0.00758287	0.004930539	0.001000083	0.003386016	0.003639312	0.001574606	0.001574606	0.00124152	0.001147919	0.001909421
3831003774435	383100	3774435	0.009003394	0.00832461	0.013846951	0.013846951	0.006659685	0.006659685	0.003155626	0.003155626	0.008561278	0.008561278	0.005566721	0.001129122	0.003822909	0.004108888	0.001635641	0.001635641	0.001285262	0.001188363	0.001976695
3831103774435	383110	3774435	0.010151563	0.00938621	0.015612801	0.015612801	0.007508969	0.007508969	0.003558051	0.003558051	0.00963066	0.00963066	0.006276624	0.001273115	0.00431043	0.004632878	0.001688771	0.001688771	0.001325295	0.001225378	0.002038264
3831203774435	383120	3774435	0.011531644	0.01066224	0.017735323	0.017735323	0.008529796	0.008529796	0.004041759	0.004041759	0.010965377	0.010965377	0.007129916	0.001446192	0.004896423	0.005262707	0.001741602	0.001741602	0.00136921	0.001265982	0.002105803
3831303774435	383130	3774435	0.013207308	0.01221158	0.020312444	0.020312444	0.009769261	0.009769261	0.004629067	0.004629067	0.012558756	0.012558756	0.008165964	0.001656338	0.005607922	0.006027431	0.001796133	0.001796133	0.001408811	0.001302597	0.002166708
3831403774435	383140	3774435	0.015270872	0.01411956	0.023486143	0.023486143	0.01129565	0.01129565	0.005352332	0.005352332	0.014520988	0.014520988	0.009441848	0.001915131	0.006484127	0.006969182	0.001851965	0.001851965	0.001440361	0.00134009	0.002229073
3831503774435	383150	3774435	0.017932418	0.01658045	0.027579523	0.027579523	0.013264359	0.013264359	0.006285185	0.006285185	0.017051838	0.017051838	0.011087459	0.002248918	0.00761424	0.008183835	0.001908498	0.001908498	0.001490342	0.001377981	0.002292101

			KMMass Grading / Excavation	KMDrainage / Utilities Trenching	KMFoundations / Concrete Pads	KMBuilding / Structure Construction	KMAsphalt Paving	KMArchitectural Coating	KMLandscaping or Other Finishing	KMWaterside Construction (Piles)	EWNDemolition	EWNSite Grubbing / Prep	EWNDrainage / Utilities Trenching	EWNDrainage / Utilities Trenching	EWNDrainage / Utilities Trenching	EWNFoundations / Concrete Pads	EWNBuilding / Structure Construction	EWNAsphalt Paving	EWNLandscaping or Other Finishing	EWNWaterside Construction (Piles)	ISDemolition
Unique Identifier	X (UTM)	Y (UTM)	2026	2026	2026	2026	2026	2026	2026	2026	2027	2027	2027	2028	2029	2029	2029	2029	2029	2029	2027
3830603774425	383060	3774425	0.001709323	0.00042444	0.000389543	0.001145703	0.000687178	0.000139383	0.000471915	0.000507218	0.000404724	0.000462721	0.000544951	0.000544951	0.000544951	0.000141853	0.000352415	0.000250237	0.000171849	0.00017968	0.004072773
3830703774425	383070	3774425	0.001792122	0.000444999	0.000408412	0.001201201	0.000720465	0.000146135	0.000494775	0.000531787	0.000417492	0.000477319	0.000562144	0.000562144	0.000562144	0.000146328	0.000363534	0.000258132	0.00017727	0.00018534	0.004447731
3830803774425	383080	3774425	0.001870144	0.000464373	0.000426193	0.001253496	0.000751831	0.000152497	0.000516315	0.000554939	0.000429571	0.000491129	0.000578408	0.000578408	0.000578408	0.000150562	0.000374052	0.0002656	0.000182399	0.00019071	0.004847019
3830903774425	383090	3774425	0.001941798	0.000482165	0.000442522	0.001301523	0.000780637	0.00015834	0.000536097	0.000576201	0.000439924	0.000502966	0.000592348	0.000592348	0.000592348	0.00015419	0.000383067	0.000272001	0.000186795	0.00019530	0.005258214
3831003774425	383100	3774425	0.002013451	0.000499957	0.000458852	0.00134955	0.000809443	0.000164183	0.00055588	0.000597463	0.000450623	0.000515197	0.000606753	0.000606753	0.000606753	0.00015794	0.000392382	0.000278616	0.000191338	0.00020005	0.005712719
3831103774425	383110	3774425	0.002079531	0.000516365	0.000473911	0.001393841	0.000836008	0.000169571	0.000574123	0.000617071	0.000460199	0.000526146	0.000619648	0.000619648	0.000619648	0.000161297	0.000400721	0.000284537	0.000195404	0.00020430	0.006177577
3831203774425	383120	3774425	0.00215052	0.000533993	0.000490089	0.001441423	0.000864547	0.00017536	0.000593722	0.000638137	0.000472623	0.00054035	0.000636376	0.000636376	0.000636376	0.000165651	0.000411539	0.000292219	0.000200679	0.00020982	0.006699464
3831303774425	383130	3774425	0.002216069	0.000550269	0.000505027	0.001485358	0.000890899	0.000180705	0.000611819	0.000657587	0.000484616	0.000554061	0.000652524	0.000652524	0.000652524	0.000169854	0.000421982	0.000299634	0.000205771	0.00021514	0.007267768
3831403774425	383140	3774425	0.002281751	0.000566579	0.000519996	0.001529383	0.000917305	0.000186061	0.000629953	0.000677078	0.000493761	0.000564517	0.000664838	0.000664838	0.000664838	0.00017306	0.000429945	0.000305288	0.000209655	0.00021920	0.007919156
3831503774425	383150	3774425	0.002348097	0.000583053	0.000535115	0.001573852	0.000943977	0.000191471	0.00064827	0.000696765	0.000500922	0.000572704	0.00067448	0.00067448	0.00067448	0.00017557	0.000436181	0.000309716	0.000212695	0.00022238	0.008653629
3831603774425	383160	3774425	0.002414044	0.000599428	0.000550144	0.001618054	0.000970489	0.000196848	0.000666477	0.000716334	0.000503079	0.00057517	0.000677384	0.000677384	0.000677384	0.000176326	0.000438059	0.000311049	0.000213611	0.00022334	0.009417263
3831703774425	383170	3774425	0.002481186	0.0006161	0.000565445	0.001663057	0.000997481	0.000202323	0.000685013	0.000736257	0.000504459	0.000576749	0.000679243	0.000679243	0.000679243	0.000176809	0.000439261	0.000311903	0.000214197	0.00022395	0.01027399
3834403774425	383440	3774425	0.005098512	0.001266004	0.001161916	0.003417365	0.002049693	0.000415748	0.001407613	0.001512912	0.000470207	0.000537588	0.000633123	0.000633123	0.000633123	0.000164804	0.000409436	0.000290725	0.000199654	0.00020875	0.021924609
3834503774425	383450	3774425	0.005174411	0.001284851	0.001179213	0.003468238	0.002080206	0.000421937	0.001428567	0.001535434	0.000463737	0.00053019	0.000624411	0.000624411	0.000624411	0.000162536	0.000403801	0.000286724	0.000196906	0.00020587	0.020076392
3834603774425	383460	3774425	0.005244207	0.001302182	0.001195119	0.003515019	0.002108264	0.000427628	0.001447837	0.001556144	0.000456835	0.000522299	0.000615117	0.000615117	0.000615117	0.000160117	0.000397791	0.000282457	0.000193975	0.00020281	0.018507797
3834703774425	383470	3774425	0.005283085	0.001311836	0.001203979	0.003541078	0.002123894	0.000430799	0.00145857	0.001567681	0.000447517	0.000511646	0.000602571	0.000602571	0.000602571	0.000156851	0.000389678	0.000276696	0.000190019	0.00019867	0.017007188
3834803774425	383480	3774425	0.005293833	0.001314504	0.001206428	0.003548282	0.002128215	0.000431675	0.001461538	0.00157087	0.000439234	0.000502177	0.000591419	0.000591419	0.000591419	0.00015394	0.000382466	0.000271575	0.000186502	0.00019500	0.015697423
3834903774425	383490	3774425	0.005286137	0.001312593	0.001204675	0.003543124	0.002125121	0.000431048	0.001459413	0.001568587	0.000432073	0.000493989	0.000581777	0.000581777	0.000581777	0.000151439	0.00037623	0.000267147	0.000183462	0.00019182	0.01457807
3835003774425	383500	3774425	0.005270081	0.001308607	0.001201016	0.003532362	0.002118667	0.000429738	0.00145498	0.001563822	0.000426293	0.000487381	0.000573993	0.000573993	0.000573993	0.000149413	0.000371197	0.000263573	0.000181007	0.00018925	0.013624542
3835203774425	383520	3774425	0.005138319	0.001275889	0.001170988	0.003444046	0.002065696	0.000418994	0.001418603	0.001524724	0.000411367	0.000470316	0.000553896	0.000553896	0.000553896	0.000144181	0.0003582	0.000254345	0.000174669	0.00018262	0.011913245
3835303774425	383530	3774425	0.005008681	0.001243698	0.001141444	0.003357154	0.002013579	0.000408423	0.001382812	0.001486255	0.000402049	0.000459663	0.00054135	0.00054135	0.00054135	0.000140915	0.000350086	0.000248583	0.000170713	0.00017849	0.011132442
3835403774425	383540	3774425	0.004882359	0.001212332	0.001112656	0.003272484	0.001962795	0.000398122	0.001347937	0.001448771	0.000394284	0.000450785	0.000530894	0.000530894	0.000530894	0.000138194	0.000343325	0.000243782	0.000167416	0.00017504	0.010452324
3835503774425	383550	3774425	0.004780054	0.001186929	0.001089342	0.003203913	0.001921667	0.00038978	0.001319692	0.001418414	0.00038859	0.000444275	0.000523227	0.000523227	0.000523227	0.000136198	0.000338367	0.000240262	0.000164998	0.00017251	0.009877463
3835703774425	383570	3774425	0.00452688	0.001124063	0.001031645	0.003034219	0.001819886	0.000369136	0.001249795	0.001343288	0.000376425	0.000430367	0.000506847	0.000506847	0.000506847	0.000131934	0.00032774	0.00023274	0.000159833	0.00016711	0.008833602
3835803774425	383580	3774425	0.004373888	0.001086074	0.000996779	0.002931673	0.001758381	0.00035666	0.001207556	0.00129789	0.000369523	0.000422475	0.000497554	0.000497554	0.000497554	0.000129515	0.00032176	0.000228473	0.000156902	0.00016405	0.008344155
3835903774425	383590	3774425	0.004230183	0.001050391	0.00096403	0.002835353	0.001700609	0.000344942	0.001167882	0.001255247	0.000363052	0.000415077	0.000488841	0.000488841	0.000488841	0.000127247	0.00031613	0.000224472	0.000154155	0.0001611	0.007897328
3836003774425	383600	3774425	0.004086081	0.001014609	0.00093119	0.002738766	0.001642677	0.000333191	0.001128098	0.001212487	0.000356667	0.000407778	0.000480244	0.000480244	0.000480244	0.000125009	0.0003105	0.000220524	0.000151444	0.00015834	0.007480181
3836103774425	383610	3774425	0.00395286	0.000981529	0.00090083	0.002649472	0.00158912	0.000322328	0.001091318	0.001172955	0.000350801	0.000401071	0.000472345	0.000472345	0.000472345	0.000122953	0.000305462	0.000216897	0.000148953	0.00015574	0.007099701
3836203774425	383620	3774425	0.003879482	0.000963309	0.000884107	0.002600289	0.001559621	0.000316345	0.001071059	0.001151181	0.000347781	0.000397618	0.000468279	0.000468279	0.000468279	0.000121895	0.000302832	0.00021503	0.00014767	0.0001544	0.006802047
3836303774425	383630	3774425	0.003840603	0.000953655	0.000875247	0.00257423	0.001543991	0.000313174	0.001060326	0.001139645	0.000346487	0.000396139	0.000466536	0.000466536	0.000466536	0.000121441	0.000301705	0.00021423	0.000147121	0.00015382	0.006554951
3836403774425	383640	3774425	0.003804246	0.000944627	0.000866962	0.002549861	0.001529375	0.00031021	0.001050288	0.001128856	0.000345365	0.000394856	0.000465026	0.000465026	0.000465026	0.000121048	0.000300729	0.000213536	0.000146645	0.00015332	0.006323643
3836503774425	383650	3774425	0.003822027	0.000949042	0.000871014	0.002561778	0.001536523	0.00031166	0.001055197	0.001134132	0.000347004	0.00039673	0.000467233	0.000467233	0.000467233	0.000121623	0.000302156	0.00021455	0.000147341	0.00015405	0.006153247
3836603774425	383660	3774425	0.003840471	0.000953622	0.000875217	0.002574141	0.001543938	0.000313164	0.001060289	0.001139606	0.00034873	0.000398703	0.000469557	0.000469557	0.000469557	0.000122227	0.000303659	0.000215617	0.000148073	0.00015482	0.005990443
3836703774425	383670	3774425	0.003887576	0.000965319	0.000885952	0.002605714	0.001562875	0.000317005	0.001073294	0.001153583	0.000352009	0.000402452	0.000473971	0.000473971	0.000473971	0.000123376	0.000306513	0.000217644	0.000149465	0.00015627	0.00585775
3836803774425	383680	3774425	0.003967986	0.000985285	0.000904277	0.002659611	0.001595201	0.000323562	0.001095494	0.001177444	0.000357185	0.00040837	0.000480941	0.000480941	0.000480941	0.000125191	0.000311021	0.000220844	0.000151663	0.00015857	0.005754908
3836903774425	383690	3774425	0.004051714	0.001006076	0.000923358	0.002715731	0.001628861	0.000330389	0.00111861	0.001202289	0.000362879	0.00041488	0.000488609	0.000488609	0.000488609	0.000127187	0.000315979	0.000224365	0.000154081	0.00016110	0.005656121
3837003774425	383700	3774425	0.004091256	0.001015894	0.000932369	0.002742234	0.001644758	0.000333613	0.001129527	0.001214023	0.000366417	0.000418924	0.000493372	0.000493372	0.000493372	0.000128426	0.000319059	0.000226552	0.000155583	0.00016267	0.005527914
3837103774425	383710	3774425	0.0041304	0.001025614	0.00094129	0.002768471	0.001660494	0.000336805	0.001140334	0.001225638	0.00037004	0.000423067	0.000498251	0.000498251	0.000498251	0.000129697	0.000322215	0.000228793	0.000157122	0.00016428	0.005401088
3837203774425	383720	3774425	0.004148844	0.001030194	0.000945493	0.002780833	0.001667909	0.000338309	0.001145426	0.001231111	0.000372974	0.000426421	0.0005022	0.0005022	0.0005022	0.00013072	0.000324769	0.000230606	0.000158367	0.00016558	0.005268739
3837303774425	383730	3774425	0.00413584	0.001026965	0.00094253	0.002772118	0.001662681	0.000337249	0.001141836	0.001227252	0.000374182	0.000427802	0.000503827	0.000503827	0.000503827	0.000131148	0.000325821	0.000231353	0.00015888	0.00016612	0.005124312
3837403774425	383740	3774425	0.004120714	0.001023209	0.000939082	0.002761979	0.0016566	0.000336015	0.001137659	0.001222764	0.000375476	0.000429282	0.000505569	0.000505569	0.000505569	0.000131602	0.000326948	0.000232153	0.00015943	0.00016669	0.004984976
3837503774425	383750	3774425	0.004205768	0.001044328	0.000958466	0.002818988	0.001690794	0.000342951	0.001161142	0.001248002	0.000384103	0.000439146	0.000517186	0.000517186	0.000517186	0.000134626	0.00033446	0.000237488	0.000163093	0.00017052	0.004907154
3837603774425	383760	3774425	0.004297723	0.001067162	0.000979422	0.002880622	0.001727761	0.000350449	0.001186529	0.001275289	0.00039601	0.000452758	0.000533218	0.000533218	0.000533218	0.000138799	0.000344828	0.000244849	0.000168149	0.00017581	0.004845553
3837703774425	383770	3774425	0.004355046	0.001081395	0.000992485	0.002919044	0.001750806	0.000355124	0.001202354	0.001292298	0.000408692	0.000467258	0.000550295	0.000550295	0.000550295	0.000143244	0.000355871	0.000252691	0.000173534	0.00018144	0.004786453
3837803774425	383780	3774425	0.004368978	0.001084855	0.00099566	0.002928382	0.001756407	0.00035626	0.001206201	0.001296433	0.000423187	0.00048383	0.000569811	0.000569811	0.000569811	0.000148324	0.000368492	0.000261653	0.000179688	0.00018787	0.004731581
3837903774425	383790	3774425	0.004361017	0.001082878	0.000993846	0.002923046	0.001753206	0.00035561	0.001204003	0.00129407	0.000443462	0.00050701	0.000597111	0.000597111	0.000597111	0.00015543	0.000386147	0.000274189	0.000188297	0.00019687	0.004720365
3838003774425	383800	3774425	0.004315371	0.001071544	0.000983444	0.002892451	0.001734856	0.000351888	0.001191401	0.001280526	0.000452434	0.000517269	0.000609193	0.000609193	0.000609193	0.000158575	0.00039396	0.000279736	0.000192107	0.00020086	0.004644873
3838103774425	383810	3774425	0.004256456	0.001056915	0.000970017	0.002852962	0.001711171	0.000347084	0.001175136	0.001263043	0.00045312	0.000518058	0.000610122	0.000610122	0.000610122	0.000158817	0.000394561	0.000280163	0.0001924	0.00020116	0.00452029
3838203774425	383820	3774425	0.004192234	0.001040968	0.000955381	0.002809916	0.001685353	0.000341847	0.001157405	0.001243986	0.000452607	0.000517466	0.000609425	0.000609425	0.000609425	0.000158636	0.00039411	0.000279843	0.00019218	0.00020093	0.004398036
3838303774425	383830	3774425	0.004117794	0.001022484	0.000938417	0.002760022	0.001655427	0.000335777	0.001136853	0.001221897	0.000452003	0.000516775	0.000608612	0.000608612	0.000608612	0.000158424	0.000393584	0.00027947	0.000191924	0.0002006	0.004280096
3838403774425	383840	3774425	0.00403818	0.001002715	0.000920274	0.002706659	0.00162342	0.000329285	0.001114873	0.001198273	0.000449932	0.000514408	0.000605824	0.000605824	0.000605824	0.000157698	0.000391781	0.000278189	0.000191045	0.00019975	0.004159999
3838503774425	383850	3774425	0.00397064	0.000985944	0.000904882	0.002661389	0.001596268	0.000323778	0.001096227	0.001178232	0.000447948	0.000512139	0.000603152	0.000603152	0.000603152	0.00015703	0.000390053	0.000276962	0.000190202	0.00019887	0.004042145
3838603774425	383860	3774425	0.003914645	0.00097204	0.000892121	0.002623857	0.001573757	0.000319212	0.001080767	0.001161616	0.000446395	0.000510364	0.000601061	0.000601061	0.000601061	0.000156458	0.000388701	0.000276002	0.000189543	0.00019818	0.003930158
3838703774425	383870	3774425	0.003859313	0.000958301	0.000879511	0.00258677	0.001551512	0.0003147	0.001065491	0.001145197	0.000444928	0.000508687	0.000599086	0.000599086	0.000599086	0.00015594	0.00038742	0.000275095	0.00018892	0.00019752	0.003822485
3838803774425	383880	3774425	0.003803981	0.000944561	0.000866901	0.002549683	0.001529268	0.000310188	0.001050215	0.001128778	0.000443375	0.000506911	0.000596995	0.000596995	0.000596995	0.0001554	0.00038607	0.000274135	0.000188261	0.00019684	0.003718953
3838903774425	383890	3774425	0.003749179	0.000930953	0.000854412	0.002512951	0.001507237	0.000305719	0.001035085	0.001112516	0.000441822	0.000505136	0.000594904	0.000594904	0.000594904	0.000154856	0.000384719	0.000273175	0.000187601	0.00019615	0.003619303
3839003774425	383900	3774425	0.003694643	0.000917412	0.000841984	0.002476398	0.001485312	0.000301272	0.001020029	0.001096333	0.000440269	0.00050336	0.000592813	0.000592813	0.000592813	0.000154311	0.000383367	0.000272215	0.000186942	0.00019546	0.003523364
3839103774425	383910	3774425	0.00364024	0.000903903	0.000829586	0.002439933	0.001463441	0.000296836	0.001005009	0.00108019	0.00043863	0.000501486	0.000590605	0.000590605	0.000590605	0.00015373	0.00038194	0.000271201	0.000186246	0.00019473	0.003430875
3829703774435	382970	3774435	0.001140212	0.000283125	0.000259847	0.000764247	0.000458386	9.29764E-05	0.000314793	0.000338342	0.000331734	0.000379271	0.000446671	0.000446671	0.000446671	0.00011627	0.000288859	0.000205108	0.000140857	0.00014727	0.002135173
3829803774435	382980	3774435	0.001178427	0.000292614	0.000268556	0.000789861	0.00047374	9.60925E-05	0.000325344	0.000349682	0.000336047	0.000384203	0.00045248	0.00045248	0.00045248	0.00011782	0.000292615	0.000207775	0.000142688	0.00014919	0.002249749
3829903774435	382990	3774435	0.001217836	0.000302399	0.000277537	0.000816276	0.000489592	9.93061E-05	0.000336224	0.000361376	0.000340361	0.000389135	0.000458288	0.000458288	0.000458288	0.00011929	0.00029637	0.00021042	0.00014452	0.00015110	0.002372865
3830003774435	383000	3774435	0.001261492	0.000313239	0.000287485	0.000845536	0.000507142	0.000102866	0.000348277	0.00037433	0.000345193	0.000394659	0.000464794	0.000464794	0.000464794	0.00012098	0.000300579	0.00021343	0.000146571	0.00015325	0.002510304
3830103774435	383010	3774435	0.001324785	0.000328956	0.00030191	0.00088796	0.000532587	0.000108027	0.000365751	0.000393111	0.000353561	0.000404227	0.000476062	0.000476062	0.000476062	0.000123921	0.000307866	0.000218604	0.000150125	0.00015696	0.00269321
3830203774435	383020	3774435	0.001394846	0.000346352	0.000317876	0.000934919	0.000560753	0.00011374	0.000385093	0.00041390	0.000362879	0.00041488	0.000488609	0.000488609	0.000488609	0.000127187	0.000315979	0.000224365	0.000154081	0.00016110	0.002904588
3830303774435	383030	3774435	0.001468489	0.000364639	0.000334659	0.00098428	0.000590359	0.000119745	0.000405425	0.000435754	0.000372456	0.000425829	0.000501503	0.000501503	0.000501503	0.00013054	0.000324318	0.000230286	0.000158148	0.00016535	0.003142366
3830403774435	383040	3774435	0.001544654	0.000383551	0.000352016	0.001035331	0.000620978	0.000125956	0.000426453	0.000458354	0.000382637	0.000437469	0.000515211	0.000515211	0.000515211	0.000134111	0.000333183	0.000236581	0.00016247	0.00016987	0.003407839
3830503774435	383050	3774435	0.001625861	0.000403715	0.000370523	0.001089761	0.000653625	0.000132578	0.000448873	0.000482451	0.000394198	0.000450687	0.000530778	0.000530778	0.000530778	0.000138164	0.00034325	0.000243729	0.000167379	0.00017500	0.00371067
3830603774435	383060	3774435	0.001697912	0.000421606	0.000386943	0.001138054	0.000682591	0.000138453	0.000468765	0.00050383	0.00040412	0.00046203	0.000544138	0.000544138	0.000544138	0.000141641	0.000351889	0.000249864	0.000171592	0.00017941	0.00401376
3830703774435	383070	3774435	0.001770759	0.000439695	0.000403544	0.001186881	0.000711877	0.000144393	0.000488877	0.000525448	0.00041499	0.000474459	0.000558775	0.000558775	0.000558775	0.000145451	0.000361355	0.000256585	0.000176208	0.00018423	0.004351792
3830803774435	383080	3774435	0.001841616	0.000457289	0.000419692	0.001234375	0.000740362	0.000150171	0.000508439	0.000546474	0.000425689	0.00048669	0.00057318	0.00057318	0.00057318	0.000149201	0.000370671	0.0002632	0.000180751	0.00018898	0.004717432
3830903774435	383090	3774435	0.001909421	0.000474126	0.000435144	0.001279822	0.000767621	0.0001557	0.000527159	0.000566594	0.000435524	0.000497935	0.000586423	0.000586423	0.000586423	0.000152648	0.000379235	0.000269281	0.000184927	0.00019335	0.005105418
3831003774435	383100	3774435	0.001976695	0.00049083	0.000450475	0.001324914	0.000794667	0.000161186	0.000545732	0.000586556	0.000445705	0.000509575	0.000600131	0.000600131	0.000600131	0.000156216	0.0003881	0.000275575	0.00018925	0.00019787	0.005531797
3831103774435	383110	3774435	0.002038264	0.000506118	0.000464506	0.001366181	0.000819418	0.000166206	0.00056273	0.000604826	0.000455799	0.000521116	0.000613723	0.000613723	0.000613723	0.000159754	0.00039689	0.000281817	0.000193536	0.00020235	0.005961109
3831203774435	383120	3774435	0.002105803	0.000522889	0.000479898	0.001411451	0.00084657	0.000171714	0.000581377	0.000624867	0.00046598	0.000532755	0.000627431	0.000627431	0.000627431	0.000163323	0.000405755	0.000288111	0.000197859	0.00020687	0.006441066
3831303774435	383130	3774435	0.002166708	0.000538012	0.000493778	0.001452273	0.000871055	0.00017668	0.000598192	0.00064294	0.000476592	0.000544888	0.00064172	0.00064172	0.00064172	0.00016704	0.000414995	0.000294673	0.000202365	0.00021158	0.006964592
3831403774435	383140	3774435	0.002229073	0.000553498	0.000507991	0.001494074	0.000896127	0.000181765	0.00061549	0.000661446	0.000484961	0.000554456	0.000652988	0.000652988	0.000652988	0.00016997	0.00042282	0.000299847	0.000205918	0.00021530	0.007570513
3831503774435	383150	3774435	0.002292101	0.000569148	0.000522354	0.00153632	0.000921466	0.000186905	0.00063281	0.000680149	0.000491949	0.000562446	0.000662398	0.000662398	0.000662398	0.000172425	0.000428368	0.000304168	0.000208885	0.00021840	0.00825089

			ISDrainage / Utilities Trenching	ISDrainage / Utilities Trenching	ISAsphalt Paving	ISAsphalt Paving	SVDemolition	SVSite Grubbing / Prep	SVMass Grading / Excavation	SVMass Grading / Excavation	SVDrainage / Utilities Trenching	SVFoundations / Concrete Pads	SVBuilding / Structure Construction	SVBuilding / Structure Construction	SVAsphalt Paving	SVAsphalt Paving	SVArchitectural Coating	SVArchitectural Coating	SVLandscaping or Other Finishing	SVLandscaping or Other Finishing	MDemolition
Unique Identifier	X (UTM)	Y (UTM)	2027	2028	2027	2028	2027	2027	2027	2028	2028	2028	2028	2029	2028	2029	2028	2029	2028	2029	2027
3830603774425	383060	3774425	0.002185082	0.002185082	0.00251816	0.00251816	0.000219446	8.74487E-05	0.000284421	0.000284421	0.00014678	5.6934E-05	0.000268949	0.000268949	0.000152324	0.000152324	3.43103E-05	3.43103E-05	0.000116165	0.000116165	0.000614807
3830703774425	383070	3774425	0.002386251	0.002386251	0.002749994	0.002749994	0.000224428	8.94343E-05	0.000290879	0.000290879	0.000150113	5.82268E-05	0.000273574	0.000273574	0.000155782	0.000155782	3.50893E-05	3.50893E-05	0.000118803	0.000118803	0.00064207
3830803774425	383080	3774425	0.002600473	0.002600473	0.00299687	0.00299687	0.000229204	9.13372E-05	0.000297067	0.000297067	0.000153307	5.94656E-05	0.000278021	0.000278021	0.000159097	0.000159097	3.58359E-05	3.58359E-05	0.000121331	0.000121331	0.000669075
3830903774425	383090	3774425	0.002821082	0.002821082	0.003251108	0.003251108	0.000233287	9.29642E-05	0.000302359	0.000302359	0.000156038	6.0525E-05	0.000281934	0.000281934	0.000161931	0.000161931	3.64743E-05	3.64743E-05	0.000123492	0.000123492	0.000692715
3831003774425	383100	3774425	0.003064929	0.003064929	0.003532125	0.003532125	0.000237716	9.47292E-05	0.0003081	0.0003081	0.000159	6.16741E-05	0.000286292	0.000286292	0.000165005	0.000165005	3.71667E-05	3.71667E-05	0.000125837	0.000125837	0.000717217
3831103774425	383110	3774425	0.00331433	0.00331433	0.003819542	0.003819542	0.000241383	9.61908E-05	0.000312854	0.000312854	0.000161453	6.26257E-05	0.00028985	0.00028985	0.000167551	0.000167551	3.77402E-05	3.77402E-05	0.000127778	0.000127778	0.000737837
3831203774425	383120	3774425	0.003594327	0.003594327	0.004142221	0.004142221	0.00024602	9.80385E-05	0.000318863	0.000318863	0.000164555	6.38286E-05	0.000293674	0.000293674	0.00017077	0.00017077	3.84651E-05	3.84651E-05	0.000130233	0.000130233	0.000774764
3831303774425	383130	3774425	0.003899228	0.003899228	0.004493598	0.004493598	0.00025038	9.97759E-05	0.000324514	0.000324514	0.000167471	6.49598E-05	0.000297588	0.000297588	0.000173796	0.000173796	3.91468E-05	3.91468E-05	0.000132541	0.000132541	0.000791329
3831403774425	383140	3774425	0.004248704	0.004248704	0.004896346	0.004896346	0.000254255	0.00010132	0.000329537	0.000329537	0.000170063	6.59652E-05	0.000301679	0.000301679	0.000176486	0.000176486	3.97527E-05	3.97527E-05	0.000134592	0.000134592	0.000807118
3831503774425	383150	3774425	0.004642756	0.004642756	0.005350464	0.005350464	0.000258062	0.000102837	0.00033447	0.00033447	0.000172609	6.69527E-05	0.000305859	0.000305859	0.000179128	0.000179128	4.03478E-05	4.03478E-05	0.000136607	0.000136607	0.00082351
3831603774425	383160	3774425	0.005052453	0.005052453	0.005822612	0.005822612	0.000260207	0.000103692	0.0003725	0.0003725	0.000174044	6.75093E-05	0.000308527	0.000308527	0.000180617	0.000180617	4.06832E-05	4.06832E-05	0.000137743	0.000137743	0.000836193
3831703774425	383170	3774425	0.005512095	0.005512095	0.006352319	0.006352319	0.000261799	0.000104326	0.000339313	0.000339313	0.000175108	6.79223E-05	0.000310661	0.000310661	0.000181722	0.000181722	4.09321E-05	4.09321E-05	0.000138585	0.000138585	0.000848358
3831803774425	383180	3774425	0.011762765	0.011762765	0.013555796	0.013555796	0.000239031	9.52532E-05	0.000309804	0.000309804	0.00015988	6.20152E-05	0.000281668	0.000281668	0.000165918	0.000165918	3.73723E-05	3.73723E-05	0.000126533	0.000126533	0.001141267
3831903774425	383190	3774425	0.010771178	0.010771178	0.012413059	0.012413059	0.000236055	9.40673E-05	0.000305947	0.000305947	0.000157889	6.12432E-05	0.000279177	0.000279177	0.000163852	0.000163852	3.69071E-05	3.69071E-05	0.000124958	0.000124958	0.001120388
3832003774425	383200	3774425	0.009929612	0.009929612	0.011443211	0.011443211	0.000233771	9.31573E-05	0.000302987	0.000302987	0.000156362	6.06507E-05	0.000276776	0.000276776	0.000162267	0.000162267	3.655E-05	3.655E-05	0.000123749	0.000123749	0.001115125
3832103774425	383210	3774425	0.009124521	0.009124521	0.010515397	0.010515397	0.000229896	9.16129E-05	0.000297964	0.000297964	0.000153769	5.96452E-05	0.000272685	0.000272685	0.000159577	0.000159577	3.59441E-05	3.59441E-05	0.000121697	0.000121697	0.001105203
3832203774425	383220	3774425	0.008421819	0.008421819	0.009705581	0.009705581	0.000226159	9.01237E-05	0.000293121	0.000293121	0.00015127	5.86756E-05	0.000268949	0.000268949	0.000156983	0.000156983	3.53598E-05	3.53598E-05	0.000119719	0.000119719	0.001094332
3832303774425	383230	3774425	0.007821276	0.007821276	0.009013495	0.009013495	0.000223114	8.89103E-05	0.000289174	0.000289174	0.000149233	5.78856E-05	0.000265837	0.000265837	0.000154869	0.000154869	3.48837E-05	3.48837E-05	0.000118107	0.000118107	0.001085705
3832403774425	383240	3774425	0.007309698	0.007309698	0.008423936	0.008423936	0.000220691	8.79451E-05	0.000286035	0.000286035	0.000147613	5.72572E-05	0.000263524	0.000263524	0.000153188	0.000153188	3.4505E-05	3.4505E-05	0.000116825	0.000116825	0.001079407
3832503774425	383250	3774425	0.006391571	0.006391571	0.007365856	0.007365856	0.000214602	8.55183E-05	0.000278142	0.000278142	0.00014354	5.56772E-05	0.000257743	0.000257743	0.000148961	0.000148961	3.35529E-05	3.35529E-05	0.000113601	0.000113601	0.00105499
3832603774425	383260	3774425	0.005972663	0.005972663	0.006883093	0.006883093	0.000210865	8.40291E-05	0.000273298	0.000273298	0.00014104	5.47077E-05	0.000254186	0.000254186	0.000146367	0.000146367	3.29686E-05	3.29686E-05	0.000111623	0.000111623	0.001036009
3832703774425	383270	3774425	0.005607773	0.005607773	0.006462581	0.006462581	0.00020775	8.27881E-05	0.000269262	0.000269262	0.000138957	5.38997E-05	0.000251251	0.000251251	0.000144205	0.000144205	3.24817E-05	3.24817E-05	0.000109974	0.000109974	0.001019444
3832803774425	383280	3774425	0.005299354	0.005299354	0.00610715	0.00610715	0.000205467	8.1878E-05	0.000266302	0.000266302	0.00013743	5.33072E-05	0.000249116	0.000249116	0.00014262	0.00014262	3.21246E-05	3.21246E-05	0.000108765	0.000108765	0.001008056
3832903774425	383290	3774425	0.004739313	0.004739313	0.00546174	0.00546174	0.000200622	7.99476E-05	0.000260024	0.000260024	0.00013419	5.20504E-05	0.000244491	0.000244491	0.000139258	0.000139258	3.13672E-05	3.13672E-05	0.000106201	0.000106201	0.000979843
3833003774425	383300	3774425	0.00447672	0.00447672	0.005159119	0.005159119	0.000197785	7.88169E-05	0.000256346	0.000256346	0.000132292	5.13143E-05	0.000241734	0.000241734	0.000137288	0.000137288	3.09236E-05	3.09236E-05	0.000104699	0.000104699	0.000961466
3833103774425	383310	3774425	0.004236993	0.004236993	0.00488285	0.00488285	0.000195155	7.7769E-05	0.000252938	0.000252938	0.000130533	5.0632E-05	0.000239155	0.000239155	0.000135463	0.000135463	3.05124E-05	3.05124E-05	0.000103307	0.000103307	0.000943866
3833203774425	383320	3774425	0.004013189	0.004013189	0.004624931	0.004624931	0.000192595	7.67486E-05	0.000249619	0.000249619	0.00012882	4.99677E-05	0.000236665	0.000236665	0.000133685	0.000133685	3.01121E-05	3.01121E-05	0.000101952	0.000101952	0.000925662
3833303774425	383330	3774425	0.003809058	0.003809058	0.004389684	0.004389684	0.000190242	7.58109E-05	0.00024657	0.00024657	0.000127246	4.93572E-05	0.000234352	0.000234352	0.000132052	0.000132052	2.97442E-05	2.97442E-05	0.000100706	0.000100706	0.000908493
3833403774425	383340	3774425	0.003649364	0.003649364	0.004205647	0.004205647	0.000189065	7.53421E-05	0.000245045	0.000245045	0.000126459	4.9052E-05	0.000233196	0.000233196	0.000131236	0.000131236	2.95603E-05	2.95603E-05	0.000100083	0.000100083	0.000900124
3833503774425	383350	3774425	0.003516795	0.003516795	0.004052869	0.004052869	0.00018865	7.51767E-05	0.000244507	0.000244507	0.000126182	4.89443E-05	0.00023284	0.00023284	0.000130947	0.000130947	2.94954E-05	2.94954E-05	9.98634E-05	9.98634E-05	0.000896759
3833603774425	383360	3774425	0.003392696	0.003392696	0.003909854	0.003909854	0.000188235	7.50112E-05	0.000243968	0.000243968	0.000125904	4.88365E-05	0.000232485	0.000232485	0.000130659	0.000130659	2.94304E-05	2.94304E-05	9.96436E-05	9.96436E-05	0.000893653
3833703774425	383370	3774425	0.003301277	0.003301277	0.003804499	0.003804499	0.000189065	7.53421E-05	0.000245045	0.000245045	0.000126459	4.9052E-05	0.000233285	0.000233285	0.000131236	0.000131236	2.95603E-05	2.95603E-05	0.000100083	0.000100083	0.000899261
3833803774425	383380	3774425	0.003213931	0.003213931	0.003703839	0.003703839	0.000189827	7.56455E-05	0.000246031	0.000246031	0.000126969	4.92495E-05	0.000234175	0.000234175	0.000131764	0.000131764	2.96793E-05	2.96793E-05	0.000100486	0.000100486	0.000905042
3833903774425	383390	3774425	0.003142739	0.003142739	0.003621796	0.003621796	0.00019128	7.62246E-05	0.000247915	0.000247915	0.000127941	4.96265E-05	0.000235598	0.000235598	0.000132773	0.000132773	2.99065E-05	2.99065E-05	0.000101256	0.000101256	0.000916085
3834003774425	383400	3774425	0.003087564	0.003087564	0.00355821	0.00355821	0.000193564	7.71347E-05	0.000250875	0.000250875	0.000129468	5.0219E-05	0.00023791	0.00023791	0.000134358	0.000134358	3.02636E-05	3.02636E-05	0.000102464	0.000102464	0.000933772
3834103774425	383410	3774425	0.003034564	0.003034564	0.003497131	0.003497131	0.000195986	7.80999E-05	0.000254014	0.000254014	0.000131088	5.08474E-05	0.000240222	0.000240222	0.000136039	0.000136039	3.06423E-05	3.06423E-05	0.000103747	0.000103747	0.000953356
3834203774425	383420	3774425	0.002965779	0.002965779	0.003417862	0.003417862	0.000197508	7.87066E-05	0.000255987	0.000255987	0.000132107	5.12424E-05	0.000241734	0.000241734	0.000137096	0.000137096	3.08803E-05	3.08803E-05	0.000104553	0.000104553	0.000965608
3834303774425	383430	3774425	0.002897736	0.002897736	0.003339446	0.003339446	0.000199031	7.93133E-05	0.000257961	0.000257961	0.000133125	5.16374E-05	0.000243157	0.000243157	0.000138153	0.000138153	3.11184E-05	3.11184E-05	0.000105358	0.000105358	0.000977945
3834403774425	383440	3774425	0.00282673	0.00282673	0.003257616	0.003257616	0.000200207	7.97821E-05	0.000259486	0.000259486	0.000133912	5.19427E-05	0.000244225	0.000244225	0.000138969	0.000138969	3.13023E-05	3.13023E-05	0.000105981	0.000105981	0.000987781
3834503774425	383450	3774425	0.002749243	0.002749243	0.003168318	0.003168318	0.000200761	8.00027E-05	0.000260203	0.000260203	0.000134282	5.20863E-05	0.000244758	0.000244758	0.000139354	0.000139354	3.13889E-05	3.13889E-05	0.000106274	0.000106274	0.000991749
3834603774425	383460	3774425	0.002674488	0.002674488	0.003082167	0.003082167	0.000201314	8.02234E-05	0.000260921	0.000260921	0.000134652	5.22299E-05	0.000245203	0.000245203	0.000139738	0.000139738	3.14754E-05	3.14754E-05	0.000106567	0.000106567	0.000995632
3834703774425	383470	3774425	0.002632736	0.002632736	0.003034051	0.003034051	0.000204844	8.16298E-05	0.000265495	0.000265495	0.000137013	5.31456E-05	0.000248316	0.000248316	0.000142188	0.000142188	3.20272E-05	3.20272E-05	0.000108436	0.000108436	0.001026174
3834803774425	383480	3774425	0.002599686	0.002599686	0.002995963	0.002995963	0.000209757	8.35878E-05	0.000271863	0.000271863	0.0001403	5.44204E-05	0.000252496	0.000252496	0.00014559	0.00014559	3.27955E-05	3.27955E-05	0.000111037	0.000111037	0.001066724
3834903774425	383490	3774425	0.002567978	0.002567978	0.002959423	0.002959423	0.000215294	8.5794E-05	0.000279039	0.000279039	0.000144003	5.58568E-05	0.000257298	0.000257298	0.000149441	0.000149441	3.36611E-05	3.36611E-05	0.000113967	0.000113967	0.001108913
3835003774425	383500	3774425	0.002538539	0.002538539	0.002925496	0.002925496	0.000221453	8.82485E-05	0.000287022	0.000287022	0.000148122	5.74547E-05	0.000263079	0.000263079	0.00015371	0.00015371	3.4624E-05	3.4624E-05	0.000117228	0.000117228	0.001152828
3835103774425	383510	3774425	0.002532522	0.002532522	0.002918561	0.002918561	0.000229757	9.15578E-05	0.000297785	0.000297785	0.000153677	5.96093E-05	0.000270195	0.000270195	0.00015948	0.00015948	3.59224E-05	3.59224E-05	0.000121624	0.000121624	0.001227802
3835203774425	383520	3774425	0.002492019	0.002492019	0.002871885	0.002871885	0.000235432	9.38191E-05	0.00030514	0.00030514	0.000157473	6.10816E-05	0.000277132	0.000277132	0.00016342	0.00016342	3.68097E-05	3.68097E-05	0.000124628	0.000124628	0.001240744
3835303774425	383530	3774425	0.002425179	0.002425179	0.002794856	0.002794856	0.000239584	9.54738E-05	0.000310522	0.000310522	0.00016025	6.21588E-05	0.000283446	0.000283446	0.00016632	0.00016632	3.74589E-05	3.74589E-05	0.000126826	0.000126826	0.001235912
3835403774425	383540	3774425	0.002359589	0.002359589	0.002719268	0.002719268	0.000242975	9.68251E-05	0.000314917	0.000314917	0.000162518	6.30386E-05	0.000290206	0.000290206	0.00016856	0.00016856	3.79891E-05	3.79891E-05	0.000128621	0.000128621	0.001229528
3835503774425	383550	3774425	0.002296313	0.002296313	0.002646346	0.002646346	0.000248165	9.88934E-05	0.000321644	0.000321644	0.00016599	6.43852E-05	0.000307104	0.000307104	0.00017225	0.00017225	3.88006E-05	3.88006E-05	0.000131368	0.000131368	0.00122159
3835603774425	383560	3774425	0.00223188	0.00223188	0.002572091	0.002572091	0.000249342	9.93622E-05	0.000323168	0.000323168	0.000166776	6.46904E-05	0.000312974	0.000312974	0.00017375	0.00017375	3.89845E-05	3.89845E-05	0.000131991	0.000131991	0.0012121
3835703774425	383570	3774425	0.00216865	0.00216865	0.002499223	0.002499223	0.00024865	9.90865E-05	0.000322272	0.000322272	0.000166314	6.45109E-05	0.00031244	0.00031244	0.000172595	0.000172595	3.88763E-05	3.88763E-05	0.000131625	0.000131625	0.001203731
3835803774425	383580	3774425	0.002108568	0.002108568	0.002429983	0.002429983	0.000248027	9.88383E-05	0.000321464	0.000321464	0.000165897	6.43493E-05	0.00031164	0.00031164	0.000172163	0.000172163	3.87789E-05	3.87789E-05	0.000131295	0.000131295	0.001197088
3835903774425	383590	3774425	0.0020508	0.0020508	0.002363409	0.002363409	0.000247335	9.85625E-05	0.000320567	0.000320567	0.000165434	6.41698E-05	0.000310839	0.000310839	0.000171682	0.000171682	3.86707E-05	3.86707E-05	0.000130929	0.000130929	0.001190358
3836003774425	383600	3774425	0.001995254	0.001995254	0.002299396	0.002299396	0.000246712	9.83143E-05	0.0003197	0.0003197	0.000165018	6.40082E-05	0.000310039	0.000310039	0.00017125	0.00017125	3.85733E-05	3.85733E-05	0.000130599	0.000130599	0.00118337
3836103774425	383610	3774425	0.001941791	0.001941791	0.002237784	0.002237784	0.00024602	9.80385E-05	0.000318863	0.000318863	0.000164555	6.38286E-05	0.000309238	0.000309238	0.00017077	0.00017077	3.84651E-05	3.84651E-05	0.000130233	0.000130233	0.001176381
3836203774425	383620	3774425	0.001890319	0.001890319	0.002178465	0.002178465	0.000245397	9.77903E-05	0.000318056	0.000318056	0.000164138	6.3667E-05	0.000308438	0.000308438	0.000170337	0.000170337	3.83678E-05	3.83678E-05	0.000129903	0.000129903	0.001169307
3836303774425	383630	3774425	0.001840698	0.001840698	0.00212128	0.00212128	0.000244705	9.75145E-05	0.000317159	0.000317159	0.000163675	6.34875E-05	0.000307549	0.000307549	0.000169857	0.000169857	3.82596E-05	3.82596E-05	0.000129537	0.000129537	0.001162059
3836403774425	383640	3774425	0.001145541	0.001145541	0.001320159	0.001320159	0.00019038	7.58661E-05	0.000246749	0.000246749	0.000127339	4.93931E-05	0.000238621	0.000238621	0.000132148	0.000132148	2.97659E-05	2.97659E-05	0.000100779	0.000100779	0.00045311
3836503774425	383650	3774425	0.001207012	0.001207012	0.001391	0.001391	0.000192041	7.6528E-05	0.000248902	0.000248902	0.00012845	4.9824E-05	0.000240489	0.000240489	0.00013301	0.00013301	3.00255E-05	3.00255E-05	0.000101658	0.000101658	0.00046365
3836603774425	383660	3774425	0.001273065	0.001273065	0.001467122	0.001467122	0.000193702	7.71898E-05	0.000251054	0.000251054	0.00012951	5.02549E-05	0.000242268	0.000242268	0.00013445	0.00013445	3.02852E-05	3.02852E-05	0.000102538	0.000102538	0.000474176
3836703774425	383670	3774425	0.001346802	0.001346802	0.001552099	0.001552099	0.00019564	7.7962E-05	0.000253566	0.000253566	0.00013085	5.07577E-05	0.000244225	0.000244225	0.00013579	0.00013579	3.05882E-05	3.05882E-05	0.000103563	0.000103563	0.000485996
3836803774425	383680	3774425	0.001444933	0.001444933	0.001665189	0.001665189	0.000199031	7.93133E-05	0.000257961	0.000257961	0.00013312	5.16374E-05	0.000247782	0.000247782	0.00013815	0.00013815	3.11184E-05	3.11184E-05	0.000105358	0.000105358	0.000504114
3836903774425	383690	3774425	0.00155834	0.00155834	0.001795882	0.001795882	0.00020283	8.08301E-05	0.000262894	0.000262894	0.00013567	5.26249E-05	0.000251784	0.000251784	0.00014079	0.00014079	3.17135E-05	3.17135E-05	0.000107373	0.000107373	0.000524217
3837003774425	383700	3774425	0.00168591	0.00168591	0.001942898	0.001942898	0.000206781	8.2402E-05	0.000268006	0.000268006	0.00013809	5.36484E-05	0.000255875	0.000255875	0.00014353	0.00014353	3.23302E-05	3.23302E-05	0.000109461	0.000109461	0.000545268
3837103774425	383710	3774425	0.001828339	0.001828339	0.002107038	0.002107038	0.00021094	8.40567E-05	0.000273388	0.000273388	0.00014107	5.47256E-05	0.000260056	0.000260056	0.00014645	0.00014645	3.29794E-05	3.29794E-05	0.000111659	0.000111659	0.000567441
3837203774425	383720	3774425	0.00199081	0.00199081	0.002294275	0.002294275	0.000215501	8.58768E-05	0.000279308	0.000279308	0.00014414	5.59106E-05	0.000264591	0.000264591	0.00014985	0.00014985	3.36935E-05	3.36935E-05	0.000114077	0.000114077	0.000592116
3837303774425	383730	3774425	0.002153421	0.002153421	0.002481673	0.002481673	0.000219377	8.74211E-05	0.000284331	0.000284331	0.00014734	5.69161E-05	0.000268238	0.000268238	0.00015276	0.00015276	3.42994E-05	3.42994E-05	0.000116129	0.000116129	0.000614289
3837403774425	383740	3774425	0.002334778	0.002334778	0.002690675	0.002690675	0.000223598	8.91034E-05	0.000289802	0.000289802	0.00014955	5.80113E-05	0.000272151	0.000272151	0.00015506	0.00015506	3.49595E-05	3.49595E-05	0.000118363	0.000118363	0.000638792
3837503774425	383750	3774425	0.002530948	0.002530948	0.002916747	0.002916747	0.000227819	9.07856E-05	0.000295274	0.000295274	0.00015238	5.91066E-05	0.000276064	0.000276064	0.00015813	0.00015813	3.56195E-05	3.56195E-05	0.000120598	0.000120598	0.000662863
3837603774425	383760	3774425	0.002739106	0.002739106	0.003156636	0.003156636	0.000231833	9.23851E-05	0.000300476	0.000300476	0.00015506	6.01479E-05	0.000279889	0.000279889	0.00016092	0.00016092	3.6247E-05	3.6247E-05	0.000122723	0.000122723	0.000685554
3837703774425	383770	3774425	0.002967862	0.002967862	0.003420262	0.003420262	0.000236124	9.40949E-05	0.000306037	0.000306037	0.00015793	6.12611E-05	0.000284158	0.000284158	0.0001639	0.0001639	3.69179E-05	3.69179E-05	0.000124994	0.000124994	0.000708762
3837803774425	383780	3774425	0.003198193	0.003198193	0.003685702	0.003685702	0.000239446	9.54186E-05	0.000310342	0.000310342	0.00016157	6.21229E-05	0.000287449	0.000287449	0.00016626	0.00016626	3.74372E-05	3.74372E-05	0.000126753	0.000126753	0.000728692
3837903774425	383790	3774425	0.003455694	0.003455694	0.003982455	0.003982455	0.000243806	9.7156E-05	0.000315993	0.000315993	0.00016367	6.32541E-05	0.00029065	0.00029065	0.00016923	0.00016923	3.81189E-05	3.81189E-05	0.00012906	0.00012906	0.000762513
3838003774425	383800	3774425	0.003736571	0.003736571	0.004306147	0.004306147	0.000247404	9.85901E-05	0.000320657	0.000320657	0.00016548	6.41877E-05	0.000294119	0.000294119	0.00017173	0.00017173	3.86815E-05	3.86815E-05	0.000130965	0.000130965	0.000777611
3838103774425	383810	3774425	0.004061653	0.004061653	0.004680782	0.004680782	0.000251003	0.000100024	0.000325321	0.000325321	0.00016787	6.51213E-05	0.000297854	0.000297854	0.00017422	0.00017422	3.92442E-05	3.92442E-05	0.00013287	0.00013287	0.000792537
3838203774425	383820	3774425	0.004426682	0.004426682	0.005101454	0.005101454	0.000254463	0.000101403	0.000329806	0.000329806	0.000170202	6.60191E-05	0.000301679	0.000301679	0.00017663	0.00017663	3.97852E-05	3.97852E-05	0.000134702	0.000134702	0.000808067

			MSite Grubbing / Prep	MMass Grading / Excavation	MMass Grading / Excavation	MDrainage / Utilities Trenching	MFoundations / Concrete Pads	MBuilding / Structure Construction	MAsphalt Paving	MLandscaping or Other Finishing	MWaterside Construction (Piles)	RSSWRestriping South Valley	RSSWRestriping Silver Lake Boulevard	RSSWDemolition	RSSWPlacing Base	RSSWForm	Child Risk				
Unique Identifier	X (UTM)	Y (UTM)	2027	2027	2028	2028	2028	2028	2028	2028	2028	2029	2029	2029	2029	2029	3rd Trimester	0<2	2<16	Total	per million
3830603774425	383060	3774425	0.000568455	0.000945555	0.000945555	0.000454764	0.000215485	0.000584617	0.00038013	0.000261052	0.00028058	9.93175E-05	0.000166258	0.000516765	4.69911E-05	0.000102205	1.14883E-07	3.71309E-06	3.263E-07	4.15427E-06	4.15427288
3830703774425	383070	3774425	0.000593663	0.000987485	0.000987485	0.000474931	0.000225041	0.000610541	0.000396987	0.000272628	0.000293022	0.000101531	0.000172927	0.000537512	4.88777E-05	0.000106308	1.26306E-07	4.13189E-06	3.5587E-07	4.61407E-06	4.61407235
3830803774425	383080	3774425	0.000618632	0.001029017	0.001029017	0.000494905	0.000234506	0.00063622	0.000413683	0.000284094	0.000305346	0.000103774	0.000179388	0.000557711	5.07145E-05	0.000110303	1.39116E-07	4.60821E-06	3.8839E-07	5.13572E-06	5.13571929
3830903774425	383090	3774425	0.000640489	0.001065375	0.001065375	0.000512391	0.000242792	0.000658699	0.0004283	0.000294132	0.000316135	0.000105722	0.000184926	0.000575077	5.22936E-05	0.000113738	1.532E-07	5.13913E-06	4.231E-07	5.71544E-06	5.71543576
3831003774425	383100	3774425	0.000663145	0.001103059	0.001103059	0.000530516	0.00025138	0.000681998	0.000443449	0.000304536	0.000327317	0.000107877	0.000190911	0.000593082	5.39309E-05	0.000117299	1.70004E-07	5.77875E-06	4.6343E-07	6.41219E-06	6.412185
3831103774425	383110	3774425	0.00068221	0.001134772	0.001134772	0.000545768	0.000258607	0.000701606	0.000456199	0.000313291	0.000336728	0.000109618	0.000197848	0.000614104	5.58424E-05	0.000121457	1.88849E-07	6.50477E-06	5.0715E-07	7.20077E-06	7.20076933
3831203774425	383120	3774425	0.000716352	0.001191564	0.001191564	0.000573082	0.000271549	0.000736719	0.00047903	0.000328971	0.00035358	0.00011133	0.000203803	0.000635856	5.78205E-05	0.000125759	2.12001E-07	7.40405E-06	5.6048E-07	8.17653E-06	8.17653041
3831303774425	383130	3774425	0.000731669	0.00121704	0.00121704	0.000585335	0.000277355	0.0007524	0.000489272	0.000336004	0.00036114	0.000113071	0.00020812	0.000648195	5.89425E-05	0.000128199	2.40216E-07	8.50903E-06	6.2202E-07	9.37127E-06	9.37126882
3831403774425	383140	3774425	0.000746267	0.001241323	0.001241323	0.000597014	0.000282889	0.000767484	0.000499034	0.000342708	0.000368345	0.000114783	0.000211425	0.000658797	5.99065E-05	0.000130296	2.75601E-07	9.90474E-06	6.9708E-07	1.08774E-05	10.8774254
3831503774425	383150	3774425	0.000761424	0.001266534	0.001266534	0.000609139	0.000288634	0.000783071	0.000509169	0.000349669	0.000375826	0.000117823	0.000214492	0.000668668	6.08041E-05	0.000132248	3.2201E-07	1.17471E-05	7.9183E-07	1.28609E-05	12.8608996
3831603774425	383160	3774425	0.00077315	0.001286039	0.001286039	0.00061852	0.00029308	0.000795131	0.000517011	0.000355054	0.000381614	0.00011862	0.000217171	0.000676894	6.15522E-05	0.000133875	3.7753E-07	1.39644E-05	9.0135E-07	1.52433E-05	15.2433123
3831703774425	383170	3774425	0.000784398	0.001304749	0.001304749	0.000627518	0.000297343	0.000806699	0.000524532	0.000360219	0.000387166	0.000119889	0.000219613	0.000684663	6.22586E-05	0.000135412	4.48521E-07	1.68116E-05	1.038E-06	1.82981E-05	18.2980775
3831803774425	383180	3774425	0.000888979	0.001478707	0.001478707	0.000711183	0.000336987	0.000914253	0.000594466	0.000408246	0.000438785	8.80428E-05	0.000236257	0.000736211	6.69461E-05	0.000145607	1.1748E-07	3.2361E-06	4.326E-07	3.78618E-06	3.78617814
3831903774425	383190	3774425	0.000872706	0.001451638	0.001451638	0.000698164	0.000330818	0.000897517	0.000583584	0.000400773	0.000430753	8.69803E-05	0.000232118	0.000723233	6.57659E-05	0.00014304	1.13342E-07	3.10917E-06	4.1355E-07	3.63606E-06	3.63606015
3832003774425	383200	3774425	0.000855874	0.00142364	0.00142364	0.000684699	0.000324438	0.000880207	0.00057229	0.000393043	0.000422445	8.59472E-05	0.00022786	0.000709797	6.45442E-05	0.000140383	1.09326E-07	2.98717E-06	3.9559E-07	3.49209E-06	3.49208702
3832103774425	383210	3774425	0.000839999	0.001397234	0.001397234	0.000671999	0.00031842	0.000863881	0.000561713	0.000385753	0.00041461	8.49733E-05	0.000223871	0.000697184	6.33972E-05	0.000137888	1.05608E-07	2.87432E-06	3.7914E-07	3.35906E-06	3.35906234
3832203774425	383220	3774425	0.000832261	0.001384363	0.001384363	0.000665809	0.000315487	0.000855923	0.000556539	0.000382199	0.00041079	8.44715E-05	0.000221995	0.000691152	6.28487E-05	0.000136695	1.03057E-07	2.79244E-06	3.6666E-07	3.26216E-06	3.26215937
3832303774425	383230	3774425	0.00082915	0.001379188	0.001379188	0.00066332	0.000314308	0.000852723	0.000554458	0.000380771	0.000409255	8.42354E-05	0.00022134	0.00068905	6.26575E-05	0.00013628	1.01201E-07	2.72947E-06	3.5661E-07	3.18728E-06	3.18728031
3832403774425	383240	3774425	0.000826278	0.001374412	0.001374412	0.000661023	0.000313219	0.00084977	0.000552538	0.000379452	0.000407837	8.40583E-05	0.000220715	0.000687039	6.24747E-05	0.000135882	9.94595E-08	2.67044E-06	3.472E-07	3.1171E-06	3.11710203
3832503774425	383250	3774425	0.000831463	0.001383036	0.001383036	0.000665171	0.000315185	0.000855102	0.000556005	0.000381833	0.000410397	8.43239E-05	0.000222233	0.000691609	6.28902E-05	0.000136786	9.87302E-08	2.63778E-06	3.4096E-07	3.07748E-06	3.07747607
3832603774425	383260	3774425	0.000836808	0.001391927	0.001391927	0.000669447	0.000317211	0.000860599	0.000559579	0.000384287	0.000413035	8.46191E-05	0.000223781	0.00069627	6.33141E-05	0.000137708	9.80532E-08	2.60711E-06	3.3504E-07	3.04021E-06	3.04020792
3832703774425	383270	3774425	0.000847019	0.001408911	0.001408911	0.000677615	0.000321081	0.0008711	0.000566407	0.000388977	0.000418075	8.51503E-05	0.00022655	0.000704862	6.40954E-05	0.000139407	9.79059E-08	2.59015E-06	3.3076E-07	3.01882E-06	3.01882499
3832803774425	383280	3774425	0.000863372	0.001436113	0.001436113	0.000690698	0.00032728	0.000887918	0.000577343	0.000396486	0.000426146	8.60063E-05	0.000230927	0.00071848	6.53337E-05	0.0001421	9.83519E-08	2.58806E-06	3.2823E-07	3.01465E-06	3.01464927
3832903774425	383290	3774425	0.000881481	0.001466234	0.001466234	0.000705184	0.000334145	0.000906541	0.000589452	0.000404802	0.000435084	8.69212E-05	0.00023578	0.000733469	6.66967E-05	0.000145065	9.88659E-08	2.5878E-06	3.2602E-07	3.01268E-06	3.01268379
3833003774425	383300	3774425	0.000892808	0.001485076	0.001485076	0.000714247	0.000338439	0.000918191	0.000597027	0.000410004	0.000440675	8.7482E-05	0.000238847	0.000742975	6.75611E-05	0.000146945	9.8657E-08	2.57037E-06	3.2203E-07	2.99106E-06	2.99105639
3833103774425	383310	3774425	0.000904216	0.00150405	0.00150405	0.000723372	0.000342763	0.000929923	0.000604655	0.000415243	0.000446306	8.80428E-05	0.000241943	0.00075248	6.84254E-05	0.000148825	9.84456E-08	2.5532E-06	3.1812E-07	2.96976E-06	2.96976457
3833203774425	383320	3774425	0.00091331	0.001519177	0.001519177	0.000730648	0.00034621	0.000939275	0.000610736	0.000419419	0.000450794	8.84855E-05	0.000244444	0.000760249	6.91319E-05	0.000150361	9.79488E-08	2.52984E-06	3.1378E-07	2.94157E-06	2.94156516
3833303774425	383330	3774425	0.000916979	0.001525281	0.001525281	0.000733583	0.000347601	0.000943049	0.00061319	0.000421104	0.000452606	8.86921E-05	0.000245516	0.000763448	6.94228E-05	0.000150994	9.69846E-08	2.496E-06	3.0846E-07	2.90144E-06	2.90144405
3833403774425	383340	3774425	0.000920569	0.001531252	0.001531252	0.000736455	0.000348962	0.000946741	0.000615591	0.000422753	0.000454377	8.88692E-05	0.000246558	0.000766647	6.97137E-05	0.000151627	9.60188E-08	2.4627E-06	3.0335E-07	2.86206E-06	2.86206429
3833503774425	383350	3774425	0.000948808	0.001578225	0.001578225	0.000759046	0.000359667	0.000975783	0.000634474	0.000435721	0.000468316	9.02269E-05	0.000254091	0.000790045	7.18413E-05	0.000156254	9.66898E-08	2.46802E-06	3.029E-07	2.86761E-06	2.86761344
3833603774425	383360	3774425	0.000986301	0.001640589	0.001640589	0.000789041	0.000373879	0.001014342	0.000659546	0.000452939	0.000486822	9.21158E-05	0.000263976	0.000820846	7.46422E-05	0.000162346	9.75924E-08	2.47937E-06	3.04E-07	2.88096E-06	2.88096225
3833703774425	383370	3774425	0.001025309	0.001705475	0.001705475	0.000820248	0.000388666	0.001054459	0.000685631	0.000470853	0.000506076	9.4418E-05	0.000274278	0.000852744	7.75427E-05	0.000168655	9.81451E-08	2.4836E-06	3.0541E-07	2.88715E-06	2.88714728
3833803774425	383380	3774425	0.001065913	0.001773015	0.001773015	0.000852731	0.000404058	0.001096218	0.000712784	0.000489499	0.000526117	9.70448E-05	0.000287944	0.000893964	8.12911E-05	0.000176807	9.83105E-08	2.48064E-06	3.0733E-07	2.88628E-06	2.88628018
3833903774425	383390	3774425	0.001135235	0.001888323	0.001888323	0.000908188	0.000430336	0.0011675	0.00075914	0.000521334	0.000560333	9.98783E-05	0.000302444	0.000940577	8.55297E-05	0.000186026	9.84844E-08	2.48154E-06	3.1328E-07	2.89331E-06	2.89330512
3834003774425	383400	3774425	0.001147201	0.001908227	0.001908227	0.000917761	0.000434872	0.001179816	0.000767141	0.000526829	0.000566239	0.000103213	0.000304886	0.000948712	8.62694E-05	0.000187635	9.7945E-08	2.46241E-06	3.1228E-07	2.87264E-06	2.87263552
3834103774425	383410	3774425	0.001142734	0.001900796	0.001900796	0.000914187	0.000433178	0.001175222	0.000764154	0.000524778	0.000564034	0.000105752	0.000304231	0.000945787	8.60035E-05	0.000187057	9.69344E-08	2.42825E-06	3.0757E-07	2.83276E-06	2.83276138
3834203774425	383420	3774425	0.001136831	0.001890977	0.001890977	0.000909465	0.000430941	0.001169151	0.000760206	0.000522067	0.000561121	0.000108319	0.000302772	0.000941217	8.55879E-05	0.000186153	9.59299E-08	2.39322E-06	3.0272E-07	2.79186E-06	2.79186413
3834303774425	383430	3774425	0.001129492	0.001878769	0.001878769	0.000903593	0.000428159	0.001161604	0.000755299	0.000518696	0.000557498	0.000109028	0.000300926	0.000935368	8.5056E-05	0.000184996	9.54061E-08	2.36208E-06	2.981E-07	2.75558E-06	2.75558237
3834403774425	383440	3774425	0.001120717	0.001864173	0.001864173	0.000896573	0.000424832	0.001152579	0.000749431	0.000514667	0.000553167	0.000108674	0.000298722	0.000928421	8.44244E-05	0.000183622	9.38804E-08	2.31844E-06	2.9283E-07	2.70514E-06	2.70514211
3834503774425	383450	3774425	0.001112979	0.001851302	0.001851302	0.000890383	0.000421899	0.001144621	0.000744257	0.000511113	0.000549348	0.000108319	0.000296817	0.000922389	8.38758E-05	0.000182429	9.2301E-08	2.27556E-06	2.8753E-07	2.65539E-06	2.65538545
3834603774425	383460	3774425	0.001106836	0.001841085	0.001841085	0.000885469	0.000419571	0.001138304	0.000740149	0.000508292	0.000546316	0.000108054	0.000295298	0.000917636	8.34436E-05	0.000181489	9.0855E-08	2.23602E-06	2.8258E-07	2.60945E-06	2.60944885
3834703774425	383470	3774425	0.001100614	0.001830735	0.001830735	0.000880491	0.000417212	0.001131905	0.000735988	0.000505435	0.000543245	0.000107759	0.00029378	0.000912884	8.30115E-05	0.000180549	8.9438E-08	2.19744E-06	2.7779E-07	2.56466E-06	2.56466491
3834803774425	383480	3774425	0.001094153	0.001819987	0.001819987	0.000875322	0.000414763	0.00112526	0.000731667	0.000502468	0.000540056	0.000107493	0.000292232	0.000907948	8.25627E-05	0.000179573	8.80444E-08	2.15968E-06	2.7314E-07	2.52086E-06	2.52086336
3834903774425	383490	3774425	0.001087691	0.001809239	0.001809239	0.000870153	0.000412313	0.001118615	0.000727346	0.0004995	0.000536866	0.000107198	0.000290624	0.000902921	8.21055E-05	0.000178579	8.66772E-08	2.12281E-06	2.6863E-07	2.47812E-06	2.47811803
3835003774425	383500	3774425	0.00108115	0.001798359	0.001798359	0.00086492	0.000409834	0.001111887	0.000722972	0.000496496	0.000533638	0.000106932	0.000289016	0.000897894	8.16484E-05	0.000177585	8.53351E-08	2.08677E-06	2.6427E-07	2.43637E-06	2.43637494
3835103774425	383510	3774425	0.001074449	0.001787213	0.001787213	0.000859559	0.000407294	0.001104996	0.000718491	0.000493419	0.00053033	0.000106637	0.000287379	0.000892685	8.11747E-05	0.000176554	8.40142E-08	2.05144E-06	2.6003E-07	2.39548E-06	2.39547707
3829703774435	382970	3774435	0.000419042	0.000697025	0.000697025	0.000335234	0.000158847	0.000430956	0.000280216	0.000192437	0.000206832	8.71573E-05	0.000127403	0.000395571	3.59705E-05	7.82355E-05	6.11486E-08	1.82646E-06	1.8397E-07	2.07158E-06	2.07157741
3829803774435	382980	3774435	0.000428695	0.00071308	0.00071308	0.000342956	0.000162506	0.000440883	0.000286671	0.000196869	0.000211597	8.78067E-05	0.000129934	0.00040334	3.6677E-05	7.9772E-05	6.41283E-08	1.92784E-06	1.9199E-07	2.18396E-06	2.18395726
3829903774435	382990	3774435	0.000438427	0.000729269	0.000729269	0.000350741	0.000166195	0.000450892	0.000293179	0.000201339	0.0002164	8.8397E-05	0.000132464	0.000411291	3.74E-05	8.13447E-05	6.73346E-08	2.03784E-06	2.0059E-07	2.30577E-06	2.30576705
3830003774435	383000	3774435	0.000449356	0.000747447	0.000747447	0.000359485	0.000170338	0.000462131	0.000300487	0.000206358	0.000221794	8.91053E-05	0.000135263	0.000420065	3.81979E-05	8.30801E-05	7.09421E-08	2.16224E-06	2.1027E-07	2.44345E-06	2.44345492
3830103774435	383010	3774435	0.000466108	0.000775312	0.000775312	0.000372886	0.000176688	0.000479359	0.000311689	0.000214051	0.000230063	9.0522E-05	0.00013964	0.000433775	3.94446E-05	8.57916E-05	7.58044E-08	2.32895E-06	2.2349E-07	2.62824E-06	2.62823899
3830203774435	383020	3774435	0.000484695	0.000806229	0.000806229	0.000387756	0.000183734	0.000498475	0.000324119	0.000222586	0.000239237	9.21158E-05	0.000144493	0.000448856	4.08159E-05	8.87742E-05	8.14227E-08	2.52301E-06	2.3877E-07	2.8432E-06	2.8432026
3830303774435	383030	3774435	0.000504159	0.000838606	0.000838606	0.000403327	0.000191113	0.000518492	0.000337135	0.000231525	0.000248845	9.37982E-05	0.000149525	0.000464576	4.22454E-05	9.18834E-05	8.77763E-08	2.74475E-06	2.5597E-07	3.0885E-06	3.08849762
3830403774435	383040	3774435	0.00052466	0.000872708	0.000872708	0.000419728	0.000198884	0.000539577	0.000350844	0.00024094	0.000258964	9.55396E-05	0.000154884	0.000481302	4.37664E-05	9.51914E-05	9.49816E-08	2.99919E-06	2.7538E-07	3.36955E-06	3.3695466
3830503774435	383050	3774435	0.000547475	0.000910657	0.000910657	0.00043798	0.000207533	0.00056304	0.0003661	0.000251417	0.000270225	9.75761E-05	0.000160899	0.000500039	4.54701E-05	9.88971E-05	1.03402E-07	3.29964E-06	2.9793E-07	3.70097E-06	3.70096843
3830603774435	383060	3774435	0.000567977	0.000944759	0.000944759	0.000454381	0.000215304	0.000584124	0.00037981	0.000260832	0.000280344	9.92584E-05	0.000166318	0.000516765	4.69911E-05	0.000102205	1.12127E-07	3.61633E-06	3.2091E-07	4.04936E-06	4.04936212
3830703774435	383070	3774435	0.000590632	0.000982443	0.000982443	0.000472505	0.000223892	0.000607424	0.0003949	0.000271236	0.000291526	0.000101147	0.000172213	0.000535227	4.86699E-05	0.000105857	1.22211E-07	3.9865E-06	3.4724E-07	4.45595E-06	4.45595022
3830803774435	383080	3774435	0.000612888	0.001019464	0.001019464	0.000490311	0.000232329	0.000630313	0.000409843	0.000281457	0.000302511	0.000103125	0.0001779	0.000553141	5.02989E-05	0.0001094	1.33581E-07	4.40897E-06	3.7643E-07	4.91899E-06	4.91898564
3830903774435	383090	3774435	0.000633868	0.001054361	0.001054361	0.000507095	0.000240282	0.000651889	0.000423872	0.000291091	0.000312867	0.000105043	0.000183229	0.000569775	5.18115E-05	0.00011269	1.46355E-07	4.8892E-06	4.0842E-07	5.44398E-06	5.44397655
3831003774435	383100	3774435	0.000655327	0.001090055	0.001090055	0.000524262	0.000248416	0.000673958	0.000438222	0.000300946	0.000323458	0.000107139	0.000189303	0.000587324	5.34073E-05	0.00011616	1.61353E-07	5.45831E-06	4.451E-07	6.06476E-06	6.06476315
3831103774435	383110	3774435	0.000673754	0.001120707	0.001120707	0.000539003	0.000255401	0.000692909	0.000450544	0.000309408	0.000332554	0.000110874	0.000196092	0.000609625	5.54352E-05	0.000120571	1.77738E-07	6.08813E-06	4.8406E-07	6.74993E-06	6.7499268
3831203774435	383120	3774435	0.000705025	0.001172722	0.001172722	0.00056402	0.000267255	0.000725069	0.000471455	0.000323769	0.000347989	0.00011012	0.000201242	0.000627539	5.70641E-05	0.000124114	1.97212E-07	6.84213E-06	5.3017E-07	7.56952E-06	7.56951692
3831303774435	383130	3774435	0.000718985	0.001195942	0.001195942	0.000575188	0.000272547	0.000739426	0.00048079	0.000330179	0.000354879	0.000111655	0.000204875	0.000637958	5.80116E-05	0.000126175	2.20496E-07	7.75132E-06	5.8262E-07	8.55444E-06	8.55443836
3831403774435	383140	3774435	0.000732786	0.001218898	0.001218898	0.000586228	0.000277779	0.000753619	0.000490019	0.000336517	0.000361691	0.000113189	0.000208001	0.000647921	5.89175E-05	0.000128145	2.48878E-07	8.86645E-06	6.4538E-07	9.76071E-06	9.7607113
3831503774435	383150	3774435	0.000747144	0.001242782	0.001242782	0.000597716	0.000283222	0.000768386	0.000499621	0.000343111	0.000368778	0.000116111	0.000210949	0.000657426	5.97819E-05	0.000130025	2.85084E-07	1.02985E-05	7.2261E-07	1.13062E-05	11.3061853

			EGIODemolition	EGIOSite Grubbing / Prep	EGIOMass Grading / Excavation	EGIOMass Grading / Excavation	EGIODrainage / Utilities Trenching	EGIODrainage / Utilities Trenching	EGIOFoundations / Concrete Pads	EGIOFoundations / Concrete Pads	EGIOBuilding / Structure Construction	EGIOBuilding / Structure Construction	EGIOAsphalt Paving	EGIOArchitectural Coating	EGIOLandscaping or Other Finishing	EGIOWaterside Construction (Piles)	HIWaterside Construction (Landscaping)	HIWaterside Construction (Landscaping)	KMDemolition	KMSite Grubbing / Prep	KMMass Grading / Excavation
Unique Identifier	X (UTM)	Y (UTM)	2025	2025	2025	2026	2026	2027	2026	2027	2026	2027	2027	2027	2027	2027	2025	2026	2025	2025	2025
3831603774435	383160	3774435	0.020992218	0.01940956	0.032285403	0.032285403	0.01552765	0.01552765	0.007357623	0.007357623	0.019961384	0.019961384	0.012979307	0.002632649	0.008913454	0.009580238	0.001956225	0.001956225	0.00153141	0.001415953	0.002355262
3831703774435	383170	3774435	0.024708841	0.02284598	0.038001458	0.038001458	0.018276784	0.018276784	0.008660273	0.008660273	0.023495501	0.023495501	0.015277263	0.003098754	0.01049156	0.011276397	0.00199955	0.00199955	0.001572909	0.001454323	0.002419086
3831903774435	383190	3774435	0.033154371	0.03065478	0.05099043	0.05099043	0.024523825	0.024523825	0.011620371	0.011620371	0.031526309	0.031526309	0.020499061	0.004157914	0.014077595	0.015130691	0.002044676	0.002044676	0.001659358	0.001534255	0.002552043
3832003774435	383200	3774435	0.03712042	0.03432182	0.057090095	0.057090095	0.027457456	0.027457456	0.013010443	0.013010443	0.035297603	0.035297603	0.022951234	0.004655299	0.01576161	0.016940681	0.002050079	0.002050079	0.00170448	0.001575975	0.00262144
3832103774435	383210	3774435	0.04083713	0.03775832	0.062806283	0.062806283	0.030206654	0.030206654	0.014313123	0.014313123	0.038831801	0.038831801	0.025249244	0.005121414	0.017339752	0.018636879	0.002062586	0.002062586	0.001751329	0.001619292	0.002693491
3832203774435	383220	3774435	0.04395275	0.04063904	0.067598014	0.067598014	0.032511235	0.032511235	0.015405126	0.015405126	0.041794428	0.041794428	0.027175605	0.005512147	0.018662668	0.020058758	0.002079696	0.002079696	0.001799902	0.001664203	0.002768196
3832303774435	383230	3774435	0.045886813	0.04242729	0.070572544	0.070572544	0.033941834	0.033941834	0.016083001	0.016083001	0.043633517	0.043633517	0.028371419	0.005754699	0.019483886	0.020941408	0.002094304	0.002094304	0.001849943	0.001710471	0.002845157
3832403774435	383240	3774435	0.046532852	0.04302462	0.071566133	0.071566133	0.0344197	0.0344197	0.016309433	0.016309433	0.044247832	0.044247832	0.02877086	0.005835719	0.019758199	0.021236241	0.002109313	0.002109313	0.001901622	0.001758254	0.002924638
3832503774435	383250	3774435	0.045689412	0.04224477	0.070268947	0.070268947	0.033795819	0.033795819	0.016013814	0.016013814	0.04344581	0.04344581	0.028249368	0.005729943	0.019400068	0.02085132	0.002122521	0.002122521	0.001955028	0.001807633	0.003006774
3832603774435	383260	3774435	0.043299205	0.04003477	0.066592881	0.066592881	0.032027816	0.032027816	0.015176063	0.015176063	0.041172975	0.041172975	0.026771524	0.005430185	0.018385168	0.019760499	0.002137129	0.002137129	0.002009986	0.001858448	0.003091298
3832703774435	383270	3774435	0.039487505	0.03651044	0.0607306	0.0607306	0.029208355	0.029208355	0.013840089	0.013840089	0.037548451	0.037548451	0.024414782	0.004952157	0.016766691	0.01802095	0.002154239	0.002154239	0.002066497	0.001910699	0.003178211
3832903774435	383290	3774435	0.030453137	0.0281572	0.046836013	0.046836013	0.02252576	0.02252576	0.010673608	0.010673608	0.02895772	0.02895772	0.018828911	0.00381915	0.012930631	0.013897927	0.002150737	0.002150737	0.002183833	0.002019189	0.00335867
3833003774435	383300	3774435	0.026540148	0.02453922	0.040817953	0.040817953	0.019631377	0.019631377	0.009302133	0.009302133	0.025236881	0.025236881	0.016409544	0.003328419	0.011269147	0.012112152	0.002126423	0.002126423	0.002244658	0.002075428	0.003452217
3833103774435	383310	3774435	0.023285795	0.02153022	0.035812856	0.035812856	0.017224177	0.017224177	0.008161505	0.008161505	0.022142334	0.022142334	0.014397406	0.002920289	0.009887324	0.01062696	0.00210431	0.00210431	0.002307036	0.002133103	0.003548153
3833203774435	383320	3774435	0.020628821	0.01907356	0.031726509	0.031726509	0.01525885	0.01525885	0.007230255	0.007230255	0.019615832	0.019615832	0.012754621	0.002587076	0.008759152	0.009414394	0.0020872	0.0020872	0.002370622	0.002191895	0.003645946
3833303774435	383330	3774435	0.018464917	0.0170728	0.02839849	0.02839849	0.013658241	0.013658241	0.006471822	0.006471822	0.017558188	0.017558188	0.011416699	0.002315699	0.007840343	0.008426852	0.00206849	0.00206849	0.002435071	0.002251485	0.003745066
3833403774435	383340	3774435	0.016568299	0.01531917	0.025481548	0.025481548	0.012255339	0.012255339	0.005807071	0.005807071	0.015754704	0.015754704	0.010244036	0.002077843	0.007035024	0.00756129	0.002043575	0.002043575	0.002499951	0.002311473	0.003844849
3833503774435	383350	3774435	0.015001171	0.0138702	0.023071352	0.023071352	0.011096156	0.011096156	0.005257804	0.005257804	0.014264531	0.014264531	0.009275094	0.001881308	0.00636961	0.006846098	0.002015959	0.002015959	0.002564831	0.002371462	0.003944633
3833603774435	383360	3774435	0.013668284	0.0126378	0.021021411	0.021021411	0.010110238	0.010110238	0.004790636	0.004790636	0.012997096	0.012997096	0.008450982	0.001714149	0.005803656	0.006237807	0.001990545	0.001990545	0.002630746	0.002432408	0.004046009
3833703774435	383370	3774435	0.01255057	0.01160435	0.019302402	0.019302402	0.009283481	0.009283481	0.004398886	0.004398886	0.011934268	0.011934268	0.007759909	0.001573976	0.005329067	0.005727716	0.001972334	0.001972334	0.002697265	0.002493912	0.004148313
3833803774435	383380	3774435	0.011578147	0.01070524	0.017806843	0.017806843	0.008564193	0.008564193	0.004058058	0.004058058	0.011009596	0.011009596	0.007158668	0.001452024	0.004916168	0.00528393	0.001954124	0.001954124	0.002763353	0.002555017	0.004249954
3833903774435	383390	3774435	0.010738934	0.0099293	0.01651616	0.01651616	0.00794344	0.00794344	0.00376392	0.00376392	0.010211594	0.010211594	0.00663979	0.001346778	0.004559832	0.004900938	0.001939315	0.001939315	0.002829441	0.002616122	0.004351596
3834003774435	383400	3774435	0.010004807	0.00925052	0.015387093	0.015387093	0.007400416	0.007400416	0.003506614	0.003506614	0.009513516	0.009513516	0.006185886	0.00125471	0.004248116	0.004565903	0.001926608	0.001926608	0.002894925	0.002676669	0.004452308
3834103774435	383410	3774435	0.009348414	0.00864361	0.014377582	0.014377582	0.006914891	0.006914891	0.003276553	0.003276553	0.008889356	0.008889356	0.005780044	0.001172392	0.003969407	0.004266345	0.001911499	0.001911499	0.002958338	0.002735302	0.004549836
3834303774435	383430	3774435	0.008135624	0.00752226	0.012512347	0.012512347	0.006017808	0.006017808	0.002851478	0.002851478	0.00773612	0.00773612	0.005030186	0.001020295	0.003454447	0.003712863	0.001845161	0.001845161	0.003067133	0.002835894	0.004717159
3834403774435	383440	3774435	0.00762944	0.00705424	0.01173385	0.01173385	0.00564339	0.00564339	0.002674064	0.002674064	0.007254792	0.007254792	0.004717216	0.000956814	0.003239517	0.003481854	0.001817946	0.001817946	0.003110962	0.002876418	0.004784566
3834503774435	383450	3774435	0.007180715	0.00663934	0.011043725	0.011043725	0.005311474	0.005311474	0.002516789	0.002516789	0.006828102	0.006828102	0.004439774	0.000900539	0.003048986	0.00327707	0.001796033	0.001796033	0.003156516	0.002918538	0.004854627
3834603774435	383460	3774435	0.006781427	0.00627016	0.010429632	0.010429632	0.005016127	0.005016127	0.002376842	0.002376842	0.006448421	0.006448421	0.004192898	0.000850464	0.002879445	0.003094846	0.001774921	0.001774921	0.003196548	0.002955552	0.004916195
3834703774435	383470	3774435	0.006378947	0.00589802	0.009810629	0.009810629	0.004718418	0.004718418	0.002235775	0.002235775	0.006065705	0.006065705	0.003944047	0.000799988	0.002708549	0.002911166	0.001736699	0.001736699	0.00321527	0.002972863	0.004944989
3834803774435	383480	3774435	0.006012271	0.00555899	0.009246693	0.009246693	0.004447193	0.004447193	0.002107258	0.002107258	0.005717035	0.005717035	0.003717335	0.000754003	0.002552855	0.002743826	0.001700778	0.001700778	0.003215874	0.002973421	0.004945918
3834903774435	383490	3774435	0.005686318	0.00525761	0.008745387	0.008745387	0.00420609	0.00420609	0.001993014	0.001993014	0.005407088	0.005407088	0.003515801	0.000713125	0.002414453	0.00259507	0.001670361	0.001670361	0.00320647	0.002964726	0.004931454
3835003774435	383500	3774435	0.005399103	0.00499205	0.008303659	0.008303659	0.003993641	0.003993641	0.001892347	0.001892347	0.005133977	0.005133977	0.003338219	0.000677105	0.0022925	0.002463994	0.001646347	0.001646347	0.003196117	0.002955153	0.004915532
3835203774435	383520	3774435	0.004857545	0.00449132	0.007470759	0.007470759	0.003593058	0.003593058	0.001702535	0.001702535	0.004619013	0.004619013	0.003003378	0.000609188	0.00206255	0.002216842	0.001586612	0.001586612	0.003103283	0.002869319	0.004772756
3835303774435	383530	3774435	0.004598284	0.00425161	0.007072023	0.007072023	0.003401286	0.003401286	0.001611666	0.001611666	0.004372483	0.004372483	0.002843079	0.000576674	0.001952466	0.002098523	0.001550091	0.001550091	0.003009587	0.002782686	0.004628654
3835403774435	383540	3774435	0.004368702	0.00403933	0.006718933	0.006718933	0.003231468	0.003231468	0.001531199	0.001531199	0.004154174	0.004154174	0.002701131	0.000547882	0.001854984	0.001993749	0.001519574	0.001519574	0.002925294	0.002704749	0.004499015
3835503774435	383550	3774435	0.004175615	0.0038608	0.006421971	0.006421971	0.003088644	0.003088644	0.001463523	0.001463523	0.003970569	0.003970569	0.002581746	0.000523667	0.001772997	0.001905629	0.001498662	0.001498662	0.002867144	0.002650983	0.004409581
3835603774435	383560	3774435	0.003996418	0.00369512	0.006146372	0.006146372	0.002956095	0.002956095	0.001400716	0.001400716	0.003800172	0.003800172	0.002470951	0.000501194	0.001696909	0.001823849	0.00147855	0.00147855	0.002806578	0.002594983	0.004316433
3835703774435	383570	3774435	0.003815237	0.0035276	0.005867721	0.005867721	0.002822078	0.002822078	0.001337214	0.001337214	0.003627888	0.003627888	0.002358928	0.000478472	0.001619979	0.001741163	0.001452936	0.001452936	0.002718834	0.002513855	0.004181486
3835803774435	383580	3774435	0.003642339	0.00336773	0.005601809	0.005601809	0.002694187	0.002694187	0.001276614	0.001276614	0.00346348	0.00346348	0.002252027	0.000456788	0.001546565	0.001662258	0.00142662	0.00142662	0.002629883	0.00243161	0.004044682
3835903774435	383590	3774435	0.00348221	0.00321968	0.005355534	0.005355534	0.002575742	0.002575742	0.00122049	0.00122049	0.003311214	0.003311214	0.00215302	0.000436706	0.001478572	0.001589179	0.001402006	0.001402006	0.002545246	0.002353354	0.003914512
3836003774435	383600	3774435	0.003332692	0.00308143	0.005125581	0.005125581	0.002465146	0.002465146	0.001168085	0.001168085	0.003169039	0.003169039	0.002060575	0.000417955	0.001415086	0.001520944	0.001378493	0.001378493	0.002463715	0.002277969	0.003789119
3836103774435	383610	3774435	0.003194218	0.0029534	0.004912612	0.004912612	0.002362719	0.002362719	0.001119551	0.001119551	0.003037365	0.003037365	0.001974958	0.000400589	0.001356289	0.001457748	0.00135648	0.00135648	0.002388136	0.002208089	0.003672882
3836203774435	383620	3774435	0.003086804	0.00285408	0.004747412	0.004747412	0.002283266	0.002283266	0.001081903	0.001081903	0.002935225	0.002935225	0.001908544	0.000387118	0.00131068	0.001408728	0.001344473	0.001344473	0.00235259	0.002175223	0.003618213
3836303774435	383630	3774435	0.002998888	0.00277279	0.0046122	0.0046122	0.002218236	0.002218236	0.001051089	0.001051089	0.002851626	0.002851626	0.001854187	0.000376093	0.001273351	0.001368605	0.00133807	0.00133807	0.002340425	0.002163975	0.003599504
3836403774435	383640	3774435	0.002916408	0.00269653	0.004485348	0.004485348	0.002157226	0.002157226	0.00102218	0.00102218	0.002773196	0.002773196	0.00180319	0.000365749	0.001238329	0.001330964	0.001331966	0.001331966	0.002329641	0.002154003	0.003582918
3836503774435	383650	3774435	0.002858775	0.00264324	0.00439671	0.00439671	0.002114596	0.002114596	0.00100198	0.00100198	0.002718393	0.002718393	0.001767556	0.000358521	0.001213857	0.001304662	0.001335068	0.001335068	0.002356732	0.002179052	0.003624583
3836603774435	383660	3774435	0.002804162	0.00259275	0.004312717	0.004312717	0.002074199	0.002074199	0.000982839	0.000982839	0.002666462	0.002666462	0.001733789	0.000351672	0.001190668	0.001279738	0.00133857	0.00133857	0.002385462	0.002205616	0.003668769
3836703774435	383670	3774435	0.002759557	0.00255151	0.004244116	0.004244116	0.002041206	0.002041206	0.000967205	0.000967205	0.002624048	0.002624048	0.00170621	0.000346078	0.001171729	0.001259382	0.001346174	0.001346174	0.002431102	0.002247815	0.003738962
3836803774435	383680	3774435	0.002725219	0.00251976	0.004191305	0.004191305	0.002015806	0.002015806	0.00095517	0.00095517	0.002591396	0.002591396	0.001684979	0.000341772	0.001157148	0.001243711	0.001358982	0.001358982	0.002497362	0.00230908	0.003840869
3836903774435	383690	3774435	0.002692089	0.00248913	0.004140352	0.004140352	0.0019913	0.0019913	0.000943558	0.000943558	0.002559892	0.002559892	0.001664495	0.000337617	0.001143081	0.001228591	0.00137289	0.00137289	0.002572164	0.002378242	0.003955912
3837003774435	383700	3774435	0.002644464	0.00244509	0.004067106	0.004067106	0.001956073	0.001956073	0.000926866	0.000926866	0.002514606	0.002514606	0.001635049	0.000331644	0.001122859	0.001206857	0.001377392	0.001377392	0.002607279	0.00241071	0.004009917
3837103774435	383710	3774435	0.002596839	0.00240106	0.003993861	0.003993861	0.001920846	0.001920846	0.000910174	0.000910174	0.00246932	0.00246932	0.001605603	0.000325672	0.001102638	0.001185122	0.001380694	0.001380694	0.002636181	0.002437433	0.004054368
3837203774435	383720	3774435	0.002544383	0.00235256	0.003913185	0.003913185	0.001882045	0.001882045	0.000891788	0.000891788	0.00241944	0.00241944	0.00157317	0.000319093	0.001080364	0.001161183	0.001379193	0.001379193	0.002643256	0.002443974	0.004065249
3837303774435	383730	3774435	0.002482091	0.00229496	0.003817382	0.003817382	0.001835968	0.001835968	0.000869955	0.000869955	0.002360207	0.002360207	0.001534656	0.000311281	0.001053915	0.001132754	0.001368687	0.001368687	0.002615216	0.002418049	0.004022124
3837403774435	383740	3774435	0.002422129	0.00223952	0.003725162	0.003725162	0.001791615	0.001791615	0.000848939	0.000848939	0.002303189	0.002303189	0.001497582	0.000303761	0.001028454	0.001105389	0.001357781	0.001357781	0.002586055	0.002391086	0.003977275
3837503774435	383750	3774435	0.002389689	0.00220952	0.00367527	0.00367527	0.00176762	0.00176762	0.000837569	0.000837569	0.002272342	0.002272342	0.001477524	0.000299693	0.00101468	0.001090585	0.001366286	0.001366286	0.002629279	0.002431051	0.004043753
3837603774435	383760	3774435	0.002366395	0.00218799	0.003639444	0.003639444	0.001750389	0.001750389	0.000829404	0.000829404	0.002250192	0.002250192	0.001463121	0.000296771	0.001004789	0.001079954	0.001380294	0.001380294	0.002676559	0.002474766	0.004116467
3837703774435	383770	3774435	0.002344394	0.00216764	0.003605608	0.003605608	0.001734115	0.001734115	0.000821693	0.000821693	0.002229271	0.002229271	0.001449519	0.000294012	0.000995447	0.001069913	0.001394402	0.001394402	0.002702873	0.002499097	0.004156938
3837803774435	383780	3774435	0.002330417	0.00215472	0.003584112	0.003584112	0.001723777	0.001723777	0.000816795	0.000816795	0.002215981	0.002215981	0.001440877	0.000292259	0.000989513	0.001063535	0.00140801	0.00140801	0.002702873	0.002499097	0.004156938
3837903774435	383790	3774435	0.002322135	0.00214706	0.003571374	0.003571374	0.001717651	0.001717651	0.00083892	0.00083892	0.002208105	0.002208105	0.001435756	0.000291221	0.000985996	0.001059755	0.001423619	0.001423619	0.002695367	0.002492157	0.004145394
3838003774435	383800	3774435	0.002302636	0.00212903	0.003541385	0.003541385	0.001703228	0.001703228	0.000807058	0.000807058	0.002189564	0.002189564	0.0014237	0.000288775	0.000977717	0.001050856	0.001440629	0.001440629	0.002668967	0.002467747	0.004104791
3838103774435	383810	3774435	0.002263035	0.00209242	0.00348048	0.00348048	0.001673935	0.001673935	0.000793178	0.000793178	0.002151908	0.002151908	0.001399215	0.000283809	0.000960902	0.001032783	0.001456838	0.001456838	0.00263437	0.002435758	0.004051582
3838203774435	383820	3774435	0.002221968	0.00205445	0.003417319	0.003417319	0.001643558	0.001643558	0.000778784	0.000778784	0.002112857	0.002112857	0.001373823	0.000278659	0.000943464	0.001014041	0.00147835	0.00147835	0.002595977	0.002400259	0.003992534
3838303774435	383830	3774435	0.002180814	0.0020164	0.003354026	0.003354026	0.001613117	0.001613117	0.00076436	0.00076436	0.002073724	0.002073724	0.001348378	0.000273497	0.0009259	0.00090526	0.001534783	0.001534783	0.00255163	0.002359257	0.003924331
3838403774435	383840	3774435	0.00213595	0.00197492	0.003285027	0.003285027	0.001579932	0.001579932	0.000748635	0.000748635	0.002031063	0.002031063	0.001320639	0.000267871	0.00090694	0.000974785	0.00152948	0.00152948	0.002504437	0.002315621	0.003851749
3838503774435	383850	3774435	0.002090741	0.00193311	0.003215497	0.003215497	0.001546492	0.001546492	0.00073279	0.00073279	0.001988074	0.001988074	0.001292687	0.000262201	0.000887744	0.000954153	0.00151317	0.00151317	0.002464146	0.002278368	0.003789783
3838603774435	383860	3774435	0.002046999	0.00189267	0.003148223	0.003148223	0.001514136	0.001514136	0.000717458	0.000717458	0.00194648	0.00194648	0.001265641	0.000256716	0.000869171	0.000934191	0.001496261	0.001496261	0.002430929	0.002247656	0.003738697
3838703774435	383870	3774435	0.002004723	0.00185358	0.003083204	0.003083204	0.001482866	0.001482866	0.000702641	0.000702641	0.00190628	0.00190628	0.001239503	0.000251414	0.00085122	0.000914897	0.001479451	0.001479451	0.002397972	0.002217183	0.003688009
3838803774435	383880	3774435	0.001963828	0.00181577	0.003020309	0.003020309	0.001452616	0.001452616	0.000688308	0.000688308	0.001867393	0.001867393	0.001214218	0.000246285	0.000833856	0.000896234	0.001462841	0.001462841	0.002365445	0.002187109	0.003637984
3838903774435	383890	3774435	0.001924227	0.00177915	0.002959403	0.002959403	0.001423324	0.001423324	0.000674428	0.000674428	0.001829737	0.001829737	0.001189733	0.000241319	0.000817041	0.000878161	0.001446532	0.001446532	0.002333178	0.002157274	0.003588358
3839003774435	383900	3774435	0.00188592	0.00174374	0.002900489	0.002900489	0.001394989	0.001394989	0.000661002	0.000661002	0.001793311	0.001793311	0.001166048	0.000236515	0.000800776	0.000860679	0.001430423	0.001430423	0.002301083	0.002127599	0.003538997
3839103774435	383910	3774435	0.001848907	0.00170951	0.002843564	0.002843564	0.001367611	0.001367611	0.000648029	0.000648029	0.001758116	0.001758116	0.001143164	0.000231873	0.00078506	0.000843788	0.001414514	0.001414514	0.002268988	0.002097924	0.003489636
3829703774445	382970	3774445	0.002603396	0.00240712	0.004003946	0.004003946	0.001925696	0.001925696	0.00092472	0.00092472	0.002475555	0.002475555	0.001609657	0.000326494	0.001105422	0.001188114	0.000984466	0.000984466	0.000732316	0.000677105	0.00112628
3829803774445	382980	3774445	0.002762059	0.00255382	0.004247964	0.004247964	0.002043056	0.002043056	0.000968082	0.000968082	0.002626427	0.002626427	0.001707757	0.000346392	0.001172791	0.001260523	0.001011081	0.001011081	0.000756559	0.000699521	0.001163566
3829903774445	382990	3774445	0.00293513	0.00271384	0.004514142	0.004514142	0.002171075	0.002171075	0.001028742	0.001028742	0.002790999	0.002790999	0.001814765	0.000368097	0.001246278	0.001339508	0.001038397	0.001038397	0.000781493	0.000722575	0.001201913
3830003774445	383000	3774445	0.003131754	0.00289564	0.004816544	0.004816544	0.002316515	0.002316515	0.001097658	0.001097658	0.002977968	0.002977968	0.001936337	0.000392756	0.001329766	0.001429242	0.001068214	0.001068214	0.000809361	0.000748341	0.001244773
3830103774445	383010	3774445	0.003412153	0.0031549	0.005247789	0.005247789	0.002523922	0.002523922	0.001195935	0.001195935	0.003244598	0.003244598	0.002109705	0.000427921	0.001448826	0.001557208	0.00111264	0.00111264	0.000854483	0.000790062	0.00131417

			KMMass Grading / Excavation	KMDrainage / Utilities Trenching	KMFoundations / Concrete Pads	KMBuilding / Structure Construction	KMAsphalt Paving	KMArchitectural Coating	KMLandscaping or Other Finishing	KMWaterside Construction (Piles)	EWNDemolition	EWNSite Grubbing / Prep	EWNDrainage / Utilities Trenching	EWNDrainage / Utilities Trenching	EWNDrainage / Utilities Trenching	EWNFoundations / Concrete Pads	EWNBuilding / Structure Construction	EWNAsphalt Paving	EWNLandscaping or Other Finishing	EWNWaterside Construction (Piles)	ISDemolition
Unique Identifier	X (UTM)	Y (UTM)	2026	2026	2026	2026	2026	2026	2026	2026	2027	2027	2027	2028	2029	2029	2029	2029	2029	2029	2027
3831603774435	383160	3774435	0.002355262	0.000584832	0.000536748	0.001578655	0.000946857	0.000192055	0.000650248	0.000698891	0.000494192	0.00056501	0.000665419	0.000665419	0.000665419	0.000173211	0.000430321	0.000305555	0.000209838	0.0002194	0.008971127
3831703774435	383170	3774435	0.002419086	0.00060068	0.000551293	0.001621434	0.000972516	0.00019726	0.000667869	0.00071783	0.000495745	0.000566786	0.00066751	0.00066751	0.00066751	0.000173755	0.000431673	0.000306515	0.000210497	0.00022009	0.009775829
3831903774435	383190	3774435	0.002552043	0.000633694	0.000581593	0.00171055	0.001025967	0.000208101	0.000704576	0.000757283	0.000496953	0.000568167	0.000669136	0.000669136	0.000669136	0.000174179	0.000432725	0.000307262	0.00021101	0.000220626	0.011728786
3832003774435	383200	3774435	0.00262144	0.000650926	0.000597408	0.001757065	0.001053866	0.00021376	0.000723735	0.000777875	0.000496953	0.000568167	0.000669136	0.000669136	0.000669136	0.000174179	0.000432725	0.000307262	0.00021101	0.000220626	0.012982126
3832103774435	383210	3774435	0.002693491	0.000668817	0.000613828	0.001805358	0.001082831	0.000219635	0.000743627	0.000799256	0.000497212	0.000568463	0.000669484	0.000669484	0.000669484	0.000174269	0.00043295	0.000307422	0.00021112	0.000220741	0.014576
3832203774435	383220	3774435	0.002768196	0.000687367	0.000630853	0.001855431	0.001112864	0.000225727	0.000764252	0.000821423	0.000497643	0.000568956	0.000670065	0.000670065	0.000670065	0.00017442	0.000433326	0.000307689	0.000211303	0.000220933	0.016660529
3832303774435	383230	3774435	0.002845157	0.000706477	0.000648392	0.001907015	0.001143804	0.000232003	0.0007855	0.00084426	0.000498075	0.000569449	0.000670646	0.000670646	0.000670646	0.000174572	0.000433701	0.000307955	0.000211486	0.000221124	0.01941258
3832403774435	383240	3774435	0.002924638	0.000726213	0.000666505	0.001960289	0.001175757	0.000238484	0.000807443	0.000867845	0.000498506	0.000569942	0.000671227	0.000671227	0.000671227	0.000174723	0.000434077	0.000308222	0.000211669	0.000221316	0.023157674
3832503774435	383250	3774435	0.003006774	0.000746608	0.000685223	0.002015342	0.001208777	0.000245181	0.000830119	0.000892218	0.000498851	0.000570337	0.000671692	0.000671692	0.000671692	0.000174844	0.000434378	0.000308435	0.000211816	0.000221469	0.028281469
3832603774435	383260	3774435	0.003091298	0.000767596	0.000704486	0.002071995	0.001242757	0.000252074	0.000853455	0.000917299	0.000499369	0.000570929	0.000672389	0.000672389	0.000672389	0.000175025	0.000434828	0.000308756	0.000212036	0.000221699	0.035216382
3832703774435	383270	3774435	0.003178211	0.000789177	0.000724293	0.00213025	0.001277697	0.000259161	0.00087745	0.00094308	0.000499714	0.000571323	0.000672853	0.000672853	0.000672853	0.000175146	0.000435129	0.000308969	0.000212182	0.000221852	0.043822127
3832903774435	383290	3774435	0.00335867	0.000833987	0.000765418	0.002251206	0.001350245	0.000273876	0.000927272	0.000996638	0.000499542	0.000571126	0.000672621	0.000672621	0.000672621	0.000175086	0.000434979	0.000308862	0.000212109	0.000221775	0.06187447
3833003774435	383300	3774435	0.003452217	0.000857215	0.000786737	0.002313907	0.001387853	0.000281504	0.000953099	0.001024397	0.000498765	0.000570238	0.000671576	0.000671576	0.000671576	0.000174814	0.000434303	0.000308382	0.000211779	0.000221431	0.06826817
3833103774435	383310	3774435	0.003548153	0.000881037	0.0008086	0.00237821	0.001426421	0.000289327	0.000979585	0.001052864	0.000497902	0.000569252	0.000670414	0.000670414	0.000670414	0.000174511	0.000433551	0.000307849	0.000211413	0.000221048	0.070487377
3833203774435	383320	3774435	0.003645946	0.00090532	0.000830886	0.002443757	0.001465735	0.000297301	0.001006584	0.001081883	0.000497212	0.000568463	0.000669484	0.000669484	0.000669484	0.000174269	0.00043295	0.000307422	0.00021112	0.000220741	0.068972187
3833303774435	383330	3774435	0.003745066	0.000929932	0.000853475	0.002510194	0.001505583	0.000305384	0.001033949	0.001111296	0.000496349	0.000567476	0.000668323	0.000668323	0.000668323	0.000173967	0.000432199	0.000306888	0.000210754	0.000220358	0.064102218
3833403774435	383340	3774435	0.003844849	0.000954709	0.000876215	0.002577076	0.001545698	0.000313521	0.001061498	0.001140905	0.000493934	0.000564714	0.00066507	0.00066507	0.00066507	0.00017312	0.000430095	0.000305395	0.000209728	0.000219286	0.057347796
3833503774435	383350	3774435	0.003944633	0.000979486	0.000898955	0.002643957	0.001585813	0.000321657	0.001089046	0.001170514	0.000490655	0.000560966	0.000660656	0.000660656	0.000660656	0.000171971	0.000427241	0.000303368	0.000208336	0.00021783	0.050563436
3833603774435	383360	3774435	0.004046009	0.001004659	0.000922058	0.002711906	0.001626568	0.000329924	0.001117035	0.001200596	0.000487377	0.000557218	0.000656241	0.000656241	0.000656241	0.000170822	0.000424386	0.000301341	0.000206944	0.000216375	0.044505438
3833703774435	383370	3774435	0.004148313	0.001030062	0.000945372	0.002780478	0.001667696	0.000338266	0.001145279	0.001230953	0.000485565	0.000555146	0.000653802	0.000653802	0.000653802	0.000170187	0.00042808	0.0030022	0.000206174	0.00021557	0.039468351
3833803774435	383380	3774435	0.004249954	0.0010553	0.000968536	0.002848604	0.001708557	0.000346554	0.001173341	0.001261114	0.000483408	0.00055268	0.000650897	0.000650897	0.000650897	0.000169431	0.00042093	0.000298887	0.000205259	0.000214613	0.035179714
3833903774435	383390	3774435	0.004351596	0.001080539	0.000991699	0.002916731	0.001749419	0.000354842	0.001201402	0.001291275	0.000481769	0.000550806	0.00064869	0.00064869	0.00064869	0.000168856	0.000419503	0.000297873	0.000204563	0.000213885	0.031607863
3834003774435	383400	3774435	0.004452308	0.001105546	0.001014651	0.002984235	0.001789907	0.000363055	0.001229207	0.00132116	0.000480819	0.000549721	0.000647412	0.000647412	0.000647412	0.000168524	0.000418676	0.000297287	0.0002041 6	0.000213463	0.028604402
3834103774435	383410	3774435	0.004549836	0.001129763	0.001036877	0.003049605	0.001829115	0.000371007	0.001256133	0.0013501	0.000478921	0.000547551	0.000644857	0.000644857	0.000644857	0.000167859	0.000417024	0.000296113	0.000203354	0.000212621	0.025993672
3834303774435	383430	3774435	0.004717159	0.001171311	0.001075008	0.003161756	0.001896382	0.000384651	0.001302328	0.00139975	0.000463909	0.000530388	0.000624643	0.000624643	0.000624643	0.000162597	0.000403952	0.000286831	0.000196979	0.000205956	0.021349058
3834403774435	383440	3774435	0.004784566	0.001188049	0.00109037	0.003206937	0.001923481	0.000390148	0.001320938	0.001419752	0.000457611	0.000523187	0.000616163	0.000616163	0.000616163	0.000160389	0.000398467	0.000282937	0.000194305	0.00020316	0.019580646
3834503774435	383450	3774435	0.004854627	0.001205446	0.001106336	0.003253896	0.001951646	0.000395861	0.00134028	0.001440542	0.000452348	0.00051717	0.000609076	0.000609076	0.000609076	0.000158545	0.000393885	0.000279683	0.00019207	0.000200823	0.018114893
3834603774435	383460	3774435	0.004916195	0.001220734	0.001120367	0.003295164	0.001976398	0.000400881	0.001357278	0.001458812	0.000447603	0.000511745	0.000602687	0.000602687	0.000602687	0.000156882	0.000389753	0.000276749	0.000190056	0.000198717	0.016836015
3834703774435	383470	3774435	0.004944989	0.001227883	0.001126929	0.003314463	0.001987974	0.000403229	0.001365228	0.001467356	0.000438803	0.000501683	0.000590838	0.000590838	0.000590838	0.000153797	0.00038209	0.000271308	0.000186319	0.00019481	0.015547561
3834803774435	383480	3774435	0.004945918	0.001228114	0.001127141	0.003315086	0.001988347	0.000403305	0.001365484	0.001467631	0.000430607	0.000492313	0.000579802	0.000579802	0.000579802	0.000150925	0.000374953	0.00026624	0.000182839	0.000191171	0.01441078
3834903774435	383490	3774435	0.004931454	0.001224523	0.001123845	0.003305392	0.001982533	0.000402126	0.001361491	0.0014633 4	0.000423532	0.000484224	0.000570276	0.000570276	0.000570276	0.000148445	0.000368793	0.000261866	0.000179835	0.00018803	0.013431109
3835003774435	383500	3774435	0.004915532	0.001220569	0.001120216	0.003294719	0.001976131	0.000400827	0.001357095	0.001458615	0.00041801	0.000477911	0.000562841	0.000562841	0.000562841	0.00014651	0.000363985	0.000258452	0.00017749	0.000185579	0.01259716
3835203774435	383520	3774435	0.004772756	0.001185116	0.001087679	0.003199021	0.001918733	0.000389185	0.001317677	0.001416248	0.000402394	0.000460057	0.000541814	0.000541814	0.000541814	0.000141036	0.000350387	0.000248797	0.00017086	0.000178646	0.011053413
3835303774435	383530	3774435	0.004628654	0.001149335	0.001054839	0.003102434	0.001860801	0.000377434	0.001277893	0.001373488	0.000392127	0.000448319	0.00052799	0.00052799	0.00052799	0.000137438	0.000341447	0.000242449	0.0001665	0.000174088	0.010325928
3835403774435	383540	3774435	0.004499015	0.001117144	0.001025295	0.003015542	0.001808684	0.000366863	0.001242102	0.001335019	0.000383931	0.000438948	0.000516954	0.000516954	0.000516954	0.00013456 5	0.00033431	0.000237381	0.00016302	0.000170449	0.009701199
3835503774435	383550	3774435	0.004409581	0.001094937	0.001004914	0.002955597	0.00177273	0.000359571	0.001217411	0.001308481	0.000378841	0.000433129	0.0005101	0.0005101	0.0005101	0.00013278 1	0.000329878	0.000234234	0.000160859	0.000168189	0.009194928
3835603774435	383560	3774435	0.004316433	0.001071807	0.000983686	0.002893163	0.001735283	0.000351975	0.001191694	0.001280841	0.000373923	0.000427506	0.000503478	0.000503478	0.000503478	0.000131057	0.000325595	0.000231193	0.00015877	0.000166006	0.008731105
3835703774435	383570	3774435	0.004181486	0.001038299	0.000952932	0.002802712	0.001681032	0.000340971	0.001154438	0.001240797	0.000367452	0.000420108	0.000494766	0.000494766	0.000494766	0.000128789	0.000319961	0.000227192	0.000156023	0.000163133	0.008261674
3835803774435	383580	3774435	0.004044682	0.001004329	0.000921755	0.002711017	0.001626034	0.000329816	0.001116668	0.001200202	0.000360809	0.000412513	0.000485821	0.000485821	0.000485821	0.000126461	0.000314176	0.000223085	0.000153202	0.000160184	0.007818213
3835903774435	383590	3774435	0.003914512	0.000972007	0.000892091	0.002623768	0.001573704	0.000319201	0.001080731	0.001161576	0.000354597	0.000405411	0.000477456	0.000477456	0.000477456	0.000124284	0.000308767	0.000219244	0.000150564	0.000157426	0.007413403
3836003774435	383600	3774435	0.003789119	0.000940871	0.000863514	0.002539722	0.001523293	0.000308976	0.001046112	0.001124368	0.00034873	0.000398703	0.000469557	0.000469557	0.000469557	0.00012222 7	0.000303659	0.000215617	0.000148073	0.000154821	0.007039998
3836103774435	383610	3774435	0.003672882	0.000912008	0.000837025	0.002461812	0.001476564	0.000299498	0.001014021	0.001089876	0.000343295	0.000392489	0.000462238	0.000462238	0.000462238	0.000120322	0.000298926	0.000212256	0.000145765	0.000152408	0.006698256
3836203774435	383620	3774435	0.003618213	0.000898434	0.000824566	0.002425169	0.001454586	0.00029504	0.000998928	0.001073654	0.000341051	0.000389924	0.000459218	0.000459218	0.000459218	0.000119536	0.000296972	0.000210869	0.000144813	0.000151412	0.006439685
3836303774435	383630	3774435	0.003599504	0.000893788	0.000820302	0.002412629	0.001447065	0.000293514	0.000993762	0.001068102	0.00034062	0.000389431	0.000458637	0.000458637	0.000458637	0.000119385	0.000296597	0.000210602	0.00014463	0.000151221	0.006231327
3836403774435	383640	3774435	0.003582918	0.000889669	0.000816522	0.002401512	0.001440397	0.000292162	0.000989183	0.00106318	0.000340361	0.000389135	0.000458288	0.000458288	0.000458288	0.000119294	0.000296371	0.000210442	0.00014452	0.000151106	0.006035307
3836503774435	383650	3774435	0.003624583	0.000900015	0.000826018	0.002429438	0.001457147	0.000295559	0.001000686	0.001075544	0.000343122	0.000392292	0.000462006	0.000462006	0.000462006	0.000120262	0.000298775	0.000212149	0.000145692	0.000152332	0.005901578
3836603774435	383660	3774435	0.003668769	0.000910987	0.000836087	0.002459055	0.00147491	0.000299162	0.001012885	0.001088655	0.000346228	0.000395843	0.000466188	0.000466188	0.000466188	0.00012135	0.00030148	0.00021407	0.000147011	0.000153711	0.005773716
3836703774435	383670	3774435	0.003738962	0.000928416	0.000852084	0.002506103	0.001503129	0.000304886	0.001032264	0.001109484	0.000350801	0.000401071	0.000472345	0.000472345	0.000472345	0.000122953	0.000305462	0.000216897	0.000148953	0.000155741	0.005670529
3836803774435	383680	3774435	0.003840869	0.000953721	0.000875308	0.002574408	0.001544098	0.000313196	0.001060399	0.001139724	0.000357358	0.000408567	0.000481174	0.000481174	0.000481174	0.000125251	0.000311171	0.000220951	0.000151737	0.000158652	0.005592794
3836903774435	383690	3774435	0.003955912	0.000982287	0.000901525	0.002651517	0.001590347	0.000322577	0.00109216	0.001173861	0.000364777	0.00041705	0.000491164	0.000491164	0.000491164	0.000127852	0.000317632	0.000225539	0.000154887	0.000161946	0.005517734
3837003774435	383700	3774435	0.004009917	0.000995697	0.000913833	0.002687715	0.001612058	0.000326981	0.00110707	0.001189886	0.00036935	0.000422278	0.000497321	0.000497321	0.000497321	0.000129455	0.000321614	0.000228366	0.000156829	0.000163976	0.005403244
3837103774435	383710	3774435	0.004054368	0.001006735	0.000923963	0.002717509	0.001629928	0.000330605	0.001119342	0.001203077	0.000373836	0.000427407	0.000503362	0.000503362	0.000503362	0.00013102 7	0.00032552	0.0023114	0.000158734	0.000165968	0.005287461
3837203774435	383720	3774435	0.004065249	0.001009436	0.000926442	0.002724802	0.001634302	0.000331493	0.001122346	0.001206305	0.00037677	0.000430761	0.000507312	0.000507312	0.000507312	0.000132055	0.000328075	0.000232954	0.000159979	0.00016727	0.00515796
3837303774435	383730	3774435	0.004022124	0.000998728	0.000916615	0.002695897	0.001616966	0.000327976	0.00111044	0.001193509	0.00037608	0.000429972	0.000506383	0.000506383	0.000506383	0.000131813	0.000327474	0.000232527	0.000159686	0.000166963	0.00500249
3837403774435	383740	3774435	0.003977275	0.000987592	0.000906394	0.002665836	0.001598935	0.000324319	0.001098058	0.0011802	0.000375303	0.000429084	0.000505337	0.000505337	0.000505337	0.000131541	0.000326797	0.000232047	0.000159357	0.000166619	0.004852886
3837503774435	383750	3774435	0.004043753	0.001004099	0.000921544	0.002710394	0.001625661	0.00032974	0.001116412	0.001199927	0.000383327	0.000438258	0.000516141	0.000516141	0.000516141	0.000134353	0.000333784	0.000237008	0.000162763	0.000170181	0.004773512
3837603774435	383760	3774435	0.004116467	0.001022154	0.000938115	0.002759133	0.001654893	0.000335669	0.001136487	0.001221504	0.000394802	0.000451377	0.000531591	0.000531591	0.000531591	0.000138375	0.000343776	0.000244102	0.000167636	0.000175275	0.004714326
3837703774435	383770	3774435	0.004156938	0.001032204	0.000947338	0.002786259	0.001671163	0.000338969	0.00114766	0.001233513	0.000406449	0.000464693	0.000547274	0.000547274	0.000547274	0.000142457	0.000353918	0.000251304	0.000172581	0.000180446	0.004655917
3837803774435	383780	3774435	0.004156938	0.001032204	0.000947338	0.002786259	0.001671163	0.000338969	0.00114766	0.001233513	0.000420857	0.000481166	0.000566675	0.000566675	0.000566675	0.00014750 7	0.000366464	0.000260212	0.000178699	0.000186843	0.004600441
3837903774435	383790	3774435	0.004145394	0.001029337	0.000944707	0.002778521	0.001666522	0.000338028	0.001144473	0.001230087	0.000437336	0.000500007	0.000588863	0.000588863	0.000588863	0.00015328 3	0.000380813	0.000270401	0.000185696	0.000194159	0.004585084
3838003774435	383800	3774435	0.004104791	0.001019255	0.000935454	0.002751306	0.001650199	0.000334717	0.001133263	0.001218039	0.000445532	0.000509377	0.000599899	0.000599899	0.000599899	0.000156156	0.00038795	0.000275469	0.000189176	0.000197797	0.004510541
3838103774435	383810	3774435	0.004051582	0.001006043	0.000923328	0.002715642	0.001628808	0.000330378	0.001118573	0.00120225	0.000446136	0.000510068	0.000600712	0.000600712	0.000600712	0.000156368	0.000388476	0.000275842	0.000189433	0.000198066	0.004394067
3838203774435	383820	3774435	0.003992534	0.000991381	0.000909871	0.002676064	0.00160507	0.000325563	0.001102271	0.001184728	0.000445532	0.000509377	0.000599899	0.000599899	0.000599899	0.000156156	0.00038795	0.000275469	0.000189176	0.000197797	0.004278715
3838303774435	383830	3774435	0.003924331	0.000974445	0.000894328	0.0026303 5	0.001577651	0.000320002	0.001083441	0.00116449	0.000444842	0.000508588	0.00059897	0.00059897	0.00059897	0.000155914	0.000387349	0.000275042	0.000188883	0.000197491	0.004165779
3838403774435	383840	3774435	0.003851749	0.000956422	0.000877787	0.002581701	0.001548472	0.000314083	0.001063403	0.001142952	0.000442772	0.000506221	0.000596182	0.000596182	0.000596182	0.000155188	0.000385546	0.000273762	0.000188004	0.000196572	0.004051031
3838503774435	383850	3774435	0.003789783	0.000941036	0.000863666	0.002540166	0.00152356	0.00030903	0.001046295	0.001124565	0.000440873	0.000504051	0.000593626	0.000593626	0.000593626	0.000154523	0.000383893	0.000272588	0.000187198	0.000195729	0.003938613
3838603774435	383860	3774435	0.003738697	0.000928351	0.000852023	0.002505925	0.001503023	0.000304865	0.001032191	0.001109406	0.00043932	0.000502275	0.000591535	0.000591535	0.000591535	0.000153979	0.000382541	0.000271628	0.000186539	0.00019504	0.003831975
3838703774435	383870	3774435	0.003688009	0.000915764	0.000840472	0.002471951	0.001482645	0.000300731	0.001018197	0.001094365	0.000437854	0.000500598	0.00058956	0.00058956	0.00058956	0.00015346 5	0.000381264	0.000270721	0.000185916	0.000194389	0.003729306
3838803774435	383880	3774435	0.003637984	0.000903343	0.000829072	0.002438421	0.001462534	0.000296652	0.001004386	0.001079521	0.000436387	0.000498922	0.000587585	0.000587585	0.000587585	0.000152951	0.000379987	0.000269814	0.000185293	0.000193737	0.003630606
3838903774435	383890	3774435	0.003588358	0.00089102	0.000817762	0.002405158	0.001442584	0.000292606	0.000990685	0.001064795	0.000434834	0.000497146	0.000585494	0.000585494	0.000585494	0.000152406	0.000378634	0.000268854	0.000184634	0.000193048	0.003535529
3839003774435	383900	3774435	0.003538997	0.000878763	0.000806513	0.002372073	0.00142274	0.000288581	0.000977057	0.001050147	0.000433367	0.000495469	0.000583519	0.000583519	0.000583519	0.000151892	0.000377357	0.000267947	0.000184011	0.000192397	0.003443817
3839103774435	383910	3774435	0.003489636	0.000866507	0.000795264	0.002338988	0.001402896	0.000284555	0.000963429	0.0010355	0.000431814	0.000493694	0.000581428	0.000581428	0.000581428	0.00015134 8	0.000376005	0.000266987	0.000183352	0.000191707	0.003355383
3829703774445	382970	3774445	0.00112628	0.000279665	0.000256671	0.000754908	0.000452784	9.18403E-05	0.000310947	0.000334208	0.000327937	0.000374931	0.00044156	0.00044156	0.00044156	0.00011494	0.000285553	0.000202761	0.000139245	0.00014559	0.002091517
3829803774445	382980	3774445	0.001163566	0.000288923	0.000265169	0.0007799	0.000467774	9.48807E-05	0.000321241	0.000345272	0.000332165	0.000379764	0.000447252	0.000447252	0.000447252	0.000116421	0.000289234	0.000205375	0.00014104	0.000147467	0.002201951
3829903774445	382990	3774445	0.001201913	0.000298445	0.000273908	0.000805603	0.000483191	9.80077E-05	0.000331828	0.000356651	0.000336392	0.000384598	0.000452945	0.000452945	0.000452945	0.00011790 3	0.000292916	0.000207989	0.000142835	0.000149344	0.002320582
3830003774445	383000	3774445	0.001244773	0.000309088	0.000283675	0.00083433	0.000500421	0.000101503	0.000343661	0.000369369	0.000341138	0.000390023	0.000459334	0.000459334	0.000459334	0.000119566	0.000297048	0.000210922	0.00014485	0.000151451	0.002453448
3830103774445	383010	3774445	0.00131417	0.00032632	0.00029949	0.000880845	0.00052832	0.000107161	0.00036282	0.000389961	0.000350887	0.000401169	0.000472461	0.000472461	0.000472461	0.000122983	0.000305537	0.00021695	0.000148989	0.000155779	0.002644982

			ISDrainage / Utilities Trenching	ISDrainage / Utilities Trenching	ISAsphalt Paving	ISAsphalt Paving	SVDemolition	SVSite Grubbing / Prep	SVMass Grading / Excavation	SVMass Grading / Excavation	SVDrainage / Utilities Trenching	SVFoundations / Concrete Pads	SVBuilding / Structure Construction	SVBuilding / Structure Construction	SVAsphalt Paving	SVAsphalt Paving	SVArchitectural Coating	SVArchitectural Coating	SVLandscaping or Other Finishing	SVLandscaping or Other Finishing	MDemolition
Unique Identifier	X (UTM)	Y (UTM)	2027	2028	2027	2028	2027	2027	2027	2028	2028	2028	2028	2029	2028	2029	2028	2029	2028	2029	2027
3831603774435	383160	3774435	0.004813096	0.004813096	0.00554677	0.00554677	0.000256747	0.000102313	0.000332766	0.000332766	0.000171729	6.66116E-05	0.000304436	0.000304436	0.000178215	0.000178215	4.01422E-05	4.01422E-05	0.000135911	0.000135911	0.000820749
3831703774435	383170	3774435	0.005244827	0.005244827	0.00604431	0.00604431	0.000258615	0.000103058	0.000335187	0.000335187	0.000172979	6.70964E-05	0.000306926	0.000306926	0.000179512	0.000179512	4.04344E-05	4.04344E-05	0.0001369	0.0001369	0.000832397
3831903774435	383190	3774435	0.006292607	0.006292607	0.007251807	0.007251807	0.000258754	0.000103113	0.000335367	0.000335367	0.000173072	6.71323E-05	0.000306837	0.000306837	0.000179608	0.000179608	4.0456E-05	4.0456E-05	0.000136973	0.000136973	0.00085595
3832003774435	383200	3774435	0.006965036	0.006965036	0.008026736	0.008026736	0.000257508	0.000102616	0.000333752	0.000333752	0.000172239	6.68091E-05	0.000305058	0.000305058	0.000178744	0.000178744	4.02613E-05	4.02613E-05	0.000136314	0.000136314	0.000867856
3832103774435	383210	3774435	0.007820165	0.007820165	0.009012215	0.009012215	0.000257162	0.000102479	0.000333304	0.000333304	0.000172007	6.67193E-05	0.000304347	0.000304347	0.000178503	0.000178503	4.02072E-05	4.02072E-05	0.000136131	0.000136131	0.000879849
3832203774435	383220	3774435	0.008938535	0.008938535	0.010301061	0.010301061	0.0002573	0.000102534	0.000333483	0.000333483	0.0001721	6.67552E-05	0.000304525	0.000304525	0.000178599	0.000178599	4.02288E-05	4.02288E-05	0.000136204	0.000136204	0.000892014
3832303774435	383230	3774435	0.010415037	0.010415037	0.01200263	0.01200263	0.00025737	0.000102561	0.000333573	0.000333573	0.000172146	6.67732E-05	0.000304614	0.000304614	0.000178648	0.000178648	4.02396E-05	4.02396E-05	0.000136241	0.000136241	0.000904179
3832403774435	383240	3774435	0.012424316	0.012424316	0.01431819	0.01431819	0.000257716	0.000102699	0.000334021	0.000334021	0.000172377	6.68629E-05	0.000304969	0.000304969	0.000178888	0.000178888	4.02937E-05	4.02937E-05	0.000136424	0.000136424	0.00091643
3832503774435	383250	3774435	0.015173282	0.015173282	0.017486187	0.017486187	0.000258131	0.000102865	0.00033456	0.00033456	0.000172655	6.69707E-05	0.000305414	0.000305414	0.000179176	0.000179176	4.03586E-05	4.03586E-05	0.000136644	0.000136644	0.000928681
3832603774435	383260	3774435	0.01889393	0.01889393	0.021773984	0.021773984	0.000258684	0.000103085	0.000335277	0.000335277	0.000173025	6.71143E-05	0.000306303	0.000306303	0.00017956	0.00017956	4.04452E-05	4.04452E-05	0.000136937	0.000136937	0.000941019
3832703774435	383270	3774435	0.023510995	0.023510995	0.027094842	0.027094842	0.000259584	0.000103444	0.000336443	0.000336443	0.000173627	6.73477E-05	0.000307726	0.000307726	0.000180185	0.000180185	4.05859E-05	4.05859E-05	0.000137413	0.000137413	0.000953443
3832903774435	383290	3774435	0.033196252	0.033196252	0.038256449	0.038256449	0.000258961	0.000103196	0.000335636	0.000335636	0.000173211	6.71861E-05	0.000306659	0.000306659	0.000179752	0.000179752	4.04885E-05	4.04885E-05	0.000137083	0.000137083	0.000978118
3833003774435	383300	3774435	0.036626534	0.036626534	0.042209619	0.042209619	0.000257231	0.000102506	0.000333394	0.000333394	0.000172053	6.67373E-05	0.000303813	0.000303813	0.000178551	0.000178551	4.0218E-05	4.0218E-05	0.000136167	0.000136167	0.000990455
3833103774435	383310	3774435	0.037817159	0.037817159	0.043581735	0.043581735	0.000255501	0.000101817	0.000331151	0.000331151	0.000170896	6.62884E-05	0.000301412	0.000301412	0.000177351	0.000177351	3.99475E-05	3.99475E-05	0.000135252	0.000135252	0.001002707
3833203774435	383320	3774435	0.037004246	0.037004246	0.042644906	0.042644906	0.000254325	0.000101348	0.000329626	0.000329626	0.000170109	6.59832E-05	0.000299722	0.000299722	0.000176534	0.000176534	3.97635E-05	3.97635E-05	0.000134629	0.000134629	0.001014872
3833303774435	383330	3774435	0.03439146	0.03439146	0.039633847	0.039633847	0.00025301	0.000100824	0.000327922	0.000327922	0.00016923	6.5642E-05	0.000298032	0.000298032	0.000175621	0.000175621	3.9558E-05	3.9558E-05	0.000133933	0.000133933	0.001026692
3833403774435	383340	3774435	0.030767647	0.030767647	0.035457646	0.035457646	0.000251349	0.000100162	0.00032577	0.00032577	0.000168119	6.52111E-05	0.000295631	0.000295631	0.000174468	0.000174468	3.92983E-05	3.92983E-05	0.000133054	0.000133054	0.001036441
3833503774435	383350	3774435	0.027127772	0.027127772	0.031262935	0.031262935	0.000249204	9.93071E-05	0.000322989	0.000322989	0.000166684	6.46545E-05	0.000293052	0.000293052	0.000172979	0.000172979	3.89629E-05	3.89629E-05	0.000131918	0.000131918	0.001044982
3833603774435	383360	3774435	0.023877598	0.023877598	0.027517327	0.027517327	0.000247335	9.85625E-05	0.000320567	0.000320567	0.000165434	6.41698E-05	0.000290739	0.000290739	0.000171682	0.000171682	3.86707E-05	3.86707E-05	0.000130929	0.000130929	0.001053696
3833703774435	383370	3774435	0.021175152	0.021175152	0.02440294	0.02440294	0.000246297	9.81488E-05	0.000319222	0.000319222	0.00016474	6.39004E-05	0.000289405	0.000289405	0.000170962	0.000170962	3.85084E-05	3.85084E-05	0.000130379	0.000130379	0.001063704
3833803774435	383380	3774435	0.018874257	0.018874257	0.021751313	0.021751313	0.00024519	9.77076E-05	0.000317787	0.000317787	0.000163999	6.36132E-05	0.000287982	0.000287982	0.000170193	0.000170193	3.83353E-05	3.83353E-05	0.000129793	0.000129793	0.001073626
3833903774435	383390	3774435	0.016957924	0.016957924	0.019542868	0.019542868	0.000244359	9.73767E-05	0.00031671	0.00031671	0.000163444	6.33977E-05	0.000287093	0.000287093	0.000169617	0.000169617	3.82055E-05	3.82055E-05	0.000129354	0.000129354	0.001083979
3834003774435	383400	3774435	0.015346538	0.015346538	0.017685854	0.017685854	0.000243944	9.72112E-05	0.000316172	0.000316172	0.000163166	6.329E-05	0.00028647	0.00028647	0.00016932	0.00016932	3.81405E-05	3.81405E-05	0.000129134	0.000129134	0.001094505
3834103774435	383410	3774435	0.013945857	0.013945857	0.016071663	0.016071663	0.000243114	9.68803E-05	0.000315096	0.000315096	0.000162611	6.30745E-05	0.000285492	0.000285492	0.000168752	0.000168752	3.80107E-05	3.80107E-05	0.000128694	0.000128694	0.00110434
3834303774435	383430	3774435	0.011453976	0.011453976	0.013199938	0.013199938	0.000236885	9.43983E-05	0.000307023	0.000307023	0.000158445	6.14586E-05	0.000279177	0.000279177	0.000164429	0.000164429	3.70369E-05	3.70369E-05	0.000125397	0.000125397	0.001107274
3834403774435	383440	3774435	0.010505206	0.010505206	0.012106544	0.012106544	0.000233909	9.32124E-05	0.000303167	0.000303167	0.000156454	6.06866E-05	0.000276687	0.000276687	0.000162363	0.000162363	3.65716E-05	3.65716E-05	0.000123822	0.000123822	0.001082858
3834503774435	383450	3774435	0.009718816	0.009718816	0.011200282	0.011200282	0.00023211	9.24954E-05	0.000300835	0.000300835	0.000155251	6.02197E-05	0.000274819	0.000274819	0.000161114	0.000161114	3.62903E-05	3.62903E-05	0.000122869	0.000122869	0.001078544
3834603774435	383460	3774435	0.009032685	0.009032685	0.010409563	0.010409563	0.00023038	9.1806E-05	0.000298592	0.000298592	0.000154094	5.97709E-05	0.000273041	0.000273041	0.000159913	0.000159913	3.60198E-05	3.60198E-05	0.000121954	0.000121954	0.001080097
3834703774435	383470	3774435	0.008341417	0.008341417	0.009612922	0.009612922	0.000226643	9.03168E-05	0.000293749	0.000293749	0.000151594	5.88013E-05	0.000269038	0.000269038	0.000157319	0.000157319	3.54355E-05	3.54355E-05	0.000119975	0.000119975	0.001070175
3834803774435	383480	3774435	0.007731523	0.007731523	0.008910061	0.008910061	0.000222975	8.88552E-05	0.000288995	0.000288995	0.000149141	5.78497E-05	0.000265392	0.000265392	0.000154773	0.000154773	3.48621E-05	3.48621E-05	0.000118034	0.000118034	0.001059304
3834903774435	383490	3774435	0.00720592	0.00720592	0.008304339	0.008304339	0.00021993	8.76417E-05	0.000285048	0.000285048	0.000147104	5.70597E-05	0.000262279	0.000262279	0.00015266	0.00015266	3.4386E-05	3.4386E-05	0.000116422	0.000116422	0.001050331
3835003774435	383500	3774435	0.006758498	0.006758498	0.007788715	0.007788715	0.000217646	8.67317E-05	0.000282088	0.000282088	0.000145576	5.64672E-05	0.000260656	0.000260656	0.000151075	0.000151075	3.40289E-05	3.40289E-05	0.000115213	0.000115213	0.001044119
3835203774435	383520	3774435	0.005930263	0.005930263	0.006834229	0.006834229	0.000211211	8.4167E-05	0.000273747	0.000273747	0.000141272	5.47975E-05	0.000254008	0.000254008	0.000146607	0.000146607	3.30227E-05	3.30227E-05	0.000111806	0.000111806	0.001017201
3835303774435	383530	3774435	0.00553996	0.00553996	0.006384432	0.006384432	0.000207127	8.25399E-05	0.000268455	0.000268455	0.000138541	5.37381E-05	0.000250094	0.000250094	0.000143773	0.000143773	3.23843E-05	3.23843E-05	0.000109645	0.000109645	0.000995287
3835403774435	383540	3774435	0.005204787	0.005204787	0.005998168	0.005998168	0.000203806	8.12162E-05	0.00026415	0.00026415	0.000136319	5.28763E-05	0.000246982	0.000246982	0.000141467	0.000141467	3.18649E-05	3.18649E-05	0.000107886	0.000107886	0.000977255
3835503774435	383550	3774435	0.004933168	0.004933168	0.005685145	0.005685145	0.00020173	8.03888E-05	0.000261459	0.000261459	0.00013493	5.23377E-05	0.000245025	0.000245025	0.000140026	0.000140026	3.15403E-05	3.15403E-05	0.000106787	0.000106787	0.000967074
3835603774435	383560	3774435	0.004684323	0.004684323	0.005398367	0.005398367	0.000199792	7.96167E-05	0.000258947	0.000258947	0.000133634	5.18349E-05	0.000243157	0.000243157	0.000138681	0.000138681	3.12374E-05	3.12374E-05	0.000105761	0.000105761	0.000956894
3835703774435	383570	3774435	0.004432468	0.004432468	0.005108122	0.005108122	0.000197162	7.85687E-05	0.000255539	0.000255539	0.000131875	5.11527E-05	0.000240578	0.000240578	0.000136856	0.000136856	3.08262E-05	3.08262E-05	0.000104369	0.000104369	0.00094076
3835803774435	383580	3774435	0.004194547	0.004194547	0.004833933	0.004833933	0.000194394	7.74656E-05	0.000251951	0.000251951	0.000130024	5.04345E-05	0.00023791	0.00023791	0.000134934	0.000134934	3.03934E-05	3.03934E-05	0.000102904	0.000102904	0.000923246
3835903774435	383590	3774435	0.003977362	0.003977362	0.004583643	0.004583643	0.000191903	7.64728E-05	0.000248722	0.000248722	0.000128357	4.97881E-05	0.00023542	0.00023542	0.00013205	0.00013205	3.00039E-05	3.00039E-05	0.000101585	0.000101585	0.000906508
3836003774435	383600	3774435	0.003777027	0.003777027	0.00435277	0.00435277	0.00018955	7.55352E-05	0.000245673	0.000245673	0.000126783	4.91777E-05	0.000233107	0.000233107	0.000131572	0.000131572	2.9636E-05	2.9636E-05	0.00010034	0.00010034	0.000890029
3836103774435	383610	3774435	0.003593679	0.003593679	0.004141474	0.004141474	0.000187335	7.46527E-05	0.000242802	0.000242802	0.000125302	4.86031E-05	0.000230973	0.000230973	0.000130035	0.000130035	2.92898E-05	2.92898E-05	9.91674E-05	9.91674E-05	0.000874413
3836203774435	383620	3774435	0.003454953	0.003454953	0.003981602	0.003981602	0.000186436	7.42942E-05	0.000241636	0.000241636	0.0001247	4.83697E-05	0.000230172	0.000230172	0.00012941	0.00012941	2.91491E-05	2.91491E-05	9.86912E-05	9.86912E-05	0.000868288
3836303774435	383630	3774435	0.003343167	0.003343167	0.003852776	0.003852776	0.000186366	7.42666E-05	0.000241547	0.000241547	0.000124654	4.83517E-05	0.000230083	0.000230083	0.000129362	0.000129362	2.91383E-05	2.91383E-05	9.86545E-05	9.86545E-05	0.000867856
3836403774435	383640	3774435	0.003238001	0.003238001	0.003731578	0.003731578	0.000186366	7.42666E-05	0.000241547	0.000241547	0.000124654	4.83517E-05	0.000230172	0.000230172	0.000129362	0.000129362	2.91383E-05	2.91383E-05	9.86545E-05	9.86545E-05	0.000867511
3836503774435	383650	3774435	0.003166254	0.003166254	0.003648895	0.003648895	0.000187681	7.47906E-05	0.000243251	0.000243251	0.000125534	4.86929E-05	0.000231506	0.000231506	0.000130275	0.000130275	2.93439E-05	2.93439E-05	9.93506E-05	9.93506E-05	0.000877088
3836603774435	383660	3774435	0.003097655	0.003097655	0.003569839	0.003569839	0.000189065	7.53421E-05	0.000245045	0.000245045	0.000126459	4.9052E-05	0.000232929	0.000232929	0.000131236	0.000131236	2.95603E-05	2.95603E-05	0.000100083	0.000100083	0.000887269
3836703774435	383670	3774435	0.003042294	0.003042294	0.003506039	0.003506039	0.000191072	7.61419E-05	0.000247646	0.000247646	0.000127802	4.95727E-05	0.000234975	0.000234975	0.000132629	0.000132629	2.98741E-05	2.98741E-05	0.000101146	0.000101146	0.000902626
3836803774435	383680	3774435	0.003000588	0.003000588	0.003457976	0.003457976	0.00019384	7.7245E-05	0.000251234	0.000251234	0.000129653	5.02908E-05	0.000237732	0.000237732	0.00013455	0.00013455	3.03069E-05	3.03069E-05	0.000102611	0.000102611	0.000924799
3836903774435	383690	3774435	0.002960317	0.002960317	0.003411567	0.003411567	0.000196955	7.8486E-05	0.00025527	0.00025527	0.000131736	5.10988E-05	0.000240667	0.000240667	0.000136712	0.000136712	3.07938E-05	3.07938E-05	0.000104259	0.000104259	0.00095025
3837003774435	383700	3774435	0.002898893	0.002898893	0.003340779	0.003340779	0.000198892	7.92581E-05	0.000257781	0.000257781	0.000133032	5.16015E-05	0.000242535	0.000242535	0.000138057	0.000138057	3.10967E-05	3.10967E-05	0.000105285	0.000105285	0.000965867
3837103774435	383710	3774435	0.002836774	0.002836774	0.003269192	0.003269192	0.000200761	8.00027E-05	0.000260203	0.000260203	0.000134282	5.20863E-05	0.000244225	0.000244225	0.000139354	0.000139354	3.13889E-05	3.13889E-05	0.000106274	0.000106274	0.00098131
3837203774435	383720	3774435	0.002767296	0.002767296	0.003189122	0.003189122	0.000202006	8.04991E-05	0.000261818	0.000261818	0.000135115	5.24095E-05	0.000245292	0.000245292	0.000140218	0.000140218	3.15836E-05	3.15836E-05	0.000106934	0.000106934	0.000991232
3837303774435	383730	3774435	0.002683884	0.002683884	0.003092996	0.003092996	0.00020173	8.03888E-05	0.000261459	0.000261459	0.00013493	5.23377E-05	0.000245025	0.000245025	0.000140026	0.000140026	3.15403E-05	3.15403E-05	0.000106787	0.000106787	0.000988385
3837403774435	383740	3774435	0.00260362	0.00260362	0.003000497	0.003000497	0.000201453	8.02785E-05	0.0002611	0.0002611	0.000134745	5.22659E-05	0.000244669	0.000244669	0.000139834	0.000139834	3.14971E-05	3.14971E-05	0.000106641	0.000106641	0.000985106
3837503774435	383750	3774435	0.002561035	0.002561035	0.002951421	0.002951421	0.000204775	8.16022E-05	0.000265405	0.000265405	0.000136967	5.31277E-05	0.000247515	0.000247515	0.00014214	0.00014214	3.20164E-05	3.20164E-05	0.000108399	0.000108399	0.001012456
3837603774435	383760	3774435	0.002529281	0.002529281	0.002914827	0.002914827	0.00020955	8.35051E-05	0.000271594	0.000271594	0.000140161	5.43665E-05	0.000251606	0.000251606	0.000145454	0.000145454	3.2763E-05	3.2763E-05	0.000110927	0.000110927	0.001050245
3837703774435	383770	3774435	0.002497944	0.002497944	0.002878713	0.002878713	0.000214809	8.5601E-05	0.000278411	0.000278411	0.000143679	5.57311E-05	0.00025632	0.00025632	0.000149105	0.000149105	3.35853E-05	3.35853E-05	0.000113711	0.000113711	0.001088207
3837803774435	383780	3774435	0.002468181	0.002468181	0.002844413	0.002844413	0.000220345	8.78072E-05	0.000285587	0.000285587	0.000147382	5.71675E-05	0.000261479	0.000261479	0.000152948	0.000152948	3.44509E-05	3.44509E-05	0.000116642	0.000116642	0.001131431
3837903774435	383790	3774435	0.002459942	0.002459942	0.002834917	0.002834917	0.000227681	9.07304E-05	0.000295094	0.000295094	0.000152288	5.90706E-05	0.000267793	0.000267793	0.00015804	0.00015804	3.55978E-05	3.55978E-05	0.000120525	0.000120525	0.001190531
3838003774435	383800	3774435	0.002419949	0.002419949	0.002788828	0.002788828	0.000233217	9.29367E-05	0.00030227	0.00030227	0.00015991	6.0507E-05	0.000274641	0.000274641	0.000161883	0.000161883	3.64634E-05	3.64634E-05	0.000123456	0.000123456	0.001202351
3838103774435	383810	3774435	0.00235746	0.00235746	0.002716814	0.002716814	0.000237439	9.46189E-05	0.000307741	0.000307741	0.000158815	6.16022E-05	0.000281401	0.000281401	0.000164813	0.000164813	3.71235E-05	3.71235E-05	0.0001256	0.0001256	0.001197347
3838203774435	383820	3774435	0.002295572	0.002295572	0.002645493	0.002645493	0.000241037	9.60529E-05	0.000312405	0.000312405	0.000161222	6.25359E-05	0.000288516	0.000288516	0.000167311	0.000167311	3.76861E-05	3.76861E-05	0.000127595	0.000127595	0.001191135
3838303774435	383830	3774435	0.002234981	0.002234981	0.002575665	0.002575665	0.00024602	9.80385E-05	0.000318863	0.000318863	0.000164555	6.38286E-05	0.000306215	0.000306215	0.00017077	0.00017077	3.84651E-05	3.84651E-05	0.000130233	0.000130233	0.00118337
3838403774435	383840	3774435	0.002173418	0.002173418	0.002504718	0.002504718	0.000246574	9.82591E-05	0.000319581	0.000319581	0.000164925	6.39723E-05	0.000309683	0.000309683	0.000171154	0.000171154	3.85517E-05	3.85517E-05	0.000130526	0.000130526	0.001174311
3838503774435	383850	3774435	0.002113104	0.002113104	0.00243521	0.00243521	0.000245882	9.79834E-05	0.000318684	0.000318684	0.000164462	6.37927E-05	0.000309061	0.000309061	0.000170673	0.000170673	3.84435E-05	3.84435E-05	0.00013016	0.00013016	0.001166287
3838603774435	383860	3774435	0.002055892	0.002055892	0.002369277	0.002369277	0.00024519	9.77076E-05	0.000317787	0.000317787	0.000163999	6.36132E-05	0.00030826	0.00030826	0.000170193	0.000170193	3.83353E-05	3.83353E-05	0.000129793	0.000129793	0.001159903
3838703774435	383870	3774435	0.002000809	0.002000809	0.002305798	0.002305798	0.000244567	9.74594E-05	0.00031698	0.00031698	0.000163583	6.34516E-05	0.00030746	0.00030746	0.000169761	0.000169761	3.82379E-05	3.82379E-05	0.000129463	0.000129463	0.001153432
3838803774435	383880	3774435	0.001947855	0.001947855	0.002244772	0.002244772	0.000243944	9.72112E-05	0.000316172	0.000316172	0.000163166	6.329E-05	0.000306659	0.000306659	0.000169328	0.000169328	3.81405E-05	3.81405E-05	0.000129134	0.000129134	0.001146875
3838903774435	383890	3774435	0.001896845	0.001896845	0.002185987	0.002185987	0.000243321	9.6963E-05	0.000315365	0.000315365	0.000162749	6.31284E-05	0.000305859	0.000305859	0.000168896	0.000168896	3.80432E-05	3.80432E-05	0.000128804	0.000128804	0.001140318
3839003774435	383900	3774435	0.001847641	0.001847641	0.002129282	0.002129282	0.000242629	9.66872E-05	0.000314468	0.000314468	0.000162287	6.29488E-05	0.000305058	0.000305058	0.000168416	0.000168416	3.7935E-05	3.7935E-05	0.000128438	0.000128438	0.001133588
3839103774435	383910	3774435	0.001800196	0.001800196	0.002074604	0.002074604	0.000242006	9.6439E-05	0.000313661	0.000313661	0.00016187	6.27873E-05	0.000304258	0.000304258	0.000167983	0.000167983	3.78376E-05	3.78376E-05	0.000128108	0.000128108	0.001126772
3829703774445	382970	3774445	0.001122119	0.001122119	0.001293167	0.001293167	0.000188788	7.52318E-05	0.000244686	0.000244686	0.000126274	4.89802E-05	0.000236576	0.000236576	0.000131043	0.000131043	2.9517E-05	2.9517E-05	9.99367E-05	9.99367E-05	0.000448207
3829803774445	382980	3774445	0.001181368	0.001181368	0.001361447	0.001361447	0.000190449	7.58937E-05	0.000246839	0.000246839	0.000127385	4.94111E-05	0.000238355	0.000238355	0.000132196	0.000132196	2.97767E-05	2.97767E-05	0.000100816	0.000100816	0.000458388
3829903774445	382990	3774445	0.001245015	0.001245015	0.001434796	0.001434796	0.000192041	7.6528E-05	0.000248902	0.000248902	0.00012845	4.9824E-05	0.000240133	0.000240133	0.00013301	0.00013301	3.00255E-05	3.00255E-05	0.000101658	0.000101658	0.000468827
3830003774445	383000	3774445	0.001316298	0.001316298	0.001516945	0.001516945	0.000193979	7.73001E-05	0.000251413	0.000251413	0.000129746	5.03268E-05	0.00024209	0.00024209	0.00013464	0.00013464	3.03285E-05	3.03285E-05	0.000102684	0.000102684	0.000480561
3830103774445	383010	3774445	0.001419058	0.001419058	0.001635369	0.001635369	0.000197993	7.88996E-05	0.000256615	0.000256615	0.000132431	5.13681E-05	0.000246359	0.000246359	0.000137432	0.000137432	3.09561E-05	3.09561E-05	0.000104809	0.000104809	0.000500836

			MSite Grubbing / Prep	MMass Grading / Excavation	MMass Grading / Excavation	MDrainage / Utilities Trenching	MFoundations / Concrete Pads	MBuilding / Structure Construction	MAsphalt Paving	MLandscaping or Other Finishing	MWaterside Construction (Piles)	RSSWRestriping South Valley	RSSWRestriping Silver Lake Boulevard	RSSWDemolition	RSSWPlacing Base	RSSWForm	Child Risk				
Unique Identifier	X (UTM)	Y (UTM)	2027	2027	2028	2028	2028	2028	2028	2028	2028	2029	2029	2029	2029	2029	3rd Trimester	0<2	2<16	Total	per million
3831603774435	383160	3774435	0.000758871	0.001262288	0.001262288	0.000607097	0.000287667	0.000780446	0.000507462	0.000348496	0.000374566	0.000116967	0.000213569	0.000665652	6.05299E-05	0.000131652	3.26372E-07	1.19403E-05	8.0862E-07	1.30752E-05	13.0752486
3831703774435	383170	3774435	0.00076964	0.001280201	0.001280201	0.000615712	0.000291749	0.000791521	0.000514664	0.000353442	0.000379882	0.000118355	0.000215921	0.000672964	6.11948E-05	0.000133098	3.76184E-07	1.39294E-05	9.1055E-07	1.52161E-05	15.2161265
3831903774435	383190	3774435	0.000791418	0.001316426	0.001316426	0.000633134	0.000300004	0.000813918	0.000529227	0.000363443	0.000390631	0.000118207	0.000220685	0.000688045	6.25661E-05	0.000136081	4.88519E-07	1.84393E-05	1.1455E-06	2.00733E-05	20.0732522
3832003774435	383200	3774435	0.000802426	0.001334737	0.001334737	0.000641941	0.000304177	0.00082524	0.000536588	0.000368498	0.000396064	0.000117646	0.000223097	0.000695631	6.32559E-05	0.000137581	5.41133E-07	2.05566E-05	1.2662E-06	2.23639E-05	22.3639369
3832103774435	383210	3774435	0.000813515	0.001353181	0.001353181	0.000650812	0.000308381	0.000836643	0.000544003	0.00037359	0.000401537	0.000117381	0.000225538	0.000703308	6.39541E-05	0.000139099	5.90618E-07	2.25435E-05	1.3926E-06	2.45267E-05	24.5266759
3832203774435	383220	3774435	0.000824763	0.00137189	0.00137189	0.00065981	0.000312644	0.000848211	0.000551524	0.000378756	0.000407089	0.000117351	0.000227979	0.000710985	6.46522E-05	0.000140618	6.32346E-07	2.42133E-05	1.522E-06	2.63677E-05	26.3677115
3832303774435	383230	3774435	0.00083601	0.0013906	0.0013906	0.000668808	0.000316908	0.000859779	0.000559046	0.000383921	0.000412641	0.000117292	0.000230451	0.000718754	6.53586E-05	0.000142154	6.58638E-07	2.52577E-05	1.6482E-06	2.75645E-05	27.5645181
3832403774435	383240	3774435	0.000847338	0.001409442	0.001409442	0.00067787	0.000321202	0.000871428	0.000566621	0.000389123	0.000418232	0.000117351	0.000232922	0.000726523	6.60651E-05	0.000143691	6.68145E-07	2.56206E-05	1.7791E-06	2.80678E-05	28.0678468
3832503774435	383250	3774435	0.000858666	0.001428284	0.001428284	0.000686933	0.000325496	0.000883078	0.000574196	0.000394325	0.000423823	0.000117381	0.000235423	0.00073433	6.67798E-05	0.000145246	6.5821E-07	2.51951E-05	1.9227E-06	2.7776E-05	27.7759942
3832603774435	383260	3774435	0.000870073	0.001447259	0.001447259	0.000696058	0.00032982	0.00089481	0.000581824	0.000399564	0.000429454	0.000117528	0.000237894	0.000742244	6.74946E-05	0.0001468	6.28125E-07	2.39513E-05	2.0912E-06	2.66707E-05	26.6706591
3832703774435	383270	3774435	0.00088156	0.001466366	0.001466366	0.000705248	0.000334175	0.000906623	0.000589505	0.000404839	0.000435124	0.000118473	0.000240425	0.000750104	6.82094E-05	0.000148355	5.79541E-07	2.19557E-05	2.2829E-06	2.48181E-05	24.8181439
3832903774435	383290	3774435	0.000904375	0.001504316	0.001504316	0.0007235	0.000342823	0.000930087	0.000604762	0.000415316	0.000446385	0.00011803	0.000245457	0.000766007	6.96555E-05	0.0001515	4.6351E-07	1.72136E-05	2.6636E-06	2.03407E-05	20.340676
3833003774435	383300	3774435	0.000915782	0.001523291	0.001523291	0.000732626	0.000347148	0.000941819	0.00061239	0.000420555	0.000452015	0.000116466	0.000247988	0.000773959	7.03786E-05	0.000153073	4.13114E-07	1.51602E-05	2.7839E-06	1.83572E-05	18.3571796
3833103774435	383310	3774435	0.00092711	0.001542133	0.001542133	0.000741688	0.000351442	0.000953468	0.000619965	0.000425757	0.000457606	0.000115728	0.000250518	0.00078191	7.11016E-05	0.000154645	3.71373E-07	1.34564E-05	2.7873E-06	1.66151E-05	16.615056
3833203774435	383320	3774435	0.000938358	0.001560842	0.001560842	0.000750686	0.000355705	0.000965036	0.000627486	0.000430922	0.000463158	0.000114459	0.00025296	0.000789771	7.18164E-05	0.0001562	3.3752E-07	1.20701E-05	2.6863E-06	1.50939E-05	15.0939006
3833303774435	383330	3774435	0.000949287	0.001579021	0.001579021	0.000759429	0.000359848	0.000976275	0.000634794	0.000435941	0.000468552	0.000113868	0.000255282	0.000797265	7.24979E-05	0.000157682	3.10097E-07	1.0945E-05	2.4905E-06	1.37456E-05	13.7456325
3833403774435	383340	3774435	0.000958301	0.001594015	0.001594015	0.000766641	0.000363265	0.000985546	0.000640822	0.000440081	0.000473001	0.000113071	0.000257366	0.000803846	7.30963E-05	0.000158984	2.86087E-07	9.96078E-06	2.2411E-06	1.2488E-05	12.4879696
3833503774435	383350	3774435	0.000966198	0.001607151	0.001607151	0.000772959	0.000366259	0.000993668	0.000646103	0.000443707	0.000476899	0.000111419	0.000259331	0.000809878	7.36448E-05	0.000160177	2.66343E-07	9.15064E-06	1.9973E-06	1.14143E-05	11.4143175
3833603774435	383360	3774435	0.000974255	0.001620553	0.001620553	0.000779404	0.000369313	0.001001954	0.00065149	0.000447407	0.000480876	0.000109795	0.000261237	0.000815728	7.41767E-05	0.000161334	2.49704E-07	8.46523E-06	1.7811E-06	1.0496E-05	10.4959853
3833703774435	383370	3774435	0.000983509	0.001635945	0.001635945	0.000786807	0.000372821	0.00101147	0.00065767	0.000451657	0.000485444	0.000109205	0.000263351	0.000822217	7.47668E-05	0.000162617	2.35983E-07	7.89496E-06	1.6013E-06	9.73224E-06	9.73223605
3833803774435	383380	3774435	0.000992683	0.001651205	0.001651205	0.000794146	0.000376298	0.001020905	0.000663814	0.00045587	0.000489972	0.000108644	0.000265405	0.000828615	7.53486E-05	0.000163882	2.24151E-07	7.40148E-06	1.4478E-06	9.07346E-06	9.07346497
3833903774435	383390	3774435	0.001002255	0.001667128	0.001667128	0.000801804	0.000379927	0.00103075	0.000670215	0.000460266	0.000494697	0.000108231	0.000267579	0.00083547	7.59719E-05	0.000165238	2.14105E-07	6.97901E-06	1.3196E-06	8.51268E-06	8.51267686
3834003774435	383400	3774435	0.001011987	0.001683316	0.001683316	0.00080959	0.000383616	0.001040759	0.000676723	0.000464735	0.0004995	0.000107936	0.000269842	0.000842507	7.66119E-05	0.00016663	2.05449E-07	6.61226E-06	1.2113E-06	8.02898E-06	8.02897818
3834103774435	383410	3774435	0.001021081	0.001698443	0.001698443	0.000816865	0.000387063	0.001050111	0.000682804	0.000468911	0.000503989	0.000107523	0.000271926	0.000848988	7.72103E-05	0.000167932	1.9774E-07	6.28558E-06	1.1167E-06	7.60003E-06	7.6000295
3834303774435	383430	3774435	0.001023794	0.001702954	0.001702954	0.000819035	0.000388092	0.001052901	0.000684618	0.000470157	0.000505328	0.000104896	0.000270169	0.000846529	7.69776E-05	0.000167425	1.82836E-07	5.6737E-06	9.4555E-07	6.80209E-06	6.80208726
3834403774435	383440	3774435	0.001001218	0.001665403	0.001665403	0.000800975	0.000379534	0.001029683	0.000669521	0.000459789	0.000494185	0.000103833	0.000269484	0.000841685	7.65371E-05	0.000166467	1.76595E-07	5.41781E-06	8.7795E-07	6.47235E-06	6.47235243
3834503774435	383450	3774435	0.00099723	0.001658768	0.001658768	0.000797784	0.000378022	0.001025581	0.000666854	0.000457958	0.000492216	0.000103036	0.000268978	0.000837206	7.61299E-05	0.000165582	1.71205E-07	5.1937E-06	8.2226E-07	6.18716E-06	6.18716181
3834603774435	383460	3774435	0.000998666	0.001661156	0.001661156	0.000798932	0.000378566	0.001027058	0.000667814	0.000458617	0.000492925	0.00010221	0.000267906	0.00083355	7.57974E-05	0.000164859	1.66379E-07	4.99387E-06	7.7379E-07	5.93404E-06	5.93404473
3834703774435	383470	3774435	0.000989492	0.001645897	0.001645897	0.000791593	0.000375089	0.001017623	0.00066168	0.000454404	0.000488397	0.00010041	0.000263262	0.000820754	7.46339E-05	0.000162328	1.60921E-07	4.78228E-06	7.2388E-07	5.66708E-06	5.66708184
3834803774435	383480	3774435	0.000979441	0.001629178	0.001629178	0.000783552	0.000371279	0.001007286	0.000654959	0.000449788	0.000483436	9.86977E-05	0.000260314	0.000812072	7.38443E-05	0.000160611	1.55656E-07	4.5834E-06	6.7943E-07	5.41849E-06	5.41848781
3834903774435	383490	3774435	0.000971144	0.001615378	0.001615378	0.000776915	0.000368134	0.000998754	0.000649411	0.000445979	0.000479341	9.72809E-05	0.000258021	0.000804851	7.31877E-05	0.000159183	1.5083E-07	4.4032E-06	6.4096E-07	5.19499E-06	5.19498954
3835003774435	383500	3774435	0.000965401	0.001605824	0.001605824	0.000772321	0.000365956	0.000992847	0.00064557	0.00044341	0.000476506	9.61889E-05	0.000256473	0.000800007	7.27472E-05	0.000158225	1.4658E-07	4.24406E-06	6.0814E-07	4.99878E-06	4.99877964
3835203774435	383520	3774435	0.000940512	0.001564425	0.001564425	0.000752409	0.000356522	0.000967251	0.000628927	0.000431911	0.000464221	9.34145E-05	0.000249953	0.000779443	7.08772E-05	0.000154157	1.37138E-07	3.91541E-06	5.4578E-07	4.59833E-06	4.59832885
3835303774435	383530	3774435	0.00092025	0.001530721	0.001530721	0.0007362	0.000348841	0.000946413	0.000615377	0.00042606	0.00045422	9.17322E-05	0.000244683	0.000762808	6.93646E-05	0.000150867	1.31681E-07	3.73913E-06	5.155E-07	4.38631E-06	4.38631028
3835403774435	383540	3774435	0.000903577	0.001502989	0.001502989	0.000722862	0.000342521	0.000929266	0.000604228	0.00041495	0.00044599	9.0404E-05	0.000240336	0.00074919	6.81262E-05	0.000148174	1.26852E-07	3.5828E-06	4.8945E-07	4.19911E-06	4.19910827
3835503774435	383550	3774435	0.000894164	0.001487331	0.001487331	0.000715331	0.000338953	0.000919586	0.000597934	0.000410627	0.000441345	8.95481E-05	0.000237924	0.000741604	6.74364E-05	0.000146674	1.23069E-07	3.4566E-06	4.6861E-07	4.04828E-06	4.04827757
3835603774435	383560	3774435	0.000884751	0.001471674	0.001471674	0.000707801	0.000335384	0.000909905	0.000591639	0.000406304	0.000436698	8.87512E-05	0.000235512	0.000733926	6.67383E-05	0.000145155	1.19438E-07	3.33698E-06	4.494E-07	3.90582E-06	3.9058179
3835703774435	383570	3774435	0.000869834	0.001446861	0.001446861	0.000695867	0.00032973	0.000894564	0.000581664	0.000399454	0.000429336	8.76886E-05	0.000231701	0.000721953	6.56495E-05	0.000142787	1.15249E-07	3.2057E-06	4.2947E-07	3.75042E-06	3.7504248
3835803774435	383580	3774435	0.00085364	0.001419925	0.001419925	0.000682912	0.000323591	0.000877909	0.000570835	0.000392017	0.000421343	8.65671E-05	0.000227563	0.000708883	6.4461E-05	0.000140202	1.11139E-07	3.07827E-06	4.1043E-07	3.59984E-06	3.59984236
3835903774435	383590	3774435	0.000838164	0.001394182	0.001394182	0.000670531	0.000317725	0.000861994	0.000560486	0.00038491	0.00041370	8.55635E-05	0.000223632	0.000696453	6.33307E-05	0.000137744	1.07291E-07	2.95941E-06	3.9294E-07	3.45964E-06	3.45964191
3836003774435	383600	3774435	0.000822928	0.001368839	0.001368839	0.000658342	0.000311949	0.000846324	0.000550297	0.000377913	0.000406184	8.45896E-05	0.000219762	0.000684297	6.22254E-05	0.00013534	1.03648E-07	2.84744E-06	3.767E-07	3.32779E-06	3.32779099
3836103774435	383610	3774435	0.000808489	0.001344822	0.001344822	0.000646791	0.000306476	0.000831475	0.000540642	0.000371282	0.000399057	8.36746E-05	0.0002161	0.000672781	6.11781E-05	0.000133062	1.00271E-07	2.74368E-06	3.6177E-07	3.20572E-06	3.20572238
3836203774435	383620	3774435	0.000802825	0.0013354	0.0013354	0.00064226	0.000304329	0.00082565	0.000536855	0.000368681	0.000396261	8.32909E-05	0.00021476	0.000668485	6.07875E-05	0.000132212	9.81073E-08	2.67226E-06	3.5093E-07	3.1213E-06	3.12129944
3836303774435	383630	3774435	0.000802426	0.001334737	0.001334737	0.000641941	0.000304177	0.00082524	0.000536588	0.000368498	0.000396064	8.32319E-05	0.00021479	0.000668485	6.07875E-05	0.000132212	9.6668E-08	2.62042E-06	3.4257E-07	3.05965E-06	3.05965002
3836403774435	383640	3774435	0.000802107	0.001334206	0.001334206	0.000641686	0.000304056	0.000824912	0.000536375	0.000368352	0.000395907	8.32024E-05	0.000214849	0.000668577	6.07958E-05	0.00013223	9.53269E-08	2.57199E-06	3.3472E-07	3.00204E-06	3.00203836
3836503774435	383650	3774435	0.000810962	0.001348935	0.001348935	0.00064877	0.000307413	0.000834018	0.000542296	0.000372418	0.000400277	8.36746E-05	0.000217291	0.000676071	6.14774E-05	0.000133713	9.50722E-08	2.55172E-06	3.302E-07	2.97699E-06	2.97699442
3836603774435	383660	3774435	0.000820375	0.001364592	0.001364592	0.0006563	0.000310981	0.000843699	0.00054859	0.000376741	0.000404924	8.41764E-05	0.000219881	0.000684114	6.22087E-05	0.000135303	9.48899E-08	2.5337E-06	3.2599E-07	2.95458E-06	2.95458116
3836703774435	383670	3774435	0.000834575	0.001388211	0.001388211	0.00066766	0.000316364	0.000858302	0.000558086	0.000383262	0.000411932	8.49437E-05	0.000223722	0.000695905	6.32809E-05	0.000137635	9.51783E-08	2.52767E-06	3.232E-07	2.94605E-06	2.94605216
3836803774435	383680	3774435	0.000855076	0.001422313	0.001422313	0.000684061	0.000324135	0.000879386	0.000571795	0.000392677	0.000422051	8.60063E-05	0.0002292	0.000712905	6.48267E-05	0.000140997	9.60182E-08	2.53527E-06	3.22E-07	2.95329E-06	2.95329179
3836903774435	383690	3774435	0.000878609	0.001461457	0.001461457	0.000702887	0.000333056	0.000903588	0.000587532	0.000403483	0.000433667	8.71869E-05	0.000235512	0.000732464	6.66053E-05	0.000144866	9.70324E-08	2.54676E-06	3.2118E-07	2.96497E-06	2.96497357
3837003774435	383700	3774435	0.000893047	0.001485474	0.001485474	0.000714438	0.000338529	0.000918437	0.000597187	0.000410114	0.000440793	8.79247E-05	0.000239413	0.000744529	6.77024E-05	0.000147252	9.70623E-08	2.5349E-06	3.1798E-07	2.94994E-06	2.94993944
3837103774435	383710	3774435	0.000907327	0.001509225	0.001509225	0.000725861	0.000343942	0.000933122	0.000606735	0.000416672	0.000447841	8.86036E-05	0.000243283	0.000756593	6.87994E-05	0.000149638	9.69714E-08	2.52061E-06	3.1472E-07	2.93231E-06	2.93230528
3837203774435	383720	3774435	0.0009165	0.001524485	0.001524485	0.0007332	0.00034742	0.000942557	0.00061287	0.000420884	0.000452369	8.90463E-05	0.000245814	0.000764362	6.95059E-05	0.000151175	9.63852E-08	2.49519E-06	3.1047E-07	2.90205E-06	2.90204553
3837303774435	383730	3774435	0.000913868	0.001520106	0.001520106	0.000731094	0.000346422	0.00093985	0.00061111	0.00041976	0.00045107	8.89282E-05	0.000245219	0.000762351	6.9323E-05	0.000150777	9.49577E-08	2.4506E-06	3.0411E-07	2.84966E-06	2.84966268
3837403774435	383740	3774435	0.000910837	0.001515064	0.001515064	0.000728669	0.000345273	0.000936732	0.000609083	0.000418283	0.000449574	8.87807E-05	0.000244504	0.000760158	6.91236E-05	0.000150343	9.35364E-08	2.40677E-06	2.9795E-07	2.79826E-06	2.7982566
3837503774435	383750	3774435	0.000936124	0.001557127	0.001557127	0.000748899	0.000354859	0.000962739	0.000625993	0.000429896	0.000462055	9.00203E-05	0.000251233	0.000781088	7.10268E-05	0.000154483	9.39553E-08	2.40643E-06	2.9717E-07	2.79756E-06	2.79755891
3837603774435	383760	3774435	0.000971064	0.001615245	0.001615245	0.000776852	0.000368103	0.000998672	0.000649357	0.000445942	0.000479301	9.19388E-05	0.000260433	0.000809695	7.36282E-05	0.000160141	9.46363E-08	2.41317E-06	2.9815E-07	2.80595E-06	2.80595054
3837703774435	383770	3774435	0.001006164	0.001673629	0.001673629	0.000804931	0.000381409	0.00103477	0.000672829	0.000462061	0.000496626	9.41524E-05	0.000269723	0.000838577	7.62545E-05	0.000165853	9.4983E-08	2.41299E-06	2.9923E-07	2.80721E-06	2.80720737
3837803774435	383780	3774435	0.00104613	0.001740107	0.001740107	0.000836904	0.000396559	0.001075872	0.000699554	0.000480414	0.00051635	9.6484E-05	0.000283151	0.000880803	8.00943E-05	0.000174204	9.49851E-08	2.40746E-06	3.011E-07	2.80355E-06	2.80354577
3837903774435	383790	3774435	0.001100774	0.001831001	0.001831001	0.000880619	0.000417273	0.001132069	0.000736095	0.000505508	0.000543324	9.89338E-05	0.000293959	0.000914072	8.31195E-05	0.000180784	9.49624E-08	2.40249E-06	3.0549E-07	2.80295E-06	2.80295002
3838003774435	383800	3774435	0.001111702	0.001849179	0.001849179	0.000889362	0.000421415	0.001143309	0.000743403	0.000510527	0.000548718	0.000102151	0.000296221	0.000921567	8.3801E-05	0.000182266	9.44944E-08	2.38493E-06	3.044E-07	2.78382E-06	2.78382083
3838103774435	383810	3774435	0.001107076	0.001841483	0.001841483	0.000885661	0.000419661	0.00113855	0.00074030	0.000508402	0.000546434	0.000104778	0.000295388	0.000918276	8.35018E-05	0.000181616	9.36153E-08	2.35364E-06	2.9998E-07	2.74723E-06	2.74723251
3838203774435	383820	3774435	0.001101332	0.00183193	0.00183193	0.000881066	0.000417484	0.001132643	0.000736468	0.000505765	0.000543599	0.000107198	0.000293988	0.000913706	8.30863E-05	0.000180712	9.27251E-08	2.32092E-06	2.9538E-07	2.70903E-06	2.7090257
3838303774435	383830	3774435	0.001094153	0.001819987	0.001819987	0.000875322	0.000414763	0.00112526	0.000731667	0.000502468	0.000540056	0.000107788	0.000292202	0.000908131	8.25793E-05	0.000179609	9.22072E-08	2.29079E-06	2.9093E-07	2.67393E-06	2.67392871
3838403774435	383840	3774435	0.001085777	0.001806055	0.001806055	0.000868621	0.000411588	0.001116646	0.000726066	0.000498621	0.000535921	0.000107434	0.000290088	0.000901459	8.19726E-05	0.00017829	9.07557E-08	2.24919E-06	2.8582E-07	2.62576E-06	2.62576345
3838503774435	383850	3774435	0.001078358	0.001793715	0.001793715	0.000862686	0.000408775	0.001109016	0.000721105	0.000495214	0.00053226	0.00010708	0.000288242	0.0008961	8.14407E-05	0.000177133	8.92666E-08	2.2084E-06	2.8074E-07	2.57841E-06	2.57840786
3838603774435	383860	3774435	0.001072455	0.001783895	0.001783895	0.000857964	0.000406538	0.001102945	0.000717158	0.000492503	0.000529346	0.000106785	0.000286783	0.000891131	8.10334E-05	0.000176247	8.79074E-08	2.17087E-06	2.7599E-07	2.53477E-06	2.53477089
3838703774435	383870	3774435	0.001066472	0.001773944	0.001773944	0.000853177	0.00040427	0.001096792	0.000713157	0.000489756	0.000526393	0.000106519	0.00028524	0.00088647	8.06095E-05	0.000175325	8.65731E-08	2.13423E-06	2.714E-07	2.4922E-06	2.49220179
3838803774435	383880	3774435	0.001060409	0.001763859	0.001763859	0.000848327	0.000401971	0.001090557	0.000709103	0.000486972	0.0005234	0.000106253	0.00028386	0.0008819	8.0194E-05	0.000174421	8.52668E-08	2.0985E-06	2.6696E-07	2.45072E-06	2.45072287
3838903774435	383890	3774435	0.001054346	0.001753775	0.001753775	0.000843477	0.000399673	0.001084322	0.000705049	0.000484188	0.000520408	0.000105958	0.000282377	0.000877147	7.97618E-05	0.000173481	8.39858E-08	2.06359E-06	2.6265E-07	2.41022E-06	2.41022262
3839003774435	383900	3774435	0.001048124	0.001743425	0.001743425	0.000838499	0.000397315	0.001077923	0.000700888	0.00048133	0.000517337	0.000105693	0.000280858	0.000872394	7.93296E-05	0.000172541	8.27274E-08	2.02945E-06	2.5847E-07	2.37065E-06	2.37064513
3839103774435	383910	3774435	0.001041822	0.001732942	0.001732942	0.000833458	0.000394926	0.001071442	0.000696674	0.000478436	0.000514226	0.000105427	0.00027931	0.00086755	7.88891E-05	0.000171583	8.14885E-08	1.99603E-06	2.544E-07	2.33192E-06	2.33192069
3839203774445	382970	3774445	0.000414415	0.000689329	0.000689329	0.000331532	0.000157093	0.000426197	0.000277122	0.000190312	0.000204549	8.63604E-05	0.000126182	0.000391732	3.56215E-05	7.74763E-05	5.96601E-08	1.7793E-06	1.8038E-07	2.01934E-06	2.01934399
3829803774445	382980	3774445	0.000423829	0.000704986	0.000704986	0.000339063	0.000160662	0.000435878	0.000283417	0.000194635	0.000209195	8.69803E-05	0.000128653	0.000399409	3.63196E-05	7.89948E-05	6.25004E-08	1.87577E-06	1.8807E-07	2.12634E-06	2.12633793
3829903774445	382990	3774445	0.000433481	0.000721042	0.000721042	0.000346785	0.000164321	0.000445805	0.000289872	0.000199067	0.000213959	8.75706E-05	0.000131125	0.000407178	3.7026E-05	8.05313E-05	6.55499E-08	1.98021E-06	1.9632E-07	2.24208E-06	2.24207907
3830003774445	383000	3774445	0.0004433	0.000739088	0.000739088	0.000355464	0.000168433	0.000456962	0.000297126	0.00020405	0.000219314	8.82789E-05	0.000133923	0.000415861	3.78156E-05	8.22485E-05	6.89903E-08	2.09853E-06	2.0563E-07	2.37315E-06	2.37314806
3830103774445	383010	3774445	0.000463076	0.00077027	0.00077027	0.000370461	0.000175539	0.000476242	0.000309662	0.000212659	0.000228567	8.99908E-05	0.000138866	0.000431216	3.92119E-05	8.52854E-05	7.40128E-08	2.26947E-06	2.1947E-07	2.56296E-06	2.56295762

			EGIODemolition	EGIOSite Grubbing / Prep	EGIOMass Grading / Excavation	EGIOMass Grading / Excavation	EGIODrainage / Utilities Trenching	EGIODrainage / Utilities Trenching	EGIOFoundations / Concrete Pads	EGIOFoundations / Concrete Pads	EGIOBuilding / Structure Construction	EGIOBuilding / Structure Construction	EGIOAsphalt Paving	EGIOArchitectural Coating	EGIOLandscaping or Other Finishing	EGIOWaterside Construction (Piles)	HIWaterside Construction (Landscaping)	HIWaterside Construction (Landscaping)	KMDemolition	KMSite Grubbing / Prep	KMMass Grading / Excavation
Unique Identifier	X (UTM)	Y (UTM)	2025	2025	2025	2026	2026	2027	2026	2027	2026	2027	2027	2027	2027	2027	2025	2026	2025	2025	2025
3830203774445	383020	3774445	0.003745785	0.00346338	0.005760905	0.005760905	0.002770705	0.002770705	0.001312871	0.001312871	0.003561846	0.003561846	0.002315986	0.000469762	0.001590488	0.001709467	0.001163069	0.001163069	0.000904869	0.000836649	0.001391661
3830303774445	383030	3774445	0.004122986	0.00381214	0.006341029	0.006341029	0.003049715	0.003049715	0.001445077	0.001445077	0.003920525	0.003920525	0.002549207	0.000517067	0.001750651	0.001881611	0.001215399	0.001215399	0.000955168	0.000883156	0.00146902
3830403774445	383040	3774445	0.004543671	0.00420111	0.00698803	0.00698803	0.00336089	0.00336089	0.001592524	0.001592524	0.004320551	0.004320551	0.002809312	0.000569825	0.001929277	0.002073599	0.001268129	0.001268129	0.001004087	0.000928386	0.001544256
3830503774445	383050	3774445	0.005043126	0.00466291	0.007756177	0.007756177	0.00373033	0.00373033	0.00176758	0.00176758	0.004795481	0.004795481	0.003118121	0.000632462	0.002141349	0.002301536	0.001326163	0.001326163	0.001055422	0.000975851	0.001623207
3830603774445	383060	3774445	0.005536283	0.00511889	0.008514638	0.008514638	0.004095111	0.004095111	0.001940428	0.001940428	0.005264421	0.005264421	0.003423036	0.000694309	0.002350747	0.002526599	0.00137319	0.00137319	0.001096144	0.001013503	0.001685837
3830703774445	383070	3774445	0.006101912	0.00564187	0.009384559	0.009384559	0.004513499	0.004513499	0.002138677	0.002138677	0.005802275	0.005802275	0.00377276	0.000765245	0.002590918	0.002784735	0.001421818	0.001421818	0.001137298	0.001051554	0.00174913
3830803774445	383080	3774445	0.006760117	0.00625045	0.010396857	0.010396857	0.005000364	0.005000364	0.002369373	0.002369373	0.006428158	0.006428158	0.004179722	0.000847791	0.002870396	0.003085121	0.001472847	0.001472847	0.001178883	0.001090004	0.001813087
3830903774445	383090	3774445	0.007529963	0.00696226	0.011580857	0.011580857	0.005569808	0.005569808	0.002639198	0.002639198	0.0071602	0.0071602	0.004655711	0.000944338	0.003197279	0.003436456	0.001526678	0.001526678	0.001220641	0.001128614	0.00187731
3831003774445	383100	3774445	0.00843509	0.00779915	0.012972917	0.012972917	0.006239318	0.006239318	0.002956439	0.002956439	0.008020881	0.008020881	0.005215343	0.001057851	0.003581603	0.00384953	0.001583411	0.001583411	0.001261536	0.001166426	0.001940205
3831103774445	383110	3774445	0.009425373	0.00871477	0.014495942	0.014495942	0.006971817	0.006971817	0.003303526	0.003303526	0.008962535	0.008962535	0.005827627	0.001182043	0.004002084	0.004301466	0.001630538	0.001630538	0.001299067	0.001201127	0.001997926
3831203774445	383120	3774445	0.010559134	0.00976305	0.016239632	0.016239632	0.007810444	0.007810444	0.003700901	0.003700901	0.010040622	0.010040622	0.006528621	0.001324229	0.004483488	0.004818882	0.001676364	0.001676364	0.001340048	0.001239019	0.002060954
3831303774445	383130	3774445	0.01191963	0.01102098	0.018332034	0.018332034	0.008816783	0.008816783	0.004177745	0.004177745	0.01133431	0.01133431	0.007369804	0.00149485	0.005061164	0.005439773	0.001723891	0.001723891	0.001377233	0.0012734	0.002118144
3831403774445	383140	3774445	0.013552759	0.01253098	0.020843738	0.020843738	0.010024787	0.010024787	0.004750146	0.004750146	0.012887244	0.012887244	0.008379554	0.001699661	0.005754604	0.006185086	0.00177382	0.00177382	0.001415799	0.001309058	0.002177456
3831503774445	383150	3774445	0.015545404	0.0143734	0.023908365	0.023908365	0.011498718	0.011498718	0.005448553	0.005448553	0.014782039	0.014782039	0.009611589	0.00194956	0.006600695	0.00709447	0.001823949	0.001823949	0.00145471	0.001345036	0.0022373
3831603774445	383160	3774445	0.017860377	0.01651384	0.027468726	0.027468726	0.013211071	0.013211071	0.006259935	0.006259935	0.016983334	0.016983334	0.011042917	0.002239883	0.007583651	0.008150957	0.001869275	0.001869275	0.001493966	0.001381332	0.002297674
3831703774445	383170	3774445	0.020484739	0.01894034	0.031504915	0.031504915	0.015152275	0.015152275	0.007179755	0.007179755	0.019478825	0.019478825	0.012665537	0.002569006	0.008697974	0.00934864	0.0019121	0.0019121	0.001533394	0.001417788	0.002358314
3831903774445	383190	3774445	0.025860806	0.0239111	0.039773146	0.039773146	0.019128877	0.019128877	0.009064028	0.009064028	0.024590898	0.024590898	0.015989513	0.003243223	0.010980693	0.01180212	0.001955124	0.001955124	0.001615357	0.001493571	0.00248437
3832003774445	383200	3774445	0.028182768	0.026058	0.043344254	0.043344254	0.0208464	0.0208464	0.00987786	0.00987786	0.026798839	0.026798839	0.017425162	0.003534422	0.011966615	0.012861796	0.001959527	0.001959527	0.001657805	0.001532819	0.002549654
3832103774445	383210	3774445	0.030352711	0.02806434	0.046681561	0.046681561	0.022451476	0.022451476	0.010638409	0.010638409	0.028862226	0.028862226	0.018766819	0.003806556	0.012887989	0.013852095	0.001971734	0.001971734	0.001701978	0.001573662	0.002617592
3832203774445	383220	3774445	0.032180998	0.02975479	0.049493412	0.049493412	0.023803835	0.023803835	0.011279211	0.011279211	0.030600734	0.030600734	0.019897233	0.004035843	0.013664294	0.014686472	0.001989544	0.001989544	0.001747619	0.001615861	0.002687785
3832303774445	383230	3774445	0.033317693	0.03080579	0.051241614	0.051241614	0.024644631	0.024644631	0.011677614	0.011677614	0.03168161	0.03168161	0.020600041	0.004178396	0.014146943	0.015205227	0.002005453	0.002005453	0.001794726	0.001659417	0.002760235
3832403774445	383240	3774445	0.033672031	0.03113341	0.051786575	0.051786575	0.02490673	0.02490673	0.011801807	0.011801807	0.032018548	0.032018548	0.020819125	0.004222834	0.014297397	0.015366936	0.002021062	0.002021062	0.001843213	0.001704249	0.002834807
3832503774445	383250	3774445	0.033117358	0.03062056	0.050933506	0.050933506	0.024496447	0.024496447	0.011607398	0.011607398	0.031491114	0.031491114	0.020476176	0.004153272	0.014061879	0.0151138	0.00203507	0.00203507	0.001892909	0.001750197	0.002911237
3832603774445	383260	3774445	0.031715277	0.02932418	0.048777147	0.048777147	0.023459347	0.023459347	0.011115979	0.011115979	0.030157882	0.030157882	0.019609282	0.003977436	0.013466545	0.01447931	0.00205238	0.00205238	0.001944071	0.001797502	0.002989922
3832703774445	383270	3774445	0.029581916	0.02735166	0.045496101	0.045496101	0.02188133	0.02188133	0.010368251	0.010368251	0.028129281	0.028129281	0.018290243	0.00370989	0.012560704	0.013500327	0.002074493	0.002074493	0.001996354	0.001845844	0.003070333
3832903774445	383290	3774445	0.024466663	0.02262206	0.037628995	0.037628995	0.018097648	0.018097648	0.008575391	0.008575391	0.023265215	0.023265215	0.015127526	0.003068382	0.010388729	0.011165874	0.002070191	0.002070191	0.002104804	0.001946118	0.003237125
3833003774445	383300	3774445	0.022004933	0.02034593	0.033842928	0.033842928	0.016276741	0.016276741	0.007712572	0.007712572	0.020924369	0.020924369	0.013605459	0.002759655	0.00934346	0.010042412	0.002038973	0.002038973	0.002161056	0.001998129	0.00332364
3833103774445	383310	3774445	0.019813248	0.01831948	0.030472182	0.030472182	0.014655583	0.014655583	0.006944402	0.006944402	0.018840308	0.018840308	0.01225036	0.002484794	0.008412854	0.009042191	0.002011057	0.002011057	0.002218085	0.002050858	0.003411348
3833203774445	383320	3774445	0.017917061	0.01656625	0.027555904	0.027555904	0.013253	0.013253	0.006279802	0.006279802	0.017037235	0.017037235	0.011077964	0.002246992	0.007607719	0.008176826	0.001990245	0.001990245	0.002276408	0.002104784	0.003501047
3833303774445	383330	3774445	0.016295492	0.01506693	0.02506198	0.02506198	0.012053548	0.012053548	0.005711454	0.005711454	0.015495294	0.015495294	0.010075362	0.00204363	0.006919189	0.007436789	0.001968532	0.001968532	0.002334817	0.00215879	0.003590879
3833403774445	383340	3774445	0.014773487	0.01365968	0.022721181	0.022721181	0.010927742	0.010927742	0.005178002	0.005178002	0.014048027	0.014048027	0.009134319	0.001852754	0.006272934	0.00674219	0.001938615	0.001938615	0.00239314	0.002212715	0.003680578
3833503774445	383350	3774445	0.013492452	0.01247522	0.020750987	0.020750987	0.009980178	0.009980178	0.004729008	0.004729008	0.012829898	0.012829898	0.008342266	0.001692098	0.005728997	0.006157563	0.001906997	0.001906997	0.002451204	0.002266402	0.003769879
3833603774445	383360	3774445	0.012389923	0.01145582	0.019055331	0.019055331	0.009164653	0.009164653	0.00434258	0.00434258	0.01178151	0.01178151	0.007660582	0.001553829	0.005260855	0.005654401	0.001878781	0.001878781	0.002509182	0.002320009	0.003859047
3833703774445	383370	3774445	0.01146547	0.01060106	0.017633549	0.017633549	0.008480848	0.008480848	0.004018565	0.004018565	0.010902452	0.010902452	0.007089001	0.001437893	0.004868325	0.005232507	0.001862871	0.001862871	0.002568454	0.002374812	0.003950206
3833803774445	383380	3774445	0.010646791	0.0098441	0.016374446	0.016374446	0.007875282	0.007875282	0.003731624	0.003731624	0.010123975	0.010123975	0.006582819	0.001335222	0.004520708	0.004858886	0.001846662	0.001846662	0.00262764	0.002429536	0.004041232
3833903774445	383390	3774445	0.009939754	0.00919037	0.015287045	0.015287045	0.007352297	0.007352297	0.003483813	0.003483813	0.009451658	0.009451658	0.006145664	0.001246552	0.004220494	0.004536215	0.001835456	0.001835456	0.00268674	0.00248418	0.004132125
3834103774445	383410	3774445	0.008749741	0.00809008	0.01345684	0.01345684	0.006472061	0.006472061	0.003066722	0.003066722	0.008320081	0.008320081	0.005409889	0.001097311	0.003715206	0.003993128	0.001815144	0.001815144	0.002801401	0.002590197	0.004308471
3834303774445	383430	3774445	0.007646522	0.00707003	0.011760122	0.011760122	0.005656026	0.005656026	0.002680052	0.002680052	0.007271036	0.007271036	0.004727779	0.000958956	0.003246771	0.003489651	0.001747105	0.001747105	0.002886556	0.002668932	0.004439437
3834403774445	383440	3774445	0.007186237	0.00664445	0.011052217	0.011052217	0.005315559	0.005315559	0.002518725	0.002518725	0.006833353	0.006833353	0.004443188	0.000901231	0.00305133	0.00327959	0.00172199	0.00172199	0.002926847	0.002706185	0.004501404
3834503774445	383450	3774445	0.006794023	0.00628181	0.010449004	0.010449004	0.005025444	0.005025444	0.002381257	0.002381257	0.006460399	0.006460399	0.004200686	0.000852043	0.002884793	0.003100595	0.00170348	0.00170348	0.002966017	0.002742402	0.004561645
3834603774445	383460	3774445	0.006438046	0.00595267	0.009901522	0.009901522	0.004762133	0.004762133	0.002256489	0.002256489	0.006121902	0.006121902	0.003980588	0.0008074	0.002733643	0.002938137	0.001685369	0.001685369	0.003000441	0.002774231	0.004614589
3834703774445	383470	3774445	0.006070853	0.00561316	0.00933679	0.00933679	0.004490525	0.004490525	0.002127791	0.002127791	0.00577274	0.00577274	0.003753556	0.00076135	0.00257773	0.002770561	0.001650749	0.001650749	0.00301321	0.002786037	0.004634227
3834803774445	383480	3774445	0.005735151	0.00530276	0.00882049	0.00882049	0.004242211	0.004242211	0.002010129	0.002010129	0.005453523	0.005453523	0.003545994	0.000719249	0.002435188	0.002617356	0.001618031	0.001618031	0.003009414	0.002782527	0.004628389
3834903774445	383490	3774445	0.00543473	0.005025	0.00835846	0.00835846	0.004019998	0.004019998	0.001904836	0.001904836	0.00516786	0.00516786	0.00336025	0.000681574	0.00230763	0.002480255	0.001590014	0.001590014	0.002998026	0.002771997	0.004610873
3835003774445	383500	3774445	0.005167537	0.00477794	0.007947517	0.007947517	0.003822355	0.003822355	0.001811185	0.001811185	0.004913782	0.004913782	0.003195043	0.000648065	0.002194175	0.002358314	0.001567101	0.001567101	0.002984739	0.002759712	0.004590439
3835203774445	383520	3774445	0.004656089	0.00430506	0.007160926	0.007160926	0.003444044	0.003444044	0.001631926	0.001631926	0.00442745	0.00442745	0.00287882	0.000583924	0.00197701	0.002124904	0.001508367	0.001508367	0.002886211	0.002668612	0.004438906
3835303774445	383530	3774445	0.004407526	0.00407523	0.006778643	0.006778643	0.003260186	0.003260186	0.001544807	0.001544807	0.004191092	0.004191092	0.002725135	0.000552751	0.001871469	0.002011467	0.001471947	0.001471947	0.002790962	0.002580544	0.004292415
3835403774445	383540	3774445	0.004188125	0.00387237	0.006441211	0.006441211	0.003097897	0.003097897	0.001467908	0.001467908	0.003982465	0.003982465	0.002589481	0.000525236	0.001778309	0.001911338	0.001441929	0.001441929	0.002705289	0.002501331	0.004160653
3835503774445	383550	3774445	0.004006771	0.00370469	0.006162295	0.006162295	0.002963753	0.002963753	0.001404345	0.001404345	0.003810017	0.003810017	0.002477352	0.000502492	0.001701305	0.001828574	0.001422318	0.001422318	0.002650245	0.002450436	0.004075997
3835603774445	383560	3774445	0.003838101	0.00354874	0.005902884	0.005902884	0.002838989	0.002838989	0.001345227	0.001345227	0.003649629	0.003649629	0.002373064	0.000481339	0.001629686	0.001751598	0.001403507	0.001403507	0.002592094	0.00239667	0.003986563
3835703774445	383570	3774445	0.003667446	0.00339095	0.005640422	0.005640422	0.002712758	0.002712758	0.001285414	0.001285414	0.003487354	0.003487354	0.00226755	0.000459937	0.001557225	0.001673716	0.001379894	0.001379894	0.002515135	0.002325513	0.003868203
3835803774445	383580	3774445	0.003503865	0.0032397	0.00538884	0.00538884	0.00259176	0.00259176	0.00122808	0.00122808	0.003331806	0.003331806	0.00216641	0.000439422	0.001487768	0.001599062	0.00135548	0.00135548	0.002433518	0.002250049	0.003742677
3835903774445	383590	3774445	0.00335314	0.00310034	0.005157029	0.005157029	0.002480271	0.002480271	0.001175252	0.001175252	0.003188482	0.003188482	0.002073217	0.00042052	0.001423768	0.001530276	0.001332967	0.001332967	0.002357422	0.00217969	0.003625644
3836003774445	383600	3774445	0.003216823	0.0029743	0.004947377	0.004947377	0.002379439	0.002379439	0.001127474	0.001127474	0.003058859	0.003058859	0.001988934	0.000403424	0.001365887	0.001468065	0.001313455	0.001313455	0.00229142	0.002118664	0.003524136
3836103774445	383610	3774445	0.003090255	0.00285727	0.00475272	0.00475272	0.002285819	0.002285819	0.001083112	0.001083112	0.002938507	0.002938507	0.001910678	0.000387551	0.001312146	0.001410303	0.001295045	0.001295045	0.002229819	0.002061707	0.003429394
3836203774445	383620	3774445	0.002993367	0.00276769	0.004603708	0.004603708	0.002214151	0.002214151	0.001049154	0.001049154	0.002846376	0.002846376	0.001850773	0.0003754	0.001271006	0.001366086	0.00128604	0.00128604	0.002204885	0.002038653	0.003391047
3836303774445	383630	3774445	0.002916235	0.00269637	0.004485083	0.004485083	0.002157098	0.002157098	0.00102212	0.00102212	0.002773032	0.002773032	0.001803083	0.000365727	0.001238255	0.001330885	0.001283038	0.001283038	0.002203849	0.002037696	0.003389454
3836403774445	383640	3774445	0.002843418	0.00262905	0.004373092	0.004373092	0.002103236	0.002103236	0.000996598	0.000996598	0.00270379	0.00270379	0.001758061	0.000356595	0.001207337	0.001297653	0.001280136	0.001280136	0.002203591	0.002037456	0.003389056
3836503774445	383650	3774445	0.002795189	0.00258445	0.004298917	0.004298917	0.002067562	0.002067562	0.000979694	0.000979694	0.00265793	0.00265793	0.001728241	0.000350547	0.001186858	0.001275643	0.00128684	0.00128684	0.00224138	0.002072397	0.003447175
3836603774445	383660	3774445	0.002749549	0.00254225	0.004228724	0.004228724	0.002033803	0.002033803	0.000963697	0.000963697	0.002614531	0.002614531	0.001700022	0.000344823	0.001167479	0.001254814	0.001294044	0.001294044	0.002281843	0.00210981	0.003509407
3836703774445	383670	3774445	0.002712191	0.00250771	0.004171269	0.004171269	0.00200617	0.00200617	0.000950604	0.000950604	0.002579008	0.002579008	0.001676924	0.000340138	0.001151617	0.001237765	0.001305051	0.001305051	0.002337233	0.002161023	0.003594594
3836803774445	383680	3774445	0.002683202	0.00248091	0.004126685	0.004126685	0.001984727	0.001984727	0.000940443	0.000940443	0.002551442	0.002551442	0.001659001	0.000336502	0.001139308	0.001224536	0.00132106	0.00132106	0.00241376	0.002231781	0.003712291
3836903774445	383690	3774445	0.00265499	0.00245482	0.004083295	0.004083295	0.001963859	0.001963859	0.000930555	0.000930555	0.002524615	0.002524615	0.001641557	0.000332964	0.001127329	0.00121166	0.00133817	0.00133817	0.002498311	0.002309958	0.003842328
3837003774445	383700	3774445	0.002613318	0.00241629	0.004019205	0.004019205	0.001933035	0.001933035	0.000915949	0.000915949	0.00248499	0.00248499	0.001615792	0.000327738	0.001109635	0.001192642	0.001346574	0.001346574	0.002543952	0.002352157	0.003912522
3837103774445	383710	3774445	0.00257156	0.00237768	0.003954983	0.003954983	0.001902147	0.001902147	0.000901314	0.000901314	0.002445282	0.002445282	0.001589973	0.000322501	0.001091904	0.001173585	0.001353979	0.001353979	0.00258338	0.002388613	0.003973161
3837203774445	383720	3774445	0.002523763	0.00233349	0.003881472	0.003881472	0.001866792	0.001866792	0.000884561	0.000884561	0.002399832	0.002399832	0.001560421	0.000316507	0.001071609	0.001151772	0.00135548	0.00135548	0.002594424	0.002398824	0.003990146
3837303774445	383730	3774445	0.00246242	0.00227677	0.003787129	0.003787129	0.001821418	0.001821418	0.000863061	0.000863061	0.002341502	0.002341502	0.001522493	0.000308814	0.001045562	0.001123777	0.001345274	0.001345274	0.002566815	0.002373297	0.003947685
3837403774445	383740	3774445	0.002403493	0.00222229	0.003696501	0.003696501	0.001777831	0.001777831	0.000842407	0.000842407	0.002285469	0.002285469	0.001486059	0.000301424	0.001020541	0.001096885	0.001335068	0.001335068	0.002539034	0.00234761	0.003904958
3837503774445	383750	3774445	0.002370191	0.0021915	0.003645282	0.003645282	0.001753197	0.001753197	0.000830735	0.000830735	0.002253801	0.002253801	0.001465468	0.000297247	0.001006401	0.001081686	0.001342072	0.001342072	0.002563709	0.002370425	0.003942908
3837603774445	383760	3774445	0.002344998	0.0021682	0.003606537	0.003606537	0.001734562	0.001734562	0.00082190	0.00082190	0.002229846	0.002229846	0.001449892	0.000294088	0.000995704	0.001070189	0.001354279	0.001354279	0.002588384	0.00239324	0.003980857
3837703774445	383770	3774445	0.002322652	0.00214754	0.00357217	0.00357217	0.001718033	0.001718033	0.000814073	0.000814073	0.002208597	0.002208597	0.001436076	0.000292186	0.000990216	0.001059991	0.001366386	0.001366386	0.002592698	0.002397228	0.003987492
3837803774445	383780	3774445	0.002313162	0.00213877	0.003557574	0.003557574	0.001711013	0.001711013	0.000810747	0.000810747	0.002199573	0.002199573	0.001430208	0.000290095	0.000982186	0.00105566	0.001377392	0.001377392	0.002590196	0.002394915	0.003983644
3837903774445	383790	3774445	0.002290816	0.00211811	0.003523207	0.003523207	0.001694485	0.001694485	0.000802915	0.000802915	0.002178325	0.002178325	0.001416392	0.000287293	0.000972698	0.001045462	0.0013904	0.0013904	0.002568368	0.002374732	0.003950073
3838003774445	383800	3774445	0.002265192	0.00209441	0.003483798	0.003483798	0.001675531	0.001675531	0.000793934	0.000793934	0.002153959	0.002153959	0.001400549	0.000284079	0.000961818	0.001033768	0.001406609	0.001406609	0.002541363	0.002349764	0.003908541
3838103774445	383810	3774445	0.002226195	0.00205836	0.003423821	0.003423821	0.001646685	0.001646685	0.000780266	0.000780266	0.002116877	0.002116877	0.001376437	0.000279189	0.000945259	0.001015971	0.00142572	0.00142572	0.002509182	0.002320009	0.003859047
3838203774445	383820	3774445	0.002186076	0.00202126	0.00336212	0.00336212	0.00161701	0.00161701	0.000766204	0.000766204	0.002078728	0.002078728	0.001351632	0.000274157	0.000928224	0.000997662	0.001471346	0.001471346	0.002473032	0.002286584	0.00380345
3838303774445	383830	3774445	0.002143197	0.00198162	0.003296173	0.003296173	0.001585293	0.001585293	0.000751175	0.000751175	0.002037954	0.002037954	0.00132512	0.00026878	0.000910018	0.000978093	0.001493859	0.001493859	0.002432482	0.002249092	0.003741085

			KMMass Grading / Excavation	KMDrainage / Utilities Trenching	KMFoundations / Concrete Pads	KMBuilding / Structure Construction	KMAsphalt Paving	KMArchitectural Coating	KMLandscaping or Other Finishing	KMWaterside Construction (Piles)	EWNDemolition	EWNSite Grubbing / Prep	EWNDrainage / Utilities Trenching	EWNDrainage / Utilities Trenching	EWNDrainage / Utilities Trenching	EWNFoundations / Concrete Pads	EWNBuilding / Structure Construction	EWNAsphalt Paving	EWNLandscaping or Other Finishing	EWNWaterside Construction (Piles)	ISDemolition
Unique Identifier	X (UTM)	Y (UTM)	2026	2026	2026	2026	2026	2026	2026	2026	2027	2027	2027	2028	2029	2029	2029	2029	2029	2029	2027
3830203774445	383020	3774445	0.001391661	0.000345561	0.00031715	0.000932785	0.000559473	0.00011348	0.000384214	0.000412956	0.000361758	0.000413598	0.000487098	0.000487098	0.000487098	0.000126794	0.000315003	0.000223672	0.000153605	0.000160605	0.002870595
3830303774445	383030	3774445	0.00146902	0.00036477	0.00033478	0.000984636	0.000590572	0.000119788	0.000405572	0.000435911	0.000372629	0.000426026	0.000501736	0.000501736	0.000501736	0.000130604	0.000324469	0.000230393	0.000158221	0.000165431	0.003117432
3830403774445	383040	3774445	0.001544256	0.000383452	0.000351925	0.001035064	0.000620818	0.000125923	0.000426343	0.000458236	0.000383241	0.000438159	0.000516025	0.000516025	0.000516025	0.000134323	0.000333709	0.000236954	0.000162727	0.000170143	0.003380662
3830503774445	383050	3774445	0.001623207	0.000403056	0.000369918	0.001087982	0.000652558	0.000132361	0.00044814	0.000481664	0.000395406	0.000452067	0.000532405	0.000532405	0.000532405	0.000138587	0.000344302	0.000244476	0.000167892	0.000175543	0.003679438
3830603774445	383060	3774445	0.001685837	0.000418608	0.000384191	0.001129961	0.000677736	0.000137468	0.000465431	0.000500248	0.000404033	0.000461931	0.000544021	0.000544021	0.000544021	0.000141611	0.000351814	0.0024981	0.000171556	0.000179374	0.003954747
3830703774445	383070	3774445	0.00174913	0.000434324	0.000398615	0.001172385	0.000703182	0.000142629	0.000482905	0.00051903	0.000412834	0.000471993	0.000555871	0.000555871	0.000555871	0.000144695	0.000359477	0.000255251	0.000175292	0.000183281	0.004255852
3830803774445	383080	3774445	0.001813087	0.000450205	0.00041319	0.001215253	0.000728893	0.000147845	0.000500563	0.000538008	0.000421979	0.000482449	0.000568185	0.000568185	0.000568185	0.000147901	0.000367441	0.000260906	0.000179175	0.000187341	0.004588189
3830903774445	383090	3774445	0.00187731	0.000466152	0.000427826	0.001258299	0.000754712	0.000153082	0.000518293	0.000557065	0.000431297	0.000493102	0.000580731	0.000580731	0.000580731	0.000151166	0.000375554	0.000266667	0.000183132	0.000191477	0.004952449
3831003774445	383100	3774445	0.001940205	0.00048177	0.00044216	0.001300456	0.000779997	0.00015821	0.000535658	0.000575729	0.000441219	0.000504445	0.000594091	0.000594091	0.000594091	0.000154644	0.000384194	0.000272802	0.000187345	0.000195882	0.005351479
3831103774445	383110	3774445	0.001997926	0.000496102	0.000455314	0.001339144	0.000803202	0.000162917	0.000551594	0.000592856	0.000451227	0.000515888	0.000607566	0.000607566	0.000607566	0.000158152	0.000392908	0.0027899	0.000191594	0.000200326	0.005747833
3831203774445	383120	3774445	0.002060954	0.000511753	0.000469677	0.00138139	0.00082854	0.000168056	0.000568995	0.000611559	0.000459423	0.000525258	0.000618602	0.000618602	0.000618602	0.000161024	0.000400045	0.000284057	0.000195074	0.000203964	0.00618793
3831303774445	383130	3774445	0.002118144	0.000525953	0.00048271	0.001419722	0.000851531	0.00017272	0.000584784	0.000628529	0.000468741	0.000535912	0.000631149	0.000631149	0.000631149	0.00016429	0.000408159	0.000289818	0.000199031	0.000208101	0.006666248
3831403774445	383140	3774445	0.002177456	0.000540681	0.000496227	0.001459477	0.000875376	0.000177556	0.000601159	0.00064613	0.000476419	0.00054469	0.000641488	0.000641488	0.000641488	0.000166982	0.000414845	0.000294566	0.000202291	0.00021151	0.007227046
3831503774445	383150	3774445	0.0022373	0.000555541	0.000509865	0.001499588	0.000899434	0.000182436	0.000617681	0.000663887	0.000482372	0.000551497	0.000649503	0.000649503	0.000649503	0.000169068	0.000420029	0.000298247	0.000204819	0.000214153	0.007853241
3831603774445	383160	3774445	0.002297674	0.000570532	0.000523624	0.001540055	0.000923706	0.000187359	0.000634349	0.000681802	0.000485651	0.000555245	0.000653918	0.000653918	0.000653918	0.000170217	0.000422883	0.000300274	0.000206211	0.000215608	0.008526112
3831703774445	383170	3774445	0.002358314	0.00058559	0.000537444	0.0015807	0.000948084	0.000192304	0.000651091	0.000699796	0.00048729	0.000557119	0.000656125	0.000656125	0.000656125	0.000170792	0.000424311	0.000301287	0.000206907	0.000216336	0.009274389
3831903774445	383190	3774445	0.00248437	0.000616891	0.000566171	0.001665192	0.000998761	0.000202583	0.000685893	0.000737202	0.000488584	0.000558599	0.000657868	0.000657868	0.000657868	0.000171245	0.000425438	0.000302087	0.000207457	0.000216911	0.011049271
3832003774445	383200	3774445	0.002549654	0.000633101	0.000581049	0.001708949	0.001025006	0.000207907	0.000703916	0.000756574	0.000488584	0.000558599	0.000657868	0.000657868	0.000657868	0.000171245	0.000425438	0.000302087	0.000207457	0.000216911	0.012166985
3832103774445	383210	3774445	0.002617592	0.000649971	0.000596531	0.001754486	0.001052319	0.000213446	0.000722673	0.000776734	0.000488843	0.000558895	0.000658216	0.000658216	0.000658216	0.000171336	0.000425663	0.000302248	0.000207567	0.000217026	0.013560265
3832203774445	383220	3774445	0.002687785	0.0006674	0.000612528	0.001801534	0.001080538	0.00021917	0.000742052	0.000797562	0.000489361	0.000559487	0.000658913	0.000658913	0.000658913	0.000171517	0.000426114	0.000302568	0.000207786	0.000217255	0.015334112
3832303774445	383230	3774445	0.002760235	0.00068539	0.000629039	0.001850094	0.001109663	0.000225078	0.000762054	0.000819061	0.000489879	0.000560078	0.00065961	0.00065961	0.00065961	0.00017169	0.000426565	0.000302888	0.000208006	0.000217485	0.017569108
3832403774445	383240	3774445	0.002834807	0.000703907	0.000646033	0.001900078	0.001139643	0.000231159	0.000782642	0.000841189	0.00049031	0.000560572	0.000660191	0.000660191	0.000660191	0.00017185	0.00042694	0.000303154	0.000208189	0.000217677	0.020425381
3832503774445	383250	3774445	0.002911237	0.000722885	0.000663451	0.001951306	0.001170369	0.000237391	0.000803743	0.000863868	0.000490741	0.000561065	0.000660772	0.000660772	0.000660772	0.000172001	0.000427316	0.000303421	0.000208372	0.000217868	0.024049084
3832603774445	383260	3774445	0.002989922	0.000742423	0.000681383	0.002004046	0.001202002	0.000243807	0.000825467	0.000887217	0.000491173	0.000561558	0.000661353	0.000661353	0.000661353	0.000172153	0.000427691	0.000303688	0.000208556	0.00021806	0.028480768
3832703774445	383270	3774445	0.003070333	0.00076239	0.000699708	0.002057943	0.001234329	0.000250364	0.000847667	0.000911078	0.000491604	0.000562051	0.000661933	0.000661933	0.000661933	0.000172304	0.000428067	0.000303955	0.000208739	0.000218251	0.033421742
3832903774445	383290	3774445	0.003237125	0.000803806	0.000737719	0.002169739	0.001301382	0.000263965	0.000893716	0.000960571	0.000491432	0.000561854	0.000661701	0.000661701	0.000661701	0.000172243	0.000427917	0.000303848	0.000208666	0.000218175	0.04325667
3833003774445	383300	3774445	0.00332364	0.000825288	0.000757435	0.002227726	0.001336162	0.00027102	0.000917601	0.000986243	0.000490655	0.000560966	0.000660656	0.000660656	0.000660656	0.000171971	0.000427241	0.000303368	0.000208336	0.00021783	0.04705008
3833103774445	383310	3774445	0.003411348	0.000847067	0.000777423	0.002286514	0.001371423	0.000278172	0.000941816	0.00101227	0.00048962	0.000559782	0.000659262	0.000659262	0.000659262	0.000171608	0.000426339	0.000302728	0.000207896	0.00021737	0.048653703
3833203774445	383320	3774445	0.003501047	0.00086934	0.000797865	0.002346637	0.001407483	0.000285486	0.00096658	0.001038886	0.000488757	0.000558796	0.0006581	0.0006581	0.0006581	0.00017306	0.000425588	0.000302194	0.00020753	0.00021698	0.048032512
3833303774445	383330	3774445	0.003590879	0.000891646	0.000818337	0.002406848	0.001443597	0.000292811	0.000991381	0.001065543	0.000487635	0.000557514	0.00065659	0.00065659	0.00065659	0.00017093	0.000424611	0.000301501	0.000207054	0.000216489	0.045621081
3833403774445	383340	3774445	0.003680578	0.000913919	0.000838779	0.00246697	0.001479658	0.000300125	0.001016145	0.00109216	0.000483925	0.000553272	0.000651594	0.000651594	0.000651594	0.000169612	0.000421381	0.000299207	0.000205478	0.000214842	0.041999707
3833503774445	383350	3774445	0.003769879	0.000936093	0.00085913	0.002526826	0.001515558	0.000307407	0.0010408	0.001118658	0.000479698	0.000548439	0.000645902	0.000645902	0.000645902	0.000168131	0.0004177	0.000296593	0.000203683	0.000212966	0.038156257
3833603774445	383360	3774445	0.003859047	0.000958235	0.000879451	0.002586592	0.001551406	0.000314678	0.001065418	0.001145118	0.00047547	0.000543605	0.00064021	0.00064021	0.00064021	0.000166649	0.000414019	0.000293979	0.000201888	0.000211089	0.034582335
3833703774445	383370	3774445	0.003950206	0.00098087	0.000900225	0.002647693	0.001588053	0.000322112	0.001090585	0.001172168	0.00047341	0.000540942	0.000637073	0.000637073	0.000637073	0.00016583	0.00041199	0.000292539	0.000200899	0.000210055	0.03156438
3833803774445	383380	3774445	0.004041232	0.001003473	0.000920969	0.002708705	0.001624647	0.000329534	0.001115716	0.001199179	0.000470639	0.000538082	0.000633704	0.000633704	0.000633704	0.00016456	0.000409811	0.000290992	0.000199837	0.000208944	0.028837349
3833903774445	383390	3774445	0.004132125	0.001026042	0.000941683	0.002769627	0.001661188	0.000336946	0.00114081	0.00122615	0.000469776	0.000537095	0.000632543	0.000632543	0.000632543	0.000164653	0.00040906	0.000290458	0.00019947	0.000208561	0.026489849
3834103774445	383410	3774445	0.004308471	0.00106983	0.000981871	0.002887826	0.001732082	0.000351326	0.001189496	0.001278478	0.000468309	0.000535418	0.000630568	0.000630568	0.000630568	0.000164139	0.000407783	0.000289552	0.000198848	0.00020791	0.022560554
3834303774445	383430	3774445	0.004439437	0.00110235	0.001011717	0.002975608	0.001784733	0.000362005	0.001225653	0.00131734	0.000451572	0.000516282	0.000608031	0.000608031	0.000608031	0.00015827	0.000393209	0.000279203	0.000191741	0.000200479	0.018825554
3834403774445	383440	3774445	0.004501404	0.001117737	0.001025839	0.003017143	0.001809644	0.000367058	0.001242761	0.001335728	0.00044467	0.000508391	0.000598737	0.000598737	0.000598737	0.000155854	0.000387199	0.000274935	0.00018881	0.000197414	0.017434344
3834503774445	383450	3774445	0.004561645	0.001132696	0.001039568	0.003057521	0.001833863	0.00037197	0.001259393	0.001353604	0.000440615	0.000503755	0.000593277	0.000593277	0.000593277	0.00015443	0.000383668	0.000272428	0.000187088	0.000195614	0.0162659
3834603774445	383460	3774445	0.004614589	0.001145842	0.001051633	0.003093007	0.001855147	0.000376288	0.00127401	0.001369314	0.000437077	0.000499711	0.000588514	0.000588514	0.000588514	0.00015319	0.000380588	0.000270241	0.000185586	0.000194044	0.015223851
3834703774445	383470	3774445	0.004634227	0.001150718	0.001056109	0.00310617	0.001863042	0.000377889	0.001279432	0.001375142	0.000429399	0.000490932	0.000578175	0.000578175	0.000578175	0.00015051	0.000373901	0.000265493	0.000182326	0.000190635	0.014140562
3834803774445	383480	3774445	0.004628389	0.001149269	0.001054778	0.003102256	0.001860695	0.000377413	0.00127782	0.001373409	0.000421634	0.000482054	0.00056772	0.00056772	0.00056772	0.00014778	0.00036714	0.000260692	0.000179029	0.000187188	0.013174005
3834903774445	383490	3774445	0.004610873	0.00114492	0.001050787	0.003090517	0.001853653	0.000375985	0.001272984	0.001368212	0.000414818	0.000474261	0.000558543	0.000558543	0.000558543	0.00014539	0.000361205	0.000256478	0.000176135	0.000184162	0.012330824
3835003774445	383500	3774445	0.004590439	0.001139846	0.00104613	0.00307682	0.001845438	0.000374318	0.001267343	0.001362148	0.000409296	0.000467949	0.000551108	0.000551108	0.000551108	0.00014345	0.000356397	0.000253064	0.00017379	0.00018171	0.011603426
3835203774445	383520	3774445	0.004438906	0.001102219	0.001011596	0.002975253	0.001784519	0.000361962	0.001225507	0.001317183	0.000393162	0.000449503	0.000529384	0.000529384	0.000529384	0.00013780	0.000342348	0.000243089	0.00016694	0.000174547	0.010223518
3835303774445	383530	3774445	0.004292415	0.001065844	0.000978212	0.002877065	0.001725627	0.000350017	0.001185063	0.001273714	0.000382637	0.000437469	0.000515211	0.000515211	0.000515211	0.00013411	0.000333183	0.000236581	0.0016247	0.000169874	0.009559447
3835403774445	383540	3774445	0.004160653	0.001033126	0.000948185	0.002788749	0.001672657	0.000339272	0.001148686	0.001234615	0.000374268	0.000427901	0.000503943	0.000503943	0.000503943	0.00013117	0.000325896	0.000231407	0.000158917	0.000166159	0.008991488
3835503774445	383550	3774445	0.004075997	0.001012105	0.000928892	0.002732006	0.001638623	0.000332369	0.001125314	0.001209495	0.00036935	0.000422278	0.000497321	0.000497321	0.000497321	0.00012955	0.000321614	0.000228366	0.000156829	0.000163976	0.008540607
3835603774445	383560	3774445	0.003986563	0.000989898	0.000908511	0.002672062	0.001602669	0.000325076	0.001100623	0.001182956	0.000364605	0.000416853	0.000490932	0.000490932	0.000490932	0.00012779	0.000317482	0.000225432	0.000154814	0.000161869	0.008126048
3835703774445	383570	3774445	0.003868203	0.000960508	0.000881537	0.002592729	0.001555086	0.000315425	0.001067945	0.001147835	0.000358393	0.000409751	0.000482568	0.000482568	0.000482568	0.00012561	0.000312073	0.000221591	0.00015217	0.000159111	0.007704845
3835803774445	383580	3774445	0.003742677	0.000929339	0.000852931	0.002508593	0.001504623	0.000305189	0.00103329	0.001110587	0.000352009	0.000402452	0.000473971	0.000473971	0.000473971	0.00012337	0.000306513	0.000217644	0.000149465	0.000156277	0.007304608
3835903774445	383590	3774445	0.003625644	0.000900279	0.00082626	0.00243015	0.001457573	0.000295646	0.001000979	0.001075859	0.000346142	0.000395744	0.000466072	0.000466072	0.000466072	0.00012132	0.000301405	0.000214016	0.000146974	0.000153672	0.006940952
3836003774445	383600	3774445	0.003524136	0.000875073	0.000803126	0.002362112	0.001416765	0.000287369	0.00097295	0.001045738	0.000341138	0.000390023	0.000459334	0.000459334	0.000459334	0.00011956	0.000297048	0.000210922	0.00014485	0.000151451	0.006616984
3836103774445	383610	3774445	0.003429394	0.000851548	0.000781536	0.00229861	0.001378678	0.000279643	0.000946798	0.001017624	0.000336479	0.000384696	0.000453061	0.000453061	0.000453061	0.00011793	0.000292991	0.000208042	0.000142871	0.000149382	0.006318984
3836203774445	383620	3774445	0.003391047	0.000842026	0.000772796	0.002272907	0.001363261	0.000276516	0.000936211	0.001006245	0.000334839	0.000382822	0.000450854	0.000450854	0.000450854	0.00011735	0.000291563	0.000207028	0.000142175	0.000148655	0.006096995
3836303774445	383630	3774445	0.003389454	0.000841631	0.000772434	0.00227184	0.001362621	0.000276386	0.000935771	0.001005773	0.00033521	0.000383315	0.000451434	0.000451434	0.000451434	0.00011751	0.000291939	0.000207295	0.000142359	0.000148846	0.005923751
3836403774445	383640	3774445	0.003389056	0.000841532	0.000772343	0.002271573	0.001362461	0.000276354	0.000935661	0.001005655	0.000335789	0.000383907	0.000452131	0.000452131	0.000452131	0.00011769	0.00029239	0.000207615	0.000142578	0.000149076	0.005759135
3836503774445	383650	3774445	0.003447175	0.000855963	0.000785588	0.002310528	0.001385826	0.000281093	0.000951707	0.001022901	0.000339585	0.000388247	0.000457243	0.000457243	0.000457243	0.00011902	0.000295695	0.000209962	0.00014419	0.000150761	0.005654741
3836603774445	383660	3774445	0.003509407	0.000871416	0.00079977	0.00235224	0.001410844	0.000286168	0.000968888	0.001041367	0.00034364	0.000392883	0.000462703	0.000462703	0.000462703	0.00012044	0.000299226	0.000212469	0.000145912	0.000152561	0.005555005
3836703774445	383670	3774445	0.003594594	0.000892569	0.000819184	0.002409338	0.001445091	0.000293114	0.000992407	0.001066645	0.000349161	0.000399196	0.000470138	0.000470138	0.000470138	0.00012237	0.000304034	0.000215883	0.000148257	0.000155013	0.005474854
3836803774445	383680	3774445	0.003712291	0.000921794	0.000846006	0.002488227	0.001492407	0.000302711	0.001024901	0.00110157	0.000356754	0.000407877	0.000480361	0.000480361	0.000480361	0.00012504	0.000310645	0.000220578	0.00015148	0.000158384	0.005415582
3836903774445	383690	3774445	0.003842328	0.000954083	0.00087564	0.002575386	0.001544684	0.000313315	0.001060802	0.001140157	0.000365554	0.000417938	0.00049221	0.00049221	0.00049221	0.00012812	0.000318308	0.000226019	0.000155217	0.00016229	0.005357259
3837003774445	383700	3774445	0.003912522	0.000971513	0.000891637	0.002622434	0.001572903	0.000319039	0.001080181	0.001160986	0.000371766	0.00042504	0.000500574	0.000500574	0.000500574	0.00013030	0.000323717	0.00022986	0.000157855	0.000165048	0.005262269
3837103774445	383710	3774445	0.003973161	0.00098657	0.000905456	0.002663079	0.001597282	0.000323984	0.001096923	0.00117898	0.000378237	0.000432438	0.000509287	0.000509287	0.000509287	0.00013256	0.000329352	0.00023386	0.000160602	0.000167921	0.005165898
3837203774445	383720	3774445	0.003990146	0.000990788	0.000909327	0.002674463	0.00160411	0.000325369	0.001101612	0.00118402	0.000382637	0.000437469	0.000515211	0.000515211	0.000515211	0.00013411	0.000333183	0.000236581	0.0016247	0.000169874	0.00505184
3837303774445	383730	3774445	0.003947685	0.000980244	0.00089965	0.002646003	0.00158704	0.000321906	0.001089889	0.00117142	0.000381774	0.000436482	0.00051405	0.00051405	0.00051405	0.00013389	0.000332432	0.000236048	0.000162104	0.000169491	0.004902581
3837403774445	383740	3774445	0.003904958	0.000969635	0.000889913	0.002617365	0.001569863	0.000318422	0.001078093	0.001158741	0.000380997	0.000435595	0.000513004	0.000513004	0.000513004	0.00013353	0.000331756	0.000235567	0.000161774	0.000169147	0.004759535
3837503774445	383750	3774445	0.003942908	0.000979058	0.000898562	0.002642801	0.001585119	0.000321517	0.00108857	0.001170002	0.00038859	0.000444275	0.000523227	0.000523227	0.000523227	0.00013619	0.000338367	0.000240262	0.000164998	0.000172517	0.004679211
3837603774445	383760	3774445	0.003980857	0.000988481	0.00090721	0.002668238	0.001600376	0.000324611	0.001099047	0.001181263	0.000398857	0.000456013	0.000537051	0.000537051	0.000537051	0.00013979	0.000347307	0.00024661	0.000169358	0.000177075	0.004617524
3837703774445	383770	3774445	0.003987492	0.000990129	0.000908722	0.002672685	0.001603043	0.000325152	0.001100879	0.001183232	0.000409814	0.00046854	0.000551805	0.000551805	0.000551805	0.00014363	0.000356848	0.000253384	0.00017401	0.00018194	0.004557389
3837803774445	383780	3774445	0.003983644	0.000989173	0.000907845	0.002670105	0.001601496	0.000324838	0.001099817	0.00118209	0.000424567	0.000485408	0.00057167	0.00057167	0.00057167	0.00014880	0.000369694	0.000262506	0.000180274	0.00018849	0.0045196
3837903774445	383790	3774445	0.003950073	0.000980837	0.000900195	0.002647604	0.001588	0.000322101	0.001090548	0.001172129	0.000435438	0.000497836	0.000586307	0.000586307	0.000586307	0.00015261	0.00037916	0.000269228	0.00018489	0.000193316	0.004482156
3838003774445	383800	3774445	0.003908541	0.000970524	0.00089073	0.002619766	0.001571303	0.000318714	0.001079082	0.001159804	0.000439493	0.000502473	0.000591767	0.000591767	0.000591767	0.00015403	0.000382691	0.000271735	0.000186612	0.000195116	0.004381126
3838103774445	383810	3774445	0.003859047	0.000958235	0.000879451	0.002586592	0.001551406	0.000314678	0.001065418	0.001145118	0.000439752	0.000502768	0.000592116	0.000592116	0.000592116	0.00015413	0.000382916	0.000271895	0.000186722	0.000195231	0.004270346
3838203774445	383820	3774445	0.00380345	0.00094429	0.00086678	0.002549327	0.001529055	0.000310145	0.001050068	0.00112862	0.000439148	0.000502078	0.000591302	0.000591302	0.000591302	0.00015391	0.000382391	0.000271521	0.000186465	0.000194963	0.004160258
3838303774445	383830	3774445	0.003741085	0.000928944	0.000852568	0.002507526	0.001503983	0.000305059	0.00103285	0.001110114	0.000437854	0.000500598	0.00058956	0.00058956	0.00058956	0.00015346	0.000381264	0.000270721	0.000185916	0.000194389	0.004051204

			ISDrainage / Utilities Trenching	ISDrainage / Utilities Trenching	ISAsphalt Paving	ISAsphalt Paving	SVDemolition	SVSite Grubbing / Prep	SVMass Grading / Excavation	SVMass Grading / Excavation	SVDrainage / Utilities Trenching	SVFoundations / Concrete Pads	SVBuilding / Structure Construction	SVBuilding / Structure Construction	SVAsphalt Paving	SVAsphalt Paving	SVArchitectural Coating	SVArchitectural Coating	SVLandscaping or Other Finishing	SVLandscaping or Other Finishing	MDemolition
Unique Identifier	X (UTM)	Y (UTM)	2027	2028	2027	2028	2027	2027	2027	2028	2028	2028	2028	2029	2028	2029	2028	2029	2028	2029	2027
3830203774445	383020	3774445	0.001540102	0.001540102	0.001774864	0.001774864	0.00020256	8.07198E-05	0.000262535	0.000262535	0.000135486	5.25531E-05	0.000251073	0.000251073	0.000140603	0.000140603	3.16702E-05	3.16702E-05	0.000107227	0.000107227	0.000523699
3830303774445	383030	3774445	0.001672533	0.001672533	0.001927481	0.001927481	0.000207058	8.25123E-05	0.000268365	0.000268365	0.000138494	5.37202E-05	0.000255698	0.000255698	0.000143725	0.000143725	3.23735E-05	3.23735E-05	0.000109608	0.000109608	0.000546562
3830403774445	383040	3774445	0.001813758	0.001813758	0.002090234	0.002090234	0.000211349	8.42221E-05	0.000273926	0.000273926	0.000141364	5.48334E-05	0.000259967	0.000259967	0.000146703	0.000146703	3.30443E-05	3.30443E-05	0.000111879	0.000111879	0.000569253
3830503774445	383050	3774445	0.001974054	0.001974054	0.002274965	0.002274965	0.000216193	8.61526E-05	0.000280205	0.000280205	0.000144604	5.60902E-05	0.00026468	0.00026468	0.000150066	0.000150066	3.38017E-05	3.38017E-05	0.000114444	0.000114444	0.000594618
3830603774445	383060	3774445	0.00212176	0.00212176	0.002445186	0.002445186	0.000219515	8.74763E-05	0.00028451	0.00028451	0.000146826	5.6952E-05	0.000267704	0.000267704	0.000152372	0.000152372	3.43211E-05	3.43211E-05	0.000116202	0.000116202	0.000614721
3830703774445	383070	3774445	0.002283306	0.002283306	0.002631356	0.002631356	0.000222906	8.88276E-05	0.000288905	0.000288905	0.000149094	5.78318E-05	0.000270906	0.000270906	0.000154725	0.000154725	3.48513E-05	3.48513E-05	0.000117997	0.000117997	0.000635686
3830803774445	383080	3774445	0.002461608	0.002461608	0.002836838	0.002836838	0.000226574	9.02892E-05	0.000293659	0.000293659	0.000151548	5.87834E-05	0.000274286	0.000274286	0.000157271	0.000157271	3.54247E-05	3.54247E-05	0.000119939	0.000119939	0.000656824
3830903774445	383090	3774445	0.002657037	0.002657037	0.003062057	0.003062057	0.00023038	9.1806E-05	0.000298592	0.000298592	0.000154094	5.97709E-05	0.000278021	0.000278021	0.000159913	0.000159913	3.60198E-05	3.60198E-05	0.000121954	0.000121954	0.000678565
3831003774445	383100	3774445	0.00287112	0.00287112	0.003308773	0.003308773	0.000234532	9.34606E-05	0.000303974	0.000303974	0.000156871	6.08482E-05	0.000282112	0.000282112	0.000162795	0.000162795	3.6669E-05	3.6669E-05	0.000124152	0.000124152	0.000700307
3831103774445	383110	3774445	0.003083768	0.003083768	0.003553836	0.003553836	0.000237785	9.47568E-05	0.00030819	0.00030819	0.000159046	6.1692E-05	0.000285047	0.000285047	0.000165053	0.000165053	3.71776E-05	3.71776E-05	0.000125873	0.000125873	0.000722049
3831203774445	383120	3774445	0.003319884	0.003319884	0.003825944	0.003825944	0.000241522	9.6246E-05	0.000313033	0.000313033	0.000161546	6.26616E-05	0.000287804	0.000287804	0.000167647	0.000167647	3.77618E-05	3.77618E-05	0.000127852	0.000127852	0.000750606
3831303774445	383130	3774445	0.003576506	0.003576506	0.004121683	0.004121683	0.000244498	9.74318E-05	0.00031689	0.00031689	0.000163536	6.34336E-05	0.000290739	0.000290739	0.000169713	0.000169713	3.82271E-05	3.82271E-05	0.000129427	0.000129427	0.000764238
3831403774445	383140	3774445	0.00387738	0.00387738	0.00446842	0.00446842	0.00024775	9.8728E-05	0.000321105	0.000321105	0.000165712	6.42775E-05	0.000294119	0.000294119	0.00017197	0.00017197	3.87356E-05	3.87356E-05	0.000131149	0.000131149	0.000778301
3831503774445	383150	3774445	0.00421334	0.00421334	0.004855591	0.004855591	0.000251003	0.000100024	0.000325321	0.000325321	0.000167887	6.51213E-05	0.000297588	0.000297588	0.000174228	0.000174228	3.92442E-05	3.92442E-05	0.00013287	0.00013287	0.000792968
3831603774445	383160	3774445	0.004574342	0.004574342	0.005271621	0.005271621	0.000253356	0.000100962	0.000328371	0.000328371	0.000169461	6.57318E-05	0.000300434	0.000300434	0.000175861	0.000175861	3.96121E-05	3.96121E-05	0.000134116	0.000134116	0.000805651
3831703774445	383170	3774445	0.0049758	0.0049758	0.005734275	0.005734275	0.000255501	0.000101817	0.000331151	0.000331151	0.000170896	6.62884E-05	0.00030328	0.00030328	0.000177351	0.000177351	3.99475E-05	3.99475E-05	0.000135252	0.000135252	0.000816781
3831903774445	383190	3774445	0.005928041	0.005928041	0.006831669	0.006831669	0.000255778	0.000101927	0.00033151	0.00033151	0.000171081	6.63602E-05	0.000303546	0.000303546	0.000177543	0.000177543	3.99908E-05	3.99908E-05	0.000135398	0.000135398	0.000839385
3832003774445	383200	3774445	0.006527705	0.006527705	0.007522741	0.007522741	0.000254601	0.000101458	0.000329985	0.000329985	0.000170294	6.6055E-05	0.000301768	0.000301768	0.000176726	0.000176726	3.98068E-05	3.98068E-05	0.000134775	0.000134775	0.000850774
3832103774445	383210	3774445	0.007275214	0.007275214	0.008384195	0.008384195	0.000254394	0.000101375	0.000329716	0.000329716	0.000170156	6.60011E-05	0.000301323	0.000301323	0.000176582	0.000176582	3.97744E-05	3.97744E-05	0.000134665	0.000134665	0.000862248
3832203774445	383220	3774445	0.0082269	0.0082269	0.009480949	0.009480949	0.000254671	0.000101486	0.000330075	0.000330075	0.000170341	6.60729E-05	0.000301768	0.000301768	0.000176774	0.000176774	3.98176E-05	3.98176E-05	0.000134812	0.000134812	0.000873809
3832303774445	383230	3774445	0.009425996	0.009425996	0.010862827	0.010862827	0.000255224	0.000101706	0.000330792	0.000330792	0.000170711	6.62166E-05	0.000302212	0.000302212	0.000177158	0.000177158	3.99042E-05	3.99042E-05	0.000135105	0.000135105	0.000885457
3832403774445	383240	3774445	0.010958414	0.010958414	0.012628836	0.012628836	0.00025557	0.000101844	0.000331241	0.000331241	0.000170942	6.63064E-05	0.000302835	0.000302835	0.000177399	0.000177399	3.99583E-05	3.99583E-05	0.000135288	0.000135288	0.000897104
3832503774445	383250	3774445	0.012902566	0.012902566	0.014869341	0.014869341	0.000256124	0.000102065	0.000331959	0.000331959	0.000171313	6.645E-05	0.000303546	0.000303546	0.000177783	0.000177783	4.00449E-05	4.00449E-05	0.000135581	0.000135581	0.000908838
3832603774445	383260	3774445	0.015280207	0.015280207	0.017609412	0.017609412	0.000256954	0.000102396	0.000333035	0.000333035	0.000171868	6.66654E-05	0.00030488	0.00030488	0.00017859	0.00017859	4.01747E-05	4.01747E-05	0.000136021	0.000136021	0.000920571
3832703774445	383270	3774445	0.017931088	0.017931088	0.020664374	0.020664374	0.000257992	0.000102809	0.00033438	0.00033438	0.000172563	6.69348E-05	0.000307015	0.000307015	0.00017908	0.00017908	4.0337E-05	4.0337E-05	0.00013657	0.00013657	0.000932305
3832903774445	383290	3774445	0.023207622	0.023207622	0.026745225	0.026745225	0.00025737	0.000102561	0.000333573	0.000333573	0.000172146	6.67732E-05	0.000305859	0.000305859	0.000178648	0.000178648	4.02396E-05	4.02396E-05	0.000136241	0.000136241	0.000955772
3833003774445	383300	3774445	0.025242823	0.025242823	0.029090657	0.029090657	0.000255224	0.000101706	0.000330792	0.000330792	0.000170711	6.62166E-05	0.000302034	0.000302034	0.000177158	0.000177158	3.99042E-05	3.99042E-05	0.000135105	0.000135105	0.000967506
3833103774445	383310	3774445	0.026103182	0.026103182	0.030082164	0.030082164	0.00025301	0.000100824	0.000327922	0.000327922	0.00016923	6.5642E-05	0.000298744	0.000298744	0.000175621	0.000175621	3.9558E-05	3.9558E-05	0.000133933	0.000133933	0.000979067
3833203774445	383320	3774445	0.025769907	0.025769907	0.029698086	0.029698086	0.000251418	0.00010019	0.000325859	0.000325859	0.000168165	6.52291E-05	0.00029652	0.00029652	0.00017416	0.00017416	3.93091E-05	3.93091E-05	0.00013309	0.00013309	0.000990628
3833303774445	383330	3774445	0.024476151	0.024476151	0.028207119	0.028207119	0.000249826	9.95553E-05	0.000323796	0.000323796	0.000167101	6.48161E-05	0.000294297	0.000294297	0.000173412	0.000173412	3.90602E-05	3.90602E-05	0.000132248	0.000132248	0.001001671
3833403774445	383340	3774445	0.022533249	0.022533249	0.025968055	0.025968055	0.000247404	9.85901E-05	0.000320657	0.000320657	0.00016548	6.41877E-05	0.000291273	0.000291273	0.00017173	0.00017173	3.86815E-05	3.86815E-05	0.000130965	0.000130965	0.001009522
3833503774445	383350	3774445	0.020471201	0.020471201	0.023591683	0.023591683	0.000244774	9.75421E-05	0.000317249	0.000317249	0.000163721	6.35054E-05	0.000287982	0.000287982	0.00016905	0.00016905	3.82704E-05	3.82704E-05	0.000129573	0.000129573	0.001016338
3833603774445	383360	3774445	0.018553757	0.018553757	0.021381959	0.021381959	0.000242422	9.66045E-05	0.000314199	0.000314199	0.000162148	6.2895E-05	0.000285136	0.000285136	0.00016827	0.00016827	3.79025E-05	3.79025E-05	0.000128328	0.000128328	0.001023844
3833703774445	383370	3774445	0.016934595	0.016934595	0.019515983	0.019515983	0.000241453	9.62184E-05	0.000312943	0.000312943	0.0001615	6.26436E-05	0.000283891	0.000283891	0.00016759	0.00016759	3.7751E-05	3.7751E-05	0.000127815	0.000127815	0.001033421
3833803774445	383380	3774445	0.015471517	0.015471517	0.017829883	0.017829883	0.000240345	9.57772E-05	0.000311508	0.000311508	0.000160759	6.23563E-05	0.000282646	0.000282646	0.00016683	0.00016683	3.75779E-05	3.75779E-05	0.000127229	0.000127229	0.001042825
3833903774445	383390	3774445	0.01421206	0.01421206	0.016378444	0.016378444	0.000239792	9.55565E-05	0.000310791	0.000310791	0.000160389	6.22127E-05	0.000282023	0.000282023	0.00016646	0.00016646	3.74913E-05	3.74913E-05	0.000126936	0.000126936	0.00105292
3834103774445	383410	3774445	0.012103955	0.012103955	0.013948995	0.013948995	0.000239169	9.53083E-05	0.000309983	0.000309983	0.000159972	6.20511E-05	0.000281134	0.000281134	0.00016601	0.00016601	3.7394E-05	3.7394E-05	0.000126606	0.000126606	0.001073022
3834303774445	383430	3774445	0.010100092	0.010100092	0.011639677	0.011639677	0.000231972	9.24403E-05	0.000300655	0.000300655	0.000155158	6.01838E-05	0.000274197	0.000274197	0.00016101	0.00016101	3.62687E-05	3.62687E-05	0.000122796	0.000122796	0.001046794
3834403774445	383440	3774445	0.009353694	0.009353694	0.010779504	0.010779504	0.000229411	9.14199E-05	0.00029733	0.00029733	0.00015345	5.95195E-05	0.000271884	0.000271884	0.00015924	0.00015924	3.58683E-05	3.58683E-05	0.000121441	0.000121441	0.001039029
3834503774445	383450	3774445	0.008726812	0.008726812	0.010057065	0.010057065	0.000227958	9.08408E-05	0.000295453	0.000295453	0.000152473	5.91425E-05	0.000270283	0.000270283	0.00015823	0.00015823	3.56411E-05	3.56411E-05	0.000120671	0.000120671	0.001041617
3834603774445	383460	3774445	0.008167743	0.008167743	0.009412775	0.009412775	0.000226574	9.02892E-05	0.000293659	0.000293659	0.000151548	5.87834E-05	0.000268772	0.000268772	0.00015727	0.00015727	3.54247E-05	3.54247E-05	0.000119939	0.000119939	0.001043774
3834703774445	383470	3774445	0.007586548	0.007586548	0.008742987	0.008742987	0.000223044	8.88827E-05	0.000289085	0.000289085	0.000149187	5.78677E-05	0.000265036	0.000265036	0.00015421	0.00015421	3.48729E-05	3.48729E-05	0.00011807	0.00011807	0.00103437
3834803774445	383480	3774445	0.007067981	0.007067981	0.008145373	0.008145373	0.000219584	8.75039E-05	0.0002846	0.0002846	0.000146873	5.697E-05	0.000261568	0.000261568	0.00015242	0.00015242	3.43319E-05	3.43319E-05	0.000116239	0.000116239	0.001024276
3834903774445	383490	3774445	0.006615606	0.006615606	0.007624042	0.007624042	0.000216678	8.63456E-05	0.000280833	0.000280833	0.000144928	5.62159E-05	0.000258721	0.000258721	0.00015040	0.00015040	3.38775E-05	3.38775E-05	0.0001147	0.0001147	0.001015476
3835003774445	383500	3774445	0.00622535	0.00622535	0.007174298	0.007174298	0.000214325	8.5408E-05	0.000277783	0.000277783	0.000143355	5.56054E-05	0.000256409	0.000256409	0.00014876	0.00014876	3.35096E-05	3.35096E-05	0.000113455	0.000113455	0.001008746
3835203774445	383520	3774445	0.005485016	0.005485016	0.006321113	0.006321113	0.00020775	8.27881E-05	0.00026926	0.00026926	0.00013895	5.38997E-05	0.000250183	0.000250183	0.00014405	0.00014405	3.24817E-05	3.24817E-05	0.000109974	0.000109974	0.000980016
3835303774445	383530	3774445	0.005128736	0.005128736	0.005910523	0.005910523	0.00020346	8.10783E-05	0.000263701	0.000263701	0.000136087	5.27865E-05	0.000246092	0.000246092	0.00014122	0.00014122	3.18108E-05	3.18108E-05	0.000107703	0.000107703	0.000956721
3835403774445	383540	3774445	0.00482402	0.00482402	0.005559359	0.005559359	0.000200069	7.9727E-05	0.000259306	0.000259306	0.000133819	5.19068E-05	0.00024289	0.00024289	0.00013873	0.00013873	3.12807E-05	3.12807E-05	0.000105908	0.000105908	0.000938085
3835503774445	383550	3774445	0.004582118	0.004582118	0.005280583	0.005280583	0.000198062	7.89272E-05	0.000256705	0.000256705	0.000132477	5.13861E-05	0.000240934	0.000240934	0.00013748	0.00013748	3.09669E-05	3.09669E-05	0.000104846	0.000104846	0.000927991
3835603774445	383560	3774445	0.004359703	0.004359703	0.005024265	0.005024265	0.000196124	7.8155E-05	0.000254194	0.000254194	0.000131181	5.08833E-05	0.000239066	0.000239066	0.00013613	0.00013613	3.06639E-05	3.06639E-05	0.0001038	0.0001038	0.000917983
3835703774445	383570	3774445	0.004133724	0.004133724	0.004763839	0.004763839	0.000193633	7.71622E-05	0.000250965	0.000250965	0.000129514	5.0237E-05	0.000236665	0.000236665	0.00013406	0.00013406	3.02744E-05	3.02744E-05	0.00010251	0.00010251	0.000902626
3835803774445	383580	3774445	0.003918993	0.003918993	0.004516376	0.004516376	0.000190934	7.60867E-05	0.000247466	0.000247466	0.000127709	4.95368E-05	0.000233997	0.000233997	0.00013253	0.00013253	2.98524E-05	2.98524E-05	0.00010172	0.00010172	0.000885802
3835903774445	383590	3774445	0.003723888	0.003723888	0.004291531	0.004291531	0.000188581	7.51491E-05	0.000244417	0.000244417	0.000126135	4.89263E-05	0.000231684	0.000231684	0.00013089	0.00013089	2.94845E-05	2.94845E-05	9.98268E-05	9.98268E-05	0.000870099
3836003774445	383600	3774445	0.003550076	0.003550076	0.004091224	0.004091224	0.000186505	7.43217E-05	0.000241726	0.000241726	0.000124747	4.83877E-05	0.000229728	0.000229728	0.00012945	0.00012945	2.91599E-05	2.91599E-05	9.87278E-05	9.87278E-05	0.000856468
3836103774445	383610	3774445	0.003390196	0.003390196	0.003906973	0.003906973	0.000184636	7.35771E-05	0.000239304	0.000239304	0.000123497	4.79029E-05	0.00022786	0.00022786	0.00012816	0.00012816	2.88678E-05	2.88678E-05	9.77387E-05	9.77387E-05	0.00084344
3836203774445	383620	3774445	0.003271097	0.003271097	0.003769719	0.003769719	0.000184083	7.33565E-05	0.000238587	0.000238587	0.000123127	4.77592E-05	0.000227326	0.000227326	0.00012777	0.00012777	2.87812E-05	2.87812E-05	9.74456E-05	9.74456E-05	0.000839558
3836303774445	383630	3774445	0.00317815	0.00317815	0.003662604	0.003662604	0.000184359	7.34668E-05	0.000238946	0.000238946	0.000123312	4.78311E-05	0.000227682	0.000227682	0.00012769	0.00012769	2.88245E-05	2.88245E-05	9.75922E-05	9.75922E-05	0.000841628
3836403774445	383640	3774445	0.003089832	0.003089832	0.003560824	0.003560824	0.000184705	7.36047E-05	0.000239394	0.000239394	0.000123543	4.79208E-05	0.000228038	0.000228038	0.00012820	0.00012820	2.88786E-05	2.88786E-05	9.77753E-05	9.77753E-05	0.000843871
3836503774445	383650	3774445	0.003033823	0.003033823	0.003496277	0.003496277	0.000186436	7.42942E-05	0.000241636	0.000241636	0.0001247	4.83697E-05	0.000229817	0.000229817	0.00012941	0.00012941	2.91491E-05	2.91491E-05	9.86912E-05	9.86912E-05	0.000856295
3836603774445	383660	3774445	0.002980314	0.002980314	0.003434612	0.003434612	0.000188235	7.50112E-05	0.000243968	0.000243968	0.000125904	4.88365E-05	0.000231684	0.000231684	0.00013065	0.00013065	2.94304E-05	2.94304E-05	9.96436E-05	9.96436E-05	0.000869841
3836703774445	383670	3774445	0.002937312	0.002937312	0.003385055	0.003385055	0.000190657	7.59764E-05	0.000247108	0.000247108	0.000127524	4.94649E-05	0.000234086	0.000234086	0.00013234	0.00013234	2.98091E-05	2.98091E-05	0.000100926	0.000100926	0.000888304
3836803774445	383680	3774445	0.002905512	0.002905512	0.003348408	0.003348408	0.00019384	7.7245E-05	0.000251234	0.000251234	0.000129653	5.02908E-05	0.000237198	0.000237198	0.00013455	0.00013455	3.03069E-05	3.03069E-05	0.000102611	0.000102611	0.000913755
3836903774445	383690	3774445	0.002874221	0.002874221	0.003312347	0.003312347	0.000197508	7.87066E-05	0.000255987	0.000255987	0.000132107	5.12424E-05	0.000240667	0.000240667	0.00013709	0.00013709	3.08803E-05	3.08803E-05	0.000104553	0.000104553	0.000943435
3837003774445	383700	3774445	0.002823258	0.002823258	0.003253615	0.003253615	0.000200138	7.97545E-05	0.000259396	0.000259396	0.000133866	5.19247E-05	0.000242979	0.000242979	0.00013821	0.00013821	3.12915E-05	3.12915E-05	0.000105945	0.000105945	0.0009644
3837103774445	383710	3774445	0.002771554	0.002771554	0.00319403	0.00319403	0.000202768	8.08025E-05	0.000262804	0.000262804	0.000135625	5.2607E-05	0.000245381	0.000245381	0.00014074	0.00014074	3.17026E-05	3.17026E-05	0.000107337	0.000107337	0.000985969
3837203774445	383720	3774445	0.002710361	0.002710361	0.003123509	0.003123509	0.000204567	8.15195E-05	0.000265136	0.000265136	0.000136828	5.30738E-05	0.000246893	0.000246893	0.00014199	0.00014199	3.1984E-05	3.1984E-05	0.000108289	0.000108289	0.000999859
3837303774445	383730	3774445	0.002630282	0.002630282	0.003031224	0.003031224	0.00020429	8.14092E-05	0.000264777	0.000264777	0.000136643	5.3002E-05	0.000246537	0.000246537	0.00014180	0.00014180	3.19407E-05	3.19407E-05	0.000108143	0.000108143	0.000997099
3837403774445	383740	3774445	0.002553536	0.002553536	0.002942779	0.002942779	0.000204013	8.12989E-05	0.000264419	0.000264419	0.000136458	5.29302E-05	0.00024627	0.00024627	0.00014161	0.00014161	3.18974E-05	3.18974E-05	0.000107996	0.000107996	0.000994165
3837503774445	383750	3774445	0.002510442	0.002510442	0.002893116	0.002893116	0.000207197	8.25675E-05	0.000268545	0.000268545	0.000138587	5.37561E-05	0.000248938	0.000248938	0.00014321	0.00014321	3.23951E-05	3.23951E-05	0.000109681	0.000109681	0.001018582
3837603774445	383760	3774445	0.002477346	0.002477346	0.002854975	0.002854975	0.000211764	8.43876E-05	0.000274464	0.000274464	0.000141642	5.49411E-05	0.000253029	0.000253029	0.00014699	0.00014699	3.31092E-05	3.31092E-05	0.000112099	0.000112099	0.001051108
3837703774445	383770	3774445	0.002445083	0.002445083	0.002817794	0.002817794	0.000216608	8.6318E-05	0.000280743	0.000280743	0.000144882	5.61979E-05	0.000257565	0.000257565	0.00015035	0.00015035	3.38666E-05	3.38666E-05	0.000114663	0.000114663	0.001084065
3837803774445	383780	3774445	0.002424809	0.002424809	0.002794429	0.002794429	0.000222698	8.87449E-05	0.000288636	0.000288636	0.000148956	5.77779E-05	0.000262279	0.000262279	0.00015451	0.00015451	3.48188E-05	3.48188E-05	0.000117887	0.000117887	0.001151965
3837903774445	383790	3774445	0.00240472	0.00240472	0.002771278	0.002771278	0.000227681	9.07304E-05	0.000295094	0.000295094	0.000152288	5.90706E-05	0.000267882	0.000267882	0.00015804	0.00015804	3.55978E-05	3.55978E-05	0.000120525	0.000120525	0.001161197
3838003774445	383800	3774445	0.002350516	0.002350516	0.002708812	0.002708812	0.000232595	9.26885E-05	0.000301462	0.000301462	0.000155575	6.03454E-05	0.000274464	0.000274464	0.00016145	0.00016145	3.63661E-05	3.63661E-05	0.000123126	0.000123126	0.001165769
3838103774445	383810	3774445	0.002291082	0.002291082	0.002640318	0.002640318	0.00023647	9.42328E-05	0.000306485	0.000306485	0.000158167	6.13509E-05	0.000281401	0.000281401	0.00016414	0.00016414	3.6972E-05	3.6972E-05	0.000125177	0.000125177	0.001160593
3838203774445	383820	3774445	0.002232018	0.002232018	0.002572251	0.002572251	0.000239999	9.56393E-05	0.00031106	0.00031106	0.000160528	6.22666E-05	0.000290384	0.000290384	0.00016659	0.00016659	3.75238E-05	3.75238E-05	0.000127046	0.000127046	0.001154381
3838303774445	383830	3774445	0.00217351	0.00217351	0.002504824	0.002504824	0.000244082	9.72663E-05	0.000316352	0.000316352	0.000163259	6.33259E-05	0.000305592	0.000305592	0.00016942	0.00016942	3.81622E-05	3.81622E-05	0.000129207	0.000129207	0.001146875

			MSite Grubbing / Prep	MMass Grading / Excavation	MMass Grading / Excavation	MDrainage / Utilities Trenching	MFoundations / Concrete Pads	MBuilding / Structure Construction	MAsphalt Paving	MLandscaping or Other Finishing	MWaterside Construction (Piles)	RSSWRestriping South Valley	RSSWRestriping Silver Lake Boulevard	RSSWDemolition	RSSWPlacing Base	RSSWForm	Child Risk				
Unique Identifier	X (UTM)	Y (UTM)	2027	2027	2028	2028	2028	2028	2028	2028	2028	2029	2029	2029	2029	2029	3rd Trimester	0<2	2<16	Total	per million
3830203774445	383020	3774445	0.000484216	0.000805433	0.000805433	0.000387373	0.000183553	0.000497982	0.000323799	0.000222367	0.000239001	9.19388E-05	0.000144374	0.00044849	4.07827E-05	8.87019E-05	7.99002E-08	2.47134E-06	2.3573E-07	2.78697E-06	2.78696944
3830303774445	383030	3774445	0.000505356	0.000840596	0.000840596	0.000404284	0.000191566	0.000519723	0.000337935	0.000232074	0.000249435	9.38572E-05	0.000149912	0.000465764	4.23535E-05	9.21184E-05	8.63809E-08	2.69651E-06	2.5353E-07	3.03642E-06	3.03642486
3830403774445	383040	3774445	0.000526336	0.000875494	0.000875494	0.000421068	0.000199519	0.0005413	0.000351964	0.000241709	0.000259791	9.56871E-05	0.00015545	0.000482947	4.3916E-05	9.55168E-05	9.34115E-08	2.94426E-06	2.727E-07	3.31037E-06	3.31036831
3830503774445	383050	3774445	0.000549789	0.000914505	0.000914505	0.000439831	0.000208409	0.000565419	0.000367647	0.000252479	0.000271367	9.78417E-05	0.000161732	0.000502415	4.56862E-05	9.93671E-05	1.01583E-07	3.23533E-06	2.9488E-07	3.63179E-06	3.63179011
3830603774445	383060	3774445	0.000568375	0.000945422	0.000945422	0.0004547	0.000215455	0.000584535	0.000380077	0.000261015	0.000280541	9.9288E-05	0.000166526	0.000517496	4.70576E-05	0.00010235	1.09345E-07	3.5177E-06	3.1554E-07	3.94259E-06	3.94258751
3830703774445	383070	3774445	0.00058776	0.000977666	0.000977666	0.000470208	0.000222803	0.00060447	0.000393039	0.000269917	0.000290109	0.000100823	0.000171498	0.000533033	4.84704E-05	0.000105423	1.18081E-07	3.83883E-06	3.3856E-07	4.29547E-06	4.29546721
3830803774445	383080	3774445	0.000607304	0.001010175	0.001010175	0.000485843	0.000230212	0.00062457	0.000406108	0.000278892	0.000299755	0.000102535	0.00017647	0.000548662	4.98916E-05	0.000108514	1.28067E-07	4.20946E-06	3.6449E-07	4.70202E-06	4.70202144
3830903774445	383090	3774445	0.000627407	0.001043613	0.001043613	0.000501925	0.000237832	0.000645244	0.000419551	0.000288124	0.000309678	0.000104394	0.000181592	0.000564566	5.13378E-05	0.000111659	1.39551E-07	4.63967E-06	3.9376E-07	5.17298E-06	5.17297602
3831003774445	383100	3774445	0.000647509	0.001077051	0.001077051	0.000518007	0.000245453	0.000665918	0.000432994	0.000297356	0.0003196	0.000106401	0.000188559	0.000583302	5.30416E-05	0.000115365	1.52826E-07	5.14159E-06	4.2694E-07	5.72136E-06	5.72136166
3831103774445	383110	3774445	0.000667612	0.00111049	0.00111049	0.000534089	0.000253073	0.000686592	0.000446437	0.000306587	0.000329522	0.000107759	0.000194126	0.000604141	5.49365E-05	0.000119486	1.67026E-07	5.68608E-06	4.6173E-07	6.31484E-06	6.31483558
3831203774445	383120	3774445	0.000694016	0.00115441	0.00115441	0.000555213	0.000263082	0.000713747	0.000464093	0.000318713	0.000342555	0.000108969	0.000198652	0.000619039	5.62912E-05	0.000122433	1.83139E-07	6.30761E-06	5.0109E-07	6.99184E-06	6.99184109
3831303774445	383130	3774445	0.0007062	0.001175375	0.001175375	0.000565296	0.00026786	0.0007267	0.000472522	0.000324501	0.000348776	0.000110238	0.000201689	0.000627996	5.71057E-05	0.000124204	2.02173E-07	7.04807E-06	5.4547E-07	7.79571E-06	7.79571153
3831403774445	383140	3774445	0.000719623	0.001197004	0.001197004	0.000575699	0.000272789	0.000740082	0.000481217	0.000330473	0.000355194	0.000111655	0.000204637	0.00063741	5.79617E-05	0.000126066	2.24821E-07	7.93373E-06	5.9791E-07	8.75646E-06	8.75646355
3831503774445	383150	3774445	0.000733184	0.001219561	0.001219561	0.000586547	0.00027793	0.000754029	0.000490285	0.0003367	0.000361888	0.000114459	0.000207465	0.000646458	5.87845E-05	0.000127856	2.52172E-07	9.00993E-06	6.5964E-07	9.92174E-06	9.92174146
3831603774445	383160	3774445	0.000744911	0.001239067	0.001239067	0.000595929	0.000282375	0.000766089	0.000498127	0.000342085	0.000367676	0.000115344	0.000210056	0.000654501	5.95159E-05	0.000129447	2.83673E-07	1.02563E-06	7.2905E-07	1.1269E-05	11.2689995
3831703774445	383170	3774445	0.000755201	0.001256184	0.001256184	0.000604161	0.000286276	0.000776672	0.000505008	0.000346811	0.000372755	0.00011682	0.000212318	0.00066163	6.01642E-05	0.000130857	3.19182E-07	1.16662E-06	8.0691E-07	1.27923E-05	12.7922727
3831903774445	383190	3774445	0.000776102	0.001290949	0.001290949	0.000620881	0.000294198	0.000798167	0.000518984	0.000356409	0.000383071	0.00011679	0.000216874	0.00067598	6.1469E-05	0.000133695	3.91336E-07	1.45487E-05	9.7354E-07	1.59136E-05	15.9135834
3832003774445	383200	3774445	0.000786632	0.001308464	0.001308464	0.000629305	0.00029819	0.000808996	0.000526026	0.000361245	0.000388268	0.000116229	0.000219196	0.000683292	6.21339E-05	0.000135141	4.22426E-07	1.57943E-05	1.0564E-06	1.72732E-05	17.2731717
3832103774445	383210	3774445	0.000797241	0.001326112	0.001326112	0.000637793	0.000302212	0.000819907	0.000533121	0.000366117	0.000393505	0.000116052	0.000221518	0.000690604	6.27988E-05	0.000136587	4.51666E-07	1.69611E-05	1.1449E-06	1.85577E-05	18.5576907
3832203774445	383220	3774445	0.000807931	0.001343893	0.001343893	0.000646345	0.000306264	0.000830901	0.000540269	0.000371026	0.000398781	0.000116082	0.000223871	0.00069807	6.3472E-05	0.000138051	4.76547E-07	1.79483E-05	1.2384E-06	1.96632E-05	19.6631915
3832303774445	383230	3774445	0.0008187	0.001361806	0.001361806	0.00065496	0.000310346	0.000841976	0.00054747	0.000375972	0.000404097	0.000116141	0.000226223	0.00070541	6.41452E-05	0.000139515	4.92396E-07	1.85695E-05	1.3321E-06	2.0394E-05	20.3939951
3832403774445	383240	3774445	0.000829469	0.001379719	0.001379719	0.000663575	0.000314429	0.000853051	0.000554672	0.000380917	0.000409412	0.000116229	0.000228575	0.000712813	6.48184E-05	0.000140979	4.9805E-07	1.87768E-05	1.4293E-06	2.07042E-05	20.7041764
3832503774445	383250	3774445	0.000840318	0.001397765	0.001397765	0.000672255	0.000318541	0.000864209	0.000561926	0.000385899	0.000414767	0.000116348	0.000230957	0.000720308	6.54999E-05	0.000142462	4.91833E-07	1.8503E-05	1.5319E-06	2.05268E-05	20.5267586
3832603774445	383260	3774445	0.000851167	0.001415811	0.001415811	0.000680934	0.000322654	0.000875366	0.000569181	0.000390881	0.000420122	0.000117262	0.000233339	0.000727803	6.61814E-05	0.000143944	4.74622E-07	1.77815E-05	1.6424E-06	1.98985E-05	19.898533
3832703774445	383270	3774445	0.000862016	0.001433857	0.001433857	0.000689613	0.000326766	0.000886524	0.000576436	0.000395864	0.000425477	0.000118325	0.000235691	0.000735297	6.6863E-05	0.000145426	4.47948E-07	1.66738E-05	1.7539E-06	1.88756E-05	18.8756486
3832903774445	383290	3774445	0.000883714	0.001469949	0.001469949	0.000706971	0.000334991	0.000908838	0.000590946	0.000405828	0.000436187	0.000117174	0.000240514	0.000750378	6.82343E-05	0.000148409	3.82927E-07	1.40037E-05	1.9579E-06	1.63446E-05	16.3445569
3833003774445	383300	3774445	0.000894563	0.001487995	0.001487995	0.00071565	0.000339104	0.000919996	0.0005982	0.00041081	0.000441542	0.000115492	0.000242926	0.000757964	6.89241E-05	0.000149009	3.51308E-07	1.27162E-05	2.0266E-06	1.50941E-05	15.0941118
3833103774445	383310	3774445	0.000905253	0.001505775	0.001505775	0.000724202	0.000343156	0.000930989	0.000605349	0.000415719	0.000446818	0.000114547	0.000245308	0.00076555	6.96139E-05	0.00015141	3.23273E-07	1.15725E-05	2.0323E-06	1.39281E-05	13.928087
3833203774445	383320	3774445	0.000915942	0.001523556	0.001523556	0.000732754	0.000347208	0.000941983	0.000612497	0.000420628	0.000452094	0.00011313	0.00024769	0.000773045	7.02954E-05	0.000152892	2.99214E-07	1.05866E-05	1.9747E-06	1.28606E-05	12.8605688
3833303774445	383330	3774445	0.000926153	0.00154054	0.00154054	0.000740922	0.000351079	0.000952484	0.000619325	0.000425317	0.000457134	0.000112393	0.000249804	0.0007799	7.09188E-05	0.000154248	2.7873E-07	9.74613E-06	1.8667E-06	1.18916E-05	11.8916059
3833403774445	383340	3774445	0.000933412	0.001552615	0.001552615	0.00074673	0.00035383	0.000959949	0.000624179	0.000428651	0.000460717	0.000110622	0.00025159	0.000785566	7.14341E-05	0.000155368	2.59434E-07	8.9572E-06	1.7226E-06	1.09392E-05	10.9392169
3833503774445	383350	3774445	0.000939714	0.001563098	0.001563098	0.000751771	0.000356219	0.000966431	0.000628393	0.000431545	0.000463827	0.000108674	0.000253198	0.000790319	7.18662E-05	0.000156308	2.43256E-07	8.29554E-06	1.5763E-06	1.01151E-05	10.1150997
3833603774445	383360	3774445	0.000946654	0.001574642	0.001574642	0.000757323	0.00035885	0.000973568	0.000633034	0.000434732	0.000467253	0.000107552	0.000254746	0.00079498	7.22901E-05	0.00015723	2.29453E-07	7.72885E-06	1.4421E-06	9.40044E-06	9.40044184
3833703774445	383370	3774445	0.000955509	0.001589371	0.001589371	0.000764407	0.000362207	0.000982674	0.000638955	0.000438798	0.000471623	0.000107021	0.000256741	0.000801195	7.28553E-05	0.000158459	2.18164E-07	7.25861E-06	1.3293E-06	8.8061E-06	8.80609993
3833803774445	383380	3774445	0.000964204	0.001603834	0.001603834	0.000771363	0.000365503	0.000991617	0.0006447	0.000442791	0.000475915	0.00010649	0.000258676	0.000807319	7.34121E-05	0.000159671	2.08251E-07	6.84432E-06	1.2277E-06	8.28029E-06	8.28029075
3833903774445	383390	3774445	0.000973537	0.001619359	0.001619359	0.00077883	0.000369041	0.001001215	0.000651011	0.000447078	0.000480522	0.000106224	0.00026082	0.000814082	7.40271E-05	0.000161008	1.99862E-07	6.4898E-06	1.1404E-06	7.83011E-06	7.83011009
3834103774445	383410	3774445	0.000992124	0.001650276	0.001650276	0.000793699	0.000376087	0.001020331	0.0006644	0.000455613	0.000489696	0.000105811	0.000265108	0.000827427	7.52406E-05	0.000163647	1.85977E-07	5.89842E-06	9.9443E-07	7.07883E-06	7.07883074
3834303774445	383430	3774445	0.000967874	0.001609938	0.001609938	0.000774299	0.000366894	0.000995391	0.000647224	0.000444477	0.000477726	0.000102918	0.000261475	0.000816093	7.421E-05	0.000161406	1.72083E-07	5.33575E-06	8.5208E-07	6.35991E-06	6.35991369
3834403774445	383440	3774445	0.000960694	0.001597996	0.001597996	0.000768555	0.000364172	0.000988007	0.000642423	0.00044118	0.000474183	0.000101885	0.000259808	0.000808873	7.35534E-05	0.000159978	1.6641E-07	5.10317E-06	7.9812E-07	6.0677E-06	6.06769935
3834503774445	383450	3774445	0.000963087	0.001601976	0.001601976	0.00077047	0.000365079	0.000990468	0.000644023	0.000442279	0.000475364	0.000101177	0.000259391	0.000806405	7.3329E-05	0.00015949	1.61697E-07	4.90714E-06	7.5337E-07	5.82221E-06	5.82220619
3834603774445	383460	3774445	0.000965082	0.001605294	0.001605294	0.000772065	0.000365835	0.000992519	0.000645357	0.000443194	0.000476348	0.000100469	0.000258319	0.00080412	7.31212E-05	0.000159038	1.57383E-07	4.72863E-06	7.1333E-07	5.59934E-06	5.5993409
3834703774445	383470	3774445	0.000956386	0.00159083	0.00159083	0.000765109	0.000362539	0.000983577	0.000639542	0.000439201	0.000472056	9.87862E-05	0.000255133	0.00079562	7.23483E-05	0.000157357	1.52334E-07	4.53406E-06	6.7067E-07	5.35707E-06	5.35706654
3834803774445	383480	3774445	0.000947053	0.001575305	0.001575305	0.000757642	0.000359001	0.000973978	0.000633301	0.000434915	0.00046745	9.71629E-05	0.000252543	0.000787486	7.16086E-05	0.000155748	1.47443E-07	4.35042E-06	6.3226E-07	5.13013E-06	5.13012968
3834903774445	383490	3774445	0.000938916	0.001561771	0.001561771	0.000751133	0.000355917	0.00096561	0.00062786	0.000431179	0.000463434	9.57757E-05	0.00025028	0.000780539	7.0977E-05	0.000154374	1.42949E-07	4.18336E-06	5.9861E-07	4.92492E-06	4.92492061
3835003774445	383500	3774445	0.000932694	0.001551421	0.001551421	0.000746155	0.000353558	0.000959211	0.000623699	0.000428321	0.000460362	9.47132E-05	0.000248643	0.000775238	7.04949E-05	0.000153326	1.38926E-07	4.03391E-06	5.695E-07	4.74233E-06	4.74232709
3835203774445	383520	3774445	0.00090613	0.001507235	0.001507235	0.00072904	0.000343489	0.000931892	0.000605935	0.000416122	0.000447251	9.19092E-05	0.000241616	0.00075312	6.84836E-05	0.000148951	1.29795E-07	3.71928E-06	5.1271E-07	4.36178E-06	4.36178497
3835303774445	383530	3774445	0.000884592	0.001471409	0.001471409	0.000707673	0.000335324	0.000909741	0.000591532	0.000406231	0.0043662	9.01383E-05	0.000235989	0.00073548	6.68796E-05	0.000145462	1.24454E-07	3.54811E-06	4.8452E-07	4.15709E-06	4.1570857
3835403774445	383540	3774445	0.000867361	0.001442747	0.001442747	0.000693889	0.000328792	0.0008920	0.0005800 1	0.000398318	0.000428115	8.87807E-05	0.000231433	0.000721222	6.5583E-05	0.000142642	1.19741E-07	3.39674E-06	4.6041E-07	3.97689E-06	3.97688834
3835503774445	383550	3774445	0.000858028	0.001427223	0.001427223	0.000686422	0.000325254	0.000882422	0.000573769	0.000394032	0.00042350 8	8.79543E-05	0.000229051	0.000713636	6.48932E-05	0.000141142	1.16181E-07	3.27805E-06	4.4156E-07	3.83579E-06	3.83578985
3835603774445	383560	3774445	0.000848774	0.00141183	0.00141183	0.000679019	0.000321747	0.000872905	0.000567581	0.000389782	0.000418941	8.71869E-05	0.000226669	0.000706141	6.42117E-05	0.00013966	1.12746E-07	3.16506E-06	4.2412E-07	3.70193E-06	3.70193079
3835703774445	383570	3774445	0.000834575	0.001388211	0.001388211	0.00066766	0.000316364	0.000858302	0.000558086	0.000383262	0.000411932	8.61538E-05	0.000223007	0.000694625	6.31645E-05	0.000137382	1.08903E-07	3.04355E-06	4.0599E-07	3.55844E-06	3.5584366
3835803774445	383580	3774445	0.000819019	0.001362337	0.001362337	0.000655215	0.000310467	0.000842304	0.000547684	0.000376118	0.000404254	8.50618E-05	0.000219017	0.000682104	6.20259E-05	0.000134906	1.05063E-07	2.92397E-06	3.8855E-07	3.41758E-06	3.41758218
3835903774445	383590	3774445	0.000804501	0.001338187	0.001338187	0.0006436	0.000304964	0.000827373	0.000537975	0.000369451	0.000397088	8.40878E-05	0.000215296	0.000670405	6.09621E-05	0.000132592	1.0151E-07	2.81347E-06	3.7263E-07	3.28761E-06	3.28761349
3836003774445	383600	3774445	0.000791897	0.001317222	0.001317222	0.000633517	0.000300186	0.00081441	0.00052954 7	0.000363663	0.000390867	8.32614E-05	0.00021211	0.000660351	6.00478E-05	0.000130603	9.83554E-08	2.71467E-06	3.5845E-07	3.17148E-06	3.17148022
3836103774445	383610	3774445	0.000779851	0.001297186	0.001297186	0.000623881	0.00029562	0.000802022	0.000521492	0.000358131	0.000384922	8.2494E-05	0.000209073	0.000650754	5.91752E-05	0.000128705	9.5417E-08	2.62278E-06	3.4535E-07	3.06355E-06	3.06355422
3836203774445	383620	3774445	0.000776261	0.001291214	0.001291214	0.000621009	0.000294259	0.000798331	0.000519091	0.000356482	0.00038315	8.22284E-05	0.000208239	0.000648012	5.89258E-05	0.000128163	9.36105E-08	2.5612E-06	3.3606E-07	2.99087E-06	2.99087285
3836303774445	383630	3774445	0.000778176	0.001294399	0.001294399	0.000622541	0.000294985	0.0008003	0.000520371	0.000357362	0.000384095	8.23169E-05	0.000208894	0.000649932	5.91004E-05	0.000128543	9.25453E-08	2.51957E-06	3.2925E-07	2.94136E-06	2.94135795
3836403774445	383640	3774445	0.00078025	0.001297849	0.001297849	0.0006242	0.000295771	0.000802433	0.000521758	0.000358314	0.000385118	8.24055E-05	0.000209549	0.000651851	5.92749E-05	0.000128922	9.15508E-08	2.48051E-06	3.2281E-07	2.89487E-06	2.89487069
3836503774445	383650	3774445	0.000791737	0.001316956	0.001316956	0.00063339	0.000300125	0.000814246	0.00052944	0.000363589	0.000390788	8.30548E-05	0.000212676	0.00066163	6.01642E-05	0.000130857	9.16477E-08	2.4696E-06	3.1966E-07	2.88091E-06	2.88090618
3836603774445	383660	3774445	0.000804261	0.001337789	0.001337789	0.000643409	0.000304873	0.000827127	0.000537815	0.000369341	0.00039697	8.37336E-05	0.0002161	0.000672141	6.112E-05	0.000132935	9.18301E-08	2.46109E-06	3.168E-07	2.86972E-06	2.86972278
3836703774445	383670	3774445	0.000821332	0.001366185	0.001366185	0.000657066	0.000311344	0.000844683	0.000549231	0.00037718	0.000405396	8.46486E-05	0.000220655	0.000686308	6.24082E-05	0.000135737	9.24233E-08	2.46291E-06	3.1515E-07	2.87048E-06	2.87047921
3836803774445	383680	3774445	0.000844865	0.001405329	0.001405329	0.000675892	0.000320265	0.000868885	0.000564967	0.000387987	0.000417011	8.58882E-05	0.000226997	0.000705867	6.41868E-05	0.000139606	9.35491E-08	2.4775E-06	3.1492E-07	2.88598E-06	2.88597549
3836903774445	383690	3774445	0.000872307	0.001450974	0.001450974	0.000697845	0.000330667	0.000897107	0.000583317	0.000400589	0.000430556	8.72754E-05	0.000234321	0.000728717	6.62646E-05	0.000144125	9.48349E-08	2.49557E-06	3.151E-07	2.90551E-06	2.90550958
3837003774445	383700	3774445	0.000891691	0.001483218	0.001483218	0.000713353	0.000338015	0.000917042	0.00059628	0.000409491	0.000440124	8.82494E-05	0.000239591	0.000744986	6.77439E-05	0.000147342	9.51725E-08	2.49121E-06	3.1311E-07	2.89949E-06	2.89948683
3837103774445	383710	3774445	0.000911634	0.001516391	0.001516391	0.000729307	0.000345575	0.000937552	0.000609616	0.00041865	0.000449968	8.92529E-05	0.000244921	0.000761529	6.92482E-05	0.000150614	9.53909E-08	2.48441E-06	3.1112E-07	2.89092E-06	2.89091933
3837203774445	383720	3774445	0.000924478	0.001537754	0.001537754	0.000739582	0.000350444	0.000950761	0.000618204	0.000424548	0.000456307	8.99022E-05	0.000248404	0.000772314	7.0229E-05	0.000152747	9.4973E-08	2.46331E-06	3.0781E-07	2.86609E-06	2.86609289
3837303774445	383730	3774445	0.000921925	0.001533508	0.001533508	0.00073754	0.000349476	0.000948136	0.000616497	0.000423376	0.000455047	8.97547E-05	0.000247809	0.000770394	7.00544E-05	0.000152368	9.35692E-08	2.41941E-06	3.0166E-07	2.81464E-06	2.81463839
3837403774445	383740	3774445	0.000919213	0.001528996	0.001528996	0.00073537	0.000348448	0.000945346	0.000616484	0.00042213	0.000453708	8.96366E-05	0.000247184	0.000768383	6.98716E-05	0.00015197	9.21942E-08	2.37673E-06	2.9574E-07	2.76467E-06	2.76467008
3837503774445	383750	3774445	0.000941788	0.001566548	0.001566548	0.000753431	0.000357006	0.000968564	0.00062978	0.000432497	0.000464851	9.09057E-05	0.000253138	0.000786937	7.15587E-05	0.00015564	9.22694E-08	2.36901E-06	2.9471E-07	2.75598E-06	2.7559828
3837603774445	383760	3774445	0.000971862	0.001616572	0.001616572	0.00077749	0.000368406	0.000999493	0.000649891	0.000446308	0.000479695	9.27947E-05	0.000261177	0.000811797	7.38194E-05	0.000160556	9.25211E-08	2.36629E-06	2.9517E-07	2.75398E-06	2.75397597
3837703774445	383770	3774445	0.001002335	0.00166726	0.00166726	0.000801868	0.000379957	0.001030832	0.000670268	0.000460302	0.000494736	9.48902E-05	0.000271777	0.000843147	7.66701E-05	0.000166757	9.24661E-08	2.35768E-06	2.9583E-07	2.74598E-06	2.74597742
3837803774445	383780	3774445	0.001065116	0.001771688	0.001771688	0.000852093	0.000403756	0.001095397	0.0007122 5	0.000489133	0.000525723	9.68677E-05	0.000285116	0.00088647	8.06095E-05	0.000175325	9.24493E-08	2.35326E-06	2.998E-07	2.74551E-06	2.74550613
3837903774445	383790	3774445	0.001073651	0.001785886	0.001785886	0.000858921	0.000406991	0.001104176	0.000717958	0.000493053	0.000529936	9.88747E-05	0.00028714	0.00089305	8.12079E-05	0.000176626	9.19668E-08	2.3353E-06	2.9982E-07	2.72708E-06	2.72707882
3838003774445	383800	3774445	0.001077879	0.001792918	0.001792918	0.000862303	0.000408594	0.001108524	0.000720785	0.000494994	0.000532023	0.000102298	0.000288182	0.000895792	8.14573E-05	0.000177169	9.13979E-08	2.31416E-06	2.9701E-07	2.70256E-06	2.70256356
3838103774445	383810	3774445	0.001073093	0.001784957	0.001784957	0.000858474	0.00040678	0.001103601	0.000717584	0.000492796	0.000529661	0.000104689	0.000286991	0.000892045	8.11165E-05	0.000176428	9.06066E-08	2.28446E-06	2.9273E-07	2.6678E-06	2.66779633
3838203774445	383820	3774445	0.001067349	0.001775403	0.001775403	0.000853879	0.000404602	0.001097694	0.000713744	0.000490159	0.000526826	0.000106696	0.000285562	0.000887475	8.07015E-05	0.000175524	9.00935E-08	2.25637E-06	2.8833E-07	2.63479E-06	2.63479114
3838303774445	383830	3774445	0.001060409	0.001763859	0.001763859	0.000848327	0.000401971	0.001090557	0.000709103	0.000486972	0.0005234	0.000106578	0.000283835	0.000881991	8.02023E-05	0.000174439	8.9157E-08	2.22205E-06	2.8386E-07	2.59507E-06	2.59507017

			EGIODemolition	EGIOSite Grubbing / Prep	EGIOMass Grading / Excavation	EGIOMass Grading / Excavation	EGIODrainage / Utilities Trenching	EGIODrainage / Utilities Trenching	EGIOFoundations / Concrete Pads	EGIOFoundations / Concrete Pads	EGIOBuilding / Structure Construction	EGIOBuilding / Structure Construction	EGIOAsphalt Paving	EGIOArchitectural Coating	EGIOLandscaping or Other Finishing	EGIOWaterside Construction (Piles)	HIWaterside Construction (Landscaping)	HIWaterside Construction (Landscaping)	KMDemolition	KMSite Grubbing / Prep	KMMass Grading / Excavation
Unique Identifier	X (UTM)	Y (UTM)	2025	2025	2025	2026	2026	2027	2026	2027	2026	2027	2027	2027	2027	2027	2025	2026	2025	2025	2025
3838403774445	383840	3774445	0.00209911	0.00194085	0.003228368	0.003228368	0.001552682	0.001552682	0.000735723	0.000735723	0.001996032	0.001996032	0.001297861	0.000263251	0.000891298	0.000957973	0.001485454	0.001485454	0.002390207	0.002210003	0.003676067
3838503774445	383850	3774445	0.002055281	0.00190033	0.003160961	0.003160961	0.001520263	0.001520263	0.000720361	0.000720361	0.001954355	0.001954355	0.001270763	0.000257754	0.000872688	0.000937971	0.001470145	0.001470145	0.002353971	0.002176499	0.003620336
3838603774445	383860	3774445	0.002012833	0.00186108	0.003095677	0.003095677	0.001488864	0.001488864	0.000705484	0.000705484	0.001913992	0.001913992	0.001244517	0.000252431	0.000854664	0.000918598	0.001454236	0.001454236	0.002323774	0.002148579	0.003573895
3838703774445	383870	3774445	0.001971765	0.00182311	0.003032516	0.003032516	0.001458487	0.001458487	0.00069109	0.00069109	0.001874941	0.001874941	0.001219125	0.000247281	0.000837226	0.000899856	0.001438427	0.001438427	0.002293922	0.002120978	0.003527984
3838803774445	383880	3774445	0.001932078	0.00178641	0.002971478	0.002971478	0.001429131	0.001429131	0.00067718	0.00067718	0.001837202	0.001837202	0.001194587	0.000242303	0.000820375	0.000881744	0.001422918	0.001422918	0.00226407	0.002093377	0.003482073
3838903774445	383890	3774445	0.001893685	0.00175092	0.002912431	0.002912431	0.001400732	0.001400732	0.000663723	0.000663723	0.001800695	0.001800695	0.001170849	0.000237488	0.000804073	0.000864223	0.001407509	0.001407509	0.002234478	0.002066015	0.00343656
3839003774445	383900	3774445	0.0018565	0.00171653	0.002855241	0.002855241	0.001373227	0.001373227	0.00065069	0.00065069	0.001765335	0.001765335	0.001147858	0.000232825	0.000788284	0.000847253	0.001392401	0.001392401	0.002205057	0.002038813	0.003391312
3839103774445	383910	3774445	0.001820522	0.00168327	0.002799909	0.002799909	0.001346615	0.001346615	0.00063808	0.00063808	0.001731125	0.001731125	0.001125613	0.000228313	0.000773008	0.000830834	0.001377392	0.001377392	0.002175723	0.00201169	0.003346197
3839703774445	382970	3774445	0.002534979	0.00234386	0.003898722	0.001875089	0.001875089	0.000888492	0.000888492	0.002410498	0.002410498	0.001567356	0.000317914	0.001076371	0.001156891	0.000962454	0.000962454	0.000726104	0.000671361	0.001116726
3829803774445	382980	3774445	0.002684841	0.00248242	0.004129206	0.004129206	0.00198594	0.00198594	0.000941018	0.000941018	0.002553001	0.002553001	0.001660014	0.000336708	0.001140004	0.001225284	0.000987768	0.000987768	0.000749485	0.000692979	0.001152685
3829903774445	382990	3774445	0.002845834	0.00263128	0.004376807	0.004376807	0.002105023	0.002105023	0.000997444	0.000997444	0.002706087	0.002706087	0.001759554	0.000356898	0.001208362	0.001298756	0.001013183	0.001013183	0.000772952	0.000714677	0.001188777
3830003774445	383000	3774445	0.003027963	0.00279968	0.004656917	0.004656917	0.002239742	0.002239742	0.00106128	0.00106128	0.002879274	0.002879274	0.001872164	0.000379739	0.001285696	0.001381875	0.001040799	0.001040799	0.000799094	0.000738848	0.001228982
3830103774445	383010	3774445	0.003296456	0.00304793	0.005069851	0.005069851	0.002438343	0.002438343	0.001155384	0.001155384	0.003134582	0.003134582	0.00203817	0.000413411	0.0013997	0.001504407	0.001084224	0.001084224	0.00084413	0.000780489	0.001298247
3830203774445	383020	3774445	0.00361706	0.00334436	0.00556293	0.00556293	0.002675489	0.002675489	0.001267754	0.001267754	0.003439442	0.003439442	0.002236397	0.000453618	0.001535831	0.001650721	0.001133852	0.001133852	0.000894516	0.000827076	0.001375738
3830303774445	383030	3774445	0.003970794	0.00367143	0.006106963	0.006106963	0.002937141	0.002937141	0.001391735	0.001391735	0.003775806	0.003775806	0.002455108	0.00049798	0.001686029	0.001812155	0.001183681	0.001183681	0.000943176	0.000872067	0.001450576
3830403774445	383040	3774445	0.004352827	0.00402466	0.006694517	0.006694517	0.003219725	0.003219725	0.001525635	0.001525635	0.004139079	0.004139079	0.002691315	0.000545891	0.001848243	0.001986504	0.001231908	0.001231908	0.000988989	0.000914426	0.001521035
3830503774445	383050	3774445	0.004799912	0.00443803	0.007382121	0.007382121	0.003550428	0.003550428	0.001682335	0.001682335	0.00456421	0.00456421	0.002967744	0.000601961	0.002038079	0.00219054	0.001284239	0.001284239	0.001036613	0.00095846	0.00159428
3830603774445	383060	3774445	0.005257782	0.00486138	0.008086312	0.008086312	0.003889108	0.003889108	0.001842815	0.001842815	0.004999596	0.004999596	0.003250841	0.000659382	0.002232494	0.002399499	0.001329965	0.001329965	0.001077077	0.000995874	0.001656512
3830703774445	383070	3774445	0.005783552	0.00534752	0.008894929	0.008894929	0.004278012	0.004278012	0.002027094	0.002027094	0.005499547	0.005499547	0.00357592	0.000725319	0.00245574	0.002639445	0.001377692	0.001377692	0.001118058	0.001033765	0.00171954
3830803774445	383080	3774445	0.006385417	0.005904	0.009820581	0.009820581	0.004723204	0.004723204	0.002238043	0.002238043	0.006071858	0.006071858	0.003948048	0.0008008	0.002711296	0.002914119	0.001427321	0.001427321	0.001158608	0.001071258	0.001781905
3830903774445	383090	3774445	0.00707054	0.00653747	0.010874278	0.010874278	0.005229979	0.005229979	0.002478174	0.002478174	0.006723337	0.006723337	0.004371654	0.000886722	0.003002204	0.003226789	0.00147795	0.00147795	0.001198468	0.001108113	0.001843208
3831003774445	383100	3774445	0.007865061	0.00727209	0.012096228	0.012096228	0.005817676	0.005817676	0.002756648	0.002756648	0.007478843	0.007478843	0.004862899	0.000986363	0.003339564	0.003589385	0.001531181	0.001531181	0.001237206	0.00114393	0.001902786
3831103774445	383110	3774445	0.008725239	0.00806742	0.013419156	0.013419156	0.006453937	0.006453937	0.003058134	0.003058134	0.008296781	0.008296781	0.00539474	0.001094239	0.003704802	0.003981945	0.001575506	0.001575506	0.001273701	0.001177674	0.001958915
3831203774445	383120	3774445	0.009683599	0.00895353	0.014893085	0.014893085	0.007162823	0.007162823	0.003394033	0.003394033	0.009208081	0.009208081	0.005987286	0.001214427	0.004111729	0.004419313	0.001618631	0.001618631	0.001311922	0.001213013	0.002017697
3831303774445	383130	3774445	0.010808646	0.00999376	0.016623374	0.016623374	0.007995004	0.007995004	0.003788353	0.003788353	0.010277882	0.010277882	0.006682892	0.00135552	0.004589432	0.004932752	0.001662456	0.001662456	0.001347295	0.001245719	0.0020721
3831403774445	383140	3774445	0.012113148	0.01119991	0.018629659	0.018629659	0.008959926	0.008959926	0.004245572	0.004245572	0.011518326	0.011518326	0.007489455	0.001519119	0.005143334	0.005528089	0.001706982	0.001706982	0.001383532	0.001279224	0.00212783
3831503774445	383150	3774445	0.013682088	0.01265056	0.021042642	0.021042642	0.010120449	0.010120449	0.004795474	0.004795474	0.013010222	0.013010222	0.008459517	0.001715881	0.005809517	0.006244107	0.001751807	0.001751807	0.001420458	0.001313366	0.002184622
3831603774445	383160	3774445	0.015356889	0.0141991	0.023618436	0.023618436	0.011359276	0.011359276	0.00538248	0.00538248	0.014602781	0.014602781	0.009495032	0.001925919	0.006520651	0.007008438	0.001793431	0.001793431	0.001457557	0.001347668	0.002241679
3831703774445	383170	3774445	0.017217962	0.01591986	0.02648071	0.02648071	0.012735886	0.012735886	0.006034773	0.006034773	0.016372465	0.016372465	0.010645717	0.002159317	0.007310876	0.007857777	0.001833254	0.001833254	0.001495001	0.001382289	0.002299267
3831903774445	383190	3774445	0.020726141	0.01916355	0.031876184	0.031876184	0.015330837	0.015330837	0.007264365	0.007264365	0.019708373	0.019708373	0.012814794	0.002599281	0.008800475	0.009458808	0.001870676	0.001870676	0.001572477	0.001453924	0.002418423
3832003774445	383200	3774445	0.022106308	0.02043966	0.033998839	0.033998839	0.016351727	0.016351727	0.007748103	0.007748103	0.021020766	0.021020766	0.013668139	0.002772368	0.009386504	0.010088676	0.001871977	0.001871977	0.001612423	0.001490859	0.002479859
3832103774445	383210	3774445	0.02337975	0.02161709	0.035957356	0.035957356	0.017293674	0.017293674	0.008194436	0.008194436	0.022231676	0.022231676	0.014455497	0.002932072	0.009927218	0.010669839	0.001881182	0.001881182	0.001654009	0.001529309	0.002543816
3832203774445	383220	3774445	0.024447078	0.02260395	0.037598874	0.037598874	0.018083162	0.018083162	0.008568527	0.008568527	0.023246592	0.023246592	0.015115417	0.003065926	0.010380413	0.011156936	0.00189599	0.00189599	0.001696888	0.001568956	0.002609763
3832303774445	383230	3774445	0.025093462	0.0232016	0.038592994	0.038592994	0.018561283	0.018561283	0.00879508	0.00879508	0.023861235	0.023861235	0.015515071	0.00314699	0.010654873	0.011451927	0.001909098	0.001909098	0.001740889	0.001609639	0.002677435
3832403774445	383240	3774445	0.025282926	0.02337678	0.038884383	0.038884383	0.018701427	0.018701427	0.008861485	0.008861485	0.024041395	0.024041395	0.015632214	0.00317075	0.01073532	0.011538392	0.001921705	0.001921705	0.001786357	0.001651679	0.002747364
3832503774445	383250	3774445	0.024958698	0.023077	0.038385731	0.038385731	0.0184616	0.0184616	0.008747846	0.008747846	0.023733089	0.023733089	0.015431747	0.003130089	0.010597651	0.011390425	0.001932611	0.001932611	0.00183286	0.001694676	0.002818884
3832603774445	383260	3774445	0.024186178	0.02236272	0.037197617	0.037197617	0.017890177	0.017890177	0.008477083	0.008477083	0.022998503	0.022998503	0.014954104	0.003033206	0.010269633	0.011037869	0.00194752	0.00194752	0.001880485	0.00173871	0.002892129
3832703774445	383270	3774445	0.023016612	0.02128133	0.03539886	0.03539886	0.017025066	0.017025066	0.008067159	0.008067159	0.021886369	0.021886369	0.014230972	0.00288653	0.009773027	0.010504113	0.001968032	0.001968032	0.001929145	0.001783702	0.002966967
3832903774445	383290	3774445	0.019938522	0.01843531	0.03066485	0.03066485	0.014748246	0.014748246	0.00698831	0.00698831	0.01895943	0.01895943	0.012327815	0.002500505	0.008466046	0.009099362	0.00196543	0.00196543	0.002029484	0.001876477	0.003121286
3833003774445	383300	3774445	0.01832351	0.01694206	0.02818101	0.02818101	0.013553644	0.013553644	0.00642226	0.00642226	0.017423725	0.017423725	0.011329268	0.002297965	0.0077803	0.008362318	0.001937314	0.001937314	0.00208125	0.00192434	0.003200901
3833103774445	383310	3774445	0.016825576	0.01555705	0.025877232	0.025877232	0.012445643	0.012445643	0.005897245	0.005897245	0.015999347	0.015999347	0.010403108	0.002110108	0.007144266	0.007678704	0.001910699	0.001910699	0.00213362	0.001972761	0.003281444
3833203774445	383320	3774445	0.015485269	0.0143178	0.02381588	0.02381588	0.011454237	0.011454237	0.005427477	0.005427477	0.014724857	0.014724857	0.009574408	0.001942019	0.006575162	0.007067027	0.001889186	0.001889186	0.002186508	0.002021662	0.003362784
3833303774445	383330	3774445	0.01428611	0.01320905	0.02197161	0.02197161	0.010567236	0.010567236	0.00500718	0.00500718	0.013584584	0.013584584	0.008832978	0.001791632	0.00606599	0.006519766	0.001866674	0.001866674	0.002239395	0.002070562	0.003444123
3833403774445	383340	3774445	0.013104466	0.01211649	0.020154277	0.020154277	0.00969319	0.00969319	0.004593022	0.004593022	0.012460965	0.012460965	0.008102378	0.001643441	0.005564255	0.005980498	0.00184336	0.00184336	0.002292369	0.002119542	0.003525595
3833503774445	383350	3774445	0.012113407	0.01120015	0.018630057	0.018630057	0.008960118	0.008960118	0.004245663	0.004245663	0.011518572	0.011518572	0.007489615	0.001519151	0.005143444	0.005528207	0.001819747	0.001819747	0.002345429	0.002168602	0.0036072
3833603774445	383360	3774445	0.011238303	0.01039102	0.017284174	0.017284174	0.008312816	0.008312816	0.003938945	0.003938945	0.010686441	0.010686441	0.006948546	0.001409404	0.004771868	0.005128835	0.001796833	0.001796833	0.002398058	0.002217262	0.003688141
3833703774445	383370	3774445	0.01046561	0.00967658	0.016095795	0.016095795	0.007741265	0.007741265	0.003668122	0.003668122	0.009951691	0.009951691	0.006470796	0.0013125	0.004443777	0.0047762	0.001777422	0.001777422	0.0024506	0.002265844	0.00376895
3833803774445	383380	3774445	0.009763836	0.00902772	0.015016488	0.015016488	0.007222173	0.007222173	0.003422155	0.003422155	0.009284378	0.009284378	0.006036896	0.00122449	0.004145798	0.004455931	0.001757611	0.001757611	0.002502712	0.002314026	0.003849095
3834003774445	383400	3774445	0.008615926	0.00796635	0.013251037	0.013251037	0.00637308	0.00637308	0.003019821	0.003019821	0.008192837	0.008192837	0.005327153	0.00108053	0.003658387	0.003932058	0.001730996	0.001730996	0.002605898	0.002409433	0.004007794
3834103774445	383410	3774445	0.008122079	0.00750974	0.012491514	0.012491514	0.006007788	0.006007788	0.002846731	0.002846731	0.00772324	0.00772324	0.005021811	0.001018596	0.003448696	0.003706681	0.001717388	0.001717388	0.002655076	0.002454903	0.004083427
3834303774445	383430	3774445	0.00714793	0.00660903	0.010993302	0.010993302	0.005287224	0.005287224	0.002505299	0.002505299	0.006796927	0.006796927	0.004419503	0.000896427	0.003035065	0.003262107	0.001657053	0.001657053	0.002724701	0.002519279	0.004190509
3834403774445	383440	3774445	0.006746053	0.00623745	0.010375228	0.010375228	0.004989961	0.004989961	0.002364444	0.002364444	0.006414785	0.006414785	0.004171026	0.000846028	0.002864425	0.003078703	0.001632739	0.001632739	0.002757573	0.002549672	0.004241064
3834503774445	383450	3774445	0.006390939	0.00590911	0.009829073	0.009829073	0.004727288	0.004727288	0.002239979	0.002239979	0.006077109	0.006077109	0.003951462	0.000801492	0.002713641	0.002916639	0.001612727	0.001612727	0.002788891	0.00257863	0.004289231
3834603774445	383460	3774445	0.006065417	0.00560813	0.00932843	0.00932843	0.004486504	0.004486504	0.002125886	0.002125886	0.005767572	0.005767572	0.003750195	0.000760668	0.002575422	0.00276808	0.001593416	0.001593416	0.002814343	0.002602162	0.004328375
3834703774445	383470	3774445	0.005740931	0.00530811	0.00882938	0.00882938	0.004246486	0.004246486	0.002012155	0.002012155	0.00545902	0.00545902	0.003549568	0.000719974	0.002437643	0.002619994	0.001565	0.001565	0.002821504	0.002608783	0.004339388
3834803774445	383480	3774445	0.005442587	0.00503226	0.008370535	0.008370535	0.004025805	0.004025805	0.001907588	0.001907588	0.005175326	0.005175326	0.003365104	0.000682559	0.002310963	0.002483838	0.001537584	0.001537584	0.002817276	0.002604875	0.004332886
3834903774445	383490	3774445	0.005170902	0.00478105	0.007952692	0.007952692	0.003824844	0.003824844	0.001812364	0.001812364	0.004916982	0.004916982	0.003197124	0.000648487	0.002195604	0.002359849	0.00151287	0.00151287	0.002804421	0.002592989	0.004313115
3835003774445	383500	3774445	0.004922598	0.00455147	0.007570808	0.007570808	0.003641177	0.003641177	0.001725335	0.001725335	0.004680871	0.004680871	0.003043599	0.000617347	0.002090172	0.00224653	0.001490257	0.001490257	0.002785699	0.002575678	0.004284321
3835103774445	383510	3774445	0.004693619	0.00433976	0.007218646	0.007218646	0.003471805	0.003471805	0.00164508	0.00164508	0.004463137	0.004463137	0.002902024	0.00058863	0.001992946	0.002142032	0.001468945	0.001468945	0.002760247	0.002552145	0.004245178
3835203774445	383520	3774445	0.004446264	0.00411105	0.006838222	0.006838222	0.00328884	0.00328884	0.001558384	0.001558384	0.004227928	0.004227928	0.002749087	0.000557609	0.001887917	0.002029146	0.001434125	0.001434125	0.002684669	0.002482265	0.00412894
3835303774445	383530	3774445	0.004213231	0.00389559	0.006479824	0.006479824	0.003116468	0.003116468	0.001476708	0.001476708	0.004006338	0.004006338	0.002605005	0.000528384	0.00178897	0.001922796	0.001399505	0.001399505	0.002593906	0.002398345	0.00398935
3835403774445	383540	3774445	0.004006599	0.00370453	0.006162029	0.006162029	0.002963625	0.002963625	0.001404284	0.001404284	0.003809853	0.003809853	0.002477245	0.000502471	0.001701232	0.001828495	0.001370788	0.001370788	0.002510994	0.002321684	0.003861834
3835503774445	383550	3774445	0.003834132	0.00354507	0.00589678	0.00589678	0.002836054	0.002836054	0.001343836	0.001343836	0.003645855	0.003645855	0.002370611	0.000480841	0.001628001	0.001749786	0.001351177	0.001351177	0.002453793	0.002268795	0.00377386
3835603774445	383560	3774445	0.003673658	0.00339669	0.005649975	0.005649975	0.002717353	0.002717353	0.001287591	0.001287591	0.003493261	0.003493261	0.002271391	0.000460716	0.001559863	0.001676551	0.001332466	0.001332466	0.002397109	0.002216385	0.003686682
3835703774445	383570	3774445	0.003512838	0.003248	0.00540264	0.00540264	0.002598397	0.002598397	0.001231225	0.001231225	0.003340338	0.003340338	0.002171957	0.000440548	0.001491577	0.001603157	0.001310254	0.001310254	0.002326362	0.002150972	0.003577875
3835803774445	383580	3774445	0.003359266	0.003106	0.00516645	0.00516645	0.002484802	0.002484802	0.001177399	0.001177399	0.003194307	0.003194307	0.002077005	0.000421288	0.001426369	0.001533071	0.001287741	0.001287741	0.002251905	0.00208212	0.003463363
3835903774445	383590	3774445	0.003219066	0.00297637	0.004950827	0.004950827	0.002381098	0.002381098	0.00112826	0.00112826	0.003060992	0.003060992	0.001990321	0.000403705	0.00136684	0.001469088	0.001267529	0.001267529	0.002184696	0.002019986	0.003359997
3836003774445	383600	3774445	0.003098883	0.00286525	0.004765989	0.004765989	0.0022922	0.0022922	0.001086136	0.001086136	0.002946711	0.002946711	0.001916012	0.000388633	0.001315809	0.00141424	0.00125262	0.00125262	0.002136381	0.001975314	0.00328569
3836103774445	383610	3774445	0.002986637	0.00276147	0.004593358	0.004593358	0.002209174	0.002209174	0.001046795	0.001046795	0.002839977	0.002839977	0.001846612	0.000374556	0.001268149	0.001363014	0.001238512	0.001238512	0.002090482	0.001932875	0.003215099
3836203774445	383620	3774445	0.002900964	0.00268225	0.004461596	0.004461596	0.002145803	0.002145803	0.001016767	0.001016767	0.002758511	0.002758511	0.001793641	0.000363812	0.001231771	0.001323916	0.001232509	0.001232509	0.002076074	0.001919553	0.003192939
3836303774445	383630	3774445	0.002833669	0.00262003	0.004358097	0.004358097	0.002096025	0.002096025	0.000993181	0.000993181	0.00269452	0.00269452	0.001752033	0.000355372	0.001203197	0.001293204	0.001232309	0.001232309	0.002083752	0.001926653	0.003204749
3836403774445	383640	3774445	0.002769824	0.002561	0.004259906	0.004259906	0.0020488	0.0020488	0.000970804	0.000970804	0.00263381	0.00263381	0.001712558	0.000347366	0.001176088	0.001264067	0.001232209	0.001232209	0.002092121	0.001934391	0.00321762
3836503774445	383650	3774445	0.002729446	0.00252367	0.004197807	0.004197807	0.002018933	0.002018933	0.000956652	0.000956652	0.002595416	0.002595416	0.001687593	0.000342302	0.001158943	0.00124564	0.001241414	0.001241414	0.002136985	0.001975872	0.003286619
3836603774445	383660	3774445	0.002691226	0.00248833	0.004139025	0.004139025	0.001990662	0.001990662	0.000943256	0.000943256	0.002559072	0.002559072	0.001663962	0.000337509	0.001142715	0.001228197	0.00125152	0.00125152	0.002185473	0.002020704	0.003361191
3836703774445	383670	3774445	0.002659562	0.00245905	0.004090327	0.004090327	0.001967241	0.001967241	0.000932158	0.000932158	0.002528963	0.002528963	0.001644384	0.000333538	0.00112927	0.001213747	0.001265128	0.001265128	0.002247074	0.002077662	0.003455933
3836803774445	383680	3774445	0.002634801	0.00243616	0.004052245	0.004052245	0.001948925	0.001948925	0.00092379	0.00092379	0.002505418	0.002505418	0.001629075	0.000330432	0.001118756	0.001202447	0.001283238	0.001283238	0.002331366	0.002155599	0.003585571
3836903774445	383690	3774445	0.002610471	0.00241366	0.004014826	0.004014826	0.001930929	0.001930929	0.000914952	0.000914952	0.002482283	0.002482283	0.001614032	0.000327381	0.001108426	0.001191343	0.001302549	0.001302549	0.00241816	0.002235849	0.003719058

			KMMass Grading / Excavation	KMDrainage / Utilities Trenching	KMFoundations / Concrete Pads	KMBuilding / Structure Construction	KMAsphalt Paving	KMArchitectural Coating	KMLandscaping or Other Finishing	KMWaterside Construction (Piles)	EWNDemolition	EWNSite Grubbing / Prep	EWNDrainage / Utilities Trenching	EWNDrainage / Utilities Trenching	EWNDrainage / Utilities Trenching	EWNFoundations / Concrete Pads	EWNBuilding / Structure Construction	EWNAsphalt Paving	EWNLandscaping or Other Finishing	EWNWaterside Construction (Piles)	ISDemolition
Unique Identifier	X (UTM)	Y (UTM)	2026	2026	2026	2026	2026	2026	2026	2026	2027	2027	2027	2028	2029	2029	2029	2029	2029	2029	2027
3838403774445	383840	3774445	0.003676067	0.000912799	0.00083775	0.002463946	0.001477844	0.000299758	0.0010149	0.001090821	0.000435783	0.000498231	0.000586772	0.000586772	0.000586772	0.000152739	0.000379461	0.000269441	0.000185037	0.000193469	0.00394146
3838503774445	383850	3774445	0.003620336	0.000898961	0.00082505	0.002426592	0.00145544	0.000295213	0.000999514	0.001074284	0.000433971	0.00049616	0.000584332	0.000584332	0.000584332	0.000152104	0.000377883	0.000268321	0.000184267	0.000192665	0.003834563
3838603774445	383860	3774445	0.003573895	0.000887429	0.000814466	0.002395464	0.001436769	0.000291426	0.000986692	0.001060503	0.000432505	0.000494483	0.000582357	0.000582357	0.000582357	0.00015159	0.000376606	0.000267414	0.000183645	0.000192014	0.003733188
3838703774445	383870	3774445	0.003527984	0.000876029	0.000804003	0.002364691	0.001418312	0.000287682	0.000974017	0.001046879	0.000431038	0.000492806	0.000580383	0.000580383	0.000580383	0.000151076	0.000375329	0.000266507	0.000183022	0.000191363	0.00363561
3838803774445	383880	3774445	0.003482073	0.000864629	0.000793541	0.002333919	0.001399855	0.000283939	0.000961341	0.001033256	0.000429571	0.000491129	0.000578408	0.000578408	0.000578408	0.000150562	0.000374052	0.0002656	0.000182399	0.000190711	0.003541482
3838903774445	383890	3774445	0.00343656	0.000853327	0.000783168	0.002303413	0.001381558	0.000280227	0.000948776	0.001019751	0.000428104	0.000489452	0.000576433	0.000576433	0.000576433	0.000150048	0.000372774	0.000264693	0.000181776	0.00019006	0.003450805
3839003774445	383900	3774445	0.003391312	0.000842092	0.000772857	0.002273085	0.001363368	0.000276538	0.000936284	0.001006324	0.000426638	0.000487775	0.000574458	0.000574458	0.000574458	0.000149534	0.000371497	0.000263786	0.000181154	0.000189409	0.003363321
3839103774445	383910	3774445	0.003346197	0.00083089	0.000762576	0.002242846	0.001345231	0.000272859	0.000923828	0.000992937	0.000425171	0.000486098	0.000572483	0.000572483	0.000572483	0.000149019	0.00037022	0.00026288	0.000180531	0.000188758	0.003278856
3839703774445	382970	3774455	0.001116726	0.000277293	0.000254494	0.000748505	0.000448944	9.10612E-05	0.000308309	0.000331373	0.00032509	0.000371676	0.000437726	0.000437726	0.000437726	0.000113942	0.000283074	0.000201	0.000138036	0.000144326	0.002053814
3829803774455	382980	3774455	0.001152685	0.000286222	0.000262689	0.000772607	0.0004634	9.39934E-05	0.000318237	0.000342043	0.000329145	0.000376312	0.000443186	0.000443186	0.000443186	0.000115363	0.000286605	0.000203508	0.000139758	0.000146127	0.002160107
3829903774455	382990	3774455	0.001188777	0.000295184	0.000270914	0.000796798	0.00047791	9.69365E-05	0.000328201	0.000352753	0.000333028	0.000380751	0.000448414	0.000448414	0.000448414	0.000116724	0.000289986	0.000205908	0.000141406	0.00014785	0.002272439
3830003774455	383000	3774455	0.001228982	0.000305167	0.000280077	0.000823746	0.000494073	0.000100215	0.000339301	0.000364683	0.000337428	0.000385781	0.000454339	0.000454339	0.000454339	0.000118266	0.000293817	0.000208629	0.000143274	0.000149804	0.002397885
3830103774455	383010	3774455	0.001298247	0.000322366	0.000295862	0.000870172	0.000521918	0.000105863	0.000358424	0.000385237	0.000347177	0.000396928	0.000467466	0.000467466	0.000467466	0.000121683	0.000302306	0.000214657	0.000147414	0.000154132	0.002585968
3830203774455	383020	3774455	0.001375738	0.000341608	0.000313521	0.000922112	0.000553071	0.000112182	0.000379818	0.000408231	0.000358307	0.000409652	0.000482452	0.000482452	0.000482452	0.000125584	0.000311998	0.000221538	0.00015214	0.000159073	0.002808303
3830303774455	383030	3774455	0.001450576	0.000360191	0.000330576	0.000972273	0.000583157	0.000118284	0.00040048	0.000430438	0.000368832	0.000421686	0.000496624	0.000496624	0.000496624	0.000129273	0.000321163	0.000228046	0.000156609	0.000163746	0.003045219
3830403774455	383040	3774455	0.001521035	0.000377686	0.000346633	0.0010195	0.000611483	0.00012403	0.000419932	0.000451346	0.000378668	0.000432931	0.000509868	0.000509868	0.000509868	0.00013272	0.000329727	0.000234127	0.000160785	0.000168113	0.003289813
3830503774455	383050	3774455	0.00159428	0.000395874	0.000363326	0.001068594	0.000640929	0.000130002	0.00044015	0.00047308	0.000389798	0.000445656	0.000524854	0.000524854	0.000524854	0.000136621	0.000339419	0.000241009	0.000165511	0.000173054	0.003564863
3830603774455	383060	3774455	0.001656512	0.000411326	0.000377508	0.001110306	0.000665947	0.000135077	0.000457335	0.000491547	0.000398598	0.000455717	0.000536703	0.000536703	0.000536703	0.000139706	0.000347081	0.00024645	0.000169248	0.000176961	0.003831199
3830703774455	383070	3774455	0.00171954	0.000426977	0.000391872	0.001152551	0.000691286	0.000140217	0.000474736	0.000510249	0.000407829	0.000466272	0.000549133	0.000549133	0.000549133	0.000142941	0.00035512	0.000252157	0.000173167	0.000181059	0.004124625
3830803774455	383080	3774455	0.001781905	0.000442462	0.000406084	0.001194352	0.000716358	0.000145302	0.000491954	0.000528755	0.000417147	0.000476925	0.000561679	0.000561679	0.000561679	0.00014607	0.000363233	0.000257919	0.000177124	0.000185196	0.004444539
3830903774455	383090	3774455	0.001843208	0.000457684	0.000420055	0.001235442	0.000741003	0.000150301	0.000508879	0.000546946	0.000426293	0.000487381	0.000573993	0.000573993	0.000573993	0.000149413	0.000371197	0.000263573	0.000181007	0.000189256	0.00478792
3831003774455	383100	3774455	0.001902786	0.000472478	0.000433632	0.001275375	0.000764954	0.000155159	0.000525327	0.000564625	0.00043656	0.000499119	0.000587817	0.000587817	0.000587817	0.00015301	0.000380137	0.000269921	0.000185366	0.000193814	0.005162447
3831103774455	383110	3774455	0.001958915	0.000486415	0.000446423	0.001312996	0.000787519	0.000159736	0.000540823	0.00058128	0.000446223	0.000510166	0.000600828	0.000600828	0.000600828	0.000156398	0.000388551	0.000275896	0.000189469	0.000198104	0.005540942
3831203774455	383120	3774455	0.002017697	0.000501011	0.000459819	0.001352396	0.00081115	0.000164529	0.000557052	0.000598723	0.000455368	0.000520622	0.000613142	0.000613142	0.000613142	0.000159603	0.000396514	0.00028155	0.000193353	0.000202164	0.005949548
3831303774455	383130	3774455	0.0020721	0.00051452	0.000472217	0.00138886	0.000833021	0.000168965	0.000572072	0.000614866	0.000463564	0.000529993	0.000624178	0.000624178	0.000624178	0.000162476	0.000403651	0.000286618	0.000196833	0.000205803	0.006396806
3831403774455	383140	3774455	0.00212783	0.000528359	0.000484918	0.001426214	0.000855426	0.00017351	0.000587458	0.000631404	0.00046969	0.000536997	0.000632426	0.000632426	0.000632426	0.000164623	0.000408985	0.000290405	0.000199434	0.000208522	0.00691343
3831503774455	383150	3774455	0.002184622	0.00054246	0.00049786	0.00146428	0.000878257	0.000178141	0.000603137	0.000648256	0.000475384	0.000543507	0.000640094	0.000640094	0.000640094	0.000166619	0.000413943	0.000293926	0.000201852	0.00021105	0.007485789
3831603774455	383160	3774455	0.002241679	0.000556628	0.000510863	0.001502523	0.000901195	0.000182793	0.00061889	0.000665187	0.000477627	0.000546071	0.000643114	0.000643114	0.000643114	0.00016745	0.000415897	0.000295313	0.000202804	0.000212046	0.00810051
3831703774455	383170	3774455	0.002299267	0.000570928	0.000523987	0.001541123	0.000924346	0.000187489	0.000634789	0.00068225	0.000479267	0.000547946	0.00064532	0.00064532	0.00064532	0.000167979	0.00041724	0.00029632	0.0002035	0.00021274	0.008779679
3831903774455	383190	3774455	0.002418423	0.000600515	0.000551142	0.001620989	0.000972249	0.000197206	0.000667686	0.000717633	0.000480388	0.000549228	0.000646831	0.000646831	0.000646831	0.000168373	0.000418301	0.0002972	0.000203976	0.000213272	0.010362768
3832003774455	383200	3774455	0.002479859	0.00061577	0.000565143	0.001662168	0.000996947	0.000202215	0.000684647	0.000735863	0.000480302	0.000549129	0.000646715	0.000646715	0.000646715	0.000168342	0.000418226	0.000296966	0.00020394	0.000213234	0.011330878
3832103774455	383210	3774455	0.002543816	0.000631651	0.000579718	0.001705036	0.001022659	0.00020743	0.000702305	0.000754841	0.000480474	0.000549327	0.000646948	0.000646948	0.000646948	0.000168403	0.000418376	0.000297073	0.000204013	0.00021331	0.01250933
3832203774455	383220	3774455	0.002609763	0.000648027	0.000594747	0.001749238	0.001049171	0.000212808	0.000720511	0.00077441	0.000480992	0.000549918	0.000647645	0.000647645	0.000647645	0.000168584	0.000418827	0.000297393	0.000204233	0.00021354	0.013969217
3832303774455	383230	3774455	0.002677435	0.00066483	0.000610169	0.001794597	0.001076377	0.000218326	0.000739195	0.000794491	0.000481337	0.000550313	0.000648109	0.000648109	0.000648109	0.000168705	0.000419127	0.000297607	0.000204379	0.000213693	0.015744358
3832403774455	383240	3774455	0.002747364	0.000682194	0.000626105	0.001841467	0.001104489	0.000224028	0.000758501	0.000815241	0.000481769	0.000550806	0.00064869	0.00064869	0.00064869	0.000168856	0.000419503	0.000297873	0.000204563	0.000213885	0.017898339
3832503774455	383250	3774455	0.002818884	0.000699953	0.000642404	0.001889405	0.001133242	0.00022986	0.000778246	0.000836464	0.000482114	0.000551201	0.000649155	0.000649155	0.000649155	0.000168977	0.000419803	0.000298087	0.000204709	0.000214038	0.020476025
3832603774455	383260	3774455	0.002892129	0.000718141	0.000659097	0.001938499	0.001162687	0.000235833	0.000798468	0.000858199	0.000482545	0.000551694	0.000649736	0.000649736	0.000649736	0.000169129	0.000420179	0.000298353	0.000204892	0.00021423	0.023452136
3832703774455	383270	3774455	0.002966967	0.000736723	0.000676151	0.00198866	0.001192773	0.000241935	0.000819129	0.000880406	0.000483063	0.000552286	0.000650433	0.000650433	0.000650433	0.00016931	0.00042063	0.000298673	0.000205112	0.000214459	0.026609773
3832903774455	383290	3774455	0.003121286	0.00077504	0.00071132	0.002092095	0.001254813	0.000254519	0.000861734	0.000926198	0.00048289	0.000552089	0.0006502	0.0006502	0.0006502	0.00016925	0.00042047	0.000298567	0.000205039	0.000214383	0.032493147
3833003774455	383300	3774455	0.003200901	0.000794811	0.000729463	0.002145458	0.001286819	0.000261011	0.000883715	0.000949822	0.000482114	0.000551201	0.000649155	0.000649155	0.000649155	0.000168977	0.000419803	0.000298087	0.000204709	0.000214038	0.034603473
3833103774455	383310	3774455	0.003281444	0.000814811	0.000747819	0.002199444	0.001319199	0.000267579	0.000905951	0.000973722	0.000481078	0.000550017	0.000647761	0.000647761	0.000647761	0.000168615	0.000418902	0.000297447	0.000204269	0.000213578	0.035419304
3833203774455	383320	3774455	0.003362784	0.000835008	0.000766355	0.002253963	0.001351899	0.000274212	0.000928408	0.000997859	0.000480043	0.000548833	0.000646367	0.000646367	0.000646367	0.000168252	0.000418	0.000296806	0.00020383	0.000213119	0.035096716
3833303774455	383330	3774455	0.003444123	0.000855205	0.000784892	0.002308482	0.001384599	0.000280844	0.000950864	0.001021995	0.000478059	0.000546565	0.000643695	0.000643695	0.000643695	0.000167556	0.000416272	0.00029558	0.000202987	0.000212238	0.033774786
3833403774455	383340	3774455	0.003525595	0.000875436	0.000803459	0.00236309	0.001417352	0.000287488	0.000973357	0.001046171	0.000474953	0.000543014	0.000639513	0.000639513	0.000639513	0.000166468	0.000413568	0.000293659	0.000201668	0.000210859	0.031961942
3833503774455	383350	3774455	0.0036072	0.000895699	0.000822056	0.002417787	0.001450159	0.000294142	0.000995887	0.001070386	0.000471588	0.000539167	0.000634982	0.000634982	0.000634982	0.00016528	0.000410638	0.000291579	0.00020024	0.000209365	0.02989372
3833603774455	383360	3774455	0.003688141	0.000915797	0.000840502	0.00247204	0.001482699	0.000300742	0.001018233	0.001094404	0.000468309	0.000535418	0.000630568	0.000630568	0.000630568	0.000164139	0.000407783	0.000289552	0.000198848	0.00020791	0.027797716
3833703774455	383370	3774455	0.00376895	0.000935863	0.000858918	0.002526203	0.001515185	0.000307332	0.001040543	0.001118383	0.000464858	0.000531473	0.000625921	0.000625921	0.000625921	0.00016293	0.000404778	0.000287418	0.000197382	0.000206377	0.025821464
3833803774455	383380	3774455	0.003849095	0.000955764	0.000877183	0.002579922	0.001547405	0.000313867	0.00106267	0.001142165	0.000461494	0.000527626	0.00062139	0.00062139	0.00062139	0.00016175	0.000401848	0.000285337	0.000195954	0.000204884	0.023948572
3834003774455	384000	3774455	0.004007794	0.00099517	0.00091349	0.002686292	0.001611204	0.000326808	0.001106484	0.001189256	0.000457784	0.000523384	0.000616395	0.000616395	0.000616395	0.00016045	0.00039861	0.000283044	0.000194378	0.000203237	0.020789554
3834103774455	384010	3774455	0.004083427	0.00101395	0.000930585	0.002736987	0.001641611	0.000332975	0.001127365	0.0012117	0.00045485	0.00052003	0.000612445	0.000612445	0.000612445	0.00015942	0.000396063	0.00028123	0.000193133	0.000201934	0.019403175
3834303774455	384030	3774455	0.004190509	0.001040539	0.000954988	0.00280876	0.001684659	0.000341707	0.001156929	0.001243474	0.000438889	0.000501782	0.000590954	0.000590954	0.000590954	0.00015382	0.000382165	0.000271361	0.000186356	0.000194848	0.016585727
3834403774455	384040	3774455	0.004241064	0.001053093	0.00096651	0.002842646	0.001704983	0.000345829	0.001170886	0.001258476	0.000432505	0.000494483	0.000582357	0.000582357	0.000582357	0.00015159	0.000376606	0.000267414	0.000183645	0.000192014	0.015480179
3834503774455	384050	3774455	0.004289231	0.001065053	0.000977486	0.00287493	0.001724347	0.000349757	0.001184184	0.001272769	0.000428708	0.000490143	0.000577246	0.000577246	0.000577246	0.00015025	0.0003733	0.000265067	0.000182033	0.000190328	0.014518367
3834603774455	384060	3774455	0.004328375	0.001074773	0.000986407	0.002901167	0.001740084	0.000352949	0.001194991	0.001284384	0.000424912	0.000485802	0.000572134	0.000572134	0.000572134	0.00014829	0.000369995	0.00026272	0.000180421	0.000188643	0.013648958
3834703774455	384070	3774455	0.004339388	0.001077507	0.000988917	0.002908549	0.001744511	0.000353847	0.001198032	0.001287652	0.000418355	0.000478306	0.000563306	0.000563306	0.000563306	0.00014663	0.000364285	0.000258665	0.000177637	0.000185732	0.012774803
3834803774455	384080	3774455	0.004332886	0.001075893	0.000987435	0.002904191	0.001741897	0.000353317	0.001196237	0.001285723	0.000411712	0.00047071	0.000554361	0.000554361	0.000554361	0.00014432	0.000358501	0.000254558	0.000174816	0.000182783	0.011981921
3834903774455	384090	3774455	0.004313115	0.001070984	0.00098293	0.002890939	0.001733949	0.000351704	0.001190778	0.001279856	0.0004055	0.000463608	0.000545996	0.000545996	0.000545996	0.00014212	0.000353091	0.000250717	0.000172178	0.000180025	0.011272987
3835003774455	383500	3774455	0.004284321	0.001063834	0.000976368	0.002871639	0.001722373	0.000349357	0.001182829	0.001271312	0.000399633	0.000456901	0.000538097	0.000538097	0.000538097	0.00014006	0.000347983	0.00024709	0.000169687	0.00017742	0.010637732
3835103774455	383510	3774455	0.004245178	0.001054114	0.000967447	0.002845403	0.001706637	0.000346165	0.001172022	0.001259697	0.000394025	0.000450489	0.000530546	0.000530546	0.000530546	0.00013810	0.0003431	0.00024362	0.000167306	0.000174931	0.010061318
3835203774455	383520	3774455	0.00412894	0.001025251	0.000940957	0.002767493	0.001659908	0.000336686	0.001139931	0.001225205	0.000383672	0.000438652	0.000516605	0.000516605	0.000516605	0.00013447	0.000334085	0.000237221	0.00016291	0.000170334	0.00942451
3835303774455	383530	3774455	0.00398935	0.00099059	0.000909146	0.00267393	0.00160379	0.000325304	0.001101392	0.001183783	0.000373405	0.000426914	0.000502781	0.000502781	0.000502781	0.00013087	0.000325145	0.000230873	0.000158551	0.000165776	0.008833516
3835403774455	383540	3774455	0.003861834	0.000958927	0.000880086	0.00258846	0.001552526	0.000314906	0.001066187	0.001145945	0.000365295	0.000417642	0.000491861	0.000491861	0.000491861	0.00012803	0.000318083	0.000225859	0.000155107	0.000162176	0.008325001
3835503774455	383550	3774455	0.00377386	0.000937082	0.000860037	0.002529494	0.001517159	0.000307732	0.001041899	0.00111984	0.000360032	0.000411625	0.000484775	0.000484775	0.000484775	0.00012618	0.0003135	0.000222605	0.000152872	0.000159839	0.007916482
3835603774455	383560	3774455	0.003686682	0.000915435	0.00084017	0.002471061	0.001482112	0.000300623	0.001017831	0.001093971	0.000355114	0.000406003	0.000478153	0.000478153	0.000478153	0.00012446	0.000309218	0.000219564	0.000150784	0.000157656	0.007540316
3835703774455	383570	3774455	0.003577875	0.000888417	0.000815373	0.002398132	0.00143837	0.000291751	0.000987791	0.001061684	0.000349161	0.000399196	0.000470138	0.000470138	0.000470138	0.00012237	0.000304034	0.000215883	0.000148257	0.000155013	0.007162252
3835803774455	383580	3774455	0.003463363	0.000859983	0.000789277	0.002321378	0.001392334	0.000282413	0.000956176	0.001027704	0.000343036	0.000392193	0.00046189	0.00046189	0.00046189	0.00012023	0.0002987	0.000212096	0.000145656	0.000152293	0.006804031
3835903774455	383590	3774455	0.003359997	0.000834316	0.00076572	0.002252095	0.001350779	0.000273984	0.000927638	0.000997032	0.000337514	0.00038588	0.000454455	0.000454455	0.000454455	0.00011829	0.000293892	0.000208682	0.000143311	0.000149842	0.006481529
3836003774455	383600	3774455	0.00328569	0.000815865	0.000748786	0.00220229	0.001320906	0.000267925	0.000907123	0.000974982	0.000333718	0.00038154	0.000449343	0.000449343	0.000449343	0.00011696	0.000290587	0.000206335	0.000141699	0.000148157	0.006211052
3836103774455	383610	3774455	0.003215099	0.000798337	0.000732699	0.002154975	0.001292527	0.000262169	0.000887634	0.000954035	0.000330181	0.000377496	0.00044458	0.00044458	0.00044458	0.00011572	0.000287507	0.000204148	0.000140197	0.000146586	0.00595947
3836203774455	383620	3774455	0.003192939	0.000792834	0.000727649	0.002140122	0.001283618	0.000260362	0.000881517	0.00094746	0.000329318	0.000376509	0.000443419	0.000443419	0.000443419	0.00011542	0.000286755	0.000203614	0.000139831	0.000146203	0.005773112
3836303774455	383630	3774455	0.003204749	0.000795767	0.00073034	0.002148038	0.001288366	0.000261325	0.000884777	0.000950964	0.000330439	0.000377791	0.000444929	0.000444929	0.000444929	0.00011581	0.00028732	0.000204308	0.000140307	0.000146701	0.005630411
3836403774455	383640	3774455	0.00321762	0.000798963	0.000733274	0.002156665	0.00129354	0.000262374	0.00088833	0.000954783	0.000331734	0.000379271	0.000446671	0.000446671	0.000446671	0.00011627	0.000288859	0.000205108	0.000140857	0.000147276	0.005493749
3836503774455	383650	3774455	0.003286619	0.000816096	0.000748998	0.002202912	0.001321279	0.000268001	0.00090738	0.000975258	0.000336134	0.000384302	0.000452596	0.000452596	0.000452596	0.00011781	0.00029269	0.000207829	0.000142725	0.000149229	0.005412821
3836603774455	383660	3774455	0.003361191	0.000834613	0.000765993	0.002252896	0.001351259	0.000274082	0.000927968	0.000997386	0.000341051	0.000389924	0.000459218	0.000459218	0.000459218	0.00011953	0.000296972	0.000210869	0.000144813	0.000151412	0.005335949
3836703774455	383670	3774455	0.003455933	0.000858138	0.000787583	0.002316398	0.001389346	0.000281807	0.000954125	0.001025499	0.00034735	0.000397125	0.000467698	0.000467698	0.000467698	0.00012174	0.000302457	0.000214763	0.000147487	0.000154209	0.005274261
3836803774455	383680	3774455	0.003585571	0.000890328	0.000817127	0.00240329	0.001441464	0.000292378	0.000989916	0.001063968	0.000355805	0.000406792	0.000479083	0.000479083	0.000479083	0.00012470	0.000309819	0.000219991	0.000151077	0.000157962	0.005229311
3836903774455	383690	3774455	0.003719058	0.000923474	0.000847548	0.002492762	0.001495128	0.000303263	0.001026769	0.001103578	0.000365726	0.000418135	0.000492442	0.000492442	0.000492442	0.00012818	0.000318458	0.000226126	0.00015529	0.000162367	0.005184102

			ISDrainage / Utilities Trenching	ISDrainage / Utilities Trenching	ISAsphalt Paving	ISAsphalt Paving	SVDemolition	SVSite Grubbing / Prep	SVMass Grading / Excavation	SVMass Grading / Excavation	SVDrainage / Utilities Trenching	SVFoundations / Concrete Pads	SVBuilding / Structure Construction	SVBuilding / Structure Construction	SVAsphalt Paving	SVAsphalt Paving	SVArchitectural Coating	SVArchitectural Coating	SVLandscaping or Other Finishing	SVLandscaping or Other Finishing	MDemolition
Unique Identifier	X (UTM)	Y (UTM)	2027	2028	2027	2028	2027	2027	2027	2028	2028	2028	2028	2029	2028	2029	2028	2029	2028	2029	2027
3838403774445	383840	3774445	0.002114631	0.002114631	0.002436971	0.002436971	0.000243875	9.71836E-05	0.000316083	0.000316083	0.00016312	6.3272E-05	0.000306481	0.000306481	0.00016928	0.00016928	3.81297E-05	3.81297E-05	0.000129097	0.000129097	0.001138333
3838503774445	383850	3774445	0.00205728	0.00205728	0.002370877	0.002370877	0.000243114	9.68803E-05	0.000315096	0.000315096	0.000162611	6.30745E-05	0.000305681	0.000305681	0.000168752	0.000168752	3.80107E-05	3.80107E-05	0.000128694	0.000128694	0.001130741
3838603774445	383860	3774445	0.002002892	0.002002892	0.002308198	0.002308198	0.000242491	9.66321E-05	0.000314289	0.000314289	0.000162194	6.29129E-05	0.00030488	0.00030488	0.00016832	0.00016832	3.79133E-05	3.79133E-05	0.000128364	0.000128364	0.001124702
3838703774445	383870	3774445	0.00195054	0.00195054	0.002247866	0.002247866	0.000241868	9.63839E-05	0.000313481	0.000313481	0.000161777	6.27513E-05	0.000304169	0.000304169	0.00016788	0.00016788	3.78159E-05	3.78159E-05	0.000128035	0.000128035	0.001118576
3838803774445	383880	3774445	0.001900039	0.001900039	0.002189668	0.002189668	0.000241245	9.61357E-05	0.000312674	0.000312674	0.000161361	6.25898E-05	0.000303369	0.000303369	0.000167455	0.000167455	3.77186E-05	3.77186E-05	0.000127705	0.000127705	0.001112364
3838903774445	383890	3774445	0.00185139	0.00185139	0.002133603	0.002133603	0.000240622	9.58875E-05	0.000311867	0.000311867	0.000160944	6.24282E-05	0.000302568	0.000302568	0.000167023	0.000167023	3.76212E-05	3.76212E-05	0.000127375	0.000127375	0.001106066
3839003774445	383900	3774445	0.001804454	0.001804454	0.002079512	0.002079512	0.00023993	9.56117E-05	0.00031097	0.00031097	0.000160481	6.22486E-05	0.000301768	0.000301768	0.000166542	0.000166542	3.7513E-05	3.7513E-05	0.000127009	0.000127009	0.001099682
3839103774445	383910	3774445	0.001759138	0.001759138	0.002027288	0.002027288	0.000239307	9.53635E-05	0.000310163	0.000310163	0.000160065	6.2087E-05	0.000300967	0.000300967	0.00016611	0.00016611	3.74156E-05	3.74156E-05	0.000126679	0.000126679	0.001093211
3829703774445	382970	3774455	0.001101891	0.001101891	0.001269856	0.001269856	0.000187612	7.4763E-05	0.000243161	0.000243161	0.000125487	4.86749E-05	0.000234975	0.000234975	0.000130227	0.000130227	2.93331E-05	2.93331E-05	9.93139E-05	9.93139E-05	0.000444842
3829803774455	382980	3774455	0.001158918	0.001158918	0.001335576	0.001335576	0.000189204	7.53973E-05	0.000245224	0.000245224	0.000126552	4.90879E-05	0.000236665	0.000236665	0.000131332	0.000131332	2.95819E-05	2.95819E-05	0.000100157	0.000100157	0.000454678
3829903774455	382990	3774455	0.001219186	0.001219186	0.00140503	0.00140503	0.000190726	7.6004E-05	0.000247197	0.000247197	0.00012757	4.94829E-05	0.000238266	0.000238266	0.000132388	0.000132388	2.982E-05	2.982E-05	0.000100962	0.000100962	0.000464513
3830003774455	383000	3774455	0.001286489	0.001286489	0.001482592	0.001482592	0.000192387	7.66658E-05	0.00024935	0.00024935	0.000128681	4.99138E-05	0.000240044	0.000240044	0.000133541	0.000133541	3.00796E-05	3.00796E-05	0.000101842	0.000101842	0.00047547
3830103774455	383010	3774455	0.001387397	0.001387397	0.001598882	0.001598882	0.000196539	7.83205E-05	0.000254732	0.000254732	0.000131459	5.09911E-05	0.000244402	0.000244402	0.000136423	0.000136423	3.07288E-05	3.07288E-05	0.00010404	0.00010404	0.000495918
3830203774455	383020	3774455	0.001506682	0.001506682	0.00173635	0.00173635	0.000201245	8.01958E-05	0.000260831	0.000260831	0.000134606	5.2212E-05	0.000249294	0.000249294	0.00013969	0.00013969	3.14646E-05	3.14646E-05	0.000106531	0.000106531	0.000518954
3830303774455	383030	3774455	0.001633789	0.001633789	0.001882832	0.001882832	0.000205605	8.19332E-05	0.000266482	0.000266482	0.000137522	5.33431E-05	0.000253741	0.000253741	0.000142716	0.000142716	3.21463E-05	3.21463E-05	0.000108839	0.000108839	0.000541299
3830403774455	383040	3774455	0.001765016	0.001765016	0.002034063	0.002034063	0.00020955	8.35051E-05	0.000271594	0.000271594	0.000140161	5.43665E-05	0.000257654	0.000257654	0.000145454	0.000145454	3.2763E-05	3.2763E-05	0.000110927	0.000110927	0.000562696
3830503774455	383050	3774455	0.001912583	0.001912583	0.002204124	0.002204124	0.000213979	8.52701E-05	0.000277335	0.000277335	0.000143123	5.55156E-05	0.000261923	0.000261923	0.000148529	0.000148529	3.34555E-05	3.34555E-05	0.000113271	0.000113271	0.000586077
3830603774455	383060	3774455	0.002055475	0.002055475	0.002368797	0.002368797	0.00021737	8.66214E-05	0.00028173	0.00028173	0.000145391	5.63954E-05	0.000265125	0.000265125	0.000150882	0.000150882	3.39857E-05	3.39857E-05	0.000115066	0.000115066	0.000606611
3830703774455	383070	3774455	0.002212901	0.002212901	0.00255022	0.00255022	0.000221037	8.8083E-05	0.000286484	0.000286484	0.000147845	5.7347E-05	0.000268505	0.000268505	0.000153428	0.000153428	3.45591E-05	3.45591E-05	0.000117008	0.000117008	0.000627921
3830803774455	383080	3774455	0.002384538	0.002384538	0.00274802	0.00274802	0.000224775	8.95722E-05	0.000291327	0.000291327	0.000150344	5.83166E-05	0.000272062	0.000272062	0.000156022	0.000156022	3.51434E-05	3.51434E-05	0.000118986	0.000118986	0.000649145
3830903774455	383090	3774455	0.002568765	0.002568765	0.002960329	0.002960329	0.000228581	9.1089E-05	0.0029626	0.0029626	0.00015289	5.93041E-05	0.000275709	0.000275709	0.000158664	0.000158664	3.57385E-05	3.57385E-05	0.000121001	0.000121001	0.000670197
3831003774455	383100	3774455	0.002769703	0.002769703	0.003191896	0.003191896	0.000232733	9.27436E-05	0.000301642	0.000301642	0.000155667	6.03813E-05	0.0002798	0.0002798	0.00016154	0.00016154	3.63877E-05	3.63877E-05	0.000123199	0.000123199	0.000690989
3831103774455	383110	3774455	0.002972769	0.002972769	0.003425916	0.003425916	0.000236193	9.41225E-05	0.000306127	0.000306127	0.000157982	6.12791E-05	0.000282646	0.000282646	0.00016394	0.00016394	3.69287E-05	3.69287E-05	0.000125031	0.000125031	0.000717908
3831203774455	383120	3774455	0.00319199	0.00319199	0.003678554	0.003678554	0.000239653	9.55014E-05	0.000310611	0.000310611	0.000160296	6.21768E-05	0.000285403	0.000285403	0.00016635	0.00016635	3.74697E-05	3.74697E-05	0.000126862	0.000126862	0.000739132
3831303774455	383130	3774455	0.003431948	0.003431948	0.00395509	0.00395509	0.00024256	9.66596E-05	0.000314378	0.000314378	0.00016224	6.29309E-05	0.000288338	0.000288338	0.00016868	0.00016868	3.79241E-05	3.79241E-05	0.000128401	0.000128401	0.000751987
3831403774455	383140	3774455	0.003709122	0.003709122	0.004274514	0.004274514	0.000245328	9.77627E-05	0.000317966	0.000317966	0.000164092	6.36491E-05	0.000291362	0.000291362	0.000170289	0.000170289	3.83569E-05	3.83569E-05	0.000129866	0.000129866	0.00076536
3831503774455	383150	3774455	0.004016198	0.004016198	0.004628399	0.004628399	0.000248235	9.8921E-05	0.000321733	0.000321733	0.000166036	6.44032E-05	0.000294475	0.000294475	0.00017207	0.00017207	3.88114E-05	3.88114E-05	0.000131405	0.000131405	0.000779164
3831603774455	383160	3774455	0.004346002	0.004346002	0.005008475	0.005008475	0.000250588	9.98586E-05	0.000324783	0.000324783	0.00016761	6.50136E-05	0.000297321	0.000297321	0.00017394	0.00017394	3.91793E-05	3.91793E-05	0.000132651	0.000132651	0.000790898
3831703774455	383170	3774455	0.004710383	0.004710383	0.0054284	0.0054284	0.000252664	0.000100686	0.000327474	0.000327474	0.000168998	6.55523E-05	0.000300078	0.000300078	0.00017581	0.00017581	3.95039E-05	3.95039E-05	0.0013375	0.0013375	0.000801596
3831903774455	383190	3774455	0.005559726	0.005559726	0.00640721	0.00640721	0.000252802	0.000100741	0.000327653	0.000327653	0.000169091	6.55882E-05	0.000300167	0.000300167	0.00017547	0.00017547	3.95255E-05	3.95255E-05	0.000133823	0.000133823	0.000823251
3832003774455	383200	3774455	0.006079126	0.006079126	0.007005784	0.007005784	0.000251487	0.000100217	0.000325949	0.000325949	0.000168211	6.5247E-05	0.00029821	0.00029821	0.000174564	0.000174564	3.93199E-05	3.93199E-05	0.000133127	0.000133127	0.000834122
3832103774455	383210	3774455	0.006711377	0.006711377	0.007734411	0.007734411	0.000251141	0.000100079	0.000325501	0.000325501	0.00016798	6.51573E-05	0.000297499	0.000297499	0.000174324	0.000174324	3.92658E-05	3.92658E-05	0.000132944	0.000132944	0.000845079
3832203774455	383220	3774455	0.00749462	0.00749462	0.008637046	0.008637046	0.000251349	0.000100162	0.0032577	0.0032577	0.000168119	6.52111E-05	0.000297765	0.000297765	0.000174468	0.000174468	3.92983E-05	3.92983E-05	0.000133054	0.000133054	0.000856123
3832303774455	383230	3774455	0.008447	0.008447	0.0097346	0.0097346	0.000251556	0.000100245	0.000326039	0.000326039	0.000168258	6.5265E-05	0.000298032	0.000298032	0.00017461	0.00017461	3.93307E-05	3.93307E-05	0.000133163	0.000133163	0.000867252
3832403774455	383240	3774455	0.009602632	0.009602632	0.011066388	0.011066388	0.000252041	0.000100438	0.000326667	0.000326667	0.000168582	6.53907E-05	0.000298477	0.000298477	0.00017494	0.00017494	3.94065E-05	3.94065E-05	0.00013342	0.00013342	0.000878296
3832503774455	383250	3774455	0.010985586	0.010985586	0.012660149	0.012660149	0.000252248	0.000100521	0.000326936	0.000326936	0.000168721	6.54445E-05	0.000298922	0.000298922	0.00017509	0.00017509	3.94389E-05	3.94389E-05	0.00013353	0.00013353	0.000889512
3832603774455	383260	3774455	0.012582298	0.012582298	0.014500253	0.014500253	0.000253079	0.000100851	0.000328012	0.000328012	0.000169276	6.566E-05	0.000300078	0.000300078	0.00017569	0.00017569	3.95688E-05	3.95688E-05	0.000133969	0.000133969	0.000900641
3832703774455	383270	3774455	0.014276401	0.014276401	0.016452593	0.016452593	0.000254255	0.00010132	0.000329537	0.000329537	0.000170063	6.59652E-05	0.000302123	0.000302123	0.00017648	0.00017648	3.97527E-05	3.97527E-05	0.000134592	0.000134592	0.000911857
3832903774455	383290	3774455	0.017432888	0.017432888	0.020090232	0.020090232	0.000253771	0.000101127	0.000328909	0.000328909	0.000169739	6.58395E-05	0.000301234	0.000301234	0.00017615	0.00017615	3.9677E-05	3.9677E-05	0.000134336	0.000134336	0.000934117
3833003774455	383300	3774455	0.018565098	0.018565098	0.021395028	0.021395028	0.000251556	0.000100245	0.000326039	0.000326039	0.000168258	6.5265E-05	0.000297676	0.000297676	0.00017461	0.00017461	3.93307E-05	3.93307E-05	0.000133163	0.000133163	0.000945246
3833103774455	383310	3774455	0.019002799	0.019002799	0.021899449	0.021899449	0.000249411	9.93898E-05	0.000323258	0.000323258	0.000166823	6.47084E-05	0.000294386	0.000294386	0.00017123	0.00017123	3.89953E-05	3.89953E-05	0.000132028	0.000132028	0.000956204
3833203774455	383320	3774455	0.018829728	0.018829728	0.021699996	0.021699996	0.000247681	9.87004E-05	0.000321016	0.000321016	0.000165666	6.42595E-05	0.000291984	0.000291984	0.00017922	0.00017922	3.87248E-05	3.87248E-05	0.000131112	0.000131112	0.000967074
3833303774455	383330	3774455	0.018120499	0.018120499	0.020882658	0.020882658	0.000245882	9.79834E-05	0.000318684	0.000318684	0.000164462	6.37927E-05	0.000289583	0.000289583	0.00017067	0.00017067	3.84435E-05	3.84435E-05	0.00013016	0.00013016	0.000976133
3833403774455	383340	3774455	0.017147891	0.017147891	0.019761792	0.019761792	0.000243875	9.71836E-05	0.000316083	0.000316083	0.00016312	6.3272E-05	0.000287093	0.000287093	0.00016928	0.00016928	3.81297E-05	3.81297E-05	0.000129097	0.000129097	0.000983898
3833503774455	383350	3774455	0.01603827	0.01603827	0.018483028	0.018483028	0.000241868	9.63839E-05	0.000313481	0.000313481	0.000161777	6.27513E-05	0.000284603	0.000284603	0.00016788	0.00016788	3.78159E-05	3.78159E-05	0.000128035	0.000128035	0.000991404
3833603774455	383360	3774455	0.014913744	0.014913744	0.017187087	0.017187087	0.000239999	9.56393E-05	0.00031106	0.00031106	0.000160528	6.22666E-05	0.00028229	0.00028229	0.00016659	0.00016659	3.75238E-05	3.75238E-05	0.000127046	0.000127046	0.000999083
3833703774455	383370	3774455	0.013853465	0.013853465	0.015965188	0.015965188	0.000238408	9.5005E-05	0.000308997	0.000308997	0.000159463	6.18536E-05	0.000280511	0.000280511	0.00016486	0.00016486	3.72749E-05	3.72749E-05	0.000126203	0.000126203	0.001007193
3833803774455	383380	3774455	0.01284864	0.01284864	0.014807195	0.014807195	0.000236816	9.43707E-05	0.000306934	0.000306934	0.000158398	6.14407E-05	0.000278644	0.000278644	0.00016438	0.00016438	3.70261E-05	3.70261E-05	0.0012536	0.0012536	0.00101513
3834003774455	383400	3774455	0.011153797	0.011153797	0.012854001	0.012854001	0.000235224	9.37364E-05	0.000304871	0.000304871	0.00015733	6.10277E-05	0.000276687	0.000276687	0.00016327	0.00016327	3.67772E-05	3.67772E-05	0.000124518	0.000124518	0.001032903
3834103774455	383410	3774455	0.010409991	0.010409991	0.011996816	0.011996816	0.000234394	9.34055E-05	0.000303795	0.000303795	0.000156778	6.08122E-05	0.000275709	0.000275709	0.00016269	0.00016269	3.66474E-05	3.66474E-05	0.000124078	0.000124078	0.001041359
3834303774455	383430	3774455	0.008898403	0.008898403	0.010254811	0.010254811	0.000227404	9.06201E-05	0.000294735	0.000294735	0.000152103	5.89988E-05	0.000269483	0.000269483	0.00015784	0.00015784	3.55546E-05	3.55546E-05	0.000120378	0.000120378	0.001004087
3834403774455	383440	3774455	0.008305266	0.008305266	0.00957126	0.00957126	0.000225121	8.97101E-05	0.000291775	0.000291775	0.000150576	5.84063E-05	0.000267082	0.000267082	0.00015626	0.00015626	3.51975E-05	3.51975E-05	0.000119169	0.000119169	0.001002879
3834503774455	383450	3774455	0.007789244	0.007789244	0.008976581	0.008976581	0.00022339	8.90206E-05	0.000289533	0.000289533	0.000149418	5.79575E-05	0.000265214	0.000265214	0.00015506	0.00015506	3.4927E-05	3.4927E-05	0.000118254	0.000118254	0.001003311
3834603774455	383460	3774455	0.007322798	0.007322798	0.008439033	0.008439033	0.00022166	8.83312E-05	0.000287291	0.000287291	0.000148261	5.75086E-05	0.000263346	0.000263346	0.00015386	0.00015386	3.46565E-05	3.46565E-05	0.000117338	0.000117338	0.001003224
3834703774455	383470	3774455	0.006853806	0.006853806	0.00789855	0.00789855	0.000218685	8.71453E-05	0.000283434	0.000283434	0.000146271	5.67365E-05	0.000260322	0.000260322	0.00015179	0.00015179	3.41912E-05	3.41912E-05	0.000115762	0.000115762	0.000995977
3834803774455	383480	3774455	0.006428417	0.006428417	0.007408318	0.007408318	0.000215778	8.59871E-05	0.000279667	0.000279667	0.000144327	5.59825E-05	0.000257387	0.000257387	0.00014977	0.00014977	3.37368E-05	3.37368E-05	0.000114224	0.000114224	0.000988126
3834903774455	383490	3774455	0.006048066	0.006048066	0.00696999	0.00696999	0.000213079	8.49116E-05	0.000276169	0.000276169	0.000142521	5.52822E-05	0.000254808	0.000254808	0.00014794	0.00014794	3.33148E-05	3.33148E-05	0.000112795	0.000112795	0.000980102
3835003774455	383500	3774455	0.005707246	0.005707246	0.006577218	0.006577218	0.000210657	8.39463E-05	0.000273029	0.000273029	0.000140901	5.46538E-05	0.000252407	0.000252407	0.00014622	0.00014622	3.29361E-05	3.29361E-05	0.000111513	0.000111513	0.000972251
3835103774455	383510	3774455	0.005397994	0.005397994	0.006220826	0.006220826	0.000208373	8.30363E-05	0.000270069	0.000270069	0.000139374	5.40613E-05	0.000250183	0.000250183	0.00014438	0.00014438	3.25791E-05	3.25791E-05	0.000110304	0.000110304	0.000964314
3835203774455	383520	3774455	0.005056341	0.005056341	0.005827093	0.005827093	0.000204152	8.1354E-05	0.000264598	0.000264598	0.00013655	5.29661E-05	0.00024627	0.00024627	0.00014108	0.00014108	3.1919E-05	3.1919E-05	0.000108069	0.000108069	0.000943089
3835303774455	383530	3774455	0.004739267	0.004739267	0.005461686	0.005461686	0.00019933	7.96718E-05	0.000259127	0.000259127	0.00013377	5.18709E-05	0.000242268	0.000242268	0.00013877	0.00013877	3.1259E-05	3.1259E-05	0.000105835	0.000105835	0.000920312
3835403774455	383540	3774455	0.004466444	0.004466444	0.005147276	0.005147276	0.000196539	7.83205E-05	0.000254732	0.000254732	0.000131459	5.09911E-05	0.000238977	0.000238977	0.00013623	0.00013623	3.07288E-05	3.07288E-05	0.00010404	0.00010404	0.000901763
3835503774455	383550	3774455	0.004247269	0.004247269	0.004894692	0.004894692	0.000194394	7.74656E-05	0.000251951	0.000251951	0.000130024	5.04345E-05	0.000236932	0.000236932	0.00013493	0.00013493	3.03934E-05	3.03934E-05	0.000102904	0.000102904	0.00089072
3835603774455	383560	3774455	0.004045452	0.004045452	0.004662112	0.004662112	0.000192387	7.66658E-05	0.00024935	0.00024935	0.000128681	4.99138E-05	0.000234975	0.000234975	0.00013341	0.00013341	3.00796E-05	3.00796E-05	0.000101842	0.000101842	0.000879935
3835703774455	383570	3774455	0.003842617	0.003842617	0.004428358	0.004428358	0.000189965	7.57006E-05	0.000246211	0.000246211	0.000127061	4.92854E-05	0.000232574	0.000232574	0.00013186	0.00013186	2.97009E-05	2.97009E-05	0.000100559	0.000100559	0.000865009
3835803774455	383580	3774455	0.003650429	0.003650429	0.004206874	0.004206874	0.000187404	7.46803E-05	0.000242892	0.000242892	0.000125349	4.86211E-05	0.000229994	0.000229994	0.00013083	0.00013083	2.93006E-05	2.93006E-05	9.9204E-05	9.9204E-05	0.000849048
3835903774455	383590	3774455	0.003477403	0.003477403	0.004007474	0.004007474	0.000185121	7.37702E-05	0.000239932	0.000239932	0.000123821	4.80286E-05	0.00022786	0.00022786	0.00012849	0.00012849	2.89435E-05	2.89435E-05	9.79951E-05	9.79951E-05	0.000834554
3836003774455	383600	3774455	0.00333229	0.00333229	0.00384024	0.00384024	0.000183598	7.31635E-05	0.000237959	0.000237959	0.000122803	4.76336E-05	0.000226348	0.000226348	0.00012744	0.00012744	2.87055E-05	2.87055E-05	9.71892E-05	9.71892E-05	0.000824718
3836103774455	383610	3774455	0.003197313	0.003197313	0.003684689	0.003684689	0.000182214	7.26119E-05	0.000236165	0.000236165	0.000121877	4.72745E-05	0.000224925	0.000224925	0.00012648	0.00012648	2.84891E-05	2.84891E-05	9.64565E-05	9.64565E-05	0.000815055
3836203774455	383620	3774455	0.003097331	0.003097331	0.003569465	0.003569465	0.000181937	7.25016E-05	0.000235806	0.000235806	0.000121692	4.72027E-05	0.000224747	0.000224747	0.00012628	0.00012628	2.84458E-05	2.84458E-05	9.631E-05	9.631E-05	0.000813502
3836303774455	383630	3774455	0.00302077	0.00302077	0.00348123	0.00348123	0.00018256	7.27498E-05	0.000236613	0.000236613	0.000122108	4.73642E-05	0.000225459	0.000225459	0.00012672	0.00012672	2.85432E-05	2.85432E-05	9.66397E-05	9.66397E-05	0.000817816
3836403774455	383640	3774455	0.002947449	0.002947449	0.003396737	0.003396737	0.000183183	7.2998E-05	0.000237421	0.000237421	0.000122525	4.75258E-05	0.000226081	0.000226081	0.00012715	0.00012715	2.86406E-05	2.86406E-05	9.69694E-05	9.69694E-05	0.000822216
3836503774455	383650	3774455	0.002904031	0.002904031	0.003346701	0.003346701	0.00018519	7.37978E-05	0.000240022	0.000240022	0.000123867	4.80465E-05	0.000228127	0.000228127	0.00012854	0.00012854	2.89544E-05	2.89544E-05	9.80318E-05	9.80318E-05	0.000836797
3836603774455	383660	3774455	0.002862788	0.002862788	0.003299171	0.003299171	0.000187335	7.46527E-05	0.000242802	0.000242802	0.000125302	4.86031E-05	0.00023035	0.00023035	0.00013035	0.00013035	2.92898E-05	2.92898E-05	9.91674E-05	9.91674E-05	0.000852758
3836703774455	383670	3774455	0.002829692	0.002829692	0.00326103	0.00326103	0.000190103	7.57558E-05	0.00024639	0.00024639	0.000127154	4.93213E-05	0.000233107	0.000233107	0.00013195	0.00013195	2.97226E-05	2.97226E-05	0.000100633	0.000100633	0.000873464
3836803774455	383680	3774455	0.002805576	0.002805576	0.003233238	0.003233238	0.000193633	7.71622E-05	0.000250965	0.000250965	0.000129514	5.0237E-05	0.000236487	0.000236487	0.00013406	0.00013406	3.02744E-05	3.02744E-05	0.000102501	0.000102501	0.000901418
3836903774455	383690	3774455	0.002781321	0.002781321	0.003205285	0.003205285	0.000197785	7.88169E-05	0.000256346	0.000256346	0.000132292	5.13143E-05	0.000240311	0.000240311	0.00013728	0.00013728	3.09236E-05	3.09236E-05	0.000104699	0.000104699	0.000934203

			MSite Grubbing / Prep	MMass Grading / Excavation	MMass Grading / Excavation	MDrainage / Utilities Trenching	MFoundations / Concrete Pads	MBuilding / Structure Construction	MAsphalt Paving	MLandscaping or Other Finishing	MWaterside Construction (Piles)	RSSWRestriping South Valley	RSSWRestriping Silver Lake Boulevard	RSSWDemolition	RSSWPlacing Base	RSSWForm	Child Risk				
Unique Identifier	X (UTM)	Y (UTM)	2027	2027	2028	2028	2028	2028	2028	2028	2028	2029	2029	2029	2029	2029	3rd Trimester	0<2	2<16	Total	per million
3838403774445	383840	3774445	0.001052512	0.001750723	0.001750723	0.000842009	0.000398978	0.001082435	0.00703822	0.000483345	0.000519502	0.000106194	0.000281841	0.000875776	7.96371E-05	0.00017321	8.77563E-08	2.18222E-06	2.7889E-07	2.54886E-06	2.54886424
3838503774445	383850	3774445	0.001045492	0.001739046	0.001739046	0.000836393	0.000396317	0.001075215	0.000699127	0.000480121	0.000516037	0.00010587	0.000280114	0.000870292	7.91385E-05	0.000172125	8.63669E-08	2.14377E-06	2.7404E-07	2.50417E-06	2.50417407
3838603774445	383860	3774445	0.001039908	0.001729758	0.001729758	0.000831926	0.0003942	0.001069473	0.000695393	0.000477557	0.000513281	0.000105575	0.000278744	0.000865997	7.87479E-05	0.000171276	8.5089E-08	2.10816E-06	2.6951E-07	2.46276E-06	2.4627564
3838703774445	383870	3774445	0.001034244	0.001720337	0.001720337	0.000827395	0.000392053	0.001063648	0.000691606	0.000474956	0.000510486	0.000105309	0.000277375	0.000861701	7.83572E-05	0.000170426	8.38363E-08	2.07341E-06	2.6513E-07	2.42238E-06	2.42237653
3838803774445	383880	3774445	0.0010285	0.001710783	0.001710783	0.0008228	0.000389876	0.001057741	0.000687765	0.000472318	0.000507651	0.000105043	0.000275975	0.000857222	7.795E-05	0.00016954	8.26057E-08	2.03944E-06	2.6087E-07	2.38292E-06	2.38292103
3838903774445	383890	3774445	0.001022677	0.001701096	0.001701096	0.000818142	0.000387668	0.001051752	0.000683871	0.000469644	0.000504776	0.000104778	0.000274546	0.000852744	7.75427E-05	0.000168655	8.13977E-08	2.00627E-06	2.5675E-07	2.34441E-06	2.34441034
3839003774445	383900	3774445	0.001016774	0.001691277	0.001691277	0.000813419	0.000385431	0.001045681	0.000679924	0.000466933	0.000501863	0.000104483	0.000273087	0.000848174	7.71272E-05	0.000167751	8.02124E-08	1.97383E-06	2.5274E-07	2.30678E-06	2.30678187
3839103774445	383910	3774445	0.001010791	0.001681325	0.001681325	0.000808633	0.000383163	0.001039528	0.000675923	0.000464186	0.0004989	0.000104217	0.000271628	0.000843604	7.67116E-05	0.000166847	7.90457E-08	1.94208E-06	2.4885E-07	2.26997E-06	2.26997402
3829703774445	382970	3774445	0.000411304	0.000684154	0.000684154	0.000329044	0.000155914	0.000422998	0.000275042	0.000188883	0.000203013	8.57406E-05	0.000125378	0.000389082	3.53804E-05	7.69521E-05	5.83638E-08	1.7378E-06	1.7733E-07	1.97349E-06	1.97348848
3829803774445	382980	3774445	0.000420398	0.000699281	0.000699281	0.000336319	0.000159361	0.00043235	0.000281123	0.00019306	0.000207502	8.63309E-05	0.00012773	0.000396576	3.60619E-05	7.84344E-05	6.10571E-08	1.82911E-06	1.8467E-07	2.07484E-06	2.07483778
3829903774445	382990	3774445	0.000429492	0.000714407	0.000714407	0.000343594	0.000162809	0.000441703	0.000287204	0.000197236	0.00021199	8.68622E-05	0.000130053	0.000403797	3.67185E-05	7.98624E-05	6.38984E-08	1.92636E-06	1.9241E-07	2.18267E-06	2.1826725
3830003774445	383000	3774445	0.000439623	0.000731259	0.000731259	0.000351699	0.000166649	0.000452122	0.000293979	0.000201888	0.000216991	8.7482E-05	0.000132643	0.00041184	3.74499E-05	8.14532E-05	6.70906E-08	2.03608E-06	2.0111E-07	2.30428E-06	2.30427657
3830103774445	383010	3774445	0.000458529	0.000762707	0.000762707	0.000366824	0.000173816	0.000471566	0.000306622	0.00021057	0.000226323	8.92234E-05	0.000137615	0.000427377	3.88628E-05	8.45262E-05	7.19426E-08	2.20055E-06	2.1461E-07	2.48711E-06	2.48710864
3830203774445	383020	3774445	0.000479829	0.000798135	0.000798135	0.000383863	0.00018189	0.00049347	0.000320865	0.000220352	0.000236835	9.12304E-05	0.000143213	0.000444834	4.04502E-05	8.79788E-05	7.76491E-08	2.39541E-06	2.3054E-07	2.7036E-06	2.70360022
3830303774445	383030	3774445	0.000500489	0.000832502	0.000832502	0.000400392	0.000189722	0.000514719	0.00034681	0.00022984	0.000247033	9.31193E-05	0.000148662	0.000461743	4.19878E-05	9.1323E-05	8.37619E-08	2.60722E-06	2.4749E-07	2.93847E-06	2.93846967
3830403774445	383040	3774455	0.000520273	0.00086541	0.00086541	0.000416218	0.000197221	0.000535064	0.00034791	0.000238925	0.000256798	9.48017E-05	0.000153842	0.000477829	4.34505E-05	9.45045E-05	9.01745E-08	2.83275E-06	2.6513E-07	3.18806E-06	3.18805836
3830503774445	383050	3774455	0.000541891	0.000901369	0.000901369	0.000433513	0.000205416	0.000557297	0.000362366	0.000248853	0.000267468	9.67497E-05	0.000159648	0.000495834	4.50878E-05	9.80656E-05	9.75226E-08	3.09396E-06	2.8529E-07	3.47677E-06	3.47676932
3830603774445	383060	3774455	0.000560877	0.000932949	0.000932949	0.000448701	0.000212613	0.000576823	0.000375062	0.000257571	0.00027684	9.82549E-05	0.000164531	0.000511189	4.64841E-05	0.000101102	1.04802E-07	3.35737E-06	3.0499E-07	3.76717E-06	3.76716726
3830703774445	383070	3774455	0.000580581	0.000965724	0.000965724	0.000464464	0.000220082	0.000597087	0.000388238	0.00026662	0.000286565	9.99373E-05	0.000169622	0.000527184	4.79385E-05	0.000104266	1.13003E-07	3.65721E-06	3.2702E-07	4.09723E-06	4.09723116
3830803774445	383080	3774455	0.000600204	0.000998366	0.000998366	0.000480164	0.000227521	0.000617269	0.000401361	0.000275632	0.000296251	0.000101708	0.000174654	0.000542813	4.93597E-05	0.000107357	1.22216E-07	3.99744E-06	3.5144E-07	4.4711E-06	4.47109604
3830903774455	383090	3774455	0.000619669	0.001030742	0.001030742	0.000495735	0.000234899	0.000637286	0.000414377	0.000284571	0.000305858	0.000103568	0.000179686	0.000558351	5.07726E-05	0.00011043	1.32518E-07	4.38165E-06	3.7827E-07	4.89244E-06	4.8924402
3831003774455	383100	3774455	0.000638894	0.001062721	0.001062721	0.000511115	0.000242187	0.000657058	0.000427233	0.000293399	0.000315347	0.000105516	0.000186742	0.000579464	5.26925E-05	0.000114606	1.44266E-07	4.82374E-06	4.084E-07	5.37641E-06	5.37641241
3831103774455	383110	3774455	0.000663783	0.00110412	0.00110412	0.000531026	0.000251621	0.000682654	0.000443876	0.000304829	0.000327632	0.000106844	0.000191893	0.000597378	5.43215E-05	0.000118149	1.56711E-07	5.29857E-06	4.4026E-07	5.89554E-06	5.89553661
3831203774455	383120	3774455	0.000683407	0.001136762	0.001136762	0.000546725	0.00025906	0.000702836	0.000456999	0.00031841	0.000337318	0.000108054	0.000196032	0.000610173	5.5485E-05	0.000120679	1.70452E-07	5.82585E-06	4.7469E-07	6.47099E-06	6.4709878
3831303774455	383130	3774455	0.000695293	0.001156533	0.001156533	0.000556234	0.000263566	0.00071506	0.000464947	0.000319299	0.000343185	0.000109264	0.000198771	0.000618856	5.62746E-05	0.000122397	1.8633E-07	6.44046E-06	5.1316E-07	7.13995E-06	7.13994553
3831403774455	383140	3774455	0.000707657	0.0011771	0.0011771	0.000566126	0.000268253	0.000727776	0.000473215	0.000324977	0.000349288	0.000110533	0.00020154	0.000627722	5.70808E-05	0.00012415	2.04576E-07	7.15051E-06	5.5732E-07	7.91241E-06	7.91240879
3831503774455	383150	3774455	0.000720421	0.001198331	0.001198331	0.000576337	0.000273091	0.000740903	0.00048175	0.000330839	0.000355588	0.00011313	0.00020419	0.00063613	5.78454E-05	0.000125813	2.2629E-07	8.00088E-06	6.0863E-07	8.83581E-06	8.8358056
3831603774455	383160	3774455	0.00073127	0.001216377	0.001216377	0.000585016	0.000277204	0.0007520 6	0.000489005	0.00033582 1	0.000360943	0.000114016	0.000206631	0.000643716	5.85352E-05	0.000127314	2.49345E-07	8.90694E-06	6.6302E-07	9.8193E-06	9.81930278
3831703774455	383170	3774455	0.000741162	0.00123283	0.00123283	0.000592929	0.000280954	0.000762233	0.00049562	0.000340364	0.000365825	0.000115462	0.000208805	0.00065048	5.91502E-05	0.000128651	2.74814E-07	9.91152E-06	7.231E-07	1.09094E-05	10.9094292
3831903774455	383190	3774455	0.000761184	0.001266136	0.001266136	0.000608947	0.000288544	0.000782825	0.000509009	0.000349559	0.000375708	0.000115374	0.000213182	0.000664281	6.04052E-05	0.000131381	3.22429E-07	1.18025E-05	8.4552E-07	1.29705E-05	12.9704515
3832003774455	383200	3774455	0.000771236	0.001282855	0.001282855	0.000616988	0.000292354	0.000793162	0.000515731	0.000354175	0.000380669	0.000114754	0.000215385	0.000671319	6.10452E-05	0.000132773	3.41139E-07	1.2548E-05	9.0447E-07	1.37936E-05	13.7936476
3832103774455	383210	3774455	0.000781367	0.001299707	0.001299707	0.000625093	0.000296194	0.000803581	0.000522505	0.000358827	0.00038567	0.000114488	0.000217618	0.000678356	6.16851E-05	0.000134165	3.5859E-07	1.32387E-05	9.679E-07	1.45652E-05	14.5652216
3832203774455	383220	3774455	0.000791577	0.001316691	0.001316691	0.000633262	0.000300065	0.000814082	0.000529333	0.000363516	0.00039071	0.000114518	0.000219851	0.000685394	6.23251E-05	0.000135556	3.73447E-07	1.38215E-05	1.036E-06	1.52309E-05	15.2309396
3832303774455	383230	3774455	0.000801868	0.001333808	0.001333808	0.000641494	0.000303966	0.000824665	0.000536215	0.000368242	0.000395789	0.000114518	0.000222114	0.000692432	6.2965E-05	0.000136948	3.82804E-07	1.41816E-05	1.1053E-06	1.56697E-05	15.6696609
3832403774455	383240	3774455	0.000812079	0.001350793	0.001350793	0.000649663	0.000307836	0.000835167	0.000543043	0.000372931	0.000400829	0.000114547	0.000224377	0.000699561	6.36133E-05	0.000138358	3.86214E-07	1.43001E-05	1.1771E-06	1.58635E-05	15.8634516
3832503774455	383250	3774455	0.000822449	0.001368042	0.001368042	0.000657959	0.000311768	0.000845832	0.000549977	0.000377693	0.000405947	0.000114606	0.00022664	0.00070669	6.42616E-05	0.000139768	3.82911E-07	1.41468E-05	1.2517E-06	1.57814E-05	15.7813785
3832603774455	383260	3774455	0.00083274	0.00138516	0.00138516	0.000666192	0.000315668	0.000856415	0.000556859	0.000382419	0.000411027	0.000114813	0.000228902	0.000713819	6.49098E-05	0.000141178	3.73828E-07	1.3757E-05	1.3296E-06	1.54604E-05	15.4604142
3832703774455	383270	3774455	0.00084311	0.001402409	0.001402409	0.000674488	0.0003196	0.00086708	0.000563794	0.000387181	0.000416145	0.000115905	0.000231165	0.000720948	6.55581E-05	0.000142588	3.59654E-07	1.31581E-05	1.4051E-06	1.49228E-05	14.9228461
3832903774455	383290	3774455	0.000863691	0.001436644	0.001436644	0.000690953	0.000327401	0.000888246	0.000577556	0.000396633	0.000426304	0.000115492	0.000235721	0.000735297	6.6863E-05	0.000145426	3.21117E-07	1.15642E-05	1.5272E-06	1.34124E-05	13.4124457
3833003774455	383300	3774455	0.000873982	0.001453761	0.001453761	0.000699186	0.000331302	0.00089883	0.000584438	0.000401359	0.000431383	0.000113839	0.000238013	0.000742518	6.75195E-05	0.000146854	3.00521E-07	1.07238E-05	1.5605E-06	1.25849E-05	12.5848939
3833103774455	383310	3774455	0.000884113	0.001470612	0.001470612	0.00070729	0.000335143	0.000909249	0.000591212	0.000406011	0.000436384	0.000112894	0.000240306	0.000749647	6.81678E-05	0.000148264	2.81483E-07	9.94594E-06	1.5558E-06	1.17833E-05	11.7832642
3833203774455	383320	3774455	0.000894164	0.001487331	0.001487331	0.000715331	0.000338953	0.000919586	0.000597934	0.000410627	0.000441345	0.000111389	0.00024239	0.000756502	6.87911E-05	0.00014962	2.64581E-07	9.25241E-06	1.5188E-06	1.10358E-05	11.0358191
3833303774455	383330	3774455	0.00090254	0.001501264	0.001501264	0.000722032	0.000342128	0.0009282	0.000603535	0.000414474	0.000445479	0.000110592	0.000244266	0.000762443	6.93314E-05	0.000150795	2.49509E-07	8.63348E-06	1.4533E-06	1.03363E-05	10.3363052
3833403774455	383340	3774455	0.00090972	0.001513206	0.001513206	0.000727776	0.000344849	0.000935583	0.000608336	0.000417771	0.000449023	0.000108998	0.000246052	0.00076926	6.983E-05	0.00015188	2.34655E-07	8.02375E-06	1.3727E-06	9.63106E-06	9.63106316
3833503774455	383350	3774455	0.00091666	0.00152475	0.00152475	0.000733328	0.00034748	0.000942721	0.000612977	0.000420958	0.000452448	0.000107346	0.00024772	0.000772953	7.02871E-05	0.000152874	2.22288E-07	7.51494E-06	1.2879E-06	9.0251E-06	9.02510326
3833603774455	383360	3774455	0.00092376	0.00153656	0.00153656	0.000739008	0.000350171	0.000950023	0.000617724	0.000424218	0.000455952	0.000106431	0.000249298	0.000777889	7.07359E-05	0.00015385	2.11437E-07	7.06746E-06	1.2046E-06	8.48353E-06	8.48352896
3833703774455	383370	3774455	0.000931258	0.001549033	0.001549033	0.000745007	0.000353014	0.000957734	0.000622739	0.000427662	0.000459654	0.000105663	0.000250995	0.000783099	7.12097E-05	0.00015488	2.01968E-07	6.67467E-06	1.1272E-06	8.00388E-06	8.0038803
3833803774455	383380	3774455	0.000938597	0.00156124	0.00156124	0.000750878	0.000355796	0.000965282	0.000627646	0.000431032	0.000463276	0.000104925	0.000252632	0.000788217	7.16751E-05	0.000155893	1.93414E-07	6.31923E-06	1.0545E-06	7.56716E-06	7.56716099
3834003774455	383400	3774455	0.00095503	0.001588575	0.001588575	0.000764024	0.000362025	0.000982182	0.000638635	0.000438579	0.000471387	0.000104069	0.000256354	0.000799916	7.27389E-05	0.000158206	1.79801E-07	5.74512E-06	9.3306E-07	6.85798E-06	6.85797854
3834103774455	383410	3774455	0.000962848	0.001601578	0.001601578	0.000770278	0.000364989	0.000990222	0.000643863	0.000442169	0.000475246	0.000103627	0.00025817	0.000805582	7.32542E-05	0.000159327	1.73995E-07	5.49956E-06	8.7989E-07	6.55345E-06	6.55345234
3834303774455	383430	3774455	0.000928386	0.001544256	0.001544256	0.000742709	0.000351925	0.000954781	0.000620818	0.000426343	0.000458236	0.00010097	0.000252692	0.000785932	7.14673E-05	0.000155441	1.61629E-07	5.00067E-06	7.6827E-07	5.93057E-06	5.93057282
3834403774455	383440	3774455	0.00092727	0.001542398	0.001542398	0.000741816	0.000351502	0.000953632	0.000620072	0.0004258 3	0.000457685	9.99078E-05	0.000250548	0.000777249	7.06778E-05	0.000153723	1.56605E-07	4.79644E-06	7.2485E-07	5.6779E-06	5.67789534
3834503774455	383450	3774455	0.000927668	0.001543062	0.001543062	0.000742135	0.000351653	0.000954042	0.000620338	0.000426013	0.000457882	9.90518E-05	0.000248911	0.000775055	7.04783E-05	0.00015329	1.52224E-07	4.617E-06	6.8719E-07	5.45642E-06	5.45641841
3834603774455	383460	3774455	0.000927589	0.001542929	0.001542929	0.000742071	0.000351623	0.00095396	0.000620285	0.000425977	0.000457842	9.81959E-05	0.000248524	0.000774324	7.04118E-05	0.00015314 5	1.4814E-07	4.4512E-06	6.53E-07	5.25234E-06	5.25233985
3834703774455	383470	3774455	0.000920888	0.001531783	0.001531783	0.00073671	0.000349083	0.000947069	0.000615804	0.000422899	0.000454535	9.67792E-05	0.000246469	0.000768383	6.98716E-05	0.00015197	1.43639E-07	4.27806E-06	6.1799E-07	5.03969E-06	5.03969231
3834803774455	383480	3774455	0.000913629	0.001519708	0.001519708	0.000730903	0.000346331	0.000939603	0.00061095	0.000419566	0.000450952	9.54215E-05	0.000244385	0.000761894	6.92815E-05	0.000150687	1.39301E-07	4.11478E-06	5.8601E-07	4.84009E-06	4.84009415
3834903774455	383490	3774455	0.00090621	0.001507368	0.001507368	0.000724968	0.000343519	0.000931974	0.000605989	0.000416159	0.00044729	9.41819E-05	0.00024236	0.000755588	6.8708E-05	0.000149439	1.35202E-07	3.96286E-06	5.5724E-07	4.6553E-06	4.65529776
3835003774455	383500	3774455	0.000898951	0.001495293	0.001495293	0.00071916	0.000340767	0.000924508	0.000601134	0.000412825	0.000443707	9.30898E-05	0.000240425	0.000749464	6.81512E-05	0.000148228	1.31338E-07	3.82147E-06	5.313E-07	4.48411E-06	4.48410839
3835103774455	383510	3774455	0.000891612	0.001483085	0.001483085	0.000713289	0.000337985	0.00091696	0.000596227	0.000409455	0.000440085	9.20568E-05	0.00023846	0.000743158	6.75777E-05	0.000146981	1.27632E-07	3.68806E-06	5.0761E-07	4.3233E-06	4.32330329
3835203774455	383520	3774455	0.000871988	0.001450443	0.001450443	0.00069759	0.000330546	0.000896779	0.000583104	0.000400443	0.000430399	9.03154E-05	0.000233279	0.000726889	6.60983E-05	0.000143763	1.22659E-07	3.52489E-06	4.8043E-07	4.12798E-06	4.1279779
3835303774455	383530	3774455	0.000850928	0.001415413	0.001415413	0.000680742	0.000322563	0.00087512	0.000569021	0.000390772	0.00042000 4	8.86036E-05	0.000227711	0.00070943 2	6.45109E-05	0.000140311	1.1762E-07	3.36382E-06	4.5489E-07	3.93633E-06	3.93633186
3835403774455	383540	3774455	0.000833777	0.001386884	0.001386884	0.000667021	0.000316062	0.000857481	0.000557552	0.000382895	0.000411538	8.72459E-05	0.000223186	0.000695265	6.32227E-05	0.000137509	1.13138E-07	3.22039E-06	4.3292E-07	3.76645E-06	3.76644766
3835503774455	383550	3774455	0.000823566	0.0013699	0.0013699	0.000658853	0.000312191	0.00084698	0.000550724	0.000378206	0.000406499	8.63604E-05	0.000220536	0.000686948	6.24664E-05	0.000135864	1.09658E-07	3.10563E-06	4.1548E-07	3.63077E-06	3.63076906
3835603774455	383560	3774455	0.000813595	0.001353314	0.001353314	0.000650876	0.000308411	0.000836725	0.000544056	0.000373627	0.000401577	8.55635E-05	0.000217946	0.000678813	6.17267E-05	0.000134255	1.06356E-07	2.99753E-06	3.9935E-07	3.50323E-06	3.50323364
3835703774455	383570	3774455	0.000799794	0.001330358	0.001330358	0.000639835	0.00030318	0.000822532	0.000534828	0.000367289	0.000394765	8.456E-05	0.000214403	0.000667571	6.07044E-05	0.000132032	1.02765E-07	2.88366E-06	3.8282E-07	3.36924E-06	3.36924031
3835803774455	383580	3774455	0.000785036	0.00130581	0.00130581	0.000628029	0.000297585	0.000807355	0.000524959	0.000360512	0.000387481	8.3527E-05	0.000210591	0.00065569	5.9624E-05	0.000129682	9.92018E-08	2.77225E-06	3.6697E-07	3.23841E-06	3.23841339
3835903774455	383590	3774455	0.000771634	0.001283518	0.001283518	0.000617308	0.000292505	0.000793572	0.000515997	0.000354358	0.000380866	8.26121E-05	0.000207167	0.000644905	5.86433E-05	0.000127549	9.59667E-08	2.67086E-06	3.5265E-07	3.11948E-06	3.11947572
3836003774455	383600	3774455	0.00076254	0.001268392	0.001268392	0.000610032	0.000289058	0.00078422	0.000509916	0.000350181	0.000376377	8.19627E-05	0.000204875	0.000637593	5.79784E-05	0.000126102	9.33827E-08	2.58765E-06	3.4081E-07	3.02184E-06	3.02184188
3836103774455	383610	3774455	0.000753606	0.00125353	0.00125353	0.000602885	0.000285671	0.000775031	0.000503941	0.000346078	0.000371967	8.13724E-05	0.000202612	0.000630464	5.73301E-05	0.000124692	9.09538E-08	2.50963E-06	3.2976E-07	2.93034E-06	2.93034149
3836203774455	383620	3774455	0.00075217	0.001251142	0.001251142	0.000601736	0.000285127	0.000773555	0.000502981	0.000345419	0.000371259	8.12544E-05	0.000202374	0.00062955	5.7247E-05	0.000124512	8.95114E-08	2.45821E-06	3.2202E-07	2.86974E-06	2.86974358
3836303774455	383630	3774455	0.000756159	0.001257776	0.001257776	0.000604927	0.000286639	0.000777657	0.000505648	0.000347251	0.000373227	8.1461E-05	0.000203535	0.000633114	5.75711E-05	0.000125217	8.87592E-08	2.42533E-06	3.1656E-07	2.83065E-06	2.83065006
3836403774455	383640	3774455	0.000760227	0.001264544	0.001264544	0.000608182	0.000288181	0.000781841	0.000508369	0.000349119	0.000375235	8.16971E-05	0.000204696	0.000636679	5.78953E-05	0.000125922	8.8065E-08	2.39454E-06	3.1137E-07	2.79398E-06	2.79398224
3836503774455	383650	3774455	0.000773709	0.001286968	0.001286968	0.000618967	0.000293291	0.000795705	0.000517384	0.00035531	0.00038189	8.2435E-05	0.000208358	0.000648012	5.89258E-05	0.000128163	8.84173E-08	2.39069E-06	3.0931E-07	2.78842E-06	2.78841796
3836603774455	383660	3774455	0.000788466	0.001311516	0.001311516	0.000630773	0.000298886	0.000810883	0.000527253	0.000362087	0.000389174	8.32614E-05	0.000212378	0.000660442	6.00561E-05	0.000130622	8.88709E-08	2.38942E-06	3.0754E-07	2.78583E-06	2.78583218
3836703774455	383670	3774455	0.000807612	0.001343362	0.001343362	0.000646089	0.000306143	0.000830572	0.000540055	0.00037088	0.000398624	8.43239E-05	0.000217529	0.000676346	6.15023E-05	0.000133767	8.96782E-08	2.39686E-06	3.0679E-07	2.79333E-06	2.79332811
3836803774455	383680	3774455	0.000833458	0.001386354	0.001386354	0.000666766	0.000315941	0.000857153	0.000557339	0.000382749	0.000411381	8.56816E-05	0.000224466	0.000697916	6.34637E-05	0.000138033	9.10183E-08	2.4168E-06	3.0732E-07	2.81514E-06	2.81514307
3836903774455	383690	3774455	0.000863771	0.001436776	0.001436776	0.000691017	0.000327432	0.000888328	0.00057761	0.00039667	0.000426343	8.72459E-05	0.000232594	0.000723141	6.57576E-05	0.000143022	9.24224E-08	2.43804E-06	3.0828E-07	2.83875E-06	2.83874536

			EGIODemolition	EGIOSite Grubbing / Prep	EGIOMass Grading / Excavation	EGIOMass Grading / Excavation	EGIODrainage / Utilities Trenching	EGIODrainage / Utilities Trenching	EGIOFoundations / Concrete Pads	EGIOFoundations / Concrete Pads	EGIOBuilding / Structure Construction	EGIOBuilding / Structure Construction	EGIOAsphalt Paving	EGIOArchitectural Coating	EGIOLandscaping or Other Finishing	EGIOWaterside Construction (Piles)	HIWaterside Construction (Landscaping)	HIWaterside Construction (Landscaping)	KMDemolition	KMSite Grubbing / Prep	KMMass Grading / Excavation
Unique Identifier	X (UTM)	Y (UTM)	2025	2025	2025	2026	2026	2027	2026	2027	2026	2027	2027	2027	2027	2027	2025	2026	2025	2025	2025
3837003774455	383700	3774455	0.002576909	0.00238263	0.00396321	0.00396321	0.001906104	0.001906104	0.000903188	0.000903188	0.002450369	0.002450369	0.001593281	0.000323172	0.001094175	0.001176027	0.001315857	0.001315857	0.00247657	0.002289855	0.00380889
3837103774455	383710	3774455	0.002544211	0.0023524	0.00391292	0.00391292	0.001881917	0.001881917	0.000891728	0.000891728	0.002419276	0.002419276	0.00157363	0.000319071	0.001080291	0.001161104	0.001328564	0.001328564	0.002520485	0.002330459	0.00387643
3837203774455	383720	3774455	0.002504437	0.00231562	0.003851749	0.003851749	0.001852497	0.001852497	0.000877787	0.000877787	0.002381455	0.002381455	0.001548472	0.000314083	0.001063403	0.001142952	0.001335068	0.001335068	0.002538085	0.002346732	0.003903499
3837303774455	383730	3774455	0.002447926	0.00226337	0.003764837	0.003764837	0.001810697	0.001810697	0.000857981	0.000857981	0.002327719	0.002327719	0.00151353	0.000306996	0.001039408	0.001117162	0.001328064	0.001328064	0.002517379	0.002327587	0.003871653
3837403774455	383740	3774455	0.002393658	0.00221319	0.003681374	0.003681374	0.001770555	0.001770555	0.00083896	0.00083896	0.002276116	0.002276116	0.001479978	0.00030019	0.001016365	0.001092396	0.00132086	0.00132086	0.002496672	0.002308442	0.003839807
3837503774455	383750	3774455	0.002359061	0.00218121	0.003628165	0.003628165	0.001744964	0.001744964	0.000826834	0.000826834	0.002243218	0.002243218	0.001458587	0.000295852	0.001001675	0.001076607	0.001326363	0.001326363	0.00250021	0.002311713	0.003845247
3837603774455	383760	3774455	0.002334817	0.00215879	0.003590879	0.003590879	0.001727032	0.001727032	0.000818337	0.000818337	0.002220165	0.002220165	0.001443597	0.000292811	0.000991381	0.001065543	0.001336068	0.001336068	0.002497794	0.002309479	0.003841532
3837703774455	383770	3774455	0.00232084	0.00214587	0.003569383	0.003569383	0.001716693	0.001716693	0.000813438	0.000813438	0.002206874	0.002206874	0.001434956	0.000291058	0.000985446	0.001059164	0.001345874	0.001345874	0.002494602	0.002306527	0.003836623
3837803774455	383780	3774455	0.002292283	0.00211946	0.003525463	0.003525463	0.00169557	0.00169557	0.000803429	0.000803429	0.002179719	0.002179719	0.00141729	0.000287477	0.000973321	0.001046131	0.001354179	0.001354179	0.002473636	0.002287143	0.003804379
3837903774455	383790	3774455	0.002265969	0.00209513	0.003484992	0.003484992	0.001676105	0.001676105	0.000794206	0.000794206	0.002154697	0.002154697	0.001401029	0.000284177	0.000962147	0.001034122	0.001362884	0.001362884	0.00244991	0.002265205	0.003767889
3838003774455	383800	3774455	0.002226885	0.00205899	0.003424883	0.003424883	0.001647196	0.001647196	0.000780507	0.000780507	0.002117533	0.002117533	0.001376864	0.000279275	0.000945552	0.001016286	0.001377392	0.001377392	0.002422043	0.002239439	0.00372503
3838103774455	383810	3774455	0.002187802	0.00202286	0.003364774	0.003364774	0.001618287	0.001618287	0.000766809	0.000766809	0.002080369	0.002080369	0.001352699	0.000274374	0.000928957	0.000998449	0.001399405	0.001399405	0.00239107	0.002210801	0.003637394
3838203774455	383820	3774455	0.002147597	0.00198568	0.00330294	0.00330294	0.001588548	0.001588548	0.000752717	0.000752717	0.002042138	0.002042138	0.001327841	0.000269332	0.000911886	0.000980101	0.001454236	0.001454236	0.002356818	0.002179131	0.003624715
3838303774455	383830	3774455	0.002104718	0.00194604	0.003236993	0.003236993	0.00155683	0.00155683	0.000737689	0.000737689	0.002001364	0.002001364	0.001301329	0.000263954	0.000893679	0.000960532	0.001454537	0.001454537	0.002320237	0.002145308	0.003568454
3838403774455	383840	3774455	0.002061579	0.00190615	0.003170647	0.003170647	0.001524921	0.001524921	0.000722569	0.000722569	0.001960344	0.001960344	0.001274657	0.000258544	0.000875362	0.000940845	0.00144283	0.00144283	0.002282793	0.002110687	0.003510867
3838503774455	383850	3774455	0.002019045	0.00186682	0.003105231	0.003105231	0.001493459	0.001493459	0.000707661	0.000707661	0.001919899	0.001919899	0.001248358	0.00025321	0.000857302	0.000921433	0.001428421	0.001428421	0.002250266	0.002080613	0.003460842
3838703774455	383870	3774455	0.00193829	0.00179216	0.002981032	0.002981032	0.001433726	0.001433726	0.000679357	0.000679357	0.001843109	0.001843109	0.001198428	0.000243082	0.000823013	0.000884579	0.001398704	0.001398704	0.002195739	0.002030197	0.003376981
3838803774455	383880	3774455	0.001899811	0.00175658	0.002921852	0.002921852	0.001405263	0.001405263	0.00066587	0.00066587	0.00180652	0.00180652	0.001174637	0.000238257	0.000806674	0.000867018	0.001384096	0.001384096	0.002168303	0.00200483	0.003334786
3838903774455	383890	3774455	0.001862539	0.00172212	0.00286453	0.00286453	0.001377694	0.001377694	0.000652807	0.000652807	0.001771078	0.001771078	0.001151592	0.000233582	0.000790848	0.00085009	0.001369688	0.001369688	0.00214104	0.001979622	0.003292856
3839003774455	383900	3774455	0.001826476	0.00168877	0.002809065	0.002809065	0.001351018	0.001351018	0.000640167	0.000640167	0.001736786	0.001736786	0.001129294	0.00022906	0.000775535	0.00083355	0.00135548	0.00135548	0.002114035	0.001954653	0.003251323
3839103774455	383910	3774455	0.001791534	0.00165647	0.002755325	0.002755325	0.001325172	0.001325172	0.00062792	0.00062792	0.001703559	0.001703559	0.00110769	0.000224678	0.000760699	0.000817604	0.001341371	0.001341371	0.00208729	0.001929924	0.003210189
3829703774455	382970	3774465	0.002469668	0.00228347	0.003798275	0.003798275	0.001826779	0.001826779	0.000865601	0.000865601	0.002348393	0.002348393	0.001526974	0.000309723	0.001048639	0.001127085	0.00094242	0.00094242	0.000721186	0.000666814	0.001109163
3829803774465	382980	3774465	0.002610557	0.00241374	0.004014959	0.004014959	0.001930993	0.001930993	0.000914982	0.000914982	0.002482365	0.002482365	0.001614085	0.000327392	0.001108462	0.001191382	0.000966256	0.000966256	0.000743532	0.000687475	0.00114353
3829903774465	382990	3774465	0.00275878	0.00255079	0.004242922	0.004242922	0.002040631	0.002040631	0.000966933	0.000966933	0.002623309	0.002623309	0.00170573	0.000345981	0.001171399	0.001259027	0.000989569	0.000989569	0.000765187	0.000707498	0.001176835
3830003774465	383000	3774465	0.002924949	0.00270443	0.004498484	0.004498484	0.002163544	0.002163544	0.001025174	0.001025174	0.002781318	0.002781318	0.001808471	0.00036682	0.001241955	0.001334862	0.001014684	0.001014684	0.000789086	0.000729595	0.00121359
3830103774465	383010	3774465	0.003177567	0.002938	0.004887003	0.004887003	0.002350402	0.002350402	0.001113715	0.001113715	0.003021531	0.003021531	0.001964662	0.000398501	0.001349219	0.001450149	0.001056307	0.001056307	0.000832914	0.000770119	0.001280997
3830203774465	383020	3774465	0.00347781	0.00321561	0.005348767	0.005348767	0.002572487	0.002572487	0.001218948	0.001218948	0.00330703	0.00330703	0.0021503	0.000436155	0.001476704	0.001587171	0.001103535	0.001103535	0.000881747	0.00081527	0.0013561
3830303774465	383030	3774465	0.003802814	0.00351611	0.005848613	0.005848613	0.002812888	0.002812888	0.001332859	0.001332859	0.003616074	0.003616074	0.002351247	0.000476914	0.001614703	0.001735494	0.001149961	0.001149961	0.000928077	0.000858107	0.001427355
3830403774465	383040	3774465	0.004142139	0.00382985	0.006370486	0.006370486	0.003063883	0.003063883	0.00145179	0.00145179	0.003938738	0.003938738	0.002561049	0.000519469	0.001758784	0.001890352	0.001193086	0.001193086	0.000970267	0.000897116	0.001492241
3830503774465	383050	3774465	0.004534353	0.0041925	0.006973699	0.006973699	0.003353997	0.003353997	0.001589258	0.001589258	0.004311691	0.004311691	0.002803551	0.000568657	0.00192532	0.002069347	0.001239413	0.001239413	0.001014354	0.000937879	0.001560046
3830603774465	383060	3774465	0.004966081	0.00459168	0.007637684	0.007637684	0.003673341	0.003673341	0.001740576	0.001740576	0.004722219	0.004722219	0.003070485	0.0006228	0.002108635	0.002266375	0.001285339	0.001285339	0.001056026	0.000976409	0.001624136
3830703774465	383070	3774465	0.005462775	0.00505092	0.008401585	0.008401585	0.004040739	0.004040739	0.001914664	0.001914664	0.005194523	0.005194523	0.003377587	0.000685091	0.002319535	0.002493052	0.001334067	0.001334067	0.001098129	0.001015338	0.001688889
3830803774465	383080	3774465	0.006019173	0.00556537	0.009257308	0.009257308	0.004452298	0.004452298	0.002109677	0.002109677	0.005723599	0.005723599	0.003721603	0.000754869	0.002555786	0.002746976	0.001383596	0.001383596	0.00113842	0.001052591	0.001750855
3830903774465	383090	3774465	0.006624749	0.00612529	0.010188665	0.010188665	0.004900234	0.004900234	0.002321927	0.002321927	0.006299437	0.006299437	0.004096025	0.000830815	0.00282918	0.003023343	0.001431123	0.001431123	0.001176295	0.001087611	0.001809107
3831003774465	383100	3774465	0.007324969	0.00677272	0.011265584	0.011265584	0.005418177	0.005418177	0.00256735	0.00256735	0.006965273	0.006965273	0.004528965	0.00091863	0.003110237	0.003342903	0.001481452	0.001481452	0.001213049	0.001121594	0.001865633
3831103774465	383110	3774465	0.008067207	0.007459	0.012407123	0.012407123	0.0059672	0.0059672	0.002827499	0.002827499	0.007671063	0.007671063	0.004987884	0.001011714	0.003425397	0.003681639	0.001523476	0.001523476	0.001250579	0.001156295	0.001923354
3831203774465	383120	3774465	0.008880105	0.00821061	0.013657336	0.013657336	0.00656849	0.00656849	0.003112414	0.003112414	0.008444043	0.008444043	0.005490492	0.00111366	0.003770559	0.004052622	0.0015645	0.0015645	0.001284141	0.001187326	0.00197497
3831303774465	383130	3774465	0.009806198	0.00906688	0.015081639	0.015081639	0.007253508	0.007253508	0.003437003	0.003437003	0.00932466	0.00932466	0.006063087	0.001229803	0.004163785	0.004475264	0.001605523	0.001605523	0.001317961	0.001218597	0.002026985
3831403774465	383140	3774465	0.01083936	0.01002215	0.016670612	0.016670612	0.008017723	0.008017723	0.003799119	0.003799119	0.010307088	0.010307088	0.006701883	0.001359372	0.004602474	0.004946769	0.001644946	0.001644946	0.001351954	0.001250027	0.002079265
3831503774465	383150	3774465	0.012049045	0.01114064	0.01853107	0.01853107	0.00891251	0.00891251	0.004223104	0.004223104	0.01145737	0.01145737	0.00744982	0.00151108	0.005116115	0.005498834	0.001684469	0.001684469	0.001386896	0.001282335	0.002133005
3831603774465	383160	3774465	0.013300659	0.01229789	0.020456016	0.020456016	0.009838312	0.009838312	0.004661786	0.004661786	0.012647523	0.012647523	0.008223682	0.001668045	0.00564756	0.006070034	0.001722591	0.001722591	0.001422011	0.001314802	0.00218701
3831703774465	383170	3774465	0.014645021	0.0135409	0.022523604	0.022523604	0.010832717	0.010832717	0.005132976	0.005132976	0.01392587	0.01392587	0.00905489	0.001836643	0.006218386	0.006683562	0.001759512	0.001759512	0.001457643	0.001347748	0.002241811
3831903774465	383190	3774465	0.017004427	0.01572242	0.0261523	0.0261523	0.012577937	0.012577937	0.005959931	0.005959931	0.016169416	0.016169416	0.01051369	0.002132538	0.007220208	0.007760326	0.001792031	0.001792031	0.001530806	0.001415394	0.002354333
3832003774465	383200	3774465	0.017852785	0.01650682	0.027457049	0.027457049	0.013205455	0.013205455	0.006257274	0.006257274	0.016976115	0.016976115	0.011038223	0.002238931	0.007580427	0.008147492	0.00179073	0.00179073	0.001568422	0.001450175	0.002412187
3832103774465	383210	3774465	0.018619957	0.01721615	0.028636936	0.028636936	0.013772921	0.013772921	0.006526162	0.006526162	0.017705614	0.017705614	0.011512558	0.002335142	0.007906174	0.008497607	0.001797134	0.001797134	0.001607506	0.001486312	0.002472295
3832203774465	383220	3774465	0.019261768	0.01780958	0.029624023	0.029624023	0.014247661	0.014247661	0.006751113	0.006751113	0.018315909	0.018315909	0.011909385	0.002415632	0.008178692	0.008790511	0.001809241	0.001809241	0.001647797	0.001523565	0.002534262
3832303774465	383230	3774465	0.019631808	0.01815172	0.030193134	0.030193134	0.014521374	0.014521374	0.006880809	0.006880809	0.018667778	0.018667778	0.012138177	0.00246204	0.008335814	0.008959387	0.001819847	0.001819847	0.001689037	0.001561696	0.002597688
3832403774465	383240	3774465	0.019716791	0.01823029	0.030323834	0.030323834	0.014584235	0.014584235	0.006910595	0.006910595	0.018748588	0.018748588	0.012190721	0.002472697	0.008371898	0.00899817	0.001829652	0.001829652	0.001731399	0.001600864	0.002662839
3832503774465	383250	3774465	0.019502998	0.01803262	0.029995026	0.029995026	0.014426095	0.014426095	0.006835662	0.006835662	0.018545293	0.018545293	0.012058535	0.002445885	0.008281119	0.008900601	0.001838057	0.001838057	0.001774796	0.00164099	0.002729583
3832603774465	383260	3774465	0.019063073	0.01762586	0.029318436	0.029318436	0.014100689	0.014100689	0.006681471	0.006681471	0.018126971	0.018126971	0.011786533	0.002390714	0.008094324	0.008699833	0.001850764	0.001850764	0.001819315	0.001682152	0.002798051
3832703774465	383270	3774465	0.018405645	0.017018	0.028307332	0.028307332	0.013614399	0.013614399	0.006451048	0.006451048	0.017501827	0.017501827	0.011380051	0.002308266	0.007815175	0.008399802	0.001869775	0.001869775	0.001864696	0.001724112	0.002867847
3832903774465	383290	3774465	0.016480901	0.01523836	0.025347132	0.025347132	0.012190692	0.012190692	0.005776438	0.005776438	0.015671598	0.015671598	0.010189998	0.002066882	0.006997914	0.007521404	0.001868675	0.001868675	0.001957616	0.001810026	0.003010755
3833003774465	383300	3774465	0.015388725	0.01422853	0.023667399	0.023667399	0.011382825	0.011382825	0.005393639	0.005393639	0.014633054	0.014633054	0.009514716	0.001929911	0.006534169	0.007022967	0.00184316	0.00184316	0.002005068	0.001853901	0.003083735
3833103774465	383310	3774465	0.014341931	0.01326066	0.022057461	0.022057461	0.010608526	0.010608526	0.005026745	0.005026745	0.013637664	0.013637664	0.008867492	0.001798632	0.006089692	0.006545241	0.001818346	0.001818346	0.002053124	0.001898334	0.003157644
3833203774465	383320	3774465	0.013382708	0.01237375	0.020582205	0.020582205	0.009899002	0.009899002	0.004690544	0.004690544	0.012725543	0.012725543	0.008274413	0.001678335	0.005682399	0.006107479	0.001795933	0.001795933	0.00210118	0.001942767	0.003231552
3833303774465	383330	3774465	0.012398551	0.01146379	0.0190686	0.0190686	0.009171035	0.009171035	0.004345604	0.004345604	0.011789714	0.011789714	0.007665917	0.001554911	0.005264518	0.005658338	0.00177312	0.00177312	0.002149064	0.001987041	0.003305196
3833403774465	383340	3774465	0.011587206	0.01071362	0.017820776	0.017820776	0.008570894	0.008570894	0.004061233	0.004061233	0.01101821	0.01101821	0.007164269	0.00145316	0.004920015	0.005288064	0.001755109	0.001755109	0.002197206	0.002031553	0.003379237
3833503774465	383350	3774465	0.010841949	0.01002455	0.016674592	0.016674592	0.008019638	0.008019638	0.003800026	0.003800026	0.010309549	0.010309549	0.006703483	0.001359697	0.004603573	0.00494795	0.0017389	0.0017389	0.002245952	0.002076624	0.003454208
3833603774465	383360	3774465	0.01016252	0.00939634	0.015629652	0.015629652	0.007517074	0.007517074	0.003561891	0.003561891	0.009663485	0.009663485	0.006283398	0.001274489	0.004315083	0.004637879	0.00172109	0.00172109	0.002294181	0.002121217	0.003528382
3833703774465	383370	3774465	0.009516309	0.00879885	0.014635798	0.014635798	0.007039081	0.007039081	0.003335398	0.003335398	0.009049006	0.009049006	0.005883851	0.001193447	0.004040696	0.004342967	0.001698277	0.001698277	0.002340425	0.002163975	0.003599504
3833903774465	383390	3774465	0.008399803	0.00776652	0.012918646	0.012918646	0.006213217	0.006213217	0.002944071	0.002944071	0.007987327	0.007987327	0.005193526	0.001053425	0.00356662	0.003833426	0.001657353	0.001657353	0.00243162	0.002248294	0.003739758
3834003774465	383400	3774465	0.007934859	0.00733663	0.012203575	0.012203575	0.005869304	0.005869304	0.002781111	0.002781111	0.007545213	0.007545213	0.004906054	0.000995116	0.003369201	0.003621239	0.001642745	0.001642745	0.002476052	0.002289376	0.003808094
3834103774465	383410	3774465	0.007501664	0.00693609	0.011537335	0.011537335	0.005548876	0.005548876	0.00262928	0.00262928	0.007133291	0.007133291	0.004638214	0.000940789	0.003185263	0.003423541	0.001626936	0.001626936	0.002514963	0.002325354	0.003867938
3834203774465	383420	3774465	0.007061136	0.00652878	0.010859815	0.010859815	0.005223023	0.005223023	0.002474878	0.002474878	0.006714395	0.006714395	0.004365839	0.000885542	0.002998211	0.003222497	0.00159992	0.00159992	0.002545246	0.002353354	0.003914512
3834303774465	383430	3774465	0.006664522	0.00616207	0.010249835	0.010249835	0.004929654	0.004929654	0.002335868	0.002335868	0.006337257	0.006337257	0.004120616	0.000835803	0.002829806	0.003041494	0.001574105	0.001574105	0.002575615	0.002381433	0.003961219
3834403774465	383440	3774465	0.006311306	0.00583548	0.009706599	0.009706599	0.004668385	0.004668385	0.002212068	0.002212068	0.006001386	0.006001386	0.003902226	0.000791505	0.002679828	0.002880297	0.001550692	0.001550692	0.00260262	0.002406402	0.004002751
3834503774465	383450	3774465	0.00599027	0.00553865	0.009212857	0.009212857	0.004430919	0.004430919	0.002099547	0.002099547	0.005696115	0.005696115	0.003703732	0.000751244	0.002543514	0.002733785	0.00152948	0.00152948	0.002625138	0.002427222	0.004037384
3834603774465	383460	3774465	0.005693997	0.00526471	0.008757196	0.008757196	0.00421177	0.00421177	0.001995705	0.001995705	0.00541439	0.00541439	0.003520549	0.000714088	0.002417714	0.002598575	0.001508968	0.001508968	0.00264084	0.002441741	0.004061533
3834703774465	383470	3774465	0.005411009	0.00500306	0.00832197	0.00832197	0.004002448	0.004002448	0.00189652	0.00189652	0.005145299	0.005145299	0.00334558	0.000678599	0.002297555	0.002469427	0.001485654	0.001485654	0.002644809	0.00244541	0.004067637
3834803774465	383480	3774465	0.005149332	0.00476111	0.007919519	0.007919519	0.003808889	0.003808889	0.001804804	0.001804804	0.004896472	0.004896472	0.003183788	0.000645782	0.002186445	0.002350006	0.001463242	0.001463242	0.002641099	0.00244198	0.004061932
3834903774465	383490	3774465	0.004905687	0.00453584	0.0075448	0.0075448	0.003628668	0.003628668	0.001719408	0.001719408	0.004664791	0.004664791	0.003033144	0.000615226	0.002082992	0.002238813	0.001441429	0.001441429	0.002629279	0.002431051	0.004043753
3835003774465	383500	3774465	0.004676537	0.00432396	0.007192373	0.007192373	0.003459169	0.003459169	0.001639093	0.001639093	0.004446893	0.004446893	0.002891462	0.000586488	0.001985693	0.002134235	0.001419216	0.001419216	0.002606589	0.002410071	0.004008855
3835103774465	383510	3774465	0.004464383	0.0041278	0.006866087	0.006866087	0.003302241	0.003302241	0.001564734	0.001564734	0.004245157	0.004245157	0.002760289	0.000559881	0.00189561	0.002037414	0.001398204	0.001398204	0.002578549	0.002384146	0.003965731
3835203774465	383520	3774465	0.004235318	0.00391601	0.006513793	0.006513793	0.003132806	0.003132806	0.001484449	0.001484449	0.004027341	0.004027341	0.002618661	0.000531154	0.001798348	0.001932876	0.001365385	0.001365385	0.002504006	0.002315223	0.003851086
3835303774465	383530	3774465	0.00401816	0.00371522	0.00617981	0.00617981	0.002972177	0.002972177	0.001408336	0.001408336	0.003820846	0.003820846	0.002484394	0.00050392	0.001706141	0.001833771	0.001332566	0.001332566	0.00241747	0.002235211	0.003717997
3835403774465	383540	3774465	0.003824124	0.00353581	0.005881388	0.005881388	0.002828651	0.002828651	0.001340328	0.001340328	0.003636338	0.003636338	0.002364423	0.000479586	0.001623752	0.001745219	0.00130495	0.00130495	0.00236457	0.002160305	0.0035934
3835503774465	383550	3774465	0.003660975	0.00338496	0.00563047	0.00563047	0.002707972	0.002707972	0.001283146	0.001283146	0.003481201	0.003481201	0.002263549	0.000459126	0.001554477	0.001670763	0.001285339	0.001285339	0.002278738	0.002106938	0.00350463

			KMMass Grading / Excavation	KMDrainage / Utilities Trenching	KMFoundations / Concrete Pads	KMBuilding / Structure Construction	KMAsphalt Paving	KMArchitectural Coating	KMLandscaping or Other Finishing	KMWaterside Construction (Piles)	EWNDemolition	EWNSite Grubbing / Prep	EWNDrainage / Utilities Trenching	EWNDrainage / Utilities Trenching	EWNDrainage / Utilities Trenching	EWNFoundations / Concrete Pads	EWNBuilding / Structure Construction	EWNAsphalt Paving	EWNLandscaping or Other Finishing	EWNWaterside Construction (Piles)	ISDemolition
Unique Identifier	X (UTM)	Y (UTM)	2026	2026	2026	2026	2026	2026	2026	2026	2027	2027	2027	2028	2029	2029	2029	2029	2029	2029	2027
3837003774455	383700	3774455	0.00380889	0.00094578	0.00086802	0.002552974	0.001531242	0.000310588	0.00105157	0.001130234	0.000374268	0.000427901	0.000503943	0.000503943	0.000503943	0.000131178	0.000325896	0.000231407	0.000158917	0.000166159	0.005113614
3837103774455	383710	3774455	0.00387643	0.000962551	0.000883412	0.002598243	0.001558394	0.000316096	0.001070217	0.001150276	0.000383327	0.000438258	0.000516141	0.000516141	0.000516141	0.000134353	0.000333784	0.000237008	0.000162763	0.000170181	0.005042436
3837203774455	383720	3774455	0.003903499	0.000969272	0.000889581	0.002616387	0.001569276	0.000318303	0.00107769	0.001158308	0.000389884	0.000445755	0.00052497	0.00052497	0.00052497	0.000136652	0.000339494	0.000241062	0.000165548	0.000173092	0.004951587
3837303774455	383730	3774455	0.003871653	0.000961365	0.000882323	0.002595041	0.001556473	0.000315706	0.001068898	0.001148858	0.000390315	0.000446248	0.000525551	0.000525551	0.000525551	0.000136803	0.000339869	0.000241329	0.000165731	0.000173283	0.00481803
3837403774455	383740	3774455	0.003839807	0.000953457	0.000875066	0.002573696	0.001543671	0.000313109	0.001060106	0.001139409	0.000390747	0.000446741	0.000526131	0.000526131	0.000526131	0.000136954	0.000340245	0.000241595	0.000165914	0.000173475	0.004689478
3837503774455	383750	3774455	0.003845247	0.000954808	0.000876306	0.002577343	0.001545858	0.000313553	0.001061608	0.001141023	0.000397217	0.000454139	0.000534844	0.000534844	0.000534844	0.000139222	0.000345879	0.000245596	0.000168662	0.000176348	0.004606566
3837603774455	383760	3774455	0.003841532	0.000953885	0.000875459	0.002574852	0.001544364	0.00031325	0.001060582	0.00113992	0.000407657	0.000466074	0.000548901	0.000548901	0.000548901	0.000142881	0.00035497	0.000252051	0.000173094	0.000180982	0.004540737
3837703774455	383770	3774455	0.003836623	0.000952666	0.00087434	0.002571562	0.001542391	0.00031285	0.001059227	0.001138464	0.000420771	0.000481068	0.000566558	0.000566558	0.000566558	0.000147477	0.000366389	0.000260159	0.000178663	0.000186804	0.004504587
3837803774455	383780	3774455	0.003804379	0.00094466	0.000866992	0.00254995	0.001529428	0.000310221	0.001050325	0.001128896	0.000428622	0.000490044	0.00057713	0.00057713	0.00057713	0.000150229	0.000373225	0.000265013	0.000181996	0.00019029	0.004452994
3837903774455	383790	3774455	0.003767889	0.000935599	0.000858676	0.002525492	0.001514758	0.000307245	0.00104025	0.001118068	0.000433109	0.000495173	0.000583171	0.000583171	0.000583171	0.000151801	0.000377132	0.000267787	0.000183901	0.000192282	0.004359815
3838003774455	383800	3774455	0.00372503	0.000924957	0.000848909	0.002496765	0.001497528	0.00030375	0.001028418	0.00110535	0.000433712	0.000495864	0.000583984	0.000583984	0.000583984	0.000152013	0.000377658	0.000268161	0.000184158	0.00019255	0.004253436
3838103774455	383810	3774455	0.003677394	0.000913128	0.000838053	0.002464836	0.001478378	0.000299866	0.001015266	0.001091215	0.000433195	0.000495272	0.000583287	0.000583287	0.000583287	0.000151832	0.000377207	0.000267841	0.000183938	0.00019232	0.004147144
3838203774455	383820	3774455	0.003624715	0.000900048	0.000826048	0.002429527	0.0014572	0.00029557	0.001000723	0.001075583	0.000432763	0.000494779	0.000582706	0.000582706	0.000582706	0.00015168	0.000376831	0.000267574	0.000183755	0.000192129	0.004041368
3838303774455	383830	3774455	0.003568454	0.000886078	0.000813226	0.002391817	0.001434582	0.000290983	0.00098519	0.001058889	0.000431038	0.000492806	0.000580383	0.000580383	0.000580383	0.000151076	0.000375329	0.000266507	0.000183022	0.000191363	0.003936197
3838403774455	383840	3774455	0.003510867	0.000871778	0.000800103	0.002353218	0.001411431	0.000286287	0.000969291	0.0010418	0.000429054	0.000490537	0.000577711	0.000577711	0.000577711	0.00015038	0.000373601	0.0026528	0.000182179	0.000190482	0.003831544
3838503774455	383850	3774455	0.003460842	0.000859357	0.000788702	0.002319688	0.00139132	0.000282208	0.00095548	0.001026956	0.000427242	0.000488466	0.000575271	0.000575271	0.000575271	0.000149745	0.000372023	0.00026416	0.00018141	0.000189677	0.003730255
3838703774455	383870	3774455	0.003376981	0.000838534	0.000769591	0.002263479	0.001357607	0.000275369	0.000932327	0.001002072	0.000424481	0.000485309	0.000571554	0.000571554	0.000571554	0.000148778	0.000369619	0.000262453	0.000180238	0.000188452	0.003541396
3838803774455	383880	3774455	0.003334786	0.000828056	0.000759975	0.002235197	0.001340643	0.000271929	0.000920678	0.000989551	0.00042301	0.000483632	0.000569579	0.000569579	0.000569579	0.000148263	0.000368342	0.000261546	0.000179615	0.0001878	0.00345184
3838903774455	383890	3774455	0.003292856	0.000817644	0.000750419	0.002207093	0.001323787	0.000268509	0.000909102	0.000977108	0.000421547	0.000481955	0.000567604	0.000567604	0.000567604	0.000147749	0.000367065	0.000260639	0.000178992	0.000187149	0.003365478
3839003774455	383900	3774455	0.003251323	0.000807332	0.000740954	0.002179255	0.00130709	0.000265123	0.000897635	0.000964784	0.000420167	0.000480377	0.000565745	0.000565745	0.000565745	0.000147266	0.000365863	0.000259786	0.000178406	0.000186536	0.003282048
3839103774455	383910	3774455	0.003210189	0.000797118	0.00073158	0.002151684	0.001290553	0.000261769	0.000886279	0.000952578	0.0004187	0.0004787	0.00056377	0.00056377	0.00056377	0.000146751	0.000364586	0.000258879	0.000177783	0.000185885	0.003201552
3829703774465	382970	3774465	0.001109163	0.000275415	0.000252771	0.000743435	0.000445903	9.04445E-05	0.000306221	0.000329128	0.000322761	0.000369013	0.00043459	0.00043459	0.00043459	0.000113125	0.000281046	0.00019956	0.000137047	0.000143292	0.002018872
3829803774465	382980	3774465	0.00114353	0.000283948	0.000260603	0.00076647	0.00045971	9.32469E-05	0.000315709	0.000339326	0.000326557	0.000373353	0.000439701	0.000439701	0.000439701	0.000114456	0.000284351	0.000201907	0.000138659	0.000144977	0.002120765
3829903774465	382990	3774465	0.001176835	0.000292218	0.000268193	0.000788794	0.000473109	9.59627E-05	0.000324904	0.000349209	0.000330008	0.000377298	0.000444348	0.000444348	0.000444348	0.000115665	0.000287356	0.000204041	0.000140124	0.0014651	0.002226109
3830003774465	383000	3774465	0.00121359	0.000301345	0.000276569	0.00081343	0.000487885	9.89598E-05	0.000335052	0.000360116	0.000333804	0.000381638	0.00044946	0.00044946	0.00044946	0.000116996	0.000290662	0.000206388	0.000141736	0.000148195	0.002342841
3830103774465	383010	3774465	0.001280997	0.000318083	0.000291931	0.00085861	0.000514984	0.000104456	0.000353662	0.000380118	0.000343381	0.000392587	0.000462354	0.000462354	0.000462354	0.000120353	0.000299001	0.000212309	0.000145802	0.000152447	0.002524108
3830203774465	383020	3774465	0.0013561	0.000336731	0.000309046	0.000908949	0.000545176	0.000110581	0.000374396	0.00040204	0.000354165	0.000404918	0.000476876	0.000476876	0.000476876	0.000124132	0.000308392	0.000218977	0.000150381	0.000157234	0.00273747
3830303774465	383030	3774465	0.001427355	0.000354425	0.000325285	0.000956709	0.000573822	0.000116391	0.000394069	0.00042354 8	0.000364087	0.000416261	0.000490235	0.000490235	0.000490235	0.00012761	0.000317031	0.000225112	0.000154594	0.000161639	0.002960495
3830403774465	383040	3774465	0.001492241	0.000370536	0.000340072	0.0010002	0.000599907	0.000121682	0.000411983	0.000442801	0.000372801	0.000426224	0.000501968	0.000501968	0.000501968	0.000130664	0.000324619	0.0002305	0.000158294	0.000165508	0.003183693
3830503774465	383050	3774465	0.001560046	0.000387373	0.000355524	0.001045647	0.000627166	0.000127211	0.000430702	0.000462922	0.000382637	0.000437469	0.000515211	0.000515211	0.000515211	0.000134111	0.000333183	0.000236581	0.00016247	0.000169874	0.003432946
3830603774465	383060	3774465	0.001624136	0.000403287	0.000370129	0.001088605	0.000652931	0.000132437	0.000448396	0.000481939	0.000392213	0.000448418	0.000528106	0.000528106	0.000528106	0.000137468	0.000341522	0.000242502	0.000166537	0.000174126	0.003696089
3830703774465	383070	3774465	0.001688889	0.000419366	0.000384886	0.001132007	0.000678963	0.000137717	0.000466274	0.000501154	0.00040248	0.000460156	0.00054193	0.00054193	0.00054193	0.000141066	0.000350462	0.00024885	0.000170896	0.000178684	0.003988222
3830803774465	383080	3774465	0.001750855	0.000434752	0.000399008	0.001173541	0.000703875	0.00014277	0.000483382	0.000519542	0.000412402	0.0004715	0.00055529	0.00055529	0.00055529	0.00014454 4	0.000359102	0.000254985	0.000175109	0.000183089	0.004300457
3830903774465	383090	3774465	0.001809107	0.000449217	0.000412283	0.001212585	0.000727293	0.00014752	0.000499464	0.000536827	0.000421202	0.000481561	0.000567139	0.000567139	0.000567139	0.000147628	0.000366764	0.000260426	0.000178846	0.000186996	0.004622873
3831003774465	383100	3774465	0.001865633	0.000463253	0.000425165	0.001250472	0.000750018	0.000152129	0.00051507	0.0005536	0.000432505	0.000494483	0.000582357	0.000582357	0.000582357	0.00015159	0.000376606	0.000267414	0.000183645	0.000192014	0.004974709
3831103774465	383110	3774465	0.001923354	0.000477585	0.000438319	0.001289161	0.000773222	0.000156836	0.000531005	0.000570728	0.000441822	0.000505136	0.000594904	0.000594904	0.000594904	0.000154856	0.000384719	0.000273175	0.000187601	0.00019615	0.005335
3831203774465	383120	3774465	0.00197497	0.000490402	0.000450082	0.001323757	0.000793973	0.000161045	0.000545256	0.000586045	0.000450968	0.000515592	0.000607218	0.000607218	0.000607218	0.000158061	0.000392683	0.000278829	0.000191484	0.000200211	0.005715911
3831303774465	383130	3774465	0.002026985	0.000503318	0.000461936	0.001358621	0.000814884	0.000165286	0.000559616	0.000601479	0.000458042	0.00052368	0.000616744	0.000616744	0.000616744	0.000160541	0.000398843	0.000283204	0.000194488	0.000203351	0.006136596
3831403774465	383140	3774465	0.002079265	0.000516299	0.00047385	0.001393663	0.000835902	0.00016955	0.00057405	0.000616993	0.000463047	0.000529401	0.000623481	0.000623481	0.000623481	0.000162295	0.0004032	0.000286298	0.000196613	0.000205573	0.006612152
3831503774465	383150	3774465	0.002133005	0.000529643	0.000486097	0.001429683	0.000857506	0.000173932	0.000588887	0.000632939	0.000467964	0.000535024	0.000630103	0.000630103	0.000630103	0.000164018	0.000407483	0.000289338	0.000198701	0.000207756	0.007124635
3831603774465	383160	3774465	0.00218701	0.000543053	0.000498405	0.001465881	0.000879217	0.000178335	0.000603797	0.000648964	0.000469862	0.000537194	0.000632659	0.000632659	0.000632659	0.000164683	0.000409135	0.000290512	0.000199507	0.000208599	0.007681119
3831703774465	383170	3774465	0.002241811	0.000556661	0.000510894	0.001502612	0.000901248	0.000182804	0.000618926	0.000665226	0.000471415	0.000538969	0.00063475	0.00063475	0.00063475	0.000165228	0.000410488	0.000291472	0.000200166	0.000209288	0.008291958
3831903774465	383190	3774465	0.002354333	0.000584601	0.000536536	0.001578032	0.000946484	0.000191979	0.000649992	0.000698615	0.000472451	0.000540153	0.000636144	0.000636144	0.000636144	0.000165591	0.000411389	0.000292112	0.000200606	0.000209748	0.009687654
3832003774465	383200	3774465	0.002412187	0.000598967	0.000549721	0.001616809	0.000969742	0.000196697	0.000665964	0.000715782	0.000472278	0.000539956	0.000635912	0.000635912	0.00016553	0.000411239	0.000292005	0.000200533	0.000209671	0.010515047
3832103774465	383210	3774465	0.002472295	0.000613892	0.000563419	0.001657098	0.000993907	0.000201598	0.000682559	0.000733619	0.000472364	0.000540054	0.000636028	0.000636028	0.000636028	0.00016556	0.000411314	0.000292059	0.000200569	0.00020971	0.011496529
3832203774465	383220	3774465	0.002534262	0.000629279	0.000577541	0.001698632	0.001018818	0.000206651	0.000699667	0.000752007	0.000472796	0.000540548	0.000636609	0.000636609	0.000636609	0.000165712	0.00041169	0.000292326	0.000200753	0.000209901	0.012680934
3832303774465	383230	3774465	0.002597688	0.000645028	0.000591995	0.001741145	0.001044317	0.000211823	0.000717178	0.000770827	0.000473141	0.000540942	0.000637073	0.000637073	0.000637073	0.000165833	0.00041199	0.000292539	0.000200899	0.000210055	0.014071195
3832403774465	383240	3774465	0.002662839	0.000661206	0.000606843	0.001784814	0.001070509	0.000217136	0.000735165	0.00079016	0.0004734	0.000541238	0.000637422	0.000637422	0.000637422	0.000165923	0.000412216	0.000292699	0.000201009	0.000210169	0.015693886
3832503774465	383250	3774465	0.002729583	0.000677779	0.000622053	0.00182955	0.001097341	0.000222578	0.000753592	0.000809965	0.000473745	0.000541633	0.000637886	0.000637886	0.000637886	0.000166044	0.000412516	0.000292912	0.000201156	0.000210323	0.01754193
3832603774465	383260	3774465	0.002798051	0.00069478	0.000637657	0.001875442	0.001124866	0.000228162	0.000772495	0.000830282	0.000474176	0.000542126	0.000638467	0.000638467	0.000638467	0.000166195	0.000412892	0.000293179	0.000201339	0.000210514	0.019585478
3832703774465	383270	3774465	0.002867847	0.000712111	0.000653563	0.001922223	0.001152925	0.000233853	0.000791764	0.000850993	0.000474694	0.000542718	0.000639164	0.000639164	0.000639164	0.000166377	0.000413342	0.000293499	0.000201559	0.000210744	0.021688729
3832903774465	383290	3774465	0.003010755	0.000747596	0.00068613	0.00201801	0.001210377	0.000245506	0.000831218	0.000893399	0.000474608	0.000542619	0.000639048	0.000639048	0.000639048	0.000166347	0.000413267	0.000293446	0.000201522	0.000210706	0.025396379
3833003774465	383300	3774465	0.003083735	0.000765718	0.000702762	0.002066926	0.001239716	0.000251457	0.000851367	0.000915055	0.000473745	0.000541633	0.000637886	0.000637886	0.000637886	0.000166044	0.000412516	0.000292912	0.000201156	0.000210323	0.026634794
3833103774465	383310	3774465	0.003157644	0.00078407	0.000719605	0.002116464	0.001269429	0.000257484	0.000871772	0.000936986	0.000472709	0.000540449	0.000636492	0.000636492	0.000636492	0.000165681	0.000411614	0.000292272	0.000200716	0.000209863	0.027067471
3833203774465	383320	3774465	0.003231552	0.000802422	0.000736449	0.002166003	0.001299142	0.000263511	0.000892177	0.000958918	0.000471415	0.000538969	0.00063475	0.00063475	0.00063475	0.000165228	0.000410488	0.000291472	0.000200166	0.000209288	0.026821324
3833303774465	383330	3774465	0.003305196	0.000820709	0.00075332	0.002215364	0.001328748	0.000269516	0.000912509	0.00098077	0.00046805 1	0.000535122	0.000630219	0.000630219	0.000630219	0.00016404 8	0.000407558	0.000289392	0.000198738	0.000207795	0.026061831
3833403774465	383340	3774465	0.003379237	0.000839094	0.000770105	0.002264991	0.001358514	0.000275553	0.00093295	0.001002741	0.000466066	0.000532854	0.000627547	0.000627547	0.000627547	0.000163353	0.00040583	0.000288165	0.000197895	0.000206914	0.025119863
3833503774465	383350	3774465	0.003454208	0.000857709	0.00078719	0.002315242	0.001388653	0.000281667	0.000953648	0.001024987	0.000463737	0.00053019	0.000624411	0.000624411	0.000624411	0.000162536	0.000403801	0.000286724	0.000196906	0.000205879	0.024002322
3833603774465	383360	3774465	0.003528382	0.000876128	0.000804094	0.002364958	0.001418472	0.000287715	0.000974127	0.001046998	0.000461407	0.000527527	0.000621274	0.000621274	0.000621274	0.00016172	0.000401773	0.000285284	0.000195917	0.000204845	0.022752002
3833703774465	383370	3774465	0.003599504	0.000893788	0.000820302	0.002412629	0.001447065	0.000293514	0.000993762	0.001068102	0.000456921	0.000522398	0.000615233	0.000615233	0.000615233	0.000160148	0.000397866	0.00028251	0.000194012	0.000202854	0.021388055
3833903774465	383390	3774465	0.003739758	0.000928614	0.000852265	0.002506637	0.001503449	0.000304951	0.001032484	0.001109721	0.000447517	0.000511646	0.000602571	0.000602571	0.000602571	0.000156851	0.000389678	0.000276696	0.000190019	0.000198678	0.01882193
3834003774465	383400	3774465	0.003808094	0.000945583	0.000867839	0.00255244	0.001530922	0.000310524	0.00105135	0.001129998	0.000445015	0.000508786	0.000599202	0.000599202	0.000599202	0.000155974	0.000387499	0.000275149	0.000188957	0.000197568	0.017735363
3834103774465	383410	3774465	0.003867938	0.000960442	0.000881477	0.002592551	0.00155498	0.000315403	0.001067872	0.001147756	0.000442168	0.00050553	0.000595368	0.000595368	0.000595368	0.000154977	0.00038502	0.000273388	0.000187748	0.000196304	0.016690208
3834203774465	383420	3774465	0.003914512	0.000972007	0.000892091	0.002623768	0.001573704	0.000319201	0.001080731	0.001161576	0.00043492	0.000497245	0.00058561	0.00058561	0.00058561	0.000152436	0.000378709	0.000268907	0.00018467	0.000193086	0.015581726
3834303774465	383430	3774465	0.003961219	0.000983605	0.000902735	0.002655075	0.001592481	0.00032301	0.001093626	0.001175436	0.000427242	0.000488466	0.000575271	0.000575271	0.000575271	0.000149745	0.000372023	0.00026416	0.00018141	0.000189677	0.014608267
3834403774465	383440	3774465	0.004002751	0.000993918	0.0009122	0.002682912	0.001609177	0.000326396	0.001105092	0.00118776	0.00042206 5	0.000482547	0.000568301	0.000568301	0.000568301	0.000147931	0.000367516	0.000260959	0.000179212	0.000187379	0.013730489
3834503774465	383450	3774465	0.004037384	0.001002517	0.000920092	0.002706125	0.0016231	0.00032922	0.001114653	0.001198037	0.000417665	0.000477517	0.000562376	0.000562376	0.000562376	0.000146389	0.000363684	0.000258239	0.000177344	0.000185426	0.012940454
3834603774465	383460	3774465	0.004061533	0.001008514	0.000925596	0.002722312	0.001632809	0.00033119	0.001121321	0.001205203	0.000413265	0.000472486	0.000556452	0.000556452	0.000556452	0.000144846	0.000359853	0.000255518	0.000175475	0.000183472	0.012215645
3834703774465	383470	3774465	0.004067637	0.001010029	0.000926987	0.002726403	0.001635263	0.000331687	0.001123006	0.001207014	0.000407743	0.000466173	0.000549017	0.000549017	0.000549017	0.000142911	0.000355045	0.000252104	0.000173131	0.000181021	0.011519134
3834803774465	383480	3774465	0.004061932	0.001008613	0.000925686	0.002722579	0.001632969	0.000331222	0.001121431	0.001205321	0.000402135	0.000459761	0.000541466	0.000541466	0.000541466	0.000140946	0.000350162	0.000248637	0.00017075	0.000178531	0.010879479
3834903774465	383490	3774465	0.004043753	0.001004099	0.000921544	0.002710394	0.001625661	0.00032974	0.001116412	0.001199927	0.000396527	0.00045335	0.000533915	0.000533915	0.00013898	0.00034527 8	0.000245169	0.000176941	0.000168368	0.000176041	0.010289261
3835003774465	383500	3774465	0.004008855	0.000995433	0.000913591	0.002687004	0.001611631	0.000326894	0.001106777	0.001189571	0.000390488	0.000446445	0.000525783	0.000525783	0.000525783	0.000136863	0.00034002	0.000241435	0.000165804	0.00017336	0.009738126
3835103774465	383510	3774465	0.003965731	0.000984725	0.000903763	0.002658099	0.001594294	0.000323378	0.001094871	0.001176775	0.000384621	0.000439737	0.000517883	0.000517883	0.000517883	0.000134807	0.000334911	0.000237808	0.000163313	0.000170755	0.009234443
3835203774465	383520	3774465	0.003851086	0.000956258	0.000877636	0.002581256	0.001548205	0.000314029	0.00106322	0.001142755	0.000374613	0.000428295	0.000504408	0.000504408	0.000504408	0.000131299	0.000326196	0.00023162	0.000159063	0.000166312	0.008675371
3835303774465	383530	3774465	0.003717997	0.000923211	0.000847306	0.002492051	0.001494701	0.000303177	0.001026476	0.001103263	0.000364691	0.000416952	0.000491048	0.000491048	0.000491048	0.000127822	0.000317557	0.000225485	0.000154851	0.000161907	0.008152276
3835403774465	383540	3774465	0.0035934	0.000892272	0.000818911	0.002408538	0.001444611	0.000293017	0.000992077	0.001066291	0.000356667	0.000407778	0.000480244	0.000480244	0.000480244	0.000125009	0.00031057	0.000220524	0.000151444	0.000158345	0.007697857
3835503774465	383550	3774465	0.00350463	0.00087023	0.000798681	0.002349038	0.001408924	0.000285778	0.000967569	0.00103995	0.000351232	0.000401564	0.000472926	0.000472926	0.000472926	0.000123104	0.000305837	0.000217164	0.000149136	0.000155932	0.007329024

			ISDrainage / Utilities Trenching	ISDrainage / Utilities Trenching	ISAsphalt Paving	ISAsphalt Paving	SVDemolition	SVSite Grubbing / Prep	SVMass Grading / Excavation	SVMass Grading / Excavation	SVDrainage / Utilities Trenching	SVFoundations / Concrete Pads	SVBuilding / Structure Construction	SVBuilding / Structure Construction	SVAsphalt Paving	SVAsphalt Paving	SVArchitectural Coating	SVArchitectural Coating	SVLandscaping or Other Finishing	SVLandscaping or Other Finishing	MDemolition
Unique Identifier	X (UTM)	Y (UTM)	2027	2028	2027	2028	2027	2027	2027	2028	2028	2028	2028	2029	2028	2029	2028	2029	2028	2029	2027
3837003774455	383700	3774455	0.002743503	0.002743503	0.003161703	0.003161703	0.000201314	8.02234E-05	0.000260921	0.000260921	0.000134652	5.22299E-05	0.000243424	0.000243424	0.000139738	0.000139738	3.14754E-05	3.14754E-05	0.000106567	0.000106567	0.00096207
3837103774455	383710	3774455	0.002705316	0.002705316	0.003117694	0.003117694	0.000205051	8.17126E-05	0.000265764	0.000265764	0.000137152	5.31995E-05	0.000246626	0.000246626	0.000142332	0.000142332	3.20597E-05	3.20597E-05	0.000108546	0.000108546	0.000990455
3837203774455	383720	3774455	0.002656574	0.002656574	0.003061523	0.003061523	0.000207958	8.28708E-05	0.000269531	0.000269531	0.000139096	5.39536E-05	0.000249116	0.000249116	0.00014435	0.00014435	3.25141E-05	3.25141E-05	0.000110084	0.000110084	0.001011162
3837303774455	383730	3774455	0.00258492	0.00258492	0.002978946	0.002978946	0.000208166	8.29535E-05	0.0002698	0.0002698	0.000139235	5.40074E-05	0.000249294	0.000249294	0.000144494	0.000144494	3.25466E-05	3.25466E-05	0.000110194	0.000110194	0.001012542
3837403774455	383740	3774455	0.00251595	0.00251595	0.002899464	0.002899464	0.000208442	8.30639E-05	0.000270159	0.000270159	0.00013942	5.40793E-05	0.000249472	0.000249472	0.000144686	0.000144686	3.25899E-05	3.25899E-05	0.000110341	0.000110341	0.00101375
3837503774455	383750	3774455	0.002471467	0.002471467	0.0028482	0.0028482	0.000211418	8.42497E-05	0.000274016	0.000274016	0.000141411	5.48513E-05	0.000252229	0.000252229	0.000146751	0.000146751	3.30551E-05	3.30551E-05	0.000111916	0.000111916	0.001034111
3837603774455	383760	3774455	0.00243615	0.00243615	0.002807499	0.002807499	0.00021557	8.59044E-05	0.000279398	0.000279398	0.000144188	5.59286E-05	0.000256053	0.000256053	0.000149634	0.000149634	3.37043E-05	3.37043E-05	0.000114114	0.000114114	0.001061116
3837703774455	383770	3774455	0.002416755	0.002416755	0.002785147	0.002785147	0.000221107	8.81106E-05	0.000286573	0.000286573	0.000147891	5.7365E-05	0.000260411	0.000260411	0.000153476	0.000153476	3.45699E-05	3.45699E-05	0.000117045	0.000117045	0.001122631
3837803774455	383780	3774455	0.002389074	0.002389074	0.002753248	0.002753248	0.000224913	8.96273E-05	0.000291506	0.000291506	0.000150437	5.83525E-05	0.000264591	0.000264591	0.000156118	0.000156118	3.5165E-05	3.5165E-05	0.00011906	0.00011906	0.00112867
3837903774455	383790	3774455	0.002339083	0.002339083	0.002695636	0.002695636	0.000228442	9.10338E-05	0.000296081	0.000296081	0.000152797	5.92681E-05	0.000269127	0.000269127	0.000158568	0.000158568	3.57169E-05	3.57169E-05	0.000120928	0.000120928	0.001135055
3838003774455	383800	3774455	0.00228201	0.00228201	0.002629863	0.002629863	0.000232318	9.25781E-05	0.000301104	0.000301104	0.00015539	6.02736E-05	0.000275175	0.000275175	0.000161258	0.000161258	3.63228E-05	3.63228E-05	0.000122979	0.000122979	0.001130827
3838103774455	383810	3774455	0.002224983	0.002224983	0.002564143	0.002564143	0.000235847	9.39846E-05	0.000305678	0.000305678	0.00015775	6.11893E-05	0.000282112	0.000282112	0.000163708	0.000163708	3.68746E-05	3.68746E-05	0.000124848	0.000124848	0.001125478
3838203774455	383820	3774455	0.002168233	0.002168233	0.002498743	0.002498743	0.000239307	9.53635E-05	0.000310163	0.000310163	0.000160065	6.2087E-05	0.000293585	0.000293585	0.00016611	0.00016611	3.74156E-05	3.74156E-05	0.000126679	0.000126679	0.00111918
3838303774455	383830	3774455	0.002111808	0.002111808	0.002433717	0.002433717	0.000241729	9.63287E-05	0.000313302	0.000313302	0.000161685	6.27154E-05	0.000303013	0.000303013	0.00016779	0.00016779	3.77943E-05	3.77943E-05	0.000127961	0.000127961	0.001112019
3838403774455	383840	3774455	0.00205566	0.00205566	0.00236901	0.00236901	0.000241176	9.61081E-05	0.000312585	0.000312585	0.000161314	6.25718E-05	0.00030328	0.00030328	0.000167407	0.000167407	3.77077E-05	3.77077E-05	0.000127668	0.000127668	0.001104082
3838503774455	383850	3774455	0.002001318	0.002001318	0.002306384	0.002306384	0.000240415	9.58047E-05	0.000311598	0.000311598	0.000160805	6.23743E-05	0.000302479	0.000302479	0.000166879	0.000166879	3.75887E-05	3.75887E-05	0.000127265	0.000127265	0.001097007
3838703774455	383870	3774455	0.001899993	0.001899993	0.002189614	0.002189614	0.000239238	9.53359E-05	0.000310073	0.000310073	0.000160018	6.20691E-05	0.000300878	0.000300878	0.000166062	0.000166062	3.74048E-05	3.74048E-05	0.000126643	0.000126643	0.001085532
3838803774455	383880	3774455	0.001851946	0.001851946	0.002134243	0.002134243	0.000238615	9.50877E-05	0.000309266	0.000309266	0.000159602	6.19075E-05	0.000300078	0.000300078	0.00016563	0.00016563	3.73074E-05	3.73074E-05	0.000126313	0.000126313	0.001079579
3838903774455	383890	3774455	0.001805611	0.001805611	0.002080846	0.002080846	0.000237923	9.48119E-05	0.000308369	0.000308369	0.000159139	6.17279E-05	0.000299366	0.000299366	0.000165149	0.000165149	3.71992E-05	3.71992E-05	0.000125947	0.000125947	0.001073453
3839003774455	383900	3774455	0.001760851	0.001760851	0.002029262	0.002029262	0.0002373	9.45637E-05	0.000307562	0.000307562	0.000158722	6.15663E-05	0.000298566	0.000298566	0.000164717	0.000164717	3.71018E-05	3.71018E-05	0.000125617	0.000125617	0.001067414
3839103774455	383910	3774455	0.001717664	0.001717664	0.001979492	0.001979492	0.000236678	9.43155E-05	0.000306754	0.000306754	0.000158306	6.14047E-05	0.000297765	0.000297765	0.000164285	0.000164285	3.70044E-05	3.70044E-05	0.000125287	0.000125287	0.001061288
3829703774465	382970	3774465	0.001083145	0.001083145	0.001248251	0.001248251	0.000186643	7.43769E-05	0.000241905	0.000241905	0.000124839	4.84236E-05	0.000233552	0.000233552	0.000129554	0.000129554	2.91816E-05	2.91816E-05	9.88011E-05	9.88011E-05	0.000442081
3829803774465	382980	3774465	0.001137811	0.001137811	0.001311251	0.001311251	0.000188166	7.49836E-05	0.000243879	0.000243879	0.000125858	4.88186E-05	0.000235242	0.000235242	0.000130611	0.000130611	2.94196E-05	2.94196E-05	9.9607E-05	9.9607E-05	0.000451572
3829903774465	382990	3774465	0.001194329	0.001194329	0.001376384	0.001376384	0.00018948	7.55076E-05	0.000245583	0.000245583	0.000126737	4.91597E-05	0.000236576	0.000236576	0.000131524	0.000131524	2.96252E-05	2.96252E-05	0.000100303	0.000100303	0.000460631
3830003774465	383000	3774465	0.001256957	0.001256957	0.001448558	0.001448558	0.000190934	7.60867E-05	0.000247466	0.000247466	0.000127709	4.95368E-05	0.000238177	0.000238177	0.000132533	0.000132533	2.98524E-05	2.98524E-05	0.000101072	0.000101072	0.000470553
3830103774465	383010	3774465	0.001354208	0.001354208	0.001560634	0.001560634	0.000194948	7.76862E-05	0.000252669	0.000252669	0.000130394	5.05781E-05	0.000242357	0.000242357	0.000135319	0.000135319	3.048E-05	3.048E-05	0.000103197	0.000103197	0.000490655
3830203774465	383020	3774465	0.001468679	0.001468679	0.001692554	0.001692554	0.000199515	7.95063E-05	0.000258589	0.000258589	0.000133449	5.17631E-05	0.00024716	0.00024716	0.000138489	0.000138489	3.11941E-05	3.11941E-05	0.000105615	0.000105615	0.000513087
3830303774465	383030	3774465	0.001588334	0.001588334	0.001830449	0.001830449	0.000203667	8.1161E-05	0.0002639	0.0002639	0.000136226	5.28404E-05	0.00025134	0.00025134	0.00014137	0.00014137	3.18433E-05	3.18433E-05	0.000107813	0.000107813	0.000534484
3830403774465	383040	3774465	0.001708082	0.001708082	0.00196845	0.00196845	0.000207197	8.25675E-05	0.000268545	0.000268545	0.000138587	5.37561E-05	0.000254808	0.000254808	0.000143821	0.000143821	3.23951E-05	3.23951E-05	0.000109681	0.000109681	0.000553896
3830503774465	383050	3774465	0.001841809	0.001841809	0.002122561	0.002122561	0.000211072	8.41118E-05	0.000273568	0.000273568	0.000141179	5.47615E-05	0.000258544	0.000258544	0.000146511	0.000146511	3.3001E-05	3.3001E-05	0.000111733	0.000111733	0.00057512
3830603774465	383060	3774465	0.001982988	0.001982988	0.00228526	0.00228526	0.000214809	8.5601E-05	0.000278411	0.000278411	0.000143679	5.57311E-05	0.000262101	0.000262101	0.000149105	0.000149105	3.35853E-05	3.35853E-05	0.000113711	0.000113711	0.000596689
3830703774465	383070	3774465	0.00213972	0.00213972	0.002465883	0.002465883	0.000218961	8.72557E-05	0.000283793	0.000283793	0.000146456	5.68084E-05	0.000265837	0.000265837	0.000151987	0.000151987	3.42345E-05	3.42345E-05	0.000115909	0.000115909	0.000619466
3830803774465	383080	3774465	0.002307237	0.002307237	0.002658935	0.002658935	0.000223044	8.88827E-05	0.000289085	0.000289085	0.000149187	5.78677E-05	0.00026975	0.00026975	0.00015482	0.00015482	3.48729E-05	3.48729E-05	0.00011807	0.00011807	0.00064138
3830903774465	383090	3774465	0.002480216	0.002480216	0.002858282	0.002858282	0.000226781	9.03719E-05	0.000293928	0.000293928	0.000151687	5.88372E-05	0.000273396	0.000273396	0.000157415	0.000157415	3.54572E-05	3.54572E-05	0.000120049	0.000120049	0.000661742
3831003774465	383100	3774465	0.002668979	0.002668979	0.003075819	0.003075819	0.000230864	9.1999E-05	0.0002992	0.0002992	0.000154418	5.98966E-05	0.000277487	0.000277487	0.00016025	0.00016025	3.60956E-05	3.60956E-05	0.00012221	0.00012221	0.000682275
3831103774465	383110	3774465	0.002862279	0.002862279	0.003298584	0.003298584	0.000234671	9.35158E-05	0.000304153	0.000304153	0.000156963	6.08841E-05	0.000280422	0.000280422	0.00016289	0.00016289	3.66907E-05	3.66907E-05	0.000124225	0.000124225	0.000714284
3831203774465	383120	3774465	0.003066641	0.003066641	0.003534098	0.003534098	0.000237854	9.47844E-05	0.000308279	0.000308279	0.000159093	6.171E-05	0.00028318	0.00028318	0.00016501	0.00016501	3.71884E-05	3.71884E-05	0.00012591	0.00012591	0.000727657
3831303774465	383130	3774465	0.003292343	0.003292343	0.003794204	0.003794204	0.000240691	9.5915E-05	0.000311957	0.000311957	0.00016099	6.24461E-05	0.000286026	0.000286026	0.00016707	0.00016707	3.7632E-05	3.7632E-05	0.000127412	0.000127412	0.000740081
3831403774465	383140	3774465	0.003547484	0.003547484	0.004088236	0.004088236	0.000243183	9.69078E-05	0.000315186	0.000315186	0.000162657	6.30925E-05	0.000288694	0.000288694	0.0001688	0.0001688	3.80215E-05	3.80215E-05	0.000128731	0.000128731	0.000752763
3831503774465	383150	3774465	0.003822436	0.003822436	0.0044051	0.0044051	0.000245674	9.79006E-05	0.000318415	0.000318415	0.000164323	6.37388E-05	0.00029154	0.00029154	0.000170529	0.000170529	3.8411E-05	3.8411E-05	0.00013005	0.00013005	0.000765705
3831603774465	383160	3774465	0.004120995	0.004120995	0.00474917	0.00474917	0.000247889	9.87831E-05	0.000321285	0.000321285	0.000165804	6.43134E-05	0.000294208	0.000294208	0.000172067	0.000172067	3.87573E-05	3.87573E-05	0.000131222	0.000131222	0.000776576
3831703774465	383170	3774465	0.004448715	0.004448715	0.005126846	0.005126846	0.000249826	9.95553E-05	0.000323796	0.000323796	0.000167101	6.48161E-05	0.000296965	0.000296965	0.000173412	0.000173412	3.90602E-05	3.90602E-05	0.000132248	0.000132248	0.000786843
3831903774465	383190	3774465	0.00519752	0.00519752	0.005989793	0.005989793	0.000249896	9.95829E-05	0.000323886	0.000323886	0.000167147	6.48341E-05	0.000296876	0.000296876	0.00017346	0.00017346	3.90711E-05	3.90711E-05	0.000132284	0.000132284	0.000807463
3832003774465	383200	3774465	0.005641424	0.005641424	0.006501362	0.006501362	0.000248442	9.90037E-05	0.000322002	0.000322002	0.000166175	6.4457E-05	0.000294653	0.000294653	0.000172451	0.000172451	3.88438E-05	3.88438E-05	0.000131515	0.000131515	0.000817902
3832103774465	383210	3774465	0.006167999	0.006167999	0.007108205	0.007108205	0.000247958	9.88107E-05	0.000321375	0.000321375	0.000165851	6.43313E-05	0.000293763	0.000293763	0.000172115	0.000172115	3.87681E-05	3.87681E-05	0.000131259	0.000131259	0.000828342
3832203774465	383220	3774465	0.006803444	0.006803444	0.007840512	0.007840512	0.000248027	9.88383E-05	0.000321464	0.000321464	0.000165897	6.43493E-05	0.000293852	0.000293852	0.000172163	0.000172163	3.87789E-05	3.87789E-05	0.000131295	0.000131295	0.000838954
3832303774465	383230	3774465	0.007549333	0.007549333	0.008700098	0.008700098	0.000248165	9.88934E-05	0.000321644	0.000321644	0.00016599	6.43852E-05	0.000293941	0.000293941	0.000172259	0.000172259	3.88006E-05	3.88006E-05	0.000131368	0.000131368	0.000849479
3832403774465	383240	3774465	0.008419922	0.008419922	0.009703394	0.009703394	0.000248304	9.89486E-05	0.000321823	0.000321823	0.000166082	6.44211E-05	0.000294119	0.000294119	0.000172355	0.000172355	3.88222E-05	3.88222E-05	0.000131442	0.000131442	0.000860091
3832503774465	383250	3774465	0.009411415	0.009411415	0.010846024	0.010846024	0.000248581	9.90589E-05	0.000322182	0.000322182	0.000166267	6.44929E-05	0.000294386	0.000294386	0.000172547	0.000172547	3.88655E-05	3.88655E-05	0.000131588	0.000131588	0.000870703
3832603774465	383260	3774465	0.010507798	0.010507798	0.012109532	0.012109532	0.000249204	9.93071E-05	0.000322989	0.000322989	0.000166684	6.46545E-05	0.000295364	0.000295364	0.000172979	0.000172979	3.89629E-05	3.89629E-05	0.000131918	0.000131918	0.000881402
3832703774465	383270	3774465	0.011636213	0.011636213	0.013409953	0.013409953	0.000250588	9.98586E-05	0.000324783	0.000324783	0.00016761	6.50136E-05	0.00029741	0.00029741	0.00017394	0.00017394	3.91793E-05	3.91793E-05	0.000132651	0.000132651	0.000892014
3832903774465	383290	3774465	0.013625403	0.013625403	0.015702362	0.015702362	0.000250172	9.96932E-05	0.000324245	0.000324245	0.000167332	6.49059E-05	0.000296787	0.000296787	0.000173652	0.000173652	3.91143E-05	3.91143E-05	0.000132431	0.000132431	0.000913238
3833003774465	383300	3774465	0.014289824	0.014289824	0.016468062	0.016468062	0.000248096	9.88658E-05	0.000321554	0.000321554	0.000165943	6.43673E-05	0.000293318	0.000293318	0.000172211	0.000172211	3.87897E-05	3.87897E-05	0.000131332	0.000131332	0.000923677
3833103774465	383310	3774465	0.01452196	0.01452196	0.016735583	0.016735583	0.000245813	9.79558E-05	0.000318594	0.000318594	0.000164416	6.37748E-05	0.000290206	0.000290206	0.000170625	0.000170625	3.84327E-05	3.84327E-05	0.000130123	0.000130123	0.000934117
3833203774465	383320	3774465	0.0143899	0.0143899	0.016583392	0.016583392	0.000243944	9.72112E-05	0.000316172	0.000316172	0.000163166	6.329E-05	0.000287537	0.000287537	0.00016932	0.00016932	3.81405E-05	3.81405E-05	0.000129134	0.000129134	0.00094378
3833303774465	383330	3774465	0.013982424	0.013982424	0.016113804	0.016113804	0.000241799	9.63563E-05	0.000313392	0.000313392	0.000161731	6.27334E-05	0.000284869	0.000284869	0.000167839	0.000167839	3.78051E-05	3.78051E-05	0.000127998	0.000127998	0.000951199
3833403774465	383340	3774465	0.013477049	0.013477049	0.015531394	0.015531394	0.000240207	9.5722E-05	0.000311329	0.000311329	0.000160666	6.23204E-05	0.000283002	0.000283002	0.000166734	0.000166734	3.75563E-05	3.75563E-05	0.000127156	0.000127156	0.000959137
3833503774465	383350	3774465	0.012877478	0.012877478	0.014840428	0.014840428	0.000239031	9.52532E-05	0.000309804	0.000309804	0.00015988	6.20152E-05	0.000281401	0.000281401	0.000165918	0.000165918	3.73723E-05	3.73723E-05	0.000126533	0.000126533	0.000967333
3833603774465	383360	3774465	0.012206669	0.012206669	0.014067366	0.014067366	0.000237577	9.4674E-05	0.00030792	0.00030792	0.00015897	6.16382E-05	0.000279622	0.000279622	0.00016409	0.00016409	3.71451E-05	3.71451E-05	0.000125763	0.000125763	0.000975184
3833703774465	383370	3774465	0.011474898	0.011474898	0.013224049	0.013224049	0.00023557	9.38743E-05	0.000305319	0.000305319	0.000157565	6.11175E-05	0.000277221	0.000277221	0.00016316	0.00016316	3.68313E-05	3.68313E-05	0.000124701	0.000124701	0.000982
3833903774465	383390	3774465	0.010098148	0.010098148	0.011637436	0.011637436	0.000231972	9.24403E-05	0.000300655	0.000300655	0.000155158	6.01838E-05	0.000273129	0.000273129	0.00016018	0.00016018	3.62687E-05	3.62687E-05	0.000122796	0.000122796	0.000996063
3834003774465	383400	3774465	0.009515194	0.009515194	0.010965621	0.010965621	0.000230726	9.19439E-05	0.000299041	0.000299041	0.000154325	5.98607E-05	0.000271884	0.000271884	0.000160153	0.000160153	3.60739E-05	3.60739E-05	0.000122137	0.000122137	0.00100262
3834103774465	383410	3774465	0.008954458	0.008954458	0.010319411	0.010319411	0.000229204	9.13372E-05	0.000297067	0.000297067	0.000153307	5.94656E-05	0.000270461	0.000270461	0.000159097	0.000159097	3.58359E-05	3.58359E-05	0.000121331	0.000121331	0.001002103
3834203774465	383420	3774465	0.008359747	0.008359747	0.009634046	0.009634046	0.000225813	8.99858E-05	0.000292672	0.000292672	0.000151038	5.85859E-05	0.000267615	0.000267615	0.00015743	0.00015743	3.53057E-05	3.53057E-05	0.000119536	0.000119536	0.000975788
3834303774465	383430	3774465	0.007837477	0.007837477	0.009032165	0.009032165	0.000223183	8.89379E-05	0.000289264	0.000289264	0.00014928	5.79036E-05	0.000264947	0.000264947	0.00015418	0.00015418	3.48945E-05	3.48945E-05	0.000118144	0.000118144	0.000970525
3834403774465	383440	3774465	0.00736654	0.00736654	0.008489443	0.008489443	0.000220968	8.80554E-05	0.000286394	0.000286394	0.000147798	5.73291E-05	0.000262457	0.000262457	0.00015338	0.00015338	3.45483E-05	3.45483E-05	0.000116971	0.000116971	0.000968627
3834503774465	383450	3774465	0.006942679	0.006942679	0.008000971	0.008000971	0.000218892	8.72281E-05	0.000283703	0.000283703	0.00014641	5.67904E-05	0.000260322	0.000260322	0.00015193	0.00015193	3.42237E-05	3.42237E-05	0.000115872	0.000115872	0.000966902
3834603774465	383460	3774465	0.006553812	0.006553812	0.007552827	0.007552827	0.000216885	8.64283E-05	0.000281102	0.000281102	0.000145067	5.62697E-05	0.000258188	0.000258188	0.00015054	0.00015054	3.39099E-05	3.39099E-05	0.0001148	0.0001148	0.000964572
3834703774465	383470	3774465	0.006180127	0.006180127	0.007122181	0.007122181	0.000214463	8.54631E-05	0.000277963	0.000277963	0.00014347	5.56413E-05	0.000255698	0.000255698	0.00014865	0.00014865	3.35312E-05	3.35312E-05	0.00011352	0.00011352	0.000959482
3834803774465	383480	3774465	0.005836946	0.005836946	0.006726688	0.006726688	0.000212041	8.44979E-05	0.000274823	0.000274823	0.000141827	5.50129E-05	0.000253296	0.000253296	0.00014718	0.00014718	3.31525E-05	3.31525E-05	0.000112246	0.000112246	0.000953529
3834903774465	383490	3774465	0.005520288	0.005520288	0.006361761	0.006361761	0.000209619	8.35327E-05	0.000271684	0.000271684	0.00014027	5.43845E-05	0.000250984	0.000250984	0.00014552	0.00014552	3.27738E-05	3.27738E-05	0.00011096	0.00011096	0.000946368
3835003774465	383500	3774465	0.005224599	0.005224599	0.006020999	0.006020999	0.000207127	8.25399E-05	0.000268455	0.000268455	0.00013854	5.37381E-05	0.000248583	0.000248583	0.00014377	0.00014377	3.23843E-05	3.23843E-05	0.00010964	0.00010964	0.00093774
3835103774465	383510	3774465	0.004954368	0.004954368	0.005709576	0.005709576	0.000204705	8.15747E-05	0.000265316	0.000265316	0.00013692	5.31097E-05	0.00024627	0.00024627	0.00014209	0.00014209	3.20056E-05	3.20056E-05	0.00010836	0.00010836	0.0009289
3835203774465	383520	3774465	0.00465442	0.00465442	0.005363907	0.005363907	0.000200622	7.99476E-05	0.000260024	0.000260024	0.00013419	5.20504E-05	0.000242357	0.000242357	0.00013925	0.00013925	3.13672E-05	3.13672E-05	0.00010621	0.00010621	0.000908234
3835303774465	383530	3774465	0.004373775	0.004373775	0.005040482	0.005040482	0.000196539	7.83205E-05	0.000254732	0.000254732	0.00013145	5.09911E-05	0.000238444	0.000238444	0.00013642	0.00013642	3.07288E-05	3.07288E-05	0.00010404	0.00010404	0.000886061
3835403774465	383540	3774465	0.004129975	0.004129975	0.004759518	0.004759518	0.000193148	7.69692E-05	0.000250337	0.000250337	0.00012919	5.01113E-05	0.000235242	0.000235242	0.00013407	0.00013407	3.01987E-05	3.01987E-05	0.00010224	0.00010224	0.000867597
3835503774465	383550	3774465	0.003932093	0.003932093	0.004531472	0.004531472	0.000190934	7.60867E-05	0.000247466	0.000247466	0.000127709	4.95368E-05	0.000233018	0.000233018	0.000132533	0.000132533	2.98524E-05	2.98524E-05	0.000101072	0.000101072	0.000855864

			MSite Grubbing / Prep	MMass Grading / Excavation	MMass Grading / Excavation	MDrainage / Utilities Trenching	MFoundations / Concrete Pads	MBuilding / Structure Construction	MAsphalt Paving	MLandscaping or Other Finishing	MWaterside Construction (Piles)	RSSWRestriping South Valley	RSSWRestriping Silver Lake Boulevard	RSSWDemolition	RSSWPlacing Base	RSSWForm	Child Risk				
Unique Identifier	X (UTM)	Y (UTM)	2027	2027	2028	2028	2028	2028	2028	2028	2028	2029	2029	2029	2029	2029	3rd Trimester	0<2	2<16	Total	per million
3837003774455	383700	3774455	0.000889537	0.001479635	0.001479635	0.00071163	0.000337199	0.000914827	0.00059484	0.000408502	0.000439061	8.85741E-05	0.000239502	0.00074462	6.77107E-05	0.00014727	9.31472E-08	2.44328E-06	3.0784E-07	2.84426E-06	2.84426129
3837103774455	383710	3774455	0.000915782	0.001523291	0.001523291	0.000732626	0.000347148	0.000941819	0.00061239	0.000420555	0.000452015	9.00203E-05	0.000246469	0.000766373	6.96887E-05	0.000151572	9.36312E-08	2.44363E-06	3.0747E-07	2.84473E-06	2.8447305
3837203774455	383720	3774455	0.000934928	0.001555136	0.001555136	0.000747942	0.000354405	0.000961508	0.000625193	0.000429347	0.000461465	9.11714E-05	0.00025156	0.000782093	7.11182E-05	0.000154681	9.34962E-08	2.42984E-06	3.0567E-07	2.82901E-06	2.82900541
3837303774455	383730	3774455	0.000936204	0.00155726	0.00155726	0.000748963	0.000354889	0.000962821	0.000626046	0.000429933	0.000462095	9.12599E-05	0.000251977	0.000783373	7.12346E-05	0.000154935	9.23151E-08	2.39145E-06	3.0046E-07	2.78423E-06	2.7842272
3837403774455	383740	3774455	0.000937321	0.001559117	0.001559117	0.000749857	0.000355312	0.000963969	0.000626793	0.000430446	0.000462646	9.13485E-05	0.000252364	0.000784469	7.13343E-05	0.000155151	9.11605E-08	2.35421E-06	2.9546E-07	2.74083E-06	2.74083146
3837503774455	383750	3774455	0.000956147	0.001590432	0.001590432	0.000764918	0.000362449	0.000983331	0.000639382	0.000439091	0.000471938	9.26471E-05	0.000257456	0.000800099	7.27555E-05	0.000158243	9.0843E-08	2.33793E-06	2.9399E-07	2.72276E-06	2.72276151
3837603774455	383760	3774455	0.000981116	0.001631964	0.001631964	0.000784893	0.000371914	0.001009009	0.000656079	0.000450558	0.000484262	9.43885E-05	0.00026749	0.00083026	7.54982E-05	0.000164208	9.06174E-08	2.32555E-06	2.9402E-07	2.71018E-06	2.71018172
3837703774455	383770	3774455	0.001037993	0.001726573	0.001726573	0.000830395	0.000393474	0.001067504	0.000694113	0.000476678	0.000512336	9.61594E-05	0.000278387	0.00086554	7.87063E-05	0.000171185	9.05142E-08	2.31834E-06	2.9742E-07	2.70627E-06	2.70627106
3837803774455	383780	3774455	0.001043577	0.001735861	0.001735861	0.000834862	0.000395591	0.001073247	0.000697847	0.000479242	0.000515092	9.76646E-05	0.000279756	0.000869927	7.91052E-05	0.000172053	8.99014E-08	2.29675E-06	2.9639E-07	2.68304E-06	2.68304112
3837903774455	383790	3774455	0.00104948	0.00174568	0.00174568	0.000839584	0.000397829	0.001079317	0.000701795	0.000481953	0.000518006	0.000100085	0.000280828	0.000873491	7.94294E-05	0.000172758	8.92768E-08	2.27541E-06	2.9386E-07	2.65854E-06	2.65854398
3838003774455	383800	3774455	0.001045571	0.001739179	0.001739179	0.000836457	0.000396347	0.001075298	0.000699181	0.000480158	0.000516077	0.000102505	0.000280173	0.000870841	7.91883E-05	0.000172234	8.84945E-08	2.2466E-06	2.8979E-07	2.62488E-06	2.62488023
3838103774455	383810	3774455	0.001040626	0.001730952	0.001730952	0.000832501	0.000394472	0.001070211	0.000695873	0.000477887	0.000513636	0.000105014	0.000278953	0.000866911	7.8831E-05	0.000171457	8.77618E-08	2.21769E-06	2.8557E-07	2.59102E-06	2.5910154
3838203774455	383820	3774455	0.001034802	0.001721265	0.001721265	0.000827842	0.000392265	0.001064222	0.000691979	0.000475212	0.000510761	0.000105604	0.000277523	0.000862341	7.84154E-05	0.000170553	8.74044E-08	2.1915E-06	2.8133E-07	2.56023E-06	2.56023403
3838303774455	383830	3774455	0.001028181	0.001710252	0.001710252	0.000822545	0.000389755	0.001057413	0.000687552	0.000472172	0.000507493	0.000105398	0.000275856	0.000857131	7.79417E-05	0.000169522	8.62333E-08	2.15557E-06	2.7684E-07	2.51864E-06	2.51864055
3838403774455	383840	3774455	0.001020842	0.001698044	0.001698044	0.000816674	0.000386973	0.001049865	0.000682644	0.000468801	0.000503871	0.000105014	0.00027401	0.00085128	7.74098E-05	0.000168365	8.48815E-08	2.11754E-06	2.7206E-07	2.47448E-06	2.47448161
3838503774455	383850	3774455	0.001014301	0.001687164	0.001687164	0.000811441	0.000384493	0.001043138	0.00067827	0.000465797	0.000500642	0.00010466	0.000272402	0.000846255	7.69527E-05	0.000167371	8.35836E-08	2.08125E-06	2.6744E-07	2.43227E-06	2.43226846
3838703774455	383870	3774455	0.001003691	0.001669516	0.001669516	0.000802953	0.000380471	0.001032227	0.000671175	0.000460925	0.000495405	0.000104128	0.000269812	0.00083812	7.6213E-05	0.000165762	8.12091E-08	2.01463E-06	2.5895E-07	2.35479E-06	2.35479262
3838803774455	383880	3774455	0.000998187	0.00166036	0.00166036	0.00079855	0.000378385	0.001026566	0.000667494	0.000458397	0.000492689	0.000103863	0.000268472	0.000833824	7.58223E-05	0.000164913	8.00471E-08	1.9823E-06	2.5488E-07	2.31723E-06	2.31722729
3838903774455	383890	3774455	0.000992523	0.001650939	0.001650939	0.000794018	0.000376238	0.001020741	0.000663707	0.000455796	0.000489893	0.000103597	0.000267102	0.00082959	7.54317E-05	0.000164063	7.89065E-08	1.9507E-06	2.5092E-07	2.28053E-06	2.28052512
3839003774455	383900	3774455	0.000986939	0.001641651	0.001641651	0.000789551	0.000374121	0.001014998	0.000659973	0.000453232	0.000487137	0.000103331	0.000265703	0.000825142	7.50328E-05	0.000163196	7.77887E-08	1.91986E-06	2.4709E-07	2.24474E-06	2.24473683
3839103774455	383910	3774455	0.000981275	0.00163223	0.00163223	0.00078502	0.000371974	0.001009173	0.000656185	0.000450631	0.000484341	0.000103066	0.000264333	0.000820846	7.46422E-05	0.000162346	7.66913E-08	1.88972E-06	2.4336E-07	2.20977E-06	2.20977356
3829703774465	382970	3774465	0.000408752	0.000679908	0.000679908	0.000327001	0.000154946	0.000420373	0.000273335	0.000187711	0.000201753	8.52094E-05	0.000124723	0.000387071	3.51976E-05	7.65544E-05	5.71556E-08	1.69867E-06	1.7451E-07	1.93033E-06	1.93033121
3829803774465	382980	3774465	0.000417527	0.000694504	0.000694504	0.000334021	0.000158273	0.000429397	0.000279203	0.000191741	0.000206084	8.57702E-05	0.000126986	0.0003942	3.58459E-05	7.79644E-05	5.96953E-08	1.78466E-06	1.8149E-07	2.02584E-06	2.02584437
3829903774465	382990	3774465	0.000425903	0.000708436	0.000708436	0.000340722	0.000161448	0.000438011	0.000284804	0.000195587	0.000210218	8.62129E-05	0.0001291	0.00040078	3.64443E-05	7.92659E-05	6.2311E-08	1.87421E-06	1.8866E-07	2.12518E-06	2.12517745
3830003774465	383000	3774465	0.000435076	0.000723696	0.000723696	0.000348061	0.000164925	0.000447446	0.000290939	0.0001998	0.000214747	8.67441E-05	0.000131422	0.000408001	3.71008E-05	8.0694E-05	6.52231E-08	1.97432E-06	1.9664E-07	2.23618E-06	2.23617766
3830103774465	383010	3774465	0.000453663	0.000754613	0.000754613	0.000362931	0.000171971	0.000466561	0.000303368	0.000208336	0.000223921	8.8456E-05	0.000136305	0.000423264	3.84888E-05	8.37127E-05	6.98231E-08	2.1297E-06	2.0957E-07	2.40909E-06	2.40908768
3830203774465	383020	3774465	0.000474404	0.000789112	0.000789112	0.000379523	0.000179833	0.000487892	0.000317237	0.000217861	0.000234158	9.0404E-05	0.000141754	0.000440173	4.00264E-05	8.70569E-05	7.52051E-08	2.31288E-06	2.2473E-07	2.61282E-06	2.61281536
3830303774465	383030	3774465	0.000494187	0.00082202	0.00082202	0.00039535	0.000187333	0.000508237	0.000330467	0.000226946	0.000243923	9.21749E-05	0.000146935	0.00045635	4.14974E-05	9.02565E-05	8.08574E-08	2.50816E-06	2.4055E-07	2.82957E-06	2.82956553
3830403774465	383040	3774465	0.000512136	0.000851875	0.000851875	0.000409709	0.000194137	0.000526696	0.000342469	0.000235188	0.000252782	9.36801E-05	0.000151639	0.000470974	4.28272E-05	9.31487E-05	8.65823E-08	2.70907E-06	2.5642E-07	3.05207E-06	3.05207344
3830503774465	383050	3774465	0.00053176	0.000884517	0.000884517	0.000425408	0.000201575	0.000546878	0.000355592	0.0002442	0.000262468	9.53625E-05	0.000156879	0.000487243	4.43066E-05	9.63664E-05	9.3073E-08	2.93911E-06	2.744E-07	3.30658E-06	3.30658335
3830603774465	383060	3774465	0.000551703	0.00091769	0.00091769	0.000441362	0.000209135	0.000567388	0.000368928	0.000253359	0.000272311	9.70448E-05	0.00016209	0.000503512	4.5786E-05	9.9584E-05	1.00034E-07	3.18914E-06	2.9361E-07	3.58279E-06	3.5827897
3830703774465	383070	3774465	0.000572763	0.00095272	0.00095272	0.00045821	0.000217118	0.000589047	0.00038301	0.00026303	0.000282706	9.89338E-05	0.000167568	0.000520695	4.73484E-05	0.000102982	1.07888E-07	3.47413E-06	3.152E-07	3.89721E-06	3.8972085
3830803774465	383080	3774465	0.000593025	0.000986424	0.000986424	0.00047442	0.000224799	0.000609885	0.00039656	0.000272335	0.000292707	0.000100882	0.000172778	0.000536964	4.88278E-05	0.0001062	1.16502E-07	3.79017E-06	3.3855E-07	4.24523E-06	4.245226
3830903774465	383090	3774465	0.000611851	0.001017739	0.001017739	0.000489481	0.000231936	0.000629246	0.000409149	0.00028098	0.000302	0.000102682	0.00017781	0.000551953	5.01909E-05	0.000109165	1.2569E-07	4.13111E-06	3.6303E-07	4.61984E-06	4.61983845
3831003774465	383100	3774465	0.000630837	0.001049319	0.001049319	0.00050467	0.000239133	0.000648772	0.000421845	0.000289699	0.000311371	0.00010463	0.000185164	0.000575259	5.23102E-05	0.000113774	1.36133E-07	4.52215E-06	3.9059E-07	5.04888E-06	5.04887877
3831103774465	383110	3774465	0.000660432	0.001098547	0.001098547	0.000528346	0.000250351	0.000679209	0.000441636	0.00030329	0.000325978	0.000105958	0.00018966	0.000591711	5.38062E-05	0.000117028	1.47025E-07	4.93458E-06	4.1975E-07	5.50136E-06	5.50135699
3831203774465	383120	3774465	0.000672797	0.001119114	0.001119114	0.000538238	0.000255039	0.000691925	0.000449904	0.000308969	0.000332081	0.000107168	0.000193293	0.000601582	5.47038E-05	0.00011898	1.5876E-07	5.38285E-06	4.4988E-07	5.9915E-06	5.99149719
3831303774465	383130	3774465	0.000684284	0.001138222	0.001138222	0.000547427	0.000259393	0.000703739	0.000457585	0.000314244	0.000337751	0.000108379	0.000195943	0.000609899	5.54601E-05	0.000120625	1.71976E-07	5.89116E-06	4.8335E-07	6.54648E-06	6.54648287
3831403774465	383140	3774465	0.000696011	0.001157727	0.001157727	0.000556808	0.000263838	0.000715798	0.000465427	0.000319629	0.000343539	0.000110208	0.000198503	0.000618216	5.62164E-05	0.00012227	1.86572E-07	6.45601E-06	5.2055E-07	7.16313E-06	7.16312965
3831503774465	383150	3774465	0.000707976	0.001177631	0.001177631	0.000566381	0.000268374	0.000728104	0.000473429	0.000325124	0.000349445	0.000111861	0.000200974	0.000626077	5.69312E-05	0.000123825	2.0349E-07	7.11469E-06	5.6252E-07	7.8807E-06	7.88070158
3831603774465	383160	3774465	0.000718028	0.00119435	0.00119435	0.000574422	0.000272184	0.000738442	0.00048015	0.00032974	0.000354407	0.000112688	0.000203267	0.000633114	5.75711E-05	0.000125217	2.20939E-07	7.79545E-06	6.0636E-07	8.62275E-06	8.6227486
3831703774465	383170	3774465	0.000727521	0.00121014	0.00121014	0.000582016	0.000275783	0.000748204	0.000486498	0.000334099	0.000359092	0.000114104	0.000205351	0.000639695	5.81695E-05	0.000126518	2.39592E-07	8.52535E-06	6.5371E-07	9.41865E-06	9.41865499
3831903774465	383190	3774465	0.000746586	0.001241853	0.001241853	0.000597269	0.00028301	0.000767812	0.000499247	0.000342855	0.000368503	0.000113957	0.000209549	0.000652948	5.93746E-05	0.000129139	2.72069E-07	9.80577E-06	7.4675E-07	1.08246E-05	10.8245853
3832003774465	383200	3774465	0.000756238	0.001257909	0.001257909	0.000604991	0.000286669	0.000777739	0.000505702	0.000347287	0.000373267	0.000113308	0.000211693	0.00065962	5.99813E-05	0.000130459	2.83761E-07	1.02685E-05	7.9041E-07	1.13426E-05	11.342646
3832103774465	383210	3774465	0.000765891	0.001273965	0.001273965	0.000612713	0.000290328	0.000787665	0.000512156	0.00035172	0.000378031	0.000112983	0.000213807	0.000666292	6.05881E-05	0.000131778	2.94522E-07	1.06898E-05	8.373E-07	1.18216E-05	11.8216066
3832203774465	383220	3774465	0.000775703	0.001290286	0.001290286	0.000620562	0.000294047	0.000797756	0.000518718	0.000356226	0.000382874	0.000112953	0.000215951	0.000673055	6.12031E-05	0.000133116	3.03743E-07	1.10459E-05	8.8804E-07	1.22377E-05	12.237714
3832303774465	383230	3774465	0.000785435	0.001306474	0.001306474	0.000628348	0.000297736	0.000807765	0.000525226	0.000360695	0.000387678	0.000112924	0.000218094	0.000679819	6.18181E-05	0.000134454	3.09412E-07	1.12583E-05	9.3966E-07	1.25074E-05	12.507361
3832403774465	383240	3774465	0.000795247	0.001322795	0.001322795	0.000636198	0.000301456	0.000817856	0.000531787	0.000365201	0.000392521	0.000112894	0.000220268	0.000686582	6.24331E-05	0.000135791	3.11367E-07	1.132E-05	9.927E-07	1.26241E-05	12.6240752
3832503774465	383250	3774465	0.000805059	0.001339116	0.001339116	0.000644047	0.000305175	0.000827947	0.000538348	0.000369707	0.000397364	0.000112894	0.000222412	0.000693437	6.30565E-05	0.000137147	3.0942E-07	1.12237E-05	1.0467E-06	1.25798E-05	12.5798037
3832603774465	383260	3774465	0.000814951	0.001355569	0.001355569	0.000651961	0.000308925	0.00083812	0.000544963	0.00037425	0.000402246	0.000113071	0.000224585	0.0007002	6.36715E-05	0.000138485	3.04597E-07	1.10086E-05	1.1022E-06	1.24154E-05	12.415429
3832703774465	383270	3774465	0.000824763	0.00137189	0.00137189	0.00065981	0.000312644	0.000848211	0.000551524	0.000378756	0.000407089	0.000114163	0.000226759	0.000707055	6.42948E-05	0.000139841	2.97035E-07	1.06795E-05	1.1552E-06	1.21318E-05	12.1317852
3832903774465	383290	3774465	0.000844387	0.001404532	0.001404532	0.000675509	0.000320083	0.000868393	0.000564647	0.000387768	0.000416775	0.000113809	0.000231076	0.000720674	6.55332E-05	0.000142534	2.73452E-07	9.69383E-06	1.2329E-06	1.12002E-05	11.2001664
3833003774465	383300	3774465	0.000854039	0.001420588	0.001420588	0.000683231	0.000323742	0.00087832	0.000571102	0.0003922	0.000421539	0.000112186	0.000233249	0.000727528	6.61565E-05	0.00014389	2.59644E-07	9.12917E-06	1.2497E-06	1.06385E-05	10.6384731
3833103774465	383310	3774465	0.000863691	0.001436644	0.001436644	0.000690953	0.000327401	0.000888246	0.000577556	0.000396633	0.000426304	0.000110563	0.000235423	0.000734292	6.67715E-05	0.000145227	2.46449E-07	8.58886E-06	1.2422E-06	1.00775E-05	10.0774823
3833203774465	383320	3774465	0.000872626	0.001451505	0.001451505	0.000698101	0.000330788	0.000897435	0.000583531	0.000400736	0.000430714	0.000109707	0.000237239	0.000740233	6.73118E-05	0.000146402	2.34429E-07	8.09525E-06	1.2152E-06	9.54492E-06	9.54491871
3833303774465	383330	3774465	0.000879486	0.001462916	0.001462916	0.000703589	0.000333389	0.00090449	0.000588118	0.000403886	0.0004341	0.000108113	0.000238936	0.000745534	6.77938E-05	0.000147451	2.22076E-07	7.58833E-06	1.1715E-06	8.98186E-06	8.98186083
3833403774465	383340	3774465	0.000886825	0.001475124	0.001475124	0.00070946	0.000336171	0.000912038	0.000593026	0.000407257	0.000437722	0.000106696	0.000240663	0.000750926	6.82842E-05	0.000148517	2.12048E-07	7.17366E-06	1.1257E-06	8.51139E-06	8.51139303
3833503774465	383350	3774465	0.000894404	0.00148773	0.00148773	0.000715523	0.000339043	0.000919832	0.000598094	0.000410737	0.000441463	0.000106047	0.00024242	0.000756319	6.87745E-05	0.000149584	2.02917E-07	6.79447E-06	1.0758E-06	8.07316E-06	8.07316355
3833603774465	383360	3774465	0.000901663	0.001499804	0.001499804	0.00072133	0.000341795	0.000927297	0.000602948	0.000414071	0.000445046	0.000105338	0.000244057	0.000761346	6.92316E-05	0.000150578	1.94616E-07	6.44972E-06	1.023E-06	7.66738E-06	7.66737817
3833703774465	383370	3774465	0.000907965	0.001510287	0.001510287	0.000726372	0.000344184	0.000933779	0.000607162	0.000416965	0.000448156	0.000104365	0.000245457	0.000765641	6.96222E-05	0.000151428	1.86647E-07	6.12116E-06	9.6718E-07	7.27498E-06	7.2749837
3833903774465	383390	3774465	0.000920968	0.001531916	0.001531916	0.000736774	0.000349113	0.000947151	0.000615857	0.000422936	0.000454574	0.000102653	0.000248077	0.00077469	7.0445E-05	0.000153217	1.73049E-07	5.55736E-06	8.6412E-07	6.59453E-06	6.59453121
3834003774465	383400	3774465	0.00092703	0.001542	0.001542	0.000741624	0.000351411	0.000953386	0.000619911	0.00042572	0.000457567	0.000102121	0.000248315	0.000776883	7.06445E-05	0.000153651	1.67527E-07	5.32526E-06	8.208E-07	6.31359E-06	6.31358984
3834103774465	383410	3774465	0.000926552	0.001541204	0.001541204	0.000741241	0.00035123	0.000952894	0.000619591	0.0004255	0.000457331	0.000101531	0.000247749	0.00077533	7.05032E-05	0.000153344	1.62312E-07	5.1078E-06	7.7898E-07	6.04091E-06	6.04909573
3834203774465	383420	3774465	0.000902221	0.001500733	0.001500733	0.000721777	0.000342007	0.000927872	0.000603321	0.000414327	0.000445321	0.000100291	0.000246201	0.000767287	6.97718E-05	0.000151753	1.56703E-07	4.88179E-06	7.3313E-07	5.77162E-06	5.77162306
3834303774465	383430	3774465	0.000897355	0.001492639	0.001492639	0.000717884	0.000340162	0.000922867	0.000600067	0.000412092	0.00044292	9.91109E-05	0.00024373	0.000756959	6.88327E-05	0.00014971	1.51685E-07	4.67924E-06	6.9359E-07	5.52451E-06	5.5245096
3834403774465	383440	3774465	0.0008956	0.00148972	0.00148972	0.00071648	0.000339497	0.000921062	0.000598894	0.000411286	0.000442053	9.79893E-05	0.000241259	0.000751018	6.82925E-05	0.000148535	1.4721E-07	4.49877E-06	6.5833E-07	5.30431E-06	5.30430766
3834503774465	383450	3774465	0.000894005	0.001487066	0.001487066	0.000715204	0.000338892	0.000919422	0.000597827	0.000410554	0.000441266	9.70153E-05	0.000240276	0.000749007	6.81096E-05	0.000148138	1.4311E-07	4.33402E-06	6.2655E-07	5.10368E-06	5.10367531
3834603774465	383460	3774465	0.000891851	0.001483483	0.001483483	0.000713481	0.000338076	0.000917207	0.000596387	0.000409565	0.000440203	9.60118E-05	0.000239591	0.000746722	6.79018E-05	0.000147686	1.39227E-07	4.18001E-06	5.9728E-07	4.91651E-06	4.91650959
3834703774465	383470	3774465	0.000887144	0.001475655	0.001475655	0.000709715	0.000336292	0.000912366	0.000593239	0.000407403	0.00043788	9.48607E-05	0.000238162	0.000742244	6.74946E-05	0.0001468	1.35283E-07	4.02839E-06	5.6889E-07	4.73257E-06	4.73256708
3834803774465	383480	3774465	0.00088164	0.001466499	0.001466499	0.000705312	0.000334205	0.000906705	0.000589559	0.000404876	0.000435163	9.37096E-05	0.000236584	0.000737399	6.70541E-05	0.000145842	1.315E-07	3.8854E-06	5.4267E-07	4.55957E-06	4.55956576
3834903774465	383490	3774465	0.000875019	0.001455486	0.001455486	0.000700015	0.000331695	0.000899896	0.000585131	0.000401835	0.000431895	9.26176E-05	0.000234798	0.000731733	6.65388E-05	0.000144721	1.27824E-07	3.74909E-06	5.1829E-07	4.39521E-06	4.39520571
3835003774465	383500	3774465	0.000867042	0.001442217	0.001442217	0.000693633	0.000328671	0.000891692	0.000579797	0.000398172	0.000427957	9.1496E-05	0.000232654	0.000724969	6.59238E-05	0.000143384	1.2415E-07	3.61647E-06	4.953E-07	4.23592E-06	4.23592091
3835103774465	383510	3774465	0.000858905	0.001428682	0.001428682	0.000687124	0.000325587	0.000883324	0.000574356	0.000394435	0.000423941	9.04925E-05	0.000230451	0.000718023	6.52922E-05	0.00014201	1.20623E-07	3.49107E-06	4.7415E-07	4.08585E-06	4.08584625
3835203774465	383520	3774465	0.00083976	0.001396836	0.001396836	0.000671808	0.000318329	0.000863634	0.000561553	0.000385643	0.000414491	8.87807E-05	0.000225389	0.00070212	6.3846E-05	0.000138864	1.15933E-07	3.33824E-06	4.4983E-07	3.904E-06	3.90400375
3835303774465	383530	3774465	0.000819258	0.001362735	0.001362735	0.000655407	0.000310558	0.00084255	0.000547844	0.000376228	0.000404372	8.71278E-05	0.00021994	0.000685028	6.22918E-05	0.000135484	1.11197E-07	3.18735E-06	4.2681E-07	3.72536E-06	3.7253602
3835403774465	383540	3774465	0.000802187	0.001334339	0.001334339	0.00064175	0.000304087	0.000824994	0.000536428	0.000368388	0.000395946	8.57702E-05	0.000215415	0.000670862	6.10036E-05	0.000132682	1.06927E-07	3.05143E-06	4.0679E-07	3.56516E-06	3.56515609
3835503774465	383550	3774465	0.000791338	0.001316293	0.001316293	0.000633071	0.000299974	0.000813836	0.000529173	0.000363406	0.000390591	8.48552E-05	0.000212586	0.000661905	6.01891E-05	0.000130911	1.0356E-07	2.94142E-06	3.9073E-07	3.43571E-06	3.43570902

			EGIODemolition	EGIOSite Grubbing / Prep	EGIOMass Grading / Excavation	EGIOMass Grading / Excavation	EGIODrainage / Utilities Trenching	EGIODrainage / Utilities Trenching	EGIOFoundations / Concrete Pads	EGIOFoundations / Concrete Pads	EGIOBuilding / Structure Construction	EGIOBuilding / Structure Construction	EGIOAsphalt Paving	EGIOArchitectural Coating	EGIOLandscaping or Other Finishing	EGIOWaterside Construction (Piles)	HIWaterside Construction (Landscaping)	HIWaterside Construction (Landscaping)	KMDemolition	KMSite Grubbing / Prep	KMMass Grading / Excavation
Unique Identifier	X (UTM)	Y (UTM)	2025	2025	2025	2026	2026	2027	2026	2027	2026	2027	2027	2027	2027	2027	2025	2026	2025	2025	2025
3835603774465	383560	3774465	0.003508956	0.00324441	0.005396669	0.005396669	0.002595525	0.002595525	0.001229864	0.001229864	0.003336646	0.003336646	0.002169557	0.000440061	0.001489929	0.001601385	0.001266829	0.001266829	0.002224297	0.002056602	0.003420902
3835703774465	383570	3774465	0.003358489	0.00310528	0.005165256	0.005165256	0.002484227	0.002484227	0.001177127	0.001177127	0.003193569	0.003193569	0.002076525	0.000421191	0.00142604	0.001532717	0.001245917	0.001245917	0.002158554	0.001995815	0.003319792
3835803774465	383580	3774465	0.003215097	0.0029727	0.004944724	0.004944724	0.002378163	0.002378163	0.001126869	0.001126869	0.003057218	0.003057218	0.001987867	0.000403208	0.001365155	0.001467277	0.001225105	0.001225105	0.002090568	0.001932955	0.003215231
3835903774465	383590	3774465	0.003084906	0.00285233	0.004744493	0.004744493	0.002281862	0.002281862	0.001081238	0.001081238	0.00293342	0.00293342	0.001907371	0.00038688	0.001309874	0.001407861	0.001206894	0.001206894	0.002030606	0.001877514	0.003123011
3836003774465	383600	3774465	0.00298008	0.0027554	0.004583274	0.004583274	0.002204323	0.002204323	0.001044497	0.001044497	0.002833742	0.002833742	0.001842558	0.000373734	0.001265364	0.001360022	0.001195988	0.001195988	0.001996958	0.001846403	0.003071262
3836103774465	383610	3774465	0.002881552	0.0026643	0.004431741	0.004431741	0.002131444	0.002131444	0.001009963	0.001009963	0.002740052	0.002740052	0.001781639	0.000361378	0.001223529	0.001315057	0.001185382	0.001185382	0.001964259	0.001816169	0.003020972
3836203774465	383620	3774465	0.002806578	0.00259498	0.004316433	0.004316433	0.002075986	0.002075986	0.000983686	0.000983686	0.002668759	0.002668759	0.001735283	0.000351975	0.001191694	0.001280841	0.00118218	0.00118218	0.001958565	0.001810904	0.003012214
3836303774465	383630	3774465	0.002749204	0.00254193	0.004228193	0.004228193	0.002033548	0.002033548	0.000963576	0.000963576	0.002614203	0.002614203	0.001699809	0.00034478	0.001167333	0.001254657	0.001184581	0.001184581	0.001974267	0.001825422	0.003036364
3836403774465	383640	3774465	0.002694332	0.0024912	0.004143802	0.004143802	0.00199296	0.00199296	0.000944344	0.000944344	0.002562025	0.002562025	0.001665882	0.000337898	0.001144034	0.001229615	0.001186983	0.001186983	0.001990487	0.00184042	0.00306131
3836503774465	383650	3774465	0.002661633	0.00246097	0.004093512	0.004093512	0.001968773	0.001968773	0.000932883	0.000932883	0.002530932	0.002530932	0.001645665	0.000333797	0.001130149	0.001214692	0.001198689	0.001198689	0.002041908	0.001887964	0.003140394
3836603774465	383660	3774465	0.002630746	0.00243241	0.004046009	0.004046009	0.001945926	0.001945926	0.000922058	0.000922058	0.002501562	0.002501562	0.001626568	0.000329924	0.001117035	0.001200596	0.001211597	0.001211597	0.002097729	0.001939576	0.003226245
3836703774465	383670	3774465	0.002604863	0.00240848	0.004006201	0.004006201	0.001926781	0.001926781	0.000912986	0.000912986	0.00247695	0.00247695	0.001610564	0.000326678	0.001106044	0.001188784	0.001227606	0.001227606	0.002166578	0.002003234	0.003332132
3836803774465	383680	3774465	0.002584329	0.00238949	0.003974621	0.003974621	0.001911592	0.001911592	0.000905789	0.000905789	0.002457424	0.002457424	0.001597868	0.000324103	0.001097326	0.001179413	0.001247718	0.001247718	0.002255788	0.002085718	0.003469334
3836903774465	383690	3774465	0.002564054	0.00237074	0.003943439	0.003943439	0.001896595	0.001896595	0.000898683	0.000898683	0.002438145	0.002438145	0.001585333	0.00032156	0.001088717	0.00117016	0.00126913	0.00126913	0.002343359	0.002166687	0.003604015
3837003774465	383700	3774465	0.002539724	0.00234825	0.00390602	0.00390602	0.001878598	0.001878598	0.000890155	0.000890155	0.00241501	0.00241501	0.00157029	0.000318509	0.001078386	0.001159056	0.00128734	0.00128734	0.002406168	0.002224761	0.003700614
3837103774465	383710	3774465	0.002516343	0.00232663	0.003870061	0.003870061	0.001861304	0.001861304	0.00088196	0.00088196	0.002392777	0.002392777	0.001555833	0.000315576	0.001068458	0.001148386	0.001305751	0.001305751	0.002450687	0.002265923	0.003769083
3837203774465	383720	3774465	0.002486146	0.0229871	0.003823619	0.003823619	0.001838968	0.001838968	0.000871377	0.000871377	0.002364063	0.002364063	0.001537163	0.000311789	0.001055636	0.001134605	0.001317858	0.001317858	0.002462593	0.002276932	0.003787394
3837303774465	383730	3774465	0.002435588	0.00225196	0.003745862	0.003745862	0.001801571	0.001801571	0.000853656	0.000853656	0.002315988	0.002315988	0.001505903	0.000305449	0.001034169	0.001111532	0.001314156	0.001314156	0.002444389	0.0022601	0.003759396
3837403774465	383740	3774465	0.002388136	0.00220809	0.003672882	0.003672882	0.001766471	0.001766471	0.000837025	0.000837025	0.002270866	0.002270866	0.001476564	0.000299498	0.001014021	0.001089876	0.001310354	0.001310354	0.002425753	0.002242869	0.003730735
3837503774465	383750	3774465	0.002364496	0.00218623	0.003636525	0.003636525	0.001748985	0.001748985	0.000828739	0.000828739	0.002248387	0.002248387	0.001461948	0.000296533	0.001003983	0.001079087	0.001314656	0.001314656	0.002421266	0.002238721	0.003723835
3837603774465	383760	3774465	0.00233706	0.00216086	0.003594329	0.003594329	0.001728691	0.001728691	0.000819123	0.000819123	0.002222298	0.002222298	0.001444984	0.000293092	0.000992333	0.001066566	0.00132226	0.00132226	0.002404874	0.002223564	0.003698624
3837703774465	383770	3774465	0.00230393	0.00213023	0.003543376	0.003543376	0.001704185	0.001704185	0.000807511	0.000807511	0.002190795	0.002190795	0.0014245	0.000288938	0.000978266	0.001051447	0.001329965	0.001329965	0.002384771	0.002204978	0.003667707
3837803774465	383780	3774465	0.002270886	0.00209968	0.003492555	0.003492555	0.001679743	0.001679743	0.000795929	0.000795929	0.002159373	0.002159373	0.001404069	0.000284794	0.000964235	0.001036367	0.001333667	0.001333667	0.002361736	0.002183678	0.003632279
3837903774465	383790	3774465	0.00227317	0.00205939	0.003425546	0.003425546	0.001647515	0.001647515	0.000780659	0.000780659	0.002117943	0.002117943	0.001377131	0.000279329	0.000945735	0.001016483	0.001336669	0.001336669	0.002336198	0.002160066	0.003593002
3838003774465	383800	3774465	0.002188061	0.0020231	0.003365172	0.003365172	0.001618478	0.001618478	0.0007669	0.0007669	0.002080615	0.002080615	0.001352859	0.000274406	0.000929067	0.000998567	0.001350877	0.001350877	0.002309797	0.002135656	0.003552399
3838103774465	383810	3774465	0.002149581	0.00198752	0.003305992	0.003305992	0.001590015	0.001590015	0.000753413	0.000753413	0.002044025	0.002044025	0.001329068	0.000269581	0.000912728	0.000981006	0.001395102	0.001395102	0.002279859	0.002107975	0.003506355
3838203774465	383820	3774465	0.002107824	0.00194891	0.00324177	0.00324177	0.001559128	0.001559128	0.000738777	0.000738777	0.002004318	0.002004318	0.001303249	0.000264344	0.000894998	0.000961949	0.001418216	0.001418216	0.002247592	0.00207814	0.003456729
3838303774465	383830	3774465	0.002065375	0.00190966	0.003176486	0.003176486	0.001527729	0.001527729	0.000723899	0.000723899	0.001963954	0.001963954	0.001277004	0.00025902	0.000876974	0.000942577	0.001414514	0.001414514	0.002214893	0.002047907	0.003406439
3838403774465	383840	3774465	0.002023359	0.00187081	0.003111865	0.003111865	0.00149665	0.00149665	0.000709173	0.000709173	0.001924001	0.001924001	0.001251025	0.000253751	0.000859133	0.000923402	0.001401706	0.001401706	0.002181763	0.002017274	0.003355486
3838603774465	383860	3774465	0.001942518	0.00179607	0.002987534	0.002987534	0.001436853	0.001436853	0.000680839	0.000680839	0.001847129	0.001847129	0.001201042	0.000243613	0.000824808	0.000886509	0.00137409	0.00137409	0.002127753	0.001967337	0.003272421
3838903774465	383890	3774465	0.001830876	0.00169284	0.002815832	0.002815832	0.001354273	0.001354273	0.000641709	0.000641709	0.00174097	0.00174097	0.001132015	0.000229611	0.000777404	0.000835558	0.001332967	0.001332967	0.002052607	0.001897855	0.003156847
3839003774465	383900	3774465	0.001795934	0.00166053	0.002762092	0.002762092	0.001328427	0.001328427	0.000629462	0.000629462	0.001707743	0.001707743	0.00111041	0.000225229	0.000762567	0.000819612	0.001319559	0.001319559	0.002027759	0.001874881	0.003118632
3839103774465	383910	3774465	0.001762027	0.00162918	0.002709945	0.002709945	0.001303347	0.001303347	0.000617578	0.000617578	0.001675502	0.001675502	0.001089446	0.000220977	0.00074817	0.000804138	0.001306351	0.001306351	0.002003343	0.001852306	0.003081081
3829703774475	382970	3774475	0.002404788	0.00222348	0.003698491	0.003698491	0.001778788	0.001778788	0.000842861	0.000842861	0.002286699	0.002286699	0.001486859	0.000301586	0.001021091	0.001097475	0.00092331	0.00092331	0.000716355	0.000662347	0.001101732
3829803774475	382980	3774475	0.002537136	0.00234585	0.003902039	0.003902039	0.001876684	0.001876684	0.000889248	0.000889248	0.002412549	0.002412549	0.001568689	0.000318184	0.001077287	0.001157875	0.000945844	0.000945844	0.000737751	0.00068213	0.001134639
3829903774475	382990	3774475	0.00267259	0.0024711	0.004110364	0.004110364	0.001976878	0.001976878	0.000936724	0.000936724	0.002541351	0.002541351	0.001652439	0.000335171	0.001134802	0.001219692	0.000967056	0.000967056	0.000757509	0.000700398	0.001165025
3830003774475	383000	3774475	0.002823229	0.00261038	0.004342042	0.004342042	0.002088303	0.002088303	0.000989522	0.000989522	0.002684593	0.002684593	0.001745578	0.000354063	0.001198764	0.00128844	0.000989669	0.000989669	0.000779164	0.000720421	0.001198331
3830103774475	383010	3774475	0.003060231	0.00282951	0.004706544	0.004706544	0.00226361	0.00226361	0.001072589	0.001072589	0.002909957	0.002909957	0.001892114	0.000383786	0.001299397	0.0013966	0.001029492	0.001029492	0.000821785	0.000759828	0.00126388
3830203774475	383020	3774475	0.003341061	0.00308917	0.005138452	0.005138452	0.002471336	0.002471336	0.001171018	0.001171018	0.003176997	0.003176997	0.002065749	0.000419005	0.00141864	0.001524763	0.001074618	0.001074618	0.000869237	0.000803703	0.00133686
3830303774475	383030	3774475	0.003638198	0.00336391	0.005595439	0.005595439	0.002691124	0.002691124	0.001275162	0.001275162	0.003459542	0.003459542	0.002249466	0.000456269	0.001544806	0.001660368	0.001117743	0.001117743	0.000913238	0.000844387	0.001404532
3830403774475	383040	3774475	0.003938613	0.00364167	0.006057469	0.006057469	0.002913337	0.002913337	0.001380456	0.001380456	0.003745205	0.003745205	0.00243521	0.000493944	0.001672365	0.001797468	0.001156265	0.001156265	0.000952149	0.000880364	0.001464376
3830503774475	383050	3774475	0.004280009	0.00395733	0.006582526	0.006582526	0.003165863	0.003165863	0.001500113	0.001500113	0.004069837	0.004069837	0.002646293	0.000536759	0.001817324	0.001953272	0.001196988	0.001196988	0.000992526	0.000917697	0.001526475
3830603774475	383060	3774475	0.004685768	0.0043325	0.007206571	0.007206571	0.003465997	0.003465997	0.001642328	0.001642328	0.004455671	0.004455671	0.00289717	0.000587646	0.001989612	0.002138448	0.001243015	0.001243015	0.001035319	0.000957264	0.00159229
3830703774475	383070	3774475	0.005153646	0.0047651	0.007926154	0.007926154	0.00381208	0.00381208	0.001806316	0.001806316	0.004900574	0.004900574	0.003186455	0.000646323	0.002188277	0.002351974	0.001292443	0.001292443	0.001078371	0.00099707	0.001658503
3830803774475	383080	3774475	0.005667423	0.00524014	0.008716328	0.008716328	0.004192114	0.004192114	0.001986392	0.001986392	0.005389122	0.005389122	0.003504119	0.000710756	0.002406431	0.002586447	0.001341872	0.001341872	0.001118404	0.001034084	0.001720071
3830903774475	383090	3774475	0.006202597	0.00573497	0.009539409	0.009539409	0.004587974	0.004587974	0.002173966	0.002173966	0.005898015	0.005898015	0.003835012	0.000777872	0.002633669	0.002830685	0.001386898	0.001386898	0.001154381	0.001067349	0.001775403
3831003774475	383100	3774475	0.006823357	0.00630893	0.010494119	0.010494119	0.005047142	0.005047142	0.002391538	0.002391538	0.006488293	0.006488293	0.004218823	0.000855722	0.002897249	0.003113982	0.001434325	0.001434325	0.001189323	0.001099657	0.001829143
3831103774475	383110	3774475	0.007456455	0.00689429	0.011467805	0.011467805	0.005515435	0.005515435	0.002613434	0.002613434	0.007090302	0.007090302	0.004610262	0.000935119	0.003166067	0.003402909	0.001474448	0.001474448	0.001225387	0.001133002	0.001884608
3831203774475	383120	3774475	0.008151499	0.00753694	0.012536762	0.012536762	0.00602955	0.00602955	0.002857042	0.002857042	0.007751216	0.007751216	0.005040001	0.001022286	0.003461188	0.003720107	0.00151337	0.00151337	0.001256877	0.001162118	0.00193304
3831303774475	383130	3774475	0.008906419	0.00823494	0.013697807	0.013697807	0.006587954	0.006587954	0.003121637	0.003121637	0.008469065	0.008469065	0.005506762	0.001116961	0.003781733	0.004064631	0.001551492	0.001551492	0.001289145	0.001191953	0.001982666
3831403774475	383140	3774475	0.009726392	0.0089931	0.0149589	0.0149589	0.007194476	0.007194476	0.003409031	0.003409031	0.009248773	0.009248773	0.006013744	0.001219794	0.004129899	0.004438843	0.001586512	0.001586512	0.001321326	0.001221708	0.00203216
3831503774475	383150	3774475	0.01066534	0.00986125	0.016402974	0.016402974	0.007889003	0.007889003	0.003738126	0.003738126	0.010141613	0.010141613	0.006594288	0.001337548	0.004528584	0.004867351	0.001621433	0.001621433	0.001354197	0.001252101	0.002082715
3831603774475	383160	3774475	0.011609983	0.01073468	0.017855806	0.017855806	0.008587742	0.008587742	0.004069216	0.004069216	0.011039869	0.011039869	0.007178352	0.001456016	0.004929686	0.005298459	0.001656353	0.001656353	0.001387414	0.001282813	0.002133801
3831703774475	383170	3774475	0.012598281	0.01164847	0.01937578	0.01937578	0.009318773	0.009318773	0.004415608	0.004415608	0.011979636	0.011979636	0.007789408	0.00157996	0.005349325	0.005749489	0.001690772	0.001690772	0.001421148	0.001314004	0.002185683
3831903774475	383190	3774475	0.014225717	0.0131532	0.021878727	0.021878727	0.010522564	0.010522564	0.004986012	0.004986012	0.013527156	0.013527156	0.008795638	0.001784058	0.006040346	0.006492204	0.001718688	0.001718688	0.001490256	0.001377902	0.002291969
3832003774475	383200	3774475	0.014758475	0.0136458	0.022698092	0.022698092	0.010916637	0.010916637	0.00517274	0.00517274	0.014033752	0.014033752	0.009125037	0.001850871	0.006266559	0.006735339	0.001715186	0.001715186	0.001525715	0.001410688	0.002346505
3832103774475	383210	3774475	0.015230753	0.01408247	0.023424442	0.023424442	0.011265975	0.011265975	0.00533827	0.00533827	0.014482839	0.014482839	0.009417043	0.0019101	0.006467092	0.006950873	0.001718989	0.001718989	0.001562383	0.001444591	0.002402898
3832203774475	383220	3774475	0.015624778	0.01444679	0.024030441	0.024030441	0.01155743	0.01155743	0.005476374	0.005476374	0.014857515	0.014857515	0.009660665	0.001959515	0.006634398	0.007130695	0.001728794	0.001728794	0.001600258	0.001479611	0.002461149
3832303774475	383230	3774475	0.015837191	0.01464319	0.024357126	0.024357126	0.011714549	0.011714549	0.005550823	0.005550823	0.015059498	0.015059498	0.009791998	0.001986154	0.00672459	0.007227634	0.001737099	0.001737099	0.001638997	0.001515429	0.002520728
3832403774475	383240	3774475	0.015865145	0.01466903	0.024400118	0.024400118	0.011735226	0.011735226	0.00556062	0.00556062	0.015086079	0.015086079	0.009809282	0.001989659	0.00673646	0.007240391	0.001744503	0.001744503	0.001678597	0.001552044	0.002581633
3832503774475	383250	3774475	0.015705188	0.01452113	0.024154109	0.024154109	0.011616908	0.011616908	0.005504557	0.005504557	0.014933977	0.014933977	0.009710382	0.001969599	0.006668541	0.007167391	0.001750507	0.001750507	0.001719061	0.001589457	0.002643865
3832603774475	383260	3774475	0.01543635	0.01427257	0.023740644	0.023740644	0.011418052	0.011418052	0.005410331	0.005410331	0.01467834	0.01467834	0.009544162	0.001935884	0.00655439	0.007044702	0.001761313	0.001761313	0.001760388	0.001627668	0.002707424
3832703774475	383270	3774475	0.015061651	0.01392612	0.023164368	0.023164368	0.011140892	0.011140892	0.005279001	0.005279001	0.014322041	0.014322041	0.009312488	0.001888893	0.00639529	0.0068737	0.001779123	0.001779123	0.00180275	0.001666836	0.002772575
3832903774475	383290	3774475	0.013815989	0.01277437	0.021248578	0.021248578	0.010219494	0.010219494	0.004842406	0.004842406	0.013137548	0.013137548	0.008542307	0.001732673	0.005866373	0.006305216	0.001779323	0.001779323	0.001888767	0.001746368	0.002904868
3833003774475	383300	3774475	0.01305132	0.01206735	0.020072539	0.020072539	0.009653879	0.009653879	0.004574395	0.004574395	0.012410428	0.012410428	0.008069518	0.001636776	0.005541689	0.005956243	0.00175611	0.00175611	0.001932337	0.001786653	0.002971876
3833103774475	383310	3774475	0.012305631	0.01137788	0.018925692	0.018925692	0.009102303	0.009102303	0.004313036	0.004313036	0.011701357	0.011701357	0.007608465	0.001543258	0.005225064	0.005615932	0.001732596	0.001732596	0.001976511	0.001827497	0.003039814
3833203774475	383320	3774475	0.011551315	0.01068043	0.017765576	0.017765576	0.008544346	0.008544346	0.004048654	0.004048654	0.010984082	0.010984082	0.007142078	0.001448659	0.004904775	0.005271684	0.001710184	0.001710184	0.00202008	0.001867781	0.003106823
3833303774475	383330	3774475	0.010838756	0.0100216	0.016669683	0.016669683	0.008017277	0.008017277	0.003798907	0.003798907	0.010306514	0.010306514	0.006701509	0.001359296	0.004602218	0.004946493	0.00168737	0.00168737	0.002063305	0.001907747	0.003173301
3833403774475	383340	3774475	0.010242758	0.00947053	0.015753055	0.015753055	0.007576425	0.007576425	0.003590014	0.003590014	0.009739782	0.009739782	0.006333008	0.001284552	0.004349152	0.004674497	0.001673663	0.001673663	0.002107737	0.00194883	0.003241637
3833503774475	383350	3774475	0.009690501	0.00895991	0.014903701	0.014903701	0.007167928	0.007167928	0.003396452	0.003396452	0.009214644	0.009214644	0.005991553	0.001215293	0.00411466	0.004422463	0.001662556	0.001662556	0.00215217	0.001989912	0.003309973
3833803774475	383380	3774475	0.008117765	0.00750575	0.01248488	0.01248488	0.006004597	0.006004597	0.002845219	0.002845219	0.007719138	0.007719138	0.005019144	0.001018055	0.003446864	0.003704712	0.001597219	0.001597219	0.002277271	0.002105582	0.003502374
3833903774475	383390	3774475	0.007672319	0.00709388	0.011799797	0.011799797	0.005675107	0.005675107	0.002689093	0.002689093	0.007295566	0.007295566	0.004743728	0.000962191	0.003257724	0.003501423	0.001577007	0.001577007	0.002315578	0.002141	0.003561289
3834003774475	383400	3774475	0.007274239	0.00672582	0.011187561	0.011187561	0.005380653	0.005380653	0.002549569	0.002549569	0.006917034	0.006917034	0.004497599	0.000912268	0.003088697	0.003319751	0.001560397	0.001560397	0.002347931	0.002170915	0.003611048
3834103774475	383410	3774475	0.006900747	0.00638048	0.010613143	0.010613143	0.005104386	0.005104386	0.002418663	0.002418663	0.006561883	0.006561883	0.004266672	0.000865428	0.002930109	0.003149301	0.001543388	0.001543388	0.002382615	0.002202983	0.00366439
3834203774475	383420	3774475	0.006525962	0.00603395	0.010036734	0.010036734	0.004827163	0.004827163	0.002287303	0.002287303	0.006205501	0.006205501	0.004034946	0.000818426	0.002770972	0.002978259	0.001518974	0.001518974	0.002411603	0.002229787	0.003708974
3834303774475	383430	3774475	0.006190777	0.00572404	0.00952123	0.00952123	0.004579231	0.004579231	0.002169823	0.002169823	0.005886776	0.005886776	0.003827704	0.00077639	0.002628651	0.002825291	0.00149566	0.00149566	0.002437228	0.002253479	0.003748383
3834403774475	383440	3774475	0.005879491	0.00543622	0.009042482	0.009042482	0.004348978	0.004348978	0.00206072	0.00206072	0.005590776	0.005590776	0.003635239	0.000737351	0.002496476	0.002683229	0.001472847	0.001472847	0.002457071	0.002271827	0.003778902

			KMMass Grading / Excavation	KMDrainage / Utilities Trenching	KMFoundations / Concrete Pads	KMBuilding / Structure Construction	KMAsphalt Paving	KMArchitectural Coating	KMLandscaping or Other Finishing	KMWaterside Construction (Piles)	EWNDemolition	EWNSite Grubbing / Prep	EWNDrainage / Utilities Trenching	EWNDrainage / Utilities Trenching	EWNDrainage / Utilities Trenching	EWNFoundations / Concrete Pads	EWNBuilding / Structure Construction	EWNAsphalt Paving	EWNLandscaping or Other Finishing	EWNWaterside Construction (Piles)	ISDemolition
Unique Identifier	X (UTM)	Y (UTM)	2026	2026	2026	2026	2026	2026	2026	2026	2027	2027	2027	2028	2029	2029	2029	2029	2029	2029	2027
3835603774465	383560	3774465	0.003420902	0.000849439	0.0007796	0.002292918	0.001375264	0.000278951	0.000944453	0.001015104	0.000346228	0.000395843	0.000466188	0.000466188	0.000466188	0.00012135	0.00030148	0.00021407	0.000147011	0.000153711	0.006988836
3835703774465	383570	3774465	0.003319792	0.000824333	0.000756558	0.002225147	0.001334615	0.000270706	0.000916538	0.000985101	0.000340361	0.000389135	0.000458288	0.000458288	0.000458288	0.000119294	0.00029637	0.000210442	0.00014452	0.000151106	0.006651408
3835803774465	383580	3774465	0.003215231	0.00079837	0.000732729	0.002155064	0.00129258	0.00026218	0.000887671	0.000954075	0.000334494	0.000382428	0.000450389	0.000450389	0.000450389	0.000117238	0.000291263	0.000206815	0.000142029	0.000148501	0.006332185
3835903774465	383590	3774465	0.003123011	0.000775471	0.000711713	0.002093252	0.001255506	0.00025466	0.000862211	0.00092671	0.000329404	0.000376608	0.000443535	0.000443535	0.000443535	0.000115454	0.00028683	0.000203668	0.000139867	0.000146241	0.006046609
3836003774465	383600	3774465	0.003071262	0.000762621	0.00069992	0.002058566	0.001234702	0.00025044	0.000847923	0.000911354	0.000326643	0.000373451	0.000439817	0.000439817	0.000439817	0.000114486	0.000284426	0.000201961	0.000138695	0.000145016	0.005823498
3836103774465	383610	3774465	0.003020972	0.000750133	0.000688459	0.002024858	0.001214485	0.000246339	0.000834039	0.000896431	0.000324055	0.000370492	0.000436332	0.000436332	0.000436332	0.000113579	0.000282173	0.00020036	0.000137596	0.000143867	0.005613759
3836203774465	383620	3774465	0.003012214	0.000747959	0.000686463	0.002018988	0.001210964	0.000245625	0.000831621	0.000893832	0.000323969	0.000370393	0.000436216	0.000436216	0.000436216	0.000113549	0.000282098	0.000200307	0.00013756	0.000143828	0.005459583
3836303774465	383630	3774465	0.003036364	0.000753955	0.000691967	0.002035175	0.001220672	0.000247594	0.000838289	0.000900998	0.00032578	0.000372465	0.000438656	0.000438656	0.000438656	0.000114184	0.000283675	0.000201427	0.000138329	0.000144633	0.005345525
3836403774465	383640	3774465	0.00306131	0.00076015	0.00069762	0.002051895	0.001230701	0.000249628	0.000845176	0.000908401	0.000327765	0.000374734	0.000441328	0.000441328	0.000441328	0.000114879	0.000285403	0.000202654	0.000139171	0.000145514	0.005235091
3836503774465	383650	3774465	0.003140394	0.000779787	0.000715674	0.002104902	0.001262494	0.000256077	0.00086701	0.000931868	0.000332941	0.000380652	0.000448298	0.000448298	0.000448298	0.000116694	0.000289911	0.000205855	0.000141369	0.000147812	0.005176423
3836603774465	383660	3774465	0.003226245	0.000801104	0.000735239	0.002162446	0.001297008	0.000263078	0.000890712	0.000957343	0.000338636	0.000387162	0.000455965	0.000455965	0.000455965	0.000118689	0.000294869	0.000209375	0.000143787	0.00015034	0.005120861
3836703774465	383670	3774465	0.003332132	0.000827397	0.00075937	0.002233418	0.001339576	0.000271712	0.000919945	0.000988763	0.000345797	0.000395349	0.000465607	0.000465607	0.000465607	0.000121199	0.000301104	0.000213803	0.000146828	0.000153519	0.00507686
3836803774465	383680	3774465	0.003469334	0.000861466	0.000790638	0.002325381	0.001394734	0.0002829	0.000957825	0.001029476	0.000355201	0.000406101	0.00047827	0.00047827	0.00047827	0.000124495	0.000309293	0.000219618	0.000150821	0.000157694	0.005045283
3836903774465	383690	3774465	0.003604015	0.000894908	0.000821331	0.002415653	0.001448878	0.000293882	0.000995008	0.001069441	0.00036633	0.000418826	0.000493255	0.000493255	0.000493255	0.000128396	0.000318984	0.000226499	0.000155547	0.000162635	0.005013102
3837003774465	383700	3774465	0.003700614	0.000918894	0.000843345	0.0024804	0.001487713	0.000301759	0.001021677	0.001098105	0.000377374	0.000431452	0.000508125	0.000508125	0.000508125	0.000132267	0.0003286	0.000233327	0.000160236	0.000167538	0.00496772
3837103774465	383710	3774465	0.003769083	0.000935896	0.000858948	0.002526292	0.001515238	0.000307342	0.00104058	0.001118422	0.000388849	0.000444571	0.000523576	0.000523576	0.000523576	0.000136289	0.000338592	0.000240422	0.000165108	0.000172632	0.004922425
3837203774465	383720	3774465	0.003787394	0.000940443	0.000863121	0.002538566	0.0015226	0.000308836	0.001045635	0.001123856	0.000397476	0.000454435	0.000535193	0.000535193	0.000535193	0.000139313	0.000346105	0.000245756	0.000168771	0.000176463	0.00485487
3837303774465	383730	3774465	0.003759396	0.00093349	0.000856741	0.0025198	0.001511344	0.000306553	0.001037906	0.001115548	0.000399288	0.000456506	0.000537632	0.000537632	0.000537632	0.000139948	0.000347682	0.000246876	0.000169541	0.000177267	0.004737534
3837403774465	383740	3774465	0.003730735	0.000926374	0.000850209	0.002500589	0.001499822	0.000304215	0.001029993	0.001107043	0.00040221	0.00045986	0.000541582	0.000541582	0.000541582	0.000140976	0.00035023	0.00024869	0.000170786	0.000178569	0.004624857
3837503774465	383750	3774465	0.003723835	0.00092466	0.000848637	0.002495964	0.001497048	0.000303653	0.001028088	0.001104996	0.00041022	0.000469921	0.000553431	0.000553431	0.000553431	0.00014406	0.0003579	0.000254131	0.000174523	0.000182476	0.00455851
3837603774465	383760	3774465	0.003698624	0.0009184	0.000842891	0.002479066	0.001486913	0.000301597	0.001021128	0.001097515	0.000420426	0.000480673	0.000566094	0.000566094	0.000566094	0.000147356	0.000366088	0.000259946	0.000178516	0.000186651	0.004509764
3837703774465	383770	3774465	0.003667707	0.000910723	0.000835845	0.002458343	0.001474484	0.000299076	0.001012592	0.00108834	0.000425948	0.000486986	0.000573529	0.000573529	0.000573529	0.000149292	0.000370896	0.00026336	0.000180861	0.000189103	0.004444194
3837803774465	383780	3774465	0.003632279	0.000901926	0.000827772	0.002434597	0.001460241	0.000296187	0.001002811	0.001077827	0.000428018	0.000489353	0.000576317	0.000576317	0.000576317	0.000150017	0.000372699	0.00026464	0.00018174	0.000190022	0.004337211
3837903774465	383790	3774465	0.003593002	0.000892173	0.000818821	0.002408271	0.001444451	0.000292984	0.000991967	0.001066173	0.000427846	0.000489156	0.000576084	0.000576084	0.000576084	0.000149957	0.000372549	0.000264533	0.000181666	0.000189945	0.00422833
3838003774465	383800	3774465	0.003552399	0.000882091	0.000809567	0.002381056	0.001428128	0.000289673	0.000980757	0.001054124	0.000427673	0.000488959	0.000575852	0.000575852	0.000575852	0.000149896	0.000372399	0.000264427	0.000181593	0.000189869	0.00412497
3838103774465	383810	3774465	0.003506355	0.000870658	0.000799074	0.002350194	0.001409617	0.000285919	0.000968045	0.001040461	0.000427155	0.000488367	0.000575155	0.000575155	0.000575155	0.000149715	0.000371948	0.000264107	0.000181373	0.000189639	0.004023423
3838203774465	383820	3774465	0.003456729	0.000858335	0.000787765	0.002316931	0.001389666	0.000281872	0.000954344	0.001025736	0.00042634	0.000487085	0.000573645	0.000573645	0.000573645	0.000149322	0.000370971	0.000263413	0.000180897	0.000189141	0.003921962
3838303774465	383830	3774465	0.003406439	0.000845848	0.000776304	0.002283224	0.001369449	0.000277771	0.00094046	0.001010813	0.000424395	0.000485211	0.000571437	0.000571437	0.000571437	0.000148747	0.000369544	0.000262399	0.000180201	0.000188413	0.003821191
3838403774465	383840	3774465	0.003355486	0.000833196	0.000764692	0.002249071	0.001348965	0.000273616	0.000926393	0.000995693	0.00042241	0.00048294	0.000568766	0.000568766	0.000568766	0.000148052	0.000367816	0.000261173	0.000179359	0.000187532	0.0037218
3838603774465	383860	3774465	0.003272421	0.00081257	0.000745762	0.002193396	0.001315572	0.000266843	0.00090346	0.000971045	0.000419391	0.000479489	0.0005647	0.0005647	0.0005647	0.000146993	0.000365187	0.000259306	0.000178076	0.000186192	0.003534925
3838903774465	383890	3774465	0.003156847	0.000783872	0.000719424	0.002115931	0.001269109	0.000257419	0.000871552	0.00093675	0.000415249	0.000474755	0.000559124	0.000559124	0.000559124	0.000145542	0.000361581	0.000256745	0.000176318	0.000184353	0.003279719
3839003774465	383900	3774465	0.003118632	0.000774383	0.000710715	0.002090317	0.001253746	0.000254303	0.000861002	0.00092541	0.00041383	0.000473078	0.000557149	0.000557149	0.000557149	0.000145028	0.000360304	0.000255838	0.000175695	0.000183702	0.003200344
3839103774465	383910	3774465	0.003081081	0.000765059	0.000702157	0.002065147	0.001238649	0.000251241	0.000850634	0.000914267	0.00041240	0.0004715	0.00055529	0.00055529	0.00055529	0.00144544	0.00035910	0.000254985	0.000175109	0.000183089	0.003123644
3829703774465	382970	3774475	0.001101732	0.00027357	0.00025107	0.00073845	0.000442916	8.98386E-05	0.00030417	0.00032623	0.00032051	0.00036644	0.000431569	0.000431569	0.000431569	0.000112339	0.00027093	0.000198173	0.000136094	0.000142296	0.001984534
3829803774475	382980	3774475	0.001134639	0.000281741	0.000258577	0.000760511	0.000456145	9.25219E-05	0.000313255	0.000336688	0.000324141	0.000370591	0.000436449	0.000436449	0.000436449	0.00013609	0.000282248	0.000200414	0.000137633	0.000143905	0.002082199
3829903774475	382990	3774475	0.001165025	0.000289286	0.000265501	0.000780878	0.000468361	9.49997E-05	0.000321644	0.000345705	0.000327075	0.000373945	0.000440398	0.000440398	0.000440398	0.000114637	0.000284802	0.000202227	0.000138878	0.000145207	0.002180382
3830003774475	383000	3774475	0.001198331	0.000297556	0.000273091	0.000803202	0.00048175	9.77155E-05	0.000330839	0.000355588	0.000330267	0.000377594	0.000444697	0.000444697	0.000444697	0.000115756	0.000287582	0.000204201	0.000140234	0.000146624	0.002288314
3830103774475	383010	3774475	0.00126388	0.000313832	0.00028803	0.000847137	0.000508102	0.000103061	0.000348936	0.000375039	0.000339585	0.000388247	0.000457243	0.000457243	0.000457243	0.000119022	0.000295695	0.000209962	0.00014419	0.000150761	0.002462765
3830203774475	383020	3774475	0.00133686	0.000331954	0.000304661	0.000896053	0.000537442	0.000109012	0.000369084	0.000396694	0.00035011	0.000400281	0.000471416	0.000471416	0.000471416	0.000122711	0.000304861	0.00021647	0.00014866	0.000155434	0.002667327
3830303774475	383030	3774475	0.001404532	0.000348757	0.000320083	0.000941412	0.000564647	0.00011453	0.000387768	0.000416775	0.000359515	0.000411033	0.000484078	0.000484078	0.000484078	0.00012607	0.00031304	0.000222285	0.000152653	0.000159609	0.002876548
3830403774475	383040	3774475	0.001464376	0.000363617	0.000333721	0.000981523	0.000588705	0.00011941	0.000404289	0.000434533	0.000367193	0.000419812	0.000494417	0.000494417	0.000494417	0.00012869	0.000319736	0.000227032	0.000155913	0.000163018	0.003079902
3830503774475	383050	3774475	0.001526475	0.000379037	0.000347873	0.001023146	0.00061367	0.000124473	0.000421434	0.00045296	0.000375735	0.000429578	0.000505918	0.000505918	0.000505918	0.000131692	0.000327173	0.000232313	0.00015954	0.00016681	0.00330448
3830603774475	383060	3774475	0.00159229	0.000395379	0.000362872	0.001067259	0.000640129	0.00012984	0.000439604	0.00047249	0.000386001	0.000441316	0.000519742	0.000519742	0.000519742	0.000135291	0.000336113	0.000238661	0.000163899	0.000171368	0.003563655
3830703774475	383070	3774475	0.001658503	0.00041182	0.00037961	0.00111164	0.000666748	0.000135239	0.000457885	0.00049237	0.000397217	0.000454139	0.000534844	0.000534844	0.000534844	0.000139222	0.000345879	0.000245596	0.000168662	0.000176348	0.003853372
3830803774475	383080	3774475	0.001720071	0.000427108	0.000391992	0.001152907	0.000691499	0.00014026	0.000474883	0.000510407	0.000407743	0.000466173	0.000549017	0.000549017	0.000549017	0.000142911	0.000355045	0.000252104	0.000173131	0.000181021	0.004157756
3830903774475	383090	3774475	0.001775403	0.000440848	0.000404602	0.001189994	0.000713744	0.000144772	0.000490159	0.00052682	0.000416285	0.00047593	0.000560518	0.000560518	0.000560518	0.000145905	0.000362482	0.000257385	0.000176758	0.000184813	0.004460931
3831003774475	383100	3774475	0.001829143	0.000454192	0.000416849	0.001226014	0.000735348	0.000149154	0.000504995	0.000542772	0.000428277	0.000489649	0.000576665	0.000576665	0.000576665	0.000150108	0.00037292	0.0002648	0.00018185	0.000190137	0.004790767
3831103774475	383110	3774475	0.001884608	0.000467964	0.000429489	0.001263191	0.000757646	0.000153677	0.000520308	0.00055923	0.000437077	0.000499711	0.000588514	0.000588514	0.000588514	0.000153192	0.000380588	0.000270241	0.000185586	0.000194044	0.005131991
3831203774475	383120	3774475	0.00193304	0.00047999	0.00044052	0.001295653	0.000777116	0.000157626	0.00053368	0.00057362	0.00044587	0.00050977	0.000600364	0.000600364	0.000600364	0.000156277	0.00038825	0.000275682	0.000189323	0.000197951	0.005487709
3831303774475	383130	3774475	0.001982666	0.000492313	0.000451836	0.001328916	0.000797067	0.000161673	0.000547381	0.000588328	0.000452176	0.000516973	0.000608844	0.000608844	0.000608844	0.000158484	0.000393735	0.000279576	0.000191997	0.000200747	0.00588648
3831403774475	383140	3774475	0.00203216	0.000504603	0.000463115	0.00136209	0.000816964	0.000165708	0.000561045	0.000603015	0.000456576	0.00052203	0.000614769	0.000614769	0.000614769	0.000160027	0.00039756	0.00028229	0.000193865	0.0002027	0.006311565
3831503774475	383150	3774475	0.002082715	0.000517156	0.000474637	0.001395975	0.000837289	0.000169831	0.000575002	0.000618016	0.000460544	0.000526541	0.000620112	0.000620112	0.000620112	0.00016141	0.000401022	0.000284751	0.000195551	0.000204462	0.00677185
3831603774475	383160	3774475	0.002133801	0.000529841	0.000486279	0.001430217	0.000857826	0.000173997	0.000589106	0.000633175	0.000462356	0.000528612	0.000622552	0.000622552	0.000622552	0.000162053	0.000402599	0.000285871	0.0001963	0.000205267	0.007272168
3831703774475	383170	3774475	0.002185683	0.000542724	0.000498102	0.001464992	0.000878684	0.000178227	0.00060343	0.00064571	0.000463737	0.00053019	0.000624411	0.000624411	0.000624411	0.000162536	0.000403801	0.000286724	0.000196906	0.000205879	0.007817005
3831903774475	383190	3774475	0.002291969	0.000569116	0.000522324	0.001536231	0.000921412	0.000186894	0.000632774	0.000680109	0.000464772	0.000531374	0.000625805	0.000625805	0.00062585	0.000162899	0.000404703	0.000287365	0.000197346	0.000206339	0.009036611
3832003774475	383200	3774475	0.002346505	0.000582657	0.000534752	0.001572785	0.000943337	0.000191341	0.00064783	0.00069629	0.000464427	0.00053098	0.00062534	0.00062534	0.00062534	0.000162778	0.000404402	0.000287151	0.000197199	0.000206186	0.009736745
3832103774475	383210	3774475	0.002402898	0.00059666	0.000547604	0.001610583	0.000966008	0.00019594	0.0006634	0.000713026	0.000464513	0.000531078	0.000625456	0.000625456	0.000625456	0.000162809	0.000404478	0.000287204	0.000197236	0.000206224	0.01054671
3832203774475	383220	3774475	0.002461149	0.000611125	0.000560879	0.001649627	0.000989426	0.00020069	0.000679482	0.000730311	0.000464858	0.000531473	0.000625921	0.000625921	0.000625921	0.00016293	0.000404778	0.000287418	0.000197382	0.000206377	0.011501533
3832303774475	383230	3774475	0.002520728	0.000625918	0.000574457	0.001689561	0.001013377	0.000205548	0.00069593	0.00074799	0.000465117	0.000531769	0.000626269	0.000626269	0.000626269	0.00016302	0.000405003	0.000287578	0.000197492	0.000206492	0.012585944
3832403774475	383240	3774475	0.002581633	0.000641042	0.000588336	0.001730383	0.001037862	0.000210514	0.000712745	0.000766063	0.000465376	0.000532065	0.000626618	0.000626618	0.000626618	0.000163111	0.000405229	0.000287738	0.000197602	0.000206607	0.013805377
3832503774475	383250	3774475	0.002643865	0.000656494	0.000602519	0.001772095	0.001062881	0.000215589	0.000729926	0.00078453	0.000465549	0.000532262	0.00062685	0.00062685	0.00062685	0.000163171	0.000405379	0.000287845	0.000197675	0.000206684	0.015143959
3832603774475	383260	3774475	0.002707424	0.000672277	0.000617003	0.001814697	0.001088432	0.000220772	0.000747474	0.00080339	0.00046598	0.000532755	0.000627431	0.000627431	0.000627431	0.000163323	0.000405755	0.000288111	0.000197859	0.000206875	0.016595476
3832703774475	383270	3774475	0.002772575	0.000688454	0.000631851	0.001858366	0.001114624	0.000226084	0.000765461	0.000822722	0.000466584	0.000533446	0.000628244	0.000628244	0.000628244	0.000163534	0.000406281	0.000288485	0.000198115	0.000207143	0.018051911
3832903774475	383290	3774475	0.002904868	0.000721304	0.000661999	0.001947037	0.001167808	0.000236872	0.000801985	0.000861978	0.000466584	0.000533446	0.000628244	0.000628244	0.000628244	0.000163534	0.000406281	0.000288485	0.000198115	0.000207143	0.020500269
3833003774475	383300	3774475	0.002971876	0.000737942	0.00067727	0.001991951	0.001194747	0.000242336	0.000820485	0.000881862	0.000465635	0.00053236	0.000626966	0.000626966	0.000626966	0.000163202	0.000405454	0.000287898	0.000197712	0.000206722	0.021255448
3833103774475	383310	3774475	0.003039814	0.000754812	0.000692753	0.002037487	0.001222059	0.000247876	0.000839241	0.000902022	0.000464513	0.000531078	0.000625456	0.000625456	0.000625456	0.000162809	0.000404478	0.000287204	0.000197236	0.000206224	0.021489775
3833203774475	383320	3774475	0.003106823	0.000771451	0.000708024	0.002082401	0.001248998	0.00025334	0.000857741	0.000921906	0.000462443	0.000528711	0.000622668	0.000622668	0.000622668	0.000162083	0.000402675	0.000285924	0.000196357	0.000205305	0.021289441
3833303774475	383330	3774475	0.003173301	0.000787958	0.000723174	0.002126959	0.001275724	0.000258761	0.000876095	0.000941632	0.000459078	0.000524864	0.000618138	0.000618138	0.000618138	0.000160903	0.000399745	0.000283844	0.000194928	0.000203811	0.020810606
3833403774475	383340	3774475	0.003241637	0.000804926	0.000738747	0.002172762	0.001303196	0.000264333	0.000894961	0.00096191	0.000457352	0.000522891	0.000615814	0.000615814	0.000615814	0.000160299	0.000398242	0.000282777	0.000194195	0.000203045	0.020298727
3833503774475	383350	3774475	0.003309973	0.000821895	0.00075432	0.002218566	0.001330668	0.000269905	0.000913827	0.000982188	0.000455799	0.000521116	0.000613723	0.000613723	0.000613723	0.000159754	0.00039689	0.000281817	0.000193536	0.000202356	0.019682194
3833803774475	383380	3774475	0.003502374	0.00086967	0.000798167	0.002347526	0.001408017	0.000285594	0.000966946	0.00103928	0.000441995	0.000505333	0.000595136	0.000595136	0.000595136	0.000154916	0.00038487	0.000273282	0.000187674	0.000196227	0.016884416
3833903774475	383390	3774475	0.003561289	0.000884299	0.000811593	0.002387015	0.001431702	0.000290398	0.000983212	0.001056762	0.000437164	0.000499809	0.000588631	0.000588631	0.000588631	0.00015322	0.000380663	0.000270294	0.000185623	0.000194082	0.015990936
3834003774475	383400	3774475	0.003611048	0.000896654	0.000822933	0.002420367	0.001451706	0.000294456	0.000996949	0.001071528	0.000433367	0.000495469	0.000583519	0.000583519	0.000583519	0.000151892	0.000377357	0.000267947	0.000184011	0.000192397	0.015177693
3834103774475	383410	3774475	0.00366439	0.0009099	0.000835089	0.00245612	0.00147315	0.000298805	0.001011676	0.001087356	0.000429485	0.00049103	0.000578291	0.000578291	0.000578291	0.000150531	0.000373976	0.000265547	0.000182363	0.000190673	0.014405776
3834203774475	383420	3774475	0.003708974	0.00092097	0.00084525	0.002486003	0.001491074	0.000302441	0.001023985	0.001100586	0.000421979	0.000482449	0.000568185	0.000568185	0.000568185	0.000147901	0.000367441	0.000260906	0.000179175	0.000187341	0.013602455
3834303774475	383430	3774475	0.003748383	0.000930756	0.000854231	0.002512418	0.001506917	0.000305655	0.001034865	0.00111228	0.000416457	0.000476136	0.0005675	0.0005675	0.0005675	0.000145965	0.000362632	0.000257492	0.000176831	0.000184889	0.012857456
3834403774475	383440	3774475	0.003778902	0.000938334	0.000861186	0.002532874	0.001519186	0.000308143	0.001043291	0.001121336	0.000411453	0.000470415	0.000554012	0.000554012	0.000554012	0.000144211	0.000358275	0.000254398	0.000174706	0.000182668	0.012159479

			ISDrainage / Utilities Trenching	ISDrainage / Utilities Trenching	ISAsphalt Paving	ISAsphalt Paving	SVDemolition	SVSite Grubbing / Prep	SVMass Grading / Excavation	SVMass Grading / Excavation	SVDrainage / Utilities Trenching	SVFoundations / Concrete Pads	SVBuilding / Structure Construction	SVBuilding / Structure Construction	SVAsphalt Paving	SVAsphalt Paving	SVArchitectural Coating	SVArchitectural Coating	SVLandscaping or Other Finishing	SVLandscaping or Other Finishing	MDemolition
Unique Identifier	X (UTM)	Y (UTM)	2027	2028	2027	2028	2027	2027	2027	2028	2028	2028	2028	2029	2028	2029	2028	2029	2028	2029	2027
3835603774465	383560	3774465	0.003749578	0.003749578	0.004321137	0.004321137	0.000188858	7.52594E-05	0.000244776	0.000244776	0.000126321	4.89981E-05	0.000230973	0.000230973	0.000131091	0.000131091	2.95278E-05	2.95278E-05	9.99733E-05	9.99733E-05	0.000844389
3835703774465	383570	3774465	0.003568545	0.003568545	0.004112508	0.004112508	0.000186436	7.42942E-05	0.000241636	0.000241636	0.0001247	4.83697E-05	0.000228571	0.000228571	0.00012941	0.00012941	2.91491E-05	2.91491E-05	9.86912E-05	9.86912E-05	0.000829981
3835803774465	383580	3774465	0.003397278	0.003397278	0.003915135	0.003915135	0.000184013	7.3329E-05	0.000238497	0.000238497	0.00012308	4.77413E-05	0.00022617	0.00022617	0.000127729	0.000127729	2.87704E-05	2.87704E-05	9.7409E-05	9.7409E-05	0.000814796
3835903774465	383590	3774465	0.003244064	0.003244064	0.003738566	0.003738566	0.000181868	7.2474E-05	0.000235717	0.000235717	0.000121645	4.71847E-05	0.000224124	0.000224124	0.00012624	0.00012624	2.8435E-05	2.8435E-05	9.62733E-05	9.62733E-05	0.000801337
3836003774465	383600	3774465	0.003124363	0.003124363	0.003600618	0.003600618	0.000180761	7.20328E-05	0.000234281	0.000234281	0.000120905	4.68974E-05	0.000223057	0.000223057	0.000125471	0.000125471	2.82619E-05	2.82619E-05	9.56872E-05	9.56872E-05	0.00079478
3836103774465	383610	3774465	0.003011836	0.003011836	0.003470939	0.003470939	0.000179792	7.16467E-05	0.000233026	0.000233026	0.000120257	4.66461E-05	0.000222079	0.000222079	0.000124799	0.000124799	2.81104E-05	2.81104E-05	9.51743E-05	9.51743E-05	0.000788137
3836203774465	383620	3774465	0.002929119	0.002929119	0.003375613	0.003375613	0.000179861	7.16743E-05	0.000233115	0.000233115	0.000120303	4.6664E-05	0.000222257	0.000222257	0.000124847	0.000124847	2.81212E-05	2.81212E-05	9.5211E-05	9.5211E-05	0.000788654
3836303774465	383630	3774465	0.002867926	0.002867926	0.003305092	0.003305092	0.000180761	7.20328E-05	0.000234281	0.000234281	0.000120905	4.68974E-05	0.000223235	0.000223235	0.000125471	0.000125471	2.82619E-05	2.82619E-05	9.56872E-05	9.56872E-05	0.000795125
3836403774465	383640	3774465	0.002808677	0.002808677	0.003236812	0.003236812	0.00018166	7.23913E-05	0.000235447	0.000235447	0.000121507	4.71308E-05	0.000224213	0.000224213	0.000126096	0.000126096	2.84025E-05	2.84025E-05	9.61634E-05	9.61634E-05	0.000801596
3836503774465	383650	3774465	0.002777201	0.002777201	0.003200538	0.003200538	0.000184013	7.3329E-05	0.000238497	0.000238497	0.00012308	4.77413E-05	0.000226615	0.000226615	0.000127729	0.000127729	2.87704E-05	2.87704E-05	9.7409E-05	9.7409E-05	0.000818247
3836603774465	383660	3774465	0.002747392	0.002747392	0.003166184	0.003166184	0.000186505	7.43217E-05	0.000241726	0.000241726	0.000124747	4.83877E-05	0.000229105	0.000229105	0.000129458	0.000129458	2.91599E-05	2.91599E-05	9.87278E-05	9.87278E-05	0.00083671
3836703774465	383670	3774465	0.002723785	0.002723785	0.003138979	0.003138979	0.000189619	7.55627E-05	0.000245762	0.000245762	0.00012683	4.91956E-05	0.000232129	0.000232129	0.00013162	0.00013162	2.96468E-05	2.96468E-05	0.000100376	0.000100376	0.000859919
3836803774465	383680	3774465	0.002706843	0.002706843	0.003119455	0.003119455	0.000193564	7.71347E-05	0.000250875	0.000250875	0.000129468	5.0219E-05	0.000235864	0.000235864	0.000134358	0.000134358	3.02636E-05	3.02636E-05	0.000102464	0.000102464	0.000890461
3836903774465	383690	3774465	0.002689578	0.002689578	0.003099557	0.003099557	0.0001982	7.89824E-05	0.000256884	0.000256884	0.000132569	5.1422E-05	0.000240044	0.000240044	0.000137576	0.000137576	3.09885E-05	3.09885E-05	0.000104919	0.000104919	0.000926438
3837003774465	383700	3774465	0.00266523	0.00266523	0.003071498	0.003071498	0.000202768	8.08025E-05	0.000262804	0.000262804	0.000135625	5.2607E-05	0.000244047	0.000244047	0.000140747	0.000140747	3.17026E-05	3.17026E-05	0.000107337	0.000107337	0.000960345
3837103774465	383710	3774465	0.002640929	0.002640929	0.003043493	0.003043493	0.00020775	8.27881E-05	0.000269262	0.000269262	0.000138957	5.38997E-05	0.000248494	0.000248494	0.000144205	0.000144205	3.24817E-05	3.24817E-05	0.000109974	0.000109974	0.000995546
3837203774465	383720	3774465	0.002604685	0.002604685	0.003001724	0.003001724	0.000211764	8.43876E-05	0.000274464	0.000274464	0.000141642	5.49411E-05	0.000252229	0.000252229	0.000146992	0.000146992	3.31092E-05	3.31092E-05	0.000112099	0.000112099	0.001022637
3837303774465	383730	3774465	0.002541733	0.002541733	0.002929176	0.002929176	0.000212664	8.47461E-05	0.00027563	0.00027563	0.000142244	5.51745E-05	0.000253029	0.000253029	0.000147616	0.000147616	3.32499E-05	3.32499E-05	0.000112575	0.000112575	0.001028158
3837403774465	383740	3774465	0.002481281	0.002481281	0.002859509	0.002859509	0.000213633	8.51322E-05	0.000276886	0.000276886	0.000142892	5.54259E-05	0.000253919	0.000253919	0.000148288	0.000148288	3.34014E-05	3.34014E-05	0.000113088	0.000113088	0.001033594
3837503774465	383750	3774465	0.002445685	0.002445685	0.002818487	0.002818487	0.00021737	8.66214E-05	0.00028173	0.00028173	0.000145391	5.63954E-05	0.000256587	0.000256587	0.000150882	0.000150882	3.39857E-05	3.39857E-05	0.000115066	0.000115066	0.001089673
3837603774465	383760	3774465	0.002419532	0.002419532	0.002788348	0.002788348	0.000221245	8.81657E-05	0.000286753	0.000286753	0.000147983	5.74009E-05	0.000260322	0.000260322	0.000153573	0.000153573	3.45916E-05	3.45916E-05	0.000117118	0.000117118	0.001098042
3837703774465	383770	3774465	0.002384353	0.002384353	0.002747807	0.002747807	0.000224498	8.94619E-05	0.000290968	0.000290968	0.000150159	5.82447E-05	0.000264236	0.000264236	0.00015583	0.00015583	3.51001E-05	3.51001E-05	0.00011884	0.00011884	0.001103737
3837803774465	383780	3774465	0.002326956	0.002326956	0.00268166	0.00268166	0.00022692	9.04271E-05	0.000294108	0.000294108	0.000151779	5.88731E-05	0.000267348	0.000267348	0.000157511	0.000157511	3.54788E-05	3.54788E-05	0.000120122	0.000120122	0.001106066
3837903774465	383790	3774465	0.00226854	0.00226854	0.00261434	0.00261434	0.000228858	9.11993E-05	0.000296619	0.000296619	0.00015375	5.93759E-05	0.000270372	0.000270372	0.000158857	0.000158857	3.57818E-05	3.57818E-05	0.000121148	0.000121148	0.001101838
3838003774465	383800	3774465	0.002213087	0.002213087	0.002550434	0.002550434	0.000231764	9.23575E-05	0.000300386	0.000300386	0.000155019	6.013E-05	0.000275798	0.000275798	0.000160874	0.000160874	3.62362E-05	3.62362E-05	0.000122686	0.000122686	0.001097266
3838103774465	383810	3774465	0.002158605	0.002158605	0.002487648	0.002487648	0.000235224	9.37364E-05	0.000304871	0.000304871	0.000157334	6.10277E-05	0.000284158	0.000284158	0.000163276	0.000163276	3.67772E-05	3.67772E-05	0.000124518	0.000124518	0.00109183
3838203774465	383820	3774465	0.00210417	0.00210417	0.00242415	0.00242415	0.000238685	9.51153E-05	0.000309356	0.000309356	0.00015964	6.19254E-05	0.00029741	0.00029741	0.00016567 8	0.00016567 8	3.73182E-05	3.73182E-05	0.00012635	0.00012635	0.001085618
3838303774465	383830	3774465	0.002050106	0.002050106	0.002362609	0.002362609	0.000239169	9.53083E-05	0.000309983	0.000309983	0.000159972	6.20511E-05	0.000300256	0.000300256	0.000166014	0.000166014	3.7394E-05	3.7394E-05	0.000126606	0.000126606	0.001078803
3838403774465	383840	3774465	0.001996782	0.001996782	0.002301157	0.002301157	0.000238546	9.50601E-05	0.000309176	0.000309176	0.000159556	6.18895E-05	0.000300078	0.000300078	0.000165582	0.000165582	3.72966E-05	3.72966E-05	0.000126276	0.000126276	0.001071469
3838603774465	383860	3774465	0.001896521	0.001896521	0.002185613	0.002185613	0.000237231	9.45362E-05	0.000307472	0.000307472	0.000158676	6.15484E-05	0.000298477	0.000298477	0.000164669	0.000164669	3.7091E-05	3.7091E-05	0.00012558	0.00012558	0.001059477
3838903774465	383890	3774465	0.001759601	0.001759601	0.002027822	0.002027822	0.000235363	9.37916E-05	0.00030505	0.00030505	0.000157426	6.10636E-05	0.000296165	0.000296165	0.000163372	0.000163372	3.67989E-05	3.67989E-05	0.000124591	0.000124591	0.001042394
3839003774465	383900	3774465	0.001717016	0.001717016	0.001978745	0.001978745	0.00023474	9.35434E-05	0.000304243	0.000304243	0.00015701	6.0902E-05	0.000295364	0.000295364	0.00016294	0.00016294	3.67015E-05	3.67015E-05	0.000124261	0.000124261	0.001036613
3839103774465	383910	3774465	0.001675865	0.001675865	0.001931322	0.001931322	0.000234117	9.32952E-05	0.000303436	0.000303436	0.000156593	6.07404E-05	0.000294653	0.000294653	0.00016250 7	0.00016250 7	3.66041E-05	3.66041E-05	0.000123932	0.000123932	0.001030833
3829703774475	382970	3774475	0.001064722	0.001064722	0.00122702	0.00122702	0.000185743	7.40184E-05	0.000240739	0.000240739	0.000124238	4.81902E-05	0.000232307	0.000232307	0.00012893	0.00012893	2.90409E-05	2.90409E-05	9.83248E-05	9.83248E-05	0.000439579
3829803774475	382980	3774475	0.00111712	0.00111712	0.001287406	0.001287406	0.000187197	7.45975E-05	0.000242623	0.000242623	0.00012521	4.85672E-05	0.000233819	0.000233819	0.000129939	0.000129939	2.92681E-05	2.92681E-05	9.90941E-05	9.90941E-05	0.000448811
3829903774475	382990	3774475	0.001169796	0.001169796	0.001348111	0.001348111	0.000188235	7.50112E-05	0.000243968	0.000243968	0.000125904	4.88365E-05	0.000234975	0.000234975	0.000130659	0.000130659	2.94304E-05	2.94304E-05	9.96436E-05	9.96436E-05	0.000456921
3830003774475	383000	3774475	0.001227703	0.001227703	0.001414845	0.001414845	0.00018948	7.55076E-05	0.000245583	0.000245583	0.000126737	4.91597E-05	0.000236309	0.000236309	0.000131524	0.000131524	2.96252E-05	2.96252E-05	0.000100303	0.000100303	0.000465894
3830103774475	383010	3774475	0.001321298	0.001321298	0.001522707	0.001522707	0.000193425	7.70795E-05	0.000250695	0.000250695	0.000129376	5.01831E-05	0.0002404	0.0002404	0.000134262	0.000134262	3.02419E-05	3.02419E-05	0.000102391	0.000102391	0.000485478
3830203774475	383020	3774475	0.001431047	0.001431047	0.001649185	0.001649185	0.000197923	7.88721E-05	0.000256526	0.000256526	0.000132384	5.13502E-05	0.000245025	0.000245025	0.000137384	0.000137384	3.09452E-05	3.09452E-05	0.000104772	0.000104772	0.000507393
3830303774475	383030	3774475	0.001543296	0.001543296	0.001778545	0.001778545	0.000201799	8.04164E-05	0.000261548	0.000261548	0.000134976	5.23556E-05	0.000249027	0.000249027	0.000140074	0.000140074	3.15512E-05	3.15512E-05	0.000106824	0.000106824	0.000527754
3830403774475	383040	3774475	0.001652397	0.001652397	0.001904277	0.001904277	0.000204913	8.16574E-05	0.000265585	0.000265585	0.000137059	5.31636E-05	0.000252051	0.000252051	0.000142236	0.000142236	3.20381E-05	3.20381E-05	0.000108472	0.000108472	0.000545441
3830503774475	383050	3774475	0.001772885	0.001772885	0.002043131	0.002043131	0.000208235	8.29811E-05	0.00026989	0.00026989	0.000139281	5.40254E-05	0.000255253	0.000255253	0.000144542	0.000144542	3.25574E-05	3.25574E-05	0.000110231	0.000110231	0.000564508
3830603774475	383060	3774475	0.001911935	0.001911935	0.002203377	0.002203377	0.000212318	8.46082E-05	0.000275182	0.000275182	0.000142012	5.50847E-05	0.000259077	0.000259077	0.000147376	0.000147376	3.31958E-05	3.31958E-05	0.000112392	0.000112392	0.000587026
3830703774475	383070	3774475	0.002067371	0.002067371	0.002382506	0.002382506	0.000216885	8.64283E-05	0.000281102	0.000281102	0.000145067	5.62697E-05	0.000263346	0.000263346	0.000150546	0.000150546	3.39099E-05	3.39099E-05	0.00011481	0.00011481	0.000611183
3830803774475	383080	3774475	0.002230676	0.002230676	0.002570704	0.002570704	0.000221314	8.81933E-05	0.000286842	0.000286842	0.00014803	5.74188E-05	0.000267526	0.000267526	0.000153621	0.000153621	3.46024E-05	3.46024E-05	0.000117155	0.000117155	0.000633788
3830903774475	383090	3774475	0.002393333	0.002393333	0.002758155	0.002758155	0.000224982	8.96549E-05	0.000291596	0.000291596	0.000150483	5.83704E-05	0.000271173	0.000271173	0.000156166	0.000156166	3.51759E-05	3.51759E-05	0.000119096	0.000119096	0.000653373
3831003774475	383100	3774475	0.002570293	0.002570293	0.00296209	0.00296209	0.000229134	9.13096E-05	0.000296978	0.000296978	0.00015326	5.94477E-05	0.000275175	0.000275175	0.000159049	0.000159049	3.58251E-05	3.58251E-05	0.000121294	0.000121294	0.000676322
3831103774475	383110	3774475	0.002753363	0.002753363	0.003173066	0.003173066	0.000233148	9.29091E-05	0.00030218	0.00030218	0.000155945	6.04891E-05	0.000278199	0.000278199	0.000161835	0.000161835	3.64526E-05	3.64526E-05	0.000123419	0.000123419	0.000704448
3831203774475	383120	3774475	0.002944209	0.002944209	0.003393003	0.003393003	0.000236124	9.40949E-05	0.000306037	0.000306037	0.00015793 5	6.12611E-05	0.000281045	0.000281045	0.0001639	0.0001639	3.69179E-05	3.69179E-05	0.000124994	0.000124994	0.000716355
3831303774475	383130	3774475	0.003158153	0.003158153	0.003639559	0.003639559	0.000238754	9.51429E-05	0.000309445	0.000309445	0.000159694	6.19434E-05	0.000283802	0.000283802	0.000165726	0.000165726	3.7329E-05	3.7329E-05	0.000126386	0.000126386	0.000728433
3831403774475	383140	3774475	0.003386215	0.003386215	0.003902386	0.003902386	0.000240968	9.60253E-05	0.000312315	0.000312315	0.000161176	6.25179E-05	0.000286203	0.000286203	0.000167263	0.000167263	3.76753E-05	3.76753E-05	0.000127559	0.000127559	0.000740426
3831503774475	383150	3774475	0.003633163	0.003633163	0.004186976	0.004186976	0.000243183	9.69078E-05	0.000315186	0.000315186	0.000162657	6.30925E-05	0.000288605	0.000288605	0.0001688	0.0001688	3.80215E-05	3.80215E-05	0.000128731	0.000128731	0.000752418
3831603774475	383160	3774475	0.003901589	0.003901589	0.004496319	0.004496319	0.000245259	9.77352E-05	0.000317877	0.000317877	0.000164045	6.36311E-05	0.000291184	0.000291184	0.000170241	0.000170241	3.83461E-05	3.83461E-05	0.00012983	0.00012983	0.000762513
3831703774475	383170	3774475	0.004193899	0.004193899	0.004833186	0.004833186	0.000247127	9.84798E-05	0.000320298	0.000320298	0.000165295	6.41159E-05	0.000293941	0.000293941	0.000171538	0.000171538	3.86383E-05	3.86383E-05	0.000130819	0.000130819	0.000772348
3831903774475	383190	3774475	0.004848229	0.004848229	0.005587258	0.005587258	0.000247058	9.84522E-05	0.000320209	0.000320209	0.000165249	6.40979E-05	0.000293585	0.000293585	0.00017149	0.00017149	3.86274E-05	3.86274E-05	0.000130782	0.000130782	0.000792192
3832003774475	383200	3774475	0.005223858	0.005223858	0.006020145	0.006020145	0.000245466	9.78179E-05	0.000318146	0.000318146	0.000164184	6.3685E-05	0.000291184	0.000291184	0.000170385	0.000170385	3.83786E-05	3.83786E-05	0.00012994	0.00012994	0.000802114
3832103774475	383210	3774475	0.005658412	0.005658412	0.00652094	0.00652094	0.000244844	9.75697E-05	0.000317338	0.000317338	0.000163768	6.35234E-05	0.000290117	0.000290117	0.000169953	0.000169953	3.82812E-05	3.82812E-05	0.00012961	0.00012961	0.000812122
3832203774475	383220	3774475	0.006170684	0.006170684	0.007111298	0.007111298	0.000244844	9.75697E-05	0.000317338	0.000317338	0.000163768	6.35234E-05	0.000290028	0.000290028	0.000169953	0.000169953	3.82812E-05	3.82812E-05	0.00012961	0.00012961	0.000822216
3832303774475	383230	3774475	0.006752481	0.006752481	0.00778178	0.00778178	0.000244844	9.75697E-05	0.000317338	0.000317338	0.000163768	6.35234E-05	0.000289939	0.000289939	0.000169953	0.000169953	3.82812E-05	3.82812E-05	0.00012961	0.00012961	0.00083231
3832403774475	383240	3774475	0.007406718	0.007406718	0.008535745	0.008535745	0.000244913	9.75973E-05	0.000317428	0.000317428	0.000163814	6.35413E-05	0.000289939	0.000289939	0.000170001	0.000170001	3.8292E-05	3.8292E-05	0.000129647	0.000129647	0.000842405
3832503774475	383250	3774475	0.00812488	0.00812488	0.009363379	0.009363379	0.000244913	9.75973E-05	0.000317428	0.000317428	0.000163814	6.35413E-05	0.000289939	0.000289939	0.000170001	0.000170001	3.8292E-05	3.8292E-05	0.000129647	0.000129647	0.000852499
3832603774475	383260	3774475	0.008903634	0.008903634	0.010260839	0.010260839	0.000245536	9.78455E-05	0.000318235	0.000318235	0.000164231	6.37029E-05	0.000290828	0.000290828	0.000170433	0.000170433	3.83894E-05	3.83894E-05	0.000129976	0.000129976	0.00086268
3832703774475	383270	3774475	0.009685025	0.009685025	0.011161341	0.011161341	0.00024692	9.8397E-05	0.000320029	0.000320029	0.000165156	6.4062E-05	0.000292785	0.000292785	0.000171394	0.000171394	3.86058E-05	3.86058E-05	0.000130709	0.000130709	0.000872774
3832903774475	383290	3774475	0.010998593	0.010998593	0.012675139	0.012675139	0.000246643	9.82867E-05	0.00031967	0.00031967	0.000164971	6.39902E-05	0.00029234	0.00029234	0.000171202	0.000171202	3.85625E-05	3.85625E-05	0.000130562	0.000130562	0.000892963
3833003774475	383300	3774475	0.011403753	0.011403753	0.013142059	0.013142059	0.000244498	9.74318E-05	0.00031689	0.00031689	0.000163536	6.34336E-05	0.000289138	0.000289138	0.000169713	0.000169713	3.82271E-05	3.82271E-05	0.000129427	0.000129427	0.000902885
3833103774475	383310	3774475	0.011529472	0.011529472	0.013286942	0.013286942	0.000242422	9.66045E-05	0.000314199	0.000314199	0.000162148	6.2895E-05	0.000286026	0.000286026	0.000168272	0.000168272	3.79025E-05	3.79025E-05	0.000128328	0.000128328	0.00091272
3833203774475	383320	3774475	0.011421991	0.011421991	0.013163077	0.013163077	0.000240276	9.57496E-05	0.000311419	0.000311419	0.000160713	6.23384E-05	0.000283268	0.000283268	0.000166783	0.000166783	3.75671E-05	3.75671E-05	0.000127192	0.000127192	0.00092083
3833303774475	383330	3774475	0.011165091	0.011165091	0.012867017	0.012867017	0.000237992	9.48395E-05	0.000308459	0.000308459	0.000159185	6.17459E-05	0.000280511	0.000280511	0.000165197	0.000165197	3.721E-05	3.721E-05	0.000125983	0.000125983	0.000927301
3833403774475	383340	3774475	0.010890463	0.010890463	0.012550527	0.012550527	0.000236885	9.43983E-05	0.000307023	0.000307023	0.000158445	6.14586E-05	0.000278999	0.000278999	0.000164429	0.000164429	3.70369E-05	3.70369E-05	0.000125397	0.000125397	0.000935325
3833503774475	383350	3774475	0.010559688	0.010559688	0.01216933	0.01216933	0.000236055	9.40673E-05	0.000305947	0.000305947	0.00015788 9	6.12432E-05	0.000278021	0.000278021	0.000163852	0.000163852	3.69071E-05	3.69071E-05	0.000124958	0.000124958	0.000943866
3833803774475	383380	3774475	0.009058653	0.009058653	0.010439489	0.010439489	0.000229896	9.16129E-05	0.000297964	0.000297964	0.000153769	5.96452E-05	0.000270817	0.000270817	0.000159577	0.000159577	3.59441E-05	3.59441E-05	0.000121697	0.000121697	0.000962933
3833903774475	383390	3774475	0.008579292	0.008579292	0.009887057	0.009887057	0.000227612	9.07029E-05	0.000295004	0.000295004	0.000152242	5.90527E-05	0.000268683	0.000268683	0.000157992	0.000157992	3.5587E-05	3.5587E-05	0.000120488	0.000120488	0.000966729
3834003774475	383400	3774475	0.008142979	0.008142979	0.009384236	0.009384236	0.000225813	8.99858E-05	0.000292672	0.000292672	0.000151038	5.85859E-05	0.000267082	0.000267082	0.000156743	0.000156743	3.53057E-05	3.53057E-05	0.000119536	0.000119536	0.000953443
3834103774475	383410	3774475	0.007728838	0.007728838	0.008906967	0.008906967	0.000223944	8.92412E-05	0.000290251	0.000290251	0.000149789	5.81011E-05	0.000265481	0.000265481	0.000155446	0.000155446	3.50136E-05	3.50136E-05	0.000118547	0.000118547	0.000946886
3834203774475	383420	3774475	0.007297849	0.007297849	0.00841028	0.00841028	0.000221314	8.81933E-05	0.000286842	0.000286842	0.00014803	5.74188E-05	0.000262813	0.000262813	0.000153621	0.000153621	3.46024E-05	3.46024E-05	0.000117155	0.000117155	0.000939725
3834303774475	383430	3774475	0.00689815	0.00689815	0.007949654	0.007949654	0.000219031	8.72832E-05	0.000283882	0.000283882	0.000146502	5.68263E-05	0.000260233	0.000260233	0.000152035	0.000152035	3.42453E-05	3.42453E-05	0.000115946	0.000115946	0.000937568
3834403774475	383440	3774475	0.006523678	0.006523678	0.0075181	0.0075181	0.000216678	8.63456E-05	0.000280833	0.000280833	0.000144928	5.62159E-05	0.000257743	0.000257743	0.000150402	0.000150402	3.38775E-05	3.38775E-05	0.0001147	0.0001147	0.000934462

			MSite Grubbing / Prep	MMass Grading / Excavation	MMass Grading / Excavation	MDrainage / Utilities Trenching	MFoundations / Concrete Pads	MBuilding / Structure Construction	MAsphalt Paving	MLandscaping or Other Finishing	MWaterside Construction (Piles)	RSSWRestriping South Valley	RSSWRestriping Silver Lake Boulevard	RSSWDemolition	RSSWPlacing Base	RSSWForm	Child Risk				
Unique Identifier	X (UTM)	Y (UTM)	2027	2027	2028	2028	2028	2028	2028	2028	2028	2029	2029	2029	2029	2029	3rd Trimester	0<2	2<16	Total	per million
3835603774465	383560	3774465	0.000780728	0.001298645	0.001298645	0.000624583	0.000295952	0.000802925	0.000522078	0.000358534	0.000385355	8.39993E-05	0.000209817	0.000653313	5.94079E-05	0.000129212	1.00408E-07	2.83863E-06	3.75857E-07	3.31489E-06	3.31488874
3835703774465	383570	3774465	0.000767407	0.001276486	0.001276486	0.000613925	0.000290902	0.000789224	0.00051317	0.000352416	0.000378779	8.30253E-05	0.000206364	0.000642437	5.84189E-05	0.00012706	9.70542E-08	2.73224E-06	3.6083E-07	3.19012E-06	3.19012479
3835803774465	383580	3774465	0.000753367	0.001253132	0.001253132	0.000602693	0.00028558	0.000774785	0.000503781	0.000345969	0.000371849	8.20218E-05	0.000202731	0.000631012	5.738E-05	0.000124801	9.37563E-08	2.6288E-06	3.4648E-07	3.06903E-06	3.06903203
3835903774465	383590	3774465	0.000740922	0.001232432	0.001232432	0.000592738	0.000280863	0.000761987	0.00049546	0.000340254	0.000365707	8.11658E-05	0.000199545	0.00062105	5.64741E-05	0.000122831	9.08009E-08	2.53561E-06	3.3362E-07	2.96003E-06	2.96003366
3836003774465	383600	3774465	0.00073486	0.001222348	0.001222348	0.000587888	0.000278565	0.000755752	0.000491406	0.00033747	0.000362715	8.07231E-05	0.000198027	0.000616114	5.60253E-05	0.000121854	8.87184E-08	2.4664E-06	3.2386E-07	2.87899E-06	2.87898508
3836103774465	383610	3774465	0.000728717	0.001212131	0.001212131	0.000582974	0.000276236	0.000749435	0.000487298	0.000334649	0.000359683	8.02804E-05	0.000196508	0.00061127	5.55848E-05	0.000120896	8.67381E-08	2.40092E-06	3.1467E-07	2.80232E-06	2.80232126
3836203774465	383620	3774465	0.000729196	0.001212927	0.001212927	0.000583357	0.000276418	0.000749927	0.000487618	0.000334869	0.000359919	8.02804E-05	0.000196747	0.000612001	5.56513E-05	0.000121041	8.562E-08	2.35871E-06	3.0835E-07	2.75268E-06	2.75267836
3836303774465	383630	3774465	0.000735179	0.001222879	0.001222879	0.000588143	0.000278686	0.0007508	0.000491619	0.000337616	0.000362872	8.06346E-05	0.000198414	0.00061712	5.61167E-05	0.000122053	8.51676E-08	2.33435E-06	3.0418E-07	2.72369E-06	2.72369429
3836403774465	383640	3774465	0.000741162	0.00123283	0.00123283	0.000592929	0.000280954	0.000762233	0.00049562	0.000340364	0.000365825	8.09887E-05	0.000200111	0.000622329	5.65904E-05	0.000123084	8.47565E-08	2.3115E-06	3.0018E-07	2.69644E-06	2.69644158
3836503774465	383650	3774465	0.000756558	0.00125844	0.00125844	0.000605246	0.00028679	0.000778067	0.000505915	0.000347434	0.000373424	8.18742E-05	0.000204279	0.000635125	5.7754E-05	0.000125614	8.53533E-08	2.31444E-06	2.9916E-07	2.69896E-06	2.6989585
3836603774465	383660	3774465	0.000773629	0.001286836	0.001286836	0.000618903	0.000293261	0.000795623	0.000517331	0.000355274	0.00038185	8.28187E-05	0.000208865	0.000649475	5.90588E-05	0.000128452	8.6064E-08	2.3201E-06	2.9843E-07	2.70459E-06	2.70459378
3836703774465	383670	3774465	0.000795087	0.001322529	0.001322529	0.00063607	0.000301395	0.000817692	0.00053168	0.000365128	0.000392442	8.39993E-05	0.00021467	0.000667389	6.06878E-05	0.000131995	8.71012E-08	2.33356E-06	2.9858E-07	2.71924E-06	2.71923671
3836803774465	383680	3774465	0.000823327	0.001369502	0.001369502	0.000658661	0.0003121	0.000846734	0.000550564	0.000378096	0.00040638	8.55045E-05	0.000222263	0.000690969	6.28321E-05	0.000136659	8.86064E-08	2.35779E-06	2.9986E-07	2.74626E-06	2.74626093
3836903774465	383690	3774465	0.000856592	0.001424834	0.001424834	0.000685273	0.00032471	0.000880945	0.000572809	0.000393373	0.00042799	8.72459E-05	0.000231195	0.000718663	6.53503E-05	0.000142136	9.0105E-08	2.38175E-06	3.0161E-07	2.77347E-06	2.77346571
3837003774465	383700	3774465	0.000887942	0.001476982	0.001476982	0.000710354	0.000336594	0.000913187	0.000593773	0.00040777	0.000438273	8.90168E-05	0.000239562	0.000744803	6.77273E-05	0.000147306	9.10908E-08	2.39414E-06	3.0273E-07	2.78797E-06	2.78796625
3837103774465	383710	3774465	0.000920489	0.001531119	0.001531119	0.000736391	0.000348932	0.000946659	0.000615537	0.000422716	0.000454338	9.10828E-05	0.000248196	0.000771582	7.01625E-05	0.000152603	9.1784E-08	2.40043E-06	3.0401E-07	2.79622E-06	2.79622461
3837203774465	383720	3774465	0.000945537	0.001572784	0.001572784	0.00075643	0.000358427	0.000972419	0.000632287	0.000434219	0.000466702	9.28242E-05	0.000255252	0.000792421	7.20574E-05	0.000156724	9.17542E-08	2.39042E-06	3.0372E-07	2.78589E-06	2.78589149
3837303774465	383730	3774465	0.000950643	0.001581277	0.001581277	0.000760514	0.000360362	0.00097767	0.000635701	0.000436564	0.000469222	9.31784E-05	0.00025823	0.000799093	7.26641E-05	0.000158044	9.07377E-08	2.35654E-06	2.9953E-07	2.7468E-06	2.74680139
3837403774465	383740	3774465	0.000955668	0.001589636	0.001589636	0.000764535	0.000362267	0.000982838	0.000639062	0.000438872	0.000471702	9.35621E-05	0.000260642	0.000808416	7.35119E-05	0.000159888	8.97531E-08	2.32413E-06	2.9563E-07	2.70951E-06	2.70951179
3837503774465	383750	3774465	0.00100752	0.001675885	0.001675885	0.000806016	0.000381923	0.001036164	0.000673736	0.000462684	0.000497295	9.47132E-05	0.000267102	0.000836932	7.61049E-05	0.000165527	8.94273E-08	2.31058E-06	2.9715E-07	2.69715E-06	2.69715427
3837603774465	383760	3774465	0.001015258	0.001688756	0.001688756	0.000812207	0.000384856	0.001044122	0.00067891	0.000466237	0.000501115	9.61299E-05	0.00027276	0.000848083	7.71189E-05	0.000167733	8.88965E-08	2.29115E-06	2.9648E-07	2.67653E-06	2.67652697
3837703774465	383770	3774465	0.001020523	0.001697514	0.001697514	0.000816418	0.000386852	0.001049537	0.000682431	0.000468655	0.000503713	9.79893E-05	0.000273861	0.000851738	7.74513E-05	0.000168456	8.82303E-08	2.26737E-06	2.947E-07	2.6503E-06	2.65029791
3837803774465	383780	3774465	0.001022677	0.001701096	0.001701096	0.000818142	0.000387668	0.001051752	0.000683871	0.000469644	0.000504776	9.9347E-05	0.000274308	0.000853018	7.75677E-05	0.000168709	8.74616E-08	2.24203E-06	2.9112E-07	2.62061E-06	2.62060632
3837903774465	383790	3774465	0.001018768	0.001694595	0.001694595	0.000815014	0.000386187	0.001047732	0.000681257	0.000467849	0.000502847	0.000100528	0.000273563	0.000850276	7.73183E-05	0.000168167	8.65039E-08	2.2101E-06	2.867E-07	2.58331E-06	2.58330524
3838003774465	383800	3774465	0.00101454	0.001687562	0.001687562	0.000811632	0.000384584	0.001043384	0.0006784	0.000465907	0.00050076	0.000102564	0.000272521	0.000846894	7.70108E-05	0.000167498	8.574E-08	2.18169E-06	2.8259E-07	2.55002E-06	2.55001854
3838103774465	383810	3774465	0.001009515	0.001679202	0.001679202	0.000807612	0.000382679	0.001038215	0.000675069	0.000463599	0.00049828	0.000104601	0.000271271	0.000842873	7.66451E-05	0.000166702	8.53338E-08	2.15653E-06	2.7853E-07	2.52039E-06	2.52039042
3838203774465	383820	3774465	0.001003771	0.001669649	0.001669649	0.000803017	0.000380502	0.001032309	0.000671228	0.000460962	0.000495445	0.000104483	0.000269812	0.000838303	7.62296E-05	0.000165799	8.45593E-08	2.12589E-06	2.7436E-07	2.48481E-06	2.48480932
3838303774465	383830	3774465	0.000997469	0.001659166	0.001659166	0.000797975	0.000378113	0.001025827	0.000667014	0.000458068	0.000492334	0.000104187	0.000268264	0.000833367	7.57808E-05	0.000164822	8.34049E-08	2.09104E-06	2.6989E-07	2.44433E-06	2.44433378
3838403774465	383840	3774465	0.000990688	0.001647887	0.001647887	0.000792551	0.000375542	0.001018854	0.00066248	0.000454954	0.000488987	0.000103833	0.000266567	0.000828066	7.52987E-05	0.000163774	8.21254E-08	2.05502E-06	2.6532E-07	2.40247E-06	2.40246854
3838603774465	383860	3774465	0.0009796	0.001629443	0.001629443	0.00078368	0.000371339	0.00100745	0.000655065	0.000449862	0.000483514	0.000103243	0.000263857	0.000819475	7.45175E-05	0.000162075	7.97869E-08	1.98884E-06	2.5684E-07	2.32546E-06	2.32546351
3838903774465	383890	3774465	0.000963805	0.001603171	0.001603171	0.000771044	0.000365352	0.000991207	0.000644503	0.000442608	0.000475718	0.000102446	0.000259986	0.00080741	7.34204E-05	0.000159689	7.65076E-08	1.89682E-06	2.4518E-07	2.21851E-06	2.21851492
3839003774465	383900	3774465	0.00095846	0.00159428	0.00159428	0.000766768	0.000363326	0.00098571	0.000640929	0.000440154	0.00047308	0.00010218	0.000258676	0.000803206	7.30381E-05	0.000158857	7.54516E-08	1.86747E-06	2.4151E-07	2.18443E-06	2.18443225
3839103774465	383910	3774465	0.000953116	0.00158539	0.00158539	0.000762493	0.0003613	0.000980213	0.000637355	0.000437699	0.000470442	0.000101915	0.000257366	0.000799093	7.26641E-05	0.000158044	7.44191E-08	1.83885E-06	2.3795E-07	2.15122E-06	2.15121732
3829703774465	382970	3774475	0.000406438	0.00067606	0.00067606	0.000325151	0.000154069	0.000417994	0.000271788	0.000186649	0.000200611	8.47371E-05	0.000124128	0.000385151	3.50231E-05	7.61748E-05	5.5968E-08	1.65994E-06	1.7174E-07	1.88765E-06	1.88764573
3829803774475	382980	3774475	0.000414974	0.000690258	0.000690258	0.000331979	0.000157305	0.000426772	0.000277496	0.000190568	0.000204824	8.52389E-05	0.000126301	0.000391915	3.56381E-05	7.75125E-05	5.83626E-08	1.74089E-06	1.7838E-07	1.97763E-06	1.97762849
3829903774475	382990	3774475	0.000422472	0.000702731	0.000702731	0.000337978	0.000160148	0.000434484	0.00028251	0.000194012	0.000208525	8.55931E-05	0.000128177	0.000397856	3.61783E-05	7.86875E-05	6.07512E-08	1.82269E-06	1.8496E-07	2.0684E-06	2.06840303
3830003774475	383000	3774475	0.000430769	0.00071653	0.00071653	0.000344615	0.000163292	0.000443016	0.000288058	0.000197822	0.00021262	8.60063E-05	0.000130261	0.000404345	3.67684E-05	7.99709E-05	6.33889E-08	1.91342E-06	1.9224E-07	2.16904E-06	2.16904364
3830103774475	383010	3774475	0.000448877	0.000746651	0.000746651	0.000359102	0.000170157	0.000461639	0.000300167	0.000206138	0.000221558	8.76886E-05	0.000134995	0.000419151	3.81148E-05	8.28993E-05	6.77403E-08	2.05984E-06	2.0458E-07	2.33217E-06	2.33216509
3830203774475	383020	3774475	0.000469139	0.000780355	0.000780355	0.000375311	0.000177838	0.000482477	0.000313716	0.000215443	0.000231559	8.96071E-05	0.000140325	0.000435695	3.96191E-05	8.61712E-05	7.2817E-08	2.23196E-06	2.1902E-07	2.52379E-06	2.52379331
3830303774475	383030	3774475	0.000487965	0.00081167	0.00081167	0.000390372	0.000184974	0.000501838	0.000326306	0.000224088	0.000240852	9.12599E-05	0.000145267	0.000451049	4.10154E-05	8.9208E-05	7.80216E-08	2.41118E-06	2.3372E-07	2.72293E-06	2.72292685
3830403774475	383040	3774475	0.000504319	0.000838871	0.000838871	0.000403455	0.000191173	0.000518657	0.000337241	0.000231598	0.000248923	9.25586E-05	0.000149525	0.000464393	4.22288E-05	9.18472E-05	8.31208E-08	2.58966E-06	2.4798E-07	2.92077E-06	2.92076757
3830503774475	383050	3774475	0.000521948	0.000868196	0.000868196	0.000417559	0.000197856	0.000536787	0.00034903	0.000239694	0.000257625	9.40048E-05	0.000154199	0.000478834	4.3542E-05	9.47033E-05	8.88097E-08	2.79068E-06	2.639E-07	3.14339E-06	3.1433894
3830603774475	383060	3774475	0.000542769	0.000902828	0.000902828	0.000434215	0.000205748	0.0005582	0.000362953	0.000249256	0.000267902	9.58347E-05	0.000159678	0.000496017	4.51044E-05	9.81017E-05	9.54515E-08	3.02739E-06	2.8258E-07	3.40542E-06	3.4054169
3830703774475	383070	3774475	0.000565105	0.000939982	0.000939982	0.000452084	0.000214215	0.000581171	0.000377889	0.000259513	0.000278926	9.79598E-05	0.000165514	0.000514297	4.67667E-05	0.000101717	1.02955E-07	3.29755E-06	3.0367E-07	3.70418E-06	3.70417764
3830803774475	383080	3774475	0.000586005	0.000974747	0.000974747	0.000468804	0.000222138	0.000602665	0.000391866	0.000269111	0.000289242	0.000100085	0.000170932	0.000531205	4.83042E-05	0.000105061	1.11007E-07	3.59092E-06	3.2602E-07	4.02794E-06	4.02794442
3830903774475	383090	3774475	0.000604113	0.001004868	0.001004868	0.000483291	0.000229002	0.000621288	0.000403975	0.000277427	0.00029818	0.000101856	0.000175994	0.000546103	4.96589E-05	0.000108008	1.1921E-07	3.89355E-06	3.484E-07	4.36115E-06	4.36115323
3831003774475	383100	3774475	0.000625333	0.001040163	0.001040163	0.000500266	0.000237046	0.000643111	0.000418164	0.000287172	0.000308654	0.000103745	0.000183318	0.000570507	5.1878E-05	0.000112834	1.28546E-07	4.24145E-06	3.7384E-07	4.74384E-06	4.74383521
3831103774475	383110	3774475	0.000651338	0.001083421	0.001083421	0.000521071	0.000246904	0.000669856	0.000435554	0.000299114	0.00032149	0.000105073	0.000188023	0.000585222	5.32161E-05	0.000115744	1.37962E-07	4.59529E-06	3.9992E-07	5.13318E-06	5.13317572
3831203774475	383120	3774475	0.000662347	0.001101732	0.001101732	0.000529877	0.000251077	0.000681178	0.000442916	0.00030417	0.000326923	0.000106312	0.000190613	0.000593082	5.39309E-05	0.000117299	1.48095E-07	4.98012E-06	4.2674E-07	5.55495E-06	5.55495163
3831303774475	383130	3774475	0.000673515	0.001120309	0.001120309	0.000538812	0.000255311	0.000692663	0.000450384	0.000309298	0.000332436	0.000107464	0.000193144	0.000601216	5.46705E-05	0.000118908	1.59011E-07	5.39682E-06	4.5593E-07	6.01176E-06	6.01176159
3831403774475	383140	3774475	0.000684603	0.001138753	0.001138753	0.000547683	0.000259514	0.000704067	0.00045779	0.00031439	0.000337909	0.000109116	0.000195526	0.000608894	5.53687E-05	0.000120426	1.70733E-07	5.84751E-06	4.871E-07	6.50535E-06	6.50534764
3831503774475	383150	3774475	0.000695692	0.001157197	0.001157197	0.000556553	0.000263717	0.0007147	0.000465214	0.000319482	0.000343382	0.000110651	0.000197848	0.000616206	5.60336E-05	0.000121872	1.84019E-07	6.36144E-06	5.2177E-07	7.06723E-06	7.06723373
3831603774475	383160	3774475	0.000705025	0.001172722	0.001172722	0.00056402	0.000267255	0.000725069	0.000471455	0.000323769	0.000347989	0.000112127	0.000199992	0.000622786	5.6632E-05	0.000123174	1.97385E-07	6.87852E-06	5.5753E-07	7.63343E-06	7.63343095
3831703774475	383170	3774475	0.000714119	0.001187848	0.001187848	0.000571295	0.000270703	0.000734422	0.000477536	0.000327945	0.000352477	0.000112806	0.000201987	0.00062909	5.72054E-05	0.000124421	2.11323E-07	7.41883E-06	5.9551E-07	8.22566E-06	8.22566329
3831903774475	383190	3774475	0.000732466	0.001218367	0.001218367	0.000585973	0.000277658	0.000753291	0.000489805	0.000336371	0.000361533	0.000112599	0.000206006	0.000641797	5.83607E-05	0.000126934	2.34112E-07	8.30953E-06	6.6805E-07	9.21169E-06	9.21168677
3832003774475	383200	3774475	0.00074164	0.001233627	0.001233627	0.000593312	0.000281135	0.000762725	0.00049594	0.000340583	0.000366061	0.000111891	0.000208061	0.000648195	5.89425E-05	0.000128199	2.41617E-07	8.60403E-06	7.0123E-07	9.54688E-06	9.54687983
3832103774475	383210	3774475	0.000750894	0.001249019	0.001249019	0.000600715	0.000284643	0.000772242	0.000502128	0.000344833	0.000370629	0.000110828	0.000210115	0.000654593	5.95242E-05	0.000129465	2.48452E-07	8.86794E-06	7.3671E-07	9.85311E-06	9.85310797
3832203774475	383220	3774475	0.000760227	0.001264544	0.001264544	0.000608182	0.000288181	0.000781841	0.000508369	0.000349119	0.000375235	0.000111448	0.00021214	0.000661082	6.01143E-05	0.000130748	2.54366E-07	9.09168E-06	7.7518E-07	1.01212E-05	10.1212296
3832303774475	383230	3774475	0.00076956	0.001280068	0.001280068	0.000615648	0.000291719	0.000791439	0.00051461	0.000353405	0.000379842	0.00011136	0.000214194	0.000667571	6.07044E-05	0.000132032	2.57904E-07	9.21935E-06	8.1399E-07	1.02912E-05	10.2912398
3832403774475	383240	3774475	0.000778894	0.001295593	0.001295593	0.000623115	0.000295257	0.000801038	0.000520852	0.000357691	0.000384449	0.0001113	0.000216278	0.000674061	6.12945E-05	0.000133315	2.59036E-07	9.24953E-06	8.5324E-07	1.03618E-05	10.3618067
3832503774475	383250	3774475	0.000788227	0.001311118	0.001311118	0.000630582	0.000298795	0.000810637	0.000527093	0.000361978	0.000389056	0.000111212	0.000218333	0.0006805	6.18846E-05	0.000134598	2.57709E-07	9.18032E-06	8.9237E-07	1.03304E-05	10.3304019
3832603774475	383260	3774475	0.00079764	0.001326776	0.001326776	0.000638112	0.000302363	0.000820317	0.000533387	0.0003663	0.000393702	0.00011136	0.000220387	0.000687039	6.24747E-05	0.000135882	2.55041E-07	9.05443E-06	9.3287E-07	1.02423E-05	10.2423358
3832703774475	383270	3774475	0.000806973	0.0013423	0.0013423	0.000645579	0.000305901	0.000829916	0.000539629	0.000370586	0.000398309	0.000111802	0.000222441	0.000693528	6.30648E-05	0.000137165	2.51103E-07	8.87381E-06	9.7141E-07	1.00963E-05	10.0963247
3832903774475	383290	3774475	0.00082564	0.00137335	0.00137335	0.000660512	0.000312977	0.000849113	0.000552111	0.000379159	0.000407522	0.000111537	0.00022658	0.000706507	6.4245E-05	0.000139732	2.36288E-07	8.24539E-06	1.0236E-06	9.50525E-06	9.50525351
3833003774475	383300	3774475	0.000834814	0.001388609	0.001388609	0.000667851	0.000316455	0.000858548	0.000558246	0.000383372	0.00041205	0.000110592	0.000228634	0.000712905	6.48267E-05	0.000140997	2.26722E-07	7.85307E-06	1.0319E-06	9.1117E-06	9.11170085
3833103774475	383310	3774475	0.000843908	0.001403736	0.001403736	0.000675126	0.000319902	0.000867901	0.000564327	0.000387548	0.000416539	0.000108969	0.0002306	0.000719303	6.54085E-05	0.000142263	2.1741E-07	7.47099E-06	1.0243E-06	8.71274E-06	8.71273837
3833203774475	383320	3774475	0.000851406	0.001416209	0.001416209	0.000681125	0.000322744	0.000875612	0.000569341	0.000390991	0.00042024	0.000108054	0.000232237	0.000724512	6.58822E-05	0.000143293	2.07991E-07	7.08426E-06	1.0029E-06	8.29511E-06	8.29511015
3833303774475	383330	3774475	0.000857389	0.001426161	0.001426161	0.000685911	0.000325012	0.000881765	0.000573342	0.000393739	0.000423193	0.000106401	0.000233756	0.000729082	6.62978E-05	0.000144197	1.99105E-07	6.71947E-06	9.7333E-07	7.89191E-06	7.89190562
3833403774475	383340	3774475	0.000864808	0.001438501	0.001438501	0.000691847	0.000327825	0.000889395	0.000578303	0.000397146	0.000426855	0.000105132	0.000235482	0.000734383	6.67798E-05	0.000145246	1.91885E-07	6.41809E-06	9.4544E-07	7.55541E-06	7.55540842
3833503774475	383350	3774475	0.000872706	0.001451638	0.001451638	0.000698164	0.000330818	0.000897517	0.000583584	0.000400773	0.000430753	0.000104689	0.000237239	0.000739959	6.72868E-05	0.000146348	1.85271E-07	6.14023E-06	9.1522E-07	7.24072E-06	7.24072467
3833803774475	383380	3774475	0.000890335	0.001480962	0.001480962	0.000712268	0.000337501	0.000915648	0.000595373	0.000408869	0.000439455	0.000101767	0.00024114	0.000751932	6.83756E-05	0.000148716	1.65955E-07	5.34378E-06	7.9541E-07	6.30515E-06	6.30515108
3833903774475	383390	3774475	0.000893845	0.001486801	0.001486801	0.000715076	0.000338832	0.000919258	0.00059772	0.000410481	0.000441187	0.000100882	0.000239323	0.000750652	6.82592E-05	0.000148463	1.60509E-07	5.11902E-06	7.5813E-07	6.03766E-06	6.03765511
3834003774475	383400	3774475	0.00088156	0.001466366	0.001466366	0.000705248	0.000334175	0.000906623	0.000589505	0.000404839	0.000435124	0.000100203	0.000239591	0.000747545	6.79766E-05	0.000147849	1.5563E-07	4.91766E-06	7.2346E-07	5.79675E-06	5.7967512
3834103774475	383410	3774475	0.000875498	0.001456282	0.001456282	0.000700398	0.000331877	0.000900388	0.000585451	0.000402055	0.000432131	9.9465E-05	0.00023971	0.00074727	6.79517E-05	0.000147794	1.51107E-07	4.73012E-06	6.9095E-07	5.57218E-06	5.57218039
3834203774475	383420	3774475	0.000868877	0.001445268	0.001445268	0.000695101	0.000329367	0.000893579	0.000581024	0.000399014	0.000428863	9.8314E-05	0.000237299	0.000737217	6.70375E-05	0.000145806	1.4637E-07	4.53882E-06	6.5707E-07	5.34226E-06	5.34226278
3834303774475	383430	3774475	0.000866882	0.001441951	0.001441951	0.000693506	0.000328611	0.000891528	0.00057969	0.000398098	0.000427879	9.71629E-05	0.000234589	0.000729813	6.63643E-05	0.000144342	1.42108E-07	4.36741E-06	6.2628E-07	5.13581E-06	5.13580565
3834403774475	383440	3774475	0.00086401	0.001437174	0.001437174	0.000691208	0.000327522	0.000888575	0.00057777	0.00039678	0.000426461	9.60118E-05	0.00023313	0.000726523	6.60651E-05	0.000143691	1.38068E-07	4.20664E-06	5.9743E-07	4.94214E-06	4.94213943

			EGIODemolition	EGIOSite Grubbing / Prep	EGIOMass Grading / Excavation	EGIOMass Grading / Excavation	EGIODrainage / Utilities Trenching	EGIODrainage / Utilities Trenching	EGIOFoundations / Concrete Pads	EGIOFoundations / Concrete Pads	EGIOBuilding / Structure Construction	EGIOBuilding / Structure Construction	EGIOAsphalt Paving	EGIOArchitectural Coating	EGIOLandscaping or Other Finishing	EGIOWaterside Construction (Piles)	HIWaterside Construction (Landscaping)	HIWaterside Construction (Landscaping)	KMDemolition	KMSite Grubbing / Prep	KMMass Grading / Excavation
Unique Identifier	X (UTM)	Y (UTM)	2025	2025	2025	2026	2026	2027	2026	2027	2026	2027	2027	2027	2027	2027	2025	2026	2025	2025	2025
3834503774475	383450	3774475	0.005590637	0.00516915	0.008598233	0.008598233	0.004135316	0.004135316	0.001959479	0.001959479	0.005316106	0.005316106	0.003456643	0.000701126	0.002373827	0.002551404	0.001450634	0.001450634	0.002470358	0.002284111	0.003799336
3834603774475	383460	3774475	0.00532318	0.00492185	0.008186891	0.008186891	0.003937482	0.003937482	0.001865737	0.001865737	0.005061782	0.005061782	0.003291276	0.000667584	0.002260262	0.002429345	0.001429322	0.001429322	0.002476483	0.002289775	0.003808757
3834703774475	383470	3774475	0.005078327	0.00469546	0.007810315	0.007810315	0.003756367	0.003756367	0.001779917	0.001779917	0.004828953	0.004828953	0.003139886	0.000636877	0.002156296	0.002317601	0.001410011	0.001410011	0.002478899	0.002292009	0.003812473
3834803774475	383480	3774475	0.004850729	0.00448502	0.007460276	0.007460276	0.003588017	0.003588017	0.001700146	0.001700146	0.004612532	0.004612532	0.002999164	0.000608334	0.002059656	0.002213732	0.0013916	0.0013916	0.002476138	0.002289456	0.003808227
3834903774475	383490	3774475	0.00463452	0.00428511	0.007127753	0.007127753	0.00342809	0.00342809	0.001624366	0.001624366	0.00440694	0.00440694	0.002865484	0.000581219	0.001967852	0.00211506	0.001372289	0.001372289	0.002463283	0.00227757	0.003788456
3835003774475	383500	3774475	0.004426335	0.00409262	0.00680757	0.00680757	0.003274098	0.003274098	0.001551399	0.001551399	0.004208977	0.004208977	0.002736764	0.00055511	0.001879455	0.00202005	0.001351377	0.001351377	0.002439126	0.002255234	0.003751302
3835103774475	383510	3774475	0.004232902	0.00391377	0.006510077	0.006510077	0.003131019	0.003131019	0.001483602	0.001483602	0.004025044	0.004025044	0.002617167	0.000530851	0.001797322	0.001931774	0.001331366	0.001331366	0.0024093	0.002227713	0.003705524
3835203774475	383520	3774475	0.004024631	0.0037212	0.006189762	0.006189762	0.002976963	0.002976963	0.001410604	0.001410604	0.003826999	0.003826999	0.002488394	0.000504732	0.001708888	0.001836725	0.001301448	0.001301448	0.002340684	0.002164214	0.003599902
3835303774475	383530	3774475	0.003826885	0.00353837	0.005885634	0.005885634	0.002830693	0.002830693	0.001341296	0.001341296	0.003638964	0.003638964	0.00236613	0.000479932	0.001624924	0.001746479	0.001271831	0.001271831	0.002262172	0.002091622	0.003479153
3835403774475	383540	3774475	0.003648206	0.00337316	0.005610832	0.005610832	0.002698527	0.002698527	0.00127867	0.00127867	0.003469059	0.003469059	0.002255654	0.000457524	0.001549056	0.001664935	0.001246117	0.001246117	0.00218668	0.002021821	0.003363049
3835503774475	383550	3774475	0.00349403	0.00323061	0.005373713	0.005373713	0.002584485	0.002584485	0.001224633	0.001224633	0.003322454	0.003322454	0.002160328	0.000438189	0.001483591	0.001594574	0.001226405	0.001226405	0.002130514	0.00196989	0.003276667
3835603774475	383560	3774475	0.003350379	0.00309779	0.005152783	0.005152783	0.002478229	0.002478229	0.001174284	0.001174284	0.003185857	0.003185857	0.00207151	0.000420174	0.001422596	0.001529016	0.001207995	0.001207995	0.002076246	0.001919713	0.003193205
3835703774475	383570	3774475	0.003210611	0.00296856	0.004937824	0.004937824	0.002374844	0.002374844	0.001125296	0.001125296	0.003052952	0.003052952	0.001985093	0.000402645	0.00136325	0.00146523	0.001188484	0.001188484	0.002015594	0.001863633	0.003099923
3835803774475	383580	3774475	0.003078435	0.00284634	0.004734541	0.004734541	0.002277076	0.002277076	0.00107897	0.00107897	0.002927267	0.002927267	0.00190337	0.000386069	0.001307127	0.001404908	0.001169573	0.001169573	0.001954941	0.001807554	0.003006641
3835903774475	383590	3774475	0.00295877	0.0027357	0.004550499	0.004550499	0.002188561	0.002188561	0.001037028	0.001037028	0.002813478	0.002813478	0.001829382	0.000371061	0.001256316	0.001350296	0.001153263	0.001153263	0.0190214	0.001758733	0.002925435
3836003774475	383600	3774475	0.002868783	0.0026525	0.004412103	0.004412103	0.002121999	0.002121999	0.001005488	0.001005488	0.00272791	0.00272791	0.001773744	0.000359776	0.001218107	0.001309229	0.001145959	0.001145959	0.001881089	0.001739269	0.002893058
3836103774475	383610	3774475	0.002783542	0.00257368	0.004281004	0.004281004	0.002058947	0.002058947	0.000975612	0.000975612	0.002646855	0.002646855	0.00172104	0.000349086	0.001181913	0.001270328	0.001138655	0.001138655	0.0018602	0.001719964	0.002860947
3836203774475	383620	3774475	0.002719007	0.00251401	0.004181751	0.004181751	0.002011211	0.002011211	0.00092993	0.00092993	0.002585489	0.002585489	0.001681138	0.000340993	0.001154511	0.001240876	0.001137954	0.001137954	0.001862625	0.001722198	0.002864662
3836303774475	383630	3774475	0.002670778	0.00246942	0.004107577	0.004107577	0.001975537	0.001975537	0.00093609	0.00093609	0.002539628	0.002539628	0.001651319	0.000334944	0.001134033	0.001218866	0.001142657	0.001142657	0.001885316	0.001743178	0.00289956
3836403774475	383640	3774475	0.002624879	0.00242698	0.004036986	0.004036986	0.001941586	0.001941586	0.00092001	0.00092001	0.002495983	0.002495983	0.00162294	0.000329188	0.001114543	0.001197919	0.00114776	0.00114776	0.001909646	0.001765673	0.002936979
3836503774475	383650	3774475	0.002597357	0.00240154	0.003994657	0.003994657	0.001921229	0.001921229	0.000910355	0.000910355	0.002469812	0.002469812	0.001605923	0.000325736	0.001102857	0.001185358	0.001160968	0.001160968	0.001963914	0.00181585	0.003020441
3836603774475	383660	3774475	0.00257156	0.00237768	0.003954983	0.003954983	0.001902147	0.001902147	0.000901314	0.000901314	0.002445282	0.002445282	0.001589973	0.000322501	0.001091904	0.001173585	0.001175476	0.001175476	0.002023531	0.001870972	0.003112131
3836703774475	383670	3774475	0.002550077	0.00235782	0.003921943	0.003921943	0.001886257	0.001886257	0.000893784	0.000893784	0.002424855	0.002424855	0.001576691	0.000319807	0.001082782	0.001163781	0.001193286	0.001193286	0.002099455	0.001941172	0.003228899
3836803774475	383680	3774475	0.002533685	0.00234266	0.003896731	0.003896731	0.001874131	0.001874131	0.000888039	0.000888039	0.002409267	0.002409267	0.001566555	0.000317751	0.001075822	0.0011563	0.001215299	0.001215299	0.002189096	0.00202405	0.003366764
3836903774475	383690	3774475	0.002518241	0.00232838	0.00387298	0.00387298	0.001862708	0.001862708	0.000882626	0.000882626	0.002394582	0.002394582	0.001557007	0.000315814	0.001069264	0.001149252	0.001238812	0.001238812	0.00227382	0.002102391	0.003497067
3837003774475	383700	3774475	0.00250021	0.00231171	0.003845247	0.003845247	0.00184937	0.00184937	0.000876306	0.000876306	0.002377435	0.002377435	0.001545858	0.000313553	0.001061608	0.001141023	0.001260125	0.001260125	0.00233197	0.002156157	0.0035865
3837103774475	383710	3774475	0.002484162	0.00229687	0.003820567	0.003820567	0.0018375	0.0018375	0.000870681	0.000870681	0.002362176	0.002362176	0.001535936	0.000311541	0.001054794	0.001133699	0.001281937	0.001281937	0.002363202	0.002185035	0.003634534
3837203774475	383720	3774475	0.00247424	0.0022877	0.003805307	0.003805307	0.001830161	0.001830161	0.000867204	0.000867204	0.002352741	0.002352741	0.001529801	0.000310296	0.001050581	0.001129171	0.001298347	0.001298347	0.00237114	0.002192374	0.003646742
3837303774475	383730	3774475	0.002431016	0.00224774	0.003738829	0.003738829	0.001798188	0.001798188	0.000852054	0.000852054	0.002311639	0.002311639	0.001503076	0.000304875	0.001032228	0.001109445	0.001298047	0.001298047	0.002356473	0.002178812	0.003624184
3837403774475	383740	3774475	0.00238874	0.00220865	0.003673811	0.003673811	0.001766918	0.001766918	0.000837236	0.000837236	0.00227144	0.00227144	0.001476937	0.000299574	0.001014277	0.001090152	0.001297546	0.001297546	0.002336888	0.002160704	0.003594064
3837503774475	383750	3774475	0.002351382	0.00217411	0.003616356	0.003616356	0.001739285	0.001739285	0.000824143	0.000824143	0.002235917	0.002235917	0.001453839	0.000294889	0.000998415	0.001073103	0.001302349	0.001302349	0.002318597	0.002143792	0.003565933
3837603774475	383760	3774475	0.002321099	0.00214611	0.003569781	0.003569781	0.001716885	0.001716885	0.000813529	0.000813529	0.002207121	0.002207121	0.001435116	0.000291091	0.000985556	0.001059282	0.001308653	0.001308653	0.002298926	0.002125604	0.00353568
3837703774475	383770	3774475	0.002277271	0.00210558	0.003502374	0.003502374	0.001684465	0.001684465	0.000798167	0.000798167	0.002165444	0.002165444	0.001408017	0.000285594	0.000966946	0.00103928	0.001314056	0.001314056	0.002276408	0.002104784	0.003501047
3837803774475	383780	3774475	0.002232838	0.0020645	0.003434039	0.003434039	0.001651599	0.001651599	0.000782594	0.000782594	0.002123194	0.002123194	0.001380545	0.000280022	0.00094808	0.001019003	0.001318458	0.001318458	0.002253027	0.002083166	0.003465088
3837903774475	383790	3774475	0.002190131	0.00202501	0.003368357	0.003368357	0.00162001	0.00162001	0.000767625	0.000767625	0.002082584	0.002082584	0.001354139	0.000274666	0.000929946	0.000999512	0.001323861	0.001323861	0.002228783	0.00206075	0.003427802
3838003774475	383800	3774475	0.00215053	0.0019884	0.003307451	0.003307451	0.001590717	0.001590717	0.000753746	0.000753746	0.002044928	0.002044928	0.001329654	0.0002697	0.000913131	0.00098144	0.001346474	0.001346474	0.002202383	0.00203634	0.003387199
3838103774475	383810	3774475	0.002109118	0.00195011	0.00324376	0.00324376	0.001560085	0.001560085	0.000739231	0.000739231	0.002005548	0.002005548	0.001304049	0.000264506	0.000895547	0.00096254	0.001386497	0.001386497	0.002173566	0.002009696	0.00334288
3838203774475	383820	3774475	0.002067274	0.00191142	0.003179405	0.003179405	0.001529133	0.001529133	0.000724565	0.000724565	0.001965759	0.001965759	0.001278177	0.000259258	0.00087778	0.000943444	0.001385697	0.001385697	0.002143628	0.001982015	0.003296836
3838303774475	383830	3774475	0.002025429	0.00187273	0.00311505	0.00311505	0.001498182	0.001498182	0.000709899	0.000709899	0.00192597	0.00192597	0.001252305	0.000254011	0.000860013	0.00092447	0.001374591	0.001374591	0.002115157	0.00195569	0.003253048
3838403774475	383840	3774475	0.001984621	0.001835	0.003052287	0.003052287	0.001467996	0.001467996	0.000695595	0.000695595	0.001887165	0.001887165	0.001227074	0.000248893	0.000842685	0.000905723	0.001361983	0.001361983	0.0020866	0.001929286	0.003209128
3838603774475	383860	3774475	0.001906627	0.00176288	0.002932335	0.002932335	0.001410305	0.001410305	0.000668259	0.000668259	0.001813001	0.001813001	0.001178851	0.000239111	0.000809568	0.000870129	0.001335968	0.001335968	0.002038198	0.001884534	0.003134688
3838703774475	383870	3774475	0.001869528	0.00172858	0.002875277	0.002875277	0.001382863	0.001382863	0.000655256	0.000655256	0.001777723	0.001777723	0.001155913	0.000234459	0.000793815	0.000853198	0.001322961	0.001322961	0.002015508	0.001863553	0.00309979
3839103774475	383910	3774475	0.001732175	0.00160158	0.002664034	0.002664034	0.001281266	0.001281266	0.000607115	0.000607115	0.001647116	0.001647116	0.001070989	0.000217233	0.000735495	0.000790514	0.001272332	0.001272332	0.001923882	0.001778836	0.002958873
3839703774475	383970	3774475	0.002340857	0.00216437	0.003600167	0.003600167	0.001731499	0.001731499	0.000820454	0.000820454	0.00222508	0.00222508	0.001447331	0.000293569	0.000993945	0.001068299	0.000905121	0.000905121	0.000711696	0.000658039	0.001094567
3839803774475	383980	3774475	0.002466648	0.00228068	0.003793631	0.003793631	0.001824545	0.001824545	0.000864543	0.000864543	0.002345522	0.002345522	0.001525107	0.000309344	0.001047357	0.001125706	0.000926933	0.000926933	0.000732747	0.000677504	0.001126943
3839903774475	383990	3774475	0.00259382	0.00239827	0.003989217	0.003989217	0.001918612	0.001918612	0.000909115	0.000909115	0.002466449	0.002466449	0.001603736	0.000325293	0.001101355	0.001183744	0.000947145	0.000947145	0.000751901	0.000695213	0.001156401
3830003774475	383000	3774475	0.00273376	0.00252766	0.004204441	0.004204441	0.002022124	0.002022124	0.000958164	0.000958164	0.002599518	0.002599518	0.00169026	0.000342843	0.001160775	0.001247609	0.000968357	0.000968357	0.000772607	0.000714358	0.001188246
3830103774475	383010	3774475	0.002958856	0.00273578	0.004550632	0.004550632	0.002188624	0.002188624	0.001037058	0.001037058	0.00281356	0.00281356	0.001829435	0.000371072	0.001256352	0.001350336	0.001007079	0.001007079	0.000814624	0.000753207	0.001252867
3830203774475	383020	3774475	0.003224329	0.00298124	0.004958921	0.004958921	0.002384991	0.002384991	0.001130104	0.001130104	0.003065997	0.003065997	0.001993575	0.000404365	0.001369074	0.00147149	0.001050604	0.001050604	0.00086104	0.000796124	0.001324254
3830303774475	383030	3774475	0.003501277	0.00323731	0.005384859	0.005384859	0.002589846	0.002589846	0.001227173	0.001227173	0.003329345	0.003329345	0.002164809	0.000439098	0.001486669	0.001597881	0.001091828	0.001091828	0.000903661	0.000835532	0.001389804
3830403774475	383040	3774475	0.003773221	0.00348875	0.005803101	0.005803101	0.002790999	0.002790999	0.001322487	0.001322487	0.003587935	0.003587935	0.00233295	0.000473202	0.001602138	0.001721988	0.001127248	0.001127248	0.000940156	0.000869275	0.001445932
3830503774475	383050	3774475	0.00408002	0.00377242	0.006274949	0.006274949	0.003017934	0.003017934	0.001430018	0.001430018	0.003879669	0.003879669	0.002522641	0.000511678	0.001732407	0.001862003	0.00116467	0.00116467	0.000977859	0.000904136	0.001503918
3830603774475	383060	3774475	0.004453425	0.00411767	0.006849235	0.006849235	0.003294137	0.003294137	0.001560894	0.001560894	0.004234738	0.004234738	0.002753514	0.000558507	0.001890958	0.002032414	0.001208895	0.001208895	0.001019531	0.000942666	0.001568007
3830703774475	383070	3774475	0.004882997	0.00451486	0.007509903	0.007509903	0.003611884	0.003611884	0.001711456	0.001711456	0.004643215	0.004643215	0.003019115	0.00061238	0.002073357	0.002228458	0.001257023	0.001257023	0.001061375	0.000981355	0.001632363
3830803774475	383080	3774475	0.005347165	0.00494403	0.008223779	0.008223779	0.003955223	0.003955223	0.001874143	0.001874143	0.005084589	0.005084589	0.003306106	0.000670592	0.002270446	0.002440291	0.00130475	0.00130475	0.001099854	0.001016933	0.001691543
3830903774475	383090	3774475	0.005818839	0.00538014	0.0089492	0.0089492	0.004304114	0.004304114	0.002039462	0.002039462	0.005533102	0.005533102	0.003597738	0.000729745	0.002470723	0.002655549	0.001347275	0.001347275	0.001133416	0.001047965	0.001743159
3831003774475	383100	3774475	0.006369629	0.00588941	0.009796298	0.009796298	0.004711525	0.004711525	0.00223251	0.00223251	0.006056845	0.006056845	0.003938286	0.00079882	0.002704592	0.002906913	0.001392201	0.001392201	0.001167667	0.001079634	0.001795838
3831103774475	383110	3774475	0.006911877	0.00639077	0.01063026	0.01063026	0.005112619	0.005112619	0.002422564	0.002422564	0.006572466	0.006572466	0.004273554	0.000866824	0.002934835	0.00315438	0.001430523	0.001430523	0.001200625	0.001110107	0.001846526
3831203774475	383120	3774475	0.007499162	0.00693378	0.011533486	0.011533486	0.005547025	0.005547025	0.002628403	0.002628403	0.007130912	0.007130912	0.004636667	0.000940475	0.003184201	0.0034224	0.001467244	0.001467244	0.001230649	0.001137868	0.001892702
3831303774475	383130	3774475	0.008133036	0.00751987	0.012508366	0.012508366	0.006015893	0.006015893	0.002850571	0.002850571	0.007733659	0.007733659	0.005028586	0.00101997	0.003453348	0.003711681	0.001503064	0.001503064	0.001261019	0.001165947	0.001939409
3831403774475	383140	3774475	0.008803837	0.00814009	0.013540037	0.013540037	0.006512075	0.006512075	0.003085682	0.003085682	0.00837152	0.00837152	0.005443336	0.001104096	0.003738175	0.004017815	0.001535383	0.001535383	0.001291647	0.001194266	0.001986514
3831503774475	383150	3774475	0.009522607	0.00880467	0.014645484	0.014645484	0.007043739	0.007043739	0.003337606	0.003337606	0.009054994	0.009054994	0.005887745	0.001194237	0.004043371	0.004345841	0.001567101	0.001567101	0.00132262	0.001222905	0.00203415
3831603774475	383160	3774475	0.010238185	0.0094663	0.015746022	0.015746022	0.007573042	0.007573042	0.003588411	0.003588411	0.009735434	0.009735434	0.006330181	0.001283978	0.00434721	0.00467241	0.001598119	0.001598119	0.00135368	0.001251623	0.002081919
3831703774475	383170	3774475	0.01095894	0.01013272	0.016854521	0.016854521	0.008106174	0.008106174	0.00384103	0.00384103	0.010420795	0.010420795	0.006775818	0.001374369	0.004653248	0.005001342	0.001628036	0.001628036	0.001385688	0.001281218	0.002131147
3831903774475	383190	3774475	0.012107713	0.01119488	0.0186213	0.0186213	0.008955906	0.008955906	0.004243667	0.004243667	0.011513157	0.011513157	0.007486094	0.001518437	0.005141026	0.005525608	0.00165165	0.00165165	0.001450914	0.001341526	0.002231462
3832003774475	383200	3774475	0.012460153	0.01152075	0.019163342	0.019163342	0.009216601	0.009216601	0.004367195	0.004367195	0.01184829	0.01184829	0.007704005	0.001562637	0.005290674	0.005686452	0.001647247	0.001647247	0.001484303	0.001372397	0.002282813
3832103774475	383210	3774475	0.01275936	0.0117974	0.019623513	0.019623513	0.00943792	0.00943792	0.004472065	0.004472065	0.012132805	0.012132805	0.007889002	0.001600161	0.00541772	0.005823001	0.001649248	0.001649248	0.0015189	0.001404386	0.002336022
3832203774475	383220	3774475	0.012999985	0.01201988	0.019993588	0.019993588	0.009615907	0.009615907	0.004556402	0.004556402	0.012361614	0.012361614	0.008037778	0.001630338	0.005519891	0.005932815	0.001656353	0.001656353	0.001554359	0.001437172	0.002390558
3832303774475	383230	3774475	0.013114129	0.01212542	0.020169138	0.020169138	0.009700338	0.009700338	0.004596409	0.004596409	0.012470153	0.012470153	0.008108353	0.001644653	0.005568358	0.005984907	0.001662056	0.001662056	0.001590595	0.001470676	0.002446288
3832403774475	383240	3774475	0.013117408	0.01212845	0.02017418	0.02017418	0.009702763	0.009702763	0.004597558	0.004597558	0.012473271	0.012473271	0.00811038	0.001645064	0.00556975	0.005986404	0.001668259	0.001668259	0.001627694	0.001504978	0.002503345
3832503774475	383250	3774475	0.012996534	0.01201669	0.01998828	0.01998828	0.009613355	0.009613355	0.004555193	0.004555193	0.012358333	0.012358333	0.008035645	0.001629905	0.005518426	0.00593124	0.001672962	0.001672962	0.001665483	0.001539919	0.002561464
3832603774475	383260	3774475	0.012811385	0.0118455	0.019703526	0.019703526	0.009476402	0.009476402	0.004490299	0.004490299	0.012182275	0.012182275	0.007921168	0.001606685	0.00543981	0.005846744	0.001681667	0.001681667	0.001703963	0.001575497	0.002620644
3832703774475	383270	3774475	0.012575159	0.01162709	0.019340218	0.019340218	0.009301669	0.009301669	0.004407504	0.004407504	0.01195765	0.01195765	0.007775112	0.00157706	0.005339507	0.005738937	0.001696075	0.001696075	0.001743391	0.001611953	0.002681283
3832903774475	383290	3774475	0.011725766	0.01084173	0.018033877	0.018033877	0.008673385	0.008673385	0.004109798	0.004109798	0.011149666	0.011149666	0.00724994	0.001470537	0.004978848	0.005351299	0.001694074	0.001694074	0.001823025	0.001685582	0.002803757
3833003774475	383300	3774475	0.011169282	0.0103272	0.017178021	0.017178021	0.008261762	0.008261762	0.003914754	0.003914754	0.010620809	0.010620809	0.00690587	0.001400748	0.004742561	0.005097336	0.001672462	0.001672462	0.001863229	0.001722756	0.002865591
3833103774475	383310	3774475	0.010629881	0.00982847	0.016348438	0.016348438	0.007862774	0.007862774	0.003725698	0.003725698	0.010107895	0.010107895	0.006572363	0.001333101	0.004513527	0.004851169	0.00165165	0.00165165	0.001903434	0.00175993	0.002927425
3833203774475	383320	3774475	0.010055796	0.00929766	0.015465514	0.015465514	0.007438132	0.007438132	0.003524485	0.003524485	0.009562001	0.009562001	0.006217412	0.001261105	0.004269767	0.004589173	0.00163454	0.00163454	0.001943553	0.001797024	0.002989126

			KMMass Grading / Excavation	KMDrainage / Utilities Trenching	KMFoundations / Concrete Pads	KMBuilding / Structure Construction	KMAsphalt Paving	KMArchitectural Coating	KMLandscaping or Other Finishing	KMWaterside Construction (Piles)	EWNDemolition	EWNSite Grubbing / Prep	EWNDrainage / Utilities Trenching	EWNDrainage / Utilities Trenching	EWNDrainage / Utilities Trenching	EWNFoundations / Concrete Pads	EWNBuilding / Structure Construction	EWNAsphalt Paving	EWNLandscaping or Other Finishing	EWNWaterside Construction (Piles)	ISDemolition
Unique Identifier	X (UTM)	Y (UTM)	2026	2026	2026	2026	2026	2026	2026	2026	2027	2027	2027	2028	2029	2029	2029	2029	2029	2029	2027
3834503774475	383450	3774475	0.003799336	0.000943408	0.000865843	0.00254657	0.001527401	0.000309809	0.001048933	0.0011274	0.000406363	0.000464595	0.000547158	0.000547158	0.000547158	0.000142427	0.000353843	0.000251251	0.000172545	0.000180408	0.011508953
3834603774475	383460	3774475	0.003808757	0.000945747	0.00086799	0.002552885	0.001531188	0.000310578	0.001051534	0.001130195	0.000401359	0.000458874	0.00054042	0.00054042	0.00054042	0.00014073	0.000349485	0.000248157	0.00017042	0.000178186	0.010904499
3834703774475	383470	3774475	0.003812473	0.00094667	0.000868837	0.002555375	0.001532682	0.000310881	0.001052559	0.001131298	0.000396614	0.000453448	0.000534031	0.000534031	0.000534031	0.00013901	0.000345354	0.000245223	0.000168405	0.00017608	0.010354141
3834803774475	383480	3774475	0.003808227	0.000945615	0.000867869	0.002552529	0.001530975	0.000310534	0.001051387	0.001130038	0.000391955	0.000448122	0.000527758	0.000527758	0.000527758	0.00013737	0.000341297	0.000242342	0.000166427	0.000174011	0.009843987
3834903774475	383490	3774475	0.003788456	0.000940706	0.000863363	0.002539277	0.001523027	0.000308922	0.001045929	0.001124171	0.000386864	0.000442302	0.000520904	0.000520904	0.000520904	0.00013559	0.000336864	0.000239195	0.000164265	0.000171751	0.009357991
3835003774475	383500	3774475	0.003751302	0.000931481	0.000854896	0.002514374	0.00150809	0.000305893	0.001035671	0.001113146	0.000380911	0.000435496	0.000512888	0.000512888	0.000512888	0.00013350	0.000331681	0.000235514	0.000161738	0.000169108	0.008888819
3835103774475	383510	3774475	0.003705524	0.000920113	0.000844464	0.002483691	0.001489687	0.00030216	0.001023032	0.001099562	0.000375131	0.000428887	0.000505105	0.000505105	0.000505105	0.00013148	0.000326647	0.00023194	0.000159283	0.000166542	0.008456142
3835203774475	383520	3774475	0.003599902	0.000893887	0.000820393	0.002412896	0.001447225	0.000293547	0.000993872	0.00106822	0.000365899	0.000418333	0.000492675	0.000492675	0.000492675	0.00012824	0.000318609	0.000226232	0.000155363	0.000162444	0.007975409
3835303774475	383530	3774475	0.003479153	0.000863904	0.000792875	0.002331962	0.001398682	0.000283701	0.000960535	0.00103239	0.000356754	0.000407877	0.000480361	0.000480361	0.000480361	0.00012504	0.000310645	0.000220578	0.00015148	0.000158384	0.007524355
3835403774475	383540	3774475	0.003363049	0.000835074	0.000766416	0.002254141	0.001352006	0.000274233	0.000928481	0.000997937	0.000349161	0.000399196	0.000470138	0.000470138	0.000470138	0.00012237	0.000304034	0.000215883	0.000148257	0.000155013	0.007126361
3835503774475	383550	3774475	0.003276667	0.000813625	0.00074673	0.002196242	0.001317279	0.000267189	0.000904632	0.000972305	0.000343553	0.000392785	0.000462587	0.000462587	0.000462587	0.00012041	0.000299151	0.000212416	0.000145875	0.000152523	0.006792729
3835603774475	383560	3774475	0.003193205	0.0007929	0.00072771	0.0021403	0.001283725	0.000260384	0.00088159	0.000947538	0.000338291	0.000386768	0.0004555	0.0004555	0.0004555	0.00011856	0.000294568	0.000209162	0.000143641	0.000150187	0.006484808
3835703774475	383570	3774475	0.003099923	0.000769738	0.000706451	0.002077776	0.001246224	0.000252777	0.000855836	0.000919858	0.000332683	0.000380356	0.000447949	0.000447949	0.000447949	0.00011660	0.000289685	0.000205695	0.00014126	0.000147697	0.006185428
3835803774475	383580	3774475	0.003006641	0.000746575	0.000685193	0.002015253	0.001208723	0.000245171	0.000830083	0.000892178	0.000327247	0.000374142	0.000440631	0.000440631	0.000440631	0.00011469	0.000284952	0.000202334	0.000138952	0.000145284	0.005904598
3835903774475	383590	3774475	0.002925435	0.000726411	0.000666687	0.001960822	0.001176077	0.000238549	0.000807663	0.000868081	0.000322502	0.000368717	0.000434241	0.000434241	0.000434241	0.00011303	0.00028082	0.0001994	0.000136937	0.000143177	0.005653792
3836003774475	383600	3774475	0.002893058	0.000718371	0.000659308	0.001939122	0.001163061	0.000235909	0.000798724	0.000858474	0.000320776	0.000366744	0.000431918	0.000431918	0.000431918	0.00011243	0.000279318	0.000198333	0.000136204	0.000142411	0.005473129
3836103774475	383610	3774475	0.002860947	0.000710398	0.00065199	0.001917598	0.001150152	0.00023329	0.000789859	0.000848946	0.000319137	0.00036487	0.000429711	0.000429711	0.000429711	0.00011855	0.00027789	0.0001932	0.000135508	0.000141683	0.005301352
3836203774475	383620	3774475	0.002864662	0.00071132	0.000652837	0.001920089	0.001151645	0.000233593	0.000790885	0.000850048	0.000319741	0.00036556	0.000430524	0.000430524	0.000430524	0.00011206	0.000278416	0.000197693	0.000135764	0.000141951	0.00517651
3836303774475	383630	3774475	0.00289956	0.000719986	0.00066079	0.001943479	0.001165675	0.000236439	0.000800519	0.000860404	0.000322243	0.000368421	0.000433893	0.000433893	0.000433893	0.00011294	0.000280595	0.00019924	0.000136827	0.000143062	0.005087645
3836403774475	383640	3774475	0.002936979	0.000729277	0.000669317	0.00196856	0.001180718	0.00023949	0.00081085	0.000871507	0.000325004	0.000371577	0.00043761	0.00043761	0.00043761	0.00011391	0.000282999	0.000200947	0.000137999	0.000144288	0.005001799
3836503774475	383650	3774475	0.003020441	0.000750002	0.000688338	0.002024502	0.001214271	0.000246296	0.000833893	0.000896273	0.000330612	0.000377989	0.000445161	0.000445161	0.000445161	0.00011587	0.000287882	0.000204414	0.00014038	0.000146778	0.004958402
3836603774475	383660	3774475	0.003112131	0.000772769	0.000709233	0.002085959	0.001251132	0.000253773	0.000859207	0.000923481	0.00033691	0.000385189	0.000453642	0.000453642	0.000453642	0.00011808	0.000293366	0.000208309	0.000143055	0.000149574	0.004917939
3836703774475	383670	3774475	0.003228899	0.000801763	0.000735844	0.002164224	0.001298075	0.000263294	0.000891444	0.00095813	0.000344848	0.000394264	0.000464329	0.000464329	0.000464329	0.00012086	0.000300278	0.000213216	0.000146425	0.000153098	0.004887224
3836803774475	383680	3774475	0.003366764	0.000835997	0.000767263	0.002256631	0.001353499	0.000274536	0.000929507	0.00099904	0.00035528	0.0004062	0.000478386	0.000478386	0.000478386	0.00012452	0.000309368	0.000219671	0.000150858	0.000157732	0.004867984
3836903774475	383690	3774475	0.003497067	0.000868352	0.000796958	0.002343969	0.001405883	0.000285161	0.000965481	0.001037705	0.000367883	0.000420601	0.000495346	0.000495346	0.000495346	0.00012894	0.000320337	0.000227459	0.000156206	0.000163325	0.004849608
3837003774475	383700	3774475	0.0035865	0.000890559	0.000817339	0.002403913	0.001441837	0.000292454	0.000990172	0.001064243	0.000380307	0.000434805	0.000512075	0.000512075	0.000512075	0.00013329	0.000331155	0.000235141	0.000161481	0.00016884	0.004821913
3837103774475	383710	3774475	0.003634534	0.000902486	0.000828286	0.002436109	0.001461148	0.000296371	0.001003433	0.001078497	0.000392904	0.000449207	0.000529036	0.000529036	0.000529036	0.00013771	0.000342123	0.000242929	0.00016683	0.000174433	0.004793355
3837203774475	383720	3774475	0.003646742	0.000905517	0.000831068	0.002444291	0.001466055	0.000297366	0.001006804	0.001082119	0.000407312	0.00046568	0.000548436	0.000548436	0.000548436	0.00014276	0.000354669	0.000251837	0.000172948	0.000180829	0.004760484
3837303774475	383730	3774475	0.003624184	0.000899916	0.000825927	0.002429171	0.001456987	0.000295527	0.001000576	0.001075426	0.000411798	0.000470809	0.000554477	0.000554477	0.000554477	0.00014432	0.000358576	0.000254611	0.000174853	0.000182821	0.004672309
3837403774475	383740	3774475	0.003594064	0.000892437	0.000819063	0.002408983	0.001444878	0.000293071	0.00099226	0.001066488	0.000415508	0.000475051	0.000559472	0.000559472	0.000559472	0.00014563	0.000361806	0.000256905	0.000176428	0.000184468	0.004584911
3837503774475	383750	3774475	0.003565933	0.000885452	0.000812652	0.002390128	0.001433569	0.000290777	0.000984494	0.00105814	0.00042034	0.000480574	0.000565978	0.000565978	0.000565978	0.00014732	0.000366013	0.000259892	0.000178479	0.000186613	0.004514164
3837603774475	383760	3774475	0.00353568	0.00087794	0.000805757	0.00236985	0.001421406	0.00028831	0.000976141	0.001049163	0.000423618	0.000484323	0.000570392	0.000570392	0.000570392	0.00014847	0.000368868	0.000261919	0.000179871	0.000188068	0.004419346
3837703774475	383770	3774475	0.003501047	0.00086934	0.000797865	0.002346637	0.001407483	0.000285486	0.00096658	0.001038886	0.000423704	0.000484421	0.000570508	0.000570508	0.000570508	0.00014850	0.000368943	0.000261973	0.000179908	0.000188107	0.004311587
3837803774475	383780	3774475	0.003465088	0.000860411	0.00078967	0.002322534	0.001393027	0.000282554	0.000956652	0.001028216	0.000423359	0.000484027	0.000570043	0.000570043	0.000570043	0.00014838	0.000368643	0.000261759	0.000179762	0.000187954	0.00420538
3837903774475	383790	3774475	0.003427802	0.000851153	0.000781173	0.002297543	0.001378037	0.000279513	0.000946358	0.001017152	0.000422583	0.000483139	0.000568998	0.000568998	0.000568998	0.00014811	0.000367966	0.000261279	0.000179432	0.000187609	0.00409995
3838003774475	383800	3774475	0.003387199	0.000841071	0.000771919	0.002270328	0.001361714	0.000276202	0.000935148	0.001005103	0.000421806	0.000482251	0.000567952	0.000567952	0.000567952	0.00014784	0.00036729	0.000260799	0.000179102	0.000187264	0.003999265
3838103774475	383810	3774475	0.00334288	0.000830066	0.00076182	0.002240622	0.001343897	0.000272589	0.000922913	0.000991953	0.00042103	0.000481364	0.000566907	0.000566907	0.000566907	0.00014756	0.000366614	0.000260319	0.000178772	0.000186919	0.003900565
3838203774475	383820	3774475	0.003296836	0.000818633	0.000751326	0.002209761	0.001325387	0.000268834	0.000910201	0.00097829	0.000419477	0.000479588	0.000564816	0.000564816	0.000564816	0.00014702	0.000365262	0.000259359	0.000178113	0.00018623	0.003802641
3838303774475	383830	3774475	0.003253048	0.00080776	0.00074134	0.002180411	0.001307783	0.000265263	0.000898112	0.000965296	0.000417751	0.000477615	0.000562492	0.000562492	0.000562492	0.00014641	0.000363759	0.000258292	0.00017738	0.000185464	0.003706356
3838403774475	383840	3774475	0.003209128	0.000796854	0.000731338	0.002150973	0.001290126	0.000261682	0.000885986	0.000952263	0.000416026	0.000475642	0.000560169	0.000560169	0.000560169	0.00014514	0.000362257	0.000257225	0.000176648	0.000184698	0.003612401
3838603774475	383860	3774475	0.003134688	0.00077837	0.00071374	0.002101078	0.0012602	0.000255612	0.000865434	0.000930174	0.000413092	0.000472289	0.000556219	0.000556219	0.000556219	0.00014478	0.000359703	0.000255411	0.000175402	0.000183396	0.003435966
3838703774475	383870	3774475	0.00309979	0.000769705	0.000706421	0.002077687	0.001246171	0.000252766	0.0008558	0.000919819	0.000411798	0.000470809	0.000554477	0.000554477	0.000554477	0.00014433	0.000358576	0.000254611	0.000174853	0.000182821	0.003352709
3839103774475	383910	3774475	0.002958873	0.000734714	0.000674307	0.001983235	0.00118952	0.000241275	0.000816895	0.000878004	0.000406276	0.000464496	0.000547042	0.000547042	0.000547042	0.00014239	0.000353768	0.000251197	0.000172508	0.00018037	0.003045564
3829703774475	382970	3774475	0.001094567	0.00027179	0.00024944	0.000733652	0.000440035	8.92543E-05	0.000302191	0.00032797	0.000318447	0.000364081	0.000428781	0.000428781	0.000428781	0.00011613	0.000277289	0.000196893	0.000135215	0.00014137	0.001950973
3829803774475	382980	3774475	0.001126943	0.00027983	0.00025823	0.000755353	0.000453051	9.18944E-05	0.00031113	0.000334405	0.000322071	0.000368223	0.000433661	0.000433661	0.000433661	0.00011288	0.000280445	0.000199133	0.000136754	0.00014298	0.002045877
3829903774475	382990	3774475	0.001156401	0.000287144	0.00026353	0.000775097	0.000464894	9.42964E-05	0.000319263	0.000343146	0.000324831	0.00037138	0.000437378	0.000437378	0.000437378	0.00011385	0.000282849	0.00020084	0.000137926	0.000144211	0.002140177
3830003774475	383000	3774475	0.001188246	0.000295052	0.000270793	0.000796442	0.00047769	9.68932E-05	0.000328055	0.000352595	0.000327851	0.000374832	0.000441444	0.000441444	0.000441444	0.00011490	0.00028547	0.000202707	0.000139208	0.000145552	0.002243019
3830103774475	383010	3774475	0.001252867	0.000311098	0.00028552	0.000839755	0.000503675	0.000102163	0.000345895	0.000371771	0.000337083	0.000385387	0.000453874	0.000453874	0.000453874	0.00011814	0.000293517	0.000208415	0.000143128	0.00014965	0.002413156
3830203774475	383020	3774475	0.001324254	0.000328824	0.000301789	0.000887604	0.000532374	0.000107984	0.000365604	0.000392954	0.000347436	0.000397224	0.000467814	0.000467814	0.000467814	0.00012177	0.000302532	0.000214817	0.000147524	0.000154247	0.002611334
3830303774475	383030	3774475	0.001389804	0.0003451	0.000316727	0.00093154	0.000558726	0.000113329	0.000383701	0.000412405	0.000356754	0.000407877	0.000480361	0.000480361	0.000480361	0.00012504	0.000310645	0.000220578	0.00015148	0.000158384	0.002811409
3830403774475	383040	3774475	0.001445932	0.000359037	0.000329518	0.000969161	0.00058129	0.000117906	0.000399197	0.00042906	0.000363915	0.000416064	0.000490003	0.000490003	0.000490003	0.00012755	0.000316881	0.000225005	0.000154521	0.000161563	0.003000959
3830503774475	383050	3774475	0.001503918	0.000373436	0.000342733	0.001008027	0.000604602	0.000122634	0.000415206	0.000446266	0.000371852	0.000425139	0.00050069	0.00050069	0.00050069	0.00013033	0.000323792	0.000229913	0.000157891	0.000165087	0.003209748
3830603774475	383060	3774475	0.001568007	0.00038935	0.000357338	0.001050984	0.000630367	0.00012786	0.0004329	0.000465284	0.000382119	0.000436877	0.000514514	0.000514514	0.000514514	0.00013393	0.000332732	0.000236261	0.000162251	0.000169645	0.003458311
3830703774475	383070	3774475	0.001632363	0.00040533	0.00037204	0.001094119	0.000656239	0.000133108	0.000450668	0.00048438	0.000393421	0.000449799	0.000529733	0.000529733	0.000529733	0.00013789	0.000342574	0.000243249	0.00016705	0.000174662	0.003736812
3830803774475	383080	3774475	0.001691543	0.000420025	0.000385491	0.001133785	0.00068003	0.000137934	0.000467006	0.000501941	0.000403947	0.000461833	0.000543905	0.000543905	0.000543905	0.00014158	0.000351739	0.000249757	0.000171519	0.000179335	0.004025752
3830903774475	383090	3774475	0.001743159	0.000432841	0.000397254	0.001168382	0.000700781	0.000142142	0.000481257	0.000517258	0.00041202	0.0004715	0.00055529	0.00055529	0.00055529	0.00014454	0.000359102	0.000254985	0.000175109	0.000183089	0.004309602
3831003774475	383100	3774475	0.001795838	0.000445922	0.000409259	0.001203691	0.000721959	0.000146438	0.0004958	0.00053289	0.000424826	0.000485704	0.000572018	0.000572018	0.000572018	0.00014889	0.00036992	0.000262666	0.000180384	0.000188605	0.004627014
3831103774475	383110	3774475	0.001846526	0.000458508	0.000420811	0.001237665	0.000742336	0.000150571	0.000509794	0.00054793	0.000435093	0.000497442	0.000585842	0.000585842	0.000585842	0.00015249	0.00037886	0.000269014	0.000184744	0.000193163	0.004940802
3831203774475	383120	3774475	0.001892702	0.000469974	0.00043133	0.001268616	0.0007609	0.000154337	0.000522543	0.000561633	0.000441995	0.000505333	0.000595136	0.000595136	0.000595136	0.00015416	0.00038487	0.000273282	0.000187674	0.000196227	0.005274088
3831303774475	383130	3774475	0.001939409	0.000481572	0.000441978	0.001299922	0.000779677	0.000158145	0.000535438	0.000575492	0.000447258	0.00051135	0.000602222	0.000602222	0.000602222	0.00015676	0.000389452	0.000276536	0.000189909	0.000198564	0.005648443
3831403774475	383140	3774475	0.001986514	0.000493269	0.000452713	0.001331495	0.000798614	0.000161986	0.000548443	0.00058947	0.00045114	0.000515789	0.00060745	0.00060745	0.00060745	0.00015821	0.000392833	0.000278936	0.000191558	0.000200287	0.006030993
3831503774475	383150	3774475	0.00203415	0.000505097	0.000463569	0.001363424	0.000817765	0.000165871	0.000561595	0.000603605	0.000453815	0.000518847	0.000611051	0.000611051	0.000611051	0.00015905	0.000395162	0.0002805	0.000192693	0.000201475	0.006442015
3831603774475	383160	3774475	0.002081919	0.000516958	0.000474455	0.001395442	0.000836969	0.000169766	0.000574783	0.00061778	0.000455195	0.000520425	0.00061291	0.00061291	0.00061291	0.00015954	0.000396364	0.000281443	0.000193279	0.000202087	0.006885304
3831703774475	383170	3774475	0.002131147	0.000529182	0.000485674	0.001428438	0.000856759	0.00017378	0.000588374	0.000632388	0.000456403	0.000521806	0.000614536	0.000614536	0.000614536	0.00015996	0.000397416	0.00028219	0.000193792	0.000202624	0.007361982
3831903774475	383190	3774475	0.002231462	0.000554091	0.000508535	0.001495675	0.000897087	0.00018196	0.000616069	0.000662155	0.000457266	0.000522792	0.000615698	0.000615698	0.000615698	0.00016026	0.000398167	0.000282724	0.000194159	0.000203007	0.008421114
3832003774475	383200	3774475	0.002282813	0.000566842	0.000520237	0.001530094	0.000917731	0.000186147	0.000630246	0.000677393	0.000457007	0.000522496	0.00061535	0.00061535	0.00061535	0.00016018	0.000397942	0.000282564	0.000194049	0.000202892	0.009015301
3832103774475	383210	3774475	0.002336022	0.000580054	0.000532363	0.001565759	0.000939122	0.000190486	0.000644936	0.000693182	0.000457007	0.000522496	0.00061535	0.00061535	0.00061535	0.00016018	0.000397942	0.000282564	0.000194049	0.000202892	0.00968403
3832203774475	383220	3774475	0.002390558	0.000593596	0.000544792	0.001602312	0.000961047	0.000194933	0.000659993	0.000709364	0.000457266	0.000522792	0.000615698	0.000615698	0.000615698	0.00016068	0.000398167	0.000282724	0.000194159	0.000203007	0.010451375
3832303774475	383230	3774475	0.002446288	0.000607434	0.000557492	0.001639666	0.000983451	0.000199478	0.000675379	0.000725901	0.000457439	0.00052299	0.00061593	0.00061593	0.00061593	0.00016032	0.000398317	0.00028283	0.000194232	0.000203083	0.011297575
3832403774475	383240	3774475	0.002503345	0.000621602	0.000570495	0.00167791	0.001006389	0.00020413	0.000691131	0.000742832	0.000457611	0.000523187	0.000616163	0.000616163	0.000616163	0.00016038	0.000398467	0.000282937	0.000194305	0.00020316	0.012226602
3832503774475	383250	3774475	0.002561464	0.000636033	0.00058374	0.001716865	0.001029754	0.00020887	0.000707177	0.000760078	0.000457784	0.000523384	0.000616395	0.000616395	0.000616395	0.00016045	0.000398618	0.000283044	0.000194378	0.000203237	0.013212571
3832603774475	383260	3774475	0.002620644	0.000650728	0.000597227	0.001756531	0.001053545	0.000213695	0.000723515	0.000777639	0.000458215	0.000523877	0.000616976	0.000616976	0.000616976	0.00016061	0.000398993	0.00028331	0.000194562	0.000203428	0.014259537
3832703774475	383270	3774475	0.002681283	0.000665786	0.000611046	0.001797176	0.001077924	0.00021864	0.000740257	0.000795633	0.000458733	0.000524469	0.000617673	0.000617673	0.000617673	0.00016083	0.000399444	0.00028363	0.000194781	0.000203658	0.0152971
3832903774475	383290	3774475	0.002803757	0.000696197	0.000638957	0.001879266	0.00112716	0.000228627	0.00077407	0.000831975	0.00045856	0.000524272	0.000617441	0.000617441	0.000617441	0.00016072	0.000399294	0.000283524	0.000194708	0.000203581	0.016970693
3833003774475	383300	3774475	0.002865591	0.000711551	0.000653049	0.001920711	0.001152019	0.000233669	0.000791141	0.000850324	0.000457697	0.000523286	0.000616279	0.000616279	0.000616279	0.00016042	0.000398543	0.00028299	0.000194342	0.000203198	0.017410445
3833103774475	383310	3774475	0.002927425	0.000726905	0.00066714	0.001962157	0.001176877	0.000238711	0.000808213	0.000868672	0.000456489	0.000521905	0.000614653	0.000614653	0.000614653	0.00015996	0.000397491	0.000282243	0.000193829	0.000202662	0.017546331
3833203774475	383320	3774475	0.002989126	0.000742226	0.000681201	0.002003513	0.001201682	0.000243742	0.000825247	0.000886981	0.000454333	0.000519439	0.000611748	0.000611748	0.000611748	0.00015924	0.000395613	0.00028091	0.000192913	0.000201704	0.017467387

			ISDrainage / Utilities Trenching	ISDrainage / Utilities Trenching	ISAsphalt Paving	ISAsphalt Paving	SVDemolition	SVSite Grubbing / Prep	SVMass Grading / Excavation	SVMass Grading / Excavation	SVDrainage / Utilities Trenching	SVFoundations / Concrete Pads	SVBuilding / Structure Construction	SVBuilding / Structure Construction	SVAsphalt Paving	SVAsphalt Paving	SVArchitectural Coating	SVArchitectural Coating	SVLandscaping or Other Finishing	SVLandscaping or Other Finishing	MDemolition
Unique Identifier	X (UTM)	Y (UTM)	2027	2028	2027	2028	2027	2027	2027	2028	2028	2028	2028	2029	2028	2029	2028	2029	2028	2029	2027
3834503774475	383450	3774475	0.006174665	0.006174665	0.007115886	0.007115886	0.000214394	8.54355E-05	0.000277873	0.000277873	0.000143401	5.56234E-05	0.000255342	0.000255342	0.000148817	0.000148817	3.35204E-05	3.35204E-05	0.000113491	0.000113491	0.000930752
3834603774475	383460	3774475	0.005850369	0.005850369	0.006742158	0.006742158	0.00021211	8.45255E-05	0.000274913	0.000274913	0.000141873	5.50309E-05	0.000253029	0.000253029	0.000147232	0.000147232	3.31633E-05	3.31633E-05	0.000112282	0.000112282	0.000926697
3834703774475	383470	3774475	0.005555097	0.005555097	0.006401876	0.006401876	0.000210034	8.36981E-05	0.000272222	0.000272222	0.000140485	5.44922E-05	0.000250984	0.000250984	0.000145791	0.000145791	3.28387E-05	3.28387E-05	0.000111183	0.000111183	0.000922814
3834803774475	383480	3774475	0.005281394	0.005281394	0.006086452	0.006086452	0.000208027	8.28984E-05	0.000269621	0.000269621	0.000139142	5.39715E-05	0.000249027	0.000249027	0.000144398	0.000144398	3.2525E-05	3.2525E-05	0.000110121	0.000110121	0.000918242
3834903774475	383490	3774475	0.005020653	0.005020653	0.005785965	0.005785965	0.000205882	8.20435E-05	0.00026684	0.00026684	0.000137707	5.34149E-05	0.000246893	0.000246893	0.000142908	0.000142908	3.21895E-05	3.21895E-05	0.000108985	0.000108985	0.000911944
3835003774475	383500	3774475	0.004768937	0.004768937	0.00549588	0.00549588	0.00020339	8.10507E-05	0.000263611	0.000263611	0.000136041	5.27686E-05	0.00024458	0.00024458	0.000141179	0.000141179	3.18E-05	3.18E-05	0.000107666	0.000107666	0.000903316
3835103774475	383510	3774475	0.004536802	0.004536802	0.005228359	0.005228359	0.000201038	8.01131E-05	0.000260562	0.000260562	0.000134467	5.21581E-05	0.000242268	0.000242268	0.000139546	0.000139546	3.14321E-05	3.14321E-05	0.000106421	0.000106421	0.000894257
3835203774475	383520	3774475	0.004278884	0.004278884	0.004931126	0.004931126	0.000197231	7.85963E-05	0.000255629	0.000255629	0.000131921	5.11706E-05	0.000238621	0.000238621	0.000136904	0.000136904	3.0837E-05	3.0837E-05	0.000104406	0.000104406	0.000875017
3835303774475	383530	3774475	0.004036889	0.004036889	0.004652243	0.004652243	0.000193425	7.70795E-05	0.000250695	0.000250695	0.000129376	5.01831E-05	0.000234975	0.000234975	0.000134262	0.000134262	3.02419E-05	3.02419E-05	0.000102391	0.000102391	0.000854915
3835403774475	383540	3774475	0.003823361	0.003823361	0.004406167	0.004406167	0.000190242	7.58109E-05	0.00024657	0.00024657	0.000127246	4.93572E-05	0.000231862	0.000231862	0.000132052	0.000132052	2.97442E-05	2.97442E-05	0.000100706	0.000100706	0.000837487
3835503774475	383550	3774475	0.003644365	0.003644365	0.004199886	0.004199886	0.000187889	7.48733E-05	0.00024352	0.00024352	0.000125673	4.87468E-05	0.00022955	0.00022955	0.000130419	0.000130419	2.93763E-05	2.93763E-05	9.94605E-05	9.94605E-05	0.000824977
3835603774475	383560	3774475	0.003479162	0.003479162	0.004009501	0.004009501	0.000185674	7.39908E-05	0.00024065	0.00024065	0.000124191	4.81722E-05	0.000227415	0.000227415	0.000128882	0.000128882	2.90301E-05	2.90301E-05	9.82882E-05	9.82882E-05	0.000812898
3835703774475	383570	3774475	0.003318542	0.003318542	0.003824397	0.003824397	0.000183321	7.30532E-05	0.0002376	0.0002376	0.000122618	4.75617E-05	0.000225103	0.000225103	0.000127249	0.000127249	2.86622E-05	2.86622E-05	9.70427E-05	9.70427E-05	0.000799094
3835803774475	383580	3774475	0.003167874	0.003167874	0.003650762	0.003650762	0.000181038	7.21431E-05	0.00023464	0.00023464	0.00012109	4.69692E-05	0.000222879	0.000222879	0.000125663	0.000125663	2.83051E-05	2.83051E-05	9.58337E-05	9.58337E-05	0.000785117
3835903774475	383590	3774475	0.003033314	0.003033314	0.003495691	0.003495691	0.0001791	7.13709E-05	0.000232129	0.000232129	0.000119794	4.64665E-05	0.000220923	0.000220923	0.000124318	0.000124318	2.80022E-05	2.80022E-05	9.4808E-05	9.4808E-05	0.000772866
3836003774475	383600	3774475	0.002936386	0.002936386	0.003383988	0.003383988	0.000178477	7.11227E-05	0.000231322	0.000231322	0.000119377	4.63049E-05	0.0002203	0.0002203	0.000123886	0.000123886	2.79048E-05	2.79048E-05	9.44783E-05	9.44783E-05	0.000769328
3836103774475	383610	3774475	0.002844227	0.002844227	0.00327778	0.00327778	0.000177854	7.08745E-05	0.000230514	0.000230514	0.000118961	4.61433E-05	0.000219767	0.000219767	0.000123454	0.000123454	2.78074E-05	2.78074E-05	9.41486E-05	9.41486E-05	0.000765532
3836203774475	383620	3774475	0.002777247	0.002777247	0.003200591	0.003200591	0.0001782	7.10124E-05	0.000230963	0.000230963	0.000119192	4.62331E-05	0.000220211	0.000220211	0.000123694	0.000123694	2.78615E-05	2.78615E-05	9.43318E-05	9.43318E-05	0.000768293
3836303774475	383630	3774475	0.002729571	0.002729571	0.003145647	0.003145647	0.000179446	7.15088E-05	0.000232577	0.000232577	0.000120025	4.65563E-05	0.000221456	0.000221456	0.000124558	0.000124558	2.80563E-05	2.80563E-05	9.49912E-05	9.49912E-05	0.000776662
3836403774475	383640	3774475	0.002683514	0.002683514	0.003092569	0.003092569	0.000180692	7.20052E-05	0.000234192	0.000234192	0.000120859	4.68795E-05	0.00022279	0.00022279	0.000125423	0.000125423	2.8251E-05	2.8251E-05	9.56506E-05	9.56506E-05	0.000785548
3836503774475	383650	3774475	0.002660231	0.002660231	0.003065737	0.003065737	0.000183252	7.30256E-05	0.00023751	0.00023751	0.000122571	4.75438E-05	0.00022537	0.00022537	0.0001272	0.0001272	2.86514E-05	2.86514E-05	9.7006E-05	9.7006E-05	0.000803321
3836603774475	383660	3774475	0.002638522	0.002638522	0.003040719	0.003040719	0.00018602	7.41287E-05	0.000241098	0.000241098	0.000124423	4.8262E-05	0.000228127	0.000228127	0.000129122	0.000129122	2.90842E-05	2.90842E-05	9.84714E-05	9.84714E-05	0.000823424
3836703774475	383670	3774475	0.002622043	0.002622043	0.003021728	0.003021728	0.000189411	7.548E-05	0.000245493	0.000245493	0.000126691	4.91418E-05	0.000231417	0.000231417	0.000131476	0.000131476	2.96144E-05	2.96144E-05	0.000100266	0.000100266	0.000848703
3836803774475	383680	3774475	0.002611721	0.002611721	0.003009833	0.003009833	0.000193771	7.72174E-05	0.000251144	0.000251144	0.00012907	5.02729E-05	0.000235509	0.000235509	0.000134502	0.000134502	3.0296E-05	3.0296E-05	0.000102574	0.000102574	0.000882006
3836903774475	383690	3774475	0.002601861	0.002601861	0.00299847	0.00299847	0.000198961	7.92857E-05	0.000257871	0.000257871	0.000133079	5.16195E-05	0.000240133	0.000240133	0.000138105	0.000138105	3.11075E-05	3.11075E-05	0.000105322	0.000105322	0.000920744
3837003774475	383700	3774475	0.002587003	0.002587003	0.002981347	0.002981347	0.00020429	8.14092E-05	0.000264777	0.000264777	0.000136643	5.3002E-05	0.000244758	0.000244758	0.000141804	0.000141804	3.19407E-05	3.19407E-05	0.000108143	0.000108143	0.000958102
3837103774475	383710	3774475	0.002571681	0.002571681	0.00296369	0.00296369	0.000210103	8.37257E-05	0.000272312	0.000272312	0.000140531	5.45102E-05	0.000250094	0.000250094	0.000145839	0.000145839	3.28496E-05	3.28496E-05	0.00011122	0.00011122	0.000996236
3837203774475	383720	3774475	0.002554046	0.002554046	0.002943366	0.002943366	0.000215778	8.59871E-05	0.000279667	0.000279667	0.000144327	5.59825E-05	0.000254897	0.000254897	0.000149778	0.000149778	3.37368E-05	3.37368E-05	0.000114224	0.000114224	0.00106103
3837303774475	383730	3774475	0.002506739	0.002506739	0.002888848	0.002888848	0.000217785	8.67868E-05	0.000282268	0.000282268	0.000145669	5.65031E-05	0.000256498	0.000256498	0.000151171	0.000151171	3.40506E-05	3.40506E-05	0.000115286	0.000115286	0.001070779
3837403774475	383740	3774475	0.002459849	0.002459849	0.002834811	0.002834811	0.000219446	8.74487E-05	0.000284421	0.000284421	0.00014678	5.6934E-05	0.000258188	0.000258188	0.000152324	0.000152324	3.43103E-05	3.43103E-05	0.000116165	0.000116165	0.001072073
3837503774475	383750	3774475	0.002421893	0.002421893	0.002791069	0.002791069	0.000221868	8.84139E-05	0.00028756	0.00028756	0.0001484	5.75625E-05	0.000261123	0.000261123	0.000154005	0.000154005	3.4689E-05	3.4689E-05	0.000117448	0.000117448	0.001075783
3837603774475	383760	3774475	0.002371022	0.002371022	0.002732444	0.002732444	0.000224636	8.9517E-05	0.000291148	0.000291148	0.000150252	5.82806E-05	0.000264502	0.000264502	0.000155926	0.000155926	3.51218E-05	3.51218E-05	0.000118913	0.000118913	0.001080701
3837703774475	383770	3774475	0.002313208	0.002313208	0.002665817	0.002665817	0.000226851	9.03995E-05	0.000294018	0.000294018	0.000151733	5.88552E-05	0.000267882	0.000267882	0.000157463	0.000157463	3.5468E-05	3.5468E-05	0.000120085	0.000120085	0.00107794
3837803774475	383780	3774475	0.002256227	0.002256227	0.00260015	0.00260015	0.000228581	9.1089E-05	0.00029626	0.00029626	0.00015289	5.93041E-05	0.00027095	0.00027095	0.00015864	0.00015864	3.57385E-05	3.57385E-05	0.000121001	0.000121001	0.001074057
3837903774475	383790	3774475	0.002199663	0.002199663	0.002534964	0.002534964	0.000230103	9.16957E-05	0.000298233	0.000298233	0.000153908	5.96991E-05	0.000274108	0.000274108	0.000159721	0.000159721	3.59765E-05	3.59765E-05	0.000121807	0.000121807	0.001069744
3838003774475	383800	3774475	0.002145645	0.002145645	0.002472711	0.002472711	0.000232664	9.2716E-05	0.000301552	0.000301552	0.000155621	6.03634E-05	0.0002798	0.0002798	0.00016149	0.00016149	3.63769E-05	3.63769E-05	0.000123162	0.000123162	0.001064912
3838103774475	383810	3774475	0.002092691	0.002092691	0.002411686	0.002411686	0.000235847	9.39846E-05	0.000305678	0.000305678	0.00015775	6.11893E-05	0.000291807	0.000291807	0.00016378	0.00016378	3.68746E-05	3.68746E-05	0.000124848	0.000124848	0.001059304
3838203774475	383820	3774475	0.002040154	0.002040154	0.00235114	0.00235114	0.000237162	9.45086E-05	0.000307382	0.000307382	0.00015863	6.15304E-05	0.000297499	0.000297499	0.00016462	0.00016462	3.70802E-05	3.70802E-05	0.000125544	0.000125544	0.001053092
3838303774475	383830	3774475	0.001988496	0.001988496	0.002291608	0.002291608	0.000236608	9.4288E-05	0.000306665	0.000306665	0.00015825	6.13868E-05	0.000297499	0.000297499	0.00016423	0.00016423	3.69936E-05	3.69936E-05	0.000125251	0.000125251	0.001046794
3838403774475	383840	3774475	0.001938088	0.001938088	0.002233516	0.002233516	0.000235986	9.40398E-05	0.000305857	0.000305857	0.00015783	6.12252E-05	0.000296965	0.000296965	0.00016384	0.00016384	3.68962E-05	3.68962E-05	0.000124921	0.000124921	0.001040323
3838603774475	383860	3774475	0.001843429	0.001843429	0.002124428	0.002124428	0.000234671	9.35158E-05	0.000304153	0.000304153	0.00015696	6.08841E-05	0.000295364	0.000295364	0.00016289	0.00016289	3.66907E-05	3.66907E-05	0.000124225	0.000124225	0.001029194
3838703774475	383870	3774475	0.001798761	0.001798761	0.002072951	0.002072951	0.000234048	9.32676E-05	0.000303346	0.000303346	0.00015654	6.07225E-05	0.000294564	0.000294564	0.00016245	0.00016245	3.65933E-05	3.65933E-05	0.000123895	0.000123895	0.001024017
3839103774475	383910	3774475	0.001633975	0.001633975	0.001883046	0.001883046	0.000231626	9.23024E-05	0.000300207	0.000300207	0.00015492	6.00941E-05	0.00029154	0.00029154	0.00016078	0.00016078	3.62146E-05	3.62146E-05	0.000122613	0.000122613	0.001001758
3829703774475	382970	3774475	0.001046716	0.001046716	0.00120627	0.00120627	0.000184913	7.36875E-05	0.000239663	0.000239663	0.00012368	4.79747E-05	0.000231062	0.000231062	0.00012835	0.00012835	2.89111E-05	2.89111E-05	9.78852E-05	9.78852E-05	0.000437336
3829803774475	382980	3774475	0.001097633	0.001097633	0.001264948	0.001264948	0.000186366	7.42666E-05	0.000241547	0.000241547	0.00012465	4.83517E-05	0.000232574	0.000232574	0.00012936	0.00012936	2.91383E-05	2.91383E-05	9.86545E-05	9.86545E-05	0.000446481
3829903774475	382990	3774475	0.001148226	0.001148226	0.001323253	0.001323253	0.000187404	7.46803E-05	0.000242892	0.000242892	0.00012549	4.86211E-05	0.00023373	0.00023373	0.00013008	0.00013008	2.93006E-05	2.93006E-05	9.9204E-05	9.9204E-05	0.000454419
3830003774475	383000	3774475	0.001203401	0.001203401	0.001386839	0.001386839	0.000188512	7.51215E-05	0.000244327	0.000244327	0.00012608	4.89083E-05	0.000234886	0.000234886	0.00013085	0.00013085	2.94737E-05	2.94737E-05	9.97902E-05	9.97902E-05	0.00046296
3830103774475	383010	3774475	0.001294682	0.001294682	0.001492034	0.001492034	0.000192456	7.66934E-05	0.0002494	0.0002494	0.000128728	4.99318E-05	0.000239066	0.000239066	0.00013358	0.00013358	3.00905E-05	3.00905E-05	0.000101878	0.000101878	0.000482459
3830203774475	383020	3774475	0.001401006	0.001401006	0.001614565	0.001614565	0.000196885	7.84584E-05	0.00025518	0.00025518	0.00013169	5.10808E-05	0.000243602	0.000243602	0.00013666	0.00013666	3.07829E-05	3.07829E-05	0.000104223	0.000104223	0.000504028
3830303774475	383030	3774475	0.001508348	0.001508348	0.00173827	0.00173827	0.000200692	7.99752E-05	0.000260113	0.000260113	0.00013423	5.20684E-05	0.000247515	0.000247515	0.00013936	0.00013936	3.1378E-05	3.1378E-05	0.000106238	0.000106238	0.000523958
3830403774475	383040	3774475	0.001610043	0.001610043	0.001855467	0.001855467	0.000203598	8.11334E-05	0.000263881	0.000263881	0.00013618	5.28224E-05	0.000250272	0.000250272	0.00014132	0.00014132	3.18325E-05	3.18325E-05	0.000107776	0.000107776	0.000540695
3830503774475	383050	3774475	0.001722061	0.001722061	0.00198456	0.00198456	0.000206712	8.23744E-05	0.000267917	0.000267917	0.00013826	5.36304E-05	0.000253207	0.000253207	0.00014385	0.00014385	3.23194E-05	3.23194E-05	0.000109425	0.000109425	0.000558727
3830603774475	383060	3774475	0.001855417	0.001855417	0.002138244	0.002138244	0.000210795	8.40015E-05	0.000273209	0.000273209	0.00014099	5.46897E-05	0.000257121	0.000257121	0.00014631	0.00014631	3.29578E-05	3.29578E-05	0.000111586	0.000111586	0.000581245
3830703774475	383070	3774475	0.002004836	0.002004836	0.002310439	0.002310439	0.000215501	8.58768E-05	0.000279308	0.000279308	0.00014414	5.59106E-05	0.00026139	0.00026139	0.00014985	0.00014985	3.36935E-05	3.36935E-05	0.000114077	0.000114077	0.000605144
3830803774475	383080	3774475	0.002159855	0.002159855	0.002489088	0.002489088	0.00021993	8.76417E-05	0.000285048	0.000285048	0.00014710	5.70597E-05	0.000265748	0.000265748	0.00015266	0.00015266	3.4386E-05	3.4386E-05	0.000116422	0.000116422	0.000627403
3830903774475	383090	3774475	0.002312143	0.002312143	0.00266459	0.00266459	0.000223529	8.90758E-05	0.000289713	0.000289713	0.00014911	5.79934E-05	0.000269394	0.000269394	0.00015518	0.00015518	3.49486E-05	3.49486E-05	0.000118327	0.000118327	0.000646039
3831003774475	383100	3774475	0.002482438	0.002482438	0.002860843	0.002860843	0.000228235	9.09511E-05	0.000295812	0.000295812	0.00015265	5.92143E-05	0.000273396	0.000273396	0.00015824	0.00015824	3.56844E-05	3.56844E-05	0.000120818	0.000120818	0.000675546
3831103774475	383110	3774475	0.002650788	0.002650788	0.003054855	0.003054855	0.000231833	9.23851E-05	0.000300476	0.000300476	0.00015506	6.01479E-05	0.00027642	0.00027642	0.00016092	0.00016092	3.6247E-05	3.6247E-05	0.000122723	0.000122723	0.000694182
3831203774475	383120	3774475	0.002829599	0.002829599	0.003260923	0.003260923	0.000234671	9.35158E-05	0.000304153	0.000304153	0.00015696	6.08841E-05	0.000279266	0.000279266	0.00016289	0.00016289	3.66907E-05	3.66907E-05	0.000124225	0.000124225	0.000705656
3831303774475	383130	3774475	0.003030444	0.003030444	0.003492383	0.003492383	0.000237162	9.45086E-05	0.000307382	0.000307382	0.00015863	6.15304E-05	0.000282023	0.000282023	0.00016421	0.00016421	3.70802E-05	3.70802E-05	0.000125544	0.000125544	0.00071739
3831403774475	383140	3774475	0.003235686	0.003235686	0.003728911	0.003728911	0.000239446	9.54186E-05	0.000310342	0.000310342	0.00016157	6.21229E-05	0.000284247	0.000284247	0.00016626	0.00016626	3.74372E-05	3.74372E-05	0.000126753	0.000126753	0.000728951
3831503774475	383150	3774475	0.003456203	0.003456203	0.003983042	0.003983042	0.000241314	9.61632E-05	0.000312764	0.000312764	0.00016147	6.26077E-05	0.000286559	0.000286559	0.00016753	0.00016753	3.77294E-05	3.77294E-05	0.000127742	0.000127742	0.000739477
3831603774475	383160	3774475	0.003694032	0.003694032	0.004257124	0.004257124	0.000243044	9.68527E-05	0.000315006	0.000315006	0.00016256	6.30566E-05	0.000288872	0.000288872	0.00016874	0.00016874	3.79999E-05	3.79999E-05	0.000128658	0.000128658	0.000748881
3831703774475	383170	3774475	0.003949775	0.003949775	0.00455185	0.00455185	0.000244705	9.75145E-05	0.000317159	0.000317159	0.00016367	6.34875E-05	0.000291184	0.000291184	0.00016957	0.00016957	3.82596E-05	3.82596E-05	0.000129537	0.000129537	0.000758285
3831903774475	383190	3774475	0.004518009	0.004518009	0.005206702	0.005206702	0.000244428	9.74042E-05	0.0003168	0.0003168	0.00016349	6.34157E-05	0.00029065	0.00029065	0.00016965	0.00016965	3.82163E-05	3.82163E-05	0.0001293	0.0001293	0.00077718
3832003774475	383200	3774475	0.004836796	0.004836796	0.005574082	0.005574082	0.000242837	9.67699E-05	0.000314737	0.000314737	0.00016242	6.30027E-05	0.000288249	0.000288249	0.00016856	0.00016856	3.79674E-05	3.79674E-05	0.000128548	0.000128548	0.000786756
3832103774475	383210	3774475	0.005195576	0.005195576	0.005987552	0.005987552	0.000242076	9.64666E-05	0.000313751	0.000313751	0.00016191	6.28052E-05	0.000287004	0.000287004	0.00016803	0.00016803	3.78484E-05	3.78484E-05	0.000128145	0.000128145	0.000796333
3832203774475	383220	3774475	0.005607264	0.005607264	0.006461994	0.006461994	0.000241868	9.63839E-05	0.000313481	0.000313481	0.00016177	6.27513E-05	0.000286648	0.000286648	0.00016787	0.00016787	3.78159E-05	3.78159E-05	0.000128035	0.000128035	0.00080591
3832303774475	383230	3774475	0.006061259	0.006061259	0.006985193	0.006985193	0.000241729	9.63287E-05	0.000313302	0.000313302	0.00016085	6.27154E-05	0.000286292	0.000286292	0.00016771	0.00016771	3.77943E-05	3.77943E-05	0.000127961	0.000127961	0.000815573
3832403774475	383240	3774475	0.00655969	0.00655969	0.007559602	0.007559602	0.000241729	9.63287E-05	0.000313302	0.000313302	0.00016085	6.27154E-05	0.000286292	0.000286292	0.00016771	0.00016771	3.77943E-05	3.77943E-05	0.000127961	0.000127961	0.000825236
3832503774475	383250	3774475	0.007088672	0.007088672	0.008169218	0.008169218	0.000241729	9.63287E-05	0.000313302	0.000313302	0.00016085	6.27154E-05	0.000286114	0.000286114	0.00016771	0.00016771	3.77943E-05	3.77943E-05	0.000127961	0.000127961	0.000834899
3832603774475	383260	3774475	0.00765038	0.00765038	0.008816549	0.008816549	0.000242145	9.64942E-05	0.00031384	0.00031384	0.00016196	6.28232E-05	0.000286826	0.000286826	0.00016808	0.00016808	3.78592E-05	3.78592E-05	0.000128181	0.000128181	0.000844562
3832703774475	383270	3774475	0.008207042	0.008207042	0.009458064	0.009458064	0.000243252	9.69354E-05	0.000315275	0.000315275	0.00016273	6.31104E-05	0.000288427	0.000288427	0.00016848	0.00016848	3.80323E-05	3.80323E-05	0.000128767	0.000128767	0.000854225
3832903774475	383290	3774475	0.009104941	0.009104941	0.010492833	0.010492833	0.000242837	9.67699E-05	0.000314737	0.000314737	0.00016242	6.30027E-05	0.000287715	0.000287715	0.00016856	0.00016856	3.79674E-05	3.79674E-05	0.000128548	0.000128548	0.000873378
3833003774475	383300	3774475	0.009340872	0.009340872	0.010764727	0.010764727	0.000240761	9.59426E-05	0.000312046	0.000312046	0.00016103	6.24641E-05	0.000284603	0.000284603	0.00016711	0.00016711	3.76428E-05	3.76428E-05	0.000127449	0.000127449	0.000882782
3833103774475	383310	3774475	0.009413776	0.009413776	0.010848744	0.010848744	0.000238754	9.51429E-05	0.000309445	0.000309445	0.00015969	6.19434E-05	0.000281757	0.000281757	0.00016572	0.00016572	3.7329E-05	3.7329E-05	0.000126386	0.000126386	0.000891841
3833203774475	383320	3774475	0.009371422	0.009371422	0.010799935	0.010799935	0.000237093	9.4481E-05	0.000307293	0.000307293	0.000158583	6.15125E-05	0.000279622	0.000279622	0.00016457	0.00016457	3.70694E-05	3.70694E-05	0.000125507	0.000125507	0.000899261

			MSite Grubbing / Prep	MMass Grading / Excavation	MMass Grading / Excavation	MDrainage / Utilities Trenching	MFoundations / Concrete Pads	MBuilding / Structure Construction	MAsphalt Paving	MLandscaping or Other Finishing	MWaterside Construction (Piles)	RSSWRestriping South Valley	RSSWRestriping Silver Lake Boulevard	RSSWDemolition	RSSWPlacing Base	RSSWForm	Child Risk				
Unique Identifier	X (UTM)	Y (UTM)	2027	2027	2028	2028	2028	2028	2028	2028	2028	2029	2029	2029	2029	2029	3rd Trimester	0<2	2<16	Total	per million
3834503774475	383450	3774475	0.00086058	0.001431469	0.001431469	0.000688464	0.000326222	0.000885047	0.000575476	0.000395204	0.000424768	9.48902E-05	0.000232058	0.000723141	6.57576E-05	0.000143022	1.34219E-07	4.05544E-06	5.7049E-07	4.76015E-06	4.76015081
3834603774475	383460	3774475	0.000856831	0.001425232	0.001425232	0.000685465	0.000324801	0.000881191	0.000572969	0.000393482	0.000422918	9.37982E-05	0.000230868	0.000719394	6.54168E-05	0.000142281	1.30541E-07	3.91311E-06	5.4541E-07	4.58905E-06	4.58905409
3834703774475	383470	3774475	0.000853241	0.001419261	0.001419261	0.000682593	0.00032344	0.000877499	0.000570568	0.000391834	0.000421146	9.28242E-05	0.000229796	0.000716012	6.51093E-05	0.000141612	1.27123E-07	3.78167E-06	5.2252E-07	4.43131E-06	4.43131003
3834803774475	383480	3774475	0.000849013	0.001412228	0.001412228	0.000679211	0.000321837	0.000873151	0.000567741	0.000389892	0.000419059	9.19092E-05	0.000228605	0.000712265	6.47686E-05	0.000140871	1.23855E-07	3.65762E-06	5.0121E-07	4.28268E-06	4.28267962
3834903774475	383490	3774475	0.00084319	0.001402542	0.001402542	0.000674552	0.00031963	0.000867162	0.000563847	0.000387218	0.000416185	9.09353E-05	0.000227027	0.000707238	6.43114E-05	0.000139877	1.20554E-07	3.53581E-06	4.8074E-07	4.13711E-06	4.13710973
3835003774475	383500	3774475	0.000835213	0.001389273	0.001389273	0.00066817	0.000316606	0.000858958	0.000558512	0.000383555	0.000412247	8.98727E-05	0.000224823	0.000700292	6.36798E-05	0.000138503	1.17146E-07	3.41394E-06	4.6075E-07	3.99184E-06	3.99183564
3835103774475	383510	3774475	0.000826837	0.00137534	0.00137534	0.000661469	0.000313431	0.000850344	0.000552911	0.000379708	0.000408113	8.88692E-05	0.000222561	0.000693254	6.30398E-05	0.000137111	1.13848E-07	3.29797E-06	4.422E-07	3.85401E-06	3.85401076
3835203774475	383520	3774475	0.000809048	0.00134575	0.00134575	0.000647238	0.000306687	0.000832049	0.000541016	0.000371539	0.000399332	8.72754E-05	0.000217856	0.000678448	6.16934E-05	0.000134183	1.09568E-07	3.15867E-06	4.2091E-07	3.68914E-06	3.68914412
3835303774475	383530	3774475	0.000790461	0.001314833	0.001314833	0.000632369	0.000299642	0.000812934	0.000528586	0.000363003	0.000390158	8.57406E-05	0.000212854	0.000662819	6.02722E-05	0.000131092	1.05264E-07	3.02141E-06	4.0072E-07	3.5274e-06	3.5274008
3835403774475	383540	3774475	0.000774347	0.00128803	0.00128803	0.000619477	0.000293533	0.000796362	0.000517811	0.000355603	0.000382205	8.44715E-05	0.000208597	0.000649475	5.90588E-05	0.000128452	1.01313E-07	2.89589E-06	3.8289E-07	3.38009E-06	3.38009016
3835503774475	383550	3774475	0.00076278	0.00126879	0.00126879	0.000610224	0.000289149	0.000784466	0.000510076	0.000350291	0.000376495	8.34975E-05	0.00020556	0.000639878	5.81861E-05	0.000126554	9.80877E-08	2.79117E-06	3.6804E-07	3.2573e-06	3.25730344
3835603774475	383560	3774475	0.000751612	0.001250213	0.001250213	0.000601289	0.000284915	0.00077298	0.000502608	0.000345163	0.000370983	8.26121E-05	0.000202642	0.000630738	5.7355E-05	0.000124747	9.50496E-08	2.6929e-06	3.5428E-07	3.14222e-06	3.14222163
3835703774475	383570	3774475	0.000738848	0.001228982	0.001228982	0.000591079	0.000280077	0.000759854	0.000494073	0.000339301	0.000364683	8.16676E-05	0.000199337	0.000620319	5.64076E-05	0.000122686	9.19399E-08	2.59421E-06	3.4072E-07	3.02687E-06	3.02687055
3835803774475	383580	3774475	0.000725925	0.001207487	0.001207487	0.00058074	0.000275178	0.000746563	0.000485431	0.000333367	0.000358305	8.07231E-05	0.000195972	0.000609808	5.54518E-05	0.000120607	8.89376E-08	2.49963E-06	3.2791E-07	2.91647e-06	2.91647137
3835903774475	383590	3774475	0.000714597	0.001188644	0.001188644	0.000571678	0.000270884	0.000734914	0.000477856	0.000328165	0.000352713	7.99262E-05	0.000193055	0.000600577	5.46124E-05	0.000118781	8.62658E-08	2.41487E-06	3.1646E-07	2.8176e-06	2.81759516
3836003774475	383600	3774475	0.000711327	0.001183204	0.001183204	0.000569061	0.000269644	0.00073155	0.000475669	0.000326663	0.000351099	7.96606E-05	0.000192251	0.000598017	5.43797E-05	0.000118275	8.46378E-08	2.35858E-06	3.0861E-07	2.75183e-06	2.7518293
3836103774475	383610	3774475	0.000707817	0.001177366	0.001177366	0.000566254	0.000268314	0.00072794	0.00047332	0.000325051	0.000349367	7.93949E-05	0.000191417	0.000595367	5.41386E-05	0.000117751	8.30746E-08	2.30487E-06	3.0113E-07	2.68907e-06	2.68907075
3836203774475	383620	3774475	0.00071037	0.001181612	0.001181612	0.000568296	0.000269281	0.000730566	0.000475029	0.000326223	0.000350627	7.95425E-05	0.000192191	0.000597652	5.43464E-05	0.000118203	8.22631E-08	2.27147E-06	2.9613E-07	2.64987e-06	2.64987288
3836303774475	383630	3774475	0.000718107	0.001194483	0.001194483	0.000574486	0.000272214	0.000738524	0.000480203	0.000329776	0.000354446	7.99852E-05	0.000194335	0.000604233	5.49448E-05	0.000119504	8.20789E-08	2.25481E-06	2.9312E-07	2.63-06	2.63000368
3836403774475	383640	3774475	0.000726324	0.00120815	0.00120815	0.000581059	0.000275329	0.000746974	0.000485698	0.00033355	0.000358501	8.0487E-05	0.000196598	0.00061127	5.55848E-05	0.000120896	8.1958E-08	2.24003E-06	2.9029E-07	2.61227e-06	2.61227286
3836503774475	383650	3774475	0.000742757	0.001235484	0.001235484	0.000594206	0.000281558	0.000763874	0.000496687	0.000341096	0.000366613	8.14315E-05	0.000201034	0.00062498	5.68314E-05	0.000123608	8.26906E-08	2.24694E-06	2.8996E-07	2.6196e-06	2.61959659
3836603774475	383660	3774475	0.000761344	0.001266401	0.001266401	0.000609075	0.000288604	0.000782989	0.000509116	0.000349632	0.000375787	8.2494E-05	0.000206066	0.000640518	5.82443E-05	0.000126681	8.35533E-08	2.25689E-06	2.8996E-07	2.63041e-06	2.6304068
3836703774475	383670	3774475	0.000784717	0.00130528	0.00130528	0.000627774	0.000297464	0.000807027	0.000524746	0.000360366	0.000387323	8.37927E-05	0.000212378	0.000660077	6.00229E-05	0.000130549	8.47914E-08	2.27549E-06	2.9081E-07	2.65109e-06	2.65109148
3836803774475	383680	3774475	0.000815509	0.001356498	0.001356498	0.000652407	0.000309137	0.000838694	0.000545336	0.000374506	0.000402522	8.54455E-05	0.000220715	0.000685942	6.2375E-05	0.000135665	8.63837E-08	2.30234E-06	2.9282E-07	2.68154e-06	2.68154308
3836903774475	383690	3774475	0.000851327	0.001416076	0.001416076	0.000681061	0.000322714	0.00087553	0.000569288	0.000390955	0.000420201	8.7423E-05	0.000230302	0.00071583	6.50927E-05	0.000141576	8.7926E-08	2.32811E-06	2.954E-07	2.71144e-06	2.71143584
3837003774475	383700	3774475	0.000885868	0.001473532	0.001473532	0.000708694	0.000335808	0.000911054	0.000592386	0.000406817	0.00043725	8.95776E-05	0.000239442	0.000744254	6.76774E-05	0.000147198	8.89577E-08	2.34258E-06	2.9755E-07	2.72908e-06	2.72907941
3837103774475	383710	3774475	0.000921127	0.001532181	0.001532181	0.000736902	0.000349174	0.000947315	0.000615964	0.00042309	0.000454653	9.20568E-05	0.000249327	0.000773867	7.03702E-05	0.000153055	8.95694E-08	2.3484E-06	2.998E-07	2.73776e-06	2.73776292
3837203774475	383720	3774475	0.000981036	0.001631832	0.001631832	0.000784829	0.000371883	0.001008927	0.000656025	0.000450521	0.000484223	9.41524E-05	0.000261088	0.000815728	7.41767E-05	0.000161334	8.97959E-08	2.34827E-06	3.0369E-07	2.74176e-06	2.7417555
3837303774475	383730	3774475	0.00099005	0.001646826	0.001646826	0.00079204	0.0003753	0.001018198	0.000662053	0.000454661	0.000488672	9.47427E-05	0.000266418	0.000828523	7.53403E-05	0.000163864	8.89807E-08	2.32002E-06	3.0106E-07	2.71007e-06	2.71006736
3837403774475	383740	3774475	0.000991247	0.001648816	0.001648816	0.000792997	0.000375754	0.001019428	0.000662853	0.00045521	0.000489263	9.53625E-05	0.000266775	0.000829437	7.54234E-05	0.000164045	8.80926E-08	2.29047E-06	2.9792E-07	2.67648e-06	2.67647924
3837503774475	383750	3774475	0.000994677	0.001654522	0.001654522	0.000795742	0.000377054	0.001022956	0.000665147	0.000456786	0.000490956	9.6366E-05	0.000267579	0.000832088	7.56644E-05	0.000164569	8.73623E-08	2.26471E-06	2.9567E-07	2.64774e-06	2.64774285
3837603774475	383760	3774475	0.000999224	0.001662085	0.001662085	0.000799379	0.000378778	0.001027632	0.000668188	0.000458874	0.0004932	9.8432E-05	0.000268293	0.000834556	7.58888E-05	0.000165057	8.67215E-08	2.24241E-06	2.9279E-07	2.62191e-06	2.62191324
3837703774475	383770	3774475	0.000996671	0.001657839	0.001657839	0.000797337	0.00037781	0.001025007	0.000666481	0.000457701	0.00049194	9.97307E-05	0.000268055	0.000833185	7.57642E-05	0.000164786	8.58438E-08	2.21177E-06	2.8851E-07	2.58613e-06	2.58613004
3837803774475	383780	3774475	0.000993082	0.001651868	0.001651868	0.000794465	0.000376449	0.001021315	0.00066408	0.000456053	0.000490169	0.000100852	0.000267192	0.000830351	7.55065E-05	0.000164226	8.49301E-08	2.18037E-06	2.8415E-07	2.54945e-06	2.5494539
3837903774475	383790	3774475	0.000989093	0.001645234	0.001645234	0.000791274	0.000374937	0.001017213	0.000661413	0.00045422	0.0004882	0.000101797	0.000266209	0.000827244	7.52239E-05	0.000163611	8.4038E-08	2.1497E-06	2.7979E-07	2.51353e-06	2.5135298
3838003774475	383800	3774475	0.000984626	0.001637803	0.001637803	0.000787701	0.000373244	0.001012619	0.000658426	0.00045217	0.000485995	0.000103656	0.000265108	0.000823679	7.48998E-05	0.000162906	8.33836E-08	2.12226E-06	2.7568E-07	2.48133e-06	2.48132547
3838103774475	383810	3774475	0.000979441	0.001629178	0.001629178	0.000783552	0.000371279	0.001007286	0.000654959	0.000449788	0.000483436	0.000103597	0.000263798	0.000819658	7.45341E-05	0.000162111	8.2901E-08	2.09538E-06	2.7164E-07	2.44992e-06	2.44991963
3838203774475	383820	3774475	0.000973697	0.001619624	0.001619624	0.000778958	0.000369101	0.00100138	0.000651118	0.000447151	0.000480601	0.000103331	0.000262368	0.000815088	7.41186E-05	0.000161207	8.18402E-08	2.06225E-06	2.6738E-07	2.41147e-06	2.41146742
3838303774475	383830	3774475	0.000967874	0.001609938	0.001609938	0.000774299	0.000366894	0.000995391	0.000647224	0.000444477	0.000477726	0.000103007	0.000260939	0.000810518	7.3703E-05	0.000160303	8.06644E-08	2.02824E-06	2.63E-07	2.3719e-06	2.37190467
3838403774475	383840	3774475	0.000961891	0.001599986	0.001599986	0.000769513	0.000364626	0.000989238	0.000643223	0.000441729	0.000474773	0.000102653	0.000259451	0.000805857	7.32791E-05	0.000159381	7.94802E-08	1.99455E-06	2.5869E-07	2.33272e-06	2.33271999
3838603774475	383860	3774475	0.0009516	0.001582869	0.001582869	0.00076128	0.000360725	0.000978654	0.000636341	0.00043703	0.000469694	0.000102092	0.00025692	0.000797905	7.25561E-05	0.000157809	7.7295E-08	1.93212E-06	2.5065E-07	2.26007e-06	2.26006937
3838703774475	383870	3774475	0.000946814	0.001574907	0.001574907	0.000757451	0.000358911	0.000973732	0.000633141	0.000434805	0.000467332	0.000101826	0.000255759	0.000794249	7.22236E-05	0.000157086	7.62525E-08	1.90246E-06	2.4686E-07	2.22558e-06	2.22557754
3839103774475	383910	3774475	0.000926233	0.001540673	0.001540673	0.000740986	0.000351109	0.000952566	0.000619378	0.000425354	0.000457173	0.000100793	0.000250727	0.000778346	7.07775E-05	0.00015394	7.22314E-08	1.78955E-06	2.3262E-07	2.09441e-06	2.09441013
3829703774475	382970	3774485	0.000404364	0.00067261	0.00067261	0.00032349	0.000153283	0.00041586	0.00027401	0.000185696	0.000199587	8.42649E-05	0.000123562	0.000383415	3.48651E-05	7.58313E-05	5.48093E-08	1.62191E-06	1.6905E-07	1.84577e-06	1.84576637
3829803774485	382980	3774485	0.00041282	0.000686675	0.000686675	0.000330256	0.000156489	0.000424557	0.000276056	0.000189579	0.000203761	8.47962E-05	0.000125706	0.000390087	3.54719E-05	7.71509E-05	5.71016E-08	1.69915E-06	1.7546E-07	1.93171e-06	1.93171449
3829903774485	382990	3774485	0.000420159	0.000698883	0.000698883	0.000336127	0.000159271	0.000432104	0.000280963	0.00019295	0.000207384	8.51208E-05	0.000127552	0.000395845	3.59955E-05	7.82898E-05	5.93583E-08	1.77621E-06	1.8173E-07	2.0173e-06	2.01730146
3830003774485	383000	3774485	0.000428057	0.000712019	0.000712019	0.000342445	0.000162264	0.000440226	0.000286244	0.000196576	0.000211282	8.55045E-05	0.000129517	0.000401969	3.65523E-05	7.95009E-05	6.18214E-08	1.86074E-06	1.8858E-07	2.11114e-06	2.11114208
3830103774485	383010	3774485	0.000446085	0.000742007	0.000742007	0.000356868	0.000169098	0.000458767	0.0002983	0.000204856	0.00022018	8.71869E-05	0.000134221	0.000416684	3.78904E-05	8.24112E-05	6.59922E-08	2.00049E-06	2.0054E-07	2.26702e-06	2.26701956
3830203774485	383020	3774485	0.000466028	0.00077518	0.00077518	0.000372822	0.000176658	0.000479277	0.000311636	0.000214014	0.000230324	8.90758E-05	0.000139491	0.000433044	3.93781E-05	8.56469E-05	7.08294E-08	2.16388E-06	2.1443e-07	2.44913e-06	2.44913056
3830303774485	383030	3774485	0.000484455	0.000805831	0.000805831	0.000387564	0.000183643	0.000498229	0.000323959	0.000222476	0.000239119	9.06991E-05	0.000144344	0.000448216	4.07577E-05	8.86477E-05	7.57213E-08	2.33165E-06	2.284E-07	2.63577e-06	2.63576575
3830403774485	383040	3774485	0.000499931	0.000831573	0.000831573	0.000399945	0.00018951	0.000514144	0.00033430	0.00022958	0.000246758	9.19092E-05	0.000148394	0.000460738	4.18964E-05	9.11242E-05	8.03662E-08	2.49375E-06	2.4154e-07	2.81565e-06	2.81565462
3830503774485	383050	3774485	0.000516603	0.000859306	0.000859306	0.000413283	0.00019583	0.000531291	0.000345456	0.00023724	0.000254987	9.32669E-05	0.0001528	0.000474447	4.3143E-05	9.38356E-05	8.55135E-08	2.67502E-06	2.5614e-07	3.01667e-06	3.01667393
3830603774485	383060	3774485	0.000537424	0.000893938	0.000893938	0.000429939	0.000203722	0.000552703	0.000359379	0.000246801	0.000265264	9.51264E-05	0.000158279	0.00049163	4.47055E-05	9.7234E-05	9.16896E-08	2.89394E-06	2.7383E-07	3.25946e-06	3.25945761
3830703774485	383070	3774485	0.000559521	0.000930693	0.000930693	0.000447617	0.000212099	0.000575428	0.000374155	0.000256949	0.00027617	9.73105E-05	0.000164084	0.000509727	4.63511E-05	0.000100813	9.86548E-08	3.1432e-06	2.9379e-07	3.53564e-06	3.53564405
3830803774485	383080	3774485	0.000580102	0.000964928	0.000964928	0.000464082	0.0002199	0.000596594	0.000387918	0.0002664	0.000286329	9.9465E-05	0.000169444	0.000526453	4.7872E-05	0.000104121	1.0601E-07	3.40951E-06	3.1462E-07	3.83013e-06	3.83013341
3830903774485	383090	3774485	0.000597333	0.000993589	0.000993589	0.000477866	0.000226432	0.000614315	0.00039944	0.00027413	0.000294834	0.000101206	0.000175458	0.000542356	4.93182E-05	0.000107267	1.13309E-07	3.67729E-06	3.3503E-07	4.12563e-06	4.12562945
3831003774485	383100	3774485	0.000624615	0.001038969	0.001038969	0.000499692	0.000236774	0.000642373	0.000417684	0.000286842	0.000308299	0.000103066	0.000181711	0.000565388	5.14126E-05	0.000111822	1.21686E-07	3.98755E-06	3.5909E-07	4.46832e-06	4.46832057
3831103774485	383110	3774485	0.000641845	0.00106763	0.00106763	0.000513476	0.000243306	0.000660093	0.000429206	0.000294755	0.000316804	0.000104394	0.000185581	0.000577361	5.25013E-05	0.00011419	1.2984E-07	4.2919E-06	3.8201E-07	4.80375e-06	4.80375215
3831203774485	383120	3774485	0.000652455	0.001085278	0.001085278	0.000521964	0.000247328	0.000671005	0.000436301	0.000299627	0.000322041	0.000105604	0.000188053	0.00058513	5.32078E-05	0.000115726	1.38511E-07	4.61883E-06	4.0575E-07	5.16309e-06	5.16309279
3831303774485	383130	3774485	0.000663304	0.001103324	0.001103324	0.000530643	0.00025144	0.000682162	0.000443556	0.000304609	0.000327396	0.000106755	0.000190464	0.000592899	5.39142E-05	0.000117263	1.47784E-07	4.97043E-06	4.3161E-07	5.54982e-06	5.54981588
3831403774485	383140	3774485	0.000673994	0.001121105	0.001121105	0.000539195	0.000255492	0.000693155	0.000450704	0.000309518	0.000332672	0.000108969	0.000192667	0.000599937	5.45542E-05	0.000118655	1.57495E-07	5.34119E-06	4.5834E-07	5.95703e-06	5.95702627
3831503774485	383150	3774485	0.000683726	0.001137293	0.001137293	0.000546981	0.000259181	0.000703164	0.000457212	0.000313987	0.000337476	0.000109677	0.000194841	0.0006067	5.51692E-05	0.000119992	1.67831E-07	5.7374E-06	4.8677E-07	6.39201e-06	6.39200507
3831603774485	383160	3774485	0.000692421	0.001151756	0.001151756	0.000553937	0.000262477	0.000712107	0.000463027	0.00031798	0.000341767	0.000111005	0.000196776	0.000612733	5.57177E-05	0.000121186	1.78117E-07	6.13186E-06	5.1598E-07	6.82595e-06	6.82595299
3831703774485	383170	3774485	0.000701116	0.00116622	0.00116622	0.000560893	0.000265774	0.000721049	0.000468841	0.000321974	0.000346059	0.000111596	0.000198682	0.000618765	5.62663E-05	0.000122379	1.88472E-07	6.52924E-06	5.4632E-07	7.26404e-06	7.26403588
3831903774485	383190	3774485	0.000718586	0.001195279	0.001195279	0.000574869	0.000272396	0.000739016	0.000480523	0.000329996	0.000354682	0.00011133	0.000202552	0.000630921	5.73717E-05	0.000124783	2.04888E-07	7.16447E-06	6.0399E-07	7.97335e-06	7.97334557
3832003774485	383200	3774485	0.000727441	0.001210008	0.001210008	0.000581953	0.000275752	0.000748122	0.000486445	0.000334063	0.000359053	0.000110592	0.000204518	0.000637044	5.79285E-05	0.000125994	2.09991E-07	7.36261E-06	6.3017E-07	8.20277e-06	8.20277067
3832103774485	383210	3774485	0.000736295	0.001224736	0.001224736	0.000589036	0.000279109	0.000757229	0.000492366	0.000338129	0.000363423	0.000110208	0.000206483	0.000643259	5.84937E-05	0.000127223	2.14507E-07	7.53388E-06	6.5766E-07	8.40605e-06	8.40604727
3832203774485	383220	3774485	0.00074515	0.001239465	0.001239465	0.00059612	0.000282466	0.000766335	0.000498287	0.000342195	0.000367794	0.000109382	0.000208448	0.000649383	5.90505E-05	0.000128434	2.18342E-07	7.67513E-06	6.871E-07	8.58057e-06	8.58057212
3832303774485	383230	3774485	0.000754085	0.001254326	0.001254326	0.000603268	0.000285852	0.000775524	0.000504262	0.000346298	0.000372204	0.000109234	0.000210413	0.000655598	5.96157E-05	0.000129663	2.20519E-07	7.7495E-06	7.1641E-07	8.68643e-06	8.68643227
3832403774485	383240	3774485	0.000763019	0.001269188	0.001269188	0.000610415	0.000289239	0.000784712	0.000510236	0.000350401	0.000376614	0.000109825	0.000212378	0.000661813	6.01808E-05	0.000130893	2.2127E-07	7.76554E-06	7.4606E-07	8.73287e-06	8.73287182
3832503774485	383250	3774485	0.000771954	0.001284049	0.001284049	0.000617563	0.000292626	0.000793901	0.000516211	0.000354504	0.000381023	0.000109736	0.000214343	0.000667937	6.07377E-05	0.000132104	2.20391E-07	7.71588E-06	7.7495E-07	8.71122e-06	8.71122213
3832603774485	383260	3774485	0.000780888	0.00129891	0.00129891	0.00062471	0.000296013	0.000803089	0.000522185	0.000358607	0.000385433	0.000109825	0.000216308	0.000674152	6.13028E-05	0.000133333	2.18739E-07	7.63298E-06	8.0448E-07	8.6562e-06	8.65620198
3832703774485	383270	3774485	0.000789822	0.001313772	0.001313772	0.000631858	0.0002994	0.000812277	0.00052816	0.00036271	0.000389843	0.000110179	0.000218273	0.000680367	6.1868E-05	0.000134562	2.16513E-07	7.52417E-06	8.3272E-07	8.5734e-06	8.57339981
3832903774485	383290	3774485	0.000807532	0.001343229	0.001343229	0.000646025	0.000306113	0.0008304	0.000540002	0.000370843	0.000398584	0.000109825	0.000222203	0.000692706	6.299E-05	0.000137003	2.06735E-07	7.10297E-06	8.687E-07	8.17841e-06	8.17840664
3833003774485	383300	3774485	0.000816227	0.001357693	0.001357693	0.000652982	0.000309409	0.000839433	0.000545817	0.000374836	0.000402876	0.00010826	0.000224168	0.000698829	6.35468E-05	0.000138214	1.99853E-07	6.8199E-06	8.7141E-07	7.89116e-06	7.89116302
3833103774485	383310	3774485	0.000824603	0.001371625	0.001371625	0.000659682	0.000312584	0.000848047	0.000551418	0.000378682	0.00040701	0.000107346	0.000225895	0.000704496	6.40621E-05	0.000139334	1.93204E-07	6.54598E-06	8.6494E-07	7.60413e-06	7.60412839
3833203774485	383320	3774485	0.000831463	0.001383036	0.001383036	0.000665171	0.000315185	0.000855102	0.000556005	0.000381833	0.000410397	0.000105958	0.000227503	0.000709523	6.45192E-05	0.000140329	1.86151E-07	6.25418E-06	8.5091E-07	7.29124e-06	7.2912407

			EGIODemolition	EGIOSite Grubbing / Prep	EGIOMass Grading / Excavation	EGIOMass Grading / Excavation	EGIODrainage / Utilities Trenching	EGIODrainage / Utilities Trenching	EGIOFoundations / Concrete Pads	EGIOFoundations / Concrete Pads	EGIOBuilding / Structure Construction	EGIOBuilding / Structure Construction	EGIOAsphalt Paving	EGIOArchitectural Coating	EGIOLandscaping or Other Finishing	EGIOWaterside Construction (Piles)	HIWaterside Construction (Landscaping)	HIWaterside Construction (Landscaping)	KMDemolition	KMSite Grubbing / Prep	KMMass Grading / Excavation
Unique Identifier	X (UTM)	Y (UTM)	2025	2025	2025	2026	2026	2027	2026	2027	2026	2027	2027	2027	2027	2027	2025	2026	2025	2025	2025
3833303774485	383330	3774485	0.00955427	0.00883395	0.014694182	0.014694182	0.00706716	0.00706716	0.003348704	0.003348704	0.009085103	0.009085103	0.005907323	0.001198208	0.004056815	0.004360291	0.00161683	0.00161683	0.00198324	0.001833719	0.003050164
3833403774485	383340	3774485	0.009076212	0.00839193	0.013958942	0.013958942	0.006713547	0.006713547	0.003181148	0.003181148	0.00863052	0.00863052	0.005611743	0.001138254	0.003853828	0.004142119	0.00159992	0.00159992	0.002023272	0.001870733	0.003111733
3833703774485	383370	3774485	0.007745482	0.00716153	0.011912319	0.011912319	0.005729224	0.005729224	0.002714736	0.002714736	0.007365136	0.007365136	0.004788964	0.000971367	0.00328879	0.003534813	0.001539385	0.001539385	0.002137848	0.00197667	0.003287946
3833803774485	383380	3774485	0.007329456	0.00677687	0.011272484	0.011272484	0.005421496	0.005421496	0.002568922	0.002568922	0.006969539	0.006969539	0.004531739	0.000919192	0.003112142	0.003344951	0.001514771	0.001514771	0.002168562	0.002005069	0.003335184
3833903774485	383390	3774485	0.006964247	0.0064392	0.010710803	0.010710803	0.005151356	0.005151356	0.002440919	0.002440919	0.006622264	0.006622264	0.004305934	0.000873391	0.002957072	0.00317828	0.00149566	0.00149566	0.002198587	0.00203283	0.00338136
3834003774485	383400	3774485	0.006633031	0.00613295	0.010201403	0.010201403	0.00490636	0.00490636	0.00232483	0.00232483	0.006307313	0.006307313	0.004101146	0.000831853	0.002816435	0.003027123	0.001480451	0.001480451	0.002231458	0.002063223	0.003431915
3834203774485	383420	3774485	0.006009251	0.0055562	0.009242049	0.009242049	0.004444959	0.004444959	0.0021062	0.0021062	0.005714164	0.005714164	0.003715468	0.000753625	0.002551573	0.002742448	0.001440428	0.001440428	0.002285208	0.002112921	0.003514582
3834303774485	383430	3774485	0.005715048	0.00528418	0.008789573	0.008789573	0.004227341	0.004227341	0.002003084	0.002003084	0.005434408	0.005434408	0.003533565	0.000716728	0.002426652	0.002608182	0.001416715	0.001416715	0.002302377	0.002128795	0.003540987
3834403774485	383440	3774485	0.005440171	0.00503002	0.00836682	0.00836682	0.004024018	0.004024018	0.001906741	0.001906741	0.005173028	0.005173028	0.003363611	0.000682256	0.002309937	0.002482736	0.001393601	0.001393601	0.002312558	0.002138208	0.003556645
3834503774485	383450	3774485	0.005183412	0.00479262	0.007971932	0.007971932	0.003834097	0.003834097	0.001816749	0.001816749	0.004928878	0.004928878	0.003204859	0.000650055	0.002200916	0.002365558	0.001371089	0.001371089	0.002315405	0.002140841	0.003561024
3834603774485	383460	3774485	0.004944167	0.00457141	0.00760398	0.00760398	0.003657131	0.003657131	0.001732895	0.001732895	0.004701381	0.004701381	0.003056936	0.000620052	0.00209933	0.002256374	0.001349676	0.001349676	0.002313076	0.002138687	0.003557441
3834703774485	383470	3774485	0.004733134	0.00437629	0.007279419	0.007279419	0.003501033	0.003501033	0.00165893	0.00165893	0.004500711	0.004500711	0.002926456	0.000593586	0.002009724	0.002160065	0.001333167	0.001333167	0.002311609	0.002137331	0.003555185
3834803774485	383480	3774485	0.004537114	0.00419505	0.006977945	0.006977945	0.00335604	0.00335604	0.001590226	0.001590226	0.004314316	0.004314316	0.002805258	0.000569003	0.001926493	0.002070607	0.001317858	0.001317858	0.00230764	0.002133661	0.003549081
3834903774485	383490	3774485	0.00434929	0.00402139	0.006689077	0.006689077	0.003217109	0.003217109	0.001524395	0.001524395	0.004135715	0.004135715	0.002689128	0.000545448	0.001846741	0.001984889	0.001301549	0.001301549	0.002296338	0.002123211	0.003531699
3835103774485	383510	3774485	0.003996936	0.0036956	0.006147168	0.006147168	0.002956478	0.002956478	0.001400898	0.001400898	0.003800664	0.003800664	0.002471271	0.000501259	0.001697129	0.001824085	0.001266428	0.001266428	0.002247419	0.002077981	0.003456463
3835203774485	383520	3774485	0.003816186	0.00352847	0.005869181	0.005869181	0.00282278	0.00282278	0.001337546	0.001337546	0.003628791	0.003628791	0.002359515	0.000478591	0.001620381	0.001741597	0.001242014	0.001242014	0.00219203	0.002026767	0.003371276
3835303774485	383530	3774485	0.00364372	0.00336901	0.005603932	0.005603932	0.002695208	0.002695208	0.001277098	0.001277098	0.003464793	0.003464793	0.00225288	0.000456962	0.001547151	0.001662888	0.0012175	0.0012175	0.002129134	0.001968613	0.003274544
3835403774485	383540	3774485	0.003484367	0.00322167	0.005358852	0.005358852	0.002577337	0.002577337	0.001221246	0.001221246	0.003313265	0.003313265	0.002154354	0.000436977	0.001479488	0.001590164	0.001195187	0.001195187	0.00206503	0.001909343	0.003175955
3835503774485	383550	3774485	0.003337955	0.0030863	0.005133675	0.005133675	0.002469039	0.002469039	0.00116993	0.00116993	0.003174043	0.003174043	0.002063829	0.000418615	0.001417321	0.001523346	0.001175076	0.001175076	0.002007915	0.001856534	0.003088114
3835603774485	383560	3774485	0.003201552	0.00296018	0.004923891	0.004923891	0.002368143	0.002368143	0.001122121	0.001122121	0.003044338	0.003044338	0.001979492	0.000401509	0.001359403	0.001461095	0.001156265	0.001156265	0.001952785	0.001805559	0.003003324
3835703774485	383570	3774485	0.003073	0.00284132	0.004726182	0.004726182	0.002273055	0.002273055	0.001077065	0.001077065	0.002922099	0.002922099	0.001900009	0.000385387	0.001304819	0.001402428	0.001138255	0.001138255	0.001897654	0.001754585	0.002918535
3835803774485	383580	3774485	0.002952817	0.0027302	0.004541343	0.004541343	0.002184157	0.002184157	0.001034941	0.001034941	0.002807817	0.002807817	0.001825701	0.000370315	0.001253788	0.00134758	0.001121545	0.001121545	0.001844852	0.001705764	0.002837328
3835903774485	383590	3774485	0.002843849	0.00262944	0.004373755	0.004373755	0.002103556	0.002103556	0.000996749	0.000996749	0.002704201	0.002704201	0.001758327	0.000356649	0.00120752	0.00129785	0.001107037	0.001107037	0.001798953	0.001663326	0.002766736
3836003774485	383600	3774485	0.002767753	0.00255909	0.004256722	0.004256722	0.002047268	0.002047268	0.000970078	0.000970078	0.002631841	0.002631841	0.001711278	0.000347106	0.001175209	0.001263122	0.001102834	0.001102834	0.001788859	0.001653992	0.002751212
3836103774485	383610	3774485	0.002695281	0.00249208	0.004145261	0.004145261	0.001993662	0.001993662	0.000944677	0.000944677	0.002562928	0.002562928	0.001666469	0.000338017	0.001144437	0.001230048	0.001098732	0.001098732	0.001778678	0.001644579	0.002735554
3836203774485	383620	3774485	0.002640409	0.00244134	0.00406087	0.00406087	0.001953074	0.001953074	0.000925445	0.000925445	0.00251075	0.00251075	0.001632542	0.000331136	0.001121138	0.001205006	0.001100233	0.001100233	0.001788514	0.001653673	0.002750681
3836303774485	383630	3774485	0.002600635	0.00240457	0.0039997	0.0039997	0.001923654	0.001923654	0.000911504	0.000911504	0.00247293	0.00247293	0.00160795	0.000326148	0.001104249	0.001186854	0.001107237	0.001107237	0.00181802	0.001680955	0.002796061
3836403774485	383640	3774485	0.00256276	0.00236955	0.003941448	0.003941448	0.001895638	0.001895638	0.000898229	0.000898229	0.002436914	0.002436914	0.001584532	0.000321398	0.001088167	0.001169569	0.001114841	0.001114841	0.001894857	0.001710391	0.002845024
3836503774485	383650	3774485	0.002537826	0.00234649	0.003903101	0.003903101	0.001877194	0.001877194	0.00088949	0.00088949	0.002413205	0.002413205	0.001569116	0.000318271	0.00107758	0.00115819	0.001128449	0.001128449	0.001903521	0.001760009	0.002927558
3836603774485	383660	3774485	0.0025141	0.00232456	0.003866611	0.003866611	0.001859645	0.001859645	0.000881174	0.000881174	0.002390644	0.002390644	0.001554446	0.000315295	0.001067506	0.001147362	0.001143458	0.001143458	0.001963051	0.001815052	0.003019114
3836703774485	383670	3774485	0.002495292	0.00230717	0.003837684	0.003837684	0.001845732	0.001845732	0.000874582	0.000874582	0.002372759	0.002372759	0.001542817	0.000312936	0.00105952	0.001138779	0.001162068	0.001162068	0.002040183	0.001886368	0.00313774
3836803774485	383680	3774485	0.002483299	0.00229608	0.00381924	0.00381924	0.001836862	0.001836862	0.000870379	0.000870379	0.002361356	0.002361356	0.001535402	0.000311432	0.001054428	0.001133306	0.001186082	0.001186082	0.00212991	0.001969331	0.003275738
3836903774485	383690	3774485	0.002473723	0.00228722	0.003804511	0.003804511	0.001829778	0.001829778	0.000867022	0.000867022	0.002352249	0.002352249	0.001529481	0.000310231	0.001050361	0.001128935	0.001211697	0.001211697	0.002208163	0.002041684	0.003396089
3837003774485	383700	3774485	0.002459487	0.00227406	0.003782617	0.003782617	0.001819248	0.001819248	0.000862033	0.000862033	0.002338713	0.002338713	0.00152068	0.000308446	0.001044317	0.001122438	0.00123441	0.00123441	0.002251992	0.002082209	0.003463496
3837103774485	383710	3774485	0.002456985	0.00227175	0.003778769	0.003778769	0.001817397	0.001817397	0.000861156	0.000861156	0.002336333	0.002336333	0.001519133	0.000308132	0.001043254	0.001121297	0.001257823	0.001257823	0.002267608	0.002096647	0.003487513
3837203774485	383720	3774485	0.002445596	0.00226122	0.003761254	0.003761254	0.001808973	0.001808973	0.000857164	0.000857164	0.002325504	0.002325504	0.001512091	0.000306704	0.001038419	0.001116099	0.001277134	0.001277134	0.002269592	0.002098482	0.003490565
3837303774485	383730	3774485	0.002404011	0.00222277	0.003697297	0.003697297	0.001778213	0.001778213	0.000842589	0.000842589	0.002285961	0.002285961	0.001486379	0.000301489	0.001020761	0.001097121	0.001280637	0.001280637	0.002252509	0.002082687	0.003464292
3837403774485	383740	3774485	0.002369846	0.00219118	0.003644752	0.003644752	0.001752942	0.001752942	0.000830614	0.000830614	0.002253473	0.002253473	0.001465255	0.000297204	0.001006254	0.001081529	0.001283738	0.001283738	0.002234391	0.002065935	0.003436427
3837503774485	383750	3774485	0.002324637	0.00214938	0.003575222	0.003575222	0.001719501	0.001719501	0.000814769	0.000814769	0.002210484	0.002210484	0.001437303	0.000291534	0.000987058	0.001060897	0.001288141	0.001288141	0.002214807	0.002047827	0.003406306
3837603774485	383760	3774485	0.002279169	0.00210734	0.003505294	0.003505294	0.001685869	0.001685869	0.000798832	0.000798832	0.002167249	0.002167249	0.00140919	0.000285832	0.000967752	0.001040146	0.001292944	0.001292944	0.002193841	0.002028442	0.003374062
3837703774485	383770	3774485	0.002235858	0.00206729	0.003438683	0.003438683	0.001653833	0.001653833	0.000783652	0.000783652	0.002126065	0.002126065	0.001382412	0.000280401	0.000949362	0.001020381	0.001298847	0.001298847	0.002172272	0.002008499	0.00334089
3837803774485	383780	3774485	0.002192547	0.00202725	0.003372072	0.003372072	0.001621796	0.001621796	0.000768472	0.000768472	0.002084881	0.002084881	0.001355633	0.000274969	0.000930972	0.001000615	0.001309953	0.001309953	0.002149064	0.001987041	0.003305196
3837903774485	383790	3774485	0.002151307	0.00198911	0.003308646	0.003308646	0.001591292	0.001591292	0.000754018	0.000754018	0.002045666	0.002045666	0.001330134	0.000269797	0.000913461	0.000981794	0.001349176	0.001349176	0.002124906	0.001964704	0.003268042
3838003774485	383800	3774485	0.002108945	0.00194995	0.003243495	0.003243495	0.001559957	0.001559957	0.00073917	0.00073917	0.002005384	0.002005384	0.001303943	0.000264484	0.000895474	0.000962461	0.001359382	0.001359382	0.00209911	0.001940853	0.003228368
3838103774485	383810	3774485	0.002067015	0.00191118	0.003179007	0.003179007	0.001528942	0.001528942	0.000724474	0.000724474	0.001965513	0.001965513	0.001278017	0.000259226	0.00087767	0.000943325	0.001357981	0.001357981	0.002072278	0.001916043	0.003187101
3838203774485	383820	3774485	0.002025516	0.00187281	0.003115182	0.003115182	0.001498246	0.001498246	0.000709929	0.000709929	0.001926052	0.001926052	0.001252359	0.000254021	0.000860049	0.000924386	0.001347875	0.001347875	0.0020451	0.001890915	0.003145303
3838303774485	383830	3774485	0.001984879	0.00183523	0.003052685	0.003052685	0.001468188	0.001468188	0.000695686	0.000695686	0.001887411	0.001887411	0.001227234	0.000248925	0.000842795	0.000905841	0.001335768	0.001335768	0.002021029	0.001868659	0.003108283
3838403774485	383840	3774485	0.001945365	0.0017987	0.002991913	0.002991913	0.001438959	0.001438959	0.000681836	0.000681836	0.001849837	0.001849837	0.001202802	0.00024397	0.000826016	0.000887808	0.001323661	0.001323661	0.001997131	0.001846562	0.003071527
3838603774485	383860	3774485	0.001870304	0.0017293	0.002876472	0.002876472	0.001383438	0.001383438	0.000655528	0.000655528	0.001778462	0.001778462	0.001156393	0.000234556	0.000794145	0.000853552	0.001299147	0.001299147	0.001953734	0.001806437	0.003004784
3838703774485	383870	3774485	0.001834499	0.00169619	0.002821405	0.002821405	0.001356953	0.001356953	0.00064979	0.00064979	0.001744415	0.001744415	0.001134255	0.000230066	0.000778942	0.000837212	0.00128694	0.00128694	0.001932855	0.001787132	0.002972673
3838803774485	383880	3774485	0.001799816	0.00166412	0.002768063	0.002768063	0.001331299	0.001331299	0.000630823	0.000630823	0.001711435	0.001711435	0.00111811	0.000225716	0.00076421	0.000821384	0.001274833	0.001274833	0.001911717	0.001767588	0.002940163
3838903774485	383890	3774485	0.001766168	0.00163301	0.002716314	0.002716314	0.00130641	0.00130641	0.000619029	0.000619029	0.00167944	0.00167944	0.001092007	0.000221496	0.000749928	0.000806028	0.001262926	0.001262926	0.001890579	0.001748044	0.002907654
3829703774495	382970	3774495	0.00227822	0.00210646	0.003503834	0.003503834	0.001685167	0.001685167	0.0007985	0.0007985	0.002166347	0.002166347	0.001408604	0.000285713	0.000967349	0.001039713	0.000887911	0.000887911	0.000707296	0.000653971	0.001087799
3829803774495	382980	3774495	0.002398748	0.0022179	0.003689203	0.003689203	0.001774321	0.001774321	0.000840744	0.000840744	0.002280956	0.002280956	0.001483125	0.000300829	0.001018527	0.001094719	0.000909323	0.000909323	0.000728347	0.000673435	0.001120176
3829903774495	382990	3774495	0.002519535	0.00232958	0.00387497	0.00387497	0.001863665	0.001863665	0.000883079	0.000883079	0.002395812	0.002395812	0.001557807	0.000315977	0.001069814	0.001149843	0.000928934	0.000928934	0.000747414	0.000691065	0.001149501
3830003774495	383000	3774495	0.002651798	0.00245187	0.004078385	0.004078385	0.001961498	0.001961498	0.00092936	0.00092936	0.00252158	0.00252158	0.001639583	0.000332564	0.001125973	0.001210203	0.000949446	0.000949446	0.000768034	0.00071013	0.001181214
3830103774495	383010	3774495	0.002866195	0.00265011	0.004408122	0.004408122	0.002120084	0.002120084	0.001004581	0.001004581	0.002725449	0.002725449	0.001772143	0.000359452	0.001217008	0.001308048	0.000987168	0.000987168	0.000809274	0.000748261	0.00124464
3830203774495	383020	3774495	0.003118209	0.00288312	0.004795712	0.004795712	0.002306495	0.002306495	0.00109291	0.00109291	0.002965088	0.002965088	0.001927962	0.000391057	0.001324015	0.00142306	0.001029492	0.001029492	0.000854742	0.000790301	0.001314568
3830303774495	383030	3774495	0.003377643	0.00312299	0.005194713	0.005194713	0.002498395	0.002498395	0.00118384	0.00118384	0.003211782	0.003211782	0.002088367	0.000423593	0.001434172	0.001541458	0.001069115	0.001069115	0.000896241	0.000828671	0.001378392
3830403774495	383040	3774495	0.003625429	0.0033521	0.005575801	0.005575801	0.002681679	0.002681679	0.001270687	0.001270687	0.0034474	0.0034474	0.002241571	0.000454668	0.001539384	0.00165454	0.001102034	0.001102034	0.000930666	0.0008605	0.001431336
3830503774495	383050	3774495	0.003902291	0.00360809	0.006001606	0.006001606	0.00288647	0.00288647	0.001367725	0.001367725	0.003710667	0.003710667	0.002412752	0.000489389	0.001656942	0.001780892	0.001136654	0.001136654	0.00096578	0.000892968	0.001485341
3830603774495	383060	3774495	0.004242997	0.00392311	0.006525602	0.006525602	0.003138485	0.003138485	0.00148714	0.00148714	0.004034642	0.004034642	0.002623408	0.000532117	0.001801608	0.00193638	0.001178678	0.001178678	0.001005467	0.000929663	0.001546379
3830703774495	383070	3774495	0.004632191	0.00428296	0.00712417	0.00712417	0.003426367	0.003426367	0.00162355	0.00162355	0.004404724	0.004404724	0.002864043	0.000580926	0.001966863	0.002113997	0.001224504	0.001224504	0.001044982	0.000966198	0.001607151
3830803774495	383080	3774495	0.005047785	0.00466722	0.007763342	0.007763342	0.003733776	0.003733776	0.001769213	0.001769213	0.004799911	0.004799911	0.003121002	0.000633046	0.002143327	0.002303662	0.00127003	0.00127003	0.001081477	0.000999942	0.001663279
3830903774495	383090	3774495	0.005465709	0.00505364	0.008406096	0.008406096	0.004042908	0.004042908	0.001915692	0.001915692	0.005197312	0.005197312	0.0033794	0.000685459	0.002320781	0.002494391	0.001310454	0.001310454	0.001112968	0.001029059	0.001711712
3831003774495	383100	3774495	0.005949548	0.005501	0.009150227	0.009150227	0.004400797	0.004400797	0.002085274	0.002085274	0.005657392	0.005657392	0.003678554	0.000746137	0.002526223	0.002715201	0.001352878	0.001352878	0.001147738	0.001061207	0.001765186
3831103774495	383110	3774495	0.006421826	0.00593767	0.009876576	0.009876576	0.004750135	0.004750135	0.002250804	0.002250804	0.006106479	0.006106479	0.003970559	0.000805366	0.002726756	0.002930735	0.001389299	0.001389299	0.001176123	0.001087452	0.001808841
3831203774495	383120	3774495	0.006911791	0.00639069	0.010630127	0.010630127	0.005112555	0.005112555	0.002422533	0.002422533	0.006572384	0.006572384	0.0042735	0.000866813	0.002934798	0.00315434	0.001424019	0.001424019	0.001204853	0.001114016	0.001853027
3831303774495	383130	3774495	0.007439717	0.00687882	0.011442063	0.011442063	0.005503055	0.005503055	0.002607568	0.002607568	0.007074386	0.007074386	0.004599913	0.00093302	0.00315896	0.003390145	0.001457738	0.001457738	0.001233669	0.00114066	0.001897346
3831403774495	383140	3774495	0.0080069	0.00740324	0.012314372	0.012314372	0.005922592	0.005922592	0.002806361	0.002806361	0.007613717	0.007613717	0.004950597	0.001004151	0.00339979	0.003654116	0.001487556	0.001487556	0.001262572	0.001167383	0.001941798
3831503774495	383150	3774495	0.00854863	0.00790413	0.013147538	0.013147538	0.006323302	0.006323302	0.00296234	0.00296234	0.008128846	0.008128846	0.005285544	0.00107209	0.003629813	0.003901346	0.001516772	0.001516772	0.001291647	0.001194266	0.001986514
3831603774495	383160	3774495	0.009094071	0.00840845	0.013986409	0.013986409	0.006726757	0.006726757	0.003187407	0.003187407	0.008647502	0.008647502	0.005622785	0.001140494	0.003861411	0.00415027	0.001543888	0.001543888	0.001321154	0.001221549	0.002031895
3831703774495	383170	3774495	0.009623464	0.00889793	0.0148006	0.0148006	0.007118342	0.007118342	0.003372956	0.003372956	0.009150899	0.009150899	0.005950105	0.001206886	0.004086195	0.004391869	0.001569503	0.001569503	0.001351178	0.001249309	0.002078071
3831903774495	383190	3774495	0.0104487	0.00966095	0.016069788	0.016069788	0.007728757	0.007728757	0.003662195	0.003662195	0.009935611	0.009935611	0.006460341	0.001310379	0.004436597	0.004768483	0.001588914	0.001588914	0.001412866	0.001306346	0.002172945
3832003774495	383200	3774495	0.010689325	0.00988343	0.016439862	0.016439862	0.007906745	0.007906745	0.003746532	0.003746532	0.010164421	0.010164421	0.006609117	0.001340556	0.004538768	0.004878297	0.001584111	0.001584111	0.001444357	0.001335463	0.002221377
3832103774495	383210	3774495	0.010879048	0.01005885	0.01673165	0.01673165	0.008047079	0.008047079	0.003813029	0.003813029	0.010344826	0.010344826	0.006726421	0.001364349	0.004619325	0.004964881	0.001584311	0.001584311	0.001476797	0.001365457	0.002271269
3832203774495	383220	3774495	0.011025114	0.0101939	0.016956295	0.016956295	0.008155123	0.008155123	0.003864224	0.003864224	0.01048372	0.01048372	0.006816733	0.001382668	0.004681346	0.005031542	0.001588914	0.001588914	0.001510099	0.001396249	0.002322488

			KMMass Grading / Excavation	KMDrainage / Utilities Trenching	KMFoundations / Concrete Pads	KMBuilding / Structure Construction	KMAsphalt Paving	KMArchitectural Coating	KMLandscaping or Other Finishing	KMWaterside Construction (Piles)	EWNDemolition	EWNSite Grubbing / Prep	EWNDrainage / Utilities Trenching	EWNDrainage / Utilities Trenching	EWNDrainage / Utilities Trenching	EWNFoundations / Concrete Pads	EWNBuilding / Structure Construction	EWNAsphalt Paving	EWNLandscaping or Other Finishing	EWNWaterside Construction (Piles)	ISDemolition
Unique Identifier	X (UTM)	Y (UTM)	2026	2026	2026	2026	2026	2026	2026	2026	2027	2027	2027	2028	2029	2029	2029	2029	2029	2029	2027
3833303774485	383330	3774485	0.003050164	0.000757382	0.000695112	0.002044424	0.00122622	0.00024872	0.000842099	0.000905093	0.000451744	0.000516479	0.000608263	0.000608263	0.000608263	0.000158333	0.000393359	0.00027931	0.000191814	0.000200555	0.017211146
3833403774485	383340	3774485	0.003111733	0.00077267	0.000709143	0.002085692	0.001250972	0.00025374	0.000859097	0.000923363	0.00044907	0.000513422	0.000604662	0.000604662	0.000604662	0.000157396	0.00039103	0.000277656	0.000190678	0.000199368	0.016816344
3833703774485	383370	3774485	0.003287946	0.000816425	0.0007493	0.002203802	0.001321813	0.000268109	0.000907746	0.000975652	0.000435956	0.000498428	0.000587004	0.000587004	0.000587004	0.000152799	0.000379611	0.000269548	0.00018511	0.000193546	0.014966919
3833803774485	383380	3774485	0.003335184	0.000828155	0.000760066	0.002235464	0.001340803	0.000271961	0.000920788	0.000989669	0.000429054	0.000490537	0.000577711	0.000577711	0.000577711	0.00015038	0.000373601	0.00026528	0.000182179	0.000190482	0.014218211
3833903774485	383390	3774485	0.00338136	0.000839621	0.000770589	0.002266414	0.001359367	0.000275726	0.000933536	0.001003371	0.000424222	0.000485013	0.000571205	0.000571205	0.000571205	0.000148687	0.000369394	0.000262293	0.000180128	0.000188337	0.013594949
3834003774485	383400	3774485	0.003431915	0.000852174	0.00078211	0.0023003	0.001379691	0.000279849	0.000947494	0.001018373	0.000420253	0.000480476	0.000565861	0.000565861	0.000565861	0.000147296	0.000365938	0.000259839	0.000178443	0.000186575	0.013041139
3834203774485	383420	3774485	0.003514582	0.000872701	0.000800949	0.002355708	0.001412924	0.00028659	0.000970317	0.001042903	0.000409986	0.000468738	0.000552037	0.000552037	0.000552037	0.000143697	0.000356998	0.000253491	0.000174083	0.000182017	0.011869848
3834303774485	383430	3774485	0.003540987	0.000879258	0.000806967	0.002373407	0.00142354	0.000288743	0.000977607	0.001050738	0.000404637	0.000462622	0.000544835	0.000544835	0.000544835	0.000141822	0.00035234	0.000250184	0.000171812	0.000179642	0.011275747
3834403774485	383440	3774485	0.003556645	0.000883146	0.000810535	0.002383902	0.001429835	0.0002902	0.000981929	0.001055384	0.000399029	0.00045621	0.000537284	0.000537284	0.000537284	0.000139857	0.000347457	0.000246716	0.000169431	0.000177152	0.01071193
3834503774485	383450	3774485	0.003561024	0.000884233	0.000811533	0.002386837	0.001431595	0.000290377	0.000983138	0.001056684	0.000393421	0.000449799	0.000529733	0.000529733	0.000529733	0.000137891	0.000342574	0.000243249	0.0001670 5	0.000174662	0.010176842
3834603774485	383460	3774485	0.003557441	0.000883343	0.000810717	0.002384436	0.001430155	0.000290085	0.000982149	0.00105562	0.000387813	0.000443387	0.000522182	0.000522182	0.000522182	0.000135926	0.000337691	0.000239782	0.000164668	0.000172173	0.00967523
3834703774485	383470	3774485	0.003555185	0.000882783	0.000810202	0.002382924	0.001429248	0.000289901	0.000981527	0.001054951	0.000383586	0.000438554	0.000516489	0.000516489	0.000516489	0.00013444	0.00033401	0.000237168	0.000162873	0.000170296	0.009242553
3834803774485	383480	3774485	0.003549081	0.000881267	0.000808811	0.002378832	0.001426794	0.000289403	0.000979841	0.00105314	0.000379617	0.000434016	0.000511146	0.000511146	0.000511146	0.000133053	0.000330554	0.000234714	0.000161188	0.000168534	0.008841108
3834903774485	383490	3774485	0.003531699	0.000876951	0.00080485	0.002367182	0.001419806	0.000287985	0.000975042	0.001047982	0.000375131	0.000428887	0.000505105	0.000505105	0.000505105	0.00013148 1	0.000326647	0.00023194	0.000159283	0.000166542	0.008452691
3835103774485	383510	3774485	0.003456463	0.00085827	0.000787704	0.002316753	0.00138956	0.00028185	0.000954271	0.001025657	0.000365036	0.000417346	0.000491513	0.000491513	0.000491513	0.000127943	0.000317857	0.000225699	0.000154997	0.000162061	0.00771563
3835203774485	383520	3774485	0.003371276	0.000837117	0.000768291	0.002259655	0.001355313	0.000274904	0.000930752	0.001000379	0.000357444	0.000408666	0.00048129	0.00048129	0.00048129	0.000125282	0.000311246	0.000221004	0.000151773	0.00015869	0.007325487
3835303774485	383530	3774485	0.002837328	0.000704533	0.000646608	0.001901767	0.001140656	0.000231364	0.000783338	0.000841937	0.000321467	0.000367533	0.000432847	0.000432847	0.000432847	0.00011267 2	0.000279919	0.00019876	0.000136497	0.000142718	0.005525498
3835903774485	383590	3774485	0.002766736	0.000687004	0.00063052	0.001854452	0.001112277	0.000225608	0.000763849	0.00082099	0.000317153	0.000362601	0.000427039	0.000427039	0.000427039	0.00011116	0.000276163	0.000196093	0.000134665	0.000140802	0.00530696
3836003774485	383600	3774485	0.002751212	0.00068315	0.000626982	0.001844046	0.001106036	0.000224342	0.000759563	0.000816383	0.000316376	0.000361713	0.000425993	0.000425993	0.000425993	0.000110888	0.000275486	0.000195613	0.000134336	0.000140458	0.005163482
3836103774485	383610	3774485	0.002735554	0.000679262	0.000623414	0.001833552	0.001099741	0.000223065	0.00075524	0.000811737	0.000315686	0.000360924	0.000425064	0.000425064	0.000425064	0.000110646	0.000274885	0.000195186	0.000134043	0.000140151	0.005025871
3836203774485	383620	3774485	0.002750681	0.000683018	0.000626861	0.001843691	0.001105823	0.000224299	0.000759416	0.000816226	0.000317066	0.000362502	0.000426923	0.000426923	0.000426923	0.00011113	0.000276087	0.000196039	0.000134629	0.000140764	0.004926653
3836303774485	383630	3774485	0.002796061	0.000694286	0.000637203	0.001874108	0.001124066	0.000227999	0.000771945	0.000829692	0.000320259	0.000366152	0.000431221	0.000431221	0.000431221	0.000112248	0.000278867	0.000198013	0.000135984	0.000142181	0.004860047
3836403774485	383640	3774485	0.002845024	0.000706444	0.000648362	0.001906926	0.00114375	0.000231992	0.000785463	0.000844221	0.000323796	0.000370196	0.000435984	0.000435984	0.000435984	0.000113488	0.000281947	0.0002002	0.000137486	0.000143752	0.004795944
3836503774485	383650	3774485	0.002927558	0.000726938	0.00066717	0.001962245	0.00117693	0.000238722	0.000808249	0.000868711	0.000329577	0.000376805	0.000443767	0.000443767	0.000443767	0.000115514	0.000286981	0.000203774	0.000139941	0.000146318	0.004760915
3836603774485	383660	3774485	0.003019114	0.000749672	0.000688036	0.002023613	0.001213738	0.000246188	0.000833526	0.00089588	0.000336047	0.000384203	0.00045248	0.00045248	0.00045248	0.000117782	0.000292615	0.000207775	0.000142688	0.000149191	0.004727785
3836703774485	383670	3774485	0.00313774	0.000779128	0.00071507	0.002103124	0.001261427	0.000255861	0.000866277	0.00093108	0.000344502	0.00039387	0.000463865	0.000463865	0.000463865	0.000120746	0.000299977	0.000213003	0.000146278	0.000152945	0.004705526
3836803774485	383680	3774485	0.003275738	0.000813394	0.000746518	0.00219562	0.001316905	0.000267114	0.000904376	0.000972029	0.000356322	0.000407384	0.00047978	0.00047978	0.00047978	0.000124888	0.00031027	0.000220311	0.000151297	0.000158192	0.004698882
3836903774485	383690	3774485	0.003396089	0.000843278	0.000773945	0.002276287	0.001365288	0.000276927	0.000937603	0.001007742	0.000370299	0.000423363	0.000498599	0.000498599	0.000498599	0.000129787	0.00032244	0.000228953	0.000157232	0.000164397	0.004695431
3837003774485	383700	3774485	0.003463496	0.000860016	0.00078930 7	0.002321467	0.001392387	0.000282424	0.000956213	0.001027744	0.000382982	0.000437863	0.000515676	0.000515676	0.000515676	0.000134232	0.000333484	0.000236794	0.000162617	0.000170028	0.004677313
3837103774485	383710	3774485	0.003487513	0.000865979	0.00079478	0.002337565	0.001402042	0.000284382	0.000962843	0.00103487	0.000399029	0.00045621	0.000537284	0.000537284	0.000537284	0.000139857	0.000347457	0.000246716	0.000169431	0.000177152	0.004664717
3837203774485	383720	3774485	0.003490565	0.000866737	0.000795476	0.002339611	0.001403269	0.000284631	0.000963686	0.001035776	0.00041361	0.00047288 1	0.000556916	0.000556916	0.000556916	0.000144967	0.000360153	0.000255731	0.000175622	0.000183625	0.004671101
3837303774485	383730	3774485	0.003464292	0.000860214	0.000789489	0.002322001	0.001392707	0.000282489	0.000956432	0.00102798	0.000416802	0.00047653	0.000561215	0.000561215	0.000561215	0.000146086	0.000362933	0.000257705	0.000176977	0.000185043	0.004588362
3837403774485	383740	3774485	0.003436427	0.000853294	0.000783138	0.002303324	0.001381505	0.000280217	0.000948739	0.001019711	0.000419391	0.000479489	0.0005647	0.0005647	0.0005647	0.000146993	0.000365187	0.000259306	0.000178076	0.000186192	0.004489662
3837503774485	383750	3774485	0.003406306	0.000845815	0.000776274	0.002283135	0.001369396	0.000277761	0.000940424	0.001010773	0.000419563	0.000479687	0.000564932	0.000564932	0.000564932	0.000147054	0.000365337	0.000259412	0.00017815	0.000186268	0.004382075
3837603774485	383760	3774485	0.003374062	0.000837809	0.000768926	0.002261523	0.001356433	0.000275131	0.000931522	0.001001205	0.000419304	0.000479391	0.000564583	0.000564583	0.000564583	0.000146963	0.000365112	0.000259252	0.00017804	0.000186153	0.004276386
3837703774485	383770	3774485	0.00334089	0.000829572	0.000761366	0.002239288	0.001343097	0.000272426	0.000922363	0.000991362	0.000418614	0.000478602	0.000563654	0.000563654	0.000563654	0.000146721	0.000364511	0.000258825	0.000177747	0.000185847	0.004171991
3837803774485	383780	3774485	0.003305196	0.000820709	0.000753232	0.002215364	0.001328748	0.000269516	0.000912509	0.00098077	0.000417838	0.000477714	0.000562609	0.000562609	0.000562609	0.000146449	0.000363834	0.000258345	0.000177417	0.000185502	0.004069926
3837903774485	383790	3774485	0.003268042	0.000811483	0.000744765	0.002190461	0.001313811	0.000266486	0.000902251	0.000969745	0.000417234	0.000477023	0.000561795	0.000561795	0.000561795	0.000146237	0.000363309	0.000257972	0.000177161	0.000185234	0.003970104
3838003774485	383800	3774485	0.003228368	0.000801631	0.000735723	0.002163869	0.001297861	0.000263251	0.000891298	0.000957973	0.000416026	0.000475642	0.000560169	0.000560169	0.000560169	0.000145814	0.000362257	0.000257225	0.000176648	0.000184698	0.003872698
3838103774485	383810	3774485	0.003187101	0.000791385	0.000726319	0.002136209	0.001281271	0.000259886	0.000879905	0.000945727	0.000414473	0.000473867	0.000558078	0.000558078	0.000558078	0.00014527	0.000360905	0.000256265	0.000175988	0.000184008	0.003777017
3838203774485	383820	3774485	0.003145303	0.000781006	0.000716793	0.002108193	0.001264468	0.000256478	0.000868365	0.000933324	0.000412834	0.000471993	0.000555871	0.000555871	0.000555871	0.000144695	0.000359477	0.000255251	0.000175292	0.000183281	0.003682889
3838303774485	383830	3774485	0.003108283	0.000771813	0.000708356	0.002083379	0.001249585	0.000253459	0.000858144	0.000922339	0.000411281	0.00047021 7	0.00055378	0.00055378	0.00055378	0.000144151	0.000358125	0.000254291	0.000174633	0.000182591	0.003591867
3838403774485	383840	3774485	0.003071527	0.000762687	0.00069998	0.002058744	0.001234809	0.000250462	0.000847997	0.000911432	0.000409728	0.000468442	0.000551689	0.000551689	0.000551689	0.000143607	0.000356773	0.000253331	0.000173973	0.000181902	0.003503693
3838603774485	383860	3774485	0.003004784	0.000746114	0.00068477	0.002014008	0.001207977	0.000245019	0.00082957	0.000891627	0.000407053	0.000465384	0.000548087	0.000548087	0.000548087	0.000142669	0.000354444	0.000251677	0.000172838	0.000180714	0.003337524
3838703774485	383870	3774485	0.002972673	0.00073814	0.000677452	0.001992484	0.001195067	0.000242401	0.000820705	0.000882099	0.000405759	0.000463904	0.000546345	0.000546345	0.000546345	0.000142216	0.000353317	0.000250877	0.000172288	0.00018014	0.00325884
3838803774485	383880	3774485	0.002940163	0.000730068	0.000670043	0.001970695	0.001181998	0.00023975	0.000811729	0.000872452	0.000404378	0.000462326	0.000544486	0.000544486	0.000544486	0.000141732	0.000352115	0.000250024	0.000171702	0.000179527	0.003182399
3838903774485	383890	3774485	0.002907654	0.000721996	0.000662635	0.001948905	0.001168929	0.000237099	0.000802754	0.000862805	0.000403084	0.000460846	0.000542744	0.000542744	0.000542744	0.000141278	0.000350988	0.000249224	0.000171153	0.000178952	0.003108546
3829703774495	382970	3774495	0.001087799	0.00027011	0.000247902	0.000729116	0.000437315	8.87025E-05	0.000300323	0.000322789	0.000316549	0.00036191	0.000426226	0.000426226	0.000426226	0.000110948	0.000275637	0.000195719	0.000134409	0.000140534	0.001918274
3829803774495	382980	3774495	0.001120176	0.000278149	0.00025528	0.000750817	0.000450331	9.13425E-05	0.000309262	0.000332396	0.000320259	0.000366152	0.000431221	0.000431221	0.000431221	0.000112248	0.000278867	0.000198013	0.000135984	0.000142181	0.002011539
3829903774495	382990	3774495	0.001149501	0.000285431	0.000261963	0.000770472	0.00046212	9.37338E-05	0.000317358	0.000341098	0.000323106	0.000369407	0.000435055	0.000435055	0.000435055	0.000113246	0.000281346	0.000199774	0.000137193	0.000143445	0.002103423
3830003774495	383000	3774495	0.001181214	0.000293306	0.000269191	0.000791729	0.000474869	9.63197E-05	0.000326113	0.000350509	0.000326126	0.000372859	0.00043912	0.00043912	0.00043912	0.00011430 5	0.000283976	0.000201641	0.000138475	0.000144786	0.002203245
3830103774495	383010	3774495	0.00124464	0.000309055	0.000283645	0.000834241	0.000500367	0.000101492	0.000343624	0.000369329	0.000335271	0.000383315	0.000451434	0.000451434	0.000451434	0.00011751	0.000291939	0.000207295	0.000142359	0.000148846	0.002369587
3830203774495	383020	3774495	0.001314568	0.000326419	0.000299581	0.000881112	0.00052848	0.000107194	0.00036293	0.00039008	0.000345624	0.000395152	0.000465375	0.000465375	0.000465375	0.000121139	0.000300954	0.000213696	0.000146755	0.000153442	0.002562156
3830303774495	383030	3774495	0.001378392	0.000342267	0.000314126	0.000923891	0.000554138	0.000112398	0.000380551	0.000409018	0.000354769	0.000405608	0.000477689	0.000477689	0.000477689	0.000124344	0.000308917	0.000219351	0.000150638	0.000157503	0.002754294
3830403774495	383040	3774495	0.001431336	0.000355413	0.000326192	0.000959377	0.000575423	0.000116715	0.000395168	0.000424729	0.000361671	0.000413499	0.000486982	0.000486982	0.000486982	0.000126763	0.000314928	0.000223618	0.000153568	0.000160567	0.002932196
3830503774495	383050	3774495	0.001485341	0.000368823	0.000338499	0.000995575	0.000597134	0.000121119	0.000410078	0.000440754	0.000369178	0.000422081	0.000497089	0.000497089	0.000497089	0.000129394	0.000321463	0.000228259	0.000156756	0.000163899	0.003127009
3830603774495	383060	3774495	0.001546379	0.000383979	0.000352409	0.001036487	0.000621672	0.000126096	0.000426929	0.000458866	0.000379272	0.000433622	0.000510681	0.000510681	0.000510681	0.00013293 2	0.000330253	0.000234501	0.000161042	0.000168381	0.003363148
3830703774495	383070	3774495	0.001607151	0.000399069	0.000366259	0.001077221	0.000646103	0.000131052	0.000443707	0.000476899	0.000390229	0.000446149	0.000525434	0.000525434	0.000525434	0.000136773	0.000339794	0.000241275	0.000165694	0.000173245	0.003626378
3830803774495	383080	3774495	0.001663279	0.00041300 7	0.00037905	0.001114841	0.000668668	0.000135629	0.000459203	0.000493555	0.000400496	0.000457887	0.000539259	0.000539259	0.000539259	0.000140371	0.000348734	0.000247623	0.000170054	0.000177803	0.003898236
3830903774495	383090	3774495	0.001711712	0.000425033	0.000390087	0.001147304	0.000688139	0.000139578	0.000472575	0.000507926	0.000409814	0.00046854	0.000551805	0.000551805	0.000551805	0.000143637	0.000356848	0.000253384	0.00017401	0.00018194	0.00416345
3831003774495	383100	3774495	0.001765186	0.000438311	0.000402274	0.001183146	0.000709636	0.000143939	0.000487338	0.000523794	0.000421893	0.00048235	0.000568069	0.000568069	0.000568069	0.00014787	0.000367365	0.000260853	0.000179139	0.000187302	0.004463261
3831103774495	383110	3774495	0.001808841	0.000449151	0.000412223	0.001212407	0.000727186	0.000147498	0.00049939	0.000536748	0.000430952	0.000492707	0.000580266	0.000580266	0.000580266	0.000151045	0.000375254	0.000266454	0.000182985	0.000191324	0.004755135
3831203774495	383120	3774495	0.001853027	0.000460123	0.000422292	0.001242023	0.00074495	0.000151101	0.00051159	0.0005498 6	0.000437336	0.000500007	0.000588863	0.000588863	0.000588863	0.000153283	0.000380813	0.000270401	0.000185696	0.000194159	0.005073495
3831303774495	383130	3774495	0.001897346	0.000471127	0.000432392	0.001271729	0.000762767	0.000154715	0.000523825	0.000563011	0.000441909	0.000505234	0.00059502	0.00059502	0.00059502	0.000154886	0.000384795	0.000273228	0.000187638	0.000196189	0.005411786
3831403774495	383140	3774495	0.001941798	0.000482165	0.000442522	0.001301523	0.000780637	0.00015834	0.000536097	0.000576201	0.000445532	0.000509377	0.000599899	0.000599899	0.000599899	0.000156156	0.00038795	0.000275469	0.000189176	0.000197797	0.005755771
3831503774495	383150	3774495	0.001986514	0.000493269	0.000452713	0.001331495	0.000798614	0.000161986	0.000548443	0.00058947	0.000447085	0.000511153	0.00060199	0.00060199	0.00060199	0.0001567	0.000389302	0.000276429	0.000189836	0.000198487	0.00612167
3831603774495	383160	3774495	0.002031895	0.000504537	0.000463055	0.001361912	0.000816858	0.000165687	0.000560972	0.000602936	0.000448293	0.000512534	0.000603616	0.000603616	0.000603616	0.000157124	0.000390354	0.000277176	0.000190349	0.000199023	0.006510605
3831703774495	383170	3774495	0.002078071	0.000516003	0.000473578	0.001392863	0.000835422	0.000169452	0.00057372	0.000616638	0.000449329	0.000513718	0.00060501	0.00060501	0.00060501	0.000157486	0.000391255	0.000277816	0.000190788	0.000199483	0.006927234
3831903774495	383190	3774495	0.002172945	0.000539561	0.000495199	0.001456453	0.000873563	0.000177189	0.000599913	0.000644791	0.000450019	0.000514507	0.00060594	0.00060594	0.00060594	0.000157728	0.000391856	0.000278243	0.000191081	0.000199789	0.007843492
3832003774495	383200	3774495	0.002221377	0.000551587	0.000506237	0.001488916	0.000893033	0.000181138	0.000613285	0.000659162	0.00044976	0.000514211	0.000605591	0.000605591	0.000605591	0.000157638	0.000391631	0.000278083	0.000190971	0.000199674	0.008346829
3832103774495	383210	3774495	0.002271269	0.000563976	0.000517607	0.001522357	0.000913091	0.000185206	0.000627059	0.000673967	0.00044976	0.000514211	0.000605591	0.000605591	0.000605591	0.000157638	0.000391631	0.000278083	0.000190971	0.000199674	0.008898827
3832203774495	383220	3774495	0.002322488	0.000576694	0.000529279	0.001556687	0.000933681	0.000189383	0.0006412	0.000689165	0.000449846	0.000514309	0.000605707	0.000605707	0.000605707	0.000157668	0.000391706	0.000278136	0.000191008	0.000199713	0.009515964

			ISDrainage / Utilities Trenching	ISDrainage / Utilities Trenching	ISAsphalt Paving	ISAsphalt Paving	SVDemolition	SVSite Grubbing / Prep	SVMass Grading / Excavation	SVMass Grading / Excavation	SVDrainage / Utilities Trenching	SVFoundations / Concrete Pads	SVBuilding / Structure Construction	SVBuilding / Structure Construction	SVAsphalt Paving	SVAsphalt Paving	SVArchitectural Coating	SVArchitectural Coating	SVLandscaping or Other Finishing	SVLandscaping or Other Finishing	MDemolition
Unique Identifier	X (UTM)	Y (UTM)	2027	2028	2027	2028	2027	2027	2027	2028	2028	2028	2028	2029	2028	2029	2028	2029	2028	2029	2027
3833303774485	383330	3774485	0.009233946	0.009233946	0.010641503	0.010641503	0.000235363	9.37916E-05	0.00030505	0.00030505	0.000157426	6.10636E-05	0.000277399	0.000277399	0.000163372	0.000163372	3.67989E-05	3.67989E-05	0.000124591	0.000124591	0.000905991
3833403774485	383340	3774485	0.009022131	0.009022131	0.0103974	0.0103974	0.000233702	9.31297E-05	0.000302898	0.000302898	0.000156315	6.06327E-05	0.000275442	0.000275442	0.000162219	0.000162219	3.65392E-05	3.65392E-05	0.000123712	0.000123712	0.000912806
3833703774485	383370	3774485	0.008029897	0.008029897	0.009253917	0.009253917	0.000227681	9.07304E-05	0.000295094	0.000295094	0.000152288	5.90706E-05	0.000268416	0.000268416	0.00015804	0.00015804	3.55978E-05	3.55978E-05	0.000120525	0.000120525	0.00093127
3833803774485	383380	3774485	0.007628208	0.007628208	0.008790997	0.008790997	0.000224567	8.94894E-05	0.000291058	0.000291058	0.000150205	5.82627E-05	0.00026557	0.00026557	0.000155878	0.000155878	3.51109E-05	3.51109E-05	0.000118876	0.000118876	0.000926869
3833903774485	383390	3774485	0.007293821	0.007293821	0.008405639	0.008405639	0.000222145	8.85242E-05	0.000287919	0.000287919	0.000148585	5.76343E-05	0.000263435	0.000263435	0.000154197	0.000154197	3.47322E-05	3.47322E-05	0.000117594	0.000117594	0.000909787
3834003774485	383400	3774485	0.006996697	0.006996697	0.008063223	0.008063223	0.000220691	8.79451E-05	0.000286035	0.000286035	0.000147613	5.72572E-05	0.000261923	0.000261923	0.000153188	0.000153188	3.4505E-05	3.4505E-05	0.000116825	0.000116825	0.000907198
3834203774485	383420	3774485	0.006368288	0.006368288	0.007339024	0.007339024	0.000216608	8.6318E-05	0.000280743	0.000280743	0.000144882	5.61979E-05	0.000257565	0.000257565	0.000150354	0.000150354	3.38666E-05	3.38666E-05	0.000114663	0.000114663	0.000905991
3834303774485	383430	3774485	0.006049548	0.006049548	0.006971697	0.006971697	0.000214048	8.52976E-05	0.000277424	0.000277424	0.000143169	5.55336E-05	0.000254897	0.000254897	0.000148577	0.000148577	3.34663E-05	3.34663E-05	0.000113308	0.000113308	0.000901936
3834403774485	383440	3774485	0.005747054	0.005747054	0.00662304	0.00662304	0.000211557	8.43049E-05	0.000274195	0.000274195	0.000141503	5.48872E-05	0.000252229	0.000252229	0.000146847	0.000146847	3.30768E-05	3.30768E-05	0.000111989	0.000111989	0.000897277
3834503774485	383450	3774485	0.005459974	0.005459974	0.006292254	0.006292254	0.000208996	8.32845E-05	0.000270877	0.000270877	0.00013979	5.42229E-05	0.00024965	0.00024965	0.00014507	0.00014507	3.26764E-05	3.26764E-05	0.000110634	0.000110634	0.000891841
3834603774485	383460	3774485	0.005190855	0.005190855	0.005982111	0.005982111	0.000206574	8.23193E-05	0.000267737	0.000267737	0.00013817	5.35945E-05	0.000247248	0.000247248	0.000143389	0.000143389	3.22977E-05	3.22977E-05	0.000109352	0.000109352	0.000885629
3834703774485	383470	3774485	0.004958719	0.004958719	0.005714591	0.005714591	0.000204705	8.15747E-05	0.000265316	0.000265316	0.000136921	5.31097E-05	0.00024547	0.00024547	0.000142092	0.000142092	3.20056E-05	3.20056E-05	0.000108362	0.000108362	0.000882006
3834803774485	383480	3774485	0.00474334	0.00474334	0.005466381	0.005466381	0.000203044	8.09128E-05	0.000263163	0.000263163	0.00013581	5.26788E-05	0.00024378	0.00024378	0.000140939	0.000140939	3.17459E-05	3.17459E-05	0.000107483	0.000107483	0.000878641
3834903774485	383490	3774485	0.00453495	0.00453495	0.005226226	0.005226226	0.000201245	8.01958E-05	0.000260831	0.000260831	0.000134606	5.2212E-05	0.00024201	0.00024201	0.00013969	0.00013969	3.14646E-05	3.14646E-05	0.000106531	0.000106531	0.000873637
3835103774485	383510	3774485	0.00413951	0.00413951	0.004770507	0.004770507	0.000197024	7.85135E-05	0.00025536	0.00025536	0.000131783	5.11168E-05	0.000237999	0.000237999	0.00013676	0.00013676	3.08046E-05	3.08046E-05	0.000104296	0.000104296	0.000858711
3835203774485	383520	3774485	0.003930195	0.003930195	0.004529285	0.004529285	0.00019391	7.72726E-05	0.000251323	0.000251323	0.0001297	5.03088E-05	0.000234975	0.000234975	0.000134598	0.000134598	3.03177E-05	3.03177E-05	0.000102648	0.000102648	0.000843526
3835303774485	383530	3774485	0.003731896	0.003731896	0.004300759	0.004300759	0.000190726	7.6004E-05	0.000247197	0.000247197	0.00012757	4.94829E-05	0.000231951	0.000231951	0.000132388	0.000132388	2.982E-05	2.982E-05	0.000100962	0.000100962	0.000827479
3835403774485	383540	3774485	0.003551372	0.003551372	0.004092717	0.004092717	0.000187889	7.48733E-05	0.00024352	0.00024352	0.000125673	4.87468E-05	0.000229194	0.000229194	0.000130419	0.000130419	2.93763E-05	2.93763E-05	9.94605E-05	9.94605E-05	0.000812553
3835503774485	383550	3774485	0.003387743	0.003387743	0.003904146	0.003904146	0.000185397	7.38805E-05	0.000240291	0.000240291	0.000124006	4.81004E-05	0.000226704	0.000226704	0.00012869	0.00012869	2.89868E-05	2.89868E-05	9.81417E-05	9.81417E-05	0.000799008
3835603774485	383560	3774485	0.003236797	0.003236797	0.003730191	0.003730191	0.000183114	7.29704E-05	0.000237331	0.000237331	0.000122479	4.75079E-05	0.000224391	0.000224391	0.000127104	0.000127104	2.86298E-05	2.86298E-05	9.69327E-05	9.69327E-05	0.000786066
3835703774485	383570	3774485	0.003095386	0.003095386	0.003567225	0.003567225	0.00018083	7.20604E-05	0.000234371	0.000234371	0.000120951	4.69154E-05	0.000222168	0.000222168	0.000125519	0.000125519	2.82727E-05	2.82727E-05	9.57238E-05	9.57238E-05	0.000773125
3835803774485	383580	3774485	0.002964483	0.002964483	0.003416368	0.003416368	0.000178754	7.1233E-05	0.00023168	0.00023168	0.000119562	4.63767E-05	0.000220122	0.000220122	0.000124078	0.000124078	2.79481E-05	2.79481E-05	9.46248E-05	9.46248E-05	0.000760614
3835903774485	383590	3774485	0.002847235	0.002847235	0.003281247	0.003281247	0.000176955	7.0516E-05	0.000229348	0.000229348	0.000118359	4.59099E-05	0.000218344	0.000218344	0.000122829	0.000122829	2.76668E-05	2.76668E-05	9.36724E-05	9.36724E-05	0.00074983
3836003774485	383600	3774485	0.002770258	0.002770258	0.003192536	0.003192536	0.000176747	7.04333E-05	0.000229079	0.000229079	0.00011822	4.58561E-05	0.000218255	0.000218255	0.000122685	0.000122685	2.76343E-05	2.76343E-05	9.35625E-05	9.35625E-05	0.000749053
3836103774485	383610	3774485	0.002696428	0.002696428	0.003107452	0.003107452	0.000176539	7.03506E-05	0.00022881	0.00022881	0.000118081	4.58022E-05	0.000218077	0.000218077	0.000122541	0.000122541	2.76018E-05	2.76018E-05	9.34525E-05	9.34525E-05	0.000748104
3836203774485	383620	3774485	0.002643197	0.002643197	0.003046107	0.003046107	0.000177231	7.06263E-05	0.000229707	0.000229707	0.000118544	4.59817E-05	0.000218877	0.000218877	0.000123021	0.000123021	2.771E-05	2.771E-05	9.38189E-05	9.38189E-05	0.00075285
3836303774485	383630	3774485	0.002607462	0.002607462	0.003004925	0.003004925	0.000178754	7.1233E-05	0.00023168	0.00023168	0.000119562	4.63767E-05	0.000220389	0.000220389	0.000124078	0.000124078	2.79481E-05	2.79481E-05	9.46248E-05	9.46248E-05	0.000763289
3836403774485	383640	3774485	0.00257307	0.00257307	0.00296529	0.00296529	0.000180415	7.18949E-05	0.000233833	0.000233833	0.000120673	4.68077E-05	0.000222079	0.000222079	0.00012523 1	0.00012523 1	2.82078E-05	2.82078E-05	9.5504E-05	9.5504E-05	0.000774505
3836503774485	383650	3774485	0.002554277	0.002554277	0.002943633	0.002943633	0.000182975	7.29153E-05	0.000237152	0.000237152	0.000122386	4.7472E-05	0.000224747	0.000224747	0.000127008	0.000127008	2.86081E-05	2.86081E-05	9.68595E-05	9.68595E-05	0.000792623
3836603774485	383660	3774485	0.002536502	0.002536502	0.002923149	0.002923149	0.000185813	7.4046E-05	0.000240829	0.000240829	0.000124284	4.82081E-05	0.000227504	0.000227504	0.000128978	0.000128978	2.90517E-05	2.90517E-05	9.83615E-05	9.83615E-05	0.000812984
3836703774485	383670	3774485	0.00252456	0.00252456	0.002909386	0.002909386	0.000189411	7.548E-05	0.000245493	0.000245493	0.000126691	4.91418E-05	0.000230973	0.000230973	0.000131476	0.000131476	2.96144E-05	2.96144E-05	0.000100266	0.000100266	0.000839644
3836803774485	383680	3774485	0.002520996	0.002520996	0.002905278	0.002905278	0.000194325	7.7438E-05	0.000251862	0.000251862	0.000129977	5.04165E-05	0.00023542	0.00023542	0.000134886	0.000134886	3.03826E-05	3.03826E-05	0.000102867	0.000102867	0.000876311
3836903774485	383690	3774485	0.002519144	0.002519144	0.002903145	0.002903145	0.000200207	7.97821E-05	0.000259486	0.000259486	0.000133912	5.19427E-05	0.000240578	0.000240578	0.000138969	0.000138969	3.13023E-05	3.13023E-05	0.000105981	0.000105981	0.000917379
3837003774485	383700	3774485	0.002509424	0.002509424	0.002891942	0.002891942	0.000205882	8.20435E-05	0.00026684	0.00026684	0.000137707	5.34149E-05	0.000245648	0.000245648	0.000142908	0.000142908	3.21895E-05	3.21895E-05	0.000108985	0.000108985	0.000954564
3837103774485	383710	3774485	0.002502666	0.002502666	0.002884154	0.002884154	0.000212387	8.46358E-05	0.000275272	0.000275272	0.000142059	5.51027E-05	0.000251606	0.000251606	0.000147424	0.000147424	3.32066E-05	3.32066E-05	0.000112429	0.000112429	0.001002879
3837203774485	383720	3774485	0.002506091	0.002506091	0.002888102	0.002888102	0.000218754	8.71729E-05	0.000283524	0.000283524	0.000146317	5.67545E-05	0.000257298	0.000257298	0.000151843	0.000151843	3.42021E-05	3.42021E-05	0.000115799	0.000115799	0.001048519
3837303774485	383730	3774485	0.002461701	0.002461701	0.002836945	0.002836945	0.000220622	8.79175E-05	0.000285945	0.000285945	0.000147567	5.72393E-05	0.0002597	0.0002597	0.00015314	0.00015314	3.44942E-05	3.44942E-05	0.000116788	0.000116788	0.001051625
3837403774485	383740	3774485	0.002408747	0.002408747	0.002775919	0.002775919	0.000222629	8.87173E-05	0.000288546	0.000288546	0.000148909	5.776E-05	0.000262101	0.000262101	0.000154533	0.000154533	3.4808E-05	3.4808E-05	0.000117851	0.000117851	0.001054904
3837503774485	383750	3774485	0.002351025	0.002351025	0.002709399	0.002709399	0.000224636	8.9517E-05	0.000291148	0.000291148	0.000150252	5.82806E-05	0.000264947	0.000264947	0.000155926	0.000155926	3.51218E-05	3.51218E-05	0.000118913	0.000118913	0.001053955
3837603774485	383760	3774485	0.002294322	0.002294322	0.002644052	0.002644052	0.000226435	9.0234E-05	0.00029348	0.00029348	0.000151455	5.87475E-05	0.000267971	0.000267971	0.000157175	0.000157175	3.54031E-05	3.54031E-05	0.000119865	0.000119865	0.001050676
3837703774485	383770	3774485	0.002238314	0.002238314	0.002579506	0.002579506	0.000227958	9.08408E-05	0.000295453	0.000295453	0.000152473	5.91425E-05	0.000271084	0.000271084	0.000158232	0.000158232	3.56411E-05	3.56411E-05	0.000120671	0.000120671	0.001046967
3837803774485	383780	3774485	0.002183555	0.002183555	0.0025164	0.0025164	0.000229896	9.16129E-05	0.000297964	0.000297964	0.000153769	5.96452E-05	0.000275086	0.000275086	0.000159577	0.000159577	3.59441E-05	3.59441E-05	0.000121697	0.000121697	0.001042912
3837903774485	383790	3774485	0.002129999	0.002129999	0.002454681	0.002454681	0.000231695	9.23299E-05	0.000300296	0.000300296	0.000154973	6.0112E-05	0.000281134	0.000281134	0.000160826	0.000160826	3.62254E-05	3.62254E-05	0.00012265	0.00012265	0.001038425
3838003774485	383800	3774485	0.00207774	0.00207774	0.002394455	0.002394455	0.000234186	9.33227E-05	0.000303525	0.000303525	0.000156639	6.07584E-05	0.000290561	0.000290561	0.000162555	0.000162555	3.66149E-05	3.66149E-05	0.000123968	0.000123968	0.001033335
3838103774485	383810	3774485	0.002026406	0.002026406	0.002335297	0.002335297	0.000235155	9.37088E-05	0.000304781	0.000304781	0.000157287	6.10097E-05	0.000295186	0.000295186	0.000163228	0.000163228	3.67664E-05	3.67664E-05	0.000124481	0.000124481	0.001027727
3838203774485	383820	3774485	0.001975906	0.001975906	0.002277098	0.002277098	0.000234671	9.35158E-05	0.000304153	0.000304153	0.000156963	6.08841E-05	0.000295186	0.000295186	0.000162892	0.000162892	3.66907E-05	3.66907E-05	0.000124225	0.000124225	0.001021601
3838303774485	383830	3774485	0.001927072	0.001927072	0.00222082	0.00222082	0.000234048	9.32676E-05	0.000303346	0.000303346	0.000156547	6.07225E-05	0.000294653	0.000294653	0.000162459	0.000162459	3.65933E-05	3.65933E-05	0.000123895	0.000123895	0.001016166
3838403774485	383840	3774485	0.001879765	0.001879765	0.002166303	0.002166303	0.000233425	9.30194E-05	0.000302539	0.000302539	0.00015613	6.05609E-05	0.000293852	0.000293852	0.00016202 7	0.00016202 7	3.64959E-05	3.64959E-05	0.000123565	0.000123565	0.001010558
3838603774485	383860	3774485	0.001790614	0.001790614	0.002063562	0.002063562	0.000232179	9.2523E-05	0.000300924	0.000300924	0.000155297	6.02377E-05	0.000292251	0.000292251	0.00016116 2	0.00016116 2	3.63011E-05	3.63011E-05	0.000122906	0.000122906	0.001000291
3838703774485	383870	3774485	0.001748399	0.001748399	0.002014912	0.002014912	0.000231556	9.22748E-05	0.000300117	0.000300117	0.00015488	6.00761E-05	0.00029154	0.00029154	0.00016073	0.00016073	3.62038E-05	3.62038E-05	0.000122576	0.000122576	0.000995373
3838803774485	383880	3774485	0.001707388	0.001707388	0.00196765	0.00196765	0.000231003	9.20542E-05	0.000299399	0.000299399	0.00015451	5.99325E-05	0.000290828	0.000290828	0.000160346	0.000160346	3.61172E-05	3.61172E-05	0.000122283	0.000122283	0.00099011
3838903774485	383890	3774485	0.001667765	0.001667765	0.001921987	0.001921987	0.00023038	9.1806E-05	0.000298592	0.000298592	0.00015409 4	5.97709E-05	0.000290028	0.000290028	0.000159913	0.000159913	3.60198E-05	3.60198E-05	0.000121954	0.000121954	0.000984847
3829703774495	382970	3774495	0.001029172	0.001029172	0.001186052	0.001186052	0.000184152	7.33841E-05	0.000238676	0.000238676	0.000123173	4.77772E-05	0.000229905	0.000229905	0.000127825	0.000127825	2.87921E-05	2.87921E-05	9.74823E-05	9.74823E-05	0.000435265
3829803774495	382980	3774495	0.00107921	0.00107921	0.001243717	0.001243717	0.000185674	7.39908E-05	0.00024065	0.00024065	0.000124191	4.81722E-05	0.000231506	0.000231506	0.000128882	0.000128882	2.90301E-05	2.90301E-05	9.82882E-05	9.82882E-05	0.000444497
3829903774495	382990	3774495	0.001128507	0.001128507	0.001300529	0.001300529	0.000186712	7.44045E-05	0.000241995	0.000241995	0.000124886	4.84415E-05	0.000232663	0.000232663	0.000129602	0.000129602	2.91924E-05	2.91924E-05	9.88377E-05	9.88377E-05	0.000452521
3830003774495	383000	3774495	0.001182063	0.001182063	0.001362248	0.001362248	0.00018782	7.48457E-05	0.00024343	0.00024343	0.000125626	4.87288E-05	0.000233819	0.000233819	0.000130371	0.000130371	2.93655E-05	2.93655E-05	9.94238E-05	9.94238E-05	0.000461148
3830103774495	383010	3774495	0.001271306	0.001271306	0.001465095	0.001465095	0.000191764	7.64176E-05	0.000248543	0.000248543	0.000128265	4.97522E-05	0.000237999	0.000237999	0.000133109	0.000133109	2.99823E-05	2.99823E-05	0.000101512	0.000101512	0.000480388
3830203774495	383020	3774495	0.001374622	0.001374622	0.001584159	0.001584159	0.000196193	7.81826E-05	0.000254283	0.000254283	0.000131227	5.09013E-05	0.000242535	0.000242535	0.000136183	0.000136183	3.06747E-05	3.06747E-05	0.000103857	0.000103857	0.000501871
3830303774495	383030	3774495	0.001477705	0.001477705	0.001702956	0.001702956	0.000199999	7.96994E-05	0.000259216	0.000259216	0.000133773	5.18888E-05	0.00024627	0.00024627	0.000138825	0.000138825	3.12698E-05	3.12698E-05	0.000105871	0.000105871	0.000521628
3830403774495	383040	3774495	0.001573152	0.001573152	0.001812952	0.001812952	0.000202698	8.07749E-05	0.000262715	0.000262715	0.000135578	5.2589E-05	0.000248938	0.000248938	0.000140699	0.000140699	3.16918E-05	3.16918E-05	0.0001073	0.0001073	0.000537589
3830503774495	383050	3774495	0.001677671	0.001677671	0.001933403	0.001933403	0.000205605	8.19332E-05	0.000266482	0.000266482	0.000137522	5.33431E-05	0.000251695	0.000251695	0.000142716	0.000142716	3.21463E-05	3.21463E-05	0.000108839	0.000108839	0.000554759
3830603774495	383060	3774495	0.001804361	0.001804361	0.002079405	0.002079405	0.000209757	8.35878E-05	0.000271863	0.000271863	0.0001403	5.44204E-05	0.000255431	0.000255431	0.000145598	0.000145598	3.27955E-05	3.27955E-05	0.000111037	0.000111037	0.000576932
3830703774495	383070	3774495	0.001945587	0.001945587	0.002242158	0.002242158	0.000214325	8.5408E-05	0.000277783	0.000277783	0.000143355	5.56054E-05	0.000259789	0.000259789	0.000148769	0.000148769	3.35096E-05	3.35096E-05	0.000113455	0.000113455	0.000599881
3830803774495	383080	3774495	0.002091441	0.002091441	0.002410245	0.002410245	0.000218754	8.71729E-05	0.000283524	0.000283524	0.000146317	5.67545E-05	0.000264147	0.000264147	0.000151843	0.000151843	3.42021E-05	3.42021E-05	0.000115799	0.000115799	0.00062145
3830903774495	383090	3774495	0.002233731	0.002233731	0.002574225	0.002574225	0.000222352	8.8607E-05	0.000288188	0.000288188	0.000148724	5.76881E-05	0.000267704	0.000267704	0.00015434 1	0.00015434 1	3.47647E-05	3.47647E-05	0.000117704	0.000117704	0.000639137
3831003774495	383100	3774495	0.002394583	0.002394583	0.002759596	0.002759596	0.000227473	9.06477E-05	0.000294825	0.000294825	0.000152149	5.90168E-05	0.000271706	0.000271706	0.000157896	0.000157896	3.55654E-05	3.55654E-05	0.000120415	0.000120415	0.000672612
3831103774495	383110	3774495	0.002551176	0.002551176	0.002940059	0.002940059	0.000230588	9.18887E-05	0.000298861	0.000298861	0.000154232	5.98247E-05	0.00027473	0.00027473	0.000160057	0.000160057	3.60523E-05	3.60523E-05	0.000122063	0.000122063	0.000684087
3831203774495	383120	3774495	0.002721979	0.002721979	0.003136898	0.003136898	0.000233287	9.29642E-05	0.000302359	0.000302359	0.000156038	6.0525E-05	0.000277576	0.000277576	0.000161931	0.000161931	3.64743E-05	3.64743E-05	0.000123492	0.000123492	0.000695303
3831303774495	383130	3774495	0.002903475	0.002903475	0.00334606	0.00334606	0.000235847	9.39846E-05	0.000305678	0.000305678	0.00015775	6.11893E-05	0.000280245	0.000280245	0.000163708	0.000163708	3.68746E-05	3.68746E-05	0.000124848	0.000124848	0.000706778
3831403774495	383140	3774495	0.003088027	0.003088027	0.003558743	0.003558743	0.000237716	9.47292E-05	0.0003081	0.0003081	0.000159	6.16741E-05	0.000282468	0.000282468	0.00016500 5	0.00016500 5	3.71667E-05	3.71667E-05	0.000125837	0.000125837	0.00071739
3831503774495	383150	3774495	0.003284335	0.003284335	0.003784975	0.003784975	0.000239515	9.54462E-05	0.000310432	0.000310432	0.000160204	6.21409E-05	0.000284691	0.000284691	0.000166254	0.000166254	3.74481E-05	3.74481E-05	0.000126789	0.000126789	0.000726535
3831603774495	383160	3774495	0.003493002	0.003493002	0.004025451	0.004025451	0.000241037	9.60529E-05	0.000312405	0.000312405	0.000161222	6.25359E-05	0.000286737	0.000286737	0.000167311	0.000167311	3.76861E-05	3.76861E-05	0.000127595	0.000127595	0.000735508
3831703774495	383170	3774495	0.003716528	0.003716528	0.004283049	0.004283049	0.000242352	9.65769E-05	0.000314109	0.000314109	0.000162101	6.2877E-05	0.000288694	0.000288694	0.000168224	0.000168224	3.78917E-05	3.78917E-05	0.000128291	0.000128291	0.000744481
3831903774495	383190	3774495	0.004208109	0.004208109	0.004849563	0.004849563	0.000241937	9.64114E-05	0.000313571	0.000313571	0.000161824	6.27693E-05	0.000287804	0.000287804	0.000167935	0.000167935	3.78268E-05	3.78268E-05	0.000128071	0.000128071	0.000762685
3832003774495	383200	3774495	0.004478155	0.004478155	0.005160772	0.005160772	0.000240345	9.57772E-05	0.000311508	0.000311508	0.000160759	6.23563E-05	0.000285403	0.000285403	0.000166831	0.000166831	3.75779E-05	3.75779E-05	0.000127229	0.000127229	0.00077183
3832103774495	383210	3774495	0.004774307	0.004774307	0.005502068	0.005502068	0.000239446	9.54186E-05	0.000310342	0.000310342	0.000160157	6.21229E-05	0.000283891	0.000283891	0.000166206	0.000166206	3.74372E-05	3.74372E-05	0.000126753	0.000126753	0.000780976
3832203774495	383220	3774495	0.005105407	0.005105407	0.005883638	0.005883638	0.0002391	9.52808E-05	0.000309894	0.000309894	0.000159926	6.20332E-05	0.000283357	0.000283357	0.000165966	0.000165966	3.73831E-05	3.73831E-05	0.000126569	0.000126569	0.000790121

			MSite Grubbing / Prep	MMass Grading / Excavation	MMass Grading / Excavation	MDrainage / Utilities Trenching	MFoundations / Concrete Pads	MBuilding / Structure Construction	MAsphalt Paving	MLandscaping or Other Finishing	MWaterside Construction (Piles)	RSSWRestriping South Valley	RSSWRestriping Silver Lake Boulevard	RSSWDemolition	RSSWPlacing Base	RSSWForm	Child Risk				
Unique Identifier	X (UTM)	Y (UTM)	2027	2027	2028	2028	2028	2028	2028	2028	2028	2029	2029	2029	2029	2029	3rd Trimester	0<2	2<16	Total	per million
3833303774485	383330	3774485	0.000837686	0.001393386	0.001393386	0.000670149	0.000317543	0.000861501	0.000560166	0.00038469	0.000413468	0.000105161	0.000229022	0.000714184	6.49431E-05	0.000141251	1.80031E-07	6.00055E-06	8.3275E-07	7.01334E-06	7.01333813
3833403774485	383340	3774485	0.000843988	0.001403869	0.001403869	0.00067519	0.000319932	0.000867983	0.00056438	0.000387584	0.000416578	0.000103686	0.00023051	0.000718754	6.53586E-05	0.000142154	1.74233E-07	5.75959E-06	8.1075E-07	6.74458E-06	6.74457679
3833703774485	383370	3774485	0.000861059	0.001432265	0.001432265	0.000688847	0.000326403	0.000885539	0.000575796	0.000395424	0.000425004	0.000100823	0.000234232	0.00073027	6.64058E-05	0.000144432	1.57964E-07	5.08815E-06	7.2552E-07	5.97163E-06	5.97163346
3833803774485	383380	3774485	0.000856991	0.001425498	0.001425498	0.000685592	0.000324861	0.000881355	0.000573075	0.000393556	0.000422996	9.96126E-05	0.00023182	0.000723781	6.58158E-05	0.000143149	1.52715E-07	4.8756E-06	6.9269E-07	5.72101E-06	5.72100602
3833903774485	383390	3774485	0.000841196	0.001399225	0.001399225	0.000672957	0.000318874	0.000865111	0.000562513	0.000386302	0.0004152	9.87272E-05	0.000231344	0.000721679	6.56246E-05	0.000142733	1.48193E-07	4.69047E-06	6.6429E-07	5.50295E-06	5.50295257
3834003774485	383400	3774485	0.000838802	0.001395244	0.001395244	0.000671042	0.000317967	0.00086265	0.000560913	0.000385203	0.000414019	9.80778E-05	0.000231344	0.000719394	6.54168E-05	0.000142281	1.44215E-07	4.5249E-06	6.397E-07	5.30882E-06	5.30881923
3834203774485	383420	3774485	0.000837686	0.001393386	0.001393386	0.000670149	0.000317543	0.000861501	0.000560166	0.00038469	0.000413468	9.61299E-05	0.000227503	0.000707695	6.4353E-05	0.000139967	1.36432E-07	4.20858E-06	5.8929E-07	4.9343E-06	4.93430336
3834303774485	383430	3774485	0.000833936	0.00138715	0.00138715	0.000667149	0.000316122	0.000857646	0.000557659	0.000382969	0.000411617	9.48607E-05	0.000225925	0.000703765	6.39956E-05	0.00013919	1.32558E-07	4.05576E-06	5.6394E-07	4.75226E-06	4.75225656
3834403774485	383440	3774485	0.000829629	0.001379985	0.001379985	0.000663703	0.000314489	0.000853215	0.000554778	0.00038099	0.000409491	9.36506E-05	0.000224555	0.000699561	6.36133E-05	0.000138358	1.28827E-07	3.91071E-06	5.3988E-07	4.57942E-06	4.57942472
3834503774485	383450	3774485	0.000824603	0.001371625	0.001371625	0.000659682	0.000312584	0.000848047	0.000551418	0.000378682	0.00040701	9.24405E-05	0.000223007	0.000694717	6.31728E-05	0.0001374	1.25217E-07	3.77269E-06	5.1705E-07	4.41495E-06	4.41495201
3834603774485	383460	3774485	0.000818859	0.001362071	0.001362071	0.000655088	0.000310407	0.00084214	0.000547577	0.000376045	0.000404175	9.12894E-05	0.00022137	0.000689598	6.27074E-05	0.000136388	1.21764E-07	3.64221E-06	4.9557E-07	4.25955E-06	4.25955151
3834703774485	383470	3774485	0.000815509	0.001356498	0.001356498	0.000652407	0.000309137	0.000838694	0.000545336	0.000374506	0.000402522	9.0463E-05	0.000220417	0.000686491	6.24248E-05	0.000135773	1.1876E-07	3.52766E-06	4.7712E-07	4.12354E-06	4.12354051
3834803774485	383480	3774485	0.000812398	0.001351323	0.001351323	0.000649918	0.000307957	0.000835495	0.000543256	0.000373078	0.000400986	8.96956E-05	0.000219464	0.000683566	6.21589E-05	0.000135195	1.15926E-07	3.42032E-06	4.5999E-07	3.99623E-06	3.99623407
3834903774485	383490	3774485	0.000807771	0.001343627	0.001343627	0.000646217	0.000306203	0.000830736	0.000540162	0.000370953	0.000398702	8.88987E-05	0.000218154	0.000679453	6.17849E-05	0.000134381	1.13063E-07	3.31452E-06	4.4329E-07	3.87088E-06	3.87087508
3835103774485	383510	3774485	0.000793971	0.001320672	0.001320672	0.000635177	0.000300972	0.000816544	0.000530934	0.000364615	0.000391891	8.71278E-05	0.000214432	0.000667663	6.07127E-05	0.00013205	1.07163E-07	3.10537E-06	4.1122E-07	3.62375E-06	3.62375176
3835203774485	383520	3774485	0.000779931	0.001297318	0.001297318	0.000623945	0.00029565	0.000802105	0.000521545	0.000358168	0.000384961	8.58292E-05	0.000210651	0.000655872	5.96406E-05	0.000129718	1.0354E-07	2.98622E-06	3.9372E-07	3.48348E-06	3.48347728
3835303774485	383530	3774485	0.000765093	0.001272638	0.001272638	0.000612075	0.000290025	0.000786845	0.000511623	0.000351354	0.000377637	8.456E-05	0.000206691	0.000643351	5.8502E-05	0.000127241	9.98981E-08	2.86872E-06	3.7698E-07	3.3456E-06	3.34559783
3835403774485	383540	3774485	0.000751293	0.001249682	0.001249682	0.000601034	0.000284794	0.000772652	0.000502394	0.000345016	0.000370826	8.3409E-05	0.000202999	0.000631835	5.74548E-05	0.000124964	9.64367E-08	2.75802E-06	3.6169E-07	3.21615E-06	3.21615253
3835503774485	383550	3774485	0.000738768	0.00122885	0.00122885	0.000591015	0.000280046	0.000759772	0.000494019	0.000339265	0.000364644	8.24055E-05	0.000199694	0.000621507	5.65156E-05	0.000122921	9.32916E-08	2.65702E-06	3.4781E-07	3.09812E-06	3.09811797
3835603774485	383560	3774485	0.000726803	0.001208946	0.001208946	0.000581442	0.000275511	0.000747466	0.000486018	0.00033377	0.000358738	8.1461E-05	0.000196568	0.000611727	5.56263E-05	0.000120987	9.03283E-08	2.56221E-06	3.3494E-07	2.98748E-06	2.98748464
3835703774485	383570	3774485	0.000714837	0.001189042	0.001189042	0.000571869	0.000270975	0.00073516	0.000478016	0.000328275	0.000352832	8.0546E-05	0.000193442	0.000601856	5.47287E-05	0.000119034	8.74783E-08	2.47168E-06	3.2281E-07	2.88197E-06	2.88196789
3835803774485	383580	3774485	0.00070327	0.001169802	0.001169802	0.000562616	0.00026659	0.000723264	0.000470281	0.000322963	0.000347122	7.96901E-05	0.000190434	0.000592442	5.38727E-05	0.000117173	8.47944E-08	2.38659E-06	3.1152E-07	2.78291E-06	2.78291084
3835903774485	383590	3774485	0.000693298	0.001153216	0.001153216	0.000554639	0.00026281	0.000713009	0.000463613	0.000318383	0.000342201	7.89817E-05	0.000187844	0.000584216	5.31247E-05	0.000115546	8.24028E-08	2.31025E-06	3.0143E-07	2.69408E-06	2.69408147
3836003774485	383600	3774485	0.00069258	0.001152022	0.001152022	0.000554064	0.000262538	0.000712271	0.000463133	0.000318054	0.000341846	7.88637E-05	0.000187725	0.000583851	5.30914E-05	0.000115473	8.11825E-08	2.26572E-06	2.9528E-07	2.64218E-06	2.64217839
3836103774485	383610	3774485	0.000691703	0.001150562	0.001150562	0.000553362	0.000262205	0.000711368	0.000462546	0.000317651	0.000341413	7.87751E-05	0.000187576	0.000583302	5.30416E-05	0.000115365	8.00094E-08	2.22309E-06	2.8938E-07	2.59248E-06	2.59247679
3836203774485	383620	3774485	0.00069609	0.00115786	0.00115786	0.000556872	0.000263868	0.000715881	0.00046548	0.000319666	0.000343579	7.90408E-05	0.000188827	0.00058705	5.33823E-05	0.000116106	7.94788E-08	2.1978E-06	2.8558E-07	2.56286E-06	2.56285964
3836303774485	383630	3774485	0.000705743	0.001173916	0.001173916	0.000564594	0.000267527	0.000725807	0.000471935	0.000324098	0.000348343	7.96311E-05	0.000191477	0.000595276	5.41303E-05	0.000117733	7.95508E-08	2.1884E-06	2.8362E-07	2.55157E-06	2.55156624
3836403774485	383640	3774485	0.000716113	0.001191166	0.001191166	0.000572891	0.000271458	0.000736473	0.00047887	0.000328861	0.000353462	8.02509E-05	0.000194305	0.00060405	5.49282E-05	0.000119468	7.96949E-08	2.18093E-06	2.8185E-07	2.54247E-06	2.54247306
3836503774485	383650	3774485	0.000732865	0.001219031	0.001219031	0.000586292	0.000277809	0.000753701	0.000490072	0.000336554	0.00036173	8.12249E-05	0.000198831	0.000618034	5.61998E-05	0.000122234	8.04565E-08	2.18906E-06	2.8187E-07	2.55138E-06	2.55138034
3836603774485	383660	3774485	0.000751691	0.001250346	0.001250346	0.000601353	0.000284945	0.000773062	0.000502661	0.000345199	0.000371022	8.23169E-05	0.000203982	0.000633937	5.76459E-05	0.000125379	8.13516E-08	2.20014E-06	2.8217E-07	2.56366E-06	2.5636594
3836703774485	383670	3774485	0.000776341	0.001291347	0.001291347	0.000621073	0.000294289	0.000798413	0.000519145	0.000356519	0.000383189	8.36746E-05	0.000210651	0.000654593	5.95242E-05	0.000129465	8.26558E-08	2.2207E-06	2.8346E-07	2.58682E-06	2.58682303
3836803774485	383680	3774485	0.000810244	0.001347741	0.001347741	0.000648195	0.000307141	0.00083328	0.000541816	0.000372088	0.000399923	8.5534E-05	0.000219762	0.000683018	6.2109E-05	0.000135086	8.43341E-08	2.25019E-06	2.8629E-07	2.62081E-06	2.62080717
3836903774485	383690	3774485	0.000848216	0.001410902	0.001410902	0.000678572	0.000321535	0.000872331	0.000567208	0.000389526	0.000418665	8.78362E-05	0.000229885	0.00071455	6.49763E-05	0.000141323	8.58727E-08	2.27701E-06	2.8973E-07	2.65261E-06	2.65260704
3837003774485	383700	3774485	0.000882597	0.001468091	0.001468091	0.000706078	0.000334568	0.00090769	0.000590199	0.000405315	0.000435635	9.02269E-05	0.000239085	0.000743158	6.75777E-05	0.000146981	8.6732E-08	2.28848E-06	2.9228E-07	2.66749E-06	2.66749473
3837103774485	383710	3774485	0.00092727	0.001542398	0.001542398	0.000741816	0.000351502	0.000953632	0.000620072	0.0042583	0.000457685	9.28537E-05	0.000252662	0.000786206	7.14922E-05	0.000155495	8.72796E-08	2.29603E-06	2.9619E-07	2.67951E-06	2.67950564
3837203774485	383720	3774485	0.000969469	0.001612592	0.001612592	0.000775575	0.000367499	0.000997031	0.000648291	0.000445209	0.000478514	9.50673E-05	0.000261356	0.000812711	7.39025E-05	0.000160737	8.74262E-08	2.29337E-06	3.0024E-07	2.68103E-06	2.68103369
3837303774485	383730	3774485	0.000972341	0.001617368	0.001617368	0.000777873	0.000368587	0.000999985	0.000650211	0.000446528	0.000479931	9.58642E-05	0.000261981	0.000814814	7.40936E-05	0.000161153	8.66434E-08	2.26563E-06	2.9734E-07	2.64961E-06	2.64961444
3837403774485	383740	3774485	0.000975372	0.001622411	0.001622411	0.000780298	0.000369736	0.001003102	0.000652238	0.00044792	0.000481428	9.76351E-05	0.000262428	0.000816367	7.42349E-05	0.00016146	8.59346E-08	2.2414E-06	2.9406E-07	2.62139E-06	2.62139188
3837503774485	383750	3774485	0.000974495	0.001620951	0.001620951	0.000779596	0.000369404	0.0010022	0.000651651	0.000447517	0.000480994	9.88452E-05	0.000262517	0.000816002	7.42017E-05	0.000161388	8.50746E-08	2.21096E-06	2.8986E-07	2.58589E-06	2.58589398
3837603774485	383760	3774485	0.000971463	0.001615909	0.001615909	0.000777171	0.000368255	0.000999082	0.000649624	0.000446125	0.000479498	9.99963E-05	0.000261803	0.000813625	7.39856E-05	0.000160918	8.41935E-08	2.17994E-06	2.8554E-07	2.54967E-06	2.54967169
3837703774485	383770	3774485	0.000968033	0.001610203	0.001610203	0.000774426	0.000366954	0.000995555	0.00064733	0.00044455	0.000477805	0.000101	0.000260969	0.000810975	7.37446E-05	0.000160394	8.33453E-08	2.14999E-06	2.8123E-07	2.51457E-06	2.51457136
3837803774485	383780	3774485	0.000964284	0.001603967	0.001603967	0.000771427	0.000365533	0.000991699	0.000644823	0.000442828	0.000475955	0.000102387	0.000260046	0.00080805	7.34786E-05	0.000159815	8.254E-08	2.12017E-06	2.77E-07	2.47971E-06	2.47970893
3837903774485	383790	3774485	0.000960136	0.001597067	0.001597067	0.000768109	0.000363961	0.000987433	0.000642049	0.000440923	0.000473907	0.000102889	0.000259004	0.00080476	7.31794E-05	0.000159164	8.21272E-08	2.09495E-06	2.7289E-07	2.44996E-06	2.4499642
3838003774485	383800	3774485	0.000955429	0.001589238	0.001589238	0.000764343	0.000362176	0.000982592	0.000638902	0.000438762	0.000471584	0.000102741	0.000257843	0.00080104	7.2847E-05	0.000158441	8.12786E-08	2.06456E-06	2.6881E-07	2.41465E-06	2.41465188
3838103774485	383810	3774485	0.000950244	0.001580613	0.001580613	0.000760195	0.000360211	0.00097726	0.000635435	0.000436381	0.000469025	0.000102476	0.000256562	0.000796991	7.2473E-05	0.000157628	8.02608E-08	2.03244E-06	2.6462E-07	2.37732E-06	2.37731662
3838203774485	383820	3774485	0.00094458	0.001571192	0.001571192	0.000755664	0.000358064	0.000971435	0.000631647	0.00043378	0.000466229	0.000102151	0.000255163	0.000792604	7.2074E-05	0.00015676	7.91248E-08	1.99922E-06	2.6033E-07	2.33868E-06	2.33867724
3838303774485	383830	3774485	0.000939555	0.001562833	0.001562833	0.000751644	0.000356159	0.000966266	0.000628287	0.000431472	0.000463749	0.000101826	0.000253913	0.000788674	7.17166E-05	0.000155983	7.80252E-08	1.96731E-06	2.562E-07	2.30153E-06	2.3015315
3838403774485	383840	3774485	0.000934369	0.001554208	0.001554208	0.000747495	0.000354193	0.000960934	0.000624819	0.00042909	0.000461189	0.000101531	0.000252632	0.000784652	7.1351E-05	0.000155188	7.69431E-08	1.93606E-06	2.5216E-07	2.26516E-06	2.26515914
3838603774485	383860	3774485	0.000924876	0.001538417	0.001538417	0.000739901	0.000350595	0.000951171	0.000618471	0.000424731	0.000456504	0.000101	0.00025034	0.00077734	7.06861E-05	0.000153742	7.49006E-08	1.87721E-06	2.4457E-07	2.19668E-06	2.19667821
3838703774485	383870	3774485	0.000920329	0.001530854	0.001530854	0.000736264	0.000348871	0.000946495	0.000615431	0.000422643	0.000454259	0.000100734	0.000249208	0.000773776	7.03619E-05	0.000153037	7.39164E-08	1.849E-06	2.4097E-07	2.16388E-06	2.1638817
3838803774485	383880	3774485	0.000915463	0.00152276	0.00152276	0.000732371	0.000347027	0.00094149	0.000612177	0.000420408	0.000451858	0.000100469	0.000248017	0.00077012	7.00295E-05	0.000152313	7.29438E-08	1.82131E-06	2.3743E-07	2.13168E-06	2.13168072
3838903774485	383890	3774485	0.000910597	0.001514666	0.001514666	0.000728478	0.000345182	0.000936486	0.000608923	0.000418174	0.000449456	0.000100203	0.000246826	0.000766373	6.96887E-05	0.000151572	7.19875E-08	1.79419E-06	2.34E-07	2.10018E-06	2.10017594
3829703774495	382970	3774495	0.00040245	0.000669425	0.000669425	0.00032196	0.000152557	0.000413892	0.000269121	0.000184817	0.000198642	8.38517E-05	0.000123056	0.00038177	3.47155E-05	7.5506E-05	5.36841E-08	1.58478E-06	1.6644E-07	1.8049E-06	1.80490373
3829803774495	382980	3774495	0.000410985	0.000683623	0.000683623	0.000328788	0.000155793	0.00042267	0.000274829	0.000188737	0.000202856	8.4383E-05	0.000125229	0.000388533	3.53306E-05	7.68436E-05	5.59023E-08	1.65918E-06	1.7271E-07	1.88779E-06	1.88779282
3829903774495	382990	3774495	0.000418404	0.000695963	0.000695963	0.000334723	0.000158605	0.000430299	0.0027979	0.000192144	0.000206517	8.47371E-05	0.000127075	0.000394291	3.58542E-05	7.79825E-05	5.8066E-08	1.73275E-06	1.7878E-07	1.9696E-06	1.96959785
3830003774495	383000	3774495	0.000426381	0.000709232	0.000709232	0.000341105	0.000161629	0.000438503	0.000285124	0.000195807	0.000210455	8.51503E-05	0.00012904	0.000400506	3.64193E-05	7.92117E-05	6.04179E-08	1.81308E-06	1.8539E-07	2.05889E-06	2.05888748
3830103774495	383010	3774495	0.00044417	0.000738823	0.000738823	0.000355336	0.000168373	0.000456798	0.0029702	0.000203976	0.000219235	8.68032E-05	0.000133715	0.000415039	3.77408E-05	8.20859E-05	6.44224E-08	1.94675E-06	1.9699E-07	2.20816E-06	2.20815607
3830203774495	383020	3774495	0.000464034	0.000771863	0.000771863	0.000371227	0.000175902	0.000477226	0.000310302	0.000213098	0.000229039	8.86921E-05	0.000138955	0.000431399	3.92285E-05	8.53216E-05	6.90516E-08	2.1025E-06	2.1042E-07	2.38197E-06	2.38196793
3830303774495	383030	3774495	0.000482301	0.000802249	0.000802249	0.000385841	0.000182827	0.000496013	0.000322518	0.000221487	0.000238056	9.03154E-05	0.000143808	0.000446388	4.05915E-05	8.82861E-05	7.36743E-08	2.26037E-06	2.2376E-07	2.5578E-06	2.55780254
3830403774495	383040	3774495	0.000497059	0.000826797	0.000826797	0.000397647	0.000188421	0.000511191	0.000332387	0.000228265	0.00024534	9.14665E-05	0.000147679	0.000458453	4.16886E-05	9.06722E-05	7.79349E-08	2.40858E-06	2.3597E-07	2.72249E-06	2.72248851
3830503774495	383050	3774495	0.000512934	0.000853202	0.000853202	0.000410347	0.000194439	0.000527517	0.000343002	0.000235555	0.000253176	9.27357E-05	0.000151877	0.000471523	4.28771E-05	9.32572E-05	8.26099E-08	2.57268E-06	2.4942E-07	2.90472E-06	2.90471697
3830603774495	383060	3774495	0.000533435	0.000887304	0.000887304	0.000426748	0.00020221	0.000548601	0.000356712	0.00024497	0.000263295	9.45951E-05	0.000157266	0.00048834	4.44063E-05	9.65833E-05	8.82958E-08	2.77326E-06	2.6603E-07	3.12759E-06	3.12758601
3830703774495	383070	3774495	0.000554655	0.000922599	0.000922599	0.000443724	0.000210254	0.000570424	0.000370901	0.000254714	0.000273768	9.67792E-05	0.000162834	0.000505797	4.59937E-05	0.000100036	9.46634E-08	2.99998E-06	2.846E-07	3.37924E-06	3.37924469
3830803774495	383080	3774495	0.000574598	0.000955772	0.000955772	0.000459678	0.000217814	0.000590934	0.000384237	0.000263872	0.000283612	9.89338E-05	0.000168193	0.000522066	4.74731E-05	0.00010254	1.01321E-07	3.23954E-06	3.0385E-07	3.64471E-06	3.64470815
3830903774495	383090	3774495	0.000590951	0.000982974	0.000982974	0.000472761	0.000224013	0.000607752	0.000395173	0.000271382	0.000291684	0.000100646	0.000174595	0.000541259	4.92184E-05	0.00010705	1.07855E-07	3.47782E-06	3.2259E-07	3.90827E-06	3.90826837
3831003774495	383100	3774495	0.000621902	0.001034458	0.001034458	0.000497522	0.000235746	0.000639583	0.00041587	0.000285596	0.000306961	0.000102446	0.000180282	0.00056155	5.10635E-05	0.000111063	1.15333E-07	3.75247E-06	3.4495E-07	4.21275E-06	4.2127523
3831103774495	383110	3774495	0.000632512	0.001052106	0.001052106	0.00050601	0.000239768	0.000650495	0.000422965	0.000290469	0.000312197	0.000103745	0.00018314	0.000569684	5.18032E-05	0.000112671	1.2247E-07	4.01785E-06	3.6523E-07	4.50556E-06	4.50555823
3831203774495	383120	3774495	0.000642882	0.001069355	0.001069355	0.000514306	0.000243699	0.00066116	0.0004299	0.000295231	0.000317316	0.000104955	0.000185522	0.00057727	5.2493E-05	0.000114172	1.29822E-07	4.2925E-06	3.8646E-07	4.80879E-06	4.80878535
3831303774495	383130	3774495	0.000653492	0.001087003	0.001087003	0.000522794	0.000247721	0.000672071	0.000436995	0.000300103	0.000322553	0.000106726	0.000187785	0.000584582	5.31579E-05	0.000115618	1.37657E-07	4.58714E-06	4.0896E-07	5.13376E-06	5.13375988
3831403774495	383140	3774495	0.000663304	0.001103324	0.001103324	0.000530643	0.00025144	0.000682162	0.000443556	0.000304609	0.000327396	0.000108113	0.000189869	0.000591163	5.37563E-05	0.000116919	1.45952E-07	4.90206E-06	4.3228E-07	5.4803E-06	5.48029989
3831503774495	383150	3774495	0.00067176	0.001117389	0.001117389	0.000537408	0.000254645	0.000690858	0.00044921	0.000308492	0.00033157	0.000109441	0.000191834	0.000597103	5.42965E-05	0.000118094	1.53911E-07	5.20349E-06	4.5552E-07	5.81293E-06	5.81292586
3831603774495	383160	3774495	0.000680056	0.001131189	0.001131189	0.000544045	0.00025779	0.00069939	0.000454758	0.000312302	0.000335664	0.000109943	0.00019365	0.000602862	5.48201E-05	0.000119233	1.61896E-07	5.50675E-06	4.7951E-07	6.14816E-06	6.14815564
3831703774495	383170	3774495	0.000688353	0.001144989	0.001144989	0.000550682	0.000260935	0.000707923	0.000460306	0.000316112	0.000339759	0.000111094	0.000195466	0.00060862	5.53437E-05	0.000120372	1.69661E-07	5.8015E-06	5.0401E-07	6.47516E-06	6.47516154
3831903774495	383190	3774495	0.000705184	0.001172987	0.001172987	0.000564148	0.000267316	0.000725233	0.000471562	0.000323842	0.000348067	0.00011009	0.000199188	0.000620319	5.64076E-05	0.000122686	1.81736E-07	6.26353E-06	5.5054E-07	6.99581E-06	6.99580939
3832003774495	383200	3774495	0.00071364	0.001187052	0.001187052	0.000570912	0.000270521	0.000733929	0.000477216	0.000327725	0.000352241	0.000109382	0.000201064	0.000626259	5.69478E-05	0.000123861	1.85343E-07	6.40172E-06	5.7158E-07	7.15864E-06	7.15863715
3832103774495	383210	3774495	0.000722096	0.001201117	0.001201117	0.000577677	0.000273726	0.000742626	0.000482871	0.000331608	0.000356415	0.000108939	0.00020294	0.000632109	5.74797E-05	0.000125018	1.88368E-07	6.51398E-06	5.9316E-07	7.2955E-06	7.29550078
3832203774495	383220	3774495	0.000730552	0.001215183	0.001215183	0.000584442	0.000276932	0.000751322	0.000488525	0.000335491	0.000360588	0.000108054	0.000204845	0.00063805	5.80199E-05	0.000126193	1.90898E-07	6.60403E-06	6.1592E-07	7.41085E-06	7.41085321

			EGIODemolition	EGIOSite Grubbing / Prep	EGIOMass Grading / Excavation	EGIOMass Grading / Excavation	EGIODrainage / Utilities Trenching	EGIODrainage / Utilities Trenching	EGIOFoundations / Concrete Pads	EGIOFoundations / Concrete Pads	EGIOBuilding / Structure Construction	EGIOBuilding / Structure Construction	EGIOAsphalt Paving	EGIOArchitectural Coating	EGIOLandscaping or Other Finishing	EGIOWaterside Construction (Piles)	HIWaterside Construction (Landscaping)	HIWaterside Construction (Landscaping)	KMDemolition	KMSite Grubbing / Prep	KMMass Grading / Excavation
Unique Identifier	X (UTM)	Y (UTM)	2025	2025	2025	2026	2026	2027	2026	2027	2026	2027	2027	2027	2027	2027	2025	2026	2025	2025	2025
3832303774495	383230	3774495	0.011080762	0.01024536	0.017041881	0.017041881	0.008196285	0.008196285	0.003883728	0.003883728	0.010536636	0.010536636	0.006851139	0.001389647	0.004704975	0.005056938	0.001592316	0.001592316	0.001544006	0.0014276	0.002374635
3832403774495	383240	3774495	0.01106946	0.01023491	0.017024498	0.017024498	0.008187925	0.008187925	0.003879767	0.003879767	0.010525889	0.010525889	0.006844151	0.001388229	0.004700176	0.00505178	0.001597219	0.001597219	0.001578689	0.001459668	0.002427977
3832503774495	383250	3774495	0.010975505	0.01014803	0.016879998	0.016879998	0.008118427	0.008118427	0.003846836	0.003846836	0.010436547	0.010436547	0.00678606	0.001376446	0.004660282	0.005008901	0.001601021	0.001601021	0.00161389	0.001492215	0.002482115
3832603774495	383260	3774495	0.010838756	0.0100216	0.016669683	0.016669683	0.008017277	0.008017277	0.003798907	0.003798907	0.010306514	0.010306514	0.006701509	0.001359296	0.004602218	0.004946493	0.001607725	0.001607725	0.001649867	0.00152548	0.002537447
3832703774495	383270	3774495	0.010674831	0.00987003	0.01641757	0.01641757	0.007896023	0.007896023	0.003741452	0.003741452	0.010150638	0.010150638	0.006600156	0.001338738	0.004532613	0.004871683	0.001619031	0.001619031	0.001686362	0.001559223	0.002593575
3832903774495	383290	3774495	0.010069687	0.00931051	0.015486877	0.015486877	0.007448407	0.007448407	0.003529354	0.003529354	0.00957521	0.00957521	0.006226	0.001262847	0.004275665	0.004595512	0.001614829	0.001614829	0.001760129	0.001627428	0.002707026
3833003774495	383300	3774495	0.009657285	0.0089292	0.014852615	0.014852615	0.007143358	0.007143358	0.00338481	0.00338481	0.009183059	0.009183059	0.005971016	0.001211127	0.004100556	0.004407304	0.001594717	0.001594717	0.001797314	0.00166181	0.002764215
3833103774495	383310	3774495	0.009255581	0.00855778	0.014234806	0.014234806	0.006846224	0.006846224	0.003244015	0.003244015	0.008801081	0.008801081	0.005722646	0.001160749	0.003929989	0.004223978	0.001576307	0.001576307	0.001833895	0.001695633	0.002820476
3833203774495	383320	3774495	0.008824802	0.00815948	0.013572281	0.013572281	0.006527583	0.006527583	0.00309303	0.00309303	0.008391455	0.008391455	0.005456299	0.001106725	0.003747077	0.004027383	0.001563899	0.001563899	0.001870908	0.001729856	0.002877401
3833303774495	383330	3774495	0.008464424	0.00782627	0.013018031	0.013018031	0.006261016	0.006261016	0.002966721	0.002966721	0.008048775	0.008048775	0.00523348	0.00106153	0.003594058	0.003862917	0.001551192	0.001551192	0.001907662	0.001763839	0.002933927
3833603774495	383360	3774495	0.007315048	0.00676355	0.011250324	0.011250324	0.005410838	0.005410838	0.002563872	0.002563872	0.006955838	0.006955838	0.004522831	0.000917385	0.003106024	0.003338375	0.001486455	0.001486455	0.002012057	0.001860363	0.003094483
3833703774495	383370	3774495	0.006954498	0.00643018	0.010695809	0.010695809	0.005144145	0.005144145	0.002437502	0.002437502	0.006612994	0.006612994	0.004299906	0.000872169	0.002952932	0.003173831	0.001462441	0.001462441	0.002042167	0.001888203	0.003140792
3833803774495	383380	3774495	0.006609046	0.00611077	0.010164515	0.010164515	0.004888619	0.004888619	0.002316424	0.002316424	0.006284506	0.006284506	0.004086316	0.000828845	0.002806251	0.003016177	0.001438627	0.001438627	0.002065548	0.001909821	0.003176751
3833903774495	383390	3774495	0.006310615	0.00583484	0.009705538	0.009705538	0.004667874	0.004667874	0.002211826	0.002211826	0.006000729	0.006000729	0.003901799	0.000791419	0.002679535	0.002879982	0.001420917	0.001420917	0.002094451	0.001936545	0.003221202
3834003774495	383400	3774495	0.006047644	0.0055917	0.009301096	0.009301096	0.004473358	0.004473358	0.002119656	0.002119656	0.005750672	0.005750672	0.003739206	0.00075844	0.002567875	0.002759969	0.001406809	0.001406809	0.002122836	0.00196279	0.003264858
3834103774495	383410	3774495	0.005797097	0.00536004	0.008915762	0.008915762	0.004288032	0.004288032	0.002031841	0.002031841	0.005512428	0.005512428	0.003584295	0.000727018	0.002461491	0.002645627	0.001392701	0.001392701	0.002149927	0.001987838	0.003306523
3834203774495	383420	3774495	0.005522134	0.00510581	0.008492876	0.008492876	0.004084645	0.004084645	0.001935469	0.001935469	0.005250966	0.005250966	0.003414287	0.000692535	0.002344739	0.002520141	0.001367887	0.001367887	0.002165629	0.002002357	0.003330672
3834303774495	383430	3774495	0.005265461	0.00486848	0.008098121	0.008098121	0.003894788	0.003894788	0.001845507	0.001845507	0.005006898	0.005006898	0.003255589	0.000660345	0.002235754	0.002403003	0.001344273	0.001344273	0.002174257	0.002010334	0.003343941
3834403774495	383440	3774495	0.005023369	0.00464464	0.007725791	0.007725791	0.003715716	0.003715716	0.001760655	0.001760655	0.004776694	0.004776694	0.003105905	0.000629984	0.00213296	0.002292519	0.00132106	0.00132106	0.002175723	0.00201169	0.003346197
3834503774495	383450	3774495	0.004795253	0.00443373	0.007374956	0.007374956	0.003546982	0.003546982	0.001680702	0.001680702	0.00455978	0.00455978	0.002964864	0.000601376	0.002036101	0.002188414	0.001298447	0.001298447	0.002170719	0.002007063	0.003338501
3834603774495	383460	3774495	0.004581891	0.00423645	0.007046812	0.007046812	0.003389161	0.003389161	0.00160592	0.00160592	0.004356895	0.004356895	0.002832944	0.000574618	0.001945506	0.002091042	0.001277034	0.001277034	0.002158899	0.001996135	0.003320323
3834703774495	383470	3774495	0.004402177	0.00407029	0.006770417	0.006770417	0.003256229	0.003256229	0.001542932	0.001542932	0.004186006	0.004186006	0.002721828	0.00055208	0.001869198	0.002009026	0.001263026	0.001263026	0.002156915	0.0019943	0.003317271
3834803774495	383480	3774495	0.004234801	0.00391553	0.006512996	0.006512996	0.003132423	0.003132423	0.001484267	0.001484267	0.004026848	0.004026848	0.002618341	0.000531089	0.001798128	0.00193264	0.001250019	0.001250019	0.002153378	0.001991029	0.00331183
3834903774495	383490	3774495	0.004073636	0.00376651	0.00626513	0.00626513	0.003013211	0.003013211	0.00142778	0.00142778	0.003873598	0.003873598	0.002518694	0.000510878	0.001729696	0.001859089	0.001236411	0.001236411	0.002141989	0.001980499	0.003294315
3835003774495	383500	3774495	0.003915405	0.00362021	0.006021775	0.006021775	0.00289617	0.00289617	0.001372321	0.001372321	0.003723137	0.003723137	0.00242086	0.000491034	0.00166251	0.001786877	0.001221002	0.001221002	0.002122749	0.00196271	0.003264725
3835103774495	383510	3774495	0.003767009	0.003483	0.005793547	0.005793547	0.002786404	0.002786404	0.00132031	0.00132031	0.003582028	0.003582028	0.002329109	0.000472423	0.0015995	0.001719153	0.001206294	0.001206294	0.00209911	0.001940853	0.003228368
3835203774495	383520	3774495	0.003612142	0.00333981	0.005555367	0.005555367	0.002671851	0.002671851	0.00126603	0.00126603	0.003434766	0.003434766	0.002233356	0.000453001	0.001533743	0.001648477	0.001186682	0.001186682	0.002056748	0.001901685	0.003163217
3835303774495	383530	3774495	0.003463315	0.00320221	0.005326475	0.005326475	0.002561766	0.002561766	0.001213867	0.001213867	0.003293247	0.003293247	0.002141338	0.000434337	0.00147055	0.001580556	0.001166771	0.001166771	0.002007398	0.001856055	0.003087317
3835403774495	383540	3774495	0.003322512	0.00307202	0.005109924	0.005109924	0.002457616	0.002457616	0.001164517	0.001164517	0.003159358	0.003159358	0.00205428	0.000416679	0.001410763	0.001516298	0.00114756	0.00114756	0.001953992	0.001806676	0.003005182
3835503774495	383550	3774495	0.003183865	0.00294383	0.00489669	0.00489669	0.002355061	0.002355061	0.001115922	0.001115922	0.00302752	0.00302752	0.001968556	0.000399291	0.001351893	0.001453024	0.001127048	0.001127048	0.001896101	0.001753149	0.002916146
3835603774495	383560	3774495	0.003054709	0.00282441	0.004698051	0.004698051	0.002259526	0.002259526	0.001070654	0.001070654	0.002904706	0.002904706	0.0018887	0.000383093	0.001297053	0.001394081	0.001108137	0.001108137	0.001840452	0.001701696	0.002830561
3835703774495	383570	3774495	0.002936855	0.00271544	0.004516796	0.004516796	0.002172351	0.002172351	0.001029347	0.001029347	0.00279264	0.00279264	0.001815832	0.000368313	0.001247011	0.001340295	0.001091428	0.001091428	0.001790239	0.001655269	0.002753335
3835803774495	383580	3774495	0.002828061	0.00261485	0.004349473	0.004349473	0.002091877	0.002091877	0.000991215	0.000991215	0.002689187	0.002689187	0.001748565	0.000354669	0.001200816	0.001290645	0.001076419	0.001076419	0.001744081	0.001612591	0.002682345
3835903774495	383590	3774495	0.002729446	0.00252367	0.004197807	0.004197807	0.002018933	0.002018933	0.000956652	0.000956652	0.002595416	0.002595416	0.001687593	0.000342302	0.001158943	0.00124564	0.001063612	0.001063612	0.001704308	0.001575816	0.002621175
3836003774495	383600	3774495	0.002666465	0.00246543	0.004100943	0.004100943	0.001972347	0.001972347	0.000934577	0.000934577	0.002535526	0.002535526	0.001648652	0.000334403	0.001132201	0.001216897	0.001062311	0.001062311	0.001703877	0.001575417	0.002620511
3836103774495	383610	3774495	0.002606243	0.00240975	0.004008324	0.004008324	0.001927802	0.001927802	0.00091347	0.00091347	0.002478263	0.002478263	0.001611418	0.000326851	0.001106631	0.001189414	0.00106111	0.00106111	0.001703445	0.001575018	0.002619848
3836203774495	383620	3774495	0.002561207	0.00236811	0.00393906	0.00393906	0.001894489	0.001894489	0.000897685	0.000897685	0.002435438	0.002435438	0.001583572	0.000321203	0.001087508	0.00116886	0.001064912	0.001064912	0.001720787	0.001591052	0.002646518
3836303774495	383630	3774495	0.002529716	0.00233899	0.003890628	0.003890628	0.001871196	0.001871196	0.000886647	0.000886647	0.002405493	0.002405493	0.001564102	0.000317254	0.001074136	0.001154489	0.001074218	0.001074218	0.001756937	0.001624477	0.002702116
3836403774495	383640	3774495	0.002499778	0.00231131	0.003844584	0.003844584	0.001849051	0.001849051	0.000876154	0.000876154	0.002377025	0.002377025	0.001545591	0.000313499	0.001061425	0.001140826	0.001084224	0.001084224	0.00179602	0.001660614	0.002762225
3836503774495	383650	3774495	0.002477346	0.00229057	0.003810084	0.003810084	0.001832458	0.001832458	0.00086829	0.00086829	0.002355695	0.002355695	0.001531722	0.000310686	0.0010519	0.001130589	0.001098332	0.001098332	0.001849166	0.001709753	0.002843962
3836603774495	383660	3774495	0.002455691	0.00227055	0.003776779	0.003776779	0.00181644	0.00181644	0.000860702	0.000860702	0.002335103	0.002335103	0.001518332	0.00030797	0.001042705	0.001120706	0.00111354	0.00111354	0.001910768	0.00176671	0.002938704
3836703774495	383670	3774495	0.002439643	0.00225571	0.003752098	0.003752098	0.00180457	0.00180457	0.000855078	0.000855078	0.002319843	0.002319843	0.00150841	0.000305957	0.001035891	0.001113382	0.001133052	0.001133052	0.001985483	0.001835793	0.003053614
3836803774495	383680	3774495	0.002432828	0.00224941	0.003741616	0.003741616	0.001799528	0.001799528	0.000852689	0.000852689	0.002313362	0.002313362	0.001504196	0.000305103	0.001032997	0.001110272	0.001158967	0.001158967	0.002072019	0.001915804	0.003186703
3836903774495	383690	3774495	0.002428859	0.00224574	0.003735512	0.003735512	0.001796593	0.001796593	0.000851298	0.000851298	0.002309588	0.002309588	0.001501742	0.000304605	0.001031312	0.001108461	0.001186983	0.001186983	0.00213966	0.001978345	0.003290732
3837003774495	383700	3774495	0.002419713	0.00223729	0.003721447	0.003721447	0.001789828	0.001789828	0.000848092	0.000848092	0.002300892	0.002300892	0.001496088	0.000303458	0.001027429	0.001104287	0.001211197	0.001211197	0.002166923	0.002003553	0.003332663
3837103774495	383710	3774495	0.00242791	0.00224486	0.003734052	0.003734052	0.001795891	0.001795891	0.000850965	0.000850965	0.002308686	0.002308686	0.001501156	0.000304486	0.001030909	0.001108027	0.001236711	0.001236711	0.002179002	0.00201472	0.003351239
3837203774495	383720	3774495	0.002417557	0.00223529	0.00371813	0.00371813	0.001788233	0.001788233	0.000847336	0.000847336	0.002298841	0.002298841	0.001494754	0.000303188	0.001026513	0.001103303	0.001259524	0.001259524	0.0021698	0.002005548	0.00333598
3837303774495	383730	3774495	0.002371744	0.00219293	0.003647671	0.003647671	0.001754346	0.001754346	0.000831279	0.000831279	0.002255278	0.002255278	0.001466429	0.000297442	0.00100706	0.001082395	0.001265628	0.001265628	0.002151911	0.001989673	0.003309575
3837403774495	383740	3774495	0.002325154	0.00214986	0.003576018	0.003576018	0.001719884	0.001719884	0.00081495	0.00081495	0.002210976	0.002210976	0.001437623	0.000291599	0.000987278	0.001061133	0.001271431	0.001271431	0.002133189	0.001972362	0.003280781
3837503774495	383750	3774495	0.002280377	0.00210845	0.003507151	0.003507151	0.001686763	0.001686763	0.000799256	0.000799256	0.002168398	0.002168398	0.001409937	0.000285984	0.000968265	0.001040698	0.001276334	0.001276334	0.002113949	0.001954573	0.003251191
3837603774495	383760	3774495	0.002234219	0.00206578	0.003436162	0.003436162	0.00165262	0.00165262	0.000783078	0.000783078	0.002124506	0.002124506	0.001381398	0.000280195	0.000948666	0.001019633	0.001281037	0.001281037	0.002093588	0.001935747	0.003219876
3837703774495	383770	3774495	0.002190822	0.00202565	0.003369418	0.003369418	0.00162052	0.00162052	0.000767867	0.000767867	0.00208324	0.00208324	0.001354566	0.000274753	0.000930239	0.000999827	0.00128734	0.00128734	0.002072536	0.001916283	0.003187499
3837803774495	383780	3774495	0.002149409	0.00198736	0.003305727	0.003305727	0.001589888	0.001589888	0.000753353	0.000753353	0.002043861	0.002043861	0.001328961	0.000269559	0.000912655	0.000980928	0.001336669	0.001336669	0.002049501	0.001894984	0.003152071
3837903774495	383790	3774495	0.002106875	0.00194803	0.00324031	0.00324031	0.001558426	0.001558426	0.000738445	0.000738445	0.002003415	0.002003415	0.001302662	0.000264225	0.000894595	0.000961516	0.001335668	0.001335668	0.002025343	0.001872647	0.003114917
3838003774495	383800	3774495	0.002064685	0.00190902	0.003175424	0.003175424	0.001527219	0.001527219	0.000723657	0.000723657	0.001963298	0.001963298	0.001276577	0.000258934	0.000876681	0.00094262	0.001331866	0.001331866	0.002001099	0.001850232	0.003077631
3838103774495	383810	3774495	0.002023272	0.00187073	0.003111733	0.003111733	0.001496586	0.001496586	0.000709143	0.000709143	0.001923919	0.001923919	0.00125097	0.00025374	0.00085909	0.00092363	0.00132116	0.00132116	0.001976769	0.001827736	0.003040212
3838203774495	383820	3774495	0.001982809	0.00183332	0.003049501	0.003049501	0.001466656	0.001466656	0.00069496	0.00069496	0.001885442	0.001885442	0.001225954	0.000248666	0.000841916	0.000904896	0.001309853	0.001309853	0.001952526	0.00180532	0.003002926
3838303774495	383830	3774495	0.001943639	0.0017971	0.002989259	0.002989259	0.001437683	0.001437683	0.000681232	0.000681232	0.001848196	0.001848196	0.001201735	0.000243753	0.000825284	0.00088702	0.001298247	0.001298247	0.001932596	0.001786893	0.002972274
3838503774495	383850	3774495	0.001869096	0.00172818	0.002874614	0.002874614	0.001382544	0.001382544	0.000655105	0.000655105	0.001777313	0.001777313	0.001155646	0.000234405	0.000793632	0.00085301	0.001275033	0.001275033	0.00189334	0.001750596	0.0029119
3838603774495	383860	3774495	0.00183355	0.00169531	0.002819945	0.002819945	0.001356251	0.001356251	0.000642646	0.000642646	0.001743513	0.001743513	0.001133668	0.000229947	0.000778539	0.000836779	0.001263527	0.001263527	0.001874014	0.001732727	0.002882177
3838703774495	383870	3774495	0.001799126	0.00166349	0.002767002	0.002767002	0.001330788	0.001330788	0.000630581	0.000630581	0.001710779	0.001710779	0.00111238	0.00022563	0.000763922	0.00082069	0.00125212	0.00125212	0.001854774	0.001714938	0.002852587
3838803774495	383880	3774495	0.001765737	0.00163261	0.00271565	0.00271565	0.001306091	0.001306091	0.000618878	0.000618878	0.001679029	0.001679029	0.00109174	0.000221442	0.000749745	0.000805831	0.001240814	0.001240814	0.001835448	0.001697069	0.002822865
3838903774495	383890	3774495	0.001733297	0.00160262	0.002665759	0.002665759	0.001282095	0.001282095	0.000607508	0.000607508	0.001648182	0.001648182	0.001071682	0.000217374	0.000735971	0.000791026	0.001229507	0.001229507	0.001816122	0.0016792	0.002793142
3839003774495	383900	3774495	0.001701806	0.0015735	0.002617327	0.002617327	0.001258802	0.001258802	0.000596471	0.000596471	0.001618238	0.001618238	0.001052212	0.000213425	0.0007226	0.000776655	0.001218401	0.001218401	0.001796796	0.001661331	0.002763419
3839103774495	383910	3774495	0.001671178	0.00154518	0.002570221	0.002570221	0.001236147	0.001236147	0.000585736	0.000585736	0.001589114	0.001589114	0.001033275	0.000209584	0.000709595	0.000762677	0.001207294	0.001207294	0.001777125	0.001643143	0.002733166
3829703774505	382970	3774505	0.002217136	0.00204998	0.003409889	0.003409889	0.001639985	0.001639985	0.00077709	0.00077709	0.002108262	0.002108262	0.001370836	0.000278053	0.000941413	0.001011836	0.000871601	0.000871601	0.000702982	0.000649982	0.001081165
3829803774505	382980	3774505	0.002332574	0.00215672	0.003587429	0.003587429	0.001725372	0.001725372	0.000817551	0.000817551	0.002218032	0.002218032	0.00144221	0.00029253	0.000990429	0.001064519	0.000892613	0.000892613	0.000724119	0.000669526	0.001113674
3829903774505	382990	3774505	0.002447753	0.00226321	0.003764571	0.003764571	0.001810569	0.001810569	0.00085792	0.00085792	0.002327555	0.002327555	0.001513425	0.000306975	0.001039334	0.001117083	0.000911724	0.000911724	0.000743273	0.000687236	0.001143131
3830003774505	383000	3774505	0.002572509	0.00237856	0.003956442	0.003956442	0.001902849	0.001902849	0.000901646	0.000901646	0.002446185	0.002446185	0.00159056	0.00032262	0.001092307	0.001174018	0.000931536	0.000931536	0.000763634	0.000706062	0.001174446
3830103774505	383010	3774505	0.002776899	0.00256754	0.004270787	0.004270787	0.002054033	0.002054033	0.000973283	0.000973283	0.002640538	0.002640538	0.001716932	0.000348253	0.001179092	0.001267296	0.000968457	0.000968457	0.000804357	0.000743714	0.001237077
3830203774505	383020	3774505	0.00301554	0.00278819	0.00463781	0.00463781	0.002230553	0.002230553	0.001056925	0.001056925	0.00286746	0.00286746	0.001864482	0.000378181	0.001280421	0.001376205	0.001009581	0.001009581	0.000848789	0.000784797	0.001305412
3830303774505	383030	3774505	0.003258149	0.00301251	0.005010936	0.005010936	0.002410008	0.002410008	0.001141958	0.001141958	0.003098156	0.003098156	0.002014486	0.000408607	0.001383435	0.001486925	0.001047602	0.001047602	0.000888994	0.000821971	0.001367246
3830403774505	383040	3774505	0.003483331	0.00322071	0.005357259	0.005357259	0.002576572	0.002576572	0.001220883	0.001220883	0.003312281	0.003312281	0.00215374	0.000436847	0.001479049	0.001589691	0.00107822	0.00107822	0.000921175	0.000851726	0.00141674
3830503774505	383050	3774505	0.003732153	0.00345078	0.00573994	0.00573994	0.002760621	0.002760621	0.001308093	0.001308093	0.003548884	0.003548884	0.002307558	0.000468052	0.0015847	0.001703246	0.001110038	0.001110038	0.000953788	0.000881879	0.001466897
3830603774505	383060	3774505	0.004042145	0.0037374	0.006216698	0.006216698	0.002989918	0.002989918	0.001416743	0.001416743	0.003843653	0.003843653	0.002499223	0.000506928	0.001716325	0.001844717	0.001149861	0.001149861	0.000991577	0.000916819	0.001525016
3830703774505	383070	3774505	0.004394671	0.00406335	0.006758873	0.006758873	0.003250677	0.003250677	0.001540301	0.001540301	0.004178868	0.004178868	0.002717187	0.000555139	0.00186601	0.0020056	0.001193687	0.001193687	0.001029021	0.000951441	0.001582603
3830803774505	383080	3774505	0.004765833	0.00440653	0.007329708	0.007329708	0.00352522	0.00352522	0.001670391	0.001670391	0.004531804	0.004531804	0.002946673	0.000597687	0.002023609	0.002174988	0.001237212	0.001237212	0.001062928	0.000982791	0.001634751

			KMMass Grading / Excavation	KMDrainage / Utilities Trenching	KMFoundations / Concrete Pads	KMBuilding / Structure Construction	KMAsphalt Paving	KMArchitectural Coating	KMLandscaping or Other Finishing	KMWaterside Construction (Piles)	EWNDemolition	EWNSite Grubbing / Prep	EWNDrainage / Utilities Trenching	EWNDrainage / Utilities Trenching	EWNDrainage / Utilities Trenching	EWNFoundations / Concrete Pads	EWNBuilding / Structure Construction	EWNAsphalt Paving	EWNLandscaping or Other Finishing	EWNWaterside Construction (Piles)	ISDemolition
Unique Identifier	X (UTM)	Y (UTM)	2026	2026	2026	2026	2026	2026	2026	2026	2027	2027	2027	2028	2029	2029	2029	2029	2029	2029	2027
3832303774495	383230	3774495	0.002374635	0.000589642	0.000541163	0.00159164	0.000954646	0.000193635	0.000655597	0.000704639	0.000449932	0.000514408	0.000605824	0.000605824	0.000605824	0.000157698	0.000391781	0.000278189	0.000191045	0.000199751	0.010179344
3832403774495	383240	3774495	0.002427977	0.000602888	0.000553319	0.001627393	0.00097609	0.000197985	0.000670323	0.000720468	0.000450191	0.000514704	0.000606172	0.000606172	0.000606172	0.000157789	0.000392007	0.000278349	0.000191155	0.000199866	0.010894232
3832503774495	383250	3774495	0.002482115	0.00061633	0.000565657	0.00166368	0.000997854	0.000202399	0.00068527	0.000736533	0.000450278	0.000514803	0.000606288	0.000606288	0.000606288	0.000157819	0.000392082	0.000278403	0.000191191	0.000199904	0.011634054
3832603774495	383260	3774495	0.002537447	0.00063007	0.000578267	0.001700767	0.001020099	0.000206911	0.000700546	0.000752952	0.000450623	0.000515197	0.000606753	0.000606753	0.000606753	0.00015794	0.000392382	0.000278616	0.000191338	0.000200057	0.012399759
3832703774495	383270	3774495	0.002593575	0.000644007	0.000591058	0.001738388	0.001042663	0.000211488	0.000716042	0.000769607	0.000451054	0.00051569	0.000607334	0.000607334	0.000607334	0.000158091	0.000392758	0.000278883	0.000191521	0.000200249	0.013161754
3832903774495	383290	3774495	0.002707026	0.000672178	0.000616913	0.00181443	0.001088272	0.000220739	0.000747364	0.000803272	0.000450795	0.000515394	0.000606985	0.000606985	0.000606985	0.000158001	0.000392533	0.000278723	0.000191411	0.000200134	0.014336323
3833003774495	383300	3774495	0.002764215	0.000686378	0.000629946	0.001852762	0.001111264	0.000225402	0.000763153	0.000820242	0.000449846	0.000514309	0.000605707	0.000605707	0.000605707	0.000157668	0.000391706	0.000278136	0.000191008	0.000199713	0.01459731
3833103774495	383310	3774495	0.002820476	0.000700349	0.000642767	0.001890472	0.001133882	0.0002299	0.000778686	0.000836937	0.000448638	0.000512928	0.000604081	0.000604081	0.000604081	0.000157245	0.000390654	0.000277389	0.000190495	0.000199176	0.014666331
3833203774495	383320	3774495	0.002877401	0.000714483	0.00065574	0.001928627	0.001156766	0.000234632	0.000794402	0.000853828	0.000446136	0.000510068	0.000600712	0.000600712	0.000600712	0.000156368	0.000388476	0.000275842	0.000189433	0.000198066	0.014663225
3833303774495	383330	3774495	0.002933927	0.000728519	0.000668622	0.001966515	0.001179491	0.000239241	0.000810008	0.000870601	0.000444583	0.000508292	0.000598621	0.000598621	0.000598621	0.000155823	0.000387123	0.000274882	0.000188773	0.000197376	0.014537607
3833603774495	383360	3774495	0.003094483	0.000768387	0.000705211	0.00207413	0.001244037	0.000252333	0.000854334	0.000918244	0.00043121	0.000493003	0.000580615	0.000580615	0.000580615	0.000151136	0.000375479	0.000266614	0.000183095	0.000191439	0.013243803
3833703774495	383370	3774495	0.003140792	0.000779886	0.000715765	0.002105169	0.001262654	0.00025611	0.000867119	0.000931986	0.000423532	0.000484224	0.000570276	0.000570276	0.000570276	0.000148445	0.000368793	0.000261866	0.000179835	0.00018803	0.012681883
3833803774495	383380	3774495	0.003176751	0.000788815	0.00072396	0.002129272	0.00127711	0.000259042	0.000877047	0.000942656	0.000416457	0.000476136	0.00056075	0.00056075	0.00056075	0.000145965	0.000362632	0.000257492	0.000176831	0.000184889	0.012131352
3833903774495	383390	3774495	0.003221202	0.000799852	0.00073409	0.002159066	0.001294981	0.000262667	0.00088932	0.000955846	0.000411022	0.000469921	0.000553431	0.000553431	0.000553431	0.00014406	0.0003579	0.000254131	0.000174523	0.000182476	0.011698589
3834003774495	383400	3774495	0.003264858	0.000810692	0.000744039	0.002188327	0.001312531	0.000266226	0.000901372	0.000968801	0.000407743	0.000466173	0.000549017	0.000549017	0.000549017	0.00014291	0.000355045	0.000252104	0.000173131	0.000181021	0.011300595
3834103774495	383410	3774495	0.003306523	0.000821038	0.000753534	0.002216253	0.001329281	0.000269624	0.000912875	0.000981164	0.000404896	0.000462918	0.000545183	0.000545183	0.000545183	0.000141913	0.000352566	0.000250344	0.000171922	0.000179757	0.01090053
3834203774495	383420	3774495	0.003330672	0.000827035	0.000759038	0.00223244	0.00133899	0.000271593	0.000919542	0.00098833	0.000399029	0.00045621	0.000537284	0.000537284	0.000537284	0.000139857	0.000347457	0.000246716	0.000169431	0.000177152	0.010397969
3834303774495	383430	3774495	0.003343941	0.000830329	0.000762061	0.002241334	0.001344324	0.000272675	0.000923206	0.000992267	0.000393162	0.000449503	0.000529384	0.000529384	0.000529384	0.000137801	0.000342348	0.000243089	0.00016694	0.000174547	0.009918962
3834403774495	383440	3774495	0.003346197	0.00083089	0.000762576	0.002242846	0.001345231	0.000272859	0.000923828	0.000992937	0.000387123	0.000442598	0.000521252	0.000521252	0.000521252	0.00013568	0.00033709	0.000239355	0.000164375	0.000171866	0.009455139
3834503774495	383450	3774495	0.003338501	0.000828979	0.000760822	0.002237687	0.001342137	0.000272231	0.000921704	0.000990653	0.000380997	0.000435595	0.000513004	0.000513004	0.000513004	0.00013357	0.000331756	0.000235567	0.000161774	0.000169147	0.009010814
3834603774495	383460	3774495	0.003320323	0.000824465	0.000756679	0.002225503	0.001334829	0.000270749	0.000916685	0.000985259	0.000374872	0.000428591	0.000504756	0.000504756	0.000504756	0.00013139	0.000326422	0.00023178	0.000159173	0.000166427	0.008593063
3834703774495	383470	3774495	0.003317271	0.000823707	0.000755983	0.002223457	0.001333602	0.0002705	0.000915842	0.000984353	0.000371162	0.00042435	0.000499761	0.000499761	0.000499761	0.00013009	0.000323191	0.000229486	0.000157598	0.00016478	0.008257447
3834803774495	383480	3774495	0.00331183	0.000822356	0.000754744	0.002219811	0.001331415	0.000270057	0.00091434	0.000982739	0.000367797	0.000420503	0.00049523	0.00049523	0.00049523	0.00012891	0.000320261	0.000227406	0.000156169	0.000163286	0.007943228
3834903774495	383490	3774495	0.003294315	0.000818007	0.000750752	0.002208071	0.001324373	0.000268628	0.000909505	0.000977542	0.000364087	0.000416261	0.000490235	0.000490235	0.000490235	0.00012761	0.000317031	0.000225112	0.000154594	0.000161639	0.007635651
3835003774495	383500	3774495	0.003264725	0.000810659	0.000744009	0.002188238	0.001312478	0.000266216	0.000901335	0.000968761	0.000359601	0.000411132	0.000484194	0.000484194	0.000484194	0.00012638	0.000313125	0.000222338	0.000152689	0.000159648	0.007327299
3835103774495	383510	3774495	0.003228368	0.000801631	0.000735723	0.002163869	0.001297861	0.000263251	0.000891298	0.000957973	0.000355373	0.000406298	0.000478502	0.000478502	0.000478502	0.000124556	0.000309443	0.000219724	0.000150894	0.000157771	0.007038359
3835203774495	383520	3774495	0.003163217	0.000785454	0.000720875	0.0021202	0.001271669	0.000257938	0.000873311	0.00093864	0.000349334	0.000399394	0.00047037	0.00047037	0.00047037	0.00012439	0.000304185	0.00021599	0.00014833	0.000155089	0.006726641
3835303774495	383530	3774495	0.003087317	0.000766607	0.000703579	0.002069327	0.001241157	0.000251749	0.000852356	0.000916118	0.000343295	0.000392489	0.000462238	0.000462238	0.000462238	0.000120322	0.000298926	0.000212256	0.000145765	0.000152408	0.006427261
3835403774495	383540	3774495	0.003005182	0.000746213	0.00068486	0.002014274	0.001208137	0.000245052	0.00082968	0.000891745	0.000337428	0.000385781	0.000454339	0.000454339	0.000454339	0.000118266	0.000293817	0.000208629	0.000143274	0.000149804	0.006145568
3835503774495	383550	3774495	0.002916146	0.000724104	0.00066457	0.001954597	0.001172343	0.000237791	0.000805099	0.000865325	0.000331216	0.000378679	0.000445974	0.000445974	0.000445974	0.000116089	0.000288408	0.000204788	0.000140637	0.000147046	0.005866722
3835603774495	383560	3774495	0.002830561	0.000702853	0.000645065	0.001897232	0.001137936	0.000230812	0.00078147	0.000839929	0.000325435	0.00037207	0.000438191	0.000438191	0.000438191	0.000114063	0.000283375	0.000201214	0.000138182	0.00014448	0.005609704
3835703774495	383570	3774495	0.002753335	0.000683677	0.000627466	0.00184547	0.00110689	0.000224515	0.000760149	0.000817013	0.000320345	0.000366251	0.000431337	0.000431337	0.000431337	0.000112279	0.000278942	0.000198067	0.000136021	0.00014222	0.005378483
3835803774495	383580	3774495	0.002682345	0.000666049	0.000611288	0.001797888	0.00107835	0.000218727	0.00074055	0.000795948	0.000315859	0.000361121	0.000425296	0.000425296	0.000425296	0.000110706	0.000275036	0.000195293	0.000134116	0.000140228	0.005167192
3835903774495	383590	3774495	0.002621175	0.00065086	0.000597348	0.001756887	0.001053759	0.000213739	0.000723662	0.000777797	0.000311976	0.000356683	0.000420069	0.000420069	0.000420069	0.000109345	0.000271655	0.000192892	0.000132467	0.000138504	0.004977815
3836003774495	383600	3774495	0.002620511	0.000650695	0.000597197	0.001756442	0.001053492	0.000213684	0.000723479	0.0007776	0.000312149	0.00035688	0.000420301	0.000420301	0.000420301	0.000109406	0.000271805	0.000192999	0.000132541	0.000138581	0.004867639
3836103774495	383610	3774495	0.002619848	0.000650531	0.000597045	0.001755998	0.001053225	0.00021363	0.000723296	0.000777403	0.000312408	0.000357176	0.00042065	0.00042065	0.00042065	0.000109497	0.000272031	0.000193159	0.000132651	0.000138696	0.004761088
3836203774495	383620	3774495	0.002646518	0.000657153	0.000603124	0.001773874	0.001063948	0.000215805	0.000730659	0.000785317	0.000314478	0.000359543	0.000423438	0.000423438	0.000423438	0.000110222	0.000273834	0.000194439	0.00013353	0.000139615	0.004686372
3836303774495	383630	3774495	0.002702116	0.000670959	0.000615794	0.001811139	0.001086299	0.000220339	0.000746009	0.000801815	0.000318447	0.000364081	0.000428781	0.000428781	0.000428781	0.000111613	0.000277289	0.000196893	0.000135215	0.000141377	0.004640818
3836403774495	383640	3774495	0.002762225	0.000685884	0.000629492	0.001851428	0.001110464	0.00022524	0.000762604	0.000819651	0.000322847	0.000369111	0.000434706	0.000434706	0.000434706	0.000113156	0.000281121	0.000199614	0.000137083	0.00014333	0.004597162
3836503774495	383650	3774495	0.002843962	0.00070618	0.00064812	0.001906214	0.001143324	0.000231905	0.00078517	0.000843906	0.0003288	0.000375917	0.000442722	0.000442722	0.000442722	0.00011524	0.000286305	0.000203294	0.000139611	0.000145973	0.004569899
3836603774495	383660	3774495	0.002938704	0.000729705	0.000669711	0.001969716	0.001181411	0.000239631	0.000811326	0.000872019	0.00033553	0.000383611	0.000451783	0.000451783	0.000451783	0.00011701	0.000292164	0.000207455	0.000142468	0.000148961	0.004543153
3836703774495	383670	3774495	0.003053614	0.000758239	0.000695898	0.002046737	0.001227607	0.000249001	0.000843051	0.000906117	0.000344675	0.000394067	0.000464097	0.000464097	0.000464097	0.000120806	0.000300128	0.00021311	0.000146352	0.000153021	0.004529004
3836803774495	383680	3774495	0.003186703	0.000791286	0.000726228	0.002135942	0.001281111	0.000259853	0.000879795	0.000945609	0.000357875	0.000409159	0.000481871	0.000481871	0.000481871	0.000125433	0.000311622	0.000221271	0.000151957	0.000158881	0.004535647
3836903774495	383690	3774495	0.003290732	0.000817117	0.000749935	0.00220567	0.001322933	0.000268336	0.000908516	0.000976478	0.000372887	0.000426322	0.000502084	0.000502084	0.000502084	0.000130694	0.000324694	0.000230553	0.000158331	0.000165546	0.004546949
3837003774495	383700	3774495	0.003332663	0.000827529	0.000759491	0.002233774	0.00133979	0.000271755	0.000920092	0.000988921	0.000386347	0.00044171	0.000520207	0.000520207	0.000520207	0.000135412	0.000336414	0.000238875	0.000164046	0.000171522	0.004539184
3837103774495	383710	3774495	0.003351239	0.000832142	0.000763725	0.002246225	0.001347258	0.00027327	0.000925221	0.000994433	0.000405241	0.000463312	0.000545648	0.000545648	0.000545648	0.000142034	0.000352866	0.000250557	0.000172068	0.00017991	0.004571279
3837203774495	383720	3774495	0.00333598	0.000828353	0.000760247	0.002235998	0.001341123	0.000272026	0.000921008	0.000989905	0.000415163	0.000474656	0.000559007	0.000559007	0.000559007	0.000145512	0.000361506	0.000256692	0.000176281	0.000184315	0.004547467
3837303774495	383730	3774495	0.003309575	0.000821796	0.000754229	0.002218299	0.001330508	0.000269873	0.000913718	0.00098207	0.000415681	0.000475248	0.000559704	0.000559704	0.000559704	0.000145693	0.000361956	0.000257012	0.000176501	0.000184545	0.004442296
3837403774495	383740	3774495	0.003280781	0.000814646	0.000747668	0.002198999	0.001318932	0.000267525	0.000905768	0.000973525	0.000415508	0.000475051	0.000559472	0.000559472	0.000559472	0.000145633	0.000361806	0.000256905	0.000176428	0.000184468	0.004337815
3837503774495	383750	3774495	0.003251191	0.000807299	0.000740924	0.002179166	0.001307037	0.000265112	0.000897599	0.000964745	0.000414818	0.000474261	0.000558543	0.000558543	0.000558543	0.000145391	0.000361205	0.000256478	0.000176135	0.000184162	0.00423342
3837603774495	383760	3774495	0.003219876	0.000799523	0.000733788	0.002158177	0.001294447	0.000262558	0.000888953	0.000955453	0.000413955	0.000473275	0.000557381	0.000557381	0.000557381	0.000145088	0.000360454	0.000255945	0.000175768	0.000183779	0.004129888
3837703774495	383770	3774495	0.003187499	0.000791483	0.000726409	0.002136476	0.001281431	0.000259918	0.000880015	0.000945845	0.00041292	0.000472091	0.000555987	0.000555987	0.000555987	0.000144725	0.000359552	0.000255305	0.000175329	0.000183319	0.004029549
3837803774495	383780	3774495	0.003152071	0.000782686	0.000718335	0.002112729	0.001267188	0.000257029	0.000870233	0.000935333	0.000412488	0.000471598	0.000555406	0.000555406	0.000555406	0.000144574	0.000359177	0.000255038	0.000175146	0.000183127	0.003933005
3837903774495	383790	3774495	0.003114917	0.00077361	0.000709868	0.002087826	0.001252252	0.000254	0.000859976	0.000924308	0.000411108	0.0047002	0.000553547	0.000553547	0.000553547	0.00014409	0.000357975	0.000254185	0.00017456	0.000182515	0.003837842
3838003774495	383800	3774495	0.003077631	0.000764202	0.000701371	0.002062835	0.001237262	0.000250959	0.000849682	0.000913244	0.000409555	0.000468244	0.000551456	0.000551456	0.000551456	0.000143546	0.000356622	0.000253224	0.0001739	0.000181825	0.003744232
3838103774495	383810	3774495	0.003040212	0.000754911	0.000692844	0.002037754	0.001222219	0.000247908	0.000839351	0.00090214	0.000407916	0.0046637	0.000549249	0.000549249	0.000549249	0.000142972	0.000355195	0.000252211	0.000173204	0.000181097	0.003652606
3838203774495	383820	3774495	0.003002926	0.000745652	0.000684346	0.002012762	0.00120723	0.000244868	0.000829057	0.000891076	0.000406276	0.000464496	0.000547042	0.000547042	0.000547042	0.000142397	0.000353768	0.000251197	0.000172508	0.00018037	0.003563137
3838303774495	383830	3774495	0.002972274	0.000738041	0.000677361	0.001992218	0.001194907	0.000242368	0.000820595	0.000881981	0.000404982	0.000463017	0.000545299	0.000545299	0.000545299	0.000141943	0.000352641	0.000250397	0.000171959	0.000179795	0.003478241
3838503774495	383850	3774495	0.0029119	0.00072305	0.00066362	0.001951751	0.001170636	0.000237445	0.000803926	0.000864065	0.000402394	0.000460057	0.000541814	0.000541814	0.000541814	0.00014036	0.000350387	0.000248797	0.00017086	0.000178646	0.003316645
3838603774495	383860	3774495	0.002882177	0.000715669	0.000656829	0.001931829	0.001158687	0.000235021	0.00079572	0.000855246	0.0004011	0.000458578	0.000540072	0.000540072	0.000540072	0.00014058	0.00034926	0.000247997	0.00017031	0.000178071	0.003239859
3838703774495	383870	3774495	0.002852587	0.000708322	0.000650085	0.001911995	0.001146791	0.000232609	0.000787551	0.000846465	0.000399806	0.000457098	0.000538329	0.000538329	0.000538329	0.000140129	0.000348133	0.000247196	0.000169761	0.000177497	0.003165488
3838803774495	383880	3774495	0.002822865	0.000700942	0.000643312	0.001892073	0.001134842	0.000230185	0.000779345	0.000837645	0.000398512	0.000455619	0.000536587	0.000536587	0.000536587	0.000139675	0.000347006	0.000246396	0.000169211	0.000176922	0.003093361
3838903774495	383890	3774495	0.002793142	0.000693561	0.000636538	0.001872151	0.001122893	0.000227761	0.000771139	0.000828825	0.000397217	0.000454139	0.000534844	0.000534844	0.000534844	0.000139222	0.000345879	0.000245596	0.000168662	0.000176348	0.003023391
3839003774495	383900	3774495	0.002763419	0.000686181	0.000629764	0.001852229	0.001110944	0.000225338	0.000762933	0.000820006	0.000395923	0.000452659	0.000533102	0.000533102	0.000533102	0.000138768	0.000344752	0.000244796	0.000168112	0.000175773	0.002955577
3839103774495	383910	3774495	0.002733166	0.000678669	0.00062287	0.001831951	0.001098781	0.000222871	0.000754581	0.000811028	0.000394543	0.000451081	0.000531243	0.000531243	0.000531243	0.000138284	0.00034355	0.000243942	0.000167526	0.00017516	0.002889576
3829703774505	382970	3774505	0.001081165	0.000268463	0.00024639	0.000724669	0.000434648	8.81615E-05	0.000298491	0.00032082	0.000314823	0.000359938	0.000423902	0.000423902	0.000423902	0.000110343	0.000274134	0.000194653	0.000133676	0.000139768	0.001886524
3829803774505	382980	3774505	0.001113674	0.000276535	0.000253799	0.000746459	0.000447717	9.08124E-05	0.000307467	0.000330467	0.000318533	0.000364179	0.000428898	0.000428898	0.000428898	0.00011164	0.000277365	0.000196946	0.000135252	0.000141415	0.001978064
3829903774505	382990	3774505	0.001143131	0.000283849	0.000260512	0.000766203	0.000459559	9.32144E-05	0.000315599	0.000339208	0.000321467	0.000367533	0.000432847	0.000432847	0.000432847	0.000112672	0.000279919	0.00019876	0.000136497	0.000142718	0.002067964
3830003774505	383000	3774505	0.001174446	0.000291625	0.000267648	0.000787193	0.000472148	9.57679E-05	0.000324245	0.0003485	0.000324486	0.000370985	0.000436913	0.000436913	0.000436913	0.00011373	0.000282548	0.000200627	0.000137779	0.000144058	0.002164766
3830103774505	383010	3774505	0.001237077	0.000307177	0.000281921	0.000829172	0.000497327	0.000100875	0.000341536	0.000367085	0.000333545	0.000381343	0.000449111	0.000449111	0.000449111	0.000116905	0.000290437	0.000206228	0.000141626	0.00014808	0.002327225
3830203774505	383020	3774505	0.001305412	0.000324145	0.000297495	0.000874975	0.000524799	0.000106447	0.000360402	0.00038736	0.000343899	0.000393179	0.000463051	0.000463051	0.000463051	0.00012053	0.000299452	0.000212629	0.000146022	0.000152676	0.002513669
3830303774505	383030	3774505	0.001367246	0.000339499	0.000311586	0.00091642	0.000549657	0.000111489	0.000377474	0.000405711	0.00035313	0.000403734	0.00047548	0.00047548	0.00047548	0.00012377	0.00030749	0.000218337	0.000149942	0.000156775	0.002697869
3830403774505	383040	3774505	0.00141674	0.00035178	0.00032286	0.000949594	0.000569555	0.000115525	0.00039113	0.00042039	0.000359601	0.000411132	0.000484194	0.000484194	0.000484194	0.000126038	0.000313125	0.000222338	0.000152689	0.000159648	0.002864469
3830503774505	383050	3774505	0.001466897	0.000364243	0.000334296	0.000983213	0.000589719	0.000119615	0.000404985	0.000435281	0.000366589	0.000419122	0.000493604	0.000493604	0.000493604	0.00012848	0.00031921	0.000226659	0.000155657	0.00016275	0.003045823
3830603774505	383060	3774505	0.001525016	0.000378675	0.000347541	0.001022168	0.000613083	0.000124354	0.000421031	0.000452527	0.000376425	0.000430367	0.000506847	0.000506847	0.000506847	0.000131934	0.000327774	0.00023274	0.000159833	0.000167117	0.003269538
3830703774505	383070	3774505	0.001582603	0.000392974	0.000360665	0.001060767	0.000636235	0.00012905	0.00043693	0.000469615	0.000387209	0.000442697	0.000521368	0.000521368	0.000521368	0.000135714	0.000337165	0.000239408	0.000164412	0.000171905	0.003518015
3830803774505	383080	3774505	0.001634751	0.000405923	0.000372549	0.00109572	0.000657199	0.000133303	0.000451327	0.000485089	0.000397131	0.00045404	0.000534728	0.000534728	0.000534728	0.000139192	0.000345804	0.000245543	0.000168625	0.000176309	0.003772789

			ISDrainage / Utilities Trenching	ISDrainage / Utilities Trenching	ISAsphalt Paving	ISAsphalt Paving	SVDemolition	SVSite Grubbing / Prep	SVMass Grading / Excavation	SVMass Grading / Excavation	SVDrainage / Utilities Trenching	SVFoundations / Concrete Pads	SVBuilding / Structure Construction	SVBuilding / Structure Construction	SVAsphalt Paving	SVAsphalt Paving	SVArchitectural Coating	SVArchitectural Coating	SVLandscaping or Other Finishing	SVLandscaping or Other Finishing	MDemolition
Unique Identifier	X (UTM)	Y (UTM)	2027	2028	2027	2028	2027	2027	2027	2028	2028	2028	2028	2029	2028	2029	2028	2029	2028	2029	2027
3832303774495	383230	3774495	0.005461317	0.005461317	0.006293801	0.006293801	0.000238685	9.51153E-05	0.000309356	0.000309356	0.000159648	6.19254E-05	0.000282824	0.000282824	0.000165678	0.000165678	3.73182E-05	3.73182E-05	0.00012635	0.00012635	0.000799353
3832403774495	383240	3774495	0.005844861	0.005844861	0.00673581	0.00673581	0.000238685	9.51153E-05	0.000309356	0.000309356	0.000159648	6.19254E-05	0.000282646	0.000282646	0.000165678	0.000165678	3.73182E-05	3.73182E-05	0.00012635	0.00012635	0.000808584
3832503774495	383250	3774495	0.006241783	0.006241783	0.007193235	0.007193235	0.000238615	9.50877E-05	0.000309266	0.000309266	0.000159602	6.19075E-05	0.000282468	0.000282468	0.00016563	0.00016563	3.73074E-05	3.73074E-05	0.000126313	0.000126313	0.00081773
3832603774495	383260	3774495	0.006652591	0.006652591	0.007666664	0.007666664	0.000238961	9.52256E-05	0.000309714	0.000309714	0.000159833	6.19972E-05	0.000282913	0.000282913	0.00016587	0.00016587	3.73615E-05	3.73615E-05	0.000126496	0.000126496	0.000826961
3832703774495	383270	3774495	0.007061408	0.007061408	0.008137799	0.008137799	0.00023993	9.56117E-05	0.00031097	0.00031097	0.000160481	6.22486E-05	0.000284158	0.000284158	0.000166542	0.000166542	3.7513E-05	3.7513E-05	0.000127009	0.000127009	0.000836107
3832903774495	383290	3774495	0.007691576	0.007691576	0.008864025	0.008864025	0.0002391	9.52808E-05	0.000309894	0.000309894	0.000159926	6.20332E-05	0.000283091	0.000283091	0.000165966	0.000165966	3.73831E-05	3.73831E-05	0.000126569	0.000126569	0.000854397
3833003774495	383300	3774495	0.007831598	0.007831598	0.009025391	0.009025391	0.000237093	9.4481E-05	0.000307293	0.000307293	0.000158583	6.15125E-05	0.000280156	0.000280156	0.000164573	0.000164573	3.70694E-05	3.70694E-05	0.000125507	0.000125507	0.000863284
3833103774495	383310	3774495	0.007868629	0.007868629	0.009068066	0.009068066	0.000235224	9.37364E-05	0.000304871	0.000304871	0.000157334	6.10277E-05	0.000277576	0.000277576	0.00016327 6	0.00016327 6	3.67772E-05	3.67772E-05	0.000124518	0.000124518	0.000871049
3833203774495	383320	3774495	0.007866962	0.007866962	0.009066145	0.009066145	0.000233979	9.324E-05	0.000303256	0.000303256	0.000156501	6.07045E-05	0.000275976	0.000275976	0.00016241 1	0.00016241 1	3.65825E-05	3.65825E-05	0.000123859	0.000123859	0.000878382
3833303774495	383330	3774495	0.007799567	0.007799567	0.008988476	0.008988476	0.000232802	9.27712E-05	0.000301732	0.000301732	0.000155714	6.03993E-05	0.000274464	0.000274464	0.00016159 5	0.00016159 5	3.63985E-05	3.63985E-05	0.000123236	0.000123236	0.000885457
3833603774495	383360	3774495	0.007105428	0.007105428	0.008188529	0.008188529	0.000225743	8.99583E-05	0.000292583	0.000292583	0.000150992	5.85679E-05	0.000266281	0.000266281	0.00015669 5	0.00015669 5	3.52949E-05	3.52949E-05	0.000119499	0.000119499	0.00090159
3833703774495	383370	3774495	0.006803953	0.006803953	0.007841099	0.007841099	0.000222629	8.87173E-05	0.000288546	0.000288546	0.000148909	5.776E-05	0.000263346	0.000263346	0.00015453 3	0.00015453 3	3.4808E-05	3.4808E-05	0.000117851	0.000117851	0.000902712
3833803774495	383380	3774495	0.006508588	0.006508588	0.00750071	0.00750071	0.000219377	8.74211E-05	0.000284331	0.000284331	0.000146734	5.69161E-05	0.0002605	0.0002605	0.000152276	0.000152276	3.42994E-05	3.42994E-05	0.000116129	0.000116129	0.000876225
3833903774495	383390	3774495	0.006276406	0.006276406	0.007233136	0.007233136	0.000217439	8.6649E-05	0.000281819	0.000281819	0.000145438	5.64134E-05	0.000258544	0.000258544	0.00015093	0.00015093	3.39965E-05	3.39965E-05	0.000115103	0.000115103	0.000873809
3834003774495	383400	3774495	0.006062879	0.006062879	0.00698706	0.00698706	0.000216124	8.6125E-05	0.000280115	0.000280115	0.000144558	5.60722E-05	0.000257032	0.000257032	0.00015001 8	0.00015001 8	3.37909E-05	3.37909E-05	0.000114407	0.000114407	0.000876311
3834103774495	383410	3774495	0.00584824	0.00584824	0.006739704	0.006739704	0.000214878	8.56286E-05	0.000278501	0.000278501	0.000143725	5.5749E-05	0.000255609	0.000255609	0.00014915 3	0.00014915 3	3.35961E-05	3.35961E-05	0.000113748	0.000113748	0.000878468
3834203774495	383420	3774495	0.005578611	0.005578611	0.006428974	0.006428974	0.000212041	8.44979E-05	0.000274823	0.000274823	0.000141827	5.50129E-05	0.000252585	0.000252585	0.00014718 4	0.00014718 4	3.31525E-05	3.31525E-05	0.000112246	0.000112246	0.000873464
3834303774495	383430	3774495	0.005321619	0.005321619	0.006132808	0.006132808	0.000209342	8.34224E-05	0.000271325	0.000271325	0.000140022	5.43127E-05	0.000249739	0.000249739	0.00014531	0.00014531	3.27305E-05	3.27305E-05	0.000110817	0.000110817	0.000868201
3834403774495	383440	3774495	0.005072773	0.005072773	0.00584603	0.00584603	0.000206643	8.23468E-05	0.000267827	0.000267827	0.000138217	5.36124E-05	0.000246982	0.000246982	0.00014343 7	0.00014343 7	3.23086E-05	3.23086E-05	0.000109388	0.000109388	0.000861903
3834503774495	383450	3774495	0.004834389	0.004834389	0.005571308	0.005571308	0.000203944	8.12713E-05	0.000264329	0.000264329	0.000136411	5.29122E-05	0.000244313	0.000244313	0.00014156 3	0.00014156 3	3.18866E-05	3.18866E-05	0.000107959	0.000107959	0.000854483
3834603774495	383460	3774495	0.004610261	0.004610261	0.005313016	0.005313016	0.000201314	8.02234E-05	0.000260921	0.000260921	0.000134652	5.22299E-05	0.000241734	0.000241734	0.00013973 8	0.00013973 8	3.14754E-05	3.14754E-05	0.000106567	0.000106567	0.000846546
3834703774495	383470	3774495	0.0044302	0.0044302	0.005105508	0.005105508	0.000199792	7.96167E-05	0.000258947	0.000258947	0.000133634	5.18349E-05	0.000240222	0.000240222	0.00013868 1	0.00013868 1	3.12374E-05	3.12374E-05	0.000105761	0.000105761	0.000843785
3834803774495	383480	3774495	0.004261618	0.004261618	0.004911229	0.004911229	0.000198339	7.90375E-05	0.000257064	0.000257064	0.000132662	5.14579E-05	0.000238799	0.000238799	0.00013767 2	0.00013767 2	3.10102E-05	3.10102E-05	0.000104992	0.000104992	0.000841283
3834903774495	383490	3774495	0.004096601	0.004096601	0.004721057	0.004721057	0.000196816	7.84308E-05	0.000255091	0.000255091	0.00013164 4	5.10629E-05	0.000237287	0.000237287	0.00013661 6	0.00013661 6	3.07721E-05	3.07721E-05	0.000104186	0.000104186	0.000837401
3835003774495	383500	3774495	0.003931167	0.003931167	0.004530406	0.004530406	0.000194948	7.76862E-05	0.000252669	0.000252669	0.000130394	5.05781E-05	0.000235509	0.000235509	0.00013531 9	0.00013531 9	3.048E-05	3.048E-05	0.000103197	0.000103197	0.000831361
3835103774495	383510	3774495	0.003776147	0.003776147	0.004351756	0.004351756	0.000193217	7.69968E-05	0.000250426	0.000250426	0.000129237	5.01293E-05	0.000233908	0.000233908	0.00013411 8	0.00013411 8	3.02095E-05	3.02095E-05	0.000102281	0.000102281	0.000825149
3835203774495	383520	3774495	0.003608908	0.003608908	0.004159024	0.004159024	0.000190657	7.59764E-05	0.000247108	0.000247108	0.000127524	4.94649E-05	0.000231417	0.000231417	0.00013234	0.00013234	2.98091E-05	2.98091E-05	0.000100926	0.000100926	0.000813761
3835303774495	383530	3774495	0.003448288	0.003448288	0.00397392	0.00397392	0.000188096	7.4956E-05	0.000243789	0.000243789	0.000125811	4.88006E-05	0.000228927	0.000228927	0.00013056 3	0.00013056 3	2.94088E-05	2.94088E-05	9.95704E-05	9.95704E-05	0.000801251
3835403774495	383540	3774495	0.003297157	0.003297157	0.003799752	0.003799752	0.000185674	7.39908E-05	0.00024065	0.00024065	0.00012419 1	4.81722E-05	0.000226526	0.000226526	0.00012888 2	0.00012888 2	2.90301E-05	2.90301E-05	9.82882E-05	9.82882E-05	0.000788741
3835503774495	383550	3774495	0.003147553	0.003147553	0.003627344	0.003627344	0.000182975	7.29153E-05	0.000237152	0.000237152	0.000122386	4.7472E-05	0.000223947	0.000223947	0.00012700 8	0.00012700 8	2.86081E-05	2.86081E-05	9.68595E-05	9.68595E-05	0.000774332
3835603774495	383560	3774495	0.003009661	0.003009661	0.003468432	0.003468432	0.000180553	7.19501E-05	0.000234012	0.000234012	0.000120766	4.68436E-05	0.000221456	0.000221456	0.00012532 7	0.00012532 7	2.82294E-05	2.82294E-05	9.55773E-05	9.55773E-05	0.000760701
3835703774495	383570	3774495	0.002885608	0.002885608	0.00332547	0.00332547	0.000178408	7.10952E-05	0.000231232	0.000231232	0.000119331	4.6287E-05	0.000219322	0.000219322	0.00012383 8	0.00012383 8	2.7894E-05	2.7894E-05	9.44417E-05	9.44417E-05	0.000748536
3835803774495	383580	3774495	0.002772248	0.002772248	0.00319483	0.00319483	0.00017647	7.0323E-05	0.0002872	0.0002872	0.000118035	4.57842E-05	0.000217454	0.000217454	0.00012249 3	0.00012249 3	2.7591E-05	2.7591E-05	9.34159E-05	9.34159E-05	0.00073732
3835903774495	383590	3774495	0.002670646	0.002670646	0.00307774	0.00307774	0.000174878	6.96887E-05	0.000226657	0.000226657	0.00011697	4.53713E-05	0.000215942	0.000215942	0.00012138 8	0.00012138 8	2.73422E-05	2.73422E-05	9.25733E-05	9.25733E-05	0.000727743
3836003774495	383600	3774495	0.002611536	0.002611536	0.003009619	0.003009619	0.000175086	6.97714E-05	0.000226927	0.000226927	0.000117109	4.54251E-05	0.00021612	0.00021612	0.00012153 2	0.00012153 2	2.73746E-05	2.73746E-05	9.26832E-05	9.26832E-05	0.000729641
3836103774495	383610	3774495	0.00255437	0.00255437	0.002943739	0.002943739	0.000175294	6.98542E-05	0.000227196	0.000227196	0.000117248	4.5479E-05	0.000216476	0.000216476	0.00012167 6	0.00012167 6	2.74071E-05	2.74071E-05	9.27931E-05	9.27931E-05	0.000731367
3836203774495	383620	3774495	0.002514284	0.002514284	0.002897543	0.002897543	0.000176332	7.02678E-05	0.000228541	0.000228541	0.000117942	4.57483E-05	0.000217543	0.000217543	0.00012239 7	0.00012239 7	2.75694E-05	2.75694E-05	9.33426E-05	9.33426E-05	0.000738355
3836303774495	383630	3774495	0.002489844	0.002489844	0.002869378	0.002869378	0.0001782	7.10124E-05	0.000230963	0.000230963	0.000119192	4.62331E-05	0.000219411	0.000219411	0.00012369 4	0.00012369 4	2.78615E-05	2.78615E-05	9.43318E-05	9.43318E-05	0.000750952
3836403774495	383640	3774495	0.002466422	0.002466422	0.002842386	0.002842386	0.000180138	7.17846E-05	0.000233474	0.000233474	0.000120488	4.67358E-05	0.000221456	0.000221456	0.00012503 9	0.00012503 9	2.81645E-05	2.81645E-05	9.53575E-05	9.53575E-05	0.000764497
3836503774495	383650	3774495	0.002451795	0.002451795	0.002825529	0.002825529	0.000182837	7.28601E-05	0.000236972	0.000236972	0.000122294	4.74361E-05	0.000224124	0.000224124	0.00012691 2	0.00012691 2	2.85865E-05	2.85865E-05	9.67862E-05	9.67862E-05	0.00078296
3836603774495	383660	3774495	0.002437446	0.002437446	0.002808992	0.002808992	0.000185743	7.40184E-05	0.000240739	0.000240739	0.000124238	4.81902E-05	0.000226971	0.000226971	0.00012893	0.00012893	2.90409E-05	2.90409E-05	9.83248E-05	9.83248E-05	0.000803925
3836703774495	383670	3774495	0.002429854	0.002429854	0.002800244	0.002800244	0.000189619	7.55627E-05	0.000245762	0.000245762	0.00012683	4.91956E-05	0.000230617	0.000230617	0.00013162	0.00013162	2.96468E-05	2.96468E-05	0.000100376	0.000100376	0.000831965
3836803774495	383680	3774495	0.002433419	0.002433419	0.002804351	0.002804351	0.000195155	7.7769E-05	0.000252938	0.000252938	0.000130533	5.0632E-05	0.000235509	0.000235509	0.00013546 3	0.00013546 3	3.05124E-05	3.05124E-05	0.000103307	0.000103307	0.000871307
3836903774495	383690	3774495	0.002439482	0.002439482	0.002811339	0.002811339	0.000201591	8.03337E-05	0.000261279	0.000261279	0.000134838	5.23018E-05	0.00024129	0.00024129	0.00013993	0.00013993	3.15187E-05	3.15187E-05	0.000106714	0.000106714	0.000914273
3837003774495	383700	3774495	0.002435316	0.002435316	0.002806538	0.002806538	0.000207612	8.27329E-05	0.000269083	0.000269083	0.000138865	5.38638E-05	0.000246982	0.000246982	0.00014410 9	0.00014410 9	3.246E-05	3.246E-05	0.000109901	0.000109901	0.000951976
3837103774495	383710	3774495	0.002452536	0.002452536	0.002826382	0.002826382	0.000215432	8.58492E-05	0.000279218	0.000279218	0.000144095	5.58927E-05	0.000253652	0.000253652	0.00014953 7	0.00014953 7	3.36827E-05	3.36827E-05	0.000114041	0.000114041	0.001018323
3837203774495	383720	3774495	0.00243976	0.00243976	0.002811659	0.002811659	0.000221037	8.8083E-05	0.000286484	0.000286484	0.000147845	5.7347E-05	0.000260144	0.000260144	0.00015342 8	0.00015342 8	3.45591E-05	3.45591E-05	0.000117008	0.000117008	0.001029884
3837303774495	383730	3774495	0.002383335	0.002383335	0.002746633	0.002746633	0.000223114	8.89103E-05	0.000289174	0.000289174	0.000149233	5.78856E-05	0.000263168	0.000263168	0.00015486 9	0.00015486 9	3.48837E-05	3.48837E-05	0.000118107	0.000118107	0.001029797
3837403774495	383740	3774495	0.00232728	0.00232728	0.002682033	0.002682033	0.000224982	8.96549E-05	0.000291596	0.000291596	0.000150483	5.83704E-05	0.000266192	0.000266192	0.00015616 6	0.00015616 6	3.51759E-05	3.51759E-05	0.000119096	0.000119096	0.001027123
3837503774495	383750	3774495	0.002271271	0.002271271	0.002617487	0.002617487	0.000226297	9.01789E-05	0.0002933	0.0002933	0.000151363	5.87116E-05	0.000268949	0.000268949	0.00015707 9	0.00015707 9	3.53814E-05	3.53814E-05	0.000119792	0.000119792	0.001024103
3837603774495	383760	3774495	0.002215725	0.002215725	0.002553474	0.002553474	0.000227473	9.06477E-05	0.000294825	0.000294825	0.000152149	5.90168E-05	0.00027144	0.00027144	0.00015789 6	0.00015789 6	3.55654E-05	3.55654E-05	0.000120415	0.000120415	0.001020738
3837703774495	383770	3774495	0.002161892	0.002161892	0.002491435	0.002491435	0.000228719	9.11441E-05	0.00029644	0.00029644	0.000152983	5.934E-05	0.000274375	0.000274375	0.00015876	0.00015876	3.57601E-05	3.57601E-05	0.000121074	0.000121074	0.001016942
3837803774495	383780	3774495	0.002110095	0.002110095	0.002431743	0.002431743	0.000231003	9.20542E-05	0.000299399	0.000299399	0.00015451	5.99325E-05	0.000282824	0.000282824	0.00016034 6	0.00016034 6	3.61172E-05	3.61172E-05	0.000122283	0.000122283	0.001012628
3837903774495	383790	3774495	0.002059039	0.002059039	0.002372904	0.002372904	0.000233287	9.29642E-05	0.000302359	0.000302359	0.000156038	6.0525E-05	0.000292073	0.000292073	0.00016193 1	0.00016193 1	3.64743E-05	3.64743E-05	0.000123492	0.000123492	0.001007797
3838003774495	383800	3774495	0.002008817	0.002008817	0.002315026	0.002315026	0.000233287	9.29642E-05	0.000302359	0.000302359	0.000156038	6.0525E-05	0.000293141	0.000293141	0.00016193 1	0.00016193 1	3.64743E-05	3.64743E-05	0.000123492	0.000123492	0.00100262
3838103774495	383810	3774495	0.001959658	0.001959658	0.002258375	0.002258375	0.000232802	9.27712E-05	0.000301732	0.000301732	0.000155714	6.03993E-05	0.000292963	0.000292963	0.00016159 5	0.00016159 5	3.63985E-05	3.63985E-05	0.000123236	0.000123236	0.000997099
3838203774495	383820	3774495	0.001911658	0.001911658	0.002203057	0.002203057	0.00023211	9.24954E-05	0.000300835	0.000300835	0.000155251	6.02197E-05	0.000292251	0.000292251	0.00016114	0.00016114	3.62903E-05	3.62903E-05	0.000122869	0.000122869	0.000991404
3838303774495	383830	3774495	0.00186611	0.00186611	0.002150566	0.002150566	0.000231487	9.22472E-05	0.000300027	0.000300027	0.000154834	6.00582E-05	0.00029154	0.00029154	0.00016068 2	0.00016068 2	3.61929E-05	3.61929E-05	0.00012254	0.00012254	0.000986832
3838503774495	383850	3774495	0.001779412	0.001779412	0.002050653	0.002050653	0.000230311	9.17784E-05	0.000298503	0.000298503	0.000154047	5.97529E-05	0.000290028	0.000290028	0.00015986 5	0.00015986 5	3.6009E-05	3.6009E-05	0.000121917	0.000121917	0.000977428
3838603774495	383860	3774495	0.001738216	0.001738216	0.002003177	0.002003177	0.000229757	9.15578E-05	0.000297785	0.000297785	0.000153677	5.96093E-05	0.000289316	0.000289316	0.00015948 1	0.00015948 1	3.59224E-05	3.59224E-05	0.000121624	0.000121624	0.000972769
3838703774495	383870	3774495	0.001698315	0.001698315	0.001957194	0.001957194	0.000229134	9.13096E-05	0.000296978	0.000296978	0.00015326	5.94477E-05	0.000288516	0.000288516	0.00015904 9	0.00015904 9	3.58251E-05	3.58251E-05	0.000121294	0.000121294	0.000967937
3838803774495	383880	3774495	0.001659618	0.001659618	0.001912598	0.001912598	0.000228581	9.1089E-05	0.00029626	0.00029626	0.00015289	5.93041E-05	0.000287804	0.000287804	0.00015866 4	0.00015866 4	3.57385E-05	3.57385E-05	0.000121001	0.000121001	0.000963019
3838903774495	383890	3774495	0.001622078	0.001622078	0.001869336	0.001869336	0.000227958	9.08408E-05	0.000295453	0.000295453	0.000152473	5.91425E-05	0.000287093	0.000287093	0.00015823 2	0.00015823 2	3.56411E-05	3.56411E-05	0.000120671	0.000120671	0.000958015
3839003774495	383900	3774495	0.001585696	0.001585696	0.001827408	0.001827408	0.000227404	9.06201E-05	0.000294735	0.000294735	0.000152103	5.89988E-05	0.000286381	0.000286381	0.00015784 8	0.00015784 8	3.55546E-05	3.55546E-05	0.000120378	0.000120378	0.000952925
3839103774495	383910	3774495	0.001550285	0.001550285	0.0017866	0.0017866	0.000226781	9.03719E-05	0.000293928	0.000293928	0.000151687	5.88372E-05	0.000285581	0.000285581	0.00015741 5	0.00015741 5	3.54572E-05	3.54572E-05	0.000120049	0.000120049	0.000947662
3829703774505	382970	3774505	0.001012138	0.001012138	0.001166422	0.001166422	0.00018346	7.31083E-05	0.00023778	0.00023778	0.00012271	4.75977E-05	0.000228838	0.000228838	0.00012734 5	0.00012734 5	2.86839E-05	2.86839E-05	9.71159E-05	9.71159E-05	0.000433367
3829803774505	382980	3774505	0.00106125	0.00106125	0.00122302	0.00122302	0.000184982	7.3715E-05	0.000239753	0.000239753	0.000123728	4.79927E-05	0.000230528	0.000230528	0.00012840 1	0.00012840 1	2.89219E-05	2.89219E-05	9.79219E-05	9.79219E-05	0.000442772
3829903774505	382990	3774505	0.001109483	0.001109483	0.001278604	0.001278604	0.000186089	7.41563E-05	0.000241188	0.000241188	0.000124469	4.82799E-05	0.000231684	0.000231684	0.00012917	0.00012917	2.9095E-05	2.9095E-05	9.8508E-05	9.8508E-05	0.000450968
3830003774505	383000	3774505	0.001161418	0.001161418	0.001338456	0.001338456	0.000187197	7.45975E-05	0.000242623	0.000242623	0.00012521	4.85672E-05	0.00023284	0.00023284	0.00012993 9	0.00012993 9	2.92681E-05	2.92681E-05	9.90941E-05	9.90941E-05	0.000459509
3830103774505	383010	3774505	0.001248579	0.001248579	0.001438903	0.001438903	0.000191141	7.61694E-05	0.000247736	0.000247736	0.000127848	4.95906E-05	0.000236932	0.000236932	0.00013267 7	0.00013267 7	2.98849E-05	2.98849E-05	0.000101182	0.000101182	0.000478576
3830203774505	383020	3774505	0.001348608	0.001348608	0.00155418	0.00155418	0.000195501	7.79068E-05	0.000253386	0.000253386	0.000130764	5.07218E-05	0.000241467	0.000241467	0.00013570 3	0.00013570 3	3.05665E-05	3.05665E-05	0.0001034 9	0.0001034 9	0.000499887
3830303774505	383030	3774505	0.001447433	0.001447433	0.001668069	0.001668069	0.000199307	7.94236E-05	0.00025832	0.00025832	0.00013331	5.17093E-05	0.000245203	0.000245203	0.00013834 5	0.00013834 5	3.11616E-05	3.11616E-05	0.000105505	0.000105505	0.000519471
3830403774505	383040	3774505	0.001536816	0.001536816	0.001771077	0.001771077	0.000201868	8.0444E-05	0.000261638	0.000261638	0.000135023	5.23736E-05	0.000247604	0.000247604	0.00014012 2	0.00014012 2	3.1562E-05	3.1562E-05	0.00010686	0.00010686	0.000534742
3830503774505	383050	3774505	0.001634113	0.001634113	0.001883206	0.001883206	0.000204636	8.15471E-05	0.000265226	0.000265226	0.000136874	5.30918E-05	0.000250183	0.000250183	0.00014204 4	0.00014204 4	3.19948E-05	3.19948E-05	0.000108326	0.000108326	0.000551221
3830603774505	383060	3774505	0.001754139	0.001754139	0.002021527	0.002021527	0.00020865	8.31466E-05	0.000270428	0.000270428	0.000139559	5.41331E-05	0.000253919	0.000253919	0.00014483	0.00014483	3.26223E-05	3.26223E-05	0.000110451	0.000110451	0.000572618
3830703774505	383070	3774505	0.001887449	0.001887449	0.002175158	0.002175158	0.000213217	8.49667E-05	0.000276348	0.000276348	0.000142614	5.53181E-05	0.000258188	0.000258188	0.000148	0.000148	3.33365E-05	3.33365E-05	0.000112868	0.000112868	0.000594705
3830803774505	383080	3774505	0.002024138	0.002024138	0.002332683	0.002332683	0.000217577	8.67041E-05	0.000281999	0.000281999	0.00014553	5.64493E-05	0.000262546	0.000262546	0.00015102 7	0.00015102 7	3.40181E-05	3.40181E-05	0.000115176	0.000115176	0.000615411

			MSite Grubbing / Prep	MMass Grading / Excavation	MMass Grading / Excavation	MDrainage / Utilities Trenching	MFoundations / Concrete Pads	MBuilding / Structure Construction	MAsphalt Paving	MLandscaping or Other Finishing	MWaterside Construction (Piles)	RSSWRestriping South Valley	RSSWRestriping Silver Lake Boulevard	RSSWDemolition	RSSWPlacing Base	RSSWForm	Child Risk				
Unique Identifier	X (UTM)	Y (UTM)	2027	2027	2028	2028	2028	2028	2028	2028	2028	2029	2029	2029	2029	2029	3rd Trimester	0<2	2<16	Total	per million
3832303774495	383230	3774495	0.000739087	0.00122938	0.00122938	0.00059127	0.000280167	0.0007601	0.000494233	0.000339411	0.000364801	0.000107818	0.000206721	0.000643899	5.85518E-05	0.00012735	1.92241E-07	6.64626E-06	6.3829E-07	7.47679E-06	7.47679176
3832403774495	383240	3774495	0.000747623	0.001243578	0.001243578	0.000598098	0.000283403	0.000768878	0.000499941	0.000343331	0.000369014	0.000107729	0.000208597	0.00064984	5.90921E-05	0.00012825	1.92743E-07	6.65353E-06	6.6093E-07	7.5072E-06	7.50720128
3832503774495	383250	3774495	0.000756079	0.001257644	0.001257644	0.000604863	0.000286608	0.000777575	0.000505595	0.000347214	0.000373188	0.000107611	0.000210472	0.000655781	5.96323E-05	0.0001297	1.9216E-07	6.61706E-06	6.8264E-07	7.49186E-06	7.49186266
3832603774495	383260	3774495	0.000764615	0.001271842	0.001271842	0.000611692	0.000289844	0.000786353	0.000511303	0.000351134	0.000377401	0.000108319	0.000212348	0.00066163	6.01642E-05	0.00130857	1.91071E-07	6.55861E-06	7.0434E-07	7.45402E-06	7.45402148
3832703774495	383270	3774495	0.00077307	0.001285907	0.001285907	0.000618456	0.000293049	0.000795049	0.000516957	0.000355017	0.000381575	0.000108585	0.000214224	0.000667571	6.07044E-05	0.000132032	1.89697E-07	6.48659E-06	7.254E-07	7.40169E-06	7.40169283
3832903774495	383290	3774495	0.000789982	0.001314037	0.001314037	0.000631986	0.00029946	0.000812442	0.000528266	0.000362783	0.000389922	0.000108172	0.000217975	0.00067927	6.17682E-05	0.000134345	1.8298E-07	6.19231E-06	7.5071E-07	7.126E-06	7.12599652
3833003774495	383300	3774495	0.000798199	0.001327704	0.001327704	0.000638559	0.000302575	0.000820892	0.000533761	0.000366557	0.000393978	0.000106608	0.000219792	0.00068512	6.23002E-05	0.000135502	1.77948E-07	5.98465E-06	7.5075E-07	6.91334E-06	6.91334169
3833103774495	383310	3774495	0.000805378	0.001339647	0.001339647	0.000644302	0.000305296	0.000828275	0.000538562	0.000369854	0.000397521	0.000105781	0.00022128	0.000689964	6.27406E-05	0.00013646	1.73069E-07	5.78266E-06	7.4494E-07	6.70067E-06	6.70066884
3833203774495	383320	3774495	0.000812159	0.001350925	0.001350925	0.000649727	0.000307867	0.000835249	0.000543096	0.000372968	0.000400868	0.000104542	0.000222888	0.00069491	6.31978E-05	0.000137454	1.67899E-07	5.56626E-06	7.362E-07	6.47036E-06	6.47035968
3833303774495	383330	3774495	0.0008187	0.001361806	0.001361806	0.00065496	0.000310346	0.000841976	0.00054747	0.000375972	0.000404097	0.000103951	0.000224436	0.000699743	6.36299E-05	0.000138394	1.6364E-07	5.38701E-06	7.2513E-07	6.27578E-06	6.27578013
3833603774495	383360	3774495	0.000833617	0.001386619	0.001386619	0.000666894	0.000316001	0.000857317	0.000557446	0.000382822	0.00041146	9.99963E-05	0.000227771	0.000709889	6.45525E-05	0.000140401	1.49511E-07	4.80733E-06	6.6075E-07	5.61759E-06	5.61758533
3833703774495	383370	3774495	0.000834654	0.001388344	0.001388344	0.000667723	0.000316394	0.000858384	0.000558139	0.000383298	0.000411972	9.87567E-05	0.000225657	0.00070605	6.42034E-05	0.000139642	1.44984E-07	4.62402E-06	6.3514E-07	5.40414E-06	5.4041436
3833803774495	383380	3774495	0.000810164	0.001347608	0.001347608	0.000648131	0.000307111	0.000833198	0.000541762	0.000372052	0.000399884	9.75466E-05	0.000224109	0.000698281	6.3497E-05	0.000138105	1.40544E-07	4.4463E-06	6.0866E-07	5.1955E-06	5.19550099
3833903774495	383390	3774495	0.000807931	0.001343893	0.001343893	0.000646345	0.000306264	0.000830901	0.000540269	0.000371026	0.000398781	9.66906E-05	0.000222977	0.000692889	6.30066E-05	0.000137039	1.36894E-07	4.29631E-06	5.8839E-07	5.02159E-06	5.0215936
3834003774495	383400	3774495	0.000810244	0.001347741	0.001347741	0.000648195	0.000307141	0.0008328	0.000541816	0.000372088	0.000399923	9.60118E-05	0.00022265	0.000689872	6.27323E-05	0.000136442	1.33746E-07	4.16542E-06	5.704E-07	4.86956E-06	4.86956208
3834103774495	383410	3774495	0.000812238	0.001351058	0.001351058	0.000649791	0.000307897	0.000835331	0.000543149	0.000373004	0.000400907	9.53625E-05	0.000221697	0.000689233	6.26742E-05	0.000136316	1.30739E-07	4.04063E-06	5.5262E-07	4.72399E-06	4.72398789
3834203774495	383420	3774495	0.000807612	0.001343362	0.001343362	0.000646089	0.000306143	0.000830572	0.000540055	0.00037088	0.000398624	9.40048E-05	0.000219673	0.000684114	6.22087E-05	0.000135303	1.27077E-07	3.89731E-06	5.3042E-07	4.5548E-06	4.55479934
3834303774495	383430	3774495	0.000802746	0.001335268	0.001335268	0.000642196	0.000304298	0.000825568	0.000536801	0.000368645	0.000396222	9.26766E-05	0.000218124	0.000679362	6.17766E-05	0.000134363	1.23551E-07	3.76127E-06	5.0931E-07	4.39414E-06	4.39413508
3834403774495	383440	3774495	0.000796922	0.001325581	0.001325581	0.000637538	0.000302091	0.000819579	0.000532907	0.000365971	0.000393348	9.1378E-05	0.000216368	0.000673878	6.12779E-05	0.000133279	1.201E-07	3.63042E-06	4.8891E-07	4.23943E-06	4.2394261
3834503774495	383450	3774495	0.000790062	0.00131417	0.00131417	0.000632049	0.00029949	0.000812524	0.00052832	0.00036282	0.000389961	9.01088E-05	0.000214403	0.000667663	6.07127E-05	0.00013205	1.1673E-07	3.5047E-06	4.6933E-07	4.09076E-06	4.09076077
3834603774495	383460	3774495	0.000782723	0.001301962	0.001301962	0.000626178	0.000296708	0.000804976	0.000523412	0.00035945	0.000386339	8.89282E-05	0.000212318	0.000661174	6.01226E-05	0.000130766	1.13455E-07	3.38449E-06	4.5085E-07	3.9488E-06	3.94880127
3834703774495	383470	3774495	0.00078017	0.001297716	0.001297716	0.000624136	0.000295741	0.000802351	0.000521705	0.00035878	0.000385079	8.82494E-05	0.000211514	0.000658614	5.98899E-05	0.00013026	1.10886E-07	3.28668E-06	4.3618E-07	3.83374E-06	3.83374329
3834803774495	383480	3774495	0.000777857	0.001293868	0.001293868	0.000622285	0.000294864	0.000799971	0.000520158	0.000357215	0.000383937	8.76296E-05	0.0002108	0.000656421	5.96905E-05	0.000129826	1.08464E-07	3.19498E-06	4.2246E-07	3.72591E-06	3.72590675
3834903774495	383490	3774495	0.000774267	0.001287897	0.001287897	0.000619414	0.000293503	0.00079628	0.000517758	0.000355567	0.000382165	8.69507E-05	0.000209817	0.000653222	5.93996E-05	0.000129193	1.05984E-07	3.10364E-06	4.0897E-07	3.6186E-06	3.61859613
3835003774495	383500	3774495	0.000768683	0.001278609	0.001278609	0.000614946	0.000291386	0.000790537	0.000514023	0.000353002	0.000379409	8.61834E-05	0.000208269	0.000648378	5.89591E-05	0.000128235	1.03385E-07	3.01075E-06	3.9532E-07	3.50946E-06	3.50946056
3835103774495	383510	3774495	0.000762939	0.001269055	0.001269055	0.000610351	0.000289209	0.00078463	0.000510183	0.000350365	0.000376574	8.54455E-05	0.000206721	0.000643442	5.85103E-05	0.000127259	1.00851E-07	2.92158E-06	3.8249E-07	3.40492E-06	3.40492301
3835203774495	383520	3774495	0.000752409	0.00125154	0.00125154	0.000601928	0.000285217	0.000773801	0.000503141	0.000345529	0.000371377	8.4442E-05	0.000203863	0.000634485	5.76958E-05	0.000125488	9.78503E-08	2.82152E-06	3.6834E-07	3.28771E-06	3.28770512
3835303774495	383530	3774495	0.000740842	0.0012323	0.0012323	0.000592674	0.000280833	0.000761905	0.000495406	0.000340217	0.000365668	8.33794E-05	0.000200766	0.000624797	5.68148E-05	0.000123572	9.4807E-08	2.72208E-06	3.5463E-07	3.17151E-06	3.17151159
3835403774495	383540	3774495	0.000729276	0.00121306	0.00121306	0.00058342	0.000276448	0.000750009	0.000487672	0.000334905	0.000359958	8.24055E-05	0.00019767	0.000615109	5.59338E-05	0.000121656	9.18098E-08	2.62551E-06	3.4165E-07	3.05898E-06	3.05897554
3835503774495	383550	3774495	0.000715954	0.0011909	0.0011909	0.000572763	0.000271398	0.000736308	0.000478763	0.000328787	0.000353383	8.13134E-05	0.000194126	0.00060405	5.49282E-05	0.000119468	8.87477E-08	2.52828E-06	3.2866E-07	2.94569E-06	2.94569437
3835603774495	383560	3774495	0.00070335	0.001169935	0.001169935	0.00056268	0.00026662	0.000723346	0.000470335	0.000322999	0.000347162	8.03099E-05	0.000190792	0.000593539	5.39724E-05	0.000117389	8.58689E-08	2.43711E-06	3.1664E-07	2.83962E-06	2.83962213
3835703774495	383570	3774495	0.000692102	0.001151226	0.001151226	0.000553681	0.000262356	0.000711779	0.000462813	0.000317834	0.00034161	7.9454E-05	0.000187844	0.000584308	5.3133E-05	0.00011556	8.32589E-08	2.3542E-06	3.0581E-07	2.74327E-06	2.74326659
3835803774495	383580	3774495	0.000681731	0.001133976	0.001133976	0.000545385	0.000258425	0.000701113	0.000455878	0.000313072	0.000336491	7.86866E-05	0.000185164	0.000575808	5.23601E-05	0.000113883	8.08585E-08	2.27779E-06	2.9589E-07	2.65454E-06	2.65454179
3835903774495	383590	3774495	0.000672877	0.001119247	0.001119247	0.00053831	0.000255069	0.000692007	0.000449957	0.000309005	0.00033212	7.80373E-05	0.000182842	0.000568587	5.17035E-05	0.000112455	7.87283E-08	2.20939E-06	2.8703E-07	2.57515E-06	2.57514767
3836003774495	383600	3774495	0.000674632	0.001122166	0.001122166	0.000539705	0.000255734	0.000693812	0.000451131	0.000309811	0.00033298	7.80963E-05	0.000183378	0.000570141	5.18448E-05	0.000112762	7.78811E-08	2.1757E-06	2.8244E-07	2.53602E-06	2.53601999
3836103774495	383610	3774495	0.000676227	0.00112482	0.00112482	0.000540982	0.000256339	0.000695453	0.000452198	0.000310544	0.00033375	7.81553E-05	0.000183884	0.000571695	5.19861E-05	0.000113069	7.70712E-08	2.14349E-06	2.7801E-07	2.49857E-06	2.49857344
3836203774495	383620	3774495	0.000682689	0.001135568	0.001135568	0.000546151	0.000258788	0.000702098	0.000456519	0.000313511	0.000336964	7.85685E-05	0.000185671	0.000577179	5.24847E-05	0.000114154	7.68265E-08	2.12645E-06	2.7538E-07	2.47865E-06	2.47865446
3836303774495	383630	3774495	0.000694335	0.001154941	0.001154941	0.000555468	0.000263203	0.000714076	0.000464307	0.00031886	0.000342712	7.92769E-05	0.000188856	0.000586958	5.3374E-05	0.000116088	7.71496E-08	2.12416E-06	2.7444E-07	2.47575E-06	2.47575208
3836403774495	383640	3774495	0.00070686	0.001175773	0.001175773	0.000565488	0.000267951	0.000726956	0.000472682	0.000324611	0.000348894	8.00443E-05	0.00019228	0.00059756	5.43381E-05	0.000118185	7.75518E-08	2.12385E-06	2.7369E-07	2.47509E-06	2.47509417
3836503774495	383650	3774495	0.000723931	0.001204169	0.001204169	0.000579145	0.000274422	0.000744512	0.000484097	0.000332451	0.00035732	8.10478E-05	0.000196895	0.00061191	5.56429E-05	0.000121023	7.83441E-08	2.13318E-06	2.7404E-07	2.48557E-06	2.48557119
3836603774495	383660	3774495	0.000743315	0.001236413	0.001236413	0.000594652	0.00028177	0.000764448	0.00049706	0.000341353	0.000366888	8.21693E-05	0.000202165	0.00062827	5.71306E-05	0.000124259	7.93038E-08	2.14614E-06	2.7464E-07	2.50009E-06	2.50008972
3836703774495	383670	3774495	0.000769241	0.001279538	0.001279538	0.000615393	0.000291598	0.000791111	0.000514397	0.000353259	0.000379685	8.36156E-05	0.000209252	0.000650206	5.91253E-05	0.000128597	8.06156E-08	2.16742E-06	2.7639E-07	2.52443E-06	2.52442664
3836803774495	383680	3774495	0.000805617	0.001340045	0.001340045	0.000644494	0.000305387	0.000828521	0.000538722	0.000369964	0.000397639	8.57111E-05	0.000219017	0.00068055	6.18846E-05	0.000134598	8.23336E-08	2.19874E-06	2.8003E-07	2.56111E-06	2.56110753
3836903774495	383690	3774495	0.000845344	0.001406125	0.001406125	0.000676275	0.000320446	0.000869377	0.000565287	0.000388207	0.000417248	8.83675E-05	0.000229617	0.000713545	6.48849E-05	0.000141124	8.37995E-08	2.22502E-06	2.8426E-07	2.59308E-06	2.59308082
3837003774495	383700	3774495	0.000880204	0.001464111	0.001464111	0.000704163	0.000333661	0.000905229	0.000588599	0.000404216	0.000434454	9.09943E-05	0.000241169	0.000747362	6.796E-05	0.000147812	8.44671E-08	2.23338E-06	2.8736E-07	2.60521E-06	2.60521237
3837103774495	383710	3774495	0.000941549	0.00156615	0.00156615	0.000753239	0.000356915	0.000968317	0.0006296	0.000432387	0.000464733	9.37096E-05	0.000254449	0.000791142	7.1941E-05	0.000156471	8.51233E-08	2.24561E-06	2.942E-07	2.62493E-06	2.62492913
3837203774495	383720	3774495	0.000952238	0.00158393	0.00158393	0.000761791	0.000360967	0.000979311	0.000636768	0.000437296	0.000470009	9.69858E-05	0.000256711	0.000798545	7.26143E-05	0.000157935	8.51306E-08	2.23966E-06	2.9499E-07	2.61978E-06	2.61977667
3837303774495	383730	3774495	0.000952158	0.001583798	0.001583798	0.000761727	0.000360937	0.000979229	0.000636715	0.00043726	0.00046997	9.82549E-05	0.000256979	0.000798819	7.26392E-05	0.00015799	8.43264E-08	2.21001E-06	2.9093E-07	2.58527E-06	2.58526796
3837403774495	383740	3774495	0.000949686	0.001579684	0.001579684	0.000759748	0.000359999	0.000976686	0.000635061	0.000436124	0.000468749	9.93765E-05	0.000256384	0.0007969	7.24647E-05	0.00015761	8.34819E-08	2.17934E-06	2.8667E-07	2.5495E-06	2.54949842
3837503774495	383750	3774495	0.000946894	0.00157504	0.00157504	0.000757515	0.000358941	0.000973814	0.000633194	0.000434842	0.000467371	0.000100321	0.000255699	0.000794706	7.22652E-05	0.000157176	8.26402E-08	2.14933E-06	2.8236E-07	2.51433E-06	2.51433136
3837603774495	383760	3774495	0.000943782	0.001569865	0.001569865	0.000755026	0.000357762	0.000970615	0.000631114	0.000433413	0.000465835	0.000101059	0.000254925	0.000792238	7.20408E-05	0.000156688	8.17588E-08	2.11815E-06	2.7801E-07	2.47792E-06	2.47791611
3837703774495	383770	3774495	0.000940272	0.001564027	0.001564027	0.000752218	0.000356431	0.000967005	0.000628767	0.000431801	0.000464103	0.000101649	0.000254091	0.000789588	7.17998E-05	0.000156164	8.09236E-08	2.0884E-06	2.7378E-07	2.4431E-06	2.44310455
3837803774495	383780	3774495	0.000936284	0.001557392	0.001557392	0.000749027	0.000354919	0.000962903	0.000626099	0.00042997	0.000462134	0.000102092	0.000253109	0.000786389	7.15089E-05	0.000155531	8.06644E-08	2.06488E-06	2.6984E-07	2.41538E-06	2.41538465
3837903774495	383790	3774495	0.000931817	0.001549962	0.001549962	0.000745453	0.000353226	0.000958309	0.000623112	0.000427918	0.000459929	0.000101915	0.000252007	0.000782824	7.11847E-05	0.000154826	7.96892E-08	2.03346E-06	2.6582E-07	2.37897E-06	2.37896727
3838003774495	383800	3774495	0.00092703	0.001542	0.001542	0.000741624	0.000351411	0.000953386	0.000619911	0.00042572	0.000457567	0.00010162	0.000250816	0.000779077	7.0844E-05	0.000154085	7.8679E-08	2.00181E-06	2.6163E-07	2.34211E-06	2.34211389
3838103774495	383810	3774495	0.000921925	0.001533508	0.001533508	0.00073754	0.000349476	0.000948136	0.000616497	0.00042376	0.000455047	0.000101295	0.000249536	0.000775147	7.04866E-05	0.000153308	7.75839E-08	1.96958E-06	2.5746E-07	2.30462E-06	2.30462389
3838203774495	383820	3774495	0.00091666	0.00152475	0.00152475	0.000733328	0.00034748	0.000942721	0.000612977	0.00042095	0.00045244	0.000100941	0.000248226	0.000770943	7.01043E-05	0.000152476	7.64944E-08	1.93781E-06	2.5334E-07	2.26765E-06	2.26765257
3838303774495	383830	3774495	0.000912432	0.001517718	0.001517718	0.000729946	0.000345877	0.000938373	0.00061015	0.000419016	0.000450361	0.000100675	0.000247184	0.000767652	6.98051E-05	0.000151825	7.54904E-08	1.90825E-06	2.495E-07	2.23324E-06	2.23323804
3838503774495	383850	3774495	0.000903737	0.001503254	0.001503254	0.00072299	0.000342581	0.00092943	0.000604335	0.000415023	0.00044607	0.000100144	0.000245099	0.000761072	6.92067E-05	0.000150524	7.3542E-08	1.85136E-06	2.4212E-07	2.16702E-06	2.16701917
3838603774495	383860	3774495	0.000899429	0.001496089	0.001496089	0.000719543	0.000340948	0.000925	0.000601454	0.000413045	0.000443943	9.99078E-05	0.000244028	0.00075769	6.88992E-05	0.000149855	7.25968E-08	1.82395E-06	2.386E-07	2.13514E-06	2.13514074
3838703774495	383870	3774495	0.000894962	0.001488658	0.001488658	0.00071597	0.000339255	0.000920406	0.000598467	0.000410993	0.000441738	9.96421E-05	0.000242956	0.000754217	6.85834E-05	0.000149168	7.1669E-08	1.79717E-06	2.3516E-07	2.104E-06	2.104003
3838803774495	383880	3774495	0.000890415	0.001481095	0.001481095	0.000712332	0.000337531	0.00091573	0.000595427	0.000408905	0.000439494	9.93765E-05	0.000241824	0.000750744	6.82675E-05	0.000148481	7.07547E-08	1.77093E-06	2.3181E-07	2.0735E-06	2.07349985
3838903774495	383890	3774495	0.000885788	0.001473399	0.001473399	0.000708631	0.000335778	0.000910972	0.000592333	0.000406781	0.00043721	9.91404E-05	0.000240693	0.000747179	6.79434E-05	0.000147776	6.98527E-08	1.74519E-06	2.2854E-07	2.04359E-06	2.04359014
3839003774495	383900	3774495	0.000881082	0.00146557	0.00146557	0.00070486	0.000333993	0.000906131	0.000589185	0.000404619	0.000434887	9.88747E-05	0.000239532	0.000743523	6.7611E-05	0.000147053	6.89659E-08	1.71999E-06	2.2536E-07	2.01431E-06	2.01431066
3839103774495	383910	3774495	0.000876216	0.001457476	0.001457476	0.000700972	0.000332149	0.000901127	0.000585931	0.000402384	0.000432485	9.86091E-05	0.000238341	0.000739776	6.72702E-05	0.000146312	6.80845E-08	1.69511E-06	2.2223E-07	1.98542E-06	1.98542199
3829703774505	382970	3774505	0.000400695	0.000666506	0.000666506	0.000320556	0.000151892	0.000412087	0.00026794	0.000184011	0.000197776	8.34385E-05	0.00012258	0.000380216	3.45743E-05	7.51987E-05	5.25928E-08	1.54863E-06	1.6392E-07	1.76514E-06	1.76514074
3829803774505	382980	3774505	0.00040939	0.000680969	0.000680969	0.000327512	0.000155188	0.000421029	0.000273762	0.000188004	0.000202068	8.40288E-05	0.000124783	0.000387162	3.52059E-05	7.65725E-05	5.47406E-08	1.62031E-06	1.7004E-07	1.84509E-06	1.84509313
3829903774505	382990	3774505	0.000416968	0.000693575	0.000693575	0.000333575	0.000158061	0.000428823	0.000278829	0.000191484	0.000205809	8.4383E-05	0.000126659	0.000393012	3.57378E-05	7.77294E-05	5.68257E-08	1.69087E-06	1.7596E-07	1.92366E-06	1.92365573
3830003774505	383000	3774505	0.000424866	0.000706711	0.000706711	0.000339893	0.000161055	0.000436945	0.000284111	0.000195111	0.000209707	8.47962E-05	0.000128624	0.000399135	3.62947E-05	7.89405E-05	5.90658E-08	1.76704E-06	1.8231E-07	2.00842E-06	2.00841613
3830103774505	383010	3774505	0.000442495	0.000736036	0.000736036	0.000353996	0.000167738	0.000455076	0.0002959	0.000203207	0.000218408	8.6449E-05	0.000133268	0.000413576	3.76078E-05	8.17966E-05	6.292E-08	1.89511E-06	1.9357E-07	2.15159E-06	2.15159421
3830203774505	383020	3774505	0.000462199	0.000768811	0.000768811	0.000369759	0.000175207	0.000475339	0.000309076	0.000212256	0.000228134	8.83379E-05	0.000138509	0.000429845	3.90872E-05	8.50143E-05	6.73409E-08	2.04324E-06	2.0652E-07	2.3171E-06	2.31709833
3830303774505	383030	3774505	0.000480307	0.000798931	0.000798931	0.000384246	0.000182071	0.000493962	0.000321185	0.000220571	0.000237072	8.99908E-05	0.000143302	0.000444834	4.04502E-05	8.79788E-05	7.17005E-08	2.19151E-06	2.1927E-07	2.48248E-06	2.48247686
3830403774505	383040	3774505	0.000494427	0.000822418	0.000822418	0.000395541	0.000187423	0.000508484	0.000330627	0.000227056	0.000244041	9.10533E-05	0.000147054	0.000456442	4.15057E-05	9.02746E-05	7.55971E-08	2.32663E-06	2.3058E-07	2.6328E-06	2.63280326
3830503774505	383050	3774505	0.000509663	0.000847762	0.000847762	0.000407731	0.000193199	0.000524153	0.000340815	0.000234053	0.000251561	9.22634E-05	0.000151014	0.000468872	4.2636E-05	9.2733E-05	7.98258E-08	2.47458E-06	2.4296E-07	2.79737E-06	2.79736507
3830603774505	383060	3774505	0.000529447	0.000880669	0.000880669	0.000423557	0.000200698	0.000544499	0.000354045	0.000243138	0.000261326	9.40933E-05	0.000156224	0.000485141	4.41154E-05	9.59506E-05	8.50489E-08	2.65791E-06	2.5847E-07	3.00143E-06	3.00143009
3830703774505	383070	3774505	0.000549868	0.000914638	0.000914638	0.000439895	0.00020844	0.000565501	0.000367701	0.000252516	0.000271406	9.62774E-05	0.000161613	0.000501958	4.56447E-05	9.92767E-05	9.08758E-08	2.86418E-06	2.7577E-07	3.23083E-06	3.23083226
3830803774505	383080	3774505	0.000569014	0.000946484	0.000946484	0.000455211	0.000215697	0.000585191	0.000380503	0.000261308	0.000280856	9.84025E-05	0.000167181	0.000518044	4.71074E-05	0.000102458	9.68825E-08	3.079E-06	2.935E-07	3.46938E-06	3.46938299

Unique Identifier	X (UTM)	Y (UTM)	EGIODemolition 2025	EGIOSite Grubbing / Prep 2025	EGIOMass Grading / Excavation 2025	EGIOMass Grading / Excavation 2026	EGIODrainage / Utilities Trenching 2026	EGIODrainage / Utilities Trenching 2027	EGIOFoundations / Concrete Pads 2026	EGIOFoundations / Concrete Pads 2027	EGIOBuilding / Structure Construction 2026	EGIOBuilding / Structure Construction 2027	EGIOAsphalt Paving 2027	EGIOArchitectural Coating 2027	EGIOLandscaping or Other Finishing 2027	EGIOWaterside Construction (Piles) 2027	HIWaterside Construction (Landscaping) 2025	HIWaterside Construction (Landscaping) 2026	KMDemolition 2025	KMSite Grubbing / Prep 2025	KMMass Grading / Excavation 2025
3830903774505	383090	3774505	0.005146054	0.00475808	0.007914477	0.007914477	0.003806464	0.003806464	0.001803655	0.001803655	0.004893354	0.004893354	0.003181761	0.00064537	0.002185053	0.002348509	0.001275534	0.001275534	0.001092779	0.001010392	0.001680662
3831003774505	383100	3774505	0.005560613	0.00514138	0.008552056	0.008552056	0.004113108	0.004113108	0.001948955	0.001948955	0.005287556	0.005287556	0.003438079	0.000697361	0.002361078	0.002537702	0.001315857	0.001315857	0.001125306	0.001040466	0.001730686
3831103774505	383110	3774505	0.005968011	0.00551807	0.009178622	0.009178622	0.004414454	0.004414454	0.002091745	0.002091745	0.005674949	0.005674949	0.00368997	0.000748453	0.002534062	0.002723627	0.001350477	0.001350477	0.001152397	0.001065514	0.001772351
3831203774505	383120	3774505	0.006389559	0.00590783	0.00982695	0.00982695	0.004726267	0.004726267	0.002239495	0.002239495	0.006075796	0.006075796	0.003950609	0.000801319	0.002713055	0.002916009	0.001383195	0.001383195	0.001179401	0.001090483	0.001813884
3831303774505	383130	3774505	0.006860715	0.00634347	0.010551574	0.010551574	0.005074775	0.005074775	0.002404632	0.002404632	0.006523816	0.006523816	0.004241921	0.000860407	0.002913111	0.003131031	0.001415014	0.001415014	0.001206751	0.001115771	0.001855947
3831403774505	383140	3774505	0.007281572	0.0067326	0.01119884	0.01119884	0.005386077	0.005386077	0.002552139	0.002552139	0.006924007	0.006924007	0.004502133	0.000913187	0.00309181	0.003323098	0.00144243	0.00144243	0.001234014	0.001140979	0.001897877
3831503774505	383150	3774505	0.00771123	0.00712986	0.011859641	0.011859641	0.005703889	0.005703889	0.002702731	0.002702731	0.007332566	0.007332566	0.004767787	0.000967071	0.003274246	0.003519181	0.001469045	0.001469045	0.001261191	0.001166107	0.001939674
3831603774505	383160	3774505	0.008129067	0.0075162	0.012502262	0.012502262	0.006012957	0.006012957	0.00284918	0.00284918	0.007729885	0.007729885	0.005026132	0.001019472	0.003451663	0.00370987	0.001492959	0.001492959	0.001289231	0.001192033	0.001982799
3831703774505	383170	3774505	0.00852361	0.00788099	0.013109057	0.013109057	0.006304795	0.006304795	0.002987465	0.002987465	0.008105054	0.008105054	0.005270074	0.001068952	0.003619189	0.003889928	0.001514571	0.001514571	0.001317702	0.001218358	0.002026587
3831903774505	383190	3774505	0.00912375	0.00843589	0.014032055	0.014032055	0.00674871	0.00674871	0.00319781	0.00319781	0.008675724	0.008675724	0.005641136	0.001144216	0.003874013	0.004163814	0.00152988	0.00152988	0.001375853	0.001272124	0.002116021
3832003774505	383200	3774505	0.009291213	0.00859073	0.014289608	0.014289608	0.00687258	0.00687258	0.003256504	0.003256504	0.008834963	0.008834963	0.005744677	0.001165218	0.003945119	0.00424024	0.001524877	0.001524877	0.001405618	0.001299645	0.002161799
3832103774505	383210	3774505	0.009412	0.00870241	0.014475375	0.014475375	0.006961925	0.006961925	0.003298839	0.003298839	0.008949819	0.008949819	0.005819358	0.001180366	0.003996406	0.004295363	0.001523576	0.001523576	0.001436074	0.001327805	0.002208639
3832203774505	383220	3774505	0.009498191	0.0087821	0.014607933	0.014607933	0.007025679	0.007025679	0.003329048	0.003329048	0.009031777	0.009031777	0.005872649	0.001191175	0.004033003	0.004334698	0.001525978	0.001525978	0.00146722	0.001356602	0.00225654
3832303774505	383230	3774505	0.009517689	0.00880013	0.014637921	0.014637921	0.007040102	0.007040102	0.003335882	0.003335882	0.009050318	0.009050318	0.005884705	0.00119362	0.004041282	0.004343597	0.001527278	0.001527278	0.001499056	0.001386038	0.002305503
3832403774505	383240	3774505	0.009498708	0.00878258	0.014608729	0.014608729	0.007026062	0.007026062	0.00332923	0.00332923	0.009032269	0.009032269	0.005872969	0.00119124	0.004033223	0.004334934	0.001531081	0.001531081	0.001531496	0.001416033	0.002355395
3832503774505	383250	3774505	0.009424424	0.00871389	0.014494482	0.014494482	0.006971115	0.006971115	0.003303194	0.003303194	0.008961633	0.008961633	0.00582704	0.001181924	0.004001681	0.004301033	0.001534182	0.001534182	0.001564454	0.001446506	0.002406083
3832603774505	383260	3774505	0.009316837	0.00861442	0.014329017	0.014329017	0.006891534	0.006891534	0.003265485	0.003265485	0.008859329	0.008859329	0.0057652	0.001168431	0.003955999	0.004251934	0.001538985	0.001538985	0.001597843	0.001477377	0.002457434
3832703774505	383270	3774505	0.009191822	0.00849883	0.014136748	0.014136748	0.006799063	0.006799063	0.003221668	0.003221668	0.008740453	0.008740453	0.005683224	0.001152753	0.003902917	0.004194881	0.00154729	0.00154729	0.001631749	0.001508728	0.002509582
3832903774505	383290	3774505	0.008742753	0.00808361	0.013446092	0.013446092	0.006466892	0.006466892	0.003064273	0.003064273	0.008313435	0.008313435	0.005405568	0.001096435	0.003712239	0.003989938	0.001541286	0.001541286	0.001700253	0.001572067	0.002614938
3833003774505	383300	3774505	0.008426204	0.00779093	0.012959249	0.012959249	0.006232745	0.006232745	0.002953324	0.002953324	0.008012431	0.008012431	0.005209849	0.001056736	0.00357783	0.003845475	0.001522376	0.001522376	0.00173416	0.001603417	0.002667086
3833103774505	383310	3774505	0.008060046	0.00745238	0.01239611	0.01239611	0.005961903	0.005961903	0.002824989	0.002824989	0.007664253	0.007664253	0.004983457	0.001010816	0.003422356	0.003678371	0.001506266	0.001506266	0.001767721	0.001634448	0.002718702
3833203774505	383320	3774505	0.007799577	0.00721155	0.011995516	0.011995516	0.005769238	0.005769238	0.002733696	0.002733696	0.007416575	0.007416575	0.004822411	0.000978151	0.003311759	0.0035595	0.001498162	0.001498162	0.001801887	0.001666038	0.002771248
3833403774505	383340	3774505	0.007217296	0.00667317	0.011099986	0.011099986	0.005338533	0.005338533	0.002529611	0.002529611	0.006862887	0.006862887	0.004462392	0.000905126	0.003064518	0.003293764	0.001467944	0.001467944	0.001868406	0.001727542	0.002873552
3833503774505	383350	3774505	0.006874692	0.00635639	0.01057307	0.01057307	0.005085113	0.005085113	0.002409531	0.002409531	0.006537107	0.006537107	0.004250563	0.00086216	0.002919046	0.00313741	0.001440729	0.001440729	0.001898517	0.001755383	0.002919862
3833603774505	383360	3774505	0.006548653	0.00605493	0.010071632	0.010071632	0.004843947	0.004843947	0.002295256	0.002295256	0.006227078	0.006227078	0.004048975	0.000821271	0.002780607	0.002988615	0.001414213	0.001414213	0.001927592	0.001782266	0.002964578
3833703774505	383370	3774505	0.006248324	0.00577725	0.009609735	0.009609735	0.004621798	0.004621798	0.002189993	0.002189993	0.005941497	0.005941497	0.003863285	0.000783607	0.002653085	0.002851553	0.001391	0.001391	0.001947608	0.001800773	0.002995363
3833803774505	383380	3774505	0.005964905	0.0055152	0.009173846	0.009173846	0.004412157	0.004412157	0.002090657	0.002090657	0.005671995	0.005671995	0.003688049	0.000748063	0.002532744	0.002722209	0.001368387	0.001368387	0.001971507	0.00182287	0.003032118
3833903774505	383390	3774505	0.005727041	0.00529526	0.008808017	0.008808017	0.004236212	0.004236212	0.002007287	0.002007287	0.005445811	0.005445811	0.00354098	0.000718232	0.002431744	0.002613655	0.001351377	0.001351377	0.001996268	0.001845764	0.0030702
3834003774505	383400	3774505	0.00551273	0.00509711	0.008478413	0.008478413	0.004077689	0.004077689	0.001932172	0.001932172	0.00524204	0.00524204	0.00340473	0.000691355	0.002340746	0.00251585	0.00133827	0.00133827	0.002021116	0.001868739	0.003108415
3834103774505	383410	3774505	0.005304975	0.00490502	0.008158893	0.008158893	0.003924016	0.003924016	0.001859356	0.001859356	0.005044472	0.005044472	0.0032800	0.000665301	0.002252532	0.002421037	0.001324862	0.001324862	0.002043375	0.00188932	0.003142649
3834203774505	383420	3774505	0.005066679	0.00468469	0.007792401	0.007792401	0.003747752	0.003747752	0.001775835	0.001775835	0.004817878	0.004817878	0.003132684	0.000635416	0.00215135	0.002312285	0.001300348	0.001300348	0.00205114	0.001896499	0.003154592
3834303774505	383430	3774505	0.004843827	0.00447864	0.007449661	0.007449661	0.003582911	0.003582911	0.001697727	0.001697727	0.004605968	0.004605968	0.002994896	0.000607468	0.002056725	0.002210582	0.001277134	0.001277134	0.002052607	0.001897855	0.003156847
3834403774505	383440	3774505	0.004632104	0.00428288	0.007124038	0.007124038	0.003426303	0.003426303	0.00162352	0.00162352	0.004404642	0.004404642	0.00286399	0.000580916	0.001966826	0.002113958	0.001254521	0.001254521	0.002048206	0.001893787	0.00315008
3834503774505	383450	3774505	0.004429958	0.00409597	0.006813143	0.006813143	0.003276778	0.003276778	0.001552669	0.001552669	0.004212423	0.004212423	0.002739005	0.000555564	0.001880994	0.002021704	0.001232109	0.001232109	0.00203492	0.001881502	0.003129646
3834603774505	383460	3774505	0.004241012	0.00392127	0.00652255	0.00652255	0.003137018	0.003137018	0.001486445	0.001486445	0.004032755	0.004032755	0.002622181	0.000531868	0.001800766	0.001935475	0.001210996	0.001210996	0.002017923	0.001865787	0.003103506
3834703774505	383470	3774505	0.004088734	0.00378047	0.006288351	0.006288351	0.00302438	0.00302438	0.001433072	0.001433072	0.003887955	0.003887955	0.00252802	0.000512771	0.00173610	0.001865979	0.001198789	0.001198789	0.002013868	0.001862038	0.003097269
3834803774505	383480	3774505	0.003946723	0.00364917	0.006069942	0.006069942	0.002919336	0.002919336	0.001383298	0.001383298	0.003752917	0.003752917	0.002440225	0.000494961	0.001675808	0.00180117	0.001187783	0.001187783	0.0020099	0.001858368	0.003091165
3835003774505	383500	3774505	0.003672708	0.00339581	0.005648516	0.005648516	0.002716651	0.002716651	0.001287258	0.001287258	0.003492358	0.003492358	0.002270804	0.000460597	0.00155946	0.001676117	0.001162869	0.001162869	0.001983413	0.001833878	0.003050429
3835103774505	383510	3774505	0.003543639	0.00327647	0.00545001	0.00545001	0.00262118	0.00262118	0.00124202	0.00124202	0.003369627	0.003369627	0.002191001	0.00044441	0.001504656	0.001617214	0.001150161	0.001150161	0.001963742	0.00181569	0.003020176
3835203774505	383520	3774505	0.00341129	0.0031541	0.005246463	0.005246463	0.002523284	0.002523284	0.001195633	0.001195633	0.003243777	0.003243777	0.002109171	0.000427812	0.00144846	0.001556814	0.001134352	0.001134352	0.001930266	0.001784739	0.002968692
3835303774505	383530	3774505	0.003284119	0.00303652	0.005050876	0.005050876	0.002429217	0.002429217	0.00115106	0.00115106	0.00312285	0.00312285	0.002030542	0.000411864	0.001394461	0.001498776	0.001118443	0.001118443	0.001892218	0.001749559	0.002910175
3835403774505	383540	3774505	0.003161261	0.00292293	0.004861925	0.004861925	0.00233834	0.00233834	0.001107999	0.001107999	0.003006025	0.003006025	0.00195458	0.000396456	0.001342295	0.001442708	0.001102234	0.001102234	0.001849253	0.001709833	0.002844095
3835503774505	383550	3774505	0.003033917	0.00280518	0.004666073	0.004666073	0.002244146	0.002244146	0.001063366	0.001063366	0.002884935	0.002884935	0.001875844	0.000380486	0.001288224	0.001384591	0.001082723	0.001082723	0.001795071	0.001659736	0.002760765
3835603774505	383560	3774505	0.002915373	0.00269558	0.004483756	0.004483756	0.00215646	0.00215646	0.001021817	0.001021817	0.002772212	0.002772212	0.00180255	0.000365619	0.001237889	0.001330491	0.001064812	0.001064812	0.001743391	0.001611953	0.002681283
3835703774505	383570	3774505	0.00281046	0.00259857	0.004322404	0.004322404	0.002078858	0.002078858	0.00098504	0.00098504	0.002672451	0.002672451	0.001737683	0.000352462	0.001193343	0.001282612	0.001050204	0.001050204	0.001700771	0.001572545	0.002615734
3835803774505	383580	3774505	0.00271547	0.00251074	0.004176311	0.004176311	0.002008595	0.002008595	0.00095175	0.00095175	0.002582125	0.002582125	0.001678951	0.000340549	0.001153009	0.001239261	0.001037897	0.001037897	0.001664103	0.001538642	0.002559341
3835903774505	383590	3774505	0.002628675	0.00243049	0.004042824	0.004042824	0.001944394	0.001944394	0.00092133	0.00092133	0.002499593	0.002499593	0.001625287	0.000329664	0.001116155	0.001199651	0.001027291	0.001027291	0.001632267	0.001509206	0.002510378
3836003774505	383600	3774505	0.002576823	0.00238255	0.003963077	0.003963077	0.00190604	0.00190604	0.00090315	0.00090315	0.00245028	0.00245028	0.001593227	0.000323161	0.001094138	0.001175987	0.001028291	0.001028291	0.0016396	0.001515987	0.002521656
3836103774505	383610	3774505	0.002526783	0.00233628	0.003886116	0.003886116	0.001869026	0.001869026	0.000885619	0.000885619	0.00240270	0.00240270	0.001562288	0.000316886	0.001072891	0.00115315	0.001029392	0.001029392	0.001646761	0.001522608	0.00253267
3836203774505	383620	3774505	0.00249046	0.0023027	0.003830253	0.003830253	0.001842159	0.001842159	0.000872889	0.000872889	0.002368165	0.002368165	0.00153983	0.00031233	0.001057468	0.001136574	0.001035496	0.001035496	0.001671005	0.001545024	0.002569956
3836303774505	383630	3774505	0.002467079	0.0228108	0.003794294	0.003794294	0.001824864	0.001824864	0.000864694	0.000864694	0.002345932	0.002345932	0.00152574	0.000309398	0.00104754	0.001125903	0.001047302	0.001047302	0.001714575	0.001585309	0.002636965
3836403774505	383640	3774505	0.00244482	0.0022605	0.00376006	0.00376006	0.001808399	0.001808399	0.000856892	0.000856892	0.002324766	0.002324766	0.001511611	0.000306607	0.001038089	0.001115745	0.00106011	0.00106011	0.001761854	0.001629024	0.002709679
3836503774505	383650	3774505	0.00242351	0.0022408	0.003727285	0.003727285	0.001792636	0.001792636	0.000849423	0.000849423	0.002304502	0.002304502	0.001498435	0.000303934	0.00102904	0.001106019	0.001074218	0.001074218	0.001816554	0.001679599	0.002793805
3836603774505	383660	3774505	0.002402458	0.00222133	0.003694909	0.003694909	0.001777065	0.001777065	0.000842044	0.000842044	0.002284484	0.002284484	0.001485419	0.000301294	0.001020102	0.001096412	0.001089126	0.001089126	0.001874014	0.001732727	0.002882177
3836703774505	383670	3774505	0.002387101	0.00220713	0.00367129	0.00367129	0.001765705	0.001765705	0.000836662	0.000836662	0.002269881	0.002269881	0.001475924	0.000299368	0.001013581	0.001089403	0.001108137	0.001108137	0.001940706	0.001794391	0.002984747
3836803774505	383680	3774505	0.002382269	0.00220266	0.003663859	0.003663859	0.001762131	0.001762131	0.000834968	0.000834968	0.002265287	0.002265287	0.00147293	0.000298762	0.00101153	0.001087199	0.001133652	0.001133652	0.002014213	0.001862357	0.0030978
3836903774505	383690	3774505	0.002379854	0.00220043	0.003660144	0.003660144	0.001760344	0.001760344	0.000834122	0.000834122	0.00226299	0.00226299	0.001471443	0.000298459	0.001010504	0.001086096	0.001161268	0.001161268	0.002063909	0.001908306	0.00317423
3837003774505	383700	3774505	0.002385375	0.00220554	0.003668636	0.003668636	0.001764429	0.001764429	0.000836057	0.000836057	0.00226824	0.00226824	0.001474857	0.000299152	0.001012848	0.001088616	0.001185982	0.001185982	0.002082545	0.001925536	0.003202891
3837103774505	383710	3774505	0.00238296	0.0022033	0.003664921	0.003664921	0.001762642	0.001762642	0.00083521	0.00083521	0.002265943	0.002265943	0.001473363	0.000298849	0.001011823	0.001087514	0.001212998	0.001212998	0.002083666	0.001926573	0.003204616
3837203774505	383720	3774505	0.002363547	0.00218535	0.003635065	0.003635065	0.001748283	0.001748283	0.000828407	0.000828407	0.002247484	0.002247484	0.001461361	0.000296414	0.00100358	0.001078654	0.001236711	0.001236711	0.002071415	0.001915246	0.003185774
3837303774505	383730	3774505	0.002318942	0.00214411	0.003566464	0.003566464	0.001715289	0.001715289	0.000812773	0.000812773	0.00220507	0.00220507	0.001433782	0.00029082	0.00098464	0.001058298	0.001247017	0.001247017	0.002054505	0.00189961	0.003159767
3837403774505	383740	3774505	0.0022752	0.00210367	0.00349919	0.00349919	0.001682934	0.001682934	0.000797441	0.000797441	0.002163475	0.002163475	0.001406737	0.000285335	0.000966067	0.001038335	0.001258424	0.001258424	0.002036387	0.001882858	0.003131902
3837503774505	383750	3774505	0.002230595	0.00206243	0.003430589	0.003430589	0.00164994	0.00164994	0.000781808	0.000781808	0.002121061	0.002121061	0.001379158	0.000279741	0.000947127	0.001017979	0.001266128	0.001266128	0.002017406	0.001865308	0.00310271
3837603774505	383760	3774505	0.002187371	0.00202246	0.00336411	0.00336411	0.001617967	0.001617967	0.000766658	0.000766658	0.002079959	0.002079959	0.001352432	0.00027432	0.000928774	0.000998252	0.001296846	0.001296846	0.001997993	0.00184736	0.003072854
3837703774505	383770	3774505	0.002143801	0.00198217	0.003297102	0.003297102	0.00158574	0.00158574	0.000751387	0.000751387	0.002038528	0.002038528	0.001325494	0.000268856	0.000910274	0.000978368	0.001309353	0.001309353	0.001977805	0.001828693	0.003041804
3837803774505	383780	3774505	0.002101525	0.00194309	0.003232083	0.003232083	0.001554469	0.001554469	0.00073657	0.00073657	0.001998329	0.001998329	0.001299355	0.000263554	0.000892323	0.000959075	0.001308653	0.001308653	0.001955632	0.001808192	0.003007703
3837903774505	383790	3774505	0.002059681	0.0019044	0.003167728	0.003167728	0.001523517	0.001523517	0.000721904	0.000721904	0.00195854	0.00195854	0.001273483	0.000258306	0.000874556	0.000939979	0.00130455	0.00130455	0.001933113	0.001787371	0.002973071
3838003774505	383800	3774505	0.002018614	0.00186643	0.003104567	0.003104567	0.00149314	0.00149314	0.00070751	0.00070751	0.001919489	0.001919489	0.001248091	0.000253156	0.000857119	0.000921237	0.001294244	0.001294244	0.001911285	0.001767189	0.0029395
3838103774505	383810	3774505	0.001978581	0.00182941	0.003042999	0.003042999	0.001463529	0.001463529	0.000693479	0.000693479	0.001881422	0.001881422	0.00122334	0.000248135	0.00084012	0.000902967	0.001283538	0.001283538	0.001890148	0.001747645	0.002906991
3838203774505	383820	3774505	0.00193967	0.00179343	0.002983155	0.002983155	0.001434747	0.001434747	0.00067984	0.00067984	0.001844422	0.001844422	0.001199281	0.000243255	0.000823599	0.000885209	0.001272732	0.001272732	0.001869096	0.00172818	0.002874614
3838303774505	383830	3774505	0.001902226	0.00175881	0.002925567	0.002925567	0.00140705	0.00140705	0.000666717	0.000666717	0.001808817	0.001808817	0.00117613	0.00023856	0.0008077	0.000868121	0.001261726	0.001261726	0.001852013	0.001712386	0.002848341
3838403774505	383840	3774505	0.00186599	0.00172531	0.002869837	0.002869837	0.001380247	0.001380247	0.000654016	0.000654016	0.00177436	0.00177436	0.001153726	0.000234015	0.000792313	0.000851584	0.001250819	0.001250819	0.001834931	0.001696591	0.002822068
3838503774505	383850	3774505	0.001830789	0.00169276	0.002815699	0.002815699	0.001354209	0.001354209	0.000641679	0.000641679	0.001740888	0.001740888	0.00113196	0.000229601	0.00077736	0.000835519	0.001240013	0.001240013	0.001817503	0.001680477	0.002795265
3838603774505	383860	3774505	0.00179671	0.00166125	0.002763286	0.002763286	0.001329001	0.001329001	0.000629734	0.000629734	0.001708482	0.001708482	0.00111089	0.000225327	0.000762897	0.000819966	0.001229207	0.001229207	0.00179973	0.001664044	0.002767931
3838703774505	383870	3774505	0.00176358	0.00163062	0.002712333	0.002712333	0.001304495	0.001304495	0.000618122	0.000618122	0.001676978	0.001676978	0.001090406	0.000221172	0.000748829	0.000804847	0.001218501	0.001218501	0.001782043	0.00164769	0.002740729
3838803774505	383880	3774505	0.001731399	0.00160086	0.002662839	0.002662839	0.001280691	0.001280691	0.000606843	0.000606843	0.001646378	0.001646378	0.001070509	0.000217136	0.00073516	0.00079016	0.001207795	0.001207795	0.001764011	0.001631018	0.002712997
3838903774505	383890	3774505	0.001700167	0.00157199	0.002614805	0.002614805	0.001257589	0.001257589	0.000595896	0.000595896	0.001616679	0.001616679	0.001051198	0.000213219	0.000721904	0.000775907	0.001197289	0.001197289	0.001746066	0.001614426	0.002685397

			KMMass Grading / Excavation	KMDrainage / Utilities Trenching	KMFoundations / Concrete Pads	KMBuilding / Structure Construction	KMAsphalt Paving	KMArchitectural Coating	KMLandscaping or Other Finishing	KMWaterside Construction (Piles)	EWNDemolition	EWNSite Grubbing / Prep	EWNDrainage / Utilities Trenching	EWNDrainage / Utilities Trenching	EWNDrainage / Utilities Trenching	EWNFoundations / Concrete Pads	EWNBuilding / Structure Construction	EWNAsphalt Paving	EWNLandscaping or Other Finishing	EWNWaterside Construction (Piles)	ISDemolition
Unique Identifier	X (UTM)	Y (UTM)	2026	2026	2026	2026	2026	2026	2026	2026	2027	2027	2027	2028	2029	2029	2029	2029	2029	2029	2027
3830903774505	383090	3774505	0.001680662	0.000417323	0.000383011	0.001126492	0.000675656	0.000137046	0.000464002	0.000498713	0.000407829	0.000466272	0.000549133	0.000549133	0.000549133	0.000142941	0.00035512	0.000252157	0.000173167	0.000181059	0.004021093
3831003774505	383100	3774505	0.001730686	0.000429744	0.000394412	0.001160022	0.000695767	0.000141125	0.000477813	0.000513557	0.000420167	0.000480377	0.000565745	0.000565745	0.000565745	0.000147266	0.000365863	0.000259786	0.000178406	0.000186536	0.004303736
3831103774505	383110	3774505	0.001772351	0.00044009	0.000403907	0.001187949	0.000712517	0.000144523	0.000489316	0.00052592	0.000427673	0.000488959	0.000575852	0.000575852	0.000575852	0.000149896	0.000372399	0.000264427	0.000181593	0.000189869	0.004576801
3831203774505	383120	3774505	0.001813884	0.000450403	0.000413372	0.001215786	0.000729213	0.00014791	0.000500783	0.000538244	0.00043285	0.000494877	0.000582822	0.000582822	0.000582822	0.000151711	0.000376906	0.000267627	0.000183791	0.000192167	0.004876267
3831303774505	383130	3774505	0.001855947	0.000460848	0.000422958	0.00124398	0.000746124	0.00015134	0.000512395	0.000550726	0.000437595	0.000500302	0.000589211	0.000589211	0.000589211	0.000153374	0.000381038	0.000270561	0.000185806	0.000194274	0.005179012
3831403774505	383140	3774505	0.001897877	0.000471259	0.000432513	0.001272084	0.00076298	0.000154759	0.000523972	0.000563168	0.000439148	0.000502078	0.000591302	0.000591302	0.000591302	0.000153918	0.000382391	0.000271521	0.000186465	0.000194963	0.005485811
3831503774505	383150	3774505	0.001939674	0.000481638	0.000442039	0.0013001	0.000779784	0.000158167	0.000535511	0.000575571	0.000440442	0.000503558	0.000593045	0.000593045	0.000593045	0.000154372	0.000383517	0.000272321	0.000187015	0.000195538	0.005811247
3831603774505	383160	3774505	0.001982799	0.000492346	0.000451866	0.001329005	0.00079712	0.000161683	0.000547417	0.000588368	0.000441564	0.00050484	0.000594555	0.000594555	0.000594555	0.000154765	0.000384494	0.000273015	0.000187491	0.000196036	0.00615178
3831703774505	383170	3774505	0.002026587	0.000503219	0.000461845	0.001358354	0.000814724	0.000165254	0.000559506	0.000601361	0.00044234	0.000505728	0.000595601	0.000595601	0.000595601	0.000155037	0.00038517	0.000273495	0.000187821	0.00019638	0.006515177
3831903774505	383190	3774505	0.002116021	0.000525426	0.000482227	0.001418299	0.000850678	0.000172547	0.000584197	0.000627899	0.00044303	0.000506517	0.00059653	0.00059653	0.00059653	0.000155279	0.000385771	0.000273922	0.000188114	0.000196687	0.007305816
3832003774505	383200	3774505	0.002161799	0.000536793	0.000492659	0.001448983	0.000869082	0.00017628	0.000596836	0.000641483	0.000442772	0.000506221	0.000596182	0.000596182	0.000596182	0.000155188	0.000385546	0.000273762	0.000188004	0.000196572	0.007731332
3832103774505	383210	3774505	0.002208639	0.000548424	0.000503334	0.001480378	0.000887912	0.000180099	0.000609768	0.000655382	0.000442685	0.000506122	0.000596065	0.000596065	0.000596065	0.000155158	0.000385471	0.000273708	0.000187967	0.000196533	0.008188771
3832203774505	383220	3774505	0.00225654	0.000560318	0.00051425	0.001512485	0.000907169	0.000184005	0.000622993	0.000669596	0.000442772	0.000506221	0.000596182	0.000596182	0.000596182	0.000155188	0.000385546	0.000273762	0.000188004	0.000196572	0.008686328
3832303774505	383230	3774505	0.002305503	0.000572476	0.000525408	0.001545303	0.000926853	0.000187998	0.00063651	0.000684126	0.000442772	0.000506221	0.000596182	0.000596182	0.000596182	0.000155188	0.000385546	0.000273762	0.000188004	0.000196572	0.00920925
3832403774505	383240	3774505	0.002355395	0.000584865	0.000536778	0.001578744	0.000946911	0.000192066	0.000650285	0.00069893	0.000442858	0.00050632	0.000596298	0.000596298	0.000596298	0.000155218	0.000385621	0.000273815	0.000188041	0.00019661	0.009765476
3832503774505	383250	3774505	0.002406083	0.000597451	0.00054833	0.001612718	0.000967288	0.000196199	0.000664279	0.000713971	0.00044303	0.000506517	0.00059653	0.00059653	0.00059653	0.000155279	0.000385771	0.000273922	0.000188114	0.000196687	0.01033076
3832603774505	383260	3774505	0.002457434	0.000610202	0.000560032	0.001647137	0.000987932	0.000200387	0.000678456	0.000729209	0.000443203	0.000506714	0.000596762	0.000596762	0.000596762	0.000155339	0.000385921	0.000274029	0.000188187	0.000196763	0.010900358
3832703774505	383270	3774505	0.002509582	0.000623151	0.000571917	0.00168209	0.001008896	0.000204639	0.000692853	0.000744683	0.000443634	0.000507207	0.000597343	0.000597343	0.000597343	0.000155491	0.000386297	0.000274295	0.00018837	0.000196955	0.011465556
3832903774505	383290	3774505	0.002614938	0.000649312	0.000595927	0.001752707	0.001051252	0.00021323	0.00072194	0.000775946	0.000443289	0.000506813	0.000596879	0.000596879	0.000596879	0.00015537	0.000385997	0.000274082	0.000188224	0.000196802	0.0122964
3833003774505	383300	3774505	0.002667086	0.00066226	0.000607811	0.00178766	0.001072216	0.000217482	0.000736337	0.00079142	0.000442168	0.00050553	0.000595368	0.000595368	0.000595368	0.000154977	0.00038502	0.000273388	0.000187748	0.000196304	0.012457305
3833103774505	383310	3774505	0.002718702	0.000675077	0.000619574	0.001822257	0.001092967	0.000221691	0.000750588	0.000806737	0.000439752	0.000502768	0.000592116	0.000592116	0.000592116	0.00015413	0.000382916	0.000271895	0.000186722	0.000195231	0.012503118
3833203774505	383320	3774505	0.002771248	0.000688125	0.000631548	0.001857476	0.001114091	0.000225976	0.000765095	0.000822329	0.00043863	0.000501486	0.000590605	0.000590605	0.000590605	0.000153737	0.00038194	0.000271201	0.000186246	0.000194733	0.012539354
3833403774505	383340	3774505	0.002873552	0.000713528	0.000654863	0.001926048	0.001155219	0.000234318	0.000793339	0.000852686	0.000433799	0.000495962	0.0005841	0.0005841	0.0005841	0.000152043	0.000377733	0.000268214	0.000184194	0.000192588	0.012213747
3833503774505	383350	3774505	0.002919862	0.000725027	0.000665417	0.001957087	0.001173836	0.000238094	0.000806124	0.000866428	0.000426983	0.00048817	0.000574923	0.000574923	0.000574923	0.000149654	0.000371798	0.000264	0.0001813	0.000189562	0.011784434
3833603774505	383360	3774505	0.002964578	0.00073613	0.000675607	0.001987059	0.001191813	0.000241741	0.00081847	0.000879697	0.000418528	0.000478503	0.000563538	0.000563538	0.000563538	0.000146691	0.000364435	0.000258772	0.00017771	0.000185809	0.011304478
3833703774505	383370	3774505	0.002995363	0.000743774	0.000682623	0.002007693	0.001204189	0.000244251	0.000826969	0.000888832	0.000411539	0.000470513	0.000554128	0.000554128	0.000554128	0.000144242	0.00035835	0.000254451	0.000174743	0.000182706	0.010867659
3833803774505	383380	3774505	0.003032118	0.000752901	0.000690999	0.002032329	0.001218965	0.000247248	0.000837117	0.000899738	0.000403947	0.000461833	0.000543905	0.000543905	0.000543905	0.000141581	0.00035173	0.000249757	0.000171519	0.000179335	0.010482175
3833903774505	383390	3774505	0.0030702	0.000762357	0.000699678	0.002057854	0.001234275	0.000250353	0.00084763	0.000911039	0.000399806	0.000457098	0.000538329	0.000538329	0.000538329	0.000140129	0.000348133	0.000247196	0.000169761	0.000177497	0.010153979
3834003774505	383400	3774505	0.003108415	0.000771846	0.000708387	0.002083468	0.001249638	0.00025347	0.000858181	0.000922378	0.000397217	0.000454139	0.000534844	0.000534844	0.000534844	0.000139222	0.000345879	0.000245596	0.000168662	0.000176348	0.009858223
3834103774505	383410	3774505	0.003142649	0.000780347	0.000716188	0.002106414	0.001263401	0.000256261	0.000867632	0.000932537	0.000394457	0.000450982	0.000531127	0.000531127	0.000531127	0.000138254	0.000343475	0.000243889	0.000167489	0.000175122	0.009554616
3834203774505	383420	3774505	0.003154592	0.000783312	0.00071891	0.002114419	0.001268202	0.000257235	0.000870929	0.000936081	0.000388245	0.00044388	0.000522762	0.000522762	0.000522762	0.000136077	0.000338066	0.000240048	0.000164852	0.000172364	0.009145578
3834303774505	383430	3774505	0.003156847	0.000783872	0.000719424	0.002115931	0.001269109	0.000257419	0.000871552	0.00093675	0.000382119	0.000436877	0.000514514	0.000514514	0.000514514	0.00013393	0.000332732	0.000236261	0.000162251	0.000169645	0.00875302
3834403774505	383440	3774505	0.00315008	0.000782192	0.000717882	0.002111395	0.001266388	0.000256867	0.000869684	0.000934742	0.000375735	0.000429578	0.000505918	0.000505918	0.000505918	0.000131692	0.000327173	0.000232313	0.00015954	0.00016681	0.008371073
3834503774505	383450	3774505	0.003129646	0.000777118	0.000713225	0.002097698	0.001258173	0.000255201	0.000864042	0.000928678	0.000369178	0.00042081	0.000497089	0.000497089	0.000497089	0.000129394	0.000321463	0.000228259	0.000156756	0.000163899	0.007999911
3834603774505	383460	3774505	0.003103506	0.000770627	0.000707268	0.002080178	0.001247665	0.000253069	0.000856825	0.000920922	0.000362879	0.00041488	0.000488609	0.000488609	0.000488609	0.000127187	0.000315979	0.000224365	0.000154081	0.000161103	0.007651871
3834703774505	383470	3774505	0.003097269	0.000769079	0.000705847	0.002075998	0.001245157	0.000252561	0.000855104	0.000919071	0.00035961	0.000411132	0.000484194	0.000484194	0.000484194	0.000126038	0.000313125	0.000222338	0.000152689	0.000159648	0.007389849
3834803774505	383480	3774505	0.003091165	0.000767563	0.000704456	0.002071906	0.001242704	0.000252063	0.000853418	0.00091726	0.000356667	0.000407778	0.000480244	0.000480244	0.000480244	0.00012509	0.00031057	0.000220524	0.000151444	0.000158345	0.007144651
3835003774505	383500	3774505	0.003050429	0.000757448	0.000695172	0.002044602	0.001226327	0.000248741	0.000842172	0.000905172	0.000349765	0.000399887	0.000470951	0.000470951	0.000470951	0.00012259	0.00030456	0.000216257	0.000148513	0.000155281	0.006654169
3835103774505	383510	3774505	0.003020176	0.000749936	0.000688277	0.002024324	0.001214164	0.000246274	0.000833819	0.000896195	0.000346142	0.000395744	0.000466072	0.000466072	0.000466072	0.00012132	0.000301405	0.000214016	0.000146974	0.000153672	0.006419324
3835203774505	383520	3774505	0.002968692	0.000737152	0.000676545	0.001989816	0.001193467	0.000242076	0.000819606	0.000880917	0.00034131	0.00039022	0.000459566	0.000459566	0.000459566	0.000119627	0.000297198	0.000211029	0.000144923	0.000151527	0.006170761
3835303774505	383530	3774505	0.002910175	0.000722622	0.000663209	0.001950595	0.001169942	0.000237304	0.00080345	0.000863553	0.000336479	0.000384696	0.000453061	0.000453061	0.000453061	0.00011793	0.000292991	0.000208042	0.000142871	0.000149382	0.005931085
3835403774505	383540	3774505	0.002844095	0.000706213	0.00064815	0.001906303	0.001143377	0.000231916	0.000785207	0.000843945	0.000331561	0.000379074	0.000446439	0.000446439	0.000446439	0.00011621	0.000288709	0.000205001	0.000140783	0.000147199	0.005698483
3835503774505	383550	3774505	0.002760765	0.000685522	0.00062916	0.00185045	0.001109877	0.000225121	0.000762201	0.000819218	0.00032543	0.00037207	0.000438191	0.000438191	0.000438191	0.000114063	0.000283375	0.000201214	0.000138182	0.00014448	0.005452422
3835603774505	383560	3774505	0.002681283	0.000665786	0.000611046	0.001797176	0.001077924	0.00021864	0.00074257	0.00079533	0.000319914	0.000365757	0.000430756	0.000430756	0.000430756	0.00011212	0.00027856	0.0001978	0.000135838	0.000142028	0.005225774
3835703774505	383570	3774505	0.002615734	0.000649509	0.000596108	0.00175324	0.001051572	0.000213295	0.00072216	0.000776182	0.000315427	0.000360628	0.000424715	0.000424715	0.000424715	0.000110555	0.00027466	0.000195026	0.000133933	0.000140036	0.005029063
3835803774505	383580	3774505	0.002559341	0.000635506	0.000583256	0.001715442	0.0010289	0.000208696	0.00070659	0.00075944	0.00031117	0.00035638	0.00041972	0.00041972	0.00041972	0.000109255	0.00027143	0.000192732	0.000132358	0.000138389	0.004853404
3835903774505	383590	3774505	0.002510378	0.000623348	0.000572098	0.001682623	0.001009217	0.000204704	0.00069307	0.00074419	0.000308525	0.000352737	0.000415422	0.000415422	0.000415422	0.000108136	0.00026865	0.000190758	0.000131002	0.000136972	0.004694396
3836003774505	383600	3774505	0.002521656	0.000626149	0.000574668	0.001690183	0.001013751	0.000205623	0.000696187	0.00074826	0.000309474	0.000353822	0.0004167	0.0004167	0.0004167	0.000108468	0.000269476	0.000191345	0.000131405	0.000137393	0.004610966
3836103774505	383610	3774505	0.00253267	0.000628884	0.000577178	0.001697565	0.001018178	0.000206522	0.000699227	0.00075153	0.000310509	0.000355006	0.000418094	0.000418094	0.000418094	0.000108831	0.000270378	0.000191985	0.000131845	0.000137853	0.00452909
3836203774505	383620	3774505	0.002569956	0.000638142	0.000585675	0.001722557	0.001033168	0.000209562	0.00070952	0.00076259	0.000313357	0.000358261	0.000421927	0.000421927	0.000421927	0.000109829	0.000272857	0.000193746	0.000133054	0.000139117	0.004475599
3836303774505	383630	3774505	0.002636965	0.000654781	0.000600946	0.001767471	0.001060107	0.000215026	0.000728021	0.00078242	0.000318188	0.000363785	0.000428433	0.000428433	0.000428433	0.000111523	0.00027064	0.000196733	0.000135105	0.000141262	0.004450147
3836403774505	383640	3774505	0.002709679	0.000672837	0.000617517	0.001816209	0.001089339	0.000220955	0.00074809	0.00080405	0.00032362	0.000369999	0.000435752	0.000435752	0.000435752	0.000113428	0.000281797	0.000200094	0.000137413	0.000143675	0.004425731
3836503774505	383650	3774505	0.002793805	0.000693726	0.000636689	0.001872596	0.001123159	0.000227815	0.000771322	0.000829022	0.000329749	0.000377002	0.000444	0.000444	0.000444	0.000115575	0.000287131	0.000203881	0.000140014	0.000146395	0.004402522
3836603774505	383660	3774505	0.002882177	0.000715669	0.000656829	0.001931829	0.001158687	0.000235021	0.00079572	0.00085546	0.000336738	0.000384992	0.000453409	0.000453409	0.000453409	0.000118024	0.000293216	0.000208202	0.000142981	0.000149497	0.00437871
3836703774505	383670	3774505	0.002984747	0.000741138	0.000680204	0.002000578	0.001199922	0.000243385	0.000824038	0.000885682	0.000346228	0.000395843	0.000466188	0.000466188	0.000466188	0.00012135	0.00030148	0.00021407	0.000147011	0.000153711	0.004367149
3836803774505	383680	3774505	0.0030978	0.00076921	0.000705967	0.002076353	0.001245371	0.000252604	0.00085525	0.00091928	0.00035968	0.00041123	0.00048431	0.00048431	0.00048431	0.00012606	0.0003132	0.00022291	0.000152726	0.000159686	0.004378451
3836903774505	383690	3774505	0.00317423	0.000788189	0.000723385	0.002127582	0.001276097	0.000258836	0.000876351	0.00094190	0.00037409	0.000427703	0.000503711	0.000503711	0.000503711	0.00013118	0.00032574	0.0002313	0.000158844	0.000166082	0.004392428
3837003774505	383700	3774505	0.003202891	0.000795305	0.000729917	0.002146792	0.001287619	0.000261173	0.000884264	0.000950413	0.000390833	0.00044684	0.000526248	0.000526248	0.000526248	0.000136984	0.00034032	0.000241649	0.000165951	0.000173513	0.004405369
3837103774505	383710	3774505	0.003204616	0.000795734	0.00073031	0.002147949	0.001288313	0.000261314	0.00088474	0.00095092	0.00040627	0.000464496	0.000547042	0.000547042	0.000547042	0.00014239	0.00035368	0.000251197	0.000172508	0.00018037	0.004444108
3837203774505	383720	3774505	0.003185774	0.000791055	0.000726016	0.002135319	0.001280738	0.000259778	0.000879538	0.00094533	0.00041093	0.000469823	0.000553315	0.000553315	0.000553315	0.00014403	0.00035782	0.000254078	0.000174486	0.000182438	0.004377071
3837303774505	383730	3774505	0.003159767	0.000784597	0.000720089	0.002117887	0.001270282	0.000257657	0.000872358	0.00093716	0.00041076	0.000469625	0.000553083	0.000553083	0.000553083	0.00014396	0.00035674	0.000253971	0.000174413	0.000182361	0.004279578
3837403774505	383740	3774505	0.003131902	0.000777678	0.000713739	0.00209921	0.00125908	0.000255385	0.000864665	0.00092934	0.00041024	0.000469034	0.000552386	0.000552386	0.000552386	0.00014378	0.00035722	0.000253651	0.000174193	0.000182132	0.004179411
3837503774505	383750	3774505	0.00310271	0.000770429	0.000707086	0.002079644	0.001247344	0.000253004	0.000856606	0.00092068	0.00040929	0.000467949	0.000551108	0.000551108	0.000551108	0.00014345	0.00035639	0.000253064	0.00017379	0.00018171	0.004079848
3837603774505	383760	3774505	0.003072854	0.000763016	0.000700282	0.002059633	0.001235342	0.00025057	0.000848363	0.00091182	0.00040869	0.000467258	0.000550295	0.000550295	0.000550295	0.00014324	0.00035571	0.000252691	0.000173534	0.000181442	0.003982355
3837703774505	383770	3774505	0.003041804	0.000755306	0.000693206	0.002038821	0.00122286	0.000248038	0.000839791	0.00090261	0.00040765	0.000466074	0.000548901	0.000548901	0.000548901	0.00014288	0.00035497	0.000252051	0.000173094	0.000180982	0.003887451
3837803774505	383780	3774505	0.003007703	0.000746839	0.000685435	0.002015964	0.00120915	0.000245257	0.000830376	0.00089249	0.00040626	0.000464496	0.000547042	0.000547042	0.000547042	0.00014239	0.00035368	0.000251197	0.000172508	0.00018037	0.003795308
3837903774505	383790	3774505	0.002973071	0.000738239	0.000677543	0.001992751	0.001195227	0.000242433	0.000820815	0.00088221	0.00040481	0.000462819	0.000545067	0.000545067	0.000545067	0.00014188	0.00035249	0.00025029	0.000171885	0.000179718	0.003704545
3838003774505	383800	3774505	0.0029395	0.000729903	0.000669892	0.00197025	0.001181731	0.000239696	0.000811546	0.00087225	0.000403257	0.000461044	0.000542976	0.000542976	0.000542976	0.00014139	0.00035113	0.00024933	0.000171226	0.000179029	0.003615938
3838103774505	383810	3774505	0.002906991	0.000721831	0.000662483	0.00194846	0.001168662	0.000237045	0.000802571	0.00086260	0.000401704	0.000459268	0.000540885	0.000540885	0.000540885	0.00014079	0.00034978	0.00024837	0.000170566	0.000178339	0.003529748
3838203774505	383820	3774505	0.002874614	0.000713791	0.000655105	0.001926759	0.001155646	0.000234405	0.000793632	0.00085300	0.000400151	0.000457493	0.000538794	0.000538794	0.000538794	0.00014025	0.00034834	0.00024741	0.000169907	0.00017765	0.00344606
3838303774505	383830	3774505	0.002848341	0.000707268	0.000649118	0.001909149	0.001145084	0.000232262	0.000786379	0.00084520	0.00039909	0.00045621	0.000537284	0.000537284	0.000537284	0.00013985	0.00034745	0.00024676	0.000169431	0.000177152	0.003367031
3838403774505	383840	3774505	0.002822068	0.000700744	0.00064313	0.00189154	0.001134522	0.00023012	0.000779125	0.00083740	0.00039782	0.000454829	0.000535657	0.000535657	0.000535657	0.00013934	0.00034640	0.00024597	0.000168918	0.000176616	0.003290417
3838503774505	383850	3774505	0.002795265	0.000694088	0.000637022	0.001873574	0.001123746	0.000227934	0.000771725	0.00082945	0.00039666	0.000453448	0.000534031	0.000534031	0.000534031	0.0013901	0.00034535	0.00024523	0.000168405	0.00017608	0.00321596
3838603774505	383860	3774505	0.002767931	0.000687301	0.000630792	0.001855253	0.001112757	0.000225705	0.000764179	0.00082134	0.000395406	0.000452067	0.000532405	0.000532405	0.000532405	0.00013858	0.00034430	0.00024476	0.000167892	0.000175543	0.003143574
3838703774505	383870	3774505	0.002740729	0.000680547	0.000624593	0.00183702	0.001101822	0.000223487	0.000756669	0.00081327	0.000394111	0.000450588	0.000530662	0.000530662	0.000530662	0.00013813	0.00034317	0.00024367	0.000167343	0.000174969	0.003073431
3838803774505	383880	3774505	0.002712997	0.0006736	0.000618273	0.001818432	0.001090673	0.000221226	0.000749012	0.00080504	0.00039290	0.00044920	0.000529036	0.000529036	0.000529036	0.00013771	0.00034212	0.00024292	0.00016683	0.000174433	0.003005186
3838903774505	383890	3774505	0.002685397	0.000666807	0.000611984	0.001799933	0.001079577	0.000218975	0.000741393	0.00079685	0.000391609	0.000447727	0.000527293	0.000527293	0.000527293	0.000137256	0.00034099	0.00024212	0.0001662	0.000173858	0.002939012

			ISDrainage / Utilities Trenching	ISDrainage / Utilities Trenching	ISAsphalt Paving	ISAsphalt Paving	SVDemolition	SVSite Grubbing / Prep	SVMass Grading / Excavation	SVMass Grading / Excavation	SVDrainage / Utilities Trenching	SVFoundations / Concrete Pads	SVBuilding / Structure Construction	SVBuilding / Structure Construction	SVAsphalt Paving	SVAsphalt Paving	SVArchitectural Coating	SVArchitectural Coating	SVLandscaping or Other Finishing	SVLandscaping or Other Finishing	MDemolition
Unique Identifier	X (UTM)	Y (UTM)	2027	2028	2027	2028	2027	2027	2027	2028	2028	2028	2028	2029	2028	2029	2028	2029	2028	2029	2027
3830903774505	383090	3774505	0.002157356	0.002157356	0.002486207	0.002486207	0.000221314	8.81933E-05	0.000286842	0.000286842	0.00014803	5.74188E-05	0.000266192	0.000266192	0.000153621	0.000153621	3.46024E-05	3.46024E-05	0.000117155	0.000117155	0.000635772
3831003774505	383100	3774505	0.002308996	0.002308996	0.002660962	0.002660962	0.000226297	9.01789E-05	0.0002933	0.0002933	0.000151363	5.87116E-05	0.000270106	0.000270106	0.000157079	0.000157079	3.53814E-05	3.53814E-05	0.000119792	0.000119792	0.000663467
3831103774505	383110	3774505	0.002455498	0.002455498	0.002829796	0.002829796	0.000229411	9.14199E-05	0.000297337	0.000297337	0.000153445	5.95195E-05	0.000273129	0.000273129	0.000159241	0.000159241	3.58683E-05	3.58683E-05	0.000121441	0.000121441	0.000674252
3831203774505	383120	3774505	0.002616164	0.002616164	0.003014954	0.003014954	0.000231903	9.24127E-05	0.000300566	0.000300566	0.000155112	6.01659E-05	0.000275976	0.000275976	0.00016097	0.00016097	3.62579E-05	3.62579E-05	0.00012276	0.00012276	0.000685209
3831303774505	383130	3774505	0.00277859	0.00277859	0.003202138	0.003202138	0.000234394	9.34055E-05	0.000303795	0.000303795	0.000156778	6.08122E-05	0.000278644	0.000278644	0.000162699	0.000162699	3.66474E-05	3.66474E-05	0.000124078	0.000124078	0.000696166
3831403774505	383140	3774505	0.002943191	0.002943191	0.00339183	0.00339183	0.000236055	9.40673E-05	0.000305947	0.000305947	0.000157889	6.12432E-05	0.000280778	0.000280778	0.000163852	0.000163852	3.69071E-05	3.69071E-05	0.000124958	0.000124958	0.000705311
3831503774505	383150	3774505	0.00311779	0.00311779	0.003593043	0.003593043	0.000237716	9.47292E-05	0.0003081	0.0003081	0.000159	6.16741E-05	0.000282824	0.000282824	0.000165005	0.000165005	3.71667E-05	3.71667E-05	0.000125837	0.000125837	0.000713853
3831603774505	383160	3774505	0.00330049	0.00330049	0.003803593	0.003803593	0.000238961	9.52256E-05	0.000309714	0.000309714	0.000159833	6.19972E-05	0.000284603	0.000284603	0.00016587	0.00016587	3.73615E-05	3.73615E-05	0.000126496	0.000126496	0.00072248
3831703774505	383170	3774505	0.003495456	0.003495456	0.004028278	0.004028278	0.000239999	9.56393E-05	0.00031106	0.00031106	0.000160528	6.22666E-05	0.000286114	0.000286114	0.00016659	0.00016659	3.75238E-05	3.75238E-05	0.000127046	0.000127046	0.000731108
3831903774505	383190	3774505	0.003919641	0.003919641	0.004517123	0.004517123	0.000239377	9.53911E-05	0.000310252	0.000310252	0.000160111	6.2105E-05	0.000284958	0.000284958	0.000166158	0.000166158	3.74264E-05	3.74264E-05	0.000126716	0.000126716	0.000748536
3832003774505	383200	3774505	0.004147935	0.004147935	0.004780216	0.004780216	0.000237923	9.48119E-05	0.000308369	0.000308369	0.000159139	6.17279E-05	0.000282557	0.000282557	0.000165149	0.000165149	3.71992E-05	3.71992E-05	0.000125947	0.000125947	0.00075725
3832103774505	383210	3774505	0.004393355	0.004393355	0.005063046	0.005063046	0.000236816	9.43707E-05	0.000306934	0.000306934	0.000158398	6.14407E-05	0.000280956	0.000280956	0.000164381	0.000164381	3.70261E-05	3.70261E-05	0.00012536	0.00012536	0.00076605
3832203774505	383220	3774505	0.004660299	0.004660299	0.005370681	0.005370681	0.000236332	9.41776E-05	0.000306306	0.000306306	0.000158074	6.1315E-05	0.000280156	0.000280156	0.000164044	0.000164044	3.69503E-05	3.69503E-05	0.000125104	0.000125104	0.000774764
3832303774505	383230	3774505	0.004940852	0.004940852	0.005694	0.005694	0.000235778	9.3957E-05	0.000305588	0.000305588	0.000157704	6.11713E-05	0.000279355	0.000279355	0.00016366	0.00016366	3.68638E-05	3.68638E-05	0.000124811	0.000124811	0.000783564
3832403774505	383240	3774505	0.005239272	0.005239272	0.006037909	0.006037909	0.00023564	9.39019E-05	0.000305409	0.000305409	0.000157611	6.11354E-05	0.000279088	0.000279088	0.000163564	0.000163564	3.68421E-05	3.68421E-05	0.000124738	0.000124738	0.000792364
3832503774505	383250	3774505	0.005542553	0.005542553	0.006387419	0.006387419	0.00023557	9.38743E-05	0.000305319	0.000305319	0.000157565	6.11175E-05	0.00027891	0.00027891	0.00016356	0.00016356	3.68313E-05	3.68313E-05	0.000124701	0.000124701	0.000801164
3832603774505	383260	3774505	0.005848147	0.005848147	0.006739597	0.006739597	0.000235709	9.39294E-05	0.000305499	0.000305499	0.000157658	6.11534E-05	0.000279088	0.000279088	0.000163612	0.000163612	3.6853E-05	3.6853E-05	0.000124774	0.000124774	0.000809878
3832703774505	383270	3774505	0.006151382	0.006151382	0.007089054	0.007089054	0.000236332	9.41776E-05	0.000306306	0.000306306	0.000158074	6.1315E-05	0.000279978	0.000279978	0.000164044	0.000164044	3.69503E-05	3.69503E-05	0.000125104	0.000125104	0.000818679
3832903774505	383290	3774505	0.006597137	0.006597137	0.007602757	0.007602757	0.00023557	9.38743E-05	0.000305319	0.000305319	0.000157565	6.11175E-05	0.000278644	0.000278644	0.000163516	0.000163516	3.68313E-05	3.68313E-05	0.000124701	0.000124701	0.00083602
3833003774505	383300	3774505	0.006683465	0.006683465	0.007702244	0.007702244	0.000233494	9.3047E-05	0.000302628	0.000302628	0.000156176	6.05788E-05	0.000275798	0.000275798	0.000162075	0.000162075	3.65067E-05	3.65067E-05	0.000123602	0.000123602	0.000844217
3833103774505	383310	3774505	0.006708044	0.006708044	0.00773057	0.00773057	0.000231695	9.23299E-05	0.000300296	0.000300296	0.000154973	6.0112E-05	0.000273485	0.000273485	0.00016082	0.00016082	3.62254E-05	3.62254E-05	0.00012265	0.00012265	0.000850687
3833203774505	383320	3774505	0.006727485	0.006727485	0.007752974	0.007752974	0.000230864	9.1999E-05	0.00029922	0.00029922	0.000154418	5.98966E-05	0.000272507	0.000272507	0.00016025	0.00016025	3.60956E-05	3.60956E-05	0.00012221	0.00012221	0.000858193
3833403774505	383340	3774505	0.006552793	0.006552793	0.007551654	0.007551654	0.00022775	9.0758E-05	0.000295184	0.000295184	0.000152335	5.90886E-05	0.000268505	0.000268505	0.00015808	0.00015808	3.56087E-05	3.56087E-05	0.000120561	0.000120561	0.000870358
3833503774505	383350	3774505	0.006322463	0.006322463	0.007286214	0.007286214	0.000224498	8.94619E-05	0.000290968	0.000290968	0.000150159	5.82447E-05	0.000264858	0.000264858	0.00015583	0.00015583	3.51001E-05	3.51001E-05	0.00011884	0.00011884	0.000874154
3833603774505	383360	3774505	0.006064962	0.006064962	0.006989461	0.006989461	0.000221176	8.81381E-05	0.000286663	0.000286663	0.000147937	5.73829E-05	0.00026139	0.00026139	0.00015524	0.00015524	3.45808E-05	3.45808E-05	0.00011708	0.00011708	0.000876398
3833703774505	383370	3774505	0.005830604	0.005830604	0.00671938	0.00671938	0.000217577	8.67041E-05	0.000281999	0.000281999	0.00014553	5.64493E-05	0.000258455	0.000258455	0.000151027	0.000151027	3.40181E-05	3.40181E-05	0.000115176	0.000115176	0.000851895
3833803774505	383380	3774505	0.005623788	0.005623788	0.006481038	0.006481038	0.000214878	8.56286E-05	0.000278501	0.000278501	0.000143725	5.5749E-05	0.000255609	0.000255609	0.00014913	0.00014913	3.35961E-05	3.35961E-05	0.000113748	0.000113748	0.000844475
3833903774505	383390	3774505	0.005447708	0.005447708	0.006278117	0.006278117	0.000213079	8.49116E-05	0.000276169	0.000276169	0.000142521	5.52822E-05	0.000253652	0.000253652	0.00014790	0.00014790	3.33148E-05	3.33148E-05	0.000112795	0.000112795	0.00084482
3834003774505	383400	3774505	0.005289032	0.005289032	0.006095254	0.006095254	0.000211833	8.44152E-05	0.000274554	0.000274554	0.000141688	5.4959E-05	0.000252229	0.000252229	0.00014704	0.00014704	3.31201E-05	3.31201E-05	0.000112136	0.000112136	0.000846891
3834103774505	383410	3774505	0.005126144	0.005126144	0.005907536	0.005907536	0.000210518	8.38912E-05	0.00027285	0.00027285	0.000140809	5.46179E-05	0.000250806	0.000250806	0.00014612	0.00014612	3.29145E-05	3.29145E-05	0.00011144	0.00011144	0.000848272
3834203774505	383420	3774505	0.004906691	0.004906691	0.005654632	0.005654632	0.000207612	8.27329E-05	0.000269083	0.000269083	0.000138865	5.38638E-05	0.000247693	0.000247693	0.00014409	0.00014409	3.246E-05	3.246E-05	0.000109901	0.000109901	0.000842146
3834303774505	383430	3774505	0.00469608	0.00469608	0.005411916	0.005411916	0.000204775	8.16022E-05	0.000265405	0.000265405	0.000136967	5.31277E-05	0.000244847	0.000244847	0.00014214	0.00014214	3.20164E-05	3.20164E-05	0.000108399	0.000108399	0.000835761
3834403774505	383440	3774505	0.004491162	0.004491162	0.005175762	0.005175762	0.000202006	8.04991E-05	0.000261818	0.000261818	0.000135115	5.24095E-05	0.00024209	0.00024209	0.00014021	0.00014021	3.15836E-05	3.15836E-05	0.000106934	0.000106934	0.000828083
3834503774505	383450	3774505	0.00429203	0.00429203	0.004946276	0.004946276	0.000199169	7.93685E-05	0.00025814	0.00025814	0.000133218	5.16734E-05	0.000239244	0.000239244	0.00013824	0.00013824	3.114E-05	3.114E-05	0.000105432	0.000105432	0.000819283
3834603774505	383460	3774505	0.004105303	0.004105303	0.004731086	0.004731086	0.00019647	7.82929E-05	0.000254642	0.000254642	0.000131412	5.09731E-05	0.000236665	0.000236665	0.00013635	0.00013635	3.0718E-05	3.0718E-05	0.000104003	0.000104003	0.00081031
3834703774505	383470	3774505	0.003964726	0.003964726	0.00456908	0.00456908	0.000195086	7.77414E-05	0.000252848	0.000252848	0.000130487	5.0614E-05	0.000235331	0.000235331	0.00013541	0.00013541	3.05016E-05	3.05016E-05	0.00010327	0.00010327	0.00080798
3834803774505	383480	3774505	0.003833175	0.003833175	0.004417476	0.004417476	0.00019391	7.72726E-05	0.000251323	0.000251323	0.0001297	5.03088E-05	0.000234086	0.000234086	0.00013459	0.00013459	3.03177E-05	3.03177E-05	0.000102648	0.000102648	0.000806169
3835003774505	383500	3774505	0.003570026	0.003570026	0.004114215	0.004114215	0.000191003	7.61143E-05	0.000247556	0.000247556	0.000127756	4.95547E-05	0.000231328	0.000231328	0.00013258	0.00013258	2.98632E-05	2.98632E-05	0.000101109	0.000101109	0.000798317
3835103774505	383510	3774505	0.003444029	0.003444029	0.003969012	0.003969012	0.00018948	7.55076E-05	0.000245583	0.000245583	0.000126737	4.91597E-05	0.000229817	0.000229817	0.00013152	0.00013152	2.96252E-05	2.96252E-05	0.000100303	0.000100303	0.000793227
3835203774505	383520	3774505	0.003310673	0.003310673	0.003815328	0.003815328	0.000187404	7.46803E-05	0.000242892	0.000242892	0.000125349	4.86211E-05	0.00022786	0.00022786	0.00013008	0.00013008	2.93006E-05	2.93006E-05	9.9204E-05	9.9204E-05	0.000784686
3835303774505	383530	3774505	0.003182084	0.003182084	0.003667138	0.003667138	0.000185397	7.38805E-05	0.000240291	0.000240291	0.000124006	4.81004E-05	0.000225903	0.000225903	0.00012869	0.00012869	2.89868E-05	2.89868E-05	9.81417E-05	9.81417E-05	0.000775368
3835403774505	383540	3774505	0.003057291	0.003057291	0.003523323	0.003523323	0.000183321	7.30532E-05	0.0002376	0.0002376	0.000122618	4.75617E-05	0.000223858	0.000223858	0.00012724	0.00012724	2.86622E-05	2.86622E-05	9.70427E-05	9.70427E-05	0.000765187
3835503774505	383550	3774505	0.002925277	0.002925277	0.003371185	0.003371185	0.000180692	7.20052E-05	0.000234192	0.000234192	0.000120859	4.68795E-05	0.000221278	0.000221278	0.00012542	0.00012542	2.8251E-05	2.8251E-05	9.56506E-05	9.56506E-05	0.000751297
3835603774505	383560	3774505	0.002803678	0.002803678	0.003231051	0.003231051	0.000178339	7.10676E-05	0.000231142	0.000231142	0.000119285	4.6269E-05	0.000218877	0.000218877	0.00012379	0.00012379	2.78832E-05	2.78832E-05	9.4405E-05	9.4405E-05	0.000738183
3835703774505	383570	3774505	0.002698141	0.002698141	0.003109426	0.003109426	0.00017647	7.0323E-05	0.0002872	0.0002872	0.000118035	4.57842E-05	0.000217009	0.000217009	0.00012249	0.00012249	2.7591E-05	2.7591E-05	9.34159E-05	9.34159E-05	0.000727743
3835803774505	383580	3774505	0.002603898	0.002603898	0.003000818	0.003000818	0.000174878	6.96887E-05	0.000226657	0.000226657	0.00011697	4.53713E-05	0.000215497	0.000215497	0.00012138	0.00012138	2.73422E-05	2.73422E-05	9.25733E-05	9.25733E-05	0.000718857
3835903774505	383590	3774505	0.002518589	0.002518589	0.002902504	0.002902504	0.000173564	6.91647E-05	0.000224953	0.000224953	0.000116091	4.50301E-05	0.000214163	0.000214163	0.00012047	0.00012047	2.71366E-05	2.71366E-05	9.18773E-05	9.18773E-05	0.000711264
3836003774505	383600	3774505	0.002473828	0.002473828	0.002850921	0.002850921	0.000174117	6.93853E-05	0.000225671	0.000225671	0.000116461	4.51738E-05	0.000214786	0.000214786	0.00012086	0.00012086	2.72231E-05	2.72231E-05	9.21704E-05	9.21704E-05	0.000715319
3836103774505	383610	3774505	0.002429901	0.002429901	0.002800297	0.002800297	0.000174671	6.9606E-05	0.000226388	0.000226388	0.000116831	4.53174E-05	0.000215409	0.000215409	0.00012144	0.00012144	2.73097E-05	2.73097E-05	9.24634E-05	9.24634E-05	0.000719288
3836203774505	383620	3774505	0.002401202	0.002401202	0.002767224	0.002767224	0.000175986	7.01299E-05	0.000228093	0.000228093	0.000117711	4.56586E-05	0.000216832	0.000216832	0.00012157	0.00012157	2.75153E-05	2.75153E-05	9.31595E-05	9.31595E-05	0.000728347
3836303774505	383630	3774505	0.002387547	0.002387547	0.002751487	0.002751487	0.0001782	7.10124E-05	0.000230963	0.000230963	0.000119192	4.62331E-05	0.000219144	0.000219144	0.00012369	0.00012369	2.78615E-05	2.78615E-05	9.43318E-05	9.43318E-05	0.000743359
3836403774505	383640	3774505	0.002374447	0.002374447	0.002736391	0.002736391	0.000180692	7.20052E-05	0.000234192	0.000234192	0.000120859	4.68795E-05	0.000221545	0.000221545	0.00012542	0.00012542	2.8251E-05	2.8251E-05	9.56506E-05	9.56506E-05	0.000759924
3836503774505	383650	3774505	0.002361996	0.002361996	0.002722041	0.002722041	0.000183391	7.30808E-05	0.00023769	0.00023769	0.000122664	4.75797E-05	0.000224213	0.000224213	0.00012729	0.00012729	2.8673E-05	2.8673E-05	9.70793E-05	9.70793E-05	0.000778733
3836603774505	383660	3774505	0.00234922	0.00234922	0.002707318	0.002707318	0.000186366	7.42666E-05	0.000241547	0.000241547	0.000124654	4.83517E-05	0.000227059	0.000227059	0.00012936	0.00012936	2.91383E-05	2.91383E-05	9.86545E-05	9.86545E-05	0.000800043
3836703774505	383670	3774505	0.002343018	0.002343018	0.00270017	0.00270017	0.00019038	7.58661E-05	0.000246749	0.000246749	0.000127339	4.93931E-05	0.000230706	0.000230706	0.00013214	0.00013214	2.97659E-05	2.97659E-05	0.000100779	0.000100779	0.000828428
3836803774505	383680	3774505	0.002349081	0.002349081	0.002707158	0.002707158	0.000196055	7.81275E-05	0.000254104	0.000254104	0.000131135	5.08654E-05	0.000235686	0.000235686	0.00013687	0.00013687	3.06531E-05	3.06531E-05	0.000103783	0.000103783	0.000866735
3836903774505	383690	3774505	0.00235658	0.00235658	0.0027158	0.0027158	0.00020256	8.07198E-05	0.000262535	0.000262535	0.000135486	5.25531E-05	0.000241645	0.000241645	0.00014063	0.00014063	3.16702E-05	3.16702E-05	0.000107227	0.000107227	0.00090763
3837003774505	383700	3774505	0.002363523	0.002363523	0.002723802	0.002723802	0.00020948	8.34775E-05	0.000271505	0.000271505	0.000140114	5.43486E-05	0.000247693	0.000247693	0.00014540	0.00014540	3.27522E-05	3.27522E-05	0.00011089	0.00011089	0.000972769
3837103774505	383710	3774505	0.002384307	0.002384307	0.002747753	0.002747753	0.000216539	8.62904E-05	0.000280653	0.000280653	0.000144836	5.618E-05	0.000254897	0.000254897	0.00015030	0.00015030	3.38558E-05	3.38558E-05	0.000114627	0.000114627	0.000997012
3837203774505	383720	3774505	0.002348341	0.002348341	0.002706305	0.002706305	0.00022166	8.83312E-05	0.000287291	0.000287291	0.000148261	5.75086E-05	0.000261745	0.000261745	0.00015361	0.00015361	3.46565E-05	3.46565E-05	0.000117338	0.000117338	0.001003483
3837303774505	383730	3774505	0.002296035	0.002296035	0.002646026	0.002646026	0.000223944	8.92412E-05	0.000290251	0.000290251	0.000149789	5.81011E-05	0.00026557	0.00026557	0.00015546	0.00015546	3.50136E-05	3.50136E-05	0.000118547	0.000118547	0.001001067
3837403774505	383740	3774505	0.002242294	0.002242294	0.002584094	0.002584094	0.000225813	8.99858E-05	0.000292672	0.000292672	0.000151038	5.85859E-05	0.000269394	0.000269394	0.00015674	0.00015674	3.53057E-05	3.53057E-05	0.000119536	0.000119536	0.00099822
3837503774505	383750	3774505	0.002188878	0.002188878	0.002522535	0.002522535	0.000227197	9.05374E-05	0.000294466	0.000294466	0.000151964	5.8945E-05	0.000272418	0.000272418	0.00015770	0.00015770	3.55221E-05	3.55221E-05	0.000120268	0.000120268	0.000995114
3837603774505	383760	3774505	0.002136572	0.002136572	0.002462256	0.002462256	0.000228304	9.09786E-05	0.000295901	0.000295901	0.000152705	5.92322E-05	0.000276865	0.000276865	0.00015847	0.00015847	3.56952E-05	3.56952E-05	0.000120855	0.000120855	0.000991663
3837703774505	383770	3774505	0.002085655	0.002085655	0.002403577	0.002403577	0.000229619	9.15026E-05	0.000297606	0.000297606	0.000153584	5.95734E-05	0.000282468	0.000282468	0.00015938	0.00015938	3.59008E-05	3.59008E-05	0.000121551	0.000121551	0.000987867
3837803774505	383780	3774505	0.002036219	0.002036219	0.002346606	0.002346606	0.000231626	9.23024E-05	0.000300207	0.000300207	0.000154927	6.00941E-05	0.000290384	0.000290384	0.00016077	0.00016077	3.62146E-05	3.62146E-05	0.000122613	0.000122613	0.000983381
3837903774505	383790	3774505	0.001987524	0.001987524	0.002290488	0.002290488	0.000231418	9.22196E-05	0.000299938	0.000299938	0.000154788	6.00402E-05	0.000290917	0.000290917	0.00016034	0.00016034	3.61821E-05	3.61821E-05	0.000122503	0.000122503	0.000978549
3838003774505	383800	3774505	0.001939986	0.001939986	0.002235703	0.002235703	0.000230864	9.1999E-05	0.00029922	0.00029922	0.000154418	5.98966E-05	0.00029065	0.00029065	0.00016025	0.00016025	3.60956E-05	3.60956E-05	0.00012221	0.00012221	0.000973631
3838103774505	383810	3774505	0.001893744	0.001893744	0.002182413	0.002182413	0.000230242	9.17508E-05	0.000298413	0.000298413	0.000154001	5.9735E-05	0.000290028	0.000290028	0.00015981	0.00015981	3.59982E-05	3.59982E-05	0.00012188	0.00012188	0.000968627
3838203774505	383820	3774505	0.001848844	0.001848844	0.002130669	0.002130669	0.00022955	9.1475E-05	0.000297516	0.000297516	0.000153538	5.95554E-05	0.000289227	0.000289227	0.00015933	0.00015933	3.589E-05	3.589E-05	0.000121514	0.000121514	0.000963537
3838303774505	383830	3774505	0.001806444	0.001806444	0.002081806	0.002081806	0.000228996	9.12544E-05	0.000296798	0.000296798	0.000153168	5.94118E-05	0.000288516	0.000288516	0.00015853	0.00015853	3.58034E-05	3.58034E-05	0.000121221	0.000121221	0.000959568
3838403774505	383840	3774505	0.00176534	0.00176534	0.002034436	0.002034436	0.000228512	9.10614E-05	0.00029617	0.00029617	0.000152844	5.92861E-05	0.000287804	0.000287804	0.00015816	0.00015816	3.57277E-05	3.57277E-05	0.000120964	0.000120964	0.000955427
3838503774505	383850	3774505	0.001725394	0.001725394	0.0019884	0.0019884	0.000227958	9.08408E-05	0.000295453	0.000295453	0.000152473	5.91425E-05	0.000287093	0.000287093	0.00015823	0.00015823	3.56411E-05	3.56411E-05	0.000120671	0.000120671	0.000951199
3838603774505	383860	3774505	0.001686558	0.001686558	0.001943645	0.001943645	0.000227335	9.05926E-05	0.000294646	0.000294646	0.000152057	5.89809E-05	0.000286381	0.000286381	0.0001578	0.0001578	3.55437E-05	3.55437E-05	0.000120342	0.000120342	0.000946713
3838703774505	383870	3774505	0.001648926	0.001648926	0.001900276	0.001900276	0.000226781	9.03719E-05	0.000293928	0.000293928	0.000151687	5.88372E-05	0.00028567	0.00028567	0.00015741	0.00015741	3.54572E-05	3.54572E-05	0.000120049	0.000120049	0.00094214
3838803774505	383880	3774505	0.001612312	0.001612312	0.001858081	0.001858081	0.000226228	9.01513E-05	0.000293211	0.000293211	0.000151316	5.86936E-05	0.000284958	0.000284958	0.00015703	0.00015703	3.53706E-05	3.53706E-05	0.000119756	0.000119756	0.000937395
3838903774505	383890	3774505	0.001576809	0.001576809	0.001817166	0.001817166	0.000225605	8.99031E-05	0.000292403	0.000292403	0.0001509	5.8532E-05	0.000284247	0.000284247	0.00015659	0.00015659	3.52732E-05	3.52732E-05	0.000119426	0.000119426	0.000932564

			MSite Grubbing / Prep	MMass Grading / Excavation	MMass Grading / Excavation	MDrainage / Utilities Trenching	MFoundations / Concrete Pads	MBuilding / Structure Construction	MAsphalt Paving	MLandscaping or Other Finishing	MWaterside Construction (Piles)	RSSWRestriping South Valley	RSSWRestriping Silver Lake Boulevard	RSSWDemolition	RSSWPlacing Base	RSSWForm	Child Risk				
Unique Identifier	X (UTM)	Y (UTM)	2027	2027	2028	2028	2028	2028	2028	2028	2028	2029	2029	2029	2029	2029	3rd Trimester	0<2	2<16	Total	per million
3830903774505	383090	3774505	0.00058784	0.000977799	0.000977799	0.000470272	0.000222834	0.000604552	0.000393092	0.000269954	0.000290148	0.000100085	0.000173701	0.000540254	4.9127E-05	0.000106851	1.02869E-07	3.29643E-06	3.1121E-07	3.71051E-06	3.71051378
3831003774505	383100	3774505	0.000613447	0.001020392	0.001020392	0.000490757	0.00023254	0.000630887	0.000410216	0.000281713	0.000302787	0.000101856	0.000178436	0.000554878	5.04568E-05	0.000109743	1.09375E-07	3.53329E-06	3.313E-07	3.97397E-06	3.97396673
3831103774505	383110	3774505	0.000623418	0.001036979	0.001036979	0.000498734	0.00023632	0.000641142	0.000416884	0.000286292	0.000307709	0.000103154	0.000180788	0.000562281	5.113E-05	0.000111207	1.1562E-07	3.7636E-06	3.4951E-07	4.22874E-06	4.22873634
3831203774505	383120	3774505	0.000633549	0.001053831	0.001053831	0.000506839	0.000240161	0.000651561	0.000423659	0.000290945	0.000312709	0.000104984	0.000183021	0.000569501	5.17866E-05	0.000112635	1.22022E-07	4.00112E-06	3.6864E-07	4.49178E-06	4.49177998
3831303774505	383130	3774505	0.00064368	0.001070682	0.001070682	0.000514944	0.000244001	0.00066198	0.000430433	0.000295597	0.00031771	0.000106608	0.000185135	0.000576173	5.23933E-05	0.000113955	1.29065E-07	4.2649E-06	3.8885E-07	4.78282E-06	4.78281784
3831403774505	383140	3774505	0.000652136	0.001084747	0.001084747	0.000521709	0.000247207	0.000670677	0.000436088	0.00029948	0.000321884	0.000107257	0.00018707	0.000582206	5.29418E-05	0.000115148	1.3539E-07	4.50142E-06	4.0777E-07	5.04458E-06	5.04457605
3831503774505	383150	3774505	0.000660033	0.001097884	0.001097884	0.000528027	0.0002502	0.000678798	0.000441369	0.000303107	0.000325782	0.000108497	0.000188827	0.000587689	5.34405E-05	0.000116233	1.41818E-07	4.74245E-06	4.2739E-07	5.31166E-06	5.31166263
3831603774505	383160	3774505	0.000668011	0.001111153	0.001111153	0.000534409	0.000253224	0.000687002	0.000446703	0.000306771	0.000329719	0.000108939	0.000190583	0.000593173	5.39392E-05	0.000117317	1.48069E-07	4.97717E-06	4.4722E-07	5.57245E-06	5.57245492
3831703774505	383170	3774505	0.000675988	0.001124422	0.001124422	0.00054079	0.000256248	0.000695206	0.000452038	0.000310434	0.000333656	0.000109913	0.00019234	0.000598749	5.44461E-05	0.00011842	1.53993E-07	5.19939E-06	4.6724E-07	5.82062E-06	5.8206238
3831903774505	383190	3774505	0.000692102	0.001151226	0.001151226	0.000553681	0.000262356	0.000711779	0.000462813	0.000317834	0.00034161	0.0001095	0.000195913	0.000609991	5.54684E-05	0.000120643	1.63014E-07	5.54038E-06	5.052E-07	6.2086E-06	6.20859524
3832003774505	383200	3774505	0.000700159	0.001164627	0.001164627	0.000560127	0.000265411	0.000720065	0.000468201	0.000321534	0.000345587	0.000108172	0.000197699	0.000615657	5.59837E-05	0.000121764	1.65633E-07	5.63917E-06	5.2229E-07	6.3271E-06	6.3270968
3832103774505	383210	3774505	0.000708296	0.001178162	0.001178162	0.000566636	0.000268495	0.000728433	0.000473642	0.000325271	0.000349603	0.00010767	0.000199516	0.000621324	5.6499E-05	0.000122885	1.67705E-07	5.714E-06	5.3948E-07	6.42118E-06	6.42117844
3832203774505	383220	3774505	0.000716352	0.001191564	0.001191564	0.000573082	0.000271549	0.000736719	0.0004793	0.000328971	0.00035358	0.000106755	0.000201302	0.000626899	5.7006E-05	0.000123987	1.69387E-07	5.77126E-06	5.5725E-07	6.4979E-06	6.49789994
3832303774505	383230	3774505	0.000724489	0.001205098	0.001205098	0.000579591	0.000274634	0.000745087	0.000484471	0.000332707	0.000357596	0.000106431	0.000203088	0.000632566	5.75213E-05	0.000125108	1.70194E-07	5.79331E-06	5.7445E-07	6.53796E-06	6.53795536
3832403774505	383240	3774505	0.000732626	0.001218633	0.001218633	0.000586101	0.000277718	0.000753455	0.000489912	0.000336444	0.000361612	0.000106312	0.000204905	0.000638233	5.80365E-05	0.000126229	1.70544E-07	5.79555E-06	5.9193E-07	6.55802E-06	6.55802403
3832503774505	383250	3774505	0.000740763	0.001232167	0.001232167	0.00059261	0.000280802	0.000761823	0.000495353	0.00034018	0.000365628	0.000106194	0.000206691	0.000643899	5.85518E-05	0.00012735	1.7017E-07	5.76859E-06	6.0858E-07	6.54734E-06	6.54733976
3832603774505	383260	3774505	0.00074882	0.001245569	0.001245569	0.000599056	0.000283857	0.000770109	0.000500741	0.00034388	0.000369605	0.000106194	0.000208507	0.000649566	5.90671E-05	0.00012847	1.69392E-07	5.72438E-06	6.247E-07	6.51847E-06	6.5184686
3832703774505	383270	3774505	0.000756956	0.001259103	0.001259103	0.000605565	0.000286941	0.000778477	0.000506182	0.000347617	0.000373621	0.000107021	0.000210294	0.000655141	5.95741E-05	0.000129573	1.68443E-07	5.67161E-06	6.4037E-07	6.48043E-06	6.48042704
3832903774505	383290	3774505	0.000772991	0.001285774	0.001285774	0.000618392	0.000293019	0.000794967	0.000516904	0.00035498	0.000381535	0.000106549	0.000213867	0.000666292	6.05881E-05	0.000131778	1.63651E-07	5.45783E-06	6.5806E-07	6.27954E-06	6.27954151
3833003774505	383300	3774505	0.000780569	0.00129838	0.00129838	0.000624455	0.000295892	0.000802761	0.000521972	0.000358461	0.000385276	0.000104984	0.000215415	0.000671501	6.01618E-05	0.000132809	1.59832E-07	5.2999E-06	6.5688E-07	6.11661E-06	6.11661122
3833103774505	383310	3774505	0.000786552	0.001308332	0.001308332	0.000629241	0.00029816	0.000808914	0.000525973	0.000361208	0.000388229	0.000103538	0.000216844	0.000675889	6.14607E-05	0.000133676	1.55397E-07	5.11596E-06	6.5091E-07	5.92227E-06	5.92226899
3833203774505	383320	3774505	0.000793492	0.001319876	0.001319876	0.000634794	0.000300791	0.000816051	0.000530614	0.000364395	0.000391654	0.000103154	0.000218422	0.000680915	6.19178E-05	0.000134671	1.52461E-07	4.9893E-06	6.4702E-07	5.78879E-06	5.78878674
3833403774505	383340	3774505	0.00080474	0.001338585	0.001338585	0.000643792	0.000305054	0.000827619	0.000538135	0.000369561	0.000397206	0.000100941	0.000221072	0.000688867	6.26409E-05	0.000136243	1.45567E-07	4.70093E-06	6.251E-07	5.4716E-06	5.47160337
3833503774505	383350	3774505	0.00080825	0.001344423	0.001344423	0.0006466	0.000306385	0.000831229	0.000540482	0.000371173	0.000398939	9.9465E-05	0.000221786	0.000691061	6.28404E-05	0.000136677	1.41231E-07	4.52669E-06	6.0421E-07	5.27213E-06	5.2721311
3833603774505	383360	3774505	0.000810324	0.001347873	0.001347873	0.000648259	0.000307171	0.000833362	0.000541869	0.000372125	0.000399962	9.80188E-05	0.000220566	0.000690695	6.28071E-05	0.000136605	1.37104E-07	4.36094E-06	5.8186E-07	5.0799E-06	5.07990133
3833703774505	383370	3774505	0.000787669	0.001310189	0.001310189	0.000630135	0.000298583	0.000810062	0.000526719	0.000361721	0.00038878	9.67792E-05	0.00021863	0.000681372	6.19594E-05	0.000134761	1.33205E-07	4.20597E-06	5.5995E-07	4.89913E-06	4.8991304
3833803774505	383380	3774505	0.000780808	0.001298778	0.001298778	0.000624647	0.000295983	0.000803007	0.000522132	0.000358571	0.000385394	9.55396E-05	0.000216159	0.00067077	6.09953E-05	0.000132664	1.296E-07	4.06145E-06	5.4097E-07	4.73202E-06	4.73201788
3833903774505	383390	3774505	0.000781127	0.001299309	0.001299309	0.000624902	0.000296104	0.000803335	0.000522345	0.000358717	0.000385552	9.46541E-05	0.000214432	0.0006662	6.05797E-05	0.00013176	1.2668E-07	3.94213E-06	5.2546E-07	4.59427E-06	4.59427268
3834003774505	383400	3774505	0.000783042	0.001302493	0.001302493	0.000626433	0.000296829	0.000805304	0.000523625	0.000359596	0.000386496	9.40048E-05	0.000214313	0.000666475	6.06047E-05	0.000131815	1.24122E-07	3.83586E-06	5.1169E-07	4.47167E-06	4.47167307
3834103774505	383410	3774505	0.000784318	0.001304616	0.001304616	0.000627455	0.000297313	0.000806617	0.000524479	0.000360182	0.000387126	9.33555E-05	0.000214283	0.000666932	6.06462E-05	0.000131905	1.21602E-07	3.73207E-06	4.9776E-07	4.35144E-06	4.35143712
3834203774505	383420	3774505	0.000778654	0.001295195	0.001295195	0.000622924	0.000295166	0.000800792	0.000520692	0.000357581	0.000384331	9.19092E-05	0.000212437	0.000661448	6.01476E-05	0.00013082	1.18289E-07	3.60533E-06	4.7913E-07	4.20275E-06	4.20275345
3834303774505	383430	3774505	0.000772751	0.001285376	0.001285376	0.000618201	0.000292928	0.000794721	0.000516744	0.000354871	0.000381417	9.05811E-05	0.000210621	0.000655781	5.96323E-05	0.0001297	1.15089E-07	3.48467E-06	4.6133E-07	4.06108E-06	4.06108357
3834403774505	383440	3774505	0.000765652	0.001273567	0.001273567	0.000612521	0.000290237	0.000787419	0.000511996	0.00035161	0.000377913	8.92529E-05	0.000208567	0.000649383	5.90505E-05	0.000128434	1.11944E-07	3.36785E-06	4.4399E-07	3.92379E-06	3.92378641
3834503774505	383450	3774505	0.000757515	0.001260032	0.001260032	0.000606012	0.000287153	0.000779051	0.000506555	0.000347874	0.000373897	8.79838E-05	0.000206215	0.00064198	5.83773E-05	0.00012697	1.08777E-07	3.25291E-06	4.2711E-07	3.78879E-06	3.78879462
3834603774505	383460	3774505	0.000749219	0.001246232	0.001246232	0.000599375	0.000284008	0.000770519	0.000501008	0.000344064	0.000369802	8.68032E-05	0.000203892	0.000634668	5.77124E-05	0.000125524	1.05738E-07	3.14379E-06	4.1123E-07	3.66076E-06	3.66076462
3834703774505	383470	3774505	0.000747065	0.00124265	0.00124265	0.000597652	0.000283191	0.000768304	0.000499567	0.000343075	0.000368739	8.62129E-05	0.000203207	0.000632566	5.75213E-05	0.000125108	1.03516E-07	3.06001E-06	3.9948E-07	3.563E-06	3.56300396
3834803774505	383480	3774505	0.000745389	0.001239863	0.001239863	0.000596312	0.000282556	0.000766581	0.000498447	0.000342305	0.000367912	8.56816E-05	0.000202701	0.000630921	5.73717E-05	0.000124783	1.01446E-07	2.98186E-06	3.8853E-07	3.47183E-06	3.47182973
3835003774505	383500	3774505	0.00073813	0.001227788	0.001227788	0.000590504	0.000279805	0.000759116	0.000493593	0.000338972	0.000364329	8.44715E-05	0.000200647	0.000624431	5.67816E-05	0.000123499	9.70846E-08	2.82373E-06	3.6647E-07	3.28729E-06	3.28728744
3835103774505	383510	3774505	0.000733424	0.001219959	0.001219959	0.000586739	0.00027802	0.000754275	0.000490445	0.00033681	0.000362006	8.38517E-05	0.000199367	0.000620319	5.64076E-05	0.000122686	9.48962E-08	2.7465E-06	3.5585E-07	3.19725E-06	3.19724887
3835203774505	383520	3774505	0.000725526	0.001206823	0.001206823	0.000580421	0.000275027	0.000746153	0.000485164	0.000333183	0.000358108	8.30253E-05	0.000197193	0.000613555	5.57925E-05	0.000121348	9.23908E-08	2.66211E-06	3.4441E-07	3.09891E-06	3.09891011
3835303774505	383530	3774505	0.000716911	0.001192492	0.001192492	0.000573529	0.000271761	0.000737293	0.000479403	0.000329227	0.000353855	8.21693E-05	0.000194871	0.000606335	5.5136E-05	0.00011992	8.98746E-08	2.57878E-06	3.3331E-07	3.00197E-06	3.00197212
3835403774505	383540	3774505	0.000707498	0.001176835	0.001176835	0.000565998	0.000268193	0.000727612	0.000473109	0.000324904	0.000349209	8.13429E-05	0.00019234	0.000598383	5.44129E-05	0.000118348	8.7328E-08	2.49592E-06	3.2247E-07	2.90571E-06	2.90571236
3835503774505	383550	3774505	0.000694655	0.001155472	0.001155472	0.000555724	0.000263324	0.000714404	0.0004652	0.000319006	0.00034287	8.02804E-05	0.000188916	0.000587689	5.34405E-05	0.000116233	8.44894E-08	2.40616E-06	3.1077E-07	2.80142E-06	2.8014167
3835603774505	383560	3774505	0.000682529	0.001135303	0.001135303	0.000546023	0.000258728	0.000701934	0.000456412	0.000313438	0.000336885	7.93064E-05	0.00018573	0.000577636	5.25263E-05	0.000114244	8.18295E-08	2.32218E-06	2.9996E-07	2.70398E-06	2.70397808
3835703774505	383570	3774505	0.000672877	0.001119247	0.001119247	0.000538301	0.000255069	0.000692007	0.000449957	0.000309005	0.000332121	7.8539E-05	0.00018317	0.000569684	5.18032E-05	0.000112671	7.95447E-08	2.24917E-06	2.9063E-07	2.61934E-06	2.619345
3835803774505	383580	3774505	0.00066466	0.00110558	0.00110558	0.000531728	0.000251954	0.000683557	0.000444463	0.000305232	0.000328065	7.79192E-05	0.000181026	0.000562921	5.11882E-05	0.000111334	7.75208E-08	2.18388E-06	2.8233E-07	2.54373E-06	2.54372609
3835903774505	383590	3774505	0.00065764	0.001093903	0.001093903	0.000526112	0.000249293	0.000676337	0.000439769	0.000302008	0.0003246	7.73879E-05	0.00017921	0.000557163	5.06646E-05	0.000110195	7.57082E-08	2.12492E-06	2.7484E-07	2.47546E-06	2.47546013
3836003774505	383600	3774505	0.00066139	0.00110014	0.00110014	0.000529112	0.000250714	0.000680193	0.000442276	0.00030373	0.000326451	7.75945E-05	0.000180282	0.000560361	5.09555E-05	0.000110828	7.51681E-08	2.10026E-06	2.7151E-07	2.44693E-06	2.44693084
3836103774505	383610	3774505	0.000665059	0.001106243	0.001106243	0.000532047	0.000252105	0.000683967	0.00044473	0.000305415	0.000328262	7.78011E-05	0.000181324	0.00056356	5.12464E-05	0.00011146	7.46502E-08	2.0765E-06	2.6827E-07	2.41942E-06	2.41942136
3836203774505	383620	3774505	0.000673435	0.001120176	0.001120176	0.000538748	0.00025528	0.000692581	0.000450331	0.000309262	0.000332396	7.83324E-05	0.000183616	0.000570689	5.18946E-05	0.00011287	7.46665E-08	2.0669E-06	2.6667E-07	2.40823E-06	2.40823168
3836303774505	383630	3774505	0.000687315	0.001143264	0.001143264	0.000549852	0.000260542	0.000706856	0.000459613	0.000315636	0.000339248	7.91883E-05	0.000187397	0.000582388	5.29585E-05	0.000115184	7.52542E-08	2.07194E-06	2.6675E-07	2.41394E-06	2.41394067
3836403774505	383640	3774505	0.000702632	0.001168741	0.001168741	0.000562105	0.000266348	0.000722608	0.000469855	0.00032267	0.000346807	8.01033E-05	0.000191566	0.000595276	5.41303E-05	0.000117733	7.59325E-08	2.07905E-06	2.6704E-07	2.42202E-06	2.4220209
3836503774505	383650	3774505	0.000720022	0.001197667	0.001197667	0.000576018	0.00027294	0.000740493	0.000481484	0.000330656	0.000355391	8.11363E-05	0.00019633	0.000609991	5.54684E-05	0.000120643	7.67657E-08	2.08954E-06	2.6757E-07	2.43388E-06	2.43387821
3836603774505	383660	3774505	0.000739726	0.001230442	0.001230442	0.000591781	0.000280409	0.000760756	0.00049466	0.000339704	0.000365116	8.22874E-05	0.000201719	0.000626625	5.6981E-05	0.00012933	7.76595E-08	2.10127E-06	2.6832E-07	2.44725E-06	2.44725436
3836703774505	383670	3774505	0.000765971	0.001274097	0.001274097	0.000612777	0.000290358	0.000787748	0.00051221	0.000351757	0.00037807	8.37631E-05	0.000208835	0.000648835	5.90006E-05	0.000128326	7.88386E-08	2.11994E-06	2.7022E-07	2.46899E-06	2.46899315
3836803774505	383680	3774505	0.000801389	0.001333012	0.001333012	0.000641112	0.000303784	0.000824173	0.000535895	0.000368022	0.000395553	8.60063E-05	0.000218333	0.000678448	6.16934E-05	0.000134183	8.03579E-08	2.14754E-06	2.7401E-07	2.5019E-06	2.50190078
3836903774505	383690	3774505	0.000839201	0.001395907	0.001395907	0.000671361	0.000318118	0.00086306	0.00056118	0.000385386	0.000414216	8.87512E-05	0.000228515	0.000709797	6.45442E-05	0.000140383	8.15368E-08	2.16807E-06	2.782E-07	2.5278E-06	2.52780296
3837003774505	383700	3774505	0.000899429	0.001496089	0.001496089	0.000719543	0.000340948	0.000925	0.000601454	0.000413045	0.000443943	9.14075E-05	0.000241943	0.000753851	6.85501E-05	0.000149096	8.22575E-08	2.18114E-06	2.841E-07	2.5475E-06	2.54750234
3837103774505	383710	3774505	0.000921845	0.001533375	0.001533375	0.000737476	0.000349446	0.000948054	0.000616444	0.000423339	0.000455007	9.40933E-05	0.000249536	0.000775969	7.05614E-05	0.00015347	8.26112E-08	2.18398E-06	2.8823E-07	2.55482E-06	2.55481997
3837203774505	383720	3774505	0.000927828	0.001543327	0.001543327	0.000742262	0.000351714	0.000954207	0.000620445	0.000426086	0.000457961	9.76056E-05	0.000250935	0.000779991	7.09271E-05	0.000154266	8.24733E-08	2.17251E-06	2.8678E-07	2.54176E-06	2.54176063
3837303774505	383730	3774505	0.000925594	0.001539612	0.001539612	0.000740476	0.000350867	0.000951909	0.000618951	0.000425061	0.000456858	9.88747E-05	0.000250399	0.000778254	7.07692E-05	0.000153922	8.17463E-08	2.14417E-06	2.8282E-07	2.50874E-06	2.50873585
3837403774505	383740	3774505	0.000922962	0.001535233	0.001535233	0.00073837	0.000349869	0.000949202	0.000617191	0.000423852	0.000455559	0.00010041	0.000249774	0.000776244	7.05863E-05	0.000153525	8.10251E-08	2.116E-06	2.7872E-07	2.47575E-06	2.47575035
3837503774505	383750	3774505	0.00092009	0.001530456	0.001530456	0.000736072	0.00034878	0.000946249	0.000615271	0.000422533	0.000454141	0.000101029	0.000249059	0.000773959	7.03786E-05	0.000153073	8.02279E-08	2.08656E-06	2.7455E-07	2.44133E-06	2.44133347
3837603774505	383760	3774505	0.000916899	0.001525148	0.001525148	0.000733519	0.000347571	0.000942967	0.000613137	0.000421068	0.000452566	0.000101443	0.000248285	0.0007714	7.01458E-05	0.000152567	7.97536E-08	2.06084E-06	2.7048E-07	2.41107E-06	2.41107244
3837703774505	383770	3774505	0.000913389	0.00151931	0.00151931	0.000730711	0.00034624	0.000939357	0.00061079	0.000419456	0.000450834	0.000101295	0.000247422	0.000768749	6.99048E-05	0.000152042	7.90148E-08	2.03217E-06	2.6645E-07	2.37763E-06	2.37762606
3837803774505	383780	3774505	0.000909241	0.00151241	0.00151241	0.000727393	0.000344668	0.000935091	0.000608016	0.000417551	0.000448786	0.000101088	0.00024641	0.000765459	6.96056E-05	0.000151392	7.80804E-08	2.00164E-06	2.6252E-07	2.34224E-06	2.34224022
3837903774505	383790	3774505	0.000904774	0.001504979	0.001504979	0.000723819	0.000342975	0.000930497	0.000605028	0.000415499	0.000446581	0.000100793	0.000245278	0.000761894	6.92815E-05	0.000150687	7.70997E-08	1.97075E-06	2.5844E-07	2.30629E-06	2.30629055
3838003774505	383800	3774505	0.000900227	0.001497416	0.001497416	0.000720182	0.000341251	0.000925821	0.000601988	0.000413411	0.000444337	0.000100469	0.000244147	0.00075833	6.89574E-05	0.000149982	7.60566E-08	1.93968E-06	2.544E-07	2.27014E-06	2.27013581
3838103774505	383810	3774505	0.0008956	0.00148972	0.00148972	0.00071648	0.000339497	0.000921062	0.000598894	0.000411286	0.000442053	0.000100144	0.000243015	0.000754765	6.86332E-05	0.000149277	7.50331E-08	1.90934E-06	2.5045E-07	2.23483E-06	2.23482922
3838203774505	383820	3774505	0.000890894	0.001481891	0.001481891	0.000712715	0.000337713	0.000916222	0.000595747	0.000409125	0.00043973	9.98487E-05	0.000241854	0.000751018	6.82925E-05	0.000148535	7.40245E-08	1.87962E-06	2.4659E-07	2.20024E-06	2.20023981
3838303774505	383830	3774505	0.000887224	0.001475787	0.001475787	0.000709779	0.000336322	0.000912448	0.000593293	0.00040744	0.000437919	9.95831E-05	0.000240961	0.000748276	6.80431E-05	0.000147993	7.3099E-08	1.85209E-06	2.4302E-07	2.1682E-06	2.16820193
3838403774505	383840	3774505	0.000883395	0.001469418	0.001469418	0.000706716	0.00033487	0.00090851	0.000590732	0.000405682	0.000436029	9.9347E-05	0.000240038	0.000745351	6.77772E-05	0.000147415	7.21906E-08	1.82521E-06	2.3952E-07	2.13692E-06	2.13692154
3838503774505	383850	3774505	0.000879486	0.001462916	0.001462916	0.000703589	0.000333389	0.00090449	0.000588118	0.000403886	0.0004341	9.91109E-05	0.000239085	0.000742335	6.75029E-05	0.000146818	7.12913E-08	1.79876E-06	2.3611E-07	2.10617E-06	2.10616729
3838603774505	383860	3774505	0.000875338	0.001456016	0.001456016	0.00070027	0.000331816	0.000900224	0.000585345	0.000401982	0.000432052	9.88452E-05	0.000238073	0.000739136	6.7212E-05	0.000146185	7.04009E-08	1.77279E-06	2.3277E-07	2.07596E-06	2.07596009
3838703774505	383870	3774505	0.00087111	0.001448984	0.001448984	0.000696888	0.000330214	0.000895876	0.000582517	0.00040004	0.000429966	9.86091E-05	0.000237031	0.000735846	6.69128E-05	0.000145535	6.95256E-08	1.74736E-06	2.2951E-07	2.0464E-06	2.04639696
3838803774505	383880	3774505	0.000866723	0.001441686	0.001441686	0.000693378	0.00032855	0.000891364	0.000579583	0.000398025	0.0004278	9.83435E-05	0.000235959	0.000732464	6.66053E-05	0.000144866	6.8657E-08	1.72231E-06	2.2632E-07	2.01729E-06	2.01729313
3838903774505	383890	3774505	0.000862255	0.001434255	0.001434255	0.000689804	0.000326857	0.00088677	0.000576596	0.000395974	0.000425595	9.80778E-05	0.000234887	0.000728991	6.62895E-05	0.000144179	6.78048E-08	1.69782E-06	2.2321E-07	1.98884E-06	1.98883643

			EGIODemolition	EGIOSite Grubbing / Prep	EGIOMass Grading / Excavation	EGIOMass Grading / Excavation	EGIODrainage / Utilities Trenching	EGIODrainage / Utilities Trenching	EGIOFoundations / Concrete Pads	EGIOFoundations / Concrete Pads	EGIOBuilding / Structure Construction	EGIOBuilding / Structure Construction	EGIOAsphalt Paving	EGIOArchitectural Coating	EGIOLandscaping or Other Finishing	EGIOWaterside Construction (Piles)	HIWaterside Construction (Landscaping)	HIWaterside Construction (Landscaping)	KMDemolition	KMSite Grubbing / Prep	KMMass Grading / Excavation
Unique Identifier	X (UTM)	Y (UTM)	2025	2025	2025	2026	2026	2027	2026	2027	2026	2027	2027	2027	2027	2027	2025	2026	2025	2025	2025
3839003774505	383900	3774505	0.001669884	0.00154399	0.002568231	0.002568231	0.00123519	0.00123519	0.000585282	0.000585282	0.001587883	0.001587883	0.001032475	0.000209421	0.000709045	0.000762086	0.001186783	0.001186783	0.00172812	0.001597833	0.002657797
3839103774505	383910	3774505	0.001640377	0.0015167	0.002522851	0.002522851	0.001213364	0.001213364	0.00057494	0.00057494	0.001559825	0.001559825	0.001014231	0.000205721	0.000696516	0.00074862	0.001176377	0.001176377	0.001710175	0.00158124	0.002630198
3829703774515	382970	3774515	0.002154844	0.00199239	0.003314086	0.003314086	0.001593908	0.001593908	0.000755258	0.000755258	0.00204903	0.00204903	0.001332322	0.000270241	0.000914963	0.000983408	0.000855392	0.000855392	0.000697891	0.000645276	0.001073336
3829803774515	382980	3774515	0.002269161	0.00209808	0.003489901	0.003489901	0.001678467	0.001678467	0.000795325	0.000795325	0.002157732	0.002157732	0.001403002	0.000284577	0.000963503	0.001035579	0.000877004	0.000877004	0.000720323	0.000666016	0.001107836
3829903774515	382990	3774515	0.002386238	0.00220633	0.003669963	0.003669963	0.001765067	0.001765067	0.000836359	0.000836359	0.002269061	0.002269061	0.00147539	0.00029926	0.001013215	0.00108901	0.000897616	0.000897616	0.000741892	0.000685959	0.001141008
3830003774515	383000	3774515	0.002513669	0.00232416	0.003865947	0.003865947	0.001859326	0.001859326	0.000881023	0.000881023	0.002390234	0.002390234	0.00155418	0.000315241	0.001067323	0.001147165	0.000919129	0.000919129	0.000764756	0.000707099	0.001176171
3830103774515	383010	3774515	0.002706238	0.00250221	0.004162113	0.004162113	0.002001766	0.002001766	0.000948517	0.000948517	0.002573347	0.002573347	0.001673244	0.000339391	0.001149089	0.001235048	0.000954349	0.000954349	0.000803753	0.000743156	0.001236148
3830203774515	383020	3774515	0.002928055	0.0027073	0.004503261	0.004503261	0.002165841	0.002165841	0.001026262	0.001026262	0.002784272	0.002784272	0.001810391	0.00036721	0.001243274	0.001336279	0.000993271	0.000993271	0.000845856	0.000782085	0.001300901
3830303774515	383030	3774515	0.003152116	0.00291447	0.004847859	0.004847859	0.002331576	0.002331576	0.001104794	0.001104794	0.002997329	0.002997329	0.001948926	0.000395309	0.001338412	0.001438534	0.001029092	0.001029092	0.000883559	0.000816945	0.001358887
3830403774515	383040	3774515	0.003360215	0.00310688	0.00516791	0.00516791	0.002485504	0.002485504	0.001177731	0.001177731	0.00319521	0.00319521	0.002077592	0.000421407	0.001426772	0.001533504	0.001058209	0.001058209	0.000913842	0.000844945	0.001405461
3830503774515	383050	3774515	0.003588157	0.00331764	0.005518479	0.005518479	0.00265411	0.00265411	0.001257624	0.001257624	0.003411959	0.003411959	0.002218527	0.000449993	0.001523559	0.001637531	0.001088426	0.001088426	0.000944729	0.000873503	0.001452965
3830603774515	383060	3774515	0.003865623	0.00357418	0.005945212	0.005945212	0.002859347	0.002859347	0.001354873	0.001354873	0.0036758	0.0036758	0.002390081	0.000484791	0.001641373	0.001764158	0.001125347	0.001125347	0.000979498	0.000905651	0.001506439
3830703774515	383070	3774515	0.004175787	0.00386096	0.006422236	0.006422236	0.003088772	0.003088772	0.001463584	0.001463584	0.003970733	0.003970733	0.002581853	0.000523689	0.001773071	0.001905708	0.00116557	0.00116557	0.001013577	0.000937161	0.001558852
3830803774515	383080	3774515	0.00450036	0.00416107	0.006921419	0.006921419	0.003328853	0.003328853	0.001577344	0.001577344	0.004279367	0.004279367	0.002782534	0.000564393	0.001910887	0.002053833	0.001205693	0.001205693	0.001044464	0.00096572	0.001606355
3830903774515	383090	3774515	0.004841325	0.00447633	0.007445813	0.007445813	0.00358106	0.00358106	0.00169685	0.00169685	0.004603589	0.004603589	0.002993349	0.000607154	0.002055663	0.00220944	0.001241514	0.001241514	0.001073626	0.000992683	0.001651205
3831003774515	383100	3774515	0.00519782	0.00480594	0.007994091	0.007994091	0.003844755	0.003844755	0.001821799	0.001821799	0.004942578	0.004942578	0.003213767	0.000651862	0.002207033	0.002372134	0.001278936	0.001278936	0.001102787	0.001019646	0.001696054
3831103774515	383110	3774515	0.005543703	0.00512575	0.008526049	0.008526049	0.004100599	0.004100599	0.001943028	0.001943028	0.005271476	0.005271476	0.003427623	0.00069524	0.002353898	0.002529985	0.001311454	0.001311454	0.00112867	0.001043577	0.001735861
3831203774515	383120	3774515	0.005900802	0.00545593	0.009075256	0.009075256	0.00436474	0.00436474	0.002068189	0.002068189	0.00561104	0.00561104	0.003648415	0.000740024	0.002505525	0.002692954	0.001341972	0.001341972	0.001154381	0.001067349	0.001775403
3831303774515	383130	3774515	0.006292756	0.00581833	0.009678071	0.009678071	0.004654664	0.004654664	0.002205566	0.002205566	0.005983747	0.005983747	0.003890757	0.000789179	0.002671952	0.002871831	0.001371789	0.001371789	0.001180178	0.001091201	0.001815078
3831403774515	383140	3774515	0.006631478	0.00613151	0.010199015	0.010199015	0.004905212	0.004905212	0.002324286	0.002324286	0.006305836	0.006305836	0.004100186	0.000831659	0.002815775	0.003026414	0.001396203	0.001396203	0.001205802	0.001114893	0.001854487
3831503774515	383150	3774515	0.006973651	0.00644789	0.010725267	0.010725267	0.005158312	0.005158312	0.002444215	0.002444215	0.006631206	0.006631206	0.004311748	0.000874571	0.002961065	0.003182572	0.001420417	0.001420417	0.001231771	0.001138905	0.001894427
3831603774515	383160	3774515	0.007297792	0.00674759	0.011223786	0.011223786	0.005398075	0.005398075	0.002557824	0.002557824	0.00693943	0.00693943	0.004512162	0.000915221	0.003098698	0.0033305	0.001441629	0.001441629	0.001258172	0.001163115	0.00193503
3831703774515	383170	3774515	0.007600451	0.00702743	0.011689266	0.011689266	0.005621947	0.005621947	0.002663904	0.002663904	0.007227227	0.007227227	0.004699293	0.000953178	0.003227208	0.003468625	0.00146084	0.00146084	0.001285004	0.001188124	0.001976297
3831903774515	383190	3774515	0.008050728	0.00744376	0.012381779	0.012381779	0.005955011	0.005955011	0.002821723	0.002821723	0.007655393	0.007655393	0.004977696	0.001009648	0.0034184	0.003674118	0.001474648	0.001474648	0.001340048	0.001239019	0.002060954
3832003774515	383200	3774515	0.008171861	0.00755576	0.012568077	0.012568077	0.006044611	0.006044611	0.002864179	0.002864179	0.007770577	0.007770577	0.005052591	0.001024839	0.003469833	0.0037294	0.001469945	0.001469945	0.001368174	0.001265024	0.002104211
3832103774515	383210	3774515	0.008252615	0.00763043	0.012692275	0.012692275	0.006104344	0.006104344	0.002892483	0.002892483	0.007847367	0.007847367	0.005102521	0.001034967	0.003504123	0.003766254	0.001468144	0.001468144	0.001396732	0.001291429	0.002148132
3832203774515	383220	3774515	0.008302224	0.0076763	0.012768573	0.012768573	0.006141039	0.006141039	0.002909871	0.002909871	0.007894539	0.007894539	0.005133194	0.001041188	0.003525187	0.003788894	0.001469045	0.001469045	0.001426066	0.001318551	0.002193247
3832303774515	383230	3774515	0.008303174	0.00767718	0.012770032	0.012770032	0.006141741	0.006141741	0.002910203	0.002910203	0.007895442	0.007895442	0.00513378	0.001041307	0.00352559	0.003789327	0.001468945	0.001468945	0.001455831	0.001346073	0.002239025
3832403774515	383240	3774515	0.008274443	0.00765061	0.012725846	0.012725846	0.0061204	0.0061204	0.002900134	0.002900134	0.007868123	0.007868123	0.005116017	0.001037704	0.003513391	0.003776215	0.001470746	0.001470746	0.001486114	0.001374073	0.002285599
3832503774515	383250	3774515	0.008203783	0.00758528	0.012617172	0.012617172	0.006068223	0.006068223	0.002875367	0.002875367	0.007800932	0.007800932	0.005072328	0.001028842	0.003483388	0.003743968	0.001471546	0.001471546	0.001516829	0.001402471	0.002332837
3832603774515	383260	3774515	0.008111898	0.00750032	0.012475857	0.012475857	0.006000258	0.006000258	0.002843163	0.002843163	0.007713559	0.007713559	0.005015517	0.001017319	0.003444373	0.003702035	0.001474048	0.001474048	0.001547975	0.001431269	0.002380739
3832703774515	383270	3774515	0.008011041	0.00740707	0.012320741	0.012320741	0.005925655	0.005925655	0.002807813	0.002807813	0.007617655	0.007617655	0.004953157	0.001004671	0.003401548	0.003656006	0.001479551	0.001479551	0.001579552	0.001460466	0.002429304
3832903774515	383290	3774515	0.007673958	0.0070954	0.011802318	0.011802318	0.00567632	0.00567632	0.002689668	0.002689668	0.007297125	0.007297125	0.004744742	0.000962397	0.00325842	0.003502172	0.001473748	0.001473748	0.001642965	0.001519098	0.002526831
3833003774515	383300	3774515	0.007437733	0.00687698	0.011439011	0.011439011	0.005501587	0.005501587	0.002606872	0.002606872	0.007072499	0.007072499	0.004598686	0.000932772	0.003158117	0.003394365	0.001458939	0.001458939	0.001674111	0.001547896	0.002574733
3833103774515	383310	3774515	0.007141373	0.00660297	0.010983218	0.010983218	0.005282374	0.005282374	0.002503	0.002503	0.006790692	0.006790692	0.004415449	0.000895605	0.003032281	0.003259115	0.001444431	0.001444431	0.001705084	0.001576534	0.002622369
3833303774515	383330	3774515	0.006682899	0.00617906	0.010278099	0.010278099	0.004943247	0.004943247	0.002342309	0.002342309	0.006354732	0.006354732	0.004131979	0.000838107	0.002837609	0.003049881	0.001418316	0.001418316	0.001766513	0.001633332	0.002716845
3833403774515	383340	3774515	0.006420791	0.00593671	0.009874984	0.009874984	0.004749369	0.004749369	0.002250441	0.002250441	0.006105494	0.006105494	0.003969919	0.000805236	0.002726316	0.002930262	0.001396803	0.001396803	0.001795071	0.001659736	0.002760765
3833503774515	383350	3774515	0.006139788	0.00567689	0.00944281	0.00944281	0.004541515	0.004541515	0.002151952	0.002151952	0.00583829	0.00583829	0.003796178	0.000769995	0.002607	0.002802021	0.001371689	0.001371689	0.001822421	0.001685024	0.002802828
3833603774515	383360	3774515	0.005869483	0.00542697	0.009027089	0.009027089	0.004341575	0.004341575	0.002057212	0.002057212	0.005581259	0.005581259	0.003629051	0.000736096	0.002492227	0.002678662	0.001346875	0.001346875	0.001840625	0.001701856	0.002830826
3833703774515	383370	3774515	0.005617297	0.00519379	0.008639234	0.008639234	0.004155036	0.004155036	0.001968823	0.001968823	0.005341456	0.005341456	0.003473126	0.000704469	0.002385146	0.002563571	0.001324061	0.001324061	0.001862453	0.001722038	0.002864397
3833803774515	383380	3774515	0.005392287	0.00498575	0.008293177	0.008293177	0.0039886	0.0039886	0.001889958	0.001889958	0.005127496	0.005127496	0.003334005	0.000676251	0.002289606	0.002460883	0.001302249	0.001302249	0.001882469	0.001740545	0.002895181
3833903774515	383390	3774515	0.005187208	0.00479613	0.00797777	0.00797777	0.003836905	0.003836905	0.001818079	0.001818079	0.004932487	0.004932487	0.003207206	0.000650532	0.002202527	0.002367291	0.001283738	0.001283738	0.0019007 6	0.001757457	0.002923312
3834103774515	383410	3774515	0.00481734	0.00445415	0.007408925	0.007408925	0.003563319	0.003563319	0.001688443	0.001688443	0.004580782	0.004580782	0.00297852	0.000604146	0.002045479	0.002198494	0.00125222	0.00125222	0.001930698	0.001785138	0.002969355
3834203774515	383420	3774515	0.004625634	0.0042769	0.007114086	0.007114086	0.003421516	0.003421516	0.001621252	0.001621252	0.004398489	0.004398489	0.002859989	0.000580104	0.001964079	0.002111005	0.001232009	0.001232009	0.001935012	0.001789126	0.00297599
3834303774515	383430	3774515	0.004443935	0.0041089	0.006834639	0.006834639	0.003287117	0.003287117	0.001557568	0.001557568	0.004225713	0.004225713	0.002747647	0.000557317	0.001886928	0.002028083	0.001212797	0.001212797	0.001934753	0.001788887	0.002975592
3834403774515	383440	3774515	0.00426655	0.00394488	0.006561827	0.006561827	0.003155908	0.003155908	0.001495396	0.001495396	0.004057039	0.004057039	0.002637971	0.000535071	0.001811609	0.00194713	0.001192986	0.001192986	0.001926902	0.001781628	0.002963517
3834503774515	383450	3774515	0.004092358	0.00378382	0.006293924	0.006293924	0.00302706	0.00302706	0.001434342	0.001434342	0.003891401	0.003891401	0.002530269	0.000513226	0.001737646	0.001867633	0.001172174	0.001172174	0.001911717	0.001767588	0.002940163
3834603774515	383460	3774515	0.003928864	0.00363266	0.006042475	0.006042475	0.002906126	0.002906126	0.001377039	0.001377039	0.003735935	0.003735935	0.002429182	0.000492722	0.001668225	0.001793019	0.001152563	0.001152563	0.001891097	0.001748522	0.00290845
3834703774515	383470	3774515	0.003797206	0.00351092	0.005839989	0.005839989	0.00280874	0.00280874	0.001330894	0.001330894	0.003610742	0.003610742	0.002347779	0.00047621	0.001612322	0.001732934	0.001140856	0.001140856	0.001884367	0.0017423	0.0028981
3834803774515	383480	3774515	0.003674348	0.00339733	0.005651037	0.005651037	0.002717864	0.002717864	0.001287833	0.001287833	0.003493917	0.003493917	0.002271817	0.000460803	0.001560156	0.001676866	0.00113035	0.00113035	0.001878673	0.001737035	0.002889343
3834903774515	383490	3774515	0.003555113	0.00328708	0.005467658	0.005467658	0.002629668	0.002629668	0.001246042	0.001246042	0.003380538	0.003380538	0.002198096	0.000445849	0.001509528	0.00162245	0.001119644	0.001119644	0.001868924	0.001728021	0.002874349
3835003774515	383500	3774515	0.003437001	0.00317788	0.005286004	0.005286004	0.002542301	0.002542301	0.001204644	0.001204644	0.003268225	0.003268225	0.002125068	0.000431037	0.001459376	0.001568547	0.001107837	0.001107837	0.00185279	0.001713104	0.002849535
3835103774515	383510	3774515	0.003324841	0.00307417	0.005113506	0.005113506	0.002459339	0.002459339	0.001165333	0.001165333	0.003161573	0.003161573	0.002055721	0.000416971	0.001411753	0.001517361	0.001096531	0.001096531	0.001834758	0.001696431	0.002821803
3835203774515	383520	3774515	0.003211215	0.00296911	0.004938752	0.004938752	0.002375291	0.002375291	0.001125508	0.001125508	0.003053527	0.003053527	0.001985466	0.000402721	0.001363506	0.001465505	0.001083323	0.001083323	0.001807495	0.001671223	0.002779873
3835303774515	383530	3774515	0.003101816	0.00286796	0.004770501	0.004770501	0.00229437	0.00229437	0.001087165	0.001087165	0.0029495	0.0029495	0.001917826	0.000389001	0.001317055	0.001415579	0.001070115	0.001070115	0.001776263	0.001642346	0.002731839
3835403774515	383540	3774515	0.002996386	0.00277048	0.004608352	0.004608352	0.002216385	0.002216385	0.001050212	0.001050212	0.002849247	0.002849247	0.00185264	0.000375779	0.001272288	0.001367464	0.001056908	0.001056908	0.001744254	0.00161275	0.00268261
3835503774515	383550	3774515	0.00289018	0.00267228	0.00444501	0.00444501	0.002137826	0.002137826	0.001012987	0.001012987	0.002748256	0.002748256	0.001786973	0.00036246	0.001227192	0.001318994	0.001041999	0.001041999	0.001705171	0.001576614	0.002622501
3835603774515	383560	3774515	0.002790099	0.00257975	0.004291089	0.004291089	0.002063797	0.002063797	0.00097791	0.00097791	0.00265309	0.00265309	0.001725094	0.000349908	0.001184697	0.00127332	0.001027991	0.001027991	0.001666778	0.001541115	0.002563454
3835703774515	383570	3774515	0.002704254	0.00250037	0.004159061	0.004159061	0.002000299	0.002000299	0.000947822	0.000947822	0.00257146	0.00257146	0.001672017	0.000339142	0.001148246	0.001234143	0.001017885	0.001017885	0.001639428	0.001515827	0.002521391
3835803774515	383580	3774515	0.002627468	0.00242938	0.004040966	0.004040966	0.001943501	0.001943501	0.00092090 9	0.00092090 9	0.002498444	0.002498444	0.00162454	0.000329513	0.001115642	0.0011991	0.001009981	0.001009981	0.001618118	0.001496124	0.002488616
3835903774515	383590	3774515	0.00255603	0.00236333	0.003931098	0.003931098	0.00189066	0.00189066	0.00089587	0.00089587	0.00430515	0.00430515	0.001580372	0.000320554	0.00108531	0.001166498	0.001003077	0.001003077	0.001599137	0.001478574	0.002459424
3836003774515	383600	3774515	0.002510304	0.00232105	0.003860772	0.003860772	0.001856837	0.001856837	0.000879844	0.000879844	0.002387034	0.002387034	0.001552099	0.000314819	0.001065894	0.00114563	0.001005178	0.001005178	0.001609576	0.001488226	0.00247548
3836103774515	383610	3774515	0.002466044	0.00228012	0.003792702	0.003792702	0.001824098	0.001824098	0.000864331	0.000864331	0.002344948	0.002344948	0.001524734	0.000309268	0.001047101	0.001125431	0.001007379	0.001007379	0.001620275	0.001498118	0.002491934
3836203774515	383620	3774515	0.002435847	0.0022522	0.00374626	0.00374626	0.001801762	0.001801762	0.000853747	0.000853747	0.002316234	0.002316234	0.001506063	0.000305481	0.001034279	0.00111165	0.001015184	0.001015184	0.001649522	0.001525161	0.002536916
3836303774515	383630	3774515	0.002419541	0.00223713	0.003721181	0.003721181	0.001789701	0.001789701	0.000848032	0.000848032	0.002300728	0.002300728	0.001495981	0.000303436	0.001027355	0.001104208	0.001029692	0.001029692	0.001701116	0.001572864	0.002616265
3836403774515	383640	3774515	0.002403666	0.00222245	0.003696766	0.003696766	0.001777958	0.001777958	0.000842468	0.000842468	0.002285633	0.002285633	0.001486166	0.000301446	0.001020615	0.001096963	0.001045601	0.001045601	0.001761337	0.001628545	0.002708883
3836503774515	383650	3774515	0.002380803	0.00220131	0.003661603	0.003661603	0.001761046	0.001761046	0.000834454	0.000834454	0.002263892	0.002263892	0.00147203	0.000298578	0.001010907	0.001086529	0.001058609	0.001058609	0.001809393	0.001672978	0.002782792
3836603774515	383660	3774515	0.002357853	0.00218009	0.003626308	0.003626308	0.001744071	0.001744071	0.000826411	0.000826411	0.00224207	0.00224207	0.00145784	0.0002957	0.001001162	0.001076056	0.001072017	0.001072017	0.001855292	0.001715417	0.002853383
3836703774515	383670	3774515	0.002340253	0.00216382	0.003599239	0.003599239	0.001731052	0.001731052	0.000820242	0.000820242	0.002225333	0.002225333	0.001446958	0.000293493	0.000993689	0.001068023	0.001088426	0.001088426	0.001904987	0.001761366	0.002929813
3836803774515	383680	3774515	0.002331539	0.00215576	0.003585837	0.003585837	0.001724607	0.001724607	0.000817188	0.000817188	0.002217047	0.002217047	0.00144157	0.0002924	0.000989589	0.001064047	0.001110339	0.001110339	0.001953906	0.001806596	0.003005049
3836903774515	383690	3774515	0.002325413	0.00215009	0.003576416	0.003576416	0.001720076	0.001720076	0.000815041	0.000815041	0.002211223	0.002211223	0.001437783	0.000291632	0.000987388	0.001061251	0.001133652	0.001133652	0.001982032	0.001832602	0.003048306
3837003774515	383700	3774515	0.0023343	0.00215831	0.003590083	0.003590083	0.001726649	0.001726649	0.000818155	0.000818155	0.002219673	0.002219673	0.001443277	0.000292746	0.000991161	0.001065307	0.001157666	0.001157666	0.001997735	0.00184712	0.003072456
3837103774515	383710	3774515	0.002327915	0.00215241	0.003580264	0.003580264	0.001721926	0.001721926	0.000815918	0.000815918	0.002213602	0.002213602	0.00143933	0.0002991946	0.00098845	0.001062393	0.001184381	0.001184381	0.001992299	0.001842095	0.003064097
3837203774515	383720	3774515	0.002303844	0.00213015	0.003543243	0.003543243	0.001704121	0.001704121	0.000807481	0.000807481	0.002190713	0.002190713	0.001424447	0.000288927	0.000978229	0.001051407	0.001208295	0.001208295	0.001979444	0.001830209	0.003044326
3837303774515	383730	3774515	0.002263725	0.00209306	0.003481542	0.003481542	0.001674446	0.001674446	0.00079342	0.00079342	0.002152564	0.002152564	0.001399642	0.000283895	0.000961195	0.001033098	0.001225205	0.001225205	0.001963138	0.001815132	0.003019247
3837403774515	383740	3774515	0.002223089	0.00205548	0.003419044	0.003419044	0.001644388	0.001644388	0.000779177	0.000779177	0.002113923	0.002113923	0.001374517	0.000278799	0.00094394	0.001014553	0.00125182	0.00125182	0.001944847	0.00179822	0.002991117
3837503774515	383750	3774515	0.002179433	0.00201512	0.003351903	0.003351903	0.001612096	0.001612096	0.000763876	0.000763876	0.002072411	0.002072411	0.001347525	0.000273324	0.000925404	0.00099463	0.001288741	0.001288741	0.001926211	0.001780989	0.002962455

			KMMass Grading / Excavation	KMDrainage / Utilities Trenching	KMFoundations / Concrete Pads	KMBuilding / Structure Construction	KMAsphalt Paving	KMArchitectural Coating	KMLandscaping or Other Finishing	KMWaterside Construction (Piles)	EWNDemolition	EWNSite Grubbing / Prep	EWNDrainage / Utilities Trenching	EWNDrainage / Utilities Trenching	EWNDrainage / Utilities Trenching	EWNFoundations / Concrete Pads	EWNBuilding / Structure Construction	EWNAsphalt Paving	EWNLandscaping or Other Finishing	EWNWaterside Construction (Piles)	ISDemolition
Unique Identifier	X (UTM)	Y (UTM)	2026	2026	2026	2026	2026	2026	2026	2026	2027	2027	2027	2028	2029	2029	2029	2029	2029	2029	2027
3839003774505	383900	3774505	0.002657797	0.000659954	0.000605694	0.001781434	0.001068482	0.000216725	0.000733773	0.000788664	0.000390315	0.000446248	0.000525551	0.000525551	0.000525551	0.000136803	0.000339869	0.000241329	0.000165731	0.000173283	0.002874823
3839103774505	383910	3774505	0.002630198	0.000653101	0.000599404	0.001762935	0.001057386	0.000214474	0.000726153	0.000780474	0.000389021	0.000444768	0.000523808	0.000523808	0.000523808	0.000136349	0.000338742	0.000240528	0.000165181	0.000172709	0.002812445
3829703774515	382970	3774515	0.001073336	0.000266519	0.000244606	0.000719422	0.0004315	8.75231E-05	0.00029633	0.000318497	0.000312753	0.00035757	0.000421114	0.000421114	0.000421114	0.000109618	0.000272331	0.000193372	0.000132797	0.000138849	0.001853049
3829803774515	382980	3774515	0.001107836	0.000275085	0.000252468	0.000742546	0.00044537	9.03363E-05	0.000305855	0.000328735	0.000317066	0.000362502	0.000426923	0.000426923	0.000426923	0.00011113	0.000276087	0.000196039	0.000134629	0.000140764	0.001946141
3829903774515	382990	3774515	0.001141008	0.000283322	0.000260028	0.00076478	0.000458706	9.30413E-05	0.000315013	0.000338578	0.000320776	0.000366744	0.000431918	0.000431918	0.000431918	0.00011243	0.000279318	0.000198333	0.000136204	0.000142411	0.002040528
3830003774515	383000	3774515	0.001176171	0.000292053	0.000268041	0.000788349	0.000472842	9.59086E-05	0.000324721	0.000349012	0.000324659	0.000371183	0.000437146	0.000437146	0.000437146	0.00013791	0.000282699	0.000200734	0.000137853	0.000144135	0.002142766
3830103774515	383010	3774515	0.001236148	0.000306946	0.00028171	0.000828549	0.000496953	0.000100799	0.000341279	0.000366809	0.000333373	0.000381145	0.000448879	0.000448879	0.000448879	0.000116845	0.000290286	0.000206122	0.000141553	0.000148003	0.002298754
3830203774515	383020	3774515	0.001300901	0.000323025	0.000296466	0.000871951	0.000522985	0.000106079	0.000359157	0.000386024	0.000343381	0.000392587	0.000462354	0.000462354	0.000462354	0.000120353	0.000299001	0.000212309	0.000145802	0.000152447	0.002475189
3830303774515	383030	3774515	0.001358887	0.000337423	0.000309681	0.000910817	0.000546297	0.000110808	0.000375166	0.00040323	0.000352354	0.000402846	0.000474436	0.000474436	0.000474436	0.000123497	0.000306814	0.000217857	0.000149612	0.00015643	0.002649209
3830403774515	383040	3774515	0.001405461	0.000348988	0.000320295	0.000942034	0.00056502	0.000114606	0.000388024	0.000417051	0.000358824	0.000410244	0.000483149	0.000483149	0.000483149	0.000125765	0.000312448	0.000221858	0.00015236	0.000159303	0.002807872
3830503774515	383050	3774515	0.001452965	0.000360784	0.000331121	0.000973874	0.000584118	0.000118479	0.000401139	0.000431147	0.00036564	0.000418037	0.000492326	0.000492326	0.000492326	0.000128154	0.000318383	0.000226072	0.000155254	0.000162329	0.002980339
3830603774515	383060	3774515	0.001506439	0.000374062	0.000343307	0.001009716	0.000605615	0.00012284	0.000415902	0.000447015	0.000374786	0.000428492	0.00050464	0.00050464	0.00050464	0.00013136	0.000326347	0.000231727	0.000159137	0.000166389	0.003188179
3830703774515	383070	3774515	0.001558852	0.000387076	0.000355252	0.001044847	0.000626686	0.000127113	0.000430373	0.000462567	0.000384621	0.000439737	0.000517883	0.000517883	0.000517883	0.000134807	0.000334911	0.000237808	0.000163313	0.000170755	0.003415432
3830803774515	383080	3774515	0.001606355	0.000398872	0.000366077	0.001076687	0.000645783	0.000130987	0.000443487	0.000476663	0.000394198	0.000450687	0.000530778	0.000530778	0.000530778	0.000138164	0.00034325	0.000243729	0.000167379	0.000175007	0.003649155
3830903774515	383090	3774515	0.001651205	0.000410008	0.000376298	0.001106748	0.000663814	0.000134644	0.00045587	0.000489972	0.000404982	0.000463017	0.000545299	0.000545299	0.000545299	0.000141943	0.000352641	0.000250397	0.000171959	0.000179795	0.003886761
3831003774515	383100	3774515	0.001696054	0.000421145	0.000386519	0.001136809	0.000681844	0.000138301	0.000468252	0.0005032	0.000416112	0.000475741	0.000560285	0.000560285	0.000560285	0.000145844	0.000362332	0.000257278	0.000176684	0.000184736	0.004142743
3831103774515	383110	3774515	0.001735861	0.000431029	0.000395591	0.001163491	0.000697847	0.000141547	0.000479242	0.000515092	0.00042228	0.000483534	0.000569463	0.000569463	0.000569463	0.000148233	0.000368267	0.000261493	0.000179578	0.000187762	0.004402609
3831203774515	383120	3774515	0.001775403	0.000440848	0.000404602	0.001189994	0.000713744	0.000144772	0.000490159	0.000526826	0.000427587	0.00048886	0.000575736	0.000575736	0.000575736	0.000149866	0.000372324	0.000264373	0.000181557	0.00018983	0.004671188
3831303774515	383130	3774515	0.001815078	0.000450699	0.000413644	0.001216587	0.000729694	0.000148007	0.000501112	0.000538599	0.000431383	0.0004932	0.000580847	0.000580847	0.000580847	0.000151197	0.000375629	0.0002667	0.000183168	0.000191516	0.004944339
3831403774515	383140	3774515	0.001854487	0.000460485	0.000422625	0.001243002	0.000745537	0.00015122	0.000511992	0.000550293	0.000432677	0.00049468	0.00058259	0.00058259	0.00058259	0.00015165	0.000376756	0.000267521	0.000183718	0.00019209	0.005217232
3831503774515	383150	3774515	0.001894427	0.000470403	0.000431727	0.001269772	0.000761593	0.000154477	0.000523019	0.000562144	0.000433885	0.000496061	0.000584216	0.000584216	0.000584216	0.000152074	0.000377808	0.000268267	0.000184231	0.000192627	0.005505741
3831603774515	383160	3774515	0.00193503	0.000480485	0.00044098	0.001296987	0.000777917	0.000157788	0.000534229	0.000574193	0.000434748	0.000497047	0.000585378	0.000585378	0.000585378	0.000152376	0.000378559	0.000268801	0.000184597	0.00019301	0.005806846
3831703774515	383170	3774515	0.001976297	0.000490732	0.000450385	0.001324647	0.000794507	0.000161153	0.000545622	0.000586438	0.000435524	0.000497935	0.000586423	0.000586423	0.000586423	0.000152648	0.000379235	0.000269281	0.000184927	0.000193354	0.006125293
3831903774515	383190	3774515	0.002060954	0.000511753	0.000469677	0.00138139	0.00082854	0.000168056	0.000568995	0.000611559	0.000436128	0.000498626	0.000587237	0.000587237	0.000587237	0.00015286	0.000379761	0.000269654	0.000185183	0.000193622	0.006809122
3832003774515	383200	3774515	0.002104211	0.000522494	0.000479535	0.001410383	0.00084593	0.000171584	0.000580937	0.000624395	0.000436042	0.000498527	0.00058712	0.00058712	0.00058712	0.00015283	0.000379686	0.000269601	0.000185147	0.000193584	0.007170621
3832103774515	383210	3774515	0.002148132	0.0005334	0.000489545	0.001439822	0.000863587	0.000175165	0.000593063	0.000637428	0.000435869	0.00049833	0.000586888	0.000586888	0.000586888	0.000152769	0.000379536	0.000269494	0.000185073	0.000193508	0.007553861
3832203774515	383220	3774515	0.002193247	0.000544602	0.000499826	0.001470061	0.000881724	0.000178844	0.000605518	0.000650815	0.000435869	0.00049833	0.000586888	0.000586888	0.000586888	0.000152769	0.000379536	0.000269494	0.000185073	0.000193508	0.007958498
3832303774515	383230	3774515	0.002239025	0.000555969	0.000510259	0.001500745	0.000900128	0.000182577	0.000618157	0.000664399	0.000435869	0.00049833	0.000586888	0.000586888	0.000586888	0.000152769	0.000379536	0.000269494	0.000185073	0.000193508	0.008375991
3832403774515	383240	3774515	0.002285599	0.000567534	0.000520873	0.001531962	0.000918852	0.000186375	0.000631015	0.000678219	0.000435869	0.00049833	0.000586888	0.000586888	0.000586888	0.000152769	0.000379536	0.000269494	0.000185073	0.000193508	0.00881048
3832503774515	383250	3774515	0.002332837	0.000579264	0.000531638	0.001563624	0.000937842	0.000190227	0.000644057	0.000692237	0.000435869	0.00049833	0.000586888	0.000586888	0.000586888	0.000152769	0.000379536	0.000269494	0.000185073	0.000193508	0.009241604
3832603774515	383260	3774515	0.002380739	0.000591158	0.000542554	0.001595731	0.000957099	0.000194133	0.000657282	0.000706451	0.000436042	0.000498527	0.00058712	0.00058712	0.00058712	0.00015283	0.000379686	0.000269601	0.000185147	0.000193584	0.009669191
3832703774515	383270	3774515	0.002429304	0.000603217	0.000553622	0.001628282	0.000976623	0.000198093	0.00067069	0.000720862	0.000436301	0.000498823	0.000587469	0.000587469	0.000587469	0.00015292	0.000379911	0.000269761	0.000185257	0.000193699	0.010088495
3832903774515	383290	3774515	0.002526831	0.000627434	0.000575848	0.001693652	0.001015831	0.000206045	0.000697615	0.000749802	0.000435956	0.000498428	0.000587004	0.000587004	0.000587004	0.000152799	0.000379611	0.000269548	0.00018511	0.000193546	0.010702957
3833003774515	383300	3774515	0.002574733	0.000639328	0.000586764	0.001725759	0.001035088	0.000209952	0.00071084	0.000764016	0.000435007	0.000497343	0.000585726	0.000585726	0.000585726	0.000152467	0.000378785	0.000268961	0.000184707	0.000193125	0.010822709
3833103774515	383310	3774515	0.002622369	0.000651157	0.00059762	0.001757687	0.001054239	0.000213836	0.000723992	0.000778151	0.000432159	0.000494088	0.000581893	0.000581893	0.000581893	0.000151469	0.000376305	0.0002672	0.000183498	0.000191861	0.010857392
3833303774515	383330	3774515	0.002716845	0.000674616	0.00061915	0.001821011	0.00109222	0.00022154	0.000750075	0.000806185	0.00042793	0.000489255	0.0005762	0.0005762	0.0005762	0.00014998	0.000372624	0.000264587	0.000181703	0.000189984	0.010740142
3833403774515	383340	3774515	0.002760765	0.000685522	0.00062916	0.00185045	0.001109877	0.000225121	0.000762201	0.000819218	0.000423014	0.000483632	0.000569579	0.000569579	0.000569579	0.000148263	0.000368342	0.000261546	0.000179615	0.0001878	0.010488905
3833503774515	383350	3774515	0.002802828	0.000695966	0.000638745	0.001878643	0.001126787	0.000228551	0.000773813	0.0008317	0.000414645	0.000474064	0.00055831	0.00055831	0.00055831	0.00014533	0.000361055	0.000256372	0.000176062	0.000184085	0.010131116
3833603774515	383360	3774515	0.002830826	0.000702918	0.000645126	0.001897409	0.001138042	0.000230834	0.000781543	0.000840008	0.000407053	0.000465384	0.000548087	0.000548087	0.000548087	0.000142669	0.000354444	0.000251677	0.000172838	0.000180714	0.009748652
3833703774515	383370	3774515	0.002864397	0.000711254	0.000652776	0.001919911	0.001151539	0.000233572	0.000790812	0.000849969	0.000399116	0.000456309	0.0005374	0.0005374	0.0005374	0.00013988	0.000347532	0.0002467	0.000169467	0.00017719	0.009438056
3833803774515	383380	3774515	0.002895181	0.000718898	0.000659792	0.001940545	0.001163914	0.000236082	0.000799311	0.000859104	0.000393076	0.000449404	0.000529268	0.000529268	0.000529268	0.00013777	0.000342273	0.000243036	0.000166903	0.000174509	0.009133845
3833903774515	383390	3774515	0.002923312	0.000725883	0.000666203	0.001959399	0.001175223	0.000238376	0.000807077	0.000867452	0.000388762	0.000444472	0.000523459	0.000523459	0.000523459	0.000136258	0.000338517	0.000240368	0.000165071	0.000172594	0.008854567
3834103774515	383410	3774515	0.002969355	0.000737316	0.000676696	0.001990261	0.001193734	0.00024213	0.000819789	0.000881114	0.000381256	0.00043589	0.000513353	0.000513353	0.000513353	0.000133628	0.000331981	0.000235727	0.000161884	0.000169262	0.008334492
3834203774515	383420	3774515	0.00297599	0.000738964	0.000678208	0.001994708	0.001196401	0.000242671	0.00082162	0.000883083	0.000375907	0.000429775	0.00050615	0.00050615	0.00050615	0.000131753	0.000327323	0.00023242	0.000159613	0.000166887	0.008029159
3834303774515	383430	3774515	0.002975592	0.000738865	0.000678117	0.001994441	0.001196241	0.000242639	0.000821511	0.000882965	0.000370558	0.000423659	0.000498948	0.000498948	0.000498948	0.00012987	0.000322665	0.000229113	0.000157342	0.000164512	0.007733403
3834403774515	383440	3774515	0.002963517	0.000735867	0.000675365	0.001986348	0.001191387	0.000241654	0.000818177	0.000879382	0.000364777	0.00041705	0.000491164	0.000491164	0.000491164	0.00012785	0.000317632	0.000225539	0.000154887	0.000161946	0.007434972
3834503774515	383450	3774515	0.002940163	0.000730068	0.000670043	0.001970695	0.001181998	0.00023975	0.000811729	0.000872452	0.000358393	0.000409751	0.000482568	0.000482568	0.000482568	0.000125614	0.000312073	0.000221591	0.000152176	0.000159111	0.007133694
3834603774515	383460	3774515	0.00290845	0.000722193	0.000662816	0.001949438	0.001169249	0.000237164	0.000802974	0.000863042	0.000352354	0.000402846	0.000474436	0.000474436	0.000474436	0.00012349	0.000306814	0.000217857	0.000149612	0.00015643	0.006849499
3834703774515	383470	3774515	0.0028981	0.000719623	0.000660457	0.001942501	0.001165088	0.00023632	0.000800116	0.00085997	0.000349075	0.000399098	0.000470022	0.000470022	0.000470022	0.000122348	0.000303959	0.00021583	0.00014822	0.000154975	0.006636655
3834803774515	383480	3774515	0.002889343	0.000717449	0.000658461	0.001936631	0.001161567	0.000235606	0.000797699	0.000857372	0.000346314	0.000395941	0.000466304	0.000466304	0.000466304	0.00012138	0.000301555	0.000214123	0.000147048	0.000153749	0.006437442
3834903774515	383490	3774515	0.002874349	0.000713726	0.000655044	0.001926581	0.001155539	0.000234383	0.000793559	0.000852922	0.000343381	0.000392587	0.000462354	0.000462354	0.000462354	0.00012035	0.000299001	0.000212309	0.000145802	0.00015244	0.006240214
3835003774515	383500	3774515	0.002849535	0.000707564	0.00064939	0.00190995	0.001145564	0.00023236	0.000786709	0.000845559	0.00033993	0.000388642	0.000457708	0.000457708	0.000457708	0.00011943	0.000295996	0.000210176	0.000144337	0.000150914	0.006039448
3835103774515	383510	3774515	0.002821803	0.000700678	0.00064307	0.001891362	0.001134415	0.000230098	0.000779052	0.00083733	0.000336738	0.000384992	0.000453409	0.000453409	0.000453409	0.00011802	0.000293216	0.000208202	0.000142981	0.000149497	0.005847828
3835203774515	383520	3774515	0.002779873	0.000690266	0.000633514	0.001863257	0.001117558	0.000226679	0.000767476	0.000824888	0.000332769	0.000380455	0.000448066	0.000448066	0.000448066	0.00011633	0.00028976	0.000205748	0.000141296	0.000147735	0.005647925
3835303774515	383530	3774515	0.002731839	0.000678339	0.000622567	0.001831061	0.001098248	0.000222762	0.000754214	0.000810635	0.0003288	0.000375917	0.000442722	0.000442722	0.000442722	0.00011524	0.000286305	0.000203294	0.000139611	0.000145973	0.005454061
3835403774515	383540	3774515	0.00268261	0.000666115	0.00061349	0.001798065	0.001078457	0.000218748	0.000740623	0.000796027	0.000324831	0.00037138	0.000437378	0.000437378	0.000437378	0.00011351	0.000282849	0.00020084	0.000137926	0.000144211	0.005265978
3835503774515	383550	3774515	0.002622501	0.00065119	0.00059765	0.001757776	0.001054292	0.000213847	0.000724028	0.00077819	0.000320259	0.000366152	0.000431221	0.000431221	0.000431221	0.00011248	0.000278867	0.000198013	0.000135984	0.000142181	0.005073237
3835603774515	383560	3774515	0.002563454	0.000636528	0.000584194	0.001718199	0.001030554	0.000209032	0.000707726	0.000760669	0.000315859	0.000361121	0.000425296	0.000425296	0.000425296	0.00011070	0.000275036	0.000195293	0.000134116	0.000140228	0.004892401
3835703774515	383570	3774515	0.002521391	0.000626083	0.000574608	0.001690005	0.001013644	0.000205602	0.000696113	0.000748187	0.000312925	0.000357768	0.000421347	0.000421347	0.000421347	0.00010967	0.000272481	0.000193479	0.00013287	0.000138926	0.004741503
3835803774515	383580	3774515	0.002488616	0.000617945	0.000567139	0.001668038	0.001000468	0.000202929	0.000687065	0.000738462	0.000310682	0.000355203	0.000418326	0.000418326	0.000418326	0.00010889	0.000270528	0.000192092	0.000131918	0.00013793	0.004608551
3835903774515	383590	3774515	0.002459424	0.000610696	0.000560486	0.001648471	0.000988732	0.000200549	0.000679005	0.0007298	0.000308784	0.000353033	0.00041577	0.00041577	0.00041577	0.00010822	0.000268875	0.000190918	0.000131112	0.000137087	0.004485261
3836003774515	383600	3774515	0.00247548	0.000614683	0.000564145	0.001659233	0.000995187	0.000201858	0.000683438	0.000734564	0.000310078	0.000354512	0.000417513	0.000417513	0.000417513	0.00010868	0.000270002	0.000191719	0.000131661	0.000137662	0.004416499
3836103774515	383610	3774515	0.002491934	0.000618769	0.000567895	0.001670261	0.001001802	0.0002032	0.000687981	0.000739446	0.000311459	0.000356091	0.000419372	0.000419372	0.000419372	0.00010916	0.000271204	0.000192572	0.000132248	0.000138274	0.004348944
3836203774515	383620	3774515	0.002536916	0.000629938	0.000578146	0.001700411	0.001019885	0.000206868	0.0007004	0.00075279	0.00031491	0.000360036	0.000424018	0.000424018	0.000424018	0.00011037	0.000274209	0.000194706	0.000133713	0.000139807	0.004310724
3836303774515	383630	3774515	0.002616265	0.000649641	0.000596229	0.001753596	0.001051785	0.000213338	0.000722307	0.00077634	0.000320863	0.000366842	0.000432034	0.000432034	0.000432034	0.00011246	0.000279393	0.000198387	0.000136241	0.000142449	0.004302528
3836403774515	383640	3774515	0.002708883	0.000672639	0.000617336	0.001815675	0.001089019	0.000220891	0.000747877	0.000803823	0.000327679	0.000374635	0.000441212	0.000441212	0.000441212	0.00011484	0.000285328	0.000202601	0.000139135	0.000145475	0.004294331
3836503774515	383650	3774515	0.002782792	0.000690991	0.000634179	0.001865214	0.001118732	0.000226917	0.000768282	0.000825754	0.00033389	0.000381737	0.000449576	0.000449576	0.000449576	0.00011702	0.000290737	0.000206442	0.000141772	0.000148233	0.004268707
3836603774515	383660	3774515	0.002853383	0.00070852	0.00065026	0.001912529	0.001147111	0.000232674	0.000787771	0.000846701	0.000340793	0.000389628	0.000458869	0.000458869	0.000458869	0.00011945	0.000296747	0.000210709	0.000144703	0.000151297	0.0024153
3836703774515	383670	3774515	0.002929813	0.000727498	0.000667684	0.001963757	0.001177837	0.000238906	0.000808872	0.000869381	0.000349765	0.000399887	0.000470951	0.000470951	0.000470951	0.0001225	0.00030456	0.000216257	0.000148513	0.000155281	0.004224879
3836803774515	383680	3774515	0.003005049	0.00074618	0.00068483	0.002014185	0.001208083	0.000245041	0.000829643	0.000891706	0.000361499	0.000413302	0.00048675	0.00048675	0.00048675	0.00012670	0.000314777	0.000223512	0.000153495	0.00016049	0.004227726
3836903774515	383690	3774515	0.003048306	0.000756921	0.000694688	0.002043179	0.001225473	0.000248568	0.000841586	0.000904542	0.000373664	0.00042721	0.00050313	0.00050313	0.00050313	0.00013096	0.00032537	0.000231033	0.000158661	0.000165891	0.004230918
3837003774515	383700	3774515	0.003072456	0.000762917	0.000700192	0.002059366	0.001235182	0.000250537	0.000848253	0.000911708	0.000391696	0.000447826	0.000527409	0.000527409	0.000527409	0.00013728	0.000341071	0.000242182	0.000166317	0.000173896	0.004263876
3837103774515	383710	3774515	0.003064097	0.000760842	0.000698287	0.002053763	0.001231821	0.000249856	0.000845945	0.000909227	0.000403171	0.000460945	0.00054286	0.00054286	0.00054286	0.00014130	0.000351063	0.000249277	0.000171189	0.000178991	0.004280355
3837203774515	383720	3774515	0.003044326	0.000755932	0.000693781	0.002040511	0.001223873	0.000248244	0.000840487	0.000903361	0.000405673	0.000463806	0.000546229	0.000546229	0.000546229	0.00014218	0.000353242	0.000250824	0.000172252	0.000180101	0.004204604
3837303774515	383730	3774515	0.003019247	0.000749705	0.000688066	0.002023702	0.001213791	0.000246199	0.000833563	0.000895919	0.000405327	0.000463411	0.000545764	0.000545764	0.000545764	0.00014206	0.000352941	0.0002506	0.000172105	0.000179948	0.004113323
3837403774515	383740	3774515	0.002991117	0.00074272	0.000681655	0.002004847	0.001202482	0.000243905	0.000825797	0.000887572	0.000404637	0.000462622	0.000544835	0.000544835	0.000544835	0.00014182	0.00035234	0.000250184	0.000171812	0.000179642	0.004019972
3837503774515	383750	3774515	0.002962455	0.000735603	0.000675123	0.001985636	0.00119096	0.000241568	0.000817884	0.000879067	0.00040412	0.00046203	0.000544138	0.000544138	0.000544138	0.00014164	0.000351889	0.000249864	0.000171592	0.000179412	0.003926879

			ISDrainage / Utilities Trenching	ISDrainage / Utilities Trenching	ISAsphalt Paving	ISAsphalt Paving	SVDemolition	SVSite Grubbing / Prep	SVMass Grading / Excavation	SVMass Grading / Excavation	SVDrainage / Utilities Trenching	SVFoundations / Concrete Pads	SVBuilding / Structure Construction	SVBuilding / Structure Construction	SVAsphalt Paving	SVAsphalt Paving	SVArchitectural Coating	SVArchitectural Coating	SVLandscaping or Other Finishing	SVLandscaping or Other Finishing	MDemolition
Unique Identifier	X (UTM)	Y (UTM)	2027	2028	2027	2028	2027	2027	2027	2028	2028	2028	2028	2029	2028	2029	2028	2029	2028	2029	2027
3839003774505	383900	3774505	0.00154237	0.00154237	0.001777478	0.001777478	0.000225051	8.96825E-05	0.000291686	0.000291686	0.000150529	5.83884E-05	0.000283446	0.000283446	0.000156215	0.000156215	3.51867E-05	3.51867E-05	0.000119133	0.000119133	0.000927646
3839103774505	383910	3774505	0.001508904	0.001508904	0.00173891	0.00173891	0.000224428	8.94343E-05	0.000290879	0.000290879	0.000150113	5.82268E-05	0.000282735	0.000282735	0.000155782	0.000155782	3.50893E-05	3.50893E-05	0.000118803	0.000118803	0.000922728
3829703774515	382970	3774515	0.000994179	0.000994179	0.001145724	0.001145724	0.000182629	7.27774E-05	0.000236703	0.000236703	0.000122155	4.73822E-05	0.000227682	0.000227682	0.000126768	0.000126768	2.8554E-05	2.8554E-05	9.66763E-05	9.66763E-05	0.00043121
3829803774515	382980	3774515	0.001044124	0.001044124	0.001203282	0.001203282	0.000184359	7.34668E-05	0.000238946	0.000238946	0.000123312	4.78311E-05	0.00022955	0.00022955	0.000127969	0.000127969	2.88245E-05	2.88245E-05	9.75922E-05	9.75922E-05	0.000441391
3829903774515	382990	3774515	0.001094763	0.001094763	0.001261641	0.001261641	0.000185882	7.40735E-05	0.000240919	0.000240919	0.00012433	4.82261E-05	0.000231151	0.000231151	0.000129026	0.000129026	2.90626E-05	2.90626E-05	9.83981E-05	9.83981E-05	0.000450795
3830003774515	383000	3774515	0.001149614	0.001149614	0.001324853	0.001324853	0.000187404	7.46803E-05	0.000242892	0.000242892	0.000125349	4.86211E-05	0.000232752	0.000232752	0.000130083	0.000130083	2.93006E-05	2.93006E-05	9.9204E-05	9.9204E-05	0.000460803
3830103774515	383010	3774515	0.001233304	0.001233304	0.0014213	0.0014213	0.000191211	7.6197E-05	0.000247825	0.000247825	0.000127894	4.96086E-05	0.000236665	0.000236665	0.000132725	0.000132725	2.98957E-05	2.98957E-05	0.000101219	0.000101219	0.000479267
3830203774515	383020	3774515	0.001327963	0.001327963	0.001530388	0.001530388	0.000195432	7.78793E-05	0.000253297	0.000253297	0.000130718	5.07038E-05	0.000240845	0.000240845	0.000135655	0.000135655	3.05557E-05	3.05557E-05	0.000103454	0.000103454	0.000499887
3830303774515	383030	3774515	0.001421326	0.001421326	0.001637983	0.001637983	0.0001991	7.93409E-05	0.00025805	0.00025805	0.000133171	5.16554E-05	0.000244402	0.000244402	0.000138201	0.000138201	3.11292E-05	3.11292E-05	0.000105395	0.000105395	0.000518781
3830403774515	383040	3774515	0.00150645	0.00150645	0.001736083	0.001736083	0.00020166	8.03612E-05	0.000261369	0.000261369	0.000134884	5.23197E-05	0.000246804	0.000246804	0.000139978	0.000139978	3.15295E-05	3.15295E-05	0.000106751	0.000106751	0.00053388
3830503774515	383050	3774515	0.001598981	0.001598981	0.001842718	0.001842718	0.000204359	8.14368E-05	0.000264867	0.000264867	0.000136689	5.30199E-05	0.000249294	0.000249294	0.000141852	0.000141852	3.19515E-05	3.19515E-05	0.000108179	0.000108179	0.000550186
3830603774515	383060	3774515	0.001710489	0.001710489	0.001971224	0.001971224	0.000208166	8.29535E-05	0.0002698	0.0002698	0.000139235	5.40074E-05	0.000252852	0.000252852	0.000144494	0.000144494	3.25466E-05	3.25466E-05	0.000110194	0.000110194	0.000569857
3830703774515	383070	3774515	0.001832412	0.001832412	0.002111732	0.002111732	0.000212387	8.46358E-05	0.000275272	0.000275272	0.000142059	5.51027E-05	0.000256943	0.000256943	0.000147424	0.000147424	3.32066E-05	3.32066E-05	0.000112429	0.000112429	0.000590304
3830803774515	383080	3774515	0.001957807	0.001957807	0.002256241	0.002256241	0.00021647	8.62629E-05	0.000280564	0.000280564	0.00014479	5.6162E-05	0.000261034	0.000261034	0.000150258	0.000150258	3.3845E-05	3.3845E-05	0.00011459	0.00011459	0.000609285
3830903774515	383090	3774515	0.002085285	0.002085285	0.002403151	0.002403151	0.000220553	8.78899E-05	0.000285856	0.000285856	0.000147521	5.72213E-05	0.000264502	0.000264502	0.00015309 2	0.00015309 2	3.44834E-05	3.44834E-05	0.000116752	0.000116752	0.000636031
3831003774515	383100	3774515	0.002222622	0.002222622	0.002561422	0.002561422	0.000224844	8.95998E-05	0.000291417	0.000291417	0.00015039	5.83345E-05	0.000268327	0.000268327	0.00015607	0.00015607	3.51542E-05	3.51542E-05	0.000119023	0.000119023	0.00065389
3831103774515	383110	3774515	0.002362042	0.002362042	0.002722095	0.002722095	0.000227819	9.07856E-05	0.000295274	0.000295274	0.000152381	5.91066E-05	0.000271262	0.000271262	0.000158136	0.000158136	3.56195E-05	3.56195E-05	0.000120598	0.000120598	0.00066433
3831203774515	383120	3774515	0.002506137	0.002506137	0.002888155	0.002888155	0.000230242	9.17508E-05	0.000298413	0.000298413	0.000154001	5.9735E-05	0.00027393	0.00027393	0.00015981 7	0.00015981 7	3.59982E-05	3.59982E-05	0.00012188	0.00012188	0.000674942
3831303774515	383130	3774515	0.002652686	0.002652686	0.003057042	0.003057042	0.000232595	9.26885E-05	0.000301462	0.000301462	0.000155575	6.03454E-05	0.000276598	0.000276598	0.00016145	0.00016145	3.63661E-05	3.63661E-05	0.000123126	0.000123126	0.000685036
3831403774515	383140	3774515	0.002799096	0.002799096	0.003225769	0.003225769	0.000234117	9.32952E-05	0.000303436	0.000303436	0.000156593	6.07404E-05	0.000278466	0.000278466	0.00016250 7	0.00016250 7	3.66041E-05	3.66041E-05	0.000123932	0.000123932	0.000693319
3831503774515	383150	3774515	0.002953883	0.002953883	0.003404152	0.003404152	0.00023557	9.38743E-05	0.000305319	0.000305319	0.000157565	6.11175E-05	0.000280422	0.000280422	0.00016351 6	0.00016351 6	3.68313E-05	3.68313E-05	0.000124701	0.000124701	0.000701515
3831603774515	383160	3774515	0.003115429	0.003115429	0.003590323	0.003590323	0.000236678	9.43155E-05	0.000306754	0.000306754	0.00015830 6	6.14047E-05	0.000282023	0.000282023	0.00016428 5	0.00016428 5	3.70044E-05	3.70044E-05	0.000125287	0.000125287	0.000709711
3831703774515	383170	3774515	0.003286279	0.003286279	0.003787216	0.003787216	0.000237439	9.46189E-05	0.000307741	0.000307741	0.000158815	6.16022E-05	0.000283268	0.000283268	0.00016481 3	0.00016481 3	3.71235E-05	3.71235E-05	0.00012569	0.00012569	0.000717994
3831903774515	383190	3774515	0.00365316	0.00365316	0.004210021	0.004210021	0.000236885	9.43983E-05	0.000307023	0.000307023	0.00015844 5	6.14586E-05	0.000282201	0.000282201	0.00016442 9	0.00016442 9	3.70369E-05	3.70369E-05	0.000125397	0.000125397	0.000734732
3832003774515	383200	3774515	0.003847107	0.003847107	0.004433533	0.004433533	0.000235432	9.38191E-05	0.00030514	0.00030514	0.000157473	6.10816E-05	0.000279889	0.000279889	0.00016342	0.00016342	3.68097E-05	3.68097E-05	0.000124628	0.000124628	0.0007431
3832103774515	383210	3774515	0.00405272	0.00405272	0.004670487	0.004670487	0.000234394	9.34055E-05	0.000303795	0.000303795	0.000156778	6.08122E-05	0.000278288	0.000278288	0.000162699	0.000162699	3.66474E-05	3.66474E-05	0.000124078	0.000124078	0.000751469
3832203774515	383220	3774515	0.004269811	0.004269811	0.004920671	0.004920671	0.00023384	9.31849E-05	0.000303077	0.000303077	0.000156408	6.06686E-05	0.00027731	0.00027731	0.000162315	0.000162315	3.65608E-05	3.65608E-05	0.000123785	0.000123785	0.000759838
3832303774515	383230	3774515	0.0044938	0.0044938	0.005178803	0.005178803	0.000233148	9.29091E-05	0.00030218	0.00030218	0.000155945	6.04891E-05	0.00027642	0.00027642	0.000161835	0.000161835	3.64526E-05	3.64526E-05	0.000123419	0.000123419	0.000768293
3832403774515	383240	3774515	0.004726908	0.004726908	0.005447443	0.005447443	0.000232802	9.27712E-05	0.000301732	0.000301732	0.000155714	6.03993E-05	0.000275887	0.000275887	0.000161595	0.000161595	3.63985E-05	3.63985E-05	0.000123236	0.000123236	0.000776662
3832503774515	383250	3774515	0.00495821	0.00495821	0.005714004	0.005714004	0.000232595	9.26885E-05	0.000301462	0.000301462	0.000155575	6.03454E-05	0.000275353	0.000275353	0.00016145	0.00016145	3.63661E-05	3.63661E-05	0.000123126	0.000123126	0.000785031
3832603774515	383260	3774515	0.005187614	0.005187614	0.005978377	0.005978377	0.000232525	9.26609E-05	0.000301373	0.000301373	0.000155528	6.03275E-05	0.000275264	0.000275264	0.000161402	0.000161402	3.63552E-05	3.63552E-05	0.000123089	0.000123089	0.0007934
3832703774515	383270	3774515	0.005412575	0.005412575	0.006237629	0.006237629	0.000232941	9.28263E-05	0.000301911	0.000301911	0.000155806	6.04352E-05	0.000275798	0.000275798	0.000161691	0.000161691	3.64202E-05	3.64202E-05	0.000123309	0.000123309	0.000801682
3832903774515	383290	3774515	0.00574224	0.00574224	0.006617546	0.006617546	0.000232041	9.24678E-05	0.000300745	0.000300745	0.000155204	6.02018E-05	0.000274464	0.000274464	0.000161066	0.000161066	3.62795E-05	3.62795E-05	0.000122833	0.000122833	0.000818161
3833003774515	383300	3774515	0.005806488	0.005806488	0.006691587	0.006691587	0.00023038	9.1806E-05	0.00029859 2	0.00029859 2	0.00015409 4	5.97709E-05	0.00027224	0.00027224	0.00015991 3	0.00015991 3	3.60198E-05	3.60198E-05	0.000121954	0.000121954	0.000825581
3833103774515	383310	3774515	0.005825096	0.005825096	0.006713032	0.006713032	0.00022865	9.11165E-05	0.00029635	0.00029635	0.000152936	5.9322E-05	0.000270017	0.000270017	0.00015871 2	0.00015871 2	3.57493E-05	3.57493E-05	0.000121038	0.000121038	0.00083162
3833303774515	383330	3774515	0.00576219	0.00576219	0.006640537	0.006640537	0.000225743	8.99583E-05	0.000292583	0.000292583	0.000150992	5.85679E-05	0.000266459	0.000266459	0.00015669 5	0.00015669 5	3.52949E-05	3.52949E-05	0.000119499	0.000119499	0.000843613
3833403774515	383340	3774515	0.005627399	0.005627399	0.006485199	0.006485199	0.000223252	8.89655E-05	0.000289354	0.000289354	0.000149326	5.79216E-05	0.000263435	0.000263435	0.00015496 6	0.00015496 6	3.49054E-05	3.49054E-05	0.00011818	0.00011818	0.000848099
3833503774515	383350	3774515	0.005435442	0.005435442	0.006263981	0.006263981	0.000220138	8.77245E-05	0.000285317	0.000285317	0.000147243	5.71136E-05	0.000259878	0.000259878	0.00015280 4	0.00015280 4	3.44185E-05	3.44185E-05	0.000116532	0.000116532	0.000851895
3833603774515	383360	3774515	0.005230246	0.005230246	0.006027507	0.006027507	0.000216193	8.61526E-05	0.000280205	0.000280205	0.000144604	5.60902E-05	0.000256587	0.000256587	0.00015006 6	0.00015006 6	3.38017E-05	3.38017E-05	0.000114444	0.000114444	0.000829722
3833703774515	383370	3774515	0.005063608	0.005063608	0.005835468	0.005835468	0.000213079	8.49116E-05	0.000276169	0.000276169	0.000142521	5.52822E-05	0.000253652	0.000253652	0.00014790 4	0.00014790 4	3.33148E-05	3.33148E-05	0.000112795	0.000112795	0.000819541
3833803774515	383380	3774515	0.004900396	0.004900396	0.005647377	0.005647377	0.000210518	8.38912E-05	0.00027285	0.00027285	0.00014080 9	5.46179E-05	0.000250806	0.000250806	0.00014612 7	0.00014612 7	3.29145E-05	3.29145E-05	0.00011144	0.00011144	0.000816694
3833903774515	383390	3774515	0.004750561	0.004750561	0.005474702	0.005474702	0.000208442	8.30639E-05	0.000270159	0.000270159	0.00013942	5.40793E-05	0.000248494	0.000248494	0.00014468 6	0.00014468 6	3.25899E-05	3.25899E-05	0.000110341	0.000110341	0.000814969
3834103774515	383410	3774515	0.004471536	0.004471536	0.005153144	0.005153144	0.000204913	8.16574E-05	0.000265585	0.000265585	0.000137059	5.31636E-05	0.000244758	0.000244758	0.00014223 6	0.00014223 6	3.20381E-05	3.20381E-05	0.000108472	0.000108472	0.000813071
3834203774515	383420	3774515	0.004307722	0.004307722	0.00496436	0.00496436	0.000202422	8.06646E-05	0.000262356	0.000262356	0.000135393	5.25172E-05	0.000242268	0.000242268	0.00014050 7	0.00014050 7	3.16485E-05	3.16485E-05	0.000107154	0.000107154	0.000808239
3834303774515	383430	3774515	0.004149045	0.004149045	0.004781496	0.004781496	0.000200069	7.9727E-05	0.000259306	0.000259306	0.000133819	5.19068E-05	0.000239867	0.000239867	0.00013887 3	0.00013887 3	3.12807E-05	3.12807E-05	0.000105908	0.000105908	0.000802717
3834403774515	383440	3774515	0.003988934	0.003988934	0.004596979	0.004596979	0.000197508	7.87066E-05	0.000255987	0.000255987	0.000132107	5.12424E-05	0.000237287	0.000237287	0.00013709 6	0.00013709 6	3.08803E-05	3.08803E-05	0.000104553	0.000104553	0.000795643
3834503774515	383450	3774515	0.003827296	0.003827296	0.004410701	0.004410701	0.000194809	7.76311E-05	0.000252489	0.000252489	0.000130301	5.05422E-05	0.000234619	0.000234619	0.00013522 3	0.00013522 3	3.04583E-05	3.04583E-05	0.000103124	0.000103124	0.000786843
3834603774515	383460	3774515	0.003674823	0.003674823	0.004234986	0.004234986	0.000192249	7.66107E-05	0.000249171	0.000249171	0.000128589	4.98779E-05	0.000232129	0.000232129	0.00013344 5	0.00013344 5	3.0058E-05	3.0058E-05	0.000101768	0.000101768	0.000778129
3834703774515	383470	3774515	0.003560629	0.003560629	0.004103386	0.004103386	0.000190865	7.60591E-05	0.000247377	0.000247377	0.000127663	4.95188E-05	0.000230795	0.000230795	0.00013248 5	0.00013248 5	2.98416E-05	2.98416E-05	0.000101036	0.000101036	0.000775454
3834803774515	383480	3774515	0.00345375	0.00345375	0.003980215	0.003980215	0.000189688	7.55903E-05	0.000245852	0.000245852	0.000126876	4.92136E-05	0.000229639	0.000229639	0.00013166 8	0.00013166 8	2.96577E-05	2.96577E-05	0.000100413	0.000100413	0.000773297
3834903774515	383490	3774515	0.003347935	0.003347935	0.00385827	0.00385827	0.000188442	7.50939E-05	0.000244238	0.000244238	0.000126043	4.88904E-05	0.000228394	0.000228394	0.00013080 3	0.00013080 3	2.94629E-05	2.94629E-05	9.97535E-05	9.97535E-05	0.000770536
3835003774515	383500	3774515	0.003240222	0.003240222	0.003734139	0.003734139	0.000186989	7.45148E-05	0.000242354	0.000242354	0.000125071	4.85133E-05	0.000226971	0.000226971	0.00012979 4	0.00012979 4	2.92357E-05	2.92357E-05	9.89842E-05	9.89842E-05	0.000766222
3835103774515	383510	3774515	0.003137416	0.003137416	0.003615661	0.003615661	0.000185605	7.39632E-05	0.0024056	0.0024056	0.000124145	4.81542E-05	0.000225636	0.000225636	0.00012883 4	0.00012883 4	2.90193E-05	2.90193E-05	9.82516E-05	9.82516E-05	0.000761822
3835203774515	383520	3774515	0.003030166	0.003030166	0.003492063	0.003492063	0.000183944	7.33014E-05	0.000238407	0.000238407	0.000123034	4.77233E-05	0.000224036	0.000224036	0.00012768 1	0.00012768 1	2.87596E-05	2.87596E-05	9.73724E-05	9.73724E-05	0.000755093
3835303774515	383530	3774515	0.002926157	0.002926157	0.003372199	0.003372199	0.000182283	7.26395E-05	0.000236255	0.000236255	0.000121923	4.72924E-05	0.000222346	0.000222346	0.00012652 8	0.00012652 8	2.84999E-05	2.84999E-05	9.64931E-05	9.64931E-05	0.000747846
3835403774515	383540	3774515	0.002825248	0.002825248	0.003255909	0.003255909	0.000180553	7.19501E-05	0.000234012	0.000234012	0.000120766	4.68436E-05	0.000220745	0.000220745	0.00012532 7	0.00012532 7	2.82294E-05	2.82294E-05	9.55773E-05	9.55773E-05	0.000740081
3835503774515	383550	3774515	0.00272184	0.00272184	0.003136738	0.003136738	0.000178615	7.11779E-05	0.000231501	0.000231501	0.00011947	4.63408E-05	0.000218788	0.000218788	0.00012398 2	0.00012398 2	2.79264E-05	2.79264E-05	9.45516E-05	9.45516E-05	0.000730159
3835603774515	383560	3774515	0.00262482	0.00262482	0.003024929	0.003024929	0.000176747	7.04333E-05	0.000229079	0.000229079	0.00011822	4.58561E-05	0.00021692	0.00021692	0.000122685	0.000122685	2.76343E-05	2.76343E-05	9.35625E-05	9.35625E-05	0.000720582
3835703774515	383570	3774515	0.002543862	0.002543862	0.00293163	0.00293163	0.000175501	6.99369E-05	0.000227465	0.000227465	0.000117387	4.55329E-05	0.000215764	0.00012182	0.00012182	0.00012182	2.74395E-05	2.74395E-05	9.2903E-05	9.2903E-05	0.000714198
3835803774515	383580	3774515	0.002472532	0.002472532	0.002849427	0.002849427	0.000174602	6.95784E-05	0.000226299	0.000226299	0.000116785	4.52995E-05	0.000214875	0.000214875	0.00012119 6	0.00012119 6	2.72989E-05	2.72989E-05	9.24268E-05	9.24268E-05	0.000709711
3835903774515	383590	3774515	0.002406386	0.002406386	0.002773198	0.002773198	0.00017384	6.9275E-05	0.000225312	0.000225312	0.000116276	4.5102E-05	0.000214163	0.000214163	0.00012066 8	0.00012066 8	2.71799E-05	2.71799E-05	9.20238E-05	9.20238E-05	0.000705743
3836003774515	383600	3774515	0.002369494	0.002369494	0.002730683	0.002730683	0.000174532	6.95508E-05	0.000226209	0.000226209	0.000116739	4.52815E-05	0.000214875	0.000214875	0.00012114 8	0.00012114 8	2.72881E-05	2.72881E-05	9.23902E-05	9.23902E-05	0.000710747
3836103774515	383610	3774515	0.002333251	0.002333251	0.002688915	0.002688915	0.000175224	6.98266E-05	0.000227106	0.000227106	0.000117202	4.54611E-05	0.000215675	0.000215675	0.00012162 8	0.00012162 8	2.73963E-05	2.73963E-05	9.27565E-05	9.27565E-05	0.000715751
3836203774515	383620	3774515	0.002312745	0.002312745	0.002665283	0.002665283	0.000176885	7.04885E-05	0.000229259	0.000229259	0.000118313	4.5892E-05	0.000217365	0.000217365	0.00012278 1	0.00012278 1	2.76559E-05	2.76559E-05	9.36357E-05	9.36357E-05	0.000726535
3836303774515	383630	3774515	0.002308348	0.002308348	0.002660216	0.002660216	0.000179584	7.1564E-05	0.000232757	0.000232757	0.000120118	4.65922E-05	0.000220033	0.000220033	0.00012465 5	0.00012465 5	2.80779E-05	2.80779E-05	9.50644E-05	9.50644E-05	0.000744567
3836403774515	383640	3774515	0.00230395	0.00230395	0.002655148	0.002655148	0.00018256	7.27498E-05	0.000236613	0.000236613	0.000122108	4.73642E-05	0.000222968	0.000222968	0.00012672	0.00012672	2.85432E-05	2.85432E-05	9.66397E-05	9.66397E-05	0.000765101
3836503774515	383650	3774515	0.002290203	0.002290203	0.002639305	0.002639305	0.000185259	7.38253E-05	0.000240112	0.000240112	0.000123914	4.80645E-05	0.000225548	0.000225548	0.00012859 4	0.00012859 4	2.89652E-05	2.89652E-05	9.80684E-05	9.80684E-05	0.000783737
3836603774515	383660	3774515	0.002275622	0.002275622	0.002622501	0.002622501	0.000188235	7.50112E-05	0.000243968	0.000243968	0.000125904	4.88365E-05	0.000228216	0.000228216	0.00013065 9	0.00013065 9	2.94304E-05	2.94304E-05	9.96436E-05	9.96436E-05	0.000804357
3836703774515	383670	3774515	0.002266688	0.002266688	0.002612206	0.002612206	0.000191972	7.65004E-05	0.000248812	0.000248812	0.000128404	4.98061E-05	0.000231595	0.000231595	0.00013325 3	0.00013325 3	3.00147E-05	3.00147E-05	0.000101622	0.000101622	0.000829549
3836803774515	383680	3774515	0.002268216	0.002268216	0.002613966	0.002613966	0.000197093	7.85411E-05	0.000255449	0.000255449	0.000131829	5.11347E-05	0.000236131	0.000236131	0.00013680 8	0.00013680 8	3.08154E-05	3.08154E-05	0.000104333	0.000104333	0.000862421
3836903774515	383690	3774515	0.002269928	0.002269928	0.00261594	0.00261594	0.000202768	8.08025E-05	0.000262804	0.000262804	0.000133625	5.2607E-05	0.000241467	0.000241467	0.00014074 7	0.00014074 7	3.17026E-05	3.17026E-05	0.000107337	0.000107337	0.000896673
3837003774515	383700	3774515	0.002287611	0.002287611	0.002636317	0.002636317	0.000210034	8.36981E-05	0.000272222	0.000272222	0.000140485	5.44922E-05	0.000247515	0.000247515	0.00014579 1	0.00014579 1	3.28387E-05	3.28387E-05	0.000111183	0.000111183	0.000962157
3837103774515	383710	3774515	0.002296452	0.002296452	0.002646506	0.002646506	0.000216193	8.61526E-05	0.000280205	0.000280205	0.000144604	5.60902E-05	0.00025463	0.00025463	0.00015006 6	0.00015006 6	3.38017E-05	3.38017E-05	0.000114444	0.000114444	0.000974235
3837203774515	383720	3774515	0.002255811	0.002255811	0.00259967	0.00259967	0.000221037	8.8083E-05	0.000286484	0.000286484	0.000147845	5.7347E-05	0.000261568	0.000261568	0.00015342 8	0.00015342 8	3.45591E-05	3.45591E-05	0.000117008	0.000117008	0.000975788
3837303774515	383730	3774515	0.002206838	0.002206838	0.002543232	0.002543232	0.000223598	8.91034E-05	0.000289802	0.000289802	0.000149557	5.80113E-05	0.000266548	0.000266548	0.00015520 6	0.00015520 6	3.49595E-05	3.49595E-05	0.000118363	0.000118363	0.000973373
3837403774515	383740	3774515	0.002156754	0.002156754	0.002485514	0.002485514	0.000226159	9.01237E-05	0.000293121	0.000293121	0.00015127	5.86756E-05	0.00027224	0.00027224	0.00015698 3	0.00015698 3	3.53598E-05	3.53598E-05	0.000119719	0.000119719	0.000970353
3837503774515	383750	3774515	0.002106809	0.002106809	0.002427956	0.002427956	0.000227612	9.07029E-05	0.000295004	0.000295004	0.000152242	5.90527E-05	0.000278733	0.000278733	0.00015799 2	0.00015799 2	3.5587E-05	3.5587E-05	0.000120488	0.000120488	0.000967074

			MSite Grubbing / Prep	MMass Grading / Excavation	MMass Grading / Excavation	MDrainage / Utilities Trenching	MFoundations / Concrete Pads	MBuilding / Structure Construction	MAsphalt Paving	MLandscaping or Other Finishing	MWaterside Construction (Piles)	RSSWRestriping South Valley	RSSWRestriping Silver Lake Boulevard	RSSWDemolition	RSSWPlacing Base	RSSWForm	Child Risk				
Unique Identifier	X (UTM)	Y (UTM)	2027	2027	2028	2028	2028	2028	2028	2028	2028	2029	2029	2029	2029	2029	3rd Trimester	0<2	2<16	Total	per million
3839003774515	383900	3774505	0.000857708	0.001426692	0.001426692	0.000686167	0.000325133	0.000882093	0.000573555	0.000393885	0.000423351	9.78417E-05	0.000233756	0.000725518	6.59737E-05	0.000143492	6.69651E-08	1.67384E-06	2.2017E-07	1.96097E-06	1.96097357
3839103774515	383910	3774505	0.000853161	0.001419128	0.001419128	0.000682529	0.00032341	0.000877417	0.000570515	0.000391797	0.000421106	9.75761E-05	0.000232624	0.000721953	6.56495E-05	0.000142787	6.61369E-08	1.65028E-06	2.172E-07	1.93362E-06	1.93361708
3829703774515	382970	3774515	0.0003987	0.000663189	0.000663189	0.00031896	0.000151136	0.000410036	0.000266614	0.000183095	0.000196792	8.29958E-05	0.000121984	0.000378388	3.4408E-05	7.48371E-05	5.14741E-08	1.51157E-06	1.6127E-07	1.72432E-06	1.72431579
3829803774515	382980	3774515	0.000408114	0.000678846	0.000678846	0.000326491	0.000154704	0.000419716	0.000272908	0.000187418	0.000201438	8.36746E-05	0.000124396	0.000385883	3.50895E-05	7.63194E-05	5.36371E-08	1.58321E-06	1.6752E-07	1.80437E-06	1.80436862
3829903774515	382990	3774515	0.000416809	0.00069331	0.00069331	0.000333447	0.000158001	0.000428659	0.000278723	0.000191411	0.00020573	8.42354E-05	0.000126599	0.000392829	3.57212E-05	7.76932E-05	5.5808E-08	1.65586E-06	1.7377E-07	1.88544E-06	1.88543532
3830003774515	383000	3774515	0.000426062	0.000708702	0.000708702	0.00034085	0.000161508	0.000438175	0.000284911	0.000195661	0.000210297	8.48257E-05	0.000128951	0.000400141	3.63861E-05	7.91394E-05	5.81481E-08	1.73458E-06	1.8052E-07	1.97325E-06	1.97325085
3830103774515	383010	3774515	0.000443133	0.000737098	0.000737098	0.000354507	0.000167979	0.000455732	0.000296326	0.0002035	0.000218723	8.64195E-05	0.000133447	0.000414125	3.76577E-05	8.19051E-05	6.1796E-08	1.85554E-06	1.9126E-07	2.10859E-06	2.10859154
3830203774515	383020	3774515	0.000462199	0.000768811	0.000768811	0.000369759	0.000175207	0.000475339	0.000309076	0.000212256	0.000228134	8.82494E-05	0.000138538	0.000429936	3.90955E-05	8.50323E-05	6.59282E-08	1.99361E-06	2.0348E-07	2.26302E-06	2.26301908
3830303774515	383030	3774515	0.000479669	0.00079787	0.00079787	0.000383735	0.000181829	0.000493306	0.000320758	0.000220278	0.000236757	8.98137E-05	0.000143243	0.00044456	4.04253E-05	8.79246E-05	6.99736E-08	2.13085E-06	2.1547E-07	2.41629E-06	2.41628697
3830403774515	383040	3774515	0.000493629	0.000821091	0.000821091	0.000394903	0.000187121	0.000507663	0.000330093	0.000226689	0.000243647	9.09057E-05	0.000146935	0.000456076	4.14725E-05	9.02022E-05	7.35948E-08	2.25602E-06	2.2617E-07	2.55579E-06	2.55579093
3830503774515	383050	3774515	0.000508706	0.000846169	0.000846169	0.000406965	0.000192836	0.000523169	0.000340175	0.000233613	0.000251089	9.21158E-05	0.000150835	0.000468232	4.25779E-05	9.26064E-05	7.75003E-08	2.39208E-06	2.3782E-07	2.7074E-06	2.7073964
3830603774515	383060	3774515	0.000526894	0.000876423	0.000876423	0.000421515	0.000199731	0.000541874	0.000352338	0.000241966	0.000260066	9.38572E-05	0.000155629	0.000483221	4.39409E-05	9.5571E-05	8.22086E-08	2.55669E-06	2.5201E-07	2.89091E-06	2.89090622
3830703774515	383070	3774515	0.0005458	0.000907871	0.000907871	0.00043664	0.000206898	0.000561317	0.00036498	0.000250648	0.000269398	9.58937E-05	0.000160571	0.000498668	4.53455E-05	9.86259E-05	8.73769E-08	2.73881E-06	2.676E-07	3.09379E-06	3.09379055
3830803774515	383080	3774515	0.00056335	0.000937063	0.000937063	0.00045068	0.00021355	0.000579366	0.000376716	0.00025807	0.00027806	9.79008E-05	0.000166824	0.00051649	4.69661E-05	0.000102151	9.26784E-08	2.9274E-06	2.8358E-07	3.30365E-06	3.30365452
3830903774515	383090	3774515	0.000588079	0.000978197	0.000978197	0.000470463	0.000222924	0.000604798	0.000393253	0.000270064	0.000290266	9.94946E-05	0.000172302	0.000535775	4.87198E-05	0.000105965	9.81065E-08	3.12345E-06	3.0054E-07	3.52209E-06	3.52209315
3831003774515	383100	3774515	0.000604592	0.001005664	0.001005664	0.000483674	0.000229184	0.000621781	0.000404295	0.000277647	0.000298417	0.000101147	0.000176113	0.000547566	4.97919E-05	0.000108297	1.03759E-07	3.32794E-06	3.1792E-07	3.74962E-06	3.74962052
3831103774515	383110	3774515	0.000614244	0.001021719	0.001021719	0.000491395	0.000232843	0.000631708	0.000410749	0.000282079	0.000303181	0.000102387	0.000178376	0.000554695	5.04402E-05	0.000109707	1.09151E-07	3.52495E-06	3.3438E-07	3.96849E-06	3.96848841
3831203774515	383120	3774515	0.000624056	0.00103804	0.00103804	0.000499245	0.000236562	0.000641798	0.000417311	0.000286585	0.000308024	0.000104158	0.00018046	0.00056155	5.10635E-05	0.000111063	1.1466E-07	3.72757E-06	3.5117E-07	4.19339E-06	4.19339394
3831303774515	383130	3774515	0.00063339	0.001053565	0.001053565	0.000506712	0.0002401	0.000651397	0.000423552	0.000290872	0.000312631	0.000105693	0.000182455	0.000567765	5.16287E-05	0.000112292	1.20616E-07	3.94857E-06	3.6871E-07	4.4379E-06	4.43789592
3831403774515	383140	3774515	0.000641048	0.001066303	0.001066303	0.000512838	0.000243003	0.000659273	0.000428673	0.000294388	0.000316411	0.000106903	0.000184212	0.000573249	5.21273E-05	0.000113376	1.25801E-07	4.14059E-06	3.8481E-07	4.6512E-06	4.65119781
3831503774515	383150	3774515	0.000648626	0.001078909	0.001078909	0.000518901	0.000245876	0.000667067	0.000433741	0.000297869	0.000320151	0.000107405	0.000185879	0.000578458	5.26011E-05	0.000114407	1.31033E-07	4.33452E-06	4.0146E-07	4.86702E-06	4.86701706
3831603774515	383160	3774515	0.000656204	0.001091515	0.001091515	0.000524964	0.000248749	0.000674861	0.000438808	0.000301349	0.000323892	0.000108438	0.000187576	0.000583759	5.30831E-05	0.000115455	1.35997E-07	4.51866E-06	4.1809E-07	5.07274E-06	5.07274228
3831703774515	383170	3774515	0.000663863	0.001104253	0.001104253	0.00053109	0.000251652	0.000682736	0.000443929	0.000304866	0.000327672	0.000108674	0.000189273	0.00058906	5.35652E-05	0.000116504	1.40661E-07	4.6913E-06	4.348E-07	5.26675E-06	5.26675362
3831903774515	383190	3774515	0.000679338	0.001129995	0.001129995	0.000543471	0.000257518	0.000698652	0.000454278	0.000311973	0.00033531	0.00010829	0.000192697	0.000599845	5.45459E-05	0.000118637	1.47653E-07	4.9516E-06	4.6631E-07	5.56557E-06	5.56556563
3832003774515	383200	3774515	0.000687076	0.001142866	0.001142866	0.000549661	0.000260451	0.0007066	0.000459453	0.000315526	0.000339129	0.000106991	0.000194424	0.000605329	5.50445E-05	0.000119721	1.49644E-07	5.0253E-06	4.8046E-07	5.6554E-06	5.65539985
3832103774515	383210	3774515	0.000694814	0.001155737	0.001155737	0.000555851	0.000263385	0.000714568	0.000464627	0.000319079	0.000342949	0.000106519	0.000196151	0.000610722	5.55349E-05	0.000120788	1.51154E-07	5.07817E-06	4.9448E-07	5.7238E-06	5.72380129
3832203774515	383220	3774515	0.000702552	0.001168608	0.001168608	0.000562042	0.000266318	0.000722526	0.000469801	0.000322633	0.000346768	0.000106194	0.000197878	0.000616114	5.60253E-05	0.000121854	1.52307E-07	5.1152E-06	5.0857E-07	5.77608E-06	5.77607946
3832303774515	383230	3774515	0.00071037	0.001181612	0.001181612	0.000568296	0.000269281	0.000730566	0.000475029	0.000326223	0.000350627	0.00010522	0.000199605	0.000621598	5.65239E-05	0.000122939	1.52819E-07	5.12648E-06	5.2207E-07	5.80137E-06	5.80137397
3832403774515	383240	3774515	0.000718107	0.001194483	0.001194483	0.000574486	0.000272214	0.000738524	0.000480203	0.000329776	0.000354446	0.000105014	0.000201302	0.000626991	5.70143E-05	0.000124005	1.52978E-07	5.1225E-06	5.3551E-07	5.81099E-06	5.81098752
3832503774515	383250	3774515	0.000725845	0.001207354	0.001207354	0.000580676	0.000275148	0.000746481	0.000485378	0.00033333	0.000358265	0.000104807	0.000202999	0.000632292	5.74963E-05	0.000125054	1.52583E-07	5.09633E-06	5.48E-07	5.79691E-06	5.79690733
3832603774515	383260	3774515	0.000733583	0.001220225	0.001220225	0.000586867	0.000278081	0.000754439	0.000490552	0.000336883	0.000362085	0.000104719	0.000204726	0.000637684	5.79867E-05	0.00012612	1.51941E-07	5.05931E-06	5.5996E-07	5.77121E-06	5.77121126
3832703774515	383270	3774515	0.000741241	0.001232963	0.001232963	0.000592993	0.000280984	0.000762315	0.000495673	0.0003404	0.000365864	0.000104807	0.000206453	0.000643077	5.8477E-05	0.000127187	1.5123E-07	5.01811E-06	5.7152E-07	5.74085E-06	5.74085202
3832903774515	383290	3774515	0.000756478	0.001258307	0.001258307	0.000605182	0.00028676	0.000777985	0.000505862	0.000347397	0.000373385	0.000104305	0.000209817	0.000653679	5.94411E-05	0.000129284	1.47816E-07	4.8618E-06	5.8468E-07	5.5943E-06	5.59430326
3833003774515	383300	3774515	0.000763338	0.001269719	0.001269719	0.000610671	0.00028936	0.00078504	0.000510449	0.000350548	0.000376771	0.000103568	0.000211246	0.00065834	5.9865E-05	0.000130206	1.45055E-07	4.74597E-06	5.8385E-07	5.47488E-06	5.47487802
3833103774515	383310	3774515	0.000768922	0.001279007	0.001279007	0.000615138	0.000291477	0.000790783	0.000514184	0.000353112	0.000379527	0.00010218	0.000212586	0.000662544	6.02473E-05	0.000131037	1.4151E-07	4.59827E-06	5.7891E-07	5.31869E-06	5.31869268
3833303774515	383330	3774515	0.000780011	0.001297451	0.001297451	0.000624008	0.00029568	0.000802187	0.000521598	0.000358204	0.000385	0.000100114	0.000215206	0.000670496	6.09704E-05	0.00013261	1.36203E-07	4.37418E-06	5.6608E-07	5.07646E-06	5.07646067
3833403774515	383340	3774515	0.000784159	0.001304351	0.001304351	0.000627327	0.000297253	0.000806453	0.000524372	0.000360109	0.000387048	9.89043E-05	0.0002161	0.000673147	6.12114E-05	0.000133134	1.32969E-07	4.24278E-06	5.5261E-07	4.92837E-06	4.92836776
3833503774515	383350	3774515	0.000787669	0.001310189	0.001310189	0.000630135	0.000298583	0.000810062	0.000526719	0.000361721	0.00038878	9.7458E-05	0.000216576	0.00067534	6.14109E-05	0.000133568	1.2942E-07	4.10045E-06	5.351E-07	4.76497E-06	4.76497224
3833603774515	383360	3774515	0.000767167	0.001276088	0.001276088	0.000613734	0.000290812	0.000788978	0.00051301	0.000352306	0.000378661	9.60708E-05	0.00021345	0.000664921	6.04634E-05	0.000131507	1.2586E-07	3.96051E-06	5.1557E-07	4.60194E-06	4.60194061
3833703774515	383370	3774515	0.000757754	0.00126043	0.00126043	0.000606203	0.000287243	0.000779297	0.000506715	0.000347983	0.000374015	9.47722E-05	0.000210949	0.000654776	5.95409E-05	0.000129501	1.22626E-07	3.83175E-06	4.9936E-07	4.45373E-06	4.45373176
3833803774515	383380	3774515	0.000755122	0.001256051	0.001256051	0.000604097	0.000286246	0.00077659	0.000504955	0.000346775	0.000372716	9.3503E-05	0.000207912	0.000646184	5.87596E-05	0.000127802	1.19729E-07	3.71686E-06	4.8449E-07	4.32108E-06	4.32107608
3833903774515	383390	3774515	0.000753526	0.001253398	0.001253398	0.000602821	0.000285641	0.000774949	0.000503888	0.000346042	0.000371928	9.24405E-05	0.00020684	0.000643899	5.85518E-05	0.00012735	1.17108E-07	3.61235E-06	4.7103E-07	4.20049E-06	4.20048939
3834103774515	383410	3774515	0.000751771	0.001250478	0.001250478	0.000601417	0.000284975	0.000773144	0.000502715	0.000345236	0.000371062	9.06991E-05	0.000205917	0.000640975	5.82859E-05	0.000126771	1.12355E-07	3.42302E-06	4.4635E-07	3.98172E-06	3.98172483
3834203774515	383420	3774515	0.000747304	0.001243048	0.001243048	0.000597843	0.000283282	0.00076855	0.000499727	0.000343184	0.000368857	8.95185E-05	0.000204458	0.000636496	5.78786E-05	0.000125885	1.0965E-07	3.32029E-06	4.3208E-07	3.86202E-06	3.86201592
3834303774515	383430	3774515	0.000742199	0.001234555	0.001234555	0.000593759	0.000281347	0.0007633	0.000496313	0.00034084	0.000366337	8.8397E-05	0.00020294	0.000631743	5.74465E-05	0.000124945	1.07013E-07	3.22134E-06	4.1827E-07	3.74662E-06	3.74662483
3834403774515	383440	3774515	0.000735657	0.001223675	0.001223675	0.000588526	0.000278867	0.000756572	0.000491939	0.000337836	0.000363108	8.72459E-05	0.000201034	0.000625711	5.68979E-05	0.000123752	1.04296E-07	3.12184E-06	4.0434E-07	3.63047E-06	3.63047419
3834503774515	383450	3774515	0.000727521	0.00121014	0.00121014	0.000582016	0.000275783	0.000748204	0.000486498	0.000334099	0.000359092	8.60358E-05	0.000198712	0.000618491	5.62413E-05	0.000122324	1.01484E-07	3.02123E-06	3.9023E-07	3.51295E-06	3.51294637
3834603774515	383460	3774515	0.000719464	0.001196739	0.001196739	0.000575571	0.000272729	0.000739918	0.0004811	0.000330399	0.000355115	8.49437E-05	0.000196419	0.000611362	5.55931E-05	0.000120914	9.87366E-08	2.92448E-06	3.7691E-07	3.40013E-06	3.40013353
3834703774515	383470	3774515	0.000716991	0.001192625	0.001192625	0.000573593	0.000271791	0.000737375	0.000479457	0.000329264	0.000353895	8.43534E-05	0.000195675	0.000608894	5.53687E-05	0.000120426	9.67456E-08	2.85072E-06	3.671E-07	3.31456E-06	3.3145592
3834803774515	383480	3774515	0.000714996	0.001189308	0.001189308	0.000571997	0.000271035	0.000735324	0.000478123	0.000328348	0.00035291	8.38517E-05	0.000195079	0.000606974	5.51941E-05	0.000120047	9.49033E-08	2.78215E-06	3.5796E-07	3.23502E-06	3.23501985
3834903774515	383490	3774515	0.000712444	0.001185062	0.001185062	0.000569955	0.000270067	0.000732699	0.000476416	0.000327176	0.00035165	8.33204E-05	0.000194305	0.000604598	5.49781E-05	0.000119577	9.30373E-08	2.71401E-06	3.4892E-07	3.15596E-06	3.15596197
3835003774515	383500	3774515	0.000708455	0.001178427	0.001178427	0.000566764	0.000268556	0.000728597	0.000473749	0.000325344	0.000349682	8.27301E-05	0.000193174	0.000601034	5.46539E-05	0.000118872	9.10637E-08	2.64399E-06	3.3964E-07	3.0747E-06	3.07469668
3835103774515	383510	3774515	0.000704387	0.00117166	0.00117166	0.000563509	0.000267013	0.000724413	0.000471028	0.000323476	0.000347674	8.21693E-05	0.000192042	0.000597469	5.43298E-05	0.000118167	8.91426E-08	2.5765E-06	3.308E-07	2.99644E-06	2.99644281
3835203774515	383520	3774515	0.000698164	0.00116131	0.00116131	0.000558532	0.000264655	0.000718014	0.000466867	0.000320618	0.000344602	8.14905E-05	0.000190345	0.000592168	5.38477E-05	0.000117118	8.70214E-08	2.50463E-06	3.2145E-07	2.91311E-06	2.91310674
3835303774515	383530	3774515	0.000691464	0.001150164	0.001150164	0.000553171	0.000262115	0.000711122	0.000462386	0.000317541	0.000341295	8.08117E-05	0.000188529	0.00058641	5.33241E-05	0.000115979	8.48886E-08	2.43356E-06	3.1235E-07	2.8308E-06	2.83080298
3835403774515	383540	3774515	0.000684284	0.001138222	0.001138222	0.000547427	0.000259393	0.000703739	0.000457585	0.000314244	0.000337751	8.01328E-05	0.000186594	0.000580378	5.27756E-05	0.000114786	8.27945E-08	2.36431E-06	3.0348E-07	2.75059E-06	2.75058756
3835503774515	383550	3774515	0.00067511	0.001122962	0.001122962	0.000540088	0.000255915	0.000694304	0.000451451	0.000310031	0.000333223	7.93359E-05	0.000184152	0.0005727	5.20775E-05	0.000113268	8.05483E-08	2.29185E-06	2.9427E-07	2.66667E-06	2.66666567
3835603774515	383560	3774515	0.000666256	0.001108234	0.001108234	0.000533005	0.000252559	0.000685198	0.0004453	0.000305965	0.000328853	7.85685E-05	0.0001818	0.000565297	5.14043E-05	0.000111804	7.84058E-08	2.22301E-06	2.8558E-07	2.587E-06	2.58699926
3835703774515	383570	3774515	0.000660353	0.001098415	0.001098415	0.000528282	0.000250321	0.000679127	0.000441582	0.000303254	0.000325939	7.80668E-05	0.000180282	0.000560453	5.09638E-05	0.000110846	7.66879E-08	2.16625E-06	2.7846E-07	2.52139E-06	2.52139262
3835803774515	383580	3774515	0.000656204	0.001091515	0.001091515	0.000524964	0.000248749	0.000674861	0.000438808	0.000301349	0.000323892	7.77126E-05	0.00017918	0.000557071	5.06563E-05	0.000110177	7.52197E-08	2.11677E-06	2.7226E-07	2.46425E-06	2.46425074
3835903774515	383590	3774515	0.000652535	0.001085411	0.001085411	0.000522028	0.000247358	0.000671087	0.000436355	0.000299664	0.00032208	7.73879E-05	0.000178257	0.000554146	5.03903E-05	0.000109598	7.38741E-08	2.07111E-06	2.6654E-07	2.41152E-06	2.41152135
3836003774515	383600	3774515	0.000657162	0.001093107	0.001093107	0.000525729	0.000249112	0.000675845	0.000439448	0.000301788	0.000324364	7.76536E-05	0.000179537	0.000558076	5.07477E-05	0.000110376	7.34812E-08	2.05097E-06	2.6388E-07	2.38833E-06	2.38833157
3836103774515	383610	3774515	0.000661788	0.001100803	0.001100803	0.000529431	0.000250866	0.000680603	0.000442542	0.000303913	0.000326648	7.79487E-05	0.000180847	0.000562007	5.11051E-05	0.000111153	7.31131E-08	2.03171E-06	2.613E-07	2.36613E-06	2.36612602
3836203774515	383620	3774515	0.00067176	0.001117389	0.001117389	0.000537408	0.000254645	0.000690858	0.0004421	0.000308492	0.00033157	7.85685E-05	0.000183586	0.000570415	5.18697E-05	0.000112816	7.33166E-08	2.0274E-06	2.6046E-07	2.36118E-06	2.36118126
3836303774515	383630	3774515	0.000688432	0.001145122	0.001145122	0.000550746	0.000260965	0.000708005	0.000460359	0.000316149	0.000339799	7.96015E-05	0.000188142	0.000584582	5.31579E-05	0.000115618	7.41683E-08	2.03947E-06	2.6152E-07	2.37515E-06	2.3751491
3836403774515	383640	3774515	0.000707418	0.001176702	0.001176702	0.000565934	0.000268162	0.00072753	0.000473055	0.000324868	0.00034917	8.07526E-05	0.000193323	0.000600668	5.46207E-05	0.000118799	7.51897E-08	2.05508E-06	2.628E-07	2.39307E-06	2.39306937
3836503774515	383650	3774515	0.000724649	0.001205363	0.001205363	0.000579719	0.000274694	0.000745251	0.000484578	0.00033278	0.000357675	8.17561E-05	0.000198086	0.000615292	5.59505E-05	0.000121692	7.58759E-08	2.06219E-06	2.6322E-07	2.40129E-06	2.40128583
3836603774515	383660	3774515	0.000743714	0.001237077	0.001237077	0.000594971	0.000281921	0.000764858	0.000497327	0.000341536	0.000367085	8.28482E-05	0.000203267	0.000631378	5.74132E-05	0.000124873	7.65301E-08	2.06852E-06	2.6378E-07	2.40883E-06	2.40882715
3836703774515	383670	3774515	0.000767008	0.001275822	0.001275822	0.000613606	0.000290751	0.000788814	0.000512903	0.000352233	0.000378582	8.42944E-05	0.000209579	0.00065112	5.92084E-05	0.000128778	7.73588E-08	2.07947E-06	2.6524E-07	2.42206E-06	2.42206425
3836803774515	383680	3774515	0.000797401	0.001326377	0.001326377	0.000637921	0.000302272	0.000820071	0.000533227	0.00036619	0.000393584	8.639E-05	0.000217707	0.000676346	6.15023E-05	0.000133767	7.8365E-08	2.0956E-06	2.6821E-07	2.44218E-06	2.44217542
3836903774515	383690	3774515	0.00082907	0.001379056	0.001379056	0.000663256	0.000314277	0.000852641	0.000554405	0.000380734	0.000409215	8.88397E-05	0.000227801	0.000704131	6.40289E-05	0.000139262	7.90743E-08	2.10576E-06	2.7139E-07	2.45622E-06	2.45622347
3837003774515	383700	3774515	0.000889617	0.001479768	0.001479768	0.000711694	0.000337229	0.000914909	0.000594893	0.000408539	0.0004391	9.1378E-05	0.000241646	0.000751201	6.83091E-05	0.000148572	7.97801E-08	2.11945E-06	2.7813E-07	2.47736E-06	2.47735909
3837103774515	383710	3774515	0.000900785	0.001498345	0.001498345	0.000720628	0.000341463	0.000926395	0.000602361	0.000413668	0.000444613	9.4418E-05	0.000244117	0.000759244	6.90405E-05	0.000150162	7.99676E-08	2.11777E-06	2.8043E-07	2.47817E-06	2.47816997
3837203774515	383720	3774515	0.000902221	0.001500733	0.001500733	0.000721777	0.000342007	0.000927872	0.000603321	0.000414327	0.000445321	9.71629E-05	0.000244623	0.00076034	6.91402E-05	0.000150379	7.97614E-08	2.10364E-06	2.7816E-07	2.46156E-06	2.46155951
3837303774515	383730	3774515	0.000899988	0.001497018	0.001497018	0.00071999	0.00034116	0.000925575	0.000601828	0.000413301	0.000444219	9.95241E-05	0.000244057	0.000758512	6.8974E-05	0.000150018	7.91927E-08	2.0788E-06	2.7449E-07	2.43249E-06	2.43249169
3837403774515	383740	3774515	0.000897196	0.001492374	0.001492374	0.000717756	0.000340102	0.000922703	0.000599961	0.000412019	0.000442841	0.000100823	0.000243373	0.000756319	6.87745E-05	0.000149584	7.87154E-08	2.05431E-06	2.707E-07	2.40372E-06	2.40372469
3837503774515	383750	3774515	0.000894164	0.001487331	0.001487331	0.000715331	0.000338953	0.000919586	0.000597934	0.000410627	0.000441345	0.000100705	0.000242628	0.000753851	6.85501E-05	0.000149096	7.83327E-08	2.0295E-06	2.6681E-07	2.37464E-06	2.37464157

			EGIODemolition	EGIOSite Grubbing / Prep	EGIOMass Grading / Excavation	EGIOMass Grading / Excavation	EGIODrainage / Utilities Trenching	EGIODrainage / Utilities Trenching	EGIOFoundations / Concrete Pads	EGIOFoundations / Concrete Pads	EGIOBuilding / Structure Construction	EGIOBuilding / Structure Construction	EGIOAsphalt Paving	EGIOArchitectural Coating	EGIOLandscaping or Other Finishing	EGIOWaterside Construction (Piles)	HIWaterside Construction (Landscaping)	HIWaterside Construction (Landscaping)	KMDemolition	KMSite Grubbing / Prep	KMMass Grading / Excavation
Unique Identifier	X (UTM)	Y (UTM)	2025	2025	2025	2026	2026	2027	2026	2027	2026	2027	2027	2027	2027	2027	2025	2026	2025	2025	2025
3837603774515	383760	3774515	0.002136122	0.00197507	0.003285292	0.003285292	0.00158006	0.00158006	0.000748696	0.000748696	0.002031227	0.002031227	0.001320746	0.000267893	0.000907014	0.000974864	0.00128594	0.00128594	0.001907144	0.00176336	0.002933131
3837703774515	383770	3774515	0.002093674	0.00193583	0.003220008	0.003220008	0.001548662	0.001548662	0.00073318	0.00073318	0.001990863	0.001990863	0.001294501	0.000262569	0.00088899	0.000955492	0.001283338	0.001283338	0.001887818	0.001745491	0.002903408
3837803774515	383780	3774515	0.002052089	0.00189738	0.003156051	0.003156051	0.001517901	0.001517901	0.000719243	0.000719243	0.00195132	0.00195132	0.001268789	0.000257354	0.000871332	0.000936514	0.001277235	0.001277235	0.001867975	0.001727143	0.002872889
3837903774515	383790	3774515	0.002011539	0.00185988	0.003093687	0.003093687	0.001487907	0.001487907	0.00070503	0.00070503	0.001912761	0.001912761	0.001243717	0.000252269	0.000854115	0.000918008	0.001267429	0.001267429	0.001847958	0.001708636	0.002842105
3838003774515	383800	3774515	0.001972024	0.00182335	0.003032914	0.003032914	0.001458679	0.001458679	0.00069118	0.00069118	0.001875187	0.001875187	0.001219285	0.000247313	0.000837336	0.000899975	0.001257323	0.001257323	0.001828978	0.001691086	0.002812913
3838103774515	383810	3774515	0.001933717	0.00178793	0.002973999	0.002973999	0.001430344	0.001430344	0.000677754	0.000677754	0.001838761	0.001838761	0.001195601	0.000242509	0.000821071	0.000882492	0.001247117	0.001247117	0.001810946	0.001674414	0.00278518
3838203774515	383820	3774515	0.001896532	0.00175355	0.00291681	0.00291681	0.001402838	0.001402838	0.000664721	0.000664721	0.001803402	0.001803402	0.001172609	0.000237845	0.000805282	0.000865522	0.001236911	0.001236911	0.001793	0.001657822	0.002757581
3838303774515	383830	3774515	0.001860727	0.00172044	0.002861743	0.002861743	0.001376354	0.001376354	0.000652172	0.000652172	0.001769355	0.001769355	0.001150472	0.000233355	0.000790079	0.000849182	0.001226605	0.001226605	0.001777643	0.001643622	0.002733962
3838403774515	383840	3774515	0.001826044	0.00168837	0.002808401	0.002808401	0.001350699	0.001350699	0.000640015	0.000640015	0.001736375	0.001736375	0.001129027	0.000229006	0.000775352	0.000833354	0.0012163	0.0012163	0.0017622	0.001629343	0.00271021
3838503774515	383850	3774515	0.001792396	0.00165726	0.002756652	0.002756652	0.00132581	0.00132581	0.000628222	0.000628222	0.00170438	0.00170438	0.001108223	0.000224786	0.000761065	0.000817998	0.001206094	0.001206094	0.001746411	0.001614745	0.002685928
3838603774515	383860	3774515	0.001759611	0.00162695	0.002706229	0.002706229	0.00130156	0.00130156	0.000616731	0.000616731	0.001673205	0.001673205	0.001087952	0.000220674	0.000747144	0.000803035	0.001195988	0.001195988	0.001730018	0.001599588	0.002660716
3838703774515	383870	3774515	0.001727861	0.00159759	0.002657399	0.002657399	0.001278075	0.001278075	0.000605603	0.000605603	0.001643014	0.001643014	0.001068322	0.000216692	0.000733663	0.000788546	0.001185982	0.001185982	0.001713626	0.001584431	0.002635505
3838803774515	383880	3774515	0.001696888	0.00156896	0.002609763	0.002609763	0.001255164	0.001255164	0.000594747	0.000594747	0.001613562	0.001613562	0.001049171	0.000212808	0.000720511	0.00077441	0.001175976	0.001175976	0.001696802	0.001568876	0.00260963
3838903774515	383890	3774515	0.001666864	0.00154119	0.002563587	0.002563587	0.001232956	0.001232956	0.000584224	0.000584224	0.001585012	0.001585012	0.001030608	0.000209043	0.000707763	0.000760708	0.001166071	0.001166071	0.001679978	0.00155332	0.002583756
3839003774515	383900	3774515	0.001637702	0.00151423	0.002518737	0.002518737	0.001211386	0.001211386	0.000574003	0.000574003	0.001557282	0.001557282	0.001012577	0.000205385	0.000695381	0.0007474	0.001156165	0.001156165	0.001663327	0.001537924	0.002558146
3839103774515	383910	3774515	0.001609317	0.00148799	0.002475082	0.002475082	0.00119039	0.00119039	0.000564054	0.000564054	0.001530291	0.001530291	0.000995027	0.000201826	0.000683328	0.000734446	0.001146359	0.001146359	0.001646934	0.001522768	0.002532935
3829703774515	382970	3774525	0.002091949	0.00193423	0.003217354	0.003217354	0.001547385	0.001547385	0.000733213	0.000733213	0.001989222	0.001989222	0.001293434	0.000262353	0.000888257	0.000954705	0.000839283	0.000839283	0.000692111	0.000639931	0.001064446
3829803774525	382980	3774525	0.002207991	0.00204152	0.003395824	0.003395824	0.00163322	0.00163322	0.000773885	0.000773885	0.002099566	0.002099566	0.001365182	0.000276906	0.000937529	0.001007663	0.000862296	0.000862296	0.000716786	0.000662746	0.001102395
3829903774525	382990	3774525	0.002333782	0.00215783	0.003589287	0.003589287	0.001726266	0.001726266	0.000817974	0.000817974	0.00221918	0.00221918	0.001442957	0.000292681	0.000990941	0.00106507	0.00088621	0.00088621	0.000742669	0.000686677	0.001142203
3830003774525	383000	3774525	0.002472428	0.00228603	0.003802521	0.003802521	0.001828821	0.001828821	0.000866569	0.000866569	0.002351019	0.002351019	0.001528681	0.000310069	0.001049812	0.001128344	0.000911424	0.000911424	0.000770277	0.000712204	0.001184664
3830103774515	383010	3774525	0.002650245	0.00245044	0.004075997	0.004075997	0.001960349	0.001960349	0.000928892	0.000928892	0.002520103	0.002520103	0.001638623	0.000332369	0.001125314	0.001209495	0.000944143	0.000944143	0.000806255	0.000745469	0.001239996
3830203774525	383020	3774525	0.002851787	0.00263678	0.004385963	0.004385963	0.002109427	0.002109427	0.000999531	0.000999531	0.002711748	0.002711748	0.001763235	0.000357645	0.00121089	0.001301473	0.000979763	0.000979763	0.000844648	0.000780968	0.001299043
3830303774525	383030	3774525	0.003056694	0.00282624	0.004701103	0.004701103	0.002260994	0.002260994	0.001071349	0.001071349	0.002906593	0.002906593	0.001889927	0.000383342	0.001297895	0.001394986	0.001012983	0.001012983	0.0008789	0.000812637	0.001351721
3830403774525	383040	3774525	0.003249953	0.00300493	0.004998331	0.004998331	0.002403945	0.002403945	0.001139085	0.001139085	0.003090363	0.003090363	0.002009418	0.000407579	0.001379955	0.001483184	0.001040899	0.001040899	0.000907716	0.000839281	0.00139604
3830503774525	383050	3774525	0.003460641	0.00319973	0.005322362	0.005322362	0.002559787	0.002559787	0.00121293	0.00121293	0.003290704	0.003290704	0.002139684	0.000434001	0.001469414	0.001579336	0.001070015	0.001070015	0.000936878	0.000866244	0.00144089
3830603774525	383060	3774525	0.00370489	0.00342557	0.005698009	0.005698009	0.002740455	0.002740455	0.001298537	0.001298537	0.003522959	0.003522959	0.002290701	0.000464633	0.001573124	0.001690804	0.001103535	0.001103535	0.000967765	0.000894802	0.001488393
3830703774525	383070	3774525	0.003972779	0.00367326	0.006110014	0.006110014	0.002938609	0.002938609	0.001392431	0.001392431	0.003777693	0.003777693	0.002456335	0.000498229	0.001686872	0.001813061	0.001139555	0.001139555	0.00099822	0.000922962	0.001535233
3830803774525	383080	3774525	0.004257319	0.00393635	0.006547629	0.006547629	0.003149079	0.003149079	0.00149216	0.00149216	0.004048261	0.004048261	0.002632263	0.000533913	0.00180769	0.001942917	0.001175776	0.001175776	0.001026174	0.000948808	0.001578225
3830903774525	383090	3774525	0.004554714	0.00421132	0.007005014	0.007005014	0.003369058	0.003369058	0.001596395	0.001596395	0.004331053	0.004331053	0.00281614	0.00057121	0.001933966	0.002078639	0.001208795	0.001208795	0.001055853	0.00097625	0.00162387
3831003774525	383100	3774525	0.00486298	0.00449635	0.007479118	0.007479118	0.003597079	0.003597079	0.00170444	0.00170444	0.004624181	0.004624181	0.003006739	0.00060987	0.002064858	0.002219323	0.001243215	0.001243215	0.001080701	0.000999224	0.001662085
3831103774525	383110	3774525	0.005160376	0.00477132	0.007936504	0.007936504	0.003817058	0.003817058	0.001808675	0.001808675	0.004906973	0.004906973	0.003190616	0.000647167	0.002191134	0.002355046	0.001273532	0.001273532	0.001105289	0.001021959	0.001699902
3831203774525	383120	3774525	0.005467003	0.00505483	0.008408087	0.008408087	0.004043866	0.004043866	0.001916146	0.001916146	0.005198543	0.005198543	0.003380201	0.000685621	0.002321331	0.002494981	0.001302249	0.001302249	0.001129619	0.001044455	0.001737321
3831303774525	383130	3774525	0.005785881	0.00534967	0.008898512	0.008898512	0.004279735	0.004279735	0.00202791	0.00202791	0.005501763	0.005501763	0.00357736	0.000725612	0.002456729	0.002640508	0.001329965	0.001329965	0.001154122	0.00106711	0.001775005
3831403774525	383140	3774525	0.006060327	0.00560342	0.009320602	0.009320602	0.004482739	0.004482739	0.002124101	0.002124101	0.005762732	0.005762732	0.003747048	0.00076003	0.00257326	0.002765757	0.001351877	0.001351877	0.001178193	0.001089366	0.001812026
3831503774525	383150	3774525	0.006333047	0.00585558	0.009740037	0.009740037	0.004684467	0.004684467	0.002219688	0.002219688	0.00602206	0.00602206	0.003915668	0.000794232	0.00268906	0.002890219	0.00137339	0.00137339	0.001202955	0.001112261	0.001850108
3831603774525	383160	3774525	0.006587995	0.00609131	0.010132139	0.010132139	0.004873048	0.004873048	0.002309045	0.002309045	0.006264488	0.006264488	0.0040733	0.000826205	0.002797312	0.003006569	0.001392501	0.001392501	0.001227889	0.001135315	0.001888456
3831703774525	383170	3774525	0.00682422	0.00630973	0.010495446	0.010495446	0.00504778	0.00504778	0.002391841	0.002391841	0.006489113	0.006489113	0.004219356	0.00085583	0.002897615	0.003114376	0.001409911	0.001409911	0.00125334	0.001158848	0.0019276
3831903774525	383190	3774525	0.007167428	0.00662706	0.01102329	0.01102329	0.005301647	0.005301647	0.002512133	0.002512133	0.006815468	0.006815468	0.004431559	0.000898872	0.003043344	0.003271006	0.001422618	0.001422618	0.001305365	0.00120695	0.002007612
3832003774525	383200	3774525	0.007256552	0.00670946	0.01116036	0.01116036	0.00536757	0.00536757	0.00254337	0.00254337	0.006900215	0.006900215	0.004486663	0.00091005	0.003081187	0.003311679	0.001418416	0.001418416	0.001331852	0.00123144	0.002048348
3832103774525	383210	3774525	0.007312114	0.00676084	0.011245813	0.011245813	0.005408669	0.005408669	0.002562844	0.002562844	0.006953049	0.006953049	0.004521017	0.000917018	0.003104779	0.003337036	0.001416315	0.001416315	0.001358684	0.001256249	0.002089615
3832203774525	383220	3774525	0.007339982	0.0067866	0.011288672	0.011288672	0.005429282	0.005429282	0.002572611	0.002572611	0.006979548	0.006979548	0.004538247	0.000920512	0.003116611	0.003349754	0.001416114	0.001416114	0.001386206	0.001281697	0.002131943
3832303774525	383230	3774525	0.007329715	0.00677711	0.011272882	0.011272882	0.005421687	0.005421687	0.002569013	0.002569013	0.006969785	0.006969785	0.004531899	0.000919225	0.003112252	0.003345069	0.001414914	0.001414914	0.00141416	0.001307543	0.002174935
3832403774525	383240	3774525	0.007292271	0.00674249	0.011215294	0.011215294	0.005393991	0.005393991	0.002555889	0.002555889	0.00693418	0.00693418	0.004508748	0.000914529	0.003096353	0.00332798	0.001414313	0.001414313	0.001442458	0.001333708	0.002218458
3832503774525	383250	3774525	0.007224716	0.00668003	0.011111397	0.011111397	0.005344021	0.005344021	0.002532212	0.002532212	0.006869943	0.006869943	0.004466979	0.000906057	0.003067669	0.00329715	0.001413213	0.001413213	0.001471016	0.001360112	0.002262379
3832603774525	383260	3774525	0.007140424	0.00660209	0.010981758	0.010981758	0.005281672	0.005281672	0.002502668	0.002502668	0.00678979	0.00678979	0.004414862	0.000895486	0.003031878	0.003258682	0.001413013	0.001413013	0.001499919	0.001386836	0.00230683
3832703774525	383270	3774525	0.007057598	0.00652551	0.010854375	0.010854375	0.005220407	0.005220407	0.002473638	0.002473638	0.006711031	0.006711031	0.004363652	0.000885099	0.002996709	0.003220883	0.001416415	0.001416415	0.001529339	0.001414038	0.002352078
3832803774525	383280	3774525	0.006954498	0.00643018	0.010695809	0.010695809	0.005144145	0.005144145	0.002437502	0.002437502	0.006612994	0.006612994	0.004299906	0.000872169	0.002952932	0.003173831	0.001418716	0.001418716	0.001559018	0.00144148	0.002397723
3832903774525	383290	3774525	0.006794886	0.0062826	0.010450331	0.010450331	0.005026082	0.005026082	0.002381559	0.002381559	0.00646122	0.00646122	0.004201219	0.000852152	0.00288516	0.003100989	0.001410611	0.001410611	0.00158818	0.001468443	0.002442573
3833003774525	383300	3774525	0.006619572	0.0612051	0.010180704	0.010180704	0.004896405	0.004896405	0.002320113	0.002320113	0.006294514	0.006294514	0.004092824	0.000830165	0.00281072	0.00302098	0.001399705	0.001399705	0.001616996	0.001495087	0.002486891
3833103774525	383310	3774525	0.006376617	0.00589587	0.009807046	0.009807046	0.004716694	0.004716694	0.002234959	0.002234959	0.00606349	0.00606349	0.003942607	0.000799696	0.00270756	0.002910103	0.001386798	0.001386798	0.001645381	0.001521332	0.002530547
3833203774525	383320	3774525	0.0061636	0.0056981	0.009479433	0.009479433	0.004559129	0.004559129	0.002160298	0.002160298	0.005860933	0.005860933	0.003810901	0.000772982	0.002617111	0.002812888	0.001369688	0.001369688	0.001673248	0.001547098	0.002573406
3833303774525	383330	3774525	0.005958176	0.00550897	0.009163496	0.009163496	0.004407179	0.004407179	0.002088298	0.002088298	0.005665596	0.005665596	0.003683888	0.000747219	0.002529886	0.002719138	0.001351978	0.001351978	0.001700167	0.001571987	0.002614805
3833403774525	383340	3774525	0.00572635	0.00529463	0.008806955	0.008806955	0.004235701	0.004235701	0.002007045	0.002007045	0.005445155	0.005445155	0.003540553	0.000718146	0.002431451	0.00261334	0.001330465	0.001330465	0.001725877	0.001595759	0.002654347
3833503774525	383350	3774525	0.005498753	0.00508419	0.008456917	0.008456917	0.00406735	0.00406735	0.001927274	0.001927274	0.005228734	0.005228734	0.003399831	0.000689603	0.002334812	0.002509471	0.001307452	0.001307452	0.001745548	0.001613947	0.002684601
3833603774525	383360	3774525	0.005274434	0.00487678	0.008111921	0.008111921	0.003901425	0.003901425	0.001848651	0.001848651	0.00501543	0.00501543	0.003261137	0.000661471	0.002239564	0.002407098	0.001284439	0.001284439	0.001763752	0.001630779	0.002712599
3833703774525	383370	3774525	0.005073223	0.00469083	0.007802619	0.007802619	0.003752666	0.003752666	0.001778164	0.001778164	0.004824195	0.004824195	0.003136792	0.000636249	0.002154171	0.002315317	0.001262326	0.001262326	0.001781957	0.001647611	0.002740596
3833803774525	383380	3774525	0.004882997	0.00451486	0.007509903	0.007509903	0.003611884	0.003611884	0.001711456	0.001711456	0.004643215	0.004643215	0.003019115	0.00061238	0.002073357	0.002228458	0.001240914	0.001240914	0.001797055	0.001661571	0.002763817
3833903774525	383390	3774525	0.004704749	0.00435005	0.007235763	0.007235763	0.003480037	0.003480037	0.001648981	0.001648981	0.00447372	0.00447372	0.002908906	0.000590026	0.001997672	0.002147111	0.001221402	0.001221402	0.001808357	0.001672021	0.0027812
3834003774525	383400	3774525	0.004537027	0.00419497	0.006977812	0.006977812	0.003355976	0.003355976	0.001590196	0.001590196	0.004314234	0.004314234	0.002805205	0.000568992	0.001926456	0.002070567	0.001203292	0.001203292	0.001817071	0.001680078	0.002794601
3834103774525	383410	3774525	0.004376553	0.00404659	0.006731007	0.006731007	0.003237275	0.003237275	0.001533951	0.001533951	0.00416164	0.00416164	0.002705985	0.000548867	0.001858317	0.001997332	0.001185982	0.001185982	0.001821903	0.001684545	0.002802032
3834203774525	383420	3774525	0.004223326	0.00390492	0.006495349	0.006495349	0.003123935	0.003123935	0.001480246	0.001480246	0.004015937	0.004015937	0.002611246	0.00052965	0.001793256	0.001927403	0.001169473	0.001169473	0.001823628	0.001686141	0.002804686
3834303774525	383430	3774525	0.004076742	0.00376939	0.006269907	0.006269907	0.003015509	0.003015509	0.001428869	0.001428869	0.003876551	0.003876551	0.002520614	0.000511267	0.001731015	0.001860506	0.001153563	0.001153563	0.001823025	0.001685582	0.002803757
3834403774525	383440	3774525	0.00392895	0.00363274	0.006042607	0.006042607	0.002906189	0.002906189	0.001377069	0.001377069	0.003736017	0.003736017	0.002429236	0.000492733	0.001668262	0.001793059	0.001136153	0.001136153	0.001814483	0.001677685	0.002790621
3834503774525	383450	3774525	0.00377926	0.00349433	0.005812389	0.005812389	0.002795466	0.002795466	0.001324604	0.001324604	0.003593678	0.003593678	0.002336684	0.00047396	0.001604702	0.001724744	0.001116742	0.001116742	0.001795847	0.001660454	0.00276196
3834603774525	383460	3774525	0.003638457	0.00336414	0.005595837	0.005595837	0.002691316	0.002691316	0.001275253	0.001275253	0.003459788	0.003459788	0.002249626	0.000456302	0.001544916	0.001660486	0.001098632	0.001098632	0.001774451	0.001640671	0.002729052
3834703774525	383470	3774525	0.003524658	0.00325893	0.005420818	0.005420818	0.00260714	0.00260714	0.001235367	0.001235367	0.003351578	0.003351578	0.002179265	0.00044203	0.001496596	0.001608551	0.001087425	0.001087425	0.001766427	0.001633252	0.002716712
3834803774525	383480	3774525	0.003418451	0.00316073	0.005257476	0.005257476	0.002528581	0.002528581	0.001198143	0.001198143	0.003250587	0.003250587	0.002113599	0.00042871	0.0014515	0.001560082	0.00107742	0.00107742	0.001758662	0.001626072	0.00270477
3834903774525	383490	3774525	0.003315351	0.0030654	0.00509891	0.00509891	0.002452319	0.002452319	0.001162007	0.001162007	0.003152549	0.003152549	0.002049853	0.000415781	0.001407723	0.00151303	0.001067514	0.001067514	0.001748309	0.0016165	0.002688847
3835003774525	383500	3774525	0.003213803	0.00297151	0.004942733	0.004942733	0.002377205	0.002377205	0.001126415	0.001126415	0.003055988	0.003055988	0.001987067	0.000403045	0.001364605	0.001466686	0.001057008	0.001057008	0.001733383	0.001602699	0.002665891
3835103774525	383510	3774525	0.003116828	0.00288184	0.004793589	0.004793589	0.002305474	0.002305474	0.001092426	0.001092426	0.002963775	0.002963775	0.001927108	0.000390884	0.001323429	0.00142243	0.001047002	0.001047002	0.001717163	0.001587702	0.002640945
3835203774525	383520	3774525	0.003020026	0.00279234	0.00464471	0.00464471	0.002233871	0.002233871	0.001058498	0.001058498	0.002871726	0.002871726	0.001867256	0.000378744	0.001282326	0.001378252	0.001035996	0.001035996	0.001694731	0.001566961	0.002606446
3835303774525	383530	3774525	0.002926761	0.00270611	0.004501271	0.004501271	0.002164884	0.002164884	0.001025809	0.001025809	0.002783041	0.002783041	0.001809591	0.000367047	0.001242725	0.001335689	0.00102509	0.00102509	0.001671695	0.001545662	0.002571017
3835403774525	383540	3774525	0.002837292	0.00262338	0.00436367	0.00436367	0.002098705	0.002098705	0.000994451	0.000994451	0.002697966	0.002697966	0.001754273	0.000355827	0.001204736	0.001294858	0.001014483	0.001014483	0.001647969	0.001523725	0.002534527
3835503774525	383550	3774525	0.002750498	0.00254313	0.004230183	0.004230183	0.002034505	0.002034505	0.00096403	0.00096403	0.002615433	0.002615433	0.001700609	0.000344942	0.001167882	0.001255247	0.001003777	0.001003777	0.001622	0.001499713	0.002494588
3835603774525	383560	3774525	0.002667845	0.00246671	0.004103066	0.004103066	0.001973368	0.001973368	0.000935061	0.000935061	0.002536839	0.002536839	0.001649505	0.000334576	0.001132787	0.001217527	0.000993471	0.000993471	0.001595858	0.001475543	0.002454382
3835703774525	383570	3774525	0.002599773	0.00240377	0.003998373	0.003998373	0.001923016	0.001923016	0.000911202	0.000911202	0.00247211	0.00247211	0.001607417	0.000326039	0.001103883	0.001186461	0.000987568	0.000987568	0.001582399	0.001463098	0.002433682
3835803774525	383580	3774525	0.002540846	0.00234929	0.003907745	0.003907745	0.001879428	0.001879428	0.000890548	0.000890548	0.002416076	0.002416076	0.001570983	0.000318649	0.001078862	0.001159568	0.000984366	0.000984366	0.001576619	0.001457753	0.002424792

			KMMass Grading / Excavation	KMDrainage / Utilities Trenching	KMFoundations / Concrete Pads	KMBuilding / Structure Construction	KMAsphalt Paving	KMArchitectural Coating	KMLandscaping or Other Finishing	KMWaterside Construction (Piles)	EWNDemolition	EWNSite Grubbing / Prep	EWNDrainage / Utilities Trenching	EWNDrainage / Utilities Trenching	EWNDrainage / Utilities Trenching	EWNFoundations / Concrete Pads	EWNBuilding / Structure Construction	EWNAsphalt Paving	EWNLandscaping or Other Finishing	EWNWaterside Construction (Piles)	ISDemolition
Unique Identifier	X (UTM)	Y (UTM)	2026	2026	2026	2026	2026	2026	2026	2026	2027	2027	2027	2028	2029	2029	2029	2029	2029	2029	2027
3837603774515	383760	3774515	0.002933131	0.000728322	0.00066844	0.001965981	0.001179171	0.000239176	0.000809788	0.000870365	0.000402825	0.000460551	0.000542395	0.000542395	0.000542395	0.000141187	0.000350763	0.000249063	0.000171043	0.000178837	0.00383534
3837703774515	383770	3774515	0.002903408	0.000720941	0.000661667	0.001946059	0.001167222	0.000236753	0.000801582	0.000861545	0.000401531	0.000459071	0.000540653	0.000540653	0.000540653	0.000140734	0.000349636	0.000248263	0.000170493	0.000178263	0.003745785
3837803774515	383780	3774515	0.002872889	0.000713363	0.000654712	0.001925603	0.001154953	0.000234264	0.000793156	0.000852489	0.000400065	0.000457394	0.000538678	0.000538678	0.000538678	0.00014022	0.000348359	0.000247356	0.00016987	0.000177612	0.0036583
3837903774515	383790	3774515	0.002842105	0.000705719	0.000647696	0.001904969	0.001142577	0.000231754	0.000784657	0.000843355	0.000398598	0.000455717	0.000536703	0.000536703	0.000536703	0.000139706	0.000347081	0.00024645	0.000169248	0.000176961	0.0035728
3838003774515	383800	3774515	0.002812913	0.00069847	0.000641044	0.001885403	0.001130841	0.000229373	0.000776598	0.000834692	0.000397131	0.00045404	0.000534728	0.000534728	0.000534728	0.000139192	0.000345804	0.000245543	0.000168625	0.000176309	0.003489975
3838103774515	383810	3774515	0.00278518	0.000691584	0.000634724	0.001866815	0.001119692	0.000227112	0.000768941	0.000826463	0.000395837	0.000452561	0.000532985	0.000532985	0.000532985	0.000138738	0.000344677	0.000244743	0.000168075	0.000175735	0.00340991
3838203774515	383820	3774515	0.002757581	0.000684731	0.000628434	0.001848316	0.001108597	0.000224861	0.000761321	0.000818273	0.000394457	0.000450982	0.000531127	0.000531127	0.000531127	0.000138254	0.000343475	0.000243889	0.000167489	0.000175122	0.003332261
3838303774515	383830	3774515	0.002733962	0.000678866	0.000623051	0.001832485	0.001099101	0.000222936	0.000754801	0.000811265	0.000393335	0.0004497	0.000529616	0.000529616	0.000529616	0.000137861	0.000342499	0.000243196	0.000167013	0.000174624	0.003258408
3838403774515	383840	3774515	0.00271021	0.000672968	0.000617638	0.001816565	0.001089553	0.000220999	0.000748243	0.000804217	0.000392213	0.000448418	0.000528106	0.000528106	0.000528106	0.000137468	0.000341522	0.000242502	0.000166537	0.000174126	0.003186626
3838503774515	383850	3774515	0.002685928	0.000666939	0.000612105	0.001800289	0.001079791	0.000219019	0.000741539	0.000797011	0.000391092	0.000447135	0.000526596	0.000526596	0.000526596	0.000137075	0.000340545	0.000241809	0.000166061	0.000173628	0.003116828
3838603774515	383860	3774515	0.002660716	0.000660679	0.000606359	0.001783391	0.001069655	0.000216963	0.000734579	0.00078953	0.000389884	0.000445755	0.00052497	0.00052497	0.00052497	0.000136652	0.000339494	0.000241062	0.000165548	0.000173092	0.00304867
3838703774515	383870	3774515	0.002635505	0.000654419	0.000600614	0.001766492	0.00105952	0.000214907	0.000727618	0.000782049	0.000388676	0.000444374	0.000523343	0.000523343	0.000523343	0.000136228	0.000338442	0.000240315	0.000165035	0.000172556	0.002982582
3838803774515	383880	3774515	0.00260963	0.000647994	0.000594717	0.001749149	0.001049118	0.000212797	0.000720475	0.000774371	0.000387382	0.000442894	0.000521601	0.000521601	0.000521601	0.000135775	0.000337315	0.000239515	0.000164485	0.000171981	0.00291822
3838903774515	383890	3774515	0.002583756	0.000641569	0.00058882	0.001731806	0.001038716	0.000210687	0.000713331	0.000766693	0.000386174	0.000441513	0.000519974	0.000519974	0.000519974	0.000135351	0.000336263	0.000238768	0.000163972	0.000171445	0.002855583
3839003774515	383900	3774515	0.002558146	0.00063521	0.000582984	0.001714641	0.00102842	0.000208599	0.000706261	0.000759094	0.00038488	0.000440033	0.000518232	0.000518232	0.000518232	0.000134898	0.000335136	0.000237968	0.000163423	0.00017087	0.002794844
3839103774515	383910	3774515	0.002532935	0.00062895	0.000577239	0.001697743	0.001018285	0.000206543	0.000699301	0.000751613	0.000383672	0.000438652	0.000516605	0.000516605	0.000516605	0.000134474	0.000334085	0.000237221	0.00016291	0.000170334	0.002735917
3829703774515	382970	3774525	0.001064446	0.000264311	0.00024258	0.000713463	0.000427926	8.67981E-05	0.000293875	0.000315859	0.000310596	0.000355104	0.00041821	0.00041821	0.00041821	0.000108862	0.000270453	0.000192039	0.000131881	0.000137891	0.001818107
3829803774525	382980	3774525	0.001102395	0.000273734	0.000251228	0.000738899	0.000443183	8.98927E-05	0.000304353	0.00032712	0.000315686	0.000360924	0.000425064	0.000425064	0.000425064	0.000110646	0.000274885	0.000195186	0.000134043	0.000140151	0.001915254
3829903774525	382990	3774525	0.001142203	0.000283619	0.0002603	0.000765581	0.000459186	9.31387E-05	0.000315343	0.000338933	0.000320863	0.000366842	0.000432034	0.000432034	0.000432034	0.00011246	0.000279393	0.000198387	0.000136241	0.000142449	0.00202008
3830003774525	383000	3774525	0.001184664	0.000294162	0.000269977	0.000794041	0.000476256	9.66011E-05	0.000327066	0.000351532	0.000326298	0.000373057	0.000439353	0.000439353	0.000439353	0.000114365	0.000284126	0.000201747	0.000138549	0.000144863	0.002134569
3830103774525	383010	3774525	0.001239996	0.000307902	0.000282587	0.000831128	0.0004985	0.000101113	0.000342342	0.000367951	0.000334494	0.000382428	0.000450389	0.000450389	0.000450389	0.000117238	0.000291263	0.000206815	0.000142029	0.000148501	0.002280636
3830203774525	383020	3774525	0.001299043	0.000322564	0.000296043	0.000870706	0.000522238	0.000105928	0.000358644	0.000385473	0.000343812	0.000393081	0.000462935	0.000462935	0.000462935	0.000120504	0.000299376	0.000212576	0.000145985	0.000152638	0.00244344
3830303774525	383030	3774525	0.001351721	0.000335644	0.000308048	0.000906014	0.000543416	0.000110223	0.000373187	0.000401104	0.00035244	0.000402945	0.000474552	0.000474552	0.000474552	0.000123528	0.000306889	0.000217911	0.000149649	0.000156468	0.002605985
3830403774525	383040	3774525	0.00139604	0.000346649	0.000318148	0.00093572	0.000561233	0.000113837	0.000385423	0.000414255	0.000358911	0.00041043	0.000483265	0.000483265	0.000483265	0.000125796	0.000312524	0.000221911	0.000152396	0.000159341	0.002758349
3830503774525	383050	3774525	0.00144089	0.000357785	0.000328369	0.000965781	0.000579263	0.000117495	0.000397805	0.000427564	0.00036564	0.000418037	0.000492326	0.000492326	0.000492326	0.000128154	0.000318383	0.000226072	0.000155254	0.000162329	0.002923655
3830603774525	383060	3774525	0.001488393	0.000369581	0.000339195	0.000997621	0.00059836	0.000121368	0.00041092	0.00044166	0.00037375	0.000427309	0.000503246	0.000503246	0.000503246	0.00013099	0.000325445	0.000231087	0.000158697	0.000165929	0.003112773
3830703774525	383070	3774525	0.001535233	0.000381212	0.000349869	0.001029016	0.000617191	0.000125188	0.000423852	0.000455559	0.000382292	0.000437074	0.000514747	0.000514747	0.000514747	0.00013399	0.000332883	0.000236368	0.000162324	0.000169721	0.003317163
3830803774525	383080	3774525	0.001578225	0.000391887	0.000359667	0.001057832	0.000634474	0.000128693	0.000435721	0.000468316	0.000392386	0.000448615	0.000528339	0.000528339	0.000528339	0.00013728	0.000341672	0.000242609	0.00016661	0.000174203	0.003528454
3830903774525	383090	3774525	0.00162387	0.00040321	0.00037069	0.001088427	0.000652825	0.000132415	0.000448323	0.000481861	0.000402135	0.000459761	0.000541466	0.000541466	0.000541466	0.000140946	0.000350162	0.000248637	0.00017075	0.000178531	0.003751652
3831003774525	383100	3774525	0.001662085	0.00041271	0.000378778	0.001114041	0.000668188	0.000135531	0.000458874	0.0004932	0.00041223	0.000471302	0.000555058	0.000555058	0.000555058	0.000144484	0.000358951	0.000254878	0.000175036	0.000183012	0.003985116
3831103774525	383110	3774525	0.001699902	0.0004221	0.000387396	0.001139388	0.000683391	0.000138615	0.000469314	0.000504422	0.000418096	0.00047801	0.000562957	0.000562957	0.000562957	0.00014654	0.00036406	0.000258505	0.000177527	0.000185617	0.004226604
3831203774525	383120	3774525	0.001737321	0.000431392	0.000395924	0.001164469	0.000698434	0.000141666	0.000479645	0.000515526	0.000422496	0.00048304	0.000568882	0.000568882	0.000568882	0.000148082	0.000367891	0.000261226	0.000179395	0.000187571	0.004470681
3831303774525	383130	3774525	0.001775005	0.000440749	0.000404512	0.001189727	0.000713584	0.000144739	0.000490049	0.000526708	0.000425171	0.000486098	0.000572483	0.000572483	0.000572483	0.000149019	0.00037022	0.00026288	0.000180531	0.000188758	0.004715361
3831403774525	383140	3774525	0.001812026	0.000449942	0.000412948	0.001214541	0.000728467	0.000147758	0.00050027	0.000537693	0.000426293	0.000487381	0.000573993	0.000573993	0.000573993	0.000149413	0.000371197	0.000263573	0.000181007	0.000189256	0.004959351
3831503774525	383150	3774525	0.001850108	0.000459398	0.000421627	0.001240067	0.000743776	0.000150863	0.000510784	0.000548994	0.000427328	0.000488564	0.000575387	0.000575387	0.000575387	0.000149775	0.000372098	0.000264213	0.000181447	0.000189716	0.005214385
3831603774525	383160	3774525	0.001888456	0.00046892	0.00040366	0.00126577	0.000759193	0.00015399	0.000521371	0.000560373	0.000428191	0.000489551	0.000576549	0.000576549	0.000576549	0.000150078	0.00037285	0.000264747	0.000181813	0.000190099	0.005480462
3831703774525	383170	3774525	0.0019276	0.00047864	0.000439287	0.001292007	0.000774929	0.000157182	0.000532178	0.000571988	0.000428881	0.00049034	0.000577478	0.000577478	0.000577478	0.00015032	0.000373451	0.000265173	0.000182106	0.000190405	0.005759912
3831903774525	383190	3774525	0.002007612	0.000498507	0.000457521	0.001345636	0.000807096	0.000163707	0.000554268	0.000595731	0.000429485	0.00049103	0.000578291	0.000578291	0.000578291	0.000150531	0.000373976	0.000265547	0.000182363	0.000190673	0.006352115
3832003774525	383200	3774525	0.002048348	0.000508622	0.000466805	0.00137294	0.000823472	0.000167029	0.000565514	0.000607818	0.000429399	0.000490932	0.000578175	0.000578175	0.000578175	0.000150501	0.000373901	0.000265493	0.000182326	0.000190635	0.006660036
3832103774525	383210	3774525	0.002089615	0.000518869	0.000476209	0.0014006	0.000840062	0.000170394	0.000576907	0.000620064	0.000429312	0.000490833	0.000578059	0.000578059	0.000578059	0.000150471	0.000373826	0.00026544	0.000182289	0.000190597	0.006982106
3832203774525	383220	3774525	0.002131943	0.00052938	0.000485855	0.001428971	0.000857079	0.000173845	0.000588594	0.000632624	0.000429312	0.000490833	0.000578059	0.000578059	0.000578059	0.000150471	0.000373826	0.00026544	0.000182289	0.000190597	0.007315134
3832303774525	383230	3774525	0.002174935	0.000540055	0.000495653	0.001457787	0.000874363	0.000177351	0.000600463	0.000645381	0.00042914	0.000490636	0.000577827	0.000577827	0.000577827	0.00015041	0.000373676	0.000265333	0.000182216	0.00019052	0.007651009
3832403774525	383240	3774525	0.002218458	0.000550862	0.000505571	0.001486959	0.00089186	0.0001809	0.000612479	0.000658296	0.00042914	0.000490636	0.000577827	0.000577827	0.000577827	0.00015041	0.000373676	0.000265333	0.000182216	0.00019052	0.007991197
3832503774525	383250	3774525	0.002262379	0.000561768	0.000515581	0.001516398	0.000909516	0.000184481	0.000624604	0.000671329	0.000429054	0.000490537	0.000577711	0.000577711	0.000577711	0.00015038	0.000373601	0.00026528	0.000182179	0.000190482	0.008323621
3832603774525	383260	3774525	0.00230683	0.000572806	0.000525711	0.001546192	0.000927387	0.000188106	0.000636877	0.000684519	0.000428967	0.000490438	0.000577594	0.000577594	0.000577594	0.00015035	0.000373526	0.000265227	0.000182143	0.000190443	0.008645692
3832703774525	383270	3774525	0.002352078	0.000584041	0.000536022	0.00157652	0.000945577	0.000191796	0.000649369	0.000697946	0.00042914	0.000490636	0.000577827	0.000577827	0.000577827	0.00015041	0.000373676	0.000265333	0.000182216	0.00019052	0.008962586
3832803774525	383280	3774525	0.002397723	0.000595375	0.000546425	0.001607115	0.000963927	0.000195518	0.000661971	0.000711491	0.000429312	0.000490833	0.000578059	0.000578059	0.000578059	0.000150471	0.000373826	0.00026544	0.000182289	0.000190597	0.009242553
3832903774525	383290	3774525	0.002442573	0.000606512	0.000556646	0.001637176	0.000981958	0.000199175	0.000674353	0.000724799	0.000428795	0.000490241	0.000577362	0.000577362	0.000577362	0.00015028	0.000373375	0.00026512	0.000182069	0.000190367	0.009423389
3833003774525	383300	3774525	0.002486891	0.000617517	0.000566746	0.001666881	0.000999775	0.000202789	0.000686589	0.00073795	0.00042784	0.000489156	0.000576084	0.000576084	0.000576084	0.000149957	0.000372549	0.000264533	0.000181666	0.000189945	0.00952114
3833103774525	383310	3774525	0.002530547	0.000628357	0.000576694	0.001696142	0.001017325	0.000206348	0.000698641	0.000750904	0.00042508	0.000486	0.000572367	0.000572367	0.000572367	0.000148989	0.000370145	0.000262826	0.000180494	0.00018872	0.009549094
3833203774525	383320	3774525	0.002573406	0.000638999	0.000586462	0.001724869	0.001034555	0.000209843	0.000710474	0.000763622	0.00042179	0.000482449	0.000568185	0.000568185	0.000568185	0.00014790	0.000367441	0.000260906	0.000179175	0.000187341	0.009477829
3833303774525	383330	3774525	0.002614805	0.000649279	0.000595896	0.001752618	0.001051198	0.000213219	0.000721904	0.000775907	0.00041809	0.00047801	0.000562957	0.000562957	0.000562957	0.00014654	0.00036406	0.000258505	0.000177527	0.000185617	0.009344273
3833403774515	383340	3774525	0.002654347	0.000659097	0.000604908	0.001779122	0.001067095	0.000216444	0.00073282	0.00078764	0.00041214	0.000471204	0.000554941	0.000554941	0.000554941	0.000144453	0.000358876	0.000254825	0.000174999	0.000182974	0.009101663
3833503774515	383350	3774525	0.002684601	0.000666609	0.000611802	0.001799399	0.001079257	0.00021891	0.000741173	0.000796617	0.00040302	0.000461438	0.000543441	0.000543441	0.000543441	0.00014146	0.000351439	0.000249544	0.000171372	0.000179182	0.00879935
3833603774515	383360	3774525	0.002712599	0.000673562	0.000618183	0.001818165	0.001090513	0.000221193	0.000748903	0.000804925	0.000395492	0.000452166	0.000532521	0.000532521	0.000532521	0.000138617	0.000344377	0.000244529	0.000167929	0.000175582	0.008533963
3833703774515	383370	3774525	0.002740596	0.000680514	0.000624563	0.001836931	0.001101769	0.000223477	0.000756632	0.000813233	0.000388504	0.000444176	0.000523111	0.000523111	0.000523111	0.000136168	0.000338292	0.000240208	0.000164962	0.000172479	0.008281691
3833803774515	383380	3774525	0.002763817	0.00068628	0.000629855	0.001852496	0.001111104	0.0002537	0.000763043	0.000820124	0.000383154	0.000438061	0.000515908	0.000515908	0.000515908	0.00013429	0.000333634	0.000236901	0.00016269	0.000170104	0.008027865
3833903774515	383390	3774525	0.0027812	0.000690596	0.000633816	0.001864147	0.001118092	0.000226787	0.000767842	0.000825282	0.00037815	0.000432339	0.000509171	0.000509171	0.000509171	0.000132539	0.000329277	0.000233807	0.000160565	0.000167883	0.007783788
3834003774515	383400	3774525	0.002794601	0.000693924	0.000636871	0.001873129	0.00112348	0.00022788	0.000771542	0.000829259	0.000373405	0.000426914	0.000502781	0.000502781	0.000502781	0.00013087	0.000325145	0.000230873	0.000158551	0.000165776	0.007547563
3834103774515	383410	3774525	0.002802032	0.000695769	0.000638564	0.00187811	0.001126467	0.000228486	0.000773594	0.000831464	0.00036866	0.000421489	0.000496392	0.000496392	0.000496392	0.00012921	0.000321013	0.000227939	0.000156536	0.000163669	0.007314271
3834203774515	383420	3774525	0.002804686	0.000696428	0.000639169	0.001879889	0.001127534	0.000228703	0.000774326	0.000832251	0.00036408	0.000416261	0.000490235	0.000490235	0.000490235	0.00012761	0.000317031	0.000225112	0.000154594	0.000161639	0.007086587
3834303774515	383430	3774525	0.002803757	0.000696197	0.000638957	0.001879266	0.00112716	0.000228627	0.00077407	0.000831975	0.000359515	0.000411033	0.000484078	0.000484078	0.000484078	0.00012600	0.000313049	0.000222285	0.000152653	0.000159609	0.006864684
3834403774515	383440	3774525	0.002790621	0.000692935	0.000635963	0.001870461	0.001121879	0.000227556	0.000770443	0.000828077	0.000354252	0.000405016	0.000476992	0.000476992	0.000476992	0.00012416	0.000308467	0.000219031	0.000150418	0.000157273	0.006630788
3834503774515	383450	3774525	0.00276196	0.000685818	0.000629432	0.00185125	0.001110357	0.000225219	0.00076253	0.000819573	0.000348212	0.000398111	0.00046886	0.00046886	0.00046886	0.00012204	0.000303208	0.000215297	0.000147854	0.000154592	0.006383605
3834603774515	383460	3774525	0.002729052	0.000677647	0.000621932	0.001829194	0.001097128	0.000222535	0.000753445	0.000809808	0.000342518	0.000391601	0.000461193	0.000461193	0.000461193	0.00012005	0.00029825	0.000211776	0.000145436	0.000152064	0.006150659
3834703774515	383470	3774525	0.002716712	0.000674583	0.00061912	0.001820923	0.001092167	0.000221529	0.000750038	0.000806146	0.000339326	0.000387951	0.000456894	0.000456894	0.000456894	0.00011893	0.0002954	0.000209802	0.00014408	0.000150646	0.005975776
3834803774515	383480	3774525	0.00270477	0.000671618	0.000616399	0.001812918	0.001087366	0.000220555	0.000746741	0.000802602	0.000336565	0.000384795	0.000453177	0.000453177	0.000453177	0.00011796	0.000293066	0.000208095	0.000142908	0.000149421	0.005813145
3834903774515	383490	3774525	0.002688847	0.000667664	0.00061277	0.001802245	0.001080964	0.000219257	0.000742345	0.000797877	0.000333804	0.000381638	0.0004494	0.0004494	0.0004494	0.00011699	0.000290662	0.000206388	0.000141736	0.000148195	0.005652152
3835003774515	383500	3774525	0.002665891	0.000661964	0.000607538	0.001786859	0.001071736	0.000217385	0.000736008	0.000791066	0.000330784	0.000378186	0.000445394	0.000445394	0.000445394	0.00011593	0.000288032	0.000204521	0.000140454	0.000146854	0.005489866
3835103774515	383510	3774525	0.002640945	0.000655769	0.000601853	0.001770139	0.001061707	0.000215351	0.0007291	0.00078366	0.00032793	0.000374931	0.00044156	0.00044156	0.00044156	0.00011494	0.000285553	0.000202761	0.000139245	0.00014559	0.005333619
3835203774515	383520	3774525	0.002606446	0.000647203	0.000593991	0.001747015	0.001047838	0.000212537	0.000719596	0.000773426	0.000324659	0.000371183	0.000437146	0.000437146	0.000437146	0.00011379	0.000282699	0.000200734	0.000137853	0.000144135	0.005173662
3835303774515	383530	3774525	0.002571017	0.000638406	0.000585917	0.001723268	0.001033595	0.000209649	0.000709814	0.000762913	0.000321467	0.000367533	0.000432847	0.000432847	0.000432847	0.00011267	0.000279919	0.00019876	0.000136497	0.000142718	0.005018365
3835403774515	383540	3774525	0.002534527	0.000629345	0.000577602	0.00169881	0.001018925	0.000206673	0.00069974	0.00075285	0.00031836	0.000363982	0.000428665	0.000428665	0.000428665	0.00011583	0.000277214	0.00019684	0.000135178	0.000141339	0.004868243
3835503774515	383550	3774525	0.002494588	0.000619428	0.000568499	0.00167204	0.001002869	0.000203416	0.000688713	0.000740234	0.000315082	0.000360234	0.000424251	0.000424251	0.000424251	0.00011043	0.00027436	0.000194813	0.000133786	0.000139883	0.004721401
3835603774515	383560	3774525	0.002454382	0.000609444	0.000559337	0.001645092	0.000986705	0.000200138	0.000677613	0.000728303	0.000311976	0.000356683	0.000420069	0.000420069	0.000420069	0.00010934	0.000271655	0.000192892	0.000132467	0.000138504	0.004581287
3835703774515	383570	3774525	0.002433682	0.000604304	0.00055462	0.001631217	0.000978384	0.0001945	0.000671899	0.000722161	0.000310509	0.000355006	0.000418094	0.000418094	0.000418094	0.00010883	0.000270378	0.000191985	0.000131845	0.000137853	0.00447094
3835803774515	383580	3774525	0.002424792	0.000602097	0.000552594	0.001625258	0.00097481	0.000197725	0.000669444	0.000719523	0.000309906	0.000354315	0.000417281	0.000417281	0.000417281	0.00010862	0.000269852	0.000191612	0.000131588	0.000137585	0.004378365

			ISDrainage / Utilities Trenching	ISDrainage / Utilities Trenching	ISAsphalt Paving	ISAsphalt Paving	SVDemolition	SVSite Grubbing / Prep	SVMass Grading / Excavation	SVMass Grading / Excavation	SVDrainage / Utilities Trenching	SVFoundations / Concrete Pads	SVBuilding / Structure Construction	SVBuilding / Structure Construction	SVAsphalt Paving	SVAsphalt Paving	SVArchitectural Coating	SVArchitectural Coating	SVLandscaping or Other Finishing	SVLandscaping or Other Finishing	MDemolition
Unique Identifier	X (UTM)	Y (UTM)	2027	2028	2027	2028	2027	2027	2027	2028	2028	2028	2028	2029	2028	2029	2028	2029	2028	2029	2027
3837603774515	383760	3774515	0.002057697	0.002057697	0.002371357	0.002371357	0.000229273	9.13647E-05	0.000297157	0.000297157	0.000153353	5.94836E-05	0.00028567	0.00028567	0.000159145	0.000159145	3.58467E-05	3.58467E-05	0.000121367	0.000121367	0.000963451
3837703774515	383770	3774515	0.00200965	0.00200965	0.002315986	0.002315986	0.000230034	9.16681E-05	0.000298144	0.000298144	0.000153862	5.96811E-05	0.000288783	0.000288783	0.000159673	0.000159673	3.59657E-05	3.59657E-05	0.00012177	0.00012177	0.000959568
3837803774515	383780	3774515	0.001962714	0.001962714	0.002261895	0.002261895	0.00022955	9.1475E-05	0.000297516	0.000297516	0.000153538	5.95554E-05	0.000288694	0.000288694	0.000159337	0.000159337	3.589E-05	3.589E-05	0.000121514	0.000121514	0.000955341
3837903774515	383790	3774515	0.001916842	0.001916842	0.002209031	0.002209031	0.000229065	9.1282E-05	0.000296888	0.000296888	0.000153214	5.94297E-05	0.000288427	0.000288427	0.000159001	0.000159001	3.58142E-05	3.58142E-05	0.000121258	0.000121258	0.000950768
3838003774515	383800	3774515	0.001872405	0.001872405	0.002157821	0.002157821	0.000228442	9.10338E-05	0.000296081	0.000296081	0.000152797	5.92681E-05	0.000287804	0.000287804	0.000158568	0.000158568	3.57169E-05	3.57169E-05	0.000120928	0.000120928	0.000946368
3838103774515	383810	3774515	0.00182945	0.00182945	0.002108318	0.002108318	0.000227819	9.07856E-05	0.000295274	0.000295274	0.000152381	5.91066E-05	0.000287004	0.000287004	0.000158136	0.000158136	3.56195E-05	3.56195E-05	0.000120598	0.000120598	0.000942054
3838203774515	383820	3774515	0.00178779	0.00178779	0.002060308	0.002060308	0.000227197	9.05374E-05	0.000294466	0.000294466	0.000151964	5.8945E-05	0.000286292	0.000286292	0.000157704	0.000157704	3.55221E-05	3.55221E-05	0.000120268	0.000120268	0.000937654
3838303774515	383830	3774515	0.001748168	0.001748168	0.002014646	0.002014646	0.000226643	9.03168E-05	0.000293749	0.000293749	0.000151594	5.88013E-05	0.000285581	0.000285581	0.000157319	0.000157319	3.54355E-05	3.54355E-05	0.000119975	0.000119975	0.000933944
3838403774515	383840	3774515	0.001709656	0.001709656	0.001970263	0.001970263	0.000226159	9.01237E-05	0.000293121	0.000293121	0.00015127	5.86756E-05	0.000284869	0.000284869	0.000156983	0.000156983	3.53598E-05	3.53598E-05	0.000119719	0.000119719	0.000930234
3838503774515	383850	3774515	0.001672209	0.001672209	0.001927108	0.001927108	0.000225605	8.99031E-05	0.000292403	0.000292403	0.0001509	5.8532E-05	0.000284247	0.000284247	0.000156599	0.000156599	3.52732E-05	3.52732E-05	0.000119426	0.000119426	0.000926179
3838603774515	383860	3774515	0.001635641	0.001635641	0.001884966	0.001884966	0.000225051	8.96825E-05	0.000291686	0.000291686	0.000150529	5.83884E-05	0.000283535	0.000283535	0.000156215	0.000156215	3.51867E-05	3.51867E-05	0.000119133	0.000119133	0.000921952
3838703774515	383870	3774515	0.001600184	0.001600184	0.001844105	0.001844105	0.000224498	8.94619E-05	0.000290968	0.000290968	0.000150159	5.82447E-05	0.000282824	0.000282824	0.00015583	0.00015583	3.51001E-05	3.51001E-05	0.00011884	0.00011884	0.000917552
3838803774515	383880	3774515	0.001565653	0.001565653	0.00180431	0.00180431	0.000223944	8.92412E-05	0.000290251	0.000290251	0.000149789	5.81011E-05	0.000282112	0.000282112	0.000155446	0.000155446	3.50136E-05	3.50136E-05	0.000118547	0.000118547	0.000912979
3838903774515	383890	3774515	0.001532048	0.001532048	0.001765582	0.001765582	0.000223321	8.89931E-05	0.000289443	0.000289443	0.000149372	5.79395E-05	0.000281401	0.000281401	0.000155014	0.000155014	3.49162E-05	3.49162E-05	0.000118217	0.000118217	0.000908234
3839003774515	383900	3774515	0.001499461	0.001499461	0.001728028	0.001728028	0.000222768	8.87724E-05	0.000288726	0.000288726	0.000149002	5.77959E-05	0.000280689	0.000280689	0.000154629	0.000154629	3.48296E-05	3.48296E-05	0.000117924	0.000117924	0.000903575
3839103774515	383910	3774515	0.001467846	0.001467846	0.001691594	0.001691594	0.000222214	8.85518E-05	0.000288008	0.000288008	0.000148632	5.76522E-05	0.000279978	0.000279978	0.000154245	0.000154245	3.47431E-05	3.47431E-05	0.000117631	0.000117631	0.000898916
3829703774515	382970	3774525	0.000975432	0.000975432	0.00112412	0.00112412	0.00018173	7.24189E-05	0.000235537	0.000235537	0.000121553	4.71488E-05	0.000226437	0.000226437	0.000126144	0.000126144	2.84134E-05	2.84134E-05	9.62001E-05	9.62001E-05	0.000428622
3829803774525	382980	3774525	0.001027552	0.001027552	0.001184185	0.001184185	0.000183875	7.32738E-05	0.000238318	0.000238318	0.000122988	4.77054E-05	0.00022866	0.00022866	0.000127633	0.000127633	2.87488E-05	2.87488E-05	9.73357E-05	9.73357E-05	0.000440097
3829903774525	382990	3774525	0.001083793	0.001083793	0.001248998	0.001248998	0.00018602	7.41287E-05	0.000241098	0.000241098	0.000124423	4.8262E-05	0.000230973	0.000230973	0.000129122	0.000129122	2.90842E-05	2.90842E-05	9.84714E-05	9.84714E-05	0.000451917
3830003774525	383000	3774525	0.001145217	0.001145217	0.001319786	0.001319786	0.000188304	7.50388E-05	0.000244058	0.000244058	0.00012595	4.88545E-05	0.000233374	0.000233374	0.000130707	0.000130707	2.94413E-05	2.94413E-05	9.96803E-05	9.96803E-05	0.000464599
3830103774515	383010	3774525	0.001223583	0.001223583	0.001410097	0.001410097	0.000191764	7.64176E-05	0.000248543	0.000248543	0.000128265	4.97522E-05	0.000236843	0.000236843	0.000133109	0.000133109	2.99823E-05	2.99823E-05	0.000101512	0.000101512	0.000481941
3830203774525	383020	3774525	0.001310929	0.001310929	0.001510758	0.001510758	0.00019564	7.7962E-05	0.000253566	0.000253566	0.000130857	5.07577E-05	0.000240667	0.000240667	0.000135799	0.000135799	3.05882E-05	3.05882E-05	0.000103563	0.000103563	0.000501181
3830303774525	383030	3774525	0.001398136	0.001398136	0.001611258	0.001611258	0.000199169	7.93685E-05	0.00025814	0.00025814	0.000133218	5.16734E-05	0.000244047	0.000244047	0.000138249	0.000138249	3.114E-05	3.114E-05	0.000105432	0.000105432	0.000519299
3830403774525	383040	3774525	0.001479881	0.001479881	0.001705463	0.001705463	0.00020173	8.03888E-05	0.000261459	0.000261459	0.00013493	5.23377E-05	0.000246359	0.000246359	0.000140026	0.000140026	3.15403E-05	3.15403E-05	0.000106787	0.000106787	0.00053457
3830503774525	383050	3774525	0.001568569	0.001568569	0.001807671	0.001807671	0.000204498	8.14919E-05	0.000265047	0.000265047	0.000136782	5.30559E-05	0.000248938	0.000248938	0.000141948	0.000141948	3.19731E-05	3.19731E-05	0.000108253	0.000108253	0.000550272
3830603774525	383060	3774525	0.001670033	0.001670033	0.001924601	0.001924601	0.000207889	8.28432E-05	0.000269442	0.000269442	0.00013905	5.39356E-05	0.00025214	0.00025214	0.000144301	0.000144301	3.25033E-05	3.25033E-05	0.000110048	0.000110048	0.000567959
3830703774525	383070	3774525	0.00177969	0.00177969	0.002050973	0.002050973	0.000211626	8.43324E-05	0.000274285	0.000274285	0.000141549	5.49052E-05	0.000255787	0.000255787	0.000146895	0.000146895	3.30876E-05	3.30876E-05	0.000112026	0.000112026	0.000586163
3830803774525	383080	3774525	0.00189305	0.00189305	0.002181613	0.002181613	0.000215432	8.58492E-05	0.000279218	0.000279218	0.000144095	5.58927E-05	0.000259611	0.000259611	0.000149537	0.000149537	3.36827E-05	3.36827E-05	0.000114041	0.000114041	0.000603419
3830903774525	383090	3774525	0.002012797	0.002012797	0.002319614	0.002319614	0.000219792	8.75866E-05	0.000284869	0.000284869	0.000147011	5.70238E-05	0.000262902	0.000262902	0.000152564	0.000152564	3.43644E-05	3.43644E-05	0.000116349	0.000116349	0.000633529
3831003774525	383100	3774525	0.002138053	0.002138053	0.002463963	0.002463963	0.000223321	8.89931E-05	0.000289443	0.000289443	0.000149372	5.79395E-05	0.00026637	0.00026637	0.000155014	0.000155014	3.49162E-05	3.49162E-05	0.000118217	0.000118217	0.000644314
3831103774525	383110	3774525	0.002267614	0.002267614	0.002613273	0.002613273	0.000226089	9.00962E-05	0.000293031	0.000293031	0.000151224	5.86577E-05	0.000269216	0.000269216	0.000156935	0.000156935	3.5349E-05	3.5349E-05	0.000119682	0.000119682	0.000654494
3831203774525	383120	3774525	0.002398563	0.002398563	0.002764183	0.002764183	0.000228581	9.1089E-05	0.00029626	0.00029626	0.00015289	5.93041E-05	0.000271884	0.000271884	0.000158664	0.000158664	3.57385E-05	3.57385E-05	0.000121001	0.000121001	0.000664675
3831303774525	383130	3774525	0.002529837	0.002529837	0.002915467	0.002915467	0.000230657	9.19163E-05	0.000298951	0.000298951	0.000154279	5.98427E-05	0.000274464	0.000274464	0.000160105	0.000160105	3.60631E-05	3.60631E-05	0.0001221	0.0001221	0.000673648
3831403774525	383140	3774525	0.00266074	0.00266074	0.003066324	0.003066324	0.000231972	9.24403E-05	0.000300655	0.000300655	0.000155158	6.01838E-05	0.000276153	0.000276153	0.000161018	0.000161018	3.62687E-05	3.62687E-05	0.000122796	0.000122796	0.000681499
3831503774525	383150	3774525	0.002797568	0.002797568	0.003224009	0.003224009	0.000233148	9.29091E-05	0.00030218	0.00030218	0.000155945	6.04891E-05	0.000277843	0.000277843	0.000161835	0.000161835	3.64526E-05	3.64526E-05	0.000123419	0.000123419	0.000689436
3831603774525	383160	3774525	0.002940321	0.002940321	0.003388522	0.003388522	0.000234186	9.33227E-05	0.000303525	0.000303525	0.000156639	6.07584E-05	0.000279266	0.000279266	0.000162555	0.000162555	3.66149E-05	3.66149E-05	0.000123968	0.000123968	0.000697287
3831703774525	383170	3774525	0.003090248	0.003090248	0.003561304	0.003561304	0.000234947	9.36261E-05	0.000304512	0.000304512	0.000157149	6.09559E-05	0.000280511	0.000280511	0.000163084	0.000163084	3.67339E-05	3.67339E-05	0.000124371	0.000124371	0.000705225
3831903774525	383190	3774525	0.003407971	0.003407971	0.003927457	0.003927457	0.000234463	9.34331E-05	0.000303884	0.000303884	0.000156825	6.08302E-05	0.000279444	0.000279444	0.000162747	0.000162747	3.66582E-05	3.66582E-05	0.000124115	0.000124115	0.000721272
3832003774525	383200	3774525	0.003573174	0.003573174	0.004117842	0.004117842	0.000233079	9.28815E-05	0.00030209	0.00030209	0.000155899	6.04711E-05	0.00027731	0.00027731	0.000161787	0.000161787	3.64418E-05	3.64418E-05	0.000123382	0.000123382	0.000729296
3832103774525	383210	3774525	0.003745968	0.003745968	0.004316976	0.004316976	0.00023211	9.24954E-05	0.000300835	0.000300835	0.000155251	6.02197E-05	0.000275709	0.000275709	0.000161114	0.000161114	3.62903E-05	3.62903E-05	0.000122869	0.000122869	0.00073732
3832203774525	383220	3774525	0.00392464	0.00392464	0.004522884	0.004522884	0.000231418	9.22196E-05	0.000299938	0.000299938	0.000154788	6.00402E-05	0.000274641	0.000274641	0.000160634	0.000160634	3.61821E-05	3.61821E-05	0.000122503	0.000122503	0.000745344
3832303774525	383230	3774525	0.00410484	0.00410484	0.004730552	0.004730552	0.000230726	9.19439E-05	0.000299041	0.000299041	0.000154325	5.98607E-05	0.000273574	0.000273574	0.000160153	0.000160153	3.60739E-05	3.60739E-05	0.000122137	0.000122137	0.000753367
3832403774525	383240	3774525	0.004287355	0.004287355	0.004940888	0.004940888	0.000230172	9.17232E-05	0.000298323	0.000298323	0.000153955	5.9717E-05	0.000272774	0.000272774	0.000159769	0.000159769	3.59874E-05	3.59874E-05	0.000121844	0.000121844	0.000761391
3832503774525	383250	3774525	0.004465703	0.004465703	0.005146423	0.005146423	0.000229688	9.15302E-05	0.000297695	0.000297695	0.000153631	5.95913E-05	0.000271973	0.000271973	0.000159433	0.000159433	3.59116E-05	3.59116E-05	0.000121587	0.000121587	0.000769328
3832603774525	383260	3774525	0.004638497	0.004638497	0.005345556	0.005345556	0.000229342	9.13923E-05	0.000297247	0.000297247	0.000153399	5.95016E-05	0.00027144	0.00027144	0.000159193	0.000159193	3.58575E-05	3.58575E-05	0.000121404	0.000121404	0.000777266
3832703774525	383270	3774525	0.004808514	0.004808514	0.005541489	0.005541489	0.00022955	9.1475E-05	0.000297516	0.000297516	0.000153538	5.95554E-05	0.000271706	0.000271706	0.000159337	0.000159337	3.589E-05	3.589E-05	0.000121514	0.000121514	0.000785203
3832803774525	383280	3774525	0.004958719	0.004958719	0.005714591	0.005714591	0.000229619	9.15026E-05	0.000297606	0.000297606	0.000153584	5.95734E-05	0.000271795	0.000271795	0.000159385	0.000159385	3.59008E-05	3.59008E-05	0.000121551	0.000121551	0.000793141
3832903774525	383290	3774525	0.005055739	0.005055739	0.0058264	0.0058264	0.00022865	9.11165E-05	0.0002963	0.0002963	0.000152936	5.9322E-05	0.000270372	0.000270372	0.000158712	0.000158712	3.57493E-05	3.57493E-05	0.000121038	0.000121038	0.000800819
3833003774525	383300	3774525	0.005108184	0.005108184	0.005886839	0.005886839	0.000227335	9.05926E-05	0.000294646	0.000294646	0.000152057	5.89809E-05	0.000268683	0.000268683	0.0001578	0.0001578	3.55437E-05	3.55437E-05	0.000120342	0.000120342	0.000807463
3833103774525	383310	3774525	0.005123181	0.005123181	0.005904122	0.005904122	0.000225743	8.99583E-05	0.000292583	0.000292583	0.000150992	5.85679E-05	0.000266726	0.000266726	0.000156695	0.000156695	3.52949E-05	3.52949E-05	0.000119499	0.000119499	0.000813157
3833203774525	383320	3774525	0.005084947	0.005084947	0.00586006	0.00586006	0.000223736	8.91585E-05	0.000289982	0.000289982	0.00014965	5.80472E-05	0.000264147	0.000264147	0.000155302	0.000155302	3.49811E-05	3.49811E-05	0.000118437	0.000118437	0.000817988
3833303774525	383330	3774525	0.005013293	0.005013293	0.005777483	0.005777483	0.00022152	8.8276E-05	0.000287111	0.000287111	0.000148169	5.74727E-05	0.000261568	0.000261568	0.000153765	0.000153765	3.46349E-05	3.46349E-05	0.000117264	0.000117264	0.000822734
3833403774525	383340	3774525	0.00488313	0.00488313	0.00562748	0.00562748	0.000218754	8.71729E-05	0.000283524	0.000283524	0.000146317	5.67545E-05	0.000258455	0.000258455	0.000151843	0.000151843	3.42021E-05	3.42021E-05	0.000115799	0.000115799	0.000826789
3833503774525	383350	3774525	0.004720937	0.004720937	0.005440562	0.005440562	0.000215224	8.57665E-05	0.000278949	0.000278949	0.000143956	5.58388E-05	0.000255164	0.000255164	0.000149393	0.000149393	3.36502E-05	3.36502E-05	0.000113931	0.000113931	0.000819196
3833603774525	383360	3774525	0.004578554	0.004578554	0.005276476	0.005276476	0.000211764	8.43876E-05	0.000274464	0.000274464	0.000141642	5.49411E-05	0.000252051	0.000252051	0.000146992	0.000146992	3.31092E-05	3.31092E-05	0.000112099	0.000112099	0.000797109
3833703774525	383370	3774525	0.004443207	0.004443207	0.005120498	0.005120498	0.000208996	8.32845E-05	0.000270877	0.000270877	0.00013979	5.42229E-05	0.000249027	0.000249027	0.00014507	0.00014507	3.26764E-05	3.26764E-05	0.000110634	0.000110634	0.000793658
3833803774525	383380	3774525	0.004307027	0.004307027	0.004963559	0.004963559	0.000206366	8.22365E-05	0.000267468	0.000267468	0.000138032	5.35406E-05	0.000246181	0.000246181	0.000143245	0.000143245	3.22653E-05	3.22653E-05	0.000109242	0.000109242	0.000789949
3833903774525	383390	3774525	0.004176078	0.004176078	0.004812649	0.004812649	0.000203944	8.12713E-05	0.000264329	0.000264329	0.000136411	5.29122E-05	0.000243691	0.000243691	0.000141563	0.000141563	3.18866E-05	3.18866E-05	0.000107959	0.000107959	0.000786497
3834003774525	383400	3774525	0.004049341	0.004049341	0.004666593	0.004666593	0.00020173	8.03888E-05	0.000261459	0.000261459	0.00013493	5.23377E-05	0.000241379	0.000241379	0.000140026	0.000140026	3.15403E-05	3.15403E-05	0.000106787	0.000106787	0.000783305
3834103774525	383410	3774525	0.003924177	0.003924177	0.004522351	0.004522351	0.000199584	7.95339E-05	0.000258678	0.000258678	0.000133495	5.17811E-05	0.000239155	0.000239155	0.000138537	0.000138537	3.12049E-05	3.12049E-05	0.000105652	0.000105652	0.000779595
3834203774525	383420	3774525	0.003802023	0.003802023	0.004381576	0.004381576	0.000197508	7.87066E-05	0.000255987	0.000255987	0.000132107	5.12424E-05	0.000237021	0.000237021	0.000137096	0.000137096	3.08803E-05	3.08803E-05	0.000104553	0.000104553	0.000775454
3834303774525	383430	3774525	0.003682969	0.003682969	0.004244375	0.004244375	0.000195501	7.79068E-05	0.000253386	0.000253386	0.000130764	5.07218E-05	0.000235064	0.000235064	0.000135703	0.000135703	3.05665E-05	3.05665E-05	0.00010349	0.00010349	0.000771227
3834403774525	383440	3774525	0.003557482	0.003557482	0.004099759	0.004099759	0.000193217	7.69968E-05	0.000250426	0.000250426	0.000129237	5.01293E-05	0.00023284	0.00023284	0.000134118	0.000134118	3.02095E-05	3.02095E-05	0.000102281	0.000102281	0.000765015
3834503774525	383450	3774525	0.003424866	0.003424866	0.003946928	0.003946928	0.000190657	7.59764E-05	0.000247108	0.000247108	0.000127524	4.94649E-05	0.000230261	0.000230261	0.00013234	0.00013234	2.98091E-05	2.98091E-05	0.000100926	0.000100926	0.000756301
3834603774525	383460	3774525	0.003299888	0.003299888	0.003802899	0.003802899	0.000188235	7.50112E-05	0.000243968	0.000243968	0.000125904	4.88365E-05	0.00022786	0.00022786	0.000130659	0.000130659	2.94304E-05	2.94304E-05	9.96436E-05	9.96436E-05	0.000748018
3834703774525	383470	3774525	0.003206062	0.003206062	0.003694771	0.003694771	0.000186851	7.44596E-05	0.000242175	0.000242175	0.000124978	4.84774E-05	0.000226437	0.000226437	0.000129698	0.000129698	2.9214E-05	2.9214E-05	9.8911E-05	9.8911E-05	0.000744998
3834803774525	383480	3774525	0.003118808	0.003118808	0.003594217	0.003594217	0.000185674	7.39908E-05	0.00024065	0.00024065	0.000124191	4.81722E-05	0.000225281	0.000225281	0.000128882	0.000128882	2.90301E-05	2.90301E-05	9.82882E-05	9.82882E-05	0.000742669
3834903774525	383490	3774525	0.003032434	0.003032434	0.003494677	0.003494677	0.000184498	7.3522E-05	0.000239125	0.000239125	0.000123404	4.7867E-05	0.000224124	0.000224124	0.000128065	0.000128065	2.88462E-05	2.88462E-05	9.76654E-05	9.76654E-05	0.000739908
3835003774525	383500	3774525	0.002945366	0.002945366	0.003394337	0.003394337	0.000183183	7.2998E-05	0.000237421	0.000237421	0.000122525	4.75258E-05	0.000222879	0.000222879	0.000127152	0.000127152	2.86406E-05	2.86406E-05	9.69694E-05	9.69694E-05	0.000736198
3835103774525	383510	3774525	0.002861538	0.002861538	0.003297731	0.003297731	0.000182006	7.25292E-05	0.000235896	0.000235896	0.000121738	4.72206E-05	0.000221723	0.000221723	0.000126336	0.000126336	2.84566E-05	2.84566E-05	9.63466E-05	9.63466E-05	0.000732402
3835203774525	383520	3774525	0.00277572	0.00277572	0.003198831	0.003198831	0.000180622	7.19776E-05	0.000234102	0.000234102	0.000120812	4.68615E-05	0.0002203	0.0002203	0.000125375	0.000125375	2.82402E-05	2.82402E-05	9.56139E-05	9.56139E-05	0.000727225
3835303774525	383530	3774525	0.002692401	0.002692401	0.003102811	0.003102811	0.000179238	7.14261E-05	0.000232308	0.000232308	0.000119887	4.65024E-05	0.000218966	0.000218966	0.000124414	0.000124414	2.80238E-05	2.80238E-05	9.48813E-05	9.48813E-05	0.00072179
3835403774525	383540	3774525	0.00261186	0.00261186	0.003009993	0.003009993	0.000177923	7.09021E-05	0.000230604	0.000230604	0.000119007	4.61613E-05	0.000217632	0.000217632	0.000123502	0.000123502	2.78182E-05	2.78182E-05	9.41852E-05	9.41852E-05	0.000716096
3835503774525	383550	3774525	0.002533077	0.002533077	0.002919201	0.002919201	0.000176539	7.03506E-05	0.00022881	0.00022881	0.000118081	4.58022E-05	0.000216298	0.000216298	0.000122541	0.000122541	2.76018E-05	2.76018E-05	9.34525E-05	9.34525E-05	0.000709884
3835603774525	383560	3774525	0.002457905	0.002457905	0.00283257	0.00283257	0.000175224	6.98266E-05	0.000227106	0.000227106	0.000117202	4.54611E-05	0.000215053	0.000215053	0.000121628	0.000121628	2.73963E-05	2.73963E-05	9.27565E-05	9.27565E-05	0.000703672
3835703774525	383570	3774525	0.002398702	0.002398702	0.002764343	0.002764343	0.000174602	6.95784E-05	0.000226299	0.000226299	0.000116785	4.52995E-05	0.000214519	0.000214519	0.000121196	0.000121196	2.72989E-05	2.72989E-05	9.24268E-05	9.24268E-05	0.000701342
3835803774525	383580	3774525	0.002349035	0.002349035	0.002707105	0.002707105	0.000174463	6.95232E-05	0.000226119	0.000226119	0.000116693	4.52636E-05	0.000214341	0.000214341	0.0001211	0.0001211	2.72772E-05	2.72772E-05	9.23535E-05	9.23535E-05	0.000701342

			MSite Grubbing / Prep	MMass Grading / Excavation	MMass Grading / Excavation	MDrainage / Utilities Trenching	MFoundations / Concrete Pads	MBuilding / Structure Construction	MAsphalt Paving	MLandscaping or Other Finishing	MWaterside Construction (Piles)	RSSWRestriping South Valley	RSSWRestriping Silver Lake Boulevard	RSSWDemolition	RSSWPlacing Base	RSSWForm	Child Risk				
Unique Identifier	X (UTM)	Y (UTM)	2027	2027	2028	2028	2028	2028	2028	2028	2028	2029	2029	2029	2029	2029	3rd Trimester	0<2	2<16	Total	per million
3837603774515	383760	3774515	0.000890814	0.001481758	0.001481758	0.000712651	0.000337683	0.00091614	0.000595693	0.000409088	0.000439691	0.000100498	0.000241824	0.000751292	6.83174E-05	0.00014859	7.74085E-08	1.99926E-06	2.62911E-07	2.33958E-06	2.33958306
3837703774515	383770	3774515	0.000887224	0.001475787	0.001475787	0.000709779	0.000336322	0.000912448	0.000593293	0.00040744	0.000437919	0.000100262	0.000240931	0.000748459	6.80598E-05	0.000148029	7.6494E-08	1.96942E-06	2.59E-07	2.30491E-06	2.30490825
3837803774515	383780	3774515	0.000883315	0.001469286	0.001469286	0.000706652	0.00033484	0.000908428	0.000590679	0.000405645	0.00043599	9.99668E-05	0.000239978	0.000745351	6.77772E-05	0.000147415	7.55345E-08	1.93936E-06	2.5504E-07	2.26993E-06	2.26993497
3837903774515	383790	3774515	0.000879087	0.001462253	0.001462253	0.00070327	0.000333237	0.00090408	0.000587852	0.000403703	0.000433903	9.96421E-05	0.000238936	0.000742061	6.7478E-05	0.000146764	7.45354E-08	1.90929E-06	2.5114E-07	2.23496E-06	2.23496125
3838003774515	383800	3774515	0.000875019	0.001455486	0.001455486	0.000700015	0.000331695	0.000899896	0.000585131	0.000401835	0.000431895	9.9347E-05	0.000237924	0.000738862	6.71871E-05	0.000146131	7.35631E-08	1.88009E-06	2.4735E-07	2.201E-06	2.20100128
3838103774515	383810	3774515	0.00087103	0.001448851	0.001448851	0.000696824	0.000330183	0.000895794	0.000582464	0.000400003	0.000429926	9.90518E-05	0.000236941	0.000735754	6.69045E-05	0.000145517	7.26213E-08	1.85187E-06	2.4368E-07	2.16817E-06	2.16816883
3838203774515	383820	3774515	0.000866962	0.001442084	0.001442084	0.00069357	0.000328641	0.00089161	0.000579743	0.000398135	0.000427918	9.87862E-05	0.000235929	0.000732555	6.66136E-05	0.000144884	7.16955E-08	1.82427E-06	2.401E-07	2.13607E-06	2.13606547
3838303774515	383830	3774515	0.000863532	0.001436378	0.001436378	0.000690825	0.000327341	0.000888082	0.0005745	0.00039656	0.000426225	9.85501E-05	0.000235125	0.000729996	6.63809E-05	0.000144378	7.08299E-08	1.79832E-06	2.3673E-07	2.10589E-06	2.10588743
3838403774515	383840	3774515	0.000860102	0.001430672	0.001430672	0.000688081	0.00032604	0.000884555	0.000575156	0.000394984	0.000424532	9.8314E-05	0.000234292	0.000727346	6.61399E-05	0.000143854	6.99776E-08	1.77294E-06	2.3346E-07	2.07638E-06	2.07637608
3838503774515	383850	3774515	0.000856352	0.001424436	0.001424436	0.000685082	0.000324619	0.000880699	0.000572649	0.000393263	0.000422681	9.80778E-05	0.000233369	0.000724512	6.58822E-05	0.000143293	6.91343E-08	1.748E-06	2.3024E-07	2.04737E-06	2.04737157
3838603774515	383860	3774515	0.000852443	0.001417934	0.001417934	0.000681955	0.000323138	0.000876679	0.000570035	0.000391468	0.000420752	9.78122E-05	0.000232416	0.000721405	6.55997E-05	0.000142679	6.82934E-08	1.7233E-06	2.2707E-07	2.01867E-06	2.01867258
3838703774515	383870	3774515	0.000848375	0.001411167	0.001411167	0.0006787	0.000321595	0.000872495	0.000567314	0.000389599	0.000418744	9.75761E-05	0.000231433	0.000718389	6.53254E-05	0.000142082	6.74675E-08	1.69917E-06	2.2399E-07	1.99063E-06	1.99062648
3838803774515	383880	3774515	0.000844147	0.001404134	0.001404134	0.000675318	0.000319993	0.000868147	0.000564487	0.000387658	0.000416657	9.734E-05	0.000230391	0.000715098	6.50262E-05	0.000141431	6.66444E-08	1.6753E-06	2.2095E-07	1.96289E-06	1.96289129
3838903774515	383890	3774515	0.00083976	0.001396836	0.001396836	0.000671808	0.000318329	0.000863634	0.000561553	0.000385643	0.000414491	9.70743E-05	0.000229319	0.000711717	6.47187E-05	0.000140763	6.5835E-08	1.65194E-06	2.1798E-07	1.93575E-06	1.93575273
3839003774515	383900	3774515	0.000835452	0.001389671	0.001389671	0.000668362	0.000316697	0.000859204	0.000558672	0.000383665	0.000412365	9.68087E-05	0.000228247	0.000708335	6.44112E-05	0.000140094	6.50399E-08	1.6291E-06	2.1509E-07	1.90923E-06	1.90922641
3839103774515	383910	3774515	0.000831144	0.001382506	0.001382506	0.000664916	0.000315064	0.000854774	0.000555792	0.000381686	0.000410239	9.65726E-05	0.000227176	0.000705045	6.4112E-05	0.000139443	6.42606E-08	1.60678E-06	2.1228E-07	1.88331E-06	1.88331372
3829703774515	382970	3774525	0.000396307	0.000659208	0.000659208	0.000317046	0.00015022	0.000407574	0.000265013	0.000181996	0.000195611	8.25235E-05	0.000121299	0.000376286	3.42169E-05	7.44214E-05	5.03372E-08	1.47396E-06	1.5852E-07	1.68282E-06	1.68282276
3829803774525	382980	3774525	0.000406917	0.000676856	0.000676856	0.000325534	0.000154251	0.000418486	0.000272108	0.000186868	0.000200847	8.33499E-05	0.000124038	0.000384786	3.49898E-05	7.61025E-05	5.25794E-08	1.54752E-06	1.651E-07	1.76519E-06	1.76519247
3829903774525	382990	3774525	0.000417846	0.000695035	0.000695035	0.000334277	0.000158394	0.000429725	0.000279416	0.000191887	0.000206242	8.42354E-05	0.000126897	0.000393651	3.5796E-05	7.78559E-05	5.49815E-08	1.6268E-06	1.7213E-07	1.85391E-06	1.8539125
3830003774525	383000	3774525	0.000429572	0.00071454	0.00071454	0.000343658	0.000162839	0.000441785	0.000287258	0.000197272	0.00021203	8.51799E-05	0.000129934	0.000403157	3.66603E-05	7.97359E-05	5.7598E-08	1.71369E-06	1.7981E-07	1.9511E-06	1.9510996
3830103774515	383010	3774525	0.000445606	0.000741211	0.000741211	0.000356485	0.000168917	0.000458275	0.0002979	0.000204636	0.000219944	8.66261E-05	0.000134191	0.000416318	3.78571E-05	8.23389E-05	6.09686E-08	1.82539E-06	1.8982E-07	2.07618E-06	2.07617643
3830203774525	383020	3774525	0.000463395	0.000770801	0.000770801	0.000370716	0.00017566	0.00047657	0.000309876	0.000212805	0.000228724	8.83084E-05	0.000138955	0.000431216	3.92119E-05	8.52854E-05	6.47289E-08	1.95093E-06	2.0105E-07	2.21671E-06	2.21670583
3830303774525	383030	3774525	0.000480148	0.000798666	0.000798666	0.000384118	0.000182011	0.000493798	0.000321078	0.000220498	0.000236993	8.98137E-05	0.000143511	0.000445291	4.04918E-05	8.80692E-05	6.84308E-08	2.07642E-06	2.122E-07	2.35705E-06	2.35705064
3830403774525	383040	3774525	0.000494267	0.000822152	0.000822152	0.000395414	0.000187363	0.000508319	0.0003052	0.000226982	0.000243962	9.09353E-05	0.000147173	0.000456807	4.1539E-05	9.03469E-05	7.18174E-08	2.19304E-06	2.2242E-07	2.48727E-06	2.48727412
3830503774525	383050	3774525	0.000508786	0.000846302	0.000846302	0.000407029	0.000192866	0.000523251	0.000340229	0.00023365	0.000251128	9.21749E-05	0.000150954	0.000468598	4.261111E-05	9.26787E-05	7.54536E-08	2.31918E-06	2.3345E-07	2.62808E-06	2.62808307
3830603774525	383060	3774525	0.000525139	0.000873504	0.000873504	0.000420111	0.000199066	0.000540069	0.000351164	0.00024116	0.0002592	9.37982E-05	0.000155212	0.000481942	4.38245E-05	9.53179E-05	7.96168E-08	2.46432E-06	2.4617E-07	2.7901E-06	2.79010464
3830703774525	383070	3774525	0.000541971	0.000901501	0.000901501	0.000433577	0.000205446	0.000557379	0.0003624	0.00024888	0.000267508	9.55986E-05	0.000159857	0.000495743	4.50795E-05	9.80475E-05	8.41152E-08	2.62217E-06	2.5992E-07	2.96621E-06	2.96620994
3830803774525	383080	3774525	0.000557925	0.00092804	0.00092804	0.00044634	0.000211494	0.000573787	0.000373088	0.000256216	0.000275383	9.7399E-05	0.000166407	0.000515942	4.69163E-05	0.000102042	8.87917E-08	2.78796E-06	2.7431E-07	3.15106E-06	3.1510584
3830903774525	383090	3774525	0.000585766	0.000974349	0.000974349	0.000468613	0.000222047	0.000602419	0.000391706	0.000269001	0.000289124	9.88747E-05	0.000171022	0.000532485	4.84206E-05	0.000105314	9.36217E-08	2.96074E-06	2.9005E-07	3.34441E-06	3.34441349
3831003774525	383100	3774525	0.000595737	0.000990935	0.000990935	0.00047659	0.000225827	0.000612674	0.000398374	0.00027358	0.000294046	0.00010038	0.000173791	0.000540345	4.91353E-05	0.000106869	9.85313E-08	3.13771E-06	3.0523E-07	3.54147E-06	3.54147083
3831103774525	383110	3774525	0.00060515	0.001006593	0.001006593	0.00048412	0.000229396	0.000622355	0.000404668	0.000277903	0.000298692	0.00010159	0.000175935	0.0005472	4.97587E-05	0.000108225	1.03239E-07	3.30828E-06	3.2003E-07	3.73154E-06	3.73154458
3831203774525	383120	3774525	0.000614563	0.00102225	0.00102225	0.000491651	0.000232964	0.000632036	0.000410963	0.000282226	0.000303338	0.000103922	0.000177929	0.000553598	5.03405E-05	0.00010949	1.08041E-07	3.48342E-06	3.3497E-07	3.92643E-06	3.92643147
3831303774525	383130	3774525	0.00062286	0.00103605	0.00103605	0.000498288	0.000236109	0.000640568	0.000416511	0.000286036	0.000307433	0.000104719	0.000179775	0.000559356	5.08641E-05	0.000110629	1.12993E-07	3.66497E-06	3.4997E-07	4.12793E-06	4.12792922
3831403774525	383140	3774525	0.000630119	0.001048125	0.001048125	0.000504095	0.00023886	0.000648033	0.000421365	0.00028937	0.000311016	0.00010584	0.000181413	0.000564383	5.13212E-05	0.000111623	1.17278E-07	3.82204E-06	3.6381E-07	4.30312E-06	4.30312308
3831503774525	383150	3774525	0.000637458	0.001060332	0.001060332	0.000509966	0.000241643	0.000655581	0.000426272	0.00029274	0.000314639	0.000106253	0.000183021	0.000569501	5.17866E-05	0.000112635	1.21547E-07	3.97839E-06	3.7795E-07	4.47788E-06	4.47788351
3831603774525	383160	3774525	0.000644717	0.001072407	0.001072407	0.000515774	0.000244394	0.000663047	0.000431127	0.000296074	0.000318222	0.000107227	0.000184658	0.000574528	5.22437E-05	0.00011363	1.25554E-07	4.12506E-06	3.9204E-07	4.64266E-06	4.64265832
3831703774525	383170	3774525	0.000652056	0.001084615	0.001084615	0.000521645	0.000247176	0.000670594	0.000436034	0.000299444	0.000321844	0.000107464	0.000186266	0.000579646	5.27091E-05	0.000114642	1.29303E-07	4.26177E-06	4.0615E-07	4.79723E-06	4.79722637
3831903774525	383190	3774525	0.000666894	0.001109295	0.001109295	0.000533515	0.000252801	0.000685854	0.000445956	0.000306258	0.000329168	0.000107109	0.000189571	0.000589974	5.36483E-05	0.000116684	1.34831E-07	4.46413E-06	4.3259E-07	5.03155E-06	5.03154572
3832003774525	383200	3774525	0.000674313	0.001121636	0.001121636	0.00053945	0.000255613	0.000693484	0.000450917	0.000309665	0.00033283	0.00010587	0.000191238	0.000595276	5.41303E-05	0.000117733	1.36383E-07	4.52035E-06	4.4439E-07	5.10112E-06	5.10112366
3832103774525	383210	3774525	0.000681731	0.001133976	0.001133976	0.000545385	0.000258425	0.000701113	0.000455878	0.000313072	0.000336491	0.000105398	0.000192876	0.000600394	5.45957E-05	0.000118745	1.37532E-07	4.55922E-06	4.5597E-07	5.15272E-06	5.15272046
3832203774525	383220	3774525	0.00068915	0.001146316	0.001146316	0.00055132	0.000261238	0.000708743	0.000460839	0.000316478	0.000340153	0.000105043	0.000194543	0.000605603	5.50695E-05	0.000119776	1.38356E-07	4.58393E-06	4.6736E-07	5.18964E-06	5.18964025
3832303774525	383230	3774525	0.000696569	0.001158656	0.001158656	0.000557255	0.00026405	0.000716373	0.0004658	0.000319885	0.000343815	0.00010404	0.000196181	0.000610813	5.55432E-05	0.000120806	1.38675E-07	4.58846E-06	4.7804E-07	5.20518E-06	5.20517789
3832403774525	383240	3774525	0.000703988	0.001170997	0.001170997	0.00056319	0.000266862	0.000724002	0.000470761	0.000323292	0.000347477	0.000103745	0.000197789	0.000615931	5.60086E-05	0.000121818	1.38654E-07	4.57881E-06	4.8833E-07	5.20579E-06	5.20579263
3832503774525	383250	3774525	0.000711327	0.001183204	0.001183204	0.000569061	0.000269644	0.00073155	0.000475669	0.000326663	0.000351099	0.00010345	0.000199396	0.00062105	5.64741E-05	0.000122831	1.38238E-07	4.55324E-06	4.9774E-07	5.18923E-06	5.18922643
3832603774525	383260	3774525	0.000718666	0.001195412	0.001195412	0.000574933	0.000272426	0.000739098	0.000480577	0.000330033	0.000354722	0.000103272	0.000201004	0.000626077	5.69312E-05	0.000123825	1.37621E-07	4.51906E-06	5.0651E-07	5.16319E-06	5.16318912
3832703774525	383270	3774525	0.000726005	0.001207619	0.001207619	0.000580804	0.000275208	0.000746646	0.000485484	0.000333403	0.000358344	0.000103272	0.000202672	0.000631286	5.74049E-05	0.000124855	1.3708E-07	4.48634E-06	5.1519E-07	5.13861E-06	5.13860975
3832803774525	383280	3774525	0.000733344	0.001219827	0.001219827	0.000586675	0.00027799	0.000754193	0.000490392	0.000336774	0.000361966	0.000103272	0.000204339	0.000636405	5.78703E-05	0.000125867	1.36265E-07	4.44282E-06	5.223E-07	5.10139E-06	5.10138551
3832903774525	383290	3774525	0.000740444	0.001231636	0.001231636	0.000592355	0.000280681	0.000761495	0.0004951 4	0.000340034	0.000365471	0.000102771	0.000205828	0.000641249	5.83108E-05	0.000126825	1.34561E-07	4.36776E-06	5.2503E-07	5.02735E-06	5.02735026
3833003774525	383300	3774525	0.000746586	0.001241853	0.001241853	0.000597269	0.00028301	0.000767812	0.000499247	0.000342855	0.000368503	0.00010218	0.000207197	0.000645544	5.87014E-05	0.000127675	1.32609E-07	4.28387E-06	5.2473E-07	4.94121E-06	4.94121485
3833103774525	383310	3774525	0.000751851	0.001250611	0.001250611	0.000601481	0.000285006	0.000773226	0.000502768	0.000345273	0.000371101	0.000100852	0.000208507	0.000649566	5.90671E-05	0.00012847	1.29739E-07	4.16374E-06	5.2067E-07	4.81414E-06	4.8141434
3833203774525	383320	3774525	0.000756318	0.001258042	0.001258042	0.000605055	0.000286699	0.000777821	0.000505755	0.000347324	0.000373306	0.92289E-05	0.000209579	0.000652765	5.9358E-05	0.000129103	1.27195E-07	4.05869E-06	5.1401E-07	4.6999E-06	4.6998973
3833303774525	383330	3774525	0.000760706	0.00126534	0.00126534	0.000608565	0.000288362	0.000782333	0.000508689	0.000349339	0.000375472	9.81959E-05	0.000210532	0.00065569	5.9624E-05	0.000129682	1.24725E-07	3.95724E-06	5.0549E-07	4.58746E-06	4.58745636
3833403774525	383340	3774525	0.000764455	0.001271576	0.001271576	0.000611564	0.000289784	0.000786189	0.000511196	0.000351061	0.000377322	9.68973E-05	0.000211276	0.000658066	5.98401E-05	0.000130152	1.21839E-07	3.84085E-06	4.928E-07	4.45549E-06	4.45548581
3833503774525	383350	3774525	0.000757435	0.001259899	0.001259899	0.000605948	0.000287122	0.000778969	0.000506502	0.000347837	0.000373857	9.55396E-05	0.000208805	0.000650754	5.91752E-05	0.000128705	1.18886E-07	3.7243E-06	4.7743E-07	4.32061E-06	4.32061094
3833603774525	383360	3774525	0.000737013	0.001225931	0.001225931	0.000589611	0.000279381	0.000757967	0.000492846	0.000338459	0.000363778	9.41819E-05	0.000206721	0.000641614	5.83441E-05	0.000126898	1.15951E-07	3.60895E-06	4.6249E-07	4.18739E-06	4.18739015
3833703774525	383370	3774525	0.000733823	0.001220623	0.001220623	0.000587058	0.000278172	0.000754685	0.000490712	0.000336993	0.000362203	9.28537E-05	0.000203178	0.00063 1012	5.738-05	0.000124801	1.13332E-07	3.50602E-06	4.4961E-07	4.06896E-06	4.06896063
3833803774525	383380	3774525	0.000730392	0.001214917	0.001214917	0.000584314	0.000276871	0.000751158	0.000488418	0.000335418	0.0003605 1	9.15255E-05	0.000201332	0.000626534	5.69727E-05	0.000123915	1.10811E-07	3.40777E-06	4.3702E-07	3.9556E-06	3.95560226
3833903774525	383390	3774525	0.000727201	0.00120961	0.00120961	0.000581761	0.000275662	0.000747876	0.000486285	0.000333953	0.000358935	9.0345E-05	0.0002002	0.000622969	5.66486E-05	0.00012321	1.08409E-07	3.3148E-06	4.2504E-07	3.84825E-06	3.84825016
3834003774525	383400	3774525	0.00072425	0.0012047	0.0012047	0.0005794	0.000274543	0.000744841	0.000484311	0.000332597	0.000357478	9.82824E-05	0.000199128	0.000619679	5.63494E-05	0.000122559	1.0612E-07	3.22666E-06	4.1357E-07	3.74634E-06	3.74634483
3834103774525	383410	3774525	0.00072082	0.001198994	0.001198994	0.000576656	0.000273243	0.000741313	0.000482017	0.000331022	0.000355785	8.82494E-05	0.000197997	0.000616206	5.60336E-05	0.000121872	1.03871E-07	3.14105E-06	4.0231E-07	3.64723E-06	3.64723368
3834203774525	383420	3774525	0.000716991	0.001192625	0.001192625	0.00057359	0.000271791	0.000737375	0.000479457	0.000329264	0.000353895	8.72754E-05	0.000196836	0.00061255	5.57011E-05	0.000121149	1.01676E-07	3.05827E-06	3.9137E-07	3.55131E-06	3.55131281
3834303774525	383430	3774525	0.000713082	0.001186123	0.001186123	0.000570465	0.000270309	0.000733355	0.000476843	0.000327469	0.000351965	8.63309E-05	0.000195615	0.000608711	5.53521E-05	0.00012039	9.95359E-08	2.97825E-06	3.8074E-07	3.45852E-06	3.45851955
3834403774525	383440	3774525	0.000707338	0.00117657	0.00117657	0.000565871	0.000268132	0.000727448	0.000473002	0.000324831	0.00034913	8.53274E-05	0.000193888	0.000603319	5.48617E-05	0.000119324	9.72265E-08	2.8945E-06	3.6953E-07	3.36125E-06	3.36125164
3834503774525	383450	3774525	0.000699281	0.001163168	0.001163168	0.000559425	0.000265078	0.000719162	0.000467614	0.000321131	0.000345154	8.42059E-05	0.000191625	0.000596189	5.42134E-05	0.000117914	9.46954E-08	2.80581E-06	3.5765E-07	3.25815E-06	3.25814919
3834603774525	383460	3774525	0.000691623	0.001150429	0.001150429	0.000553299	0.000262175	0.000711286	0.000462493	0.000317614	0.000341374	8.31728E-05	0.000189452	0.000589426	5.35984E-05	0.000116576	9.22515E-08	2.721E-06	3.4645E-07	3.1597E-06	3.15970246
3834703774525	383470	3774525	0.000688831	0.001145785	0.001145785	0.000551065	0.000261117	0.000708415	0.000460626	0.000316332	0.000339996	8.26121E-05	0.000188588	0.000586684	5.33491E-05	0.000116034	9.04787E-08	2.65629E-06	3.3817E-07	3.08494E-06	3.08493919
3834803774525	383480	3774525	0.000686677	0.001142203	0.001142203	0.000549342	0.0002603	0.0007062	0.000459186	0.000315343	0.000338933	8.21103E-05	0.000187933	0.000584673	5.31662E-05	0.000115636	8.88257E-08	2.59586E-06	3.3051E-07	3.0152E-06	3.01519739
3834903774525	383490	3774525	0.000684125	0.001137957	0.001137957	0.0005473	0.000259333	0.000703575	0.000457479	0.000314171	0.000337673	8.16381E-05	0.000187159	0.000582206	5.29418E-05	0.000115148	8.71711E-08	2.53615E-06	3.2295E-07	2.94626E-06	2.94626369
3835003774525	383500	3774525	0.000680694	0.001132251	0.001132251	0.000544556	0.000258032	0.000700047	0.000455185	0.000312595	0.000335979	8.11068E-05	0.000186207	0.000579189	5.26676E-05	0.000114551	8.54517E-08	2.47552E-06	3.1529E-07	2.87626E-06	2.87625691
3835103774525	383510	3774525	0.000677184	0.001126412	0.001126412	0.000541748	0.000256702	0.000696437	0.000452838	0.000310983	0.000334247	8.06051E-05	0.000185224	0.000576082	5.2385E-05	0.000113937	8.37771E-08	2.41691E-06	3.0793E-07	2.80861E-06	2.80861326
3835203774525	383520	3774525	0.000672398	0.001118451	0.001118451	0.000537918	0.000254887	0.000691515	0.000449637	0.000308785	0.000331885	8.00443E-05	0.000183914	0.000571969	5.2011E-05	0.000113123	8.19866E-08	2.356E-06	3.0033E-07	2.73832E-06	2.73831858
3835303774525	383530	3774525	0.000667372	0.001110091	0.001110091	0.000533898	0.000252982	0.000686346	0.000446277	0.000306477	0.000329404	7.94835E-05	0.000182544	0.000567673	5.16204E-05	0.000112274	8.02335E-08	2.29676E-06	2.9294E-07	2.66994E-06	2.66993951
3835403774525	383540	3774525	0.000662108	0.001101334	0.001101334	0.000529686	0.000250986	0.000680932	0.000442756	0.00030406	0.000326805	7.89522E-05	0.000181115	0.000563195	5.12131E-05	0.000111388	7.85224E-08	2.23933E-06	2.8579E-07	2.60364E-06	2.60363783
3835503774525	383550	3774525	0.000656364	0.00109178	0.00109178	0.000525091	0.000248809	0.000675025	0.000438915	0.000301422	0.00032397	7.83914E-05	0.000179567	0.000558351	5.07726E-05	0.00011043	7.68072E-08	2.18248E-06	2.7875E-07	2.53803E-06	2.53803212
3835603774525	383560	3774525	0.00065062	0.001082226	0.001082226	0.000520496	0.000246632	0.000669118	0.000435074	0.000298784	0.000321135	7.78602E-05	0.000178048	0.000553507	5.03321E-05	0.000109472	7.51486E-08	2.12781E-06	2.7202E-07	2.47498E-06	2.47498036
3835703774525	383570	3774525	0.000648467	0.001078644	0.001078644	0.000518773	0.000245816	0.000666903	0.000433634	0.000297795	0.000320072	7.76241E-05	0.000177483	0.00055177	5.01742E-05	0.000109128	7.39534E-08	2.08608E-06	2.669E-07	2.42693E-06	2.42693066
3835803774525	383580	3774525	0.000648467	0.001078644	0.001078644	0.000518773	0.000245816	0.000666903	0.000433634	0.000297795	0.000320072	7.75355E-05	0.000177513	0.00055177	5.01742E-05	0.000109128	7.30433E-08	2.05234E-06	2.6275E-07	2.38813E-06	2.38813165

Unique Identifier	X (UTM)	Y (UTM)	EGIODemolition 2025	EGIOSite Grubbing / Prep 2025	EGIOMass Grading / Excavation 2025	EGIOMass Grading / Excavation 2026	EGIODrainage / Utilities Trenching 2026	EGIODrainage / Utilities Trenching 2027	EGIOFoundations / Concrete Pads 2026	EGIOFoundations / Concrete Pads 2027	EGIOBuilding / Structure Construction 2026	EGIOBuilding / Structure Construction 2027	EGIOAsphalt Paving 2027	EGIOArchitectural Coating 2027	EGIOLandscaping or Other Finishing 2027	EGIOWaterside Construction (Piles) 2027	HIWaterside Construction (Landscaping) 2025	HIWaterside Construction (Landscaping) 2026	KMDemolition 2025	KMSite Grubbing / Prep 2025	KMMass Grading / Excavation 2025
3835903774525	383590	3774525	0.002484939	0.00229759	0.003821761	0.003821761	0.001838074	0.001838074	0.000870953	0.000870953	0.002362914	0.002362914	0.001536416	0.000311638	0.001055124	0.001134054	0.000981565	0.000981565	0.001571615	0.001453127	0.002417096
3836003774525	383600	3774525	0.002445251	0.0022609	0.003760723	0.003760723	0.001808718	0.001808718	0.000857043	0.000857043	0.002325176	0.002325176	0.001511878	0.000306661	0.001038272	0.001115942	0.000984766	0.000984766	0.001585505	0.00146597	0.002438459
3836103774525	383610	3774525	0.002406427	0.002225	0.003701012	0.003701012	0.00178	0.00178	0.000843435	0.000843435	0.002288258	0.002288258	0.001487873	0.000301792	0.001021787	0.001098223	0.000988068	0.000988068	0.001599309	0.001478733	0.00245969
3836203774525	383620	3774525	0.002382097	0.0022025	0.003663594	0.003663594	0.001762004	0.001762004	0.000834908	0.000834908	0.002265123	0.002265123	0.00147283	0.000298741	0.001011456	0.00108712	0.000997674	0.000997674	0.001633647	0.001510483	0.002512501
3836303774525	383630	3774525	0.002372434	0.00219357	0.003648732	0.003648732	0.001754856	0.001754856	0.000831521	0.000831521	0.002255934	0.002255934	0.001466855	0.000297529	0.001007353	0.00108271	0.001015084	0.001015084	0.001697923	0.001569913	0.002611355
3836403774525	383640	3774525	0.002362771	0.00218464	0.003633871	0.003633871	0.001747709	0.001747709	0.000828134	0.000828134	0.002246746	0.002246746	0.001460881	0.000296317	0.00100325	0.0010783	0.001034195	0.001034195	0.001763235	0.0016303	0.002711802
3836503774525	383650	3774525	0.002338959	0.00216262	0.003597248	0.003597248	0.001730095	0.001730095	0.000819788	0.000819788	0.002224103	0.002224103	0.001446158	0.000293331	0.000993139	0.001067433	0.001046102	0.001046102	0.001802577	0.001666676	0.002772309
3836603774525	383660	3774525	0.002314887	0.00214036	0.003560228	0.003560228	0.00171229	0.00171229	0.000811352	0.000811352	0.002201214	0.002201214	0.001431275	0.000290312	0.000982919	0.001056447	0.001057508	0.001057508	0.001834068	0.001695793	0.002820742
3836703774525	383670	3774525	0.002294785	0.00212178	0.003529311	0.003529311	0.00169742	0.00169742	0.000804306	0.000804306	0.002182098	0.002182098	0.001418846	0.000287791	0.000974383	0.001047273	0.001071116	0.001071116	0.001864696	0.001724112	0.002867847
3836803774525	383680	3774525	0.002282189	0.00211013	0.003509938	0.003509938	0.001688103	0.001688103	0.000799891	0.000799891	0.002170121	0.002170121	0.001411057	0.000286211	0.000969034	0.001041525	0.001089226	0.001089226	0.00189265	0.001749958	0.002910839
3836903774525	383690	3774525	0.002276667	0.00210502	0.003501445	0.003501445	0.001684019	0.001684019	0.000797956	0.000797956	0.00216487	0.00216487	0.001407643	0.000285518	0.00096669	0.001039005	0.001108237	0.001108237	0.001904556	0.001760967	0.00292915
3837003774525	383700	3774525	0.002282189	0.00211013	0.003509938	0.003509938	0.001688103	0.001688103	0.000799891	0.000799891	0.002170121	0.002170121	0.001411057	0.000286211	0.000969034	0.001041525	0.001131351	0.001131351	0.00191327	0.001769024	0.002942552
3837103774525	383710	3774525	0.00227753	0.00210582	0.003502772	0.003502772	0.001684657	0.001684657	0.000798258	0.000798258	0.00216569	0.00216569	0.001408177	0.000285627	0.000967056	0.001039398	0.001157165	0.001157165	0.001906799	0.001763041	0.0029326
3837203774525	383720	3774525	0.002244399	0.00207519	0.003451819	0.003451819	0.001660151	0.001660151	0.000786646	0.000786646	0.002134187	0.002134187	0.001387693	0.000281472	0.000952989	0.001024279	0.00118168	0.00118168	0.001893512	0.001750756	0.002912166
3837303774525	383730	3774525	0.002206438	0.00204009	0.003393435	0.003393435	0.001632071	0.001632071	0.000773341	0.000773341	0.002098089	0.002098089	0.001364221	0.000276711	0.00093687	0.001006954	0.001204993	0.001204993	0.001877292	0.001735759	0.00288722
3837403774525	383740	3774525	0.002167182	0.00200379	0.003333061	0.003333061	0.001603034	0.001603034	0.000759582	0.000759582	0.002060761	0.002060761	0.0133995	0.000271788	0.000920202	0.000989039	0.001260625	0.001260625	0.001858829	0.001718688	0.002858824
3837503774525	383750	3774525	0.002124993	0.00196478	0.003268175	0.003268175	0.001571827	0.001571827	0.000744795	0.000744795	0.002020644	0.002020644	0.001313865	0.000266497	0.000902288	0.000969785	0.001261125	0.001261125	0.001840107	0.001701377	0.00283003
3837603774525	383760	3774525	0.002083062	0.00192601	0.003203687	0.003203687	0.001540812	0.001540812	0.00073098	0.00073098	0.001980772	0.001980772	0.001287939	0.000261238	0.000884484	0.000950649	0.001258824	0.001258824	0.00182173	0.001684386	0.002801767
3837703774525	383770	3774525	0.002041908	0.00188796	0.003140394	0.003140394	0.001510371	0.001510371	0.000715674	0.000715674	0.001941639	0.001941639	0.001262494	0.000256077	0.00086701	0.000931868	0.001250319	0.001250319	0.001803095	0.001667155	0.002773106
3837803774525	383780	3774525	0.002001876	0.00185095	0.003078825	0.003078825	0.00148076	0.0148076	0.000701643	0.000701643	0.001903573	0.001903573	0.001237743	0.000251057	0.00085012	0.000913598	0.001240914	0.001240914	0.00178558	0.001650961	0.002746169
3837903774525	383790	3774525	0.001962879	0.00181489	0.003018849	0.003018849	0.001451914	0.001451914	0.000687975	0.000687975	0.001866491	0.001866491	0.001213631	0.000246166	0.000833453	0.000895801	0.001231408	0.001231408	0.001768066	0.001634767	0.002719233
3838003774525	383800	3774525	0.001925176	0.00178003	0.002960863	0.002960863	0.001424026	0.001424026	0.00067476	0.00067476	0.001830639	0.001830639	0.00119032	0.000241438	0.000817444	0.000878594	0.001221803	0.001221803	0.001751846	0.00161977	0.002694287
3838103774525	383810	3774525	0.001888767	0.00174637	0.002904868	0.002904868	0.001397095	0.001397095	0.000661999	0.000661999	0.001796018	0.001796018	0.001167808	0.000236872	0.000801985	0.000861978	0.001212097	0.001212097	0.001736662	0.00160573	0.002670934
3838203774525	383820	3774525	0.001853394	0.00171366	0.002850464	0.002850464	0.00137093	0.00137093	0.000649601	0.000649601	0.001762382	0.001762382	0.001145937	0.000232435	0.000786965	0.000845835	0.001202392	0.001202392	0.001721477	0.001591691	0.00264758
3838303774525	383830	3774525	0.001819228	0.00168207	0.002797919	0.002797919	0.001345658	0.001345658	0.000637627	0.000637627	0.001729894	0.001729894	0.001124813	0.000228151	0.000772458	0.000830243	0.001192786	0.001192786	0.001707673	0.001578927	0.002626349
3838403774525	383840	3774525	0.001786098	0.00165144	0.002746965	0.002746965	0.001321152	0.001321152	0.000626015	0.000626015	0.001698391	0.001698391	0.001104329	0.000223996	0.000758391	0.000815123	0.00118308	0.00118308	0.001693696	0.001566004	0.002604854
3838503774525	383850	3774525	0.001753831	0.00162161	0.002697339	0.002697339	0.001297284	0.001297284	0.000614705	0.000614705	0.001667708	0.001667708	0.001084378	0.000219949	0.00074469	0.000800397	0.001173575	0.001173575	0.001679288	0.001552682	0.002582694
3838603774525	383860	3774525	0.001722426	0.00159257	0.0026490 4	0.0026490 4	0.001274054	0.001274054	0.000603698	0.000603698	0.001637845	0.001637845	0.001064961	0.000216011	0.000731355	0.000786065	0.001164069	0.001164069	0.001664103	0.001538642	0.002559341
3838703774525	383870	3774525	0.00169197	0.00156441	0.0026022	0.0026022	0.001251527	0.001251527	0.00059324	0.00059324	0.001608885	0.001608885	0.001046131	0.000212191	0.000718423	0.000772166	0.001154564	0.001154564	0.001649005	0.001524682	0.00253612
3838803774525	383880	3774525	0.001662291	0.00153697	0.002556554	0.002556554	0.001229574	0.001229574	0.000582621	0.000582621	0.001580664	0.001580664	0.00102778	0.000208469	0.000705821	0.000758621	0.001145259	0.001145259	0.001633216	0.001510084	0.002511837
3838903774525	383890	3774525	0.001633475	0.00151032	0.002512235	0.002512235	0.001208258	0.001208258	0.000572521	0.000572521	0.001553262	0.001553262	0.001009963	0.000204855	0.000693586	0.00074547	0.001135853	0.001135853	0.001617341	0.001495406	0.002487422
3839003774525	383900	3774525	0.001605435	0.0014844	0.002469111	0.002469111	0.001187518	0.001187518	0.000562694	0.000562694	0.001526599	0.001526599	0.000992627	0.000201339	0.00068168	0.000732674	0.001126548	0.001126548	0.001601811	0.001481047	0.002463538
3839103774525	383910	3774525	0.001578172	0.00145919	0.002427181	0.002427181	0.001167351	0.001167351	0.000553138	0.000553138	0.001500675	0.001500675	0.00097577	0.00019792	0.000670104	0.000720232	0.001117343	0.001117343	0.001586885	0.001467246	0.002440582
3829703774535	382970	3774535	0.002031124	0.00187799	0.003123807	0.003123807	0.001502394	0.001502394	0.00071894	0.00071894	0.001931384	0.001931384	0.001255826	0.000254725	0.00086243	0.000926946	0.000823874	0.000823874	0.000686503	0.000634746	0.001055821
3829803774535	382980	3774535	0.002149323	0.00198728	0.003305594	0.003305594	0.001589824	0.001589824	0.000753322	0.000753322	0.002043779	0.002043779	0.001328908	0.000269548	0.000912619	0.000980888	0.000848488	0.000848488	0.000713507	0.000659714	0.001097353
3829903774535	382990	3774535	0.002284777	0.00211252	0.003513918	0.003513918	0.001690017	0.001690017	0.000800798	0.000800798	0.002172582	0.002172582	0.001412658	0.000286536	0.000970133	0.001042706	0.000875804	0.000875804	0.000743791	0.000687714	0.001143928
3830003774535	383000	3774535	0.002436796	0.00225308	0.00374772	0.00374772	0.001802464	0.001802464	0.00085408	0.00085408	0.002317136	0.002317136	0.00150665	0.0003056	0.001034682	0.001112083	0.000905421	0.000905421	0.000776489	0.000717948	0.001194217
3830103774535	383010	3774535	0.0025996	0.00240361	0.003998107	0.003998107	0.001922888	0.001922888	0.000911141	0.000911141	0.002471945	0.002471945	0.00160731	0.000326018	0.00110381	0.001186382	0.000935438	0.000935438	0.000809361	0.000748341	0.001244773
3830203774535	383020	3774535	0.002780436	0.00257081	0.004276227	0.004276227	0.00205665	0.00205665	0.000974523	0.000974523	0.002643901	0.002643901	0.001719119	0.000348697	0.001180594	0.00126891	0.000967456	0.000967456	0.000842922	0.000779372	0.001296389
3830303774535	383030	3774535	0.002965672	0.00274208	0.004561114	0.004561114	0.002193666	0.002193666	0.001039447	0.001039447	0.002820041	0.002820041	0.001833649	0.000371927	0.001259247	0.001353446	0.000997974	0.000997974	0.000873809	0.000807931	0.001343893
3830403774535	383040	3774535	0.003144955	0.00290785	0.004836846	0.004836846	0.002326279	0.002326279	0.001102284	0.001102284	0.00299052	0.00299052	0.001944498	0.000394411	0.001335371	0.001435266	0.001024789	0.001024789	0.0009009	0.000832979	0.001385558
3830503774535	383050	3774535	0.003339163	0.00308742	0.005135533	0.005135533	0.002469932	0.002469932	0.001170353	0.001170353	0.003175192	0.003175192	0.002064576	0.000418767	0.001417834	0.001523897	0.001052805	0.001052805	0.000928164	0.000858187	0.001427488
3830603774535	383060	3774535	0.00355218	0.00328437	0.005463147	0.005463147	0.002627498	0.002627498	0.001245014	0.001245014	0.003377748	0.003377748	0.002196282	0.000445482	0.001508282	0.001621112	0.001083023	0.001083023	0.000955772	0.000883714	0.001469949
3830703774535	383070	3774535	0.00378159	0.00349649	0.005815972	0.005815972	0.002797189	0.002797189	0.00132542	0.00132542	0.003595893	0.003595893	0.002338124	0.000474252	0.001605691	0.001725808	0.001114941	0.001114941	0.000982432	0.000908364	0.00151095
3830803774535	383080	3774535	0.004036709	0.00373237	0.006208338	0.006208338	0.002985898	0.002985898	0.001414838	0.001414838	0.003838485	0.003838485	0.002495863	0.000506247	0.001714017	0.001842237	0.00114716	0.00114716	0.001008228	0.000932215	0.001550625
3830903774535	383090	3774535	0.004288723	0.00396539	0.006595928	0.006595928	0.003172309	0.003172309	0.001503167	0.001503167	0.004078123	0.004078123	0.002651681	0.000537852	0.001821024	0.001957249	0.001177777	0.001177777	0.001035664	0.000957583	0.001592821
3831003774535	383100	3774535	0.004552902	0.00420965	0.007002228	0.007002228	0.003367718	0.003367718	0.00159576	0.00159576	0.00432933	0.00432933	0.00281502	0.000570983	0.001933197	0.002077812	0.001209295	0.001209295	0.001059218	0.000979361	0.001629045
3831103774535	383110	3774535	0.004809662	0.00444705	0.007397115	0.007397115	0.003557639	0.003557639	0.001685752	0.001685752	0.004573481	0.004573481	0.002973772	0.000603183	0.002042218	0.00219499	0.001237512	0.001237512	0.001082254	0.00100066	0.001664474
3831203774535	383120	3774535	0.005092217	0.0047083	0.007831678	0.007831678	0.003766642	0.003766642	0.001784786	0.001784786	0.004842161	0.004842161	0.003148474	0.000638619	0.002162194	0.00232394	0.001264527	0.001264527	0.001105548	0.001022198	0.0017003
3831303774535	383130	3774535	0.005335345	0.0049331	0.008205601	0.008205601	0.00394648	0.00394648	0.00187	0.00187	0.00507335	0.00507335	0.003298798	0.00066911	0.002265428	0.002434896	0.001290142	0.001290142	0.001128498	0.001043418	0.001735596
3831403774535	383140	3774535	0.005558801	0.00513971	0.00854927	0.00854927	0.004111768	0.004111768	0.00194832	0.00194832	0.005285833	0.005285833	0.003436959	0.000697133	0.002360309	0.002536875	0.001309753	0.001309753	0.001151361	0.001064557	0.001770759
3831503774535	383150	3774535	0.005777254	0.00534169	0.008885243	0.008885243	0.004273354	0.004273354	0.002024886	0.002024886	0.005493559	0.005493559	0.003572026	0.00072453	0.002453065	0.002636571	0.001328964	0.001328964	0.001174828	0.001086255	0.001806851
3831603774535	383160	3774535	0.005979917	0.00552908	0.009196934	0.009196934	0.004423261	0.004423261	0.002095918	0.002095918	0.00568627	0.00568627	0.003697331	0.000749946	0.002539118	0.00272906	0.001345974	0.001345974	0.001198554	0.001108193	0.001843341
3831703774535	383170	3774535	0.006167051	0.0057021	0.00948474	0.00948474	0.004561682	0.004561682	0.002161508	0.002161508	0.005864215	0.005864215	0.003813034	0.000773414	0.002618576	0.002814463	0.001361883	0.001361883	0.001222626	0.001130449	0.001880362
3831903774535	383190	3774535	0.006431316	0.00594644	0.009891172	0.009891172	0.004757155	0.004757155	0.002254131	0.002254131	0.006115503	0.006115503	0.003976427	0.000806556	0.002730785	0.002935066	0.00137359	0.00137359	0.001271717	0.001175839	0.001955863
3832003774535	383200	3774535	0.006498267	0.0060083 5	0.00999414	0.00999414	0.004806677	0.004806677	0.002277596	0.002277596	0.006179166	0.006179166	0.004017822	0.000814952	0.002759213	0.00296562	0.001369988	0.001369988	0.001296737	0.001198973	0.001994343
3832103774535	383210	3774535	0.006536746	0.00604392	0.01005332	0.01005332	0.00483514	0.00483514	0.002291083	0.002291083	0.006215756	0.006215756	0.004041614	0.000819778	0.002775552	0.002983181	0.001367587	0.001367587	0.001322103	0.001222426	0.002033354
3832203774535	383220	3774535	0.006549602	0.00605581	0.010073091	0.010073091	0.004844649	0.004844649	0.002295589	0.002295589	0.00622798	0.00622798	0.004049562	0.00082139	0.00278101	0.002989048	0.001366286	0.001366286	0.001347813	0.001246198	0.002072896
3832303774535	383230	3774535	0.0063295	0.0060404 1	0.010047482	0.010047482	0.004832332	0.004832332	0.002289753	0.002289753	0.006212146	0.006212146	0.004039267	0.000819302	0.00277394	0.002981449	0.001364084	0.001364084	0.001373955	0.001270369	0.002113101
3832403774535	383240	3774535	0.006492055	0.0060026	0.009984586	0.009984586	0.004802082	0.004802082	0.002275419	0.002275419	0.006173259	0.006173259	0.004013982	0.000814173	0.002756575	0.002962785	0.001361783	0.001361783	0.001400442	0.001294859	0.002153837
3832503774535	383250	3774535	0.006425363	0.0059094	0.009882016	0.009882016	0.004752751	0.004752751	0.002252044	0.002252044	0.006109843	0.006109843	0.003972747	0.00080581	0.002728258	0.002932349	0.001358481	0.001358481	0.001427015	0.001319429	0.002194706
3832603774535	383260	3774535	0.006348318	0.0058697	0.009763524	0.009763524	0.004695762	0.004695762	0.00222504	0.00222504	0.006036581	0.006036581	0.00392511	0.000796147	0.002695544	0.002897188	0.00135638	0.00135638	0.001453847	0.001344238	0.002235973
3832703774535	383270	3774535	0.006272999	0.00580006	0.009647684	0.009647684	0.00464005	0.00464005	0.002198641	0.002198641	0.00596496	0.00596496	0.003878541	0.000786701	0.002663563	0.002862814	0.001357281	0.001357281	0.001481197	0.001369526	0.002278036
3832803774535	383280	3774535	0.006185083	0.00571877	0.009512473	0.009512473	0.004575019	0.004575019	0.002167828	0.002167828	0.005881361	0.005881361	0.003824183	0.000775676	0.002626233	0.002822692	0.001357381	0.001357381	0.001508546	0.001394813	0.002320099
3832903774535	383290	3774535	0.006065245	0.00560797	0.009328165	0.009328165	0.004486377	0.004486377	0.002125825	0.002125825	0.005767408	0.005767408	0.003750088	0.000760647	0.002575349	0.002768001	0.001351677	0.001351677	0.001535551	0.001419782	0.002361631
3833003774535	383300	3774535	0.005887342	0.00544348	0.009054556	0.009054556	0.004354785	0.004354785	0.002063472	0.002063472	0.005598242	0.005598242	0.003640093	0.000738336	0.00249981	0.002686812	0.001343973	0.001343973	0.001562469	0.001444671	0.002403031
3833103774535	383310	3774535	0.005734202	0.00530189	0.00881903	0.00881903	0.004241509	0.004241509	0.002009797	0.002009797	0.005452621	0.005452621	0.003545407	0.00071913	0.002434785	0.002616923	0.001333067	0.001333067	0.001588784	0.001469001	0.002443502
3833203774535	383320	3774535	0.005533954	0.00511674	0.008511055	0.008511055	0.004093388	0.004093388	0.001939611	0.001939611	0.005262206	0.005262206	0.003421596	0.000694017	0.002349758	0.002525536	0.001311754	0.001311754	0.001613631	0.001491976	0.002481716
3833303774535	383330	3774535	0.005331549	0.00492959	0.008199762	0.008199762	0.003943672	0.003943672	0.00186867	0.00186867	0.00506974	0.00506974	0.0032964 5	0.000668633	0.002263816	0.002433164	0.001290442	0.001290442	0.001637098	0.001513674	0.002517808
3833403774535	383340	3774535	0.005137513	0.00475018	0.007901341	0.007901341	0.003800146	0.003800146	0.001800662	0.001800662	0.004885232	0.004885232	0.00317648	0.000644299	0.002181426	0.002344611	0.00126903	0.00126903	0.001659617	0.001534494	0.002552441
3833503774535	383350	3774535	0.004943649	0.00457094	0.007603184	0.007603184	0.003656748	0.003656748	0.001732714	0.001732714	0.004700889	0.004700889	0.003056615	0.000619987	0.002099111	0.002256138	0.001247618	0.001247618	0.001673421	0.001547258	0.002573671
3833603774535	383360	3774535	0.004765057	0.00440581	0.007328514	0.007328514	0.003524646	0.003524646	0.001670118	0.001670118	0.004531066	0.004531066	0.002946193	0.000597589	0.002023279	0.002174633	0.001226605	0.001226605	0.001690849	0.001563371	0.002600475
3833703774535	383370	3774535	0.00459535	0.0042489	0.007067511	0.007067511	0.003399116	0.003399116	0.001610638	0.001610638	0.004369693	0.004369693	0.002841265	0.000576306	0.00195122	0.002097184	0.001204993	0.001204993	0.001705516	0.001576933	0.002623032
3833803774535	383380	3774535	0.004432633	0.00409845	0.006817256	0.006817256	0.003278756	0.003278756	0.001553606	0.001553606	0.004214966	0.004214966	0.002740658	0.0005559	0.001882129	0.002022925	0.001184281	0.001184281	0.001715351	0.001586027	0.002638159
3833903774535	383390	3774535	0.004275264	0.00395294	0.006575228	0.006575228	0.003162353	0.003162353	0.0014984 5	0.0014984 5	0.004065325	0.004065325	0.002643359	0.000536164	0.001815309	0.001951106	0.001163869	0.001163869	0.001720355	0.001590654	0.002645855
3834003774535	383400	3774535	0.00412428	0.00381334	0.006343019	0.006343019	0.003050672	0.003050672	0.001445531	0.001445531	0.003921755	0.003921755	0.002550007	0.000517229	0.0017512	0.001882202	0.001144258	0.001144258	0.001721132	0.001591371	0.002647049
3834103774535	383410	3774535	0.003980802	0.00368068	0.006122355	0.006122355	0.002944544	0.002944544	0.001395243	0.001395243	0.003785323	0.003785323	0.002461296	0.000499235	0.001690279	0.001816722	0.001125747	0.001125747	0.001718285	0.001588739	0.00264267

			KMMass Grading / Excavation	KMDrainage / Utilities Trenching	KMFoundations / Concrete Pads	KMBuilding / Structure Construction	KMAsphalt Paving	KMArchitectural Coating	KMLandscaping or Other Finishing	KMWaterside Construction (Piles)	EWNDemolition	EWNSite Grubbing / Prep	EWNDrainage / Utilities Trenching	EWNDrainage / Utilities Trenching	EWNDrainage / Utilities Trenching	EWNFoundations / Concrete Pads	EWNBuilding / Structure Construction	EWNAsphalt Paving	EWNLandscaping or Other Finishing	EWNWaterside Construction (Piles)	ISDemolition
Unique Identifier	X (UTM)	Y (UTM)	2026	2026	2026	2026	2026	2026	2026	2026	2027	2027	2027	2028	2029	2029	2029	2029	2029	2029	2027
3835903774525	383590	3774525	0.002417096	0.000600186	0.00055084	0.0016201	0.000971716	0.000197097	0.000667319	0.000717239	0.000309388	0.000353723	0.000416584	0.000416584	0.000416584	0.000108438	0.000269401	0.000191292	0.000131368	0.000137355	0.004290018
3836003774525	383600	3774525	0.002438459	0.00060549	0.000555708	0.001634419	0.000980304	0.000198839	0.000673217	0.000723578	0.000311113	0.000355696	0.000418907	0.000418907	0.000418907	0.000109043	0.000270904	0.000192359	0.000132101	0.000138121	0.004235232
3836103774525	383610	3774525	0.00245969	0.000610762	0.000560547	0.001648649	0.000988839	0.000200571	0.000679079	0.000729878	0.000312925	0.000357768	0.000421347	0.000421347	0.000421347	0.000109678	0.000272481	0.000193479	0.00013287	0.000138926	0.004180274
3836203774525	383620	3774525	0.002512501	0.000623876	0.000572582	0.001684047	0.00101007	0.000204877	0.000693659	0.000745549	0.000317066	0.000362502	0.000426923	0.000426923	0.000426923	0.00011113	0.000276087	0.000196039	0.000134629	0.000140764	0.004155944
3836303774525	383630	3774525	0.002611355	0.000648422	0.00059511	0.001750306	0.001049811	0.000212938	0.000720951	0.000774883	0.000324573	0.000371084	0.000437029	0.000437029	0.000437029	0.00011376	0.000282623	0.00020068	0.000137816	0.000144096	0.004163709
3836403774525	383640	3774525	0.002711802	0.000673364	0.000618001	0.001817632	0.001090193	0.000221129	0.000748683	0.000804689	0.000333286	0.000381047	0.000448763	0.000448763	0.000448763	0.000116815	0.000290211	0.000206068	0.000141516	0.000147965	0.004171128
3836503774525	383650	3774525	0.002772309	0.000688388	0.00063179	0.001858188	0.001114518	0.000226062	0.000765388	0.000822644	0.000339585	0.000388247	0.000457243	0.000457243	0.000457243	0.00011922	0.000295695	0.000209962	0.00014419	0.000150761	0.004144124
3836603774525	383660	3774525	0.002820742	0.000700414	0.000642828	0.00189065	0.001133988	0.000230012	0.000778759	0.000837015	0.000346055	0.000395645	0.000465956	0.000465956	0.000465956	0.00012129	0.00030133	0.000213963	0.000146938	0.000153634	0.004113927
3836703774525	383670	3774525	0.002867847	0.000712111	0.000653663	0.001922223	0.001152925	0.000233853	0.000791764	0.000850993	0.00035382	0.000404523	0.000476411	0.000476411	0.000476411	0.00012401	0.000308091	0.000218764	0.000150235	0.000157081	0.004091926
3836803774525	383680	3774525	0.002910839	0.000722786	0.00066336	0.001951039	0.001170209	0.000237359	0.000803633	0.00086375	0.000363483	0.000415571	0.000489422	0.000489422	0.000489422	0.000127398	0.000316505	0.000224739	0.000154338	0.000161371	0.004083989
3836903774525	383690	3774525	0.00292915	0.000727333	0.000667533	0.001963313	0.00117757	0.000238852	0.000808689	0.000869184	0.000375821	0.000429676	0.000506034	0.000506034	0.000506034	0.000131723	0.000327248	0.000232367	0.000159576	0.000166849	0.004078381
3837003774525	383700	3774525	0.002942552	0.000730661	0.000670587	0.001972296	0.001182958	0.000239945	0.000812389	0.000873161	0.000391437	0.00044753	0.000527061	0.000527061	0.000527061	0.000137196	0.000340846	0.000242022	0.000166207	0.000173781	0.004123504
3837103774525	383710	3774525	0.0029326	0.00072819	0.00066832	0.001965625	0.001178957	0.000239133	0.000809641	0.000870208	0.000399461	0.000456704	0.000537865	0.000537865	0.000537865	0.000140008	0.000347833	0.000246983	0.000169614	0.000177344	0.004109009
3837203774525	383720	3774525	0.002912166	0.000723116	0.000663663	0.001951929	0.001170742	0.000237467	0.000804	0.000864144	0.000400237	0.000457591	0.00053891	0.00053891	0.00053891	0.00014028	0.000348509	0.000247463	0.000169944	0.000177688	0.004036364
3837303774525	383730	3774525	0.00288722	0.000716921	0.000657978	0.001935208	0.001160714	0.000235433	0.000797113	0.000856742	0.000399719	0.000456999	0.000538213	0.000538213	0.000538213	0.000140099	0.000348058	0.000247143	0.000169724	0.000177459	0.00395026
3837403774525	383740	3774525	0.002858824	0.000709871	0.000651506	0.001916175	0.001149298	0.000233117	0.000789273	0.000848316	0.000399461	0.000456704	0.000537865	0.000537865	0.000537865	0.000140008	0.000347833	0.000246983	0.000169614	0.000177344	0.003863121
3837503774525	383750	3774525	0.00283003	0.000702721	0.000644945	0.001896876	0.001137722	0.000230769	0.000781323	0.000839771	0.00039808	0.000455125	0.000536006	0.000536006	0.000536006	0.000139524	0.000346631	0.00024613	0.000169028	0.000176731	0.003775636
3837603774525	383760	3774525	0.002801767	0.000695703	0.000638504	0.001877932	0.00112636	0.000228465	0.00077352	0.000831385	0.000396786	0.000453646	0.000534263	0.000534263	0.000534263	0.000139071	0.000345504	0.000245329	0.000168478	0.000176156	0.003689446
3837703774525	383770	3774525	0.002773106	0.000688586	0.000631972	0.001858721	0.001114838	0.000226127	0.000765608	0.00082288	0.000395319	0.000451969	0.000532288	0.000532288	0.000532288	0.000138557	0.000344227	0.000244423	0.000167856	0.000175505	0.003604981
3837803774525	383780	3774525	0.002746169	0.000681897	0.000625833	0.001840667	0.001104009	0.000223931	0.000758171	0.000814887	0.000393939	0.000450391	0.00053043	0.00053043	0.00053043	0.000138073	0.000343025	0.000243569	0.000167269	0.000174892	0.003523019
3837903774525	383790	3774525	0.002719233	0.000675209	0.000619695	0.001822612	0.00109318	0.000221734	0.000750734	0.000806894	0.000392559	0.000448812	0.000528571	0.000528571	0.000528571	0.000137589	0.000341823	0.000242716	0.000166683	0.000174279	0.003443213
3838003774525	383800	3774525	0.002694287	0.000669015	0.00061401	0.001805892	0.001083151	0.0002197	0.000743847	0.000799492	0.000391264	0.00044733	0.000526828	0.000526828	0.000526828	0.000137135	0.000340696	0.000241915	0.000166134	0.000173705	0.00336634
3838103774525	383810	3774525	0.002670934	0.000663216	0.000608688	0.001790239	0.001073763	0.000217796	0.0007374	0.000792562	0.000390056	0.000445952	0.000525202	0.000525202	0.000525202	0.000136712	0.000339644	0.000241169	0.000165621	0.000173169	0.003292488
3838203774525	383820	3774525	0.00264758	0.000657417	0.000603365	0.001774586	0.001064374	0.000215892	0.000730952	0.000785632	0.000388849	0.000444571	0.000523576	0.000523576	0.000523576	0.000136289	0.000338592	0.000240422	0.000165108	0.000172632	0.003220705
3838303774525	383830	3774525	0.002626349	0.000652145	0.000598527	0.001760356	0.001055839	0.00021416	0.000725091	0.000779332	0.000387813	0.000443387	0.000522182	0.000522182	0.000522182	0.000135926	0.000337691	0.000239782	0.000164668	0.000172173	0.00315177
3838403774525	383840	3774525	0.002604854	0.000646808	0.000593628	0.001745948	0.001047198	0.000212408	0.000719156	0.000772954	0.000386778	0.000442203	0.000520788	0.000520788	0.000520788	0.000135563	0.000336789	0.000239141	0.000164229	0.000171713	0.003084647
3838503774525	383850	3774525	0.002582694	0.000641305	0.000588578	0.001731095	0.001038289	0.000210601	0.000713038	0.000766378	0.000385656	0.000440921	0.000519277	0.000519277	0.000519277	0.00013517	0.000335813	0.000238448	0.000163753	0.000171215	0.003019163
3838603774525	383860	3774525	0.002559341	0.000635506	0.000583256	0.001715442	0.0010289	0.000208696	0.000706591	0.000759448	0.000384535	0.000439639	0.000517767	0.000517767	0.000517767	0.000134777	0.000334836	0.000237755	0.000163276	0.000170717	0.002955146
3838703774525	383870	3774525	0.00253612	0.00062974	0.00057764	0.001699878	0.001019565	0.000206803	0.00070018	0.00075258	0.000383327	0.000438258	0.000516141	0.000516141	0.000516141	0.000134353	0.000333784	0.000237008	0.000162763	0.000170181	0.002892941
3838803774525	383880	3774525	0.002511837	0.000623711	0.000572431	0.001683602	0.001009803	0.000204823	0.000693476	0.000745352	0.000382033	0.000436778	0.000514398	0.000514398	0.000514398	0.0001339	0.000332657	0.000236208	0.000162214	0.000169606	0.002832202
3838903774525	383890	3774525	0.002487422	0.000617648	0.000566867	0.001667237	0.000999988	0.000202832	0.000686735	0.000738107	0.000380825	0.000435397	0.000512772	0.000512772	0.000512772	0.000133476	0.000331605	0.000235461	0.000161701	0.00016907	0.002773102
3839003774525	383900	3774525	0.002463538	0.000611718	0.000561423	0.001651228	0.000990386	0.000200884	0.000680141	0.00073102	0.000379531	0.000433918	0.000511029	0.000511029	0.000511029	0.000133023	0.000330479	0.000234661	0.000161152	0.000168496	0.002715728
3839103774525	383910	3774525	0.002440582	0.000606018	0.000556192	0.001635842	0.000981158	0.000199012	0.000673804	0.000724208	0.000378409	0.000432635	0.000509519	0.000509519	0.000509519	0.00013263	0.000329502	0.000233967	0.000160675	0.000167998	0.002660166
3829703774535	382970	3774535	0.001055821	0.000262169	0.000240614	0.000707682	0.000424459	8.6094E-05	0.00029149	0.0003133	0.000308525	0.00035273	0.000415422	0.000415422	0.000415422	0.000108136	0.00026865	0.000190758	0.000131002	0.000136972	0.001783941
3829803774535	382980	3774535	0.001097353	0.000272482	0.000250079	0.00073552	0.000441155	8.94815E-05	0.000302961	0.000325624	0.000314392	0.000359444	0.000423221	0.000423221	0.000423221	0.000110192	0.000273759	0.000194386	0.000133493	0.000139577	0.001885489
3829903774535	382990	3774535	0.001143928	0.000284047	0.000260693	0.000766737	0.000459879	9.32793E-05	0.000315819	0.000339444	0.000321121	0.000367138	0.000432383	0.000432383	0.000432383	0.000112551	0.000279618	0.000198547	0.000136351	0.000142564	0.002001013
3830003774535	383000	3774535	0.001194217	0.000296534	0.000272154	0.000800445	0.000480097	9.73801E-05	0.000329703	0.000354367	0.000328628	0.00037572	0.000442489	0.000442489	0.000442489	0.000115182	0.000286154	0.000203188	0.000139538	0.000145897	0.00212922
3830103774535	383010	3774535	0.001244773	0.000309088	0.000283675	0.00083433	0.000500421	0.000101503	0.000343661	0.000369369	0.00033622	0.0003844	0.000452712	0.000452712	0.000452712	0.000117843	0.000292765	0.000207882	0.000142761	0.000149267	0.002264761
3830203774535	383020	3774535	0.001296389	0.000321905	0.000295438	0.000868927	0.000521172	0.000105712	0.000357911	0.000384685	0.000344761	0.000394166	0.000464213	0.000464213	0.000464213	0.000120836	0.000300203	0.000213163	0.000146388	0.000153059	0.002413243
3830303774535	383030	3774535	0.001343893	0.0003337	0.000306264	0.000900767	0.000540269	0.000109585	0.000371026	0.000398781	0.000352785	0.000403339	0.000475017	0.000475017	0.000475017	0.00012364	0.00030719	0.000218124	0.000149795	0.000156622	0.002564227
3830403774535	383040	3774535	0.001385558	0.000344046	0.000315759	0.000928694	0.000557019	0.000112983	0.000382529	0.000411145	0.000359083	0.00041054	0.000483497	0.000483497	0.000483497	0.000125856	0.000312674	0.000222018	0.000152469	0.000159418	0.002710293
3830503774535	383050	3774535	0.001427488	0.000354458	0.000325315	0.000956798	0.000573876	0.000116402	0.000394105	0.000423587	0.000365726	0.000418135	0.000492442	0.000492442	0.000492442	0.000128185	0.000318458	0.000226126	0.00015529	0.000162367	0.002867403
3830603774535	383060	3774535	0.001469949	0.000365001	0.000334991	0.000985258	0.000590946	0.000119864	0.000405828	0.000436187	0.000372801	0.000426224	0.000501968	0.000501968	0.000501968	0.000130664	0.000324619	0.0002305	0.000158294	0.000165508	0.003038058
3830703774535	383070	3774535	0.00151095	0.000375182	0.000344335	0.00101274	0.000607429	0.000123207	0.000417148	0.000448353	0.000380221	0.000434707	0.000511959	0.000511959	0.000511959	0.000133265	0.00033108	0.000235087	0.000161445	0.000168802	0.003220619
3830803774535	383080	3774535	0.001550625	0.000385034	0.000353377	0.001039333	0.000623379	0.000126443	0.000428101	0.000460126	0.000390488	0.000446445	0.000525783	0.000525783	0.000525783	0.000136863	0.00034002	0.000241435	0.000165804	0.00017336	0.003413016
3830903774535	383090	3774535	0.001592821	0.000395511	0.000362993	0.001067615	0.000640342	0.000129883	0.000439751	0.000472647	0.000400151	0.000457493	0.000538794	0.000538794	0.000538794	0.00014025	0.000348434	0.00024741	0.000169907	0.00017765	0.003619562
3831003774535	383100	3774535	0.001629045	0.000404506	0.000371248	0.001091895	0.00065495	0.000132837	0.000449752	0.000483396	0.000408261	0.000466765	0.000549714	0.000549714	0.000549714	0.000143093	0.000355495	0.000252424	0.000173351	0.000181251	0.003834305
3831103774535	383110	3774535	0.001664474	0.000413303	0.000379322	0.001115642	0.000669148	0.000135726	0.000459533	0.000493909	0.000413265	0.000472486	0.000556452	0.000556452	0.000556452	0.000144846	0.000359853	0.000255518	0.000175475	0.000183472	0.004059055
3831203774535	383120	3774535	0.0017003	0.000422199	0.000387487	0.001139655	0.000683551	0.000138648	0.000469424	0.00050454	0.000417406	0.000477221	0.000562028	0.000562028	0.000562028	0.000146298	0.000363459	0.000258079	0.000177234	0.000185311	0.004276386
3831303774535	383130	3774535	0.001735596	0.000430963	0.00039553	0.001163313	0.00069774	0.000141526	0.000479169	0.000515014	0.000419045	0.000479095	0.000564235	0.000564235	0.000564235	0.000146872	0.000364886	0.000259092	0.00017793	0.000186038	0.004495701
3831403774535	383140	3774535	0.001770759	0.000439695	0.000403544	0.001186881	0.000711877	0.000144393	0.000488877	0.000525448	0.000420081	0.000480279	0.000565629	0.000565629	0.000565629	0.000147235	0.000365788	0.000259732	0.000178369	0.000186498	0.004712945
3831503774535	383150	3774535	0.001806851	0.000448657	0.000411769	0.001211073	0.000726386	0.000147336	0.000498841	0.000536158	0.00042103	0.000481364	0.000566907	0.000566907	0.000566907	0.000147568	0.000366614	0.000260319	0.000178772	0.000186919	0.00493899
3831603774535	383160	3774535	0.001843341	0.000457717	0.000420085	0.001235531	0.000741056	0.000150312	0.000508915	0.000546985	0.000421806	0.000482251	0.000567952	0.000567952	0.000567952	0.00014784	0.00036729	0.000260799	0.000179102	0.000187264	0.005173921
3831703774535	383170	3774535	0.001880362	0.00046691	0.000428522	0.001260344	0.000755939	0.00015333	0.000519136	0.000557971	0.00042241	0.000482942	0.000568766	0.000568766	0.000568766	0.000148052	0.000367816	0.000261173	0.000179359	0.000187532	0.005419033
3831903774535	383190	3774535	0.001955863	0.000485658	0.000445728	0.00131095	0.000786292	0.000159487	0.000539981	0.000580375	0.000423014	0.000483632	0.000569579	0.000569579	0.000569579	0.000148263	0.000368342	0.000261546	0.000179615	0.0001878	0.005932724
3832003774535	383200	3774535	0.001994343	0.000495213	0.000454497	0.001336742	0.000801761	0.000162625	0.000550604	0.000591793	0.000423014	0.000483632	0.000569579	0.000569579	0.000569579	0.000148263	0.000368342	0.000261546	0.000179615	0.0001878	0.006196213
3832103774535	383210	3774535	0.002033354	0.000504899	0.000463388	0.00136289	0.000817445	0.000165806	0.000561375	0.000603369	0.000422842	0.000483435	0.000569346	0.000569346	0.000569346	0.000148203	0.000368192	0.000261439	0.000179542	0.000187724	0.006466949
3832203774535	383220	3774535	0.002072896	0.000514718	0.000472399	0.001389394	0.000833341	0.00016903	0.000572292	0.000615103	0.000422842	0.000483435	0.000569346	0.000569346	0.000569346	0.000148203	0.000368192	0.000261439	0.000179542	0.000187724	0.006743206
3832303774535	383230	3774535	0.002113101	0.000524701	0.000481561	0.001416342	0.000849504	0.000172309	0.000583392	0.000627033	0.000422669	0.000483238	0.000569114	0.000569114	0.000569114	0.000148142	0.000368042	0.000261333	0.000179468	0.000187647	0.007015927
3832403774535	383240	3774535	0.002153837	0.000534816	0.000490845	0.001443646	0.000865881	0.00017563	0.000594638	0.000639121	0.000422496	0.00048304	0.000568882	0.000568882	0.000568882	0.000148082	0.000367891	0.000261226	0.000179395	0.000187571	0.007285196
3832503774535	383250	3774535	0.002194706	0.000544964	0.000500159	0.001471039	0.000882311	0.000178963	0.000605921	0.00065148	0.000422324	0.000482843	0.000568649	0.000568649	0.000568649	0.000148022	0.000367741	0.000261119	0.000179322	0.000187494	0.007541265
3832603774535	383260	3774535	0.002235973	0.000555211	0.000509563	0.001498699	0.000898901	0.000182328	0.000617314	0.000663493	0.000422065	0.000482547	0.000568301	0.000568301	0.000568301	0.00014793	0.000367516	0.000260959	0.000179212	0.000187379	0.007784392
3832703774535	383270	3774535	0.002278036	0.000565656	0.000519149	0.001526893	0.000915811	0.000185758	0.000628927	0.000675975	0.000422151	0.000482646	0.000568417	0.000568417	0.000568417	0.00014796	0.000367591	0.000261013	0.000179249	0.000187417	0.008023033
3832803774535	383280	3774535	0.002320099	0.000576101	0.000528735	0.001555086	0.000932721	0.000189188	0.0006404	0.000688457	0.000422151	0.000482646	0.000568417	0.000568417	0.000568417	0.00014796	0.000367591	0.000261013	0.000179249	0.000187417	0.008232168
3832903774535	383290	3774535	0.002361631	0.000586413	0.0005382	0.001582924	0.000949418	0.000192575	0.000652006	0.000700781	0.00042172	0.000482153	0.000567836	0.000567836	0.000567836	0.00014781	0.000367215	0.000260746	0.000179065	0.000187226	0.008372626
3833003774535	383300	3774535	0.002403031	0.000596693	0.000547634	0.001610672	0.000966061	0.00019595	0.000663436	0.000713066	0.000420167	0.000480377	0.000565745	0.000565745	0.000565745	0.00014726	0.000365863	0.000259786	0.000178406	0.000186536	0.008462785
3833103774535	383310	3774535	0.002443502	0.000606742	0.000556857	0.001637799	0.000982331	0.000199251	0.000674609	0.000725075	0.000418269	0.000478207	0.000563189	0.000563189	0.000563189	0.0001466	0.00036421	0.000258612	0.0001776	0.000185694	0.008488496
3833203774535	383320	3774535	0.002481716	0.000616232	0.000565566	0.001663413	0.000997694	0.000202367	0.00068516	0.000736414	0.000413869	0.000473176	0.000557265	0.000557265	0.000557265	0.00014505	0.000360379	0.000255892	0.000175732	0.00018374	0.008368571
3833303774535	383330	3774535	0.002517808	0.000625193	0.000573791	0.001687604	0.001012204	0.00020531	0.000695124	0.000747124	0.000407743	0.000466173	0.000549017	0.000549017	0.000549017	0.00014291	0.000355045	0.000252104	0.000173131	0.000181021	0.008206889
3833403774535	383340	3774535	0.002552441	0.000633793	0.000581684	0.001710817	0.001026127	0.000208134	0.000704686	0.000757401	0.000400065	0.000457394	0.000538678	0.000538678	0.000538678	0.00014022	0.000348359	0.000247356	0.00016987	0.000177612	0.007980585
3833503774535	383350	3774535	0.002573671	0.000639065	0.000586522	0.001725047	0.001034662	0.000209865	0.000710547	0.000763701	0.000392559	0.000448812	0.000528571	0.000528571	0.000528571	0.00013758	0.000341823	0.000242716	0.000166683	0.000174279	0.007744533
3833603774535	383360	3774535	0.002600475	0.00064572	0.00059263	0.001743013	0.001045437	0.000212051	0.000717947	0.000771654	0.000384794	0.000439935	0.000518116	0.000518116	0.000518116	0.00013486	0.000335061	0.000237915	0.000163386	0.000170832	0.007544888
3833703774535	383370	3774535	0.002623032	0.000651321	0.000597771	0.001758132	0.001054506	0.00021389	0.000724175	0.000778348	0.000379099	0.000433424	0.000510449	0.000510449	0.000510449	0.00013287	0.000330103	0.000234394	0.000160968	0.000168304	0.00732937
3833803774535	383380	3774535	0.002638159	0.000655078	0.000601218	0.001768271	0.001060587	0.000215123	0.000728351	0.000782836	0.000373578	0.000427112	0.000503014	0.000503014	0.000503014	0.00013093	0.000325295	0.00023098	0.000158624	0.000165853	0.007112384
3833903774535	383390	3774535	0.002645855	0.000656989	0.000602972	0.001773429	0.001063681	0.000215751	0.000730476	0.00078512	0.000367883	0.000420601	0.000495346	0.000495346	0.000495346	0.00012894	0.000320337	0.000227459	0.000156206	0.000163325	0.006891861
3834003774535	383400	3774535	0.002647049	0.000657285	0.000603244	0.00177423	0.001064161	0.000215848	0.000730806	0.000785475	0.000362275	0.00041419	0.000487795	0.000487795	0.000487795	0.00012697	0.000315453	0.00022399	0.000153825	0.000160835	0.006672718
3834103774535	383410	3774535	0.00264267	0.000656198	0.000602247	0.001771295	0.001062401	0.000215491	0.000729597	0.000784175	0.000356754	0.000407877	0.000480361	0.000480361	0.000480361	0.00012504	0.000310645	0.000220578	0.00015148	0.000158384	0.006460823

			ISDrainage / Utilities Trenching	ISDrainage / Utilities Trenching	ISAsphalt Paving	ISAsphalt Paving	SVDemolition	SVSite Grubbing / Prep	SVMass Grading / Excavation	SVMass Grading / Excavation	SVDrainage / Utilities Trenching	SVFoundations / Concrete Pads	SVBuilding / Structure Construction	SVBuilding / Structure Construction	SVAsphalt Paving	SVAsphalt Paving	SVArchitectural Coating	SVArchitectural Coating	SVLandscaping or Other Finishing	SVLandscaping or Other Finishing	MDemolition
Unique Identifier	X (UTM)	Y (UTM)	2027	2028	2027	2028	2027	2027	2027	2028	2028	2028	2028	2029	2028	2029	2028	2029	2028	2029	2027
3835903774525	383590	3774525	0.002301636	0.002301636	0.002652481	0.002652481	0.000174325	6.94681E-05	0.00022594	0.00022594	0.0001166	4.52276E-05	0.000214341	0.000214341	0.000121004	0.000121004	2.72556E-05	2.72556E-05	9.22803E-05	9.22803E-05	0.000701515
3836003774525	383600	3774525	0.002272243	0.002272243	0.002618607	0.002618607	0.000175224	6.98266E-05	0.000227106	0.000227106	0.000117202	4.54611E-05	0.000215231	0.000215231	0.000121628	0.000121628	2.73963E-05	2.73963E-05	9.27565E-05	9.27565E-05	0.000707554
3836103774525	383610	3774525	0.002242757	0.002242757	0.002584627	0.002584627	0.000176055	7.01575E-05	0.000228182	0.000228182	0.000117757	4.56765E-05	0.00021612	0.00021612	0.000122205	0.000122205	2.75261E-05	2.75261E-05	9.31961E-05	9.31961E-05	0.000713594
3836203774525	383620	3774525	0.002229704	0.002229704	0.002569584	0.002569584	0.000177993	7.09297E-05	0.000230694	0.000230694	0.000119053	4.61792E-05	0.000218077	0.000218077	0.00012355	0.00012355	2.78291E-05	2.78291E-05	9.42219E-05	9.42219E-05	0.000726363
3836303774525	383630	3774525	0.00223387	0.00223387	0.002574385	0.002574385	0.000181314	7.22534E-05	0.000234999	0.000234999	0.000121275	4.70411E-05	0.000221278	0.000221278	0.000125855	0.000125855	2.83484E-05	2.83484E-05	9.59803E-05	9.59803E-05	0.000748363
3836403774525	383640	3774525	0.002237851	0.002237851	0.002578973	0.002578973	0.000185051	7.37426E-05	0.000239842	0.000239842	0.000123775	4.80106E-05	0.000224836	0.000224836	0.000128449	0.000128449	2.89327E-05	2.89327E-05	9.79585E-05	9.79585E-05	0.000773729
3836503774525	383650	3774525	0.002223363	0.002223363	0.002562276	0.002562276	0.00018775	7.48181E-05	0.000243341	0.000243341	0.0012558	4.87108E-05	0.000227237	0.000227237	0.000130323	0.000130323	2.93547E-05	2.93547E-05	9.93872E-05	9.93872E-05	0.000792019
3836603774525	383660	3774525	0.002207162	0.002207162	0.002543605	0.002543605	0.000190519	7.59212E-05	0.000246928	0.000246928	0.000127431	4.9429E-05	0.000229728	0.000229728	0.000132244	0.000132244	2.97875E-05	2.97875E-05	0.000100853	0.000100853	0.000810137
3836703774525	383670	3774525	0.002195358	0.002195358	0.002539063	0.002539063	0.00019391	7.72726E-05	0.000251323	0.000251323	0.0001297	5.03088E-05	0.000232663	0.000232663	0.000134598	0.000134598	3.03177E-05	3.03177E-05	0.000102648	0.000102648	0.000831706
3836803774525	383680	3774525	0.0021911	0.0021911	0.002525095	0.002525095	0.000198339	7.90375E-05	0.000257064	0.000257064	0.000132662	5.14579E-05	0.000236754	0.000236754	0.000137672	0.000137672	3.10102E-05	3.10102E-05	0.000104992	0.000104992	0.000858366
3836903774525	383690	3774525	0.002188091	0.002188091	0.002521628	0.002521628	0.000203252	8.09955E-05	0.000263432	0.000263432	0.000135949	5.27327E-05	0.000241467	0.000241467	0.000141083	0.000141083	3.17784E-05	3.17784E-05	0.000107593	0.000107593	0.000890288
3837003774525	383700	3774525	0.0022123	0.0022123	0.002549527	0.002549527	0.000210172	8.37533E-05	0.000272402	0.000272402	0.000140577	5.45281E-05	0.000247515	0.000247515	0.000145887	0.000145887	3.28604E-05	3.28604E-05	0.000111257	0.000111257	0.000940501
3837103774525	383710	3774525	0.002204523	0.002204523	0.002540565	0.002540565	0.000215916	8.60422E-05	0.000279846	0.000279846	0.000144419	5.60184E-05	0.000254541	0.000254541	0.000149874	0.000149874	3.37584E-05	3.37584E-05	0.000114297	0.000114297	0.000951113
3837203774525	383720	3774525	0.002165549	0.002165549	0.002495649	0.002495649	0.000220138	8.77245E-05	0.000285317	0.000285317	0.000147243	5.71136E-05	0.000261479	0.000261479	0.00015284	0.00015284	3.44185E-05	3.44185E-05	0.000116532	0.000116532	0.000949301
3837303774525	383730	3774525	0.002119353	0.002119353	0.002442412	0.002442412	0.000223183	8.89379E-05	0.000289264	0.000289264	0.00014928	5.79036E-05	0.000267615	0.000267615	0.000154918	0.000154918	3.48945E-05	3.48945E-05	0.000118144	0.000118144	0.000946713
3837403774525	383740	3774525	0.002072602	0.002072602	0.002388534	0.002388534	0.000226159	9.01237E-05	0.000293121	0.000293121	0.00015127	5.86756E-05	0.000277665	0.000277665	0.000156983	0.000156983	3.53598E-05	3.53598E-05	0.000119719	0.000119719	0.000943521
3837503774525	383750	3774525	0.002025665	0.002025665	0.002334443	0.002334443	0.000228235	9.09511E-05	0.000295812	0.000295812	0.000152659	5.92143E-05	0.000286026	0.000286026	0.000158424	0.000158424	3.56844E-05	3.56844E-05	0.000120818	0.000120818	0.000939984
3837603774525	383760	3774525	0.001979424	0.001979424	0.002281153	0.002281153	0.000228235	9.09511E-05	0.000295812	0.000295812	0.000152659	5.92143E-05	0.000286915	0.000286915	0.000158424	0.000158424	3.56844E-05	3.56844E-05	0.000120818	0.000120818	0.000936187
3837703774525	383770	3774525	0.001934107	0.001934107	0.002228929	0.002228929	0.00022775	9.0758E-05	0.000295184	0.000295184	0.000152335	5.90886E-05	0.000286826	0.000286826	0.000158088	0.000158088	3.56087E-05	3.56087E-05	0.000120561	0.000120561	0.000932132
3837803774525	383780	3774525	0.001890134	0.001890134	0.002178252	0.002178252	0.000227197	9.05374E-05	0.000294466	0.000294466	0.000151964	5.8945E-05	0.000286292	0.000286292	0.00015704	0.00015704	3.55221E-05	3.55221E-05	0.000120268	0.000120268	0.00092825
3837903774525	383790	3774525	0.001847317	0.001847317	0.002128909	0.002128909	0.000226574	9.02892E-05	0.000293659	0.000293659	0.000151548	5.87834E-05	0.000285581	0.000285581	0.000157271	0.000157271	3.54247E-05	3.54247E-05	0.000119939	0.000119939	0.000924109
3838003774525	383800	3774525	0.001806074	0.001806074	0.002081379	0.002081379	0.000225951	9.0041E-05	0.000292852	0.000292852	0.000151131	5.86218E-05	0.00028478	0.00028478	0.000156839	0.000156839	3.53273E-05	3.53273E-05	0.000119609	0.000119609	0.000920226
3838103774525	383810	3774525	0.001766451	0.001766451	0.002035717	0.002035717	0.000225397	8.98204E-05	0.000292134	0.000292134	0.000150761	5.84781E-05	0.000284069	0.000284069	0.000156455	0.000156455	3.52408E-05	3.52408E-05	0.000119316	0.000119316	0.000916603
3838203774525	383820	3774525	0.00172794	0.00172794	0.001991334	0.001991334	0.000224844	8.95998E-05	0.000291417	0.000291417	0.00015039	5.83345E-05	0.000283357	0.000283357	0.00015607	0.00015607	3.51542E-05	3.51542E-05	0.000119023	0.000119023	0.000912893
3838303774525	383830	3774525	0.001690955	0.001690955	0.001948712	0.001948712	0.000224359	8.94067E-05	0.000290789	0.000290789	0.000150066	5.82088E-05	0.000282735	0.000282735	0.000155734	0.000155734	3.50785E-05	3.50785E-05	0.000118766	0.000118766	0.000909528
3838403774525	383840	3774525	0.001654943	0.001654943	0.001907211	0.001907211	0.000223875	8.92137E-05	0.000290161	0.000290161	0.000149742	5.80831E-05	0.000282112	0.000282112	0.000155398	0.000155398	3.50027E-05	3.50027E-05	0.00011851	0.00011851	0.000905991
3838503774525	383850	3774525	0.00161981	0.00161981	0.001866723	0.001866723	0.000223321	8.89931E-05	0.000289443	0.000289443	0.000149372	5.79395E-05	0.000281401	0.000281401	0.000155014	0.000155014	3.49162E-05	3.49162E-05	0.000118217	0.000118217	0.000902281
3838603774525	383860	3774525	0.001585464	0.001585464	0.001827141	0.001827141	0.000222768	8.87724E-05	0.000288726	0.000288726	0.000149002	5.77959E-05	0.000280689	0.000280689	0.000154629	0.000154629	3.48296E-05	3.48296E-05	0.000117924	0.000117924	0.000898226
3838703774525	383870	3774525	0.001552091	0.001552091	0.00178868	0.00178868	0.000222283	8.85794E-05	0.000288098	0.000288098	0.000148678	5.76702E-05	0.000280067	0.000280067	0.000154293	0.000154293	3.47539E-05	3.47539E-05	0.000117667	0.000117667	0.000894084
3838803774525	383880	3774525	0.001519504	0.001519504	0.001751126	0.001751126	0.00022166	8.83312E-05	0.000287291	0.000287291	0.000148261	5.75086E-05	0.000279355	0.000279355	0.000153861	0.000153861	3.46565E-05	3.46565E-05	0.000117338	0.000117338	0.000889598
3838903774525	383890	3774525	0.001487796	0.001487796	0.001714585	0.001714585	0.000221107	8.81106E-05	0.000286573	0.000286573	0.000147891	5.7365E-05	0.000278644	0.000278644	0.000153476	0.000153476	3.45699E-05	3.45699E-05	0.000117045	0.000117045	0.000885025
3839003774525	383900	3774525	0.001457015	0.001457015	0.001679111	0.001679111	0.000220484	8.78624E-05	0.000285766	0.000285766	0.000147474	5.72034E-05	0.000277932	0.000277932	0.000153044	0.000153044	3.44726E-05	3.44726E-05	0.000116715	0.000116715	0.000880453
3839103774525	383910	3774525	0.001427205	0.001427205	0.001644758	0.001644758	0.000219999	8.76693E-05	0.000285138	0.000285138	0.00014715	5.70777E-05	0.000277221	0.000277221	0.000152708	0.000152708	3.43968E-05	3.43968E-05	0.000116459	0.000116459	0.000876139
3829703774535	382970	3774535	0.000957102	0.000957102	0.001102995	0.001102995	0.00018083	7.20604E-05	0.000234371	0.000234371	0.000120951	4.69154E-05	0.000225192	0.000225192	0.000125519	0.000125519	2.82727E-05	2.82727E-05	9.57238E-05	9.57238E-05	0.000426206
3829803774535	382980	3774535	0.001011583	0.001011583	0.001165781	0.001165781	0.000183391	7.30808E-05	0.00023769	0.00023769	0.000122664	4.75797E-05	0.00022786	0.00022786	0.000127297	0.000127297	2.8673E-05	2.8673E-05	9.70793E-05	9.70793E-05	0.000438975
3829903774535	382990	3774535	0.001073563	0.001073563	0.001237209	0.001237209	0.000186228	7.42114E-05	0.000241367	0.000241367	0.000124562	4.83158E-05	0.000230884	0.000230884	0.000129266	0.000129266	2.91167E-05	2.91167E-05	9.85813E-05	9.85813E-05	0.000453384
3830003774535	383000	3774535	0.001142347	0.001142347	0.001316478	0.001316478	0.000189411	7.548E-05	0.000245493	0.000245493	0.000126691	4.91418E-05	0.000234086	0.000234086	0.000131476	0.000131476	2.96144E-05	2.96144E-05	0.000100266	0.000100266	0.000469172
3830103774535	383010	3774535	0.001215066	0.001215066	0.001400282	0.001400282	0.000192595	7.67486E-05	0.000249619	0.000249619	0.00012882	4.99677E-05	0.000237287	0.000237287	0.000133685	0.000133685	3.01121E-05	3.01121E-05	0.000101952	0.000101952	0.000485478
3830203774535	383020	3774535	0.001294728	0.001294728	0.001492087	0.001492087	0.000196124	7.8155E-05	0.000254194	0.000254194	0.000131181	5.08833E-05	0.000240667	0.000240667	0.000136135	0.000136135	3.06639E-05	3.06639E-05	0.00010382	0.00010382	0.000503165
3830303774535	383030	3774535	0.001375732	0.001375732	0.001585439	0.001585439	0.000199377	7.94512E-05	0.000258409	0.000258409	0.000133356	5.17272E-05	0.000243691	0.000243691	0.000138393	0.000138393	3.11725E-05	3.11725E-05	0.000105542	0.000105542	0.000520507
3830403774535	383040	3774535	0.001454098	0.001454098	0.001675751	0.001675751	0.000201937	8.04716E-05	0.000261728	0.000261728	0.000135069	5.23915E-05	0.000246092	0.000246092	0.00014017	0.00014017	3.15728E-05	3.15728E-05	0.000106897	0.000106897	0.00053526
3830503774535	383050	3774535	0.001538389	0.001538389	0.00177289	0.00177289	0.000204705	8.15747E-05	0.000265316	0.000265316	0.000136921	5.31097E-05	0.000248583	0.000248583	0.000142092	0.000142092	3.20056E-05	3.20056E-05	0.000108362	0.000108362	0.000550272
3830603774535	383060	3774535	0.001629947	0.001629947	0.001878405	0.001878405	0.00020775	8.27881E-05	0.000269262	0.000269262	0.000138957	5.38997E-05	0.000251517	0.000251517	0.000144205	0.000144205	3.24817E-05	3.24817E-05	0.000109974	0.000109974	0.000565974
3830703774535	383070	3774535	0.001727893	0.001727893	0.001991281	0.001991281	0.000211003	8.40842E-05	0.000273478	0.000273478	0.000141133	5.47436E-05	0.000254808	0.000254808	0.000146463	0.000146463	3.29902E-05	3.29902E-05	0.000111696	0.000111696	0.000581936
3830803774535	383080	3774535	0.001831116	0.001831116	0.002110238	0.002110238	0.00021474	8.55734E-05	0.000278321	0.000278321	0.000143632	5.57131E-05	0.000258188	0.000258188	0.000149057	0.000149057	3.35745E-05	3.35745E-05	0.000113674	0.000113674	0.000601779
3830903774535	383090	3774535	0.00194193	0.00194193	0.002237944	0.002237944	0.000218615	8.71178E-05	0.000283344	0.000283344	0.000146225	5.67186E-05	0.000261301	0.000261301	0.000151747	0.000151747	3.41804E-05	3.41804E-05	0.000115726	0.000115726	0.00062516
3831003774535	383100	3774535	0.002057141	0.002057141	0.002370717	0.002370717	0.000221868	8.84139E-05	0.00028756	0.00028756	0.0001484	5.75625E-05	0.000264502	0.000264502	0.000154005	0.000154005	3.4689E-05	3.4689E-05	0.000117448	0.000117448	0.000635082
3831103774535	383110	3774535	0.002177722	0.002177722	0.002509679	0.002509679	0.000224498	8.94619E-05	0.000290968	0.000290968	0.000150159	5.82447E-05	0.000267348	0.000267348	0.00015583	0.00015583	3.51001E-05	3.51001E-05	0.00011884	0.00011884	0.000644918
3831203774535	383120	3774535	0.002294322	0.002294322	0.002644052	0.002644052	0.000226781	9.03719E-05	0.000293928	0.000293928	0.000151687	5.88372E-05	0.000269928	0.000269928	0.000157415	0.000157415	3.54572E-05	3.54572E-05	0.000120049	0.000120049	0.000654581
3831303774535	383130	3774535	0.002411987	0.002411987	0.002779653	0.002779653	0.000228788	9.11717E-05	0.000296529	0.000296529	0.000153029	5.93579E-05	0.000272329	0.000272329	0.000158808	0.000158808	3.5771E-05	3.5771E-05	0.000121111	0.000121111	0.000662518
3831403774535	383140	3774535	0.002528541	0.002528541	0.002913973	0.002913973	0.000229896	9.16129E-05	0.000297964	0.000297964	0.000153769	5.96452E-05	0.000273841	0.000273841	0.000159577	0.000159577	3.59441E-05	3.59441E-05	0.000121697	0.000121697	0.000670024
3831503774535	383150	3774535	0.002649816	0.002649816	0.003053735	0.003053735	0.000230934	9.20266E-05	0.00029931	0.00029931	0.000154464	5.99145E-05	0.000275353	0.000275353	0.000160298	0.000160298	3.61064E-05	3.61064E-05	0.000122247	0.000122247	0.000677616
3831603774535	383160	3774535	0.002775859	0.002775859	0.003198991	0.003198991	0.000231833	9.23851E-05	0.000300476	0.000300476	0.000155066	6.01479E-05	0.000276598	0.000276598	0.000160922	0.000160922	3.6247E-05	3.6247E-05	0.000122723	0.000122723	0.000685209
3831703774535	383170	3774535	0.002907364	0.002907364	0.003350541	0.003350541	0.000232456	9.26333E-05	0.000301283	0.000301283	0.000155482	6.03095E-05	0.000277754	0.000277754	0.000161354	0.000161354	3.63444E-05	3.63444E-05	0.000123053	0.000123053	0.000692801
3831903774535	383190	3774535	0.003182964	0.003182964	0.003668152	0.003668152	0.000231972	9.24403E-05	0.000300655	0.000300655	0.000155158	6.01838E-05	0.000276687	0.000276687	0.000161018	0.000161018	3.62687E-05	3.62687E-05	0.000122796	0.000122796	0.000708158
3832003774535	383200	3774535	0.003324328	0.003324328	0.003831065	0.003831065	0.000230864	9.1999E-05	0.00029922	0.00029922	0.000154418	5.98966E-05	0.000274819	0.000274819	0.00016025	0.00016025	3.60956E-05	3.60956E-05	0.00012221	0.00012221	0.000715837
3832103774535	383210	3774535	0.003469581	0.003469581	0.003998458	0.003998458	0.000229965	9.16405E-05	0.000298054	0.000298054	0.000153816	5.96631E-05	0.000273218	0.000273218	0.000159625	0.000159625	3.59549E-05	3.59549E-05	0.000121734	0.000121734	0.000723602
3832203774535	383220	3774535	0.003617795	0.003617795	0.004169266	0.004169266	0.000229065	9.1282E-05	0.000296888	0.000296888	0.000153214	5.94297E-05	0.000271973	0.000271973	0.000159001	0.000159001	3.58142E-05	3.58142E-05	0.000121258	0.000121258	0.00073128
3832303774535	383230	3774535	0.003764113	0.003764113	0.004337887	0.004337887	0.000228304	9.09786E-05	0.000295901	0.000295901	0.000152705	5.92322E-05	0.000270817	0.000270817	0.000158472	0.000158472	3.56952E-05	3.56952E-05	0.000120855	0.000120855	0.000738873
3832403774535	383240	3774535	0.003908578	0.003908578	0.004504374	0.004504374	0.000227543	9.06753E-05	0.000294915	0.000294915	0.000152196	5.90347E-05	0.00026975	0.00026975	0.00015794	0.00015794	3.55762E-05	3.55762E-05	0.000120452	0.000120452	0.000746551
3832503774535	383250	3774535	0.004045962	0.004045962	0.004662699	0.004662699	0.000226781	9.03719E-05	0.000293928	0.000293928	0.000151687	5.88372E-05	0.000268594	0.000268594	0.000157415	0.000157415	3.54572E-05	3.54572E-05	0.000120049	0.000120049	0.000754057
3832603774535	383260	3774535	0.004176402	0.004176402	0.004813022	0.004813022	0.000226228	9.01513E-05	0.000293211	0.000293211	0.000151316	5.86936E-05	0.000267882	0.000267882	0.000157031	0.000157031	3.53706E-05	3.53706E-05	0.000119756	0.000119756	0.000761477
3832703774535	383270	3774535	0.004304435	0.004304435	0.004960572	0.004960572	0.000226159	9.01237E-05	0.000293121	0.000293121	0.00015127	5.86756E-05	0.000267704	0.000267704	0.000156983	0.000156983	3.53598E-05	3.53598E-05	0.000119719	0.000119719	0.00076907
3832803774535	383280	3774535	0.004416638	0.004416638	0.005089878	0.005089878	0.00022602	9.00686E-05	0.000292941	0.000292941	0.000151177	5.86397E-05	0.000267437	0.000267437	0.000156887	0.000156887	3.53382E-05	3.53382E-05	0.000119646	0.000119646	0.000776576
3832903774535	383290	3774535	0.004491995	0.004491995	0.005176722	0.005176722	0.000225328	8.97928E-05	0.000292045	0.000292045	0.000150714	5.84602E-05	0.000266459	0.000266459	0.000156407	0.000156407	3.523E-05	3.523E-05	0.000119279	0.000119279	0.000783478
3833003774535	383300	3774535	0.004540366	0.004540366	0.005232467	0.005232467	0.000224359	8.94067E-05	0.000290789	0.000290789	0.000150066	5.82088E-05	0.000265125	0.000265125	0.000155734	0.000155734	3.50785E-05	3.50785E-05	0.000118766	0.000118766	0.000789776
3833103774535	383310	3774535	0.00455416	0.00455416	0.005248363	0.005248363	0.00022304	8.88827E-05	0.000289085	0.000289085	0.000149187	5.78677E-05	0.000263435	0.000263435	0.000154821	0.000154821	3.48729E-05	3.48729E-05	0.00011807	0.00011807	0.000795384
3833203774535	383320	3774535	0.004489819	0.004489819	0.005174215	0.005174215	0.000220207	8.77521E-05	0.000285407	0.000285407	0.000147289	5.71316E-05	0.000260144	0.000260144	0.000152852	0.000152852	3.44293E-05	3.44293E-05	0.000116568	0.000116568	0.000799008
3833303774535	383330	3774535	0.004403075	0.004403075	0.005074248	0.005074248	0.00021737	8.66214E-05	0.00028173	0.00028173	0.000145391	5.63954E-05	0.000256854	0.000256854	0.000150882	0.000150882	3.39857E-05	3.39857E-05	0.000115066	0.000115066	0.000802717
3833403774535	383340	3774535	0.004281661	0.004281661	0.004934327	0.004934327	0.000214256	8.53804E-05	0.000277693	0.000277693	0.000143308	5.55875E-05	0.000253652	0.000253652	0.000148721	0.000148721	3.34988E-05	3.34988E-05	0.000113418	0.000113418	0.000804788
3833503774535	383350	3774535	0.004155017	0.004155017	0.004788377	0.004788377	0.00020518	8.38912E-05	0.00027285	0.00027285	0.00014089	5.46179E-05	0.000250628	0.000250628	0.000146127	0.000146127	3.29145E-05	3.29145E-05	0.00011144	0.00011144	0.000779337
3833603774535	383360	3774535	0.004047906	0.004047906	0.004664939	0.004664939	0.00020775	8.27881E-05	0.000269262	0.000269262	0.000138957	5.38997E-05	0.000247604	0.000247604	0.000144205	0.000144205	3.24817E-05	3.24817E-05	0.000109974	0.000109974	0.000772952
3833703774535	383370	3774535	0.003932278	0.003932278	0.004531686	0.004531686	0.000204982	8.1685E-05	0.000265674	0.000265674	0.000137106	5.31815E-05	0.000244669	0.000244669	0.000142284	0.000142284	3.20489E-05	3.20489E-05	0.000108509	0.000108509	0.000768897
3833803774535	383380	3774535	0.003815863	0.003815863	0.004397525	0.004397525	0.000202283	8.06094E-05	0.000262176	0.000262176	0.0001353	5.24813E-05	0.000241823	0.000241823	0.000140411	0.000140411	3.16269E-05	3.16269E-05	0.00010708	0.00010708	0.000764324
3833903774535	383390	3774535	0.00369755	0.00369755	0.004261178	0.004261178	0.000199653	7.95615E-05	0.000258768	0.000258768	0.000133542	5.1799E-05	0.000239066	0.000239066	0.000138585	0.000138585	3.12157E-05	3.12157E-05	0.000105688	0.000105688	0.00075932
3834003774535	383400	3774535	0.003579978	0.003579978	0.004125684	0.004125684	0.000197093	7.85411E-05	0.000255449	0.000255449	0.000131829	5.11347E-05	0.000236398	0.000236398	0.000136808	0.000136808	3.08154E-05	3.08154E-05	0.000104333	0.000104333	0.00075354
3834103774535	383410	3774535	0.003466294	0.003466294	0.003994671	0.003994671	0.000194602	7.75483E-05	0.00025222	0.00025222	0.000130163	5.04883E-05	0.000233908	0.000233908	0.000135078	0.000135078	3.04259E-05	3.04259E-05	0.000103014	0.000103014	0.0007475

			MSite Grubbing / Prep	MMass Grading / Excavation	MMass Grading / Excavation	MDrainage / Utilities Trenching	MFoundations / Concrete Pads	MBuilding / Structure Construction	MAsphalt Paving	MLandscaping or Other Finishing	MWaterside Construction (Piles)	RSSWRestriping South Valley	RSSWRestriping Silver Lake Boulevard	RSSWDemolition	RSSWPlacing Base	RSSWForm	Child Risk				
Unique Identifier	X (UTM)	Y (UTM)	2027	2027	2028	2028	2028	2028	2028	2028	2028	2029	2029	2029	2029	2029	3rd Trimester	0<2	2<16	Total	per million
3835903774525	383590	3774525	0.000648626	0.001078909	0.001078909	0.000518901	0.000245876	0.000667067	0.000433741	0.000297869	0.000320151	7.74765E-05	0.000177602	0.000552044	5.01992E-05	0.000109183	7.21912E-08	2.02053E-06	2.5882E-07	2.35154E-06	2.35153807
3836003774525	383600	3774525	0.00065421	0.001088197	0.001088197	0.000523368	0.000247993	0.00067281	0.000437475	0.000300433	0.000322907	7.78307E-05	0.00017918	0.000556797	5.06313E-05	0.000110123	7.19501E-08	2.00499E-06	2.5682E-07	2.33376E-06	2.33376432
3836103774525	383610	3774525	0.000659794	0.001097486	0.001097486	0.000527835	0.00025011	0.000678552	0.000441209	0.000302997	0.000325663	7.81553E-05	0.000180728	0.00056155	5.10635E-05	0.000111063	7.17202E-08	1.98989E-06	2.5485E-07	2.31646E-06	2.31645646
3836203774525	383620	3774525	0.0006716	0.001117124	0.001117124	0.00053728	0.000254585	0.000690694	0.000449104	0.000308419	0.000331491	7.88932E-05	0.000183973	0.000571603	5.19777E-05	0.000113051	7.21103E-08	1.99078E-06	2.5475E-07	2.31763E-06	2.31763372
3836303774525	383630	3774525	0.000691942	0.00115096	0.00115096	0.000553554	0.000262296	0.000711614	0.000462706	0.000317761	0.000341531	8.01623E-05	0.000189541	0.000588786	5.35402E-05	0.000116449	7.33014E-08	2.01136E-06	2.5681E-07	2.34147E-06	2.34147043
3836403774525	383640	3774525	0.000715395	0.001189971	0.001189971	0.000572316	0.000271186	0.000735734	0.00047839	0.000328531	0.000353107	8.1579E-05	0.000196002	0.000608802	5.53604E-05	0.000120408	7.4533E-08	2.03255E-06	2.5917E-07	2.36625E-06	2.36625346
3836503774525	383650	3774525	0.000732307	0.001218102	0.001218102	0.000585846	0.000277597	0.000753127	0.000489699	0.000336297	0.000361455	8.25825E-05	0.000200617	0.000623152	5.66652E-05	0.000123246	7.50453E-08	2.03584E-06	2.5952E-07	2.3704E-06	2.37040491
3836603774525	383660	3774525	0.000749059	0.001245967	0.001245967	0.000599247	0.000283947	0.000770355	0.000500901	0.00034399	0.000369723	8.36451E-05	0.000205173	0.000637319	5.79534E-05	0.000126048	7.54154E-08	2.03608E-06	2.5977E-07	2.37126E-06	2.37126368
3836703774525	383670	3774525	0.000769002	0.00127914	0.00127914	0.000615202	0.000291507	0.000790865	0.000514237	0.000353149	0.000379567	8.50028E-05	0.000210532	0.000653953	5.94661E-05	0.000129338	7.58527E-08	2.03841E-06	2.6069E-07	2.37495E-06	2.37494734
3836803774525	383680	3774525	0.000793652	0.001320141	0.001320141	0.000634921	0.000300851	0.000816215	0.00053072	0.000364469	0.000391733	8.69212E-05	0.000217171	0.0006747	6.13527E-05	0.000133441	7.6404E-08	2.04436E-06	2.627E-07	2.38346E-06	2.38345713
3836903774525	383690	3774525	0.000823167	0.001369237	0.001369237	0.000658534	0.00031204	0.0008465 7	0.000550457	0.000378023	0.000406302	8.89873E-05	0.000227771	0.000707421	6.43281E-05	0.000139913	7.679E-08	2.04836E-06	2.6546E-07	2.39061E-06	2.39060686
3837003774525	383700	3774525	0.000869594	0.001446463	0.001446463	0.000695676	0.000329639	0.000894317	0.000581504	0.000399344	0.000429217	9.13485E-05	0.000236733	0.000735754	6.69045E-05	0.000145517	7.73221E-08	2.05762E-06	2.7142E-07	2.40636E-06	2.40636213
3837103774525	383710	3774525	0.000879406	0.001462784	0.001462784	0.000703525	0.000333358	0.000904408	0.000588065	0.00040385	0.00043406	9.46246E-05	0.000238817	0.000742609	6.75278E-05	0.000146872	7.75026E-08	2.05635E-06	2.7243E-07	2.40628E-06	2.4062833
3837203774525	383720	3774525	0.000877731	0.001459997	0.001459997	0.000702185	0.000332723	0.000902685	0.000586945	0.00040308 1	0.00043234	9.71629E-05	0.000238579	0.000741421	6.74198E-05	0.000146637	7.7179E-08	2.03735E-06	2.6972E-07	2.38424E-06	2.38424327
3837303774525	383730	3774525	0.000875338	0.001456016	0.001456016	0.00070027	0.000331816	0.000900224	0.000585345	0.000401982	0.000432052	9.93765E-05	0.000237984	0.000739502	6.72453E-05	0.000146258	7.67267E-08	2.01456E-06	2.6627E-07	2.35756E-06	2.35756177
3837403774525	383740	3774525	0.000872386	0.001451107	0.001451107	0.000697909	0.000330697	0.000897189	0.000583371	0.000400626	0.000430596	9.99078E-05	0.000237239	0.000737034	6.70209E-05	0.00014577	7.66581E-08	1.99472E-06	2.6279E-07	2.33416E-06	2.3341621
3837503774525	383750	3774525	0.000869116	0.001445667	0.001445667	0.000695293	0.000329458	0.000893825	0.000581184	0.000399124	0.000428981	9.97307E-05	0.000236435	0.000734475	6.67882E-05	0.000145264	7.57991E-08	1.96565E-06	2.5907E-07	2.30052E-06	2.30052308
3837603774525	383760	3774525	0.000865606	0.001439828	0.001439828	0.000692485	0.000328127	0.000890215	0.000578837	0.000397512	0.000427249	9.94355E-05	0.000235572	0.000731733	6.65388E-05	0.000144721	7.49113E-08	1.93647E-06	2.5522E-07	2.2666E-06	2.26659656
3837703774525	383770	3774525	0.000861857	0.001433592	0.001433592	0.000689485	0.000326706	0.00088636	0.000576329	0.00039579	0.00042539 8	9.91109E-05	0.000234649	0.000728808	6.62729E-05	0.000144143	7.39452E-08	1.90675E-06	2.5137E-07	2.23207E-06	2.23206656
3837803774525	383780	3774525	0.000858267	0.001427621	0.001427621	0.000686613	0.000325345	0.000882668	0.000573929	0.000394142	0.000423626	9.88157E-05	0.000233756	0.000725975	6.60152E-05	0.000143582	7.30004E-08	1.87791E-06	2.4763E-07	2.19854E-06	2.19854462
3837903774525	383790	3774525	0.000854438	0.001421251	0.001421251	0.00068355	0.000323893	0.00087873	0.000571368	0.000392383	0.000421736	9.85206E-05	0.000232803	0.000722959	6.5741E-05	0.000142986	7.20677E-08	1.8496E-06	2.4397E-07	2.16564E-06	2.16563795
3838003774525	383800	3774525	0.000850848	0.00141528	0.00141528	0.000680678	0.000322533	0.000875038	0.000568968	0.000390735	0.000419964	9.82549E-05	0.000231939	0.000720217	6.54916E-05	0.000142444	7.11724E-08	1.82244E-06	2.4044E-07	2.13405E-06	2.13404802
3838103774525	383810	3774525	0.000847498	0.001409707	0.001409707	0.000677998	0.000321263	0.000871592	0.000566727	0.000389196	0.000418311	9.79893E-05	0.000231106	0.000717657	6.52589E-05	0.00014193 7	7.031E-08	1.79632E-06	2.3706E-07	2.10368E-06	2.10368435
3838203774525	383820	3774525	0.000844067	0.001404002	0.001404002	0.000675254	0.000319962	0.000868065	0.000564434	0.000387621	0.000416618	9.77532E-05	0.000230272	0.000714916	6.50096E-05	0.000141395	6.94611E-08	1.77075E-06	2.3375E-07	2.07396E-06	2.07396327
3838303774525	383830	3774525	0.000840956	0.001398827	0.001398827	0.000672765	0.000318783	0.000864865	0.000562353	0.000386192	0.000415082	9.75171E-05	0.000229528	0.000712539	6.47935E-05	0.000140925	6.86525E-08	1.74633E-06	2.306E-07	2.04559E-06	2.04558713
3838403774525	383840	3774525	0.000837686	0.001393386	0.001393386	0.000670149	0.000317543	0.000861501	0.000560166	0.00038469	0.000413468	9.73105E-05	0.000228754	0.000710071	6.45691E-05	0.000140437	6.78532E-08	1.72239E-06	2.2752E-07	2.01776E-06	2.01776005
3838503774525	383850	3774525	0.000834255	0.001387681	0.001387681	0.000667404	0.000316243	0.000857974	0.000557872	0.000383115	0.000411775	9.70743E-05	0.0002279 2	0.000707421	6.43281E-05	0.000139913	6.70607E-08	1.69877E-06	2.2448E-07	1.99032E-06	1.99031579
3838603774525	383860	3774525	0.000830506	0.001381444	0.001381444	0.000664405	0.000314822	0.000854118	0.000555365	0.000381393	0.000409924	9.68087E-05	0.000226997	0.000704588	6.40704E-05	0.000139353	6.62663E-08	1.67533E-06	2.2149E-07	1.96309E-06	1.96308869
3838703774525	383870	3774525	0.000826677	0.001375075	0.001375075	0.000661342	0.00031337	0.0008501 8	0.000552805	0.000379635	0.000408034	9.65726E-05	0.000226044	0.000701571	6.37962E-05	0.000138756	6.54858E-08	1.65242E-06	2.1857E-07	1.93648E-06	1.93647794
3838803774525	383880	3774525	0.000822529	0.001368175	0.001368175	0.000658023	0.000311798	0.000845914	0.000550031	0.00037773	0.000405987	9.63365E-05	0.000225032	0.000698373	6.35053E-05	0.000138123	6.47065E-08	1.6297E-06	2.1568E-07	1.91008E-06	1.91008469
3838903774525	383890	3774525	0.000818301	0.001361142	0.001361142	0.000654641	0.000310195	0.000841566	0.000547204	0.000375788	0.0004039	9.60708E-05	0.00022399	0.000695082	6.32061E-05	0.000137473	6.39357E-08	1.6074E-06	2.1285E-07	1.88419E-06	1.88418542
3839003774525	383900	3774525	0.000814073	0.00135411	0.00135411	0.000651259	0.000308592	0.000837218	0.000544376	0.000373847	0.000401813	9.58347E-05	0.000222948	0.000691883	6.29152E-05	0.00013684	6.31822E-08	1.58564E-06	2.1009E-07	1.85891E-06	1.85891349
3839103774525	383910	3774525	0.000810085	0.001347475	0.001347475	0.000648068	0.00030708	0.000833116	0.000541709	0.000372015	0.000399844	9.55986E-05	0.000221965	0.000688776	6.26326E-05	0.000136225	6.24504E-08	1.56452E-06	2.0744E-07	1.83441E-06	1.83441404
3829703774535	382970	3774535	0.000394074	0.000655493	0.000655493	0.000315259	0.000149382	0.000405277	0.0002635 2	0.00018097	0.000194508	8.20513E-05	0.000120674	0.000374275	3.4034E-05	7.40237E-05	4.92397E-08	1.4376E-06	1.5586E-07	1.64271E-06	1.64270731
3829803774535	382980	3774535	0.00040588	0.000675131	0.000675131	0.000324704	0.000153858	0.000417419	0.000271415	0.000186392	0.000200336	8.30843E-05	0.000123741	0.000383872	3.49067E-05	7.59217E-05	5.1571E-08	1.51337E-06	1.6277E-07	1.72771E-06	1.72771142
3829903774535	382990	3774535	0.000419202	0.00069729	0.00069729	0.00033536 1	0.000158908	0.00043112	0.000280323	0.00019251	0.000206911	8.42649E-05	0.000127254	0.000394748	3.58957E-05	7.80728E-05	5.42194E-08	1.59983E-06	1.7065E-07	1.82469E-06	1.8246947
3830003774535	383000	3774535	0.0004338	0.000721573	0.000721573	0.00034704	0.000164441	0.000446133	0.000290085	0.000199214	0.000214117	8.56226E-05	0.000131154	0.000406813	3.69928E-05	8.0459E-05	5.71559E-08	1.69625E-06	1.7941E-07	1.93282E-06	1.93282064
3830103774535	383010	3774535	0.000448877	0.000746651	0.000746651	0.000359102	0.000170157	0.000461639	0.000300167	0.000206138	0.000221558	8.69507E-05	0.000135174	0.000419334	3.81314E-05	8.29355E-05	6.02415E-08	1.7985E-06	1.8866E-07	2.04741E-06	2.04740969
3830203774535	383020	3774535	0.00046523	0.000773853	0.000773853	0.000372184	0.000176356	0.000478457	0.000311103	0.000213648	0.00022963	8.84855E-05	0.00013961	0.000433135	3.93864E-05	8.5665E-05	6.36013E-08	1.91083E-06	1.9886E-07	2.17329E-06	2.17328834
3830303774535	383030	3774535	0.000481264	0.000800524	0.000800524	0.000385012	0.000182434	0.000494947	0.000321825	0.000221011	0.000237544	8.99022E-05	0.000143868	0.000446479	4.05998E-05	8.83042E-05	6.69533E-08	2.02431E-06	2.0914E-07	2.30041E-06	2.30040551
3830403774535	383040	3774535	0.000494905	0.000823214	0.000823214	0.000395924	0.000187605	0.000508976	0.000330947	0.000227275	0.000244277	9.10533E-05	0.000147441	0.000457539	4.16055E-05	9.04915E-05	7.01134E-08	2.13275E-06	2.1883E-07	2.4217E-06	2.42170037
3830503774535	383050	3774535	0.000508786	0.000846302	0.000846302	0.000407029	0.000192866	0.000523251	0.000340229	0.0002336 5	0.000251128	9.23224E-05	0.000151014	0.000468781	4.26277E-05	9.27149E-05	7.34876E-08	2.24933E-06	2.2923E-07	2.55204E-06	2.55204208
3830603774535	383060	3774535	0.000523304	0.000870452	0.000870452	0.000418643	0.00019837	0.000538182	0.000349937	0.000240317	0.000258294	9.37687E-05	0.000154795	0.000480662	4.37082E-05	9.50649E-05	7.7143E-08	2.37629E-06	2.4052E-07	2.69395E-06	2.69394928
3830703774535	383070	3774535	0.000538062	0.000895	0.000895	0.0043045	0.000203964	0.000553359	0.000359806	0.000247094	0.000265579	9.5333E-05	0.000159767	0.000493458	4.48717E-05	9.75956E-05	8.10196E-08	2.51182E-06	2.5257E-07	2.84541E-06	2.84540919
3830803774535	383080	3774535	0.00055641	0.000925519	0.000925519	0.000445128	0.000210919	0.000572229	0.000372075	0.0025552	0.000274635	9.68973E-05	0.000165365	0.000513931	4.67334E-05	0.000101645	8.52214E-08	2.6607E-06	2.6591E-07	3.01183E-06	3.01183358
3830903774535	383090	3774535	0.000578028	0.000961478	0.000961478	0.000462422	0.000219114	0.000594461	0.000386531	0.000265448	0.000285305	9.82549E-05	0.000169354	0.000526361	4.78637E-05	0.000104103	8.93885E-08	2.8083E-06	2.798E-07	3.17749E-06	3.17748742
3831003774535	383100	3774535	0.000587202	0.000976737	0.000976737	0.000469761	0.000222592	0.000603896	0.000392666	0.000269661	0.000289833	9.96716E-05	0.000171528	0.000533216	4.84871E-05	0.000105459	9.36614E-08	2.96107E-06	2.9327E-07	3.34799E-06	3.34799356
3831103774535	383110	3774535	0.000596296	0.000991864	0.000991864	0.000477037	0.000226039	0.000613249	0.000398747	0.000273837	0.000294322	0.000101472	0.000173553	0.000539797	4.90855E-05	0.00010676	9.77839E-08	3.10926E-06	3.0662E-07	3.51367E-06	3.51366761
3831203774535	383120	3774535	0.00060523	0.001006725	0.001006725	0.000484184	0.000229426	0.000622437	0.000404721	0.00027794	0.000298732	0.000103007	0.000175428	0.000545738	4.96257E-05	0.000107935	1.02231E-07	3.27104E-06	3.2018E-07	3.69346E-06	3.69345682
3831303774535	383130	3774535	0.000612569	0.001018933	0.001018933	0.000490055	0.000232208	0.000629985	0.000409629	0.00028131	0.000302354	0.000103774	0.000177125	0.000550947	5.00994E-05	0.000108966	1.06139E-07	3.41163E-06	3.327E-07	3.85046E-06	3.85046386
3831403774535	383140	3774535	0.000619509	0.001030477	0.001030477	0.000495607	0.000234839	0.000637122	0.00041427	0.000284497	0.00030578	0.000104778	0.000178674	0.000555792	5.05399E-05	0.000109924	1.09707E-07	3.54094E-06	3.4462E-07	3.99527E-06	3.99527048
3831503774535	383150	3774535	0.000626529	0.001042154	0.001042154	0.000501223	0.0002375	0.000644342	0.000418964	0.000287721	0.000309244	0.000105161	0.000180222	0.000560727	5.09887E-05	0.0001109	1.13215E-07	3.66777E-06	3.5671E-07	4.1377E-06	4.13769832
3831603774535	383160	3774535	0.000633549	0.001053831	0.001053831	0.000506839	0.000240161	0.000651561	0.000423659	0.000290945	0.000312709	0.000106076	0.00018177	0.000565571	5.14292E-05	0.000111858	1.1649E-07	3.78603E-06	3.6874E-07	4.27126E-06	4.27125825
3831703774535	383170	3774535	0.000640569	0.001065507	0.001065507	0.000512455	0.000242822	0.000658781	0.000428353	0.000294169	0.000316174	0.000106253	0.000183348	0.000570507	5.1878E-05	0.000112834	1.19554E-07	3.89604E-06	3.8074E-07	4.39633E-06	4.39633009
3831903774535	383190	3774535	0.000654769	0.001089126	0.001089126	0.000523815	0.000248204	0.000673384	0.000437848	0.000300689	0.000323183	0.000105929	0.000186504	0.000580378	5.27756E-05	0.000114786	1.23989E-07	4.05539E-06	4.0307E-07	4.58245E-06	4.58244668
3832003774535	383200	3774535	0.000661868	0.001100936	0.001100936	0.000529495	0.000250896	0.000680685	0.000442596	0.00030395	0.000326687	0.000104778	0.000188112	0.000585405	5.32327E-05	0.000115781	1.25235E-07	4.09942E-06	4.1303E-07	4.63769E-06	4.63768953
3832103774535	383210	3774535	0.000669048	0.001112878	0.001112878	0.000535238	0.000253617	0.000688069	0.000447397	0.000307247	0.000330231	0.000104305	0.00018969	0.000590431	5.36898E-05	0.000116775	1.26132E-07	4.12867E-06	4.2265E-07	4.67745E-06	4.67744523
3832203774535	383220	3774535	0.000676147	0.001124687	0.001124687	0.000540918	0.000256309	0.000695371	0.000452144	0.000310507	0.000333735	0.000103922	0.000191268	0.000595367	5.41386E-05	0.000117751	1.26714E-07	4.14462E-06	4.3192E-07	4.70325E-06	4.70325478
3832303774535	383230	3774535	0.000683167	0.001136364	0.001136364	0.000546534	0.00025897	0.0007025 9	0.000456839	0.00031373 1	0.0003372	0.000102918	0.000192846	0.000600302	5.45874E-05	0.000118727	1.26907E-07	4.14498E-06	4.4047E-07	4.71236E-06	4.71235812
3832403774535	383240	3774535	0.000690267	0.001148174	0.001148174	0.000552214	0.000261661	0.000709892	0.000461586	0.000316991	0.000340704	0.000102535	0.000194394	0.000605238	5.50362E-05	0.000119703	1.26787E-07	4.13261E-06	4.4843E-07	4.70783E-06	4.70782554
3832503774535	383250	3774535	0.000697207	0.001159718	0.001159718	0.000557766	0.000264292	0.000717029	0.000466227	0.000320178	0.00034413	0.000102151	0.000195883	0.000609991	5.54684E-05	0.000120643	1.26319E-07	4.10648E-06	4.5543E-07	4.68823E-06	4.68822746
3832603774535	383260	3774535	0.000704068	0.001171129	0.001171129	0.000563254	0.000266892	0.000724085	0.000470815	0.000323329	0.000347516	0.000101856	0.000197372	0.000614743	5.59006E-05	0.000121583	1.25736E-07	4.07512E-06	4.6182E-07	4.66268E-06	4.6626783
3832703774535	383270	3774535	0.000711088	0.001182806	0.001182806	0.00056887	0.000269553	0.000731304	0.000475509	0.000326553	0.000350981	0.000101767	0.00019892	0.000619587	5.63411E-05	0.000122541	1.25224E-07	4.04528E-06	4.6817E-07	4.63867E-06	4.63867416
3832803774535	383280	3774535	0.000718028	0.00119435	0.00119435	0.000574422	0.000272184	0.000738442	0.0004801 5	0.00032974	0.000354407	0.000101649	0.000200498	0.000624523	5.67899E-05	0.000123517	1.24538E-07	4.00865E-06	4.7333E-07	4.60652E-06	4.60652008
3832903774535	383290	3774535	0.000724409	0.001204965	0.001204965	0.000579528	0.000274603	0.000745005	0.000484418	0.000332671	0.000357556	0.000101265	0.000201897	0.00062891	5.71888E-05	0.000124385	1.2335E-07	3.9542E-06	4.7559E-07	4.55314E-06	4.55314093
3833003774535	383300	3774535	0.000730233	0.001214652	0.001214652	0.000584186	0.000276811	0.000750994	0.000488312	0.000335345	0.000360431	0.000100203	0.000203267	0.000633206	5.75794E-05	0.000125235	1.21376E-07	3.8687E-06	4.7495E-07	4.46503E-06	4.46502857
3833103774535	383310	3774535	0.000735418	0.001223277	0.001223277	0.000588334	0.000278776	0.000756326	0.000491779	0.000337726	0.00036299	9.95536E-05	0.000204518	0.000637044	5.79285E-05	0.000125994	1.19671E-07	3.79565E-06	4.7273E-07	4.38805E-06	4.38804715
3833203774535	383320	3774535	0.000738768	0.00122885	0.00122885	0.000591015	0.000280046	0.000759772	0.000494019	0.000339265	0.000364644	9.76351E-05	0.000205321	0.000639329	5.81363E-05	0.000126446	1.17185E-07	3.69569E-06	4.646E-07	4.27748E-06	4.27747722
3833303774535	383330	3774535	0.000742199	0.001234555	0.001234555	0.000593759	0.000281347	0.0007633	0.000496313	0.00034084	0.000366337	9.6307E-05	0.000206006	0.000641432	5.83274E-05	0.000126862	1.14648E-07	3.59409E-06	4.55E-07	4.16374E-06	4.16373969
3833403774535	383340	3774535	0.000744113	0.00123774	0.00123774	0.000595291	0.000282073	0.000765269	0.000497594	0.000341719	0.000367282	9.49788E-05	0.000204905	0.000640609	5.82526E-05	0.000126699	1.12203E-07	3.49657E-06	4.4332E-07	4.0521E-06	4.05209604
3833503774535	383350	3774535	0.00072058	0.001198596	0.001198596	0.000576464	0.000273152	0.000741067	0.000481857	0.000330912	0.000355667	9.36506E-05	0.000202493	0.000630372	5.73218E-05	0.000124674	1.09614E-07	3.39597E-06	4.2976E-07	3.93535E-06	3.93535159
3833603774535	383360	3774535	0.000714677	0.001188777	0.001188777	0.000571742	0.000270914	0.000734996	0.0004779 1	0.000328201	0.000352753	9.2352E-05	0.000199754	0.000618216	5.62164E-05	0.00012227	1.0729E-07	3.30484E-06	4.1876E-07	3.83089E-06	3.83088928
3833703774535	383370	3774535	0.000710928	0.001182541	0.001182541	0.000568742	0.000269493	0.00073114	0.000475402	0.000326479	0.000350902	9.09648E-05	0.000196925	0.000612184	5.56679E-05	0.000121077	1.05028E-07	3.21732E-06	4.0774E-07	3.73009E-06	3.73008896
3833803774535	383380	3774535	0.0007067	0.001175508	0.001175508	0.00056536	0.00026789	0.000726792	0.000472575	0.000324538	0.000348815	8.96661E-05	0.000195377	0.000607797	5.52689E-05	0.000120209	1.02788E-07	3.13188E-06	3.968E-07	3.63147E-06	3.63146881
3833903774535	383390	3774535	0.000702073	0.001167812	0.001167812	0.000561659	0.000266136	0.000722034	0.000469481	0.000322413	0.000346532	8.83675E-05	0.000193829	0.000603044	5.48368E-05	0.000119269	1.00541E-07	3.04756E-06	3.8583E-07	3.53393E-06	3.53392832
3834003774535	383400	3774535	0.000696729	0.001158922	0.001158922	0.000557383	0.00026411	0.000716537	0.000465907	0.000319959	0.000343894	8.70983E-05	0.000192191	0.000597926	5.43713E-05	0.000118257	9.83165E-08	2.96519E-06	3.75E-07	3.43851E-06	3.43850847
3834103774535	383410	3774535	0.000691145	0.001149633	0.001149633	0.000552916	0.000261994	0.000710794	0.000462173	0.000317394	0.000341137	8.59472E-05	0.000190494	0.000592625	5.38893E-05	0.000117209	9.61443E-08	2.88564E-06	3.6454E-07	3.34633E-06	3.34632888

			EGIODemolition	EGIOSite Grubbing / Prep	EGIOMass Grading / Excavation	EGIOMass Grading / Excavation	EGIODrainage / Utilities Trenching	EGIODrainage / Utilities Trenching	EGIOFoundations / Concrete Pads	EGIOFoundations / Concrete Pads	EGIOBuilding / Structure Construction	EGIOBuilding / Structure Construction	EGIOAsphalt Paving	EGIOArchitectural Coating	EGIOLandscaping or Other Finishing	EGIOWaterside Construction (Piles)	HIWaterside Construction (Landscaping)	HIWaterside Construction (Landscaping)	KMDemolition	KMSite Grubbing / Prep	KMMass Grading / Excavation
Unique Identifier	X (UTM)	Y (UTM)	2025	2025	2025	2026	2026	2027	2026	2027	2026	2027	2027	2027	2027	2027	2025	2026	2025	2025	2025
3834203774535	383420	3774535	0.003859152	0.0035682	0.005935261	0.005935261	0.002854561	0.002854561	0.001352605	0.001352605	0.003669647	0.003669647	0.00238608	0.000483979	0.001638625	0.001761205	0.00111204	0.00111204	0.001719406	0.001589776	0.002644395
3834303774535	383430	3774535	0.003742851	0.00346067	0.005756393	0.005756393	0.002768535	0.002768535	0.001311843	0.001311843	0.003559057	0.003559057	0.002314173	0.000469394	0.001589243	0.001708129	0.001099232	0.001099232	0.001719406	0.001589776	0.002644395
3834403774535	383440	3774535	0.003620943	0.00334795	0.005568901	0.005568901	0.002678361	0.002678361	0.001269115	0.001269115	0.003443134	0.003443134	0.002238797	0.000454105	0.001537479	0.001652493	0.001084123	0.001084123	0.001710088	0.001581161	0.002630065
3834503774535	383450	3774535	0.003492132	0.00322885	0.005370794	0.005370794	0.002583081	0.002583081	0.001223967	0.001223967	0.003320649	0.003320649	0.002159155	0.000437951	0.001482785	0.001593707	0.001066113	0.001066113	0.001690331	0.001562893	0.002599679
3834603774535	383460	3774535	0.003370136	0.00311605	0.005183169	0.005183169	0.002492843	0.002492843	0.001181209	0.001181209	0.003204644	0.003204644	0.002083726	0.000422651	0.001430985	0.001538032	0.001049003	0.001049003	0.001668158	0.001542391	0.002565577
3834703774535	383470	3774535	0.003271867	0.00302519	0.005032034	0.005032034	0.002420155	0.002420155	0.001146766	0.001146766	0.003111201	0.003111201	0.002022967	0.000410327	0.00138926	0.001493185	0.001038297	0.001038297	0.001658322	0.001533297	0.00255045
3834803774535	383480	3774535	0.00317981	0.00294008	0.004890453	0.004890453	0.002352061	0.002352061	0.001114501	0.001114501	0.003023664	0.003023664	0.001966049	0.000398782	0.001350171	0.001451173	0.001028692	0.001028692	0.00164935	0.001525001	0.00253665
3834903774535	383490	3774535	0.003090514	0.00285751	0.004753118	0.004753118	0.00228601	0.00228601	0.001083203	0.001083203	0.002938753	0.002938753	0.001910838	0.000387584	0.001312255	0.001410421	0.001019286	0.001019286	0.001637961	0.001514471	0.002519135
3835003774535	383500	3774535	0.00300441	0.0027779	0.004620693	0.004620693	0.00222232	0.00222232	0.001053024	0.001053024	0.002856877	0.002856877	0.001857601	0.000376785	0.001275695	0.001371125	0.001010181	0.001010181	0.001625192	0.001502665	0.002499497
3835103774535	383510	3774535	0.002921498	0.00270124	0.004493177	0.004493177	0.002160991	0.002160991	0.001023964	0.001023964	0.002778036	0.002778036	0.001806337	0.000366387	0.00124049	0.001333287	0.001001476	0.001001476	0.001611129	0.001489662	0.002477868
3835203774535	383520	3774535	0.002840916	0.00262673	0.004369243	0.004369243	0.002101386	0.002101386	0.000995721	0.000995721	0.002701411	0.002701411	0.001756514	0.000356281	0.001206274	0.001296511	0.000992771	0.000992771	0.001596031	0.001475702	0.002454648
3835303774535	383530	3774535	0.002763439	0.0025551	0.004250087	0.004250087	0.002044078	0.002044078	0.000968566	0.000968566	0.002627739	0.002627739	0.001708611	0.000346565	0.001173377	0.001261153	0.000984366	0.000984366	0.001580501	0.001461343	0.002430763
3835403774535	383540	3774535	0.0026895	0.00248673	0.004136371	0.004136371	0.001989386	0.001989386	0.000942651	0.000942651	0.002557431	0.002557431	0.001662895	0.000337292	0.001141982	0.00122741	0.000976462	0.000976462	0.001564626	0.001446665	0.002406348
3835503774535	383550	3774535	0.002620565	0.00242299	0.004030351	0.004030351	0.001938396	0.001938396	0.00091849	0.00091849	0.002491881	0.002491881	0.001620273	0.000328647	0.001112712	0.00119595	0.000969558	0.000969558	0.001550563	0.001433662	0.00238472
3835603774535	383560	3774535	0.002554478	0.00236189	0.00392871	0.00392871	0.001889511	0.001889511	0.000895326	0.000895326	0.002429039	0.002429039	0.001579411	0.000320359	0.00108465	0.001165789	0.000962954	0.000962954	0.001536241	0.00142042	0.002362693
3835703774535	383570	3774535	0.002501849	0.00231323	0.003847769	0.003847769	0.001850583	0.001850583	0.00087688	0.00087688	0.002378994	0.002378994	0.001546871	0.000313759	0.001062304	0.001141771	0.000960753	0.000960753	0.001534516	0.001418825	0.002360039
3835803774535	383580	3774535	0.002457503	0.00227223	0.003779565	0.003779565	0.00181778	0.00181778	0.000861337	0.000861337	0.002336826	0.002336826	0.001519453	0.000308197	0.001043474	0.001121533	0.000961253	0.000961253	0.0015409	0.001424728	0.002369858
3835903774535	383590	3774535	0.002414709	0.00223266	0.003713751	0.003713751	0.001786127	0.001786127	0.000846338	0.000846338	0.002296134	0.002296134	0.001492994	0.00030283	0.001025304	0.001102003	0.000962153	0.000962153	0.001547457	0.00143079	0.002379943
3836003774535	383600	3774535	0.002381407	0.00220187	0.003662532	0.003662532	0.001761493	0.001761493	0.000834666	0.000834666	0.002264466	0.002264466	0.001472403	0.000298654	0.001011163	0.001086805	0.000966756	0.000966756	0.001565661	0.001447622	0.00240794
3836103774535	383610	3774535	0.002348794	0.00217171	0.003612375	0.003612375	0.00173737	0.00173737	0.000823236	0.000823236	0.002233455	0.002233455	0.001452239	0.000294564	0.000997316	0.001071921	0.000971659	0.000971659	0.001584987	0.001465491	0.002437663
3836203774535	383620	3774535	0.002329468	0.00215384	0.003582652	0.003582652	0.001723075	0.001723075	0.000816462	0.000816462	0.002215078	0.002215078	0.00144029	0.00029214	0.00098911	0.001063102	0.000982865	0.000982865	0.001627522	0.001504819	0.00250308
3836303774535	383630	3774535	0.002324292	0.00214906	0.003574691	0.003574691	0.001719246	0.001719246	0.000814648	0.000814648	0.002210156	0.002210156	0.001437089	0.000291491	0.000986912	0.001060739	0.001002376	0.001002376	0.001692747	0.001565126	0.002603394
3836403774535	383640	3774535	0.002319805	0.00214491	0.003567791	0.003567791	0.001715927	0.001715927	0.000813075	0.000813075	0.00220589	0.00220589	0.001434315	0.000290928	0.000985007	0.001058692	0.001023589	0.001023589	0.001756074	0.001623679	0.002700789
3836503774535	383650	3774535	0.002298581	0.00212529	0.003535149	0.003535149	0.001700228	0.001700228	0.000805636	0.000805636	0.002185708	0.002185708	0.001421193	0.000288267	0.000975995	0.001049006	0.001035496	0.001035496	0.001785667	0.001651041	0.002746302
3836603774535	383660	3774535	0.002276235	0.00210462	0.003500782	0.003500782	0.0016837	0.0016837	0.000797804	0.000797804	0.00216446	0.00216446	0.001407377	0.000285464	0.000966507	0.001038808	0.001047002	0.001047002	0.001806891	0.001670665	0.002778944
3836703774535	383670	3774535	0.002256823	0.00208668	0.003470927	0.003470927	0.001669341	0.001669341	0.000791	0.000791	0.002146001	0.002146001	0.001395374	0.00028303	0.000958264	0.001029949	0.00105981	0.00105981	0.001823283	0.001685821	0.002804155
3836803774535	383680	3774535	0.002243968	0.00207479	0.003451156	0.003451156	0.001659832	0.001659832	0.000786495	0.000786495	0.002133777	0.002133777	0.001387426	0.000281418	0.000952806	0.001024082	0.001074918	0.001074918	0.001831566	0.00169348	0.002816894
3836903774535	383690	3774535	0.002242501	0.00207343	0.0034489	0.0034489	0.001658747	0.001658747	0.000785981	0.000785981	0.002132382	0.002132382	0.001386519	0.000281234	0.000952183	0.001023412	0.001091128	0.001091128	0.001840194	0.001701457	0.002830163
3837003774535	383700	3774535	0.002236893	0.00206825	0.003440275	0.003440275	0.001654599	0.001654599	0.00078415	0.00078415	0.00212705	0.00212705	0.001383052	0.00028053	0.000949802	0.001020853	0.001114441	0.001114441	0.001835966	0.001697548	0.002823661
3837103774535	383710	3774535	0.002220501	0.00205309	0.003415064	0.003415064	0.001642473	0.001642473	0.00077827	0.00077827	0.002111462	0.002111462	0.001372916	0.000278475	0.000942841	0.001013372	0.001139455	0.001139455	0.001826389	0.001688693	0.002808932
3837203774535	383720	3774535	0.002187198	0.0020223	0.003363845	0.003363845	0.00161784	0.00161784	0.000766597	0.000766597	0.002079795	0.002079795	0.001352326	0.000274298	0.000928701	0.000998174	0.00116517	0.00116517	0.001812585	0.00167593	0.002787702
3837303774535	383730	3774535	0.002150185	0.00198808	0.003306921	0.003306921	0.001590462	0.001590462	0.00075362	0.00075362	0.002044599	0.002044599	0.001329441	0.000269656	0.000912985	0.000981282	0.001219501	0.001219501	0.001796279	0.001660853	0.002762623
3837403774535	383740	3774535	0.002110067	0.00195098	0.003245219	0.003245219	0.001560787	0.001560787	0.000739563	0.000739563	0.002006451	0.002006451	0.001304636	0.000264625	0.00089595	0.000962973	0.001231208	0.001231208	0.001778247	0.001644181	0.002734891
3837503774535	383750	3774535	0.002069258	0.00191325	0.003182457	0.003182457	0.001530601	0.001530601	0.00072526	0.00072526	0.001967646	0.001967646	0.001279404	0.000259507	0.000878622	0.000944349	0.001231108	0.001231108	0.00176056	0.001627827	0.002707689
3837603774535	383760	3774535	0.002028967	0.001876	0.00312049	0.00312049	0.001500798	0.001500798	0.000711138	0.000711138	0.001929333	0.001929333	0.001254493	0.000254454	0.000861515	0.000925961	0.001223304	0.001223304	0.001743219	0.001611793	0.002681018
3837703774535	383770	3774535	0.001989625	0.00183962	0.003059983	0.003059983	0.001471698	0.001471698	0.000697349	0.000697349	0.001891923	0.001891923	0.001230168	0.00024952	0.00084481	0.000908007	0.001214599	0.001214599	0.001725963	0.001595839	0.00265448
3837803774535	383780	3774535	0.001951404	0.00180428	0.003001201	0.003001201	0.001443426	0.001443426	0.000683953	0.000683953	0.001855579	0.001855579	0.001206536	0.000244727	0.000828581	0.000890564	0.001205593	0.001205593	0.001710606	0.001581639	0.002630861
3837903774535	383790	3774535	0.001914391	0.00177006	0.002944277	0.002944277	0.001416049	0.001416049	0.000670981	0.000670981	0.001820384	0.001820384	0.001183652	0.000240085	0.000812865	0.000873673	0.001196588	0.001196588	0.001695163	0.00156736	0.002607109
3838003774535	383800	3774535	0.001878587	0.00173696	0.00288921	0.00288921	0.001389564	0.001389564	0.000658431	0.000658431	0.001786338	0.001786338	0.001161514	0.000235595	0.000797662	0.000857332	0.001187483	0.001187483	0.001681013	0.001554277	0.002585348
3838103774535	383810	3774535	0.001843903	0.00170489	0.002835868	0.002835868	0.00136391	0.00136391	0.000646275	0.000646275	0.001753358	0.001753358	0.00114007	0.000231245	0.000782935	0.000841504	0.001178378	0.001178378	0.001667727	0.001541993	0.002564914
3838203774535	383820	3774535	0.001810342	0.00167386	0.002784252	0.002784252	0.001339085	0.001339085	0.000634512	0.000634512	0.001721444	0.001721444	0.001119319	0.000227036	0.000768685	0.000826187	0.001169272	0.001169272	0.001654526	0.001529787	0.002544612
3838303774535	383830	3774535	0.001777816	0.00164378	0.002734227	0.002734227	0.001315025	0.001315025	0.000623112	0.000623112	0.001690515	0.001690515	0.001099208	0.000222957	0.000754874	0.000811343	0.001160167	0.001160167	0.001642016	0.001518221	0.002525372
3838403774535	383840	3774535	0.001746152	0.00161451	0.00268553	0.00268553	0.001291604	0.001291604	0.000612014	0.000612014	0.001660406	0.001660406	0.001079631	0.000218986	0.000741429	0.000796893	0.001151162	0.001151162	0.001629506	0.001506654	0.002506132
3838503774535	383850	3774535	0.001715265	0.00158595	0.002638026	0.002638026	0.001268758	0.001268758	0.000601188	0.000601188	0.00163136	0.00163136	0.001060534	0.000215113	0.000728314	0.000782797	0.001142157	0.001142157	0.001616306	0.001494448	0.00248583
3838603774535	383860	3774535	0.001685327	0.00155827	0.002591983	0.002591983	0.001246613	0.001246613	0.000590695	0.000590695	0.001602568	0.001602568	0.001042023	0.000211358	0.000715603	0.000769134	0.001133152	0.001133152	0.001602329	0.001481525	0.002464334
3838703774535	383870	3774535	0.001656166	0.0015313	0.002547133	0.002547133	0.001225043	0.001225043	0.000580474	0.000580474	0.001574839	0.001574839	0.001023993	0.000207701	0.00070322	0.000755826	0.001124347	0.001124347	0.001588352	0.001468602	0.002442838
3838803774535	383880	3774535	0.001627781	0.00150506	0.002503478	0.002503478	0.001204047	0.001204047	0.000570526	0.000570526	0.001547848	0.001547848	0.001006443	0.000204141	0.000691168	0.000742872	0.001115542	0.001115542	0.001573771	0.001455121	0.002420413
3838903774535	383890	3774535	0.001600086	0.00147945	0.002460884	0.002460884	0.001183561	0.001183561	0.000560819	0.000560819	0.001521513	0.001521513	0.000989319	0.000200668	0.000679408	0.000730233	0.001106736	0.001106736	0.001559018	0.00144148	0.002397723
3839003774535	383900	3774535	0.001573167	0.00145456	0.002419484	0.002419484	0.00116365	0.00116365	0.000551384	0.000551384	0.001495916	0.001495916	0.000972676	0.000197292	0.000667979	0.000717948	0.001098031	0.001098031	0.001544524	0.001428078	0.002375431
3839103774535	383910	3774535	0.001547026	0.00143039	0.002379279	0.002379279	0.001144313	0.001144313	0.000542221	0.000542221	0.001471058	0.001471058	0.000956513	0.000194014	0.000656879	0.000706018	0.001089226	0.001089226	0.001530547	0.001415155	0.002353935
3829703774545	382970	3774545	0.001969522	0.00182104	0.003029066	0.003029066	0.001456828	0.001456828	0.000690304	0.000690304	0.001872808	0.001872808	0.001217739	0.000246999	0.000836274	0.000898833	0.000808365	0.000808365	0.000680205	0.000628922	0.001046134
3829803774545	382980	3774545	0.002085478	0.00192825	0.003207403	0.003207403	0.001542599	0.001542599	0.00073094	0.00073094	0.001983069	0.001983069	0.001289433	0.000261541	0.00088551	0.000951752	0.000833279	0.000833279	0.000707986	0.000654609	0.001088861
3829903774545	382990	3774545	0.002222658	0.00205509	0.003418381	0.003418381	0.001644069	0.001644069	0.000779026	0.000779026	0.002113513	0.002113513	0.00137425	0.000278745	0.000943757	0.001014356	0.000862096	0.000862096	0.000740339	0.000684523	0.00113862
3830003774545	383000	3774545	0.002377352	0.00219812	0.003656296	0.003656296	0.001758494	0.001758494	0.000833245	0.000833245	0.002260611	0.002260611	0.001469896	0.000298145	0.001009441	0.001084954	0.000893514	0.000893514	0.000775282	0.000716831	0.00119236
3830103774545	383010	3774545	0.002527559	0.002337	0.00388731	0.00388731	0.0018696	0.0018696	0.000885892	0.000885892	0.002403442	0.002403442	0.001562768	0.000316983	0.001073221	0.001153505	0.00092163	0.00092163	0.00080591	0.00074515	0.001239465
3830203774545	383020	3774545	0.002692779	0.00248976	0.004141413	0.004141413	0.001991811	0.001991811	0.0009438	0.0009438	0.002560549	0.002560549	0.001664922	0.000337703	0.001143374	0.001228906	0.000951247	0.000951247	0.000836624	0.000773549	0.001286703
3830303774545	383030	3774545	0.002859983	0.00264436	0.004398568	0.004398568	0.002115489	0.002115489	0.001002404	0.001002404	0.002719542	0.002719542	0.001768303	0.000358673	0.00121437	0.001305213	0.000979363	0.000979363	0.000864837	0.000799634	0.001330093
3830403774545	383040	3774545	0.003018732	0.00279114	0.004642719	0.004642719	0.002232914	0.002232914	0.001058044	0.001058044	0.002870496	0.002870496	0.001866456	0.000378581	0.001281776	0.001377662	0.001003577	0.001003577	0.000889684	0.000822609	0.001368308
3830503774545	383050	3774545	0.003188093	0.00294773	0.004903191	0.004903191	0.002358188	0.002358188	0.001117404	0.001117404	0.00303154	0.00303154	0.00197117	0.000399821	0.001353688	0.001454953	0.001028592	0.001028592	0.000914359	0.000845424	0.001406257
3830603774545	383060	3774545	0.003376435	0.00312188	0.005192855	0.005192855	0.002497502	0.002497502	0.001183416	0.001183416	0.003210633	0.003210633	0.00208762	0.000423441	0.00143366	0.001540907	0.001056408	0.001056408	0.00094007	0.000869196	0.001445799
3830703774545	383070	3774545	0.003578667	0.00330886	0.005503883	0.005503883	0.00264709	0.00264709	0.001254297	0.001254297	0.003402935	0.003402935	0.002212659	0.000448803	0.001519529	0.0016332	0.001085824	0.001085824	0.000964831	0.0008929	0.001483881
3830803774545	383080	3774545	0.003807127	0.0035201	0.005855248	0.005855248	0.002816079	0.002816079	0.001334371	0.001334371	0.003620176	0.003620176	0.002353914	0.000477455	0.001616535	0.001737462	0.001115642	0.001115642	0.000989765	0.000915144	0.001522229
3830903774545	383090	3774545	0.004026011	0.00372248	0.006191885	0.006191885	0.002977984	0.002977984	0.001411088	0.001411088	0.003828312	0.003828312	0.002489248	0.000504905	0.001709475	0.001837354	0.001143958	0.001143958	0.001015044	0.000938517	0.001561108
3831003774545	383100	3774545	0.004254299	0.00393356	0.006542985	0.006542985	0.003146846	0.003146846	0.001491102	0.001491102	0.00404539	0.00404539	0.002630396	0.000533535	0.001806407	0.001941538	0.001173175	0.001173175	0.001037649	0.000959418	0.001595873
3831103774545	383110	3774545	0.00447534	0.00413793	0.006882938	0.006882938	0.003310346	0.003310346	0.001568575	0.001568575	0.004255576	0.004255576	0.002767064	0.000561256	0.001900263	0.002042415	0.00119939	0.00119939	0.001059477	0.0009796	0.001629443
3831203774545	383120	3774545	0.004718036	0.00436233	0.007256198	0.007256198	0.003489865	0.003489865	0.001653638	0.001653638	0.004486354	0.004486354	0.002917121	0.000591692	0.002003313	0.002153174	0.001224504	0.001224504	0.001081563	0.001000022	0.001663412
3831303774545	383130	3774545	0.004921821	0.00455075	0.007569613	0.007569613	0.003640602	0.003640602	0.001725063	0.001725063	0.004680133	0.004680133	0.003043119	0.000617249	0.002089842	0.002246176	0.001248318	0.001248318	0.001103478	0.001020284	0.001697116
3831403774545	383140	3774545	0.005105677	0.00472075	0.007852378	0.007852378	0.003776598	0.003776598	0.001789503	0.001789503	0.00485496	0.00485496	0.003156796	0.000640307	0.002167909	0.002330082	0.001266028	0.001266028	0.001125219	0.001040386	0.001730554
3831503774545	383150	3774545	0.005283234	0.00488492	0.008125455	0.008125455	0.003907934	0.003907934	0.001851736	0.001851736	0.005023798	0.005023798	0.003266578	0.000662574	0.002243301	0.002411114	0.001283238	0.001283238	0.001147392	0.001060888	0.001764655
3831603774545	383160	3774545	0.005446728	0.00503609	0.008376904	0.008376904	0.004028868	0.004028868	0.001909039	0.001909039	0.005179264	0.005179264	0.003367665	0.000683078	0.002312722	0.002485728	0.001298747	0.001298747	0.001169911	0.001081708	0.001799288
3831703774545	383170	3774545	0.005595382	0.00517353	0.008605531	0.008605531	0.004138826	0.004138826	0.001961142	0.001961142	0.005320618	0.005320618	0.003459577	0.000701721	0.002375841	0.00255357	0.001313055	0.001313055	0.001192688	0.001102768	0.001834318
3831903774545	383190	3774545	0.00580538	0.0053677	0.0089285	0.0089285	0.004294158	0.004294158	0.002034744	0.002034744	0.005520304	0.005520304	0.003589416	0.000728057	0.002465008	0.002649407	0.001325162	0.001325162	0.001239104	0.001145685	0.001905706
3832003774545	383200	3774545	0.005859216	0.00541748	0.009011299	0.009011299	0.00433398	0.00433398	0.002053614	0.002053614	0.005571496	0.005571496	0.003622703	0.000734809	0.002487867	0.002673976	0.001323461	0.001323461	0.001262744	0.001167543	0.001942063
3832103774545	383210	3774545	0.005885876	0.00544213	0.009052301	0.009052301	0.0043537	0.0043537	0.002062958	0.002062958	0.005596847	0.005596847	0.003639186	0.000738152	0.002499187	0.002686143	0.00132086	0.00132086	0.001286729	0.001189719	0.001978951
3832203774545	383220	3774545	0.005884237	0.00544061	0.00904978	0.00904978	0.004352487	0.004352487	0.002062383	0.002062383	0.005595288	0.005595288	0.003638173	0.000737946	0.002498491	0.002685395	0.001317458	0.001317458	0.0013108	0.001211976	0.002015972
3832303774545	383230	3774545	0.005858354	0.00541668	0.009009972	0.009009972	0.004333342	0.004333342	0.002053311	0.002053311	0.005570676	0.005570676	0.003622169	0.0007347	0.002487501	0.002673582	0.001313155	0.001313155	0.001335303	0.001234631	0.002053656
3832403774545	383240	3774545	0.00582367	0.00538461	0.008956631	0.008956631	0.004307688	0.004307688	0.002041155	0.002041155	0.005537696	0.005537696	0.003600725	0.000730351	0.002472774	0.002657754	0.001311154	0.001311154	0.001359978	0.001257446	0.002091605

			KMMass Grading / Excavation	KMDrainage / Utilities Trenching	KMFoundations / Concrete Pads	KMBuilding / Structure Construction	KMAsphalt Paving	KMArchitectural Coating	KMLandscaping or Other Finishing	KMWaterside Construction (Piles)	EWNDemolition	EWNSite Grubbing / Prep	EWNDrainage / Utilities Trenching	EWNDrainage / Utilities Trenching	EWNDrainage / Utilities Trenching	EWNFoundations / Concrete Pads	EWNBuilding / Structure Construction	EWNAsphalt Paving	EWNLandscaping or Other Finishing	EWNWaterside Construction (Piles)	ISDemolition
Unique Identifier	X (UTM)	Y (UTM)	2026	2026	2026	2026	2026	2026	2026	2026	2027	2027	2027	2028	2029	2029	2029	2029	2029	2029	2027
3834203774535	383420	3774535	0.002644395	0.000656626	0.00060264	0.001772451	0.001063094	0.000215632	0.000730073	0.000784687	0.000352871	0.000403438	0.000475133	0.000475133	0.000475133	0.000123679	0.000307265	0.000218177	0.000149832	0.00015666	0.006290772
3834303774535	383430	3774535	0.002644395	0.000656626	0.00060264	0.001772451	0.001063094	0.000215632	0.000730073	0.000784687	0.000349161	0.000399196	0.000470138	0.000470138	0.000470138	0.000122379	0.000304034	0.000215883	0.000148257	0.000155013	0.006126329
3834403774535	383440	3774535	0.002630065	0.000653068	0.000599374	0.001762846	0.001057333	0.000214463	0.000726116	0.000780435	0.000344502	0.00039387	0.000463865	0.000463865	0.000463865	0.000120746	0.000299977	0.000213003	0.000146278	0.000152945	0.005942818
3834503774535	383450	3774535	0.002599679	0.000645523	0.000592449	0.001742479	0.001045117	0.000211986	0.000717727	0.000771418	0.000338722	0.000387261	0.000456081	0.000456081	0.000456081	0.00011872	0.000294944	0.000209429	0.000143824	0.000150378	0.005737653
3834603774535	383460	3774535	0.002565577	0.000637055	0.000584678	0.001719622	0.001031408	0.000209205	0.000708312	0.000761299	0.000333286	0.000381047	0.000448763	0.000448763	0.000448763	0.000116815	0.000290211	0.000206068	0.000141516	0.000147965	0.005543099
3834703774535	383470	3774535	0.00255045	0.000633299	0.00058123	0.001709483	0.001025326	0.000207971	0.000704136	0.00075681	0.000330181	0.000377496	0.00044458	0.00044458	0.00044458	0.000115726	0.000287507	0.000204148	0.000140197	0.000146586	0.005398586
3834803774535	383480	3774535	0.00253665	0.000629872	0.000578085	0.001700233	0.001019779	0.000206846	0.000700326	0.000752715	0.000327506	0.000374438	0.000440979	0.000440979	0.000440979	0.000114789	0.000285178	0.000202494	0.000139061	0.000145399	0.005263476
3834903774535	383490	3774535	0.002519135	0.000625523	0.000574094	0.001688493	0.001012737	0.000205418	0.000695491	0.000747518	0.000324831	0.00037138	0.000437378	0.000437378	0.000437378	0.00011385	0.000282849	0.00020084	0.000137926	0.000144211	0.005130697
3835003774535	383500	3774535	0.002499497	0.000620647	0.000569618	0.001675331	0.001004842	0.000203817	0.000690069	0.000741691	0.000322329	0.000368519	0.000434009	0.000434009	0.000434009	0.000112974	0.00028067	0.000199293	0.000136863	0.000143101	0.005000937
3835103774535	383510	3774535	0.002477868	0.000615276	0.000564689	0.001660834	0.000996147	0.000202053	0.000684098	0.000735273	0.000319827	0.000365659	0.00043064	0.00043064	0.00043064	0.000112097	0.000278492	0.000197746	0.000135801	0.00014199	0.004874973
3835203774535	383520	3774535	0.002454648	0.00060951	0.000559397	0.001645269	0.000986812	0.000200159	0.000677687	0.000728382	0.000317325	0.000362798	0.000427271	0.000427271	0.000427271	0.00011122	0.000276313	0.0001962	0.000134739	0.000140879	0.004750476
3835303774535	383530	3774535	0.002430763	0.000603579	0.00053954	0.001629261	0.00097721	0.000198212	0.000671093	0.000721295	0.00031491	0.000360036	0.000424018	0.000424018	0.000424018	0.000110374	0.000274209	0.000194706	0.000133713	0.000139807	0.004629947
3835403774535	383540	3774535	0.002406348	0.000597517	0.00054839	0.001612896	0.000967395	0.000196221	0.000664352	0.00071405	0.000312666	0.000357472	0.000420998	0.000420998	0.000420998	0.000109587	0.000272256	0.000193319	0.000132761	0.000138811	0.004514337
3835503774535	383550	3774535	0.00238472	0.000592146	0.00054361	0.001598399	0.0009587	0.000194457	0.000658381	0.000707632	0.000310768	0.000355302	0.000418442	0.000418442	0.000418442	0.000108922	0.000270603	0.000192145	0.000131955	0.000137968	0.004407009
3835603774535	383560	3774535	0.002362693	0.000586677	0.000538442	0.001583635	0.000949845	0.000192661	0.0006523	0.000701096	0.000308956	0.00035323	0.000416003	0.000416003	0.000416003	0.000108287	0.000269026	0.000191025	0.000131185	0.000137164	0.00430339
3835703774535	383570	3774535	0.002360039	0.000586018	0.000537837	0.001581856	0.000948778	0.000192445	0.000651567	0.000700308	0.000308698	0.000352934	0.000415654	0.000415654	0.000415654	0.000108196	0.0002688	0.000190865	0.000131075	0.000137049	0.004226691
3835803774535	383580	3774535	0.002369858	0.000588456	0.000540074	0.001588438	0.000952725	0.000193245	0.000654278	0.000703222	0.000309474	0.00035382	0.0004167	0.0004167	0.0004167	0.000108468	0.000269476	0.000191345	0.000131405	0.000137393	0.004165866
3835903774535	383590	3774535	0.002379943	0.00059096	0.000542373	0.001595197	0.000956779	0.000194068	0.000657062	0.000706214	0.000310337	0.000354808	0.000417861	0.000417861	0.00041786	0.000108771	0.000270228	0.000191879	0.000131771	0.000137776	0.004106162
3836003774535	383600	3774535	0.00240794	0.000597912	0.000548753	0.001613963	0.000968035	0.000196351	0.000664792	0.000714522	0.000312666	0.000357472	0.000420998	0.000420998	0.000420998	0.000109587	0.000272256	0.000193319	0.000132761	0.000138811	0.004065526
3836103774535	383610	3774535	0.002437663	0.000605293	0.000555527	0.001633885	0.000979984	0.000198774	0.000672998	0.000723342	0.000315082	0.000360234	0.000424251	0.000424251	0.000424251	0.000110434	0.00027436	0.000194813	0.000133786	0.000139883	0.004024631
3836203774535	383620	3774535	0.00250308	0.000621536	0.000570435	0.001677732	0.001006283	0.000204109	0.000691058	0.000742754	0.000320172	0.000366053	0.000431105	0.000431105	0.00043110	0.000112218	0.000278792	0.00019796	0.000135948	0.000142143	0.004011689
3836303774535	383630	3774535	0.002603394	0.000646445	0.000593296	0.001744969	0.001046611	0.000212289	0.000718753	0.00077252	0.000329059	0.000376213	0.00044307	0.00044307	0.00044307	0.000115333	0.00028653	0.000203454	0.000139721	0.000146088	0.004030325
3836403774535	383640	3774535	0.002700789	0.000670629	0.000615491	0.00181025	0.001085765	0.000220231	0.000745642	0.000801421	0.000339498	0.000388149	0.000457127	0.000457127	0.00045712	0.000118992	0.00029562	0.000209909	0.000144154	0.000150723	0.004049824
3836503774535	383650	3774535	0.002746302	0.00068193	0.000625863	0.001840756	0.001104062	0.000223942	0.000758208	0.000814926	0.000346228	0.000395843	0.000466188	0.000466188	0.000466188	0.00012135	0.00030148	0.00021407	0.000147011	0.000153711	0.004028341
3836603774535	383660	3774535	0.002778944	0.000690036	0.000633302	0.001862635	0.001117185	0.000226603	0.000767219	0.000824612	0.000352612	0.000403142	0.000474784	0.000474784	0.000474784	0.000123588	0.000307039	0.000218017	0.000149722	0.000156545	0.004002975
3836703774535	383670	3774535	0.002804155	0.000696296	0.000639048	0.001879533	0.00112732	0.000228659	0.00077418	0.000832094	0.000359601	0.000411132	0.000484194	0.000484194	0.000484194	0.000126038	0.000313125	0.000222338	0.000152689	0.000159648	0.003980371
3836803774535	383680	3774535	0.002816894	0.000699459	0.000641951	0.001888071	0.001132441	0.000229698	0.000777697	0.000835873	0.000369264	0.00042218	0.000497205	0.000497205	0.000497205	0.000129424	0.000321539	0.000228313	0.000156792	0.000163938	0.003965531
3836903774535	383690	3774535	0.002830163	0.000702754	0.000644975	0.001896965	0.001137776	0.00023078	0.00078136	0.000839811	0.00038186	0.000436581	0.000514166	0.000514166	0.00051416	0.000133839	0.000332507	0.000236101	0.000162141	0.00016953	0.003982528
3837003774535	383700	3774535	0.002823661	0.000701139	0.000643493	0.001892607	0.001135162	0.00023025	0.000779565	0.000837882	0.000392041	0.000448221	0.000527874	0.000527874	0.000527874	0.000137408	0.000341372	0.000242395	0.000166463	0.00017405	0.00400496
3837103774535	383710	3774535	0.002808932	0.000697482	0.000640136	0.001882735	0.001129241	0.000229049	0.000775499	0.000833511	0.000395061	0.000451673	0.00053194	0.00053194	0.00053194	0.000138466	0.000344001	0.000244263	0.000167746	0.00017539	0.003948707
3837203774535	383720	3774535	0.002787702	0.00069221	0.000635298	0.001868505	0.001120706	0.000227318	0.000769637	0.000827211	0.000394974	0.000451574	0.000531824	0.000531824	0.000531824	0.000138436	0.000343926	0.000244209	0.000167709	0.000175352	0.003873129
3837303774535	383730	3774535	0.002762623	0.000685983	0.000629583	0.001851695	0.001110624	0.000225273	0.000762713	0.000819769	0.000394802	0.000451377	0.000531591	0.000531591	0.000531591	0.000138375	0.000343776	0.000244102	0.000167636	0.000175275	0.003791511
3837403774535	383740	3774535	0.002734891	0.000679097	0.000623263	0.001833107	0.001099475	0.000223011	0.000755057	0.00081154	0.000393594	0.000449996	0.000529965	0.000529965	0.00052996	0.000137952	0.000342724	0.000243356	0.000167123	0.000174739	0.00370929
3837503774535	383750	3774535	0.002707689	0.000672342	0.000617064	0.001814875	0.001088539	0.000220793	0.000747547	0.000803469	0.000392213	0.000448418	0.000528106	0.000528106	0.000528106	0.000137468	0.000341522	0.000242502	0.000166537	0.000174126	0.003627154
3837603774535	383760	3774535	0.002681018	0.00066572	0.000610986	0.001796998	0.001077817	0.000218618	0.000740184	0.000795554	0.000390833	0.00044684	0.000526248	0.000526248	0.000526248	0.000136984	0.00034032	0.000241649	0.000165951	0.000173513	0.003546486
3837703774535	383770	3774535	0.00265448	0.00065913	0.000604938	0.00177921	0.001067148	0.000216454	0.000732857	0.00078768	0.000389366	0.000445163	0.000524273	0.000524273	0.000524273	0.00013647	0.000339043	0.000240742	0.000165328	0.000172862	0.00346737
3837803774535	383780	3774535	0.002630861	0.000653265	0.000599555	0.001763379	0.001057653	0.000214528	0.000726336	0.000780671	0.000388072	0.000443683	0.00052253	0.00052253	0.00052253	0.000136017	0.000337916	0.000239942	0.000164778	0.000172288	0.003391447
3837903774535	383790	3774535	0.002607109	0.000647368	0.000594142	0.00174746	0.001048104	0.000212592	0.000719779	0.000773623	0.000386778	0.000442203	0.000520788	0.000520788	0.000520788	0.000135563	0.000336789	0.000239141	0.000164229	0.000171713	0.003317594
3838003774535	383800	3774535	0.002585348	0.000641964	0.000589183	0.001732874	0.001039356	0.000210817	0.000713771	0.000767166	0.000385656	0.000440921	0.000519277	0.000519277	0.00051927	0.00013517	0.000335813	0.000238448	0.000163753	0.000171215	0.003246588
3838103774535	383810	3774535	0.002564914	0.00063689	0.000584526	0.001719177	0.001031141	0.000209151	0.000708129	0.000761102	0.000384535	0.000439639	0.000517767	0.000517767	0.00051776	0.000134777	0.000334836	0.000237755	0.000163276	0.000170717	0.003178257
3838203774535	383820	3774535	0.002544612	0.000631849	0.0005799	0.00170557	0.001022979	0.000207495	0.000702524	0.000755078	0.000383499	0.000438455	0.000516373	0.000516373	0.00051637	0.000134414	0.000333934	0.000237114	0.000162837	0.000170258	0.003111738
3838303774535	383830	3774535	0.002525372	0.000627072	0.000575515	0.001692674	0.001015244	0.000205926	0.000697212	0.000749368	0.000382464	0.000437271	0.000514979	0.000514979	0.00051497	0.000134051	0.000333033	0.000236474	0.000162397	0.000169798	0.003047462
3838403774535	383840	3774535	0.002506132	0.000622294	0.00057113	0.001679777	0.00100751	0.000204358	0.000691901	0.000743659	0.000381515	0.000436186	0.000513701	0.000513701	0.00051370	0.000133718	0.000332206	0.000235887	0.000161994	0.000169377	0.002984825
3838503774535	383850	3774535	0.00248583	0.000617253	0.000566504	0.00166617	0.000999348	0.000202702	0.000686296	0.000737635	0.00038048	0.000435003	0.000512307	0.000512307	0.00051230	0.000133355	0.000331305	0.000235247	0.000161555	0.000168917	0.002923483
3838603774535	383860	3774535	0.002464334	0.000611915	0.000561605	0.001651762	0.000990706	0.000200949	0.000680361	0.000731256	0.000379358	0.00043372	0.000510797	0.000510797	0.00051079	0.000132962	0.000330328	0.000234554	0.000161078	0.000168419	0.002863434
3838703774535	383870	3774535	0.002442838	0.000606578	0.000556706	0.001637354	0.000982064	0.000199196	0.000674426	0.000724878	0.00037815	0.000432339	0.000509171	0.000509171	0.00050917	0.000132539	0.000329277	0.000233807	0.000160565	0.000167883	0.002805025
3838803774535	383880	3774535	0.002420413	0.000601009	0.000551596	0.001622323	0.00097304	0.000197368	0.000668235	0.000718224	0.000376942	0.000430958	0.000507544	0.000507544	0.00050754	0.000132116	0.000328225	0.0023306	0.000160053	0.000167346	0.002747823
3838903774535	383890	3774535	0.002397723	0.000595375	0.000546425	0.001607115	0.000963927	0.000195518	0.000661971	0.000711491	0.000375735	0.000429578	0.000505918	0.000505918	0.00050591	0.000131692	0.000327173	0.000232313	0.0015954	0.00016681	0.002692175
3839003774535	383900	3774535	0.002375431	0.0005898	0.000541345	0.001592173	0.000954966	0.0001937	0.000655816	0.000704876	0.000374527	0.000428197	0.000504292	0.000504292	0.00050429	0.000131269	0.000326121	0.000231567	0.000159027	0.000166274	0.0026308
3839103774535	383910	3774535	0.002353935	0.000584502	0.000536446	0.001577765	0.000946324	0.000191947	0.000649882	0.000698497	0.000373405	0.000426914	0.000502781	0.000502781	0.00050278	0.000130876	0.000325145	0.000230873	0.000158551	0.000165776	0.002585537
3829703774545	382970	3774545	0.001046134	0.000259764	0.000238407	0.000701189	0.00042056	8.5305E-05	0.00028882	0.00031042	0.000306196	0.000350074	0.00041225	0.00041225	0.00041225	0.000107319	0.000266622	0.000189318	0.000130013	0.000135938	0.00174805
3829803774545	382980	3774545	0.001088861	0.000270374	0.000248144	0.000729828	0.00043774	8.8789E-05	0.00030616	0.00032310	0.00032408	0.000357176	0.00042065	0.00042065	0.00042065	0.000109497	0.000272031	0.000193159	0.000132651	0.000138696	0.001849684
3829903774545	382990	3774545	0.00113862	0.000282729	0.000259484	0.000763179	0.000457745	9.28465E-05	0.000314354	0.000337869	0.00032	0.000365856	0.000430872	0.000430872	0.00043087	0.000112158	0.000278642	0.000197853	0.000135874	0.000142066	0.001968918
3830003774545	383000	3774545	0.00119236	0.000296073	0.000271731	0.000799199	0.00047935	9.72286E-05	0.00032919	0.00035381	0.00032828	0.00037572	0.000442489	0.000442489	0.00044248	0.000115182	0.000286154	0.000203188	0.000139538	0.000145897	0.002101612
3830103774545	383010	3774545	0.001239465	0.00030777	0.000282466	0.000830773	0.000498287	0.00010107	0.000342195	0.000367794	0.00033596	0.000384104	0.000452364	0.000452364	0.00045236	0.000117752	0.00029254	0.000207722	0.000142652	0.000149152	0.002228956
3830203774545	383020	3774545	0.001286703	0.000319499	0.000293231	0.000862435	0.000517277	0.000104922	0.000355237	0.000381811	0.000344071	0.000393377	0.000463284	0.000463284	0.00046328	0.000120594	0.000299602	0.000212736	0.000146095	0.000152753	0.002367689
3830303774545	383030	3774545	0.001330093	0.000330273	0.000303119	0.000891517	0.000534721	0.00010846	0.000367216	0.000394686	0.000351405	0.000401761	0.000473158	0.000473158	0.00047315	0.000123165	0.000305988	0.00021727	0.000149209	0.000156009	0.002508233
3830403774545	383040	3774545	0.001368308	0.000339763	0.000311828	0.000917132	0.000550084	0.000111576	0.000377767	0.000406026	0.000357099	0.000408271	0.000480825	0.000480825	0.00048082	0.000125161	0.000310946	0.000220791	0.000151627	0.000158537	0.002641962
3830503774545	383050	3774545	0.001406257	0.000349186	0.000320476	0.000942568	0.00056534	0.00011467	0.000388244	0.00041728	0.000362793	0.000414782	0.000488492	0.000488492	0.00048849	0.000127156	0.000315904	0.000224312	0.000154045	0.000161065	0.002783973
3830603774545	383060	3774545	0.001445799	0.000359004	0.000329488	0.000969072	0.000581237	0.000117895	0.000399161	0.00042902	0.000369264	0.00042218	0.000497205	0.000497205	0.00049720	0.000129424	0.000321539	0.000228313	0.000156792	0.000163938	0.002940997
3830703774545	383070	3774545	0.001483881	0.000368461	0.000338166	0.000994597	0.000596547	0.000121	0.000409675	0.00044032	0.000376597	0.000430564	0.00050708	0.00050708	0.00050708	0.000131995	0.000327924	0.000232847	0.000159906	0.000167193	0.003108977
3830803774545	383080	3774545	0.001522229	0.000377983	0.000346906	0.0010203	0.000611963	0.000124127	0.000420262	0.0004517	0.000386347	0.00044171	0.000520207	0.000520207	0.00052020	0.000135412	0.000336414	0.000238875	0.000164046	0.000171522	0.003290331
3830903774545	383090	3774545	0.001561108	0.000387636	0.000355766	0.001046359	0.000627593	0.000127297	0.000430995	0.000463237	0.000395837	0.000452561	0.000532985	0.000532985	0.00053298	0.000138738	0.000344677	0.000244743	0.000168075	0.000175735	0.003480225
3831003774545	383100	3774545	0.001595873	0.000396269	0.000363688	0.001069661	0.000641569	0.000130132	0.000440593	0.000473553	0.000402998	0.000460748	0.000542627	0.000542627	0.00054262	0.000141248	0.000350913	0.00024917	0.000171116	0.000178914	0.003678316
3831103774545	383110	3774545	0.001629443	0.000404605	0.000371339	0.001092162	0.000655065	0.00013287	0.000449862	0.000483514	0.000407571	0.000465976	0.000548784	0.000548784	0.00054878	0.000142851	0.000354894	0.000251997	0.000173058	0.000180944	0.003883914
3831203774545	383120	3774545	0.001663412	0.0004130	0.00037908	0.00111493	0.000668721	0.00013564	0.00045924	0.00049359	0.00041136	0.00047031	0.00055389	0.00055389	0.00055389	0.00014418	0.0003582	0.00025434	0.00017466	0.000182629	0.004080797
3831303774545	383130	3774545	0.001697116	0.000421408	0.000386761	0.001137521	0.000682271	0.000138388	0.000468545	0.000503595	0.00041292	0.000472091	0.000555987	0.000555987	0.00055598	0.000144725	0.000359552	0.000255305	0.000175329	0.000183319	0.00427906
3831403774545	383140	3774545	0.001730554	0.000429711	0.000394381	0.001159933	0.000695713	0.000141115	0.000477777	0.000513517	0.000413869	0.000473176	0.000557265	0.000557265	0.00055726	0.000145058	0.000360379	0.000255892	0.000175732	0.00018374	0.004473959
3831503774545	383150	3774545	0.001764655	0.000438179	0.000402153	0.00118279	0.000709423	0.000143895	0.000487191	0.00052363	0.000414732	0.000474163	0.000558426	0.000558426	0.00055842	0.0001453	0.0003611	0.00025642	0.000176098	0.000184123	0.004675501
3831603774545	383160	3774545	0.001799288	0.000446779	0.000410045	0.001206003	0.000723346	0.000146719	0.000496753	0.000533913	0.000415422	0.000474952	0.000559356	0.000559356	0.00055935	0.000145602	0.000361731	0.000256852	0.000176391	0.00018443	0.004884032
3831703774545	383170	3774545	0.001834318	0.000455477	0.000418029	0.001229483	0.000737428	0.000149576	0.000506424	0.000544308	0.000416026	0.000475642	0.000560169	0.000560169	0.00056016	0.000145814	0.000362257	0.000257225	0.000176648	0.000184698	0.005100069
3831903774545	383190	3774545	0.001905706	0.000473203	0.000434297	0.001277332	0.000766128	0.000155397	0.000526133	0.000565491	0.00041663	0.000476333	0.000560982	0.000560982	0.00056098	0.000146026	0.000362783	0.000257599	0.000176904	0.000184966	0.00554655
3832003774545	383200	3774545	0.001942063	0.000482231	0.000442583	0.001301701	0.000780744	0.000158362	0.000536171	0.00057628	0.000416716	0.000476432	0.000561098	0.000561098	0.00056109	0.000146056	0.000362858	0.000257652	0.000176941	0.000185004	0.00577363
3832103774545	383210	3774545	0.001978951	0.000491391	0.000450989	0.001326426	0.000795574	0.00016137	0.000546355	0.000587226	0.00041663	0.000476333	0.000560982	0.000560982	0.00056098	0.000146026	0.000362783	0.000257599	0.000176904	0.000184966	0.006002263
3832203774545	383220	3774545	0.002015972	0.000500583	0.000459426	0.001351239	0.000810457	0.000164388	0.000556576	0.000598211	0.000416457	0.000476136	0.00056075	0.00056075	0.00056075	0.000145965	0.000362632	0.000257492	0.000176831	0.000184889	0.006229343
3832303774545	383230	3774545	0.002053656	0.00050994	0.000468014	0.001376498	0.000825606	0.000167461	0.00056698	0.000609393	0.000416198	0.00047584	0.000560401	0.000560401	0.00056040	0.000145875	0.000362407	0.000257332	0.000176721	0.000184774	0.00644745
3832403774545	383240	3774545	0.002091605	0.000519364	0.000476663	0.001401934	0.000840863	0.000170556	0.000577457	0.000620654	0.000416112	0.000475741	0.000560285	0.000560285	0.00056028	0.000145844	0.000362332	0.000257278	0.000176684	0.000184736	0.006667455

			ISDrainage / Utilities Trenching	ISDrainage / Utilities Trenching	ISAsphalt Paving	ISAsphalt Paving	SVDemolition	SVSite Grubbing / Prep	SVMass Grading / Excavation	SVMass Grading / Excavation	SVDrainage / Utilities Trenching	SVFoundations / Concrete Pads	SVBuilding / Structure Construction	SVBuilding / Structure Construction	SVAsphalt Paving	SVAsphalt Paving	SVArchitectural Coating	SVArchitectural Coating	SVLandscaping or Other Finishing	SVLandscaping or Other Finishing	MDemolition
Unique Identifier	X (UTM)	Y (UTM)	2027	2028	2027	2028	2027	2027	2027	2028	2028	2028	2028	2029	2028	2029	2028	2029	2028	2029	2027
3834203774535	383420	3774535	0.00337506	0.00337506	0.00388953	0.00388953	0.000192871	7.68589E-05	0.000249978	0.000249978	0.000129005	5.00395E-05	0.000232129	0.000232129	0.000133878	0.000133878	3.01554E-05	3.01554E-05	0.000102098	0.000102098	0.000744567
3834303774535	383430	3774535	0.003286835	0.003286835	0.003787856	0.003787856	0.00019128	7.62246E-05	0.000247915	0.000247915	0.000127941	4.96265E-05	0.000230528	0.000230528	0.000132773	0.000132773	2.99065E-05	2.99065E-05	0.000101256	0.000101256	0.00074172
3834403774535	383440	3774535	0.00318838	0.00318838	0.003674393	0.003674393	0.000189273	7.54249E-05	0.000245314	0.000245314	0.000126598	4.91058E-05	0.000228571	0.000228571	0.00013138	0.00013138	2.95927E-05	2.95927E-05	0.000100193	0.000100193	0.000736371
3834503774535	383450	3774535	0.003078306	0.003078306	0.003547541	0.003547541	0.000186782	7.44321E-05	0.000242085	0.000242085	0.000124932	4.84595E-05	0.000226081	0.000226081	0.00012965	0.00012965	2.92032E-05	2.92032E-05	9.88743E-05	9.88743E-05	0.000728088
3834603774535	383460	3774535	0.002973926	0.002973926	0.00342725	0.00342725	0.000184429	7.34944E-05	0.000239035	0.000239035	0.000123358	4.7849E-05	0.000223769	0.000223769	0.000128017	0.000128017	2.88353E-05	2.88353E-05	9.76288E-05	9.76288E-05	0.000719892
3834703774535	383470	3774535	0.002896393	0.002896393	0.003337899	0.003337899	0.000183114	7.29704E-05	0.000237331	0.000237331	0.000122479	4.75079E-05	0.000222435	0.000222435	0.000127104	0.000127104	2.86298E-05	2.86298E-05	9.69327E-05	9.69327E-05	0.000716786
3834803774535	383480	3774535	0.002823906	0.002823906	0.003254362	0.003254362	0.000181937	7.25016E-05	0.000235806	0.000235806	0.000121692	4.72027E-05	0.00022119	0.00022119	0.000126288	0.000126288	2.84458E-05	2.84458E-05	9.631E-05	9.631E-05	0.000714111
3834903774535	383490	3774535	0.002752668	0.002752668	0.003172265	0.003172265	0.000180761	7.20328E-05	0.000234281	0.000234281	0.000120905	4.68974E-05	0.000220122	0.000220122	0.000125471	0.000125471	2.82619E-05	2.82619E-05	9.56872E-05	9.56872E-05	0.000711351
3835003774535	383500	3774535	0.002683051	0.002683051	0.003092036	0.003092036	0.000179654	7.15916E-05	0.000232846	0.000232846	0.000120164	4.66102E-05	0.000218966	0.000218966	0.000124703	0.000124703	2.80887E-05	2.80887E-05	9.51011E-05	9.51011E-05	0.000708331
3835103774535	383510	3774535	0.00261547	0.00261547	0.003014154	0.003014154	0.000178615	7.11779E-05	0.000231501	0.000231501	0.00011947	4.63408E-05	0.000217988	0.000217988	0.000123982	0.000123982	2.79264E-05	2.79264E-05	9.45516E-05	9.45516E-05	0.000705311
3835203774535	383520	3774535	0.002548676	0.002548676	0.002937178	0.002937178	0.000177577	7.07642E-05	0.000230156	0.000230156	0.000118776	4.60715E-05	0.00021692	0.00021692	0.000123262	0.000123262	2.77641E-05	2.77641E-05	9.40021E-05	9.40021E-05	0.000701946
3835303774535	383530	3774535	0.002484012	0.002484012	0.002862656	0.002862656	0.000176539	7.03506E-05	0.00022881	0.00022881	0.000118081	4.58022E-05	0.000215942	0.000215942	0.000122541	0.000122541	2.76018E-05	2.76018E-05	9.34525E-05	9.34525E-05	0.000698409
3835403774535	383540	3774535	0.002421985	0.002421985	0.002791175	0.002791175	0.00017557	6.99645E-05	0.000227554	0.000227554	0.000117433	4.55508E-05	0.000214964	0.000214964	0.000121868	0.000121868	2.74504E-05	2.74504E-05	9.29397E-05	9.29397E-05	0.000695044
3835503774535	383550	3774535	0.002364403	0.002364403	0.002724815	0.002724815	0.000174809	6.96611E-05	0.000226568	0.000226568	0.000116924	4.53533E-05	0.000214252	0.000214252	0.00012134	0.00012134	2.73313E-05	2.73313E-05	9.25367E-05	9.25367E-05	0.000692197
3835603774535	383560	3774535	0.002308811	0.002308811	0.002660749	0.002660749	0.000174048	6.93578E-05	0.000225581	0.000225581	0.000116415	4.51558E-05	0.000213541	0.000213541	0.000120812	0.000120812	2.72123E-05	2.72123E-05	9.21337E-05	9.21337E-05	0.00068935
3835703774535	383570	3774535	0.00226766	0.00226766	0.002613326	0.002613326	0.000174048	6.93578E-05	0.000225581	0.000225581	0.000116415	4.51558E-05	0.000213541	0.000213541	0.000120812	0.000120812	2.72123E-05	2.72123E-05	9.21337E-05	9.21337E-05	0.000690558
3835803774535	383580	3774535	0.002235027	0.002235027	0.002575719	0.002575719	0.000174463	6.95232E-05	0.000226119	0.000226119	0.000116693	4.52636E-05	0.000214074	0.000214074	0.0001211	0.0001211	2.72772E-05	2.72772E-05	9.23535E-05	9.23535E-05	0.000694268
3835903774535	383590	3774535	0.002202996	0.002202996	0.002538805	0.002538805	0.000174948	6.97163E-05	0.000226747	0.000226747	0.000117017	4.53892E-05	0.000214519	0.000214519	0.000121436	0.000121436	2.7353E-05	2.7353E-05	9.261E-05	9.261E-05	0.000698064
3836003774535	383600	3774535	0.002181194	0.002181194	0.002513679	0.002513679	0.000176055	7.01575E-05	0.000228182	0.000228182	0.000117757	4.56765E-05	0.000215675	0.000215675	0.000122205	0.000122205	2.75261E-05	2.75261E-05	9.31961E-05	9.31961E-05	0.00070557
3836103774535	383610	3774535	0.002159253	0.002159253	0.002488394	0.002488394	0.000177162	7.05988E-05	0.000229617	0.000229617	0.000118498	4.59638E-05	0.000216832	0.000216832	0.000122973	0.000122973	2.76992E-05	2.76992E-05	9.37823E-05	9.37823E-05	0.000713507
3836203774535	383620	3774535	0.00215231	0.00215231	0.002480393	0.002480393	0.000179446	7.15088E-05	0.000232577	0.000232577	0.000120025	4.65563E-05	0.000219055	0.000219055	0.000124558	0.000124558	2.80563E-05	2.80563E-05	9.49912E-05	9.49912E-05	0.00072852
3836303774535	383630	3774535	0.002162308	0.002162308	0.002491915	0.002491915	0.000183321	7.30532E-05	0.0002376	0.0002376	0.000122618	4.75617E-05	0.000222701	0.000222701	0.000127249	0.000127249	2.86622E-05	2.86622E-05	9.70427E-05	9.70427E-05	0.000753885
3836403774535	383640	3774535	0.002172769	0.002172769	0.002503971	0.002503971	0.00018775	7.48181E-05	0.000243341	0.000243341	0.00012558	4.87108E-05	0.000226704	0.000226704	0.000130323	0.000130323	2.93547E-05	2.93547E-05	9.93872E-05	9.93872E-05	0.000782701
3836503774535	383650	3774535	0.002161244	0.002161244	0.002490688	0.002490688	0.000190657	7.59764E-05	0.000247108	0.000247108	0.000127524	4.94649E-05	0.000229283	0.000229283	0.00013234	0.00013234	2.98091E-05	2.98091E-05	0.000100926	0.000100926	0.000800992
3836603774535	383660	3774535	0.002147635	0.002147635	0.002475005	0.002475005	0.000193564	7.71347E-05	0.000250875	0.000250875	0.000129468	5.0219E-05	0.000231951	0.000231951	0.000134358	0.000134358	3.02636E-05	3.02636E-05	0.000102464	0.000102464	0.000818851
3836703774535	383670	3774535	0.002135507	0.002135507	0.002461029	0.002461029	0.000196816	7.84308E-05	0.000255091	0.000255091	0.000131644	5.10629E-05	0.000234975	0.000234975	0.000136616	0.000136616	3.07721E-05	3.07721E-05	0.000104186	0.000104186	0.000838177
3836803774535	383680	3774535	0.002127546	0.002127546	0.002451854	0.002451854	0.000200761	8.00027E-05	0.000260203	0.000260203	0.000134282	5.20863E-05	0.00023871	0.00023871	0.000139354	0.000139354	3.13889E-05	3.13889E-05	0.000106274	0.000106274	0.00086035
3836903774535	383690	3774535	0.002136665	0.002136665	0.002462362	0.002462362	0.000206159	8.21538E-05	0.000267199	0.000267199	0.000137893	5.34868E-05	0.000243068	0.000243068	0.000143101	0.000143101	3.22328E-05	3.22328E-05	0.000109132	0.000109132	0.000913152
3837003774535	383700	3774535	0.0021487	0.0021487	0.00247632	0.00247632	0.000211557	8.43049E-05	0.000274195	0.000274195	0.00014151	5.48872E-05	0.000249294	0.000249294	0.000146847	0.000146847	3.30768E-05	3.30768E-05	0.000111989	0.000111989	0.000922987
3837103774535	383710	3774535	0.00211852	0.00211852	0.00241452	0.00241452	0.000216539	8.62904E-05	0.000280653	0.000280653	0.000144836	5.618E-05	0.00025632	0.00025632	0.000150306	0.000150306	3.38558E-05	3.38558E-05	0.000114627	0.000114627	0.00092592
3837203774535	383720	3774535	0.002077971	0.002077971	0.002394722	0.002394722	0.000220138	8.77245E-05	0.000285317	0.000285317	0.000147243	5.71136E-05	0.000263079	0.000263079	0.000152804	0.000152804	3.44185E-05	3.44185E-05	0.000116532	0.000116532	0.0009238
3837303774535	383730	3774535	0.002034183	0.002034183	0.002344259	0.002344259	0.000223114	8.89103E-05	0.000289174	0.000289174	0.000149233	5.78856E-05	0.00027144	0.00027144	0.000154869	0.000154869	3.48837E-05	3.48837E-05	0.000118107	0.000118107	0.000921089
3837403774535	383740	3774535	0.00199007	0.00199007	0.002293422	0.002293422	0.000226089	9.00962E-05	0.000293031	0.000293031	0.000151224	5.86577E-05	0.000283002	0.000283002	0.000156935	0.000156935	3.5349E-05	3.5349E-05	0.000119682	0.000119682	0.000917724
3837503774535	383750	3774535	0.001946003	0.001946003	0.002242638	0.002242638	0.000226366	9.02065E-05	0.00029339	0.00029339	0.000151409	5.87295E-05	0.000284691	0.000284691	0.000157127	0.000157127	3.53923E-05	3.53923E-05	0.000119829	0.000119829	0.000914101
3837603774535	383760	3774535	0.001902724	0.001902724	0.002192762	0.002192762	0.000225882	9.00134E-05	0.000292762	0.000292762	0.000151085	5.86038E-05	0.000284603	0.000284603	0.000156791	0.000156791	3.53165E-05	3.53165E-05	0.000119572	0.000119572	0.000910391
3837703774535	383770	3774535	0.001860278	0.001860278	0.002143845	0.002143845	0.000225328	8.97928E-05	0.000292045	0.000292045	0.000150714	5.84602E-05	0.000284069	0.000284069	0.000156407	0.000156407	3.523E-05	3.523E-05	0.000119279	0.000119279	0.000906422
3837803774535	383780	3774535	0.001819544	0.001819544	0.002096902	0.002096902	0.000224705	8.95446E-05	0.000291237	0.000291237	0.000150298	5.82986E-05	0.000283357	0.000283357	0.000155974	0.000155974	3.51326E-05	3.51326E-05	0.00011895	0.00011895	0.000902885
3837903774535	383790	3774535	0.001779921	0.001779921	0.00205124	0.00205124	0.000224152	8.9324E-05	0.0029052	0.0029052	0.000149928	5.8155E-05	0.000282557	0.000282557	0.00015559	0.00015559	3.5046E-05	3.5046E-05	0.000118657	0.000118657	0.000899175
3838003774535	383800	3774535	0.001741826	0.001741826	0.002007338	0.002007338	0.000223598	8.91034E-05	0.000289802	0.000289802	0.000149557	5.80113E-05	0.000281934	0.000281934	0.000155206	0.000155206	3.49595E-05	3.49595E-05	0.000118363	0.000118363	0.000895724
3838103774535	383810	3774535	0.001705166	0.001705166	0.001965089	0.001965089	0.000223044	8.88827E-05	0.000289085	0.000289085	0.000149187	5.78677E-05	0.000281223	0.000281223	0.000154821	0.000154821	3.48729E-05	3.48729E-05	0.00011807	0.00011807	0.000892531
3838203774535	383820	3774535	0.001669478	0.001669478	0.001923961	0.001923961	0.00022256	8.86897E-05	0.000288457	0.000288457	0.000148863	5.7742E-05	0.0002806	0.0002806	0.000154485	0.000154485	3.47972E-05	3.47972E-05	0.000117814	0.000117814	0.000889253
3838303774535	383830	3774535	0.001634993	0.001634993	0.001884219	0.001884219	0.000222076	8.84967E-05	0.000287829	0.000287829	0.000148539	5.76163E-05	0.000279978	0.000279978	0.000154149	0.000154149	3.47214E-05	3.47214E-05	0.000117558	0.000117558	0.000886233
3838403774535	383840	3774535	0.001601388	0.001601388	0.001845492	0.001845492	0.00022166	8.83312E-05	0.000287291	0.000287291	0.000148261	5.75086E-05	0.000279355	0.000279355	0.000153861	0.000153861	3.46565E-05	3.46565E-05	0.000117338	0.000117338	0.000883041
3838503774535	383850	3774535	0.001568477	0.001568477	0.001807564	0.001807564	0.000221176	8.81381E-05	0.000286663	0.000286663	0.000147937	5.73829E-05	0.000278733	0.000278733	0.000153524	0.000153524	3.45808E-05	3.45808E-05	0.000117081	0.000117081	0.000879504
3838603774535	383860	3774535	0.00153626	0.00153626	0.001770436	0.001770436	0.000220622	8.79175E-05	0.000285945	0.000285945	0.000147567	5.72393E-05	0.000278021	0.000278021	0.00015314	0.00015314	3.44942E-05	3.44942E-05	0.000116788	0.000116788	0.000875707
3838703774535	383870	3774535	0.001504923	0.001504923	0.001734323	0.001734323	0.000220069	8.76969E-05	0.000285228	0.000285228	0.000147197	5.70956E-05	0.00027731	0.00027731	0.000152756	0.000152756	3.44076E-05	3.44076E-05	0.000116495	0.000116495	0.000871739
3838803774535	383880	3774535	0.001474234	0.001474234	0.001698955	0.001698955	0.000219515	8.74763E-05	0.00028451	0.00028451	0.000146826	5.6952E-05	0.000276598	0.000276598	0.000152372	0.000152372	3.43211E-05	3.43211E-05	0.000116202	0.000116202	0.000867511
3838903774535	383890	3774535	0.001444378	0.001444378	0.001664548	0.001664548	0.000218961	8.72557E-05	0.000283793	0.000283793	0.000146456	5.68084E-05	0.000275976	0.000275976	0.00015198	0.00015198	3.42345E-05	3.42345E-05	0.000115909	0.000115909	0.000863111
3839003774535	383900	3774535	0.001415355	0.001415355	0.001631102	0.001631102	0.000218408	8.7035E-05	0.000283075	0.000283075	0.000146086	5.66647E-05	0.000275264	0.000275264	0.000151603	0.000151603	3.4148E-05	3.4148E-05	0.000115616	0.000115616	0.000858797
3839103774535	383910	3774535	0.001387166	0.001387166	0.001598615	0.001598615	0.000217854	8.68144E-05	0.000282358	0.000282358	0.000145715	5.65211E-05	0.000274552	0.000274552	0.000151219	0.000151219	3.40614E-05	3.40614E-05	0.000115323	0.000115323	0.0085457
3829703774545	382970	3774545	0.000937846	0.000937846	0.001080804	0.001080804	0.000179861	7.16743E-05	0.000233115	0.000233115	0.00012033	4.6664E-05	0.000223858	0.000223858	0.000124847	0.000124847	2.81212E-05	2.81212E-05	9.5211E-05	9.5211E-05	0.000423359
3829803774545	382980	3774545	0.000992373	0.000992373	0.001143644	0.001143644	0.00018256	7.27498E-05	0.000236613	0.000236613	0.000122108	4.73642E-05	0.000226704	0.000226704	0.00012672	0.00012672	2.85432E-05	2.85432E-05	9.66397E-05	9.66397E-05	0.000436646
3829903774545	382990	3774545	0.001056344	0.001056344	0.001217365	0.001217365	0.000185813	7.4046E-05	0.000240829	0.000240829	0.000124284	4.82081E-05	0.000230083	0.000230083	0.000128978	0.000128978	2.90517E-05	2.90517E-05	9.83615E-05	9.83615E-05	0.000452434
3830003774545	383000	3774545	0.001127535	0.001127535	0.001299408	0.001299408	0.00018948	7.55076E-05	0.000245583	0.000245583	0.000126737	4.91597E-05	0.000233819	0.000233819	0.000131524	0.000131524	2.96252E-05	2.96252E-05	0.000100303	0.000100303	0.000469949
3830103774545	383010	3774545	0.001195856	0.001195856	0.001378144	0.001378144	0.000192525	7.6721E-05	0.000249529	0.000249529	0.000128774	4.99497E-05	0.000236754	0.000236754	0.000133637	0.000133637	3.01013E-05	3.01013E-05	0.000101915	0.000101915	0.000485565
3830203774545	383020	3774545	0.001270288	0.001270288	0.001463921	0.001463921	0.000195916	7.80723E-05	0.000253924	0.000253924	0.000131042	5.08295E-05	0.000239867	0.000239867	0.000135991	0.000135991	3.06315E-05	3.06315E-05	0.00010371	0.00010371	0.00050247
3830303774545	383030	3774545	0.001345691	0.001345691	0.001550819	0.001550819	0.000198892	7.92581E-05	0.000257781	0.000257781	0.00133032	5.16015E-05	0.000242713	0.000242713	0.000138057	0.000138057	3.10967E-05	3.10967E-05	0.000105285	0.000105285	0.000518781
3830403774545	383040	3774545	0.001417438	0.001417438	0.001633502	0.001633502	0.000201176	8.01682E-05	0.000260741	0.000260741	0.00013456	5.2194E-05	0.000244847	0.000244847	0.000139642	0.000139642	3.14538E-05	3.14538E-05	0.000106494	0.000106494	0.000532068
3830503774545	383050	3774545	0.001493629	0.001493629	0.001721307	0.001721307	0.000203598	8.11334E-05	0.000263881	0.000263881	0.00013618	5.28224E-05	0.000247071	0.000247071	0.000141323	0.000141323	3.18325E-05	3.18325E-05	0.000107776	0.000107776	0.000545441
3830603774545	383060	3774545	0.001577873	0.001577873	0.001818393	0.001818393	0.000206366	8.22365E-05	0.000267468	0.000267468	0.000138032	5.35406E-05	0.000249739	0.000249739	0.000143245	0.000143245	3.22653E-05	3.22653E-05	0.000109242	0.000109242	0.000560194
3830703774545	383070	3774545	0.001667996	0.001667996	0.001922254	0.001922254	0.000209411	8.34499E-05	0.000271415	0.000271415	0.000140068	5.43306E-05	0.000252852	0.000252852	0.000145358	0.000145358	3.27414E-05	3.27414E-05	0.000110854	0.000110854	0.000574947
3830803774545	383080	3774545	0.001765294	0.001765294	0.002034383	0.002034383	0.000213217	8.49667E-05	0.000276348	0.000276348	0.000142614	5.53181E-05	0.000256053	0.000256053	0.000148	0.000148	3.33365E-05	3.33365E-05	0.000112868	0.000112868	0.000598673
3830903774545	383090	3774545	0.001867175	0.001867175	0.002151793	0.002151793	0.000216678	8.63456E-05	0.000280833	0.000280833	0.000144928	5.62159E-05	0.000258988	0.000258988	0.000150402	0.000150402	3.38775E-05	3.38775E-05	0.0001147	0.0001147	0.000615929
3831003774545	383100	3774545	0.001973452	0.001973452	0.002274271	0.002274271	0.000219792	8.75866E-05	0.000284869	0.000284869	0.000147011	5.70238E-05	0.000262101	0.000262101	0.000152564	0.000152564	3.43644E-05	3.43644E-05	0.000116349	0.000116349	0.000625419
3831103774545	383110	3774545	0.002083757	0.002083757	0.00240139	0.00240139	0.000222283	8.85794E-05	0.000288098	0.000288098	0.000148678	5.76702E-05	0.00026468	0.00026468	0.000154293	0.000154293	3.47539E-05	3.47539E-05	0.000117667	0.000117667	0.000634823
3831203774545	383120	3774545	0.002189387	0.002189387	0.002523121	0.002523121	0.000224428	8.94343E-05	0.000290879	0.000290879	0.000150113	5.82268E-05	0.000267171	0.000267171	0.000155782	0.000155782	3.50893E-05	3.50893E-05	0.000118803	0.000118803	0.000644055
3831303774545	383130	3774545	0.002295757	0.002295757	0.002645706	0.002645706	0.000226297	9.01789E-05	0.0002933	0.0002933	0.000151363	5.87116E-05	0.000269572	0.000269572	0.000157079	0.000157079	3.53814E-05	3.53814E-05	0.000119792	0.000119792	0.000651647
3831403774545	383140	3774545	0.002400322	0.002400322	0.00276621	0.00276621	0.000227335	9.05926E-05	0.000294646	0.000294646	0.000152057	5.89809E-05	0.000270906	0.000270906	0.0001578	0.0001578	3.55437E-05	3.55437E-05	0.000120342	0.000120342	0.000658894
3831503774545	383150	3774545	0.002508452	0.002508452	0.002890822	0.002890822	0.000228235	9.09511E-05	0.000295812	0.000295812	0.000152659	5.92143E-05	0.00027224	0.00027224	0.000158424	0.000158424	3.56844E-05	3.56844E-05	0.000120818	0.000120818	0.000666142
3831603774545	383160	3774545	0.00262033	0.00262033	0.003019755	0.003019755	0.000229065	9.1282E-05	0.000296888	0.000296888	0.000153214	5.94297E-05	0.000273396	0.000273396	0.000159001	0.000159001	3.58142E-05	3.58142E-05	0.000121258	0.000121258	0.000673389
3831703774545	383170	3774545	0.002736236	0.002736236	0.003153328	0.003153328	0.000229688	9.15302E-05	0.000297695	0.000297695	0.000153631	5.95913E-05	0.000274375	0.000274375	0.000159433	0.000159433	3.59116E-05	3.59116E-05	0.000121587	0.000121587	0.000680722
3831903774545	383190	3774545	0.002975778	0.002975778	0.003429384	0.003429384	0.000229411	9.14199E-05	0.000297337	0.000297337	0.000153445	5.95195E-05	0.000273663	0.000273663	0.000159241	0.000159241	3.58683E-05	3.58683E-05	0.000121441	0.000121441	0.000695389
3832003774545	383200	3774545	0.003097608	0.003097608	0.003569785	0.003569785	0.000228581	9.1089E-05	0.00029626	0.00029626	0.00015289	5.93041E-05	0.000272151	0.000272151	0.000158664	0.000158664	3.57385E-05	3.57385E-05	0.000121001	0.000121001	0.000702809
3832103774545	383210	3774545	0.003220272	0.003220272	0.003711147	0.003711147	0.000227543	9.06753E-05	0.000294915	0.000294915	0.000152196	5.90347E-05	0.000270639	0.000270639	0.000157944	0.000157944	3.55762E-05	3.55762E-05	0.000120452	0.000120452	0.000710143
3832203774545	383220	3774545	0.003342103	0.003342103	0.003851549	0.003851549	0.000226505	9.02616E-05	0.000293569	0.000293569	0.000151501	5.87654E-05	0.000269038	0.000269038	0.000157223	0.000157223	3.54139E-05	3.54139E-05	0.000119902	0.000119902	0.000717562
3832303774545	383230	3774545	0.003459119	0.003459119	0.003986403	0.003986403	0.000225467	8.9848E-05	0.000292224	0.000292224	0.000150807	5.84961E-05	0.000267526	0.000267526	0.000156503	0.000156503	3.52516E-05	3.52516E-05	0.000119353	0.000119353	0.0072481
3832403774545	383240	3774545	0.003577154	0.003577154	0.00412243	0.00412243	0.000224844	8.95998E-05	0.000291417	0.000291417	0.00015039	5.83345E-05	0.000266548	0.000266548	0.00015607	0.00015607	3.51542E-05	3.51542E-05	0.000119023	0.000119023	0.000732143

			MSite Grubbing / Prep	MMass Grading / Excavation	MMass Grading / Excavation	MDrainage / Utilities Trenching	MFoundations / Concrete Pads	MBuilding / Structure Construction	MAsphalt Paving	MLandscaping or Other Finishing	MWaterside Construction (Piles)	RSSWRestriping South Valley	RSSWRestriping Silver Lake Boulevard	RSSWDemolition	RSSWPlacing Base	RSSWForm	Child Risk				
Unique Identifier	X (UTM)	Y (UTM)	2027	2027	2028	2028	2028	2028	2028	2028	2028	2029	2029	2029	2029	2029	3rd Trimester	0<2	2<16	Total	per million
3834203774535	383420	3774535	0.000688432	0.001145122	0.001145122	0.000550746	0.000260965	0.000708005	0.000460359	0.000316149	0.000339799	8.51799E-05	0.000189571	0.000589792	5.36317E-05	0.000116648	9.43889E-08	2.81975E-06	3.5619E-07	3.27032E-06	3.27032162
3834303774535	383430	3774535	0.0006858	0.001140743	0.001140743	0.00054864	0.000259968	0.000705297	0.000458599	0.00031494	0.000338499	8.4442E-05	0.000188708	0.00058705	5.33823E-05	0.000116106	9.26968E-08	2.7564E-06	3.4814E-07	3.19724E-06	3.19723785
3834403774535	383440	3774535	0.000680854	0.001132516	0.001132516	0.000544683	0.000258093	0.000700211	0.000455292	0.000312669	0.000336058	8.35861E-05	0.000187249	0.00058248	5.29668E-05	0.000115202	9.07434E-08	2.68639E-06	3.3914E-07	3.11628E-06	3.1162799
3834503774535	383450	3774535	0.000673196	0.001119778	0.001119778	0.000538557	0.00025519	0.000692335	0.000450171	0.000309152	0.000332278	8.2494E-05	0.000185045	0.000575625	5.23434E-05	0.000113846	8.84851E-08	2.60854E-06	3.2905E-07	3.02608E-06	3.02607923
3834603774535	383460	3774535	0.000665617	0.001107172	0.001107172	0.000532494	0.000252317	0.000684541	0.000445103	0.000305672	0.000328538	8.152E-05	0.000182902	0.000568861	5.17284E-05	0.000112509	8.62872E-08	2.53355E-06	3.1947E-07	2.93931E-06	2.93930608
3834703774535	383470	3774535	0.000662746	0.001102395	0.001102395	0.000530197	0.000251228	0.000681588	0.000443183	0.000304353	0.00032712	8.09592E-05	0.000182008	0.00056612	5.14791E-05	0.000111966	8.46936E-08	2.47648E-06	3.1246E-07	2.87363E-06	2.87362874
3834803774535	383480	3774535	0.000660273	0.001098282	0.001098282	0.000528218	0.000250291	0.000679045	0.000441529	0.000303217	0.0003259	8.04575E-05	0.000181264	0.000563835	5.12713E-05	0.000111515	8.32104E-08	2.42316E-06	3.0593E-07	2.8123E-06	2.81230083
3834903774535	383490	3774535	0.00065772	0.001094036	0.001094036	0.000526176	0.000249323	0.000676419	0.000439822	0.000302045	0.00032464	8.00148E-05	0.00018052	0.000561367	5.10469E-05	0.000111026	8.17254E-08	2.37045E-06	2.9954E-07	2.75171E-06	2.75171043
3835003774535	383500	3774535	0.000654928	0.001089392	0.001089392	0.00052394	0.000248265	0.000673548	0.000437955	0.000300763	0.00032262	7.95425E-05	0.000179716	0.000558899	5.08225E-05	0.000110538	8.02629E-08	2.31897E-06	2.933E-07	2.69253E-06	2.69253381
3835103774535	383510	3774535	0.000652136	0.001084747	0.001084747	0.000521709	0.000247207	0.000670677	0.000436088	0.00029948	0.000321884	7.91293E-05	0.000178942	0.000556431	5.05981E-05	0.00011005	7.88258E-08	2.26877E-06	2.8725E-07	2.63485E-06	2.63484747
3835203774535	383520	3774535	0.000649025	0.001079573	0.001079573	0.00051922	0.000246027	0.000667477	0.000434007	0.000298052	0.00032034	7.86866E-05	0.000178048	0.000553598	5.03405E-05	0.00010949	7.74017E-08	2.21943E-06	2.8127E-07	2.5781E-06	2.5781049
3835303774535	383530	3774535	0.000645754	0.001074132	0.001074132	0.000516603	0.000244787	0.000664113	0.00043182	0.00029655	0.000318734	7.82734E-05	0.000177155	0.000550856	5.00911E-05	0.000108948	7.60149E-08	2.17162E-06	2.7548E-07	2.52311E-06	2.52311422
3835403774535	383540	3774535	0.000642643	0.001068957	0.001068957	0.000514115	0.000243608	0.000660914	0.0042974	0.000295121	0.00031719	7.78897E-05	0.000176292	0.000548114	4.98418E-05	0.000108405	7.46753E-08	2.12562E-06	2.6994E-07	2.47024E-06	2.47023943
3835503774535	383550	3774535	0.000640011	0.001064578	0.001064578	0.00051209	0.00024261	0.000658206	0.0042798	0.00029312	0.00031589	7.75945E-05	0.000175607	0.00054592	4.96423E-05	0.000107972	7.34451E-08	2.08307E-06	2.6483E-07	2.42135E-06	2.42134754
3835603774535	383560	3774535	0.000637378	0.0010602	0.0010602	0.000509903	0.000241612	0.000655499	0.000426219	0.000292703	0.00031459	7.72994E-05	0.000174922	0.000543727	4.94428E-05	0.000107538	7.22518E-08	2.04197E-06	2.599E-07	2.37413E-06	2.37412809
3835703774535	383570	3774535	0.000638495	0.001062057	0.001062057	0.000510796	0.000242036	0.000656648	0.000426966	0.000293216	0.00031515	7.72699E-05	0.00017522	0.000544641	4.9526E-05	0.000107718	7.15057E-08	2.01318E-06	2.5648E-07	2.34116E-06	2.34116421
3835803774535	383580	3774535	0.000641925	0.001067763	0.001067763	0.00051354	0.000243336	0.000660175	0.00042926	0.00029479	0.000316844	7.7447E-05	0.000176202	0.000547566	4.97919E-05	0.000108297	7.10409E-08	1.99208E-06	2.5397E-07	2.31709E-06	2.3170911
3835903774535	383590	3774535	0.000645435	0.001073601	0.001073601	0.000516348	0.000244666	0.000663785	0.000431607	0.000296403	0.00031857	7.76241E-05	0.000177185	0.00055049	5.00579E-05	0.000108875	7.06047E-08	1.97192E-06	2.5155E-07	2.29407E-06	2.29406709
3836003774535	383600	3774535	0.000652375	0.001085146	0.001085146	0.0005219	0.000247297	0.000670923	0.000436248	0.00029959	0.00032202	7.80373E-05	0.00017912	0.000556523	5.06064E-05	0.000110068	7.05385E-08	1.96151E-06	2.5027E-07	2.28232E-06	2.28232038
3836103774535	383610	3774535	0.000659714	0.001097353	0.001097353	0.000527771	0.000250079	0.0006784 7	0.000441155	0.000302961	0.000325624	7.848E-05	0.000181145	0.000562738	5.11716E-05	0.000111298	7.05042E-08	1.95193E-06	2.4903E-07	2.27146E-06	2.27145624
3836203774535	383620	3774535	0.000673595	0.001120441	0.001120441	0.000538876	0.000255341	0.000692745	0.000450437	0.000309335	0.00033247 5	7.93359E-05	0.000184986	0.00057462	5.2252E-05	0.000113648	7.11193E-08	1.95865E-06	2.496E-07	2.27938E-06	2.27937768
3836303774535	383630	3774535	0.000697048	0.001159452	0.001159452	0.000557638	0.000264231	0.000716865	0.000466121	0.000320105	0.00034405 1	8.08117E-05	0.000191447	0.000594636	5.40721E-05	0.000117606	7.24135E-08	1.98224E-06	2.5243E-07	2.30709E-06	2.30708512
3836403774535	383640	3774535	0.000723692	0.001203771	0.001203771	0.000578953	0.000274331	0.000744266	0.000483937	0.000332341	0.00035720 2	8.25235E-05	0.000198682	0.00061712	5.61167E-05	0.000122053	7.37077E-08	2.00574E-06	2.5564E-07	2.33509E-06	2.33508954
3836503774535	383650	3774535	0.000740603	0.001231902	0.001231902	0.000592483	0.000280742	0.000761659	0.000495246	0.000340107	0.00036554 9	8.36451E-05	0.000203267	0.000631469	5.74215E-05	0.000124891	7.40899E-08	2.00687E-06	2.5626E-07	2.33722E-06	2.33721566
3836603774535	383660	3774535	0.000757116	0.001259369	0.001259369	0.000605693	0.000287002	0.000778641	0.000506289	0.00034769	0.0003737	8.48552E-05	0.000207733	0.00064527	5.86765E-05	0.000127621	7.43111E-08	2.00431E-06	2.5668E-07	2.3353E-06	2.33530315
3836703774535	383670	3774535	0.000774985	0.001289091	0.001289091	0.000619988	0.000293775	0.000797018	0.000518238	0.000355896	0.00038252	8.62719E-05	0.000212646	0.000660351	6.00478E-05	0.000130603	7.45071E-08	2.00173E-06	2.574E-07	2.33364E-06	2.33364126
3836803774535	383680	3774535	0.000795486	0.001323193	0.001323193	0.000636389	0.000301547	0.000818102	0.000531947	0.000365311	0.000392639	8.79543E-05	0.00022131	0.000686217	6.23999E-05	0.000135719	7.46835E-08	2E-06	2.5891E-07	2.33359E-06	2.33359342
3836903774535	383690	3774535	0.000844307	0.0014044	0.0014044	0.000675445	0.000320053	0.000868311	0.000564594	0.000387731	0.000416736	8.96956E-05	0.00023048	0.000716287	6.51342E-05	0.000141666	7.50293E-08	2.00458E-06	2.6368E-07	2.34329E-06	2.34329221
3837003774535	383700	3774535	0.000853401	0.001419526	0.001419526	0.000682721	0.0003235	0.000877663	0.000570675	0.000391907	0.00042122 4	9.2411E-05	0.000232535	0.000722959	6.5741E-05	0.000142986	7.52011E-08	2.00328E-06	2.6592E-07	2.3444E-06	2.34439997
3837103774535	383710	3774535	0.000856113	0.001424038	0.001424038	0.00068489	0.000324529	0.000880453	0.000572489	0.000393153	0.00042256 3	9.52149E-05	0.000233249	0.000724787	6.59072E-05	0.000143347	7.51653E-08	1.99456E-06	2.6454E-07	2.33426E-06	2.33425735
3837203774535	383720	3774535	0.000854198	0.001420853	0.001420853	0.000683359	0.000323803	0.000878484	0.000571208	0.000392274	0.00042161 8	9.78417E-05	0.000232743	0.000723233	6.57659E-05	0.00014304	7.4847E-08	1.97544E-06	2.6161E-07	2.3119E-06	2.31190153
3837303774535	383730	3774535	0.000851646	0.001416607	0.001416607	0.000681317	0.000322835	0.000875858	0.000569501	0.000391101	0.00042035 8	9.90518E-05	0.000232118	0.000721131	6.55747E-05	0.000142624	7.48263E-08	1.95739E-06	2.5836E-07	2.29057E-06	2.29057419
3837403774535	383740	3774535	0.000848535	0.001411432	0.001411432	0.000678828	0.000321656	0.000872659	0.000567421	0.000389673	0.00041882 3	9.89338E-05	0.000231344	0.000718663	6.53503E-05	0.000142136	7.4158E-08	1.93121E-06	2.5495E-07	2.26032E-06	2.26031514
3837503774535	383750	3774535	0.000845184	0.001405859	0.001405859	0.000676147	0.000320386	0.000869213	0.00056518	0.000388134	0.00041716 9	9.86386E-05	0.00023051	0.000716012	6.51093E-05	0.000141612	7.33263E-08	1.90317E-06	2.5127E-07	2.22777E-06	2.22776521
3837603774535	383760	3774535	0.000841754	0.001400154	0.001400154	0.000673403	0.000319085	0.000865685	0.000562887	0.000386559	0.00041547 6	9.83435E-05	0.000229647	0.00071327	6.486E-05	0.00014107	7.24027E-08	1.87448E-06	2.4758E-07	2.19446E-06	2.19446248
3837703774535	383770	3774535	0.000838085	0.00139405	0.00139405	0.000670468	0.000317694	0.000861912	0.000560433	0.000384874	0.00041366 5	9.80188E-05	0.000228754	0.000710437	6.46023E-05	0.000140509	7.14808E-08	1.84619E-06	2.4394E-07	2.16161E-06	2.16161048
3837803774535	383780	3774535	0.000834814	0.001388609	0.001388609	0.000667851	0.000316455	0.000858548	0.000558246	0.000383372	0.00041205	9.77532E-05	0.00022795	0.000707878	6.43696E-05	0.000140003	7.06013E-08	1.81915E-06	2.4045E-07	2.1302E-06	2.13019729
3837903774535	383790	3774535	0.000831384	0.001382904	0.001382904	0.000665107	0.000315154	0.0085502	0.000555952	0.000381796	0.00041035 7	9.7458E-05	0.000227116	0.000705136	6.41203E-05	0.000139461	6.97362E-08	1.79271E-06	2.3704E-07	2.09949E-06	2.0994886
3838003774535	383800	3774535	0.000828193	0.001377596	0.001377596	0.000662554	0.000313945	0.000851739	0.000553818	0.000380331	0.00040878 2	9.71924E-05	0.00022634 2	0.00070276	6.39042E-05	0.000138991	6.89072E-08	1.76737E-06	2.3378E-07	2.07005E-06	2.07005459
3838103774535	383810	3774535	0.000825241	0.001372687	0.001372687	0.000660193	0.000312826	0.000848703	0.000551844	0.000378976	0.00040732 5	9.69563E-05	0.000225627	0.000700475	6.36964E-05	0.000138539	6.81074E-08	1.74294E-06	2.3063E-07	2.04168E-06	2.04167689
3838203774535	383820	3774535	0.00082221	0.001367644	0.001367644	0.000657768	0.000311677	0.000845586	0.000549817	0.000377583	0.00040582 9	9.67497E-05	0.000224883	0.000698098	6.34803E-05	0.000138069	6.73237E-08	1.71913E-06	2.2758E-07	2.01403E-06	2.01402576
3838303774535	383830	3774535	0.000819418	0.001363	0.001363	0.000655534	0.000310618	0.000842714	0.0054795	0.000376301	0.00040445 1	9.65136E-05	0.000224198	0.000695996	6.32892E-05	0.000137653	6.65651E-08	1.69612E-06	2.2462E-07	1.9873E-06	1.98730437
3838403774535	383840	3774535	0.000816466	0.001358091	0.001358091	0.000653173	0.0003095	0.000839679	0.000545977	0.000374946	0.00040029 94	9.6307E-05	0.000223513	0.000693711	6.30814E-05	0.000137201	6.58191E-08	1.67358E-06	2.2174E-07	1.96113E-06	1.96113495
3838503774535	383850	3774535	0.000813196	0.00135265	0.00135265	0.000650557	0.00030826	0.000836315	0.000543789	0.000373444	0.00040138	9.61003E-05	0.000222709	0.000691243	6.2857E-05	0.000136713	6.50717E-08	1.6512E-06	2.1888E-07	1.93515E-06	1.93515165
3838603774535	383860	3774535	0.000809686	0.001346812	0.001346812	0.000647749	0.000306929	0.000832705	0.000541442	0.000371832	0.00039964 7	9.58642E-05	0.000221846	0.000688502	6.26077E-05	0.000136171	6.43236E-08	1.62904E-06	2.1606E-07	1.90942E-06	1.90942287
3838703774535	383870	3774535	0.000806016	0.001340708	0.001340708	0.000644813	0.000305538	0.000828932	0.000538989	0.000370147	0.00039978 36	9.56281E-05	0.000220953	0.000685668	6.235E-05	0.000135611	6.35883E-08	1.60732E-06	2.1329E-07	1.8842E-06	1.88419626
3838803774535	383880	3774535	0.000802107	0.001334206	0.001334206	0.000641686	0.000304056	0.000824912	0.000536375	0.000368352	0.00039590 7	9.53625E-05	0.00021997	0.000682652	6.20758E-05	0.000135014	6.28531E-08	1.58579E-06	2.1055E-07	1.8592E-06	1.85920055
3838903774535	383890	3774535	0.000798039	0.001327439	0.001327439	0.000638431	0.000302514	0.000820728	0.000533654	0.000366483	0.00039389 9	9.51264E-05	0.000218988	0.000679453	6.17849E-05	0.000134381	6.21239E-08	1.56457E-06	2.0788E-07	1.83457E-06	1.83456745
3839003774535	383900	3774535	0.00079405	0.001320804	0.001320804	0.00063524	0.000301002	0.000816626	0.000530987	0.000364652	0.00039193	9.48607E-05	0.000218005	0.000676346	6.15023E-05	0.000133767	6.14106E-08	1.54386E-06	2.0526E-07	1.81054E-06	1.81053741
3839103774535	383910	3774535	0.000790142	0.001314303	0.001314303	0.000632113	0.000299521	0.000812606	0.000528373	0.000362857	0.00039000 1	9.46246E-05	0.000217023	0.000673329	6.1228E-05	0.00013317	6.07148E-08	1.52374E-06	2.0273E-07	1.78719E-06	1.78718586
3829703774545	382970	3774545	0.000391441	0.000651114	0.000651114	0.000313153	0.000148384	0.0004025 7	0.000261759	0.000179762	0.00019320 9	8.152E-05	0.00011993	0.000371899	3.38179E-05	7.35537E-05	4.81192E-08	1.40057E-06	1.5309E-07	1.60178E-06	1.60177528
3829803774545	382980	3774545	0.000403726	0.000671548	0.000671548	0.000322981	0.000153041	0.000415204	0.000269974	0.000185403	0.000199272	8.26416E-05	0.000123145	0.000381952	3.47322E-05	7.55421E-05	5.04383E-08	1.47547E-06	1.6002E-07	1.68592E-06	1.6859232
3829903774545	382990	3774545	0.000418324	0.000695831	0.000695831	0.000334659	0.000158575	0.000430217	0.000279736	0.000192107	0.000206478	8.40288E-05	0.000127016	0.000394017	3.58292E-05	7.79282E-05	5.31644E-08	1.5638E-06	1.6821E-07	1.78517E-06	1.78517372
3830003774545	383000	3774545	0.000434518	0.000722767	0.000722767	0.000347614	0.000164714	0.000446872	0.000290565	0.000199544	0.00021447 1	8.55931E-05	0.000131393	0.000407544	3.70593E-05	8.06036E-05	5.6198E-08	1.6627E-06	1.7738E-07	1.89628E-06	1.89628066
3830103774545	383010	3774545	0.000448957	0.000746784	0.000746784	0.000359165	0.000170187	0.000461721	0.0030022	0.000206174	0.00022159 8	8.68917E-05	0.000135293	0.000419608	3.81563E-05	8.29897E-05	5.90556E-08	1.75721E-06	1.8605E-07	2.00232E-06	2.00231537
3830203774545	383020	3774545	0.000464752	0.000773057	0.000773057	0.000371801	0.000176174	0.000477965	0.000310783	0.000213428	0.00022939 4	8.83084E-05	0.000139551	0.000432861	3.93615E-05	8.56108E-05	6.21311E-08	1.8599E-06	1.9554E-07	2.11758E-06	2.11757821
3830303774545	383030	3774545	0.000479669	0.00079787	0.00079787	0.000383735	0.000181829	0.000493306	0.000320758	0.000220278	0.00023675 7	8.96661E-05	0.000143511	0.000445291	4.04918E-05	8.80692E-05	6.517E-08	1.96253E-06	2.05E-07	2.2327E-06	2.2327035
3830403774545	383040	3774545	0.000491954	0.000818304	0.000818304	0.000393563	0.000186486	0.00050594	0.000328973	0.0022592	0.00024282	9.06991E-05	0.000146667	0.000455162	4.13894E-05	9.00215E-05	6.7989E-08	2.05893E-06	2.1374E-07	2.34066E-06	2.34066272
3830503774545	383050	3774545	0.000504319	0.000838871	0.000838871	0.000403455	0.000191173	0.000518657	0.000337241	0.000231598	0.00024892 3	9.18207E-05	0.000149882	0.000465216	4.23036E-05	9.20099E-05	7.09546E-08	2.161E-06	2.2297E-07	2.45492E-06	2.45492328
3830603774545	383060	3774545	0.00051796	0.000861562	0.000861562	0.000414368	0.000196344	0.000532685	0.000346363	0.000237863	0.00025565 6	9.31489E-05	0.000153485	0.000476184	4.33009E-05	9.41791E-05	7.42233E-08	2.27388E-06	2.3321E-07	2.58131E-06	2.58131356
3830703774545	383070	3774545	0.000531601	0.000884252	0.000884252	0.00042528	0.000201515	0.000546714	0.000355485	0.000244127	0.00026238 9	9.46246E-05	0.000158636	0.00049099	4.46473E-05	9.71075E-05	7.76792E-08	2.39399E-06	2.4417E-07	2.71583E-06	2.71583306
3830803774545	383080	3774545	0.000553538	0.000920742	0.000920742	0.00044283	0.000209831	0.000569275	0.000370155	0.000254201	0.00027321 7	9.60708E-05	0.000163638	0.000508539	4.62431E-05	0.000100578	8.14859E-08	2.5281E-06	2.5681E-07	2.8664E-06	2.86639504
3830903774545	383090	3774545	0.000569492	0.00094728	0.00094728	0.000455594	0.000215879	0.000585683	0.000380823	0.000261528	0.00028109 2	9.734E-05	0.000167092	0.000519324	4.72238E-05	0.000102711	8.51529E-08	2.65707E-06	2.6911E-07	3.01133E-06	3.01132566
3831003774545	383100	3774545	0.000578267	0.000961876	0.000961876	0.000462614	0.000219205	0.000594708	0.000386691	0.000265558	0.00028542 3	9.86681E-05	0.000169176	0.000525904	4.78222E-05	0.000104013	8.891E-08	2.79016E-06	2.8122E-07	3.16029E-06	3.16029303
3831103774545	383110	3774545	0.000586962	0.000976339	0.000976339	0.00046957	0.000222501	0.00060365	0.000392506	0.000269551	0.000289715	0.00010041	0.000171111	0.000532119	4.83873E-05	0.000105242	9.25187E-08	2.91873E-06	2.9319E-07	3.30443E-06	3.30443162
3831203774545	383120	3774545	0.000595498	0.000990537	0.000990537	0.000476398	0.000225737	0.000612428	0.000398214	0.000273471	0.00029392 8	0.000101885	0.000172898	0.000537786	4.89026E-05	0.000106363	9.63996E-08	3.0587E-06	3.0523E-07	3.46034E-06	3.46033671
3831303774545	383130	3774545	0.000602518	0.001002214	0.001002214	0.000482014	0.000228398	0.000619648	0.000402908	0.000276694	0.00029739 3	0.000103243	0.000174505	0.000542722	4.93514E-05	0.000107339	9.97518E-08	3.17783E-06	3.1625E-07	3.59384E-06	3.59383825
3831403774545	383140	3774545	0.000609219	0.00101336	0.00101336	0.000487375	0.000230938	0.000626539	0.000407389	0.000279772	0.0003007	0.000103568	0.000175994	0.000547383	4.97753E-05	0.000108261	1.02758E-07	3.28551E-06	3.2664E-07	3.71491E-06	3.71491164
3831503774545	383150	3774545	0.00061592	0.001024506	0.001024506	0.000492736	0.000233478	0.0006343	0.00041187	0.000282849	0.000304008	0.000103892	0.000177483	0.000552136	5.02075E-05	0.000109201	1.05683E-07	3.38994E-06	3.371E-07	3.83272E-06	3.83272159
3831603774545	383160	3774545	0.00062262	0.001035652	0.001035652	0.000498096	0.000236018	0.000640322	0.00041635	0.000285926	0.000307315	0.000104778	0.000179001	0.000556797	5.06313E-05	0.000110123	1.08407E-07	3.48681E-06	3.4747E-07	3.94269E-06	3.94268826
3831703774545	383170	3774545	0.000629401	0.001046931	0.001046931	0.000503521	0.000238588	0.000647295	0.000420885	0.00028904	0.000310662	0.000104955	0.00018049	0.00056155	5.10635E-05	0.000111063	1.10925E-07	3.57575E-06	3.5776E-07	4.04444E-06	4.04443796
3831903774545	383190	3774545	0.000642962	0.001069488	0.001069488	0.00051437	0.000243729	0.000661242	0.000429953	0.000295268	0.000317356	0.000104689	0.000183527	0.000571055	5.19279E-05	0.000112943	1.14611E-07	3.70545E-06	3.7686E-07	4.19692E-06	4.19692059
3832003774545	383200	3774545	0.000649823	0.001080899	0.001080899	0.000519858	0.00024633	0.000668297	0.000434541	0.000298418	0.000320742	0.000103656	0.000185045	0.000575808	5.23601E-05	0.000113883	1.15689E-07	3.7423E-06	3.8543E-07	4.24341E-06	4.24341413
3832103774545	383210	3774545	0.000656603	0.001092178	0.001092178	0.000525283	0.0002489	0.000675271	0.000439075	0.000301532	0.000324088	0.000103184	0.000186564	0.000580652	5.28005E-05	0.000114841	1.16405E-07	3.76476E-06	3.9346E-07	4.27462E-06	4.27462209
3832203774545	383220	3774545	0.000663464	0.00110359	0.00110359	0.000530771	0.000251501	0.000682326	0.000443663	0.000304682	0.000327475	0.000102712	0.000188082	0.000585405	5.32327E-05	0.000115781	1.16742E-07	3.77215E-06	4.0086E-07	4.28976E-06	4.28975804
3832303774545	383230	3774545	0.000670164	0.001114736	0.001114736	0.000536132	0.000254041	0.000689218	0.000448144	0.00030776	0.000330782	0.00010162	0.000189601	0.000590157	5.36649E-05	0.000116721	1.16758E-07	3.76674E-06	4.0748E-07	4.29098E-06	4.29097613
3832403774545	383240	3774545	0.000676945	0.001126014	0.001126014	0.000541556	0.000256611	0.000696191	0.000452678	0.000310874	0.000334129	0.000101265	0.00019106	0.000594819	5.40888E-05	0.000117643	1.16693E-07	3.75705E-06	4.1401E-07	4.28775E-06	4.28775451

			EGIODemolition	EGIOSite Grubbing / Prep	EGIOMass Grading / Excavation	EGIOMass Grading / Excavation	EGIODrainage / Utilities Trenching	EGIODrainage / Utilities Trenching	EGIOFoundations / Concrete Pads	EGIOFoundations / Concrete Pads	EGIOBuilding / Structure Construction	EGIOBuilding / Structure Construction	EGIOAsphalt Paving	EGIOArchitectural Coating	EGIOLandscaping or Other Finishing	EGIOWaterside Construction (Piles)	HIWaterside Construction (Landscaping)	HIWaterside Construction (Landscaping)	KMDemolition	KMSite Grubbing / Prep	KMMass Grading / Excavation
Unique Identifier	X (UTM)	Y (UTM)	2025	2025	2025	2026	2026	2027	2026	2027	2026	2027	2027	2027	2027	2027	2025	2026	2025	2025	2025
3832503774545	383250	3774545	0.0057713	0.00533619	0.008876087	0.008876087	0.00426895	0.00426895	0.0020228	0.0020228	0.005487898	0.005487898	0.003568345	0.000723783	0.002450538	0.002633854	0.001308953	0.001308953	0.001384912	0.0012805	0.002129953
3832603774545	383260	3774545	0.00570504	0.00527492	0.008774181	0.008774181	0.004219938	0.004219938	0.001999576	0.001999576	0.005424891	0.005424891	0.003527377	0.000715473	0.002422403	0.002603614	0.001306251	0.001306251	0.001409932	0.001303634	0.002168433
3832703774545	383270	3774545	0.005629634	0.0052052	0.008658209	0.008658209	0.004164162	0.004164162	0.001973147	0.001973147	0.005353188	0.005353188	0.003480754	0.000706017	0.002390385	0.002569201	0.00130365	0.00130365	0.001435039	0.001326848	0.002207046
3832803774545	383280	3774545	0.00551782	0.00510182	0.008486242	0.008486242	0.004081454	0.004081454	0.001933957	0.001933957	0.005246864	0.005246864	0.00341162	0.000691994	0.002342908	0.002518173	0.001300348	0.001300348	0.001460231	0.001350141	0.002245792
3832903774545	383290	3774545	0.005392201	0.00498567	0.008293044	0.008293044	0.003988536	0.003988536	0.001889928	0.001889928	0.005127414	0.005127414	0.003333951	0.00067624	0.002289569	0.002460844	0.001293644	0.001293644	0.001485165	0.001373195	0.00228414
3833003774545	383300	3774545	0.005278402	0.00488045	0.008118025	0.008118025	0.00390436	0.00390436	0.001850042	0.001850042	0.005019204	0.005019204	0.00326359	0.000661968	0.002241249	0.002408909	0.001285639	0.001285639	0.001509668	0.00139585	0.002321824
3833103774545	383310	3774545	0.005147348	0.00475928	0.007916467	0.007916467	0.003807421	0.003807421	0.001804109	0.001804109	0.004894585	0.004894585	0.003182561	0.000645533	0.002185603	0.0023491	0.001274833	0.001274833	0.001533998	0.001418346	0.002359243
3833203774545	383320	3774545	0.004981956	0.00460635	0.007662099	0.007662099	0.003685083	0.003685083	0.00174614	0.00174614	0.004737314	0.004737314	0.0030803	0.000624791	0.002115376	0.00227362	0.001255022	0.001255022	0.001555998	0.001438688	0.002393079
3833303774545	383330	3774545	0.004810093	0.00444745	0.007397779	0.007397779	0.003557958	0.003557958	0.001685903	0.001685903	0.004573891	0.004573891	0.002974039	0.000603237	0.002042402	0.002195187	0.00123521	0.00123521	0.00157774	0.00145879	0.002426517
3833403774545	383340	3774545	0.004641681	0.00429173	0.007138766	0.007138766	0.003433387	0.003433387	0.001626876	0.001626876	0.004413749	0.004413749	0.002869911	0.000582117	0.001970893	0.002118328	0.001214699	0.001214699	0.001591803	0.001471793	0.002448146
3833503774545	383350	3774545	0.004474391	0.00413706	0.006881479	0.006881479	0.003309644	0.003309644	0.001568242	0.001568242	0.004254673	0.004254673	0.002766477	0.000561137	0.00189986	0.002041982	0.001194087	0.001194087	0.001608023	0.00148679	0.002473092
3833603774545	383360	3774545	0.004329187	0.0040028	0.00665816	0.00665816	0.003202239	0.003202239	0.001517349	0.001517349	0.0041166	0.0041166	0.002676699	0.000542927	0.001838205	0.001975715	0.001174375	0.001174375	0.001623035	0.001500671	0.00249618
3833703774545	383370	3774545	0.004190454	0.00387453	0.006444793	0.006444793	0.00309962	0.00309962	0.001468724	0.001468724	0.00398468	0.00398468	0.002590922	0.000525528	0.001779298	0.001912402	0.001155465	0.001155465	0.001635114	0.001511839	0.002514757
3833803774545	383380	3774545	0.004056984	0.00375112	0.006239521	0.006239521	0.003000895	0.003000895	0.001421944	0.001421944	0.003857764	0.003857764	0.002508398	0.000508789	0.001722626	0.00185149	0.001137154	0.001137154	0.001643052	0.001519178	0.002526964
3833903774545	383390	3774545	0.003921789	0.00362612	0.006031594	0.006031594	0.002900893	0.002900893	0.001374559	0.001374559	0.003729208	0.003729208	0.002424808	0.000491834	0.001665221	0.001789791	0.001117743	0.001117743	0.001645726	0.001521651	0.002531077
3834003774545	383400	3774545	0.003785558	0.00350016	0.005822075	0.005822075	0.002800125	0.002800125	0.001326811	0.001326811	0.003599667	0.003599667	0.002340578	0.00047475	0.001607377	0.001727619	0.001097531	0.001097531	0.00164124	0.001517503	0.002524178
3834103774545	383410	3774545	0.003656575	0.0033809	0.005623703	0.005623703	0.002704717	0.002704717	0.001281603	0.001281603	0.003477017	0.003477017	0.002260829	0.000458574	0.001552609	0.001668754	0.00107832	0.00107832	0.001633906	0.001510722	0.002512899
3834203774545	383420	3774545	0.003561153	0.00329267	0.005476946	0.005476946	0.002634135	0.002634135	0.001248159	0.001248159	0.003386281	0.003386281	0.00220183	0.000446607	0.001512092	0.001625207	0.001067514	0.001067514	0.001637444	0.001513993	0.002518339
3834303774545	383430	3774545	0.003469355	0.00320779	0.005335763	0.005335763	0.002566233	0.002566233	0.001215984	0.001215984	0.00329899	0.00329899	0.002145072	0.000435094	0.001473114	0.001583313	0.001057308	0.001057308	0.001640032	0.001516386	0.00252232
3834403774545	383440	3774545	0.003365391	0.00311167	0.005175871	0.005175871	0.002489333	0.002489333	0.001179546	0.001179546	0.003200132	0.003200132	0.002080792	0.000422056	0.00142897	0.001535867	0.0010433	0.0010433	0.001630714	0.00150777	0.002507989
3834503774545	383450	3774545	0.003246071	0.00300134	0.00499236	0.00499236	0.002401073	0.002401073	0.001137725	0.001137725	0.003086671	0.003086671	0.002007017	0.000407092	0.001378306	0.001481412	0.001024189	0.001024189	0.001605866	0.001484796	0.002469774
3834603774545	383460	3774545	0.003133393	0.00289716	0.004819065	0.004819065	0.002317727	0.002317727	0.001098232	0.001098232	0.002979527	0.002979527	0.00193735	0.000392961	0.001330462	0.00142999	0.001006179	0.001006179	0.001578517	0.001459508	0.002427711
3834703774545	383470	3774545	0.003042372	0.002813	0.004679077	0.004679077	0.0022504	0.0022504	0.00106633	0.00106633	0.002892974	0.002892974	0.001881072	0.000381546	0.001291814	0.00138845	0.000994072	0.000994072	0.001563073	0.001445229	0.00240396
3834803774545	383480	3774545	0.002957389	0.00273442	0.004548376	0.004548376	0.002187539	0.002187539	0.001036544	0.001036544	0.002812165	0.002812165	0.001828528	0.000370888	0.00125573	0.001349666	0.000983366	0.000983366	0.001548147	0.001431429	0.002381004
3834903774545	383490	3774545	0.002878705	0.00266167	0.004427362	0.004427362	0.002129338	0.002129338	0.001008966	0.001008966	0.002737345	0.002737345	0.001779878	0.000361021	0.00122232	0.001313757	0.00097406	0.00097406	0.001534947	0.001419223	0.002360702
3835003774545	383500	3774545	0.002811323	0.00259937	0.004323731	0.004323731	0.002079496	0.002079496	0.000985349	0.000985349	0.002673271	0.002673271	0.001738217	0.00035257	0.001193709	0.001283006	0.000967857	0.000967857	0.001529684	0.001414357	0.002352608
3835103774545	383510	3774545	0.00274558	0.00253858	0.00422262	0.00422262	0.002030867	0.002030867	0.000962306	0.000962306	0.002610757	0.002610757	0.001697568	0.000344325	0.001165794	0.001253003	0.000961853	0.000961853	0.001523645	0.001408773	0.00234332
3835203774545	383520	3774545	0.002684496	0.00248211	0.004128675	0.004128675	0.001985684	0.001985684	0.00094097	0.00094097	0.002552673	0.002552673	0.001659801	0.000336665	0.001139857	0.001225126	0.00095685	0.00095685	0.001519331	0.001404785	0.002336685
3835303774545	383530	3774545	0.00262626	0.00242826	0.004039109	0.004039109	0.001942608	0.001942608	0.00092045	0.00092045	0.002497296	0.002497296	0.001623794	0.000329361	0.00111513	0.001198549	0.000952548	0.000952548	0.001515448	0.001401195	0.002330714
3835403774545	383540	3774545	0.002570094	0.00237633	0.003952727	0.003952727	0.001901062	0.001901062	0.0009008	0.0009008	0.002443888	0.002443888	0.001589067	0.000322317	0.001091281	0.001172916	0.000948546	0.000948546	0.001511393	0.001397446	0.002324478
3835503774545	383550	3774545	0.002517551	0.00232775	0.003871918	0.003871918	0.001862197	0.001862197	0.000882384	0.000882384	0.002393925	0.002393925	0.00155658	0.000315728	0.001068971	0.001148937	0.000945444	0.000945444	0.001508891	0.001395132	0.00232063
3835603774545	383560	3774545	0.002466475	0.00228052	0.003793365	0.003793365	0.001824417	0.001824417	0.000864482	0.000864482	0.002345358	0.002345358	0.001525	0.000309322	0.001047284	0.001125628	0.000942442	0.000942442	0.001505958	0.00139242	0.002316118
3835703774545	383570	3774545	0.00242187	0.00223928	0.003724764	0.003724764	0.001791424	0.001791424	0.000848848	0.000848848	0.002302943	0.002302943	0.001497422	0.000303729	0.001028344	0.001105271	0.000941642	0.000941642	0.001508719	0.001394973	0.002320364
3835803774545	383580	3774545	0.002381924	0.00220235	0.003663328	0.003663328	0.001761876	0.001761876	0.000834848	0.000834848	0.002264959	0.002264959	0.001472723	0.000298719	0.001011383	0.001087041	0.000942342	0.000942342	0.001515621	0.001401355	0.00233098
3835903774545	383590	3774545	0.002342755	0.00216613	0.003603087	0.003603087	0.001732903	0.001732903	0.000821119	0.000821119	0.002227713	0.002227713	0.001448505	0.000293807	0.000994751	0.001069165	0.000943343	0.000943343	0.001522782	0.001407976	0.002341993
3836003774545	383600	3774545	0.002318252	0.00214347	0.003565402	0.003565402	0.001714779	0.001714779	0.000812531	0.000812531	0.002204413	0.002204413	0.001433355	0.000290734	0.000984347	0.001057983	0.000950547	0.000950547	0.001551771	0.001434779	0.002386577
3836103774545	383610	3774545	0.002294095	0.00212114	0.003528249	0.003528249	0.00169691	0.00169691	0.000804064	0.000804064	0.002181442	0.002181442	0.001418419	0.000287704	0.00097409	0.001046958	0.000958351	0.000958351	0.001580674	0.001461503	0.002431029
3836203774545	383620	3774545	0.002278738	0.00210694	0.00350463	0.00350463	0.00168555	0.00168555	0.000798681	0.000798681	0.002166839	0.002166839	0.001408924	0.000285778	0.000967569	0.00103995	0.000971058	0.000971058	0.001622949	0.001500591	0.002496047
3836303774545	383630	3774545	0.002273647	0.00210223	0.003496801	0.003496801	0.001681785	0.001681785	0.000796897	0.000796897	0.002161999	0.002161999	0.001405776	0.00028514	0.000965408	0.001037626	0.000989869	0.000989869	0.001679547	0.001552921	0.002583092
3836403774545	383640	3774545	0.002269937	0.0020988	0.003491096	0.003491096	0.001679041	0.001679041	0.000795597	0.000795597	0.002158471	0.002158471	0.001403483	0.000284675	0.000963832	0.001035933	0.001010081	0.001010081	0.001727344	0.001597115	0.002656603
3836503774545	383650	3774545	0.002257859	0.00208763	0.003472519	0.003472519	0.001670106	0.001670106	0.000791363	0.000791363	0.002146985	0.002146985	0.001396014	0.00028316	0.000958704	0.001030421	0.00102639	0.00102639	0.001754521	0.001622243	0.002698401
3836603774545	383660	3774545	0.002246643	0.00207726	0.003455269	0.003455269	0.00166181	0.00166181	0.000787432	0.000787432	0.00213632	0.00213632	0.00138908	0.000281753	0.000953941	0.001025302	0.001043	0.001043	0.001768757	0.001635406	0.002720295
3836703774545	383670	3774545	0.002247678	0.00207822	0.003456861	0.003456861	0.001662576	0.001662576	0.000787795	0.000787795	0.002137305	0.002137305	0.00138972	0.000281883	0.000954381	0.001025775	0.001059309	0.001059309	0.001781267	0.001646973	0.002739535
3836803774545	383680	3774545	0.002234478	0.00206601	0.00343656	0.00343656	0.001652812	0.001652812	0.000783168	0.000783168	0.002124752	0.002124752	0.001381558	0.000280227	0.000948776	0.001019751	0.001073417	0.001073417	0.001777557	0.001643542	0.002733829
3836903774545	383690	3774545	0.002215497	0.00204846	0.003407368	0.003407368	0.001638772	0.001638772	0.000776516	0.000776516	0.002106704	0.002106704	0.001369822	0.000277847	0.000940717	0.001011088	0.001088126	0.001088126	0.001771345	0.001637799	0.002724275
3837003774545	383700	3774545	0.002198587	0.00203283	0.00338136	0.00338136	0.001626264	0.001626264	0.000770589	0.000770589	0.002090624	0.002090624	0.001359367	0.000275726	0.000933536	0.001003371	0.001110839	0.001110839	0.001762458	0.001629582	0.002710608
3837103774545	383710	3774545	0.002167354	0.00200395	0.003333326	0.003333326	0.001603162	0.001603162	0.000759642	0.000759642	0.002060925	0.002060925	0.001340056	0.00027181	0.000920275	0.000989118	0.001137454	0.001137454	0.001749948	0.001618015	0.002691368
3837203774545	383720	3774545	0.002131722	0.00197101	0.003278525	0.003278525	0.001576805	0.001576805	0.000747153	0.000747153	0.002027043	0.002027043	0.001318025	0.000267341	0.000905145	0.000972856	0.001195688	0.001195688	0.001734764	0.001603975	0.002668014
3837303774545	383730	3774545	0.002091949	0.00193423	0.003217354	0.003217354	0.001547385	0.001547385	0.000733213	0.000733213	0.001989222	0.001989222	0.001293434	0.000262353	0.000888257	0.000954705	0.001200991	0.001200991	0.00171932	0.001589696	0.002644263
3837403774545	383740	3774545	0.002052434	0.0018977	0.003156582	0.003156582	0.001518157	0.001518157	0.00071936 4	0.00071936 4	0.001951648	0.001951648	0.001269002	0.000257397	0.000871479	0.000936671	0.001201991	0.001201991	0.001703359	0.001574938	0.002619715
3837503774545	383750	3774545	0.002013264	0.00186148	0.00309634	0.00309634	0.001489184	0.001489184	0.000705635	0.000705635	0.001914402	0.001914402	0.001244784	0.000252485	0.000854847	0.000918795	0.001196488	0.001196488	0.00168757	0.00156034	0.002595433
3837603774545	383760	3774545	0.001974958	0.00182606	0.003037426	0.003037426	0.001460849	0.001460849	0.000692209	0.000692209	0.001877976	0.001877976	0.001221099	0.000247681	0.000838582	0.000901313	0.001188383	0.001188383	0.001671868	0.001545822	0.002571283
3837703774545	383770	3774545	0.0019376	0.00179152	0.002979971	0.002979971	0.001433216	0.001433216	0.000679115	0.000679115	0.001842453	0.001842453	0.001198001	0.000242996	0.000822719	0.000884264	0.001180079	0.001180079	0.001656252	0.001531383	0.002547266
3837803774545	383780	3774545	0.00190145	0.00175809	0.002924373	0.002924373	0.001406476	0.001406476	0.000666445	0.000666445	0.001808078	0.001808078	0.00117565	0.000238462	0.00080737	0.000867766	0.001171574	0.001171574	0.00164262	0.001518779	0.002526301
3837903774545	383790	3774545	0.001866335	0.00172563	0.002870368	0.002870368	0.001380502	0.001380502	0.000654137	0.000654137	0.001774688	0.001774688	0.001153939	0.000234058	0.00079246	0.000851741	0.001162969	0.001162969	0.001628816	0.001506015	0.00250507
3838003774545	383800	3774545	0.001832342	0.0016942	0.002818088	0.002818088	0.001355358	0.001355358	0.000642223	0.000642223	0.001742364	0.001742364	0.001132921	0.000229795	0.000778026	0.000836228	0.001154464	0.001154464	0.001615961	0.001494129	0.002485299
3838103774545	383810	3774545	0.001799385	0.00166372	0.0027674	0.0027674	0.00133098	0.00133098	0.000630672	0.000630672	0.001711025	0.001711025	0.001112544	0.000225662	0.000764032	0.00082187	0.001145959	0.001145959	0.001603882	0.001482961	0.002466722
3838203774545	383820	3774545	0.001767462	0.00163421	0.002718304	0.002718304	0.001307367	0.001307367	0.000619483	0.000619483	0.00168067	0.00168067	0.001092807	0.000221659	0.000750478	0.000806618	0.001137454	0.001137454	0.001591717	0.001471713	0.002448013
3838303774545	383830	3774545	0.001736489	0.00160557	0.002670668	0.002670668	0.001284457	0.001284457	0.000608627	0.000608627	0.001651218	0.001651218	0.001073656	0.000217774	0.000737326	0.000792483	0.001128849	0.001128849	0.001580501	0.001461343	0.002430763
3838403774545	383840	3774545	0.001706292	0.00157765	0.002624226	0.002624226	0.001262121	0.001262121	0.000598043	0.000598043	0.001622504	0.001622504	0.001054986	0.000213987	0.000724505	0.00078702	0.001120344	0.001120344	0.001569199	0.001450893	0.002413381
3838503774545	383850	3774545	0.001676872	0.00155045	0.002578979	0.002578979	0.001240359	0.001240359	0.000587732	0.000587732	0.001594528	0.001594528	0.001036795	0.000210298	0.000712012	0.000765276	0.001111839	0.001111839	0.001557206	0.001439805	0.002394937
3838603774545	383860	3774545	0.001648228	0.00152396	0.002534926	0.002534926	0.001219171	0.001219171	0.000577692	0.000577692	0.001567291	0.001567291	0.001019085	0.000206705	0.00069985	0.000752203	0.001103435	0.001103435	0.001544265	0.001427839	0.002375033
3838703774545	383870	3774545	0.001620361	0.0014982	0.002492066	0.002492066	0.001198558	0.001198558	0.000567925	0.000567925	0.001540792	0.001540792	0.001001855	0.000203211	0.000688017	0.00073948	0.00109503	0.00109503	0.00153141	0.001415953	0.002355262
3838803774545	383880	3774545	0.001593184	0.00147307	0.002450269	0.002450269	0.001178456	0.001178456	0.0005584	0.0005584	0.00151495	0.00151495	0.000985052	0.000199802	0.000676478	0.000727083	0.001086825	0.001086825	0.001517864	0.001403429	0.00233443
3838903774545	383890	3774545	0.001566697	0.00144858	0.002409533	0.002409533	0.001158864	0.001158864	0.000549116	0.000549116	0.001489763	0.001489763	0.000968675	0.000196481	0.000665231	0.00071495	0.00107852	0.00107852	0.001504232	0.001390825	0.002313465
3839003774545	383900	3774545	0.001540986	0.00142481	0.002369991	0.002369991	0.001139846	0.001139846	0.000540105	0.000540105	0.001465315	0.001465315	0.000952779	0.000193256	0.000654314	0.000703261	0.001070316	0.001070316	0.001490687	0.0013783	0.002292632
3839103774545	383910	3774545	0.00151588	0.00140159	0.002331378	0.002331378	0.001121275	0.001121275	0.000531305	0.000531305	0.001441442	0.001441442	0.000937255	0.000190108	0.000643654	0.000691803	0.001062111	0.001062111	0.0014774	0.001366016	0.002272198
3829703774555	382970	3774555	0.001907144	0.00176336	0.002933131	0.002933131	0.001410688	0.001410688	0.00066844	0.00066844	0.001813493	0.001813493	0.001179171	0.000239176	0.000809788	0.000870365	0.000792656	0.000792656	0.000672871	0.000622142	0.001034856
3829803774555	382980	3774555	0.002016284	0.00186427	0.003100985	0.003100985	0.001491417	0.001491417	0.000706693	0.000706693	0.001917273	0.001917273	0.001246651	0.000252864	0.000856129	0.000920173	0.00081647	0.00081647	0.000700048	0.00064727	0.001076653
3829903774555	382990	3774555	0.002146562	0.00198473	0.003301348	0.003301348	0.001587782	0.001587782	0.000752355	0.000752355	0.002041154	0.002041154	0.001327201	0.000269202	0.000911446	0.000979628	0.000844586	0.000844586	0.000732057	0.000676865	0.001125882
3830003774555	383000	3774555	0.002293146	0.00212026	0.003526789	0.003526789	0.001696208	0.001696208	0.000803731	0.000803731	0.00218054	0.00218054	0.001417832	0.000287585	0.000973687	0.001046525	0.000875103	0.000875103	0.000766568	0.000708774	0.001178958
3830103774555	383010	3774555	0.002435675	0.00225204	0.003745995	0.003745995	0.001801634	0.001801634	0.000853687	0.000853687	0.00231607	0.00231607	0.001505957	0.00030546	0.001034206	0.001111571	0.000902619	0.000902619	0.000796592	0.000736535	0.001225134
3830203774555	383020	3774555	0.002590973	0.00239563	0.003984838	0.003984838	0.001916506	0.001916506	0.000908117	0.000908117	0.002463741	0.002463741	0.001601976	0.000324936	0.001100146	0.001182445	0.000931436	0.000931436	0.000826444	0.000764136	0.001271045
3830303774555	383030	3774555	0.002743855	0.00253699	0.004219966	0.004219966	0.002029591	0.002029591	0.000961702	0.000961702	0.002609116	0.002609116	0.001696502	0.000344109	0.001165061	0.001252216	0.000957951	0.000957951	0.000853189	0.000788865	0.00131218
3830403774555	383040	3774555	0.002878532	0.00266151	0.004427097	0.004427097	0.00212921	0.00212921	0.001008905	0.001008905	0.002737181	0.002737181	0.001779772	0.000360999	0.001222247	0.001313679	0.000978463	0.000978463	0.000875276	0.000809287	0.001346148
3830503774555	383050	3774555	0.003020889	0.00279314	0.004646037	0.004646037	0.002234509	0.002234509	0.0010588	0.0010588	0.002872547	0.002872547	0.001867789	0.000378852	0.001282692	0.001378646	0.000999475	0.000999475	0.000897363	0.000829708	0.001380117
3830603774555	383060	3774555	0.003190336	0.00294981	0.004906641	0.004906641	0.002359847	0.002359847	0.00111819	0.00111819	0.003033673	0.003033673	0.001972557	0.000400102	0.001354641	0.001455977	0.00102569	0.00102569	0.000922211	0.000852683	0.001418332

			KMMass Grading / Excavation	KMDrainage / Utilities Trenching	KMFoundations / Concrete Pads	KMBuilding / Structure Construction	KMAsphalt Paving	KMArchitectural Coating	KMLandscaping or Other Finishing	KMWaterside Construction (Piles)	EWNDemolition	EWNSite Grubbing / Prep	EWNDrainage / Utilities Trenching	EWNDrainage / Utilities Trenching	EWNDrainage / Utilities Trenching	EWNFoundations / Concrete Pads	EWNBuilding / Structure Construction	EWNAsphalt Paving	EWNLandscaping or Other Finishing	EWNWaterside Construction (Piles)	ISDemolition
Unique Identifier	X (UTM)	Y (UTM)	2026	2026	2026	2026	2026	2026	2026	2026	2027	2027	2027	2028	2029	2029	2029	2029	2029	2029	2027
3832503774545	383250	3774545	0.002129953	0.000528886	0.000485402	0.001427637	0.000856279	0.000173683	0.000588044	0.000632034	0.000415939	0.000475544	0.000560053	0.000560053	0.000560053	0.000145784	0.000362182	0.000257172	0.000176611	0.00018466	0.006876504
3832603774545	383260	3774545	0.002168433	0.000538441	0.000494171	0.00145343	0.000871749	0.000176821	0.000598668	0.000643452	0.000415594	0.000475149	0.000559588	0.000559588	0.000559588	0.000145663	0.000361881	0.000256958	0.000176464	0.000184506	0.007067606
3832703774545	383270	3774545	0.002207046	0.000548029	0.000502971	0.001479311	0.000887272	0.000179969	0.000609328	0.00065491	0.000415422	0.000474952	0.000559356	0.000559356	0.000559356	0.000145602	0.000361731	0.000256852	0.000176391	0.00018443	0.007240418
3832803774545	383280	3774545	0.002245792	0.00055765	0.000511801	0.001505281	0.000902848	0.000183129	0.000620025	0.000666407	0.000414559	0.000473966	0.000558194	0.000558194	0.000558194	0.0001453	0.00036098	0.000256318	0.000176025	0.000184047	0.007387089
3832903774545	383290	3774545	0.00228414	0.000567172	0.00052054	0.001530984	0.000918265	0.000186256	0.000630612	0.000677786	0.000413006	0.00047219	0.000556103	0.000556103	0.000556103	0.000144756	0.000359627	0.000255358	0.000175365	0.000183357	0.007486566
3833003774545	383300	3774545	0.002321824	0.000576529	0.000529128	0.001556242	0.000933415	0.000189329	0.000641016	0.000688969	0.000411798	0.000470809	0.000554477	0.000554477	0.000554477	0.000144332	0.000358576	0.000254611	0.000174853	0.000182821	0.007547822
3833103774545	383310	3774545	0.002359243	0.00058582	0.000537655	0.001581323	0.000948458	0.00019238	0.000651347	0.000700072	0.000409555	0.000468244	0.000551456	0.000551456	0.000551456	0.000143546	0.000356622	0.000253224	0.0001739	0.000181825	0.007548685
3833203774545	383320	3774545	0.002393079	0.000594222	0.000545366	0.001604002	0.00096206	0.000195139	0.000660689	0.000710112	0.000404551	0.000462523	0.000544718	0.000544718	0.000544718	0.000141792	0.000352265	0.00025013	0.000171775	0.000179603	0.007435662
3833303774545	383330	3774545	0.002426517	0.000602525	0.000552987	0.001626414	0.000975503	0.000197866	0.00066992	0.000720035	0.000397649	0.000454632	0.000535425	0.000535425	0.000535425	0.00013973	0.000346255	0.000245863	0.000168845	0.000176539	0.007272254
3833403774545	383340	3774545	0.002448146	0.000607896	0.000557916	0.001640911	0.000984198	0.000199629	0.000675892	0.000726453	0.000390229	0.000446149	0.000525434	0.000525434	0.000525434	0.000136773	0.000339794	0.000241275	0.000165694	0.000173245	0.00707701
3833503774545	383350	3774545	0.002473092	0.00061409	0.000563601	0.001657632	0.000994227	0.000201663	0.000682779	0.000733855	0.000382205	0.000436976	0.000514631	0.000514631	0.000514631	0.00013396	0.000332807	0.000236314	0.000162287	0.000169683	0.006904026
3833603774545	383360	3774545	0.0024918	0.000619823	0.000568862	0.001673107	0.001003509	0.000203546	0.000689153	0.000740706	0.000376252	0.000430169	0.000506615	0.000506615	0.000506615	0.000131874	0.000327624	0.000232634	0.00015976	0.00016704	0.006736132
3833703774545	383370	3774545	0.002514757	0.000624436	0.000573096	0.001685558	0.001010977	0.000205061	0.000694282	0.000746219	0.000371248	0.000424448	0.000499877	0.000499877	0.000499877	0.00013012	0.000323267	0.00022954	0.000157635	0.000164818	0.006564528
3833803774545	383380	3774545	0.002526964	0.000627467	0.000575878	0.001693741	0.001015885	0.000206056	0.000697652	0.000749841	0.000366244	0.000418727	0.000493139	0.000493139	0.000493139	0.00012836	0.000318909	0.000226446	0.00015551	0.00016259	0.006390594
3833903774545	383390	3774545	0.002531077	0.000628488	0.000576815	0.001696498	0.001017538	0.000206392	0.000698788	0.000751062	0.000360636	0.000412316	0.000485588	0.000485588	0.000485588	0.0001264	0.000314026	0.000222978	0.000153129	0.000160107	0.006201303
3834003774545	383400	3774545	0.002524178	0.000626775	0.000575243	0.001691873	0.001014764	0.000205829	0.000696883	0.000749014	0.000354424	0.000405213	0.000477224	0.000477224	0.000477224	0.000124223	0.000308617	0.000219137	0.000150491	0.000157349	0.006000365
3834103774545	383410	3774545	0.002512899	0.000623974	0.000572672	0.001684313	0.00101023	0.000204909	0.000693769	0.000745667	0.000348385	0.000398309	0.000469092	0.000469092	0.000469092	0.00012206	0.000303358	0.000215403	0.000147927	0.000154668	0.005807019
3834203774545	383420	3774545	0.002518339	0.000625325	0.000573912	0.00168796	0.001012417	0.000205353	0.000695271	0.000747282	0.000345365	0.000394856	0.000465026	0.000465026	0.000465026	0.000121048	0.000300729	0.000213536	0.000146645	0.000153328	0.005681228
3834303774545	383430	3774545	0.00252232	0.000626314	0.000574819	0.001690628	0.001014018	0.000205678	0.00069637	0.000748463	0.000342518	0.000391601	0.000461193	0.000461193	0.000461193	0.0001205	0.00029825	0.000211776	0.000145436	0.000152064	0.005559319
3834403774545	383440	3774545	0.002507989	0.000622755	0.000571554	0.001681023	0.001008256	0.000204509	0.000692413	0.00074421	0.000338118	0.00038657	0.000455268	0.000455268	0.000455268	0.000118508	0.000294418	0.000209055	0.000143567	0.00015011	0.005406523
3834503774545	383450	3774545	0.002469774	0.000613266	0.000562845	0.001655408	0.000992893	0.000201393	0.000681863	0.000732871	0.000331734	0.000379271	0.000446671	0.000446671	0.000446671	0.00011627	0.000288859	0.000205108	0.000140857	0.000147276	0.005215593
3834603774545	383460	3774545	0.002427711	0.000602822	0.000553259	0.001627215	0.000975983	0.000197963	0.00067025	0.000720389	0.000325867	0.000372564	0.000438772	0.000438772	0.000438772	0.000114214	0.00028375	0.000201481	0.000138365	0.000144671	0.005036742
3834703774545	383470	3774545	0.00240396	0.000596924	0.000547846	0.001611295	0.000966435	0.000196026	0.000663693	0.000713341	0.000322157	0.000368322	0.000433777	0.000433777	0.000433777	0.000112914	0.00028052	0.000199187	0.00013679	0.000143024	0.004902236
3834803774545	383480	3774545	0.002381004	0.000591224	0.000542615	0.001595909	0.000957206	0.000194154	0.00065735	0.000706529	0.00031896	0.000364672	0.000429478	0.000429478	0.000429478	0.00011795	0.00027774	0.000197213	0.000135435	0.000141607	0.004777825
3834903774545	383490	3774545	0.002360702	0.000586183	0.000537988	0.001582301	0.000949044	0.000192499	0.00065175	0.000700505	0.000316204	0.000361516	0.000425761	0.000425761	0.000425761	0.000110827	0.000275336	0.000195506	0.000134262	0.000140381	0.004664199
3835003774545	383500	3774545	0.002352608	0.000584173	0.000536143	0.001576876	0.00094579	0.000191839	0.000649515	0.000698103	0.000314651	0.00035974	0.00042367	0.00042367	0.00042367	0.000110283	0.000273984	0.000194546	0.000133603	0.000139692	0.004571797
3835103774545	383510	3774545	0.00234332	0.000581867	0.000534027	0.00157065	0.000942056	0.000191081	0.000646951	0.00069534	0.00031309	0.00035796	0.000421579	0.000421579	0.000421579	0.00010973	0.000272632	0.000193586	0.000132944	0.000139002	0.00448043
3835203774545	383520	3774545	0.002336685	0.000580219	0.000532515	0.001566203	0.000939389	0.00019054	0.000645119	0.000693378	0.000311976	0.000356683	0.000420069	0.000420069	0.000420069	0.000109345	0.000271655	0.000192892	0.000132467	0.000138504	0.004396138
3835303774545	383530	3774545	0.002330714	0.000578736	0.000531154	0.001562201	0.000936989	0.000190054	0.000643471	0.000691607	0.000311027	0.000355597	0.000418791	0.000418791	0.000418791	0.00010913	0.000270829	0.000192305	0.000132064	0.000138083	0.004315642
3835403774545	383540	3774545	0.002324478	0.000577188	0.000529733	0.001558021	0.000934481	0.000189545	0.000641749	0.000689756	0.000310164	0.000354611	0.000417629	0.000417629	0.000417629	0.00010871	0.000270077	0.000191772	0.000131698	0.0001377	0.00423713
3835503774545	383550	3774545	0.00232063	0.000576232	0.000528856	0.001555442	0.000932935	0.000189231	0.000640687	0.000688614	0.00030956	0.000353921	0.000416816	0.000416816	0.000416816	0.000108499	0.000269552	0.000191399	0.000131442	0.000137432	0.004163967
3835603774545	383560	3774545	0.002316118	0.000575112	0.000527828	0.001552418	0.000931121	0.000188863	0.000639441	0.000687275	0.000309043	0.000353329	0.000416119	0.000416119	0.000416119	0.000108317	0.000269101	0.000191078	0.000131222	0.000137202	0.00409184
3835703774545	383570	3774545	0.002320364	0.000576166	0.000528795	0.001555264	0.000932828	0.00018921	0.000640613	0.000688535	0.000309388	0.000353723	0.000416584	0.000416584	0.000416584	0.000108438	0.000269401	0.000191292	0.000131368	0.000137355	0.004031619
3835803774545	383580	3774545	0.00233098	0.000578802	0.000531214	0.001562379	0.000937095	0.000190075	0.000643544	0.000691685	0.000310251	0.00035471	0.000417745	0.000417745	0.000417745	0.000108741	0.000270153	0.000191825	0.000131735	0.000137738	0.003979508
3835903774545	383590	3774545	0.002341993	0.000581537	0.000533724	0.001569761	0.000941523	0.000190973	0.000646585	0.000694953	0.000311113	0.000355696	0.000418907	0.000418907	0.000418907	0.00010904	0.000270904	0.000192359	0.000132101	0.000138121	0.003927311
3836003774545	383600	3774545	0.002386577	0.000592608	0.000543885	0.001599644	0.000959447	0.000194609	0.000658894	0.000708183	0.000314564	0.000359642	0.000423554	0.000423554	0.000423554	0.000110253	0.000273909	0.000194492	0.000133566	0.000139653	0.003905569
3836103774545	383610	3774545	0.002431029	0.000603645	0.000554015	0.001629438	0.000977317	0.000198233	0.000671166	0.000721373	0.000318361	0.000363982	0.000428665	0.000428665	0.000428665	0.000111583	0.000277214	0.00019684	0.000135178	0.000141339	0.003883137
3836203774545	383620	3774545	0.002496047	0.00061979	0.000568832	0.001673018	0.001003455	0.000203535	0.000689116	0.000740667	0.0003244	0.000370887	0.000436797	0.000436797	0.000436797	0.0001137	0.000282473	0.000200574	0.000137743	0.00014402	0.003879427
3836303774545	383630	3774545	0.002583092	0.000641404	0.000588669	0.001731362	0.001038449	0.000210633	0.000713148	0.000766496	0.000333718	0.00038154	0.000449343	0.000449343	0.000449343	0.000116966	0.000290587	0.000206335	0.000141699	0.000148157	0.003898149
3836403774545	383640	3774545	0.002656603	0.000659657	0.000605422	0.001780633	0.001068002	0.000216627	0.000733443	0.000788309	0.000344157	0.000393475	0.0004634	0.0004634	0.0004634	0.000120625	0.000299677	0.00021279	0.000146132	0.000152791	0.003918338
3836503774545	383650	3774545	0.002698401	0.000670036	0.000614947	0.001808649	0.001084805	0.000220036	0.000744983	0.000800712	0.000352526	0.000403043	0.000474668	0.000474668	0.000474668	0.000123558	0.000306964	0.000217964	0.000149685	0.000156507	0.003917475
3836603774545	383660	3774545	0.002720295	0.000675473	0.000619937	0.001823324	0.001093607	0.000221821	0.000751027	0.000807209	0.000360895	0.000412611	0.000485937	0.000485937	0.000485937	0.000126491	0.000314251	0.000223138	0.000153239	0.000160222	0.003913679
3836703774545	383670	3774545	0.002739535	0.00068025	0.000624321	0.00183622	0.001101342	0.00022339	0.000756339	0.000812918	0.000373233	0.000426717	0.000502549	0.000502549	0.000502549	0.000130815	0.000324994	0.000230766	0.000158477	0.000165699	0.003923946
3836803774545	383680	3774545	0.002733829	0.000678833	0.000623021	0.001832396	0.001099048	0.000222925	0.000754764	0.000811225	0.00038255	0.00043737	0.000515095	0.000515095	0.000515095	0.000134081	0.000333108	0.000236528	0.000162434	0.000169836	0.003933954
3836903774545	383690	3774545	0.002724275	0.000676461	0.000620844	0.001825992	0.001095207	0.000222146	0.000752126	0.00080839	0.0003879	0.000443486	0.000522298	0.000522298	0.000522298	0.000135956	0.000337766	0.000239835	0.000164705	0.000172211	0.003915663
3837003774545	383700	3774545	0.002710608	0.000673067	0.000617729	0.001816831	0.001089713	0.000221031	0.000748353	0.000804335	0.000390488	0.000446445	0.000525783	0.000525783	0.000525783	0.000136863	0.0003402	0.000241435	0.000165804	0.00017336	0.003862258
3837103774545	383710	3774545	0.002691368	0.00066829	0.000613344	0.001803935	0.001081978	0.000219462	0.000743041	0.000798626	0.000390488	0.000446445	0.000525783	0.000525783	0.000525783	0.000136863	0.0003402	0.000241435	0.000165804	0.00017336	0.003792288
3837203774545	383720	3774545	0.002668014	0.000662491	0.000608022	0.001788282	0.001072589	0.000217558	0.000736594	0.000791696	0.000390402	0.000446346	0.000525667	0.000525667	0.000525667	0.000136833	0.000339944	0.000241382	0.000165767	0.000173322	0.003715329
3837303774545	383730	3774545	0.002644263	0.000656593	0.000602609	0.001772362	0.001063041	0.000215621	0.000730036	0.000784648	0.000389194	0.000444965	0.00052404	0.00052404	0.00052404	0.00013641	0.000338893	0.000240635	0.000165255	0.000172786	0.003637076
3837403774545	383740	3774545	0.002619715	0.000650498	0.000597015	0.001755909	0.001053172	0.000213619	0.000723259	0.000777363	0.0003879	0.000443486	0.000522298	0.000522298	0.000522298	0.000135956	0.000337766	0.000239835	0.000164705	0.000172211	0.003559514
3837503774545	383750	3774545	0.002595433	0.000644468	0.000591481	0.001739633	0.00104341	0.000211639	0.000716555	0.000770158	0.000386605	0.000442006	0.000520555	0.000520555	0.000520555	0.000135502	0.000336639	0.000239035	0.000164156	0.000171636	0.003483159
3837603774545	383760	3774545	0.002571283	0.000638472	0.000585978	0.001723446	0.001033701	0.0002096 7	0.000709888	0.000762992	0.000385225	0.000440428	0.000518697	0.000518697	0.000518697	0.000135019	0.000335437	0.000238181	0.000163569	0.000171024	0.003408357
3837703774545	383770	3774545	0.002547266	0.000632508	0.000580504	0.001707348	0.001024046	0.000207712	0.000703257	0.000755865	0.000383845	0.00043885	0.000516838	0.000516838	0.000516838	0.000134535	0.000334235	0.000237328	0.000162983	0.000170411	0.003335108
3837803774545	383780	3774545	0.002526301	0.000627302	0.000575727	0.001693296	0.001015618	0.000206002	0.00069746 9	0.000749644	0.000382637	0.000437469	0.000515211	0.000515211	0.000515211	0.000134111	0.000333183	0.000236581	0.00016247	0.000169874	0.003265052
3837903774545	383790	3774545	0.00250507	0.00062203	0.000570888	0.001679066	0.001007083	0.000204271	0.000691607	0.000743344	0.000381429	0.000436088	0.000513585	0.000513585	0.000513585	0.000133688	0.000332131	0.000235834	0.000161958	0.000169338	0.003196807
3838003774545	383800	3774545	0.002485299	0.000617121	0.000566383	0.001665814	0.000999135	0.000202659	0.000686149	0.000737477	0.000380307	0.000434805	0.000512075	0.000512075	0.000512075	0.000133295	0.000331155	0.000235141	0.000161481	0.00016884	0.003131064
3838103774545	383810	3774545	0.002466722	0.000612508	0.000562149	0.001653363	0.000991666	0.000201144	0.0006810 2	0.000731965	0.000379272	0.000433622	0.000510681	0.000510681	0.000510681	0.00013293 2	0.000330253	0.000234501	0.000161042	0.000168381	0.003067478
3838203774545	383820	3774545	0.002448013	0.000607863	0.000557885	0.001640822	0.000984145	0.000199618	0.000675855	0.000726413	0.000378237	0.000432438	0.000509287	0.000509287	0.000509287	0.000132569	0.000329352	0.00023386	0.000160602	0.000167921	0.003005532
3838303774545	383830	3774545	0.002430763	0.000603579	0.000553954	0.001629261	0.00097721	0.000198212	0.000671093	0.000721295	0.000377374	0.000431452	0.000508125	0.000508125	0.000508125	0.000132267	0.0003286	0.000233327	0.000160236	0.000167538	0.002945656
3838403774545	383840	3774545	0.002413381	0.000599263	0.000549993	0.00161761	0.000970222	0.000196794	0.000666294	0.000716137	0.000376425	0.000430367	0.000506847	0.000506847	0.000506847	0.000131934	0.000327774	0.00023274	0.000159833	0.000167117	0.00288716
3838503774545	383850	3774545	0.002394937	0.000594683	0.00054579	0.001605247	0.000962807	0.00019529	0.000661202	0.000710664	0.000375389	0.000429183	0.000505453	0.000505453	0.000505453	0.000131571	0.000326873	0.0002321	0.000159393	0.000166657	0.002829786
3838603774545	383860	3774545	0.002375033	0.000589741	0.000541254	0.001591906	0.000954806	0.000193667	0.000655706	0.000704758	0.000374354	0.000427999	0.000504059	0.000504059	0.000504059	0.000131208	0.000325971	0.00023146	0.000158954	0.000166197	0.002773448
3838703774545	383870	3774545	0.002355262	0.000584832	0.000536748	0.001578655	0.000946857	0.000192055	0.000650248	0.000698891	0.000373233	0.000426717	0.000502549	0.000502549	0.000502549	0.000130815	0.000324994	0.000230766	0.000158477	0.000165699	0.002718662
3838803774545	383880	3774545	0.00233443	0.000579659	0.000532001	0.001564691	0.000938482	0.000190356	0.000644497	0.000692709	0.000372025	0.000425336	0.000500923	0.000500923	0.000500923	0.000130392	0.000323943	0.0002302	0.000157964	0.000165163	0.002664998
3838903774545	383890	3774545	0.002313465	0.000574453	0.000527223	0.001550639	0.000930054	0.000188647	0.000638708	0.000686488	0.000370817	0.000423955	0.000499296	0.000499296	0.000499296	0.000129969	0.000322891	0.000229273	0.000157452	0.000164627	0.002612714
3839003774545	383900	3774545	0.002292632	0.00056928	0.000522475	0.001536676	0.000921679	0.000186948	0.000632957	0.000680306	0.000369695	0.000422673	0.000497786	0.000497786	0.000497786	0.000129576	0.000321914	0.000228579	0.000156975	0.000164129	0.002561725
3839103774545	383910	3774545	0.002272198	0.000564206	0.000517818	0.001522979	0.00091346 4	0.000185282	0.000627315	0.000674243	0.000368487	0.000421292	0.00049616	0.00049616	0.00049616	0.000129152	0.000320862	0.000227833	0.000156463	0.000163593	0.002512116
3829703774555	382970	3774555	0.001034856	0.000256964	0.000235837	0.00069363	0.00041603	8.43853E-05	0.000285706	0.000307079	0.000303607	0.000347114	0.0004088	0.0004088	0.0004088	0.000106412	0.000264368	0.000187718	0.000128914	0.000134789	0.001709916
3829803774555	382980	3774555	0.001076653	0.000267342	0.000245362	0.000721645	0.000432834	8.77936E-05	0.000297246	0.000319482	0.000309733	0.000354118	0.000417048	0.000417048	0.000417048	0.000108559	0.000269702	0.000191505	0.000131515	0.000137508	0.001807408
3829903774555	382990	3774555	0.001125882	0.000279566	0.000256581	0.000754641	0.000452624	9.18078E-05	0.000310837	0.00033409	0.000317325	0.000362798	0.000427271	0.000427271	0.000427271	0.00011122	0.000276313	0.0001962	0.000134739	0.000140879	0.00192276
3830003774555	383000	3774555	0.001178958	0.000292745	0.000268676	0.000790217	0.000473962	9.61358E-05	0.00032549	0.000349839	0.000325953	0.000372662	0.000438888	0.000438888	0.000438888	0.000114244	0.000283825	0.000201534	0.000138402	0.000144709	0.002050967
3830103774555	383010	3774555	0.001225134	0.000304211	0.0002792	0.000821167	0.000492526	9.99012E-05	0.000338239	0.000363541	0.000333459	0.000381244	0.000448995	0.000448995	0.000448995	0.000116875	0.000290361	0.000206175	0.000141589	0.000148042	0.002174429
3830203774555	383020	3774555	0.001271045	0.000315612	0.000289663	0.00085194	0.000510983	0.000103645	0.000350914	0.000377165	0.000341655	0.000390615	0.000460031	0.000460031	0.000460031	0.000119748	0.000297498	0.000211243	0.000145069	0.00015168	0.00230833
3830303774555	383030	3774555	0.00131218	0.000325825	0.000299037	0.000879511	0.00052752	0.000106999	0.000362271	0.000389371	0.00034873	0.000398703	0.000469557	0.000469557	0.000469557	0.000122227	0.000303659	0.000215617	0.000148073	0.000154821	0.002440765
3830403774555	383040	3774555	0.001346148	0.00033426	0.000306778	0.000902279	0.000541176	0.000109769	0.000371649	0.000399451	0.000353216	0.000403832	0.000475598	0.000475598	0.000475598	0.0001238	0.000307565	0.000218391	0.000149978	0.000156813	0.002558533
3830503774555	383050	3774555	0.001380117	0.000342695	0.000314519	0.000925047	0.000554832	0.000112539	0.000381027	0.00040953	0.000357703	0.000408962	0.000481638	0.000481638	0.000481638	0.000125372	0.000311472	0.000221165	0.000151883	0.000158805	0.002683116
3830603774555	383060	3774555	0.001418332	0.000352184	0.000323228	0.000950661	0.000570195	0.000115655	0.000391578	0.00042087	0.000364001	0.000416162	0.000490119	0.000490119	0.000490119	0.00012758	0.000316956	0.000225059	0.000154558	0.000161601	0.002830218

			ISDrainage / Utilities Trenching	ISDrainage / Utilities Trenching	ISAsphalt Paving	ISAsphalt Paving	SVDemolition	SVSite Grubbing / Prep	SVMass Grading / Excavation	SVMass Grading / Excavation	SVDrainage / Utilities Trenching	SVFoundations / Concrete Pads	SVBuilding / Structure Construction	SVBuilding / Structure Construction	SVAsphalt Paving	SVAsphalt Paving	SVArchitectural Coating	SVArchitectural Coating	SVLandscaping or Other Finishing	SVLandscaping or Other Finishing	MDemolition
Unique Identifier	X (UTM)	Y (UTM)	2027	2028	2027	2028	2027	2027	2027	2028	2028	2028	2028	2029	2028	2029	2028	2029	2028	2029	2027
3832503774545	383250	3774545	0.003689311	0.003689311	0.004251683	0.004251683	0.000224221	8.93516E-05	0.000290609	0.000290609	0.000149974	5.81729E-05	0.000265659	0.000265659	0.000155638	0.000155638	3.50568E-05	3.50568E-05	0.000118693	0.000118693	0.000739304
3832603774545	383260	3774545	0.003791839	0.003791839	0.00436984	0.00436984	0.000223598	8.91034E-05	0.000289802	0.000289802	0.000149557	5.80113E-05	0.000264769	0.000264769	0.000155206	0.000155206	3.49595E-05	3.49595E-05	0.000118363	0.000118363	0.000746293
3832703774545	383270	3774545	0.003884555	0.003884555	0.004476688	0.004476688	0.000223114	8.89103E-05	0.000289174	0.000289174	0.000149233	5.78856E-05	0.000264058	0.000264058	0.000154869	0.000154869	3.48837E-05	3.48837E-05	0.000118107	0.000118107	0.000753108
3832803774545	383280	3774545	0.003963244	0.003963244	0.004567373	0.004567373	0.000222629	8.87173E-05	0.000288546	0.000288546	0.000148909	5.776E-05	0.000263346	0.000263346	0.000154533	0.000154533	3.4808E-05	3.4808E-05	0.000117851	0.000117851	0.000759752
3832903774545	383290	3774545	0.004016615	0.004016615	0.004628879	0.004628879	0.000221591	8.83036E-05	0.000287201	0.000287201	0.000148215	5.74906E-05	0.000262101	0.000262101	0.000153813	0.000153813	3.46457E-05	3.46457E-05	0.000117301	0.000117301	0.000765791
3833003774545	383300	3774545	0.004049479	0.004049479	0.004666753	0.004666753	0.000220553	8.78899E-05	0.000285856	0.000285856	0.000147521	5.72213E-05	0.000260678	0.000260678	0.000153092	0.000153092	3.44834E-05	3.44834E-05	0.000116752	0.000116752	0.000771485
3833103774545	383310	3774545	0.004049942	0.004049942	0.004667286	0.004667286	0.0002191	8.73108E-05	0.000283972	0.000283972	0.000146549	5.68443E-05	0.000258988	0.000258988	0.000152083	0.000152083	3.42562E-05	3.42562E-05	0.000115982	0.000115982	0.000776662
3833203774545	383320	3774545	0.003989305	0.003989305	0.004597406	0.004597406	0.000216401	8.62353E-05	0.000280474	0.000280474	0.000144743	5.6144E-05	0.000255787	0.000255787	0.00015021	0.00015021	3.38342E-05	3.38342E-05	0.000114554	0.000114554	0.000780286
3833303774545	383330	3774545	0.003901635	0.003901635	0.004496372	0.004496372	0.000213633	8.51322E-05	0.000276886	0.000276886	0.000142892	5.54259E-05	0.000252674	0.000252674	0.000148288	0.000148288	3.34014E-05	3.34014E-05	0.000113088	0.000113088	0.000783909
3833403774545	383340	3774545	0.003796885	0.003796885	0.004375654	0.004375654	0.000209965	8.36706E-05	0.000272132	0.000272132	0.000140438	5.44743E-05	0.000249561	0.000249561	0.000145743	0.000145743	3.28279E-05	3.28279E-05	0.000111147	0.000111147	0.000766826
3833503774545	383350	3774545	0.003704077	0.003704077	0.004268699	0.004268699	0.000206851	8.24296E-05	0.000268096	0.000268096	0.000138356	5.36663E-05	0.000246537	0.000246537	0.000143581	0.000143581	3.2341E-05	3.2341E-05	0.000109498	0.000109498	0.000754057
3833603774545	383360	3774545	0.003614	0.003614	0.004164892	0.004164892	0.000204221	8.13816E-05	0.000264688	0.000264688	0.000136597	5.2984E-05	0.000243691	0.000243691	0.000141756	0.000141756	3.19299E-05	3.19299E-05	0.000108106	0.000108106	0.000750779
3833703774545	383370	3774545	0.003521933	0.003521933	0.004058791	0.004058791	0.00020173	8.03888E-05	0.000261459	0.000261459	0.00013493	5.23377E-05	0.000241023	0.000241023	0.000140026	0.000140026	3.15403E-05	3.15403E-05	0.000106787	0.000106787	0.000747242
3833803774545	383380	3774545	0.003428615	0.003428615	0.003951249	0.003951249	0.000199307	7.94236E-05	0.00025832	0.00025832	0.00013331	5.17093E-05	0.000238444	0.000238444	0.00013845	0.00013845	3.11616E-05	3.11616E-05	0.000105505	0.000105505	0.000743532
3833903774545	383390	3774545	0.003327059	0.003327059	0.003834212	0.003834212	0.000196678	7.83757E-05	0.000254911	0.000254911	0.000131551	5.1027E-05	0.000235686	0.000235686	0.00013652	0.00013652	3.07505E-05	3.07505E-05	0.000104113	0.000104113	0.000738269
3834003774545	383400	3774545	0.003219254	0.003219254	0.003709974	0.003709974	0.00019384	7.7245E-05	0.000251234	0.000251234	0.000129653	5.02908E-05	0.00023284	0.00023284	0.00013455	0.00013455	3.03069E-05	3.03069E-05	0.000102611	0.000102611	0.000730935
3834103774545	383410	3774545	0.003115522	0.003115522	0.00359043	0.00359043	0.000191211	7.6197E-05	0.000247825	0.000247825	0.000127894	4.96086E-05	0.000230172	0.000230172	0.000132725	0.000132725	2.98957E-05	2.98957E-05	0.000101219	0.000101219	0.000723602
3834203774545	383420	3774545	0.003048034	0.003048034	0.003512654	0.003512654	0.000189827	7.56455E-05	0.000246031	0.000246031	0.000126969	4.92495E-05	0.000228838	0.000228838	0.000131764	0.000131764	2.96793E-05	2.96793E-05	0.000100486	0.000100486	0.000722135
3834303774545	383430	3774545	0.002982628	0.002982628	0.003437279	0.003437279	0.000188581	7.51491E-05	0.000244417	0.000244417	0.000126135	4.89263E-05	0.000227593	0.000227593	0.000130899	0.000130899	2.94845E-05	2.94845E-05	9.98268E-05	9.98268E-05	0.000720841
3834403774545	383440	3774545	0.002900652	0.002900652	0.003342806	0.003342806	0.000186712	7.44045E-05	0.000241995	0.000241995	0.000124886	4.84415E-05	0.000225636	0.000225636	0.000129602	0.000129602	2.91924E-05	2.91924E-05	9.88377E-05	9.88377E-05	0.000715923
3834503774545	383450	3774545	0.002798216	0.002798216	0.003224756	0.003224756	0.000183944	7.33014E-05	0.000238407	0.000238407	0.000123034	4.77233E-05	0.000222968	0.000222968	0.000127681	0.000127681	2.87596E-05	2.87596E-05	9.73724E-05	9.73724E-05	0.000706001
3834603774545	383460	3774545	0.002702261	0.002702261	0.003114174	0.003114174	0.000181384	7.2281E-05	0.000235089	0.000235089	0.000121321	4.7059E-05	0.000220389	0.000220389	0.000125904	0.000125904	2.83593E-05	2.83593E-05	9.60169E-05	9.60169E-05	0.000696425
3834703774545	383470	3774545	0.002630097	0.002630097	0.00303101	0.00303101	0.000179723	7.16191E-05	0.000232936	0.000232936	0.000120211	4.66281E-05	0.000218699	0.000218699	0.000124751	0.000124751	2.80996E-05	2.80996E-05	9.51377E-05	9.51377E-05	0.000691507
3834803774545	383480	3774545	0.00256335	0.00256335	0.002954088	0.002954088	0.000178339	7.10676E-05	0.000231142	0.000231142	0.000119285	4.6269E-05	0.000217276	0.000217276	0.00012379	0.00012379	2.78832E-05	2.78832E-05	9.4405E-05	9.4405E-05	0.000687279
3834903774545	383490	3774545	0.002502388	0.002502388	0.002883834	0.002883834	0.000177162	7.05988E-05	0.000229617	0.000229617	0.000118498	4.59638E-05	0.00021612	0.00021612	0.00012973	0.00012973	2.76992E-05	2.76992E-05	9.37823E-05	9.37823E-05	0.000684087
3835003774545	383500	3774545	0.002452813	0.002452813	0.002826702	0.002826702	0.00017647	7.0323E-05	0.00022872	0.00022872	0.000118035	4.57842E-05	0.000215409	0.000215409	0.000122493	0.000122493	2.7591E-05	2.7591E-05	9.34159E-05	9.34159E-05	0.000683311
3835103774545	383510	3774545	0.002403794	0.002403794	0.002770211	0.002770211	0.000175847	7.00748E-05	0.000227913	0.000227913	0.000117618	4.56226E-05	0.000214786	0.000214786	0.000122061	0.000122061	2.74936E-05	2.74936E-05	9.30862E-05	9.30862E-05	0.000682362
3835203774545	383520	3774545	0.00235857	0.00235857	0.002718094	0.002718094	0.000175363	6.98817E-05	0.000227285	0.000227285	0.000117294	4.5497E-05	0.000214341	0.000214341	0.000121724	0.000121724	2.74179E-05	2.74179E-05	9.28298E-05	9.28298E-05	0.000682275
3835303774545	383530	3774545	0.002315384	0.002315384	0.002668324	0.002668324	0.000174948	6.97163E-05	0.000226747	0.000226747	0.000117017	4.53892E-05	0.000213986	0.000213986	0.000121436	0.000121436	2.7353E-05	2.7353E-05	9.261E-05	9.261E-05	0.000682362
3835403774545	383540	3774545	0.002273261	0.002273261	0.002619781	0.002619781	0.000174671	6.9606E-05	0.000226388	0.000226388	0.000116831	4.53174E-05	0.000213719	0.000213719	0.000121244	0.000121244	2.73097E-05	2.73097E-05	9.24634E-05	9.24634E-05	0.000682534
3835503774545	383550	3774545	0.002234009	0.002234009	0.002574545	0.002574545	0.000174463	6.95232E-05	0.000226119	0.000226119	0.000116693	4.52636E-05	0.000213541	0.000213541	0.0001211	0.0001211	2.72772E-05	2.72772E-05	9.23535E-05	9.23535E-05	0.000683224
3835603774545	383560	3774545	0.002195312	0.002195312	0.002529949	0.002529949	0.000174325	6.94681E-05	0.00022594	0.00022594	0.0001166	4.52276E-05	0.000213452	0.000213452	0.000121004	0.000121004	2.72556E-05	2.72556E-05	9.22803E-05	9.22803E-05	0.000683915
3835703774545	383570	3774545	0.002163003	0.002163003	0.002492715	0.002492715	0.000174532	6.95508E-05	0.000226209	0.000226209	0.000116739	4.52815E-05	0.000213719	0.000213719	0.000121148	0.000121148	2.72881E-05	2.72881E-05	9.23902E-05	9.23902E-05	0.000686417
3835803774545	383580	3774545	0.002135045	0.002135045	0.002460495	0.002460495	0.000174948	6.97163E-05	0.000226747	0.000226747	0.000117017	4.53892E-05	0.000214163	0.000214163	0.000121436	0.000121436	2.7353E-05	2.7353E-05	9.261E-05	9.261E-05	0.000690299
3835903774545	383590	3774545	0.00210704	0.00210704	0.002428222	0.002428222	0.000175432	6.99093E-05	0.000227375	0.000227375	0.000117341	4.55149E-05	0.000214697	0.000214697	0.000121772	0.000121772	2.74287E-05	2.74287E-05	9.28664E-05	9.28664E-05	0.000694182
3836003774545	383600	3774545	0.002095376	0.002095376	0.00241478	0.00241478	0.000177024	7.05436E-05	0.000229438	0.000229438	0.000118405	4.59279E-05	0.000216298	0.000216298	0.000122877	0.000122877	2.76776E-05	2.76776E-05	9.3709E-05	9.3709E-05	0.000704794
3836103774545	383610	3774545	0.002083341	0.002083341	0.00240091	0.00240091	0.000178754	7.1233E-05	0.00023168	0.00023168	0.000119562	4.63767E-05	0.000217899	0.000217899	0.000124078	0.000124078	2.79481E-05	2.79481E-05	9.46248E-05	9.46248E-05	0.000716096
3836203774545	383620	3774545	0.00208135	0.00208135	0.002398616	0.002398616	0.000181384	7.2281E-05	0.000235089	0.000235089	0.000121321	4.7059E-05	0.000220478	0.000220478	0.000125904	0.000125904	2.83593E-05	2.83593E-05	9.60169E-05	9.60169E-05	0.000733524
3836303774545	383630	3774545	0.002091395	0.002091395	0.002410192	0.002410192	0.000185397	7.38805E-05	0.000240291	0.000240291	0.000124006	4.81004E-05	0.000224124	0.000224124	0.00012869	0.00012869	2.89868E-05	2.89868E-05	9.81417E-05	9.81417E-05	0.000758975
3836403774545	383640	3774545	0.002102226	0.002102226	0.002422674	0.002422674	0.000189896	7.5673E-05	0.000246121	0.000246121	0.000127015	4.92674E-05	0.000228127	0.000228127	0.000131812	0.000131812	2.96901E-05	2.96901E-05	0.000100523	0.000100523	0.000786325
3836503774545	383650	3774545	0.002101763	0.002101763	0.002422141	0.002422141	0.000193702	7.71898E-05	0.000251054	0.000251054	0.000129561	5.02549E-05	0.000231595	0.000231595	0.000134454	0.000134454	3.02852E-05	3.02852E-05	0.000102538	0.000102538	0.000808671
3836603774545	383660	3774545	0.002099727	0.002099727	0.002419794	0.002419794	0.000197716	7.87893E-05	0.000256257	0.000256257	0.000132245	5.12963E-05	0.000235509	0.000235509	0.00013724	0.00013724	3.09128E-05	3.09128E-05	0.000104662	0.000104662	0.000831534
3836703774545	383670	3774545	0.002105235	0.002105235	0.002426142	0.002426142	0.000202768	8.08025E-05	0.000262804	0.000262804	0.000135625	5.2607E-05	0.0002396	0.0002396	0.000140747	0.000140747	3.17026E-05	3.17026E-05	0.000107337	0.000107337	0.000886147
3836803774545	383680	3774545	0.002110604	0.002110604	0.00243233	0.00243233	0.000206712	8.23744E-05	0.000267917	0.000267917	0.000138263	5.36304E-05	0.000243513	0.000243513	0.000143485	0.000143485	3.23194E-05	3.23194E-05	0.000109425	0.000109425	0.000894516
3836903774545	383690	3774545	0.002100791	0.002100791	0.002421021	0.002421021	0.000210172	8.37533E-05	0.000272402	0.000272402	0.000140577	5.45281E-05	0.000247693	0.000247693	0.000145887	0.000145887	3.28604E-05	3.28604E-05	0.000111257	0.000111257	0.000901073
3837003774545	383700	3774545	0.002072139	0.002072139	0.002388001	0.002388001	0.000214602	8.55183E-05	0.000278142	0.000278142	0.00014354	5.56772E-05	0.000254097	0.000254097	0.000148961	0.000148961	3.35529E-05	3.35529E-05	0.000113601	0.000113601	0.000903316
3837103774545	383710	3774545	0.002034599	0.002034599	0.002344739	0.002344739	0.000218339	8.70075E-05	0.000282985	0.000282985	0.000146039	5.66468E-05	0.000261034	0.000261034	0.000151555	0.000151555	3.41371E-05	3.41371E-05	0.000115579	0.000115579	0.000901418
3837203774545	383720	3774545	0.00199331	0.00199331	0.002297156	0.002297156	0.000221522	8.8276E-05	0.000287111	0.000287111	0.000148169	5.74727E-05	0.000269839	0.000269839	0.000153765	0.000153765	3.46349E-05	3.46349E-05	0.000117264	0.000117264	0.000898916
3837303774545	383730	3774545	0.001951327	0.001951327	0.002248773	0.002248773	0.000223529	8.90758E-05	0.000289713	0.000289713	0.000149511	5.79934E-05	0.000278377	0.000278377	0.000155158	0.000155158	3.49486E-05	3.49486E-05	0.000118327	0.000118327	0.000896155
3837403774545	383740	3774545	0.001909713	0.001909713	0.002200816	0.002200816	0.000224498	8.94619E-05	0.000290968	0.000290968	0.000150159	5.82447E-05	0.000282201	0.000282201	0.00015583	0.00015583	3.51001E-05	3.51001E-05	0.00011884	0.00011884	0.000893049
3837503774545	383750	3774545	0.001868748	0.001868748	0.002153607	0.002153607	0.000224082	8.92964E-05	0.00029043	0.00029043	0.000149881	5.8137E-05	0.000282201	0.000282201	0.000155542	0.000155542	3.50352E-05	3.50352E-05	0.00011862	0.00011862	0.000889684
3837603774545	383760	3774545	0.001828617	0.001828617	0.002107358	0.002107358	0.000223598	8.91034E-05	0.000289802	0.000289802	0.000149557	5.80113E-05	0.000281934	0.000281934	0.000155206	0.000155206	3.49595E-05	3.49595E-05	0.000118363	0.000118363	0.000886233
3837703774545	383770	3774545	0.001789318	0.001789318	0.002062069	0.002062069	0.000222975	8.88552E-05	0.000288995	0.000288995	0.000149141	5.78497E-05	0.000281223	0.000281223	0.000154773	0.000154773	3.48621E-05	3.48621E-05	0.000118034	0.000118034	0.000882523
3837803774545	383780	3774545	0.001751732	0.001751732	0.002018753	0.002018753	0.000222422	8.86345E-05	0.000288277	0.000288277	0.00014877	5.77061E-05	0.000280511	0.000280511	0.000154389	0.000154389	3.47755E-05	3.47755E-05	0.000117741	0.000117741	0.000879331
3837903774545	383790	3774545	0.001715118	0.001715118	0.001976558	0.001976558	0.000221868	8.84139E-05	0.0002875	0.0002875	0.0001484	5.75625E-05	0.0002798	0.0002798	0.000154005	0.000154005	3.4689E-05	3.4689E-05	0.000117448	0.000117448	0.000875966
3838003774545	383800	3774545	0.001679846	0.001679846	0.00193591	0.00193591	0.000221314	8.81933E-05	0.000286842	0.000286842	0.00014803	5.74188E-05	0.000279088	0.000279088	0.000153621	0.000153621	3.46024E-05	3.46024E-05	0.000117155	0.000117155	0.00087286
3838103774545	383810	3774545	0.001645732	0.001645732	0.001896595	0.001896595	0.00022083	8.80003E-05	0.000286214	0.000286214	0.000147706	5.72931E-05	0.000278466	0.000278466	0.000153284	0.000153284	3.45267E-05	3.45267E-05	0.000116898	0.000116898	0.000869927
3838203774545	383820	3774545	0.001612497	0.001612497	0.001858294	0.001858294	0.000220345	8.78072E-05	0.000285587	0.000285587	0.000147382	5.71675E-05	0.000277843	0.000277843	0.000152948	0.000152948	3.44509E-05	3.44509E-05	0.000116642	0.000116642	0.000866821
3838303774545	383830	3774545	0.001580373	0.001580373	0.001821273	0.001821273	0.00021993	8.76417E-05	0.000285048	0.000285048	0.000147104	5.70597E-05	0.000277221	0.000277221	0.00015266	0.00015266	3.4386E-05	3.4386E-05	0.000116422	0.000116422	0.000863974
3838403774545	383840	3774545	0.001548989	0.001548989	0.001785106	0.001785106	0.000219446	8.74487E-05	0.000284421	0.000284421	0.00014678	5.6934E-05	0.000276598	0.000276598	0.000152324	0.000152324	3.43103E-05	3.43103E-05	0.000116165	0.000116165	0.000861127
3838503774545	383850	3774545	0.001518208	0.001518208	0.001749632	0.001749632	0.000218961	8.72557E-05	0.000283793	0.000283793	0.000146456	5.68084E-05	0.000275976	0.000275976	0.00015987	0.00015987	3.42345E-05	3.42345E-05	0.000115909	0.000115909	0.000857848
3838603774545	383860	3774545	0.001487981	0.001487981	0.001714799	0.001714799	0.000218477	8.70626E-05	0.000283165	0.000283165	0.000146132	5.66827E-05	0.000275353	0.000275353	0.000151651	0.000151651	3.41588E-05	3.41588E-05	0.000115653	0.000115653	0.000854225
3838703774545	383870	3774545	0.001458588	0.001458588	0.001680925	0.001680925	0.000217923	8.6842E-05	0.000282447	0.000282447	0.000145762	5.6539E-05	0.000274641	0.000274641	0.000151267	0.000151267	3.40722E-05	3.40722E-05	0.000115359	0.000115359	0.000850515
3838803774545	383880	3774545	0.001429797	0.001429797	0.001647745	0.001647745	0.000217439	8.6649E-05	0.000281819	0.000281819	0.000145438	5.64134E-05	0.000274019	0.000274019	0.00015093	0.00015093	3.39965E-05	3.39965E-05	0.000115103	0.000115103	0.00084646
3838903774545	383890	3774545	0.001401746	0.001401746	0.001615419	0.001615419	0.000216885	8.64283E-05	0.000281102	0.000281102	0.000145067	5.62697E-05	0.000273307	0.000273307	0.00015054	0.00015054	3.39099E-05	3.39099E-05	0.00011481	0.00011481	0.000842318
3839003774545	383900	3774545	0.00137439	0.00137439	0.001583892	0.001583892	0.000216332	8.62077E-05	0.000280384	0.000280384	0.000144697	5.61261E-05	0.000272685	0.000272685	0.00015062	0.00015062	3.38234E-05	3.38234E-05	0.000114517	0.000114517	0.000838177
3839103774545	383910	3774545	0.001347774	0.001347774	0.001553219	0.001553219	0.000215778	8.59871E-05	0.000279667	0.000279667	0.000144327	5.59825E-05	0.000271973	0.000271973	0.00014978	0.00014978	3.37368E-05	3.37368E-05	0.000114224	0.000114224	0.000834036
3829703774555	382970	3774555	0.000917386	0.000917386	0.001057226	0.001057226	0.000178685	7.12055E-05	0.000231591	0.000231591	0.000119516	4.63588E-05	0.000222346	0.000222346	0.00012403	0.00012403	2.79373E-05	2.79373E-05	9.45882E-05	9.45882E-05	0.000419994
3829803774555	382980	3774555	0.000969692	0.000969692	0.001117505	0.001117505	0.000181384	7.2281E-05	0.000235089	0.000235089	0.000121321	4.7059E-05	0.000225103	0.000225103	0.00012504	0.00012504	2.83593E-05	2.83593E-05	9.60169E-05	9.60169E-05	0.000433022
3829903774555	382990	3774555	0.001031579	0.001031579	0.001188826	0.001188826	0.000184636	7.35771E-05	0.000239304	0.000239304	0.000123497	4.79029E-05	0.000228571	0.000228571	0.000128161	0.000128161	2.88678E-05	2.88678E-05	9.77387E-05	9.77387E-05	0.000448811
3830003774555	383000	3774555	0.001100364	0.001100364	0.001268095	0.001268095	0.000188373	7.50663E-05	0.000244148	0.000244148	0.000125997	4.88724E-05	0.000232218	0.000232218	0.000130755	0.000130755	2.94521E-05	2.94521E-05	9.97169E-05	9.97169E-05	0.000466325
3830103774555	383010	3774555	0.001166602	0.001166602	0.001344431	0.001344431	0.000191487	7.63073E-05	0.000248184	0.000248184	0.00012808	4.96804E-05	0.000235242	0.000235242	0.000132917	0.000132917	2.9939E-05	2.9939E-05	0.000101365	0.000101365	0.000482114
3830203774555	383020	3774555	0.001238442	0.001238442	0.001427221	0.001427221	0.000194878	7.76586E-05	0.000252579	0.000252579	0.000130348	5.05602E-05	0.000238444	0.000238444	0.000135271	0.000135271	3.04692E-05	3.04692E-05	0.00010316	0.00010316	0.000499283
3830303774555	383030	3774555	0.001309494	0.001309494	0.001509104	0.001509104	0.000197785	7.88169E-05	0.000256346	0.000256346	0.000132292	5.13143E-05	0.000241112	0.000241112	0.000137288	0.000137288	3.09236E-05	3.09236E-05	0.000104699	0.000104699	0.000514726
3830403774555	383040	3774555	0.001372677	0.001372677	0.001581919	0.001581919	0.000199584	7.95339E-05	0.000258678	0.000258678	0.000133495	5.17811E-05	0.000242802	0.000242802	0.000138537	0.000138537	3.12049E-05	3.12049E-05	0.000105652	0.000105652	0.000526028
3830503774555	383050	3774555	0.001439518	0.001439518	0.001658947	0.001658947	0.000201453	8.02785E-05	0.0002611	0.0002611	0.00013745	5.22659E-05	0.000244491	0.000244491	0.00013984	0.00013984	3.14971E-05	3.14971E-05	0.000106641	0.000106641	0.000537417
3830603774555	383060	3774555	0.001518439	0.001518439	0.001749899	0.001749899	0.000204152	8.1354E-05	0.000264598	0.000264598	0.00013655	5.29661E-05	0.00024716	0.00024716	0.000141708	0.000141708	3.1919E-05	3.1919E-05	0.000108069	0.000108069	0.000551653

			MSite Grubbing / Prep	MMass Grading / Excavation	MMass Grading / Excavation	MDrainage / Utilities Trenching	MFoundations / Concrete Pads	MBuilding / Structure Construction	MAsphalt Paving	MLandscaping or Other Finishing	MWaterside Construction (Piles)	RSSWRestriping South Valley	RSSWRestriping Silver Lake Boulevard	RSSWDemolition	RSSWPlacing Base	RSSWForm	Child Risk				
Unique Identifier	X (UTM)	Y (UTM)	2027	2027	2028	2028	2028	2028	2028	2028	2028	2029	2029	2029	2029	2029	3rd Trimester	0<2	2<16	Total	per million
3832503774545	383250	3774545	0.000683566	0.001137028	0.001137028	0.000546853	0.000259121	0.000703	0.000457105	0.000313914	0.000337397	0.000100941	0.000192489	0.000599388	5.45043E-05	0.000118546	1.16399E-07	3.73805E-06	4.19837E-07	4.27429E-06	4.2742851
3832603774545	383260	3774545	0.000690028	0.001147776	0.001147776	0.000552022	0.00026157	0.000709645	0.000461426	0.000316881	0.000340586	0.000100646	0.000193918	0.000603776	5.49033E-05	0.000119414	1.15918E-07	3.71167E-06	4.2478E-07	4.25237E-06	4.25236883
3832703774545	383270	3774545	0.00069633	0.001158258	0.001158258	0.000557064	0.000263959	0.000716127	0.0046564	0.000319776	0.000343697	0.00010035	0.000195317	0.000608254	5.53105E-05	0.0001203	1.15321E-07	3.68048E-06	4.2899E-07	4.22479E-06	4.22479171
3832803774545	383280	3774545	0.000702472	0.001168475	0.001168475	0.000561978	0.000266288	0.000722444	0.000469748	0.000322596	0.000346729	0.000100085	0.000196717	0.000612641	5.57094E-05	0.000121167	1.1424E-07	3.62996E-06	4.3157E-07	4.17576E-06	4.17576417
3832903774545	383290	3774545	0.000708056	0.001177764	0.001177764	0.000566445	0.000268404	0.000728187	0.000473482	0.000325161	0.000349485	9.90223E-05	0.000198027	0.000616663	5.60751E-05	0.000121963	1.12928E-07	3.57156E-06	4.3228E-07	4.11676E-06	4.11676062
3833003774545	383300	3774545	0.000713321	0.001186521	0.001186521	0.000570657	0.0002704	0.000733601	0.000477003	0.000327578	0.000352083	9.84911E-05	0.000199277	0.000620501	5.64242E-05	0.000122722	1.11746E-07	3.51908E-06	4.3204E-07	4.06286E-06	4.06286313
3833103774545	383310	3774545	0.000718107	0.001194483	0.001194483	0.000574486	0.000272214	0.000738524	0.000480203	0.000329776	0.000354446	9.71629E-05	0.000200379	0.000623883	5.67317E-05	0.000123391	1.10297E-07	3.45702E-06	4.2943E-07	3.99675E-06	3.99674572
3833203774545	383320	3774545	0.000721458	0.001200056	0.001200056	0.000577166	0.000273485	0.000741969	0.000482444	0.000331315	0.0003561	9.58937E-05	0.000201094	0.000625985	5.69229E-05	0.000123807	1.08239E-07	3.3747E-06	4.2219E-07	3.90512E-06	3.90512413
3833303774545	383330	3774545	0.000724808	0.001205629	0.001205629	0.000579847	0.000274755	0.000745415	0.000484684	0.000332854	0.000357753	9.45951E-05	0.000201749	0.000628087	5.7114E-05	0.000124222	1.06092E-07	3.28885E-06	4.131E-07	3.80804E-06	3.80804188
3833403774545	383340	3774545	0.000709013	0.001179356	0.001179356	0.000567211	0.000268767	0.000729171	0.000474122	0.0003256	0.000349957	9.32964E-05	0.000199009	0.000619587	5.63411E-05	0.000122541	1.03852E-07	3.20195E-06	4.0182E-07	3.70762E-06	3.70762218
3833503774545	383350	3774545	0.000697207	0.001159718	0.001159718	0.000557766	0.000264292	0.000717029	0.000466227	0.000320178	0.00034413	9.19683E-05	0.000196389	0.000609442	5.54185E-05	0.000120535	1.01661E-07	3.11642E-06	3.9148E-07	3.60956E-06	3.60955926
3833603774545	383360	3774545	0.000694176	0.001154676	0.001154676	0.000555341	0.000263143	0.000713912	0.0004642	0.000318786	0.000342634	9.06991E-05	0.000193293	0.000600302	5.45874E-05	0.000118727	9.97503E-08	3.04226E-06	3.8248E-07	3.52449E-06	3.52449033
3833703774545	383370	3774545	0.000690905	0.001149235	0.001149235	0.000552724	0.000261903	0.000710548	0.000462013	0.000317284	0.000341019	8.94595E-05	0.000191774	0.000596555	5.42467E-05	0.000117986	9.78857E-08	2.97058E-06	3.7356E-07	3.44202E-06	3.44202451
3833803774545	383380	3774545	0.000687475	0.00114353	0.00114353	0.00054998	0.000260603	0.00070702	0.000459719	0.00031570 9	0.000339326	8.82494E-05	0.000190583	0.000592716	5.38976E-05	0.000117227	9.60282E-08	2.90027E-06	3.6467E-07	3.36096E-06	3.36096263
3833903774545	383390	3774545	0.000682609	0.001135435	0.001135435	0.000546087	0.000258758	0.000702016	0.000456465	0.000313475	0.000336924	8.69803E-05	0.000188976	0.000587872	5.34571E-05	0.000116269	9.40448E-08	2.82698E-06	3.5512E-07	3.27614E-06	3.27614033
3834003774545	383400	3774545	0.000675828	0.001124157	0.001124157	0.000540663	0.000256188	0.000695042	0.000451931	0.000310361	0.000333578	8.56521E-05	0.000186981	0.000581566	5.28837E-05	0.000115021	9.19165E-08	2.75044E-06	3.45E-07	3.18736E-06	3.18735834
3834103774545	383410	3774545	0.000669048	0.001112878	0.001112878	0.000535238	0.000253617	0.000688069	0.000447397	0.000307247	0.000330231	8.44125E-05	0.000184926	0.000575168	5.23019E-05	0.000113756	8.98486E-08	2.67684E-06	3.353E-07	3.10199E-06	3.10198913
3834203774545	383420	3774545	0.000667692	0.001110622	0.001110622	0.000534153	0.000253103	0.000686674	0.0044649	0.000306624	0.000329561	8.37927E-05	0.00018439	0.000573523	5.21523E-05	0.000113431	8.85156E-08	2.62611E-06	3.2903E-07	3.04366E-06	3.04365586
3834303774545	383430	3774545	0.000666495	0.001108632	0.001108632	0.000533196	0.00025265	0.000685444	0.0044569	0.000306074	0.000328971	8.32614E-05	0.000183944	0.000572152	5.20276E-05	0.00011316	8.72222E-08	2.57703E-06	3.2299E-07	2.98724E-06	2.987245
3834403774545	383440	3774545	0.000661948	0.001101068	0.001101068	0.000529558	0.000250926	0.000680767	0.000442649	0.000303986	0.000326727	8.2435E-05	0.000182604	0.000567856	5.1637E-05	0.00011231	8.55181E-08	2.51668E-06	3.1537E-07	2.91757E-06	2.91756701
3834503774545	383450	3774545	0.000652774	0.001085809	0.001085809	0.000522219	0.000247448	0.000671333	0.000436515	0.000299774	0.000322199	8.12544E-05	0.000179984	0.000559722	5.08973E-05	0.000110701	8.32831E-08	2.44186E-06	3.0576E-07	2.8309E-06	2.83090215
3834603774545	383460	3774545	0.00064392	0.00107108	0.00107108	0.000515136	0.000244092	0.000662226	0.000430593	0.000295707	0.000317828	8.01623E-05	0.000177453	0.000551861	5.01825E-05	0.000109147	8.11076E-08	2.3698E-06	2.9673E-07	2.74764E-06	2.74764119
3834703774545	383470	3774545	0.000639373	0.001063517	0.001063517	0.000511498	0.000242368	0.00065755	0.000427553	0.000293619	0.000315584	7.94835E-05	0.000176143	0.000547749	4.98085E-05	0.000108333	7.94953E-08	2.31434E-06	2.9001E-07	2.68385E-06	2.683848
3834803774545	383480	3774545	0.000635464	0.001057015	0.001057015	0.000508371	0.000240887	0.00065353	0.000424939	0.000291824	0.000313654	7.88932E-05	0.000175012	0.000544184	4.94844E-05	0.000107628	7.79894E-08	2.26245E-06	2.8383E-07	2.62427E-06	2.62427268
3834903774545	383490	3774545	0.000632512	0.001052106	0.001052106	0.00050601	0.000239768	0.000650495	0.000422965	0.000290469	0.000312197	7.8421E-05	0.000174148	0.000541442	4.92351E-05	0.000107086	7.66139E-08	2.21472E-06	2.7821E-07	2.56955E-06	2.56955081
3835003774545	383500	3774545	0.000631794	0.001050911	0.001050911	0.000505435	0.000239496	0.000649756	0.000422485	0.000290139	0.000311843	7.81553E-05	0.00017391	0.000540711	4.91686E-05	0.000106941	7.55615E-08	2.17628E-06	2.7375E-07	2.52559E-06	2.52559235
3835103774545	383510	3774545	0.000630917	0.001049452	0.001049452	0.000504733	0.000239163	0.000648854	0.000421898	0.000289736	0.00031141	7.78897E-05	0.000173642	0.000539797	4.90855E-05	0.00010676	7.45201E-08	2.13845E-06	2.6935E-07	2.48232E-06	2.482319
3835203774545	383520	3774545	0.000630837	0.001049319	0.001049319	0.00050467	0.000239133	0.000648772	0.000421845	0.000289699	0.000311371	7.77126E-05	0.000173582	0.000539614	4.90688E-05	0.000106724	7.35821E-08	2.10386E-06	2.6535E-07	2.44279E-06	2.44278585
3835303774545	383530	3774545	0.000630917	0.001049452	0.001049452	0.000504733	0.000239163	0.000648854	0.000421898	0.000289736	0.00031141	7.7565E-05	0.000173582	0.000539614	4.90688E-05	0.000106724	7.26981E-08	2.07102E-06	2.6156E-07	2.40527E-06	2.40527073
3835403774545	383540	3774545	0.000631076	0.001049717	0.001049717	0.000504861	0.000239223	0.000649018	0.000422005	0.000289809	0.000311489	7.74174E-05	0.000173612	0.000539614	4.90688E-05	0.000106724	7.18423E-08	2.03925E-06	2.5788E-07	2.36898E-06	2.36898216
3835503774545	383550	3774545	0.000631714	0.001050779	0.001050779	0.000505372	0.000239465	0.000649674	0.000422432	0.000290102	0.000311804	7.73584E-05	0.000173791	0.000540162	4.91187E-05	0.000106833	7.10721E-08	2.0101E-06	2.5451E-07	2.33568E-06	2.33567944
3835603774545	383560	3774545	0.000632353	0.00105184	0.00105184	0.000505882	0.000239707	0.000650331	0.000422858	0.000290395	0.000312119	7.72994E-05	0.000173969	0.000540619	4.91603E-05	0.000106923	7.03152E-08	1.98158E-06	2.5121E-07	2.3031E-06	2.30309692
3835703774545	383570	3774545	0.000634666	0.001055688	0.001055688	0.000507733	0.000240584	0.00065271	0.000424405	0.000291458	0.000313261	7.73584E-05	0.000174624	0.00054263	4.93431E-05	0.000107321	6.97684E-08	1.95885E-06	2.486E-07	2.27721E-06	2.27721135
3835803774545	383580	3774545	0.000638256	0.001061659	0.001061659	0.000510605	0.000241945	0.000656402	0.000426806	0.000293106	0.000315032	7.75355E-05	0.000175637	0.000545738	4.96257E-05	0.000107935	6.93725E-08	1.94029E-06	2.4647E-07	2.25613E-06	2.25612993
3835903774545	383590	3774545	0.000641845	0.00106763	0.00106763	0.000513476	0.000243306	0.000660093	0.000429206	0.000294755	0.000316804	7.77126E-05	0.000176649	0.000548845	4.99083E-05	0.00010855	6.89951E-08	1.92228E-06	2.4435E-07	2.23563E-06	2.23563067
3836003774545	383600	3774545	0.000651657	0.001083951	0.001083951	0.000521326	0.000247025	0.000670184	0.000435768	0.000299261	0.000321647	7.83324E-05	0.000179359	0.000557163	5.06646E-05	0.000110195	6.92605E-08	1.92081E-06	2.4413E-07	2.2342E-06	2.23420376
3836103774545	383610	3774545	0.000662108	0.001101334	0.001101334	0.000529686	0.000250986	0.000680932	0.000442756	0.00030406	0.000326805	7.89817E-05	0.000182276	0.000566211	5.14874E-05	0.000111985	6.9537E-08	1.91957E-06	2.4397E-07	2.23308E-06	2.23307977
3836203774545	383620	3774545	0.000678221	0.001128137	0.001128137	0.000542577	0.000257095	0.000697504	0.000453531	0.00031146	0.000334759	7.99852E-05	0.000186742	0.000579921	5.27341E-05	0.000114696	7.02199E-08	1.92851E-06	2.4515E-07	2.24388E-06	2.24388246
3836303774545	383630	3774545	0.000701754	0.001167281	0.001167281	0.000561403	0.000266015	0.000721705	0.000469268	0.000322267	0.000346374	8.14905E-05	0.000193144	0.000599937	5.45542E-05	0.000118655	7.13606E-08	1.94892E-06	2.4802E-07	2.26831E-06	2.26830588
3836403774545	383640	3774545	0.000727042	0.001209344	0.001209344	0.000581634	0.000275601	0.000747712	0.000486178	0.000333879	0.000358856	8.33204E-05	0.000200022	0.000621233	5.64907E-05	0.000122867	7.23902E-08	1.96706E-06	2.5119E-07	2.29064E-06	2.29064456
3836503774545	383650	3774545	0.000747703	0.001243711	0.001243711	0.000598162	0.000283433	0.0007686	0.000499994	0.000343368	0.000369054	8.49437E-05	0.000205649	0.00063869	5.80781E-05	0.000126319	7.29108E-08	1.97276E-06	2.5305E-07	2.29872E-06	2.29871936
3836603774545	383660	3774545	0.000768842	0.001278874	0.001278874	0.000615074	0.000291447	0.000790701	0.00051413	0.000353076	0.000379488	8.66851E-05	0.000213033	0.00065834	5.9865E-05	0.000130206	7.32291E-08	1.97426E-06	2.5488E-07	2.30237E-06	2.30236821
3836703774545	383670	3774545	0.000819338	0.001362867	0.001362867	0.00065547	0.000310588	0.000842632	0.000547897	0.000376265	0.000404412	8.8397E-05	0.00022137	0.000694077	6.31146E-05	0.000137274	7.36742E-08	1.98159E-06	2.5956E-07	2.31482E-06	2.31482067
3836803774545	383680	3774545	0.000827076	0.001375738	0.001375738	0.000661661	0.000313521	0.00085059	0.000553071	0.000379818	0.000408231	8.98727E-05	0.000226223	0.00070304	6.39291E-05	0.000139045	7.36308E-08	1.97519E-06	2.6102E-07	2.30983E-06	2.30983405
3836903774545	383690	3774545	0.000833139	0.001385823	0.001385823	0.000666511	0.00031582	0.000856825	0.000557126	0.000382602	0.000411223	9.18207E-05	0.000227503	0.000707238	6.43114E-05	0.000139877	7.34779E-08	1.9649E-06	2.6105E-07	2.29942E-06	2.29942412
3837003774545	383700	3774545	0.000835213	0.001389273	0.001389273	0.00066817	0.000316606	0.000858958	0.000558512	0.000383555	0.000412247	9.4418E-05	0.000228069	0.0007087	6.44444E-05	0.000140166	7.34157E-08	1.95584E-06	2.5963E-07	2.28889E-06	2.28888897
3837103774545	383710	3774545	0.000833458	0.001386354	0.001386354	0.000666766	0.000315941	0.000857153	0.000557339	0.000382749	0.000411381	9.70743E-05	0.000227622	0.000707238	6.43114E-05	0.000139877	7.31585E-08	1.93842E-06	2.5695E-07	2.26853E-06	2.2685258
3837203774545	383720	3774545	0.000831144	0.001382506	0.001382506	0.000664916	0.000315064	0.000854774	0.000555792	0.000381686	0.000410239	9.82844E-05	0.000227056	0.000705319	6.41369E-05	0.000139497	7.32276E-08	1.92204E-06	2.5391E-07	2.24917E-06	2.24917098
3837303774545	383730	3774545	0.000828592	0.00137826	0.00137826	0.000662873	0.000314096	0.000852149	0.000554085	0.000380514	0.000408979	9.81369E-05	0.000226401	0.000703308	6.39541E-05	0.000139099	7.25205E-08	1.8961E-06	2.5058E-07	2.2192E-06	2.21920472
3837403774545	383740	3774545	0.00082572	0.001373483	0.001373483	0.000660576	0.000313007	0.000849195	0.000552165	0.000379195	0.000407562	9.79008E-05	0.000225687	0.000701023	6.37463E-05	0.000138648	7.17496E-08	1.86953E-06	2.4716E-07	2.18844E-06	2.18843755
3837503774545	383750	3774545	0.000822609	0.001368308	0.001368308	0.000658087	0.000311828	0.000845996	0.000550084	0.000377767	0.000406026	9.75761E-05	0.000224943	0.000698555	6.35219E-05	0.000138159	7.0898E-08	1.8423E-06	2.4367E-07	2.15687E-06	2.15686788
3837603774545	383760	3774545	0.000819418	0.001363	0.001363	0.000655534	0.000310618	0.000842714	0.0005479 5	0.000376301	0.000404451	9.72809E-05	0.000224139	0.000696088	6.32975E-05	0.000137671	7.00238E-08	1.81521E-06	2.4022E-07	2.12546E-06	2.12545549
3837703774545	383770	3774545	0.000815988	0.001357294	0.001357294	0.00065279	0.000309318	0.000839187	0.000545657	0.000374726	0.000402758	9.69858E-05	0.000223275	0.000693346	6.30482E-05	0.000137129	6.91608E-08	1.78862E-06	2.3682E-07	2.0946E-06	2.09460256
3837803774545	383780	3774545	0.000813036	0.001352385	0.001352385	0.000650429	0.000308199	0.000836151	0.000543683	0.000373371	0.000401301	9.67202E-05	0.000222561	0.000691061	6.28404E-05	0.000136677	6.83442E-08	1.76337E-06	2.3358E-07	2.0653E-06	2.06529825
3837903774545	383790	3774545	0.000809925	0.00134721	0.00134721	0.00064794	0.00030702	0.000832952	0.000541602	0.000371942	0.000399766	9.64545E-05	0.000221816	0.000688684	6.26243E-05	0.000136207	6.75368E-08	1.73859E-06	2.3042E-07	2.03654E-06	2.03654299
3838003774545	383800	3774545	0.000807053	0.001342433	0.001342433	0.000645643	0.000305931	0.000829998	0.000539682	0.000370623	0.000398348	9.62184E-05	0.000221102	0.000686399	6.24165E-05	0.000135755	6.67614E-08	1.71476E-06	2.2737E-07	2.00889E-06	2.00889388
3838103774545	383810	3774545	0.000804341	0.001337922	0.001337922	0.000643473	0.000304903	0.000827209	0.000537868	0.000369378	0.000397009	9.59823E-05	0.000220447	0.000684297	6.22254E-05	0.00013534	6.60126E-08	1.69176E-06	2.2444E-07	1.98221E-06	1.98221031
3838203774545	383820	3774545	0.000801469	0.001333145	0.001333145	0.000641175	0.000303815	0.000824255	0.000535948	0.000368059	0.000395592	9.57462E-05	0.000219732	0.000682104	6.20259E-05	0.000134906	6.52758E-08	1.66928E-06	2.2157E-07	1.95612E-06	1.95611823
3838303774545	383830	3774545	0.000798837	0.001328766	0.001328766	0.000639069	0.000302817	0.000821548	0.000534188	0.00036685	0.000394293	9.55396E-05	0.000219137	0.000680093	6.1843E-05	0.000134508	6.45661E-08	1.64763E-06	2.1881E-07	1.931E-06	1.93100138
3838403774545	383840	3774545	0.000796204	0.001324387	0.001324387	0.000636963	0.000301819	0.000818841	0.000532427	0.000365641	0.000392993	9.53625E-05	0.000218482	0.000678082	6.16602E-05	0.00013411	6.38664E-08	1.62637E-06	2.161E-07	1.90634E-06	1.90633734
3838503774545	383850	3774545	0.000793173	0.001319345	0.001319345	0.000634538	0.00030067	0.000815723	0.0005304	0.000364249	0.000391497	9.51264E-05	0.000217767	0.000675797	6.14524E-05	0.000133658	6.31652E-08	1.60527E-06	2.1341E-07	1.88185E-06	1.88185239
3838603774545	383860	3774545	0.000789822	0.001313772	0.001313772	0.000631858	0.0002994	0.000812277	0.0005281 6	0.00036271	0.000389843	9.49198E-05	0.000216933	0.000673238	6.12197E-05	0.000133152	6.24595E-08	1.58426E-06	2.1075E-07	1.85747E-06	1.85747214
3838703774545	383870	3774545	0.000786392	0.001308066	0.001308066	0.000629114	0.000298099	0.00080875	0.000525866	0.000361135	0.00038815	9.46836E-05	0.0002161	0.000670587	6.09787E-05	0.000132628	6.17655E-08	1.56369E-06	2.0814E-07	1.83359E-06	1.83359464
3838803774545	383880	3774545	0.000782643	0.00130183	0.00130183	0.000626114	0.000296678	0.000804894	0.000523359	0.000359413	0.0003863	9.44475E-05	0.000215177	0.000667663	6.07127E-05	0.00013205	6.10715E-08	1.54326E-06	2.0556E-07	1.80989E-06	1.80988695
3838903774545	383890	3774545	0.000778814	0.001295461	0.001295461	0.000623051	0.000295227	0.000800956	0.000520798	0.000357655	0.00038441	9.41819E-05	0.000214224	0.000664647	6.04385E-05	0.000131453	6.03838E-08	1.52315E-06	2.0302E-07	1.78655E-06	1.78655398
3839003774545	383900	3774545	0.000774985	0.001289091	0.001289091	0.000619988	0.000293775	0.000797018	0.000518238	0.000355896	0.00038252	9.39458E-05	0.000213271	0.000661722	6.01725E-05	0.000130875	5.9709E-08	1.50349E-06	2.0055E-07	1.76375E-06	1.76375388
3839103774545	383910	3774545	0.000771156	0.001282722	0.001282722	0.000616925	0.000292324	0.00079308	0.000515677	0.000354138	0.00038063	9.37096E-05	0.000212318	0.000658706	5.98982E-05	0.000130278	5.90464E-08	1.48426E-06	1.9813E-07	1.74143E-06	1.74142771
3829703774555	382970	3774555	0.00038833	0.000645939	0.000645939	0.000310664	0.000147205	0.00039937	0.000259679	0.000178333	0.000191673	8.09592E-05	0.000119036	0.000369157	3.35686E-05	7.30114E-05	4.69683E-08	1.36272E-06	1.5016E-07	1.55985E-06	1.55985205
3829803774555	382980	3774555	0.000400376	0.000665975	0.000665975	0.0003203	0.000151771	0.000411758	0.000267734	0.000183865	0.000197619	8.20513E-05	0.000122222	0.000379028	3.44662E-05	7.49637E-05	4.91734E-08	1.43364E-06	1.568E-07	1.63962E-06	1.63961573
3829903774555	382990	3774555	0.000414974	0.000690258	0.000690258	0.000331979	0.000157305	0.000426772	0.000277496	0.000190568	0.000204824	8.34385E-05	0.000126093	0.000391092	3.55633E-05	7.73498E-05	5.17941E-08	1.51809E-06	1.6473E-07	1.73462E-06	1.73462321
3830003774555	383000	3774555	0.000443168	0.000717194	0.000717194	0.000344934	0.000163444	0.000443426	0.000288325	0.000198005	0.000212817	8.50028E-05	0.00013047	0.000404711	3.68016E-05	8.00432E-05	5.47023E-08	1.61242E-06	1.736E-07	1.84073E-06	1.84072685
3830103774555	383010	3774555	0.000445766	0.000741476	0.000741476	0.000356613	0.000168977	0.000458439	0.000298087	0.000204709	0.000220023	8.63604E-05	0.000134459	0.000416958	3.79153E-05	8.24655E-05	5.74414E-08	1.70256E-06	1.8202E-07	1.94202E-06	1.94202449
3830203774555	383020	3774555	0.000461641	0.000767882	0.000767882	0.000369312	0.000174995	0.000474765	0.000308702	0.000211999	0.000227858	8.78362E-05	0.000138717	0.000430393	3.91371E-05	8.51227E-05	6.03619E-08	1.79958E-06	1.9117E-07	2.05111E-06	2.05111448
3830303774555	383030	3774555	0.00047592	0.000791633	0.000791633	0.000380736	0.000180408	0.00048945	0.000318251	0.000218557	0.000234906	8.91348E-05	0.000142498	0.000442092	4.02009E-05	8.74365E-05	6.31675E-08	1.89388E-06	2.0002E-07	2.15706E-06	2.15706056
3830403774555	383040	3774555	0.00048637	0.000809016	0.000809016	0.000389096	0.000184369	0.000500198	0.000325239	0.000223356	0.000240064	8.99317E-05	0.000145148	0.00045041	4.09572E-05	8.90815E-05	6.55756E-08	1.97602E-06	2.0753E-07	2.24913E-06	2.24912996
3830503774555	383050	3774555	0.0004969	0.000826531	0.000826531	0.00039752	0.000188361	0.000511027	0.00033228	0.000228191	0.000245261	9.07877E-05	0.000147858	0.00045891	4.17301E-05	9.07626E-05	6.80907E-08	2.0623E-06	2.1543E-07	2.34582E-06	2.3458193
3830603774555	383060	3774555	0.000510062	0.000848425	0.000848425	0.00040805	0.00019335	0.000524563	0.000341082	0.000234236	0.000251758	9.20863E-05	0.000151371	0.000469603	4.27025E-05	9.28776E-05	7.10766E-08	2.16464E-06	2.2493E-07	2.46065E-06	2.46064674

			EGIODemolition	EGIOSite Grubbing / Prep	EGIOMass Grading / Excavation	EGIOMass Grading / Excavation	EGIODrainage / Utilities Trenching	EGIODrainage / Utilities Trenching	EGIOFoundations / Concrete Pads	EGIOFoundations / Concrete Pads	EGIOBuilding / Structure Construction	EGIOBuilding / Structure Construction	EGIOAsphalt Paving	EGIOArchitectural Coating	EGIOLandscaping or Other Finishing	EGIOWaterside Construction (Piles)	HIWaterside Construction (Landscaping)	HIWaterside Construction (Landscaping)	KMDemolition	KMSite Grubbing / Prep	KMMass Grading / Excavation
Unique Identifier	X (UTM)	Y (UTM)	2025	2025	2025	2026	2026	2027	2026	2027	2026	2027	2027	2027	2027	2027	2025	2026	2025	2025	2025
3830703774555	383070	3774555	0.003374105	0.00311972	0.005189273	0.005189273	0.002495778	0.002495778	0.0011826	0.0011826	0.003208418	0.003208418	0.00208618	0.000423149	0.00143267	0.001539844	0.001054206	0.001054206	0.000946195	0.000874859	0.00145522
3830803774555	383080	3774555	0.003581859	0.00331181	0.005508792	0.005508792	0.002649451	0.002649451	0.001255416	0.001255416	0.00340597	0.00340597	0.002214633	0.000449204	0.001520884	0.001634656	0.001083023	0.001083023	0.000970698	0.000897515	0.001492904
3830903774555	383090	3774555	0.003774687	0.0034901	0.005805356	0.005805356	0.002792084	0.002792084	0.001323001	0.001323001	0.003589329	0.003589329	0.002333857	0.000473386	0.001602761	0.001722658	0.001109538	0.001109538	0.000994597	0.000919612	0.00152966
3831003774555	383100	3774555	0.003974418	0.00367478	0.006112536	0.006112536	0.002939821	0.002939821	0.001393005	0.001393005	0.003779252	0.003779252	0.002457348	0.000498435	0.001687568	0.001813809	0.001136754	0.001136754	0.001016166	0.000939555	0.001562833
3831103774555	383110	3774555	0.004165089	0.00385107	0.006405782	0.006405782	0.003080858	0.003080858	0.001459834	0.001459834	0.00396056	0.00396056	0.002575239	0.000522347	0.001768528	0.001900826	0.001161168	0.001161168	0.001036958	0.00095878	0.001594811
3831203774555	383120	3774555	0.004376984	0.00404699	0.006731671	0.006731671	0.003237594	0.003237594	0.001534102	0.001534102	0.00416205	0.00416205	0.002706252	0.000548921	0.0018585	0.001997528	0.001184581	0.001184581	0.001058096	0.000978324	0.00162732
3831303774555	383130	3774555	0.004549365	0.00420638	0.006996787	0.006996787	0.003365102	0.003365102	0.00159452	0.00159452	0.004325966	0.004325966	0.002812833	0.000570539	0.001931695	0.002076198	0.001206794	0.001206794	0.001078975	0.000997629	0.001659431
3831403774555	383140	3774555	0.004701729	0.00434725	0.007231119	0.007231119	0.003477804	0.003477804	0.001647923	0.001647923	0.004470849	0.004470849	0.002907039	0.000589647	0.00199639	0.002145733	0.001223003	0.001223003	0.001099509	0.001016614	0.001691012
3831503774555	383150	3774555	0.004847623	0.00448215	0.007455499	0.007455499	0.003585719	0.003585719	0.001699057	0.001699057	0.004609578	0.004609578	0.002997243	0.000607944	0.002058337	0.002212314	0.001238612	0.001238612	0.001120733	0.001036238	0.001723654
3831603774555	383160	3774555	0.004981007	0.00460548	0.007660639	0.007660639	0.003684381	0.003684381	0.001745807	0.001745807	0.004736412	0.004736412	0.003079713	0.000624672	0.002114973	0.002273187	0.001252821	0.001252821	0.001142043	0.001055942	0.001756428
3831703774555	383170	3774555	0.005101276	0.00471668	0.00784561	0.00784561	0.003773343	0.003773343	0.001787961	0.001787961	0.004850776	0.004850776	0.003154075	0.000639755	0.00216604	0.002328074	0.001265728	0.001265728	0.001163699	0.001075965	0.001789734
3831903774555	383190	3774555	0.0052715	0.00487407	0.008107409	0.008107409	0.003899255	0.003899255	0.001847623	0.001847623	0.00501264	0.00501264	0.003259323	0.000661103	0.002238319	0.002405759	0.001278936	0.001278936	0.001207614	0.001116569	0.001857273
3832003774555	383200	3774555	0.005316278	0.00491547	0.008176276	0.008176276	0.003932376	0.003932376	0.001863317	0.001863317	0.005055219	0.005055219	0.003287008	0.000666718	0.002257331	0.002426195	0.001279036	0.001279036	0.001229959	0.00113723	0.00189164
3832103774555	383210	3774555	0.005335345	0.0049331	0.008205601	0.008205601	0.00394648	0.00394648	0.00187	0.00187	0.00507335	0.00507335	0.003298798	0.00066911	0.002265428	0.002434896	0.001276634	0.001276634	0.001252477	0.00115805	0.001926273
3832203774555	383220	3774555	0.005322576	0.00492129	0.008185962	0.008185962	0.003937035	0.003937035	0.001865525	0.001865525	0.005061208	0.005061208	0.003290903	0.000667508	0.002260006	0.002429069	0.001271031	0.001271031	0.001274996	0.00117887	0.001960905
3832303774555	383230	3774555	0.005289532	0.00489074	0.008135142	0.008135142	0.003912593	0.003912593	0.001853943	0.001853943	0.005029787	0.005029787	0.003270472	0.000663364	0.002245975	0.002413989	0.001264527	0.001264527	0.001297945	0.00120009	0.001996201
3832403774555	383240	3774555	0.005261751	0.00486505	0.008092415	0.008092415	0.003892044	0.003892044	0.001844206	0.001844206	0.00500337	0.00500337	0.003253295	0.00065988	0.002234179	0.00240131	0.001263427	0.001263427	0.001321154	0.001221549	0.002031895
3832503774555	383250	3774555	0.005223013	0.00482924	0.008032837	0.008032837	0.003863389	0.003863389	0.001830629	0.001830629	0.004966534	0.004966534	0.003229344	0.000655022	0.00221773	0.002383631	0.001262626	0.001262626	0.001344448	0.001243087	0.002067721
3832603774555	383260	3774555	0.005166502	0.00477699	0.007945925	0.007945925	0.003821589	0.003821589	0.001810822	0.001810822	0.004912798	0.004912798	0.003194403	0.000647935	0.002193735	0.002357841	0.001259925	0.001259925	0.001367829	0.001264705	0.00210368
3832703774555	383270	3774555	0.005057362	0.00467607	0.00778071	0.007778071	0.00374086	0.00374086	0.001772569	0.001772569	0.004809017	0.004809017	0.003126923	0.000634247	0.002147394	0.002308033	0.001253721	0.001253721	0.001390865	0.001286004	0.002139109
3832803774555	383280	3774555	0.004957453	0.0045837	0.007624415	0.007624415	0.003666959	0.003666959	0.001737552	0.001737552	0.004714015	0.004714015	0.00306515	0.000621718	0.002104972	0.002262438	0.001247117	0.001247117	0.001413901	0.001307303	0.002174537
3832903774555	383290	3774555	0.004860478	0.00449403	0.00747527	0.00747527	0.003595228	0.003595228	0.001703563	0.001703563	0.004621802	0.004621802	0.003005192	0.000609556	0.002063796	0.002218181	0.001239013	0.001239013	0.001436592	0.001328283	0.002209435
3833003774555	383300	3774555	0.004755394	0.00439687	0.007313653	0.007313653	0.003517498	0.003517498	0.001666732	0.001666732	0.004521877	0.004521877	0.002940219	0.000596377	0.002019176	0.002170223	0.001230208	0.001230208	0.001459282	0.001349263	0.002244333
3833103774555	383310	3774555	0.004647116	0.00429676	0.007147126	0.007147126	0.003437407	0.003437407	0.001628781	0.001628781	0.004418917	0.004418917	0.002873272	0.000582798	0.001973201	0.002120809	0.001219401	0.001219401	0.001481283	0.001369605	0.002278169
3833203774555	383320	3774555	0.004499929	0.00416067	0.006920755	0.006920755	0.003328534	0.003328534	0.001577193	0.001577193	0.004278957	0.004278957	0.002782267	0.000564339	0.001910703	0.002053637	0.001201491	0.001201491	0.001501558	0.001388352	0.002309351
3833303774555	383330	3774555	0.00436016	0.00403144	0.006705796	0.006705796	0.00322515	0.00322515	0.001528205	0.001528205	0.004146053	0.004146053	0.002695849	0.000546811	0.001851357	0.001989851	0.001183681	0.001183681	0.001520798	0.001406141	0.002338941
3833403774555	383340	3774555	0.004210384	0.00389295	0.006475445	0.006475445	0.003114362	0.003114362	0.00147571	0.00147571	0.004003631	0.004003631	0.002603244	0.000528027	0.001787761	0.001921497	0.001164069	0.001164069	0.001531668	0.001416192	0.00235566
3833503774555	383350	3774555	0.004072859	0.0037658	0.006263936	0.006263936	0.003012637	0.003012637	0.001427508	0.001427508	0.00387286	0.00387286	0.002518214	0.00051078	0.001729367	0.001858735	0.001144458	0.001144458	0.001545904	0.001429355	0.002377554
3833603774555	383360	3774555	0.003947068	0.00364949	0.006070473	0.006070473	0.002919591	0.002919591	0.001383419	0.001383419	0.003753245	0.003753245	0.002440438	0.000495005	0.001675955	0.001801327	0.001125447	0.001125447	0.001558155	0.001440682	0.002396396
3833703774555	383370	3774555	0.003833701	0.00354467	0.005896117	0.005896117	0.002835735	0.002835735	0.001343685	0.001343685	0.003645445	0.003645445	0.002370344	0.000480787	0.001627818	0.00174959	0.001109038	0.001109038	0.001568077	0.001449856	0.002411656
3833803774555	383380	3774555	0.003724474	0.00344368	0.00572813	0.00572813	0.002754942	0.002754942	0.001305402	0.001305402	0.003541582	0.003541582	0.00230281	0.000467089	0.00158144	0.001699742	0.001093129	0.001093129	0.001575066	0.001456317	0.002422404
3833903774555	383390	3774555	0.003606534	0.00333463	0.005546742	0.005546742	0.002667703	0.002667703	0.001264065	0.001264065	0.003429434	0.003429434	0.002229889	0.000452298	0.001531362	0.001645917	0.001074518	0.001074518	0.001575238	0.001456477	0.002422669
3834003774555	383400	3774555	0.00348221	0.00321968	0.005355534	0.005355534	0.002575742	0.002575742	0.00122049	0.00122049	0.003311214	0.003311214	0.00215302	0.000436706	0.001478572	0.001589179	0.001053706	0.001053706	0.001567301	0.001449138	0.002410462
3834103774555	383410	3774555	0.003364787	0.00311111	0.005174942	0.005174942	0.002488886	0.002488886	0.001179334	0.001179334	0.003199558	0.003199558	0.002080419	0.00042198	0.001428714	0.001535591	0.001034095	0.001034095	0.001555049	0.00143781	0.002391619
3834203774555	383420	3774555	0.003291107	0.00304298	0.005061624	0.005061624	0.002434386	0.002434386	0.00115351	0.00115351	0.003129496	0.003129496	0.002034863	0.00041274	0.001397429	0.001501966	0.00102569	0.00102569	0.00156083	0.001443155	0.00240051
3834303774555	383430	3774555	0.003220101	0.00297733	0.00495242	0.00495242	0.002381864	0.002381864	0.001128623	0.001128623	0.003061977	0.003061977	0.001990961	0.000403835	0.001367279	0.001469561	0.001018086	0.001018086	0.001564971	0.001446984	0.002406879
3834403774555	383440	3774555	0.003131237	0.00289516	0.004815748	0.004815748	0.002316132	0.002316132	0.001097476	0.001097476	0.002977476	0.002977476	0.001936016	0.000392691	0.001329547	0.001429005	0.001005078	0.001005078	0.001556689	0.001439326	0.002394141
3834503774555	383450	3774555	0.003019853	0.00279218	0.004644444	0.004644444	0.002233743	0.002233743	0.001058437	0.001058437	0.002871562	0.002871562	0.001867149	0.000378722	0.001282253	0.001378173	0.000984966	0.000984966	0.001527182	0.001412044	0.00234876
3834603774555	383460	3774555	0.002915027	0.00269526	0.004483225	0.004483225	0.002156205	0.002156205	0.001021696	0.001021696	0.002771883	0.002771883	0.001802336	0.000365576	0.001237743	0.001330334	0.000966256	0.000966256	0.001495605	0.001382847	0.002300195
3834703774555	383470	3774555	0.002830476	0.00261708	0.004353188	0.004353188	0.002093664	0.002093664	0.00099262	0.00099262	0.002691484	0.002691484	0.001750059	0.000354972	0.001201842	0.001291747	0.000953148	0.000953148	0.001475157	0.001363942	0.002268748
3834803774555	383480	3774555	0.002751706	0.00254425	0.004232041	0.004232041	0.002035398	0.002035398	0.000964453	0.000964453	0.002616582	0.002616582	0.001701356	0.000345093	0.001168395	0.001255799	0.000941441	0.000941441	0.00145609	0.001346312	0.002239423
3834903774555	383490	3774555	0.002681908	0.00247971	0.004124694	0.004124694	0.00198377	0.00198377	0.00093999	0.00093999	0.002550212	0.002550212	0.001658201	0.00033634	0.001138758	0.001223945	0.000932136	0.000932136	0.00144289	0.001334107	0.002219121
3835003774555	383500	3774555	0.00263066	0.00243233	0.004045876	0.004045876	0.001945862	0.001945862	0.000922028	0.000922028	0.00250148	0.00250148	0.001626514	0.000329913	0.001116998	0.001200557	0.000928334	0.000928334	0.001443494	0.001334665	0.00222005
3835103774555	383510	3774555	0.002580015	0.0023855	0.003967986	0.003967986	0.001908401	0.001908401	0.000904277	0.000904277	0.00245332	0.00245332	0.001595201	0.000323562	0.001095494	0.001177444	0.000924632	0.000924632	0.001443235	0.001334426	0.002219652
3835203774555	383520	3774555	0.002536187	0.00234498	0.003900579	0.003900579	0.001875982	0.001875982	0.000888915	0.000888915	0.002411646	0.002411646	0.001568102	0.000318065	0.001076884	0.001157442	0.000923131	0.000923131	0.001448066	0.001338893	0.002227083
3835303774555	383530	3774555	0.002495292	0.00230717	0.003837684	0.003837684	0.001845732	0.001845732	0.000874582	0.000874582	0.002372759	0.002372759	0.001542817	0.000312936	0.00105952	0.001138779	0.000922531	0.000922531	0.00145471	0.001345036	0.002237
3835403774555	383540	3774555	0.002455346	0.00227023	0.003776248	0.003776248	0.001816185	0.001816185	0.000860581	0.000860581	0.002334775	0.002334775	0.001518119	0.000307927	0.001042558	0.001120548	0.00092223	0.00092223	0.001461353	0.001351178	0.002247517
3835503774555	383550	3774555	0.002418333	0.00223601	0.003719324	0.003719324	0.001788807	0.001788807	0.000847609	0.000847609	0.00229958	0.00229958	0.001495234	0.000303285	0.001026842	0.001103657	0.000922931	0.000922931	0.001470498	0.001359634	0.002261582
3835603774555	383560	3774555	0.002381493	0.00220195	0.003662665	0.003662665	0.001761557	0.001761557	0.000834696	0.000834696	0.002264549	0.002264549	0.001472456	0.000298665	0.0010112	0.001086844	0.000923731	0.000923731	0.001479989	0.001368409	0.002276178
3835703774555	383570	3774555	0.002345084	0.00216828	0.003606669	0.003606669	0.001734626	0.001734626	0.000821935	0.000821935	0.002229928	0.002229928	0.001449945	0.000294099	0.00099574	0.001070228	0.000924632	0.000924632	0.001488789	0.001376545	0.002289713
3835803774555	383580	3774555	0.002308675	0.00213462	0.003550674	0.003550674	0.001707695	0.001707695	0.000809174	0.000809174	0.00219537	0.00219537	0.001427434	0.000289533	0.000980281	0.001053612	0.000925432	0.000925432	0.001496899	0.001384044	0.002302186
3835903774555	383590	3774555	0.00227313	0.00210175	0.003496005	0.003496005	0.001681402	0.001681402	0.000796716	0.000796716	0.002161506	0.002161506	0.001405456	0.000285075	0.000965188	0.00103739	0.000926533	0.000926533	0.00150475	0.001391303	0.002314261
3836003774555	383600	3774555	0.002257168	0.00208699	0.003471457	0.003471457	0.001669596	0.001669596	0.000791121	0.000791121	0.002146329	0.002146329	0.001395588	0.000283073	0.000958411	0.001030106	0.000936739	0.000936739	0.001540555	0.001424409	0.002369327
3836103774555	383610	3774555	0.002241293	0.00207232	0.003447042	0.003447042	0.001657853	0.001657853	0.000785557	0.000785557	0.002131234	0.002131234	0.001385772	0.000281082	0.00095167	0.001022861	0.000947645	0.000947645	0.001576705	0.001457833	0.002424925
3836203774555	383620	3774555	0.002230423	0.00206227	0.003430323	0.003430323	0.001649812	0.001649812	0.000781747	0.000781747	0.002120897	0.002120897	0.001379051	0.000279719	0.000947054	0.0010179	0.000961653	0.000961653	0.001617169	0.001495246	0.002487157
3836303774555	383630	3774555	0.002226195	0.00205836	0.003423821	0.003423821	0.001646685	0.001646685	0.000780266	0.000780266	0.002116877	0.002116877	0.001376437	0.000279189	0.00094529	0.001015971	0.000979763	0.000979763	0.00165953	0.001534414	0.002552308
3836403774555	383640	3774555	0.002222571	0.00205501	0.003418248	0.003418248	0.001644005	0.001644005	0.000778995	0.000778995	0.002113431	0.002113431	0.001374197	0.000278734	0.000943721	0.001014317	0.000999175	0.000999175	0.001691712	0.001564169	0.002601802
3836503774555	383650	3774555	0.002222054	0.00205453	0.003417452	0.003417452	0.001643622	0.001643622	0.000778814	0.000778814	0.002112939	0.002112939	0.001373877	0.000278669	0.000943501	0.001014081	0.001020187	0.001020187	0.001709053	0.001580203	0.002628473
3836603774555	383660	3774555	0.002237584	0.00206889	0.003441337	0.003441337	0.001655109	0.001655109	0.000784257	0.000784257	0.002127706	0.002127706	0.001383479	0.000280617	0.000950095	0.001021168	0.0010437	0.0010437	0.001722167	0.001592329	0.002648642
3836703774555	383670	3774555	0.002230509	0.00206235	0.003430456	0.003430456	0.001649876	0.001649876	0.000781777	0.000781777	0.002120979	0.002120979	0.001379104	0.00027973	0.000947091	0.001017939	0.001064712	0.001064712	0.001719147	0.001589537	0.002643997
3836803774555	383680	3774555	0.002210061	0.00204344	0.003399008	0.003399008	0.001634751	0.001634751	0.000774611	0.000774611	0.002101535	0.002101535	0.001366462	0.000277165	0.000938409	0.001008608	0.001075919	0.001075919	0.001711469	0.001582437	0.002632188
3836903774555	383690	3774555	0.002175033	0.00201105	0.003345136	0.003345136	0.001608842	0.001608842	0.000762334	0.000762334	0.002068227	0.002068227	0.001344804	0.000272772	0.000923535	0.000992622	0.001086625	0.001086625	0.001701547	0.001573263	0.002616928
3837003774555	383700	3774555	0.002144146	0.00198249	0.003297632	0.003297632	0.001585995	0.001585995	0.000751508	0.000751508	0.002038857	0.002038857	0.001325707	0.000268899	0.000910421	0.000978526	0.001109738	0.001109738	0.001690159	0.001562733	0.002599413
3837103774555	383710	3774555	0.002110153	0.00195106	0.003245352	0.003245352	0.001560851	0.001560851	0.000739594	0.000739594	0.002006533	0.002006533	0.001304689	0.000264636	0.000895987	0.000963013	0.001171073	0.001171073	0.001676009	0.001549651	0.002577652
3837203774555	383720	3774555	0.002072019	0.0019158	0.003186703	0.003186703	0.001532643	0.001532643	0.000726228	0.000726228	0.001970271	0.001970271	0.001281111	0.000259853	0.000879795	0.000945609	0.001178078	0.001178078	0.001660393	0.001535212	0.002553635
3837303774555	383730	3774555	0.002033108	0.00187983	0.003126859	0.003126859	0.001503862	0.001503862	0.00071259	0.00071259	0.001933271	0.001933271	0.001257053	0.000254974	0.000863273	0.000927851	0.001176076	0.001176076	0.001646848	0.001522688	0.002532802
3837403774555	383740	3774555	0.001994974	0.00184457	0.00306821	0.00306821	0.001475654	0.001475654	0.000699224	0.000699224	0.00189701	0.00189701	0.001233475	0.000250191	0.000847081	0.000910448	0.001170273	0.001170273	0.00163313	0.001510004	0.002511705
3837503774555	383750	3774555	0.001957702	0.00181011	0.003010888	0.003010888	0.001448085	0.001448085	0.000686161	0.000686161	0.001861568	0.001861568	0.00121043	0.000245517	0.000831255	0.000893438	0.001162569	0.001162569	0.001619153	0.001497081	0.002490209
3837603774555	383760	3774555	0.00192138	0.00177652	0.002955025	0.002955025	0.001421218	0.001421218	0.00067343	0.00067343	0.001827029	0.001827029	0.001187973	0.000240962	0.000815832	0.000876862	0.001154764	0.001154764	0.001605004	0.001483998	0.002468447
3837703774555	383770	3774555	0.001886006	0.00174382	0.002900621	0.002900621	0.001395053	0.001395053	0.000661032	0.000661032	0.001793393	0.001793393	0.001166101	0.000236525	0.000800813	0.000860719	0.00114686	0.00114686	0.00159094	0.001470996	0.002446819
3837803774555	383780	3774555	0.001851841	0.00171223	0.002848076	0.002848076	0.001369781	0.001369781	0.000649057	0.000649057	0.001760905	0.001760905	0.001144977	0.000232241	0.000786306	0.000845126	0.001138855	0.001138855	0.001578689	0.001459668	0.002427977
3837903774555	383790	3774555	0.001818624	0.00168151	0.00279699	0.00279699	0.001345211	0.001345211	0.000637415	0.000637415	0.00172932	0.00172932	0.00112444	0.000228075	0.000772202	0.000829967	0.00113085	0.00113085	0.001566438	0.00144834	0.002409135
3838003774555	383800	3774555	0.001786443	0.00165176	0.002747496	0.002747496	0.001321407	0.001321407	0.000626136	0.000626136	0.001698719	0.001698719	0.001104542	0.000224039	0.000758537	0.000815281	0.001122846	0.001122846	0.001554791	0.001437571	0.002391221
3838103774555	383810	3774555	0.001755211	0.00162288	0.002699462	0.002699462	0.001298305	0.001298305	0.000615189	0.000615189	0.001669021	0.001669021	0.001085232	0.000220122	0.000745276	0.000801027	0.001114841	0.001114841	0.001543661	0.00142728	0.002374104
3838203774555	383820	3774555	0.001724755	0.00159472	0.002652622	0.002652622	0.001275778	0.001275778	0.000604515	0.000604515	0.00164006	0.00164006	0.001066401	0.000216303	0.000732344	0.000787128	0.001106837	0.001106837	0.001532445	0.00141691	0.002356854
3838303774555	383830	3774555	0.001695335	0.00156752	0.002607375	0.002607375	0.001254016	0.001254016	0.000594203	0.000594203	0.001612085	0.001612085	0.001048211	0.000212613	0.000719852	0.000773702	0.001098732	0.001098732	0.001522351	0.001407577	0.00234133
3838403774555	383840	3774555	0.001666605	0.00154096	0.002563189	0.002563189	0.001232764	0.001232764	0.000584133	0.000584133	0.001584766	0.001584766	0.001030447	0.00020901	0.000707653	0.00076059	0.001090627	0.001090627	0.001512256	0.001398243	0.002325805

			KMMass Grading / Excavation	KMDrainage / Utilities Trenching	KMFoundations / Concrete Pads	KMBuilding / Structure Construction	KMAsphalt Paving	KMArchitectural Coating	KMLandscaping or Other Finishing	KMWaterside Construction (Piles)	EWNDemolition	EWNSite Grubbing / Prep	EWNDrainage / Utilities Trenching	EWNDrainage / Utilities Trenching	EWNDrainage / Utilities Trenching	EWNFoundations / Concrete Pads	EWNBuilding / Structure Construction	EWNAsphalt Paving	EWNLandscaping or Other Finishing	EWNWaterside Construction (Piles)	ISDemolition
Unique Identifier	X (UTM)	Y (UTM)	2026	2026	2026	2026	2026	2026	2026	2026	2027	2027	2027	2028	2029	2029	2029	2029	2029	2029	2027
3830703774555	383070	3774555	0.00145522	0.000361344	0.000331635	0.000975386	0.000585024	0.000118663	0.000401762	0.000431816	0.000371421	0.000424646	0.000500109	0.000500109	0.000500109	0.00013018	0.000323417	0.000229646	0.000157708	0.000164895	0.002989484
3830803774555	383080	3774555	0.001492904	0.000370701	0.000340223	0.001000645	0.000600174	0.000121736	0.000412166	0.000442998	0.00038117	0.000435792	0.000513237	0.000513237	0.000513237	0.000133597	0.000331906	0.000235674	0.000161848	0.000169223	0.003162296
3830903774555	383090	3774555	0.00152966	0.000379828	0.000348599	0.001025281	0.00061495	0.000124733	0.000422313	0.000453905	0.000390315	0.000446248	0.000525551	0.000525551	0.000525551	0.00136803	0.000339869	0.000241329	0.000165731	0.000173283	0.0033383
3831003774555	383100	3774555	0.001562833	0.000388065	0.000356159	0.001047515	0.000628287	0.000127438	0.000431472	0.000463749	0.000397131	0.00045404	0.000534728	0.000534728	0.000534728	0.000139192	0.000345804	0.000245543	0.000168625	0.000176309	0.003521293
3831103774555	383110	3774555	0.001594811	0.000396005	0.000363447	0.001068949	0.00064142	0.000130046	0.0004403	0.000473238	0.000401445	0.000458972	0.000540536	0.000540536	0.000540536	0.00140704	0.000349561	0.00024821	0.000170457	0.000178225	0.003710153
3831203774555	383120	3774555	0.00162732	0.000404078	0.000370855	0.001090739	0.000654212	0.000132697	0.000449276	0.000482884	0.000405241	0.000463312	0.000545648	0.000545648	0.000545648	0.000142034	0.000352866	0.000250557	0.000172068	0.00017991	0.003890643
3831303774555	383130	3774555	0.001659431	0.000412051	0.000378173	0.001112262	0.000667121	0.000135315	0.000458141	0.000492413	0.000406794	0.000465088	0.000547739	0.000547739	0.000547739	0.000142578	0.000354218	0.000251517	0.000172728	0.000180599	0.004070702
3831403774555	383140	3774555	0.001691012	0.000419893	0.00038537	0.00113343	0.000679817	0.00013789	0.00046686	0.000501784	0.000407657	0.000466074	0.000548901	0.000548901	0.000548901	0.00142881	0.00035497	0.000252051	0.000173094	0.000180982	0.004246275
3831503774555	383150	3774555	0.001723654	0.000427998	0.000392809	0.001155308	0.00069294	0.000140552	0.000475872	0.00051147	0.00040852	0.000467061	0.000550062	0.000550062	0.000550062	0.00143183	0.000355721	0.000252584	0.000173461	0.000181365	0.004426507
3831603774555	383160	3774555	0.001756428	0.000436136	0.000400278	0.001177276	0.000706116	0.000143224	0.00048492	0.000521195	0.00040921	0.00046785	0.000550992	0.000550992	0.000550992	0.000143425	0.000356322	0.000253011	0.000173754	0.000181672	0.004612002
3831703774555	383170	3774555	0.001789734	0.000444406	0.000407868	0.0011996	0.000719505	0.00014594	0.000494115	0.000531078	0.000409728	0.000468442	0.000551689	0.000551689	0.000551689	0.000143607	0.000356773	0.000253331	0.000173973	0.000181902	0.004802759
3831903774555	383190	3774555	0.001857273	0.000461177	0.00042326	0.001244869	0.000746657	0.000151448	0.000512762	0.00055112	0.000410418	0.000469231	0.000552618	0.000552618	0.000552618	0.000143849	0.000357374	0.000253758	0.000174266	0.000182208	0.005192557
3832003774555	383200	3774555	0.00189164	0.000469711	0.000431092	0.001267904	0.000760473	0.00015425	0.00052225	0.000561318	0.000410504	0.000469329	0.000552734	0.000552734	0.000552734	0.000143879	0.000357449	0.000253811	0.000174303	0.000182246	0.005389009
3832103774555	383210	3774555	0.001926273	0.00047831	0.000438984	0.001291117	0.000774396	0.000157074	0.000531811	0.000571594	0.000410504	0.000469329	0.000552734	0.000552734	0.000552734	0.000143879	0.000357449	0.000253811	0.000174303	0.000182246	0.005583649
3832203774555	383220	3774555	0.001960905	0.00048691	0.000446877	0.00131433	0.000788319	0.000159898	0.000541373	0.000581871	0.000410245	0.000469034	0.000552386	0.000552386	0.000552386	0.000143788	0.000357223	0.000253651	0.000174193	0.000182132	0.005770093
3832303774555	383230	3774555	0.001996201	0.000495674	0.000454921	0.001337988	0.000802508	0.000162776	0.000551117	0.000592344	0.0004099	0.000468639	0.000551921	0.000551921	0.000551921	0.000143667	0.000356923	0.000253438	0.000174047	0.000181978	0.00594394
3832403774555	383240	3774555	0.002031895	0.000504537	0.000463055	0.001361912	0.000816858	0.000165687	0.000560972	0.000602936	0.000409814	0.00046854	0.000551805	0.000551805	0.000551805	0.000143637	0.000356848	0.000253384	0.00017401	0.00018194	0.006126846
3832503774555	383250	3774555	0.002067721	0.000513433	0.00047122	0.001385925	0.000831261	0.000168608	0.000570863	0.000613567	0.000409728	0.000468442	0.000551689	0.000551689	0.000551689	0.000143607	0.000356773	0.000253331	0.000173973	0.000181902	0.006301815
3832603774555	383260	3774555	0.00210368	0.000522362	0.000479414	0.001410028	0.000845717	0.00017154	0.000580791	0.000624237	0.000409382	0.000468047	0.000551224	0.000551224	0.000551224	0.000143486	0.000356472	0.000253118	0.000173827	0.000181748	0.006455388
3832703774555	383270	3774555	0.002139109	0.000531159	0.000487488	0.001433774	0.00085996	0.000174429	0.000590572	0.00063475	0.000408175	0.000466666	0.000549598	0.000549598	0.000549598	0.00143062	0.00035542	0.000252371	0.000173314	0.000181212	0.006577124
3832803774555	383280	3774555	0.002174537	0.000539956	0.000495562	0.001457521	0.000874203	0.000177318	0.000600353	0.000645263	0.000406708	0.000464989	0.000547623	0.000547623	0.000547623	0.000142548	0.000354143	0.000251464	0.000172691	0.000180561	0.006674962
3832903774555	383290	3774555	0.002209435	0.000548622	0.000503515	0.001480911	0.000888232	0.000180164	0.000609988	0.000655619	0.000405241	0.000463312	0.000545648	0.000545648	0.000545648	0.000142034	0.000352866	0.000250557	0.000172068	0.00017991	0.006739669
3833003774555	383300	3774555	0.002244333	0.000557287	0.000511468	0.001504302	0.000902262	0.00018301	0.000619622	0.000665974	0.000403257	0.000461044	0.000542976	0.000542976	0.000542976	0.000141339	0.000351138	0.0002493	0.000171226	0.000179029	0.006766242
3833103774555	383310	3774555	0.002278169	0.000565689	0.000519179	0.001526981	0.000915864	0.000185769	0.000628964	0.000676014	0.000400841	0.000458282	0.000539723	0.000539723	0.000539723	0.000140492	0.000349035	0.000247837	0.0001702	0.00017956	0.006750281
3833203774555	383320	3774555	0.002309351	0.000573432	0.000526285	0.001547882	0.0009284	0.000188311	0.000637573	0.000685267	0.000395319	0.000451969	0.000532288	0.000532288	0.000532288	0.000138557	0.000344227	0.000244423	0.000167856	0.000175505	0.006650459
3833303774555	383330	3774555	0.002338941	0.000580779	0.000533029	0.001567715	0.000940296	0.000190724	0.000645742	0.000694048	0.000388331	0.000443979	0.000522879	0.000522879	0.000522879	0.000136107	0.000338141	0.000240102	0.000164888	0.000172403	0.006506377
3833403774555	383340	3774555	0.00235566	0.000584931	0.000536839	0.001578921	0.000947017	0.000192088	0.000650358	0.000699009	0.000380997	0.000435595	0.000513004	0.000513004	0.000513004	0.000133537	0.000331756	0.000235567	0.000161774	0.000169147	0.006342538
3833503774555	383350	3774555	0.002377554	0.000590367	0.000541828	0.001593596	0.000955819	0.000193873	0.000656402	0.000705506	0.000373319	0.000426816	0.000502665	0.000502665	0.000502665	0.00130846	0.00032507	0.00023082	0.000158514	0.000165738	0.006201821
3833603774555	383360	3774555	0.002396396	0.000595046	0.000546122	0.001606226	0.000963394	0.000195409	0.000661604	0.000711097	0.000368056	0.00042079	0.000495579	0.000495579	0.000495579	0.00129001	0.000320487	0.000227566	0.000156279	0.000163401	0.006054374
3833703774555	383370	3774555	0.002411656	0.000598835	0.0005496	0.001616453	0.000969529	0.000196654	0.000665817	0.000715625	0.00036357	0.000415669	0.000489538	0.000489538	0.000489538	0.00127429	0.00031658	0.000224792	0.000154374	0.000161409	0.005917367
3833803774555	383380	3774555	0.002422404	0.000601504	0.000552049	0.001623657	0.000973849	0.00019753	0.000668785	0.000718814	0.000359083	0.00041054	0.000483497	0.000483497	0.000483497	0.000125856	0.000312674	0.000222018	0.000152469	0.000159418	0.005777512
3833903774555	383390	3774555	0.002422669	0.00060157	0.00055211	0.001623835	0.000973956	0.000197552	0.000668858	0.000718893	0.000353561	0.000404227	0.000476062	0.000476062	0.000476062	0.00123921	0.000307866	0.000218604	0.000150125	0.000156966	0.005611689
3834003774555	383400	3774555	0.002410462	0.000598538	0.000549328	0.001615653	0.000969048	0.000196556	0.000665488	0.00071527	0.000346832	0.000396533	0.000467001	0.000467001	0.000467001	0.00121562	0.000302006	0.000214443	0.000147267	0.000153979	0.005424986
3834103774555	383410	3774555	0.002391619	0.00059386	0.000545034	0.001603024	0.000961474	0.00019502	0.000660286	0.000709679	0.000340361	0.000389135	0.000458288	0.000458288	0.000458288	0.00119294	0.000296371	0.000210442	0.00014452	0.00015106	0.005246307
3834203774555	383420	3774555	0.00240051	0.000596067	0.00054706	0.001608983	0.000965048	0.000195745	0.0006274	0.000712317	0.000338118	0.00038657	0.000455268	0.000455268	0.000455268	0.00118508	0.000294418	0.000209055	0.000143567	0.00015011	0.005154595
3834303774555	383430	3774555	0.002406879	0.000597649	0.000548511	0.001613252	0.000967608	0.000196264	0.000664499	0.000714207	0.000336134	0.000384302	0.000452596	0.000452596	0.000452596	0.00117812	0.00029269	0.000207829	0.000142725	0.000149229	0.005066507
3834403774555	383440	3774555	0.002394141	0.000594486	0.000545608	0.001604714	0.000962487	0.000195225	0.000660982	0.000710427	0.000332079	0.000379666	0.000447136	0.000447136	0.000447136	0.00116391	0.000289159	0.000205321	0.000141003	0.000147429	0.004937869
3834503774555	383450	3774555	0.00234876	0.000583217	0.000535266	0.001574297	0.000944243	0.000191525	0.000648453	0.000696962	0.00032509	0.000371676	0.000437726	0.000437726	0.000437726	0.00113942	0.000283074	0.000201	0.000138036	0.000144326	0.004758327
3834603774555	383460	3774555	0.002300195	0.000571158	0.000524199	0.001541745	0.00092472	0.000187565	0.000635045	0.000682551	0.000318792	0.000364475	0.000429246	0.000429246	0.000429246	0.00111734	0.00027759	0.000197106	0.000135361	0.00014153	0.004591554
3834703774555	383470	3774555	0.002268748	0.00056335	0.000517032	0.001520667	0.000912077	0.000185001	0.000626363	0.000673219	0.000314564	0.000359642	0.000423554	0.000423554	0.000423554	0.00110253	0.000273909	0.000194492	0.000133566	0.000139653	0.004465677
3834803774555	383480	3774555	0.002239423	0.000556068	0.000510349	0.001501012	0.000900288	0.000182609	0.000618267	0.000664517	0.000310941	0.000355499	0.000418675	0.000418675	0.000418675	0.00108983	0.000270754	0.000192252	0.000132028	0.000138045	0.00434998
3834903774555	383490	3774555	0.002219121	0.000551027	0.000505723	0.001487404	0.000892126	0.000180954	0.000612662	0.000658493	0.000308094	0.000352244	0.000414841	0.000414841	0.000414841	0.00107985	0.000268274	0.000190492	0.000130819	0.000136781	0.004250848
3835003774555	383500	3774555	0.00222005	0.000551258	0.000505934	0.001488027	0.0008925	0.00018103	0.000612918	0.000658769	0.000307317	0.000351356	0.000413796	0.000413796	0.000413796	0.00107713	0.000267598	0.000190012	0.000130489	0.000136436	0.004188039
3835103774555	383510	3774555	0.002219652	0.000551159	0.000505844	0.00148776	0.00089234	0.000180997	0.000612808	0.00065865	0.000306627	0.000350567	0.000412866	0.000412866	0.000412866	0.00107471	0.000266997	0.000189585	0.000130196	0.000136129	0.004124798
3835203774555	383520	3774555	0.002227083	0.000553004	0.000507537	0.00149274	0.000895327	0.000181603	0.00061486	0.000660855	0.000306713	0.000350665	0.000412982	0.000412982	0.000412982	0.00107501	0.000267072	0.000189638	0.000130233	0.000136168	0.004073895
3835303774555	383530	3774555	0.0022373	0.000555541	0.000509865	0.001499588	0.000899434	0.000182436	0.000617681	0.000663887	0.000307145	0.000351159	0.000413563	0.000413563	0.000413563	0.00107652	0.000267448	0.000188905	0.000130416	0.000136359	0.004027305
3835403774555	383540	3774555	0.002247517	0.000558078	0.000512194	0.001506437	0.000903542	0.000183269	0.000620501	0.000666919	0.000307662	0.000351751	0.00041426	0.00041426	0.00041426	0.00107833	0.000267899	0.000190225	0.000130636	0.000136589	0.003981147
3835503774555	383550	3774555	0.002261582	0.00056157	0.000515399	0.001515864	0.000909196	0.000184416	0.000624385	0.000671093	0.000308525	0.000352737	0.000415422	0.000415422	0.000415422	0.00108136	0.00026865	0.000190758	0.000131002	0.000136972	0.003939217
3835603774555	383560	3774555	0.002276178	0.000565195	0.000518726	0.001525647	0.000915064	0.000185606	0.000628414	0.000675424	0.000309474	0.000353822	0.0004167	0.0004167	0.0004167	0.00108468	0.000269476	0.000191345	0.000131405	0.000137393	0.003896251
3835703774555	383570	3774555	0.002289713	0.000568555	0.00052181	0.001534719	0.000920505	0.00018671	0.000632151	0.00067944	0.000310509	0.000355006	0.000418094	0.000418094	0.000418094	0.00108831	0.000270378	0.000191985	0.000131845	0.000137853	0.00385225
3835803774555	383580	3774555	0.002302186	0.000571653	0.000524652	0.001543079	0.00092552	0.000187727	0.000635595	0.000683141	0.000311459	0.000356091	0.000419372	0.000419372	0.000419372	0.00109164	0.000271204	0.000192572	0.000132248	0.000138274	0.003806782
3835903774555	383590	3774555	0.002314261	0.000574651	0.000527404	0.001551173	0.000930374	0.000188712	0.000638928	0.000686724	0.000312494	0.000357274	0.000420766	0.000420766	0.000420766	0.00109527	0.000272106	0.000193212	0.000132687	0.000138734	0.003761315
3836003774555	383600	3774555	0.002369327	0.000588324	0.000539954	0.001588082	0.000952512	0.000193202	0.000654131	0.000703065	0.000317325	0.000362798	0.000427271	0.000427271	0.000427271	0.00011122	0.000276313	0.0001962	0.000134739	0.000140879	0.003757777
3836103774555	383610	3774555	0.002424925	0.00060213	0.000552624	0.001625347	0.000974863	0.000197736	0.000669481	0.000719562	0.000322761	0.000369013	0.00043459	0.00043459	0.00043459	0.00113125	0.000281046	0.00019956	0.000137047	0.000143292	0.003753463
3836203774555	383620	3774555	0.002487157	0.000617582	0.000566806	0.001667059	0.000999881	0.00020281	0.000686662	0.000738029	0.000330008	0.000377298	0.000444348	0.000444348	0.000444348	0.00115665	0.000287356	0.000204041	0.000140124	0.00014651	0.003759158
3836303774555	383630	3774555	0.002552308	0.00063376	0.000581654	0.001710728	0.001026073	0.000208123	0.000704649	0.000757361	0.000339326	0.000387951	0.000456894	0.000456894	0.000456894	0.00118931	0.00029547	0.000209802	0.00014408	0.000150646	0.003778656
3836403774555	383640	3774555	0.002601802	0.00064605	0.000592933	0.001743902	0.001045971	0.000212159	0.000718313	0.000772048	0.000348989	0.000398999	0.000469905	0.000469905	0.000469905	0.00122318	0.000303884	0.000215777	0.000148183	0.000154936	0.003797637
3836503774555	383650	3774555	0.002628473	0.000652672	0.000599011	0.001761779	0.001056693	0.000214334	0.000725677	0.000779962	0.000360032	0.000411625	0.000484775	0.000484775	0.000484775	0.00126189	0.0003135	0.000222605	0.000152872	0.000159839	0.003816532
3836603774555	383660	3774555	0.002648642	0.00065768	0.000603607	0.001775297	0.001064801	0.000215978	0.000731245	0.000785947	0.000375648	0.000429479	0.000505802	0.000505802	0.000505802	0.00131662	0.000327098	0.00023226	0.000159503	0.000166772	0.003876235
3836703774555	383670	3774555	0.002643997	0.000656527	0.000602549	0.001772184	0.001062934	0.0002156	0.000729963	0.000784569	0.000384017	0.000439047	0.00051707	0.00051707	0.00051707	0.00134595	0.000334385	0.000237434	0.000163057	0.000170487	0.003895388
3836803774555	383680	3774555	0.002632188	0.000653595	0.000599858	0.001764269	0.001058186	0.000214637	0.000726703	0.000781065	0.000386088	0.000441414	0.000519858	0.000519858	0.000519858	0.00135321	0.000336188	0.000238715	0.000163936	0.000171407	0.003838101
3836903774555	383690	3774555	0.002616928	0.000649806	0.00059638	0.001754041	0.001052052	0.000213392	0.00072249	0.000776537	0.000386174	0.000441513	0.000519974	0.000519974	0.000519974	0.00135351	0.000336263	0.000238768	0.000163972	0.000171445	0.003773221
3837003774555	383700	3774555	0.002599413	0.000645457	0.000592389	0.001742301	0.00104501	0.000211964	0.000717654	0.000771339	0.000386001	0.000441316	0.000519742	0.000519742	0.000519742	0.00135291	0.000336113	0.000238661	0.000163899	0.000171368	0.003705839
3837103774555	383710	3774555	0.002577652	0.000640053	0.000587429	0.001727715	0.001036262	0.00021019	0.000711646	0.000764882	0.000385915	0.000441217	0.000519626	0.000519626	0.000519626	0.00135261	0.000336038	0.000238608	0.000163863	0.00017133	0.003633798
3837203774555	383720	3774555	0.002553635	0.00063409	0.000581956	0.001711617	0.001026607	0.000208231	0.000705015	0.000757755	0.000384707	0.000439836	0.000518	0.000518	0.000518	0.00134837	0.000334986	0.000237861	0.0001633	0.000170794	0.003559859
3837303774555	383730	3774555	0.002532802	0.000628917	0.000577208	0.001697654	0.001018232	0.000206532	0.000699264	0.000751573	0.000383499	0.000438455	0.000516373	0.000516373	0.000516373	0.00134414	0.000333934	0.000237114	0.000162837	0.000170258	0.003486351
3837403774555	383740	3774555	0.002511705	0.000623678	0.0005724	0.001683513	0.00100975	0.000204812	0.000693439	0.000745313	0.000382292	0.000437074	0.000514747	0.000514747	0.000514747	0.00013399	0.000332883	0.000236368	0.000162324	0.000169721	0.003414396
3837503774555	383750	3774555	0.002490209	0.00061834	0.000567502	0.001669105	0.001001108	0.000203059	0.000687505	0.000738934	0.000380997	0.000435595	0.000513004	0.000513004	0.000513004	0.00133537	0.000331756	0.000235567	0.000161774	0.000169147	0.003343822
3837603774555	383760	3774555	0.002468447	0.000612937	0.000562542	0.001654519	0.00099236	0.000201285	0.000681497	0.000732477	0.000379703	0.000434115	0.000511262	0.000511262	0.000511262	0.00133083	0.000330629	0.000234767	0.000161225	0.000168572	0.003274628
3837703774555	383770	3774555	0.002446819	0.000607566	0.000557613	0.001640022	0.000983665	0.000199521	0.000675525	0.000726059	0.000378409	0.000432635	0.000509519	0.000509519	0.000509519	0.00013263	0.000329502	0.000233967	0.000160675	0.000167998	0.003207074
3837803774555	383780	3774555	0.002427977	0.000602888	0.000553319	0.001627393	0.00097609	0.000197985	0.000670323	0.000720468	0.000377288	0.000431353	0.000508009	0.000508009	0.000508009	0.00132237	0.000328525	0.000233274	0.000160199	0.0001675	0.003142453
3837903774555	383790	3774555	0.002409135	0.000598209	0.000549025	0.001614764	0.000968515	0.000196448	0.000665121	0.000714877	0.000376166	0.000430071	0.000506499	0.000506499	0.000506499	0.00131843	0.000327549	0.00023258	0.000159723	0.000167002	0.003079557
3838003774555	383800	3774555	0.002391221	0.000593761	0.000544943	0.001602757	0.000961314	0.000194987	0.000660176	0.000709561	0.000375131	0.000428887	0.000505105	0.000505105	0.000505105	0.00131481	0.000326647	0.00023194	0.00015928	0.000166542	0.003018646
3838103774555	383810	3774555	0.002374104	0.000589511	0.000541042	0.001591284	0.000954432	0.000193592	0.00065545	0.000704482	0.000374182	0.000427802	0.000503827	0.000503827	0.000503827	0.00131148	0.000325821	0.000231353	0.0001588	0.000166121	0.002959632
3838203774555	383820	3774555	0.002356854	0.000585227	0.000537111	0.001579722	0.000947497	0.000192185	0.000650688	0.000699363	0.000373146	0.000426618	0.000502433	0.000502433	0.000502433	0.00130785	0.000324919	0.000230713	0.000158441	0.000165661	0.002902
3838303774555	383830	3774555	0.00234133	0.000581372	0.000533573	0.001569316	0.000941256	0.000190919	0.000646402	0.000694757	0.000372284	0.000425632	0.000501271	0.000501271	0.000501271	0.00130483	0.000324168	0.00023018	0.000158074	0.000165278	0.002846265
3838403774555	383840	3774555	0.002325805	0.000577517	0.000530035	0.00155891	0.000935015	0.000189653	0.000642115	0.00069015	0.000371421	0.000424646	0.000500109	0.000500109	0.000500109	0.00013018	0.000323417	0.000229646	0.000157708	0.000164895	0.002791652

			ISDrainage / Utilities Trenching	ISDrainage / Utilities Trenching	ISAsphalt Paving	ISAsphalt Paving	SVDemolition	SVSite Grubbing / Prep	SVMass Grading / Excavation	SVMass Grading / Excavation	SVDrainage / Utilities Trenching	SVFoundations / Concrete Pads	SVBuilding / Structure Construction	SVBuilding / Structure Construction	SVAsphalt Paving	SVAsphalt Paving	SVArchitectural Coating	SVArchitectural Coating	SVLandscaping or Other Finishing	SVLandscaping or Other Finishing	MDemolition
Unique Identifier	X (UTM)	Y (UTM)	2027	2028	2027	2028	2027	2027	2027	2028	2028	2028	2028	2029	2028	2029	2028	2029	2028	2029	2027
3830703774555	383070	3774555	0.001603887	0.001603887	0.001848372	0.001848372	0.000207266	8.2595E-05	0.000268634	0.000268634	0.000138633	5.3774E-05	0.000250272	0.000250272	0.000143869	0.000143869	3.24059E-05	3.24059E-05	0.000109718	0.000109718	0.00056632
3830803774555	383080	3774555	0.001696602	0.001696602	0.00195522	0.00195522	0.000211072	8.41118E-05	0.000273568	0.000273568	0.000141179	5.47615E-05	0.000253474	0.000253474	0.000146511	0.000146511	3.3001E-05	3.3001E-05	0.000111733	0.000111733	0.000591081
3830903774555	383090	3774555	0.00179103	0.00179103	0.002064042	0.002064042	0.000214394	8.54355E-05	0.000277873	0.000277873	0.000143401	5.56234E-05	0.00025632	0.00025632	0.000148817	0.000148817	3.35204E-05	3.35204E-05	0.000113491	0.000113491	0.000606524
3831003774555	383100	3774555	0.001889208	0.001889208	0.002177185	0.002177185	0.00021737	8.66214E-05	0.00028173	0.00028173	0.00014539	5.63954E-05	0.00029255	0.00029255	0.00150882	0.00150882	3.39857E-05	3.39857E-05	0.00011506	0.00011506	0.00061567
3831103774555	383110	3774555	0.001990533	0.001990533	0.002293955	0.002293955	0.000219792	8.75866E-05	0.000284869	0.000284869	0.000147011	5.70238E-05	0.000261745	0.000261745	0.000152564	0.000152564	3.43644E-05	3.43644E-05	0.000116349	0.000116349	0.000624729
3831203774555	383120	3774555	0.002087368	0.002087368	0.002405551	0.002405551	0.000221868	8.84139E-05	0.00028756	0.00028756	0.0001484	5.75625E-05	0.000264147	0.000264147	0.000154005	0.000154005	3.4689E-05	3.4689E-05	0.000117448	0.000117448	0.000633615
3831303774555	383130	3774555	0.002183971	0.002183971	0.00251688	0.00251688	0.000223667	8.91309E-05	0.000289892	0.000289892	0.000149604	5.80293E-05	0.000266459	0.000266459	0.000155254	0.000155254	3.49703E-05	3.49703E-05	0.0001184	0.0001184	0.000640949
3831403774555	383140	3774555	0.002278168	0.002278168	0.002625435	0.002625435	0.000224567	8.94894E-05	0.000291058	0.000291058	0.000150205	5.82627E-05	0.000267615	0.000267615	0.000155878	0.000155878	3.51109E-05	3.51109E-05	0.000118876	0.000118876	0.000647937
3831503774555	383150	3774555	0.002374864	0.002374864	0.002736871	0.002736871	0.000225467	8.9848E-05	0.000292224	0.000292224	0.000150807	5.84961E-05	0.00026886	0.00026886	0.000156503	0.000156503	3.52516E-05	3.52516E-05	0.000119353	0.000119353	0.000654926
3831603774555	383160	3774555	0.002474384	0.002474384	0.002851561	0.002851561	0.000226297	9.01789E-05	0.0002933	0.0002933	0.000151363	5.87116E-05	0.000269928	0.000269928	0.000157079	0.000157079	3.53814E-05	3.53814E-05	0.000119792	0.000119792	0.000661914
3831703774555	383170	3774555	0.002576727	0.002576727	0.002969505	0.002969505	0.000226851	9.03995E-05	0.000294018	0.000294018	0.000151733	5.88552E-05	0.000270817	0.000270817	0.000157463	0.000157463	3.5468E-05	3.5468E-05	0.000120085	0.000120085	0.000668902
3831903774555	383190	3774555	0.002785857	0.002785857	0.003210513	0.003210513	0.000226781	9.03719E-05	0.000293928	0.000293928	0.000151687	5.88372E-05	0.000270639	0.000270639	0.000157415	0.000157415	3.54572E-05	3.54572E-05	0.000120049	0.000120049	0.000682966
3832003774555	383200	3774555	0.002891255	0.002891255	0.003331978	0.003331978	0.000226159	9.01237E-05	0.000293121	0.000293121	0.00015127	5.86756E-05	0.000269483	0.000269483	0.000156983	0.000156983	3.53598E-05	3.53598E-05	0.000119719	0.000119719	0.00069004
3832103774555	383210	3774555	0.002995682	0.002995682	0.003452322	0.003452322	0.000225259	8.97652E-05	0.000291955	0.000291955	0.000150668	5.84422E-05	0.000267971	0.000267971	0.000156359	0.000156359	3.52191E-05	3.52191E-05	0.000119243	0.000119243	0.000697115
3832203774555	383220	3774555	0.003095711	0.003095711	0.003567598	0.003567598	0.000224013	8.92688E-05	0.00029034	0.00029034	0.000149835	5.81191E-05	0.000266103	0.000266103	0.000155494	0.000155494	3.50244E-05	3.50244E-05	0.000118583	0.000118583	0.00070419
3832303774555	383230	3774555	0.003188981	0.003188981	0.003675087	0.003675087	0.000222698	8.87449E-05	0.000288636	0.000288636	0.000148956	5.77779E-05	0.000264236	0.000264236	0.000154581	0.000154581	3.48188E-05	3.48188E-05	0.000117887	0.000117887	0.000711178
3832403774555	383240	3774555	0.003287112	0.003287112	0.003788176	0.003788176	0.000222214	8.85518E-05	0.000288008	0.000288008	0.000148632	5.76522E-05	0.000263435	0.000263435	0.000154245	0.000154245	3.47431E-05	3.47431E-05	0.000117631	0.000117631	0.000718166
3832503774555	383250	3774555	0.003380985	0.003380985	0.003896358	0.003896358	0.000221799	8.83863E-05	0.00028747	0.00028747	0.000148354	5.75445E-05	0.000262813	0.000262813	0.000153957	0.000153957	3.46781E-05	3.46781E-05	0.000117411	0.000117411	0.000725069
3832603774555	383260	3774555	0.003463378	0.003463378	0.00399131	0.00399131	0.000221176	8.81381E-05	0.000286663	0.000286663	0.000147937	5.73829E-05	0.000261923	0.000261923	0.000153524	0.000153524	3.45808E-05	3.45808E-05	0.000117081	0.000117081	0.000731626
3832703774555	383270	3774555	0.003528691	0.003528691	0.004066579	0.004066579	0.000220207	8.77521E-05	0.000285407	0.000285407	0.000147289	5.71316E-05	0.000260589	0.000260589	0.000152852	0.000152852	3.44293E-05	3.44293E-05	0.000116568	0.000116568	0.000737492
3832803774555	383280	3774555	0.003581181	0.003581181	0.004127071	0.004127071	0.000219031	8.72832E-05	0.000283882	0.000283882	0.000146502	5.68263E-05	0.000259255	0.000259255	0.000152035	0.000152035	3.42453E-05	3.42453E-05	0.000115946	0.000115946	0.000743187
3832903774555	383290	3774555	0.003615898	0.003615898	0.004167079	0.004167079	0.000217854	8.68144E-05	0.000282358	0.000282358	0.000145715	5.65211E-05	0.000257743	0.000257743	0.000151219	0.000151219	3.40614E-05	3.40614E-05	0.000115323	0.000115323	0.000748536
3833003774555	383300	3774555	0.003630154	0.003630154	0.004183509	0.004183509	0.000216678	8.63456E-05	0.000280833	0.000280833	0.000144928	5.62159E-05	0.000256231	0.000256231	0.000150402	0.000150402	3.38775E-05	3.38775E-05	0.0001147	0.0001147	0.000753712
3833103774555	383310	3774555	0.003621591	0.003621591	0.00417364	0.00417364	0.000215155	8.57389E-05	0.000278859	0.000278859	0.00014391	5.58209E-05	0.000254452	0.000254452	0.000149345	0.000149345	3.36394E-05	3.36394E-05	0.000113894	0.000113894	0.00075863
3833203774555	383320	3774555	0.003568036	0.003568036	0.004111921	0.004111921	0.000212456	8.46634E-05	0.000275361	0.000275361	0.000142105	5.51206E-05	0.000251429	0.000251429	0.000147472	0.000147472	3.32174E-05	3.32174E-05	0.000112465	0.000112465	0.000762254
3833303774555	383330	3774555	0.003490734	0.003490734	0.004022837	0.004022837	0.000209757	8.35878E-05	0.000271863	0.000271863	0.0001403	5.44204E-05	0.000248583	0.000248583	0.000145598	0.000145598	3.27955E-05	3.27955E-05	0.000111037	0.000111037	0.000764066
3833403774555	383340	3774555	0.003402833	0.003402833	0.003921536	0.003921536	0.000206159	8.21538E-05	0.000267199	0.000267199	0.000137893	5.34868E-05	0.000245648	0.000245648	0.000143101	0.000143101	3.22328E-05	3.22328E-05	0.000109132	0.000109132	0.000738787
3833503774555	383350	3774555	0.003327337	0.003327337	0.003834532	0.003834532	0.000203321	8.10231E-05	0.000263522	0.000263522	0.000135995	5.27506E-05	0.000242624	0.000242624	0.00014113	0.00014113	3.17892E-05	3.17892E-05	0.00010763	0.00010763	0.000733006
3833603774555	383360	3774555	0.00324823	0.00324823	0.003743367	0.003743367	0.000200761	8.00027E-05	0.000260203	0.000260203	0.00013428	5.20863E-05	0.000239778	0.000239778	0.000139354	0.000139354	3.13889E-05	3.13889E-05	0.000106274	0.000106274	0.000729382
3833703774555	383370	3774555	0.003174725	0.003174725	0.003658657	0.003658657	0.000198546	7.91203E-05	0.000257333	0.000257333	0.00013281	5.15118E-05	0.000237465	0.000237465	0.00013787	0.00013787	3.10426E-05	3.10426E-05	0.000105102	0.000105102	0.000726535
3833803774555	383380	3774555	0.003099691	0.003099691	0.003572186	0.003572186	0.000196401	7.82653E-05	0.000254552	0.000254552	0.000131366	5.09552E-05	0.000235153	0.000235153	0.00013632	0.00013632	3.07072E-05	3.07072E-05	0.000103966	0.000103966	0.000723602
3833903774555	383390	3774555	0.003010725	0.003010725	0.003469659	0.003469659	0.000193771	7.72174E-05	0.000251144	0.000251144	0.000129607	5.02729E-05	0.000232485	0.000232485	0.00013432	0.00013432	3.0296E-05	3.0296E-05	0.000102574	0.000102574	0.000717908
3834003774555	383400	3774555	0.002910558	0.002910558	0.003354222	0.003354222	0.000190795	7.60316E-05	0.000247287	0.000247287	0.000127617	4.95008E-05	0.000229461	0.000229461	0.00013236	0.00013236	2.98308E-05	2.98308E-05	0.000100999	0.000100999	0.000709366
3834103774555	383410	3774555	0.002814695	0.002814695	0.003243746	0.003243746	0.000187889	7.48733E-05	0.00024352	0.00024352	0.000125673	4.87468E-05	0.000226615	0.000226615	0.00013049	0.00013049	2.93763E-05	2.93763E-05	9.94605E-05	9.94605E-05	0.000700652
3834203774555	383420	3774555	0.00276549	0.00276549	0.003187042	0.003187042	0.00018692	7.44872E-05	0.000242264	0.000242264	0.000125025	4.84954E-05	0.000225636	0.000225636	0.00012974	0.00012974	2.92249E-05	2.92249E-05	9.89476E-05	9.89476E-05	0.000700652
3834303774555	383430	3774555	0.00271823	0.00271823	0.003132577	0.003132577	0.00018602	7.41287E-05	0.000241098	0.000241098	0.000124423	4.8262E-05	0.000224658	0.000224658	0.00012912	0.00012912	2.90842E-05	2.90842E-05	9.84714E-05	9.84714E-05	0.000700911
3834403774555	383440	3774555	0.002649214	0.002649214	0.003053041	0.003053041	0.000184221	7.34117E-05	0.000238766	0.000238766	0.000123219	4.77952E-05	0.000222879	0.000222879	0.00012787	0.00012787	2.88029E-05	2.88029E-05	9.75189E-05	9.75189E-05	0.000696338
3834503774555	383450	3774555	0.002552888	0.002552888	0.002942032	0.002942032	0.000181245	7.22258E-05	0.000234909	0.000234909	0.000121229	4.70231E-05	0.000219855	0.000219855	0.00012587	0.00012587	2.83376E-05	2.83376E-05	9.59436E-05	9.59436E-05	0.00068495
3834603774555	383460	3774555	0.002463413	0.002463413	0.002838918	0.002838918	0.000178408	7.10952E-05	0.000231232	0.000231232	0.000119331	4.6287E-05	0.000217098	0.000217098	0.00012383	0.00012383	2.7894E-05	2.7894E-05	9.44417E-05	9.44417E-05	0.000674165
3834703774555	383470	3774555	0.002395879	0.002395879	0.002761089	0.002761089	0.000176609	7.03781E-05	0.0002289	0.0002289	0.000118128	4.58201E-05	0.000215231	0.000215231	0.00012259	0.00012589	2.76127E-05	2.76127E-05	9.34892E-05	9.34892E-05	0.000667781
3834803774555	383480	3774555	0.002333806	0.002333806	0.002689555	0.002689555	0.000174948	6.97163E-05	0.000226747	0.000226747	0.000117017	4.53892E-05	0.000213541	0.000213541	0.00012143	0.00012436	2.7353E-05	2.7353E-05	9.261E-05	9.261E-05	0.000662259
3834903774555	383490	3774555	0.002280621	0.002280621	0.002628263	0.002628263	0.000173702	6.92199E-05	0.000225133	0.000225133	0.000116183	4.50661E-05	0.000212296	0.000212296	0.00012075	0.00012075	2.71582E-05	2.71582E-05	9.19506E-05	9.19506E-05	0.000658549
3835003774555	383500	3774555	0.002246923	0.002246923	0.002589428	0.002589428	0.000173425	6.91096E-05	0.000224774	0.000224774	0.000115998	4.49942E-05	0.000212029	0.000212029	0.00012037	0.00012037	2.71149E-05	2.71149E-05	9.1804E-05	9.1804E-05	0.000659671
3835103774555	383510	3774555	0.002212994	0.002212994	0.002550327	0.002550327	0.000173079	6.89717E-05	0.000224325	0.000224325	0.000115767	4.49045E-05	0.000211762	0.000211762	0.00012039	0.00012039	2.70608E-05	2.70608E-05	9.16209E-05	9.16209E-05	0.00066062
3835203774555	383520	3774555	0.002185684	0.002185684	0.002518854	0.002518854	0.000173218	6.90268E-05	0.000224505	0.000224505	0.000115859	4.49404E-05	0.000211851	0.000211851	0.00012035	0.00012035	2.70825E-05	2.70825E-05	9.16941E-05	9.16941E-05	0.000663381
3835303774555	383530	3774555	0.002160688	0.002160688	0.002490048	0.002490048	0.000173425	6.91096E-05	0.000224774	0.000224774	0.000115998	4.49942E-05	0.000212118	0.000212118	0.00012079	0.00012079	2.71149E-05	2.71149E-05	9.1804E-05	9.1804E-05	0.000666832
3835403774555	383540	3774555	0.002135924	0.002135924	0.002461509	0.002461509	0.000173702	6.92199E-05	0.000225133	0.000225133	0.000116183	4.50661E-05	0.000212474	0.000212474	0.00012075	0.00012075	2.71582E-05	2.71582E-05	9.19506E-05	9.19506E-05	0.000670455
3835503774555	383550	3774555	0.002113428	0.002113428	0.002435584	0.002435584	0.000174186	6.94129E-05	0.0002576	0.0002576	0.000116507	4.51917E-05	0.000212918	0.000212918	0.00012090	0.00012090	2.7234E-05	2.7234E-05	9.2207E-05	9.2207E-05	0.000674856
3835603774555	383560	3774555	0.002090376	0.002090376	0.002409018	0.002409018	0.000174671	6.9606E-05	0.000226388	0.000226388	0.000116831	4.53174E-05	0.000213452	0.000213452	0.00012144	0.00012144	2.73097E-05	2.73097E-05	9.24634E-05	9.24634E-05	0.000679256
3835703774555	383570	3774555	0.002066769	0.002066769	0.002381813	0.002381813	0.000175155	6.9799E-05	0.000227016	0.000227016	0.000117156	4.54431E-05	0.000213986	0.000213986	0.00012158	0.00012158	2.73854E-05	2.73854E-05	9.27199E-05	9.27199E-05	0.000683483
3835803774555	383580	3774555	0.002042376	0.002042376	0.002353701	0.002353701	0.00017564	6.99921E-05	0.000227644	0.000227644	0.00011748	4.55688E-05	0.00021443	0.00021443	0.00012191	0.00012191	2.74612E-05	2.74612E-05	9.29763E-05	9.29763E-05	0.000687538
3835903774555	383590	3774555	0.002017982	0.002017982	0.002325588	0.002325588	0.000176124	7.01851E-05	0.000228272	0.000228272	0.000117804	4.56945E-05	0.000214964	0.000214964	0.00012253	0.00012253	2.75369E-05	2.75369E-05	9.32327E-05	9.32327E-05	0.000691679
3836003774555	383600	3774555	0.002016084	0.002016084	0.002323401	0.002323401	0.000178339	7.10676E-05	0.000231142	0.000231142	0.000119285	4.6269E-05	0.000217098	0.000217098	0.00012379	0.00012379	2.78832E-05	2.78832E-05	9.4405E-05	9.4405E-05	0.000705829
3836103774555	383610	3774555	0.002013769	0.002013769	0.002320734	0.002320734	0.000180761	7.20328E-05	0.000234281	0.000234281	0.000120905	4.68974E-05	0.000219322	0.000219322	0.00012547	0.00012547	2.82619E-05	2.82619E-05	9.56872E-05	9.56872E-05	0.000721272
3836203774555	383620	3774555	0.002016824	0.002016824	0.002324255	0.002324255	0.000183806	7.32462E-05	0.000238228	0.000238228	0.000122942	4.76874E-05	0.000222168	0.000222168	0.00012585	0.00012585	2.8738E-05	2.8738E-05	9.72991E-05	9.72991E-05	0.000740685
3836303774555	383630	3774555	0.002027286	0.002027286	0.00233631	0.00233631	0.000187889	7.48733E-05	0.00024352	0.00024352	0.000125673	4.87468E-05	0.000225814	0.000225814	0.00013049	0.00013049	2.93763E-05	2.93763E-05	9.94605E-05	9.94605E-05	0.000765015
3836403774555	383640	3774555	0.002037469	0.002037469	0.002348046	0.002348046	0.000192318	7.66383E-05	0.0002492 6	0.0002492 6	0.000128635	4.98958E-05	0.000229905	0.000229905	0.00013349	0.00013349	3.00688E-05	3.00688E-05	0.000101805	0.000101805	0.000790207
3836503774555	383650	3774555	0.002047606	0.002047606	0.002359728	0.002359728	0.000197231	7.85963E-05	0.000255629	0.000255629	0.000131921	5.11706E-05	0.000234619	0.000234619	0.00013690	0.00013690	3.0837E-05	3.0837E-05	0.000104406	0.000104406	0.000816781
3836603774555	383660	3774555	0.002079638	0.002079638	0.002396643	0.002396643	0.000203875	8.12437E-05	0.000264239	0.000264239	0.000136365	5.28943E-05	0.000240222	0.000240222	0.00014151	0.00014151	3.18758E-05	3.18758E-05	0.000107923	0.000107923	0.000830876
3836703774555	383670	3774555	0.002089914	0.002089914	0.002408485	0.002408485	0.000208442	8.30639E-05	0.000270159	0.000270159	0.00013942	5.40793E-05	0.000245736	0.000245736	0.00014468	0.00014468	3.25899E-05	3.25899E-05	0.000110341	0.000110341	0.000879417
3836803774555	383680	3774555	0.002059178	0.002059178	0.002373064	0.002373064	0.000211141	8.41394E-05	0.000273657	0.000273657	0.000141225	5.47795E-05	0.000249294	0.000249294	0.00014659	0.00014659	3.30119E-05	3.30119E-05	0.000111769	0.000111769	0.000882437
3836903774555	383690	3774555	0.002024369	0.002024369	0.00233295	0.00233295	0.000213356	8.50219E-05	0.000276527	0.000276527	0.000142707	5.5354E-05	0.000252763	0.000252763	0.00014809	0.00014809	3.33581E-05	3.33581E-05	0.000112942	0.000112942	0.000881315
3837003774555	383700	3774555	0.001988218	0.001988218	0.002291288	0.002291288	0.00021647	8.62629E-05	0.000280564	0.000280564	0.00014479	5.6162E-05	0.000258899	0.000258899	0.00015025	0.00150258	3.3845E-05	3.3845E-05	0.00011459	0.00011459	0.000879762
3837103774555	383710	3774555	0.001949568	0.001949568	0.002246746	0.002246746	0.000219861	8.76142E-05	0.000284959	0.000284959	0.000147058	5.70418E-05	0.000268505	0.000268505	0.00015261	0.00152612	3.43752E-05	3.43752E-05	0.000116385	0.000116385	0.000877433
3837203774555	383720	3774555	0.001909899	0.001909899	0.00220103	0.00220103	0.000222768	8.87724E-05	0.000288726	0.000288726	0.000149002	5.77959E-05	0.000279444	0.000279444	0.00154629	0.00154629	3.48296E-05	3.48296E-05	0.000117924	0.000117924	0.000874672
3837303774555	383730	3774555	0.001870461	0.001870461	0.002155581	0.002155581	0.000222698	8.87449E-05	0.000288636	0.000288636	0.000148956	5.77779E-05	0.000280156	0.000280156	0.00154581	0.00154581	3.48188E-05	3.48188E-05	0.000117887	0.000117887	0.000872084
3837403774555	383740	3774555	0.001831857	0.001831857	0.002111092	0.002111092	0.000222283	8.85794E-05	0.000288098	0.000288098	0.000148678	5.76702E-05	0.000279978	0.000279978	0.00154293	0.00154293	3.47539E-05	3.47539E-05	0.000117667	0.000117667	0.000869323
3837503774555	383750	3774555	0.001793993	0.001793993	0.002067456	0.002067456	0.000221868	8.84139E-05	0.00028756	0.00028756	0.0001484	5.75625E-05	0.000279711	0.000279711	0.00154005	0.00154005	3.4689E-05	3.4689E-05	0.000117448	0.000117448	0.000866303
3837603774555	383760	3774555	0.00175687	0.00175687	0.002024674	0.002024674	0.000221314	8.81933E-05	0.000286842	0.000286842	0.00014803	5.74188E-05	0.000279088	0.000279088	0.00153621	0.00153621	3.46024E-05	3.46024E-05	0.000117155	0.000117155	0.000863111
3837703774555	383770	3774555	0.001720626	0.001720626	0.001982906	0.001982906	0.000220691	8.79451E-05	0.000286035	0.000286035	0.000147613	5.72572E-05	0.000278377	0.000278377	0.00153188	0.00153188	3.4505E-05	3.4505E-05	0.000116825	0.000116825	0.00085966
3837803774555	383780	3774555	0.001685956	0.001685956	0.001942951	0.001942951	0.000220138	8.77245E-05	0.000285317	0.000285317	0.000147243	5.71136E-05	0.000277754	0.000277754	0.00152804	0.00152804	3.44185E-05	3.44185E-05	0.000116532	0.000116532	0.000856813
3837903774555	383790	3774555	0.001652212	0.001652212	0.001904063	0.001904063	0.000219584	8.75039E-05	0.0002846	0.0002846	0.000146873	5.697E-05	0.000277043	0.000277043	0.00015242	0.00015242	3.43319E-05	3.43319E-05	0.000116239	0.000116239	0.000853793
3838003774555	383800	3774555	0.001619533	0.001619533	0.001866402	0.001866402	0.0002191	8.73108E-05	0.000283972	0.000283972	0.000146549	5.68443E-05	0.00027642	0.00027642	0.00152083	0.00152083	3.42562E-05	3.42562E-05	0.00011582	0.00011582	0.000850946
3838103774555	383810	3774555	0.001587871	0.001587871	0.001829915	0.001829915	0.000218615	8.71178E-05	0.000283344	0.000283344	0.000146225	5.67186E-05	0.000275798	0.000275798	0.00151747	0.00151747	3.41804E-05	3.41804E-05	0.000115726	0.000115726	0.000848185
3838203774555	383820	3774555	0.001556951	0.001556951	0.001794281	0.001794281	0.0002182	8.69523E-05	0.000282806	0.000282806	0.000145947	5.66109E-05	0.000275175	0.000275175	0.00151459	0.00151459	3.41155E-05	3.41155E-05	0.000115506	0.000115506	0.000845252
3838303774555	383830	3774555	0.001527049	0.001527049	0.001759821	0.001759821	0.000217785	8.67868E-05	0.000282268	0.000282268	0.000145669	5.65031E-05	0.000274552	0.000274552	0.00151171	0.00151171	3.40506E-05	3.40506E-05	0.000115286	0.000115286	0.00084275
3838403774555	383840	3774555	0.001497748	0.001497748	0.001726054	0.001726054	0.0002173	8.65938E-05	0.00028164	0.00028164	0.000145345	5.63775E-05	0.00027393	0.00027393	0.00150834	0.00150834	3.39748E-05	3.39748E-05	0.00011503	0.00011503	0.000840075

			MSite Grubbing / Prep	MMass Grading / Excavation	MMass Grading / Excavation	MDrainage / Utilities Trenching	MFoundations / Concrete Pads	MBuilding / Structure Construction	MAsphalt Paving	MLandscaping or Other Finishing	MWaterside Construction (Piles)	RSSWRestriping South Valley	RSSWRestriping Silver Lake Boulevard	RSSWDemolition	RSSWPlacing Base	RSSWForm	Child Risk				
Unique Identifier	X (UTM)	Y (UTM)	2027	2027	2028	2028	2028	2028	2028	2028	2028	2029	2029	2029	2029	2029	3rd Trimester	0<2	2<16	Total	per million
3830703774555	383070	3774555	0.000523623	0.000870983	0.000870983	0.000418899	0.000198491	0.00053851	0.000350151	0.000240464	0.000258452	9.35621E-05	0.000156581	0.000484227	4.40323E-05	9.57698E-05	7.42661E-08	2.27456E-06	2.3524E-07	2.58407E-06	2.58407318
3830803774555	383080	3774555	0.000546518	0.000909065	0.000909065	0.000437214	0.00020717	0.000562056	0.00036546	0.000250977	0.000269752	9.50378E-05	0.000161405	0.000501684	4.56197E-05	9.92225E-05	7.77816E-08	2.39742E-06	2.4725E-07	2.72245E-06	2.7224544
3830903774555	383090	3774555	0.000560797	0.000932816	0.000932816	0.000448638	0.000212583	0.000576741	0.000375009	0.000257535	0.0002768	9.62774E-05	0.000164799	0.000512103	4.65672E-05	0.000101283	8.10608E-08	2.51184E-06	2.5845E-07	2.85135E-06	2.85134886
3831003774555	383100	3774555	0.000569253	0.000946882	0.000946882	0.000455402	0.000215788	0.000585437	0.000380663	0.000261418	0.000280974	9.75171E-05	0.000166794	0.00051841	4.71407E-05	0.00010253	8.44005E-08	2.62916E-06	2.6945E-07	2.98302E-06	2.98301706
3831103774555	383110	3774555	0.000577629	0.000960814	0.000960814	0.000462103	0.000218963	0.000594051	0.000386264	0.000265265	0.000285108	9.91994E-05	0.00016864	0.000524351	4.76809E-05	0.000103705	8.75708E-08	2.74102E-06	2.8023E-07	3.10883E-06	3.10882609
3831203774555	383120	3774555	0.000585846	0.000974481	0.000974481	0.000468676	0.000222078	0.000602501	0.000391759	0.000269038	0.000289164	0.000100646	0.000170367	0.000529835	4.81796E-05	0.00010479	9.10105E-08	2.86411E-06	2.9112E-07	3.24624E-06	3.24623692
3831303774555	383130	3774555	0.000592626	0.00098576	0.00098576	0.000474101	0.000224648	0.000609475	0.000396293	0.000272152	0.00029251	0.000101354	0.000171945	0.000534679	4.862E-05	0.000105748	9.39136E-08	2.96601E-06	3.0091E-07	3.36083E-06	3.36083476
3831403774555	383140	3774555	0.000599088	0.000996508	0.000996508	0.00047927	0.000227097	0.00061612	0.000400614	0.000275119	0.0002957	0.000102298	0.000173404	0.000539249	4.90356E-05	0.000106652	9.64681E-08	3.05637E-06	3.1002E-07	3.46286E-06	3.46286002
3831503774555	383150	3774555	0.000605549	0.001007256	0.001007256	0.000484439	0.000229547	0.000622765	0.000404935	0.000278086	0.000298889	0.000102594	0.000174833	0.000543727	4.94428E-05	0.000107538	9.89417E-08	3.14347E-06	3.1915E-07	3.56156E-06	3.56155964
3831603774555	383160	3774555	0.000612011	0.001018004	0.001018004	0.000489609	0.000231996	0.00062941	0.000409256	0.000281054	0.000302078	0.00010345	0.000176262	0.000548297	4.98584E-05	0.000108442	1.01234E-07	3.22378E-06	3.2817E-07	3.65318E-06	3.6531836
3831703774555	383170	3774555	0.000618472	0.001028752	0.001028752	0.000494778	0.000234446	0.000636056	0.000413577	0.000284021	0.000305268	0.000103597	0.000177721	0.000552775	5.02657E-05	0.000109327	1.03344E-07	3.29709E-06	3.3706E-07	3.73749E-06	3.73749488
3831903774555	383190	3774555	0.000631475	0.001050381	0.001050381	0.00050518	0.000239375	0.000649428	0.000422272	0.000289992	0.000311686	0.00010345	0.000180609	0.000561915	5.10968E-05	0.000111135	1.06484E-07	3.40497E-06	3.5356E-07	3.86502E-06	3.86501739
3832003774555	383200	3774555	0.000638016	0.001061261	0.001061261	0.000510413	0.000241854	0.000656155	0.000426646	0.000292996	0.000314914	0.000103125	0.000182068	0.000566485	5.15123E-05	0.000112039	1.07446E-07	3.4368E-06	3.6098E-07	3.90523E-06	3.90522832
3832103774555	383210	3774555	0.000644558	0.001072142	0.001072142	0.000515646	0.000244334	0.000662883	0.0004310	0.000296	0.000318143	0.000102092	0.000183557	0.000571055	5.19279E-05	0.000112943	1.08041E-07	3.45473E-06	3.678E-07	3.93057E-06	3.93057173
3832203774555	383220	3774555	0.000651099	0.001083023	0.001083023	0.000520879	0.000246813	0.0006961	0.000435394	0.000299004	0.000321372	0.000101531	0.000185016	0.000575625	5.23434E-05	0.000113846	1.08177E-07	3.45537E-06	3.7367E-07	3.93721E-06	3.93721212
3832303774555	383230	3774555	0.000657561	0.00109377	0.00109377	0.000526048	0.000249263	0.000676255	0.000439715	0.000301972	0.000324561	0.000100321	0.000186445	0.000580195	5.2759E-05	0.00011475	1.08044E-07	3.4453E-06	3.7871E-07	3.93206E-06	3.93205669
3832403774555	383240	3774555	0.000664022	0.001104518	0.001104518	0.000531218	0.000251712	0.0006829	0.000444036	0.000304939	0.00032775	0.000100026	0.000187814	0.000584673	5.31662E-05	0.000115636	1.08056E-07	3.43885E-06	3.8422E-07	3.93113E-06	3.93113046
3832503774555	383250	3774555	0.000670404	0.001115134	0.001115134	0.000536323	0.000254131	0.000689464	0.000448304	0.00030787	0.0003309	9.97897E-05	0.000189214	0.00058906	5.35652E-05	0.000116504	1.07932E-07	3.42668E-06	3.8926E-07	3.92387E-06	3.92386532
3832603774555	383260	3774555	0.000676466	0.001125218	0.001125218	0.000541173	0.00025643	0.000695699	0.000452358	0.000310654	0.000333893	9.9465E-05	0.000190554	0.000593265	5.39475E-05	0.000117335	1.0755E-07	3.40486E-06	3.9321E-07	3.90562E-06	3.90561937
3832703774555	383270	3774555	0.000681891	0.001134241	0.001134241	0.000545513	0.000258486	0.000701277	0.000455985	0.000313145	0.00033657	9.90223E-05	0.000191804	0.000597195	5.43049E-05	0.000118113	1.06429E-07	3.35457E-06	3.9497E-07	3.85596E-06	3.855963
3832803774555	383280	3774555	0.000687156	0.001142999	0.001142999	0.000549725	0.000260482	0.000706692	0.000459506	0.000315563	0.000339169	9.79303E-05	0.000193055	0.000601034	5.46539E-05	0.000118872	1.05422E-07	3.30911E-06	3.9613E-07	3.81066E-06	3.81065806
3832903774555	383290	3774555	0.000692102	0.001151226	0.001151226	0.000553681	0.000262356	0.000711779	0.000462813	0.000317834	0.00034161	9.67202E-05	0.000194216	0.000604598	5.49781E-05	0.000119577	1.04428E-07	3.26487E-06	3.9629E-07	3.76559E-06	3.76559115
3833003774555	383300	3774555	0.000696888	0.001159187	0.001159187	0.00055751	0.000264171	0.000716701	0.000466014	0.000320032	0.000343972	9.61003E-05	0.000195317	0.00060798	5.52856E-05	0.000120246	1.03318E-07	3.21624E-06	3.9505E-07	3.71461E-06	3.71461264
3833103774555	383310	3774555	0.000701435	0.00116675	0.00116675	0.000561148	0.000265894	0.000721377	0.000469054	0.00032212	0.000346217	9.53625E-05	0.0001963	0.000610996	5.55598E-05	0.000120842	1.02128E-07	3.1654E-06	3.9235E-07	3.65988E-06	3.65987798
3833203774555	383320	3774555	0.000704786	0.001172323	0.001172323	0.000563828	0.000267165	0.000724823	0.000471295	0.000323659	0.00034787	9.41524E-05	0.000196985	0.000613007	5.57427E-05	0.00012124	1.00304E-07	3.09235E-06	3.8586E-07	3.57851E-06	3.57851286
3833303774555	383330	3774555	0.000706461	0.00117511	0.00117511	0.000565169	0.0002678	0.000726546	0.000472415	0.000324428	0.000348697	9.29718E-05	0.000195466	0.000612093	5.56596E-05	0.000121059	9.85613E-08	3.02287E-06	3.7792E-07	3.49935E-06	3.49935138
3833403774555	383340	3774555	0.000683088	0.001136232	0.001136232	0.00054647	0.000258939	0.000702508	0.000456785	0.000313694	0.000337161	9.16731E-05	0.000193561	0.000601765	5.47204E-05	0.000119016	9.65226E-08	2.9448E-06	3.6755E-07	3.40887E-06	3.40887363
3833503774555	383350	3774555	0.000677743	0.001127341	0.001127341	0.000542194	0.000256913	0.000697011	0.000453211	0.00031124	0.000334523	9.0345E-05	0.000190524	0.000589517	5.36067E-05	0.000116594	9.47005E-08	2.87445E-06	3.5926E-07	3.32841E-06	3.32841137
3833603774555	383360	3774555	0.000674392	0.001121768	0.001121768	0.000539514	0.000255643	0.000693566	0.000450971	0.000309701	0.00033269	8.90758E-05	0.000188023	0.000584491	5.31496E-05	0.0001156	9.30064E-08	2.80967E-06	3.5133E-07	3.25401E-06	3.25400649
3833703774555	383370	3774555	0.00067176	0.00111389	0.00111389	0.000537408	0.000254645	0.000690858	0.0004492	0.000308492	0.00033157	8.79543E-05	0.000186981	0.000581474	5.28753E-05	0.000115003	9.14705E-08	2.75098E-06	3.4411E-07	3.18656E-06	3.186557
3833803774555	383380	3774555	0.000669048	0.001112878	0.001112878	0.000535238	0.000253617	0.000688069	0.000447397	0.000307247	0.000330231	8.69212E-05	0.000185968	0.000578275	5.25845E-05	0.000114371	8.99462E-08	2.69349E-06	3.3687E-07	3.12031E-06	3.12031097
3833903774555	383390	3774555	0.000663783	0.00110412	0.00110412	0.000531026	0.000251621	0.000682654	0.000443876	0.000304829	0.000327632	8.56521E-05	0.000184301	0.000573249	5.21273E-05	0.000113376	8.81569E-08	2.62854E-06	3.2839E-07	3.04509E-06	3.04509088
3834003774555	383400	3774555	0.000655885	0.001090984	0.001090984	0.000524708	0.000248628	0.000674532	0.000438595	0.000301202	0.000323734	8.42354E-05	0.000181979	0.000565937	5.14625E-05	0.00011193	8.61179E-08	2.55697E-06	3.1885E-07	2.96194E-06	2.96194016
3834103774555	383410	3774555	0.000647828	0.001077582	0.001077582	0.000518263	0.000245574	0.000666246	0.000433207	0.000297502	0.000319757	8.29367E-05	0.000179597	0.000558533	5.07893E-05	0.000110466	8.41127E-08	2.48766E-06	3.0971E-07	2.88149E-06	2.88148507
3834203774555	383420	3774555	0.000647828	0.001077582	0.001077582	0.000518263	0.000245574	0.000666246	0.000433207	0.000297502	0.000319757	8.2494E-05	0.000179448	0.000558076	5.07477E-05	0.000110376	8.31339E-08	2.44958E-06	3.0512E-07	2.83784E-06	2.83783688
3834303774555	383430	3774555	0.000648068	0.00107798	0.00107798	0.000518454	0.000245664	0.000666492	0.000433367	0.000297612	0.000319875	8.20808E-05	0.000179388	0.000557802	5.07228E-05	0.000110322	8.21734E-08	2.41244E-06	3.0073E-07	2.79534E-06	2.79534412
3834403774555	383440	3774555	0.00064384	0.001070948	0.001070948	0.000515072	0.000244062	0.000662144	0.0004305 4	0.000295671	0.000317789	8.13134E-05	0.000178138	0.000553872	5.03654E-05	0.000109544	8.06974E-08	2.36059E-06	2.9423E-07	2.73552E-06	2.73551615
3834503774555	383450	3774555	0.00063331	0.001053432	0.001053432	0.000506648	0.00024007	0.000651315	0.000423499	0.000290835	0.000312591	8.00148E-05	0.000175131	0.00054455	4.95176E-05	0.0001077	7.84741E-08	2.28815E-06	2.8499E-07	2.65161E-06	2.65161402
3834603774555	383460	3774555	0.000623338	0.001036846	0.001036846	0.000498671	0.00023629	0.00064106	0.000416831	0.000286256	0.000307669	7.88637E-05	0.000172302	0.000535684	4.87115E-05	0.000105947	7.63205E-08	2.21862E-06	2.7638E-07	2.57132E-06	2.57132405
3834703774555	383470	3774555	0.000617435	0.001027027	0.001027027	0.000493948	0.000234052	0.000634989	0.000412883	0.000283545	0.000304756	7.80668E-05	0.000170635	0.000530474	4.82377E-05	0.000104917	7.46949E-08	2.16463E-06	2.6994E-07	2.50926E-06	2.50926226
3834803774555	383480	3774555	0.00061233	0.001018535	0.001018535	0.000489864	0.000232117	0.000629739	0.000409469	0.0002812	0.000302236	7.74174E-05	0.000169176	0.000525904	4.78222E-05	0.000104013	7.3187E-08	2.1144E-06	2.6403E-07	2.45161E-06	2.45161155
3834903774555	383490	3774555	0.0006089	0.001012829	0.001012829	0.00048712	0.000230817	0.000626211	0.000407175	0.000279625	0.000300543	7.68862E-05	0.000168193	0.000522797	4.75396E-05	0.000103398	7.19274E-08	2.07137E-06	2.5901E-07	2.40231E-06	2.4023053
3835003774555	383500	3774555	0.000609937	0.001014554	0.001014554	0.000487949	0.00023121	0.000627277	0.000407869	0.000280101	0.000301055	7.67976E-05	0.000168402	0.000523528	4.76061E-05	0.000103543	7.12169E-08	2.04393E-06	2.5599E-07	2.37113E-06	2.37113493
3835103774555	383510	3774555	0.000610814	0.001016014	0.001016014	0.000488651	0.000231543	0.00062818	0.000408456	0.000280504	0.000301488	7.66796E-05	0.00016861	0.000524076	4.7656E-05	0.000103651	7.05011E-08	2.01651E-06	2.5296E-07	2.33997E-06	2.3399721
3835203774555	383520	3774555	0.000613367	0.00102026	0.00102026	0.000490693	0.00023251	0.000630805	0.000410163	0.000281676	0.000302748	7.67386E-05	0.000169265	0.000526087	4.78388E-05	0.000104049	6.99898E-08	1.99485E-06	2.5065E-07	2.31548E-06	2.31548492
3835303774555	383530	3774555	0.000616558	0.001025567	0.001025567	0.000493246	0.00023372	0.000634087	0.000412296	0.000283142	0.000304323	7.68272E-05	0.000170129	0.000528738	4.80798E-05	0.000104573	6.95594E-08	1.97552E-06	2.486E-07	2.29368E-06	2.29367813
3835403774555	383540	3774555	0.000619908	0.00103114	0.00103114	0.000495927	0.00023499	0.000637532	0.000414537	0.00028468	0.000305976	7.69452E-05	0.000171022	0.00053148	4.83292E-05	0.000105115	6.91455E-08	1.95673E-06	2.4661E-07	2.27249E-06	2.27248501
3835503774555	383550	3774555	0.000623977	0.001037908	0.001037908	0.000499181	0.000236532	0.000641716	0.000417257	0.000286549	0.000307984	7.71518E-05	0.000172153	0.000534861	4.86367E-05	0.000105784	6.88256E-08	1.94054E-06	2.4489E-07	2.25426E-06	2.25425726
3835603774555	383560	3774555	0.000628045	0.001044675	0.001044675	0.000502436	0.000238074	0.0006459	0.000419978	0.000288417	0.000309993	7.73289E-05	0.000173255	0.000538243	4.89442E-05	0.000106453	6.85151E-08	1.92459E-06	2.4315E-07	2.23625E-06	2.23624774
3835703774555	383570	3774555	0.000631954	0.001051177	0.001051177	0.000505563	0.000239556	0.0006499 2	0.000422592	0.000290212	0.000311922	7.75355E-05	0.000174356	0.000541625	4.92517E-05	0.000107122	6.82E-08	1.90862E-06	2.4138E-07	2.2182E-06	2.21819866
3835803774555	383580	3774555	0.000635703	0.001057413	0.001057413	0.000508562	0.000240977	0.000653776	0.000425099	0.000291934	0.000313772	7.77126E-05	0.000175399	0.000544824	4.95426E-05	0.000107755	6.78719E-08	1.89239E-06	2.3955E-07	2.19981E-06	2.19980945
3835903774555	383590	3774555	0.000639532	0.001063782	0.001063782	0.000511626	0.000242429	0.000657714	0.000427659	0.000293692	0.000315662	7.78897E-05	0.00017647	0.000548114	4.98418E-05	0.000108405	6.75547E-08	1.87657E-06	2.3774E-07	2.18187E-06	2.18186541
3836003774555	383600	3774555	0.000652615	0.001085544	0.001085544	0.000522092	0.000247388	0.000671169	0.000436408	0.0002997	0.00032212	7.87161E-05	0.000180103	0.000559356	5.08641E-05	0.000110629	6.8087E-08	1.8825E-06	2.3861E-07	2.1892E-06	2.18919739
3836103774555	383610	3774555	0.000666894	0.001109295	0.001109295	0.000533515	0.000252801	0.000685854	0.000445956	0.000306258	0.000329168	7.96311E-05	0.000184063	0.000571603	5.19777E-05	0.000113051	6.86357E-08	1.8887E-06	2.3959E-07	2.19692E-06	2.19692092
3836203774555	383620	3774555	0.000684843	0.001139151	0.001139151	0.000547874	0.000259605	0.000704313	0.000457959	0.0003145	0.000338027	8.08117E-05	0.000189005	0.000586958	5.3374E-05	0.000116088	6.93643E-08	1.89954E-06	2.4138E-07	2.21028E-06	2.21027954
3836303774555	383630	3774555	0.000707338	0.00117657	0.00117657	0.000565871	0.000268132	0.000727448	0.00047302	0.000324831	0.00034913	8.2435E-05	0.000195079	0.000605878	5.50944E-05	0.00011983	7.02673E-08	1.91515E-06	2.4423E-07	2.22964E-06	2.22964453
3836403774555	383640	3774555	0.000730632	0.001215315	0.001215315	0.000584505	0.000276962	0.000751404	0.000488578	0.000335528	0.000360628	8.43534E-05	0.000201451	0.00062562	5.68896E-05	0.000123734	7.10245E-08	1.92756E-06	2.4718E-07	2.24576E-06	2.24576319
3836503774555	383650	3774555	0.000755201	0.001256184	0.001256184	0.000604161	0.000286276	0.000776672	0.000505008	0.000346811	0.000372755	8.64785E-05	0.000210621	0.000652856	5.93663E-05	0.000129121	7.15944E-08	1.93646E-06	2.504E-07	2.25845E-06	2.25845475
3836603774555	383660	3774555	0.000805218	0.001339381	0.001339381	0.000644175	0.000305236	0.000828111	0.000538455	0.00036978	0.000397442	8.87216E-05	0.000220804	0.000686217	6.23999E-05	0.000135719	7.23366E-08	1.95267E-06	2.5723E-07	2.28224E-06	2.28223618
3836703774555	383670	3774555	0.000813116	0.001352518	0.001352518	0.000650493	0.00030823	0.000836233	0.000543736	0.000373407	0.000401341	9.11714E-05	0.000222561	0.000691975	6.29235E-05	0.000136858	7.24785E-08	1.95071E-06	2.5908E-07	2.28227E-06	2.28226921
3836803774555	383680	3774555	0.000815908	0.001357162	0.001357162	0.000652726	0.000309288	0.000839105	0.000545603	0.000374689	0.000402719	9.25881E-05	0.000223275	0.000693894	6.3098E-05	0.000137238	7.22343E-08	1.93863E-06	2.5737E-07	2.26824E-06	2.26823815
3836903774555	383690	3774555	0.000814871	0.001355437	0.001355437	0.000651897	0.000308895	0.000838038	0.00054491	0.000374213	0.000402207	9.38277E-05	0.000223037	0.000693071	6.30232E-05	0.000137075	7.17553E-08	1.91796E-06	2.5471E-07	2.24442E-06	2.2444228
3837003774555	383700	3774555	0.000813435	0.001353048	0.001353048	0.000650748	0.00030835	0.000836561	0.00054395	0.000373554	0.000401498	9.62774E-05	0.00022268	0.000691792	6.29069E-05	0.000136822	7.14739E-08	1.90064E-06	2.5208E-07	2.2242E-06	2.2242011
3837103774555	383710	3774555	0.000811281	0.001349466	0.001349466	0.000649025	0.000307534	0.000834346	0.000542509	0.000372565	0.000400435	9.75171E-05	0.000222114	0.000690055	6.2749E-05	0.000136478	7.16239E-08	1.88593E-06	2.4926E-07	2.20681E-06	2.20681127
3837203774555	383720	3774555	0.000808728	0.00134522	0.00134522	0.000646983	0.000306566	0.000831721	0.000540802	0.000371392	0.000399175	9.73695E-05	0.000221459	0.000687953	6.25578E-05	0.000136063	7.09583E-08	1.86103E-06	2.4617E-07	2.17816E-06	2.17816065
3837303774555	383730	3774555	0.000806335	0.001341239	0.001341239	0.000645068	0.000305659	0.00082926	0.000539202	0.000370293	0.000397994	9.71334E-05	0.000220893	0.000686125	6.23916E-05	0.000135701	7.01953E-08	1.83524E-06	2.4284E-07	2.14828E-06	2.14827968
3837403774555	383740	3774555	0.000803783	0.001336993	0.001336993	0.000643026	0.000304692	0.000826634	0.000537495	0.000369121	0.000396734	9.68382E-05	0.000220268	0.000684114	6.22087E-05	0.000135303	6.9388E-08	1.80928E-06	2.3955E-07	2.11821E-06	2.11821016
3837503774555	383750	3774555	0.000800991	0.001332349	0.001332349	0.000640792	0.000303633	0.000823763	0.000535628	0.000367839	0.000395356	9.65431E-05	0.000219583	0.000681829	6.2001E-05	0.000134851	6.85618E-08	1.78341E-06	2.3629E-07	2.08826E-06	2.08826232
3837603774555	383760	3774555	0.000798039	0.001327439	0.001327439	0.000638431	0.000302514	0.000820728	0.000533654	0.000366483	0.000393899	9.62479E-05	0.000218839	0.000679545	6.17932E-05	0.0001344	6.77437E-08	1.75798E-06	2.3307E-07	2.05879E-06	2.05879136
3837703774555	383770	3774555	0.000794848	0.001322131	0.001322131	0.000635878	0.000301305	0.000817446	0.00053152	0.000365018	0.000392324	9.59823E-05	0.000218065	0.000677077	6.15688E-05	0.000133911	6.69381E-08	1.73306E-06	2.2991E-07	2.0299E-06	2.02990456
3837803774555	383780	3774555	0.000792216	0.001317753	0.001317753	0.000633773	0.000300307	0.000814739	0.00052976	0.000363809	0.000391025	9.57167E-05	0.00021741	0.000674975	6.13776E-05	0.000133496	6.61774E-08	1.70943E-06	2.2691E-07	2.00251E-06	2.00251364
3837903774555	383790	3774555	0.000789424	0.001313108	0.001313108	0.000631539	0.000299248	0.000811867	0.000527893	0.000362527	0.000389646	9.54805E-05	0.000216725	0.000672781	6.11781E-05	0.000133062	6.54291E-08	1.6863E-06	2.2398E-07	1.9757E-06	1.97570021
3838003774555	383800	3774555	0.000786791	0.00130873	0.00130873	0.000629433	0.000298251	0.00080916	0.000526133	0.000361318	0.000388347	9.52444E-05	0.00021607	0.00067077	6.09953E-05	0.000132664	6.47044E-08	1.66393E-06	2.2115E-07	1.94978E-06	1.94978145
3838103774555	383810	3774555	0.000784238	0.001304483	0.001304483	0.000627391	0.000297283	0.000806535	0.000524426	0.000360146	0.000387087	9.50083E-05	0.000215474	0.00066876	6.08125E-05	0.000132266	6.40009E-08	1.64226E-06	2.184E-07	1.92466E-06	1.92466416
3838203774555	383820	3774555	0.000781526	0.001299972	0.001299972	0.000625221	0.000296255	0.000803745	0.000522612	0.0003589	0.000385748	9.48017E-05	0.000214819	0.000666749	6.06296E-05	0.000131869	6.3306E-08	1.62096E-06	2.1571E-07	1.89998E-06	1.89998142
3838303774555	383830	3774555	0.000779213	0.001296124	0.001296124	0.00062337	0.000295378	0.000801366	0.000521065	0.000357838	0.000384607	9.45951E-05	0.000214254	0.000664921	6.04634E-05	0.000131507	6.26422E-08	1.60061E-06	2.1313E-07	1.87639E-06	1.87638905
3838403774555	383840	3774555	0.00077674	0.001292011	0.001292011	0.000621392	0.00029444	0.000798823	0.000519411	0.000356702	0.000383386	9.4418E-05	0.000213688	0.000663093	6.02972E-05	0.000131146	6.19874E-08	1.58063E-06	2.1059E-07	1.85321E-06	1.85320719

			EGIODemolition	EGIOSite Grubbing / Prep	EGIOMass Grading / Excavation	EGIOMass Grading / Excavation	EGIODrainage / Utilities Trenching	EGIODrainage / Utilities Trenching	EGIOFoundations / Concrete Pads	EGIOFoundations / Concrete Pads	EGIOBuilding / Structure Construction	EGIOBuilding / Structure Construction	EGIOAsphalt Paving	EGIOArchitectural Coating	EGIOLandscaping or Other Finishing	EGIOWaterside Construction (Piles)	HIWaterside Construction (Landscaping)	HIWaterside Construction (Landscaping)	KMDemolition	KMSite Grubbing / Prep	KMMass Grading / Excavation
Unique Identifier	X (UTM)	Y (UTM)	2025	2025	2025	2026	2026	2027	2026	2027	2026	2027	2027	2027	2027	2027	2025	2026	2025	2025	2025
3838503774555	383850	3774555	0.001638479	0.00151495	0.002519931	0.002519931	0.00121196	0.00121196	0.000574275	0.000574275	0.001558021	0.001558021	0.001013057	0.000205483	0.00069571	0.000747754	0.001082623	0.001082623	0.001501299	0.001388112	0.002308953
3838603774555	383860	3774555	0.001611215	0.00148974	0.002478001	0.002478001	0.001191794	0.001191794	0.00056472	0.00056472	0.001532096	0.001532096	0.000996201	0.000202064	0.000684134	0.000735312	0.001074718	0.001074718	0.001489393	0.001377104	0.002290642
3838703774555	383870	3774555	0.001584556	0.00146509	0.002437	0.002437	0.001172074	0.001172074	0.000555376	0.000555376	0.001506746	0.001506746	0.000979717	0.00019872	0.000672814	0.000723145	0.001066814	0.001066814	0.0014774	0.001366016	0.002272198
3838803774555	383880	3774555	0.001558673	0.00144116	0.002397192	0.002397192	0.001152929	0.001152929	0.000546304	0.000546304	0.001482134	0.001482134	0.000963714	0.000195474	0.000661824	0.000711333	0.001059109	0.001059109	0.00146489	0.001354449	0.002252958
3838903774555	383890	3774555	0.001533394	0.00141779	0.002358314	0.002358314	0.00113423	0.00113423	0.000537444	0.000537444	0.001458096	0.001458096	0.000948084	0.000192304	0.000651091	0.000699796	0.001051305	0.001051305	0.001452294	0.001342802	0.002233585
3839003774555	383900	3774555	0.001508719	0.00139497	0.002320364	0.002320364	0.001115978	0.001115978	0.000528795	0.000528795	0.001434632	0.001434632	0.000932828	0.00018921	0.000640613	0.000688535	0.0010436	0.0010436	0.001439611	0.001331075	0.002214079
3839103774555	383910	3774555	0.001484734	0.0013728	0.002283476	0.002283476	0.001098237	0.001098237	0.000520389	0.000520389	0.001411825	0.001411825	0.000917998	0.000186202	0.000630429	0.000677589	0.001035896	0.001035896	0.001426929	0.001319349	0.002194574
3829703774565	382970	3774565	0.001847009	0.00170776	0.002840645	0.002840645	0.001366207	0.001366207	0.000647364	0.000647364	0.001756311	0.001756311	0.00114199	0.000231635	0.000784254	0.000842921	0.000777447	0.000777447	0.000665797	0.0006156	0.001023975
3829803774565	382980	3774565	0.001949937	0.00180293	0.002998945	0.002998945	0.001442341	0.001442341	0.000683439	0.000683439	0.001854185	0.001854185	0.001205629	0.000244543	0.000827958	0.000889895	0.00080046	0.00080046	0.00069237	0.00064017	0.001064844
3829903774565	382990	3774565	0.002073572	0.00191724	0.003189091	0.003189091	0.001533792	0.001533792	0.000726772	0.000726772	0.001971748	0.001971748	0.001282071	0.000260048	0.000880454	0.000946318	0.000827776	0.000827776	0.000724119	0.000669526	0.001113674
3830003774565	383000	3774565	0.002212563	0.00204575	0.003402856	0.003402856	0.001636602	0.001636602	0.000775488	0.000775488	0.002103914	0.002103914	0.001368009	0.000277479	0.000939471	0.00100975	0.000857493	0.000857493	0.00075794	0.000700797	0.001165689
3830103774565	383010	3774565	0.002347673	0.00217068	0.00361065	0.00361065	0.001736541	0.001736541	0.000822842	0.000822842	0.002232389	0.002232389	0.001451546	0.000294423	0.000996839	0.00107141	0.000884409	0.000884409	0.00078736	0.000727999	0.001210936
3830203774565	383020	3774565	0.002494429	0.00230637	0.003836357	0.003836357	0.001845094	0.001845094	0.00087428	0.00087428	0.002371939	0.002371939	0.001542284	0.000312828	0.001059153	0.001138385	0.000912525	0.000912525	0.000816435	0.000754882	0.001255653
3830303774565	383030	3774565	0.002633938	0.00243536	0.004050918	0.004050918	0.001948287	0.001948287	0.000923177	0.000923177	0.002504597	0.002504597	0.001628541	0.000330324	0.00111839	0.001202053	0.000937439	0.000937439	0.000841628	0.000778176	0.001294399
3830403774565	383040	3774565	0.002747133	0.00254002	0.004225009	0.004225009	0.002032016	0.002032016	0.000962851	0.000962851	0.002612234	0.002612234	0.001698529	0.00034452	0.001166453	0.001253712	0.000954549	0.000954549	0.000861127	0.000796204	0.001324387
3830503774565	383050	3774565	0.002864469	0.00264851	0.004405468	0.004405468	0.002118808	0.002118808	0.001003976	0.001003976	0.002723808	0.002723808	0.001771077	0.000359235	0.001216275	0.001307261	0.000971759	0.000971759	0.000880798	0.000814392	0.001354641
3830603774565	383060	3774565	0.003017179	0.00278971	0.004640331	0.004640331	0.002231765	0.002231765	0.0010575	0.0010575	0.002869019	0.002869019	0.001865496	0.000378387	0.001281117	0.001376953	0.000996473	0.000996473	0.000904696	0.000836489	0.001391376
3830703774565	383070	3774565	0.003185246	0.0029451	0.004898813	0.004898813	0.002356082	0.002356082	0.001116406	0.001116406	0.003028833	0.003028833	0.00196941	0.000399464	0.001352479	0.001453654	0.001024189	0.001024189	0.000928077	0.000858107	0.001427355
3830803774565	383080	3774565	0.00337445	0.00312004	0.005189804	0.005189804	0.002496034	0.002496034	0.001182721	0.001182721	0.003208746	0.003208746	0.002086393	0.000423192	0.001432817	0.001540001	0.001051905	0.001051905	0.000952062	0.000880284	0.001464243
3830903774565	383090	3774565	0.003544415	0.00327719	0.005451204	0.005451204	0.002621754	0.002621754	0.001242292	0.001242292	0.003370365	0.003370365	0.002191481	0.000444508	0.001504985	0.001617568	0.001076719	0.001076719	0.00097458	0.000901104	0.001498876
3831003774565	383100	3774565	0.003719902	0.00343945	0.005721098	0.005721098	0.002751559	0.002751559	0.001303799	0.001303799	0.003537234	0.003537234	0.002299983	0.000466516	0.001579498	0.001697655	0.001102134	0.001102134	0.000995114	0.00092009	0.001530456
3831103774565	383110	3774565	0.003885898	0.00359293	0.005976395	0.005976395	0.002874344	0.002874344	0.00136198	0.00136198	0.003695079	0.003695079	0.002402617	0.000487333	0.001649982	0.001773411	0.001124947	0.001124947	0.001015044	0.000938517	0.001561108
3831203774565	383120	3774565	0.004070357	0.00376348	0.006260088	0.006260088	0.003010786	0.003010786	0.001426631	0.001426631	0.00387048	0.00387048	0.002516667	0.000510467	0.001728304	0.001857593	0.001146659	0.001146659	0.001035147	0.000957104	0.001592025
3831303774565	383130	3774565	0.004216941	0.00389902	0.006485529	0.006485529	0.003119212	0.003119212	0.00147808	0.00147808	0.004009866	0.004009866	0.002607298	0.00052885	0.001790545	0.001924489	0.001167371	0.001167371	0.001055077	0.000975532	0.001622676
3831403774565	383140	3774565	0.004344027	0.00401652	0.006680983	0.006680983	0.003213216	0.003213216	0.00152255	0.00152255	0.004130711	0.004130711	0.002685874	0.000544788	0.001844506	0.001982488	0.00118218	0.00118218	0.001074748	0.00099372	0.00165293
3831503774565	383150	3774565	0.004465245	0.0041286	0.006867414	0.006867414	0.00330288	0.00330288	0.001565037	0.001565037	0.004245977	0.004245977	0.002760823	0.00055999	0.001895977	0.002037808	0.001196488	0.001196488	0.001094764	0.001012227	0.001683714
3831603774565	383160	3774565	0.004575248	0.00423031	0.007036594	0.007036594	0.003384247	0.003384247	0.001603592	0.001603592	0.004350578	0.004350578	0.002828836	0.000573785	0.001942685	0.00208801	0.001209496	0.001209496	0.001114952	0.001030893	0.001714764
3831703774565	383170	3774565	0.004673172	0.00432085	0.007187199	0.007187199	0.00345668	0.00345668	0.001637913	0.001637913	0.004443693	0.004443693	0.002889382	0.000586066	0.001984264	0.0021327	0.001221202	0.001221202	0.001135486	0.001049879	0.001746344
3831903774565	383190	3774565	0.004813113	0.00445024	0.007402423	0.007402423	0.003560192	0.003560192	0.001686962	0.001686962	0.004576762	0.004576762	0.00297596	0.000603616	0.00204368	0.002196565	0.00123511	0.00123511	0.001177158	0.001088409	0.001810434
3832003774565	383200	3774565	0.004852368	0.00448654	0.007462797	0.007462797	0.003589229	0.003589229	0.001700721	0.001700721	0.00461409	0.00461409	0.003000177	0.000608539	0.002060352	0.00221448	0.001237312	0.001237312	0.001198209	0.001107873	0.00184281
3832103774565	383210	3774565	0.004865828	0.00449898	0.007483497	0.007483497	0.003599185	0.003599185	0.001705438	0.001705438	0.004626889	0.004626889	0.003008499	0.000610227	0.002066067	0.002220622	0.00123501	0.00123501	0.001219433	0.001127497	0.001875452
3832203774565	383220	3774565	0.004845639	0.00448031	0.007452447	0.007452447	0.003584251	0.003584251	0.001698362	0.001698362	0.004607691	0.004607691	0.002996017	0.000607695	0.002057495	0.002211409	0.001227406	0.001227406	0.001240571	0.001147041	0.001907961
3832303774565	383230	3774565	0.004806901	0.0044445	0.007392869	0.007392869	0.003555597	0.003555597	0.001684784	0.001684784	0.004570855	0.004570855	0.002972065	0.000602837	0.002041046	0.00219373	0.001218701	0.001218701	0.001261882	0.001166745	0.001940736
3832403774565	383240	3774565	0.004785073	0.00442431	0.007359299	0.007359299	0.003539451	0.003539451	0.001677134	0.001677134	0.004550099	0.004550099	0.002958569	0.000600099	0.002031778	0.002183768	0.001218501	0.001218501	0.001283623	0.001186848	0.001974174
3832503774565	383250	3774565	0.00475617	0.00439759	0.007314847	0.007314847	0.003518072	0.003518072	0.001667004	0.001667004	0.004522616	0.004522616	0.002940699	0.000596475	0.002019506	0.002170578	0.001219001	0.001219001	0.001305624	0.00120719	0.00200801
3832603774565	383260	3774565	0.004708114	0.00435316	0.007240938	0.007240938	0.003482526	0.003482526	0.00165016	0.00165016	0.00447692	0.00447692	0.00291096	0.000590448	0.001999101	0.002148646	0.001216199	0.001216199	0.001327452	0.001227372	0.002041581
3832703774565	383270	3774565	0.004587499	0.00424164	0.007055437	0.007055437	0.003393309	0.003393309	0.001607886	0.001607886	0.004362228	0.004362228	0.002836411	0.000575322	0.001947887	0.002093601	0.001206994	0.001206994	0.00134859	0.001246916	0.00207409
3832803774565	383280	3774565	0.00449665	0.00415764	0.006915713	0.006915713	0.003326109	0.003326109	0.001576044	0.001576044	0.00427584	0.00427584	0.00278024	0.000563928	0.001909311	0.00205214	0.001197189	0.001197189	0.001369468	0.001266221	0.002106201
3832903774565	383290	3774565	0.00440235	0.00407045	0.006770682	0.006770682	0.003256357	0.003256357	0.001542992	0.001542992	0.00418617	0.00418617	0.002721935	0.000552102	0.001869271	0.002009104	0.001187983	0.001187983	0.001390434	0.001285605	0.002138445
3833003774565	383300	3774565	0.004311759	0.00398669	0.006631357	0.006631357	0.003189348	0.003189348	0.001511241	0.001511241	0.004100028	0.004100028	0.002665923	0.000540741	0.001830805	0.001967762	0.001178478	0.001178478	0.001410967	0.001304591	0.002170026
3833103774565	383310	3774565	0.004211678	0.00389415	0.006477435	0.006477435	0.00311532	0.00311532	0.001476163	0.001476163	0.004004862	0.004004862	0.002604044	0.00052819	0.00178831	0.001922088	0.001167371	0.001167371	0.001430897	0.001323018	0.002200677
3833203774565	383320	3774565	0.004090632	0.00378223	0.00629127	0.00629127	0.003025784	0.003025784	0.001433738	0.001433738	0.00388976	0.00388976	0.002529203	0.000513009	0.001736913	0.001866846	0.001151362	0.001151362	0.001449533	0.001340249	0.002229339
3833303774565	383330	3774565	0.003969586	0.00367031	0.006105105	0.006105105	0.002936247	0.002936247	0.001391312	0.001391312	0.003774658	0.003774658	0.002454361	0.000497829	0.001685516	0.001811604	0.001135353	0.001135353	0.001461526	0.001351338	0.002247783
3833403774565	383340	3774565	0.00383905	0.00354961	0.005904344	0.005904344	0.002839691	0.002839691	0.00134556	0.00134556	0.003650531	0.003650531	0.002373651	0.000481458	0.001630089	0.001752031	0.001116942	0.001116942	0.001475157	0.001363942	0.002268748
3833503774565	383350	3774565	0.003722059	0.00344144	0.005724415	0.005724415	0.002753155	0.002753155	0.001304555	0.001304555	0.003539285	0.003539285	0.002301317	0.000466786	0.001580414	0.001698639	0.001097831	0.001097831	0.001487063	0.00137495	0.002287059
3833603774565	383360	3774565	0.00361197	0.00333965	0.005555101	0.005555101	0.002671724	0.002671724	0.00126597	0.00126597	0.003434602	0.003434602	0.00223325	0.00045298	0.00153367	0.001648398	0.001079821	0.001079821	0.00149595	0.001383167	0.002300726
3833703774565	383370	3774565	0.003518877	0.00325358	0.005411928	0.005411928	0.002602864	0.002602864	0.001233341	0.001233341	0.003346081	0.003346081	0.002175691	0.000441305	0.001494142	0.001605913	0.001065613	0.001065613	0.001504578	0.001391144	0.002313995
3833803774565	383380	3774565	0.003429236	0.0031707	0.005274062	0.005274062	0.002536558	0.002536558	0.001201923	0.001201923	0.003260842	0.003260842	0.002120267	0.000430063	0.001456079	0.001565004	0.001051805	0.001051805	0.001511307	0.001397366	0.002324345
3833903774565	383390	3774565	0.003325186	0.00307449	0.005114037	0.005114037	0.002459594	0.002459594	0.001165454	0.001165454	0.003161901	0.003161901	0.00205534	0.000417014	0.001411899	0.001517518	0.001033995	0.001033995	0.001509495	0.001395691	0.002321559
3834003774565	383400	3774565	0.003210438	0.0029684	0.004937558	0.004937558	0.002374716	0.002374716	0.001125236	0.001125236	0.003052788	0.003052788	0.001984986	0.000402623	0.001363176	0.001465151	0.001012682	0.001012682	0.001496985	0.001384124	0.002302318
3834103774565	383410	3774565	0.003103283	0.00286932	0.004772756	0.004772756	0.002295455	0.002295455	0.001087679	0.001087679	0.002950895	0.002950895	0.001918733	0.000389185	0.001317677	0.001416248	0.000992871	0.000992871	0.00148111	0.001369446	0.002277903
3834203774565	383420	3774565	0.00304634	0.00281667	0.00468518	0.00468518	0.002253335	0.002253335	0.001067721	0.001067721	0.002896748	0.002896748	0.001883526	0.000382044	0.001293499	0.001390261	0.000986467	0.000986467	0.001488012	0.001375828	0.002288519
3834303774565	383430	3774565	0.002992504	0.00276689	0.004602381	0.004602381	0.002213513	0.002213513	0.001048851	0.001048851	0.002845555	0.002845555	0.001850239	0.000375292	0.00127064	0.001365692	0.000980964	0.000980964	0.001495432	0.001382688	0.00229993
3834403774565	383440	3774565	0.002917271	0.00269733	0.004486675	0.004486675	0.002157864	0.002157864	0.001022483	0.001022483	0.002774017	0.002774017	0.001803723	0.000365857	0.001238695	0.001331358	0.000969257	0.000969257	0.001487236	0.00137511	0.002287324
3834503774565	383450	3774565	0.002812272	0.00260025	0.00432519	0.00432519	0.002080198	0.002080198	0.000985681	0.000985681	0.002674174	0.002674174	0.001738803	0.000352689	0.001194112	0.001283439	0.000948145	0.000948145	0.001454106	0.001344477	0.002236371
3834603774565	383460	3774565	0.002714434	0.00250979	0.004174719	0.004174719	0.002007829	0.002007829	0.00095139	0.00095139	0.002581141	0.002581141	0.001678311	0.000340419	0.001152569	0.001238789	0.000928834	0.000928834	0.001418991	0.00131201	0.002182366
3834703774565	383470	3774565	0.002635146	0.00243648	0.004052776	0.004052776	0.001949181	0.001949181	0.0009236	0.0009236	0.002505746	0.002505746	0.001629288	0.000330476	0.001118903	0.001202604	0.000914826	0.000914826	0.001394402	0.001289275	0.002144549
3834803774565	383480	3774565	0.002562588	0.00236939	0.003941183	0.003941183	0.00189551	0.00189551	0.000898169	0.000898169	0.00243675	0.00243675	0.001584426	0.000321376	0.001088094	0.00116949	0.000902619	0.000902619	0.001373955	0.001270369	0.002113101
3834903774565	383490	3774565	0.002501072	0.00231251	0.003846574	0.003846574	0.001850008	0.001850008	0.000876608	0.000876608	0.002378256	0.002378256	0.001546391	0.000331661	0.001061974	0.001141417	0.000893614	0.000893614	0.001360151	0.001257605	0.002091871
3835003774565	383500	3774565	0.002464146	0.00227837	0.003789783	0.003789783	0.001822694	0.001822694	0.000863666	0.000863666	0.002343143	0.002343143	0.00152356	0.00030903	0.001046295	0.001124565	0.000892113	0.000892113	0.001366104	0.00126311	0.002101027
3835103774565	383510	3774565	0.002427133	0.00224415	0.003732858	0.003732858	0.001795317	0.001795317	0.000850693	0.000850693	0.002307948	0.002307948	0.001500675	0.000304389	0.001030579	0.001107673	0.000890612	0.000890612	0.001371453	0.001268056	0.002109253
3835203774565	383520	3774565	0.002398662	0.00221782	0.00368907	0.00368907	0.001774257	0.001774257	0.000840714	0.000840714	0.002280874	0.002280874	0.001483072	0.000300818	0.00101849	0.00109468	0.000892113	0.000892113	0.001384394	0.001280021	0.002129157
3835303774565	383530	3774565	0.002373728	0.00219477	0.003650723	0.003650723	0.001755813	0.001755813	0.000831975	0.000831975	0.002257165	0.002257165	0.001467656	0.000297691	0.001007903	0.0010833	0.000895115	0.000895115	0.001401046	0.001295417	0.002154766
3835403774565	383540	3774565	0.002348708	0.00217163	0.003612242	0.003612242	0.001737306	0.001737306	0.000823205	0.000823205	0.002233373	0.002233373	0.001452186	0.000294553	0.000997279	0.001071882	0.000898517	0.000898517	0.00141856	0.001311611	0.002181703
3835503774565	383550	3774565	0.002325672	0.00215033	0.003576814	0.003576814	0.001720267	0.001720267	0.000815131	0.000815131	0.002211469	0.002211469	0.001437943	0.000291664	0.000987498	0.001061369	0.000903019	0.000903019	0.001440129	0.001331554	0.002214875
3835603774565	383560	3774565	0.00230255	0.00212895	0.003541253	0.003541253	0.001703164	0.001703164	0.000807027	0.000807027	0.002189482	0.002189482	0.001423647	0.000288764	0.00097768	0.001050817	0.000907822	0.000907822	0.001461353	0.001351178	0.002247517
3835703774565	383570	3774565	0.002273733	0.00210231	0.003496934	0.003496934	0.001681849	0.001681849	0.000796927	0.000796927	0.002162081	0.002162081	0.00140583	0.000285151	0.000965444	0.001037666	0.000910524	0.000910524	0.001475416	0.001364181	0.002269146
3835803774565	383580	3774565	0.002241207	0.00207224	0.00344691	0.00344691	0.00165779	0.00165779	0.000785527	0.000785527	0.002131152	0.002131152	0.001385719	0.000281071	0.000951633	0.001022822	0.000911724	0.000911724	0.001483871	0.001371998	0.002282149
3835903774565	383590	3774565	0.00220894	0.0020424	0.003397283	0.003397283	0.001633922	0.001633922	0.000774218	0.000774218	0.002100469	0.002100469	0.001365768	0.000277025	0.000937932	0.001008096	0.000913025	0.000913025	0.001491809	0.001379338	0.002294357
3836003774565	383600	3774565	0.002200571	0.00203466	0.003384412	0.003384412	0.001627732	0.001627732	0.000771284	0.000771284	0.002092511	0.002092511	0.001360594	0.000275975	0.000934379	0.001004277	0.000925933	0.000925933	0.001532014	0.001416511	0.002356191
3836103774565	383610	3774565	0.002192547	0.00202725	0.003372072	0.003372072	0.001621796	0.001621796	0.000768472	0.000768472	0.002084881	0.002084881	0.001355633	0.000274969	0.00090372	0.001000615	0.00093974	0.00093974	0.001569371	0.001451053	0.002413646
3836203774565	383620	3774565	0.00218668	0.00202182	0.003363049	0.003363049	0.001617457	0.001617457	0.000766416	0.000766416	0.002079302	0.002079302	0.001352006	0.000274233	0.000928481	0.00097937	0.000955249	0.000955249	0.001603968	0.001483041	0.002466855
3836303774565	383630	3774565	0.002183057	0.00201847	0.003357476	0.003357476	0.001614777	0.001614777	0.000765146	0.000765146	0.002075857	0.002075857	0.001349765	0.000273779	0.000926942	0.000996284	0.00097306	0.00097306	0.001631749	0.001508728	0.002509582
3836403774565	383640	3774565	0.002181504	0.00201703	0.003355088	0.003355088	0.001613628	0.001613628	0.000764602	0.000764602	0.00207438	0.00207438	0.001348805	0.000273584	0.000926283	0.000995575	0.00099197	0.00099197	0.001646934	0.001522768	0.002532935
3836503774565	383650	3774565	0.002203159	0.00203706	0.003388393	0.003388393	0.001629646	0.001629646	0.000772192	0.000772192	0.002094972	0.002094972	0.001362194	0.0002763	0.000935478	0.001005458	0.001017385	0.001017385	0.00166117	0.00153593	0.002554829
3836603774565	383660	3774565	0.002216101	0.00204902	0.003408297	0.003408297	0.001639219	0.001639219	0.000776728	0.000776728	0.002107278	0.002107278	0.001370196	0.000277923	0.000940973	0.001011364	0.001045501	0.001045501	0.001660307	0.001535132	0.002553502
3836703774565	383670	3774565	0.002189786	0.00202469	0.003367826	0.003367826	0.001619754	0.001619754	0.000767505	0.000767505	0.002082256	0.002082256	0.001353926	0.000274623	0.0009298	0.000999355	0.001067414	0.001067414	0.001652801	0.001528192	0.002541958

			KMMass Grading / Excavation	KMDrainage / Utilities Trenching	KMFoundations / Concrete Pads	KMBuilding / Structure Construction	KMAsphalt Paving	KMArchitectural Coating	KMLandscaping or Other Finishing	KMWaterside Construction (Piles)	EWNDemolition	EWNSite Grubbing / Prep	EWNDrainage / Utilities Trenching	EWNDrainage / Utilities Trenching	EWNDrainage / Utilities Trenching	EWNFoundations / Concrete Pads	EWNBuilding / Structure Construction	EWNAsphalt Paving	EWNLandscaping or Other Finishing	EWNWaterside Construction (Piles)	ISDemolition
Unique Identifier	X (UTM)	Y (UTM)	2026	2026	2026	2026	2026	2026	2026	2026	2027	2027	2027	2028	2029	2029	2029	2029	2029	2029	2027
3838503774555	383850	3774555	0.002308953	0.000573333	0.000526195	0.001547615	0.00092824	0.000188279	0.000637463	0.000685149	0.000370472	0.00042356	0.000498832	0.000498832	0.000498832	0.000129848	0.00032259	0.000229059	0.000157305	0.000164474	0.002737988
3838603774555	383860	3774555	0.002290642	0.000568786	0.000522022	0.001535342	0.000920879	0.000186786	0.000632407	0.000679716	0.000369436	0.000422377	0.000497438	0.000497438	0.000497438	0.000129485	0.00032169	0.000228419	0.000156865	0.000164014	0.002685273
3838703774555	383870	3774555	0.002272198	0.000564206	0.000517818	0.001522979	0.000913464	0.000185282	0.000627315	0.000674243	0.000368401	0.000421193	0.000496044	0.000496044	0.000496044	0.000129122	0.000320787	0.000227779	0.000156426	0.000163554	0.002633852
3838803774555	383880	3774555	0.002252958	0.000559429	0.000513434	0.001510083	0.000905729	0.000183713	0.000622003	0.000668533	0.000367279	0.00041911	0.000494533	0.000494533	0.000494533	0.000128729	0.00031981	0.000227086	0.00015595	0.000163057	0.002583553
3838903774555	383890	3774555	0.002233585	0.000554618	0.000509019	0.001497098	0.000897941	0.000182133	0.000616655	0.000662785	0.000366072	0.00041853	0.000492907	0.000492907	0.000492907	0.000128305	0.00031875	0.000226339	0.000155437	0.00016252	0.002534461
3839003774555	383900	3774555	0.002214079	0.000549775	0.000504574	0.001484024	0.000890099	0.000180543	0.00061127	0.000656997	0.00036495	0.000417248	0.000491397	0.000491397	0.000491397	0.000127912	0.000317782	0.000225645	0.000154961	0.000162022	0.002486492
3839103774555	383910	3774555	0.002194574	0.000544931	0.000500128	0.00147095	0.000882258	0.000178952	0.000605885	0.000651209	0.000363742	0.00041586?	0.00048977	0.00048977	0.00048977	0.000127489	0.00031673	0.000224899	0.000154448	0.000161486	0.002439643
3829703774565	382970	3774565	0.001023975	0.000254262	0.000233357	0.000686337	0.000411656	8.3498E-05	0.000282702	0.00030385	0.000301105	0.000344254	0.000405431	0.000405431	0.000405431	0.000105535	0.000262189	0.000186171	0.000127852	0.000133678	0.001672644
3829803774565	382980	3774565	0.001064844	0.00026441	0.000242671	0.00071373	0.000428086	8.6306E-05	0.000293985	0.000315977	0.000307058	0.00035106	0.000413447	0.000413447	0.000413447	0.000107622	0.000267373	0.000189852	0.000130379	0.000136321	0.001766168
3829903774565	382990	3774565	0.001113674	0.000276535	0.000253799	0.000746459	0.000447717	9.08124E-05	0.000307467	0.000330467	0.000314651	0.00035974	0.00042367	0.00042367	0.00042367	0.000110283	0.000273984	0.000194546	0.000133603	0.000139692	0.001877551
3830003774565	383000	3774565	0.001165689	0.000289451	0.000265653	0.000781323	0.000468628	9.50538E-05	0.000321827	0.000345902	0.000323365	0.000369703	0.000435403	0.000435403	0.000435403	0.000113337	0.000281572	0.000199934	0.000137303	0.00014356	0.002001445
3830103774565	383010	3774565	0.001210936	0.000300686	0.000275964	0.000811651	0.000486818	9.87434E-05	0.000334319	0.000359328	0.00033113	0.000378581	0.000445858	0.000445858	0.000445858	0.000116059	0.000288333	0.000204735	0.0001406	0.000147008	0.002121024
3830203774565	383020	3774565	0.001255653	0.00031179	0.000286155	0.000841623	0.000504795	0.00010239	0.000346665	0.000372597	0.000339412	0.00038805	0.000457011	0.000457011	0.000457011	0.000118962	0.000295545	0.000209856	0.000144117	0.000150685	0.002250956
3830303774565	383030	3774565	0.001294399	0.00032141	0.000294985	0.000867593	0.000520371	0.000105549	0.000357362	0.000384095	0.000346055	0.000395645	0.000465956	0.000465956	0.000465956	0.00012129	0.00030133	0.000213963	0.000146938	0.000153634	0.002375454
3830403774565	383040	3774565	0.001324387	0.000328857	0.000301819	0.000887693	0.000532427	0.000107995	0.000365641	0.000392993	0.00034942	0.000399492	0.000470486	0.000470486	0.000470486	0.000122469	0.00030426	0.000216043	0.000148366	0.000155128	0.002478295
3830503774565	383050	3774565	0.001354641	0.000336369	0.000308713	0.000907971	0.00054459	0.000110461	0.000373993	0.000401971	0.000352785	0.000403339	0.000475017	0.000475017	0.000475017	0.000123649	0.00030719	0.000218124	0.000149795	0.000156622	0.002585968
3830603774565	383060	3774565	0.001391396	0.000345496	0.00031709	0.000932607	0.000559366	0.000113459	0.000384141	0.000412877	0.000358824	0.000410244	0.000483149	0.000483149	0.000483149	0.000125765	0.000312448	0.000221858	0.00015236	0.000159303	0.002723752
3830703774565	383070	3774565	0.001427355	0.000354425	0.000325285	0.000956709	0.000573822	0.000116391	0.000394069	0.000423548	0.00036633	0.000418826	0.000493255	0.000493255	0.000493255	0.000128396	0.000318984	0.000226499	0.000155547	0.000162635	0.002874995
3830803774565	383080	3774565	0.001464243	0.000363584	0.000333691	0.000981434	0.000588652	0.000119399	0.000404253	0.000434494	0.000376252	0.000430169	0.000506615	0.000506615	0.000506615	0.000131874	0.00032762?	0.000232634	0.00015976	0.00016704	0.003038576
3830903774565	383090	3774565	0.001498876	0.000372184	0.000341584	0.001004647	0.000602575	0.000122223	0.000413814	0.00044477	0.00038488	0.000440033	0.000518232	0.000518232	0.000518232	0.000134898	0.000335136	0.000237968	0.000163423	0.00017087	0.003202587
3831003774565	383100	3774565	0.001530456	0.000380025	0.00034878	0.001025814	0.000615271	0.000124798	0.000422533	0.000454141	0.000391437	0.00044753	0.000527061	0.000527061	0.000527061	0.000137196	0.000340846	0.000242022	0.000166207	0.000173781	0.003371344
3831103774565	383110	3774565	0.001561108	0.000387636	0.000355766	0.001046359	0.000627593	0.000127297	0.000430995	0.00046323?	0.000395578	0.000452265	0.000532637	0.000532637	0.000532637	0.000138647	0.000344452	0.000244583	0.000167965	0.00017562	0.003546054
3831203774565	383120	3774565	0.001592025	0.000395313	0.000362812	0.001067082	0.000640022	0.000129818	0.000439531	0.000472411	0.000399374	0.000456605	0.000537748	0.000537748	0.000537748	0.000139978	0.000347758	0.0024693	0.000169577	0.000177305	0.00370998
3831303774565	383130	3774565	0.001622676	0.000402924	0.00036979?	0.001087626	0.000652345	0.000132318	0.000447993	0.000481506	0.000400755	0.000458183	0.000539607	0.000539607	0.000539607	0.000140462	0.00034896	0.000247783	0.000170164	0.000177918	0.003873647
3831403774565	383140	3774565	0.00165293	0.000410437	0.000376691	0.001107904	0.000664507	0.000134785	0.000456346	0.000490484	0.000401618	0.00045917	0.000540769	0.000540769	0.000540769	0.000140764	0.000349711	0.000248317	0.00017053	0.000178301	0.004031533
3831503774565	383150	3774565	0.001683714	0.000418081	0.000383707	0.001128538	0.000676883	0.000137295	0.000464845	0.000499618	0.00040248	0.000460156	0.00054193	0.00054193	0.00054193	0.000141066	0.000350462	0.00024885	0.000170896	0.000178684	0.004193301
3831603774565	383160	3774565	0.001714764	0.000425791	0.000390783	0.00114935	0.000689365	0.000139827	0.000473417	0.000508832	0.000403084	0.000460846	0.000542744	0.000542744	0.000542744	0.000141278	0.000350988	0.000249224	0.000171153	0.000178952	0.004358435
3831703774565	383170	3774565	0.001746344	0.000433632	0.00039798	0.001170517	0.000702061	0.000142402	0.000482136	0.000518203	0.000403688	0.000461537	0.000543557	0.000543557	0.000543557	0.00014149	0.000351514	0.000249597	0.000171409	0.00017922	0.004527019
3831903774565	383190	3774565	0.001810434	0.000449546	0.000412585	0.001213474	0.000727827	0.000147628	0.00049983	0.000537221	0.000404378	0.000462326	0.000544486	0.000544486	0.000544486	0.000141732	0.000352115	0.000250024	0.000171702	0.000179527	0.004868502
3832003774565	383200	3774565	0.00184281	0.000457586	0.000419964	0.001235175	0.000740842	0.000150268	0.000508769	0.000546828	0.000404551	0.000462523	0.000544718	0.000544718	0.000544718	0.000141792	0.000352265	0.0025013	0.000171775	0.000179603	0.005039675
3832103774565	383210	3774565	0.001875452	0.000465691	0.000427403	0.001257054	0.000753965	0.00015293	0.000517781	0.000556514	0.000404551	0.000462523	0.000544718	0.000544718	0.000544718	0.000141792	0.000352265	0.0025013	0.000171775	0.000179603	0.005206275
3832203774565	383220	3774565	0.001907961	0.000473763	0.000434811	0.001278844	0.000767034	0.000155581	0.000526756	0.000566161	0.000404206	0.000462129	0.000544254	0.000544254	0.000544254	0.000141671	0.000351965	0.000249917	0.000171629	0.00017945	0.005359847
3832303774565	383230	3774565	0.001940736	0.000481901	0.00044228	0.001300811	0.00078021	0.000158253	0.000535804	0.000575886	0.000403688	0.000461537	0.000543557	0.000543557	0.000543557	0.00014149	0.000351514	0.000249597	0.000171409	0.00017922	0.005497631
3832403774565	383240	3774565	0.001974174	0.000490204	0.000449901	0.001323224	0.000793653	0.00016098	0.000545036	0.000585808	0.000403688	0.000461537	0.000543557	0.000543557	0.000543557	0.00014149	0.000351514	0.000249597	0.000171409	0.00017922	0.005651376
3832503774565	383250	3774565	0.00200801	0.000498606	0.000457612	0.001345903	0.000807256	0.000163739	0.000554378	0.000595849	0.000403688	0.000461537	0.000543557	0.000543557	0.000543557	0.00014149	0.000351514	0.000249597	0.000171409	0.00017922	0.005799685
3832603774565	383260	3774565	0.002041581	0.000506942	0.00046526?	0.001368405	0.000820752	0.000166477	0.000563646	0.00060581	0.000403343	0.000461142	0.000543092	0.000543092	0.000543092	0.000141369	0.000351213	0.000249384	0.000171263	0.000179067	0.005924787
3832703774565	383270	3774565	0.00207409	0.000515014	0.000472671	0.001390194	0.000833821	0.000169128	0.000572621	0.000615457	0.0004011	0.000458578	0.000540072	0.000540072	0.000540072	0.000140583	0.0034926	0.000247997	0.00017031	0.000178071	0.006007871
3832803774565	383280	3774565	0.002106201	0.000522988	0.000479989	0.001411717	0.00084673	0.000171746	0.000581487	0.000624986	0.000399374	0.000456605	0.000537748	0.000537748	0.000537748	0.000139978	0.000347758	0.0024693	0.000169577	0.000177305	0.006065245
3832903774565	383290	3774565	0.002138445	0.000530994	0.000487337	0.001433329	0.000859693	0.000174375	0.000590389	0.000634554	0.000397131	0.00045404	0.000534728	0.000534728	0.000534728	0.000139192	0.000345804	0.000245543	0.000168625	0.000176309	0.006095442
3833003774565	383300	3774565	0.002170026	0.000538836	0.000494534	0.001454497	0.000872389	0.00017695	0.000599107	0.000643925	0.000394802	0.000451377	0.000531591	0.000531591	0.000531591	0.000138375	0.000343776	0.000244102	0.000167636	0.000175275	0.006098634
3833103774565	383310	3774565	0.002200677	0.000546447	0.000501519	0.001475042	0.000884711	0.00017945	0.00060757	0.00065302	0.000391178	0.000447234	0.000526712	0.000526712	0.000526712	0.000137105	0.000340621	0.000241862	0.000166097	0.000173667	0.006072147
3833203774565	383320	3774565	0.002229339	0.000553564	0.000508051	0.001494252	0.000896234	0.000181787	0.000615483	0.000661525	0.000384794	0.000439935	0.000518116	0.000518116	0.000518116	0.000134867	0.000335061	0.000237915	0.000163386	0.000170832	0.005970945
3833303774565	383330	3774565	0.002247783	0.000558144	0.000512254	0.001506615	0.000903649	0.000183291	0.000620575	0.000666998	0.000379013	0.000433326	0.000510332	0.000510332	0.000510332	0.000132841	0.000330028	0.000234341	0.000160932	0.000168266	0.005850675
3833403774565	383340	3774565	0.002268748	0.00056335	0.000517032	0.001520667	0.000912077	0.000185001	0.000626363	0.000673219	0.000371421	0.000424646	0.000500109	0.000500109	0.000500109	0.00013018	0.000323417	0.000229646	0.000157708	0.000164895	0.0057317
3833503774565	383350	3774565	0.002287059	0.000567896	0.000521205	0.00153294	0.000919438	0.000186494	0.000631418	0.000678653	0.000365295	0.000417642	0.000491861	0.000491861	0.000491861	0.000128033	0.000318083	0.000225859	0.000155107	0.000162176	0.005604873
3833603774565	383360	3774565	0.002300726	0.00057129	0.00052432	0.001542101	0.000924933	0.000187608	0.000635192	0.000682708	0.000360205	0.000411822	0.000485007	0.000485007	0.000485007	0.000126249	0.00031365	0.000222712	0.000152946	0.000159916	0.005475199
3833703774565	383370	3774565	0.002313995	0.000574585	0.000527344	0.001550995	0.000930267	0.00018869	0.000638855	0.000686645	0.00035615	0.000407186	0.000479547	0.000479547	0.000479547	0.000124828	0.00031011?	0.000220204	0.000151224	0.000158115	0.005364334
3833803774565	383380	3774565	0.002324345	0.000577155	0.000529702	0.001557932	0.000934428	0.000189534	0.000641712	0.000689717	0.000352267	0.000402747	0.00047432	0.00047432	0.00047432	0.000123467	0.000306739	0.000217804	0.000149575	0.000156392	0.005251484
3833903774565	383390	3774565	0.002321559	0.000576463	0.000529067	0.001556064	0.000933308	0.000189307	0.000640943	0.00068889	0.000346659	0.000396336	0.000466769	0.000466769	0.000466769	0.000121502	0.000301856	0.000214336	0.000147194	0.000153902	0.005104382
3834003774565	383400	3774565	0.002302318	0.000571685	0.000524683	0.001543168	0.000925573	0.000187738	0.000635631	0.000683181	0.000339498	0.000388149	0.000457127	0.000457127	0.000457127	0.000118992	0.00029562	0.000209909	0.000144154	0.000150723	0.004929241
3834103774565	383410	3774565	0.002277903	0.000565623	0.000519119	0.001526804	0.000915758	0.000185747	0.000628891	0.000675936	0.000332769	0.000380455	0.000448066	0.000448066	0.000448066	0.000116633	0.00028976	0.000205748	0.000141296	0.000147735	0.004763762
3834203774565	383420	3774565	0.002288519	0.000568259	0.000521538	0.001533919	0.000920025	0.000186613	0.000631821	0.000679086	0.00033113	0.000378581	0.000445858	0.000445858	0.000445858	0.000116059	0.000288333	0.000204735	0.0001406	0.000147008	0.004696553
3834303774565	383430	3774565	0.00229993	0.000571092	0.000524138	0.001541567	0.000924613	0.000187543	0.000634972	0.000682472	0.000329922	0.0003772	0.000444232	0.000444232	0.000444232	0.000115635	0.000287281	0.000203988	0.000140087	0.000146471	0.00463452
3834403774565	383440	3774565	0.002287324	0.000567962	0.000521266	0.001533118	0.000919545	0.000186515	0.000631492	0.000678731	0.000326126	0.000372859	0.00043912	0.00043912	0.00043912	0.000114305	0.000283976	0.000201641	0.000138475	0.000144786	0.004527019
3834503774565	383450	3774565	0.002236371	0.00055531	0.000509654	0.001498966	0.000899061	0.00018236	0.000617424	0.000663612	0.000318706	0.000364376	0.00042913	0.00042913	0.00042913	0.00011704	0.000277515	0.000197053	0.000135325	0.000141492	0.004356192
3834603774565	383460	3774565	0.002182366	0.0005419	0.00049734?	0.001462768	0.00087735	0.000177957	0.000602514	0.000647586	0.000311976	0.000356683	0.000420069	0.000420069	0.000420069	0.000109345	0.000271655	0.000192892	0.000132467	0.000138504	0.004199945
3834703774565	383470	3774565	0.002144549	0.00053251	0.000488728	0.001437421	0.000862147	0.000174873	0.000592074	0.000636365	0.000307404	0.000351455	0.000413912	0.000413912	0.000413912	0.000107743	0.000267673	0.000190065	0.000130526	0.000136474	0.004080452
3834803774565	383480	3774565	0.002113101	0.000524701	0.000481561	0.001416342	0.000849504	0.000172309	0.000583392	0.000627033	0.000303349	0.000346819	0.000408452	0.000408452	0.000408452	0.000106321	0.000264142	0.000187558	0.000128804	0.000134674	0.003973296
3834903774565	383490	3774565	0.002091871	0.00051943	0.000476723	0.001402112	0.000840969	0.000170577	0.00057753	0.000620733	0.000300588	0.000343662	0.000404734	0.000404734	0.000404734	0.000105354	0.000261738	0.000185851	0.000127632	0.000133448	0.003887106
3835003774565	383500	3774565	0.002101027	0.000521703	0.00047881	0.001408249	0.00084465	0.000171324	0.000580058	0.00062345	0.000300674	0.000343761	0.00040485	0.00040485	0.00040485	0.000105384	0.000261814	0.000185904	0.000127668	0.000133486	0.003848972
3835103774565	383510	3774565	0.002109253	0.000523746	0.000480684	0.001413763	0.000847957	0.000171995	0.000582329	0.000625891	0.00030076	0.000343859	0.000404967	0.000404967	0.000404967	0.000105414	0.000261889	0.000185957	0.000127705	0.000133525	0.003809629
3835203774565	383520	3774565	0.002129157	0.000528688	0.00048522	0.001427104	0.000855959	0.000173618	0.000587824	0.000631797	0.000301968	0.00034524	0.000406593	0.000406593	0.000406593	0.000105838	0.00026294	0.000186704	0.000128218	0.000134061	0.003786421
3835303774565	383530	3774565	0.002154766	0.000535047	0.000491057	0.001444269	0.000866254	0.000175706	0.000594895	0.000639397	0.00030378	0.000347312	0.000409033	0.000409033	0.000409033	0.000106473	0.000264518	0.000187824	0.000128987	0.000134865	0.003769683
3835403774565	383540	3774565	0.002181703	0.000541736	0.000497195	0.001462323	0.000877083	0.000177903	0.000602331	0.000647389	0.000305764	0.00034958	0.000411704	0.000411704	0.000411704	0.000107168	0.000266246	0.000189051	0.00012983	0.000135746	0.003751824
3835503774565	383550	3774565	0.002214875	0.000549973	0.000504755	0.001484558	0.000890419	0.000180608	0.00061149	0.000657233	0.00030818	0.000352342	0.000414957	0.000414957	0.000414957	0.000108015	0.00026835	0.000190545	0.000130856	0.000136819	0.00373733
3835603774565	383560	3774565	0.002247517	0.000558078	0.000512194	0.001506437	0.000903542	0.000183269	0.000620501	0.000666919	0.000310768	0.000355302	0.000418442	0.000418442	0.000418442	0.000108922	0.00027060?	0.000192145	0.000131955	0.000137968	0.003721541
3835703774565	383570	3774565	0.002269146	0.000563448	0.000517123	0.001520934	0.000912237	0.000185033	0.000626473	0.000673337	0.00031258	0.000357373	0.000420882	0.000420882	0.000420882	0.000109557	0.000272181	0.000193266	0.000132724	0.000138772	0.003692552
3835803774565	383580	3774565	0.002282149	0.000566677	0.000520086	0.00152965	0.000917465	0.000186093	0.000630063	0.000677196	0.00031370?	0.000358655	0.000422392	0.000422392	0.000422392	0.00010995	0.000273158	0.000193959	0.0001332	0.00013927	0.003653986
3835903774565	383590	3774565	0.002294357	0.000569709	0.000522868	0.001537832	0.000922372	0.000187089	0.000633433	0.000680818	0.00031491	0.000360036	0.000424018	0.000424018	0.000424018	0.000110374	0.000274209	0.000194706	0.000133713	0.000139807	0.003614558
3836003774565	383600	3774565	0.002356191	0.000585062	0.00053696	0.001579277	0.000947231	0.000192131	0.000650504	0.000699166	0.00032138	0.000367434	0.000432731	0.000432731	0.000432731	0.000112642	0.000279844	0.000198707	0.000136461	0.000142679	0.003626896
3836103774565	383610	3774565	0.002413646	0.000599329	0.000550053	0.001617787	0.000970329	0.000196816	0.000666367	0.000716215	0.000328541	0.000375621	0.000442373	0.000442373	0.000442373	0.000115151	0.000286079	0.000203134	0.000139501	0.000145858	0.003638888
3836203774565	383620	3774565	0.002466855	0.000612541	0.000562179	0.001653452	0.00099172	0.000201155	0.000681057	0.000732004	0.000336651	0.000384894	0.000453293	0.000453293	0.000453293	0.000117994	0.000293141	0.000208149	0.000142945	0.000149459	0.003654849
3836303774565	383630	3774565	0.002509582	0.000623151	0.000571917	0.00168209	0.001008896	0.000204639	0.000692853	0.000744683	0.000345451	0.000394955	0.000465142	0.000465142	0.000465142	0.000121078	0.000300804	0.00021359	0.000146681	0.000153366	0.003673399
3836403774565	383640	3774565	0.002532935	0.00062895	0.000577239	0.001697743	0.001018285	0.000206543	0.000699301	0.000751613	0.000355201	0.000406101	0.00047827	0.00047827	0.00047827	0.000124495	0.000309293	0.000219618	0.000150821	0.000157694	0.003691085
3836503774565	383650	3774565	0.002554829	0.000634386	0.000582228	0.001712418	0.001027087	0.000208329	0.000705345	0.00075811	0.000371593	0.000424843	0.000500342	0.000500342	0.000500342	0.000130241	0.000323567	0.000229753	0.000157781	0.000164972	0.003764248
3836603774565	383660	3774565	0.002553502	0.000634057	0.000581926	0.001711528	0.001026553	0.00020822	0.000704979	0.000757716	0.00038186	0.000436581	0.000514166	0.000514166	0.000514166	0.000133839	0.000332507	0.000236101	0.000162141	0.00016953	0.003799794
3836703774565	383670	3774565	0.002541958	0.00063119	0.000579295	0.001703791	0.001021912	0.000207279	0.000701792	0.00075429	0.000382809	0.000437666	0.000515444	0.000515444	0.000515444	0.000134172	0.000333333	0.000236688	0.000162544	0.000169951	0.003753205

			ISDrainage / Utilities Trenching	ISDrainage / Utilities Trenching	ISAsphalt Paving	ISAsphalt Paving	SVDemolition	SVSite Grubbing / Prep	SVMass Grading / Excavation	SVMass Grading / Excavation	SVDrainage / Utilities Trenching	SVFoundations / Concrete Pads	SVBuilding / Structure Construction	SVBuilding / Structure Construction	SVAsphalt Paving	SVAsphalt Paving	SVArchitectural Coating	SVArchitectural Coating	SVLandscaping or Other Finishing	SVLandscaping or Other Finishing	MDemolition
Unique Identifier	X (UTM)	Y (UTM)	2027	2028	2027	2028	2027	2027	2027	2028	2028	2028	2028	2029	2028	2029	2028	2029	2028	2029	2027
3838503774555	383850	3774555	0.001468957	0.001468957	0.001692874	0.001692874	0.000216816	8.64008E-05	0.000281012	0.000281012	0.000145021	5.62518E-05	0.000273307	0.000273307	0.000150498	0.000150498	3.38991E-05	3.38991E-05	0.000114773	0.000114773	0.000837056
3838603774555	383860	3774555	0.001440675	0.001440675	0.001660281	0.001660281	0.000216332	8.62077E-05	0.000280384	0.000280384	0.000144697	5.61261E-05	0.000272596	0.000272596	0.000150162	0.000150162	3.38234E-05	3.38234E-05	0.000114517	0.000114517	0.000833604
3838703774555	383870	3774555	0.001413087	0.001413087	0.001628488	0.001628488	0.000215847	8.60147E-05	0.000279756	0.000279756	0.000144373	5.60004E-05	0.000271973	0.000271973	0.000149826	0.000149826	3.37476E-05	3.37476E-05	0.00011426	0.00011426	0.000830067
3838803774555	383880	3774555	0.001386101	0.001386101	0.001597388	0.001597388	0.000215363	8.58216E-05	0.000279129	0.000279129	0.000144049	5.58747E-05	0.000271351	0.000271351	0.000149489	0.000149489	3.36719E-05	3.36719E-05	0.000114004	0.000114004	0.000826271
3838903774555	383890	3774555	0.001359763	0.001359763	0.001567036	0.001567036	0.000214809	8.5601E-05	0.000278411	0.000278411	0.000143679	5.57311E-05	0.000270728	0.000270728	0.000149105	0.000149105	3.35853E-05	3.35853E-05	0.000113711	0.000113711	0.000822389
3839003774555	383900	3774555	0.001334027	0.001334027	0.001537376	0.001537376	0.000214256	8.53804E-05	0.000277693	0.000277693	0.000143308	5.55875E-05	0.000270106	0.000270106	0.000148721	0.000148721	3.34988E-05	3.34988E-05	0.000113418	0.000113418	0.00081842
3839103774555	383910	3774555	0.001308892	0.001308892	0.00150841	0.00150841	0.000213702	8.51598E-05	0.000276976	0.000276976	0.000142938	5.54438E-05	0.000269394	0.000269394	0.000148337	0.000148337	3.34122E-05	3.34122E-05	0.000113125	0.000113125	0.000814279
3829703774565	382970	3774565	0.00089739	0.00089739	0.001034182	0.001034182	0.000177647	7.07918E-05	0.000230245	0.000230245	0.000118822	4.60895E-05	0.000220923	0.000220923	0.00012331	0.00012331	2.7775E-05	2.7775E-05	9.40387E-05	9.40387E-05	0.000416802
3829803774565	382980	3774565	0.000947566	0.000947566	0.001092007	0.001092007	0.000180207	7.18122E-05	0.000233564	0.000233564	0.000120535	4.67538E-05	0.000223591	0.000223591	0.000125087	0.000125087	2.81753E-05	2.81753E-05	9.53941E-05	9.53941E-05	0.000429571
3829903774565	382990	3774565	0.001007324	0.001007324	0.001160874	0.001160874	0.000183529	7.31359E-05	0.000237869	0.000237869	0.000122756	4.76156E-05	0.000226971	0.000226971	0.000127393	0.000127393	2.86947E-05	2.86947E-05	9.71526E-05	9.71526E-05	0.000445274
3830003774565	383000	3774565	0.001073794	0.001073794	0.001237476	0.001237476	0.000187266	7.46251E-05	0.000242713	0.000242713	0.000125256	4.85852E-05	0.000230706	0.000230706	0.000129987	0.000129987	2.9279E-05	2.9279E-05	9.91308E-05	9.91308E-05	0.000462788
3830103774565	383010	3774565	0.00113795	0.00113795	0.001311411	0.001311411	0.000190449	7.58937E-05	0.000246839	0.000246839	0.000127385	4.94111E-05	0.00023373	0.00023373	0.00013296	0.00013296	2.97767E-05	2.97767E-05	0.000100816	0.000100816	0.000478749
3830203774565	383020	3774565	0.00120766	0.00120766	0.001391747	0.001391747	0.00019391	7.72726E-05	0.000251323	0.000251323	0.0001297	5.03088E-05	0.000237021	0.000237021	0.00134598	0.00134598	3.03177E-05	3.03177E-05	0.000102648	0.000102648	0.00049609
3830303774565	383030	3774565	0.001274454	0.001274454	0.001468722	0.001468722	0.000196747	7.84032E-05	0.000255001	0.000255001	0.000131597	5.10449E-05	0.0002396	0.0002396	0.00013568	0.00013568	3.07613E-05	3.07613E-05	0.00010415	0.00010415	0.000510671
3830403774565	383040	3774565	0.001329629	0.001329629	0.001532309	0.001532309	0.000198062	7.89272E-05	0.000256705	0.000256705	0.000132477	5.13861E-05	0.000240756	0.000240756	0.00013748	0.00013748	3.09669E-05	3.09669E-05	0.000104846	0.000104846	0.000520162
3830503774565	383050	3774565	0.001387397	0.001387397	0.001598882	0.001598882	0.000199307	7.94236E-05	0.00025832	0.00025832	0.00013331	5.17093E-05	0.000242001	0.000242001	0.000138345	0.000138345	3.11616E-05	3.11616E-05	0.000105505	0.000105505	0.000529566
3830603774565	383060	3774565	0.001461319	0.001461319	0.001684072	0.001684072	0.000202006	8.04991E-05	0.000261818	0.000261818	0.000135115	5.24095E-05	0.00024458	0.00024458	0.00014218	0.00014218	3.15836E-05	3.15836E-05	0.000106934	0.000106934	0.00054337
3830703774565	383070	3774565	0.001542463	0.001542463	0.001777585	0.001777585	0.000205121	8.17401E-05	0.000265854	0.000265854	0.000137198	5.32174E-05	0.000247693	0.000247693	0.00014238	0.00014238	3.20705E-05	3.20705E-05	0.000108582	0.000108582	0.000557951
3830803774565	383080	3774565	0.001630225	0.001630225	0.001878725	0.001878725	0.000208996	8.32845E-05	0.000270877	0.000270877	0.00013979	5.42229E-05	0.000250984	0.000250984	0.00014507	0.00014507	3.26764E-05	3.26764E-05	0.000110634	0.000110634	0.000584179
3830903774565	383090	3774565	0.001718219	0.001718219	0.001980132	0.001980132	0.000212179	8.45531E-05	0.00027503	0.00027503	0.00014192	5.50488E-05	0.000253652	0.000253652	0.00014728	0.00014728	3.31742E-05	3.31742E-05	0.000112319	0.000112319	0.000597379
3831003774565	383100	3774565	0.001808759	0.001808759	0.002084473	0.002084473	0.000215017	8.56837E-05	0.00027868	0.00027868	0.000143818	5.5785E-05	0.000256498	0.000256498	0.00014924	0.00014924	3.36178E-05	3.36178E-05	0.000113821	0.000113821	0.000606093
3831103774565	383110	3774565	0.001902493	0.001902493	0.002192495	0.002192495	0.0002173	8.65938E-05	0.00028164	0.00028164	0.00014534	5.63775E-05	0.000258899	0.000258899	0.00015083	0.00015083	3.39748E-05	3.39748E-05	0.00011503	0.00011503	0.00061407
3831203774565	383120	3774565	0.00199044	0.00199044	0.002293849	0.002293849	0.000219307	8.73935E-05	0.000284241	0.000284241	0.000146687	5.68981E-05	0.000261123	0.000261123	0.00015222	0.00015222	3.42886E-05	3.42886E-05	0.000116092	0.000116092	0.000623348
3831303774565	383130	3774565	0.002078249	0.002078249	0.002395042	0.002395042	0.000221037	8.8083E-05	0.000286484	0.000286484	0.000147845	5.7347E-05	0.000263346	0.000263346	0.00015428	0.00015428	3.45591E-05	3.45591E-05	0.000117008	0.000117008	0.000630509
3831403774565	383140	3774565	0.002162956	0.002162956	0.002492662	0.002492662	0.000221937	8.84415E-05	0.00028765	0.00028765	0.000148446	5.75804E-05	0.000264502	0.000264502	0.00015405	0.00015405	3.46998E-05	3.46998E-05	0.000117484	0.000117484	0.000637239
3831503774565	383150	3774565	0.002249747	0.002249747	0.002592682	0.002592682	0.000222837	8.88E-05	0.000288816	0.000288816	0.000149048	5.78138E-05	0.000265659	0.000265659	0.00015467	0.00015467	3.48404E-05	3.48404E-05	0.00011796	0.00011796	0.000643969
3831603774565	383160	3774565	0.002338342	0.002338342	0.002694783	0.002694783	0.00022346	8.90482E-05	0.000289623	0.000289623	0.000149465	5.79754E-05	0.000266637	0.000266637	0.00015511	0.00015511	3.49378E-05	3.49378E-05	0.00011829	0.00011829	0.000650698
3831703774565	383170	3774565	0.00242879	0.00242879	0.002799017	0.002799017	0.000224082	8.92964E-05	0.0002904 3	0.0002904 3	0.000149881	5.8137E-05	0.000267437	0.000267437	0.00015554 2	0.00015554 2	3.50352E-05	3.50352E-05	0.00011862	0.00011862	0.000657428
3831903774565	383190	3774565	0.002611999	0.002611999	0.003010153	0.003010153	0.00022429	8.93791E-05	0.000290699	0.000290699	0.00015002	5.81909E-05	0.000267526	0.000267526	0.00015568 6	0.00015568 6	3.50677E-05	3.50677E-05	0.00011873	0.00011873	0.000670887
3832003774565	383200	3774565	0.002703834	0.002703834	0.003115987	0.003115987	0.000223875	8.92137E-05	0.000290161	0.000290161	0.000149742	5.80831E-05	0.000266904	0.000266904	0.00015539 8	0.00015539 8	3.50027E-05	3.50027E-05	0.00011851	0.00011851	0.000677703
3832103774565	383210	3774565	0.002793217	0.002793217	0.003218995	0.003218995	0.000222975	8.88552E-05	0.000288995	0.000288995	0.000149141	5.78497E-05	0.000265481	0.000265481	0.000154773	0.000154773	3.48621E-05	3.48621E-05	0.000118034	0.000118034	0.000684432
3832203774565	383220	3774565	0.00287561	0.00287561	0.003313947	0.003313947	0.000221522	8.8276E-05	0.000287111	0.000287111	0.000148169	5.74727E-05	0.000263257	0.000263257	0.00015376 5	0.00015376 5	3.46349E-05	3.46349E-05	0.000117264	0.000117264	0.000691162
3832303774565	383230	3774565	0.002949532	0.002949532	0.003399138	0.003399138	0.000219999	8.76693E-05	0.000285138	0.000285138	0.00014715	5.70777E-05	0.000260945	0.000260945	0.00015270 8	0.00015270 8	3.43968E-05	3.43968E-05	0.000116459	0.000116459	0.000697891
3832403774565	383240	3774565	0.003032018	0.003032018	0.003494197	0.003494197	0.000219584	8.75039E-05	0.0002846	0.0002846	0.000146873	5.697E-05	0.000260322	0.000260322	0.00015242	0.00015242	3.43319E-05	3.43319E-05	0.000116239	0.000116239	0.000704535
3832503774565	383250	3774565	0.003111587	0.003111587	0.003585895	0.003585895	0.000219307	8.73935E-05	0.000284241	0.000284241	0.000146687	5.68981E-05	0.000259967	0.000259967	0.00015222 7	0.00015222 7	3.42886E-05	3.42886E-05	0.000116092	0.000116092	0.000711092
3832603774565	383260	3774565	0.003178705	0.003178705	0.003663244	0.003663244	0.000218754	8.71729E-05	0.000283524	0.000283524	0.000146317	5.67545E-05	0.000259166	0.000259166	0.00015184 3	0.00015184 3	3.42021E-05	3.42021E-05	0.000115799	0.000115799	0.00071739
3832703774565	383270	3774565	0.003223281	0.003223281	0.003714615	0.003714615	0.000217231	8.65662E-05	0.00028155	0.00028155	0.000145299	5.63595E-05	0.00025721	0.00025721	0.00015078 6	0.00015078 6	3.3964E-05	3.3964E-05	0.000114993	0.000114993	0.000722394
3832803774565	383280	3774565	0.003254063	0.003254063	0.003750088	0.003750088	0.00021564	8.59319E-05	0.000279487	0.000279487	0.000144234	5.59465E-05	0.000255342	0.000255342	0.00014968 2	0.00014968 2	3.37152E-05	3.37152E-05	0.000114151	0.000114151	0.000727053
3832903774565	383290	3774565	0.003270263	0.003270263	0.003768759	0.003768759	0.000214256	8.53804E-05	0.000277693	0.000277693	0.000143308	5.55875E-05	0.000253563	0.000253563	0.00014872 1	0.00014872 1	3.34988E-05	3.34988E-05	0.000113418	0.000113418	0.000731884
3833003774565	383300	3774565	0.003271976	0.003271976	0.003770733	0.003770733	0.000212871	8.48288E-05	0.0002759	0.0002759	0.000142383	5.52284E-05	0.000251873	0.000251873	0.00014776	0.00014776	3.32824E-05	3.32824E-05	0.000112685	0.000112685	0.000736716
3833103774565	383310	3774565	0.003257766	0.003257766	0.003754356	0.003754356	0.000211141	8.41394E-05	0.000273657	0.000273657	0.000141225	5.47795E-05	0.000250006	0.000250006	0.00014655 9	0.00014655 9	3.30119E-05	3.30119E-05	0.000111769	0.000111769	0.000741289
3833203774565	383320	3774565	0.003203469	0.003203469	0.003691783	0.003691783	0.000208719	8.31742E-05	0.000270518	0.000270518	0.000139605	5.41511E-05	0.000247248	0.000247248	0.00014487 8	0.00014487 8	3.26332E-05	3.26332E-05	0.000110487	0.000110487	0.000744912
3833303774565	383330	3774565	0.003138944	0.003138944	0.003617422	0.003617422	0.000205674	8.19608E-05	0.000266571	0.000266571	0.000137569	5.33611E-05	0.000244669	0.000244669	0.00014276 4	0.00014276 4	3.21571E-05	3.21571E-05	0.000108875	0.000108875	0.000728692
3833403774565	383340	3774565	0.003075112	0.003075112	0.00354386	0.00354386	0.000202698	8.07749E-05	0.000262715	0.000262715	0.000135578	5.2589E-05	0.000241823	0.000241823	0.00014069 9	0.00014069 9	3.16918E-05	3.16918E-05	0.0001073	0.0001073	0.0007167
3833503774565	383350	3774565	0.003007069	0.003007069	0.003465444	0.003465444	0.00019993	7.96718E-05	0.000259127	0.000259127	0.000133727	5.18709E-05	0.000238799	0.000238799	0.00013877 7	0.00013877 7	3.1259E-05	3.1259E-05	0.000105835	0.000105835	0.000712817
3833603774565	383360	3774565	0.002937497	0.002937497	0.003385268	0.003385268	0.00019737	7.86514E-05	0.000255808	0.000255808	0.000132014	5.12065E-05	0.000236131	0.000236131	0.000137	0.000137	3.08587E-05	3.08587E-05	0.000104479	0.000104479	0.000708762
3833703774565	383370	3774565	0.002878017	0.002878017	0.003316721	0.003316721	0.000195432	7.78793E-05	0.000253297	0.000253297	0.000130718	5.07038E-05	0.000233997	0.000233997	0.00013565 5	0.00013565 5	3.05557E-05	3.05557E-05	0.000103454	0.000103454	0.000706605
3833803774565	383380	3774565	0.002817472	0.002817472	0.003246947	0.003246947	0.000193564	7.71347E-05	0.000250875	0.000250875	0.000129468	5.0219E-05	0.00023204	0.00023204	0.00013435 8	0.00013435 8	3.02636E-05	3.02636E-05	0.000102464	0.000102464	0.000704362
3833903774565	383390	3774565	0.002738551	0.002738551	0.003155995	0.003155995	0.000190934	7.60867E-05	0.000247466	0.000247466	0.000127709	4.95368E-05	0.000229372	0.000229372	0.00013253 3	0.00013253 3	2.98524E-05	2.98524E-05	0.000101072	0.000101072	0.000698323
3834003774565	383400	3774565	0.002644585	0.002644585	0.003047707	0.003047707	0.00018775	7.48181E-05	0.000243341	0.000243341	0.00012558	4.87108E-05	0.00022617	0.00022617	0.00013032 3	0.00013032 3	2.93547E-05	2.93547E-05	9.93872E-05	9.93872E-05	0.00068866
3834103774565	383410	3774565	0.002555805	0.002555805	0.002945393	0.002945393	0.000184775	7.36323E-05	0.000239484	0.000239484	0.00012359	4.79388E-05	0.000223235	0.000223235	0.00012825 7	0.00012825 7	2.88894E-05	2.88894E-05	9.7812E-05	9.7812E-05	0.000678997
3834203774565	383420	3774565	0.002519746	0.002519746	0.002903838	0.002903838	0.000184083	7.33565E-05	0.000238587	0.000238587	0.000123127	4.77592E-05	0.000222435	0.000222435	0.00012777 7	0.00012777 7	2.87812E-05	2.87812E-05	9.74456E-05	9.74456E-05	0.000680032
3834303774565	383430	3774565	0.002486465	0.002486465	0.002865484	0.002865484	0.00018346	7.31083E-05	0.0002378	0.0002378	0.00012271	4.75977E-05	0.000221812	0.000221812	0.00012734 5	0.00012734 5	2.86839E-05	2.86839E-05	9.71159E-05	9.71159E-05	0.000681671
3834403774565	383440	3774565	0.00242879	0.00242879	0.002799017	0.002799017	0.000181868	7.2474E-05	0.000235717	0.000235717	0.000121645	4.71847E-05	0.000220122	0.000220122	0.00012624	0.00012624	2.8435E-05	2.8435E-05	9.62733E-05	9.62733E-05	0.000677703
3834503774565	383450	3774565	0.002337139	0.002337139	0.002693396	0.002693396	0.000178546	7.11503E-05	0.000231411	0.000231411	0.000119424	4.63229E-05	0.00021692	0.00021692	0.00012393 4	0.00012393 4	2.79156E-05	2.79156E-05	9.45149E-05	9.45149E-05	0.000664934
3834603774565	383460	3774565	0.002253311	0.002253311	0.00259679	0.00259679	0.00017564	6.99921E-05	0.000227644	0.000227644	0.00011748	4.55688E-05	0.000213897	0.000213897	0.00012191 6	0.00012191 6	2.74612E-05	2.74612E-05	9.29763E-05	9.29763E-05	0.000653028
3834703774565	383470	3774565	0.002189202	0.002189202	0.002522908	0.002522908	0.000173564	6.91647E-05	0.000224953	0.000224953	0.000116091	4.50301E-05	0.000211851	0.000211851	0.00012047 5	0.00012047 5	2.71366E-05	2.71366E-05	9.18773E-05	9.18773E-05	0.000645435
3834803774565	383480	3774565	0.002131712	0.002131712	0.002456655	0.002456655	0.000171764	6.84477E-05	0.000222621	0.000222621	0.000114887	4.45633E-05	0.000209983	0.000209983	0.00011922 6	0.00011922 6	2.68553E-05	2.68553E-05	9.09248E-05	9.09248E-05	0.000638964
3834903774565	383490	3774565	0.00208547	0.00208547	0.002403364	0.002403364	0.000170519	6.79513E-05	0.000221007	0.000221007	0.000114054	4.42401E-05	0.000208738	0.000208738	0.00011836 2	0.00011836 2	2.66605E-05	2.66605E-05	9.02654E-05	9.02654E-05	0.000634996
3835003774565	383500	3774565	0.00206501	0.00206501	0.002379786	0.002379786	0.000170588	6.79789E-05	0.000221096	0.000221096	0.0001141	4.42581E-05	0.000208827	0.000208827	0.00011841	0.00011841	2.66713E-05	2.66713E-05	9.03021E-05	9.03021E-05	0.000637929
3835103774565	383510	3774565	0.002043903	0.002043903	0.002355461	0.002355461	0.000170657	6.80065E-05	0.000221186	0.000221186	0.000114147	4.42761E-05	0.000208916	0.000208916	0.00011845 8	0.00011845 8	2.66821E-05	2.66821E-05	9.03387E-05	9.03387E-05	0.00064069
3835203774565	383520	3774565	0.002031452	0.002031452	0.002341111	0.002341111	0.000171211	6.82271E-05	0.000221904	0.000221904	0.000114517	4.44197E-05	0.000209539	0.000209539	0.00011884 2	0.00011884 2	2.67687E-05	2.67687E-05	9.06318E-05	9.06318E-05	0.000646212
3835303774565	383530	3774565	0.002022472	0.002022472	0.002330763	0.002330763	0.00017211	6.85856E-05	0.00022307	0.00022307	0.000115119	4.46531E-05	0.000210428	0.000210428	0.00011946 7	0.00011946 7	2.69094E-05	2.69094E-05	9.1108E-05	9.1108E-05	0.000653028
3835403774565	383540	3774565	0.00201289	0.00201289	0.00231972	0.00231972	0.00017301	6.89441E-05	0.000224236	0.000224236	0.000115721	4.48865E-05	0.000211406	0.000211406	0.00012009 1	0.00012009 1	2.705E-05	2.705E-05	9.15842E-05	9.15842E-05	0.000660016
3835503774565	383550	3774565	0.002005114	0.002005114	0.002310759	0.002310759	0.000174117	6.93853E-05	0.000225671	0.000225671	0.000116461	4.51738E-05	0.000212563	0.000212563	0.00012086	0.00012086	2.72231E-05	2.72231E-05	9.21704E-05	9.21704E-05	0.000668212
3835603774565	383560	3774565	0.001996643	0.001996643	0.002300997	0.002300997	0.000175363	6.98817E-05	0.000227285	0.000227285	0.000117294	4.5497E-05	0.000213719	0.000213719	0.00012172 4	0.00012172 4	2.74179E-05	2.74179E-05	9.28298E-05	9.28298E-05	0.000676667
3835703774565	383570	3774565	0.00198109	0.00198109	0.002283073	0.002283073	0.000176193	7.02127E-05	0.000228362	0.000228362	0.00011785	4.57124E-05	0.000214608	0.000214608	0.00012230 1	0.00012230 1	2.75477E-05	2.75477E-05	9.32694E-05	9.32694E-05	0.000682966
3835803774565	383580	3774565	0.001960399	0.001960399	0.002259228	0.002259228	0.000176747	7.04333E-05	0.000229079	0.000229079	0.00011822	4.58561E-05	0.000215142	0.000215142	0.00012268 5	0.00012268 5	2.76343E-05	2.76343E-05	9.35625E-05	9.35625E-05	0.000687538
3835903774565	383590	3774565	0.001939245	0.001939245	0.00223485	0.00223485	0.00017737	7.06815E-05	0.000229886	0.000229886	0.000118637	4.60177E-05	0.000215675	0.000215675	0.00012311 7	0.00012311 7	2.77317E-05	2.77317E-05	9.38922E-05	9.38922E-05	0.000692025
3836003774565	383600	3774565	0.001945865	0.001945865	0.002242478	0.002242478	0.000180138	7.17846E-05	0.000233474	0.000233474	0.000120488	4.67358E-05	0.000218344	0.000218344	0.00012503 9	0.00012503 9	2.81645E-05	2.81645E-05	9.53575E-05	9.53575E-05	0.000709798
3836103774565	383610	3774565	0.001952299	0.001952299	0.002249893	0.002249893	0.000183252	7.30256E-05	0.00023751	0.00023751	0.000122571	4.75438E-05	0.00022119	0.00022119	0.0001272	0.0001272	2.86514E-05	2.86514E-05	9.7006E-05	9.7006E-05	0.000728606
3836203774565	383620	3774565	0.001960862	0.001960862	0.002259762	0.002259762	0.000186851	7.44596E-05	0.000242175	0.000242175	0.000124978	4.84774E-05	0.000224391	0.000224391	0.00012969 8	0.00012969 8	2.9214E-05	2.9214E-05	9.8911E-05	9.8911E-05	0.000749571
3836303774565	383630	3774565	0.001970814	0.001970814	0.002271231	0.002271231	0.000190934	7.60867E-05	0.000247466	0.000247466	0.000127709	4.95368E-05	0.000228216	0.000228216	0.00013253 3	0.00013253 3	2.98524E-05	2.98524E-05	0.000101072	0.000101072	0.000772176
3836403774565	383640	3774565	0.001980303	0.001980303	0.002282166	0.002282166	0.000195363	7.78517E-05	0.000253207	0.000253207	0.000130672	5.06858E-05	0.000232485	0.000232485	0.00013560 7	0.00013560 7	3.05449E-05	3.05449E-05	0.000103417	0.000103417	0.000795815
3836503774565	383650	3774565	0.002019555	0.002019555	0.002327402	0.002327402	0.000202283	8.06094E-05	0.000262176	0.000262176	0.0001353	5.24813E-05	0.000238444	0.000238444	0.00014041 1	0.00014041 1	3.16269E-05	3.16269E-05	0.00010708	0.00010708	0.000849824
3836603774565	383660	3774565	0.002038626	0.002038626	0.00234938	0.00234938	0.000208235	8.29811E-05	0.00026989	0.00026989	0.000139281	5.40254E-05	0.000245559	0.000245559	0.00014454 2	0.00014454 2	3.25574E-05	3.25574E-05	0.000110231	0.000110231	0.000860695
3836703774565	383670	3774565	0.002013631	0.002013631	0.002320574	0.002320574	0.000212179	8.45531E-05	0.000275003	0.000275003	0.00014192	5.50488E-05	0.000251517	0.000251517	0.00014728	0.00014728	3.31742E-05	3.31742E-05	0.000112319	0.000112319	0.00086104

			MSite Grubbing / Prep	MMass Grading / Excavation	MMass Grading / Excavation	MDrainage / Utilities Trenching	MFoundations / Concrete Pads	MBuilding / Structure Construction	MAsphalt Paving	MLandscaping or Other Finishing	MWaterside Construction (Piles)	RSSWRestriping South Valley	RSSWRestriping Silver Lake Boulevard	RSSWDemolition	RSSWPlacing Base	RSSWForm	Child Risk				
Unique Identifier	X (UTM)	Y (UTM)	2027	2027	2028	2028	2028	2028	2028	2028	2028	2029	2029	2029	2029	2029	3rd Trimester	0<2	2<16	Total	per million
3838503774555	383850	3774555	0.000773948	0.001287366	0.001287366	0.000619158	0.000293382	0.000795952	0.000517544	0.00035542	0.000382008	9.42114E-05	0.000213003	0.000660991	6.0106E-05	0.00013073	6.13273E-08	1.56066E-06	2.0807E-07	1.83006E-06	1.83005639
3838603774555	383860	3774555	0.000770757	0.001282059	0.001282059	0.000616606	0.000292172	0.00079267	0.00051541	0.000353955	0.000380433	9.39753E-05	0.000212229	0.000658523	5.98816E-05	0.000130242	6.06639E-08	1.54082E-06	2.0556E-07	1.80704E-06	1.80704381
3838703774555	383870	3774555	0.000767486	0.001276618	0.001276618	0.000613989	0.000290933	0.000789306	0.000513223	0.000352453	0.000378819	9.37687E-05	0.000211425	0.000655964	5.96489E-05	0.000129736	6.00069E-08	1.52127E-06	2.031E-07	1.78437E-06	1.78437488
3838803774555	383880	3774555	0.000763976	0.00127078	0.00127078	0.000611181	0.000289602	0.000785697	0.000510876	0.000350841	0.000377086	9.35326E-05	0.000210562	0.000653222	5.93996E-05	0.000129193	5.9354E-08	1.50197E-06	2.0067E-07	1.76199E-06	1.76199056
3838903774555	383890	3774555	0.000760387	0.001264809	0.001264809	0.000608309	0.000288241	0.000782005	0.000508476	0.000349192	0.000375314	9.32669E-05	0.000209668	0.00065048	5.91502E-05	0.000128651	5.87063E-08	1.48294E-06	1.9827E-07	1.73992E-06	1.73992142
3839003774555	383900	3774555	0.000756717	0.001258705	0.001258705	0.000605374	0.00028685	0.000778231	0.000506022	0.000347507	0.000373503	9.30308E-05	0.000208745	0.000647555	5.88843E-05	0.000128073	5.80663E-08	1.46422E-06	1.9593E-07	1.71821E-06	1.7182112
3839103774555	383910	3774555	0.000752888	0.001252336	0.001252336	0.00060231	0.000285399	0.000774293	0.000503461	0.000345749	0.000371613	9.27947E-05	0.000207822	0.00064463	5.86183E-05	0.000127494	5.74353E-08	1.44586E-06	1.9361E-07	1.69691E-06	1.69690741
3829703774565	382970	3774565	0.000385378	0.000641029	0.000641029	0.000308303	0.000146086	0.000396335	0.000257705	0.000176977	0.000190216	8.03984E-05	0.000118203	0.000366506	3.33276E-05	7.24872E-05	4.58579E-08	1.32622E-06	1.4733E-07	1.51942E-06	1.51941632
3829803774565	382980	3774565	0.000397185	0.000660668	0.000660668	0.000317748	0.000150562	0.000408477	0.0002656	0.000182399	0.000196044	8.1461E-05	0.000121299	0.000376194	3.42086E-05	7.44033E-05	4.79609E-08	1.39352E-06	1.5369E-07	1.59517E-06	1.59517329
3829903774565	382990	3774565	0.000411703	0.000684817	0.000684817	0.000329363	0.000156065	0.000423408	0.000275309	0.000189066	0.00020321	8.28777E-05	0.0001252	0.000388259	3.53056E-05	7.67894E-05	5.04796E-08	1.47426E-06	1.6136E-07	1.6861E-06	1.68609506
3830003774565	383000	3774565	0.000427897	0.000711754	0.000711754	0.000342318	0.000162204	0.000440062	0.000286138	0.000196503	0.000211203	8.4442E-05	0.000129606	0.000401969	3.65523E-05	7.95009E-05	5.32662E-08	1.5642E-06	1.6994E-07	1.78741E-06	1.7874141
3830103774565	383010	3774565	0.000442655	0.000736301	0.000736301	0.000354124	0.000167798	0.00045524	0.00029606	0.00020328	0.000218487	8.58292E-05	0.000133655	0.000414399	3.76826E-05	8.19593E-05	5.58901E-08	1.65011E-06	1.7812E-07	1.88413E-06	1.884126
3830203774565	383020	3774565	0.000458689	0.000762972	0.000762972	0.000366951	0.000173876	0.00047173	0.000306728	0.000210644	0.000226401	8.7364E-05	0.000137943	0.000427926	3.89127E-05	8.46347E-05	5.86766E-08	1.74223E-06	1.87E-07	1.9879E-06	1.98790332
3830303774565	383030	3774565	0.00047217	0.000785397	0.000785397	0.000377736	0.000178987	0.000485594	0.000315744	0.000216835	0.000233055	8.86331E-05	0.000141516	0.000438985	3.99183E-05	8.68219E-05	6.12597E-08	1.82866E-06	1.9523E-07	2.08516E-06	2.08515526
3830403774565	383040	3774565	0.000480945	0.000799993	0.000799993	0.000384756	0.000182313	0.000494619	0.000321611	0.000220865	0.000237387	8.91939E-05	0.000143689	0.00044584	4.05416E-05	8.81777E-05	6.32977E-08	1.89802E-06	2.0163E-07	2.16295E-06	2.16295071
3830503774565	383050	3774565	0.00048964	0.000814456	0.000814456	0.000391712	0.000185609	0.000503561	0.000327426	0.000224858	0.000241678	8.97842E-05	0.000145893	0.000452695	4.1165E-05	8.95334E-05	6.53939E-08	1.96966E-06	2.0825E-07	2.2433E-06	2.24330194
3830603774565	383060	3774565	0.000502404	0.000835687	0.000835687	0.000401923	0.000190447	0.000516688	0.000335961	0.000230719	0.000247978	9.10533E-05	0.000149317	0.000463114	4.21124E-05	9.15941E-05	6.81249E-08	2.06258E-06	2.1708E-07	2.34778E-06	2.347783
3830703774565	383070	3774565	0.000515885	0.000858112	0.000858112	0.000412708	0.000195558	0.000530552	0.000344976	0.00023691	0.000254633	9.25586E-05	0.000154557	0.000478103	4.34755E-05	9.45587E-05	7.10884E-08	2.16386E-06	2.2682E-07	2.46177E-06	2.46176988
3830803774565	383080	3774565	0.000540136	0.00089845	0.00089845	0.000432109	0.000204751	0.000555492	0.000361193	0.000248047	0.000266602	9.40048E-05	0.000159321	0.000495377	4.50463E-05	9.79752E-05	7.43381E-08	2.27656E-06	2.3826E-07	2.58916E-06	2.58915713
3830903774565	383090	3774565	0.000552341	0.000918751	0.000918751	0.000441873	0.000209377	0.000568045	0.000369354	0.000253652	0.000272626	9.51854E-05	0.000162536	0.000505066	4.59272E-05	9.98913E-05	7.72725E-08	2.37813E-06	2.4844E-07	2.70385E-06	2.70384844
3831003774565	383100	3774565	0.000560398	0.000932153	0.000932153	0.000448319	0.000212431	0.000576331	0.000374742	0.000257352	0.000276603	9.63955E-05	0.000164472	0.000511098	4.64758E-05	0.000101084	8.02538E-08	2.482E-06	2.5845E-07	2.82071E-06	2.82070591
3831103774565	383110	3774565	0.000568455	0.000945555	0.000945555	0.000454764	0.000215485	0.000584617	0.00038013	0.000261052	0.00028058	9.80483E-05	0.000166258	0.000516856	4.69994E-05	0.000102223	8.30657E-08	2.58026E-06	2.6825E-07	2.93157E-06	2.93157113
3831203774565	383120	3774565	0.000576353	0.000958691	0.000958691	0.000461082	0.000218479	0.000592739	0.000385411	0.000264678	0.000284478	9.94355E-05	0.000167896	0.000522157	4.74814E-05	0.000103272	8.61067E-08	2.68821E-06	2.7803E-07	3.05234E-06	3.05234315
3831303774565	383130	3774565	0.000582974	0.000969705	0.000969705	0.000466379	0.000220989	0.000599548	0.000389838	0.000267719	0.000287746	0.000100114	0.000169444	0.00052691	4.79136E-05	0.000104212	8.86367E-08	2.7759E-06	2.8675E-07	3.15129E-06	3.15129119
3831403774565	383140	3774565	0.000589196	0.000980054	0.000980054	0.000471357	0.000223348	0.000605947	0.000393999	0.000270576	0.000290817	0.000101029	0.000170843	0.000531205	4.83042E-05	0.000105061	9.08277E-08	2.85237E-06	2.9478E-07	3.23798E-06	3.23797773
3831503774565	383150	3774565	0.000595418	0.000990404	0.000990404	0.000476335	0.000225706	0.000612346	0.00039816	0.000273434	0.000293889	0.000101295	0.000172213	0.000535501	4.86948E-05	0.000105911	9.29411E-08	2.92578E-06	3.0282E-07	3.32154E-06	3.32153771
3831603774565	383160	3774565	0.00060164	0.001000754	0.001000754	0.000481312	0.000228065	0.000618745	0.000402321	0.000276291	0.00029696	0.000101531	0.000173612	0.000539888	4.90938E-05	0.000106778	9.48933E-08	2.99314E-06	3.1069E-07	3.39872E-06	3.39872264
3831703774565	383170	3774565	0.000607863	0.001011104	0.001011104	0.00048629	0.000230424	0.000625144	0.000406482	0.000279149	0.000300031	0.000102298	0.000174982	0.000544275	4.94927E-05	0.000107646	9.6676E-08	3.05405E-06	3.1842E-07	3.46915E-06	3.46914781
3831903774565	383190	3774565	0.000620307	0.001031804	0.001031804	0.000496246	0.000235141	0.000637943	0.000414804	0.000284864	0.000306173	0.000102239	0.000177781	0.000552958	5.02823E-05	0.000109363	9.93927E-08	3.14517E-06	3.3278E-07	3.57735E-06	3.57734691
3832003774565	383200	3774565	0.000626609	0.001042286	0.001042286	0.000501287	0.00023753	0.000644424	0.000419018	0.000287758	0.000309284	0.000102033	0.00017918	0.000557345	5.06812E-05	0.000110231	1.00289E-07	3.1739E-06	3.3931E-07	3.61349E-06	3.61349225
3832103774565	383210	3774565	0.000632831	0.001052636	0.001052636	0.000506265	0.000239889	0.000650823	0.000423179	0.000290615	0.000312355	0.000101	0.000180579	0.000561824	5.10885E-05	0.000111117	1.00791E-07	3.1884E-06	3.4511E-07	3.63431E-06	3.63430769
3832203774565	383220	3774565	0.000639053	0.001062986	0.001062986	0.000511243	0.000242247	0.000657222	0.000427339	0.000293473	0.000315426	0.00010035	0.000181979	0.000566211	5.14874E-05	0.000111985	1.00779E-07	3.18434E-06	3.4976E-07	3.63488E-06	3.63487856
3832303774565	383230	3774565	0.000645276	0.001073336	0.001073336	0.000516221	0.000244606	0.000663621	0.0004315	0.00029633	0.000318497	9.90223E-05	0.000183318	0.000570507	5.1878E-05	0.000112834	1.00514E-07	3.17035E-06	3.5353E-07	3.62439E-06	3.62439452
3832403774565	383240	3774565	0.000651418	0.001083553	0.001083553	0.000521134	0.000246934	0.000669938	0.000435608	0.000299151	0.000321529	9.88157E-05	0.000184658	0.000574711	5.22603E-05	0.000113666	1.00592E-07	3.16665E-06	3.5824E-07	3.62548E-06	3.62548041
3832503774565	383250	3774565	0.000657481	0.001093638	0.001093638	0.000525985	0.000249233	0.000676173	0.000439662	0.000301935	0.000324522	9.86386E-05	0.000185998	0.000578915	5.26426E-05	0.000114497	1.00592E-07	3.15939E-06	3.6264E-07	3.62262E-06	3.62262152
3832603774565	383260	3774565	0.000663304	0.001103324	0.001103324	0.000530643	0.00025144	0.000682162	0.000443556	0.000304609	0.000327396	9.83435E-05	0.000187278	0.000582937	5.30083E-05	0.000115293	1.00293E-07	3.14148E-06	3.6586E-07	3.60763E-06	3.60763187
3832703774565	383270	3774565	0.000667931	0.00111102	0.00111102	0.000534345	0.000253194	0.00068692	0.00044665	0.000306734	0.00032968	9.71039E-05	0.00018841	0.000586501	5.33325E-05	0.000115998	9.89492E-08	3.08401E-06	3.6602E-07	3.54897E-06	3.54897448
3832803774565	383280	3774565	0.000672239	0.001118186	0.001118186	0.000537791	0.000254827	0.000691351	0.000449531	0.000308712	0.000331806	9.57757E-05	0.000189452	0.0005897	5.36233E-05	0.00011663	9.79812E-08	3.04212E-06	3.66E-07	3.5061E-06	3.50610095
3832903774565	383290	3774565	0.000676706	0.001125616	0.001125616	0.000541365	0.00025652	0.000695945	0.000452518	0.000310764	0.000334011	9.50673E-05	0.000190494	0.000592716	5.38976E-05	0.000117227	9.69778E-08	2.99853E-06	3.6504E-07	3.46054E-06	3.46054053
3833003774565	383300	3774565	0.000681173	0.001133047	0.001133047	0.000544938	0.000258214	0.000700539	0.000455505	0.000312815	0.000336216	9.4359E-05	0.000191447	0.000595732	5.41719E-05	0.000117823	9.60114E-08	2.95669E-06	3.633E-07	3.41601E-06	3.41601092
3833103774565	383310	3774565	0.00068501	0.00114008	0.00114008	0.000548321	0.000259816	0.000704887	0.000458332	0.000314757	0.000338303	9.35916E-05	0.00019234	0.000598474	5.44212E-05	0.000118366	9.48893E-08	2.9094E-06	3.6032E-07	3.36461E-06	3.36460953
3833203774565	383320	3774565	0.000688751	0.001145653	0.001145653	0.000551001	0.000261086	0.000708333	0.000460573	0.000316295	0.000339956	9.247E-05	0.000192816	0.000600577	5.46124E-05	0.000118781	9.34052E-08	2.84986E-06	3.5427E-07	3.29754E-06	3.29753544
3833303774565	383330	3774565	0.000673754	0.001120707	0.001120707	0.000539003	0.000255401	0.000692909	0.000450544	0.000309408	0.000332554	9.1378E-05	0.000190345	0.000592716	5.38976E-05	0.000117227	9.18094E-08	2.78791E-06	3.4651E-07	3.22623E-06	3.22622728
3833403774565	383340	3774565	0.000662666	0.001102263	0.001102263	0.000530133	0.000251198	0.000681506	0.000443129	0.000304316	0.000327081	9.01088E-05	0.000187963	0.000583028	5.30166E-05	0.000115311	9.00847E-08	2.7212E-06	3.3869E-07	3.14998E-06	3.14997987
3833503774565	383350	3774565	0.000659076	0.001096292	0.001096292	0.000527261	0.000249837	0.000677814	0.000440729	0.000302668	0.000325309	8.87807E-05	0.000184748	0.000573523	5.21523E-05	0.000113431	8.84983E-08	2.66094E-06	3.3149E-07	3.08093E-06	3.08093391
3833603774565	383360	3774565	0.000655327	0.001090055	0.001090055	0.000524262	0.000248416	0.000673958	0.000438222	0.000300946	0.000323458	8.75115E-05	0.00018314	0.00056941	5.17783E-05	0.000112617	8.69661E-08	2.6034E-06	3.2443E-07	3.01479E-06	3.01478993
3833703774565	383370	3774565	0.000653333	0.001086738	0.001086738	0.000522666	0.00024766	0.000671907	0.000436888	0.00030003	0.000322474	8.65375E-05	0.000182336	0.000566942	5.15539E-05	0.000112129	8.57031E-08	2.55528E-06	3.1852E-07	2.9595E-06	2.95950041
3833803774565	383380	3774565	0.000651259	0.001083288	0.001083288	0.000521007	0.000246874	0.000669774	0.000435501	0.000299077	0.00032145	8.55931E-05	0.000181502	0.000564383	5.13212E-05	0.000111623	8.44586E-08	2.50835E-06	3.1263E-07	2.90545E-06	2.90544525
3833903774565	383390	3774565	0.000645674	0.001074	0.001074	0.00051654	0.000244757	0.000664031	0.000431767	0.000296513	0.000318694	8.43534E-05	0.000179805	0.000559082	5.08391E-05	0.000110575	8.28281E-08	2.45015E-06	3.0499E-07	2.83797E-06	2.8379721
3834003774565	383400	3774565	0.00063674	0.001059138	0.001059138	0.000509392	0.00024137	0.000654843	0.000425792	0.00029241	0.000314284	8.28482E-05	0.000177155	0.000550765	5.00828E-05	0.00010893	8.08304E-08	2.38193E-06	2.959E-07	2.75866E-06	2.75865517
3834103774565	383410	3774565	0.000627806	0.001044277	0.001044277	0.000502244	0.000237984	0.000645654	0.000419818	0.000288307	0.000309874	8.152E-05	0.000174565	0.000542722	4.93514E-05	0.000107339	7.88956E-08	2.31671E-06	2.8731E-07	2.68291E-06	2.68290963
3834203774565	383420	3774565	0.000628763	0.001045869	0.001045869	0.00050301	0.000238346	0.000646639	0.000420458	0.000288747	0.000310347	8.11954E-05	0.000174714	0.000543087	4.93847E-05	0.000107411	7.81814E-08	2.28818E-06	2.8394E-07	2.6503E-06	2.65029788
3834303774565	383430	3774565	0.000630279	0.00104839	0.00104839	0.000504223	0.000238921	0.000648198	0.000421472	0.000289443	0.000311095	8.09297E-05	0.000175012	0.000544001	4.94678E-05	0.000107592	7.75287E-08	2.2616E-06	2.8087E-07	2.62E-06	2.62000109
3834403774565	383440	3774565	0.000626609	0.001042286	0.001042286	0.000501287	0.00023753	0.000644424	0.000419018	0.000287758	0.000309284	8.02214E-05	0.00017385	0.000540437	4.91436E-05	0.000106887	7.62498E-08	2.21719E-06	2.7537E-07	2.5688E-06	2.56880217
3834503774565	383450	3774565	0.000614803	0.001022648	0.001022648	0.000491842	0.000233055	0.000632282	0.000411123	0.000282336	0.000303456	7.88342E-05	0.000170516	0.000530017	4.81962E-05	0.000104826	7.40353E-08	2.14667E-06	2.664E-07	2.48711E-06	2.48711084
3834603774565	383460	3774565	0.000603794	0.001004337	0.001004337	0.000483035	0.000228882	0.00062096	0.000403761	0.00027728	0.000298023	7.75945E-05	0.000167419	0.000520421	4.73235E-05	0.000102928	7.19053E-08	2.07948E-06	2.5817E-07	2.40955E-06	2.40954869
3834703774565	383470	3774565	0.000596774	0.00099266	0.00099266	0.000477419	0.00022622	0.000613741	0.000399067	0.000274057	0.000294558	7.67386E-05	0.000165424	0.000514205	4.67584E-05	0.000101699	7.02666E-08	2.02665E-06	2.5191E-07	2.34883E-06	2.34883182
3834803774565	383480	3774565	0.000590791	0.000982708	0.000982708	0.0004726333	0.000223953	0.000607588	0.000395066	0.000271309	0.000291605	7.60007E-05	0.000163757	0.000508904	4.62763E-05	0.000100651	6.88097E-08	1.97914E-06	2.463E-07	2.29425E-06	2.29425071
3834903774565	383490	3774565	0.000587122	0.000976604	0.000976604	0.000469697	0.000222561	0.000603814	0.000392612	0.000269624	0.000289794	7.54695E-05	0.000162685	0.000505614	4.59771E-05	9.99998E-05	6.76522E-08	1.94032E-06	2.4185E-07	2.24982E-06	2.24981973
3835003774565	383500	3774565	0.000589834	0.000981116	0.000981116	0.000471867	0.00022359	0.000606603	0.000394426	0.00027087	0.000291132	7.55285E-05	0.00016337	0.000507716	4.61683E-05	0.000100416	6.72499E-08	1.92272E-06	2.4008E-07	2.23005E-06	2.23004958
3835103774565	383510	3774565	0.000592387	0.000985362	0.000985362	0.000473909	0.000224557	0.000609229	0.000396133	0.000272042	0.000292392	7.55875E-05	0.000164025	0.000509727	4.63511E-05	0.000100813	6.68362E-08	1.90485E-06	2.3827E-07	2.20995E-06	2.20995409
3835203774565	383520	3774565	0.000597492	0.000993854	0.000993854	0.000477994	0.000226493	0.000614479	0.000399547	0.000274386	0.000294912	7.58236E-05	0.000165365	0.00051384	4.67251E-05	0.000101627	6.67025E-08	1.89467E-06	2.374E-07	2.19878E-06	2.19877664
3835303774565	383530	3774565	0.000603794	0.001004337	0.001004337	0.000483035	0.000228882	0.00062096	0.000403761	0.00027728	0.000298023	7.62073E-05	0.000167062	0.00051905	4.71988E-05	0.000102657	6.66978E-08	1.88792E-06	2.3695E-07	2.19157E-06	2.19156608
3835403774565	383540	3774565	0.000610256	0.001015085	0.001015085	0.000488205	0.000231331	0.000627606	0.000408082	0.000280248	0.000301212	7.6591E-05	0.000168848	0.000524533	4.76975E-05	0.000103742	6.67118E-08	1.88149E-06	2.3648E-07	2.18468E-06	2.18468353
3835503774565	383550	3774565	0.000617834	0.00102769	0.00102769	0.000494267	0.000234204	0.000635399	0.00041315	0.000283728	0.000304953	7.70338E-05	0.000170903	0.000530931	4.82793E-05	0.000105007	6.68349E-08	1.87773E-06	2.3628E-07	2.18084E-06	2.18084151
3835603774565	383560	3774565	0.000625652	0.001040694	0.001040694	0.000500521	0.000237167	0.000643439	0.000418378	0.000287318	0.000308811	7.7506E-05	0.000173046	0.000537512	4.88777E-05	0.000106308	6.69552E-08	1.87384E-06	2.3606E-07	2.17686E-06	2.17685932
3835703774565	383570	3774565	0.000631475	0.001050381	0.001050381	0.00050518	0.000239375	0.000649428	0.000422272	0.000289992	0.000311686	7.78307E-05	0.000174684	0.000542539	4.93348E-05	0.000107303	6.68521E-08	1.86405E-06	2.3512E-07	2.16602E-06	2.16601991
3835803774565	383580	3774565	0.000635703	0.001057413	0.001057413	0.000508562	0.000240977	0.000653776	0.000425099	0.000291934	0.000313772	7.80373E-05	0.000175875	0.000546195	4.96672E-05	0.000108026	6.65859E-08	1.85006E-06	2.3363E-07	2.15027E-06	2.15027045
3835903774565	383590	3774565	0.000639851	0.001064313	0.001064313	0.000511881	0.0002425	0.000658042	0.000427873	0.000293839	0.00031582	7.82439E-05	0.000177066	0.000549851	4.99997E-05	0.000108749	6.63158E-08	1.83603E-06	2.3212E-07	2.13446E-06	2.13446335
3836003774565	383600	3774565	0.000656284	0.001091647	0.001091647	0.000525027	0.000248779	0.000674943	0.000438862	0.000301385	0.000323931	7.93359E-05	0.000181562	0.000563835	5.12713E-05	0.000111515	6.70578E-08	1.84795E-06	2.34E-07	2.14901E-06	2.14900624
3836103774565	383610	3774565	0.000673674	0.001120574	0.001120574	0.00053894	0.000255371	0.000692827	0.000450491	0.000309372	0.000332515	8.0546E-05	0.000186355	0.000578732	5.2626E-05	0.000114461	6.77687E-08	1.85914E-06	2.3601E-07	2.16292E-06	2.16291802
3836203774565	383620	3774565	0.000693059	0.001152818	0.001152818	0.000554447	0.000262719	0.000712763	0.000463453	0.000318274	0.000342082	8.19923E-05	0.000191625	0.000595093	5.41137E-05	0.000117697	6.84843E-08	1.87071E-06	2.3841E-07	2.1776E-06	2.17759909
3836303774565	383630	3774565	0.000713959	0.001187583	0.001187583	0.000571167	0.000270642	0.000734257	0.000477429	0.000327872	0.000352398	8.37336E-05	0.000197342	0.000612824	5.57261E-05	0.000121204	6.91458E-08	1.88131E-06	2.4111E-07	2.19156E-06	2.19156039
3836403774565	383640	3774565	0.000735817	0.00122394	0.00122394	0.000588653	0.000278928	0.000756736	0.000492046	0.000337909	0.000363187	8.56816E-05	0.000205589	0.000637227	5.79451E-05	0.00012603	6.96375E-08	1.88859E-06	2.4398E-07	2.2022E-06	2.20220212
3836503774565	383650	3774565	0.000785754	0.001307005	0.001307005	0.000628603	0.000297857	0.000808093	0.000525439	0.000360842	0.000387835	8.80723E-05	0.000215981	0.000671136	6.10285E-05	0.000132736	7.05043E-08	1.90871E-06	2.5143E-07	2.23064E-06	2.2306359
3836603774565	383660	3774565	0.000795805	0.001323724	0.001323724	0.000636644	0.000301668	0.00081843	0.00053216	0.000365458	0.000392796	9.14665E-05	0.000218094	0.000678082	6.16602E-05	0.00013411	7.10401E-08	1.91911E-06	2.5455E-07	2.2447E-06	2.24469931
3836703774565	383670	3774565	0.000796124	0.001324254	0.001324254	0.0006369	0.000301789	0.000818759	0.000532374	0.000365604	0.000392954	9.39163E-05	0.000218362	0.000678539	6.17018E-05	0.000134201	7.08674E-08	1.90546E-06	2.529E-07	2.22923E-06	2.22922533

			EGIODemolition	EGIOSite Grubbing / Prep	EGIOMass Grading / Excavation	EGIOMass Grading / Excavation	EGIODrainage / Utilities Trenching	EGIODrainage / Utilities Trenching	EGIOFoundations / Concrete Pads	EGIOFoundations / Concrete Pads	EGIOBuilding / Structure Construction	EGIOBuilding / Structure Construction	EGIOAsphalt Paving	EGIOArchitectural Coating	EGIOLandscaping or Other Finishing	EGIOWaterside Construction (Piles)	HIWaterside Construction (Landscaping)	HIWaterside Construction (Landscaping)	KMDemolition	KMSite Grubbing / Prep	KMMass Grading / Excavation
Unique Identifier	X (UTM)	Y (UTM)	2025	2025	2025	2026	2026	2027	2026	2027	2026	2027	2027	2027	2027	2027	2025	2026	2025	2025	2025
3836803774565	383680	3774565	0.002155535	0.00199302	0.003315148	0.003315148	0.001594419	0.001594419	0.0007555	0.0007555	0.002049686	0.002049686	0.001332748	0.000270327	0.000915256	0.000983723	0.001076619	0.001076619	0.001643483	0.001519577	0.002527628
3836903774565	383690	3774565	0.002118608	0.00195888	0.003258356	0.003258356	0.001567105	0.001567105	0.000742557	0.000742557	0.002014573	0.002014573	0.001309917	0.000265696	0.000899577	0.000966871	0.001086325	0.001086325	0.001632957	0.001509844	0.002511439
3837003774565	383700	3774565	0.002084874	0.00192769	0.003206474	0.003206474	0.001542152	0.001542152	0.000730733	0.000730733	0.001982495	0.001982495	0.00128906	0.000261466	0.000885253	0.000951476	0.001137754	0.001137754	0.001620533	0.001498357	0.002492332
3837103774565	383710	3774565	0.002048465	0.00189403	0.003150478	0.003150478	0.001515221	0.001515221	0.000717972	0.000717972	0.001947874	0.001947874	0.001266548	0.0002569	0.000869794	0.00093486	0.001150562	0.001150562	0.001606039	0.001484956	0.00247004
3837203774565	383720	3774565	0.002011107	0.00185949	0.003093023	0.003093023	0.001487588	0.001487588	0.000704879	0.000704879	0.001912351	0.001912351	0.00124345	0.000252214	0.000853931	0.000917811	0.001151963	0.001151963	0.001591458	0.001471474	0.002447615
3837303774565	383730	3774565	0.001974009	0.00182518	0.003035966	0.003035966	0.001460147	0.001460147	0.000691876	0.000691876	0.001877074	0.001877074	0.001220512	0.000247562	0.000838179	0.00090088	0.001144758	0.001144758	0.001579638	0.001460545	0.002429436
3837403774565	383740	3774565	0.001937859	0.00179176	0.002980369	0.002980369	0.001433407	0.001433407	0.000679206	0.000679206	0.001842699	0.001842699	0.001198161	0.000243028	0.000822829	0.000884382	0.001137354	0.001137354	0.001567732	0.001449537	0.002411125
3837503774565	383750	3774565	0.001902744	0.00175929	0.002926363	0.002926363	0.001407433	0.001407433	0.000666898	0.000666898	0.001809309	0.001809309	0.00117645	0.000238625	0.000807919	0.000868357	0.00113005	0.00113005	0.001555395	0.001438129	0.00239215
3837603774565	383760	3774565	0.001868406	0.00172754	0.002873552	0.002873552	0.001382034	0.001382034	0.000654863	0.000654863	0.001776657	0.001776657	0.001155219	0.000234318	0.000793339	0.000852686	0.001122546	0.001122546	0.001542798	0.001426483	0.002372777
3837703774565	383770	3774565	0.001835017	0.00169667	0.002822201	0.002822201	0.001357336	0.001357336	0.00064316	0.00064316	0.001744908	0.001744908	0.001134575	0.000230131	0.000779162	0.000837448	0.001115141	0.001115141	0.001530202	0.001414836	0.002353404
3837803774565	383780	3774565	0.001802836	0.00166692	0.002772707	0.002772707	0.001333532	0.001333532	0.000631881	0.000631881	0.001714307	0.001714307	0.001114678	0.000226095	0.000765498	0.000822762	0.001107537	0.001107537	0.001519245	0.001404705	0.002336553
3837903774565	383790	3774565	0.001771431	0.00163788	0.002724408	0.002724408	0.001310303	0.001310303	0.000620874	0.000620874	0.001684444	0.001684444	0.001095261	0.000222156	0.000752163	0.00080843	0.001100033	0.001100033	0.001508201	0.001394494	0.002319568
3838003774565	383800	3774565	0.001740975	0.00160972	0.002677568	0.002677568	0.001287775	0.001287775	0.0006102	0.0006102	0.001655484	0.001655484	0.00107643	0.000218337	0.000739231	0.000794531	0.001092428	0.001092428	0.001497589	0.001384682	0.002303247
3838103774565	383810	3774565	0.001711383	0.00158236	0.002632055	0.002632055	0.001265886	0.001265886	0.000599827	0.000599827	0.001627344	0.001627344	0.001058133	0.000214626	0.000726666	0.000781025	0.001084924	0.001084924	0.001487322	0.001375189	0.002287457
3838203774565	383820	3774565	0.001682566	0.00155571	0.002587736	0.002587736	0.001244571	0.001244571	0.000589727	0.000589727	0.001599943	0.001599943	0.001040316	0.000211012	0.00071443	0.000767874	0.00107742	0.00107742	0.001476969	0.001365617	0.002271534
3838303774565	383830	3774565	0.001654526	0.00152979	0.002544612	0.002544612	0.00122383	0.00122383	0.0005799	0.0005799	0.00157328	0.00157328	0.001022979	0.000207495	0.000702524	0.000755078	0.001069815	0.001069815	0.001467737	0.001357081	0.002257336
3838403774565	383840	3774565	0.00162709	0.00150442	0.002502416	0.002502416	0.001203536	0.001203536	0.000570284	0.000570284	0.001547191	0.001547191	0.001006016	0.000204055	0.000690875	0.000742557	0.001062111	0.001062111	0.001458333	0.001348386	0.002242873
3838503774565	383850	3774565	0.001600345	0.00147969	0.002461282	0.002461282	0.001183753	0.001183753	0.000560909	0.000560909	0.001521759	0.001521759	0.000989479	0.0002007	0.000679518	0.000730351	0.001054506	0.001054506	0.001448239	0.001339053	0.002227348
3838603774565	383860	3774565	0.001574375	0.00145568	0.002421342	0.002421342	0.001164543	0.001164543	0.000551807	0.000551807	0.001497065	0.001497065	0.000973423	0.000197444	0.000668492	0.000718499	0.001047102	0.001047102	0.001437282	0.001328922	0.002210496
3838703774565	383870	3774565	0.001548924	0.00143215	0.002382198	0.002382198	0.001145717	0.001145717	0.000542887	0.000542887	0.001472863	0.001472863	0.000957686	0.000194252	0.000657685	0.000706884	0.001039598	0.001039598	0.001426238	0.001318711	0.002193512
3838803774565	383880	3774565	0.001524249	0.00140933	0.002344249	0.002344249	0.001127465	0.001127465	0.000534238	0.000534238	0.0014494	0.0014494	0.00094243	0.000191157	0.000647207	0.000695623	0.001032294	0.001032294	0.001414764	0.001308101	0.002175864
3838903774565	383890	3774565	0.001500091	0.001387	0.002307095	0.002307095	0.001109596	0.001109596	0.000525771	0.000525771	0.001426428	0.001426428	0.000927493	0.000188128	0.00063695	0.000684598	0.001024989	0.001024989	0.001403116	0.001297332	0.002157951
3839003774565	383900	3774565	0.001476624	0.0013653	0.002271003	0.002271003	0.001092238	0.001092238	0.000517546	0.000517546	0.001404114	0.001404114	0.000912984	0.000185184	0.000626986	0.000673888	0.001017685	0.001017685	0.001391469	0.001286563	0.002140038
3839103774565	383910	3774565	0.001453674	0.00134408	0.002235708	0.002235708	0.001075263	0.001075263	0.00050903	0.00050903	0.001382291	0.001382291	0.000898794	0.000182306	0.000617241	0.000663415	0.001010481	0.001010481	0.00137939	0.001275395	0.002121461
3829703774575	382970	3774575	0.001788514	0.00165367	0.002750681	0.002750681	0.001322939	0.001322939	0.000626861	0.000626861	0.001700688	0.001700688	0.001105823	0.000224299	0.000759416	0.000816226	0.000762739	0.000762739	0.000658722	0.000609059	0.001013094
3829803774575	382980	3774575	0.001884971	0.00174286	0.002899029	0.002899029	0.001394287	0.001394287	0.000660669	0.000660669	0.001792409	0.001792409	0.001165461	0.000236396	0.000800373	0.000860246	0.000784651	0.000784651	0.000684519	0.000632911	0.001052769
3829903774575	382990	3774575	0.002001876	0.00185095	0.003078825	0.003078825	0.00148076	0.00148076	0.000701643	0.000701643	0.001903573	0.001903573	0.001237743	0.000251057	0.000850012	0.000913598	0.000811066	0.000811066	0.000715664	0.000661709	0.00110067
3830003774575	383000	3774575	0.002132758	0.00197196	0.003280117	0.003280117	0.001577571	0.001577571	0.000747516	0.000747516	0.002028027	0.002028027	0.001318666	0.000267471	0.000905585	0.000973329	0.000839783	0.000839783	0.000748708	0.000692261	0.001151491
3830103774575	383010	3774575	0.002257859	0.00208763	0.003472519	0.003472519	0.001670106	0.001670106	0.000791363	0.000791363	0.002146985	0.002146985	0.001396014	0.00028316	0.000958704	0.001030421	0.000865298	0.000865298	0.000776748	0.000718187	0.001194615
3830203774575	383020	3774575	0.002392968	0.00221256	0.003680313	0.003680313	0.001770045	0.001770045	0.000838718	0.000838718	0.00227546	0.00227546	0.001479551	0.000300104	0.001016072	0.001092081	0.000891913	0.000891913	0.000804529	0.000743874	0.001237342
3830303774575	383030	3774575	0.002521088	0.00233102	0.003877359	0.003877359	0.001864814	0.001864814	0.000883624	0.000883624	0.002397289	0.002397289	0.001558767	0.000316172	0.001070473	0.001150552	0.000915627	0.000915627	0.000828687	0.00076621	0.001274495
3830403774575	383040	3774575	0.002625828	0.00242786	0.004038445	0.004038445	0.001942288	0.001942288	0.000920334	0.000920334	0.002496886	0.002496886	0.001623527	0.000329307	0.001114946	0.001198352	0.000932336	0.000932336	0.000847581	0.00078368	0.001303555
3830503774575	383050	3774575	0.002734796	0.00252861	0.004206034	0.004206034	0.00202289	0.00202289	0.000958526	0.000958526	0.002600502	0.002600502	0.0016909	0.000342973	0.001161215	0.001248081	0.000949246	0.000949246	0.000866994	0.000801629	0.00133341
3830603774575	383060	3774575	0.002871199	0.00265473	0.004415818	0.004415818	0.002123786	0.002123786	0.001006335	0.001006335	0.002730207	0.002730207	0.001775237	0.000360079	0.001219133	0.001310332	0.000972359	0.000972359	0.000889253	0.00082221	0.001367644
3830703774575	383070	3774575	0.003020716	0.00279298	0.004645771	0.004645771	0.002234382	0.002234382	0.00105874	0.00105874	0.002872382	0.002872382	0.001867683	0.00037883	0.001282619	0.001378567	0.000997874	0.000997874	0.000911081	0.00082392	0.001401215
3830803774575	383080	3774575	0.003189387	0.00294893	0.004905182	0.004905182	0.002359145	0.002359145	0.001117857	0.001117857	0.003032771	0.003032771	0.00197197	0.000399983	0.001354238	0.001455544	0.001023489	0.001023489	0.000935152	0.000864649	0.001438236
3830903774575	383090	3774575	0.003340026	0.00308821	0.00513686	0.00513686	0.00247057	0.00247057	0.001170655	0.001170655	0.003176012	0.003176012	0.002065109	0.00041887	0.0014182	0.001524291	0.001046802	0.001046802	0.000955254	0.000883235	0.001469153
3831003774575	383100	3774575	0.003493598	0.00323021	0.00537305	0.00537305	0.002584166	0.002584166	0.001224481	0.001224481	0.003322043	0.003322043	0.002160062	0.000438135	0.001483408	0.001594377	0.001070716	0.001070716	0.000974839	0.000901344	0.001499274
3831103774575	383110	3774575	0.003636904	0.00336271	0.005593449	0.005593449	0.002690167	0.002690167	0.001274709	0.001274709	0.003458312	0.003458312	0.002248666	0.000456107	0.001544257	0.001659777	0.001091628	0.001091628	0.00099382	0.000918894	0.001528466
3831203774575	383120	3774575	0.003796602	0.00351037	0.00583906	0.00583906	0.002808293	0.002808293	0.001330682	0.001330682	0.003610168	0.003610168	0.002347406	0.000476135	0.001612066	0.001732659	0.001111239	0.001111239	0.001012887	0.000936523	0.00155779
3831303774575	383130	3774575	0.003920236	0.00362468	0.006029206	0.006029206	0.002899744	0.002899744	0.001374015	0.001374015	0.003727731	0.003727731	0.00242384	0.00049164	0.001664562	0.001789082	0.00112995	0.00112995	0.001031868	0.000954073	0.001586982
3831403774575	383140	3774575	0.004026615	0.00372304	0.006192813	0.006192813	0.002978431	0.002978431	0.0014113	0.0014113	0.003828886	0.003828886	0.002489621	0.000504981	0.001709731	0.00183763	0.001143458	0.001143458	0.001050504	0.000971304	0.001615643
3831503774575	383150	3774575	0.004127472	0.00381629	0.006347929	0.006347929	0.003053034	0.003053034	0.00144665	0.00144665	0.003924791	0.003924791	0.00255198	0.000517629	0.001752556	0.001883658	0.001156465	0.001156465	0.001069485	0.000988854	0.001644835
3831603774575	383160	3774575	0.004218322	0.00390029	0.006487652	0.006487652	0.003120234	0.003120234	0.001478492	0.001478492	0.004011179	0.004011179	0.002608152	0.000529023	0.001791131	0.001925119	0.001168072	0.001168072	0.001088811	0.001006723	0.001674558
3831703774575	383170	3774575	0.0042983	0.00397424	0.006610657	0.006610657	0.003179392	0.003179392	0.001506524	0.001506524	0.00408723	0.00408723	0.002657602	0.000539053	0.001825091	0.001961619	0.001178678	0.001178678	0.001108137	0.001024591	0.001704281
3831903774575	383190	3774575	0.004408303	0.00407595	0.006779838	0.006779838	0.00326076	0.00326076	0.001545079	0.001545079	0.004191831	0.004191831	0.002725615	0.000552848	0.001871799	0.002011821	0.001190184	0.001190184	0.001147479	0.001060967	0.001764788
3832003774575	383200	3774575	0.004435911	0.00410148	0.006822299	0.006822299	0.003281182	0.003281182	0.001554755	0.001554755	0.004218084	0.004218084	0.002742686	0.000556311	0.001883521	0.002024421	0.001191185	0.001191185	0.001167322	0.001079315	0.001795307
3832103774575	383210	3774575	0.004443504	0.0041085	0.006833976	0.006833976	0.003286797	0.003286797	0.001557416	0.001557416	0.004225303	0.004225303	0.00274738	0.000557263	0.001886745	0.002027886	0.001189184	0.001189184	0.001187252	0.001097742	0.001825958
3832203774575	383220	3774575	0.004427111	0.00409334	0.006808764	0.006808764	0.003274672	0.003274672	0.001551671	0.001551671	0.004209716	0.004209716	0.002737244	0.000555207	0.001879785	0.002020405	0.001183381	0.001183381	0.001207268	0.001116249	0.001856743
3832303774575	383230	3774575	0.004397777	0.00406622	0.006763649	0.006763649	0.003252974	0.003252974	0.00154139	0.00154139	0.004181822	0.004181822	0.002719107	0.000551528	0.001867329	0.002007018	0.001176977	0.001176977	0.001227285	0.001134757	0.001887527
3832403774575	383240	3774575	0.004371721	0.00404213	0.006723577	0.006723577	0.003233701	0.003233701	0.001532257	0.001532257	0.004157046	0.004157046	0.002702998	0.00054826	0.001856266	0.001995127	0.001174776	0.001174776	0.00124756	0.001153503	0.001918709
3832503774575	383250	3774575	0.00433816	0.0040111	0.00667196	0.00667196	0.003208876	0.003208876	0.001520494	0.001520494	0.004125132	0.004125132	0.002682247	0.000544052	0.001842015	0.00197981	0.001172574	0.001172574	0.001267835	0.001172249	0.001949892
3832603774575	383260	3774575	0.004252056	0.00393148	0.006539535	0.006539535	0.003145186	0.003145186	0.001490315	0.001490315	0.004043256	0.004043256	0.002629009	0.000533253	0.001805455	0.001940515	0.001167972	0.001167972	0.001288023	0.001190916	0.001980941
3832703774575	383270	3774575	0.004173889	0.00385921	0.006419317	0.006419317	0.003087368	0.003087368	0.001462918	0.001462918	0.003968928	0.003968928	0.00258068	0.000523451	0.001772265	0.001904842	0.001158466	0.001158466	0.001307349	0.001208785	0.002010664
3832803774575	383280	3774575	0.004089252	0.00378095	0.006289147	0.006289147	0.003024762	0.003024762	0.001433254	0.001433254	0.003888447	0.003888447	0.002528349	0.000512836	0.001736327	0.001866216	0.001148761	0.001148761	0.001326848	0.001226813	0.002040652
3832903774575	383290	3774575	0.00400936	0.00370708	0.006166275	0.006166275	0.002965667	0.002965667	0.001405252	0.001405252	0.003812478	0.003812478	0.002478952	0.000502817	0.001702404	0.001829755	0.001139355	0.001139355	0.001345829	0.001244363	0.002069844
3833003774575	383300	3774575	0.003923515	0.00362771	0.006034248	0.006034248	0.002902169	0.002902169	0.001375164	0.001375164	0.003730848	0.003730848	0.00242585	0.000492051	0.001665954	0.001790578	0.00112975	0.00112975	0.001364551	0.001261674	0.002098638
3833103774575	383310	3774575	0.003834909	0.00354579	0.005897974	0.005897974	0.002836628	0.002836628	0.001344108	0.001344108	0.003646593	0.003646593	0.002371091	0.000480939	0.001628331	0.001750141	0.001119044	0.001119044	0.001383014	0.001278745	0.002127034
3833203774575	383320	3774575	0.003725423	0.00344455	0.00572959	0.00572959	0.002755644	0.002755644	0.001305734	0.001305734	0.003542485	0.003542485	0.002303397	0.000467208	0.001581843	0.001700175	0.001103535	0.001103535	0.001395783	0.001290551	0.002146672
3833303774575	383330	3774575	0.003615076	0.00334253	0.005559878	0.005559878	0.002674021	0.002674021	0.001267058	0.001267058	0.003437556	0.003437556	0.0023517	0.000453369	0.001534988	0.001649816	0.001087826	0.001087826	0.001408034	0.001301879	0.002165514
3833403774575	383340	3774575	0.003508956	0.00324441	0.005396669	0.005396669	0.002595525	0.002595525	0.001229864	0.001229864	0.003336646	0.003336646	0.002169557	0.000440061	0.001489929	0.001601385	0.001070316	0.001070316	0.001420113	0.001313047	0.002184091
3833503774575	383350	3774575	0.003405855	0.00314908	0.005238103	0.005238103	0.002519263	0.002519263	0.001193728	0.001193728	0.003238609	0.003238609	0.002105811	0.000427131	0.001446152	0.001554333	0.001052205	0.001052205	0.001429344	0.001321583	0.002198289
3833603774575	383360	3774575	0.00330819	0.00305878	0.005087897	0.005087897	0.002447022	0.002447022	0.001159497	0.001159497	0.00314574	0.00314574	0.002045425	0.000414883	0.001404682	0.001509762	0.001034895	0.001034895	0.001434694	0.001326528	0.002206516
3833703774575	383370	3774575	0.003225019	0.00298188	0.004959983	0.004959983	0.002385502	0.002385502	0.001130346	0.001130346	0.003066653	0.003066653	0.001994001	0.000404452	0.001369367	0.001471805	0.001020887	0.001020887	0.001440215	0.001331634	0.002215008
3833803774575	383380	3774575	0.003145127	0.00290801	0.004837111	0.004837111	0.002326407	0.002326407	0.001102345	0.001102345	0.002990684	0.002990684	0.001944605	0.000394433	0.001335445	0.001435345	0.001007379	0.001007379	0.001443235	0.001334426	0.002219652
3833903774575	383390	3774575	0.003055141	0.00282481	0.004698715	0.004698715	0.002259845	0.002259845	0.001070805	0.001070805	0.002905116	0.002905116	0.001888967	0.000383147	0.001297236	0.001394277	0.00099087	0.00099087	0.001439266	0.001330756	0.002213548
3834003774575	383400	3774575	0.002958511	0.00273546	0.004550101	0.004550101	0.002188369	0.002188369	0.001036937	0.001036937	0.002813232	0.002813232	0.001829222	0.000371029	0.001256206	0.001350178	0.000971959	0.000971959	0.001427446	0.001319828	0.00219537
3834103774575	383410	3774575	0.002867748	0.00265154	0.00441051	0.00441051	0.002121233	0.002121233	0.001005125	0.001005125	0.002726926	0.002726926	0.001773104	0.000359646	0.001217667	0.001308757	0.000954149	0.000954149	0.00141183	0.001305389	0.002171353
3834203774575	383420	3774575	0.002811927	0.00259993	0.004324659	0.004324659	0.002079943	0.002079943	0.00098556	0.00098556	0.002673846	0.002673846	0.00173859	0.000352646	0.001193965	0.001283282	0.000945844	0.000945844	0.001412003	0.001305548	0.002171618
3834303774575	383430	3774575	0.00275878	0.00255079	0.004242922	0.004242922	0.002040631	0.002040631	0.000966933	0.000966933	0.002623309	0.002623309	0.00170573	0.000345981	0.001171399	0.001259027	0.00093824	0.00093824	0.001412866	0.001306346	0.002172945
3834403774575	383440	3774575	0.002691398	0.00248849	0.00413929	0.00413929	0.00199079	0.00199079	0.000943316	0.000943316	0.002559236	0.002559236	0.001664068	0.00033753	0.001142788	0.001228276	0.000926333	0.000926333	0.001401822	0.001296135	0.002155961
3834503774575	383450	3774575	0.002602361	0.00240616	0.004002353	0.004002353	0.00192493	0.00192493	0.000912109	0.000912109	0.002474571	0.002474571	0.001609017	0.000326364	0.001104982	0.001187642	0.000907622	0.000907622	0.001370676	0.001267338	0.002108059
3834603774575	383460	3774575	0.002519277	0.00232934	0.003874572	0.003874572	0.001863474	0.001863474	0.000882989	0.000882989	0.002395566	0.002395566	0.001557647	0.000315944	0.001069704	0.001149725	0.000890512	0.000890512	0.001338754	0.001237822	0.002058964
3834703774575	383470	3774575	0.002460177	0.0022747	0.003783679	0.003783679	0.001819759	0.001819759	0.000862275	0.000862275	0.002339369	0.002339369	0.001521106	0.000308533	0.00104461	0.001122753	0.000880506	0.000880506	0.00132495	0.001225058	0.002037733
3834803774575	383480	3774575	0.002407635	0.00222612	0.00370287	0.00370287	0.001780894	0.001780894	0.000843859	0.000843859	0.002289407	0.002289407	0.00148862	0.000301943	0.0010223	0.001098775	0.000872502	0.000872502	0.001314683	0.001215566	0.002021943
3834903774575	383490	3774575	0.002364324	0.00218607	0.003636259	0.003636259	0.001748857	0.001748857	0.000828679	0.000828679	0.002248223	0.002248223	0.001461841	0.000296512	0.00100391	0.001079009	0.000867199	0.000867199	0.001310628	0.001211816	0.002015706
3835003774575	383500	3774575	0.002345947	0.00216908	0.003607996	0.003607996	0.001735264	0.001735264	0.000822238	0.000822238	0.002230748	0.002230748	0.001450479	0.000294207	0.000996107	0.001070622	0.00087	0.00087	0.001328056	0.00122793	0.00204251

			KMMass Grading / Excavation	KMDrainage / Utilities Trenching	KMFoundations / Concrete Pads	KMBuilding / Structure Construction	KMAsphalt Paving	KMArchitectural Coating	KMLandscaping or Other Finishing	KMWaterside Construction (Piles)	EWNDemolition	EWNSite Grubbing / Prep	EWNDrainage / Utilities Trenching	EWNDrainage / Utilities Trenching	EWNDrainage / Utilities Trenching	EWNFoundations / Concrete Pads	EWNBuilding / Structure Construction	EWNAsphalt Paving	EWNLandscaping or Other Finishing	EWNWaterside Construction (Piles)	ISDemolition
Unique Identifier	X (UTM)	Y (UTM)	2026	2026	2026	2026	2026	2026	2026	2026	2027	2027	2027	2028	2029	2029	2029	2029	2029	2029	2027
3836803774565	383680	3774565	0.002527628	0.000627632	0.000576029	0.001694185	0.001016151	0.00020611	0.000697835	0.000750038	0.000382378	0.000437173	0.000514863	0.000514863	0.000514863	0.000134021	0.000332958	0.000236421	0.000162361	0.00016976	0.003685
3836903774565	383690	3774565	0.002511439	0.000623612	0.00057234	0.001683335	0.001009643	0.00020479	0.000693366	0.000745234	0.000381688	0.000436384	0.000513934	0.000513934	0.000513934	0.000133779	0.000332357	0.000235994	0.000162067	0.000169453	0.003615335
3837003774565	383700	3774565	0.002492332	0.000618867	0.000567985	0.001670528	0.001001962	0.000203232	0.000688091	0.000739564	0.000381515	0.000436186	0.000513701	0.000513701	0.000513701	0.000133718	0.000332206	0.000235887	0.000161994	0.000169377	0.003547003
3837103774565	383710	3774565	0.00247004	0.000613332	0.000562905	0.001655586	0.000993	0.000201415	0.000681936	0.000732949	0.000380394	0.000434904	0.000512191	0.000512191	0.000512191	0.000133325	0.00033123	0.000235194	0.000161518	0.000168879	0.00347781
3837203774565	383720	3774565	0.002447615	0.000607764	0.000557795	0.001640556	0.000983985	0.000199586	0.000675745	0.000726295	0.000379099	0.000433424	0.000510449	0.000510449	0.000510449	0.000132872	0.000330103	0.000234394	0.000160968	0.000168304	0.003408098
3837303774565	383730	3774565	0.002429436	0.00060325	0.000553652	0.001628371	0.000976677	0.000198104	0.000670726	0.000720901	0.000377978	0.000432142	0.000508938	0.000508938	0.000508938	0.000132479	0.000329126	0.0002337	0.000160492	0.000167806	0.003340457
3837403774565	383740	3774565	0.002411125	0.000598703	0.000549479	0.001616098	0.000969315	0.00019661	0.000665671	0.000715467	0.000376856	0.00043086	0.000507428	0.000507428	0.000507428	0.000132085	0.00032815	0.000233007	0.000160016	0.000167308	0.003274283
3837503774565	383750	3774565	0.00239215	0.000593991	0.000545155	0.001603379	0.000961687	0.000195063	0.000660432	0.000709837	0.000375648	0.000429479	0.000505802	0.000505802	0.000505802	0.000131662	0.000327098	0.00023226	0.000159503	0.000166772	0.003209403
3837603774565	383760	3774565	0.002372777	0.000589181	0.00054074	0.001590394	0.000953899	0.000193483	0.000655084	0.000704088	0.00037444	0.000428098	0.000504175	0.000504175	0.000504175	0.000131239	0.000326046	0.000231513	0.00015899	0.000166236	0.003145817
3837703774565	383770	3774565	0.002353404	0.000584371	0.000536325	0.001577409	0.00094611	0.000191904	0.000649735	0.00069834	0.000373233	0.000426717	0.000502549	0.000502549	0.000502549	0.000130815	0.000324994	0.000230766	0.000158477	0.000165699	0.003083784
3837803774565	383780	3774565	0.002336553	0.000580186	0.000532484	0.001566114	0.000939336	0.00019053	0.000645083	0.000693339	0.000372197	0.000425533	0.000501155	0.000501155	0.000501155	0.000130452	0.000324093	0.000230126	0.000158038	0.00016524	0.00302434
3837903774565	383790	3774565	0.002319568	0.000575969	0.000528614	0.00155473	0.000932508	0.000189145	0.000640394	0.000688299	0.000371162	0.00042435	0.000499761	0.000499761	0.000499761	0.00013009	0.000323191	0.000229486	0.000157598	0.00016478	0.002966276
3838003774565	383800	3774565	0.002303247	0.000571916	0.000524894	0.001543791	0.000925946	0.000187814	0.000635888	0.000683456	0.000370127	0.000423166	0.000498367	0.000498367	0.000498367	0.000129727	0.00032229	0.000228846	0.000157159	0.000164321	0.002909937
3838103774565	383810	3774565	0.002287457	0.000567995	0.000521296	0.001533207	0.000919598	0.000186526	0.000631528	0.000678771	0.000369178	0.00042081	0.000497089	0.000497089	0.000497089	0.000129394	0.000321463	0.000228259	0.000156756	0.000163899	0.002855065
3838203774565	383820	3774565	0.002271534	0.000564041	0.000517667	0.001522535	0.000913197	0.000185228	0.000627132	0.000674046	0.000368229	0.000420996	0.000495811	0.000495811	0.000495811	0.000129061	0.000320637	0.000227673	0.000156353	0.000163478	0.002801487
3838303774565	383830	3774565	0.002257336	0.000560516	0.000514432	0.001513018	0.000907489	0.00018407	0.000623212	0.000669833	0.000367452	0.000420108	0.000494766	0.000494766	0.000494766	0.000128789	0.000319961	0.000227192	0.000156023	0.000163133	0.002749549
3838403774565	383840	3774565	0.002242873	0.000556925	0.000511135	0.001503324	0.000901675	0.000182891	0.000619219	0.000665541	0.000366589	0.000419122	0.000493604	0.000493604	0.000493604	0.000128487	0.00031921	0.000226659	0.000155657	0.00016275	0.002698473
3838503774565	383850	3774565	0.002227348	0.00055307	0.000507597	0.001492918	0.000895434	0.000181625	0.000614933	0.000660934	0.00036564	0.000418037	0.000492326	0.000492326	0.000492326	0.000128154	0.000318383	0.000226072	0.000155254	0.000162329	0.00264826
3838603774565	383860	3774565	0.002210496	0.000548885	0.000503757	0.001481623	0.000888659	0.000180251	0.000610281	0.000655934	0.000364691	0.000416952	0.000491048	0.000491048	0.000491048	0.000127822	0.000317557	0.000225485	0.000154851	0.000161907	0.002598996
3838703774565	383870	3774565	0.002193512	0.000544668	0.000499886	0.001470239	0.000881831	0.000178866	0.000605592	0.000650894	0.000363656	0.000415768	0.000489654	0.000489654	0.000489654	0.000127459	0.000316655	0.000224845	0.000154411	0.000161448	0.002550854
3838803774565	383880	3774565	0.002175864	0.000540286	0.000495865	0.00145841	0.000874736	0.000177427	0.000600719	0.000645657	0.000362534	0.000414486	0.000488144	0.000488144	0.000488144	0.000127066	0.000315679	0.000224152	0.000153935	0.00016095	0.002503747
3838903774565	383890	3774565	0.002157951	0.000535838	0.000491782	0.001446403	0.000867535	0.000175966	0.000595774	0.00064034	0.000361499	0.000413302	0.00048675	0.00048675	0.00048675	0.00012703	0.000314777	0.000223512	0.000153495	0.00016049	0.002457675
3839003774565	383900	3774565	0.002140038	0.00053139	0.0004877	0.001434397	0.000860333	0.000174505	0.000590828	0.000635026	0.000360377	0.00041202	0.00048524	0.00048524	0.00048524	0.00012631	0.000313801	0.000222818	0.000153019	0.000159992	0.002412725
3839103774565	383910	3774565	0.002121461	0.000526777	0.000483466	0.001421945	0.000852865	0.00017299	0.000585699	0.000629514	0.000359169	0.000410639	0.000483613	0.000483613	0.000483613	0.000125886	0.000312749	0.000222071	0.000152506	0.000159456	0.002368638
3829703774575	382970	3774575	0.001013094	0.00025156	0.000230877	0.000679044	0.000407282	8.26108E-05	0.000279698	0.000300621	0.000298603	0.000341393	0.000402062	0.000402062	0.000402062	0.000104658	0.000260011	0.000184624	0.000126789	0.000132567	0.001635545
3829803774575	382980	3774575	0.001052769	0.000261412	0.000239919	0.000705636	0.000423232	8.5846E-05	0.000290652	0.000312394	0.000304384	0.000348002	0.000409846	0.000409846	0.000409846	0.000106684	0.000265044	0.000188198	0.000129244	0.000135134	0.001724669
3829903774575	382990	3774575	0.00110067	0.000273306	0.000250835	0.000737743	0.000442489	8.9752E-05	0.000303876	0.000326608	0.000311976	0.000356683	0.000420069	0.000420069	0.000420069	0.000109345	0.000271655	0.000192892	0.000132467	0.000138504	0.001831911
3830003774575	383000	3774575	0.001151491	0.000285925	0.000262417	0.000771806	0.00046292	9.38961E-05	0.000317907	0.000341689	0.000320604	0.000366547	0.000431686	0.000431686	0.000431686	0.000112369	0.000279168	0.000198227	0.000136131	0.000142335	0.001950714
3830103774575	383010	3774575	0.001194615	0.000296633	0.000272245	0.000800711	0.000480257	9.74126E-05	0.000329813	0.000354485	0.00032811	0.000375128	0.000441792	0.000441792	0.000441792	0.000115	0.000285704	0.000202868	0.000139318	0.000145667	0.002063995
3830203774575	383020	3774575	0.001237342	0.000307243	0.000281982	0.00082935	0.000497433	0.000100897	0.000341609	0.000367164	0.000336134	0.000384302	0.000452596	0.000452596	0.000452596	0.000117812	0.00029269	0.000207829	0.000142725	0.000149229	0.002186853
3830303774575	383030	3774575	0.001274495	0.000316468	0.000290449	0.000854252	0.00051237	0.000103926	0.000351867	0.000378189	0.000342604	0.0003917	0.000461309	0.000461309	0.000461309	0.00012008	0.000298325	0.000211829	0.000145472	0.000152102	0.002304362
3830403774575	383040	3774575	0.001303555	0.000323684	0.000297071	0.00087373	0.000524052	0.000106296	0.000359889	0.000386811	0.000346055	0.000395645	0.000465956	0.000465956	0.000465956	0.00012129	0.00030133	0.000213963	0.000146938	0.000153634	0.002402717
3830503774575	383050	3774575	0.00133341	0.000331097	0.000303875	0.000893741	0.000536055	0.00010873	0.000368132	0.000395671	0.000349506	0.000399591	0.000470602	0.000470602	0.000470602	0.0001225	0.000304335	0.000216097	0.000148403	0.000155166	0.002506076
3830603774575	383060	3774575	0.001367644	0.000339598	0.000311677	0.000916687	0.000549817	0.000111522	0.000377583	0.000405829	0.00035287	0.0004062	0.000478386	0.000478386	0.000478386	0.000124526	0.000309368	0.000219671	0.000150858	0.000157732	0.002633679
3830703774575	383070	3774575	0.001401215	0.000347934	0.000319327	0.000939188	0.000563313	0.000114259	0.000386852	0.000415791	0.000362621	0.000414584	0.00048826	0.00048826	0.00048826	0.00012709	0.000315754	0.000224205	0.000153971	0.000160988	0.002772498
3830803774575	383080	3774575	0.001438236	0.000357126	0.000327764	0.000964002	0.000578196	0.000117278	0.000397073	0.000426776	0.000372025	0.000425336	0.000500923	0.000500923	0.000500923	0.00013039	0.00032394	0.0002302	0.000157964	0.000165163	0.002925467
3830903774575	383090	3774575	0.001469153	0.000364803	0.00033481	0.000984725	0.000590626	0.000119799	0.000405608	0.00043595	0.000380048	0.00043451	0.000511726	0.000511726	0.000511726	0.000133204	0.000330929	0.000234981	0.000161371	0.000168725	0.003077486
3831003774575	383100	3774575	0.001499274	0.000372283	0.000341674	0.001004914	0.000602735	0.000122255	0.000413924	0.000444888	0.000386347	0.00044171	0.000520207	0.000520207	0.000520207	0.000135412	0.000336414	0.000238875	0.000164046	0.000171522	0.003236925
3831103774575	383110	3774575	0.001528466	0.000379531	0.000348327	0.00102448	0.00061447	0.000124636	0.000421984	0.000453551	0.000390229	0.000446149	0.000525434	0.000525434	0.000525434	0.000136773	0.000339794	0.000241275	0.000165694	0.000173245	0.003392741
3831203774575	383120	3774575	0.00155779	0.000386813	0.00035501	0.001044136	0.000626259	0.000127027	0.0004308	0.000462252	0.000393594	0.000449996	0.000529965	0.000529965	0.000529965	0.00013752	0.000342724	0.000243356	0.000167123	0.000174739	0.00354036
3831303774575	383130	3774575	0.001586982	0.000394061	0.000361662	0.001063702	0.000637995	0.000129407	0.000438139	0.000470915	0.000394974	0.000451574	0.000531824	0.000531824	0.000531824	0.000138436	0.000343926	0.000244209	0.000167709	0.000175352	0.003687721
3831403774575	383140	3774575	0.001615643	0.000401178	0.000368194	0.001082913	0.000649517	0.000131744	0.000446052	0.000479419	0.000395837	0.000452561	0.000532985	0.000532985	0.000532985	0.000138738	0.000344677	0.000244743	0.000168075	0.000175735	0.003829559
3831503774575	383150	3774575	0.001644835	0.000408427	0.000374847	0.001102479	0.000661253	0.000134125	0.000454111	0.000488082	0.000396527	0.00045335	0.000533915	0.000533915	0.000533915	0.00013898	0.000345278	0.000245169	0.000168368	0.000176041	0.003974849
3831603774575	383160	3774575	0.001674558	0.000415807	0.00038162	0.001122401	0.000673202	0.000136549	0.000462317	0.000496902	0.000397131	0.00045404	0.000534728	0.000534728	0.000534728	0.000139192	0.000345804	0.000245543	0.000168625	0.000176309	0.004121606
3831703774575	383170	3774575	0.001704281	0.000423188	0.000388394	0.001142323	0.000685151	0.000138972	0.000470523	0.000505721	0.000397735	0.00045473	0.000535541	0.000535541	0.000535541	0.00013940	0.00034633	0.000245916	0.000168881	0.000176578	0.004270864
3831903774575	383190	3774575	0.001764788	0.000438212	0.000402183	0.001182879	0.000709476	0.000143906	0.000487228	0.000523676	0.000398339	0.000455421	0.000536354	0.000536354	0.000536354	0.00013961	0.000346856	0.00024629	0.000169138	0.000176846	0.004568518
3832003774575	383200	3774575	0.001795307	0.00044579	0.000409138	0.001203335	0.000721745	0.000146395	0.000495654	0.000532732	0.000398512	0.000455619	0.000536587	0.000536587	0.000536587	0.00013967	0.000347006	0.000246396	0.000169211	0.000176922	0.004714585
3832103774575	383210	3774575	0.001825958	0.000453401	0.000416123	0.00122388	0.000734068	0.000148894	0.000504116	0.000541827	0.000398425	0.00045552	0.00053647	0.00053647	0.00053647	0.00013964	0.000346931	0.000246343	0.000169174	0.000176884	0.004855992
3832203774575	383220	3774575	0.001856743	0.000461045	0.000423139	0.001244513	0.000746444	0.000151404	0.000512615	0.000550962	0.000398166	0.000455224	0.000536122	0.000536122	0.000536122	0.00013955	0.000346706	0.000246183	0.000169064	0.000176769	0.004985062
3832303774575	383230	3774575	0.001887527	0.000468689	0.000430155	0.001265147	0.000758819	0.000153915	0.000521114	0.000560097	0.000397735	0.00045473	0.000535541	0.000535541	0.000535541	0.00013940	0.00034633	0.000245916	0.000168881	0.000176578	0.005104124
3832403774575	383240	3774575	0.001918709	0.000476432	0.000437261	0.001286048	0.000771355	0.000156457	0.000529723	0.00056935	0.000397563	0.00045433	0.000535309	0.000535309	0.000535309	0.00013934	0.000346l8	0.000245809	0.000168808	0.000176501	0.005225946
3832503774575	383250	3774575	0.001949892	0.000484175	0.000444367	0.001306948	0.000783891	0.000159	0.000538332	0.000578603	0.000397304	0.00045423 8	0.00053496	0.00053496	0.00053496	0.00013925 2	0.000345955	0.000245649	0.000168698	0.000176386	0.005339572
3832603774575	383260	3774575	0.001980941	0.000491885	0.000451443	0.00132776	0.000796374	0.000161532	0.000546904	0.000587816	0.00039601	0.000452758	0.000533218	0.000533218	0.000533218	0.000138799	0.000344828	0.000244849	0.000168149	0.000175811	0.005434218
3832703774575	383270	3774575	0.002010664	0.000499265	0.000458217	0.001347682	0.000808323	0.000163956	0.00055511	0.000596636	0.000393853	0.00045029 2	0.000530313	0.000530313	0.000530313	0.000138043	0.000342949	0.000243516	0.000167233	0.000174854	0.005492282
3832803774575	383280	3774575	0.002040652	0.000506711	0.000465051	0.001367782	0.000820379	0.000166401	0.00056339	0.000605535	0.000391351	0.000447431	0.000526945	0.000526945	0.000526945	0.000137166	0.000340771	0.000241969	0.0001661 7	0.000173743	0.005522565
3832903774575	383290	3774575	0.002069844	0.00051396	0.000471703	0.001387348	0.000832114	0.000168781	0.000571449	0.000614197	0.000388849	0.000444571	0.000523576	0.000523576	0.000523576	0.00013628 9	0.000338592	0.000240422	0.000165108	0.000172632	0.005532832
3833003774575	383300	3774575	0.002098638	0.00052111	0.000478265	0.001406648	0.00084369	0.000171129	0.000579398	0.000622741	0.00038557	0.000440822	0.000519161	0.000519161	0.000519161	0.00013514	0.000335737	0.000238395	0.000163716	0.000171177	0.005523342
3833103774575	383310	3774575	0.002127034	0.000528161	0.000484737	0.001425681	0.000855106	0.000173445	0.000587238	0.000631167	0.000381688	0.000436384	0.000513934	0.000513934	0.000513934	0.000133779	0.000332357	0.000235994	0.000162067	0.000169453	0.005479254
3833203774575	383320	3774575	0.002146672	0.000533037	0.000489212	0.001438844	0.000863	0.000175046	0.00059266	0.000636995	0.000375389	0.000429183	0.000505453	0.000505453	0.000505453	0.00013157 1	0.000326873	0.0002321	0.000159393	0.000166657	0.005381503
3833303774575	383330	3774575	0.002165514	0.000537716	0.000493506	0.001451473	0.000870575	0.000176583	0.000597862	0.000642586	0.000369264	0.00042218	0.000497205	0.000497205	0.000497205	0.000129424	0.000321539	0.000228313	0.000156792	0.000163938	0.005291171
3833403774575	383340	3774575	0.002184091	0.000542329	0.000497739	0.001463924	0.000878043	0.000178097	0.00060291	0.000648098	0.000362189	0.000414091	0.000487679	0.000487679	0.000487679	0.000126945	0.000315378	0.000223938	0.000153788	0.000160797	0.005192902
3833503774575	383350	3774575	0.002198289	0.000545854	0.000500975	0.001473441	0.000883751	0.000179255	0.00060691	0.000652311	0.000356926	0.000408074	0.000480593	0.000480593	0.000480593	0.0001251	0.000310796	0.000220684	0.000151554	0.00015846	0.005079276
3833603774575	383360	3774575	0.002206516	0.000547897	0.00050285	0.001478955	0.000887059	0.000179926	0.000609182	0.000654752	0.00035175	0.000402156	0.000473623	0.000473623	0.000473623	0.000123286	0.000306288	0.000217484	0.000149356	0.000156162	0.004962371
3833703774575	383370	3774575	0.002215008	0.000550006	0.000504785	0.001484647	0.000890473	0.000180618	0.000611526	0.000657272	0.000347608	0.000397421	0.000468047	0.000468047	0.000468047	0.000121834	0.000302682	0.000214923	0.000147597	0.000154323	0.004860306
3833803774575	383380	3774575	0.002219652	0.000551159	0.000505844	0.00148776	0.00089234	0.000180997	0.000612808	0.00065865	0.000343467	0.000392686	0.000462471	0.000462471	0.000462471	0.000120383	0.000299076	0.000212363	0.000145839	0.000152485	0.004757119
3833903774575	383390	3774575	0.002213548	0.000549643	0.000504453	0.001483669	0.000889886	0.000180499	0.000611123	0.000656839	0.000338032	0.000386472	0.000455152	0.000455152	0.000455152	0.000118478	0.000294343	0.000209002	0.000143531	0.000150072	0.004629343
3834003774575	383400	3774575	0.00219537	0.000545129	0.00050031	0.001471484	0.000882578	0.000179017	0.000606104	0.000651445	0.000331561	0.000379074	0.000446439	0.000446439	0.000446439	0.00011621	0.000288709	0.000205001	0.000140783	0.000147199	0.004483105
3834103774575	383410	3774575	0.002171353	0.000539166	0.000494836	0.001455386	0.000872922	0.000177059	0.000599474	0.00064418	0.000325349	0.000371972	0.000438075	0.000438075	0.000438075	0.00011403 3	0.0002833	0.000201161	0.000138146	0.000144441	0.004344027
3834203774575	383420	3774575	0.002171618	0.000539231	0.000494897	0.001455564	0.000873029	0.00017708	0.000599547	0.000644397	0.000322933	0.00036921	0.000434822	0.000434822	0.000434822	0.000113186	0.000281196	0.000199667	0.00013712	0.000143369	0.004270864
3834303774575	383430	3774575	0.002172945	0.000539561	0.000495199	0.001456453	0.000873563	0.000177189	0.000599913	0.000644791	0.00032069	0.000366645	0.000431802	0.000431802	0.000431802	0.0001124	0.000279243	0.00019828	0.000136167	0.000142373	0.004202188
3834403774575	383440	3774575	0.002155961	0.000535344	0.000491329	0.001445069	0.000866735	0.000175804	0.000595224	0.000639751	0.000316808	0.000362206	0.000426574	0.000426574	0.000426574	0.000111039	0.000275862	0.000195879	0.000134519	0.000140649	0.004104178
3834503774575	383450	3774575	0.002108059	0.000523449	0.000480412	0.001412963	0.000847477	0.000171898	0.000581999	0.000625537	0.000310164	0.000354611	0.000417629	0.000417629	0.000417629	0.00010871	0.000270077	0.000191772	0.000131698	0.0001377	0.003962598
3834603774575	383460	3774575	0.002058964	0.000511258	0.000469224	0.001380055	0.00082774	0.000167894	0.000568445	0.000610968	0.000304211	0.000347805	0.000409613	0.000409613	0.000409613	0.000106624	0.000264894	0.000188091	0.00012917	0.000135057	0.003832493
3834703774575	383470	3774575	0.002037733	0.000505987	0.000464385	0.001365825	0.000819205	0.000166163	0.000562584	0.000604669	0.000301019	0.000344155	0.000405315	0.000405315	0.000405315	0.000105505	0.000262114	0.000186117	0.000127815	0.00013364	0.003748891
3834803774575	383480	3774575	0.002021943	0.000502066	0.000460787	0.001355242	0.000812857	0.000164875	0.000558224	0.000599983	0.000298603	0.000341393	0.000402062	0.000402062	0.000402062	0.000104658	0.000260011	0.000184624	0.000126789	0.000132567	0.003677454
3834903774575	383490	3774575	0.002015706	0.000500517	0.000459366	0.001351062	0.00081035	0.000164367	0.000556502	0.000598132	0.000297137	0.000339716	0.000400088	0.000400088	0.000400088	0.000104144	0.000258733	0.000183717	0.000126166	0.000131916	0.003623186
3835003774575	383500	3774575	0.00204251	0.000507173	0.000465474	0.001369027	0.000821125	0.000166552	0.000563902	0.000606086	0.000298862	0.000341689	0.000402411	0.000402411	0.000402411	0.000104749	0.000260236	0.000184784	0.000126899	0.000132682	0.00361775

			ISDrainage / Utilities Trenching	ISDrainage / Utilities Trenching	ISAsphalt Paving	ISAsphalt Paving	SVDemolition	SVSite Grubbing / Prep	SVMass Grading / Excavation	SVMass Grading / Excavation	SVDrainage / Utilities Trenching	SVFoundations / Concrete Pads	SVBuilding / Structure Construction	SVBuilding / Structure Construction	SVAsphalt Paving	SVAsphalt Paving	SVArchitectural Coating	SVArchitectural Coating	SVLandscaping or Other Finishing	SVLandscaping or Other Finishing	MDemolition
Unique Identifier	X (UTM)	Y (UTM)	2027	2028	2027	2028	2027	2027	2027	2028	2028	2028	2028	2029	2028	2029	2028	2029	2028	2029	2027
3836803774565	383680	3774565	0.001977387	0.001977387	0.002278805	0.002278805	0.000213633	8.51322E-05	0.000276886	0.000276886	0.000142892	5.54259E-05	0.000254452	0.000254452	0.000148288	0.000148288	3.34014E-05	3.34014E-05	0.000113088	0.000113088	0.000860005
3836903774565	383690	3774565	0.001939662	0.001939662	0.00223533	0.00223533	0.000215086	8.57113E-05	0.00027877	0.00027877	0.000143864	5.58029E-05	0.000257476	0.000257476	0.000149297	0.000149297	3.36286E-05	3.36286E-05	0.000113858	0.000113858	0.000858711
3837003774565	383700	3774565	0.001903002	0.001903002	0.002193082	0.002193082	0.000217785	8.67868E-05	0.000282268	0.000282268	0.000145669	5.65031E-05	0.000265125	0.000265125	0.000151171	0.000151171	3.40506E-05	3.40506E-05	0.000115286	0.000115286	0.000856813
3837103774565	383710	3774565	0.001865879	0.001865879	0.0021503	0.0021503	0.000220761	8.79727E-05	0.000286125	0.000286125	0.000147659	5.72752E-05	0.000276687	0.000276687	0.00015236	0.00015236	3.45158E-05	3.45158E-05	0.000116861	0.000116861	0.000854225
3837203774565	383720	3774565	0.001828478	0.001828478	0.002107198	0.002107198	0.000220968	8.80554E-05	0.000286394	0.000286394	0.000147798	5.73291E-05	0.000278377	0.000278377	0.00015338	0.00015338	3.45483E-05	3.45483E-05	0.000116971	0.000116971	0.000851377
3837303774565	383730	3774565	0.001792188	0.001792188	0.002065376	0.002065376	0.000220553	8.78899E-05	0.000285856	0.000285856	0.000147521	5.72213E-05	0.000278021	0.000278021	0.00015309	0.00015309	3.44834E-05	3.44834E-05	0.000116752	0.000116752	0.000849134
3837403774565	383740	3774565	0.001756685	0.001756685	0.002024461	0.002024461	0.000220069	8.76969E-05	0.000285228	0.000285228	0.000147197	5.70956E-05	0.000277576	0.000277576	0.00015256	0.00015256	3.44076E-05	3.44076E-05	0.000116495	0.000116495	0.000846719
3837503774565	383750	3774565	0.001721876	0.001721876	0.001984346	0.001984346	0.000219584	8.75039E-05	0.0002846	0.0002846	0.000146873	5.697E-05	0.000277043	0.000277043	0.00015242	0.00015242	3.43319E-05	3.43319E-05	0.000116239	0.000116239	0.000844044
3837603774565	383760	3774565	0.001687761	0.001687761	0.001945032	0.001945032	0.000219031	8.72832E-05	0.000283882	0.000283882	0.000146502	5.68263E-05	0.000276331	0.000276331	0.00015203	0.00015203	3.42453E-05	3.42453E-05	0.000115946	0.000115946	0.000841111
3837703774565	383770	3774565	0.00165448	0.00165448	0.001906677	0.001906677	0.000218477	8.70626E-05	0.000283165	0.000283165	0.000146132	5.66827E-05	0.00027562	0.00027562	0.00015165	0.00015165	3.41588E-05	3.41588E-05	0.000115653	0.000115653	0.000838091
3837803774565	383780	3774565	0.001622588	0.001622588	0.001869923	0.001869923	0.000217923	8.6842E-05	0.000282447	0.000282447	0.000145762	5.6539E-05	0.000274997	0.000274997	0.00015126	0.00015126	3.40722E-05	3.40722E-05	0.000115359	0.000115359	0.000835503
3837903774565	383790	3774565	0.001591436	0.001591436	0.001834023	0.001834023	0.000217439	8.6649E-05	0.000281819	0.000281819	0.000145438	5.64134E-05	0.000274375	0.000274375	0.00015093	0.00015093	3.39965E-05	3.39965E-05	0.000115103	0.000115103	0.000832742
3838003774565	383800	3774565	0.001561209	0.001561209	0.001799189	0.001799189	0.000216954	8.64559E-05	0.000281192	0.000281192	0.000145114	5.62877E-05	0.000273752	0.000273752	0.00015059	0.00015059	3.39207E-05	3.39207E-05	0.000114847	0.000114847	0.000830067
3838103774565	383810	3774565	0.00153177	0.00153177	0.001765262	0.001765262	0.000216539	8.62904E-05	0.000280653	0.000280653	0.000144836	5.618E-05	0.000273129	0.000273129	0.00015030	0.00015030	3.38558E-05	3.38558E-05	0.000114627	0.000114627	0.000827479
3838203774565	383820	3774565	0.001503025	0.001503025	0.001732135	0.001732135	0.000216055	8.60974E-05	0.000280026	0.000280026	0.000144512	5.60543E-05	0.000272507	0.000272507	0.00014997	0.00014997	3.37801E-05	3.37801E-05	0.00011437	0.00011437	0.000824718
3838303774565	383830	3774565	0.00147516	0.00147516	0.001700022	0.001700022	0.00021564	8.59319E-05	0.000279487	0.000279487	0.000144234	5.59465E-05	0.000271973	0.000271973	0.00014968	0.00014968	3.37152E-05	3.37152E-05	0.000114151	0.000114151	0.000822389
3838403774565	383840	3774565	0.001447757	0.001447757	0.001668443	0.001668443	0.000215224	8.57665E-05	0.000278949	0.000278949	0.00014396	5.58388E-05	0.000271262	0.000271262	0.00014939	0.00014939	3.36502E-05	3.36502E-05	0.000113931	0.000113931	0.000819887
3838503774565	383850	3774565	0.001420817	0.001420817	0.001637396	0.001637396	0.00021474	8.55734E-05	0.000278321	0.000278321	0.000143632	5.57131E-05	0.00027055	0.00027055	0.00014957	0.00014957	3.35745E-05	3.35745E-05	0.000113674	0.000113674	0.000817039
3838603774565	383860	3774565	0.001394387	0.001394387	0.001606937	0.001606937	0.000214256	8.53804E-05	0.000277693	0.000277693	0.000143308	5.55875E-05	0.000269928	0.000269928	0.00014872	0.00014872	3.34988E-05	3.34988E-05	0.000113418	0.000113418	0.000813761
3838703774565	383870	3774565	0.001368558	0.001368558	0.001577171	0.001577171	0.000213771	8.51873E-05	0.000277066	0.000277066	0.000142984	5.54618E-05	0.000269216	0.000269216	0.00014838	0.00014838	3.3423E-05	3.3423E-05	0.000113161	0.000113161	0.000810482
3838803774565	383880	3774565	0.001343284	0.001343284	0.001548045	0.001548045	0.000213287	8.49943E-05	0.000276438	0.000276438	0.00014266	5.53361E-05	0.000268683	0.000268683	0.00014804	0.00014804	3.33473E-05	3.33473E-05	0.000112905	0.000112905	0.000806945
3838903774565	383890	3774565	0.001318567	0.001318567	0.001519559	0.001519559	0.000212733	8.47737E-05	0.00027572	0.00027572	0.00014229	5.51925E-05	0.000268149	0.000268149	0.00014764	0.00014764	3.32607E-05	3.32607E-05	0.000112612	0.000112612	0.000803235
3839003774565	383900	3774565	0.00129445	0.00129445	0.001491767	0.001491767	0.000212249	8.45806E-05	0.000275092	0.000275092	0.000141966	5.50668E-05	0.000267526	0.000267526	0.00014732	0.00014732	3.3185E-05	3.3185E-05	0.000112356	0.000112356	0.000799525
3839103774565	383910	3774565	0.001270797	0.001270797	0.001464508	0.001464508	0.000211764	8.43876E-05	0.000274464	0.000274464	0.000141642	5.49411E-05	0.000266904	0.000266904	0.00014699	0.00014699	3.31092E-05	3.31092E-05	0.000112099	0.000112099	0.000795557
3829703774575	382970	3774575	0.000877486	0.000877486	0.001011244	0.001011244	0.000176539	7.03506E-05	0.00022881	0.00022881	0.000118081	4.58022E-05	0.000219411	0.000219411	0.00012541	0.00012541	2.76018E-05	2.76018E-05	9.34525E-05	9.34525E-05	0.000413524
3829803774575	382980	3774575	0.000925302	0.000925302	0.001066348	0.001066348	0.000179031	7.13434E-05	0.000232039	0.000232039	0.000119748	4.64486E-05	0.000222079	0.000222079	0.00012427	0.00012427	2.79914E-05	2.79914E-05	9.47714E-05	9.47714E-05	0.000426034
3829903774575	382990	3774575	0.000982838	0.000982838	0.001132655	0.001132655	0.000182352	7.26671E-05	0.000236344	0.000236344	0.000121969	4.73104E-05	0.000225459	0.000225459	0.00012676	0.00012676	2.85107E-05	2.85107E-05	9.65298E-05	9.65298E-05	0.00044165
3830003774575	383000	3774575	0.001046577	0.001046577	0.00120611	0.00120611	0.00018602	7.41287E-05	0.000241098	0.000241098	0.000124423	4.8262E-05	0.000229105	0.000229105	0.00012912	0.00012912	2.90842E-05	2.90842E-05	9.84714E-05	9.84714E-05	0.000458905
3830103774575	383010	3774575	0.001107353	0.001107353	0.00127615	0.00127615	0.000189204	7.53973E-05	0.000245224	0.000245224	0.000126552	4.90879E-05	0.00023204	0.00023204	0.00013132	0.00013132	2.95819E-05	2.95819E-05	0.000100157	0.000100157	0.000474521
3830203774575	383020	3774575	0.001173268	0.001173268	0.001352112	0.001352112	0.000192525	7.6721E-05	0.00024952	0.00024952	0.000128774	4.99497E-05	0.000235153	0.000235153	0.00013363	0.00013363	3.01013E-05	3.01013E-05	0.000101915	0.000101915	0.000491259
3830303774575	383030	3774575	0.001236312	0.001236312	0.001424767	0.001424767	0.000195294	7.78241E-05	0.000253117	0.000253117	0.000130625	5.06679E-05	0.000237732	0.000237732	0.00013559	0.00013559	3.05341E-05	3.05341E-05	0.00010338	0.00010338	0.000505322
3830403774575	383040	3774575	0.001289081	0.001289081	0.001485579	0.001485579	0.000196608	7.83481E-05	0.000254821	0.000254821	0.000131505	5.1009E-05	0.000238977	0.000238977	0.00013647	0.00013647	3.07397E-05	3.07397E-05	0.000104076	0.000104076	0.000514726
3830503774575	383050	3774575	0.001344534	0.001344534	0.001549485	0.001549485	0.000198062	7.89272E-05	0.000256705	0.000256705	0.000132477	5.13861E-05	0.000240311	0.000240311	0.00013748	0.00013748	3.09669E-05	3.09669E-05	0.000104846	0.000104846	0.000524303
3830603774575	383060	3774575	0.001412994	0.001412994	0.001628381	0.001628381	0.000200553	7.992E-05	0.00025934	0.00025934	0.000133143	5.20324E-05	0.000242713	0.000242713	0.00013921	0.00013921	3.13564E-05	3.13564E-05	0.000106164	0.000106164	0.000537331
3830703774575	383070	3774575	0.001487472	0.001487472	0.001714212	0.001714212	0.000203529	8.11058E-05	0.000263791	0.000263791	0.000136134	5.28045E-05	0.000245736	0.000245736	0.00014127	0.00014127	3.18217E-05	3.18217E-05	0.00010774	0.00010774	0.000550962
3830803774575	383080	3774575	0.001569541	0.001569541	0.001808791	0.001808791	0.000207335	8.26226E-05	0.000268724	0.000268724	0.00013868	5.3792E-05	0.00024876	0.00024876	0.00014317	0.00014317	3.24168E-05	3.24168E-05	0.000109755	0.000109755	0.000579089
3830903774575	383090	3774575	0.001651101	0.001651101	0.001902783	0.001902783	0.000210311	8.38085E-05	0.000272581	0.000272581	0.00014067	5.4564E-05	0.00025134	0.00025134	0.00014598	0.00014598	3.2882E-05	3.2882E-05	0.00011133	0.00011133	0.000588579
3831003774575	383100	3774575	0.001736642	0.001736642	0.002001363	0.002001363	0.00021301	8.4884E-05	0.000276079	0.000276079	0.000142475	5.52643E-05	0.000254097	0.000254097	0.00014785	0.00014785	3.3304E-05	3.3304E-05	0.000112759	0.000112759	0.000597034
3831103774575	383110	3774575	0.001820238	0.001820238	0.002097702	0.002097702	0.000215086	8.57113E-05	0.00027877	0.00027877	0.000143864	5.58029E-05	0.00025632	0.00025632	0.00014929	0.00014929	3.36286E-05	3.36286E-05	0.000113858	0.000113858	0.000605317
3831203774575	383120	3774575	0.001899437	0.001899437	0.002188974	0.002188974	0.000216885	8.64283E-05	0.000281102	0.000281102	0.000145067	5.62697E-05	0.000258366	0.000258366	0.00015046	0.00015046	3.39099E-05	3.39099E-05	0.00011481	0.00011481	0.000613427
3831303774575	383130	3774575	0.001978498	0.001978498	0.002280086	0.002280086	0.000218477	8.70626E-05	0.000283165	0.000283165	0.000146132	5.66827E-05	0.000260322	0.000260322	0.00015651	0.00015651	3.41588E-05	3.41588E-05	0.000115653	0.000115653	0.000620329
3831403774575	383140	3774575	0.002054596	0.002054596	0.002367783	0.002367783	0.000219307	8.73935E-05	0.000284241	0.000284241	0.000146687	5.68981E-05	0.00026139	0.00026139	0.00015222	0.00015222	3.42886E-05	3.42886E-05	0.000116092	0.000116092	0.000626799
3831503774575	383150	3774575	0.002132545	0.002132545	0.002457615	0.002457615	0.000220207	8.77521E-05	0.000285407	0.000285407	0.000147289	5.71316E-05	0.000262368	0.000262368	0.00015285	0.00015285	3.44293E-05	3.44293E-05	0.000116568	0.000116568	0.00063327
3831603774575	383160	3774575	0.002211281	0.002211281	0.002548353	0.002548353	0.000220691	8.79451E-05	0.000286035	0.000286035	0.000147613	5.72572E-05	0.000263257	0.000263257	0.00015318	0.00015318	3.4505E-05	3.4505E-05	0.000116825	0.000116825	0.000639741
3831703774575	383170	3774575	0.00229136	0.00229136	0.002640638	0.002640638	0.000221314	8.81933E-05	0.000286842	0.000286842	0.0001483	5.74188E-05	0.000263969	0.000263969	0.00015321	0.00015321	3.46024E-05	3.46024E-05	0.000117155	0.000117155	0.000646212
3831903774575	383190	3774575	0.002451054	0.002451054	0.002824675	0.002824675	0.000221314	8.81933E-05	0.000286842	0.000286842	0.0001483	5.74188E-05	0.00026388	0.00026388	0.00015321	0.00015321	3.46024E-05	3.46024E-05	0.000117155	0.000117155	0.000659153
3832003774575	383200	3774575	0.00252942	0.00252942	0.002914987	0.002914987	0.000220761	8.79727E-05	0.000286125	0.000286125	0.000147659	5.72752E-05	0.000262991	0.000262991	0.00015236	0.00015236	3.45158E-05	3.45158E-05	0.000116861	0.000116861	0.000665624
3832103774575	383210	3774575	0.002605287	0.002605287	0.003002418	0.003002418	0.000220069	8.76969E-05	0.000285228	0.000285228	0.000147197	5.70956E-05	0.000261745	0.000261745	0.00015256	0.00015256	3.44076E-05	3.44076E-05	0.000116495	0.000116495	0.000672095
3832203774575	383220	3774575	0.002674534	0.002674534	0.003082221	0.003082221	0.000218754	8.71729E-05	0.000283524	0.000283524	0.000146317	5.67545E-05	0.000259878	0.000259878	0.00015143	0.00015143	3.42021E-05	3.42021E-05	0.000115799	0.000115799	0.000678565
3832303774575	383230	3774575	0.002738412	0.002738412	0.003155835	0.003155835	0.000217508	8.66765E-05	0.000281909	0.000281909	0.000145484	5.64313E-05	0.00025801	0.00025801	0.00015079	0.00015079	3.40073E-05	3.40073E-05	0.00011514	0.00011514	0.00068495
3832403774575	383240	3774575	0.002803771	0.002803771	0.003231157	0.003231157	0.000216747	8.63732E-05	0.000280922	0.000280922	0.000144975	5.62338E-05	0.000257121	0.000257121	0.00015045	0.00015045	3.38883E-05	3.38883E-05	0.000114737	0.000114737	0.000691162
3832503774575	383250	3774575	0.002864732	0.002864732	0.003301411	0.003301411	0.000216193	8.61526E-05	0.000280205	0.000280205	0.000144604	5.60902E-05	0.000256231	0.000256231	0.00015066	0.00015066	3.38017E-05	3.38017E-05	0.000114444	0.000114444	0.000697029
3832603774575	383260	3774575	0.00291551	0.00291551	0.00335993	0.00335993	0.000215294	8.5794E-05	0.000279039	0.000279039	0.000144003	5.58568E-05	0.000255075	0.000255075	0.00014944	0.00014944	3.36611E-05	3.36611E-05	0.000113967	0.000113967	0.000702464
3832703774575	383270	3774575	0.002946662	0.002946662	0.00339583	0.00339583	0.000213633	8.51322E-05	0.000276886	0.000276886	0.000142892	5.54259E-05	0.000253118	0.000253118	0.00014828	0.00014828	3.34014E-05	3.34014E-05	0.000113088	0.000113088	0.000706864
3832803774575	383280	3774575	0.00296291	0.00296291	0.003414554	0.003414554	0.00021211	8.45255E-05	0.000274913	0.000274913	0.000141873	5.50309E-05	0.000251162	0.000251162	0.00014732	0.00014732	3.31633E-05	3.31633E-05	0.000112282	0.000112282	0.000711264
3832903774575	383290	3774575	0.002968418	0.002968418	0.003420902	0.003420902	0.000210588	8.39188E-05	0.00027294	0.00027294	0.000140855	5.46359E-05	0.000249383	0.000249383	0.00014675	0.00014675	3.29253E-05	3.29253E-05	0.000111476	0.000111476	0.000715837
3833003774575	383300	3774575	0.002963326	0.002963326	0.003415034	0.003415034	0.000208996	8.32845E-05	0.000270877	0.000270877	0.00013979	5.42229E-05	0.000247604	0.000247604	0.00014507	0.00014507	3.26764E-05	3.26764E-05	0.000110634	0.000110634	0.000720323
3833103774575	383310	3774575	0.002939673	0.002939673	0.003387775	0.003387775	0.000207404	8.26502E-05	0.000268814	0.000268814	0.000138726	5.38099E-05	0.000245736	0.000245736	0.00014396	0.00014396	3.24276E-05	3.24276E-05	0.000109791	0.000109791	0.000724637
3833203774575	383320	3774575	0.002887228	0.002887228	0.003327337	0.003327337	0.000204567	8.15195E-05	0.000265136	0.000265136	0.000136828	5.30738E-05	0.000243068	0.000243068	0.00014199	0.00014199	3.1984E-05	3.1984E-05	0.000108289	0.000108289	0.00071808
3833303774575	383330	3774575	0.002838765	0.002838765	0.003271485	0.003271485	0.000201591	8.03337E-05	0.000261279	0.000261279	0.000134838	5.23018E-05	0.000240578	0.000240578	0.00013993	0.00013993	3.15187E-05	3.15187E-05	0.000106714	0.000106714	0.000699876
3833403774575	383340	3774575	0.002786042	0.002786042	0.003210726	0.003210726	0.000198961	7.92857E-05	0.000257871	0.000257871	0.00013079	5.16195E-05	0.000237732	0.000237732	0.00013810	0.00013810	3.11075E-05	3.11075E-05	0.000105322	0.000105322	0.000696166
3833503774575	383350	3774575	0.002725081	0.002725081	0.003140472	0.003140472	0.000196332	7.82378E-05	0.000254463	0.000254463	0.00013132	5.09372E-05	0.000234797	0.000234797	0.00013627	0.00013627	3.06964E-05	3.06964E-05	0.00010393	0.00010393	0.000691938
3833603774575	383360	3774575	0.00266236	0.00266236	0.003068191	0.003068191	0.000193771	7.72174E-05	0.000251144	0.000251144	0.000129607	5.02729E-05	0.000232129	0.000232129	0.00013450	0.00013450	3.0296E-05	3.0296E-05	0.000102574	0.000102574	0.000687624
3833703774575	383370	3774575	0.002607601	0.002607601	0.003005085	0.003005085	0.000191764	7.64176E-05	0.000248543	0.000248543	0.000128265	4.97522E-05	0.000229994	0.000229994	0.00013310	0.00013310	2.99823E-05	2.99823E-05	0.000101512	0.000101512	0.000684864
3833803774575	383380	3774575	0.00255224	0.00255224	0.002941286	0.002941286	0.000189827	7.56455E-05	0.000246031	0.000246031	0.000126969	4.92495E-05	0.000228038	0.000228038	0.00013176	0.00013176	2.96793E-05	2.96793E-05	0.000100486	0.000100486	0.000681758
3833903774575	383390	3774575	0.002483688	0.002483688	0.002862283	0.002862283	0.000187335	7.46527E-05	0.000242802	0.000242802	0.000125302	4.86031E-05	0.000225459	0.000225459	0.00013003	0.00013003	2.92898E-05	2.92898E-05	9.91674E-05	9.91674E-05	0.000675632
3834003774575	383400	3774575	0.002405229	0.002405229	0.002771865	0.002771865	0.000184498	7.3522E-05	0.000239125	0.000239125	0.000123404	4.7867E-05	0.000222613	0.000222613	0.00012806	0.00012806	2.88462E-05	2.88462E-05	9.76654E-05	9.76654E-05	0.000666918
3834103774575	383410	3774575	0.002330612	0.002330612	0.002685874	0.002685874	0.00018173	7.24189E-05	0.000235537	0.000235537	0.000121553	4.71488E-05	0.000219855	0.000219855	0.00012614	0.00012614	2.84134E-05	2.84134E-05	9.62001E-05	9.62001E-05	0.00065829
3834203774575	383420	3774575	0.00229136	0.00229136	0.002640638	0.002640638	0.000180622	7.19776E-05	0.000234102	0.000234102	0.000120812	4.68615E-05	0.000218699	0.000218699	0.00012537	0.00012537	2.82402E-05	2.82402E-05	9.56139E-05	9.56139E-05	0.000657169
3834303774575	383430	3774575	0.002254515	0.002254515	0.002598176	0.002598176	0.000179654	7.15916E-05	0.000232846	0.000232846	0.000120164	4.66102E-05	0.000217721	0.000217721	0.00012470	0.00012470	2.80887E-05	2.80887E-05	9.51011E-05	9.51011E-05	0.000656479
3834403774575	383440	3774575	0.002201931	0.002201931	0.002537578	0.002537578	0.000177923	7.09021E-05	0.000230604	0.000230604	0.000119907	4.61613E-05	0.000215942	0.000215942	0.00012350	0.00012350	2.78182E-05	2.78182E-05	9.41852E-05	9.41852E-05	0.000651733
3834503774575	383450	3774575	0.002125972	0.002125972	0.00245004	0.00245004	0.000174948	6.97163E-05	0.000226747	0.000226747	0.00011701	4.53892E-05	0.000213007	0.000213007	0.00012143	0.00012143	2.7353E-05	2.7353E-05	9.261E-05	9.261E-05	0.000640517
3834603774575	383460	3774575	0.002056169	0.002056169	0.002369597	0.002369597	0.000172318	6.86683E-05	0.000223339	0.000223339	0.000115258	4.4707E-05	0.00021025	0.00021025	0.00011961	0.00011961	2.69418E-05	2.69418E-05	9.12179E-05	9.12179E-05	0.000630078
3834703774575	383470	3774575	0.002011316	0.002011316	0.002317907	0.002317907	0.000170865	6.80892E-05	0.000221455	0.000221455	0.000114286	4.43299E-05	0.000208827	0.000208827	0.00011860	0.00011860	2.67146E-05	2.67146E-05	9.04486E-05	9.04486E-05	0.000625592
3834803774575	383480	3774575	0.001972989	0.001972989	0.002273738	0.002273738	0.000169757	6.7648E-05	0.00022002	0.00022002	0.000113545	4.40426E-05	0.000207671	0.000207671	0.00011783	0.00011783	2.65415E-05	2.65415E-05	8.98624E-05	8.98624E-05	0.000622572
3834903774575	383490	3774575	0.001943874	0.001943874	0.002240184	0.002240184	0.000169135	6.73998E-05	0.000219213	0.000219213	0.000113128	4.38811E-05	0.000207048	0.000207048	0.00011740	0.00011740	2.64441E-05	2.64441E-05	8.95327E-05	8.95327E-05	0.000621882
3835003774575	383500	3774575	0.001940958	0.001940958	0.002236824	0.002236824	0.000169896	6.77031E-05	0.000220199	0.000220199	0.000113638	4.40786E-05	0.000207849	0.000207849	0.00011792	0.00011792	2.65631E-05	2.65631E-05	8.99357E-05	8.99357E-05	0.000628698

			MSite Grubbing / Prep	MMass Grading / Excavation	MMass Grading / Excavation	MDrainage / Utilities Trenching	MFoundations / Concrete Pads	MBuilding / Structure Construction	MAsphalt Paving	MLandscaping or Other Finishing	MWaterside Construction (Piles)	RSSWRestriping South Valley	RSSWRestriping Silver Lake Boulevard	RSSWDemolition	RSSWPlacing Base	RSSWForm	Child Risk				
Unique Identifier	X (UTM)	Y (UTM)	2027	2027	2028	2028	2028	2028	2028	2028	2028	2029	2029	2029	2029	2029	3rd Trimester	0<2	2<16	Total	per million
3836803774565	383680	3774565	0.000795167	0.001322662	0.001322662	0.000636134	0.000301426	0.000817774	0.000531734	0.000365165	0.000392481	9.48607E-05	0.000218154	0.000677808	6.16353E-05	0.000134056	7.03883E-08	1.8852E-06	2.501E-07	2.20569E-06	2.20569051
3836903774565	383690	3774565	0.000793971	0.001320672	0.001320672	0.000635177	0.000300972	0.000816544	0.000530934	0.000364615	0.000391891	9.55986E-05	0.000217856	0.000676803	6.15438E-05	0.000133857	6.98608E-08	1.86316E-06	2.4712E-07	2.18015E-06	2.18014714
3837003774565	383700	3774565	0.000792216	0.001317753	0.001317753	0.000633773	0.000300307	0.000814739	0.0052976	0.000363809	0.000391025	9.67202E-05	0.00021741	0.00067534	6.14109E-05	0.000133568	6.99089E-08	1.84785E-06	2.4438E-07	2.16215E-06	2.16214536
3837103774565	383710	3774565	0.000789822	0.001313772	0.001313772	0.000631858	0.0002994	0.000812277	0.00052816	0.00036271	0.000389843	9.66021E-05	0.000216814	0.000673421	6.12363E-05	0.000133188	6.93634E-08	1.82507E-06	2.415E-07	2.13594E-06	2.13594119
3837203774565	383720	3774565	0.00078719	0.001309393	0.001309393	0.000629752	0.000298402	0.00080957	0.000526399	0.000361501	0.000388544	9.63365E-05	0.000216129	0.000671319	6.10452E-05	0.000132773	6.86494E-08	1.8002E-06	2.3833E-07	2.10717E-06	2.10717492
3837303774565	383730	3774565	0.000785116	0.001305943	0.001305943	0.000628093	0.000297616	0.000807437	0.000525012	0.000360549	0.00038752	9.60708E-05	0.000215623	0.000669674	6.08956E-05	0.000132447	6.78685E-08	1.77528E-06	2.3522E-07	2.07837E-06	2.07836644
3837403774565	383740	3774565	0.000782882	0.001302228	0.001302228	0.000626306	0.000296769	0.00080514	0.000523519	0.000359523	0.000386418	9.58052E-05	0.000215087	0.000667937	6.07377E-05	0.000132104	6.70958E-08	1.7508E-06	2.3217E-07	2.05006E-06	2.0500611
3837503774565	383750	3774565	0.000780409	0.001298114	0.001298114	0.000624328	0.000295831	0.000802597	0.000521865	0.000358387	0.000385197	9.55396E-05	0.000214462	0.000665926	6.05548E-05	0.000131706	6.63308E-08	1.72673E-06	2.2915E-07	2.02221E-06	2.02220822
3837603774565	383760	3774565	0.000777697	0.001293603	0.001293603	0.000622158	0.000294803	0.000799807	0.000520051	0.000357142	0.000383858	9.52739E-05	0.000213807	0.000663824	6.03637E-05	0.00013129	6.55688E-08	1.70295E-06	2.2617E-07	1.99468E-06	1.99468467
3837703774565	383770	3774565	0.000774905	0.001288959	0.001288959	0.000619924	0.000293745	0.000796936	0.000518184	0.00035586	0.00038248	9.49788E-05	0.000213092	0.000661539	6.01559E-05	0.000130838	6.48206E-08	1.67968E-06	2.2325E-07	1.96775E-06	1.96775404
3837803774565	383780	3774565	0.000772512	0.001284978	0.001284978	0.00061801	0.000292838	0.000794475	0.000516584	0.000354761	0.000381299	9.47427E-05	0.000212527	0.000659711	5.99897E-05	0.000130477	6.4113E-08	1.65762E-06	2.2048E-07	1.94221E-06	1.94221487
3837903774565	383790	3774565	0.000769959	0.001280732	0.001280732	0.000615967	0.00029187	0.00079185	0.000514877	0.000353588	0.000380039	9.45065E-05	0.000211901	0.000657792	5.98151E-05	0.000130097	6.34154E-08	1.63596E-06	2.1776E-07	1.91713E-06	1.91713179
3838003774565	383800	3774565	0.000767486	0.001276618	0.001276618	0.000613989	0.000290933	0.000789306	0.000513223	0.000352453	0.000378819	9.42704E-05	0.000211306	0.000655872	5.96406E-05	0.000129718	6.27361E-08	1.61494E-06	2.1512E-07	1.89279E-06	1.89279045
3838103774565	383810	3774565	0.000765093	0.001272638	0.001272638	0.000612075	0.000290025	0.000786845	0.000511623	0.000351354	0.000377637	9.40638E-05	0.00021074	0.000654044	5.94744E-05	0.000129356	6.20753E-08	1.59451E-06	2.1255E-07	1.86914E-06	1.86914152
3838203774565	383820	3774565	0.00076254	0.001268392	0.001268392	0.000610032	0.000289058	0.0007842	0.000509916	0.000350181	0.000376377	9.38572E-05	0.000210115	0.000652125	5.92998E-05	0.000128977	6.14231E-08	1.57447E-06	2.1003E-07	1.84592E-06	1.84592425
3838303774565	383830	3774565	0.000760387	0.001264809	0.001264809	0.000608309	0.000288241	0.000782005	0.000508476	0.000349192	0.000375314	9.36801E-05	0.000209609	0.000650389	5.91419E-05	0.000128633	6.07986E-08	1.55523E-06	2.0762E-07	1.82365E-06	1.82364777
3838403774565	383840	3774565	0.000758073	0.001260961	0.001260961	0.000606459	0.000287364	0.000779626	0.000506929	0.00034813	0.000374172	9.34735E-05	0.000209043	0.000648652	5.8984E-05	0.00012829	6.01777E-08	1.53623E-06	2.0523E-07	1.80164E-06	1.80163958
3838503774565	383850	3774565	0.000755441	0.001256582	0.001256582	0.000604353	0.000286366	0.000776918	0.000505168	0.000346921	0.000372873	9.32964E-05	0.000208418	0.000646641	5.88012E-05	0.000127892	5.95556E-08	1.51737E-06	2.0285E-07	1.77977E-06	1.77977052
3838603774565	383860	3774565	0.000752409	0.00125154	0.00125154	0.000601928	0.000285217	0.000773801	0.000503141	0.000345529	0.000371377	9.30603E-05	0.000207703	0.000644356	5.85934E-05	0.00012744	5.89318E-08	1.49862E-06	2.0049E-07	1.75805E-06	1.75804724
3838703774565	383870	3774565	0.000749378	0.001246498	0.001246498	0.000599502	0.000284068	0.000770683	0.000501114	0.000344137	0.000369881	9.28537E-05	0.000206929	0.00064198	5.83773E-05	0.00012697	5.8312E-08	1.48011E-06	1.9817E-07	1.7366E-06	1.73659519
3838803774565	383880	3774565	0.000746107	0.001241057	0.001241057	0.000596886	0.000282828	0.0007672	0.000498927	0.000342635	0.000368266	9.26176E-05	0.000206125	0.000639421	5.81446E-05	0.000126464	5.76978E-08	1.46188E-06	1.9588E-07	1.71546E-06	1.71545956
3838903774565	383890	3774565	0.000742677	0.001235352	0.001235352	0.000594142	0.000281528	0.000763792	0.000496633	0.00034106	0.000366573	9.23815E-05	0.000205292	0.000636862	5.79119E-05	0.000125958	5.70874E-08	1.44386E-06	1.9363E-07	1.69458E-06	1.69457561
3839003774565	383900	3774565	0.000739247	0.001229646	0.001229646	0.000591398	0.000280228	0.000760264	0.00049434	0.000339484	0.00036488	9.21749E-05	0.000204428	0.00063412	5.76625E-05	0.000125415	5.6486E-08	1.42621E-06	1.9142E-07	1.67411E-06	1.67411114
3839103774565	383910	3774565	0.000735578	0.001223542	0.001223542	0.000588462	0.000278837	0.00075649	0.000491886	0.000337799	0.000363069	9.19388E-05	0.000203535	0.000631286	5.74049E-05	0.000124855	5.58855E-08	1.40869E-06	1.8922E-07	1.6538E-06	1.65379517
3829703774575	382970	3774575	0.000382347	0.000635987	0.000635987	0.000305878	0.000144937	0.000393217	0.000255678	0.000175585	0.00018872	7.98377E-05	0.000117339	0.000363764	3.30783E-05	7.19449E-05	4.47757E-08	1.29066E-06	1.4454E-07	1.47998E-06	1.4799752
3829803774575	382980	3774575	0.000393914	0.000655227	0.000655227	0.000315131	0.000149322	0.000405113	0.000263413	0.000180897	0.000194429	8.08707E-05	0.000120376	0.00037327	3.39426E-05	7.38248E-05	4.67662E-08	1.3541E-06	1.5059E-07	1.55146E-06	1.55145974
3829903774575	382990	3774575	0.000408353	0.000679244	0.000679244	0.000326682	0.000154795	0.000419962	0.000273068	0.000187528	0.000201556	8.22579E-05	0.000124247	0.000385334	3.50397E-05	7.6211E-05	4.91747E-08	1.43093E-06	1.5799E-07	1.63809E-06	1.63809334
3830003774575	383000	3774575	0.000424307	0.000705782	0.000705782	0.000339446	0.000160843	0.0004363 7	0.000283737	0.000194855	0.000209431	8.38517E-05	0.000128653	0.000398861	3.62697E-05	7.88863E-05	5.18288E-08	1.51616E-06	1.6622E-07	1.73422E-06	1.73421617
3830103774575	383010	3774575	0.000438746	0.0007298	0.0007298	0.000350997	0.000166316	0.00045122	0.000293392	0.000201485	0.000216558	8.52094E-05	0.000132584	0.000411108	3.73834E-05	8.13086E-05	5.42798E-08	1.59608E-06	1.7396E-07	1.82432E-06	1.82432129
3830203774575	383020	3774575	0.000454222	0.000755542	0.000755542	0.000363377	0.000172183	0.000467135	0.000303741	0.000208592	0.000224196	8.66851E-05	0.000136722	0.000424087	3.85636E-05	8.38754E-05	5.68721E-08	1.68136E-06	1.8231E-07	1.92054E-06	1.92053985
3830303774575	383030	3774575	0.000467225	0.00077717	0.00077717	0.00037378	0.000177112	0.000480508	0.000312436	0.000214564	0.000230614	8.79543E-05	0.000140146	0.000434781	3.9536E-05	8.59904E-05	5.92728E-08	1.76122E-06	1.9005E-07	2.01054E-06	2.01054153
3830403774575	383040	3774575	0.00047592	0.000791633	0.000791633	0.000380736	0.000180408	0.00048945	0.000318251	0.000218557	0.000234906	8.85445E-05	0.000142379	0.000441727	4.01676E-05	8.73642E-05	6.11848E-08	1.82583E-06	1.9614E-07	2.08315E-06	2.08314941
3830503774575	383050	3774575	0.000484774	0.000806362	0.000806362	0.00038782	0.000183764	0.000498557	0.000324172	0.000222623	0.000239277	8.91644E-05	0.000144612	0.000448673	4.07993E-05	8.8738E-05	6.31633E-08	1.89289E-06	2.0248E-07	2.15854E-06	2.15853777
3830603774575	383060	3774575	0.00049682	0.000826398	0.000826398	0.000397456	0.000188331	0.000510945	0.000332227	0.000228155	0.000245222	9.03745E-05	0.000147977	0.000458544	4.16969E-05	9.06903E-05	6.56322E-08	1.97637E-06	2.1058E-07	2.25258E-06	2.25258078
3830703774575	383070	3774575	0.000509424	0.000847364	0.000847364	0.000407539	0.000193108	0.000523907	0.000340655	0.000233943	0.000251443	9.17912E-05	0.000153128	0.000474082	4.31098E-05	9.37633E-05	6.82975E-08	2.06696E-06	2.1948E-07	2.35474E-06	2.35474015
3830803774575	383080	3774575	0.00053543	0.000890621	0.000890621	0.00042834	0.000202966	0.000550652	0.000358045	0.000245885	0.000264279	9.31489E-05	0.000157356	0.000490351	4.45892E-05	9.6981E-05	7.1252E-08	2.16853E-06	2.3024E-07	2.47001E-06	2.4700135
3830903774575	383090	3774575	0.000544205	0.000905217	0.000905217	0.000435364	0.000206293	0.000559676	0.000363913	0.000249915	0.00026861	9.42704E-05	0.000160392	0.000498302	4.53122E-05	9.85536E-05	7.38731E-08	2.25879E-06	2.3938E-07	2.57204E-06	2.57203734
3831003774575	383100	3774575	0.000552022	0.000918221	0.000918221	0.000441618	0.000209256	0.000567716	0.000369141	0.000253505	0.000272469	9.5451E-05	0.000162238	0.000504152	4.58441E-05	9.97105E-05	7.6532E-08	2.35049E-06	2.4861E-07	2.67564E-06	2.67563708
3831103774575	383110	3774575	0.00055968	0.000930959	0.000930959	0.000447744	0.000212159	0.000575592	0.000374262	0.000257022	0.000276249	9.69858E-05	0.000163936	0.000509544	4.63345E-05	0.000100777	7.90059E-08	2.43613E-06	2.5729E-07	2.77243E-06	2.77243383
3831203774575	383120	3774575	0.000567179	0.000943432	0.000943432	0.000453743	0.000215002	0.000583304	0.000379276	0.000260466	0.00027995	9.8314E-05	0.000165514	0.000514571	4.67916E-05	0.000101771	8.16777E-08	2.53031E-06	2.6599E-07	2.87798E-06	2.87797649
3831303774575	383130	3774575	0.000573561	0.000954047	0.000954047	0.000458848	0.000217421	0.000589867	0.000383544	0.000263396	0.0002831	9.89043E-05	0.000167002	0.000519141	4.72072E-05	0.000102675	8.38649E-08	2.60523E-06	2.7371E-07	2.96281E-06	2.96280794
3831403774575	383140	3774575	0.000579544	0.000963999	0.000963999	0.000463635	0.000219689	0.0005960 2	0.000387545	0.000266144	0.000286053	9.97897E-05	0.000168342	0.000523345	4.75895E-05	0.000103507	8.57505E-08	2.67018E-06	2.808E-07	3.03673E-06	3.036727
3831503774575	383150	3774575	0.000585526	0.000973951	0.000973951	0.000468421	0.000221957	0.000602173	0.000391546	0.000268891	0.000289006	0.000100055	0.000169682	0.00052755	4.79718E-05	0.000104338	8.7563E-08	2.73225E-06	2.8787E-07	3.10769E-06	3.10768975
3831603774575	383160	3774575	0.000591509	0.000983902	0.000983902	0.000473207	0.000224225	0.000608326	0.000395546	0.000271639	0.000291959	0.000100232	0.000170992	0.000531754	4.83541E-05	0.00010517	8.92316E-08	2.78896E-06	2.9476E-07	3.17296E-06	3.17295583
3831703774575	383170	3774575	0.000597492	0.000993854	0.000993854	0.000477994	0.000226493	0.000614479	0.000399547	0.000274386	0.000294912	0.00010038	0.000172332	0.000535867	4.87281E-05	0.000105983	9.07448E-08	2.83978E-06	3.0151E-07	3.23203E-06	3.23203338
3831903774575	383190	3774575	0.000609458	0.001013758	0.001013758	0.000487566	0.000231029	0.000626785	0.000407549	0.000279881	0.000300818	0.000100882	0.000175012	0.000544275	4.94927E-05	0.000107646	9.29988E-08	2.91388E-06	3.1384E-07	3.32071E-06	3.32071392
3832003774575	383200	3774575	0.000615441	0.00102371	0.00102371	0.000492353	0.000233296	0.000632938	0.00041155	0.000282629	0.000303771	9.99963E-05	0.000176351	0.000548571	4.98833E-05	0.000108496	9.37066E-08	2.93583E-06	3.1931E-07	3.34885E-06	3.34884884
3832103774575	383210	3774575	0.000621424	0.001033662	0.001033662	0.000497139	0.000235564	0.000639091	0.00041555	0.000285376	0.000306724	9.96126E-05	0.000177721	0.000552775	5.02657E-05	0.000109327	9.41138E-08	2.9468E-06	3.242E-07	3.36512E-06	3.36511899
3832203774575	383220	3774575	0.000627407	0.001043613	0.001043613	0.000501925	0.000237832	0.000645244	0.000419551	0.000288124	0.000309678	9.90813E-05	0.000179061	0.00055698	5.0648E-05	0.000110159	9.41578E-08	2.94458E-06	3.2817E-07	3.36691E-06	3.36690987
3832303774575	383230	3774575	0.00063331	0.001053432	0.001053432	0.000506648	0.00024007	0.000651315	0.000423499	0.000290835	0.000312591	9.78712E-05	0.000180311	0.000561001	5.10137E-05	0.000110954	9.40246E-08	2.93543E-06	3.3154E-07	3.361E-06	3.36099635
3832403774575	383240	3774575	0.000639053	0.001062986	0.001062986	0.000511243	0.000242247	0.000657222	0.000427339	0.000293473	0.000315426	9.75466E-05	0.000181532	0.000564931	5.1371E-05	0.000111731	9.39956E-08	2.92868E-06	3.3511E-07	3.35779E-06	3.35778972
3832503774575	383250	3774575	0.000644478	0.001072009	0.001072009	0.000515582	0.000244304	0.000662801	0.000430967	0.000295964	0.000318104	9.72514E-05	0.000182783	0.00056877	5.17201E-05	0.000112491	9.38686E-08	2.91796E-06	3.3826E-07	3.35008E-06	3.35008474
3832603774575	383260	3774575	0.000649504	0.001080369	0.001080369	0.000519603	0.000246209	0.000667969	0.000434327	0.000298272	0.000320584	9.62184E-05	0.000183944	0.000572426	5.20525E-05	0.000113214	9.30215E-08	2.87905E-06	3.3961E-07	3.31169E-06	3.31168698
3832703774575	383270	3774575	0.000653572	0.001087136	0.001087136	0.000522858	0.000247751	0.000672153	0.000437048	0.00030014	0.000322592	9.55101E-05	0.000184956	0.000575534	5.23351E-05	0.000113828	9.21971E-08	2.84336E-06	3.3982E-07	3.27538E-06	3.2753803
3832803774575	383280	3774575	0.00065764	0.001093903	0.001093903	0.000526112	0.000249293	0.000676337	0.000439769	0.000302008	0.0003246	9.41229E-05	0.000185909	0.000578367	5.25928E-05	0.000114389	9.12884E-08	2.80428E-06	3.3901E-07	3.23458E-06	3.23457838
3832903774575	383290	3774575	0.000661868	0.001100936	0.001100936	0.000529495	0.000250896	0.000680685	0.000442596	0.00030395	0.000326687	9.3385E-05	0.000186802	0.000581109	5.28421E-05	0.000114931	9.04369E-08	2.76757E-06	3.3768E-07	3.19568E-06	3.19568356
3833003774575	383300	3774575	0.000666016	0.001107836	0.001107836	0.000532813	0.000252468	0.000684951	0.0004453 7	0.000305855	0.000328735	9.26471E-05	0.000187695	0.000583851	5.30914E-05	0.000115473	8.95008E-08	2.72758E-06	3.3554E-07	3.15262E-06	3.15262473
3833103774575	383310	3774575	0.000670005	0.00111447	0.00111447	0.000536004	0.00025398	0.000689053	0.000448037	0.000307686	0.000330703	9.18797E-05	0.000188529	0.000586501	5.33325E-05	0.000115998	8.85092E-08	2.68588E-06	3.3222E-07	3.10661E-06	3.10661044
3833203774575	383320	3774575	0.000663942	0.001104386	0.001104386	0.000531154	0.000251682	0.000682818	0.000443983	0.000304902	0.000327711	9.07582E-05	0.000186385	0.000580195	5.2759E-05	0.00011475	8.70842E-08	2.63041E-06	3.2591E-07	3.04341E-06	3.04340591
3833303774575	383330	3774575	0.00064711	0.001076388	0.001076388	0.000517688	0.000245301	0.000665508	0.000432727	0.000297173	0.000319403	8.96366E-05	0.000184867	0.000574345	5.22271E-05	0.000113593	8.56365E-08	2.57426E-06	3.1917E-07	2.97907E-06	2.97906598
3833403774575	383340	3774575	0.00064368	0.001070682	0.001070682	0.000514944	0.000244001	0.00066198	0.000430433	0.000295597	0.00031771	8.8397E-05	0.000181472	0.000562829	5.11799E-05	0.000111316	8.42166E-08	2.52004E-06	3.1303E-07	2.91729E-06	2.91728507
3833503774575	383350	3774575	0.000639771	0.00106418	0.00106418	0.000511817	0.000242519	0.00065796	0.000427819	0.000293802	0.000315781	8.70688E-05	0.000179478	0.000557985	5.07394E-05	0.000110358	8.27801E-08	2.46631E-06	3.0658E-07	2.85566E-06	2.85566356
3833603774575	383360	3774575	0.000635783	0.001057546	0.001057546	0.000508626	0.000241007	0.000653858	0.000425152	0.000291971	0.000313812	8.57997E-05	0.000178138	0.000553689	5.03488E-05	0.000109508	8.13602E-08	2.41415E-06	3.0014E-07	2.79566E-06	2.79565545
3833703774575	383370	3774575	0.00063323	0.0010533	0.0010533	0.000506584	0.00024004	0.000651233	0.000423445	0.000290798	0.000312552	8.47962E-05	0.000177155	0.000550765	5.00828E-05	0.00010893	8.01772E-08	2.37019E-06	2.9467E-07	2.74503E-06	2.74503419
3833803774575	383380	3774575	0.000630358	0.001048523	0.001048523	0.000504287	0.000238951	0.00064828	0.000421525	0.000289479	0.000311134	8.38517E-05	0.000176202	0.000547749	4.98085E-05	0.000108333	7.90017E-08	2.32712E-06	2.8921E-07	2.69534E-06	2.69533526
3833903774575	383390	3774575	0.000624694	0.001039102	0.001039102	0.000499756	0.000236804	0.000642455	0.000417737	0.000286878	0.000308339	8.27006E-05	0.000174476	0.000542356	4.93182E-05	0.000107267	7.75361E-08	2.27577E-06	2.8248E-07	2.63578E-06	2.63577692
3834003774575	383400	3774575	0.000616637	0.0010257	0.0010257	0.00049331	0.00023375	0.000634169	0.00041235	0.000283178	0.000304362	8.13724E-05	0.000172064	0.000534861	4.86367E-05	0.000105784	7.58192E-08	2.21771E-06	2.7478E-07	2.56831E-06	2.56831441
3834103774575	383410	3774575	0.00060866	0.001012431	0.001012431	0.000486928	0.000230726	0.000625965	0.000407015	0.000279515	0.000300425	8.01623E-05	0.000169742	0.000527641	4.79801E-05	0.000104356	7.41299E-08	2.16154E-06	2.6746E-07	2.50313E-06	2.50313307
3834203774575	383420	3774575	0.000607623	0.001010706	0.001010706	0.000486099	0.000230333	0.000624898	0.000406322	0.000279039	0.000299913	7.96606E-05	0.000169354	0.000526361	4.78637E-05	0.000104103	7.32914E-08	2.13091E-06	2.6372E-07	2.46792E-06	2.46792088
3834303774575	383430	3774575	0.000606985	0.001009644	0.001009644	0.000485588	0.000230091	0.000624242	0.000405895	0.000278746	0.000299598	7.92474E-05	0.000169057	0.000525356	4.77723E-05	0.000103904	7.25089E-08	2.10203E-06	2.6023E-07	2.43477E-06	2.43476835
3834403774575	383440	3774575	0.000602598	0.001002346	0.001002346	0.000482078	0.000228428	0.00061973	0.000402961	0.000276731	0.000297432	7.848E-05	0.000167717	0.000521152	4.739E-05	0.000103073	7.12819E-08	2.06071E-06	2.5513E-07	2.38712E-06	2.38711715
3834503774575	383450	3774575	0.000592227	0.000985097	0.000985097	0.000473782	0.000224497	0.000609065	0.000396026	0.000271969	0.000292314	7.72404E-05	0.000164739	0.000512012	4.65589E-05	0.000101265	6.93417E-08	1.9997E-06	2.4757E-07	2.31661E-06	2.31660793
3834603774575	383460	3774575	0.000582575	0.000969041	0.000969041	0.00046606	0.00022083 8	0.000599138	0.000389572	0.000267536	0.000287549	7.61188E-05	0.00016203	0.000503512	4.5786E-05	9.9584E-05	6.7488E-08	1.94178E-06	2.4061E-07	2.24987E-06	2.24987065
3834703774575	383470	3774575	0.000578427	0.000962141	0.000962141	0.000462741	0.000219265	0.000594872	0.000386798	0.000265631	0.000285502	7.55285E-05	0.000160839	0.000499765	4.54452E-05	9.88429E-05	6.63484E-08	1.9041E-06	2.3621E-07	2.20666E-06	2.20665574
3834803774575	383480	3774575	0.000575635	0.000957497	0.000957497	0.000460508	0.000218207	0.000592	0.000384931	0.000264349	0.000284124	7.50858E-05	0.000160005	0.000497205	4.52125E-05	9.83367E-05	6.53812E-08	1.87145E-06	2.3248E-07	2.16932E-06	2.1693186
3834903774575	383490	3774575	0.000574997	0.000956435	0.000956435	0.000459997	0.000217965	0.000591344	0.000384504	0.000264056	0.000283809	7.48201E-05	0.000159767	0.000496474	4.5146E-05	9.81921E-05	6.46756E-08	1.84632E-06	2.2972E-07	2.14071E-06	2.14071363
3835003774575	383500	3774575	0.000581299	0.000966918	0.000966918	0.000465039	0.000220354	0.000597825	0.000388718	0.00026695	0.000286919	7.52038E-05	0.000161435	0.000501593	4.56114E-05	9.92044E-05	6.47668E-08	1.84329E-06	2.2974E-07	2.1378E-06	2.13779822

			EGIODemolition	EGIOSite Grubbing / Prep	EGIOMass Grading / Excavation	EGIOMass Grading / Excavation	EGIODrainage / Utilities Trenching	EGIODrainage / Utilities Trenching	EGIOFoundations / Concrete Pads	EGIOFoundations / Concrete Pads	EGIOBuilding / Structure Construction	EGIOBuilding / Structure Construction	EGIOAsphalt Paving	EGIOArchitectural Coating	EGIOLandscaping or Other Finishing	EGIOWaterside Construction (Piles)	HIWaterside Construction (Landscaping)	HIWaterside Construction (Landscaping)	KMDemolition	KMSite Grubbing / Prep	KMMass Grading / Excavation
Unique Identifier	X (UTM)	Y (UTM)	2025	2025	2025	2026	2026	2027	2026	2027	2026	2027	2027	2027	2027	2027	2025	2026	2025	2025	2025
3835103774575	383510	3774575	0.002327052	0.00215161	0.003578937	0.003578937	0.001721288	0.001721288	0.000815615	0.000815615	0.002212781	0.002212781	0.001438796	0.000291837	0.000988084	0.001061999	0.000873102	0.000873102	0.001345742	0.001244284	0.002069711
3835203774575	383520	3774575	0.002309797	0.00213566	0.003552399	0.003552399	0.001708525	0.001708525	0.000809567	0.000809567	0.002196373	0.002196373	0.001428128	0.000289673	0.000980757	0.001054124	0.000877305	0.000877305	0.001366708	0.001263668	0.002101955
3835303774575	383530	3774575	0.002292973	0.0021201	0.003526524	0.003526524	0.00169608	0.00169608	0.000803671	0.000803671	0.002180376	0.002180376	0.001417725	0.000287563	0.000973614	0.001046446	0.000882207	0.000882207	0.001389916	0.001285127	0.002137649
3835403774575	383540	3774575	0.002275804	0.00210423	0.003500119	0.003500119	0.00168338	0.00168338	0.000797653	0.000797653	0.00216405	0.00216405	0.00140711	0.00028541	0.000966324	0.001038611	0.00088751	0.00088751	0.001413124	0.001306585	0.002173343
3835503774575	383550	3774575	0.002260361	0.00208995	0.003476367	0.003476367	0.001671957	0.001671957	0.00079224	0.00079224	0.002149364	0.002149364	0.001397561	0.000283473	0.000959766	0.001031563	0.000894114	0.000894114	0.001439094	0.001330597	0.002213283
3835603774575	383560	3774575	0.002244572	0.00207535	0.003452084	0.003452084	0.001660279	0.001660279	0.000786706	0.000786706	0.002134351	0.002134351	0.001387799	0.000281493	0.000953062	0.001024357	0.000901218	0.000901218	0.001464545	0.00135413	0.002252427
3835703774575	383570	3774575	0.002221709	0.00205421	0.003416921	0.003416921	0.001643367	0.001643367	0.000778693	0.000778693	0.002112611	0.002112611	0.001373663	0.000278626	0.000943354	0.001013923	0.000905621	0.000905621	0.001481714	0.001370004	0.002278832
3835803774575	383580	3774575	0.002193237	0.00202788	0.003373133	0.003373133	0.001622307	0.001622307	0.000768714	0.000768714	0.002085537	0.002085537	0.00135606	0.000275056	0.000931265	0.00100093	0.000907622	0.000907622	0.001491809	0.001379338	0.002294357
3835903774575	383590	3774575	0.002165111	0.00200188	0.003329876	0.003329876	0.001601502	0.001601502	0.000758856	0.000758856	0.002058792	0.002058792	0.00133867	0.000271528	0.000919323	0.000988094	0.000909723	0.000909723	0.001500264	0.001387155	0.002307361
3836003774575	383600	3774575	0.002158554	0.00199582	0.003319792	0.003319792	0.001596652	0.001596652	0.000756558	0.000756558	0.002052557	0.002052557	0.001334615	0.000270706	0.000916538	0.000985101	0.000922731	0.000922731	0.001531582	0.001416112	0.002355528
3836103774575	383610	3774575	0.002152342	0.00199007	0.003310238	0.003310238	0.001592057	0.001592057	0.000754381	0.000754381	0.00204665	0.00204665	0.001330775	0.000269927	0.000913901	0.000982266	0.000936739	0.000936739	0.001559018	0.00144148	0.002397723
3836203774575	383620	3774575	0.002148632	0.00198664	0.003304532	0.003304532	0.001589313	0.001589313	0.00075308	0.00075308	0.002043123	0.002043123	0.001328481	0.000269462	0.000912325	0.000980573	0.000952748	0.000952748	0.001580242	0.001461104	0.002430365
3836303774575	383630	3774575	0.002153895	0.00199151	0.003312626	0.003312626	0.001593206	0.001593206	0.000754925	0.000754925	0.002048127	0.002048127	0.001331735	0.000270122	0.00091456	0.000982975	0.000971759	0.000971759	0.001592493	0.001472431	0.002449207
3836403774575	383640	3774575	0.002166405	0.00200307	0.003331867	0.003331867	0.00160246	0.00160246	0.00075931	0.00075931	0.002060023	0.002060023	0.00133947	0.00027169	0.000919872	0.000988684	0.000992571	0.000992571	0.001603278	0.001482403	0.002465794
3836503774575	383650	3774575	0.002167786	0.00200435	0.00333399	0.00333399	0.001603481	0.001603481	0.000759793	0.000759793	0.002061336	0.002061336	0.001340323	0.000271864	0.000920458	0.000989314	0.001015584	0.001015584	0.00160207	0.001481286	0.002463936
3836603774575	383660	3774575	0.002154758	0.00199231	0.003313953	0.003313953	0.001593844	0.001593844	0.000755227	0.000755227	0.002048948	0.002048948	0.001332268	0.00027023	0.000914926	0.000983369	0.001038197	0.001038197	0.001596203	0.001475862	0.002454913
3836703774575	383670	3774575	0.002126891	0.00196654	0.003271094	0.003271094	0.001573231	0.001573231	0.00074546	0.00074546	0.002022449	0.002022449	0.001315038	0.000266735	0.000903094	0.000970651	0.001058109	0.001058109	0.001587576	0.001467884	0.002441644
3836803774575	383680	3774575	0.002091776	0.00193407	0.003217089	0.003217089	0.001547258	0.001547258	0.000733153	0.000733153	0.001989058	0.001989058	0.001293327	0.000262331	0.000888184	0.000954626	0.001070616	0.001070616	0.00157774	0.00145879	0.002426517
3836903774575	383690	3774575	0.002057265	0.00190216	0.003164013	0.003164013	0.001521731	0.001521731	0.00072107	0.00072107	0.001956242	0.001956242	0.001271989	0.000258003	0.00087353	0.000938876	0.001114541	0.001114541	0.001566956	0.001448819	0.002409931
3837003774575	383700	3774575	0.002021633	0.00186922	0.003109211	0.003109211	0.001495374	0.001495374	0.000708568	0.000708568	0.00192236	0.00192236	0.001249958	0.000253535	0.000858401	0.000922615	0.001121445	0.001121445	0.001554877	0.001437651	0.002391354
3837103774575	383710	3774575	0.001986001	0.00183627	0.00305441	0.00305441	0.001469017	0.001469017	0.00069679	0.00069679	0.001888477	0.001888477	0.001227927	0.000249066	0.000843271	0.000906353	0.001123746	0.001123746	0.001542194	0.001425924	0.002371848
3837203774575	383720	3774575	0.001950369	0.00180333	0.002999609	0.002999609	0.001442661	0.001442661	0.00068359	0.00068359	0.001854595	0.001854595	0.00120589	0.000244597	0.000828141	0.000890092	0.001119644	0.001119644	0.001529512	0.001414198	0.002352343
3837303774575	383730	3774575	0.001915599	0.00177118	0.002946134	0.002946134	0.001416942	0.001416942	0.00067141	0.00067141	0.001821533	0.001821533	0.001184398	0.000240237	0.000813378	0.000874224	0.00111274	0.00111274	0.001518468	0.001403987	0.002335359
3837403774575	383740	3774575	0.001881606	0.00173975	0.002893854	0.002893854	0.001391798	0.001391798	0.00065949	0.00065949	0.001789209	0.001789209	0.001163381	0.000235974	0.000798944	0.00085871	0.001105736	0.001105736	0.001507338	0.001393696	0.002318241
3837503774575	383750	3774575	0.001848562	0.00170919	0.002843034	0.002843034	0.001367356	0.001367356	0.00064908	0.00064908	0.001757788	0.001757788	0.00114295	0.00023183	0.000784913	0.00084363	0.001098732	0.001098732	0.001496209	0.001383406	0.002301124
3837603774575	383760	3774575	0.001816295	0.00167936	0.002793407	0.002793407	0.001343488	0.001343488	0.00063659	0.00063659	0.001727105	0.001727105	0.001122999	0.000227783	0.000771212	0.000828904	0.001091728	0.001091728	0.001485252	0.001373275	0.002284273
3837703774575	383770	3774575	0.00178489	0.00165032	0.002745108	0.002745108	0.001320258	0.001320258	0.00062559	0.00062559	0.001697242	0.001697242	0.001103582	0.000223844	0.000757878	0.000814572	0.001084624	0.001084624	0.001474295	0.001363144	0.002267421
3837803774575	383780	3774575	0.001754521	0.00162224	0.002698401	0.002698401	0.001297795	0.001297795	0.00061494	0.00061494	0.001668364	0.001668364	0.001084805	0.000220036	0.000744983	0.000800712	0.00107752	0.00107752	0.0014642	0.00135381	0.002251896
3837903774575	383790	3774575	0.001724928	0.00159488	0.002652888	0.002652888	0.001275905	0.001275905	0.00060475	0.00060475	0.001640225	0.001640225	0.001066508	0.000216324	0.000732417	0.000787207	0.001070416	0.001070416	0.00145402	0.001344397	0.002236238
3838003774575	383800	3774575	0.001696112	0.00156824	0.002608569	0.002608569	0.00125459	0.00125459	0.00059447	0.00059447	0.001612823	0.001612823	0.001048691	0.000212711	0.000720182	0.000774056	0.001063312	0.001063312	0.001444184	0.001335303	0.002221112
3838103774575	383810	3774575	0.001668072	0.00154231	0.002565444	0.002565444	0.001233849	0.001233849	0.00058464	0.00058464	0.00158616	0.00158616	0.001031354	0.000209194	0.000708276	0.000761259	0.001056207	0.001056207	0.001434694	0.001326528	0.002206516
3838203774575	383820	3774575	0.001640722	0.00151702	0.002523381	0.002523381	0.001213619	0.001213619	0.00057506	0.00057506	0.001560154	0.001560154	0.001014444	0.000205764	0.000696663	0.000748778	0.001049103	0.001049103	0.001425117	0.001317674	0.002191787
3838303774575	383830	3774575	0.001614063	0.00149237	0.00248238	0.00248238	0.0011939	0.0011939	0.00056571	0.00056571	0.001534803	0.001534803	0.000997961	0.000202421	0.000685343	0.000736611	0.001041899	0.001041899	0.00141623	0.001309457	0.00217812
3838403774575	383840	3774575	0.001588007	0.00146828	0.002442307	0.002442307	0.001174627	0.001174627	0.00055685	0.00055685	0.001510027	0.001510027	0.000981851	0.000199153	0.00067428	0.00072472	0.001034695	0.001034695	0.001407258	0.001301161	0.00216432
3838503774575	383850	3774575	0.001562555	0.00144475	0.002403164	0.002403164	0.0011558	0.0011558	0.00054766	0.00054766	0.001485825	0.001485825	0.000966115	0.000195961	0.000663473	0.000713105	0.001027591	0.001027591	0.001397853	0.001292466	0.002149857
3838603774575	383860	3774575	0.001537794	0.00142186	0.002365081	0.002365081	0.001137485	0.001137485	0.00053896	0.00053896	0.00146228	0.00146228	0.00095080	0.000192856	0.000652959	0.000701805	0.001020487	0.001020487	0.001387845	0.001283212	0.002134465
3838703774575	383870	3774575	0.00151355	0.00139944	0.002327795	0.002327795	0.001119552	0.001119552	0.00050489	0.00050489	0.001439227	0.001439227	0.000935815	0.000189815	0.000642665	0.00069074	0.001013383	0.001013383	0.001377751	0.001273879	0.00211894
3838803774575	383880	3774575	0.001489997	0.00137766	0.002291571	0.002291571	0.00110213	0.00110213	0.00052233	0.00052233	0.00141683	0.00141683	0.000921252	0.000186862	0.000632664	0.000679991	0.001006379	0.001006379	0.001367225	0.001264147	0.002102751
3838903774575	383890	3774575	0.001466961	0.00135636	0.002256142	0.002256142	0.001085091	0.001085091	0.00051415	0.00051415	0.001394925	0.001394925	0.000907009	0.000183973	0.000622883	0.000669478	0.000999475	0.000999475	0.001356613	0.001254335	0.002086431
3839003774575	383900	3774575	0.001444529	0.00133562	0.002221642	0.002221642	0.001068498	0.001068498	0.00050629	0.00050629	0.001373595	0.001373595	0.00089314	0.000181159	0.000613358	0.000659241	0.000992671	0.000992671	0.001345915	0.001244443	0.002069977
3839103774575	383910	3774575	0.001422701	0.00131544	0.002188072	0.002188072	0.001052352	0.001052352	0.00049864	0.00049864	0.001352839	0.001352839	0.000879644	0.000178422	0.00060409	0.00064929	0.000985867	0.000985867	0.001334613	0.001233993	0.002052594
3829703774585	382970	3774585	0.001731485	0.00160094	0.002662972	0.002662972	0.001280755	0.001280755	0.000606873	0.000606873	0.00164646	0.00164646	0.001070562	0.000217147	0.000735202	0.000790199	0.00074823	0.00074823	0.000651475	0.000602358	0.001001948
3829803774585	382980	3774585	0.001821126	0.00168383	0.002800838	0.002800838	0.001347062	0.001347062	0.00063829	0.00063829	0.001731699	0.001731699	0.001125987	0.000228389	0.000773264	0.000831109	0.000768942	0.000768942	0.000676236	0.000625253	0.001040031
3829903774585	382990	3774585	0.001930698	0.00178514	0.002969355	0.002969355	0.00142811	0.00142811	0.00067669	0.00067669	0.00183589	0.00183589	0.001193734	0.00024213	0.000819789	0.000881114	0.000794257	0.000794257	0.000706605	0.000653333	0.001086738
3830003774585	383000	3774585	0.002052865	0.00189809	0.003157245	0.003157245	0.001518476	0.001518476	0.000719515	0.000719515	0.001952058	0.001952058	0.001269269	0.000257451	0.000871662	0.000936868	0.000821673	0.000821673	0.000738528	0.000682848	0.001135833
3830103774585	383010	3774585	0.002165456	0.0020022	0.003330407	0.003330407	0.001601758	0.001601758	0.00075877	0.00075877	0.00205912	0.00205912	0.001338883	0.000271571	0.000919469	0.000988251	0.000844986	0.000844986	0.000764756	0.000707099	0.001176171
3830203774585	383020	3774585	0.002284863	0.0021126	0.003514051	0.003514051	0.001690081	0.001690081	0.000800828	0.000800828	0.002172664	0.002172664	0.001412711	0.000286546	0.00097017	0.001042745	0.0008689	0.0008689	0.00079038	0.000730791	0.001215581
3830303774585	383030	3774585	0.002404443	0.00222317	0.003697961	0.003697961	0.001778533	0.001778533	0.00084274	0.00084274	0.002286371	0.002286371	0.001486646	0.000301543	0.001020944	0.001097318	0.000892013	0.000892013	0.000814192	0.000752808	0.001252203
3830403774585	383040	3774585	0.002514014	0.00232448	0.003866478	0.003866478	0.001859581	0.001859581	0.000881144	0.000881144	0.002390562	0.002390562	0.001554393	0.000315284	0.001067469	0.001147323	0.000911624	0.000911624	0.000834726	0.000771794	0.001283784
3830503774585	383050	3774585	0.002628503	0.00243033	0.004042559	0.004042559	0.001944267	0.001944267	0.00092127	0.00092127	0.002499429	0.002499429	0.001625181	0.000329642	0.001116082	0.001199572	0.000931836	0.000931836	0.000855346	0.00079086	0.001315497
3830603774585	383060	3774585	0.002749463	0.00254217	0.004228591	0.004228591	0.002033739	0.002033739	0.00093667	0.00093667	0.002614449	0.002614449	0.001699969	0.000344812	0.001167443	0.001254775	0.00095324	0.00095324	0.000875449	0.000809446	0.001346414
3830703774585	383070	3774585	0.002881638	0.00266438	0.004431874	0.004431874	0.002131508	0.002131508	0.00100994	0.00100994	0.002740134	0.002740134	0.001781692	0.000361388	0.001223565	0.001315096	0.00097526	0.00097526	0.001	0.000895292	0.001376933
3830803774585	383080	3774585	0.003023563	0.00279561	0.00465015	0.00465015	0.002236488	0.002236488	0.001059737	0.001059737	0.00287509	0.00287509	0.001869443	0.000379187	0.001283828	0.001379866	0.000997674	0.000997674	0.000918156	0.000848934	0.001412096
3830903774585	383090	3774585	0.003157982	0.00291989	0.004856882	0.004856882	0.002335915	0.002335915	0.00110685	0.00110685	0.003002908	0.003002908	0.001952553	0.000396045	0.001340903	0.001441211	0.001019786	0.001019786	0.000936532	0.000865925	0.001440359
3831003774585	383100	3774585	0.003291797	0.00304362	0.005062686	0.005062686	0.002434896	0.002434896	0.001153752	0.001153752	0.003130152	0.003130152	0.00203529	0.000412827	0.001397722	0.001502281	0.001042199	0.001042199	0.000955254	0.000883235	0.001469153
3831103774585	383110	3774585	0.003414569	0.00315714	0.005251505	0.005251505	0.002525709	0.002525709	0.00119678	0.00119678	0.003246895	0.003246895	0.002111198	0.000428224	0.001449852	0.00155831	0.00106101	0.00106101	0.0009732	0.00089828	0.001496753
3831203774585	383120	3774585	0.003550455	0.00328278	0.005460493	0.005460493	0.002626222	0.002626222	0.001244409	0.001244409	0.003376108	0.003376108	0.002195215	0.000445265	0.00150755	0.001620324	0.00107792	0.00107792	0.000991232	0.0009165	0.001524485
3831303774585	383130	3774585	0.003653641	0.00337818	0.005619191	0.005619191	0.002702547	0.002702547	0.001280575	0.001280575	0.003474227	0.003474227	0.002259015	0.000458206	0.001551364	0.001667416	0.001094129	0.001094129	0.001009264	0.000933173	0.001552217
3831403774585	383140	3774585	0.003743283	0.00346107	0.005757057	0.005757057	0.002768854	0.002768854	0.001311994	0.001311994	0.003559467	0.003559467	0.002314439	0.000469448	0.001589426	0.001708325	0.001106536	0.001106536	0.001027037	0.000949606	0.001579552
3831503774585	383150	3774585	0.003827748	0.00353916	0.005886961	0.005886961	0.002831331	0.002831331	0.001341598	0.001341598	0.003639784	0.003639784	0.002366663	0.000480041	0.00162529	0.001746873	0.001118443	0.001118443	0.001044982	0.000966198	0.001607151
3831603774585	383160	3774585	0.003903067	0.00360881	0.0060028	0.0060028	0.002887044	0.002887044	0.001367997	0.001367997	0.003711405	0.003711405	0.002413233	0.000489486	0.001657272	0.001781246	0.001128849	0.001128849	0.001063273	0.0009831	0.001635282
3831703774585	383170	3774585	0.003968551	0.00366935	0.006103513	0.006103513	0.002935482	0.002935482	0.001390949	0.001390949	0.003773673	0.003773673	0.002453721	0.000497699	0.001685077	0.001811131	0.001138055	0.001138055	0.00108165	0.001000101	0.001663545
3831903774585	383190	3774585	0.004052067	0.00374657	0.006231957	0.006231957	0.002997257	0.002997257	0.001420221	0.001420221	0.003853088	0.003853088	0.002505358	0.000508173	0.001720538	0.001849245	0.001146259	0.001146259	0.001118749	0.001034403	0.001720602
3832003774585	383200	3774585	0.004065957	0.00375941	0.00625332	0.00625332	0.003007532	0.003007532	0.001425089	0.001425089	0.003866296	0.003866296	0.002513946	0.000509915	0.001726436	0.001855585	0.001144758	0.001144758	0.001137298	0.00105155	0.00174913
3832103774585	383210	3774585	0.004068718	0.00376197	0.006257567	0.006257567	0.003009574	0.003009574	0.001426057	0.001426057	0.003868922	0.003868922	0.002515653	0.000510261	0.001727608	0.001856845	0.001142757	0.001142757	0.001156193	0.001069024	0.00177819
3832203774585	383220	3774585	0.004061989	0.00375575	0.006247217	0.006247217	0.003004596	0.003004596	0.001423698	0.001423698	0.003862522	0.003862522	0.002511492	0.000509417	0.001724751	0.001853774	0.001140656	0.001140656	0.001175174	0.001086574	0.001807382
3832303774585	383230	3774585	0.004044992	0.00374003	0.006221077	0.006221077	0.002992024	0.002992024	0.001417741	0.001417741	0.003846361	0.003846361	0.002500984	0.000507285	0.001717534	0.001846017	0.001137954	0.001137954	0.001194068	0.001104044	0.001836441
3832403774585	383240	3774585	0.004013156	0.00371059	0.006172114	0.006172114	0.002968475	0.002968475	0.001406583	0.001406583	0.003816088	0.003816088	0.0024813	0.000503293	0.001704016	0.001831488	0.001133052	0.001133052	0.001212704	0.001121275	0.001865102
3832503774585	383250	3774585	0.00393404	0.00363744	0.006050436	0.006050436	0.002909955	0.002909955	0.001378853	0.001378853	0.003740857	0.003740857	0.002432383	0.000493371	0.001670423	0.001795382	0.001127048	0.001127048	0.00123134	0.001138506	0.001893763
3832603774585	383260	3774585	0.003877615	0.00358527	0.005963656	0.005963656	0.002868218	0.002868218	0.001359077	0.001359077	0.003687203	0.003687203	0.002397496	0.000486295	0.001646465	0.001769631	0.001120244	0.001120244	0.00124963	0.001155418	0.001921894
3832703774585	383270	3774585	0.0038073	0.00352026	0.005855513	0.005855513	0.002816207	0.002816207	0.001334432	0.001334432	0.003620341	0.003620341	0.002354021	0.000477476	0.001616608	0.001737541	0.001111739	0.001111739	0.001267835	0.001172249	0.001949892
3832803774585	383280	3774585	0.003737934	0.00345612	0.00574883	0.00574883	0.002764897	0.002764897	0.001310119	0.001310119	0.00355438	0.00355438	0.002311132	0.000468777	0.001587155	0.001705884	0.001102734	0.001102734	0.001285521	0.001188603	0.001977093
3832903774585	383290	3774585	0.003662269	0.00338616	0.00563246	0.00563246	0.002708929	0.002708929	0.001283599	0.001283599	0.003482431	0.003482431	0.002264349	0.000459288	0.001555027	0.001671353	0.001093629	0.001093629	0.001303035	0.001204796	0.00200403
3833003774585	383300	3774585	0.00358695	0.00331652	0.005516621	0.005516621	0.002653216	0.002653216	0.0012572	0.0012572	0.003410811	0.003410811	0.00221778	0.000449842	0.001523046	0.00163698	0.001084324	0.001084324	0.001320463	0.00122091	0.002030833
3833103774585	383310	3774585	0.003507403	0.00324297	0.00539428	0.00539428	0.002594377	0.002594377	0.00122932	0.00122932	0.00333517	0.00333517	0.002168597	0.000439866	0.001489269	0.001600677	0.001073617	0.001073617	0.001336683	0.001235907	0.002055779
3833203774585	383320	3774585	0.003404475	0.0031478	0.00523598	0.00523598	0.002518242	0.002518242	0.001193244	0.001193244	0.003237296	0.003237296	0.002104957	0.000426958	0.001445566	0.001553703	0.001058209	0.001058209	0.001347225	0.001243805	0.002068915
3833303774585	383330	3774585	0.003309657	0.00306013	0.005090153	0.005090153	0.002448107	0.002448107	0.001160011	0.001160011	0.003147134	0.003147134	0.002046332	0.000415066	0.001405305	0.001510431	0.001043	0.001043	0.00135739	0.001255053	0.002087625

			KMMass Grading / Excavation	KMDrainage / Utilities Trenching	KMFoundations / Concrete Pads	KMBuilding / Structure Construction	KMAsphalt Paving	KMArchitectural Coating	KMLandscaping or Other Finishing	KMWaterside Construction (Piles)	EWNDemolition	EWNSite Grubbing / Prep	EWNDrainage / Utilities Trenching	EWNDrainage / Utilities Trenching	EWNDrainage / Utilities Trenching	EWNFoundations / Concrete Pads	EWNBuilding / Structure Construction	EWNAsphalt Paving	EWNLandscaping or Other Finishing	EWNWaterside Construction (Piles)	ISDemolition
Unique Identifier	X (UTM)	Y (UTM)	2026	2026	2026	2026	2026	2026	2026	2026	2027	2027	2027	2028	2029	2029	2029	2029	2029	2029	2027
3835103774575	383510	3774575	0.002069711	0.000513927	0.000471673	0.001387259	0.000832061	0.000168771	0.000571412	0.000614158	0.00030076	0.000343859	0.000404967	0.000404967	0.000404967	0.000105414	0.000261889	0.000185957	0.000127705	0.000133525	0.003611193
3835203774575	383520	3774575	0.002101955	0.000521934	0.000479021	0.001408871	0.000845023	0.0001714	0.000580314	0.000623726	0.000303003	0.000346424	0.000407987	0.000407987	0.000407987	0.000106201	0.000263842	0.000187344	0.000128658	0.000134521	0.003607742
3835303774575	383530	3774575	0.002137649	0.000530797	0.000487156	0.001432796	0.000859373	0.00017431	0.000590169	0.000634317	0.000305678	0.000349482	0.000411588	0.000411588	0.000411588	0.000107138	0.000266171	0.000188998	0.000129793	0.000135708	0.003605154
3835403774575	383540	3774575	0.002173343	0.00053966	0.00049529	0.00145672	0.000873723	0.000177221	0.000600023	0.000644909	0.000308525	0.000352737	0.000415422	0.000415422	0.000415422	0.000108136	0.00026865	0.000190758	0.000131002	0.000136972	0.00360153
3835503774575	383550	3774575	0.002213283	0.000549577	0.000504392	0.001483491	0.000889779	0.000180478	0.00061105	0.000656761	0.000312062	0.000356781	0.000420185	0.000420185	0.000420185	0.000109376	0.00027173	0.000192946	0.000132504	0.000138543	0.003601271
3835603774575	383560	3774575	0.002252427	0.000559297	0.000513313	0.001509727	0.000905516	0.00018367	0.000621857	0.000668376	0.000315859	0.000361121	0.000425296	0.000425296	0.000425296	0.000110706	0.000275036	0.000195293	0.000134116	0.000140228	0.003599891
3835703774575	383570	3774575	0.002278832	0.000565854	0.00051933	0.001527426	0.000916131	0.000185823	0.000629147	0.000676211	0.000318619	0.000364278	0.000429014	0.000429014	0.000429014	0.000111674	0.00027744	0.000197	0.000135288	0.000141454	0.003582204
3835803774575	383580	3774575	0.002294357	0.000569709	0.000522868	0.001537832	0.000922372	0.000187089	0.000633433	0.000680818	0.000320259	0.000366152	0.000431221	0.000431221	0.000431221	0.000112248	0.000278867	0.000198013	0.000135984	0.000142181	0.003551058
3835903774575	383590	3774575	0.002307361	0.000572938	0.000525832	0.001546548	0.0009276	0.000188149	0.000637023	0.000684677	0.000322071	0.000368223	0.000433661	0.000433661	0.000433661	0.000112883	0.000280445	0.000199133	0.000136754	0.000142986	0.00351905
3836003774575	383600	3774575	0.002355528	0.000584898	0.000536809	0.001578833	0.000946964	0.000192077	0.000650321	0.00069897	0.000328973	0.000376115	0.000442954	0.000442954	0.000442954	0.000115303	0.000286455	0.000203401	0.000139684	0.00014605	0.003533717
3836103774575	383610	3774575	0.002397723	0.000595375	0.000546425	0.001607115	0.000963927	0.000195518	0.000661971	0.000711491	0.00033622	0.0003844	0.000452712	0.000452712	0.000452712	0.000117843	0.000292765	0.000207882	0.000142761	0.000149267	0.003548815
3836203774575	383620	3774575	0.002430365	0.000603481	0.000553864	0.001628994	0.00097705	0.000198179	0.000670983	0.000721177	0.000343985	0.000393278	0.000463168	0.000463168	0.000463168	0.000120564	0.000299527	0.000212683	0.000146059	0.000152715	0.003565208
3836303774575	383630	3774575	0.002449207	0.000608159	0.000558158	0.001641623	0.000984625	0.000199716	0.000676185	0.000726768	0.000355114	0.000406003	0.000478153	0.000478153	0.000478153	0.000124465	0.000309218	0.000219564	0.000150784	0.000157656	0.00358902
3836403774575	383640	3774575	0.002465794	0.000612278	0.000561938	0.00165274	0.000991293	0.000201068	0.000680764	0.000731689	0.000367797	0.00042050 3	0.00049523	0.00049523	0.00049523	0.00012891	0.000320261	0.000227406	0.000156169	0.000163286	0.003651053
3836503774575	383650	3774575	0.002463936	0.000611816	0.000561514	0.001651495	0.000990546	0.000200917	0.000680251	0.000731138	0.000376339	0.000430268	0.000506731	0.000506731	0.000506731	0.000131904	0.000327699	0.000232687	0.000159796	0.000167078	0.003681336
3836603774575	383660	3774575	0.002454913	0.000609576	0.000559458	0.001645447	0.000986919	0.000200181	0.00067776	0.000728461	0.000378323	0.000432537	0.000509403	0.000509403	0.000509403	0.000132599	0.000329427	0.000233914	0.000160639	0.000167959	0.003644927
3836703774575	383670	3774575	0.002441644	0.000606281	0.000556434	0.001636553	0.000981584	0.000199099	0.000674097	0.000724523	0.000378237	0.000432438	0.000509287	0.000509287	0.000509287	0.000132569	0.000329352	0.00023386	0.000160602	0.000167921	0.003587036
3836803774575	383680	3774575	0.002426517	0.000602525	0.000552987	0.001626414	0.000975503	0.000197866	0.00066992	0.000720035	0.00037746	0.00043155	0.000508241	0.000508241	0.000508241	0.000132297	0.000328676	0.00023338	0.000160272	0.000167576	0.003521724
3836903774575	383690	3774575	0.002409931	0.000598407	0.000549207	0.001615297	0.000968835	0.000196513	0.000665341	0.000715113	0.000377374	0.000431452	0.000508125	0.000508125	0.000508125	0.000132267	0.0003286	0.000233327	0.000160236	0.000167538	0.003456586
3837003774575	383700	3774575	0.002391354	0.000593794	0.000544973	0.001602846	0.000961367	0.000194998	0.000660212	0.000709601	0.000376252	0.000430169	0.000506615	0.000506615	0.000506615	0.000131874	0.000327624	0.000232634	0.00015976	0.00016704	0.003391792
3837103774575	383710	3774575	0.002371848	0.00058895	0.000540528	0.001589772	0.000953525	0.000193408	0.000654827	0.000703813	0.000375044	0.000428788	0.000504989	0.000504989	0.000504989	0.00013145	0.000326572	0.000231887	0.000159247	0.000166504	0.003327171
3837203774575	383720	3774575	0.002352343	0.000584107	0.000536083	0.001576698	0.000945684	0.000191817	0.000649442	0.000698025	0.00037383 6	0.000427407	0.000503362	0.000503362	0.000503362	0.000131027	0.00032552	0.00023114	0.000158734	0.000165968	0.003263067
3837303774575	383730	3774575	0.002335359	0.00057989	0.000532212	0.001565314	0.000938856	0.000190432	0.000644753	0.000692985	0.000372715	0.000426125	0.000501852	0.000501852	0.000501852	0.000130634	0.000324544	0.000230446	0.000158258	0.00016547	0.003200862
3837403774575	383740	3774575	0.002318241	0.000575639	0.000528311	0.001553841	0.000931974	0.000189036	0.000640027	0.000687905	0.000371593	0.000424843	0.000500342	0.000500342	0.000500342	0.000130241	0.000323567	0.000229753	0.000157781	0.000164972	0.003140037
3837503774575	383750	3774575	0.002301124	0.000571389	0.000524411	0.001542368	0.000925093	0.000187641	0.000635301	0.000682826	0.000370472	0.00042356	0.000498832	0.000498832	0.000498832	0.00012984 8	0.00032259	0.000229059	0.000157305	0.000164474	0.003080506
3837603774575	383760	3774575	0.002284273	0.000567205	0.00052057	0.001531073	0.000918318	0.000186266	0.000630649	0.000677826	0.00036935	0.000422278	0.000497321	0.000497321	0.000497321	0.000129455	0.000321614	0.000228366	0.000156829	0.000163976	0.003022442
3837703774575	383770	3774575	0.002267421	0.00056302	0.00051673	0.001519777	0.000911544	0.000184892	0.000625997	0.000672825	0.000368315	0.000421094	0.000495927	0.000495927	0.000495927	0.000129092	0.000320712	0.000227726	0.000156389	0.000163516	0.002965672
3837803774575	383780	3774575	0.002251896	0.000559165	0.000513192	0.001509372	0.000905302	0.000183626	0.00062171	0.000668218	0.000367279	0.000419911	0.000494533	0.000494533	0.000494533	0.000128729	0.000319811	0.000227086	0.00015595	0.000163057	0.0029108
3837903774575	383790	3774575	0.002236238	0.000555277	0.000509623	0.001498877	0.000899008	0.00018235	0.000617388	0.000663572	0.000366244	0.000418727	0.000493139	0.000493139	0.000493139	0.000128366	0.000318909	0.000226446	0.00015551	0.000162597	0.002857136
3838003774575	383800	3774575	0.002221112	0.00055152 1	0.000506176	0.001488738	0.000892926	0.000181116	0.000613211	0.000659084	0.000365295	0.000417642	0.000491861	0.000491861	0.000491861	0.000128033	0.000318083	0.000225859	0.000155107	0.000162176	0.002804852
3838103774575	383810	3774575	0.002206516	0.000547897	0.00050285	0.001478955	0.000887059	0.000179926	0.000609182	0.000654752	0.000364432	0.000416656	0.0004907	0.0004907	0.0004907	0.000127731	0.000317332	0.000225325	0.000154741	0.000161793	0.002753949
3838203774575	383820	3774575	0.002191787	0.00054424	0.000499493	0.001469083	0.000881137	0.000178725	0.000605115	0.000650382	0.000363483	0.000415571	0.000489422	0.000489422	0.000489422	0.000127398	0.000316505	0.000224739	0.000154338	0.000161371	0.002704081
3838303774575	383830	3774575	0.00217812	0.000540846	0.000496379	0.001459922	0.000875643	0.00017761	0.000601342	0.000646326	0.000362707	0.000414683	0.000488376	0.000488376	0.000488376	0.000127126	0.000315829	0.000224258	0.000154008	0.000161026	0.002655507
3838403774575	383840	3774575	0.00216432	0.000537419	0.000493234	0.001450672	0.000870095	0.000176485	0.000597532	0.000642231	0.000361844	0.000413696	0.000487215	0.000487215	0.000487215	0.000126824	0.000315078	0.000223725	0.000153642	0.000160643	0.00260771
3838503774575	383850	3774575	0.002149857	0.000533828	0.000489938	0.001440978	0.000864281	0.000175306	0.000593539	0.00063794	0.000360981	0.00041271	0.000486053	0.000486053	0.000486053	0.000126521	0.000314327	0.000223192	0.000153275	0.00016026	0.002560776
3838603774575	383860	3774575	0.002134465	0.000530006	0.00048643	0.001430661	0.000858093	0.000174051	0.00058929	0.000633372	0.000359946	0.000411526	0.000484659	0.000484659	0.000484659	0.000126158	0.000313425	0.000222551	0.000152836	0.000159801	0.002514704
3838703774575	383870	3774575	0.00211894	0.000526151	0.000482892	0.001420256	0.000851852	0.000172785	0.000585003	0.000628766	0.000358997	0.000410441	0.000483381	0.000483381	0.000483381	0.000125826	0.000312599	0.000221965	0.000152433	0.000159379	0.002469668
3838803774575	383880	3774575	0.002102751	0.000522131	0.000479203	0.001409405	0.000845344	0.000171465	0.000580534	0.000623962	0.000358048	0.000409356	0.000482103	0.000482103	0.000482103	0.000125493	0.000311772	0.000221378	0.00015203	0.000158958	0.002425494
3838903774575	383890	3774575	0.002086431	0.000518079	0.000475483	0.001398466	0.000838782	0.000170134	0.000576028	0.000619119	0.000357013	0.000408173	0.000480709	0.000480709	0.000480709	0.00012513	0.000310871	0.000220738	0.00015159	0.000158498	0.002382356
3839003774575	383900	3774575	0.002069977	0.000513993	0.000471734	0.001387437	0.000832168	0.000168792	0.000571486	0.000614236	0.000355891	0.00040689	0.000479199	0.000479199	0.000479199	0.000124737	0.000309894	0.000220044	0.000151114	0.000158001	0.002340166
3839103774575	383910	3774575	0.002052594	0.000509677	0.000467772	0.001375786	0.000825179	0.000167375	0.000566687	0.000609078	0.000354769	0.000405608	0.000477689	0.000477689	0.000477689	0.000124344	0.000308917	0.000219351	0.000150638	0.000157503	0.00229884
3829703774585	382970	3774585	0.001001948	0.000248792	0.000228337	0.000671573	0.000402801	8.17019E-05	0.000276621	0.000297314	0.000296015	0.000338434	0.000398577	0.000398577	0.000398577	0.000103751	0.000257757	0.000183024	0.00012569	0.000131418	0.00159836
3829803774585	382980	3774585	0.001040031	0.000258249	0.000237016	0.000697098	0.000418111	8.48072E-05	0.000287135	0.000308614	0.000301623	0.000344846	0.000406128	0.000406128	0.000406128	0.000105717	0.00026264	0.000186491	0.000128071	0.000133908	0.001682652
3829903774585	382990	3774585	0.001086738	0.000269846	0.00024766	0.000728405	0.000436888	8.86159E-05	0.0003003	0.000322474	0.000309043	0.000353329	0.000416119	0.000416119	0.000416119	0.000108317	0.000269101	0.000191078	0.000131222	0.000137202	0.00178489
3830003774585	383000	3774585	0.001135833	0.000282037	0.000258849	0.000761312	0.000456625	9.26193E-05	0.000313584	0.000337043	0.000317498	0.000362995	0.000427504	0.000427504	0.000427504	0.00011281	0.000276463	0.000196306	0.000134812	0.000140956	0.001897913
3830103774585	383010	3774585	0.001176171	0.000292053	0.000268041	0.000788349	0.000472842	9.59086E-05	0.000324721	0.000349012	0.0003244	0.00037088 7	0.000436797	0.000436797	0.000436797	0.0001137	0.000282473	0.000200574	0.000137743	0.00014402	0.002002394
3830203774585	383020	3774585	0.001215581	0.000301839	0.000277023	0.000814764	0.000488685	9.91221E-05	0.000335601	0.000360706	0.000331561	0.000379074	0.000446439	0.000446439	0.000446439	0.00011621	0.000288709	0.000205001	0.000140783	0.000147199	0.002114122
3830303774585	383030	3774585	0.001252203	0.000310933	0.000285369	0.000839311	0.000503408	0.000102108	0.000345712	0.000371574	0.000338118	0.00038657	0.000455268	0.000455268	0.000455268	0.000118508	0.000294418	0.000209055	0.000143567	0.00015011	0.002226885
3830403774585	383040	3774585	0.001283784	0.000318775	0.000292566	0.000860478	0.000516104	0.000104684	0.000354431	0.000380945	0.000343036	0.000392193	0.00046189	0.00046189	0.00046189	0.00012023 2	0.0002987	0.000212096	0.000145656	0.000152293	0.002331539
3830503774585	383050	3774585	0.001315497	0.000326649	0.000299793	0.000881734	0.000528853	0.00010727	0.000363186	0.000390355	0.000347954	0.000397815	0.000468511	0.000468511	0.000468511	0.00012195 5	0.000302983	0.000215137	0.000147744	0.000154477	0.002441628
3830603774585	383060	3774585	0.001346414	0.000334326	0.000306839	0.000902457	0.000541282	0.000109791	0.000371722	0.000399529	0.000353303	0.000403931	0.000475714	0.000475714	0.000475714	0.00012383	0.00030764	0.000218444	0.000150015	0.000156851	0.002558791
3830703774585	383070	3774585	0.001376933	0.000341904	0.000313794	0.000922913	0.000553551	0.000112279	0.000380148	0.000408585	0.000360809	0.000412513	0.000485821	0.000485821	0.000485821	0.000126461	0.000314176	0.000223085	0.000153202	0.000160184	0.002681218
3830803774585	383080	3774585	0.001412096	0.000350636	0.000321807	0.000946481	0.000567688	0.000115147	0.000389856	0.00041902	0.000368401	0.000421193	0.000496044	0.000496044	0.000496044	0.000129122	0.000320787	0.000227779	0.000156426	0.000163554	0.002821158
3830903774585	383090	3774585	0.001440359	0.000357654	0.000328248	0.000965425	0.00057905	0.000117451	0.000397659	0.000427406	0.000375821	0.000429676	0.000506034	0.000506034	0.000506034	0.000131723	0.000327248	0.000232367	0.000159576	0.000166849	0.002961789
3831003774585	383100	3774585	0.001469153	0.000364803	0.00033481	0.000984725	0.000590626	0.000119799	0.000405608	0.00043595	0.000381601	0.000436285	0.000513817	0.000513817	0.000513817	0.000133749	0.000332282	0.000235941	0.000162031	0.000169415	0.003110789
3831103774585	383110	3774585	0.001496753	0.000371657	0.0003411	0.001003224	0.000601721	0.00012205	0.000413228	0.00044414	0.000385052	0.000440231	0.000518464	0.000518464	0.000518464	0.000134958	0.000335287	0.000238075	0.000163496	0.000170947	0.003249349
3831203774585	383120	3774585	0.001524485	0.000378543	0.00034742	0.001021812	0.00061287	0.000124311	0.000420884	0.000452369	0.000388072	0.000443683	0.00052253	0.00052253	0.00052253	0.000136017	0.000337916	0.000239942	0.000164778	0.000172288	0.00338049
3831303774585	383130	3774585	0.001552217	0.000385429	0.00035374	0.0010404	0.000624019	0.000126572	0.000428541	0.000460599	0.00038928	0.000445064	0.000524157	0.000524157	0.000524157	0.00013644	0.000338968	0.000240688	0.000165291	0.000172824	0.003512061
3831403774585	383140	3774585	0.001579552	0.000392216	0.000359969	0.001058721	0.000635008	0.000128801	0.000436087	0.00046871	0.000390056	0.000445952	0.000525202	0.000525202	0.000525202	0.000136712	0.000339644	0.000241169	0.000165621	0.000173169	0.003639751
3831503774585	383150	3774585	0.001607151	0.000399069	0.000366259	0.001077221	0.000646103	0.000131052	0.000443707	0.000476899	0.000390747	0.000446741	0.000526131	0.000526131	0.000526131	0.000136954	0.000340245	0.000241595	0.000165914	0.000173475	0.003770287
3831603774585	383160	3774585	0.001635282	0.000406055	0.00037267	0.001096075	0.000657412	0.000133346	0.000451474	0.00048524 7	0.000391437	0.00044753	0.000527061	0.000527061	0.000527061	0.000137196	0.000340846	0.000242022	0.000166207	0.000173781	0.003900996
3831703774585	383170	3774585	0.001663545	0.000413073	0.000379111	0.001115019	0.000668775	0.00013565	0.000459277	0.000493633	0.000391955	0.000448122	0.000527758	0.000527758	0.000527758	0.000137377	0.000341297	0.000242342	0.000166427	0.000174011	0.004032913
3831903774585	383190	3774585	0.001720602	0.00042724	0.000392113	0.001153263	0.000691713	0.000140303	0.000475029	0.000510564	0.000392386	0.000448615	0.000528339	0.000528339	0.000528339	0.000137528	0.000341672	0.000242609	0.00016661	0.000174203	0.00429088
3832003774585	383200	3774585	0.00174913	0.000434324	0.000398615	0.001172385	0.000703182	0.000142629	0.000482905	0.00051903	0.000392386	0.000448615	0.000528339	0.000528339	0.000528339	0.000137528	0.000341672	0.000242609	0.00016661	0.000174203	0.004413393
3832103774585	383210	3774585	0.00177819	0.00044154	0.000405237	0.001191862	0.000714864	0.000144999	0.000490928	0.000527653	0.0003923	0.000448516	0.000528222	0.000528222	0.000528222	0.000137498	0.000341597	0.000242556	0.000166573	0.000174164	0.004531419
3832203774585	383220	3774585	0.001807382	0.000448788	0.00041189	0.001211428	0.0007266	0.000147379	0.000498988	0.000536315	0.000392213	0.000448418	0.000528106	0.000528106	0.000528106	0.000137468	0.000341522	0.000242502	0.000166537	0.000174126	0.004645477
3832303774585	383230	3774585	0.001836441	0.000456004	0.000418512	0.001230906	0.000738282	0.000149749	0.00050701	0.000544938	0.000392041	0.000448221	0.000527874	0.000527874	0.000527874	0.000137408	0.000341372	0.000242395	0.000166463	0.00017405	0.004753495
3832403774585	383240	3774585	0.001865102	0.000463121	0.000425044	0.001250117	0.000749804	0.000152086	0.000514923	0.000553443	0.000391609	0.000447727	0.000527293	0.000527293	0.000527293	0.000137256	0.000340996	0.000242129	0.00016628	0.000173858	0.004846674
3832503774585	383250	3774585	0.001893763	0.000470238	0.000431576	0.001269327	0.000761327	0.000154423	0.000522836	0.000561948	0.000389539	0.00044536	0.000524505	0.000524505	0.000524505	0.000136531	0.000339193	0.000240848	0.000165401	0.000172939	0.004926653
3832603774585	383260	3774585	0.001921894	0.000477223	0.000437987	0.001288182	0.000772636	0.000156717	0.000530602	0.000570295	0.000388072	0.000443683	0.00052253	0.00052253	0.00052253	0.000136017	0.000337916	0.000239942	0.000164778	0.000172288	0.004991619
3832703774585	383270	3774585	0.001949892	0.000484175	0.000444367	0.001306948	0.000783891	0.000159	0.000538332	0.000578603	0.000385829	0.000441118	0.00051951	0.00051951	0.00051951	0.00013523	0.000335963	0.000238555	0.000163826	0.000171292	0.005026647
3832803774585	383280	3774585	0.001977093	0.000490929	0.000450566	0.001325181	0.000794827	0.000161218	0.000545842	0.000586675	0.000383241	0.000438159	0.000516025	0.000516025	0.000516025	0.000134323	0.000333709	0.000236954	0.000162727	0.000170143	0.005042695
3832903774585	383290	3774585	0.00200403	0.000497618	0.000456705	0.001343235	0.000805656	0.000163415	0.000553279	0.000594668	0.000379962	0.000434411	0.00051161	0.00051161	0.00051161	0.000133174	0.000330854	0.000234927	0.000161335	0.000168687	0.005041142
3833003774585	383300	3774585	0.002030833	0.000504273	0.000462813	0.001361201	0.000816431	0.0001656	0.000560679	0.000602621	0.000376511	0.000430465	0.000506963	0.000506963	0.000506963	0.000131964	0.000327849	0.000232794	0.000159869	0.000167155	0.005016898
3833103774585	383310	3774585	0.002055779	0.000510468	0.000468498	0.001377921	0.00082646	0.000167634	0.000567566	0.000610023	0.000372111	0.000425435	0.000501039	0.000501039	0.000501039	0.000130422	0.000324018	0.000230073	0.000158001	0.000165202	0.004977383
3833203774585	383320	3774585	0.002068915	0.000513729	0.000471492	0.001386726	0.000831741	0.000168706	0.000571193	0.00061392 1	0.000365726	0.000418135	0.000492442	0.000492442	0.000492442	0.000128185	0.000318458	0.000226126	0.00015529	0.000162367	0.004887138
3833303774585	383330	3774585	0.002087625	0.000518375	0.000475755	0.001399266	0.000839262	0.000170231	0.000576358	0.000619473	0.000359169	0.000410639	0.000483613	0.000483613	0.000483613	0.000125886	0.000312749	0.000222071	0.000152506	0.000159456	0.00481596

			ISDrainage / Utilities Trenching	ISDrainage / Utilities Trenching	ISAsphalt Paving	ISAsphalt Paving	SVDemolition	SVSite Grubbing / Prep	SVMass Grading / Excavation	SVMass Grading / Excavation	SVDrainage / Utilities Trenching	SVFoundations / Concrete Pads	SVBuilding / Structure Construction	SVBuilding / Structure Construction	SVAsphalt Paving	SVAsphalt Paving	SVArchitectural Coating	SVArchitectural Coating	SVLandscaping or Other Finishing	SVLandscaping or Other Finishing	MDemolition
Unique Identifier	X (UTM)	Y (UTM)	2027	2028	2027	2028	2027	2027	2027	2028	2028	2028	2028	2029	2028	2029	2028	2029	2028	2029	2027
3835103774575	383510	3774575	0.00193744	0.00193744	0.00223277	0.00223277	0.000170795	6.80616E-05	0.000221365	0.000221365	0.000114239	4.4312E-05	0.000208827	0.000208827	0.000118554	0.000118554	2.67038E-05	2.67038E-05	9.0412E-05	9.0412E-05	0.000635772
3835203774575	383520	3774575	0.001935589	0.001935589	0.002230636	0.002230636	0.000171903	6.85029E-05	0.000222801	0.000222801	0.00011498	4.45992E-05	0.000209894	0.000209894	0.000119323	0.000119323	2.68769E-05	2.68769E-05	9.09981E-05	9.09981E-05	0.00064371
3835303774575	383530	3774575	0.0019342	0.0019342	0.002229035	0.002229035	0.000173079	6.89717E-05	0.000224325	0.000224325	0.000115767	4.49045E-05	0.000211139	0.000211139	0.000120139	0.000120139	2.70608E-05	2.70608E-05	9.16209E-05	9.16209E-05	0.000652424
3835403774575	383540	3774575	0.001932256	0.001932256	0.002226795	0.002226795	0.000174394	6.94957E-05	0.00022603	0.00022603	0.000116646	4.52456E-05	0.000212385	0.000212385	0.000121052	0.000121052	2.72664E-05	2.72664E-05	9.23169E-05	9.23169E-05	0.000661569
3835503774575	383550	3774575	0.001932117	0.001932117	0.002226635	0.002226635	0.000175986	7.01299E-05	0.000228093	0.000228093	0.000117711	4.56586E-05	0.000213986	0.000213986	0.000122157	0.000122157	2.75153E-05	2.75153E-05	9.31595E-05	9.31595E-05	0.000672181
3835603774575	383560	3774575	0.001931376	0.001931376	0.002225781	0.002225781	0.000177716	7.08194E-05	0.000230335	0.000230335	0.000118868	4.61074E-05	0.000215586	0.000215586	0.000123358	0.000123358	2.77858E-05	2.77858E-05	9.40753E-05	9.40753E-05	0.000683397
3835703774575	383570	3774575	0.001921887	0.001921887	0.002214846	0.002214846	0.000178892	7.12882E-05	0.00023186	0.00023186	0.000119655	4.64127E-05	0.000216743	0.000216743	0.000124174	0.000124174	2.79697E-05	2.79697E-05	9.46981E-05	9.46981E-05	0.000691852
3835803774575	383580	3774575	0.001905177	0.001905177	0.002195589	0.002195589	0.000179723	7.16191E-05	0.000232936	0.000232936	0.000120211	4.66281E-05	0.000217454	0.000217454	0.000124751	0.000124751	2.80996E-05	2.80996E-05	9.51377E-05	9.51377E-05	0.000697546
3835903774575	383590	3774575	0.001888004	0.001888004	0.002175798	0.002175798	0.000180484	7.19225E-05	0.000233923	0.000233923	0.00012072	4.68256E-05	0.000218166	0.000218166	0.000125279	0.000125279	2.82186E-05	2.82186E-05	9.55407E-05	9.55407E-05	0.000703327
3836003774575	383600	3774575	0.001895873	0.001895873	0.002184867	0.002184867	0.000183529	7.31359E-05	0.000237869	0.000237869	0.000122756	4.76156E-05	0.000220923	0.000220923	0.000127393	0.000127393	2.86947E-05	2.86947E-05	9.71526E-05	9.71526E-05	0.000720755
3836103774575	383610	3774575	0.001903974	0.001903974	0.002194202	0.002194202	0.000186782	7.44321E-05	0.000242085	0.000242085	0.000124932	4.84595E-05	0.000223947	0.000223947	0.00012965	0.00012965	2.92032E-05	2.92032E-05	9.88743E-05	9.88743E-05	0.000739563
3836203774575	383620	3774575	0.001912769	0.001912769	0.002204337	0.002204337	0.000190519	7.59212E-05	0.000246928	0.000246928	0.000127431	4.9429E-05	0.000227415	0.000227415	0.000132244	0.000132244	2.97875E-05	2.97875E-05	0.000100853	0.000100853	0.000759665
3836303774575	383630	3774575	0.001925544	0.001925544	0.00221906	0.00221906	0.000194948	7.76862E-05	0.000252669	0.000252669	0.000130394	5.05781E-05	0.000231773	0.000231773	0.000135319	0.000135319	3.048E-05	3.048E-05	0.000103197	0.000103197	0.000786152
3836403774575	383640	3774575	0.001958825	0.001958825	0.002257415	0.002257415	0.00020083	8.00303E-05	0.000260293	0.000260293	0.000134328	5.21043E-05	0.000236754	0.000236754	0.000139402	0.000139402	3.13997E-05	3.13997E-05	0.000106311	0.000106311	0.000829549
3836503774575	383650	3774575	0.001975072	0.001975072	0.002276138	0.002276138	0.000205813	8.20159E-05	0.000266751	0.000266751	0.000137661	5.3397E-05	0.000242624	0.000242624	0.00014286	0.00014286	3.21787E-05	3.21787E-05	0.000108949	0.000108949	0.000838436
3836603774575	383660	3774575	0.001955539	0.001955539	0.002253627	0.002253627	0.000209896	8.3643E-05	0.000272043	0.000272043	0.000140392	5.44563E-05	0.00024876	0.00024876	0.000145695	0.000145695	3.28171E-05	3.28171E-05	0.00011111	0.00011111	0.000840248
3836703774575	383670	3774575	0.001924479	0.001924479	0.002217833	0.002217833	0.000212733	8.47737E-05	0.00027572	0.00027572	0.00014229	5.51925E-05	0.000254097	0.000254097	0.000147664	0.000147664	3.32607E-05	3.32607E-05	0.000112612	0.000112612	0.000839385
3836803774575	383680	3774575	0.001889439	0.001889439	0.002177452	0.002177452	0.000214532	8.54907E-05	0.000278052	0.000278052	0.000143494	5.56593E-05	0.000257654	0.000257654	0.000148913	0.000148913	3.3542E-05	3.3542E-05	0.000113564	0.000113564	0.000838177
3836903774575	383690	3774575	0.001854492	0.001854492	0.002137177	0.002137177	0.000216124	8.6125E-05	0.000280115	0.000280115	0.000144558	5.60722E-05	0.000263435	0.000263435	0.000150018	0.000150018	3.37909E-05	3.37909E-05	0.000114407	0.000114407	0.000836624
3837003774575	383700	3774575	0.001819729	0.001819729	0.002097116	0.002097116	0.0002182	8.69523E-05	0.000282806	0.000282806	0.000145947	5.66109E-05	0.000271618	0.000271618	0.000151459	0.000151459	3.41155E-05	3.41155E-05	0.000115506	0.000115506	0.000834726
3837103774575	383710	3774575	0.001785059	0.001785059	0.002057161	0.002057161	0.000219169	8.73384E-05	0.000284062	0.000284062	0.000146595	5.68622E-05	0.000275798	0.000275798	0.000152131	0.000152131	3.4267E-05	3.4267E-05	0.000116019	0.000116019	0.000832397
3837203774575	383720	3774575	0.001750667	0.001750667	0.002017526	0.002017526	0.000218823	8.72005E-05	0.000283613	0.000283613	0.000146363	5.67725E-05	0.000275887	0.000275887	0.000151891	0.000151891	3.42129E-05	3.42129E-05	0.000115836	0.000115836	0.000829808
3837303774575	383730	3774575	0.001717293	0.001717293	0.001979065	0.001979065	0.000218339	8.70075E-05	0.000282985	0.000282985	0.000146039	5.66468E-05	0.000275442	0.000275442	0.000151555	0.000151555	3.41371E-05	3.41371E-05	0.000115579	0.000115579	0.000827651
3837403774575	383740	3774575	0.00168466	0.00168466	0.001941458	0.001941458	0.000217854	8.68144E-05	0.000282358	0.000282358	0.000145715	5.65211E-05	0.000274908	0.000274908	0.000151219	0.000151219	3.40614E-05	3.40614E-05	0.000115323	0.000115323	0.000825322
3837503774575	383750	3774575	0.001652721	0.001652721	0.00190465	0.00190465	0.00021737	8.66214E-05	0.00028173	0.00028173	0.000145391	5.63954E-05	0.000274375	0.000274375	0.000150882	0.000150882	3.39857E-05	3.39857E-05	0.000115066	0.000115066	0.000822906
3837603774575	383760	3774575	0.001621569	0.001621569	0.00186875	0.00186875	0.000216816	8.64008E-05	0.000281012	0.000281012	0.000145021	5.62518E-05	0.000273663	0.000273663	0.000150498	0.000150498	3.38991E-05	3.38991E-05	0.000114773	0.000114773	0.000820404
3837703774575	383770	3774575	0.001591112	0.001591112	0.001833649	0.001833649	0.000216332	8.62077E-05	0.000280384	0.000280384	0.000144697	5.61261E-05	0.000273041	0.000273041	0.000150162	0.000150162	3.38234E-05	3.38234E-05	0.000114517	0.000114517	0.00081773
3837803774575	383780	3774575	0.001561672	0.001561672	0.001799722	0.001799722	0.000215847	8.60147E-05	0.000279756	0.000279756	0.000144373	5.60004E-05	0.000272418	0.000272418	0.000149826	0.000149826	3.37476E-05	3.37476E-05	0.00011426	0.00011426	0.000815314
3837903774575	383790	3774575	0.001532881	0.001532881	0.001766542	0.001766542	0.000215363	8.58216E-05	0.000279129	0.000279129	0.000144049	5.58747E-05	0.000271795	0.000271795	0.000149489	0.000149489	3.36719E-05	3.36719E-05	0.000114004	0.000114004	0.000812812
3838003774575	383800	3774575	0.00150483	0.00150483	0.001734216	0.001734216	0.000214878	8.56286E-05	0.000278501	0.000278501	0.000143725	5.5749E-05	0.000271173	0.000271173	0.000149153	0.000149153	3.35961E-05	3.35961E-05	0.000113748	0.000113748	0.00081031
3838103774575	383810	3774575	0.00147752	0.00147752	0.001702743	0.001702743	0.000214463	8.54631E-05	0.000277963	0.000277963	0.000143447	5.56413E-05	0.00027055	0.00027055	0.000148865	0.000148865	3.35312E-05	3.35312E-05	0.000113528	0.000113528	0.000807808
3838203774575	383820	3774575	0.001450766	0.001450766	0.00167191	0.00167191	0.000213979	8.52701E-05	0.000277335	0.000277335	0.000143123	5.55156E-05	0.000269928	0.000269928	0.000148529	0.000148529	3.34555E-05	3.34555E-05	0.000113271	0.000113271	0.000805306
3838303774575	383830	3774575	0.001424705	0.001424705	0.001641877	0.001641877	0.000213563	8.51046E-05	0.000276797	0.000276797	0.000142845	5.54079E-05	0.000269305	0.000269305	0.00014824	0.00014824	3.33906E-05	3.33906E-05	0.000113052	0.000113052	0.00080289
3838403774575	383840	3774575	0.001399062	0.001399062	0.001612325	0.001612325	0.000213148	8.49391E-05	0.000276258	0.000276258	0.000142568	5.53002E-05	0.000268594	0.000268594	0.000147952	0.000147952	3.33256E-05	3.33256E-05	0.000112832	0.000112832	0.000800474
3838503774575	383850	3774575	0.001373881	0.001373881	0.001583305	0.001583305	0.000212664	8.47461E-05	0.00027563	0.00027563	0.000142244	5.51745E-05	0.000267882	0.000267882	0.000147616	0.000147616	3.32499E-05	3.32499E-05	0.000112575	0.000112575	0.000797713
3838603774575	383860	3774575	0.001349163	0.001349163	0.00155482	0.00155482	0.00021211	8.45255E-05	0.000274913	0.000274913	0.000141873	5.50309E-05	0.000267171	0.000267171	0.000147232	0.000147232	3.31633E-05	3.31633E-05	0.000112282	0.000112282	0.000794694
3838703774575	383870	3774575	0.001325001	0.001325001	0.001526974	0.001526974	0.000211626	8.43324E-05	0.000274285	0.000274285	0.000141549	5.49052E-05	0.000266459	0.000266459	0.000146895	0.000146895	3.30876E-05	3.30876E-05	0.000112026	0.000112026	0.000791674
3838803774575	383880	3774575	0.001301301	0.001301301	0.001499662	0.001499662	0.000211141	8.41394E-05	0.000273657	0.000273657	0.000141225	5.47795E-05	0.000265837	0.000265837	0.000146559	0.000146559	3.30119E-05	3.30119E-05	0.000111769	0.000111769	0.000788396
3838903774575	383890	3774575	0.001278157	0.001278157	0.00147299	0.00147299	0.000210726	8.39739E-05	0.000273119	0.000273119	0.000140948	5.46718E-05	0.000265303	0.000265303	0.000146271	0.000146271	3.29469E-05	3.29469E-05	0.00011155	0.00011155	0.000784944
3839003774575	383900	3774575	0.001255522	0.001255522	0.001446905	0.001446905	0.000210242	8.37809E-05	0.000272491	0.000272491	0.000140624	5.45461E-05	0.000264769	0.000264769	0.000145935	0.000145935	3.28712E-05	3.28712E-05	0.000111293	0.000111293	0.000781493
3839103774575	383910	3774575	0.00123335	0.00123335	0.001421353	0.001421353	0.000209757	8.35878E-05	0.000271863	0.000271863	0.0001403	5.44204E-05	0.000264325	0.000264325	0.000145598	0.000145598	3.27955E-05	3.27955E-05	0.000111037	0.000111037	0.000777697
3829703774585	382970	3774585	0.000857536	0.000857536	0.000988252	0.000988252	0.000175363	6.98817E-05	0.000227285	0.000227285	0.000117294	4.5497E-05	0.000217988	0.000217988	0.000121724	0.000121724	2.74179E-05	2.74179E-05	9.28298E-05	9.28298E-05	0.000410245
3829803774585	382980	3774585	0.000902759	0.000902759	0.001040369	0.001040369	0.000177785	7.0847E-05	0.000230425	0.000230425	0.000118914	4.61254E-05	0.000220478	0.000220478	0.000123406	0.000123406	2.77966E-05	2.77966E-05	9.4112E-05	9.4112E-05	0.000422238
3829903774585	382990	3774585	0.000957611	0.000957611	0.001103582	0.001103582	0.000181038	7.21431E-05	0.00023464	0.00023464	0.00012109	4.69692E-05	0.000223769	0.000223769	0.000125663	0.000125663	2.83051E-05	2.83051E-05	9.58337E-05	9.58337E-05	0.000437509
3830003774585	383000	3774585	0.001018248	0.001018248	0.001173463	0.001173463	0.000184705	7.36047E-05	0.000239394	0.000239394	0.000123543	4.79208E-05	0.000227326	0.000227326	0.000128209	0.000128209	2.88786E-05	2.88786E-05	9.77753E-05	9.77753E-05	0.000454419
3830103774585	383010	3774585	0.001074304	0.001074304	0.001238063	0.001238063	0.000187543	7.47354E-05	0.000243071	0.000243071	0.000125441	4.8657E-05	0.000229994	0.000229994	0.000130179	0.000130179	2.93222E-05	2.93222E-05	9.92773E-05	9.92773E-05	0.000469086
3830203774585	383020	3774585	0.001134247	0.001134247	0.001307143	0.001307143	0.000190519	7.59212E-05	0.000246928	0.000246928	0.000127431	4.9429E-05	0.00023284	0.00023284	0.000132244	0.000132244	2.97875E-05	2.97875E-05	0.000100853	0.000100853	0.000484357
3830303774585	383030	3774585	0.001194745	0.001194745	0.001376864	0.001376864	0.000193287	7.70244E-05	0.000250516	0.000250516	0.000129283	5.01472E-05	0.00023542	0.00023542	0.000134166	0.000134166	3.02203E-05	3.02203E-05	0.000102318	0.000102318	0.000498334
3830403774585	383040	3774585	0.001250893	0.001250893	0.00144157	0.00144157	0.000195363	7.78517E-05	0.000253207	0.000253207	0.000130672	5.06858E-05	0.000237376	0.000237376	0.000135607	0.000135607	3.05449E-05	3.05449E-05	0.000103417	0.000103417	0.000509808
3830503774585	383050	3774585	0.001309957	0.001309957	0.001509637	0.001509637	0.000197508	7.87066E-05	0.000255987	0.000255987	0.000132107	5.12424E-05	0.000239422	0.000239422	0.000137096	0.000137096	3.08803E-05	3.08803E-05	0.000104553	0.000104553	0.000521542
3830603774585	383060	3774585	0.001372816	0.001372816	0.001582079	0.001582079	0.000199861	7.96442E-05	0.000259037	0.000259037	0.00013368	5.18529E-05	0.000241734	0.000241734	0.000138729	0.000138729	3.12482E-05	3.12482E-05	0.000105798	0.000105798	0.000533448
3830703774585	383070	3774585	0.001438499	0.001438499	0.001657774	0.001657774	0.000202491	8.06922E-05	0.000262445	0.000262445	0.000135439	5.25352E-05	0.000244225	0.000244225	0.000140555	0.000140555	3.16594E-05	3.16594E-05	0.0001071	0.0001071	0.000547339
3830803774585	383080	3774585	0.001513579	0.001513579	0.001744298	0.001744298	0.00020602	8.20986E-05	0.00026702	0.00026702	0.0001378	5.34509E-05	0.000246804	0.000246804	0.000143004	0.000143004	3.22112E-05	3.22112E-05	0.000109059	0.000109059	0.000571928
3830903774585	383090	3774585	0.001589029	0.001589029	0.001831249	0.001831249	0.000208581	8.3119E-05	0.000270339	0.000270339	0.000139513	5.41152E-05	0.000249383	0.000249383	0.000144782	0.000144782	3.26115E-05	3.26115E-05	0.000110414	0.000110414	0.000580124
3831003774585	383100	3774585	0.001668968	0.001668968	0.001923374	0.001923374	0.000211211	8.4167E-05	0.000273747	0.000273747	0.000141272	5.47975E-05	0.000252051	0.000252051	0.000146607	0.000146607	3.30227E-05	3.30227E-05	0.000111806	0.000111806	0.00058832
3831103774585	383110	3774585	0.001743307	0.001743307	0.002009045	0.002009045	0.000213079	8.49116E-05	0.000276169	0.000276169	0.000142521	5.52822E-05	0.000254008	0.000254008	0.000147904	0.000147904	3.33148E-05	3.33148E-05	0.000112795	0.000112795	0.000596171
3831203774585	383120	3774585	0.001813665	0.001813665	0.002090128	0.002090128	0.000214602	8.55183E-05	0.000278142	0.000278142	0.00014354	5.56772E-05	0.000255698	0.000255698	0.000148961	0.000148961	3.35529E-05	3.35529E-05	0.000113601	0.000113601	0.000603764
3831303774585	383130	3774585	0.001884255	0.001884255	0.002171477	0.002171477	0.000215986	8.60698E-05	0.000279936	0.000279936	0.000144466	5.60363E-05	0.000257298	0.000257298	0.000149922	0.000149922	3.37693E-05	3.37693E-05	0.000114334	0.000114334	0.000610407
3831403774585	383140	3774585	0.001952762	0.001952762	0.002250426	0.002250426	0.000216747	8.63732E-05	0.000280922	0.000280922	0.000144975	5.62338E-05	0.000258277	0.000258277	0.00015045	0.00015045	3.38883E-05	3.38883E-05	0.000114737	0.000114737	0.000616619
3831503774585	383150	3774585	0.002022796	0.002022796	0.002331136	0.002331136	0.000217439	8.6649E-05	0.000281819	0.000281819	0.000145438	5.64134E-05	0.000259255	0.000259255	0.00015093	0.00015093	3.39965E-05	3.39965E-05	0.000115103	0.000115103	0.000622831
3831603774585	383160	3774585	0.002092922	0.002092922	0.002411952	0.002411952	0.000218062	8.68971E-05	0.000282627	0.000282627	0.000145854	5.6575E-05	0.000259967	0.000259967	0.00015163	0.00015163	3.40939E-05	3.40939E-05	0.000115433	0.000115433	0.000629043
3831703774585	383170	3774585	0.002163697	0.002163697	0.002493515	0.002493515	0.000218477	8.70626E-05	0.000283165	0.000283165	0.000146132	5.66827E-05	0.000260589	0.000260589	0.000151651	0.000151651	3.41588E-05	3.41588E-05	0.000115653	0.000115653	0.000635255
3831903774585	383190	3774585	0.002302099	0.002302099	0.002653014	0.002653014	0.000218131	8.69247E-05	0.000282716	0.000282716	0.0001459	5.65929E-05	0.000259967	0.000259967	0.000151411	0.000151411	3.41047E-05	3.41047E-05	0.000115469	0.000115469	0.000647678
3832003774585	383200	3774585	0.002367828	0.002367828	0.002728763	0.002728763	0.00021737	8.66214E-05	0.00028173	0.00028173	0.000145391	5.63954E-05	0.000258721	0.000258721	0.00015088	0.00015088	3.39857E-05	3.39857E-05	0.000115066	0.000115066	0.00065389
3832103774585	383210	3774585	0.00243115	0.00243115	0.002801737	0.002801737	0.000216608	8.6318E-05	0.000280743	0.000280743	0.000144882	5.61979E-05	0.000257476	0.000257476	0.000150354	0.000150354	3.38666E-05	3.38666E-05	0.000114663	0.000114663	0.000660102
3832203774585	383220	3774585	0.002492343	0.002492343	0.002872258	0.002872258	0.000215778	8.59871E-05	0.000279667	0.000279667	0.000144327	5.59825E-05	0.00025632	0.00025632	0.000149778	0.000149778	3.37368E-05	3.37368E-05	0.000114224	0.000114224	0.000666314
3832303774585	383230	3774585	0.002550296	0.002550296	0.002939045	0.002939045	0.000215086	8.57113E-05	0.00027877	0.00027877	0.000143864	5.58029E-05	0.000255253	0.000255253	0.000149297	0.000149297	3.36286E-05	3.36286E-05	0.000113858	0.000113858	0.000672354
3832403774585	383240	3774585	0.002600288	0.002600288	0.002996657	0.002996657	0.000214048	8.52976E-05	0.000277424	0.000277424	0.000143169	5.55336E-05	0.00025383	0.00025383	0.000148577	0.000148577	3.34663E-05	3.34663E-05	0.000113308	0.000113308	0.000677875
3832503774585	383250	3774585	0.002643197	0.002643197	0.003046107	0.003046107	0.000212802	8.48012E-05	0.00027581	0.00027581	0.000142336	5.52104E-05	0.000252318	0.000252318	0.000147712	0.000147712	3.32715E-05	3.32715E-05	0.000112649	0.000112649	0.000682793
3832603774585	383260	3774585	0.002678052	0.002678052	0.003086275	0.003086275	0.000211487	8.42773E-05	0.000274106	0.000274106	0.000141457	5.48693E-05	0.000250717	0.000250717	0.000146799	0.000146799	3.3066E-05	3.3066E-05	0.000111953	0.000111953	0.000687366
3832703774585	383270	3774585	0.002696845	0.002696845	0.003107932	0.003107932	0.000210034	8.36981E-05	0.000272222	0.000272222	0.000140485	5.44922E-05	0.000248938	0.000248938	0.000145791	0.000145791	3.28387E-05	3.28387E-05	0.000111183	0.000111183	0.000691679
3832803774585	383280	3774585	0.002705454	0.002705454	0.003117854	0.003117854	0.000208512	8.30914E-05	0.000270249	0.000270249	0.000139466	5.40972E-05	0.000247071	0.000247071	0.000144734	0.000144734	3.26007E-05	3.26007E-05	0.000110377	0.000110377	0.000695993
3832903774585	383290	3774585	0.002704621	0.002704621	0.003116894	0.003116894	0.00020692	8.24571E-05	0.000268186	0.000268186	0.000138402	5.36843E-05	0.000245292	0.000245292	0.000143629	0.000143629	3.23518E-05	3.23518E-05	0.000109535	0.000109535	0.000700307
3833003774585	383300	3774585	0.002691614	0.002691614	0.003101905	0.003101905	0.000205397	8.18504E-05	0.000266213	0.000266213	0.000137383	5.32893E-05	0.000243513	0.000243513	0.000142572	0.000142572	3.21138E-05	3.21138E-05	0.000108729	0.000108729	0.000704535
3833103774585	383310	3774585	0.002670414	0.002670414	0.003077473	0.003077473	0.000203529	8.11058E-05	0.000263791	0.000263791	0.000136134	5.28045E-05	0.000241645	0.000241645	0.000141275	0.000141275	3.18217E-05	3.18217E-05	0.00010774	0.00010774	0.00070695
3833203774585	383320	3774585	0.002621997	0.002621997	0.003021675	0.003021675	0.000200276	7.98097E-05	0.000259575	0.000259575	0.000133958	5.19606E-05	0.000238977	0.000238977	0.000139017	0.000139017	3.13131E-05	3.13131E-05	0.000106018	0.000106018	0.000685209
3833303774585	383330	3774585	0.002583809	0.002583809	0.002977666	0.002977666	0.000197854	7.88445E-05	0.000256436	0.000256436	0.000132338	5.13322E-05	0.000236487	0.000236487	0.000137336	0.000137336	3.09344E-05	3.09344E-05	0.000104736	0.000104736	0.000679687

			MSite Grubbing / Prep	MMass Grading / Excavation	MMass Grading / Excavation	MDrainage / Utilities Trenching	MFoundations / Concrete Pads	MBuilding / Structure Construction	MAsphalt Paving	MLandscaping or Other Finishing	MWaterside Construction (Piles)	RSSWRestriping South Valley	RSSWRestriping Silver Lake Boulevard	RSSWDemolition	RSSWPlacing Base	RSSWForm	Child Risk				
Unique Identifier	X (UTM)	Y (UTM)	2027	2027	2028	2028	2028	2028	2028	2028	2028	2029	2029	2029	2029	2029	3rd Trimester	0<2	2<16	Total	per million
3835103774575	383510	3774575	0.00058784	0.000977799	0.000977799	0.000470272	0.000222834	0.000604552	0.000393092	0.000269954	0.000290148	7.5558E-05	0.000163161	0.000506985	4.61018E-05	0.000100271	6.48596E-08	1.84013E-06	2.2975E-07	2.13474E-06	2.13473611
3835203774575	383520	3774575	0.000595179	0.000990006	0.000990006	0.000476143	0.000225616	0.0006121	0.000398	0.000273324	0.00029377	7.60303E-05	0.000165156	0.000513109	4.66586E-05	0.000101482	6.5044E-08	1.83917E-06	2.2998E-07	2.13419E-06	2.13419038
3835303774575	383530	3774575	0.000603236	0.001003408	0.001003408	0.000482589	0.00022867	0.000620386	0.000403388	0.000277024	0.000297747	7.6532E-05	0.00016736	0.000519872	4.72736E-05	0.00010282	6.52812E-08	1.83935E-06	2.3032E-07	2.13495E-06	2.13495349
3835403774575	383540	3774575	0.000611692	0.001017473	0.001017473	0.000489353	0.000231875	0.000629082	0.000409042	0.000280907	0.000301921	7.70633E-05	0.000169682	0.000527001	4.79219E-05	0.00010423	6.55193e-08	1.8394e-06	2.3067e-07	2.13559e-06	2.13559473
3835503774575	383550	3774575	0.000621504	0.001033794	0.001033794	0.000497203	0.000235595	0.000639173	0.000415604	0.000285413	0.000306764	7.76831E-05	0.000172391	0.00053541	4.86865E-05	0.000105893	6.5844E-08	1.84155E-06	2.3132E-07	2.13871E-06	2.13870945
3835603774575	383560	3774575	0.000631874	0.001051044	0.001051044	0.000505499	0.000239526	0.000649838	0.000422538	0.000290175	0.000311882	7.83324E-05	0.00017525	0.000544275	4.94927E-05	0.000107646	6.61623e-08	1.84339E-06	2.3198e-07	2.14153e-06	2.14153466
3835703774575	383570	3774575	0.000639692	0.001064048	0.001064048	0.000511753	0.000242489	0.000657878	0.000427766	0.000293766	0.000315741	7.88046E-05	0.000177393	0.000550856	5.00911E-05	0.000108948	6.62123e-08	1.83811E-06	2.3172E-07	2.13605E-06	2.13604959
3835803774575	383580	3774575	0.000644957	0.001072805	0.001072805	0.000515965	0.000244485	0.000663293	0.000431287	0.000296183	0.00031834	7.90998E-05	0.000178852	0.000555426	5.05067E-05	0.000109852	6.60375e-08	1.82697E-06	2.3067E-07	2.12368E-06	2.12367614
3835903774575	383590	3774575	0.000650301	0.001081696	0.001081696	0.000520241	0.000246511	0.00066879	0.000434861	0.000298638	0.000320978	7.93949E-05	0.000180341	0.000559996	5.09222E-05	0.000110755	6.5841e-08	1.81543E-06	2.296E-07	2.11088E-06	2.11087773
3836003774575	383600	3774575	0.000666415	0.001108499	0.001108499	0.000533132	0.000252619	0.000685362	0.000445636	0.000306038	0.000328931	8.06051E-05	0.000184807	0.000573888	5.21855E-05	0.000113503	6.64585e-08	1.8251E-06	2.3162E-07	2.12318E-06	2.12318362
3836103774575	383610	3774575	0.000683806	0.001137426	0.001137426	0.000547044	0.000259212	0.000703246	0.000457265	0.000314024	0.000337515	8.19627E-05	0.000189511	0.000588512	5.35153E-05	0.000116395	6.70289e-08	1.83368E-06	2.3378E-07	2.13449E-06	2.13449265
3836203774575	383620	3774575	0.000702392	0.001168343	0.001168343	0.000561914	0.000266257	0.000722362	0.000469695	0.00032256	0.000346689	8.35861E-05	0.000194752	0.000604233	5.49448E-05	0.000119504	6.75546e-08	1.84161E-06	2.3617E-07	2.14534e-06	2.14533656
3836303774575	383630	3774575	0.000726882	0.001209079	0.001209079	0.000581506	0.000275541	0.000747548	0.000486071	0.000333806	0.000358777	8.55045E-05	0.000203773	0.000632566	5.75213E-05	0.000125108	6.80872e-08	1.85145E-06	2.3964e-07	2.15918e-06	2.15917828
3836403774575	383640	3774575	0.000767008	0.001275822	0.001275822	0.000613606	0.000290751	0.000788814	0.000512903	0.000352233	0.000378582	8.74525E-05	0.000211336	0.000656695	5.97154e-05	0.00012988	6.87142e-08	1.86484E-06	2.456E-07	2.17916E-06	2.17916284
3836503774575	383650	3774575	0.000775224	0.001289489	0.001289489	0.000620179	0.000293866	0.000797264	0.000518398	0.000356006	0.000382638	9.04925E-05	0.000213122	0.000662544	6.02473E-05	0.000131037	6.9024e-08	1.8683E-06	2.4803E-07	2.18535E-06	2.18534949
3836603774575	383660	3774575	0.000776899	0.001292276	0.001292276	0.00062152	0.000294501	0.000798987	0.000519518	0.000356776	0.000383465	9.247E-05	0.000213628	0.000663733	6.03553E-05	0.000131272	6.90619e-08	1.86237E-06	2.4714e-07	2.17857e-06	2.17857217
3836703774575	383670	3774575	0.000776102	0.001290949	0.001290949	0.000620881	0.000294198	0.000798167	0.000518984	0.000356409	0.000383071	9.48902E-05	0.00021342	0.000663001	6.02889E-05	0.000131128	6.8823e-08	1.84722E-06	2.4489e-07	2.16094e-06	2.16093665
3836803774575	383680	3774575	0.000774985	0.001289091	0.001289091	0.000619988	0.000293775	0.000797018	0.000518238	0.000355896	0.00038252	9.55396E-05	0.000213122	0.000662087	6.02057E-05	0.000130947	6.83687e-08	1.82677E-06	2.4213E-07	2.13727E-06	2.13727439
3836903774575	383690	3774575	0.000773549	0.001286703	0.001286703	0.000618839	0.000293231	0.000795541	0.000517277	0.000355237	0.000381811	9.59823E-05	0.000212765	0.000660991	6.0106E-05	0.00013073	6.83324e-08	1.81062E-06	2.3943E-07	2.11838E-06	2.11837998
3837003774575	383700	3774575	0.000771794	0.001283784	0.001283784	0.000617435	0.000292566	0.000793736	0.000516104	0.000354431	0.000380945	9.58347E-05	0.000212318	0.000659528	5.9973E-05	0.000130441	6.77576e-08	1.78832E-06	2.3667E-07	2.09274e-06	2.09273963
3837103774575	383710	3774575	0.00076964	0.001280201	0.001280201	0.000615712	0.000291749	0.000791521	0.000514664	0.000353442	0.000379882	9.56281E-05	0.000211782	0.000657792	5.98151E-05	0.000130097	6.71103e-08	1.76516E-06	2.3378E-07	2.06606e-06	2.06605732
3837203774575	383720	3774575	0.000767247	0.00127622	0.00127622	0.000613798	0.000290842	0.00078906	0.000513063	0.000352343	0.0003787	9.5333E-05	0.000211217	0.000655872	5.96406E-05	0.000129718	6.63761e-08	1.74113E-06	2.308E-07	2.03831e-06	2.03830693
3837303774575	383730	3774575	0.000765253	0.001272903	0.001272903	0.000612202	0.000290086	0.000787009	0.00051173	0.000351427	0.000377716	9.50673E-05	0.000210711	0.000654319	5.94993E-05	0.00012941	6.56428e-08	1.71777E-06	2.2791e-07	2.01132e-06	2.01132042
3837403774575	383740	3774575	0.000763099	0.00126932	0.00126932	0.000610479	0.000289269	0.000784794	0.000510289	0.000350438	0.000376653	9.48017E-05	0.000210175	0.000652582	5.93414E-05	0.000129067	6.49167e-08	1.69477E-06	2.2507E-07	1.98476e-06	1.98475557
3837503774575	383750	3774575	0.000760865	0.001265605	0.001265605	0.000608692	0.000288423	0.000782497	0.000508796	0.000349412	0.00037555	9.45656E-05	0.000209639	0.000650846	5.91835E-05	0.000128723	6.42031e-08	1.67227E-06	2.2228E-07	1.95876e-06	1.95876057
3837603774575	383760	3774575	0.000758552	0.001261757	0.001261757	0.000606841	0.000287546	0.000780118	0.000507249	0.00034835	0.000374409	9.42999E-05	0.000209043	0.000649018	5.90173E-05	0.000128362	6.35025e-08	1.65025E-06	2.1955E-07	1.9333e-06	1.93330398
3837703774575	383770	3774575	0.000756079	0.001257644	0.001257644	0.000604863	0.000286608	0.000777575	0.000505595	0.000347214	0.000373188	9.40343E-05	0.000208448	0.000647098	5.88427E-05	0.000127982	6.28118e-08	1.62867e-06	2.1687E-07	1.90836e-06	1.90835933
3837803774575	383780	3774575	0.000753845	0.001253928	0.001253928	0.000603076	0.000285762	0.000775277	0.000504101	0.000346188	0.000372086	9.38277E-05	0.000207912	0.000645362	5.86848E-05	0.000127639	6.21492e-08	1.60796E-06	2.1429E-07	1.8844e-06	1.88439909
3837903774575	383790	3774575	0.000751532	0.00125008	0.00125008	0.000601226	0.000284885	0.000772898	0.000502555	0.000345126	0.000370944	9.35916E-05	0.000207346	0.000643534	5.85186E-05	0.000127277	6.14952e-08	1.58762e-06	2.1176E-07	1.86088e-06	1.86087605
3838003774575	383800	3774575	0.000749219	0.001246232	0.001246232	0.000599375	0.000284008	0.000770519	0.000501008	0.000344064	0.000369802	9.33555E-05	0.00020678	0.000641706	5.83524E-05	0.000126916	6.08572e-08	1.56782E-06	2.093E-07	1.83797e-06	1.83797078
3838103774575	383810	3774575	0.000746905	0.001242384	0.001242384	0.000597524	0.000283131	0.00076814	0.000499461	0.000343001	0.00036866	9.31489E-05	0.000206244	0.000639969	5.81945E-05	0.000126572	6.02351e-08	1.54855e-06	2.069E-07	1.81569e-06	1.81568663
3838203774575	383820	3774575	0.000744592	0.001238536	0.001238536	0.000595673	0.000282254	0.000765761	0.000497914	0.000341939	0.000367518	9.29423E-05	0.000205679	0.000638141	5.80282E-05	0.000126211	5.96206e-08	1.52962e-06	2.0454E-07	1.79378e-06	1.79378081
3838303774575	383830	3774575	0.000742358	0.001234821	0.001234821	0.000593887	0.000281407	0.000763464	0.0004964	0.000340913	0.000366416	9.27652E-05	0.000205143	0.000636496	5.78786E-05	0.000125885	5.90254e-08	1.51129e-06	2.0225E-07	1.77257e-06	1.77257218
3838403774575	383840	3774575	0.000740125	0.001231105	0.001231105	0.0005921	0.000280561	0.000761167	0.000494926	0.000339887	0.000365313	9.25881E-05	0.000204607	0.000634759	5.77207E-05	0.000125542	5.84365e-08	1.49325E-06	2E-07	1.75169e-06	1.75168766
3838503774575	383850	3774575	0.000737572	0.001226859	0.001226859	0.000590057	0.000279593	0.000758541	0.000493219	0.000338715	0.000364053	9.23815E-05	0.000203982	0.00063284	5.75462E-05	0.000125162	5.78497e-08	1.47539E-06	1.9776E-07	1.731E-06	1.73099844
3838603774575	383860	3774575	0.00073478	0.001222215	0.001222215	0.000587824	0.000278534	0.00075567	0.000491352	0.000337433	0.000362675	9.21749E-05	0.000203327	0.000630738	5.7355E-05	0.00012474	5.72617e-08	1.45767e-06	1.9553E-07	1.71046e-06	1.71046445
3838703774575	383870	3774575	0.000731988	0.001217571	0.001217571	0.00058559	0.000277476	0.000752799	0.000489485	0.000336151	0.000361297	9.19683E-05	0.000202612	0.000628544	5.71556E-05	0.000124313	5.66791e-08	1.4402E-06	1.9335E-07	1.69023e-06	1.69023128
3838803774575	383880	3774575	0.000728956	0.001212529	0.001212529	0.000583165	0.000276327	0.000749681	0.000487458	0.000334759	0.000359801	9.17322E-05	0.000201868	0.000626168	5.69395E-05	0.000123843	5.60995e-08	1.42295E-06	1.912E-07	1.67025e-06	1.67025111
3838903774575	383890	3774575	0.000725766	0.001207221	0.001207221	0.000580612	0.000275117	0.000746399	0.000485324	0.000333293	0.000358226	9.15255E-05	0.000201094	0.000623792	5.67234E-05	0.000123373	5.55266e-08	1.40595E-06	1.8909E-07	1.65056e-06	1.65056495
3839003774575	383900	3774575	0.000722575	0.001201913	0.001201913	0.00057806	0.000273908	0.000743118	0.000483191	0.000331828	0.000356651	9.13189E-05	0.00020029	0.000621233	5.64907E-05	0.000122867	5.49615e-08	1.38926E-06	1.87E-07	1.63122e-06	1.6312209
3839103774575	383910	3774575	0.000719065	0.001196075	0.001196075	0.000575252	0.000272577	0.000739508	0.000480843	0.000330216	0.000354918	9.10828E-05	0.000199426	0.000618491	5.62413E-05	0.000122324	5.43941e-08	1.37267E-06	1.8493E-07	1.612E-06	1.61199579
3829703774585	382970	3774585	0.000379316	0.000630945	0.000630945	0.000303453	0.000143788	0.0003901	0.000253651	0.000174193	0.000187224	7.92769E-05	0.000116446	0.000361022	3.28289E-05	7.14026E-05	4.37124e-08	1.25584E-06	1.4176E-07	1.44131E-06	1.44131295
3829803774585	382980	3774585	0.000390404	0.000649389	0.000649389	0.000312323	0.000147991	0.000401503	0.000261066	0.000179285	0.000192697	8.02509E-05	0.000119394	0.000370162	3.366E-05	7.32102E-05	4.55802e-08	1.31514E-06	1.4747E-07	1.50819E-06	1.50818736
3829903774585	382990	3774585	0.000404524	0.000672875	0.000672875	0.000323619	0.000153344	0.000416025	0.000270508	0.000185769	0.000199666	8.16381E-05	0.000123205	0.000381952	3.47322E-05	7.55421E-05	4.7865e-08	1.38765E-06	1.5453E-07	1.59004e-06	1.59003806
3830003774585	383000	3774585	0.000420159	0.000698883	0.000698883	0.000336127	0.000159271	0.000432104	0.000280963	0.00019295	0.000207384	8.31728E-05	0.000127522	0.000395297	3.59456E-05	7.81813E-05	5.03688e-08	1.46768E-06	1.6237E-07	1.68042e-06	1.68041874
3830103774585	383010	3774585	0.00043372	0.00072144	0.00072144	0.000346976	0.000164411	0.000446051	0.000290032	0.000199177	0.000214077	8.44125E-05	0.000131184	0.000406813	3.69928E-05	8.0459E-05	5.25962e-08	1.54001E-06	1.6946E-07	1.76207e-06	1.76206674
3830203774585	383020	3774585	0.00044784	0.000744926	0.000744926	0.000358272	0.000169764	0.000460572	0.000299474	0.000205662	0.000221046	8.57406E-05	0.000134966	0.000418603	3.80649E-05	8.27908E-05	5.49105e-08	1.61582E-06	1.7697E-07	1.8477E-06	1.84770246
3830303774585	383030	3774585	0.000460763	0.000766422	0.000766422	0.00036861	0.000174662	0.000473863	0.000308115	0.000211596	0.000227425	8.70098E-05	0.00013839	0.000429297	3.90373E-05	8.49058E-05	5.71858e-08	1.69095E-06	1.8439E-07	1.93253E-06	1.93252701
3830403774585	383040	3774585	0.000471373	0.00078407	0.00078407	0.000377098	0.000178684	0.000484774	0.00031521	0.000216468	0.000232662	8.79838E-05	0.000141158	0.000437888	3.98186E-05	8.6605E-05	5.92278e-08	1.75911E-06	1.9105E-07	2.00938e-06	2.00938456
3830503774585	383050	3774585	0.000482222	0.000802116	0.000802116	0.000385777	0.000182797	0.000495931	0.000322465	0.000221451	0.000238017	8.89873E-05	0.000143957	0.000446662	4.06164E-05	8.83404E-05	6.13435e-08	1.82999E-06	1.9799E-07	2.08932e-06	2.08932303
3830603774585	383060	3774585	0.00049323	0.000820427	0.000820427	0.000394584	0.00018697	0.000507253	0.000329826	0.000226506	0.00024345	9.00793E-05	0.00014759	0.00045635	4.14974E-05	9.02565E-05	6.35513e-08	1.90427E-06	2.0534E-07	2.17317e-06	2.17316591
3830703774585	383070	3774585	0.000506074	0.000841791	0.000841791	0.000404859	0.000191838	0.000520461	0.000338415	0.000232404	0.000249789	9.12304E-05	0.000152294	0.000472802	4.29934E-05	9.35103E-05	6.59094e-08	1.98448E-06	2.1338E-07	2.26377e-06	2.26377455
3830803774585	383080	3774585	0.000528809	0.000879607	0.000879607	0.000423047	0.000200457	0.000543843	0.000353618	0.000242845	0.000261011	9.23815E-05	0.000156045	0.000485689	4.41653E-05	9.60591E-05	6.8451e-08	2.07101E-06	2.2283E-07	2.36228e-06	2.36228333
3830903774585	383090	3774585	0.000536387	0.000892213	0.000892213	0.000429109	0.000203329	0.000551637	0.000358686	0.000246325	0.000264752	9.3503E-05	0.000158308	0.000491813	4.47221E-05	9.72702E-05	7.0815e-08	2.15189E-06	2.3114E-07	2.45384e-06	2.4538435
3831003774585	383100	3774585	0.000543965	0.000904819	0.000904819	0.000435172	0.000206202	0.00055943	0.000363753	0.000249805	0.000268492	9.46246E-05	0.000160095	0.00049748	4.52374E-05	9.83909E-05	7.3181e-08	2.23261E-06	2.3959E-07	2.54538e-06	2.54538143
3831103774585	383110	3774585	0.000551224	0.000916894	0.000916894	0.00044098	0.000208954	0.000566896	0.000368608	0.000253139	0.000272075	9.60413E-05	0.000161673	0.000502506	4.56945E-05	9.93852E-05	7.53409e-08	2.30672E-06	2.4724E-07	2.6293e-06	2.62929846
3831203774585	383120	3774585	0.000558244	0.00092857	0.00092857	0.000446596	0.000211615	0.000574116	0.000373302	0.000256363	0.00027554	9.71924E-05	0.000163161	0.000507259	4.61267E-05	0.000100325	7.76477e-08	2.38754E-06	2.5486E-07	2.72005e-06	2.72004667
3831303774585	383130	3774585	0.000564387	0.000938788	0.000938788	0.000451509	0.000213943	0.000580433	0.000377409	0.000259183	0.000278572	9.76942E-05	0.000164591	0.000511646	4.65256E-05	0.000101193	7.95181E-08	2.45094E-06	2.6163E-07	2.79209E-06	2.79209375
3831403774585	383140	3774585	0.00057013	0.000948341	0.000948341	0.000456104	0.000216121	0.000586339	0.00038125	0.000261821	0.000281407	9.85796E-05	0.000165901	0.000515668	4.68913E-05	0.000101988	8.11557E-08	2.50656E-06	2.6791E-07	2.85563e-06	2.85562822
3831503774585	383150	3774585	0.000575874	0.000957895	0.000957895	0.000460699	0.000218298	0.000592246	0.000385091	0.000264459	0.000284242	9.88157E-05	0.000167181	0.000519689	4.7257E-05	0.000102784	8.27219e-08	2.55943E-06	2.7417E-07	2.91632E-06	2.91631709
3831603774585	383160	3774585	0.000581618	0.000967449	0.000967449	0.000465294	0.000220475	0.000598153	0.000388932	0.000267096	0.000287077	9.89633E-05	0.000168461	0.000523711	4.76227E-05	0.000103579	8.4154e-08	2.60738E-06	2.8023E-07	2.97176e-06	2.97176089
3831703774585	383170	3774585	0.000587361	0.000977003	0.000977003	0.000469889	0.000222652	0.00060406	0.000392772	0.000269734	0.000289912	9.90813E-05	0.000169742	0.000527732	4.79884E-05	0.000104374	8.5443e-08	2.64998E-06	2.8611E-07	3.02153e-06	3.02153252
3831903774585	383190	3774585	0.000598848	0.00099611	0.00099611	0.000479079	0.000227007	0.000615874	0.000400454	0.000275009	0.000295582	9.88452E-05	0.000172332	0.000535867	4.87281E-05	0.000105983	8.72687e-08	2.70879E-06	2.9659E-07	3.09265E-06	3.09264688
3832003774585	383200	3774585	0.000604592	0.001005664	0.001005664	0.000483674	0.000229184	0.000621781	0.000404295	0.000277647	0.000298417	9.84615E-05	0.000173612	0.000539888	4.90938E-05	0.000106778	8.77417e-08	2.72266E-06	3.0101E-07	3.11141e-06	3.111413
3832103774585	383210	3774585	0.000610336	0.001015217	0.001015217	0.000488268	0.000231361	0.000627688	0.000408136	0.000280284	0.000301251	9.81074E-05	0.000174892	0.00054391	4.94595E-05	0.000107574	8.80684e-08	2.7307E-06	3.0505E-07	3.12382e-06	3.12382167
3832203774585	383220	3774585	0.000616079	0.001024771	0.001024771	0.000492863	0.000233538	0.000633594	0.000411976	0.000282922	0.000304086	9.71334E-05	0.000176173	0.000547931	4.98252E-05	0.000108369	8.82713e-08	2.73373E-06	3.0878E-07	3.13078e-06	3.13077809
3832303774585	383230	3774585	0.000621663	0.00103406	0.00103406	0.000497331	0.000235655	0.000639337	0.00041571	0.000285486	0.000306843	9.67497E-05	0.000177364	0.000551861	5.01825E-05	0.000109147	8.83306e-08	2.73121E-06	3.1209E-07	3.13163e-06	3.1316333
3832403774585	383240	3774585	0.000626769	0.001042552	0.001042552	0.000501415	0.00023759	0.000644588	0.000419124	0.000287831	0.000309363	9.62774E-05	0.000178495	0.000555335	5.04984E-05	0.000109833	8.81618e-08	2.72044e-06	3.1457E-07	3.12317e-06	3.12317038
3832503774585	383250	3774585	0.000631316	0.001050115	0.001050115	0.000505052	0.000239314	0.000649264	0.000422165	0.000289919	0.000311607	9.51559E-05	0.000179567	0.000558716	5.08059E-05	0.000110502	8.73609e-08	2.68448e-06	3.155E-07	3.08734e-06	3.08734036
3832603774585	383260	3774585	0.000635543	0.001057148	0.001057148	0.000508435	0.000240917	0.000653612	0.000424992	0.000291861	0.000313694	9.45656E-05	0.000180609	0.000561824	5.10885E-05	0.000111117	8.68396e-08	2.6603E-06	3.1645E-07	3.06359e-06	3.06358707
3832703774585	383270	3774585	0.000639532	0.001063782	0.001063782	0.000511626	0.000242429	0.000657714	0.000427659	0.000293692	0.000315662	9.32079E-05	0.000181532	0.000564566	5.13378E-05	0.000111659	8.61124e-08	2.62849e-06	3.161E-07	3.03071e-06	3.03070667
3832803774585	383280	3774585	0.000643521	0.001070417	0.001070417	0.000514817	0.000243941	0.000661816	0.000430327	0.000295524	0.000317631	9.247E-05	0.000182366	0.000567216	5.15788E-05	0.000112183	8.53821e-08	2.59694e-06	3.1514E-07	2.99747e-06	2.99746578
3832903774585	383290	3774585	0.000647509	0.001077051	0.001077051	0.000518007	0.000245453	0.000665918	0.000432994	0.000297356	0.0003196	9.17322E-05	0.000183229	0.000569867	5.18198E-05	0.000112708	8.45653e-08	2.56197E-06	3.1346E-07	2.95999e-06	2.95999409
3833003774585	383300	3774585	0.000651418	0.001083553	0.001083553	0.000521134	0.000246934	0.000669938	0.000435608	0.000299151	0.000321529	9.10238E-05	0.000184063	0.000572426	5.20525E-05	0.000113214	8.37488e-08	2.52713E-06	3.1105E-07	2.92193e-06	2.92193048
3833103774585	383310	3774585	0.000653652	0.001087269	0.001087269	0.000522921	0.000247781	0.000672235	0.000437101	0.000300176	0.000322632	9.01974E-05	0.000182812	0.000572152	5.20276E-05	0.00011316	8.28378e-08	2.48942E-06	3.0789E-07	2.88015E-06	2.8801461
3833203774585	383320	3774585	0.000653349	0.001053831	0.001053831	0.000506839	0.000240161	0.000651561	0.000423659	0.000290945	0.000312709	8.90758E-05	0.000181383	0.0005635	5.12464E-05	0.00011146	8.14286e-08	2.43589E-06	3.0106E-07	2.81839e-06	2.81838671
3833303774585	383330	3774585	0.000628444	0.001045338	0.001045338	0.000502755	0.000238225	0.000646311	0.000420245	0.0002886	0.000310189	8.79543E-05	0.000179031	0.000553598	5.03405E-05	0.00010949	8.0189e-08	2.38801E-06	2.9595E-07	2.76415e-06	2.7641455

			EGIODemolition	EGIOSite Grubbing / Prep	EGIOMass Grading / Excavation	EGIOMass Grading / Excavation	EGIODrainage / Utilities Trenching	EGIODrainage / Utilities Trenching	EGIOFoundations / Concrete Pads	EGIOFoundations / Concrete Pads	EGIOBuilding / Structure Construction	EGIOBuilding / Structure Construction	EGIOAsphalt Paving	EGIOArchitectural Coating	EGIOLandscaping or Other Finishing	EGIOWaterside Construction (Piles)	HIWaterside Construction (Landscaping)	HIWaterside Construction (Landscaping)	KMDemolition	KMSite Grubbing / Prep	KMMass Grading / Excavation
Unique Identifier	X (UTM)	Y (UTM)	2025	2025	2025	2026	2026	2027	2026	2027	2026	2027	2027	2027	2027	2027	2025	2026	2025	2025	2025
3833403774585	383340	3774585	0.003218462	0.00297581	0.004949899	0.004949899	0.002380651	0.002380651	0.001128048	0.001128048	0.003060418	0.003060418	0.001989947	0.00040363	0.001366583	0.001468813	0.00102639	0.00102639	0.001367312	0.001264227	0.002102884
3833503774585	383350	3774585	0.003126233	0.00289054	0.004808052	0.004808052	0.00231243	0.00231243	0.001095722	0.001095722	0.002972717	0.002972717	0.001932923	0.000392063	0.001327422	0.001426722	0.00100908	0.00100908	0.001373092	0.001269571	0.002111774
3833603774585	383360	3774585	0.003038834	0.00280973	0.004673636	0.004673636	0.002247783	0.002247783	0.00106509	0.00106509	0.002889611	0.002889611	0.001878885	0.000381102	0.001290312	0.001386836	0.000992571	0.000992571	0.001375594	0.001271885	0.002115623
3833703774585	383370	3774585	0.00296317	0.00273977	0.004557266	0.004557266	0.002191815	0.002191815	0.00103857	0.00103857	0.002817662	0.002817662	0.001832102	0.000371613	0.001258184	0.001352305	0.000978763	0.000978763	0.001377751	0.001273879	0.00211894
3833803774585	383380	3774585	0.002890525	0.0026726	0.004445541	0.004445541	0.002138081	0.002138081	0.001013108	0.001013108	0.002748584	0.002748584	0.001787187	0.000362503	0.001227339	0.001319152	0.000965355	0.000965355	0.001377837	0.001273959	0.002119072
3833903774585	383390	3774585	0.002813307	0.00260121	0.004326782	0.004326782	0.002080964	0.002080964	0.000986044	0.000986044	0.002675158	0.002675158	0.001739444	0.000352819	0.001194551	0.001283912	0.000950246	0.000950246	0.001372661	0.001269172	0.002111111
3834003774585	383400	3774585	0.002732121	0.00252614	0.00420192	0.00420192	0.002020912	0.002020912	0.000957589	0.000957589	0.002597959	0.002597959	0.001689247	0.000342637	0.001160079	0.001246861	0.000933637	0.000933637	0.001360668	0.001258084	0.002092667
3834103774585	383410	3774585	0.002656284	0.00245602	0.004085285	0.004085285	0.001964816	0.001964816	0.000931009	0.000931009	0.002525846	0.002525846	0.001642357	0.000333127	0.001127878	0.001212251	0.000918028	0.000918028	0.001346605	0.001245081	0.002071038
3834203774585	383420	3774585	0.002600549	0.00240449	0.003999567	0.003999567	0.00192359	0.00192359	0.00091474	0.00091474	0.002472848	0.002472848	0.001607897	0.000326137	0.001104213	0.001186815	0.000907822	0.000907822	0.001341601	0.001240454	0.002063342
3834303774585	383430	3774585	0.002547575	0.00235551	0.003918095	0.003918095	0.001884406	0.001884406	0.000892907	0.000892907	0.002422475	0.002422475	0.001575144	0.000319493	0.00108172	0.001162639	0.000898317	0.000898317	0.001335821	0.00123511	0.002054452
3834403774585	383440	3774585	0.002486233	0.00229879	0.003823751	0.003823751	0.001839032	0.001839032	0.000871407	0.000871407	0.002364145	0.002364145	0.001537216	0.0003118	0.001055673	0.001134644	0.00088621	0.00088621	0.001321326	0.001221708	0.00203216
3834503774585	383450	3774585	0.002411345	0.00222955	0.003708576	0.003708576	0.001783638	0.001783638	0.000845159	0.000845159	0.002292934	0.002292934	0.001490914	0.000302409	0.001023875	0.001100468	0.0008699	0.0008699	0.0012932	0.001195702	0.001988903
3834603774585	383460	3774585	0.002341029	0.00216453	0.003600433	0.003600433	0.001731627	0.001731627	0.000820514	0.000820514	0.002226072	0.002226072	0.001447438	0.00029359	0.000994019	0.001068378	0.000854792	0.000854792	0.001266368	0.001170893	0.001947636
3834703774585	383470	3774585	0.002299013	0.00212568	0.003535812	0.003535812	0.001700547	0.001700547	0.000805788	0.000805788	0.002186118	0.002186118	0.00142146	0.000288321	0.000976178	0.001049202	0.000848288	0.000848288	0.001260501	0.001165469	0.001938613
3834803774585	383480	3774585	0.002263639	0.00209298	0.003481409	0.003481409	0.001674382	0.001674382	0.000793389	0.000793389	0.002152482	0.002152482	0.001399588	0.000283885	0.000961158	0.001033059	0.000843785	0.000843785	0.001259034	0.001164113	0.001936357
3834903774585	383490	3774585	0.002236289	0.00206769	0.003439346	0.003439346	0.001654152	0.001654152	0.000783804	0.000783804	0.002126475	0.002126475	0.001382678	0.000280455	0.000949545	0.001020578	0.000842084	0.000842084	0.001263866	0.00116858	0.001943788
3835003774585	383500	3774585	0.002234909	0.00206641	0.003437223	0.003437223	0.001653131	0.001653131	0.00078332	0.00078332	0.002125163	0.002125163	0.001381825	0.000280282	0.000948959	0.001019948	0.000849188	0.000849188	0.001292251	0.001194825	0.001987443
3835103774585	383510	3774585	0.002233097	0.00206474	0.003434437	0.003434437	0.001651791	0.001651791	0.000782685	0.000782685	0.00212344	0.00212344	0.001380705	0.000280054	0.00094819	0.001019121	0.000857093	0.000857093	0.001324087	0.001224261	0.002036406
3835203774585	383520	3774585	0.002226626	0.00205876	0.003424485	0.003424485	0.001647004	0.001647004	0.000780417	0.000780417	0.002117287	0.002117287	0.001376704	0.000279243	0.000945442	0.001016168	0.000864197	0.000864197	0.001353248	0.001251224	0.002081256
3835303774585	383530	3774585	0.00221774	0.00205054	0.003410818	0.003410818	0.001640431	0.001640431	0.000777302	0.000777302	0.002108837	0.002108837	0.001371209	0.000278128	0.000941669	0.001012112	0.000871201	0.000871201	0.001380771	0.001276671	0.002123584
3835403774585	383540	3774585	0.002208077	0.0020416	0.003395956	0.003395956	0.001633284	0.001633284	0.000773915	0.000773915	0.002099648	0.002099648	0.001365235	0.000276917	0.000937566	0.001007702	0.000878705	0.000878705	0.001407948	0.001301799	0.002165382
3835503774585	383550	3774585	0.002200398	0.0020345	0.003384147	0.003384147	0.001627604	0.001627604	0.000771224	0.000771224	0.002092347	0.002092347	0.001360487	0.000275954	0.000934306	0.001004198	0.000887711	0.000887711	0.001437886	0.00132948	0.002211425
3835603774585	383560	3774585	0.002192288	0.00202701	0.003371674	0.003371674	0.001621605	0.001621605	0.000768381	0.000768381	0.002084635	0.002084635	0.001355473	0.000274936	0.000930862	0.001000497	0.000897316	0.000897316	0.001465235	0.001354768	0.002253488
3835703774585	383570	3774585	0.002175637	0.00201161	0.003346065	0.003346065	0.001609288	0.001609288	0.000762545	0.000762545	0.002068801	0.002068801	0.001345178	0.000272848	0.000923792	0.00090362	0.00090362	0.00090362	0.001482232	0.001370483	0.002279628
3835803774585	383580	3774585	0.002151393	0.00198919	0.003308778	0.003308778	0.001591356	0.001591356	0.000754048	0.000754048	0.002045748	0.002045748	0.001330188	0.000269808	0.000913498	0.000981833	0.000906621	0.000906621	0.001491464	0.001379018	0.002293826
3835903774585	383590	3774585	0.002127322	0.00196694	0.003271758	0.003271758	0.00157355	0.00157355	0.000745611	0.000745611	0.002022859	0.002022859	0.001315305	0.000266789	0.000903277	0.000970848	0.000909823	0.000909823	0.00149897	0.001385959	0.00230537
3836003774585	383600	3774585	0.002121887	0.00196191	0.003263398	0.003263398	0.00156953	0.00156953	0.000743706	0.000743706	0.00201769	0.00201769	0.001311944	0.000266107	0.000900969	0.000968367	0.000922931	0.000922931	0.001519331	0.001404785	0.002336685
3836103774585	383610	3774585	0.002117745	0.00195808	0.003257029	0.003257029	0.001566467	0.001566467	0.000742255	0.000742255	0.002013752	0.002013752	0.001309384	0.000265588	0.000899211	0.000966477	0.000937239	0.000937239	0.001532531	0.00141699	0.002356987
3836203774585	383620	3774585	0.002128185	0.00196774	0.003273085	0.003273085	0.001574189	0.001574189	0.000745914	0.000745914	0.002023679	0.002023679	0.001315838	0.000266897	0.000903643	0.000971242	0.00094249	0.00094249	0.001544092	0.001427679	0.002374768
3836303774585	383630	3774585	0.002136209	0.00197515	0.003285425	0.003285425	0.001580124	0.001580124	0.000748726	0.000748726	0.002031309	0.002031309	0.001320799	0.000267903	0.00090705	0.00094904	0.00094861	0.000974861	0.001549787	0.001432944	0.002383525
3836403774585	383640	3774585	0.002143024	0.00198146	0.003295907	0.003295907	0.001585165	0.001585165	0.000751115	0.000751115	0.00203779	0.00203779	0.001325013	0.000268758	0.000909944	0.000978014	0.000996473	0.000996473	0.001548147	0.001431429	0.002381004
3836503774585	383650	3774585	0.00211904	0.00195928	0.003259019	0.003259019	0.001567424	0.001567424	0.000742708	0.000742708	0.002014983	0.002014983	0.001310184	0.00026575	0.00089976	0.00096768	0.00104483	0.001014483	0.00154228	0.001426004	0.002371981
3836603774585	383660	3774585	0.002092639	0.00193487	0.003218416	0.003218416	0.001547896	0.001547896	0.000733455	0.000733455	0.001989879	0.001989879	0.001293861	0.000262439	0.00088855	0.00095502	0.001032594	0.001032594	0.001534602	0.001418904	0.002360172
3836703774585	383670	3774585	0.002061838	0.00190639	0.003171045	0.003171045	0.001525113	0.001525113	0.00072266	0.00072266	0.001960591	0.001960591	0.001274817	0.000258577	0.000875472	0.000940963	0.00105305	0.001051305	0.001525284	0.001410289	0.002345841
3836803774585	383680	3774585	0.002027586	0.00187472	0.003118367	0.003118367	0.001499777	0.001499777	0.000710655	0.000710655	0.001928021	0.001928021	0.001253639	0.000254281	0.000860928	0.000925331	0.001097531	0.001097531	0.001515017	0.001400796	0.002330051
3836903774585	383690	3774585	0.001993076	0.00184281	0.003065291	0.003065291	0.00147425	0.00147425	0.000698559	0.000698559	0.001895205	0.001895205	0.001232301	0.000249953	0.000846275	0.000909582	0.001099132	0.001099132	0.001503801	0.001390426	0.002312801
3837003774585	383700	3774585	0.001958479	0.00181082	0.003012082	0.003012082	0.001448659	0.001448659	0.000686433	0.000686433	0.001862307	0.001862307	0.00121091	0.000245614	0.000831585	0.000893793	0.001099132	0.001099132	0.001493017	0.001380454	0.002296215
3837103774585	383710	3774585	0.001924313	0.00177923	0.002959536	0.002959536	0.001423388	0.001423388	0.000674458	0.000674458	0.001829819	0.001829819	0.001189786	0.00024133	0.000817078	0.000878201	0.00109503	0.00109503	0.001482146	0.001370403	0.002279496
3837203774585	383720	3774585	0.001890838	0.00174828	0.002908052	0.002908052	0.001398626	0.001398626	0.000662725	0.000662725	0.001797987	0.001797987	0.001169089	0.000237131	0.000802864	0.000862923	0.001088626	0.001088626	0.001471361	0.001360432	0.002262909
3837303774585	383730	3774585	0.001858139	0.00171805	0.002857762	0.002857762	0.00137444	0.00137444	0.000651265	0.000651265	0.001766894	0.001766894	0.001148871	0.000233031	0.00078898	0.000848001	0.001082122	0.001082122	0.001461008	0.001350859	0.002246986
3837403774585	383740	3774585	0.001826217	0.00168853	0.002808667	0.002808667	0.001350827	0.001350827	0.000640076	0.000640076	0.001736539	0.001736539	0.001129134	0.000229027	0.000775425	0.000833432	0.001075519	0.001075519	0.001450482	0.001341127	0.002230798
3837503774585	383750	3774585	0.001795157	0.00165982	0.002760898	0.002760898	0.001327853	0.001327853	0.00062919	0.00062919	0.001707005	0.001707005	0.00110993	0.000225132	0.000762237	0.000819258	0.001068815	0.001068815	0.001440647	0.001332033	0.002215671
3837603774585	383760	3774585	0.00176496	0.0016319	0.002714456	0.002714456	0.001305517	0.001305517	0.000618606	0.000618606	0.001678291	0.001678291	0.00109126	0.000221345	0.000749415	0.000805477	0.001062111	0.001062111	0.00143107	0.001323178	0.002200943
3837703774585	383770	3774585	0.00173554	0.00160469	0.002669209	0.002669209	0.001283755	0.001283755	0.000608294	0.000608294	0.001650315	0.001650315	0.001073069	0.000217655	0.000736923	0.00079205	0.001055407	0.001055407	0.00142158	0.001314403	0.002186347
3837803774585	383780	3774585	0.001706896	0.00157821	0.002625155	0.002625155	0.001262567	0.001262567	0.000598255	0.000598255	0.001623078	0.001623078	0.001055359	0.000214063	0.000724761	0.000778978	0.001048703	0.001048703	0.001412262	0.001305788	0.002172016
3837903774585	383790	3774585	0.001678943	0.00155236	0.002582163	0.002582163	0.00124189	0.00124189	0.000588457	0.000588457	0.001596497	0.001596497	0.001038076	0.000210557	0.000712892	0.000766221	0.001041999	0.001041999	0.001402857	0.001297093	0.002157553
3838003774585	383800	3774585	0.001651765	0.00152723	0.002540366	0.002540366	0.001221788	0.001221788	0.000578932	0.000578932	0.001570655	0.001570655	0.001021272	0.000207149	0.000701352	0.000753818	0.001035295	0.001035295	0.001393798	0.001288717	0.00214362
3838103774585	383810	3774585	0.001625192	0.00150267	0.002499497	0.002499497	0.001202132	0.001202132	0.000569618	0.000569618	0.001545386	0.001545386	0.001004842	0.000203817	0.000690069	0.000741691	0.001028592	0.001028592	0.001384998	0.00128058	0.002130086
3838203774585	383820	3774585	0.001599309	0.00147873	0.00245969	0.00245969	0.001182987	0.001182987	0.000560547	0.000560547	0.001520774	0.001520774	0.000988839	0.000200571	0.00067909	0.000729878	0.001021888	0.001021888	0.001376112	0.001272363	0.002116419
3838303774585	383830	3774585	0.00157403	0.00145536	0.002420811	0.002420811	0.001164288	0.001164288	0.000551686	0.000551686	0.001496737	0.001496737	0.000973209	0.0001974	0.000668345	0.000718342	0.001015084	0.001015084	0.00136757	0.001264466	0.002103282
3838403774585	383840	3774585	0.001549269	0.00143247	0.002382729	0.002382729	0.001145973	0.001145973	0.00054308	0.00054308	0.001473191	0.001473191	0.0009579	0.000194295	0.000657831	0.00070741	0.00100838	0.00100838	0.001359029	0.001256568	0.002090146
3838503774585	383850	3774585	0.001525111	0.00141013	0.002345576	0.002345576	0.001128104	0.001128104	0.000534541	0.000534541	0.00145022	0.00145022	0.000942963	0.000191265	0.000647574	0.000696017	0.001001476	0.001001476	0.001350142	0.001248352	0.002076479
3838603774585	383860	3774585	0.001501472	0.00138827	0.002309218	0.002309218	0.001110618	0.001110618	0.000526255	0.000526255	0.001427741	0.001427741	0.000928347	0.000188301	0.000637536	0.000685228	0.000994572	0.000994572	0.001340997	0.001239896	0.002062413
3838703774585	383870	3774585	0.001478436	0.00136697	0.00227379	0.00227379	0.001093578	0.001093578	0.000518181	0.000518181	0.001405836	0.001405836	0.000914104	0.000185412	0.000627755	0.000674715	0.000987268	0.000987268	0.001331679	0.001231281	0.002048083
3838803774585	383880	3774585	0.001455918	0.00134615	0.002239158	0.002239158	0.001076922	0.001076922	0.00050289	0.00050289	0.001384424	0.001384424	0.000900181	0.000182588	0.000618194	0.000664438	0.000980464	0.000980464	0.001322103	0.001222426	0.002033354
3838903774585	383890	3774585	0.001434003	0.00132589	0.002205454	0.002205454	0.001060712	0.001060712	0.00050268	0.00050268	0.001363586	0.001363586	0.000886632	0.000179839	0.000608889	0.00065443	0.00097376	0.00097376	0.00131244	0.001213492	0.002018493
3839003774585	383900	3774585	0.001412607	0.00130611	0.002172547	0.002172547	0.001044885	0.001044885	0.000495109	0.000495109	0.00134324	0.00134324	0.000873403	0.000177156	0.000599803	0.000644673	0.000967356	0.000967356	0.001302518	0.001204318	0.002003233
3839103774585	383910	3774585	0.001391814	0.00128688	0.002140568	0.002140568	0.001029505	0.001029505	0.000487821	0.000487821	0.001323468	0.001323468	0.000860547	0.000174548	0.000590975	0.000635183	0.000961853	0.000961853	0.001291992	0.001194586	0.001987045
3829703774595	382970	3774595	0.001676786	0.00155037	0.002578846	0.002578846	0.001240295	0.001240295	0.000587701	0.000587701	0.001594446	0.001594446	0.001036742	0.000210287	0.000711976	0.00076523	0.000734222	0.000734222	0.0006444	0.000595817	0.000991068
3829803774595	382980	3774595	0.001760129	0.00162743	0.002707026	0.002707026	0.001301943	0.001301943	0.000616913	0.000616913	0.001673697	0.001673697	0.001088272	0.000220739	0.000747364	0.000803272	0.000753934	0.000753934	0.000668212	0.000617834	0.00102769
3829903774595	382990	3774595	0.001862625	0.0017222	0.002864662	0.002864662	0.001377758	0.001377758	0.000652837	0.000652837	0.00177116	0.00177116	0.001151645	0.000233593	0.000790885	0.000850048	0.000778047	0.000778047	0.000697719	0.000645116	0.001073071
3830003774595	383000	3774595	0.001976769	0.00182774	0.003040212	0.003040212	0.001462189	0.001462189	0.000692844	0.000692844	0.001879699	0.001879699	0.001222219	0.000247908	0.000839351	0.00090214	0.000804263	0.000804263	0.000728606	0.000673674	0.001120574
3830103774595	383010	3774595	0.002077886	0.00192123	0.003195726	0.003195726	0.001536983	0.001536983	0.000728284	0.000728284	0.00197585	0.00197585	0.001284739	0.000260589	0.000882286	0.000948287	0.000825575	0.000825575	0.00075285	0.00069609	0.00115786
3830203774595	383020	3774595	0.002183402	0.00201879	0.003358007	0.003358007	0.001615032	0.001615032	0.000765267	0.000765267	0.002076185	0.002076185	0.001349978	0.000273822	0.000927089	0.000996441	0.000847087	0.000847087	0.000776662	0.000718107	0.001194483
3830303774595	383030	3774595	0.002294181	0.00212122	0.003528382	0.003528382	0.001696974	0.001696974	0.000804094	0.000804094	0.002181524	0.002181524	0.001418472	0.000287715	0.000974127	0.001046998	0.0008692	0.0008692	0.00079987	0.000739566	0.001230177
3830403774595	383040	3774595	0.002408066	0.00222652	0.003703534	0.003703534	0.001781213	0.001781213	0.00084401	0.00084401	0.002289817	0.002289817	0.001488886	0.000301997	0.001022483	0.001098971	0.000891513	0.000891513	0.000821957	0.000759988	0.001264145
3830503774595	383050	3774595	0.002528163	0.00233756	0.003888239	0.003888239	0.001870047	0.001870047	0.000886103	0.000886103	0.002404016	0.002404016	0.001563141	0.000317059	0.001073477	0.00115378	0.000915326	0.000915326	0.000843354	0.000779771	0.001297053
3830603774595	383060	3774595	0.00263644	0.00243767	0.004054766	0.004054766	0.001950138	0.001950138	0.000924054	0.000924054	0.002506977	0.002506977	0.001630088	0.000330638	0.001119452	0.001203195	0.000935038	0.000935038	0.000861817	0.000796842	0.001325449
3830703774595	383070	3774595	0.002754122	0.00254648	0.004235757	0.004235757	0.002037185	0.002037185	0.0009653	0.0009653	0.002618879	0.002618879	0.00170285	0.000345396	0.001169421	0.001256901	0.000953648	0.000953648	0.000880108	0.000813754	0.001353579
3830803774595	383080	3774595	0.002869387	0.00265306	0.004413031	0.004413031	0.002122446	0.002122446	0.0010057	0.0010057	0.002728484	0.002728484	0.001774117	0.000359852	0.001218363	0.001309505	0.00097296	0.00097296	0.0009009	0.000832979	0.001385558
3830903774595	383090	3774595	0.002990865	0.00276538	0.00459986	0.00459986	0.002212301	0.002212301	0.001048277	0.001048277	0.002843997	0.002843997	0.001849226	0.000375087	0.001092944	0.001364944	0.000993972	0.000993972	0.000918328	0.000849093	0.001412361
3831003774595	383100	3774595	0.003109236	0.00287482	0.004781912	0.004781912	0.002299858	0.002299858	0.001089765	0.001089765	0.002956555	0.002956555	0.001922414	0.000389932	0.001320205	0.001418965	0.001015084	0.001015084	0.000936101	0.000865526	0.001439695
3831103774595	383110	3774595	0.00323027	0.00297079	0.004941539	0.004941539	0.002376631	0.002376631	0.001126143	0.001126143	0.003055249	0.003055249	0.001986587	0.000402948	0.001364275	0.001466332	0.001031893	0.001031893	0.000953184	0.000881321	0.001465968
3831203774595	383120	3774595	0.003328033	0.00307712	0.005118416	0.005118416	0.0024617	0.0024617	0.001166452	0.001166452	0.003164609	0.003164609	0.002057694	0.000417371	0.001413108	0.001518818	0.001046302	0.001046302	0.00097018	0.000897036	0.001492108
3831303774595	383130	3774595	0.003414138	0.00315674	0.005250841	0.005250841	0.00252539	0.00252539	0.001196631	0.001196631	0.003246485	0.003246485	0.002110932	0.000428169	0.001449668	0.001558113	0.00106021	0.00106021	0.000987177	0.000912751	0.001518248
3831403774595	383140	3774595	0.003489975	0.00322686	0.005367477	0.005367477	0.002581485	0.002581485	0.001223211	0.001223211	0.003318598	0.003318598	0.002157821	0.00043768	0.001481869	0.001592723	0.001071516	0.001071516	0.001004173	0.000928466	0.001544389
3831503774595	383150	3774595	0.00356098	0.00329251	0.005476681	0.005476681	0.002634007	0.002634007	0.001248098	0.001248098	0.003386117	0.003386117	0.002201723	0.000446585	0.001512019	0.001625128	0.001082423	0.001082423	0.001021256	0.000944261	0.001570661

			KMMass Grading / Excavation	KMDrainage / Utilities Trenching	KMFoundations / Concrete Pads	KMBuilding / Structure Construction	KMAsphalt Paving	KMArchitectural Coating	KMLandscaping or Other Finishing	KMWaterside Construction (Piles)	EWNDemolition	EWNSite Grubbing / Prep	EWNDrainage / Utilities Trenching	EWNDrainage / Utilities Trenching	EWNDrainage / Utilities Trenching	EWNFoundations / Concrete Pads	EWNBuilding / Structure Construction	EWNAsphalt Paving	EWNLandscaping or Other Finishing	EWNWaterside Construction (Piles)	ISDemolition
Unique Identifier	X (UTM)	Y (UTM)	2026	2026	2026	2026	2026	2026	2026	2026	2027	2027	2027	2028	2029	2029	2029	2029	2029	2029	2027
3833403774585	383340	3774585	0.002102884	0.000522164	0.000479233	0.001409494	0.000845397	0.000171476	0.000580571	0.000624001	0.000353993	0.00040472	0.000476643	0.000476643	0.000476643	0.000124072	0.000308241	0.000218871	0.000150308	0.000157158	0.004726318
3833503774585	383350	3774585	0.002111774	0.000524372	0.000481259	0.001415453	0.000848971	0.0001722	0.000583025	0.000626639	0.000348644	0.000398605	0.000469441	0.000469441	0.000469441	0.000122197	0.000303584	0.000215563	0.000148037	0.000154783	0.004623218
3833603774585	383360	3774585	0.002115623	0.000525327	0.000482136	0.001418032	0.000850518	0.000172514	0.000584088	0.000627781	0.000343467	0.000392686	0.000462471	0.000462471	0.000462471	0.000120383	0.000299076	0.000212363	0.000145839	0.000152485	0.004516839
3833703774585	383370	3774585	0.00211894	0.000526151	0.000482892	0.001420256	0.000851852	0.000172785	0.000585003	0.000628766	0.000339153	0.000387754	0.000456662	0.000456662	0.000456662	0.000118871	0.00029532	0.000209696	0.000144007	0.00015057	0.004421503
3833803774585	383380	3774585	0.002119072	0.000526184	0.000482922	0.001420344	0.000851905	0.000172796	0.00058504	0.000628805	0.000334753	0.000382723	0.000450737	0.000450737	0.000450737	0.000117329	0.000291488	0.000206975	0.000142139	0.000148616	0.004325218
3833903774585	383390	3774585	0.002111111	0.000524207	0.000481108	0.001415008	0.000848704	0.000172146	0.000582842	0.000626442	0.000329663	0.000376904	0.000443883	0.000443883	0.000443883	0.000115544	0.000287056	0.000203828	0.000139977	0.000146356	0.004214957
3834003774585	383400	3774585	0.002092667	0.000519627	0.000476905	0.001402646	0.000841289	0.000170642	0.00057775	0.000620969	0.000323882	0.000370295	0.0004361	0.0004361	0.0004361	0.000113518	0.000282022	0.000200254	0.000137523	0.00014379	0.004093134
3834103774585	383410	3774585	0.002071038	0.000514257	0.000471976	0.001388149	0.000832594	0.000168879	0.000571779	0.000614551	0.000318361	0.000363982	0.000428665	0.000428665	0.000428665	0.000111583	0.000277214	0.00019684	0.000135178	0.000141339	0.003977955
3834203774585	383420	3774585	0.002063342	0.000512346	0.000470222	0.00138299	0.0008295	0.000168251	0.000569654	0.000612268	0.000315082	0.000360234	0.000424251	0.000424251	0.000424251	0.000110434	0.00027436	0.000194813	0.000133786	0.000139883	0.003899357
3834303774585	383430	3774585	0.002054452	0.000510138	0.000468196	0.001377032	0.000825926	0.000167526	0.000567199	0.00060963	0.000311976	0.000356683	0.000420069	0.000420069	0.000420069	0.000109345	0.000271655	0.000192892	0.000132467	0.000138504	0.0038249
3834403774585	383440	3774585	0.00203216	0.000504603	0.000463115	0.00136209	0.000816964	0.000165708	0.000561045	0.000603015	0.000307921	0.000352046	0.000414609	0.000414609	0.000414609	0.000107924	0.000268124	0.000190385	0.000130746	0.000136704	0.003734137
3834503774585	383450	3774585	0.001988903	0.000493862	0.000453257	0.001333096	0.000799574	0.000162181	0.000549102	0.000590179	0.000302141	0.000345438	0.000406825	0.000406825	0.000406825	0.000105898	0.000263091	0.000186811	0.000128291	0.000134138	0.003617319
3834603774585	383460	3774585	0.001947636	0.000483615	0.000443853	0.001305436	0.000782984	0.000158816	0.000537709	0.000577934	0.000296878	0.00033942	0.000399739	0.000399739	0.000399739	0.000104054	0.000258508	0.000183557	0.000126057	0.000131801	0.003508956
3834703774585	383470	3774585	0.001938613	0.000481374	0.000441797	0.001299388	0.000779357	0.00015808	0.000535218	0.00057256	0.00029498	0.00033725	0.000397183	0.000397183	0.000397183	0.000103388	0.000256855	0.000182383	0.000125251	0.000130958	0.003453911
3834803774585	383480	3774585	0.001936357	0.000480814	0.000441283	0.001297876	0.00077845	0.000157896	0.000534595	0.000574587	0.000293858	0.000335968	0.000395673	0.000395673	0.000395673	0.000102995	0.000255879	0.00018169	0.000124774	0.000130461	0.003411463
3834903774585	383490	3774585	0.001943788	0.000482659	0.000442976	0.001302857	0.000781437	0.000158502	0.000536647	0.000576792	0.000293772	0.000335869	0.000395557	0.000395557	0.000395557	0.000102965	0.000255803	0.000181637	0.000124738	0.000130422	0.003384286
3835003774585	383500	3774585	0.001987443	0.000493499	0.000452925	0.001332118	0.000798988	0.000162062	0.000548699	0.000589746	0.000297223	0.000339815	0.000400204	0.000400204	0.000400204	0.000104175	0.000258809	0.00018377	0.000126203	0.000131954	0.003407753
3835103774585	383510	3774585	0.002036406	0.000505657	0.000464083	0.001364936	0.000818672	0.000166055	0.000562217	0.000604275	0.000301019	0.000344155	0.000405315	0.000405315	0.000405315	0.000105505	0.000262114	0.000186117	0.000127815	0.00013364	0.003431738
3835203774585	383520	3774585	0.002081256	0.000516794	0.000474304	0.001394997	0.000836702	0.000169712	0.000574599	0.000617583	0.000304643	0.000348298	0.000410194	0.000410194	0.000410194	0.000106775	0.000265269	0.000188358	0.000129354	0.000135248	0.003447354
3835303774585	383530	3774585	0.002123584	0.000527304	0.00048395	0.001423368	0.000853719	0.000173163	0.000586286	0.000630144	0.000308266	0.000352441	0.000415073	0.000415073	0.000415073	0.000108045	0.000268425	0.000190598	0.000130892	0.000136857	0.0034585
3835403774585	383540	3774585	0.002165382	0.000537683	0.000493476	0.001451384	0.000870522	0.000176572	0.000597825	0.000642546	0.000312321	0.000357077	0.000420533	0.000420533	0.000420533	0.000109466	0.000271956	0.000193106	0.000132614	0.000138657	0.003468837
3835503774585	383550	3774585	0.002211425	0.000549116	0.000503969	0.001482246	0.000889032	0.000180326	0.000610537	0.000656209	0.000317153	0.000362601	0.000427039	0.000427039	0.000427039	0.00011116	0.000276163	0.000196093	0.000134665	0.000140802	0.003483159
3835603774585	383560	3774585	0.002253488	0.000559561	0.000513555	0.001510439	0.000905942	0.000183756	0.00062215	0.000668691	0.000322416	0.000368618	0.000434125	0.000434125	0.000434125	0.000113004	0.000280745	0.000199347	0.0001369	0.000143139	0.003496273
3835703774585	383570	3774585	0.002279628	0.000566051	0.000519512	0.00152796	0.000916451	0.000185888	0.000629367	0.000676448	0.000326126	0.000372859	0.00043912	0.00043912	0.00043912	0.000114305	0.000283976	0.000201641	0.000138475	0.000144786	0.003490147
3835803774585	383580	3774585	0.002293826	0.000569577	0.000522747	0.001537476	0.000922159	0.000187046	0.000633287	0.000680661	0.000328369	0.000375424	0.000442141	0.000442141	0.000442141	0.000115091	0.000285929	0.000203028	0.000139428	0.000145782	0.003466421
3835903774585	383590	3774585	0.00230537	0.000572443	0.000525378	0.001545214	0.0009268	0.000187987	0.000636474	0.000684086	0.000330612	0.000377989	0.000445161	0.000445161	0.000445161	0.000115877	0.000287882	0.000204414	0.00014038	0.000146778	0.00344166
3836003774585	383600	3774585	0.002336685	0.000580219	0.000532515	0.001566203	0.000939389	0.00019054	0.000645119	0.000693378	0.000337255	0.000385584	0.000454106	0.000454106	0.000454106	0.000118206	0.000293667	0.000208522	0.000143201	0.000149727	0.003456154
3836103774585	383610	3774585	0.002356987	0.00058526	0.000537141	0.001579811	0.000947551	0.000192196	0.000650724	0.000699403	0.000344071	0.000393377	0.000463284	0.000463284	0.000463284	0.000120594	0.000299602	0.000212736	0.000146095	0.000152753	0.003469872
3836203774585	383620	3774585	0.002374768	0.000589675	0.000541193	0.001591729	0.000954699	0.000193646	0.000655633	0.000704679	0.000355546	0.000406496	0.000478734	0.000478734	0.000478734	0.000124616	0.000309594	0.000219831	0.000150967	0.000157847	0.003501277
3836303774585	383630	3774585	0.002383525	0.00059185	0.000543189	0.001597598	0.00095822	0.00019436	0.000658051	0.000707278	0.000367193	0.000419812	0.000494417	0.000494417	0.000494417	0.000128699	0.000319736	0.000227032	0.000155913	0.000163018	0.003562447
3836403774585	383640	3774585	0.002381004	0.000591224	0.000542615	0.001595909	0.000957206	0.000194154	0.000657355	0.000706529	0.000373405	0.000426914	0.000502781	0.000502781	0.000502781	0.000130876	0.000325145	0.000230873	0.000158551	0.000165776	0.003575561
3836503774585	383650	3774585	0.002371981	0.000588983	0.000540558	0.001589861	0.000953579	0.000193419	0.000654864	0.000703852	0.000374095	0.000427703	0.000503711	0.000503711	0.000503711	0.000131118	0.000325746	0.0002313	0.000158844	0.000166082	0.003537341
3836603774585	383660	3774585	0.002360172	0.000586051	0.000537867	0.001581945	0.000948831	0.000192456	0.000651603	0.000700348	0.000373923	0.000427506	0.000503478	0.000503478	0.000503478	0.000131057	0.000325595	0.000231193	0.00015877	0.000166006	0.003483504
3836703774585	383670	3774585	0.002345841	0.000582493	0.000534601	0.00157234	0.00094307	0.000191287	0.000647647	0.000696095	0.000373405	0.000426914	0.000502781	0.000502781	0.000502781	0.000130876	0.000325145	0.000230873	0.000158551	0.000165776	0.003423714
3836803774585	383680	3774585	0.002330051	0.000578572	0.000531003	0.001561756	0.000936722	0.000189999	0.000643288	0.00069141	0.00037306	0.00042652	0.000502317	0.000502317	0.000502317	0.000130755	0.00032484	0.00023066	0.000158404	0.000165623	0.003363148
3836903774585	383690	3774585	0.002312801	0.000574288	0.000527072	0.001550194	0.000929787	0.000188593	0.000638525	0.000686291	0.000372025	0.000425336	0.000500923	0.000500923	0.000500923	0.000130392	0.00032394	0.00023002	0.000157964	0.000165163	0.003302496
3837003774585	383700	3774585	0.002296215	0.00057017	0.000523292	0.001539077	0.000923119	0.00018724	0.000633946	0.000681369	0.000370903	0.000424054	0.000499412	0.000499412	0.000499412	0.000129999	0.000322966	0.000229326	0.000157488	0.000164665	0.003242102
3837103774585	383710	3774585	0.002279496	0.000566018	0.000519482	0.001527871	0.000916398	0.000185877	0.00062933	0.000676408	0.000369781	0.000422771	0.000497902	0.000497902	0.000497902	0.000129606	0.000321989	0.000228633	0.000157012	0.000164167	0.003182657
3837203774585	383720	3774585	0.002262909	0.0005619	0.000515702	0.001516754	0.00090973	0.000184524	0.000624751	0.000671486	0.00036866	0.00042148	0.000496392	0.000496392	0.000496392	0.000129213	0.00032101	0.00022793	0.000156536	0.000163669	0.003124076
3837303774585	383730	3774585	0.002246986	0.000557946	0.000512073	0.001506081	0.000903329	0.000183226	0.000620355	0.000666762	0.000367538	0.000420207	0.000494882	0.000494882	0.000494882	0.00012882	0.00032003	0.00022724	0.00015606	0.000163171	0.003067047
3837403774585	383740	3774585	0.002230798	0.000553926	0.000508384	0.001495231	0.000896821	0.000181906	0.000615886	0.000661958	0.000366503	0.000419023	0.000493488	0.000493488	0.000493488	0.000128457	0.000319135	0.000226606	0.00015562	0.000162712	0.003010967
3837503774585	383750	3774585	0.002215671	0.00055017	0.000504936	0.001485092	0.000890739	0.000180673	0.000611709	0.000657469	0.000365468	0.000417839	0.000492094	0.000492094	0.000492094	0.000128094	0.000318233	0.000225965	0.00015518	0.000162252	0.002956613
3837603774585	383760	3774585	0.002200943	0.000546513	0.00050158	0.001475219	0.000884818	0.000179472	0.000607643	0.000653099	0.000364432	0.000416656	0.0004907	0.0004907	0.0004907	0.000127731	0.000317332	0.000225325	0.000154741	0.000161793	0.002903639
3837703774585	383770	3774585	0.002186347	0.000542889	0.000498253	0.001465436	0.00087895	0.000178281	0.000603613	0.000648768	0.000363483	0.000415571	0.000489422	0.000489422	0.000489422	0.000127398	0.000316505	0.000224739	0.000154338	0.000161371	0.002851787
3837803774585	383780	3774585	0.002172016	0.00053933	0.000494988	0.001455831	0.000873189	0.000177113	0.000599657	0.000644515	0.000362534	0.000414486	0.000488144	0.000488144	0.000488144	0.000127066	0.000315679	0.000224152	0.000153935	0.00016095	0.002801142
3837903774585	383790	3774585	0.002157553	0.000535739	0.000491692	0.001446137	0.000867375	0.000175933	0.000595664	0.000640223	0.000361585	0.000413401	0.000486866	0.000486866	0.000486866	0.000126733	0.000314852	0.000223565	0.000153532	0.000160529	0.00275162
3838003774585	383800	3774585	0.00214362	0.000532279	0.000488516	0.001436798	0.000861774	0.000174797	0.000591817	0.000636089	0.000360636	0.000412316	0.000485588	0.000485588	0.000485588	0.0001264	0.000314026	0.000222978	0.000153129	0.000160107	0.002703218
3838103774585	383810	3774585	0.002130086	0.000528919	0.000485432	0.001427726	0.000856332	0.000173694	0.000588081	0.000632073	0.000359773	0.000411329	0.000484427	0.000484427	0.000484427	0.000126098	0.000313275	0.000222445	0.000152762	0.000159724	0.002655939
3838203774585	383820	3774585	0.002116419	0.000525525	0.000482317	0.001418566	0.000850838	0.000172579	0.000584307	0.000628017	0.000358911	0.000410343	0.000483265	0.000483265	0.000483265	0.000125796	0.000312524	0.000221911	0.000152396	0.000159341	0.002609522
3838303774585	383830	3774585	0.002103282	0.000522263	0.000479324	0.001409761	0.000845557	0.000171508	0.000580681	0.000624119	0.000358048	0.000409356	0.000482103	0.000482103	0.000482103	0.000125493	0.000311772	0.000221378	0.00015203	0.000158958	0.00256414
3838403774585	383840	3774585	0.002090146	0.000519001	0.00047633	0.001400956	0.000840276	0.000170437	0.000577054	0.000620221	0.000357185	0.00040837	0.000480941	0.000480941	0.000480941	0.000125191	0.00031102	0.00022084	0.000151663	0.000158575	0.002519535
3838503774585	383850	3774585	0.002076479	0.000515608	0.000473215	0.001391795	0.000834781	0.000169322	0.000573281	0.000616166	0.000356322	0.000407384	0.0004797 8	0.0004797 8	0.0004797 8	0.000124888	0.00031027	0.00022031 1	0.000151297	0.000158192	0.002475621
3838603774585	383860	3774585	0.002062413	0.000512115	0.00047001	0.001382368	0.000829127	0.000168175	0.000569397	0.000611992	0.00035546	0.000406397	0.000478618	0.000478618	0.000478618	0.000124586	0.000309518	0.000219778	0.000150931	0.000157809	0.002432569
3838703774585	383870	3774585	0.002048083	0.000508557	0.000466744	0.001372762	0.000823366	0.000167007	0.000565441	0.00060774	0.000354511	0.000405312	0.00047734	0.00047734	0.00047734	0.000124253	0.000308692	0.000219191	0.000150528	0.000157388	0.002390379
3838803774585	383880	3774585	0.002033354	0.000504899	0.000463388	0.00136289	0.000817445	0.000165806	0.000561375	0.000603369	0.000353561	0.000404227	0.000476062	0.000476062	0.000476062	0.000123921	0.000307866	0.000218604	0.000150125	0.000156966	0.002349053
3838903774585	383890	3774585	0.002018493	0.000501209	0.000460001	0.001352929	0.00081147	0.000164594	0.000557272	0.000598959	0.00035256	0.00040304 3	0.000474668	0.000474668	0.000474668	0.000123558	0.000306964	0.000217964	0.000149685	0.000156507	0.002308589
3839003774585	383900	3774585	0.002003233	0.00049742	0.000456523	0.001342701	0.000805335	0.00016335	0.000553059	0.000594431	0.000351577	0.000401958	0.00047339	0.00047339	0.00047339	0.000123225	0.000306138	0.000217377	0.000149282	0.000156085	0.002269075
3839103774585	383910	3774585	0.001987045	0.0004934	0.000452834	0.001331851	0.000798828	0.00016203	0.00054859	0.000589628	0.000350456	0.000400676	0.00047188	0.00047188	0.00047188	0.000122832	0.000305161	0.000216684	0.000148806	0.000155587	0.002230336
3829703774595	382970	3774595	0.000991068	0.000246091	0.000225858	0.00066428	0.000398427	8.08147E-05	0.000273617	0.000294085	0.000293599	0.000335672	0.000395325	0.000395325	0.000395325	0.00010294	0.000255653	0.00018153	0.000124664	0.000130346	0.001562038
3829803774595	382980	3774595	0.00102769	0.000255184	0.000234204	0.000688827	0.00041315	8.3801E-05	0.000283728	0.000304953	0.000298862	0.000341689	0.000402411	0.000402411	0.000402411	0.00010474 9	0.000260236	0.000184784	0.000126899	0.000132682	0.001641757
3829903774595	382990	3774595	0.001073071	0.000266453	0.000244545	0.000719244	0.000431394	8.75014E-05	0.000296257	0.000318419	0.000306196	0.000350074	0.000412285	0.000412285	0.000412285	0.000107319	0.000266622	0.000189318	0.000130013	0.000135938	0.001739077
3830003774595	383000	3774595	0.001120574	0.000278248	0.000255371	0.000751084	0.000450491	9.1375E-05	0.000309372	0.000332515	0.000314478	0.000359543	0.000423438	0.000423438	0.000423438	0.000110222	0.000273834	0.000194439	0.00013353	0.000139615	0.001846664
3830103774595	383010	3774595	0.00115786	0.000287507	0.000263868	0.000776076	0.00046548	9.44154E-05	0.000319666	0.000343579	0.000320776	0.000366744	0.000431918	0.000431918	0.000431918	0.0001124 3	0.000279318	0.000198333	0.000136204	0.000142411	0.001942863
3830203774595	383020	3774595	0.001194483	0.0002966	0.000272214	0.000800622	0.00048020 3	9.74017E-05	0.000329776	0.000354446	0.000327161	0.000374043	0.000440515	0.000440515	0.000440515	0.000114668	0.000284877	0.000202281	0.000138915	0.000145246	0.002044497
3830303774595	383030	3774595	0.001230177	0.000305463	0.000280349	0.000824547	0.000494553	0.000100312	0.000339631	0.000365038	0.000333632	0.000381441	0.000449227	0.000449227	0.000449227	0.000116936	0.000290512	0.000206282	0.000141662	0.000148118	0.002151738
3830403774595	383040	3774595	0.001264145	0.000313898	0.00028809	0.000847315	0.000508209	0.000103082	0.000349009	0.000375117	0.00033993	0.000388642	0.000457708	0.000457708	0.000457708	0.000119143	0.000295996	0.000210176	0.000144337	0.000150914	0.002262172
3830503774595	383050	3774595	0.001297053	0.000322069	0.000295589	0.000869372	0.000521438	0.000105766	0.000358094	0.000384882	0.000346487	0.000396139	0.000466536	0.000466536	0.000466536	0.000121441	0.000301705	0.00021423	0.000147121	0.000153825	0.002378991
3830603774595	383060	3774595	0.001325449	0.00032912	0.000302061	0.000888405	0.000532854	0.000108081	0.000365934	0.000393308	0.000352267	0.000402747	0.00047432	0.00047432	0.00047432	0.000123467	0.000306739	0.000217804	0.000149575	0.000156392	0.002486146
3830703774595	383070	3774595	0.001353579	0.000336105	0.000308471	0.000907259	0.000544163	0.000110375	0.0003737	0.000401656	0.000358652	0.000410047	0.00048291 6	0.00048291 6	0.00048291 6	0.000125705	0.000312298	0.000221751	0.000152286	0.000159226	0.002597357
3830803774595	383080	3774595	0.001385558	0.000344046	0.000315759	0.000928694	0.000557019	0.000112983	0.000382529	0.000411145	0.000364777	0.00041705	0.000491164	0.000491164	0.000491164	0.000127852	0.000317632	0.000225539	0.000154887	0.000161946	0.002721078
3830903774595	383090	3774595	0.001412361	0.000350701	0.000321867	0.000946659	0.000567794	0.000115168	0.000389929	0.000419098	0.000372111	0.000425435	0.000501039	0.000501039	0.000501039	0.000130422	0.000324018	0.000230073	0.000158001	0.000165202	0.002851873
3831003774595	383100	3774595	0.001439695	0.000357489	0.000328097	0.00096498	0.000578783	0.000117397	0.000397476	0.000427209	0.000377201	0.000431254	0.000507893	0.000507893	0.000507893	0.00013220 6	0.00032845	0.00023322	0.000160163	0.000167461	0.002990002
3831103774595	383110	3774595	0.001465968	0.000364013	0.000334084	0.00098259	0.000589345	0.000119539	0.000404729	0.000435005	0.000380048	0.00043451	0.000511726	0.000511726	0.000511726	0.000133204	0.000330929	0.000234981	0.000161371	0.000168725	0.003113722
3831203774595	383120	3774595	0.001492108	0.000370503	0.000340041	0.001000111	0.000599854	0.000121671	0.000411946	0.000442762	0.000382637	0.000437469	0.000515211	0.000515211	0.000515211	0.000134111	0.000333183	0.000236581	0.0001624 7	0.000169874	0.003229506
3831303774595	383130	3774595	0.001518248	0.000376994	0.000345998	0.001017632	0.000610363	0.000123803	0.000419163	0.000450519	0.000383758	0.000438751	0.000516722	0.000516722	0.000516722	0.000134505	0.00033416	0.000237274	0.000162947	0.000170372	0.003346756
3831403774595	383140	3774595	0.001544389	0.000383485	0.000351956	0.001035153	0.000620872	0.000125934	0.00042638	0.000458276	0.000384535	0.000439639	0.000517767	0.000517767	0.000517767	0.000134777	0.000334836	0.000237755	0.000163276	0.000170717	0.003461676
3831503774595	383150	3774595	0.001570661	0.000390009	0.000357943	0.001052763	0.000631434	0.000128076	0.000433633	0.000466072	0.000385225	0.000440428	0.000518697	0.000518697	0.000518697	0.000135019	0.000335437	0.000238181	0.000163569	0.000171024	0.00357884

			ISDrainage / Utilities Trenching	ISDrainage / Utilities Trenching	ISAsphalt Paving	ISAsphalt Paving	SVDemolition	SVSite Grubbing / Prep	SVMass Grading / Excavation	SVMass Grading / Excavation	SVDrainage / Utilities Trenching	SVFoundations / Concrete Pads	SVBuilding / Structure Construction	SVBuilding / Structure Construction	SVAsphalt Paving	SVAsphalt Paving	SVArchitectural Coating	SVArchitectural Coating	SVLandscaping or Other Finishing	SVLandscaping or Other Finishing	MDemolition
Unique Identifier	X (UTM)	Y (UTM)	2027	2028	2027	2028	2027	2027	2027	2028	2028	2028	2028	2029	2028	2029	2028	2029	2028	2029	2027
3833403774585	383340	3774585	0.002535716	0.002535716	0.002922242	0.002922242	0.000195363	7.78517E-05	0.000253207	0.000253207	0.000130672	5.06858E-05	0.00023373	0.00023373	0.000135607	0.000135607	3.05449E-05	3.05449E-05	0.000103417	0.000103417	0.000676236
3833503774585	383350	3774585	0.002480401	0.002480401	0.002858496	0.002858496	0.000192733	7.68037E-05	0.000249799	0.000249799	0.000128913	5.00036E-05	0.000230884	0.000230884	0.000133781	0.000133781	3.01337E-05	3.01337E-05	0.000102025	0.000102025	0.000671577
3833603774585	383360	3774585	0.002423328	0.002423328	0.002792722	0.002792722	0.000190242	7.58109E-05	0.00024657	0.00024657	0.000127246	4.93572E-05	0.000228305	0.000228305	0.000132052	0.000132052	2.97442E-05	2.97442E-05	0.000100706	0.000100706	0.000667004
3833703774585	383370	3774585	0.002372179	0.002372179	0.002733777	0.002733777	0.000188166	7.49836E-05	0.000243879	0.000243879	0.000125858	4.88186E-05	0.000226081	0.000226081	0.000130611	0.000130611	2.94196E-05	2.94196E-05	9.9607E-05	9.9607E-05	0.000663381
3833803774585	383380	3774585	0.002320522	0.002320522	0.002674245	0.002674245	0.000186159	7.41839E-05	0.000241278	0.000241278	0.000124515	4.82979E-05	0.000224036	0.000224036	0.000129218	0.000129218	2.91058E-05	2.91058E-05	9.85446E-05	9.85446E-05	0.000659412
3833903774585	383390	3774585	0.002261365	0.002261365	0.002606071	0.002606071	0.000183875	7.32738E-05	0.000238318	0.000238318	0.000122988	4.77054E-05	0.000221723	0.000221723	0.000127633	0.000127633	2.87488E-05	2.87488E-05	9.73357E-05	9.73357E-05	0.000653632
3834003774585	383400	3774585	0.002196006	0.002196006	0.00253075	0.00253075	0.000181245	7.22258E-05	0.000234909	0.000234909	0.000121229	4.70231E-05	0.000219144	0.000219144	0.000125807	0.000125807	2.83376E-05	2.83376E-05	9.59436E-05	9.59436E-05	0.000645953
3834103774585	383410	3774585	0.002134211	0.002134211	0.002459535	0.002459535	0.000178823	7.12606E-05	0.00023177	0.00023177	0.000119609	4.63947E-05	0.000216654	0.000216654	0.000124126	0.000124126	2.79589E-05	2.79589E-05	9.46615E-05	9.46615E-05	0.000638619
3834203774585	383420	3774585	0.002092043	0.002092043	0.002410939	0.002410939	0.000177301	7.06539E-05	0.000229797	0.000229797	0.00011859	4.59997E-05	0.000215142	0.000215142	0.000123069	0.000123069	2.77209E-05	2.77209E-05	9.38555E-05	9.38555E-05	0.000635513
3834303774585	383430	3774585	0.002052096	0.002052096	0.002364903	0.002364903	0.000175986	7.01299E-05	0.000228093	0.000228093	0.000117711	4.56586E-05	0.000213719	0.000213719	0.000122157	0.000122157	2.75153E-05	2.75153E-05	9.31595E-05	9.31595E-05	0.000632666
3834403774585	383440	3774585	0.002003401	0.002003401	0.002308785	0.002308785	0.000174117	6.93853E-05	0.000225671	0.000225671	0.000116461	4.51738E-05	0.000211851	0.000211851	0.00012086	0.00012086	2.72231E-05	2.72231E-05	9.21704E-05	9.21704E-05	0.000627231
3834503774585	383450	3774585	0.001940727	0.001940727	0.002236557	0.002236557	0.000171557	6.8365E-05	0.000222352	0.000222352	0.000114749	4.45095E-05	0.000209183	0.000209183	0.000119082	0.000119082	2.68228E-05	2.68228E-05	9.08149E-05	9.08149E-05	0.000617482
3834603774585	383460	3774585	0.001882589	0.001882589	0.002169557	0.002169557	0.000169135	6.73998E-05	0.000219213	0.000219213	0.000113128	4.38811E-05	0.000206782	0.000206782	0.000117401	0.000117401	2.64441E-05	2.64441E-05	8.95327E-05	8.95327E-05	0.000608423
3834703774585	383470	3774585	0.001853057	0.001853057	0.002135523	0.002135523	0.000168235	6.70412E-05	0.000218047	0.000218047	0.000112527	4.36476E-05	0.000205803	0.000205803	0.000116777	0.000116777	2.63034E-05	2.63034E-05	8.90565E-05	8.90565E-05	0.000606697
3834803774585	383480	3774585	0.001830283	0.001830283	0.002109278	0.002109278	0.00016775	6.68482E-05	0.000217419	0.000217419	0.000112203	4.3522E-05	0.000205359	0.000205359	0.00011644	0.00011644	2.62277E-05	2.62277E-05	8.88001E-05	8.88001E-05	0.000606697
3834903774585	383490	3774585	0.001815702	0.001815702	0.002092475	0.002092475	0.00016775	6.68482E-05	0.000217419	0.000217419	0.000112203	4.3522E-05	0.000205359	0.000205359	0.00011644	0.00011644	2.62277E-05	2.62277E-05	8.88001E-05	8.88001E-05	0.000609113
3835003774585	383500	3774585	0.001828292	0.001828292	0.002106984	0.002106984	0.000169342	6.74825E-05	0.000219482	0.000219482	0.000113267	4.39349E-05	0.000206959	0.000206959	0.000117545	0.000117545	2.64766E-05	2.64766E-05	8.96426E-05	8.96426E-05	0.000619897
3835103774585	383510	3774585	0.001841161	0.001841161	0.002121814	0.002121814	0.000171072	6.81719E-05	0.000221724	0.000221724	0.000114425	4.43838E-05	0.000208738	0.000208738	0.000118746	0.000118746	2.67471E-05	2.67471E-05	9.05585E-05	9.05585E-05	0.000631458
3835203774585	383520	3774585	0.001849539	0.001849539	0.002131469	0.002131469	0.000172733	6.88338E-05	0.000223877	0.000223877	0.000115535	4.48147E-05	0.000210428	0.000210428	0.000119899	0.000119899	2.70067E-05	2.70067E-05	9.14377E-05	9.14377E-05	0.000642416
3835303774585	383530	3774585	0.001855556	0.001855556	0.002138404	0.002138404	0.000174394	6.94957E-05	0.00022603	0.00022603	0.000116646	4.52456E-05	0.000212029	0.000212029	0.000121052	0.000121052	2.72664E-05	2.72664E-05	9.23169E-05	9.23169E-05	0.000653373
3835403774585	383540	3774585	0.001861065	0.001861065	0.002144752	0.002144752	0.000176193	7.02127E-05	0.000228362	0.000228362	0.00011785	4.57124E-05	0.000213719	0.000213719	0.000122301	0.000122301	2.75477E-05	2.75477E-05	9.32694E-05	9.32694E-05	0.00066502
3835503774585	383550	3774585	0.001868748	0.001868748	0.002153607	0.002153607	0.000178339	7.10676E-05	0.000231142	0.000231142	0.000119285	4.6269E-05	0.000215764	0.000215764	0.00012379	0.00012379	2.78832E-05	2.78832E-05	9.4405E-05	9.4405E-05	0.000678393
3835603774585	383560	3774585	0.001875784	0.001875784	0.002161715	0.002161715	0.000180622	7.19776E-05	0.000234102	0.000234102	0.000120812	4.68615E-05	0.00021781	0.00021781	0.000125375	0.000125375	2.82402E-05	2.82402E-05	9.56139E-05	9.56139E-05	0.000692111
3835703774585	383570	3774585	0.001872498	0.001872498	0.002157928	0.002157928	0.000182283	7.26395E-05	0.000236255	0.000236255	0.000121923	4.72924E-05	0.000219411	0.000219411	0.000126528	0.000126528	2.84999E-05	2.84999E-05	9.64931E-05	9.64931E-05	0.000702378
3835803774585	383580	3774585	0.001859768	0.001859768	0.002143258	0.002143258	0.000183321	7.30532E-05	0.0002376	0.0002376	0.000122618	4.75617E-05	0.0002203	0.0002203	0.000127249	0.000127249	2.86622E-05	2.86622E-05	9.70427E-05	9.70427E-05	0.000709366
3835903774585	383590	3774585	0.001846484	0.001846484	0.002127948	0.002127948	0.000184359	7.34668E-05	0.000238946	0.000238946	0.000123312	4.78311E-05	0.000221278	0.000221278	0.000127969	0.000127969	2.88245E-05	2.88245E-05	9.75922E-05	9.75922E-05	0.000716355
3836003774585	383600	3774585	0.00185426	0.00185426	0.00213691	0.00213691	0.000187474	7.47078E-05	0.000242982	0.000242982	0.000125395	4.8639E-05	0.000224213	0.000224213	0.000130131	0.000130131	2.93114E-05	2.93114E-05	9.92407E-05	9.92407E-05	0.000733006
3836103774585	383610	3774585	0.00186162	0.00186162	0.002145392	0.002145392	0.000190865	7.60591E-05	0.000247377	0.000247377	0.000127663	4.95188E-05	0.000227504	0.000227504	0.000132485	0.000132485	2.98416E-05	2.98416E-05	0.000101036	0.000101036	0.000750952
3836203774585	383620	3774585	0.001878469	0.001878469	0.002164809	0.002164809	0.000195432	7.78793E-05	0.000253297	0.000253297	0.000130718	5.07038E-05	0.000231506	0.000231506	0.000135655	0.000135655	3.05557E-05	3.05557E-05	0.000103454	0.000103454	0.000794607
3836303774585	383630	3774585	0.001911287	0.001911287	0.00220263	0.00220263	0.000200692	7.99752E-05	0.000260113	0.000260113	0.000134236	5.20684E-05	0.000236487	0.000236487	0.000139306	0.000139306	3.1378E-05	3.1378E-05	0.000106238	0.000106238	0.000811777
3836403774585	383640	3774585	0.001918323	0.001918323	0.002210738	0.002210738	0.000205121	8.17401E-05	0.000265854	0.000265854	0.000137198	5.32174E-05	0.00024209	0.00024209	0.00014238	0.00014238	3.20705E-05	3.20705E-05	0.000108582	0.000108582	0.000819973
3836503774585	383650	3774585	0.001897817	0.001897817	0.002187107	0.002187107	0.000208512	8.30914E-05	0.000270249	0.000270249	0.000139466	5.40972E-05	0.000247071	0.000247071	0.000144734	0.000144734	3.26007E-05	3.26007E-05	0.000110377	0.000110377	0.000820145
3836603774585	383660	3774585	0.001868934	0.001868934	0.00215382	0.00215382	0.000211003	8.40842E-05	0.000273478	0.000273478	0.000141133	5.47436E-05	0.000251962	0.000251962	0.000146463	0.000146463	3.29902E-05	3.29902E-05	0.000111696	0.000111696	0.000819455
3836703774585	383670	3774585	0.001836856	0.001836856	0.002116853	0.002116853	0.000213287	8.49943E-05	0.000276438	0.000276438	0.00014266	5.53361E-05	0.000257032	0.000257032	0.000148048	0.000148048	3.33473E-05	3.33473E-05	0.000112905	0.000112905	0.000818334
3836803774585	383680	3774585	0.001804361	0.001804361	0.002079405	0.002079405	0.000215086	8.57113E-05	0.00027877	0.00027877	0.000143864	5.58029E-05	0.000264058	0.000264058	0.000149297	0.000149297	3.36286E-05	3.36286E-05	0.000113858	0.000113858	0.000816953
3836903774585	383690	3774585	0.001771821	0.001771821	0.002041904	0.002041904	0.000217162	8.65386E-05	0.000281461	0.000281461	0.000145252	5.63415E-05	0.000272151	0.000272151	0.000150738	0.000150738	3.39532E-05	3.39532E-05	0.000114957	0.000114957	0.000815141
3837003774585	383700	3774585	0.001739419	0.001739419	0.002004564	0.002004564	0.000217439	8.6649E-05	0.000281819	0.000281819	0.000145438	5.64134E-05	0.000273752	0.000273752	0.00015093	0.00015093	3.39965E-05	3.39965E-05	0.000115103	0.000115103	0.000813329
3837103774585	383710	3774585	0.001707526	0.001707526	0.00196781	0.00196781	0.000217093	8.65111E-05	0.000281371	0.000281371	0.000145206	5.63236E-05	0.000273574	0.000273574	0.00015069	0.00015069	3.39424E-05	3.39424E-05	0.00011492	0.00011492	0.000811345
3837203774585	383720	3774585	0.001676097	0.001676097	0.001931589	0.001931589	0.000216678	8.63456E-05	0.000280833	0.000280833	0.000144928	5.62159E-05	0.000273307	0.000273307	0.000150402	0.000150402	3.38775E-05	3.38775E-05	0.0001147	0.0001147	0.000809188
3837303774585	383730	3774585	0.0016455	0.0016455	0.001896328	0.001896328	0.000216193	8.61526E-05	0.000280205	0.000280205	0.000144604	5.60902E-05	0.000272863	0.000272863	0.000150066	0.000150066	3.38017E-05	3.38017E-05	0.000114444	0.000114444	0.000807031
3837403774585	383740	3774585	0.001615413	0.001615413	0.001861655	0.001861655	0.000215709	8.59595E-05	0.000279577	0.000279577	0.00014428	5.59645E-05	0.000272329	0.000272329	0.00014973	0.00014973	3.3726E-05	3.3726E-05	0.000114187	0.000114187	0.000804788
3837503774585	383750	3774585	0.001586251	0.001586251	0.001828048	0.001828048	0.000215155	8.57389E-05	0.000278859	0.000278859	0.00014391	5.58209E-05	0.000271706	0.000271706	0.000149345	0.000149345	3.36394E-05	3.36394E-05	0.000113894	0.000113894	0.000802631
3837603774585	383760	3774585	0.00155783	0.00155783	0.001795295	0.001795295	0.00021474	8.55734E-05	0.000278321	0.000278321	0.000143632	5.57131E-05	0.000271084	0.000271084	0.000149057	0.000149057	3.35745E-05	3.35745E-05	0.000113674	0.000113674	0.000800474
3837703774585	383770	3774585	0.001530011	0.001530011	0.001763235	0.001763235	0.000214256	8.53804E-05	0.000277693	0.000277693	0.000143308	5.55875E-05	0.000270461	0.000270461	0.000148721	0.000148721	3.34988E-05	3.34988E-05	0.000113418	0.000113418	0.000798231
3837803774585	383780	3774585	0.00150284	0.00150284	0.001731922	0.001731922	0.000213771	8.51873E-05	0.000277066	0.000277066	0.000142984	5.54618E-05	0.000269839	0.000269839	0.000148385	0.000148385	3.3423E-05	3.3423E-05	0.000113161	0.000113161	0.000795988
3837903774585	383790	3774585	0.001476271	0.001476271	0.001701303	0.001701303	0.000213287	8.49943E-05	0.000276438	0.000276438	0.00014266	5.53361E-05	0.000269216	0.000269216	0.000148048	0.000148048	3.33473E-05	3.33473E-05	0.000112905	0.000112905	0.000793572
3838003774585	383800	3774585	0.001450303	0.001450303	0.001671377	0.001671377	0.000212871	8.48288E-05	0.0002759	0.0002759	0.000142383	5.52284E-05	0.000268594	0.000268594	0.00014776	0.00014776	3.32824E-05	3.32824E-05	0.000112685	0.000112685	0.000791243
3838103774585	383810	3774585	0.001424937	0.001424937	0.001642144	0.001642144	0.000212387	8.46358E-05	0.000275272	0.000275272	0.000142059	5.51027E-05	0.00026806	0.00026806	0.00014742	0.00014742	3.32066E-05	3.32066E-05	0.000112429	0.000112429	0.000788913
3838203774585	383820	3774585	0.001400034	0.001400034	0.001613445	0.001613445	0.000211972	8.44703E-05	0.000274734	0.000274734	0.000141781	5.4995E-05	0.000267437	0.000267437	0.00014716	0.00014716	3.31417E-05	3.31417E-05	0.000112209	0.000112209	0.000786584
3838303774585	383830	3774585	0.001375686	0.001375686	0.001585386	0.001585386	0.000211557	8.43049E-05	0.000274195	0.000274195	0.000141503	5.48872E-05	0.000266726	0.000266726	0.00014684	0.00014684	3.30768E-05	3.30768E-05	0.000111989	0.000111989	0.000784168
3838403774585	383840	3774585	0.001351755	0.001351755	0.001557807	0.001557807	0.000211072	8.41118E-05	0.000273568	0.000273568	0.000141179	5.47615E-05	0.000265925	0.000265925	0.00014651	0.00014651	3.3001E-05	3.3001E-05	0.000111733	0.000111733	0.000781752
3838503774585	383850	3774585	0.001328194	0.001328194	0.001530655	0.001530655	0.000210588	8.39188E-05	0.00027294	0.00027294	0.000140855	5.46359E-05	0.000265125	0.000265125	0.00014617	0.00014617	3.29253E-05	3.29253E-05	0.000111476	0.000111476	0.000779164
3838603774585	383860	3774585	0.001305097	0.001305097	0.001504036	0.001504036	0.000210103	8.37257E-05	0.000272312	0.000272312	0.000140531	5.45102E-05	0.000264414	0.000264414	0.00014583	0.00014583	3.28496E-05	3.28496E-05	0.00011122	0.00011122	0.000776403
3838703774585	383870	3774585	0.001282462	0.001282462	0.001477951	0.001477951	0.000209619	8.35327E-05	0.000271684	0.000271684	0.000140207	5.43845E-05	0.000263702	0.000263702	0.00014552	0.00014552	3.27738E-05	3.27738E-05	0.000110963	0.000110963	0.000773556
3838803774585	383880	3774585	0.00126029	0.00126029	0.001452399	0.001452399	0.000209134	8.33396E-05	0.000271056	0.000271056	0.000139883	5.42588E-05	0.000262991	0.000262991	0.00014516	0.00014516	3.26981E-05	3.26981E-05	0.000110707	0.000110707	0.00077045
3838903774585	383890	3774585	0.00123858	0.00123858	0.001427381	0.001427381	0.00020865	8.31466E-05	0.000270428	0.000270428	0.000139559	5.41331E-05	0.000262368	0.000262368	0.00014483	0.00014483	3.26223E-05	3.26223E-05	0.000110451	0.000110451	0.000767344
3839003774585	383900	3774585	0.00121738	0.00121738	0.001402949	0.001402949	0.000208166	8.29535E-05	0.0002698	0.0002698	0.000139235	5.40074E-05	0.000261834	0.000261834	0.00014494	0.00014494	3.25466E-05	3.25466E-05	0.000110194	0.000110194	0.000764066
3839103774585	383910	3774585	0.001196597	0.001196597	0.001378998	0.001378998	0.00020775	8.27881E-05	0.000269262	0.000269262	0.000138957	5.38997E-05	0.000261479	0.000261479	0.00014420	0.00014420	3.24817E-05	3.24817E-05	0.000109974	0.000109974	0.000760442
3829703774595	382970	3774595	0.000838048	0.000838048	0.000965794	0.000965794	0.000174256	6.94405E-05	0.00022585	0.00022585	0.000116554	4.52097E-05	0.000216476	0.000216476	0.00012095	0.00012095	2.72448E-05	2.72448E-05	9.22436E-05	9.22436E-05	0.000640967
3829803774595	382980	3774595	0.000880819	0.000880819	0.001015084	0.001015084	0.000176609	7.03781E-05	0.0002289	0.0002289	0.000118128	4.58201E-05	0.000218877	0.000218877	0.00012258	0.00012258	2.76127E-05	2.76127E-05	9.34892E-05	9.34892E-05	0.000418614
3829903774595	382990	3774595	0.000933032	0.000933032	0.001075256	0.001075256	0.000179792	7.16467E-05	0.000233026	0.000233026	0.000120257	4.66461E-05	0.000222079	0.000222079	0.00012479	0.00012479	2.81104E-05	2.81104E-05	9.51743E-05	9.51743E-05	0.00043354
3830003774595	383000	3774595	0.000990753	0.000990753	0.001141777	0.001141777	0.000183321	7.30532E-05	0.0002376	0.0002376	0.000122618	4.75617E-05	0.000225548	0.000225548	0.00012724	0.00012724	2.86622E-05	2.86622E-05	9.70427E-05	9.70427E-05	0.000450105
3830103774595	383010	3774595	0.001042365	0.001042365	0.001201255	0.001201255	0.000185951	7.41011E-05	0.000241009	0.000241009	0.000124376	4.8244E-05	0.000228038	0.000228038	0.00012907	0.00012907	2.90734E-05	2.90734E-05	9.84347E-05	9.84347E-05	0.000463737
3830203774595	383020	3774595	0.001096892	0.001096892	0.001264095	0.001264095	0.00018865	7.51767E-05	0.000244507	0.000244507	0.000126182	4.89443E-05	0.000230528	0.000230528	0.00013094	0.00013094	2.94954E-05	2.94954E-05	9.98634E-05	9.98634E-05	0.000477714
3830303774595	383030	3774595	0.001154428	0.001154428	0.001330401	0.001330401	0.000191418	7.62798E-05	0.000248094	0.000248094	0.000128033	4.96624E-05	0.000233107	0.000233107	0.00013286	0.00013286	2.99282E-05	2.99282E-05	0.000101329	0.000101329	0.000491518
3830403774595	383040	3774595	0.001213677	0.001213677	0.001398682	0.001398682	0.000194117	7.73553E-05	0.000251592	0.000251592	0.000129838	5.03627E-05	0.000235686	0.000235686	0.00013474	0.00013474	3.03501E-05	3.03501E-05	0.000102758	0.000102758	0.000504891
3830503774595	383050	3774595	0.001276352	0.001276352	0.001470909	0.001470909	0.000197093	7.85411E-05	0.000255449	0.000255449	0.000131829	5.11347E-05	0.000238621	0.000238621	0.00013680	0.00013680	3.08154E-05	3.08154E-05	0.000104333	0.000104333	0.000518609
3830603774595	383060	3774595	0.001333842	0.001333842	0.001537163	0.001537163	0.000199307	7.94236E-05	0.00025832	0.00025832	0.00013331	5.17093E-05	0.000240845	0.000240845	0.00013834	0.00013834	3.11616E-05	3.11616E-05	0.000105505	0.000105505	0.000529479
3830703774595	383070	3774595	0.001393507	0.001393507	0.001605923	0.001605923	0.00020166	8.03612E-05	0.000261369	0.000261369	0.000134884	5.23197E-05	0.000242802	0.000242802	0.00013978	0.00013978	3.15295E-05	3.15295E-05	0.000106751	0.000106751	0.000545527
3830803774595	383080	3774595	0.001459884	0.001459884	0.001682419	0.001682419	0.000204567	8.15195E-05	0.000265136	0.000265136	0.000136828	5.30738E-05	0.000244936	0.000244936	0.00014196	0.00014196	3.1984E-05	3.1984E-05	0.000108289	0.000108289	0.000564335
3830903774595	383090	3774595	0.001530057	0.001530057	0.001763288	0.001763288	0.000207058	8.25123E-05	0.000268365	0.000268365	0.000138494	5.37202E-05	0.000247426	0.000247426	0.00014372	0.00014372	3.23735E-05	3.23735E-05	0.000109608	0.000109608	0.000571928
3831003774595	383100	3774595	0.001604165	0.001604165	0.001848692	0.001848692	0.00020948	8.34775E-05	0.000271505	0.000271505	0.000140114	5.43486E-05	0.000250006	0.000250006	0.00014540	0.00014540	3.27522E-05	3.27522E-05	0.00011089	0.00011089	0.000579865
3831103774595	383110	3774595	0.001670542	0.001670542	0.001925188	0.001925188	0.000211141	8.41394E-05	0.000273657	0.000273657	0.000141225	5.47795E-05	0.000251784	0.000251784	0.00014655	0.00014655	3.30119E-05	3.30119E-05	0.000111769	0.000111769	0.000587285
3831203774595	383120	3774595	0.001732661	0.001732661	0.001996775	0.001996775	0.000212387	8.46358E-05	0.000275272	0.000275272	0.000142059	5.51027E-05	0.000253118	0.000253118	0.00014724	0.00014724	3.32066E-05	3.32066E-05	0.000112429	0.000112429	0.000594273
3831303774595	383130	3774595	0.001795567	0.001795567	0.00206927	0.00206927	0.000213563	8.51046E-05	0.000276797	0.000276797	0.000142845	5.54079E-05	0.000254364	0.000254364	0.00014824	0.00014824	3.33906E-05	3.33906E-05	0.000113052	0.000113052	0.000600658
3831403774595	383140	3774595	0.001857223	0.001857223	0.002140324	0.002140324	0.000214256	8.53804E-05	0.000277693	0.000277693	0.000143308	5.55875E-05	0.000255253	0.000255253	0.00014872	0.00014872	3.34988E-05	3.34988E-05	0.000113418	0.000113418	0.000606697
3831503774595	383150	3774595	0.001920082	0.001920082	0.002212766	0.002212766	0.000214878	8.56286E-05	0.000278501	0.000278501	0.000143725	5.5749E-05	0.000256142	0.000256142	0.00014915	0.00014915	3.35961E-05	3.35961E-05	0.000113748	0.000113748	0.00061265

			MSite Grubbing / Prep	MMass Grading / Excavation	MMass Grading / Excavation	MDrainage / Utilities Trenching	MFoundations / Concrete Pads	MBuilding / Structure Construction	MAsphalt Paving	MLandscaping or Other Finishing	MWaterside Construction (Piles)	RSSWRestriping South Valley	RSSWRestriping Silver Lake Boulevard	RSSWDemolition	RSSWPlacing Base	RSSWForm	Child Risk				
Unique Identifier	X (UTM)	Y (UTM)	2027	2027	2028	2028	2028	2028	2028	2028	2028	2029	2029	2029	2029	2029	3rd Trimester	0<2	2<16	Total	per million
3833403774585	383340	3774585	0.000625253	0.001040031	0.001040031	0.000500202	0.000237016	0.000643029	0.000418111	0.000287135	0.000308614	8.66851E-05	0.000176262	0.000547292	4.9767E-05	0.000108243	7.894E-08	2.34103E-06	2.9055E-07	2.71052E-06	2.71052311
3833503774585	383350	3774585	0.000620945	0.001032865	0.001032865	0.000496756	0.000235383	0.000638599	0.00041523	0.000285157	0.000306488	8.53865E-05	0.000174684	0.000542904	4.9368E-05	0.000107375	7.75982E-08	2.29191E-06	2.8462E-07	2.65413E-06	2.65413226
3833603774585	383360	3774585	0.000616717	0.001025833	0.001025833	0.000493374	0.00023378	0.000634251	0.000412403	0.000283215	0.000304401	8.41468E-05	0.000173225	0.000538426	4.89608E-05	0.000106489	7.62753E-08	2.24427E-06	2.7871E-07	2.59926E-06	2.59926318
3833703774585	383370	3774585	0.000613367	0.00102026	0.00102026	0.000490693	0.00023251	0.000630805	0.000410163	0.000281676	0.000302748	8.31138E-05	0.000172123	0.000534953	4.8645E-05	0.000105802	7.51364E-08	2.20309E-06	2.7354E-07	2.55176E-06	2.551765
3833803774585	383380	3774585	0.000609697	0.001014156	0.001014156	0.000487758	0.000231119	0.000627031	0.000407709	0.000279991	0.000300936	8.21693E-05	0.000170932	0.000531205	4.83042E-05	0.000105061	7.40075E-08	2.16282E-06	2.6837E-07	2.50519E-06	2.50519079
3833903774585	383390	3774585	0.000604353	0.001005266	0.001005266	0.000483482	0.000229093	0.000621535	0.000404135	0.000277537	0.000298298	8.10773E-05	0.000169265	0.000525996	4.78305E-05	0.000104031	7.27074E-08	2.11797E-06	2.625E-07	2.45318E-06	2.45318004
3834003774585	383400	3774585	0.000597253	0.000993456	0.000993456	0.000477802	0.000226402	0.000614233	0.000399387	0.000274276	0.000294794	7.98967E-05	0.000167151	0.000519415	4.72321E-05	0.000102729	7.12204E-08	2.06835E-06	2.5601E-07	2.39558E-06	2.39558096
3834103774585	383410	3774585	0.000590472	0.000982177	0.000982177	0.000472378	0.000223832	0.00060726	0.000394853	0.000271163	0.000291447	7.88342E-05	0.000165156	0.0005132	4.66669E-05	0.0001015	6.9782E-08	2.02095E-06	2.4988E-07	2.34062E-06	2.34061651
3834203774585	383420	3774585	0.0005876	0.000977401	0.000977401	0.00047008	0.000222743	0.000604306	0.000392932	0.000269844	0.00029003	7.81848E-05	0.000164233	0.000510367	4.64093E-05	0.00010094	6.88317E-08	1.98822E-06	2.4578E-07	2.30283E-06	2.30282978
3834303774585	383430	3774585	0.000584968	0.000973022	0.000973022	0.000467974	0.000221745	0.000601599	0.000391172	0.000268635	0.000288731	7.76241E-05	0.00016337	0.000507716	4.61683E-05	0.000100416	6.79139E-08	1.95677E-06	2.4189E-07	2.26658E-06	2.26657653
3834403774585	383440	3774585	0.000579942	0.000964662	0.000964662	0.000463954	0.00021984	0.0005964 3	0.000387811	0.000266327	0.00028625	7.68272E-05	0.000161881	0.000502963	4.57361E-05	9.94755E-05	6.6705E-08	1.91737E-06	2.3708E-07	2.22115E-06	2.22115219
3834503774585	383450	3774585	0.000570928	0.000949668	0.000949668	0.000456743	0.000216423	0.00058716	0.000381784	0.000262187	0.000281801	7.57351E-05	0.000159321	0.000495012	4.5013E-05	9.79029E-05	6.5033E-08	1.86527E-06	2.3076E-07	2.16106E-06	2.16106259
3834603774585	383460	3774585	0.000562552	0.000935736	0.000935736	0.000450042	0.000213248	0.000578546	0.000376182	0.000258341	0.000277666	7.47316E-05	0.000156939	0.0004877	4.43481E-05	9.64568E-05	6.34587E-08	1.81623E-06	2.2488E-07	2.10457E-06	2.10457173
3834703774585	383470	3774585	0.000560957	0.000933082	0.000933082	0.000448765	0.000212643	0.000576905	0.000375116	0.000257608	0.000276879	7.43774E-05	0.000156462	0.000486055	4.41985E-05	9.61314E-05	6.27232E-08	1.79096E-06	2.2201E-07	2.07569E-06	2.07569379
3834803774585	383480	3774585	0.000560957	0.000933082	0.000933082	0.000448765	0.000212643	0.000576905	0.000375116	0.000257608	0.000276879	7.41708E-05	0.000156403	0.000485872	4.41819E-05	9.60952E-05	6.21756E-08	1.77108E-06	2.1985E-07	2.0531E-06	2.05310387
3834903774585	383490	3774585	0.00056319	0.000936797	0.000936797	0.000450552	0.00021349	0.000579202	0.000376609	0.000258634	0.000277981	7.42003E-05	0.000156939	0.000487517	4.43315E-05	9.64206E-05	6.18767E-08	1.75812E-06	2.1857E-07	2.03857E-06	2.03856517
3835003774585	383500	3774585	0.000573162	0.000953384	0.000953384	0.000458529	0.00021727	0.000589457	0.000383277	0.000263213	0.000282903	7.48792E-05	0.000159589	0.000495834	4.50878E-05	9.80656E-05	6.24325E-08	1.76865E-06	2.2025E-07	2.05133E-06	2.05133417
3835103774585	383510	3774585	0.000583851	0.000971164	0.000971164	0.000467081	0.000221322	0.00060045	0.000390425	0.000268122	0.000288179	7.5617E-05	0.000162506	0.000504791	4.59023E-05	9.98371E-05	6.30515E-08	1.78032E-06	2.2201E-07	2.06539E-06	2.0653857
3835203774585	383520	3774585	0.000593982	0.000988016	0.000988016	0.000475186	0.000225162	0.000610869	0.0003972	0.000272774	0.00029318	7.62959E-05	0.000165246	0.000513291	4.66752E-05	0.000101518	6.35539E-08	1.78845E-06	2.2336E-07	2.07537E-06	2.0753653
3835303774585	383530	3774585	0.000604113	0.001004868	0.001004868	0.000483291	0.000229002	0.000621288	0.000403975	0.000277427	0.00029818	7.69452E-05	0.000168044	0.000521883	4.74565E-05	0.000103217	6.39958E-08	1.79468E-06	2.2453E-07	2.08321E-06	2.0832094
3835403774585	383540	3774585	0.000614883	0.001022781	0.001022781	0.000491906	0.000233085	0.000632364	0.000411176	0.000282373	0.000303496	7.76831E-05	0.000171022	0.000531114	4.82959E-05	0.000105043	6.44285E-08	1.80045E-06	2.2573E-07	2.09061E-06	2.0906109
3835503774585	383550	3774585	0.000627247	0.001043348	0.001043348	0.000501798	0.000237772	0.00064508	0.000419444	0.000288051	0.000309599	7.85095E-05	0.000174386	0.000541533	4.92434E-05	0.000107104	6.4954E-08	1.80848E-06	2.2728E-07	2.10071E-06	2.10070786
3835603774585	383560	3774585	0.000639931	0.001064446	0.001064446	0.000511945	0.00024258	0.000658124	0.000427926	0.000293875	0.000315859	7.94245E-05	0.0001779	0.000552501	5.02407E-05	0.000109273	6.54384E-08	1.81542E-06	2.2883E-07	2.10969E-06	2.10969177
3835703774585	383570	3774585	0.000649424	0.001080236	0.001080236	0.000519539	0.000246178	0.000667887	0.000434274	0.000298235	0.000320545	8.01033E-05	0.000180549	0.000560636	5.09804E-05	0.000110882	6.55923E-08	1.81363E-06	2.2927E-07	2.10849E-06	2.10848977
3835803774585	383580	3774585	0.000655885	0.001090984	0.001090984	0.000524708	0.000248628	0.000674532	0.000438595	0.000301202	0.000323734	8.05165E-05	0.000182276	0.000566028	5.14708E-05	0.000111948	6.54718E-08	1.80455E-06	2.2866E-07	2.09868E-06	2.09868324
3835903774585	383590	3774585	0.000662347	0.001101732	0.001101732	0.000529877	0.000251077	0.000681178	0.000442916	0.00030417	0.000326923	8.09592E-05	0.000184033	0.000571421	5.19611E-05	0.000113015	6.53272E-08	1.79497E-06	2.2803E-07	2.08832E-06	2.08831785
3836003774585	383600	3774585	0.000677743	0.001127341	0.001127341	0.000542194	0.000256913	0.000697011	0.000453211	0.00031124	0.000334523	8.22874E-05	0.00018832	0.000584673	5.31662E-05	0.000115636	6.57764E-08	1.80127E-06	2.3E-07	2.09705E-06	2.09704827
3836103774585	383610	3774585	0.000694335	0.001154941	0.001154941	0.000555468	0.000263203	0.000714076	0.000464307	0.00031886	0.000342712	8.37631E-05	0.000193799	0.000599297	5.4496E-05	0.000118528	6.61385E-08	1.80583E-06	2.3209E-07	2.10405E-06	2.10405139
3836203774585	383620	3774585	0.0007347	0.001222082	0.001222082	0.00058776	0.000278504	0.000755588	0.000491299	0.000337396	0.000362636	8.54455E-05	0.000201749	0.000628087	5.7114E-05	0.000124222	6.66999E-08	1.81788E-06	2.3691E-07	2.12149E-06	2.12148785
3836303774585	383630	3774585	0.000750575	0.001248488	0.001248488	0.00060046	0.000284522	0.000771914	0.000501914	0.000344686	0.000370471	8.7364E-05	0.000207287	0.000644082	5.85685E-05	0.000127386	6.718E-08	1.82703E-06	2.4115E-07	2.13535E-06	2.13535206
3836403774585	383640	3774585	0.000758153	0.001261094	0.001261094	0.000606522	0.000287395	0.000779708	0.000506982	0.000348167	0.000374212	9.01679E-05	0.000208805	0.000649109	5.90256E-05	0.00012838	6.75345E-08	1.83301E-06	2.429E-07	2.14344E-06	2.14344314
3836503774585	383650	3774585	0.000758313	0.001261359	0.001261359	0.00060665	0.000287455	0.000779872	0.000507089	0.00034824	0.00037429	9.18207E-05	0.000209013	0.000649383	5.90505E-05	0.000128434	6.73669E-08	1.82065E-06	2.4149E-07	2.12951E-06	2.12950973
3836603774585	383660	3774585	0.000757674	0.001260297	0.001260297	0.000606139	0.000287213	0.000779215	0.000506662	0.000347947	0.000373976	9.41229E-05	0.000208835	0.000648835	5.90066E-05	0.000128326	6.71387E-08	1.80637E-06	2.3939E-07	2.1129E-06	2.11289751
3836703774585	383670	3774585	0.000756637	0.001258572	0.001258572	0.00060531	0.00028682	0.000778149	0.000505969	0.000347471	0.00037464	9.53625E-05	0.000208597	0.000647921	5.89175E-05	0.000128145	6.68336E-08	1.78925E-06	2.3695E-07	2.09303E-06	2.09303132
3836803774585	383680	3774585	0.000755361	0.001256449	0.001256449	0.000604289	0.000286336	0.000776836	0.000505115	0.000346884	0.000372834	9.52739E-05	0.000208239	0.000646824	5.88178E-05	0.000127928	6.68406E-08	1.77373E-06	2.3441E-07	2.07498E-06	2.07498143
3836903774585	383690	3774585	0.000753686	0.001253663	0.001253663	0.000602949	0.000285701	0.000775113	0.000503995	0.000346115	0.000372007	9.51264E-05	0.000207852	0.000645544	5.87014E-05	0.000127675	6.62231E-08	1.75161E-06	2.3181E-07	2.04964E-06	2.04964017
3837003774585	383700	3774585	0.000752011	0.001250876	0.001250876	0.000601608	0.000285066	0.000773391	0.000502875	0.000345346	0.00037118	9.48902E-05	0.000207406	0.000644173	5.85768E-05	0.000127404	6.559E-08	1.72938E-06	2.2906E-07	2.02402E-06	2.02402336
3837103774585	383710	3774585	0.000750176	0.001247825	0.001247825	0.000600141	0.000284371	0.000771504	0.000501648	0.000344503	0.000370274	9.46246E-05	0.000206959	0.000642711	5.84438E-05	0.000127115	6.49054E-08	1.70678E-06	2.2628E-07	1.99797E-06	1.99797025
3837203774585	383720	3774585	0.000748182	0.001244507	0.001244507	0.000598545	0.000283615	0.000769453	0.000500314	0.000343587	0.00036929	9.4359E-05	0.000206453	0.000641066	5.82942E-05	0.000126789	6.42001E-08	1.68426E-06	2.2354E-07	1.972E-06	1.97200425
3837303774585	383730	3774585	0.000746187	0.00124119	0.00124119	0.00059695	0.000282859	0.000767402	0.00049898	0.000342672	0.000368306	9.40933E-05	0.000205976	0.000639512	5.81529E-05	0.000126482	6.35108E-08	1.6623E-06	2.2086E-07	1.94667E-06	1.94666749
3837403774585	383740	3774585	0.000744113	0.00123774	0.00123774	0.000595291	0.000282073	0.000765269	0.000497594	0.000341719	0.000367282	9.38277E-05	0.00020547	0.000637867	5.80033E-05	0.000126157	6.28274E-08	1.64067E-06	2.1822E-07	1.92172E-06	1.92171767
3837503774585	383750	3774585	0.000742119	0.001234423	0.001234423	0.000593695	0.000281317	0.000763218	0.00049626	0.000340803	0.000366298	9.35916E-05	0.000204964	0.000636313	5.7862E-05	0.000125849	6.21655E-08	1.61974E-06	2.1565E-07	1.89756E-06	1.89755506
3837603774585	383760	3774585	0.000740125	0.001231105	0.001231105	0.0005921	0.000280561	0.000761167	0.000494926	0.000339887	0.000365313	9.33555E-05	0.000204488	0.000634759	5.77207E-05	0.000125542	6.15193E-08	1.59936E-06	2.1315E-07	1.87403E-06	1.87402619
3837703774585	383770	3774585	0.00073805	0.001227656	0.001227656	0.00059044	0.000279774	0.000759034	0.000493539	0.000338935	0.000364289	9.31193E-05	0.000203982	0.000633114	5.75711E-05	0.000125217	6.08846E-08	1.57941E-06	2.107E-07	1.851E-06	1.8510005
3837803774585	383780	3774585	0.000735976	0.001224206	0.001224206	0.000588781	0.000278988	0.0007569	0.000492152	0.000337982	0.000363266	9.29127E-05	0.000203475	0.000631469	5.74215E-05	0.000124891	6.0263E-08	1.55995E-06	2.0831E-07	1.82852E-06	1.82851519
3837903774585	383790	3774585	0.000733743	0.00122049	0.00122049	0.000586994	0.000278141	0.000754603	0.000490659	0.000336957	0.000362163	9.26766E-05	0.00020294	0.000629824	5.72719E-05	0.000124566	5.96489E-08	1.54081E-06	2.0595E-07	1.80641E-06	1.80641095
3838003774585	383800	3774585	0.000731589	0.001216908	0.001216908	0.000585271	0.000277325	0.000752388	0.000489219	0.000335968	0.0003611	9.247E-05	0.000202433	0.000628179	5.71223E-05	0.00012424	5.90508E-08	1.52222E-06	2.0365E-07	1.78492E-06	1.78491812
3838103774585	383810	3774585	0.000729435	0.001213325	0.001213325	0.000583548	0.000276508	0.000750173	0.000487778	0.000334978	0.000360037	9.22634E-05	0.000201897	0.000626534	5.69727E-05	0.000123915	5.84649E-08	1.50403E-06	2.014E-07	1.7639E-06	1.76390263
3838203774585	383820	3774585	0.000727281	0.001209742	0.001209742	0.000581825	0.000275692	0.000747958	0.000486338	0.000333989	0.000358974	9.20568E-05	0.000201362	0.000624797	5.68148E-05	0.000123572	5.78865E-08	1.48618E-06	1.992E-07	1.74327E-06	1.74327235
3838303774585	383830	3774585	0.000725048	0.001206027	0.001206027	0.000580038	0.000274845	0.000745661	0.000484844	0.000332964	0.000357871	9.18797E-05	0.000200855	0.000623152	5.66652E-05	0.000123246	5.73205E-08	1.46877E-06	1.9704E-07	1.72312E-06	1.72312456
3838403774585	383840	3774585	0.000722814	0.001202312	0.001202312	0.000578251	0.000273999	0.000743364	0.000483351	0.000331938	0.000356769	9.16731E-05	0.000200319	0.000621415	5.65073E-05	0.000122903	5.67627E-08	1.45164E-06	1.949E-07	1.7033E-06	1.70330331
3838503774585	383850	3774585	0.000720421	0.001198331	0.001198331	0.000576337	0.000273091	0.000740903	0.00048175	0.000330839	0.000355588	9.1496E-05	0.000199724	0.000619587	5.63411E-05	0.000122541	5.62042E-08	1.43467E-06	1.9279E-07	1.68367E-06	1.68367264
3838603774585	383860	3774585	0.000717868	0.001194085	0.001194085	0.000574295	0.000272124	0.000738277	0.000480043	0.000329667	0.000354328	9.12894E-05	0.000199099	0.000617668	5.61665E-05	0.000122162	5.5648E-08	1.41789E-06	1.9071E-07	1.66425E-06	1.66425317
3838703774585	383870	3774585	0.000715236	0.001189706	0.001189706	0.000572189	0.000271126	0.00073557	0.000478283	0.000328458	0.000353028	9.10828E-05	0.000198473	0.000615566	5.59754E-05	0.000121746	5.50915E-08	1.40131E-06	1.8866E-07	1.64506E-06	1.64506333
3838803774585	383880	3774585	0.000712364	0.001184929	0.001184929	0.000569891	0.000270037	0.000732617	0.000476363	0.000327139	0.000351611	9.08762E-05	0.000197759	0.000613372	5.57759E-05	0.000121312	5.45441E-08	1.38498E-06	1.8663E-07	1.62615E-06	1.62615433
3838903774585	383890	3774585	0.000709492	0.001180152	0.001180152	0.000567594	0.000268949	0.000729663	0.000474442	0.00032582	0.000350194	9.06696E-05	0.000197044	0.000611179	5.55765E-05	0.000120878	5.40046E-08	1.36895E-06	1.8463E-07	1.60759E-06	1.60758903
3839003774585	383900	3774585	0.000706461	0.00117511	0.00117511	0.000565169	0.0002678	0.000726546	0.000472415	0.000324428	0.000348697	9.0463E-05	0.0001963	0.000608802	5.53604E-05	0.000120408	5.34715E-08	1.35314E-06	1.8267E-07	1.58929E-06	1.58928936
3839103774585	383910	3774585	0.00070311	0.001169537	0.001169537	0.000562488	0.000266529	0.0007231	0.000470175	0.000322889	0.000347044	9.02269E-05	0.000195466	0.000606152	5.51193E-05	0.000119884	5.29483E-08	1.33756E-06	1.8072E-07	1.57123E-06	1.57123288
3829703774595	382970	3774595	0.000376284	0.000625903	0.000625903	0.000301028	0.000142639	0.000386982	0.000251624	0.000172801	0.000185728	7.87161E-05	0.000115583	0.00035828	3.25796E-05	7.08603E-05	4.26893E-08	1.22239E-06	1.3907E-07	1.40415E-06	1.40414558
3829803774595	382980	3774595	0.000387054	0.000643816	0.000643816	0.000309643	0.000146721	0.000398058	0.000258825	0.000177747	0.000191043	7.96606E-05	0.000118441	0.000367146	3.33858E-05	7.26137E-05	4.44453E-08	1.27787E-06	1.4446E-07	1.46677E-06	1.46677006
3829903774595	382990	3774595	0.000400854	0.000666771	0.000666771	0.000320683	0.000151953	0.000412251	0.000268054	0.000184084	0.000197855	8.09887E-05	0.000122192	0.000378754	3.44413E-05	7.49094E-05	4.66069E-08	1.34615E-06	1.5119E-07	1.54395E-06	1.543945
3830003774595	383000	3774595	0.00041617	0.000692248	0.000692248	0.000332936	0.000157759	0.000428002	0.000278296	0.000191118	0.000205415	8.25235E-05	0.00012642	0.000391915	3.56381E-05	7.75125E-05	4.89723E-08	1.4214E-06	1.5866E-07	1.62902E-06	1.62902412
3830103774595	383010	3774595	0.000428774	0.000713213	0.000713213	0.00034302	0.000162536	0.000440965	0.000286724	0.000196906	0.000211636	8.36451E-05	0.000129815	0.000402517	3.66022E-05	7.96094E-05	5.09893E-08	1.48666E-06	1.6513E-07	1.70278E-06	1.7027813
3830203774595	383020	3774595	0.000441698	0.000734709	0.000734709	0.000353358	0.000167435	0.000454255	0.000295366	0.000202841	0.000218015	8.48257E-05	0.000133268	0.000413302	3.75829E-05	8.17424E-05	5.30592E-08	1.55412E-06	1.719E-07	1.77908E-06	1.77908171
3830303774595	383030	3774595	0.000454461	0.00075594	0.00075594	0.000363569	0.000172273	0.000467382	0.000303901	0.000208702	0.000224314	8.60948E-05	0.000136663	0.000423813	3.85387E-05	8.38212E-05	5.51959E-08	1.62424E-06	1.7895E-07	1.85838E-06	1.85838254
3830403774595	383040	3774595	0.000466826	0.000776507	0.000776507	0.000373461	0.000176961	0.000480098	0.00031217	0.00021438	0.000230417	8.73935E-05	0.000139938	0.000434049	3.94695E-05	8.58458E-05	5.73569E-08	1.69562E-06	1.8612E-07	1.9391E-06	1.93909536
3830503774595	383050	3774595	0.000479509	0.000797605	0.000797605	0.000383608	0.000181769	0.000493142	0.000320651	0.000220205	0.000236678	8.88102E-05	0.0001436	0.000444743	4.04419E-05	8.79607E-05	5.96078E-08	1.77024E-06	1.9368E-07	2.02353E-06	2.02352581
3830603774595	383060	3774595	0.000489561	0.000814324	0.000814324	0.000391649	0.000185579	0.000503479	0.000327373	0.000224821	0.000241639	8.98137E-05	0.000147917	0.000457813	4.16304E-05	9.05457E-05	6.15994E-08	1.83698E-06	2.0043E-07	2.099E-06	2.09900465
3830703774595	383070	3774595	0.000504398	0.000839004	0.000839004	0.000403519	0.000191203	0.000518739	0.000337295	0.000231635	0.000248963	9.06991E-05	0.000151252	0.000469969	4.27358E-05	9.29499E-05	6.3696E-08	1.90848E-06	2.0784E-07	2.18002E-06	2.18001716
3830803774595	383080	3774595	0.000521789	0.000867931	0.000867931	0.000417431	0.000197795	0.000536623	0.000348924	0.000239621	0.000257546	9.16436E-05	0.000154616	0.000480205	4.36666E-05	9.49745E-05	6.58126E-08	1.97971E-06	2.1575E-07	2.26128E-06	2.26128038
3830903774595	383090	3774595	0.000528809	0.000879607	0.000879607	0.000423047	0.000200457	0.000543843	0.000353618	0.000242845	0.000261011	9.27357E-05	0.000156313	0.000485415	4.41404E-05	9.60048E-05	6.79767E-08	2.05325E-06	2.2345E-07	2.34468E-06	2.34467519
3831003774595	383100	3774595	0.000536148	0.000891815	0.000891815	0.000428918	0.000203239	0.00055139	0.000358526	0.000246215	0.000264634	9.37982E-05	0.000158011	0.000490899	4.4639E-05	9.70894E-05	7.01075E-08	2.12527E-06	2.3116E-07	2.42654E-06	2.42654442
3831103774595	383110	3774595	0.000543008	0.000903226	0.000903226	0.000434406	0.000205839	0.000558446	0.000363113	0.000249366	0.00026802	9.50968E-05	0.000159469	0.000495652	4.50712E-05	9.80294E-05	7.19779E-08	2.18874E-06	2.3789E-07	2.49866E-06	2.49860004
3831203774595	383120	3774595	0.000549469	0.000913974	0.000913974	0.000439576	0.000208289	0.000565091	0.000367434	0.000252333	0.000271209	9.61299E-05	0.000160869	0.000500039	4.54701E-05	9.88971E-05	7.39608E-08	2.25778E-06	2.4452E-07	2.57626E-06	2.57625913
3831303774595	383130	3774595	0.000555373	0.000923794	0.000923794	0.000444298	0.000210526	0.000571162	0.000371381	0.000255044	0.000274123	9.65431E-05	0.000162238	0.000504243	4.58524E-05	9.97286E-05	7.55595E-08	2.31145E-06	2.5046E-07	2.63747E-06	2.63746607
3831403774595	383140	3774595	0.000560957	0.000933082	0.000933082	0.000448765	0.000212643	0.000576905	0.000375116	0.000257608	0.000276879	9.67792E-05	0.000163519	0.000508173	4.62098E-05	0.000100506	7.69889E-08	2.35932E-06	2.5604E-07	2.69235E-06	2.69235472
3831503774595	383150	3774595	0.000566461	0.000942238	0.000942238	0.000453169	0.00021473	0.000582566	0.000378796	0.000260136	0.000279596	9.76056E-05	0.000164739	0.000512103	4.65672E-05	0.000101283	7.83512E-08	2.40462E-06	2.6158E-07	2.74455E-06	2.74455091

			EGIODemolition	EGIOSite Grubbing / Prep	EGIOMass Grading / Excavation	EGIOMass Grading / Excavation	EGIODrainage / Utilities Trenching	EGIODrainage / Utilities Trenching	EGIOFoundations / Concrete Pads	EGIOFoundations / Concrete Pads	EGIOBuilding / Structure Construction	EGIOBuilding / Structure Construction	EGIOAsphalt Paving	EGIOArchitectural Coating	EGIOLandscaping or Other Finishing	EGIOWaterside Construction (Piles)	HIWaterside Construction (Landscaping)	HIWaterside Construction (Landscaping)	KMDemolition	KMSite Grubbing / Prep	KMMass Grading / Excavation
Unique Identifier	X (UTM)	Y (UTM)	2025	2025	2025	2026	2026	2027	2026	2027	2026	2027	2027	2027	2027	2027	2025	2026	2025	2025	2025
3831603774595	383160	3774595	0.003623531	0.00335034	0.005572882	0.005572882	0.002680275	0.002680275	0.001270022	0.001270022	0.003445595	0.003445595	0.002240398	0.00045443	0.001538578	0.001653674	0.001091728	0.001091728	0.001038511	0.000960215	0.001597199
3831703774595	383170	3774595	0.003677022	0.0033998	0.00565515	0.00565515	0.002719842	0.002719842	0.00128877	0.00128877	0.00349646	0.00349646	0.002273471	0.000461138	0.001561291	0.001678086	0.001099732	0.001099732	0.001056026	0.000976409	0.001624136
3831903774595	383190	3774595	0.003738624	0.00345676	0.005749892	0.005749892	0.002765408	0.002765408	0.001310361	0.001310361	0.003555037	0.003555037	0.002311559	0.000468864	0.001587448	0.001706199	0.001104735	0.001104735	0.001090795	0.001008557	0.00167761
3832003774595	383200	3774595	0.003742161	0.00346003	0.005755332	0.005755332	0.002768024	0.002768024	0.001311601	0.001311601	0.0035584	0.0035584	0.002313746	0.000469307	0.00158895	0.001707814	0.001101033	0.001101033	0.001108395	0.001024831	0.001704679
3832103774595	383210	3774595	0.003742334	0.00346019	0.005755597	0.005755597	0.002768152	0.002768152	0.001311661	0.001311661	0.003558564	0.003558564	0.002313853	0.000469329	0.001589023	0.001707892	0.001099032	0.001099032	0.001126082	0.001041184	0.001731881
3832203774595	383220	3774595	0.003743542	0.00346131	0.005757455	0.005757455	0.002769045	0.002769045	0.001312085	0.001312085	0.003559713	0.003559713	0.002314599	0.00046948	0.001589536	0.001708444	0.001100233	0.001100233	0.001144028	0.001057777	0.00175948
3832303774595	383230	3774595	0.003736812	0.00345508	0.005747105	0.005747105	0.002764068	0.002764068	0.001309726	0.001309726	0.003553314	0.003553314	0.002310439	0.000468636	0.001586678	0.001705372	0.001100933	0.001100933	0.001161973	0.001074369	0.00178708
3832403774595	383240	3774595	0.003677195	0.00339996	0.005655416	0.005655416	0.00271997	0.00271997	0.001288831	0.001288831	0.003496624	0.003496624	0.002273578	0.00046116	0.001561365	0.001678165	0.001093629	0.001093629	0.001179229	0.001090324	0.001813618
3832503774595	383250	3774595	0.003612056	0.00333973	0.005555234	0.005555234	0.002671787	0.002671787	0.001266	0.001266	0.003434684	0.003434684	0.002233303	0.000452991	0.001533706	0.001648437	0.001084424	0.001084424	0.001196052	0.001105879	0.001839493
3832603774595	383260	3774595	0.00354847	0.00328094	0.005457441	0.005457441	0.002624754	0.002624754	0.001243714	0.001243714	0.003374221	0.003374221	0.002193988	0.000445016	0.001506707	0.001619419	0.001075418	0.001075418	0.001212963	0.001121514	0.0018655
3832703774595	383270	3774595	0.003491614	0.00322837	0.005369998	0.005369998	0.002582698	0.002582698	0.001223786	0.001223786	0.003320156	0.003320156	0.002158835	0.000437886	0.001482566	0.001593471	0.001067614	0.001067614	0.001229528	0.001136831	0.001890977
3832803774595	383280	3774595	0.003426044	0.00316775	0.005269153	0.005269153	0.002534197	0.002534197	0.001200804	0.001200804	0.003257806	0.003257806	0.002118293	0.000429663	0.001454724	0.001563547	0.001059409	0.001059409	0.001246007	0.001152067	0.001916321
3832903774595	383290	3774595	0.00335987	0.00310656	0.005167379	0.005167379	0.002485249	0.002485249	0.00117761	0.00117761	0.003194881	0.003194881	0.002077378	0.000421364	0.001426626	0.001533347	0.001050604	0.001050604	0.001262313	0.001167144	0.001941399
3833003774595	383300	3774595	0.003292401	0.00304418	0.005063615	0.005063615	0.002435343	0.002435343	0.001153963	0.001153963	0.003130726	0.003130726	0.002035663	0.000412902	0.001397978	0.001502556	0.001041399	0.001041399	0.001277843	0.001181503	0.001965284
3833103774595	383310	3774595	0.003219584	0.00297685	0.004951624	0.004951624	0.002381481	0.002381481	0.001128441	0.001128441	0.003061484	0.003061484	0.001990641	0.00040377	0.001367059	0.001469324	0.001031093	0.001031093	0.001287333	0.001190278	0.00197988
3833203774595	383320	3774595	0.003124162	0.00288862	0.004804867	0.004804867	0.002310899	0.002310899	0.001094996	0.001094996	0.002970748	0.002970748	0.001931642	0.000391803	0.001326543	0.001425777	0.001015984	0.001015984	0.001298635	0.001200728	0.001997262
3833303774595	383330	3774595	0.003044787	0.00281523	0.004682792	0.004682792	0.002252187	0.002252187	0.001067176	0.001067176	0.002895272	0.002895272	0.001882566	0.000381849	0.00129284	0.001389552	0.001001176	0.001001176	0.001309075	0.00121038	0.002013318
3833403774595	383340	3774595	0.002962307	0.00273897	0.004555939	0.004555939	0.002191177	0.002191177	0.001038268	0.001038268	0.002816841	0.002816841	0.001831569	0.000371505	0.001257818	0.001351911	0.000985267	0.000985267	0.001316063	0.001216842	0.002024066
3833503774595	383350	3774595	0.002879223	0.00266215	0.004428158	0.004428158	0.002129721	0.002129721	0.001009147	0.001009147	0.002737837	0.002737837	0.001780198	0.000361085	0.00122254	0.001313994	0.000968857	0.000968857	0.001318738	0.001219315	0.002028179
3833603774595	383360	3774595	0.002800711	0.00258956	0.00430741	0.00430741	0.002071647	0.002071647	0.000981629	0.000981629	0.002663181	0.002663181	0.001731655	0.000351239	0.001189203	0.001278163	0.000953148	0.000953148	0.00131891	0.001219474	0.002028445
3833703774595	383370	3774595	0.002730741	0.00252486	0.004199797	0.004199797	0.002019891	0.002019891	0.000957105	0.000957105	0.002596646	0.002596646	0.001688393	0.000342464	0.001159493	0.001246231	0.00093934	0.00093934	0.001318134	0.001218756	0.00202725
3833803774595	383380	3774595	0.002663963	0.00246312	0.004097095	0.004097095	0.001970496	0.001970496	0.0009337	0.0009337	0.002533147	0.002533147	0.001647105	0.000334089	0.001131139	0.001215755	0.000926033	0.000926033	0.001315459	0.001216284	0.002023137
3833903774595	383390	3774595	0.002597184	0.00240138	0.003994392	0.003994392	0.001921101	0.001921101	0.000910295	0.000910295	0.002469648	0.002469648	0.001605817	0.000325715	0.001102784	0.001185279	0.000912225	0.000912225	0.001309592	0.001210859	0.002014114
3834003774595	383400	3774595	0.002529198	0.0233852	0.003889832	0.003889832	0.001870813	0.001870813	0.000886466	0.000886466	0.002405001	0.002405001	0.001563782	0.000317189	0.001073917	0.001154253	0.000897616	0.000897616	0.001298463	0.001200568	0.001996997
3834103774595	383410	3774595	0.002465871	0.00227996	0.003792436	0.003792436	0.001823971	0.001823971	0.00086427	0.00086427	0.002344784	0.002344784	0.001524627	0.000309247	0.001047028	0.001125352	0.000884008	0.000884008	0.001286039	0.001189081	0.001977889
3834203774595	383420	3774595	0.002410309	0.00222859	0.003706984	0.003706984	0.001782872	0.001782872	0.000844796	0.000844796	0.00229195	0.00229195	0.001490273	0.000302279	0.001023435	0.001099995	0.000872302	0.000872302	0.001275168	0.00117903	0.00196117
3834303774595	383430	3774595	0.002357249	0.00217953	0.003625379	0.003625379	0.001743624	0.001743624	0.000826199	0.000826199	0.002241495	0.002241495	0.001457467	0.000295624	0.001000906	0.00107578	0.000861195	0.000861195	0.001263693	0.00116842	0.001943523
3834403774595	383440	3774595	0.002301169	0.00212768	0.00353913	0.00353913	0.001702143	0.001702143	0.000806543	0.000806543	0.002188169	0.002188169	0.001422793	0.000288591	0.000977094	0.001050187	0.000849088	0.000849088	0.001246869	0.001152865	0.001917648
3834503774595	383450	3774595	0.002238015	0.00206929	0.003442	0.003442	0.001655428	0.001655428	0.000784408	0.000784408	0.002128116	0.002128116	0.001383745	0.000280671	0.000950278	0.001021365	0.00083478	0.00083478	0.001222367	0.00113021	0.001879964
3834603774595	383460	3774595	0.002178915	0.00201464	0.003351107	0.003351107	0.001611713	0.001611713	0.000763694	0.000763694	0.002071919	0.002071919	0.001347205	0.000273259	0.000925184	0.000994394	0.000821572	0.000821572	0.001200021	0.001109549	0.001845597
3834703774595	383470	3774595	0.002150617	0.00198848	0.003307584	0.003307584	0.001590781	0.001590781	0.000753776	0.000753776	0.00204501	0.00204501	0.001329708	0.00026971	0.000913168	0.000981479	0.00081777	0.00081777	0.001200366	0.001109868	0.001846127
3834803774595	383480	3774595	0.002130169	0.00196957	0.003276136	0.003276136	0.001575656	0.001575656	0.000746609	0.000746609	0.002025566	0.002025566	0.001317065	0.000267146	0.000904486	0.000972147	0.00081667	0.00081667	0.001206837	0.001115851	0.001856079
3834903774595	383490	3774595	0.002116624	0.00195705	0.003255304	0.003255304	0.001565637	0.001565637	0.000741862	0.000741862	0.002012686	0.002012686	0.00130869	0.000265447	0.000898734	0.000965966	0.000818171	0.000818171	0.001219606	0.001127657	0.001875717
3835003774595	383500	3774595	0.002131032	0.00197037	0.003277463	0.003277463	0.001576295	0.001576295	0.000746912	0.000746912	0.002026387	0.002026387	0.001317599	0.000267254	0.000904852	0.000972541	0.000829577	0.000829577	0.001259293	0.001164352	0.001936755
3835103774595	383510	3774595	0.002145268	0.00198353	0.003299357	0.003299357	0.001586824	0.001586824	0.000751901	0.000751901	0.002039923	0.002039923	0.0013264	0.00026904	0.000910897	0.000979038	0.000842384	0.000842384	0.001304502	0.001206153	0.002006285
3835203774595	383520	3774595	0.002149581	0.00198752	0.003305992	0.003305992	0.001590015	0.001590015	0.000753413	0.000753413	0.002044025	0.002044025	0.001329068	0.000269581	0.000912728	0.000981006	0.00085279	0.00085279	0.001340825	0.001239737	0.002062148
3835303774595	383530	3774595	0.002148201	0.00198624	0.003303869	0.003303869	0.001588994	0.001588994	0.000752929	0.000752929	0.002042712	0.002042712	0.001328214	0.000269407	0.000912142	0.000980377	0.000861996	0.000861996	0.001371712	0.001268295	0.002109651
3835403774595	383540	3774595	0.002146562	0.00198473	0.003301348	0.003301348	0.001587782	0.001587782	0.000752355	0.000752355	0.002041154	0.002041154	0.001327201	0.000269202	0.000911446	0.000979628	0.000872001	0.000872001	0.001401995	0.001296295	0.002156226
3835503774595	383550	3774595	0.002146734	0.00198489	0.003301613	0.003301613	0.001587909	0.001587909	0.000752415	0.000752415	0.002041318	0.002041318	0.001327307	0.000269224	0.00091152	0.00097907	0.000883708	0.000883708	0.001431242	0.001323338	0.002201208
3835603774595	383560	3774595	0.002146044	0.00198425	0.003300552	0.003300552	0.001587399	0.001587399	0.000752173	0.000752173	0.002040662	0.002040662	0.00132688	0.000269137	0.000911226	0.000979392	0.000896215	0.000896215	0.001457039	0.001347189	0.002240883
3835703774595	383570	3774595	0.002135173	0.0019742	0.003283833	0.003283833	0.001579358	0.001579358	0.000748363	0.000748363	0.002030324	0.002030324	0.001320159	0.000267774	0.000906611	0.00097431	0.00090462	0.00090462	0.001471016	0.001360112	0.002262379
3835803774595	383580	3774595	0.00211533	0.00195585	0.003253314	0.003253314	0.00156468	0.00156468	0.000741408	0.000741408	0.002011455	0.002011455	0.00130789	0.000265285	0.000898185	0.000965375	0.000908923	0.000908923	0.001476883	0.001365537	0.002271402
3835903774595	383590	3774595	0.002095227	0.00193726	0.003222397	0.003222397	0.00154981	0.00154981	0.000734362	0.000734362	0.00199234	0.00199234	0.001295461	0.000262764	0.000889649	0.000956201	0.000913325	0.000913325	0.001480334	0.001368728	0.002276709
3836003774595	383600	3774595	0.002097729	0.00193958	0.003226245	0.003226245	0.001551661	0.001551661	0.000735239	0.000735239	0.001994719	0.001994719	0.001297008	0.000263078	0.000890712	0.000957343	0.000926833	0.000926833	0.001488185	0.001375987	0.002288784
3836103774595	383610	3774595	0.002103251	0.00194468	0.003234737	0.003234737	0.001555745	0.001555745	0.000737174	0.000737174	0.00199997	0.00199997	0.001300422	0.00026377	0.000893056	0.000959863	0.000941541	0.000941541	0.001498279	0.00138532	0.002304309
3836203774595	383620	3774595	0.002103682	0.00194508	0.0032354	0.0032354	0.001556064	0.001556064	0.000737326	0.000737326	0.00200038	0.00200038	0.001300689	0.000263824	0.000893239	0.000960059	0.000958851	0.000958851	0.001498452	0.00138548	0.002304574
3836303774595	383630	3774595	0.002106443	0.00194763	0.003239646	0.003239646	0.001558107	0.001558107	0.000738293	0.000738293	0.002003005	0.002003005	0.001302396	0.000264171	0.000894412	0.000961319	0.000979363	0.000979363	0.001496381	0.001383565	0.00230139
3836403774595	383640	3774595	0.00208496	0.00192777	0.003206606	0.003206606	0.001542216	0.001542216	0.000730764	0.000730764	0.001982577	0.001982577	0.001289113	0.000261476	0.00088529	0.000951515	0.000999275	0.000999275	0.00149086	0.00137846	0.002292897
3836503774595	383650	3774595	0.002057524	0.0019024	0.003164411	0.003164411	0.001521922	0.001521922	0.000721148	0.000721148	0.001956489	0.001956489	0.001272149	0.000258036	0.00087364	0.000938994	0.00101408	0.00101408	0.001483699	0.001371839	0.002281884
3836603774595	383660	3774595	0.002027069	0.00187424	0.003117571	0.003117571	0.001499394	0.001499394	0.000710473	0.000710473	0.001927528	0.001927528	0.001253319	0.000254216	0.000860709	0.00092595	0.001037497	0.001037497	0.00147533	0.001364101	0.002269013
3836703774595	383670	3774595	0.001994456	0.00184409	0.003067414	0.003067414	0.001475271	0.001475271	0.000699043	0.000699043	0.001896517	0.001896517	0.001233155	0.000250126	0.00084861	0.00091012	0.001073317	0.001073317	0.001466098	0.001355565	0.002254815
3836803774595	383680	3774595	0.001961585	0.0018137	0.003016859	0.003016859	0.001450957	0.001450957	0.000687521	0.000687521	0.00186526	0.00186526	0.001212831	0.000246004	0.000832904	0.00089521	0.001075519	0.001075519	0.001455659	0.001345913	0.00223876
3836903774595	383690	3774595	0.001928627	0.00178322	0.002966171	0.002966171	0.001426578	0.001426578	0.00067597	0.00067597	0.001833921	0.001833921	0.001192453	0.000241871	0.00081891	0.000880169	0.001077019	0.001077019	0.001444702	0.001335782	0.002221908
3837003774595	383700	3774595	0.001895842	0.00175291	0.002915748	0.002915748	0.001402328	0.001402328	0.000664479	0.000664479	0.001802746	0.001802746	0.001172183	0.000237759	0.000804989	0.000865207	0.001071416	0.001071416	0.001435125	0.001326927	0.002207179
3837103774595	383710	3774595	0.001863747	0.00172323	0.002866387	0.002866387	0.001378588	0.001378588	0.00065323	0.00065323	0.001772227	0.001772227	0.001152339	0.000233734	0.000791361	0.00085056	0.001065213	0.001065213	0.00142598	0.001318471	0.002193114
3837203774595	383720	3774595	0.001832515	0.00169436	0.002818353	0.002818353	0.001355486	0.001355486	0.000642283	0.000642283	0.001742528	0.001742528	0.001133028	0.000229817	0.0007781	0.00083607	0.001058909	0.001058909	0.001416748	0.001309936	0.002178916
3837303774595	383730	3774595	0.001801887	0.00166604	0.002771248	0.002771248	0.00133283	0.00133283	0.000631548	0.000631548	0.001713404	0.001713404	0.001114091	0.000225976	0.000765095	0.000822329	0.001052705	0.001052705	0.001407085	0.001301001	0.002164055
3837403774595	383740	3774595	0.001771949	0.00163836	0.002725204	0.002725204	0.001310686	0.001310686	0.000621055	0.000621055	0.001684936	0.001684936	0.001095581	0.000222221	0.000752383	0.000808666	0.001046402	0.001046402	0.001397422	0.001292067	0.002149193
3837503774595	383750	3774595	0.001742874	0.00161147	0.002680487	0.002680487	0.001289179	0.001289179	0.000610865	0.000610865	0.001657289	0.001657289	0.001077604	0.000218575	0.000740037	0.00079597	0.001040098	0.001040098	0.001388536	0.00128385	0.002135526
3837603774595	383760	3774595	0.001714661	0.00158539	0.002637097	0.002637097	0.001268311	0.001268311	0.000600977	0.000600977	0.001630462	0.001630462	0.00106016	0.000215037	0.000728058	0.00078252	0.001033795	0.001033795	0.001380253	0.001276192	0.002122788
3837703774595	383770	3774595	0.001687053	0.00155986	0.002594636	0.002594636	0.001247889	0.001247889	0.0005913	0.0005913	0.001604209	0.001604209	0.00104309	0.000211575	0.000716335	0.00076922	0.001027491	0.001027491	0.001371884	0.001268454	0.002109917
3837803774595	383780	3774595	0.001660134	0.00153497	0.002553237	0.002553237	0.001227978	0.001227978	0.000581865	0.000581865	0.001578613	0.001578613	0.001026447	0.000208199	0.000704906	0.00075763	0.001021087	0.001021087	0.001363429	0.001260637	0.002096913
3837903774595	383790	3774595	0.001633734	0.00151056	0.002512633	0.002512633	0.00120845	0.00120845	0.000572612	0.000572612	0.001553508	0.001553508	0.001010123	0.000204888	0.000693696	0.000745589	0.001014784	0.001014784	0.001354801	0.00125266	0.002083644
3838003774595	383800	3774595	0.00160811	0.00148687	0.002473224	0.002473224	0.001189496	0.001189496	0.000563631	0.000563631	0.001529142	0.001529142	0.00099428	0.000201674	0.000682815	0.00073894	0.00100848	0.00100848	0.001346433	0.001244922	0.002070773
3838103774595	383810	3774595	0.001583003	0.00146366	0.002434611	0.002434611	0.001170925	0.001170925	0.000554831	0.000554831	0.001505269	0.001505269	0.000978757	0.000198526	0.000672155	0.00072437	0.001002076	0.001002076	0.001338236	0.001237343	0.002058167
3838203774595	383820	3774595	0.001558414	0.00144092	0.002396794	0.002396794	0.001152737	0.001152737	0.000546213	0.000546213	0.001481887	0.001481887	0.000963554	0.000195442	0.000661714	0.00071215	0.000995673	0.000995673	0.001329954	0.001229685	0.002045429
3838303774595	383830	3774595	0.001534429	0.00141874	0.002359906	0.002359906	0.001134996	0.001134996	0.000537807	0.000537807	0.00145908	0.00145908	0.000948724	0.000192434	0.00065153	0.000700269	0.000989269	0.000989269	0.00132193	0.001222266	0.002033089
3838403774595	383840	3774595	0.001510962	0.00139705	0.002323814	0.002323814	0.001117638	0.001117638	0.000529581	0.000529581	0.001436765	0.001436765	0.00093425	0.000189491	0.000641566	0.000689559	0.000982665	0.000982665	0.001313906	0.001214848	0.002020749
3838503774595	383850	3774595	0.001488012	0.00137583	0.002288519	0.002288519	0.001100662	0.001100662	0.000521538	0.000521538	0.001414943	0.001414943	0.000920025	0.000186613	0.000631821	0.00067986	0.000975461	0.000975461	0.001305537	0.00120711	0.002007878
3838603774595	383860	3774595	0.001465581	0.00135509	0.002254019	0.002254019	0.001084069	0.001084069	0.000513676	0.000513676	0.001393612	0.001393612	0.000906156	0.0001838	0.000622297	0.000668848	0.000968257	0.000968257	0.001296824	0.001199053	0.001994476
3838703774595	383870	3774595	0.00144358	0.00133474	0.002220183	0.002220183	0.001067796	0.001067796	0.000505965	0.000505965	0.001372692	0.001372692	0.000892553	0.00018104	0.000612955	0.000658808	0.000960853	0.000960853	0.001288023	0.001190916	0.001980941
3838803774595	383880	3774595	0.001422183	0.00131496	0.002187276	0.002187276	0.001051969	0.001051969	0.000498465	0.000498465	0.001352346	0.001352346	0.000879324	0.000178357	0.00060387	0.000649043	0.000953548	0.000953548	0.001279223	0.001182779	0.001967407
3838903774595	383890	3774595	0.001401132	0.0012955	0.002154899	0.002154899	0.001036398	0.001036398	0.000491087	0.000491087	0.001332329	0.001332329	0.000866308	0.000175717	0.00059431	0.00063946	0.000946244	0.000946244	0.001270423	0.001174643	0.001953872
3839003774595	383900	3774595	0.001380684	0.00127659	0.002123451	0.002123451	0.001021273	0.001021273	0.00048392	0.00048392	0.001312885	0.001312885	0.000853665	0.000173153	0.000586249	0.00063014	0.00093954	0.00093954	0.001261364	0.001166267	0.00193994
3839103774595	383910	3774595	0.001360927	0.00125832	0.002093065	0.002093065	0.001006659	0.001006659	0.000476995	0.000476995	0.001294098	0.001294098	0.000841449	0.000170675	0.00057786	0.000621088	0.000935038	0.000935038	0.001251701	0.001157332	0.001925078
3829703774605	382970	3774605	0.001624416	0.00150195	0.002498303	0.002498303	0.001201558	0.001201558	0.000569346	0.000569346	0.001544648	0.001544648	0.001004362	0.000203719	0.000689739	0.00074133	0.000720815	0.000720815	0.000637498	0.000589435	0.000980453
3829803774605	382980	3774605	0.001702669	0.0015743	0.002618653	0.002618653	0.00125944	0.00125944	0.000596773	0.000596773	0.001619058	0.001619058	0.001052745	0.000213533	0.000722966	0.000777048	0.000739625	0.000739625	0.000660792	0.000610974	0.001016279

			KMMass Grading / Excavation	KMDrainage / Utilities Trenching	KMFoundations / Concrete Pads	KMBuilding / Structure Construction	KMAsphalt Paving	KMArchitectural Coating	KMLandscaping or Other Finishing	KMWaterside Construction (Piles)	EWNDemolition	EWNSite Grubbing / Prep	EWNDrainage / Utilities Trenching	EWNDrainage / Utilities Trenching	EWNDrainage / Utilities Trenching	EWNFoundations / Concrete Pads	EWNBuilding / Structure Construction	EWNAsphalt Paving	EWNLandscaping or Other Finishing	EWNWaterside Construction (Piles)	ISDemolition
Unique Identifier	X (UTM)	Y (UTM)	2026	2026	2026	2026	2026	2026	2026	2026	2027	2027	2027	2028	2029	2029	2029	2029	2029	2029	2027
3831603774595	383160	3774595	0.001597199	0.000396598	0.000363991	0.00107055	0.000642103	0.00013024	0.00044096	0.000473946	0.000385743	0.00044102	0.000519394	0.000519394	0.000519394	0.0001352	0.000335888	0.000238501	0.000163789	0.000171253	0.003695658
3831703774595	383170	3774595	0.001624136	0.000403287	0.000370129	0.001088605	0.000652931	0.000132437	0.000448396	0.000481939	0.00038626	0.000441612	0.000520091	0.000520091	0.000520091	0.000135381	0.000336338	0.000238821	0.000164009	0.000171483	0.003812218
3831903774595	383190	3774595	0.00167761	0.000416565	0.000382316	0.001124447	0.000674429	0.000136797	0.00046316	0.000497807	0.000386605	0.000442006	0.000520555	0.000520555	0.000520555	0.000135502	0.000336639	0.000239035	0.000164156	0.000171636	0.004035329
3832003774595	383200	3774595	0.001704679	0.000423286	0.000388485	0.00114259	0.000685311	0.000139005	0.000470633	0.000505839	0.000386433	0.000441809	0.000520323	0.000520323	0.000520323	0.000135442	0.000336489	0.000238928	0.000164082	0.00017156	0.0041372
3832103774595	383210	3774595	0.001731881	0.000430041	0.000394684	0.001160823	0.000696247	0.000141223	0.000478143	0.000513911	0.00038626	0.000441612	0.000520091	0.000520091	0.000520091	0.000135381	0.000336338	0.000238821	0.000164009	0.000171483	0.004234455
3832203774595	383220	3774595	0.00175948	0.000436894	0.000400974	0.001179322	0.000707342	0.000143473	0.000485763	0.000522101	0.000386347	0.00044171	0.000520207	0.000520207	0.000520207	0.000135412	0.000336414	0.000238875	0.000164046	0.000171522	0.004338764
3832303774595	383230	3774595	0.00178708	0.000443747	0.000407263	0.001197821	0.000718438	0.000145724	0.000493383	0.000530291	0.000386433	0.000441809	0.000520323	0.000520323	0.000520323	0.000135442	0.000336489	0.000238928	0.000164082	0.00017156	0.004438413
3832403774595	383240	3774595	0.001813618	0.000450337	0.000413311	0.001215609	0.000729107	0.000147888	0.000500709	0.000538166	0.000385052	0.000440231	0.000518464	0.000518464	0.000518464	0.000134958	0.000335287	0.000238075	0.000163496	0.000170947	0.0045084
3832503774595	383250	3774595	0.001839493	0.000456762	0.000419208	0.001232952	0.000739509	0.000149998	0.000507853	0.000545844	0.000382723	0.000437567	0.000515328	0.000515328	0.000515328	0.000134142	0.000333258	0.000236634	0.000162507	0.000169913	0.004559632
3832603774595	383260	3774595	0.0018655	0.00046322	0.000425135	0.001250383	0.000749664	0.000152119	0.000515033	0.000553561	0.000380221	0.000434707	0.000511959	0.000511959	0.000511959	0.000133265	0.00033108	0.000235087	0.000161445	0.000168802	0.004590174
3832703774595	383270	3774595	0.001890977	0.000469546	0.000430941	0.00126746	0.000760206	0.000154196	0.000522067	0.000561121	0.000377805	0.000431945	0.000508706	0.000508706	0.000508706	0.000132418	0.000328976	0.000233594	0.000160419	0.00016773	0.00461157
3832803774595	383280	3774595	0.001916321	0.000475839	0.000436716	0.001284447	0.000770395	0.000156263	0.000529064	0.000568641	0.000374613	0.000428295	0.000504408	0.000504408	0.000504408	0.000131299	0.000326196	0.00023162	0.000159063	0.000166312	0.004619076
3832903774595	383290	3774595	0.001941399	0.000482066	0.000442432	0.001301256	0.000780477	0.000158308	0.000535988	0.000576083	0.000371076	0.000424251	0.000499645	0.000499645	0.000499645	0.000130059	0.000323116	0.000229433	0.000157562	0.000164742	0.004604151
3833003774595	383300	3774595	0.001965284	0.000487997	0.000447875	0.001317265	0.000790079	0.000160255	0.000542582	0.00058317	0.000367193	0.000419812	0.000494417	0.000494417	0.000494417	0.000128699	0.000319736	0.000227032	0.000155913	0.000163018	0.004583531
3833103774595	383310	3774595	0.00197988	0.000491621	0.000451201	0.001327048	0.000795947	0.000161445	0.000546611	0.000587501	0.000362966	0.000414979	0.000488725	0.000488725	0.000488725	0.000127217	0.000316054	0.000224419	0.000154118	0.000161141	0.004534353
3833203774595	383320	3774595	0.001997262	0.000495937	0.000455162	0.001338699	0.000802935	0.000162863	0.00055141	0.000592659	0.000356064	0.000407088	0.000479431	0.000479431	0.000479431	0.000124798	0.000310044	0.000220151	0.000151187	0.000158077	0.004470336
3833303774595	383330	3774595	0.002013318	0.000499924	0.000458821	0.001349461	0.00080939	0.000164172	0.000555843	0.000597424	0.000350887	0.000401169	0.000472461	0.000472461	0.000472461	0.00012983	0.000305537	0.00021695	0.000148989	0.000155779	0.004403385
3833403774595	383340	3774595	0.002024066	0.000502593	0.000461271	0.001356665	0.000813711	0.000165048	0.00055881	0.000600613	0.000345969	0.000395547	0.000465839	0.000465839	0.000465839	0.00012126	0.000301255	0.00021391	0.000146901	0.000153596	0.004320818
3833503774595	383350	3774595	0.002028179	0.000503614	0.000462208	0.001359422	0.000815364	0.000165384	0.000559946	0.000601834	0.000340706	0.00038953	0.000458753	0.000458753	0.000458753	0.000119415	0.000296672	0.000210656	0.000144666	0.000151259	0.004226432
3833603774595	383360	3774595	0.002028445	0.00050368	0.000462269	0.0013596	0.000815471	0.000165406	0.000560019	0.000601912	0.00033553	0.000383611	0.000451783	0.000451783	0.000451783	0.000117601	0.000292164	0.000207455	0.000142468	0.000148961	0.004129457
3833703774595	383370	3774595	0.00202725	0.000503384	0.000461997	0.001358799	0.000814991	0.000165308	0.00055969	0.000601558	0.000330957	0.000378383	0.000445626	0.000445626	0.000445626	0.000115998	0.000288183	0.000204628	0.000140527	0.000146931	0.00403947
3833803774595	383380	3774595	0.002023137	0.000502362	0.000461059	0.001356042	0.000813337	0.000164973	0.000558554	0.000600337	0.000326384	0.000373155	0.000439469	0.000439469	0.000439469	0.000114395	0.000284201	0.000201801	0.000138585	0.000144901	0.003948707
3833903774595	383390	3774595	0.002014114	0.000500122	0.000459003	0.001349994	0.00080971	0.000164237	0.000556063	0.00059766	0.000321639	0.00036773	0.00043308	0.00043308	0.00043308	0.000112732	0.000280069	0.000198867	0.0001365?	0.000142794	0.003853027
3834003774595	383400	3774595	0.001996997	0.000495872	0.000455102	0.001338521	0.000802828	0.000162841	0.000551337	0.000592581	0.00031646	0.000361812	0.00042611	0.00042611	0.00042611	0.00011018	0.000275562	0.000195666	0.000134372	0.000140496	0.00375191
3834103774595	383410	3774595	0.001977889	0.000491127	0.000450748	0.001325714	0.000795147	0.000161283	0.000546062	0.000586911	0.00031163?	0.000356288	0.000419604	0.000419604	0.000419604	0.000109224	0.000271355	0.000192679	0.000132321	0.000138351	0.003656661
3834203774595	383420	3774595	0.00196117	0.000486975	0.000446937	0.001314508	0.000788425	0.00015992	0.000541446	0.00058195	0.000307662	0.000351751	0.00041426	0.00041426	0.00041426	0.000107833	0.000267899	0.000190225	0.000130636	0.000136589	0.003574094
3834303774595	383430	3774595	0.001943523	0.000482593	0.000442916	0.001302679	0.000781331	0.000158481	0.000536574	0.000576713	0.00030386	0.00034741	0.000409149	0.000409149	0.000409149	0.000106503	0.000264593	0.000187878	0.000129024	0.000134904	0.003495755
3834403774595	383440	3774595	0.001917648	0.000476168	0.000437019	0.001285336	0.000770929	0.000156371	0.00052943	0.000569035	0.000299725	0.000342676	0.000403573	0.000403573	0.000403573	0.000105051	0.000260987	0.000185317	0.000127265	0.000133065	0.003411463
3834503774595	383450	3774595	0.001879964	0.000466811	0.000428431	0.001260078	0.000755779	0.000153298	0.000519026	0.000557853	0.00029463?	0.000336856	0.000396719	0.000396719	0.000396719	0.00010326?	0.000256555	0.00018217	0.000125104	0.000130805	0.003313798
3834603774595	383460	3774595	0.001845597	0.000458278	0.000420599	0.001237043	0.000741963	0.000150496	0.000509538	0.000547655	0.000289976	0.000331529	0.000390445	0.000390445	0.000390445	0.000101634	0.000252498	0.000179289	0.000123126	0.000128737	0.003223811
3834703774595	383470	3774595	0.001846127	0.000458409	0.00042072	0.001237398	0.000742176	0.000150539	0.000509685	0.000547812	0.000289113	0.000330543	0.000389284	0.000389284	0.000389284	0.000101332	0.000251747	0.000178756	0.00012276	0.000128354	0.003190509
3834803774595	383480	3774595	0.001856079	0.00046088	0.000422988	0.001244069	0.000746177	0.00015135	0.000512432	0.000550765	0.000289199	0.000330642	0.0003894	0.0003894	0.0003894	0.000101362	0.000251822	0.000178809	0.000122796	0.000128392	0.003172132
3834903774595	383490	3774595	0.001875717	0.000465757	0.000427463	0.001257232	0.000754072	0.000152952	0.000517854	0.000556593	0.000290407	0.000332022	0.000391026	0.000391026	0.000391026	0.000101786	0.000252874	0.000179556	0.000123309	0.000128928	0.003167386
3835003774595	383500	3774595	0.001936755	0.000480913	0.000441373	0.001298143	0.00077861	0.000157929	0.000534705	0.000574705	0.000295584	0.00033794?	0.000397996	0.000397996	0.000397996	0.0001036	0.000257381	0.000182757	0.000125507	0.000131227	0.003217254
3835103774595	383510	3774595	0.002006285	0.000498178	0.000457219	0.001344747	0.000806562	0.000163599	0.000553901	0.000595337	0.000301623	0.000344846	0.000406128	0.000406128	0.000406128	0.000105717	0.00026264	0.000186491	0.000128071	0.000133908	0.003269711
3835203774595	383520	3774595	0.002062148	0.000512049	0.000469949	0.00138219	0.00082902	0.000168154	0.000569324	0.000611913	0.0003068	0.000350764	0.000413099	0.000413099	0.000413099	0.000107531	0.000267148	0.000189692	0.000130269	0.000136206	0.003304739
3835303774595	383530	3774595	0.002109651	0.000523845	0.000480775	0.00141403	0.000848117	0.000172027	0.000582439	0.000626009	0.000311717	0.000356387	0.00041972	0.00041972	0.00041972	0.000109255	0.00027143	0.000192732	0.000132358	0.000138389	0.003329328
3835403774595	383540	3774595	0.002156226	0.000535409	0.000491389	0.001445247	0.000866841	0.000175825	0.000595298	0.00063983	0.000317066	0.000362502	0.000426923	0.000426923	0.000426923	0.00011113	0.000276087	0.000196039	0.000134629	0.000140764	0.003354003
3835503774595	383550	3774595	0.002201208	0.000546579	0.00050164	0.001475397	0.000884925	0.000179493	0.000607716	0.000653177	0.000323278	0.000369604	0.000435287	0.000435287	0.000435287	0.000113307	0.000281497	0.00019988	0.000137266	0.000143522	0.003382819
3835603774595	383560	3774595	0.002240883	0.00055643	0.000510682	0.00150199	0.000900875	0.000182728	0.00061867	0.00066495	0.000329749	0.000377002	0.000444	0.000444	0.000444	0.000115575	0.000287131	0.000203881	0.000140014	0.000146395	0.00340991
3835703774595	383570	3774595	0.002262379	0.000561768	0.000515581	0.001516398	0.000909516	0.000184481	0.000624604	0.000671329	0.000334236	0.000382132	0.00045004	0.00045004	0.00045004	0.00011714?	0.000291038	0.000206655	0.000141919	0.000148386	0.003412671
3835803774595	383580	3774595	0.002271402	0.000564009	0.000517637	0.001522446	0.000913144	0.000185217	0.000627096	0.000674006	0.000336824	0.000385091	0.000453525	0.000453525	0.000453525	0.000118054	0.000293291	0.000208255	0.000143018	0.000149536	0.003394639
3835903774595	383590	3774595	0.002276709	0.000565326	0.000518846	0.001526003	0.000915278	0.00018565	0.000628561	0.000675581	0.000339412	0.00038805	0.000457011	0.000457011	0.000457011	0.000118962	0.000295545	0.000209856	0.000144117	0.000150685	0.003375227
3836003774595	383600	3774595	0.002288784	0.000568325	0.000521598	0.001534097	0.000920132	0.000186634	0.000631895	0.000679164	0.000348299	0.00039821	0.000468976	0.000468976	0.000468976	0.000122076	0.000303283	0.00021535	0.00014789	0.00015463	0.003391015
3836103774595	383610	3774595	0.002304309	0.00057218	0.000525136	0.001544502	0.000926373	0.0001879	0.000636181	0.000683771	0.000358048	0.000409356	0.000482103	0.000482103	0.000482103	0.000125493	0.000311772	0.000221378	0.00015203	0.000158958	0.003435189
3836203774595	383620	3774595	0.002304574	0.000572246	0.000525197	0.00154468	0.00092648	0.000187922	0.000636254	0.00068385	0.00036564	0.000418037	0.000492326	0.000492326	0.000492326	0.000128154	0.000318383	0.000226072	0.000155254	0.000162329	0.003474359
3836303774595	383630	3774595	0.00230139	0.000571455	0.000524471	0.001542546	0.0009252	0.000187662	0.000635375	0.000682905	0.000369781	0.000422771	0.000497902	0.000497902	0.000497902	0.000129606	0.000321989	0.000228633	0.000157012	0.000164167	0.003468923
3836403774595	383640	3774595	0.002292897	0.000569346	0.000522536	0.001536854	0.000921786	0.00018697	0.00063303	0.000680385	0.000370213	0.000423265	0.000498483	0.000498483	0.000498483	0.000129757	0.000322365	0.000228899	0.000157195	0.000164359	0.003432514
3836503774595	383650	3774595	0.002281884	0.000566611	0.000520026	0.001529472	0.000917358	0.000186072	0.00062999	0.000677117	0.000369868	0.00042287	0.000498018	0.000498018	0.000498018	0.000129636	0.000322064	0.000228686	0.000157049	0.000164206	0.003378592
3836603774595	383660	3774595	0.002269013	0.000563415	0.000517093	0.001520845	0.000912184	0.000185022	0.000626436	0.000673298	0.000369264	0.00042218	0.000497205	0.000497205	0.000497205	0.000129424	0.000321539	0.000228313	0.000156792	0.000163938	0.003322857
3836703774595	383670	3774595	0.002254815	0.00055989	0.00051385?	0.001511328	0.000906476	0.000183864	0.000622516	0.00066985	0.000368919	0.000421785	0.000496741	0.000496741	0.000496741	0.000129303	0.000321238	0.000228099	0.000156646	0.000163784	0.003266777
3836803774595	383680	3774595	0.00223876	0.000555903	0.000510198	0.001500567	0.000900021	0.000182555	0.000618084	0.00066432	0.000367883	0.000420601	0.000495346	0.000495346	0.000495346	0.000128941	0.000320337	0.000227459	0.000156206	0.000163325	0.003210352
3836903774595	383690	3774595	0.002221908	0.000551719	0.000506358	0.001489272	0.000893247	0.000181181	0.000613431	0.00065932	0.000366762	0.000419319	0.000493836	0.000493836	0.000493836	0.000128547	0.00031936	0.000226766	0.00015573	0.000162827	0.003153755
3837003774595	383700	3774595	0.002207179	0.000548062	0.000503001	0.0014794	0.000887325	0.00017998	0.00060936?	0.00065494?	0.00036564	0.000418037	0.000492326	0.000492326	0.000492326	0.000128154	0.000318383	0.000226072	0.000155254	0.000162329	0.003098451
3837103774595	383710	3774595	0.002193114	0.000544569	0.000499796	0.001469972	0.000881671	0.000178833	0.000605482	0.000650776	0.000364691	0.000416952	0.000491048	0.000491048	0.000491048	0.000127822	0.000317557	0.000225485	0.000154851	0.000161907	0.003044442
3837203774595	383720	3774595	0.002178916	0.000541044	0.00049656	0.001460456	0.000875963	0.000177675	0.000601562	0.000646563	0.000363656	0.000415768	0.000489654	0.000489654	0.000489654	0.000127459	0.000316655	0.000224845	0.000154411	0.000161448	0.002991382
3837303774595	383730	3774595	0.002164055	0.000537353	0.000493173	0.001450495	0.000869989	0.000176464	0.000597459	0.000642153	0.000362534	0.000414486	0.000488144	0.000488144	0.000488144	0.000127066	0.000315679	0.000224152	0.000153935	0.00016095	0.002939012
3837403774595	383740	3774595	0.002149193	0.000533663	0.000489786	0.001440533	0.000864014	0.000175252	0.000593356	0.000637743	0.000361499	0.000413302	0.00048675	0.00048675	0.00048675	0.000126703	0.000314777	0.000223512	0.000153495	0.00016049	0.002887591
3837503774595	383750	3774595	0.002135526	0.00053027	0.000486672	0.001431373	0.00085852	0.000174137	0.000589583	0.000633687	0.00036055	0.000412217	0.000485472	0.000485472	0.000485472	0.00012637	0.000313951	0.000222925	0.000153092	0.000160069	0.002837896
3837603774595	383760	3774595	0.002122788	0.000527106	0.000483769	0.001422835	0.000853398	0.000173099	0.000586066	0.000629907	0.000359687	0.00041123	0.00048431	0.00048431	0.00048431	0.000126068	0.0003132	0.000222391	0.000152726	0.000159686	0.002789668
3837703774595	383770	3774595	0.002109917	0.00052391	0.000480836	0.001414208	0.000848224	0.000172049	0.000582512	0.000626088	0.000358738	0.000410145	0.000483033	0.000483033	0.000483033	0.000125735	0.000312373	0.000221805	0.000152323	0.000159265	0.002742215
3837803774595	383780	3774595	0.002096913	0.000520682	0.000477872	0.001405492	0.000842996	0.000170989	0.000578922	0.000622229	0.000357875	0.000409159	0.000481871	0.000481871	0.000481871	0.000125433	0.000311622	0.000221271	0.000151957	0.000158881	0.002695626
3837903774595	383790	3774595	0.002083644	0.000517387	0.000474848	0.001396598	0.000837662	0.000169907	0.000575259	0.000618292	0.000357013	0.000408173	0.000480709	0.000480709	0.000480709	0.0001251?	0.000310871	0.000220738	0.00015159	0.000158498	0.002649813
3838003774595	383800	3774595	0.002070773	0.000514191	0.000471915	0.001387971	0.000832488	0.000168857	0.000571705	0.000614473	0.000356064	0.000407088	0.000479431	0.000479431	0.000479431	0.000124798	0.000310044	0.000220151	0.000151187	0.000158077	0.002605036
3838103774595	383810	3774595	0.002058167	0.000511061	0.000469042	0.001379522	0.00082742	0.000167829	0.000568225	0.000610732	0.000355287	0.0004062	0.000478386	0.000478386	0.000478386	0.000124526	0.000309368	0.000219671	0.000150858	0.000157732	0.002561121
3838203774595	383820	3774595	0.002045429	0.000507898	0.000466139	0.001370984	0.000822299	0.00016679	0.000564708	0.000606952	0.00035442?	0.000405213	0.000477224	0.000477224	0.000477224	0.000124223	0.000308617	0.000219137	0.000150491	0.000157349	0.002517983
3838303774595	383830	3774595	0.002033089	0.000504833	0.000463327	0.001362712	0.000817338	0.000165784	0.000561301	0.00060329	0.000353561	0.000404227	0.000476062	0.000476062	0.000476062	0.000123921	0.000307866	0.000218604	0.000150125	0.000156966	0.002475621
3838403774595	383840	3774595	0.002020749	0.000501769	0.000460515	0.001354441	0.000812377	0.000164778	0.000557895	0.000599629	0.000352785	0.000403339	0.000475017	0.000475017	0.000475017	0.000123649	0.00030719	0.000218124	0.000149795	0.000156622	0.002433949
3838503774595	383850	3774595	0.002007878	0.000498573	0.000457582	0.001345814	0.000807203	0.000163728	0.000554341	0.000595809	0.000351922	0.000402353	0.000473855	0.000473855	0.000473855	0.000123346	0.000306438	0.00021759	0.000149429	0.000156239	0.002392968
3838603774595	383860	3774595	0.001994476	0.000495246	0.000454527	0.001336831	0.000801815	0.000162636	0.000550641	0.000591833	0.000350973	0.000401268	0.000472577	0.000472577	0.000472577	0.000123014	0.000305612	0.000217004	0.000149026	0.000155817	0.002352677
3838703774595	383870	3774595	0.001980941	0.000491885	0.000451443	0.00132776	0.000796374	0.000161532	0.000546904	0.000587816	0.000350024	0.000400183	0.000471299	0.000471299	0.000471299	0.000122681	0.000304786	0.000216417	0.000148623	0.000155396	0.002313162
3838803774595	383880	3774595	0.001967407	0.000488524	0.000448359	0.001318688	0.000790933	0.000160428	0.000543168	0.0005838	0.000349161	0.000399196	0.000470138	0.000470138	0.000470138	0.000122379	0.000304034	0.000215883	0.000148257	0.000155013	0.002274424
3838903774595	383890	3774595	0.001953872	0.000485163	0.000445274	0.001309616	0.000785491	0.000159325	0.000539431	0.000579784	0.000348212	0.000398111	0.00046886	0.00046886	0.00046886	0.000122046	0.000303208	0.000215297	0.000147854	0.000154592	0.002236462
3839003774595	383900	3774595	0.00193994	0.000481704	0.000442099	0.001300278	0.00077989	0.000158189	0.000535585	0.00057565	0.000347263	0.000397026	0.000467582	0.000467582	0.000467582	0.00012171?	0.000302382	0.00021471	0.000147451	0.00015417	0.002199277
3839103774595	383910	3774595	0.001925078	0.000478014	0.000438712	0.001290317	0.000773916	0.000156977	0.000531482	0.00057124	0.000346228	0.000395843	0.000466188	0.000466188	0.000466188	0.00012135	0.00030148	0.00021407	0.000147011	0.000153711	0.002163041
3829703774605	382970	3774605	0.000980453	0.000243455	0.00022343?	0.000657165	0.000394159	7.99491E-05	0.000270686	0.000290935	0.000291184	0.00033291	0.000392072	0.000392072	0.000392072	0.000102058	0.00025355	0.000180036	0.000123639	0.000129273	0.001526664
3829803774605	382980	3774605	0.001016279	0.000252351	0.000231603	0.000681178	0.000408562	8.28705E-05	0.000280577	0.000301566	0.00029636	0.000338829	0.000399042	0.000399042	0.000399042	0.000103872	0.000258057	0.000183237	0.000125837	0.000131571	0.00160276

			ISDrainage / Utilities Trenching	ISDrainage / Utilities Trenching	ISAsphalt Paving	ISAsphalt Paving	SVDemolition	SVSite Grubbing / Prep	SVMass Grading / Excavation	SVMass Grading / Excavation	SVDrainage / Utilities Trenching	SVFoundations / Concrete Pads	SVBuilding / Structure Construction	SVBuilding / Structure Construction	SVAsphalt Paving	SVAsphalt Paving	SVArchitectural Coating	SVArchitectural Coating	SVLandscaping or Other Finishing	SVLandscaping or Other Finishing	MDemolition
Unique Identifier	X (UTM)	Y (UTM)	2027	2028	2027	2028	2027	2027	2027	2028	2028	2028	2028	2029	2028	2029	2028	2029	2028	2029	2027
3831603774595	383160	3774595	0.001982756	0.001982756	0.002284993	0.002284993	0.000215432	8.58492E-05	0.000279218	0.000279218	0.000144095	5.58927E-05	0.000256765	0.000256765	0.000149537	0.000149537	3.36827E-05	3.36827E-05	0.000114041	0.000114041	0.000618603
3831703774595	383170	3774595	0.002045292	0.002045292	0.002357061	0.002357061	0.000215709	8.59595E-05	0.000279577	0.000279577	0.00014428	5.59645E-05	0.00025721	0.00025721	0.00014973	0.00014973	3.3726E-05	3.3726E-05	0.000114187	0.000114187	0.000624556
3831903774595	383190	3774595	0.002164993	0.002164993	0.002495009	0.002495009	0.000215086	8.57113E-05	0.00027877	0.00027877	0.000143864	5.58029E-05	0.000256142	0.000256142	0.00014929	0.00014929	3.36286E-05	3.36286E-05	0.000113858	0.000113858	0.000636549
3832003774595	383200	3774595	0.002218317	0.002218317	0.002556461	0.002556461	0.000214048	8.52976E-05	0.000277424	0.000277424	0.000143169	5.55336E-05	0.000254541	0.000254541	0.00014857	0.00014857	3.34663E-05	3.34663E-05	0.000113308	0.000113308	0.000642502
3832103774595	383210	3774595	0.002271826	0.002271826	0.002618127	0.002618127	0.000213287	8.49943E-05	0.000276438	0.000276438	0.00014266	5.53361E-05	0.000253385	0.000253385	0.00014804	0.00014804	3.33473E-05	3.33473E-05	0.000112905	0.000112905	0.000648455
3832203774595	383220	3774595	0.002327789	0.002327789	0.00268262	0.00268262	0.00021301	8.4884E-05	0.000276079	0.000276079	0.000142475	5.52643E-05	0.00025294	0.00025294	0.00014785	0.00014785	3.3304E-05	3.3304E-05	0.000112759	0.000112759	0.000654322
3832303774595	383230	3774595	0.002381252	0.002381252	0.002744233	0.002744233	0.000212664	8.47461E-05	0.00027563	0.00027563	0.000142244	5.51745E-05	0.000252496	0.000252496	0.00014761	0.00014761	3.32499E-05	3.32499E-05	0.000112575	0.000112575	0.000660189
3832403774595	383240	3774595	0.002418838	0.002418838	0.002787548	0.002787548	0.000211349	8.42221E-05	0.000273926	0.000273926	0.000141364	5.48334E-05	0.000250628	0.000250628	0.00014603	0.00014603	3.30443E-05	3.30443E-05	0.000111879	0.000111879	0.000664934
3832503774595	383250	3774595	0.002446287	0.002446287	0.002819181	0.002819181	0.00020948	8.34775E-05	0.000271505	0.000271505	0.000140114	5.43486E-05	0.000248494	0.000248494	0.00014540	0.00014540	3.27522E-05	3.27522E-05	0.00011089	0.00011089	0.000668816
3832603774595	383260	3774595	0.002462673	0.002462673	0.002838065	0.002838065	0.000207889	8.28432E-05	0.000269442	0.000269442	0.00013905	5.39356E-05	0.000246448	0.000246448	0.00014430	0.00014430	3.25033E-05	3.25033E-05	0.000110048	0.000110048	0.000672785
3832703774595	383270	3774595	0.002474152	0.002474152	0.002851294	0.002851294	0.000206435	8.22641E-05	0.000267558	0.000267558	0.000138078	5.35586E-05	0.000244758	0.000244758	0.00014329	0.00014329	3.22761E-05	3.22761E-05	0.000109278	0.000109278	0.000677012
3832803774595	383280	3774595	0.002478179	0.002478179	0.002855935	0.002855935	0.000204913	8.16574E-05	0.000265585	0.000265585	0.000137059	5.31636E-05	0.000243068	0.000243068	0.00014223	0.00014223	3.20381E-05	3.20381E-05	0.000108472	0.000108472	0.00068124
3832903774595	383290	3774595	0.002470171	0.002470171	0.002846707	0.002846707	0.00020339	8.10507E-05	0.000263611	0.000263611	0.000136041	5.27686E-05	0.00024129	0.00024129	0.00014117	0.00014117	3.18E-05	3.18E-05	0.000107666	0.000107666	0.000685381
3833003774595	383300	3774595	0.002459108	0.002459108	0.002833957	0.002833957	0.00020166	8.03612E-05	0.000261369	0.000261369	0.000134884	5.23197E-05	0.0002396	0.0002396	0.00013978	0.00013978	3.15295E-05	3.15295E-05	0.000106751	0.000106751	0.00068797
3833103774595	383310	3774595	0.002432724	0.002432724	0.002803551	0.002803551	0.000199446	7.94788E-05	0.000258499	0.000258499	0.000133403	5.17452E-05	0.000237732	0.000237732	0.00013844	0.00013844	3.11833E-05	3.11833E-05	0.000105578	0.000105578	0.000672957
3833203774595	383320	3774595	0.002398378	0.002398378	0.00276397	0.00276397	0.000196678	7.83757E-05	0.000254911	0.000254911	0.000131551	5.1027E-05	0.000235064	0.000235064	0.0001365	0.0001365	3.07505E-05	3.07505E-05	0.000104113	0.000104113	0.000663381
3833303774595	383330	3774595	0.002362459	0.002362459	0.002722575	0.002722575	0.000194394	7.74656E-05	0.000251951	0.000251951	0.000130024	5.04345E-05	0.000232574	0.000232574	0.00013494	0.00013494	3.03934E-05	3.03934E-05	0.000102904	0.000102904	0.000660792
3833403774595	383340	3774595	0.002318161	0.002318161	0.002671525	0.002671525	0.000191903	7.64728E-05	0.000248722	0.000248722	0.000128357	4.97881E-05	0.000229817	0.000229817	0.00013320	0.00013320	3.00039E-05	3.00039E-05	0.000101585	0.000101585	0.00065691
3833503774595	383350	3774595	0.002267521	0.002267521	0.002613166	0.002613166	0.000189342	7.54524E-05	0.000245404	0.000245404	0.000126645	4.91238E-05	0.000227148	0.000227148	0.00013142	0.00013142	2.96036E-05	2.96036E-05	0.00010023	0.00010023	0.000652165
3833603774595	383360	3774595	0.002215494	0.002215494	0.002553207	0.002553207	0.000186851	7.44596E-05	0.000242175	0.000242175	0.000124978	4.84774E-05	0.000224569	0.000224569	0.00012969	0.00012969	2.9214E-05	2.9214E-05	9.8911E-05	9.8911E-05	0.000647247
3833703774595	383370	3774595	0.002167215	0.002167215	0.00249757	0.00249757	0.000184705	7.36047E-05	0.000239394	0.000239394	0.000123543	4.79208E-05	0.000222346	0.000222346	0.00012820	0.00012820	2.88786E-05	2.88786E-05	9.77753E-05	9.77753E-05	0.000642761
3833803774595	383380	3774595	0.00211852	0.00211852	0.002441452	0.002441452	0.000182629	7.27774E-05	0.000236703	0.000236703	0.000122155	4.73822E-05	0.000220211	0.000220211	0.00012676	0.00012676	2.8554E-05	2.8554E-05	9.66763E-05	9.66763E-05	0.000638102
3833903774595	383390	3774595	0.002067186	0.002067186	0.002382293	0.002382293	0.000180484	7.19225E-05	0.000233923	0.000233923	0.00012072	4.68256E-05	0.000218077	0.000218077	0.00012527	0.00012527	2.82186E-05	2.82186E-05	9.55407E-05	9.55407E-05	0.00063258
3834003774595	383400	3774595	0.002012936	0.002012936	0.002319774	0.002319774	0.000178131	7.09849E-05	0.000230873	0.000230873	0.000119146	4.62152E-05	0.000215675	0.000215675	0.00012364	0.00012364	2.78507E-05	2.78507E-05	9.42951E-05	9.42951E-05	0.000626023
3834103774595	383410	3774595	0.001961834	0.001961834	0.002260882	0.002260882	0.000175986	7.01299E-05	0.000228093	0.000228093	0.000117711	4.56586E-05	0.000213541	0.000213541	0.00012157	0.00012157	2.75153E-05	2.75153E-05	9.31595E-05	9.31595E-05	0.000619897
3834203774595	383420	3774595	0.001917536	0.001917536	0.002209832	0.002209832	0.000174186	6.94129E-05	0.00022576	0.00022576	0.000116507	4.51917E-05	0.000211673	0.000211673	0.00012090	0.00012090	2.7234E-05	2.7234E-05	9.2207E-05	9.2207E-05	0.000615066
3834303774595	383430	3774595	0.001875506	0.001875506	0.002161395	0.002161395	0.000172456	6.87235E-05	0.000223518	0.000223518	0.00011535	4.47429E-05	0.000209894	0.000209894	0.00011970	0.00011970	2.69635E-05	2.69635E-05	9.12912E-05	9.12912E-05	0.000610321
3834403774595	383440	3774595	0.001830283	0.001830283	0.002109278	0.002109278	0.000170588	6.79789E-05	0.000221096	0.000221096	0.0001141	4.42581E-05	0.000208027	0.000208027	0.00011841	0.00011841	2.66713E-05	2.66713E-05	9.03021E-05	9.03021E-05	0.000604368
3834503774595	383450	3774595	0.001777885	0.001777885	0.002048893	0.002048893	0.000168304	6.70688E-05	0.000218136	0.000218136	0.000112573	4.36656E-05	0.000205625	0.000205625	0.00011682	0.00011682	2.63143E-05	2.63143E-05	8.90931E-05	8.90931E-05	0.000595912
3834603774595	383460	3774595	0.001729606	0.001729606	0.001993255	0.001993255	0.000166159	6.62139E-05	0.000215356	0.000215356	0.000111138	4.3109E-05	0.000203402	0.000203402	0.00011533	0.00011533	2.59788E-05	2.59788E-05	8.79575E-05	8.79575E-05	0.000588061
3834703774595	383470	3774595	0.001711739	0.001711739	0.001972664	0.001972664	0.000165744	6.60485E-05	0.000214818	0.000214818	0.00011086	4.30013E-05	0.000202957	0.000202957	0.00011504	0.00011504	2.59139E-05	2.59139E-05	8.77377E-05	8.77377E-05	0.000588579
3834803774595	383480	3774595	0.001701879	0.001701879	0.001961302	0.001961302	0.000165813	6.6076E-05	0.000214907	0.000214907	0.00011090	4.30192E-05	0.000203046	0.000203046	0.00011509	0.00011509	2.59247E-05	2.59247E-05	8.77743E-05	8.77743E-05	0.000591512
3834903774595	383490	3774595	0.001699333	0.001699333	0.001958368	0.001958368	0.000166366	6.62967E-05	0.000215625	0.000215625	0.000111277	4.31629E-05	0.000203669	0.000203669	0.00011548	0.00011548	2.60113E-05	2.60113E-05	8.80674E-05	8.80674E-05	0.000596689
3835003774595	383500	3774595	0.001726088	0.001726088	0.001989201	0.001989201	0.000168788	6.72619E-05	0.000218764	0.000218764	0.000112897	4.37913E-05	0.00020607	0.00020607	0.00011716	0.00011716	2.639E-05	2.639E-05	8.93496E-05	8.93496E-05	0.000611529
3835103774595	383510	3774595	0.001754231	0.001754231	0.002021634	0.002021634	0.000171487	6.83374E-05	0.000222262	0.000222262	0.000114702	4.44915E-05	0.000208827	0.000208827	0.00011934	0.00011934	2.6812E-05	2.6812E-05	9.07783E-05	9.07783E-05	0.000627921
3835203774595	383520	3774595	0.001773024	0.001773024	0.002043291	0.002043291	0.00017384	6.9275E-05	0.000225312	0.000225312	0.000116276	4.5102E-05	0.000211051	0.000211051	0.00012068	0.00012068	2.71799E-05	2.71799E-05	9.20238E-05	9.20238E-05	0.000642329
3835303774595	383530	3774595	0.001786216	0.001786216	0.002058494	0.002058494	0.000175986	7.01299E-05	0.000228093	0.000228093	0.000117711	4.56586E-05	0.000213096	0.000213096	0.00012157	0.00012157	2.75153E-05	2.75153E-05	9.31595E-05	9.31595E-05	0.000655788
3835403774595	383540	3774595	0.001799455	0.001799455	0.002073751	0.002073751	0.000178339	7.10676E-05	0.000231142	0.000231142	0.000119285	4.6269E-05	0.00021532	0.00021532	0.00012379	0.00012379	2.78832E-05	2.78832E-05	9.4405E-05	9.4405E-05	0.000669938
3835503774595	383550	3774595	0.001814915	0.001814915	0.002091568	0.002091568	0.000181107	7.21707E-05	0.00023473	0.00023473	0.000121136	4.69872E-05	0.000217899	0.000217899	0.00012571	0.00012571	2.8316E-05	2.8316E-05	9.58704E-05	9.58704E-05	0.00068564
3835603774595	383560	3774595	0.00182945	0.00182945	0.002108318	0.002108318	0.000184083	7.33565E-05	0.000238587	0.000238587	0.000123127	4.77592E-05	0.000220656	0.000220656	0.00012777	0.00012777	2.87812E-05	2.87812E-05	9.74456E-05	9.74456E-05	0.000702033
3835703774595	383570	3774595	0.001830931	0.001830931	0.002110025	0.002110025	0.000186159	7.41839E-05	0.000241278	0.000241278	0.000124515	4.82979E-05	0.000222613	0.000222613	0.00012918	0.00012918	2.91058E-05	2.91058E-05	9.85446E-05	9.85446E-05	0.00071368
3835803774595	383580	3774595	0.001821257	0.001821257	0.002098876	0.002098876	0.000187474	7.47078E-05	0.000242982	0.000242982	0.000125395	4.8639E-05	0.000223947	0.000223947	0.00013013	0.00013013	2.93114E-05	2.93114E-05	9.92407E-05	9.92407E-05	0.000721617
3835903774595	383590	3774595	0.001810842	0.001810842	0.002086874	0.002086874	0.000188788	7.52318E-05	0.000244686	0.000244686	0.000126274	4.89802E-05	0.000225192	0.000225192	0.00013104	0.00013104	2.9517E-05	2.9517E-05	9.99367E-05	9.99367E-05	0.000729555
3836003774595	383600	3774595	0.001819313	0.001819313	0.002096635	0.002096635	0.00019211	7.65555E-05	0.000248991	0.000248991	0.00012849	4.9842E-05	0.000228394	0.000228394	0.00013334	0.00013334	3.00364E-05	3.00364E-05	0.00010169	0.00010169	0.000750434
3836103774595	383610	3774595	0.001843012	0.001843012	0.002123948	0.002123948	0.000196608	7.83481E-05	0.000254821	0.000254821	0.000131505	5.1009E-05	0.00023204	0.00023204	0.00013647	0.00013647	3.07397E-05	3.07397E-05	0.00010407	0.00010407	0.000788309
3836203774595	383620	3774595	0.001864027	0.001864027	0.002148166	0.002148166	0.000200484	7.98924E-05	0.000259844	0.000259844	0.000134097	5.20145E-05	0.000236398	0.000236398	0.00013916	0.00013916	3.13456E-05	3.13456E-05	0.00010618	0.00010618	0.00079478
3836303774595	383630	3774595	0.001861111	0.001861111	0.002144805	0.002144805	0.000204636	8.15471E-05	0.000265226	0.000265226	0.000136874	5.30918E-05	0.000241823	0.000241823	0.00014204	0.00014204	3.19948E-05	3.19948E-05	0.00010832	0.00010832	0.000800733
3836403774595	383640	3774595	0.001841577	0.001841577	0.002122294	0.002122294	0.000207889	8.28432E-05	0.000269442	0.000269442	0.00013905	5.39356E-05	0.000247248	0.000247248	0.00014430	0.00014430	3.25033E-05	3.25033E-05	0.00011004	0.00011004	0.000800561
3836503774595	383650	3774595	0.001812647	0.001812647	0.002088954	0.002088954	0.000209896	8.3643E-05	0.000272043	0.000272043	0.000140392	5.44563E-05	0.000251251	0.000251251	0.00014569	0.00014569	3.28171E-05	3.28171E-05	0.00011111	0.00011111	0.000800043
3836603774595	383660	3774595	0.001782745	0.001782745	0.002054494	0.002054494	0.000211833	8.44152E-05	0.000274554	0.000274554	0.000141688	5.4959E-05	0.000255698	0.000255698	0.00014704	0.00014704	3.31201E-05	3.31201E-05	0.00011213	0.00011213	0.00079918
3836703774595	383670	3774595	0.001752658	0.001752658	0.00201982	0.00201982	0.000213494	8.5077E-05	0.000276707	0.000276707	0.000142799	5.539E-05	0.000262457	0.000262457	0.00014819	0.00014819	3.33797E-05	3.33797E-05	0.00011315	0.00011315	0.00079972
3836803774595	383680	3774595	0.001722385	0.001722385	0.001984933	0.001984933	0.00021557	8.59044E-05	0.000279398	0.000279398	0.000144188	5.59286E-05	0.000270817	0.000270817	0.00014963	0.00014963	3.37043E-05	3.37043E-05	0.00011414	0.00011414	0.000796419
3836903774595	383690	3774595	0.00169202	0.00169202	0.001949939	0.001949939	0.000215778	8.59871E-05	0.000279667	0.000279667	0.000144327	5.59825E-05	0.000271973	0.000271973	0.00014977	0.00014977	3.37368E-05	3.37368E-05	0.00011422	0.00011422	0.000794435
3837003774595	383700	3774595	0.001662349	0.001662349	0.001915746	0.001915746	0.000215363	8.58216E-05	0.000279129	0.000279129	0.000144049	5.58747E-05	0.000271706	0.000271706	0.00014948	0.00014948	3.36719E-05	3.36719E-05	0.00011404	0.00011404	0.000792796
3837103774595	383710	3774595	0.001633373	0.001633373	0.001882352	0.001882352	0.000214948	8.56562E-05	0.00027859	0.00027859	0.000143771	5.5767E-05	0.000271262	0.000271262	0.00014920	0.00014920	3.3607E-05	3.3607E-05	0.00011378	0.00011378	0.000791156
3837203774595	383720	3774595	0.001604905	0.001604905	0.001849546	0.001849546	0.000214532	8.54907E-05	0.000278052	0.000278052	0.000143494	5.56593E-05	0.000270817	0.000270817	0.00014891	0.00014891	3.3542E-05	3.3542E-05	0.00011364	0.00011364	0.000789345
3837303774595	383730	3774595	0.001576809	0.001576809	0.001817166	0.001817166	0.000214048	8.52976E-05	0.000277424	0.000277424	0.000143169	5.55336E-05	0.000270283	0.000270283	0.00014857	0.00014857	3.34663E-05	3.34663E-05	0.00011308	0.00011308	0.00078736
3837403774595	383740	3774595	0.001549221	0.001549221	0.001785373	0.001785373	0.000213494	8.5077E-05	0.000276707	0.000276707	0.000142799	5.539E-05	0.000269661	0.000269661	0.00014819	0.00014819	3.33797E-05	3.33797E-05	0.00011315	0.00011315	0.000785203
3837503774595	383750	3774595	0.001522559	0.001522559	0.001754647	0.001754647	0.000213079	8.49116E-05	0.000276169	0.000276169	0.000142521	5.52822E-05	0.000269038	0.000269038	0.00014790	0.00014790	3.33148E-05	3.33148E-05	0.00011295	0.00011295	0.000783219
3837603774595	383760	3774595	0.001496684	0.001496684	0.001724827	0.001724827	0.000212595	8.47185E-05	0.000275541	0.000275541	0.000142197	5.51565E-05	0.000268505	0.000268505	0.00014756	0.00014756	3.32391E-05	3.32391E-05	0.00011253	0.00011253	0.000781407
3837703774595	383770	3774595	0.001471225	0.001471225	0.001695488	0.001695488	0.000212179	8.45531E-05	0.000275003	0.000275003	0.00014192	5.50488E-05	0.000267882	0.000267882	0.00014728	0.00014728	3.31742E-05	3.31742E-05	0.00011231	0.00011231	0.000779509
3837803774595	383780	3774595	0.001446229	0.001446229	0.001666682	0.001666682	0.000211764	8.43876E-05	0.000274464	0.000274464	0.000141642	5.49411E-05	0.00026726	0.00026726	0.00014699	0.00014699	3.31092E-05	3.31092E-05	0.00011209	0.00011209	0.000777438
3837903774595	383790	3774595	0.00142165	0.00142165	0.001638357	0.001638357	0.00021128	8.41945E-05	0.000273837	0.000273837	0.00014131 8	5.48154E-05	0.000266726	0.000266726	0.00014655	0.00014655	3.30335E-05	3.30335E-05	0.00011184	0.00011184	0.000775282
3838003774595	383800	3774595	0.001397627	0.001397627	0.001610671	0.001610671	0.000210865	8.40291E-05	0.000273298	0.000273298	0.00014104	5.47077E-05	0.000266103	0.000266103	0.00014636	0.00014636	3.29686E-05	3.29686E-05	0.00011163	0.00011163	0.000773125
3838103774595	383810	3774595	0.001374066	0.001374066	0.001583519	0.001583519	0.00021038	8.3836E-05	0.000272671	0.000272671	0.000140716	5.4582E-05	0.000265481	0.000265481	0.00014603	0.00014603	3.28928E-05	3.28928E-05	0.00011136	0.00011136	0.000770881
3838203774595	383820	3774595	0.001350922	0.001350922	0.001556847	0.001556847	0.000209965	8.36706E-05	0.000272132	0.000272132	0.000140438	5.44743E-05	0.000264769	0.000264769	0.00014574	0.00014574	3.28279E-05	3.28279E-05	0.00011114	0.00011114	0.000768638
3838303774595	383830	3774595	0.001328194	0.001328194	0.001530655	0.001530655	0.00020948	8.34775E-05	0.000271505	0.000271505	0.000140114	5.43486E-05	0.000264058	0.000264058	0.00014540	0.00014540	3.27522E-05	3.27522E-05	0.00011089	0.00011089	0.000766395
3838403774595	383840	3774595	0.001305837	0.001305837	0.00150489	0.00150489	0.000208996	8.32845E-05	0.000270877	0.000270877	0.00013979	5.42229E-05	0.000263168	0.000263168	0.00014507	0.00014507	3.26764E-05	3.26764E-05	0.00011064	0.00011064	0.000764066
3838503774595	383850	3774595	0.00128385	0.00128385	0.001479551	0.001479551	0.000208512	8.30914E-05	0.000270249	0.000270249	0.000139466	5.40972E-05	0.000262368	0.000262368	0.00014473	0.00014473	3.26007E-05	3.26007E-05	0.00011037	0.00011037	0.000761564
3838603774595	383860	3774595	0.001262234	0.001262234	0.00145464	0.00145464	0.000208027	8.28984E-05	0.000269621	0.000269621	0.000139142	5.39715E-05	0.000261656	0.000261656	0.00014439	0.00014439	3.2525E-05	3.2525E-05	0.00011012	0.00011012	0.000758803
3838703774595	383870	3774595	0.001241034	0.001241034	0.001430208	0.001430208	0.000207543	8.27053E-05	0.000268993	0.000268993	0.000138818	5.38459E-05	0.000260856	0.000260856	0.00014406	0.00014406	3.24492E-05	3.24492E-05	0.00010986	0.00010986	0.000756042
3838803774595	383880	3774595	0.00122025	0.00122025	0.001406256	0.001406256	0.00020692	8.24571E-05	0.000268186	0.000268186	0.000138402	5.36843E-05	0.000259967	0.000259967	0.00014362	0.00014362	3.23518E-05	3.23518E-05	0.00010953	0.00010953	0.000753195
3838903774595	383890	3774595	0.001199883	0.001199883	0.001382785	0.001382785	0.000206159	8.21538E-05	0.000267199	0.000267199	0.000137893	5.34868E-05	0.000258633	0.000258633	0.00014310	0.00014310	3.22328E-05	3.22328E-05	0.00010913	0.00010913	0.000750348
3839003774595	383900	3774595	0.001179933	0.001179933	0.001359794	0.001359794	0.000205536	8.19056E-05	0.000266392	0.000266392	0.000137476	5.33252E-05	0.000257387	0.000257387	0.00014266	0.00014266	3.21354E-05	3.21354E-05	0.00010880	0.00010880	0.000747242
3839103774595	383910	3774595	0.001160492	0.001160492	0.001337389	0.001337389	0.000205467	8.1878E-05	0.000266302	0.000266302	0.00013743	5.33072E-05	0.000257921	0.000257921	0.00014262	0.00014262	3.21246E-05	3.21246E-05	0.00010876	0.00010876	0.000743963
3829703774605	382970	3774605	0.00081907	0.00081907	0.00094923	0.00094923	0.000173218	6.90268E-05	0.000224505	0.000224505	0.000115859	4.49404E-05	0.000215053	0.000215053	0.00012023	0.00012023	2.70825E-05	2.70825E-05	9.16941E-05	9.16941E-05	0.000403861
3829803774605	382980	3774605	0.000859896	0.000859896	0.000990973	0.000990973	0.000175501	6.99369E-05	0.000227465	0.000227465	0.000117387	4.55329E-05	0.000217454	0.000217454	0.00012182	0.00012182	2.74395E-05	2.74395E-05	9.2903E-05	9.2903E-05	0.000415249

			MSite Grubbing / Prep	MMass Grading / Excavation	MMass Grading / Excavation	MDrainage / Utilities Trenching	MFoundations / Concrete Pads	MBuilding / Structure Construction	MAsphalt Paving	MLandscaping or Other Finishing	MWaterside Construction (Piles)	RSSWRestriping South Valley	RSSWRestriping Silver Lake Boulevard	RSSWDemolition	RSSWPlacing Base	RSSWForm	Child Risk				
Unique Identifier	X (UTM)	Y (UTM)	2027	2027	2028	2028	2028	2028	2028	2028	2028	2029	2029	2029	2029	2029	3rd Trimester	0<2	2<16	Total	per million
3831603774595	383160	3774595	0.000571965	0.000951393	0.000951393	0.000457572	0.000216816	0.000588226	0.000382477	0.000262664	0.000282313	9.77237E-05	0.00016599	0.000515942	4.69163E-05	0.000102042	7.95844E-08	2.44527E-06	2.6692E-07	2.79178E-06	2.79178072
3831703774595	383170	3774595	0.000577469	0.000960549	0.000960549	0.000461976	0.000218903	0.000593887	0.000386158	0.000265191	0.000285029	9.78122E-05	0.000167211	0.000519781	4.72653E-05	0.000102802	8.06859E-08	2.48105E-06	2.7205E-07	2.83379E-06	2.83378895
3831903774595	383190	3774595	0.000588558	0.000978993	0.000978993	0.000470846	0.000223106	0.000605291	0.000393573	0.000270283	0.000290502	9.7458E-05	0.000169682	0.000527641	4.79801E-05	0.000104356	8.21429E-08	2.52697E-06	2.8095E-07	2.89006E-06	2.89006064
3832003774595	383200	3774595	0.000594062	0.000988149	0.000988149	0.00047525	0.000225192	0.000610951	0.000397253	0.000272811	0.000293219	9.6366E-05	0.000170932	0.00053148	4.83292E-05	0.000105115	8.24349E-08	2.53471E-06	2.8439E-07	2.90154E-06	2.9015386
3832103774595	383210	3774595	0.000599566	0.000997304	0.000997304	0.000479653	0.000227279	0.000616612	0.000400934	0.000275339	0.000295936	9.59823E-05	0.000172123	0.000535318	4.86782E-05	0.000105875	8.27075E-08	2.54094E-06	2.8779E-07	2.91144E-06	2.91143995
3832203774595	383220	3774595	0.000604991	0.001006327	0.001006327	0.000483993	0.000229335	0.000622191	0.000404561	0.00027783	0.000298613	9.58052E-05	0.000173314	0.000539066	4.9019E-05	0.000106616	8.30414E-08	2.54826E-06	2.914E-07	2.92269E-06	2.92269301
3832303774595	383230	3774595	0.000610415	0.00101535	0.00101535	0.000488332	0.000231391	0.00062777	0.000408189	0.000280321	0.000301291	9.56576E-05	0.000174505	0.000542813	4.93597E-05	0.000107357	8.32649E-08	2.5513E-06	2.9469E-07	2.92925E-06	2.9292528
3832403774595	383240	3774595	0.000614803	0.001022648	0.001022648	0.000491842	0.000233055	0.000632282	0.000411123	0.000282336	0.000303456	9.50378E-05	0.000175518	0.000546012	4.96506E-05	0.00010799	8.26777E-08	2.52498E-06	2.9575E-07	2.90341E-06	2.90340658
3832503774595	383250	3774595	0.000618392	0.001028619	0.001028619	0.000494714	0.000234415	0.000635974	0.000413523	0.000283984	0.000305228	9.36801E-05	0.000176441	0.000548845	4.99083E-05	0.00010855	8.19853E-08	2.49532E-06	2.9595E-07	2.87326E-06	2.87326072
3832603774595	383260	3774595	0.000622062	0.001034723	0.001034723	0.00049765	0.000235806	0.000639747	0.000415977	0.00028567	0.000307039	9.22634E-05	0.000177304	0.000551313	5.01327E-05	0.000109038	8.13174E-08	2.46655E-06	2.9555E-07	2.84341E-06	2.84341403
3832703774595	383270	3774595	0.000625971	0.001041225	0.001041225	0.000500777	0.000237288	0.000643767	0.000418591	0.000287465	0.000308969	9.15551E-05	0.000178138	0.000553872	5.03654E-05	0.000109544	8.07479E-08	2.44138E-06	2.9503E-07	2.81715E-06	2.81715239
3832803774595	383280	3774595	0.00062988	0.001047727	0.001047727	0.000503904	0.00023877	0.000647787	0.000421205	0.00028926	0.000310898	9.08467E-05	0.000178971	0.000556431	5.05981E-05	0.00011005	8.00577E-08	2.4115E-06	2.9384E-07	2.7854E-06	2.78539575
3832903774595	383290	3774595	0.000633709	0.001054096	0.001054096	0.000506967	0.000240221	0.000651725	0.000423765	0.000291018	0.000312788	9.01088E-05	0.000179775	0.00055899	5.08308E-05	0.000110557	7.93485E-08	2.38116E-06	2.919E-07	2.75241E-06	2.75241065
3833003774595	383300	3774595	0.000636102	0.001058077	0.001058077	0.000508881	0.000241128	0.000654186	0.000425366	0.000292117	0.000313969	8.94005E-05	0.000179031	0.00055899	5.08308E-05	0.000110557	7.8604E-08	2.3498E-06	2.8963E-07	2.71804E-06	2.71803902
3833103774595	383310	3774595	0.000622222	0.001034988	0.001034988	0.000497777	0.000235867	0.000639912	0.000416084	0.000285743	0.000307118	8.86036E-05	0.000178019	0.000553872	5.03654E-05	0.000109544	7.76731E-08	2.31327E-06	2.8531E-07	2.67625E-06	2.67625043
3833203774595	383320	3774595	0.000613367	0.00102026	0.00102026	0.000490693	0.00023251	0.000630805	0.000410163	0.000281676	0.000302748	8.7423E-05	0.000175815	0.000544915	4.95509E-05	0.000107773	7.64125E-08	2.26477E-06	2.8013E-07	2.62131E-06	2.62130573
3833303774595	383330	3774595	0.000610974	0.001016279	0.001016279	0.000488779	0.000231603	0.000628344	0.000408562	0.000280577	0.000301566	8.63014E-05	0.000173076	0.000536964	4.88278E-05	0.0001062	7.53509E-08	2.22449E-06	2.7574E-07	2.57558E-06	2.57557597
3833403774595	383340	3774595	0.000607384	0.001010308	0.001010308	0.000485907	0.000230242	0.000624652	0.000406162	0.000278929	0.000299795	8.50618E-05	0.000171528	0.000532942	4.84621E-05	0.000105405	7.41758E-08	2.18116E-06	2.7073E-07	2.52607E-06	2.52606957
3833503774595	383350	3774595	0.000602996	0.00100301	0.00100301	0.000482397	0.000228579	0.00062014	0.000403228	0.000276914	0.000297629	8.37631E-05	0.000170039	0.000528372	4.80466E-05	0.000104501	7.29134E-08	2.13588E-06	2.6527E-07	2.47406E-06	2.47406381
3833603774595	383360	3774595	0.000598449	0.000995447	0.000995447	0.00047876	0.000226855	0.000615464	0.000400187	0.000274826	0.000295385	8.2553E-05	0.000168551	0.000523711	4.76227E-05	0.000103579	7.16782E-08	2.09221E-06	2.5982E-07	2.42371E-06	2.42370884
3833703774595	383370	3774595	0.000594301	0.000988547	0.000988547	0.000475441	0.000225283	0.000611198	0.000397413	0.000272921	0.000293337	8.152E-05	0.000167241	0.000519598	4.72487E-05	0.000102765	7.05643E-08	2.05298E-06	2.5485E-07	2.3784E-06	2.37839835
3833803774595	383380	3774595	0.000589994	0.000981381	0.000981381	0.000471995	0.00022365	0.000606767	0.000394533	0.000270943	0.000291211	8.0546E-05	0.000165841	0.000515302	4.68581E-05	0.000101916	6.94669E-08	2.01482E-06	2.4992E-07	2.33421E-06	2.33421044
3833903774595	383390	3774595	0.000584888	0.000972889	0.000972889	0.000467911	0.000221715	0.000601517	0.000391119	0.000268598	0.000288691	7.95425E-05	0.000164263	0.000510458	4.64176E-05	0.000100958	6.83091E-08	1.97544E-06	2.4477E-07	2.28852E-06	2.28851643
3834003774595	383400	3774595	0.000578826	0.000962805	0.000962805	0.00046306	0.000219417	0.000595282	0.000387065	0.000265814	0.000285699	7.85095E-05	0.000162477	0.000504791	4.59023E-05	9.98371E-05	6.70361E-08	1.93339E-06	2.3932E-07	2.23975E-06	2.23975035
3834103774595	383410	3774595	0.000573162	0.000953384	0.000953384	0.000458529	0.00021727	0.000589457	0.000383277	0.000263213	0.000282903	7.7565E-05	0.00016078	0.00049949	4.54203E-05	9.87886E-05	6.58158E-08	1.89349E-06	2.3421E-07	2.19351E-06	2.19351386
3834203774595	383420	3774595	0.000568695	0.000945953	0.000945953	0.000454956	0.000215576	0.000584863	0.00038029	0.000261162	0.000280698	7.67976E-05	0.00015938	0.000495195	4.50296E-05	9.7939E-05	6.47487E-08	1.85851E-06	2.2982E-07	2.15308E-06	2.15307989
3834303774595	383430	3774595	0.000564307	0.000938655	0.000938655	0.000451446	0.000213913	0.000580351	0.000377356	0.000259147	0.000278533	7.60598E-05	0.00015807	0.000491082	4.46556E-05	9.71256E-05	6.37123E-08	1.82473E-06	2.2563E-07	2.11407E-06	2.11407028
3834403774595	383440	3774595	0.000558803	0.000929499	0.000929499	0.000447042	0.000211827	0.00057469	0.000373675	0.000256619	0.000275816	7.52629E-05	0.000156462	0.000486055	4.41985E-05	9.61314E-05	6.25329E-08	1.78727E-06	2.2109E-07	2.07089E-06	2.07089112
3834503774595	383450	3774595	0.000550985	0.000916496	0.000916496	0.000440788	0.000208863	0.00056665	0.000368448	0.000253029	0.000271957	7.42889E-05	0.000154229	0.000479109	4.35669E-05	9.47575E-05	6.11022E-08	1.74298E-06	2.1574E-07	2.01983E-06	2.01982509
3834603774595	383460	3774595	0.000543726	0.000904421	0.000904421	0.000434981	0.000206111	0.000559184	0.000363593	0.000249695	0.000268374	7.34034E-05	0.000152175	0.000472711	4.29851E-05	9.34922E-05	5.97756E-08	1.70177E-06	2.108E-07	1.97234E-06	1.97234203
3834703774595	383470	3774595	0.000544205	0.000905217	0.000905217	0.000435364	0.000206293	0.000559676	0.000363913	0.000249915	0.00026861	7.32263E-05	0.000152234	0.000472894	4.30017E-05	9.35283E-05	5.93603E-08	1.68638E-06	2.0912E-07	1.95487E-06	1.95486662
3834803774595	383480	3774595	0.000546917	0.000909728	0.000909728	0.000437533	0.000207321	0.000562466	0.000365727	0.000251161	0.000269949	7.32854E-05	0.000152889	0.000474996	4.31929E-05	9.39441E-05	5.91873E-08	1.68181E-06	2.0831E-07	1.94525E-06	1.94524835
3834903774595	383490	3774595	0.000551703	0.00091769	0.00091769	0.000441362	0.000209135	0.000567388	0.000368928	0.000253359	0.000272311	7.3551E-05	0.00015417	0.000478834	4.3542E-05	9.47033E-05	5.92456E-08	1.67542E-06	2.083E-07	1.94297E-06	1.94296595
3835003774595	383500	3774595	0.000565424	0.000940513	0.000940513	0.000452339	0.000214336	0.000581499	0.000378103	0.00025966	0.000279084	7.4584E-05	0.000157862	0.000490259	4.45808E-05	9.69629E-05	6.02559E-08	1.699E-06	2.1154E-07	1.9708E-06	1.970797
3835103774595	383510	3774595	0.000580581	0.000965724	0.000965724	0.000464464	0.000220082	0.000597087	0.000388238	0.00026662	0.000286565	7.57056E-05	0.000162	0.000503146	4.57527E-05	9.95117E-05	6.13759E-08	1.72469E-06	2.1502E-07	2.00109E-06	2.00108932
3835203774595	383520	3774595	0.000593902	0.000987883	0.000987883	0.000475122	0.000225132	0.000610787	0.000397147	0.000272738	0.00029314	7.66501E-05	0.000165692	0.00051448	4.67833E-05	0.000101753	6.21843E-08	1.74158E-06	2.1755E-07	2.02132E-06	2.02131612
3835303774595	383530	3774595	0.000606347	0.001008583	0.001008583	0.000485078	0.000229849	0.000623586	0.000405468	0.000278453	0.000299283	7.7506E-05	0.000169086	0.000525082	4.77474E-05	0.00010385	6.28106E-08	1.75331E-06	2.1956E-07	2.03568E-06	2.03568161
3835403774595	383540	3774595	0.00061943	0.001030344	0.001030344	0.000495544	0.000234808	0.00063704	0.000414217	0.000284461	0.00030574	7.848E-05	0.000172689	0.000536232	4.87613E-05	0.000106055	6.34343E-08	1.7648E-06	2.2165E-07	2.04988E-06	2.0498795
3835503774595	383550	3774595	0.000633948	0.001054494	0.001054494	0.000507158	0.000240312	0.000651971	0.000423925	0.000291128	0.000312906	7.96015E-05	0.000176709	0.000548662	4.98916E-05	0.000108514	6.40873E-08	1.7771E-06	2.2408E-07	2.06527E-06	2.06526819
3835603774595	383560	3774595	0.000649105	0.001079705	0.001079705	0.000519284	0.000246057	0.000667559	0.000434061	0.000298088	0.000320387	8.08707E-05	0.000180817	0.000561458	5.10552E-05	0.000111045	6.46818E-08	1.78781E-06	2.2651E-07	2.079E-06	2.07899921
3835703774595	383570	3774595	0.000659874	0.001097619	0.001097619	0.000527899	0.00025014	0.000678634	0.000441262	0.000303034	0.000325703	8.17856E-05	0.000183825	0.000570781	5.19029E-05	0.00011288	6.48889E-08	1.78827E-06	2.275E-07	2.08066E-06	2.08066173
3835803774595	383580	3774595	0.000667213	0.001109826	0.001109826	0.00053377	0.000252922	0.000686182	0.00044617	0.000306404	0.000329325	8.23464E-05	0.000185879	0.000576904	5.24598E-05	0.0001141	6.47869E-08	1.78048E-06	2.2726E-07	2.07253E-06	2.07252803
3835903774595	383590	3774595	0.000674552	0.001122034	0.001122034	0.000539642	0.000255704	0.00069373	0.000451077	0.000309775	0.000332948	8.29367E-05	0.000188172	0.000583394	5.30499E-05	0.000115383	6.46422E-08	1.77169E-06	2.2697E-07	2.0633E-06	2.06330327
3836003774595	383600	3774595	0.000693857	0.001154145	0.001154145	0.000555085	0.000263022	0.000713583	0.000463987	0.00031864	0.000342476	8.43239E-05	0.000195317	0.000607066	5.52025E-05	0.000120065	6.49901E-08	1.77772E-06	2.2958E-07	2.07228E-06	2.07228458
3836103774595	383610	3774595	0.000728877	0.001212396	0.001212396	0.000583101	0.000276297	0.000749599	0.000487405	0.000334722	0.000359761	8.57406E-05	0.000201897	0.000627265	5.70392E-05	0.00012406	6.54314E-08	1.78632E-06	2.3422E-07	2.08598E-06	2.08597683
3836203774595	383620	3774595	0.00073486	0.001222348	0.001222348	0.000587888	0.000278565	0.000755752	0.000491406	0.00033747	0.000362715	8.73344E-05	0.000203356	0.000631926	5.74631E-05	0.000124982	6.56747E-08	1.78899E-06	2.3663E-07	2.09129E-06	2.09129217
3836303774595	383630	3774595	0.000740364	0.001231504	0.001231504	0.000592291	0.000280651	0.000761413	0.000495086	0.000339997	0.000365431	8.99022E-05	0.000204577	0.000635673	5.78038E-05	0.000125723	6.59541E-08	1.79251E-06	2.3742E-07	2.09589E-06	2.09589147
3836403774595	383640	3774595	0.000740204	0.001231238	0.001231238	0.000592163	0.000280591	0.000761249	0.00049498	0.000339924	0.000365353	9.20568E-05	0.000204518	0.000635399	5.77789E-05	0.000125669	6.58508E-08	1.78187E-06	2.3608E-07	2.0838E-06	2.08379941
3836503774595	383650	3774595	0.000739726	0.001230442	0.001230442	0.000591781	0.000280409	0.000760756	0.00049466	0.000339704	0.000365116	9.35326E-05	0.000204398	0.000634942	5.77373E-05	0.000125578	6.5573E-08	1.76678E-06	2.3392E-07	2.06626E-06	2.06626468
3836603774595	383660	3774595	0.000738928	0.001229115	0.001229115	0.000591142	0.000280107	0.000759936	0.000494126	0.000339338	0.000364723	9.46541E-05	0.00020419	0.000634302	5.76792E-05	0.000125452	6.53521E-08	1.75083E-06	2.316E-07	2.04777E-06	2.04777432
3836703774595	383670	3774595	0.000737811	0.001227257	0.001227257	0.00059024	0.000279684	0.000758787	0.000493379	0.000338825	0.000364171	9.45656E-05	0.000203922	0.000633297	5.75877E-05	0.000125253	6.52568E-08	1.73513E-06	2.2923E-07	2.02961E-06	2.02961163
3836803774595	383680	3774595	0.000736375	0.001224869	0.001224869	0.0005891	0.000279139	0.000757311	0.000492419	0.000338166	0.000363463	9.43885E-05	0.000203535	0.000632109	5.74797E-05	0.000125018	6.46819E-08	1.71423E-06	2.2681E-07	2.00573E-06	2.00572795
3836903774595	383690	3774595	0.00073454	0.001221817	0.001221817	0.000587632	0.000278444	0.000755424	0.000491192	0.000337323	0.000362557	9.41524E-05	0.000203088	0.000630647	5.73467E-05	0.000124729	6.40876E-08	1.69301E-06	2.2419E-07	1.9813E-06	1.98129591
3837003774595	383700	3774595	0.000733025	0.001219296	0.001219296	0.00058642	0.000277869	0.000753865	0.000490179	0.000336627	0.000361809	9.38867E-05	0.000202701	0.000629367	5.72304E-05	0.000124475	6.34225E-08	1.67141E-06	2.216E-07	1.95643E-06	1.95642962
3837103774595	383710	3774595	0.000731509	0.001216775	0.001216775	0.000585207	0.000277295	0.000752306	0.000489165	0.000335931	0.000361061	9.36506E-05	0.000202344	0.000628179	5.71223E-05	0.00012424	6.27655E-08	1.65025E-06	2.1906E-07	1.93208E-06	1.93207682
3837203774595	383720	3774595	0.000729834	0.001213988	0.001213988	0.000583867	0.00027666	0.000750583	0.000488045	0.000335162	0.000360234	9.3385E-05	0.000201927	0.000626899	5.7006E-05	0.000123987	6.2117E-08	1.6295E-06	2.1656E-07	1.90818E-06	1.9081752
3837303774595	383730	3774595	0.000727999	0.001210936	0.001210936	0.000582399	0.000275964	0.000748697	0.000486818	0.000334319	0.000359328	9.31489E-05	0.000201451	0.000625437	5.6873E-05	0.000123698	6.14704E-08	1.60892E-06	2.1407E-07	1.88447E-06	1.88446594
3837403774595	383740	3774595	0.000726005	0.001207619	0.001207619	0.000580804	0.000275208	0.000746646	0.000485484	0.000333403	0.000358344	9.28832E-05	0.000200974	0.000623883	5.67317E-05	0.000123391	6.08315E-08	1.5887E-06	2.1162E-07	1.86115E-06	1.86115227
3837503774595	383750	3774595	0.00072417	0.001204567	0.001204567	0.000579336	0.000274513	0.000744759	0.000484258	0.000332561	0.000357438	9.26471E-05	0.000200528	0.000622421	5.65987E-05	0.000123102	6.02169E-08	1.56921E-06	2.0927E-07	1.8387E-06	1.83869592
3837603774595	383760	3774595	0.000722495	0.001201781	0.001201781	0.000577996	0.000273878	0.000743036	0.000483137	0.000331791	0.000356612	9.24405E-05	0.000200141	0.000621141	5.64824E-05	0.000122849	5.96238E-08	1.55041E-06	2.0699E-07	1.81701E-06	1.81701431
3837703774595	383770	3774595	0.00072074	0.001198862	0.001198862	0.00057692	0.000273212	0.000741231	0.000481964	0.000330985	0.000355745	9.22339E-05	0.000199694	0.00061977	5.63577E-05	0.000122577	5.9037E-08	1.53189E-06	2.0473E-07	1.79566E-06	1.7956552
3837803774595	383780	3774595	0.000718825	0.001195677	0.001195677	0.00057506	0.000272487	0.000739262	0.000480683	0.000330106	0.0003548	9.19978E-05	0.000199248	0.000618308	5.62247E-05	0.000122288	5.84565E-08	1.51369E-06	2.0252E-07	1.77466E-06	1.77466045
3837903774595	383790	3774595	0.000716831	0.00119236	0.00119236	0.000573465	0.000271731	0.000737211	0.00047935	0.00032919	0.000353816	9.17912E-05	0.000198741	0.000616754	5.60834E-05	0.000121981	5.78812E-08	1.49571E-06	2.0033E-07	1.75392E-06	1.75392363
3838003774595	383800	3774595	0.000714837	0.001189042	0.001189042	0.000571869	0.000270975	0.00073516	0.000478016	0.000328275	0.000352832	9.15846E-05	0.000198265	0.0006152	5.59421E-05	0.000121674	5.73204E-08	1.47824E-06	1.9819E-07	1.73375E-06	1.73375048
3838103774595	383810	3774595	0.000712763	0.001185593	0.001185593	0.00057021	0.000270188	0.000733027	0.000476629	0.000327322	0.000351808	9.14075E-05	0.000197789	0.000613647	5.58009E-05	0.000121366	5.67679E-08	1.4611E-06	1.9609E-07	1.71395E-06	1.7139509
3838203774595	383820	3774595	0.000710689	0.001182143	0.001182143	0.000568551	0.000269402	0.000730894	0.000475242	0.00032637	0.000350784	9.12009E-05	0.000197282	0.000612001	5.56513E-05	0.000121041	5.62207E-08	1.44419E-06	1.9402E-07	1.69443E-06	1.69443016
3838303774595	383830	3774595	0.000708615	0.001178693	0.001178693	0.000566892	0.000268616	0.000728761	0.000473855	0.000325417	0.00034976	9.10238E-05	0.000196776	0.000610448	5.551E-05	0.000120734	5.56857E-08	1.4277E-06	1.9198E-07	1.67537E-06	1.67536866
3838403774595	383840	3774595	0.000706461	0.00117511	0.00117511	0.000565169	0.0002678	0.000726546	0.000472415	0.000324428	0.000348697	9.08172E-05	0.00019624	0.000608802	5.53604E-05	0.000120408	5.51548E-08	1.41146E-06	1.8998E-07	1.65659E-06	1.65658976
3838503774595	383850	3774595	0.000704147	0.001171262	0.001171262	0.000563318	0.000266923	0.000724167	0.000470868	0.000323366	0.000347555	9.06401E-05	0.000195704	0.000606974	5.51941E-05	0.000120047	5.46167E-08	1.39528E-06	1.8799E-07	1.63789E-06	1.63788685
3838603774595	383860	3774595	0.000701595	0.001167016	0.001167016	0.000561276	0.000265955	0.000721541	0.000469161	0.000322193	0.000346295	9.04335E-05	0.000195079	0.000605055	5.50196E-05	0.000119667	5.40795E-08	1.37926E-06	1.8601E-07	1.61935E-06	1.61934558
3838703774595	383870	3774595	0.000699042	0.00116277	0.00116277	0.000559234	0.000264987	0.000718916	0.000467454	0.000321021	0.000345036	9.02269E-05	0.000194454	0.000603136	5.48451E-05	0.000119287	5.35439E-08	1.3634E-06	1.8407E-07	1.60101E-06	1.60100764
3838803774595	383880	3774595	0.000696409	0.001158391	0.001158391	0.000557128	0.000263989	0.000716209	0.000465694	0.000319812	0.000343736	9.00203E-05	0.000193799	0.000601034	5.46539E-05	0.000118872	5.30174E-08	1.34787E-06	1.8215E-07	1.58304E-06	1.58304305
3838903774595	383890	3774595	0.000693777	0.001154012	0.001154012	0.000555022	0.000262991	0.000713501	0.000463933	0.000318603	0.000342437	8.98137E-05	0.000193144	0.000599023	5.44711E-05	0.000118474	5.24955E-08	1.33253E-06	1.8025E-07	1.56528E-06	1.56527951
3839003774595	383900	3774595	0.000690905	0.001149235	0.001149235	0.000552724	0.000261903	0.000710548	0.000462013	0.000317284	0.000341019	8.96071E-05	0.000192459	0.000596829	5.42716E-05	0.00011804	5.19852E-08	1.3175E-06	1.7838E-07	1.54787E-06	1.54786526
3839103774595	383910	3774595	0.000687874	0.001144193	0.001144193	0.000550299	0.000260754	0.0007074	0.000459986	0.000315892	0.000339523	8.94005E-05	0.000191685	0.000594362	5.40472E-05	0.000117552	5.15037E-08	1.30291E-06	1.7658E-07	1.531E-06	1.53099979
3829703774605	382970	3774605	0.000373413	0.000621126	0.000621126	0.00029873	0.00014155	0.000384029	0.000249704	0.000171482	0.00018431	7.81553E-05	0.000114749	0.000355721	3.23469E-05	7.03541E-05	4.17076E-08	1.19032E-06	1.3647E-07	1.36849E-06	1.36848953
3829803774605	382980	3774605	0.000383943	0.000638641	0.000638641	0.000307154	0.000145542	0.000394858	0.000256745	0.000176318	0.000189508	7.90998E-05	0.000117577	0.000364404	3.31364E-05	7.20714E-05	4.33762E-08	1.24278E-06	1.4162E-07	1.42778E-06	1.42777797

			EGIODemolition	EGIOSite Grubbing / Prep	EGIOMass Grading / Excavation	EGIOMass Grading / Excavation	EGIODrainage / Utilities Trenching	EGIODrainage / Utilities Trenching	EGIOFoundations / Concrete Pads	EGIOFoundations / Concrete Pads	EGIOBuilding / Structure Construction	EGIOBuilding / Structure Construction	EGIOAsphalt Paving	EGIOArchitectural Coating	EGIOLandscaping or Other Finishing	EGIOWaterside Construction (Piles)	HIWaterside Construction (Landscaping)	HIWaterside Construction (Landscaping)	KMDemolition	KMSite Grubbing / Prep	KMMass Grading / Excavation
Unique Identifier	X (UTM)	Y (UTM)	2025	2025	2025	2026	2026	2027	2026	2027	2026	2027	2027	2027	2027	2027	2025	2026	2025	2025	2025
3829903774605	382990	3774605	0.001800161	0.00166444	0.002768594	0.002768594	0.001331554	0.001331554	0.000630944	0.000630944	0.001711763	0.001711763	0.001113024	0.00022576	0.000764362	0.000821541	0.000763139	0.000763139	0.000689868	0.000637857	0.001060996
3830003774605	383000	3774605	0.00190818	0.00176432	0.002934723	0.002934723	0.001411454	0.001411454	0.000668803	0.000668803	0.001814477	0.001814477	0.001179811	0.000239306	0.000810227	0.000870838	0.000788554	0.000788554	0.000719806	0.000665538	0.00110704
3830103774605	383010	3774605	0.002000064	0.00184927	0.003076039	0.003076039	0.001479419	0.001479419	0.000701008	0.000701008	0.00190185	0.00190185	0.001236622	0.00025083	0.000849242	0.000912771	0.000808265	0.000808265	0.000742583	0.000686598	0.00114207
3830203774605	383020	3774605	0.002094537	0.00193662	0.003221335	0.003221335	0.0015493	0.0015493	0.00073412	0.00073412	0.001991684	0.001991684	0.001295034	0.000262677	0.000889356	0.000955886	0.000827876	0.000827876	0.000764583	0.000706939	0.001175906
3830303774605	383030	3774605	0.002196861	0.00203123	0.003378706	0.003378706	0.001624987	0.001624987	0.000769984	0.000769984	0.002088983	0.002088983	0.0013583	0.00027551	0.000932804	0.001002584	0.000848988	0.000848988	0.000786929	0.0007276	0.001210273
3830403774605	383040	3774605	0.002309193	0.0021351	0.00355147	0.00355147	0.001708078	0.001708078	0.000809356	0.000809356	0.002195799	0.002195799	0.001427754	0.000289598	0.000980501	0.001053849	0.000872602	0.000872602	0.000809447	0.000748421	0.001244905
3830503774605	383050	3774605	0.002426702	0.00224375	0.003732195	0.003732195	0.001794997	0.001794997	0.000850542	0.000850542	0.002307537	0.002307537	0.001500409	0.000304334	0.001030396	0.001107476	0.000897516	0.000897516	0.00083024	0.000767646	0.001276884
3830603774605	383060	3774605	0.002533857	0.00234282	0.003896997	0.003896997	0.001874259	0.001874259	0.000888099	0.000888099	0.002409431	0.002409431	0.001566662	0.000317773	0.001075895	0.001156379	0.000916627	0.000916627	0.00084784	0.000783919	0.001303953
3830703774605	383070	3774605	0.002636095	0.00243735	0.004054235	0.004054235	0.001949883	0.001949883	0.000923933	0.000923933	0.002506648	0.002506648	0.001629875	0.000330595	0.001119306	0.001203037	0.000933937	0.000933937	0.000867856	0.000802426	0.001334737
3830803774605	383080	3774605	0.002735831	0.00252957	0.004207626	0.004207626	0.002023656	0.002023656	0.000958889	0.000958889	0.002601487	0.002601487	0.001691541	0.000343103	0.001161654	0.001248554	0.000951847	0.000951847	0.000884249	0.000817583	0.001359948
3830903774605	383090	3774605	0.00284083	0.00262665	0.004369111	0.004369111	0.002101322	0.002101322	0.000995691	0.000995691	0.002701329	0.002701329	0.00175646	0.000356271	0.001206238	0.001296472	0.000971058	0.000971058	0.000900987	0.000833059	0.00138569
3831003774605	383100	3774605	0.002944534	0.00272254	0.004528605	0.004528605	0.002178031	0.002178031	0.001032038	0.001032038	0.002799941	0.002799941	0.00182058	0.000369276	0.001250271	0.0013438	0.00099027	0.00099027	0.000917552	0.000848375	0.001411167
3831103774605	383110	3774605	0.003035901	0.00280702	0.004669125	0.004669125	0.002245613	0.002245613	0.001064062	0.001064062	0.002886821	0.002886821	0.001877071	0.000380735	0.001289066	0.001385497	0.001005278	0.001005278	0.000933772	0.000863372	0.001436113
3831203774605	383120	3774605	0.003129684	0.00289373	0.00481336	0.00481336	0.002314983	0.002314983	0.001096932	0.001096932	0.002975999	0.002975999	0.001935056	0.000392496	0.001328887	0.001428297	0.001017585	0.001017585	0.000949733	0.00087813	0.001460661
3831303774605	383130	3774605	0.003200776	0.00295946	0.004922697	0.004922697	0.002367569	0.002367569	0.001121849	0.001121849	0.0030436	0.0030436	0.001979012	0.000401412	0.001359073	0.001460741	0.001029292	0.001029292	0.000965867	0.000893047	0.001485474
3831403774605	383140	3774605	0.003264103	0.00301801	0.005020092	0.005020092	0.002414411	0.002414411	0.001144045	0.001144045	0.003103817	0.003103817	0.002018166	0.000409353	0.001385962	0.001489642	0.001039198	0.001039198	0.000982	0.000907965	0.001510287
3831503774605	383150	3774605	0.003323202	0.00307266	0.005110985	0.005110985	0.002458126	0.002458126	0.001164759	0.001164759	0.003160014	0.003160014	0.002054707	0.000416765	0.001411057	0.001516613	0.001048503	0.001048503	0.00099822	0.000922962	0.001535233
3831603774605	383160	3774605	0.00337445	0.00312004	0.005189804	0.005189804	0.002496034	0.002496034	0.001182721	0.001182721	0.003208746	0.003208746	0.002086393	0.000423192	0.001432817	0.001540001	0.001056508	0.001056508	0.00101444	0.000937959	0.001560179
3831703774605	383170	3774605	0.003417847	0.00316017	0.005256547	0.005256547	0.002528134	0.002528134	0.001197931	0.001197931	0.003250012	0.003250012	0.002113225	0.000428635	0.001451244	0.001559806	0.001063111	0.001063111	0.001030919	0.000953196	0.001585523
3831903774605	383190	3774605	0.00346297	0.00320189	0.005325944	0.005325944	0.002561511	0.002561511	0.001213746	0.001213746	0.003292919	0.003292919	0.002141124	0.000434294	0.001470403	0.001580399	0.001065913	0.001065913	0.001064049	0.000983828	0.001636476
3832003774605	383200	3774605	0.003461417	0.00320045	0.005323556	0.005323556	0.002560362	0.002560362	0.001213202	0.001213202	0.003291442	0.003291442	0.002140164	0.000434099	0.001469744	0.00157969	0.00106121	0.00106121	0.001080442	0.000998985	0.001661687
3832103774605	383210	3774605	0.003457017	0.00319638	0.005316789	0.005316789	0.002557107	0.002557107	0.00121166	0.00121166	0.003287258	0.003287258	0.002137444	0.000433547	0.001467875	0.001577682	0.001058409	0.001058409	0.001096834	0.001014141	0.001686898
3832203774605	383220	3774605	0.003455033	0.00319455	0.005313737	0.005313737	0.002555639	0.002555639	0.001210964	0.001210964	0.003285371	0.003285371	0.002136217	0.000433298	0.001467033	0.001576776	0.001058909	0.001058909	0.001113572	0.001029617	0.00171264
3832303774605	383230	3774605	0.003427165	0.00316878	0.005270878	0.005270878	0.002535026	0.002535026	0.001201197	0.001201197	0.003258873	0.003258873	0.00211987	0.000429803	0.0014552	0.001564059	0.001058709	0.001058709	0.001130396	0.001045173	0.001738515
3832403774605	383240	3774605	0.003372811	0.00311853	0.005187282	0.005187282	0.002494821	0.002494821	0.001182146	0.001182146	0.003207187	0.003207187	0.00208538	0.000422987	0.001432121	0.001539253	0.001050804	0.001050804	0.001146271	0.001059851	0.00176293
3832503774605	383250	3774605	0.003315868	0.00306588	0.005099706	0.005099706	0.002452702	0.002452702	0.001162188	0.001162188	0.003153041	0.003153041	0.002050173	0.000415846	0.001407943	0.001513266	0.001041399	0.001041399	0.001161973	0.001074369	0.00178708
3832603774605	383260	3774605	0.003259444	0.00301371	0.005012927	0.005012927	0.002410965	0.002410965	0.001142412	0.001142412	0.003099387	0.003099387	0.002015286	0.000408769	0.001383984	0.001487515	0.001032194	0.001032194	0.001177072	0.001088329	0.001810301
3832703774605	383270	3774605	0.003200517	0.00295922	0.004922299	0.004922299	0.002367377	0.002367377	0.001121758	0.001121758	0.003043354	0.003043354	0.001978852	0.000401379	0.001358963	0.001460623	0.001024289	0.001024289	0.001192515	0.001102608	0.001834053
3832803774605	383280	3774605	0.003143229	0.00290625	0.004834192	0.004834192	0.002325003	0.002325003	0.001101679	0.001101679	0.002988879	0.002988879	0.001943431	0.000394195	0.001334639	0.001434478	0.001015984	0.001015984	0.001207614	0.001116569	0.001857273
3832903774605	383290	3774605	0.003083008	0.00285057	0.004741574	0.004741574	0.002280458	0.002280458	0.001080572	0.001080572	0.002931615	0.002931615	0.001906197	0.000386642	0.001309068	0.001406995	0.00100788	0.00100788	0.001220728	0.001128694	0.001877442
3833003774605	383300	3774605	0.003023477	0.00279553	0.004650017	0.004650017	0.002236424	0.002236424	0.001059707	0.001059707	0.002875008	0.002875008	0.00186939	0.000379176	0.001283791	0.001379827	0.000999475	0.000999475	0.001231167	0.001138346	0.001893498
3833103774605	383310	3774605	0.002958252	0.00273522	0.004549703	0.004549703	0.002188178	0.002188178	0.001036846	0.001036846	0.002812986	0.002812986	0.001829062	0.000370997	0.001256096	0.00135006	0.000990169	0.000990169	0.001244022	0.001150232	0.001913269
3833203774605	383320	3774605	0.002884917	0.00266742	0.004436916	0.004436916	0.002133933	0.002133933	0.001011143	0.001011143	0.002743252	0.002743252	0.001783719	0.0003618	0.001224957	0.001316592	0.000976762	0.000976762	0.001254203	0.001159645	0.001928927
3833303774605	383330	3774605	0.002816327	0.002604	0.004331427	0.004331427	0.002083198	0.002083198	0.000987103	0.000987103	0.00267803	0.00267803	0.001741311	0.000353198	0.001195834	0.00128529	0.000963554	0.000963554	0.001263348	0.001168101	0.001942992
3833403774605	383340	3774605	0.002744717	0.00253779	0.004221293	0.004221293	0.002030229	0.002030229	0.000962004	0.000962004	0.002609937	0.002609937	0.001697035	0.000344217	0.001165428	0.001252609	0.000949246	0.000949246	0.001268697	0.001173047	0.001951219
3833503774605	383350	3774605	0.002672245	0.00247078	0.004109833	0.004109833	0.001976622	0.001976622	0.000936603	0.000936603	0.002541023	0.002541023	0.001652226	0.000335128	0.001134655	0.001219535	0.000934337	0.000934337	0.001270768	0.001174962	0.001954403
3833603774605	383360	3774605	0.002603483	0.0024072	0.004004078	0.004004078	0.00192576	0.00192576	0.000912502	0.000912502	0.002475637	0.002475637	0.001609711	0.000326505	0.001105458	0.001188154	0.000920129	0.000920129	0.001270337	0.001174563	0.00195374
3833703774605	383370	3774605	0.002533512	0.0023425	0.003896466	0.003896466	0.001874004	0.001874004	0.000887978	0.000887978	0.002409103	0.002409103	0.001566449	0.00031773	0.001075748	0.001156221	0.000905221	0.000905221	0.001265937	0.001170494	0.001946972
3833803774605	383380	3774605	0.002467856	0.0022818	0.003795488	0.003795488	0.001825438	0.001825438	0.000864966	0.000864966	0.00234667	0.00234667	0.001525854	0.000309496	0.00104787	0.001126258	0.000890912	0.000890912	0.001259293	0.001164352	0.001936755
3833903774605	383390	3774605	0.002405046	0.00222372	0.003698889	0.003698889	0.001778979	0.001778979	0.000842952	0.000842952	0.002286945	0.002286945	0.001487019	0.000301619	0.001021201	0.001097593	0.000876904	0.000876904	0.00124963	0.001155418	0.001921894
3834003774605	383400	3774605	0.002344739	0.00216796	0.003606139	0.003606139	0.001734371	0.001734371	0.000821814	0.000821814	0.002229599	0.002229599	0.001449732	0.000294055	0.000995594	0.001070071	0.000863296	0.000863296	0.001237897	0.001144569	0.001903848
3834103774605	383410	3774605	0.002288573	0.00211603	0.003519757	0.003519757	0.001692825	0.001692825	0.000802129	0.000802129	0.002176191	0.002176191	0.001415005	0.000287012	0.000971745	0.001044438	0.000850389	0.000850389	0.0012253	0.001132922	0.001884475
3834203774605	383420	3774605	0.002244486	0.00207527	0.003451952	0.003451952	0.001660215	0.001660215	0.000786676	0.000786676	0.002134269	0.002134269	0.001387746	0.000281483	0.000953026	0.001024318	0.000840784	0.000840784	0.001217363	0.001125583	0.001872268
3834303774605	383430	3774605	0.002203245	0.00203714	0.003388526	0.003388526	0.00162971	0.00162971	0.000772222	0.000772222	0.002095054	0.002095054	0.001362248	0.000276311	0.000935515	0.001005497	0.000831978	0.000831978	0.001209684	0.001118483	0.001860458
3834403774605	383440	3774605	0.002161056	0.00199813	0.00332364	0.00332364	0.001598503	0.001598503	0.000757435	0.000757435	0.002054936	0.002054936	0.001336162	0.00027102	0.000917601	0.000986243	0.000822973	0.000822973	0.00119959	0.00110915	0.001844933
3834503774605	383450	3774605	0.00211602	0.00195649	0.003254375	0.003254375	0.00156519	0.00156519	0.00074165	0.00074165	0.002012112	0.002012112	0.001308317	0.000265372	0.000898478	0.00096569	0.000812968	0.000812968	0.001185182	0.001095828	0.001822774
3834603774605	383460	3774605	0.002072709	0.00191644	0.003187764	0.003187764	0.001533154	0.001533154	0.00072647	0.00072647	0.001970928	0.001970928	0.001281538	0.00025994	0.000880088	0.000945924	0.000803462	0.000803462	0.001171895	0.001083543	0.001802339
3834703774605	383470	3774605	0.002056834	0.00190176	0.003163349	0.003163349	0.001521411	0.001521411	0.000720906	0.000720906	0.001955832	0.001955832	0.001271723	0.000257949	0.000873347	0.000938679	0.000802762	0.000802762	0.00117966	0.001090722	0.001814282
3834803774605	383480	3774605	0.002048206	0.00189379	0.00315008	0.00315008	0.00151503	0.00151503	0.000717882	0.000717882	0.001947628	0.001947628	0.001266388	0.000256867	0.000869684	0.000934742	0.000804663	0.000804663	0.001193896	0.001103885	0.001836176
3834903774605	383490	3774605	0.0020451	0.00189092	0.003145303	0.003145303	0.001512732	0.001512732	0.000716793	0.000716793	0.001944675	0.001944675	0.001264468	0.000256478	0.000868365	0.000933324	0.000809065	0.000809065	0.001214688	0.00112311	0.001868154
3835003774605	383500	3774605	0.00206667	0.00191086	0.003178476	0.003178476	0.001528687	0.001528687	0.000724353	0.000724353	0.001965185	0.001965185	0.001277804	0.000259183	0.000877523	0.000943168	0.000822973	0.000822973	0.001261795	0.001166665	0.001940603
3835103774605	383510	3774605	0.002088152	0.00193072	0.003211516	0.003211516	0.001544577	0.001544577	0.000731883	0.000731883	0.001985613	0.001985613	0.001291087	0.000261877	0.000886645	0.000952972	0.000838582	0.000838582	0.001310024	0.001211258	0.002014777
3835203774605	383520	3774605	0.002098247	0.00194005	0.003227041	0.003227041	0.001552044	0.001552044	0.000735421	0.000735421	0.001995211	0.001995211	0.001297328	0.000263143	0.000890931	0.000957579	0.000850889	0.000850889	0.00134626	0.001244762	0.002070508
3835303774605	383530	3774605	0.002101008	0.00194261	0.003231287	0.003231287	0.001554086	0.001554086	0.000736388	0.000736388	0.001997837	0.001997837	0.001299035	0.000263489	0.000892104	0.000958839	0.000861395	0.000861395	0.001373955	0.001270369	0.002113101
3835403774605	383540	3774605	0.002102561	0.00194404	0.003233675	0.003233675	0.001555235	0.001555235	0.000736933	0.000736933	0.001999313	0.001999313	0.001299995	0.000263684	0.000892763	0.000959548	0.000872502	0.000872502	0.001398544	0.001293104	0.002150918
3835503774605	383550	3774605	0.002099023	0.00194077	0.003228235	0.003228235	0.001552618	0.001552618	0.000735693	0.000735693	0.00199595	0.00199595	0.001297808	0.00026324	0.000891261	0.000957933	0.000882407	0.000882407	0.00141623	0.001309457	0.00217812
3835603774605	383560	3774605	0.002095141	0.00193718	0.003222264	0.003222264	0.001549746	0.001549746	0.000734332	0.000734332	0.001992258	0.001992258	0.001295407	0.000262753	0.000889613	0.000956161	0.000892713	0.000892713	0.001429603	0.001321822	0.002198687
3835703774605	383570	3774605	0.0020866	0.00192929	0.003209128	0.003209128	0.001543428	0.001543428	0.000731338	0.000731338	0.001984136	0.001984136	0.001290126	0.000261682	0.000885986	0.000952263	0.000901518	0.000901518	0.001436592	0.001328283	0.002209435
3835803774605	383580	3774605	0.002082286	0.0019253	0.003202493	0.003202493	0.001540238	0.001540238	0.000729826	0.000729826	0.001980034	0.001980034	0.001287459	0.000261141	0.000884154	0.000950295	0.000908823	0.000908823	0.001440819	0.001332192	0.002215937
3835903774605	383590	3774605	0.002075815	0.00191931	0.003192541	0.003192541	0.001535451	0.001535451	0.000727558	0.000727558	0.001973881	0.001973881	0.001283458	0.000260329	0.000881407	0.00094734	0.000916627	0.000916627	0.001448929	0.001339691	0.00222841
3836003774605	383600	3774605	0.002072968	0.00191668	0.003188162	0.003188162	0.001533345	0.001533345	0.00072656	0.00072656	0.001971174	0.001971174	0.001281698	0.000259972	0.000880198	0.000946042	0.000928834	0.000928834	0.001449447	0.001340169	0.002229206
3836103774605	383610	3774605	0.002064944	0.00190926	0.003175822	0.003175822	0.00152741	0.00152741	0.000723748	0.000723748	0.001963544	0.001963544	0.001276737	0.000258966	0.00087691	0.00094238	0.000941241	0.000941241	0.001448498	0.001339292	0.002227746
3836203774605	383620	3774605	0.002062011	0.00190655	0.003171311	0.003171311	0.00152524	0.00152524	0.00072272	0.00072272	0.001960755	0.001960755	0.001274923	0.000258598	0.000875545	0.000941042	0.00095615	0.00095615	0.001446168	0.001337138	0.002224164
3836303774605	383630	3774605	0.002042253	0.00188828	0.003140925	0.003140925	0.001510626	0.001510626	0.000715795	0.000715795	0.001941967	0.001941967	0.001262708	0.00025612	0.000867156	0.000932025	0.000974861	0.000974861	0.001441509	0.00133283	0.002216998
3836403774605	383640	3774605	0.002019045	0.00186682	0.003105231	0.003105231	0.001493459	0.001493459	0.000707661	0.000707661	0.001919899	0.001919899	0.001248358	0.00025321	0.000857302	0.00092143	0.000994472	0.000994472	0.001435125	0.001326927	0.002207179
3836503774605	383650	3774605	0.001990056	0.00184002	0.003060647	0.003060647	0.001472017	0.001472017	0.0006975	0.0006975	0.001892333	0.001892333	0.001230434	0.000249574	0.000844993	0.00090804	0.00102549	0.00102549	0.001427533	0.001319907	0.002195502
3836603774605	383660	3774605	0.001958824	0.00181114	0.003012612	0.003012612	0.001448915	0.001448915	0.000686554	0.000686554	0.001862635	0.001862635	0.001211124	0.000245658	0.000831731	0.00089395	0.001049504	0.001049504	0.001419336	0.001312329	0.002182897
3836703774605	383670	3774605	0.001927419	0.00178211	0.002964313	0.002964313	0.001425685	0.001425685	0.000675547	0.000675547	0.001832772	0.001832772	0.001191707	0.000241719	0.000818397	0.000879618	0.001050104	0.001050104	0.00141045	0.001304113	0.00216923
3836803774605	383680	3774605	0.001896187	0.00175323	0.002916279	0.002916279	0.001402583	0.001402583	0.0006646	0.0006646	0.001803074	0.001803074	0.001172396	0.000237802	0.000805135	0.000865365	0.001051605	0.001051605	0.001400959	0.001295338	0.002154634
3836903774605	383690	3774605	0.001865127	0.00172451	0.00286851	0.00286851	0.001379609	0.001379609	0.000653714	0.000653714	0.001773539	0.001773539	0.001153192	0.000233907	0.000791947	0.00085119	0.001048203	0.001048203	0.001391124	0.001286244	0.002139507
3837003774605	383700	3774605	0.001834499	0.00169619	0.002821405	0.002821405	0.001356953	0.001356953	0.00064279	0.00064279	0.001744415	0.001744415	0.001134255	0.000230066	0.000778942	0.000837212	0.001042299	0.001042299	0.00138241	0.001278187	0.002126105
3837103774605	383710	3774605	0.001804648	0.00166859	0.002775494	0.002775494	0.001334873	0.001334873	0.000632516	0.000632516	0.001716029	0.001716029	0.001115798	0.000226322	0.000766267	0.000823589	0.001036396	0.001036396	0.001374127	0.001270529	0.002113367
3837203774605	383720	3774605	0.001775486	0.00164163	0.002730644	0.002730644	0.001313302	0.001313302	0.000622295	0.000622295	0.0016883	0.0016883	0.001097768	0.000222665	0.000753885	0.00081028	0.001030493	0.001030493	0.001365672	0.001262711	0.002100363
3837303774605	383730	3774605	0.001746929	0.00161522	0.002686724	0.002686724	0.001292179	0.001292179	0.000612286	0.000612286	0.001661145	0.001661145	0.001080111	0.000219084	0.000741759	0.000797247	0.001024589	0.001024589	0.001356958	0.001254654	0.002086961
3837403774605	383740	3774605	0.001718975	0.00158938	0.002643732	0.002643732	0.001271502	0.001271502	0.000602488	0.000602488	0.001634564	0.001634564	0.001062827	0.000215578	0.00072989	0.00078449	0.001018586	0.001018586	0.001348244	0.001246597	0.00207356
3837503774605	383750	3774605	0.001691798	0.00156425	0.002601934	0.002601934	0.001251399	0.001251399	0.000592963	0.000592963	0.001608721	0.001608721	0.001046024	0.00021217	0.00071835	0.000772087	0.001012582	0.001012582	0.001340221	0.001239178	0.002061219
3837603774605	383760	3774605	0.001665397	0.00153984	0.002561331	0.002561331	0.001231871	0.001231871	0.00058371	0.00058371	0.001583617	0.001583617	0.001029701	0.000208859	0.00070714	0.000760039	0.001006679	0.001006679	0.001332801	0.001232318	0.002049808

			KMMass Grading / Excavation	KMDrainage / Utilities Trenching	KMFoundations / Concrete Pads	KMBuilding / Structure Construction	KMAsphalt Paving	KMArchitectural Coating	KMLandscaping or Other Finishing	KMWaterside Construction (Piles)	EWNDemolition	EWNSite Grubbing / Prep	EWNDrainage / Utilities Trenching	EWNDrainage / Utilities Trenching	EWNDrainage / Utilities Trenching	EWNFoundations / Concrete Pads	EWNBuilding / Structure Construction	EWNAsphalt Paving	EWNLandscaping or Other Finishing	EWNWaterside Construction (Piles)	ISDemolition
Unique Identifier	X (UTM)	Y (UTM)	2026	2026	2026	2026	2026	2026	2026	2026	2027	2027	2027	2028	2029	2029	2029	2029	2029	2029	2027
3829903774605	382990	3774605	0.001060996	0.000263454	0.000241794	0.000711151	0.000426539	8.65168E-05	0.000292923	0.000314836	0.000303694	0.000347213	0.000408916	0.000408916	0.000408916	0.000106442	0.000264443	0.000187771	0.000128951	0.000134827	0.001696802
3830003774605	383000	3774605	0.00110704	0.000274887	0.000252287	0.000742012	0.00044505	9.02714E-05	0.000305635	0.000328498	0.000312062	0.000356781	0.000420185	0.000420185	0.000420185	0.000109376	0.00027173	0.000192946	0.000132504	0.000138543	0.00180042
3830103774605	383010	3774605	0.00114207	0.000283586	0.00026027	0.000765492	0.000459132	9.31278E-05	0.000315306	0.000338893	0.000317929	0.000363489	0.000428084	0.000428084	0.000428084	0.000111432	0.000276839	0.000196573	0.000134995	0.000141147	0.001889975
3830203774605	383020	3774605	0.001175906	0.000291988	0.000267981	0.000788171	0.000472735	9.58869E-05	0.000324648	0.000348934	0.000323796	0.000370196	0.000435984	0.000435984	0.000435984	0.000113488	0.000281947	0.0002002	0.000137486	0.000143752	0.001983499
3830303774605	383030	3774605	0.001210273	0.000300521	0.000275813	0.000811206	0.000486551	9.86893E-05	0.000334136	0.000359131	0.000330094	0.000377397	0.000444464	0.000444464	0.000444464	0.000115696	0.000287431	0.000204094	0.000140161	0.000146548	0.002085047
3830403774605	383040	3774605	0.001244905	0.000309121	0.000283705	0.000834419	0.000500474	0.000101513	0.000343697	0.000369408	0.000337083	0.000385387	0.000453874	0.000453874	0.000453874	0.000118145	0.000293517	0.000208415	0.000143128	0.00014965	0.002195998
3830503774605	383050	3774605	0.001276884	0.000317061	0.000290993	0.000855853	0.00051333	0.000104121	0.000352526	0.000378897	0.000344502	0.00039387	0.000463865	0.000463865	0.000463865	0.000120746	0.000299977	0.000213003	0.000146278	0.000152945	0.00231204
3830603774605	383060	3774605	0.001303953	0.000323783	0.000297162	0.000873997	0.000524212	0.000106328	0.000359999	0.00038693	0.000351577	0.000401958	0.00047339	0.00047339	0.00047339	0.000123225	0.000306138	0.000217377	0.000149282	0.000156085	0.002413415
3830703774605	383070	3774605	0.001334737	0.000331427	0.000304177	0.00089463	0.000536588	0.000108838	0.000368498	0.000396064	0.000357185	0.00040837	0.000480941	0.000480941	0.000480941	0.000125191	0.000311021	0.000220844	0.000151663	0.000158575	0.002522555
3830803774605	383080	3774605	0.001359948	0.000337687	0.000309923	0.000911529	0.000546723	0.000110894	0.000375459	0.000403545	0.000363656	0.000415768	0.000489654	0.000489654	0.000489654	0.000127459	0.000316655	0.000224845	0.000154411	0.000161448	0.002635491
3830903774605	383090	3774605	0.00138569	0.000344079	0.000315789	0.000928783	0.000557072	0.000112993	0.000382566	0.000411184	0.000369005	0.000421884	0.000496857	0.000496857	0.000496857	0.000129334	0.000321313	0.000228153	0.000156682	0.000163823	0.002752569
3831003774605	383100	3774605	0.001411167	0.000350405	0.000321595	0.000945859	0.000567314	0.000115071	0.000389599	0.000418744	0.000373146	0.000426618	0.000502433	0.000502433	0.000502433	0.000130785	0.000324919	0.000230713	0.000158441	0.000165661	0.002879395
3831103774605	383110	3774605	0.001436113	0.000356599	0.00032728	0.000962579	0.000577343	0.000117105	0.000396486	0.000426146	0.000375735	0.000429578	0.000505918	0.000505918	0.000505918	0.000131692	0.000327173	0.000232313	0.00015954	0.00016681	0.002987068
3831203774605	383120	3774605	0.001460661	0.000362695	0.000332875	0.000979033	0.000587212	0.000119107	0.000403264	0.00043343	0.000377546	0.000431649	0.000508357	0.000508357	0.000508357	0.000132327	0.000328751	0.000233434	0.000160309	0.000167615	0.003089392
3831303774605	383130	3774605	0.001485474	0.000368856	0.000338529	0.000995664	0.000597187	0.00012113	0.000410114	0.000440793	0.000378495	0.000432734	0.000509635	0.000509635	0.000509635	0.00013266	0.000329577	0.00023402	0.000160712	0.000168036	0.003193269
3831403774605	383140	3774605	0.001510287	0.000375017	0.000344184	0.001012296	0.000607162	0.000123153	0.000416965	0.000448156	0.000379099	0.000433424	0.000510449	0.000510449	0.000510449	0.000132872	0.000330103	0.000234394	0.000160968	0.000168304	0.003296025
3831503774605	383150	3774605	0.001535233	0.000381212	0.000349869	0.001029016	0.000617191	0.000125188	0.000423852	0.000455559	0.00037979	0.000434214	0.000511378	0.000511378	0.000511378	0.000133114	0.000330704	0.000234821	0.000161262	0.00016861	0.003400247
3831603774605	383160	3774605	0.001560179	0.000387406	0.000355554	0.001045736	0.00062722	0.000127222	0.000430739	0.000462961	0.000380221	0.000434707	0.000511959	0.000511959	0.000511959	0.000133265	0.00033108	0.000235087	0.000161445	0.000168802	0.003504124
3831703774605	383170	3774605	0.001585523	0.000393699	0.00036133	0.001062724	0.000637408	0.000129288	0.000437736	0.000470482	0.000380652	0.0004352	0.00051254	0.00051254	0.00051254	0.000133416	0.000331455	0.000235354	0.000161628	0.000168994	0.003607225
3831903774605	383190	3774605	0.001636476	0.000406351	0.000372942	0.001096876	0.000657892	0.000133443	0.000451803	0.000485601	0.000380911	0.000435496	0.000512888	0.000512888	0.000512888	0.000133507	0.000331681	0.000235514	0.000161738	0.000169108	0.003799449
3832003774605	383200	3774605	0.001661687	0.000412611	0.000378687	0.001113774	0.000668028	0.000135499	0.000458764	0.000493082	0.000380652	0.0004352	0.00051254	0.00051254	0.00051254	0.000133416	0.000331455	0.000235354	0.000161628	0.000168994	0.003882274
3832103774605	383210	3774605	0.001686898	0.000418871	0.000384433	0.001130672	0.000678163	0.000137555	0.000465724	0.000500563	0.000380307	0.000434805	0.000512075	0.000512075	0.000512075	0.000133295	0.000331155	0.000235141	0.000161481	0.00016884	0.003964151
3832203774605	383220	3774605	0.00171264	0.000425263	0.000390299	0.001147926	0.000688512	0.000139654	0.000472831	0.000508202	0.000380307	0.000434805	0.000512075	0.000512075	0.000512075	0.000133295	0.000331155	0.000235141	0.000161481	0.00016884	0.004051549
3832303774605	383230	3774605	0.001738515	0.000431688	0.000396196	0.001165269	0.000698914	0.000141764	0.000479975	0.00051588	0.00037979	0.000434214	0.000511378	0.000511378	0.000511378	0.000133114	0.000330704	0.000234821	0.000161262	0.00016861	0.004133943
3832403774605	383240	3774605	0.00176293	0.000437751	0.00040176	0.001181634	0.000708729	0.000143755	0.000486715	0.000523125	0.000377546	0.000431649	0.000508357	0.000508357	0.000508357	0.000132327	0.000328751	0.000233434	0.000160309	0.000167615	0.004185364
3832503774605	383250	3774605	0.00178708	0.000443747	0.000407263	0.001197821	0.000718438	0.000145724	0.000493383	0.000530291	0.000374958	0.00042869	0.000504872	0.000504872	0.000504872	0.00013142	0.000326497	0.000231833	0.00015921	0.000166466	0.004211506
3832603774605	383260	3774605	0.001810301	0.000449513	0.000412555	0.001213385	0.000727773	0.000147617	0.000499793	0.000537181	0.00037168	0.000424941	0.000500458	0.000500458	0.000500458	0.000130271	0.000323642	0.000229806	0.000157818	0.00016501	0.004220565
3832703774605	383270	3774605	0.001834053	0.000455411	0.000417968	0.001229305	0.000737322	0.000149554	0.000506351	0.000544229	0.00036866	0.000421489	0.000496392	0.000496392	0.000496392	0.000129213	0.000321013	0.000227939	0.000156536	0.000163669	0.004233938
3832803774605	383280	3774605	0.001857273	0.000461177	0.00042326	0.001244869	0.000746657	0.000151448	0.000512762	0.00055112	0.00036426	0.000416458	0.000490467	0.000490467	0.000490467	0.00012767	0.000317181	0.000225219	0.000154667	0.000161716	0.004223153
3832903774605	383290	3774605	0.001877442	0.000466185	0.000427856	0.001258388	0.000754765	0.000153092	0.00051833	0.000557105	0.000361154	0.000412907	0.000486285	0.000486285	0.000486285	0.000126582	0.000314477	0.000223298	0.000153349	0.000160337	0.004209608
3833003774605	383300	3774605	0.001893498	0.000470172	0.000431515	0.001269149	0.00076122	0.000154402	0.000522763	0.000561869	0.000357616	0.000408863	0.000481522	0.000481522	0.000481522	0.000125342	0.000311397	0.000221111	0.000151847	0.000158767	0.004183035
3833103774605	383310	3774605	0.001913269	0.000475081	0.000436021	0.001282401	0.000769168	0.000156014	0.000528221	0.000567736	0.000353389	0.00040403	0.00047583	0.00047583	0.00047583	0.00012386	0.000307715	0.000218497	0.000150052	0.00015689	0.004158877
3833203774605	383320	3774605	0.001928927	0.000478969	0.000439589	0.001292896	0.000775463	0.000157291	0.000532544	0.000572382	0.000347781	0.000397618	0.000468279	0.000468279	0.000468279	0.000121895	0.000302832	0.00021503	0.00014767	0.0001544	0.004108578
3833303774605	383330	3774605	0.001942992	0.000482462	0.000442795	0.001302323	0.000781117	0.000158437	0.000536427	0.000576555	0.000343726	0.000392982	0.000462819	0.000462819	0.000462819	0.000120474	0.000299301	0.000212523	0.000145949	0.0001526	0.004051204
3833403774605	383340	3774605	0.001951219	0.000484504	0.000444669	0.001307838	0.000784425	0.000159108	0.000538698	0.000578997	0.000339153	0.000387754	0.000456662	0.000456662	0.000456662	0.00011887	0.00029532	0.000209696	0.000144007	0.00015057	0.003979853
3833503774605	383350	3774605	0.001954403	0.000485295	0.000445395	0.001309972	0.000785705	0.000159368	0.000539578	0.000579942	0.00033424	0.000382132	0.00045004	0.00045004	0.00045004	0.00011747	0.000291038	0.000206655	0.000141919	0.000148386	0.003897977
3833603774605	383360	3774605	0.00195374	0.00048513	0.000445244	0.001309527	0.000785438	0.000159314	0.000539394	0.000579745	0.000329404	0.000376608	0.000443535	0.000443535	0.000443535	0.000115454	0.00028683	0.000203668	0.000139867	0.000146241	0.003813943
3833703774605	383370	3774605	0.001946972	0.00048345	0.000443702	0.001304992	0.000782718	0.000158762	0.000537526	0.000577737	0.000324141	0.000370591	0.000436449	0.000436449	0.000436449	0.000113609	0.000282248	0.000200414	0.000137633	0.000143905	0.003721023
3833803774605	383380	3774605	0.001936755	0.000480913	0.000441373	0.001298143	0.00077861	0.000157929	0.000534705	0.000574705	0.000319051	0.000364771	0.000429595	0.000429595	0.000429595	0.000111825	0.000277815	0.000197266	0.000135471	0.000141645	0.003629225
3833903774605	383390	3774605	0.001921894	0.000477223	0.000437987	0.001288182	0.000772636	0.000156717	0.000530602	0.000570295	0.00031404	0.00035905	0.000422857	0.000422857	0.000422857	0.000110071	0.000273458	0.000194172	0.000133347	0.000139423	0.003537686
3834003774605	383400	3774605	0.001903848	0.000472742	0.000433874	0.001276087	0.000765381	0.000155246	0.00052562	0.00056494	0.000309129	0.000353427	0.000416235	0.000416235	0.000416235	0.000108348	0.000269176	0.000191132	0.000131259	0.00013724	0.003447613
3834103774605	383410	3774605	0.001884475	0.000467931	0.000429459	0.001263102	0.000757593	0.000153666	0.000520272	0.000559191	0.00030447	0.000348101	0.000409962	0.000409962	0.000409962	0.000106715	0.000265119	0.000188251	0.00012928	0.000135172	0.00336263
3834203774605	383420	3774605	0.001872268	0.0004649	0.000426677	0.001254919	0.000752685	0.0001526	0.000516901	0.000555569	0.000301278	0.000344451	0.000405664	0.000405664	0.000405664	0.000105596	0.000262339	0.000186278	0.000127925	0.000133755	0.003298354
3834303774605	383430	3774605	0.001860458	0.000461968	0.000423986	0.001247004	0.000747937	0.000151707	0.000513641	0.000552065	0.000298344	0.00034109	0.000401714	0.000401714	0.000401714	0.000104568	0.000259785	0.000184464	0.000126679	0.000132452	0.003238478
3834403774605	383440	3774605	0.001844933	0.000458113	0.000420448	0.001236598	0.000741696	0.000150441	0.000509355	0.000547458	0.00029532	0.000337645	0.000397648	0.000397648	0.000397648	0.000103509	0.000257156	0.000182597	0.000125397	0.000131112	0.003176963
3834503774605	383450	3774605	0.001822774	0.00045261	0.00041539	0.001221745	0.000732788	0.000148634	0.000503237	0.000540882	0.000291874	0.00033699	0.000393001	0.000393001	0.000393001	0.0001023	0.000254151	0.000180463	0.000123932	0.00012958	0.003110013
3834603774605	383460	3774605	0.001802339	0.000447536	0.000410741	0.001208049	0.000724573	0.000146968	0.000497595	0.000534819	0.000288681	0.00033005	0.000388703	0.000388703	0.000388703	0.000101181	0.000251371	0.000178489	0.000122576	0.000128162	0.00304634
3834703774605	383470	3774605	0.001814282	0.000450502	0.000413462	0.001216053	0.000729374	0.000147942	0.000500892	0.000538363	0.00028894	0.000330346	0.000389051	0.000389051	0.000389051	0.000101272	0.000251596	0.000178649	0.000122686	0.000128277	0.003032881
3834803774605	383480	3774605	0.001836176	0.000455938	0.000418452	0.001230728	0.000738175	0.000149727	0.000506937	0.000544859	0.000290321	0.00033192	0.00039091	0.00039091	0.00039091	0.000101755	0.000252798	0.000179503	0.000123272	0.00012889	0.00303383
3834903774605	383490	3774605	0.001868154	0.000463879	0.00042574	0.001252162	0.000751031	0.000152335	0.000515766	0.000554348	0.00029265	0.000334587	0.000394047	0.000394047	0.000394047	0.000102572	0.000254827	0.000180943	0.000124261	0.000129924	0.003046082
3835003774605	383500	3774605	0.001940603	0.000481869	0.00044225	0.001300722	0.000780157	0.000158243	0.000535768	0.000575847	0.000299207	0.00034208	0.000402876	0.000402876	0.000402876	0.00010487	0.000260536	0.000184997	0.000127046	0.000132835	0.003108114
3835103774605	383510	3774605	0.002014777	0.000500287	0.000459154	0.001350439	0.000809976	0.000164291	0.000556246	0.000597857	0.0003068	0.000350764	0.000413099	0.000413099	0.000413099	0.000107531	0.000267148	0.000189692	0.000130269	0.000136206	0.003174202
3835203774605	383520	3774605	0.002070508	0.000514125	0.000471855	0.001387793	0.000832381	0.000168835	0.000571632	0.000614394	0.00031327	0.000358162	0.000421811	0.000421811	0.000421811	0.000109799	0.000272782	0.000193692	0.000133017	0.000139079	0.003219239
3835303774605	383530	3774605	0.002113101	0.000524701	0.000481561	0.001416342	0.000849504	0.000172309	0.000583392	0.000627033	0.000318965	0.000364672	0.000429478	0.000429478	0.000429478	0.000111795	0.00027774	0.000197213	0.000135435	0.000141607	0.003250385
3835403774605	383540	3774605	0.002150918	0.000534092	0.00049018	0.00144169	0.000864707	0.000175392	0.000593832	0.000638255	0.000324831	0.00037138	0.000437378	0.000437378	0.000437378	0.000113851	0.000282849	0.00020084	0.000137926	0.000144211	0.003279546
3835503774605	383550	3774605	0.00217812	0.000540846	0.000496379	0.001459922	0.000875643	0.00017761	0.000601342	0.000646326	0.000329922	0.0003772	0.000444232	0.000444232	0.000444232	0.000115635	0.000287281	0.000203988	0.000140087	0.000146471	0.003296715
3835603774605	383560	3774605	0.002198687	0.000545953	0.000501066	0.001473707	0.000883911	0.000179288	0.0006070 2	0.000652429	0.00033501 2	0.000383019	0.000451086	0.000451086	0.000451086	0.000117419	0.000291714	0.000207135	0.000142249	0.000148731	0.003310778
3835703774605	383570	3774605	0.002209435	0.000548622	0.000503515	0.001480911	0.000888232	0.000180164	0.000609988	0.000655619	0.000339844	0.000388543	0.000457591	0.000457591	0.000457591	0.000119113	0.000295921	0.000210122	0.0001443	0.000150876	0.003314919
3835803774605	383580	3774605	0.002215937	0.000550236	0.000504997	0.001485269	0.000890846	0.000180694	0.000611783	0.000657548	0.000345969	0.000395547	0.000465839	0.000465839	0.000465839	0.00012126	0.000301255	0.00021391	0.000146901	0.000153596	0.003313366
3835903774605	383590	3774605	0.00222841	0.000553333	0.000507839	0.00149363	0.00089586	0.000181711	0.000615226	0.000661249	0.000351059	0.000401366	0.000472693	0.000472693	0.000472693	0.000123044	0.000305687	0.000217057	0.000149062	0.000155856	0.003326912
3836003774605	383600	3774605	0.002229206	0.000553531	0.000508021	0.001494163	0.00089618	0.000181776	0.000615446	0.000661485	0.000358566	0.000409948	0.0004828	0.0004828	0.0004828	0.000125675	0.000312223	0.000221698	0.00015225	0.00015918	0.00335823
3836103774605	383610	3774605	0.002227746	0.000553169	0.000507688	0.001493185	0.000895594	0.000181657	0.000615043	0.000661052	0.000363138	0.000415176	0.000488957	0.000488957	0.000488957	0.000127277	0.000316205	0.000224525	0.000154191	0.000161218	0.003370827
3836203774605	383620	3774605	0.002224164	0.000552279	0.000506872	0.001490784	0.000894153	0.000181365	0.000614054	0.000659989	0.00036564	0.000418037	0.000492326	0.000492326	0.000492326	0.000128154	0.000318383	0.000226072	0.000155254	0.000162329	0.003351587
3836303774605	383630	3774605	0.002216998	0.0005505	0.000505239	0.001485981	0.000891273	0.000180781	0.000612076	0.000657863	0.000365985	0.000418431	0.000492791	0.000492791	0.000492791	0.000128275	0.000318684	0.000226286	0.0001554	0.000162482	0.003319751
3836403774605	383640	3774605	0.002207179	0.000548062	0.000503001	0.0014794	0.000887325	0.00017998	0.000609365	0.000654949	0.000365813	0.000418234	0.000492558	0.000492558	0.000492558	0.000128215	0.000318534	0.000226179	0.000155327	0.000162405	0.003271781
3836503774605	383650	3774605	0.002195502	0.000545162	0.00050034	0.001471573	0.000882631	0.000179028	0.000606141	0.000651484	0.000365209	0.000417543	0.000491745	0.000491745	0.000491745	0.000128003	0.000318008	0.000225805	0.00015507	0.000162137	0.00322036
3836603774605	383660	3774605	0.002182897	0.000542032	0.000497467	0.001463124	0.000877563	0.000178	0.000602661	0.000647744	0.000364864	0.000417149	0.000491281	0.000491281	0.000491281	0.00012782	0.000317707	0.000225592	0.000154924	0.000161984	0.003168508
3836703774605	383670	3774605	0.00216923	0.000538638	0.000494353	0.001453963	0.000872069	0.000176886	0.000598888	0.000643688	0.000363915	0.000416064	0.000490003	0.000490003	0.000490003	0.00012755	0.000316881	0.000225005	0.000154521	0.000161563	0.00311657
3836803774605	383680	3774605	0.002154634	0.000535014	0.000491026	0.00144418	0.000866201	0.000175695	0.000594858	0.000639357	0.000362793	0.000414782	0.000488492	0.000488492	0.000488492	0.000127156	0.000315904	0.000224312	0.000154045	0.000161065	0.003064631
3836903774605	383690	3774605	0.002139507	0.000531258	0.000487579	0.001434041	0.00086012	0.000174462	0.000590682	0.000634869	0.000361758	0.000413598	0.000487098	0.000487098	0.000487098	0.000126794	0.000315003	0.000223672	0.000153605	0.000160605	0.003012779
3837003774605	383700	3774605	0.002126105	0.00052793	0.000484525	0.001425058	0.000854732	0.000173369	0.000586982	0.000630892	0.000360722	0.000412414	0.000485704	0.000485704	0.000485704	0.000126431	0.000314101	0.000223032	0.000153165	0.000160145	0.002962393
3837103774605	383710	3774605	0.002113367	0.000524767	0.000481622	0.00141652	0.000849611	0.00017233	0.000583465	0.000627112	0.000359773	0.000411329	0.000484427	0.000484427	0.000484427	0.000126098	0.000313275	0.000222445	0.000152762	0.000159724	0.002913216
3837203774605	383720	3774605	0.002100363	0.000521538	0.000478658	0.001407804	0.000844383	0.00017127	0.000579875	0.000623253	0.000358738	0.000410145	0.000483033	0.000483033	0.000483033	0.000125735	0.000312373	0.000221805	0.000152323	0.000159265	0.002864814
3837303774605	383730	3774605	0.002086961	0.00051821	0.000475604	0.001398821	0.000838996	0.000170177	0.000576175	0.000619276	0.000357789	0.00040906	0.000481755	0.000481755	0.000481755	0.000125403	0.000311547	0.000221218	0.00015192	0.000158843	0.002817103
3837403774605	383740	3774605	0.00207356	0.000514883	0.00047255	0.001389839	0.000833608	0.000169084	0.000572475	0.0006153	0.000356754	0.000407877	0.000480361	0.000480361	0.000480361	0.00012504	0.000310645	0.000220578	0.00015148	0.000158384	0.002770255
3837503774605	383750	3774605	0.002061219	0.000511818	0.000469738	0.001381567	0.000828647	0.000168078	0.000569068	0.000611638	0.000355891	0.00040689	0.000479199	0.000479199	0.000479199	0.000124737	0.000309894	0.000220044	0.000151114	0.000158001	0.002724788
3837603774605	383760	3774605	0.002049808	0.000508985	0.000467137	0.001373919	0.000824059	0.000167148	0.000565917	0.000608252	0.000355028	0.000405904	0.000478037	0.000478037	0.000478037	0.000124435	0.000309143	0.000219511	0.000150748	0.000157617	0.002680614

			ISDrainage / Utilities Trenching	ISDrainage / Utilities Trenching	ISAsphalt Paving	ISAsphalt Paving	SVDemolition	SVSite Grubbing / Prep	SVMass Grading / Excavation	SVMass Grading / Excavation	SVDrainage / Utilities Trenching	SVFoundations / Concrete Pads	SVBuilding / Structure Construction	SVBuilding / Structure Construction	SVAsphalt Paving	SVAsphalt Paving	SVArchitectural Coating	SVArchitectural Coating	SVLandscaping or Other Finishing	SVLandscaping or Other Finishing	MDemolition
Unique Identifier	X (UTM)	Y (UTM)	2027	2028	2027	2028	2027	2027	2027	2028	2028	2028	2028	2029	2028	2029	2028	2029	2028	2029	2027
3829903774605	382990	3774605	0.000910351	0.000910351	0.001049118	0.001049118	0.000178685	7.12055E-05	0.000231591	0.000231591	0.000119516	4.63588E-05	0.000220567	0.000220567	0.00012403	0.00012403	2.79373E-05	2.79373E-05	9.45882E-05	9.45882E-05	0.000430089
3830003774605	383000	3774605	0.000965943	0.000965943	0.001113184	0.001113184	0.000182214	7.26119E-05	0.000236165	0.000236165	0.000121877	4.72745E-05	0.000224036	0.000224036	0.00012648	0.00012648	2.84891E-05	2.84891E-05	9.64565E-05	9.64565E-05	0.000446568
3830103774605	383010	3774605	0.00101399	0.00101399	0.001168555	0.001168555	0.000184705	7.36047E-05	0.000239394	0.000239394	0.000123543	4.79208E-05	0.000226348	0.000226348	0.000128209	0.000128209	2.88786E-05	2.88786E-05	9.77753E-05	9.77753E-05	0.000459595
3830203774605	383020	3774605	0.001064166	0.001064166	0.00122638	0.00122638	0.000187128	7.45699E-05	0.000242533	0.000242533	0.000125163	4.85492E-05	0.000228571	0.000228571	0.00012989	0.00012989	2.92573E-05	2.92573E-05	9.90575E-05	9.90575E-05	0.000472451
3830303774605	383030	3774605	0.001118648	0.001118648	0.001289166	0.001289166	0.000189827	7.56455E-05	0.000246031	0.000246031	0.000126969	4.92495E-05	0.000231151	0.000231151	0.000131764	0.000131764	2.96793E-05	2.96793E-05	0.000100486	0.000100486	0.000485824
3830403774605	383040	3774605	0.001178174	0.001178174	0.001357767	0.001357767	0.000192941	7.68865E-05	0.000250068	0.000250068	0.000129052	5.00574E-05	0.000234175	0.000234175	0.000133926	0.000133926	3.01662E-05	3.01662E-05	0.000102135	0.000102135	0.000500232
3830503774605	383050	3774605	0.001240432	0.001240432	0.001429514	0.001429514	0.000196332	7.82378E-05	0.000254463	0.000254463	0.00013132	5.09372E-05	0.000237554	0.000237554	0.000136279	0.000136279	3.06964E-05	3.06964E-05	0.00010393	0.00010393	0.000514467
3830603774605	383060	3774605	0.001294821	0.001294821	0.001492194	0.001492194	0.000198615	7.91478E-05	0.000257423	0.000257423	0.000132847	5.15297E-05	0.000239689	0.000239689	0.000137865	0.000137865	3.10534E-05	3.10534E-05	0.000105139	0.000105139	0.000528013
3830703774605	383070	3774605	0.001353375	0.001353375	0.001559674	0.001559674	0.000201314	8.02234E-05	0.000260921	0.000260921	0.000134652	5.22299E-05	0.000241645	0.000241645	0.000139738	0.000139738	3.14754E-05	3.14754E-05	0.000106567	0.000106567	0.000548978
3830803774605	383080	3774605	0.001413967	0.001413967	0.001629501	0.001629501	0.00020346	8.10783E-05	0.000263701	0.000263701	0.000136087	5.27865E-05	0.000243602	0.000243602	0.000141227	0.000141227	3.18108E-05	3.18108E-05	0.000107703	0.000107703	0.000556829
3830903774605	383090	3774605	0.00147678	0.00147678	0.001701889	0.001701889	0.000205882	8.20435E-05	0.00026684	0.00026684	0.000137707	5.34149E-05	0.000245914	0.000245914	0.000142908	0.000142908	3.21895E-05	3.21895E-05	0.000108985	0.000108985	0.000564163
3831003774605	383100	3774605	0.001544823	0.001544823	0.001780305	0.001780305	0.000207958	8.28708E-05	0.000269531	0.000269531	0.000139096	5.39536E-05	0.000248227	0.000248227	0.00014435	0.00014435	3.25141E-05	3.25141E-05	0.000110084	0.000110084	0.000571669
3831103774605	383110	3774605	0.001602591	0.001602591	0.001846879	0.001846879	0.00020948	8.34775E-05	0.000271505	0.000271505	0.000140114	5.43486E-05	0.000249739	0.000249739	0.000145406	0.000145406	3.27522E-05	3.27522E-05	0.00011089	0.00011089	0.000578743
3831203774605	383120	3774605	0.001657489	0.001657489	0.001910145	0.001910145	0.000210449	8.38636E-05	0.00027276	0.00027276	0.000140763	5.46E-05	0.000250806	0.000250806	0.000146079	0.000146079	3.29037E-05	3.29037E-05	0.000111403	0.000111403	0.000585214
3831303774605	383130	3774605	0.00171322	0.00171322	0.001974371	0.001974371	0.00021128	8.41945E-05	0.000273837	0.000273837	0.000141318	5.48154E-05	0.000251784	0.000251784	0.000146655	0.000146655	3.30335E-05	3.30335E-05	0.000111843	0.000111843	0.000591167
3831403774605	383140	3774605	0.001768349	0.001768349	0.002037904	0.002037904	0.000211833	8.44152E-05	0.000274554	0.000274554	0.000141688	5.4959E-05	0.000252496	0.000252496	0.00014704	0.00014704	3.31201E-05	3.31201E-05	0.000112136	0.000112136	0.000596948
3831503774605	383150	3774605	0.001824265	0.001824265	0.002102343	0.002102343	0.000212387	8.46358E-05	0.000275272	0.000275272	0.000142059	5.51027E-05	0.000253118	0.000253118	0.000147424	0.000147424	3.32066E-05	3.32066E-05	0.000112429	0.000112429	0.000602728
3831603774605	383160	3774605	0.001879996	0.001879996	0.00216657	0.00216657	0.000212733	8.47737E-05	0.00027572	0.00027572	0.00014229	5.51925E-05	0.000253652	0.000253652	0.000147664	0.000147664	3.32607E-05	3.32607E-05	0.000112612	0.000112612	0.000608423
3831703774605	383170	3774605	0.001935311	0.001935311	0.002230316	0.002230316	0.00021301	8.4884E-05	0.000276079	0.000276079	0.000142475	5.52643E-05	0.000253919	0.000253919	0.000147856	0.000147856	3.3304E-05	3.3304E-05	0.000112759	0.000112759	0.000614203
3831903774605	383190	3774605	0.002038441	0.002038441	0.002349166	0.002349166	0.000212179	8.45531E-05	0.000275003	0.000275003	0.00014192	5.50488E-05	0.000252496	0.000252496	0.00014728	0.00014728	3.31742E-05	3.31742E-05	0.000112319	0.000112319	0.000625678
3832003774605	383200	3774605	0.002082878	0.002082878	0.002400377	0.002400377	0.000210934	8.40567E-05	0.000273388	0.000273388	0.000141087	5.47256E-05	0.000250717	0.000250717	0.000146415	0.000146415	3.29794E-05	3.29794E-05	0.000111659	0.000111659	0.000631372
3832103774605	383210	3774605	0.002126805	0.002126805	0.002451	0.002451	0.000210034	8.36981E-05	0.000272222	0.000272222	0.000140485	5.44922E-05	0.000249472	0.000249472	0.00014579	0.00014579	3.28387E-05	3.28387E-05	0.000111183	0.000111183	0.000636635
3832203774605	383220	3774605	0.002173695	0.002173695	0.002505038	0.002505038	0.000209619	8.35327E-05	0.000271684	0.000271684	0.000140207	5.43845E-05	0.000248938	0.000248938	0.00014552	0.00014552	3.27738E-05	3.27738E-05	0.000110963	0.000110963	0.0006427
3832303774605	383230	3774605	0.002217901	0.002217901	0.002555981	0.002555981	0.000209273	8.33948E-05	0.000271235	0.000271235	0.000139976	5.42947E-05	0.000248405	0.000248405	0.00014526	0.00014526	3.27197E-05	3.27197E-05	0.00011078	0.00011078	0.000647333
3832403774605	383240	3774605	0.002245488	0.002245488	0.002587774	0.002587774	0.000207681	8.27605E-05	0.000269173	0.000269173	0.000138911	5.38818E-05	0.000246448	0.000246448	0.00014157	0.00014157	3.24709E-05	3.24709E-05	0.000109938	0.000109938	0.000651216
3832503774605	383250	3774605	0.002259514	0.002259514	0.002603938	0.002603938	0.000205882	8.20435E-05	0.00026684	0.00026684	0.000137707	5.34149E-05	0.000244225	0.000244225	0.000142908	0.000142908	3.21895E-05	3.21895E-05	0.000108985	0.000108985	0.000654839
3832603774605	383260	3774605	0.002264374	0.002264374	0.002609539	0.002609539	0.000204013	8.12989E-05	0.000264419	0.000264419	0.000136458	5.29302E-05	0.00024209	0.00024209	0.00014161	0.00014161	3.18974E-05	3.18974E-05	0.000107996	0.000107996	0.000658636
3832703774605	383270	3774605	0.002271549	0.002271549	0.002617807	0.002617807	0.000202491	8.06922E-05	0.000262445	0.000262445	0.000135439	5.25352E-05	0.0002404	0.0002404	0.00014055	0.00014055	3.16594E-05	3.16594E-05	0.00010719	0.00010719	0.000662604
3832803774605	383280	3774605	0.002265763	0.002265763	0.002611139	0.002611139	0.000201038	8.01131E-05	0.000260562	0.000260562	0.000134467	5.21581E-05	0.000238621	0.000238621	0.00013954	0.00013954	3.14321E-05	3.14321E-05	0.000106421	0.000106421	0.000666573
3832903774605	383290	3774605	0.002258495	0.002258495	0.002602764	0.002602764	0.0001991	7.93409E-05	0.00025805	0.00025805	0.000133171	5.16554E-05	0.000237021	0.000237021	0.00013821	0.00013821	3.11292E-05	3.11292E-05	0.000105395	0.000105395	0.000666832
3833003774605	383300	3774605	0.002244239	0.002244239	0.002586334	0.002586334	0.00019737	7.86514E-05	0.000255808	0.000255808	0.000132014	5.12065E-05	0.00023542	0.00023542	0.000137	0.000137	3.08587E-05	3.08587E-05	0.000104479	0.000104479	0.0006532
3833103774605	383310	3774605	0.002231278	0.002231278	0.002571398	0.002571398	0.00019557	7.79344E-05	0.000253476	0.000253476	0.000130811	5.07397E-05	0.00023373	0.00023373	0.00013575	0.00013575	3.05774E-05	3.05774E-05	0.000103527	0.000103527	0.000648024
3833203774605	383320	3774605	0.002204292	0.002204292	0.002540298	0.002540298	0.000193356	7.70519E-05	0.000250606	0.000250606	0.000129329	5.01652E-05	0.000231328	0.000231328	0.00013421	0.00013421	3.02311E-05	3.02311E-05	0.000102355	0.000102355	0.00064578
3833303774605	383330	3774605	0.00217351	0.00217351	0.00250824	0.00250824	0.000191211	7.6197E-05	0.000247825	0.000247825	0.000127894	4.96086E-05	0.000229016	0.000229016	0.00013225	0.00013225	2.98957E-05	2.98957E-05	0.000101219	0.000101219	0.000643537
3833403774605	383340	3774605	0.00213523	0.00213523	0.00246709	0.00246709	0.000188927	7.5287E-05	0.000244865	0.000244865	0.000126367	4.90161E-05	0.000226615	0.000226615	0.00013139	0.00013139	2.95386E-05	2.95386E-05	0.00010001	0.00010001	0.00064
3833503774605	383350	3774605	0.002091302	0.002091302	0.002410085	0.002410085	0.000186574	7.43493E-05	0.000241816	0.000241816	0.000124793	4.84056E-05	0.000224036	0.000224036	0.00012950	0.00012950	2.91708E-05	2.91708E-05	9.87644E-05	9.87644E-05	0.000635686
3833603774605	383360	3774605	0.002046217	0.002046217	0.002358128	0.002358128	0.00018429	7.34393E-05	0.000238856	0.000238856	0.000123266	4.78131E-05	0.000221723	0.000221723	0.00012792	0.00012792	2.88137E-05	2.88137E-05	9.75555E-05	9.75555E-05	0.000631027
3833703774605	383370	3774605	0.001996365	0.001996365	0.002300677	0.002300677	0.000181868	7.2474E-05	0.000235717	0.000235717	0.000121645	4.71847E-05	0.000219233	0.000219233	0.00012624	0.00012624	2.8435E-05	2.8435E-05	9.62733E-05	9.62733E-05	0.000625074
3833803774605	383380	3774605	0.001947114	0.001947114	0.002243918	0.002243918	0.000179515	7.15364E-05	0.000232667	0.000232667	0.000120072	4.65742E-05	0.000216832	0.000216832	0.00012460	0.00012460	2.80671E-05	2.80671E-05	9.50278E-05	9.50278E-05	0.000619035
3833903774605	383390	3774605	0.001898003	0.001898003	0.00218732	0.00218732	0.000177231	7.06263E-05	0.000229707	0.000229707	0.000118544	4.59817E-05	0.000214608	0.000214608	0.00012302	0.00012302	2.771E-05	2.771E-05	9.38189E-05	9.38189E-05	0.000612736
3834003774605	383400	3774605	0.001849678	0.001849678	0.002131629	0.002131629	0.000175017	6.97439E-05	0.000226837	0.000226837	0.000117063	4.54072E-05	0.000212296	0.000212296	0.00012148	0.00012148	2.73638E-05	2.73638E-05	9.26466E-05	9.26466E-05	0.000606524
3834103774605	383410	3774605	0.001804084	0.001804084	0.002079085	0.002079085	0.000172941	6.89165E-05	0.000224146	0.000224146	0.000115674	4.48686E-05	0.000210161	0.000210161	0.00012004	0.00012004	2.70392E-05	2.70392E-05	9.15476E-05	9.15476E-05	0.000600571
3834203774605	383420	3774605	0.001769599	0.001769599	0.002039344	0.002039344	0.000171487	6.83374E-05	0.000222262	0.000222262	0.000114702	4.44915E-05	0.000208649	0.000208649	0.00011903	0.00011903	2.6812E-05	2.6812E-05	9.07783E-05	9.07783E-05	0.00059712
3834303774605	383430	3774605	0.001737475	0.001737475	0.002002323	0.002002323	0.000170173	6.78134E-05	0.000220558	0.000220558	0.000113823	4.41504E-05	0.000207315	0.000207315	0.00011812	0.00011812	2.66064E-05	2.66064E-05	9.00822E-05	9.00822E-05	0.000594101
3834403774605	383440	3774605	0.001704471	0.001704471	0.001964289	0.001964289	0.000168788	6.72619E-05	0.000218764	0.000218764	0.000112897	4.37913E-05	0.000205892	0.000205892	0.00011761	0.00011761	2.639E-05	2.639E-05	8.93496E-05	8.93496E-05	0.000590477
3834503774605	383450	3774605	0.001668552	0.001668552	0.001922894	0.001922894	0.000167197	6.66276E-05	0.000216701	0.000216701	0.000111832	4.33783E-05	0.000204202	0.000204202	0.00011656	0.00011656	2.61411E-05	2.61411E-05	8.8507E-05	8.8507E-05	0.000585646
3834603774605	383460	3774605	0.001634391	0.001634391	0.001883526	0.001883526	0.000165674	6.60209E-05	0.000214728	0.000214728	0.000110814	4.29833E-05	0.00020269	0.00020269	0.00011499	0.00011499	2.59031E-05	2.59031E-05	8.77011E-05	8.77011E-05	0.000580987
3834703774605	383470	3774605	0.00162717	0.00162717	0.001875204	0.001875204	0.000165813	6.6076E-05	0.000214907	0.000214907	0.000110907	4.30192E-05	0.000202779	0.000202779	0.00011509	0.00011509	2.59247E-05	2.59247E-05	8.77743E-05	8.77743E-05	0.000584265
3834803774605	383480	3774605	0.001627679	0.001627679	0.001875791	0.001875791	0.000166436	6.63242E-05	0.000215715	0.000215715	0.000111323	4.31808E-05	0.000203491	0.000203491	0.00011552	0.00011552	2.60221E-05	2.60221E-05	8.8104E-05	8.8104E-05	0.000589959
3834903774605	383490	3774605	0.001634252	0.001634252	0.001883366	0.001883366	0.000167543	6.67655E-05	0.00021715	0.00021715	0.000112064	4.34681E-05	0.000204558	0.000204558	0.00011629	0.00011629	2.61952E-05	2.61952E-05	8.86902E-05	8.86902E-05	0.000597811
3835003774605	383500	3774605	0.001667533	0.001667533	0.00192172	0.00192172	0.000170519	6.79513E-05	0.000221007	0.000221007	0.000114054	4.42401E-05	0.000207493	0.000207493	0.00011836	0.00011836	2.66605E-05	2.66605E-05	9.02654E-05	9.02654E-05	0.000615238
3835103774605	383510	3774605	0.00170299	0.00170299	0.001962582	0.001962582	0.00017391	6.93026E-05	0.000225402	0.000225402	0.000116322	4.51199E-05	0.000210784	0.000210784	0.00012071	0.00012071	2.71907E-05	2.71907E-05	9.20605E-05	9.20605E-05	0.000634823
3835203774605	383520	3774605	0.001727153	0.001727153	0.001990427	0.001990427	0.000176747	7.04333E-05	0.000229079	0.000229079	0.00011822	4.58561E-05	0.000213452	0.000213452	0.00012268	0.00012268	2.76343E-05	2.76343E-05	9.35625E-05	9.35625E-05	0.000651302
3835303774605	383530	3774605	0.001743863	0.001743863	0.002009685	0.002009685	0.000179238	7.14261E-05	0.000232308	0.000232308	0.000119887	4.65024E-05	0.000215764	0.000215764	0.00012441	0.00012441	2.80238E-05	2.80238E-05	9.48813E-05	9.48813E-05	0.00066571
3835403774605	383540	3774605	0.001759508	0.001759508	0.002027715	0.002027715	0.000181937	7.25016E-05	0.000235806	0.000235806	0.000121692	4.72027E-05	0.000218255	0.000218255	0.00012628	0.00012628	2.84458E-05	2.84458E-05	9.631E-05	9.631E-05	0.000680636
3835503774605	383550	3774605	0.00176872	0.00176872	0.00203833	0.00203833	0.000184359	7.34668E-05	0.000238946	0.000238946	0.000123312	4.78311E-05	0.000220567	0.000220567	0.00012796	0.00012796	2.88245E-05	2.88245E-05	9.75922E-05	9.75922E-05	0.000693578
3835603774605	383560	3774605	0.001776265	0.001776265	0.002047025	0.002047025	0.000186851	7.44596E-05	0.000242175	0.000242175	0.000124978	4.84774E-05	0.000223057	0.000223057	0.00012968	0.00012968	2.9214E-05	2.9214E-05	9.8911E-05	9.8911E-05	0.00070695
3835703774605	383570	3774605	0.001778486	0.001778486	0.002049586	0.002049586	0.000189065	7.53421E-05	0.000245045	0.000245045	0.000126459	4.9052E-05	0.000225192	0.000225192	0.00013123	0.00013123	2.95603E-05	2.95603E-05	0.000100083	0.000100083	0.000718512
3835803774605	383580	3774605	0.001777653	0.001777653	0.002048626	0.002048626	0.000191349	7.62522E-05	0.000248005	0.000248005	0.000127987	4.96445E-05	0.000227148	0.000227148	0.00013282	0.00013282	2.99173E-05	2.99173E-05	0.000101292	0.000101292	0.000734732
3835903774605	383590	3774605	0.00178492	0.00178492	0.002057001	0.002057001	0.000194117	7.73553E-05	0.000251592	0.000251592	0.000129838	5.03627E-05	0.000229283	0.000229283	0.00013474	0.00013474	3.03501E-05	3.03501E-05	0.000102758	0.000102758	0.000767344
3836003774605	383600	3774605	0.001801723	0.001801723	0.002076365	0.002076365	0.000197093	7.85411E-05	0.000255449	0.000255449	0.000131829	5.11347E-05	0.000232396	0.000232396	0.00013680	0.00013680	3.08154E-05	3.08154E-05	0.000104333	0.000104333	0.000772348
3836103774605	383610	3774605	0.001808481	0.001808481	0.002084153	0.002084153	0.00019993	7.96718E-05	0.000259127	0.000259127	0.000133727	5.18709E-05	0.000235775	0.000235775	0.00013877	0.00013877	3.1259E-05	3.1259E-05	0.000105835	0.000105835	0.000777611
3836203774605	383620	3774605	0.001798159	0.001798159	0.002072257	0.002072257	0.000202975	8.08852E-05	0.000263073	0.000263073	0.000135763	5.26609E-05	0.000239956	0.000239956	0.00014089	0.00014089	3.17351E-05	3.17351E-05	0.000107447	0.000107447	0.000781752
3836303774605	383630	3774605	0.001781078	0.001781078	0.002052573	0.002052573	0.000206089	8.21262E-05	0.00026711	0.00026711	0.000137846	5.34688E-05	0.000245025	0.000245025	0.00014305	0.00014305	3.2222E-05	3.2222E-05	0.000109095	0.000109095	0.000781752
3836403774605	383640	3774605	0.001755342	0.001755342	0.002022914	0.002022914	0.00020865	8.31466E-05	0.000270428	0.000270428	0.000139559	5.41331E-05	0.000250183	0.000250183	0.00014483	0.00014483	3.26223E-05	3.26223E-05	0.000110451	0.000110451	0.000781321
3836503774605	383650	3774605	0.001727754	0.001727754	0.001991121	0.001991121	0.00021038	8.3836E-05	0.000272671	0.000272671	0.000140716	5.4582E-05	0.000254897	0.000254897	0.00014631	0.00014631	3.28928E-05	3.28928E-05	0.000111366	0.000111366	0.000780544
3836603774605	383660	3774605	0.001699935	0.001699935	0.001959061	0.001959061	0.000211833	8.44152E-05	0.000274554	0.000274554	0.000141688	5.4959E-05	0.000260589	0.000260589	0.00014704	0.00014704	3.31201E-05	3.31201E-05	0.000112136	0.000112136	0.000779682
3836703774605	383670	3774605	0.00167207	0.00167207	0.001926948	0.001926948	0.000213494	8.5077E-05	0.000276707	0.000276707	0.000142799	5.539E-05	0.000267171	0.000267171	0.00014819	0.00014819	3.33797E-05	3.33797E-05	0.000113015	0.000113015	0.000778387
3836803774605	383680	3774605	0.001644204	0.001644204	0.001894835	0.001894835	0.000214048	8.52976E-05	0.000277424	0.000277424	0.000143169	5.55336E-05	0.000269661	0.000269661	0.00014857	0.00014857	3.34663E-05	3.34663E-05	0.000113308	0.000113308	0.000776921
3836903774605	383690	3774605	0.001616385	0.001616385	0.001862775	0.001862775	0.000213702	8.51598E-05	0.000276976	0.000276976	0.000142938	5.54438E-05	0.000269661	0.000269661	0.00014833	0.00014833	3.34122E-05	3.34122E-05	0.000113125	0.000113125	0.000775109
3837003774605	383700	3774605	0.001589353	0.001589353	0.001831622	0.001831622	0.000213287	8.49943E-05	0.000276438	0.000276438	0.00014266	5.53361E-05	0.000269305	0.000269305	0.00014808	0.00014808	3.33473E-05	3.33473E-05	0.000112905	0.000112905	0.000773556
3837103774605	383710	3774605	0.001562968	0.001562968	0.001801216	0.001801216	0.000212802	8.48012E-05	0.00027581	0.00027581	0.000142336	5.52104E-05	0.000268772	0.000268772	0.00014771	0.00014771	3.32715E-05	3.32715E-05	0.000112649	0.000112649	0.000772089
3837203774605	383720	3774605	0.001537001	0.001537001	0.00177129	0.00177129	0.000212387	8.46358E-05	0.000275272	0.000275272	0.000142059	5.51027E-05	0.000268238	0.000268238	0.00014724	0.00014724	3.32066E-05	3.32066E-05	0.000112429	0.000112429	0.00077045
3837303774605	383730	3774605	0.001511403	0.001511403	0.001741791	0.001741791	0.000211903	8.44427E-05	0.000274644	0.000274644	0.000141735	5.4977E-05	0.000267704	0.000267704	0.00014708	0.00014708	3.31309E-05	3.31309E-05	0.000112172	0.000112172	0.000768638
3837403774605	383740	3774605	0.001486269	0.001486269	0.001712825	0.001712825	0.000211418	8.42497E-05	0.000274016	0.000274016	0.000141411	5.48513E-05	0.000267082	0.000267082	0.00014675	0.00014675	3.30551E-05	3.30551E-05	0.000111916	0.000111916	0.00076674
3837503774605	383750	3774605	0.001461875	0.001461875	0.001684713	0.001684713	0.000211003	8.40842E-05	0.000273478	0.000273478	0.000141133	5.47436E-05	0.000266548	0.000266548	0.00014643	0.00014643	3.29902E-05	3.29902E-05	0.000111696	0.000111696	0.000764928
3837603774605	383760	3774605	0.001438175	0.001438175	0.0016574	0.0016574	0.000210588	8.39188E-05	0.00027294	0.00027294	0.000140855	5.46359E-05	0.000265925	0.000265925	0.00014617	0.00014617	3.29253E-05	3.29253E-05	0.000111476	0.000111476	0.000763375

			MSite Grubbing / Prep	MMass Grading / Excavation	MMass Grading / Excavation	MDrainage / Utilities Trenching	MFoundations / Concrete Pads	MBuilding / Structure Construction	MAsphalt Paving	MLandscaping or Other Finishing	MWaterside Construction (Piles)	RSSWRestriping South Valley	RSSWRestriping Silver Lake Boulevard	RSSWDemolition	RSSWPlacing Base	RSSWForm	Child Risk				
Unique Identifier	X (UTM)	Y (UTM)	2027	2027	2028	2028	2028	2028	2028	2028	2028	2029	2029	2029	2029	2029	3rd Trimester	0<2	2<16	Total	per million
3829903774605	382990	3774605	0.000397663	0.000661464	0.000661464	0.000318131	0.000150743	0.000408969	0.00026592	0.000182619	0.00019628	8.0428E-05	0.000121329	0.000376012	3.41919E-05	7.43671E-05	4.54571E-08	1.30818E-06	1.4814E-07	1.50177E-06	1.50177307
3830003774605	383000	3774605	0.0004129	0.000686808	0.000686808	0.00033032	0.000156519	0.000424639	0.000276109	0.000189616	0.000203801	8.19923E-05	0.000125557	0.000389173	3.53887E-05	7.69702E-05	4.77156E-08	1.37973E-06	1.5536E-07	1.5828E-06	1.5828001
3830103774605	383010	3774605	0.000424945	0.000706844	0.000706844	0.000339956	0.000161085	0.000437027	0.000284164	0.000195148	0.000209746	8.30253E-05	0.000128773	0.000399227	3.6303E-05	7.89586E-05	4.95658E-08	1.43935E-06	1.6136E-07	1.65028E-06	1.65027853
3830203774605	383020	3774605	0.000436831	0.000726615	0.000726615	0.000349465	0.000165591	0.000449251	0.000292112	0.000200606	0.000215613	8.41173E-05	0.000131958	0.000409189	3.72089E-05	8.09289E-05	5.14353E-08	1.50005E-06	1.6753E-07	1.71901E-06	1.7190144
3830303774605	383030	3774605	0.000449196	0.000747182	0.000747182	0.000359357	0.000170278	0.000461967	0.00030038	0.000206284	0.000221716	8.53569E-05	0.000135233	0.000419426	3.81397E-05	8.29535E-05	5.34334E-08	1.56523E-06	1.7419E-07	1.79286E-06	1.79285759
3830403774605	383040	3774605	0.000462518	0.000769341	0.000769341	0.000370014	0.000175328	0.000475668	0.000309289	0.000212402	0.000228291	8.68622E-05	0.000138806	0.000430485	3.91454E-05	8.51408E-05	5.55991E-08	1.63613E-06	1.8148E-07	1.87321E-06	1.8732079
3830503774605	383050	3774605	0.00047568	0.000791235	0.000791235	0.000380544	0.000180317	0.000489204	0.000318091	0.000218447	0.000234788	8.8456E-05	0.000143808	0.000443463	4.03256E-05	8.77077E-05	5.7821E-08	1.70931E-06	1.8908E-07	1.95621E-06	1.95621391
3830603774605	383060	3774605	0.000488205	0.000812068	0.000812068	0.000390564	0.000185065	0.000502084	0.000326466	0.000224198	0.0024097	8.94595E-05	0.00014756	0.00045827	4.1672E-05	9.06361E-05	5.97753E-08	1.77506E-06	1.9588E-07	2.03072E-06	2.03071589
3830703774605	383070	3774605	0.000507589	0.000844312	0.000844312	0.000406071	0.000192413	0.00052202	0.000339428	0.0002331	0.000250538	9.02859E-05	0.000150448	0.000468415	4.25945E-05	9.26426E-05	6.16816E-08	1.83884E-06	2.0315E-07	2.10366E-06	2.10366417
3830803774605	383080	3774605	0.000514848	0.000856387	0.000856387	0.000411879	0.000195165	0.000529486	0.000344283	0.000236434	0.000254121	9.11714E-05	0.00015277	0.000474447	4.3143E-05	9.38356E-05	6.35024E-08	1.90005E-06	2.0977E-07	2.17333E-06	2.17332762
3830903774605	383090	3774605	0.000521629	0.000867665	0.000867665	0.000417303	0.000197735	0.000536459	0.000348817	0.000239548	0.000257467	9.21454E-05	0.000154378	0.000479474	4.36001E-05	9.48299E-05	6.54154E-08	1.96436E-06	2.1654E-07	2.24631E-06	2.24631277
3831003774605	383100	3774605	0.000528569	0.000879209	0.000879209	0.000422855	0.000200366	0.000543597	0.000353458	0.000242735	0.000260893	9.37096E-05	0.000155956	0.000484592	4.40656E-05	9.58421E-05	6.73085E-08	2.02792E-06	2.2348E-07	2.31871E-06	2.31871054
3831103774605	383110	3774605	0.000535111	0.00089009	0.00089009	0.000428088	0.000202845	0.000550324	0.000357832	0.000245739	0.000264122	9.42704E-05	0.000157356	0.00048898	4.44645E-05	9.67098E-05	6.89778E-08	2.08425E-06	2.294E-07	2.38262E-06	2.38262221
3831203774605	383120	3774605	0.000541093	0.000900042	0.000900042	0.000432875	0.000205113	0.000556477	0.000361833	0.000248486	0.000267075	9.51854E-05	0.000158636	0.000493092	4.48385E-05	9.75233E-05	7.06377E-08	2.14139E-06	2.3507E-07	2.4471E-06	2.44709731
3831303774605	383130	3774605	0.000546598	0.000909198	0.000909198	0.000437278	0.0002072	0.000562138	0.000365514	0.000251014	0.000269792	9.54805E-05	0.000159946	0.000497023	4.51959E-05	9.83006E-05	7.1996E-08	2.18649E-06	2.4023E-07	2.49872E-06	2.49871801
3831403774605	383140	3774605	0.000551942	0.000918088	0.000918088	0.000441554	0.000209226	0.000567634	0.000369088	0.000253469	0.00027243	9.56871E-05	0.000161167	0.000500861	4.55449E-05	9.90598E-05	7.32286E-08	2.22724E-06	2.4514E-07	2.54561E-06	2.54560833
3831503774605	383150	3774605	0.000557287	0.000926978	0.000926978	0.00044583	0.000211252	0.000573131	0.000372662	0.000255923	0.000275068	9.6425E-05	0.000162358	0.000504609	4.58857E-05	9.98009E-05	7.43992E-08	2.26569E-06	2.5002E-07	2.59011E-06	2.59011212
3831603774605	383160	3774605	0.000562552	0.000935736	0.000935736	0.000450042	0.000213248	0.000578546	0.000376182	0.000258341	0.000277666	9.65136E-05	0.000163549	0.000508356	4.62264E-05	0.000100542	7.54497E-08	2.29981E-06	2.5469E-07	2.62995E-06	2.62995311
3831703774605	383170	3774605	0.000567897	0.000944626	0.000944626	0.000454317	0.000215274	0.000584042	0.000379756	0.000260795	0.000280304	9.65431E-05	0.000164739	0.000512012	4.65589E-05	0.000101265	7.63831E-08	2.32967E-06	2.5918E-07	2.66524E-06	2.66523526
3831903774605	383190	3774605	0.000578506	0.000962274	0.000962274	0.000462805	0.000219296	0.000594954	0.000386851	0.000265668	0.000285541	9.61003E-05	0.000167121	0.000519507	4.72404E-05	0.000102747	7.75675E-08	2.36597E-06	2.6673E-07	2.71026E-06	2.7102606
3832003774605	383200	3774605	0.000583771	0.000971031	0.000971031	0.000467017	0.000221291	0.000600368	0.000390372	0.000268085	0.00028814	9.49493E-05	0.000168253	0.000523162	4.75728E-05	0.00010347	7.77591E-08	2.37044E-06	2.6951E-07	2.71771E-06	2.71771291
3832103774605	383210	3774605	0.000588638	0.000979126	0.000979126	0.00047091	0.000223136	0.000605373	0.000393626	0.00027032	0.000290542	9.45361E-05	0.000169325	0.000526544	4.78804E-05	0.000104139	7.79394E-08	2.37367E-06	2.722E-07	2.72381E-06	2.72381009
3832203774605	383220	3774605	0.000593663	0.000987485	0.000987485	0.000474931	0.000225041	0.000610541	0.000396987	0.000272628	0.000293022	9.43295E-05	0.000170456	0.000530109	4.82045E-05	0.000104844	7.82018E-08	2.37876E-06	2.7517E-07	2.73214E-06	2.73213506
3832303774605	383230	3774605	0.000598529	0.000995579	0.000995579	0.000478823	0.000226886	0.000615546	0.000400241	0.000274863	0.000295424	9.41229E-05	0.000171588	0.000533582	4.85203E-05	0.000105531	7.81182E-08	2.37008E-06	2.7742E-07	2.72561E-06	2.72561239
3832403774605	383240	3774605	0.000602119	0.00100155	0.00100155	0.000481695	0.000228246	0.000619237	0.000402641	0.000276511	0.000297196	9.28242E-05	0.000172481	0.000536324	4.87696E-05	0.000106074	7.75684E-08	2.34596E-06	2.7787E-07	2.7014E-06	2.70140421
3832503774605	383250	3774605	0.000605469	0.001007123	0.001007123	0.000484376	0.000229517	0.000622683	0.000404882	0.00027805	0.00029885	9.13485E-05	0.000173255	0.0005387	4.89857E-05	0.000106543	7.69615E-08	2.32021E-06	2.7743E-07	2.6746E-06	2.67460383
3832603774605	383260	3774605	0.000608979	0.001012962	0.001012962	0.000487184	0.000230847	0.000626293	0.000407229	0.000279662	0.000300582	9.04925E-05	0.000173999	0.000540894	4.91852E-05	0.000106977	7.63539E-08	2.29455E-06	2.7642E-07	2.64732E-06	2.64731777
3832703774605	383270	3774605	0.000612649	0.001019066	0.001019066	0.000490119	0.000232238	0.000630067	0.000409682	0.000281347	0.000302393	8.97842E-05	0.000174773	0.000543361	4.94096E-05	0.000107465	7.57371E-08	2.26786E-06	2.7554E-07	2.61914E-06	2.61913536
3832803774605	383280	3774605	0.000616318	0.001025169	0.001025169	0.000493055	0.000233629	0.000633841	0.000412136	0.000283032	0.000304205	8.90463E-05	0.000175369	0.000545738	4.96257E-05	0.000107935	7.51304E-08	2.24186E-06	2.7384E-07	2.59083E-06	2.59082834
3832903774605	383290	3774605	0.000616558	0.001025567	0.001025567	0.000493246	0.00023372	0.000634087	0.000412296	0.000283142	0.000304323	8.83675E-05	0.000174118	0.000543179	4.9393E-05	0.000107429	7.44548E-08	2.21361E-06	2.7186E-07	2.55992E-06	2.55992296
3833003774605	383300	3774605	0.000603954	0.001004602	0.001004602	0.000483163	0.000228942	0.000621124	0.000403868	0.000277354	0.000298102	8.76886E-05	0.000173731	0.000540345	4.91353E-05	0.000106869	7.37391E-08	2.18472E-06	2.6867E-07	2.52713E-06	2.52712566
3833103774605	383310	3774605	0.000599167	0.000996641	0.000996641	0.000479334	0.000227128	0.000616202	0.000400667	0.000275156	0.000295739	8.69507E-05	0.000173195	0.000536689	4.88029E-05	0.000106146	7.29776E-08	2.15356E-06	2.6587E-07	2.4924E-06	2.49240339
3833203774605	383320	3774605	0.000597093	0.000993191	0.000993191	0.000477675	0.000226341	0.000614069	0.0003928	0.000274203	0.000294715	8.58882E-05	0.000170337	0.000527275	4.79468E-05	0.000104284	7.20095E-08	2.11658E-06	2.6211E-07	2.4507E-06	2.45069767
3833303774605	383330	3774605	0.000595019	0.000989741	0.000989741	0.000476015	0.000225555	0.000611936	0.000397893	0.000273251	0.000293692	8.48257E-05	0.000168819	0.000523985	4.76476E-05	0.000103633	7.10886E-08	2.08176E-06	2.5836E-07	2.4112E-06	2.41120452
3833403774605	383340	3774605	0.000591749	0.000984301	0.000984301	0.000473399	0.000224315	0.000608572	0.000395706	0.000271749	0.000292077	8.36746E-05	0.000167538	0.000520421	4.73235E-05	0.000102928	7.00496E-08	2.04381E-06	2.5398E-07	2.36785E-06	2.36784789
3833503774605	383350	3774605	0.00058776	0.000977666	0.000977666	0.000470208	0.000222803	0.00060447	0.000393039	0.000269917	0.000290109	8.2494E-05	0.000166139	0.000516216	4.69412E-05	0.000102097	6.8936E-08	2.00414E-06	2.4919E-07	2.32227E-06	2.32226653
3833603774605	383360	3774605	0.000583452	0.000970501	0.000970501	0.000466762	0.00022117	0.00060004	0.000390159	0.000267939	0.000287982	8.13724E-05	0.000164769	0.00051192	4.65506E-05	0.000101247	6.78383E-08	1.96562E-06	2.444E-07	2.27786E-06	2.27785563
3833703774605	383370	3774605	0.000577948	0.000961345	0.000961345	0.000462358	0.000219084	0.000594379	0.000386478	0.000265411	0.000285266	8.01918E-05	0.000163072	0.000506528	4.60602E-05	0.000100181	6.66485E-08	1.92493E-06	2.3918E-07	2.23076E-06	2.23076034
3833803774605	383380	3774605	0.000572364	0.000952057	0.000952057	0.000457891	0.000216967	0.000588637	0.000382744	0.000262847	0.000282509	7.91293E-05	0.000161345	0.000501227	4.55782E-05	9.91321E-05	6.54855E-08	1.88579E-06	2.3411E-07	2.18538E-06	2.18538061
3833903774605	383390	3774605	0.000566541	0.00094237	0.00094237	0.000453233	0.00021476	0.000582648	0.00037885	0.000260172	0.000279635	7.80963E-05	0.000159618	0.000495834	4.50878E-05	9.80656E-05	6.43129E-08	1.8471E-06	2.291E-07	2.14051E-06	2.14050825
3834003774605	383400	3774605	0.000560797	0.000932816	0.000932816	0.000448638	0.000212583	0.000576741	0.000375009	0.000257535	0.0002768	7.71223E-05	0.000157862	0.000490351	4.45892E-05	9.6981E-05	6.31436E-08	1.80904E-06	2.242E-07	2.09638E-06	2.09637889
3834103774605	383410	3774605	0.000555293	0.000923661	0.000923661	0.000444234	0.000210496	0.00057108	0.000371328	0.000255007	0.000274083	7.62073E-05	0.000156194	0.000485141	4.41154E-05	9.59506E-05	6.20233E-08	1.77296E-06	2.1958E-07	2.05456E-06	2.05456124
3834203774605	383420	3774605	0.000552102	0.000918353	0.000918353	0.000441682	0.000209286	0.000567798	0.000369194	0.000253542	0.000272508	7.55875E-05	0.000155182	0.000482033	4.38328E-05	9.5336E-05	6.11839E-08	1.74541E-06	2.1615E-07	2.02275E-06	2.02274708
3834303774605	383430	3774605	0.00054931	0.000913709	0.000913709	0.000439448	0.000208228	0.000564927	0.000367327	0.00025226	0.00027113	7.50267E-05	0.000154289	0.000479291	4.35835E-05	9.47937E-05	6.03969E-08	1.71958E-06	2.1296E-07	1.99294E-06	1.99294499
3834403774605	383440	3774605	0.00054596	0.000908136	0.000908136	0.000436768	0.000206958	0.000561481	0.000365087	0.000250721	0.000269477	7.44364E-05	0.000153277	0.000476092	4.32926E-05	9.4161E-05	5.95541E-08	1.69235E-06	2.0967E-07	1.96157E-06	1.96156519
3834503774605	383450	3774605	0.000541492	0.000900705	0.000900705	0.000433194	0.000205265	0.000556887	0.0003621	0.00024867	0.000267272	7.37576E-05	0.000151966	0.00047198	4.29186E-05	9.33476E-05	5.85881E-08	1.6619E-06	2.0602E-07	1.92651E-06	1.92651041
3834603774605	383460	3774605	0.000537185	0.00089354	0.00089354	0.000429748	0.000203632	0.000552457	0.000359219	0.000246691	0.000265145	7.31378E-05	0.000150716	0.000468141	4.25696E-05	9.25884E-05	5.76702E-08	1.63284E-06	2.0255E-07	1.89307E-06	1.89306517
3834703774605	383470	3774605	0.000540216	0.000898582	0.000898582	0.000432173	0.000204781	0.000555574	0.000361246	0.000248083	0.000266642	7.32263E-05	0.00015146	0.000470426	4.27773E-05	9.30403E-05	5.7584E-08	1.62715E-06	2.0203E-07	1.88676E-06	1.88676254
3834803774605	383480	3774605	0.000545481	0.00090734	0.00090734	0.000436385	0.000206777	0.000560989	0.000364767	0.000250501	0.00026924	7.35215E-05	0.00015283	0.00047463	4.31596E-05	9.38718E-05	5.77366E-08	1.62801E-06	2.0235E-07	1.88809E-06	1.88809061
3834903774605	383490	3774605	0.00055274	0.000919415	0.000919415	0.000442192	0.000209528	0.000568455	0.000369621	0.000253835	0.000272823	7.39937E-05	0.000154795	0.000480754	4.37165E-05	9.50829E-05	5.81055E-08	1.63451E-06	2.0336E-07	1.89597E-06	1.89596808
3835003774605	383500	3774605	0.000568854	0.000946218	0.000946218	0.000455083	0.000215637	0.000585027	0.000380397	0.000261235	0.000280777	7.52334E-05	0.000159231	0.000494372	4.49548E-05	9.77763E-05	5.93681E-08	1.66492E-06	2.074E-07	1.93169E-06	1.93168816
3835103774605	383510	3774605	0.000586962	0.000976339	0.000976339	0.00046957	0.000222501	0.0006036	0.000392506	0.000269551	0.000289715	7.66205E-05	0.000164204	0.000509818	4.63594E-05	0.000100831	6.06715E-08	1.69593E-06	2.1179E-07	1.96839E-06	1.96839379
3835203774605	383520	3774605	0.000602199	0.001001683	0.001001683	0.000481759	0.000228277	0.00061932	0.000402694	0.000276548	0.000297235	7.77716E-05	0.000168402	0.000522888	4.75479E-05	0.000103416	6.15797E-08	1.7161E-06	2.15E-07	1.99269E-06	1.99268588
3835303774605	383530	3774605	0.000615521	0.001023842	0.001023842	0.000492417	0.000233327	0.0006303	0.000411603	0.000282666	0.000303811	7.88342E-05	0.000172094	0.000534313	4.85868E-05	0.000105676	6.22241E-08	1.72905E-06	2.1743E-07	2.00871E-06	2.00870503
3835403774605	383540	3774605	0.000629321	0.001046798	0.001046798	0.000503457	0.000238558	0.000647213	0.000420831	0.000289003	0.000310623	7.99557E-05	0.000175815	0.000545921	4.96423E-05	0.000107972	6.28085E-08	1.74031E-06	2.1983E-07	2.02295E-06	2.02294844
3835503774605	383550	3774605	0.000641287	0.001066702	0.001066702	0.00051303	0.000243094	0.000659519	0.000428833	0.000294498	0.000316529	8.10183E-05	0.00017915	0.000556157	5.05732E-05	0.000109996	6.31942E-08	1.74621E-06	2.2156E-07	2.03096E-06	2.03096389
3835603774605	383560	3774605	0.000653652	0.001087269	0.001087269	0.000522921	0.000247781	0.000672235	0.000437101	0.000300176	0.000322632	8.21398E-05	0.000182723	0.000566577	5.15206E-05	0.000112057	6.35082E-08	1.75042E-06	2.2321E-07	2.03714E-06	2.0371413
3835703774605	383570	3774605	0.000664341	0.001105049	0.001105049	0.000531473	0.000251833	0.000683229	0.000444249	0.000305085	0.000327908	8.31138E-05	0.000187457	0.000580103	5.27507E-05	0.000114732	6.36336E-08	1.74964E-06	2.2432E-07	2.0376E-06	2.03759897
3835803774605	383580	3774605	0.000679338	0.001129995	0.001129995	0.000543471	0.000257518	0.000698652	0.000454278	0.000311973	0.00033531	8.39107E-05	0.000191506	0.000595093	5.41137E-05	0.000117697	6.37475E-08	1.74989E-06	2.2571E-07	2.03935E-06	2.03935007
3835903774605	383590	3774605	0.000709492	0.001180152	0.001180152	0.000567594	0.000268949	0.000729663	0.000474442	0.00032582	0.000350194	8.47371E-05	0.00019633	0.000612458	5.56928E-05	0.000121131	6.39053E-08	1.75048E-06	2.2841E-07	2.04279E-06	2.04278856
3836003774605	383600	3774605	0.000714119	0.001187848	0.001187848	0.000571295	0.000270703	0.000734422	0.000477536	0.000327945	0.00035247	8.59177E-05	0.000198265	0.000615931	5.60086E-05	0.000121818	6.40423E-08	1.75083E-06	2.3035E-07	2.04523E-06	2.04522812
3836103774605	383610	3774605	0.000718985	0.001195942	0.001195942	0.000575188	0.000272547	0.000739426	0.0004809	0.000330179	0.000354879	8.76001E-05	0.000199337	0.000619496	5.63328E-05	0.000122523	6.40899E-08	1.74794E-06	2.314E-07	2.04343E-06	2.04343145
3836203774605	383620	3774605	0.000722814	0.001202312	0.001202312	0.000578251	0.000273999	0.000743364	0.000483351	0.000331938	0.000356769	8.91939E-05	0.00020023	0.000622055	5.65655E-05	0.000123029	6.42146E-08	1.74759E-06	2.3135E-07	2.04316E-06	2.04315724
3836303774605	383630	3774605	0.000722814	0.001202312	0.001202312	0.000578251	0.000273999	0.000743364	0.000483351	0.000331938	0.000356769	9.12894E-05	0.0002002	0.000621964	5.65572E-05	0.000123011	6.4132E-08	1.73801E-06	2.3018E-07	2.03232E-06	2.03231903
3836403774605	383640	3774605	0.000722415	0.001201648	0.001201648	0.000577932	0.000273847	0.000742954	0.000483084	0.000331755	0.000356572	9.29127E-05	0.000200081	0.000621507	5.65156E-05	0.000122921	6.39876E-08	1.72609E-06	2.2834E-07	2.01843E-06	2.01842539
3836503774605	383650	3774605	0.000721697	0.001200454	0.001200454	0.000577358	0.000273575	0.000742215	0.000482604	0.000331425	0.000356218	9.39458E-05	0.000199932	0.000620958	5.64657E-05	0.000122812	6.39021E-08	1.71225E-06	2.2619E-07	2.00233E-06	2.00233464
3836603774605	383660	3774605	0.000720899	0.001199127	0.001199127	0.00057672	0.000273273	0.000741395	0.0004807	0.000331059	0.000355824	9.38277E-05	0.000199694	0.000620227	5.63993E-05	0.000122668	6.36821E-08	1.69603E-06	2.2398E-07	1.98369E-06	1.98369271
3836703774605	383670	3774605	0.000719703	0.001197137	0.001197137	0.000575762	0.000272819	0.000740164	0.0004812	0.000330509	0.000355233	9.36801E-05	0.000199426	0.000619313	5.63161E-05	0.000122487	6.31307E-08	1.67626E-06	2.2172E-07	1.96111E-06	1.96110662
3836803774605	383680	3774605	0.000718347	0.001194881	0.001194881	0.000574677	0.000272305	0.00073877	0.000480363	0.000329886	0.000354564	9.3444E-05	0.000199069	0.000618125	5.62081E-05	0.000122252	6.25837E-08	1.65649E-06	2.1934E-07	1.93841E-06	1.9384076
3836903774605	383690	3774605	0.000716672	0.001192094	0.001192094	0.000573337	0.00027167	0.000737047	0.000479243	0.000329117	0.000353737	9.31784E-05	0.000198652	0.000616754	5.60834E-05	0.000121981	6.19666E-08	1.636E-06	2.1689E-07	1.91486E-06	1.91485698
3837003774605	383700	3774605	0.000715236	0.001189706	0.001189706	0.000572189	0.000271126	0.00073557	0.000478283	0.000328458	0.000353028	9.29127E-05	0.000198295	0.000615657	5.59837E-05	0.000121764	6.134E-08	1.61581E-06	2.145E-07	1.89165E-06	1.89165143
3837103774605	383710	3774605	0.00071388	0.00118745	0.00118745	0.000571104	0.000270612	0.000734175	0.000477376	0.000327835	0.000352359	9.26766E-05	0.000197967	0.00061456	5.5884E-05	0.000121547	6.07309E-08	1.59619E-06	2.1217E-07	1.86909E-06	1.86909082
3837203774605	383720	3774605	0.000712364	0.001184929	0.001184929	0.00056989	0.000270037	0.000732617	0.000476363	0.000327139	0.000351611	9.24405E-05	0.00019758	0.000613372	5.57759E-05	0.000121312	6.01279E-08	1.57687E-06	2.0986E-07	1.84686E-06	1.84686452
3837303774605	383730	3774605	0.000710689	0.001182143	0.001182143	0.000568551	0.000269402	0.000730894	0.000475242	0.00032637	0.000350784	9.22044E-05	0.000197163	0.000612001	5.56513E-05	0.000121041	5.95284E-08	1.55778E-06	2.0758E-07	1.82489E-06	1.82489488
3837403774605	383740	3774605	0.000708934	0.001179223	0.001179223	0.000567147	0.000268737	0.000729089	0.000474069	0.000325564	0.000349918	9.19683E-05	0.000196717	0.00061063	5.55266E-05	0.00012077	5.89354E-08	1.53899E-06	2.0533E-07	1.80326E-06	1.80326481
3837503774605	383750	3774605	0.000707258	0.001176437	0.001176437	0.000565807	0.000268102	0.000727366	0.000472949	0.000324794	0.000349091	9.17617E-05	0.00019633	0.000609351	5.54102E-05	0.000120517	5.83642E-08	1.52087E-06	2.0317E-07	1.7824E-06	1.78239913
3837603774605	383760	3774605	0.000705823	0.001174048	0.001174048	0.000564658	0.000267558	0.000725889	0.000471988	0.000324135	0.000348382	9.15551E-05	0.000195972	0.000608163	5.53022E-05	0.000120282	5.78147E-08	1.50339E-06	2.0107E-07	1.76227E-06	1.76226922

			EGIODemolition	EGIOSite Grubbing / Prep	EGIOMass Grading / Excavation	EGIOMass Grading / Excavation	EGIODrainage / Utilities Trenching	EGIODrainage / Utilities Trenching	EGIOFoundations / Concrete Pads	EGIOFoundations / Concrete Pads	EGIOBuilding / Structure Construction	EGIOBuilding / Structure Construction	EGIOAsphalt Paving	EGIOArchitectural Coating	EGIOLandscaping or Other Finishing	EGIOWaterside Construction (Piles)	HIWaterside Construction (Landscaping)	HIWaterside Construction (Landscaping)	KMDemolition	KMSite Grubbing / Prep	KMMass Grading / Excavation
Unique Identifier	X (UTM)	Y (UTM)	2025	2025	2025	2026	2026	2027	2026	2027	2026	2027	2027	2027	2027	2027	2025	2026	2025	2025	2025
3837703774605	383770	3774605	0.001639428	0.00151583	0.002521391	0.002521391	0.001212662	0.001212662	0.000574608	0.000574608	0.001558923	0.001558923	0.001013644	0.000205602	0.000696113	0.000748187	0.001000675	0.001000675	0.001325209	0.001225298	0.002038131
3837803774605	383780	3774605	0.001614149	0.00149245	0.002482513	0.002482513	0.001193963	0.001193963	0.000565748	0.000565748	0.001534885	0.001534885	0.000998014	0.000202432	0.00068538	0.000736651	0.000994572	0.000994572	0.001317616	0.001218278	0.002026454
3837903774605	383790	3774605	0.001589387	0.00146956	0.00244443	0.00244443	0.001175648	0.001175648	0.000557069	0.000557069	0.00151134	0.00151134	0.000982705	0.000199326	0.000674866	0.00072535	0.000988569	0.000988569	0.001309938	0.001211178	0.002014645
3838003774605	383800	3774605	0.001565144	0.00144714	0.002407144	0.002407144	0.001157715	0.001157715	0.000548572	0.000548572	0.001488287	0.001488287	0.000967715	0.000196286	0.000664572	0.000714286	0.000982565	0.000982565	0.001302259	0.001204078	0.002002835
3838103774605	383810	3774605	0.001541418	0.00142521	0.002370654	0.002370654	0.001140165	0.001140165	0.000540256	0.000540256	0.001465726	0.001465726	0.000953045	0.00019331	0.000654498	0.000703458	0.000976562	0.000976562	0.001294494	0.001196899	0.001990893
3838203774605	383820	3774605	0.001518123	0.00140367	0.002334828	0.002334828	0.001122934	0.001122934	0.000532091	0.000532091	0.001443575	0.001443575	0.000938642	0.000190389	0.000644606	0.000692827	0.000970458	0.000970458	0.001286643	0.00118964	0.001978818
3838303774605	383830	3774605	0.001495346	0.00138261	0.002299797	0.002299797	0.001106087	0.001106087	0.000524108	0.000524108	0.001421916	0.001421916	0.000924559	0.000187532	0.000634935	0.000682432	0.000963254	0.000963254	0.001279309	0.001182859	0.00196754
3838403774605	383840	3774605	0.001472914	0.00136187	0.002265298	0.002265298	0.001089494	0.001089494	0.000516246	0.000516246	0.001400586	0.001400586	0.00091069	0.000184719	0.00062541	0.000672195	0.000954349	0.000954349	0.001271803	0.001175919	0.001955995
3838503774605	383850	3774605	0.001451	0.00134161	0.002231594	0.002231594	0.001073284	0.001073284	0.000508565	0.000508565	0.001379748	0.001379748	0.000897141	0.000181971	0.000616105	0.000662194	0.000946444	0.000946444	0.001263866	0.00116858	0.001943788
3838603774605	383860	3774605	0.001429862	0.00132206	0.002199085	0.002199085	0.001057649	0.001057649	0.000501156	0.000501156	0.001359648	0.001359648	0.000884071	0.00017932	0.00060713	0.000652547	0.000940741	0.000940741	0.001255238	0.001160603	0.001930519
3838703774605	383870	3774605	0.001409156	0.00130292	0.002167239	0.002167239	0.001042333	0.001042333	0.000493899	0.000493899	0.001339958	0.001339958	0.000871269	0.000176723	0.000598338	0.000643098	0.000935038	0.000935038	0.001246524	0.001152546	0.001917117
3838803774605	383880	3774605	0.001388622	0.00128393	0.002135659	0.002135659	0.001027144	0.001027144	0.000486702	0.000486702	0.001320433	0.001320433	0.000858573	0.000174148	0.000589619	0.000633727	0.000927533	0.000927533	0.001238414	0.001145047	0.001904644
3838903774605	383890	3774605	0.001368347	0.00126518	0.002104476	0.002104476	0.001012147	0.001012147	0.000479596	0.000479596	0.001301153	0.001301153	0.000846037	0.000171605	0.00058101	0.000624474	0.000919529	0.000919529	0.001230477	0.001137708	0.001892437
3839003774605	383900	3774605	0.00134859	0.00124692	0.00207409	0.00207409	0.000997533	0.000997533	0.000472671	0.000472671	0.001282366	0.001282366	0.000833821	0.000169128	0.000572621	0.000615457	0.000912125	0.000912125	0.001222281	0.00113013	0.001879831
3839103774605	383910	3774605	0.001329781	0.00122953	0.002045164	0.002045164	0.000983621	0.000983621	0.000466079	0.000466079	0.001264482	0.001264482	0.000822192	0.000166769	0.000564635	0.000606873	0.000906822	0.000906822	0.00121348	0.001121993	0.001866296
3829703774615	382970	3774615	0.00157437	0.00145568	0.002421342	0.002421342	0.001164543	0.001164543	0.000551807	0.000551807	0.001497065	0.001497065	0.000973423	0.000197444	0.000668492	0.000718499	0.000707807	0.000707807	0.000630768	0.000583213	0.000970103
3829803774615	382980	3774615	0.001649867	0.00152548	0.002537447	0.002537447	0.001220384	0.001220384	0.000578267	0.000578267	0.00156885	0.00156885	0.001020099	0.000206911	0.000700546	0.000752952	0.000726518	0.000726518	0.000654322	0.000604991	0.001006327
3829903774615	382990	3774615	0.001744685	0.00161315	0.002683274	0.002683274	0.001290519	0.001290519	0.0006115	0.0006115	0.001659012	0.001659012	0.001078724	0.000218802	0.000740807	0.000796224	0.000749931	0.000749931	0.000683569	0.000632033	0.001051309
3830003774615	383000	3774615	0.001850202	0.00171071	0.002845555	0.002845555	0.001368568	0.001368568	0.000648483	0.000648483	0.001759347	0.001759347	0.00114396	0.000232035	0.00078561	0.000844378	0.000775446	0.000775446	0.000713249	0.000659475	0.001096955
3830103774615	383010	3774615	0.001935961	0.00179	0.002977449	0.002977449	0.001432003	0.001432003	0.00067854	0.00067854	0.001840894	0.001840894	0.001196988	0.00024279	0.000822023	0.000883516	0.000794257	0.000794257	0.000734904	0.000679498	0.00113026
3830203774615	383020	3774615	0.002022496	0.00187002	0.003110538	0.003110538	0.001496012	0.001496012	0.00070887	0.00070887	0.00192318	0.00192318	0.001250492	0.000253643	0.000858767	0.000923008	0.000812767	0.000812767	0.00075561	0.000698643	0.001162106
3830303774615	383030	3774615	0.002115502	0.00195601	0.003253579	0.003253579	0.001564807	0.001564807	0.000741468	0.000741468	0.002011619	0.002011619	0.001307997	0.000265307	0.000898258	0.000965454	0.000832579	0.000832579	0.000776231	0.000717709	0.001193819
3830403774615	383040	3774615	0.002216791	0.00204966	0.003409358	0.003409358	0.001639729	0.001639729	0.000776969	0.000776969	0.002107934	0.002107934	0.001370623	0.000278009	0.000941266	0.001011679	0.000854591	0.000854591	0.000797109	0.000737013	0.001225931
3830503774615	383050	3774615	0.002323256	0.0021481	0.003573099	0.003573099	0.00171848	0.00171848	0.000814285	0.000814285	0.002209172	0.002209172	0.001436449	0.000291361	0.000986472	0.001060267	0.000878005	0.000878005	0.000816349	0.000754803	0.001255521
3830603774615	383060	3774615	0.002430325	0.0022471	0.003737768	0.003737768	0.001797678	0.001797678	0.000851812	0.000851812	0.002310983	0.002310983	0.001502649	0.000304789	0.001031934	0.00110913	0.000897516	0.000897516	0.000834381	0.000771475	0.001283253
3830703774615	383070	3774615	0.002526265	0.0023358	0.00388532	0.00388532	0.001868643	0.001868643	0.000885438	0.000885438	0.002402212	0.002402212	0.001561968	0.000316821	0.001072671	0.001152914	0.000916127	0.000916127	0.000852844	0.000788546	0.001311649
3830803774615	383080	3774615	0.002623326	0.00242555	0.004034597	0.004034597	0.001940438	0.001940438	0.000919457	0.000919457	0.002494506	0.002494506	0.00162198	0.000328993	0.001113884	0.00119721	0.000934838	0.000934838	0.000868633	0.000803144	0.001335931
3830903774615	383090	3774615	0.002708654	0.00250444	0.004165828	0.004165828	0.002003553	0.002003553	0.000949364	0.000949364	0.002575644	0.002575644	0.001674737	0.000339694	0.001150115	0.001236151	0.000951447	0.000951447	0.000884249	0.000817583	0.001359948
3831003774615	383100	3774615	0.00279726	0.0025863	0.004302102	0.004302102	0.002069094	0.002069094	0.00098042	0.00098042	0.002659899	0.002659899	0.001729522	0.000350806	0.001187738	0.001276588	0.000968257	0.000968257	0.000899779	0.000831942	0.001383833
3831103774615	383110	3774615	0.002888972	0.00267117	0.004443152	0.004443152	0.002136932	0.002136932	0.001012564	0.001012564	0.002747107	0.002747107	0.001786226	0.000362308	0.001226679	0.001318443	0.000981064	0.000981064	0.000914877	0.000845902	0.001407054
3831203774615	383120	3774615	0.002951436	0.00272892	0.00453922	0.00453922	0.002183136	0.002183136	0.001034457	0.001034457	0.002806504	0.002806504	0.001824847	0.000370142	0.001253202	0.00134695	0.00099137	0.00099137	0.000930062	0.000859942	0.001430407
3831303774615	383130	3774615	0.003010622	0.00278364	0.004630246	0.004630246	0.002226915	0.002226915	0.001055202	0.001055202	0.002862784	0.002862784	0.001861441	0.000377564	0.001278333	0.00137396	0.001001276	0.001001276	0.000945246	0.000873982	0.001453761
3831403774615	383140	3774615	0.003062215	0.00283135	0.004709595	0.004709595	0.002265078	0.002265078	0.001073285	0.001073285	0.002911844	0.002911844	0.001893341	0.000384035	0.00130024	0.001397506	0.00100908	0.00100908	0.000960431	0.000888022	0.001477114
3831503774615	383150	3774615	0.003110013	0.00287554	0.004783106	0.004783106	0.002300433	0.002300433	0.001090037	0.001090037	0.002957294	0.002957294	0.001922894	0.000390029	0.001320535	0.001419319	0.001016585	0.001016585	0.000975788	0.000902221	0.001500733
3831603774615	383160	3774615	0.003151339	0.00291375	0.004846665	0.004846665	0.002331001	0.002331001	0.001104522	0.001104522	0.002996591	0.002996591	0.001948446	0.000395212	0.001338082	0.00143818	0.001022888	0.001022888	0.000991318	0.00091658	0.001524618
3831703774615	383170	3774615	0.003185936	0.00294574	0.004899874	0.004899874	0.002356592	0.002356592	0.001116648	0.001116648	0.003029489	0.003029489	0.001969837	0.000399551	0.001352772	0.001453969	0.001028191	0.001028191	0.001006848	0.000930939	0.001548502
3831903774615	383190	3774615	0.003219843	0.00297709	0.004952022	0.004952022	0.002381673	0.002381673	0.001128532	0.001128532	0.003061731	0.003061731	0.001990801	0.000403803	0.001367169	0.001469443	0.001029492	0.001029492	0.00103808	0.000959817	0.001596536
3832003774615	383200	3774615	0.003215529	0.0029731	0.004945387	0.004945387	0.002378482	0.002378482	0.00112702	0.00112702	0.003057629	0.003057629	0.001988134	0.000403262	0.001365338	0.001467474	0.001024789	0.001024789	0.001053351	0.000973936	0.001620022
3832103774615	383210	3774615	0.003178171	0.00293856	0.004887932	0.004887932	0.002350849	0.002350849	0.001113926	0.001113926	0.003022105	0.003022105	0.001965036	0.000398577	0.001349475	0.001450425	0.001020687	0.001020687	0.001068622	0.000988056	0.001643509
3832203774615	383220	3774615	0.003162555	0.00292412	0.004863915	0.004863915	0.002339298	0.002339298	0.001108453	0.001108453	0.003007256	0.003007256	0.00195538	0.000396618	0.001342845	0.001443298	0.001018086	0.001018086	0.001083979	0.001002255	0.001667128
3832303774615	383230	3774615	0.003141245	0.00290442	0.00483114	0.00483114	0.002323535	0.002323535	0.001100984	0.001100984	0.002986992	0.002986992	0.001942204	0.000393946	0.001333796	0.001433573	0.001014884	0.001014884	0.001099336	0.001016455	0.001690746
3832403774615	383240	3774615	0.003099918	0.00286621	0.004767581	0.004767581	0.002292966	0.002292966	0.001086499	0.001086499	0.002947695	0.002947695	0.001916653	0.000388763	0.001316249	0.001414713	0.00100778	0.00100778	0.001114176	0.001030175	0.001713569
3832503774615	383250	3774615	0.003052121	0.00282201	0.004694071	0.004694071	0.002257611	0.002257611	0.001069747	0.001069747	0.002902245	0.002902245	0.0018871	0.000382769	0.001295954	0.001392899	0.000999375	0.000999375	0.001128325	0.001043258	0.001735331
3832603774615	383260	3774615	0.002995092	0.00276928	0.004606362	0.004606362	0.002215428	0.002215428	0.001049758	0.001049758	0.002848017	0.002848017	0.00185184	0.000375617	0.001271739	0.001366873	0.00099077	0.00099077	0.001142647	0.0010565	0.001757357
3832703774615	383270	3774615	0.00294324	0.00272134	0.004526615	0.004526615	0.002177073	0.002177073	0.001031585	0.001031585	0.002798711	0.002798711	0.00181978	0.000369114	0.001249722	0.001343209	0.000982665	0.000982665	0.001156624	0.001069423	0.001778853
3832803774615	383280	3774615	0.002885089	0.00266758	0.004437181	0.004437181	0.00213406	0.00213406	0.001011203	0.001011203	0.002743416	0.002743416	0.001783826	0.000361821	0.001225031	0.001316671	0.00097406	0.00097406	0.001165424	0.00107756	0.001792388
3832903774615	383290	3774615	0.002830735	0.00261732	0.004353586	0.004353586	0.002093855	0.002093855	0.000992153	0.000992153	0.00269173	0.00269173	0.001750219	0.000355005	0.001201951	0.001291865	0.000966556	0.000966556	0.001177762	0.001088967	0.001811362
3833003774615	383300	3774615	0.002780177	0.00257057	0.004275829	0.004275829	0.002056458	0.002056458	0.00097432	0.00097432	0.002643655	0.002643655	0.001718959	0.000348664	0.001180484	0.001268792	0.000959352	0.000959352	0.001190358	0.001100614	0.001830735
3833103774615	383310	3774615	0.002732294	0.0025263	0.004202186	0.004202186	0.002021039	0.002021039	0.000957649	0.000957649	0.002598123	0.002598123	0.001689353	0.000342659	0.001160152	0.001246939	0.000951547	0.000951547	0.001202264	0.001111623	0.001849047
3833203774615	383320	3774615	0.002673022	0.0024715	0.004111027	0.004111027	0.001977197	0.001977197	0.000936875	0.000936875	0.002541761	0.002541761	0.001652706	0.000335226	0.001134985	0.001219889	0.000940041	0.000940041	0.001211841	0.001120477	0.001863775
3833303774615	383330	3774615	0.002614612	0.00241749	0.004021195	0.004021195	0.001933992	0.001933992	0.000916403	0.000916403	0.00248622	0.00248622	0.00161659	0.0003279	0.001110184	0.001193233	0.00092863	0.00092863	0.00121952	0.001127577	0.001875585
3833403774615	383340	3774615	0.00255327	0.00236077	0.003926852	0.003926852	0.001888618	0.001888618	0.000894903	0.000894903	0.00242789	0.00242789	0.001578665	0.000320207	0.001084137	0.001165238	0.000916027	0.000916027	0.001224006	0.001131725	0.001882485
3833503774615	383350	3774615	0.002490805	0.00230302	0.003830784	0.003830784	0.001842414	0.001842414	0.00087301	0.00087301	0.002368493	0.002368493	0.001540043	0.000312374	0.001057615	0.001136731	0.000902819	0.000902819	0.001225645	0.001133241	0.001885006
3833603774615	383360	3774615	0.002430584	0.00224734	0.003738166	0.003738166	0.001797869	0.001797869	0.000851902	0.000851902	0.002311229	0.002311229	0.001502809	0.000304821	0.001032044	0.001109248	0.000890012	0.000890012	0.0012253	0.001132922	0.001884475
3833703774615	383370	3774615	0.002359492	0.0021816	0.003628829	0.003628829	0.001745284	0.001745284	0.000826985	0.000826985	0.002243628	0.002243628	0.001458854	0.000295906	0.001001858	0.001076804	0.000873702	0.000873702	0.001216759	0.001125024	0.001871339
3833803774615	383380	3774615	0.002293405	0.0021205	0.003527188	0.003527188	0.001696399	0.001696399	0.000803822	0.000803822	0.002180786	0.002180786	0.001417992	0.000287618	0.000973797	0.001046643	0.000858294	0.000858294	0.001206319	0.001115372	0.001855283
3833903774615	383390	3774615	0.002232925	0.00206458	0.003434171	0.003434171	0.001651663	0.001651663	0.000782624	0.000782624	0.002123276	0.002123276	0.001380598	0.000280033	0.000948117	0.001019042	0.000843885	0.000843885	0.001193378	0.001103406	0.001835379
3834003774615	383400	3774615	0.002178743	0.00201448	0.003350841	0.003350841	0.001611586	0.001611586	0.000763634	0.000763634	0.002071755	0.002071755	0.001347098	0.000273238	0.000925111	0.000994315	0.000830878	0.000830878	0.00118104	0.001091999	0.001816405
3834103774615	383410	3774615	0.00212784	0.00196742	0.003272554	0.003272554	0.001573933	0.001573933	0.000745793	0.000745793	0.002023351	0.002023351	0.001315625	0.000266854	0.000903497	0.000971084	0.000818471	0.000818471	0.001167236	0.001079235	0.001795174
3834203774615	383420	3774615	0.002095141	0.00193718	0.003222264	0.003222264	0.001549746	0.001549746	0.00073433 2	0.00073433 2	0.001992258	0.001992258	0.001295407	0.000262753	0.000889613	0.000956161	0.000811367	0.000811367	0.001163526	0.001075805	0.001789468
3834303774615	383430	3774615	0.002065289	0.00190958	0.003176353	0.003176353	0.001527666	0.001527666	0.000723869	0.000723869	0.001963872	0.001963872	0.00127695	0.000259009	0.000876937	0.000942538	0.000805163	0.000805163	0.001160765	0.001073252	0.001785222
3834403774615	383440	3774615	0.002035955	0.00188246	0.003131238	0.003131238	0.001505968	0.001505968	0.000713588	0.000713588	0.001935979	0.001935979	0.001258813	0.000255331	0.000864482	0.000929151	0.00079916	0.00079916	0.001157314	0.001070061	0.001779915
3834503774615	383450	3774615	0.002007225	0.0018559	0.003087052	0.003087052	0.001484716	0.001484716	0.000703518	0.000703518	0.001908659	0.001908659	0.00124105	0.000251728	0.000852283	0.000916039	0.000793256	0.000793256	0.001153	0.001066073	0.00177328
3834603774615	383460	3774615	0.001979185	0.00182997	0.003043928	0.003043928	0.001463976	0.001463976	0.00069369	0.00069369	0.001881996	0.001881996	0.001223713	0.000248211	0.000840377	0.000903243	0.000787753	0.000787753	0.001148859	0.001062244	0.001766911
3834703774615	383470	3774615	0.00197444	0.00182558	0.00303663	0.00303663	0.001460466	0.001460466	0.000692027	0.000692027	0.001877484	0.001877484	0.001220779	0.000247616	0.000838362	0.000901077	0.000790054	0.000790054	0.001164734	0.001076922	0.001791326
3834803774615	383480	3774615	0.001976683	0.00182766	0.003040079	0.003040079	0.001462125	0.001462125	0.000692813	0.000692813	0.001879617	0.001879617	0.001222166	0.000247897	0.000839315	0.000902101	0.000795257	0.000795257	0.001188029	0.00109846	0.001827153
3834903774615	383490	3774615	0.001983154	0.00183364	0.003050031	0.003050031	0.001466911	0.001466911	0.000695081	0.000695081	0.00188577	0.00188577	0.001226167	0.000248709	0.000842062	0.000905054	0.000802662	0.000802662	0.001216155	0.001124466	0.00187041
3835003774615	383500	3774615	0.002011366	0.00185972	0.003093421	0.003093421	0.00148778	0.00148778	0.00070497	0.00070497	0.001912597	0.001912597	0.00124361	0.000252247	0.000854041	0.000917929	0.000819171	0.000819171	0.001265419	0.001170016	0.001946176
3835103774615	383510	3774615	0.002040355	0.00188653	0.003138005	0.003138005	0.001509222	0.001509222	0.00071513	0.00071513	0.001940163	0.001940163	0.001261534	0.000255882	0.00086635	0.000931159	0.000837582	0.000837582	0.001312785	0.001213811	0.002019024
3835203774615	383520	3774615	0.002055712	0.00190073	0.003161624	0.003161624	0.001520582	0.001520582	0.000720513	0.000720513	0.001954766	0.001954766	0.001271029	0.000257808	0.000872871	0.000938167	0.00085219	0.00085219	0.001344535	0.001243167	0.002067854
3835303774615	383530	3774615	0.002061666	0.00190623	0.00317078	0.00317078	0.001524985	0.001524985	0.000722599	0.000722599	0.001960426	0.001960426	0.00127471	0.000258555	0.000875399	0.000940884	0.000864197	0.000864197	0.001366104	0.00126311	0.002101027
3835403774615	383540	3774615	0.002066842	0.00191102	0.003178741	0.003178741	0.001528814	0.001528814	0.000724413	0.000724413	0.001965349	0.001965349	0.001277911	0.000259204	0.000877597	0.000943247	0.000876904	0.000876904	0.00138172	0.001277548	0.002125044
3835503774615	383550	3774615	0.002059336	0.00190408	0.003167197	0.003167197	0.001523262	0.001523262	0.000721783	0.000721783	0.001958211	0.001958211	0.00127327	0.000258263	0.00087441	0.000939821	0.000884309	0.000884309	0.001388277	0.001283611	0.002135128
3835603774615	383560	3774615	0.002060889	0.00190551	0.003169586	0.003169586	0.001524411	0.001524411	0.000722327	0.000722327	0.001959688	0.001959688	0.00127423	0.000258458	0.000875069	0.00094053	0.000892313	0.000892313	0.001394057	0.001288956	0.002144018
3835703774615	383570	3774615	0.00205925	0.001904	0.003167065	0.003167065	0.001523198	0.001523198	0.000721752	0.000721752	0.001958129	0.001958129	0.001273216	0.000258252	0.000874373	0.000939782	0.000901819	0.000901819	0.001402857	0.001297093	0.002157553
3835803774615	383580	3774615	0.002055626	0.00190065	0.003161492	0.003161492	0.001520518	0.001520518	0.000720482	0.000720482	0.001954684	0.001954684	0.001270976	0.000257798	0.000872834	0.000938128	0.000912425	0.000912425	0.001403807	0.00129797	0.002159012
3835903774615	383590	3774615	0.002047948	0.00189355	0.003149682	0.003149682	0.001514838	0.001514838	0.000717791	0.000717791	0.001947382	0.001947382	0.001266228	0.000256835	0.000869574	0.000934624	0.000923231	0.000923231	0.001403634	0.001297811	0.002158747

			KMMass Grading / Excavation	KMDrainage / Utilities Trenching	KMFoundations / Concrete Pads	KMBuilding / Structure Construction	KMAsphalt Paving	KMArchitectural Coating	KMLandscaping or Other Finishing	KMWaterside Construction (Piles)	EWNDemolition	EWNSite Grubbing / Prep	EWNDrainage / Utilities Trenching	EWNDrainage / Utilities Trenching	EWNDrainage / Utilities Trenching	EWNFoundations / Concrete Pads	EWNBuilding / Structure Construction	EWNAsphalt Paving	EWNLandscaping or Other Finishing	EWNWaterside Construction (Piles)	ISDemolition
Unique Identifier	X (UTM)	Y (UTM)	2026	2026	2026	2026	2026	2026	2026	2026	2027	2027	2027	2028	2029	2029	2029	2029	2029	2029	2027
3837703774605	383770	3774605	0.002038131	0.000506085	0.000464476	0.001366092	0.000819365	0.000166195	0.000562694	0.000604787	0.000354252	0.000405016	0.000476992	0.000476992	0.000476992	0.000124163	0.000308467	0.000219031	0.000150418	0.000157273	0.002637044
3837803774605	383780	3774605	0.002026454	0.000503186	0.000461815	0.001358266	0.000814671	0.000165243	0.00055947	0.000601322	0.000353389	0.00040403	0.00047583	0.00047583	0.00047583	0.00012386	0.000307715	0.000218497	0.000150052	0.00015689	0.002594165
3837903774605	383790	3774605	0.002014645	0.000500254	0.000459124	0.00135035	0.000809923	0.00016428	0.000556209	0.000597817	0.000352612	0.000403142	0.000474784	0.000474784	0.000474784	0.000123588	0.000307039	0.000218017	0.000149722	0.000156545	0.002551975
3838003774605	383800	3774605	0.002002835	0.000497321	0.000456432	0.001342435	0.000805175	0.000163317	0.000552949	0.000594313	0.00035175	0.000402156	0.000473623	0.000473623	0.000473623	0.000123286	0.000306288	0.000217484	0.000149356	0.000156162	0.002510476
3838103774605	383810	3774605	0.001990893	0.000494356	0.000453711	0.00133443	0.000800374	0.000162343	0.000549652	0.000590769	0.000350887	0.000401169	0.000472461	0.000472461	0.000472461	0.000122983	0.000305537	0.00021695	0.000148989	0.000155779	0.002469581
3838203774605	383820	3774605	0.001978818	0.000491358	0.000450959	0.001326337	0.00079552	0.000161359	0.000546318	0.000587186	0.00035011	0.000400281	0.000471416	0.000471416	0.000471416	0.000122711	0.000304861	0.00021647	0.00014866	0.000155434	0.002429376
3838303774605	383830	3774605	0.00196754	0.000488557	0.000448389	0.001318777	0.000790986	0.000160439	0.000543204	0.00058384	0.000349248	0.000399295	0.000470254	0.000470254	0.000470254	0.000122409	0.000304109	0.000215937	0.000148293	0.000155051	0.002389862
3838403774605	383840	3774605	0.001955995	0.000485691	0.000445758	0.001311039	0.000786345	0.000159498	0.000540017	0.000580414	0.000348471	0.000398407	0.000469208	0.000469208	0.000469208	0.000122137	0.000303433	0.000215457	0.000147963	0.000154706	0.002350865
3838503774605	383850	3774605	0.001943788	0.000482659	0.000442976	0.001302857	0.000781437	0.000158502	0.000536647	0.000576792	0.000347608	0.000397421	0.000468047	0.000468047	0.000468047	0.000121834	0.000302682	0.000214923	0.000147597	0.000154323	0.002312472
3838603774605	383860	3774605	0.001930519	0.000479364	0.000439952	0.001293963	0.000776103	0.00015742	0.000532984	0.000572854	0.000346659	0.000396336	0.000466769	0.000466769	0.000466769	0.000121502	0.000301856	0.000214336	0.000147194	0.000153902	0.002274855
3838703774605	383870	3774605	0.001917117	0.000476037	0.000436898	0.00128498	0.000770715	0.000156328	0.000529284	0.000568877	0.00034571	0.000395251	0.000465491	0.000465491	0.000465491	0.000121169	0.000301029	0.00021375	0.000146791	0.000153481	0.002238015
3838803774605	383880	3774605	0.001904644	0.00047294	0.000434055	0.00127662	0.000765701	0.00015531	0.00052584	0.000565176	0.000344848	0.000394264	0.000464329	0.000464329	0.000464329	0.000120867	0.000300278	0.000213216	0.000146425	0.000153098	0.002201693
3838903774605	383890	3774605	0.001892437	0.000469908	0.000431273	0.001268438	0.000760793	0.000154315	0.00052247	0.000561554	0.000343985	0.000393278	0.000463168	0.000463168	0.000463168	0.000120564	0.000299527	0.000212683	0.000146059	0.000152715	0.002165888
3839003774605	383900	3774605	0.001879831	0.000466778	0.000428401	0.001259989	0.000755725	0.000153287	0.00051899	0.000557813	0.000343122	0.000392292	0.000462006	0.000462006	0.000462006	0.000120262	0.000298775	0.000212149	0.000145692	0.000152332	0.002130773
3839103774605	383910	3774605	0.001866296	0.000463417	0.000425316	0.001250917	0.000750284	0.000152183	0.000515253	0.000553797	0.000342173	0.000391207	0.000460728	0.000460728	0.000460728	0.00011929	0.000297949	0.000211563	0.000145289	0.00015191	0.002096694
3829703774615	382970	3774615	0.000970103	0.000240885	0.00022108	0.000650228	0.000389999	7.91051E-05	0.000267829	0.000287864	0.000288854	0.000330247	0.000388935	0.000388935	0.000388935	0.000101241	0.000251521	0.000178596	0.00012265	0.000128239	0.001492154
3829803774615	382980	3774615	0.001006327	0.00024988	0.000229335	0.000674508	0.000404561	8.2059E-05	0.00027783	0.000298613	0.000294203	0.000336363	0.000396138	0.000396138	0.000396138	0.000103116	0.000256179	0.000181903	0.000124921	0.000130614	0.001566783
3829903774615	382990	3774615	0.001051309	0.000261049	0.000239586	0.000704658	0.000422645	8.5727E-05	0.000290249	0.000311961	0.000301796	0.000345043	0.000406361	0.000406361	0.000406361	0.000105777	0.00026279	0.000186598	0.000128145	0.000133984	0.001659444
3830003774615	383000	3774615	0.001096955	0.000272383	0.000249989	0.000735253	0.000440995	8.9449E-05	0.000302851	0.000325506	0.000310596	0.000355104	0.00041821	0.00041821	0.00041821	0.000108862	0.000270453	0.000192039	0.000131881	0.000137891	0.001762113
3830103774615	383010	3774615	0.00113026	0.000280653	0.000257579	0.000757576	0.000454385	9.21649E-05	0.000312046	0.000335389	0.000316376	0.000361713	0.000425993	0.000425993	0.000425993	0.000110888	0.000275486	0.000195613	0.000134336	0.000140458	0.001847872
3830203774615	383020	3774615	0.001162106	0.000288561	0.000264836	0.000778922	0.000467187	9.47617E-05	0.000320838	0.000344839	0.000321898	0.000368026	0.000433428	0.000433428	0.000433428	0.000112823	0.000280295	0.000199027	0.00013668	0.000142909	0.001935702
3830303774615	383030	3774615	0.001193819	0.000296436	0.000272063	0.000800178	0.000479937	9.73476E-05	0.000329593	0.000354249	0.000327851	0.000374832	0.000441444	0.000441444	0.000441444	0.000114909	0.000285478	0.000202707	0.000139208	0.000145552	0.002030002
3830403774615	383040	3774615	0.001225931	0.000304409	0.000279381	0.000821701	0.000492846	9.99661E-05	0.000338459	0.000363778	0.000334408	0.000382329	0.000450273	0.000450273	0.000450273	0.000117208	0.000291188	0.000206762	0.000141992	0.000148463	0.002132585
3830503774615	383050	3774615	0.001255521	0.000311757	0.000286125	0.000841534	0.000504742	0.000102379	0.000346628	0.000372558	0.000341828	0.000390812	0.000460263	0.000460263	0.000460263	0.00011988	0.000297649	0.000211349	0.000145143	0.000151757	0.002239913
3830603774615	383060	3774615	0.001283253	0.000318643	0.000292445	0.000860122	0.000515891	0.00010464	0.000354284	0.000380787	0.000349506	0.000399591	0.000470602	0.000470602	0.000470602	0.0001225	0.000304335	0.000216097	0.000148403	0.000155166	0.00234379
3830703774615	383070	3774615	0.001311649	0.000325694	0.000298916	0.000879155	0.000527306	0.000106956	0.000362124	0.000389213	0.00035684	0.000407975	0.000480477	0.000480477	0.000480477	0.00012507	0.00031072	0.000220631	0.000151517	0.000158422	0.002451204
3830803774615	383080	3774615	0.001335931	0.000331723	0.00030445	0.000895431	0.000537068	0.000108936	0.000368828	0.000396419	0.000362534	0.000414486	0.000488144	0.000488144	0.000488144	0.000127066	0.000315679	0.000224152	0.000153935	0.00016095	0.002560603
3830903774615	383090	3774615	0.001359948	0.000337687	0.000309923	0.000911529	0.000546723	0.000110894	0.000375459	0.000403545	0.000366244	0.000418727	0.000493139	0.000493139	0.000493139	0.000128366	0.000318909	0.000226446	0.00015551	0.000162597	0.002668363
3831003774615	383100	3774615	0.001383833	0.000343618	0.000315366	0.000927537	0.000556325	0.000112842	0.000382053	0.000410633	0.00036935	0.000422278	0.000497321	0.000497321	0.000497321	0.000129455	0.000321614	0.000228366	0.000156829	0.000163976	0.002773965
3831103774615	383110	3774615	0.001407054	0.000349383	0.000320658	0.000943102	0.000565661	0.000114735	0.000388464	0.000417523	0.000371852	0.000425139	0.00050069	0.00050069	0.00050069	0.000130332	0.000323792	0.000229913	0.000157891	0.000165087	0.002868007
3831203774615	383120	3774615	0.001430407	0.000355182	0.00032598	0.000958755	0.000575049	0.00011664	0.000394911	0.000424453	0.000372715	0.000426125	0.000501852	0.000501852	0.000501852	0.000130634	0.000324544	0.000230446	0.000158258	0.00016547	0.002959028
3831303774615	383130	3774615	0.001453761	0.000360981	0.000331302	0.000974408	0.000584438	0.000118544	0.000401359	0.000431383	0.000373405	0.000426914	0.000502781	0.000502781	0.000502781	0.000130876	0.000325145	0.000230873	0.000158551	0.000165776	0.003051086
3831403774615	383140	3774615	0.001477114	0.00036678	0.000336624	0.000990061	0.000593826	0.000120448	0.000407806	0.000438313	0.000373923	0.000427506	0.000503478	0.000503478	0.000503478	0.000131057	0.000325595	0.000231193	0.00015877	0.000166006	0.003141762
3831503774615	383150	3774615	0.001500733	0.000372645	0.000342007	0.001005892	0.000603321	0.000122374	0.000414327	0.000445321	0.00037444	0.000428098	0.000504175	0.000504175	0.000504175	0.000131239	0.000326046	0.000231513	0.00015899	0.000166236	0.003233647
3831603774615	383160	3774615	0.001524618	0.000378576	0.00034745	0.001021901	0.000612923	0.000124322	0.000420921	0.000452409	0.000374872	0.000428591	0.000504756	0.000504756	0.000504756	0.00013139	0.000326422	0.00023178	0.000159173	0.000166427	0.003325186
3831703774615	383170	3774615	0.001548502	0.000384506	0.000352893	0.00103791	0.000622525	0.00012627	0.000427515	0.000459496	0.000375217	0.000428986	0.000505221	0.000505221	0.000505221	0.000131511	0.000326722	0.000231993	0.00015932	0.00016658	0.003416036
3831903774615	383190	3774615	0.001596536	0.000396434	0.00036384	0.001070105	0.000641836	0.000130186	0.000440777	0.00047375	0.000375389	0.000429183	0.000505453	0.000505453	0.000505453	0.000131571	0.000326873	0.0002321	0.000159393	0.000166657	0.003582722
3832003774615	383200	3774615	0.001620022	0.000402265	0.000369192	0.001085848	0.000651278	0.000132102	0.000447261	0.000480719	0.000374958	0.00042869	0.000504872	0.000504872	0.000504872	0.00013142	0.000326497	0.000231833	0.00015921	0.000166466	0.003652433
3832103774615	383210	3774615	0.001643509	0.000408097	0.000374544	0.00110159	0.00066072	0.000134017	0.000453745	0.000487688	0.00037375	0.000427309	0.000503246	0.000503246	0.000503246	0.000130997	0.000325445	0.000231087	0.000158697	0.000165929	0.003719039
3832203774615	383220	3774615	0.001667128	0.000413962	0.000379927	0.001117421	0.000670215	0.000135943	0.000460266	0.000494697	0.000372715	0.000426125	0.000501852	0.000501852	0.000501852	0.000130634	0.000324544	0.000230446	0.000158258	0.00016547	0.003784005
3832303774615	383230	3774615	0.001690746	0.000419827	0.00038531	0.001133252	0.00067971	0.000137869	0.000466787	0.000501705	0.00037168	0.000424941	0.000500458	0.000500458	0.000500458	0.000130271	0.000323642	0.000229806	0.000157818	0.00016501	0.003841811
3832403774615	383240	3774615	0.001713569	0.000425494	0.000390511	0.001148549	0.000688885	0.00013973	0.000473088	0.000508478	0.000369436	0.000422377	0.000497438	0.000497438	0.000497438	0.000129485	0.000321689	0.000228419	0.000156865	0.000164014	0.003872439
3832503774615	383250	3774615	0.001735331	0.000430898	0.00039547	0.001163135	0.000697634	0.000141504	0.000479095	0.000514935	0.000366158	0.000418628	0.000493023	0.000493023	0.000493023	0.000128336	0.000318834	0.000226392	0.000155473	0.000162559	0.003883482
3832603774615	383260	3774615	0.001757357	0.000436367	0.00040049	0.001177899	0.000706489	0.0001433	0.000485177	0.000521471	0.000362793	0.000414782	0.000488492	0.000488492	0.000488492	0.000127156	0.000315904	0.000224312	0.000154045	0.000161065	0.003884345
3832703774615	383270	3774615	0.001778853	0.000441705	0.000405389	0.001192307	0.000715131	0.000145053	0.000491111	0.00052785	0.000358048	0.000409356	0.000482103	0.000482103	0.000482103	0.000125493	0.000311772	0.000221378	0.00015203	0.000158958	0.003880204
3832803774615	383280	3774615	0.001792388	0.000445065	0.000408473	0.001201378	0.000720572	0.000146157	0.000494848	0.000531866	0.000354252	0.000405016	0.000476992	0.000476992	0.000476992	0.000124163	0.000308467	0.000219031	0.000150418	0.000157273	0.003862431
3832903774615	383290	3774615	0.001811362	0.000449777	0.000412797	0.001214097	0.0007282	0.000147704	0.000500087	0.000537496	0.000350887	0.000401169	0.000472461	0.000472461	0.000472461	0.000122983	0.000305537	0.00021695	0.000148989	0.000155779	0.003852854
3833003774615	383300	3774615	0.001830735	0.000454587	0.000417212	0.001227082	0.000735988	0.000149284	0.000505435	0.000543245	0.00034735	0.000397125	0.000467698	0.000467698	0.000467698	0.000121744	0.000302457	0.000214763	0.000147487	0.000154209	0.003846728
3833103774615	383310	3774615	0.001849047	0.000459134	0.000421385	0.001239355	0.00074335	0.000150777	0.000510491	0.000548679	0.000344244	0.000393574	0.000463516	0.000463516	0.000463516	0.000120655	0.000299752	0.000212843	0.000146168	0.00015283	0.003831199
3833203774615	383320	3774615	0.001863775	0.000462791	0.000424742	0.001249227	0.000749271	0.000151978	0.000514557	0.000553049	0.000340534	0.000389332	0.000458521	0.000458521	0.000458521	0.000119355	0.000296522	0.000210549	0.000144593	0.000151183	0.003790303
3833303774615	383330	3774615	0.001875585	0.000465724	0.000427433	0.001257143	0.000754018	0.000152941	0.000517817	0.000556553	0.00033691	0.000385189	0.000453642	0.000453642	0.000453642	0.000118085	0.000293366	0.000208309	0.000143055	0.000149574	0.003742679
3833403774615	383340	3774615	0.001882485	0.000467437	0.000429005	0.001261768	0.000756792	0.000153504	0.000519722	0.000558601	0.000332769	0.000380455	0.000448066	0.000448066	0.000448066	0.000116633	0.00028976	0.000205748	0.000141296	0.000147735	0.003682458
3833503774615	383350	3774615	0.001885006	0.000468063	0.00042958	0.001263457	0.000757806	0.000153709	0.000520418	0.000559349	0.000328369	0.000375424	0.000442141	0.000442141	0.000442141	0.000115091	0.000285929	0.000203028	0.000139428	0.000145782	0.003612833
3833603774615	383360	3774615	0.001884475	0.000467931	0.000429459	0.001263102	0.000757593	0.000153666	0.000520272	0.000559191	0.00032388	0.00037029	0.0004361	0.0004361	0.0004361	0.00011358	0.00028202	0.000200254	0.000137523	0.00014379	0.003540188
3833703774615	383370	3774615	0.001871339	0.00046467	0.000426465	0.001254297	0.000752311	0.000152595	0.000516645	0.000555293	0.000317929	0.000363489	0.000428084	0.000428084	0.000428084	0.000111432	0.000276839	0.000196573	0.000134995	0.000141147	0.003443385
3833803774615	383380	3774615	0.001855283	0.000460683	0.000422806	0.001243535	0.000745857	0.000151285	0.000512212	0.000550529	0.00031214	0.00035688	0.000420301	0.000420301	0.000420301	0.000109406	0.000271805	0.000192999	0.000132541	0.000138581	0.003348912
3833903774615	383390	3774615	0.001835379	0.000455741	0.00041827	0.001230194	0.000737855	0.000149662	0.000506717	0.000544623	0.0003068	0.000350764	0.000413099	0.000413099	0.000413099	0.00010753	0.000267148	0.000189692	0.000130269	0.000136206	0.003259702
3834003774615	383400	3774615	0.001816405	0.000451029	0.000413946	0.001217476	0.000730227	0.000148115	0.000501479	0.000538992	0.000302054	0.000345339	0.000406709	0.000406709	0.000406709	0.000105868	0.000263016	0.000186758	0.000128255	0.000134099	0.00317843
3834103774615	383410	3774615	0.001795174	0.000445757	0.000409108	0.001203246	0.000721692	0.000146384	0.000495617	0.000532693	0.000297568	0.00034021	0.000400668	0.000400668	0.000400668	0.000104295	0.000259109	0.000183984	0.00012635	0.000132108	0.00310104
3834203774615	383420	3774615	0.001789468	0.00044434	0.000407808	0.001199422	0.000719398	0.000145919	0.000494042	0.000531	0.000295325	0.000337645	0.000397648	0.000397648	0.000397648	0.000103509	0.000257156	0.000182597	0.000125397	0.000131112	0.003054537
3834303774615	383430	3774615	0.001785222	0.000443286	0.00040684	0.001196576	0.000717691	0.000145572	0.00049287	0.00052974	0.00029334	0.000335376	0.000394976	0.000394976	0.000394976	0.000102814	0.000255428	0.00018137	0.000124555	0.000130231	0.003012779
3834403774615	383440	3774615	0.001779915	0.000441968	0.00040563	0.001193018	0.000715557	0.00014514	0.000491404	0.000528165	0.000291529	0.000333305	0.000392537	0.000392537	0.000392537	0.000102179	0.00025385	0.00018025	0.000123785	0.000129426	0.00297197
3834503774615	383450	3774615	0.00177328	0.000440321	0.000404118	0.001188571	0.00071289	0.000144599	0.000489573	0.000526196	0.000289717	0.000331233	0.000390097	0.000390097	0.000390097	0.000101544	0.000252273	0.000179129	0.000123016	0.000128622	0.00293211
3834603774615	383460	3774615	0.001766911	0.000438739	0.000402667	0.001184302	0.00071033	0.000144079	0.000487814	0.000524306	0.000287991	0.000329261	0.000387774	0.000387774	0.000387774	0.000100939	0.00025077	0.000178063	0.000122283	0.000127856	0.00289389
3834703774615	383470	3774615	0.001791326	0.000444802	0.000408231	0.001200667	0.000720145	0.00014607	0.000494555	0.000531551	0.000289544	0.000331036	0.000389865	0.000389865	0.000389865	0.000101483	0.000252122	0.000179023	0.000122943	0.000128545	0.002898462
3834803774615	383480	3774615	0.001827153	0.000453698	0.000416396	0.00122468	0.000734548	0.000148992	0.000504446	0.000542182	0.000292305	0.000334193	0.000393582	0.000393582	0.000393582	0.000102451	0.000254526	0.00018073	0.000124115	0.000129771	0.002917357
3834903774615	383490	3774615	0.00187041	0.000464439	0.000426254	0.001253674	0.000751938	0.000152519	0.000516389	0.000555018	0.000296101	0.000338533	0.000398694	0.000398694	0.000398694	0.000103781	0.000257832	0.000183077	0.000125727	0.000131456	0.002946087
3835003774615	383500	3774615	0.001946176	0.000483252	0.00044352	0.001304458	0.000782398	0.000158697	0.000537306	0.0005775	0.000304211	0.000347805	0.000409613	0.000409613	0.000409613	0.00010664	0.000264894	0.000188091	0.00012917	0.000135057	0.003020199
3835103774615	383510	3774615	0.002019024	0.000501341	0.000460122	0.001353285	0.000811683	0.000164637	0.000557418	0.000599117	0.000313529	0.000358458	0.00042216	0.00042216	0.00042216	0.00010989	0.000273007	0.000193852	0.000133127	0.000139194	0.003099746
3835203774615	383520	3774615	0.002067854	0.000513466	0.00047125	0.001386014	0.000831314	0.000168619	0.000570899	0.000613606	0.000321035	0.00036704	0.000432266	0.000432266	0.000432266	0.000112521	0.000279543	0.000198493	0.000136314	0.000142526	0.003153668
3835303774615	383530	3774615	0.002101027	0.000521703	0.00047881	0.001408249	0.00084465	0.000171324	0.000580058	0.00062345	0.000326988	0.000373846	0.000440282	0.000440282	0.000440282	0.000114607	0.000284727	0.000202174	0.000138842	0.000145169	0.003187489
3835403774615	383540	3774615	0.002125044	0.000527667	0.000484283	0.001424347	0.000854305	0.000173282	0.000586689	0.000630577	0.000333028	0.000380751	0.000448414	0.000448414	0.000448414	0.000116724	0.000289986	0.000205908	0.000141406	0.00014785	0.003217599
3835503774615	383550	3774615	0.002135128	0.000530171	0.000486581	0.001431106	0.000858359	0.000174105	0.000589473	0.000633569	0.000337428	0.000385781	0.000454339	0.000454339	0.000454339	0.000118266	0.000293817	0.000208629	0.000143274	0.000149804	0.003221913
3835603774615	383560	3774615	0.002144018	0.000532378	0.000488607	0.001437065	0.000861934	0.00017483	0.000591927	0.000636207	0.00034364	0.000392883	0.000462703	0.000462703	0.000462703	0.000120443	0.000299226	0.000212469	0.000145912	0.000152561	0.003232008
3835703774615	383570	3774615	0.002157553	0.000535739	0.000491692	0.001446137	0.000867375	0.000175933	0.000595664	0.000640223	0.000350197	0.00040038	0.000471532	0.000471532	0.000471532	0.000122741	0.000304936	0.000216524	0.000148696	0.000155473	0.003259357
3835803774615	383580	3774615	0.002159012	0.000536101	0.000492024	0.001447115	0.000867961	0.000176052	0.000596067	0.000640657	0.000356064	0.000407088	0.000479431	0.000479431	0.000479431	0.000124798	0.000310044	0.000220151	0.000151187	0.000158077	0.003285499
3835903774615	383590	3774615	0.002158747	0.000536035	0.000491964	0.001446937	0.000867855	0.000176031	0.000595994	0.000640578	0.000359773	0.000411329	0.000484427	0.000484427	0.000484427	0.000126098	0.000313275	0.000222445	0.000152762	0.000159724	0.003296888

			ISDrainage / Utilities Trenching	ISDrainage / Utilities Trenching	ISAsphalt Paving	ISAsphalt Paving	SVDemolition	SVSite Grubbing / Prep	SVMass Grading / Excavation	SVMass Grading / Excavation	SVDrainage / Utilities Trenching	SVFoundations / Concrete Pads	SVBuilding / Structure Construction	SVBuilding / Structure Construction	SVAsphalt Paving	SVAsphalt Paving	SVArchitectural Coating	SVArchitectural Coating	SVLandscaping or Other Finishing	SVLandscaping or Other Finishing	MDemolition
Unique Identifier	X (UTM)	Y (UTM)	2027	2028	2027	2028	2027	2027	2027	2028	2028	2028	2028	2029	2028	2029	2028	2029	2028	2029	2027
3837703774605	383770	3774605	0.0014148	0.0014148	0.001630462	0.001630462	0.000210172	8.37533E-05	0.000272402	0.000272402	0.000140577	5.45281E-05	0.000265392	0.000265392	0.000145887	0.000145887	3.28604E-05	3.28604E-05	0.000111257	0.000111257	0.000761564
3837803774605	383780	3774605	0.001391794	0.001391794	0.00160395	0.00160395	0.000209757	8.35878E-05	0.000271863	0.000271863	0.0001403	5.44204E-05	0.000264769	0.000264769	0.000145598	0.000145598	3.27955E-05	3.27955E-05	0.000111037	0.000111037	0.000759752
3837903774605	383790	3774605	0.00136916	0.00136916	0.001577864	0.001577864	0.000209273	8.33948E-05	0.000271235	0.000271235	0.000139976	5.42947E-05	0.000264147	0.000264147	0.000145262	0.000145262	3.27197E-05	3.27197E-05	0.00011078	0.00011078	0.000757854
3838003774605	383800	3774605	0.001346895	0.001346895	0.001552206	0.001552206	0.000208858	8.32293E-05	0.000270697	0.000270697	0.000139698	5.4187E-05	0.000263435	0.000263435	0.000144974	0.000144974	3.26548E-05	3.26548E-05	0.00011056	0.00011056	0.000755869
3838103774605	383810	3774605	0.001324954	0.001324954	0.001526921	0.001526921	0.000208373	8.30363E-05	0.000270069	0.000270069	0.000139374	5.40613E-05	0.000262724	0.000262724	0.000144638	0.000144638	3.25791E-05	3.25791E-05	0.000110304	0.000110304	0.000753799
3838203774605	383820	3774605	0.001303384	0.001303384	0.001502062	0.001502062	0.000207958	8.28708E-05	0.000269531	0.000269531	0.000139096	5.39536E-05	0.000262012	0.000262012	0.00014435	0.00014435	3.25141E-05	3.25141E-05	0.000110084	0.000110084	0.000751555
3838303774605	383830	3774605	0.001282184	0.001282184	0.001477631	0.001477631	0.000207474	8.26778E-05	0.000268903	0.000268903	0.000138772	5.38279E-05	0.000261123	0.000261123	0.000144013	0.000144013	3.24384E-05	3.24384E-05	0.000109828	0.000109828	0.000749485
3838403774605	383840	3774605	0.001261262	0.001261262	0.001453519	0.001453519	0.000206851	8.24296E-05	0.000268096	0.000268096	0.000138356	5.36663E-05	0.000259967	0.000259967	0.00014358	0.00014358	3.2341E-05	3.2341E-05	0.000109498	0.000109498	0.000747242
3838503774605	383850	3774605	0.001240663	0.001240663	0.001429781	0.001429781	0.000205882	8.20435E-05	0.00026684	0.00026684	0.000137707	5.34149E-05	0.000258099	0.000258099	0.00014290	0.00014290	3.21895E-05	3.21895E-05	0.000108985	0.000108985	0.000744826
3838603774605	383860	3774605	0.001220482	0.001220482	0.001406523	0.001406523	0.000205467	8.1878E-05	0.000266302	0.000266302	0.00013743	5.33072E-05	0.000257654	0.000257654	0.00014262	0.00014262	3.21246E-05	3.21246E-05	0.000108765	0.000108765	0.000742065
3838703774605	383870	3774605	0.001200717	0.001200717	0.001383745	0.001383745	0.000205051	8.17126E-05	0.000265764	0.000265764	0.000137152	5.31995E-05	0.000257032	0.000257032	0.00014233	0.00014233	3.20597E-05	3.20597E-05	0.000108546	0.000108546	0.000739218
3838803774605	383880	3774605	0.001181229	0.001181229	0.001361287	0.001361287	0.000204013	8.12989E-05	0.000264419	0.000264419	0.000136458	5.29302E-05	0.000254275	0.000254275	0.00014161	0.00014161	3.18974E-05	3.18974E-05	0.000107996	0.000107996	0.0007366
3838903774605	383890	3774605	0.00116202	0.00116202	0.00133915	0.00133915	0.000202629	8.07473E-05	0.000262625	0.000262625	0.000135532	5.25711E-05	0.00025045	0.00025045	0.00014065	0.00014065	3.1681E-05	3.1681E-05	0.000107263	0.000107263	0.000733955
3839003774605	383900	3774605	0.00114318	0.00114318	0.001317439	0.001317439	0.000201314	8.02234E-05	0.000260921	0.000260921	0.000134652	5.22299E-05	0.000246982	0.000246982	0.00013973	0.00013973	3.14754E-05	3.14754E-05	0.000106567	0.000106567	0.000731108
3839103774605	383910	3774605	0.001124897	0.001124897	0.001296368	0.001296368	0.000200968	8.00855E-05	0.000260472	0.000260472	0.000134421	5.21402E-05	0.000246893	0.000246893	0.00013949	0.00013949	3.14213E-05	3.14213E-05	0.000106384	0.000106384	0.000728088
3829703774615	382970	3774615	0.000800555	0.000800555	0.000922586	0.000922586	0.00017211	6.85856E-05	0.0002307	0.0002307	0.000115119	4.46531E-05	0.000213719	0.000213719	0.00011946	0.00011946	2.69094E-05	2.69094E-05	9.1108E-05	9.1108E-05	0.000400755
3829803774615	382980	3774615	0.000840594	0.000840594	0.000968728	0.000968728	0.000174532	6.95508E-05	0.000226209	0.000226209	0.000116739	4.52815E-05	0.00021612	0.00021612	0.00012114	0.00012114	2.72881E-05	2.72881E-05	9.23902E-05	9.23902E-05	0.000412402
3829903774615	382990	3774615	0.000890308	0.000890308	0.00102602	0.00102602	0.000177854	7.08745E-05	0.000230514	0.000230514	0.000118961	4.61433E-05	0.000219411	0.000219411	0.00012345	0.00012345	2.78074E-05	2.78074E-05	9.41486E-05	9.41486E-05	0.000427673
3830003774615	383000	3774615	0.000945391	0.000945391	0.001089499	0.001089499	0.000181591	7.23637E-05	0.000235358	0.000235358	0.00012146	4.71129E-05	0.000222968	0.000222968	0.00012604	0.00012604	2.83917E-05	2.83917E-05	9.61268E-05	9.61268E-05	0.000444842
3830103774615	383010	3774615	0.000991401	0.000991401	0.001142523	0.001142523	0.000184013	7.3329E-05	0.000238497	0.000238497	0.00012308	4.77413E-05	0.000225281	0.000225281	0.00012772	0.00012772	2.87704E-05	2.87704E-05	9.7409E-05	9.7409E-05	0.000457525
3830203774615	383020	3774615	0.001038523	0.001038523	0.001196828	0.001196828	0.000186366	7.42666E-05	0.000241547	0.000241547	0.000124654	4.83517E-05	0.000227415	0.000227415	0.00012936	0.00012936	2.91383E-05	2.91383E-05	9.86545E-05	9.86545E-05	0.00046969
3830303774615	383030	3774615	0.001089116	0.001089116	0.001255133	0.001255133	0.000188927	7.5287E-05	0.000244865	0.000244865	0.000126367	4.90161E-05	0.000229817	0.000229817	0.00013113	0.00013113	2.95386E-05	2.95386E-05	0.00010001	0.00010001	0.0004822
3830403774615	383040	3774615	0.001144152	0.001144152	0.001318559	0.001318559	0.000191903	7.64728E-05	0.000248722	0.000248722	0.000128357	4.97881E-05	0.000232663	0.000232663	0.00013320	0.00013320	3.00039E-05	3.00039E-05	0.000101585	0.000101585	0.000495659
3830503774615	383050	3774615	0.001201735	0.001201735	0.001384919	0.001384919	0.000195086	7.77414E-05	0.000252848	0.000252848	0.000130487	5.0614E-05	0.000235953	0.000235953	0.00013541	0.00013541	3.05016E-05	3.05016E-05	0.00010327	0.00010327	0.000508946
3830603774615	383060	3774615	0.001257466	0.001257466	0.001449145	0.001449145	0.000198062	7.89272E-05	0.000256705	0.000256705	0.000132477	5.13861E-05	0.000238355	0.000238355	0.00013748	0.00013748	3.09669E-05	3.09669E-05	0.000104846	0.000104846	0.000529048
3830703774615	383070	3774615	0.001315095	0.001315095	0.001515558	0.001515558	0.000200899	8.00579E-05	0.000260382	0.000260382	0.000134375	5.21222E-05	0.000240667	0.000240667	0.00013945	0.00013945	3.14105E-05	3.14105E-05	0.000106348	0.000106348	0.000543025
3830803774615	383080	3774615	0.001373788	0.001373788	0.001583199	0.001583199	0.000203183	8.0968E-05	0.000263342	0.000263342	0.000135902	5.27147E-05	0.000242979	0.000242979	0.00014103	0.00014103	3.17676E-05	3.17676E-05	0.000107557	0.000107557	0.000550013
3830903774615	383090	3774615	0.001431602	0.001431602	0.001649826	0.001649826	0.000205051	8.17126E-05	0.000265764	0.000265764	0.000137152	5.31995E-05	0.000244847	0.000244847	0.00014233	0.00014233	3.20597E-05	3.20597E-05	0.000108546	0.000108546	0.000556915
3831003774615	383100	3774615	0.001488259	0.001488259	0.001715119	0.001715119	0.000206851	8.24296E-05	0.000268096	0.000268096	0.000138356	5.36663E-05	0.000246893	0.000246893	0.00014358	0.00014358	3.2341E-05	3.2341E-05	0.000109498	0.000109498	0.000564076
3831103774615	383110	3774615	0.001538713	0.001538713	0.001773264	0.001773264	0.000208027	8.28984E-05	0.000269621	0.000269621	0.000139142	5.39715E-05	0.000248049	0.000248049	0.00014398	0.00014398	3.2525E-05	3.2525E-05	0.000110121	0.000110121	0.000570461
3831203774615	383120	3774615	0.001587547	0.001587547	0.001829542	0.001829542	0.00020865	8.31466E-05	0.000270428	0.000270428	0.000139559	5.41331E-05	0.000248849	0.000248849	0.00014483	0.00014483	3.26223E-05	3.26223E-05	0.000110451	0.000110451	0.000576328
3831303774615	383130	3774615	0.001636937	0.001636937	0.00188646	0.00188646	0.000209342	8.34224E-05	0.000271325	0.000271325	0.000140022	5.43127E-05	0.000249561	0.000249561	0.00014531	0.00014531	3.27305E-05	3.27305E-05	0.000110817	0.000110817	0.000581936
3831403774615	383140	3774615	0.001685586	0.001685586	0.001942524	0.001942524	0.000209619	8.35327E-05	0.000271684	0.000271684	0.000140207	5.43845E-05	0.000249917	0.000249917	0.00014550	0.00014550	3.27738E-05	3.27738E-05	0.000110963	0.000110963	0.000587457
3831503774615	383150	3774615	0.001734883	0.001734883	0.001999336	0.001999336	0.000210034	8.36981E-05	0.000272222	0.000272222	0.000140485	5.44922E-05	0.000250272	0.000250272	0.00014579	0.00014579	3.28387E-05	3.28387E-05	0.000111183	0.000111183	0.000592979
3831603774615	383160	3774615	0.001783995	0.001783995	0.002055934	0.002055934	0.000210172	8.37533E-05	0.000272402	0.000272402	0.000140577	5.45281E-05	0.000250539	0.000250539	0.00014588	0.00014588	3.28604E-05	3.28604E-05	0.000111257	0.000111257	0.000598501
3831703774615	383170	3774615	0.001832736	0.001832736	0.002112105	0.002112105	0.000210311	8.38085E-05	0.000272581	0.000272581	0.00014067	5.4564E-05	0.000250539	0.000250539	0.00014598	0.00014598	3.2882E-05	3.2882E-05	0.00011133	0.00011133	0.000604022
3831903774615	383190	3774615	0.001922165	0.001922165	0.002215166	0.002215166	0.000209273	8.33948E-05	0.000271235	0.000271235	0.000139976	5.42947E-05	0.000249027	0.000249027	0.00014526	0.00014526	3.27197E-05	3.27197E-05	0.00011078	0.00011078	0.000615066
3832003774615	383200	3774615	0.001959566	0.001959566	0.002258268	0.002258268	0.000208027	8.28984E-05	0.000269621	0.000269621	0.000139142	5.39715E-05	0.000247337	0.000247337	0.00014439	0.00014439	3.2525E-05	3.2525E-05	0.000110121	0.000110121	0.000620242
3832103774615	383210	3774615	0.0019953	0.0019953	0.00229945	0.00229945	0.00020692	8.24571E-05	0.000268186	0.000268186	0.000138402	5.36843E-05	0.000245825	0.000245825	0.00014362	0.00014362	3.23518E-05	3.23518E-05	0.000109535	0.000109535	0.000624643
3832203774615	383220	3774615	0.002030155	0.002030155	0.002339618	0.002339618	0.00020602	8.20986E-05	0.0026702	0.0026702	0.0001378	5.34509E-05	0.000244758	0.000244758	0.00014300	0.00014300	3.22112E-05	3.22112E-05	0.000109059	0.000109059	0.000629215
3832303774615	383230	3774615	0.002061169	0.002061169	0.002375358	0.002375358	0.000205121	8.17401E-05	0.000265854	0.000265854	0.000137198	5.32174E-05	0.000243602	0.000243602	0.00014238	0.00014238	3.20705E-05	3.20705E-05	0.000108582	0.000108582	0.000633702
3832403774615	383240	3774615	0.002077601	0.002077601	0.002394295	0.002394295	0.000203667	8.1161E-05	0.00026397	0.00026397	0.000136226	5.28404E-05	0.000241734	0.000241734	0.00014137	0.00014137	3.18433E-05	3.18433E-05	0.000107813	0.000107813	0.000637498
3832503774615	383250	3774615	0.002083526	0.002083526	0.002401123	0.002401123	0.000201937	8.04716E-05	0.000261728	0.000261728	0.000135069	5.23915E-05	0.000239778	0.000239778	0.00014017	0.00014017	3.15728E-05	3.15728E-05	0.000106897	0.000106897	0.000641121
3832603774615	383260	3774615	0.002083989	0.002083989	0.002401657	0.002401657	0.000200138	7.97545E-05	0.000259396	0.000259396	0.000133866	5.19247E-05	0.000237821	0.000237821	0.00013892	0.00013892	3.12915E-05	3.12915E-05	0.000105945	0.000105945	0.000644831
3832703774615	383270	3774615	0.002081767	0.002081767	0.002399096	0.002399096	0.000198477	7.90927E-05	0.000257243	0.000257243	0.000132755	5.14938E-05	0.000235953	0.000235953	0.00013769	0.00013769	3.10318E-05	3.10318E-05	0.000105065	0.000105065	0.000648196
3832803774615	383280	3774615	0.002072231	0.002072231	0.002388108	0.002388108	0.000196262	7.82102E-05	0.000254373	0.000254373	0.000131273	5.09193E-05	0.000234175	0.000234175	0.00013623	0.00013623	3.06856E-05	3.06856E-05	0.000103893	0.000103893	0.000637584
3832903774615	383290	3774615	0.002067093	0.002067093	0.002382186	0.002382186	0.000194602	7.75483E-05	0.00025222	0.00025222	0.000130163	5.04883E-05	0.000232663	0.000232663	0.00013508	0.00013508	3.04259E-05	3.04259E-05	0.000103014	0.000103014	0.0006312
3833003774615	383300	3774615	0.002063807	0.002063807	0.002378399	0.002378399	0.000193287	7.70244E-05	0.000250516	0.000250516	0.000129283	5.01472E-05	0.000231328	0.000231328	0.00013416	0.00013416	3.02203E-05	3.02203E-05	0.000102318	0.000102318	0.000629733
3833103774615	383310	3774615	0.002055475	0.002055475	0.002368797	0.002368797	0.00019204	7.6528E-05	0.00024802	0.00024802	0.00012845	4.9824E-05	0.000229817	0.000229817	0.00013330	0.00013330	3.00255E-05	3.00255E-05	0.000101658	0.000101658	0.000630423
3833203774615	383320	3774615	0.002033534	0.002033534	0.002343512	0.002343512	0.000190173	7.57834E-05	0.0024648	0.0024648	0.0001272	4.93393E-05	0.000227771	0.000227771	0.00013200	0.00013200	2.97334E-05	2.97334E-05	0.00010066	0.00010066	0.000628956
3833303774615	383330	3774615	0.002007983	0.002007983	0.002314066	0.002314066	0.000188304	7.50388E-05	0.000244058	0.000244058	0.00012595	4.88545E-05	0.000225725	0.000225725	0.00013070	0.00013070	2.94413E-05	2.94413E-05	9.96803E-05	9.96803E-05	0.000627058
3833403774615	383340	3774615	0.001975674	0.001975674	0.002276832	0.002276832	0.000186228	7.42114E-05	0.000241367	0.000241367	0.000124562	4.83158E-05	0.000223502	0.000223502	0.00012926	0.00012926	2.91167E-05	2.91167E-05	9.85813E-05	9.85813E-05	0.000624211
3833503774615	383350	3774615	0.00193832	0.00193832	0.002233783	0.002233783	0.000184083	7.33565E-05	0.000238587	0.000238587	0.000123127	4.77592E-05	0.000221278	0.000221278	0.00012777	0.00012777	2.87812E-05	2.87812E-05	9.74456E-05	9.74456E-05	0.000620415
3833603774615	383360	3774615	0.001899345	0.001899345	0.002188867	0.002188867	0.000181937	7.25016E-05	0.000235806	0.000235806	0.000121692	4.72027E-05	0.000219055	0.000219055	0.00012628	0.00012628	2.84458E-05	2.84458E-05	9.631E-05	9.631E-05	0.000616187
3833703774615	383370	3774615	0.00184741	0.00184741	0.002129015	0.002129015	0.000179169	7.13985E-05	0.000232218	0.000232218	0.00011984	4.64845E-05	0.000216298	0.000216298	0.00012436	0.00012436	2.8013E-05	2.8013E-05	9.48446E-05	9.48446E-05	0.000608595
3833803774615	383380	3774615	0.001796724	0.001796724	0.002070604	0.002070604	0.000176609	7.03781E-05	0.0002289	0.0002289	0.000118128	4.58201E-05	0.00021363	0.00021363	0.00012258	0.00012258	2.76127E-05	2.76127E-05	9.34892E-05	9.34892E-05	0.000601003
3833903774615	383390	3774615	0.001748862	0.001748862	0.002015446	0.002015446	0.000174186	6.94129E-05	0.00022576	0.00022576	0.000116507	4.51917E-05	0.000211228	0.000211228	0.00012090	0.00012090	2.7234E-05	2.7234E-05	9.2207E-05	9.2207E-05	0.000594014
3834003774615	383400	3774615	0.001705258	0.001705258	0.001965196	0.001965196	0.000172041	6.8558E-05	0.00022298	0.00022298	0.000115073	4.46351E-05	0.000209005	0.000209005	0.00011941	0.00011941	2.68985E-05	2.68985E-05	9.10714E-05	9.10714E-05	0.000587889
3834103774615	383410	3774615	0.001663738	0.001663738	0.001917346	0.001917346	0.000170034	6.77583E-05	0.00022039	0.00022039	0.0001137	4.41145E-05	0.000206959	0.000206959	0.00011802	0.00011802	2.65848E-05	2.65848E-05	9.0009E-05	9.0009E-05	0.000581936
3834203774615	383420	3774615	0.001638788	0.001638788	0.001888594	0.001888594	0.000168927	6.7317E-05	0.000218944	0.000218944	0.00011299	4.38272E-05	0.000205803	0.000205803	0.00011725	0.00011725	2.64116E-05	2.64116E-05	8.94228E-05	8.94228E-05	0.000580296
3834303774615	383430	3774615	0.001616385	0.001616385	0.001862775	0.001862775	0.000168027	6.69585E-05	0.000217778	0.000217778	0.00011238	4.35938E-05	0.000204825	0.000204825	0.00011663	0.00011663	2.6271E-05	2.6271E-05	8.89466E-05	8.89466E-05	0.000579089
3834403774615	383440	3774615	0.001594491	0.001594491	0.001837543	0.001837543	0.000167128	6.66E-05	0.000216612	0.000216612	0.000111786	4.33604E-05	0.000203935	0.000203935	0.00011600	0.00011600	2.61303E-05	2.61303E-05	8.84704E-05	8.84704E-05	0.000577967
3834503774615	383450	3774615	0.001573105	0.001573105	0.001812898	0.001812898	0.000166297	6.62691E-05	0.000215535	0.000215535	0.000111231	4.31449E-05	0.000203046	0.000203046	0.00011543	0.00011543	2.60005E-05	2.60005E-05	8.80308E-05	8.80308E-05	0.000576673
3834603774615	383460	3774615	0.0015526	0.0015526	0.001789267	0.001789267	0.000165536	6.59657E-05	0.000214549	0.000214549	0.000110721	4.29474E-05	0.000202246	0.000202246	0.00011493	0.00011493	2.58815E-05	2.58815E-05	8.76278E-05	8.76278E-05	0.000575465
3834703774615	383470	3774615	0.001555053	0.001555053	0.001792094	0.001792094	0.000166228	6.62415E-05	0.000215446	0.000215446	0.000111184	4.3127E-05	0.000202957	0.000202957	0.00011538	0.00011538	2.59897E-05	2.59897E-05	8.79941E-05	8.79941E-05	0.000581504
3834803774615	383480	3774615	0.00156519	0.00156519	0.001803777	0.001803777	0.000167474	6.67379E-05	0.00021706	0.00021706	0.000112018	4.34501E-05	0.000204202	0.000204202	0.00011624	0.00011624	2.61844E-05	2.61844E-05	8.86535E-05	8.86535E-05	0.000590218
3834903774615	383490	3774615	0.001580604	0.001580604	0.00182154	0.00182154	0.000169204	6.74273E-05	0.000219302	0.000219302	0.000113175	4.3899E-05	0.000205892	0.000205892	0.00011744	0.00011744	2.64549E-05	2.64549E-05	8.95694E-05	8.95694E-05	0.000601175
3835003774615	383500	3774615	0.001620366	0.001620366	0.001867363	0.001867363	0.000172802	6.88614E-05	0.000223967	0.000223967	0.000115582	4.48326E-05	0.000209361	0.000209361	0.00011994	0.00011994	2.70176E-05	2.70176E-05	9.14743E-05	9.14743E-05	0.000621537
3835103774615	383510	3774615	0.001663044	0.001663044	0.001916546	0.001916546	0.000176955	7.0516E-05	0.000229348	0.000229348	0.000118359	4.59099E-05	0.000213274	0.000213274	0.00012282	0.00012282	2.76668E-05	2.76668E-05	9.36724E-05	9.36724E-05	0.000643796
3835203774615	383520	3774615	0.001691974	0.001691974	0.001949886	0.001949886	0.000180346	7.18673E-05	0.000233743	0.000233743	0.000120627	4.67897E-05	0.000216387	0.000216387	0.00012518	0.00012518	2.81969E-05	2.81969E-05	9.54674E-05	9.54674E-05	0.000662
3835303774615	383530	3774615	0.001710119	0.001710119	0.001970797	0.001970797	0.000183183	7.2998E-05	0.000237421	0.000237421	0.000122525	4.75258E-05	0.000219144	0.000219144	0.00012715	0.00012715	2.86406E-05	2.86406E-05	9.69694E-05	9.69694E-05	0.000676667
3835403774615	383540	3774615	0.001726273	0.001726273	0.001989414	0.001989414	0.000186089	7.41563E-05	0.000241188	0.000241188	0.000124469	4.82799E-05	0.000222079	0.000222079	0.00012917	0.00012917	2.9095E-05	2.9095E-05	9.8508E-05	9.8508E-05	0.000691766
3835503774615	383550	3774615	0.001728588	0.001728588	0.001992081	0.001992081	0.000188096	7.4956E-05	0.000243789	0.000243789	0.000125811	4.88006E-05	0.000224036	0.000224036	0.00013056	0.00013056	2.94088E-05	2.94088E-05	9.95704E-05	9.95704E-05	0.000701946
3835603774615	383560	3774615	0.001734003	0.001734003	0.001998322	0.001998322	0.000190449	7.58937E-05	0.000246839	0.000246839	0.000127385	4.94111E-05	0.000226081	0.000226081	0.00013219	0.00013219	2.97767E-05	2.97767E-05	0.000100816	0.000100816	0.000722308
3835703774615	383570	3774615	0.001748677	0.001748677	0.002015232	0.002015232	0.000193494	7.71071E-05	0.000250785	0.000250785	0.000129422	5.02011E-05	0.000228571	0.000228571	0.00013431	0.00013431	3.02528E-05	3.02528E-05	0.000102428	0.000102428	0.000749485
3835803774615	383580	3774615	0.001762702	0.001762702	0.002031396	0.002031396	0.000196193	7.81826E-05	0.000254283	0.000254283	0.000131227	5.09013E-05	0.000231328	0.000231328	0.00013683	0.00013683	3.06747E-05	3.06747E-05	0.000103857	0.000103857	0.000754057
3835903774615	383590	3774615	0.001768812	0.001768812	0.002038437	0.002038437	0.000198615	7.91478E-05	0.000257423	0.000257423	0.000132847	5.15297E-05	0.000234352	0.000234352	0.00013786	0.00013786	3.10534E-05	3.10534E-05	0.000105139	0.000105139	0.000758889

			MSite Grubbing / Prep	MMass Grading / Excavation	MMass Grading / Excavation	MDrainage / Utilities Trenching	MFoundations / Concrete Pads	MBuilding / Structure Construction	MAsphalt Paving	MLandscaping or Other Finishing	MWaterside Construction (Piles)	RSSWRestriping South Valley	RSSWRestriping Silver Lake Boulevard	RSSWDemolition	RSSWPlacing Base	RSSWForm	Child Risk				
Unique Identifier	X (UTM)	Y (UTM)	2027	2027	2028	2028	2028	2028	2028	2028	2028	2029	2029	2029	2029	2029	3rd Trimester	0<2	2<16	Total	per million
3837703774605	383770	3774605	0.000704147	0.001171262	0.001171262	0.000563318	0.000266923	0.000724167	0.000470868	0.000323366	0.000347555	9.13485E-05	0.000195585	0.000606974	5.51941E-05	0.000120047	5.72665E-08	1.48606E-06	1.9899E-07	1.74231E-06	1.74231313
3837803774605	383780	3774605	0.000702472	0.001168475	0.001168475	0.000561978	0.000266288	0.000722444	0.000469748	0.000322596	0.000346729	9.11419E-05	0.000195198	0.000605695	5.50778E-05	0.000119794	5.67259E-08	1.46908E-06	1.9694E-07	1.72274E-06	1.72274468
3837903774605	383790	3774605	0.000700717	0.001165556	0.001165556	0.000560574	0.000265622	0.000720639	0.000468574	0.00032179	0.000345862	9.09353E-05	0.000194752	0.000604324	5.49531E-05	0.000119522	5.61921E-08	1.45236E-06	1.9492E-07	1.70347E-06	1.70346982
3838003774605	383800	3774605	0.000698882	0.001162504	0.001162504	0.000559106	0.000264927	0.000718752	0.000467347	0.000320948	0.000344957	9.07582E-05	0.000194305	0.000602862	5.48201E-05	0.000119233	5.5665E-08	1.43591E-06	1.9292E-07	1.6845E-06	1.68449895
3838103774605	383810	3774605	0.000696968	0.00115932	0.00115932	0.000557574	0.000264201	0.000716783	0.000466067	0.000320069	0.000344012	9.05516E-05	0.000193858	0.000601399	5.46872E-05	0.000118944	5.51432E-08	1.41971E-06	1.9094E-07	1.6658E-06	1.66579743
3838203774605	383820	3774605	0.000694894	0.00115587	0.00115587	0.000555915	0.000263415	0.00071465	0.00046468	0.000319116	0.000342988	9.0345E-05	0.000193352	0.000599845	5.45459E-05	0.000118637	5.46242E-08	1.40369E-06	1.89E-07	1.64731E-06	1.64731246
3838303774605	383830	3774605	0.000692979	0.001152685	0.001152685	0.000554383	0.000262689	0.000712681	0.0004634	0.000318237	0.000342043	9.01679E-05	0.000192906	0.000598292	5.44046E-05	0.000118329	5.41057E-08	1.38798E-06	1.8708E-07	1.62917E-06	1.62916919
3838403774605	383840	3774605	0.000690905	0.001149235	0.001149235	0.000552724	0.000261903	0.000710548	0.000462013	0.000317284	0.000341019	8.99908E-05	0.0001924	0.000596829	5.42716E-05	0.00011804	5.35658E-08	1.37216E-06	1.8518E-07	1.6109E-06	1.61090182
3838503774605	383850	3774605	0.000688672	0.00114552	0.00114552	0.000550937	0.000261056	0.000708251	0.000460519	0.000316259	0.000339917	8.97842E-05	0.000191864	0.000595093	5.41137E-05	0.000117697	5.3039E-08	1.35659E-06	1.8326E-07	1.59289E-06	1.59289186
3838603774605	383860	3774605	0.000686119	0.001141274	0.001141274	0.000548895	0.000260089	0.000705626	0.000458812	0.000315086	0.000338657	8.95776E-05	0.000191238	0.000593082	5.39309E-05	0.000117299	5.25405E-08	1.34148E-06	1.814E-07	1.57543E-06	1.57542776
3838703774605	383870	3774605	0.000683486	0.001136895	0.001136895	0.000546789	0.000259091	0.000702918	0.000457052	0.000313877	0.000337358	8.9371E-05	0.000190583	0.000591071	5.3748E-05	0.000116901	5.20463E-08	1.32658E-06	1.7957E-07	1.55819E-06	1.55819137
3838803774605	383880	3774605	0.000681093	0.001132914	0.001132914	0.000544875	0.000258183	0.000700457	0.000455452	0.000312778	0.000336176	8.91348E-05	0.000189988	0.000589152	5.35735E-05	0.000116522	5.154E-08	1.31173E-06	1.7772E-07	1.541E-06	1.5409961
3838903774605	383890	3774605	0.00067862	0.001128801	0.001128801	0.000542896	0.000257246	0.000697914	0.000453798	0.000311643	0.000334956	8.89282E-05	0.000189392	0.000587324	5.34073E-05	0.00011616	5.10332E-08	1.29702E-06	1.7587E-07	1.52392E-06	1.52392069
3839003774605	383900	3774605	0.000675988	0.001124422	0.001124422	0.00054079	0.000256248	0.000695206	0.000452038	0.000310434	0.000333656	8.86921E-05	0.000188767	0.000585313	5.32244E-05	0.000115763	5.0537E-08	1.28257E-06	1.7404E-07	1.50715E-06	1.50714754
3839103774605	383910	3774605	0.000673196	0.001119778	0.001119778	0.000538557	0.00025519	0.000692335	0.000450171	0.000309152	0.000332278	8.84855E-05	0.000188082	0.00058312	5.30249E-05	0.000115329	5.00715E-08	1.26869E-06	1.7233E-07	1.49109E-06	1.49109238
3829703774615	382970	3774615	0.000370541	0.000616349	0.000616349	0.000296433	0.000140462	0.000381076	0.000247783	0.000170164	0.000182893	7.76241E-05	0.000113945	0.000353162	3.21142E-05	6.9848E-05	4.07646E-08	1.15959E-06	1.3395E-07	1.3343E-06	1.33430192
3829803774615	382980	3774615	0.00038131	0.000634262	0.000634262	0.000305048	0.000144544	0.000392151	0.000254985	0.000175109	0.000188208	7.8598E-05	0.000116833	0.000362119	3.29287E-05	7.16195E-05	4.24002E-08	1.21068E-06	1.3903E-07	1.39211E-06	1.39210777
3829903774615	382990	3774615	0.00039543	0.000657748	0.000657748	0.000316344	0.000149896	0.000406672	0.000264427	0.000181593	0.000195178	8.00148E-05	0.000120704	0.000374092	3.40174E-05	7.39875E-05	4.44477E-08	1.27471E-06	1.455E-07	1.46466E-06	1.46465699
3830003774615	383000	3774615	0.000411304	0.000684154	0.000684154	0.000329044	0.000155914	0.000422998	0.000275042	0.000188883	0.000203013	8.16381E-05	0.00012514	0.000387893	3.52724E-05	7.67171E-05	4.66706E-08	1.34485E-06	1.5273E-07	1.54425E-06	1.54424559
3830103774615	383010	3774615	0.000423031	0.000703659	0.000703659	0.000338425	0.000160359	0.000435058	0.000282884	0.000194268	0.000208801	8.27006E-05	0.000128296	0.000397673	3.61617E-05	7.86513E-05	4.84097E-08	1.4007E-06	1.5846E-07	1.60757E-06	1.60756554
3830203774615	383020	3774615	0.000434279	0.000722369	0.000722369	0.000347423	0.000164623	0.000446625	0.000290405	0.000199434	0.000214353	8.37631E-05	0.000131274	0.000406996	3.70094E-05	8.04951E-05	5.01388E-08	1.45657E-06	1.6422E-07	1.67093E-06	1.67092762
3830303774615	383030	3774615	0.000445846	0.000741609	0.000741609	0.000356677	0.000169008	0.000458521	0.00029814	0.000204746	0.000220062	8.49437E-05	0.00013434	0.000416592	3.78821E-05	8.23932E-05	5.19687E-08	1.51602E-06	1.7038E-07	1.73836E-06	1.7383634
3830403774615	383040	3774615	0.00045829	0.000762309	0.000762309	0.000366632	0.000173725	0.000471319	0.000306462	0.000210461	0.000226204	8.63604E-05	0.000137764	0.000427012	3.88295E-05	8.44539E-05	5.39409E-08	1.58025E-06	1.7709E-07	1.81128E-06	1.8112758
3830503774615	383050	3774615	0.000470575	0.000782743	0.000782743	0.00037646	0.000178382	0.000483954	0.000314677	0.000216102	0.000232268	8.78657E-05	0.000142826	0.00044191	4.01843E-05	8.74004E-05	5.59721E-08	1.64682E-06	1.8412E-07	1.88691E-06	1.8869123
3830603774615	383060	3774615	0.000489162	0.00081366	0.00081366	0.000391329	0.000185428	0.000503069	0.000327106	0.000224638	0.000241442	8.89578E-05	0.000146577	0.000455071	4.13811E-05	9.00034E-05	5.79379E-08	1.71273E-06	1.9145E-07	1.96212E-06	1.96212192
3830703774615	383070	3774615	0.000502085	0.000835156	0.000835156	0.000401668	0.000190326	0.000516359	0.000335748	0.000230572	0.000247821	8.99613E-05	0.000149525	0.000464211	4.22122E-05	9.18111E-05	5.97535E-08	1.77279E-06	1.9828E-07	2.03082E-06	2.03081912
3830803774615	383080	3774615	0.000508546	0.000845904	0.000845904	0.000406837	0.000192776	0.000523005	0.000340068	0.00023354	0.00025101	9.09648E-05	0.000151103	0.000469146	4.2661E-05	9.27872E-05	6.15401E-08	1.83248E-06	2.0464E-07	2.09866E-06	2.09865959
3830903774615	383090	3774615	0.000514928	0.000856519	0.000856519	0.000411943	0.000195195	0.000529568	0.000344336	0.00023647	0.00025416	9.17617E-05	0.000152562	0.000473899	4.30932E-05	9.37272E-05	6.31421E-08	1.88561E-06	2.1053E-07	2.15928E-06	2.15928104
3831003774615	383100	3774615	0.000521549	0.000867533	0.000867533	0.000417239	0.000197705	0.000536377	0.000348764	0.000239511	0.000257428	9.31193E-05	0.000153991	0.000478469	4.35087E-05	9.4631E-05	6.47882E-08	1.94047E-06	2.1639E-07	2.22165E-06	2.22164612
3831103774615	383110	3774615	0.000527452	0.000877352	0.000877352	0.000421962	0.000199942	0.000542448	0.000352711	0.000242222	0.000260342	9.41229E-05	0.000155271	0.00048249	4.38744E-05	9.54264E-05	6.64133E-08	1.99627E-06	2.2182E-07	2.2845E-06	2.28450276
3831203774615	383120	3774615	0.000532877	0.000886375	0.000886375	0.000426302	0.000201999	0.000548027	0.000356338	0.000244713	0.000263019	9.43295E-05	0.000156492	0.000486329	4.42235E-05	9.61856E-05	6.7624E-08	2.03626E-06	2.2638E-07	2.33027E-06	2.33026976
3831303774615	383130	3774615	0.000538062	0.000895	0.000895	0.0004345	0.000203964	0.000553359	0.000359806	0.000247094	0.000265579	9.45361E-05	0.000157713	0.000490076	4.45642E-05	9.69267E-05	6.87865E-08	2.07447E-06	2.3088E-07	2.37414E-06	2.37413748
3831403774615	383140	3774615	0.000543167	0.000903492	0.000903492	0.000434534	0.0002059	0.00055861	0.00036322	0.000249439	0.000268098	9.46246E-05	0.000158874	0.000493641	4.48884E-05	9.76317E-05	6.98214E-08	2.10837E-06	2.3514E-07	2.41333E-06	2.41332899
3831503774615	383150	3774615	0.000548273	0.000911984	0.000911984	0.000438618	0.000207835	0.000563861	0.000366634	0.000251783	0.000270618	9.53034E-05	0.000160035	0.000497297	4.52208E-05	9.83548E-05	7.08055E-08	2.14028E-06	2.3936E-07	2.45045E-06	2.45044789
3831603774615	383160	3774615	0.000553378	0.000920476	0.000920476	0.000442703	0.00020977	0.000569111	0.000370048	0.000254128	0.000273138	9.5333E-05	0.000161167	0.000500861	4.55449E-05	9.90598E-05	7.16918E-08	2.16866E-06	2.4342E-07	2.48378E-06	2.48377633
3831703774615	383170	3774615	0.000558484	0.000928968	0.000928968	0.000446787	0.000211706	0.000574362	0.000373462	0.000256472	0.000275658	9.53034E-05	0.000162328	0.000504426	4.58691E-05	9.97648E-05	7.24767E-08	2.19334E-06	2.4732E-07	2.51313E-06	2.51313422
3831903774615	383190	3774615	0.000568695	0.000945953	0.000945953	0.000454956	0.000215576	0.000584863	0.00038029	0.000261162	0.000280698	9.42114E-05	0.000164591	0.000511646	4.65256E-05	0.000101193	7.34623E-08	2.2228E-06	2.5379E-07	2.55006E-06	2.55005831
3832003774615	383200	3774615	0.000573481	0.000953914	0.000953914	0.000458785	0.000217391	0.000589785	0.000383491	0.00026336	0.000283061	9.36506E-05	0.000165603	0.000514937	4.68248E-05	0.000101844	7.35991E-08	2.22541E-06	2.5607E-07	2.55508E-06	2.55507934
3832103774615	383210	3774615	0.000577549	0.000960682	0.000960682	0.000462039	0.000218933	0.000593969	0.000386211	0.000265228	0.000285069	9.25881E-05	0.000166585	0.000517953	4.70991E-05	0.00010244	7.33126E-08	2.2106E-06	2.5748E-07	2.54139E-06	2.54139458
3832203774615	383220	3774615	0.000581777	0.000967714	0.000967714	0.000465422	0.000220535	0.000598317	0.000389038	0.00026717	0.000287156	9.21749E-05	0.000167598	0.00052106	4.73817E-05	0.000103055	7.33317E-08	2.20754E-06	2.5932E-07	2.5402E-06	2.54019631
3832303774615	383230	3774615	0.000585925	0.000974614	0.000974614	0.00046874	0.000222108	0.000602583	0.000391812	0.000269074	0.000289203	9.11419E-05	0.000168551	0.000523985	4.76476E-05	0.000103633	7.32683E-08	2.20139E-06	2.6081E-07	2.53547E-06	2.53547181
3832403774615	383240	3774615	0.000589435	0.000980453	0.000980453	0.000471548	0.000223438	0.000606193	0.000394159	0.000270686	0.000290935	9.03745E-05	0.000169354	0.000526361	4.78637E-05	0.000104103	7.2882E-08	2.18391E-06	2.6089E-07	2.51768E-06	2.51767966
3832503774615	383250	3774615	0.000592786	0.000986026	0.000986026	0.000474229	0.000224708	0.000609639	0.0003964	0.000272225	0.000292589	8.95481E-05	0.000170069	0.000528555	4.80632E-05	0.000104537	7.2382E-08	2.16258E-06	2.6011E-07	2.49507E-06	2.49507238
3832603774615	383260	3774615	0.000596216	0.000991731	0.000991731	0.000476973	0.000226009	0.000613167	0.000398694	0.0002738	0.00029428	8.87216E-05	0.000170754	0.000530748	4.82627E-05	0.000104971	7.17616E-08	2.13639E-06	2.5883E-07	2.46698E-06	2.46697986
3832703774615	383270	3774615	0.000599327	0.000996906	0.000996906	0.000479462	0.000227188	0.000616366	0.000400774	0.000275229	0.000295818	8.79838E-05	0.000170545	0.000531937	4.83707E-05	0.000105206	7.12097E-08	2.11289E-06	2.5738E-07	2.44147E-06	2.44147322
3832803774615	383280	3774615	0.000589515	0.000980585	0.000980585	0.000471612	0.000223469	0.000606275	0.000394213	0.000270723	0.000290975	8.72164E-05	0.000169503	0.000527184	4.79385E-05	0.000104266	7.04818E-08	2.0841E-06	2.5462E-07	2.4092E-06	2.40920217
3832903774615	383290	3774615	0.000583612	0.000970766	0.000970766	0.00046689	0.000221231	0.000600204	0.000390265	0.000268012	0.000288061	8.65671E-05	0.000169027	0.000525265	4.7764E-05	0.000103886	6.98779E-08	2.05876E-06	2.5249E-07	2.38114E-06	2.38113661
3833003774615	383300	3774615	0.000582256	0.00096851	0.00096851	0.000465805	0.000220717	0.00059881	0.000389358	0.000267389	0.000287392	8.59472E-05	0.000168402	0.000521883	4.74565E-05	0.000103217	6.9332E-08	2.03557E-06	2.5084E-07	2.35574E-06	2.35574435
3833103774615	383310	3774615	0.000582894	0.000969572	0.000969572	0.000466315	0.000220959	0.000599466	0.000389785	0.000267682	0.000287707	8.53274E-05	0.000167687	0.00051777	4.70825E-05	0.000102404	6.88012E-08	2.01346E-06	2.4911E-07	2.33137E-06	2.33136837
3833203774615	383320	3774615	0.000581538	0.000967316	0.000967316	0.00046523	0.000220445	0.000598071	0.000388878	0.00026706	0.000287037	8.43534E-05	0.000165692	0.000514023	4.67417E-05	0.000101663	6.80323E-08	1.98397E-06	2.4614E-07	2.29814E-06	2.29814219
3833303774615	383330	3774615	0.000579783	0.000964397	0.000964397	0.000463826	0.000219779	0.000596266	0.000387705	0.000266254	0.000286171	8.34385E-05	0.000164769	0.000511738	4.6534E-05	0.000101211	6.72442E-08	1.95425E-06	2.4297E-07	2.26447E-06	2.26446933
3833403774615	383340	3774615	0.00057715	0.000960018	0.000960018	0.00046172	0.000218782	0.000593559	0.000385944	0.000265045	0.000284872	8.24055E-05	0.000163787	0.000508722	4.62597E-05	0.000100614	6.63477E-08	1.92167E-06	2.3924E-07	2.22725E-06	2.22725392
3833503774615	383350	3774615	0.00057364	0.00095418	0.00095418	0.000458912	0.000217451	0.000589949	0.000383597	0.000263433	0.000283139	8.13134E-05	0.000162566	0.000504974	4.59189E-05	9.98732E-05	6.53806E-08	1.88737E-06	2.3511E-07	2.18787E-06	2.18786515
3833603774615	383360	3774615	0.000569732	0.000947678	0.000947678	0.000455785	0.000215969	0.000585929	0.000380983	0.000261638	0.00028121	8.02804E-05	0.000161315	0.000501044	4.55616E-05	9.90959E-05	6.44149E-08	1.8536E-06	2.3091E-07	2.14892E-06	2.1489213
3833703774615	383370	3774615	0.000562712	0.000936001	0.000936001	0.000450169	0.000213308	0.00057871	0.000376289	0.000258414	0.000277745	7.89817E-05	0.000159172	0.000494372	4.49548E-05	9.77763E-05	6.31218E-08	1.81062E-06	2.2539E-07	2.09913E-06	2.09912522
3833803774615	383380	3774615	0.000555692	0.000924324	0.000924324	0.000444553	0.000210647	0.00057149	0.000371595	0.00025519	0.00027428	7.78011E-05	0.000157088	0.000487883	4.43648E-05	9.64929E-05	6.18744E-08	1.76972E-06	2.2007E-07	2.05166E-06	2.05165888
3833903774615	383390	3774615	0.00054923	0.000913576	0.000913576	0.000439384	0.000208198	0.000564845	0.000367274	0.000252223	0.000271091	7.67091E-05	0.000155152	0.000481851	4.38162E-05	9.52998E-05	6.06716E-08	1.73102E-06	2.151E-07	2.00679E-06	2.00679235
3834003774615	383400	3774615	0.000543566	0.000904155	0.000904155	0.000434853	0.000206051	0.00055902	0.000363487	0.000249622	0.000268295	7.57646E-05	0.000153425	0.000476458	4.33259E-05	9.42333E-05	5.95803E-08	1.69607E-06	2.1062E-07	1.96627E-06	1.96627029
3834103774615	383410	3774615	0.000538062	0.000895	0.000895	0.0004345	0.000203964	0.000553359	0.000359806	0.000247094	0.000265579	7.48792E-05	0.000151758	0.00047134	4.28604E-05	9.3221E-05	5.85152E-08	1.66241E-06	2.0637E-07	1.92729E-06	1.9272873
3834203774615	383420	3774615	0.000536546	0.000892478	0.000892478	0.000429237	0.00020339	0.000551801	0.000358792	0.000246398	0.00026483	7.44364E-05	0.000151222	0.000469603	4.27025E-05	9.28776E-05	5.79295E-08	1.64277E-06	2.0392E-07	1.90462E-06	1.90461732
3834303774615	383430	3774615	0.00053543	0.000890621	0.000890621	0.000428344	0.000202966	0.000550652	0.000358045	0.000245885	0.000264279	7.40528E-05	0.000150835	0.000468415	4.25945E-05	9.26426E-05	5.74092E-08	1.62511E-06	2.0173E-07	1.88425E-06	1.8842506
3834403774615	383440	3774615	0.000534393	0.000888896	0.000888896	0.000427514	0.000202573	0.000549586	0.000357352	0.000245409	0.000263767	7.36986E-05	0.000150448	0.000467135	4.24781E-05	9.23895E-05	5.68867E-08	1.6075E-06	1.9961E-07	1.86399E-06	1.86399203
3834503774615	383450	3774615	0.000533196	0.000886905	0.000886905	0.000426557	0.00020212	0.000548355	0.000356552	0.0002448	0.000263177	7.33444E-05	0.000150031	0.000465947	4.23701E-05	9.21545E-05	5.6359E-08	1.58991E-06	1.9751E-07	1.84378E-06	1.84378437
3834603774615	383460	3774615	0.000532079	0.000885048	0.000885048	0.000425663	0.000201696	0.000547206	0.000355805	0.000244347	0.000262625	7.30197E-05	0.000149644	0.000464759	4.2262E-05	9.19195E-05	5.58486E-08	1.57281E-06	1.955E-07	1.82416E-06	1.82415798
3834703774615	383470	3774615	0.000537663	0.000894336	0.000894336	0.000430131	0.000203813	0.000552949	0.000359539	0.000246911	0.000265382	7.33444E-05	0.000151103	0.000469238	4.26693E-05	9.28053E-05	5.60849E-08	1.57636E-06	1.9605E-07	1.8285E-06	1.82850367
3834803774615	383480	3774615	0.00054572	0.000907738	0.000907738	0.000436576	0.000206867	0.000561235	0.000364927	0.000250611	0.000269358	7.39052E-05	0.000153277	0.00047591	4.3276E-05	9.41249E-05	5.65765E-08	1.58671E-06	1.9747E-07	1.84076E-06	1.84076084
3834903774615	383490	3774615	0.000555851	0.00092459	0.00092459	0.000444681	0.000210708	0.000571654	0.000371702	0.000255264	0.000274359	7.46135E-05	0.000156045	0.000484501	4.40572E-05	9.58241E-05	5.72345E-08	1.60136E-06	1.9951E-07	1.85811E-06	1.85810524
3835003774615	383500	3774615	0.000574677	0.000955905	0.000955905	0.000459742	0.000217844	0.000591016	0.000384291	0.000263909	0.000283651	7.61188E-05	0.000161256	0.000500587	4.552E-05	9.90056E-05	5.86554E-08	1.63643E-06	2.0439E-07	1.89947E-06	1.89947443
3835103774615	383510	3774615	0.000595259	0.000990139	0.000990139	0.000476207	0.000225646	0.000612182	0.000398053	0.000273361	0.00029381	7.78307E-05	0.000166913	0.000518227	4.7124E-05	0.000102494	6.00803E-08	1.67148E-06	2.0969E-07	1.94125E-06	1.94124806
3835203774615	383520	3774615	0.00061209	0.001018137	0.001018137	0.000489672	0.000232026	0.000629492	0.000409309	0.00028109	0.000302118	7.92769E-05	0.000171498	0.000532485	4.84206E-05	0.000105314	6.1013E-08	1.69313E-06	2.1349E-07	1.96763E-06	1.96763357
3835303774615	383530	3774615	0.000625652	0.001040694	0.001040694	0.000500521	0.000237167	0.000643439	0.000418378	0.000287318	0.000308811	8.0546E-05	0.000175279	0.000544184	4.94844E-05	0.000107628	6.16163E-08	1.70575E-06	2.1612E-07	1.98349E-06	1.98349101
3835403774615	383540	3774615	0.000639612	0.001063915	0.001063915	0.000511689	0.000242459	0.000657796	0.000427713	0.000293729	0.000315702	8.18742E-05	0.000179388	0.000556066	5.05649E-05	0.000109978	6.21189E-08	1.7159E-06	2.1866E-07	1.99668E-06	1.99667845
3835503774615	383550	3774615	0.000649025	0.001079573	0.001079573	0.00051922	0.000246027	0.000667477	0.000434007	0.000298052	0.00032034	8.27301E-05	0.000183854	0.00056941	5.17783E-05	0.000112617	6.22316E-08	1.71532E-06	2.1967E-07	1.99723E-06	1.99722643
3835603774615	383560	3774615	0.000667851	0.001110888	0.001110888	0.000534281	0.000253164	0.000686838	0.000446597	0.000306697	0.00032964	8.35861E-05	0.000187993	0.000584125	5.31164E-05	0.000115528	6.24577E-08	1.71934E-06	2.2179E-07	2.00359E-06	2.00358581
3835703774615	383570	3774615	0.000692979	0.001152685	0.001152685	0.000554383	0.000262689	0.000712681	0.0004634	0.000318237	0.000342043	8.45305E-05	0.000192995	0.000599571	5.45209E-05	0.000118583	6.27132E-08	1.72297E-06	2.2483E-07	2.01051E-06	2.01051123
3835803774615	383580	3774615	0.000697207	0.001159718	0.001159718	0.000557766	0.000264292	0.000717029	0.000466227	0.000320178	0.00034413	8.55635E-05	0.000194037	0.000602862	5.48201E-05	0.000119233	6.28257E-08	1.72285E-06	2.2644E-07	2.01211E-06	2.01210884
3835903774615	383590	3774615	0.000701674	0.001167148	0.001167148	0.00056134	0.000265985	0.000721623	0.000469214	0.00032223	0.000346335	8.70983E-05	0.000195049	0.000606152	5.51193E-05	0.000119884	6.28691E-08	1.7202E-06	2.2734E-07	2.01041E-06	2.01040869

			EGIODemolition	EGIOSite Grubbing / Prep	EGIOMass Grading / Excavation	EGIOMass Grading / Excavation	EGIODrainage / Utilities Trenching	EGIODrainage / Utilities Trenching	EGIOFoundations / Concrete Pads	EGIOFoundations / Concrete Pads	EGIOBuilding / Structure Construction	EGIOBuilding / Structure Construction	EGIOAsphalt Paving	EGIOArchitectural Coating	EGIOLandscaping or Other Finishing	EGIOWaterside Construction (Piles)	HIWaterside Construction (Landscaping)	HIWaterside Construction (Landscaping)	KMDemolition	KMSite Grubbing / Prep	KMMass Grading / Excavation
Unique Identifier	X (UTM)	Y (UTM)	2025	2025	2025	2026	2026	2027	2026	2027	2026	2027	2027	2027	2027	2027	2025	2026	2025	2025	2025
3836003774615	383600	3774615	0.002043634	0.00188956	0.003143048	0.003143048	0.001511647	0.001511647	0.000716279	0.000716279	0.00194328	0.00194328	0.001263561	0.000256294	0.000867742	0.000932655	0.000932836	0.000932836	0.001401995	0.001296295	0.002156226
3836103774615	383610	3774615	0.002021288	0.0018689	0.003108681	0.003108681	0.001495119	0.001495119	0.000708447	0.000708447	0.001922032	0.001922032	0.001249745	0.000253491	0.000858254	0.000922457	0.000941842	0.000941842	0.001398457	0.001293024	0.002150786
3836203774615	383620	3774615	0.001999374	0.00184864	0.003074977	0.003074977	0.001478909	0.001478909	0.000700766	0.000700766	0.001901194	0.001901194	0.001236196	0.000250743	0.000848949	0.000912456	0.000953949	0.000953949	0.001394316	0.001289195	0.002144416
3836303774615	383630	3774615	0.00197746	0.00182837	0.003041274	0.003041274	0.001462699	0.001462699	0.000693086	0.000693086	0.001880355	0.001880355	0.001222646	0.000247995	0.000839644	0.000902455	0.000972159	0.000972159	0.001388708	0.00128401	0.002135792
3836403774615	383640	3774615	0.001951059	0.00180396	0.00300067	0.00300067	0.001443171	0.001443171	0.000683832	0.000683832	0.001855251	0.001855251	0.001206323	0.000244684	0.000828434	0.000890407	0.001017185	0.001017185	0.001381547	0.001277389	0.002124778
3836503774615	383650	3774615	0.00192138	0.00177652	0.002955025	0.002955025	0.001421218	0.001421218	0.00067343	0.00067343	0.001827029	0.001827029	0.001187973	0.000240962	0.000815832	0.000876862	0.001028391	0.001028391	0.001373955	0.001270369	0.002113101
3836603774615	383660	3774615	0.001891528	0.0017489	0.002909114	0.002909114	0.001399137	0.001399137	0.000662967	0.000662967	0.001798644	0.001798644	0.001169515	0.000237218	0.000803157	0.000863238	0.001028291	0.001028291	0.001366104	0.00126311	0.002101027
3836703774615	383670	3774615	0.001861849	0.00172148	0.002863468	0.002863468	0.001377184	0.001377184	0.000652565	0.000652565	0.001770422	0.001770422	0.001151165	0.000233496	0.000790555	0.000849694	0.001028692	0.001028692	0.001357907	0.001255531	0.002088421
3836803774615	383680	3774615	0.00183234	0.0016942	0.002818088	0.002818088	0.001355358	0.001355358	0.00064222	0.00064222	0.001742364	0.001742364	0.001132921	0.000229795	0.000778026	0.000836228	0.00102549	0.00102549	0.001349366	0.001247634	0.002075284
3836903774615	383690	3774615	0.001803267	0.00166731	0.002773371	0.002773371	0.001333852	0.001333852	0.000632032	0.000632032	0.001714717	0.001714717	0.001114944	0.000226149	0.000765681	0.000822959	0.001020087	0.001020087	0.001340652	0.001239577	0.002061883
3837003774615	383700	3774615	0.001774882	0.00164107	0.002729716	0.002729716	0.001312856	0.001312856	0.000622084	0.000622084	0.001687726	0.001687726	0.001097394	0.000222589	0.000753628	0.000810005	0.001014483	0.001014483	0.001332715	0.001232238	0.002049675
3837103774615	383710	3774615	0.001747101	0.00161538	0.002686989	0.002686989	0.001292306	0.001292306	0.000612347	0.000612347	0.001661309	0.001661309	0.001080217	0.000219105	0.000741832	0.000797326	0.00100888	0.00100888	0.001325122	0.001225218	0.002037998
3837203774615	383720	3774615	0.001719924	0.00159025	0.002645192	0.002645192	0.001272204	0.001272204	0.000602821	0.000602821	0.001635466	0.001635466	0.001063414	0.000215697	0.000730293	0.000784923	0.001003277	0.001003277	0.001317444	0.001218118	0.002026189
3837303774615	383730	3774615	0.001693351	0.00156568	0.002604323	0.002604323	0.001252548	0.001252548	0.00059350	0.00059350	0.001610198	0.001610198	0.001046984	0.000212364	0.000719009	0.000772796	0.000997574	0.000997574	0.001309679	0.001210939	0.002014247
3837403774615	383740	3774615	0.001667295	0.00154159	0.00256425	0.00256425	0.001233275	0.001233275	0.000584375	0.000584375	0.001585422	0.001585422	0.001030874	0.000209097	0.000707946	0.000760905	0.00099197	0.00099197	0.001301828	0.00120368	0.002002172
3837503774615	383750	3774615	0.00164193	0.00151814	0.002525239	0.002525239	0.001214513	0.001214513	0.000575485	0.000575485	0.001561302	0.001561302	0.001015191	0.000205916	0.000697176	0.000749329	0.000986267	0.000986267	0.001294667	0.001197059	0.001991159
3837603774615	383760	3774615	0.001617169	0.00149525	0.002487157	0.002487157	0.001196197	0.001196197	0.000566806	0.000566806	0.001537757	0.001537757	0.000999881	0.00020281	0.000686662	0.000738029	0.000980564	0.000980564	0.001287937	0.001190836	0.001980809
3837703774615	383770	3774615	0.001592839	0.00147275	0.002449738	0.002449738	0.0011782	0.0011782	0.000558279	0.000558279	0.001514621	0.001514621	0.000984838	0.000199759	0.000676331	0.000726925	0.000974861	0.000974861	0.001281035	0.001184455	0.001970193
3837803774615	383780	3774615	0.001569026	0.00145073	0.002413115	0.002413115	0.001160587	0.001160587	0.000549933	0.000549933	0.001491978	0.001491978	0.000970115	0.000196773	0.00066622	0.000716058	0.000969157	0.000969157	0.001274219	0.001178153	0.001959711
3837903774615	383790	3774615	0.001545732	0.00142919	0.002377289	0.002377289	0.001143356	0.001143356	0.00054176	0.00054176	0.001469828	0.001469828	0.000955712	0.000193851	0.000656329	0.000705427	0.000963454	0.000963454	0.001267317	0.001171771	0.001949096
3838003774615	383800	3774615	0.001522868	0.00140806	0.002342126	0.002342126	0.001126444	0.001126444	0.000533754	0.000533754	0.001448087	0.001448087	0.000941576	0.000190984	0.000646621	0.000694993	0.000957551	0.000957551	0.001260242	0.001165229	0.001938215
3838103774615	383810	3774615	0.001500436	0.00138731	0.002307626	0.002307626	0.001109852	0.001109852	0.00052589	0.00052589	0.001426757	0.001426757	0.000927707	0.000188171	0.000637097	0.000684756	0.000951147	0.000951147	0.001252909	0.001158449	0.001926936
3838203774615	383820	3774615	0.001478436	0.00136697	0.00227379	0.00227379	0.001093578	0.001093578	0.000518181	0.000518181	0.001405836	0.001405836	0.000914104	0.000185412	0.000627755	0.000674715	0.000944343	0.000944343	0.001245575	0.001151668	0.001915657
3838303774615	383830	3774615	0.001456694	0.00134687	0.002240352	0.002240352	0.001077496	0.001077496	0.000510561	0.000510561	0.001385162	0.001385162	0.000900661	0.000182685	0.000618523	0.000664793	0.000935138	0.000935138	0.001238673	0.001145286	0.001905042
3838403774615	383840	3774615	0.001435211	0.00132701	0.002207312	0.002207312	0.001061606	0.001061606	0.00050303	0.00050303	0.001364734	0.001364734	0.000887379	0.000179991	0.000609401	0.000654989	0.000926133	0.000926133	0.001231685	0.001138825	0.001894294
3838503774615	383850	3774615	0.00141433	0.0013077	0.002175201	0.002175201	0.001046162	0.001046162	0.000495713	0.000495713	0.001344881	0.001344881	0.000874469	0.000177372	0.000600536	0.00064546	0.000918728	0.000918728	0.001224179	0.001131885	0.00188275
3838603774615	383860	3774615	0.001394489	0.00128935	0.002144682	0.002144682	0.001031484	0.001031484	0.000488758	0.000488758	0.001326012	0.001326012	0.0008622	0.000174884	0.00059211	0.00063604	0.00091452	0.00091452	0.001215637	0.001123987	0.001869614
3838703774615	383870	3774615	0.001375076	0.00127141	0.002114826	0.002114826	0.001017125	0.001017125	0.000481954	0.000481954	0.001307553	0.001307553	0.000850198	0.000172449	0.000583868	0.000627545	0.000910223	0.000910223	0.001207096	0.00111609	0.001856477
3838803774615	383880	3774615	0.001355405	0.0012532	0.002084573	0.002084573	0.001002574	0.001002574	0.00047506	0.00047506	0.001288847	0.001288847	0.000838035	0.000169982	0.000575515	0.00061858	0.000902619	0.000902619	0.00119959	0.00110915	0.001844933
3838903774615	383890	3774615	0.001335734	0.00123503	0.002054319	0.002054319	0.000988024	0.000988024	0.000468165	0.000468165	0.001270142	0.001270142	0.000825873	0.000167515	0.000567163	0.00060959	0.000883008	0.000883008	0.001192256	0.001102369	0.001833655
3839003774615	383900	3774615	0.001316063	0.00121684	0.002024066	0.002024066	0.000973474	0.000973474	0.000461271	0.000461271	0.001251437	0.001251437	0.000813711	0.000165048	0.00055881	0.000600613	0.000850789	0.000850789	0.001184491	0.00109519	0.001821712
3839103774615	383910	3774615	0.001296996	0.00119921	0.001994741	0.001994741	0.00095937	0.00095937	0.00045458	0.00045458	0.001233306	0.001233306	0.000801921	0.000162657	0.000550714	0.00059191	0.000843885	0.000843885	0.001176381	0.001087691	0.001809239
3829703774625	382970	3774625	0.001526406	0.00141133	0.002347566	0.002347566	0.001129061	0.001129061	0.00053499	0.00053499	0.001451451	0.001451451	0.000943763	0.000191428	0.000648123	0.00069660	0.0006953	0.0006953	0.000624297	0.00057723	0.000960151
3829803774625	382980	3774625	0.001599482	0.00147889	0.002459955	0.002459955	0.001183114	0.001183114	0.00056060	0.00056060	0.001520938	0.001520938	0.000988946	0.000200592	0.000679152	0.00072957	0.000713811	0.000713811	0.000648024	0.00059916	0.000996641
3829903774625	382990	3774625	0.001692057	0.00156449	0.002602332	0.002602332	0.001251591	0.001251591	0.00059305	0.00059305	0.001608967	0.001608967	0.001046184	0.000212202	0.00071846	0.00077205	0.000737324	0.000737324	0.000677358	0.00062629	0.001041756
3830003774625	383000	3774625	0.001795157	0.00165982	0.002760898	0.002760898	0.001327853	0.001327853	0.00062919	0.00062919	0.001707005	0.001707005	0.00110993	0.000225132	0.000762237	0.000819258	0.000762839	0.000762839	0.000706605	0.00065333	0.001086738
3830103774625	383010	3774625	0.001875222	0.00173384	0.002884035	0.002884035	0.001387075	0.001387075	0.000657252	0.000657252	0.001783138	0.001783138	0.001159433	0.000235173	0.000796233	0.000855797	0.000780949	0.000780949	0.000727139	0.000672318	0.001118318
3830203774625	383020	3774625	0.001954337	0.001807	0.003005713	0.003005713	0.001445596	0.001445596	0.00068498	0.00068498	0.001858369	0.001858369	0.00120835	0.000245095	0.000829826	0.000891903	0.000798259	0.000798259	0.000746465	0.000690187	0.001148041
3830303774625	383030	3774625	0.002038543	0.00188485	0.003135219	0.003135219	0.001507882	0.001507882	0.00071449	0.00071449	0.00193844	0.00193844	0.001260414	0.000255655	0.000865581	0.00093032	0.00081687	0.00081687	0.000765619	0.00070789	0.001177498
3830403774625	383040	3774625	0.002129997	0.00196941	0.003275871	0.003275871	0.001575529	0.001575529	0.000746549	0.000746549	0.002025402	0.002025402	0.001316958	0.000267124	0.000904413	0.00097206	0.000837382	0.000837382	0.000784772	0.000725606	0.001206956
3830503774625	383050	3774625	0.00222887	0.00206083	0.003427935	0.003427935	0.001648664	0.001648664	0.00078120	0.00078120	0.00211942	0.00211942	0.001378091	0.000279524	0.000946395	0.00101719	0.000859194	0.000859194	0.000802717	0.00074219	0.001234555
3830603774625	383060	3774625	0.002331884	0.00215608	0.003586368	0.003586368	0.001724862	0.001724862	0.000817309	0.000817309	0.002217376	0.002217376	0.001441784	0.000292443	0.000990135	0.00106420	0.000879306	0.000879306	0.000822475	0.000760466	0.001264942
3830703774625	383070	3774625	0.002426357	0.00224343	0.003731664	0.003731664	0.001794742	0.001794742	0.000850421	0.000850421	0.002307209	0.002307209	0.001500195	0.000304291	0.001030249	0.001107319	0.000899217	0.000899217	0.000837918	0.000774746	0.001288693
3830803774625	383080	3774625	0.00251306	0.0023236	0.003865018	0.003865018	0.001858879	0.001858879	0.000880811	0.000880811	0.002389659	0.002389659	0.001553806	0.000315165	0.001067066	0.00114689	0.000918428	0.000918428	0.000853189	0.000788865	0.00131218
3830903774625	383090	3774625	0.002588212	0.00239308	0.003980592	0.003980592	0.001914464	0.001914464	0.00090715	0.00090715	0.002461116	0.002461116	0.001600269	0.00032459	0.001098974	0.001181185	0.000932836	0.000932836	0.000867684	0.000802267	0.001334472
3831003774625	383100	3774625	0.002677767	0.00247588	0.004118325	0.004118325	0.001980707	0.001980707	0.000938538	0.000938538	0.002546274	0.002546274	0.00165564	0.000335821	0.001137	0.001222055	0.000947045	0.000947045	0.000882178	0.000815669	0.001356764
3831103774625	383110	3774625	0.002736521	0.00253021	0.004208688	0.004208688	0.002024166	0.002024166	0.000959131	0.000959131	0.002602143	0.002602143	0.001691967	0.000343189	0.001161947	0.001248869	0.000957851	0.000957851	0.0008965	0.000828911	0.00137879
3831203774625	383120	3774625	0.002788632	0.00257839	0.004288833	0.004288833	0.002062712	0.002062712	0.00097739	0.00097739	0.002651695	0.002651695	0.001724187	0.000349724	0.001184074	0.001272651	0.000966356	0.000966356	0.000910822	0.000842153	0.001400817
3831303774625	383130	3774625	0.002837551	0.00262362	0.004364069	0.004364069	0.002098897	0.002098897	0.00099454	0.00099454	0.002698212	0.002698212	0.001754433	0.000355859	0.001204846	0.001294976	0.00097456	0.00097456	0.000925144	0.000855395	0.001422844
3831403774625	383140	3774625	0.002879913	0.00266279	0.00442922	0.00442922	0.002130231	0.002130231	0.001009389	0.001009389	0.002738493	0.002738493	0.001780625	0.000361172	0.001222833	0.001314309	0.000980664	0.000980664	0.000939552	0.000868717	0.001445003
3831503774625	383150	3774625	0.002918133	0.00269813	0.004488002	0.004488002	0.002158502	0.002158502	0.001022785	0.001022785	0.002774837	0.002774837	0.001804257	0.000365965	0.001239061	0.001331751	0.000986267	0.000986267	0.000954047	0.000882119	0.001467295
3831603774625	383160	3774625	0.002951091	0.0027286	0.00453869	0.00453869	0.002182881	0.002182881	0.001034336	0.001034336	0.002806176	0.002806176	0.001824634	0.000370098	0.001253055	0.001346792	0.00099117	0.00099117	0.000968714	0.00089568	0.001489853
3831703774625	383170	3774625	0.002978354	0.00275381	0.00458062	0.00458062	0.002203047	0.002203047	0.001043892	0.001043892	0.002832101	0.002832101	0.001841491	0.000373518	0.001264632	0.001359234	0.000995072	0.000995072	0.000983467	0.000909321	0.001512543
3831903774625	383190	3774625	0.003002684	0.0027763	0.004618039	0.004618039	0.002221044	0.002221044	0.00105242	0.00105242	0.002855236	0.002855236	0.001856534	0.000376569	0.001274962	0.001370338	0.000994972	0.000994972	0.001012801	0.000936443	0.001557658
3832003774625	383200	3774625	0.002980339	0.00275564	0.004583672	0.004583672	0.002204515	0.002204515	0.001044588	0.001044588	0.002833988	0.002833988	0.001842718	0.000373766	0.001265474	0.00136014	0.00099027	0.00099027	0.001027123	0.000949686	0.001579684
3832103774625	383210	3774625	0.002952471	0.00272988	0.004540813	0.004540813	0.002183902	0.002183902	0.00103482	0.00103482	0.002807489	0.002807489	0.001825488	0.000370272	0.001253642	0.001347422	0.000985167	0.000985167	0.001041186	0.000962688	0.001601313
3832203774625	383220	3774625	0.002925726	0.00270515	0.004499679	0.004499679	0.002164118	0.002164118	0.001025446	0.001025446	0.002782056	0.002782056	0.001808951	0.000366917	0.001242285	0.001335216	0.000979763	0.000979763	0.001055335	0.000975771	0.001623074
3832303774625	383230	3774625	0.002896823	0.00267842	0.004455227	0.004455227	0.00214274	0.00214274	0.001015316	0.001015316	0.002754573	0.002754573	0.001791081	0.000363293	0.001230013	0.001322026	0.00097406	0.00097406	0.001069226	0.000988614	0.001644437
3832403774625	383240	3774625	0.002858603	0.00264309	0.004396445	0.004396445	0.002114468	0.002114468	0.00100192	0.00100192	0.002718229	0.002718229	0.001767449	0.000358499	0.001213784	0.001304583	0.000967156	0.000967156	0.001082685	0.001001059	0.001665137
3832503774625	383250	3774625	0.002811237	0.00259929	0.004323598	0.004323598	0.002079432	0.002079432	0.000985318	0.000985318	0.002673189	0.002673189	0.001738163	0.000352559	0.001193672	0.001282967	0.000959752	0.000959752	0.00109623	0.001013583	0.00168597
3832603774625	383260	3774625	0.002764992	0.00255653	0.004252476	0.004252476	0.002045226	0.002045226	0.00096911	0.00096911	0.002629216	0.002629216	0.001709571	0.00034676	0.001174037	0.001261862	0.000951947	0.000951947	0.001109172	0.001025549	0.001705873
3832703774625	383270	3774625	0.002710897	0.00250652	0.004169278	0.004169278	0.002005213	0.002005213	0.00095015	0.00095015	0.002577777	0.002577777	0.001676124	0.000339976	0.001151067	0.001237175	0.000943443	0.000943443	0.001116678	0.001032489	0.001717417
3832803774625	383280	3774625	0.002653523	0.00245347	0.004081039	0.004081039	0.001962774	0.001962774	0.000930041	0.000930041	0.00252322	0.00252322	0.00164065	0.00033278	0.001126706	0.001210991	0.000934738	0.000934738	0.001127894	0.001042859	0.001734667
3832903774625	383290	3774625	0.00261073	0.0024139	0.004015224	0.004015224	0.00193112	0.00193112	0.000915042	0.000915042	0.002482529	0.002482529	0.001614192	0.000327414	0.001108536	0.001191461	0.000927934	0.000927934	0.001139455	0.001053549	0.001752448
3833003774625	383300	3774625	0.002572854	0.00237888	0.003956973	0.003956973	0.001903104	0.001903104	0.000901767	0.000901767	0.002446513	0.002446513	0.001590774	0.000322664	0.001092453	0.001174176	0.00092183	0.00092183	0.001151275	0.001064477	0.001770626
3833103774625	383310	3774625	0.002533685	0.00234266	0.003896731	0.003896731	0.001874131	0.001874131	0.000888039	0.000888039	0.002409267	0.002409267	0.001566555	0.000317751	0.001075822	0.0011563	0.00091532	0.00091532	0.001162318	0.001074688	0.001787611
3833203774625	383320	3774625	0.002483472	0.00229624	0.003819505	0.003819505	0.001836989	0.001836989	0.000870439	0.000870439	0.00236152	0.00236152	0.001535509	0.000311454	0.001054501	0.001133384	0.000905521	0.000905521	0.001170773	0.001082506	0.001800614
3833303774625	383330	3774625	0.00243438	0.00225085	0.003744004	0.003744004	0.001800677	0.001800677	0.00085323	0.00085323	0.002314839	0.002314839	0.001505156	0.000305297	0.001033656	0.001110981	0.000895715	0.000895715	0.001177417	0.001088648	0.001810832
3833403774625	383340	3774625	0.002381924	0.00220235	0.003663328	0.003663328	0.001761876	0.001761876	0.000834848	0.000834848	0.002264959	0.002264959	0.001472723	0.000298719	0.001011383	0.001087041	0.000884709	0.000884709	0.001181385	0.001092318	0.001816935
3833503774625	383350	3774625	0.00232757	0.00215209	0.003579733	0.003579733	0.001721671	0.001721671	0.000815797	0.000815797	0.002213274	0.002213274	0.001439116	0.000291902	0.000988304	0.001062235	0.000873002	0.000873002	0.001182766	0.001093594	0.001819059
3833603774625	383360	3774625	0.002275373	0.00210383	0.003499455	0.003499455	0.001683061	0.001683061	0.00079750	0.00079750	0.002163639	0.002163639	0.001406843	0.000285356	0.00096614	0.001038414	0.000861495	0.000861495	0.001182421	0.001093275	0.001818528
3833703774625	383370	3774625	0.002203245	0.00203714	0.003388526	0.003388526	0.00162971	0.00162971	0.000772222	0.000772222	0.002095054	0.002095054	0.001362248	0.000276311	0.000935515	0.001005497	0.000844085	0.000844085	0.001170687	0.001082426	0.001800482
3833803774625	383380	3774625	0.00213664	0.00197555	0.003286088	0.003286088	0.001580443	0.001580443	0.000748877	0.000748877	0.002031719	0.002031719	0.00132106	0.000267958	0.000907233	0.0009751	0.00082757	0.00082757	0.001155675	0.001068546	0.001777394
3833903774625	383390	3774625	0.002078835	0.00192211	0.003197185	0.003197185	0.001537685	0.001537685	0.000728617	0.000728617	0.001976752	0.001976752	0.001285325	0.000260708	0.000882689	0.00094872	0.000813068	0.000813068	0.001141008	0.001054985	0.001754836
3834003774625	383400	3774625	0.002029312	0.00187632	0.003121021	0.003121021	0.001501054	0.001501054	0.000711259	0.000711259	0.001929661	0.001929661	0.001254706	0.000254497	0.000861661	0.000926119	0.00080046	0.00080046	0.001127463	0.00104246	0.001734004
3834103774625	383410	3774625	0.001983154	0.00183364	0.003050031	0.003050031	0.001466911	0.001466911	0.000695081	0.000695081	0.00188577	0.00188577	0.001226167	0.000248709	0.000842062	0.000905054	0.000788654	0.000788654	0.001113141	0.001029218	0.001711977
3834203774625	383420	3774625	0.001959687	0.00181194	0.003013939	0.003013939	0.001449553	0.001449553	0.000686856	0.000686856	0.001863455	0.001863455	0.001211657	0.000245766	0.000832098	0.000894344	0.000783651	0.000783651	0.001112968	0.001029059	0.001711712

			KMMass Grading / Excavation	KMDrainage / Utilities Trenching	KMFoundations / Concrete Pads	KMBuilding / Structure Construction	KMAsphalt Paving	KMArchitectural Coating	KMLandscaping or Other Finishing	KMWaterside Construction (Piles)	EWNDemolition	EWNSite Grubbing / Prep	EWNDrainage / Utilities Trenching	EWNDrainage / Utilities Trenching	EWNDrainage / Utilities Trenching	EWNFoundations / Concrete Pads	EWNBuilding / Structure Construction	EWNAsphalt Paving	EWNLandscaping or Other Finishing	EWNWaterside Construction (Piles)	ISDemolition
Unique Identifier	X (UTM)	Y (UTM)	2026	2026	2026	2026	2026	2026	2026	2026	2027	2027	2027	2028	2029	2029	2029	2029	2029	2029	2027
3836003774615	383600	3774615	0.002156226	0.000535409	0.000491389	0.001445247	0.000866841	0.000175825	0.000595298	0.00063983	0.00036193	0.000413795	0.000487331	0.000487331	0.000487331	0.000126854	0.000315153	0.000223778	0.000153678	0.000160682	0.00327506
3836103774615	383610	3774615	0.002150786	0.000534059	0.000490149	0.001441601	0.000864654	0.000175382	0.000593796	0.000638215	0.000362017	0.000413894	0.000487447	0.000487447	0.000487447	0.000126884	0.000315228	0.000223832	0.000153715	0.00016072	0.003244
3836203774615	383620	3774615	0.002144416	0.000532477	0.000488698	0.001437332	0.000862094	0.000174862	0.000592037	0.000636325	0.000362017	0.000413894	0.000487447	0.000487447	0.000487447	0.000126884	0.000315228	0.000223832	0.000153715	0.00016072	0.00320785
3836303774615	383630	3774615	0.002135792	0.000530335	0.000486732	0.001431551	0.000858626	0.000174159	0.000589656	0.000633766	0.000361758	0.000413598	0.000487098	0.000487098	0.000487098	0.000126794	0.000315003	0.000223672	0.000153605	0.000160605	0.003163677
3836403774615	383640	3774615	0.002124778	0.000527601	0.000484222	0.001424169	0.000854199	0.000173261	0.000586615	0.000630498	0.000361585	0.000413401	0.000486866	0.000486866	0.000486866	0.000126733	0.000314852	0.000223565	0.000153532	0.000160529	0.003117001
3836503774615	383650	3774615	0.002113101	0.000524701	0.000481561	0.001416342	0.000849504	0.000172309	0.000583392	0.000627033	0.000360809	0.000412513	0.000485821	0.000485821	0.000485821	0.000126461	0.000314176	0.000223085	0.000153202	0.000160184	0.003069204
3836603774615	383660	3774615	0.002101027	0.000521703	0.00047881	0.001408249	0.00084465	0.000171324	0.000580058	0.00062345	0.00035986	0.000411428	0.000484543	0.000484543	0.000484543	0.000126128	0.00031335	0.000222498	0.000152799	0.000159762	0.00302132
3836703774615	383670	3774615	0.002088421	0.000518573	0.000475937	0.0013998	0.000839582	0.000170296	0.000576578	0.000619709	0.000358911	0.000410343	0.000483265	0.000483265	0.000483265	0.000125796	0.000312524	0.000221911	0.000152396	0.000159341	0.002973523
3836803774615	383680	3774615	0.002075284	0.000515311	0.000472943	0.001390995	0.000834301	0.000169225	0.000572951	0.000615811	0.000357875	0.000409159	0.000481871	0.000481871	0.000481871	0.000125433	0.000311622	0.000221271	0.000151957	0.000158881	0.002925985
3836903774615	383690	3774615	0.002061883	0.000511983	0.000469889	0.001382012	0.000828914	0.000168132	0.000569251	0.000611835	0.00035684	0.000407975	0.000480477	0.000480477	0.000480477	0.00012507	0.00031072	0.000220631	0.000151517	0.000158422	0.002878791
3837003774615	383700	3774615	0.002049675	0.000508952	0.000467107	0.00137383	0.000824006	0.000167137	0.000565881	0.000608212	0.000355805	0.000406792	0.000479083	0.000479083	0.000479083	0.000124707	0.000309819	0.000219991	0.000151077	0.000157962	0.002832978
3837103774615	383710	3774615	0.002037998	0.000506053	0.000464446	0.001366003	0.000819312	0.000166185	0.000562657	0.000604747	0.000354942	0.000405805	0.000477921	0.000477921	0.000477921	0.000124405	0.000309068	0.000219458	0.000150711	0.000157579	0.002788287
3837203774615	383720	3774615	0.002026189	0.00050312	0.000461755	0.001358088	0.000814564	0.000165222	0.000559396	0.000601243	0.00035393	0.00040472	0.000476643	0.000476643	0.000476643	0.000124072	0.000308241	0.000218871	0.000150308	0.000157158	0.002744113
3837303774615	383730	3774615	0.002014247	0.000500155	0.00045933	0.001350083	0.000809763	0.000164248	0.000556099	0.000597699	0.00035313	0.000403734	0.000475482	0.000475482	0.000475482	0.00012377	0.00030749	0.000218337	0.000149942	0.000156775	0.002700716
3837403774615	383740	3774615	0.002002172	0.000497157	0.000456281	0.00134199	0.000804909	0.000163263	0.000552766	0.000594116	0.000352181	0.000402649	0.000474204	0.000474204	0.000474204	0.000123437	0.000306664	0.000217751	0.000149539	0.000156353	0.002658009
3837503774615	383750	3774615	0.001991159	0.000494422	0.000453771	0.001334608	0.000800481	0.000162365	0.000549725	0.000590848	0.000351318	0.000401662	0.000473042	0.000473042	0.000473042	0.000123135	0.000305912	0.000217217	0.000149172	0.00015597	0.00261651
3837603774615	383760	3774615	0.001980809	0.000491852	0.000451413	0.001327671	0.00079632	0.000161521	0.000546868	0.000587777	0.000350542	0.000400775	0.000471996	0.000471996	0.000471996	0.000122862	0.000305236	0.000216737	0.000148843	0.000155626	0.00257596
3837703774615	383770	3774615	0.001970193	0.000489216	0.000448994	0.001320556	0.000792053	0.000160656	0.000543937	0.000584627	0.000349765	0.000399887	0.000470951	0.000470951	0.000470951	0.00012259	0.00030456	0.000216257	0.000148513	0.000155281	0.002535928
3837803774615	383780	3774615	0.001959711	0.000486613	0.000446605	0.00131353	0.000787839	0.000159801	0.000541043	0.000581517	0.000349075	0.000399098	0.000470022	0.000470022	0.000470022	0.000122348	0.000303959	0.00021583	0.00014822	0.000154975	0.0024965
3837903774615	383790	3774615	0.001949096	0.000483977	0.000444186	0.001306415	0.000783571	0.000158935	0.000538112	0.000578367	0.000348299	0.00039821	0.000468976	0.000468976	0.000468976	0.000122076	0.000303283	0.00021535	0.00014789	0.00015463	0.002457589
3838003774615	383800	3774615	0.001938215	0.000481275	0.000441706	0.001299122	0.000779197	0.000158048	0.000535108	0.000575138	0.000347436	0.000397224	0.000467814	0.000467814	0.000467814	0.000121774	0.000302532	0.000214817	0.000147524	0.000154247	0.002419023
3838103774615	383810	3774615	0.001926936	0.000478475	0.000439136	0.001291562	0.000774663	0.000157128	0.000531994	0.000571791	0.000346659	0.000396336	0.000466769	0.000466769	0.000466769	0.000121502	0.000301856	0.000214336	0.000147194	0.000153902	0.002381062
3838203774615	383820	3774615	0.001915657	0.000475674	0.000436565	0.001284002	0.000770128	0.000156209	0.000528881	0.000568444	0.000345797	0.000395349	0.000465607	0.000465607	0.000465607	0.000121199	0.000301104	0.000213803	0.000146828	0.000153519	0.002343618
3838303774615	383830	3774615	0.001905042	0.00047038	0.000434146	0.001276887	0.000765861	0.000155343	0.00052595	0.00056529	0.00034502	0.000394462	0.000464562	0.000464562	0.000464562	0.000120927	0.000300428	0.000213323	0.000146498	0.000153174	0.002306605
3838403774615	383840	3774615	0.001894294	0.00047037	0.000431697	0.001269683	0.00076154	0.000154466	0.000522983	0.000562105	0.000344244	0.000393574	0.000463516	0.000463516	0.000463516	0.000120655	0.000299752	0.000212843	0.000146168	0.00015283	0.002270024
3838503774615	383850	3774615	0.00188275	0.000467503	0.000429066	0.001261945	0.000756899	0.000153525	0.000519795	0.00055868	0.000343381	0.000392587	0.000462354	0.000462354	0.000462354	0.000120353	0.000299001	0.000212309	0.000145802	0.000152447	0.002234046
3838603774615	383860	3774615	0.001869614	0.000464241	0.000426072	0.00125314	0.000751618	0.000152454	0.000516169	0.000554782	0.000342432	0.000391502	0.000461077	0.000461077	0.000461077	0.00012002	0.000298174	0.000211723	0.000145399	0.000152025	0.002199277
3838703774615	383870	3774615	0.001856477	0.000460979	0.000423079	0.001244336	0.000746337	0.000151383	0.000512542	0.000550883	0.000341483	0.000390417	0.000459799	0.000459799	0.000459799	0.00011968	0.000297348	0.000211136	0.000144996	0.000151604	0.002165025
3838803774615	383880	3774615	0.001844933	0.000458113	0.000420448	0.001236598	0.000741696	0.000150441	0.000509355	0.000547458	0.00034062	0.000389431	0.000458637	0.000458637	0.000458637	0.00011985	0.000296597	0.000210602	0.00014463	0.000151221	0.002130946
3838903774615	383890	3774615	0.001833655	0.000455312	0.000417877	0.001229038	0.000737162	0.000149522	0.000506241	0.000544111	0.000339585	0.000388247	0.000457243	0.000457243	0.000457243	0.00011902	0.000295695	0.000209962	0.00014419	0.000150761	0.002097039
3839003774615	383900	3774615	0.001821712	0.000452347	0.000415156	0.001221034	0.000732361	0.000148548	0.000502944	0.000540567	0.000338291	0.000386768	0.0004555	0.0004555	0.0004555	0.000118568	0.000294568	0.000209162	0.000143641	0.000150187	0.00206365
3839103774615	383910	3774615	0.001809239	0.0004492	0.000412313	0.001212674	0.000727346	0.000147531	0.0004995	0.000536866	0.000337255	0.000385584	0.000454106	0.000454106	0.000454106	0.00011826	0.000293667	0.000208522	0.000143201	0.000149727	0.002031469
3829703774625	382970	3774625	0.000960151	0.000238414	0.000218812	0.000643557	0.000385998	7.82936E-05	0.000265081	0.000284911	0.000286525	0.000327584	0.000385799	0.000385799	0.000385799	0.000100425	0.000249493	0.000177156	0.00012166	0.000127205	0.001458678
3829803774625	382980	3774625	0.000996641	0.000247474	0.000227128	0.000668015	0.000400667	8.12691E-05	0.000275156	0.000295739	0.000292133	0.00033995	0.00039335	0.00039335	0.00039335	0.00010239	0.000254376	0.000180623	0.000124042	0.000129694	0.001531841
3829903774625	382990	3774625	0.001041756	0.000258677	0.000237409	0.000698255	0.000418804	8.49479E-05	0.000287611	0.000309126	0.00030007	0.00034307	0.000404037	0.000404037	0.000404037	0.000105172	0.000261288	0.000185531	0.000127412	0.000133218	0.001623553
3830003774625	383000	3774625	0.001086738	0.000269846	0.00024766	0.000728405	0.000436888	8.86159E-05	0.00030003	0.000322474	0.000309302	0.000353625	0.000416467	0.000416467	0.000416467	0.000108408	0.000269326	0.000191239	0.000131332	0.000137317	0.001725359
3830103774625	383010	3774625	0.001118318	0.000277688	0.000254857	0.000749572	0.000449584	9.11911E-05	0.000308749	0.000331845	0.00031491	0.000360036	0.000424018	0.000424018	0.000424018	0.000110374	0.000274209	0.000194706	0.000133713	0.000139807	0.001807322
3830203774625	383020	3774625	0.001148041	0.000285068	0.000261631	0.000769494	0.000461533	9.36147E-05	0.000316955	0.000340665	0.000320172	0.000366053	0.000431105	0.000431105	0.000431105	0.000112218	0.000278792	0.00019796	0.000135948	0.000142143	0.001889371
3830303774625	383030	3774625	0.001177498	0.000292383	0.000268344	0.000789238	0.000473375	9.60168E-05	0.000325087	0.000349406	0.000325608	0.000372268	0.000438423	0.000438423	0.000438423	0.000114123	0.000283525	0.000201321	0.000138256	0.000144556	0.001976769
3830403774625	383040	3774625	0.001206956	0.000299697	0.000275057	0.000808983	0.000485218	9.84188E-05	0.0003322	0.000358147	0.000331734	0.000379271	0.000446671	0.000446671	0.000446671	0.00011627	0.000288859	0.000205108	0.000140857	0.000147276	0.002071587
3830503774625	383050	3774625	0.001234555	0.000306551	0.000281347	0.000827482	0.000496313	0.000100669	0.00034084	0.000366337	0.00033993	0.000388642	0.000457708	0.000457708	0.000457708	0.000119143	0.000295996	0.000210176	0.000144337	0.000150914	0.00217046
3830603774625	383060	3774625	0.001264942	0.000314096	0.000288272	0.000847849	0.000508529	0.000103147	0.000349229	0.000375354	0.000347695	0.00039752	0.000468163	0.000468163	0.000468163	0.000121865	0.000302757	0.000214977	0.000147634	0.000154362	0.002276235
3830703774625	383070	3774625	0.001288693	0.000319994	0.000293684	0.000863769	0.000518078	0.000105084	0.000355786	0.000382402	0.000355201	0.000406101	0.00047827	0.00047827	0.00047827	0.000124495	0.000309293	0.000219618	0.000150821	0.000157694	0.002382701
3830803774625	383080	3774625	0.00131218	0.000325825	0.000299037	0.000879511	0.00052752	0.000106999	0.000362271	0.000389371	0.0003655	0.000412217	0.000485472	0.000485472	0.000485472	0.00012637	0.00031951	0.000222925	0.000153092	0.000160069	0.002491064
3830903774625	383090	3774625	0.001334472	0.000331361	0.000304117	0.000894452	0.000536481	0.000108817	0.000368425	0.000395986	0.000363311	0.000415373	0.00048919	0.00048919	0.00048919	0.00012733	0.000316355	0.000224632	0.000154264	0.000161295	0.002582863
3831003774625	383100	3774625	0.001356764	0.000336896	0.000309197	0.000909394	0.000545443	0.000110635	0.00037458	0.0004026	0.000366244	0.000418727	0.000493139	0.000493139	0.000493139	0.000128366	0.000318909	0.000226446	0.00015551	0.000162597	0.002671382
3831103774625	383110	3774625	0.00137879	0.000342366	0.000314217	0.000924158	0.000554298	0.000112431	0.000380661	0.000409137	0.000367193	0.000419812	0.000494417	0.000494417	0.000494417	0.000128699	0.000319736	0.000227032	0.000155913	0.000163018	0.00275438
3831203774625	383120	3774625	0.001400817	0.000347835	0.000319237	0.000938922	0.000563153	0.000114227	0.000386742	0.000415673	0.000367883	0.000420601	0.000495346	0.000495346	0.000495346	0.000128941	0.000320337	0.000227459	0.000156206	0.000163325	0.002835135
3831303774625	383130	3774625	0.001422844	0.000353304	0.000324256	0.000953685	0.000572009	0.000116023	0.000392823	0.000422209	0.000368487	0.000421292	0.00049616	0.00049616	0.00049616	0.00012915	0.000320862	0.000227833	0.000156463	0.000163593	0.002917012
3831403774625	383140	3774625	0.001445003	0.000358807	0.000329306	0.000968538	0.000580917	0.00011783	0.000398941	0.000428784	0.000368919	0.000421785	0.000496741	0.000496741	0.000496741	0.00012903	0.000321238	0.000228099	0.000156646	0.000163784	0.002997249
3831503774625	383150	3774625	0.001467295	0.000364342	0.000334387	0.00098348	0.000589879	0.000119648	0.000405095	0.000435399	0.000369264	0.00042218	0.000497205	0.000497205	0.000497205	0.00012924	0.000321539	0.000228313	0.000156792	0.000163938	0.003078176
3831603774625	383160	3774625	0.001489853	0.000369943	0.000339527	0.000998599	0.000598947	0.000121487	0.000411323	0.000442093	0.000369695	0.000422673	0.000497786	0.000497786	0.000497786	0.00012976	0.000321914	0.000228579	0.000156975	0.000164129	0.003158586
3831703774625	383170	3774625	0.001512543	0.000375577	0.000344698	0.001013808	0.000608069	0.000123337	0.000417587	0.000448826	0.000369954	0.000422969	0.000498135	0.000498135	0.000498135	0.00012966	0.00032214	0.000228739	0.000157085	0.000164244	0.003238133
3831903774625	383190	3774625	0.001557658	0.00038678	0.00035498	0.001044047	0.000626206	0.000127016	0.000430043	0.000462213	0.000369954	0.000422969	0.000498135	0.000498135	0.000498135	0.00012966	0.00032214	0.000228739	0.000157085	0.000164244	0.003382733
3832003774625	383200	3774625	0.001579684	0.000392249	0.000359999	0.00105881	0.000635061	0.000128812	0.000436124	0.000468749	0.000368919	0.000421785	0.000496741	0.000496741	0.000496741	0.00012903	0.000321238	0.000228099	0.000156646	0.000163784	0.003441401
3832103774625	383210	3774625	0.001601313	0.00039762	0.000364928	0.001073307	0.000643756	0.000130576	0.000442095	0.000475167	0.000367279	0.000419911	0.000494533	0.000494533	0.000494533	0.00012729	0.000319811	0.000227086	0.00015595	0.000163057	0.003493685
3832203774625	383220	3774625	0.001623074	0.000403023	0.000369888	0.001087893	0.000652505	0.00013235	0.000448103	0.000481624	0.000365468	0.000417839	0.000492094	0.000492094	0.000492094	0.000128094	0.000318233	0.000225965	0.00015518	0.000162252	0.003533199
3832303774625	383230	3774625	0.001644437	0.000408328	0.000374756	0.001102212	0.000661093	0.000134092	0.000454001	0.000487964	0.000363397	0.000415472	0.000489306	0.000489306	0.000489306	0.00012736	0.00031643	0.000224685	0.000154301	0.000161333	0.003561843
3832403774625	383240	3774625	0.001665137	0.000413468	0.000379473	0.001116087	0.000669415	0.00013578	0.000459716	0.000494106	0.000360205	0.000411822	0.000485007	0.000485007	0.000485007	0.00012624	0.00031365	0.000222712	0.000152946	0.000159916	0.003581687
3832503774625	383250	3774625	0.00168597	0.000418641	0.000384221	0.00113005	0.00067779	0.000137479	0.000465468	0.000500288	0.00035709	0.000408271	0.000480825	0.000480825	0.000480825	0.00012516	0.000310946	0.000220791	0.000151627	0.000158537	0.00358531
3832603774625	383260	3774625	0.001705873	0.000423583	0.000388757	0.001143391	0.000685791	0.000139102	0.000470963	0.000506194	0.00035252	0.00040343	0.000474668	0.000474668	0.000474668	0.00012355	0.000306964	0.000217964	0.000149685	0.000156507	0.00358462
3832703774625	383270	3774625	0.001717417	0.00042645	0.000391388	0.001151128	0.00069043	0.00014043	0.00047415	0.000509619	0.00034838	0.000398309	0.000469092	0.000469092	0.000469092	0.00012210	0.000303358	0.000215403	0.000147927	0.000154668	0.003566071
3832803774625	383280	3774625	0.001734667	0.000430733	0.000395319	0.00116269	0.000697367	0.00014145	0.000478912	0.000514738	0.00034398	0.000393278	0.000463168	0.000463168	0.000463168	0.00012056	0.000299527	0.000212683	0.000146059	0.000152715	0.003558219
3832903774625	383290	3774625	0.001752448	0.000435148	0.000399371	0.001174608	0.000704515	0.0001429	0.000483821	0.000520014	0.00034079	0.000389628	0.000458869	0.000458869	0.000458869	0.00011945	0.000296747	0.000210709	0.000144703	0.000151297	0.003556753
3833003774625	383300	3774625	0.001770626	0.000439662	0.000403514	0.001186793	0.000711823	0.000144382	0.00048884	0.000525408	0.00033854	0.000387064	0.000455849	0.000455849	0.000455849	0.00011865	0.000294794	0.000209322	0.000143751	0.000150302	0.00355287
3833103774625	383310	3774625	0.001787611	0.000443879	0.000407384	0.001198177	0.000718651	0.000145767	0.000493529	0.000530448	0.00033656	0.000384795	0.000453177	0.000453177	0.000453177	0.00011796	0.000293066	0.000208095	0.000142908	0.000149421	0.00354105
3833203774625	383320	3774625	0.001800614	0.000447108	0.000410348	0.001206893	0.000723879	0.000146828	0.000497119	0.000534307	0.00033459	0.000381244	0.000448995	0.000448995	0.000448995	0.00011685	0.000290361	0.000206175	0.000141589	0.000148042	0.003507489
3833303774625	383330	3774625	0.001810832	0.000449645	0.000412676	0.001213741	0.000727987	0.000147661	0.00049994	0.000537339	0.00033267	0.000377594	0.000444697	0.000444697	0.000444697	0.00011575	0.000287582	0.000204201	0.000140234	0.000146624	0.003468664
3833403774625	383340	3774625	0.001816935	0.000451161	0.000414067	0.001217832	0.00073044	0.000148158	0.000501625	0.00053915	0.00032664	0.000373451	0.000439817	0.000439817	0.000439817	0.00011448	0.000284426	0.000201961	0.000138695	0.000145016	0.00341802
3833503774625	383350	3774625	0.001819059	0.000451688	0.000414551	0.001219255	0.000731294	0.000148332	0.000502211	0.00053978	0.00032258	0.000368815	0.000434358	0.000434358	0.000434358	0.00011306	0.000280896	0.000199453	0.000136973	0.000143215	0.003358317
3833603774625	383360	3774625	0.001818528	0.000451556	0.00041443	0.001218899	0.000731081	0.000148288	0.000502065	0.000539622	0.00031833	0.000364179	0.000428898	0.000428898	0.000428898	0.00011164	0.000277365	0.000196946	0.000135252	0.000141415	0.003296456
3833703774625	383370	3774625	0.001800482	0.000447075	0.000410318	0.001206804	0.000723826	0.000146817	0.000497083	0.000534268	0.00031189	0.000356584	0.000419953	0.000419953	0.000419953	0.00010935	0.00027158	0.000192839	0.000132431	0.000138466	0.003196634
3833803774625	383380	3774625	0.001777394	0.000441342	0.000405056	0.001191328	0.000714544	0.000144934	0.000490708	0.000527416	0.00030505	0.000349285	0.000411356	0.000411356	0.000411356	0.00010707	0.000266021	0.000188891	0.00012972	0.000135631	0.003100091
3833903774625	383390	3774625	0.001754836	0.000435741	0.000399915	0.001176209	0.000705475	0.000143095	0.000484481	0.000520723	0.000299984	0.000342972	0.000403921	0.000403921	0.000403921	0.00010514	0.000261213	0.000185477	0.000127375	0.00013318	0.003014246
3834003774625	383400	3774625	0.001734004	0.000430568	0.000395168	0.001162246	0.0006971	0.000141396	0.000478729	0.000514541	0.000295325	0.000337645	0.000397648	0.000397648	0.000397648	0.00010359	0.000257156	0.000182597	0.000125397	0.000131112	0.002939789
3834103774625	383410	3774625	0.001711977	0.000425099	0.000390148	0.001147482	0.000688245	0.0001396	0.000472648	0.000508005	0.00029101	0.00033273	0.00039184	0.00039184	0.00039184	0.00010199	0.00025339	0.00017993	0.000123565	0.000129197	0.002869473
3834203774625	383420	3774625	0.001711712	0.000425033	0.000390087	0.001147304	0.000688139	0.000139578	0.000472575	0.000507926	0.000289544	0.000331036	0.000389865	0.000389865	0.000389865	0.00010148	0.000252122	0.000179023	0.000122943	0.000128545	0.00283712

			ISDrainage / Utilities Trenching	ISDrainage / Utilities Trenching	ISAsphalt Paving	ISAsphalt Paving	SVDemolition	SVSite Grubbing / Prep	SVMass Grading / Excavation	SVMass Grading / Excavation	SVDrainage / Utilities Trenching	SVFoundations / Concrete Pads	SVBuilding / Structure Construction	SVBuilding / Structure Construction	SVAsphalt Paving	SVAsphalt Paving	SVArchitectural Coating	SVArchitectural Coating	SVLandscaping or Other Finishing	SVLandscaping or Other Finishing	MDemolition
Unique Identifier	X (UTM)	Y (UTM)	2027	2028	2027	2028	2027	2027	2027	2028	2028	2028	2028	2029	2028	2029	2028	2029	2028	2029	2027
3836003774615	383600	3774615	0.001757101	0.001757101	0.002024941	0.002024941	0.000200761	8.00027E-05	0.000260203	0.000260203	0.000134282	5.20863E-05	0.000237198	0.000237198	0.000139354	0.000139354	3.13889E-05	3.13889E-05	0.000106274	0.000106274	0.000762858
3836103774615	383610	3774615	0.001740437	0.001740437	0.002005737	0.002005737	0.000202629	8.07473E-05	0.000262625	0.000262625	0.000135532	5.25711E-05	0.000239956	0.000239956	0.000140651	0.000140651	3.1681E-05	3.1681E-05	0.000107263	0.000107263	0.000763289
3836203774615	383620	3774615	0.001721043	0.001721043	0.001983386	0.001983386	0.000204636	8.15471E-05	0.000265226	0.000265226	0.000136874	5.30918E-05	0.000243513	0.000243513	0.000142044	0.000142044	3.19948E-05	3.19948E-05	0.000108326	0.000108326	0.000763462
3836303774615	383630	3774615	0.001697343	0.001697343	0.001956074	0.001956074	0.000206989	8.24847E-05	0.000268276	0.000268276	0.000138448	5.37022E-05	0.000248316	0.000248316	0.000143677	0.000143677	3.23627E-05	3.23627E-05	0.000109571	0.000109571	0.000763117
3836403774615	383640	3774615	0.001672301	0.001672301	0.001927215	0.001927215	0.000209273	8.33948E-05	0.000271235	0.000271235	0.000139976	5.42947E-05	0.000254897	0.000254897	0.000145262	0.000145262	3.27197E-05	3.27197E-05	0.00011078	0.00011078	0.000762513
3836503774615	383650	3774615	0.001646657	0.001646657	0.001897662	0.001897662	0.000210865	8.40291E-05	0.000273298	0.000273298	0.00014104	5.47077E-05	0.000260856	0.000260856	0.000146367	0.000146367	3.29686E-05	3.29686E-05	0.000111623	0.000111623	0.000761736
3836603774615	383660	3774615	0.001620968	0.001620968	0.001868056	0.001868056	0.000212041	8.44979E-05	0.000274823	0.000274823	0.000141827	5.50129E-05	0.000266192	0.000266192	0.000147184	0.000147184	3.31525E-05	3.31525E-05	0.000112246	0.000112246	0.000760701
3836703774615	383670	3774615	0.001595324	0.001595324	0.001838504	0.001838504	0.000212318	8.46082E-05	0.000275182	0.000275182	0.000142012	5.50847E-05	0.000267526	0.000267526	0.000147376	0.000147376	3.31958E-05	3.31958E-05	0.000112392	0.000112392	0.000759493
3836803774615	383680	3774615	0.001569819	0.001569819	0.001809111	0.001809111	0.000211972	8.44703E-05	0.000274734	0.000274734	0.000141781	5.4995E-05	0.000267526	0.000267526	0.000147136	0.000147136	3.31417E-05	3.31417E-05	0.000112209	0.000112209	0.000758112
3836903774615	383690	3774615	0.001544499	0.001544499	0.001779932	0.001779932	0.000211626	8.43324E-05	0.000274285	0.000274285	0.000141549	5.49052E-05	0.00026726	0.00026726	0.000146895	0.000146895	3.30876E-05	3.30876E-05	0.000112026	0.000112026	0.000756559
3837003774615	383700	3774615	0.00151992	0.00151992	0.001751606	0.001751606	0.000211211	8.4167E-05	0.000273747	0.000273747	0.000141272	5.47975E-05	0.000266815	0.000266815	0.000146607	0.000146607	3.30227E-05	3.30227E-05	0.000111806	0.000111806	0.000755093
3837103774615	383710	3774615	0.001495943	0.001495943	0.001723974	0.001723974	0.000210726	8.39739E-05	0.000273119	0.000273119	0.000140948	5.46718E-05	0.000266281	0.000266281	0.000146271	0.000146271	3.29469E-05	3.29469E-05	0.00011155	0.00011155	0.000753712
3837203774615	383720	3774615	0.001472243	0.001472243	0.001696662	0.001696662	0.000210311	8.38085E-05	0.000272581	0.000272581	0.00014067	5.4564E-05	0.000265748	0.000265748	0.000145983	0.000145983	3.2882E-05	3.2882E-05	0.00011133	0.00011133	0.000752246
3837303774615	383730	3774615	0.00144896	0.00144896	0.00166983	0.00166983	0.000209826	8.36154E-05	0.000271953	0.000271953	0.000140346	5.44384E-05	0.000265125	0.000265125	0.000145646	0.000145646	3.28063E-05	3.28063E-05	0.000111073	0.000111073	0.000750693
3837403774615	383740	3774615	0.001426048	0.001426048	0.001643424	0.001643424	0.000209411	8.34499E-05	0.000271415	0.000271415	0.000140068	5.43306E-05	0.000264591	0.000264591	0.000145358	0.000145358	3.27414E-05	3.27414E-05	0.000110854	0.000110854	0.000748967
3837503774615	383750	3774615	0.001403783	0.001403783	0.001617766	0.001617766	0.000208996	8.32845E-05	0.000270877	0.000270877	0.00013979	5.42229E-05	0.000263969	0.000263969	0.00014507	0.00014507	3.26764E-05	3.26764E-05	0.000110634	0.000110634	0.000747414
3837603774615	383760	3774615	0.001382028	0.001382028	0.001592694	0.001592694	0.000208581	8.3119E-05	0.000270339	0.000270339	0.000139513	5.41152E-05	0.000263435	0.000263435	0.000144782	0.000144782	3.26115E-05	3.26115E-05	0.000110414	0.000110414	0.000745947
3837703774615	383770	3774615	0.00136055	0.00136055	0.001567942	0.001567942	0.000208166	8.29535E-05	0.0002698	0.0002698	0.000139235	5.40074E-05	0.000262813	0.000262813	0.000144494	0.000144494	3.25466E-05	3.25466E-05	0.000110194	0.000110194	0.000744394
3837803774615	383780	3774615	0.001339396	0.001339396	0.001543564	0.001543564	0.00020775	8.27881E-05	0.000269262	0.000269262	0.000138957	5.38997E-05	0.00026219	0.00026219	0.000144205	0.000144205	3.24817E-05	3.24817E-05	0.000109974	0.000109974	0.000742755
3837903774615	383790	3774615	0.00131852	0.00131852	0.001519506	0.001519506	0.000207335	8.26226E-05	0.000268724	0.000268724	0.00013868	5.3792E-05	0.00026139	0.00026139	0.000143917	0.000143917	3.24168E-05	3.24168E-05	0.000109755	0.000109755	0.00074103
3838003774615	383800	3774615	0.001297829	0.001297829	0.001495661	0.001495661	0.000206851	8.24296E-05	0.000268096	0.000268096	0.000138356	5.36663E-05	0.000260678	0.000260678	0.000143581	0.000143581	3.2341E-05	3.2341E-05	0.000109498	0.000109498	0.000739218
3838103774615	383810	3774615	0.001277463	0.001277463	0.00147219	0.00147219	0.000206366	8.22365E-05	0.000267468	0.000267468	0.000138032	5.35406E-05	0.000259878	0.000259878	0.000143245	0.000143245	3.22653E-05	3.22653E-05	0.000109242	0.000109242	0.000737234
3838203774615	383820	3774615	0.001257373	0.001257373	0.001449038	0.001449038	0.000205882	8.20435E-05	0.00026684	0.00026684	0.000137707	5.34149E-05	0.000259166	0.000259166	0.000142908	0.000142908	3.21895E-05	3.21895E-05	0.000108985	0.000108985	0.000735077
3838303774615	383830	3774615	0.001237516	0.001237516	0.001426154	0.001426154	0.000204982	8.1685E-05	0.000265674	0.000265674	0.000137106	5.31815E-05	0.000257387	0.000257387	0.000142284	0.000142284	3.20489E-05	3.20489E-05	0.000108509	0.000108509	0.000733092
3838403774615	383840	3774615	0.00121789	0.00121789	0.001403536	0.001403536	0.00020346	8.10783E-05	0.000263701	0.000263701	0.000136087	5.27865E-05	0.000252496	0.000252496	0.000141227	0.000141227	3.18108E-05	3.18108E-05	0.000107703	0.000107703	0.000731022
3838503774615	383850	3774615	0.001198587	0.001198587	0.001381291	0.001381291	0.000202006	8.04991E-05	0.000261818	0.000261818	0.000135115	5.24095E-05	0.000248671	0.000248671	0.000140218	0.000140218	3.15836E-05	3.15836E-05	0.000106934	0.000106934	0.000728692
3838603774615	383860	3774615	0.001179933	0.001179933	0.001359794	0.001359794	0.000202214	8.05819E-05	0.000262087	0.000262087	0.000135254	5.24634E-05	0.000250272	0.000250272	0.000140362	0.000140362	3.16161E-05	3.16161E-05	0.000107044	0.000107044	0.000725931
3838703774615	383870	3774615	0.001161557	0.001161557	0.001338616	0.001338616	0.000202214	8.05819E-05	0.000262087	0.000262087	0.000135254	5.24634E-05	0.000251517	0.000251517	0.000140362	0.000140362	3.16161E-05	3.16161E-05	0.000107044	0.000107044	0.000723084
3838803774615	383880	3774615	0.001143273	0.001143273	0.001317545	0.001317545	0.00020083	8.00303E-05	0.000260293	0.000260293	0.00013432	5.21043E-05	0.000247337	0.000247337	0.000139402	0.000139402	3.13997E-05	3.13997E-05	0.000106311	0.000106311	0.000720582
3838903774615	383890	3774615	0.001125082	0.001125082	0.001296581	0.001296581	0.000198961	7.92857E-05	0.000257871	0.000257871	0.00013079	5.16195E-05	0.000242179	0.000242179	0.000138105	0.000138105	3.11075E-05	3.11075E-05	0.000105322	0.000105322	0.00071808
3839003774615	383900	3774615	0.001107168	0.001107168	0.001275937	0.001275937	0.00019737	7.86514E-05	0.000255808	0.000255808	0.000132014	5.12065E-05	0.000238088	0.000238088	0.000137	0.000137	3.08587E-05	3.08587E-05	0.000104479	0.000104479	0.000715492
3839103774615	383910	3774615	0.001089903	0.001089903	0.00125604	0.00125604	0.000196678	7.83757E-05	0.000254911	0.000254911	0.000131551	5.1027E-05	0.000236843	0.000236843	0.00013652	0.00013652	3.07505E-05	3.07505E-05	0.000104113	0.000104113	0.000712645
3829703774625	382970	3774625	0.000782595	0.000782595	0.000901888	0.000901888	0.000171141	6.81995E-05	0.000221814	0.000221814	0.000114471	4.44017E-05	0.000212296	0.000212296	0.000118794	0.000118794	2.67579E-05	2.67579E-05	9.05951E-05	9.05951E-05	0.000397821
3829803774625	382980	3774625	0.000821848	0.000821848	0.000947124	0.000947124	0.000173564	6.91647E-05	0.000224953	0.000224953	0.000116091	4.50301E-05	0.000214786	0.000214786	0.000120475	0.000120475	2.71366E-05	2.71366E-05	9.18773E-05	9.18773E-05	0.000409641
3829903774625	382990	3774625	0.000871052	0.000871052	0.001003829	0.001003829	0.000177024	7.05436E-05	0.000229438	0.000229438	0.000118405	4.59279E-05	0.000218255	0.000218255	0.000122877	0.000122877	2.76776E-05	2.76776E-05	9.3709E-05	9.3709E-05	0.000425344
3830003774625	383000	3774625	0.000925672	0.000925672	0.001066775	0.001066775	0.000181038	7.21431E-05	0.00023464	0.00023464	0.00012109	4.69692E-05	0.00022199	0.00022199	0.000125663	0.000125663	2.83051E-05	2.83051E-05	9.58337E-05	9.58337E-05	0.000443203
3830103774625	383010	3774625	0.000969646	0.000969646	0.001117452	0.001117452	0.000183391	7.30808E-05	0.00023769	0.00023769	0.000122664	4.75797E-05	0.000224213	0.000224213	0.000127297	0.000127297	2.8673E-05	2.8673E-05	9.70793E-05	9.70793E-05	0.00045554
3830203774625	383020	3774625	0.001013666	0.001013666	0.001168182	0.001168182	0.000185605	7.39632E-05	0.00024056	0.00024056	0.000124145	4.81542E-05	0.000226259	0.000226259	0.000128834	0.000128834	2.90193E-05	2.90193E-05	9.82516E-05	9.82516E-05	0.000466843
3830303774625	383030	3774625	0.001060556	0.001060556	0.001222219	0.001222219	0.000188027	7.49285E-05	0.000243699	0.000243699	0.000125765	4.87827E-05	0.000228571	0.000228571	0.000130515	0.000130515	2.9398E-05	2.9398E-05	9.95337E-05	9.95337E-05	0.000478576
3830403774625	383040	3774625	0.001111427	0.001111427	0.001280845	0.001280845	0.000190795	7.60316E-05	0.000247287	0.000247287	0.000127617	4.95008E-05	0.000231328	0.000231328	0.000132436	0.000132436	2.98308E-05	2.98308E-05	0.000100999	0.000100999	0.000491173
3830503774625	383050	3774625	0.001164473	0.001164473	0.001341977	0.001341977	0.00019391	7.72726E-05	0.000251323	0.000251323	0.0001297	5.03088E-05	0.000234352	0.000234352	0.000134598	0.000134598	3.03177E-05	3.03177E-05	0.000102648	0.000102648	0.000504028
3830603774625	383060	3774625	0.001221222	0.001221222	0.001407377	0.001407377	0.000197577	7.87342E-05	0.000256077	0.000256077	0.000132153	5.12604E-05	0.000237109	0.000237109	0.000137144	0.000137144	3.08911E-05	3.08911E-05	0.000104589	0.000104589	0.000528703
3830703774625	383070	3774625	0.001278342	0.001278342	0.001473203	0.001473203	0.000200276	7.98097E-05	0.000259575	0.000259575	0.000133958	5.19606E-05	0.000239778	0.000239778	0.000139017	0.000139017	3.13131E-05	3.13131E-05	0.000106018	0.000106018	0.000536295
3830803774625	383080	3774625	0.00133648	0.00133648	0.001540203	0.001540203	0.000202768	8.08025E-05	0.000262804	0.000262804	0.000135625	5.2607E-05	0.000242357	0.000242357	0.000140747	0.000140747	3.17026E-05	3.17026E-05	0.000107337	0.000107337	0.00054337
3830903774625	383090	3774625	0.001385731	0.001385731	0.001596962	0.001596962	0.00020429	8.14092E-05	0.000264777	0.000264777	0.000136643	5.3002E-05	0.000243958	0.000243958	0.000141804	0.000141804	3.19407E-05	3.19407E-05	0.000108143	0.000108143	0.000549927
3831003774625	383100	3774625	0.001433222	0.001433222	0.001651693	0.001651693	0.000205674	8.19608E-05	0.000266571	0.000266571	0.000137569	5.33611E-05	0.00024547	0.00024547	0.000142764	0.000142764	3.21571E-05	3.21571E-05	0.000108875	0.000108875	0.000556484
3831103774625	383110	3774625	0.001477752	0.001477752	0.00170301	0.00170301	0.000206505	8.22917E-05	0.000267648	0.000267648	0.000138124	5.35765E-05	0.000246448	0.000246448	0.000143341	0.000143341	3.22869E-05	3.22869E-05	0.000109315	0.000109315	0.000562178
3831203774625	383120	3774625	0.001521078	0.001521078	0.00175294	0.00175294	0.000206989	8.24847E-05	0.000268276	0.000268276	0.000138448	5.37022E-05	0.000246893	0.000246893	0.000143677	0.000143677	3.23627E-05	3.23627E-05	0.000109571	0.000109571	0.000567527
3831303774625	383130	3774625	0.001565005	0.001565005	0.001803563	0.001803563	0.000207404	8.26502E-05	0.000268814	0.000268814	0.000138726	5.38099E-05	0.000247337	0.000247337	0.000143965	0.000143965	3.24276E-05	3.24276E-05	0.000109791	0.000109791	0.000572877
3831403774625	383140	3774625	0.001608053	0.001608053	0.001853173	0.001853173	0.000207474	8.26778E-05	0.000268903	0.000268903	0.000138772	5.38279E-05	0.000247426	0.000247426	0.000144013	0.000144013	3.24384E-05	3.24384E-05	0.000109828	0.000109828	0.000578226
3831503774625	383150	3774625	0.001651471	0.001651471	0.00190321	0.00190321	0.000207681	8.27605E-05	0.000269173	0.000269173	0.000138911	5.38818E-05	0.000247515	0.000247515	0.000144157	0.000144157	3.24709E-05	3.24709E-05	0.000109938	0.000109938	0.000583489
3831603774625	383160	3774625	0.001694612	0.001694612	0.001952927	0.001952927	0.000207681	8.27605E-05	0.000269173	0.000269173	0.000138911	5.38818E-05	0.000247515	0.000247515	0.000144157	0.000144157	3.24709E-05	3.24709E-05	0.000109938	0.000109938	0.000588838
3831703774625	383170	3774625	0.00173729	0.00173729	0.00200211	0.00200211	0.000207681	8.27605E-05	0.000269173	0.000269173	0.000138911	5.38818E-05	0.000247337	0.000247337	0.000144157	0.000144157	3.24709E-05	3.24709E-05	0.000109938	0.000109938	0.000594101
3831903774625	383190	3774625	0.001814869	0.001814869	0.002091514	0.002091514	0.000206505	8.22917E-05	0.000267648	0.000267648	0.000138124	5.35765E-05	0.000245648	0.000245648	0.000143341	0.000143341	3.22869E-05	3.22869E-05	0.000109315	0.000109315	0.000604626
3832003774625	383200	3774625	0.001846345	0.001846345	0.002127788	0.002127788	0.000205259	8.17953E-05	0.000266033	0.000266033	0.000137291	5.32534E-05	0.000243958	0.000243958	0.000142476	0.000142476	3.20922E-05	3.20922E-05	0.000108656	0.000108656	0.000609027
3832103774625	383210	3774625	0.001874396	0.001874396	0.002160115	0.002160115	0.000203875	8.12437E-05	0.000264239	0.000264239	0.000136365	5.28943E-05	0.000242357	0.000242357	0.000141515	0.000141515	3.18758E-05	3.18758E-05	0.000107923	0.000107923	0.000612909
3832203774625	383220	3774625	0.001895596	0.001895596	0.002184547	0.002184547	0.000202491	8.06922E-05	0.000262445	0.000262445	0.000135439	5.25352E-05	0.000240667	0.000240667	0.000140555	0.000140555	3.16594E-05	3.16594E-05	0.00010719	0.00010719	0.000616791
3832303774625	383230	3774625	0.001910963	0.001910963	0.002202257	0.002202257	0.000201176	8.01682E-05	0.000260741	0.000260741	0.00013456	5.2194E-05	0.000239066	0.000239066	0.000139642	0.000139642	3.14538E-05	3.14538E-05	0.000106494	0.000106494	0.000620588
3832403774625	383240	3774625	0.00192161	0.00192161	0.002214526	0.002214526	0.000199584	7.95339E-05	0.000258678	0.000258678	0.000133495	5.17811E-05	0.000237198	0.000237198	0.000138537	0.000138537	3.12049E-05	3.12049E-05	0.000105652	0.000105652	0.000624297
3832503774625	383250	3774625	0.001923554	0.001923554	0.002216766	0.002216766	0.000197993	7.88996E-05	0.000256615	0.000256615	0.000132431	5.13681E-05	0.00023542	0.00023542	0.000137432	0.000137432	3.09561E-05	3.09561E-05	0.000104809	0.000104809	0.000628007
3832603774625	383260	3774625	0.001923183	0.001923183	0.00221634	0.00221634	0.000196193	7.81826E-05	0.000254283	0.000254283	0.000131227	5.09013E-05	0.000233641	0.000233641	0.000136183	0.000136183	3.06747E-05	3.06747E-05	0.000103857	0.000103857	0.000630337
3832703774625	383270	3774625	0.001913231	0.001913231	0.00220471	0.00220471	0.00019391	7.72726E-05	0.000251323	0.000251323	0.0001297	5.03088E-05	0.000231773	0.000231773	0.000134598	0.000134598	3.03177E-05	3.03177E-05	0.000102648	0.000102648	0.000616015
3832803774625	383280	3774625	0.001909019	0.001909019	0.002200016	0.002200016	0.000192041	7.6528E-05	0.000248902	0.000248902	0.00012845	4.9824E-05	0.000229905	0.000229905	0.000133301	0.000133301	3.00255E-05	3.00255E-05	0.000101658	0.000101658	0.000610234
3832903774625	383290	3774625	0.001908232	0.001908232	0.002199109	0.002199109	0.000190795	7.60316E-05	0.000247287	0.000247287	0.000127617	4.95008E-05	0.000228571	0.000228571	0.000132436	0.000132436	2.98308E-05	2.98308E-05	0.000100999	0.000100999	0.000611097
3833003774625	383300	3774625	0.001906149	0.001906149	0.002196709	0.002196709	0.000189757	7.56179E-05	0.000245942	0.000245942	0.000126922	4.92315E-05	0.000227326	0.000227326	0.000131716	0.000131716	2.96685E-05	2.96685E-05	0.00010045	0.00010045	0.000612478
3833103774625	383310	3774625	0.001899808	0.001899808	0.002189401	0.002189401	0.00018865	7.51767E-05	0.000244507	0.000244507	0.000126182	4.89443E-05	0.000226081	0.000226081	0.000130947	0.000130947	2.94954E-05	2.94954E-05	9.98634E-05	9.98634E-05	0.000613599
3833203774625	383320	3774625	0.001881802	0.001881802	0.00216865	0.00216865	0.000186989	7.45148E-05	0.000242354	0.000242354	0.000125071	4.85133E-05	0.000224302	0.000224302	0.000129794	0.000129794	2.92357E-05	2.92357E-05	9.89842E-05	9.89842E-05	0.000612478
3833303774625	383330	3774625	0.001860972	0.001860972	0.002144645	0.002144645	0.000185397	7.38805E-05	0.000240291	0.000240291	0.000124006	4.81004E-05	0.000222524	0.000222524	0.00012869	0.00012869	2.89868E-05	2.89868E-05	9.81417E-05	9.81417E-05	0.000611183
3833403774625	383340	3774625	0.001833801	0.001833801	0.002113332	0.002113332	0.000183598	7.31635E-05	0.000237959	0.000237959	0.000122803	4.76336E-05	0.000220567	0.000220567	0.000127441	0.000127441	2.87055E-05	2.87055E-05	9.71892E-05	9.71892E-05	0.00060894
3833503774625	383350	3774625	0.001801769	0.001801769	0.002076418	0.002076418	0.000181591	7.23637E-05	0.000235358	0.000235358	0.00012146	4.71129E-05	0.000218521	0.000218521	0.000126048	0.000126048	2.83917E-05	2.83917E-05	9.61268E-05	9.61268E-05	0.000605575
3833603774625	383360	3774625	0.001768581	0.001768581	0.00203817	0.00203817	0.000179723	7.16191E-05	0.000232936	0.000232936	0.000120211	4.66281E-05	0.000216565	0.000216565	0.000124751	0.000124751	2.80996E-05	2.80996E-05	9.51377E-05	9.51377E-05	0.000601952
3833703774625	383370	3774625	0.001715025	0.001715025	0.001976451	0.001976451	0.000176609	7.03781E-05	0.0002289	0.0002289	0.000118128	4.58201E-05	0.000213452	0.000213452	0.000122589	0.000122589	2.76127E-05	2.76127E-05	9.34892E-05	9.34892E-05	0.000592807
3833803774625	383380	3774625	0.001663229	0.001663229	0.001916759	0.001916759	0.000173771	6.92475E-05	0.000225222	0.000225222	0.00011623	4.5084E-05	0.000210606	0.000210606	0.00012062	0.00012062	2.7169E-05	2.7169E-05	9.19872E-05	9.19872E-05	0.000583834
3833903774625	383390	3774625	0.001617172	0.001617172	0.001863682	0.001863682	0.00017128	6.82547E-05	0.000221993	0.000221993	0.000114563	4.44376E-05	0.000208027	0.000208027	0.00011889	0.00011889	2.67795E-05	2.67795E-05	9.06684E-05	9.06684E-05	0.000576328
3834003774625	383400	3774625	0.001577225	0.001577225	0.001817646	0.001817646	0.000169135	6.73998E-05	0.000219213	0.000219213	0.000113128	4.38811E-05	0.000205803	0.000205803	0.000117401	0.000117401	2.64441E-05	2.64441E-05	8.95327E-05	8.95327E-05	0.000570202
3834103774625	383410	3774625	0.0015395	0.0015395	0.001774171	0.001774171	0.000167197	6.66276E-05	0.000216701	0.000216701	0.000111832	4.33783E-05	0.000203758	0.000203758	0.000116056	0.000116056	2.61411E-05	2.61411E-05	8.8507E-05	8.8507E-05	0.000564335
3834203774625	383420	3774625	0.001522142	0.001522142	0.001754167	0.001754167	0.000166436	6.63242E-05	0.000215715	0.000215715	0.000111323	4.31808E-05	0.000203046	0.000203046	0.000115528	0.000115528	2.60221E-05	2.60221E-05	8.8104E-05	8.8104E-05	0.000564163

			MSite Grubbing / Prep	MMass Grading / Excavation	MMass Grading / Excavation	MDrainage / Utilities Trenching	MFoundations / Concrete Pads	MBuilding / Structure Construction	MAsphalt Paving	MLandscaping or Other Finishing	MWaterside Construction (Piles)	RSSWRestriping South Valley	RSSWRestriping Silver Lake Boulevard	RSSWDemolition	RSSWPlacing Base	RSSWForm	Child Risk				
Unique Identifier	X (UTM)	Y (UTM)	2027	2027	2028	2028	2028	2028	2028	2028	2028	2029	2029	2029	2029	2029	3rd Trimester	0<2	2<16	Total	per million
3836003774615	383600	3774615	0.000705344	0.001173252	0.001173252	0.000564275	0.000267376	0.000725397	0.000471668	0.000323915	0.000348146	8.83675E-05	0.000195764	0.000608437	5.53271E-05	0.000120336	6.29155E-08	1.71864E-06	2.2709E-07	2.00865E-06	2.0086461
3836103774615	383610	3774615	0.000705743	0.001173916	0.001173916	0.000564594	0.000267527	0.000725807	0.000471935	0.000324098	0.000348343	8.9489E-05	0.000196002	0.000608894	5.53687E-05	0.000120426	6.26863E-08	1.70676E-06	2.2581E-07	1.99526E-06	1.9952592
3836203774615	383620	3774615	0.000705902	0.001174181	0.001174181	0.000564722	0.000267588	0.000725971	0.000472042	0.000324172	0.000348422	9.06401E-05	0.000196002	0.000608894	5.53687E-05	0.000120426	6.24948E-08	1.69532E-06	2.2438E-07	1.98219E-06	1.98218791
3836303774615	383630	3774615	0.000705583	0.00117365	0.00117365	0.000564467	0.000267467	0.000725643	0.000471828	0.000324025	0.000348264	9.22044E-05	0.000195943	0.00060862	5.53437E-05	0.000120372	6.23613E-08	1.68418E-06	2.2267E-07	1.96921E-06	1.96920985
3836403774615	383640	3774615	0.000705025	0.001172722	0.001172722	0.00056402	0.000267255	0.000725069	0.000471455	0.000323769	0.000347989	9.32669E-05	0.000195764	0.000608071	5.52939E-05	0.000120264	6.25068E-08	1.67378E-06	2.208E-07	1.95709E-06	1.95708828
3836503774615	383650	3774615	0.000704307	0.001171527	0.001171527	0.000563446	0.000266983	0.000724331	0.000470975	0.000323439	0.000347634	9.31489E-05	0.000195585	0.000607431	5.52357E-05	0.000120137	6.21436E-08	1.65685E-06	2.1874E-07	1.93773E-06	1.93772677
3836603774615	383660	3774615	0.00070335	0.001169935	0.001169935	0.00056268	0.00026662	0.000723346	0.000470335	0.000322999	0.000347162	9.29718E-05	0.000195347	0.000606609	5.51609E-05	0.000119974	6.16204E-08	1.63818E-06	2.1661E-07	1.91641E-06	1.91640811
3836703774615	383670	3774615	0.000702233	0.001168077	0.001168077	0.000561786	0.000266197	0.000722198	0.000469588	0.000322486	0.00034661	9.27357E-05	0.000195079	0.000605695	5.50778E-05	0.000119794	6.11005E-08	1.61955E-06	2.144E-07	1.89504E-06	1.89504103
3836803774615	383680	3774615	0.000700956	0.001165954	0.001165954	0.000560765	0.000265713	0.000720885	0.000468734	0.0003219	0.00034598	9.24995E-05	0.000194752	0.00060469	5.49864E-05	0.000119595	6.05281E-08	1.60038E-06	2.1213E-07	1.87305E-06	1.87304551
3836903774615	383690	3774615	0.000699521	0.001163566	0.001163566	0.000559616	0.000265169	0.000719408	0.000467774	0.000321241	0.000345272	9.22339E-05	0.000194365	0.00060341	5.487E-05	0.000119342	5.99286E-08	1.58108E-06	2.0988E-07	1.85089E-06	1.85089358
3837003774615	383700	3774615	0.000698164	0.00116131	0.00116131	0.000558532	0.000264655	0.000718014	0.000466867	0.000320618	0.000344602	9.19978E-05	0.000194037	0.000602405	5.47786E-05	0.000119143	5.93485E-08	1.56241E-06	2.0768E-07	1.82944E-06	1.8294378
3837103774615	383710	3774615	0.000696888	0.001159187	0.001159187	0.00055751	0.000264171	0.000716701	0.000466014	0.000320032	0.000343972	9.17617E-05	0.000193739	0.000601399	5.46872E-05	0.000118944	5.87821E-08	1.54417E-06	2.0555E-07	1.8085E-06	1.80850178
3837203774615	383720	3774615	0.000695532	0.001156931	0.001156931	0.000556426	0.000263657	0.000715306	0.000465107	0.000319409	0.000343303	9.15255E-05	0.000193412	0.000600302	5.45874E-05	0.000118727	5.82221E-08	1.52623E-06	2.0343E-07	1.78788E-06	1.78788106
3837303774615	383730	3774615	0.000694096	0.001154543	0.001154543	0.000555277	0.000263112	0.00071383	0.000464147	0.00031875	0.000342594	9.12894E-05	0.000193055	0.000599114	5.44794E-05	0.000118492	5.76672E-08	1.50856E-06	2.0135E-07	1.76757E-06	1.76757415
3837403774615	383740	3774615	0.000692501	0.001151889	0.001151889	0.000554001	0.000262508	0.000712189	0.0046308	0.000318017	0.000341807	9.10828E-05	0.000192638	0.000597835	5.4363E-05	0.000118239	5.7119E-08	1.49114E-06	1.9929E-07	1.74755E-06	1.74755042
3837503774615	383750	3774615	0.000691065	0.001149501	0.001149501	0.000552852	0.000261963	0.000710712	0.0046212	0.000317358	0.000341098	9.08762E-05	0.00019231	0.000596738	5.42633E-05	0.000118022	5.659E-08	1.47433E-06	1.9729E-07	1.72822E-06	1.72821539
3837603774615	383760	3774615	0.000689709	0.001147245	0.001147245	0.000551767	0.000261449	0.000709317	0.000461213	0.000316735	0.000340429	9.06696E-05	0.000191983	0.000595732	5.41719E-05	0.000117823	5.60762E-08	1.458E-06	1.9535E-07	1.70943E-06	1.70942607
3837703774615	383770	3774615	0.000688273	0.001144856	0.001144856	0.000550618	0.000260905	0.000707841	0.000460253	0.000316075	0.00033972	9.04925E-05	0.000191655	0.000594636	5.40721E-05	0.000117606	5.55651E-08	1.44183E-06	1.9343E-07	1.69082E-06	1.69082449
3837803774615	383780	3774615	0.000686757	0.001142335	0.001142335	0.000549406	0.00026033	0.000706282	0.000459239	0.000315379	0.000338972	9.02859E-05	0.000191298	0.000593539	5.39724E-05	0.000117389	5.50622E-08	1.42596E-06	1.9154E-07	1.67257E-06	1.67256755
3837903774615	383790	3774615	0.000685162	0.001139681	0.001139681	0.000548129	0.000259726	0.000704641	0.000458172	0.000314647	0.000338184	9.01088E-05	0.000190911	0.000592259	5.38561E-05	0.000117136	5.45646E-08	1.41034E-06	1.8967E-07	1.65457E-06	1.65457222
3838003774615	383800	3774615	0.000683486	0.001136895	0.001136895	0.000546789	0.000259091	0.000702918	0.000457052	0.000313877	0.000337358	8.99317E-05	0.000190494	0.00059098	5.37397E-05	0.000116883	5.4067E-08	1.39486E-06	1.878E-07	1.63672E-06	1.63672104
3838103774615	383810	3774615	0.000681652	0.001133843	0.001133843	0.000545321	0.000258395	0.000701031	0.000455825	0.000313035	0.000336452	8.97251E-05	0.000190047	0.000589517	5.36067E-05	0.000116594	5.35639E-08	1.37944E-06	1.8595E-07	1.61895E-06	1.61895364
3838203774615	383820	3774615	0.000679657	0.001130526	0.001130526	0.000543726	0.000257639	0.00069898	0.000454492	0.000312119	0.000335468	8.95185E-05	0.000189571	0.000588055	5.34737E-05	0.000116305	5.30611E-08	1.3642E-06	1.8411E-07	1.60137E-06	1.60136947
3838303774615	383830	3774615	0.000677823	0.001127474	0.001127474	0.000542258	0.000256944	0.000697093	0.000453265	0.000311276	0.000334562	8.93414E-05	0.000189154	0.000586684	5.33491E-05	0.000116034	5.25363E-08	1.34892E-06	1.8228E-07	1.58373E-06	1.58373193
3838403774615	383840	3774615	0.000675908	0.001124289	0.001124289	0.000540726	0.000256218	0.000695124	0.000451984	0.000310397	0.000333617	8.91053E-05	0.000188678	0.000585222	5.32161E-05	0.000115744	5.20161E-08	1.33377E-06	1.804E-07	1.56619E-06	1.56618527
3838503774615	383850	3774615	0.000673754	0.001120707	0.001120707	0.000539003	0.000255401	0.000692909	0.000450544	0.000309408	0.000332554	8.88692E-05	0.000188172	0.000583485	5.30582E-05	0.000115401	5.15168E-08	1.31898E-06	1.7854E-07	1.54904E-06	1.54903506
3838603774615	383860	3774615	0.000671202	0.001116461	0.001116461	0.000536961	0.000254434	0.000690284	0.000448837	0.000308236	0.000331294	8.86921E-05	0.000187517	0.000581474	5.28753E-05	0.000115003	5.10571E-08	1.30479E-06	1.7685E-07	1.5327E-06	1.53269778
3838703774615	383870	3774615	0.000668569	0.001112082	0.001112082	0.000534855	0.000253436	0.000687577	0.000447077	0.000307027	0.000329995	8.84855E-05	0.000186862	0.000579464	5.26925E-05	0.000114606	5.06016E-08	1.29083E-06	1.7516E-07	1.51659E-06	1.51658606
3838803774615	383880	3774615	0.000666256	0.001108234	0.001108234	0.000533005	0.000252559	0.000685198	0.0044553	0.000305965	0.000328853	8.82789E-05	0.000186296	0.000577636	5.25263E-05	0.000114244	5.01154E-08	1.27664E-06	1.7338E-07	1.50013E-06	1.50013492
3838903774615	383890	3774615	0.000663942	0.001104386	0.001104386	0.000531154	0.000251682	0.000682818	0.000443983	0.000304902	0.000327711	8.80133E-05	0.00018576	0.000575899	5.23684E-05	0.000113901	4.94692E-08	1.26088E-06	1.7155E-07	1.4819E-06	1.48189797
3839003774615	383900	3774615	0.000661549	0.001100405	0.001100405	0.000529239	0.000250775	0.000680357	0.000442382	0.000303803	0.00032653	8.72754E-05	0.000185164	0.00057407	5.22021E-05	0.000113539	4.86448E-08	1.24322E-06	1.6975E-07	1.46161E-06	1.46161148
3839103774615	383910	3774615	0.000658917	0.001096026	0.001096026	0.000527133	0.000249777	0.00067765	0.000440622	0.000302594	0.00032523	8.70688E-05	0.000184509	0.00057206	5.20193E-05	0.000113141	4.81658E-08	1.22924E-06	1.6806E-07	1.44547E-06	1.44546567
3829703774625	382970	3774625	0.000367829	0.000611837	0.000611837	0.000294263	0.000139434	0.000378286	0.0024597	0.000168918	0.000181554	7.71223E-05	0.000113171	0.000350786	3.18981E-05	6.9378E-05	3.98599E-08	1.13013E-06	1.3152E-07	1.3015E-06	1.3015018
3829803774625	382980	3774625	0.000378757	0.00063016	0.00063016	0.000303006	0.000143576	0.000389526	0.000253278	0.00017937	0.000186948	7.81258E-05	0.000116148	0.00035926	3.27292E-05	7.11857E-05	4.14641E-08	1.17997E-06	1.3654E-07	1.35797E-06	1.35796735
3829903774625	382990	3774625	0.000393276	0.000654166	0.000654166	0.000314621	0.00014908	0.000404457	0.000262986	0.000180604	0.000194114	7.96015E-05	0.000120168	0.000372356	3.38595E-05	7.36441E-05	4.34851E-08	1.24285E-06	1.4299E-07	1.42933E-06	1.42933104
3830003774625	383000	3774625	0.000409789	0.000681633	0.000681633	0.000327831	0.000155339	0.000421439	0.000274029	0.000188187	0.000202265	8.13429E-05	0.000124753	0.000386705	3.51643E-05	7.64821E-05	4.56692E-08	1.31156E-06	1.5023E-07	1.50746E-06	1.50745607
3830103774625	383010	3774625	0.000421196	0.000700608	0.000700608	0.000336957	0.000159664	0.000433171	0.000281657	0.000193426	0.000207895	8.24055E-05	0.00012782	0.000396211	3.60287E-05	7.83621E-05	4.73056E-08	1.36389E-06	1.5569E-07	1.56688E-06	1.5668832
3830203774625	383020	3774625	0.000431646	0.00071799	0.00071799	0.000345317	0.000163625	0.000443918	0.000288645	0.000198225	0.000213053	8.3409E-05	0.000130589	0.000404802	3.68099E-05	8.00613E-05	4.88984E-08	1.41517E-06	1.6104E-07	1.62511E-06	1.62510574
3830303774625	383030	3774625	0.000442495	0.000736036	0.000736036	0.000353996	0.000167738	0.000455076	0.0002959	0.000203207	0.000218408	8.45305E-05	0.000133477	0.00041385	3.76327E-05	8.18509E-05	5.05723E-08	1.46926E-06	1.6671E-07	1.68654E-06	1.68654248
3830403774625	383040	3774625	0.000454142	0.000755409	0.000755409	0.000363314	0.000172153	0.000467053	0.000303688	0.000208556	0.000224157	8.58587E-05	0.000136811	0.00042363	3.8522E-05	8.37851E-05	5.23667E-08	1.52745E-06	1.7288E-07	1.7527E-06	1.75270074
3830503774625	383050	3774625	0.000466028	0.00077518	0.00077518	0.000372822	0.000176658	0.000479277	0.000311636	0.000214014	0.000230024	8.72754E-05	0.000141992	0.000440082	4.0018E-05	8.70388E-05	5.42553E-08	1.58931E-06	1.7953E-07	1.82309E-06	1.82309475
3830603774625	383060	3774625	0.000488843	0.000813129	0.000813129	0.000391074	0.000185307	0.000502741	0.000326892	0.000224491	0.000241285	8.84855E-05	0.000145773	0.000453426	4.12315E-05	8.9678E-05	5.62054E-08	1.65379E-06	1.8714E-07	1.89713E-06	1.89712958
3830703774625	383070	3774625	0.000495863	0.000824806	0.000824806	0.00039669	0.000187968	0.00050996	0.000331587	0.000227715	0.00024475	8.96661E-05	0.000147858	0.000459001	4.17384E-05	9.07807E-05	5.79687E-08	1.71215E-06	1.9355E-07	1.96367E-06	1.96366625
3830803774625	383080	3774625	0.000502404	0.000835687	0.000835687	0.000401923	0.000190447	0.000516688	0.000335961	0.000230719	0.000247978	9.07582E-05	0.000149436	0.000464028	4.21956E-05	9.17749E-05	5.96182E-08	1.76624E-06	1.9966E-07	2.02552E-06	2.0255158
3830903774625	383090	3774625	0.000508467	0.000845771	0.000845771	0.000406773	0.000192746	0.000522923	0.000340015	0.000233503	0.000250971	9.19683E-05	0.000150746	0.000468324	4.25862E-05	9.26245E-05	6.10385E-08	1.81327E-06	2.0473E-07	2.07904E-06	2.07903857
3831003774625	383100	3774625	0.000514529	0.000855856	0.000855856	0.000411623	0.000195044	0.000529158	0.000344069	0.000236287	0.000253963	9.30898E-05	0.000152026	0.000472345	4.29519E-05	9.34199E-05	6.26443E-08	1.8679E-06	2.1001E-07	2.14055E-06	2.14054634
3831103774625	383110	3774625	0.000519794	0.000864613	0.000864613	0.000415835	0.000197039	0.000534572	0.0034759	0.000238705	0.000256562	9.33555E-05	0.000153217	0.000476092	4.32926E-05	9.4161E-05	6.37989E-08	1.90569E-06	2.1425E-07	2.18373E-06	2.18373041
3831203774625	383120	3774625	0.00052474	0.00087284	0.00087284	0.000419792	0.000198914	0.000539659	0.000350897	0.000240976	0.000259003	9.3503E-05	0.000154378	0.000479657	4.36168E-05	9.4866E-05	6.48355E-08	1.93964E-06	2.1822E-07	2.2227E-06	2.22269581
3831303774625	383130	3774625	0.000529686	0.000881067	0.000881067	0.000423749	0.000200789	0.000544745	0.000354205	0.000243248	0.000261444	9.36211E-05	0.00015551	0.00048313	4.39326E-05	9.55529E-05	6.58264E-08	1.97187E-06	2.2215E-07	2.25984E-06	2.25984377
3831403774625	383140	3774625	0.000534632	0.000889294	0.000889294	0.000427706	0.000202664	0.000549832	0.000357512	0.000245519	0.000263885	9.36211E-05	0.000156641	0.000486695	4.42567E-05	9.62579E-05	6.67046E-08	2.00036E-06	2.2587E-07	2.29293E-06	2.29293147
3831503774625	383150	3774625	0.000539498	0.000897388	0.000897388	0.000431598	0.000204509	0.000554836	0.000360766	0.000247754	0.000266287	9.36211E-05	0.000157743	0.000490168	4.45725E-05	9.69448E-05	6.75234E-08	2.02663E-06	2.2951E-07	2.32366E-06	2.32366152
3831603774625	383160	3774625	0.000544444	0.000905615	0.000905615	0.000435555	0.000206383	0.000559923	0.000364073	0.000250025	0.000268728	9.35916E-05	0.000158844	0.000493549	4.488E-05	9.76137E-05	6.82669E-08	2.05007E-06	2.3304E-07	2.35137E-06	2.35137264
3831703774625	383170	3774625	0.00054931	0.000913709	0.000913709	0.000439448	0.000208228	0.000564927	0.000367327	0.0025226	0.00027113	9.35326E-05	0.000159946	0.000497023	4.51959E-05	9.83006E-05	6.8924E-08	2.07039E-06	2.364E-07	2.37571E-06	2.37571296
3831903774625	383190	3774625	0.000559042	0.000929897	0.000929897	0.000447234	0.000211917	0.000574936	0.000373835	0.000256729	0.000275934	9.29423E-05	0.00016209	0.000503877	4.58192E-05	9.96563E-05	6.97337E-08	2.0939E-06	2.4194E-07	2.40557E-06	2.40557283
3832003774625	383200	3774625	0.00056311	0.000936665	0.000936665	0.000450488	0.000213459	0.00057912	0.000376556	0.000258597	0.000277942	9.23815E-05	0.000163013	0.000506802	4.60852E-05	0.000100235	6.9619E-08	2.08662E-06	2.4341E-07	2.39965E-06	2.39964645
3832103774625	383210	3774625	0.0005667	0.000942636	0.000942636	0.00045336	0.00021482	0.000582812	0.000378956	0.000260246	0.000279714	9.12009E-05	0.000163906	0.000509544	4.63345E-05	0.000100777	6.94225E-08	2.07626E-06	2.4449E-07	2.39017E-06	2.39017222
3832203774625	383220	3774625	0.00057029	0.000948607	0.000948607	0.000456232	0.000216181	0.000586504	0.000381357	0.000261894	0.000281486	8.99613E-05	0.000164739	0.000512012	4.65589E-05	0.000101265	6.9238E-08	2.06648E-06	2.4518E-07	2.3809E-06	2.3809041
3832303774625	383230	3774625	0.0005738	0.000954445	0.000954445	0.00045904	0.000217512	0.000590113	0.000383704	0.000263506	0.000283218	8.92824E-05	0.000165543	0.000514388	4.6775E-05	0.000101735	6.9017E-08	2.05543E-06	2.4547E-07	2.36992E-06	2.36991842
3832403774625	383240	3774625	0.00057723	0.000960151	0.000960151	0.000461784	0.000218812	0.000593641	0.000385998	0.000265081	0.000284911	8.85445E-05	0.000166258	0.000516673	4.69828E-05	0.000102187	6.86507E-08	2.03913E-06	2.4518E-07	2.35296E-06	2.35296138
3832503774625	383250	3774625	0.00058066	0.000965857	0.000965857	0.000464528	0.000220112	0.000597169	0.000388292	0.000266657	0.000286604	8.77772E-05	0.000166943	0.000518867	4.71822E-05	0.000102621	6.81597E-08	2.01794E-06	2.4421E-07	2.33031E-06	2.33031333
3832603774625	383260	3774625	0.000582814	0.000969439	0.000969439	0.000466251	0.000220929	0.000599384	0.000389732	0.000267646	0.000287667	8.70098E-05	0.000166318	0.00051905	4.71988E-05	0.000102657	6.76677E-08	1.99707E-06	2.4293E-07	2.30767E-06	2.30767208
3832703774625	383270	3774625	0.000569572	0.000947412	0.000947412	0.000455658	0.000215909	0.000585765	0.000380877	0.000261565	0.000281131	8.62129E-05	0.000165365	0.000513931	4.67334E-05	0.000101645	6.69723E-08	1.96998E-06	2.3999E-07	2.27694E-06	2.27694224
3832803774625	383280	3774625	0.000564227	0.000938522	0.000938522	0.000451382	0.000213883	0.000580269	0.000377303	0.0025911	0.00027843	8.54455E-05	0.000164561	0.00050927	4.63096E-05	0.000100723	6.62938E-08	1.94247E-06	2.378E-07	2.24657E-06	2.24656516
3832903774625	383290	3774625	0.000565025	0.000939849	0.000939849	0.00045202	0.000214185	0.000581089	0.000377836	0.000259476	0.000278887	8.48257E-05	0.000163549	0.000506071	4.60187E-05	0.00010009	6.58373E-08	1.92307E-06	2.3661E-07	2.22552E-06	2.22551977
3833003774625	383300	3774625	0.000566301	0.000941972	0.000941972	0.000453041	0.000214669	0.000582402	0.00037869	0.000260063	0.000279517	8.42944E-05	0.000162626	0.000503786	4.58109E-05	9.96382E-05	6.54588E-08	1.90646E-06	2.3556E-07	2.20748E-06	2.207484
3833103774625	383310	3774625	0.000567338	0.000943697	0.000943697	0.000453871	0.000215062	0.000583468	0.000379383	0.000260539	0.000280029	8.37336E-05	0.000162298	0.00050342	4.57776E-05	9.95659E-05	6.50449E-08	1.88883E-06	2.3424E-07	2.18812E-06	2.18811918
3833203774625	383320	3774625	0.000566301	0.000941972	0.000941972	0.000453041	0.000214669	0.000582402	0.00037869	0.000260063	0.000279517	8.29072E-05	0.000161554	0.000501684	4.56197E-05	9.92225E-05	6.43986E-08	1.86396E-06	2.3177E-07	2.16013E-06	2.16013253
3833303774625	383330	3774625	0.000565105	0.000939982	0.000939982	0.000452084	0.000214215	0.000581171	0.000377889	0.000259513	0.000278926	8.20808E-05	0.000160988	0.000499947	4.54618E-05	9.8879E-05	6.37364E-08	1.83903E-06	2.2915E-07	2.13191E-06	2.13191253
3833403774625	383340	3774625	0.000563031	0.000936532	0.000936532	0.000450425	0.000213429	0.000579038	0.000376502	0.000258561	0.000277903	8.11658E-05	0.000160154	0.000497388	4.52291E-05	9.83729E-05	6.2969E-08	1.81118E-06	2.2599E-07	2.10013E-06	2.10013421
3833503774625	383350	3774625	0.00055992	0.000931357	0.000931357	0.000447936	0.00021225	0.000575838	0.000374422	0.000257132	0.000276367	8.01918E-05	0.000159112	0.000494098	4.49299E-05	9.77221E-05	6.21237E-08	1.78129E-06	2.224E-07	2.06581E-06	2.06580888
3833603774625	383360	3774625	0.000556569	0.000925784	0.000925784	0.000445255	0.00021098	0.000572393	0.000372182	0.000255593	0.000274713	7.92474E-05	0.000157981	0.000490625	4.46141E-05	9.70352E-05	6.12804E-08	1.75194E-06	2.1878E-07	2.032E-06	2.0319987
3833703774625	383370	3774625	0.000548113	0.000911719	0.000911719	0.000438491	0.000207774	0.000563696	0.000366527	0.00025171	0.00027054	7.78307E-05	0.00015545	0.000482765	4.38993E-05	9.54806E-05	5.99052E-08	1.7071E-06	2.1298E-07	1.97999E-06	1.97998684
3833803774625	383380	3774625	0.000539817	0.000897919	0.000897919	0.000431854	0.00020463	0.000555164	0.000360979	0.0002479	0.000266445	7.65025E-05	0.000153038	0.000475178	4.32095E-05	9.39803E-05	5.85591E-08	1.66412E-06	2.0744E-07	1.93012E-06	1.93012347
3833903774625	383390	3774625	0.000532877	0.000886375	0.000886375	0.000426302	0.000201999	0.000548027	0.000356338	0.000244713	0.000263019	7.54104E-05	0.000150954	0.000468689	4.26194E-05	9.26968E-05	5.73609E-08	1.6262E-06	2.0259E-07	1.88615E-06	1.88615022
3834003774625	383400	3774625	0.000527213	0.000876954	0.000876954	0.00042177	0.000199852	0.000542202	0.000352551	0.000242112	0.000260224	7.4666E-05	0.000149227	0.000463388	4.21374E-05	9.16484E-05	5.63155E-08	1.59333E-06	1.9842E-07	1.84807E-06	1.84807273
3834103774625	383410	3774625	0.000521789	0.000867931	0.000867931	0.000417431	0.000197795	0.000536623	0.000348924	0.000239621	0.000257546	7.361E-05	0.00014759	0.00045827	4.1672E-05	9.06361E-05	5.53118E-08	1.56208E-06	1.9451E-07	1.8119E-06	1.81189775
3834203774625	383420	3774625	0.000521629	0.000867665	0.000867665	0.000417303	0.000197735	0.000536459	0.000348817	0.000239548	0.000257467	7.33149E-05	0.000147441	0.000457813	4.16304E-05	9.05457E-05	5.49347E-08	1.5489E-06	1.9285E-07	1.79669E-06	1.79669027

Unique Identifier	X (UTM)	Y (UTM)	EGIODemolition 2025	EGIOSite Grubbing / Prep 2025	EGIOMass Grading / Excavation 2025	EGIOMass Grading / Excavation 2026	EGIODrainage / Utilities Trenching 2026	EGIODrainage / Utilities Trenching 2027	EGIOFoundations / Concrete Pads 2026	EGIOFoundations / Concrete Pads 2027	EGIOBuilding / Structure Construction 2026	EGIOBuilding / Structure Construction 2027	EGIOAsphalt Paving 2027	EGIOArchitectural Coating 2027	EGIOLandscaping or Other Finishing 2027	EGIOWaterside Construction (Piles) 2027	HIWaterside Construction (Landscaping) 2025	HIWaterside Construction (Landscaping) 2026	KMDemolition 2025	KMSite Grubbing / Prep 2025	KMMass Grading / Excavation 2025
3834303774625	383430	3774625	0.001939412	0.00179319	0.002982757	0.002982757	0.001434556	0.001434556	0.00067975	0.00067975	0.001844176	0.001844176	0.001199121	0.000243223	0.000823489	0.000885091	0.000779648	0.000779648	0.001114694	0.001030654	0.001714365
3834403774625	383440	3774625	0.001921294	0.00177644	0.002954892	0.002954892	0.001421154	0.001421154	0.0006734	0.0006734	0.001826947	0.001826947	0.001187919	0.000240951	0.000815796	0.000876823	0.000776447	0.000776447	0.001117368	0.001033127	0.001718479
3834503774625	383450	3774625	0.001907403	0.0017636	0.002933529	0.002933529	0.001410879	0.001410879	0.000668531	0.000668531	0.001813739	0.001813739	0.001179331	0.000239209	0.000809898	0.000870483	0.000774746	0.000774746	0.001123235	0.001038552	0.001727502
3834603774625	383460	3774625	0.001893167	0.00175044	0.002911635	0.002911635	0.001400349	0.001400349	0.000663542	0.000663542	0.001800202	0.001800202	0.001170529	0.000237424	0.000803853	0.000863987	0.000773045	0.000773045	0.001128584	0.001043497	0.001735729
3834703774625	383470	3774625	0.001899379	0.00175618	0.002921189	0.002921189	0.001404944	0.001404944	0.000665719	0.000665719	0.001806109	0.001806109	0.00117437	0.000238203	0.000806491	0.000866822	0.000778648	0.000778648	0.001152569	0.001065674	0.001772617
3834803774625	383480	3774625	0.001912407	0.00176823	0.002941225	0.002941225	0.001414581	0.001414581	0.000670285	0.000670285	0.001818497	0.001818497	0.001182425	0.000239836	0.000812022	0.000872767	0.000787453	0.000787453	0.001183111	0.001093913	0.001819589
3834903774625	383490	3774625	0.001928972	0.00178354	0.002966701	0.002966701	0.001426834	0.001426834	0.000676091	0.000676091	0.001834249	0.001834249	0.001192667	0.000241914	0.000819056	0.000880327	0.000798359	0.000798359	0.001217708	0.001125902	0.001872798
3835003774625	383500	3774625	0.001964259	0.00181617	0.003020972	0.003020972	0.001452935	0.001452935	0.000688459	0.000688459	0.001867803	0.001867803	0.001214485	0.000246339	0.000834039	0.000896431	0.00081767	0.00081767	0.001265937	0.001170494	0.001946972
3835103774625	383510	3774625	0.002000754	0.00184991	0.0030771	0.0030771	0.00147993	0.00147993	0.00070125	0.00070125	0.001902506	0.001902506	0.001237049	0.000250916	0.000849535	0.000913086	0.000839583	0.000839583	0.00130709	0.001208546	0.002010266
3835203774625	383520	3774625	0.002021633	0.00186922	0.003109211	0.003109211	0.001495374	0.001495374	0.000708568	0.000708568	0.00192236	0.00192236	0.001249958	0.000253535	0.000858401	0.000922615	0.000857093	0.000857093	0.001330126	0.001229845	0.002045694
3835303774625	383530	3774625	0.002034575	0.00188118	0.003129115	0.003129115	0.001504946	0.001504946	0.000713104	0.000713104	0.001934666	0.001934666	0.00125796	0.000255158	0.000863896	0.000928521	0.000871001	0.000871001	0.001341774	0.001240614	0.002063608
3835403774625	383540	3774625	0.00205450	0.00189961	0.003159767	0.003159767	0.001519688	0.001519688	0.000720089	0.000720089	0.001953617	0.001953617	0.001270282	0.000257657	0.000872358	0.000937616	0.000885909	0.000885909	0.001355923	0.001253697	0.002085369
3835503774625	383550	3774625	0.002043375	0.00188932	0.003142649	0.003142649	0.001511456	0.001511456	0.000716188	0.000716188	0.001943034	0.001943034	0.001263401	0.000256261	0.000867632	0.000932537	0.000890612	0.000890612	0.001357303	0.001254973	0.002087492
3835603774625	383560	3774625	0.002029657	0.00187664	0.003121552	0.003121552	0.001501309	0.001501309	0.00071138	0.00071138	0.00192999	0.00192999	0.001254919	0.000254541	0.00086180 8	0.000926276	0.000895115	0.000895115	0.001357994	0.001255611	0.002088554
3835703774625	383570	3774625	0.002021633	0.00186922	0.003109211	0.003109211	0.001495374	0.001495374	0.000708568	0.000708568	0.00192236	0.00192236	0.001249958	0.000253535	0.000858401	0.000922615	0.00090392	0.00090392	0.001358425	0.00125601	0.002089217
3835803774625	383580	3774625	0.002025084	0.00187241	0.003114519	0.003114519	0.001497927	0.001497927	0.000709778	0.000709778	0.001925642	0.001925642	0.001252092	0.000253967	0.000859866	0.00092419	0.000917328	0.000917328	0.001358511	0.00125609	0.00208935
3835903774625	383590	3774625	0.002007484	0.00185613	0.00308745	0.00308745	0.001484908	0.001484908	0.000703609	0.000703609	0.001908905	0.001908905	0.00124121	0.00025176	0.000852393	0.000916157	0.000930435	0.000930435	0.001356268	0.001254016	0.00208359
3836003774625	383600	3774625	0.001984103	0.00183452	0.003051491	0.003051491	0.001467613	0.001467613	0.000695414	0.000695414	0.001886673	0.001886673	0.001226754	0.000248828	0.000842465	0.000905487	0.000936939	0.000936939	0.001353076	0.001251064	0.00208099
3836103774625	383610	3774625	0.001960118	0.00181234	0.003014603	0.003014603	0.001449872	0.001449872	0.000687007	0.000687007	0.001863865	0.001863865	0.001211924	0.00024582	0.000832281	0.000894541	0.000943042	0.000943042	0.001349107	0.001247395	0.002074886
3836203774625	383620	3774625	0.001934408	0.00178857	0.002975061	0.002975061	0.001430854	0.001430854	0.000677996	0.000677996	0.001839418	0.001839418	0.001196027	0.000242595	0.000821364	0.000882807	0.000952948	0.000952948	0.001344103	0.001242768	0.00206719
3836303774625	383630	3774625	0.001909474	0.00176551	0.002936713	0.002936713	0.001412411	0.001412411	0.000669257	0.000669257	0.001815708	0.001815708	0.001180611	0.000239468	0.000810777	0.000871428	0.000998274	0.000998274	0.001337805	0.001236944	0.002057504
3836403774625	383640	3774625	0.001882038	0.00174015	0.002894518	0.002894518	0.001392117	0.001392117	0.000659641	0.000659641	0.001789619	0.001789619	0.001163648	0.000236028	0.000799127	0.000858907	0.00100858	0.00100858	0.001330299	0.001230004	0.00204036
3836503774625	383650	3774625	0.001853739	0.00171398	0.002850995	0.002850995	0.001371185	0.001371185	0.000649722	0.000649722	0.00176271	0.00176271	0.001146151	0.000232479	0.000787112	0.000845993	0.00100878	0.00100878	0.001323138	0.001223383	0.002034946
3836603774625	383660	3774625	0.001825613	0.00168798	0.002807738	0.002807738	0.00135038	0.00135038	0.000639864	0.000639864	0.001735965	0.001735965	0.001128761	0.000228951	0.000775169	0.000833157	0.00100788	0.00100788	0.001315891	0.001216682	0.00202038
3836703774625	383670	3774625	0.001797745	0.00166221	0.002764879	0.002764879	0.001329767	0.001329767	0.000630097	0.000630097	0.001709466	0.001709466	0.00111153	0.000225457	0.000763336	0.000820439	0.001003777	0.001003777	0.001308471	0.001209822	0.002012389
3836803774625	383680	3774625	0.00177031	0.00163684	0.002722683	0.002722683	0.001309473	0.001309473	0.000620481	0.000620481	0.001683378	0.001683378	0.001094567	0.000222016	0.000751687	0.000807918	0.000998574	0.000998574	0.001300879	0.001202802	0.002000712
3836903774625	383690	3774625	0.001743305	0.00161187	0.002681151	0.002681151	0.001289498	0.001289498	0.000611016	0.000611016	0.001657699	0.001657699	0.00107787	0.000218629	0.00074022	0.000795594	0.000993271	0.000993271	0.0012932	0.001195702	0.001988903
3837003774625	383700	3774625	0.001716991	0.00158754	0.00264068	0.00264068	0.001270034	0.001270034	0.000601793	0.000601793	0.001632677	0.001632677	0.0010616	0.000215329	0.000729047	0.000783585	0.000987868	0.000987868	0.001286125	0.001189161	0.001978022
3837103774625	383710	3774625	0.001691194	0.00156369	0.002601006	0.002601006	0.001250952	0.001250952	0.000592751	0.000592751	0.00160814 7	0.00160814 7	0.001045651	0.000212094	0.00070818 4	0.000771812	0.000982565	0.000982565	0.001279309	0.001182859	0.00196754
3837203774625	383720	3774625	0.001665915	0.00154032	0.002562127	0.002562127	0.001232254	0.001232254	0.000583891	0.000583891	0.001584109	0.001584109	0.001030021	0.000208924	0.00070736	0.000760275	0.000977162	0.000977162	0.001272321	0.001176398	0.001956792
3837303774625	383730	3774625	0.001641153	0.00151742	0.002524045	0.002524045	0.001213938	0.001213938	0.000575213	0.000575213	0.001560564	0.001560564	0.001014711	0.000205818	0.000696846	0.000748975	0.000971759	0.000971759	0.001265419	0.001170016	0.001946176
3837403774625	383740	3774625	0.00161691	0.00149501	0.002486759	0.002486759	0.001196006	0.001196006	0.000566715	0.000566715	0.001537511	0.001537511	0.000999721	0.000202778	0.000686552	0.000737911	0.000966456	0.000966456	0.00125843	0.001163554	0.001935428
3837503774625	383750	3774625	0.00159327	0.00147315	0.002450401	0.002450401	0.001178519	0.001178519	0.00055843	0.00055843	0.001515032	0.001515032	0.000985105	0.000199813	0.000676514	0.000727122	0.000961053	0.000961053	0.00125196	0.001157571	0.001925477
3837603774625	383760	3774625	0.001570062	0.00145169	0.002414708	0.002414708	0.001161353	0.001161353	0.000550295	0.000550295	0.001492963	0.001492963	0.00097075 5	0.000196903	0.00066666	0.00071653	0.00095565	0.00095565	0.001245834	0.001151908	0.001916056
3837703774625	383770	3774625	0.001547285	0.00143063	0.002379677	0.002379677	0.001144505	0.001144505	0.000542312	0.000542312	0.001471304	0.001471304	0.000956673	0.000194046	0.000656989	0.000706136	0.000950246	0.000950246	0.001239536	0.001146084	0.001906369
3837803774625	383780	3774625	0.001524939	0.00140997	0.00234531	0.00234531	0.001127976	0.001127976	0.00053448	0.00053448	0.001450056	0.001450056	0.00094285 7	0.000191244	0.00064750 1	0.000695938	0.000944743	0.000944743	0.001233324	0.001140341	0.001896815
3837903774625	383790	3774625	0.001502938	0.00138963	0.002311474	0.002311474	0.001111702	0.001111702	0.000526769	0.000526769	0.001429136	0.001429136	0.000929254	0.000188485	0.000638159	0.000685897	0.00093854	0.00093854	0.001227026	0.001134517	0.001887129
3838003774625	383800	3774625	0.001481283	0.00136961	0.002278169	0.002278169	0.001095684	0.001095684	0.000519179	0.000519179	0.001408544	0.001408544	0.000915864	0.000185769	0.000628964	0.000676014	0.000931336	0.000931336	0.001220382	0.001128375	0.001876912
3838103774625	383810	3774625	0.001460059	0.00134998	0.002245527	0.002245527	0.001079985	0.001079985	0.00051174	0.00051174	0.001388362	0.001388362	0.000902742	0.000183107	0.000619952	0.000666328	0.000924232	0.000924232	0.001213394	0.001121913	0.001866164
3838203774625	383820	3774625	0.001439266	0.00133076	0.002213548	0.002213548	0.001064605	0.001064605	0.000504453	0.000504453	0.00136859	0.00136859	0.000889886	0.000180499	0.000611123	0.000656839	0.000917127	0.000917127	0.001206406	0.001115452	0.001855416
3838303774625	383830	3774625	0.00141856	0.00131161	0.002181703	0.002181703	0.001049289	0.001049289	0.000497195	0.000497195	0.001348901	0.001348901	0.000877083	0.000177903	0.000602331	0.000647389	0.000908723	0.000908723	0.001199849	0.001109389	0.001845331
3838403774625	383840	3774625	0.001398026	0.00129263	0.002150122	0.002150122	0.0010341	0.0010341	0.000489998	0.000489998	0.001329375	0.001329375	0.000864387	0.000175327	0.000593612	0.000638018	0.000898817	0.000898817	0.001193119	0.001103167	0.001834981
3838503774625	383850	3774625	0.001378096	0.0012742	0.002119471	0.002119471	0.001019358	0.001019358	0.000483013	0.000483013	0.001310424	0.001310424	0.000852065	0.000172828	0.00058515	0.000628923	0.000881107	0.000881107	0.001185872	0.001096466	0.001823835
3838603774625	383860	3774625	0.001359547	0.00125705	0.002090942	0.002090942	0.001005638	0.001005638	0.000476511	0.000476511	0.001292785	0.001292785	0.000840596	0.000170502	0.000577274	0.000620458	0.00088721	0.00088721	0.001177848	0.001089047	0.001811495
3838703774625	383870	3774625	0.001341342	0.00124022	0.002062944	0.002062944	0.000992172	0.000992172	0.00047013 1	0.00047013 1	0.001275475	0.001275475	0.00082934	0.000168219	0.000569544	0.00061215	0.00088601	0.00088601	0.001169738	0.001081549	0.001799022
3838803774625	383880	3774625	0.001322448	0.00122275	0.002033885	0.002033885	0.000978196	0.000978196	0.000463509	0.000463509	0.001257508	0.001257508	0.000817658	0.000165849	0.000561521	0.000603527	0.000867799	0.000867799	0.001162663	0.001075007	0.001788142
3838903774625	383890	3774625	0.001302086	0.00120392	0.00200257	0.00200257	0.000963135	0.000963135	0.000456372	0.000456372	0.001238147	0.001238147	0.000805069	0.000163296	0.000552876	0.000594234	0.000832579	0.000832579	0.001155502	0.001068386	0.001777128
3839003774625	383900	3774625	0.001282674	0.00118597	0.001972714	0.001972714	0.000948776	0.000948776	0.000449568	0.000449568	0.001219688	0.001219688	0.000793066	0.000160861	0.000544633	0.000585375	0.00081787	0.00081787	0.00114791	0.001061366	0.001765451
3839103774625	383910	3774625	0.001264556	0.00116922	0.001944849	0.001944849	0.000935374	0.000935374	0.000443218	0.000443218	0.001202459	0.001202459	0.000781864	0.000158589	0.00053694	0.000577107	0.000809466	0.000809466	0.001140232	0.001054267	0.001753642
3826803772650	382680	3772650	0.000263402	0.00024354	0.000405105	0.000405105	0.000194835	0.000194835	9.23207E-05	9.23207E-05	0.00025046 8	0.00025046 8	0.000162859	3.30335E-05	0.000111843	0.000120209	0.0003479	0.0003479	0.000235276	0.000217538	0.000361848
3827303772650	382730	3772650	0.000269356	0.00024905	0.000414261	0.000414261	0.000199239	0.000199239	9.44072E-05	9.44072E-05	0.00025612 9	0.00025612 9	0.00016654	3.37801E-05	0.00011437	0.00012926	0.00037391 5	0.00037391 5	0.000244163	0.000225755	0.000375515
3827803772650	382780	3772650	0.000272893	0.00025232	0.000419701	0.000419701	0.000201855	0.000201855	9.5647E-05	9.5647E-05	0.00025949 2	0.00025949 2	0.000168727	3.42237E-05	0.000115872	0.00012454	0.00037211 4	0.00037211 4	0.000250634	0.000231738	0.000385467
3828303772650	382830	3772650	0.000274014	0.00025336	0.000421426	0.000421426	0.000202685	0.000202685	9.60401E-05	9.60401E-05	0.00026055 9	0.00026055 9	0.000169421	3.43644E-05	0.000116349	0.00012505 2	0.00038141 9	0.00038141 9	0.000255465	0.000236205	0.000392898
3828803772650	382880	3772650	0.000276258	0.00025543	0.000424876	0.000424876	0.000204344	0.000204344	9.68263E-05	9.68263E-05	0.00026269 2	0.00026269 2	0.000170808	3.46457E-05	0.000117301	0.00012607 6	0.00039202 5	0.00039202 5	0.000262453	0.000242666	0.000403645
3829303772650	382930	3772650	0.000279364	0.0002583	0.000429653	0.000429653	0.000206641	0.000206641	9.7915E-05	9.7915E-05	0.00026564 5	0.00026564 5	0.000172728	3.50352E-05	0.00011862	0.00012749 3	0.00040433 3	0.00040433 3	0.000270995	0.000250564	0.000416782
3829803772650	382980	3772650	0.00028454	0.00026309	0.000437614	0.000437614	0.00021047	0.00021047	9.97293E-05	9.97293E-05	0.00027056 8	0.00027056 8	0.00017529 5	3.56844E-05	0.00012081 8	0.00012985 6	0.00041874 1	0.00041874 1	0.000282728	0.000261413	0.000434828
3830303772650	383030	3772650	0.000321208	0.00029699	0.000494008	0.000494008	0.000237593	0.000237593	0.000112581	0.000112581	0.000305435	0.000305435	0.0001986	4.02829E-05	0.000136387	0.00014659	0.000589139	0.000589139	0.000308525	0.000285265	0.000474502
3830803772650	383080	3772650	0.000374699	0.00034645	0.000576276	0.000576276	0.00027716	0.00027716	0.000131329	0.000131329	0.000356299	0.000356299	0.000231673	4.69913E-05	0.0001591	0.000171002	0.000602847	0.000602847	0.000411971	0.000380911	0.000633599
3831303772650	383130	3772650	0.000360377	0.00033321	0.00055425	0.00055425	0.000266566	0.000266566	0.00012631	0.00012631	0.000342681	0.000342681	0.000222818	4.51952E-05	0.000153019	0.000164466	0.000586938	0.000586938	0.000443375	0.000409948	0.000681898
3831803772650	383180	3772650	0.00033924	0.00031366	0.00052174	0.00052174	0.000250931	0.000250931	0.000118901	0.000118901	0.000322581	0.000322581	0.000209749	4.25443E-05	0.000144044	0.000154819	0.000563924	0.000563924	0.000455023	0.000420717	0.000699811
3832303772650	383230	3772650	0.000324055	0.00029962	0.000498387	0.000498387	0.000239699	0.000239699	0.000113579	0.000113579	0.000308142	0.000308142	0.00020036	4.064E-05	0.000137596	0.000147889	0.000561523	0.000561523	0.000458042	0.00042351	0.000704456
3832803772650	383280	3772650	0.000307576	0.00028439	0.000473043	0.000473043	0.00022751	0.00022751	0.000107803	0.000107803	0.000292472	0.000292472	0.000190172	3.85733E-05	0.000130599	0.000140369	0.000547515	0.000547515	0.000457611	0.000423111	0.000703792
3833303772650	383330	3772650	0.000281607	0.00026038	0.000433103	0.000433103	0.000208301	0.000208301	9.87012E-05	9.87012E-05	0.000267778	0.000267778	0.000174115	3.53165E-05	0.000119572	0.000128517	0.000501789	0.000501789	0.000446568	0.0004129	0.000686808
3833803772650	383380	3772650	0.000267371	0.00024721	0.000411209	0.000411209	0.000197771	0.000197771	9.37117E-05	9.37117E-05	0.000254242	0.000254242	0.000165313	3.35312E-05	0.000113528	0.00012202	0.00047867 5	0.00047867 5	0.000435438	0.000402609	0.000669691
3834303772650	383430	3772650	0.000257363	0.00023796	0.000395817	0.000395817	0.000190368	0.000190368	9.02039E-05	9.02039E-05	0.000244725	0.000244725	0.000159125	3.22761E-05	0.000109278	0.00011745 3	0.00045756 3	0.00045756 3	0.000422324	0.000390484	0.000649522
3834803772650	383480	3772650	0.000239331	0.00022129	0.000368084	0.000368084	0.00017703	0.00017703	8.38839E-05	8.38839E-05	0.000227579	0.000227579	0.00014797 6	3.00147E-05	0.000101622	0.00010922 4	0.00041924 1	0.00041924 1	0.000390402	0.000360968	0.000600426
3835303772650	383530	3772650	0.000231394	0.00021395	0.000355877	0.000355877	0.000171159	0.000171159	8.11019E-05	8.11019E-05	0.000220031	0.000220031	0.000143069	2.90193E-05	9.82516E-05	0.00010560 1	0.00039602 8	0.00039602 8	0.000368401	0.000340626	0.00056659
3835803772650	383580	3772650	0.000238555	0.00022057	0.00036689	0.00036689	0.000176456	0.000176456	8.36118E-05	8.36118E-05	0.00022684	0.00022684	0.000147496	2.99173E-05	0.000101292	0.00010886 9	0.00039822 9	0.00039822 9	0.000369868	0.000341983	0.000568846
3836303772650	383630	3772650	0.000246751	0.00022815	0.000379496	0.000379496	0.000182518	0.000182518	8.64845E-05	8.64845E-05	0.000234634	0.000234634	0.000152564	3.09452E-05	0.000104772	0.00011261	0.00042394 4	0.00042394 4	0.000360377	0.000333208	0.00055425
3836803772650	383680	3772650	0.000241316	0.00022312	0.000371136	0.000371136	0.000178498	0.000178498	8.45794E-05	8.45794E-05	0.000229466	0.000229466	0.000149203	3.02636E-05	0.000102464	0.000110129	0.000426645	0.000426645	0.000330526	0.000305606	0.000508339
3837303772650	383730	3772650	0.000244076	0.00022567	0.000375382	0.000375382	0.00018054	0.00018054	8.55471E-05	8.55471E-05	0.000232091	0.000232091	0.00015091	3.06098E-05	0.000103637	0.000111389	0.00041083 6	0.00041083 6	0.000317757	0.0002938	0.0004887
3837803772650	383780	3772650	0.000242265	0.000224	0.000372596	0.000372596	0.0001792	0.0001792	8.4912E-05	8.4912E-05	0.000230368	0.000230368	0.00014979	3.03826E-05	0.000102867	0.000110563	0.00039882 9	0.00039882 9	0.000313788	0.000290131	0.000482597
3838303772650	383830	3772650	0.000237002	0.00021913	0.000364502	0.000364502	0.000175307	0.000175307	8.30674E-05	8.30674E-05	0.000225364	0.000225364	0.000146536	2.97226E-05	0.000100633	0.000108161	0.00038622 2	0.00038622 2	0.000309215	0.000285903	0.000475564
3838803772650	383880	3772650	0.00022199	0.00020525	0.000341413	0.000341413	0.000164203	0.000164203	7.78058E-05	7.78058E-05	0.000211089	0.000211089	0.000137254	2.78399E-05	9.42585E-05	0.00010131	0.00037421 5	0.00037421 5	0.000300501	0.000277846	0.000462162
3839303772650	383930	3772650	0.000215174	0.00019895	0.000330931	0.000330931	0.000159161	0.000159161	7.54169E-05	7.54169E-05	0.000204608	0.000204608	0.00013304	2.69851E-05	9.13644E-05	9.81991E-05	0.00034910 1	0.00034910 1	0.000289803	0.000267954	0.000445708
3839803772650	383980	3772650	0.000202664	0.00018738	0.000311691	0.000311691	0.000149908	0.000149908	7.10322E-05	7.10322E-05	0.000192712	0.000192712	0.00012535	2.54162E-05	8.60525E-05	9.24898E-05	0.00033618 2	0.00033618 2	0.000276603	0.000255749	0.000425407
3840303772650	384030	3772650	0.000191016	0.00017662	0.000293777	0.000293777	0.000141292	0.000141292	6.69499E-05	6.69499E-05	0.000181636	0.000181636	0.000118104	2.39555E-05	8.1107E-05	8.71743E-05	0.00029326 9	0.00029326 9	0.000261159	0.00024147	0.000401655

			KMMass Grading / Excavation	KMDrainage / Utilities Trenching	KMFoundations / Concrete Pads	KMBuilding / Structure Construction	KMAsphalt Paving	KMArchitectural Coating	KMLandscaping or Other Finishing	KMWaterside Construction (Piles)	EWNDemolition	EWNSite Grubbing / Prep	EWNDrainage / Utilities Trenching	EWNDrainage / Utilities Trenching	EWNDrainage / Utilities Trenching	EWNFoundations / Concrete Pads	EWNBuilding / Structure Construction	EWNAsphalt Paving	EWNLandscaping or Other Finishing	EWNWaterside Construction (Piles)	ISDemolition
Unique Identifier	X (UTM)	Y (UTM)	2026	2026	2026	2026	2026	2026	2026	2026	2027	2027	2027	2028	2029	2029	2029	2029	2029	2029	2027
3834303774625	383430	3774625	0.001714365	0.000425692	0.000390692	0.001149083	0.000689205	0.000139795	0.000473307	0.000508714	0.000288509	0.000329852	0.000388471	0.000388471	0.000388471	0.00010112	0.000251221	0.000178383	0.000122503	0.000128086	0.002810029
3834403774625	383440	3774625	0.001718479	0.000426713	0.00039163	0.00115184	0.000690859	0.00014013	0.000474443	0.000509934	0.000287732	0.000328965	0.000387425	0.000387425	0.000387425	0.000100848	0.000250545	0.000177902	0.000122173	0.000127741	0.002786907
3834503774625	383450	3774625	0.001727502	0.000428954	0.000393686	0.001157888	0.000694486	0.000140866	0.000476934	0.000512612	0.00028756	0.000328767	0.000387193	0.000387193	0.000387193	0.000100788	0.000250394	0.000177796	0.0001221	0.000127664	0.002771549
3834603774625	383460	3774625	0.001735729	0.000430996	0.000395561	0.001163402	0.000697794	0.000141537	0.000479205	0.000515053	0.000287387	0.00032857	0.00038696	0.00038696	0.00038696	0.000100727	0.000250244	0.000177689	0.000122027	0.000127588	0.00275602
3834703774625	383470	3774625	0.001772617	0.000440156	0.000403967	0.001188127	0.000712623	0.000144545	0.000489389	0.000525999	0.000290407	0.000332022	0.000391026	0.000391026	0.000391026	0.000101786	0.000252874	0.000179556	0.000123309	0.000128928	0.00277871
3834803774625	383480	3774625	0.001819589	0.00045182	0.000414672	0.001219611	0.000731507	0.000148375	0.000502358	0.000539937	0.000294893	0.000337152	0.000397067	0.000397067	0.000397067	0.000103358	0.00025678	0.00018233	0.000125214	0.00013092	0.002816154
3834903774625	383490	3774625	0.001872798	0.000465032	0.000426798	0.001255275	0.000752898	0.000152714	0.000517048	0.000555726	0.000300588	0.000343662	0.000404734	0.000404734	0.000404734	0.000105354	0.000261738	0.000185851	0.000127632	0.000133448	0.002863175
3835003774625	383500	3774625	0.001946972	0.00048345	0.000443702	0.001304992	0.000782718	0.000158762	0.000537526	0.000577737	0.000310337	0.000354808	0.000417861	0.000417861	0.000417861	0.000108771	0.000270228	0.000191879	0.000131771	0.000137776	0.002949711
3835103774625	383510	3774625	0.002010266	0.000499166	0.00045812	0.001347415	0.000808163	0.000163923	0.000555	0.000596518	0.000321035	0.00036704	0.000432266	0.000432266	0.000432266	0.000112521	0.000279543	0.000198493	0.000136314	0.000142526	0.003041423
3835203774625	383520	3774625	0.002045694	0.000507964	0.0004662	0.001371162	0.000822406	0.000166812	0.000564782	0.000607031	0.000329059	0.000376213	0.00044307	0.00044307	0.00044307	0.000115333	0.00028653	0.000203454	0.000139721	0.000146088	0.003099314
3835303774625	383530	3774625	0.002063608	0.000512412	0.000470282	0.001383168	0.000829607	0.000168273	0.000569727	0.000612347	0.000337428	0.000385781	0.000454339	0.000454339	0.000454339	0.000118266	0.000293817	0.000208629	0.000143274	0.000149804	0.003135378
3835403774625	383540	3774625	0.002085369	0.000517815	0.00047524	0.001397754	0.000838355	0.000170047	0.000575735	0.000618804	0.000346573	0.000396237	0.000466653	0.000466653	0.000466653	0.000121471	0.000301781	0.000214283	0.000147158	0.000153864	0.003196462
3835503774625	383550	3774625	0.002087492	0.000518342	0.000475725	0.001399177	0.000839209	0.0001702	0.000576321	0.000619434	0.000350024	0.000400183	0.000471299	0.000471299	0.000471299	0.000122681	0.000304786	0.000216417	0.000148623	0.000155396	0.003202328
3835603774625	383560	3774625	0.002088554	0.000518606	0.00047596	0.001399889	0.000839636	0.000170307	0.000576614	0.000619749	0.000352958	0.000403537	0.000475249	0.000475249	0.000475249	0.000123709	0.00030734	0.000218231	0.000149868	0.000156698	0.003198964
3835703774625	383570	3774625	0.002089217	0.000518771	0.000476118	0.001400333	0.000839902	0.000170361	0.000576797	0.000619946	0.00035615	0.000407186	0.000479547	0.000479547	0.000479547	0.000124828	0.000310119	0.000220204	0.000151224	0.000158115	0.003209489
3835803774625	383580	3774625	0.00208935	0.000518804	0.000476149	0.001400422	0.000839956	0.000170372	0.000576834	0.000619985	0.000358738	0.000410145	0.000483033	0.000483033	0.000483033	0.000125735	0.000312373	0.000221805	0.000152323	0.000159265	0.003201207
3835903774625	383590	3774625	0.0020859	0.000517947	0.00047536	0.00139811	0.000838569	0.000170091	0.000575882	0.000618961	0.000359083	0.00041054	0.000483497	0.000483497	0.000483497	0.000125856	0.000312674	0.000222018	0.000152469	0.000159418	0.003178257
3836003774625	383600	3774625	0.00208099	0.000516728	0.000474243	0.001394819	0.000836595	0.0001696	0.000574526	0.000617505	0.000358738	0.000410145	0.000483033	0.000483033	0.000483033	0.000125735	0.000312373	0.000221805	0.000152323	0.000159265	0.003140641
3836103774625	383610	3774625	0.002074886	0.000515212	0.00047285	0.001390728	0.000834141	0.000169193	0.000572841	0.000615693	0.000358307	0.000409652	0.000482452	0.000482452	0.000482452	0.000125584	0.000311998	0.000221538	0.00015214	0.000159073	0.00309871
3836203774625	383620	3774625	0.00206719	0.000513301	0.000471099	0.00138557	0.000831047	0.000168565	0.000570716	0.00061341	0.000357789	0.00040906	0.000481755	0.000481755	0.000481755	0.000125403	0.000311547	0.000221218	0.00015192	0.000158843	0.003056003
3836303774625	383630	3774625	0.002057504	0.000510896	0.000468891	0.001379077	0.000827153	0.000167775	0.000568042	0.000610535	0.000357703	0.000408962	0.000481638	0.000481638	0.000481638	0.000125372	0.000311472	0.000221165	0.000151883	0.000158805	0.00301321
3836403774625	383640	3774625	0.00204596	0.000508029	0.00046626	0.001371339	0.000822512	0.000166834	0.000564855	0.00060711	0.00035684	0.000407975	0.000480477	0.000480477	0.000480477	0.0001207	0.00031072	0.000220631	0.000151517	0.000158422	0.002969382
3836503774625	383650	3774625	0.002034946	0.000505295	0.00046375	0.001363958	0.000818085	0.000165936	0.000561814	0.000603842	0.000355891	0.00040689	0.000479199	0.000479199	0.000479199	0.000124737	0.000309894	0.000220044	0.000151114	0.000158001	0.002925208
3836603774625	383660	3774625	0.0020238	0.000502527	0.00046121	0.001356487	0.000813604	0.000165027	0.000558737	0.000600534	0.00035494	0.000405805	0.000477921	0.000477921	0.000477921	0.000124405	0.000309068	0.000219458	0.000150711	0.000157579	0.002881293
3836703774625	383670	3774625	0.002012389	0.000499694	0.00045861	0.001348838	0.000809016	0.000164096	0.000555587	0.000597148	0.000353993	0.00040472	0.000476643	0.000476643	0.000476643	0.000124072	0.000308241	0.000218871	0.000150308	0.000157158	0.002837724
3836803774625	383680	3774625	0.002000712	0.000496794	0.000455949	0.001341012	0.000804322	0.000163144	0.000552363	0.000593683	0.000353044	0.000403635	0.000475365	0.000475365	0.000475365	0.000123739	0.000307415	0.000218284	0.000149905	0.000156737	0.002794499
3836903774625	383690	3774625	0.001988903	0.000493862	0.00045325	0.001333096	0.000799574	0.000162181	0.000549102	0.000590179	0.00035209	0.000402452	0.000473971	0.000473971	0.000473971	0.000123376	0.000306513	0.000217644	0.000149465	0.000156277	0.002751706
3837003774625	383700	3774625	0.001978022	0.00049116	0.00045078	0.001325803	0.0007952	0.000161294	0.000546098	0.00058695	0.000351146	0.000401465	0.00047281	0.00047281	0.00047281	0.00012307 4	0.00030576 2	0.00021711	0.000149099	0.000155894	0.002710207
3837103774625	383710	3774625	0.00196754	0.000488557	0.000448389	0.001318777	0.000790986	0.000160439	0.000543204	0.00058384	0.000350283	0.000400479	0.000471648	0.000471648	0.000471648	0.000122772	0.000305011	0.000216577	0.000148733	0.000155511	0.00266957
3837203774625	383720	3774625	0.001956792	0.000485888	0.000445939	0.001311573	0.000786665	0.000159563	0.000540237	0.00058065	0.00034942	0.000399492	0.000470486	0.000470486	0.000470486	0.000122469	0.00030426	0.000216043	0.000148366	0.000155128	0.002629538
3837303774625	383730	3774625	0.001946176	0.000483252	0.00044352	0.001304458	0.000782398	0.000158697	0.000537306	0.0005775	0.000348557	0.000398506	0.000469325	0.000469325	0.000469325	0.000122167	0.000303508	0.00021551	0.000148	0.000154745	0.00259011
3837403774625	383740	3774625	0.001935428	0.000480584	0.000441071	0.001297254	0.000778077	0.000157821	0.000534339	0.000574311	0.000347695	0.00039752	0.000468163	0.000468163	0.000468163	0.000121865	0.000302757	0.000214977	0.000147634	0.000154362	0.002551199
3837503774625	383750	3774625	0.001925477	0.000478112	0.000438803	0.001290584	0.000774076	0.000157009	0.000531592	0.000571358	0.000346918	0.000396632	0.000467117	0.000467117	0.000467117	0.000121592	0.000302081	0.000214497	0.000147304	0.000154017	0.002513237
3837603774625	383760	3774625	0.001916056	0.000475773	0.000436656	0.001284269	0.000770288	0.000156241	0.000528991	0.000568562	0.000346228	0.00039584 3	0.000466188	0.000466188	0.000466188	0.00012135	0.00030148	0.00021407	0.000147011	0.000153711	0.002476052
3837703774625	383770	3774625	0.001906369	0.000473368	0.000434449	0.001277776	0.000766394	0.000155451	0.000526316	0.000565688	0.000345538	0.000395054	0.000465259	0.000465259	0.000465259	0.000121109	0.000300879	0.000213643	0.000146718	0.000153404	0.002439212
3837803774625	383780	3774625	0.001896815	0.000470996	0.000432271	0.001271373	0.000762554	0.000154672	0.000523679	0.000562853	0.000344761	0.000394166	0.000464213	0.000464213	0.000464213	0.000120836	0.000300203	0.000213163	0.000146388	0.000153059	0.002402803
3837903774625	383790	3774625	0.001887129	0.00046859	0.000430064	0.00126488	0.000758659	0.000153882	0.000521004	0.000559979	0.000344071	0.000393377	0.000463284	0.000463284	0.000463284	0.000120594	0.000299602	0.000212736	0.000146095	0.000152753	0.002366653
3838003774625	383800	3774625	0.001876912	0.000466053	0.000427735	0.001258032	0.000754552	0.000153049	0.000518184	0.000556947	0.000343295	0.000392489	0.000462238	0.000462238	0.000462238	0.000120322	0.000298926	0.000212256	0.000145765	0.000152408	0.002330849
3838103774625	383810	3774625	0.001866164	0.000463385	0.000425286	0.001250828	0.000750231	0.000152173	0.000515216	0.000553758	0.000342432	0.000391502	0.000461077	0.000461077	0.000461077	0.0001202	0.000298174	0.000211723	0.000145399	0.000152025	0.002295561
3838203774625	383820	3774625	0.001855416	0.000460716	0.000422837	0.001243624	0.00074591	0.000151296	0.000512249	0.000550568	0.000341569	0.000390516	0.000459915	0.000459915	0.000459915	0.00011971 8	0.000297423	0.000211189	0.000145033	0.000151642	0.002260706
3838303774625	383830	3774625	0.001845331	0.000458212	0.000420538	0.001236865	0.000741856	0.000150474	0.000509465	0.000547576	0.000340793	0.000389628	0.000458869	0.000458869	0.000458869	0.000119445	0.000296747	0.000210709	0.000144703	0.000151297	0.002226109
3838403774625	383840	3774625	0.001834981	0.000455642	0.00041818	0.001229928	0.000737695	0.00014963	0.000506607	0.000544505	0.000340016	0.000388741	0.000457824	0.000457824	0.000457824	0.000119173	0.000296071	0.000210229	0.000144373	0.000150953	0.002191857
3838503774625	383850	3774625	0.001823835	0.000452874	0.00041564	0.001222457	0.000733214	0.000148721	0.00050353	0.000541197	0.000338981	0.000387557	0.00045643	0.00045643	0.00045643	0.00011881	0.000295169	0.000209589	0.000143934	0.000150493	0.002158295
3838603774625	383860	3774625	0.001811495	0.00044981	0.00041827	0.001214186	0.000728253	0.000147715	0.000500123	0.000537536	0.000338291	0.000386768	0.0004555	0.0004555	0.0004555	0.000118568	0.000294568	0.000209162	0.000143641	0.000150187	0.002125942
3838703774625	383870	3774625	0.001799022	0.000446713	0.000409985	0.001205825	0.000723239	0.000146698	0.00049668	0.000533834	0.000337341	0.000385683	0.000454223	0.000454223	0.000454223	0.000118236	0.000293742	0.000208575	0.000143238	0.000149765	0.002094106
3838803774625	383880	3774625	0.001788142	0.000444011	0.000407505	0.001198532	0.000718865	0.00014581	0.000493676	0.000530606	0.000336306	0.000384499	0.000452828	0.000452828	0.000452828	0.000117873	0.000292841	0.000207935	0.000142798	0.000149306	0.002062011
3838903774625	383890	3774625	0.001777128	0.000441276	0.000404995	0.001191151	0.000714437	0.000144912	0.000490635	0.000527338	0.000334926	0.000382921	0.00045097	0.00045097	0.00045097	0.000117389	0.000291639	0.000207082	0.000142212	0.000148693	0.002029916
3839003774625	383900	3774625	0.001765451	0.000438377	0.000402334	0.001183324	0.000709743	0.00014396	0.000487411	0.000523873	0.00033389	0.000381737	0.000449576	0.000449576	0.000449576	0.000117026	0.000290737	0.000206442	0.000141772	0.000148233	0.001998252
3839103774625	383910	3774625	0.001753642	0.000435444	0.000399643	0.001175408	0.000704995	0.000142997	0.000484151	0.000520369	0.000332941	0.000380652	0.000448298	0.000448298	0.000448298	0.000116694	0.000289911	0.000205855	0.000141369	0.000147812	0.001967883
3826803772650	382680	3772650	0.000361848	8.98499E-05	8.24627E-05	0.000242535	0.000145469	2.95062E-05	9.99001E-05	0.000107373	0.000557778	0.000637708	0.000751035	0.000751035	0.000751035	0.000195497	0.000485689	0.000344869	0.000236837	0.0002476 3	0.000215778
3827303772650	382730	3772650	0.000375515	9.32436E-05	8.55773E-05	0.000251695	0.000150964	3.06206E-05	0.000103673	0.000111429	0.000602469	0.000688804	0.000811211	0.000811211	0.000811211	0.000211161	0.00052604	0.000372502	0.000255813	0.000267471	0.002209054
3827803772650	382780	3772650	0.000385467	9.57147E-05	8.78453E-05	0.000258366	0.000154965	3.14321E-05	0.000106421	0.000114382	0.000644141	0.000736447	0.000867321	0.000867321	0.000867321	0.000225767	0.00056089	0.000398267	0.000273507	0.000285971	0.000223715
3828303772650	382830	3772650	0.000392898	9.75598E-05	8.95387E-05	0.000263346	0.000157952	3.20381E-05	0.000108472	0.000116587	0.000682534	0.000780342	0.000919016	0.000919016	0.000919016	0.000239223	0.000594321	0.000422005	0.000289809	0.000303016	0.000225096
3828803772650	382880	3772650	0.000403645	0.000100229	9.19881E-05	0.00027055	0.000162273	3.29145E-05	0.00011144	0.000119776	0.000729727	0.000834298	0.000982561	0.000982561	0.000982561	0.000255764	0.000635414	0.000451184	0.000309848	0.000323968	0.002227598
3829303772650	382930	3772650	0.000416782	0.000103491	9.49817E-05	0.000279355	0.000167554	3.39857E-05	0.000115066	0.000123674	0.000784772	0.00089723	0.001056677	0.001056677	0.001056677	0.000275057	0.000683345	0.000485218	0.0003332 2	0.000348406	0.002230962
3829803772650	382980	3772650	0.000434828	0.000107971	9.90943E-05	0.000291451	0.000174809	3.54572E-05	0.000120049	0.000129029	0.000853448	0.000975748	0.001149148	0.001149148	0.001149148	0.000299127	0.000743145	0.00052768	0.00036238	0.000378895	0.000236225
3830303772650	383030	3772650	0.000474502	0.000117823	0.000108136	0.000318043	0.000190758	3.86924E-05	0.000131002	0.000140802	0.00097696	0.001117	0.001315503	0.001315503	0.001315503	0.00034243	0.000850725	0.000604068	0.00041484	0.000433745	0.002731152
3830803772650	383080	3772650	0.000633599	0.000157328	0.000144393	0.00042468	0.000254718	5.16656E-05	0.000174926	0.000188011	0.001198813	0.001370604	0.001614174	0.001614174	0.001614174	0.000420176	0.001043874	0.000741216	0.000509025	0.000532222	0.000342432
3831303772650	383130	3772650	0.000681898	0.000169321	0.0001554	0.000457054	0.000274135	5.5604E-05	0.000188261	0.000202344	0.00120701	0.001379975	0.00162521	0.00162521	0.00162521	0.00042304 8	0.001051011	0.000746284	0.000512505	0.000535861	0.000339671
3831803772650	383180	3772650	0.000699811	0.000173769	0.000159482	0.000469061	0.000281337	5.70647E-05	0.000193206	0.000207659	0.001175001	0.001343379	0.001582112	0.001582112	0.001582112	0.000411829	0.001023139	0.000726493	0.000498914	0.000521651	0.000329749
3832303772650	383230	3772650	0.000704456	0.000174922	0.000160541	0.000472173	0.000283204	5.74434E-05	0.000194488	0.000209037	0.001178452	0.001347325	0.001586758	0.001586758	0.001586758	0.000413039	0.001026144	0.000728627	0.00050038	0.000523183	0.00032138
3832803772650	383280	3772650	0.000703792	0.000174758	0.000160389	0.000471729	0.000282937	5.73893E-05	0.000194305	0.00020884	0.001144028	0.001307967	0.001540407	0.001540407	0.001540407	0.000400974	0.000996169	0.000707342	0.000485763	0.0005079	0.000310337
3833303772650	383330	3772650	0.000686808	0.00017054	0.000156519	0.000460345	0.000276109	5.60044E-05	0.000189616	0.000203801	0.001024621	0.00117145	0.001379628	0.001379628	0.001379628	0.000359122	0.000892195	0.000633514	0.000435062	0.000454888	0.000290062
3833803772650	383380	3772650	0.000669691	0.00016629	0.000152618	0.000448872	0.000269228	5.46086E-05	0.00018489	0.000198721	0.000958102	0.001095398	0.001290062	0.001290062	0.001290062	0.000335808	0.000834272	0.000592386	0.000406817	0.00042535 7	0.000275309
3834303772650	383430	3772650	0.000649522	0.000161282	0.000148022	0.000435353	0.000261119	5.2964E-05	0.000179322	0.000192736	0.0008965	0.001024969	0.001207117	0.001207117	0.001207117	0.000314217	0.000780633	0.000554298	0.000380661	0.000398008	0.000262022
3834803772650	383480	3772650	0.000600426	0.000149091	0.000136833	0.000402446	0.000241382	4.89606E-05	0.000165767	0.000178168	0.000796592	0.000910744	0.001072592	0.001072592	0.001072592	0.0002792	0.000693637	0.000492526	0.000338239	0.000353653	0.002238814
3835303772650	383530	3772650	0.00056659	0.000140689	0.000129122	0.000379766	0.000227779	4.62014E-05	0.000156426	0.000168128	0.000737751	0.000843471	0.000993365	0.000993365	0.000993365	0.000258577	0.000642401	0.000456145	0.000313255	0.00032753	0.000226045
3835803772650	383580	3772650	0.000568846	0.000141249	0.000129636	0.000381278	0.000228686	4.63854E-05	0.000157049	0.000168797	0.000738269	0.000844063	0.000994062	0.000994062	0.000994062	0.000258758	0.000642852	0.000456465	0.000313475	0.00032776	0.000231394
3836303772650	383630	3772650	0.00055425	0.000137625	0.00012631	0.000371495	0.000222818	4.51952E-05	0.000153019	0.000164466	0.000781666	0.000893679	0.001052495	0.001052495	0.001052495	0.00027396 8	0.00068064	0.000483297	0.000331901	0.000347027	0.002369116
3836803772650	383680	3772650	0.000508339	0.000126225	0.000115847	0.000340723	0.000204361	4.14515E-05	0.000140344	0.000150842	0.000771485	0.00088204	0.001038787	0.001038787	0.001038787	0.0002704	0.000671775	0.000477003	0.000327578	0.000342507	0.000225182
3837303772650	383730	3772650	0.0004887	0.000121348	0.000111371	0.00032756	0.000196466	3.98501E-05	0.000134922	0.000145015	0.000777352	0.000888747	0.001046687	0.001046687	0.001046687	0.000272456	0.000676884	0.00048063	0.00033007	0.000345111	0.00022406
3837803772650	383780	3772650	0.000482597	0.000119833	0.00010998	0.000323469	0.000194012	3.93524E-05	0.000133237	0.000143204	0.000737406	0.000843077	0.0009929	0.0009929	0.0009929	0.000258456	0.000642101	0.000455932	0.000313108	0.000327377	0.000222766
3838303772650	383830	3772650	0.000475564	0.000118087	0.000108378	0.000318755	0.000191185	3.87789E-05	0.000131295	0.000141117	0.000689954	0.000788825	0.000929007	0.000929007	0.000929007	0.000241824	0.000600781	0.000426593	0.00029296	0.00030631	0.000219574
3838803772650	383880	3772650	0.000462162	0.000114759	0.000105324	0.000309772	0.000185797	3.76861E-05	0.000127595	0.00013714	0.000600399	0.000686436	0.000808423	0.000808423	0.000808423	0.000210436	0.000522801	0.000371221	0.000254934	0.000266552	0.000207495
3839303772650	383930	3772650	0.000445708	0.000110673	0.000101574	0.000298744	0.000179183	3.63444E-05	0.000123053	0.000132258	0.000528617	0.000604368	0.00071177	0.00071177	0.00071177	0.000185276	0.000460296	0.000326839	0.000224455	0.000234683	0.000205597
3839803772650	383980	3772650	0.000425407	0.000105632	9.69473E-05	0.000285136	0.000171021	3.4689E-05	0.000117448	0.000126233	0.000461925	0.000528119	0.000621971	0.000621971	0.000621971	0.000161901	0.000402224	0.000285604	0.000196137	0.000205075	0.000196193
3840303772650	384030	3772650	0.000401655	9.97344E-05	9.15345E-05	0.000269216	0.000161473	3.27522E-05	0.00011089	0.000119185	0.000413783	0.000473078	0.000557149	0.000557149	0.000557149	0.000145028	0.000360304	0.000255838	0.000175695	0.000183702	0.000185408

			ISDrainage / Utilities Trenching	ISDrainage / Utilities Trenching	ISAsphalt Paving	ISAsphalt Paving	SVDemolition	SVSite Grubbing / Prep	SVMass Grading / Excavation	SVMass Grading / Excavation	SVDrainage / Utilities Trenching	SVFoundations / Concrete Pads	SVBuilding / Structure Construction	SVBuilding / Structure Construction	SVAsphalt Paving	SVAsphalt Paving	SVArchitectural Coating	SVArchitectural Coating	SVLandscaping or Other Finishing	SVLandscaping or Other Finishing	MDemolition
Unique Identifier	X (UTM)	Y (UTM)	2027	2028	2027	2028	2027	2027	2027	2028	2028	2028	2028	2029	2028	2029	2028	2029	2028	2029	2027
3834303774625	383430	3774625	0.001507608	0.001507608	0.001737416	0.001737416	0.000165951	6.61312E-05	0.000215087	0.000215087	0.000110999	4.30551E-05	0.000202424	0.000202424	0.000115191	0.000115191	2.59464E-05	2.59464E-05	8.78476E-05	8.78476E-05	0.00056468
3834403774625	383440	3774625	0.001495202	0.001495202	0.00172312	0.00172312	0.000165536	6.59657E-05	0.000214549	0.000214549	0.000110721	4.29474E-05	0.000202068	0.000202068	0.000114903	0.000114903	2.58815E-05	2.58815E-05	8.76278E-05	8.76278E-05	0.000565802
3834503774625	383450	3774625	0.001486963	0.001486963	0.001713625	0.001713625	0.000165467	6.59381E-05	0.000214459	0.000214459	0.000110675	4.29295E-05	0.000201979	0.000201979	0.000114855	0.000114855	2.58706E-05	2.58706E-05	8.75912E-05	8.75912E-05	0.000568131
3834603774625	383460	3774625	0.001478631	0.001478631	0.001704023	0.001704023	0.000165397	6.59106E-05	0.000214369	0.000214369	0.000110629	4.29115E-05	0.00020189	0.00020189	0.000114807	0.000114807	2.58598E-05	2.58598E-05	8.75545E-05	8.75545E-05	0.000570375
3834703774625	383470	3774625	0.001490805	0.001490805	0.001718053	0.001718053	0.000166782	6.64621E-05	0.000216163	0.000216163	0.000111555	4.32706E-05	0.000203224	0.000203224	0.000115768	0.000115768	2.60762E-05	2.60762E-05	8.82872E-05	8.82872E-05	0.000579434
3834803774625	383480	3774625	0.001510894	0.001510894	0.001741204	0.001741204	0.000168788	6.72619E-05	0.000218764	0.000218764	0.000112897	4.37913E-05	0.000205181	0.000205181	0.000117161	0.000117161	2.639E-05	2.639E-05	8.93496E-05	8.93496E-05	0.000591685
3834903774625	383490	3774625	0.001536121	0.001536121	0.001770276	0.001770276	0.00017128	6.82547E-05	0.000221993	0.000221993	0.000114563	4.44376E-05	0.000207582	0.000207582	0.00011889	0.00011889	2.67795E-05	2.67795E-05	9.06684E-05	9.06684E-05	0.000606438
3835003774625	383500	3774625	0.001582548	0.001582548	0.001823781	0.001823781	0.00017564	6.99921E-05	0.000227644	0.000227644	0.00011748	4.55688E-05	0.000211673	0.000211673	0.000121916	0.000121916	2.74612E-05	2.74612E-05	9.29763E-05	9.29763E-05	0.000629302
3835103774625	383510	3774625	0.001631753	0.001631753	0.001880485	0.001880485	0.000180553	7.19501E-05	0.000234012	0.000234012	0.000120766	4.68436E-05	0.000216298	0.000216298	0.000125327	0.000125327	2.82294E-05	2.82294E-05	9.55773E-05	9.55773E-05	0.000653804
3835203774625	383520	3774625	0.001662812	0.001662812	0.001916279	0.001916279	0.000184498	7.3522E-05	0.000239125	0.000239125	0.000123404	4.7867E-05	0.000220211	0.000220211	0.000128065	0.000128065	2.88462E-05	2.88462E-05	9.76654E-05	9.76654E-05	0.000672785
3835303774625	383530	3774625	0.001682161	0.001682161	0.001938577	0.001938577	0.00018775	7.48181E-05	0.000243341	0.000243341	0.00012558	4.87108E-05	0.000223502	0.000223502	0.000130323	0.000130323	2.93547E-05	2.93547E-05	9.93872E-05	9.93872E-05	0.000689609
3835403774625	383540	3774625	0.001714933	0.001714933	0.001976345	0.001976345	0.000192179	7.65831E-05	0.000249081	0.000249081	0.000128542	4.98599E-05	0.000226971	0.000226971	0.000133397	0.000133397	3.00472E-05	3.00472E-05	0.000101732	0.000101732	0.000729037
3835503774625	383550	3774625	0.00171808	0.00171808	0.001979972	0.001979972	0.000193494	7.71071E-05	0.000250785	0.000250785	0.000129422	5.02011E-05	0.000228482	0.000228482	0.00013431	0.00013431	3.02528E-05	3.02528E-05	0.000102428	0.000102428	0.000732316
3835603774625	383560	3774625	0.001716275	0.001716275	0.001977892	0.001977892	0.000194948	7.76862E-05	0.000252669	0.000252669	0.000130394	5.05781E-05	0.000229994	0.000229994	0.000135319	0.000135319	3.048E-05	3.048E-05	0.000103197	0.000103197	0.000735422
3835703774625	383570	3774625	0.001721922	0.001721922	0.0019844	0.0019844	0.000197024	7.85135E-05	0.00025536	0.00025536	0.000131783	5.11168E-05	0.000232485	0.000232485	0.00013676	0.00013676	3.08046E-05	3.08046E-05	0.000104296	0.000104296	0.000739822
3835803774625	383580	3774625	0.001717478	0.001717478	0.001979279	0.001979279	0.000199792	7.96167E-05	0.000258947	0.000258947	0.000133634	5.18349E-05	0.000236131	0.000236131	0.000138681	0.000138681	3.12374E-05	3.12374E-05	0.000105761	0.000105761	0.000744394
3835903774625	383590	3774625	0.001705166	0.001705166	0.001965089	0.001965089	0.000202145	8.05543E-05	0.000261997	0.000261997	0.000135208	5.24454E-05	0.000239867	0.000239867	0.000140314	0.000140314	3.16053E-05	3.16053E-05	0.000107007	0.000107007	0.000745085
3836003774625	383600	3774625	0.001684984	0.001684984	0.001941831	0.001941831	0.000203321	8.10231E-05	0.000263522	0.000263522	0.000135995	5.27506E-05	0.00024209	0.00024209	0.00141131	0.00141131	3.17892E-05	3.17892E-05	0.00010763	0.00010763	0.00074543
3836103774625	383610	3774625	0.001662488	0.001662488	0.001915906	0.001915906	0.00020429	8.14092E-05	0.000264777	0.000264777	0.000136643	5.3002E-05	0.000244047	0.000244047	0.00141804	0.00141804	3.19407E-05	3.19407E-05	0.000108143	0.000108143	0.000745602
3836203774625	383620	3774625	0.001639575	0.001639575	0.0018895	0.0018895	0.000205674	8.19608E-05	0.000266571	0.000266571	0.000137569	5.33611E-05	0.000246982	0.000246982	0.00142764	0.00142764	3.21571E-05	3.21571E-05	0.000108875	0.000108875	0.000745516
3836303774625	383630	3774625	0.001616616	0.001616616	0.001863042	0.001863042	0.00020782	8.28157E-05	0.000269352	0.000269352	0.000139004	5.39177E-05	0.000253474	0.000253474	0.00144253	0.00144253	3.24925E-05	3.24925E-05	0.000110011	0.000110011	0.000745085
3836403774625	383640	3774625	0.001593102	0.001593102	0.001835943	0.001835943	0.000210034	8.36981E-05	0.000272222	0.000272222	0.000140485	5.44922E-05	0.000261834	0.000261834	0.00145791	0.00145791	3.28387E-05	3.28387E-05	0.000111183	0.000111183	0.000744222
3836503774625	383650	3774625	0.001569402	0.001569402	0.001808631	0.001808631	0.000210934	8.40567E-05	0.000273388	0.000273388	0.000141087	5.47256E-05	0.00026557	0.00026557	0.00146415	0.00146415	3.29794E-05	3.29794E-05	0.000111659	0.000111659	0.000743445
3836603774625	383660	3774625	0.001545842	0.001545842	0.001781479	0.001781479	0.000210726	8.39739E-05	0.000273119	0.000273119	0.000140948	5.46718E-05	0.000265748	0.000265748	0.00146271	0.00146271	3.29469E-05	3.29469E-05	0.00011155	0.00011155	0.000742496
3836703774625	383670	3774625	0.001522466	0.001522466	0.00175454	0.00175454	0.00021038	8.3836E-05	0.000272671	0.000272671	0.000140716	5.4582E-05	0.00026557	0.00026557	0.00146031	0.00146031	3.28928E-05	3.28928E-05	0.000111366	0.000111366	0.000741375
3836803774625	383680	3774625	0.001499276	0.001499276	0.001727815	0.001727815	0.000209965	8.36706E-05	0.000272132	0.000272132	0.000140438	5.44743E-05	0.000265303	0.000265303	0.00145743	0.00145743	3.28279E-05	3.28279E-05	0.000111147	0.000111147	0.000740081
3836903774625	383690	3774625	0.001476317	0.001476317	0.001701356	0.001701356	0.00020955	8.35051E-05	0.000271594	0.000271594	0.000140161	5.43665E-05	0.000264858	0.000264858	0.00145454	0.00145454	3.2763E-05	3.2763E-05	0.000110927	0.000110927	0.0007387
3837003774625	383700	3774625	0.001454052	0.001454052	0.001675697	0.001675697	0.000209134	8.33396E-05	0.000271056	0.000271056	0.000139883	5.42588E-05	0.000264325	0.000264325	0.00145166	0.00145166	3.26981E-05	3.26981E-05	0.000110707	0.000110707	0.000737492
3837103774625	383710	3774625	0.00143225	0.00143225	0.001650572	0.001650572	0.000208719	8.31742E-05	0.000270518	0.000270518	0.000139605	5.41511E-05	0.000263791	0.000263791	0.00144878	0.00144878	3.26332E-05	3.26332E-05	0.000110487	0.000110487	0.000736284
3837203774625	383720	3774625	0.001410773	0.001410773	0.001625821	0.001625821	0.000208235	8.29811E-05	0.00026989	0.00026989	0.000139281	5.40254E-05	0.000263257	0.000263257	0.00144542	0.00144542	3.25574E-05	3.25574E-05	0.000110231	0.000110231	0.000734904
3837303774625	383730	3774625	0.001389619	0.001389619	0.001601442	0.001601442	0.00020782	8.28157E-05	0.000269352	0.000269352	0.000139004	5.39177E-05	0.000262635	0.000262635	0.00144253	0.00144253	3.24925E-05	3.24925E-05	0.000110011	0.000110011	0.000733524
3837403774625	383740	3774625	0.001368743	0.001368743	0.001577384	0.001577384	0.000207404	8.26502E-05	0.000268814	0.000268814	0.000138726	5.38099E-05	0.000262101	0.000262101	0.00143965	0.00143965	3.24276E-05	3.24276E-05	0.000109791	0.000109791	0.000732057
3837503774625	383750	3774625	0.001348376	0.001348376	0.001553913	0.001553913	0.000207058	8.25123E-05	0.000268365	0.000268365	0.000138494	5.37202E-05	0.000261568	0.000261568	0.00143725	0.00143725	3.23735E-05	3.23735E-05	0.000109608	0.000109608	0.000730677
3837603774625	383760	3774625	0.001328426	0.001328426	0.001530922	0.001530922	0.000206643	8.23468E-05	0.000267827	0.000267827	0.000138217	5.36124E-05	0.000260945	0.000260945	0.00143437	0.00143437	3.23086E-05	3.23086E-05	0.000109388	0.000109388	0.000729382
3837703774625	383770	3774625	0.001308661	0.001308661	0.001508144	0.001508144	0.000206228	8.21814E-05	0.000267289	0.000267289	0.000137939	5.35047E-05	0.000260233	0.000260233	0.00143149	0.00143149	3.22436E-05	3.22436E-05	0.000109168	0.000109168	0.000727916
3837803774625	383780	3774625	0.001289127	0.001289127	0.001485632	0.001485632	0.000205743	8.19883E-05	0.000266661	0.000266661	0.000137615	5.3379E-05	0.000259522	0.000259522	0.00142812	0.00142812	3.21679E-05	3.21679E-05	0.000108912	0.000108912	0.000726449
3837903774625	383790	3774625	0.001269732	0.001269732	0.001463281	0.001463281	0.000205328	8.18229E-05	0.000266123	0.000266123	0.000137337	5.32713E-05	0.000258633	0.000258633	0.00142524	0.00142524	3.2103E-05	3.2103E-05	0.000108692	0.000108692	0.000724896
3838003774625	383800	3774625	0.001250523	0.001250523	0.001441144	0.001441144	0.000204844	8.16298E-05	0.000265495	0.000265495	0.000137013	5.31456E-05	0.000257832	0.000257832	0.00142188	0.00142188	3.20272E-05	3.20272E-05	0.000108436	0.000108436	0.000723084
3838103774625	383810	3774625	0.001231591	0.001231591	0.001419326	0.001419326	0.000204221	8.13816E-05	0.000264688	0.000264688	0.000136597	5.2984E-05	0.000256854	0.000256854	0.00141756	0.00141756	3.19299E-05	3.19299E-05	0.000108106	0.000108106	0.000721186
3838203774625	383820	3774625	0.00121289	0.00121289	0.001397775	0.001397775	0.00020339	8.10507E-05	0.000263611	0.000263611	0.000136041	5.27686E-05	0.000255075	0.000255075	0.00141179	0.00141179	3.18E-05	3.18E-05	0.000107666	0.000107666	0.000719202
3838303774625	383830	3774625	0.001194329	0.001194329	0.001376384	0.001376384	0.000201799	8.04164E-05	0.000261548	0.000261548	0.000134976	5.23556E-05	0.000250539	0.000250539	0.00140074	0.00140074	3.15512E-05	3.15512E-05	0.000106824	0.000106824	0.000717217
3838403774625	383840	3774625	0.001175952	0.001175952	0.001355206	0.001355206	0.000199861	7.96442E-05	0.000259037	0.000259037	0.00013368	5.18529E-05	0.00024458	0.00024458	0.00138729	0.00138729	3.12482E-05	3.12482E-05	0.000105798	0.000105798	0.000715147
3838503774625	383850	3774625	0.001157946	0.001157946	0.001334455	0.001334455	0.000198754	7.9203E-05	0.000257602	0.000257602	0.00013294	5.15656E-05	0.000241912	0.000241912	0.00137961	0.00137961	3.10751E-05	3.10751E-05	0.000105212	0.000105212	0.000712904
3838603774625	383860	3774625	0.001140588	0.001140588	0.001314451	0.001314451	0.000198961	7.92857E-05	0.000257871	0.000257871	0.00013079	5.16195E-05	0.000243335	0.000243335	0.00138105	0.00138105	3.11075E-05	3.11075E-05	0.000105322	0.000105322	0.000710229
3838703774625	383870	3774625	0.001123508	0.001123508	0.001294767	0.001294767	0.000198961	7.92857E-05	0.000257871	0.000257871	0.00013079	5.16195E-05	0.000244491	0.000244491	0.00138105	0.00138105	3.11075E-05	3.11075E-05	0.000105322	0.000105322	0.000707468
3838803774625	383880	3774625	0.001106289	0.001106289	0.001274923	0.001274923	0.000197508	7.87066E-05	0.000255987	0.000255987	0.00013207	5.12424E-05	0.000240489	0.000240489	0.00137096	0.00137096	3.08803E-05	3.08803E-05	0.000104553	0.000104553	0.000705139
3838903774625	383890	3774625	0.001089069	0.001089069	0.001255079	0.001255079	0.00019557	7.79344E-05	0.000253476	0.000253476	0.00013081	5.07397E-05	0.00023542	0.00023542	0.00135751	0.00135751	3.05774E-05	3.05774E-05	0.000103527	0.000103527	0.000702723
3839003774625	383900	3774625	0.001072082	0.001072082	0.001235502	0.001235502	0.000193771	7.72174E-05	0.000251144	0.000251144	0.00012967	5.02729E-05	0.000232218	0.000232218	0.00134502	0.00134502	3.0296E-05	3.0296E-05	0.000102574	0.000102574	0.000700221
3839103774625	383910	3774625	0.001055788	0.001055788	0.001216725	0.001216725	0.000192733	7.68037E-05	0.000249799	0.000249799	0.00012813	5.00036E-05	0.000230706	0.000230706	0.00133781	0.00133781	3.01337E-05	3.01337E-05	0.000102025	0.000102025	0.0006976
3826803772650	382680	3772650	0.000115767	0.000115767	0.000133414	0.000133414	0.000716123	0.000285373	0.000928156	0.000928156	0.00047899	0.000185794	0.001026437	0.001026437	0.00049701	0.00049701	0.000111965	0.000111965	0.000379085	0.000379085	0.000255034
3827303772650	382730	3772650	0.000118544	0.000118544	0.000136614	0.000136614	0.00079896	0.000318384	0.00103552	0.00103552	0.00053498	0.000207286	0.001164113	0.001164113	0.00055458	0.00055458	0.000124917	0.000124917	0.00042936	0.00042936	0.0002625
3827803772650	382780	3772650	0.000120025	0.000120025	0.000138321	0.000138321	0.00087896	0.000350264	0.001139207	0.001139207	0.00058790	0.000228041	0.001277332	0.001277332	0.00060111	0.00060111	0.000137425	0.000137425	0.00046528	0.00046528	0.000275309
3828303772650	382830	3772650	0.000120766	0.000120766	0.000139175	0.000139175	0.000964565	0.000384377	0.001250159	0.001250159	0.000645165	0.000250251	0.001416253	0.001416253	0.000669532	0.000669532	0.000150809	0.000150809	0.0005106	0.0005106	0.000282815
3828803772650	382880	3772650	0.000122108	0.000122108	0.000140722	0.000140722	0.001063803	0.000423924	0.00137878	0.00137878	0.000711543	0.000275998	0.00157154	0.00157154	0.00073816	0.00073816	0.000166325	0.000166325	0.000563133	0.000563133	0.000292909
3829303772650	382930	3772650	0.000123914	0.000123914	0.000142802	0.000142802	0.001178267	0.000469537	0.001527135	0.001527135	0.000788103	0.000305695	0.001746748	0.001746748	0.00081786	0.00081786	0.000184222	0.000184222	0.000623725	0.000623725	0.000305247
3829803772650	382980	3772650	0.000126737	0.000126737	0.000146056	0.000146056	0.00130754	0.000521052	0.001694684	0.001694684	0.00087457	0.000339234	0.001926137	0.001926137	0.00090761	0.00090761	0.000204433	0.000204433	0.000692157	0.000692157	0.000321553
3830303772650	383030	3772650	0.000146549	0.000146549	0.000168887	0.000168887	0.001618473	0.000644958	0.00209768	0.00209768	0.001082543	0.000419904	0.002495075	0.002495075	0.001123428	0.001123428	0.000253048	0.000253048	0.000856752	0.000856752	0.000332683
3830803772650	383080	3772650	0.000183718	0.000183718	0.000211723	0.000211723	0.001640549	0.000653756	0.002126292	0.002126292	0.001097309	0.000425632	0.002306081	0.002306081	0.001138752	0.001138752	0.000256499	0.000256499	0.000868438	0.000868438	0.000491604
3831303772650	383130	3772650	0.000182237	0.000182237	0.000210016	0.000210016	0.00162048	0.000645758	0.002100281	0.002100281	0.001083885	0.000420425	0.002178632	0.002178632	0.001124821	0.001124821	0.000253361	0.000253361	0.000857815	0.000857815	0.000521887
3831803772650	383180	3772650	0.000176914	0.000176914	0.000203881	0.000203881	0.001562211	0.000622538	0.002024759	0.002024759	0.00104491	0.000405307	0.001996842	0.001996842	0.001084375	0.001084375	0.000244251	0.000244251	0.000826969	0.000826969	0.000537848
3832303772650	383230	3772650	0.000172424	0.000172424	0.000198707	0.000198707	0.001541588	0.00061432	0.00199803	0.00199803	0.001031117	0.000399957	0.001852762	0.001852762	0.00107006	0.00107006	0.000241027	0.000241027	0.000816052	0.000816052	0.000559072
3832803772650	383280	3772650	0.000166499	0.000166499	0.000191879	0.000191879	0.00146664	0.000584453	0.001900891	0.001900891	0.000980986	0.000380512	0.001691339	0.001691339	0.001018036	0.001018036	0.000229309	0.000229309	0.000776378	0.000776378	0.00057141
3833303772650	383330	3772650	0.000155621	0.000155621	0.000179343	0.000179343	0.001293976	0.000515647	0.001677104	0.001677104	0.000865497	0.000335715	0.001485892	0.001485892	0.000898185	0.000898185	0.000202313	0.000202313	0.000684977	0.000684977	0.000552515
3833803772650	383380	3772650	0.000147706	0.000147706	0.000170221	0.000170221	0.001180827	0.000470557	0.001530453	0.001530453	0.000789816	0.000306359	0.001359866	0.001359866	0.00081964	0.00081964	0.000184622	0.000184622	0.000625081	0.000625081	0.000546562
3834303772650	383430	3772650	0.000140577	0.000140577	0.000162006	0.000162006	0.001079651	0.000430239	0.00139932	0.00139932	0.000722143	0.00028011	0.001247804	0.001247804	0.00074941	0.00074941	0.000168803	0.000168803	0.000571522	0.000571522	0.000538884
3834803772650	383480	3772650	0.000128126	0.000128126	0.000147656	0.000147656	0.00095287	0.000379717	0.001235	0.001235	0.000637343	0.000247217	0.001110661	0.001110661	0.00066141	0.00066141	0.000148981	0.000148981	0.00050449	0.00050449	0.000497557
3835303772650	383530	3772650	0.000121275	0.000121275	0.000139761	0.000139761	0.000865465	0.000344886	0.001121717	0.001121717	0.000578881	0.00022454	0.001002868	0.001002868	0.00060744	0.00060744	0.000135315	0.000135315	0.000458141	0.000458141	0.00047547
3835803772650	383580	3772650	0.000124145	0.000124145	0.000143069	0.000143069	0.000829271	0.000330463	0.001074806	0.001074806	0.000554672	0.00021515	0.0009399	0.0009399	0.00057621	0.00057621	0.000129656	0.000129656	0.000438982	0.000438982	0.000489361
3836303772650	383630	3772650	0.000127107	0.000127107	0.000146483	0.000146483	0.000854461	0.000340501	0.001107455	0.001107455	0.000571521	0.000221685	0.000946037	0.000946037	0.00059310	0.00059310	0.000133595	0.000133595	0.000452316	0.000452316	0.000498161
3836803772650	383680	3772650	0.000120812	0.000120812	0.000139228	0.000139228	0.000850863	0.000339067	0.001102791	0.001102791	0.000569114	0.000220752	0.000949505	0.000949505	0.00059060	0.00059060	0.000133032	0.000133032	0.000450411	0.000450411	0.000443289
3837303772650	383730	3772650	0.000120211	0.000120211	0.000138535	0.000138535	0.000833216	0.000332035	0.001079919	0.001079919	0.00055731	0.000216173	0.000911973	0.000911973	0.00057859	0.00057859	0.000130273	0.000130273	0.00044107	0.00044107	0.000409037
3837803772650	383780	3772650	0.000119516	0.000119516	0.000137734	0.000137734	0.000778199	0.000310111	0.001008612	0.001008612	0.000520511	0.0002019	0.000855675	0.000855675	0.00054017	0.00054017	0.000121671	0.000121671	0.000411946	0.000411946	0.000404982
3838303772650	383830	3772650	0.000117804	0.000117804	0.000135761	0.000135761	0.000704289	0.000280658	0.000912819	0.000912819	0.000471075	0.000182724	0.000778121	0.000778121	0.00048886	0.00048886	0.000110115	0.000110115	0.000372821	0.000372821	0.000399374
3838803772650	383880	3772650	0.000111323	0.000111323	0.000128292	0.000128292	0.000601729	0.000239788	0.000779892	0.000779892	0.000402476	0.000156115	0.000688471	0.000688471	0.00041767	0.00041767	9.408E-05	9.408E-05	0.00031853	0.00031853	0.000383241
3839303772650	383930	3772650	0.000110305	0.000110305	0.000127119	0.000127119	0.000517161	0.000206088	0.000670285	0.000670285	0.000345912	0.000134175	0.000600245	0.000600245	0.00035897	0.00035897	8.08579E-05	8.08579E-05	0.000273764	0.000273764	0.000373491
3839803772650	383980	3772650	0.000105259	0.000105259	0.000121304	0.000121304	0.000447265	0.000178234	0.000579694	0.000579694	0.000299161	0.000116041	0.000525714	0.000525714	0.00031046	0.00031046	6.99297E-05	6.99297E-05	0.000236764	0.000236764	0.000347695
3840303772650	384030	3772650	9.94734E-05	9.94734E-05	0.000114636	0.000114636	0.000402006	0.000160199	0.000521034	0.000521034	0.000268888	0.000104298	0.00047831	0.00047831	0.000279044	0.000279044	6.28534E-05	6.28534E-05	0.000212805	0.000212805	0.000321812

			MSite Grubbing / Prep	MMass Grading / Excavation	MMass Grading / Excavation	MDrainage / Utilities Trenching	MFoundations / Concrete Pads	MBuilding / Structure Construction	MAsphalt Paving	MLandscaping or Other Finishing	MWaterside Construction (Piles)	RSSWRestriping South Valley	RSSWRestriping Silver Lake Boulevard	RSSWDemolition	RSSWPlacing Base	RSSWForm	Child Risk				
Unique Identifier	X (UTM)	Y (UTM)	2027	2027	2028	2028	2028	2028	2028	2028	2028	2029	2029	2029	2029	2029	3rd Trimester	0<2	2<16	Total	per million
3834303774625	383430	3774625	0.000522108	0.000868461	0.000868461	0.000417686	0.000197916	0.000536951	0.000349137	0.000239768	0.000257704	7.31083E-05	0.000147471	0.000457904	4.16387E-05	9.05638E-05	5.46447E-08	1.53824E-06	1.9152E-07	1.7844E-06	1.78440192
3834403774625	383440	3774625	0.000523145	0.000870186	0.000870186	0.000418516	0.00019831	0.000538018	0.00034983	0.000240244	0.000258216	7.29607E-05	0.000147679	0.000458544	4.16969E-05	9.06903E-05	5.44097E-08	1.52918E-06	1.9041E-07	1.77399E-06	1.77399294
3834503774625	383450	3774625	0.000525299	0.000873769	0.000873769	0.000420239	0.000199126	0.000540233	0.000351271	0.000241233	0.000259279	7.29607E-05	0.000148185	0.000460098	4.18382E-05	9.09976E-05	5.4304E-08	1.52372E-06	1.8976E-07	1.76778E-06	1.76777845
3834603774625	383460	3774625	0.000527373	0.000877219	0.000877219	0.000421898	0.000199912	0.000542366	0.000352658	0.000242185	0.000260302	7.29312E-05	0.000148691	0.000461652	4.19795E-05	9.13049E-05	5.4185E-08	1.51788E-06	1.8909E-07	1.76116E-06	1.76116292
3834703774625	383470	3774625	0.000535749	0.000891152	0.000891152	0.000428599	0.000203087	0.00055098	0.000358259	0.000246032	0.000264437	7.35215E-05	0.000150954	0.000468598	4.26111E-05	9.26787E-05	5.47455E-08	1.53064E-06	1.9076E-07	1.77614E-06	1.77614226
3834803774625	383480	3774625	0.000547076	0.000909994	0.000909994	0.000437661	0.000207381	0.00056263	0.000365834	0.000251234	0.000270028	7.43774E-05	0.000154051	0.000478195	4.34838E-05	9.45768E-05	5.55488E-08	1.54982E-06	1.9335E-07	1.79872E-06	1.79872077
3834903774625	383490	3774625	0.000560717	0.000932684	0.000932684	0.000448574	0.000212552	0.000576659	0.000374955	0.000257498	0.000276761	7.54104E-05	0.000157772	0.000489802	4.45393E-05	9.68725E-05	5.64949E-08	1.57264E-06	1.9658E-07	1.82571E-06	1.82570789
3835003774625	383500	3774625	0.000581857	0.000967847	0.000967847	0.000465486	0.000220566	0.000598399	0.000389092	0.000267206	0.000287195	7.72404E-05	0.000163638	0.00050799	4.61932E-05	0.00010047	5.80287E-08	1.61146E-06	2.023E-07	1.87179E-06	1.87178801
3835103774625	383510	3774625	0.000604512	0.001005531	0.001005531	0.00048361	0.000229154	0.000621699	0.000404241	0.00027761	0.000298377	7.94245E-05	0.000169861	0.000527275	4.79468E-05	0.000104284	5.94946E-08	1.64872E-06	2.084E-07	1.91662E-06	1.91661516
3835203774625	383520	3774625	0.000622062	0.001034723	0.001034723	0.00049765	0.000235806	0.000639747	0.000415977	0.00028567	0.000307039	8.11954E-05	0.000174892	0.000542265	4.93099E-05	0.000107248	6.03922E-08	1.67053E-06	2.1256E-07	1.94348E-06	1.94348286
3835303774625	383530	3774625	0.000637618	0.001060598	0.001060598	0.000510094	0.000241703	0.000655745	0.000426379	0.000292813	0.000314717	8.26121E-05	0.000181472	0.000563378	5.12297E-05	0.000111424	6.09457E-08	1.68352E-06	2.1574E-07	1.9602E-06	1.96020221
3835403774625	383540	3774625	0.000674073	0.001121237	0.001121237	0.000539259	0.000255522	0.000693238	0.000450757	0.000309555	0.000332711	8.40288E-05	0.000188291	0.000585039	5.31995E-05	0.000115708	6.1646E-08	1.70125E-06	2.2125E-07	1.98414E-06	1.98414217
3835503774625	383550	3774625	0.000677105	0.00112628	0.00112628	0.000541684	0.000256671	0.000696355	0.000452784	0.000310947	0.000334208	8.45896E-05	0.000189065	0.000587324	5.34073E-05	0.00011616	6.15877E-08	1.6965E-06	2.2173E-07	1.97982E-06	1.97981855
3835603774625	383560	3774625	0.000679976	0.001131057	0.001131057	0.00054381	0.00025776	0.000699308	0.000454705	0.000312266	0.000335625	8.51208E-05	0.000189779	0.000589609	5.3615E-05	0.000116612	6.14813E-08	1.69011E-06	2.2183E-07	1.97341E-06	1.97341498
3835703774625	383570	3774625	0.000684045	0.001137824	0.001137824	0.000547236	0.000259302	0.000703492	0.000457425	0.000314134	0.000337633	8.64785E-05	0.000190702	0.000592625	5.38893E-05	0.000117209	6.15032E-08	1.68722E-06	2.2261E-07	1.97134E-06	1.97133525
3835803774625	383580	3774625	0.000688273	0.001144856	0.001144856	0.000550618	0.000260905	0.000707841	0.000460253	0.000316075	0.00033972	8.79838E-05	0.000191596	0.000595367	5.41386E-05	0.000117751	6.17316E-08	1.69092E-06	2.2305E-07	1.9757E-06	1.97570076
3835903774625	383590	3774625	0.000688911	0.001145918	0.001145918	0.000551129	0.000261147	0.000708497	0.000460679	0.000316369	0.000340035	8.93119E-05	0.000191804	0.000595824	5.41802E-05	0.000117841	6.16418E-08	1.68259E-06	2.2219E-07	1.96642E-06	1.96641582
3836003774625	383600	3774625	0.00068923	0.001146449	0.001146449	0.000551384	0.000261268	0.000708825	0.000460893	0.000316515	0.000340193	9.01679E-05	0.000191893	0.000596007	5.41968E-05	0.000117878	6.1371E-08	1.66994E-06	2.2061E-07	1.95192E-06	1.95191879
3836103774625	383610	3774625	0.00068939	0.001146714	0.001146714	0.000551512	0.000261328	0.000708989	0.000460999	0.000316588	0.000340271	9.08762E-05	0.000191923	0.000596098	5.42051E-05	0.000117896	6.10739E-08	1.65664E-06	2.1885E-07	1.93656E-06	1.93656298
3836203774625	383620	3774625	0.00068931	0.001146581	0.001146581	0.000551448	0.000261298	0.000708907	0.000460946	0.000316552	0.000340232	9.20568E-05	0.000191893	0.000596007	5.41968E-05	0.000117878	6.07884E-08	1.64257E-06	2.1704E-07	1.9204E-06	1.92040032
3836303774625	383630	3774625	0.000688911	0.001145918	0.001145918	0.000551129	0.000261147	0.000708497	0.000460679	0.000316369	0.000340035	9.25586E-05	0.000191774	0.00059555	5.41553E-05	0.000117787	6.09716E-08	1.6333E-06	2.1534E-07	1.90961E-06	1.90960719
3836403774625	383640	3774625	0.000688113	0.001144591	0.001144591	0.000550491	0.000260844	0.000707677	0.000460146	0.000316002	0.000339641	9.247E-05	0.000191566	0.00059491	5.40971E-05	0.000117661	6.06269E-08	1.61746E-06	2.1348E-07	1.89157E-06	1.89157182
3836503774625	383650	3774625	0.000687395	0.001143397	0.001143397	0.000549916	0.000260572	0.000706938	0.000459666	0.000315673	0.000339287	9.22634E-05	0.000191357	0.00059427	5.40389E-05	0.000117534	6.01397E-08	1.59991E-06	2.1149E-07	1.87154E-06	1.87153622
3836603774625	383660	3774625	0.000686518	0.001141937	0.001141937	0.00049214	0.00026024	0.000706036	0.000459079	0.00031527	0.000338854	9.20273E-05	0.000191149	0.000593448	5.39641E-05	0.000117371	5.96384E-08	1.58226E-06	2.0941E-07	1.85131E-06	1.8513088
3836703774625	383670	3774625	0.000685481	0.001140212	0.001140212	0.000548385	0.000259847	0.000704969	0.000458386	0.000314793	0.000338342	9.17912E-05	0.000190881	0.000592625	5.38893E-05	0.000117209	5.90941E-08	1.56425E-06	2.0732E-07	1.83067E-06	1.83066954
3836803774625	383680	3774625	0.000684284	0.001138222	0.001138222	0.000547427	0.000259393	0.000703739	0.000457585	0.000314244	0.000337751	9.15255E-05	0.000190583	0.000591711	5.38062E-05	0.000117028	5.85376E-08	1.54626E-06	2.0524E-07	1.81004E-06	1.81003839
3836903774625	383690	3774625	0.000683008	0.001136099	0.001136099	0.000546406	0.000258909	0.000702426	0.000456732	0.000313658	0.000337121	9.12894E-05	0.000190286	0.000590614	5.37065E-05	0.000116811	5.79839E-08	1.52844E-06	2.0317E-07	1.7896E-06	1.7896025
3837003774625	383700	3774625	0.000681891	0.001134241	0.001134241	0.000545513	0.000258486	0.000701277	0.000455985	0.000313145	0.00033657	9.10533E-05	0.000189988	0.0005897	5.36233E-05	0.00011663	5.74481E-08	1.5112E-06	2.0118E-07	1.76983E-06	1.76983176
3837103774625	383710	3774625	0.000680774	0.001132383	0.001132383	0.000544619	0.000258062	0.000700129	0.000455238	0.000312632	0.000336019	9.08467E-05	0.00018972	0.000588786	5.35402E-05	0.000116449	5.69247E-08	1.49434E-06	1.9923E-07	1.75049E-06	1.75049273
3837203774625	383720	3774625	0.000679498	0.00113026	0.00113026	0.000543598	0.000257579	0.000698816	0.000454385	0.000312046	0.000335389	9.06401E-05	0.000189422	0.000587872	5.34571E-05	0.000116269	5.64038E-08	1.47768E-06	1.9729E-07	1.73137E-06	1.73137031
3837303774625	383730	3774625	0.000678221	0.001128137	0.001128137	0.000542577	0.000257095	0.000697504	0.000453531	0.00031146	0.000334759	9.0404E-05	0.000189095	0.000586867	5.33657E-05	0.00011607	5.58912E-08	1.46132E-06	1.9538E-07	1.71259E-06	1.71259333
3837403774625	383740	3774625	0.000676865	0.001125882	0.001125882	0.000541492	0.000256581	0.000696109	0.000452624	0.000310837	0.00033409	9.01974E-05	0.000188767	0.00058577	5.3266E-05	0.000115853	5.53852E-08	1.44522E-06	1.9349E-07	1.6941E-06	1.69410226
3837503774625	383750	3774625	0.000675589	0.001123759	0.001123759	0.000540471	0.000256097	0.000694796	0.000451771	0.000310251	0.00033346	9.00203E-05	0.000188469	0.000584765	5.31745E-05	0.000115654	5.48944E-08	1.42962E-06	1.9167E-07	1.67618E-06	1.67617699
3837603774625	383760	3774625	0.000674392	0.001121768	0.001121768	0.000539514	0.000255643	0.000693566	0.000450971	0.000309701	0.00033269	8.98137E-05	0.000188172	0.000583851	5.30914E-05	0.000115473	5.44151E-08	1.41436E-06	1.8988E-07	1.65866E-06	1.65865706
3837703774625	383770	3774625	0.000673036	0.001119512	0.001119512	0.000538429	0.000255129	0.000692171	0.000450064	0.000309078	0.0003322	8.96366E-05	0.000187874	0.000582845	5.3E-05	0.000115274	5.39385E-08	1.39928E-06	1.881E-07	1.64131E-06	1.64131456
3837803774625	383780	3774625	0.00067168	0.001117257	0.001117257	0.000537344	0.000254615	0.000690776	0.000449157	0.000308456	0.00033153	8.94595E-05	0.000187546	0.00058184	5.29086E-05	0.000115076	5.34676E-08	1.38443E-06	1.8633E-07	1.62424E-06	1.62423624
3837903774625	383790	3774625	0.000670244	0.001114868	0.001114868	0.000536195	0.000254071	0.0006893	0.000448197	0.000307796	0.000330821	8.92824E-05	0.000187189	0.000580743	5.28089E-05	0.000114859	5.29903E-08	1.36965E-06	1.8459E-07	1.60723E-06	1.60722504
3838003774625	383800	3774625	0.000668569	0.001112082	0.001112082	0.000534855	0.000253436	0.000687577	0.000447077	0.000307027	0.000329995	8.91053E-05	0.000186802	0.000579464	5.26925E-05	0.000114606	5.24981E-08	1.35478E-06	1.8283E-07	1.59011E-06	1.5901133
3838103774625	383810	3774625	0.000666814	0.001109163	0.001109163	0.000533451	0.000252771	0.000685772	0.000445903	0.000306221	0.000329128	8.88987E-05	0.000186385	0.000578093	5.25678E-05	0.000114335	5.20071E-08	1.34004E-06	1.8108E-07	1.57312E-06	1.57312487
3838203774625	383820	3774625	0.000664979	0.001106111	0.001106111	0.000531983	0.000252075	0.000683885	0.000444676	0.000305378	0.000328223	8.86921E-05	0.000185909	0.00057663	5.24349E-05	0.000114045	5.15217E-08	1.32552E-06	1.7933E-07	1.55637E-06	1.55636992
3838303774625	383830	3774625	0.000663145	0.001103059	0.001103059	0.000530516	0.00025138	0.000681998	0.000443449	0.000304536	0.000327317	8.8456E-05	0.000185492	0.000575259	5.23102E-05	0.000113774	5.10271E-08	1.31102E-06	1.7754E-07	1.53958E-06	1.53958183
3838403774625	383840	3774625	0.00066123	0.001099874	0.001099874	0.000528984	0.000250654	0.000680029	0.000442169	0.000303657	0.000326372	8.82199E-05	0.000185045	0.000573797	5.21772E-05	0.000113485	5.05114E-08	1.29635E-06	1.7572E-07	1.52257E-06	1.52257418
3838503774625	383850	3774625	0.000659156	0.001096424	0.001096424	0.000527325	0.000249868	0.000677896	0.000440782	0.000302704	0.000325348	8.79838E-05	0.000184539	0.000572243	5.20359E-05	0.000113178	4.98891E-08	1.28073E-06	1.7398E-07	1.5046E-06	1.50459778
3838603774625	383860	3774625	0.000656683	0.001092311	0.001092311	0.000525346	0.00024893	0.000675353	0.000439128	0.000301569	0.000324128	8.78067E-05	0.000183914	0.000570232	5.18531E-05	0.00011278	4.95948E-08	1.26884E-06	1.7241E-07	1.49084E-06	1.49083793
3838703774625	383870	3774625	0.00065413	0.001088065	0.001088065	0.000523304	0.000247963	0.000672728	0.000437421	0.000300396	0.000322868	8.76296E-05	0.000183289	0.000568313	5.16785E-05	0.0001124	4.92044E-08	1.25609E-06	1.7082E-07	1.47612E-06	1.47611727
3838803774625	383880	3774625	0.000651976	0.001084482	0.001084482	0.000521581	0.000247146	0.000670512	0.000435981	0.000299407	0.000321805	8.7364E-05	0.000182753	0.000566577	5.15206E-05	0.000112057	4.85917E-08	1.24102E-06	1.6911E-07	1.45872E-06	1.45872477
3838903774625	383890	3774625	0.000649743	0.001080767	0.001080767	0.000519794	0.000246299	0.000668215	0.000434487	0.000298381	0.000320702	8.65966E-05	0.000182217	0.000564931	5.1371E-05	0.000111731	4.77278E-08	1.22281E-06	1.6731E-07	1.43784E-06	1.43784367
3839003774625	383900	3774625	0.000647429	0.001076919	0.001076919	0.000517944	0.000245422	0.000665836	0.000432941	0.000297319	0.00031956	8.57111E-05	0.000181651	0.000563103	5.12048E-05	0.00011137	4.71471E-08	1.20776E-06	1.6558E-07	1.42049E-06	1.42048625
3839103774625	383910	3774625	0.000644877	0.001072673	0.001072673	0.000515901	0.000244455	0.000663211	0.000431233	0.000296147	0.0003183	8.49437E-05	0.000181026	0.000561184	5.10303E-05	0.00011099	4.66674E-08	1.19422E-06	1.6397E-07	1.40486E-06	1.40486082
3826803772650	382680	3772650	0.000235806	0.000392234	0.000392234	0.000188645	8.93875E-05	0.0024251	0.000157685	0.000108289	0.00011639	0.00035955	0.000125259	0.000380581	3.46075E-05	7.5271E-05	1.21147E-08	2.72551E-07	1.1353E-07	3.98198E-07	0.39819803
3827303772650	382730	3772650	0.000246176	0.000409484	0.000409484	0.000196941	9.33186E-05	0.000253175	0.00016462	0.000113052	0.00012151	0.000392872	0.000133775	0.00040599	3.6918E-05	8.02963E-05	1.26947E-08	2.82497E-07	1.2319E-07	4.18377E-07	0.41837687
3827803772650	382780	3772650	0.000254552	0.000423416	0.000423416	0.000203642	9.64937E-05	0.000261789	0.000170221	0.000116898	0.000125643	0.000432835	0.000141516	0.0004291	3.90207E-05	8.48696E-05	1.28253E-08	2.86469E-07	1.3198E-07	4.31279E-07	0.4312792
3828303772650	382830	3772650	0.000261493	0.000434961	0.000434961	0.000209194	9.91245E-05	0.000268927	0.000174862	0.000120085	0.000129068	0.000465154	0.00014881	0.000450775	4.09904E-05	8.91538E-05	1.30474E-08	2.90092E-07	1.4088E-07	4.44017E-07	0.44401703
3828803772650	382880	3772650	0.000270826	0.000450485	0.000450485	0.000216661	0.000102663	0.000278526	0.000181103	0.000124371	0.000133675	0.000499214	0.000158338	0.000478926	4.35503E-05	9.47214E-05	1.33381E-08	2.9527E-07	1.5146E-07	4.60067E-07	0.46006736
3829303772650	382930	3772650	0.000282233	0.00046946	0.00046946	0.000225787	0.000106987	0.000290257	0.000188731	0.00012961	0.000139306	0.000533658	0.000170039	0.000513383	4.66836E-05	0.000101536	1.36892E-08	3.01701E-07	1.6374E-07	4.79128E-07	0.47912758
3829803772650	382980	3772650	0.00029731	0.000494539	0.000494539	0.000237848	0.000112702	0.000305763	0.000198813	0.000136534	0.000146747	0.000568486	0.000185492	0.000558899	5.08225E-05	0.000110538	1.41496E-08	3.10675E-07	1.7813E-07	5.02953E-07	0.50295316
3830303772650	383030	3772650	0.000307601	0.000511656	0.000511656	0.000246081	0.000116603	0.000316346	0.000205695	0.00014126	0.000151827	0.000661044	0.000198116	0.000594179	5.40306E-05	0.000117516	1.73732E-08	3.62834E-07	2.1058E-07	5.90789E-07	0.59078918
3830803772650	383080	3772650	0.000454541	0.000756072	0.000756072	0.000363633	0.000172304	0.000467464	0.000303955	0.000208739	0.000224354	0.000601099	0.00027133	0.000821668	7.4717E-05	0.000162509	1.99975E-08	4.30554E-07	2.3891E-07	6.89465E-07	0.68946524
3831303772650	383130	3772650	0.000482541	0.000802647	0.000802647	0.000386033	0.000182918	0.00049626	0.000322678	0.000221597	0.000238174	0.000527991	0.000295507	0.000891588	8.1075E-05	0.000176337	2.0123E-08	4.32174E-07	2.3867E-07	6.9097E-07	0.69096981
3831803772650	383180	3772650	0.000497299	0.000827195	0.000827195	0.000397839	0.000188512	0.000511437	0.000332547	0.000228374	0.000245458	0.000464062	0.000311704	0.000936282	8.51391E-05	0.000185177	1.97308E-08	4.22046E-07	2.3184E-07	6.73613E-07	0.67361339
3832303772650	383230	3772650	0.000516923	0.000859837	0.000859837	0.000413538	0.000195951	0.000531619	0.00034567	0.00023738	0.000255144	0.000434813	0.000333826	0.000998524	9.0799E-05	0.000197487	1.95507E-08	4.14771E-07	2.3034E-07	6.64663E-07	0.66466325
3832803772650	383280	3772650	0.00052833	0.000878811	0.000878811	0.000422664	0.000200275	0.000543351	0.000353298	0.000242625	0.000260775	0.000404235	0.000345051	0.001028502	9.3525E-05	0.000203416	1.91383E-08	4.03965E-07	2.2258E-07	6.45683E-07	0.64568282
3833303772650	383330	3772650	0.00051086	0.000849752	0.000849752	0.000408688	0.000193653	0.000525384	0.000341615	0.000234602	0.000252152	0.000355595	0.000327246	0.000973206	8.84968E-05	0.00019248	1.79934E-08	3.79933E-07	2.0097E-07	5.98898E-07	0.59889833
3833803772650	383380	3772650	0.000505356	0.000840596	0.000840596	0.000404284	0.000191566	0.000519723	0.000337935	0.000232074	0.000249435	0.000327408	0.000316885	0.000941674	8.56295E-05	0.000186243	1.73069E-08	3.65186E-07	1.8816E-07	5.70657E-07	0.57065651
3834303772650	383430	3772650	0.000498256	0.000828787	0.000828787	0.000398605	0.000188875	0.000512421	0.000333187	0.000228814	0.000245931	0.000302173	0.000302712	0.000899814	8.1823E-05	0.000177964	1.66693E-08	3.52233E-07	1.7647E-07	5.4537E-07	0.54537004
3834803772650	383480	3772650	0.000460045	0.000765228	0.000765228	0.000368036	0.00017439	0.000473124	0.000307635	0.000211267	0.000227071	0.00026767	0.000270199	0.000804211	7.31295E-05	0.000159056	1.53772E-08	3.25849E-07	1.5798E-07	4.9921E-07	0.4992101
3835303772650	383530	3772650	0.000439623	0.000731259	0.000731259	0.000351699	0.000166649	0.000452122	0.000293979	0.000201888	0.000216991	0.000242789	0.000251322	0.000748824	6.8093E-05	0.000148102	1.45887E-08	3.10481E-07	1.4643E-07	4.715E-07	0.47150009
3835803772650	383580	3772650	0.000452467	0.000752622	0.000752622	0.000361973	0.000171517	0.000465331	0.000302568	0.000207786	0.00022333	0.000233374	0.000254449	0.000758512	6.8974E-05	0.000150018	1.47367E-08	3.15108E-07	1.4522E-07	4.7506E-07	0.47506003
3836303772650	383630	3772650	0.000460603	0.000766157	0.000766157	0.000368483	0.000174602	0.000473699	0.000308009	0.000211523	0.000227346	0.000241343	0.000265703	0.000792056	7.20242E-05	0.000156652	1.50328E-08	3.19536E-07	1.5062E-07	4.85188E-07	0.48518782
3836803772650	383680	3772650	0.000409868	0.000681765	0.000681765	0.000327895	0.00015537	0.000421521	0.000274082	0.000188224	0.000202304	0.000241579	0.000251144	0.000747819	6.80016E-05	0.000147903	1.44964E-08	3.06203E-07	1.4609E-07	4.66787E-07	0.46678679
3837303772650	383730	3772650	0.000378199	0.000629087	0.000629087	0.000302559	0.000143365	0.000388951	0.000252904	0.00017368	0.000186673	0.000238008	0.000245308	0.000731459	6.65139E-05	0.000144667	1.41033E-08	3.00865E-07	1.4337E-07	4.58341E-07	0.45834062
3837803772650	383780	3772650	0.00037445	0.000622851	0.000622851	0.00029956	0.000141943	0.000385095	0.000250397	0.000171959	0.000184822	0.000228681	0.00023456	0.000700932	6.3738E-05	0.000138629	1.385E-08	2.96818E-07	1.3683E-07	4.47503E-07	0.44750327
3838303772650	383830	3772650	0.000369265	0.000614226	0.000614226	0.000295412	0.000139978	0.000379763	0.00024693	0.000169577	0.000182263	0.000209703	0.000223603	0.000669582	6.08873E-05	0.000132429	1.35334E-08	2.90643E-07	1.2839E-07	4.3257E-07	0.43256975
3838803772650	383880	3772650	0.000354347	0.000589413	0.000589413	0.000283478	0.000134323	0.000364421	0.000236954	0.000162727	0.0001749	0.000182726	0.000202523	0.000605695	5.50778E-05	0.000119794	1.3028E-08	2.77885E-07	1.1419E-07	4.051E-07	0.40509999
3839303772650	383930	3772650	0.000345333	0.000574419	0.000574419	0.000276266	0.000130906	0.000355151	0.000230926	0.000158587	0.000170451	0.00016304	0.000183676	0.000552501	5.02407E-05	0.000109273	1.24185E-08	2.6695E-07	1.0305E-07	3.82422E-07	0.38242154
3839803772650	383980	3772650	0.000321481	0.000534744	0.000534744	0.000257185	0.000121865	0.000330621	0.000214977	0.000147634	0.000158678	0.000144859	0.000163519	0.000492635	4.47969E-05	9.74329E-05	1.15866E-08	2.5102E-07	9.1876E-08	3.54483E-07	0.3544829
3840303772650	384030	3772650	0.00029755	0.000494937	0.000494937	0.00023804	0.000112793	0.000306009	0.000198973	0.000136644	0.000146866	0.000132315	0.000147173	0.00044392	4.03671E-05	8.77981E-05	1.0864E-08	2.36107E-07	8.3526E-08	3.30497E-07	0.33049709

			EGIODemolition	EGIOSite Grubbing / Prep	EGIOMass Grading / Excavation	EGIOMass Grading / Excavation	EGIODrainage / Utilities Trenching	EGIODrainage / Utilities Trenching	EGIOFoundations / Concrete Pads	EGIOFoundations / Concrete Pads	EGIOBuilding / Structure Construction	EGIOBuilding / Structure Construction	EGIOAsphalt Paving	EGIOArchitectural Coating	EGIOLandscaping or Other Finishing	EGIOWaterside Construction (Piles)	HIWaterside Construction (Landscaping)	HIWaterside Construction (Landscaping)	KMDemolition	KMSite Grubbing / Prep	KMMass Grading / Excavation
Unique Identifier	X (UTM)	Y (UTM)	2025	2025	2025	2026	2026	2027	2026	2027	2026	2027	2027	2027	2027	2027	2025	2026	2025	2025	2025
3840803772650	384080	3772650	0.000190326	0.00017598	0.000292716	0.000292716	0.000140782	0.000140782	6.6708E-05	6.6708E-05	0.00018098	0.00018098	0.000117677	2.38689E-05	8.08139E-05	8.68593E-05	0.000292068	0.000292068	0.00025952	0.000239954	0.000399134
3841303772650	384130	3772650	0.00019326	0.00017869	0.000297227	0.000297227	0.000142951	0.000142951	6.77361E-05	6.77361E-05	0.000183769	0.000183769	0.000119491	2.42368E-05	8.20595E-05	8.81981E-05	0.000303374	0.000303374	0.000261849	0.000242108	0.000402717
3826803772700	382680	3772700	0.000280744	0.00025958	0.000431776	0.000431776	0.000207662	0.000207662	9.83988E-05	9.83988E-05	0.000266958	0.000266958	0.000173582	3.52083E-05	0.000119206	0.000128123	0.000418241	0.000418241	0.000245975	0.00022743	0.000378302
3827303772700	382730	3772700	0.000325608	0.00030106	0.000500775	0.000500775	0.000240848	0.000240848	0.000114123	0.000114123	0.000309619	0.000309619	0.000201321	4.08347E-05	0.000138256	0.000148598	0.000489482	0.000489482	0.000260038	0.000240433	0.00039993
3827803772700	382780	3772700	0.000288854	0.00026708	0.000444249	0.000444249	0.000213661	0.000213661	0.000101241	0.000101241	0.00027467	0.00027467	0.000178596	3.62254E-05	0.00012265	0.000131825	0.000389424	0.000389424	0.000262453	0.000242666	0.000403645
3828303772700	382830	3772700	0.000291874	0.00026987	0.000448893	0.000448893	0.000215895	0.000215895	0.0001023	0.0001023	0.000277541	0.000277541	0.000180463	3.66041E-05	0.000123932	0.000133203	0.000406034	0.000406034	0.000269097	0.000248809	0.000413863
3828803772700	382880	3772700	0.000293082	0.00027099	0.000450751	0.000450751	0.000216788	0.000216788	0.000102723	0.000102723	0.00027869	0.00027869	0.00018121	3.67556E-05	0.000124445	0.000133754	0.0004170	0.0004170	0.000275222	0.000254473	0.000423284
3829303772700	382930	3772700	0.000295756	0.00027346	0.000454864	0.000454864	0.000218767	0.000218767	0.00010366	0.00010366	0.000281233	0.000281233	0.000182863	3.7091E-05	0.00012558	0.000134975	0.000429847	0.000429847	0.000283677	0.00026229	0.000436287
3829803772700	382980	3772700	0.000299035	0.00027649	0.000459906	0.000459906	0.000221192	0.000221192	0.00010481	0.00010481	0.00028435	0.00028435	0.000184891	3.75022E-05	0.000126972	0.000136471	0.000444155	0.000444155	0.000293686	0.000271544	0.00045168
3830303772700	383030	3772700	0.000303866	0.00028096	0.000467337	0.000467337	0.000224766	0.000224766	0.000106503	0.000106503	0.000288945	0.000288945	0.000187878	3.81081E-05	0.000129024	0.000138676	0.000485179	0.000485179	0.000307145	0.000283988	0.000472379
3830803772700	383080	3772700	0.000392386	0.0003628	0.000603478	0.000603478	0.000290242	0.000290242	0.000137528	0.000137528	0.000373118	0.000373118	0.000242609	4.92094E-05	0.00016661	0.000179074	0.000650474	0.000650474	0.000407571	0.000376843	0.000626831
3831303772700	383130	3772700	0.000381084	0.00035235	0.000586095	0.000586095	0.000281882	0.000281882	0.000133567	0.000133567	0.00036237	0.00036237	0.000235621	4.7792E-05	0.000161811	0.000173916	0.000616555	0.000616555	0.000469862	0.000434438	0.000722634
3831803772700	383180	3772700	0.000360636	0.00033345	0.000554648	0.000554648	0.000266758	0.000266758	0.0001264	0.0001264	0.000342927	0.000342927	0.000222978	4.52276E-05	0.000153129	0.000164584	0.000606149	0.000606149	0.000480733	0.00044449	0.000739353
3832303772700	383230	3772700	0.00033553	0.00031023	0.000516035	0.000516035	0.000248187	0.000248187	0.000117601	0.000117601	0.000319053	0.000319053	0.000207455	4.2079E-05	0.000142468	0.000153126	0.000580434	0.000580434	0.000483494	0.000447042	0.000743599
3832803772700	383280	3772700	0.000317325	0.0002934	0.000488037	0.000488037	0.000234721	0.000234721	0.00011122	0.00011122	0.000301743	0.000301743	0.0001962	3.9796E-05	0.000134739	0.000144818	0.000566526	0.000566526	0.000483667	0.000447202	0.000743865
3833303772700	383330	3772700	0.00028385	0.00026245	0.000436553	0.000436553	0.00020996	0.00020996	9.94874E-05	9.94874E-05	0.000269911	0.000269911	0.000175502	3.55978E-05	0.000120525	0.000129541	0.000517498	0.000517498	0.000458388	0.000423829	0.000704986
3833803772700	383380	3772700	0.00026832	0.00024809	0.000412668	0.000412668	0.000198473	0.000198473	9.40443E-05	9.40443E-05	0.000255144	0.000255144	0.0001659	3.36502E-05	0.000113931	0.000122454	0.000494384	0.000494384	0.000445015	0.000411464	0.000684419
3834303772700	383430	3772700	0.000256673	0.00023732	0.000394755	0.000394755	0.000189857	0.000189857	8.9962E-05	8.9962E-05	0.000244069	0.000244069	0.000158699	3.21895E-05	0.000108985	0.000117138	0.000470971	0.000470971	0.000428622	0.000396307	0.000659208
3834803772700	383480	3772700	0.000247528	0.00022887	0.00038069	0.00038069	0.000183093	0.000183093	8.67566E-05	8.67566E-05	0.00023573	0.00023573	0.00015304	3.10426E-05	0.000105102	0.000112964	0.000446657	0.000446657	0.000408779	0.00037796	0.000628689
3835303772700	383530	3772700	0.000243559	0.0002252	0.000374586	0.000374586	0.000180157	0.000180157	8.53656E-05	8.53656E-05	0.000231599	0.000231599	0.00015059	3.05449E-05	0.000103417	0.000111153	0.000426946	0.000426946	0.000393335	0.000363681	0.000604937
3835803772700	383580	3772700	0.000250288	0.00023142	0.000384936	0.000384936	0.000185135	0.000185135	8.77243E-05	8.77243E-05	0.000237998	0.000237998	0.000154751	3.13889E-05	0.000106274	0.000114224	0.000426946	0.000426946	0.000393853	0.000364159	0.000605734
3836303772700	383630	3772700	0.000259606	0.00024003	0.000399267	0.000399267	0.000192027	0.000192027	9.09902E-05	9.09902E-05	0.000246858	0.000246858	0.000160512	3.25574E-05	0.000110231	0.000118477	0.000455362	0.000455362	0.000384707	0.000355703	0.000591658
3836803772700	383680	3772700	0.000254085	0.00023493	0.000390774	0.000390774	0.000187943	0.000187943	8.90548E-05	8.90548E-05	0.000241608	0.000241608	0.000157098	3.18649E-05	0.000107886	0.000115957	0.000457363	0.000457363	0.000355805	0.00032898	0.000547217
3837303772700	383730	3772700	0.000253998	0.00023485	0.000390642	0.000390642	0.000187879	0.000187879	8.90246E-05	8.90246E-05	0.000241526	0.000241526	0.000157045	3.18541E-05	0.00010785	0.000115917	0.000442354	0.000442354	0.000339757	0.000314142	0.000522536
3837803772700	383780	3772700	0.000253998	0.00023485	0.000390642	0.000390642	0.000187879	0.000187879	8.90246E-05	8.90246E-05	0.000241526	0.000241526	0.000157045	3.18541E-05	0.00010785	0.000115917	0.000427546	0.000427546	0.00033553	0.000310233	0.000516035
3838303772700	383830	3772700	0.000249167	0.00023038	0.000383211	0.000383211	0.000184305	0.000184305	8.73312E-05	8.73312E-05	0.000236931	0.000236931	0.000154058	3.12482E-05	0.000105798	0.000113712	0.000414438	0.000414438	0.000330526	0.000305606	0.000508339
3838803772700	383880	3772700	0.000232861	0.0002153	0.000358133	0.000358133	0.000172244	0.000172244	8.1616E-05	8.1616E-05	0.000221426	0.000221426	0.000143976	2.92032E-05	9.88743E-05	0.000106271	0.00039983	0.00039983	0.000320431	0.000296273	0.000492814
3839303772700	383930	3772700	0.000225786	0.00020876	0.000347252	0.000347252	0.000167011	0.000167011	7.91363E-05	7.91363E-05	0.000214699	0.000214699	0.000139601	2.8316E-05	9.58704E-05	0.000103042	0.00038242	0.00038242	0.000311027	0.000287578	0.00047835
3839803772700	383980	3772700	0.000214742	0.00019855	0.000330267	0.000330267	0.000158842	0.000158842	7.52657E-05	7.52657E-05	0.000204197	0.000204197	0.000132773	2.6931E-05	9.11813E-05	9.80022E-05	0.000344298	0.000344298	0.000296015	0.000273698	0.000455262
3840303772700	384030	3772700	0.000199385	0.00018435	0.000306648	0.000306648	0.000147482	0.000147482	6.98831E-05	6.98831E-05	0.000189594	0.000189594	0.000123278	2.5005E-05	8.46605E-05	9.09936E-05	0.000311379	0.000311379	0.000276775	0.000255909	0.000425672
3840803772700	384080	3772700	0.000192052	0.00017757	0.00029537	0.00029537	0.000142058	0.000142058	6.73128E-05	6.73128E-05	0.000182621	0.000182621	0.000118744	2.40853E-05	8.15466E-05	8.76468E-05	0.000297671	0.000297671	0.000266163	0.000246097	0.000409351
3841303772700	384130	3772700	0.000196538	0.00018172	0.00030227	0.00030227	0.000145376	0.000145376	6.88852E-05	6.88852E-05	0.000186887	0.000186887	0.000121518	2.4648E-05	8.34516E-05	8.96943E-05	0.000307777	0.000307777	0.000272548	0.000252	0.00041917
3826803772750	382680	3772750	0.000319223	0.00029516	0.000490956	0.000490956	0.000236125	0.000236125	0.000111886	0.000111886	0.000303548	0.000303548	0.000197373	4.0034E-05	0.000135545	0.000145684	0.000471571	0.000471571	0.000258053	0.000238598	0.000396878
3827303772750	382730	3772750	0.00040294	0.00037206	0.00061887	0.00061887	0.000297645	0.000297645	0.000141036	0.000141036	0.000382634	0.000382634	0.000248797	5.04645E-05	0.00017086	0.000183641	0.000517798	0.000517798	0.000279968	0.00025886	0.000430582
3827803772750	382780	3772750	0.000379272	0.00035068	0.000583309	0.000583309	0.000280542	0.000280542	0.000132932	0.000132932	0.000360648	0.000360648	0.000234501	4.75648E-05	0.000161042	0.000173089	0.000543913	0.000543913	0.000287732	0.00026604	0.000442524
3828303772750	382830	3772750	0.000311027	0.00028758	0.00047835	0.00047835	0.000230062	0.000230062	0.000109013	0.000109013	0.000295754	0.000295754	0.000192305	3.90061E-05	0.000132064	0.000141944	0.000427046	0.000427046	0.000283677	0.00026229	0.000436287
3828803772750	382880	3772750	0.000312753	0.00028917	0.000481004	0.000481004	0.000231339	0.000231339	0.000109618	0.000109618	0.000297395	0.000297395	0.000193372	3.92225E-05	0.000132797	0.000142731	0.000445656	0.000445656	0.000290062	0.000268193	0.000446107
3829303772750	382930	3772750	0.000315082	0.00029133	0.000484587	0.000484587	0.000233062	0.000233062	0.000110434	0.000110434	0.00029961	0.00029961	0.000194813	3.95147E-05	0.000133786	0.000143794	0.000459764	0.000459764	0.00029869	0.000276171	0.000459376
3829803772750	382980	3772750	0.000317843	0.00029388	0.000488833	0.000488833	0.000235104	0.000235104	0.000111402	0.000111402	0.000302235	0.000302235	0.00019652	3.98609E-05	0.000134959	0.000145054	0.000474973	0.000474973	0.000308698	0.000285424	0.000474768
3830303772750	383030	3772750	0.00032302	0.00029867	0.000496794	0.000496794	0.000238933	0.000238933	0.000113216	0.000113216	0.000307158	0.000307158	0.00019972	4.05101E-05	0.000137157	0.000147417	0.000493084	0.000493084	0.000322588	0.000298267	0.000496131
3830803772750	383080	3772750	0.000338204	0.00031271	0.000520148	0.000520148	0.000250165	0.000250165	0.000118538	0.000118538	0.000321597	0.000321597	0.000209109	4.24144E-05	0.000143604	0.000154347	0.000653776	0.000653776	0.000342863	0.000317014	0.000527313
3831303772750	383130	3772750	0.000369781	0.0003419	0.000568713	0.000568713	0.000273522	0.000273522	0.000129606	0.000129606	0.000351623	0.000351623	0.000228633	4.63746E-05	0.000157012	0.000168758	0.000700403	0.000700403	0.000385484	0.000356421	0.000592863
3831803772750	383180	3772750	0.000388504	0.00035921	0.000597507	0.000597507	0.000287371	0.000287371	0.000136168	0.000136168	0.000369426	0.000369426	0.000240208	4.87225E-05	0.000164962	0.000177302	0.000669985	0.000669985	0.000503855	0.000465868	0.000774914
3832303772750	383230	3772750	0.000337773	0.00031231	0.000519485	0.000519485	0.000249846	0.000249846	0.000118387	0.000118387	0.000321186	0.000321186	0.000208842	4.23603E-05	0.000143421	0.00015415	0.00059134	0.00059134	0.000493847	0.000456615	0.000759522
3832803772750	383280	3772750	0.000326557	0.00030194	0.000502235	0.000502235	0.00024155	0.00024155	0.000114456	0.000114456	0.000310521	0.000310521	0.000201907	4.09537E-05	0.000138659	0.000149031	0.00059184	0.00059184	0.000505495	0.000467384	0.000777436
3833303772750	383330	3772750	0.00029851	0.00027601	0.00045911	0.00045911	0.00022089	0.00022089	0.000104628	0.000104628	0.00028358	0.00028358	0.00018457	3.74372E-05	0.000126753	0.000136234	0.000558121	0.000558121	0.000486686	0.000449994	0.000748509
3833803772750	383380	3772750	0.000277207	0.00025631	0.000426336	0.000426336	0.000205046	0.000205046	9.7159E-05	9.7159E-05	0.000263594	0.000263594	0.000171395	3.47647E-05	0.000117704	0.000126509	0.000528904	0.000528904	0.00046529	0.00043021	0.000715602
3834303772750	383430	3772750	0.00026461	0.00024466	0.000406963	0.000406963	0.000195729	0.000195729	9.2744E-05	9.2744E-05	0.000251617	0.000251617	0.000163606	3.3185E-05	0.000112356	0.00012076	0.00050419	0.00050419	0.000447258	0.000413538	0.000687869
3834803772750	383480	3772750	0.000259606	0.00024003	0.000399267	0.000399267	0.000192027	0.000192027	9.09902E-05	9.09902E-05	0.000246858	0.000246858	0.000160512	3.25574E-05	0.000110231	0.000118477	0.000483078	0.000483078	0.000434834	0.000402051	0.000668762
3835303772750	383530	3772750	0.000259175	0.00023964	0.000398603	0.000398603	0.000191708	0.000191708	9.0839E-05	9.0839E-05	0.000246448	0.000246448	0.000160246	3.25033E-05	0.000110048	0.00011828	0.00046596	0.00046596	0.000425602	0.000393515	0.000654564
3835803772750	383580	3772750	0.000264869	0.0002449	0.000407361	0.000407361	0.00019592	0.00019592	9.28348E-05	9.28348E-05	0.000251863	0.000251863	0.000163766	3.32174E-05	0.000112465	0.000120879	0.000463667	0.000463667	0.000423532	0.000391601	0.000651379
3836303772750	383630	3772750	0.000268838	0.00024857	0.000413465	0.000413465	0.000198856	0.000198856	9.42258E-05	9.42258E-05	0.000255636	0.000255636	0.00016622	3.37152E-05	0.000114151	0.00012269	0.00470371	0.00470371	0.000413351	0.000382188	0.000635722
3836803772750	383680	3772750	0.000268406	0.00024817	0.000412801	0.000412801	0.000198537	0.000198537	9.40746E-05	9.40746E-05	0.000255226	0.000255226	0.000165953	3.36611E-05	0.000113967	0.000122493	0.00048718	0.00048718	0.000386951	0.000357777	0.000595118
3837303772750	383730	3772750	0.000265042	0.00024506	0.000407626	0.000407626	0.000196048	0.000196048	9.28952E-05	9.28952E-05	0.000252027	0.000252027	0.000163873	3.32391E-05	0.000112539	0.000120957	0.000478075	0.000478075	0.000366848	0.000339191	0.000564201
3837803772750	383780	3772750	0.00026763	0.00024745	0.000411607	0.000411607	0.000197962	0.000197962	9.38024E-05	9.38024E-05	0.000254488	0.000254488	0.000165473	3.35637E-05	0.000113638	0.000122139	0.000461666	0.000461666	0.000360205	0.000333048	0.000553984
3838303772750	383830	3772750	0.000261677	0.00024195	0.000402451	0.000402451	0.000193559	0.000193559	9.17159E-05	9.17159E-05	0.000248827	0.000248827	0.000161793	3.28171E-05	0.00011111	0.000119422	0.000445956	0.000445956	0.000354338	0.000327624	0.000544961
3838803772750	383880	3772750	0.000245026	0.00022655	0.000376842	0.000376842	0.000181242	0.000181242	8.58797E-05	8.58797E-05	0.000232993	0.000232993	0.000151497	3.07288E-05	0.00010404	0.000111823	0.00042947	0.00042947	0.000343036	0.000317173	0.000527579
3839303772750	383930	3772750	0.000236225	0.00021842	0.000363307	0.000363307	0.000174733	0.000174733	8.27953E-05	8.27953E-05	0.000224625	0.000224625	0.000146056	2.96252E-05	0.000100303	0.000107806	0.000406334	0.000406334	0.000331216	0.000306245	0.0005094
3839803772750	383980	3772750	0.000227598	0.00021044	0.000350038	0.000350038	0.000168351	0.000168351	7.97714E-05	7.97714E-05	0.000216421	0.000216421	0.000140722	2.85432E-05	9.66397E-05	0.00010369	0.000378218	0.000378218	0.000317929	0.0002939	0.000488966
3840303772750	384030	3772750	0.000212413	0.0001964	0.000326685	0.000326685	0.000157119	0.000157119	7.44492E-05	7.44492E-05	0.000201982	0.000201982	0.000131333	2.66389E-05	9.01922E-05	9.69391E-05	0.000339895	0.000339895	0.000299897	0.000277287	0.000461233
3840803772750	384080	3772750	0.000196711	0.00018188	0.000302535	0.000302535	0.000145504	0.000145504	6.89457E-05	6.89457E-05	0.000187051	0.000187051	0.000121624	2.46696E-05	8.35248E-05	8.9773E-05	0.000309878	0.000309878	0.000277466	0.000256547	0.000426734
3841303772750	384130	3772750	0.000194381	0.00017973	0.000298952	0.000298952	0.000143781	0.000143781	6.81292E-05	6.81292E-05	0.000184836	0.000184836	0.000120184	2.43775E-05	8.25357E-05	8.87099E-05	0.000303975	0.000303975	0.000275395	0.000254632	0.000423549
3826803772800	382680	3772800	0.000431987	0.00039942	0.000664383	0.000664383	0.000319535	0.000319535	0.000151408	0.000151408	0.000410774	0.000410774	0.000267094	5.41758E-05	0.000183425	0.000197146	0.000502589	0.000502589	0.00028247	0.000261173	0.00043443
3827303772800	382730	3772800	0.000456058	0.00042167	0.000701404	0.000701404	0.00033734	0.00033734	0.000159845	0.000159845	0.000433663	0.000433663	0.000281977	5.71946E-05	0.000193646	0.000208132	0.00053330	0.00053330	0.000303607	0.000280718	0.000466939
3827803772800	382780	3772800	0.00042034	0.00038865	0.00064647	0.00064647	0.000310919	0.000310919	0.000147326	0.000147326	0.000399699	0.000399699	0.00025989	5.27151E-05	0.000178479	0.000191831	0.000568927	0.000568927	0.000300674	0.000278005	0.000462428
3828303772800	382830	3772800	0.000330353	0.00030545	0.000508073	0.000508073	0.000244358	0.000244358	0.000115786	0.000115786	0.000314131	0.000314131	0.000204254	4.14298E-05	0.00014027	0.000150764	0.000454862	0.000454862	0.000296791	0.000274416	0.000456456
3828803772800	382880	3772800	0.000334149	0.00030896	0.000513912	0.000513912	0.000247166	0.000247166	0.000117117	0.000117117	0.000317741	0.000317741	0.000206602	4.19059E-05	0.000141882	0.000152496	0.000476674	0.000476674	0.000305592	0.000282552	0.000469991
3829303772800	382930	3772800	0.000337428	0.00031199	0.000518954	0.000518954	0.000249591	0.000249591	0.000118266	0.000118266	0.000320858	0.000320858	0.000208629	4.23171E-05	0.000143274	0.000153992	0.000493784	0.000493784	0.000315514	0.00029126	0.00048525
3829803772800	382980	3772800	0.000339671	0.00031406	0.000522404	0.000522404	0.00025125	0.00025125	0.000119052	0.000119052	0.000322991	0.000322991	0.000210016	4.25984E-05	0.000144227	0.000155016	0.000510594	0.000510594	0.00032578	0.000301219	0.000501041
3830303772800	383030	3772800	0.000342691	0.00031685	0.000527048	0.000527048	0.000253483	0.000253483	0.000120111	0.000120111	0.000325863	0.000325863	0.000211883	4.29771E-05	0.000145509	0.000156394	0.000529004	0.000529004	0.000338032	0.000312547	0.000519883
3830803772800	383080	3772800	0.000346746	0.0003206	0.000533284	0.000533284	0.000256483	0.000256483	0.000121532	0.000121532	0.000329719	0.000329719	0.00021439	4.34856E-05	0.000147231	0.000158245	0.000548415	0.000548415	0.000352958	0.000326347	0.000542838
3831303772800	383130	3772800	0.000362362	0.00033504	0.000557301	0.000557301	0.000268034	0.000268034	0.000127005	0.000127005	0.000344568	0.000344568	0.000224045	4.5444E-05	0.000153862	0.000165371	0.000719614	0.000719614	0.000375735	0.000347407	0.000577869
3831803772800	383180	3772800	0.000416026	0.00038466	0.000639835	0.000639835	0.000307728	0.000307728	0.000145814	0.000145814	0.000395597	0.000395597	0.00025725	5.21741E-05	0.000176648	0.000189862	0.000728019	0.000728019	0.000529825	0.00048988	0.000814854
3832303772800	383230	3772800	0.000360722	0.00033353	0.00055478	0.00055478	0.000266821	0.000266821	0.000126431	0.000126431	0.000343009	0.000343009	0.000223032	4.52385E-05	0.000153165	0.000164623	0.000641369	0.000641369	0.000526891	0.000487168	0.000810343
3832803772800	383280	3772800	0.000325867	0.0003013	0.000501173	0.000501173	0.000241039	0.000241039	0.000114214	0.000114214	0.000309865	0.000309865	0.000201481	4.08672E-05	0.000138365	0.000148716	0.000613953	0.000613953	0.000509981	0.000471532	0.000784335
3833303772800	383330	3772800	0.000298431	0.00027593	0.000458978	0.000458978	0.000220745	0.000220745	0.000104598	0.000104598	0.00028376	0.00028376	0.000184517	3.74264E-05	0.000126716	0.000136195	0.000589039	0.000589039	0.000491259	0.000454222	0.000755542
3833803772800	383380	3772800	0.00028083	0.00025966	0.000431909	0.000431909	0.000207726	0.000207726	9.8429E-05	9.8429E-05	0.00026704	0.00026704	0.000173635	3.52191E-05	0.000119243	0.000128163	0.000566126	0.000566126	0.000476074	0.000440182	0.000732188

			KMMass Grading / Excavation	KMDrainage / Utilities Trenching	KMFoundations / Concrete Pads	KMBuilding / Structure Construction	KMAsphalt Paving	KMArchitectural Coating	KMLandscaping or Other Finishing	KMWaterside Construction (Piles)	EWNDemolition	EWNSite Grubbing / Prep	EWNDrainage / Utilities Trenching	EWNDrainage / Utilities Trenching	EWNDrainage / Utilities Trenching	EWNFoundations / Concrete Pads	EWNBuilding / Structure Construction	EWNAsphalt Paving	EWNLandscaping or Other Finishing	EWNWaterside Construction (Piles)	ISDemolition
Unique Identifier	X (UTM)	Y (UTM)	2026	2026	2026	2026	2026	2026	2026	2026	2027	2027	2027	2028	2029	2029	2029	2029	2029	2029	2027
3840803772650	384080	3772650	0.000399134	9.91084E-05	9.09599E-05	0.000267526	0.000160459	3.25466E-05	0.000110194	0.000118437	0.000404206	0.000462129	0.000544254	0.000544254	0.000544254	0.000141671	0.000351965	0.000249917	0.000171629	0.0017945	0.000185667
3841303772650	384130	3772650	0.000402717	9.9998E-05	9.17764E-05	0.000269928	0.000161899	3.28387E-05	0.000111183	0.0001195	0.000413179	0.000472387	0.000556335	0.000556335	0.000556335	0.000144816	0.000359778	0.000255465	0.000175439	0.000183434	0.000189722
3826803772700	382680	3772700	0.000378302	9.39355E-05	8.62123E-05	0.000253563	0.000152084	3.08479E-05	0.000104443	0.000112256	0.000604713	0.000691368	0.000814232	0.000814232	0.000814232	0.000211947	0.000526557	0.000373889	0.000256766	0.000268467	0.000225354
3827303772700	382730	3772700	0.00039993	9.93061E-05	9.11414E-05	0.00026806	0.000160779	3.26115E-05	0.000110414	0.000118674	0.000664157	0.000759331	0.000894272	0.000894272	0.000894272	0.000232782	0.000578319	0.000410643	0.000282006	0.000294858	0.000254689
3827803772700	382780	3772700	0.000403645	0.000100229	9.19881E-05	0.00027055	0.000162273	3.29145E-05	0.00011144	0.000119776	0.000707123	0.000808454	0.000952125	0.000952125	0.000952125	0.000247842	0.000615731	0.000437208	0.00030025	0.000313933	0.000234155
3828303772700	382830	3772700	0.000413863	0.000102766	9.43165E-05	0.000277399	0.00016638	3.37476E-05	0.00011426	0.000122808	0.000760183	0.000869118	0.001023569	0.001023569	0.001023569	0.000266439	0.000661934	0.000470015	0.000322779	0.000337489	0.000236743
3828803772700	382880	3772700	0.000423284	0.000105105	9.64635E-05	0.000283713	0.000170168	3.45158E-05	0.000116861	0.000125603	0.000812984	0.000929485	0.001094665	0.001094665	0.001094665	0.000284945	0.000707911	0.000502661	0.000345199	0.000360931	0.000238382
3829303772700	382930	3772700	0.000436287	0.000108334	9.94269E-05	0.000292429	0.000175395	3.55762E-05	0.000120452	0.000129462	0.000877692	0.001003465	0.001181792	0.001181792	0.001181792	0.000307625	0.000764255	0.000542669	0.000372675	0.000389658	0.000241402
3829803772700	382980	3772700	0.00045168	0.000112156	0.000102935	0.000302746	0.000181583	3.68313E-05	0.000124701	0.00013403	0.000951717	0.001088099	0.001281465	0.001281465	0.001281465	0.00033357	0.000828713	0.000588438	0.000404106	0.00042522	0.000245112
3830303772700	383030	3772700	0.000472379	0.000117296	0.000107652	0.00031662	0.000189905	3.85192E-05	0.000130416	0.000140172	0.001041962	0.001191276	0.001402978	0.001402978	0.001402978	0.0003652	0.000907295	0.000644236	0.000442425	0.000462587	0.000250806
3830803772700	383080	3772700	0.000626831	0.000155648	0.000142851	0.000420144	0.000251997	5.11137E-05	0.000173058	0.000186003	0.001351523	0.001545197	0.001819794	0.001819794	0.001819794	0.000473699	0.001176846	0.000835635	0.000573867	0.000600019	0.000352181
3831303772700	383130	3772700	0.000722634	0.000179436	0.000164683	0.000484358	0.000290512	5.89258E-05	0.000199507	0.000214432	0.001343413	0.001535925	0.001808874	0.001808874	0.001808874	0.000470857	0.001169785	0.000830621	0.000570423	0.000596418	0.000357013
3831803772700	383180	3772700	0.000739353	0.000183588	0.000168494	0.000495564	0.000297233	6.02891E-05	0.000204123	0.000219393	0.001348935	0.001542238	0.001816309	0.001816309	0.001816309	0.000472792	0.001174593	0.000834035	0.000572768	0.00059887	0.000347781
3832303772700	383230	3772700	0.000743599	0.000184642	0.000169461	0.00049841	0.00029894	6.06353E-05	0.000205295	0.000220653	0.001297341	0.001483251	0.00174684	0.00174684	0.00174684	0.000454709	0.001129667	0.000802135	0.000550861	0.000575965	0.000333286
3832803772700	383280	3772700	0.000743865	0.000184708	0.000169522	0.000498588	0.000299047	6.0657E-05	0.000205368	0.000220731	0.001264125	0.001445274	0.001702115	0.001702115	0.001702115	0.000443067	0.001100744	0.000781597	0.000536757	0.000561218	0.000321467
3833303772700	383330	3772700	0.000704986	0.000175054	0.000160662	0.000472529	0.000283417	5.74867E-05	0.000194635	0.000209195	0.001127031	0.001288535	0.001517521	0.001517521	0.001517521	0.000395016	0.000981369	0.000696834	0.000478546	0.000500354	0.000292823
3833803772700	383380	3772700	0.000684419	0.000169947	0.000155974	0.000458744	0.000275149	5.58096E-05	0.000188957	0.000203092	0.001052488	0.00120331	0.001417151	0.001417151	0.001417151	0.00036889	0.00091646	0.000650744	0.000446894	0.00046726	0.000276085
3834303772700	383430	3772700	0.000659208	0.000163687	0.000150229	0.000441845	0.000265013	5.37538E-05	0.000181996	0.000195611	0.000975702	0.001115521	0.00131376	0.00131376	0.00131376	0.000341977	0.000849598	0.000603268	0.00041429	0.00043317	0.000260124
3834803772700	383480	3772700	0.000628689	0.000156109	0.000143274	0.00042139	0.000252744	5.12652E-05	0.00017357	0.000186555	0.000901245	0.001030394	0.001213506	0.001213506	0.001213506	0.00031588	0.000784765	0.000557232	0.000382676	0.000400115	0.000245371
3835303772700	383530	3772700	0.000604937	0.000150211	0.000137861	0.00040547	0.000243196	4.93284E-05	0.000167013	0.000179507	0.000844389	0.00096539	0.00113695	0.00113695	0.00113695	0.000295952	0.000735257	0.000522078	0.000358534	0.000374873	0.000237002
3835803772700	383580	3772700	0.000605734	0.000150409	0.000138043	0.000406003	0.000243516	4.93934E-05	0.000167233	0.000179743	0.000835761	0.000955526	0.001125333	0.001125333	0.001125333	0.000292928	0.000727744	0.000516744	0.000354871	0.000371043	0.00024192
3836303772700	383630	3772700	0.000591668	0.000146916	0.000134837	0.000396576	0.000237861	4.82464E-05	0.00016335	0.000175569	0.000883559	0.001010173	0.001189691	0.001189691	0.001189691	0.000309681	0.000769364	0.000546297	0.000375166	0.000392263	0.000248218
3836803772700	383680	3772700	0.000547217	0.000135879	0.000124707	0.000366782	0.000219991	4.46217E-05	0.000151077	0.000162379	0.000863715	0.000987486	0.001162972	0.001162972	0.001162972	0.000302726	0.000752085	0.000534028	0.00036674	0.000383453	0.000237261
3837303772700	383730	3772700	0.000522536	0.00012975	0.00011908	0.000350239	0.000210069	4.26092E-05	0.000144263	0.000155055	0.000851636	0.000973676	0.001146709	0.001146709	0.001146709	0.000298492	0.000741567	0.000526559	0.000361611	0.00037809	0.000231566
3837803772700	383780	3772700	0.000516035	0.000128136	0.000117601	0.00034588	0.000207455	4.2079E-05	0.000142468	0.000153126	0.0008198	0.000937278	0.001103842	0.001103842	0.001103842	0.000287334	0.000713846	0.000506875	0.000348093	0.000363957	0.000233206
3838303772700	383830	3772700	0.000508339	0.000126225	0.000115847	0.000340723	0.000204361	4.14515E-05	0.000140344	0.000150842	0.000765101	0.00087474	0.001030191	0.001030191	0.001030191	0.000268162	0.000666216	0.000473055	0.000324868	0.000339672	0.000230359
3838803772700	383880	3772700	0.000492814	0.00012237	0.000112309	0.000330317	0.00019812	4.01855E-05	0.000136058	0.000146236	0.000663381	0.000758444	0.000893227	0.000893227	0.000893227	0.00023251	0.000577643	0.000410163	0.000281676	0.000294513	0.000217331
3839303772700	383930	3772700	0.00047835	0.000118779	0.000109013	0.000320623	0.000192305	3.90061E-05	0.000132064	0.000141944	0.000596862	0.000682392	0.00080366	0.00080366	0.00080366	0.000209196	0.000519721	0.000369034	0.000253432	0.000264981	0.000213535
3839803772700	383980	3772700	0.000455262	0.000113046	0.000103751	0.000305147	0.000183024	3.71235E-05	0.00012569	0.000135093	0.000516969	0.000591051	0.000696087	0.000696087	0.000696087	0.000181194	0.000450154	0.000319638	0.000219509	0.00022951	0.000207581
3840303772700	384030	3772700	0.000425672	0.000105698	9.70078E-05	0.000285314	0.000171128	3.47106E-05	0.000117521	0.000126312	0.000450795	0.000515394	0.000606985	0.000606985	0.000606985	0.000158001	0.000392533	0.000278723	0.000191411	0.000200134	0.000193777
3840803772700	384080	3772700	0.000409351	0.000101645	9.32883E-05	0.000274375	0.000164566	3.33797E-05	0.000113015	0.000121469	0.000419994	0.00048018	0.000565513	0.000565513	0.000565513	0.000147205	0.000365713	0.000259679	0.000178333	0.00018646	0.000187652
3841303772700	384130	3772700	0.00041917	0.000104084	9.55261E-05	0.000280956	0.000168514	3.41804E-05	0.000115726	0.000124383	0.00042983	0.000491425	0.000578756	0.000578756	0.000578756	0.000150652	0.000374277	0.00026576	0.000182509	0.000190826	0.000194209
3826803772750	382680	3772750	0.000396878	9.85483E-05	9.04458E-05	0.000266014	0.000159552	3.23627E-05	0.000109571	0.000117768	0.000651992	0.000745423	0.000877892	0.000877892	0.000877892	0.000228519	0.000567726	0.000403121	0.000276841	0.000289457	0.000234068
3827303772750	382730	3772750	0.000430582	0.000106917	9.81266E-05	0.000288605	0.000173102	3.51109E-05	0.000118876	0.000127769	0.000749226	0.00085659	0.001008815	0.001008815	0.001008815	0.000262598	0.000652393	0.00046324	0.000318127	0.000332625	0.000315168
3827803772750	382780	3772750	0.000442524	0.000109882	0.000100848	0.000296609	0.000177902	3.60847E-05	0.000122173	0.000131313	0.000812639	0.000929091	0.0010942	0.0010942	0.0010942	0.000284824	0.00070761	0.000502448	0.000345053	0.000360777	0.00030309
3828303772750	382830	3772750	0.000436287	0.000108334	9.94269E-05	0.000292429	0.000175395	3.55762E-05	0.000120452	0.000129462	0.000848444	0.000970027	0.00114241	0.00114241	0.00114241	0.000297374	0.000738788	0.000524586	0.000360256	0.000376673	0.000249167
3828803772750	382880	3772750	0.000446107	0.000110772	0.000101665	0.000299011	0.000179343	3.63769E-05	0.000123162	0.000132376	0.000915136	0.001046275	0.001232209	0.001232209	0.001232209	0.000320749	0.00079686	0.000565821	0.000388574	0.000406282	0.000250806
3829303772750	382930	3772750	0.000459376	0.000114067	0.000104689	0.000307904	0.000184677	3.74589E-05	0.000126826	0.000136313	0.000994165	0.00113663	0.00133862	0.00133862	0.00133862	0.000348448	0.000865675	0.000614684	0.00042213	0.00044136	0.000253653
3829803772750	382980	3772750	0.000474768	0.000117889	0.000108196	0.000318221	0.000190865	3.8714E-05	0.000131075	0.000140881	0.001083893	0.001239215	0.001459437	0.001459437	0.001459437	0.000379897	0.000943806	0.000670162	0.000460229	0.000481203	0.000256932
3830303772750	383030	3772750	0.000496131	0.000123194	0.000113065	0.00033254	0.000199453	4.0456E-05	0.000136973	0.00014722	0.001196743	0.001368236	0.001611386	0.001611386	0.001611386	0.00041945	0.001042071	0.000739936	0.000508146	0.000531303	0.00026254
3830803772750	383080	3772750	0.000527313	0.000130936	0.000120171	0.000353441	0.000211989	4.29987E-05	0.000145582	0.000156473	0.001295529	0.001481179	0.0017444	0.0017444	0.0017444	0.000454074	0.00112809	0.000801015	0.000550092	0.00057516	0.000265214
3831303772750	383130	3772750	0.000592863	0.000147213	0.000135109	0.000397376	0.000238341	4.83438E-05	0.000163679	0.000175924	0.001519503	0.001737249	0.002045976	0.002045976	0.002045976	0.000532575	0.001323116	0.000939496	0.000645193	0.000674595	0.000321294
3831803772750	383180	3772750	0.000774914	0.000192418	0.000176598	0.0005194	0.000311529	6.31889E-05	0.000213941	0.000229945	0.00161389	0.001845161	0.002173066	0.002173066	0.002173066	0.000565657	0.001405304	0.000997854	0.00068527	0.000716499	0.000369178
3832303772750	383230	3772750	0.000759522	0.000188596	0.00017309	0.000509083	0.000305341	6.19337E-05	0.000209691	0.000225378	0.001418042	0.001621248	0.001909361	0.001909361	0.001909361	0.000497014	0.001234768	0.000876763	0.000602111	0.000629551	0.00033553
3832803772750	383280	3772750	0.000777436	0.000193044	0.000177172	0.000521089	0.000312543	6.33944E-05	0.000214637	0.000230693	0.001428137	0.001632789	0.001922953	0.001922953	0.001922953	0.000500552	0.001243558	0.000883004	0.000606398	0.000634032	0.000330871
3833303772750	383330	3772750	0.000748509	0.000185861	0.00017058	0.000501701	0.000300914	6.10357E-05	0.000206651	0.00022109	0.00132495	0.001514816	0.001784014	0.001784014	0.001784014	0.000464385	0.001153708	0.000819205	0.000562584	0.000588222	0.000306627
3833803772750	383380	3772750	0.000715602	0.00017769	0.000163081	0.000479644	0.000287685	5.83523E-05	0.000197566	0.000212345	0.001221332	0.001396349	0.001644495	0.001644495	0.001644495	0.000428068	0.001063481	0.000755139	0.000518587	0.000542219	0.00028385
3834303772750	383430	3772750	0.000687869	0.000170804	0.000156761	0.000461056	0.000276536	5.60909E-05	0.000189909	0.000204116	0.001125564	0.001286858	0.001515546	0.001515546	0.001515546	0.00039450	0.000980092	0.000695927	0.000477923	0.000499703	0.000266336
3834803772750	383480	3772750	0.000668762	0.000166059	0.000152406	0.000448249	0.000268854	5.45329E-05	0.000184634	0.000198446	0.001047484	0.001197589	0.001410413	0.001410413	0.001410413	0.000367136	0.000912103	0.00064765	0.00044477	0.00046503	0.000255896
3835303772750	383530	3772750	0.000654564	0.000162534	0.000149171	0.000438733	0.000263146	5.33751E-05	0.000180714	0.000194233	0.000987867	0.001129429	0.00133014	0.00133014	0.00133014	0.00034624	0.000860191	0.00061079	0.000419456	0.000438571	0.000251496
3835803772750	383580	3772750	0.000651379	0.000161743	0.000148445	0.000436598	0.000261866	5.31154E-05	0.000179835	0.000193288	0.000966039	0.001104473	0.001300749	0.001300749	0.001300749	0.00033859	0.000841184	0.000597294	0.00041018	0.00042888	0.000255206
3836303772750	383630	3772750	0.000635722	0.000157855	0.000144877	0.000426103	0.000255571	5.18387E-05	0.000175512	0.000188641	0.000959051	0.001096483	0.001291339	0.001291339	0.001291339	0.00033614	0.000835099	0.000592973	0.00040722	0.000425778	0.000257104
3836803772750	383680	3772750	0.000595118	0.000147773	0.000135623	0.000398888	0.000239248	4.85278E-05	0.000164302	0.000176593	0.000963019	0.001101021	0.001296683	0.001296683	0.001296683	0.000337531	0.000838555	0.000595427	0.000408905	0.00042754	0.000251324
3837303772750	383730	3772750	0.000564201	0.000140096	0.000128578	0.000378166	0.000226819	4.60067E-05	0.000155766	0.000167419	0.00094887	0.001084844	0.001277631	0.001277631	0.001277631	0.000332572	0.000826234	0.000586678	0.000402897	0.00042158	0.000242006
3837803772750	383780	3772750	0.000553984	0.000137559	0.000126249	0.000371317	0.000222712	4.51735E-05	0.000152946	0.000164387	0.000921175	0.00105318	0.001240341	0.001240341	0.001240341	0.000322865	0.000802119	0.000569555	0.000391138	0.000408963	0.000245112
3838303772750	383830	3772750	0.000544961	0.000135319	0.000124193	0.00036527	0.000219084	4.44378E-05	0.000150455	0.00016171	0.000852154	0.000974268	0.001147406	0.001147406	0.001147406	0.000298674	0.000742018	0.000526879	0.000361831	0.00037832	0.000241747
3838803772750	383880	3772750	0.000527579	0.000131002	0.000120232	0.000353619	0.000212096	4.30204E-05	0.000145656	0.000156552	0.000742151	0.000848502	0.00099929	0.00099929	0.00099929	0.000260119	0.000646233	0.000458866	0.000315123	0.000329484	0.000228115
3839303772750	383930	3772750	0.0005094	0.000126488	0.000116089	0.000341434	0.000204788	4.1538E-05	0.000140637	0.000151157	0.000652424	0.000745916	0.000878473	0.000878473	0.000878473	0.00022867	0.000568102	0.000403388	0.000277024	0.000289648	0.000223888
3839803772750	383980	3772750	0.000488966	0.000121414	0.000111432	0.000327738	0.000196573	3.98717E-05	0.000134995	0.000145094	0.000586163	0.000670161	0.000789255	0.000789255	0.000789255	0.000205446	0.000510405	0.00036242	0.000248889	0.000260232	0.000219574
3840303772750	384030	3772750	0.000461233	0.000114528	0.000105112	0.000309149	0.000185424	3.76104E-05	0.000127339	0.000136864	0.000509895	0.000582963	0.000686561	0.000686561	0.000686561	0.000178714	0.000443994	0.000315263	0.000216505	0.000226372	0.000207236
3840803772750	384080	3772750	0.000426734	0.000105962	9.72497E-05	0.000286026	0.000171555	3.47972E-05	0.000117814	0.000126627	0.000450191	0.000514704	0.000606172	0.000606172	0.000606172	0.000157789	0.000392007	0.000278349	0.000191155	0.000199866	0.000192914
3841303772750	384130	3772750	0.000423549	0.000105171	9.6524E-05	0.000283891	0.000170274	3.45375E-05	0.000116935	0.000125682	0.000435697	0.000498132	0.000586656	0.000586656	0.000586656	0.000152709	0.000379386	0.000269388	0.000185	0.000193431	0.000193001
3826803772800	382680	3772800	0.00043443	0.000107873	9.90036E-05	0.000291184	0.000174648	3.54247E-05	0.000119939	0.000128911	0.000720927	0.000824236	0.000970712	0.000970712	0.000970712	0.00025268	0.000627752	0.000445743	0.000306111	0.000320061	0.000333718
3827303772800	382730	3772800	0.000466939	0.000115945	0.000106412	0.000312974	0.000187718	3.80756E-05	0.000128914	0.000138558	0.000796851	0.00091104	0.001072941	0.001072941	0.001072941	0.00027929	0.000693862	0.000492686	0.000338349	0.000353768	0.000354424
3827803772800	382780	3772800	0.000462428	0.000114825	0.000105384	0.00030995	0.000185904	3.77077E-05	0.000127668	0.000137219	0.000890633	0.001018261	0.001199217	0.001199217	0.001199217	0.000312161	0.000775524	0.000550671	0.00037817	0.000395403	0.000325435
3828303772800	382830	3772800	0.000456456	0.000113342	0.000104023	0.000305948	0.000183504	3.72208E-05	0.00012602	0.000135447	0.000942831	0.001077939	0.0012695	0.0012695	0.0012695	0.000330455	0.000820975	0.000582944	0.00040033	0.000418577	0.000260728
3828803772800	382880	3772800	0.000469991	0.000116703	0.000107108	0.000315019	0.000188945	3.83245E-05	0.000129757	0.000139463	0.001034198	0.001182399	0.001392523	0.001392523	0.001392523	0.00036247	0.000900533	0.000639435	0.000439128	0.00045914	0.000264006
3829303772800	382930	3772800	0.00048525	0.000120492	0.000110585	0.000325247	0.000195079	3.95688E-05	0.000133969	0.000143991	0.001137384	0.001300372	0.001531462	0.001531462	0.001531462	0.000398645	0.000990384	0.000703235	0.000482942	0.00050495	0.000267371
3829803772800	382980	3772800	0.000501041	0.000124413	0.000114184	0.000335831	0.000201427	4.08564E-05	0.000138329	0.000148677	0.001250062	0.001429196	0.001683179	0.001683179	0.001683179	0.000438138	0.001088498	0.000772902	0.000530786	0.000554974	0.000270391
3830303772800	383030	3772800	0.000519883	0.000129091	0.000118478	0.00034846	0.000209002	4.23928E-05	0.000143531	0.000154268	0.001380684	0.001578537	0.00185906	0.00185906	0.00185906	0.00048392	0.001202239	0.000853665	0.000586249	0.000612965	0.00027436
3830803772800	383080	3772800	0.000542838	0.000134791	0.000123709	0.000363847	0.000218231	4.42647E-05	0.000149868	0.00016108	0.0015321	0.00175165	0.002062937	0.002062937	0.002062937	0.00053699	0.001334085	0.000947284	0.000650541	0.000680187	0.00027945
3831303772800	383130	3772800	0.000577869	0.00014349	0.000131692	0.000387326	0.000232313	4.71211E-05	0.00015954	0.000171474	0.001659703	0.001897539	0.002234751	0.002234751	0.002234751	0.000581714	0.001445196	0.00102618	0.000704722	0.000736838	0.000281434
3831803772800	383180	3772800	0.000814854	0.000202335	0.0001857	0.00054617	0.000327586	6.64457E-05	0.000224968	0.000241797	0.00191534	0.00218981	0.002578962	0.002578962	0.002578962	0.000671313	0.001667794	0.001184238	0.000813268	0.00085033	0.000390574
3832303772800	383230	3772800	0.000810343	0.000201215	0.000184672	0.000543146	0.000325772	6.60778E-05	0.000223722	0.000240458	0.001692402	0.001934924	0.00227878	0.00227878	0.00227878	0.000593175	0.001473669	0.001046397	0.000718607	0.000751355	0.000355546
3832803772800	383280	3772800	0.000784335	0.000194757	0.000178745	0.000525714	0.000315317	6.39571E-05	0.000216542	0.00023274	0.001628816	0.001862226	0.002193163	0.002193163	0.002193163	0.000570888	0.001418301	0.001007083	0.000691607	0.000723125	0.000329318
3833303772800	383330	3772800	0.000755542	0.000187607	0.000172183	0.000506415	0.000303741	6.16091E-05	0.000208592	0.000224196	0.001541245	0.001762106	0.002075251	0.002075251	0.002075251	0.000540195	0.001342048	0.000952939	0.00065442	0.00068424	0.000305074
3833803772800	383380	3772800	0.000732188	0.000181809	0.000166861	0.000490761	0.000294353	5.97048E-05	0.000202145	0.000217266	0.00143409	0.001639595	0.001930968	0.001930968	0.001930968	0.000502638	0.001248742	0.000886685	0.000608925	0.000636675	0.000285403

			ISDrainage / Utilities Trenching	ISDrainage / Utilities Trenching	ISAsphalt Paving	ISAsphalt Paving	SVDemolition	SVSite Grubbing / Prep	SVMass Grading / Excavation	SVMass Grading / Excavation	SVDrainage / Utilities Trenching	SVFoundations / Concrete Pads	SVBuilding / Structure Construction	SVBuilding / Structure Construction	SVAsphalt Paving	SVAsphalt Paving	SVArchitectural Coating	SVArchitectural Coating	SVLandscaping or Other Finishing	SVLandscaping or Other Finishing	MDemolition
Unique Identifier	X (UTM)	Y (UTM)	2027	2028	2027	2028	2027	2027	2027	2028	2028	2028	2028	2029	2028	2029	2028	2029	2028	2029	2027
3840803772650	384080	3772650	9.96123E-05	9.96123E-05	0.000114796	0.000114796	0.000390449	0.000155593	0.000506055	0.000506055	0.000261158	0.0001013	0.000464614	0.000464614	0.000271022	0.000271022	6.10465E-05	6.10465E-05	0.000206687	0.000206687	0.000320949
3841303772650	384130	3772650	0.000101788	0.000101788	0.000117304	0.000117304	0.00039813	0.000158654	0.000516011	0.000516011	0.000266296	0.000103293	0.000474397	0.000474397	0.000276354	0.000276354	6.22475E-05	6.22475E-05	0.000210754	0.000210754	0.000329145
3826803772700	382680	3772700	0.000120905	0.000120905	0.000139335	0.000139335	0.000784981	0.000312813	0.001017402	0.001017402	0.000525047	0.000203659	0.001127026	0.001127026	0.000544877	0.000544877	0.000122731	0.000122731	0.000415536	0.000415536	0.000266336
3827303772700	382730	3772700	0.000136643	0.000136643	0.000157472	0.000157472	0.00088069	0.000350953	0.001141449	0.001141449	0.000589064	0.00022849	0.001244602	0.001244602	0.000611312	0.000611312	0.000137695	0.000137695	0.0004662	0.0004662	0.000275481
3827803772700	382780	3772700	0.000125626	0.000125626	0.000144776	0.000144776	0.000988302	0.000393836	0.001280924	0.001280924	0.000661042	0.00025641	0.001446937	0.001446937	0.000686008	0.000686008	0.000154521	0.000154521	0.000523166	0.000523166	0.000288423
3828303772700	382830	3772700	0.000127015	0.000127015	0.000146376	0.000146376	0.001108786	0.000441849	0.001437082	0.001437082	0.00074163	0.000287669	0.001641534	0.001641534	0.00076964	0.00076964	0.000173358	0.000173358	0.000586945	0.000586945	0.000298172
3828803772700	382880	3772700	0.000127894	0.000127894	0.00014739	0.00014739	0.00123273	0.000491241	0.001597724	0.001597724	0.000824532	0.000319825	0.001844491	0.001844491	0.000855673	0.000855673	0.000192737	0.000192737	0.000652556	0.000652556	0.000307662
3829303772700	382930	3772700	0.000129514	0.000129514	0.000149257	0.000149257	0.001379028	0.00054954	0.001787338	0.001787338	0.000922386	0.000357781	0.002077332	0.002077332	0.000957222	0.000957222	0.00021561	0.00021561	0.00073	0.00073	0.000320086
3829803772700	382980	3772700	0.000131505	0.000131505	0.000151551	0.000151551	0.001545117	0.000615726	0.002002604	0.002002604	0.001033477	0.000400872	0.002334274	0.002334274	0.00107251	0.00107251	0.000241578	0.000241578	0.00081792	0.00081792	0.000334839
3830303772700	383030	3772700	0.00013456	0.00013456	0.000155071	0.000155071	0.001781587	0.000709959	0.002309089	0.002309089	0.001191644	0.000462223	0.002783946	0.002783946	0.00123665	0.00123665	0.00027855	0.00027855	0.000943098	0.000943098	0.000353993
3830803772700	383080	3772700	0.000188949	0.000188949	0.000217751	0.000217751	0.001998265	0.000796304	0.002589922	0.002589922	0.001336573	0.000518439	0.002908104	0.002908104	0.001387052	0.001387052	0.000312428	0.000312428	0.001057798	0.001057798	0.0004998
3831303772700	383130	3772700	0.000191541	0.000191541	0.000220738	0.000220738	0.001905947	0.000759516	0.00247027	0.00247027	0.001274824	0.000494488	0.002654274	0.002654274	0.001322972	0.001322972	0.000297994	0.000297994	0.001008929	0.001008929	0.000543888
3831803772700	383180	3772700	0.000186588	0.000186588	0.00021503	0.00021503	0.001905116	0.000759185	0.002469194	0.002469194	0.001274269	0.000494272	0.002492762	0.002492762	0.001322395	0.001322395	0.000297864	0.000297864	0.001008489	0.001008489	0.000567959
3832303772700	383230	3772700	0.000178811	0.000178811	0.000206068	0.000206068	0.00181958	0.000725099	0.002358332	0.002358332	0.001217056	0.00047208	0.002233507	0.002233507	0.001263022	0.001263022	0.000284491	0.000284491	0.00096321	0.00096321	0.000577794
3832803772700	383280	3772700	0.00017247	0.00017247	0.00019876	0.00019876	0.001735428	0.000691565	0.002249263	0.002249263	0.00116077	0.000450248	0.0020213	0.0020213	0.00120461	0.00120461	0.000271333	0.000271333	0.000918663	0.000918663	0.000592375
3833303772700	383330	3772700	0.000157102	0.000157102	0.00018105	0.00018105	0.001534598	0.000611534	0.00198897	0.00198897	0.001026441	0.000398143	0.001764447	0.001764447	0.001065208	0.001065208	0.000239934	0.000239934	0.000812352	0.000812352	0.000557778
3833803772700	383380	3772700	0.000148122	0.000148122	0.000170701	0.000170701	0.001388578	0.000553345	0.001799716	0.001799716	0.000928773	0.000360259	0.001596353	0.001596353	0.000963851	0.000963851	0.000217104	0.000217104	0.000735055	0.000735055	0.000550704
3834303772700	383430	3772700	0.000139559	0.000139559	0.000160832	0.000160832	0.00125017	0.00049819	0.001620327	0.001620327	0.000836197	0.00032435	0.001439911	0.001439911	0.000867778	0.000867778	0.000195464	0.000195464	0.000661788	0.000661788	0.000540092
3834803772700	383480	3772700	0.000131644	0.000131644	0.000151711	0.000151711	0.001124219	0.000447999	0.001457083	0.001457083	0.000751952	0.000291673	0.001288627	0.001288627	0.000780352	0.000780352	0.000175771	0.000175771	0.000595114	0.000595114	0.000524389
3835303772700	383530	3772700	0.000127154	0.000127154	0.000146536	0.000146536	0.001019997	0.000406467	0.001322004	0.001322004	0.000682242	0.000264633	0.001154508	0.001154508	0.000708009	0.000708009	0.000159476	0.000159476	0.000539944	0.000539944	0.000513346
3835803772700	383580	3772700	0.000129792	0.000129792	0.000149577	0.000149577	0.000962835	0.000383688	0.001247916	0.001247916	0.000644008	0.000249802	0.001068505	0.001068505	0.000668331	0.000668331	0.000150539	0.000150539	0.000509685	0.000509685	0.000527064
3836303772700	383630	3772700	0.000133171	0.000133171	0.000153471	0.000153471	0.000984219	0.000392209	0.001275632	0.001275632	0.000658311	0.00025535	0.001069928	0.001069928	0.000683174	0.000683174	0.000153882	0.000153882	0.000521004	0.000521004	0.000539056
3836803772700	383680	3772700	0.000127293	0.000127293	0.000146696	0.000146696	0.000962627	0.000383605	0.001247647	0.001247647	0.000643869	0.000249749	0.001057032	0.001057032	0.000668187	0.000668187	0.000150506	0.000150506	0.000509575	0.000509575	0.000487894
3837303772700	383730	3772700	0.000124238	0.000124238	0.000143175	0.000143175	0.000924704	0.000368492	0.001198495	0.001198495	0.000618503	0.000239909	0.001007137	0.001007137	0.000641863	0.000641863	0.000144577	0.000144577	0.000489499	0.000489499	0.000439234
3837803772700	383780	3772700	0.000125117	0.000125117	0.000144189	0.000144189	0.000868095	0.000345934	0.001125125	0.001125125	0.00058064	0.000225223	0.000943902	0.000943902	0.000602569	0.000602569	0.000135726	0.000135726	0.000459533	0.000459533	0.000439579
3838303772700	383830	3772700	0.00012359	0.00012359	0.000142429	0.000142429	0.000792662	0.000315874	0.001027358	0.001027358	0.000530185	0.000205652	0.000870439	0.000870439	0.000550209	0.000550209	0.000123932	0.000123932	0.000419602	0.000419602	0.000432936
3838803772700	383880	3772700	0.0001166	0.0001166	0.000134374	0.000134374	0.000677092	0.00026982	0.000877569	0.000877569	0.000452884	0.000175668	0.000771629	0.000771629	0.00046989	0.00046989	0.000105863	0.000105863	0.000358424	0.000358424	0.000413351
3839303772700	383930	3772700	0.000114563	0.000114563	0.000132027	0.000132027	0.000603389	0.000240449	0.000782044	0.000782044	0.000403587	0.000156546	0.000699855	0.000699855	0.00041883	0.00041883	9.43397E-05	9.43397E-05	0.000319409	0.000319409	0.000400237
3839803772700	383980	3772700	0.000111369	0.000111369	0.000128346	0.000128346	0.000514462	0.000205012	0.000666787	0.000666787	0.000344107	0.000133475	0.000602201	0.000602201	0.000357103	0.000357103	8.0436E-05	8.0436E-05	0.000272335	0.000272335	0.000379962
3840303772700	384030	3772700	0.000103963	0.000103963	0.000119811	0.000119811	0.00045044	0.000179503	0.00058382	0.00058382	0.00030129	0.000116867	0.000534163	0.000534163	0.000312669	0.000312669	7.04275E-05	7.04275E-05	0.000238449	0.000238449	0.000345106
3840803772700	384080	3772700	0.000100677	0.000100677	0.000116023	0.000116023	0.000419653	0.000167231	0.000543906	0.000543906	0.000280692	0.000108877	0.000500278	0.000500278	0.000291293	0.000291293	6.56125E-05	6.56125E-05	0.000222147	0.000222147	0.000328886
3841303772700	384130	3772700	0.000104195	0.000104195	0.000120078	0.000120078	0.000425189	0.000169437	0.000551082	0.000551082	0.000284395	0.000110313	0.000505081	0.000505081	0.000295136	0.000295136	6.64782E-05	6.64782E-05	0.000225077	0.000225077	0.000342691
3826803772750	382680	3772750	0.00012558	0.00012558	0.000144722	0.000144722	0.000846503	0.00033733	0.00109714	0.00109714	0.000566198	0.000219621	0.001193196	0.001193196	0.000587582	0.000587582	0.00013235	0.00013235	0.000448103	0.000448103	0.000276603
3827303772750	382730	3772750	0.000169091	0.000169091	0.000194866	0.000194866	0.000933077	0.000371829	0.001209348	0.001209348	0.000624104	0.000242082	0.001288983	0.001288983	0.000647675	0.000647675	0.000145886	0.000145886	0.000493932	0.000493932	0.000307835
3827803772750	382780	3772750	0.000162611	0.000162611	0.000187398	0.000187398	0.001095014	0.000436361	0.001419232	0.001419232	0.000732419	0.000284096	0.001548771	0.001548771	0.000760081	0.000760081	0.000171205	0.000171205	0.000579655	0.000579655	0.000315082
3828303772750	382830	3772750	0.00013368	0.00013368	0.000154058	0.000154058	0.001271831	0.000506822	0.001648401	0.001648401	0.000850685	0.00032997	0.001897765	0.001897765	0.000882814	0.000882814	0.00019885	0.00019885	0.000673254	0.000673254	0.000314478
3828803772750	382880	3772750	0.00013456	0.00013456	0.000155071	0.000155071	0.001445879	0.00057618	0.001873982	0.001873982	0.0009671	0.000375126	0.002190728	0.002190728	0.001003625	0.001003625	0.000226062	0.000226062	0.000765388	0.000765388	0.000324573
3829303772750	382930	3772750	0.000136087	0.000136087	0.000156832	0.000156832	0.001640826	0.000653866	0.002126651	0.002126651	0.001097494	0.000425704	0.002513396	0.002513396	0.001138944	0.001138944	0.000256542	0.000256542	0.000868585	0.000868585	0.0003376
3829803772750	382980	3772750	0.000137846	0.000137846	0.000158859	0.000158859	0.001863455	0.000742583	0.002415198	0.002415198	0.001246403	0.000483464	0.002875553	0.002875553	0.001293477	0.001293477	0.0029135	0.0029135	0.000986435	0.000986435	0.000352612
3830303772750	383030	3772750	0.000140855	0.000140855	0.000162326	0.000162326	0.002123524	0.00084622	0.002752269	0.002752269	0.001420354	0.000550937	0.003267682	0.003267682	0.001473998	0.001473998	0.000332012	0.000332012	0.001124105	0.001124105	0.000372801
3830803772750	383080	3772750	0.00014229	0.00014229	0.00016398	0.00016398	0.002499717	0.000996132	0.003239847	0.003239847	0.001671977	0.000648538	0.003987459	0.003987459	0.001735124	0.001735124	0.00039083	0.00039083	0.001323246	0.001323246	0.000391609
3831303772750	383130	3772750	0.000172377	0.000172377	0.000198653	0.000198653	0.002692519	0.001072963	0.003489735	0.003489735	0.001800936	0.00069856	0.004016987	0.004016987	0.001868954	0.001868954	0.00420974	0.00420974	0.001425307	0.001425307	0.000479784
3831803772750	383180	3772750	0.000198067	0.000198067	0.000228259	0.000228259	0.002442693	0.000973408	0.003165939	0.003165939	0.001633836	0.000633744	0.003276131	0.003276131	0.001695542	0.001695542	0.000381914	0.000381914	0.001293059	0.001293059	0.000604972
3832303772750	383230	3772750	0.000180015	0.000180015	0.000207455	0.000207455	0.002195081	0.000874735	0.002845013	0.002845013	0.001468216	0.000569502	0.002759577	0.002759577	0.001523668	0.001523668	0.0003432	0.0003432	0.001161984	0.001161984	0.000574257
3832803772750	383280	3772750	0.000177515	0.000177515	0.000204575	0.000204575	0.002138195	0.000852066	0.002771284	0.002771284	0.001430167	0.000554743	0.002506281	0.002506281	0.001484182	0.001484182	0.000334306	0.000334306	0.001131871	0.001131871	0.000609544
3833303772750	383330	3772750	0.000164508	0.000164508	0.000189585	0.000189585	0.001935289	0.000771209	0.0025083	0.0025083	0.00129445	0.000502101	0.002201934	0.002201934	0.001343339	0.001343339	0.000302582	0.000302582	0.001024461	0.001024461	0.000593583
3833803772750	383380	3772750	0.000152288	0.000152288	0.000175502	0.000175502	0.001716466	0.000684008	0.002224687	0.002224687	0.001148087	0.000445328	0.001942145	0.001942145	0.001191448	0.001191448	0.000268369	0.000268369	0.000908625	0.000908625	0.00057719
3834303772750	383430	3772750	0.000142892	0.000142892	0.000164673	0.000164673	0.001519927	0.000605688	0.001969955	0.001969955	0.001016628	0.000394337	0.001714819	0.001714819	0.001055024	0.001055024	0.00023764	0.00023764	0.000804586	0.000804586	0.00056701
3834803772750	383480	3772750	0.000137291	0.000137291	0.000158219	0.000158219	0.001360481	0.000542149	0.0017633	0.0017633	0.00090998	0.00035297	0.001516487	0.001516487	0.000944348	0.000944348	0.000212711	0.000212711	0.000720182	0.000720182	0.000563472
3835303772750	383530	3772750	0.00013493	0.00013493	0.000155498	0.000155498	0.001230031	0.000490165	0.001594226	0.001594226	0.000822727	0.000319125	0.001350884	0.001350884	0.0008538	0.0008538	0.000192315	0.000192315	0.000651127	0.000651127	0.000563214
3835803772750	383580	3772750	0.000136921	0.000136921	0.000157792	0.000157792	0.001143457	0.000455665	0.001482018	0.001482018	0.00076482	0.000296664	0.001239266	0.001239266	0.000793706	0.000793706	0.000178779	0.000178779	0.000605298	0.000605298	0.000575551
3836303772750	383630	3772750	0.000137939	0.000137939	0.000158965	0.000158965	0.001087333	0.0004333	0.001409276	0.001409276	0.000727281	0.000282103	0.001170428	0.001170428	0.000754749	0.000754749	0.000170004	0.000170004	0.000575589	0.000575589	0.000576328
3836803772750	383680	3772750	0.000134838	0.000134838	0.000155391	0.000155391	0.001083388	0.000431728	0.001404164	0.001404164	0.000724642	0.000281079	0.001173896	0.001173896	0.00075201	0.00075201	0.000169387	0.000169387	0.0005735	0.0005735	0.000545872
3837303772750	383730	3772750	0.000129838	0.000129838	0.00014963	0.00014963	0.001049478	0.000418215	0.001360214	0.001360214	0.000701961	0.000272282	0.001141167	0.001141167	0.000728473	0.000728473	0.000164085	0.000164085	0.00055555	0.00055555	0.000489447
3837803772750	383780	3772750	0.000131505	0.000131505	0.000151551	0.000151551	0.00099453	0.000396318	0.001288996	0.001288996	0.000665208	0.000258026	0.001074819	0.001074819	0.000690332	0.000690332	0.000155494	0.000155494	0.000526463	0.000526463	0.000479439
3838303772750	383830	3772750	0.0001297	0.0001297	0.00014947	0.00014947	0.000900275	0.000358758	0.001166833	0.001166833	0.000602164	0.000233571	0.000985525	0.000985525	0.00064906	0.00064906	0.000140758	0.000140758	0.000476568	0.000476568	0.000471674
3838803772750	383880	3772750	0.000122386	0.000122386	0.000141042	0.000141042	0.000776538	0.000309449	0.001006459	0.001006459	0.0005194	0.000201469	0.000880667	0.000880667	0.000539017	0.000539017	0.000121411	0.000121411	0.000411067	0.000411067	0.000448121
3839303772750	383930	3772750	0.000120118	0.000120118	0.000138428	0.000138428	0.000680483	0.000271171	0.000881964	0.000881964	0.000455152	0.000176548	0.00078746	0.00078746	0.000472342	0.000472342	0.000106393	0.000106393	0.000360219	0.000360219	0.000432763
3839803772750	383980	3772750	0.000117804	0.000117804	0.000135761	0.000135761	0.000604704	0.000240973	0.000783749	0.000783749	0.000404467	0.000156887	0.000704836	0.000704836	0.000419742	0.000419742	9.45453E-05	9.45453E-05	0.000320105	0.000320105	0.000416026
3840303772750	384030	3772750	0.000111184	0.000111184	0.000128132	0.000128132	0.000525189	0.000209287	0.00068069	0.00068069	0.00035128	0.000136257	0.000617943	0.000617943	0.00036454	0.00036454	8.21131E-05	8.21131E-05	0.000278013	0.000278013	0.000382033
3840803772750	384080	3772750	0.0001035	0.0001035	0.000119277	0.000119277	0.000466781	0.000186011	0.000604988	0.000604988	0.000312214	0.000121104	0.000555775	0.000555775	0.00032406	0.00032406	7.2981E-05	7.2981E-05	0.000247094	0.000247094	0.000345193
3841303772750	384130	3772750	0.000103547	0.000103547	0.000119331	0.000119331	0.000448234	0.00017862	0.00058095	0.00058095	0.000299809	0.000116292	0.000533719	0.000533719	0.000311132	0.000311132	7.00812E-05	7.00812E-05	0.000237276	0.000237276	0.000342346
3826803772800	382680	3772800	0.000179043	0.000179043	0.000206335	0.000206335	0.00086152	0.000343314	0.001116604	0.001116604	0.000576242	0.000223517	0.001178877	0.001178877	0.000598006	0.000598006	0.000134698	0.000134698	0.000456053	0.000456053	0.000300674
3827303772800	382730	3772800	0.000190152	0.000190152	0.000219137	0.000219137	0.00096851	0.000385949	0.001255271	0.001255271	0.000647804	0.000251275	0.001325803	0.001325803	0.00067227	0.00067227	0.000151426	0.000151426	0.000512689	0.000512689	0.000320431
3827803772800	382780	3772800	0.000174599	0.000174599	0.000201214	0.000201214	0.001197506	0.000477204	0.00155207	0.00155207	0.000800972	0.000310686	0.001683246	0.001683246	0.000831223	0.000831223	0.000187229	0.000187229	0.000633909	0.000633909	0.000332424
3828303772800	382830	3772800	0.000139883	0.000139883	0.000161206	0.000161206	0.001451207	0.000578303	0.001880889	0.001880889	0.000970664	0.000376508	0.0021604	0.0021604	0.001007324	0.001007324	0.000226896	0.000226896	0.000768209	0.000768209	0.000329318
3828803772800	382880	3772800	0.000141642	0.000141642	0.000163233	0.000163233	0.001704771	0.000679348	0.002209529	0.002209529	0.001140264	0.000442294	0.002614964	0.002614964	0.00118333	0.00118333	0.00026654	0.00026654	0.000902434	0.000902434	0.000342432
3829303772800	382930	3772800	0.000143447	0.000143447	0.000165313	0.000165313	0.001978888	0.000788583	0.002564808	0.002564808	0.001323612	0.000513412	0.003083846	0.003083846	0.001373602	0.001373602	0.000309398	0.000309398	0.00104754	0.00104754	0.000357185
3829803772800	382980	3772800	0.000145067	0.000145067	0.00016718	0.00016718	0.002289683	0.000912434	0.002967625	0.002967625	0.001531492	0.000594046	0.003615964	0.003615964	0.001589334	0.001589334	0.000357991	0.000357991	0.001212062	0.001212062	0.000372887
3830303772800	383030	3772800	0.000147197	0.000147197	0.000169634	0.000169634	0.002649889	0.001055975	0.003434483	0.003434483	0.001772423	0.0006875	0.004215942	0.004215942	0.001839363	0.001839363	0.000414309	0.000414309	0.001402741	0.001402741	0.000391696
3830803772800	383080	3772800	0.000149928	0.000149928	0.000172781	0.000172781	0.003033003	0.001208645	0.003931031	0.003931031	0.002028674	0.000786896	0.004782745	0.004782745	0.002105293	0.002105293	0.000474209	0.000474209	0.001605545	0.001605545	0.000414386
3831303772800	383130	3772800	0.000150992	0.000150992	0.000174008	0.000174008	0.003441237	0.001371326	0.004460137	0.004460137	0.002301729	0.000892811	0.005454585	0.005454585	0.00238866	0.00238866	0.000538036	0.000538036	0.001821647	0.001821647	0.000435524
3831803772800	383180	3772800	0.000209547	0.000209547	0.000241489	0.000241489	0.003153764	0.001256768	0.004087547	0.004087547	0.002109447	0.000818227	0.004402979	0.004402979	0.002189117	0.002189117	0.00049309	0.00049309	0.001669471	0.001669471	0.000638102
3832303772800	383230	3772800	0.000190754	0.000190754	0.000219831	0.000219831	0.002856325	0.00113824	0.003702041	0.003702041	0.0019105	0.000741058	0.003668527	0.003668527	0.001982656	0.001982656	0.000446585	0.000446585	0.001512019	0.001512019	0.000611442
3832803772800	383280	3772800	0.000176682	0.000176682	0.000203614	0.000203614	0.002698955	0.001075528	0.003498077	0.003498077	0.001805241	0.00070023	0.003161045	0.003161045	0.001873421	0.001873421	0.00042198	0.00042198	0.001428714	0.001428714	0.000604368
3833303772800	383330	3772800	0.000163675	0.000163675	0.000188625	0.000188625	0.002444146	0.000973987	0.003167822	0.003167822	0.001634808	0.000634121	0.002731206	0.002731206	0.001696551	0.001696551	0.000382141	0.000382141	0.001293829	0.001293829	0.000598328
3833803772800	383380	3772800	0.000153121	0.000153121	0.000176462	0.000176462	0.002148437	0.000856148	0.002784559	0.002784559	0.001437018	0.000557401	0.002367804	0.002367804	0.001491291	0.001491291	0.000335907	0.000335907	0.001137293	0.001137293	0.000596775

			MSite Grubbing / Prep	MMass Grading / Excavation	MMass Grading / Excavation	MDrainage / Utilities Trenching	MFoundations / Concrete Pads	MBuilding / Structure Construction	MAsphalt Paving	MLandscaping or Other Finishing	MWaterside Construction (Piles)	RSSWRestriping South Valley	RSSWRestriping Silver Lake Boulevard	RSSWDemolition	RSSWPlacing Base	RSSWForm	Child Risk				
Unique Identifier	X (UTM)	Y (UTM)	2027	2027	2028	2028	2028	2028	2028	2028	2028	2029	2029	2029	2029	2029	3rd Trimester	0<2	2<16	Total	per million
3840803772650	384080	3772650	0.000296752	0.00049361	0.00049361	0.000237401	0.00011249	0.000305189	0.00019844	0.000136277	0.000146472	0.00012957	0.000144463	0.000435969	3.9644E-05	8.62254E-05	1.08112E-08	2.34982E-07	8.20536E-08	3.27847E-07	0.32784682
3841303772650	384130	3772650	0.00030433	0.000506215	0.000506215	0.000243464	0.000115363	0.000312982	0.000203508	0.000139758	0.000150212	0.000132079	0.000147411	0.0004452	4.04835E-05	8.80511E-05	1.1042e-08	2.38932E-07	8.38554E-08	3.33829e-07	0.3338287
3826803772700	382680	3772700	0.000246256	0.000409617	0.000409617	0.000197005	9.33488E-05	0.000253257	0.000164673	0.000113088	0.000121548	0.000401992	0.000132703	0.000403065	3.6652E-05	7.97178E-05	1.3475e-08	2.95268E-07	1.2269e-07	4.31434e-07	0.43143449
3827303772700	382730	3772700	0.000254712	0.000423682	0.000423682	0.00020377	9.65542E-05	0.000261954	0.000170328	0.000116971	0.000125722	0.000490832	0.000140652	0.000426189	3.87547E-05	8.42912E-05	1.52635e-08	3.33903E-07	1.3532e-07	4.84484e-07	0.48448382
3827803772700	382780	3772700	0.000266678	0.000443585	0.000443585	0.000213342	0.00010109	0.00027426	0.000178329	0.000122466	0.000131628	0.000498535	0.000151043	0.000457721	4.16221E-05	9.05276E-05	1.34673e-08	3.01583E-07	1.4509e-07	4.60142e-07	0.46014207
3828303772700	382830	3772700	0.000275692	0.000458579	0.000458579	0.000220554	0.000104507	0.00028353	0.000184357	0.000126606	0.000136077	0.000550777	0.000160482	0.000485781	4.41736E-05	9.60771E-05	1.38437e-08	3.07871E-07	1.5753e-07	4.79243e-07	0.47924252
3828803772700	382880	3772700	0.000284467	0.000473175	0.000473175	0.000227574	0.000107833	0.000292554	0.000190225	0.000130636	0.000140408	0.000595137	0.000170397	0.000515028	4.68332E-05	0.000101862	1.41118e-08	3.12243e-07	1.7011e-07	4.96465e-07	0.49646541
3829303772700	382930	3772700	0.000295954	0.000492283	0.000492283	0.000236763	0.000112188	0.000304368	0.000197907	0.000135911	0.000146078	0.00064121	0.000183259	0.00055305	5.02906E-05	0.000109382	1.44626e-08	3.18483E-07	1.8521E-07	5.18152E-07	0.51815164
3829803772700	382980	3772700	0.000309595	0.000514973	0.000514973	0.000247676	0.000117359	0.000318397	0.000207028	0.000142175	0.000152811	0.000684361	0.00019892	0.000598931	5.44628E-05	0.000118456	1.48678e-08	3.25812e-07	2.0236e-07	5.43043e-07	0.54304269
3830303772700	383030	3772700	0.000327304	0.00054443	0.00054443	0.000261844	0.000124072	0.00033661	0.000218871	0.000150308	0.000161552	0.000713403	0.000219434	0.000658797	5.99065E-05	0.000130296	1.57136e-08	3.38882e-07	2.2638e-07	5.80976e-07	0.58097566
3830803772700	383080	3772700	0.000462119	0.000768678	0.000768678	0.000369695	0.000175176	0.000475257	0.000309022	0.000212219	0.000228094	0.000749382	0.000286872	0.00086819	7.89473E-05	0.00017171	2.08003e-08	4.44861e-07	2.7475e-07	7.40415e-07	0.74041503
3831303772700	383130	3772700	0.000502883	0.000836483	0.000836483	0.000402306	0.000190629	0.00051718	0.000336281	0.000230939	0.000248215	0.000622114	0.000314622	0.000948986	8.62944E-05	0.000187689	2.12405e-08	4.56809E-07	2.6964e-07	7.47692e-07	0.74769185
3831803772700	383180	3772700	0.000525139	0.000873504	0.000873504	0.000420111	0.000199066	0.000540069	0.000351164	0.00024116	0.0002592	0.00055848	0.000342103	0.001026766	9.33671E-05	0.000203073	2.10152e-08	4.48495E-07	2.6911E-07	7.38619e-07	0.73861891
3832303772700	383230	3772700	0.000534233	0.00088863	0.00088863	0.00042738	0.000202513	0.000549421	0.000357245	0.000245336	0.000263689	0.000497266	0.000357288	0.001066707	9.69991E-05	0.000210972	2.03851e-08	4.32672E-07	2.5814E-07	7.11201e-07	0.71120096
3832803772700	383280	3772700	0.000547714	0.000911055	0.000911055	0.000438172	0.000207623	0.000563286	0.00036626	0.000251527	0.000270343	0.000458897	0.000373783	0.001110852	0.000101013	0.000219703	1.99617e-08	4.21186E-07	2.496e-07	6.90748E-07	0.69074836
3833303772700	383330	3772700	0.000515726	0.000857846	0.000857846	0.000412581	0.000195497	0.000530388	0.000344869	0.000236837	0.000254554	0.000400487	0.000352077	0.001042852	9.48299E-05	0.000206254	1.84345e-08	3.87563E-07	2.2348E-07	6.29478E-07	0.62947839
3833803772700	383380	3772700	0.000509185	0.000846966	0.000846966	0.000407348	0.000193018	0.000523661	0.000340495	0.000233833	0.000251325	0.000364922	0.000341835	0.001011045	9.19376E-05	0.000199963	1.76934e-08	3.71317E-07	2.0792E-07	5.9693E-07	0.59693002
3834303772700	383430	3772700	0.000499373	0.000830645	0.000830645	0.000399498	0.000189298	0.00051357	0.000333934	0.000229327	0.000246482	0.000330891	0.000323852	0.0009584	8.71504E-05	0.000189551	1.6948e-08	3.55992E-07	1.9256E-07	5.655E-07	0.56549974
3834803772700	383480	3772700	0.000484854	0.000806495	0.000806495	0.000387883	0.000183795	0.000498639	0.000324225	0.00022266	0.000239316	0.000297834	0.000302414	0.000896341	8.15071E-05	0.000177277	1.61651e-08	3.40616E-07	1.7782E-07	5.346E-07	0.53460006
3835303772700	383530	3772700	0.000474643	0.00078951	0.00078951	0.000379715	0.000179924	0.000488138	0.000317397	0.00021797	0.000234276	0.000270563	0.000286277	0.000849636	7.72602E-05	0.00016804	1.55862e-08	3.30209E-07	1.662e-07	5.11993e-07	0.51199313
3835803772700	383580	3772700	0.000487327	0.000810608	0.000810608	0.000389862	0.000184732	0.000501182	0.000325879	0.000223795	0.000240537	0.000258048	0.000287617	0.000854206	7.76757E-05	0.000168944	1.56828e-08	3.3396E-07	1.6302e-07	5.12667e-07	0.51266726
3836303772700	383630	3772700	0.000498415	0.000829052	0.000829052	0.000398732	0.000188935	0.000512586	0.000333294	0.000228887	0.00024601	0.000266814	0.000301223	0.000894878	8.13742E-05	0.000176988	1.6036e-08	3.39478E-07	1.6876E-07	5.24278E-07	0.52427759
3836803772700	383680	3772700	0.000451111	0.000750367	0.000750367	0.000360888	0.000171003	0.000463936	0.000301661	0.000207164	0.000222661	0.000263981	0.000285205	0.000846803	7.70025E-05	0.00016748	1.55049e-08	3.26348E-07	1.6271E-07	5.04561E-07	0.50456097
3837303772700	383730	3772700	0.000406119	0.000675529	0.000675529	0.000324895	0.000153948	0.000417665	0.000271575	0.000186502	0.000200454	0.000254713	0.000274635	0.000815545	7.41601E-05	0.000161298	1.50303e-08	3.18423E-07	1.5651E-07	4.89967E-07	0.48996714
3837803772700	383780	3772700	0.000406438	0.00067606	0.00067606	0.000325151	0.000154069	0.000417994	0.000271788	0.000186649	0.000200611	0.000245386	0.000264393	0.000788308	7.16834E-05	0.000155911	1.47584e-08	3.14857E-07	1.5082E-07	4.8044E-07	0.48043964
3838303772700	383830	3772700	0.000400296	0.000665843	0.000665843	0.000320237	0.000151741	0.000411676	0.000267681	0.000183828	0.000197579	0.000229685	0.000250191	0.000747727	6.79933E-05	0.000147885	1.44333e-08	3.08685E-07	1.4176E-07	4.64878E-07	0.46487824
3838803772700	383880	3772700	0.000382188	0.000635722	0.000635722	0.00030575	0.000144877	0.000393053	0.000255571	0.000175512	0.000188641	0.00020073	0.000226044	0.000673055	6.12031E-05	0.000133116	1.38525e-08	2.94385E-07	1.2566E-07	4.33899E-07	0.43389887
3839303772700	383930	3772700	0.000370062	0.000615553	0.000615553	0.00029605	0.00014028	0.000380583	0.000247463	0.000169944	0.000182657	0.000184409	0.000206096	0.000617851	5.61832E-05	0.000122198	1.33659e-08	2.84839E-07	1.1535E-07	4.13558E-07	0.41355772
3839803772700	383980	3772700	0.000351316	0.00058437	0.00058437	0.000281053	0.000133174	0.000361304	0.000234927	0.000161335	0.000173404	0.000162538	0.00018314	0.000550856	5.00911E-05	0.000108948	1.24522e-08	2.68315E-07	1.0249E-07	3.83252E-07	0.38325221
3840303772700	384030	3772700	0.000319088	0.000530763	0.000530763	0.00025527	0.000120957	0.00032816	0.000213376	0.000146535	0.000157497	0.000145065	0.000160541	0.000483404	4.39575E-05	9.56072E-05	1.14816e-08	2.48687E-07	9.0978E-08	3.51147E-07	0.35114731
3840803772700	384080	3772700	0.000304091	0.000505817	0.000505817	0.000243273	0.000115272	0.000312736	0.000203348	0.000139648	0.000150094	0.000136654	0.000149852	0.000451689	4.10736E-05	8.93346E-05	1.10214E-08	2.39074E-07	8.5558E-08	3.35654E-07	0.33565369
3841303772700	384130	3772700	0.000316854	0.000527048	0.000527048	0.000253483	0.000120111	0.000325863	0.000211883	0.000145509	0.000156394	0.000139015	0.000154199	0.000465033	4.2287E-05	9.19738E-05	1.13245e-08	2.45152E-07	8.7703E-08	3.4418E-07	0.34417998
3826803772750	382680	3772750	0.000255749	0.000425407	0.000425407	0.000204599	9.69473E-05	0.0002630 2	0.000171021	0.000117448	0.000126233	0.000464091	0.000139938	0.00042491	3.86384E-05	8.40381E-05	1.49039e-08	3.27344E-07	1.3153E-07	4.73781E-07	0.47378119
3827303772750	382730	3772750	0.000284626	0.000473441	0.000473441	0.000227701	0.000107894	0.000292719	0.000190332	0.000130709	0.000140487	0.00053962	0.000151728	0.000461012	4.19213E-05	9.11784E-05	1.69853e-08	3.85679E-07	1.5002E-07	5.5268E-07	0.55268018
3827803772750	382780	3772750	0.000291327	0.000484587	0.000484587	0.000233062	0.000110434	0.00029961	0.000194813	0.000133786	0.000143794	0.000633802	0.000160928	0.000487334	4.43149E-05	9.63844E-05	1.71682e-08	3.79834E-07	1.6474E-07	5.61745E-07	0.56174469
3828303772750	382830	3772750	0.000290769	0.000483658	0.000483658	0.000232615	0.000110222	0.000299036	0.000194439	0.00013353	0.000143519	0.000651511	0.000173136	0.000523802	4.7631E-05	0.000103597	1.4624e-08	3.26185E-07	1.763e-07	5.17107e-07	0.51710716
3828803772750	382880	3772750	0.000300102	0.000499183	0.000499183	0.000240082	0.00011376	0.000308634	0.00020068	0.000137816	0.000148125	0.000723232	0.000184539	0.000557437	5.06895E-05	0.000110249	1.50063e-08	3.31968E-07	1.9328E-07	5.40253E-07	0.54025319
3829303772750	382930	3772750	0.000312148	0.000519219	0.000519219	0.000249718	0.000118327	0.000321022	0.000208735	0.000143348	0.000154071	0.00078902	0.000199099	0.000600302	5.45874E-05	0.000118727	1.53732e-08	3.38267E-07	2.1271E-07	5.66348E-07	0.56634774
3829803772750	382980	3772750	0.000326028	0.000542307	0.000542307	0.000260823	0.000123588	0.000335297	0.000218017	0.000149722	0.000160922	0.000849555	0.000216755	0.000652034	5.92915E-05	0.000128958	1.57838e-08	3.45445E-07	2.348E-07	5.96032e-07	0.59603163
3830303772750	383030	3772750	0.000344695	0.000573357	0.000573357	0.000275756	0.000130664	0.000354495	0.0002305	0.000158294	0.000170136	0.00090705	0.000240485	0.000721313	6.55914E-05	0.000142661	1.63307e-08	3.55709E-07	2.6116E-07	6.332E-07	0.63320002
3830803772750	383080	3772750	0.000362085	0.000602284	0.000602284	0.000289668	0.000137256	0.000372379	0.000242129	0.00016628	0.000178719	0.0009515	0.000265316	0.000792878	7.2099E-05	0.000156815	1.90493e-08	3.93157E-07	2.9531E-07	7.07517E-07	0.70751716
3831303772750	383130	3772750	0.000443612	0.000737894	0.000737894	0.00035489	0.000168161	0.000456224	0.000296646	0.00020372	0.00021896	0.000902417	0.0003003	0.00091069	8.2812E-05	0.000180115	2.08108e-08	4.31734E-07	3.2922E-07	7.8176E-07	0.78176014
3831803772750	383180	3772750	0.000559361	0.000930428	0.000930428	0.000447489	0.000212038	0.000575264	0.000374049	0.000256875	0.000276091	0.000709006	0.00038468	0.001153535	0.000104895	0.000228145	2.26338e-08	4.80399E-07	3.261e-07	8.2913e-07	0.82912997
3832303772750	383230	3772750	0.000530962	0.00088319	0.00088319	0.00042477	0.000201273	0.000546058	0.000355058	0.000243834	0.000262074	0.00057409 3	0.000372919	0.001111583	0.00010108	0.000219848	2.07365e-08	4.39111E-07	2.9043e-07	7.50281e-07	0.75028105
3832803772750	383280	3772750	0.000563589	0.000937461	0.000937461	0.000450871	0.000213641	0.000579612	0.000376876	0.000258817	0.000278178	0.000535547	0.000409095	0.001211573	0.000110172	0.000239623	2.07927e-08	4.37464E-07	2.8763E-07	7.4589E-07	0.74589005
3833303772750	383330	3772750	0.000548831	0.000912913	0.000912913	0.000439065	0.000208047	0.000564435	0.000367007	0.00025204	0.000270894	0.000474599	0.000405105	0.00119375	0.000108552	0.000236099	1.9653e-08	4.11167E-07	2.6484E-07	6.95657E-07	0.6956566
3833803772750	383380	3772750	0.000533675	0.000887702	0.000887702	0.00042694	0.000202301	0.000548847	0.000356872	0.000245079	0.000263413	0.000421561	0.000390605	0.001148325	0.000100421	0.000227114	1.86186e-08	3.88113E-07	2.4183E-07	6.48564E-07	0.64856353
3834303772750	383430	3772750	0.000524262	0.000872044	0.000872044	0.000419409	0.000198733	0.000539166	0.000350577	0.000240757	0.000258767	0.000374898	0.000369227	0.001086174	9.87693E-05	0.000214822	1.78157e-08	3.71512E-07	2.215E-07	6.10826E-07	0.61082579
3834803772750	383480	3772750	0.000520991	0.000866604	0.000866604	0.000416793	0.000197493	0.000535803	0.00034839	0.000239255	0.000257152	0.00033623 3	0.0003491	0.001029051	9.35749E-05	0.000203524	1.7255e-08	3.61459E-07	2.0532E-07	5.84038E-07	0.58403833
3835303772750	383530	3772750	0.000520752	0.000866206	0.000866206	0.000416601	0.000197402	0.000535557	0.00034823	0.000239145	0.000257034	0.000306807	0.00033463	0.000988196	8.98598E-05	0.000195444	1.68621e-08	3.55535E-07	1.9274E-07	5.65135E-07	0.56513463
3835803772750	383580	3772750	0.000532159	0.00088518	0.00088518	0.00042527	0.000201727	0.000547288	0.000355858	0.000244383	0.000262665	0.000291164	0.000332963	0.00098454	8.95274E-05	0.000194721	1.68704e-08	3.57484E-07	1.8676E-07	5.61115E-07	0.5611147
3836303772750	383630	3772750	0.000532877	0.000886375	0.000886375	0.000426302	0.000201999	0.000548027	0.000356338	0.000244713	0.000263019	0.000284021	0.000332367	0.000984083	8.94858E-05	0.000194631	1.68419e-08	3.56814E-07	1.8304E-07	5.56697E-07	0.55669695
3836803772750	383680	3772750	0.000504717	0.000839535	0.000839535	0.000403774	0.000191324	0.000519067	0.000337508	0.000231781	0.00024912	0.000287681	0.000325727	0.000965346	8.7782E-05	0.000190925	1.66202e-08	3.49319E-07	1.8125E-07	5.47192E-07	0.54719196
3837303772750	383730	3772750	0.000452547	0.000752755	0.000752755	0.000362037	0.000171548	0.000465413	0.000302621	0.000207823	0.000223369	0.000280539	0.000313222	0.000928239	8.44077E-05	0.000183586	1.61146e-08	3.38997E-07	1.7464E-07	5.29753E-07	0.52975251
3837803772750	383780	3772750	0.000443293	0.000737363	0.000737363	0.000354634	0.00016804	0.000455896	0.000296433	0.000203573	0.000218802	0.00027192	0.000300628	0.000894056	8.12994E-05	0.000176825	1.58141e-08	3.35707E-07	1.6882E-07	5.20338E-07	0.52033805
3838303772750	383830	3772750	0.000436113	0.000725421	0.000725421	0.000348891	0.000165318	0.000448512	0.000291632	0.000200276	0.000215258	0.000252204	0.000282198	0.000841502	7.65205E-05	0.000166431	1.54247e-08	3.28271E-07	1.575E-07	5.01198E-07	0.50119781
3838803772750	383880	3772750	0.000414336	0.000689196	0.000689196	0.000331469	0.000157063	0.000426115	0.000277069	0.000190275	0.000204509	0.000223723	0.000256295	0.000761986	6.92898E-05	0.000150705	1.47878e-08	3.13034E-07	1.4007E-07	4.67895E-07	0.46789488
3839303772750	383930	3772750	0.000400136	0.000665577	0.000665577	0.000320109	0.00015168	0.000411512	0.000267574	0.000183755	0.000197501	0.00020321	0.000227027	0.000679545	6.17932E-05	0.0001344	1.41661E-08	3.0097E-07	1.2654E-07	4.41673E-07	0.44167345
3839803772750	383980	3772750	0.000384661	0.000639835	0.000639835	0.000307728	0.000145814	0.000395597	0.000257225	0.000176648	0.000189862	0.000185117	0.000207167	0.000621598	5.65239E-05	0.000122939	1.34486e-08	2.87724E-07	1.1579E-07	4.16958E-07	0.41695824
3840303772750	384030	3772750	0.00035323	0.000587555	0.000587555	0.000282584	0.0001339	0.000363273	0.000236208	0.000162214	0.000174349	0.000164398	0.000181949	0.000546743	4.97171E-05	0.000108134	1.24273e-08	2.67885E-07	1.0268E-07	3.82992E-07	0.38299215
3840803772750	384080	3772750	0.000319168	0.000530896	0.000530896	0.000255334	0.000120988	0.000328242	0.00021343	0.000146571	0.000157536	0.000148253	0.000160244	0.000482033	4.38328E-05	9.5336E-05	1.14379e-08	2.47315E-07	9.1854E-08	3.50607e-07	0.35060708
3841303772750	384130	3772750	0.000316535	0.000526517	0.000526517	0.000253228	0.00011999	0.000325534	0.000211669	0.000145362	0.000156237	0.000143796	0.000155778	0.000468963	4.26444E-05	9.2751E-05	1.12926e-08	2.44521E-07	8.9437E-08	3.4525E-07	0.34525028
3826803772800	382680	3772800	0.000278005	0.000462428	0.000462428	0.000222404	0.000105384	0.000285909	0.000185904	0.000127668	0.000137219	0.000489032	0.000147203	0.000447119	4.0658E-05	8.84307E-05	1.72075e-08	4.0017E-07	1.4411E-07	5.61492E-07	0.56149159
3827303772800	382730	3772800	0.000296273	0.000492814	0.000492814	0.000237019	0.000112309	0.000304696	0.00019812	0.000136058	0.000146236	0.00056639	0.000158219	0.000480388	4.36832E-05	9.50106E-05	1.82939e-08	4.24798E-07	1.5873E-07	6.01821E-07	0.60182057
3827803772800	382780	3772800	0.000307361	0.000511258	0.000511258	0.000245889	0.000116512	0.0003161	0.000205535	0.00014115	0.000151709	0.000709685	0.000171826	0.0005217	4.74399E-05	0.000103181	1.82613e-08	4.09708E-07	1.7943E-07	6.07404E-07	0.60740371
3828303772800	382830	3772800	0.00030449	0.000506481	0.000506481	0.000243592	0.000115424	0.000313146	0.000203614	0.000139831	0.000150291	0.00078273 4	0.000185254	0.0005027	5.09472E-05	0.00011081	1.54742e-08	3.44992E-07	1.9628E-07	5.56743E-07	0.55674254
3828803772800	382880	3772800	0.000316615	0.00052665	0.00052665	0.000253292	0.00012002	0.000325617	0.000211723	0.000145399	0.000156276	0.000890581	0.000199873	0.000603593	5.48866E-05	0.000119378	1.59676e-08	3.53188E-07	2.2081E-07	5.89969E-07	0.58996881
3829303772800	382930	3772800	0.000330256	0.00054934	0.00054934	0.000264205	0.000125191	0.000339645	0.000220844	0.000151663	0.000163009	0.000993499	0.00021732	0.000654958	5.95575E-05	0.000129537	1.64093e-08	3.6087E-07	2.4746E-07	6.24739E-07	0.6247388
3829803772800	382980	3772800	0.000344775	0.00057349	0.00057349	0.00027582	0.000130694	0.000354577	0.000230553	0.000158331	0.000170175	0.001084818	0.000237656	0.000714367	6.49597E-05	0.000141287	1.68393e-08	3.68088E-07	2.7723E-07	6.62159E-07	0.66215927
3830303772800	383030	3772800	0.000362165	0.000602416	0.000602416	0.000289732	0.000137287	0.000372461	0.000242182	0.000166317	0.000178759	0.001162383	0.000263083	0.000788308	7.16834E-05	0.000155911	1.73344e-08	3.76657E-07	3.1163E-07	7.0562E-07	0.7056197
3830803772800	383080	3772800	0.000383145	0.000637314	0.000637314	0.000306516	0.00014524	0.000394038	0.000256212	0.000175952	0.000189114	0.001214802	0.000295596	0.000882083	8.02106E-05	0.000174457	1.79017e-08	3.86881E-07	3.4865E-07	7.53428E-07	0.75342796
3831303772800	383130	3772800	0.000402689	0.000669823	0.000669823	0.000322151	0.000152648	0.000414138	0.000269281	0.000184927	0.000198761	0.001176019	0.000330521	0.000981524	8.92531E-05	0.000194125	2.08105e-08	4.26906E-07	3.8615E-07	8.33865E-07	0.83386472
3831803772800	383180	3772800	0.000589994	0.000981381	0.000981381	0.000471995	0.00022365	0.000606767	0.000394533	0.000270943	0.000291211	0.000903302	0.000427019	0.001278933	0.000116297	0.000252946	2.4217e-08	5.12355E-07	3.9735E-07	9.33922E-07	0.93392216
3832303772800	383230	3772800	0.000565344	0.00094038	0.00094038	0.000452275	0.000214306	0.000581417	0.000378049	0.000259623	0.000279044	0.00071727	0.000421332	0.001253981	0.000114029	0.000248011	2.22704e-08	4.70113E-07	3.5518E-07	8.47566E-07	0.84756554
3832803772800	383280	3772800	0.000558803	0.000929499	0.000929499	0.000447042	0.000211827	0.00057469	0.000373675	0.000256619	0.000275816	0.000629552	0.000445687	0.001314761	0.000119555	0.000260032	2.11591e-08	4.4176E-07	3.3588E-07	7.98801E-07	0.79880058
3833303772800	383330	3772800	0.000553219	0.000920211	0.000920211	0.000442575	0.00020971	0.000568947	0.000369941	0.000254055	0.00027306	0.000552784	0.0004584	0.001342363	0.000122065	0.000265491	2.01481e-08	4.17023E-07	3.1113E-07	7.48298E-07	0.74829754
3833803772800	383380	3772800	0.000551783	0.000917822	0.000917822	0.000441426	0.000209165	0.00056747	0.000368981	0.000253395	0.000272351	0.000484398	0.000452773	0.001321067	0.000120129	0.000261279	1.93521e-08	3.99051E-07	2.8417E-07	7.02571E-07	0.70257064

			EGIODemolition	EGIOSite Grubbing / Prep	EGIOMass Grading / Excavation	EGIOMass Grading / Excavation	EGIODrainage / Utilities Trenching	EGIODrainage / Utilities Trenching	EGIOFoundations / Concrete Pads	EGIOFoundations / Concrete Pads	EGIOBuilding / Structure Construction	EGIOBuilding / Structure Construction	EGIOAsphalt Paving	EGIOArchitectural Coating	EGIOLandscaping or Other Finishing	EGIOWaterside Construction (Piles)	HIWaterside Construction (Landscaping)	HIWaterside Construction (Landscaping)	KMDemolition	KMSite Grubbing / Prep	KMMass Grading / Excavation
Unique Identifier	X (UTM)	Y (UTM)	2025	2025	2025	2026	2026	2027	2026	2027	2026	2027	2027	2027	2027	2027	2025	2026	2025	2025	2025
3834303772800	383430	3772800	0.000268148	0.00024793	0.000412403	0.000412403	0.000198345	0.000198345	9.39838E-05	9.39838E-05	0.00025498	0.00025498	0.000165793	3.36286E-05	0.000113858	0.000122375	0.000541211	0.000541211	0.000458042	0.00042351	0.000704456
3834803772800	383480	3772800	0.000262195	0.00024243	0.000403247	0.000403247	0.000193942	0.000193942	9.18973E-05	9.18973E-05	0.000249319	0.000249319	0.000162113	3.2882E-05	0.00011133	0.000119658	0.000516197	0.000516197	0.000443979	0.000410507	0.000682827
3835303772800	383530	3772800	0.000269614	0.00024929	0.000414659	0.000414659	0.00019943	0.00019943	9.44979E-05	9.44979E-05	0.000256375	0.000256375	0.0001667	3.38125E-05	0.00011448	0.000123044	0.000502289	0.000502289	0.000449846	0.000415931	0.00069185
3835803772800	383580	3772800	0.00027945	0.00025838	0.000429786	0.000429786	0.000206705	0.000206705	9.79452E-05	9.79452E-05	0.000265727	0.000265727	0.000172781	3.5046E-05	0.000118657	0.000127533	0.000503089	0.000503089	0.000454937	0.000420638	0.000699679
3836303772800	383630	3772800	0.000284023	0.00026261	0.000436818	0.000436818	0.000210088	0.000210088	9.95479E-05	9.95479E-05	0.000270075	0.000270075	0.000175609	3.56195E-05	0.000120598	0.00012962	0.000510193	0.000510193	0.000444411	0.000410906	0.00068349
3836803772800	383680	3772800	0.000283419	0.00026205	0.000435889	0.000435889	0.000209641	0.000209641	9.93362E-05	9.93362E-05	0.000269501	0.000269501	0.000175235	3.55437E-05	0.000120342	0.000129344	0.000521	0.000521	0.000419736	0.000388091	0.000645541
3837303772800	383730	3772800	0.000277638	0.00025671	0.000426999	0.000426999	0.000205365	0.000205365	9.73102E-05	9.73102E-05	0.000264005	0.000264005	0.000171661	3.48188E-05	0.000117887	0.000126706	0.000517798	0.000517798	0.000397304	0.00036735	0.000611041
3837803772800	383780	3772800	0.00027945	0.00025838	0.000429786	0.000429786	0.000206705	0.000206705	9.79452E-05	9.79452E-05	0.000265727	0.000265727	0.000172781	3.5046E-05	0.000118657	0.000127533	0.000500688	0.000500688	0.000387468	0.000358256	0.000595914
3838303772800	383830	3772800	0.00027436	0.00025367	0.000421957	0.00042195	0.00020294	0.00020294	9.61611E-05	9.61611E-05	0.000260887	0.000260887	0.000169634	3.44076E-05	0.000116495	0.00012521	0.000482377	0.000482377	0.000381256	0.000352512	0.000586361
3838803772800	383880	3772800	0.000258657	0.00023916	0.000397807	0.000397807	0.000191325	0.000191325	9.06575E-05	9.06575E-05	0.000245956	0.000245956	0.000159926	3.24384E-05	0.000109828	0.000118044	0.000462066	0.000462066	0.00036866	0.000340866	0.000566988
3839303772800	383930	3772800	0.000247355	0.00022871	0.000380425	0.000380425	0.000182965	0.000182965	8.66962E-05	8.66962E-05	0.000235209	0.000235209	0.000152937	3.1021E-05	0.000105029	0.000112886	0.00043425	0.00043425	0.000354424	0.000327703	0.000545094
3839803772800	383980	3772800	0.000234155	0.0002165	0.000360123	0.000360123	0.000173201	0.000173201	8.20696E-05	8.20696E-05	0.000222656	0.000222656	0.000144776	2.93655E-05	9.94238E-05	0.000106861	0.000390825	0.000390825	0.000335443	0.000310154	0.000515902
3840303772800	384030	3772800	0.000219574	0.00020302	0.000337698	0.000337698	0.000162416	0.000162416	7.69591E-05	7.69591E-05	0.000208792	0.000208792	0.000135761	2.75369E-05	9.32327E-05	0.000100207	0.000357205	0.000357205	0.000316721	0.000292843	0.000487108
3840803772800	384080	3772800	0.000198091	0.00018316	0.000304658	0.000304658	0.000146525	0.000146525	6.94295E-05	6.94295E-05	0.000188364	0.000188364	0.000122478	2.48427E-05	8.4111E-05	9.0403E-05	0.000318783	0.000318783	0.000284109	0.000262689	0.000436951
3841303772800	384130	3772800	0.00019464	0.00017997	0.000299351	0.000299351	0.000143972	0.000143972	6.82199E-05	6.82199E-05	0.000185082	0.000185082	0.000120344	2.44099E-05	8.26456E-05	8.8828E-05	0.000309078	0.000309078	0.000280571	0.000259419	0.000431511
3826803772850	382680	3772850	0.000474349	0.00043859	0.000729534	0.000729534	0.000350869	0.000350869	0.000166256	0.000166256	0.000451056	0.000451056	0.000293286	5.94884E-05	0.000201412	0.000216479	0.000500288	0.000500288	0.000305937	0.000282871	0.000470522
3827303772850	382730	3772850	0.000488153	0.00045135	0.000750765	0.000750765	0.00036108	0.00036108	0.000171094	0.000171094	0.000464182	0.000464182	0.000301821	6.12196E-05	0.000207273	0.000222779	0.000546314	0.000546314	0.000318274	0.000294279	0.000489496
3827803772850	382780	3772850	0.00038117	0.00035243	0.000586228	0.000586228	0.000281946	0.000281946	0.000133597	0.000133597	0.000362452	0.000362452	0.000235674	4.78028E-05	0.000161848	0.000173955	0.000579633	0.000579633	0.000303349	0.000280478	0.000466541
3828303772850	382830	3772850	0.00035175	0.00032523	0.00054098	0.00054098	0.000260184	0.000260184	0.000123286	0.000123286	0.000334477	0.000334477	0.000217484	4.41132E-05	0.000149356	0.000160528	0.000488481	0.000488481	0.000310509	0.000287099	0.000477554
3828803772850	382880	3772850	0.000358393	0.00033137	0.000551198	0.000551198	0.000265098	0.000265098	0.000125614	0.000125614	0.000340794	0.000340794	0.000221591	4.49463E-05	0.000152176	0.00016356	0.000510994	0.000510994	0.000322761	0.000298427	0.000496396
3829303772850	382930	3772850	0.000363224	0.00033584	0.000558628	0.000558628	0.000268672	0.000268672	0.000127308	0.000127308	0.000345388	0.000345388	0.000224579	4.55522E-05	0.000154228	0.000165765	0.000532306	0.000532306	0.000334753	0.000309515	0.00051484
3829803772850	382980	3772850	0.000365036	0.00033752	0.000561415	0.000561415	0.000270012	0.000270012	0.000127943	0.000127943	0.000347111	0.000347111	0.000225699	4.57795E-05	0.000154997	0.000166592	0.000551417	0.000551417	0.000345106	0.000319088	0.000530763
3830303772850	383030	3772850	0.000367883	0.00034015	0.000565794	0.000565794	0.000272118	0.000272118	0.000128941	0.000128941	0.000349818	0.000349818	0.000227459	4.61365E-05	0.000156206	0.000167891	0.000572529	0.000572529	0.00035822	0.000331213	0.000550932
3830803772850	383080	3772850	0.000370731	0.00034278	0.000570172	0.000570172	0.000274224	0.000274224	0.000129938	0.000129938	0.000352526	0.000352526	0.000229219	4.64936E-05	0.000157415	0.000169191	0.000594342	0.000594342	0.000372801	0.000344695	0.000573357
3831303772850	383130	3772850	0.000373664	0.00034549	0.000574684	0.000574684	0.000276394	0.000276394	0.000130967	0.000130967	0.000355315	0.000355315	0.000231033	4.68615E-05	0.000158661	0.000170529	0.00064287	0.00064287	0.000390056	0.000360649	0.000599895
3831803772850	383180	3772850	0.00042172	0.00038993	0.000648593	0.000648593	0.00031194	0.00031194	0.00014781	0.00014781	0.000401011	0.000401011	0.000260746	5.28882E-05	0.000179065	0.000192461	0.000830678	0.000830678	0.000462356	0.000427498	0.00071109
3832303772850	383230	3772850	0.000413696	0.00038251	0.000636253	0.000636253	0.000306005	0.000306005	0.000144998	0.000144998	0.000393382	0.000393382	0.000255785	5.1882E-05	0.000175659	0.000188799	0.000752433	0.000752433	0.000585904	0.000541732	0.000901103
3832803772850	383280	3772850	0.000344675	0.00031869	0.0005301	0.0005301	0.000254951	0.000254951	0.000120806	0.000120806	0.00032775	0.00032775	0.00021311	4.32259E-05	0.000146352	0.00015731	0.000668284	0.000668284	0.000541558	0.000500729	0.0008329
3833303772850	383330	3772850	0.000308094	0.00028487	0.00047839	0.00047839	0.000227893	0.000227893	0.000107985	0.000107985	0.000292965	0.000292965	0.000190492	3.86383E-05	0.000130819	0.000140605	0.000639568	0.000639568	0.000510844	0.00047233	0.000785662
3833803772850	383380	3772850	0.000296878	0.0002745	0.000456589	0.000456589	0.000219596	0.000219596	0.000104054	0.000104054	0.000282299	0.000282299	0.000183557	3.72317E-05	0.000126057	0.000135486	0.000621958	0.000621958	0.000509377	0.000470974	0.000783407
3834303772850	383430	3772850	0.00028523	0.00026373	0.000438676	0.000438676	0.000210981	0.000210981	9.99712E-05	9.99712E-05	0.000271224	0.000271224	0.000176356	3.5771E-05	0.000121111	0.000130171	0.000597143	0.000597143	0.000494796	0.000457492	0.000760982
3834803772850	383480	3772850	0.000276775	0.00025591	0.000425672	0.000425672	0.000204727	0.000204727	9.70078E-05	9.70078E-05	0.000263184	0.000263184	0.000171128	3.47106E-05	0.000117521	0.000126312	0.000567727	0.000567727	0.000476678	0.00044074	0.000733117
3835303772850	383530	3772850	0.000287819	0.00026612	0.000442657	0.000442657	0.000212895	0.000212895	0.000100878	0.000100878	0.000273685	0.000273685	0.000177956	3.60956E-05	0.00012221	0.000131352	0.000554219	0.000554219	0.00048962	0.000452706	0.00075302
3835803772850	383580	3772850	0.000294031	0.00027186	0.00045221	0.00045221	0.00021749	0.00021749	0.000103056	0.000103056	0.000279592	0.000279592	0.000181797	3.68746E-05	0.000124848	0.000134187	0.000546314	0.000546314	0.000488239	0.00045143	0.000750897
3836303772850	383630	3772850	0.000304211	0.00028128	0.000467868	0.000467868	0.000225021	0.000225021	0.000106624	0.000106624	0.000289273	0.000289273	0.000188091	3.81514E-05	0.00012917	0.000138833	0.000568927	0.000568927	0.00048151	0.000445207	0.000740547
3836803772850	383680	3772850	0.000299984	0.00027737	0.000461366	0.000461366	0.000221894	0.000221894	0.000105142	0.000105142	0.000285253	0.000285253	0.000185477	3.76212E-05	0.000127375	0.000136904	0.000564925	0.000564925	0.000454591	0.000420319	0.000699148
3837303772850	383730	3772850	0.000293944	0.00027178	0.000452078	0.000452078	0.000217427	0.000217427	0.000103025	0.000103025	0.00027951	0.00027951	0.000181743	3.68638E-05	0.000124811	0.000134148	0.000564124	0.000564124	0.000430779	0.000398302	0.000662525
3837803772850	383780	3772850	0.000293254	0.00027114	0.000451016	0.000451016	0.000216916	0.000216916	0.000102783	0.000102783	0.000278854	0.000278854	0.000181317	3.67772E-05	0.000124518	0.000133833	0.000544413	0.000544413	0.0004187	0.000387133	0.000643949
3838303772850	383830	3772850	0.000287215	0.00026556	0.000441728	0.000441728	0.000212449	0.000212449	0.000100667	0.000100667	0.000273111	0.000273111	0.000177582	3.60198E-05	0.000121954	0.000131076	0.000523201	0.000523201	0.000410849	0.000379874	0.000631874
3838803772850	383880	3772850	0.000275999	0.00025519	0.000424478	0.000424478	0.000204152	0.000204152	9.67356E-05	9.67356E-05	0.000262446	0.000262446	0.000170648	3.46132E-05	0.000117191	0.000125958	0.000500088	0.000500088	0.000399719	0.000369584	0.000614757
3839303772850	383930	3772850	0.000257018	0.00023764	0.000395286	0.000395286	0.000190113	0.000190113	9.0083E-05	9.0083E-05	0.000244397	0.000244397	0.000158912	3.22328E-05	0.000109132	0.000117296	0.00045126	0.00045126	0.000375303	0.000347008	0.000577205
3839803772850	383980	3772850	0.000235104	0.00021738	0.000361582	0.000361582	0.000173903	0.000173903	8.24022E-05	8.24022E-05	0.000223559	0.000223559	0.000145363	2.94845E-05	9.98268E-05	0.000107295	0.000393826	0.000393826	0.000346746	0.000320604	0.000533284
3840303772850	384030	3772850	0.000216899	0.00020055	0.000333585	0.000333585	0.000160437	0.000160437	7.60217E-05	7.60217E-05	0.000206248	0.000206248	0.000134107	2.72015E-05	9.20971E-05	9.89866E-05	0.000358806	0.000358806	0.000318965	0.000294917	0.000490558
3840803772850	384080	3772850	0.000197746	0.00018284	0.000304127	0.000304127	0.00014627	0.00014627	6.93086E-05	6.93086E-05	0.000188036	0.000188036	0.000122265	2.47995E-05	8.39644E-05	9.02455E-05	0.000328089	0.000328089	0.000288164	0.000266438	0.000443187
3841303772850	384130	3772850	0.000190758	0.00017638	0.000293379	0.000293379	0.000141101	0.000141101	6.68592E-05	6.68592E-05	0.00018139	0.00018139	0.000117944	2.3923E-05	8.09971E-05	8.70562E-05	0.000312079	0.000312079	0.00027876	0.000257743	0.000428724
3826803772900	382680	3772900	0.000494624	0.00045733	0.000760716	0.000760716	0.000365866	0.000365866	0.000173362	0.000173362	0.000470335	0.000470335	0.000305822	6.20311E-05	0.000210021	0.000225732	0.00050419	0.00050419	0.000314651	0.000290928	0.000483923
3827303772900	382730	3772900	0.000518005	0.00047895	0.000796676	0.000796676	0.000383161	0.000383161	0.000181557	0.000181557	0.000492568	0.000492568	0.000320278	6.49633E-05	0.000219949	0.000236402	0.000549016	0.000549016	0.000334926	0.000309675	0.000515106
3827803772900	382780	3772900	0.00042034	0.00038865	0.00064647	0.00064647	0.000310919	0.000310919	0.000147326	0.000147326	0.000399699	0.000399699	0.000259892	5.27151E-05	0.000178479	0.000191831	0.000614053	0.000614053	0.000317929	0.00029396	0.000488966
3828303772900	382830	3772900	0.000382896	0.00035403	0.000588882	0.000588882	0.000283222	0.000283222	0.000134202	0.000134202	0.000364093	0.000364093	0.00023674	4.80192E-05	0.0001625	0.000174742	0.000603347	0.000603347	0.000327937	0.000303213	0.000504358
3828803772900	382880	3772900	0.000392904	0.00036328	0.000604274	0.000604274	0.000290625	0.000290625	0.00013771	0.00013771	0.00037361	0.00037361	0.000242929	4.92743E-05	0.00016683	0.00017931	0.000642369	0.000642369	0.000342691	0.000316854	0.000527048
3829303772900	382930	3772900	0.000392041	0.00036248	0.000602947	0.000602947	0.000289987	0.000289987	0.000137408	0.000137408	0.000372789	0.000372789	0.000242395	4.91661E-05	0.000166463	0.000178916	0.000647072	0.000647072	0.000356495	0.000329618	0.000548278
3829803772900	382980	3772900	0.000395147	0.00036536	0.000607724	0.000607724	0.000292285	0.000292285	0.000138496	0.000138496	0.000375743	0.000375743	0.000244316	4.95557E-05	0.000167782	0.000180334	0.000599045	0.000599045	0.000367625	0.000339908	0.000565396
3830303772900	383030	3772900	0.000397563	0.00036759	0.000611439	0.000611439	0.000294071	0.000294071	0.000139343	0.000139343	0.00037804	0.00037804	0.000245809	4.98586E-05	0.000168808	0.000181436	0.000623358	0.000623358	0.000381429	0.000352672	0.000586626
3830803772900	383080	3772900	0.000399633	0.0003695	0.000614624	0.000614624	0.000295603	0.000295603	0.000140069	0.000140069	0.000380009	0.000380009	0.00024709	5.01183E-05	0.000169687	0.000182381	0.000648273	0.000648273	0.0003967	0.000366792	0.000610112
3831303772900	383130	3772900	0.000401963	0.00037166	0.000618207	0.000618207	0.000297326	0.000297326	0.000140885	0.000140885	0.000382224	0.000382224	0.00024853	5.04104E-05	0.000170676	0.000183444	0.000674088	0.000674088	0.000413955	0.000382746	0.000636651
3831803772900	383180	3772900	0.000414732	0.00038346	0.000637845	0.000637845	0.000306771	0.000306771	0.00014536	0.00014536	0.000394366	0.000394366	0.000256425	5.20118E-05	0.000176098	0.000189271	0.000865198	0.000865198	0.000444066	0.00041058	0.00068296
3832303772900	383230	3772900	0.000451313	0.00041729	0.000694106	0.000694106	0.00033383	0.00033383	0.000158182	0.000158182	0.000429151	0.000429151	0.000279043	5.65995E-05	0.000191631	0.000205966	0.000843185	0.000843185	0.000622658	0.000575714	0.00095763
3832803772900	383280	3772900	0.000380652	0.00035195	0.000585432	0.000585432	0.000281563	0.000281563	0.000133416	0.000133416	0.00036196	0.00036196	0.000235354	4.77379E-05	0.000161628	0.000173719	0.000746329	0.000746329	0.000599191	0.000554016	0.000921538
3833303772900	383330	3772900	0.000329835	0.00030497	0.000507277	0.000507277	0.000243975	0.000243975	0.000115605	0.000115605	0.000313639	0.000313639	0.000203934	4.13649E-05	0.000140051	0.000150527	0.000707507	0.000707507	0.000551566	0.000509982	0.000848292
3833803772900	383380	3772900	0.000325435	0.0003009	0.00050051	0.00050051	0.00024072	0.00024072	0.000114063	0.000114063	0.000309455	0.000309455	0.000201214	4.08131E-05	0.000138182	0.000148519	0.000697001	0.000697001	0.000566147	0.000523464	0.000870717
3834303772900	383430	3772900	0.00035456	0.00032403	0.00053899	0.00053899	0.000259227	0.000259227	0.000122832	0.000122832	0.000333246	0.000333246	0.000216684	4.39509E-05	0.000148806	0.000159938	0.000723416	0.000723416	0.000616705	0.00057021	0.000948474
3834803772900	383480	3772900	0.000320431	0.00029627	0.000492814	0.000492814	0.000237019	0.000237019	0.000112309	0.000112309	0.000304696	0.000304696	0.00019812	4.01855E-05	0.000136058	0.000146236	0.000657878	0.000657878	0.000566492	0.000523783	0.000871248
3835303772900	383530	3772900	0.000308784	0.0002855	0.0004749	0.0004749	0.000228403	0.000228403	0.000108227	0.000108227	0.000293621	0.000293621	0.000190918	3.87248E-05	0.000131112	0.00014092	0.000617655	0.000617655	0.000536899	0.000496421	0.000825735
3835803772900	383580	3772900	0.000304988	0.00028199	0.000469062	0.000469062	0.000225595	0.000225595	0.000106896	0.000106896	0.000290011	0.000290011	0.00018857	3.82487E-05	0.0001295	0.000139188	0.000589339	0.000589339	0.000517142	0.000478153	0.000795349
3836303772900	383630	3772900	0.000319914	0.00029579	0.000492018	0.000492018	0.000236636	0.000236636	0.000112127	0.000112127	0.000304204	0.000304204	0.0001978	4.01206E-05	0.000135838	0.000145999	0.000613053	0.000613053	0.000521369	0.000482062	0.000801851
3836803772900	383680	3772900	0.000319482	0.0002954	0.000491354	0.000491354	0.000236317	0.000236317	0.000111976	0.000111976	0.000303794	0.000303794	0.000197533	4.00665E-05	0.000135655	0.000145802	0.000629562	0.000629562	0.000492467	0.000455339	0.000775399
3837303772900	383730	3772900	0.00031189	0.00028838	0.000479677	0.000479677	0.000230701	0.000230701	0.000109315	0.000109315	0.000296574	0.000296574	0.000192839	3.91143E-05	0.000132431	0.000142337	0.000618055	0.000618055	0.000469517	0.000434119	0.000722103
3837803772900	383780	3772900	0.000302486	0.00027968	0.000465214	0.000465214	0.000223744	0.000223744	0.000106019	0.000106019	0.000287632	0.000287632	0.000187024	3.7935E-05	0.000128438	0.000138046	0.000589539	0.000589539	0.000454764	0.000420478	0.000699413
3838303772900	383830	3772900	0.000294893	0.00027266	0.000453537	0.000453537	0.000218129	0.000218129	0.000103358	0.000103358	0.000280413	0.000280413	0.00018233	3.69828E-05	0.000125214	0.000134581	0.000566726	0.000566726	0.000442685	0.00040931	0.000680837
3838803772900	383880	3772900	0.000292478	0.00027043	0.000449822	0.000449822	0.000216342	0.000216342	0.000102511	0.000102511	0.000278115	0.000278115	0.000180836	3.66798E-05	0.000124188	0.000133478	0.000543513	0.000543513	0.000434834	0.000402051	0.000668762
3839303772900	383930	3772900	0.000271512	0.00025104	0.000417578	0.000417578	0.000200834	0.000200834	9.51632E-05	9.51632E-05	0.00025818	0.00025818	0.000167874	3.40506E-05	0.000115286	0.00012391	0.000495885	0.000495885	0.000408433	0.000377641	0.000628158
3839803772900	383980	3772900	0.000251583	0.00023262	0.000386926	0.000386926	0.000186092	0.000186092	8.81779E-05	8.81779E-05	0.000239228	0.000239228	0.000155551	3.15512E-05	0.000106824	0.000114815	0.00043505	0.00043505	0.000379962	0.000351316	0.00058437
3840303772900	384030	3772900	0.000232257	0.00021475	0.000357204	0.000357204	0.000171797	0.000171797	8.14043E-05	8.14043E-05	0.000220852	0.000220852	0.00014362	2.91275E-05	9.86179E-05	0.000105995	0.000392326	0.000392326	0.000351491	0.000324991	0.000540582
3840803772900	384080	3772900	0.000204648	0.00018922	0.000314743	0.000314743	0.000151375	0.000151375	7.17277E-05	7.17277E-05	0.000194599	0.000194599	0.000126532	2.56651E-05	8.68951E-05	9.33954E-05	0.000346799	0.000346799	0.000305851	0.000282792	0.000470389
3841303772900	384130	3772900	0.000191016	0.00017662	0.000293777	0.000293777	0.000141292	0.000141292	6.69499E-05	6.69499E-05	0.000181636	0.000181636	0.000118104	2.39555E-05	8.1107E-05	8.71743E-05	0.000322385	0.000322385	0.000284713	0.000263248	0.00043788
3826803772950	382680	3772950	0.000517832	0.00047879	0.00079641	0.00079641	0.000383033	0.000383033	0.000181496	0.000181496	0.00049204	0.00049204	0.000320171	6.49417E-05	0.000219875	0.000236324	0.000531606	0.000531606	0.00031931	0.000295236	0.000491089
3827303772950	382730	3772950	0.000544319	0.00050328	0.000837146	0.000837146	0.000402625	0.000402625	0.00019078	0.00019078	0.00051759	0.00051759	0.000336548	6.82635E-05	0.000231122	0.000248411	0.000566426	0.000566426	0.000342691	0.000316854	0.000527048

			KMMass Grading / Excavation	KMDrainage / Utilities Trenching	KMFoundations / Concrete Pads	KMBuilding / Structure Construction	KMAsphalt Paving	KMArchitectural Coating	KMLandscaping or Other Finishing	KMWaterside Construction (Piles)	EWNDemolition	EWNSite Grubbing / Prep	EWNDrainage / Utilities Trenching	EWNDrainage / Utilities Trenching	EWNDrainage / Utilities Trenching	EWNFoundations / Concrete Pads	EWNBuilding / Structure Construction	EWNAsphalt Paving	EWNLandscaping or Other Finishing	EWNWaterside Construction (Piles)	ISDemolition
Unique Identifier	X (UTM)	Y (UTM)	2026	2026	2026	2026	2026	2026	2026	2026	2027	2027	2027	2028	2029	2029	2029	2029	2029	2029	2027
3834303772800	383430	3772800	0.000704456	0.000174922	0.000160541	0.000472173	0.000283204	5.74434E-05	0.000194488	0.000209037	0.001311491	0.001499428	0.001765892	0.001765892	0.001765892	0.000459668	0.001141988	0.000810883	0.000556869	0.000582246	0.000267026
3834803772800	383480	3772800	0.000682827	0.000169552	0.000155612	0.000457676	0.000274509	5.56798E-05	0.000188517	0.000202619	0.001203904	0.001376424	0.001621028	0.001621028	0.001621028	0.00042196	0.001048306	0.000744363	0.000511187	0.000534482	0.00025512
3835303772800	383530	3772800	0.00069185	0.000171792	0.000157668	0.000463724	0.000278136	5.64155E-05	0.000191008	0.000205297	0.001145753	0.00130994	0.00154273	0.00154273	0.00154273	0.000401578	0.000997671	0.000708409	0.000486495	0.000508666	0.000259865
3835803772800	383580	3772800	0.000699679	0.000173736	0.000159452	0.000468972	0.000281283	5.70539E-05	0.000193169	0.00020762	0.001122286	0.00128311	0.001511132	0.001511132	0.001511132	0.000393353	0.000977237	0.0006939	0.000476531	0.000498247	0.000268234
3836303772800	383630	3772800	0.00068349	0.000169717	0.000155763	0.000458121	0.000274775	5.57339E-05	0.0001887	0.000202816	0.001105721	0.001264171	0.001488828	0.001488828	0.001488828	0.000387547	0.000962813	0.000683658	0.000469497	0.000490893	0.000270477
3836803772800	383680	3772800	0.000645541	0.000160293	0.000147114	0.000432685	0.000259519	5.26394E-05	0.000178223	0.000191555	0.001086567	0.001242273	0.001463038	0.001463038	0.001463038	0.000380834	0.000946135	0.000671815	0.000461365	0.00048239	0.000265732
3837303772800	383730	3772800	0.000611041	0.000151727	0.000139252	0.000409561	0.000245649	4.98262E-05	0.000168698	0.000181318	0.001054559	0.001205678	0.001419939	0.001419939	0.001419939	0.000369615	0.000918263	0.000652025	0.000447774	0.000468179	0.000255034
3837803772800	383780	3772800	0.000595914	0.000147971	0.000135805	0.000399422	0.000239568	4.85927E-05	0.000164522	0.000176829	0.001031868	0.001179735	0.001389386	0.001389386	0.001389386	0.000361662	0.000898505	0.000637995	0.000438139	0.000458106	0.00025581
3838303772800	383830	3772800	0.000586361	0.000145598	0.000133628	0.000393018	0.000235727	4.78136E-05	0.000161884	0.000173994	0.000957498	0.001094708	0.001289248	0.001289248	0.001289248	0.000335596	0.000833747	0.000592013	0.000406561	0.00042588	0.000254257
3838803772800	383880	3772800	0.000566988	0.000140788	0.000129213	0.000380033	0.000227939	4.62339E-05	0.000156536	0.000168246	0.000836193	0.00095602	0.001125914	0.001125914	0.001125914	0.00029308	0.00072812	0.000517011	0.000355054	0.000371234	0.000239935
3839303772800	383930	3772800	0.000545094	0.000135352	0.000124223	0.000365358	0.000219137	4.44486E-05	0.000150491	0.000161749	0.000723861	0.00082759	0.000974662	0.000974662	0.000974662	0.000253708	0.000630306	0.000447557	0.000307357	0.000321363	0.000234845
3839803772800	383980	3772800	0.000515902	0.000128103	0.000117571	0.000345792	0.000207402	4.20682E-05	0.000142432	0.000153087	0.000628266	0.000718297	0.000845946	0.000845946	0.000845946	0.000220203	0.000547066	0.000388452	0.000266767	0.000278924	0.000227166
3840303772800	384030	3772800	0.000487108	0.000120953	0.000111009	0.000326492	0.000195826	3.97203E-05	0.000134482	0.000144542	0.000556484	0.000636228	0.000749293	0.000749293	0.000749293	0.000195044	0.000484562	0.000344069	0.000236287	0.000247055	0.000215088
3840803772800	384080	3772800	0.000436951	0.000108499	9.95781E-05	0.000292874	0.000175662	3.56303E-05	0.000120635	0.000129659	0.000478749	0.000547354	0.000644624	0.000644624	0.000644624	0.000167798	0.000416873	0.000296006	0.00020328	0.00021244	0.000194813
3841303772800	384130	3772800	0.000431511	0.000107148	9.83383E-05	0.000289227	0.000173475	3.51867E-05	0.000119133	0.000128045	0.000458646	0.000524371	0.000617557	0.000617557	0.000617557	0.000160752	0.000399369	0.000283577	0.000194745	0.00020362	0.000194209
3826803772850	382680	3772850	0.000470522	0.000116835	0.000107229	0.000315375	0.000189158	3.83678E-05	0.000129903	0.000139621	0.0007299	0.000834495	0.000982793	0.000982793	0.000982793	0.000255825	0.000635565	0.000451291	0.000309921	0.000324045	0.000364519
3827303772850	382730	3772850	0.000489496	0.000121546	0.000111553	0.000328093	0.000196786	3.9915E-05	0.000135142	0.000145251	0.000839126	0.000959373	0.001129864	0.001129864	0.001129864	0.000294108	0.000730674	0.000518824	0.000356299	0.000372536	0.00037444
3827803772850	382780	3772850	0.000466541	0.000115846	0.000106321	0.000312707	0.000187558	3.80432E-05	0.000128804	0.000138439	0.000939897	0.001074585	0.00126555	0.00126555	0.00126555	0.000329427	0.000818421	0.00058113	0.000399087	0.000417275	0.000272807
3828303772850	382830	3772850	0.000477554	0.000118581	0.000108831	0.000320089	0.000191985	3.89412E-05	0.000131845	0.000141708	0.001051022	0.001201633	0.001415176	0.001415176	0.001415176	0.000368376	0.000915183	0.000649838	0.000446272	0.000466609	0.000273065
3828803772850	382880	3772850	0.000496396	0.000123259	0.000113125	0.000332718	0.00019956	4.04777E-05	0.000137047	0.000147299	0.001176554	0.001345155	0.001584203	0.001584203	0.001584203	0.000412374	0.001024491	0.000727453	0.000499574	0.00052234	0.000278415
3829303772850	382930	3772850	0.00051484	0.000127839	0.000117329	0.000345081	0.000206975	4.19816E-05	0.000142139	0.000152772	0.001316322	0.001504952	0.001772397	0.001772397	0.001772397	0.000461362	0.001146195	0.000813871	0.00055892	0.000584391	0.000282987
3829803772850	382980	3772850	0.000530763	0.000131793	0.000120957	0.000355753	0.000213376	4.328E-05	0.000146535	0.000157497	0.00146049	0.001669779	0.001966516	0.001966516	0.001966516	0.000511891	0.00127173	0.000903008	0.000620135	0.000648396	0.000285576
3830303772850	383030	3772850	0.000550932	0.000136801	0.000125554	0.000369272	0.000221485	4.49247E-05	0.000152103	0.000163481	0.001634165	0.001868342	0.002200365	0.002200365	0.002200365	0.000572763	0.001422959	0.00101039	0.000693879	0.0007255	0.000289544
3830803772850	383080	3772850	0.000573357	0.000142369	0.000130664	0.000384302	0.0002305	4.67533E-05	0.000158294	0.000170136	0.001829236	0.002091367	0.002463024	0.002463024	0.002463024	0.000641134	0.001592818	0.001131001	0.000776708	0.000812104	0.000293858
3831303772850	383130	3772850	0.000599895	0.000148959	0.000136712	0.00040209	0.000241169	4.89173E-05	0.000165621	0.00017801	0.002048379	0.002341913	0.002758095	0.002758095	0.002758095	0.000717942	0.001783638	0.001266495	0.000869757	0.000909394	0.000299121
3831803772850	383180	3772850	0.00071109	0.00017657	0.000162053	0.00047662	0.000285871	5.79844E-05	0.00019632	0.000211006	0.002381407	0.002722663	0.003206509	0.003206509	0.003206509	0.000834666	0.002073624	0.001472403	0.001011163	0.001057244	0.000369264
3832303772850	383230	3772850	0.000901103	0.000223752	0.000205355	0.00060398	0.00036226	7.34787E-05	0.000248779	0.00026739	0.002250784	0.002573322	0.003030628	0.003030628	0.003030628	0.000788884	0.001959883	0.00139164	0.0009557	0.000999253	0.000399633
3832803772850	383280	3772850	0.0008329	0.000206816	0.000189812	0.000558266	0.000334841	6.79172E-05	0.0002995	0.000247151	0.001999374	0.002285885	0.002692111	0.002692111	0.002692111	0.000700766	0.001740966	0.001236196	0.000848949	0.000887637	0.000345797
3833303772850	383330	3772850	0.000785662	0.000195087	0.000179047	0.00052604	0.00031585	6.40653E-05	0.000216908	0.00023334	0.00188014	0.002149565	0.002531564	0.002531564	0.002531564	0.000658976	0.001637142	0.001162474	0.000798321	0.000834702	0.00031258
3833803772850	383380	3772850	0.000783407	0.000194527	0.000178533	0.000525092	0.000314943	6.38813E-05	0.000216285	0.000232465	0.001768843	0.002022319	0.002381706	0.002381706	0.002381706	0.00061996 7	0.00154023	0.00109366	0.000751064	0.000785291	0.000299639
3834303772850	383430	3772850	0.000760982	0.000188958	0.000173423	0.000510061	0.000305928	6.20528E-05	0.000210094	0.000225811	0.001609145	0.001839736	0.002166676	0.002166676	0.002166676	0.000563994	0.001401172	0.00099492	0.000683255	0.000714392	0.000282211
3834803772850	383480	3772850	0.000733117	0.000182039	0.000167072	0.000491384	0.000294726	5.97806E-05	0.000202401	0.000217542	0.001452639	0.001660803	0.001955945	0.001955945	0.001955945	0.00050914	0.001264894	0.000898154	0.000616801	0.00064491	0.000267285
3835303772850	383530	3772850	0.00075302	0.000186981	0.000171608	0.000504725	0.000302728	6.14036E-05	0.000207896	0.000223448	0.001381633	0.001579622	0.001860337	0.001860337	0.001860337	0.000484253	0.001203065	0.000854252	0.000586652	0.000613387	0.000276344
3835803772850	383580	3772850	0.000750897	0.000186454	0.000171124	0.000503302	0.000301874	6.12304E-05	0.00020731	0.000222818	0.001314424	0.001502782	0.001769841	0.001769841	0.001769841	0.000460696	0.001144542	0.000812697	0.000558114	0.000583549	0.000280917
3836303772850	383630	3772850	0.000740547	0.000183884	0.000168766	0.000496365	0.000297713	6.03865E-05	0.000204453	0.000219747	0.001326416	0.001516493	0.001785989	0.001785989	0.001785989	0.0004649	0.001154985	0.000820112	0.000563206	0.000588873	0.000287732
3836803772850	383680	3772850	0.000699148	0.000173604	0.000159331	0.000468616	0.00028107	5.70106E-05	0.000193023	0.000207462	0.001252477	0.001431958	0.001686432	0.001686432	0.001686432	0.000438984	0.001090602	0.000774396	0.000531811	0.000556047	0.000280399
3837303772850	383730	3772850	0.000662525	0.000164511	0.000150985	0.000444069	0.000266347	5.40243E-05	0.000182912	0.000196595	0.001212445	0.001386189	0.001632529	0.001632529	0.001632529	0.000424953	0.001055743	0.000749644	0.000514813	0.000538274	0.000269442
3837803772850	383780	3772850	0.000643949	0.000159898	0.000146751	0.000431618	0.000258879	5.25095E-05	0.000177783	0.000191083	0.001160248	0.001326512	0.001562247	0.001562247	0.001562247	0.000406659	0.001010292	0.000717371	0.00049265	0.000515101	0.000266077
3838303772850	383830	3772850	0.000631874	0.0001569	0.000144	0.000423524	0.000254024	5.15249E-05	0.00017445	0.0001875	0.001072677	0.001226392	0.001444335	0.001444335	0.001444335	0.000375966	0.0009304	0.000663227	0.000455467	0.000476223	0.000263575
3838803772850	383880	3772850	0.000614757	0.000152649	0.000140099	0.000412051	0.000247143	5.01291E-05	0.000169724	0.00018242	0.000960431	0.001098061	0.001293198	0.001293198	0.001293198	0.000336624	0.000836301	0.000593826	0.000407806	0.000426391	0.000254516
3839303772850	383930	3772850	0.000577205	0.000143325	0.000131541	0.000386882	0.000232047	4.7067E-05	0.000159357	0.000171277	0.000786843	0.000899597	0.001059465	0.001059465	0.001059465	0.000275783	0.000685148	0.000486498	0.000334099	0.000349325	0.000246837
3839803772850	383980	3772850	0.000533284	0.000132419	0.000121532	0.000357443	0.00021439	4.34856E-05	0.000147231	0.000158245	0.000660534	0.000755188	0.000889393	0.000889393	0.000889393	0.000231512	0.000575163	0.000408402	0.000280468	0.000293249	0.000229151
3840303772850	384030	3772850	0.000490558	0.00012181	0.000111795	0.000328805	0.000197213	4.00016E-05	0.000135435	0.000145566	0.000580728	0.000663946	0.000781936	0.000781936	0.000781936	0.000203541	0.000505672	0.000359059	0.000246581	0.000257819	0.000212672
3840803772850	384080	3772850	0.000443187	0.000110047	0.000100999	0.000297054	0.000178169	3.61388E-05	0.000122357	0.00013151	0.000513518	0.000587106	0.000691441	0.000691441	0.000691441	0.000179985	0.000447149	0.000317504	0.00021844	0.00022798	0.000195244
3841303772850	384130	3772850	0.000428724	0.000106456	9.77033E-05	0.00028736	0.000172355	3.49595E-05	0.000118363	0.000127218	0.000481682	0.000550708	0.000648574	0.000648574	0.000648574	0.000168826	0.000419428	0.0002978 2	0.000204526	0.000213847	0.000191103
3826803772900	382680	3772900	0.000483923	0.000120162	0.000110283	0.000324358	0.000194546	3.94606E-05	0.000133603	0.000143597	0.000756732	0.000865172	0.001018922	0.001018922	0.001018922	0.000265229	0.000658929	0.000467881	0.000321314	0.000335957	0.000376339
3827303772900	382730	3772900	0.000515106	0.000127905	0.000117389	0.000345258	0.000207082	4.20033E-05	0.000142212	0.00015285	0.000864233	0.000988078	0.001163669	0.001163669	0.001163669	0.000302907	0.000752536	0.000534348	0.0003669 6	0.000383683	0.00039368
3827803772900	382780	3772900	0.000488966	0.000121414	0.000111432	0.000327738	0.000196573	3.98717E-05	0.000134995	0.000145094	0.001039288	0.001188218	0.001399377	0.001399377	0.001399377	0.000364263	0.000904966	0.000642583	0.000441289	0.0004614	0.000311976
3828303772900	382830	3772900	0.000504358	0.000125236	0.00011494	0.000338054	0.000202761	4.11269E-05	0.000139245	0.000149661	0.001181903	0.00135127	0.001591405	0.001591405	0.001591405	0.000414249	0.001029149	0.00073076	0.000501845	0.000524715	0.000287819
3828803772900	382880	3772900	0.000527048	0.000130871	0.000120111	0.000353263	0.000211883	4.29771E-05	0.000145509	0.000156394	0.001344793	0.001537503	0.001810733	0.001810733	0.001810733	0.00047134	0.001170987	0.000831474	0.000571009	0.000597031	0.000294462
3829303772900	382930	3772900	0.000548278	0.000136142	0.000124949	0.000367493	0.000220418	4.47083E-05	0.00015137	0.000162694	0.001536414	0.001756582	0.002068745	0.002068745	0.002068745	0.000538502	0.001337841	0.000949951	0.00065237 3	0.000682103	0.000300329
3829803772900	382980	3772900	0.000565396	0.000140393	0.00012885	0.000378966	0.000227299	4.61041E-05	0.000156096	0.000167773	0.001734936	0.001983553	0.002336051	0.002336051	0.002336051	0.000608083	0.001510706	0.001072696	0.000736667	0.000770238	0.000303262
3830303772900	383030	3772900	0.000586626	0.000145664	0.000133688	0.000393196	0.000235834	4.78353E-05	0.000161958	0.000174073	0.001970385	0.002252742	0.002653078	0.002653078	0.002653078	0.000690606	0.001715724	0.001218272	0.00083664	0.000874767	0.000306972
3830803772900	383080	3772900	0.000610112	0.000151496	0.00013904	0.000408938	0.000245276	4.97504E-05	0.000168442	0.000181042	0.002239223	0.002560105	0.003015062	0.003015062	0.003015062	0.000784832	0.001949816	0.001384492	0.000950791	0.00099412	0.000310941
3831303772900	383130	3772900	0.000636651	0.000158086	0.000145088	0.000426726	0.000255945	5.19144E-05	0.000175768	0.000188917	0.002543175	0.002907614	0.003424327	0.003424327	0.003424327	0.000891365	0.002214484	0.001572423	0.001079851	0.001129062	0.000315427
3831803772900	383180	3772900	0.00068296	0.000169585	0.000155642	0.000457765	0.000274562	5.56906E-05	0.000188554	0.000202659	0.002830821	0.00323648	0.003811635	0.003811635	0.003811635	0.000992183	0.002464954	0.001750272	0.001201988	0.001256765	0.000318447
3832303772900	383230	3772900	0.00095763	0.000237788	0.000218237	0.000641868	0.000384984	7.8088E-05	0.000264385	0.000284163	0.002906313	0.00332279	0.003913284	0.003913284	0.003913284	0.001018642	0.002530689	0.001796948	0.001234043	0.00129028	0.000428622
3832803772900	383280	3772900	0.000921538	0.000228826	0.000210012	0.000617676	0.000370475	7.5145E-05	0.000254421	0.000273453	0.002591922	0.002963345	0.003489962	0.003489962	0.003489962	0.00090845	0.002256931	0.001602563	0.001100549	0.001150703	0.000378582
3833303772900	383330	3772900	0.000848292	0.000210638	0.00019332	0.000568582	0.000341029	6.91723E-05	0.000234199	0.000251719	0.002406858	0.002751762	0.003240779	0.003240779	0.003240779	0.000843587	0.002095786	0.00148814	0.00102197	0.001068543	0.000331992
3833803772900	383380	3772900	0.000870717	0.000216207	0.000198431	0.000583613	0.000350044	7.10009E-05	0.0002403 9	0.000258373	0.002301515	0.002631323	0.003098936	0.003098936	0.003098936	0.000806664	0.002004057	0.001423007	0.00097724	0.001021775	0.000326471
3834303772900	383430	3772900	0.000948474	0.000235514	0.000216151	0.000635731	0.000381303	7.73414E-05	0.000261858	0.000281446	0.002311005	0.002642173	0.003111715	0.003111715	0.003111715	0.000809991	0.002012321	0.001428874	0.00098127	0.001025988	0.000347867
3834803772900	383480	3772900	0.000871248	0.000216338	0.000198551	0.000583969	0.000350257	7.10442E-05	0.000240537	0.000258531	0.001937514	0.00221516	0.002608817	0.002608817	0.002608817	0.000679085	0.001687101	0.001197948	0.000822683	0.000860174	0.000311717
3835303772900	383530	3772900	0.000825735	0.000205037	0.000188179	0.000553463	0.00033196	6.73329E-05	0.000227971	0.000245025	0.001707414	0.001952087	0.002298993	0.002298993	0.002298993	0.000598436	0.00148674	0.001055679	0.000724981	0.000758019	0.000295239
3835803772900	383580	3772900	0.000795349	0.000197492	0.000181255	0.000533096	0.000319744	6.48551E-05	0.000219582	0.000236009	0.001539692	0.001760331	0.00207316	0.00207316	0.00207316	0.000539651	0.001340696	0.000951978	0.000653765	0.000683558	0.000289458
3836303772900	383630	3772900	0.000801851	0.000199106	0.000182736	0.000537454	0.000322358	6.53853E-05	0.000221377	0.000237938	0.001540641	0.001761416	0.002074438	0.002074438	0.002074438	0.000539984	0.001341522	0.000952565	0.000654168	0.000683979	0.000301796
3836803772900	383680	3772900	0.000757399	0.000188069	0.000172606	0.00050766	0.000304488	6.17606E-05	0.000209105	0.000224748	0.001506217	0.001722058	0.002028086	0.002028086	0.002028086	0.000527918	0.001311547	0.000931281	0.000639551	0.000668696	0.000295842
3837303772900	383730	3772900	0.000722103	0.000179305	0.000164562	0.000484002	0.000290298	5.88825E-05	0.000199361	0.000214274	0.001416662	0.00161967	0.001907502	0.001907502	0.001907502	0.00049653	0.001233566	0.00087591	0.000601525	0.000628938	0.000285403
3837803772900	383780	3772900	0.000699413	0.00017367	0.000159392	0.000468794	0.000281177	5.70323E-05	0.000193096	0.000207541	0.001273529	0.001456026	0.001714777	0.001714777	0.001714777	0.000446363	0.001108933	0.000787412	0.00054075	0.000565393	0.000278415
3838303772900	383830	3772900	0.000680837	0.000169058	0.000155158	0.000456342	0.000273708	5.55175E-05	0.000187967	0.000202029	0.001177934	0.001346733	0.001586061	0.001586061	0.001586061	0.000412858	0.001025693	0.000728307	0.00050016	0.000522953	0.000272375
3838803772900	383880	3772900	0.000668762	0.000166059	0.000152406	0.000448249	0.000268854	5.45329E-05	0.000184634	0.000198446	0.001112105	0.001271471	0.001497424	0.001497424	0.001497424	0.000389785	0.000968372	0.000687605	0.000472208	0.000493728	0.000269787
3839303772900	383930	3772900	0.000628158	0.000155977	0.000143153	0.000421034	0.000252531	5.12219E-05	0.000173424	0.000186397	0.000919795	0.001051602	0.001238482	0.001238482	0.001238482	0.000322382	0.000800917	0.000568701	0.000390552	0.00040835	0.000260296
3839803772900	383980	3772900	0.00058437	0.000145104	0.000133174	0.000391684	0.000234927	4.76513E-05	0.000161335	0.000173404	0.000778301	0.000889832	0.001047965	0.001047965	0.001047965	0.000272789	0.00067771	0.000481217	0.000330473	0.000345533	0.000246233
3840303772900	384030	3772900	0.000540582	0.000134231	0.000123195	0.000362335	0.000217324	4.40807E-05	0.000149246	0.00016041	0.000679169	0.000776495	0.000914486	0.000914486	0.000914486	0.000238044	0.000591391	0.000419925	0.00028838	0.000301522	0.000229668
3840803772900	384080	3772900	0.000470389	0.000116802	0.000107198	0.000315286	0.000189105	3.83569E-05	0.000129866	0.000139581	0.000577622	0.000660395	0.000777754	0.000777754	0.000777754	0.000202452	0.000502968	0.000357139	0.000245263	0.00025644	0.000203699
3841303772900	384130	3772900	0.00043788	0.000108729	9.97898E-05	0.000293496	0.000176035	3.5706E-05	0.000120891	0.000129935	0.000526028	0.000601409	0.000708285	0.000708285	0.000708285	0.000184369	0.000458042	0.000325239	0.000223356	0.000233534	0.000192914
3826803772950	382680	3772950	0.000490389	0.000121942	0.000111916	0.000329161	0.000197426	4.00449E-05	0.000135581	0.000145724	0.000834208	0.000953751	0.001123242	0.001123242	0.001123242	0.000292384	0.000726392	0.000515784	0.000354211	0.000370353	0.000386605
3827303772950	382730	3772950	0.000527048	0.000130871	0.000120111	0.000353263	0.000211883	4.29771E-05	0.000145509	0.000156394	0.000926179	0.001058901	0.001247079	0.001247079	0.001247079	0.000324619	0.000806476	0.000572649	0.000393263	0.000411184	0.000407139

			ISDrainage / Utilities Trenching	ISDrainage / Utilities Trenching	ISAsphalt Paving	ISAsphalt Paving	SVDemolition	SVSite Grubbing / Prep	SVMass Grading / Excavation	SVMass Grading / Excavation	SVDrainage / Utilities Trenching	SVFoundations / Concrete Pads	SVBuilding / Structure Construction	SVBuilding / Structure Construction	SVAsphalt Paving	SVAsphalt Paving	SVArchitectural Coating	SVArchitectural Coating	SVLandscaping or Other Finishing	SVLandscaping or Other Finishing	MDemolition
Unique Identifier	X (UTM)	Y (UTM)	2027	2028	2027	2028	2027	2027	2027	2028	2028	2028	2028	2029	2028	2029	2028	2029	2028	2029	2027
3834303772800	383430	3772800	0.000143262	0.000143262	0.0001651	0.0001651	0.001858473	0.000740598	0.00240874	0.00240874	0.00124307	0.000482171	0.002031173	0.002031173	0.001290019	0.001290019	0.000290571	0.000290571	0.000983798	0.000983798	0.00059134
3834803772800	383480	3772800	0.000136874	0.000136874	0.000157738	0.000157738	0.001627539	0.000648571	0.00210943	0.00210943	0.001088607	0.000422256	0.00175413	0.00175413	0.001129721	0.001129721	0.000254465	0.000254465	0.000861551	0.000861551	0.000586508
3835303772800	383530	3772800	0.00013942	0.00013942	0.000160672	0.000160672	0.001483664	0.000591237	0.001922956	0.001922956	0.000992373	0.000384929	0.001582212	0.001582212	0.001029853	0.001029853	0.00023197	0.00023197	0.00078539	0.00078539	0.000601866
3835803772800	383580	3772800	0.00014391	0.00014391	0.000165847	0.000165847	0.001375913	0.000548299	0.001783302	0.001783302	0.000920303	0.000356973	0.001462768	0.001462768	0.000955061	0.000955061	0.000215123	0.000215123	0.000728351	0.000728351	0.000626799
3836303772800	383630	3772800	0.000145114	0.000145114	0.000167234	0.000167234	0.00129619	0.000516529	0.001679974	0.001679974	0.000866979	0.00033629	0.001381478	0.001381478	0.000899723	0.000899723	0.000202659	0.000202659	0.000686149	0.000686149	0.00062956
3836803772800	383680	3772800	0.000142568	0.000142568	0.0001643	0.0001643	0.001252661	0.000499183	0.001623556	0.001623556	0.000837863	0.000324996	0.001348304	0.001348304	0.000869508	0.000869508	0.000195853	0.000195853	0.000663106	0.000663106	0.000602901
3837303772800	383730	3772800	0.000136828	0.000136828	0.000157685	0.000157685	0.001207886	0.00048134	0.001565524	0.001565524	0.000807915	0.00031338	0.001314597	0.001314597	0.000838428	0.000838428	0.000188852	0.000188852	0.000639404	0.000639404	0.000546994
3837803772800	383780	3772800	0.000137245	0.000137245	0.000158165	0.000158165	0.001147056	0.000457099	0.001486683	0.001486683	0.000767227	0.000297598	0.001240867	0.001240867	0.000796204	0.000796204	0.000179342	0.000179342	0.000607203	0.000607203	0.00052206
3838303772800	383830	3772800	0.000136411	0.000136411	0.000157205	0.000157205	0.001045741	0.000416726	0.00135537	0.00135537	0.000699461	0.000271312	0.001142768	0.001142768	0.000725879	0.000725879	0.000163501	0.000163501	0.000553572	0.000553572	0.000515675
3838803772800	383880	3772800	0.000128728	0.000128728	0.00014835	0.00014835	0.00090671	0.000361322	0.001175174	0.001175174	0.000606468	0.000235241	0.001022879	0.001022879	0.000629373	0.000629373	0.000141764	0.000141764	0.000479975	0.000479975	0.000489879
3839303772800	383930	3772800	0.000125997	0.000125997	0.000145203	0.000145203	0.00078678	0.00031353	0.001019734	0.001019734	0.000526251	0.000204126	0.000905659	0.000905659	0.000546126	0.000546126	0.000123013	0.000123013	0.000416488	0.000416488	0.00046969
3839803772800	383980	3772800	0.000121877	0.000121877	0.000140455	0.000140455	0.000675292	0.000269103	0.000875237	0.000875237	0.000451681	0.000175201	0.000783546	0.000783546	0.00046874	0.00046874	0.000105582	0.000105582	0.000357472	0.000357472	0.000441822
3840303772800	384030	3772800	0.000115397	0.000115397	0.000132987	0.000132987	0.000597922	0.000238271	0.000774959	0.000774959	0.00039993	0.000155128	0.000700656	0.000700656	0.000415035	0.000415035	9.34849E-05	9.34849E-05	0.000316515	0.000316515	0.000406967
3840803772800	384080	3772800	0.000104519	0.000104519	0.000120451	0.000120451	0.000520414	0.000207384	0.000674501	0.000674501	0.000348087	0.000135019	0.000620078	0.000620078	0.000361234	0.000361234	8.13665E-05	8.13665E-05	0.000275485	0.000275485	0.000355546
3841303772800	384130	3772800	0.000104195	0.000104195	0.000120078	0.000120078	0.000494047	0.000196877	0.000640327	0.000640327	0.000330452	0.000128178	0.000589127	0.000589127	0.000342932	0.000342932	7.72441E-05	7.72441E-05	0.000261528	0.000261528	0.000349593
3826803772850	382680	3772850	0.000195568	0.000195568	0.000225379	0.000225379	0.000865603	0.000344941	0.001121896	0.001121896	0.000578973	0.000224576	0.001190439	0.001190439	0.00060084	0.00060084	0.000135337	0.000135337	0.000458214	0.000458214	0.000300674
3827303772850	382730	3772850	0.000200891	0.000200891	0.000231513	0.000231513	0.001034115	0.000412093	0.001340302	0.001340302	0.000691685	0.000268296	0.001427015	0.001427015	0.00071809	0.00071809	0.000161683	0.000161683	0.000547417	0.000547417	0.000326212
3827803772850	382780	3772850	0.000146363	0.000146363	0.000168674	0.000168674	0.001367125	0.000544796	0.00177191	0.00177191	0.000914424	0.000354693	0.001967582	0.001967582	0.00094896	0.00094896	0.000213749	0.000213749	0.000723699	0.000723699	0.000328369
3828303772850	382830	3772850	0.000146502	0.000146502	0.000168834	0.000168834	0.001682003	0.000670275	0.002180019	0.002180019	0.001125035	0.000436387	0.002535008	0.002535008	0.001167526	0.001167526	0.00026298	0.00026298	0.000890382	0.000890382	0.000344848
3828803772850	382880	3772850	0.000149372	0.000149372	0.000172141	0.000172141	0.00201369	0.000802454	0.002609924	0.002609924	0.001346895	0.000522443	0.003109905	0.003109905	0.001397764	0.001397764	0.000314841	0.000314841	0.001065967	0.001065967	0.00036193
3829303772850	382930	3772850	0.000151825	0.000151825	0.000174969	0.000174969	0.00241681	0.000963094	0.003132393	0.003132393	0.001616524	0.000627029	0.003825147	0.003825147	0.001677577	0.001677577	0.000377867	0.000377867	0.001279358	0.001279358	0.000379444
3829803772850	382980	3772850	0.000153214	0.000153214	0.000176569	0.000176569	0.002868643	0.001143148	0.003718007	0.003718007	0.00191874	0.000744254	0.004643201	0.004643201	0.001991207	0.001991207	0.000448511	0.000448511	0.00151854	0.00151854	0.000395751
3830303772850	383030	3772850	0.000155343	0.000155343	0.000179023	0.000179023	0.003413763	0.001360378	0.004424529	0.004424529	0.002283352	0.000885683	0.005615119	0.005615119	0.00236959	0.00236959	0.00053374	0.00053374	0.001807103	0.001807103	0.000416112
3830803772850	383080	3772850	0.000157658	0.000157658	0.00018169	0.00018169	0.00402864	0.001605405	0.005221462	0.005221462	0.002694623	0.001045209	0.006664324	0.006664324	0.002796393	0.002796393	0.000629876	0.000629876	0.002132594	0.002132594	0.000439234
3831303772850	383130	3772850	0.000160481	0.000160481	0.000184944	0.000184944	0.004623587	0.00184249	0.005992564	0.005992564	0.003092563	0.001199565	0.007550238	0.007550238	0.003209363	0.003209363	0.000722896	0.000722896	0.002447534	0.002447534	0.000466411
3831803772850	383180	3772850	0.000198114	0.000198114	0.000228313	0.000228313	0.004787877	0.001907959	0.006205498	0.006205498	0.003202451	0.001242189	0.00711453	0.00711453	0.003323401	0.003323401	0.000748582	0.000748582	0.002534502	0.002534502	0.000596516
3832303772850	383230	3772850	0.000214407	0.000214407	0.00024709	0.00024709	0.004111893	0.001638581	0.005329365	0.005329365	0.002750308	0.001066809	0.005418032	0.005418032	0.00285418	0.00285418	0.000642893	0.000642893	0.002176664	0.002176664	0.000704017
3832803772850	383280	3772850	0.000185523	0.000185523	0.000213803	0.000213803	0.0036566	0.001457147	0.004739266	0.004739266	0.002445777	0.000948685	0.004274908	0.004274908	0.002538149	0.002538149	0.000571708	0.000571708	0.001935651	0.001935651	0.000641467
3833303772850	383330	3772850	0.000167702	0.000167702	0.000193266	0.000193266	0.003238262	0.001290441	0.004197064	0.004197064	0.002165965	0.00084015	0.00351662	0.00351662	0.002247769	0.002247769	0.000506301	0.000506301	0.0017142	0.0017142	0.000630164
3833803772850	383380	3772850	0.000160759	0.000160759	0.000185264	0.000185264	0.002846913	0.001134489	0.003689843	0.003689843	0.001904205	0.000738617	0.00300309	0.00300309	0.001976123	0.001976123	0.000445114	0.000445114	0.001507037	0.001507037	0.000645435
3834303772850	383430	3772850	0.000151409	0.000151409	0.000174488	0.000174488	0.002416672	0.000963039	0.003132214	0.003132214	0.001616431	0.000626993	0.002511973	0.002511973	0.001677481	0.001677481	0.000377846	0.000377846	0.001279285	0.001279285	0.000646298
3834803772850	383480	3772850	0.000143401	0.000143401	0.00016526	0.00016526	0.002057711	0.000819994	0.00266697	0.00266697	0.001376334	0.000533862	0.002126514	0.002126514	0.001428316	0.001428316	0.000321722	0.000321722	0.001089266	0.001089266	0.000640172
3835303772850	383530	3772850	0.000148261	0.000148261	0.000170861	0.000170861	0.00187259	0.000746223	0.002427037	0.002427037	0.001252513	0.000485834	0.001940633	0.001940633	0.001299818	0.001299818	0.000292779	0.000292779	0.000991271	0.000991271	0.000665193
3835803772850	383580	3772850	0.000150714	0.000150714	0.000173688	0.000173688	0.001691345	0.000673998	0.002192128	0.002192128	0.001131284	0.000438811	0.001778499	0.001778499	0.001174011	0.001174011	0.000264441	0.000264441	0.000895327	0.000895327	0.00068124
3836303772850	383630	3772850	0.000154371	0.000154371	0.000177902	0.000177902	0.001632107	0.000650391	0.00211535	0.00211535	0.001091662	0.000423441	0.001722379	0.001722379	0.001132891	0.001132891	0.000255179	0.000255179	0.000863969	0.000863969	0.000700566
3836803772850	383680	3772850	0.000150437	0.000150437	0.000173368	0.000173368	0.001514045	0.000603344	0.001962331	0.001962331	0.001012694	0.000392811	0.001623391	0.001623391	0.001050941	0.001050941	0.00023672	0.00023672	0.000801472	0.000801472	0.000663985
3837303772850	383730	3772850	0.000144558	0.000144558	0.000166594	0.000166594	0.001456536	0.000580427	0.001887795	0.001887795	0.000974228	0.000377891	0.001576253	0.001576253	0.001011023	0.001011023	0.000227729	0.000227729	0.000771029	0.000771029	0.00060523
3837803772850	383780	3772850	0.000142753	0.000142753	0.000164513	0.000164513	0.00135792	0.000541128	0.001759981	0.001759981	0.000908268	0.000352305	0.001469261	0.001469261	0.000942571	0.000942571	0.00021231	0.00021231	0.000718826	0.000718826	0.0005721
3838303772850	383830	3772850	0.000141411	0.000141411	0.000162966	0.000162966	0.001229339	0.000489889	0.001593329	0.001593329	0.000822264	0.000318946	0.00134368	0.00134368	0.000853319	0.000853319	0.000192207	0.000192207	0.000650761	0.000650761	0.000563386
3838803772850	383880	3772850	0.00013655	0.00013655	0.000157365	0.000157365	0.001089617	0.00043421	0.001412236	0.001412236	0.000728808	0.000282695	0.001213741	0.001213741	0.000756334	0.000756334	0.000170361	0.000170361	0.000576797	0.000576797	0.000545354
3839303772850	383930	3772850	0.000132431	0.000132431	0.000152617	0.000152617	0.000894046	0.000356276	0.00115876	0.00115876	0.000597998	0.000231956	0.001019944	0.001019944	0.000620583	0.000620583	0.000139784	0.000139784	0.000473271	0.000473271	0.000508773
3839803772850	383980	3772850	0.000122942	0.000122942	0.000141682	0.000141682	0.000750033	0.000298886	0.000972107	0.000972107	0.000501672	0.000194592	0.000868927	0.000868927	0.000520619	0.000520619	0.000117267	0.000117267	0.000397036	0.000397036	0.000453642
3840303772850	384030	3772850	0.0001141	0.0001141	0.000131493	0.000131493	0.000661867	0.000263753	0.000857836	0.000857836	0.000442701	0.000171718	0.000777232	0.000777232	0.00045942	0.00045942	0.000103483	0.000103483	0.000350365	0.000350365	0.000408261
3840803772850	384080	3772850	0.00010475	0.00010475	0.000120718	0.000120718	0.000588165	0.000234382	0.000762312	0.000762312	0.000393404	0.000152596	0.000700033	0.000700033	0.00040826	0.00040826	0.000408262	0.000408262	9.19593E-05	9.19593E-05	0.000365726
3841303772850	384130	3772850	0.000102528	0.000102528	0.000118157	0.000118157	0.000547542	0.000218194	0.000709661	0.000709661	0.000366232	0.000142057	0.000654408	0.000654408	0.000380064	0.000380064	8.56079E-05	8.56079E-05	0.000289846	0.000289846	0.000351318
3826803772900	382680	3772900	0.000201909	0.000201909	0.000232687	0.000232687	0.000919444	0.000366397	0.001191678	0.001191678	0.00061498	0.000238545	0.001279466	0.001279466	0.000638212	0.000638212	0.000143755	0.000143755	0.000486715	0.000486715	0.000302227
3827303772900	382730	3772900	0.000211213	0.000211213	0.000243409	0.000243409	0.001085464	0.000432555	0.001406855	0.001406855	0.000726031	0.000281618	0.001518088	0.001518088	0.000753452	0.000753452	0.000169712	0.000169712	0.000574599	0.000574599	0.000325953
3827803772900	382780	3772900	0.000167378	0.000167378	0.000192892	0.000192892	0.001514737	0.000603619	0.001963228	0.001963228	0.001013157	0.00039299	0.00217463	0.00217463	0.001051422	0.001051422	0.000236828	0.000236828	0.000801838	0.000801838	0.000342
3828303772900	382830	3772900	0.000154418	0.000154418	0.000177956	0.000177956	0.001901864	0.000757889	0.002464978	0.002464978	0.001272093	0.000493428	0.002843624	0.002843624	0.001320137	0.001320137	0.000297356	0.000297356	0.001006767	0.001006767	0.00036357
3828803772900	382880	3772900	0.000157982	0.000157982	0.000182063	0.000182063	0.002320202	0.000924596	0.00300718	0.00300718	0.001551905	0.000601964	0.003538499	0.003538499	0.001610518	0.001610518	0.000362763	0.000362763	0.001228218	0.001228218	0.000383327
3829303772900	382930	3772900	0.000161129	0.000161129	0.000185691	0.000185691	0.002895563	0.001153876	0.003752898	0.003752898	0.001936746	0.000751239	0.004575875	0.004575875	0.002009893	0.002009893	0.00045272	0.00045272	0.00153279	0.00153279	0.00040412
3829803772900	382980	3772900	0.000162703	0.000162703	0.000187504	0.000187504	0.003673624	0.001463932	0.004761331	0.004761331	0.002457164	0.000953102	0.006087648	0.006087648	0.002549966	0.002549966	0.000574369	0.000574369	0.001944663	0.001944663	0.000422324
3830303772900	383030	3772900	0.000164694	0.000164694	0.000189798	0.000189798	0.004537289	0.001808101	0.005880715	0.005880715	0.003034841	0.001177176	0.007741811	0.007741811	0.003149461	0.003149461	0.000709403	0.000709403	0.002401851	0.002401851	0.000444152
3830803772900	383080	3772900	0.000166823	0.000166823	0.000192252	0.000192252	0.005562477	0.002216636	0.007209446	0.007209446	0.003720555	0.001443155	0.009685824	0.009685824	0.003861073	0.003861073	0.000869691	0.000869691	0.002944543	0.002944543	0.000468827
3831303772900	383130	3772900	0.00016923	0.00016923	0.000195026	0.000195026	0.006691678	0.00266662	0.008672988	0.008672988	0.00447584	0.00173612	0.011630104	0.011630104	0.004644884	0.004644884	0.001046241	0.001046241	0.003542295	0.003542295	0.000497212
3831803772900	383180	3772900	0.00017085	0.00017085	0.000196893	0.000196893	0.007178874	0.002860767	0.009304435	0.009304435	0.004801709	0.001862521	0.011636508	0.011636508	0.00498306	0.00498306	0.001122414	0.001122414	0.003800196	0.003800196	0.000528617
3832303772900	383230	3772900	0.00022996	0.00022996	0.000265013	0.000265013	0.006034241	0.002404632	0.007820892	0.007820892	0.004036102	0.001565552	0.008320088	0.008320088	0.004188537	0.004188537	0.000943451	0.000943451	0.003194275	0.003194275	0.000758458
3832803772900	383280	3772900	0.000203113	0.000203113	0.000234074	0.000234074	0.00536144	0.002136523	0.006948884	0.006948884	0.003586088	0.001390997	0.006273529	0.006273529	0.003721527	0.003721527	0.000838259	0.000838259	0.002838122	0.002838122	0.000711092
3833303772900	383330	3772900	0.000178117	0.000178117	0.000205268	0.000205268	0.004610092	0.001837112	0.005975074	0.005975074	0.003083537	0.001196064	0.004791639	0.004791639	0.003199996	0.003199996	0.000720786	0.000720786	0.00244039	0.00244039	0.000683397
3833803772900	383380	3772900	0.000175155	0.000175155	0.000201854	0.000201854	0.004089055	0.00162948	0.005299765	0.005299765	0.002735033	0.001060884	0.004018943	0.004018943	0.002838329	0.002838329	0.000639322	0.000639322	0.002164575	0.002164575	0.000718943
3834303772900	383430	3772900	0.000186634	0.000186634	0.000215083	0.000215083	0.003815354	0.001520411	0.004945025	0.004945025	0.002551963	0.000989873	0.003634552	0.003634552	0.002648345	0.002648345	0.000596529	0.000596529	0.002019689	0.002019689	0.000830153
3834803772900	383480	3772900	0.000167239	0.000167239	0.000192732	0.000192732	0.002970996	0.001183936	0.003850665	0.003850665	0.0019872	0.000770809	0.002906414	0.002906414	0.002062252	0.002062252	0.000464514	0.000464514	0.001572721	0.001572721	0.000765187
3835303772900	383530	3772900	0.000158398	0.000158398	0.000182543	0.000182543	0.002464215	0.000981985	0.003193834	0.003193834	0.001648231	0.000639328	0.002502457	0.002502457	0.001710482	0.001710482	0.000385279	0.000385279	0.001304453	0.001304453	0.000741892
3835803772900	383580	3772900	0.000155297	0.000155297	0.000178969	0.000178969	0.002128022	0.000848012	0.002758099	0.002758099	0.001423363	0.000552104	0.002234575	0.002234575	0.001477121	0.001477121	0.000332715	0.000332715	0.001126486	0.001126486	0.000728261
3836303772900	383630	3772900	0.000161916	0.000161916	0.000186598	0.000186598	0.002040133	0.000812989	0.002644187	0.002644187	0.001364577	0.000529302	0.002148571	0.002148571	0.001416114	0.001416114	0.000318974	0.000318974	0.001079961	0.001079961	0.00076605
3836803772900	383680	3772900	0.000158722	0.000158722	0.000182917	0.000182917	0.001962417	0.000782019	0.00254346	0.00254346	0.001312595	0.000509139	0.002075108	0.002075108	0.001362169	0.001362169	0.000306823	0.000306823	0.001038822	0.001038822	0.000732488
3837303772900	383730	3772900	0.000153121	0.000153121	0.000176462	0.000176462	0.001815981	0.000723665	0.002353667	0.002353667	0.001214649	0.000471147	0.001939033	0.001939033	0.001260524	0.001260524	0.000283928	0.000283928	0.000961305	0.000961305	0.000674424
3837803772900	383780	3772900	0.000149372	0.000149372	0.000172141	0.000172141	0.001598958	0.000637181	0.002072386	0.002072386	0.00106949	0.00041841	0.001733674	0.001733674	0.001109882	0.001109882	0.000249996	0.000249996	0.000846421	0.000846421	0.000643623
3838303772900	383830	3772900	0.000146132	0.000146132	0.000168407	0.000168407	0.001445671	0.000576097	0.001873713	0.001873713	0.000966961	0.000375072	0.001581856	0.001581856	0.001003481	0.001003481	0.0022603	0.0022603	0.000765278	0.000765278	0.000615842
3838803772900	383880	3772900	0.000144743	0.000144743	0.000166807	0.000166807	0.001324426	0.000527781	0.001716569	0.001716569	0.000885864	0.000343615	0.001452807	0.001452807	0.000919321	0.000919321	0.000207073	0.000207073	0.000701096	0.000701096	0.000605748
3839303772900	383930	3772900	0.000139652	0.000139652	0.000160939	0.000160939	0.001099098	0.000437988	0.001424524	0.001424524	0.00073515	0.000285155	0.001234819	0.001234819	0.000762915	0.000762915	0.000171843	0.000171843	0.000581816	0.000581816	0.00056028
3839803772900	383980	3772900	0.000132107	0.000132107	0.000152244	0.000152244	0.000921313	0.000367141	0.0011941	0.0011941	0.000616235	0.00023903	0.001049828	0.001049828	0.000639509	0.000639509	0.000144047	0.000144047	0.000487704	0.000487704	0.000510671
3840303772900	384030	3772900	0.000123219	0.000123219	0.000142002	0.000142002	0.000802835	0.000319928	0.001040543	0.001040543	0.00053699	0.000208291	0.000928071	0.000928071	0.000557271	0.000557271	0.000125523	0.000125523	0.000424987	0.000424987	0.000459509
3840803772900	384080	3772900	0.000109287	0.000109287	0.000125945	0.000125945	0.000689825	0.000274894	0.000894073	0.000894073	0.000461401	0.000178971	0.000812985	0.000812985	0.000478827	0.000478827	0.000107854	0.000107854	0.000365165	0.000365165	0.000393939
3841303772900	384130	3772900	0.0001035	0.0001035	0.000119277	0.000119277	0.000623874	0.000248612	0.000808594	0.000808594	0.000417288	0.000161861	0.000741656	0.000741656	0.00043049	0.00043049	9.75424E-05	9.75424E-05	0.000330253	0.000330253	0.000366934
3826803772950	382680	3772950	0.000207418	0.000207418	0.000239035	0.000239035	0.001039582	0.000414271	0.001347387	0.001347387	0.000695342	0.000269714	0.001454052	0.001454052	0.00072103	0.00072103	0.000162538	0.000162538	0.000550311	0.000550311	0.000317239
3827303772950	382730	3772950	0.000218434	0.000218434	0.000251731	0.000251731	0.001196468	0.00047679	0.001550724	0.001550724	0.000800277	0.000310417	0.001690895	0.001690895	0.000830502	0.000830502	0.000187067	0.000187067	0.00063336	0.00063336	0.000333804

			MSite Grubbing / Prep	MMass Grading / Excavation	MMass Grading / Excavation	MDrainage / Utilities Trenching	MFoundations / Concrete Pads	MBuilding / Structure Construction	MAsphalt Paving	MLandscaping or Other Finishing	MWaterside Construction (Piles)	RSSWRestriping South Valley	RSSWRestriping Silver Lake Boulevard	RSSWDemolition	RSSWPlacing Base	RSSWForm	Child Risk				
Unique Identifier	X (UTM)	Y (UTM)	2027	2027	2028	2028	2028	2028	2028	2028	2028	2029	2029	2029	2029	2029	3rd Trimester	0<2	2<16	Total	per million
3834303772800	383430	3772800	0.000546757	0.000909463	0.000909463	0.000437406	0.00020726	0.000562302	0.00036562	0.000251087	0.00026987	0.000421443	0.000427227	0.001247401	0.00011343	0.000246709	1.85453E-08	3.82377E-07	2.5648E-07	6.57398E-07	0.65739839
3834803772800	383480	3772800	0.00054229	0.000902032	0.000902032	0.000433832	0.000205567	0.000557708	0.00036263	0.000249036	0.000267665	0.000373038	0.000398763	0.001167701	0.000106183	0.000230947	1.78918E-08	3.70692E-07	2.3371E-07	6.22297E-07	0.6222968
3835303772800	383530	3772800	0.000556489	0.000925651	0.000925651	0.000445192	0.00021095	0.000572311	0.00037212	0.000255557	0.000274674	0.000346681	0.000387717	0.001137723	0.000103457	0.000225018	1.78987E-08	3.7484E-07	2.2187E-07	6.14611E-07	0.61461101
3835803772800	383580	3772800	0.000579544	0.000963999	0.000963999	0.000463635	0.000219689	0.00059602	0.000387545	0.000266144	0.000286053	0.000332278	0.000388521	0.001142658	0.000103906	0.000225994	1.81236E-08	3.82004E-07	2.1563E-07	6.15759E-07	0.61575855
3836303772800	383630	3772800	0.000582096	0.000968245	0.000968245	0.000465677	0.000220656	0.000598645	0.000389252	0.000267316	0.000287313	0.000324103	0.000385871	0.001137449	0.000103432	0.000224963	1.81026E-08	3.81583E-07	2.1007E-07	6.09753E-07	0.60975348
3836803772800	383680	3772800	0.000557447	0.000927243	0.000927243	0.000445957	0.000211312	0.000573295	0.000372768	0.000255996	0.000275146	0.000320738	0.00037408	0.001104911	0.000100473	0.000218528	1.78263E-08	3.73799E-07	2.0451E-07	5.96134E-07	0.59613387
3837303772800	383730	3772800	0.000505754	0.00084126	0.00084126	0.000404604	0.000191717	0.000520133	0.000338201	0.000232258	0.000249632	0.000312828	0.000355085	0.001047147	9.52205E-05	0.000207104	1.73301E-08	3.62164E-07	1.9594E-07	5.75438E-07	0.57543778
3837803772800	383780	3772800	0.0004827	0.000802912	0.000802912	0.00038616	0.000182978	0.000496424	0.000322785	0.00022167	0.000238253	0.000300815	0.000343473	0.001016803	9.24612E-05	0.000201102	1.69562E-08	3.57208E-07	1.8921E-07	5.6337E-07	0.56336998
3838303772800	383830	3772800	0.000476797	0.000793093	0.000793093	0.000381438	0.00018074	0.000490353	0.000318838	0.00021896	0.000235339	0.000282162	0.000321232	0.00095511	8.68512E-05	0.0001889	1.6537E-08	3.49747E-07	1.7721E-07	5.43493E-07	0.54349312
3838803772800	383880	3772800	0.000452945	0.000753419	0.000753419	0.000362356	0.000171699	0.000465823	0.000302888	0.000208006	0.000223566	0.000252706	0.000290505	0.000863712	7.85401E-05	0.000170824	1.58446E-08	3.34076E-07	1.5791E-07	5.07829E-07	0.50782908
3839303772800	383930	3772800	0.000434279	0.000722369	0.000722369	0.000347423	0.000164623	0.000446625	0.000290405	0.000199434	0.000214353	0.000227766	0.000253317	0.000756045	6.87496E-05	0.00014953	1.50804E-08	3.19111E-07	1.4092E-07	4.75108E-07	0.47510764
3839803772800	383980	3772800	0.000408512	0.00067951	0.00067951	0.00032681	0.000154856	0.000420127	0.000273175	0.000187601	0.000201635	0.000201262	0.000223424	0.000668668	6.08041E-05	0.000132248	1.39998E-08	2.99278E-07	1.25E-07	4.38275E-07	0.43827459
3840303772800	384030	3772800	0.000376284	0.000625903	0.000625903	0.000301028	0.000142639	0.000386982	0.000251624	0.000172801	0.000185728	0.000181664	0.000198414	0.000594636	5.40721E-05	0.000117606	1.30386E-08	2.80153E-07	1.1234E-07	4.05537E-07	0.40553654
3840803772800	384080	3772800	0.00032874	0.000546819	0.000546819	0.000262992	0.000124616	0.000338087	0.000219831	0.000150967	0.000162261	0.00016062	0.000169295	0.00050799	4.61932E-05	0.00010047	1.16885E-08	2.51678E-07	9.7912E-08	3.61278E-07	0.3612782
3841303772800	384130	3772800	0.000323236	0.000537663	0.000537663	0.000258589	0.00012253	0.000332426	0.00021615	0.00014844	0.000159544	0.000154422	0.000162745	0.000488705	4.44396E-05	9.66556E-05	1.14523E-08	2.47235E-07	9.4384E-08	3.53071E-07	0.35307146
3826803772850	382680	3772850	0.000278005	0.000462428	0.000462428	0.000222404	0.000105384	0.000285909	0.000185904	0.000127668	0.000137219	0.000487349	0.000148155	0.000449678	4.08907E-05	8.89369E-05	1.81241E-08	4.30796E-07	1.4693E-07	5.95851E-07	0.59585059
3827303772850	382730	3772850	0.000301618	0.000501704	0.000501704	0.000241294	0.000114335	0.000310193	0.000201694	0.000138512	0.000148874	0.000604287	0.000164144	0.00049793 7	4.5279E-05	9.84813E-05	1.91361E-08	4.48897E-07	1.677E-07	6.3573E-07	0.63572991
3827803772850	382780	3772850	0.000303612	0.000505021	0.000505021	0.00024289	0.000115091	0.000312244	0.000203028	0.000139428	0.000149858	0.00081219	0.000182098	0.000551222	5.01244E-05	0.00010902	1.79401E-08	3.91405E-07	1.9147E-07	6.00816E-07	0.60081576
3828303772850	382830	3772850	0.000318849	0.000530365	0.000530365	0.000255079	0.000120867	0.000327914	0.000213216	0.000146425	0.000157378	0.000952916	0.000198146	0.000599206	5.44877E-05	0.00011851	1.64402E-08	3.65912E-07	2.2099E-07	6.0334E-07	0.60334
3828803772850	382880	3772850	0.000334644	0.000556638	0.000556638	0.000267715	0.000126854	0.000344158	0.000223778	0.000153678	0.000165174	0.00111451	0.000217023	0.000655141	5.95741E-05	0.000129573	1.70383E-08	3.76962E-07	2.5341E-07	6.47412E-07	0.64741206
3829303772850	382930	3772850	0.000350837	0.000583574	0.000583574	0.00028067	0.000132993	0.000360812	0.000234607	0.000161115	0.000173167	0.001284427	0.000238519	0.00071848	6.53337E-05	0.0001421	1.75922E-08	3.86795E-07	2.917E-07	6.96083E-07	0.69608279
3829803772850	382980	3772850	0.000365914	0.000608653	0.000608653	0.000292731	0.000138708	0.000376317	0.000244689	0.000168039	0.000180609	0.001431559	0.000261952	0.000786846	7.15504E-05	0.000155621	1.80492E-08	3.94131E-07	3.3347E-07	7.45655E-07	0.74565538
3830303772850	383030	3772850	0.00038474	0.000639968	0.000639968	0.000307792	0.000145844	0.000395679	0.000257278	0.000176684	0.000189901	0.001560509	0.00029244	0.000875502	7.96122E-05	0.000173156	1.85932E-08	4.03292E-07	3.8378E-07	8.05668E-07	0.80566828
3830803772850	383080	3772850	0.000406119	0.000675529	0.000675529	0.00032489 5	0.000153948	0.000417665	0.000271575	0.000186502	0.000200454	0.001642118	0.000330491	0.000985088	8.95772E-05	0.00019483	1.91715E-08	4.13081E-07	4.3999E-07	8.72239E-07	0.87223909
3831303772850	383130	3772850	0.000431247	0.000717327	0.000717327	0.000344998	0.000163474	0.000443508	0.000288378	0.000198042	0.000212857	0.001622461	0.000379559	0.001124653	0.000102268	0.000222433	2.01582E-08	4.27552E-07	4.9569E-07	9.43397E-07	0.94339661
3831803772850	383180	3772850	0.000551544	0.000917424	0.000917424	0.000441235	0.000209075	0.000567224	0.000368821	0.000253285	0.000272233	0.001362789	0.000463819	0.001386691	0.000126096	0.000274258	2.45487E-08	5.04994E-07	5.3503E-07	1.06457E-06	1.06457156
3832303772850	383230	3772850	0.000650939	0.001082757	0.001082757	0.000520752	0.000246753	0.000669446	0.000435288	0.000298931	0.000321293	0.00099226	0.000524707	0.001557606	0.000141638	0.000308061	2.54609E-08	5.34808E-07	4.8284E-07	1.04311E-06	1.04310535
3832803772850	383280	3772850	0.000593105	0.000986556	0.000986556	0.000474484	0.000224829	0.000609967	0.000396613	0.000272372	0.000292747	0.00078539	0.000520479	0.001529821	0.000139112	0.000302566	2.26726E-08	4.70628E-07	4.2398E-07	9.17277E-07	0.9172769
3833303772850	383330	3772850	0.000582655	0.000969174	0.000969174	0.000466124	0.000220868	0.00059922	0.000389625	0.000267572	0.000287589	0.000660749	0.000545549	0.00158667	0.000144281	0.00031381	2.12889E-08	4.36177E-07	3.8497E-07	8.42436E-07	0.84243585
3833803772850	383380	3772850	0.000596774	0.00099266	0.00099266	0.000477419	0.00022622	0.000613741	0.000399067	0.000274057	0.000294558	0.000573178	0.000554957	0.00160303	0.000145769	0.000317046	2.0879E-08	4.27289E-07	3.5294E-07	8.01105E-07	0.80110455
3834303772850	383430	3772850	0.000597572	0.000993987	0.000993987	0.000478058	0.000226523	0.000614561	0.0003996	0.000274423	0.000294952	0.00049402	0.000525064	0.001517299	0.000137973	0.00030009	2.01451E-08	4.12428E-07	3.1459E-07	7.47159E-07	0.74715914
3834803772850	383480	3772850	0.000591908	0.000984566	0.000984566	0.000473527	0.000224376	0.000608736	0.000395813	0.000271822	0.000292156	0.000434193	0.000483738	0.001403965	0.000127667	0.000277675	1.9331E-08	3.97343E-07	2.8068E-07	6.97351E-07	0.69735145
3835303772850	383530	3772850	0.000615042	0.001023046	0.001023046	0.000492034	0.000233145	0.000632528	0.000411283	0.000282446	0.000303575	0.00040822	0.00047165	0.001372799	0.000124833	0.000271511	1.95097E-08	4.0603E-07	2.6651E-07	6.92049E-07	0.6920488
3835803772850	383580	3772850	0.00062988	0.001047727	0.001047727	0.00050390 4	0.00023877	0.000647787	0.000421205	0.00028926	0.000310898	0.000386261	0.000458609	0.001340078	0.000121858	0.000265039	1.94604E-08	4.07734E-07	2.523E-07	6.79493E-07	0.67949333
3836303772850	383630	3772850	0.000647749	0.001077449	0.001077449	0.000518199	0.000245543	0.000666164	0.000433154	0.000297466	0.000319718	0.000386526	0.000465903	0.001365578	0.000124176	0.000270083	1.97868E-08	4.13788E-07	2.5134E-07	6.84916E-07	0.68491601
3836803772850	383680	3772850	0.000613925	0.001021189	0.001021189	0.00049114	0.000232722	0.000631379	0.000410536	0.000281933	0.000303023	0.000369969	0.000436814	0.001284143	0.000116771	0.000253976	1.92245E-08	4.01239E-07	2.3667E-07	6.57136E-07	0.65713613
3837303772850	383730	3772850	0.000559601	0.000930826	0.000930826	0.00044768	0.000212129	0.00057551	0.000374209	0.000256985	0.00027621	0.000360642	0.000413829	0.001216599	0.000110629	0.000240618	1.87343E-08	3.89296E-07	2.2658E-07	6.34607E-07	0.63460748
3837803772850	383780	3772850	0.000528968	0.000879873	0.000879873	0.000423174	0.000200517	0.000544007	0.000353725	0.000242918	0.00026109	0.000341634	0.000394535	0.001162766	0.000105734	0.000229971	1.82548E-08	3.81845E-07	2.1481E-07	6.14909E-07	0.61490916
3838303772850	383830	3772850	0.000520911	0.000866471	0.000866471	0.000416729	0.000197463	0.000535721	0.000348337	0.000239218	0.000257113	0.000317904	0.000366935	0.001084529	9.86197E-05	0.000214497	1.77562E-08	3.72889E-07	2.0005E-07	5.9069E-07	0.59068997
3838803772850	383880	3772850	0.000504239	0.000838739	0.000838739	0.000403391	0.000191143	0.000518574	0.000337188	0.000231562	0.000248884	0.000290957	0.000335106	0.000993771	9.03668E-05	0.000196547	1.71091E-08	3.59741E-07	1.8199E-07	5.58844E-07	0.55884354
3839303772850	383930	3772850	0.000470415	0.000782478	0.000782478	0.000376332	0.000178321	0.00048379	0.00031457	0.00021629	0.000232189	0.000250876	0.000278119	0.000827975	7.52904E-05	0.000163756	1.57884E-08	3.34134E-07	1.5479E-07	5.04709E-07	0.50470946
3839803772850	383980	3772850	0.000419441	0.000697688	0.000697688	0.000335553	0.000158998	0.000431366	0.000280483	0.00019262	0.000207029	0.000216462	0.00023453	0.000699652	6.36216E-05	0.000138376	1.4243E-08	3.04291E-07	1.3264E-07	4.51171E-07	0.45117123
3840303772850	384030	3772850	0.000377481	0.000627893	0.000627893	0.000301985	0.000143093	0.000388213	0.000252424	0.000173351	0.000186318	0.000194709	0.000205143	0.000612824	5.57261E-05	0.000121204	1.30631E-08	2.7977E-07	1.1796E-07	4.1079E-07	0.41078969
3840803772850	384080	3772850	0.000338153	0.000562476	0.000562476	0.000270523	0.000128185	0.000347767	0.000226126	0.00015529	0.000166907	0.000175997	0.000180014	0.000538517	4.89691E-05	0.000106507	1.18784E-08	2.54242E-07	1.0518E-07	3.71305E-07	0.37130453
3841303772850	384130	3772850	0.000324832	0.000540317	0.000540317	0.000259865	0.000123135	0.000334067	0.000217217	0.000149172	0.000160331	0.000166405	0.000168848	0.000505705	4.59854E-05	0.000100018	1.14118E-08	2.44934E-07	9.9269E-08	3.55615E-07	0.3556149
3826803772900	382680	3772900	0.000279441	0.000464816	0.000464816	0.000223553	0.000105928	0.000287386	0.000186864	0.000128328	0.000137928	0.00052129 1	0.000151937	0.000461012	4.19213E-05	9.11784E-05	1.85883E-08	4.45228E-07	1.5331E-07	6.17122E-07	0.61712181
3827303772900	382730	3772900	0.000301379	0.000501306	0.000501306	0.000241103	0.000114244	0.000309947	0.000201534	0.000138402	0.000148755	0.000634127	0.000167002	0.000506254	4.60353E-05	0.000100126	1.98426E-08	4.71114E-07	1.7416E-07	6.65121E-07	0.66512062
3827803772900	382780	3772900	0.000316216	0.000525986	0.000525986	0.000252973	0.000119869	0.000325206	0.000211456	0.000145216	0.000156079	0.000929009	0.000192548	0.00058248	5.29668E-05	0.000115202	1.91636E-08	4.22159E-07	2.1094E-07	6.52266E-07	0.65226625
3828303772900	382830	3772900	0.000336159	0.000559159	0.000559159	0.000268927	0.000127429	0.000345716	0.000224792	0.000154374	0.000165923	0.001143287	0.000213331	0.000645179	5.86682E-05	0.000127603	1.86978E-08	4.0449E-07	2.467E-07	6.69885E-07	0.6698847
3828803772900	382880	3772900	0.000354427	0.000589545	0.000589545	0.000283542	0.000134353	0.000364503	0.000237008	0.000162763	0.000174939	0.001392835	0.00023584	0.000711899	6.47353E-05	0.000140799	1.96059E-08	4.20495E-07	2.8757E-07	7.27672E-07	0.72767185
3829303772900	382930	3772900	0.000373652	0.000621524	0.000621524	0.000298922	0.000141641	0.000384275	0.000249864	0.000171592	0.000184428	0.001662571	0.000262398	0.000790136	7.18496E-05	0.000156272	1.98906E-08	4.2569E-07	3.4136E-07	7.86945E-07	0.78694522
3829803772900	382980	3772900	0.000390484	0.000649522	0.000649522	0.000312387	0.000148022	0.000401586	0.000261119	0.000179322	0.000192736	0.001971799	0.000290683	0.000873034	7.93878E-05	0.000172668	1.9467E-08	4.24779E-07	4.0996E-07	8.54208E-07	0.85420826
3830303772900	383030	3772900	0.000410666	0.000683092	0.000683092	0.000328533	0.000155672	0.000422342	0.000274615	0.00018859	0.000202698	0.00220287	0.000327157	0.000979056	8.90287E-05	0.000193637	2.00605E-08	4.34401E-07	4.8708E-07	9.41538E-07	0.94153824
3830803772900	383080	3772900	0.000433481	0.000721042	0.000721042	0.000346785	0.000164321	0.000445805	0.000289872	0.000199067	0.000213959	0.002345161	0.000373515	0.001112406	0.000101155	0.00022001	2.06822E-08	4.44455E-07	5.7749E-07	1.04263E-06	1.04262898
3831303772900	383130	3772900	0.000459726	0.000764697	0.000764697	0.000367781	0.000174269	0.000472796	0.000307422	0.00021112	0.000226913	0.002366442	0.000433926	0.001284143	0.000116771	0.000253976	2.1353E-08	4.55488E-07	6.7577E-07	1.15262E-06	1.15261597
3831803772900	383180	3772900	0.000488763	0.000812997	0.000812997	0.00039101	0.000185276	0.000502659	0.000326839	0.000224455	0.000241245	0.002019996	0.000512232	0.001502401	0.000136618	0.000297143	2.4618E-08	4.99398E-07	7.2309E-07	1.2471E-06	1.24710463
3832303772900	383230	3772900	0.000701276	0.001166485	0.001166485	0.00056102	0.000265834	0.000721213	0.000468948	0.000322047	0.000346138	0.00136031	0.000619924	0.001834359	0.000166804	0.000362797	2.7801E-08	5.80512E-07	6.5828E-07	1.2666E-06	1.26659624
3832803772900	383280	3772900	0.000657481	0.001093638	0.001093638	0.000525985	0.000249233	0.000676173	0.000439662	0.000301935	0.000324522	0.001028622	0.000634394	0.001857026	0.000168865	0.00036728	2.51702E-08	5.2129E-07	5.7622E-07	1.12268E-06	1.12268371
3833303772900	383330	3772900	0.000631874	0.001051044	0.001051044	0.000505499	0.000239526	0.000649838	0.000422538	0.000290175	0.000311882	0.000815141	0.000678966	0.001957472	0.000177999	0.000387147	2.31791E-08	4.71782E-07	5.0746E-07	1.00242E-06	1.00242264
3833803772900	383380	3772900	0.00066474	0.001105713	0.001105713	0.000531792	0.000251984	0.000683639	0.000444516	0.000305269	0.000328105	0.000707737	0.000722764	0.00205673	0.000187025	0.000406778	2.32245E-08	4.73297E-07	4.6865E-07	9.65175E-07	0.96517479
3834303772900	383430	3772900	0.000767566	0.001276751	0.001276751	0.000614053	0.000290963	0.000789388	0.000513277	0.000352489	0.000378858	0.000670371	0.000771831	0.002190537	0.000199193	0.000433242	2.47598E-08	5.08506E-07	4.6001E-07	9.93271E-07	0.99327124
3834803772900	383480	3772900	0.000707498	0.001176835	0.001176835	0.000565998	0.000268193	0.000727612	0.000473109	0.000324904	0.000349209	0.000559041	0.000660715	0.001888101	0.000171691	0.000373426	2.26343E-08	4.65403E-07	3.7848E-07	8.66519E-07	0.86651911
3835303772900	383530	3772900	0.000685959	0.001141008	0.001141008	0.000548767	0.000260028	0.000705461	0.000458706	0.000315013	0.000338578	0.000497296	0.000592919	0.001707407	0.00015526	0.000337689	2.1439E-08	4.42984E-07	3.3062E-07	7.95043E-07	0.79504295
3835803772900	383580	3772900	0.000673355	0.001120043	0.001120043	0.000538684	0.00025525	0.000692499	0.000450277	0.000309225	0.000332357	0.000456241	0.000542184	0.001571955	0.000142943	0.000310899	2.06731E-08	4.29922E-07	2.9807E-07	7.48665E-07	0.7486652
3836303772900	383630	3772900	0.000708296	0.001178162	0.001178162	0.000566636	0.000268495	0.000728433	0.000473642	0.000325271	0.000349603	0.000454145	0.000548794	0.001597364	0.000145253	0.000315925	2.12607E-08	4.42614E-07	2.9593E-07	7.59803E-07	0.75980272
3836803772900	383680	3772900	0.000677264	0.001126545	0.001126545	0.000541811	0.000256732	0.000696519	0.000452891	0.00031102	0.000334286	0.000447534	0.000528816	0.001542434	0.000140258	0.000305061	2.09928E-08	4.34171E-07	2.8674E-07	7.41901E-07	0.74190123
3837303772900	383730	3772900	0.000623578	0.001037244	0.001037244	0.000498862	0.000236381	0.000641306	0.000416991	0.000286366	0.000307788	0.00042463	0.000491301	0.001434858	0.000130476	0.000283785	2.03516E-08	4.20249E-07	2.6776E-07	7.08359E-07	0.70835855
3837803772900	383780	3772900	0.000595099	0.000989874	0.000989874	0.000476079	0.000225585	0.000612018	0.000397947	0.000273287	0.000293731	0.000388179	0.000443573	0.001300411	0.000118251	0.000257194	1.95939E-08	4.06005E-07	2.4227E-07	6.67869E-07	0.66786857
3838303772900	383830	3772900	0.000569412	0.000947147	0.000947147	0.00045553	0.000215848	0.000585601	0.00038077	0.000261491	0.000281053	0.000361173	0.000410941	0.001205997	0.000109665	0.000238521	1.89822E-08	3.94473E-07	2.2422E-07	6.37673E-07	0.63767341
3838803772900	383880	3772900	0.000560079	0.000931622	0.000931622	0.000448063	0.00021231	0.000576002	0.000374529	0.000257205	0.000276446	0.00033824	0.000389831	0.001150701	0.000104637	0.000227584	1.85038E-08	3.87161E-07	2.1142E-07	6.17081E-07	0.61708116
3839303772900	383930	3772900	0.000518039	0.000861694	0.000861694	0.000414431	0.000196374	0.000532767	0.000346416	0.000237899	0.000255696	0.000294647	0.00032412	0.000960045	8.73E-05	0.000189877	1.71401E-08	3.59948E-07	1.8051E-07	5.57602E-07	0.5576016
3839803772900	383980	3772900	0.00047217	0.000785397	0.000785397	0.000377736	0.000178987	0.000485594	0.000315744	0.000216835	0.000233055	0.000255185	0.000276303	0.000820754	7.46339E-05	0.000162328	1.5576E-08	3.30721E-07	1.5572E-07	5.02019E-07	0.50201857
3840303772900	384030	3772900	0.000424866	0.000706711	0.000706711	0.00033989 3	0.000161055	0.000436945	0.000284111	0.000195111	0.000209707	0.000227855	0.000240008	0.000714184	6.49431E-05	0.000141251	1.42653E-08	3.04298E-07	1.3746E-07	4.56028E-07	0.4560281
3840803772900	384080	3772900	0.000364239	0.000605866	0.000605866	0.000291391	0.000138073	0.000374594	0.000243569	0.000167269	0.000179782	0.00020014	0.000201362	0.000600211	5.45791E-05	0.000118709	1.25197E-08	2.66879E-07	1.1807E-07	3.97465E-07	0.39746494
3841303772900	384130	3772900	0.00033927	0.000564334	0.000564334	0.000271416	0.000128608	0.000348916	0.000226872	0.000155803	0.000167458	0.000184674	0.000182783	0.000545646	4.96174E-05	0.000107917	1.16551E-08	2.48645E-07	1.0812E-07	3.68417E-07	0.36841709
3826803772950	382680	3772950	0.000293322	0.000487904	0.000487904	0.00023465 7	0.00011119	0.000301661	0.00019614 6	0.000134702	0.000144779	0.000608212	0.00016337	0.000495743	4.50795E-05	9.80475E-05	1.93415E-08	4.62971E-07	1.6833E-07	6.50643E-07	0.65064302
3827303772950	382730	3772950	0.000308638	0.000513381	0.000513381	0.00024691	0.000116996	0.000317413	0.000206388	0.000141736	0.000152339	0.000714879	0.000175339	0.00053148	4.83292E-05	0.000105115	2.05529E-08	4.90254E-07	1.8731E-07	6.98118E-07	0.69811837

			EGIODemolition	EGIOSite Grubbing / Prep	EGIOMass Grading / Excavation	EGIOMass Grading / Excavation	EGIODrainage / Utilities Trenching	EGIODrainage / Utilities Trenching	EGIOFoundations / Concrete Pads	EGIOFoundations / Concrete Pads	EGIOBuilding / Structure Construction	EGIOBuilding / Structure Construction	EGIOAsphalt Paving	EGIOArchitectural Coating	EGIOLandscaping or Other Finishing	EGIOWaterside Construction (Piles)	HIWaterside Construction (Landscaping)	HIWaterside Construction (Landscaping)	KMDemolition	KMSite Grubbing / Prep	KMMass Grading / Excavation
Unique Identifier	X (UTM)	Y (UTM)	2025	2025	2025	2026	2026	2027	2026	2027	2026	2027	2027	2027	2027	2027	2025	2026	2025	2025	2025
3827803772950	382780	3772950	0.000536727	0.00049626	0.00082547	0.00082547	0.000397009	0.000397009	0.000188119	0.000188119	0.00051037	0.00051037	0.000331853	6.73113E-05	0.000227898	0.000244946	0.000645871	0.000645871	0.000343553	0.000317652	0.000528375
3828303772950	382830	3772950	0.000557864	0.00051581	0.000857979	0.000857979	0.000412645	0.000412645	0.000195528	0.000195528	0.00053047	0.00053047	0.000344923	6.99622E-05	0.000236873	0.000254593	0.000692898	0.000692898	0.000365726	0.000338153	0.000562476
3828803772950	382880	3772950	0.00055657	0.00051461	0.000855989	0.000855989	0.000411687	0.000411687	0.000195074	0.000195074	0.00052924	0.00052924	0.000344123	6.97999E-05	0.000236324	0.000254003	0.000743728	0.000743728	0.000382896	0.000354028	0.000588882
3829303772950	382930	3772950	0.000553033	0.00051134	0.000850548	0.000850548	0.000409071	0.000409071	0.000193834	0.000193834	0.00052876	0.00052876	0.00034193	6.93563E-05	0.000234822	0.000252388	0.000792356	0.000792356	0.000402567	0.000372216	0.000619135
3829803772950	382980	3772950	0.000429916	0.0003975	0.000661198	0.000661198	0.000318003	0.000318003	0.000150683	0.000150683	0.000408805	0.000408805	0.000265814	5.39161E-05	0.000182546	0.000196201	0.000652075	0.000652075	0.00039299	0.000363361	0.000604407
3830303772950	383030	3772950	0.000432591	0.00039998	0.000665312	0.000665312	0.000319981	0.000319981	0.00015162	0.00015162	0.000411348	0.000411348	0.000267467	5.42515E-05	0.000183681	0.000197422	0.000682493	0.000682493	0.000408002	0.000377242	0.000627495
3830803772950	383080	3772950	0.000434748	0.00040197	0.000668629	0.000668629	0.000321577	0.000321577	0.000152376	0.000152376	0.00041339	0.00041339	0.000268801	5.4522E-05	0.000184597	0.000198406	0.00071261	0.00071261	0.000425085	0.000393037	0.000653768
3831303772950	383130	3772950	0.000435783	0.00040293	0.000670221	0.000670221	0.000322343	0.000322343	0.000152739	0.000152739	0.00041384	0.00041384	0.000269441	5.46519E-05	0.000185037	0.000198879	0.000742827	0.000742827	0.000443203	0.000409789	0.000681633
3831803772950	383180	3772950	0.000437509	0.00040452	0.000672875	0.000672875	0.000323619	0.000323619	0.000153344	0.000153344	0.00041625	0.00041625	0.000270508	5.48683E-05	0.000185769	0.000199666	0.000773445	0.000773445	0.000464341	0.000429333	0.000714142
3832303772950	383230	3772950	0.000453297	0.00041912	0.000697158	0.000697158	0.000335298	0.000335298	0.000158877	0.000158877	0.000431038	0.000431038	0.00028027	5.68483E-05	0.000192473	0.000206872	0.000994072	0.000994072	0.000507738	0.000469458	0.000780886
3832803772950	383280	3772950	0.000462356	0.0004275	0.00071109	0.00071109	0.000341998	0.000341998	0.000162053	0.000162053	0.000439652	0.000439652	0.000285871	5.79844E-05	0.00019632	0.000211006	0.000940141	0.000940141	0.000679514	0.000628284	0.001045073
3833303772950	383330	3772950	0.000416889	0.00038546	0.000641162	0.000641162	0.000308367	0.000308367	0.000146116	0.000146116	0.000396417	0.000396417	0.000257759	5.22823E-05	0.000177014	0.000190256	0.000866598	0.000866598	0.000691421	0.000639293	0.001063384
3833803772950	383380	3772950	0.000394802	0.00036504	0.000607193	0.000607193	0.000292029	0.000292029	0.000138375	0.000138375	0.000375415	0.000375415	0.000244102	4.95124E-05	0.000167636	0.000180176	0.000844386	0.000844386	0.000688142	0.000636261	0.001058342
3834303772950	383430	3772950	0.000392559	0.00036296	0.000603743	0.000603743	0.00029037	0.00029037	0.000137589	0.000137589	0.000373282	0.000373282	0.000242716	4.92311E-05	0.000166683	0.000179152	0.000857693	0.000857693	0.000686934	0.000635145	0.001056484
3834803772950	383480	3772950	0.000365381	0.00033783	0.000561946	0.000561946	0.000270268	0.000270268	0.000128064	0.000128064	0.000347439	0.000347439	0.000225912	4.58227E-05	0.000155144	0.000166749	0.000779048	0.000779048	0.000656047	0.000606586	0.001008981
3835303772950	383530	3772950	0.000333804	0.00030864	0.000513381	0.000513381	0.00024691	0.00024691	0.000116996	0.000116996	0.000317413	0.000317413	0.000206388	4.18626E-05	0.000141736	0.000152339	0.000697001	0.000697001	0.000594446	0.000549629	0.00091424
3835803772950	383580	3772950	0.000329663	0.00030481	0.000507012	0.000507012	0.000243847	0.000243847	0.000115544	0.000115544	0.000313475	0.000313475	0.000203828	4.13433E-05	0.000139977	0.000150449	0.000664582	0.000664582	0.000572877	0.000529686	0.000881067
3836303772950	383630	3772950	0.000336565	0.00031119	0.000517627	0.000517627	0.000248952	0.000248952	0.000117964	0.000117964	0.000320038	0.000320038	0.000208095	4.22089E-05	0.000142908	0.000153598	0.000666283	0.000666283	0.000564939	0.000522347	0.00086886
3836803772950	383680	3772950	0.000336824	0.00031143	0.000518025	0.000518025	0.000249144	0.000249144	0.000118054	0.000118054	0.000320284	0.000320284	0.000208255	4.22413E-05	0.000143018	0.000153717	0.000671686	0.000671686	0.000541041	0.00050025	0.000832104
3837303772950	383730	3772950	0.000329663	0.00030481	0.000507012	0.000507012	0.000243847	0.000243847	0.000115544	0.000115544	0.000313475	0.000313475	0.000203828	4.13433E-05	0.000139977	0.000150449	0.000663582	0.000663582	0.000515244	0.000476398	0.00079243
3837803772950	383780	3772950	0.000320172	0.00029603	0.000492416	0.000492416	0.000236827	0.000236827	0.000112218	0.000112218	0.00030445	0.00030445	0.00019796	4.01531E-05	0.000135948	0.000146117	0.000644971	0.000644971	0.000496694	0.000459247	0.000763901
3838303772950	383830	3772950	0.000309388	0.00028606	0.000475829	0.000475829	0.00022885	0.00022885	0.000108438	0.000108438	0.000294195	0.000294195	0.000191292	3.88006E-05	0.000131368	0.000141196	0.000612352	0.000612352	0.000479957	0.000443772	0.000738159
3838803772950	383880	3772950	0.000307058	0.00028391	0.000472247	0.000472247	0.000227127	0.000227127	0.000107622	0.000107622	0.00029198	0.00029198	0.000189852	3.85084E-05	0.000130379	0.000140133	0.000592541	0.000592541	0.000471329	0.000435794	0.00072489
3839303772950	383930	3772950	0.000286438	0.00026484	0.000440534	0.000440534	0.000211874	0.000211874	0.000100395	0.000100395	0.00027273	0.00027273	0.00017702	3.59224E-05	0.000121624	0.000130722	0.000542112	0.000542112	0.000445791	0.000412182	0.000685613
3839803772950	383980	3772950	0.000273497	0.00025288	0.00042063	0.00042063	0.000202302	0.000202302	9.58587E-05	9.58587E-05	0.00026067	0.00026067	0.000169101	3.42994E-05	0.000116129	0.000124816	0.000500488	0.000500488	0.000424481	0.000392478	0.000652839
3840303772950	384030	3772950	0.000249771	0.00023094	0.00038414	0.00038414	0.000184752	0.000184752	8.75429E-05	8.75429E-05	0.000237506	0.000237506	0.000154431	3.13239E-05	0.000106055	0.000113988	0.00043435	0.00043435	0.000389453	0.000360091	0.000598966
3840803772950	384080	3772950	0.000219229	0.0002027	0.000337167	0.000337167	0.000162161	0.000162161	7.68381E-05	7.68381E-05	0.00020843	0.00020843	0.000135547	2.74936E-05	9.30862E-05	0.00010005	0.000376116	0.000376116	0.000338894	0.000313344	0.00052121
3841303772950	384130	3772950	0.000200852	0.00018571	0.000308904	0.000308904	0.000148567	0.000148567	7.03972E-05	7.03972E-05	0.00019098	0.00019098	0.000124185	2.5189E-05	8.52832E-05	9.1663E-05	0.000344098	0.000344098	0.000308266	0.000285025	0.000474104
3826803773000	382680	3773000	0.000533793	0.00049355	0.000820958	0.000820958	0.000394839	0.000394839	0.000187091	0.000187091	0.00050758	0.00050758	0.00033004	6.69434E-05	0.000226653	0.000243608	0.000564425	0.000564425	0.000323537	0.000299145	0.000497591
3827303773000	382730	3773000	0.0005633	0.00052083	0.000866338	0.000866338	0.000416665	0.000416665	0.000197433	0.000197433	0.000535639	0.000535639	0.000348283	7.06439E-05	0.000239181	0.000257074	0.000564725	0.000564725	0.000349506	0.000323156	0.000537531
3827803773000	382780	3773000	0.000589442	0.000545	0.000906544	0.000906544	0.000436002	0.000436002	0.000206595	0.000206595	0.000560497	0.000560497	0.000364447	7.39223E-05	0.000250281	0.000269004	0.00060825	0.00060825	0.000375993	0.000347646	0.000578267
3828303773000	382830	3773000	0.000599536	0.00055434	0.000922069	0.000922069	0.000443468	0.000443468	0.000210133	0.000210133	0.000570096	0.000570096	0.000370688	7.51883E-05	0.000254568	0.000273611	0.000637467	0.000637467	0.000402998	0.000372615	0.000619799
3828803773000	382880	3773000	0.000636031	0.00058808	0.000978197	0.000978197	0.000470463	0.000470463	0.000222924	0.000222924	0.000604798	0.000604798	0.000393253	7.97651E-05	0.000270064	0.000290266	0.000720414	0.000720414	0.000440356	0.000407156	0.000677254
3829303773000	382930	3773000	0.000650439	0.0006014	0.001000356	0.001000356	0.000481121	0.000481121	0.000227974	0.000227974	0.00061899	0.00061899	0.000402161	8.15721E-05	0.000276181	0.000296842	0.000802061	0.000802061	0.000464341	0.000429333	0.000714142
3829803773000	382980	3773000	0.000484788	0.00044824	0.00074559	0.00074559	0.000358591	0.000358591	0.000169915	0.000169915	0.000460982	0.000460982	0.00029974	6.07976E-05	0.000205845	0.000221243	0.000843785	0.000843785	0.000422928	0.000391042	0.00065045
3830303773000	383030	3773000	0.000473831	0.00043811	0.000728738	0.000728738	0.000350486	0.000350486	0.000166074	0.000166074	0.00045056	0.00045056	0.00029296	5.94235E-05	0.000201192	0.000216243	0.000750632	0.000750632	0.000438285	0.000405242	0.000674069
3830803773000	383080	3773000	0.000476247	0.00044034	0.000732453	0.000732453	0.000352273	0.000352273	0.000166921	0.000166921	0.00045286	0.00045286	0.000294459	5.97265E-05	0.000202218	0.000217345	0.000788253	0.000788253	0.000457525	0.000423031	0.000703659
3831303773000	383130	3773000	0.00047711	0.00044114	0.00073378	0.00073378	0.000352911	0.000352911	0.000167224	0.000167224	0.00045368	0.00045368	0.000294993	5.98347E-05	0.000202584	0.000217739	0.000825775	0.000825775	0.000478231	0.000442176	0.000735505
3831803773000	383180	3773000	0.000476937	0.00044098	0.000733515	0.000733515	0.000352784	0.000352784	0.000167163	0.000167163	0.00045351	0.00045351	0.00029488	5.9813E-05	0.000202511	0.00021766	0.000863296	0.000863296	0.000500232	0.000462518	0.000769341
3832303773000	383230	3773000	0.000476506	0.00044058	0.000732851	0.000732851	0.000352465	0.000352465	0.000167012	0.000167012	0.00045310	0.00045310	0.000294619	5.97589E-05	0.000202328	0.000217463	0.000892313	0.000892313	0.000524648	0.000485093	0.000806893
3832803773000	383280	3773000	0.000488412	0.00045159	0.000751163	0.000751163	0.000361271	0.000361271	0.000171185	0.000171185	0.00046442	0.00046442	0.00030198	6.12521E-05	0.000207383	0.000222897	0.001128649	0.001128649	0.000604022	0.000558484	0.000928968
3833303773000	383330	3773000	0.000478317	0.00044226	0.000735638	0.000735638	0.000353805	0.000353805	0.000167647	0.000167647	0.00045829	0.00045829	0.00029574	5.99861E-05	0.000203097	0.00021829	0.00111254	0.00111254	0.000690213	0.000638176	0.001061527
3833803773000	383380	3773000	0.000455627	0.00042128	0.00070074	0.00070074	0.000337021	0.000337021	0.000159694	0.000159694	0.00043253	0.00043253	0.00028171	5.71405E-05	0.000193463	0.000207935	0.001093829	0.001093829	0.000707296	0.000653971	0.001087799
3834303773000	383430	3773000	0.000436128	0.00040325	0.000670752	0.000670752	0.00032598	0.00032598	0.00015286	0.00015286	0.00044712	0.00044712	0.00029654	5.46952E-05	0.000185183	0.000199036	0.001079621	0.001079621	0.000684173	0.000632592	0.001052238
3834803773000	383480	3773000	0.000415939	0.00038458	0.000639702	0.000639702	0.000307665	0.000307665	0.000145784	0.000145784	0.00039551	0.00039551	0.00025717	5.21633E-05	0.000176611	0.000189823	0.000971259	0.000971259	0.000724292	0.000669686	0.001113939
3835303773000	383530	3773000	0.000387554	0.00035834	0.000596047	0.000596047	0.000286669	0.000286669	0.000135835	0.000135835	0.00036823	0.00036823	0.00023962	4.86035E-05	0.000164559	0.000176869	0.000853991	0.000853991	0.000700825	0.000647988	0.001077848
3835803773000	383580	3773000	0.000358479	0.00033145	0.00055133	0.00055133	0.000265162	0.000265162	0.000125644	0.000125644	0.00034076	0.00034076	0.00022165	4.49571E-05	0.000152213	0.0001636	0.00079837	0.00079837	0.000639914	0.000591669	0.000984168
3836303773000	383630	3773000	0.000344416	0.00031845	0.000529702	0.000529702	0.00025476	0.00025476	0.000120715	0.000120715	0.00032750	0.00032750	0.00021295	4.31935E-05	0.000146242	0.000157182	0.000710409	0.000710409	0.000596862	0.000551863	0.000917955
3836803773000	383680	3773000	0.000346142	0.00032005	0.000532356	0.000532356	0.000256036	0.000256036	0.00012132	0.00012132	0.00032944	0.00032944	0.00021416	4.34099E-05	0.000146974	0.000157969	0.000702604	0.000702604	0.000581591	0.000537743	0.000894469
3837303773000	383730	3773000	0.000344416	0.00031845	0.000529702	0.000529702	0.00025476	0.00025476	0.000120715	0.000120715	0.00032750	0.00032750	0.00021295	4.31935E-05	0.000146242	0.000157182	0.000699502	0.000699502	0.000561661	0.000519316	0.000863817
3837803773000	383780	3773000	0.000338032	0.00031255	0.000519883	0.000519883	0.000250037	0.000250037	0.000118478	0.000118478	0.00032143	0.00032143	0.00020902	4.23928E-05	0.000143531	0.000154268	0.000694099	0.000694099	0.000542076	0.000501207	0.000833696
3838303773000	383830	3773000	0.000328282	0.00030353	0.000504889	0.000504889	0.000242826	0.000242826	0.000115061	0.000115061	0.00031216	0.00031216	0.000202974	4.11701E-05	0.000139391	0.000149819	0.000674688	0.000674688	0.000527064	0.000487327	0.000810608
3838803773000	383880	3773000	0.000313615	0.00028997	0.000482331	0.000482331	0.000231977	0.000231977	0.00010992	0.00010992	0.00029821	0.00029821	0.000193906	3.93307E-05	0.000133163	0.000143125	0.000623759	0.000623759	0.000503424	0.00046547	0.000774251
3839303773000	383930	3773000	0.000307576	0.00028439	0.000473043	0.000473043	0.00022751	0.00022751	0.000107803	0.000107803	0.00029247	0.00029247	0.00019017	3.85733E-05	0.000130599	0.000140369	0.000606049	0.000606049	0.000496263	0.000458848	0.000763238
3839803773000	383980	3773000	0.000287819	0.00026612	0.000442657	0.000442657	0.000212895	0.000212895	0.000100878	0.000100878	0.00027368	0.00027368	0.000177956	3.60956E-05	0.00012221	0.000131352	0.000544113	0.000544113	0.000462788	0.000427897	0.000711754
3840303773000	384030	3773000	0.000266077	0.0002462	0.000409219	0.000409219	0.000196813	0.000196813	9.32581E-05	9.32581E-05	0.00025301	0.00025301	0.00016453	3.33689E-05	0.000112978	0.00012143	0.00047975	0.00047975	0.000427242	0.000395031	0.000657085
3840803773000	384080	3773000	0.000240194	0.00022209	0.000369411	0.000369411	0.000177668	0.000177668	8.41863E-05	8.41863E-05	0.00022839	0.00022839	0.00014851	3.01229E-05	0.000101988	0.000109618	0.00041874	0.00041874	0.000385139	0.000356102	0.000592332
3841303773000	384130	3773000	0.000224837	0.00020789	0.000345792	0.000345792	0.000166309	0.000166309	7.88037E-05	7.88037E-05	0.00021379	0.00021379	0.000139015	2.81969E-05	9.54674E-05	0.000102609	0.000385622	0.000385622	0.000358307	0.000331293	0.000551065
3826803773050	382680	3773050	0.00054199	0.00050113	0.000833564	0.000833564	0.00040902	0.00040902	0.000189963	0.000189963	0.00051375	0.00051375	0.00033510	6.79713E-05	0.000230133	0.000247348	0.00059434	0.00059434	0.000331216	0.000306245	0.0005094
3827303773050	382730	3773050	0.000596862	0.00055186	0.000917955	0.000917955	0.00044149	0.00044149	0.000209196	0.000209196	0.00056755	0.00056755	0.00036934	7.48528E-05	0.000253432	0.00027239	0.000596143	0.000596143	0.000359687	0.000332569	0.000553188
3827803773050	382780	3773050	0.000586422	0.00054221	0.0009019	0.0009019	0.000433768	0.000433768	0.000205537	0.000205537	0.00055762	0.00055762	0.0003625	7.35436E-05	0.000248999	0.000267626	0.00059184	0.00059184	0.000369264	0.000341424	0.000567917
3828303773050	382830	3773050	0.000578485	0.00053487	0.000889692	0.000889692	0.00042897	0.00042897	0.000202755	0.000202755	0.00055078	0.00055078	0.00035767	7.25482E-05	0.000245629	0.000264004	0.000615454	0.000615454	0.000382119	0.00035331	0.000587688
3828803773050	382880	3773050	0.000601779	0.00055641	0.000925519	0.000925519	0.000445128	0.000445128	0.000210919	0.000210919	0.00057222	0.00057222	0.00037207	7.54696E-05	0.00025552	0.000274635	0.000667684	0.000667684	0.000419563	0.000387931	0.000645275
3829303773050	382930	3773050	0.000695907	0.00064344	0.001070284	0.001070284	0.000514753	0.000514753	0.00024391	0.00024391	0.00066173	0.00066173	0.00043027	8.72742E-05	0.000295487	0.000317592	0.000814168	0.000814168	0.000491518	0.000454461	0.00075594
3829803773050	382980	3773050	0.000587285	0.00054301	0.000903226	0.000903226	0.000434406	0.000434406	0.000205839	0.000205839	0.00055846	0.00055846	0.000363113	7.36518E-05	0.000249366	0.00026802	0.000960652	0.000960652	0.000457007	0.000422552	0.000702863
3830303773050	383030	3773050	0.000520766	0.0004815	0.000800922	0.000800922	0.000385203	0.000385203	0.000182525	0.000182525	0.00049519	0.00049519	0.00032985	6.53096E-05	0.000221121	0.000237662	0.000872001	0.000872001	0.000472106	0.000436512	0.000726084
3830803773050	383080	3773050	0.000525252	0.00048565	0.000807822	0.000807822	0.000388522	0.000388522	0.000184097	0.000184097	0.00049945	0.00049945	0.00032475	6.58722E-05	0.000223026	0.00023971	0.000876704	0.000876704	0.000494106	0.000456854	0.00075992
3831303773050	383130	3773050	0.000526805	0.00048709	0.00081021	0.00081021	0.00038967	0.00038967	0.000184641	0.000184641	0.00050936	0.00050936	0.00032519	6.6067E-05	0.000223685	0.000240418	0.000924832	0.000924832	0.000518695	0.000479589	0.000797737
3831803773050	383180	3773050	0.000526028	0.00048637	0.000809016	0.000809016	0.000389096	0.000389096	0.000184369	0.000184369	0.00050019	0.00050019	0.00032523	6.59696E-05	0.000223356	0.000240064	0.00097296	0.00097296	0.000544319	0.000503281	0.000837146
3832303773050	383230	3773050	0.000523872	0.00048438	0.000805699	0.000805699	0.0003875	0.0003875	0.000183613	0.000183613	0.00049814	0.00049814	0.00032390	6.56991E-05	0.00022244	0.00023908	0.001020387	0.001020387	0.00057141	0.00052833	0.000878811
3832803773050	383280	3773050	0.000519385	0.00048023	0.000798799	0.000798799	0.000384182	0.000384182	0.000182041	0.000182041	0.00049388	0.00049388	0.00032131	6.51365E-05	0.000220535	0.000237032	0.001044201	0.001044201	0.00059876	0.000553618	0.000920874
3833303773050	383330	3773050	0.000511879	0.00047329	0.000787255	0.000787255	0.00037863	0.00037863	0.00017941	0.00017941	0.00048674	0.00048674	0.00031649	6.41951E-05	0.000217348	0.000233607	0.001242515	0.001242515	0.000630164	0.000582655	0.000969174
3833803773050	383380	3773050	0.000497557	0.00046005	0.00076522	0.00076522	0.00036803	0.00036803	0.00017439	0.00017439	0.00047312	0.00047312	0.00030763	6.2399E-05	0.000211267	0.000227071	0.001279436	0.001279436	0.000659153	0.000609458	0.001013758
3834303773050	383430	3773050	0.000482114	0.00044577	0.000741476	0.000741476	0.000356613	0.000356613	0.000168977	0.000168977	0.00045843	0.00045843	0.000298087	6.04622E-05	0.000204709	0.000220023	0.001260325	0.001260325	0.000676754	0.000625731	0.001040827
3834803773050	383480	3773050	0.000456058	0.00042167	0.000701404	0.000701404	0.00033734	0.00033734	0.00015984	0.00015984	0.00043366	0.00043366	0.000281977	5.71946E-05	0.000193646	0.000208132	0.001187483	0.001187483	0.000755869	0.000698882	0.001162504
3835303773050	383530	3773050	0.000432246	0.00039966	0.000664781	0.000664781	0.00031972	0.00031972	0.00015149	0.00015149	0.00041102	0.00041102	0.00026725	5.42083E-05	0.000183535	0.000197264	0.001039998	0.001039998	0.000779768	0.00072097	0.00119926
3835803773050	383580	3773050	0.000389366	0.00036001	0.000598834	0.000598834	0.000288009	0.000288009	0.00013647	0.00013647	0.00037024	0.00037024	0.000240742	4.88307E-05	0.000165328	0.000177695	0.000876604	0.000876604	0.000716355	0.000662347	0.001101732

Unique Identifier	X (UTM)	Y (UTM)	KMMass Grading / Excavation	KMDrainage / Utilities Trenching	KMFoundations / Concrete Pads	KMBuilding / Structure Construction	KMAsphalt Paving	KMArchitectural Coating	KMLandscaping or Other Finishing	KMWaterside Construction (Piles)	EWNDemolition	EWNSite Grubbing / Prep	EWNDrainage / Utilities Trenching	EWNDrainage / Utilities Trenching	EWNDrainage / Utilities Trenching	EWNFoundations / Concrete Pads	EWNBuilding / Structure Construction	EWNAsphalt Paving	EWNLandscaping or Other Finishing	EWNWaterside Construction (Piles)	ISDemolition
			2026	2026	2026	2026	2026	2026	2026	2026	2027	2027	2027	2028	2029	2029	2029	2029	2029	2029	2027
3827803772950	382780	3772950	0.000528375	0.0001312	0.000120413	0.000354152	0.000212416	4.30853E-05	0.000145875	0.000156788	0.001146443	0.001310729	0.00154366	0.00154366	0.00154366	0.00040182	0.000998272	0.000708836	0.000486789	0.000508972	0.000396182
3828303772950	382830	3772950	0.000562476	0.000139668	0.000128185	0.000377009	0.000226126	4.5866E-05	0.00015529	0.000166907	0.00131891	0.001507911	0.001775882	0.001775882	0.001775882	0.000462269	0.001148449	0.000815471	0.000560019	0.00058554	0.000414128
3828803772950	382880	3772950	0.000588882	0.000146224	0.000134202	0.000394708	0.000236741	4.80192E-05	0.00016258	0.000174742	0.001544869	0.001766249	0.00208013	0.00208013	0.00208013	0.000541466	0.001345203	0.000955179	0.000655963	0.000685856	0.000415853
3829303772950	382930	3772950	0.000619135	0.000153737	0.000141097	0.000414986	0.000248903	5.04862E-05	0.000170933	0.00018372	0.001817675	0.002078149	0.002447458	0.002447458	0.002447458	0.000637082	0.001582751	0.001123853	0.000771799	0.000806971	0.000417838
3829803772950	382980	3772950	0.000604407	0.000150079	0.00013774	0.000405114	0.000242982	4.92852E-05	0.000166866	0.000179349	0.002087807	0.002386991	0.002811184	0.002811184	0.002811184	0.000731762	0.00181797	0.001290873	0.000886499	0.000926898	0.00032302
3830303772950	383030	3772950	0.000627495	0.000155812	0.000143002	0.000420589	0.000252264	5.11678E-05	0.000173241	0.0001862	0.002423078	0.002770307	0.003262619	0.003262619	0.003262619	0.000849272	0.002109909	0.001498168	0.001028857	0.001075744	0.000326902
3830803772950	383080	3772950	0.000653768	0.000162336	0.000148989	0.000438199	0.000262826	5.33102E-05	0.000180494	0.000193996	0.002823402	0.003227996	0.003801645	0.003801645	0.003801645	0.000989582	0.002458493	0.001745685	0.001198838	0.001253471	0.00033113
3831303772950	383130	3772950	0.000681633	0.000169255	0.000155339	0.000456876	0.000274029	5.55824E-05	0.000188187	0.000202265	0.003272126	0.003741023	0.004405842	0.004405842	0.004405842	0.001146857	0.002849223	0.002023127	0.001389369	0.001452685	0.000335012
3831803772950	383180	3772950	0.000714142	0.000177328	0.000162748	0.000478666	0.000287098	5.82333E-05	0.000197163	0.000211912	0.003792633	0.004336119	0.005106692	0.005106692	0.005106692	0.001329291	0.003302457	0.002344952	0.00161038	0.001683768	0.00033993
3832303772950	383230	3772950	0.000780886	0.000193901	0.000177958	0.000523402	0.00031393	6.36758E-05	0.000215589	0.000231717	0.004175356	0.004773686	0.00562202	0.00562202	0.00562202	0.001463433	0.003635715	0.002581586	0.001772888	0.001853681	0.000369868
3832803772950	383280	3772950	0.001045073	0.000259501	0.000238165	0.000700478	0.000420138	8.52184E-05	0.000288527	0.000310111	0.004039988	0.00461892	0.00543975	0.00543975	0.00543975	0.001415987	0.003517843	0.00249789	0.001715409	0.001793584	0.000443117
3833303772950	383330	3772950	0.001063384	0.000264047	0.000242338	0.000712751	0.000427499	8.67116E-05	0.000293582	0.000315544	0.003688928	0.004217554	0.004967057	0.004967057	0.004967057	0.001292943	0.003212156	0.002280833	0.001566347	0.001637728	0.000413783
3833803772950	383380	3772950	0.001058342	0.000262795	0.000241189	0.000709372	0.000425472	8.63004E-05	0.00029219	0.000314048	0.003454084	0.003949055	0.004650843	0.004650843	0.004650843	0.001210632	0.003007663	0.00213563	0.00146663	0.001533467	0.000392817
3834303772950	383430	3772950	0.001056484	0.000262334	0.000240766	0.000708127	0.000424726	8.61489E-05	0.000291677	0.00031497	0.00330819	0.003782255	0.004454401	0.004454401	0.004454401	0.001159497	0.002880625	0.002045425	0.001404682	0.001468696	0.000384535
3834803772950	383480	3772950	0.001008981	0.000250539	0.00022994	0.000676287	0.000405628	8.22754E-05	0.000278563	0.000299401	0.002706928	0.003094832	0.003644816	0.003644816	0.003644816	0.000948759	0.002357073	0.00167367	0.001149382	0.001201762	0.000354511
3835303772950	383530	3772950	0.00091424	0.000227014	0.000208349	0.000612785	0.000367541	7.45499E-05	0.000252406	0.000271288	0.002181935	0.002494608	0.002937925	0.002937925	0.002937925	0.000764753	0.001899933	0.001349072	0.000926466	0.000968687	0.000317757
3835803772950	383580	3772950	0.000881067	0.000218777	0.000200789	0.0005955	0.000354205	7.18449E-05	0.000243248	0.000261444	0.001937772	0.002215456	0.002609166	0.002609166	0.002609166	0.000679175	0.001687326	0.001198108	0.000822793	0.000860289	0.000311545
3836303772950	383630	3772950	0.00086886	0.000215745	0.000198007	0.000582368	0.000349297	7.08494E-05	0.000239877	0.000257822	0.00183588	0.002098962	0.002471969	0.002471969	0.002471969	0.000643463	0.001598603	0.001135109	0.000779528	0.000815053	0.000316376
3836803772950	383680	3772950	0.000832104	0.000206619	0.000189631	0.000557732	0.000334521	6.78523E-05	0.00022973	0.000246915	0.001748827	0.001999434	0.002354755	0.002354755	0.002354755	0.000612951	0.001522801	0.001081284	0.000742565	0.000776405	0.000313615
3837303772950	383730	3772950	0.00079243	0.000196767	0.000180589	0.000531139	0.000318571	6.46171E-05	0.000218776	0.000235142	0.001628816	0.001862226	0.002193163	0.002193163	0.002193163	0.000570888	0.001418301	0.001007083	0.000691607	0.000723125	0.00030447
3837803772950	383780	3772950	0.000763901	0.000189683	0.000174088	0.000512018	0.000307102	6.22908E-05	0.0002109	0.000226677	0.00150337	0.001718803	0.002024252	0.002024252	0.002024252	0.00052692	0.001309068	0.00092952	0.000638342	0.000667432	0.000295411
3838303772950	383830	3772950	0.000738159	0.000183291	0.000168221	0.000494764	0.000296753	6.01917E-05	0.000203793	0.000219038	0.001349452	0.001542829	0.001817006	0.001817006	0.001817006	0.000472973	0.001175043	0.000834355	0.000572988	0.0005991	0.000288164
3838803772950	383880	3772950	0.00072489	0.000179996	0.000165197	0.00048587	0.000291419	5.91097E-05	0.00020013	0.000215101	0.001291733	0.001476839	0.001739289	0.001739289	0.001739289	0.000452743	0.001124784	0.000798667	0.00054848	0.000573475	0.000283677
3839303772950	383930	3772950	0.000685613	0.000170244	0.000156247	0.000459544	0.000275629	5.5907E-05	0.000189286	0.000203446	0.001084152	0.001239511	0.001459785	0.001459785	0.001459785	0.000379987	0.000944031	0.000670322	0.000460339	0.000481317	0.000274532
3839803772950	383980	3772950	0.000652839	0.000162106	0.000148778	0.000437576	0.000262453	5.32345E-05	0.000180238	0.000193721	0.000964314	0.0011025	0.001298426	0.001298426	0.001298426	0.000337985	0.000839682	0.000596227	0.000409455	0.000428114	0.000267199
3840303772950	384030	3772950	0.000598966	0.000148729	0.0001365	0.000401467	0.000240795	4.88415E-05	0.000165364	0.000177735	0.000811777	0.000928104	0.001093038	0.001093038	0.001093038	0.000284522	0.000706859	0.000501914	0.000344686	0.000360394	0.000249081
3840803772950	384080	3772950	0.00052121	0.000129421	0.00011878	0.00034935	0.000209536	4.2501E-05	0.000143897	0.000154662	0.000678565	0.000775804	0.000913673	0.000913673	0.000913673	0.000237832	0.000590865	0.000419551	0.000288124	0.000301254	0.000220696
3841303772950	384130	3772950	0.000474104	0.000117724	0.000108045	0.000317777	0.000190598	3.86599E-05	0.000130892	0.000140684	0.000605575	0.000692355	0.000815393	0.000815393	0.000815393	0.00021225	0.000527308	0.000374422	0.000257132	0.00026885	0.000204648
3826803773000	382680	3773000	0.000497591	0.000123556	0.00011398	0.000333519	0.00020004	4.0575E-05	0.000137376	0.000147653	0.000931183	0.001064622	0.001253817	0.001253817	0.001253817	0.000326373	0.000810833	0.000575743	0.00039538	0.00041306	0.000390833
3827303773000	382730	3773000	0.000537531	0.000133473	0.0001225	0.000360289	0.000216097	4.38319E-05	0.000148403	0.000159505	0.000954478	0.001091255	0.001285183	0.001285183	0.001285183	0.000334538	0.000831117	0.000590145	0.000405279	0.000423748	0.000417579
3827803773000	382780	3773000	0.000578267	0.000143589	0.000131783	0.000387593	0.000232473	4.71536E-05	0.00015965	0.000171592	0.001088724	0.001244739	0.001465942	0.001465942	0.001465942	0.00038159	0.000948013	0.000673149	0.000462281	0.000483348	0.00043794
3828303773000	382830	3773000	0.000619799	0.000153901	0.000141248	0.000415431	0.00024917	5.05403E-05	0.000171116	0.000183917	0.001221245	0.00139625	0.001644378	0.001644378	0.001644378	0.000428038	0.001063406	0.000755085	0.00051855	0.000542181	0.000450882
3828803773000	382880	3773000	0.000677254	0.000168168	0.000154342	0.000453941	0.000272268	5.52253E-05	0.000186978	0.000200966	0.001531237	0.001750664	0.002061775	0.002061775	0.002061775	0.000536688	0.001333333	0.000946751	0.000650175	0.000679804	0.000477714
3829303773000	382930	3773000	0.000714142	0.000177328	0.000162748	0.000478666	0.000287098	5.82333E-05	0.000197163	0.000211912	0.001930698	0.002207368	0.00259964	0.00259964	0.00259964	0.000676696	0.001681166	0.001193734	0.000819789	0.000857148	0.000491173
3829803773000	382980	3773000	0.00065045	0.000161512	0.000148233	0.000435975	0.000261493	5.30397E-05	0.000179578	0.000193012	0.002521088	0.002882362	0.003394587	0.003394587	0.003394587	0.000883624	0.002195252	0.001558767	0.001070473	0.001119257	0.000344244
3830303773000	383030	3773000	0.000674069	0.000167377	0.000153616	0.000451807	0.000270988	5.49657E-05	0.000186099	0.000200021	0.003043148	0.003479233	0.004097528	0.004097528	0.004097528	0.001066602	0.002649839	0.001881552	0.001292144	0.001351029	0.000349506
3830803773000	383080	3773000	0.000703659	0.000174725	0.000160359	0.00047164	0.000282884	5.73785E-05	0.000194268	0.000208801	0.003665116	0.004190329	0.004934994	0.004934994	0.004934994	0.001284597	0.003191421	0.00226611	0.001556236	0.001627156	0.000354079
3831303773000	383130	3773000	0.000735505	0.000182632	0.000167617	0.000492985	0.000295686	5.99753E-05	0.000203061	0.000218251	0.004402867	0.0050338	0.005928359	0.005928359	0.005928359	0.001543174	0.003833822	0.002722255	0.001869491	0.001954687	0.000358307
3831803773000	383180	3773000	0.000769341	0.000191034	0.000175328	0.000515664	0.000309289	6.27344E-05	0.000212402	0.000228291	0.005243115	0.005994456	0.007059733	0.007059733	0.007059733	0.001837675	0.004565473	0.003241773	0.002226266	0.002327721	0.000362362
3832303773000	383230	3773000	0.000806893	0.000200358	0.000183885	0.000540834	0.000324385	6.57965E-05	0.000222769	0.000239434	0.006192762	0.007080187	0.00833841	0.00833841	0.00833841	0.002170519	0.005392383	0.003828931	0.002629493	0.002749324	0.000366848
3832803773000	383280	3773000	0.000928968	0.000230671	0.000211706	0.000622657	0.000373462	7.57509E-05	0.000256472	0.000275658	0.006577038	0.00751953	0.008855829	0.008855829	0.008855829	0.002305205	0.005726993	0.004066525	0.00279266	0.002919926	0.000417492
3833303773000	383330	3773000	0.001061527	0.000263586	0.000241915	0.000711506	0.000426753	8.65601E-05	0.00029307	0.000314993	0.006475921	0.007403924	0.008719678	0.008719678	0.008719678	0.002269764	0.005638946	0.004004006	0.002749725	0.002875035	0.000444497
3833803773000	383380	3773000	0.001087799	0.00027011	0.000247902	0.000729116	0.000437315	8.87025E-05	0.000300323	0.000322789	0.006118132	0.006994864	0.008237923	0.008237923	0.008237923	0.002144362	0.005327399	0.003782788	0.002597805	0.002716192	0.000428708
3834303773000	383430	3773000	0.001052238	0.00026128	0.00023979	0.000705281	0.000423019	8.58027E-05	0.000290505	0.000312237	0.005552934	0.006348673	0.007476897	0.007476897	0.007476897	0.001946264	0.00483525	0.003433331	0.002357818	0.002465268	0.00040248
3834803773000	383480	3773000	0.001113939	0.000276601	0.000253859	0.000746637	0.000447824	9.0834E-05	0.00030754	0.000330546	0.004240236	0.004847864	0.005709379	0.005709379	0.005709379	0.001486173	0.00369221	0.002621701	0.001800436	0.001882485	0.000395233
3835303773000	383530	3773000	0.001077848	0.000267639	0.000245634	0.000722446	0.000433314	8.7891E-05	0.000297575	0.000319836	0.003223725	0.003685686	0.004340671	0.004340671	0.004340671	0.001129893	0.002807077	0.001993201	0.001368818	0.001431197	0.000367538
3835803773000	383580	3773000	0.000984168	0.000244377	0.000224285	0.000659655	0.000395653	8.0252E-05	0.000271712	0.000292038	0.002551803	0.002917478	0.003435943	0.003435943	0.003435943	0.000894389	0.002221997	0.001577758	0.001083515	0.001132892	0.0033691
3836303773000	383630	3773000	0.000917955	0.000227936	0.000209196	0.000615275	0.000369034	7.48528E-05	0.000253432	0.00027239	0.002191167	0.002505162	0.002950355	0.002950355	0.002950355	0.000767988	0.001907971	0.001354779	0.000930386	0.000972785	0.000322847
3836803773000	383680	3773000	0.000894469	0.000222104	0.000203843	0.000599533	0.000359592	7.29377E-05	0.000246948	0.000265421	0.002033539	0.002324947	0.002738114	0.002738114	0.002738114	0.000712741	0.001770716	0.00125732	0.000863456	0.000902805	0.000324055
3837303773000	383730	3773000	0.000863817	0.000214493	0.000196858	0.000578988	0.00034727	7.04383E-05	0.000238485	0.000256326	0.00190214	0.002174718	0.002561188	0.002561188	0.002561188	0.000666687	0.001656299	0.001176077	0.000807663	0.00084447	0.000321639
3837803773000	383780	3773000	0.000833696	0.000207014	0.000189994	0.000558799	0.000335161	6.79821E-05	0.000230169	0.000247388	0.001774623	0.002028928	0.002389489	0.002389489	0.002389489	0.000621993	0.001545263	0.001097234	0.000753518	0.000787858	0.000314823
3838303773000	383830	3773000	0.000810608	0.000201281	0.000184732	0.000543324	0.000325879	6.60994E-05	0.000223795	0.000240537	0.001633561	0.001867651	0.002199552	0.002199552	0.002199552	0.000572552	0.001422433	0.001010017	0.000693622	0.000725232	0.000306023
3838803773000	383880	3773000	0.000774251	0.000192253	0.000176447	0.000518955	0.000311263	6.31348E-05	0.000213758	0.000229748	0.00142158	0.001625293	0.001914124	0.001914124	0.001914124	0.000498253	0.001237849	0.00087895	0.000603613	0.000631121	0.000298258
3839303773000	383930	3773000	0.000763238	0.000189518	0.000173937	0.000511573	0.000306835	6.22367E-05	0.000210717	0.00022648	0.001337115	0.001528724	0.001800394	0.001800394	0.001800394	0.000468649	0.0011643	0.000826726	0.000567749	0.000593622	0.000291442
3839803773000	383980	3773000	0.000711754	0.000176735	0.000162204	0.000477065	0.000286138	5.80385E-05	0.000196503	0.000211203	0.001135831	0.001298597	0.001529371	0.001529371	0.001529371	0.000398101	0.000989032	0.000702275	0.000482283	0.000504261	0.000282297
3840303773000	384030	3773000	0.000657085	0.00016316	0.00014974	0.000440422	0.00026416	5.35807E-05	0.00018141	0.00019481	0.000967592	0.001106248	0.00130284	0.00130284	0.00130284	0.000339134	0.000842536	0.000598254	0.00041047	0.00042957	0.000266767
3840803773000	384080	3773000	0.000592332	0.000147081	0.000134988	0.000397021	0.000238128	4.83005E-05	0.000163533	0.000175766	0.000823855	0.000941914	0.001109302	0.001109302	0.001109302	0.000288755	0.000717377	0.000509383	0.000349815	0.000365757	0.000244249
3841303773000	384130	3773000	0.000551065	0.000136834	0.000125584	0.000369361	0.000221538	4.49355E-05	0.00015214	0.000163521	0.000740857	0.000847022	0.000997547	0.000997547	0.000997547	0.000259665	0.000645106	0.000458066	0.000314574	0.000328909	0.000231049
3826803773050	382680	3773050	0.0005094	0.000126488	0.000116089	0.000341434	0.000204788	4.1538E-05	0.000140637	0.000151157	0.001025311	0.001172239	0.001380558	0.001380558	0.001380558	0.000359364	0.000892796	0.000633941	0.000435355	0.000455195	0.000389884
3827303773050	382730	3773050	0.000553188	0.000137361	0.000126068	0.000370784	0.000222391	4.51086E-05	0.000152726	0.000164151	0.001055767	0.001207059	0.001421565	0.001421565	0.001421565	0.000370039	0.000919315	0.000652771	0.000448286	0.000468716	0.000433281
3827803773050	382780	3773050	0.000567917	0.000141019	0.000129424	0.000380656	0.000228313	4.63096E-05	0.000156792	0.000168521	0.001095627	0.00125263	0.001475236	0.001475236	0.001475236	0.000384009	0.000954023	0.000677416	0.000465211	0.000486412	0.000432591
3828303773050	382830	3773050	0.000587688	0.000145928	0.00013393	0.000393908	0.000236261	4.79218E-05	0.000162251	0.000174388	0.001219606	0.001394376	0.001642171	0.001642171	0.001642171	0.00042763	0.001061979	0.000754072	0.000517854	0.000541453	0.00042914
3828803773050	382880	3773050	0.000645275	0.000160227	0.000147054	0.000432507	0.000259412	5.26177E-05	0.00017815	0.000191476	0.001460231	0.001669483	0.001966168	0.001966168	0.001966168	0.000511801	0.001271505	0.000902848	0.000620025	0.000648281	0.000450191
3829303773050	382930	3773050	0.00075594	0.000187706	0.000172273	0.000506681	0.000303901	6.16416E-05	0.000208702	0.000224314	0.002067187	0.002363416	0.00278342	0.00278342	0.00278342	0.000724534	0.001800015	0.001278124	0.000877743	0.000917744	0.000517487
3829803773050	382980	3773050	0.000702863	0.000174527	0.000160178	0.000471106	0.000282564	5.73136E-05	0.000194049	0.000208565	0.00299561	0.003424882	0.004033519	0.004033519	0.004033519	0.00104994	0.002608444	0.00185216	0.001271958	0.001329924	0.000424395
3830303773050	383030	3773050	0.000726084	0.000180293	0.00016547	0.00048667	0.000291899	5.92071E-05	0.00020046	0.000215455	0.003882361	0.004438705	0.005227509	0.005227509	0.005227509	0.00136074	0.003380588	0.00240043	0.00164848	0.001723604	0.000374699
3830803773050	383080	3773050	0.00075992	0.000188695	0.000173181	0.00050935	0.000305502	6.19662E-05	0.000209801	0.000225496	0.004913452	0.005617552	0.00661585	0.00661585	0.00661585	0.00172213	0.004278417	0.003037945	0.002086289	0.002181365	0.000379962
3831303773050	383130	3773050	0.000797737	0.000198085	0.000181799	0.000534697	0.000320705	6.50499E-05	0.000220242	0.000236717	0.006243751	0.007138484	0.008407066	0.008407066	0.008407066	0.00218839	0.005436782	0.003860457	0.002651144	0.002771961	0.000385139
3831803773050	383180	3773050	0.000837146	0.000207871	0.00019078	0.000561112	0.000336548	6.82635E-05	0.000231122	0.000248411	0.007845045	0.008969243	0.010563171	0.010563171	0.010563171	0.002749632	0.006831118	0.004850523	0.003331065	0.003482868	0.000389539
3832303773050	383230	3773050	0.000878811	0.000218216	0.000200275	0.000589038	0.000353298	7.16609E-05	0.000242625	0.000260775	0.009726392	0.011120189	0.013096362	0.013096362	0.013096362	0.003409031	0.008469312	0.006013744	0.004129899	0.004318106	0.000393508
3832803773050	383280	3773050	0.000920874	0.000228661	0.000209861	0.000617232	0.000370208	7.50909E-05	0.000254238	0.000273256	0.011727578	0.013408145	0.015790912	0.015790912	0.015790912	0.004110433	0.010211856	0.00725106	0.004979618	0.005206548	0.000396786
3833303773050	383330	3773050	0.000969174	0.000240654	0.000220868	0.000649605	0.000389625	7.90294E-05	0.000267572	0.000287589	0.012833903	0.014673007	0.017280553	0.017280553	0.017280553	0.004498192	0.011175195	0.007935091	0.005449372	0.005697709	0.000396872
3833803773050	383380	3773050	0.001013758	0.000251725	0.000231029	0.000679489	0.000407549	8.26649E-05	0.000279881	0.000300818	0.012167761	0.013911407	0.016383608	0.016383608	0.016383608	0.004264714	0.010595148	0.007523221	0.005166523	0.005401971	0.000395664
3834303773050	383430	3773050	0.001040827	0.000258446	0.000237197	0.000697632	0.000418431	8.48722E-05	0.000287355	0.000308851	0.010363114	0.011848153	0.013953692	0.013953692	0.013953692	0.003632198	0.009023741	0.006407423	0.004400256	0.004600784	0.000396182
3834803773050	383480	3773050	0.001162504	0.00028866	0.000264927	0.000779188	0.000467347	9.47941E-05	0.000320948	0.000344957	0.007116008	0.008135735	0.009581539	0.009581539	0.009581539	0.00249411	0.006196304	0.004399766	0.00302151	0.003159206	0.000414732
3835303773050	383530	3773050	0.00119926	0.000297786	0.00027303	0.000803824	0.000482124	9.77913E-05	0.000331095	0.000355863	0.004995329	0.005711162	0.006726094	0.006726094	0.006726094	0.001750827	0.004349711	0.003088569	0.002121054	0.002217714	0.000403171
3835803773050	383580	3773050	0.001101732	0.00027357	0.000251077	0.000738455	0.000442916	8.98386E-05	0.00030417	0.000326923	0.003568659	0.004080049	0.004805117	0.004805117	0.004805117	0.00125079	0.00310743	0.002206471	0.001515279	0.001584333	0.00036357

			ISDrainage / Utilities Trenching	ISDrainage / Utilities Trenching	ISAsphalt Paving	ISAsphalt Paving	SVDemolition	SVSite Grubbing / Prep	SVMass Grading / Excavation	SVMass Grading / Excavation	SVDrainage / Utilities Trenching	SVFoundations / Concrete Pads	SVBuilding / Structure Construction	SVBuilding / Structure Construction	SVAsphalt Paving	SVAsphalt Paving	SVArchitectural Coating	SVArchitectural Coating	SVLandscaping or Other Finishing	SVLandscaping or Other Finishing	MDemolition
Unique Identifier	X (UTM)	Y (UTM)	2027	2028	2027	2028	2027	2027	2027	2028	2028	2028	2028	2029	2028	2029	2028	2029	2028	2029	2027
3827803772950	382780	3772950	0.000212556	0.000212556	0.000244956	0.000244956	0.001597435	0.000636575	0.002070413	0.002070413	0.001068471	0.000414446	0.002276553	0.002276553	0.001108825	0.001108825	0.000249758	0.000249758	0.000845616	0.000845616	0.000371507
3828303772950	382830	3772950	0.000222184	0.000222184	0.000256052	0.000256052	0.001938127	0.000772339	0.002511978	0.002511978	0.001296348	0.000502837	0.002785369	0.002785369	0.001345309	0.001345309	0.000303025	0.000303025	0.001025963	0.001025963	0.000398166
3828803772950	382880	3772950	0.000223109	0.000223109	0.000257118	0.000257118	0.002462208	0.000981185	0.003191233	0.003191233	0.001646889	0.000638807	0.00358946	0.00358946	0.001709089	0.001709089	0.000384965	0.000384965	0.00130339	0.00130339	0.000427414
3829303772950	382930	3772950	0.000224174	0.000224174	0.000258345	0.000258345	0.003178054	0.001266448	0.00411903	0.00411903	0.002125694	0.000824529	0.004740944	0.004740944	0.002205977	0.002205977	0.000496887	0.000496887	0.001682329	0.001682329	0.000458733
3829803772950	382980	3772950	0.000173303	0.000173303	0.00019972	0.00019972	0.004702272	0.001873846	0.006094546	0.006094546	0.003145193	0.001219979	0.007844713	0.007844713	0.00326398	0.00326398	0.000735198	0.000735198	0.002489186	0.002489186	0.000452003
3830303772950	383030	3772950	0.000175386	0.000175386	0.000202121	0.000202121	0.006237077	0.002485463	0.008083786	0.008083786	0.004171773	0.001618177	0.011040532	0.011040532	0.004329332	0.004329332	0.000975164	0.000975164	0.003301648	0.003301648	0.000476074
3830803772950	383080	3772950	0.000177654	0.000177654	0.000204735	0.000204735	0.008145585	0.003245999	0.010557375	0.010557375	0.00544831	0.002113329	0.015049515	0.015049515	0.005654081	0.005654081	0.001273559	0.001273559	0.004311932	0.004311932	0.000503942
3831303772950	383130	3772950	0.000179737	0.000179737	0.000207135	0.000207135	0.010385648	0.004138659	0.013460689	0.013460689	0.006946613	0.002694501	0.019624234	0.019624234	0.007208973	0.007208973	0.001623792	0.001623792	0.005497728	0.005497728	0.000534397
3831803772950	383180	3772950	0.000182376	0.000182376	0.000210176	0.000210176	0.012495954	0.004979612	0.016195826	0.016195826	0.008358127	0.003242009	0.022736006	0.022736006	0.008673796	0.008673796	0.001953737	0.001953737	0.006614836	0.006614836	0.000570375
3832303772950	383230	3772950	0.000198438	0.000198438	0.000228686	0.000228686	0.011844399	0.004719969	0.015351354	0.015351354	0.007922323	0.003072966	0.017726379	0.017726379	0.008221533	0.008221533	0.001851867	0.001851867	0.0062699	0.0062699	0.000598932
3832803772950	383280	3772950	0.000237736	0.000237736	0.000273975	0.000273975	0.009772293	0.003894239	0.012665728	0.012665728	0.006536361	0.00253537	0.011357686	0.011357686	0.006783226	0.006783226	0.001527894	0.001527894	0.005173044	0.005173044	0.000871049
3833303772950	383330	3772950	0.000221998	0.000221998	0.000255838	0.000255838	0.00848067	0.00337953	0.010991674	0.010991674	0.005672437	0.002200265	0.008090894	0.008090894	0.005886674	0.005886674	0.001325949	0.001325949	0.004489312	0.004489312	0.000879159
3833803772950	383380	3772950	0.00021075	0.00021075	0.000242876	0.000242876	0.007190431	0.002865372	0.009319414	0.009319414	0.00480944	0.001865519	0.006259299	0.006259299	0.004991082	0.004991082	0.001124221	0.001124221	0.003806314	0.003806314	0.000907544
3834303772950	383430	3772950	0.000206307	0.000206307	0.000237755	0.000237755	0.006168911	0.002458299	0.007995437	0.007995437	0.004126179	0.001600491	0.005332206	0.005332206	0.004282016	0.004282016	0.000964507	0.000964507	0.003265564	0.003265564	0.000969404
3834803772950	383480	3772950	0.000190198	0.000190198	0.000219191	0.000219191	0.004584417	0.001826881	0.005941797	0.005941797	0.003066364	0.001189403	0.004251428	0.004251428	0.003182174	0.003182174	0.000716772	0.000716772	0.002426799	0.002426799	0.000925144
3835303772950	383530	3772950	0.00017048	0.00017048	0.000196466	0.000196466	0.003460406	0.001378965	0.004484983	0.004484983	0.00231455	0.000897784	0.003446981	0.003446981	0.002401966	0.002401966	0.000541033	0.000541033	0.001831795	0.001831795	0.000837659
3835803772950	383580	3772950	0.000167147	0.000167147	0.000192625	0.000192625	0.002958954	0.001179137	0.003835058	0.003835058	0.001979146	0.000767685	0.003041156	0.003041156	0.002053894	0.002053894	0.000462631	0.000462631	0.001566347	0.001566347	0.00082584
3836303772950	383630	3772950	0.000169739	0.000169739	0.000195613	0.000195613	0.002700201	0.001076024	0.003499691	0.003499691	0.001806074	0.000700553	0.002787771	0.002787771	0.001874286	0.001874286	0.000422175	0.000422175	0.001429373	0.001429373	0.000839212
3836803772950	383680	3772950	0.000168258	0.000168258	0.000193906	0.000193906	0.002481239	0.000988769	0.003215898	0.003215898	0.001659618	0.000643744	0.002566314	0.002566314	0.001722299	0.001722299	0.000387941	0.000387941	0.001313464	0.001313464	0.00081773
3837303772950	383730	3772950	0.000163351	0.000163351	0.000188251	0.000188251	0.002242001	0.000893433	0.002905825	0.002905825	0.0014996	0.000581675	0.002341478	0.002341478	0.001556237	0.001556237	0.000350536	0.000350536	0.001186822	0.001186822	0.000767948
3837803772950	383780	3772950	0.000158491	0.000158491	0.00018265	0.00018265	0.002004493	0.000798786	0.002597995	0.002597995	0.001340739	0.000520055	0.002120289	0.002120289	0.001391376	0.001391376	0.000313402	0.000313402	0.001061095	0.001061095	0.000720323
3838303772950	383830	3772950	0.000154603	0.000154603	0.000178169	0.000178169	0.001748854	0.000696915	0.002266664	0.002266664	0.00116975	0.000453731	0.00187811	0.00187811	0.001213929	0.001213929	0.000273433	0.000273433	0.00092577	0.00092577	0.000684519
3838803772950	383880	3772950	0.000152196	0.000152196	0.000175395	0.000175395	0.001600411	0.000637761	0.00207427	0.00207427	0.001070462	0.000415218	0.001729672	0.001729672	0.001110891	0.001110891	0.000250224	0.000250224	0.000847191	0.000847191	0.000667781
3839303772950	383930	3772950	0.000147289	0.000147289	0.000169741	0.000169741	0.001342488	0.000534979	0.001739979	0.001739979	0.000897945	0.000348301	0.001480111	0.001480111	0.000931859	0.000931859	0.000209897	0.000209897	0.000710657	0.000710657	0.000621105
3839803772950	383980	3772950	0.000143355	0.000143355	0.000165207	0.000165207	0.001171623	0.000466889	0.001518524	0.001518524	0.00078366	0.000303971	0.001306681	0.001306681	0.000813257	0.000813257	0.000183183	0.000183183	0.000620208	0.000620208	0.000588406
3840303772950	384030	3772950	0.000133634	0.000133634	0.000154004	0.000154004	0.000981105	0.000390968	0.001271596	0.001271596	0.000656228	0.000254542	0.001112529	0.001112529	0.000681013	0.000681013	0.000153395	0.000153395	0.000519356	0.000519356	0.000523699
3840803772950	384080	3772950	0.000118405	0.000118405	0.000136454	0.000136454	0.000828233	0.000330049	0.001073461	0.001073461	0.000553978	0.000214881	0.000959288	0.000959288	0.0005749	0.0005749	0.000129494	0.000129494	0.000438432	0.000438432	0.000441822
3841303772950	384130	3772950	0.000109796	0.000109796	0.000126532	0.000126532	0.000734462	0.000292682	0.000951925	0.000951925	0.000491257	0.000190552	0.000861101	0.000861101	0.000509811	0.000509811	0.000114833	0.000114833	0.000388793	0.000388793	0.000401186
3826803773000	382680	3773000	0.000209686	0.000209686	0.000241649	0.000241649	0.001185395	0.000472377	0.001536373	0.001536373	0.000792871	0.000307544	0.001663769	0.001663769	0.000822816	0.000822816	0.000185336	0.000185336	0.000627499	0.000627499	0.000336306
3827303773000	382730	3773000	0.000224035	0.000224035	0.000258185	0.000258185	0.001266433	0.000504671	0.001641405	0.001641405	0.000847075	0.000328569	0.001809272	0.001809272	0.000879067	0.000879067	0.000198006	0.000198006	0.000670397	0.000670397	0.000333114
3827803773000	382780	3773000	0.000234959	0.000234959	0.000270775	0.000270775	0.001522211	0.000606598	0.001972915	0.001972915	0.001018156	0.000394929	0.002206025	0.002206025	0.00105661	0.00105661	0.000237997	0.000237997	0.000805795	0.000805795	0.000354424
3828303773000	382830	3773000	0.000241902	0.000241902	0.000278776	0.000278776	0.001832798	0.000730366	0.002375463	0.002375463	0.001225897	0.00047551	0.002708705	0.002708705	0.001272197	0.001272197	0.000286557	0.000286557	0.000970207	0.000970207	0.000371421
3828803773000	382880	3773000	0.000256298	0.000256298	0.000295366	0.000295366	0.002443869	0.000973877	0.003167464	0.003167464	0.001634623	0.000634049	0.003633663	0.003633663	0.001696359	0.001696359	0.000382098	0.000382098	0.001293682	0.001293682	0.000422065
3829303773000	382930	3773000	0.000263519	0.000263519	0.000303688	0.000303688	0.003369265	0.001342645	0.004366855	0.004366855	0.002253589	0.000874138	0.005066725	0.005066725	0.002338702	0.002338702	0.000526783	0.000526783	0.001783548	0.001783548	0.000475039
3829803773000	382980	3773000	0.00018469	0.00018469	0.000212843	0.000212843	0.005736663	0.002286049	0.007435207	0.007435207	0.003837063	0.001488347	0.009330872	0.009330872	0.003981981	0.003981981	0.000896925	0.000896925	0.00303675	0.00303675	0.000483839
3830303773000	383030	3773000	0.000187514	0.000187514	0.000216097	0.000216097	0.008788351	0.00350214	0.011390455	0.011390455	0.005878235	0.002280091	0.015927602	0.015927602	0.006100244	0.006100244	0.001374055	0.001374055	0.004652186	0.004652186	0.000512397
3830803773000	383080	3773000	0.000189967	0.000189967	0.000218924	0.000218924	0.012796022	0.005099189	0.01658474	0.01658474	0.008558833	0.00331986	0.025150592	0.025150592	0.008882082	0.008882082	0.002000653	0.002000653	0.00677368	0.00677368	0.000543801
3831303773000	383130	3773000	0.000192235	0.000192235	0.000221538	0.000221538	0.018310956	0.007296879	0.023732566	0.023732566	0.012247588	0.004750681	0.038360418	0.038360418	0.012710154	0.012710154	0.00286291	0.00286291	0.009693055	0.009693055	0.000578916
3831803773000	383180	3773000	0.000194411	0.000194411	0.000224045	0.000224045	0.024394193	0.009721036	0.031616962	0.031616962	0.016316462	0.006328944	0.051528799	0.051528799	0.016932701	0.016932701	0.003814022	0.003814022	0.012913267	0.012913267	0.000617827
3832303773000	383230	3773000	0.000196818	0.000196818	0.000226819	0.000226819	0.026756471	0.010662399	0.034678676	0.034678676	0.017896511	0.006941825	0.047494914	0.047494914	0.018572425	0.018572425	0.004183363	0.004183363	0.014163758	0.014163758	0.000661914
3832803773000	383280	3773000	0.000223989	0.000223989	0.000258132	0.000258132	0.022693852	0.009043453	0.029413174	0.029413174	0.01517916	0.005887799	0.025613605	0.025613605	0.015752446	0.015752446	0.003548174	0.003548174	0.012013177	0.012013177	0.00079107
3833303773000	383330	3773000	0.000238477	0.000238477	0.000274829	0.000274829	0.020243062	0.008066819	0.026236741	0.026236741	0.013539909	0.005251955	0.015928759	0.015928759	0.014051283	0.014051283	0.003164994	0.003164994	0.010715831	0.010715831	0.00097622
3833803773000	383380	3773000	0.000230006	0.000230006	0.000265067	0.000265067	0.016950752	0.00675484	0.021969625	0.021969625	0.011337793	0.004397783	0.011781477	0.011781477	0.011765998	0.011765998	0.002650243	0.002650243	0.00897302	0.00897302	0.001036182
3834303773000	383430	3773000	0.000215935	0.000215935	0.00024885	0.00024885	0.013159828	0.005244164	0.017056263	0.017056263	0.00880217	0.003414248	0.009567181	0.009567181	0.00913461	0.00913461	0.002057533	0.002057533	0.006966263	0.006966263	0.001030747
3834803773000	383480	3773000	0.000212046	0.000212046	0.000244369	0.000244369	0.008426138	0.003357799	0.010920995	0.010920995	0.005635962	0.002186117	0.00701065	0.00701065	0.005848821	0.005848821	0.001317423	0.001317423	0.004460445	0.004460445	0.001104254
3835303773000	383530	3773000	0.000197188	0.000197188	0.000227246	0.000227246	0.00588995	0.002347133	0.00763388	0.00763388	0.003939591	0.001528116	0.005369916	0.005369916	0.004088381	0.004088381	0.000920891	0.000920891	0.003117894	0.003117894	0.001048347
3835803773000	383580	3773000	0.000180756	0.000180756	0.000208309	0.000208309	0.004437705	0.001768416	0.005751645	0.005751645	0.002968233	0.001151339	0.004270461	0.004270461	0.003080337	0.003080337	0.000693833	0.000693833	0.002349136	0.002349136	0.000948007
3836303773000	383630	3773000	0.000173211	0.000173211	0.000199614	0.000199614	0.003627949	0.00144573	0.004702133	0.004702133	0.002426614	0.000941252	0.00358279	0.00358279	0.002518262	0.002518262	0.000567228	0.000567228	0.001920485	0.001920485	0.000886923
3836803773000	383680	3773000	0.000173859	0.000173859	0.00020036	0.00020036	0.003160615	0.001259498	0.004096427	0.004096427	0.00211403	0.000820005	0.003153218	0.003153218	0.002193872	0.002193872	0.000494161	0.000494161	0.001673097	0.001673097	0.000874845
3837303773000	383730	3773000	0.000172563	0.000172563	0.000198867	0.000198867	0.002776671	0.001106498	0.003598803	0.003598803	0.001857223	0.000720393	0.002804669	0.002804669	0.001927366	0.001927366	0.000434131	0.000434131	0.001469854	0.001469854	0.000850256
3837803773000	383780	3773000	0.000168906	0.000168906	0.000194653	0.000194653	0.002457295	0.000979227	0.003184864	0.003184864	0.001643602	0.000637532	0.002521578	0.002521578	0.001705678	0.001705678	0.000384197	0.000384197	0.001300789	0.001300789	0.000810482
3838303773000	383830	3773000	0.000164184	0.000164184	0.000189211	0.000189211	0.002163316	0.000862077	0.002803843	0.002803843	0.00144697	0.000561261	0.0022609	0.0022609	0.001501619	0.001501619	0.000338234	0.000338234	0.001145169	0.001145169	0.000768638
3838803773000	383880	3773000	0.000160018	0.000160018	0.00018441	0.00018441	0.001831206	0.000729732	0.0023734	0.0023734	0.001224833	0.000475097	0.001950772	0.001950772	0.001271092	0.001271092	0.000286308	0.000286308	0.000969364	0.000969364	0.00072619
3839303773000	383930	3773000	0.000156362	0.000156362	0.000180196	0.000180196	0.001653075	0.000658747	0.002142527	0.002142527	0.001105687	0.000428882	0.001785258	0.001785258	0.001147446	0.001147446	0.000258458	0.000258458	0.000875069	0.000875069	0.000704276
3839803773000	383980	3773000	0.000151455	0.000151455	0.000174542	0.000174542	0.001391138	0.000554366	0.001803034	0.001803034	0.000930486	0.000360923	0.00152627	0.00152627	0.000965629	0.000965629	0.000217504	0.000217504	0.00073641	0.00073641	0.000652596
3840303773000	384030	3773000	0.000143123	0.000143123	0.00016494	0.00016494	0.001173492	0.000467634	0.001520946	0.001520946	0.00078491	0.000304456	0.001308015	0.001308015	0.000814554	0.000814554	0.000183475	0.000183475	0.000621198	0.000621198	0.000590304
3840803773000	384080	3773000	0.000131042	0.000131042	0.000151017	0.000151017	0.000998475	0.00039789	0.001294109	0.001294109	0.000667847	0.000259049	0.001132985	0.001132985	0.00069307	0.00069307	0.000156111	0.000156111	0.000528551	0.000528551	0.000513259
3841303773000	384130	3773000	0.00012396	0.00012396	0.000142855	0.000142855	0.000887057	0.00035349	0.001149701	0.001149701	0.000593323	0.000230142	0.001018254	0.001018254	0.000615731	0.000615731	0.000138691	0.000138691	0.000469571	0.000469571	0.000470294
3826803773050	382680	3773050	0.000209177	0.000209177	0.000241062	0.000241062	0.001320273	0.000526126	0.001711187	0.001711187	0.000883087	0.000342538	0.001853296	0.001853296	0.000916439	0.000916439	0.000206424	0.000206424	0.000698898	0.000698898	0.000352526
3827303773050	382730	3773050	0.000232459	0.000232459	0.000267894	0.000267894	0.001409962	0.000561867	0.001827431	0.001827431	0.000943076	0.000365807	0.002006359	0.002006359	0.000978694	0.000978694	0.000220447	0.000220447	0.000746375	0.000746375	0.000350714
3827803773050	382780	3773050	0.000232089	0.000232089	0.000267467	0.000267467	0.001595152	0.000635665	0.002067453	0.002067453	0.001066944	0.000413854	0.00233712	0.00233712	0.00110724	0.00110724	0.000249401	0.000249401	0.000844407	0.000844407	0.000342259
3828303773050	382830	3773050	0.000230238	0.000230238	0.000265333	0.000265333	0.001930583	0.000769333	0.002502201	0.002502201	0.001291303	0.00050088	0.002887559	0.002887559	0.001340073	0.001340073	0.000301846	0.000301846	0.00102197	0.00102197	0.000344934
3828803773050	382880	3773050	0.000241532	0.000241532	0.000278349	0.000278349	0.002507883	0.000999386	0.003250431	0.003250431	0.001677439	0.000650657	0.00381065	0.00381065	0.001740793	0.001740793	0.000392106	0.000392106	0.001327568	0.001327568	0.00037444
3829303773050	382930	3773050	0.000277637	0.000277637	0.000319958	0.000319958	0.003812032	0.001519087	0.004940719	0.004940719	0.002549741	0.000989011	0.005819321	0.005819321	0.002646039	0.002646039	0.00059601	0.00059601	0.00201793	0.00201793	0.000472968
3829803773050	382980	3773050	0.000227692	0.000227692	0.000262399	0.000262399	0.00685064	0.002729966	0.008879015	0.008879015	0.004582164	0.001777362	0.010728715	0.010728715	0.004755223	0.004755223	0.001071095	0.001071095	0.003626442	0.003626442	0.000508687
3830303773050	383030	3773050	0.00020103	0.00020103	0.000231673	0.000231673	0.011837617	0.004717266	0.015342564	0.015342564	0.007917787	0.003071207	0.020689447	0.020689447	0.008216825	0.008216825	0.001850806	0.001850806	0.00626634	0.00626634	0.000552257
3830803773050	383080	3773050	0.000203853	0.000203853	0.000234927	0.000234927	0.021729425	0.008659131	0.028163194	0.028163194	0.014534087	0.005637584	0.0444695	0.0444695	0.01508301	0.01508301	0.003397386	0.003397386	0.01150265	0.01150265	0.000588665
3831303773050	383130	3773050	0.000206631	0.000206631	0.000238128	0.000238128	0.040174084	0.01600929	0.05206905	0.05206905	0.026871104	0.010422953	0.093504114	0.093504114	0.027885971	0.027885971	0.006281201	0.006281201	0.021266481	0.021266481	0.000630164
3831803773050	383180	3773050	0.000208991	0.000208991	0.000240848	0.000240848	0.069766949	0.027801986	0.090423935	0.090423935	0.046664784	0.018100665	0.174590309	0.174590309	0.048427217	0.048427217	0.010908032	0.010908032	0.036931707	0.036931707	0.000675632
3832303773050	383230	3773050	0.000211121	0.000211121	0.000243302	0.000243302	0.083504145	0.033276231	0.108228518	0.108228518	0.055853137	0.021664708	0.193872397	0.193872397	0.057962595	0.057962595	0.013055837	0.013055837	0.044203605	0.044203605	0.000726018
3832803773050	383280	3773050	0.00021288	0.00021288	0.000245329	0.000245329	0.079417581	0.031647743	0.102931981	0.102931981	0.05311977	0.02060447	0.088597656	0.088597656	0.055125995	0.055125995	0.012416904	0.012416904	0.042040349	0.042040349	0.000779854
3833303773050	383330	3773050	0.000212926	0.000212926	0.000245383	0.000245383	0.092234365	0.036755205	0.11954363	0.11954363	0.061692489	0.023929717	0.041488289	0.041488289	0.064022488	0.064022488	0.014420803	0.014420803	0.048825019	0.048825019	0.000831706
3833803773050	383380	3773050	0.000212278	0.000212278	0.000244636	0.000244636	0.066312771	0.026425503	0.085947025	0.085947025	0.0443544	0.017204497	0.024894183	0.024894183	0.046029575	0.046029575	0.010367973	0.010367973	0.03510321	0.03510321	0.000873033
3834303773050	383430	3773050	0.000212556	0.000212556	0.000244956	0.000244956	0.034967592	0.013934514	0.045320991	0.045320991	0.023388655	0.009072156	0.016849715	0.016849715	0.024271997	0.024271997	0.005467168	0.005467168	0.018510382	0.018510382	0.000912202
3834803773050	383480	3773050	0.000222508	0.000222508	0.000256425	0.000256425	0.01747428	0.006963465	0.022648163	0.022648163	0.011687963	0.004533609	0.011312417	0.011312417	0.012129393	0.012129393	0.002732096	0.002732096	0.009250154	0.009250154	0.001182334
3835303773050	383530	3773050	0.000216305	0.000216305	0.000249277	0.000249277	0.01042634	0.004154875	0.013513429	0.013513429	0.006973831	0.002705059	0.007990305	0.007990305	0.007237218	0.007237218	0.001630154	0.001630154	0.005519269	0.005519269	0.001234446
3835803773050	383580	3773050	0.000195059	0.000195059	0.000224792	0.000224792	0.006764204	0.002695521	0.008766987	0.008766987	0.00452435	0.001754937	0.005820033	0.005820033	0.004695226	0.004695226	0.00105758	0.00105758	0.003580687	0.003580687	0.001091744

			MSite Grubbing / Prep	MMass Grading / Excavation	MMass Grading / Excavation	MDrainage / Utilities Trenching	MFoundations / Concrete Pads	MBuilding / Structure Construction	MAsphalt Paving	MLandscaping or Other Finishing	MWaterside Construction (Piles)	RSSWRestriping South Valley	RSSWRestriping Silver Lake Boulevard	RSSWDemolition	RSSWPlacing Base	RSSWForm	Child Risk				
Unique Identifier	X (UTM)	Y (UTM)	2027	2027	2028	2028	2028	2028	2028	2028	2028	2029	2029	2029	2029	2029	3rd Trimester	0<2	2<16	Total	per million
3827803772950	382780	3772950	0.000343498	0.000571367	0.000571367	0.000274799	0.000130211	0.000353264	0.0002297	0.000157745	0.000169545	0.001006752	0.000204547	0.000619587	5.63411E-05	0.000122541	2.15457E-08	4.9745E-07	2.3073E-07	7.49725E-07	0.74972529
3828303772950	382830	3772950	0.000368148	0.000612368	0.000612368	0.000294518	0.000139555	0.000378614	0.000246183	0.000169064	0.000181712	0.001264505	0.000225717	0.000682743	6.20841E-05	0.000135032	2.28324E-08	5.23139E-07	2.6773E-07	8.13699E-07	0.8136992
3828803772950	382880	3772950	0.00039519	0.00065735	0.00065735	0.000316152	0.000149806	0.000406426	0.000264267	0.000181483	0.000195059	0.001664667	0.00025296	0.000763996	6.94726E-05	0.000151102	2.37937E-08	5.35656E-07	3.1971E-07	8.7916E-07	0.87915966
3829303772950	382930	3772950	0.000424148	0.000705517	0.000705517	0.000339318	0.000160783	0.000436206	0.00028363	0.000194781	0.000209352	0.002182535	0.000285443	0.00086033	7.82326E-05	0.000170155	2.47378E-08	5.4759E-07	3.8798E-07	9.60312E-07	0.96031245
3829803772950	382980	3772950	0.000417925	0.000695167	0.000695167	0.00033434	0.000158424	0.000429807	0.00027947	0.000191924	0.000206281	0.002835846	0.000323167	0.000970921	8.8289E-05	0.000192028	2.10668E-08	4.59667E-07	5.0661E-07	9.87342E-07	0.98734159
3830303772950	383030	3772950	0.000440182	0.000732188	0.000732188	0.000352145	0.000166861	0.000452696	0.000294353	0.000202145	0.000217266	0.003318915	0.0003675	0.001099976	0.000100024	0.000217552	2.17667E-08	4.70702E-07	6.3895E-07	1.13141E-06	1.13141426
3830803772950	383080	3772950	0.000465948	0.000775047	0.000775047	0.000372759	0.000176628	0.000479195	0.000311583	0.000213977	0.000229984	0.003630563	0.000425917	0.001268514	0.00011535	0.000250885	2.24907E-08	4.82173E-07	8.0238E-07	1.30705E-06	1.30704834
3831303772950	383130	3772950	0.000494108	0.000821887	0.000821887	0.000395286	0.000187302	0.000508155	0.000330413	0.000226909	0.000243883	0.003640391	0.000502377	0.001486132	0.000135139	0.000293926	2.32188E-08	4.93438E-07	9.9107E-07	1.50772E-06	1.50772469
3831803772950	383180	3772950	0.000527373	0.000877219	0.000877219	0.00042189	0.000199912	0.000542366	0.000352658	0.000242185	0.000260302	0.003368028	0.000610248	0.001787106	0.000162507	0.000353452	2.40121E-08	5.0622E-07	1.1648E-06	1.695E-06	1.69499594
3832303772950	383230	3772950	0.000553777	0.00092114	0.00092114	0.000443022	0.000209921	0.000569521	0.000370315	0.000254311	0.000273335	0.002387545	0.000732023	0.002109467	0.000191821	0.000417208	2.79403E-08	5.60598E-07	1.1155E-06	1.70404E-06	1.70404486
3832803772950	383280	3772950	0.000805378	0.001339647	0.001339647	0.000644302	0.000305296	0.000828275	0.000538562	0.000369854	0.000397521	0.001575739	0.000911025	0.002642043	0.00024025	0.00052254	3.02165E-08	6.20285E-07	9.6078E-07	1.61128E-06	1.61128468
3833303772950	383330	3772950	0.000812877	0.00135212	0.00135212	0.000650301	0.000308139	0.000835987	0.000543576	0.000373297	0.000401222	0.001191426	0.001011095	0.002868254	0.00026082	0.00056728	2.88257E-08	5.90431E-07	8.3859E-07	1.45785E-06	1.457848
3833803772950	383380	3772950	0.000839122	0.001395775	0.001395775	0.000671297	0.000318088	0.000862978	0.000561126	0.00038535	0.000414176	0.000993499	0.001111642	0.003080937	0.00028016	0.000609344	2.81809E-08	5.74498E-07	7.4141E-07	1.34409E-06	1.3440887
3834303772950	383430	3772950	0.000896318	0.001490914	0.001490914	0.000717054	0.000339769	0.000921801	0.000599374	0.000411616	0.000442408	0.000902062	0.001152164	0.00317727	0.000288919	0.000628397	2.83118E-08	5.74698E-07	6.7547E-07	1.27848E-06	1.27847923
3834803772950	383480	3772950	0.000855395	0.001422844	0.001422844	0.000684316	0.000324256	0.000879714	0.000572009	0.000392823	0.000422209	0.000751714	0.000966017	0.002699533	0.000245477	0.000533911	2.63709E-08	5.38312E-07	5.3909E-07	1.10378E-06	1.10377679
3835303772950	383530	3772950	0.000774506	0.001288295	0.001288295	0.000619605	0.000293594	0.000796526	0.000517918	0.000355677	0.000382283	0.000632592	0.000778709	0.00221037	0.000200996	0.000437165	2.38097E-08	4.87991E-07	4.3054E-07	9.42336E-07	0.94233634
3835803772950	383580	3772950	0.000763578	0.001270117	0.001270117	0.000610862	0.000289451	0.000785286	0.000510609	0.000350658	0.000376889	0.000577251	0.000695759	0.001993026	0.000181232	0.000394178	2.29532E-08	4.73527E-07	3.8296E-07	8.79439E-07	0.87943901
3836303772950	383630	3772950	0.000775942	0.001290684	0.001290684	0.000620754	0.000294138	0.000798003	0.000518878	0.000356336	0.000382992	0.000550334	0.000663513	0.001909945	0.000173677	0.000377747	2.29329E-08	4.74537E-07	3.6135E-07	8.58821E-07	0.8588207
3836803772950	383680	3772950	0.000756079	0.001257644	0.001257644	0.000604863	0.000286608	0.000777575	0.000505595	0.000347214	0.000373188	0.000525423	0.000628559	0.001816445	0.000165175	0.000359254	2.26075E-08	4.66749E-07	3.4072E-07	8.30082E-07	0.83008153
3837303772950	383730	3772950	0.00071005	0.00118108	0.00118108	0.00056804	0.00026916	0.00073023	0.00047416	0.00032607	0.00035046	0.000493754	0.000578449	0.001677703	0.00152559	0.00033184	2.19702E-08	4.5249E-07	3.1462E-07	7.89079E-07	0.7890786
3837803772950	383780	3772950	0.000666016	0.001107836	0.001107836	0.000532813	0.000252468	0.000684951	0.0044537	0.000305855	0.000328735	0.000459133	0.00052965	0.001541337	0.000140159	0.000304844	2.12819E-08	4.38184E-07	2.883E-07	7.47765E-07	0.74776502
3838303772950	383830	3772950	0.000632911	0.001052769	0.001052769	0.000506329	0.000239919	0.000650905	0.000423232	0.000290652	0.000312394	0.000417783	0.000474925	0.001388428	0.000126254	0.000274602	2.04172E-08	4.21927E-07	2.5945E-07	7.01791E-07	0.7017912
3838803772950	383880	3772950	0.000617435	0.001027027	0.001027027	0.000493948	0.000234052	0.000634989	0.000412883	0.000283545	0.000304756	0.000393551	0.000456822	0.001341723	0.000122007	0.000265365	1.9973E-08	4.14845E-07	2.4533E-07	6.80148E-07	0.680148
3839303772950	383930	3772950	0.000574279	0.000955241	0.000955241	0.000459423	0.000217693	0.000590606	0.000384024	0.000263726	0.000283454	0.000345471	0.000381792	0.00112511	0.00010231	0.000222523	1.85903E-08	3.87744E-07	2.1133E-07	6.17666E-07	0.61766607
3839803772950	383980	3772950	0.000544045	0.000904951	0.000904951	0.000435236	0.000206232	0.000559512	0.000363807	0.000249842	0.000268532	0.000311618	0.000340495	0.001007115	9.15802E-05	0.000199186	1.74984E-08	3.6745E-07	1.8995E-07	5.74898E-07	0.57489817
3840303772950	384030	3772950	0.000484216	0.000805433	0.000805433	0.000387373	0.000183553	0.000497982	0.000323799	0.000222367	0.000239001	0.00026953	0.000286694	0.000850002	7.72934E-05	0.000168112	1.57024E-08	3.33106E-07	1.6255E-07	5.11359E-07	0.51135874
3840803772950	384080	3772950	0.000408512	0.00067951	0.00067951	0.00032681	0.000154856	0.000420127	0.000273175	0.000187601	0.000201635	0.000233669	0.00023584	0.000700566	6.37047E-05	0.000138557	1.36635E-08	2.90607E-07	1.3739E-07	4.41658E-07	0.44165771
3841303772950	384130	3772950	0.00037094	0.000617012	0.000617012	0.000296752	0.000140613	0.000381486	0.0024805	0.000170347	0.00018309	0.000212212	0.000208894	0.00062169	5.65322E-05	0.000122957	1.24742E-08	2.65374E-07	1.2317E-07	4.0102E-07	0.40102032
3826803773000	382680	3773000	0.000310951	0.000517229	0.000517229	0.00024876	0.000117873	0.000319792	0.000207935	0.000142798	0.00015348	0.000725564	0.000176768	0.000536781	4.88112E-05	0.000106164	2.00661E-08	4.7746E-07	1.8631E-07	6.83838E-07	0.68383806
3827303773000	382730	3773000	0.000308	0.000512319	0.000512319	0.0002464	0.000116754	0.000316756	0.000205961	0.000141443	0.000152024	0.000780815	0.000178048	0.000539705	4.90772E-05	0.000106742	2.08923E-08	5.02544E-07	1.9467E-07	7.18105E-07	0.71810521
3827803773000	382780	3773000	0.000327703	0.000545094	0.000545094	0.000262163	0.000124223	0.00033702	0.000219137	0.000150491	0.000161749	0.000967172	0.000194484	0.000588969	5.35569E-05	0.000116486	2.22694E-08	5.31966E-07	2.2345E-07	7.77686E-07	0.77768571
3828303773000	382830	3773000	0.000343418	0.000571234	0.000571234	0.000274735	0.00013018	0.000353182	0.000229646	0.000157708	0.000169506	0.001203793	0.000208984	0.000632018	5.74714E-05	0.000125	2.32516E-08	5.51114E-07	2.5498E-07	8.29349E-07	0.82934929
3828803773000	382880	3773000	0.000390245	0.000649124	0.000649124	0.000312196	0.000147931	0.000401339	0.000260959	0.000179212	0.000192618	0.001690493	0.00024635	0.00074398	6.76525E-05	0.000147144	2.54814E-08	5.95371E-07	3.2149E-07	9.42339E-07	0.94233898
3829303773000	382930	3773000	0.000439225	0.000730596	0.000730596	0.00035138	0.000166498	0.000451712	0.000293712	0.000201705	0.000216794	0.002455842	0.000290981	0.000877147	7.97618E-05	0.000173481	2.71803E-08	6.22905E-07	4.1419E-07	1.06427E-06	1.06427497
3829803773000	382980	3773000	0.000447361	0.00074413	0.00074413	0.000357889	0.000169582	0.0004608	0.000299154	0.000205442	0.00022081	0.004073728	0.000357347	0.001074841	9.77388E-05	0.000212581	2.48868E-08	5.25893E-07	6.0757E-07	1.15835E-06	1.15834585
3830303773000	383030	3773000	0.000473766	0.000788051	0.000788051	0.000379013	0.000179591	0.000487235	0.00031681	0.000217567	0.000233843	0.005453459	0.000413084	0.001238078	0.00011252	0.000244866	2.37387E-08	5.12875E-07	8.6073E-07	1.39734E-06	1.39734014
3830803773000	383080	3773000	0.000502803	0.00083635	0.00083635	0.000402242	0.000190599	0.000517098	0.000336228	0.000230902	0.000248175	0.006286545	0.00048609	0.001449939	0.000131848	0.000286767	2.4604E-08	5.26294E-07	1.1937E-06	1.74456E-06	1.74456241
3831303773000	383130	3773000	0.00053527	0.000890355	0.000890355	0.000428216	0.000202906	0.000550488	0.000357939	0.000245812	0.0002642	0.006309714	0.000586012	0.001736015	0.000157861	0.000343347	2.54725E-08	5.3941E-07	1.6472E-06	2.21211E-06	2.2121134
3831803773000	383180	3773000	0.000571247	0.000950199	0.000950199	0.000456998	0.000216544	0.000587488	0.000381997	0.000262334	0.000281958	0.005494573	0.000728302	0.002135698	0.000194206	0.000422396	2.63491E-08	5.52446E-07	2.1354E-06	2.71424E-06	2.71423769
3832303773000	383230	3773000	0.000612011	0.001018004	0.001018004	0.000489609	0.000231996	0.0006294	0.000409256	0.000281054	0.000302078	0.004341723	0.000947944	0.002732619	0.000248486	0.000540454	2.71477E-08	5.65054E-07	2.283E-06	2.87523E-06	2.87522673
3832803773000	383280	3773000	0.000731429	0.001216642	0.001216642	0.000585144	0.000277264	0.000752224	0.000489112	0.000335894	0.000361021	0.002665102	0.001220079	0.003440314	0.00031283	0.000680421	3.18435E-08	6.32579E-07	1.9092E-06	2.57359E-06	2.57358573
3833303773000	383330	3773000	0.00090262	0.001501397	0.001501397	0.000722096	0.000342158	0.000928282	0.000603588	0.00041451	0.000445518	0.001937266	0.001667284	0.004590467	0.000417426	0.000907897	3.29429E-08	6.56278E-07	1.6995E-06	2.38874E-06	2.38873544
3833803773000	383380	3773000	0.000958062	0.001593617	0.001593617	0.000766449	0.000363174	0.0009853	0.000640662	0.000439971	0.000472883	0.001594864	0.002090194	0.005463958	0.000496855	0.001080655	3.26802E-08	6.47888E-07	1.4764E-06	2.15693E-06	2.15693012
3834303773000	383430	3773000	0.000953036	0.001585257	0.001585257	0.000762429	0.000361269	0.000980131	0.000637302	0.000437663	0.000470403	0.001393426	0.002158019	0.005534792	0.000503296	0.001094665	3.1844E-08	6.27228E-07	1.2284E-06	1.88751E-06	1.88751318
3834803773000	383480	3773000	0.001021002	0.00169831	0.00169831	0.000816801	0.000387033	0.001050029	0.000682751	0.000468875	0.00050395	0.001105597	0.001639922	0.004400451	0.000400147	0.000870316	3.07856E-08	6.16213E-07	8.7989E-07	1.52689E-06	1.52689081
3835303773000	383530	3773000	0.000969309	0.001612326	0.001612326	0.000775448	0.000367438	0.000996867	0.000648184	0.000445136	0.000478435	0.00090041	0.001217786	0.003361163	0.000305641	0.000664767	2.84299E-08	5.76577E-07	6.6006E-07	1.26506E-06	1.26506415
3835803773000	383580	3773000	0.000876535	0.001458007	0.001458007	0.000701228	0.00033227	0.000901455	0.000586145	0.000402531	0.000432643	0.000755049	0.000946485	0.002652371	0.000241189	0.000524583	2.57488E-08	5.2617E-07	5.2113E-07	1.07305E-06	1.07304923
3836303773000	383630	3773000	0.000820056	0.001364062	0.001364062	0.000656045	0.00031086	0.000843371	0.000548377	0.000376594	0.000404766	0.000665501	0.000803928	0.002274623	0.000206839	0.000449872	2.41707E-08	4.96327E-07	4.4384E-07	9.64335E-07	0.96433488
3836803773000	383680	3773000	0.000808888	0.001345485	0.001345485	0.00064711	0.000306627	0.000831885	0.000540909	0.000371466	0.000399254	0.000615709	0.000741849	0.002115591	0.000192377	0.000418419	2.38306E-08	4.90632E-07	4.0456E-07	9.19021E-07	0.91902119
3837303773000	383730	3773000	0.000786153	0.001307668	0.001307668	0.000628922	0.000298009	0.000808504	0.000525706	0.000361025	0.000388032	0.000573001	0.000686826	0.001973832	0.000179487	0.000390382	2.34307E-08	4.82065E-07	3.7118E-07	8.76673E-07	0.8766731
3837803773000	383780	3773000	0.000749378	0.001246498	0.001246498	0.000599502	0.000284068	0.000770683	0.000501114	0.000344137	0.000369881	0.00053475	0.000631715	0.001827321	0.000166164	0.000361406	2.29447E-08	4.70841E-07	3.4074E-07	8.34521E-07	0.8345212
3838303773000	383830	3773000	0.000710689	0.001182143	0.001182143	0.000568551	0.000269402	0.000730894	0.00047524	0.00032637	0.000350784	0.000494669	0.00057696	0.001677611	0.000152551	0.000331796	2.23016E-08	4.5757E-07	3.1046E-07	7.90334E-07	0.79033409
3838803773000	383880	3773000	0.000671441	0.001116859	0.001116859	0.000537153	0.000254524	0.00069053	0.000448997	0.000308346	0.000331412	0.000439358	0.000500858	0.001464745	0.000133194	0.000289696	2.10218E-08	4.34241E-07	2.7238E-07	7.27642E-07	0.72764201
3839303773000	383930	3773000	0.000651179	0.001083155	0.001083155	0.000520943	0.000246844	0.000669692	0.000435448	0.000299041	0.000321411	0.000412027	0.000471858	0.00138331	0.000125789	0.000273589	2.05823E-08	4.26015E-07	2.5419E-07	7.00786E-07	0.70078584
3839803773000	383980	3773000	0.000603395	0.001003673	0.001003673	0.000482716	0.00022873	0.00062055	0.000403495	0.000277097	0.000297826	0.000360701	0.000399716	0.001178578	0.000107172	0.000233098	1.89213E-08	3.94913E-07	2.2012E-07	6.33952E-07	0.63395212
3840303773000	384030	3773000	0.0005458	0.000907871	0.000907871	0.00043664	0.000206898	0.000561317	0.00036498	0.000250648	0.000269398	0.000315012	0.000340674	0.001007389	9.16052E-05	0.00019924	1.71426E-08	3.61432E-07	1.9024E-07	5.68819E-07	0.56881874
3840803773000	384080	3773000	0.000474564	0.000789378	0.000789378	0.000379651	0.000179894	0.000488056	0.000317344	0.000217934	0.000234237	0.00027617	0.000286753	0.000849636	7.72602E-05	0.00016804	1.52931E-08	3.24328E-07	1.6356E-07	5.03179E-07	0.50317909
3841303773000	384130	3773000	0.000434837	0.000723298	0.000723298	0.00034787	0.000164835	0.0004472	0.000290779	0.00019969	0.000214628	0.000251821	0.000256086	0.00076034	6.91402E-05	0.000150379	1.41922E-08	3.0192E-07	1.4759E-07	4.63701E-07	0.46370088
3826803773050	382680	3773050	0.000325948	0.000542175	0.000542175	0.000260759	0.000123558	0.000335215	0.000217964	0.000149685	0.000160883	0.00084988	0.00018844	0.0005727	5.20775E-05	0.000113268	2.0708E-08	4.88691E-07	2.0287E-07	7.12269E-07	0.71226854
3827303773050	382730	3773050	0.000324273	0.000539388	0.000539388	0.000259419	0.000122923	0.000333492	0.000216844	0.000148916	0.000160056	0.000917764	0.000190881	0.000579189	5.26676E-05	0.000114551	2.19278E-08	5.2832E-07	2.1338E-07	7.63626E-07	0.76362618
3827803773050	382780	3773050	0.000316455	0.000526385	0.000526385	0.00025316	0.000119959	0.000325452	0.000211616	0.000145326	0.000156197	0.001068379	0.000191149	0.000579281	5.26759E-05	0.00011457	2.18942E-08	5.25674E-07	2.2787E-07	7.75434E-07	0.77543369
3828303773050	382830	3773050	0.000318928	0.000530498	0.000530498	0.000255143	0.000120897	0.000327996	0.00021327	0.000146462	0.000157418	0.001341922	0.00020029	0.000606243	5.51277E-05	0.000119902	2.23271E-08	5.29374E-07	2.5872E-07	8.10424E-07	0.81042364
3828803773050	382880	3773050	0.00034621	0.000575878	0.000575878	0.000276968	0.000131239	0.000356053	0.000231513	0.00015899	0.000170884	0.001832223	0.000225776	0.000682378	6.20508E-05	0.00013496	2.39694E-08	5.62456E-07	3.1668E-07	9.03108E-07	0.90310752
3829303773050	382930	3773050	0.00043731	0.000727411	0.000727411	0.000349848	0.000165772	0.000449743	0.000292432	0.000200826	0.000215849	0.003014883	0.000297829	0.000898534	8.17066E-05	0.000177711	2.83952E-08	6.58499E-07	4.5495E-07	1.14185E-06	1.14184749
3829803773050	382980	3773050	0.000470336	0.000782345	0.000782345	0.000376269	0.000178291	0.000483707	0.000314517	0.000215992	0.00023215	0.005933045	0.000384114	0.001153992	0.000104936	0.000228235	2.83832E-08	6.08568E-07	7.1711E-07	1.35406E-06	1.35406052
3830303773050	383030	3773050	0.000510621	0.000849354	0.000849354	0.000408496	0.000193562	0.000525138	0.000341455	0.000234492	0.000252034	0.009647165	0.000460842	0.001385137	0.000125955	0.000273951	2.65663E-08	5.66651E-07	1.1225E-06	1.71573E-06	1.71573498
3830803773050	383080	3773050	0.000544284	0.000905349	0.000905349	0.000435427	0.000206323	0.000559759	0.000363967	0.000249952	0.00026865	0.012984379	0.000551206	0.001650009	0.000150041	0.000326337	2.70588E-08	5.7765E-07	1.9139E-06	2.51862E-06	2.51861904
3831303773050	383130	3773050	0.000582655	0.000969174	0.000969174	0.000466124	0.000220868	0.00059922	0.000389625	0.000267572	0.000287589	0.013271441	0.000680395	0.00202465	0.000184108	0.000400433	2.81453E-08	5.93994E-07	3.3884E-06	4.01051E-06	4.01051274
3831803773050	383180	3773050	0.000624694	0.001039102	0.001039102	0.000499756	0.000236804	0.000642455	0.000417737	0.000286878	0.000308339	0.010295311	0.00087214	0.002572124	0.000233892	0.000508712	2.92189E-08	6.09481E-07	5.7356E-06	6.37433E-06	6.37432696
3832303773050	383230	3773050	0.000671281	0.001116593	0.001116593	0.000537025	0.000254464	0.000690366	0.0044889	0.000308273	0.000331333	0.007269596	0.00118426	0.003439674	0.000312781	0.000680295	3.02896E-08	6.24672E-07	6.7305E-06	7.38544E-06	7.38544287
3832803773050	383280	3773050	0.000721059	0.001199392	0.001199392	0.000576847	0.000273333	0.000741559	0.000482177	0.000331132	0.000355903	0.00516318	0.001761489	0.004960172	0.00045104	0.000981017	3.1014E-08	6.35482E-07	5.6437E-06	6.31017E-06	6.31016729
3833303773050	383330	3773050	0.000769002	0.00127914	0.00127914	0.000615202	0.000291507	0.000790865	0.000514237	0.000353149	0.000379567	0.003555241	0.002985379	0.00779799	0.000709096	0.001542278	3.41338E-08	6.70113E-07	5.878E-06	6.58221E-06	6.58221424
3833803773050	383380	3773050	0.000807213	0.001342698	0.001342698	0.00064577	0.000305992	0.000830162	0.000539789	0.000370696	0.000398427	0.002662357	0.005653069	0.012295049	0.001118028	0.002431701	3.49351E-08	6.78109E-07	4.4245E-06	5.13757E-06	5.13757156
3834303773050	383430	3773050	0.000843429	0.00140294	0.00140294	0.000674743	0.00031972	0.000867408	0.000564007	0.000387328	0.000416303	0.002123948	0.006147674	0.013006582	0.00118273	0.002572427	3.47704E-08	6.7369E-07	2.7078E-06	3.41625E-06	3.41624956
3834803773050	383480	3773050	0.001093195	0.001818395	0.001818395	0.000874556	0.0004144	0.001124275	0.000731027	0.000502028	0.000539583	0.001626652	0.003330816	0.008135432	0.000739781	0.001609016	3.4773E-08	6.78585E-07	1.5815E-06	2.29486E-06	2.29485914
3835303773050	383530	3773050	0.001141378	0.00189854	0.00189854	0.000913102	0.000432664	0.001173827	0.000763247	0.000524155	0.000563365	0.001268814	0.002089717	0.00547456	0.000497819	0.001082752	3.28639E-08	6.54399E-07	1.0511E-06	1.73838E-06	1.73838356
3835803773050	383580	3773050	0.001009435	0.00167907	0.00167907	0.000807548	0.000382649	0.001038133	0.000675016	0.000463563	0.00049824	0.000993558	0.001393185	0.00378982	0.000344621	0.000749546	2.90215E-08	5.86272E-07	7.3511E-07	1.3504E-06	1.35040371

			EGIODemolition	EGIOSite Grubbing / Prep	EGIOMass Grading / Excavation	EGIOMass Grading / Excavation	EGIODrainage / Utilities Trenching	EGIODrainage / Utilities Trenching	EGIOFoundations / Concrete Pads	EGIOFoundations / Concrete Pads	EGIOBuilding / Structure Construction	EGIOBuilding / Structure Construction	EGIOAsphalt Paving	EGIOArchitectural Coating	EGIOLandscaping or Other Finishing	EGIOWaterside Construction (Piles)	HIWaterside Construction (Landscaping)	HIWaterside Construction (Landscaping)	KMDemolition	KMSite Grubbing / Prep	KMMass Grading / Excavation
Unique Identifier	X (UTM)	Y (UTM)	2025	2025	2025	2026	2026	2027	2026	2027	2026	2027	2027	2027	2027	2027	2025	2026	2025	2025	2025
3836303773050	383630	3773050	0.00035684	0.00032994	0.000548809	0.000548809	0.00026395	0.00026395	0.00012507	0.00012507	0.000339317	0.000339317	0.000220631	4.47516E-05	0.000151517	0.000162851	0.000785051	0.000785051	0.000636549	0.000588558	0.000978993
3836803773050	383680	3773050	0.000358566	0.00033153	0.000551463	0.000551463	0.000265226	0.000265226	0.000125675	0.000125675	0.000340958	0.000340958	0.000221698	4.4968E-05	0.00015225	0.000163639	0.00076514	0.00076514	0.000623262	0.000576273	0.000958559
3837303773050	383730	3773050	0.000360895	0.00033369	0.000555046	0.000555046	0.000266949	0.000266949	0.000126491	0.000126491	0.000343173	0.000343173	0.000223138	4.52601E-05	0.000153239	0.000164702	0.000761238	0.000761238	0.000612305	0.000566142	0.000941707
3837803773050	383780	3773050	0.000358652	0.00033161	0.000551596	0.000551596	0.00026529	0.00026529	0.000125705	0.000125705	0.00034104	0.00034104	0.000221751	4.49788E-05	0.000152286	0.000163678	0.00076574	0.00076574	0.000597465	0.000552421	0.000918884
3838303773050	383830	3773050	0.000348989	0.00032268	0.000536734	0.000536734	0.000258142	0.000258142	0.000122318	0.000122318	0.000331852	0.000331852	0.000215777	4.37669E-05	0.000148183	0.000159268	0.00074833	0.00074833	0.000582798	0.00053886	0.000896327
3838803773050	383880	3773050	0.000337428	0.00031199	0.000518954	0.000518954	0.000249591	0.000249591	0.000118266	0.000118266	0.000320858	0.000320858	0.000208629	4.23171E-05	0.000143274	0.000153992	0.000706606	0.000706606	0.000564422	0.000521868	0.000868063
3839303773050	383930	3773050	0.000317584	0.00029364	0.000488435	0.000488435	0.000234913	0.000234913	0.000111311	0.000111311	0.000301989	0.000301989	0.00019636	3.98285E-05	0.000134849	0.000144936	0.000639168	0.000639168	0.000531032	0.000490997	0.000816712
3839803773050	383980	3773050	0.000308611	0.00028534	0.000474635	0.000474635	0.000228276	0.000228276	0.000108166	0.000108166	0.000293457	0.000293457	0.000190812	3.87032E-05	0.000131039	0.000140841	0.000612152	0.000612152	0.000518264	0.00047919	0.000797074
3840303773050	384030	3773050	0.000286438	0.00026484	0.000440534	0.000440534	0.000211874	0.000211874	0.000100395	0.000100395	0.000272373	0.000272373	0.000177102	3.59224E-05	0.000121624	0.000130722	0.00053861	0.00053861	0.000475039	0.000439225	0.000730596
3840803773050	384080	3773050	0.000267975	0.00024777	0.000412138	0.000412138	0.000198217	0.000198217	9.39234E-05	9.39234E-05	0.000254816	0.000254816	0.000165687	3.3607E-05	0.000113784	0.000122296	0.000485879	0.000485879	0.000442599	0.00040923	0.000680704
3841303773050	384130	3773050	0.000239849	0.00022177	0.00036888	0.00036888	0.000177413	0.000177413	8.40653E-05	8.40653E-05	0.000228071	0.000228071	0.000148297	3.00796E-05	0.000101842	0.00010946	0.000421342	0.000421342	0.000393508	0.00036384	0.000605203
3826803773100	382680	3773100	0.000580814	0.00053703	0.000893275	0.000893275	0.00042962	0.00042962	0.000203571	0.000203571	0.000552293	0.000552293	0.000359112	7.28403E-05	0.000246618	0.000265067	0.000607349	0.000607349	0.000345969	0.000319886	0.00053209
3827303773100	382730	3773100	0.000623348	0.00057635	0.000958691	0.000958691	0.000461082	0.000461082	0.000218479	0.000218479	0.000592739	0.000592739	0.000385411	7.81746E-05	0.000264678	0.000284478	0.000612852	0.000612852	0.000368487	0.000340706	0.000566723
3827803773100	382780	3773100	0.000589873	0.0005454	0.000907207	0.000907207	0.000436321	0.000436321	0.000206746	0.000206746	0.000560907	0.000560907	0.000364713	7.39764E-05	0.000250465	0.000269201	0.000595142	0.000595142	0.000361585	0.000334324	0.000556107
3828303773100	382830	3773100	0.000587112	0.00054285	0.000902961	0.000902961	0.000434279	0.000434279	0.000205779	0.000205779	0.000558282	0.000558282	0.000363006	7.36302E-05	0.000249292	0.000267941	0.000630563	0.000630563	0.000367366	0.000339669	0.000564998
3828803773100	382880	3773100	0.00060894	0.00056303	0.000936532	0.000936532	0.000450425	0.000450425	0.000213429	0.000213429	0.000579038	0.000579038	0.000376502	7.63676E-05	0.000258561	0.000277903	0.000686295	0.000686295	0.000398598	0.000368547	0.000613032
3829303773100	382930	3773100	0.000719202	0.00066498	0.001106111	0.001106111	0.000531983	0.000531983	0.000252075	0.000252075	0.000683885	0.000683885	0.000444676	9.01956E-05	0.000305378	0.000328223	0.000814368	0.000814368	0.000498075	0.000460524	0.000766024
3829803773100	382980	3773100	0.00075863	0.00070144	0.00116675	0.00116675	0.000561148	0.000561148	0.000265894	0.000265894	0.000721377	0.000721377	0.000469054	9.51404E-05	0.00032212	0.000346217	0.001019286	0.001019286	0.000517401	0.000478393	0.000795747
3830303773100	383030	3773100	0.000604885	0.00055928	0.000930295	0.000930295	0.000447425	0.000447425	0.000212008	0.000212008	0.000575182	0.000575182	0.000373995	7.58591E-05	0.000256839	0.000276052	0.001087125	0.001087125	0.000513001	0.000474324	0.00078898
3830803773100	383080	3773100	0.000583747	0.00053974	0.000897786	0.000897786	0.00043179	0.00043179	0.000204599	0.000204599	0.000555082	0.000555082	0.000360926	7.32082E-05	0.000247864	0.000266405	0.000966156	0.000966156	0.000536209	0.00049578	0.000824673
3831303773100	383130	3773100	0.000586249	0.00054205	0.000901634	0.000901634	0.000433641	0.000433641	0.000205476	0.000205476	0.000557461	0.000557461	0.000362473	7.3522E-05	0.000248926	0.000267547	0.0010429	0.0010429	0.000564853	0.000522267	0.000868727
3834303773100	383430	3773100	0.000534484	0.00049419	0.00082202	0.00082202	0.00039535	0.00039535	0.000187333	0.000187333	0.000508237	0.000508237	0.00033046?	6.703E-05	0.00022696	0.00024323	0.001474848	0.001474848	0.000752332	0.000695612	0.001157064
3834803773100	383480	3773100	0.00050351	0.00046555	0.000774384	0.000774384	0.000372439	0.000372439	0.000176477	0.000176477	0.000478785	0.000478785	0.000311316	6.31456E-05	0.000213794	0.00022978?	0.00142602	0.00142602	0.000810655	0.000749538	0.001246763
3835303773100	383530	3773100	0.000477886	0.00044186	0.000734974	0.000734974	0.000353486	0.000353486	0.000167496	0.000167496	0.000454419	0.000454419	0.00029547?	5.9932E-05	0.000202914	0.000218093	0.001298647	0.001298647	0.000842491	0.000778973	0.001295726
3835803773100	383580	3773100	0.00044165	0.00040835	0.000679244	0.000679244	0.000326682	0.000326682	0.000154795	0.000154795	0.000419962	0.000419962	0.000273068	5.53876E-05	0.000187528	0.000201556	0.001082022	0.001082022	0.000831361	0.000768683	0.001278609
3836303773100	383630	3773100	0.000389539	0.00036017	0.000599099	0.000599099	0.000288136	0.000288136	0.000136531	0.000136531	0.00037041	0.00037041	0.000240848	4.88524E-05	0.000165401	0.000177774	0.000916427	0.000916427	0.000721617	0.000667213	0.001109826
3836803773100	383680	3773100	0.000375821	0.00034749	0.000578001	0.000578001	0.000277989	0.000277989	0.000131723	0.000131723	0.000357366	0.000357366	0.000232367	4.7132E-05	0.000159576	0.000171514	0.000858694	0.000858694	0.000677185	0.00062613	0.00104149
3837303773100	383730	3773100	0.000383154	0.00035427	0.00058928	0.00058928	0.000283414	0.000283414	0.000134293	0.000134293	0.000364339	0.000364339	0.000236901	4.80517E-05	0.00016269	0.00017486?	0.000855192	0.000855192	0.000677271	0.00062621	0.001041623
3837803773100	383780	3773100	0.000381429	0.00035267	0.000586626	0.000586626	0.000282138	0.000282138	0.000133688	0.000133688	0.000362699	0.000362699	0.00023583A	4.78353E-05	0.000161958	0.000174073	0.000854692	0.000854692	0.000663898	0.000613845	0.001021056
3838303773100	383830	3773100	0.000369781	0.0003419	0.000568713	0.000568713	0.000273522	0.000273522	0.000129606	0.000129606	0.000351623	0.000351623	0.000228633	4.63746E-05	0.000157012	0.000168758	0.000826275	0.000826275	0.000645694	0.000597014	0.000993058
3838803773100	383880	3773100	0.000354597	0.00032786	0.000545359	0.000545359	0.00026229	0.00026229	0.000124284	0.000124284	0.000337184	0.000337184	0.000219244	4.44702E-05	0.000150564	0.000161828	0.000771444	0.000771444	0.000620415	0.00057364	0.00095418
3839303773100	383930	3773100	0.00033691	0.00031151	0.000518158	0.000518158	0.000249208	0.000249208	0.000118085	0.000118085	0.000320366	0.000320366	0.000208309	4.22521E-05	0.000143055	0.000153756	0.00070787	0.00070787	0.00058901	0.000544603	0.00090588
3839803773100	383980	3773100	0.000321035	0.00029683	0.000493743	0.000493743	0.000237465	0.000237465	0.000112521	0.000112521	0.000305271	0.000305271	0.000198493	4.02613E-05	0.000136314	0.000146511	0.000653776	0.000653776	0.000559763	0.000517561	0.000860898
3840303773100	384030	3773100	0.000305851	0.00028279	0.00047038?	0.00047038?	0.000226233	0.000226233	0.000107198	0.000107198	0.00029083?	0.00029083?	0.000189105	3.83569E-05	0.000129866	0.000139581	0.000604648	0.000604648	0.000530256	0.000490279	0.000815518
3840803773100	384080	3773100	0.000285489	0.00026397	0.000439074	0.000439074	0.000211172	0.000211172	0.000100062	0.000100062	0.00027147	0.00027147	0.000176516	3.58034E-05	0.000121221	0.000130289	0.00053881	0.00053881	0.000486341	0.000449675	0.000747978
3841303773100	384130	3773100	0.000263834	0.00024394	0.000405769	0.000405769	0.000195154	0.000195154	9.24719E-05	9.24719E-05	0.000250878	0.000250878	0.000163126	3.30876E-05	0.000112026	0.000120406	0.000480276	0.000480276	0.000445187	0.000411623	0.000684685
3826803773150	382680	3773150	0.000610666	0.00056463	0.000939186	0.000939186	0.000451701	0.000451701	0.000214034	0.000214034	0.000580679	0.000580679	0.000377569	7.6584E-05	0.000259293	0.00027869	0.000598244	0.000598244	0.000358307	0.000331293	0.000551065
3827303773150	382730	3773150	0.000656651	0.00060714	0.00100991	0.00100991	0.000485716	0.000485716	0.000230152	0.000230152	0.000624406	0.000624406	0.000406002	8.23511E-05	0.000278819	0.000299677	0.00064257	0.00064257	0.000381256	0.000352512	0.000586361
3827803773150	382780	3773150	0.00060825	0.00056239	0.00093547	0.00093547	0.00044991 4	0.00044991 4	0.000213187	0.000213187	0.000578382	0.000578382	0.000376076	7.62811E-05	0.000258268	0.000277588	0.000612252	0.000612252	0.000361326	0.000334085	0.000555709
3828303773150	382830	3773150	0.000613513	0.00056726	0.000943564	0.000943564	0.000453807	0.000453807	0.000215032	0.000215032	0.000583386	0.000583386	0.00037933	7.69411E-05	0.000260502	0.000279989	0.000656778	0.000656778	0.000360464	0.000333287	0.000554382
3828803773150	382880	3773150	0.000645953	0.00059725	0.000993456	0.000993456	0.000477802	0.000477802	0.000226402	0.000226402	0.000614233	0.000614233	0.000399387	8.10094E-05	0.000274276	0.000294794	0.000724217	0.000724217	0.000393939	0.000364239	0.000605866
3829303773150	382930	3773150	0.000754575	0.00069769	0.001160514	0.001160514	0.000558149	0.000558149	0.000264473	0.000264473	0.000717521	0.000717521	0.000466547	9.46318E-05	0.000320398	0.000344366	0.000846287	0.000846287	0.000500663	0.000462917	0.000770005
3829803773150	382980	3773150	0.000849048	0.00078504	0.00130581	0.00130581	0.000628029	0.000628029	0.000297585	0.000297585	0.000807355	0.000807355	0.000524959	0.00010648	0.000360512	0.000387481	0.001076419	0.001076419	0.000556312	0.00051437	0.00085559
3830303773150	383030	3773150	0.000697978	0.00064536	0.001073469	0.001073469	0.000516284	0.000516284	0.000244636	0.000244636	0.000663703	0.000663703	0.000431554	8.75339E-05	0.000296367	0.000318537	0.001208695	0.001208695	0.00055217	0.000510541	0.000849221
3830803773150	383080	3773150	0.000651906	0.00060276	0.001002612	0.001002612	0.000482206	0.000482206	0.000228488	0.000228488	0.000619894	0.000619894	0.000403068	8.1756E-05	0.000276804	0.000297511	0.001142957	0.001142957	0.000581677	0.000537823	0.000894602
3834303773150	383430	3773150	0.000591254	0.00054668	0.00090933	0.00090933	0.00043734 2	0.00043734 2	0.00020723	0.00020723	0.00056222	0.00056222	0.00036556?	7.41495E-05	0.000251051	0.000269831	0.001778223	0.001778223	0.000857503	0.000792854	0.001318814
3834803773150	383480	3773150	0.000548029	0.00050671	0.000842852	0.000842852	0.000405369	0.000405369	0.00019208	0.00019208	0.000521118	0.000521118	0.000338842	6.87287E-05	0.000232697	0.000250104	0.001673162	0.001673162	0.00097018	0.000897036	0.001492108
3835303773150	383530	3773150	0.00052275	0.00048334	0.000803974	0.000803974	0.000386671	0.000386671	0.00018322	0.00018322	0.00049708	0.00049708	0.000323212	6.55584E-05	0.000221964	0.000238568	0.001545689	0.001545689	0.000967506	0.000894563	0.001487995
3835803773150	383580	3773150	0.000480302	0.00044409	0.00073869	0.00073869	0.000355273	0.000355273	0.000168342	0.000168342	0.000456716	0.000456716	0.000296966	6.0235E-05	0.00020394	0.000219196	0.001284239	0.001284239	0.000943176	0.000872067	0.001450576
3836303773150	383630	3773150	0.000420944	0.00038921	0.000647399	0.000647399	0.000311366	0.000311366	0.000147538	0.000147538	0.000400273	0.000400273	0.000260266	5.27908E-05	0.000178736	0.000192106	0.00107852	0.00107852	0.000814279	0.000752888	0.001252336
3836803773150	383680	3773150	0.000401704	0.00037142	0.000617808	0.000617808	0.000297135	0.000297135	0.000140794	0.000140794	0.000381978	0.000381978	0.00024837	5.0378E-05	0.00017056	0.000183326	0.000994572	0.000994572	0.000756387	0.000699361	0.0011633
3837303773150	383730	3773150	0.000403257	0.00037285	0.000620197	0.000620197	0.000298283	0.000298283	0.000141339	0.000141339	0.000383455	0.000383455	0.00024933	5.05727E-05	0.000171226	0.000184035	0.000961253	0.000961253	0.000747673	0.000691304	0.001149899
3837803773150	383780	3773150	0.000399892	0.00036974	0.000615022	0.000615022	0.000295795	0.000295795	0.000140159	0.000140159	0.000380255	0.000380255	0.00024725	5.01508E-05	0.000169797	0.000182499	0.000935338	0.000935338	0.000732575	0.000677344	0.001126678
3838303773150	383830	3773150	0.000391523	0.00036201	0.000602151	0.000602151	0.000289604	0.000289604	0.000137226	0.000137226	0.000372297	0.000372297	0.00024207?	4.91012E-05	0.000166244	0.00017868	0.000913625	0.000913625	0.000717735	0.000663623	0.001103855
3838803773150	383880	3773150	0.00037375	0.00034557	0.000574817	0.000574817	0.000276458	0.000276458	0.000130997	0.000130997	0.000355397	0.000355397	0.000231087	4.68723E-05	0.000158697	0.000170569	0.000846187	0.000846187	0.00068564	0.000633948	0.001054494
3839303773150	383930	3773150	0.000349161	0.00032284	0.000537	0.000537	0.00025827	0.00025827	0.000122379	0.000122379	0.000332016	0.000332016	0.00021588?	4.37886E-05	0.000148257	0.000159347	0.000748931	0.000748931	0.000633874	0.000586085	0.000974879
3839803773150	383980	3773150	0.000336738	0.00031135	0.000517892	0.000517892	0.00024908	0.00024908	0.000118024	0.000118024	0.000320202	0.000320202	0.000208202	4.22305E-05	0.000142981	0.000153677	0.000709908	0.000709908	0.000611183	0.000565105	0.000939982
3840303773150	384030	3773150	0.000324227	0.00029978	0.000498652	0.000498652	0.000239827	0.000239827	0.000113639	0.000113639	0.000308306	0.000308306	0.000200467	4.06616E-05	0.000137669	0.000147968	0.000670285	0.000670285	0.000586853	0.000542609	0.000902563
3840803773150	384080	3773150	0.000306454	0.00028335	0.000471318	0.000471318	0.00022668	0.00022668	0.00010741	0.00010741	0.000291406	0.000291406	0.000189478	3.84327E-05	0.000130123	0.000139857	0.000611752	0.000611752	0.000545786	0.000504638	0.000839402
3841303773150	384130	3773150	0.000289803	0.00026795	0.000445708	0.000445708	0.000214363	0.000214363	0.000101574	0.000101574	0.000275572	0.000275572	0.000179183	3.63444E-05	0.000123053	0.000132258	0.000559722	0.000559722	0.000505581	0.000467464	0.000777568
3826803773200	382680	3773200	0.00060385	0.00055832	0.000928703	0.000928703	0.000446659	0.000446659	0.000211645	0.000211645	0.000574198	0.000574198	0.000373355	7.57293E-05	0.000256399	0.00027558	0.00057433	0.00057433	0.000356495	0.000329618	0.000548278
3827303773200	382730	3773200	0.000683915	0.00063235	0.00105184	0.00105184	0.000505882	0.000505882	0.000239707	0.000239707	0.000650331	0.000650331	0.000422858	8.57702E-05	0.000290395	0.000312119	0.000661881	0.000661881	0.000392817	0.000363202	0.000604141
3827803773200	382780	3773200	0.000659585	0.00060986	0.001014421	0.001014421	0.000487885	0.000487885	0.00023118	0.00023118	0.000627195	0.000627195	0.000407815	8.2719E-05	0.000280065	0.000301015	0.000651375	0.000651375	0.000382637	0.000353789	0.000588484
3828303773200	382830	3773200	0.00065182	0.00060268	0.001002479	0.001002479	0.000482142	0.000482142	0.000228458	0.000228458	0.000619812	0.000619812	0.000403014	8.17452E-05	0.000276768	0.000297472	0.000688596	0.000688596	0.000364519	0.000337037	0.000560619
3828803773200	382880	3773200	0.000695993	0.00064352	0.001070417	0.001070417	0.000514817	0.000514817	0.000243941	0.000243941	0.000661816	0.000661816	0.000430327	8.7285E-05	0.000295524	0.000317631	0.000768542	0.000768542	0.000399806	0.000369663	0.000614889
3829303773200	382930	3773200	0.000834554	0.00077163	0.001283518	0.001283518	0.000617308	0.000617308	0.000292505	0.000292505	0.00079357?	0.00079357?	0.000515997	0.000104662	0.000354358	0.000380866	0.00091932?	0.00091932?	0.00052206	0.00048427	0.000802912
3829803773200	382980	3773200	0.000933081	0.00086273	0.001435051	0.001435051	0.000690187	0.000690187	0.00032703 8	0.00032703 8	0.000887262	0.000887262	0.000576916	0.000117018	0.000396193	0.000425831	0.00118238	0.00118238	0.000578571	0.000534951	0.000889825
3830303773200	383030	3773200	0.000758889	0.00070167	0.001167148	0.001167148	0.00056134	0.00056134	0.000265985	0.000265985	0.000721623	0.000721623	0.000469214	9.51728E-05	0.00032223	0.000346335	0.001322561	0.001322561	0.000594014	0.00054923	0.000913576
3834303773200	383430	3773200	0.000651216	0.00060212	0.00100155	0.00100155	0.000481695	0.000481695	0.000228246	0.000228246	0.000619237	0.000619237	0.000402641	8.16694E-05	0.000276511	0.000297196	0.002186758	0.002186758	0.001009609	0.000933492	0.001552748
3834803773200	383480	3773200	0.000599536	0.00055434	0.000922069	0.000922069	0.000443468	0.000443468	0.000210133	0.000210133	0.000570096	0.000570096	0.000370688	7.51883E-05	0.000254568	0.000273611	0.001978538	0.001978538	0.001157832	0.00107054	0.001780711
3835303773200	383530	3773200	0.000548633	0.00050727	0.000843781	0.000843781	0.000405816	0.000405816	0.000192292	0.000192292	0.000521692	0.000521692	0.000339215	6.88045E-05	0.00025038	0.000270782	0.001707682	0.001707682	0.001140663	0.001054665	0.001754305
3835803773200	383580	3773200	0.000489447	0.00045255	0.000752755	0.000752755	0.000362037	0.000362037	0.000171548	0.000171548	0.000465413	0.000465413	0.000302621	6.13819E-05	0.000207823	0.000223369	0.001453336	0.001453336	0.001022291	0.000945218	0.001572254
3836303773200	383630	3773200	0.0004403	0.00040963	0.000681367	0.000681367	0.000327703	0.000327703	0.000155279	0.000155279	0.000421275	0.000421275	0.000273922	5.55608E-05	0.000188114	0.000202186	0.001270531	0.001270531	0.000900383	0.000832501	0.001384761
3836803773200	383680	3773200	0.000417924	0.00038642	0.000642754	0.000642754	0.000309132	0.000309132	0.000146479	0.000146479	0.000397401	0.000397401	0.000258399	5.24121E-05	0.000177454	0.000190728	0.00114786	0.00114786	0.000826444	0.000764136	0.001271045
3837303773200	383730	3773200	0.000415939	0.00038458	0.000639702	0.000639702	0.000307665	0.000307665	0.000145784	0.000145784	0.000395515	0.000395515	0.000257172	5.21633E-05	0.000176611	0.000189823	0.00107842	0.00107842	0.000813157	0.000751851	0.001250611
3837803773200	383780	3773200	0.000421116	0.00038937	0.000647664	0.000647664	0.000311494	0.000311494	0.000147598	0.000147598	0.000400437	0.000400437	0.000260372	5.28125E-05	0.000178809	0.000192185	0.001049504	0.001049504	0.000817298	0.00075568	0.00125698
3838303773200	383830	3773200	0.000415336	0.00038402	0.000638774	0.000638774	0.000307218	0.000307218	0.000145572	0.000145572	0.00039494	0.00039494	0.000256798	5.20875E-05	0.000176355	0.000189547	0.001022888	0.001022888	0.000804702	0.000744033	0.001237607

			KMMass Grading / Excavation	KMDrainage / Utilities Trenching	KMFoundations / Concrete Pads	KMBuilding / Structure Construction	KMAsphalt Paving	KMArchitectural Coating	KMLandscaping or Other Finishing	KMWaterside Construction (Piles)	EWNDemolition	EWNSite Grubbing / Prep	EWNDrainage / Utilities Trenching	EWNDrainage / Utilities Trenching	EWNDrainage / Utilities Trenching	EWNFoundations / Concrete Pads	EWNBuilding / Structure Construction	EWNAsphalt Paving	EWNLandscaping or Other Finishing	EWNWaterside Construction (Piles)	ISDemolition
Unique Identifier	X (UTM)	Y (UTM)	2026	2026	2026	2026	2026	2026	2026	2026	2027	2027	2027	2028	2029	2029	2029	2029	2029	2029	2027
3836303773050	383630	3773050	0.000978993	0.000243092	0.000223106	0.000656187	0.000393573	7.983E-05	0.000270283	0.000290502	0.002837378	0.003243976	0.003820464	0.003820464	0.003820464	0.000994481	0.002470664	0.001754327	0.001204772	0.001259676	0.000332337
3836803773050	383680	3773050	0.000958559	0.000238018	0.000218449	0.00064249	0.000385358	7.81638E-05	0.000264642	0.000284439	0.002555944	0.002922212	0.00344152	0.00344152	0.00344152	0.00089584	0.002225603	0.001580318	0.001085273	0.001134731	0.000335357
3837303773050	383730	3773050	0.000941707	0.000233834	0.000214609	0.000631195	0.000378583	7.67896E-05	0.000259989	0.000279438	0.002355265	0.002692775	0.00317131	0.00317131	0.00317131	0.000825504	0.00205086	0.00145624	0.001000063	0.001045638	0.000338118
3837803773050	383780	3773050	0.000918884	0.000228167	0.000209407	0.000615898	0.000369408	7.49286E-05	0.000253688	0.000272666	0.002195308	0.002509897	0.002955931	0.002955931	0.002955931	0.00076944	0.001911577	0.00135734	0.000932144	0.000974624	0.000335357
3838303773050	383830	3773050	0.000896327	0.000222566	0.000204267	0.000600778	0.000360339	7.30892E-05	0.000247461	0.000265972	0.002002307	0.002289239	0.00269606	0.00269606	0.00269606	0.000701794	0.001743521	0.001238009	0.000850195	0.00088894	0.000326039
3838803773050	383880	3773050	0.000868063	0.000215548	0.000197826	0.000581834	0.000348977	7.07845E-05	0.000239658	0.000257586	0.001780663	0.002035833	0.002397621	0.002397621	0.002397621	0.00062411	0.001550522	0.001100968	0.000756083	0.000790539	0.000317584
3839303773050	383930	3773050	0.000816712	0.000202797	0.000186123	0.000547415	0.000328333	6.65972E-05	0.00022548	0.00024234	0.001514586	0.001731627	0.002039354	0.002039354	0.002039354	0.000530851	0.001318834	0.000936455	0.000643104	0.000672412	0.000307921
3839803773050	383980	3773050	0.000797074	0.00019792	0.000181648	0.000534252	0.000320438	6.49958E-05	0.000220059	0.00023652	0.001386724	0.001585442	0.001867191	0.001867191	0.001867191	0.000486037	0.001207498	0.000857399	0.000588813	0.000615647	0.000299294
3840303773050	384030	3773050	0.000730596	0.000181413	0.000166498	0.000489694	0.000293712	5.9575E-05	0.000201705	0.000216794	0.001175087	0.001343478	0.001582228	0.001582228	0.001582228	0.00041186	0.001023214	0.000726546	0.000498951	0.000521689	0.000287301
3840803773050	384080	3773050	0.000680704	0.000169025	0.000155128	0.000456253	0.000273655	5.55067E-05	0.000187931	0.000201989	0.001029625	0.001177171	0.001386366	0.001386366	0.001386366	0.000360876	0.000896552	0.000636608	0.000437186	0.00045711	0.000272979
3841303773050	384130	3773050	0.000605203	0.000150277	0.000137922	0.000405648	0.000243302	4.93501E-05	0.000167086	0.000179585	0.00087217	0.000997153	0.001174357	0.001174357	0.001174357	0.000305689	0.000759447	0.000539255	0.00037033	0.000387207	0.000247528
3826803773100	382680	3773100	0.00053209	0.000132123	0.00012126	0.000356643	0.00021391	4.33882E-05	0.000146901	0.00015789	0.001076991	0.001231324	0.001450143	0.001450143	0.001450143	0.000377478	0.000937796	0.000665894	0.000457298	0.000478138	0.000413092
3827303773100	382730	3773100	0.000566723	0.000140722	0.000129152	0.000379855	0.000227833	4.62123E-05	0.000156463	0.000168167	0.001127808	0.001289423	0.001518567	0.001518567	0.001518567	0.000395289	0.000982045	0.000697314	0.000478876	0.000500699	0.000445791
3827803773100	382780	3773100	0.000556107	0.000138086	0.000126733	0.00037274	0.000223565	4.53467E-05	0.000153532	0.000165017	0.001145408	0.001309546	0.001542265	0.001542265	0.001542265	0.000401457	0.000997371	0.000708196	0.000486349	0.000508513	0.000426983
3828303773100	382830	3773100	0.000564998	0.000140294	0.000128759	0.000378699	0.000227139	4.60716E-05	0.000155986	0.000167655	0.001298808	0.001484928	0.001748815	0.001748815	0.001748815	0.000455223	0.001130944	0.000803042	0.000551484	0.000576616	0.000420771
3828803773100	382880	3773100	0.000613032	0.000152221	0.000139706	0.000410895	0.00024645	4.99885E-05	0.000169248	0.000181908	0.001562814	0.001786766	0.002104293	0.002104293	0.002104293	0.000547755	0.00136083	0.000966275	0.000663583	0.000693823	0.000437767
3829303773100	382930	3773100	0.000766024	0.00019021	0.00017452	0.000513441	0.000307955	6.24639E-05	0.000211486	0.00022730	0.002184869	0.002497961	0.002941875	0.002941875	0.002941875	0.000765781	0.001902487	0.001350885	0.000927712	0.000969989	0.000526805
3829803773100	382980	3773100	0.000795747	0.000197591	0.000181345	0.000533363	0.000319904	6.48876E-05	0.000219692	0.000236127	0.003418624	0.003908514	0.004603098	0.004603098	0.004603098	0.001198203	0.002976786	0.002113706	0.001451573	0.001517724	0.000543543
3830303773100	383030	3773100	0.00078898	0.00019591	0.00017983	0.00052882	0.000317184	6.43358E-05	0.000217824	0.00023411	0.004905515	0.005608477	0.006605162	0.006605162	0.006605162	0.001719348	0.004271505	0.003033037	0.002082918	0.002177841	0.000399806
3830803773100	383080	3773100	0.000824673	0.000204774	0.000187937	0.000552751	0.000331533	6.72464E-05	0.000227678	0.00024471	0.006871068	0.007855696	0.009251734	0.009251734	0.009251734	0.002408261	0.005983022	0.004248322	0.002917507	0.003050463	0.000409641
3831303773100	383130	3773100	0.000868727	0.000215712	0.000197977	0.000582279	0.000349244	7.08386E-05	0.000239841	0.000257782	0.009476018	0.010833935	0.012759238	0.012759238	0.012759238	0.003321277	0.008251297	0.00585894	0.004023588	0.00420695	0.000415594
3834303773100	383430	3773100	0.001157064	0.000287309	0.000263687	0.000775542	0.00046516	9.43505E-05	0.000319446	0.00034334	0.02448064	0.027988727	0.032962614	0.032962614	0.032962614	0.00858029	0.021316658	0.015136168	0.010394664	0.010868367	0.000423359
3834803773100	383480	3773100	0.001246763	0.000309582	0.000284129	0.000835664	0.000501221	0.000101665	0.00034421	0.000369959	0.013851363	0.01583627	0.018650539	0.018650539	0.018650539	0.004854804	0.012061154	0.008564178	0.005881393	0.006149418	0.000434575
3835303773100	383530	3773100	0.001295726	0.00032174	0.00029528	0.000868482	0.000520905	0.000105657	0.000357728	0.000384488	0.008857414	0.010126686	0.011926303	0.011926303	0.011926303	0.003104461	0.007712644	0.005476463	0.003760925	0.003932317	0.000430175
3835803773100	383580	3773100	0.001278609	0.00031749	0.00029138	0.000857009	0.000514023	0.000104262	0.000353002	0.000379409	0.00577294	0.006600205	0.007773129	0.007773129	0.007773129	0.002023374	0.00502682	0.003569359	0.002451234	0.002562941	0.000407743
3836303773100	383630	3773100	0.001109826	0.000275579	0.000252922	0.00074388	0.00044617	9.04986E-05	0.000306404	0.000329325	0.004065353	0.00464792	0.005473904	0.005473904	0.005473904	0.001424877	0.00353993	0.002513573	0.00172618	0.001804845	0.000360895
3836803773100	383680	3773100	0.00104149	0.000258611	0.000237349	0.000698077	0.000418698	8.49263E-05	0.000287538	0.000309048	0.003358489	0.003839762	0.004522128	0.004522128	0.004522128	0.001177127	0.002924424	0.002076525	0.00142604	0.001491027	0.000350369
3837303773100	383730	3773100	0.001041623	0.000258644	0.000237379	0.000698166	0.000418751	8.49371E-05	0.000287574	0.000309087	0.003023046	0.00345625	0.004070461	0.004070461	0.004070461	0.001059556	0.002632334	0.001869123	0.001283608	0.001342104	0.000359169
3837803773100	383780	3773100	0.001021056	0.000253537	0.000232692	0.00068438	0.000410483	8.326E-05	0.000281896	0.000302984	0.002734796	0.003126693	0.003682339	0.003682339	0.003682339	0.000958526	0.002381339	0.0016909	0.001161215	0.001214133	0.000358048
3838303773100	383830	3773100	0.000993058	0.000246585	0.000226311	0.000665614	0.000399227	8.0977E-05	0.000274167	0.000294676	0.002419368	0.002766065	0.003257623	0.003257623	0.003257623	0.000847971	0.002106679	0.001495875	0.001027282	0.001074097	0.000348299
3838803773100	383880	3773100	0.00095418	0.000236931	0.000217451	0.000639555	0.000383597	7.78067E-05	0.000263433	0.000283139	0.002099196	0.002400012	0.002826519	0.002826519	0.002826519	0.000735753	0.001827887	0.001297915	0.000891334	0.000931954	0.000338118
3839303773100	383930	3773100	0.00090588	0.000224938	0.000206444	0.000607182	0.00036418	7.38682E-05	0.000250098	0.00026880	0.001810256	0.002069666	0.002437467	0.002437467	0.002437467	0.000634482	0.00157629	0.001119265	0.000768648	0.000803677	0.000327592
3839803773100	383980	3773100	0.000860898	0.000213768	0.000196193	0.000577032	0.000346096	7.02002E-05	0.000237679	0.000255459	0.001586799	0.001814188	0.002136588	0.002136588	0.002136588	0.000556162	0.001381715	0.000981104	0.000673767	0.000704472	0.000316894
3840303773100	384030	3773100	0.000815518	0.0002025	0.00018585	0.000546615	0.000327853	6.64998E-05	0.000225151	0.00024199	0.001403289	0.001604381	0.001889496	0.001889496	0.001889496	0.000491843	0.001221922	0.000867641	0.000595847	0.00062300	0.000306023
3840803773100	384080	3773100	0.000747978	0.000185729	0.000170459	0.000501345	0.000300701	6.09924E-05	0.000206504	0.000221952	0.001213049	0.001386879	0.001633342	0.001633342	0.001633342	0.000425165	0.001056269	0.000750018	0.00051507	0.000538542	0.000291011
3841303773100	384130	3773100	0.000684685	0.000170013	0.000156035	0.000458922	0.000275255	5.58313E-05	0.00018903	0.00020317	0.001053524	0.001204494	0.001418545	0.001418545	0.001418545	0.000369252	0.000917362	0.000651384	0.000447334	0.00046772	0.00027203
3826803773150	382680	3773150	0.000551065	0.000136834	0.000125584	0.000369361	0.000221538	4.49355E-05	0.00015214	0.00016352	0.001079924	0.001234678	0.001454093	0.001454093	0.001454093	0.000378506	0.0009403	0.000667708	0.000458544	0.000479441	0.000432332
3827303773150	382730	3773150	0.000586361	0.000145598	0.000133628	0.000393018	0.000235727	4.78136E-05	0.000161884	0.000173994	0.001222971	0.001398223	0.001646702	0.001646702	0.001646702	0.000428643	0.001064909	0.000756152	0.000519283	0.000542947	0.000460976
3827803773150	382780	3773150	0.000555709	0.000137987	0.000126642	0.000372474	0.000223405	4.53142E-05	0.000153422	0.000164899	0.001220555	0.001395461	0.001643449	0.001643449	0.001643449	0.000427796	0.001062805	0.000754659	0.000518257	0.000541875	0.000430089
3828303773150	382830	3773150	0.000554382	0.000137658	0.00012634	0.000371584	0.000222872	4.5206E-05	0.000153056	0.000164505	0.001395351	0.001595306	0.001878808	0.001878808	0.001878808	0.000489061	0.00121501	0.000862734	0.000592477	0.000619477	0.000423359
3828803773150	382880	3773150	0.000605866	0.000150442	0.000138073	0.000406092	0.000243569	4.94042E-05	0.000167269	0.000179782	0.001709743	0.00195475	0.00230213	0.00230213	0.00230213	0.000599253	0.001488769	0.00105712	0.00072597	0.000759054	0.000445705
3829303773150	382930	3773150	0.000770005	0.000191199	0.000175479	0.000516109	0.000309556	6.27885E-05	0.000212585	0.000228488	0.00240194	0.00274614	0.003234157	0.003234157	0.003234157	0.000841863	0.002091503	0.001485099	0.001019882	0.00106636	0.000537503
3829803773150	382980	3773150	0.00085559	0.00021245	0.00019498	0.000573474	0.000343963	6.97674E-05	0.000236214	0.000253884	0.003872698	0.004427657	0.005214498	0.005214498	0.005214498	0.001357353	0.003372174	0.002394455	0.001644377	0.001719314	0.000592289
3830303773150	383030	3773150	0.000849221	0.000210869	0.00019353	0.000569205	0.000341402	6.92481E-05	0.000234456	0.00025199	0.006167051	0.007050793	0.008303791	0.008303791	0.008303791	0.002161508	0.005369995	0.003813034	0.002618576	0.00273791	0.000445446
3830803773150	383080	3773150	0.000894602	0.000222137	0.000203874	0.000599622	0.000359646	7.29485E-05	0.000246984	0.00026546	0.009864866	0.011278506	0.013282814	0.013282814	0.013282814	0.003457565	0.008589889	0.006099361	0.004188696	0.004379583	0.000442168
3834303773150	383430	3773150	0.001318814	0.000327473	0.000300549	0.000883958	0.000530187	0.00010754	0.000364102	0.000391339	0.083566305	0.095541396	0.112520092	0.112520092	0.112520092	0.029289395	0.07276584	0.051668323	0.035482882	0.0370999	0.000461148
3834803773150	383480	3773150	0.001492108	0.000370503	0.000340041	0.001000111	0.000599854	0.000121671	0.000411946	0.000442762	0.024749132	0.028295695	0.033324133	0.033324133	0.033324133	0.008674395	0.021550449	0.015302174	0.010508668	0.010987567	0.000486255
3835303773150	383530	3773150	0.001487995	0.000369482	0.000339104	0.000997354	0.0005982	0.000121336	0.00041081	0.000441542	0.014068348	0.016084349	0.018942705	0.018942705	0.018942705	0.004930856	0.012250095	0.008698338	0.005973527	0.006245751	0.000467102
3835803773150	383580	3773150	0.001450576	0.000360191	0.000330576	0.000972273	0.000583157	0.000118284	0.00040048	0.00043043	0.008460024	0.00967235	0.011391227	0.011391227	0.011391227	0.002965178	0.007366615	0.00523076	0.00359219	0.003755893	0.000439838
3836303773150	383630	3773150	0.001252336	0.000310966	0.000285399	0.0008394	0.000503461	0.000102119	0.000345749	0.000371613	0.005617987	0.006423047	0.007564489	0.007564489	0.007564489	0.001969064	0.004891894	0.003473553	0.00238544	0.002494148	0.000387813
3836803773150	383680	3773150	0.0011633	0.000288858	0.000265108	0.000779722	0.000467667	9.4859E-05	0.000321168	0.000345193	0.004406491	0.005037943	0.005933238	0.005933238	0.005933238	0.001544444	0.003836977	0.002724495	0.001871029	0.001956295	0.000373405
3837303773150	383730	3773150	0.001149899	0.00028553	0.00026205	0.000770739	0.00046228	9.37662E-05	0.000317468	0.000341216	0.003754154	0.004292126	0.005054881	0.005054881	0.005054881	0.001315804	0.003268951	0.002321161	0.001594042	0.001666685	0.000378927
3837803773150	383780	3773150	0.001126678	0.000279764	0.000256762	0.000755175	0.000452945	9.18727E-05	0.000311057	0.000334326	0.003259271	0.003726326	0.004388533	0.004388533	0.004388533	0.001142351	0.002838029	0.002015179	0.001383911	0.001446978	0.000379272
3838303773150	383830	3773150	0.001103855	0.000274097	0.000251561	0.000739878	0.000443769	9.00117E-05	0.000304756	0.000327553	0.00286792	0.003278895	0.003861588	0.003861588	0.003861588	0.001005186	0.002497258	0.00177321	0.001217741	0.001273235	0.000372974
3838803773150	383880	3773150	0.001054494	0.00026184	0.000240312	0.000706793	0.000423925	8.59866E-05	0.000291128	0.000312906	0.002449738	0.002800786	0.003298515	0.003298515	0.003298515	0.000858616	0.002133123	0.001514652	0.001040177	0.00108758	0.000361154
3839303773150	383930	3773150	0.000974879	0.000242071	0.000222168	0.00065343	0.000391919	7.94946E-05	0.000269148	0.000289282	0.002046136	0.002339348	0.002755074	0.002755074	0.002755074	0.000717156	0.001781685	0.001265108	0.000868805	0.000908398	0.000346055
3839803773150	383980	3773150	0.000939982	0.000233406	0.000214215	0.000630039	0.000377889	7.6649E-05	0.000259513	0.000278926	0.001820436	0.002081306	0.002451175	0.002451175	0.002451175	0.00063805	0.001585155	0.00112556	0.000772971	0.000808197	0.000336134
3840303773150	384030	3773150	0.000902563	0.000224114	0.000205688	0.000604958	0.000362846	7.35977E-05	0.000249182	0.000267823	0.001626918	0.001860056	0.002190607	0.002190607	0.002190607	0.000570223	0.001416648	0.001005909	0.000690802	0.000722283	0.000324659
3840803773150	384080	3773150	0.000839402	0.000208431	0.000191294	0.000562624	0.000337455	6.84474E-05	0.000231745	0.000249081	0.001427015	0.001631507	0.001921443	0.001921443	0.001921443	0.000500159	0.001242581	0.000882311	0.000605921	0.000633534	0.000311113
3841303773150	384130	3773150	0.000777568	0.000193077	0.000177202	0.000521178	0.000312596	6.34053E-05	0.000214673	0.000230732	0.00126076	0.001441427	0.001697584	0.001697584	0.001697584	0.000441887	0.001097814	0.000779517	0.000535328	0.000559724	0.000296619
3826803773200	382680	3773200	0.000548278	0.000136142	0.00012494	0.000367493	0.00022041	4.47083E-05	0.00015137	0.00016294	0.00104757	0.001197688	0.001410529	0.001410529	0.001410529	0.000367166	0.000912178	0.000647704	0.000444806	0.000465077	0.00042845
3827303773200	382730	3773200	0.000604141	0.000150013	0.00013768	0.000404936	0.000242876	4.92635E-05	0.000166793	0.00017927	0.001282329	0.001466087	0.001726626	0.001726626	0.001726626	0.000449447	0.001116595	0.000792853	0.000544487	0.0005693	0.0004734
3827803773200	382780	3773200	0.000588484	0.000146126	0.000134111	0.000394441	0.000236581	4.79868E-05	0.00016247	0.000174624	0.001334872	0.001526159	0.001797374	0.001797374	0.001797374	0.000467863	0.001162347	0.00082534	0.000566796	0.000592626	0.00045787
3828303773200	382830	3773200	0.000560619	0.000139206	0.000127761	0.000375764	0.000225379	4.57145E-05	0.000154777	0.000166356	0.001493707	0.001707756	0.002011241	0.002011241	0.002011241	0.000523534	0.001300654	0.000923546	0.000634239	0.000663143	0.000435611
3828803773200	382880	3773200	0.000614889	0.000152682	0.000140129	0.00041214	0.000247196	5.01399E-05	0.000169761	0.00018246	0.00185719	0.002123326	0.002500663	0.002500663	0.002500663	0.000650932	0.001617159	0.001148285	0.000788577	0.000824514	0.000462788
3829303773200	382930	3773200	0.000802912	0.00019937	0.00018298	0.000538166	0.000322785	6.54719E-05	0.00022167	0.00023825	0.002718662	0.003108247	0.003660615	0.003660615	0.003660615	0.000952872	0.00236729	0.001680925	0.001154364	0.001206971	0.000573308
3829803773200	382980	3773200	0.000889825	0.000220951	0.000202785	0.00059642	0.000357725	7.2559E-05	0.000245666	0.000264043	0.004534525	0.005184325	0.006105633	0.006105633	0.006105633	0.001589319	0.003948464	0.002803658	0.001925394	0.002013137	0.000623262
3830303773200	383030	3773200	0.000913576	0.000226849	0.000208198	0.00061234	0.000367274	7.44958E-05	0.000252223	0.00027109	0.007696908	0.008799878	0.010363708	0.010363708	0.010363708	0.002697711	0.006702127	0.004758932	0.003268165	0.003417101	0.00046296
3834303773200	383430	3773200	0.001552748	0.000385561	0.000353861	0.001040756	0.000624232	0.000126616	0.000428687	0.000460756	0.095347633	0.109010994	0.128383378	0.128383378	0.128383378	0.033418667	0.0830245	0.058952617	0.040485322	0.042330311	0.000528013
3834803773200	383480	3773200	0.001780711	0.000442166	0.000405812	0.001193552	0.000715877	0.000145205	0.000491624	0.000528401	0.030458055	0.034822709	0.041011065	0.041011065	0.041011065	0.010675331	0.026521526	0.018831952	0.012932719	0.013522086	0.0053897
3835303773200	383530	3773200	0.001754305	0.000435609	0.000399794	0.001175853	0.000705262	0.000143051	0.000484334	0.000520565	0.015961257	0.018248513	0.021491462	0.021491462	0.021491462	0.005594307	0.013898356	0.009868707	0.00677727	0.007086122	0.000500145
3835803773200	383580	3773200	0.001572254	0.000390404	0.000358306	0.00105383	0.000632074	0.000128206	0.000434073	0.000466544	0.009879016	0.011294683	0.013301865	0.013301865	0.013301865	0.003462525	0.00860221	0.00610811	0.004194704	0.004385865	0.000446223
3836303773200	383630	3773200	0.001384761	0.000343848	0.000315578	0.00092816	0.000556699	0.000112918	0.000382309	0.000410908	0.006878057	0.007863685	0.009261144	0.009261144	0.009261144	0.00241071	0.005989107	0.004252643	0.002920475	0.003053566	0.000405155
3836803773200	383680	3773200	0.001271045	0.000315612	0.000289663	0.00085194	0.000510983	0.000103645	0.000350914	0.000377165	0.005265547	0.006020102	0.007089937	0.007089937	0.007089937	0.001845537	0.004585005	0.003255642	0.002235791	0.00233768	0.000386864
3837303773200	383730	3773200	0.001250611	0.000310537	0.000285006	0.000838243	0.000502768	0.000101979	0.000345273	0.000371101	0.004373102	0.004999769	0.00588828	0.00588828	0.00588828	0.001532741	0.003807904	0.002703851	0.001856852	0.001941472	0.000391868
3837803773200	383780	3773200	0.00120568	0.000312119	0.000286457	0.000842512	0.000505328	0.000102498	0.000347031	0.000372991	0.00379988	0.004344405	0.005116451	0.005116451	0.005116451	0.001331831	0.003308768	0.002349433	0.001613458	0.001686986	0.000402394
3838303773200	383830	3773200	0.001237607	0.000307309	0.000282042	0.000829527	0.00049754	0.000100918	0.000341682	0.000367243	0.003318543	0.003794092	0.004468341	0.004468341	0.004468341	0.001163126	0.00288964	0.002051826	0.001409078	0.001473293	0.000399978

			ISDrainage / Utilities Trenching	ISDrainage / Utilities Trenching	ISAsphalt Paving	ISAsphalt Paving	SVDemolition	SVSite Grubbing / Prep	SVMass Grading / Excavation	SVMass Grading / Excavation	SVDrainage / Utilities Trenching	SVFoundations / Concrete Pads	SVBuilding / Structure Construction	SVBuilding / Structure Construction	SVAsphalt Paving	SVAsphalt Paving	SVArchitectural Coating	SVArchitectural Coating	SVLandscaping or Other Finishing	SVLandscaping or Other Finishing	MDemolition
Unique Identifier	X (UTM)	Y (UTM)	2027	2028	2027	2028	2027	2027	2027	2028	2028	2028	2028	2029	2028	2029	2028	2029	2028	2029	2027
3836303773050	383630	3773050	0.000178302	0.000178302	0.000205481	0.000205481	0.004947323	0.001971498	0.006412154	0.006412154	0.003309099	0.001283557	0.004549282	0.004549282	0.003434077	0.003434077	0.000773512	0.000773512	0.002618906	0.002618906	0.000962502
3836803773050	383680	3773050	0.000179922	0.000179922	0.000207348	0.000207348	0.004086564	0.001628487	0.005296536	0.005296536	0.002733366	0.001060237	0.003872017	0.003872017	0.0028366	0.0028366	0.000638932	0.000638932	0.002163256	0.002163256	0.000945937
3837303773050	383730	3773050	0.000181404	0.000181404	0.000209055	0.000209055	0.003462898	0.001379958	0.004488212	0.004488212	0.002316217	0.00089843	0.003364624	0.003364624	0.002403695	0.002403695	0.000541423	0.000541423	0.001833113	0.001833113	0.000938603
3837803773050	383780	3773050	0.000179922	0.000179922	0.000207348	0.000207348	0.003002622	0.001196539	0.003891655	0.003891655	0.002008354	0.000779014	0.002987615	0.002987615	0.002084205	0.002084205	0.000469459	0.000469459	0.001589463	0.001589463	0.000916516
3838303773050	383830	3773050	0.000174923	0.000174923	0.000201587	0.000201587	0.002595011	0.001034106	0.003363356	0.003363356	0.001735716	0.000673262	0.002648938	0.002648938	0.00180127	0.00180127	0.000405729	0.000405729	0.00137369	0.00137369	0.000871652
3838803773050	383880	3773050	0.000170387	0.000170387	0.00019636	0.00019636	0.002219025	0.000884277	0.002876047	0.002876047	0.001484232	0.000575714	0.002317109	0.002317109	0.001540288	0.001540288	0.000346944	0.000346944	0.001174659	0.001174659	0.000831361
3839303773050	383930	3773050	0.000165203	0.000165203	0.000190385	0.000190385	0.001857573	0.000740239	0.002407574	0.002407574	0.001242469	0.000481937	0.00197861	0.00197861	0.001289394	0.001289394	0.000290431	0.000290431	0.000983322	0.000983322	0.000773125
3839803773050	383980	3773050	0.000160574	0.000160574	0.000185051	0.000185051	0.001646639	0.000656182	0.002134186	0.002134186	0.001101382	0.000427212	0.001782412	0.001782412	0.001142979	0.001142979	0.000257451	0.000257451	0.000871662	0.000871662	0.000742324
3840303773050	384030	3773050	0.00015414	0.00015414	0.00017636	0.00017636	0.00138574	0.000552215	0.001796038	0.001796038	0.000926876	0.000359523	0.00152289	0.00152289	0.000961882	0.000961882	0.00021666	0.00021666	0.000733553	0.000733553	0.000676581
3840803773050	384080	3773050	0.000146456	0.000146456	0.000168781	0.000168781	0.001199928	0.000478169	0.001555209	0.001555209	0.000802592	0.000311315	0.001336831	0.001336831	0.000832904	0.000832904	0.000187608	0.000187608	0.000635192	0.000635192	0.000616446
3841303773050	384130	3773050	0.000132801	0.000132801	0.000153044	0.000153044	0.001019305	0.000406191	0.001321107	0.001321107	0.000681779	0.000264453	0.001155131	0.001155131	0.000707529	0.000707529	0.000159368	0.000159368	0.000539578	0.000539578	0.000526719
3826803773100	382680	3773100	0.000221628	0.000221628	0.000255411	0.000255411	0.001358682	0.000541432	0.001760968	0.001760968	0.000908777	0.000352503	0.001889583	0.001889583	0.00094099	0.00094099	0.000212429	0.000212429	0.000719229	0.000719229	0.00036426
3827303773100	382730	3773100	0.000239171	0.000239171	0.000275629	0.000275629	0.001495013	0.00059576	0.001937665	0.001937665	0.000999965	0.000387873	0.002109438	0.002109438	0.001037731	0.001037731	0.000233745	0.000233745	0.000791398	0.000791398	0.000362275
3827803773100	382780	3773100	0.00022908	0.00022908	0.000264	0.000264	0.001679857	0.00066942	0.002177239	0.002177239	0.0011236	0.00043583	0.002444469	0.002444469	0.001166037	0.001166037	0.000262645	0.000262645	0.000889246	0.000889246	0.000339326
3828303773100	382830	3773100	0.000225748	0.000225748	0.000260159	0.000260159	0.002057227	0.000819801	0.002666342	0.002666342	0.00137601	0.000533737	0.003040355	0.003040355	0.001427979	0.001427979	0.000321646	0.000321646	0.00108901	0.00108901	0.000339153
3828803773100	382880	3773100	0.000234866	0.000234866	0.000270668	0.000270668	0.002691758	0.00107266	0.003488748	0.003488748	0.001800427	0.000698362	0.004029794	0.004029794	0.001868425	0.001868425	0.000420855	0.000420855	0.001424904	0.001424904	0.000361499
3829303773100	382930	3773100	0.000282636	0.000282636	0.000325719	0.000325719	0.004178259	0.001665028	0.005415381	0.005415381	0.002794698	0.001084027	0.006292028	0.006292028	0.002900248	0.002900248	0.000653269	0.000653269	0.002211796	0.002211796	0.000459595
3829803773100	382980	3773100	0.000291616	0.000291616	0.000336068	0.000336068	0.007574098	0.003018263	0.009816679	0.009816679	0.005066062	0.00196506	0.011336252	0.011336252	0.005257396	0.005257396	0.001184207	0.001184207	0.004009411	0.004009411	0.000571237
3830303773100	383030	3773100	0.0002145	0.0002145	0.00024716	0.00024716	0.015210272	0.006061262	0.019713814	0.019713814	0.010173644	0.003946224	0.024041176	0.024041176	0.010557881	0.010557881	0.002378119	0.002378119	0.008051683	0.008051683	0.000594532
3830803773100	383080	3773100	0.000219777	0.000219777	0.000253278	0.000253278	0.035471881	0.014135472	0.045974593	0.045974593	0.023725958	0.009202991	0.066823161	0.066823161	0.024622039	0.024622039	0.005546013	0.005546013	0.018777332	0.018777332	0.000639914
3831303773100	383130	3773100	0.00022297	0.00022297	0.00025695	0.00025695	0.141370571	0.056335883	0.183228357	0.183228357	0.094558058	0.036677845	0.338395871	0.338395871	0.098129322	0.098129322	0.022103228	0.022103228	0.074835673	0.074835673	0.000688315
3834303773100	383430	3773100	0.000227136	0.000227136	0.00026175	0.00026175	0.08562587	0.034121734	0.110978454	0.110978454	0.057272288	0.022215178	0.023625656	0.023625656	0.059435344	0.059435344	0.013387568	0.013387568	0.045326758	0.045326758	0.001056371
3834803773100	383480	3773100	0.000233154	0.000233154	0.000268694	0.000268694	0.031355906	0.012495264	0.040639937	0.040639937	0.020972919	0.008135123	0.015390682	0.015390682	0.021765023	0.021765023	0.004902482	0.004902482	0.016598506	0.016598506	0.001225732
3835303773100	383530	3773100	0.000230793	0.000230793	0.00026597	0.00026597	0.016528054	0.006586396	0.021421773	0.021421773	0.011055064	0.004288116	0.010685402	0.010685402	0.011472591	0.011472591	0.002584154	0.002584154	0.008749261	0.008749261	0.001377492
3835803773100	383580	3773100	0.000218758	0.000218758	0.00025210	0.00025210	0.009766134	0.003891784	0.012657745	0.012657745	0.006532241	0.002533772	0.007520622	0.007520622	0.006778951	0.006778951	0.001526931	0.001526931	0.005169783	0.005169783	0.001343758
3836303773100	383630	3773100	0.000193624	0.000193624	0.000223138	0.000223138	0.006449049	0.002569933	0.00835852	0.00835852	0.004313554	0.001673172	0.005560955	0.005560955	0.004476468	0.004476468	0.001008306	0.001008306	0.003413857	0.003413857	0.00112591
3836803773100	383680	3773100	0.000187977	0.000187977	0.00021663	0.00021663	0.00494933	0.001972298	0.006414755	0.006414755	0.003310442	0.001284077	0.004520644	0.004520644	0.00343547	0.00343547	0.000773826	0.000773826	0.002619968	0.002619968	0.0010499
3837303773100	383730	3773100	0.000192698	0.000192698	0.00022071	0.00022071	0.00410864	0.001637285	0.005325149	0.005325149	0.002748132	0.001065965	0.003885981	0.003885981	0.002851924	0.002851924	0.000642384	0.000642384	0.002174942	0.002174942	0.001063273
3837803773100	383780	3773100	0.000192096	0.000192096	0.00022137	0.00022137	0.003473624	0.001384232	0.004502114	0.004502114	0.002323391	0.000901213	0.003392551	0.003392551	0.002411141	0.002411141	0.0005431	0.0005431	0.001838792	0.001838792	0.001046708
3838303773100	383830	3773100	0.000186866	0.000186866	0.00021535	0.00021535	0.002935148	0.001169651	0.003804203	0.003804203	0.001963223	0.000761509	0.002955597	0.002955597	0.00203737	0.00203737	0.000458909	0.000458909	0.001553745	0.001553745	0.000995546
3838803773100	383880	3773100	0.000181404	0.000181404	0.000209055	0.000209055	0.002472312	0.000985211	0.003204328	0.003204328	0.001653647	0.000641428	0.002554397	0.002554397	0.001716102	0.001716102	0.000386545	0.000386545	0.001308739	0.001308739	0.000938431
3839303773100	383930	3773100	0.000175756	0.000175756	0.00020254	0.00020254	0.002091413	0.000833424	0.002710651	0.002710651	0.001398877	0.000542606	0.00220727	0.00220727	0.00145709	0.00145709	0.000326992	0.000326992	0.001107107	0.001107107	0.000878382
3839803773100	383980	3773100	0.000170017	0.000170017	0.000195933	0.000195933	0.001799373	0.000717046	0.002332141	0.002332141	0.00120354	0.000466838	0.001933518	0.001933518	0.001248996	0.001248996	0.000281331	0.000281331	0.000952513	0.000952513	0.000822561
3840303773100	384030	3773100	0.000164184	0.000164184	0.00018921	0.00018921	0.001565186	0.000623724	0.002028615	0.002028615	0.001046901	0.000406079	0.001707882	0.001707882	0.00108644	0.00108644	0.000244716	0.000244716	0.000828544	0.000828544	0.000767775
3840803773100	384080	3773100	0.00015613	0.00015613	0.00017993	0.00017993	0.001344564	0.000535806	0.00174267	0.00174267	0.000899334	0.00034884	0.001487315	0.001487315	0.0009333	0.0009333	0.000210222	0.000210222	0.000711756	0.000711756	0.000695303
3841303773100	384130	3773100	0.000145947	0.000145947	0.00016819	0.00016819	0.001163319	0.00046358	0.001507761	0.001507761	0.000778105	0.000301817	0.001303924	0.001303924	0.000807493	0.000807493	0.000181884	0.000181884	0.000615812	0.000615812	0.000616705
3826803773150	382680	3773150	0.00023195	0.00023195	0.00026730	0.00026730	0.001315983	0.000524416	0.001705626	0.001705626	0.000880217	0.000341425	0.001805803	0.001805803	0.00091346	0.00091346	0.000205753	0.000205753	0.000696626	0.000696626	0.000365295
3827303773150	382730	3773150	0.000247318	0.000247318	0.000285017	0.000285017	0.00156664	0.000624303	0.002030499	0.002030499	0.001047873	0.000406456	0.002166626	0.002166626	0.001087449	0.001087449	0.000244943	0.000244943	0.000829314	0.000829314	0.000381429
3827803773150	382780	3773150	0.000230747	0.000230747	0.00026592	0.00026592	0.001733629	0.000690848	0.002246931	0.002246931	0.001159566	0.000449781	0.002465192	0.002465192	0.001203361	0.001203361	0.000271052	0.000271052	0.000917711	0.000917711	0.000346659
3828303773150	382830	3773150	0.000227136	0.000227136	0.000261759	0.000261759	0.002121863	0.000845558	0.002750116	0.002750116	0.001419243	0.000550506	0.003042312	0.003042312	0.001472845	0.001472845	0.000331752	0.000331752	0.001123226	0.001123226	0.000344416
3828803773150	382880	3773150	0.000239125	0.000239125	0.00027575	0.00027575	0.00281674	0.001122465	0.003650736	0.003650736	0.001884024	0.000730788	0.004043668	0.004043668	0.001955179	0.001955179	0.000440396	0.000440396	0.001491065	0.001491065	0.00036866
3829303773150	382930	3773150	0.000288376	0.000288376	0.000332334	0.000332334	0.004462203	0.001778179	0.005783397	0.005783397	0.002984619	0.001157695	0.006311595	0.006311595	0.003097342	0.003097342	0.000697664	0.000697664	0.002362104	0.002362104	0.000460544
3829803773150	382980	3773150	0.000317769	0.000317769	0.000366207	0.000366207	0.008384269	0.003341114	0.01086673	0.01086673	0.005607958	0.002175254	0.011280488	0.011280488	0.005819759	0.005819759	0.001310877	0.001310877	0.004438282	0.004438282	0.000591081
3830303773150	383030	3773150	0.000238986	0.000238986	0.00027541	0.00027541	0.019490469	0.007766912	0.025261316	0.025261316	0.013036524	0.005056699	0.024001509	0.024001509	0.013528887	0.013528887	0.003047326	0.003047326	0.01031744	0.01031744	0.000634651
3830803773150	383080	3773150	0.000237227	0.000237227	0.00027338	0.00027338	0.056948712	0.022693945	0.073810404	0.073810404	0.038091093	0.014775041	0.065941516	0.065941516	0.039529716	0.039529716	0.008903906	0.008903906	0.030146268	0.030146268	0.000694958
3834303773150	383430	3773150	0.000247411	0.000247411	0.00028512	0.00028512	0.077349005	0.03082342	0.10025093	0.10025093	0.051736169	0.020067789	0.024734717	0.024734717	0.053690138	0.053690138	0.012093484	0.012093484	0.040945331	0.040945331	0.001222539
3834803773150	383480	3773150	0.00026088	0.00026088	0.00030064	0.00030064	0.030098746	0.011994289	0.039010551	0.039010551	0.020132047	0.00780896	0.015963	0.015963	0.020892393	0.020892393	0.004705926	0.004705926	0.015933019	0.015933019	0.001571873
3835303773150	383530	3773150	0.000250604	0.000250604	0.000288805	0.000288805	0.017269506	0.006881863	0.022382757	0.022382757	0.011550996	0.004480482	0.0114814	0.0114814	0.011987254	0.011987254	0.00270008	0.00270008	0.009141755	0.009141755	0.001625106
3835803773150	383580	3773150	0.000235977	0.000235977	0.00027194	0.00027194	0.010545924	0.004202529	0.013668421	0.013668421	0.007053817	0.002736084	0.008189704	0.008189704	0.007320225	0.007320225	0.001648851	0.001648851	0.005582572	0.005582572	0.001570838
3836303773150	383630	3773150	0.000208066	0.000208066	0.00023978	0.00023978	0.00703839	0.002804784	0.009122356	0.009122356	0.004707744	0.001826073	0.006073329	0.006073329	0.004885546	0.004885546	0.001100449	0.001100449	0.0037258	0.0037258	0.001313302
3836803773150	383680	3773150	0.000200335	0.000200335	0.00023073	0.00023073	0.005369882	0.002139887	0.006959827	0.006959827	0.003591735	0.001393188	0.00490548	0.00490548	0.003727388	0.003727388	0.000839579	0.000839579	0.002842591	0.002842591	0.001211237
3837303773150	383730	3773150	0.000203298	0.000203298	0.00023428	0.00023428	0.004387048	0.001748229	0.005685989	0.005685989	0.00293435	0.001138196	0.004157687	0.004157687	0.003045174	0.003045174	0.000685913	0.000685913	0.00232232	0.00232232	0.001199504
3837803773150	383780	3773150	0.000203483	0.000203483	0.00023450	0.00023450	0.003661582	0.001459133	0.004745724	0.004745724	0.00244911	0.000949978	0.003581278	0.003581278	0.002541608	0.002541608	0.000572487	0.000572487	0.001938289	0.001938289	0.001181817
3838303773150	383830	3773150	0.000200104	0.000200104	0.00023060	0.00023060	0.003113902	0.001240884	0.004035883	0.004035883	0.002082785	0.000807885	0.003133741	0.003133741	0.002161448	0.002161448	0.000486857	0.000486857	0.00164837	0.00164837	0.001143165
3838803773150	383880	3773150	0.000193763	0.000193763	0.00022329	0.00022329	0.002618194	0.001043345	0.003393403	0.003393403	0.001751223	0.000679277	0.002702123	0.002702123	0.001817363	0.001817363	0.000409353	0.000409353	0.001385962	0.001385962	0.001071297
3839303773150	383930	3773150	0.000185662	0.000185662	0.00021396	0.00021396	0.00218214	0.000869578	0.00282824	0.00282824	0.00145956	0.000566145	0.002300478	0.002300478	0.001514685	0.001514685	0.000341177	0.000341177	0.001155134	0.001155134	0.000975184
3839803773150	383980	3773150	0.000180339	0.000180339	0.00020782	0.00020782	0.001906085	0.000759571	0.002470449	0.002470449	0.001274917	0.000494524	0.002045136	0.002045136	0.001323068	0.001323068	0.000298016	0.000298016	0.001009002	0.001009002	0.000922814
3840303773150	384030	3773150	0.000174183	0.000174183	0.00020073	0.00020073	0.001677366	0.000668427	0.00217401	0.00217401	0.001121934	0.000435184	0.001827593	0.001827593	0.001164307	0.001164307	0.000262255	0.000262255	0.000887927	0.000887927	0.00086846
3840803773150	384080	3773150	0.000166915	0.000166915	0.00019235	0.00019235	0.001462695	0.000582881	0.001895778	0.001895778	0.000978348	0.000379489	0.001614941	0.001614941	0.001015298	0.001015298	0.000228692	0.000228692	0.00077429	0.00077429	0.000794694
3841303773150	384130	3773150	0.000159139	0.000159139	0.00018339	0.00018339	0.001285741	0.000512365	0.00166643	0.00166643	0.000859989	0.000333579	0.001436175	0.001436175	0.000892469	0.000892469	0.000201025	0.000201025	0.000680617	0.000680617	0.000724723
3826803773200	382680	3773200	0.000229867	0.000229867	0.00026490	0.00026490	0.001230101	0.000490193	0.001594316	0.001594316	0.000822773	0.000319143	0.001672929	0.001672929	0.000853848	0.000853848	0.000192326	0.000192326	0.000651164	0.000651164	0.000359342
3827303773200	382730	3773200	0.000253984	0.000253984	0.00029269	0.00029269	0.001556674	0.000620331	0.002017583	0.002017583	0.001041207	0.000403871	0.002106059	0.002106059	0.001080532	0.001080532	0.000243385	0.000243385	0.000824038	0.000824038	0.000396355
3827803773200	382780	3773200	0.000245652	0.000245652	0.00028309	0.00028309	0.001767539	0.000704361	0.002290881	0.002290881	0.001182248	0.000458579	0.002431751	0.002431751	0.001226899	0.001226899	0.000276354	0.000276354	0.000935661	0.000935661	0.000374527
3828303773200	382830	3773200	0.000233709	0.000233709	0.00026933	0.00026933	0.002105669	0.000839105	0.002729128	0.002729128	0.001408412	0.000546305	0.002901078	0.002901078	0.001461605	0.001461605	0.00032922	0.00032922	0.001114653	0.001114653	0.000358911
3828803773200	382880	3773200	0.00024829	0.00024829	0.00028613	0.00028613	0.002802623	0.001116839	0.003632439	0.003632439	0.001874581	0.000727126	0.003805136	0.003805136	0.00194538	0.00194538	0.000438189	0.000438189	0.001483591	0.001483591	0.00038557
3829303773200	382930	3773200	0.000307585	0.000307585	0.00035471	0.00035471	0.004573483	0.001822524	0.005927625	0.005927625	0.00305905	0.001186566	0.005912262	0.005912262	0.003174584	0.003174584	0.000715062	0.000715062	0.002421011	0.002421011	0.000490914
3829803773200	382980	3773200	0.000334386	0.000334386	0.00038535	0.00038535	0.008898593	0.003546071	0.011533338	0.011533338	0.005951972	0.002308693	0.010176497	0.010176497	0.006176766	0.006176766	0.001391291	0.001391291	0.004710543	0.004710543	0.000626972
3830303773200	383030	3773200	0.000248383	0.000248383	0.00028624	0.00028624	0.023839939	0.009500167	0.030898601	0.030898601	0.01594574	0.006185146	0.019799264	0.019799264	0.016547977	0.016547977	0.003727364	0.003727364	0.012619867	0.012619867	0.000690644
3834303773200	383430	3773200	0.000283284	0.000283284	0.00032646	0.00032646	0.028662764	0.011422053	0.037149394	0.037149394	0.019171566	0.007436402	0.020013339	0.020013339	0.019895637	0.019895637	0.004481411	0.004481411	0.015172869	0.015172869	0.001424772
3834803773200	383480	3773200	0.000289163	0.000289163	0.00033324	0.00033324	0.018068258	0.007200164	0.023418009	0.023418009	0.012085255	0.004687714	0.013735896	0.013735896	0.01254169	0.01254169	0.002824964	0.002824964	0.009564581	0.009564581	0.00191258
3835303773200	383530	3773200	0.000268333	0.000268333	0.00030923	0.00030923	0.012224052	0.00487126	0.015843417	0.015843417	0.00817626	0.003171465	0.009976119	0.009976119	0.008485061	0.008485061	0.001911225	0.001911225	0.006470902	0.006470902	0.00189032
3835803773200	383580	3773200	0.000239403	0.000239403	0.00027589	0.00027589	0.008583023	0.003420317	0.011124332	0.011124332	0.005740898	0.00222682	0.007490472	0.007490472	0.00595772	0.00595772	0.001341952	0.001341952	0.004543494	0.004543494	0.001692919
3836303773200	383630	3773200	0.00021737	0.00021737	0.00025050	0.00025050	0.006373686	0.002539901	0.008260843	0.008260843	0.004263146	0.001653619	0.005859166	0.005859166	0.004424156	0.004424156	0.000996523	0.000996523	0.003373963	0.003373963	0.001508374
3836803773200	383680	3773200	0.000207556	0.000207556	0.00023919	0.00023919	0.005022132	0.002001309	0.006509113	0.006509113	0.003359137	0.001302966	0.004790127	0.004790127	0.003486005	0.003486005	0.000785208	0.000785208	0.002658507	0.002658507	0.001374645
3837303773200	383730	3773200	0.000210241	0.000210241	0.00024228	0.00024228	0.00418428	0.001667427	0.005423185	0.005423185	0.002798725	0.001085589	0.004089294	0.004089294	0.002904427	0.002904427	0.00065421	0.00065421	0.002214983	0.002214983	0.001332542
3837803773200	383780	3773200	0.000215888	0.000215888	0.00024879	0.00024879	0.003592032	0.001431418	0.004655581	0.004655581	0.002402591	0.000931934	0.003580656	0.003580656	0.002493331	0.002493331	0.000561613	0.000561613	0.001901472	0.001901472	0.001353076
3838303773200	383830	3773200	0.000214592	0.000214592	0.00024730	0.00024730	0.003100269	0.001235451	0.004018214	0.004018214	0.002073666	0.000804348	0.003158288	0.003158288	0.002151985	0.002151985	0.000484726	0.000484726	0.001641153	0.001641153	0.001328056

			MSite Grubbing / Prep	MMass Grading / Excavation	MMass Grading / Excavation	MDrainage / Utilities Trenching	MFoundations / Concrete Pads	MBuilding / Structure Construction	MAsphalt Paving	MLandscaping or Other Finishing	MWaterside Construction (Piles)	RSSWRestriping South Valley	RSSWRestriping Silver Lake Boulevard	RSSWDemolition	RSSWPlacing Base	RSSWForm	Child Risk				
Unique Identifier	X (UTM)	Y (UTM)	2027	2027	2028	2028	2028	2028	2028	2028	2028	2029	2029	2029	2029	2029	3rd Trimester	0<2	2<16	Total	per million
3836303773050	383630	3773050	0.000889936	0.001480299	0.001480299	0.000711949	0.00033735	0.000915238	0.000595106	0.000408685	0.000439258	0.000825885	0.001058912	0.002944388	0.000267743	0.000582338	2.60128E-08	5.27542E-07	5.707E-07	1.12426E-06	1.12425905
3836803773050	383680	3773050	0.00087462	0.001454822	0.001454822	0.000699696	0.000331544	0.000899486	0.000584864	0.000401652	0.000431698	0.000743272	0.000936452	0.002640947	0.00024015	0.000522323	2.55418E-08	5.20905E-07	5.0048E-07	1.04692E-06	1.04692221
3837303773050	383730	3773050	0.000867839	0.001443543	0.001443543	0.000694272	0.000328974	0.000892513	0.00058033	0.000398538	0.000428351	0.00068076	0.000852459	0.002432742	0.000221217	0.000481145	2.5335E-08	5.1763E-07	4.4998E-07	9.92946E-07	0.99294566
3837803773050	383780	3773050	0.000847418	0.001409575	0.001409575	0.000677934	0.000321232	0.00087151	0.000566674	0.00038916	0.000418271	0.000632001	0.000783651	0.002258263	0.000205351	0.000446637	2.51172E-08	5.11678E-07	4.106E-07	9.474E-07	0.94739954
3838303773050	383830	3773050	0.000805936	0.001340575	0.001340575	0.000644749	0.000305508	0.00082885	0.000538935	0.00037011	0.000397797	0.000580321	0.000708472	0.002055634	0.000186925	0.000406561	2.45082E-08	4.98853E-07	3.6997E-07	8.93333E-07	0.89333261
3838803773050	383880	3773050	0.000768683	0.001278609	0.001278609	0.000614946	0.000291386	0.000790537	0.000514023	0.000353002	0.000379409	0.000523003	0.000628559	0.001834633	0.000166829	0.000362852	2.34823E-08	4.80341E-07	3.29E-07	8.32822E-07	0.83282249
3839303773050	383930	3773050	0.000714837	0.001189042	0.001189042	0.000571869	0.000270975	0.00073516	0.000478016	0.000328275	0.000352832	0.000458425	0.000532567	0.001562358	0.00014207	0.000309001	2.1747E-08	4.48469E-07	2.8405E-07	7.54265E-07	0.75426458
3839803773050	383980	3773050	0.000686358	0.001141672	0.001141672	0.000549087	0.000260179	0.000705872	0.000458972	0.000315196	0.000338775	0.000422741	0.0004888	0.001439245	0.000130875	0.000284652	2.10487E-08	4.35379E-07	2.6006E-07	7.16487E-07	0.71648698
3840303773050	384030	3773050	0.000625572	0.001040561	0.001040561	0.000500458	0.000237137	0.000643357	0.000418324	0.000287281	0.000308772	0.000368581	0.000412935	0.001220164	0.000110953	0.000241323	1.90347E-08	3.97869E-07	2.243E-07	6.41209E-07	0.64120894
3840803773050	384080	3773050	0.000569971	0.000948076	0.000948076	0.000455977	0.00021606	0.000586175	0.000381143	0.000261748	0.000281328	0.000329268	0.000360563	0.001068078	9.71237E-05	0.000211243	1.75329E-08	3.69091E-07	1.9823E-07	5.84859E-07	0.58485873
3841303773050	384130	3773050	0.000487008	0.000810077	0.000810077	0.000389606	0.000184611	0.000500854	0.000325666	0.000223649	0.000240379	0.000287593	0.000300836	0.000892593	8.11664E-05	0.000176536	1.54647E-08	3.27538E-07	1.6931E-07	5.12311E-07	0.51231072
3826803773100	382680	3773100	0.000336797	0.000560221	0.000560221	0.000269438	0.00012767	0.000346373	0.000225219	0.000154667	0.000166238	0.000910149	0.000194633	0.000592077	5.38394E-05	0.0001171	2.16395E-08	5.16386E-07	2.1118E-07	7.49205E-07	0.74920468
3827303773100	382730	3773100	0.000334963	0.000557169	0.000557169	0.00026797	0.000126975	0.000344486	0.000223992	0.000153825	0.000165332	0.001029271	0.00019886	0.00060405	5.49282E-05	0.000119468	2.26482E-08	5.47831E-07	2.2554E-07	7.96021E-07	0.7960211
3827803773100	382780	3773100	0.000313743	0.000521873	0.000521873	0.000250995	0.000118931	0.000322663	0.000209802	0.00014408	0.000154858	0.001203557	0.000192459	0.000584125	5.31164E-05	0.000115528	2.18549E-08	5.25171E-07	2.3651E-07	7.83533E-07	0.78353338
3828303773100	382830	3773100	0.000313584	0.000521608	0.000521608	0.000250867	0.000118871	0.000322499	0.000209696	0.000144007	0.00015478	0.001542771	0.000202582	0.000614286	5.5859E-05	0.000121493	2.23965E-08	5.30666E-07	2.7192E-07	8.24983E-07	0.82498305
3828803773100	382880	3773100	0.000334245	0.000555975	0.000555975	0.000267396	0.000126703	0.000343747	0.000223512	0.000153495	0.000164978	0.002147264	0.000226878	0.000687222	6.24913E-05	0.000135918	2.39626E-08	5.612E-07	3.345E-07	9.19667E-07	0.91966727
3829303773100	382930	3773100	0.000424945	0.000706844	0.000706844	0.000339956	0.000161085	0.000437027	0.000284164	0.000195148	0.000209746	0.003736344	0.000297472	0.000899265	8.17731E-05	0.000177856	2.88124E-08	6.7324E-07	4.8624E-07	1.1883E-06	1.18829689
3829803773100	382980	3773100	0.00052817	0.000878546	0.000878546	0.000422536	0.000200215	0.000543186	0.000353191	0.000242552	0.000260696	0.007901952	0.000406742	0.001228024	0.000111668	0.000242877	3.24314E-08	7.29252E-07	8.0099E-07	1.56267E-06	1.56266876
3830303773100	383030	3773100	0.000549709	0.000914372	0.000914372	0.000439767	0.000208379	0.000565337	0.000367594	0.000252443	0.000271327	0.017933311	0.000505354	0.001525251	0.000138696	0.000301662	3.127E-08	6.55551E-07	1.4015E-06	2.08827E-06	2.08827356
3830803773100	383080	3773100	0.000591669	0.000984168	0.000984168	0.000473335	0.000224285	0.0006084 9	0.000395653	0.000271712	0.000292038	0.035874178	0.000617661	0.001859219	0.000169065	0.000367714	2.97438E-08	6.36171E-07	2.9525E-06	3.61843E-06	3.61843013
3831303773100	383130	3773100	0.000636421	0.001058607	0.001058607	0.000509137	0.000241249	0.000654515	0.000425579	0.000292264	0.000314127	0.041030009	0.00077588	0.00232672	0.000211576	0.000460176	3.12991E-08	6.58416E-07	1.0928E-05	1.16173E-05	11.6173437
3834303773100	383430	3773100	0.000976728	0.001624666	0.001624666	0.000781383	0.00037025	0.001004497	0.000653145	0.000448543	0.000482097	0.00298525	0.032506767	0.062120148	0.005648785	0.012286052	3.96347E-08	7.58272E-07	6.308E-06	7.10587E-06	7.10587316
3834803773100	383480	3773100	0.001133321	0.001885139	0.001885139	0.000906657	0.00042961	0.001165541	0.000757859	0.000520455	0.000559388	0.002251304	0.00816123	0.01931643	0.001756505	0.003820381	3.95491E-08	7.56319E-07	2.8062E-06	3.60205E-06	3.60204921
3835303773100	383530	3773100	0.00127364	0.002118542	0.002118542	0.001018912	0.000482801	0.00130985	0.000851691	0.000584894	0.000628647	0.001742822	0.003995878	0.010346351	0.000940827	0.002046289	3.80226E-08	7.36812E-07	1.6745E-06	2.44936E-06	2.44935806
3835803773100	383580	3773100	0.001242449	0.00206666	0.00206666	0.000993959	0.00470978	0.001277772	0.000830834	0.00057057	0.000613252	0.00132622	0.002314005	0.006272648	0.000570392	0.001240597	3.44244E-08	6.83856E-07	1.0805E-06	1.79874E-06	1.79873961
3836303773100	383630	3773100	0.001041024	0.001731615	0.001731615	0.00083282	0.000394623	0.001070621	0.00069614	0.00047807	0.000513832	0.001040074	0.001517967	0.004219574	0.000383699	0.000834543	2.96523E-08	5.93737E-07	7.57E-07	1.38039E-06	1.38039161
3836803773100	383680	3773100	0.000970745	0.001614715	0.001614715	0.000776596	0.00036798 2	0.000998344	0.000649144	0.000445795	0.000479144	0.000891142	0.001217339	0.003437481	0.00032581	0.000679861	2.79429E-08	5.62437E-07	6.1604E-07	1.20642E-06	1.20641561
3837303773100	383730	3773100	0.00098311	0.001635282	0.001635282	0.000786488	0.00037267	0.00101106	0.000657412	0.000451474	0.000485247	0.000806051	0.001087257	0.003108174	0.000282636	0.000614731	2.79926E-08	5.65871E-07	5.451E-07	1.13897E-06	1.13896693
3837803773100	383780	3773100	0.000967794	0.001609805	0.001609805	0.000774235	0.000366864	0.000995309	0.00064717	0.00044444	0.000477687	0.000734477	0.000975604	0.002817345	0.00025619	0.000557211	2.77383E-08	5.60039E-07	4.8682E-07	1.0746E-06	1.07459812
3838303773100	383830	3773100	0.000920489	0.001531119	0.001531119	0.000736391	0.000348932	0.000946659	0.000615537	0.000422716	0.000454338	0.000661634	0.000857402	0.002493887	0.000226777	0.000493238	2.68947E-08	5.4337E-07	4.2922E-07	9.99483E-07	0.99948267
3838803773100	383880	3773100	0.00086768	0.001443278	0.001443278	0.000694144	0.000328913	0.000892348	0.000580223	0.000398465	0.000428272	0.000588113	0.000742236	0.002170978	0.000197414	0.000429374	2.55276E-08	5.18636E-07	3.7482E-07	9.1898E-07	0.91897959
3839303773100	383930	3773100	0.000812159	0.001350925	0.001350925	0.000649727	0.000307867	0.000835249	0.000543096	0.000372968	0.000400868	0.00052079	0.000638563	0.001876219	0.000170611	0.000371076	2.39054E-08	4.89148E-07	3.2702E-07	8.40077E-07	0.84007665
3839803773100	383980	3773100	0.000760546	0.001265074	0.001265074	0.000608437	0.000288302	0.000782169	0.000508582	0.000349266	0.000375393	0.000466187	0.000558917	0.001648455	0.000149899	0.00032603	2.24734E-08	4.6272E-07	2.8947E-07	7.74665E-07	0.77466484
3840303773100	384030	3773100	0.000709891	0.001180816	0.001180816	0.000567913	0.0002691	0.000730073	0.000474709	0.000326003	0.00035039	0.000419819	0.000493444	0.001460084	0.00013277	0.000288774	2.11126E-08	4.37236E-07	2.5828E-07	7.16625E-07	0.71662506
3840803773100	384080	3773100	0.000642882	0.001069355	0.001069355	0.000514306	0.000243699	0.00066116	0.0004299	0.000295231	0.000317316	0.000371769	0.000425173	0.001260928	0.00011466	0.000249385	1.92152E-08	4.01493E-07	2.2603E-07	6.46734E-07	0.64673409
3841303773100	384130	3773100	0.00057021	0.000948474	0.000948474	0.000456168	0.000216151	0.000586422	0.000381303	0.000261858	0.000281446	0.000330448	0.000366071	0.001087637	9.89023E-05	0.000215112	1.74464E-08	3.67068E-07	1.9787E-07	5.82381E-07	0.58238076
3826803773150	382680	3773150	0.000337755	0.000561813	0.000561813	0.000270204	0.000128033	0.000347357	0.000225859	0.000155107	0.00016671	0.000909353	0.000194186	0.000591345	5.37729E-05	0.000116956	2.21133E-08	5.35418E-07	2.0979E-07	7.67322E-07	0.76732168
3827303773150	382730	3773150	0.000352672	0.000586626	0.000586626	0.000282138	0.000133688	0.000362699	0.000235834	0.000161958	0.000174073	0.001138801	0.000209728	0.000638233	5.80365E-05	0.000126229	2.37009E-08	5.74175E-07	2.3901E-07	8.36887E-07	0.83688657
3827803773150	382780	3773150	0.000320524	0.000533152	0.000533152	0.000256419	0.000121502	0.000329636	0.000214336	0.000147194	0.000158205	0.001327932	0.000197789	0.000601582	5.47038E-05	0.00011898	2.23225E-08	5.37156E-07	2.4589E-07	8.05366E-07	0.80536607
3828303773150	382830	3773150	0.00031845	0.000529702	0.000529702	0.00025476	0.000120715	0.000327503	0.00021295	0.000146242	0.000157182	0.001721336	0.000208299	0.000633297	5.75877E-05	0.000125253	2.29806E-08	5.45742E-07	2.8329E-07	8.52013E-07	0.85201286
3828803773150	382880	3773150	0.000340866	0.000566988	0.000566988	0.000272693	0.000129213	0.000350557	0.000227939	0.000156536	0.000168246	0.002491909	0.000235334	0.000714916	6.50096E-05	0.000141395	2.48818E-08	5.84315E-07	3.5322E-07	9.62417E-07	0.96241691
3829303773150	382930	3773150	0.000425823	0.000708304	0.000708304	0.000340658	0.000161418	0.000437929	0.000284751	0.000195551	0.000210179	0.004620432	0.000304528	0.000923577	8.39839E-05	0.000182664	2.97507E-08	6.97291E-07	5.1774E-07	1.24478E-06	1.24478405
3829803773150	382980	3773150	0.000546518	0.000909065	0.000909065	0.000437214	0.00020717	0.000562056	0.00036546	0.000250977	0.000269752	0.011005467	0.000423922	0.001284508	0.000116804	0.000254049	3.50412E-08	7.99084E-07	8.7873E-07	1.71285E-06	1.71285089
3830303773150	383030	3773150	0.000586803	0.000976074	0.000976074	0.000469442	0.000222441	0.000603486	0.000392399	0.000269477	0.000289636	0.037681431	0.00054147	0.001639681	0.00014910 1	0.000324294	3.47931E-08	7.35737E-07	1.7113E-06	2.48187E-06	2.48187019
3830803773150	383080	3773150	0.000642563	0.001068825	0.001068825	0.000514051	0.000243578	0.000660832	0.000429687	0.000295084	0.000317159	0.158368152	0.000673785	0.002042381	0.00018572	0.00040394	3.37963E-08	7.13018E-07	4.2311E-06	4.97793E-06	4.97793424
3834303773150	383430	3773150	0.001130369	0.001880229	0.001880229	0.000904295	0.000428491	0.001162506	0.000755886	0.000519099	0.000557931	0.003758834	0.038617283	0.145136815	0.013197758	0.028704994	4.62593E-08	8.6811E-07	1.0432E-05	1.13461E-05	11.3461455
3834803773150	383480	3773150	0.001453366	0.002417494	0.002417494	0.001162693	0.00055093	0.001494686	0.000971876	0.000667429	0.000717357	0.002703236	0.011502586	0.030621912	0.002784549	0.006056367	4.61654E-08	8.71662E-07	3.6021E-06	4.5199E-06	4.51990347
3835303773150	383530	3773150	0.001502585	0.002499364	0.002499364	0.001202068	0.000569588	0.001545304	0.001004789	0.000690032	0.000741651	0.00209948	0.005759332	0.015758669	0.001432987	0.003116732	4.40615E-08	8.3981E-07	2.1303E-06	3.01413E-06	3.01413164
3835803773150	383580	3773150	0.001452409	0.002415902	0.002415902	0.001161927	0.000550568	0.001493701	0.000971236	0.00066699	0.000716885	0.001590732	0.003212078	0.008984703	0.000817008	0.001776984	3.95523E-08	7.72625E-07	1.3435E-06	2.15563E-06	2.15563086
3836303773150	383630	3773150	0.001214289	0.00201982	0.00201982	0.000971431	0.000460303	0.001248812	0.000812003	0.000557638	0.000599353	0.001233957	0.002030795	0.005761185	0.000523883	0.001139441	3.38192E-08	6.66216E-07	9.2051E-07	1.62054E-06	1.62054324
3836803773150	383680	3773150	0.001119919	0.001862846	0.001862846	0.000895935	0.00042453	0.001151759	0.000748897	0.0005143	0.000552773	0.001036975	0.001567571	0.004490295	0.000408317	0.000888085	3.14558E-08	6.23513E-07	7.3012E-07	1.38509E-06	1.38508875
3837303773150	383730	3773150	0.00110907	0.001844801	0.001844801	0.000887256	0.000420417	0.001140601	0.000741643	0.000509318	0.000547419	0.000913012	0.001336078	0.003858552	0.000350871	0.00076314	3.08776E-08	6.16602E-07	6.2552E-07	1.273E-06	1.27299964
3837803773150	383780	3773150	0.001092717	0.001817599	0.001817599	0.000874173	0.000414218	0.001123783	0.000730707	0.000501808	0.000539347	0.00081337	0.001162645	0.003382459	0.000307578	0.000668979	3.02283E-08	6.05789E-07	5.4633E-07	1.18235E-06	1.18234659
3838303773150	383830	3773150	0.001056979	0.001758153	0.001758153	0.000845583	0.000400671	0.001087029	0.000706809	0.000485396	0.000521707	0.000731378	0.001022647	0.002993469	0.00027220 6	0.000592045	2.95749E-08	5.92996E-07	4.833E-07	1.10587E-06	1.10587338
3838803773150	383880	3773150	0.000990529	0.001647622	0.001647622	0.000792423	0.000375482	0.00101869	0.000662373	0.000454881	0.000488909	0.000645313	0.00087214	0.002564264	0.000233177	0.000507157	2.78884E-08	5.6269E-07	4.1862E-07	1.0092E-06	1.00920185
3839303773150	383930	3773150	0.000901663	0.001499804	0.001499804	0.00072133	0.000341795	0.000927297	0.000602948	0.000414071	0.000445046	0.000560723	0.000725741	0.002140999	0.000194688	0.000423444	2.53777E-08	5.17549E-07	3.5658E-07	8.99511E-07	0.89951093
3839803773150	383980	3773150	0.000853241	0.001419261	0.001419261	0.000682593	0.00032344	0.000877499	0.000570568	0.000391834	0.000421146	0.000507626	0.00064547	0.001910859	0.000173761	0.000377928	2.43046E-08	4.97386E-07	3.201E-07	8.41794E-07	0.8417936
3840303773150	384030	3773150	0.000802985	0.001335666	0.001335666	0.000642388	0.000304389	0.000825814	0.000536961	0.000368755	0.00039634	0.000460992	0.000577109	0.001712891	0.000155759	0.000338774	2.31946E-08	4.765E-07	2.8855E-07	7.88245E-07	0.78824546
3840803773150	384080	3773150	0.00073478	0.001222215	0.001222215	0.000587824	0.000278534	0.00075567	0.000491352	0.000337433	0.000362675	0.000413444	0.000503716	0.001498654	0.000136277	0.000296402	2.1478E-08	4.44162E-07	2.5595E-07	7.21593E-07	0.7215927
3841303773150	384130	3773150	0.000670085	0.001114603	0.001114603	0.000536068	0.00025401	0.000689136	0.0004809	0.000307723	0.000330743	0.000372625	0.000443037	0.001320428	0.000120071	0.000261153	1.98787E-08	4.13624E-07	2.2827E-07	6.61771E-07	0.66177055
3826803773200	382680	3773200	0.00033225	0.000552657	0.000552657	0.0002658	0.000125947	0.000341696	0.000222178	0.000152579	0.000163993	0.000870806	0.000188469	0.000574802	5.22686E-05	0.000113684	2.16695E-08	5.2787E-07	2.013E-07	7.50835E-07	0.75083467
3827303773200	382730	3773200	0.000366473	0.000609582	0.000609582	0.000293178	0.000138919	0.000376891	0.000245063	0.000168295	0.000180885	0.001171474	0.00021607	0.000658706	5.98982E-05	0.000130278	2.45132E-08	5.95456E-07	2.4422E-07	8.64191E-07	0.86419067
3827803773200	382780	3773200	0.00034629	0.000576011	0.000576011	0.000277032	0.000131269	0.000356135	0.000231567	0.000159027	0.000170923	0.001419871	0.000211753	0.000645362	5.86848E-05	0.000127639	2.38818E-08	5.77438E-07	2.5935E-07	8.60671E-07	0.86067113
3828303773200	382830	3773200	0.000331851	0.000551994	0.000551994	0.000265481	0.000125796	0.000341286	0.000221911	0.000152396	0.000163796	0.001797986	0.00021601	0.000658614	5.98899E-05	0.00013026	2.39805E-08	5.71864E-07	2.9055E-07	8.86397E-07	0.88639722
3828803773200	382880	3773200	0.000356501	0.000592995	0.000592995	0.000285201	0.00013514	0.000366636	0.000238395	0.000163716	0.000175963	0.002646124	0.000245308	0.000747636	6.7985E-05	0.000147867	2.6235E-08	6.19025E-07	3.6387E-07	1.00913E-06	1.00912738
3829303773200	382930	3773200	0.000453903	0.000755011	0.000755011	0.000363122	0.000172062	0.000466807	0.000303528	0.000208446	0.000224039	0.005203025	0.000324804	0.000988653	8.99014E-05	0.000195535	3.21454E-08	7.57428E-07	5.4765E-07	1.33722E-06	1.3372205
3829803773200	382980	3773200	0.000579703	0.000964264	0.000964264	0.000463762	0.000219749	0.000596184	0.000387651	0.000266217	0.000286132	0.013441623	0.000452148	0.001376089	0.000125132	0.000272161	3.79499E-08	8.66199E-07	9.4765E-07	1.8518E-06	1.8517996
3830303773200	383030	3773200	0.000638575	0.00106219	0.00106219	0.00051086	0.000242066	0.00065673	0.000427019	0.000293253	0.00031519	0.063334705	0.000575412	0.001755665	0.000159648	0.000347233	3.78364E-08	7.98795E-07	2.0041E-06	2.84072E-06	2.84071674
3834303773200	383430	3773200	0.001317355	0.002191256	0.002191256	0.001053884	0.000499372	0.001354808	0.000880924	0.000604969	0.000650224	0.00410218	0.025762571	0.142263991	0.012936523	0.02813681	5.51412E-08	1.01109E-06	8.9501E-06	1.00164E-05	10.0163562
3834803773200	383480	3773200	0.001768386	0.00294149	0.00294149	0.001414708	0.000670346	0.001818661	0.001182531	0.000812096	0.000872846	0.002927194	0.012249556	0.034133242	0.003103846	0.006750834	5.41357E-08	1.0089E-06	3.4578E-06	4.5208E-06	4.52080093
3835303773200	383530	3773200	0.001747804	0.002907256	0.002907256	0.001398243	0.000662544	0.001797495	0.001168769	0.000802644	0.000862687	0.002185811	0.005952089	0.017028188	0.001548428	0.003367816	4.9509E-08	9.38541E-07	2.0335E-06	3.02157E-06	3.02156518
3835803773200	383580	3773200	0.001565286	0.002603659	0.002603659	0.001252229	0.000593356	0.001609788	0.001046717	0.000718826	0.000772599	0.001681195	0.003571956	0.010316372	0.000938101	0.00204036	4.32957E-08	8.29366E-07	1.3575E-06	2.23016E-06	2.23016351
3836303773200	383630	3773200	0.001394654	0.002319834	0.002319834	0.001115723	0.000528674	0.001434304	0.000932614	0.00064046 7	0.000688378	0.001343959	0.002448315	0.0071115	0.000646672	0.001406504	3.81599E-08	7.35489E-07	9.9442E-07	1.76807E-06	1.76806679
3836803773200	383680	3773200	0.001271007	0.002114163	0.002114163	0.001016806	0.000481803	0.001307142	0.000849931	0.000583685	0.000627348	0.001120118	0.001863107	0.005434711	0.000494196	0.001074871	3.49248E-08	6.78545E-07	7.8769E-07	1.50116E-06	1.50115934
3837303773200	383730	3773200	0.001232078	0.00204941	0.00204941	0.000985663	0.000467047	0.001267107	0.000823899	0.000565807	0.000608133	0.000975023	0.001556465	0.004556924	0.000414376	0.000901263	3.37337E-08	6.63146E-07	6.7044E-07	1.36732E-06	1.36731856
3837803773200	383780	3773200	0.001251064	0.00208099	0.00208099	0.001000851	0.000474243	0.001286632	0.000836595	0.000574526	0.000617505	0.000087181	0.00137133	0.00403102	0.000366554	0.00079725	3.34788E-08	6.6342E-07	5.9504E-07	1.29194E-06	1.29194053
3838303773200	383830	3773200	0.00122793	0.00204251	0.00204251	0.000982344	0.000465474	0.001262841	0.000821125	0.000563902	0.000606086	0.00078176	0.001205162	0.003557304	0.000323477	0.000703559	3.28305E-08	6.52138E-07	5.2906E-07	1.21403E-06	1.21402916

			EGIODemolition	EGIOSite Grubbing / Prep	EGIOMass Grading / Excavation	EGIOMass Grading / Excavation	EGIODrainage / Utilities Trenching	EGIODrainage / Utilities Trenching	EGIOFoundations / Concrete Pads	EGIOFoundations / Concrete Pads	EGIOBuilding / Structure Construction	EGIOBuilding / Structure Construction	EGIOAsphalt Paving	EGIOArchitectural Coating	EGIOLandscaping or Other Finishing	EGIOWaterside Construction (Piles)	HIWaterside Construction (Landscaping)	HIWaterside Construction (Landscaping)	KMDemolition	KMSite Grubbing / Prep	KMMass Grading / Excavation
Unique Identifier	X (UTM)	Y (UTM)	2025	2025	2025	2026	2026	2027	2026	2027	2026	2027	2027	2027	2027	2027	2025	2026	2025	2025	2025
3838803773200	383880	3773200	0.000392645	0.00036304	0.000603876	0.000603876	0.000290434	0.000290434	0.000137619	0.000137619	0.000373364	0.000373364	0.000242769	4.92419E-05	0.00016672	0.000179192	0.000927533	0.000927533	0.000756559	0.000699521	0.001163566
3839303773200	383930	3773200	0.000356495	0.00032962	0.000548278	0.000548278	0.000263694	0.000263694	0.000124949	0.000124949	0.000338989	0.000338989	0.000220418	4.47083E-05	0.00015137	0.000162694	0.000791955	0.000791955	0.000678048	0.000626928	0.001042817
3839803773200	383980	3773200	0.000335357	0.00031007	0.000515769	0.000515769	0.000248059	0.000248059	0.00011754	0.00011754	0.000318889	0.000318889	0.000207348	4.20574E-05	0.000142395	0.000153047	0.000718813	0.000718813	0.000630423	0.000582894	0.000969572
3840303773200	384030	3773200	0.000332337	0.00030728	0.000511125	0.000511125	0.000245825	0.000245825	0.000116482	0.000116482	0.000316018	0.000316018	0.000205481	4.16787E-05	0.000141113	0.000151669	0.000702704	0.000702704	0.000617568	0.000571008	0.000949801
3840803773200	384080	3773200	0.000328886	0.00030409	0.000505817	0.000505817	0.000243273	0.000243273	0.000115272	0.000115272	0.000312736	0.000312736	0.000203348	4.12459E-05	0.000139648	0.000150094	0.0006955	0.0006955	0.000614031	0.000567737	0.000944361
3841303773200	384130	3773200	0.00031189	0.00028838	0.000479677	0.000479677	0.000230701	0.000230701	0.000109315	0.000109315	0.000296574	0.000296574	0.000192839	3.91143E-05	0.000132431	0.000142337	0.000641469	0.000641469	0.000571755	0.000528649	0.000879342
3826803773250	382680	3773250	0.000549754	0.00050831	0.000845506	0.000845506	0.000406646	0.000406646	0.000192685	0.000192685	0.000522759	0.000522759	0.000339908	6.89451E-05	0.00023343	0.000250892	0.000540811	0.000540811	0.000328369	0.000303612	0.000505021
3827303773250	382730	3773250	0.000687624	0.00063578	0.001057546	0.001057546	0.000508626	0.000508626	0.000241007	0.000241007	0.000653858	0.000653858	0.000425152	8.62355E-05	0.000291971	0.000313812	0.000657278	0.000657278	0.000394715	0.000364957	0.000607061
3827803773250	382780	3773250	0.00074914	0.00069266	0.001152154	0.001152154	0.000554128	0.000554128	0.000262568	0.000262568	0.000712353	0.000712353	0.000463187	9.39502E-05	0.00031809	0.000341886	0.000724217	0.000724217	0.000422842	0.000390963	0.000650318
3828303773250	382830	3773250	0.000701429	0.00064855	0.001078776	0.001078776	0.000518837	0.000518837	0.000245846	0.000245846	0.000666985	0.000666985	0.000433687	8.79667E-05	0.000297832	0.000320112	0.000728419	0.000728419	0.000384535	0.000355544	0.000591403
3828803773250	382880	3773250	0.000755956	0.00069896	0.001162637	0.001162637	0.00055917	0.00055917	0.000264957	0.000264957	0.000718834	0.000718834	0.000467401	9.48049E-05	0.000320984	0.000344996	0.000818171	0.000818171	0.000416112	0.00038474	0.000639968
3829303773250	382930	3773250	0.000922728	0.00085316	0.001419128	0.001419128	0.000682529	0.000682529	0.00032341	0.00032341	0.000877417	0.000877417	0.000570515	0.00011572	0.000391797	0.00042110	0.000997974	0.000997974	0.000545268	0.000504159	0.000838606
3829803773250	382980	3773250	0.001006244	0.00093038	0.001547573	0.001547573	0.000744305	0.000744305	0.000352681	0.000352681	0.000956832	0.000956832	0.000622152	0.000126194	0.000427259	0.000459221	0.001322961	0.001322961	0.000601434	0.000556091	0.000924988
3830303773250	383030	3773250	0.00085526	0.00079078	0.001315364	0.001315364	0.000632624	0.000632624	0.000299763	0.000299763	0.000813262	0.000813262	0.0005288	0.000107259	0.00036315	0.000390316	0.001466043	0.001466043	0.000641898	0.000593504	0.00098722
3830803773250	383080	3773250	0.000872429	0.00080665	0.00134177	0.00134177	0.000645324	0.000645324	0.00030578	0.00030578	0.000829588	0.000829588	0.000539415	0.000109412	0.00037044	0.000398151	0.001598819	0.001598819	0.00069375	0.000641447	0.001066967
3831303773250	383130	3773250	0.000905042	0.00083681	0.001391927	0.001391927	0.000669447	0.000669447	0.000317211	0.000317211	0.000860599	0.000860599	0.000559579	0.000113502	0.000384287	0.000413035	0.001750707	0.001750707	0.000752332	0.000695612	0.001157064
3834803773250	383480	3773250	0.000671318	0.00062071	0.001032467	0.001032467	0.000496565	0.000496565	0.000235292	0.000235292	0.000638353	0.000638353	0.00041507	8.41905E-05	0.000285047	0.00030637	0.002593992	0.002593992	0.001336166	0.001235429	0.002054983
3835303773250	383530	3773250	0.000601866	0.00055649	0.000925651	0.000925651	0.000445192	0.000445192	0.00021095	0.00021095	0.000572311	0.000572311	0.000372128	7.54804E-05	0.000255557	0.000274674	0.002184056	0.002184056	0.001323483	0.001223702	0.002035477
3835803773250	383580	3773250	0.000524389	0.00048485	0.000806495	0.000806495	0.000387883	0.000387883	0.000183795	0.000183795	0.000498639	0.000498639	0.00032422	6.5764E-05	0.00022266	0.000239316	0.00180874	0.00180874	0.001163699	0.001075965	0.001789734
3836303773250	383630	3773250	0.000466843	0.00043165	0.00071799	0.00071799	0.000345317	0.000345317	0.000163625	0.000163625	0.000443918	0.000443918	0.000288645	5.85471E-05	0.000198225	0.000213053	0.001533982	0.001533982	0.001007624	0.000931657	0.001549696
3836803773250	383680	3773250	0.000436473	0.00040357	0.000671283	0.000671283	0.000322853	0.000322853	0.000152981	0.000152981	0.00041504	0.00041504	0.000269868	5.47384E-05	0.00018533	0.000199194	0.001351277	0.001351277	0.000916257	0.000847179	0.001409177
3837303773250	383730	3773250	0.000443117	0.00040971	0.0006815	0.0006815	0.000327767	0.000327767	0.000155309	0.000155309	0.000421357	0.000421357	0.00027375	5.55716E-05	0.000188151	0.000202226	0.00126973	0.00126973	0.000924281	0.000854597	0.001421517
3837803773250	383780	3773250	0.00044907	0.00041521	0.000690656	0.000690656	0.000332171	0.000332171	0.000157396	0.000157396	0.000427018	0.000427018	0.000277656	5.63182E-05	0.000190678	0.000204942	0.001220202	0.001220202	0.000930924	0.00086074	0.001431734
3838303773250	383830	3773250	0.00044096	0.00040771	0.000678183	0.000678183	0.000326172	0.000326172	0.000154553	0.000154553	0.000419306	0.000419306	0.000272642	5.53011E-05	0.000187235	0.000201241	0.001166271	0.001166271	0.000909442	0.000840877	0.001398694
3838803773250	383880	3773250	0.000407226	0.00037652	0.000626301	0.000626301	0.000301219	0.000301219	0.00014273	0.00014273	0.000387229	0.000387229	0.000251784	5.10705E-05	0.000172911	0.000185846	0.001016585	0.001016585	0.000828169	0.00076573	0.001273699
3839303773250	383930	3773250	0.000365726	0.00033815	0.000562476	0.000562476	0.000270523	0.000270523	0.000128185	0.000128185	0.000347767	0.000347767	0.000226126	4.5866E-05	0.00015529	0.000166907	0.000867599	0.000867599	0.000730849	0.000675749	0.001124024
3839803773250	383980	3773250	0.000331475	0.00030648	0.000509798	0.000509798	0.000245187	0.000245187	0.00011618	0.00011618	0.000315197	0.000315197	0.000204948	4.15705E-05	0.000140747	0.000151275	0.000760437	0.000760437	0.00064707	0.00059829	0.000995181
3840303773250	384030	3773250	0.000331216	0.00030624	0.0005094	0.0005094	0.000244996	0.000244996	0.000116089	0.000116089	0.000314951	0.000314951	0.000204788	4.1538E-05	0.000140637	0.000151157	0.00073102	0.00073102	0.000637066	0.000589036	0.000979789
3840803773250	384080	3773250	0.000335702	0.00031039	0.0005163	0.0005163	0.000248314	0.000248314	0.000117661	0.000117661	0.000319217	0.000319217	0.00020756	4.21007E-05	0.000142542	0.000153205	0.000732821	0.000732821	0.00063767	0.000589595	0.000980718
3841303773250	384130	3773250	0.000332855	0.00030776	0.000511921	0.000511921	0.000246208	0.000246208	0.000116663	0.000116663	0.00031651	0.00031651	0.000205801	4.17436E-05	0.000141333	0.000151905	0.000724217	0.000724217	0.000635341	0.000587441	0.000977135
3826803773300	382680	3773300	0.000541903	0.00050105	0.000833431	0.000833431	0.000400838	0.000400838	0.000189933	0.000189933	0.000515293	0.000515293	0.000335054	6.79605E-05	0.000230096	0.000247309	0.000550116	0.000550116	0.000320086	0.000295954	0.000492283
3827303773300	382730	3773300	0.00064138	0.00059302	0.000986424	0.000986424	0.00047442	0.00047442	0.00022479	0.00022479	0.000609885	0.000609885	0.00039656	8.0436E-05	0.000272335	0.000292707	0.000631863	0.000631863	0.000370385	0.000342461	0.000569642
3827803773300	382780	3773300	0.000743704	0.00068763	0.001143795	0.001143795	0.000550108	0.000550108	0.000260663	0.000260663	0.000707184	0.000707184	0.000459826	9.32685E-05	0.000315782	0.000339405	0.000725217	0.000725217	0.000417147	0.000385698	0.00064156
3828303773300	382830	3773300	0.000774678	0.00071627	0.001191431	0.001191431	0.000573018	0.000573018	0.000271519	0.000271519	0.000736637	0.000736637	0.00047897	9.71529E-05	0.000328934	0.00035354	0.000785252	0.000785252	0.000424049	0.000392079	0.000652615
3828803773300	382880	3773300	0.000836797	0.00077371	0.001286968	0.001286968	0.000618967	0.000618967	0.00029329	0.00029329	0.000795705	0.000795705	0.00051738	0.000104943	0.00035531	0.00038189	0.000881707	0.000881707	0.000452952	0.000418803	0.000696627
3829303773300	382930	3773300	0.001039633	0.00096125	0.001598924	0.001598924	0.000769002	0.000769002	0.00036438	0.00036438	0.000988581	0.000988581	0.000642796	0.000130381	0.000441436	0.000474458	0.001100833	0.001100833	0.000579002	0.00053535	0.000890488
3829803773300	382980	3773300	0.001120647	0.00103616	0.001723521	0.001723521	0.000828927	0.000828927	0.000392779	0.000392779	0.001065617	0.001065617	0.000692886	0.000140541	0.000475835	0.000511431	0.001453936	0.001453936	0.000640517	0.000592227	0.000985097
3830303773300	383030	3773300	0.001152742	0.00106583	0.001772882	0.001772882	0.000852667	0.000852667	0.000404028	0.000404028	0.001096136	0.001096136	0.00071273	0.000144566	0.000489463	0.000526078	0.001628737	0.001628737	0.000698754	0.000646073	0.001074663
3830803773300	383080	3773300	0.001205629	0.00111473	0.001854222	0.001854222	0.000891787	0.000891787	0.00042564	0.00042564	0.001146426	0.001146426	0.00074543	0.000151199	0.000511919	0.000550214	0.001728494	0.001728494	0.000785376	0.000726164	0.001207885
3831303773300	383130	3773300	0.001176813	0.00108809	0.001809903	0.001809903	0.000870472	0.000870472	0.00041465	0.00041465	0.001119025	0.001119025	0.000727613	0.000147585	0.000499684	0.000537063	0.001887686	0.001887686	0.000868288	0.000802825	0.0013354
3834803773300	383480	3773300	0.000796851	0.00073677	0.001225532	0.001225532	0.000589419	0.000589419	0.0002792	0.0002792	0.000757721	0.000757721	0.00049268	9.99336E-05	0.000338349	0.000363659	0.003978488	0.003978488	0.001444788	0.001335862	0.002222041
3835303773300	383530	3773300	0.000711523	0.00065788	0.001094301	0.001094301	0.000526304	0.000526304	0.000249384	0.000249384	0.000676583	0.000676583	0.000439929	8.92326E-05	0.000302118	0.000324718	0.003396153	0.003396153	0.001588611	0.001468842	0.002443236
3835803773300	383580	3773300	0.000631286	0.00058369	0.000970899	0.000970899	0.000466953	0.000466953	0.00022126	0.00022126	0.000600286	0.000600286	0.000390319	7.917E-05	0.000268049	0.000288101	0.002641419	0.002641419	0.001501299	0.001388112	0.002308953
3836303773300	383630	3773300	0.000538021	0.00049746	0.00082746	0.00082746	0.000397967	0.000397967	0.000188572	0.000188572	0.000511601	0.000511601	0.00033265	6.74736E-05	0.000228448	0.000245537	0.002048978	0.002048978	0.001264125	0.001168819	0.001944186
3836803773300	383680	3773300	0.000485306	0.00044872	0.000746386	0.000746386	0.000358974	0.000358974	0.00017096	0.00017096	0.000461475	0.000461475	0.00030006	6.08626E-05	0.000206065	0.000221479	0.001706381	0.001706381	0.001108482	0.001024911	0.001704812
3837303773300	383730	3773300	0.000464513	0.00042949	0.000714407	0.000714407	0.000343594	0.000343594	0.000162809	0.000162809	0.000441703	0.000441703	0.00028720	5.82549E-05	0.000197236	0.00021199	0.001515672	0.001515672	0.001044551	0.000965799	0.001606488
3837803773300	383780	3773300	0.000467705	0.00043244	0.000719317	0.000719317	0.000345955	0.000345955	0.000163927	0.000163927	0.000444739	0.000444739	0.000289178	5.86553E-05	0.000198591	0.000213447	0.001422618	0.001422618	0.001043429	0.000964762	0.001604763
3838303773300	383830	3773300	0.000464168	0.00042917	0.000713877	0.000713877	0.000343339	0.000343339	0.000162688	0.000162688	0.000441375	0.000441375	0.000286991	5.82117E-05	0.000197089	0.000211833	0.001346775	0.001346775	0.001024966	0.000947691	0.001576367
3838803773300	383880	3773300	0.00042612	0.00039399	0.00065536	0.00065536	0.000315195	0.000315195	0.000149352	0.000149352	0.000405195	0.000405195	0.00026346	5.344E-05	0.000180934	0.000194469	0.001162969	0.001162969	0.00092152	0.00085204	0.001417271
3839303773300	383930	3773300	0.000380394	0.00035171	0.000585034	0.000585034	0.000281372	0.000281372	0.00013325	0.00013325	0.000361714	0.000361714	0.000235194	4.77054E-05	0.000161518	0.000173601	0.000987868	0.000987868	0.000799957	0.000739646	0.001230309
3839803773300	383980	3773300	0.000335357	0.00031007	0.000515769	0.000515769	0.000248059	0.000248059	0.00011754	0.00011754	0.000318889	0.000318889	0.000207348	4.20574E-05	0.000142395	0.000153047	0.000846687	0.000846687	0.00068055	0.000629241	0.001046665
3840303773300	384030	3773300	0.000326729	0.0003021	0.0005025	0.0005025	0.000241677	0.000241677	0.000114516	0.000114516	0.000310685	0.000310685	0.000202014	4.09754E-05	0.000138732	0.00014911	0.000787553	0.000787553	0.000647506	0.000598689	0.000995845
3840803773300	384080	3773300	0.000344416	0.00031845	0.000529702	0.000529702	0.00025476	0.00025476	0.000120715	0.000120715	0.000327503	0.000327503	0.00021295	4.31935E-05	0.000146242	0.000157182	0.000794657	0.000794657	0.00067382	0.000623019	0.001036315
3841303773300	384130	3773300	0.000345279	0.00031925	0.000531029	0.000531029	0.000255398	0.000255398	0.000121018	0.000121018	0.000328324	0.000328324	0.00021348	4.33017E-05	0.000146608	0.000157575	0.000791255	0.000791255	0.000674252	0.000623418	0.001036979
3826803773350	382680	3773350	0.00054475	0.00050368	0.00083781	0.00083781	0.000402944	0.000402944	0.00019093	0.00019093	0.000518	0.000518	0.000336814	6.83176E-05	0.000231305	0.000248608	0.000564425	0.000564425	0.000314219	0.00029053	0.00048326
3827303773350	382730	3773350	0.000616101	0.00056965	0.000947545	0.000947545	0.000455721	0.000455721	0.00021539	0.00021539	0.000585847	0.000585847	0.00038093	7.72657E-05	0.000261601	0.000281171	0.000631463	0.000631463	0.000340534	0.00031486	0.000523731
3827803773350	382780	3773350	0.000724206	0.00066961	0.001113807	0.001113807	0.000535685	0.000535685	0.00025382	0.00025382	0.000688643	0.000688643	0.00044777	9.08232E-05	0.000307503	0.000330506	0.00072952	0.00072952	0.000397821	0.000367829	0.000611837
3828303773350	382830	3773350	0.000830153	0.00076757	0.001276751	0.001276751	0.000614053	0.000614053	0.00029096	0.00029096	0.000789388	0.000789388	0.000513277	0.00010411	0.000352489	0.000378858	0.00083548	0.00083548	0.000445619	0.000412022	0.000685348
3828803773350	382880	3773350	0.000957843	0.00088563	0.001473134	0.001473134	0.000708503	0.000708503	0.00033571	0.00033571	0.00091807	0.00091807	0.00059222	0.000120124	0.000406707	0.00043732	0.00097306	0.00097306	0.000509463	0.00047105	0.000783539
3829303773350	382930	3773350	0.001202523	0.00111186	0.001849445	0.001849445	0.00088949	0.00088949	0.00042147	0.00042147	0.001143473	0.001143473	0.00074351	0.000150809	0.0005106	0.000548797	0.001261826	0.001261826	0.00062585	0.000578666	0.000962539
3829803773350	382980	3773350	0.001311491	0.00121261	0.002017033	0.002017033	0.000970091	0.000970091	0.00045966	0.00045966	0.001247089	0.001247089	0.00081883	0.000164475	0.000556869	0.000598526	0.001500163	0.001500163	0.000692283	0.00064009	0.001064711
3830303773350	383030	3773350	0.001357649	0.00125529	0.002088023	0.002088023	0.001004234	0.001004234	0.00047584	0.00047584	0.001290981	0.001290981	0.000839422	0.000170264	0.000576468	0.000619591	0.001644546	0.001644546	0.000766654	0.000708854	0.001179091
3830803773350	383080	3773350	0.001312957	0.00121397	0.002019289	0.002019289	0.000971176	0.000971176	0.00046018	0.00046018	0.001248484	0.001248484	0.00081179	0.000164659	0.000557492	0.000599196	0.001737599	0.001737599	0.000842922	0.000779372	0.001296389
3831303773350	383130	3773350	0.001336338	0.00123559	0.002055248	0.002055248	0.00098471	0.00098471	0.00046837	0.00046837	0.001270717	0.001270717	0.00082624	0.000167591	0.000567419	0.000609866	0.002002552	0.002002552	0.000960259	0.000887862	0.001476849
3831803773350	383180	3773350	0.001278792	0.00118238	0.001966743	0.001966743	0.000945904	0.000945904	0.00044820	0.00044820	0.001215996	0.001215996	0.000790666	0.000160374	0.000542985	0.000583603	0.002512545	0.002512545	0.001019272	0.000942426	0.001567609
3835303773350	383530	3773350	0.000833432	0.0007706	0.001281793	0.001281793	0.000616478	0.000616478	0.00029211	0.00029211	0.00079256	0.00079256	0.00051530	0.000104521	0.00035388	0.000380354	0.00598542	0.00598542	0.001905591	0.001761924	0.002930742
3835803773350	383580	3773350	0.000736198	0.00068069	0.001132251	0.001132251	0.000544556	0.000544556	0.00025803	0.00025803	0.000700047	0.000700047	0.000455185	9.23272E-05	0.000312595	0.000335979	0.004213123	0.004213123	0.001903779	0.001760249	0.002927956
3836303773350	383630	3773350	0.00064578	0.00059709	0.000993191	0.000993191	0.000477675	0.000477675	0.00022634	0.00022634	0.00061469	0.00061469	0.00039928	8.09878E-05	0.000274203	0.000294715	0.003041249	0.003041249	0.001684896	0.001557867	0.002591319
3836803773350	383680	3773350	0.000551911	0.0005103	0.000848823	0.000848823	0.000408241	0.000408241	0.00019344	0.00019344	0.00052481	0.00052481	0.00034124	6.92156E-05	0.000234346	0.000251876	0.002315632	0.002315632	0.001398889	0.001293423	0.002151449
3837303773350	383730	3773350	0.00049402	0.00045677	0.000759788	0.000759788	0.00036542	0.00036542	0.00017315	0.00017315	0.000469761	0.000469761	0.000305448	6.19554E-05	0.000209765	0.000225456	0.001913801	0.001913801	0.001216759	0.001125024	0.001871339
3837803773350	383780	3773350	0.000495745	0.00045837	0.000762441	0.000762441	0.000366696	0.000366696	0.00017375	0.00017375	0.00047140	0.00047140	0.000306515	6.21718E-05	0.000210497	0.000226244	0.001763014	0.001763014	0.001202955	0.001112261	0.001850148
3838303773350	383830	3773350	0.000493761	0.00045654	0.00075939	0.00075939	0.000365228	0.000365228	0.00017306	0.00017306	0.000469515	0.000469515	0.000305288	6.19229E-05	0.000209655	0.000225338	0.001630638	0.001630638	0.001177676	0.001088888	0.00181123
3838803773350	383880	3773350	0.000448034	0.00041426	0.000689063	0.000689063	0.000331405	0.000331405	0.00015703	0.00015703	0.000426033	0.000426033	0.00027716	5.61883E-05	0.000190239	0.00020447	0.00137379	0.00137379	0.001034629	0.000956626	0.001591228
3839303773350	383930	3773350	0.000395492	0.00036567	0.000608255	0.000608255	0.00029254	0.00029254	0.000138617	0.000138617	0.000376071	0.000376071	0.000244529	4.95989E-05	0.000167929	0.000180491	0.001149461	0.001149461	0.000877519	0.000811361	0.001349598
3839803773350	383980	3773350	0.000350542	0.00032411	0.000539123	0.000539123	0.000259291	0.000259291	0.00012286	0.00012286	0.000333328	0.000333328	0.000216737	4.39617E-05	0.000148843	0.000159977	0.000980964	0.000980964	0.000744222	0.000688113	0.001144591
3840303773350	384030	3773350	0.00034502	0.00031901	0.000530631	0.000530631	0.000255207	0.000255207	0.00012092	0.00012092	0.000328078	0.000328078	0.00021323	4.32692E-05	0.000146498	0.000157457	0.00091262 5	0.000912625	0.000712817	0.000659076	0.001096292
3840803773350	384080	3773350	0.000368919	0.00034111	0.000567386	0.000567386	0.000272884	0.000272884	0.000129303	0.000129303	0.000350803	0.000350803	0.000228099	4.62664E-05	0.000156646	0.000168364	0.00092133	0.00092133	0.000753022	0.00069625	0.001158126

			KMMass Grading / Excavation	KMDrainage / Utilities Trenching	KMFoundations / Concrete Pads	KMBuilding / Structure Construction	KMAsphalt Paving	KMArchitectural Coating	KMLandscaping or Other Finishing	KMWaterside Construction (Piles)	EWNDemolition	EWNSite Grubbing / Prep	EWNDrainage / Utilities Trenching	EWNDrainage / Utilities Trenching	EWNDrainage / Utilities Trenching	EWNFoundations / Concrete Pads	EWNBuilding / Structure Construction	EWNAsphalt Paving	EWNLandscaping or Other Finishing	EWNWaterside Construction (Piles)	ISDemolition
Unique Identifier	X (UTM)	Y (UTM)	2026	2026	2026	2026	2026	2026	2026	2026	2027	2027	2027	2028	2029	2029	2029	2029	2029	2029	2027
3838803773200	383880	3773200	0.001163566	0.000288923	0.000265169	0.0007799	0.000467774	9.48807E-05	0.000321241	0.000345272	0.002780608	0.003179071	0.003744025	0.003744025	0.003744025	0.000974583	0.002421231	0.001719226	0.001180667	0.001234472	0.000385139
3839303773200	383930	3773200	0.001042817	0.00025894	0.000237651	0.000698966	0.000419231	8.50345E-05	0.000287904	0.000309441	0.002257341	0.002580819	0.003039457	0.003039457	0.003039457	0.000791182	0.001965593	0.001395694	0.000958484	0.001002164	0.000357962
3839803773200	383980	3773200	0.000969572	0.000240753	0.000220959	0.000649872	0.000389785	7.90618E-05	0.000267682	0.000287707	0.00193967	0.002217626	0.002611721	0.002611721	0.002611721	0.000679841	0.001688979	0.001199281	0.000823599	0.000861132	0.000340879
3840303773200	384030	3773200	0.000949801	0.000235844	0.000216453	0.00063662	0.000381837	7.74496E-05	0.000262224	0.00028184	0.001774451	0.00202873	0.002389257	0.002389257	0.002389257	0.000621932	0.001545113	0.001097128	0.000753445	0.000787781	0.000338636
3840803773200	384080	3773200	0.000944361	0.000234493	0.000215213	0.000632974	0.00037965	7.7006E-05	0.000260722	0.000280226	0.001640722	0.001875838	0.002209194	0.002209194	0.002209194	0.000575061	0.001428668	0.001014444	0.000696663	0.000728411	0.000331647
3841303773200	384130	3773200	0.000879342	0.000218348	0.000200396	0.000589394	0.000353511	7.17042E-05	0.000242771	0.000260932	0.001452553	0.001660704	0.001955829	0.001955829	0.001955829	0.000509109	0.001264819	0.000898101	0.000616765	0.000644872	0.000316721
3826803773250	382680	3773250	0.000505021	0.000125401	0.000115091	0.000338499	0.000203028	4.1181E-05	0.000139428	0.000149858	0.000976392	0.00111631	0.00131469	0.00131469	0.00131469	0.000342219	0.000850199	0.000603695	0.000414583	0.000433477	0.000387813
3827303773250	382730	3773250	0.000607061	0.000150738	0.000138345	0.000406893	0.000244049	4.95016E-05	0.000167599	0.000180137	0.001270423	0.001452475	0.001710595	0.001710595	0.001710595	0.000445274	0.001106228	0.000785491	0.000539431	0.000564014	0.000473227
3827803773250	382780	3773250	0.000650318	0.000161479	0.000148203	0.000435887	0.000261439	5.30289E-05	0.000179542	0.000192973	0.001499919	0.001714858	0.002019606	0.002019606	0.002019606	0.000525711	0.001306063	0.000927387	0.000636877	0.0006659	0.00050722
3828303773250	382830	3773250	0.000591403	0.00014685	0.000134777	0.000396398	0.000237755	4.82248E-05	0.000163276	0.000175491	0.001595513	0.001824151	0.002148321	0.002148321	0.002148321	0.000559216	0.001389302	0.000986492	0.000677467	0.00070834	0.000459078
3828803773250	382880	3773250	0.000639968	0.00015891	0.000145844	0.000428949	0.000257278	5.21849E-05	0.000176684	0.000189901	0.001983326	0.002267538	0.002670503	0.002670503	0.002670503	0.000695142	0.001726993	0.001226274	0.000842135	0.000880513	0.000486773
3829303773250	382930	3773250	0.000838606	0.000208233	0.000191113	0.00056209	0.000337135	6.83825E-05	0.000231525	0.000248845	0.002950401	0.003373195	0.003972646	0.003972646	0.003972646	0.001034094	0.002569078	0.001824207	0.001252762	0.001309853	0.00060963
3829803773250	382980	3773250	0.000924988	0.000229682	0.000210798	0.000619989	0.000371862	7.54263E-05	0.000255373	0.000274477	0.005158823	0.005898085	0.006946235	0.006946235	0.006946235	0.001808131	0.004492075	0.003189656	0.002190475	0.002290299	0.000635341
3830303773250	383030	3773250	0.00098722	0.000245135	0.00022498	0.000661701	0.00039688	8.05009E-05	0.000272555	0.000292944	0.008610404	0.00984428	0.01159371	0.01159371	0.01159371	0.003017885	0.007497559	0.005323739	0.003656042	0.003822655	0.000502216
3830803773250	383080	3773250	0.001066967	0.000264937	0.000243154	0.000715153	0.00042894	8.70037E-05	0.000294572	0.000316607	0.016766908	0.019169614	0.022576253	0.022576253	0.022576253	0.005876682	0.014599881	0.010366834	0.007119355	0.007443797	0.000518695
3831303773250	383130	3773250	0.001157064	0.000287309	0.000263687	0.000775542	0.00046516	9.43505E-05	0.000319446	0.000343342	0.055931393	0.063946388	0.075310324	0.075310324	0.075310324	0.019603555	0.048702582	0.034581896	0.02374889	0.02483117	0.000558986
3834803773250	383480	3773250	0.002054983	0.00051027	0.000468317	0.001377387	0.00082614	0.00016757	0.000567346	0.000609787	0.03313539	0.037883707	0.044616035	0.044616035	0.044616035	0.011613718	0.028852832	0.020487325	0.014069536	0.01471071	0.000589873
3835303773250	383530	3773250	0.002035477	0.000505427	0.000463871	0.001364313	0.000818298	0.000165979	0.000561961	0.000603999	0.017639423	0.020167161	0.023751074	0.023751074	0.023751074	0.006182492	0.015359629	0.010906303	0.007489832	0.007831157	0.000542852
3835803773250	383580	3773250	0.001789734	0.000444406	0.000407868	0.0011996	0.000719505	0.00014594	0.000494115	0.000531078	0.011044267	0.012626916	0.01487085	0.01487085	0.01487085	0.003870937	0.009616859	0.006828575	0.004689479	0.004903187	0.000473486
3836303773250	383630	3773250	0.001549696	0.000384803	0.000353165	0.00103871	0.000623005	0.000126367	0.000427845	0.00045985	0.007668868	0.00876782	0.010325953	0.010325953	0.010325953	0.002687884	0.006677711	0.004741595	0.003256259	0.003404653	0.000423273
3836803773250	383680	3773250	0.001409177	0.000349911	0.000321142	0.000944525	0.000566514	0.000114909	0.00038905	0.000418153	0.005871468	0.006712852	0.007905795	0.007905795	0.007905795	0.002057908	0.005112614	0.003630278	0.002493069	0.002606683	0.000402135
3837303773250	383730	3773250	0.001421517	0.000352975	0.000323954	0.000952796	0.000571475	0.000115915	0.000392457	0.000421815	0.005001713	0.005718461	0.006734691	0.006734691	0.006734691	0.001753065	0.004355271	0.003092516	0.002123765	0.002220549	0.000418441
3837803773250	383780	3773250	0.001431734	0.000355512	0.000326282	0.000959644	0.000575583	0.000116748	0.000395278	0.000424847	0.004329791	0.004950252	0.005829963	0.005829963	0.005829963	0.001517561	0.00377019	0.002677072	0.001838462	0.001922244	0.000431901
3838303773250	383830	3773250	0.001398694	0.000347308	0.000318753	0.000937499	0.0005623	0.000114054	0.000386156	0.000415043	0.003734224	0.00426934	0.005028046	0.005028046	0.005028046	0.001308819	0.003251597	0.002308838	0.001585579	0.001657837	0.00042914
3838803773250	383880	3773250	0.001273699	0.00031627	0.000290267	0.000853719	0.00051205	0.000103861	0.000351647	0.000377952	0.003045995	0.003482488	0.004101362	0.004101362	0.004101362	0.0010676	0.002652318	0.001883313	0.001293353	0.001352293	0.000404982
3839303773250	383930	3773250	0.001124024	0.000279105	0.000256157	0.000753396	0.000451878	9.16563E-05	0.000310324	0.000333538	0.002470962	0.002825052	0.003327093	0.003327093	0.003327093	0.000866055	0.002151604	0.001527774	0.001049189	0.001097002	0.000369609
3839803773250	383980	3773250	0.000995181	0.000247112	0.000226795	0.000667037	0.000400081	8.11501E-05	0.000274753	0.000295306	0.002061148	0.002356511	0.002775288	0.002775288	0.002775288	0.000722418	0.001794756	0.00127439	0.000875179	0.00091506	0.000337859
3840303773250	384030	3773250	0.000979789	0.00024329	0.000223287	0.00065672	0.000393893	7.9895E-05	0.000270503	0.000290739	0.001872979	0.002141377	0.002521922	0.002521922	0.002521922	0.000656466	0.001630907	0.001158047	0.000795281	0.000831523	0.000339585
3840803773250	384080	3773250	0.000980718	0.000243521	0.000223499	0.000657343	0.000394266	7.99707E-05	0.00027076	0.00029104	0.001748999	0.001999632	0.002354987	0.002354987	0.002354987	0.000613012	0.001522951	0.001081391	0.000742638	0.000776482	0.000343122
3841303773250	384130	3773250	0.000977135	0.000242631	0.000222682	0.000654942	0.000392826	7.96786E-05	0.000269771	0.000289951	0.001618549	0.001850488	0.002179339	0.002179339	0.002179339	0.00056729	0.001409361	0.001000735	0.000687248	0.000718567	0.000337169
3826803773300	382680	3773300	0.000492283	0.000122238	0.000112188	0.000329961	0.000197907	4.01422E-05	0.000135911	0.000146078	0.000968023	0.001106742	0.001303421	0.001303421	0.001303421	0.000339285	0.000842912	0.000598521	0.00041103	0.000429761	0.000373146
3827303773300	382730	3773300	0.000569642	0.000141447	0.000129817	0.000381812	0.000229006	4.64503E-05	0.000157268	0.000169033	0.001186303	0.001356301	0.00159733	0.00159733	0.00159733	0.000415791	0.00103298	0.000733481	0.000503713	0.000526668	0.000436905
3827803773300	382780	3773300	0.00064156	0.000159305	0.000146207	0.000430017	0.000257919	5.23148E-05	0.000177124	0.000190374	0.001462475	0.001672048	0.001969188	0.001969188	0.001969188	0.000512587	0.001273458	0.000904235	0.000620978	0.000649277	0.000496177
3828303773300	382830	3773300	0.000652175	0.000161941	0.000148626	0.000437132	0.000262186	5.31804E-05	0.000180055	0.000193524	0.00170241	0.001946366	0.002292255	0.002292255	0.002292255	0.000596683	0.001482383	0.001052585	0.000722856	0.000755798	0.000501612
3828803773300	382880	3773300	0.000696627	0.000172978	0.000158757	0.000466926	0.000280056	5.68051E-05	0.000192327	0.000206714	0.00210282	0.002404155	0.002831398	0.002831398	0.002831398	0.000737023	0.001831042	0.001300155	0.000892873	0.000933563	0.00052784
3829303773300	382930	3773300	0.000890488	0.000221116	0.000202936	0.000596865	0.000357992	7.26131E-05	0.000245849	0.00026424	0.003117346	0.003564063	0.004197434	0.004197434	0.004197434	0.001092608	0.002714447	0.001927428	0.001323649	0.00138397	0.000657169
3829803773300	382980	3773300	0.000985097	0.000244608	0.000224497	0.000660278	0.000396026	8.03278E-05	0.000271969	0.000292314	0.005283751	0.006040915	0.007114449	0.007114449	0.007114449	0.001851917	0.004600857	0.003266898	0.002243521	0.002345762	0.000672871
3830303773300	383030	3773300	0.001074663	0.000266848	0.000244908	0.000720311	0.000432034	8.76313E-05	0.000296696	0.000318891	0.007901125	0.009033359	0.010638681	0.010638681	0.010638681	0.002769288	0.00687995	0.004885197	0.003354877	0.003507765	0.000697287
3830803773300	383080	3773300	0.001207885	0.000299928	0.000275269	0.000809605	0.000485591	9.84946E-05	0.000333477	0.000358423	0.012115132	0.013851237	0.016312745	0.016312745	0.016312745	0.004246268	0.010549321	0.007490682	0.005144176	0.005378606	0.000768983
3831303773300	383130	3773300	0.0013354	0.000331591	0.000304329	0.000895075	0.000536855	0.000108893	0.000368681	0.000396261	0.023542382	0.026916016	0.031699271	0.031699271	0.031699271	0.008251437	0.020499664	0.014556051	0.009996272	0.01045182	0.000785462
3834803773300	383480	3773300	0.002222041	0.000551752	0.000506388	0.001489361	0.0008933	0.000181192	0.000613468	0.000659359	0.056571565	0.064678297	0.076172301	0.076172301	0.076172301	0.019827931	0.049260016	0.034977709	0.024020712	0.025115379	0.000622486
3835303773300	383530	3773300	0.002443236	0.000606677	0.000556797	0.001637621	0.000982224	0.000199229	0.000674536	0.000724996	0.024824883	0.028382301	0.03342613	0.03342613	0.03342613	0.008700945	0.02161641	0.01534901	0.010540832	0.011021197	0.000616619
3835803773300	383580	3773300	0.002308953	0.000573333	0.000526195	0.001547615	0.00092824	0.000188279	0.000637463	0.000685149	0.014292322	0.016340419	0.019244281	0.019244281	0.019244281	0.005009357	0.012445122	0.008836819	0.006068628	0.006345186	0.000565888
3836303773300	383630	3773300	0.001944186	0.000482758	0.000443067	0.001303124	0.000781597	0.000158535	0.000536757	0.00057691	0.009198207	0.010516314	0.012385172	0.012385172	0.012385172	0.003223906	0.008009392	0.005687172	0.003905628	0.004083614	0.000489188
3836803773300	383680	3773300	0.001704812	0.000423319	0.000388515	0.001142679	0.000685365	0.000139016	0.00047067	0.000505879	0.006757701	0.007726083	0.009099087	0.009099087	0.009099087	0.002368526	0.005884307	0.004178228	0.002869371	0.003000133	0.000448552
3837303773300	383730	3773300	0.001606488	0.000398905	0.000366108	0.001076776	0.000645837	0.000130998	0.000443524	0.000476703	0.00545225	0.00623356	0.007341328	0.007341328	0.007341328	0.001910975	0.004747578	0.003371079	0.002315066	0.002420568	0.000439148
3837803773300	383780	3773300	0.001604763	0.000398476	0.000365714	0.00107562	0.000645143	0.000130857	0.000443048	0.000476191	0.004688098	0.005359904	0.006312415	0.006312415	0.006312415	0.001643145	0.004082188	0.00289861	0.001990602	0.002081317	0.000453038
3838303773300	383830	3773300	0.001576367	0.000391425	0.000359243	0.001056587	0.000633728	0.000128542	0.000435208	0.000467765	0.004064232	0.004646638	0.005472394	0.005472394	0.005472394	0.001424484	0.003538953	0.002512879	0.001725703	0.001804347	0.000456921
3838803773300	383880	3773300	0.001417271	0.000351921	0.000322986	0.00094995	0.000569768	0.000115569	0.000391284	0.000420555	0.003309484	0.003783735	0.004456144	0.004456144	0.004456144	0.001159951	0.002881752	0.002046225	0.001405232	0.001469271	0.000426897
3839303773300	383930	3773300	0.001230309	0.000305496	0.000280379	0.000824636	0.000494606	0.000100323	0.000339668	0.000365077	0.002683288	0.003067805	0.003612986	0.003612986	0.003612986	0.000940474	0.002336489	0.001659054	0.001139344	0.001191266	0.000385225
3839803773300	383980	3773300	0.001046665	0.000259896	0.000238528	0.000701545	0.000420778	8.53483E-05	0.000288967	0.000310583	0.00219643	0.002511179	0.002957442	0.002957442	0.002957442	0.000769833	0.001912554	0.001358033	0.000932621	0.000975122	0.000340706
3840303773300	384030	3773300	0.000995845	0.000247277	0.000226946	0.000667482	0.000400347	8.12042E-05	0.000274936	0.000295503	0.00195011	0.002229562	0.002625778	0.002625778	0.002625778	0.0006835	0.001698069	0.001205736	0.000828031	0.000865766	0.000332683
3840803773300	384080	3773300	0.001036315	0.000257326	0.000236169	0.000694608	0.000416617	8.45043E-05	0.000286109	0.000307512	0.001851151	0.002116421	0.002492531	0.002492531	0.002492531	0.000648815	0.0016119	0.00114455	0.000786013	0.000821833	0.000350973
3841303773300	384130	3773300	0.001036979	0.000257491	0.00023632	0.000695053	0.000416884	8.45584E-05	0.000286292	0.000307709	0.001721391	0.001968067	0.002317813	0.002317813	0.002317813	0.000603335	0.001498911	0.001064321	0.000730915	0.000764225	0.000350456
3826803773350	382680	3773350	0.00048326	0.000119998	0.000110132	0.000323913	0.000194279	3.94065E-05	0.00013342	0.000143401	0.000949043	0.001085041	0.001277864	0.001277864	0.001277864	0.000332633	0.000826384	0.000586785	0.000402971	0.000421335	0.000365123
3827303773350	382730	3773350	0.000523731	0.000130047	0.000119355	0.000351039	0.000210549	4.27066E-05	0.000144593	0.00015441	0.0011178	0.001277981	0.001505091	0.001505091	0.001505091	0.000391781	0.00097333	0.000691126	0.000474626	0.000496256	0.000404033
3827803773350	382780	3773350	0.000611837	0.000151924	0.000139434	0.000410094	0.00024597	4.98911E-05	0.000168918	0.000181554	0.001392763	0.001592347	0.001875323	0.001875323	0.001875323	0.000488154	0.001212756	0.000861133	0.000591378	0.000618328	0.000468654
3828303773350	382830	3773350	0.000685348	0.000170178	0.000156186	0.000459366	0.000275522	5.58854E-05	0.000189213	0.000203367	0.001725273	0.001972506	0.00232304	0.00232304	0.00232304	0.000604696	0.001502291	0.001066721	0.000732564	0.000765948	0.000524907
3828803773350	382880	3773350	0.000783539	0.00019456	0.000178563	0.000525181	0.000314997	6.38922E-05	0.000216322	0.000232504	0.002218516	0.002536431	0.002987181	0.002987181	0.002987181	0.000777574	0.001931786	0.00137169	0.000941999	0.000984927	0.000593583
3829303773350	382930	3773350	0.000962539	0.000239007	0.000219356	0.000645158	0.000386958	7.84884E-05	0.000265741	0.00028562	0.003327947	0.003804844	0.004481004	0.004481004	0.004481004	0.001166422	0.002897829	0.002057641	0.001413071	0.001477468	0.000717908
3829803773350	382980	3773350	0.001064711	0.000264377	0.00024264	0.000713641	0.000428033	8.68198E-05	0.000293949	0.000315938	0.004700177	0.005373714	0.006328679	0.006328679	0.006328679	0.001647378	0.004092706	0.002906078	0.00199573	0.002086679	0.000766309
3830303773350	383030	3773350	0.001179091	0.000292778	0.000268707	0.000790306	0.000474015	9.61466E-05	0.000325527	0.000349879	0.006320537	0.007226273	0.008510457	0.008510457	0.008510457	0.002215303	0.005503644	0.003907934	0.002683748	0.002806051	0.000808325
3830803773350	383080	3773350	0.001296389	0.000321905	0.000295438	0.000868927	0.000521172	0.000105712	0.000357911	0.000384685	0.008585902	0.009816266	0.011560718	0.011560718	0.011560718	0.003009297	0.007476223	0.005308589	0.003645639	0.003811777	0.000818506
3831303773350	383130	3773350	0.001476849	0.000366714	0.000336564	0.000989883	0.00059372	0.000120427	0.000407733	0.000438234	0.014485237	0.016560978	0.019504036	0.019504036	0.019504036	0.005076972	0.012613103	0.008956097	0.006150541	0.006430832	0.000864923
3831803773350	383180	3773350	0.001567609	0.000389251	0.000357247	0.001050717	0.000630207	0.000127828	0.00043279	0.000465166	0.042600106	0.048704721	0.057360054	0.057360054	0.057360054	0.014931034	0.037094287	0.026339277	0.018088325	0.018912643	0.000791329
3835303773350	383530	3773350	0.002930742	0.000727729	0.000667896	0.00196438	0.001178211	0.000238982	0.000809128	0.000869656	0.046751822	0.05345138	0.062950244	0.062950244	0.062950244	0.016386181	0.040709418	0.028906247	0.019851175	0.020755829	0.000679342
3835803773350	383580	3773350	0.002927956	0.000727037	0.000667261	0.001962512	0.00117709	0.000238754	0.000808359	0.00086883	0.020592757	0.023543709	0.02772767	0.02772767	0.02772767	0.007217615	0.017931262	0.012732324	0.00874384	0.009142312	0.000646902
3836303773350	383630	3773350	0.002591319	0.000643447	0.000590544	0.001736876	0.001041756	0.000211304	0.000715419	0.000768937	0.012129627	0.013867808	0.016332261	0.016332261	0.016332261	0.004251348	0.010561942	0.007499643	0.005150331	0.005385041	0.000587026
3836803773350	383680	3773350	0.002151449	0.000534223	0.000490301	0.001442045	0.000864921	0.000175436	0.000593979	0.000638412	0.008010437	0.009158336	0.010785868	0.010785868	0.010785868	0.002807601	0.006975134	0.004952784	0.003401292	0.003556295	0.000512914
3837303773350	383730	3773350	0.001871339	0.00046467	0.000426465	0.001254297	0.000752311	0.000152595	0.000516645	0.000555293	0.005955846	0.006809322	0.008019409	0.008019409	0.008019409	0.002087482	0.005186087	0.003682448	0.002528897	0.002644143	0.000467964
3837803773350	383780	3773350	0.001850108	0.000459398	0.000421627	0.001240067	0.000743776	0.000150863	0.000510784	0.000548994	0.005103433	0.005834758	0.006871655	0.006871655	0.006871655	0.001788717	0.004443844	0.003155409	0.002166956	0.002265708	0.0044822
3838303773350	383830	3773350	0.00181123	0.000449744	0.000412767	0.001214008	0.000728147	0.000147693	0.00050005	0.000537457	0.00440813	0.005039817	0.005935445	0.005935445	0.005935445	0.001545018	0.003838405	0.002725509	0.001871725	0.001957023	0.000489275
3838803773350	383880	3773350	0.001591228	0.000395116	0.00036263	0.001066548	0.000639702	0.000129754	0.000439311	0.000472175	0.003549074	0.004057658	0.004778746	0.004778746	0.004778746	0.001243925	0.003090377	0.002194362	0.001506964	0.001575639	0.000450105
3839303773350	383930	3773350	0.001349598	0.000335117	0.000307564	0.000904591	0.000542563	0.00011005	0.000372601	0.000400474	0.002855238	0.003264395	0.003844511	0.003844511	0.003844511	0.00100074	0.002486215	0.001765369	0.001212355	0.001267605	0.000399288
3839803773350	383980	3773350	0.001144591	0.000284212	0.000260844	0.000767182	0.000460146	9.33334E-05	0.000316002	0.000339641	0.002337147	0.002672061	0.003146914	0.003146914	0.003146914	0.000819153	0.002035084	0.001445038	0.00099237	0.001037594	0.000353648
3840303773350	384030	3773350	0.001096292	0.000272219	0.000249837	0.000734808	0.000440729	8.93949E-05	0.000302668	0.000325309	0.002089102	0.002388471	0.002812927	0.002812927	0.002812927	0.000732215	0.001819097	0.001291673	0.000887048	0.000927473	0.000347522
3840803773350	384080	3773350	0.001158126	0.000287573	0.000263929	0.000776253	0.000465587	9.44371E-05	0.000319739	0.000343657	0.001994284	0.002280065	0.002685257	0.002685257	0.002685257	0.000698982	0.001736534	0.001233048	0.000846788	0.000885377	0.000372456

			ISDrainage / Utilities Trenching	ISDrainage / Utilities Trenching	ISAsphalt Paving	ISAsphalt Paving	SVDemolition	SVSite Grubbing / Prep	SVMass Grading / Excavation	SVMass Grading / Excavation	SVDrainage / Utilities Trenching	SVFoundations / Concrete Pads	SVBuilding / Structure Construction	SVBuilding / Structure Construction	SVAsphalt Paving	SVAsphalt Paving	SVArchitectural Coating	SVArchitectural Coating	SVLandscaping or Other Finishing	SVLandscaping or Other Finishing	MDemolition
Unique Identifier	X (UTM)	Y (UTM)	2027	2028	2027	2028	2027	2027	2027	2028	2028	2028	2028	2029	2028	2029	2028	2029	2028	2029	2027
3838803773200	383880	3773200	0.000206631	0.000206631	0.000238128	0.000238128	0.002611966	0.001040863	0.003385331	0.003385331	0.001747057	0.000677661	0.00271911	0.00271911	0.001813039	0.001813039	0.00040838	0.00040838	0.001382665	0.001382665	0.001223488
3839303773200	383930	3773200	0.00019205	0.00019205	0.000221325	0.000221325	0.002160686	0.000861029	0.002800435	0.002800435	0.001445211	0.000560579	0.002296476	0.002296476	0.001499794	0.001499794	0.000337822	0.000337822	0.001143777	0.001143777	0.001058096
3839803773200	383980	3773200	0.000182885	0.000182885	0.000210762	0.000210762	0.001861102	0.000741646	0.002412148	0.002412148	0.001244829	0.000482853	0.002010628	0.002010628	0.001291844	0.001291844	0.000290983	0.000290983	0.00098519	0.00098519	0.000960776
3840303773200	384030	3773200	0.000181681	0.000181681	0.000209375	0.000209375	0.001676328	0.000668013	0.002172664	0.002172664	0.00112124	0.000434914	0.001832396	0.001832396	0.001163587	0.001163587	0.000262093	0.000262093	0.000887378	0.000887378	0.000939811
3840803773200	384080	3773200	0.000177932	0.000177932	0.000205055	0.000205055	0.001525048	0.000607728	0.001976593	0.001976593	0.001020054	0.000395666	0.001687337	0.001687337	0.001058579	0.001058579	0.000238441	0.000238441	0.000807297	0.000807297	0.000913065
3841303773200	384130	3773200	0.000169924	0.000169924	0.000195826	0.000195826	0.001350792	0.000538288	0.001750743	0.001750743	0.0009035	0.000350456	0.001511328	0.001511328	0.000937623	0.000937623	0.000211196	0.000211196	0.000715053	0.000715053	0.000832224
3826803773250	382680	3773250	0.000208066	0.000208066	0.000239782	0.000239782	0.001107125	0.000441187	0.001434929	0.001434929	0.000740519	0.000287238	0.001506259	0.001506259	0.000768487	0.000768487	0.000173099	0.000173099	0.000586066	0.000586066	0.000334926
3827303773250	382730	3773250	0.000253891	0.000253891	0.000292592	0.000292592	0.001446917	0.000576593	0.001875328	0.001875328	0.000967794	0.000375395	0.001930939	0.001930939	0.001004346	0.001004346	0.000226225	0.000226225	0.000765937	0.000765937	0.000399116
3827803773250	382780	3773250	0.000272129	0.000272129	0.00031361	0.00031361	0.001783663	0.000710786	0.00231178	0.00231178	0.001193033	0.000462762	0.00236816	0.00236816	0.001238091	0.001238091	0.000278875	0.000278875	0.000944197	0.000944197	0.0004231
3828303773250	382830	3773250	0.0002463	0.0002463	0.000283844	0.000283844	0.002029545	0.00080877	0.002630464	0.002630464	0.001357495	0.000526555	0.002707282	0.002707282	0.001408765	0.001408765	0.000317318	0.000317318	0.001074356	0.001074356	0.000384707
3828803773250	382880	3773250	0.000261158	0.000261158	0.000300967	0.000300967	0.002640339	0.00105217	0.003422106	0.003422106	0.001766035	0.000685022	0.003442801	0.003442801	0.001832734	0.001832734	0.000412816	0.000412816	0.001397685	0.001397685	0.000410677
3829303773250	382930	3773250	0.000327073	0.000327073	0.000376929	0.000376929	0.00420684	0.001676417	0.005452425	0.005452425	0.002813815	0.001091442	0.005126225	0.005126225	0.002920087	0.002920087	0.000657738	0.000657738	0.002226926	0.002226926	0.000524562
3829803773250	382980	3773250	0.000340867	0.000340867	0.000392826	0.000392826	0.008159771	0.003251652	0.010575762	0.010575762	0.005457799	0.002117009	0.008553996	0.008553996	0.005663929	0.005663929	0.001275777	0.001275777	0.004319442	0.004319442	0.00067382
3830303773250	383030	3773250	0.000269444	0.000269444	0.000310516	0.000310516	0.017851442	0.007113763	0.023136996	0.023136996	0.011940234	0.004631462	0.014145279	0.014145279	0.012391192	0.012391192	0.002791065	0.002791065	0.009449807	0.009449807	0.000748018
3830803773250	383080	3773250	0.000278285	0.000278285	0.000320705	0.000320705	0.042411725	0.016900985	0.054969225	0.054969225	0.028367788	0.011003497	0.020978497	0.020978497	0.029439181	0.029439181	0.006631055	0.006631055	0.022450995	0.022450995	0.000824545
3831303773250	383130	3773250	0.000299901	0.000299901	0.000345616	0.000345616	0.051962219	0.020706838	0.067347483	0.067347483	0.034755795	0.013481322	0.027232015	0.027232015	0.03606845	0.03606845	0.008124271	0.008124271	0.027506628	0.027506628	0.000900641
3834803773250	383480	3773250	0.000316473	0.000316473	0.000364713	0.000364713	0.011387237	0.004537791	0.014758834	0.014758834	0.007616543	0.002954358	0.010866836	0.010866836	0.007904204	0.007904204	0.00178039	0.00178039	0.006027928	0.006027928	0.002253027
3835303773250	383530	3773250	0.000291246	0.000291246	0.000335641	0.000335641	0.008576103	0.003417559	0.011115363	0.011115363	0.005736269	0.002225024	0.008257031	0.008257031	0.005952916	0.005952916	0.00134087	0.00134087	0.00453983	0.00453983	0.002242933
3835803773250	383580	3773250	0.0002543	0.0002543	0.000292752	0.000292752	0.006575139	0.002620179	0.008521943	0.008521943	0.004397891	0.001705885	0.006429883	0.006429883	0.00456399	0.00456399	0.00102802	0.00102802	0.003480604	0.003480604	0.001996182
3836303773250	383630	3773250	0.00022709	0.00022709	0.000261706	0.000261706	0.005184554	0.002066034	0.006719626	0.006719626	0.003467775	0.001345105	0.005164646	0.005164646	0.003598746	0.003598746	0.000810603	0.000810603	0.002744486	0.002744486	0.001782733
3836803773250	383680	3773250	0.000215749	0.000215749	0.000248637	0.000248637	0.00427819	0.00170485	0.0055449	0.0055449	0.002861538	0.001109954	0.004326403	0.004326403	0.002969613	0.002969613	0.000668893	0.000668893	0.002264695	0.002264695	0.001610525
3837303773250	383730	3773250	0.000224498	0.000224498	0.000258719	0.000258719	0.003759437	0.001498128	0.004872552	0.004872552	0.002514562	0.000975366	0.003823813	0.003823813	0.002609532	0.002609532	0.000587786	0.000587786	0.001990089	0.001990089	0.001579466
3837803773250	383780	3773250	0.000231719	0.000231719	0.00026704	0.00026704	0.003318331	0.001322348	0.00430084	0.00430084	0.002219521	0.000860923	0.003404825	0.003404825	0.002303347	0.002303347	0.00051882	0.00051882	0.001756586	0.001756586	0.001599913
3838303773250	383830	3773250	0.000230238	0.000230238	0.000265333	0.000265333	0.002910927	0.001159998	0.00377281	0.00377281	0.001947022	0.000755225	0.00302826	0.00302826	0.002020557	0.002020557	0.000455122	0.000455122	0.001540923	0.001540923	0.001558759
3838803773250	383880	3773250	0.000217277	0.000217277	0.000250397	0.000250397	0.002452796	0.000977434	0.003179034	0.003179034	0.001640594	0.000636365	0.002597265	0.002597265	0.001702556	0.001702556	0.000383494	0.000383494	0.001298408	0.001298408	0.001376284
3839303773250	383930	3773250	0.000198299	0.000198299	0.000228526	0.000228526	0.002056604	0.000819552	0.002665534	0.002665534	0.001375594	0.000533575	0.002218388	0.002218388	0.001427547	0.001427547	0.000321549	0.000321549	0.00108868	0.00108868	0.001161283
3839803773250	383980	3773250	0.000181265	0.000181265	0.000208895	0.000208895	0.001757573	0.000700389	0.002277965	0.002277965	0.001175582	0.000455993	0.001927737	0.001927737	0.001219981	0.001219981	0.000274796	0.000274796	0.000930386	0.000930386	0.000997099
3840303773250	384030	3773250	0.00018219	0.00018219	0.000209962	0.000209962	0.001594529	0.000635416	0.002066646	0.002066646	0.001066527	0.000413692	0.001761067	0.001761067	0.001106808	0.001106808	0.000249304	0.000249304	0.000844077	0.000844077	0.000971129
3840803773250	384080	3773250	0.000184088	0.000184088	0.000212149	0.000212149	0.00147619	0.000588259	0.001913269	0.001913269	0.000987374	0.00038299	0.001642423	0.001642423	0.001024665	0.001024665	0.000230802	0.000230802	0.000781433	0.000781433	0.000974494
3841303773250	384130	3773250	0.000180894	0.000180894	0.000208469	0.000208469	0.001359304	0.00054168	0.001761775	0.001761775	0.000909193	0.000352664	0.001526448	0.001526448	0.000943532	0.000943532	0.000212527	0.000212527	0.000719559	0.000719559	0.000949215
3826803773300	382680	3773300	0.000200197	0.000200197	0.000230713	0.000230713	0.001023665	0.000407928	0.001326758	0.001326758	0.000684695	0.000265585	0.001382279	0.001382279	0.000710555	0.000710555	0.00016005	0.00016005	0.000541886	0.000541886	0.0003332
3827303773300	382730	3773300	0.000234404	0.000234404	0.000270134	0.000270134	0.001270031	0.000506105	0.001646069	0.001646069	0.000849482	0.000329503	0.001694808	0.001694808	0.000881565	0.000881565	0.000198569	0.000198569	0.000672302	0.000672302	0.000378754
3827803773300	382780	3773300	0.000266204	0.000266204	0.000306782	0.000306782	0.001590792	0.000633927	0.002061802	0.002061802	0.001064028	0.000412722	0.002092362	0.002092362	0.001104214	0.001104214	0.00024872	0.00024872	0.000842099	0.000842099	0.000422151
3828303773300	382830	3773300	0.00026912	0.00026912	0.000310142	0.000310142	0.001913005	0.000762329	0.002479419	0.002479419	0.001279546	0.000496319	0.002491962	0.002491962	0.001327871	0.001327871	0.000299098	0.000299098	0.001012665	0.001012665	0.00042681
3828803773300	382880	3773300	0.000283191	0.000283191	0.000326359	0.000326359	0.002412451	0.000961357	0.003126742	0.003126742	0.001613608	0.000625898	0.003067926	0.003067926	0.00167455	0.00167455	0.000377186	0.000377186	0.001277051	0.001277051	0.000451658
3829303773300	382930	3773300	0.000352577	0.000352577	0.000406322	0.000406322	0.003608434	0.001437953	0.004676839	0.004676839	0.002413561	0.000936189	0.004301056	0.004301056	0.002504716	0.002504716	0.000564177	0.000564177	0.001910154	0.001910154	0.000572704
3829803773300	382980	3773300	0.000361002	0.000361002	0.00041603	0.00041603	0.006216039	0.002477079	0.008056519	0.008056519	0.004157701	0.001612718	0.006626881	0.006626881	0.004314729	0.004314729	0.000971875	0.000971875	0.003290512	0.003290512	0.000720323
3830303773300	383030	3773300	0.000374101	0.000374101	0.000431127	0.000431127	0.009178592	0.00365765	0.011896241	0.011896241	0.006139254	0.002381337	0.008746992	0.008746992	0.006371121	0.006371121	0.001435069	0.001435069	0.004858763	0.004858763	0.000799439
3830803773300	383080	3773300	0.000412567	0.000412567	0.000475456	0.000475456	0.011547029	0.004601467	0.014965938	0.014965938	0.007723423	0.002995815	0.010462611	0.010462611	0.00801512	0.00801512	0.001805373	0.001805373	0.006112515	0.006112515	0.000874327
3831303773300	383130	3773300	0.000421408	0.000421408	0.000485644	0.000485644	0.013160589	0.005244468	0.01705725	0.01705725	0.008802679	0.003414445	0.01244638	0.01244638	0.009135138	0.009135138	0.002057652	0.002057652	0.006966666	0.006966666	0.000989593
3834803773300	383480	3773300	0.00033397	0.00033397	0.000384877	0.000384877	0.008397625	0.003346437	0.010884041	0.010884041	0.005616891	0.002178719	0.008561911	0.008561911	0.00582903	0.00582903	0.001312965	0.001312965	0.004445352	0.004445352	0.002281498
3835303773300	383530	3773300	0.000330822	0.000330822	0.00038125	0.00038125	0.006635277	0.002644144	0.008599887	0.008599887	0.004438115	0.001721487	0.006888093	0.006888093	0.004605734	0.004605734	0.001037423	0.001037423	0.003512438	0.003512438	0.002914596
3835803773300	383580	3773300	0.000303604	0.000303604	0.000349884	0.000349884	0.00531445	0.002117797	0.006887982	0.006887982	0.003554658	0.001378806	0.005551706	0.005551706	0.00368891	0.00368891	0.000830912	0.000830912	0.002813248	0.002813248	0.002784577
3836303773300	383630	3773300	0.000262454	0.000262454	0.000302461	0.000302461	0.004281165	0.001706036	0.005548757	0.005548757	0.002863529	0.001110726	0.004513085	0.004513085	0.002971678	0.002971678	0.000669358	0.000669358	0.00226627	0.00226627	0.002334904
3836803773300	383680	3773300	0.000240653	0.000240653	0.000277336	0.000277336	0.003611894	0.001439332	0.004681323	0.004681323	0.002415875	0.000937087	0.00382657	0.00382657	0.002507118	0.002507118	0.000564718	0.000564718	0.001911986	0.001911986	0.002046222
3837303773300	383730	3773300	0.000235607	0.000235607	0.000271521	0.000271521	0.003167674	0.001262311	0.004105576	0.004105576	0.002118751	0.000821836	0.003364624	0.003364624	0.002198772	0.002198772	0.000495264	0.000495264	0.001676834	0.001676834	0.001878845
3837803773300	383780	3773300	0.000243059	0.000243059	0.00028011	0.00028011	0.002865114	0.001141742	0.003713433	0.003713433	0.001916379	0.000743339	0.003044091	0.003044091	0.001988757	0.001988757	0.000447959	0.000447959	0.001516671	0.001516671	0.001852445
3838303773300	383830	3773300	0.000245142	0.000245142	0.00028251	0.00028251	0.00258809	0.001031349	0.003354386	0.003354386	0.001731087	0.000671466	0.002762512	0.002762512	0.001796467	0.001796467	0.000404647	0.000404647	0.001370027	0.001370027	0.001821126
3838803773300	383880	3773300	0.000229034	0.000229034	0.000263946	0.000263946	0.002223731	0.000886152	0.002882146	0.002882146	0.00148738	0.000576935	0.002403913	0.002403913	0.001543555	0.001543555	0.000347679	0.000347679	0.00117715	0.00117715	0.00157705
3839303773300	383930	3773300	0.000206677	0.000206677	0.000238181	0.000238181	0.001895012	0.000755159	0.002456098	0.002456098	0.001267511	0.000491651	0.002079822	0.002079822	0.001315382	0.001315382	0.000296284	0.000296284	0.00100314	0.00100314	0.001311491
3839803773300	383980	3773300	0.000182792	0.000182792	0.000210656	0.000210656	0.001621311	0.000646089	0.002101357	0.002101357	0.001084441	0.00042064	0.001808382	0.001808382	0.001125398	0.001125398	0.000253491	0.000253491	0.000858254	0.000858254	0.001090622
3840303773300	384030	3773300	0.000178487	0.000178487	0.000205695	0.000205695	0.001466917	0.000584563	0.001901249	0.001901249	0.000981172	0.000380584	0.001646426	0.001646426	0.001018228	0.001018228	0.000229352	0.000229352	0.000776524	0.000776524	0.001009781
3840803773300	384080	3773300	0.000188301	0.000188301	0.000217004	0.000217004	0.001392384	0.000554862	0.001804649	0.001804649	0.000931319	0.000361247	0.001562824	0.001562824	0.000966493	0.000966493	0.000217699	0.000217699	0.00073707	0.00073707	0.001046708
3841303773300	384130	3773300	0.000188023	0.000188023	0.000216684	0.000216684	0.001302557	0.000519066	0.001688226	0.001688226	0.000871237	0.000337942	0.00147184	0.00147184	0.000904142	0.000904142	0.000203654	0.000203654	0.000689519	0.000689519	0.001034198
3826803773350	382680	3773350	0.000195892	0.000195892	0.000225752	0.000225752	0.000925811	0.000368934	0.00119993	0.00119993	0.000619244	0.000240197	0.001241401	0.001241401	0.000642632	0.000642632	0.00014475	0.00014475	0.000490086	0.000490086	0.000335098
3827303773350	382730	3773350	0.000216768	0.000216768	0.00024981	0.00024981	0.001097644	0.000437409	0.001422641	0.001422641	0.000734178	0.000284778	0.00146179	0.00146179	0.000761906	0.000761906	0.000171616	0.000171616	0.000581047	0.000581047	0.000361499
3827803773350	382780	3773350	0.000251438	0.000251438	0.000289765	0.000289765	0.001369823	0.000545872	0.001775408	0.001775408	0.000916229	0.000355393	0.001795575	0.001795575	0.000950833	0.000950833	0.000214171	0.000214171	0.000725127	0.000725127	0.000411281
3828303773350	382830	3773350	0.000281618	0.000281618	0.000324545	0.000324545	0.001693352	0.000674797	0.002194729	0.002194729	0.001132627	0.000439331	0.002177832	0.002177832	0.001175404	0.001175404	0.000264755	0.000264755	0.00089639	0.00089639	0.000455109
3828803773350	382880	3773350	0.000318463	0.000318463	0.000367007	0.000367007	0.002151344	0.000857306	0.002788326	0.002788326	0.001438962	0.000558155	0.002690027	0.002690027	0.001493309	0.001493309	0.000336362	0.000336362	0.001138832	0.001138832	0.000513259
3829303773350	382930	3773350	0.000385164	0.000385164	0.000443876	0.000443876	0.003077293	0.001226295	0.003988435	0.003988435	0.002058299	0.000798387	0.003642557	0.003642557	0.002136036	0.002136036	0.000481133	0.000481133	0.00162899	0.00162899	0.000646816
3829803773350	382980	3773350	0.000411132	0.000411132	0.000473802	0.000473802	0.004140543	0.001649998	0.005366498	0.005366498	0.002769471	0.001074242	0.00466259	0.00466259	0.002874068	0.002874068	0.000647372	0.000647372	0.00219183	0.00219183	0.000738873
3830303773350	383030	3773350	0.000433674	0.000433674	0.000499781	0.000499781	0.005060402	0.00201656	0.006558714	0.006558714	0.003384734	0.001312895	0.005515241	0.005515241	0.003512569	0.003512569	0.000791192	0.000791192	0.002678765	0.002678765	0.000797368
3830803773350	383080	3773350	0.000439136	0.000439136	0.000506075	0.000506075	0.005629259	0.002243248	0.007296001	0.007296001	0.003765223	0.001460481	0.006164491	0.006164491	0.003907428	0.003907428	0.000880132	0.000880132	0.002979894	0.002979894	0.000837056
3831303773350	383130	3773350	0.00046404	0.00046404	0.000534774	0.000534774	0.006466835	0.00257702	0.008381571	0.008381571	0.00432545	0.001677786	0.007131784	0.007131784	0.004488813	0.004488813	0.001011087	0.001011087	0.003423272	0.003423272	0.000995977
3831803773350	383180	3773350	0.000424556	0.000424556	0.000489272	0.000489272	0.008207591	0.003270708	0.010637741	0.010637741	0.005489784	0.002129416	0.008791906	0.008791906	0.005697122	0.005697122	0.001283253	0.001283253	0.004344756	0.004344756	0.001256964
3835303773350	383530	3773350	0.000364474	0.000364474	0.000420031	0.000420031	0.005112236	0.002037216	0.006625895	0.006625895	0.003419404	0.001326343	0.005474152	0.005474152	0.003548548	0.003548548	0.000799296	0.000799296	0.002706204	0.002706204	0.003509732
3835803773350	383580	3773350	0.000347069	0.000347069	0.000399974	0.000399974	0.004207671	0.001676748	0.005453501	0.005453501	0.002814371	0.001091658	0.004581211	0.004581211	0.002920664	0.002920664	0.000657868	0.000657868	0.002227365	0.002227365	0.003845003
3836303773350	383630	3773350	0.000314945	0.000314945	0.000362953	0.000362953	0.003547396	0.00141363	0.004597728	0.004597728	0.002372735	0.000920353	0.003878955	0.003878955	0.002462348	0.002462348	0.000554634	0.000554634	0.001877843	0.001877843	0.003382474
3836803773350	383680	3773350	0.000275184	0.000275184	0.000317131	0.000317131	0.002994041	0.001193119	0.003880533	0.003880533	0.002002614	0.000776788	0.003292673	0.003292673	0.002078249	0.002078249	0.000468117	0.000468117	0.00158492	0.00158492	0.002743941
3837303773350	383730	3773350	0.000251067	0.000251067	0.000289338	0.000289338	0.002607813	0.001039208	0.003379949	0.003379949	0.001744279	0.000676583	0.002875553	0.002875553	0.001810157	0.001810157	0.00040773	0.00040773	0.001380467	0.001380467	0.002335939
3837803773350	383780	3773350	0.000258705	0.000258705	0.00029814	0.00029814	0.002421931	0.000965135	0.00313903	0.00313903	0.001619949	0.000628357	0.002654897	0.002654897	0.001681131	0.001681131	0.000378668	0.000378668	0.001282069	0.001282069	0.002247419
3838303773350	383830	3773350	0.000262501	0.000262501	0.000302514	0.000302514	0.002243108	0.000893874	0.00290726	0.00290726	0.00150034	0.000581963	0.00245523	0.00245523	0.001557005	0.001557005	0.000350709	0.000350709	0.001187408	0.001187408	0.002185127
3838803773350	383880	3773350	0.000241486	0.000241486	0.000278296	0.000278296	0.001957296	0.000779978	0.002536823	0.002536823	0.00130917	0.00050781	0.002161734	0.002161734	0.001358615	0.001358615	0.000306022	0.000306022	0.001036111	0.001036111	0.00183795
3839303773350	383930	3773350	0.000214222	0.000214222	0.000246876	0.000246876	0.001691207	0.000673942	0.002191949	0.002191949	0.001131192	0.000438775	0.001891273	0.001891273	0.001173915	0.001173915	0.000264419	0.000264419	0.000895254	0.000895254	0.001500695
3839803773350	383980	3773350	0.000189735	0.000189735	0.000218657	0.000218657	0.001472107	0.000586632	0.001907977	0.001907977	0.000984643	0.00038193	0.001667415	0.001667415	0.001021831	0.001021831	0.000230163	0.000230163	0.000779272	0.000779272	0.001249199
3840303773350	384030	3773350	0.000186449	0.000186449	0.00021487	0.00021487	0.001357367	0.000540908	0.001759263	0.001759263	0.000907897	0.000352162	0.001541567	0.001541567	0.000942187	0.000942187	0.000212224	0.000212224	0.000718533	0.000718533	0.001157573
3840803773350	384080	3773350	0.000199826	0.000199826	0.000230286	0.000230286	0.001313561	0.000523451	0.001702487	0.001702487	0.000878597	0.000340796	0.001487137	0.001487137	0.00091178	0.00091178	0.000205375	0.000205375	0.000695344	0.000695344	0.00121279

			MSite Grubbing / Prep	MMass Grading / Excavation	MMass Grading / Excavation	MDrainage / Utilities Trenching	MFoundations / Concrete Pads	MBuilding / Structure Construction	MAsphalt Paving	MLandscaping or Other Finishing	MWaterside Construction (Piles)	RSSWRestriping South Valley	RSSWRestriping Silver Lake Boulevard	RSSWDemolition	RSSWPlacing Base	RSSWForm	Child Risk				
Unique Identifier	X (UTM)	Y (UTM)	2027	2027	2028	2028	2028	2028	2028	2028	2028	2029	2029	2029	2029	2029	3rd Trimester	0<2	2<16	Total	per million
3838803773200	383880	3773200	0.001131247	0.001881689	0.001881689	0.000904997	0.000428824	0.001163408	0.000756472	0.000519502	0.000558365	0.000683682	0.001006242	0.002979028	0.000270893	0.000589189	3.04312E-08	6.09577E-07	4.5349E-07	1.0935E-06	1.09349627
3839303773200	383930	3773200	0.000978324	0.00162732	0.00162732	0.000782659	0.000370855	0.001006138	0.000654212	0.000449276	0.000482884	0.000585811	0.000806399	0.002391887	0.000217502	0.000473065	2.67999E-08	5.43356E-07	3.7683E-07	9.46989E-07	0.94698867
3839803773200	383980	3773200	0.000888341	0.001477645	0.001477645	0.000710673	0.000336745	0.000913597	0.00059404	0.000407953	0.00043847	0.000519461	0.000689	0.002048139	0.000186244	0.000405079	2.47309E-08	5.04854E-07	3.2896E-07	8.58542E-07	0.85854162
3840303773200	384030	3773200	0.000868956	0.001445401	0.001445401	0.000695165	0.000329397	0.000893661	0.000581077	0.000399051	0.000428902	0.000479321	0.000634186	0.001890112	0.000171874	0.000373824	2.42568E-08	4.96382E-07	3.0444E-07	8.25082E-07	0.82508193
3840803773200	384080	3773200	0.000844227	0.001404267	0.001404267	0.000675382	0.000320023	0.000868229	0.00056454	0.000387694	0.000416696	0.000445379	0.000589317	0.001760235	0.000160064	0.000348137	2.40546E-08	4.92283E-07	2.8377E-07	8.00108E-07	0.80010844
3841303773200	384130	3773200	0.000769481	0.001279936	0.001279936	0.000615585	0.000291689	0.000791357	0.000514557	0.000353369	0.000379803	0.000403084	0.000518335	0.001550477	0.00014099	0.000306651	2.23888E-08	4.60536E-07	2.5393E-07	7.36858E-07	0.73685826
3826803773250	382680	3773250	0.000309675	0.000515106	0.000515106	0.00024774	0.000117389	0.000318479	0.000207082	0.000142212	0.00015285	0.000791175	0.000173017	0.000528829	4.80881E-05	0.000104591	2.00355E-08	4.84424E-07	1.8457E-07	6.89027E-07	0.68902727
3827303773250	382730	3773250	0.000369025	0.000613828	0.000613828	0.00029522	0.000139887	0.000379517	0.0024677	0.000169467	0.000182145	0.001098661	0.000213331	0.000651668	5.92583E-05	0.000128886	2.45311E-08	5.97477E-07	2.3653E-07	8.58538E-07	0.8585382
3827803773250	382780	3773250	0.000391202	0.000650716	0.000650716	0.000312961	0.000148294	0.000402324	0.000261599	0.000179652	0.000193091	0.001452131	0.000235155	0.000718206	6.53088E-05	0.000142046	2.67152E-08	6.49439E-07	2.7813E-07	9.54281E-07	0.95428099
3828303773250	382830	3773250	0.000355703	0.000591668	0.000591668	0.000284563	0.000134837	0.000365816	0.000237861	0.00016335	0.000175569	0.001750703	0.000226699	0.000693071	6.30232E-05	0.000137075	2.55049E-08	6.10859E-07	2.9588E-07	9.32246E-07	0.93224595
3828803773250	382880	3773250	0.000379715	0.000631608	0.000631608	0.000303772	0.000143939	0.00039051	0.000253918	0.000174376	0.000187421	0.002489135	0.000255907	0.000782367	7.11432E-05	0.000154736	2.79652E-08	6.63503E-07	3.6539E-07	1.05686E-06	1.05686085
3829303773250	382930	3773250	0.000485014	0.00080676	0.00080676	0.000388011	0.000183855	0.000498803	0.000324332	0.000222733	0.000239395	0.004672998	0.000340942	0.001041389	9.46969E-05	0.000205965	3.47536E-08	8.2333E-07	5.4451E-07	1.4026E-06	1.40259665
3829803773250	382980	3773250	0.000623019	0.001036315	0.001036315	0.000498415	0.000236169	0.000640732	0.000416617	0.000286109	0.000307512	0.011323903	0.000481177	0.001471783	0.000133834	0.000291088	4.11962E-08	9.32527E-07	9.4735E-07	1.92108E-06	1.92107812
3830303773250	383030	3773250	0.000691623	0.001150429	0.001150429	0.000553299	0.000262175	0.000711286	0.000462493	0.000317614	0.000341374	0.031137723	0.00059676	0.001830155	0.000166422	0.000361966	4.1846E-08	8.86885E-07	1.7294E-06	2.6581E-06	2.65810371
3830803773250	383080	3773250	0.000762381	0.001268126	0.001268126	0.000609905	0.000288997	0.000784056	0.000509809	0.000350108	0.000376299	0.053608883	0.00074301	0.002282027	0.000207512	0.000451337	4.47431E-08	9.33003E-07	3.6005E-06	4.57822E-06	4.57821979
3831303773250	383130	3773250	0.00083274	0.00138516	0.00138516	0.000666192	0.000315668	0.000856415	0.000556859	0.000382419	0.000411027	0.038667788	0.000949314	0.002916055	0.000265166	0.000576734	4.82141E-08	9.92362E-07	7.0787E-06	8.11927E-06	8.11927197
3834803773250	383480	3773250	0.002083166	0.003465088	0.003465088	0.001666533	0.00078967	0.002142391	0.001393027	0.000956652	0.001028216	0.002913057	0.016504736	0.046487242	0.004227235	0.009194194	6.64194E-08	1.19605E-06	3.34E-06	4.60249E-06	4.60249077
3835303773250	383530	3773250	0.002073832	0.003449563	0.003449563	0.001659066	0.000786132	0.002132792	0.001386786	0.000952366	0.001023609	0.002186224	0.007318447	0.021277375	0.00193482	0.004208215	5.97397E-08	1.09841E-06	1.9929E-06	3.15106E-06	3.15105763
3835803773250	383580	3773250	0.001845685	0.003070068	0.003070068	0.001476548	0.000699647	0.001898158	0.001234222	0.000847594	0.000910999	0.001689755	0.004264201	0.012534968	0.001139845	0.002479152	5.09504E-08	9.47926E-07	1.3586E-06	2.3575E-06	2.35750115
3836303773250	383630	3773250	0.001648329	0.002741791	0.002741791	0.001318663	0.000624835	0.001695191	0.001102249	0.000756962	0.000813588	0.001354554	0.002861608	0.008450115	0.000768396	0.001671254	4.38476E-08	8.23146E-07	1.0076E-06	1.87455E-06	1.8745497
3836803773250	383680	3773250	0.001489104	0.00247694	0.00247694	0.001191283	0.000564478	0.00153144	0.000995774	0.000683841	0.000734997	0.001134049	0.002159031	0.006388998	0.000580972	0.001263609	3.94364E-08	7.48856E-07	8.0793E-07	1.59622E-06	1.59621778
3837303773250	383730	3773250	0.001460386	0.002429171	0.002429171	0.001168309	0.000553591	0.001501905	0.00097657	0.000670653	0.000720822	0.001003593	0.001851793	0.005487265	0.000498975	0.001085265	3.85522E-08	7.44091E-07	7.1081E-07	1.49345E-06	1.49344942
3837803773250	383780	3773250	0.001479292	0.002460619	0.002460619	0.001183433	0.000560758	0.001521349	0.000989213	0.000679335	0.000730154	0.000899022	0.001621075	0.004813478	0.000437705	0.000952004	3.807E-08	7.42855E-07	6.3612E-07	1.41705E-06	1.41704808
3838303773250	383830	3773250	0.001441241	0.002397325	0.002397325	0.001152992	0.000546334	0.001482216	0.000963767	0.000661861	0.000711372	0.000803365	0.001402742	0.004175429	0.000379685	0.000825812	3.68713E-08	7.23368E-07	5.6496E-07	1.3252E-06	1.32519699
3838803773250	383880	3773250	0.001272523	0.002116684	0.002116684	0.001018018	0.000482378	0.001308701	0.000850945	0.000584381	0.000628096	0.000694898	0.00112903	0.003366373	0.000306115	0.000665797	3.30338E-08	6.55488E-07	4.745E-07	1.16302E-06	1.16301748
3839303773250	383930	3773250	0.001073731	0.001786018	0.001786018	0.000858985	0.000407021	0.001104258	0.000718011	0.000493089	0.000529976	0.000597823	0.000897031	0.002678237	0.000243541	0.000529699	2.88345E-08	5.77774E-07	3.9377E-07	1.00038E-06	1.00037502
3839803773250	383980	3773250	0.000921925	0.001533508	0.001533508	0.00073754	0.000349476	0.000948136	0.000616497	0.00042376	0.000455047	0.000522177	0.000735656	0.00219922	0.000199982	0.000434959	2.55248E-08	5.14549E-07	3.3431E-07	8.74384E-07	0.874384
3840303773250	384030	3773250	0.000897914	0.001493568	0.001493568	0.000718331	0.000340374	0.000923442	0.000600441	0.000412349	0.000443195	0.000481269	0.000672237	0.002012768	0.000183027	0.000398083	2.49542E-08	5.06745E-07	3.091E-07	8.40801E-07	0.84080123
3840803773250	384080	3773250	0.000901025	0.001498743	0.001498743	0.00072082	0.000341553	0.000926641	0.000602521	0.000413778	0.000444731	0.000451312	0.000634216	0.001902359	0.000172988	0.000376246	2.50473E-08	5.09587E-07	2.9322E-07	8.27858E-07	0.82785824
3841303773250	384130	3773250	0.000877651	0.001459864	0.001459864	0.000702121	0.000332693	0.000902603	0.000586892	0.000403044	0.000433194	0.000420439	0.000589972	0.001771934	0.000161128	0.000350451	2.48543E-08	5.06054E-07	2.7487E-07	8.05774E-07	0.80577354
3826803773300	382680	3773300	0.000308079	0.000512452	0.000512452	0.000246464	0.000116784	0.000316838	0.000206015	0.000141479	0.000152063	0.000724176	0.000169206	0.000518318	4.71324E-05	0.000102512	1.99199E-08	4.7854E-07	1.7797E-07	6.76427E-07	0.67642684
3827303773300	382730	3773300	0.000350199	0.000582513	0.000582513	0.000280159	0.000132751	0.000360155	0.00023418	0.000160822	0.000172852	0.00095209	0.000197491	0.00060469	5.49864E-05	0.000119595	2.31734E-08	5.60677E-07	2.1606E-07	7.99914E-07	0.79991381
3827803773300	382780	3773300	0.000390324	0.000649256	0.000649256	0.000312259	0.000147961	0.000401421	0.000261013	0.000179249	0.000192658	0.001270142	0.000228158	0.000698464	6.35136E-05	0.000138141	2.6562E-08	6.44633E-07	2.6276E-07	9.33951E-07	0.93395115
3828303773300	382830	3773300	0.000394632	0.000656422	0.000656422	0.000315706	0.000149594	0.000405852	0.000263893	0.000181227	0.000194784	0.001625265	0.000242122	0.000741787	6.7453E-05	0.00014671	2.78967E-08	6.71777E-07	3.0144E-07	1.00112E-06	1.00111603
3828803773300	382880	3773300	0.000417606	0.000694636	0.000694636	0.000334085	0.000158303	0.000429479	0.000279256	0.000191777	0.000206124	0.002198532	0.000270467	0.000829163	7.53985E-05	0.000163991	3.05021E-08	7.28392E-07	3.6499E-07	1.12388E-06	1.12388289
3829303773300	382930	3773300	0.000529526	0.000880802	0.000880802	0.000423621	0.000200729	0.000544581	0.000354098	0.000243174	0.000261365	0.003677108	0.000359461	0.001101438	0.000100157	0.000217841	3.82423E-08	9.11587E-07	5.2666E-07	1.47649E-06	1.47648505
3829803773300	382980	3773300	0.000666016	0.001107836	0.001107836	0.000532813	0.000252468	0.000684951	0.0044537	0.000305855	0.000328735	0.007156466	0.00049264	0.001512912	0.000137574	0.000299222	4.51236E-08	1.02526E-06	8.4974E-07	1.92012E-06	1.92011845
3830303773300	383030	3773300	0.000739167	0.001229513	0.001229513	0.000591334	0.000280198	0.000760182	0.000494286	0.000339448	0.000364841	0.010712533	0.000593723	0.001825767	0.000166023	0.000361098	4.88928E-08	1.08736E-06	1.2172E-06	2.35341E-06	2.35341034
3830803773300	383080	3773300	0.000808409	0.001344689	0.001344689	0.000646727	0.000306445	0.000831393	0.000540589	0.000371246	0.000399017	0.011435971	0.000701326	0.002158822	0.000196309	0.000426969	5.23933E-08	1.16047E-06	1.6736E-06	2.88646E-06	2.88646162
3831303773300	383130	3773300	0.000914985	0.001521964	0.001521964	0.000731988	0.000346845	0.000940998	0.000611857	0.000420188	0.000451621	0.011013377	0.000887563	0.002740114	0.000249167	0.000541937	5.55706E-08	1.19713E-06	2.6395E-06	3.8922E-06	3.89220218
3834803773300	383480	3773300	0.002109491	0.003508876	0.003508876	0.001687592	0.000799649	0.002169464	0.001410631	0.000968741	0.00104121	0.002723365	0.043255297	0.114167773	0.010381644	0.022579972	8.8662E-08	1.49193E-06	4.9843E-06	6.56491E-06	6.56490553
3835303773300	383530	3773300	0.002694857	0.004482561	0.004482561	0.002155886	0.001021545	0.002771473	0.00180207	0.001237559	0.001330137	0.002122737	0.013515605	0.038462493	0.003497519	0.007607068	8.20694E-08	1.41898E-06	2.4805E-06	3.98151E-06	3.98151186
3835803773300	383580	3773300	0.002574641	0.004282596	0.004282596	0.002059713	0.000975974	0.002647839	0.00172168	0.001182352	0.0012708	0.001670127	0.006605717	0.01938708	0.00176293	0.003834355	6.93174E-08	1.24124E-06	1.5882E-06	2.89871E-06	2.89871283
3836303773300	383630	3773300	0.002158869	0.003591012	0.003591012	0.001727096	0.000818367	0.002220247	0.001443651	0.000991418	0.001065582	0.001330884	0.003869219	0.011490015	0.001044824	0.002272482	5.60757E-08	1.02453E-06	1.1097E-06	2.19034E-06	2.19034225
3836803773300	383680	3773300	0.001891952	0.003147028	0.003147028	0.001513562	0.000717186	0.001945741	0.001265161	0.000868841	0.000933836	0.001112385	0.002719705	0.008114136	0.000737845	0.001604805	4.81232E-08	8.93158E-07	8.6605E-07	1.80733E-06	1.80733354
3837303773300	383730	3773300	0.001737195	0.002889608	0.002889608	0.001389756	0.000658522	0.001786584	0.001161674	0.000797772	0.00085745	0.000968441	0.00215123	0.006432229	0.000584903	0.001272159	4.419E-08	8.3279E-07	7.3049E-07	1.60747E-06	1.60747085
3837803773300	383780	3773300	0.001712784	0.002849005	0.002849005	0.001370228	0.00064926	0.0017614	0.001145351	0.000786562	0.000845402	0.000871633	0.001843516	0.005519711	0.000501925	0.001091682	4.29508E-08	8.21302E-07	6.5363E-07	1.51789E-06	1.51788695
3838303773300	383830	3773300	0.001683827	0.002800838	0.002800838	0.001347062	0.000638292	0.001731699	0.001125987	0.000773264	0.000831109	0.000787722	0.001595558	0.004784688	0.000435087	0.00094631	4.15655E-08	8.02324E-07	5.8834E-07	1.43223E-06	1.43222991
3838803773300	383880	3773300	0.001458152	0.002425456	0.002425456	0.001166522	0.000552745	0.001499608	0.000975076	0.000669627	0.00071972	0.000685866	0.001271141	0.003816326	0.000347031	0.000754789	3.68359E-08	7.19437E-07	4.9421E-07	1.25048E-06	1.25048431
3839303773300	383930	3773300	0.001212614	0.002017033	0.002017033	0.000970091	0.000459668	0.001247089	0.000810883	0.000556869	0.000598526	0.000593691	0.001003443	0.003015587	0.000274217	0.000596419	3.18195E-08	6.27107E-07	4.1018E-07	1.06911E-06	1.06910862
3839803773300	383980	3773300	0.001008398	0.001677345	0.001677345	0.000806718	0.000382255	0.001037067	0.000674322	0.000463087	0.000497728	0.000515713	0.000801546	0.002410989	0.000219239	0.000476843	2.73083E-08	5.40581E-07	3.424E-07	9.10293E-07	0.91029281
3840303773300	384030	3773300	0.000933651	0.001553013	0.001553013	0.000746921	0.000353921	0.000960195	0.000624339	0.000428761	0.000460835	0.000470762	0.000707728	0.002130306	0.000193716	0.000421329	2.58379E-08	5.15914E-07	3.0962E-07	8.5137E-07	0.85136967
3840803773300	384080	3773300	0.000967794	0.001609805	0.001609805	0.000774235	0.000366864	0.000995309	0.00064717	0.00044444	0.000477687	0.000448626	0.000682122	0.002055177	0.000186884	0.00040647	2.66078E-08	5.35797E-07	3.0074E-07	8.63143E-07	0.86314309
3841303773300	384130	3773300	0.000956227	0.001590565	0.001590565	0.000764981	0.000362479	0.000983413	0.000639435	0.000439128	0.000471978	0.000421561	0.000638027	0.001924295	0.000174982	0.000380585	2.65802E-08	5.35944E-07	2.8495E-07	8.47475E-07	0.84747459
3826803773350	382680	3773350	0.000309834	0.000515371	0.000515371	0.000247868	0.00011745	0.000318643	0.000207188	0.000142285	0.000152929	0.000638583	0.000165871	0.000509087	4.62929E-05	0.000100687	2.00525E-08	4.79884E-07	1.7034E-07	6.70273E-07	0.67027295
3827303773350	382730	3773350	0.000334245	0.000555975	0.000555975	0.000267396	0.000126703	0.000343747	0.000223512	0.000153495	0.000164978	0.000792621	0.000184361	0.000566028	5.14708E-05	0.000111948	2.23358E-08	5.36411E-07	1.9774E-07	7.56482E-07	0.75648175
3827803773350	382780	3773350	0.000380273	0.000632537	0.000632537	0.000304218	0.000144151	0.000391084	0.000254291	0.000174633	0.000187696	0.001051289	0.000215623	0.000661905	6.01891E-05	0.000130911	2.60407E-08	6.2789E-07	2.4201E-07	8.95942E-07	0.89594226
3828303773350	382830	3773350	0.000420797	0.000699944	0.000699944	0.000336638	0.000159512	0.000432761	0.00028139	0.000193243	0.000207699	0.001374093	0.000247511	0.000759975	6.9107E-05	0.000150307	2.9665E-08	7.1587E-07	2.9294E-07	1.03848E-06	1.03847879
3828803773350	382880	3773350	0.000474564	0.000789378	0.000789378	0.000379651	0.000179894	0.000488056	0.000317344	0.000217934	0.000234237	0.001851703	0.000291071	0.000893964	8.12911E-05	0.000176807	3.42719E-08	8.25522E-07	3.6544E-07	1.22523E-06	1.22523387
3829303773350	382930	3773350	0.000598051	0.000994783	0.000994783	0.00047844	0.000226704	0.000615053	0.000399921	0.000274643	0.000295188	0.002841631	0.000387002	0.001189363	0.000108153	0.000235231	4.33405E-08	1.03693E-06	5.1985E-07	1.60012E-06	1.60012174
3829803773350	382980	3773350	0.000683167	0.001136364	0.001136364	0.000546534	0.00025897	0.00070259	0.000456839	0.000313731	0.0003372	0.003971813	0.000469834	0.001446191	0.000131507	0.000286026	4.9113E-08	1.15144E-06	6.9385E-07	1.89439E-06	1.89439436
3830303773350	383030	3773350	0.000737253	0.001226329	0.001226329	0.000589802	0.000279472	0.000758213	0.000493006	0.000338569	0.000363896	0.004710983	0.000541142	0.001667832	0.000151661	0.000329862	5.29247E-08	1.22266E-06	8.7453E-07	2.15012E-06	2.15011659
3830803773350	383080	3773350	0.000773948	0.001287366	0.001287366	0.000619158	0.000293382	0.000795952	0.000517544	0.00035542	0.000382008	0.004709094	0.000612034	0.001890386	0.000171899	0.000373878	5.4886E-08	1.23943E-06	1.0809E-06	2.37526E-06	2.37525741
3831303773350	383130	3773350	0.000920888	0.001531783	0.001531783	0.00073671	0.000349083	0.000947069	0.000615804	0.000422899	0.000454535	0.004861597	0.000799134	0.002475882	0.00022514	0.000489677	6.07582E-08	1.33072E-06	1.5871E-06	2.97859E-06	2.97858855
3831803773350	383180	3773350	0.001162198	0.001933173	0.001933173	0.000929759	0.000440557	0.00119524	0.00077717	0.000533716	0.000573642	0.005665582	0.001189024	0.003708202	0.000337199	0.000733404	6.7916E-08	1.39164E-06	3.8204E-06	5.27997E-06	5.27996917
3835303773350	383530	3773350	0.003245125	0.005397863	0.005397863	0.0025961	0.001230136	0.003337385	0.002170037	0.001490259	0.00160174	0.001894174	0.038847674	0.102384554	0.009310158	0.0202495	1.24097E-07	1.95373E-06	4.1211E-06	6.19896E-06	6.19895643
3835803773350	383580	3773350	0.003555119	0.005913499	0.005913499	0.002844095	0.001347646	0.003656192	0.002377332	0.001632617	0.001754748	0.001534448	0.011785082	0.034211204	0.003110935	0.006766253	9.87725E-08	1.65846E-06	2.0738E-06	3.83106E-06	3.83105515
3836303773350	383630	3773350	0.003127461	0.005202144	0.005202144	0.002501969	0.001185533	0.003216376	0.002091354	0.001436224	0.001543663	0.00126173	0.005946491	0.017689087	0.001608526	0.003498528	7.80173E-08	1.37037E-06	1.3576E-06	2.80602E-06	2.80602378
3836803773350	383680	3773350	0.002537068	0.004220099	0.004220099	0.002029655	0.000961732	0.002609198	0.001696555	0.001165098	0.001252255	0.001044737	0.003584282	0.010759196	0.000978368	0.002127941	6.21402E-08	1.11736E-06	9.7014E-07	2.14964E-06	2.14963887
3837303773350	383730	3773350	0.002159827	0.003592604	0.003592604	0.001727861	0.00081873	0.002221231	0.001444291	0.000991857	0.001066055	0.00089551	0.002529301	0.007617845	0.000692715	0.001506649	5.28712E-08	9.65505E-07	7.6493E-07	1.78331E-06	1.78330883
3837803773350	383780	3773350	0.002077981	0.003456463	0.003456463	0.001662384	0.000787704	0.002137058	0.00138956	0.000954271	0.001025657	0.000816794	0.002130805	0.006424369	0.000584189	0.001270604	5.06166E-08	9.40718E-07	6.843E-07	1.67563E-06	1.67563456
3838303773350	383830	3773350	0.002020385	0.003360661	0.003360661	0.001616308	0.000765872	0.002077826	0.001351045	0.000927822	0.000997229	0.000747788	0.001822198	0.005499147	0.000500055	0.001087615	4.83702E-08	9.12332E-07	6.1741E-07	1.57811E-06	1.57810997
3838803773350	383880	3773350	0.001699383	0.002826713	0.002826713	0.001359506	0.000644189	0.001747697	0.001136389	0.000780408	0.000838787	0.000654521	0.001422393	0.004296714	0.000390714	0.000849799	4.18837E-08	8.00993E-07	5.1339E-07	1.35626E-06	1.35626234
3839303773350	383930	3773350	0.001387554	0.002308024	0.002308024	0.001110043	0.000525983	0.001427003	0.000927867	0.000637206	0.000684874	0.00056943	0.001108158	0.0033498	0.000304611	0.000662526	3.55128E-08	6.85408E-07	4.232E-07	1.14412E-06	1.14412475
3839803773350	383980	3773350	0.001155019	0.00192123	0.00192123	0.000924015	0.000437835	0.001187856	0.000772369	0.000530419	0.000570098	0.000499421	0.0008839	0.002673484	0.000243109	0.000528759	3.03986E-08	5.90141E-07	3.5435E-07	9.74886E-07	0.97488593
3840303773350	384030	3773350	0.001070301	0.001780313	0.001780313	0.000856241	0.000405721	0.00110073	0.000715717	0.000491514	0.000528283	0.000461199	0.000784515	0.002373425	0.00021583	0.000469413	2.88715E-08	5.66449E-07	3.2319E-07	9.18511E-07	0.91851139
3840803773350	384080	3773350	0.001121355	0.001865235	0.001865235	0.000897084	0.000425074	0.001153235	0.000749858	0.00051496	0.000553482	0.000444818	0.000760696	0.002302043	0.000209332	0.000455295	2.99778E-08	5.94879E-07	3.1777E-07	9.42622E-07	0.94262226

			EGIODemolition	EGIOSite Grubbing / Prep	EGIOMass Grading / Excavation	EGIOMass Grading / Excavation	EGIODrainage / Utilities Trenching	EGIODrainage / Utilities Trenching	EGIOFoundations / Concrete Pads	EGIOFoundations / Concrete Pads	EGIOBuilding / Structure Construction	EGIOBuilding / Structure Construction	EGIOAsphalt Paving	EGIOArchitectural Coating	EGIOLandscaping or Other Finishing	EGIOWaterside Construction (Piles)	HIWaterside Construction (Landscaping)	HIWaterside Construction (Landscaping)	KMDemolition	KMSite Grubbing / Prep	KMMass Grading / Excavation
Unique Identifier	X (UTM)	Y (UTM)	2025	2025	2025	2026	2026	2027	2026	2027	2026	2027	2027	2027	2027	2027	2025	2026	2025	2025	2025
3841303773350	384130	3773350	0.000361758	0.00033448	0.000556373	0.000556373	0.000267587	0.000267587	0.000126794	0.000126794	0.000343993	0.000343993	0.000223672	4.53683E-05	0.000153605	0.000165096	0.000878905	0.000878905	0.000724465	0.000669845	0.001114205
3826803773400	382680	3773400	0.0005633	0.00052083	0.000866338	0.000866338	0.000416665	0.000416665	0.000197433	0.000197433	0.000535639	0.000535639	0.000348283	7.06439E-05	0.000239181	0.000257074	0.000589139	0.000589139	0.000324055	0.000299624	0.000498387
3827303773400	382730	3773400	0.00063698	0.00058896	0.000979656	0.000979656	0.000471165	0.000471165	0.000223257	0.000223257	0.000605701	0.000605701	0.000393839	7.98841E-05	0.000270467	0.000290699	0.000657678	0.000657678	0.000347522	0.000321322	0.000534479
3827803773400	382780	3773400	0.000735594	0.00068014	0.001131322	0.001131322	0.000544109	0.000544109	0.000257821	0.000257821	0.000699473	0.000699473	0.000454812	9.22514E-05	0.000312339	0.000335704	0.000754434	0.000754434	0.000388935	0.000359612	0.00059817
3828303773400	382830	3773400	0.000862421	0.0007974	0.001326377	0.001326377	0.000637921	0.000637921	0.000302272	0.000302272	0.000820071	0.000820071	0.000533227	0.000108157	0.00036619	0.000393584	0.000876104	0.000876104	0.000449501	0.000415612	0.000691319
3828803773400	382880	3773400	0.000988557	0.00091403	0.001520371	0.001520371	0.000731222	0.000731222	0.000346482	0.000346482	0.000940014	0.000940014	0.000611216	0.000123976	0.000419749	0.000451149	0.001011882	0.001011882	0.00050282	0.000464911	0.000773322
3829303773400	382930	3773400	0.001195707	0.00110556	0.001838962	0.001838962	0.000884448	0.000884448	0.000419087	0.000419087	0.001136992	0.001136992	0.000739296	0.000149955	0.000507706	0.000545686	0.001228607	0.001228607	0.000609544	0.000563589	0.000937461
3829803773400	382980	3773400	0.00138983	0.00128505	0.002137516	0.002137516	0.001028038	0.001028038	0.000487125	0.000487125	0.001321581	0.001321581	0.00085932	0.0001743	0.000590132	0.000634278	0.001492158	0.001492158	0.000711782	0.000658119	0.001094699
3830303773400	383030	3773400	0.001386724	0.00128218	0.00213274	0.00213274	0.00102574	0.00102574	0.000486037	0.000486037	0.001318628	0.001318628	0.000857399	0.00017391	0.000588813	0.00063286	0.001644846	0.001644846	0.000750865	0.000694256	0.001154808
3830803773400	383080	3773400	0.001375853	0.00127212	0.002116021	0.002116021	0.001017699	0.001017699	0.000482227	0.000482227	0.001308291	0.001308291	0.000850678	0.000172547	0.000584197	0.000627899	0.001850564	0.001850564	0.000804184	0.000743555	0.001236811
3831303773400	383130	3773400	0.001531151	0.00141571	0.002354864	0.002354864	0.001132571	0.001132571	0.000536657	0.000536657	0.001455963	0.001455963	0.000946697	0.000192023	0.000650138	0.000698773	0.002253796	0.002253796	0.001019876	0.000942985	0.001568538
3831803773400	383180	3773400	0.001566093	0.00144802	0.002408604	0.002408604	0.001158417	0.001158417	0.000548904	0.000548904	0.001489189	0.001489189	0.000968302	0.000196405	0.000664975	0.000714719	0.002829928	0.002829928	0.001144545	0.001058255	0.001760276
3835803773400	383580	3773400	0.000867597	0.00080219	0.001334339	0.001334339	0.00064175	0.00064175	0.000304087	0.000304087	0.000824994	0.000824994	0.000536428	0.000108806	0.000368388	0.000395946	0.008301374	0.008301374	0.00249926	0.002310835	0.003843788
3836303773400	383630	3773400	0.00076234	0.00070487	0.001172456	0.001172456	0.000563892	0.000563892	0.000267195	0.000267195	0.000724905	0.000724905	0.000471348	9.56056E-05	0.000323695	0.00034791	0.005267129	0.005267129	0.002287106	0.002114676	0.003517501
3836803773400	383680	3773400	0.000653632	0.00060435	0.001005266	0.001005266	0.000483482	0.000483482	0.000229093	0.000229093	0.000621535	0.000621535	0.000404135	8.19724E-05	0.000277537	0.000298298	0.003638493	0.003638493	0.00189334	0.001750596	0.0029119
3837303773400	383730	3773400	0.000551049	0.0005095	0.000847496	0.000847496	0.000407603	0.000407603	0.000193139	0.000193139	0.000523989	0.000523989	0.000340709	6.91074E-05	0.000233979	0.000251483	0.002662431	0.002662431	0.001521056	0.00140638	0.002339339
3837803773400	383780	3773400	0.00052577	0.00048613	0.000808618	0.000808618	0.000388904	0.000388904	0.000184278	0.000184278	0.000499951	0.000499951	0.000325079	6.59371E-05	0.000223246	0.000239946	0.002251695	0.002251695	0.001403203	0.001297412	0.002158084
3838303773400	383830	3773400	0.000535174	0.00049483	0.000823081	0.000823081	0.000395861	0.000395861	0.000187575	0.000187575	0.000508894	0.000508894	0.00033089	6.71165E-05	0.000227239	0.000244238	0.00205188	0.00205188	0.00139423	0.001289115	0.002144284
3838803773400	383880	3773400	0.000480129	0.00044393	0.000738424	0.000738424	0.000355145	0.000355145	0.000168282	0.000168282	0.000456552	0.000456552	0.00029686	6.02134E-05	0.000203866	0.000219117	0.001675664	0.001675664	0.001193982	0.001103965	0.001836308
3839303773400	383930	3773400	0.000420253	0.00038857	0.000646337	0.000646337	0.000310855	0.000310855	0.000147296	0.000147296	0.000399617	0.000399617	0.000259839	5.27043E-05	0.000178443	0.000191791	0.001374791	0.001374791	0.000991663	0.000916899	0.001525148
3839803773400	383980	3773400	0.000373923	0.00034573	0.000575082	0.000575082	0.000276585	0.000276585	0.000131057	0.000131057	0.000355561	0.000355561	0.000231193	4.68939E-05	0.00015877	0.000170647	0.001159967	0.001159967	0.000836365	0.00077331	0.001286305
3840303773400	384030	3773400	0.00036797	0.00034023	0.000565926	0.000565926	0.000272182	0.000272182	0.000128971	0.000128971	0.0003499	0.0003499	0.000227512	4.61473E-05	0.000156243	0.000167931	0.001071116	0.001071116	0.000797627	0.000737492	0.001226727
3840803773400	384080	3773400	0.000379099	0.00035052	0.000583043	0.000583043	0.000280415	0.000280415	0.00013287 2	0.000132872	0.000360484	0.000360484	0.000234394	4.75431E-05	0.000160968	0.00017301	0.001027991	0.001027991	0.000803321	0.000742757	0.001235484
3841303773400	384130	3773400	0.000366848	0.00033919	0.000564201	0.000564201	0.000271352	0.000271352	0.000128578	0.000128578	0.000348834	0.000348834	0.000226819	4.60067E-05	0.000155766	0.000167419	0.000949346	0.000949346	0.000752763	0.000696011	0.001157727
3826803773450	382680	3773450	0.000599622	0.00055442	0.000922201	0.000922201	0.000443532	0.000443532	0.000210163	0.000210163	0.000570178	0.000570178	0.00030741	7.51991E-05	0.000254604	0.00027365	0.000631163	0.000631163	0.00034804	0.0003218	0.000535275
3827303773450	382730	3773450	0.00067244	0.00062174	0.001034192	0.001034192	0.000497394	0.000497394	0.000235685	0.000235685	0.000639419	0.000639419	0.000415764	8.43312E-05	0.000285523	0.000306882	0.000698402	0.000698402	0.000367366	0.000339669	0.000564998
3827803773450	382780	3773450	0.000772866	0.0007146	0.001188644	0.001188644	0.000571678	0.000571678	0.000270884	0.000270884	0.000734914	0.000734914	0.000477856	9.69257E-05	0.000328165	0.000352713	0.000795658	0.000795658	0.000401963	0.000371658	0.000618207
3828303773450	382830	3773450	0.000905214	0.00083697	0.001392192	0.001392192	0.000669574	0.000669574	0.00031727 1	0.000317271	0.000860763	0.000860763	0.000559686	0.000113524	0.000384361	0.000413113	0.000925532	0.000925532	0.000457352	0.000422871	0.000703394
3828803773450	382880	3773450	0.0010543	0.00097481	0.001621482	0.001621482	0.000779851	0.000779851	0.000369525	0.000369525	0.001002528	0.001002528	0.00065 1865	0.000132221	0.000447664	0.000481152	0.00107742	0.00107742	0.000515589	0.000476717	0.00079296
3829303773450	382930	3773450	0.001226594	0.00113412	0.001886465	0.001886465	0.000907295	0.000907295	0.000429913	0.000429913	0.001166362	0.001166362	0.000758393	0.000153828	0.000520821	0.000559782	0.00126943	0.00126943	0.000587889	0.000543566	0.000904155
3829803773450	382980	3773450	0.001436764	0.00132844	0.0022097	0.0022097	0.001062754	0.001062754	0.000503576	0.000503576	0.001366211	0.001366211	0.000888339	0.000180186	0.000610061	0.000655697	0.001531781	0.001531781	0.000692715	0.000640489	0.001065375
3830303773450	383030	3773450	0.001528217	0.001413	0.002350353	0.002350353	0.001130401	0.001130401	0.000535629	0.000535629	0.001453173	0.001453173	0.000944884	0.000191655	0.000648893	0.000697434	0.001779824	0.001779824	0.000741375	0.000685481	0.001140212
3830803773450	383080	3773450	0.001608455	0.00148719	0.002473755	0.002473755	0.001189751	0.001189751	0.000563752	0.000563752	0.001529471	0.001529471	0.000994494	0.000201717	0.000682962	0.00073405 2	0.002099207	0.002099207	0.000830067	0.000767486	0.001276618
3831303773450	383130	3773450	0.001769015	0.00163564	0.002720693	0.002720693	0.001308516	0.001308516	0.000620027	0.000620027	0.001682147	0.001682147	0.001093767	0.000221854	0.000751137	0.000807327	0.00257258	0.00257258	0.001064049	0.000983828	0.001636476
3831803773450	383180	3773450	0.001863575	0.00172308	0.002866122	0.002866122	0.00137846	0.00137846	0.00065317	0.00065317	0.001772063	0.001772063	0.001152232	0.000233712	0.000791288	0.000850481	0.003157016	0.003157016	0.001275858	0.001179668	0.001962232
3832303773450	383230	3773450	0.001799557	0.00166388	0.002767665	0.002767665	0.001331107	0.001331107	0.000630732	0.000630732	0.001711189	0.001711189	0.001112651	0.000225684	0.000764106	0.000821266	0.003987793	0.003987793	0.001440647	0.001332033	0.002215671
3835803773450	383580	3773450	0.001043774	0.00096508	0.001605294	0.001605294	0.000772065	0.000772065	0.000365835	0.000365835	0.000992519	0.000992519	0.000645357	0.0001309	0.000443194	0.000476348	0.021619634	0.021619634	0.003534148	0.0032677	0.005435414
3836303773450	383630	3773450	0.000897449	0.00082979	0.00138025	0.00138025	0.000663831	0.000663831	0.00031455	0.00031455	0.000853379	0.000853379	0.000554885	0.00011255	0.000381064	0.00040957	0.010214174	0.010214174	0.003306982	0.00305766	0.005086039
3836803773450	383680	3773450	0.000770364	0.00071228	0.001184796	0.001184796	0.000569827	0.000569827	0.000270007	0.000270007	0.000732535	0.000732535	0.000476309	9.66119E-05	0.000327102	0.000351572	0.00589419	0.00589419	0.002670088	0.002468784	0.004106516
3837303773450	383730	3773450	0.000637929	0.00058983	0.000981116	0.000981116	0.000471867	0.000471867	0.00022359	0.00022359	0.000606603	0.000606603	0.000394426	8.00032E-05	0.00027087	0.000291132	0.003802287	0.003802287	0.002029484	0.001876477	0.003121286
3837803773450	383780	3773450	0.000577967	0.00053439	0.000888896	0.000888896	0.000427514	0.000427514	0.000202573	0.000202573	0.000549586	0.000549586	0.000357352	7.24833E-05	0.000245409	0.000263767	0.002909473	0.002909473	0.001731312	0.001600785	0.002662707
3838303773450	383830	3773450	0.000592548	0.00054787	0.000911321	0.000911321	0.000438299	0.000438299	0.000207684	0.000207684	0.00056345	0.00056345	0.000366367	7.43118E-05	0.0002516	0.000270422	0.002594092	0.002594092	0.001718026	0.0015885	0.002642272
3838803773450	383880	3773450	0.000541127	0.00050033	0.000832237	0.000832237	0.000400264	0.000400264	0.000189661	0.000189661	0.000514555	0.000514555	0.000334574	6.78631E-05	0.000229767	0.000246955	0.002117618	0.002117618	0.001479644	0.00136809	0.002275648
3839303773450	383930	3773450	0.000465376	0.00043029	0.000715734	0.000715734	0.000344232	0.000344232	0.000163111	0.000163111	0.000442523	0.000442523	0.00028773 8	5.83631E-05	0.000197602	0.000212384	0.00168667	0.00168667	0.001187597	0.001098061	0.001826489
3839803773450	383980	3773450	0.000408951	0.00037812	0.000628955	0.000628955	0.000302495	0.000302495	0.000143334	0.000143334	0.000388869	0.000388869	0.000252851	5.12869E-05	0.000173644	0.000186633	0.001393301	0.001393301	0.000977255	0.000903577	0.001502989
3840303773450	384030	3773450	0.000383154	0.00035427	0.00058928	0.00058928	0.00028314	0.00028314	0.000134293	0.000134293	0.000364339	0.000364339	0.00023690 1	4.80517E-05	0.00016269	0.000174861	0.001225605	0.001225605	0.000871739	0.000806016	0.001340708
3840803773450	384080	3773450	0.000377029	0.0003486	0.000579859	0.000579859	0.000278883	0.000278883	0.000132146	0.000132146	0.000358515	0.000358515	0.000233114	4.72835E-05	0.000160089	0.000172065	0.001131251	0.001131251	0.000828859	0.00076637	0.001274761
3841303773450	384130	3773450	0.000388072	0.00035881	0.000596843	0.000596843	0.000287052	0.000287052	0.000136017	0.000136017	0.000369016	0.000369016	0.000239942	4.86684E-05	0.000164778	0.000177105	0.001081322	0.001081322	0.000833173	0.000770358	0.001281395
3826803773500	382680	3773500	0.000677271	0.00062621	0.001041623	0.001041623	0.000500968	0.000500968	0.000237379	0.000237379	0.000644014	0.000644014	0.000418751	8.49371E-05	0.000287574	0.000309087	0.000698602	0.000698602	0.000402912	0.000372535	0.000619666
3827303773500	382730	3773500	0.000725931	0.0006712	0.001116461	0.001116461	0.000536961	0.000536961	0.000254434	0.000254434	0.000690284	0.000690284	0.000448837	9.10396E-05	0.000308236	0.000331294	0.000754134	0.000754134	0.000398598	0.000368547	0.000613032
3827803773500	382780	3773500	0.000827393	0.00076501	0.001272505	0.001272505	0.000612011	0.000612011	0.000289995	0.000289995	0.000786763	0.000786763	0.00051157	0.000103764	0.000351317	0.000377598	0.000850789	0.000850789	0.000427242	0.000395031	0.000657085
3828303773500	382830	3773500	0.000964227	0.00089153	0.001482953	0.001482953	0.000713225	0.000713225	0.000337955	0.000337955	0.000916878	0.000916878	0.000596173	0.000120924	0.000409418	0.000440045	0.000984866	0.000984866	0.000473917	0.000438188	0.000728871
3828803773500	382880	3773500	0.001134451	0.00104892	0.001744752	0.001744752	0.000839138	0.000839138	0.000397617	0.000397617	0.001078743	0.001078743	0.000701421	0.000142272	0.000481696	0.00051773	0.001155064	0.001155064	0.000534138	0.000493868	0.000821489
3829303773500	382930	3773500	0.001335475	0.00123479	0.002053921	0.002053921	0.000987833	0.000987833	0.000468075	0.000468075	0.001269896	0.001269896	0.000825713	0.000167483	0.000567053	0.000609472	0.001366286	0.001366286	0.000604799	0.000559202	0.000930163
3829803773500	382980	3773500	0.001572046	0.00145353	0.00241776	0.00241776	0.00116282	0.00116282	0.00055099 1	0.00055099 1	0.00149485	0.00149485	0.000971982	0.000197151	0.000667503	0.000717436	0.001643145	0.001643145	0.000697029	0.000644478	0.001072009
3830303773500	383030	3773500	0.00182475	0.00168718	0.002806411	0.002806411	0.001349742	0.001349742	0.000639562	0.000639562	0.001735145	0.001735145	0.001128227	0.000228843	0.000774803	0.000832763	0.002011457	0.002011457	0.000814969	0.000753526	0.001253398
3830803773500	383080	3773500	0.002102733	0.0019442	0.003233941	0.003233941	0.001555362	0.001555362	0.000736993	0.000736993	0.001999477	0.001999477	0.001300102	0.000263705	0.000892836	0.000959626	0.002532556	0.002532556	0.000991232	0.0009165	0.001524485
3831303773500	383130	3773500	0.002443871	0.00225962	0.0037586	0.0037586	0.001807697	0.001807697	0.000856559	0.000856559	0.002323863	0.002323863	0.001511024	0.000306488	0.001037686	0.001115312	0.003397854	0.003397854	0.001221935	0.001129811	0.0018793
3831803773500	383180	3773500	0.002383564	0.00220386	0.003665849	0.003665849	0.001763089	0.001763089	0.000835422	0.000835422	0.002266517	0.002266517	0.001473737	0.000298924	0.001012079	0.001087789	0.004428347	0.004428347	0.001416834	0.001310016	0.002179049
3836303773500	383630	3773500	0.001064136	0.00098391	0.001636609	0.001636609	0.000787126	0.000787126	0.000372972	0.000372972	0.001011881	0.001011881	0.000657946	0.000133454	0.00045184	0.000485641	0.013389	0.013389	0.005453199	0.005042068	0.008386856
3836803773500	383680	3773500	0.000893135	0.0008258	0.001373615	0.001373615	0.00066064	0.00066064	0.000313038	0.000313038	0.000849277	0.000849277	0.000552218	0.000112009	0.000379232	0.000407601	0.007652901	0.007652901	0.003977351	0.003677489	0.006117047
3837303773500	383730	3773500	0.00077347	0.00071516	0.001189573	0.001189573	0.000572125	0.000572125	0.000271096	0.000271096	0.000735488	0.000735488	0.00047823	9.70014E-05	0.000328421	0.000352989	0.005093329	0.005093329	0.003008551	0.002781729	0.004627062
3837803773500	383780	3773500	0.000724206	0.00066961	0.001113807	0.001113807	0.000535685	0.000535685	0.000253829	0.000253829	0.000688643	0.000688643	0.00044777	9.08232E-05	0.000307503	0.000330506	0.004003302	0.004003302	0.002605381	0.002408955	0.004006998
3838303773500	383830	3773500	0.000676409	0.00062541	0.001040296	0.001040296	0.00050033	0.00050033	0.000237076	0.000237076	0.00064319 3	0.00064319 3	0.000418218	8.48289E-05	0.000287208	0.000308693	0.003255772	0.003255772	0.002260188	0.002089787	0.003476102
3838803773500	383880	3773500	0.000602642	0.00055721	0.000926845	0.000926845	0.000445766	0.000445766	0.000211222	0.000211222	0.000573049	0.000573049	0.000372608	7.55778E-05	0.000255886	0.000275028	0.002577582	0.002577582	0.001839676	0.001700978	0.002829366
3839303773500	383930	3773500	0.000516624	0.00047767	0.000794553	0.000794553	0.00038214	0.00038214	0.000181073	0.000181073	0.000491255	0.000491255	0.00031942 4	6.47902E-05	0.000219363	0.000235772	0.002036671	0.002036671	0.001445219	0.001336261	0.002222704
3839803773500	383980	3773500	0.000453901	0.00041968	0.000698086	0.000698086	0.000335744	0.000335744	0.000159089	0.000159089	0.000431612	0.000431612	0.000280643	5.69241E-05	0.00019273	0.000207147	0.001670361	0.001670361	0.001174915	0.001086335	0.001806984
3840303773500	384030	3773500	0.000415594	0.00038426	0.000639172	0.000639172	0.000307409	0.000307409	0.000145663	0.000145663	0.000395186	0.000395186	0.000256958	5.212E-05	0.000176464	0.000189665	0.00142552	0.00142552	0.001007279	0.000931338	0.001549165
3840803773500	384080	3773500	0.000410849	0.00037987	0.000631874	0.000631874	0.000303899	0.000303899	0.000144	0.000144	0.000390674	0.000390674	0.000254024	5.15249E-05	0.00017445	0.0001875	0.001319959	0.001319959	0.00096138	0.000888899	0.001478574
3841303773500	384130	3773500	0.000431728	0.00039918	0.000663985	0.000663985	0.000319343	0.000319343	0.000151318	0.000151318	0.000410528	0.000410528	0.000266934	5.41433E-05	0.000183315	0.000197028	0.001274433	0.001274433	0.000987694	0.00091323	0.001519045
3826803773550	382680	3773550	0.000774591	0.00071619	0.001191298	0.001191298	0.000572954	0.000572954	0.000271489	0.000271489	0.000736555	0.000736555	0.000478923	9.71421E-05	0.000328897	0.000353501	0.000774646	0.000774646	0.00045485	0.000420558	0.000699546
3827303773550	382730	3773550	0.00079478	0.00073486	0.001222348	0.001222348	0.000587888	0.000587888	0.000278565	0.000278565	0.000755752	0.000755752	0.000491406	9.96739E-05	0.00033747	0.000362715	0.00081707	0.00081707	0.000436042	0.000403168	0.000670619
3827803773550	382780	3773550	0.000897277	0.00082963	0.001379985	0.001379985	0.000663703	0.000663703	0.000314489	0.000314489	0.000853215	0.000853215	0.000554778	0.000112528	0.00038099	0.000409491	0.000915727	0.000915727	0.000457956	0.00042343	0.000704323
3828303773550	382830	3773550	0.001040151	0.00096173	0.001599721	0.001599721	0.000769385	0.000769385	0.000364565	0.000364565	0.000989074	0.000989074	0.000643116	0.000130446	0.000441656	0.000474695	0.001053006	0.001053006	0.000497298	0.000459806	0.00076483
3828803773550	382880	3773550	0.001255324	0.00116068	0.001930651	0.001930651	0.000928546	0.000928546	0.000439982	0.000439982	0.001193681	0.001193681	0.000776156	0.000157431	0.00053302	0.000572894	0.001260325	0.001260325	0.000575637	0.000532239	0.000885313
3829303773550	382930	3773550	0.001599396	0.00147881	0.002459823	0.002459823	0.001183051	0.001183051	0.000560577	0.000560577	0.001520856	0.001520856	0.000988892	0.000200581	0.000679115	0.000729918	0.001569303	0.001569303	0.00070928	0.000655806	0.001090851
3829803773550	382980	3773550	0.001940016	0.00179375	0.002983686	0.002983686	0.001435002	0.001435002	0.000679962	0.000679962	0.00184475	0.00184475	0.001199495	0.000243299	0.000823745	0.000885367	0.001918603	0.001918603	0.000819541	0.000757754	0.00126043

			KMMass Grading / Excavation	KMDrainage / Utilities Trenching	KMFoundations / Concrete Pads	KMBuilding / Structure Construction	KMAsphalt Paving	KMArchitectural Coating	KMLandscaping or Other Finishing	KMWaterside Construction (Piles)	EWNDemolition	EWNSite Grubbing / Prep	EWNDrainage / Utilities Trenching	EWNDrainage / Utilities Trenching	EWNDrainage / Utilities Trenching	EWNFoundations / Concrete Pads	EWNBuilding / Structure Construction	EWNAsphalt Paving	EWNLandscaping or Other Finishing	EWNWaterside Construction (Piles)	ISDemolition
Unique Identifier	X (UTM)	Y (UTM)	2026	2026	2026	2026	2026	2026	2026	2026	2027	2027	2027	2028	2029	2029	2029	2029	2029	2029	2027
3841303773350	384130	3773350	0.001114205	0.000276667	0.00025392	0.000746815	0.00044793	9.08556E-05	0.000307613	0.000330625	0.00180784	0.002066904	0.002434214	0.002434214	0.002434214	0.000633635	0.001574187	0.001117772	0.000767622	0.000802604	0.000364087
3826803773400	382680	3773400	0.000498387	0.000123754	0.000113579	0.000334052	0.00020036	4.064E-05	0.000137596	0.000147889	0.000939466	0.001074092	0.001264969	0.001264969	0.001264969	0.000329276	0.000818045	0.000580864	0.000398904	0.000417083	0.000369178
3827303773400	382730	3773400	0.000534479	0.000132716	0.000121804	0.000358243	0.00021487	4.3583E-05	0.000147561	0.000158599	0.001094246	0.001251052	0.001473377	0.001473377	0.001473377	0.000383525	0.000952821	0.000676563	0.000464625	0.000485799	0.000408606
3827803773400	382780	3773400	0.00059817	0.000148531	0.000136319	0.000400934	0.000240475	4.87766E-05	0.000165145	0.000177499	0.001334699	0.001525962	0.001797141	0.001797141	0.001797141	0.000467802	0.001162197	0.000825233	0.000566723	0.00059255	0.000459768
3828303773400	382830	3773400	0.000691319	0.000171661	0.000157547	0.000463368	0.000277923	5.63723E-05	0.000190862	0.000205139	0.001674715	0.001914703	0.002254965	0.002254965	0.002254965	0.000586976	0.001458268	0.001035462	0.000711097	0.000743503	0.00052715
3828803773400	382880	3773400	0.000773322	0.000192023	0.000176235	0.000518332	0.000310889	6.3059E-05	0.000213501	0.000229472	0.002097988	0.002398631	0.002824892	0.002824892	0.002824892	0.00073533	0.001826835	0.001297168	0.000890821	0.000931418	0.000585732
3829303773400	382930	3773400	0.000937461	0.00023278	0.00021364	0.000628349	0.000376876	7.64434E-05	0.000258817	0.000278178	0.002860242	0.003270116	0.003851249	0.003851249	0.003851249	0.001002494	0.002490572	0.001768463	0.00121448	0.001269826	0.000697287
3829803773400	382980	3773400	0.001094699	0.000271823	0.000249475	0.000733741	0.000440089	8.92651E-05	0.000302228	0.000324837	0.003984426	0.004555396	0.005364937	0.005364937	0.005364937	0.001396513	0.003469462	0.002463536	0.001691817	0.001768916	0.000790898
3830303773400	383030	3773400	0.001154808	0.000286749	0.000263173	0.00077403	0.000464253	9.41666E-05	0.000318823	0.000342673	0.005040451	0.00576275	0.006786851	0.006786851	0.006786851	0.001766642	0.004389002	0.003116467	0.002140214	0.002237747	0.000787101
3830803773400	383080	3773400	0.001236811	0.000307111	0.000281861	0.000828994	0.00049722	0.000100853	0.000341463	0.000367006	0.006710939	0.00767262	0.009036124	0.009036124	0.009036124	0.002352136	0.005843589	0.004149315	0.002849515	0.002979373	0.000784254
3831303773400	383130	3773400	0.001568538	0.000389482	0.000357459	0.00105134	0.00063058	0.000127903	0.000433047	0.000465442	0.01152871	0.01318078	0.015523141	0.015523141	0.015523141	0.004040731	0.010038691	0.007128102	0.004895177	0.005118259	0.00092592
3831803773400	383180	3773400	0.001760276	0.000437092	0.000401155	0.001179855	0.000707662	0.000143538	0.000485983	0.000522337	0.025054379	0.028644683	0.03373514	0.03373514	0.03373514	0.008781381	0.021816245	0.015490906	0.010638278	0.011123083	0.000952235
3835803773400	383580	3773400	0.003843788	0.000954446	0.000875973	0.002576364	0.001545271	0.000313434	0.001061205	0.00114059	0.039032223	0.044625559	0.052555984	0.052555984	0.052555984	0.013680516	0.033987533	0.024133286	0.016573375	0.017328654	0.000731108
3836303773400	383630	3773400	0.003517501	0.000873426	0.000801614	0.002357665	0.001414098	0.000286828	0.000971123	0.001043769	0.017650812	0.020180181	0.023766408	0.023766408	0.023766408	0.006186484	0.015369546	0.010913344	0.007494667	0.007836213	0.000684087
3836803773400	383680	3773400	0.0029119	0.00072305	0.000663602	0.001951751	0.001170636	0.000237445	0.000803926	0.000864065	0.010276664	0.011749315	0.01383729	0.01383729	0.01383729	0.003601898	0.008948465	0.006353973	0.004363549	0.004562404	0.000610666
3837303773400	383730	3773400	0.002339339	0.000580878	0.000533119	0.001567982	0.000940456	0.000190757	0.000645852	0.000694166	0.006839232	0.007819297	0.009208868	0.009208868	0.009208868	0.002397102	0.005955301	0.004228638	0.002903989	0.003036329	0.000524648
3837803773400	383780	3773400	0.002158084	0.000535871	0.000491813	0.001446492	0.000867588	0.000175977	0.00059581	0.00064038	0.0055016	0.006289982	0.007407777	0.007407777	0.007407777	0.001928272	0.0047905	0.003401592	0.002336021	0.002442477	0.000511879
3838303773400	383830	3773400	0.002144284	0.000532444	0.000488668	0.001437243	0.00086204	0.000174851	0.000592	0.00063628	0.004788869	0.005475116	0.006448101	0.006448101	0.006448101	0.001678464	0.004169935	0.002960916	0.00203339	0.002126055	0.00053155
3838803773400	383880	3773400	0.001836308	0.000455971	0.000418482	0.001230817	0.000738229	0.000149738	0.000506974	0.000544899	0.003789096	0.004332075	0.005101929	0.005101929	0.005101929	0.001328051	0.003299377	0.002342765	0.001608879	0.001682198	0.000481251
3839303773400	383930	3773400	0.001525148	0.000378707	0.000347571	0.001022257	0.000613137	0.000124365	0.000421068	0.000452566	0.003013642	0.003445498	0.004057799	0.004057799	0.004057799	0.00105626	0.002624146	0.001863309	0.001279615	0.001337929	0.000420857
3839803773400	383980	3773400	0.001286305	0.000319401	0.00029314	0.000862168	0.000517117	0.000104889	0.000355127	0.000381693	0.002456899	0.002808973	0.003308157	0.003308157	0.003308157	0.000861125	0.002139359	0.001519079	0.001043218	0.001090759	0.000372284
3840303773400	384030	3773400	0.001226727	0.000304607	0.000279563	0.000822234	0.000493166	0.000100031	0.000338678	0.000364014	0.002196171	0.002510883	0.002957093	0.002957093	0.002957093	0.000769742	0.001912328	0.001357873	0.000932511	0.00097507	0.000364432
3840803773400	384080	3773400	0.001235484	0.000306781	0.000281558	0.000828104	0.000496687	0.000100745	0.000341096	0.000366613	0.002030175	0.0023211	0.002733583	0.002733583	0.002733583	0.000711562	0.001767786	0.001255239	0.000862027	0.000901312	0.000375476
3841303773400	384130	3773400	0.001157727	0.000287474	0.000263838	0.000775987	0.000465427	9.44046E-05	0.000319629	0.000343539	0.001812412	0.002072132	0.002440371	0.002440371	0.002440371	0.000635238	0.001578169	0.001120599	0.000769564	0.000804634	0.000361154
3826803773450	382680	3773450	0.000535275	0.000132913	0.000121985	0.000358777	0.00021519	4.36479E-05	0.00014778	0.000158835	0.000950682	0.001086915	0.001280071	0.001280071	0.001280071	0.000333207	0.000827812	0.000587798	0.000403667	0.000422062	0.000383154
3827303773450	382730	3773450	0.000564998	0.000140294	0.000128759	0.000378699	0.000227139	4.60716E-05	0.000155986	0.000167655	0.001089069	0.001245134	0.001466407	0.001466407	0.001466407	0.000381711	0.000948314	0.000673362	0.000462427	0.000483501	0.000420253
3827803773450	382780	3773450	0.000618207	0.000153506	0.000140885	0.000414363	0.00024853	5.04104E-05	0.000170676	0.000183444	0.001298894	0.001485026	0.001748931	0.001748931	0.001748931	0.000455253	0.0113102	0.000803095	0.00055152	0.000576654	0.000470207
3828303773450	382830	3773450	0.000703394	0.000174659	0.000160299	0.000471462	0.000282777	5.73569E-05	0.000194195	0.000208722	0.001609749	0.001840427	0.002167489	0.002167489	0.002167489	0.000564205	0.001401698	0.000995294	0.000683511	0.00071466	0.000534311
3828803773450	382880	3773450	0.00079296	0.000196899	0.00018071	0.000531495	0.000318784	6.46604E-05	0.000218923	0.0002353	0.002009468	0.002297426	0.002705702	0.002705702	0.002705702	0.000704304	0.001749756	0.001242437	0.000853235	0.000892119	0.00060014
3829303773450	382930	3773450	0.000904155	0.00022451	0.000206051	0.000606026	0.000363487	7.37276E-05	0.000249622	0.000268295	0.00257898	0.002948549	0.003472537	0.003472537	0.003472537	0.000903914	0.002245662	0.001594561	0.001095054	0.001144958	0.000672957
3829803773450	382980	3773450	0.001065375	0.000264542	0.000242792	0.000714086	0.0004283	8.68739E-05	0.000294132	0.000316135	0.003486437	0.003986045	0.004694407	0.004694407	0.004694407	0.001221971	0.003035835	0.002155634	0.001480368	0.001547831	0.000769156
3830303773450	383030	3773450	0.001140212	0.000283125	0.000259847	0.000764247	0.000458386	9.29764E-05	0.000314793	0.000338342	0.004498548	0.005143192	0.006057191	0.006057191	0.006057191	0.001576709	0.003917137	0.002781413	0.001910117	0.001997165	0.000787188
3830803773450	383080	3773450	0.001276618	0.000316995	0.000290933	0.000855675	0.000513223	0.000104099	0.000352453	0.000378819	0.006183012	0.007069041	0.008325283	0.008325283	0.008325283	0.002167102	0.005383894	0.003822903	0.002625354	0.002744996	0.000827134
3831303773450	383130	3773450	0.001636476	0.000406351	0.000372942	0.001096876	0.000657892	0.000133443	0.000451803	0.000485601	0.010310571	0.011788081	0.013882945	0.013882945	0.013882945	0.003613782	0.008977989	0.006374937	0.004377946	0.004577457	0.000974926
3831803773450	383180	3773450	0.001962232	0.000487239	0.000447179	0.001315219	0.000788852	0.000160006	0.000541739	0.000582265	0.019108455	0.021846705	0.025729091	0.025729091	0.025729091	0.006697377	0.016638797	0.011814592	0.008113594	0.008483345	0.00107794
3832303773450	383230	3773450	0.002215671	0.00055017	0.000504936	0.001485092	0.000890739	0.000180673	0.000611709	0.000657469	0.050143959	0.057329612	0.067517678	0.067517678	0.067517678	0.017575101	0.04366314	0.031003576	0.021291502	0.022261794	0.000991059
3835803773450	383580	3773450	0.005435414	0.00134966	0.001238694	0.003643179	0.002185133	0.00044322	0.001500626	0.001612883	0.087466784	0.100000815	0.117771996	0.117771996	0.117771996	0.030656485	0.076162205	0.054079955	0.037139054	0.038831548	0.000846977
3836303773450	383630	3773450	0.005086039	0.001262907	0.001159074	0.003409005	0.002044678	0.000414731	0.001404169	0.00150921	0.027019242	0.030891112	0.036380783	0.036380783	0.036380783	0.009470052	0.02352716	0.016705764	0.011472573	0.011995399	0.000785635
3836803773450	383680	3773450	0.004106516	0.001019683	0.000935847	0.002752462	0.001650892	0.000334858	0.00113374	0.001218551	0.013271584	0.015173408	0.01786988	0.01786988	0.01786988	0.004651596	0.011556308	0.008205706	0.005635214	0.005892021	0.000717821
3837303773450	383730	3773450	0.003121286	0.000775042	0.00071132	0.002092095	0.001254813	0.000254519	0.000861734	0.000926198	0.008004829	0.009151925	0.010778317	0.010778317	0.010778317	0.002805636	0.006970251	0.004949317	0.003398911	0.003553805	0.000610493
3837803773450	383780	3773450	0.002662707	0.000661173	0.000606813	0.001784725	0.001070456	0.000217125	0.000735128	0.000790121	0.005941524	0.006792947	0.008000125	0.008000125	0.008000125	0.002082462	0.005173616	0.003673593	0.002522816	0.002637785	0.000562006
3838303773450	383830	3773450	0.002642272	0.000656099	0.000602156	0.001771028	0.001062241	0.000215459	0.000729487	0.000784057	0.005125348	0.005859812	0.006901162	0.006901162	0.006901162	0.001796398	0.004462926	0.003168958	0.002176261	0.002275437	0.000586853
3838803773450	383880	3773450	0.002275648	0.000565063	0.000518605	0.001525292	0.000914851	0.000185563	0.000628268	0.000675266	0.004070099	0.004653346	0.005480293	0.005480293	0.005480293	0.001426541	0.003544062	0.002516507	0.001728194	0.001806951	0.000538797
3839303773450	383930	3773450	0.001826489	0.000453533	0.000416244	0.001224236	0.000734281	0.000148937	0.000504263	0.000541985	0.003170751	0.003625121	0.004269343	0.004269343	0.004269343	0.001111326	0.0027609	0.001960448	0.001346325	0.001407679	0.000460027
3839803773450	383980	3773450	0.001502989	0.000373205	0.000342521	0.001007404	0.000604228	0.000122558	0.00041495	0.000445991	0.002553528	0.00291945	0.003438267	0.003438267	0.003438267	0.000894994	0.0022235	0.001578825	0.001084247	0.001133658	0.000399374
3840303773450	384030	3773450	0.001340708	0.000332909	0.000305538	0.000898632	0.000538989	0.000109325	0.000370147	0.000397836	0.002191857	0.002505951	0.002951285	0.002951285	0.002951285	0.00076823	0.001908572	0.001355206	0.000930679	0.00097309	0.000369954
3840803773450	384080	3773450	0.001274761	0.000316534	0.000290509	0.00085443	0.000512477	0.000103948	0.00035194	0.000378267	0.00197375	0.002256589	0.002657608	0.002657608	0.002657608	0.000691785	0.001718654	0.001220352	0.000838069	0.000876261	0.000361499
3841303773450	384130	3773450	0.001281395	0.000318181	0.000292021	0.000858877	0.000515144	0.000104489	0.000353772	0.000380236	0.001834758	0.00209768	0.002470459	0.002470459	0.002470459	0.00064307	0.001597626	0.001134415	0.000779052	0.000814555	0.000373405
3826803773500	382680	3773500	0.000619666	0.000153868	0.000141218	0.000415342	0.000249117	5.05295E-05	0.000171079	0.000183877	0.000989679	0.0011315	0.00133258	0.00133258	0.00133258	0.000346875	0.000861769	0.00061191	0.000420225	0.00043935	0.000426983
3827303773500	382730	3773500	0.000613032	0.000152221	0.000139706	0.000410895	0.00024645	4.99885E-05	0.000169248	0.000181908	0.001091917	0.001248389	0.00147024	0.00147024	0.00147024	0.000382709	0.000950793	0.000675123	0.000463636	0.000484765	0.000440183
3827803773500	382780	3773500	0.000657085	0.00016316	0.000149745	0.000440422	0.00026416	5.35807E-05	0.00018141	0.000194981	0.001274047	0.001456618	0.001715474	0.001715474	0.001715474	0.000446544	0.001109383	0.000787732	0.00054097	0.000565623	0.000487635
3828303773500	382830	3773500	0.000728871	0.000180985	0.000166105	0.000488538	0.000293019	5.94343E-05	0.000201229	0.000216282	0.001541504	0.001762402	0.002075599	0.002075599	0.002075599	0.00054026	0.001342273	0.000953099	0.000654534	0.000684362	0.000549323
3828803773500	382880	3773500	0.000821489	0.000203983	0.000187212	0.000550617	0.000330253	6.69867E-05	0.000226799	0.000243765	0.001913615	0.002187837	0.002576638	0.002576638	0.002576638	0.000670708	0.001666291	0.001183172	0.000812535	0.000849564	0.00062007
3829303773500	382930	3773500	0.000930163	0.000230967	0.000211978	0.000623457	0.000373942	7.58483E-05	0.000256802	0.000276013	0.002430757	0.002779085	0.003272958	0.003272958	0.003272958	0.000851963	0.002116596	0.001502916	0.001032118	0.001079153	0.000694872
3829803773500	382980	3773500	0.001072009	0.000266189	0.000244304	0.000718532	0.00043096	8.74149E-05	0.000295964	0.000318104	0.003216737	0.003677697	0.004331261	0.004331261	0.004331261	0.001127443	0.002800992	0.00198888	0.001365851	0.001428095	0.000779337
3830303773500	383030	3773500	0.001253398	0.000311229	0.000285641	0.000840111	0.000503888	0.000102206	0.000346042	0.000371928	0.004484399	0.005127015	0.006038139	0.006038139	0.006038139	0.00157175	0.003904816	0.002772665	0.001904109	0.001990883	0.000872602
3830803773500	383080	3773500	0.001524485	0.000378543	0.00034742	0.001021812	0.00061287	0.000124311	0.000420884	0.000452369	0.006959329	0.007956604	0.009370575	0.009370575	0.009370575	0.002439195	0.006059876	0.004302893	0.002954984	0.003089647	0.001002103
3831303773500	383130	3773500	0.0018793	0.000466646	0.00042828	0.001259633	0.000755512	0.000153244	0.000518843	0.000557656	0.014204061	0.01623951	0.019125439	0.019125439	0.019125439	0.004978422	0.012368268	0.008782248	0.006031151	0.006306002	0.001153949
3831803773500	383180	3773500	0.002179049	0.000541077	0.00049659	0.001460545	0.000876016	0.000177686	0.000601598	0.000646602	0.049981931	0.057144366	0.067299512	0.067299512	0.067299512	0.017518311	0.043522054	0.030903396	0.021222704	0.022189861	0.001057061
3836303773500	383630	3773500	0.008386856	0.002082529	0.001911307	0.005621434	0.003371666	0.00068389	0.002315469	0.002488681	0.036215206	0.041404862	0.048762935	0.048762935	0.048762935	0.012693172	0.031534599	0.022391548	0.015377249	0.016078018	0.000915481
3836803773500	383680	3773500	0.006117047	0.001518915	0.001394033	0.004100055	0.002459162	0.000498803	0.001688813	0.001815147	0.015148618	0.017319422	0.020397262	0.020397262	0.020397262	0.005309483	0.013190746	0.009366259	0.006432217	0.00672534	0.000827134
3837303773500	383730	3773500	0.004627062	0.001148939	0.001054476	0.003101367	0.001860161	0.000377305	0.001277453	0.001373015	0.009098299	0.010402089	0.012250648	0.012250648	0.012250648	0.003188889	0.007922396	0.005625399	0.003863206	0.004039259	0.000740512
3837803773500	383780	3773500	0.004006998	0.000994972	0.000913167	0.002685758	0.001610884	0.000326743	0.001106264	0.00118902	0.006772885	0.007743443	0.009119533	0.009119533	0.009119533	0.002373848	0.005897529	0.004187616	0.002875818	0.003006874	0.000704362
3838303773500	383830	3773500	0.003476102	0.000863146	0.00079218	0.002329916	0.001397455	0.000283452	0.000959693	0.001031484	0.005277194	0.006033419	0.00710562	0.00710562	0.00710562	0.001849619	0.004595147	0.003262844	0.002240736	0.002342851	0.000663294
3838803773500	383880	3773500	0.002829366	0.000702556	0.000644793	0.001896431	0.001137456	0.000230715	0.00078114	0.000839575	0.004088993	0.004674948	0.005505734	0.005505734	0.005505734	0.001433163	0.003560514	0.002528189	0.001736217	0.00181534	0.000591254
3839303773500	383930	3773500	0.002222704	0.000551917	0.000506539	0.001489805	0.000893567	0.000181246	0.000613651	0.000659556	0.003182226	0.003638241	0.004284794	0.004284794	0.004284794	0.001115348	0.002770942	0.001967543	0.001351197	0.001412774	0.000499714
3839803773500	383980	3773500	0.001806984	0.00044869	0.000411799	0.001211162	0.00072644	0.000147347	0.000498878	0.000536197	0.002570784	0.002939178	0.003461501	0.003461501	0.003461501	0.000901041	0.002238525	0.001589493	0.001091574	0.001141319	0.000431901
3840303773500	384030	3773500	0.001549165	0.000384671	0.000353044	0.001038355	0.000622792	0.000126324	0.000427698	0.000459693	0.00216606	0.002476458	0.00291655	0.00291655	0.00291655	0.000759189	0.001886109	0.001339256	0.000919725	0.000961639	0.000390143
3840803773500	384080	3773500	0.001478574	0.000367143	0.000336957	0.000991039	0.000594413	0.000120567	0.000408209	0.000438746	0.001970989	0.002253433	0.002653891	0.002653891	0.002653891	0.000690818	0.00171625	0.001218645	0.000836897	0.000875036	0.000383845
3841303773500	384130	3773500	0.001519045	0.000377192	0.00034618	0.001018166	0.000610683	0.000123867	0.000419383	0.000450755	0.001864178	0.002131316	0.002510073	0.002510073	0.002510073	0.000653381	0.001623244	0.001152605	0.000791544	0.000827616	0.000408088
3826803773550	382680	3773550	0.000699546	0.000173703	0.000159422	0.000468883	0.00028123	5.70431E-05	0.000193133	0.00020758	0.001018668	0.001164643	0.001371613	0.001371613	0.001371613	0.000357036	0.000887011	0.000629833	0.00043253	0.00045245	0.000477714
3827303773550	382730	3773550	0.000670619	0.000166521	0.00015283	0.000449494	0.000269601	5.46843E-05	0.000185147	0.000198997	0.001082599	0.001237736	0.001457694	0.001457694	0.001457694	0.000379443	0.000942679	0.000669361	0.00045968	0.000480628	0.000467274
3827803773550	382780	3773550	0.000704323	0.000174889	0.00016051	0.000472084	0.00028315	5.74326E-05	0.000194452	0.000208998	0.00124083	0.001418642	0.001670749	0.001670749	0.001670749	0.00043492	0.00108046	0.000767194	0.000526866	0.000550876	0.000509291
3828303773550	382830	3773550	0.00076483	0.000189914	0.0001743	0.00051264	0.000307475	6.23665E-05	0.000211157	0.000226952	0.001468169	0.001678558	0.001976855	0.001976855	0.001976855	0.000514583	0.001278416	0.000907756	0.000623396	0.000651805	0.000569253
3828803773550	382880	3773550	0.000885313	0.000219831	0.000201757	0.000593396	0.000355912	7.21911E-05	0.00024442	0.000262704	0.001852272	0.002117704	0.002494042	0.002494042	0.002494042	0.000649208	0.001612877	0.001145244	0.000786489	0.00082233	0.000658808
3829303773550	382930	3773550	0.001090851	0.000270868	0.000248598	0.000731162	0.000438542	8.89513E-05	0.000301166	0.000323695	0.002504696	0.00286362	0.003372515	0.003372515	0.003372515	0.000877878	0.002180978	0.001548632	0.001063513	0.001111979	0.0008066
3829803773550	382980	3773550	0.00126043	0.000312976	0.000287243	0.000844825	0.000506715	0.000102779	0.000347983	0.000374015	0.00335685	0.003837888	0.004519921	0.004519921	0.004519921	0.001176552	0.002922996	0.002075511	0.001425344	0.001490299	0.000919018

			ISDrainage / Utilities Trenching	ISDrainage / Utilities Trenching	ISAsphalt Paving	ISAsphalt Paving	SVDemolition	SVSite Grubbing / Prep	SVMass Grading / Excavation	SVMass Grading / Excavation	SVDrainage / Utilities Trenching	SVFoundations / Concrete Pads	SVBuilding / Structure Construction	SVBuilding / Structure Construction	SVAsphalt Paving	SVAsphalt Paving	SVArchitectural Coating	SVArchitectural Coating	SVLandscaping or Other Finishing	SVLandscaping or Other Finishing	MDemolition
Unique Identifier	X (UTM)	Y (UTM)	2027	2028	2027	2028	2027	2027	2027	2028	2028	2028	2028	2029	2028	2029	2028	2029	2028	2029	2027
3841303773350	384130	3773350	0.000195336	0.000195336	0.000225112	0.000225112	0.001220966	0.000486552	0.001582476	0.001582476	0.000816663	0.000316773	0.001389661	0.001389661	0.000847507	0.000847507	0.000190897	0.000190897	0.000646328	0.000646328	0.001150671
3826803773400	382680	3773400	0.000198067	0.000198067	0.000228259	0.000228259	0.000842143	0.000335592	0.00109149	0.00109149	0.000563281	0.00021849	0.001121334	0.001121334	0.000584555	0.000584555	0.000131669	0.000131669	0.000445795	0.000445795	0.000347695
3827303773400	382730	3773400	0.000219221	0.000219221	0.000252638	0.000252638	0.000974254	0.000388238	0.001262716	0.001262716	0.000651646	0.000252765	0.001288271	0.001288271	0.000676257	0.000676257	0.000152324	0.000152324	0.000515729	0.000515729	0.000373578
3827803773400	382780	3773400	0.00024667	0.00024667	0.00028471	0.00028471	0.001171762	0.000466945	0.001518703	0.001518703	0.000783752	0.000304007	0.00152876	0.00152876	0.00081353	0.00081353	0.000183204	0.000183204	0.000620282	0.000620282	0.000413092
3828303773400	382830	3773400	0.000282821	0.000282821	0.000325932	0.000325932	0.001431969	0.000570637	0.001855954	0.001855954	0.000957796	0.000371517	0.00183204	0.00183204	0.00099397	0.00099397	0.000223888	0.000223888	0.000758024	0.000758024	0.000467705
3828803773400	382880	3773400	0.000314251	0.000314251	0.000362153	0.000362153	0.001727746	0.000688503	0.002239307	0.002239307	0.001155632	0.000448255	0.002167159	0.002167159	0.001199278	0.001199278	0.000270132	0.000270132	0.000914597	0.000914597	0.000517832
3829303773400	382930	3773400	0.000374101	0.000374101	0.00043112	0.00043112	0.002215219	0.00088276	0.002871114	0.002871114	0.001481686	0.000574727	0.002697143	0.002697143	0.001537646	0.001537646	0.000346349	0.000346349	0.001172644	0.001172644	0.000618172
3829803773400	382980	3773400	0.000424324	0.000424324	0.00048900	0.00048900	0.002805114	0.001117832	0.003635668	0.003635668	0.001876247	0.000727772	0.003316598	0.003316598	0.001947109	0.001947109	0.000438578	0.000438578	0.00148491	0.00148491	0.000723861
3830303773400	383030	3773400	0.000422288	0.000422288	0.000486658	0.000486658	0.003117293	0.001242235	0.004040279	0.004040279	0.002085053	0.000808765	0.003673952	0.003673952	0.002163801	0.002163801	0.000487387	0.000487387	0.001650165	0.001650165	0.000747155
3830803773400	383080	3773400	0.00042076	0.00042076	0.00048489	0.00048489	0.003358538	0.001338371	0.004352953	0.004352953	0.002246414	0.000871355	0.003978032	0.003978032	0.002331257	0.002331257	0.000525106	0.000525106	0.00177787	0.00177787	0.000793227
3831303773400	383130	3773400	0.000496765	0.000496765	0.000572489	0.000572489	0.004035007	0.001607942	0.005229714	0.005229714	0.002698882	0.001046861	0.00469025	0.00469025	0.002800813	0.002800813	0.000630872	0.000630872	0.002135964	0.002135964	0.00103808
3831803773400	383180	3773400	0.000510883	0.000510883	0.000588759	0.000588759	0.004820749	0.001921059	0.006248103	0.006248103	0.003224438	0.001250718	0.005400867	0.005400867	0.003346218	0.003346218	0.000753722	0.000753722	0.002551903	0.002551903	0.001354715
3835803773400	383580	3773400	0.000392246	0.000392246	0.00045203	0.00045203	0.003410441	0.001359054	0.004420223	0.004420223	0.00228113	0.000884821	0.003758443	0.003758443	0.002367284	0.002367284	0.000533221	0.000533221	0.001805345	0.001805345	0.005322058
3836303773400	383630	3773400	0.000367019	0.000367019	0.00422965	0.00422965	0.002930442	0.001167775	0.003798104	0.003798104	0.001960075	0.000760288	0.00327453	0.00327453	0.002034103	0.002034103	0.000458173	0.000458173	0.001551254	0.001551254	0.005135701
3836803773400	383680	3773400	0.000327628	0.000327628	0.000377569	0.000377569	0.00251658	0.001001289	0.00325662	0.00325662	0.001680633	0.000651896	0.002828504	0.002828504	0.001744107	0.001744107	0.000392853	0.000392853	0.001330096	0.001330096	0.004076138
3837303773400	383730	3773400	0.000281479	0.000281479	0.000324385	0.000324385	0.002167607	0.000863787	0.002809404	0.002809404	0.00144984	0.000562374	0.002456742	0.002456742	0.001504597	0.001504597	0.000338904	0.000338904	0.001147441	0.001147441	0.003141417
3837803773400	383780	3773400	0.000274628	0.000274628	0.00031649	0.00031649	0.002006292	0.000799503	0.002600327	0.002600327	0.001341942	0.000520522	0.002262679	0.002262679	0.001392624	0.001392624	0.000313683	0.000313683	0.001062047	0.001062047	0.00279726
3838303773400	383830	3773400	0.000285182	0.000285182	0.000328653	0.000328653	0.001924217	0.000766796	0.002493949	0.002493949	0.001287044	0.000499228	0.002153285	0.002153285	0.001335653	0.001335653	0.00030085	0.00030085	0.0010186	0.0010186	0.002742819
3838803773400	383880	3773400	0.000258196	0.000258196	0.000297553	0.000297553	0.001702556	0.000678465	0.002206658	0.002206658	0.001138783	0.000441719	0.001917243	0.001917243	0.001181793	0.001181793	0.000266194	0.000266194	0.000901262	0.000901262	0.00223534
3839303773400	383930	3773400	0.000225794	0.000225794	0.000260212	0.000260212	0.001491069	0.000594188	0.001932553	0.001932553	0.000997326	0.00038685	0.00169632	0.00169632	0.001034993	0.001034993	0.000233128	0.000233128	0.00078931	0.00078931	0.001790067
3839803773400	383980	3773400	0.000199734	0.000199734	0.00023018	0.00023018	0.001318959	0.000525602	0.001709483	0.001709483	0.000882207	0.000342197	0.001515331	0.001515331	0.000915527	0.000915527	0.000206219	0.000206219	0.000698202	0.000698202	0.001475589
3840303773400	384030	3773400	0.000195521	0.000195521	0.00225325	0.00225325	0.001233353	0.000491489	0.001598531	0.001598531	0.000824949	0.000319987	0.001417676	0.001417676	0.000856105	0.000856105	0.000192834	0.000192834	0.000652886	0.000652886	0.001360409
3840803773400	384080	3773400	0.000201446	0.000201446	0.000232153	0.000232153	0.001180689	0.000470502	0.001530274	0.001530274	0.000789723	0.000306324	0.001353463	0.001353463	0.00081955	0.00081955	0.0001846	0.0001846	0.000625007	0.000625007	0.00133513
3841303773400	384130	3773400	0.000193763	0.000193763	0.00223298	0.00223298	0.001096606	0.000436995	0.001421295	0.001421295	0.000733483	0.000284509	0.001261501	0.001261501	0.000761185	0.000761185	0.001171454	0.001171454	0.000580497	0.000580497	0.001228234
3826803773450	382680	3773450	0.000205566	0.000205566	0.00236901	0.00236901	0.000783251	0.000312124	0.00101516	0.00101516	0.00052389	0.00020321	0.001033552	0.001033552	0.000543676	0.000543676	0.000122461	0.000122461	0.00041462	0.00041462	0.000370558
3827303773450	382730	3773450	0.00022547	0.00022547	0.000259839	0.000259839	0.000878268	0.000349988	0.00113831	0.00113831	0.000587444	0.000227862	0.001150328	0.001150328	0.00060963	0.00060963	0.000137317	0.000137317	0.000464918	0.000464918	0.000394457
3827803773450	382780	3773450	0.000252271	0.000252271	0.000290725	0.000290725	0.001013907	0.00040404	0.001314111	0.001314111	0.000678169	0.000263053	0.001313085	0.001313085	0.000703782	0.000703782	0.000158524	0.000158524	0.00053672	0.00053672	0.000430865
3828303773450	382830	3773450	0.000286663	0.000286663	0.00033036	0.00033036	0.00120062	0.000478445	0.001556106	0.001556106	0.000803054	0.000311494	0.001533118	0.001533118	0.000833384	0.000833384	0.000187716	0.000187716	0.000635558	0.000635558	0.000483322
3828803773450	382880	3773450	0.000321981	0.000321981	0.00371061	0.00371061	0.001414806	0.000563797	0.00183371	0.00183371	0.000946317	0.000367064	0.001782057	0.001782057	0.00098257	0.00098257	0.000221204	0.000221204	0.000748939	0.000748939	0.00053966
3829303773450	382930	3773450	0.000361048	0.000361048	0.00416084	0.00416084	0.001678681	0.000668951	0.002175714	0.002175714	0.001122814	0.000435525	0.002085603	0.002085603	0.00116522	0.00116522	0.000262461	0.000262461	0.000888623	0.000888623	0.000608509
3829803773450	382980	3773450	0.00041266	0.00041266	0.000475562	0.000475562	0.00201259	0.000802013	0.002608489	0.002608489	0.001346154	0.000522156	0.002461723	0.002461723	0.001396996	0.001396996	0.000314668	0.000314668	0.001065381	0.001065381	0.000707468
3830303773450	383030	3773450	0.000422334	0.000422334	0.00486711	0.00486711	0.002200479	0.000876886	0.002852009	0.002852009	0.001471827	0.00570903	0.00268727	0.00268727	0.001527415	0.001527415	0.000344044	0.000344044	0.001164842	0.001164842	0.000755869
3830803773450	383080	3773450	0.000443765	0.000443765	0.00051141	0.00051141	0.002378748	0.000947926	0.003083061	0.003083061	0.001591065	0.000617154	0.002894674	0.002894674	0.001651157	0.001651157	0.000371916	0.000371916	0.00125921	0.00125921	0.000842232
3831303773450	383130	3773450	0.000523057	0.000523057	0.00602788	0.00602788	0.002739024	0.001091495	0.00355001	0.00355001	0.001832042	0.000710625	0.003265547	0.003265547	0.001901234	0.001901234	0.000428245	0.000428245	0.001449925	0.001449925	0.001077508
3831803773450	383180	3773450	0.000578325	0.000578325	0.00666481	0.00666481	0.003102068	0.001236168	0.004020546	0.004020546	0.00207487	0.000804815	0.003574252	0.003574252	0.002153233	0.002153233	0.000485007	0.000485007	0.001642105	0.001642105	0.001402599
3832303773450	383230	3773450	0.000531713	0.000531713	0.00612763	0.00612763	0.003688018	0.001469668	0.004779987	0.004779987	0.002466792	0.000956837	0.004062256	0.004062256	0.002559958	0.002559958	0.00057662	0.00057662	0.001952283	0.001952283	0.001815777
3835803773450	383580	3773450	0.000454412	0.000454412	0.00523679	0.00523679	0.002771619	0.001104485	0.003592256	0.003592256	0.001853844	0.000719082	0.003039466	0.003039466	0.001923859	0.001923859	0.000433341	0.000433341	0.001467179	0.001467179	0.008079631
3836303773450	383630	3773450	0.000421501	0.000421501	0.00485751	0.00485751	0.00242989	0.000968306	0.003149345	0.003149345	0.001625272	0.000630422	0.002731917	0.002731917	0.001686656	0.001686656	0.000379912	0.000379912	0.001286282	0.001286282	0.008310334
3836803773450	383680	3773450	0.000385118	0.000385118	0.00443823	0.00443823	0.002107607	0.000839877	0.002731639	0.002731639	0.001409708	0.000546807	0.002407648	0.002407648	0.00146295	0.00146295	0.000329523	0.000329523	0.001115679	0.001115679	0.00654848
3837303773450	383730	3773450	0.000327536	0.000327536	0.000377463	0.000377463	0.001821172	0.000725733	0.002360394	0.002360394	0.001218121	0.000472493	0.002102234	0.002102234	0.001264127	0.001264127	0.000284739	0.000284739	0.000964052	0.000964052	0.00459906
3837803773450	383780	3773450	0.000301522	0.000301522	0.00347483	0.00347483	0.001673352	0.000666827	0.002168808	0.002168808	0.001119249	0.000434142	0.001929338	0.001929338	0.001161521	0.001161521	0.000261628	0.000261628	0.000885803	0.000885803	0.003748028
3838303773450	383830	3773450	0.000314853	0.000314853	0.000362846	0.000362846	0.001646916	0.000656293	0.002134544	0.002134544	0.001101567	0.000427284	0.001877932	0.001877932	0.001143171	0.001143171	0.000257495	0.000257495	0.000871809	0.000871809	0.003651484
3838803773450	383880	3773450	0.00028907	0.00028907	0.00033134	0.00033134	0.00150055	0.000597966	0.001944841	0.001944841	0.001003668	0.00038931	0.001714552	0.001714552	0.001041574	0.001041574	0.00023461	0.00023461	0.000794328	0.000794328	0.002989829
3839303773450	383930	3773450	0.000246809	0.000246809	0.00284431	0.00284431	0.001320343	0.000526154	0.001711277	0.001711277	0.000883133	0.000342556	0.001522446	0.001522446	0.000916487	0.000916487	0.000206435	0.000206435	0.000698934	0.000698934	0.002282706
3839803773450	383980	3773450	0.000214268	0.000214268	0.00024693	0.00024693	0.001177782	0.000469344	0.001526507	0.001526507	0.000787779	0.000305569	0.001370183	0.001370183	0.000817532	0.000817532	0.000184146	0.000184146	0.000623469	0.000623469	0.001825181
3840303773450	384030	3773450	0.000198484	0.000198484	0.00228739	0.00228739	0.001086502	0.000432969	0.0014082	0.0014082	0.000726725	0.000281887	0.001268171	0.001268171	0.000754172	0.000754172	0.000169874	0.000169874	0.000575149	0.000575149	0.001581277
3840803773450	384080	3773450	0.000193948	0.000193948	0.00223512	0.00223512	0.001028648	0.000409914	0.001333216	0.001333216	0.000688028	0.000266877	0.001199866	0.001199866	0.00071414	0.00071414	0.000160829	0.000160829	0.000544523	0.000544523	0.001460835
3841303773450	384130	3773450	0.000200335	0.000200335	0.00230873	0.00230873	0.000996053	0.000396925	0.00129097	0.00129097	0.000666226	0.000258421	0.001157176	0.001157176	0.000691388	0.000691388	0.000155732	0.000155732	0.000527269	0.000527269	0.00142874
3826803773500	382680	3773500	0.00022908	0.00022908	0.000264	0.000264	0.000742835	0.000296018	0.000962778	0.000962778	0.000496858	0.000192725	0.000964625	0.000964625	0.00051523	0.00051523	0.000116142	0.000116142	0.000393226	0.000393226	0.000417492
3827303773500	382730	3773500	0.000236163	0.000236163	0.000272161	0.000272161	0.000796469	0.000317391	0.001032291	0.001032291	0.000532731	0.00020664	0.001033374	0.001033374	0.000552851	0.000552851	0.000124528	0.000124528	0.000421617	0.000421617	0.000422755
3827803773500	382780	3773500	0.000261621	0.000261621	0.00301501	0.00301501	0.000887749	0.000353766	0.001150598	0.001150598	0.000593785	0.000230322	0.00114348	0.00114348	0.000616211	0.000616211	0.000138799	0.000138799	0.00046993	0.00046993	0.000456231
3828303773500	382830	3773500	0.000294717	0.000294717	0.00339642	0.00339642	0.00101432 3	0.000404205	0.001314649	0.001314649	0.000678447	0.000263161	0.001296453	0.001296453	0.00070407	0.00070407	0.000158589	0.000158589	0.00053694	0.00053694	0.000504373
3828803773500	382880	3773500	0.000332674	0.000332674	0.00038338 4	0.00038338 4	0.001171485	0.000466834	0.001518345	0.001518345	0.000783567	0.000303936	0.001485092	0.001485092	0.000813161	0.000813161	0.000183161	0.000183161	0.000620135	0.000620135	0.00056468
3829303773500	382930	3773500	0.000372805	0.000372805	0.00429633	0.00429633	0.001348924	0.000537543	0.001748321	0.001748321	0.00090225	0.000349971	0.001696498	0.001696498	0.000936326	0.000936326	0.000210904	0.000210904	0.000714064	0.000714064	0.000635082
3829803773500	382980	3773500	0.000418122	0.000418122	0.00481857	0.00481857	0.001543249	0.000614981	0.002000182	0.002000182	0.001032228	0.000400388	0.001923913	0.001923913	0.001071213	0.001071213	0.000241286	0.000241286	0.000816931	0.000816931	0.00072481
3830303773500	383030	3773500	0.000468159	0.000468159	0.00539522	0.00539522	0.001735082	0.000691427	0.002248815	0.002248815	0.001160538	0.000450158	0.0021403	0.0021403	0.00120437	0.00120437	0.000271279	0.000271279	0.00091848	0.00091848	0.000839299
3830803773500	383080	3773500	0.000537638	0.000537638	0.00619591	0.00619591	0.001947815	0.0007762	0.002524535	0.002524535	0.001302829	0.00050535	0.002365936	0.002365936	0.001352034	0.001352034	0.00030454	0.00030454	0.001031092	0.001031092	0.001016942
3831303773500	383130	3773500	0.000619105	0.000619105	0.000713477	0.000713477	0.002300825	0.000916874	0.002982065	0.002982065	0.001538945	0.000596937	0.002708971	0.002708971	0.001597068	0.001597068	0.000359733	0.000359733	0.00121796	0.00121796	0.001346087
3831803773500	383180	3773500	0.000567123	0.000567123	0.00653572	0.00653572	0.002732727	0.001088986	0.003541847	0.003541847	0.00182783	0.000708991	0.003104925	0.003104925	0.001896863	0.001896863	0.000427261	0.000427261	0.001446591	0.001446591	0.001692057
3836303773500	383630	3773500	0.000491164	0.000491164	0.000566034	0.000566034	0.001998265	0.000796304	0.002589922	0.002589922	0.001336573	0.000518439	0.002244091	0.002244091	0.001387052	0.001387052	0.000312428	0.000312428	0.001057798	0.001057798	0.016511443
3836803773500	383680	3773500	0.000443765	0.000443765	0.00051141	0.00051141	0.001746431	0.000695949	0.002263525	0.002263525	0.00116813	0.000453102	0.002013296	0.002013296	0.001212248	0.001212248	0.000273054	0.000273054	0.000924488	0.000924488	0.011392652
3837303773500	383730	3773500	0.000397292	0.000397292	0.00457852	0.00457852	0.001572591	0.000626674	0.002038213	0.002038213	0.001051854	0.000408	0.001829461	0.001829461	0.00109158	0.00109158	0.000245874	0.000245874	0.000832464	0.000832464	0.007874983
3837803773500	383780	3773500	0.000377897	0.000377897	0.00435501	0.00435501	0.001502557	0.000598766	0.001947442	0.001947442	0.00100501	0.00038983	0.001742034	0.001742034	0.001042967	0.001042967	0.000234924	0.000234924	0.000795391	0.000795391	0.006472212
3838303773500	383830	3773500	0.000355864	0.000355864	0.00410109	0.00410109	0.001422557	0.000566886	0.001843755	0.001843755	0.000951501	0.000369075	0.001646159	0.001646159	0.00098747	0.00098747	0.000222416	0.000222416	0.000753042	0.000753042	0.005316105
3838803773500	383880	3773500	0.000317213	0.000317213	0.00365567	0.00365567	0.001295914	0.000516419	0.001679615	0.001679615	0.000866793	0.000336218	0.001503146	0.001503146	0.00089953	0.00089953	0.000202616	0.000202616	0.000686003	0.000686003	0.004037917
3839303773500	383930	3773500	0.000268101	0.000268101	0.00308969	0.00308969	0.001155499	0.000460464	0.001497625	0.001497625	0.000772875	0.000299788	0.001350261	0.001350261	0.000802064	0.000802064	0.000180662	0.000180662	0.000611673	0.000611673	0.002994747
3839803773500	383980	3773500	0.000231719	0.000231719	0.00026704	0.00026704	0.001045464	0.000416615	0.001355011	0.001355011	0.000699276	0.00027124	0.001230639	0.001230639	0.000725687	0.000725687	0.000163458	0.000163458	0.000553425	0.000553425	0.002347931
3840303773500	384030	3773500	0.000209315	0.000209315	0.00241222	0.00241222	0.000964219	0.000384239	0.00124971	0.00124971	0.000644934	0.000250161	0.001139388	0.001139388	0.000669292	0.000669292	0.000150755	0.000150755	0.000510417	0.000510417	0.001946314
3840803773500	384080	3773500	0.000205936	0.000205936	0.00237328	0.00237328	0.00092671	0.000369292	0.001201096	0.001201096	0.000619846	0.00024043	0.001091806	0.001091806	0.00064325 6	0.00064325 6	0.000144891	0.000144891	0.000490562	0.000490562	0.001807667
3841303773500	384130	3773500	0.000218943	0.000218943	0.00025231 7	0.00025231 7	0.000918337	0.000365955	0.001190243	0.001190243	0.000614245	0.000238258	0.001074286	0.001074286	0.000637444	0.000637444	0.000143582	0.000143582	0.000486129	0.000486129	0.001798522
3826803773550	382680	3773550	0.000256298	0.000256298	0.00029536 6	0.00029536 6	0.000697507	0.000277955	0.000904029	0.000904029	0.000466539	0.000180964	0.000891695	0.000891695	0.00048415 9	0.00048415 9	0.000109055	0.000109055	0.000369231	0.000369231	0.00046529
3827303773550	382730	3773550	0.000250697	0.000250697	0.00028891 2	0.00028891 2	0.000719306	0.000286642	0.000932282	0.000932282	0.00048112	0.00018662	0.00092647	0.00092647	0.000499291	0.000499291	0.000112463	0.000112463	0.000380771	0.000380771	0.000454419
3827803773550	382780	3773550	0.000273239	0.000273239	0.00031489	0.00031489	0.00078242	0.000311793	0.001014083	0.001014083	0.000523335	0.000202995	0.001005981	0.001005981	0.0005431	0.0005431	0.000122331	0.000122331	0.000414181	0.000414181	0.000483667
3828303773550	382830	3773550	0.00030541	0.00030541	0.00035196 4	0.00035196 4	0.000868441	0.000346072	0.001125573	0.001125573	0.000580871	0.000225312	0.001113596	0.001113596	0.000602809	0.000602809	0.00013578	0.00013578	0.000459716	0.000459716	0.000528358
3828803773550	382880	3773550	0.000353457	0.000353457	0.00040733 5	0.00040733 5	0.00100235	0.000399435	0.001299132	0.001299132	0.000670439	0.000260054	0.001275553	0.001275553	0.00069576	0.00069576	0.000156717	0.000156717	0.000530602	0.000530602	0.000604368
3829303773550	382930	3773550	0.000432749	0.000432749	0.00049871 4	0.00049871 4	0.001186502	0.000472819	0.001537808	0.001537808	0.000793612	0.000307832	0.001487048	0.001487048	0.00082358 5	0.00082358 5	0.000185509	0.000185509	0.000628085	0.000628085	0.000733006
3829803773550	382980	3773550	0.000493062	0.000493062	0.00056822 1	0.00056822 1	0.001331415	0.000530566	0.001725628	0.001725628	0.000890539	0.000345429	0.001652029	0.001652029	0.000924173	0.000924173	0.000208166	0.000208166	0.000704796	0.000704796	0.000845856

			MSite Grubbing / Prep	MMass Grading / Excavation	MMass Grading / Excavation	MDrainage / Utilities Trenching	MFoundations / Concrete Pads	MBuilding / Structure Construction	MAsphalt Paving	MLandscaping or Other Finishing	MWaterside Construction (Piles)	RSSWRestriping South Valley	RSSWRestriping Silver Lake Boulevard	RSSWDemolition	RSSWPlacing Base	RSSWForm	Child Risk				
Unique Identifier	X (UTM)	Y (UTM)	2027	2027	2028	2028	2028	2028	2028	2028	2028	2029	2029	2029	2029	2029	3rd Trimester	0<2	2<16	Total	per million
3841303773350	384130	3773350	0.001063919	0.001769698	0.001769698	0.000851135	0.000403302	0.001094167	0.00071145	0.000488584	0.000525133	0.000414241	0.000688404	0.00208415	0.000189518	0.000412201	2.88286E-08	5.74908E-07	2.9422E-07	8.9796E-07	0.89796025
3826803773400	382680	3773400	0.000321481	0.000534744	0.000534744	0.000257185	0.000121865	0.000330621	0.000214977	0.000147634	0.000158678	0.000566301	0.000165901	0.000510001	4.6376E-05	0.000100867	2.07953E-08	4.96665E-07	1.6562E-07	6.83079E-07	0.68307859
3827303773400	382730	3773400	0.000345413	0.000574551	0.000574551	0.00027633	0.000130936	0.000355233	0.00023098	0.000158624	0.00017049	0.000678605	0.000182961	0.000562738	5.11716E-05	0.000111298	2.30815E-08	5.53599E-07	1.8955E-07	7.66231E-07	0.76623059
3827803773400	382780	3773400	0.000381948	0.000635324	0.000635324	0.000305559	0.000144786	0.000392807	0.000255411	0.000175402	0.000188523	0.000853776	0.00020815	0.000640426	5.8236E-05	0.000126663	2.63778E-08	6.34117E-07	2.2549E-07	8.85985E-07	0.88598491
3828303773400	382830	3773400	0.000432444	0.000719317	0.000719317	0.000345955	0.000163927	0.000444739	0.000289178	0.000198591	0.000213447	0.001092758	0.000242658	0.000746813	6.79102E-05	0.000147704	3.07026E-08	7.3994E-07	2.7454E-07	1.04519E-06	1.04518533
3828803773400	382880	3773400	0.000478791	0.00079641	0.00079641	0.000383033	0.000181496	0.000492404	0.000320171	0.000219875	0.000236324	0.001370699	0.000278804	0.000858593	7.80747E-05	0.000169812	3.50877E-08	8.44706E-07	3.3136E-07	1.21116E-06	1.21115873
3829303773400	382930	3773400	0.000571566	0.00095073	0.00095073	0.000457253	0.000216665	0.000587816	0.00038221	0.00026248	0.000282116	0.001829891	0.000345616	0.001064696	9.68162E-05	0.000210574	4.25267E-08	1.02285E-06	4.3115E-07	1.49652E-06	1.49652097
3829803773400	382980	3773400	0.000669287	0.001113276	0.001113276	0.00053543	0.000253708	0.000688315	0.000447557	0.000307357	0.000330349	0.002342476	0.000425113	0.001311288	0.00011924	0.000259345	5.03552E-08	1.19889E-06	5.6354E-07	1.81279E-06	1.81279017
3830303773400	383030	3773400	0.000690825	0.001149103	0.001149103	0.00055266	0.000261873	0.000710466	0.00046196	0.000317248	0.00034098	0.002493444	0.000465338	0.001438605	0.000130817	0.000284526	5.30428E-08	1.23238E-06	6.6298E-07	1.9484E-06	1.94839526
3830803773400	383080	3773400	0.000733424	0.001219959	0.001219959	0.000586739	0.00027802	0.000754275	0.000490445	0.00033681	0.000362006	0.002470511	0.000531228	0.001647267	0.000149791	0.000325795	5.65877E-08	1.27419E-06	8.0601E-07	2.13679E-06	2.13678876
3831303773400	383130	3773400	0.000959817	0.001596536	0.001596536	0.000767853	0.00036384	0.000987105	0.000641836	0.000440777	0.00047375	0.002754178	0.000740628	0.002300855	0.000209224	0.00045506	6.77119E-08	1.48999E-06	1.2309E-06	2.78864E-06	2.78864359
3831803773400	383180	3773400	0.00125258	0.002083511	0.002083511	0.001002064	0.000474818	0.001288191	0.000837609	0.000575222	0.000618253	0.003073617	0.001075824	0.003356228	0.000305193	0.000663791	7.80786E-08	1.63277E-06	2.3163E-06	4.02717E-06	4.02717121
3835803773400	383580	3773400	0.004920815	0.008185166	0.008185166	0.003936652	0.001865344	0.005060716	0.003290583	0.002259786	0.002428833	0.001359602	0.027204972	0.07751359	0.007048561	0.01533055	1.65949E-07	2.50508E-06	3.5314E-06	6.20246E-06	6.20246242
3836303773400	383630	3773400	0.004748508	0.007898554	0.007898554	0.003798806	0.001800027	0.00488351	0.003175359	0.002180657	0.002343785	0.001147773	0.009685479	0.028848881	0.002623322	0.005705699	1.19856E-07	1.95597E-06	1.8498E-06	3.92564E-06	3.92564178
3836803773400	383680	3773400	0.003768828	0.006268978	0.006268978	0.003015062	0.001428657	0.003875977	0.002520241	0.001730759	0.001860231	0.000964368	0.005035407	0.015181673	0.001380518	0.003002614	8.97257E-08	1.53208E-06	1.1968E-06	2.81858E-06	2.81857979
3837303773400	383730	3773400	0.002904578	0.004831406	0.004831406	0.002323662	0.001101044	0.002987156	0.001942311	0.001333869	0.001433652	0.000815968	0.003108077	0.009413725	0.00085602	0.001861836	6.88871E-08	1.2088E-06	8.5606E-07	2.13375E-06	2.13374537
3837803773400	383780	3773400	0.002586368	0.004302102	0.004302102	0.002069094	0.00098042	0.002659899	0.001729522	0.001187738	0.001276588	0.000738402	0.002422263	0.00734557	0.000667956	0.001452798	6.10043E-08	1.0963E-06	7.2384E-07	1.88115E-06	1.88114818
3838303773400	383830	3773400	0.002536031	0.004218374	0.004218374	0.002028825	0.000961339	0.002608132	0.001695861	0.001164622	0.001251743	0.000693333	0.002094273	0.006352347	0.000577639	0.00125636	5.82663E-08	1.0706E-06	6.6221E-07	1.79108E-06	1.79108285
3838803773400	383880	3773400	0.002066813	0.003437887	0.003437887	0.00165345	0.000783471	0.002125573	0.001382092	0.000949142	0.001020144	0.000610692	0.00159803	0.004851043	0.000441121	0.000959434	4.90771E-08	9.17206E-07	5.414E-07	1.50768E-06	1.5076788
3839303773400	383930	3773400	0.001655109	0.002753069	0.002753069	0.001324087	0.000627406	0.001702165	0.001106783	0.000760076	0.000816934	0.000534632	0.00122651	0.003725385	0.000338761	0.000736802	4.08119E-08	7.70838E-07	4.4147E-07	1.25312E-06	1.25312284
3839803773400	383980	3773400	0.00136434	0.002269411	0.002269411	0.001091472	0.000517183	0.001403129	0.000912344	0.000626546	0.000673416	0.000473418	0.000971793	0.002952888	0.000268516	0.000584019	3.46814E-08	6.60504E-07	3.6862E-07	1.06381E-06	1.0638074
3840303773400	384030	3773400	0.001257845	0.002092269	0.002092269	0.001006276	0.000476814	0.001293606	0.000841129	0.00057764	0.000620851	0.000441217	0.000861421	0.002617092	0.000237981	0.000517605	3.27471E-08	6.31109E-07	3.3676E-07	1.00062E-06	1.00062117
3840803773400	384080	3773400	0.001234472	0.002053391	0.002053391	0.000987577	0.000467954	0.001269568	0.0008255	0.000566906	0.000609315	0.000420705	0.000798538	0.002425613	0.000220569	0.000479735	3.24033E-08	6.33149E-07	3.201E-07	9.85657E-07	0.98565664
3841303773400	384130	3773400	0.001135634	0.001888987	0.001888987	0.000908507	0.000430487	0.001167921	0.000759406	0.000521517	0.00056053	0.000390895	0.000707043	0.002147763	0.000195303	0.000424782	3.03264E-08	5.97534E-07	2.9179E-07	9.19651E-07	0.91965058
3826803773450	382680	3773450	0.000342621	0.000569907	0.000569907	0.000274097	0.000129878	0.000352362	0.000229113	0.000157342	0.000169112	0.000515624	0.000169265	0.00052106	4.73817E-05	0.000103055	2.22429E-08	5.30365E-07	1.6524E-07	7.17852E-07	0.71785215
3827303773450	382730	3773450	0.000364718	0.000606662	0.000606662	0.000291774	0.000138254	0.000375087	0.000243889	0.000167489	0.000180019	0.000591005	0.000184241	0.00056749	5.16037E-05	0.000112238	2.44306E-08	5.85162E-07	1.8545E-07	7.9504E-07	0.79504044
3827803773450	382780	3773450	0.000398381	0.000662658	0.000662658	0.000318705	0.000151015	0.000409707	0.0002664	0.000182949	0.000196634	0.000702247	0.000206155	0.000635399	5.77789E-05	0.000125669	2.76427E-08	6.64237E-07	2.1514E-07	9.07021E-07	0.9070215
3828303773450	382830	3773450	0.000446883	0.000743334	0.000743334	0.000357506	0.000169401	0.000459588	0.000298834	0.000205222	0.000220574	0.00086269	0.00023718	0.000731367	6.65056E-05	0.000144649	3.20637E-08	7.72232E-07	2.5751E-07	1.06181E-06	1.06180572
3828803773450	382880	3773450	0.000498974	0.000829981	0.000829981	0.000399179	0.000189147	0.00051316	0.000333667	0.000229144	0.000246285	0.00104881	0.00027267	0.00084141	7.65122E-05	0.000166413	3.70497E-08	8.93145E-07	3.0882E-07	1.23901E-06	1.23901052
3829303773450	382930	3773450	0.000562632	0.000935868	0.000935868	0.000450105	0.000213278	0.000578628	0.000376236	0.000258377	0.000277706	0.001267958	0.000317599	0.000981158	8.92199E-05	0.000194052	4.31194E-08	1.03695E-06	3.7728E-07	1.45736E-06	1.45735774
3829803773450	382980	3773450	0.00065413	0.001088065	0.001088065	0.000523304	0.000247963	0.000672728	0.000437421	0.000300396	0.000322868	0.001511957	0.000382477	0.001182782	0.000107554	0.000233929	5.11847E-08	1.22227E-06	4.7858E-07	1.75204E-06	1.75203824
3830303773450	383030	3773450	0.000698882	0.001162504	0.001162504	0.000559106	0.000264927	0.000718752	0.000467347	0.000320948	0.000344957	0.001580904	0.000428954	0.001329842	0.000120927	0.000263015	5.65612E-08	1.32239E-06	5.7147E-07	1.95042E-06	1.9504201
3830803773450	383080	3773450	0.000778734	0.001295328	0.001295328	0.000622987	0.000295196	0.000800874	0.000520745	0.000357618	0.00038437	0.001599203	0.0005033	0.001564003	0.00014222	0.000309327	6.34321E-08	1.44087E-06	7.171E-07	2.2214E-06	2.22140253
3831303773450	383130	3773450	0.000996272	0.001657176	0.001657176	0.000797018	0.000377659	0.001024597	0.000666214	0.000457518	0.000491744	0.001729186	0.000674083	0.002098134	0.00019079	0.000414966	7.58839E-08	1.67572E-06	1.0711E-06	2.82266E-06	2.82266443
3831803773450	383180	3773450	0.001296853	0.002157155	0.002157155	0.001037483	0.000491601	0.001333723	0.000867215	0.000595554	0.000640105	0.001848987	0.000934159	0.00291642	0.0002652	0.000576806	8.86074E-08	1.88281E-06	1.7794E-06	3.75084E-06	3.75083597
3832303773450	383230	3773450	0.001678881	0.002792611	0.002792611	0.001343105	0.000636417	0.001726613	0.001122679	0.000770993	0.000828668	0.002087644	0.001350697	0.004240687	0.000385619	0.000838718	1.0181E-07	2.02269E-06	4.1741E-06	6.2986E-06	6.2986094
3835803773450	383580	3773450	0.007470487	0.01242623	0.01242623	0.00597639	0.002831853	0.007682876	0.004995566	0.003430672	0.003687309	0.001163475	0.031696974	0.202842528	0.018445125	0.040117964	3.66279E-07	4.80155E-06	7.3713E-06	1.25392E-05	12.5391759
3836303773450	383630	3773450	0.007683798	0.012781046	0.012781046	0.006147038	0.002912713	0.007902251	0.005138208	0.003528631	0.003792595	0.001010677	0.016150336	0.048113305	0.004375098	0.009515795	2.05867E-07	3.07632E-06	2.7243E-06	6.00645E-06	6.00644538
3836803773450	383680	3773450	0.006054774	0.010071366	0.010071366	0.004843819	0.002295196	0.006226914	0.004048869	0.002780534	0.002988536	0.000867235	0.007038006	0.021272348	0.001934363	0.004207221	1.34907E-07	2.18516E-06	1.5489E-06	3.86895E-06	3.86894639
3837303773450	383730	3773450	0.004252326	0.007073217	0.007073217	0.003401861	0.001611938	0.004373221	0.002843559	0.001952796	0.002098877	0.000736661	0.003905603	0.011869773	0.001079357	0.00234759	9.40321E-08	1.59562E-06	1.0126E-06	2.70227E-06	2.70227484
3837803773450	383780	3773450	0.003465455	0.005764355	0.005764355	0.002772364	0.001313657	0.003563979	0.002317373	0.001591441	0.001710491	0.000660631	0.00278896	0.008488046	0.000771845	0.001678756	7.61255E-08	1.3332E-06	7.9512E-07	2.20445E-06	2.20445312
3838303773450	383830	3773450	0.00337619	0.005615874	0.005615874	0.002700952	0.001279819	0.003472176	0.002257681	0.001550448	0.001666431	0.000632798	0.002411038	0.007334876	0.000666984	0.001450683	7.18152E-08	1.29282E-06	7.2672E-07	2.09136E-06	2.09135886
3838803773450	383880	3773450	0.002764419	0.004598268	0.004598268	0.002211535	0.001047914	0.002843012	0.001848586	0.001269504	0.001364471	0.000569696	0.00185349	0.005642733	0.000513112	0.001116013	6.06722E-08	1.11375E-06	5.9732E-07	1.77174E-06	1.77174439
3839303773450	383930	3773450	0.002110607	0.003510734	0.003510734	0.001688486	0.000800072	0.002170613	0.001411378	0.000969254	0.001041761	0.000499008	0.001380084	0.004204767	0.000382353	0.000831614	4.89264E-08	9.08588E-07	4.7386E-07	1.43137E-06	1.43137488
3839803773450	383980	3773450	0.001687576	0.002807074	0.002807074	0.001350061	0.000639713	0.001735555	0.001128494	0.000774986	0.00083296	0.000443461	0.001073055	0.003270862	0.00029743	0.000646907	4.0673E-08	7.62168E-07	3.8933E-07	1.19218E-06	1.19217529
3840303773450	384030	3773450	0.001462061	0.002431957	0.002431957	0.001169649	0.000554227	0.001503628	0.00097769	0.000671422	0.000721649	0.000407305	0.000902599	0.002751173	0.000250173	0.000544124	3.62871E-08	6.87228E-07	3.4104E-07	1.06455E-06	1.06455289
3840803773450	384080	3773450	0.001350699	0.002246721	0.002246721	0.001080559	0.00051202	0.0013891	0.000903222	0.000620282	0.000666683	0.000383723	0.000805893	0.002455591	0.000223295	0.000485664	3.42062E-08	6.55485E-07	3.1372E-07	1.00341E-06	1.00341066
3841303773450	384130	3773450	0.001321024	0.00219736	0.00219736	0.001056819	0.000500763	0.001358581	0.000883378	0.000606654	0.000652036	0.000369585	0.000750573	0.002286322	0.000207903	0.000452186	3.37459E-08	6.56045E-07	2.9992E-07	9.89713E-07	0.98971315
3826803773500	382680	3773500	0.000386017	0.000642091	0.000642091	0.000308813	0.000146328	0.000396991	0.000258132	0.00017727	0.000190531	0.000477108	0.000181145	0.000557802	5.07228E-05	0.000110322	2.50942E-08	6.00638E-07	1.712E-07	7.96935E-07	0.79693505
3827303773500	382730	3773500	0.000390883	0.000650185	0.000650185	0.000312706	0.000148173	0.000401996	0.000261386	0.000179505	0.000192933	0.000518989	0.000187368	0.000577818	5.25429E-05	0.00011428	2.64101E-08	6.32463E-07	1.839E-07	8.42769E-07	0.84276903
3827803773500	382780	3773500	0.000421834	0.000701669	0.000701669	0.000337467	0.000159906	0.000433827	0.000282083	0.000193719	0.00020821	0.000590415	0.000206096	0.000636039	5.78371E-05	0.000125795	2.95275E-08	7.09845E-07	2.0861E-07	9.47985E-07	0.94798549
3828303773500	382830	3773500	0.000466347	0.000775711	0.000775711	0.000373078	0.000176779	0.000479605	0.000311849	0.000214161	0.000230181	0.000693569	0.000232416	0.000717932	6.52838E-05	0.000141992	3.39175E-08	8.17633E-07	2.4391E-07	1.09546E-06	1.09545858
3828803773500	382880	3773500	0.000522108	0.000868461	0.000868461	0.000417686	0.000197916	0.000536951	0.000349137	0.000239768	0.000257704	0.00081945	0.000265792	0.000821668	7.4717E-05	0.000162509	3.94612E-08	9.52973E-07	2.9059E-07	1.28303E-06	1.28302639
3829303773500	382930	3773500	0.000587202	0.000976737	0.000976737	0.000469761	0.000222592	0.000603896	0.000392666	0.000269661	0.000289833	0.000948076	0.000306047	0.000947249	8.61364E-05	0.000187346	4.6139E-08	1.11404E-06	3.5076E-07	1.51094E-06	1.5109378
3829803773500	382980	3773500	0.000670164	0.001114736	0.001114736	0.000536132	0.000254041	0.000689218	0.000448144	0.00030776	0.000330782	0.001066401	0.00035836	0.001110578	0.000100988	0.000219649	5.45338E-08	1.31076E-06	4.3433E-07	1.79962E-06	1.7996172
3830303773500	383030	3773500	0.000776022	0.001290816	0.001290816	0.000620818	0.000294168	0.000798085	0.000518931	0.000356373	0.000383032	0.001155241	0.00042681	0.001324541	0.000120445	0.000261966	6.48121E-08	1.5379E-06	5.5604E-07	2.15875E-06	2.15874535
3830803773500	383080	3773500	0.000940272	0.001564027	0.001564027	0.000752218	0.000356431	0.000967005	0.000628767	0.000431801	0.000464103	0.001230061	0.000532835	0.001656224	0.000150606	0.000327566	7.84735E-08	1.82054E-06	7.7523E-07	2.67424E-06	2.67424326
3831303773500	383130	3773500	0.001244603	0.002070242	0.002070242	0.000995682	0.000471794	0.001279987	0.000832274	0.000571559	0.000614315	0.001378402	0.000733423	0.002284768	0.000207761	0.000451879	9.85432E-08	2.20361E-06	1.373E-06	3.67511E-06	3.67511453
3831803773500	383180	3773500	0.001564488	0.002602332	0.002602332	0.001251591	0.000593054	0.001608967	0.001046184	0.00071846	0.000772205	0.001562693	0.000989092	0.003090716	0.00028104	0.000611278	1.1501E-07	2.38378E-06	4.1128E-06	6.61158E-06	6.61157836
3836303773500	383630	3773500	0.015266604	0.025394105	0.025394105	0.012213283	0.005787143	0.01570064	0.010208882	0.007010883	0.007535343	0.0008639	0.027467608	0.080026854	0.0072771	0.01582762	2.872E-07	4.37861E-06	3.8842E-06	8.55002E-06	8.55002165
3836803773500	383680	3773500	0.010533732	0.017521558	0.017521558	0.008426986	0.003993043	0.01083321	0.007043978	0.004837406	0.005199275	0.00075558	0.009395451	0.028208455	0.002565086	0.005579036	1.8235E-07	2.9656E-06	1.9547E-06	5.10269E-06	5.10269028
3837303773500	383730	3773500	0.007281268	0.012111488	0.012111488	0.005825015	0.002760125	0.007488278	0.004869034	0.003343777	0.003593913	0.000669013	0.005163793	0.015634368	0.001421683	0.003092147	1.29779E-07	2.19963E-06	1.2759E-06	3.60528E-06	3.60527738
3837803773500	383780	3773500	0.005984255	0.009954068	0.009954068	0.004787404	0.002268464	0.00615439	0.004001712	0.00274815	0.002953729	0.000621347	0.003727942	0.011313708	0.001028792	0.002237612	1.07571E-07	1.87773E-06	1.0119E-06	2.99717E-06	2.99716716
3838303773500	383830	3773500	0.004915311	0.008176011	0.008176011	0.003932249	0.001863257	0.005055055	0.003286902	0.002257258	0.002426116	0.000575303	0.002813999	0.008555315	0.000777962	0.00169206	9.10031E-08	1.62465E-06	8.2465E-07	2.5403E-06	2.54030251
3838803773500	383880	3773500	0.003733489	0.006210196	0.006210196	0.002986791	0.001415261	0.003839633	0.002496609	0.00171453	0.001842788	0.00051713	0.00206959	0.006303541	0.000573201	0.001246707	7.37692E-08	1.34002E-06	6.4975E-07	2.06354E-06	2.06353796
3839303773500	383930	3773500	0.002768966	0.004605831	0.004605831	0.002215172	0.001049637	0.002847688	0.001851626	0.001271592	0.001366715	0.000457126	0.001521451	0.004640553	0.00042198	0.000917803	5.86755E-08	1.07719E-06	5.0817E-07	1.64403E-06	1.64402932
3839803773500	383980	3773500	0.002170915	0.003611048	0.003611048	0.001736732	0.000822933	0.002232635	0.001451706	0.000996949	0.001071528	0.000410345	0.001176251	0.003590664	0.000326511	0.000710157	4.83421E-08	8.95674E-07	4.1477E-07	1.35879E-06	1.35878754
3840303773500	384030	3773500	0.001799576	0.002993372	0.002993372	0.001439661	0.000682169	0.001850739	0.001203389	0.000826419	0.000888241	0.000375842	0.000958514	0.00292684	0.000266147	0.000578867	4.17017E-08	7.80996E-07	3.5412E-07	1.17681E-06	1.17681332
3840803773500	384080	3773500	0.001671383	0.002780138	0.002780138	0.001337106	0.000633575	0.001718901	0.001117665	0.000767549	0.000824967	0.000358458	0.000865322	0.002641312	0.000240183	0.000522396	3.94361E-08	7.47351E-07	3.2878E-07	1.11557E-06	1.1155692
3841303773500	384130	3773500	0.001662927	0.002766073	0.002766073	0.001330342	0.000630369	0.001710205	0.001112011	0.000763666	0.000820793	0.000352112	0.000822536	0.002509699	0.000228215	0.000496365	3.95339E-08	7.61701E-07	3.2074E-07	1.12197E-06	1.12197467
3826803773550	382680	3773550	0.00043021	0.000715602	0.000715602	0.000344168	0.000163081	0.000442441	0.000287685	0.000197566	0.000212345	0.000434429	0.000192697	0.000593813	5.39973E-05	0.000117444	2.82698E-08	6.81445E-07	1.768E-07	8.86511E-07	0.88651096
3827303773550	382730	3773550	0.000420159	0.000698883	0.000698883	0.000336127	0.000159271	0.000432104	0.000280963	0.00019295	0.000207384	0.000454853	0.000190673	0.000588512	5.35153E-05	0.000116395	2.87924E-08	6.91138E-07	1.8248E-07	9.02409E-07	0.90240919
3827803773550	382780	3773550	0.000447202	0.000743865	0.000743865	0.000357761	0.000169522	0.000459916	0.000299047	0.000205368	0.000220731	0.000503759	0.000205768	0.000635856	5.78205E-05	0.000125759	3.18372E-08	7.66902E-07	2.0334E-07	1.00208E-06	1.00207836
3828303773550	382830	3773550	0.000488524	0.000812599	0.000812599	0.000390819	0.000185186	0.000502413	0.000326679	0.000224345	0.000241127	0.000569932	0.000227771	0.000704496	6.40621E-05	0.000139334	3.62262E-08	8.75669E-07	2.3307E-07	1.14496E-06	1.14496496
3828803773550	382880	3773550	0.000558803	0.000929499	0.000929499	0.000447042	0.000211827	0.00057469	0.000373675	0.000256619	0.000275816	0.000667213	0.000263768	0.000816459	7.42432E-05	0.000161478	4.3165E-08	1.04648E-06	2.8168E-07	1.37132E-06	1.3713189
3829303773550	382930	3773550	0.000677743	0.001127341	0.001127341	0.000542194	0.000256913	0.000697011	0.000453211	0.00031124	0.000334523	0.000787132	0.000323584	0.001001997	9.11148E-05	0.000198174	5.40955E-08	1.31955E-06	3.6092E-07	1.73457E-06	1.73456583
3829803773550	382980	3773550	0.000782085	0.001300901	0.001300901	0.000625668	0.000296466	0.00080432	0.000522985	0.000359157	0.000386024	0.000864726	0.000379053	0.001175288	0.000106873	0.000232447	6.51347E-08	1.58785E-06	4.508E-07	2.10378E-06	2.1037849

Unique Identifier	X (UTM)	Y (UTM)	EGIODemolition 2025	EGIOSite Grubbing / Prep 2025	EGIOMass Grading / Excavation 2025	EGIOMass Grading / Excavation 2026	EGIODrainage / Utilities Trenching 2026	EGIODrainage / Utilities Trenching 2027	EGIOFoundations / Concrete Pads 2026	EGIOFoundations / Concrete Pads 2027	EGIOBuilding / Structure Construction 2026	EGIOBuilding / Structure Construction 2027	EGIOAsphalt Paving 2027	EGIOArchitectural Coating 2027	EGIOLandscaping or Other Finishing 2027	EGIOWaterside Construction (Piles) 2027	HIWaterside Construction (Landscaping) 2025	HIWaterside Construction (Landscaping) 2026	KMDemolition 2025	KMSite Grubbing / Prep 2025	KMMass Grading / Excavation 2025
3830303773550	383030	3773550	0.002356559	0.00217889	0.003624317	0.003624317	0.001743114	0.001743114	0.000825957	0.000825957	0.002240839	0.002240839	0.00145704	0.000295538	0.001000613	0.001075465	0.002407885	0.002407885	0.000961898	0.000889378	0.00147937
3830803773550	383080	3773550	0.002853685	0.00263854	0.004388882	0.004388882	0.002110831	0.002110831	0.001000196	0.001000196	0.002713553	0.002713553	0.001764409	0.000357883	0.001211696	0.001302339	0.003169523	0.003169523	0.0011486	0.001062005	0.001766513
3831303773550	383130	3773550	0.003231835	0.00298818	0.004970466	0.004970466	0.002390543	0.002390543	0.001132735	0.001132735	0.003073134	0.003073134	0.001998216	0.000405307	0.001372261	0.001474916	0.004447858	0.004447858	0.001361445	0.001258802	0.002093861
3836303773550	383630	3773550	0.001266799	0.00117129	0.001948299	0.001948299	0.000937034	0.000937034	0.000444004	0.000444004	0.001204592	0.001204592	0.000783251	0.00015887	0.000537893	0.00057813	0.01399675	0.01399675	0.012585167	0.01163634	0.019355611
3836803773550	383680	3773550	0.00106914	0.00098853	0.001644305	0.001644305	0.000790828	0.000790828	0.000374726	0.000374726	0.001016639	0.001016639	0.00066104	0.000134082	0.000453965	0.000487924	0.009168973	0.009168973	0.007135075	0.006597144	0.010973531
3837303773550	383730	3773550	0.000960259	0.00088786	0.001476849	0.001476849	0.00071029	0.00071029	0.000336564	0.000336564	0.000913105	0.000913105	0.00059372	0.000120427	0.000407733	0.000438234	0.006765491	0.006765491	0.005164949	0.00477555	0.007943536
3837803773550	383780	3773550	0.000874845	0.00080889	0.001345485	0.001345485	0.00064711	0.00064711	0.000306627	0.000306627	0.000831885	0.000831885	0.00054090	0.000109715	0.000371466	0.000399254	0.005247318	0.005247318	0.004023595	0.003720247	0.006188169
3838303773550	383830	3773550	0.00077718	0.00071859	0.001195279	0.001195279	0.000574869	0.000574869	0.000272396	0.000272396	0.000739016	0.000739016	0.00048523	9.74667E-05	0.000329996	0.00035468	0.004015709	0.004015709	0.003072568	0.00284092	0.004725518
3838803773550	383880	3773550	0.000675632	0.00062469	0.001039102	0.001039102	0.000499756	0.000499756	0.000236804	0.000236804	0.000642455	0.000642455	0.00041737	8.47315E-05	0.000286878	0.000308339	0.003091478	0.003091478	0.002336198	0.002160666	0.003593002
3839303773550	383930	3773550	0.000572186	0.00052905	0.000880006	0.000880006	0.000423238	0.000423238	0.000200547	0.000200547	0.000544089	0.000544089	0.000353778	7.17583E-05	0.000242955	0.000261129	0.002409085	0.002409085	0.001771086	0.001637559	0.002723877
3839803773550	383980	3773550	0.000508859	0.0004705	0.00078261	0.00078261	0.000376396	0.000376396	0.000178352	0.000178352	0.000483872	0.000483872	0.00031462	6.38164E-05	0.000216066	0.000232229	0.00198284	0.00198284	0.001440992	0.001332352	0.002216202
3840303773550	384030	3773550	0.000468654	0.00043332	0.000720777	0.000720777	0.000346657	0.000346657	0.00016426	0.00016426	0.000445641	0.000445641	0.000289765	5.87743E-05	0.000198994	0.00021388	0.001695975	0.001695975	0.0012341	0.001141059	0.00189801
3840803773550	384080	3773550	0.000468654	0.00043332	0.000720777	0.000720777	0.000346657	0.000346657	0.00016426	0.00016426	0.000445641	0.000445641	0.000289765	5.87743E-05	0.000198994	0.00021388	0.001568202	0.001568202	0.001185182	0.001095828	0.001822774
3841303773550	384130	3773550	0.00048289	0.00044648	0.000742671	0.000742671	0.000357187	0.000357187	0.00016925	0.00016925	0.000459178	0.000459178	0.00029856	6.05596E-05	0.000205039	0.000220377	0.001485454	0.001485454	0.001182076	0.001092956	0.001817997
3826803773600	382680	3773600	0.000851809	0.00078759	0.001310057	0.001310057	0.000630071	0.000630071	0.000298553	0.000298553	0.00080998	0.00080998	0.000526666	0.000106826	0.000361684	0.000388741	0.000836681	0.000836681	0.000488412	0.000451589	0.000751163
3827303773600	382730	3773600	0.000898139	0.00083043	0.001381311	0.001381311	0.000664341	0.000664341	0.000314791	0.000314791	0.000854036	0.000854036	0.000555312	0.000112636	0.000381357	0.000409885	0.000896816	0.000896816	0.000489016	0.000452148	0.000752092
3827803773600	382780	3773600	0.000996236	0.00092113	0.001532181	0.001532181	0.000736902	0.000736902	0.000349174	0.000349174	0.000947315	0.000947315	0.00061596	0.000124939	0.000423009	0.000454653	0.000997173	0.000997173	0.000502044	0.000464193	0.000772128
3828303773600	382830	3773600	0.001137471	0.00105171	0.001749396	0.001749396	0.000841371	0.000841371	0.000398675	0.000398675	0.001081615	0.001081615	0.000703288	0.000142651	0.000482979	0.000519109	0.001132051	0.001132051	0.000527236	0.000487487	0.000810874
3828803773600	382880	3773600	0.00137292	0.00126941	0.002111509	0.002111509	0.001015529	0.001015529	0.000481199	0.000481199	0.001305502	0.001305502	0.000848864	0.000172179	0.000582952	0.000626561	0.001354179	0.001354179	0.000598501	0.000553378	0.000920476
3829303773600	382930	3773600	0.001793087	0.0016579	0.002757713	0.002757713	0.001326321	0.001326321	0.000628464	0.000628464	0.001705036	0.001705036	0.00110865	0.000224872	0.000761358	0.000818313	0.00172199	0.00172199	0.000750693	0.000694096	0.001154543
3829803773600	382980	3773600	0.002485284	0.00229791	0.003822292	0.003822292	0.00183833	0.00183833	0.000871074	0.000871074	0.002363243	0.002363243	0.001536629	0.000311681	0.00105527	0.001134211	0.002323636	0.002323636	0.000950509	0.000878848	0.001461855
3830303773600	383030	3773600	0.003169975	0.00293098	0.004875326	0.004875326	0.002344786	0.002344786	0.001111054	0.001111054	0.003014312	0.003014312	0.001959968	0.000397549	0.001345995	0.001446684	0.003080171	0.003080171	0.001115556	0.001031452	0.001715692
3830803773600	383080	3773600	0.003874251	0.00358216	0.005958481	0.005958481	0.002865729	0.002865729	0.001357897	0.001357897	0.003684004	0.003684004	0.002395416	0.000485873	0.001645036	0.001768095	0.004160393	0.004160393	0.001299757	0.001201765	0.001998987
3831303773600	383130	3773600	0.004377329	0.00404731	0.006732202	0.006732202	0.003237849	0.003237849	0.001534223	0.001534223	0.004162378	0.004162378	0.002706465	0.000548964	0.001858647	0.001997686	0.005838558	0.005838558	0.001531323	0.001415873	0.002355129
3836803773600	383680	3773600	0.001348503	0.00124684	0.002073958	0.002073958	0.000997469	0.000997469	0.000472641	0.000472641	0.001282284	0.001282284	0.000833768	0.000169117	0.000572585	0.000615418	0.013438128	0.013438128	0.014370575	0.013287142	0.022101515
3837303773600	383730	3773600	0.001173362	0.0010849	0.001804595	0.001804595	0.000867919	0.000867919	0.000411255	0.000411255	0.001115743	0.001115743	0.000725479	0.000147152	0.000498218	0.000535488	0.009186283	0.009186283	0.008574686	0.007928219	0.01318761
3837803773600	383780	3773600	0.001036872	0.0009587	0.001594678	0.001594678	0.00076696	0.00076696	0.000363416	0.000363416	0.000985956	0.000985956	0.00064089	0.000130035	0.000440264	0.00047319	0.006725968	0.006725968	0.005939195	0.005491424	0.009134304
3838303773600	383830	3773600	0.000903143	0.00083505	0.001389008	0.001389008	0.000668043	0.000668043	0.000316545	0.000316545	0.000858794	0.000858794	0.000558406	0.000113264	0.000383481	0.000412168	0.004975962	0.004975962	0.004230832	0.003911859	0.006506893
3838803773600	383880	3773600	0.000753022	0.00069625	0.001158126	0.001158126	0.000557	0.000557	0.000263929	0.000263929	0.000716045	0.000716045	0.00046558	9.44371E-05	0.000319739	0.000343657	0.003631589	0.003631589	0.002935993	0.002714641	0.004515469
3839303773600	383930	3773600	0.000664589	0.00061448	0.001022117	0.001022117	0.000491587	0.000491587	0.000232934	0.000232934	0.000631954	0.000631954	0.00041090	8.33465E-05	0.000282189	0.000303299	0.002904671	0.002904671	0.002302118	0.002128556	0.003540589
3839803773600	383980	3773600	0.00060385	0.00055832	0.000928703	0.000928703	0.000446659	0.000446659	0.000211645	0.000211645	0.000574198	0.000574198	0.000373355	7.57293E-05	0.000256399	0.00027558	0.00241699	0.00241699	0.001901881	0.001758494	0.002925037
3840303773600	384030	3773600	0.000544233	0.0005032	0.000837014	0.000837014	0.000402561	0.000402561	0.00019075	0.00019075	0.000517508	0.000517508	0.000336494	6.82526E-05	0.000231085	0.000248372	0.002021563	0.002021563	0.001570752	0.001452329	0.002415769
3840803773600	384080	3773600	0.000507393	0.00046914	0.000780355	0.000780355	0.000375311	0.000375311	0.000177838	0.000177838	0.000482477	0.000482477	0.000313716	6.36325E-05	0.000215443	0.000231559	0.001754309	0.001754309	0.001367139	0.001264067	0.002102619
3841303773600	384130	3773600	0.000504891	0.00046683	0.000776507	0.000776507	0.000373461	0.000373461	0.000176961	0.000176961	0.000480098	0.000480098	0.00031217	6.33187E-05	0.00021438	0.000230417	0.001607925	0.001607925	0.001299326	0.001201366	0.001998324
3826803773650	382680	3773650	0.001051194	0.00097194	0.001616705	0.001616705	0.000777554	0.000777554	0.000368436	0.000368436	0.000999575	0.000999575	0.00064944	0.000131831	0.000446345	0.000479734	0.00099097	0.00099097	0.000559935	0.00051772	0.000861163
3827303773650	382730	3773650	0.001045759	0.00096692	0.001608345	0.001608345	0.000773533	0.000773533	0.000366531	0.000366531	0.000994406	0.000994406	0.00064658	0.000131149	0.000444037	0.000477254	0.000996573	0.000996573	0.000552084	0.000510461	0.000849089
3827803773650	382780	3773650	0.001182334	0.0010932	0.001818395	0.001818395	0.000874556	0.000874556	0.0004144	0.0004144	0.001124275	0.001124275	0.000731027	0.000148277	0.000502028	0.000539583	0.001121845	0.001121845	0.000585904	0.000541732	0.000901103
3828303773650	382830	3773650	0.001263434	0.00116818	0.001943124	0.001943124	0.000934545	0.000934545	0.000442825	0.000442825	0.001201393	0.001201393	0.000781171	0.000158448	0.000536464	0.000576595	0.001223904	0.001223904	0.000564767	0.000522187	0.000868594
3828803773650	382880	3773650	0.001535378	0.00141962	0.002361366	0.002361366	0.001135698	0.001135698	0.000538139	0.000538139	0.001459983	0.001459983	0.000949311	0.000192553	0.000651933	0.000700702	0.001465843	0.001465843	0.000635859	0.00058792	0.000977931
3829303773650	382930	3773650	0.002003688	0.00185262	0.003081612	0.003081612	0.0014821	0.0014821	0.000702278	0.000702278	0.001905296	0.001905296	0.001238863	0.000251284	0.000850781	0.000914425	0.001867574	0.001867574	0.000780286	0.000721458	0.001200056
3829803773650	382980	3773650	0.002955664	0.00273283	0.004545722	0.004545722	0.002186263	0.002186263	0.001035939	0.001035939	0.002810524	0.002810524	0.001827461	0.000370672	0.001254997	0.001348879	0.002628212	0.002628212	0.001025311	0.00094801	0.001576898
3830303773650	383030	3773650	0.004032482	0.00372846	0.006201836	0.006201836	0.00298277	0.00298277	0.001413356	0.001413356	0.003834465	0.003834465	0.002493249	0.000505717	0.001712222	0.001840308	0.003712235	0.003712235	0.001228147	0.001135554	0.001888854
3830803773650	383080	3773650	0.005253986	0.00485787	0.008080473	0.008080473	0.0038863	0.0038863	0.001841485	0.001841485	0.004995986	0.004995986	0.003248494	0.000658906	0.002230882	0.002397767	0.005237012	0.005237012	0.00144427	0.001335383	0.002221244
3831303773650	383130	3773650	0.006857264	0.00634028	0.010546267	0.010546267	0.005072222	0.005072222	0.002403422	0.002403422	0.006520535	0.006520535	0.004239787	0.000859975	0.002911646	0.003129456	0.007759162	0.007759162	0.0017031	0.001574699	0.002619317
3836803773650	383680	3773650	0.001651162	0.00152668	0.002539437	0.002539437	0.001221341	0.001221341	0.00057872	0.00057872	0.00157008	0.00157008	0.001020899	0.000207073	0.000701096	0.000753542	0.019491009	0.019491009	0.025216924	0.023315758	0.038782874
3837303773650	383730	3773650	0.00144056	0.00133195	0.002215539	0.002215539	0.001065562	0.001065562	0.000504906	0.000504906	0.001369821	0.001369821	0.000890686	0.000180662	0.000611673	0.00065743	0.012253347	0.012253347	0.013402466	0.01239202	0.020612591
3837803773650	383780	3773650	0.001261364	0.00116627	0.00193994	0.00193994	0.000933013	0.000933013	0.000442099	0.000442099	0.001199424	0.001199424	0.00077989	0.000158189	0.000535585	0.00057565	0.008483379	0.008483379	0.008634476	0.007983501	0.013279565
3838303773650	383830	3773650	0.001066983	0.00098654	0.001640987	0.001640987	0.000789232	0.000789232	0.00037397	0.00037397	0.001014588	0.001014588	0.000659706	0.000133811	0.000453049	0.00048694	0.006043876	0.006043876	0.005804431	0.00536682	0.008927041
3838803773650	383880	3773650	0.00093705	0.0008664	0.001441155	0.001441155	0.000693123	0.000693123	0.000328429	0.000328429	0.000891036	0.000891036	0.00057937	0.000117516	0.000397879	0.000427642	0.00457363	0.00457363	0.004240322	0.003920634	0.006521489
3839303773650	383930	3773650	0.000828946	0.00076645	0.001274893	0.001274893	0.000613159	0.000613159	0.0029054	0.0029054	0.00078824	0.00078824	0.00051253	0.000103959	0.000351977	0.000378307	0.003593066	0.003593066	0.003243482	0.002998948	0.004988379
3839803773650	383980	3773650	0.00073494	0.0006795	0.00113026	0.00113026	0.000543598	0.000543598	0.000257579	0.000257579	0.000698816	0.000698816	0.00045438	9.21649E-05	0.000312046	0.000335389	0.002896566	0.002896566	0.002557411	0.002364601	0.003933221
3840303773650	384030	3773650	0.000633615	0.00058585	0.000974481	0.000974481	0.000468676	0.000468676	0.00022078	0.00022078	0.000602501	0.000602501	0.000391759	7.94622E-05	0.000269038	0.000289164	0.00233074	0.00233074	0.001982032	0.001832602	0.003048306
3840803773650	384080	3773650	0.000568649	0.00052578	0.000874565	0.000874565	0.000420622	0.000420622	0.000199307	0.000199307	0.000540725	0.000540725	0.000351591	7.13147E-05	0.000241453	0.000259515	0.001955625	0.001955625	0.001632181	0.001509127	0.002510245
3841303773650	384130	3773650	0.000554931	0.00051309	0.000853467	0.000853467	0.000410475	0.000410475	0.000194499	0.000194499	0.000527681	0.000527681	0.00034310	6.95943E-05	0.000235628	0.000253254	0.001765015	0.001765015	0.001510186	0.001396329	0.00232262
3826803773700	382680	3773700	0.00121952	0.00112758	0.001875585	0.001875585	0.000902062	0.000902062	0.000427433	0.000427433	0.001159635	0.001159635	0.000754018	0.000152941	0.000517817	0.000556553	0.001173375	0.001173375	0.000600399	0.000555133	0.000923395
3827303773700	382730	3773700	0.001332887	0.0012324	0.002049941	0.002049941	0.000985918	0.000985918	0.000467167	0.000467167	0.001267435	0.001267435	0.000824113	0.000167158	0.000565954	0.000608291	0.001198789	0.001198789	0.000642588	0.000594142	0.000988281
3827803773700	382780	3773700	0.001329091	0.00122889	0.002044102	0.002044102	0.00098311	0.00098311	0.000465837	0.000465837	0.001263825	0.001263825	0.000821765	0.000166682	0.000564342	0.000606559	0.001210596	0.001210596	0.000631717	0.000584091	0.000971562
3828303773700	382830	3773700	0.001421062	0.00131392	0.002185551	0.002185551	0.00105114	0.00105114	0.000498072	0.000498072	0.00135128	0.00135128	0.00087863	0.000178216	0.000603394	0.000648531	0.00132226	0.00132226	0.000609285	0.00056335	0.000937063
3828803773700	382880	3773700	0.001792569	0.00165742	0.002756917	0.002756917	0.001325938	0.001325938	0.000628283	0.000628283	0.001704544	0.001704544	0.00110833	0.000224807	0.000761138	0.000818076	0.001619431	0.001619431	0.001709625	0.000656125	0.001091382
3829303773700	382930	3773700	0.002517465	0.00232767	0.003871786	0.003871786	0.001862134	0.001862134	0.000882354	0.000882354	0.002393843	0.002393843	0.001556527	0.000315717	0.001068935	0.001148898	0.002152338	0.002152338	0.000905387	0.000837127	0.001392458
3829803773700	382980	3773700	0.003608432	0.00333638	0.005549661	0.005549661	0.002669107	0.002669107	0.00126473	0.00126473	0.003431239	0.003431239	0.002231063	0.000452536	0.001532168	0.001646784	0.002981014	0.002981014	0.001112796	0.001028899	0.001711446
3830303773700	383030	3773700	0.005120344	0.00473431	0.007874935	0.007874935	0.003787447	0.003787447	0.001794644	0.001794644	0.004868906	0.004868906	0.003165864	0.000642146	0.002174136	0.002336776	0.004234635	0.004234635	0.001326071	0.001226096	0.002039458
3830803773700	383080	3773700	0.00748924	0.00692461	0.011518227	0.011518227	0.005539686	0.005539686	0.002624925	0.002624925	0.007121477	0.007121477	0.004630532	0.000939231	0.003179988	0.003417872	0.006213273	0.006213273	0.00157032	0.00145193	0.002415106
3831303773700	383130	3773700	0.012271724	0.01134653	0.018873545	0.018873545	0.009077223	0.009077223	0.004301152	0.004301152	0.011669115	0.011669115	0.007587501	0.001539006	0.005210667	0.005600458	0.010104211	0.010104211	0.001869528	0.001728579	0.002875697
3837303773700	383730	3773700	0.001740717	0.00160948	0.00267717	0.00267717	0.001287584	0.001287584	0.000610109	0.000610109	0.001655238	0.001655238	0.00107627	0.000218305	0.000739121	0.000794412	0.013903996	0.013903996	0.018826589	0.017407206	0.02895473
3837803773700	383780	3773700	0.001509323	0.00139553	0.002321293	0.002321293	0.001116425	0.001116425	0.000529007	0.000529007	0.001435207	0.001435207	0.000933201	0.000189285	0.00064087	0.000688811	0.009491959	0.009491959	0.01160843	0.010733242	0.017853418
3838303773700	383830	3773700	0.001274564	0.00117847	0.001960242	0.001960242	0.000942777	0.000942777	0.000446726	0.000446726	0.001211976	0.001211976	0.000788052	0.000159844	0.00054119	0.000581674	0.006791106	0.006791106	0.007726242	0.007143741	0.011882729
3838803773700	383880	3773700	0.00113194	0.00104661	0.001740904	0.001740904	0.000837287	0.000837287	0.00039674	0.00039674	0.001076364	0.001076364	0.000699874	0.000141959	0.000480634	0.000516589	0.00523361	0.00523361	0.005726523	0.005294786	0.008807221
3839303773700	383930	3773700	0.000995546	0.00092049	0.001531119	0.001531119	0.000736391	0.000736391	0.000348932	0.000348932	0.000946659	0.000946659	0.000615537	0.000124852	0.000422716	0.000454338	0.004091053	0.004091053	0.004295798	0.003971927	0.006606809
3839803773700	383980	3773700	0.000875621	0.00080961	0.001346679	0.001346679	0.000647685	0.000647685	0.000306899	0.000306899	0.000832623	0.000832623	0.000541389	0.000109812	0.000371795	0.000399608	0.003265778	0.003265778	0.003296629	0.003048088	0.005070116
3840303773700	384030	3773700	0.000745516	0.00068931	0.001146581	0.001146581	0.000551448	0.000551448	0.000261298	0.000261298	0.00070807	0.00070807	0.00046096	9.34957E-05	0.000316552	0.000340232	0.002596893	0.002596893	0.002493825	0.002305809	0.003835428
3840803773700	384080	3773700	0.000650008	0.000601	0.000999693	0.000999693	0.000480802	0.000480802	0.000227823	0.000227823	0.000618089	0.000618089	0.000401894	8.1518E-05	0.000275998	0.000296645	0.00213893	0.00213893	0.001974871	0.001825981	0.003037293
3841303773700	384130	3773700	0.000611183	0.0005651	0.000939982	0.000939982	0.000452084	0.000452084	0.000214215	0.000214215	0.000581171	0.000581171	0.00037789	7.6649E-05	0.000259513	0.000278926	0.001881382	0.001881382	0.001739509	0.001608363	0.002675312
3826803773750	382680	3773750	0.00131313	0.00121413	0.002019554	0.002019554	0.000971304	0.000971304	0.000460243	0.000460243	0.001248648	0.001248648	0.000811897	0.000164681	0.000557565	0.000599274	0.001201791	0.001201791	0.000621623	0.000574757	0.000956037
3827303773750	382730	3773750	0.001419509	0.00131249	0.002183162	0.002183162	0.001049991	0.001049991	0.000497528	0.000497528	0.001349803	0.001349803	0.00087767	0.000178022	0.000602734	0.000647823	0.001230808	0.001230808	0.00066433	0.000614244	0.001021719
3827803773750	382780	3773750	0.001425548	0.00131807	0.00219245	0.00219245	0.001054458	0.001054458	0.000499645	0.000499645	0.001355546	0.001355546	0.000881404	0.000178779	0.000605298	0.000650579	0.001256323	0.001256323	0.00065018	0.000601162	0.000999958
3828303773750	382830	3773750	0.001587748	0.00146804	0.002441909	0.002441909	0.001174435	0.001174435	0.000556494	0.000556494	0.001509781	0.001509781	0.000981691	0.000199121	0.00067417	0.000724602	0.001404308	0.001404308	0.000649231	0.000600284	0.000998498

			KMMass Grading / Excavation	KMDrainage / Utilities Trenching	KMFoundations / Concrete Pads	KMBuilding / Structure Construction	KMAsphalt Paving	KMArchitectural Coating	KMLandscaping or Other Finishing	KMWaterside Construction (Piles)	EWNDemolition	EWNSite Grubbing / Prep	EWNDrainage / Utilities Trenching	EWNDrainage / Utilities Trenching	EWNDrainage / Utilities Trenching	EWNFoundations / Concrete Pads	EWNBuilding / Structure Construction	EWNAsphalt Paving	EWNLandscaping or Other Finishing	EWNWaterside Construction (Piles)	ISDemolition
Unique Identifier	X (UTM)	Y (UTM)	2026	2026	2026	2026	2026	2026	2026	2026	2027	2027	2027	2028	2029	2029	2029	2029	2029	2029	2027
3830303773550	383030	3773550	0.00147937	0.00036734	0.000337138	0.000991573	0.000594733	0.000120632	0.000408429	0.000438982	0.004842274	0.005536174	0.00652001	0.00652001	0.00652001	0.001697183	0.004216438	0.002993936	0.002056066	0.002149765	0.001045068
3830803773550	383080	3773550	0.001766513	0.00043864	0.000402576	0.001184035	0.00071017	0.000144047	0.000487704	0.000524188	0.008139162	0.009305507	0.010959193	0.010959193	0.010959193	0.002852718	0.007087222	0.005032373	0.003455949	0.003613443	0.001186389
3831303773550	383130	3773550	0.002093861	0.000519924	0.000477177	0.001403446	0.000841769	0.00017074	0.00057808	0.000621324	0.020230137	0.023129125	0.02723941	0.02723941	0.02723941	0.007090519	0.017615508	0.012508118	0.008589868	0.008981324	0.001234187
3836303773550	383630	3773550	0.019355611	0.004806165	0.004411012	0.012973428	0.0077813	0.001578315	0.005343757	0.005743505	0.031503986	0.036018522	0.042419387	0.042419387	0.042419387	0.011041923	0.027432277	0.019478642	0.013376829	0.013986436	0.001088034
3836803773550	383680	3773550	0.010973531	0.002724822	0.002500793	0.007355197	0.004411555	0.000894815	0.003029606	0.003256241	0.013871724	0.015859549	0.018677955	0.018677955	0.018677955	0.00486194	0.012078883	0.008576767	0.005890038	0.006158458	0.000971561
3837303773550	383730	3773550	0.007943536	0.001972448	0.001810278	0.005324291	0.003193443	0.00064774	0.002193076	0.002357132	0.008995888	0.010285003	0.012112755	0.012112755	0.012112755	0.003152995	0.007833221	0.00556208	0.003819722	0.003993793	0.000898484
3837803773550	383780	3773550	0.006188169	0.001536576	0.001410242	0.004147726	0.002487754	0.000504602	0.001708449	0.001836252	0.00657954	0.007522391	0.008859198	0.008859198	0.008859198	0.002306082	0.005729172	0.004068072	0.002793722	0.002921037	0.000832138
3838303773550	383830	3773550	0.004725518	0.001173387	0.001076913	0.003167359	0.001899743	0.000385333	0.001304636	0.001402231	0.004965218	0.005676736	0.006685551	0.006685551	0.006685551	0.001740274	0.004323492	0.003069951	0.002108269	0.002204347	0.000749053
3838803773550	383880	3773550	0.003593002	0.000892173	0.000818821	0.002408271	0.001444451	0.000292984	0.000991967	0.001066173	0.003834046	0.004383466	0.005162454	0.005162454	0.005162454	0.001343806	0.003338517	0.002370557	0.001627965	0.001702154	0.000647247
3839303773550	383930	3773550	0.002723877	0.000676362	0.000620753	0.001825725	0.001095047	0.000222113	0.000752016	0.000808272	0.003000873	0.003430899	0.004040605	0.004040605	0.004040605	0.001051784	0.002613027	0.001855414	0.001274193	0.00133226	0.000536468
3839803773550	383980	3773550	0.002216202	0.000550302	0.000505057	0.001485447	0.000890953	0.000180716	0.000611856	0.000657627	0.002475793	0.002830576	0.003333598	0.003333598	0.003333598	0.000867748	0.002155811	0.001530762	0.00105124	0.001099147	0.000469258
3840303773550	384030	3773550	0.00189801	0.000471292	0.000432543	0.001272173	0.000763034	0.000154769	0.000524008	0.000563208	0.0021218	0.002425855	0.002856955	0.002856955	0.002856955	0.000743676	0.00184757	0.001311891	0.000900932	0.00094199	0.000427328
3840803773550	384080	3773550	0.001822774	0.00045261	0.000415398	0.001221745	0.000732788	0.000148634	0.000503237	0.000540882	0.001953992	0.002234	0.002631005	0.002631005	0.002631005	0.00068486	0.00170145	0.001208137	0.00082968	0.00086749	0.000428018
3841303773550	384130	3773550	0.001817997	0.000451424	0.000414309	0.001218544	0.000730867	0.000148245	0.000501918	0.000539465	0.001838813	0.002102316	0.002475919	0.002475919	0.002475919	0.000644491	0.001601157	0.001136922	0.000780774	0.000816355	0.000447862
3826803773600	382680	3773600	0.000751163	0.00018652	0.000171185	0.00050348	0.000301981	6.12521E-05	0.000207383	0.000222897	0.001003397	0.001147184	0.001351051	0.001351051	0.001351051	0.000351683	0.000873714	0.000620392	0.00042605	0.000445466	0.00050955
3827303773600	382730	3773600	0.000752092	0.000186751	0.000171397	0.000504102	0.000302354	6.13278E-05	0.00020764	0.000223173	0.001079493	0.001234185	0.001453512	0.001453512	0.001453512	0.000378355	0.000939975	0.000667441	0.000458361	0.000479249	0.000514381
3827803773600	382780	3773600	0.000772128	0.000191726	0.000175963	0.000517532	0.000310409	6.29616E-05	0.000213171	0.000229118	0.001211927	0.001385597	0.001631832	0.001631832	0.001631832	0.000424772	0.001055293	0.000749324	0.000514593	0.000538044	0.000543801
3828303773600	382830	3773600	0.000810874	0.000201347	0.000184793	0.000543502	0.000325986	6.61211E-05	0.000223868	0.000240615	0.001392073	0.001591558	0.001874394	0.001874394	0.001874394	0.000487912	0.001212155	0.000860707	0.000591085	0.000618021	0.000594187
3828803773600	382880	3773600	0.000920476	0.000228562	0.00020977	0.000616965	0.000370048	7.50584E-05	0.000254128	0.000273138	0.001723548	0.001970533	0.002320717	0.002320717	0.002320717	0.000604091	0.001500789	0.001065655	0.000731831	0.000765182	0.000682879
3829303773600	382930	3773600	0.001154543	0.000286683	0.000263112	0.000773852	0.000464147	9.41449E-05	0.00031875	0.000342594	0.002355783	0.002693367	0.003172007	0.003172007	0.003172007	0.000825685	0.002051311	0.00145656	0.001000283	0.001045868	0.00085086
3829803773600	382980	3773600	0.001461855	0.000362991	0.000333147	0.000979833	0.000587692	0.000119204	0.000403593	0.000433785	0.003523364	0.004028263	0.004744128	0.004744128	0.004744128	0.001234914	0.003067989	0.002178465	0.001496047	0.001564224	0.001076042
3830303773600	383030	3773600	0.001715692	0.000426021	0.000390995	0.001149972	0.000689739	0.000139903	0.00047374	0.000509108	0.005396515	0.006169838	0.007266282	0.007266282	0.007266282	0.00189144	0.004699046	0.003336618	0.002291401	0.002395824	0.001214171
3830803773600	383080	3773600	0.001998987	0.000496366	0.000455556	0.001339855	0.000803628	0.000163003	0.000551887	0.000593171	0.009476622	0.010834626	0.012760051	0.012760051	0.012760051	0.003321488	0.008251823	0.005859313	0.004023845	0.004207219	0.001298722
3831303773600	383130	3773600	0.002355129	0.000584799	0.000536718	0.001578566	0.000946804	0.000192044	0.000650211	0.000698851	0.023927865	0.02735674	0.032218316	0.032218316	0.032218316	0.008386546	0.020835326	0.014794392	0.010159952	0.010622959	0.001270595
3836803773600	383680	3773600	0.022101515	0.005487996	0.005036784	0.014813917	0.008885202	0.001802224	0.006101854	0.006558313	0.009461264	0.010817068	0.012739373	0.012739373	0.012739373	0.003316106	0.00823845	0.005849818	0.004017324	0.004200401	0.001210029
3837303773600	383730	3773600	0.01318761	0.003274597	0.003005366	0.008839221	0.005301654	0.001075358	0.003640876	0.003913237	0.007043794	0.008053173	0.009484305	0.009484305	0.009484305	0.0024688	0.006133424	0.004355117	0.002990848	0.003127146	0.001075783
3837803773600	383780	3773600	0.009134304	0.002268126	0.002081645	0.006122423	0.003672153	0.000744839	0.002521827	0.002710476	0.00547123	0.00625526	0.007366885	0.007366885	0.007366885	0.001917627	0.004764105	0.003382814	0.002323126	0.002428995	0.000967592
3838303773600	383830	3773600	0.006506893	0.001615717	0.001482876	0.004361356	0.002615887	0.000530592	0.001796443	0.001930829	0.004294331	0.004909711	0.005782218	0.005782218	0.005782218	0.001505133	0.003739314	0.002655148	0.001823405	0.001906501	0.000849479
3838803773600	383880	3773600	0.004515469	0.00112123	0.001029045	0.00302657	0.001815299	0.000368205	0.001246645	0.001339902	0.003325445	0.003801983	0.004477635	0.004477635	0.004477635	0.001165545	0.002895651	0.002056094	0.001412009	0.001476357	0.000696425
3839303773600	383930	3773600	0.003540589	0.000879159	0.000806876	0.00237314	0.00142338	0.00028871	0.000977497	0.00105062	0.002759816	0.003155299	0.003716028	0.003716028	0.003716028	0.000967296	0.002403125	0.00170637	0.001171839	0.001225241	0.000604109
3839803773600	383980	3773600	0.002925037	0.000726312	0.000666596	0.001960556	0.001175917	0.000238516	0.000807553	0.000867963	0.002365532	0.002704514	0.003185134	0.003185134	0.003185134	0.000829102	0.0020598	0.001462588	0.001004423	0.001050196	0.000542421
3840303773600	384030	3773600	0.002415769	0.000599856	0.000550537	0.00161921	0.000971182	0.000196989	0.000666953	0.000716845	0.002031555	0.002322678	0.002735442	0.002735442	0.002735442	0.000712046	0.001768988	0.001256093	0.000862614	0.000901924	0.000483322
3840803773600	384080	3773600	0.002102619	0.000522098	0.000479172	0.001409316	0.00084529	0.000171454	0.000580497	0.000623922	0.001800247	0.002058224	0.002423992	0.002423992	0.002423992	0.000630974	0.001567576	0.001113077	0.000764399	0.000799234	0.00044907
3841303773600	384130	3773600	0.001998324	0.000496201	0.000455404	0.001339411	0.000803362	0.000162949	0.000551703	0.000592974	0.001677045	0.001917366	0.002258102	0.002258102	0.002258102	0.000587792	0.001460296	0.001036902	0.000712086	0.000744537	0.000451744
3826803773650	382680	3773650	0.000861163	0.000213834	0.000196253	0.000577209	0.000346203	7.02219E-05	0.000237753	0.000255538	0.001081736	0.001236749	0.001456532	0.001456532	0.001456532	0.000379141	0.000941928	0.000668828	0.000459313	0.000480245	0.000602728
3827303773650	382730	3773650	0.000849089	0.000210836	0.000193501	0.000569116	0.000341349	6.92373E-05	0.000234419	0.000251955	0.00108536	0.001240892	0.001461412	0.001461412	0.001461412	0.000380411	0.000945083	0.000671068	0.000460852	0.000481854	0.000582712
3827803773650	382780	3773650	0.000901103	0.000223752	0.000205355	0.00060398	0.00036226	7.34787E-05	0.000248779	0.00026739	0.001226336	0.00140207	0.001651232	0.001651232	0.001651232	0.000429822	0.001067839	0.000758233	0.000520711	0.000544441	0.000628266
3828303773650	382830	3773650	0.000868594	0.000215679	0.000197947	0.00058219	0.00034919	7.08278E-05	0.000239804	0.000257743	0.001315632	0.001504163	0.001771468	0.001771468	0.001771468	0.00046112	0.001145594	0.000813444	0.000558627	0.000584085	0.000626972
3828803773650	382880	3773650	0.000977931	0.000242829	0.000222864	0.000655475	0.000393146	7.97435E-05	0.00026999	0.000290187	0.001604831	0.001834804	0.002160868	0.002160868	0.002160868	0.000562482	0.001397416	0.000992253	0.000681423	0.000712477	0.000720496
3829303773650	382930	3773650	0.001200056	0.000297984	0.000273485	0.000804358	0.000482444	9.78562E-05	0.000331315	0.0003561	0.0021396	0.002446274	0.002881002	0.002881002	0.002881002	0.000749935	0.001863121	0.001322933	0.000908516	0.000949918	0.000883645
3829803773650	382980	3773650	0.001576898	0.000391557	0.000359364	0.001056943	0.000633941	0.000128585	0.000435355	0.000467922	0.003279373	0.003749309	0.0044156	0.0044156	0.0044156	0.001149397	0.002855533	0.002027608	0.001392447	0.001455903	0.001171464
3830303773650	383030	3773650	0.001888854	0.000469019	0.000430457	0.001266037	0.000759353	0.000154023	0.000521481	0.000560491	0.005246135	0.005997908	0.007063799	0.007063799	0.007063799	0.001838733	0.004568102	0.00324364	0.002227548	0.002329062	0.001323742
3830803773650	383080	3773650	0.002221244	0.000551554	0.000506206	0.001488827	0.00089298	0.000181127	0.000613248	0.000659123	0.009340218	0.010678676	0.012576387	0.012576387	0.012576387	0.00327368	0.008133049	0.005774976	0.003965927	0.004146661	0.001394144
3831303773650	383130	3773650	0.002619317	0.000650399	0.000596924	0.001755642	0.001053012	0.000213587	0.000723149	0.000777245	0.023404425	0.026758291	0.031513516	0.031513516	0.031513516	0.008203084	0.020379538	0.014470754	0.009937695	0.010390574	0.001373351
3836803773650	383680	3773650	0.038782874	0.009630121	0.008838352	0.025994883	0.015591406	0.003162473	0.010707296	0.011508271	0.006154714	0.007036687	0.008287179	0.008287179	0.008287179	0.002157183	0.005359252	0.003805406	0.002613338	0.002732432	0.001488444
3837303773650	383730	3773650	0.020612591	0.005118284	0.004697469	0.013815941	0.008286628	0.001680813	0.005690788	0.006116496	0.005219389	0.00596733	0.007027786	0.007027786	0.007027786	0.001829359	0.004544813	0.003227103	0.002216192	0.002317188	0.001329264
3837803773650	383780	3773650	0.013279565	0.00329743	0.003026322	0.008900855	0.005338622	0.001082856	0.003666263	0.003940524	0.004375776	0.005002827	0.005891882	0.005891882	0.005891882	0.001533679	0.003810233	0.002705505	0.001857988	0.001942659	0.001159212
3838303773650	383830	3773650	0.008927041	0.002216661	0.002034412	0.005983501	0.003588829	0.000727938	0.002464605	0.002648973	0.003557443	0.004067226	0.004790014	0.004790014	0.004790014	0.001246858	0.003097664	0.002199536	0.001510517	0.001579354	0.000978635
3838803773650	383880	3773650	0.006521489	0.001619342	0.001486203	0.004371139	0.002621755	0.000531782	0.001800473	0.00193516	0.002998975	0.003428729	0.00403805	0.00403805	0.00403805	0.001051119	0.002611374	0.00185424	0.001273387	0.001331418	0.000854138
3839303773650	383930	3773650	0.004988379	0.001238657	0.001136817	0.003343546	0.002005417	0.000406768	0.001377207	0.001480231	0.002564227	0.002931682	0.003452672	0.003452672	0.003452672	0.000898743	0.002232815	0.001585439	0.00108879	0.001138408	0.000746293
3839803773650	383980	3773650	0.003933221	0.000976653	0.000896354	0.002636309	0.001581225	0.000320727	0.001085896	0.001167128	0.002209975	0.00252666	0.00297568	0.00297568	0.00297568	0.000774581	0.001924348	0.001366408	0.000938372	0.000981135	0.00065251
3840303773650	384030	3773650	0.003048306	0.000756921	0.000694688	0.002043179	0.001225473	0.000248568	0.000841586	0.000904542	0.001876689	0.002145619	0.002526918	0.002526918	0.002526918	0.000657766	0.001634137	0.00116034	0.000796856	0.00083317	0.000551394
3840803773650	384080	3773650	0.002510245	0.000623315	0.000572068	0.001682535	0.001009163	0.000204693	0.000693036	0.00074488	0.001645726	0.001881559	0.002215932	0.002215932	0.002215932	0.000576815	0.001433025	0.001017538	0.000698788	0.000730633	0.000492381
3841303773650	384130	3773650	0.00232262	0.000576727	0.000529309	0.001556776	0.000933735	0.000189393	0.000641236	0.000689205	0.001538657	0.001759147	0.002071766	0.002071766	0.002071766	0.000539288	0.001339794	0.000951338	0.000653325	0.000683098	0.000486341
3826803773700	382680	3773700	0.000923395	0.000229287	0.000210436	0.000618922	0.000371221	7.52965E-05	0.000254934	0.000274005	0.001136608	0.001299484	0.001530416	0.001530416	0.001530416	0.000398373	0.000989708	0.000702755	0.000482612	0.000504606	0.000656565
3827303773700	382730	3773700	0.000988281	0.000245399	0.000225223	0.000662412	0.000397307	8.05874E-05	0.000272848	0.000293259	0.001178193	0.001347029	0.00158641	0.00158641	0.00158641	0.000412948	0.001025919	0.000728467	0.00050027	0.00052368	0.000709539
3827803773700	382780	3773700	0.000971562	0.000241247	0.000221412	0.000651206	0.000390585	7.92241E-05	0.000268232	0.000288297	0.001167064	0.001334304	0.001571424	0.001571424	0.001571424	0.000409047	0.001016227	0.000721585	0.000495544	0.000518127	0.000679514
3828303773700	382830	3773700	0.000937063	0.000232681	0.00021355	0.000628082	0.000376716	7.64109E-05	0.000258707	0.00027806	0.001234273	0.001411145	0.00166192	0.00166192	0.00166192	0.000432604	0.00107475	0.00076314	0.000524082	0.000547965	0.000670369
3828803773700	382880	3773700	0.001091382	0.000271	0.000248719	0.000731517	0.000438755	8.89946E-05	0.000301312	0.000323852	0.001524335	0.001742773	0.002052482	0.002052482	0.002052482	0.000534269	0.001327323	0.000942483	0.000647244	0.00067674	0.000794349
3829303773700	382930	3773700	0.001392458	0.000345759	0.000317332	0.000933318	0.000559793	0.000113545	0.000384434	0.000413192	0.002084874	0.002383637	0.002807234	0.002807234	0.002807234	0.000730733	0.001815416	0.00128906	0.000885253	0.000925596	0.001039288
3829803773700	382980	3773700	0.001711446	0.000424967	0.000390027	0.001147126	0.000688032	0.000139557	0.000472501	0.000507848	0.002986464	0.003414426	0.004021205	0.004021205	0.004021205	0.001046735	0.002600481	0.001846505	0.001268075	0.001325864	0.001291647
3830303773700	383030	3773700	0.002039458	0.000506415	0.000464779	0.001366982	0.000819898	0.000166304	0.00056306	0.00060518	0.004529953	0.005179097	0.006099476	0.006099476	0.006099476	0.001587716	0.003944482	0.002800831	0.001923452	0.002011107	0.001471275
3830803773700	383080	3773700	0.002415106	0.000599692	0.000550386	0.001618766	0.000970915	0.000196935	0.00066677	0.000716649	0.0076825	0.008783406	0.010344308	0.010344308	0.010344308	0.002692661	0.006689581	0.004750023	0.003262047	0.003410704	0.001597756
3831303773700	383130	3773700	0.002875277	0.000713956	0.000655256	0.001927204	0.001155913	0.000234459	0.000793815	0.000853198	0.018573626	0.021235235	0.025008957	0.025008957	0.025008957	0.006509924	0.016173092	0.011483912	0.007886501	0.008245903	0.001638306
3837303773700	383730	3773700	0.02895473	0.007189709	0.006598585	0.019407402	0.011640317	0.002361056	0.007993911	0.008591908	0.003931711	0.004495127	0.005293957	0.005293957	0.005293957	0.001378037	0.00342356	0.002430943	0.001669434	0.001745513	0.001614321
3837803773700	383780	3773700	0.017853418	0.004433157	0.004068672	0.011966558	0.007177392	0.001455822	0.004929027	0.00529775	0.003466421	0.003963161	0.004667456	0.004667456	0.004667456	0.001214956	0.003018406	0.002143258	0.001471868	0.001538944	0.001400269
3838303773700	383830	3773700	0.011882729	0.002950584	0.002707993	0.007964602	0.004777069	0.000968954	0.00328062	0.003526032	0.00293142	0.003351494	0.003947089	0.003947089	0.003947089	0.001027442	0.002552551	0.001812472	0.001244703	0.001301426	0.001157832
3838803773700	383880	3773700	0.008807221	0.002186909	0.002007106	0.00590319	0.00354066	0.000718167	0.002431525	0.002613419	0.002600894	0.002973604	0.003502044	0.003502044	0.003502044	0.000911595	0.002264744	0.00160811	0.001104359	0.001154687	0.001023499
3839303773700	383930	3773700	0.006606809	0.001640527	0.001505647	0.004428326	0.002656055	0.000538739	0.001824028	0.001960477	0.002273647	0.002599462	0.003061413	0.003061413	0.003061413	0.000796897	0.001979791	0.001405776	0.000965408	0.001009403	0.000892445
3839803773700	383980	3773700	0.005070116	0.001258954	0.001155445	0.003398332	0.002038277	0.000413433	0.001399773	0.001504486	0.001993248	0.002278882	0.002683863	0.002683863	0.002683863	0.000698619	0.001735632	0.001232408	0.000846348	0.000884918	0.000776921
3840303773700	384030	3773700	0.003835428	0.00095237	0.000874068	0.002570761	0.00154191	0.000312752	0.001058897	0.001138109	0.001709053	0.001953961	0.0023012	0.0023012	0.0023012	0.000599011	0.001488168	0.001056693	0.000725677	0.000758747	0.000646729
3840803773700	384080	3773700	0.003037293	0.000754186	0.000692178	0.002035797	0.001221046	0.00024767	0.000838545	0.000901274	0.001495001	0.001709235	0.002012984	0.002012984	0.002012984	0.000523987	0.001301781	0.000924346	0.000634789	0.000663717	0.000558296
3841303773700	384130	3773700	0.002675312	0.000664303	0.000609685	0.001793174	0.001075523	0.000218153	0.000738609	0.000793861	0.001384222	0.001582581	0.001863822	0.001863822	0.001863822	0.00048516	0.001205319	0.000855852	0.000587751	0.000614536	0.000529652
3826803773750	382680	3773750	0.000956037	0.000237392	0.000217874	0.0006408	0.000384344	7.79582E-05	0.000263946	0.000283691	0.001060857	0.001212878	0.001428419	0.001428419	0.001428419	0.000371823	0.000923747	0.000655919	0.000450448	0.000470976	0.000706088
3827303773750	382730	3773750	0.001021719	0.000253702	0.000232843	0.000684825	0.000410749	8.33141E-05	0.000282079	0.000303181	0.001075438	0.001229549	0.001448052	0.001448052	0.001448052	0.000376933	0.000936444	0.000664934	0.000456639	0.000477449	0.000741202
3827803773750	382780	3773750	0.000999958	0.000248298	0.000227884	0.000670239	0.000402001	8.15396E-05	0.000276072	0.000296723	0.001057406	0.001208933	0.001423773	0.001423773	0.001423773	0.000370613	0.000920742	0.000653785	0.000448983	0.000469443	0.000703068
3828303773750	382830	3773750	0.000998498	0.000247936	0.000227551	0.000669261	0.000401414	8.14206E-05	0.000275669	0.00029629	0.001133243	0.001295637	0.001525886	0.001525886	0.001525886	0.000397194	0.000986778	0.000700674	0.000481184	0.000503112	0.000717735

			ISDrainage / Utilities Trenching	ISDrainage / Utilities Trenching	ISAsphalt Paving	ISAsphalt Paving	SVDemolition	SVSite Grubbing / Prep	SVMass Grading / Excavation	SVMass Grading / Excavation	SVDrainage / Utilities Trenching	SVFoundations / Concrete Pads	SVBuilding / Structure Construction	SVBuilding / Structure Construction	SVAsphalt Paving	SVAsphalt Paving	SVArchitectural Coating	SVArchitectural Coating	SVLandscaping or Other Finishing	SVLandscaping or Other Finishing	MDemolition
Unique Identifier	X (UTM)	Y (UTM)	2027	2028	2027	2028	2027	2027	2027	2028	2028	2028	2028	2029	2028	2029	2028	2029	2028	2029	2027
3830303773550	383030	3773550	0.000560689	0.000560689	0.000646157	0.000646157	0.001480688	0.000590051	0.001919099	0.001919099	0.000990383	0.000384157	0.001813274	0.001813274	0.001027788	0.001027788	0.000231505	0.000231505	0.000783814	0.000783814	0.000995287
3830803773550	383080	3773550	0.000636509	0.000636509	0.000733534	0.000733534	0.001658335	0.000660843	0.002149344	0.002149344	0.001109205	0.000430246	0.00199453	0.00199453	0.001151097	0.001151097	0.00025928	0.00025928	0.000877853	0.000877853	0.001216327
3831303773550	383130	3773550	0.000662153	0.000662153	0.000763087	0.000763087	0.001940064	0.000773112	0.002514489	0.002514489	0.001297644	0.000503339	0.002267571	0.002267571	0.001346654	0.001346654	0.000303328	0.000303328	0.001026989	0.001026989	0.0015497
3836303773550	383630	3773550	0.000583741	0.000583741	0.000672722	0.000672722	0.001650376	0.000657672	0.002139029	0.002139029	0.001103882	0.000428181	0.001847248	0.001847248	0.001145573	0.001145573	0.000258036	0.000258036	0.00087364	0.00087364	0.058546091
3836803773550	383680	3773550	0.000521252	0.000521252	0.000600708	0.000600708	0.001483318	0.000591099	0.001922507	0.001922507	0.000992142	0.000384839	0.00170637	0.00170637	0.001029613	0.001029613	0.000231916	0.000231916	0.000785207	0.000785207	0.025853645
3837303773550	383730	3773550	0.000482046	0.000482046	0.000555525	0.000555525	0.001398543	0.000557317	0.001812632	0.001812632	0.000935439	0.000362845	0.001621078	0.001621078	0.000970768	0.000970768	0.000218662	0.000218662	0.00074033	0.00074033	0.016443629
3837803773550	383780	3773550	0.00044645	0.00044645	0.000514504	0.000514504	0.001326502	0.000528608	0.00171926	0.00171926	0.000887253	0.000344154	0.001543079	0.001543079	0.000920763	0.000920763	0.000207398	0.000207398	0.000702195	0.000702195	0.011569692
3838303773550	383830	3773550	0.000401874	0.000401874	0.000463133	0.000463133	0.001223319	0.00048749	0.001585526	0.001585526	0.000818237	0.000317384	0.001432262	0.001432262	0.00084914	0.00084914	0.000191265	0.000191265	0.000647574	0.000647574	0.008034163
3838803773550	383880	3773550	0.000347254	0.000347254	0.000400187	0.000400187	0.001112108	0.000443173	0.001441387	0.001441387	0.000743852	0.00028853	0.001307749	0.001307749	0.000771946	0.000771946	0.000173878	0.000173878	0.000588703	0.000588703	0.005601163
3839303773550	383930	3773550	0.00028782	0.00028782	0.000331693	0.000331693	0.000999375	0.000398249	0.001295275	0.001295275	0.000668448	0.000259282	0.001184124	0.001184124	0.000693694	0.000693694	0.000156252	0.000156252	0.000529027	0.000529027	0.003981406
3839803773550	383980	3773550	0.000251762	0.000251762	0.000290138	0.000290138	0.000922627	0.000367665	0.001195804	0.001195804	0.000617115	0.000239371	0.001098477	0.001098477	0.000640422	0.000640422	0.000144252	0.000144252	0.0004884	0.0004884	0.003098279
3840303773550	384030	3773550	0.000229266	0.000229266	0.000264213	0.000264213	0.000865257	0.000344803	0.001121447	0.001121447	0.000578742	0.000224486	0.001031951	0.001031951	0.0006006	0.0006006	0.000135283	0.000135283	0.000458031	0.000458031	0.002556203
3840803773550	384080	3773550	0.000229636	0.000229636	0.00026464	0.00026464	0.000845742	0.000337026	0.001096154	0.001096154	0.000565688	0.000219423	0.001002512	0.001002512	0.000587053	0.000587053	0.000132231	0.000132231	0.0004477	0.0004477	0.002368379
3841303773550	384130	3773550	0.000240282	0.000240282	0.000276909	0.000276909	0.000840413	0.000334903	0.001089247	0.001089247	0.000562124	0.000218041	0.000990328	0.000990328	0.000583355	0.000583355	0.000131398	0.000131398	0.00044488	0.00044488	0.002280894
3826803773600	382680	3773600	0.000273378	0.000273378	0.00031505	0.00031505	0.000637853	0.000254183	0.000826712	0.000826712	0.000426639	0.000165488	0.000809427	0.000809427	0.000442752	0.000442752	9.9728E-05	9.9728E-05	0.000337653	0.000337653	0.000493588
3827303773600	382730	3773600	0.00027597	0.00027597	0.000318037	0.000318037	0.000661244	0.000263504	0.000857029	0.000857029	0.000442284	0.000171556	0.000845003	0.000845003	0.000458988	0.000458988	0.000103385	0.000103385	0.000350035	0.000350035	0.000498075
3827803773600	382780	3773600	0.000291755	0.000291755	0.000336228	0.000336228	0.000703043	0.000280161	0.000911204	0.000911204	0.000470242	0.000182401	0.000902368	0.000902368	0.000488002	0.000488002	0.00010992	0.00010992	0.000372162	0.000372162	0.000518695
3828303773600	382830	3773600	0.000318787	0.000318787	0.000367381	0.000367381	0.0007555	0.000301065	0.000979192	0.000979192	0.000505329	0.00019601	0.00097254	0.00097254	0.000524414	0.000524414	0.000118122	0.000118122	0.00039993	0.00039993	0.000553723
3828803773600	382880	3773600	0.000366371	0.000366371	0.000422218	0.000422218	0.000847679	0.000337799	0.001098665	0.001098665	0.000566985	0.000219926	0.001086203	0.001086203	0.000588398	0.000588398	0.000132534	0.000132534	0.000448726	0.000448726	0.000625678
3829303773600	382930	3773600	0.000456495	0.000456495	0.000526079	0.000526079	0.000992869	0.000395656	0.001286844	0.001286844	0.000664097	0.000257595	0.001249939	0.001249939	0.000689179	0.000689179	0.000155235	0.000155235	0.000525584	0.000525584	0.000769156
3829803773600	382980	3773600	0.000577307	0.000577307	0.000665307	0.000665307	0.001187748	0.000473315	0.001539423	0.001539423	0.000794445	0.000308155	0.001457699	0.001457699	0.000824449	0.000824449	0.000185704	0.000185704	0.000628744	0.000628744	0.000979498
3830303773600	383030	3773600	0.000651414	0.000651414	0.000750711	0.000750711	0.001342765	0.000535089	0.001740338	0.001740338	0.000898131	0.000348373	0.001620811	0.001620811	0.00093051	0.00093051	0.000209941	0.000209941	0.000710804	0.000710804	0.001176381
3830803773600	383080	3773600	0.000696777	0.000696777	0.000802988	0.000802988	0.001483872	0.00059132	0.001923225	0.001923225	0.000992512	0.000384983	0.001762134	0.001762134	0.001029997	0.001029997	0.000232003	0.000232003	0.0007855	0.0007855	0.001410622
3831303773600	383130	3773600	0.000681687	0.000681687	0.000785598	0.000785598	0.001645532	0.000655741	0.00213275	0.00213275	0.001100642	0.000426925	0.001914308	0.001914308	0.00114221	0.00114221	0.000257278	0.000257278	0.000871076	0.000871076	0.001684205
3836803773600	383680	3773600	0.000649192	0.000649192	0.000748151	0.000748151	0.001304426	0.000519811	0.001690647	0.001690647	0.000872487	0.000338426	0.001474597	0.001474597	0.000905439	0.000905439	0.000203946	0.000203946	0.000690508	0.000690508	0.065516895
3837303773600	383730	3773600	0.000577168	0.000577168	0.000665147	0.000665147	0.00121536	0.000484319	0.001575211	0.001575211	0.000812914	0.000315319	0.001399444	0.001399444	0.000843616	0.000843616	0.000190021	0.000190021	0.000643361	0.000643361	0.032679505
3837803773600	383780	3773600	0.000519122	0.000519122	0.000598254	0.000598254	0.001142696	0.000455362	0.001481032	0.001481032	0.000764311	0.000296466	0.00133105	0.00133105	0.00079378	0.00079378	0.00017866	0.00017866	0.000604896	0.000604896	0.019463397
3838303773600	383830	3773600	0.000455754	0.000455754	0.000525226	0.000525226	0.001053354	0.000419759	0.001365237	0.001365237	0.000704553	0.000273287	0.001243002	0.001243002	0.000731163	0.000731163	0.000164691	0.000164691	0.000557601	0.000557601	0.012231347
3838803773600	383880	3773600	0.000373639	0.000373639	0.000430593	0.000430593	0.000943181	0.000375856	0.001222443	0.001222443	0.000630862	0.000244703	0.001124002	0.001124002	0.000654689	0.000654689	0.000147466	0.000147466	0.000499281	0.000499281	0.007629353
3839303773600	383930	3773600	0.00032411	0.00032411	0.000373515	0.000373515	0.00088069	0.000350953	0.001141449	0.001141449	0.000589064	0.00022849	0.001052585	0.001052585	0.000611312	0.000611312	0.000137695	0.000137695	0.0004662	0.0004662	0.005584339
3839803773600	383980	3773600	0.000291014	0.000291014	0.000335374	0.000335374	0.000833285	0.000332062	0.001080009	0.001080009	0.000557357	0.000216191	0.000996909	0.000996909	0.000578407	0.000578407	0.000130284	0.000130284	0.000441106	0.000441106	0.00437638
3840303773600	384030	3773600	0.000259307	0.000259307	0.000298834	0.000298834	0.000781797	0.000311545	0.001013276	0.001013276	0.000522918	0.000202833	0.00093821	0.00093821	0.000542668	0.000542668	0.000122234	0.000122234	0.000413851	0.000413851	0.003462539
3840803773600	384080	3773600	0.00024093	0.00024093	0.000277656	0.000277656	0.000744773	0.000296791	0.00096529	0.00096529	0.000498154	0.000193227	0.000894008	0.000894008	0.000516968	0.000516968	0.000116445	0.000116445	0.000394252	0.000394252	0.002898549
3841303773600	384130	3773600	0.000242365	0.000242365	0.00027931	0.00027931	0.000733078	0.00029213	0.000950131	0.000950131	0.000490331	0.000190193	0.000874619	0.000874619	0.00050885	0.00050885	0.000114616	0.000114616	0.000388061	0.000388061	0.002634715
3826803773650	382680	3773650	0.00032337	0.00032337	0.000372662	0.000372662	0.000640344	0.000255176	0.000829941	0.000829941	0.000428305	0.000166134	0.000803024	0.000803024	0.000444481	0.000444481	0.000100118	0.000100118	0.000338972	0.000338972	0.000558296
3827303773650	382730	3773650	0.000312631	0.000312631	0.000360286	0.000360286	0.000620137	0.000247123	0.00080375	0.00080375	0.000414789	0.000160891	0.000785681	0.000785681	0.000430455	0.000430455	9.69581E-05	9.69581E-05	0.000328275	0.000328275	0.000550272
3827803773650	382780	3773650	0.000337071	0.000337071	0.000388452	0.000388452	0.000661452	0.000263587	0.000857298	0.000857298	0.000442423	0.00017161	0.000841	0.000841	0.000459132	0.000459132	0.000103418	0.000103418	0.000350145	0.000350145	0.000585991
3828303773650	382830	3773650	0.000336377	0.000336377	0.000387651	0.000387651	0.000668095	0.000266235	0.000865909	0.000865909	0.000446867	0.000173334	0.000861901	0.000861901	0.000463744	0.000463744	0.000104456	0.000104456	0.000353662	0.000353662	0.000580383
3828803773650	382880	3773650	0.000386553	0.000386553	0.000445476	0.000445476	0.000733562	0.000292323	0.000950759	0.000950759	0.000490655	0.000190319	0.000942657	0.000942657	0.000509186	0.000509186	0.000114692	0.000114692	0.000388317	0.000388317	0.000652596
3829303773650	382930	3773650	0.000474084	0.000474084	0.00054635	0.00054635	0.000833008	0.000331952	0.00107965	0.00107965	0.000557171	0.00021612	0.001053118	0.001053118	0.000578215	0.000578215	0.00013024	0.00013024	0.00044096	0.00044096	0.00078736
3829803773650	382980	3773650	0.000628502	0.000628502	0.000724306	0.000724306	0.001005741	0.000400786	0.001303527	0.001303527	0.000672707	0.000260934	0.001234108	0.001234108	0.000698114	0.000698114	0.000157247	0.000157247	0.000532397	0.000532397	0.001035319
3830303773650	383030	3773650	0.0007102	0.0007102	0.000818458	0.000818458	0.001163734	0.000463746	0.001508299	0.001508299	0.000778383	0.000301925	0.001398199	0.001398199	0.000807781	0.000807781	0.000181949	0.000181949	0.000616032	0.000616032	0.001272839
3830803773650	383080	3773650	0.000747972	0.000747972	0.000861987	0.000861987	0.001279443	0.000509855	0.001658268	0.001658268	0.000855777	0.000331945	0.001514619	0.001514619	0.000888098	0.000888098	0.00020004	0.00020004	0.000677284	0.000677284	0.001512256
3831303773650	383130	3773650	0.000736816	0.000736816	0.000849131	0.000849131	0.001376259	0.000548437	0.00178375	0.00178375	0.000920534	0.000357063	0.001600889	0.001600889	0.000955301	0.000955301	0.000215178	0.000215178	0.000728534	0.000728534	0.001806459
3836803773650	383680	3773650	0.000798565	0.000798565	0.000920292	0.000920292	0.001118959	0.000445903	0.001450267	0.001450267	0.000748434	0.000290308	0.001263635	0.001263635	0.000776701	0.000776701	0.000174949	0.000174949	0.00059233	0.00059233	0.168256276
3837303773650	383730	3773650	0.000713163	0.000713163	0.000821872	0.000821872	0.001062212	0.000423289	0.001376717	0.001376717	0.000710478	0.000275585	0.001210272	0.001210272	0.000737311	0.000737311	0.000166076	0.000166076	0.000562291	0.000562291	0.061958158
3837803773650	383780	3773650	0.000621929	0.000621929	0.000716731	0.000716731	0.001002074	0.000399324	0.001298773	0.001298773	0.000670254	0.000259983	0.001157087	0.001157087	0.000695568	0.000695568	0.000156674	0.000156674	0.000530456	0.000530456	0.032214905
3838303773650	383830	3773650	0.000525047	0.000525047	0.000605082	0.000605082	0.000916607	0.000365266	0.001188001	0.001188001	0.000613088	0.000237809	0.001084425	0.001084425	0.000636243	0.000636243	0.000143311	0.000143311	0.000485213	0.000485213	0.018260356
3838803773650	383880	3773650	0.000458253	0.000458253	0.000528106	0.000528106	0.000859375	0.000342459	0.001113823	0.001113823	0.000574807	0.00022296	0.001025458	0.001025458	0.000596517	0.000596517	0.000134363	0.000134363	0.000454917	0.000454917	0.01192541
3839303773650	383930	3773650	0.000400393	0.000400393	0.000461426	0.000461426	0.000809894	0.000322741	0.001049692	0.001049692	0.000541711	0.000210123	0.000969872	0.000969872	0.00056217	0.00056217	0.000126627	0.000126627	0.000428724	0.000428724	0.008382289
3839803773650	383980	3773650	0.000350078	0.000350078	0.000403441	0.000403441	0.000762628	0.000303906	0.000988431	0.000988431	0.00051096	0.00019786	0.000915175	0.000915175	0.000529362	0.000529362	0.000119237	0.000119237	0.000403703	0.000403703	0.006177404
3840303773650	384030	3773650	0.000295828	0.000295828	0.000340922	0.000340922	0.00070415	0.000280603	0.000912639	0.000912639	0.000470983	0.000182688	0.000849805	0.000849805	0.000488771	0.000488771	0.000110094	0.000110094	0.000372748	0.000372748	0.004553938
3840803773650	384080	3773650	0.000264167	0.000264167	0.000304435	0.000304435	0.000664081	0.000264635	0.000860706	0.000860706	0.000444182	0.000172292	0.000804358	0.000804358	0.000460958	0.000460958	0.000103829	0.000103829	0.000351537	0.000351537	0.003589538
3841303773650	384130	3773650	0.000260927	0.000260927	0.000300701	0.000300701	0.000654462	0.000260802	0.000848239	0.000848239	0.000437748	0.000169797	0.00078826	0.00078826	0.00045281	0.00045281	0.000102325	0.000102325	0.000346445	0.000346445	0.003166092
3826803773700	382680	3773700	0.000352253	0.000352253	0.000405948	0.000405948	0.000674254	0.000268689	0.000873891	0.000873891	0.000450986	0.000174932	0.000839489	0.000839489	0.000468019	0.000468019	0.000105419	0.000105419	0.000356922	0.000356922	0.000583575
3827303773700	382730	3773700	0.000380674	0.000380674	0.000438702	0.000438702	0.000633701	0.000252528	0.00082133	0.00082133	0.00042861	0.00016441	0.000791195	0.000791195	0.00043987	0.00043987	9.90788E-05	9.90788E-05	0.000335455	0.000335455	0.000629129
3827803773700	382780	3773700	0.000364566	0.000364566	0.000420138	0.000420138	0.000600621	0.000239346	0.000778457	0.000778457	0.000401736	0.000155828	0.000762201	0.000762201	0.000416908	0.000416908	9.39069E-05	9.39069E-05	0.000317944	0.000317944	0.000616533
3828303773700	382830	3773700	0.00035966	0.00035966	0.000414483	0.000414483	0.00059813	0.000238354	0.000775228	0.000775228	0.000400069	0.000155182	0.000771362	0.000771362	0.000415179	0.000415179	9.35174E-05	9.35174E-05	0.000316625	0.000316625	0.000607042
3828803773700	382880	3773700	0.000426176	0.000426176	0.000491139	0.000491139	0.000658822	0.000262539	0.000853889	0.000853889	0.000440664	0.000170928	0.000842068	0.000842068	0.00045737	0.00045737	0.000103007	0.000103007	0.000348753	0.000348753	0.000700652
3829303773700	382930	3773700	0.000557588	0.000557588	0.000642583	0.000642583	0.000762282	0.000303768	0.000987982	0.000987982	0.000509865	0.00019777	0.00095164	0.00095164	0.000529121	0.000529121	0.000119182	0.000119182	0.0040352	0.0040352	0.000883214
3829803773700	382980	3773700	0.000692981	0.000692981	0.000798614	0.000798614	0.000874807	0.000348609	0.001133825	0.001133825	0.00058513	0.000226964	0.001070461	0.001070461	0.000607229	0.000607229	0.000136776	0.000136776	0.000463087	0.000463087	0.001091744
3830303773700	383030	3773700	0.000789353	0.000789353	0.000909676	0.000909676	0.000980344	0.000390665	0.001270609	0.001270609	0.000655719	0.000254345	0.00117861	0.00117861	0.000680484	0.000680484	0.000153276	0.000153276	0.000518953	0.000518953	0.001321412
3830803773700	383080	3773700	0.000857212	0.000857212	0.000987879	0.000987879	0.00105979	0.000422324	0.001373578	0.001373578	0.000708858	0.000274957	0.001256965	0.001256965	0.00073563	0.00073563	0.000165698	0.000165698	0.000561008	0.000561008	0.001578948
3831303773700	383130	3773700	0.000878967	0.000878967	0.001012951	0.001012951	0.001131001	0.000450701	0.001465873	0.001465873	0.000756489	0.000293432	0.001318154	0.001318154	0.00078506	0.00078506	0.000176831	0.000176831	0.000598704	0.000598704	0.001874187
3837303773700	383730	3773700	0.000866099	0.000866099	0.000998121	0.000998121	0.000921728	0.000367307	0.001194638	0.001194638	0.000616513	0.000239137	0.001050094	0.001050094	0.000639797	0.000639797	0.000144112	0.000144112	0.000487924	0.000487924	0.105505495
3837803773700	383780	3773700	0.000751258	0.000751258	0.000865774	0.000865774	0.00087633	0.000349216	0.001135799	0.001135799	0.000586148	0.000227359	0.001007582	0.001007582	0.000608285	0.000608285	0.000137014	0.000137014	0.000463892	0.000463892	0.04688486
3838303773700	383830	3773700	0.000621188	0.000621188	0.000715877	0.000715877	0.000807818	0.000321914	0.001047001	0.001047001	0.000540323	0.000209584	0.00095333	0.00095333	0.000560729	0.000560729	0.000126302	0.000126302	0.000427625	0.000427625	0.025554007
3838803773700	383880	3773700	0.000549117	0.000549117	0.000632821	0.000632821	0.000775085	0.00030887	0.001004576	0.001004576	0.000518428	0.000201092	0.000921934	0.000921934	0.000538008	0.000538008	0.000121184	0.000121184	0.000410297	0.000410297	0.016637665
3839303773700	383930	3773700	0.000478805	0.000478805	0.000551791	0.000551791	0.000732316	0.000291827	0.000949145	0.000949145	0.000489822	0.000189996	0.000879155	0.000879155	0.000508322	0.000508322	0.000114497	0.000114497	0.000387658	0.000387658	0.01135771
3839803773700	383980	3773700	0.000416826	0.000416826	0.000480363	0.000480363	0.000691486	0.000275556	0.000896225	0.000896225	0.000462512	0.000179402	0.000833708	0.000833708	0.00047998	0.00047998	0.000108114	0.000108114	0.000366044	0.000366044	0.00811742
3840303773700	384030	3773700	0.000346977	0.000346977	0.000399867	0.000399867	0.000638337	0.000254376	0.00082734	0.00082734	0.000426963	0.000165613	0.000773674	0.000773674	0.00044308	0.00044308	9.98038E-05	9.98038E-05	0.000337909	0.000337909	0.005793215
3840803773700	384080	3773700	0.000299531	0.000299531	0.00034519	0.00034519	0.0005973	0.000238023	0.000774151	0.000774151	0.000399514	0.000154966	0.000728049	0.000728049	0.00041403	0.00041403	9.33875E-05	9.33875E-05	0.000316185	0.000316185	0.00438009
3841303773700	384130	3773700	0.000284163	0.000284163	0.000327479	0.000327479	0.000582905	0.000232286	0.000755495	0.000755495	0.000389886	0.000151232	0.000708749	0.000708749	0.00040461	0.00040461	9.1137E-05	9.1137E-05	0.000308566	0.000308566	0.003676332
3826803773750	382680	3773750	0.000378823	0.000378823	0.000436568	0.000436568	0.000600344	0.000239236	0.000778098	0.000778098	0.00040155	0.000155756	0.000744058	0.000744058	0.000416716	0.000416716	9.38636E-05	9.38636E-05	0.000317797	0.000317797	0.000587457
3827303773750	382730	3773750	0.000397662	0.000397662	0.000458279	0.000458279	0.00056339	0.00022451	0.000730201	0.000730201	0.000376832	0.000146168	0.000704658	0.000704658	0.000391065	0.000391065	8.80857E-05	8.80857E-05	0.000298235	0.000298235	0.00063327
3827803773750	382780	3773750	0.000377203	0.000377203	0.000434701	0.000434701	0.000532663	0.000212265	0.000690377	0.000690377	0.000356281	0.000138197	0.000678421	0.000678421	0.000369736	0.000369736	8.32816E-05	8.32816E-05	0.00028197	0.00028197	0.000617309
3828303773750	382830	3773750	0.000385072	0.000385072	0.000443769	0.000443769	0.000536262	0.000213699	0.000695041	0.000695041	0.000358687	0.00013913	0.000690873	0.000690873	0.000372234	0.000372234	8.38443E-05	8.38443E-05	0.000283874	0.000283874	0.000624643

			MSite Grubbing / Prep	MMass Grading / Excavation	MMass Grading / Excavation	MDrainage / Utilities Trenching	MFoundations / Concrete Pads	MBuilding / Structure Construction	MAsphalt Paving	MLandscaping or Other Finishing	MWaterside Construction (Piles)	RSSWRestriping South Valley	RSSWRestriping Silver Lake Boulevard	RSSWDemolition	RSSWPlacing Base	RSSWForm	Child Risk				
Unique Identifier	X (UTM)	Y (UTM)	2027	2027	2028	2028	2028	2028	2028	2028	2028	2029	2029	2029	2029	2029	3rd Trimester	0<2	2<16	Total	per million
3830303773550	383030	3773550	0.00092025	0.001530721	0.001530721	0.0007362	0.000348841	0.000946413	0.000615377	0.000422606	0.00045422	0.000928124	0.000453309	0.001407713	0.000128008	0.000278416	7.96034E-08	1.9272E-06	5.9272E-07	2.59953E-06	2.59952634
3830803773550	383080	3773550	0.001124626	0.001870675	0.001870675	0.0008997	0.000426314	0.001156599	0.000752045	0.000516462	0.000555097	0.000993824	0.000564604	0.001756488	0.000159723	0.000347396	9.95638E-08	2.36269E-06	8.7912E-07	3.34138E-06	3.34138181
3831303773550	383130	3773550	0.001432865	0.002383393	0.002383393	0.001146292	0.000543159	0.001473601	0.000958166	0.000658014	0.000707238	0.001117078	0.000741134	0.002311914	0.00021023	0.000457248	1.25418E-07	2.81558E-06	1.8361E-06	4.77707E-06	4.77706554
3836303773550	383630	3773550	0.054132157	0.090042136	0.090042136	0.043305725	0.020519988	0.055671156	0.036198542	0.024859111	0.026718735	0.00073005	0.042533069	0.118023491	0.010732257	0.023342552	4.18049E-07	7.1556E-06	5.9322E-06	1.35058E-05	13.5058376
3836803773550	383680	3773550	0.023904475	0.039762133	0.039762133	0.01912358	0.009061519	0.024584089	0.015985085	0.010977652	0.011798852	0.000657443	0.013120624	0.038509746	0.003501815	0.007616414	2.58322E-07	4.41197E-06	2.6799E-06	7.35017E-06	7.35017166
3837303773550	383730	3773550	0.015203903	0.02528981	0.02528981	0.012163123	0.005763375	0.015636156	0.010166954	0.006982089	0.00750439	0.000608685	0.007280247	0.021714715	0.001974589	0.004294712	1.91167E-07	3.31001E-06	1.7577E-06	5.25886E-06	5.25886368
3837803773550	383780	3773550	0.010697424	0.01779384	0.01779384	0.008557939	0.004055095	0.011001556	0.00715344	0.004912578	0.005280071	0.000565888	0.004781375	0.014381758	0.00130778	0.002844408	1.50264E-07	2.64253E-06	1.2858E-06	4.07863E-06	4.07863113
3838303773550	383830	3773550	0.007428448	0.012356302	0.012356302	0.005942758	0.002815917	0.007639641	0.004967454	0.003411366	0.003666559	0.000515536	0.003250308	0.009837355	0.000894542	0.001945621	1.16289E-07	2.0769E-06	9.4963E-07	3.14282E-06	3.14282162
3838803773550	383880	3773550	0.005178877	0.008614421	0.008614421	0.004143102	0.001963168	0.005326115	0.003463151	0.002378296	0.002556208	0.00046297	0.002278484	0.006924956	0.000629709	0.00136961	9.00433E-08	1.62925E-06	7.1234E-07	2.43164E-06	2.43163958
3839303773550	383930	3773550	0.003681238	0.006123283	0.006123283	0.00294499	0.001395455	0.003785897	0.002461669	0.001690535	0.001816998	0.000411614	0.001638939	0.004994812	0.000454194	0.000987868	6.99327E-08	1.27589E-06	5.44E-07	1.88982E-06	1.88982079
3839803773550	383980	3773550	0.002864692	0.00476506	0.00476506	0.002291754	0.001085925	0.002946136	0.001915639	0.001315553	0.001413964	0.000375665	0.001275964	0.003894288	0.00035412	0.000770208	5.77729E-08	1.06415E-06	4.4557E-07	1.5675E-06	1.56749944
3840303773550	384030	3773550	0.002363485	0.003931364	0.003931364	0.001890788	0.000895931	0.002430679	0.001580478	0.001085383	0.001166577	0.000348718	0.001047836	0.003200303	0.000291014	0.000632952	4.98776E-08	9.28465E-07	3.8208E-07	1.36042E-06	1.36042263
3840803773550	384080	3773550	0.002189821	0.003642496	0.003642496	0.001751857	0.0008301	0.002252078	0.001464348	0.001005631	0.001080859	0.000337296	0.00095253	0.002908652	0.000264493	0.00057527	4.73219E-08	8.93189E-07	3.5736E-07	1.29787E-06	1.29787013
3841303773550	384130	3773550	0.002108932	0.003507947	0.003507947	0.001687146	0.000799437	0.00216889	0.001410257	0.000968485	0.001040934	0.000331776	0.000892029	0.002723936	0.000247696	0.000538737	4.63333E-08	8.88244E-07	3.4412E-07	1.2787E-06	1.27869925
3826803773600	382680	3773600	0.000456376	0.000759124	0.000759124	0.0003651	0.000172999	0.000469351	0.000305181	0.000209581	0.000225259	0.000386379	0.000195317	0.000602587	5.47952E-05	0.000119179	3.06839E-08	7.4302E-07	1.7614E-07	9.49848E-07	0.94984799
3827303773600	382730	3773600	0.000460524	0.000766024	0.000766024	0.000368419	0.000174572	0.000473617	0.000307955	0.000211486	0.000227307	0.000407305	0.000198057	0.000611544	5.56097E-05	0.000120951	3.21145E-08	7.76027E-07	1.8472E-07	9.92863E-07	0.9928629
3827803773600	382780	3773600	0.000479589	0.000797737	0.000797737	0.000383671	0.000181799	0.000493224	0.000320705	0.000220242	0.000236717	0.000440184	0.000207763	0.000642437	5.84189E-05	0.00012706	3.49754E-08	8.46472E-07	2.0141E-07	1.08285E-06	1.08285417
3828303773600	382830	3773600	0.000511977	0.00085161	0.00085161	0.000409581	0.000194076	0.000526532	0.000342362	0.000235115	0.000252703	0.000477875	0.000223275	0.000691426	6.28736E-05	0.000136749	3.90724E-08	9.4891E-07	2.247E-07	1.21268E-06	1.21267912
3828803773600	382880	3773600	0.000578506	0.000962274	0.000962274	0.000462805	0.000219296	0.000594954	0.000386851	0.000265668	0.000285541	0.000537229	0.000253674	0.000786297	7.15066E-05	0.000155513	4.63577E-08	1.12992E-06	2.6699E-07	1.44327E-06	1.44327116
3829303773600	382930	3773600	0.000711167	0.001182939	0.001182939	0.000568934	0.000269584	0.000731386	0.000475562	0.000326589	0.00035102	0.000623324	0.000313014	0.000970373	8.82392E-05	0.000191919	5.93918E-08	1.45809E-06	3.4539E-07	1.86288E-06	1.86287563
3829803773600	382980	3773600	0.000905651	0.001506439	0.001506439	0.000724521	0.000343307	0.000931399	0.000605615	0.000415902	0.000447015	0.000732293	0.000401711	0.001246944	0.000113389	0.000246619	7.99499E-08	1.97968E-06	4.7821E-07	2.53783E-06	2.53783367
3830303773600	383030	3773600	0.001087691	0.001809239	0.001809239	0.000870153	0.000412313	0.001118615	0.000727346	0.0004995	0.000536866	0.000803955	0.000487102	0.001514009	0.000137674	0.000299439	1.01926E-07	2.50594E-06	6.5824E-07	3.26611E-06	3.26611011
3830803773600	383080	3773600	0.001304272	0.002169495	0.002169495	0.001043418	0.000494413	0.001341353	0.000872176	0.000598961	0.000643767	0.000857023	0.000589198	0.001835181	0.000166879	0.00036296	1.28869E-07	3.09394E-06	1.0048E-06	4.2276E-06	4.22759585
3831303773600	383130	3773600	0.001557229	0.002590258	0.002590258	0.001245783	0.000590302	0.001601502	0.00104133	0.000715126	0.000768622	0.000914488	0.00071663	0.002237698	0.000203481	0.000442569	1.62092E-07	3.67464E-06	2.1295E-06	5.96626E-06	5.96626247
3836803773600	383680	3773600	0.060577414	0.100763024	0.100763024	0.048461931	0.022963205	0.062299655	0.04050853	0.027818967	0.029900007	0.000577901	0.022986653	0.064218464	0.005839592	0.012701055	4.4157E-07	7.76964E-06	4.6221E-06	1.28333E-05	12.8332675
3837303773600	383730	3773600	0.030215716	0.0502601	0.0502601	0.024172573	0.011453934	0.031074761	0.020205455	0.013875963	0.014913976	0.00053599	0.010344735	0.030068953	0.002734267	0.005947003	2.84132E-07	4.99158E-06	2.5384E-06	7.81409E-06	7.81409239
3837803773600	383780	3773600	0.017996003	0.029934121	0.029934121	0.014396802	0.006821782	0.018507636	0.01203405	0.008264305	0.008882529	0.000499067	0.00597695	0.017721716	0.001611493	0.003504981	2.04654E-07	3.62592E-06	1.6501E-06	5.48072E-06	5.48071678
3838303773600	383830	3773600	0.011309195	0.018811446	0.018811446	0.009047356	0.004287	0.01163072	0.007562536	0.005193522	0.005582031	0.000457864	0.003798387	0.011404009	0.001037003	0.002255472	1.50439E-07	2.69542E-06	1.1345E-06	3.98039E-06	3.9803922
3838803773600	383880	3773600	0.007054157	0.011733717	0.011733717	0.005643326	0.002674034	0.00725471	0.004717163	0.003239481	0.003481815	0.000407541	0.002453288	0.007426457	0.000675312	0.001468796	1.08467E-07	1.96187E-06	7.8292E-07	2.85325E-06	2.85325086
3839303773600	383930	3773600	0.005163322	0.008588546	0.008588546	0.004130658	0.001957271	0.005310117	0.003452749	0.002371152	0.00254853	0.000374927	0.001829642	0.005559743	0.000505565	0.0010996	8.67924E-08	1.58541E-06	6.1439E-07	2.28659E-06	2.28658748
3839803773600	383980	3773600	0.004046434	0.006730742	0.006730742	0.003237147	0.00153389	0.004161476	0.002705878	0.001858244	0.001997253	0.000349692	0.001451839	0.004421746	0.000402084	0.000874528	7.26534E-08	1.34117E-06	5.0925E-07	1.92307E-06	1.92307197
3840303773600	384030	3773600	0.003201489	0.005325281	0.005325281	0.002561191	0.001213595	0.003292509	0.002140858	0.00147022	0.001580202	0.000324398	0.001164163	0.00355182	0.000322978	0.000702475	6.09425E-08	1.13525E-06	4.2542E-07	1.62162E-06	1.62162062
3840803773600	384080	3773600	0.00268002	0.004457881	0.004457881	0.002144016	0.001015921	0.002756214	0.001792148	0.001230746	0.001322813	0.000305862	0.000982363	0.003000232	0.000272821	0.000593383	5.34122E-08	1.00523E-06	3.7152E-07	1.43016E-06	1.43016302
3841303773600	384130	3773600	0.002436077	0.004052112	0.004052112	0.001948862	0.000923449	0.002505336	0.001629021	0.00111872	0.001202407	0.000297893	0.000891701	0.00272421	0.000247721	0.000538791	5.02536E-08	9.59222E-07	3.4633E-07	1.35581E-06	1.35580824
3826803773650	382680	3773650	0.000516205	0.000858642	0.000858642	0.000412964	0.000195679	0.00053088	0.00034519	0.000237057	0.00025479	0.00038269	0.000212765	0.000657335	5.97736E-05	0.000130007	3.65826E-08	8.95717E-07	1.9281E-07	1.1251E-06	1.12510469
3827303773650	382730	3773650	0.000508786	0.000846302	0.000846302	0.000407029	0.000192866	0.000523251	0.000340229	0.00023365	0.000251128	0.000372359	0.000208299	0.000643808	5.85435E-05	0.000127332	3.64556E-08	8.90761E-07	1.9073E-07	1.11795E-06	1.11795106
3827803773650	382780	3773650	0.000541811	0.000901236	0.000901236	0.000433449	0.000205386	0.000557215	0.000362313	0.000248816	0.000267429	0.00040211	0.000221816	0.000686125	6.23916E-05	0.000135701	4.05066E-08	9.92542E-07	2.1018E-07	1.24322E-06	1.24322438
3828303773650	382830	3773650	0.000536626	0.000892611	0.000892611	0.000429301	0.00020342	0.000551883	0.000358846	0.000246435	0.00026487	0.000407777	0.000219583	0.00068055	6.18846E-05	0.000134598	4.2594E-08	1.04183E-06	2.1873E-07	1.30316E-06	1.30315814
3828803773650	382880	3773650	0.000603395	0.001003673	0.001003673	0.000482716	0.00022873	0.00062055	0.000403495	0.000277097	0.000297826	0.0004447	0.000246558	0.00076491	6.95558E-05	0.000151283	5.06216E-08	1.24482E-06	2.5713E-07	1.55258E-06	1.55257835
3829303773650	382930	3773650	0.000727999	0.001210936	0.001210936	0.000582399	0.000275964	0.000748697	0.000486818	0.000334319	0.000359328	0.000498211	0.000296728	0.000920835	8.37345E-05	0.000182122	6.46137E-08	1.60033E-06	3.2578E-07	1.99072E-06	1.99071707
3829803773650	382980	3773650	0.000957264	0.00159229	0.00159229	0.000765811	0.000362872	0.000984479	0.000640129	0.000439604	0.00047249	0.000591802	0.000390218	0.001212212	0.00011023	0.00023975	9.14802E-08	2.2977E-06	4.6457E-07	2.85374E-06	2.85374281
3830303773650	383030	3773650	0.001176876	0.001957588	0.001957588	0.000941501	0.000446121	0.001210335	0.000786985	0.000540457	0.000580887	0.000669338	0.000481922	0.001499476	0.000136352	0.000296565	1.23653E-07	3.09026E-06	6.626E-07	3.87651E-06	3.87650829
3830803773650	383080	3773650	0.001398243	0.002325805	0.002325805	0.001118595	0.000530035	0.001437996	0.000935015	0.000642115	0.00069015	0.000714879	0.000572137	0.001783724	0.0001622	0.000352783	1.63916E-07	4.02475E-06	1.0191E-06	5.20779E-06	5.20778552
3831303773650	383130	3773650	0.001670266	0.00277828	0.00277828	0.001336213	0.000633151	0.001717752	0.001116918	0.000767036	0.000824416	0.000741118	0.000681556	0.002131311	0.000193807	0.000421528	2.23408E-07	5.31378E-06	2.1347E-06	7.67193E-06	7.67192558
3836803773650	383680	3773650	0.155571018	0.258773115	0.258773115	0.124456815	0.058972627	0.159993965	0.1040314	0.07144288	0.076787275	0.000503169	0.041284973	0.147112932	0.013377453	0.029095828	7.10048E-07	1.26939E-05	1.0269E-05	2.36733E-05	23.6732913
3837303773650	383730	3773650	0.057286979	0.095289793	0.095289793	0.045829583	0.021715893	0.058915671	0.038308193	0.0263079	0.028275903	0.00470437	0.016377184	0.045413589	0.004129604	0.008981848	4.1042E-07	7.30472E-06	4.0806E-06	1.17957E-05	11.795693
3837803773650	383780	3773650	0.029786144	0.04954556	0.04954556	0.023828915	0.011291095	0.030632976	0.019918197	0.013678691	0.014701947	0.00440922	0.008010484	0.023293799	0.00211818	0.004607021	2.76754E-07	4.96339E-06	2.2987E-06	7.53888E-06	7.53887743
3838303773650	383830	3773650	0.016883662	0.02808388	0.02808388	0.01350693	0.006400125	0.017363672	0.01129022	0.007753484	0.008333496	0.000406213	0.004573166	0.013590707	0.001235847	0.002687955	1.9353E-07	3.49938E-06	1.4227E-06	5.11559E-06	5.11558846
3838803773650	383880	3773650	0.011026324	0.018340924	0.018340924	0.008821059	0.004179771	0.011339807	0.007373378	0.005063619	0.005442411	0.000378321	0.003056955	0.009189708	0.00083565	0.00181753	1.45585E-07	2.6616E-06	1.0076E-06	3.81474E-06	3.81473712
3839303773650	383930	3773650	0.007750328	0.01289171	0.01289171	0.006200262	0.002937933	0.007970673	0.005182697	0.003559183	0.003825433	0.000352466	0.002210868	0.00669052	0.000608391	0.001323243	1.14108E-07	2.10829E-06	7.6314E-07	2.98554E-06	2.98554041
3839803773650	383980	3773650	0.005711675	0.009500663	0.009500663	0.00456934	0.002165136	0.00587406	0.003819436	0.002622972	0.002819188	0.000327851	0.001676633	0.005094802	0.000463287	0.001007644	9.18946E-08	1.71411E-06	6.0234E-07	2.40834E-06	2.40834145
3840303773650	384030	3773650	0.004210605	0.00700382	0.00700382	0.003368484	0.001596123	0.004330314	0.00281566	0.001933636	0.002078285	0.000299782	0.001274297	0.00388396	0.000353181	0.000768165	7.32204E-08	1.37416E-06	4.7541E-07	1.9228E-06	1.92279564
3840803773650	384080	3773650	0.003318914	0.005520602	0.005520602	0.002655131	0.001258107	0.003413272	0.00221938	0.001524145	0.001638161	0.000279771	0.001030418	0.003146652	0.000286135	0.000622341	6.14003E-08	1.16141E-06	3.9713E-07	1.61994E-06	1.61993862
3841303773650	384130	3773650	0.002927393	0.004869355	0.004869355	0.002341914	0.001109693	0.00301062	0.001957567	0.001344347	0.001444913	0.000272481	0.00092216	0.002818168	0.000256265	0.000557374	5.65842E-08	1.08375E-06	3.6367E-07	1.504E-06	1.50400039
3826803773700	382680	3773700	0.000539578	0.000897521	0.000897521	0.000431662	0.000204539	0.000554918	0.000360819	0.00024779	0.000266327	0.000399808	0.000217827	0.000673604	6.12529E-05	0.000133225	4.19347E-08	1.02456E-06	2.055E-07	1.272E-06	1.27200019
3827303773700	382730	3773700	0.000581697	0.000967581	0.000967581	0.000465358	0.000220505	0.000598235	0.000388985	0.000267133	0.000287116	0.000373304	0.000229438	0.000709797	6.45442E-05	0.000140383	4.44692E-08	1.10338E-06	2.1279E-07	1.36065E-06	1.36064636
3827803773700	382780	3773700	0.000570051	0.000948209	0.000948209	0.000456041	0.00021609	0.000586257	0.000381197	0.000261784	0.000281368	0.000354208	0.000221727	0.000686491	6.24248E-05	0.000135773	4.43969E-08	1.09905E-06	2.0833E-07	1.35178E-06	1.35177941
3828303773700	382830	3773700	0.000561276	0.000933613	0.000933613	0.000449021	0.000212764	0.000577233	0.000375329	0.000257755	0.000277036	0.000352378	0.000216755	0.000672141	6.112E-05	0.000132935	4.67348E-08	1.15495E-06	2.1442E-07	1.4161E-06	1.41609785
3828803773700	382880	3773700	0.000647828	0.001077582	0.001077582	0.000518263	0.000245574	0.000666246	0.000433207	0.000297502	0.000319757	0.000384106	0.000248464	0.000770943	7.01043E-05	0.000152476	5.73034E-08	1.42885E-06	2.5676E-07	1.74292E-06	1.74291508
3829303773700	382930	3773700	0.000816626	0.001358356	0.001358356	0.000653301	0.00030956	0.000839843	0.000546083	0.000375019	0.000403073	0.000438561	0.000310721	0.000964798	8.77322E-05	0.000190817	7.7288E-08	1.95685E-06	3.3807E-07	2.3722E-06	2.3722008
3829803773700	382980	3773700	0.001009435	0.00167907	0.00167907	0.000807548	0.000382649	0.001038133	0.000675016	0.000463563	0.00049824	0.000495407	0.000381911	0.001187261	0.000107961	0.000234815	1.06259E-07	2.72351E-06	4.5483E-07	3.2846E-06	3.28460341
3830303773700	383030	3773700	0.001221788	0.002032293	0.002032293	0.00097743	0.000463146	0.001256524	0.000817018	0.000561082	0.000603054	0.000543457	0.000459621	0.001430928	0.000130119	0.000283007	1.46588E-07	3.77354E-06	6.2712E-07	4.54725E-06	4.54724981
3830803773700	383080	3773700	0.001459907	0.002428375	0.002428375	0.001167926	0.00055341	0.001501413	0.00097625	0.000670433	0.000720586	0.00057309	0.000542065	0.001688853	0.000153573	0.000334019	2.08461E-07	5.38813E-06	9.3669E-07	6.53328E-06	6.53327584
3831303773700	383130	3773700	0.001732887	0.002882443	0.002882443	0.00138631	0.000656889	0.001782154	0.001158793	0.000795794	0.000855324	0.000592393	0.000637491	0.001993117	0.000181241	0.000394196	3.28705E-07	8.56322E-06	1.8783E-06	1.07702E-05	10.7702277
3837303773700	383730	3773700	0.097551174	0.162264292	0.162264292	0.078040939	0.036978925	0.100324593	0.065233134	0.044798427	0.048149642	0.000413651	0.028172418	0.072862161	0.006625591	0.014410595	5.2796E-07	9.65716E-06	6.4852E-06	1.66703E-05	16.6702832
3837803773700	383780	3773700	0.043350094	0.072107511	0.072107511	0.034680076	0.01643281	0.044582555	0.028988503	0.019907664	0.021396888	0.000388297	0.010381446	0.029753539	0.002705585	0.005884621	3.43692E-07	6.31157E-06	3.0741E-06	9.72933E-06	9.72933417
3838303773700	383830	3773700	0.023627427	0.039301297	0.039301297	0.018901941	0.008956497	0.024299164	0.015799821	0.010850423	0.011662106	0.000361026	0.005501281	0.016264375	0.001478972	0.003216749	2.38699E-07	4.40877E-06	1.7955E-06	6.443E-06	6.44299521
3838803773700	383880	3773700	0.015383311	0.025588231	0.025588231	0.012306648	0.005831383	0.015820664	0.010286925	0.007064478	0.007592947	0.000343789	0.003627752	0.010874997	0.000988899	0.002150845	1.82079E-07	3.39433E-06	1.251E-06	4.82736E-06	4.82736146
3839303773700	383930	3773700	0.010501424	0.017467818	0.017467818	0.008401139	0.003980797	0.010799984	0.007022374	0.004822569	0.005183329	0.00032363	0.002541329	0.007680087	0.000698375	0.001518959	1.40737E-07	2.64646E-06	9.1452E-07	3.70172E-06	3.70172213
3839803773700	383980	3773700	0.007505428	0.012484349	0.012484349	0.006004342	0.002845098	0.00771881	0.005018931	0.003446718	0.003704555	0.000303147	0.001876893	0.005701045	0.000518414	0.001127546	1.11173E-07	2.10736E-06	6.9932E-07	2.91785E-06	2.91785268
3840303773700	384030	3773700	0.00535645	0.008909791	0.008909791	0.00428516	0.002030481	0.005508736	0.003581895	0.002459843	0.002643855	0.000277764	0.001389969	0.004236665	0.000385254	0.000837923	8.68994E-08	1.65554E-06	5.3487E-07	2.27731E-06	2.27730935
3840803773700	384080	3773700	0.004049864	0.006736448	0.006736448	0.003239892	0.00153519	0.004165004	0.002708172	0.001859819	0.001998946	0.000257369	0.001088418	0.003325335	0.000302383	0.000657681	7.07126E-08	1.35392E-06	4.3063E-07	1.85526E-06	1.85525949
3841303773700	384130	3773700	0.003399164	0.005654089	0.005654089	0.002719331	0.001288528	0.003495804	0.002273044	0.001560998	0.001677771	0.000248161	0.000939876	0.002874651	0.000261401	0.000568545	6.2754E-08	1.21266E-06	3.7938E-07	1.6548E-06	1.65479871
3826803773750	382680	3773750	0.000543167	0.000903492	0.000903492	0.000434534	0.0002059	0.00055861	0.00036322	0.000249439	0.000268098	0.000345914	0.000211931	0.000655233	5.95824E-05	0.000129591	4.38993E-08	1.08573E-06	1.9896E-07	1.32858E-06	1.32858425
3827303773750	382730	3773750	0.000585526	0.000973951	0.000973951	0.000468421	0.000221957	0.000602173	0.000391546	0.000268891	0.000289006	0.000322922	0.000221012	0.000684206	6.2217E-05	0.000135321	4.64001E-08	1.16153E-06	2.0378E-07	1.41171E-06	1.41171271
3827803773750	382780	3773750	0.000570769	0.000949403	0.000949403	0.000456615	0.000216362	0.000586996	0.000381677	0.000262114	0.000281722	0.000305184	0.000212021	0.000656878	5.9732E-05	0.000129917	4.6587E-08	1.1631E-06	1.9869E-07	1.40838E-06	1.40837942
3828303773750	382830	3773750	0.000577549	0.000960682	0.000960682	0.000462039	0.000218933	0.000593969	0.000386211	0.000265228	0.000285069	0.00030542	0.00021208	0.000658066	5.98401E-05	0.000130152	5.06958E-08	1.26896E-06	2.089E-07	1.52855E-06	1.52855415

			EGIODemolition	EGIOSite Grubbing / Prep	EGIOMass Grading / Excavation	EGIOMass Grading / Excavation	EGIODrainage / Utilities Trenching	EGIODrainage / Utilities Trenching	EGIOFoundations / Concrete Pads	EGIOFoundations / Concrete Pads	EGIOBuilding / Structure Construction	EGIOBuilding / Structure Construction	EGIOAsphalt Paving	EGIOArchitectural Coating	EGIOLandscaping or Other Finishing	EGIOWaterside Construction (Piles)	HIWaterside Construction (Landscaping)	HIWaterside Construction (Landscaping)	KMDemolition	KMSite Grubbing / Prep	KMMass Grading / Excavation
Unique Identifier	X (UTM)	Y (UTM)	2025	2025	2025	2026	2026	2027	2026	2027	2026	2027	2027	2027	2027	2027	2025	2026	2025	2025	2025
3828803773750	382880	3773750	0.001977546	0.00182845	0.003041406	0.003041406	0.001462763	0.001462763	0.000693116	0.000693116	0.001880437	0.001880437	0.0012227	0.000248005	0.000839681	0.000902494	0.001694475	0.001694475	0.000730245	0.00067519	0.001123095
3829303773750	382930	3773750	0.00271012	0.0025058	0.004168084	0.004168084	0.002004638	0.002004638	0.000949878	0.000949878	0.002577039	0.002577039	0.001675644	0.000339878	0.001150738	0.00123682	0.002203367	0.002203367	0.000902281	0.000834255	0.001387681
3829803773750	382980	3773750	0.004014278	0.00371163	0.006173839	0.006173839	0.002969305	0.002969305	0.001406976	0.001406976	0.003817154	0.003817154	0.002481993	0.000503433	0.001704492	0.001832	0.003053456	0.003053456	0.00113911	0.00105323	0.001751917
3830303773750	383030	3773750	0.006201389	0.00573385	0.009537551	0.009537551	0.004587081	0.004587081	0.002173543	0.002173543	0.005896867	0.005896867	0.003834265	0.000777721	0.002633157	0.002830134	0.004459365	0.004459365	0.001397163	0.001291828	0.002148795
3830803773750	383080	3773750	0.009959512	0.00920864	0.015317431	0.015317431	0.007366911	0.007366911	0.003490738	0.003490738	0.009470445	0.009470445	0.00615788	0.00124903	0.004228884	0.004545232	0.006649724	0.006649724	0.001669366	0.001543508	0.002567435
3831303773750	383130	3773750	0.0210005	0.01941722	0.032298141	0.032298141	0.015533777	0.015533777	0.007360526	0.007360526	0.01996926	0.01996926	0.012984428	0.002633688	0.00891697	0.009584018	0.011444282	0.011444282	0.002032245	0.001879029	0.003125532
3837303773750	383730	3773750	0.002070811	0.00191469	0.003184845	0.003184845	0.00153175	0.00153175	0.000725804	0.000725804	0.001969123	0.001969123	0.001280364	0.000259702	0.000879282	0.000945058	0.012897417	0.012897417	0.023772999	0.021980694	0.036562161
3837803773750	383780	3773750	0.001797659	0.00166213	0.002764746	0.002764746	0.001329703	0.001329703	0.000630067	0.000630067	0.001709384	0.001709384	0.001111477	0.000225446	0.0007633	0.000820399	0.009259625	0.009259625	0.014442357	0.013353512	0.022211913
3838303773750	383830	3773750	0.001523127	0.00140829	0.002342524	0.002342524	0.001126636	0.001126636	0.000533845	0.000533845	0.001448333	0.001448333	0.000941736	0.000191016	0.000646731	0.000695111	0.006859245	0.006859245	0.009718023	0.008985358	0.014946029
3838803773750	383880	3773750	0.00133073	0.0012304	0.002046623	0.002046623	0.000984323	0.000984323	0.000466411	0.000466411	0.001265384	0.001265384	0.000822779	0.000166888	0.000565038	0.000607307	0.005363385	0.005363385	0.007092281	0.006557577	0.010907717
3839303773750	383930	3773750	0.001165856	0.00107796	0.001793051	0.001793051	0.000862367	0.000862367	0.000408624	0.000408624	0.001108606	0.001108606	0.000720838	0.000146211	0.000495031	0.000532063	0.004274458	0.004274458	0.005342506	0.004939721	0.008216614
3839803773750	383980	3773750	0.001021601	0.00094458	0.001571192	0.001571192	0.000755664	0.000755664	0.000358064	0.000358064	0.000971435	0.000971435	0.000631647	0.00012812	0.00043378	0.000466229	0.003444881	0.003444881	0.004070702	0.003763802	0.006260618
3840303773750	384030	3773750	0.000881661	0.00081519	0.001355968	0.001355968	0.000652152	0.000652152	0.000309016	0.000309016	0.000838366	0.000838366	0.000545123	0.00011057	0.00037436	0.000402364	0.002783401	0.002783401	0.003107856	0.002873547	0.004779789
3840803773750	384080	3773750	0.000753022	0.00069625	0.001158126	0.001158126	0.000557	0.000557	0.000263929	0.000263929	0.000716045	0.000716045	0.000465587	9.44371E-05	0.000319739	0.000343657	0.002274808	0.002274808	0.002396678	0.002215986	0.003686018
3841303773750	384130	3773750	0.000667349	0.00061704	0.001026364	0.001026364	0.000493629	0.000493629	0.000233901	0.000233901	0.000634579	0.000634579	0.000412616	8.36928E-05	0.000283362	0.000304559	0.001926808	0.001926808	0.001951232	0.001804123	0.003000936
3826803773800	382680	3773800	0.001398112	0.00129271	0.002150255	0.002150255	0.001034164	0.001034164	0.000490028	0.000490028	0.001329457	0.001329457	0.000864441	0.000175338	0.000593649	0.000638058	0.001207795	0.001207795	0.000642933	0.000594461	0.000988812
3827303773800	382730	3773800	0.001530633	0.00141523	0.002354068	0.002354068	0.001132188	0.001132188	0.000536476	0.000536476	0.001455471	0.001455471	0.000946377	0.000191958	0.000649918	0.000698536	0.001273132	0.001273132	0.000689436	0.000637458	0.001060332
3827803773800	382780	3773800	0.001697837	0.00156983	0.002611223	0.002611223	0.001255866	0.001255866	0.00059508	0.00059508	0.001614464	0.001614464	0.001049758	0.000212927	0.000720914	0.000774844	0.001385397	0.001385397	0.000730763	0.000675669	0.001123891
3828303773800	382830	3773800	0.001875567	0.00173416	0.002884566	0.002884566	0.001387331	0.001387331	0.000657373	0.000657373	0.001783466	0.001783466	0.001159647	0.000235216	0.00079638	0.000855954	0.001528879	0.001528879	0.000745257	0.00068907	0.001146183
3828803773800	382880	3773800	0.002202987	0.0020369	0.003388128	0.003388128	0.001629518	0.001629518	0.000772131	0.000772131	0.002094808	0.002094808	0.001362088	0.000276278	0.000935405	0.001005379	0.001765415	0.001765415	0.0007690 7	0.000711088	0.001182806
3829303773800	382930	3773800	0.0028517	0.0026367	0.00438583	0.00438583	0.002109363	0.002109363	0.000999501	0.000999501	0.002711666	0.002711666	0.001763182	0.000357634	0.001210853	0.001301433	0.002182755	0.002182755	0.000872084	0.000806335	0.001341239
3829803773800	382980	3773800	0.004169575	0.00385522	0.006412682	0.006412682	0.003084177	0.003084177	0.001461407	0.001461407	0.003964826	0.003964826	0.002578012	0.00052291	0.001770433	0.001902873	0.002954999	0.002954999	0.001098732	0.001015896	0.001689818
3830303773800	383030	3773800	0.006683589	0.0061797	0.01027916	0.01027916	0.004943757	0.004943757	0.00234255	0.00234255	0.006355388	0.006355388	0.004132405	0.000838194	0.002837902	0.003050196	0.004264252	0.004264252	0.001401563	0.001295896	0.002155562
3830803773800	383080	3773800	0.011635089	0.01075789	0.017894419	0.017894419	0.008606313	0.008606313	0.004078016	0.004078016	0.011063742	0.011063742	0.007193875	0.001459165	0.004940346	0.005309717	0.006452911	0.006452911	0.001735022	0.001604215	0.002668412
3831303773800	383130	3773800	0.026884392	0.02485751	0.04134739	0.04134739	0.019886009	0.019886009	0.009422788	0.009422788	0.02556422	0.02556422	0.016622387	0.003371591	0.011415315	0.012269255	0.011003228	0.011003228	0.00217279	0.002008978	0.003341686
3837303773800	383730	3773800	0.002430498	0.00224726	0.003738033	0.003738033	0.001797805	0.001797805	0.000851872	0.000851872	0.002311147	0.002311147	0.001502756	0.000304811	0.001032008	0.001109209	0.01045001	0.01045001	0.027141841	0.025095551	0.041743339
3837803773800	383780	3773800	0.002092984	0.00193519	0.003218947	0.003218947	0.001548151	0.001548151	0.000733576	0.000733576	0.001990207	0.001990207	0.001294074	0.000262483	0.000888697	0.000955177	0.008124973	0.008124973	0.016756382	0.015493077	0.025770814
3838303773800	383830	3773800	0.001793518	0.0016583	0.002758377	0.002758377	0.00132664	0.00132664	0.000628615	0.000628615	0.001705446	0.001705446	0.001108917	0.000224926	0.000761541	0.000818509	0.006362559	0.006362559	0.01155675	0.010685458	0.017773936
3838803773800	383880	3773800	0.001552289	0.00143526	0.002387373	0.002387373	0.001148206	0.001148206	0.000544066	0.000544066	0.001476063	0.001476063	0.000959767	0.000194674	0.000659113	0.000708419	0.005126048	0.005126048	0.008403858	0.007770271	0.012924882
3839303773800	383930	3773800	0.001325036	0.00122514	0.002037866	0.002037866	0.000980111	0.000980111	0.000464416	0.000464416	0.001259969	0.001259969	0.000819258	0.000166174	0.00056262	0.000604708	0.004131076	0.004131076	0.006216747	0.005748051	0.00956117
3839803773800	383980	3773800	0.00115093	0.00106416	0.001770096	0.001770096	0.000851327	0.000851327	0.000403393	0.000403393	0.001094413	0.001094413	0.00071161	0.000144339	0.000488693	0.000525251	0.003374741	0.003374741	0.004692325	0.004338559	0.007216656
3840303773800	384030	3773800	0.000990369	0.0009157	0.001523158	0.001523158	0.000732562	0.000732562	0.000347117	0.000347117	0.000941736	0.000941736	0.000612337	0.000124203	0.000420518	0.000451976	0.002765991	0.002765991	0.003577114	0.003307427	0.005501494
3840803773800	384080	3773800	0.000852585	0.00078831	0.001311251	0.001311251	0.000630645	0.000630645	0.000298825	0.000298825	0.000810719	0.000810719	0.000527146	0.000106923	0.000362014	0.000389095	0.002302424	0.002302424	0.002786475	0.002576396	0.004285516
3841303773800	384130	3773800	0.000748536	0.0006921	0.001151226	0.001151226	0.000553681	0.000553681	0.000262356	0.000262356	0.000711779	0.000711779	0.000462813	9.38744E-05	0.000317834	0.00034161	0.001958726	0.001958726	0.002241897	0.002072875	0.003447971
3826803773850	382680	3773850	0.001510876	0.00139697	0.002323682	0.002323682	0.001117574	0.001117574	0.000529551	0.000529551	0.001436683	0.001436683	0.000934161	0.00018948	0.000641529	0.00068952	0.001285739	0.001285739	0.0006576	0.000608022	0.001011369
3827303773850	382730	3773850	0.001732607	0.00160198	0.002664697	0.002664697	0.001281585	0.001281585	0.000607266	0.000607266	0.001647526	0.001647526	0.001071256	0.000217287	0.000735678	0.000790711	0.001383396	0.001383396	0.000725586	0.000670882	0.00111593
3827803773850	382780	3773850	0.001953302	0.00180604	0.00300412	0.00300412	0.00144483	0.00144483	0.000684619	0.000684619	0.001857384	0.001857384	0.00120771	0.000244965	0.000829387	0.00089143	0.001499062	0.001499062	0.000785807	0.000726563	0.001208548
3828303773850	382830	3773850	0.002116192	0.00195665	0.003254641	0.003254641	0.001565318	0.001565318	0.00074171	0.00074171	0.002012276	0.002012276	0.001308423	0.000265393	0.000898551	0.000965769	0.001605924	0.001605924	0.000807118	0.000746267	0.001241323
3828803773850	382880	3773850	0.002456381	0.00227119	0.00377784	0.00377784	0.001816951	0.001816951	0.000860944	0.000860944	0.002335759	0.002335759	0.001518759	0.000308057	0.001042998	0.001121021	0.001829752	0.001829752	0.000824545	0.000762381	0.001268126
3829303773850	382930	3773850	0.003029775	0.00280135	0.004659704	0.004659704	0.002241082	0.002241082	0.001061915	0.001061915	0.002880997	0.002880997	0.001873284	0.000379966	0.001286465	0.001382701	0.002163344	0.002163344	0.00087588	0.000809845	0.001347077
3829803773850	382980	3773850	0.00440442	0.00407236	0.006773867	0.006773867	0.003257888	0.003257888	0.001543718	0.001543718	0.004188139	0.004188139	0.002723215	0.000552362	0.00187015	0.002010049	0.002871852	0.002871852	0.001082685	0.001001059	0.001665137
3830303773850	383030	3773850	0.007163115	0.00662307	0.011016656	0.011016656	0.005298456	0.005298456	0.002510621	0.002510621	0.006811366	0.006811366	0.004428892	0.000898331	0.003041512	0.003269037	0.004089752	0.004089752	0.001413642	0.001307064	0.002174139
3830803773850	383080	3773850	0.012778599	0.01181519	0.019653103	0.019653103	0.009452151	0.009452151	0.004478808	0.004478808	0.0121511	0.0121511	0.007900897	0.001602574	0.005425889	0.005831781	0.006078496	0.006078496	0.001794122	0.001658859	0.002759306
3831303773850	383130	3773850	0.029853428	0.0276027	0.045913679	0.045913679	0.022082164	0.022082164	0.010463414	0.010463414	0.02838746	0.02838746	0.018458116	0.00374394	0.01267599	0.013624237	0.009973536	0.009973536	0.002297805	0.002124567	0.003533955
3837303773850	383730	3773850	0.002792515	0.00258198	0.004294804	0.004294804	0.002065584	0.002065584	0.000978757	0.000978757	0.002655387	0.002655387	0.001726588	0.000350211	0.001185723	0.001274423	0.008280362	0.008280362	0.030801608	0.028479399	0.047371951
3837803773850	383780	3773850	0.002391501	0.0022112	0.003678057	0.003678057	0.00176896	0.00176896	0.000838204	0.000838204	0.002274065	0.002274065	0.001478644	0.00029992	0.001015449	0.001091412	0.006899568	0.006899568	0.018980161	0.0175492	0.02919092
3838303773850	383830	3773850	0.002054505	0.00189961	0.003159767	0.003159767	0.001519688	0.001519688	0.000720089	0.000720089	0.001953617	0.001953617	0.001270282	0.000257657	0.000872358	0.000937616	0.005670461	0.005670461	0.013040104	0.012056978	0.020055289
3838803773850	383880	3773850	0.001759784	0.00162711	0.002706495	0.002706495	0.001301687	0.001301687	0.000616792	0.000616792	0.001673369	0.001673369	0.001088059	0.000220696	0.000747217	0.000803114	0.004680692	0.004680692	0.009546851	0.00882709	0.014682771
3839303773850	383930	3773850	0.001455227	0.00134551	0.002238096	0.002238096	0.001076411	0.001076411	0.000510047	0.000510047	0.001383768	0.001383768	0.000899754	0.000182501	0.0006179	0.000664123	0.003757461	0.003757461	0.00678807	0.006276301	0.010439849
3839803773850	383980	3773850	0.001240485	0.00114696	0.001907829	0.001907829	0.000917569	0.000917569	0.00043478 1	0.00043478 1	0.00117957	0.00117957	0.000766981	0.00015557	0.000526719	0.000566121	0.00309438	0.00309438	0.005013706	0.00463571	0.007710929
3840303773850	384030	3773850	0.001093038	0.00101063	0.00168106	0.00168106	0.000808505	0.000808505	0.000383102	0.000383102	0.001039364	0.001039364	0.000675816	0.000137079	0.000464112	0.000498831	0.002649124	0.002649124	0.003978559	0.003678606	0.006118905
3840803773850	384080	3773850	0.000978635	0.00090485	0.001505112	0.001505112	0.000723883	0.000723883	0.000343005	0.000343005	0.000930579	0.000930579	0.000605082	0.000122731	0.000415536	0.000446621	0.002307227	0.002307227	0.003262722	0.003016737	0.005017969
3841303773850	384130	3773850	0.000859746	0.00079493	0.001322264	0.001322264	0.000635942	0.000635942	0.000301335	0.000301335	0.000817528	0.000817528	0.000531574	0.000107821	0.000365055	0.000392363	0.001988644	0.001988644	0.002634628	0.002435997	0.00405198
3826803773900	382680	3773900	0.001601294	0.00148057	0.002462742	0.002462742	0.001184455	0.001184455	0.000561242	0.000561242	0.001522661	0.001522661	0.000990066	0.000200819	0.000679921	0.000730784	0.001329064	0.001329064	0.000669075	0.000618632	0.001029017
3827303773900	382730	3773900	0.001875653	0.00173424	0.002884699	0.002884699	0.001387394	0.001387394	0.000657403	0.000657403	0.001783548	0.001783548	0.0011597	0.000235227	0.000796416	0.000855994	0.001465143	0.001465143	0.000741892	0.000685959	0.001141008
3827803773900	382780	3773900	0.002097557	0.00193942	0.003225979	0.003225979	0.001551533	0.001551533	0.000735179	0.000735179	0.001994555	0.001994555	0.001296901	0.000263056	0.000890638	0.000957264	0.001534683	0.001534683	0.000811086	0.000749936	0.001247426
3828303773900	382830	3773900	0.002254666	0.00208468	0.003467609	0.003467609	0.001667745	0.001667745	0.000790244	0.000790244	0.00214395	0.00214395	0.001394041	0.000282759	0.000957348	0.001028964	0.001623534	0.001623534	0.000833604	0.000770757	0.001282059
3828803773900	382880	3773900	0.002666292	0.00246527	0.004100677	0.004100677	0.001972219	0.001972219	0.000934516	0.000934516	0.002535362	0.002535362	0.001648545	0.000334382	0.001132128	0.001216818	0.001861971	0.001861971	0.000869841	0.000804261	0.001337789
3829303773900	382930	3773900	0.003264879	0.00301873	0.005021286	0.005021286	0.002414985	0.002414985	0.001144317	0.001144317	0.003104555	0.003104555	0.002018646	0.000409451	0.001386292	0.001489996	0.002174451	0.002174451	0.000911599	0.000842871	0.001402011
3829803773900	382980	3773900	0.004668168	0.00431622	0.007179502	0.007179502	0.003452979	0.003452979	0.00163616	0.00163616	0.004438935	0.004438935	0.002886288	0.000585438	0.001982139	0.002130416	0.00281632	0.00281632	0.001102529	0.001019406	0.001695656
3830303773900	383030	3773900	0.007689661	0.00710992	0.011826468	0.011826468	0.005687934	0.005687934	0.002695171	0.002695171	0.007312056	0.007312056	0.004754451	0.000964366	0.003265088	0.003509338	0.003972685	0.003972685	0.001460835	0.001350699	0.002246721
3830803773900	383080	3773900	0.013854382	0.01280987	0.021307625	0.021307625	0.010247893	0.010247893	0.004855862	0.004855862	0.013174056	0.013174056	0.008566045	0.001737488	0.005882675	0.006322737	0.005795633	0.005795633	0.001874273	0.001732967	0.002882575
3831303773900	383130	3773900	0.031435137	0.02906516	0.0483463	0.0483463	0.023252131	0.023252131	0.011017792	0.011017792	0.029891499	0.029891499	0.019436073	0.003942304	0.013347596	0.014346083	0.00905981	0.00905981	0.002401509	0.002220453	0.003693449
3837303773900	383730	3773900	0.003105785	0.00287163	0.004776604	0.004776604	0.002297306	0.002297306	0.001088556	0.001088556	0.002953274	0.002953274	0.00192028	0.000389499	0.00131874	0.00141739	0.006762589	0.006762589	0.035738355	0.033043952	0.05496452
3837803773900	383780	3773900	0.002657319	0.00245698	0.004086877	0.004086877	0.001965582	0.001965582	0.000931371	0.000931371	0.00252683	0.00252683	0.001642997	0.000333256	0.001128318	0.001212723	0.005907798	0.005907798	0.020808535	0.019239728	0.032002904
3838303773900	383830	3773900	0.002286157	0.0021138	0.003516041	0.003516041	0.001691039	0.001691039	0.000801282	0.000801282	0.002173894	0.002173894	0.001413511	0.000286709	0.00097072	0.001043336	0.005039298	0.005039298	0.014194226	0.013124088	0.021830294
3838803773900	383880	3773900	0.001972887	0.00182415	0.003034241	0.003034241	0.001459317	0.001459317	0.000691483	0.000691483	0.001876007	0.001876007	0.001219819	0.000247421	0.000837703	0.000900368	0.004272057	0.004272057	0.010380628	0.009598006	0.015965095
3839303773900	383930	3773900	0.001639773	0.00151615	0.002521922	0.002521922	0.001212917	0.001212917	0.000574729	0.000574729	0.001559251	0.001559251	0.001013857	0.000205645	0.00069626	0.000748345	0.003537835	0.003537835	0.0076781	0.007099229	0.011808687
3839803773900	383980	3773900	0.001420889	0.00131376	0.002185285	0.002185285	0.001051012	0.001051012	0.000498012	0.000498012	0.001351116	0.001351116	0.000878524	0.000178195	0.00060332	0.000648453	0.003013733	0.003013733	0.005835577	0.005395618	0.008974942
3840303773900	384030	3773900	0.001271803	0.00117592	0.001955995	0.001955995	0.000940735	0.000940735	0.000445758	0.000445758	0.001209351	0.001209351	0.000786345	0.000159498	0.000540017	0.000580414	0.00266033	0.00266033	0.004721228	0.004365283	0.007261107
3840803773900	384080	3773900	0.001126168	0.00104126	0.001732013	0.001732013	0.000833011	0.000833011	0.000394714	0.000394714	0.001070867	0.001070867	0.0006963	0.000141234	0.00047818	0.000513951	0.002316632	0.002316632	0.00379919	0.0035126	0.00584304
3841303773900	384130	3773900	0.000966212	0.00089337	0.001486005	0.001486005	0.000714693	0.000714693	0.00033865	0.00033865	0.000918765	0.000918765	0.0005974	0.000121173	0.000410261	0.000440951	0.001968932	0.001968932	0.002975162	0.002750857	0.00457571
3826803773950	382680	3773950	0.001665052	0.00153952	0.0025608	0.0025608	0.001231616	0.001231616	0.000583589	0.000583589	0.001583289	0.001583289	0.001029487	0.000208815	0.000706994	0.000759881	0.001329565	0.001329565	0.000675201	0.000624296	0.001038438
3827303773950	382730	3773950	0.001978581	0.00182941	0.003042999	0.003042999	0.001463529	0.001463529	0.000693479	0.000693479	0.001881422	0.001881422	0.00122334	0.000248135	0.00084012	0.000902967	0.001499763	0.001499763	0.000753022	0.00069625	0.001158126
3827803773950	382780	3773950	0.002242243	0.00207319	0.003448502	0.003448502	0.001658555	0.001658555	0.00078589	0.00078589	0.002132136	0.002132136	0.001386359	0.000281201	0.000952073	0.001023294	0.001571604	0.001571604	0.00083231	0.00076956	0.001280068
3828303773950	382830	3773950	0.002437659	0.00225388	0.003749047	0.003749047	0.001803102	0.001803102	0.000854382	0.000854382	0.002317957	0.002317957	0.001507183	0.000305709	0.001035048	0.001112477	0.001661055	0.001661055	0.000874845	0.000808888	0.001345485
3828803773950	382880	3773950	0.002920894	0.00270068	0.004492248	0.004492248	0.002160545	0.002160545	0.001023753	0.001023753	0.002777462	0.002777462	0.001805964	0.000366311	0.001240234	0.001333011	0.001913601	0.001913601	0.000938258	0.00086752	0.001443013

			KMMass Grading / Excavation	KMDrainage / Utilities Trenching	KMFoundations / Concrete Pads	KMBuilding / Structure Construction	KMAsphalt Paving	KMArchitectural Coating	KMLandscaping or Other Finishing	KMWaterside Construction (Piles)	EWNDemolition	EWNSite Grubbing / Prep	EWNDrainage / Utilities Trenching	EWNDrainage / Utilities Trenching	EWNDrainage / Utilities Trenching	EWNFoundations / Concrete Pads	EWNBuilding / Structure Construction	EWNAsphalt Paving	EWNLandscaping or Other Finishing	EWNWaterside Construction (Piles)	ISDemolition
Unique Identifier	X (UTM)	Y (UTM)	2026	2026	2026	2026	2026	2026	2026	2026	2027	2027	2027	2028	2029	2029	2029	2029	2029	2029	2027
3828803773750	382880	3773750	0.001123095	0.000278874	0.000255946	0.000752774	0.000451504	9.15806E-05	0.000310068	0.000333263	0.001340738	0.001532867	0.001805273	0.001805273	0.001805273	0.000469919	0.001167456	0.000828967	0.000569288	0.000595231	0.000827565
3829303773750	382930	3773750	0.001387681	0.000344573	0.000316243	0.000930117	0.000557872	0.000113156	0.000383115	0.000411775	0.001731744	0.001979904	0.002331753	0.002331753	0.002331753	0.000606964	0.001507926	0.001070722	0.000735311	0.000768821	0.001040323
3829803773750	382980	3773750	0.001751917	0.000435016	0.00039925	0.001174252	0.000704302	0.000142857	0.000483675	0.000519857	0.00238874	0.002731048	0.003216383	0.003216383	0.003216383	0.000837236	0.002080009	0.001476937	0.001014277	0.001060499	0.001349711
3830303773750	383030	3773750	0.002148795	0.000533564	0.000489696	0.001440267	0.000863854	0.000175219	0.000593246	0.000637625	0.003479967	0.003978647	0.004685694	0.004685694	0.004685694	0.001219704	0.003030201	0.002151633	0.00147762	0.001544958	0.001643224
3830803773750	383080	3773750	0.002567435	0.000637516	0.000585101	0.001720867	0.001032154	0.000209356	0.000708825	0.00076185	0.005242943	0.005994259	0.007059501	0.007059501	0.007059501	0.001837614	0.004565322	0.003241666	0.002226193	0.002327644	0.001866508
3831303773750	383130	3773750	0.003125532	0.000776097	0.000712287	0.002094941	0.00125652	0.000254865	0.000862907	0.000927458	0.009689121	0.011077576	0.013046176	0.013046176	0.013046176	0.003395968	0.008436858	0.0059907	0.004114074	0.004301559	0.0020363
3837303773750	383730	3773750	0.036562161	0.009078699	0.008332267	0.024506412	0.01469864	0.002981389	0.010094194	0.010849306	0.003071274	0.003511389	0.0041354	0.0041354	0.0041354	0.00107646	0.00267433	0.001898942	0.001304086	0.001363516	0.001980479
3837803773750	383780	3773750	0.022211913	0.005515409	0.005061943	0.014887914	0.008929585	0.001811227	0.006132334	0.006591072	0.002803644	0.003205408	0.003775042	0.003775042	0.003775042	0.000982657	0.002441289	0.001733469	0.001190448	0.001244699	0.001717422
3838303773750	383830	3773750	0.014946029	0.003711228	0.003406098	0.010017831	0.00600857	0.001218744	0.004126346	0.004435023	0.002456381	0.002808382	0.00330746	0.00330746	0.00330746	0.000860944	0.002138908	0.001518759	0.001042998	0.001090529	0.001411485
3838803773750	383880	3773750	0.010907717	0.00270848	0.002485794	0.007311083	0.004385096	0.000889448	0.003011436	0.003236711	0.002205489	0.002521536	0.002969639	0.002969639	0.002969639	0.000773008	0.001920442	0.001363635	0.000936467	0.000979144	0.001226594
3839303773750	383930	3773750	0.008216614	0.002040256	0.00187251	0.005507326	0.003303225	0.000670008	0.002268468	0.002438164	0.001972801	0.002255504	0.00265633	0.00265633	0.00265633	0.000691453	0.001717828	0.001219766	0.000837666	0.00087584	0.001061461
3839803773750	383980	3773750	0.006260618	0.001554565	0.001426752	0.004196286	0.00251688	0.00051051	0.001728451	0.00185775	0.001757886	0.002009792	0.002366952	0.002366952	0.002366952	0.000616126	0.001530689	0.001086886	0.000746411	0.000780427	0.00092152
3840303773750	384030	3773750	0.004779789	0.001186863	0.001089281	0.003203735	0.00192156	0.000389758	0.001319619	0.001418335	0.001550132	0.001772266	0.002087216	0.002087216	0.002087216	0.00054331	0.001349786	0.000958433	0.000658198	0.000688193	0.000782356
3840803773750	384080	3773750	0.003686018	0.00091527	0.000840018	0.002470617	0.001481845	0.000300569	0.001017647	0.001093774	0.00135739	0.001551904	0.001827694	0.001827694	0.001827694	0.000475755	0.001181955	0.000839262	0.000576358	0.000602624	0.000656134
3841303773750	384130	3773750	0.003000936	0.000745158	0.000683893	0.002011428	0.00120643	0.000244705	0.000828508	0.000890485	0.001220986	0.001395954	0.00164403	0.00164403	0.00164403	0.00042794	0.001063181	0.000754925	0.00051844	0.000542066	0.000579865
3826803773800	382680	3773800	0.000988812	0.000245531	0.000225344	0.000662768	0.00039752	8.06307E-05	0.000272994	0.000293416	0.000966988	0.001105558	0.001302027	0.001302027	0.001302027	0.000338922	0.00084201	0.00059788	0.00041059	0.000429302	0.000753367
3827303773800	382730	3773800	0.001060332	0.00026329	0.000241643	0.000710706	0.000426272	8.64627E-05	0.00029274	0.00031439	0.000992612	0.001134854	0.001336529	0.001336529	0.001336529	0.000347904	0.000864323	0.000613724	0.000421471	0.000440678	0.000790207
3827803773800	382780	3773800	0.001123891	0.000279072	0.000256127	0.000753307	0.000451824	9.16455E-05	0.000310287	0.000333499	0.001044723	0.001194433	0.001406696	0.001406696	0.001406696	0.000366168	0.000909699	0.000645943	0.000443597	0.000463813	0.000826271
3828303773800	382830	3773800	0.001146183	0.000284607	0.000261207	0.000768249	0.000460786	9.34633E-05	0.000316442	0.000340114	0.001092089	0.001248586	0.001470473	0.001470473	0.001470473	0.000382769	0.000950943	0.000675229	0.000463709	0.000484841	0.000837918
3828803773800	382880	3773800	0.001182806	0.000293701	0.000269553	0.000792796	0.000475509	9.6496E-05	0.000326553	0.000350981	0.00118708	0.001357189	0.001598375	0.001598375	0.001598375	0.000416063	0.001033656	0.000733961	0.000504043	0.000527013	0.000888822
3829303773800	382930	3773800	0.001341239	0.000333041	0.000305659	0.000898988	0.000539202	0.000109369	0.000370293	0.000397994	0.001394575	0.001594418	0.001877763	0.001877763	0.001877763	0.000488789	0.001214334	0.000862254	0.000592147	0.000619132	0.001036009
3829803773800	382980	3773800	0.001689818	0.000419596	0.000385098	0.001132629	0.000679337	0.000137793	0.00046653	0.00050143	0.001803785	0.002062268	0.002428754	0.002428754	0.002428754	0.000632214	0.001570656	0.001115265	0.000765901	0.000800804	0.001323656
3830303773800	383030	3773800	0.002155562	0.000535245	0.000491238	0.001444803	0.000866574	0.000175771	0.000595114	0.000639633	0.002444734	0.002795065	0.003291777	0.003291777	0.003291777	0.000856862	0.002128766	0.001511558	0.001038052	0.001085358	0.001723461
3830803773800	383080	3773800	0.002668412	0.00066259	0.000608113	0.001788549	0.001072749	0.00021759	0.000736704	0.000791814	0.003342614	0.003821612	0.004500753	0.004500753	0.004500753	0.001171562	0.002910601	0.002066709	0.001419299	0.001483979	0.002104804
3831303773800	383130	3773800	0.003341686	0.000829769	0.000761547	0.002239822	0.001343417	0.000272491	0.000922583	0.000991598	0.004790767	0.005477286	0.006450657	0.006450657	0.006450657	0.00167913	0.004171588	0.00296209	0.002034196	0.002126898	0.002430239
3837303773800	383730	3773800	0.041743339	0.01036523	0.009513022	0.027979185	0.016781566	0.003403878	0.01152463	0.012386748	0.00248097	0.002836494	0.003340568	0.003340568	0.003340568	0.000869562	0.002160319	0.001533962	0.001053438	0.001101446	0.002518932
3837803773800	383780	3773800	0.025770814	0.006399115	0.005872993	0.017273328	0.010360326	0.00210143	0.007114886	0.007647126	0.002298754	0.002628166	0.003095219	0.003095219	0.003095219	0.000805697	0.002001653	0.0014213	0.000976068	0.001020549	0.002145354
3838303773800	383830	3773800	0.017773936	0.004413421	0.004050559	0.011913284	0.007145439	0.001449341	0.004907083	0.005274165	0.002095227	0.002395474	0.002821175	0.002821175	0.002821175	0.000734362	0.001824431	0.001295461	0.000889649	0.000930192	0.001795157
3838803773800	383880	3773800	0.012924882	0.00320936	0.002945493	0.008663123	0.005196033	0.001053934	0.003568341	0.003835277	0.00189636	0.002168109	0.002553404	0.002553404	0.002553404	0.000664661	0.001651266	0.001172503	0.000805209	0.000841903	0.001512084
3839303773800	383930	3773800	0.00956117	0.002374121	0.002178925	0.006408537	0.003843761	0.000779647	0.002639677	0.002837142	0.001676872	0.001917169	0.002257869	0.002257869	0.002257869	0.000587732	0.001460146	0.001036795	0.000712012	0.00074446	0.001257481
3839803773800	383980	3773800	0.007216656	0.001791958	0.001644627	0.004837087	0.002901224	0.000588468	0.001992397	0.002141441	0.001509237	0.001725511	0.002032152	0.002032152	0.002032152	0.000528977	0.001314176	0.000933148	0.000640833	0.000670037	0.001075524
3840303773800	384030	3773800	0.005501494	0.001366068	0.001253753	0.00368747	0.002211699	0.000448608	0.00151887	0.001632491	0.001350833	0.001544408	0.001818865	0.001818865	0.001818865	0.000473457	0.001176245	0.000835208	0.000573574	0.000599713	0.000907544
3840803773800	384080	3773800	0.004285516	0.00106413	0.00097664	0.00287244	0.001722854	0.000349454	0.001183158	0.001271666	0.001208649	0.001381849	0.001627418	0.001627418	0.001627418	0.000423623	0.001052438	0.000747297	0.000513201	0.000536589	0.000767862
3841303773800	384130	3773800	0.003447971	0.000856161	0.000785769	0.002311061	0.001386146	0.000281158	0.000951926	0.001023137	0.001095109	0.001252038	0.001474539	0.001474539	0.001474539	0.000383828	0.000953572	0.000677096	0.000464991	0.000486182	0.000668989
3826803773850	382680	3773850	0.001011369	0.000251132	0.000230484	0.000677888	0.000406589	8.24701E-05	0.000279222	0.00030011	0.00093196	0.00106551	0.001254862	0.001254862	0.001254862	0.000326645	0.000811509	0.000576223	0.000395717	0.000413751	0.000810655
3827303773850	382730	3773850	0.00111593	0.000277095	0.000254313	0.000747971	0.000448624	9.09963E-05	0.000308089	0.000331136	0.000972769	0.001112167	0.00130981	0.00130981	0.00130981	0.000340948	0.000847044	0.000601454	0.000413045	0.000431868	0.000887527
3827803773850	382780	3773850	0.001208548	0.000300093	0.00027542	0.00081005	0.000485858	9.85487E-05	0.00033366	0.00035862	0.001007969	0.001152412	0.001357208	0.001357208	0.001357208	0.000353286	0.000877695	0.000623219	0.000427991	0.000447496	0.000944556
3828303773850	382830	3773850	0.001241323	0.000308231	0.000282889	0.000832018	0.000499034	0.000101221	0.000342708	0.000368345	0.001013664	0.001158922	0.001364875	0.001364875	0.001364875	0.000355282	0.000882654	0.00062674	0.000430409	0.000450024	0.000946972
3828803773850	382880	3773850	0.001268126	0.000314887	0.000288997	0.000849983	0.000509809	0.000103407	0.000350108	0.000376299	0.001063187	0.001215542	0.001431556	0.001431556	0.001431556	0.000372639	0.000925776	0.000657359	0.000451437	0.00047201	0.000983036
3829303773850	382930	3773850	0.001347077	0.000334491	0.00030699	0.000902902	0.000541549	0.000109845	0.000371905	0.000399726	0.001154208	0.001319607	0.001554115	0.001554115	0.001554115	0.000404542	0.001005034	0.000713637	0.000490086	0.00051242	0.001091313
3829803773850	382980	3773850	0.001665137	0.000413468	0.000379473	0.001116087	0.000669415	0.00013578	0.000459716	0.000494106	0.001415368	0.00161819	0.00190576	0.00190576	0.00190576	0.000496076	0.001232439	0.00087511	0.000600976	0.000628363	0.001368088
3830303773850	383030	3773850	0.002174139	0.000539857	0.000495471	0.001457254	0.000874043	0.000177286	0.000600243	0.000645145	0.001820868	0.002081799	0.002451756	0.002451756	0.002451756	0.000638201	0.001585531	0.001125827	0.000773154	0.000808388	0.001824491
3830803773850	383080	3773850	0.002759306	0.000685159	0.000628827	0.001849472	0.00110929	0.000225002	0.000761798	0.000818785	0.002303413	0.002633493	0.003101492	0.003101492	0.003101492	0.00080733	0.00200571	0.00142418	0.000978046	0.001022618	0.002344739
3831303773850	383130	3773850	0.003533955	0.000877511	0.000805364	0.002368693	0.001420713	0.000288169	0.000975665	0.001048651	0.002944534	0.003366487	0.003964747	0.003964747	0.003964747	0.001032038	0.00256397	0.00182058	0.001250271	0.001307248	0.002876203
3837303773850	383730	3773850	0.047371951	0.011762863	0.010795744	0.031751859	0.019044368	0.003862852	0.013078595	0.014056959	0.002045618	0.002338756	0.002754377	0.002754377	0.002754377	0.00071975	0.001781234	0.001264788	0.000868585	0.000908168	0.003323547
3837803773850	383780	3773850	0.02919092	0.007248357	0.006652411	0.019565712	0.01173527	0.002380316	0.008059119	0.008661994	0.001917497	0.002192276	0.002581866	0.002581866	0.002581866	0.000672069	0.001669672	0.001185572	0.000814184	0.000851288	0.002748859
3838303773850	383830	3773850	0.020055289	0.004979901	0.004570464	0.0134424	0.008062583	0.001635369	0.005536926	0.005951124	0.001786961	0.002043033	0.002406101	0.002406101	0.002406101	0.000626317	0.001556006	0.001104862	0.000758757	0.000793335	0.002292369
3838803773850	383880	3773850	0.014682771	0.003645858	0.003346103	0.009841377	0.005902735	0.001197278	0.004053665	0.004356905	0.001628039	0.001861338	0.002192117	0.002192117	0.002192117	0.000570616	0.001417625	0.001006603	0.000691278	0.000722781	0.001879708
3839303773850	383930	3773850	0.010439849	0.002592304	0.00237917	0.006997487	0.004197005	0.000851297	0.002882266	0.003097878	0.001392677	0.001592248	0.001875207	0.001875207	0.001875207	0.000488123	0.001212681	0.00086108	0.000591341	0.00061829	0.001470412
3839803773850	383980	3773850	0.007710929	0.00191469	0.001757268	0.005168382	0.003099931	0.000628773	0.002128857	0.00228811	0.00125567	0.001435608	0.00169073	0.00169073	0.00169073	0.00044010	0.001093382	0.00077637	0.000533167	0.000557464	0.001216327
3840303773850	384030	3773850	0.006118905	0.001519377	0.001394457	0.0041013	0.002459909	0.000498954	0.001689326	0.001815699	0.001167754	0.001335093	0.001572353	0.001572353	0.001572353	0.000409289	0.001016828	0.000722012	0.000495837	0.000518433	0.00105801
3840803773850	384080	3773850	0.005017969	0.001246005	0.001143561	0.003363379	0.002017313	0.0040918	0.001385376	0.001489012	0.001095195	0.001252137	0.001474655	0.001474655	0.001474655	0.000383858	0.000953647	0.00067715	0.000465028	0.00048622	0.00094076
3841303773850	384130	3773850	0.00405198	0.001006141	0.000923419	0.002715909	0.001628968	0.000330411	0.001118683	0.001202368	0.001005295	0.001149354	0.001353606	0.001353606	0.001353606	0.000352349	0.000875366	0.000621565	0.000426856	0.000446308	0.00081471
3826803773900	382680	3773900	0.001029017	0.000255514	0.000234506	0.000689716	0.000413683	8.39092E-05	0.000284094	0.000305346	0.000871739	0.000996659	0.001173776	0.001173776	0.001173776	0.000305538	0.000759072	0.000538989	0.000370147	0.000387015	0.000879762
3827303773900	382730	3773900	0.001141008	0.000283322	0.000260028	0.00076478	0.000458706	9.30413E-05	0.000315013	0.000338578	0.000939034	0.001073599	0.001264388	0.001264388	0.001264388	0.000329125	0.00081767	0.000580597	0.000398721	0.000416892	0.000972682
3827803773900	382780	3773900	0.001247426	0.000309747	0.00028428	0.000836109	0.000501488	0.000101719	0.000344393	0.000370156	0.000923418	0.001055745	0.001243362	0.001243362	0.001243362	0.000323652	0.000804072	0.000570942	0.00039209	0.000409959	0.001031523
3828303773900	382830	3773900	0.001282059	0.000318346	0.000292172	0.000859322	0.00051541	0.000104543	0.000353955	0.000380433	0.000906163	0.001036017	0.001220128	0.001220128	0.001220128	0.000317604	0.000789047	0.000560273	0.000384764	0.000402298	0.001028417
3828803773900	382880	3773900	0.001337789	0.000332184	0.000304873	0.000896676	0.000537815	0.000109087	0.000369341	0.00039697	0.000946109	0.001081687	0.001273914	0.001273914	0.001273914	0.000331605	0.00082383	0.000584971	0.000401725	0.000420032	0.001090709
3829303773900	382930	3773900	0.001402011	0.000348131	0.000319509	0.000939722	0.000563633	0.000114324	0.000387072	0.000416027	0.000994079	0.001136531	0.001338504	0.001338504	0.001338504	0.000348418	0.0008656	0.00061463	0.000422093	0.000441329	0.001197778
3829803773900	382980	3773900	0.001695656	0.000421046	0.000386428	0.001136542	0.000681684	0.000138269	0.000468142	0.000503162	0.001159816	0.001326019	0.001561666	0.001561666	0.001561666	0.000406507	0.001009917	0.000717104	0.000492467	0.000514909	0.001487495
3830303773900	383030	3773900	0.002246721	0.00055788	0.000512012	0.001505903	0.000903222	0.000183204	0.000620282	0.000666683	0.001443494	0.001650347	0.001943631	0.001943631	0.001943631	0.000505934	0.00125693	0.0008925	0.000612918	0.00064085	0.002027931
3830803773900	383080	3773900	0.002882575	0.000715768	0.000656919	0.001932095	0.001158847	0.000235054	0.00079583	0.000855364	0.001746411	0.001996672	0.002351502	0.002351502	0.002351502	0.000612105	0.001520697	0.001079791	0.000741539	0.000775332	0.002696403
3831303773900	383130	3773900	0.003693449	0.000917115	0.000841712	0.002475597	0.001484832	0.000301175	0.001019699	0.001095979	0.002089274	0.002388668	0.002813159	0.002813159	0.002813159	0.000732276	0.001819247	0.00129178	0.000887121	0.000927549	0.00342104
3837303773900	383730	3773900	0.05496452	0.013648163	0.012526039	0.036840908	0.022096716	0.004481973	0.015174774	0.016309947	0.001705343	0.00194972	0.002296205	0.002296205	0.002296205	0.000597711	0.001484937	0.001054399	0.000724102	0.0007571	0.004431684
3837803773900	383780	3773900	0.032002904	0.007946596	0.007293243	0.021450492	0.012865737	0.002609614	0.00883546	0.009496411	0.001615184	0.001846641	0.002174808	0.002174808	0.002174808	0.000566111	0.001406431	0.000998654	0.000685819	0.000717073	0.003525089
3838303773900	383830	3773900	0.021830294	0.00542065	0.004974975	0.014632127	0.008776167	0.001780108	0.006026975	0.006477832	0.001524421	0.001742871	0.002052598	0.002052598	0.002052598	0.000534299	0.001327399	0.000942536	0.000647281	0.000676778	0.002887937
3838803773900	383880	3773900	0.015965095	0.00396427	0.003638336	0.010700877	0.006418252	0.001301842	0.004407693	0.004737417	0.001429603	0.001634466	0.001924928	0.001924928	0.001924928	0.000501066	0.001244835	0.000883911	0.00060702	0.000634683	0.002390121
3839303773900	383930	3773900	0.011808687	0.002932199	0.002691119	0.007914974	0.004747303	0.000962916	0.003260179	0.003504061	0.001235136	0.001412131	0.001663082	0.001663082	0.001663082	0.000432906	0.001075502	0.000763674	0.000524448	0.000548348	0.001853825
3839803773900	383980	3773900	0.008974942	0.002228555	0.002045328	0.006015608	0.003608086	0.000731844	0.00247783	0.002663188	0.001133329	0.001295736	0.001526002	0.001526002	0.001526002	0.000397224	0.000986853	0.000700728	0.00048122	0.00050315	0.001553065
3840303773900	384030	3773900	0.007261107	0.001802995	0.001654757	0.004866881	0.002919094	0.000592093	0.002004669	0.002154631	0.001079407	0.001234086	0.001453396	0.001453396	0.001453396	0.000378324	0.000939899	0.000667388	0.000458324	0.000479211	0.001368951
3840803773900	384080	3773900	0.00584304	0.001450877	0.001331589	0.003916398	0.002349006	0.000476459	0.001613165	0.00173384	0.001009954	0.001154681	0.001359879	0.001359879	0.001359879	0.000353982	0.000879423	0.000624446	0.000428834	0.000448377	0.00118777
3841303773900	384130	3773900	0.00457571	0.001136188	0.001042773	0.003066948	0.001839517	0.000373117	0.001263276	0.001357778	0.000915567	0.001046768	0.00123279	0.00123279	0.00123279	0.0003209	0.000797235	0.000566087	0.000388757	0.000406473	0.000986314
3826803773950	382680	3773950	0.001038438	0.000257853	0.000236653	0.000696031	0.000417471	8.46774E-05	0.000286695	0.000308142	0.000805737	0.0009212	0.001084906	0.001084906	0.001084906	0.000282405	0.0007016	0.00049818	0.000342122	0.000357713	0.00093774
3827303773950	382730	3773950	0.001158126	0.000287573	0.000263929	0.000776253	0.000465587	9.44371E-05	0.000319739	0.000343657	0.000879504	0.001005537	0.001184231	0.001184231	0.001184231	0.00030826	0.000765833	0.000543789	0.000373444	0.000390462	0.001053696
3827803773950	382780	3773950	0.001280068	0.000317852	0.000291719	0.000857988	0.00051461	0.000104381	0.000353405	0.000379842	0.000856382	0.000979101	0.001153098	0.001153098	0.001153098	0.000300156	0.000745699	0.000529493	0.000363626	0.000380197	0.001139714
3828303773950	382830	3773950	0.001345485	0.000334095	0.000306627	0.000901834	0.000540909	0.000109715	0.000371466	0.000399254	0.000832742	0.000952074	0.001121267	0.001121267	0.001121267	0.00029187	0.000725115	0.000514877	0.000353588	0.000369702	0.001160852
3828803773950	382880	3773950	0.001443013	0.000358312	0.000328853	0.000967204	0.000580117	0.000117668	0.000398391	0.000428194	0.000868201	0.000992615	0.001169013	0.001169013	0.001169013	0.000304298	0.000755991	0.000536801	0.000368645	0.000385445	0.001262572

			ISDrainage / Utilities Trenching	ISDrainage / Utilities Trenching	ISAsphalt Paving	ISAsphalt Paving	SVDemolition	SVSite Grubbing / Prep	SVMass Grading / Excavation	SVMass Grading / Excavation	SVDrainage / Utilities Trenching	SVFoundations / Concrete Pads	SVBuilding / Structure Construction	SVBuilding / Structure Construction	SVAsphalt Paving	SVAsphalt Paving	SVArchitectural Coating	SVArchitectural Coating	SVLandscaping or Other Finishing	SVLandscaping or Other Finishing	MDemolition
Unique Identifier	X (UTM)	Y (UTM)	2027	2028	2027	2028	2027	2027	2027	2028	2028	2028	2028	2029	2028	2029	2028	2029	2028	2029	2027
3828803773750	382880	3773750	0.000443997	0.000443997	0.000511676	0.000511676	0.000572248	0.00022804	0.000741682	0.000741682	0.000382757	0.000148467	0.000732852	0.000732852	0.000397213	0.000397213	8.94707E-05	8.94707E-05	0.000302924	0.000302924	0.000700825
3829303773750	382930	3773750	0.000558143	0.000558143	0.000643223	0.000643223	0.000636123	0.000253494	0.00082447	0.00082447	0.000425481	0.000165039	0.000799199	0.000799199	0.000441551	0.000441551	9.94575E-05	9.94575E-05	0.000336737	0.000336737	0.00085224
3829803773750	382980	3773750	0.000724133	0.000724133	0.000834515	0.000834515	0.000719583	0.000286752	0.000932641	0.000932641	0.000481305	0.000186692	0.000885559	0.000885559	0.000499483	0.000499483	0.000112506	0.000112506	0.000380917	0.000380917	0.001069053
3830303773750	383030	3773750	0.000881606	0.000881606	0.001015991	0.001015991	0.000806019	0.000321197	0.001044669	0.001044669	0.000539119	0.000209117	0.000974319	0.000974319	0.00055948	0.00055948	0.000126021	0.000126021	0.000426673	0.000426673	0.001318997
3830803773750	383080	3773750	0.0010014	0.0010014	0.001154046	0.001154046	0.000857506	0.000341715	0.001111402	0.001111402	0.000573557	0.000222476	0.001022346	0.001022346	0.00059522	0.00059522	0.000134071	0.000134071	0.000453928	0.000453928	0.00158378
3831303773750	383130	3773750	0.001092495	0.001092495	0.001259027	0.001259027	0.000921174	0.000367086	0.00119392	0.00119392	0.000616143	0.000238994	0.001081045	0.001081045	0.000639413	0.000639413	0.000144025	0.000144025	0.000487631	0.000487631	0.001925003
3837303773750	383730	3773750	0.001062546	0.001062546	0.001224513	0.001224513	0.000802489	0.00031979	0.001040095	0.001040095	0.000536758	0.000208202	0.000916687	0.000916687	0.000557031	0.000557031	0.000125469	0.000125469	0.000424804	0.000424804	0.14735948
3837803773750	383780	3773750	0.000921413	0.000921413	0.001061867	0.001061867	0.000773631	0.00030829	0.001002692	0.001002692	0.000517456	0.000200715	0.000888494	0.000888494	0.000536999	0.000536999	0.000120957	0.000120957	0.000409528	0.000409528	0.058977474
3838303773750	383830	3773750	0.000757275	0.000757275	0.000872709	0.000872709	0.000720483	0.000287111	0.000933807	0.000933807	0.000481907	0.000186925	0.00084438	0.00084438	0.000500107	0.000500107	0.000112647	0.000112647	0.000381393	0.000381393	0.032191783
3838803773750	383880	3773750	0.00065808	0.00065808	0.000758393	0.000758393	0.000690379	0.000275115	0.00089479	0.00089479	0.000461771	0.000179115	0.000818588	0.000818588	0.000479212	0.000479212	0.00010794	0.00010794	0.000365458	0.000365458	0.020316413
3839303773750	383930	3773750	0.000569484	0.000569484	0.000656292	0.000656292	0.00065723	0.000261905	0.000851827	0.000851827	0.000439599	0.000170515	0.000788527	0.000788527	0.000456202	0.000456202	0.000102758	0.000102758	0.00034791	0.00034791	0.013789244
3839803773750	383980	3773750	0.000494405	0.000494405	0.000569768	0.000569768	0.000622697	0.000248144	0.000807069	0.000807069	0.000416501	0.000161556	0.000753485	0.000753485	0.000432232	0.000432232	9.73585E-05	9.73585E-05	0.00032963	0.00032963	0.009760817
3840303773750	384030	3773750	0.000419742	0.000419742	0.000483724	0.000483724	0.000583805	0.000232645	0.000756661	0.000756661	0.000390488	0.000151465	0.000709994	0.000709994	0.000405235	0.000405235	9.12776E-05	9.12776E-05	0.000309042	0.000309042	0.007023174
3840803773750	384080	3773750	0.000352022	0.000352022	0.000405682	0.000405682	0.000543044	0.000216402	0.000703831	0.000703831	0.000363224	0.00014089	0.000664191	0.000664191	0.000376942	0.000376942	8.49046E-05	8.49046E-05	0.000287465	0.000287465	0.005167105
3841303773750	384130	3773750	0.000311103	0.000311103	0.000358526	0.000358526	0.000515985	0.000205619	0.00066876	0.00066876	0.000345125	0.00013387	0.000633863	0.000633863	0.00035816	0.00035816	8.0674E-05	8.0674E-05	0.000273141	0.000273141	0.004026615
3826803773800	382680	3773800	0.000404189	0.000404189	0.0004658	0.0004658	0.000529756	0.000211107	0.00068661	0.00068661	0.000354336	0.000137442	0.000656631	0.000656631	0.000367719	0.000367719	8.28272E-05	8.28272E-05	0.000280431	0.000280431	0.000607646
3827303773800	382730	3773800	0.000423954	0.000423954	0.000488578	0.000488578	0.000512871	0.000204378	0.000664724	0.000664724	0.000343042	0.000133062	0.000641601	0.000641601	0.000355998	0.000355998	8.01871E-05	8.01871E-05	0.000271492	0.000271492	0.000639396
3827803773800	382780	3773800	0.000443302	0.000443302	0.000510876	0.000510876	0.000513078	0.000204461	0.000664993	0.000664993	0.000343181	0.000133115	0.000646315	0.000646315	0.000356142	0.000356142	8.02196E-05	8.02196E-05	0.000271602	0.000271602	0.000670714
3828303773800	382830	3773800	0.000449551	0.000449551	0.000518078	0.000518078	0.000506988	0.000202034	0.0006571	0.0006571	0.00033918	0.000131535	0.000644536	0.000644536	0.000351915	0.000351915	7.92674E-05	7.92674E-05	0.000268378	0.000268378	0.000681844
3828803773800	382880	3773800	0.000476861	0.000476861	0.000549551	0.000549551	0.000509064	0.000202861	0.000659791	0.000659791	0.00034049	0.000132074	0.00065005	0.00065005	0.00035356	0.00035356	7.9592E-05	7.9592E-05	0.000269477	0.000269477	0.000708245
3829303773800	382930	3773800	0.000555829	0.000555829	0.000640556	0.000640556	0.000532525	0.00021221	0.000690197	0.000690197	0.000356188	0.000138161	0.000673885	0.000673885	0.00036964	0.00036964	8.326E-05	8.326E-05	0.000281896	0.000281896	0.000798921
3829803773800	382980	3773800	0.000710154	0.000710154	0.000818405	0.000818405	0.000584843	0.000233059	0.000758006	0.000758006	0.000391182	0.000151734	0.000726181	0.000726181	0.00040556	0.00040556	9.14399E-05	9.14399E-05	0.000309591	0.000309591	0.000986055
3830303773800	383030	3773800	0.000924654	0.000924654	0.001065601	0.001065601	0.000647542	0.000258044	0.000839269	0.000839269	0.000433119	0.000168001	0.000790395	0.000790395	0.00044947	0.00044947	0.000101243	0.000101243	0.000342781	0.000342781	0.001243763
3830803773800	383080	3773800	0.001129248	0.001129248	0.001301382	0.001301382	0.000698822	0.000278479	0.000905733	0.000905733	0.000467419	0.000181306	0.000840378	0.000840378	0.000485072	0.000485072	0.00010926	0.00010926	0.000369927	0.000369927	0.00153279
3831303773800	383130	3773800	0.001303847	0.001303847	0.001502596	0.001502596	0.000766226	0.00030534	0.000993095	0.000993095	0.000512503	0.000198793	0.000903524	0.000903524	0.000531859	0.000531859	0.000119799	0.000119799	0.000405608	0.000405608	0.001922243
3837303773800	383730	3773800	0.001351431	0.001351431	0.001557434	0.001557434	0.000707749	0.000282037	0.000917303	0.000917303	0.00047339	0.000183622	0.000811562	0.000811562	0.000491269	0.000491269	0.000110656	0.000110656	0.000374653	0.000374653	0.163349812
3837803773800	383780	3773800	0.001151003	0.001151003	0.001326454	0.001326454	0.000687126	0.000273818	0.000890574	0.000890574	0.000459596	0.000178271	0.000791017	0.000791017	0.000476954	0.000476954	0.000107432	0.000107432	0.000363736	0.000363736	0.064108603
3838303773800	383830	3773800	0.000963119	0.000963119	0.00110993	0.00110993	0.000651971	0.000259809	0.00084501	0.00084501	0.000436081	0.00016915	0.000755798	0.000755798	0.000452551	0.000452551	0.000101935	0.000101935	0.000345126	0.000345126	0.035532327
3838803773800	383880	3773800	0.000811248	0.000811248	0.00093908	0.00093908	0.000621382	0.00024762	0.000805365	0.000805365	0.000415622	0.000161214	0.00073134	0.00073134	0.00043119	0.00043119	9.71529E-05	9.71529E-05	0.000328934	0.000328934	0.022388691
3839303773800	383930	3773800	0.000674651	0.000674651	0.00077749	0.00077749	0.000582005	0.000231928	0.000754329	0.000754329	0.000389284	0.000150998	0.0006995	0.0006995	0.00040386	0.00040386	9.09963E-05	9.09963E-05	0.000308089	0.000308089	0.01484501
3839803773800	383980	3773800	0.000577029	0.000577029	0.000664987	0.000664987	0.000551486	0.000219766	0.000714774	0.000714774	0.000368871	0.00014308	0.00067015	0.00067015	0.000382802	0.000382802	8.62247E-05	8.62247E-05	0.000291934	0.000291934	0.01045241
3840303773800	384030	3773800	0.000486906	0.000486906	0.000561126	0.000561126	0.000519791	0.000207136	0.000673694	0.000673694	0.000347671	0.000134857	0.000635553	0.000635553	0.00036802	0.00036802	8.12691E-05	8.12691E-05	0.000275156	0.000275156	0.007538418
3840803773800	384080	3773800	0.000411965	0.000411965	0.000474762	0.000474762	0.000489549	0.000195084	0.000634497	0.000634497	0.000327443	0.000127011	0.000601668	0.000601668	0.00033981	0.00033981	7.65408E-05	7.65408E-05	0.000259147	0.000259147	0.005616175
3841303773800	384130	3773800	0.000358919	0.000358919	0.00041363	0.00041363	0.000465881	0.000185653	0.000603822	0.000603822	0.000311612	0.00012087	0.000575253	0.000575253	0.00032381	0.00032381	7.28403E-05	7.28403E-05	0.000246618	0.000246618	0.004346184
3826803773850	382680	3773850	0.000434924	0.000434924	0.000501221	0.000501221	0.000518269	0.000206529	0.00067172	0.00067172	0.000346653	0.000134462	0.000639911	0.000639911	0.00035974	0.00035974	8.10311E-05	8.10311E-05	0.00027435	0.00027435	0.000596171
3827303773850	382730	3773850	0.000476167	0.000476167	0.00054875	0.00054875	0.000499514	0.000199055	0.000647413	0.000647413	0.000334108	0.000129596	0.000618833	0.000618833	0.00034627	0.00034627	7.80988E-05	7.80988E-05	0.000264422	0.000264422	0.000661742
3827803773850	382780	3773850	0.000506764	0.000506764	0.000584011	0.000584011	0.000490795	0.000195581	0.000636112	0.000636112	0.000328276	0.000127334	0.000613318	0.000613318	0.00034074	0.00034074	7.67355E-05	7.67355E-05	0.000259806	0.000259806	0.000700997
3828303773850	382830	3773850	0.00050806	0.00050806	0.000585505	0.000585505	0.000471141	0.000187749	0.000610639	0.000610639	0.00031513	0.000122235	0.000594552	0.000594552	0.000327032	0.000327032	7.36626E-05	7.36626E-05	0.000249402	0.000249402	0.000708762
3828803773850	382880	3773850	0.000527408	0.000527408	0.000607802	0.000607802	0.000462698	0.000184384	0.000599696	0.000599696	0.000309483	0.000120044	0.000586993	0.000586993	0.00032117	0.00032117	7.23426E-05	7.23426E-05	0.000244933	0.000244933	0.000722135
3829303773850	382930	3773850	0.0005855	0.0005855	0.000674749	0.000674749	0.00046249	0.000184301	0.000599427	0.000599427	0.000309344	0.000119991	0.000586103	0.000586103	0.00032102	0.00032102	7.23101E-05	7.23101E-05	0.000244823	0.000244823	0.000771227
3829803773850	382980	3773850	0.000733992	0.000733992	0.000845877	0.000845877	0.000497161	0.000198118	0.000644364	0.000644364	0.000332535	0.000128986	0.000620256	0.000620256	0.00034509	0.00034509	7.7731E-05	7.7731E-05	0.000263176	0.000263176	0.000927301
3830303773850	383030	3773850	0.000978857	0.000978857	0.001128067	0.001128067	0.000548441	0.000218553	0.000710827	0.000710827	0.000366834	0.00014229	0.000672373	0.000672373	0.00038068	0.00038068	8.57486E-05	8.57486E-05	0.000290322	0.000290322	0.001181731
3830803773850	383080	3773850	0.001257975	0.001257975	0.001449732	0.001449732	0.000593009	0.000236313	0.00076859	0.00076859	0.000396644	0.000153853	0.000716665	0.000716665	0.00041624	0.00041624	9.27167E-05	9.27167E-05	0.000313914	0.000313914	0.001476279
3831303773850	383130	3773850	0.001543111	0.001543111	0.001778331	0.001778331	0.000653908	0.000260581	0.000847521	0.000847521	0.000437377	0.000169653	0.000773941	0.000773941	0.00045389	0.00045389	0.000102238	0.000102238	0.000346152	0.000346152	0.001874963
3837303773850	383730	3773850	0.001783115	0.001783115	0.00205492	0.00205492	0.000631071	0.000251481	0.000817922	0.000817922	0.00042210	0.000163728	0.000728049	0.000728049	0.00043804	0.00043804	9.86677E-05	9.86677E-05	0.000334063	0.000334063	0.142119212
3837803773850	383780	3773850	0.001474789	0.001474789	0.001699596	0.001699596	0.000617438	0.000246048	0.000800252	0.000800252	0.00041298	0.000160191	0.000715597	0.000715597	0.00042858	0.00042858	9.65361E-05	9.65361E-05	0.000326846	0.000326846	0.057964242
3838303773850	383830	3773850	0.001229878	0.001229878	0.001417352	0.001417352	0.00059204	0.000235927	0.000767335	0.000767335	0.000395996	0.000153602	0.000685714	0.000685714	0.00041052	0.00041052	9.25652E-05	9.25652E-05	0.000313401	0.000313401	0.032796409
3838803773850	383880	3773850	0.001008482	0.001008482	0.001162207	0.001162207	0.000559445	0.000222938	0.000725088	0.000725088	0.000374194	0.000145145	0.000654942	0.000654942	0.00038832	0.00038832	8.7469E-05	8.7469E-05	0.000296147	0.000296147	0.021579848
3839303773850	383930	3773850	0.00078889	0.00078889	0.000909143	0.000909143	0.000505397	0.0002014	0.000655037	0.000655037	0.000338043	0.000131122	0.000611629	0.000611629	0.00035081	0.00035081	7.90185E-05	7.90185E-05	0.000267536	0.000267536	0.014017877
3839803773850	383980	3773850	0.000652571	0.000652571	0.000752045	0.000752045	0.000476054	0.000189707	0.000617007	0.000617007	0.000318417	0.00012351	0.000582635	0.000582635	0.00033044	0.00033044	7.44309E-05	7.44309E-05	0.000252003	0.000252003	0.009822246
3840303773850	384030	3773850	0.000567633	0.000567633	0.000654158	0.000654158	0.000461591	0.000183943	0.000598261	0.000598261	0.000308742	0.000119757	0.000567159	0.000567159	0.00032043	0.00032043	7.21695E-05	7.21695E-05	0.000244347	0.000244347	0.007439286
3840803773850	384080	3773850	0.000504727	0.000504727	0.000581664	0.000581664	0.000450795	0.000179641	0.000584268	0.000584268	0.000301522	0.000116956	0.000554708	0.000554708	0.00031290	0.00031290	7.04816E-05	7.04816E-05	0.000238632	0.000238632	0.005864565
3841303773850	384130	3773850	0.0004371	0.0004371	0.000503728	0.000503728	0.000431487	0.000171947	0.000559244	0.000559244	0.000288607	0.000111947	0.000532829	0.000532829	0.00029950	0.00029950	6.74628E-05	6.74628E-05	0.000228411	0.000228411	0.0046007
3826803773900	382680	3773900	0.000472001	0.000472001	0.00054395	0.00054395	0.000495224	0.000197346	0.000641852	0.000641852	0.000331239	0.000128483	0.000616609	0.000616609	0.00034374	0.00034374	7.7428E-05	7.7428E-05	0.000262151	0.000262151	0.000593065
3827303773900	382730	3773900	0.000521853	0.000521853	0.000601401	0.000601401	0.00048595	0.0001936	0.000629833	0.000629833	0.00032503	0.000126077	0.000596509	0.000596509	0.00033731	0.00033731	7.59781E-05	7.59781E-05	0.000257242	0.000257242	0.000643882
3827803773900	382780	3773900	0.000553422	0.000553422	0.000637782	0.000637782	0.000453148	0.000180578	0.000587318	0.000587318	0.000303095	0.000117567	0.000564758	0.000564758	0.00031454	0.00031454	7.08494E-05	7.08494E-05	0.000239877	0.000239877	0.00070117
3828303773900	382830	3773900	0.000551756	0.000551756	0.000635861	0.000635861	0.000428442	0.000170733	0.000555297	0.000555297	0.00028657	0.000111157	0.000539322	0.000539322	0.00029739	0.00029739	6.69867E-05	6.69867E-05	0.000226799	0.000226799	0.000702895
3828803773900	382880	3773900	0.000585176	0.000585176	0.000674376	0.000674376	0.000422283	0.000168279	0.000547314	0.000547314	0.000282451	0.000109559	0.000532562	0.000532562	0.00029311	0.00029311	6.60237E-05	6.60237E-05	0.000223539	0.000223539	0.000725327
3829303773900	382930	3773900	0.000642619	0.000642619	0.000740576	0.000740576	0.00041557	0.000165604	0.000538614	0.000538614	0.000277961	0.000107817	0.000524825	0.000524825	0.00028859	0.00028859	6.49742E-05	6.49742E-05	0.000219985	0.000219985	0.000760442
3829803773900	382980	3773900	0.000798055	0.000798055	0.000919705	0.000919705	0.000438338	0.000174677	0.000568124	0.000568124	0.00029319	0.000113724	0.000547148	0.000547148	0.00030426	0.00030426	6.8534E-05	6.8534E-05	0.000232038	0.000232038	0.000894257
3830303773900	383030	3773900	0.001088005	0.001088005	0.001253852	0.001253852	0.000484151	0.000192933	0.000627501	0.000627501	0.00032383	0.00012561	0.000594019	0.000594019	0.00033606	0.00033606	7.56968E-05	7.56968E-05	0.000256289	0.000256289	0.001145926
3830803773900	383080	3773900	0.001446646	0.001446646	0.001667162	0.001667162	0.000524428	0.000208983	0.000679703	0.000679703	0.00035072	0.00013606	0.000634308	0.000634308	0.00036402	0.00036402	8.1994E-05	8.1994E-05	0.00027761	0.00027761	0.001435297
3831303773900	383130	3773900	0.001835421	0.001835421	0.002115199	0.002115199	0.000571486	0.000227736	0.000740695	0.000740695	0.000382248	0.000148269	0.000678154	0.000678154	0.000396685	0.000396685	8.93517E-05	8.93517E-05	0.000302521	0.000302521	0.001803353
3837303773900	383730	3773900	0.002377641	0.002377641	0.002740072	0.002740072	0.000561798	0.000223875	0.000728138	0.000728138	0.000375768	0.000145755	0.000649516	0.000649516	0.00038996	0.00038996	8.78369E-05	8.78369E-05	0.000297392	0.000297392	0.083938588
3837803773900	383780	3773900	0.001891244	0.001891244	0.002179532	0.002179532	0.000555846	0.000221504	0.000720424	0.000720424	0.000371787	0.000144211	0.000648449	0.000648449	0.00038582	0.00038582	8.69063E-05	8.69063E-05	0.000294242	0.000294242	0.041925077
3838303773900	383830	3773900	0.001549406	0.001549406	0.001785586	0.001785586	0.000539099	0.00021483	0.000698718	0.000698718	0.000360585	0.000139866	0.000628082	0.000628082	0.00037420	0.00037420	8.42879E-05	8.42879E-05	0.000285376	0.000285376	0.026320057
3838803773900	383880	3773900	0.001282323	0.001282323	0.001477791	0.001477791	0.000514601	0.000205067	0.000666967	0.000666967	0.00034419	0.00013351	0.000599444	0.000599444	0.00035719	0.00035719	8.04576E-05	8.04576E-05	0.000272408	0.000272408	0.018189609
3839303773900	383930	3773900	0.000994595	0.000994595	0.001146204	0.001146204	0.00046595	0.00018568	0.000603912	0.000603912	0.000311659	0.000120888	0.000559867	0.000559867	0.00032342	0.00032342	7.28511E-05	7.28511E-05	0.000246655	0.000246655	0.012717861
3839803773900	383980	3773900	0.000833234	0.000833234	0.000960247	0.000960247	0.000443874	0.000176883	0.000575299	0.000575299	0.000296893	0.000115161	0.000540478	0.000540478	0.00030810	0.00030810	6.93996E-05	6.93996E-05	0.000234969	0.000234969	0.00938931
3840303773900	384030	3773900	0.000734455	0.000734455	0.00084641	0.00084641	0.000437369	0.000174291	0.000566868	0.000566868	0.000292542	0.000113473	0.000534786	0.000534786	0.00030359	0.00030359	6.83825E-05	6.83825E-05	0.000231525	0.000231525	0.007418838
3840803773900	384080	3773900	0.00063725	0.00063725	0.000734388	0.000734388	0.000423805	0.000168885	0.000549288	0.000549288	0.000283469	0.000109954	0.000520823	0.000520823	0.00029417	0.00029417	6.62618E-05	6.62618E-05	0.000224345	0.000224345	0.005862322
3841303773900	384130	3773900	0.000529167	0.000529167	0.000609829	0.000609829	0.00039903	0.000159013	0.000517177	0.000517177	0.000266898	0.000103526	0.000493341	0.000493341	0.00027697	0.00027697	6.23882E-05	6.23882E-05	0.00021123	0.00021123	0.004527882
3826803773950	382680	3773950	0.000503107	0.000503107	0.000579797	0.000579797	0.000473909	0.000188852	0.000614226	0.000614226	0.000316982	0.000122953	0.000614741	0.000614741	0.00032895	0.00032895	7.40954E-05	7.40954E-05	0.000250868	0.000250868	0.000584093
3827303773950	382730	3773950	0.000565318	0.000565318	0.000651491	0.000651491	0.000462905	0.000184467	0.000599965	0.000599965	0.000309622	0.000120098	0.000567337	0.000567337	0.00032131	0.00032131	7.23751E-05	7.23751E-05	0.000245043	0.000245043	0.00064138
3827803773950	382780	3773950	0.000611468	0.000611468	0.000704675	0.000704675	0.000424636	0.000169216	0.000550364	0.000550364	0.000284025	0.000110169	0.000526604	0.000526604	0.00029475	0.00029475	6.63916E-05	6.63916E-05	0.000224784	0.000224784	0.000699531
3828303773950	382830	3773950	0.000622808	0.000622808	0.000717745	0.000717745	0.000400137	0.000159454	0.000518612	0.000518612	0.000267639	0.000103814	0.0005009	0.0005009	0.00027747	0.00027747	6.25613E-05	6.25613E-05	0.000211816	0.000211816	0.000709366
3828803773950	382880	3773950	0.000677382	0.000677382	0.000780637	0.000780637	0.000396539	0.0001580 2	0.000513948	0.000513948	0.000265232	0.00010288	0.000495831	0.000495831	0.000275249	0.000275249	6.19987E-05	6.19987E-05	0.000209911	0.000209911	0.000745516

			MSite Grubbing / Prep	MMass Grading / Excavation	MMass Grading / Excavation	MDrainage / Utilities Trenching	MFoundations / Concrete Pads	MBuilding / Structure Construction	MAsphalt Paving	MLandscaping or Other Finishing	MWaterside Construction (Piles)	RSSWRestriping South Valley	RSSWRestriping Silver Lake Boulevard	RSSWDemolition	RSSWPlacing Base	RSSWForm	Child Risk				
Unique Identifier	X (UTM)	Y (UTM)	2027	2027	2028	2028	2028	2028	2028	2028	2028	2029	2029	2029	2029	2029	3rd Trimester	0<2	2<16	Total	per million
3828803773750	382880	3773750	0.000647988	0.001077848	0.001077848	0.00051839	0.000245634	0.00066641	0.000433314	0.000297575	0.000319836	0.000321417	0.000235066	0.000729996	6.63809E-05	0.000144378	6.10831E-08	1.54458E-06	2.4247E-07	1.84813E-06	1.84812889
3829303773750	382930	3773750	0.000787988	0.00131072	0.00131072	0.00063039	0.000298704	0.000810391	0.000526933	0.000361868	0.000388938	0.000352289	0.000281989	0.000876233	7.96787E-05	0.0001733	8.04432E-08	2.06474E-06	3.06E-07	2.45119E-06	2.45118674
3829803773750	382980	3773750	0.000988455	0.001644172	0.001644172	0.000790764	0.000374696	0.001016557	0.000660986	0.000453928	0.000487885	0.000392607	0.000348118	0.001082976	9.84785E-05	0.00021419	1.12983E-07	2.95791E-06	4.0919E-07	3.48009E-06	3.48008524
3830303773750	383030	3773750	0.001219554	0.002028577	0.002028577	0.000975643	0.000462299	0.001254227	0.000815524	0.000560056	0.000601952	0.000431625	0.000424101	0.001320976	0.000120121	0.000261261	1.64947E-07	4.40264E-06	5.6474E-07	5.13232E-06	5.13232337
3830803773750	383080	3773750	0.001464374	0.002435805	0.002435805	0.0011715	0.000555103	0.001506007	0.000979237	0.000672485	0.000722791	0.000448655	0.000497494	0.001552213	0.000141148	0.000306995	2.48299E-07	6.79208E-06	7.9962E-07	7.84E-06	7.84000103
3831303773750	383130	3773750	0.001779873	0.002960598	0.002960598	0.001423898	0.0006747	0.001830475	0.001190213	0.000817371	0.000878516	0.000472267	0.000592562	0.00185273	0.000168475	0.000366431	4.63582E-07	1.34285E-05	1.3891E-06	1.52811E-05	15.2811338
3837303773750	383730	3773750	0.136249684	0.226634469	0.226634469	0.108999747	0.051648449	0.140123317	0.091111092	0.062569944	0.067250584	0.000361498	0.039831556	0.108508497	0.009867027	0.021460687	6.01818E-07	1.14875E-05	8.8338E-06	2.09231E-05	20.9231407
3837803773750	383780	3773750	0.054531016	0.09070559	0.09070559	0.043624813	0.020671185	0.056081355	0.036465262	0.025042279	0.026915605	0.000346652	0.01207901	0.03519876	0.003200737	0.006961571	3.91973E-07	7.46003E-06	3.7253E-06	1.15773E-05	11.5772587
3838303773750	383830	3773750	0.029764765	0.049509999	0.049509999	0.023811812	0.011282991	0.030610989	0.019903901	0.013668873	0.014691394	0.000322184	0.006265609	0.018680299	0.00169866	0.003694568	2.7637E-07	5.27203E-06	2.1467E-06	7.69508E-06	7.69507586
3838803773750	383880	3773750	0.018784709	0.031246035	0.031246035	0.015027767	0.007120758	0.019318765	0.012561463	0.008626502	0.009271821	0.000307958	0.003971463	0.011953311	0.001086953	0.002364112	2.09406E-07	4.01267E-06	1.4365E-06	5.65856E-06	5.65856382
3839303773750	383930	3773750	0.012749638	0.021207444	0.021207444	0.010199711	0.004833032	0.013112116	0.0085257 7	0.005855017	0.0062930 1	0.000292935	0.00275856	0.008357895	0.00076001	0.001653015	1.63054E-07	3.14139E-06	1.0349E-06	4.33934E-06	4.33934182
3839803773750	383980	3773750	0.009024924	0.015011844	0.015011844	0.00721994	0.003421097	0.009281507	0.006035028	0.004144516	0.004454553	0.000277026	0.002014687	0.006131347	0.000557543	0.001212651	1.28528E-07	2.48995E-06	7.7877E-07	3.39725E-06	3.39724625
3840303773750	384030	3773750	0.006493679	0.010801431	0.010801431	0.005194944	0.002461572	0.006678297	0.004342368	0.002982092	0.003205172	0.000258373	0.001504093	0.004591564	0.000417526	0.000908114	1.01534E-07	1.9759E-06	5.9687E-07	2.67431E-06	2.67430667
3840803773750	384080	3773750	0.004777545	0.007946853	0.007946853	0.003822036	0.001811034	0.004913372	0.003194777	0.002193992	0.002358117	0.000238509	0.001149365	0.003516174	0.000319737	0.000695425	8.09953E-08	1.58008E-06	4.6708E-07	2.12816E-06	2.12815712
3841303773750	384130	3773750	0.003723039	0.006192813	0.006192813	0.002978431	0.0014113	0.003828886	0.002489621	0.001709731	0.00183763	0.000224401	0.000929782	0.002848694	0.000259041	0.000563412	6.76646E-08	1.32542E-06	3.8576E-07	1.77884E-06	1.7788385
3826803773800	382680	3773800	0.000561834	0.000934541	0.000934541	0.000449467	0.000212976	0.000577807	0.000375702	0.000258011	0.000277312	0.000297303	0.000208567	0.00064591	5.87347E-05	0.000127747	4.54488E-08	1.13928E-06	1.9197E-07	1.3767E-06	1.37669955
3827303773800	382730	3773800	0.00059119	0.000983372	0.000983372	0.000472952	0.000224104	0.000607998	0.000395333	0.000271492	0.000291802	0.000286825	0.000214968	0.000665835	6.05465E-05	0.000131688	4.88473E-08	1.23529E-06	1.9861E-07	1.48275E-06	1.48275298
3827803773800	382780	3773800	0.000620147	0.001031538	0.001031538	0.000496118	0.000235081	0.000637779	0.000414697	0.00028479	0.000306095	0.000286146	0.000221667	0.000687222	6.24913E-05	0.000135918	5.3248E-08	1.35423E-06	2.0894E-07	1.61641E-06	1.6164148
3828303773800	382830	3773800	0.000630438	0.001048656	0.001048656	0.00050435	0.000238981	0.000648362	0.000421578	0.000289516	0.000311174	0.000280037	0.000222054	0.000688959	6.26492E-05	0.000136261	5.77583E-08	1.47329E-06	2.1683E-07	1.74788E-06	1.74788122
3828803773800	382880	3773800	0.000654848	0.001089259	0.001089259	0.000523879	0.000248235	0.000673466	0.000437902	0.000300726	0.000323222	0.000276879	0.000226878	0.000704862	6.40954E-05	0.000139407	6.56417E-08	1.68778E-06	2.3394E-07	1.98736E-06	1.98735717
3829303773800	382930	3773800	0.000738689	0.001228717	0.001228717	0.000590951	0.000280016	0.00075969	0.000493966	0.000339228	0.000364604	0.000285232	0.000251203	0.000781179	7.10351E-05	0.000154501	8.15042E-08	2.12594E-06	2.74E-07	2.48145E-06	2.48144818
3829803773800	382980	3773800	0.000911714	0.001516523	0.001516523	0.000729371	0.000345605	0.000937634	0.000609669	0.000418686	0.000450007	0.000308755	0.000303486	0.000944599	8.58954E-05	0.000186822	1.12996E-07	3.012E-06	3.5455E-07	3.47955E-06	3.47954604
3830303773800	383030	3773800	0.001149993	0.001912871	0.001912871	0.000919994	0.00043593	0.001182688	0.000769008	0.000528111	0.000567617	0.000335997	0.000372889	0.001162126	0.000105676	0.000229844	1.6867E-07	4.6328E-06	4.8518E-07	5.28665E-06	5.28664891
3830803773800	383080	3773800	0.001417229	0.002357385	0.002357385	0.001133783	0.000537232	0.001457522	0.000947711	0.000650834	0.000699521	0.000355536	0.000447176	0.001395557	0.000126902	0.000276012	2.68611E-07	7.67618E-06	6.8549E-07	8.63028E-06	8.63028087
3831303773800	383130	3773800	0.00177732	0.002956352	0.002956352	0.001421856	0.000673732	0.00182785	0.001188506	0.000816199	0.000877256	0.000384401	0.0005454	0.001704848	0.000155027	0.000337183	5.36787E-07	1.65347E-05	1.1425E-06	1.8214E-05	18.2140486
3837303773800	383730	3773800	0.151034465	0.251227121	0.251227121	0.120827572	0.057252946	0.155328436	0.100997776	0.069359559	0.074548107	0.000320089	0.041821828	0.115087329	0.010465262	0.022761841	6.29986E-07	1.25637E-05	9.7219E-06	2.29156E-05	22.9155998
3837803773800	383780	3773800	0.059275296	0.098597111	0.098597111	0.047420237	0.022469609	0.060960517	0.039637794	0.027220995	0.029257303	0.000309434	0.012517641	0.03687171	0.003352863	0.007292445	4.19363E-07	8.29983E-06	3.9945E-06	1.27137E-05	12.7136852
3838303773800	383830	3773800	0.032853456	0.054647655	0.054647655	0.026282765	0.012453828	0.033787494	0.02196933	0.015087293	0.016215921	0.000290042	0.006562932	0.019703318	0.001791686	0.0038969	3.04092E-07	6.01382E-06	2.3235E-06	8.64144E-06	8.6414413
3838803773800	383880	3773800	0.020700752	0.034433136	0.034433136	0.016560602	0.007847077	0.021289283	0.013842734	0.009506407	0.010217548	0.000276879	0.004139597	0.01254027	0.001140327	0.0024802	2.31141E-07	4.57304E-06	1.5407E-06	6.34492E-06	6.34491838
3839303773800	383930	3773800	0.013725808	0.022831181	0.022831181	0.010980647	0.00520307	0.014116038	0.009178541	0.006303303	0.006774831	0.000261944	0.002788126	0.008485486	0.000771613	0.00167825	1.77893E-07	3.52303E-06	1.0776E-06	4.77856E-06	4.77855542
3839803773800	383980	3773800	0.009664377	0.016075493	0.016075493	0.007731501	0.003663495	0.009939139	0.006462635	0.004438172	0.004770176	0.000248958	0.002018945	0.006165804	0.000560676	0.001219466	1.39721E-07	2.77422E-06	8.0261E-07	3.71656E-06	3.71656035
3840303773800	384030	3773800	0.006970078	0.011593861	0.011593861	0.005576062	0.002642162	0.00716824	0.004660938	0.003200869	0.003440315	0.000234053	0.001506772	0.004612494	0.000419429	0.000912254	1.10611E-07	2.20124E-06	6.135E-07	2.92536E-06	2.92535739
3840803773800	384080	3773800	0.005192758	0.008637509	0.008637509	0.004154206	0.001968429	0.00534039	0.003472432	0.00238467	0.002563059	0.000218823	0.001164133	0.003569277	0.000324566	0.000705927	8.92262E-08	1.77795E-06	4.8379E-07	2.35096E-06	2.35096477
3841303773800	384130	3773800	0.004018514	0.0066843	0.0066843	0.003214811	0.001523306	0.004132762	0.002687208	0.001845422	0.001983472	0.00020622	0.000934844	0.002869716	0.000260953	0.000567569	7.40466E-08	1.4782E-06	3.9592E-07	1.94816E-06	1.94816213
3826803773850	382680	3773850	0.000551224	0.000916894	0.000916894	0.00044098	0.000208954	0.000566896	0.000368608	0.000253139	0.000272075	0.000286412	0.00020282	0.000628362	5.71389E-05	0.000124277	4.82248E-08	1.21501E-06	1.9203E-07	1.45527E-06	1.45527331
3827303773850	382730	3773850	0.000611851	0.001017739	0.001017739	0.000489481	0.000231936	0.000629246	0.000409149	0.00028098	0.000302	0.000273485	0.000217588	0.000674152	6.13028E-05	0.000133333	5.35878E-08	1.37049E-06	2.0469E-07	1.62877E-06	1.62876556
3827803773850	382780	3773850	0.000648147	0.001078113	0.001078113	0.000518518	0.000245695	0.000666575	0.000433421	0.000297649	0.000319915	0.000267257	0.000224823	0.000697184	6.33972E-05	0.000137888	5.90509E-08	1.52507E-06	2.1541E-07	1.79953E-06	1.79952828
3828303773850	382830	3773850	0.000655327	0.001090055	0.001090055	0.000524262	0.000248416	0.000673958	0.000438222	0.000300946	0.000323458	0.000253414	0.00022268	0.000691152	6.28487E-05	0.000136695	6.29854E-08	1.63372E-06	2.1855E-07	1.91525E-06	1.91525438
3828803773850	382880	3773850	0.000667692	0.001110622	0.001110622	0.000534153	0.000253103	0.000686674	0.00044649	0.000306624	0.000329561	0.000244914	0.000223067	0.000693163	6.30315E-05	0.000137093	7.07557E-08	1.85091E-06	2.3064E-07	2.1523E-06	2.15230227
3829303773850	382930	3773850	0.000713082	0.001186123	0.001186123	0.000570465	0.000270309	0.000733355	0.000476843	0.000327469	0.000351965	0.000240989	0.000232714	0.000724238	6.58573E-05	0.000143239	8.36299E-08	2.21895E-06	2.5539E-07	2.55797E-06	2.55796863
3829803773850	382980	3773850	0.000857389	0.001426161	0.001426161	0.000685911	0.000325012	0.000881765	0.000573342	0.000393739	0.000423193	0.000255894	0.000273593	0.000852013	7.74763E-05	0.00016851	1.14665E-07	3.11913E-06	3.2277E-07	3.55656E-06	3.55656286
3830303773850	383030	3773850	0.001092637	0.001817466	0.001817466	0.00087411	0.000414188	0.001123701	0.000730654	0.000501772	0.000539307	0.000277853	0.000337965	0.00105382	9.58272E-05	0.000208423	1.72768E-07	4.86716E-06	4.4153E-07	5.48146E-06	5.48146384
3830803773850	383080	3773850	0.001364979	0.002270473	0.002270473	0.001091983	0.000517425	0.001403785	0.00091277	0.000626839	0.000673731	0.000295385	0.000408291	0.00127482	0.000115923	0.000252132	2.79457E-07	8.25177E-06	6.2834E-07	9.15956E-06	9.15956345
3831303773850	383130	3773850	0.001733605	0.002883637	0.002883637	0.001386884	0.000657161	0.001782892	0.001159273	0.000796123	0.000855679	0.000321948	0.00050318	0.001573874	0.000143117	0.000311279	5.6369E-07	1.8011E-05	1.0684E-06	1.9643E-05	19.6430427
3837303773850	383730	3773850	0.131404492	0.218575094	0.218575094	0.105123594	0.049811772	0.135140375	0.087871079	0.060344886	0.064859078	0.000287327	0.037096636	0.104413865	0.009494689	0.020650855	6.66846E-07	1.37848E-05	8.5021E-06	2.29538E-05	22.9537536
3837803773850	383780	3773850	0.053594174	0.089147269	0.089147269	0.042875339	0.020316054	0.055117878	0.035838789	0.024612053	0.026453196	0.000280096	0.011694866	0.034749539	0.003159888	0.006872724	4.44045E-07	9.09613E-06	3.6355E-06	1.31757E-05	13.1757067
3838303773850	383830	3773850	0.030323807	0.050439896	0.050439896	0.024259045	0.011494908	0.031185925	0.020277736	0.013925602	0.014967328	0.000265014	0.006246643	0.018869676	0.00171588	0.003732023	3.23064E-07	6.59494E-06	2.1613E-06	9.07931E-06	9.07931354
3838803773850	383880	3773850	0.01995289	0.03318916	0.03318916	0.015962312	0.007563583	0.020520158	0.013342633	0.009162966	0.009848415	0.000248899	0.00403914	0.012288377	0.001117422	0.002430381	2.47035E-07	5.03628E-06	1.4863E-06	6.76959E-06	6.76959412
3839303773850	383930	3773850	0.012961034	0.021559074	0.021559074	0.010368827	0.004913166	0.013329522	0.008667132	0.005952096	0.006397351	0.000231485	0.002600818	0.007953641	0.00072325	0.001573062	1.84135E-07	3.74787E-06	1.0136E-06	4.94557E-06	4.9455694
3839803773850	383980	3773850	0.009081722	0.01510632	0.01510632	0.007265378	0.003442627	0.009339919	0.006073009	0.004170599	0.004482587	0.000219413	0.001857272	0.005694921	0.000517858	0.001126335	1.42494E-07	2.89971E-06	7.4908E-07	3.79129E-06	3.79128597
3840303773850	384030	3773850	0.00687842	0.011441399	0.011441399	0.005502736	0.002607417	0.007073976	0.004599646	0.003158777	0.003395074	0.00021109	0.001450023	0.004451725	0.00040481	0.000880457	1.17119E-07	2.38515E-06	5.9728E-07	3.09955E-06	3.09954679
3840803773850	384080	3773850	0.005422421	0.009019526	0.009019526	0.004337937	0.002055488	0.005576583	0.00362601	0.002490139	0.002676417	0.000203948	0.001180866	0.00362832	0.000329935	0.000717605	9.89476E-08	2.01806E-06	4.9505E-07	2.61206E-06	2.61205863
3841303773850	384130	3773850	0.004253841	0.007075738	0.007075738	0.003403073	0.001612512	0.00437478	0.002844573	0.001953492	0.002099626	0.000193558	0.000955686	0.00293863	0.000267219	0.000581199	8.25101E-08	1.68361E-06	4.0842E-07	2.17454E-06	2.17454195
3826803773900	382680	3773900	0.000548353	0.000912117	0.000912117	0.000438682	0.000207865	0.000563943	0.000366687	0.00025182	0.000270658	0.000271832	0.000196955	0.000610356	5.55017E-05	0.000120716	5.0186E-08	1.273E-06	1.8997E-07	1.51316E-06	1.51315803
3827303773900	382730	3773900	0.000595338	0.000990272	0.000990272	0.000476271	0.000225676	0.000612264	0.000398107	0.000273397	0.000293849	0.000261029	0.000211901	0.000656786	5.97237E-05	0.000129898	5.68384E-08	1.46337E-06	2.0582E-07	1.72603E-06	1.72603398
3827803773900	382780	3773900	0.000648307	0.001078378	0.001078378	0.000518646	0.000245755	0.000666739	0.000433527	0.000297722	0.000319994	0.000241284	0.000218898	0.000678813	6.17267E-05	0.000134255	6.18426E-08	1.61552E-06	2.124E-07	1.88976E-06	1.889756
3828303773900	382830	3773900	0.000649902	0.001081032	0.001081032	0.000519922	0.00024636	0.000668379	0.000434594	0.000298455	0.000320781	0.000224933	0.000214462	0.000665926	6.05548E-05	0.000131706	6.54777E-08	1.71907E-06	2.1286E-07	1.99741E-06	1.99740922
3828803773900	382880	3773900	0.000670643	0.001115532	0.001115532	0.000536515	0.000254222	0.00068971	0.000448464	0.000307979	0.000331018	0.000218321	0.000217559	0.000676163	6.14857E-05	0.000133731	7.46952E-08	1.98292E-06	2.2714E-07	2.28475E-06	2.28475285
3829303773900	382930	3773900	0.00070311	0.001169537	0.001169537	0.000562488	0.000266529	0.0007231	0.000470175	0.000322889	0.000347044	0.000211946	0.000222769	0.000693346	6.30482E-05	0.000137129	8.74509E-08	2.35793E-06	2.4794E-07	2.69332E-06	2.69331614
3829803773900	382980	3773900	0.000826837	0.00137534	0.00137534	0.000661469	0.000313431	0.000850344	0.000552911	0.000379708	0.000408113	0.000221066	0.00025561	0.00079626	7.24065E-05	0.000157483	1.17689E-07	3.25837E-06	3.0714E-07	3.6832E-06	3.68319907
3830303773900	383030	3773900	0.001059532	0.0017624	0.0017624	0.000847625	0.000401639	0.001089655	0.000708516	0.000486569	0.000522967	0.000240753	0.000316825	0.000988104	8.98515E-05	0.000195426	1.78849E-07	5.14704E-06	4.2422E-07	5.75012E-06	5.75011721
3830803773900	383080	3773900	0.001327087	0.002207445	0.002207445	0.001061669	0.000503062	0.001364816	0.000887432	0.000609438	0.000655028	0.000257045	0.000383251	0.00119704	0.000108851	0.000236749	2.91015E-07	8.81169E-06	6.1278E-07	9.71549E-06	9.71548551
3831303773900	383130	3773900	0.001667394	0.002773504	0.002773504	0.001333915	0.000632063	0.001714799	0.001114998	0.000765717	0.000822998	0.000277262	0.000466618	0.00145981	0.000132745	0.000288719	5.73694E-07	1.87608E-05	1.0441E-06	2.03786E-05	20.3785822
3837303773900	383730	3773900	0.07761025	0.129095036	0.129095036	0.0620882	0.029419878	0.079816741	0.051898503	0.035640956	0.038307132	0.000254211	0.026524368	0.077507649	0.00704802	0.015329375	7.33388E-07	1.55326E-05	5.1855E-06	2.14515E-05	21.4514808
3837803773900	383780	3773900	0.038764242	0.064479514	0.064479514	0.031011394	0.014694441	0.039866325	0.025921913	0.017801703	0.019133387	0.000252441	0.009786562	0.02940842	0.002674202	0.005816364	4.64819E-07	9.7638E-06	2.7225E-06	1.29512E-05	12.951154
3838303773900	383830	3773900	0.024335722	0.040479459	0.040479459	0.019468578	0.009224992	0.025027597	0.016273463	0.011175694	0.012011709	0.000243822	0.00553698	0.016806913	0.001528307	0.003324052	3.36941E-07	7.04951E-06	1.7918E-06	9.17826E-06	9.17826131
3838803773900	383880	3773900	0.016818249	0.027975074	0.027975074	0.013454599	0.006375328	0.017296399	0.011246478	0.007723445	0.008301209	0.000230068	0.00367816	0.01122231	0.001020481	0.002219536	2.583E-07	5.39539E-06	1.2953E-06	6.94896E-06	6.94896413
3839303773900	383930	3773900	0.01175903	0.019559689	0.019559689	0.009407224	0.00445752	0.012093344	0.007863343	0.005400099	0.005804062	0.000211385	0.002500688	0.007665372	0.000697037	0.001516048	1.98536E-07	4.13821E-06	9.4083E-07	5.27757E-06	5.27756852
3839803773900	383980	3773900	0.008681426	0.014440477	0.014440477	0.006945141	0.003290886	0.008928243	0.005805329	0.003986771	0.004285008	0.000203387	0.001843725	0.005664303	0.000515073	0.001120279	1.57579E-07	3.28221E-06	7.2742E-07	4.16721E-06	4.16720648
3840303773900	384030	3773900	0.006859514	0.011409951	0.011409951	0.005487611	0.00260025	0.007054533	0.004587004	0.003150095	0.003385742	0.000199019	0.001478398	0.00454623	0.000413403	0.000899148	1.32096E-07	2.75066E-06	6.0138E-07	3.48414E-06	3.48413805
3840803773900	384080	3773900	0.005420347	0.009016076	0.009016076	0.004336278	0.002054702	0.00557445	0.003626423	0.002489186	0.002675394	0.000192289	0.001189352	0.003660766	0.000332885	0.000724022	1.10025E-07	2.29201E-06	4.9761E-07	2.89964E-06	2.89964433
3841303773900	384130	3773900	0.004186514	0.006963747	0.006963747	0.003349211	0.00158699	0.004305538	0.00279955	0.001922573	0.002066394	0.000180897	0.000937583	0.002888087	0.000262623	0.000571203	8.93606E-08	1.86077E-06	4.0306E-07	2.35319E-06	2.35319259
3826803773950	382680	3773950	0.000540056	0.000898317	0.000898317	0.000432045	0.00020472	0.00055541	0.000361139	0.00024801	0.000266563	0.000252411	0.000190166	0.000589517	5.36067E-05	0.000116594	5.11282E-08	1.30906E-06	1.8654E-07	1.54672E-06	1.54672008
3827303773950	382730	3773950	0.000593025	0.000986424	0.000986424	0.00047442	0.000224799	0.000609885	0.00039656	0.000272335	0.000292707	0.000246154	0.000206304	0.000640061	5.82028E-05	0.00012659	5.8839E-08	1.52666E-06	2.0442E-07	1.78992E-06	1.78991912
3827803773950	382780	3773950	0.000646791	0.001075857	0.001075857	0.000517433	0.000245181	0.00066518	0.000432514	0.000297026	0.000319245	0.000221745	0.000214373	0.000664921	6.04634E-05	0.000131507	6.45894E-08	1.7049E-06	2.1182E-07	1.98131E-06	1.98131022
3828303773950	382830	3773950	0.000655885	0.001090984	0.001090984	0.000524708	0.000248628	0.000674532	0.000438595	0.000301202	0.000323734	0.000205984	0.000211246	0.000656055	5.96572E-05	0.000129754	6.90695E-08	1.83608E-06	2.1381E-07	2.11896E-06	2.11896383
3828803773950	382880	3773950	0.00068931	0.001146581	0.001146581	0.000551448	0.000261298	0.000708907	0.000460946	0.000316552	0.000340232	0.00020135	0.000218035	0.000677717	6.1627E-05	0.000134038	7.98704E-08	2.14964E-06	2.3138E-07	2.46089E-06	2.46088585

			EGIODemolition	EGIOSite Grubbing / Prep	EGIOMass Grading / Excavation	EGIOMass Grading / Excavation	EGIODrainage / Utilities Trenching	EGIODrainage / Utilities Trenching	EGIOFoundations / Concrete Pads	EGIOFoundations / Concrete Pads	EGIOBuilding / Structure Construction	EGIOBuilding / Structure Construction	EGIOAsphalt Paving	EGIOArchitectural Coating	EGIOLandscaping or Other Finishing	EGIOWaterside Construction (Piles)	HIWaterside Construction (Landscaping)	HIWaterside Construction (Landscaping)	KMDemolition	KMSite Grubbing / Prep	KMMass Grading / Excavation
Unique Identifier	X (UTM)	Y (UTM)	2025	2025	2025	2026	2026	2027	2026	2027	2026	2027	2027	2027	2027	2027	2025	2026	2025	2025	2025
3829303773950	382930	3773950	0.003624998	0.0033517	0.005575138	0.005575138	0.00268136	0.00268136	0.001270536	0.001270536	0.00344699	0.00344699	0.002241305	0.000454614	0.001539201	0.001654344	0.002250895	0.002250895	0.000999687	0.000924318	0.001537489
3829803773950	382980	3773950	0.004921994	0.00455091	0.007569879	0.007569879	0.00364073	0.00364073	0.001725124	0.001725124	0.004680297	0.004680297	0.003043226	0.000617271	0.002089916	0.002246255	0.002797009	0.002797009	0.001142216	0.001056101	0.001756694
3830303773950	383030	3773950	0.008079372	0.00747025	0.012425832	0.012425832	0.005976199	0.005976199	0.002831762	0.002831762	0.00768263	0.00768263	0.004995406	0.00101324	0.003430562	0.003687191	0.003908448	0.003908448	0.001510531	0.001396648	0.002323151
3830803773950	383080	3773950	0.015054749	0.01391973	0.023153753	0.023153753	0.011135787	0.011135787	0.005276582	0.005276582	0.014315478	0.014315478	0.009308221	0.001888027	0.00639236	0.00687055	0.005783726	0.005783726	0.001967538	0.0018192	0.003026014
3831303773950	383130	3773950	0.034263716	0.03168049	0.052696569	0.052696569	0.025344391	0.025344391	0.012009188	0.012009188	0.032581178	0.032581178	0.021184959	0.004297038	0.014548631	0.015636964	0.009017386	0.009017386	0.002505041	0.00231618	0.003852678
3837303773950	383730	3773950	0.003369878	0.00311581	0.005182771	0.005182771	0.002492651	0.002492651	0.001181118	0.001181118	0.003204398	0.003204398	0.002083566	0.000422619	0.001430875	0.001537914	0.005881983	0.005881983	0.034520734	0.03191813	0.053091855
3837803773950	383780	3773950	0.002878964	0.00266191	0.00442776	0.00442776	0.002129529	0.002129529	0.001009056	0.001009056	0.002737591	0.002737591	0.001780038	0.000361053	0.00122243	0.001313875	0.0052159	0.0052159	0.02110964	0.019518132	0.032465995
3838303773950	383830	3773950	0.002479158	0.00229225	0.003812871	0.003812871	0.001833799	0.001833799	0.000868927	0.000868927	0.002357418	0.002357418	0.001532842	0.000310913	0.001052669	0.001131416	0.004557621	0.004557621	0.014601451	0.013500612	0.022456595
3838803773950	383880	3773950	0.002152687	0.00199039	0.003310769	0.003310769	0.001592313	0.001592313	0.000754502	0.000754502	0.002046979	0.002046979	0.001330988	0.00026997	0.000914047	0.000982424	0.003948771	0.003948771	0.010777241	0.009964718	0.016575074
3839303773950	383930	3773950	0.001858484	0.00171837	0.002858293	0.002858293	0.001374695	0.001374695	0.000651385	0.000651385	0.001767222	0.001767222	0.001149085	0.000233074	0.000789126	0.000848158	0.003385247	0.003385247	0.008275651	0.007651729	0.012727704
3839803773950	383980	3773950	0.001605866	0.0014848	0.002469774	0.002469774	0.001187837	0.001187837	0.000562845	0.000562845	0.001527009	0.001527009	0.000992893	0.000201393	0.000681863	0.000732871	0.002950097	0.002950097	0.00647411	0.00598601	0.009956987
3840303773950	384030	3773950	0.001407085	0.001301	0.002164055	0.002164055	0.001040801	0.001040801	0.000493173	0.000493173	0.001337989	0.001337989	0.000869989	0.000176464	0.000597459	0.000642153	0.002580584	0.002580584	0.005157011	0.004768211	0.007931329
3840803773950	384080	3773950	0.001230994	0.00113819	0.001893233	0.001893233	0.000910549	0.000910549	0.000431455	0.000431455	0.001170546	0.001170546	0.000761113	0.00015438	0.00052269	0.00056179	0.002236686	0.002236686	0.004094774	0.003786058	0.006297639
3841303773950	384130	3773950	0.001068277	0.00098774	0.001642978	0.001642978	0.000790189	0.000790189	0.000374423	0.000374423	0.001015819	0.001015819	0.000660506	0.000133973	0.000453598	0.000487531	0.00192971	0.00192971	0.003254785	0.003009398	0.005005761
3826803774000	382680	3774000	0.00170819	0.00157941	0.002627146	0.002627146	0.001263525	0.001263525	0.000598709	0.000598709	0.001624309	0.001624309	0.001056159	0.000214225	0.00072531	0.000779568	0.00132156	0.00132156	0.000678997	0.000627806	0.001044277
3827303774000	382730	3774000	0.002040442	0.00188661	0.003138138	0.003138138	0.001509286	0.001509286	0.00071516	0.00071516	0.001940245	0.001940245	0.001261587	0.000255893	0.000866387	0.000931198	0.001492258	0.001492258	0.000757767	0.000700637	0.001165424
3827803774000	382780	3774000	0.002427823	0.00224478	0.00373392	0.00373392	0.001795827	0.001795827	0.000850935	0.000850935	0.002308604	0.002308604	0.001501102	0.000304475	0.001030872	0.001107988	0.001646447	0.001646447	0.000848099	0.000784159	0.001304351
3828303774000	382830	3774000	0.002870681	0.00265425	0.004415022	0.004415022	0.002123403	0.002123403	0.001006153	0.001006153	0.002729715	0.002729715	0.001774917	0.000360014	0.001218913	0.001310095	0.001834455	0.001834455	0.000944125	0.000872945	0.001452036
3828803774000	382880	3774000	0.003518964	0.00325366	0.005412061	0.005412061	0.002602928	0.002602928	0.001233372	0.001233372	0.003346163	0.003346163	0.002175745	0.000441316	0.001494178	0.001605953	0.002119319	0.002119319	0.001056716	0.000977047	0.001625197
3829303774000	382930	3774000	0.003952158	0.0036542	0.006078301	0.006078301	0.002923356	0.002923356	0.001385203	0.001385203	0.003758086	0.003758086	0.002443585	0.000495643	0.001678116	0.00180365	0.002316932	0.002316932	0.001088724	0.001006643	0.001674426
3829803774000	382980	3774000	0.004995156	0.00461856	0.007682401	0.007682401	0.003694847	0.003694847	0.001750767	0.001750767	0.004749866	0.004749866	0.003088462	0.000626446	0.002120981	0.002279644	0.002749081	0.002749081	0.001152569	0.001065674	0.001772617
3830303774000	383030	3774000	0.007922866	0.00732554	0.012185131	0.012185131	0.005860433	0.005860433	0.002776908	0.002776908	0.00753381	0.00753381	0.00489864	0.000993612	0.003364109	0.003615766	0.003781375	0.003781375	0.001488789	0.001376545	0.002289713
3830803774000	383080	3774000	0.015068122	0.0139321	0.02317432	0.02317432	0.011145679	0.011145679	0.005281269	0.005281269	0.014328194	0.014328194	0.009316489	0.001889704	0.006398038	0.006876653	0.005744103	0.005744103	0.001986346	0.001836591	0.003054941
3831303774000	383130	3774000	0.033907393	0.03135103	0.052148556	0.052148556	0.025080825	0.025080825	0.0118843	0.0118843	0.032242353	0.032242353	0.020964648	0.004252351	0.014397334	0.015474349	0.009230909	0.009230909	0.002529457	0.002338755	0.00389023
3837303774000	383730	3774000	0.003546227	0.00327887	0.005453991	0.005453991	0.002623095	0.002623095	0.001242927	0.001242927	0.003372088	0.003372088	0.002192601	0.000444735	0.001505755	0.001618395	0.00528644	0.00528644	0.032366493	0.029926303	0.049778697
3837803774000	383780	3774000	0.003036764	0.00280781	0.004670452	0.004670452	0.002246252	0.002246252	0.001064364	0.001064364	0.002887642	0.002887642	0.001877605	0.000380843	0.001289433	0.001385891	0.004681692	0.004681692	0.020321417	0.018789335	0.031253731
3838303774000	383830	3774000	0.002625483	0.00242754	0.004037914	0.004037914	0.001942033	0.001942033	0.000920213	0.000920213	0.002496557	0.002496557	0.001623314	0.000329264	0.0011148	0.001198194	0.004197214	0.004197214	0.014246768	0.013172669	0.021911103
3838803774000	383880	3774000	0.002284777	0.00211252	0.003513918	0.003513918	0.001690017	0.001690017	0.000800798	0.000800798	0.002172582	0.002172582	0.001412658	0.000286536	0.000970133	0.001042706	0.003660905	0.003660905	0.010664823	0.009860775	0.016402178
3839303774000	383930	3774000	0.001986346	0.00183659	0.003054941	0.003054941	0.001469272	0.001469272	0.0006962	0.0006962	0.001888806	0.001888806	0.001228141	0.000249109	0.000843417	0.000906511	0.003154914	0.003154914	0.008279534	0.007655319	0.012733675
3839803774000	383980	3774000	0.001733383	0.0016027	0.002665891	0.002665891	0.001282159	0.001282159	0.000607538	0.000607538	0.001648264	0.001648264	0.001071736	0.000217385	0.000736008	0.000791066	0.002774095	0.002774095	0.006581006	0.006084848	0.010121391
3840303774000	384030	3774000	0.001485683	0.00137367	0.002284936	0.002284936	0.001098939	0.001098939	0.000520721	0.000520721	0.001412728	0.001412728	0.000918585	0.000186321	0.000630832	0.000678023	0.002405083	0.002405083	0.005200494	0.004808416	0.007998205
3840803774000	384080	3774000	0.001300188	0.00120216	0.001999651	0.001999651	0.000961731	0.000961731	0.000455707	0.000455707	0.001236342	0.001236342	0.000803895	0.000163058	0.00055207	0.000593368	0.00210321	0.00210321	0.004154218	0.003841021	0.006389063
3841303774000	384130	3774000	0.001137557	0.00105179	0.001749529	0.001749529	0.000841435	0.000841435	0.000398706	0.000398706	0.001081697	0.001081697	0.000703342	0.000142662	0.000483015	0.000519148	0.00184336	0.00184336	0.003353485	0.003100658	0.00515756
3826803774050	382680	3774050	0.001731571	0.00160102	0.002663105	0.002663105	0.001280819	0.001280819	0.000606903	0.000606903	0.001646542	0.001646542	0.001070616	0.000217158	0.000735238	0.000790239	0.001298947	0.001298947	0.00067822	0.000627088	0.001043083
3827303774050	382730	3774050	0.002082458	0.00192546	0.003202758	0.003202758	0.001540365	0.001540365	0.000729887	0.000729887	0.001980198	0.001980198	0.001287566	0.000261163	0.000884227	0.000950373	0.001486755	0.001486755	0.000755179	0.000698244	0.001161443
3827803774050	382780	3774050	0.002543003	0.00235128	0.003911062	0.003911062	0.001881024	0.001881024	0.000891304	0.000891304	0.002418127	0.002418127	0.001572317	0.00031892	0.001079778	0.001160553	0.001715487	0.001715487	0.000845597	0.000781845	0.001300503
3828303774050	382830	3774050	0.003095173	0.00286182	0.004760283	0.004760283	0.002289456	0.002289456	0.001084836	0.001084836	0.002943183	0.002943183	0.001913719	0.000388168	0.001314234	0.001412547	0.001933012	0.001933012	0.000951458	0.000879726	0.001463314
3828803774050	382880	3774050	0.003683752	0.00340602	0.0056655	0.0056655	0.00272482	0.00272482	0.001291129	0.001291129	0.003502859	0.003502859	0.002277632	0.000461982	0.001564149	0.001681157	0.002131526	0.002131526	0.001068794	0.000988215	0.001643774
3829303774050	382930	3774050	0.003959233	0.00366074	0.006089182	0.006089182	0.002928589	0.002928589	0.001387683	0.001387683	0.003764813	0.003764813	0.00244796	0.00049653	0.00168112	0.001806879	0.002253596	0.002253596	0.001089156	0.001007042	0.001675089
3829803774050	382980	3774050	0.004988944	0.00461282	0.007672847	0.007672847	0.003690252	0.003690252	0.001748589	0.001748589	0.00474396	0.00474396	0.003084621	0.000625667	0.002118343	0.002276809	0.002680341	0.002680341	0.001154036	0.00106703	0.001774872
3830303774050	383030	3774050	0.007823993	0.00723412	0.012033067	0.012033067	0.005787298	0.005787298	0.002742254	0.002742254	0.007439792	0.007439792	0.004837507	0.000981213	0.003322126	0.003570643	0.003695025	0.003695025	0.00148042	0.001368808	0.002276842
3830803774050	383080	3774050	0.01449792	0.01340489	0.022297366	0.022297366	0.010723908	0.010723908	0.005081418	0.005081418	0.013785992	0.013785992	0.008963938	0.001818195	0.006155926	0.006616429	0.005632439	0.005632439	0.001957616	0.001810026	0.003010755
3831303774050	383130	3774050	0.032840497	0.03036457	0.050507701	0.050507701	0.024291656	0.024291656	0.01151036	0.01151036	0.031227847	0.031227847	0.020304995	0.004118551	0.013944322	0.014987448	0.009489558	0.009489558	0.002504696	0.002315861	0.003852147
3836803774050	383680	3774050	0.004248864	0.00392853	0.006534625	0.006534625	0.003142825	0.003142825	0.001489196	0.001489196	0.004040221	0.004040221	0.002627036	0.000532853	0.001804099	0.001939058	0.005530681	0.005530681	0.053461294	0.049430714	0.082221869
3837303774050	383730	3774050	0.003625947	0.00335258	0.005576597	0.005576597	0.002682062	0.002682062	0.001270868	0.001270868	0.003447893	0.003447893	0.002241891	0.000454733	0.001539604	0.001654777	0.004807865	0.004807865	0.028466963	0.026320769	0.043781338
3837803774050	383780	3774050	0.003123731	0.00288822	0.004804204	0.004804204	0.00231058	0.00231058	0.001094845	0.001094845	0.002970338	0.002970338	0.001931376	0.000391749	0.001326359	0.00142558	0.00424244	0.00424244	0.01855128	0.017152653	0.028531314
3838303774050	383830	3774050	0.002722631	0.00251736	0.004187324	0.004187324	0.002013892	0.002013892	0.000954263	0.000954263	0.002588934	0.002588934	0.001683379	0.000341447	0.001156049	0.001242529	0.003883834	0.003883834	0.013220336	0.012223622	0.02033248
3838803774050	383880	3774050	0.002377438	0.0021982	0.003656428	0.003656428	0.001758558	0.001758558	0.000833275	0.000833275	0.002260693	0.002260693	0.001469949	0.000298156	0.001009478	0.001084994	0.00344298	0.00344298	0.010072016	0.009312662	0.01549046
3839303774050	383930	3774050	0.002086168	0.00192889	0.003208464	0.003208464	0.001543109	0.001543109	0.000731187	0.000731187	0.001983726	0.001983726	0.00128986	0.000261628	0.000885803	0.000952067	0.002979313	0.002979313	0.007953581	0.007353941	0.012232369
3839803774050	383980	3774050	0.001833464	0.00169523	0.002819813	0.002819813	0.001356188	0.001356188	0.000642616	0.000642616	0.001743431	0.001743431	0.001133615	0.000229936	0.000778503	0.00083674	0.002620307	0.002620307	0.006406296	0.00592331	0.009852692
3840303774050	384030	3774050	0.001558155	0.00144068	0.002396396	0.002396396	0.001152546	0.001152546	0.000546122	0.000546122	0.001481641	0.001481641	0.000963394	0.000195409	0.000661604	0.000711097	0.002261901	0.002261901	0.005116202	0.004730479	0.007868566
3840803774050	384080	3774050	0.001369555	0.0012663	0.002106334	0.002106334	0.00101304	0.0101304	0.00048019	0.00048019	0.001302302	0.001302302	0.000846784	0.000171757	0.000581523	0.000625025	0.00199895	0.00199895	0.004148093	0.003835358	0.006379642
3841303774050	384130	3774050	0.001206837	0.00111585	0.001856079	0.001856079	0.00089268	0.00089268	0.000422988	0.000422988	0.001147575	0.001147575	0.000746177	0.00015135	0.000512432	0.000550765	0.001771219	0.001771219	0.003392913	0.003137113	0.005218199
3826803774100	382680	3774100	0.001735971	0.00160509	0.002669872	0.002669872	0.001284074	0.001284074	0.000608446	0.000608446	0.001650726	0.001650726	0.001073336	0.000217709	0.000737107	0.000792247	0.001262726	0.001262726	0.000673216	0.000622461	0.001035387
3827303774100	382730	3774100	0.002082458	0.00192546	0.003202758	0.003202758	0.001540365	0.001540365	0.000729887	0.000729887	0.001980198	0.001980198	0.001287566	0.000261163	0.000884227	0.000950373	0.001429022	0.001429022	0.000750002	0.000693458	0.001153481
3827803774100	382780	3774100	0.002420231	0.00223776	0.003722243	0.003722243	0.001790211	0.001790211	0.000848274	0.000848274	0.002301384	0.002301384	0.001496408	0.000303523	0.001027648	0.001104523	0.001520474	0.001520474	0.000835503	0.000772512	0.001284978
3828303774100	382830	3774100	0.002874909	0.00265816	0.004421524	0.004421524	0.00212653	0.00212653	0.001007635	0.001007635	0.002733735	0.002733735	0.001777531	0.000360544	0.001220708	0.001312025	0.001708883	0.001708883	0.00093127	0.000861059	0.001432265
3828803774100	382880	3774100	0.003378592	0.00312387	0.005196173	0.005196173	0.002499097	0.002499097	0.001184172	0.001184172	0.003212684	0.003212684	0.002088954	0.000423712	0.001434575	0.001541891	0.0019134	0.0019134	0.001027123	0.000949686	0.001579684
3829303774100	382930	3774100	0.003914801	0.00361965	0.006020846	0.006020846	0.002895723	0.002895723	0.00137211	0.00137211	0.003722562	0.003722562	0.002420487	0.000490958	0.001662254	0.001786601	0.002149036	0.002149036	0.001080528	0.000999064	0.00166182
3829803774100	382980	3774100	0.004962112	0.00458801	0.00763158	0.00763158	0.003670405	0.003670405	0.001739185	0.001739185	0.004718445	0.004718445	0.003068031	0.000622302	0.00210695	0.002264564	0.002569478	0.002569478	0.00115835	0.001071019	0.001781507
3830303774100	383030	3774100	0.007496401	0.00693123	0.01152924	0.01152924	0.005544983	0.005544983	0.002627435	0.002627435	0.007128286	0.007128286	0.00463496	0.000940129	0.003183028	0.00342114	0.003462291	0.003462291	0.001434262	0.00132613	0.002205852
3830803774100	383080	3774100	0.014031681	0.0129738	0.021580305	0.021580305	0.010379038	0.010379038	0.004918004	0.004918004	0.013342648	0.013342648	0.008675667	0.001759723	0.005957957	0.006403651	0.005335769	0.005335769	0.001914909	0.001770539	0.002945073
3831303774100	383130	3774100	0.031227383	0.02887307	0.048026781	0.048026781	0.023098459	0.023098459	0.010944976	0.010944976	0.029693947	0.029693947	0.019307621	0.003916249	0.013259382	0.01425127	0.008922932	0.008922932	0.002434294	0.002250767	0.003743872
3836303774100	383630	3774100	0.004823897	0.00446021	0.007419009	0.007419009	0.003568169	0.003568169	0.001690742	0.001690742	0.004587017	0.004587017	0.002982574	0.000604968	0.002048263	0.002201486	0.005864873	0.005864873	0.079447374	0.073457639	0.122187682
3836803774100	383680	3774100	0.004153614	0.00384046	0.006388134	0.006388134	0.00307237	0.00307237	0.001455812	0.001455812	0.003949649	0.003949649	0.002568144	0.000520908	0.001763656	0.001895589	0.00502579	0.00502579	0.036822248	0.034046127	0.056631515
3837303774100	383730	3774100	0.003530611	0.00326443	0.005429974	0.005429974	0.002611544	0.002611544	0.001237454	0.001237454	0.003357238	0.003357238	0.002182946	0.000442777	0.001499124	0.001611268	0.00427796	0.00427796	0.022897637	0.021171327	0.035215879
3837803774100	383780	3774100	0.003055572	0.0028252	0.004699378	0.004699378	0.002260164	0.002260164	0.001070956	0.001070956	0.002905527	0.002905527	0.001889234	0.000383202	0.001297419	0.001394474	0.003728844	0.003728844	0.015892063	0.014693921	0.024441517
3838303774100	383830	3774100	0.00277362	0.00256451	0.004265745	0.004265745	0.002051608	0.002051608	0.000972134	0.000972134	0.00263742	0.00263742	0.001714905	0.000347842	0.0011777	0.0012658	0.003567652	0.003567652	0.011685216	0.010804239	0.017971513
3838803774100	383880	3774100	0.002429549	0.00224638	0.003736574	0.003736574	0.001797103	0.001797103	0.00085154	0.00085154	0.002310245	0.002310245	0.001502169	0.000304692	0.001031605	0.001108776	0.00319904	0.00319904	0.009110809	0.008423922	0.014012151
3839303774100	383930	3774100	0.002139487	0.00197819	0.003290467	0.003290467	0.001582549	0.001582549	0.000749875	0.000749875	0.002034426	0.002034426	0.001322826	0.000268315	0.000908442	0.0009764	0.002772394	0.002772394	0.007332389	0.006779582	0.011276995
3839803774100	383980	3774100	0.001890234	0.00174772	0.002907123	0.002907123	0.00139818	0.00139818	0.000662514	0.000662514	0.001797413	0.001797413	0.001168715	0.000237056	0.000802608	0.000862648	0.002453611	0.002453611	0.006002435	0.005549897	0.009231566
3840303774100	384030	3774100	0.001628471	0.0015057	0.002504539	0.002504539	0.001204557	0.001204557	0.000570767	0.000570767	0.001548504	0.001548504	0.001006869	0.000204228	0.000691461	0.00074318	0.002144333	0.002144333	0.004909829	0.004539664	0.007551169
3840803774100	384080	3774100	0.00142969	0.0013219	0.00219882	0.00219882	0.001057521	0.001057521	0.000501096	0.000501096	0.001359484	0.001359484	0.000883965	0.000179298	0.000607057	0.000652469	0.001902994	0.001902994	0.004034035	0.003729899	0.006204225
3841303774100	384130	3774100	0.001259552	0.00116459	0.001937153	0.001937153	0.000931673	0.000931673	0.000441464	0.000441464	0.001197701	0.001197701	0.00077877	0.000157961	0.000534815	0.000574823	0.001689772	0.001689772	0.003319061	0.003068829	0.005104616
3826803774150	382680	3774150	0.001723202	0.00159329	0.002650234	0.002650234	0.001274629	0.001274629	0.00060397	0.00060397	0.001638584	0.001638584	0.001065441	0.000216108	0.000731685	0.00078642	0.001215699	0.001215699	0.000664675	0.000614563	0.00102225
3827303774150	382730	3774150	0.002066497	0.0019107	0.003178211	0.003178211	0.001528559	0.001528559	0.000724293	0.000724293	0.001965021	0.001965021	0.001277697	0.000259161	0.00087745	0.000943089	0.001372489	0.001372489	0.00073732	0.000681731	0.001133976
3827803774150	382780	3774150	0.002516171	0.00232647	0.003869795	0.003869795	0.001861176	0.001861176	0.0008819	0.0008819	0.002392613	0.002392613	0.001555727	0.000315555	0.001068385	0.001148307	0.001585412	0.001585412	0.000822906	0.000760865	0.001265605

			KMMass Grading / Excavation	KMDrainage / Utilities Trenching	KMFoundations / Concrete Pads	KMBuilding / Structure Construction	KMAsphalt Paving	KMArchitectural Coating	KMLandscaping or Other Finishing	KMWaterside Construction (Piles)	EWNDemolition	EWNSite Grubbing / Prep	EWNDrainage / Utilities Trenching	EWNDrainage / Utilities Trenching	EWNDrainage / Utilities Trenching	EWNFoundations / Concrete Pads	EWNBuilding / Structure Construction	EWNAsphalt Paving	EWNLandscaping or Other Finishing	EWNWaterside Construction (Piles)	ISDemolition
Unique Identifier	X (UTM)	Y (UTM)	2026	2026	2026	2026	2026	2026	2026	2026	2027	2027	2027	2028	2029	2029	2029	2029	2029	2029	2027
3829303773950	382930	3773950	0.001537489	0.000381772	0.000350383	0.001030528	0.000618098	0.000125371	0.000424475	0.000456228	0.000904006	0.001033551	0.001217223	0.001217223	0.001217223	0.000316848	0.000787169	0.000558939	0.000383848	0.00040134	0.001394402
3829803773950	382980	3773950	0.001756694	0.000436202	0.000400339	0.001177454	0.000706222	0.000143246	0.000484993	0.000521274	0.000984847	0.001125976	0.001326074	0.001326074	0.001326074	0.000345182	0.000857562	0.000608923	0.000418174	0.00043731	0.001667468
3830303773950	383030	3773950	0.002323151	0.000576858	0.00052943	0.001557132	0.000933948	0.000189437	0.000641383	0.000689362	0.001188029	0.001358274	0.001599653	0.001599653	0.001599653	0.000416396	0.001034483	0.000734548	0.000504446	0.000527434	0.002307468
3830803773950	383080	3773950	0.003026014	0.000751385	0.000689608	0.002028238	0.001216512	0.00024675	0.000835431	0.000897927	0.001431674	0.001636833	0.001927716	0.001927716	0.001927716	0.000501791	0.001246638	0.000885192	0.000607899	0.000635603	0.003226055
3831303773950	383130	3773950	0.003852678	0.000956653	0.000877999	0.002582323	0.001548845	0.000314159	0.001063659	0.001143228	0.001671695	0.00191125	0.002250899	0.002250899	0.002250899	0.000585917	0.001455638	0.001033595	0.000709814	0.000742162	0.004166038
3837303773950	383730	3773950	0.053091855	0.013183164	0.012099271	0.035585721	0.021343871	0.004329271	0.014657763	0.01575426	0.001440647	0.001647092	0.001939797	0.001939797	0.001939797	0.000504936	0.001254451	0.000890739	0.000611709	0.000639586	0.005730578
3837803773950	383780	3773950	0.032465995	0.008061586	0.007398779	0.021760887	0.013051908	0.002647375	0.008963312	0.009633826	0.001374559	0.001571534	0.001850812	0.001850812	0.001850812	0.000481773	0.001196905	0.000849878	0.000583648	0.000610246	0.004420036
3838303773950	383830	3773950	0.022456595	0.005576166	0.005117705	0.015051916	0.009027951	0.001831179	0.006199886	0.006663678	0.00130873	0.001496271	0.001762174	0.001762174	0.001762174	0.0004587	0.001139584	0.000809176	0.000555696	0.000581021	0.003545105
3838803773950	383880	3773950	0.016575074	0.004115734	0.003777346	0.011109726	0.006663475	0.001351582	0.004576098	0.00491842	0.001244626	0.001422982	0.00167586	0.00167586	0.00167586	0.000436233	0.001083765	0.000769542	0.000528478	0.00055261	0.002923224
3839303773950	383930	3773950	0.012727704	0.003160398	0.002900557	0.008530961	0.005116764	0.001037855	0.003513904	0.003776767	0.001163612	0.001330359	0.001566777	0.001566777	0.001566777	0.000407838	0.001013222	0.000719452	0.000494079	0.000516595	0.002413415
3839803773950	383980	3773950	0.009956987	0.002472406	0.002269129	0.00667384	0.004002886	0.000811923	0.002748956	0.002954595	0.001060081	0.001211991	0.001427374	0.001427374	0.001427374	0.000371551	0.000923071	0.000655439	0.000450118	0.00047063	0.001983154
3840303773950	384030	3773950	0.007931329	0.001969417	0.001807496	0.005316108	0.003188535	0.000646745	0.002189706	0.00235351	0.000980879	0.001121439	0.00132073	0.00132073	0.00132073	0.000343791	0.000854106	0.000606469	0.000416488	0.00043546	0.001675923
3840803773950	384080	3773950	0.006297639	0.001563758	0.001435189	0.0042211	0.002531763	0.000513529	0.001738672	0.001868736	0.000905387	0.001035129	0.001219082	0.001219082	0.001219082	0.000317332	0.000788371	0.000559793	0.000384434	0.00040195	0.001417093
3841303773950	384130	3773950	0.005005761	0.001242974	0.001140779	0.003355197	0.002012405	0.000408185	0.001382006	0.001485389	0.000833777	0.000953258	0.001122661	0.001122661	0.001122661	0.000292233	0.000726016	0.000515517	0.00035402	0.00037016	0.001186907
3826803774000	382680	3774000	0.001044277	0.000259303	0.000237984	0.000699944	0.000419818	8.51535E-05	0.000288307	0.000309874	0.000744826	0.00085156	0.001002891	0.001002891	0.001002891	0.000261056	0.000648561	0.000460519	0.000316259	0.000330671	0.00099684
3827303774000	382730	3774000	0.001165424	0.000289385	0.000265592	0.000781145	0.000468521	9.50322E-05	0.000321754	0.000345823	0.000808929	0.000924849	0.001089205	0.001089205	0.001089205	0.000283524	0.00070438	0.000500154	0.000343477	0.00035913	0.001135314
3827803774000	382780	3774000	0.001304351	0.000323882	0.000297253	0.000874263	0.000524372	0.000106361	0.000360109	0.000387048	0.000829895	0.000948819	0.001117434	0.001117434	0.001117434	0.000290872	0.000722635	0.000513117	0.00035237	0.00036838	0.001285521
3828303774000	382830	3774000	0.001452036	0.000360553	0.000330909	0.000973252	0.000583744	0.000118403	0.000400882	0.000430871	0.000843267	0.000964108	0.00113544	0.00113544	0.00113544	0.000295559	0.00073428	0.000521385	0.000358058	0.00037437	0.001434176
3828803774000	382880	3774000	0.001625197	0.00040355	0.000370371	0.001089316	0.000653358	0.000132524	0.000448689	0.000482254	0.000878209	0.001004057	0.001182489	0.001182489	0.001182489	0.000307806	0.000764706	0.000542989	0.000372894	0.00038988	0.00163011
3829303774000	382930	3774000	0.001674426	0.000415774	0.00038159	0.001122312	0.000673149	0.000136538	0.000462281	0.000496862	0.000833432	0.000952863	0.001122197	0.001122197	0.001122197	0.000292112	0.000725716	0.000515304	0.000353881	0.00037000	0.001661428
3829803774000	382980	3774000	0.001772617	0.000440156	0.000403967	0.001188127	0.000712623	0.000144545	0.000489389	0.000525999	0.000839299	0.000959571	0.001130096	0.001130096	0.001130096	0.000294168	0.000730824	0.000518931	0.000356373	0.00037261	0.001863229
3830303774000	383030	3774000	0.002289713	0.000568555	0.00052181	0.001534719	0.000920505	0.00018671	0.000632151	0.00067944	0.000969404	0.00110832	0.00130528	0.00130528	0.00130528	0.000339769	0.000844114	0.000599374	0.000411616	0.00430374	0.002543693
3830803774000	383080	3774000	0.003054941	0.000758568	0.0006962	0.002047626	0.001228141	0.000249109	0.000843417	0.000906511	0.001168703	0.001336178	0.001573631	0.001573631	0.001573631	0.000409622	0.001017655	0.000722599	0.00049624	0.00051885	0.00377995
3831303774000	383130	3774000	0.00389023	0.000965977	0.000886557	0.002607493	0.001563942	0.000317221	0.001074027	0.001154371	0.001342809	0.001535234	0.001808061	0.001808061	0.001808061	0.000470645	0.001169259	0.000830247	0.000570167	0.00059615	0.005135097
3837303774000	383730	3774000	0.049778697	0.012360479	0.011344225	0.033365021	0.020011923	0.004059106	0.013743056	0.014771127	0.001227112	0.001402958	0.001652278	0.001652278	0.001652278	0.000430094	0.001068515	0.000758713	0.000521041	0.00054478	0.006928874
3837803774000	383780	3774000	0.031253731	0.00776057	0.007122512	0.020948347	0.012564556	0.002548524	0.008628627	0.009274104	0.001179315	0.001348311	0.00158792	0.00158792	0.00158792	0.000413341	0.001026895	0.00072916	0.000500746	0.00052356	0.005293328
3838303774000	383830	3774000	0.021911103	0.005440715	0.004993391	0.014686291	0.008808654	0.001786698	0.006049285	0.006501811	0.001132553	0.001294848	0.001524956	0.001524956	0.001524956	0.000396952	0.000986177	0.000700248	0.00048089	0.00050280	0.004207192
3838803774000	383880	3774000	0.016402178	0.004072802	0.003737944	0.01099384	0.006593968	0.001337483	0.004528364	0.004867115	0.001084238	0.00123961	0.001459901	0.001459901	0.001459901	0.000380018	0.000944106	0.000670375	0.000460376	0.00048135	0.003438726
3839303774000	383930	3774000	0.012733675	0.003161881	0.002901918	0.008534963	0.005119164	0.001038342	0.003515552	0.003778539	0.001031609	0.001179439	0.001389038	0.001389038	0.001389038	0.000361572	0.00089828	0.000637835	0.000438029	0.00045799	0.00285472
3839803774000	383980	3774000	0.010121391	0.002513228	0.002306596	0.006784035	0.004068979	0.000825329	0.002794345	0.00300338	0.000963106	0.001101119	0.001296799	0.001296799	0.001296799	0.000337562	0.00083863	0.00059548	0.000408942	0.00042757	0.002366481
3840303774000	384030	3774000	0.007998205	0.001986023	0.001822736	0.005360933	0.003215421	0.000652198	0.002208169	0.002373355	0.000859056	0.000982159	0.001156699	0.001156699	0.001156699	0.000301093	0.000748028	0.000531147	0.000364762	0.00038138	0.001930007
3840803774000	384080	3774000	0.006389063	0.001586459	0.001456024	0.004282379	0.002568517	0.000520984	0.001763912	0.001895864	0.000798059	0.000912421	0.001074567	0.001074567	0.001074567	0.000279714	0.000694914	0.000493433	0.000338862	0.00035430	0.001622518
3841303774000	384130	3774000	0.00515756	0.001280666	0.001175373	0.003456942	0.002073431	0.000420563	0.001423915	0.001530433	0.000744912	0.000851658	0.001003007	0.001003007	0.001003007	0.000261086	0.000648637	0.000460573	0.000316295	0.00033070	0.001367484
3826803774050	382680	3774050	0.001043083	0.000259006	0.000237711	0.000699144	0.000419338	8.50561E-05	0.000287977	0.00030952	0.000688574	0.000787246	0.000927148	0.000927148	0.000927148	0.00024134	0.000599579	0.000425739	0.000292373	0.00030569	0.001053006
3827303774050	382730	3774050	0.001161443	0.000288396	0.000264685	0.000778477	0.000466921	9.47076E-05	0.000320655	0.000344642	0.000744998	0.000851757	0.001003123	0.001003123	0.001003123	0.000261117	0.000648712	0.000460626	0.000316332	0.00033074	0.001215033
3827803774050	382780	3774050	0.001300503	0.000322926	0.000296376	0.000871684	0.000522825	0.000106047	0.000359047	0.000385906	0.000803925	0.000919128	0.001082467	0.001082467	0.001082467	0.00028177	0.000700023	0.00049706	0.00034135	0.00035690	0.00141485
3828303774050	382830	3774050	0.001463314	0.000363354	0.000333479	0.000980811	0.000588278	0.000119323	0.000403996	0.000434218	0.000838091	0.00095819	0.00112847	0.00112847	0.00112847	0.000293745	0.000729772	0.000518184	0.00035586	0.00037207	0.00163822
3828803774050	382880	3774050	0.001643774	0.000408163	0.000374605	0.001101768	0.000660826	0.000134038	0.000453818	0.000487767	0.000809878	0.000925934	0.001090483	0.001090483	0.001090483	0.000283857	0.000705206	0.000500741	0.00034388	0.00035955	0.001852013
3829303774050	382930	3774050	0.001675089	0.000415939	0.000381741	0.001122757	0.000673416	0.000136592	0.000462464	0.000497059	0.000731626	0.000836468	0.000985117	0.000985117	0.000985117	0.00025643	0.000637067	0.000452358	0.000310654	0.00032481	0.001848476
3829803774050	382980	3774050	0.001774872	0.000440716	0.000404481	0.001189639	0.00071353	0.000144728	0.000490012	0.000526668	0.000727916	0.000832226	0.000980122	0.000980122	0.000980122	0.000255129	0.000633837	0.000450064	0.000309078	0.00032316	0.002106443
3830303774050	383030	3774050	0.002276842	0.000565359	0.000518877	0.001526092	0.000915331	0.000185661	0.000628598	0.000675621	0.000824287	0.000942407	0.001109883	0.001109883	0.001109883	0.000288907	0.000717752	0.000509649	0.000349998	0.00036594	0.002910368
3830803774050	383080	3774050	0.003010755	0.000747596	0.00068613	0.00201801	0.001210377	0.000245506	0.000831218	0.000893399	0.000966557	0.001105065	0.001301446	0.001301446	0.001301446	0.000338771	0.000841635	0.000597614	0.000410407	0.00042911	0.004422711
3831303774050	383130	3774050	0.003852147	0.000956521	0.000877878	0.002581967	0.001548632	0.000314116	0.001063513	0.00114307	0.001109172	0.001268117	0.001493474	0.001493474	0.001493474	0.000388757	0.000965818	0.000685791	0.000470963	0.00049242	0.006487655
3836803774050	383680	3774050	0.082221869	0.020416398	0.018737803	0.055110611	0.033054655	0.00670462	0.022700067	0.024398181	0.001065689	0.001218402	0.001434925	0.001434925	0.001434925	0.000373516	0.000927954	0.000658906	0.000452499	0.00047312	0.010609951
3837303774050	383730	3774050	0.043781338	0.010871283	0.009977468	0.029345189	0.017600877	0.003570063	0.012087287	0.012991495	0.001050159	0.001200647	0.001414014	0.001414014	0.001414014	0.000368073	0.000914432	0.000649304	0.000445905	0.00046622	0.007842629
3837803774050	383780	3774050	0.028531314	0.007084571	0.006502092	0.0191236	0.011470096	0.00232653	0.007877013	0.008466265	0.001019358	0.001165432	0.001372542	0.001372542	0.001372542	0.000357278	0.000887612	0.00063026	0.000432827	0.00045255	0.006027542
3838303774050	383830	3774050	0.02033248	0.00504873	0.004633634	0.013628192	0.008174019	0.001657972	0.005613454	0.006033377	0.000987867	0.001129429	0.00133014	0.00133014	0.00133014	0.00034624	0.000860191	0.00061079	0.000419456	0.00043857	0.004802414
3838803774050	383880	3774050	0.01549046	0.003846414	0.00353017	0.010382745	0.006227441	0.001263139	0.004276654	0.004596576	0.000952062	0.001088493	0.00128193	0.00128193	0.00128193	0.00033691	0.000829014	0.000588652	0.000404253	0.00042267	0.003916871
3839303774050	383930	3774050	0.012232369	0.003037402	0.002787673	0.008198954	0.00491763	0.000997464	0.00337715	0.003629783	0.000914791	0.001045881	0.001231745	0.001231745	0.001231745	0.000320628	0.000796559	0.000565607	0.000388427	0.00040612	0.003256079
3839803774050	383980	3774050	0.009852692	0.002446508	0.002245361	0.006603935	0.003960958	0.000803418	0.002720162	0.002923647	0.000875794	0.001001295	0.001179236	0.001179236	0.001179236	0.000306959	0.000762602	0.000541496	0.000371869	0.00038881	0.002743164
3840303774050	384030	3774050	0.007868566	0.001953833	0.001793192	0.005274041	0.003163304	0.000641627	0.002172378	0.002334886	0.000768034	0.000878094	0.00103414	0.00103414	0.00103414	0.00026919	0.00066877	0.000474869	0.000326113	0.00034075	0.002201434
3840803774050	384080	3774050	0.006379642	0.00158412	0.001453877	0.004276064	0.00256473	0.000520215	0.001761311	0.001893069	0.0007167	0.000819403	0.00096502	0.00096502	0.00096502	0.000251198	0.00062407	0.000443129	0.000304316	0.00031818	0.001854084
3841303774050	384130	3774050	0.005218199	0.001295724	0.001189192	0.003497587	0.002097809	0.000425508	0.001440657	0.001548427	0.000674942	0.000771661	0.000908794	0.000908794	0.000908794	0.000236562	0.000587709	0.000417311	0.000286585	0.00029964	0.001570579
3826803774100	382680	3774100	0.001035387	0.000257095	0.000235958	0.000693985	0.000416244	8.44285E-05	0.000285853	0.000307236	0.000637239	0.000728556	0.000858027	0.000858027	0.000858027	0.000223348	0.000554879	0.000393999	0.000270576	0.00028290	0.001103305
3827303774100	382730	3774100	0.001153481	0.000286419	0.000262871	0.000773141	0.00046372	9.40584E-05	0.000318457	0.000342279	0.000683742	0.000781723	0.000920643	0.000920643	0.000920643	0.000239647	0.000595372	0.000422752	0.000290322	0.00030355	0.001282243
3827803774100	382780	3774100	0.001284978	0.000319071	0.000292838	0.000861278	0.000516584	0.000104781	0.000354761	0.000381299	0.000671404	0.000767617	0.000904031	0.000904031	0.000904031	0.000235322	0.000584629	0.000415124	0.000285083	0.00029807	0.001463251
3828303774100	382830	3774100	0.001432265	0.000355644	0.000326403	0.00096	0.000575796	0.000116791	0.000395424	0.000425004	0.000680895	0.000778467	0.000916809	0.000916809	0.000916809	0.000238649	0.000592893	0.000420991	0.000289113	0.00030228	0.001676441
3828803774100	382880	3774100	0.001579684	0.000392249	0.000359999	0.00105881	0.000635061	0.000128812	0.000436124	0.000468749	0.000674856	0.000771563	0.000908677	0.000908677	0.000908677	0.000236532	0.000587634	0.000417257	0.000286549	0.00029960	0.001890234
3829303774100	382930	3774100	0.00166182	0.000412644	0.000378717	0.001113863	0.000668081	0.00013551	0.0004588	0.00049312	0.000650526	0.000743746	0.000875918	0.000875918	0.000875918	0.00022800	0.000566449	0.000402214	0.000276218	0.00028880	0.002061148
3829803774100	382980	3774100	0.001781507	0.000442364	0.000405993	0.001194085	0.000716198	0.000145269	0.000491844	0.000528637	0.000646643	0.000739307	0.00087069	0.00087069	0.00087069	0.00022664	0.000563068	0.000399814	0.00027457	0.00028708	0.002419972
3830303774100	383030	3774100	0.002205852	0.000547732	0.000502699	0.00147851	0.000886792	0.000179872	0.000608999	0.000654556	0.000706347	0.000807566	0.000951079	0.000951079	0.000951079	0.000247569	0.000615055	0.000436728	0.00029992	0.00031358	0.003320959
3830803774100	383080	3774100	0.002945073	0.000731287	0.000671162	0.001973985	0.001183972	0.00024015	0.000813085	0.000873909	0.000829204	0.00094803	0.001116504	0.001116504	0.001116504	0.00029063	0.000722034	0.00051269	0.000352086	0.00036813	0.005352945
3831303774100	383130	3774100	0.003743872	0.000929636	0.000853203	0.002509394	0.001505103	0.000305287	0.00103362	0.001110941	0.000936187	0.001070343	0.001260555	0.001260555	0.001260555	0.000328127	0.000815191	0.000578837	0.000397512	0.00041562	0.008538018
3836303774100	383630	3774100	0.122187682	0.030340253	0.027845739	0.081898379	0.049121624	0.009963553	0.033733952	0.036257473	0.00841024	0.000961543	0.00113242	0.00113242	0.00113242	0.000294773	0.000732327	0.000519998	0.000357105	0.00037337	0.01452872
3836803774100	383680	3774100	0.056631515	0.014062093	0.012905936	0.037958239	0.022766877	0.004617905	0.015635003	0.016804604	0.000866303	0.000990445	0.001166457	0.001166457	0.001166457	0.000303633	0.000754339	0.000535628	0.000367839	0.00038460	0.010835478
3837303774100	383730	3774100	0.035215879	0.008744406	0.008025459	0.023604044	0.014157411	0.002871609	0.009722509	0.010449816	0.000844389	0.00096539	0.00113695	0.00113695	0.00113695	0.000295952	0.000735257	0.000522078	0.000358534	0.00037487	0.008110259
3837803774100	383780	3774100	0.024441517	0.006069039	0.005570055	0.016382344	0.009825925	0.001993035	0.006747889	0.007252676	0.000832914	0.000952271	0.0011215	0.0011215	0.0011215	0.00029193	0.000725265	0.000514984	0.000353662	0.00036977	0.006335895
3838303774100	383830	3774100	0.017971513	0.004462481	0.004095585	0.012045713	0.007224868	0.001465452	0.004961631	0.005332793	0.000867943	0.000992319	0.001168665	0.001168665	0.001168665	0.00030420	0.000755766	0.000536641	0.000368535	0.00038533	0.00528263
3838803774100	383880	3774100	0.014012151	0.003479338	0.003193274	0.009391883	0.005633134	0.001142593	0.003868518	0.004157908	0.000841111	0.000961642	0.001132536	0.001132536	0.001132536	0.000294803	0.000732402	0.000520051	0.000357142	0.00037341	0.004316159
3839303774100	383930	3774100	0.011276995	0.002800175	0.00256995	0.007558598	0.004533553	0.00091956	0.003113388	0.003346289	0.000811949	0.000928302	0.001093271	0.001093271	0.001093271	0.000284582	0.000707009	0.000502021	0.00034476	0.00036047	0.003587812
3839803774100	383980	3774100	0.009231566	0.002292277	0.002103811	0.006187615	0.003711254	0.00075277	0.002548679	0.002739337	0.00078365	0.000895948	0.001055167	0.001055167	0.001055167	0.00027466	0.000682368	0.000484524	0.000332744	0.00034790	0.003027532
3840303774100	384030	3774100	0.007551169	0.00187502	0.00172086	0.0050613	0.003035705	0.000615745	0.00208475	0.002240703	0.000706692	0.000807961	0.000951544	0.000951544	0.000951544	0.00024769	0.000615356	0.000436941	0.000300067	0.00031374	0.002480538
3840803774100	384080	3774100	0.006204225	0.001540562	0.001413901	0.004158488	0.002494209	0.000505911	0.001712882	0.001841016	0.000653373	0.000747001	0.000879751	0.000879751	0.000879751	0.00022900	0.000568928	0.000403975	0.00027742	0.00029007	0.002082717
3841303774100	384130	3774100	0.005104616	0.00126752	0.001163307	0.003421456	0.002052147	0.000416246	0.001409298	0.001514723	0.000612995	0.000700838	0.000825384	0.000825384	0.000825384	0.0002148	0.000533769	0.00037901	0.000260282	0.00027214	0.001758403
3826803774150	382680	3774150	0.00102225	0.000253833	0.000232964	0.000685181	0.000410963	8.33574E-05	0.000282226	0.000303338	0.000590995	0.000675685	0.000795761	0.000795761	0.000795761	0.000207139	0.000514612	0.000365407	0.000250941	0.00026237	0.001145149
3827303774150	382730	3774150	0.001133976	0.000281576	0.000258425	0.000760067	0.000455878	9.24678E-05	0.000313072	0.000336491	0.000629733	0.000719974	0.000847921	0.000847921	0.000847921	0.00022071	0.000548344	0.000389358	0.000267389	0.00027957	0.001336166
3827803774150	382780	3774150	0.001265605	0.000314261	0.000288423	0.000848293	0.000508796	0.000103201	0.000349412	0.00037555	0.000669248	0.000765151	0.000901126	0.000901126	0.000901126	0.000234567	0.000582751	0.00041379	0.000284168	0.00029711	0.001581191

			ISDrainage / Utilities Trenching	ISDrainage / Utilities Trenching	ISAsphalt Paving	ISAsphalt Paving	SVDemolition	SVSite Grubbing / Prep	SVMass Grading / Excavation	SVMass Grading / Excavation	SVDrainage / Utilities Trenching	SVFoundations / Concrete Pads	SVBuilding / Structure Construction	SVBuilding / Structure Construction	SVAsphalt Paving	SVAsphalt Paving	SVArchitectural Coating	SVArchitectural Coating	SVLandscaping or Other Finishing	SVLandscaping or Other Finishing	MDemolition
Unique Identifier	X (UTM)	Y (UTM)	2027	2028	2027	2028	2027	2027	2027	2028	2028	2028	2028	2029	2028	2029	2028	2029	2028	2029	2027
3829303773950	382930	3773950	0.00074811	0.00074811	0.000862147	0.000862147	0.000390172	0.000155483	0.000505696	0.000505696	0.000260973	0.000101228	0.000487915	0.000487915	0.000270829	0.000270829	6.10032E-05	6.10032E-05	0.000206541	0.000206541	0.000781321
3829803773950	382980	3773950	0.000894613	0.000894613	0.001030981	0.001030981	0.0003964	0.000157965	0.000513769	0.000513769	0.000265139	0.000102844	0.000493874	0.000493874	0.000275153	0.000275153	6.1977E-06	6.1977E-05	0.000209838	0.000209838	0.000873033
3830303773950	383030	3773950	0.001237979	0.001237979	0.001426687	0.001426687	0.000435847	0.000173684	0.000564895	0.000564895	0.000291523	0.000113078	0.000534519	0.000534519	0.000302534	0.000302534	6.81444E-05	6.81444E-05	0.000230719	0.000230719	0.001110725
3830803773950	383080	3773950	0.001730809	0.001730809	0.001994642	0.001994642	0.000480552	0.000191499	0.000622837	0.000622837	0.000321425	0.000124677	0.000579522	0.000579522	0.000333565	0.000333565	7.51342E-05	7.51342E-05	0.000254384	0.000254384	0.001407344
3831303773950	383130	3773950	0.00223512	0.00223512	0.002575825	0.002575825	0.000524566	0.000209039	0.000679883	0.000679883	0.000350865	0.000136096	0.000621145	0.000621145	0.000364116	0.000364116	8.20157E-05	8.20157E-05	0.000277683	0.000277683	0.001742787
3837303773950	383730	3773950	0.00307451	0.00307451	0.003543167	0.003543167	0.000507334	0.000202172	0.000657549	0.000657549	0.000339339	0.000131625	0.000589305	0.000589305	0.000352155	0.000352155	7.93215E-05	7.93215E-05	0.000268562	0.000268562	0.042887407
3837803773950	383780	3773950	0.002371392	0.002371392	0.00273287	0.00273287	0.000503597	0.000200683	0.000652705	0.000652705	0.000336839	0.000130656	0.000591262	0.000591262	0.000349561	0.000349561	7.87372E-05	7.87372E-05	0.000266583	0.000266583	0.02653825
3838303773950	383830	3773950	0.001901983	0.001901983	0.002191908	0.002191908	0.000492732	0.000196353	0.000638623	0.000638623	0.000329572	0.000127837	0.000579255	0.000579255	0.000342019	0.000342019	7.70385E-05	7.70385E-05	0.000260832	0.000260832	0.018813216
3838803773950	383880	3773950	0.001568338	0.001568338	0.001807404	0.001807404	0.000477231	0.000190175	0.000618532	0.000618532	0.000319204	0.000123815	0.000559333	0.000559333	0.000331259	0.000331259	7.46148E-05	7.46148E-05	0.000252626	0.000252626	0.014081117
3839303773950	383930	3773950	0.001294821	0.001294821	0.001492194	0.001492194	0.000450725	0.000179613	0.000584179	0.000584179	0.000301475	0.000116938	0.000528738	0.000528738	0.000312861	0.000312861	7.04707E-05	7.04707E-05	0.000238595	0.000238595	0.010911574
3839803773950	383980	3773950	0.001063981	0.001063981	0.001226167	0.001226167	0.000426712	0.000170044	0.000553055	0.000553055	0.000285413	0.000110708	0.000510862	0.000510862	0.000296193	0.000296193	6.67162E-05	6.67162E-05	0.000225883	0.000225883	0.00842862
3840303773950	384030	3773950	0.000899149	0.000899149	0.001036209	0.001036209	0.000408788	0.000162901	0.000529824	0.000529824	0.000273425	0.000106058	0.000496276	0.000496276	0.000283751	0.000283751	6.39138E-05	6.39138E-05	0.000216395	0.000216395	0.006675134
3840803773950	384080	3773950	0.000760284	0.000760284	0.000876176	0.000876176	0.000389618	0.000155262	0.000504979	0.000504979	0.000260603	0.000101084	0.000478755	0.000478755	0.000270445	0.000270445	6.09167E-05	6.09167E-05	0.000206248	0.000206248	0.005308513
3841303773950	384130	3773950	0.000636787	0.000636787	0.000733854	0.000733854	0.00037038	0.000147596	0.000480044	0.000480044	0.000247735	9.6093E-05	0.000458121	0.000458121	0.00025709	0.00025709	5.79087E-05	5.79087E-05	0.000196064	0.000196064	0.004227812
3826803774000	382680	3774000	0.000534814	0.000534814	0.000616337	0.000616337	0.00043903	0.000174953	0.0005602	0.0005602	0.000293653	0.000113904	0.000569828	0.000569828	0.000304743	0.000304743	6.86422E-05	6.86422E-05	0.000232404	0.000232404	0.000573222
3827303774000	382730	3774000	0.000609107	0.000609107	0.000701955	0.000701955	0.000430864	0.000171698	0.000558437	0.000558437	0.000288191	0.000111785	0.000528293	0.000528293	0.000299075	0.000299075	6.73654E-05	6.73654E-05	0.000228081	0.000228081	0.000628611
3827803774000	382780	3774000	0.000689695	0.000689695	0.000794827	0.000794827	0.000415224	0.000165466	0.000538166	0.000538166	0.000277729	0.000107728	0.000509527	0.000509527	0.000288219	0.000288219	6.49201E-05	6.49201E-05	0.000219802	0.000219802	0.000698237
3828303774000	382830	3774000	0.000769449	0.000769449	0.000886739	0.000886739	0.000404774	0.000161302	0.000524622	0.000524622	0.00027074	0.000105016	0.000498944	0.000498944	0.000280965	0.000280965	6.32862E-05	6.32862E-05	0.00021427	0.00021427	0.000753108
3828803774000	382880	3774000	0.00087457	0.00087457	0.001007883	0.001007883	0.000402767	0.000160502	0.000522021	0.000522021	0.000269397	0.000104496	0.000496631	0.000496631	0.000279572	0.000279572	6.29725E-05	6.29725E-05	0.000213208	0.000213208	0.000814796
3829303774000	382930	3774000	0.000891372	0.000891372	0.001027247	0.001027247	0.000371418	0.000148009	0.000481389	0.000481389	0.000248429	9.63624E-05	0.000460611	0.000460611	0.000257812	0.000257812	5.8071E-05	5.8071E-05	0.000196613	0.000196613	0.000806427
3829803774000	382980	3774000	0.000999641	0.000999641	0.001152019	0.001152019	0.000358407	0.000142825	0.000464527	0.000464527	0.000239727	9.29869E-05	0.000446559	0.000446559	0.000248781	0.000248781	5.60368E-05	5.60368E-05	0.000189726	0.000189726	0.000834554
3830303774000	383030	3774000	0.001364716	0.001364716	0.001572743	0.001572743	0.00038602	0.000153828	0.000500315	0.000500315	0.000258196	0.000100151	0.000475019	0.000475019	0.000267947	0.000267947	6.0354E-05	6.0354E-05	0.000204343	0.000204343	0.001029452
3830803774000	383080	3774000	0.00202798	0.00202798	0.002337111	0.002337111	0.000431348	0.000171891	0.000559064	0.000559064	0.000288515	0.000111911	0.000520912	0.000520912	0.000299411	0.000299411	6.74411E-05	6.74411E-05	0.000228338	0.000228338	0.001324518
3831303774000	383130	3774000	0.002755029	0.002755029	0.003174986	0.003174986	0.00046948	0.000187087	0.000608486	0.000608486	0.000314019	0.000121804	0.000556843	0.000556843	0.000325879	0.000325879	7.3403E-05	7.3403E-05	0.000248523	0.000248523	0.001629679
3837303774000	383730	3774000	0.003717408	0.003717408	0.004284063	0.004284063	0.0004573	0.000182233	0.0005927	0.0005927	0.000305873	0.000118644	0.000531317	0.000531317	0.000317425	0.000317425	7.14986E-05	7.14986E-05	0.000242075	0.000242075	0.024020785
3837803774000	383780	3774000	0.002839922	0.002839922	0.003272819	0.003272819	0.000454324	0.000181047	0.000588843	0.000588843	0.000303882	0.000117872	0.000532918	0.000532918	0.000315359	0.000315359	7.10334E-05	7.10334E-05	0.0002405	0.0002405	0.016533961
3838303774000	383830	3774000	0.002257199	0.002257199	0.00260127	0.00260127	0.000450379	0.000179475	0.00058373	0.00058373	0.000301244	0.000116849	0.000535053	0.000535053	0.000312621	0.000312621	7.04166E-05	7.04166E-05	0.000238412	0.000238412	0.012794216
3838803774000	383880	3774000	0.00184491	0.00184491	0.002126135	0.002126135	0.000439376	0.0001759	0.000569469	0.000569469	0.000293884	0.000113994	0.000518866	0.000518866	0.000304983	0.000304983	6.86963E-05	6.86963E-05	0.000232587	0.000232587	0.010309708
3839303774000	383930	3774000	0.001531585	0.001531585	0.001765049	0.001765049	0.000417715	0.000166459	0.000541395	0.000541395	0.000279396	0.000108374	0.000489338	0.000489338	0.000289948	0.000289948	6.53096E-05	6.53096E-05	0.000221121	0.000221121	0.008423874
3839803774000	383980	3774000	0.00126964	0.00126964	0.001463175	0.001463175	0.000398753	0.000158902	0.000516818	0.000516818	0.000266713	0.000103454	0.00047164	0.00047164	0.000276786	0.000276786	6.23449E-05	6.23449E-05	0.000211083	0.000211083	0.006966835
3840303774000	384030	3774000	0.001035468	0.001035468	0.001193307	0.001193307	0.000369964	0.00014743	0.000479506	0.000479506	0.000247457	9.5953E-05	0.000449672	0.000449672	0.000256803	0.000256803	5.78438E-05	5.78438E-05	0.000195844	0.000195844	0.005474336
3840803774000	384080	3774000	0.000870496	0.000870496	0.001003189	0.001003189	0.000353148	0.000140729	0.0004571	0.0004571	0.000236209	9.16223E-05	0.000434375	0.000434375	0.00024513	0.00024513	5.52145E-05	5.52145E-05	0.000186942	0.000186942	0.004476893
3841303774000	384130	3774000	0.000733668	0.000733668	0.000845504	0.000845504	0.000338546	0.00013491	0.000438784	0.000438784	0.000226442	8.78339E-05	0.000419433	0.000419433	0.00023499	0.00023499	5.29315E-05	5.29315E-05	0.000179212	0.000179212	0.003687893
3826803774050	382680	3774050	0.000564948	0.000564948	0.00065064	0.00065064	0.000407611	0.000162432	0.000528299	0.000528299	0.000272638	0.000105753	0.000529272	0.000529272	0.000282935	0.000282935	6.37299E-05	6.37299E-05	0.000215772	0.000215772	0.000559849
3827303774050	382730	3774050	0.000651877	0.000651877	0.000751245	0.000751245	0.000412871	0.000164528	0.000535116	0.000535116	0.000276156	0.000107117	0.000513885	0.000513885	0.000286585	0.000286585	6.45522E-05	6.45522E-05	0.000218557	0.000218557	0.000611874
3827803774050	382780	3774050	0.000759081	0.000759081	0.000874789	0.000874789	0.000417162	0.000166238	0.000540677	0.000540677	0.000279025	0.00010823	0.000510862	0.000510862	0.000289564	0.000289564	6.5223E-05	6.5223E-05	0.000220828	0.000220828	0.000671146
3828303774050	382830	3774050	0.000878921	0.000878921	0.001012897	0.001012897	0.000406089	0.000161826	0.000526326	0.000526326	0.000271619	0.000105358	0.000493163	0.000493163	0.000281878	0.000281878	6.34918E-05	6.34918E-05	0.000214967	0.000214967	0.00073128
3828803774050	382880	3774050	0.000993623	0.000993623	0.001145084	0.001145084	0.000380691	0.000151705	0.000493408	0.000493408	0.000254632	9.87683E-05	0.000466748	0.000466748	0.000264248	0.000264248	5.95209E-05	5.95209E-05	0.000201522	0.000201522	0.000800561
3829303774050	382930	3774050	0.000991725	0.000991725	0.001142897	0.001142897	0.000339722	0.000135379	0.000440309	0.000440309	0.000227229	8.81392E-05	0.000420945	0.000420945	0.00023581	0.00023581	5.31154E-05	5.31154E-05	0.000179835	0.000179835	0.000771485
3829803774050	382980	3774050	0.001130127	0.001130127	0.001302396	0.001302396	0.000327404	0.0013047	0.000424344	0.000424344	0.00021899	8.49432E-05	0.000407782	0.000407782	0.00022726	0.00022726	5.11895E-05	5.11895E-05	0.000173314	0.000173314	0.000794866
3830303774050	383030	3774050	0.001561441	0.001561441	0.001799456	0.001799456	0.00035038	0.000139626	0.000454122	0.000454122	0.000234357	9.09042E-05	0.000431618	0.000431618	0.00024309	0.00024309	5.47817E-05	5.47817E-05	0.000185476	0.000185476	0.000966988
3830803774050	383080	3774050	0.002372827	0.002372827	0.002734524	0.002734524	0.000386158	0.000153883	0.000500494	0.000500494	0.000258288	0.000100187	0.000467904	0.000467904	0.000268043	0.000268043	6.03757E-05	6.03757E-05	0.000204416	0.000204416	0.001220296
3831303774050	383130	3774050	0.00348069	0.00348069	0.004011261	0.004011261	0.000422144	0.000168224	0.000547135	0.000547135	0.000282358	0.000109523	0.000501879	0.000501879	0.000293022	0.000293022	6.60021E-05	6.60021E-05	0.000223466	0.000223466	0.00150337
3836803774050	383680	3774050	0.005692341	0.005692341	0.006560041	0.006560041	0.000404982	0.000161384	0.000524891	0.000524891	0.000270879	0.00010507	0.000467371	0.000467371	0.00028109	0.00028109	6.33187E-05	6.33187E-05	0.00021438	0.00021438	0.013603317
3837303774050	383730	3774050	0.004207646	0.004207646	0.00484903	0.00484903	0.000408373	0.000162736	0.000529286	0.000529286	0.000273147	0.00010595	0.000472707	0.000472707	0.000283463	0.000283463	6.38489E-05	6.38489E-05	0.000216175	0.000216175	0.012239026
3837803774050	383780	3774050	0.003233835	0.003233835	0.003726777	0.003726777	0.000409134	0.000163039	0.000530273	0.000530273	0.000273656	0.000106148	0.000477421	0.000477421	0.000283991	0.000283991	6.39679E-05	6.39679E-05	0.000216578	0.000216578	0.010176929
3838303774050	383830	3774050	0.002576542	0.002576542	0.002969291	0.002969291	0.000412317	0.000164308	0.000534398	0.000534398	0.000275785	0.000106974	0.000492629	0.000492629	0.000286201	0.000286201	6.44656E-05	6.44656E-05	0.000218264	0.000218264	0.008593581
3838803774050	383880	3774050	0.002101439	0.002101439	0.002421768	0.002421768	0.000405051	0.000161412	0.000524981	0.000524981	0.000270925	0.000105088	0.000484892	0.000484892	0.000281157	0.000281157	6.33295E-05	6.33295E-05	0.000214417	0.000214417	0.007372508
3839303774050	383930	3774050	0.001746918	0.001746918	0.002013205	0.002013205	0.000391556	0.000156034	0.00050749	0.00050749	0.000261899	0.000101587	0.000462212	0.000462212	0.00027179	0.00027179	6.12196E-05	6.12196E-05	0.000207273	0.000207273	0.006361778
3839803774050	383980	3774050	0.001471734	0.001471734	0.001696075	0.001696075	0.000375501	0.000149636	0.000486681	0.000486681	0.00025116	9.74217E-05	0.000441845	0.000441845	0.000260646	0.000260646	5.87094E-05	5.87094E-05	0.000198774	0.000198774	0.005499357
3840303774050	384030	3774050	0.00118109	0.00118109	0.001361127	0.001361127	0.000341037	0.000135903	0.000442013	0.000442013	0.000228108	8.84803E-05	0.000413385	0.000413385	0.000236724	0.000236724	5.3321E-05	5.3321E-05	0.000180531	0.000180531	0.004417879
3840803774050	384080	3774050	0.000994734	0.000994734	0.001146364	0.001146364	0.00032602	0.000129918	0.0004255	0.0004255	0.000218064	8.45841E-05	0.000400311	0.000400311	0.0002263	0.0002263	5.09731E-05	5.09731E-05	0.000172581	0.000172581	0.003726459
3841303774050	384130	3774050	0.000842631	0.000842631	0.000971076	0.000971076	0.000313978	0.00012512	0.000406943	0.000406943	0.00021001	8.146E-05	0.00038866	0.00038866	0.000217941	0.000217941	4.90904E-05	4.90904E-05	0.000166207	0.000166207	0.003168767
3826803774100	382680	3774100	0.000591934	0.000591934	0.000682164	0.000682164	0.000379445	0.000151208	0.000491794	0.000491794	0.00025398	9.84451E-05	0.00049254	0.00049254	0.00026384	0.00026384	5.93261E-05	5.93261E-05	0.000200863	0.000200863	0.000544578
3827303774100	382730	3774100	0.000687936	0.000687936	0.0007928	0.0007928	0.000376608	0.000150078	0.000488116	0.000488116	0.00025191	9.7709E-05	0.000463813	0.000463813	0.000261414	0.000261414	5.88825E-05	5.88825E-05	0.000199361	0.000199361	0.000594101
3827803774100	382780	3774100	0.000785048	0.000785048	0.000904715	0.000904715	0.000348719	0.000138964	0.000451969	0.000451969	0.00023346	9.04733E-05	0.00042806	0.00042806	0.00024256	0.00024256	5.4522E-05	5.4522E-05	0.000184597	0.000184597	0.000650439
3828303774100	382830	3774100	0.000899427	0.000899427	0.001036529	0.001036529	0.000343183	0.000136758	0.000444794	0.000444794	0.000229543	8.90369E-05	0.00042219	0.00042219	0.00023823	0.00023823	5.36564E-05	5.36564E-05	0.000181666	0.000181666	0.000696511
3828803774100	382880	3774100	0.001014129	0.001014129	0.001168715	0.001168715	0.000331764	0.000132207	0.000429994	0.000429994	0.000221906	8.60744E-05	0.000409472	0.000409472	0.000230287	0.000230287	5.18711E-05	5.18711E-05	0.000175622	0.000175622	0.000729986
3829303774100	382930	3774100	0.001105826	0.001105826	0.00127439	0.00127439	0.000313356	0.000124872	0.000406136	0.000406136	0.000209593	8.12984E-05	0.000387949	0.000387949	0.00021709	0.00021709	4.8993E-05	4.8993E-05	0.000165877	0.000165877	0.000735767
3829803774100	382980	3774100	0.001298339	0.001298339	0.001496248	0.001496248	0.000303736	0.000121038	0.000393668	0.000393668	0.000203159	7.88028E-05	0.000377721	0.000377721	0.00021083	0.00021083	4.7489E-05	4.7489E-05	0.000160785	0.000160785	0.000762081
3830303774100	383030	3774100	0.001781727	0.001781727	0.00205332	0.00205332	0.000317854	0.000126664	0.000411966	0.000411966	0.00021602	8.24655E-05	0.000392574	0.000392574	0.00022063	0.00022063	4.96963E-05	4.96963E-05	0.000168259	0.000168259	0.000892359
3830803774100	383080	3774100	0.002871907	0.002871907	0.00330968	0.00330968	0.000352594	0.000140508	0.000456992	0.000456992	0.00023583	9.14787E-05	0.000427793	0.000427793	0.00024474	0.00024474	5.5128E-05	5.5128E-05	0.000186649	0.000186649	0.001128153
3831303774100	383130	3774100	0.004580729	0.004580729	0.005278983	0.005278983	0.000381798	0.000152146	0.000494843	0.000494843	0.000255372	9.90556E-05	0.000455008	0.000455008	0.00026501	0.00026501	5.9694E-05	5.9694E-05	0.000202108	0.000202108	0.001372488
3836303774100	383630	3774100	0.007794799	0.007794799	0.008982982	0.008982982	0.000339653	0.000135351	0.000440219	0.000440219	0.00022718	8.81212E-05	0.000400934	0.000400934	0.00023576	0.00023576	5.31046E-05	5.31046E-05	0.000179798	0.000179798	0.005994843
3836803774100	383680	3774100	0.005813339	0.005813339	0.006699482	0.006699482	0.000352179	0.000140343	0.000456454	0.000456454	0.000235561	9.1371E-05	0.000412318	0.000412318	0.00024457	0.00024457	5.5063E-05	5.5063E-05	0.000186429	0.000186429	0.006623886
3837303774100	383730	3774100	0.004351232	0.004351232	0.005014503	0.005014503	0.000347819	0.000138605	0.000450803	0.000450803	0.00023264	9.02398E-05	0.000408049	0.000408049	0.00024143	0.00024143	5.43814E-05	5.43814E-05	0.000184121	0.000184121	0.006325196
3837803774100	383780	3774100	0.003399269	0.003399269	0.003917429	0.003917429	0.000346643	0.000138136	0.000449279	0.000449279	0.00023185	8.99346E-05	0.000406893	0.000406893	0.00024061	0.00024061	5.41974E-05	5.41974E-05	0.000183498	0.000183498	0.005969737
3838303774100	383830	3774100	0.002834182	0.002834182	0.003266204	0.003266204	0.00037903	0.000151043	0.000491256	0.000491256	0.00025253	9.83374E-05	0.000453141	0.000453141	0.00026309	0.00026309	5.92612E-05	5.92612E-05	0.000200643	0.000200643	0.005871122
3838803774100	383880	3774100	0.002315661	0.002315661	0.002668644	0.002668644	0.000374117	0.000149085	0.000484887	0.000484887	0.00025023	9.70626E-05	0.000450828	0.000450828	0.00025985	0.00025985	5.8493E-05	5.8493E-05	0.000198042	0.000198042	0.005290308
3839303774100	383930	3774100	0.001924896	0.001924896	0.002218313	0.002218313	0.000362767	0.000144562	0.000470177	0.000470177	0.00024263	9.4118E-05	0.000430106	0.000430106	0.00025180	0.00025180	5.67185E-05	5.67185E-05	0.000192034	0.000192034	0.004758758
3839803774100	383980	3774100	0.0016243	0.0016243	0.001871897	0.001871897	0.00035065	0.000139736	0.00045481	0.00045481	0.00023454	9.0976E-05	0.000413563	0.000413563	0.00024301	0.00024301	5.4825E-05	5.4825E-05	0.000185623	0.000185623	0.004266033
3840303774100	384030	3774100	0.001330833	0.001330833	0.001533695	0.001533695	0.000322421	0.000128484	0.000417886	0.000417886	0.00021565	8.36505E-05	0.000387682	0.000387682	0.00022380	0.00022380	5.04104E-05	5.04104E-05	0.000170676	0.000170676	0.003605154
3840803774100	384080	3774100	0.001117398	0.001117398	0.001287726	0.001287726	0.000305328	0.000121673	0.000395731	0.000395731	0.00020424	7.92157E-05	0.000373185	0.000373185	0.00021193	0.00021193	4.77379E-05	4.77379E-05	0.000161628	0.000161628	0.003082404
3841303774100	384130	3774100	0.0009434	0.0009434	0.001087206	0.001087206	0.000292041	0.000116378	0.00037851	0.00037851	0.000195336	7.57684E-05	0.000360912	0.000360912	0.00020271	0.00020271	4.56604E-05	4.56604E-05	0.000154594	0.000154594	0.002666896
3826803774150	382680	3774150	0.000614384	0.000614384	0.000708036	0.000708036	0.000354048	0.000141087	0.000458876	0.000458876	0.00023681	9.18558E-05	0.000458477	0.000458477	0.00024575	0.00024575	5.53552E-05	5.53552E-05	0.000187418	0.000187418	0.000528272
3827303774150	382730	3774150	0.000716866	0.000716866	0.00082614	0.00082614	0.000359169	0.000143128	0.000465513	0.000465513	0.00024026	9.31844E-05	0.000451984	0.000451984	0.00024930	0.00024930	5.61559E-05	5.61559E-05	0.000190129	0.000190129	0.000573481
3827803774150	382780	3774150	0.000848324	0.000848324	0.000977637	0.000977637	0.000362214	0.000144341	0.0004694	0.0004694	0.000242273	9.39744E-05	0.000445225	0.000445225	0.00025142	0.00025142	5.66319E-05	5.66319E-05	0.000191741	0.000191741	0.000624729

			MSite Grubbing / Prep	MMass Grading / Excavation	MMass Grading / Excavation	MDrainage / Utilities Trenching	MFoundations / Concrete Pads	MBuilding / Structure Construction	MAsphalt Paving	MLandscaping or Other Finishing	MWaterside Construction (Piles)	RSSWRestriping South Valley	RSSWRestriping Silver Lake Boulevard	RSSWDemolition	RSSWPlacing Base	RSSWForm	Child Risk				
Unique Identifier	X (UTM)	Y (UTM)	2027	2027	2028	2028	2028	2028	2028	2028	2028	2029	2029	2029	2029	2029	3rd Trimester	0<2	2<16	Total	per million
3829303773950	382930	3773950	0.000722415	0.001201648	0.001201648	0.000577932	0.000273847	0.000742954	0.000483084	0.000331755	0.000356572	0.000195595	0.00022396	0.00069691	6.33723E-05	0.000137834	9.46712E-08	2.59106E-06	2.5424E-07	2.93998E-06	2.93997515
3829803773950	382980	3773950	0.000807213	0.001342698	0.001342698	0.00064577	0.000305992	0.000830162	0.000539789	0.000370696	0.000398427	0.000196539	0.000243819	0.00075701	6.9082E-05	0.000150253	1.21409E-07	3.40453E-06	3.0097E-07	3.8269E-06	3.8269043
3830303773950	383030	3773950	0.001026985	0.001708262	0.001708262	0.000821588	0.000389301	0.001056182	0.000686752	0.000471622	0.000506903	0.000213392	0.000299824	0.000935276	8.50477E-05	0.000184978	1.83902E-07	5.36262E-06	4.1669E-07	5.96322E-06	5.96321644
3830803773950	383080	3773950	0.001301241	0.002164453	0.002164453	0.001040993	0.000493264	0.001338236	0.000870149	0.000597569	0.000642271	0.000232666	0.000368453	0.001150793	0.000104645	0.000227603	3.08095E-07	9.47953E-06	6.2582E-07	1.04134E-05	10.4134469
3831303773950	383130	3773950	0.001611394	0.002680355	0.002680355	0.001289115	0.000610835	0.001657207	0.00107755	0.000740001	0.000795357	0.000252529	0.000444407	0.001388793	0.000126287	0.000274674	6.11791E-07	2.02904E-05	1.0873E-06	2.19895E-05	21.9894958
3837303773950	383730	3773950	0.039654019	0.065959547	0.065959547	0.031723215	0.015031731	0.040781399	0.026516912	0.018210315	0.019572566	0.000229744	0.016558894	0.047783632	0.00434512	0.009450592	7.04413E-07	1.511E-05	2.8547E-06	1.86691E-05	18.6691311
3837803773950	383780	3773950	0.024537466	0.040815034	0.040815034	0.019629973	0.009301468	0.025235076	0.01640837	0.011268341	0.012111286	0.000228533	0.007399045	0.022148672	0.00201405	0.004380539	4.63394E-07	9.8954E-06	1.8537E-06	1.22125E-05	12.2124931
3838303773950	383830	3773950	0.017394841	0.028934163	0.028934163	0.013915873	0.006593898	0.017889383	0.011632049	0.007988233	0.008585805	0.000223427	0.004490692	0.013633939	0.001239778	0.002696505	3.39778E-07	7.23328E-06	1.3681E-06	8.94117E-06	8.94117332
3838803773950	383880	3773950	0.013019507	0.021656337	0.021656337	0.010415606	0.004935331	0.013389657	0.008706233	0.005978948	0.006426213	0.000215222	0.003107482	0.00949836	0.000863716	0.001878575	2.62934E-07	5.59006E-06	1.0646E-06	6.91756E-06	6.9175583
3839303773950	383930	3773950	0.010088923	0.016781674	0.016781674	0.008071139	0.003824429	0.010375755	0.006746532	0.004633136	0.004979725	0.000199727	0.002324843	0.007130419	0.000648392	0.001410246	2.09374E-07	4.44977E-06	8.5319E-07	5.51233E-06	5.51233293
3839803773950	383980	3773950	0.007793165	0.012962965	0.012962965	0.006234532	0.002954171	0.008014728	0.005211343	0.003578855	0.003846577	0.000190991	0.001768426	0.005431603	0.000493913	0.001074256	1.69872E-07	3.60298E-06	6.8315E-07	4.456E-06	4.456004
3840303773950	384030	3773950	0.006171879	0.010266156	0.010266156	0.004937503	0.002339587	0.006347348	0.004127178	0.002834312	0.003046337	0.000184261	0.001388153	0.004273864	0.000388636	0.00084528	1.40111E-07	2.96938E-06	5.6204E-07	3.67154E-06	3.67153872
3840803773950	384080	3773950	0.004908291	0.008164334	0.008164334	0.003926633	0.001860596	0.005047836	0.003282208	0.002254034	0.002422651	0.000177355	0.001105925	0.003409421	0.00031003	0.000674312	1.15281E-07	2.44374E-06	4.6529E-07	3.02431E-06	3.02430862
3841303773950	384130	3773950	0.003909067	0.006502248	0.006502248	0.003127254	0.001481818	0.004020203	0.00261402	0.001795161	0.001929451	0.000169061	0.000890361	0.002746968	0.000249791	0.000543292	9.48646E-08	2.01083E-06	3.8635E-07	2.49205E-06	2.49205077
3826803774000	382680	3774000	0.000530005	0.000881598	0.000881598	0.000424004	0.00020091	0.000545073	0.000354418	0.000243394	0.000261602	0.000229537	0.000183616	0.000569318	5.177E-05	0.000112599	5.16468E-08	1.33218E-06	1.8191E-07	1.56574E-06	1.56573867
3827303774000	382730	3774000	0.000581219	0.000966785	0.000966785	0.000464975	0.000220324	0.000597743	0.000388665	0.000266913	0.00028688	0.000226025	0.000198741	0.000616663	5.60751E-05	0.000121963	5.96247E-08	1.56011E-06	2.0024E-07	1.81997E-06	1.81997368
3827803774000	382780	3774000	0.000645595	0.001073867	0.001073867	0.000516476	0.000244727	0.000663949	0.000431714	0.000296476	0.000318655	0.000214071	0.000213867	0.00066291	6.02805E-05	0.00013111	6.82931E-08	1.81917E-06	2.1747E-07	2.10493E-06	2.10493386
3828303774000	382830	3774000	0.00069633	0.001158258	0.001158258	0.000557064	0.000263959	0.000716127	0.00046564	0.000319776	0.000343697	0.000206132	0.000222739	0.000691518	6.28819E-05	0.000136768	7.82401E-08	2.11431E-06	2.347E-07	2.42725E-06	2.42724952
3828803774000	382880	3774000	0.000753367	0.001253132	0.001253132	0.000602693	0.00028558	0.000774785	0.000503781	0.000345969	0.000371849	0.000202826	0.00023456	0.000728899	6.62812E-05	0.000144161	9.24615E-08	2.53754E-06	2.6011E-07	2.8901E-06	2.89010219
3829303774000	382930	3774000	0.000745629	0.001240261	0.001240261	0.000596503	0.000282647	0.000766827	0.000498607	0.000342415	0.00036803	0.000183641	0.000226401	0.000704588	6.40704E-05	0.000139353	1.01336E-07	2.80566E-06	2.642E-07	3.1712E-06	3.17119639
3829803774000	382980	3774000	0.000771634	0.001283518	0.001283518	0.000617308	0.000292505	0.000793572	0.000515997	0.000354358	0.000380866	0.000175141	0.00022923	0.000714276	6.49514E-05	0.000141269	1.21888E-07	3.44045E-06	2.9308E-07	3.85542E-06	3.85541885
3830303774000	383030	3774000	0.000951839	0.001583267	0.001583267	0.000761472	0.000360816	0.000978901	0.000636501	0.000437113	0.000469812	0.000186357	0.000273921	0.00085448	7.77007E-05	0.000168998	1.79769E-07	5.25442E-06	3.9672E-07	5.83091E-06	5.83091194
3830803774000	383080	3774000	0.00122466	0.00203707	0.00203707	0.000979728	0.000464234	0.001259477	0.000818938	0.0005624	0.000604472	0.000206279	0.000342222	0.0010689	9.71985E-05	0.000211406	3.08048E-07	9.488E-06	6.1584E-07	1.04119E-05	10.4118892
3831303774000	383130	3774000	0.001506813	0.002506397	0.002506397	0.001205451	0.000571191	0.001549652	0.001007616	0.000691974	0.000743738	0.000223575	0.000410643	0.001283411	0.000116705	0.000253832	6.10446E-07	2.01398E-05	1.0757E-06	2.1826E-05	21.8260103
3837303774000	383730	3774000	0.022209799	0.036943249	0.036943249	0.017767839	0.008419114	0.022841232	0.014851844	0.010199406	0.010962388	0.000205659	0.009607531	0.026844704	0.002441076	0.005309315	6.62404E-07	1.43405E-05	1.791E-06	1.67939E-05	16.793939
3837803774000	383780	3774000	0.015287425	0.025428737	0.025428737	0.01222994	0.005795036	0.015722052	0.010222805	0.007020444	0.007545619	0.000206368	0.004996731	0.014900716	0.00135497	0.002947047	4.44951E-07	9.61981E-06	1.2929E-06	1.13577E-05	11.3577079
3838303774000	383830	3774000	0.011829628	0.01967712	0.01967712	0.009463702	0.004484281	0.012165949	0.007910553	0.00543252	0.005838908	0.000203889	0.003314947	0.010072705	0.000915944	0.001992168	3.30835E-07	7.13268E-06	1.0314E-06	8.49488E-06	8.49487718
3838803774000	383880	3774000	0.009532434	0.015856023	0.015856023	0.007625947	0.003613479	0.009803445	0.006374403	0.00437758	0.004705051	0.000198605	0.002445278	0.007487054	0.000680822	0.001480781	2.58864E-07	5.57973E-06	8.532E-07	6.6918E-06	6.69179948
3839303774000	383930	3774000	0.007788778	0.012955667	0.012955667	0.006231022	0.002952508	0.008010216	0.005208409	0.00357684	0.003844411	0.000186032	0.001901933	0.005839696	0.000531022	0.001154968	2.07984E-07	4.48728E-06	7.1529E-07	5.41055E-06	5.41055486
3839803774000	383980	3774000	0.006441588	0.010714784	0.010714784	0.005153271	0.002441826	0.006624725	0.004307534	0.002958171	0.003179461	0.000176646	0.0015347	0.004725462	0.000429701	0.000934596	1.70948E-07	3.68512E-06	6.0506E-07	4.46112E-06	4.46112238
3840303774000	384030	3774000	0.005061613	0.008419366	0.008419366	0.00404929	0.001918716	0.005205516	0.003384735	0.002324444	0.002498328	0.000167585	0.001187417	0.003662594	0.000333051	0.000724384	1.39489E-07	3.00269E-06	4.9136E-07	3.63353E-06	3.63353484
3840803774000	384080	3774000	0.004139369	0.006885327	0.006885327	0.003311495	0.001569119	0.004257053	0.002768024	0.001900922	0.002043124	0.00016183	0.000963754	0.002976286	0.000270643	0.000588646	1.15374E-07	2.48362E-06	4.1524E-07	3.01423E-06	3.01423097
3841303774000	384130	3774000	0.003409854	0.005671869	0.005671869	0.002727883	0.00129258	0.003506797	0.002280192	0.001565907	0.001683047	0.000155691	0.000796127	0.002460161	0.00022371	0.000486568	9.62582E-08	2.07146E-06	3.5389E-07	2.52161E-06	2.52160982
3826803774050	382680	3774050	0.00051764	0.000861031	0.000861031	0.000414112	0.000196223	0.000532357	0.00034615	0.000237716	0.000255499	0.000209673	0.000176917	0.000548571	4.98833E-05	0.000108496	5.16323E-08	1.34117E-06	1.7722E-07	1.57002E-06	1.57002208
3827303774050	382730	3774050	0.000565743	0.000941043	0.000941043	0.000452594	0.000214457	0.000581827	0.000378316	0.000259806	0.000279241	0.000216137	0.000190762	0.000591985	5.38311E-05	0.000117082	6.00551E-08	1.58067E-06	1.9679E-07	1.83751E-06	1.83751045
3827803774050	382780	3774050	0.000620546	0.001032202	0.001032202	0.000496437	0.000235232	0.000638189	0.000414964	0.000284973	0.000306291	0.000215311	0.000205947	0.000639604	5.81612E-05	0.0001265	7.06911E-08	1.88873E-06	2.2045E-07	2.17988E-06	2.17987655
3828303774050	382830	3774050	0.000676147	0.001124687	0.001124687	0.000540918	0.000256309	0.000695371	0.000452144	0.000310507	0.000333735	0.000204302	0.000221042	0.000686674	6.24414E-05	0.00013581	8.26312E-08	2.24938E-06	2.4402E-07	2.57603E-06	2.57603239
3828803774050	382880	3774050	0.000740204	0.001231238	0.001231238	0.000592163	0.000280591	0.000761249	0.00049498	0.000339924	0.000365353	0.000189161	0.000229051	0.000711808	6.4727E-05	0.000140781	9.49818E-08	2.63085E-06	2.6307E-07	2.9889E-06	2.98890403
3829303774050	382930	3774050	0.000713321	0.001186521	0.001186521	0.000570657	0.0002704	0.000733601	0.000477003	0.000327578	0.000352083	0.000165696	0.000213867	0.000665561	6.05216E-05	0.000131634	1.00577E-07	2.80087E-06	2.5858E-07	3.16002E-06	3.16002441
3829803774050	382980	3774050	0.000734939	0.001222481	0.001222481	0.000587951	0.000278595	0.000755834	0.000491459	0.000337506	0.000362754	0.000158023	0.000215891	0.000672507	6.11532E-05	0.000133008	1.209E-07	3.42825E-06	2.8799E-07	3.83715E-06	3.83714628
3830303774050	383030	3774050	0.000894084	0.001487199	0.001487199	0.000715268	0.000338922	0.000919504	0.00059788	0.00041059	0.000441305	0.000167202	0.000255014	0.000795437	7.23317E-05	0.000157321	1.77166E-07	5.18717E-06	3.8948E-07	5.75382E-06	5.75381643
3830803774050	383080	3774050	0.001128295	0.001876779	0.001876779	0.000902636	0.000427705	0.001160373	0.000754499	0.000518147	0.000556908	0.000182638	0.000313163	0.000978051	8.89373E-05	0.000193438	2.98606E-07	9.1603E-06	6.0034E-07	1.00592E-05	10.0592487
3831303774050	383130	3774050	0.001390027	0.002312138	0.002312138	0.001112022	0.00052692	0.001429546	0.00092952	0.000638342	0.000686094	0.000199078	0.00037682	0.001178304	0.000107147	0.000233044	5.99607E-07	1.96014E-05	1.0685E-06	2.12695E-05	21.2694728
3836803774050	383680	3774050	0.01257773	0.020921495	0.020921495	0.010062184	0.004767866	0.01293532	0.008410813	0.005776071	0.006208159	0.000179155	0.004183871	0.013453336	0.001223355	0.002660785	1.02971E-06	2.23957E-05	1.3044E-06	2.47298E-05	24.7298214
3837303774050	383730	3774050	0.011316295	0.018823255	0.018823255	0.009053036	0.004289691	0.011638022	0.007567284	0.005196782	0.005585536	0.000181841	0.003806754	0.011656999	0.001060008	0.002305508	5.91364E-07	1.29029E-05	1.1257E-06	1.462E-05	14.6200177
3837803774050	383780	3774050	0.009409665	0.015651812	0.015651812	0.007527732	0.003566941	0.009677185	0.006292307	0.0043212	0.004644454	0.000183435	0.002910735	0.008870181	0.000806594	0.001754334	4.10356E-07	8.96368E-06	9.3761E-07	1.03116E-05	10.311642
3838303774050	383830	3774050	0.007945689	0.01321667	0.01321667	0.006356551	0.003011989	0.008171588	0.005313336	0.003648899	0.00392186	0.000186121	0.002247877	0.006886843	0.000626243	0.001362072	3.10588E-07	6.7689E-06	7.9786E-07	7.87734E-06	7.87734439
3838803774050	383880	3774050	0.006816676	0.011338696	0.011338696	0.005453341	0.002584012	0.007010477	0.004558358	0.003130422	0.003364598	0.000182726	0.001805971	0.005554168	0.000505058	0.001098497	2.47147E-07	5.38392E-06	6.8978E-07	6.32085E-06	6.32084629
3839303774050	383930	3774050	0.005882147	0.009784223	0.009784223	0.004705718	0.002229758	0.006049379	0.003933432	0.002701259	0.00290333	0.000175879	0.001489593	0.004591929	0.000417559	0.000908187	2.01424E-07	4.39784E-06	6.0143E-07	5.20069E-06	5.20069467
3839803774050	383980	3774050	0.005084746	0.008457846	0.008457846	0.004067797	0.001927485	0.005229308	0.003400205	0.002335068	0.002509747	0.000166936	0.001253366	0.003865863	0.000351535	0.000764586	1.6723E-07	3.65365E-06	5.2684E-07	4.34772E-06	4.34772373
3840303774050	384030	3774050	0.004084805	0.006794566	0.006794566	0.003267844	0.001548435	0.004200937	0.002731537	0.001875865	0.002016192	0.000153979	0.000993796	0.003071066	0.000279262	0.000607392	1.37075E-07	2.99085E-06	4.3222E-07	3.56014E-06	3.5601446
3840803774050	384080	3774050	0.003445512	0.005731182	0.005731182	0.002756409	0.001306097	0.003543469	0.002304037	0.001582282	0.001700648	0.000149257	0.000827925	0.002560791	0.000232861	0.00050647	1.14763E-07	2.50382E-06	3.7315E-07	2.99174E-06	2.99173542
3841303774050	384130	3774050	0.002929866	0.004873469	0.004873469	0.002343893	0.00111063	0.003013163	0.001959221	0.001345482	0.001446133	0.000144652	0.000701475	0.002170887	0.000197406	0.000429355	9.68476E-08	2.11255E-06	3.2517E-07	2.53456E-06	2.53455991
3826803774100	382680	3774100	0.000503521	0.000837544	0.000837544	0.000402817	0.000190871	0.000517836	0.000336708	0.000231232	0.00024853	0.000192407	0.000170218	0.000527824	4.79967E-05	0.000104392	5.11143E-08	1.33672E-06	1.724E-07	1.56024E-06	1.56023659
3827303774100	382730	3774100	0.00054931	0.000913709	0.000913709	0.000439448	0.000208228	0.000564927	0.000367327	0.00025226	0.00027113	0.000193204	0.00018317	0.000568404	5.16869E-05	0.000112418	5.91851E-08	1.57087E-06	1.91E-07	1.82105E-06	1.8210515
3827803774100	382780	3774100	0.000601401	0.001000356	0.001000356	0.000481121	0.000227974	0.000618499	0.000402161	0.000276181	0.000296842	0.000174167	0.000193412	0.00059948	5.45126E-05	0.000118564	6.62736E-08	1.79329E-06	2.0415E-07	2.06371E-06	2.06371305
3828303774100	382830	3774100	0.000643999	0.001071213	0.001071213	0.000515199	0.000244122	0.000662308	0.000430647	0.000295744	0.000317867	0.000169592	0.000201391	0.000625163	5.68481E-05	0.000123644	7.63761E-08	2.09465E-06	2.2312E-07	2.39415E-06	2.3941488
3828803774100	382880	3774100	0.000674951	0.001122697	0.001122697	0.000539961	0.000255855	0.00069414	0.000451344	0.000309958	0.000333145	0.000162037	0.000205143	0.000637501	5.79701E-05	0.000126084	8.73383E-08	2.42421E-06	2.4086E-07	2.75241E-06	2.75241014
3829303774100	382930	3774100	0.000680296	0.001131587	0.001131587	0.000544236	0.000257881	0.000699637	0.000454918	0.000312412	0.000335783	0.000151057	0.000202284	0.000629367	5.72304E-05	0.000124475	9.84333E-08	2.75986E-06	2.5454E-07	3.11284E-06	3.11284027
3829803774100	382980	3774100	0.000704626	0.001172058	0.001172058	0.000563701	0.000267104	0.000724659	0.000471188	0.000323585	0.000347792	0.000145036	0.00020553	0.000640152	5.82111E-05	0.000126609	1.19118E-07	3.40039E-06	2.8778E-07	3.8073E-06	3.80729651
3830303774100	383030	3774100	0.000825082	0.001372421	0.001372421	0.000660065	0.000312765	0.000848539	0.000551738	0.000378902	0.000407247	0.000150172	0.00023453	0.000731367	6.65056E-05	0.000144649	1.68957E-07	4.96502E-06	3.8048E-07	5.51445E-06	5.51444969
3830803774100	383080	3774100	0.001043099	0.001735065	0.001735065	0.000834479	0.00039541	0.001072754	0.000697527	0.000479022	0.000514856	0.000165254	0.000289612	0.00090411	8.22136E-05	0.000178814	2.87777E-07	8.8572E-06	6.0221E-07	9.74719E-06	9.7471885
3831303774100	383130	3774100	0.001269013	0.002110846	0.002110846	0.00101521	0.000481047	0.001305091	0.000848598	0.000582769	0.000626364	0.000178447	0.000344128	0.001076121	9.78551E-05	0.000212834	5.69677E-07	1.86439E-05	1.0766E-06	2.02901E-05	20.2901485
3836303774100	383630	3774100	0.005542877	0.009219889	0.009219889	0.004434302	0.00210115	0.005700463	0.00370656	0.002545455	0.002735872	0.000151883	0.001501711	0.00483715	0.000439858	0.000956686	1.47884E-06	3.21694E-05	9.7995E-07	3.46282E-05	34.6281858
3836803774100	383680	3774100	0.006124495	0.010187338	0.010187338	0.004899596	0.002321625	0.006298616	0.004095491	0.002812552	0.003022949	0.00015696	0.001753033	0.00554969	0.000504651	0.001097611	7.41746E-07	1.62422E-05	8.8975E-07	1.78737E-05	17.8736521
3837303774100	383730	3774100	0.005848324	0.009727962	0.009727962	0.004678659	0.002216936	0.006014594	0.003910814	0.002685726	0.002886636	0.000155101	0.001679968	0.005267087	0.000478953	0.001041718	4.89256E-07	1.07601E-05	7.7285E-07	1.20222E-05	12.0222431
3837803774100	383780	3774100	0.005519663	0.009181276	0.009181276	0.004415731	0.00209235	0.00567659	0.003691037	0.002534795	0.002724414	0.000154392	0.001567362	0.004884677	0.000444179	0.000966086	3.57772E-07	7.89278E-06	6.8636E-07	8.93692E-06	8.93691641
3838303774100	383830	3774100	0.005428484	0.009029611	0.009029611	0.004342787	0.002057787	0.005582818	0.003630064	0.002492923	0.00267941	0.000170714	0.001490278	0.004611032	0.000419296	0.000911965	2.81145E-07	6.19583E-06	6.4661E-07	7.12358E-06	7.12357815
3838803774100	383880	3774100	0.004891459	0.008136336	0.008136336	0.003913167	0.001854215	0.005030525	0.003270952	0.002246305	0.002414343	0.000167939	0.001297074	0.004012009	0.000364825	0.000793491	2.28352E-07	5.02948E-06	5.7372E-07	5.83155E-06	5.83154689
3839303774100	383930	3774100	0.004399984	0.007318828	0.007318828	0.003519987	0.001667911	0.004525077	0.002942299	0.002020605	0.002171759	0.000163748	0.001132871	0.003505024	0.000318723	0.00069322	1.88865E-07	4.17241E-06	5.1156E-07	4.87283E-06	4.87283336
3839803774100	383980	3774100	0.003944406	0.006561031	0.006561031	0.003155525	0.001495214	0.004056547	0.002637651	0.00181139	0.001946893	0.000156075	0.000993141	0.003073625	0.000279495	0.000607898	1.58917E-07	3.51439E-06	4.578E-07	4.1311E-06	4.1311026
3840303774100	384030	3774100	0.003333352	0.005544619	0.005544619	0.002666682	0.001263581	0.003428121	0.002229035	0.001530775	0.001645287	0.000144032	0.00083254	0.002575688	0.000234216	0.000509417	1.32927E-07	2.93711E-06	3.9005E-07	3.46009E-06	3.46008919
3840803774100	384080	3774100	0.002850014	0.004740645	0.004740645	0.002280011	0.001080361	0.002931041	0.001905824	0.001308812	0.00140672	0.00013869	0.000703232	0.002178107	0.000198062	0.000430784	1.12328E-07	2.48113E-06	3.386E-07	2.93206E-06	2.93206192
3841303774100	384130	3774100	0.002465832	0.004101606	0.004101606	0.001972666	0.000934728	0.002535937	0.001648919	0.001132384	0.001217094	0.000134411	0.000603519	0.00187037	0.000170079	0.00036992	9.5189E-08	2.1025E-06	2.9737E-07	2.49506E-06	2.4950569
3826803774150	382680	3774150	0.000488444	0.000812466	0.000812466	0.000390755	0.000185155	0.000502331	0.000326626	0.000224308	0.000241088	0.000177384	0.000163668	0.000507533	4.61516E-05	0.000100379	5.01662E-08	1.3204E-06	1.6746E-07	1.53803E-06	1.53803347
3827303774150	382730	3774150	0.000530244	0.000881996	0.000881996	0.000424196	0.000201001	0.000545319	0.000354578	0.000243504	0.00026172	0.000181989	0.00017522	0.000543727	4.94428E-05	0.000107538	5.79967E-08	1.55006E-06	1.8614E-07	1.79419E-06	1.7941924
3827803774150	382780	3774150	0.000577629	0.000960814	0.000960814	0.000462103	0.000218963	0.000594051	0.000386264	0.000265265	0.000285108	0.000183317	0.000187874	0.000583394	5.30499E-05	0.000115383	6.8195E-08	1.84844E-06	2.0897E-07	2.12561E-06	2.12561061

			EGIODemolition	EGIOSite Grubbing / Prep	EGIOMass Grading / Excavation	EGIOMass Grading / Excavation	EGIODrainage / Utilities Trenching	EGIODrainage / Utilities Trenching	EGIOFoundations / Concrete Pads	EGIOFoundations / Concrete Pads	EGIOBuilding / Structure Construction	EGIOBuilding / Structure Construction	EGIOAsphalt Paving	EGIOArchitectural Coating	EGIOLandscaping or Other Finishing	EGIOWaterside Construction (Piles)	HIWaterside Construction (Landscaping)	HIWaterside Construction (Landscaping)	KMDemolition	KMSite Grubbing / Prep	KMMass Grading / Excavation
Unique Identifier	X (UTM)	Y (UTM)	2025	2025	2025	2026	2026	2027	2026	2027	2026	2027	2027	2027	2027	2027	2025	2026	2025	2025	2025
3828303774150	382830	3774150	0.003069463	0.00283805	0.004720741	0.004720741	0.002270439	0.002270439	0.001075825	0.001075825	0.002918735	0.002918735	0.001897822	0.000384944	0.001303317	0.001400813	0.001776121	0.001776121	0.000923936	0.000854278	0.001420986
3828803774150	382880	3774150	0.003538548	0.00327177	0.005442181	0.005442181	0.002617415	0.002617415	0.001240236	0.001240236	0.003364786	0.003364786	0.002187854	0.000443772	0.001502494	0.001614891	0.001893989	0.001893989	0.001028676	0.000951121	0.001582073
3829303774150	382930	3774150	0.004091668	0.00378319	0.006292862	0.006292862	0.003026549	0.003026549	0.0014341	0.0014341	0.003890744	0.003890744	0.002529843	0.000513139	0.001737353	0.001867318	0.002092003	0.002092003	0.001117972	0.001033685	0.001719408
3829803774150	382980	3774150	0.004882565	0.00451446	0.007509239	0.007509239	0.003611565	0.003611565	0.001711304	0.001711304	0.004642804	0.004642804	0.003018848	0.000612326	0.002073174	0.002228261	0.002391375	0.002391375	0.001154899	0.001067828	0.001776199
3830303774150	383030	3774150	0.007050006	0.00651849	0.010842698	0.010842698	0.005214791	0.005214791	0.002470977	0.002470977	0.006703812	0.006703812	0.004358958	0.000884146	0.002993486	0.003217418	0.003097782	0.003097782	0.001368692	0.001265503	0.002105007
3830803774150	383080	3774150	0.012374825	0.01144186	0.01903211	0.01903211	0.009153485	0.009153485	0.004337288	0.004337288	0.011767153	0.011767153	0.007651247	0.001551936	0.005254444	0.00564751	0.004508593	0.004508593	0.001783337	0.001648887	0.002742719
3831303774150	383130	3774150	0.027620245	0.02553789	0.04247911	0.04247911	0.020430309	0.020430309	0.009680699	0.009680699	0.026263939	0.026263939	0.017077358	0.003463875	0.011727764	0.012605077	0.007266479	0.007266479	0.002302118	0.002128556	0.003540589
3836303774150	383630	3774150	0.00465005	0.00429947	0.007151637	0.007151637	0.003439577	0.003439577	0.001629809	0.001629809	0.004421707	0.004421707	0.002875086	0.000583166	0.001974446	0.002122148	0.005158267	0.005158267	0.045177015	0.041771008	0.069480897
3836803774150	383680	3774150	0.004040247	0.00373564	0.006213779	0.006213779	0.002988514	0.002988514	0.001416078	0.001416078	0.003841848	0.003841848	0.00249805	0.00050669	0.001715519	0.001843851	0.004463467	0.004463467	0.025987374	0.024028122	0.039967803
3837303774150	383730	3774150	0.003401886	0.00314541	0.005231999	0.005231999	0.002516328	0.002516328	0.001192337	0.001192337	0.003234835	0.003234835	0.002103357	0.000426633	0.001444466	0.001552522	0.003748456	0.003748456	0.017276802	0.015974261	0.026571205
3837803774150	383780	3774150	0.002916408	0.00269653	0.004485348	0.004485348	0.002157226	0.002157226	0.00102218	0.00102218	0.002773196	0.002773196	0.00180319	0.000365749	0.001238329	0.001330964	0.003229657	0.003229657	0.012458772	0.011519474	0.019161219
3838303774150	383830	3774150	0.002782765	0.00257297	0.00427981	0.00427981	0.002058373	0.002058373	0.000975339	0.000975339	0.002646116	0.002646116	0.00172056	0.000348989	0.001181583	0.001269973	0.003263477	0.003263477	0.009894718	0.009148731	0.01521778
3838803774150	383880	3774150	0.002445424	0.00226106	0.003760989	0.003760989	0.001808846	0.001808846	0.000857104	0.000857104	0.00232534	0.00232534	0.001511984	0.000306682	0.001038345	0.00111602	0.002931886	0.002931886	0.00793158	0.007333599	0.012198533
3839303774150	383930	3774150	0.002160625	0.00199773	0.003322976	0.003322976	0.001598184	0.001598184	0.000757284	0.000757284	0.002054526	0.002054526	0.001335896	0.000270966	0.000917418	0.000986046	0.002558071	0.002558071	0.006517938	0.006026535	0.010024394
3839803774150	383980	3774150	0.001918015	0.00177341	0.00294985	0.00294985	0.001418729	0.001418729	0.000672251	0.000672251	0.00182383	0.00182383	0.001185892	0.00024054	0.000814404	0.000875326	0.00227751	0.00227751	0.005434132	0.005024439	0.008357532
3840303774150	384030	3774150	0.001637702	0.00151423	0.002518737	0.002518737	0.001211386	0.001211386	0.000574003	0.000574003	0.001557282	0.001557282	0.001012577	0.000205385	0.000695381	0.0007474	0.001969032	0.001969032	0.004473787	0.004136497	0.00688055
3840803774150	384080	3774150	0.001419336	0.00131233	0.002182897	0.002182897	0.001049863	0.001049863	0.000497467	0.000497467	0.001349639	0.001349639	0.000877563	0.000178	0.000602661	0.000647744	0.001723591	0.001723591	0.003625343	0.003352019	0.005575668
3841303774150	384130	3774150	0.001252391	0.00115797	0.00192614	0.00192614	0.000926376	0.000926376	0.000438954	0.000438954	0.001190892	0.001190892	0.000774343	0.000157063	0.000531775	0.000571555	0.001542787	0.001542787	0.003020544	0.002792817	0.004645506
3826803774200	382680	3774200	0.001693696	0.001566	0.002604854	0.002604854	0.001252803	0.001252803	0.000593628	0.000593628	0.001610526	0.001610526	0.001047198	0.000212408	0.000719156	0.000772954	0.001153964	0.001153964	0.000652941	0.000603714	0.001004204
3827303774200	382730	3774200	0.00199739	0.0018468	0.003071925	0.003071925	0.001477441	0.001477441	0.000700071	0.000700071	0.001899307	0.001899307	0.001234969	0.000250494	0.000848107	0.000911551	0.001258824	0.001258824	0.000723343	0.000668808	0.00111248
3827803774200	382780	3774200	0.002378473	0.00219915	0.003658021	0.003658021	0.001759323	0.001759323	0.000833638	0.000833638	0.002261677	0.002261677	0.001470589	0.000298286	0.001009918	0.001085466	0.001397204	0.001397204	0.000800992	0.000740603	0.001231902
3828303774200	382830	3774200	0.002957821	0.00273482	0.00454904	0.00454904	0.002187859	0.002187859	0.001036695	0.001036695	0.002812575	0.002812575	0.001828795	0.000370942	0.001255913	0.001349863	0.001633439	0.001633439	0.000897535	0.000829868	0.001380383
3828803774200	382880	3774200	0.003687117	0.00340914	0.005670675	0.005670675	0.002727309	0.002727309	0.001292308	0.001292308	0.003506059	0.003506059	0.002279712	0.000462404	0.001565577	0.001682693	0.001880982	0.001880982	0.001010558	0.000934369	0.001554208
3829303774200	382930	3774200	0.004196235	0.00387987	0.006453684	0.006453684	0.003103896	0.003103896	0.00147075	0.00147075	0.003990177	0.003990177	0.002594496	0.000526253	0.001781753	0.00191504	0.001992046	0.001992046	0.001112796	0.001028899	0.001711446
3829803774200	382980	3774200	0.004700953	0.00434654	0.007229925	0.007229925	0.003477229	0.003477229	0.001647651	0.001647651	0.00447011	0.00447011	0.002906559	0.00058955	0.00199606	0.002145378	0.002148736	0.002148736	0.00112591	0.001041024	0.001731615
3830303774200	383030	3774200	0.006726814	0.00621966	0.010345638	0.010345638	0.00497573	0.00497573	0.0023577	0.0023577	0.00639649	0.00639649	0.004159131	0.000843615	0.002856256	0.003069922	0.002716562	0.002716562	0.00132702	0.001226973	0.002040918
3830803774200	383080	3774200	0.012162757	0.01124578	0.018705956	0.018705956	0.008996621	0.008996621	0.00426296	0.00426296	0.011565499	0.011565499	0.007520127	0.00152534	0.005164398	0.005550729	0.003893339	0.003893339	0.001738128	0.001607087	0.002673189
3831303774200	383130	3774200	0.025745023	0.02380404	0.039595075	0.039595075	0.019043234	0.019043234	0.009023447	0.009023447	0.024480801	0.024480801	0.015917925	0.003228702	0.01093153	0.01174928	0.005766616	0.005766616	0.002183402	0.00201879	0.003358007
3835803774200	383580	3774200	0.005311446	0.004911	0.008168845	0.008168845	0.003928802	0.003928802	0.001861624	0.001861624	0.005050625	0.005050625	0.003284021	0.000666112	0.00225528	0.00242399	0.005101034	0.005101034	0.049321829	0.045603334	0.075855496
3836303774200	383630	3774200	0.004339885	0.00401269	0.006674614	0.006674614	0.003210153	0.003210153	0.001521099	0.001521099	0.004126773	0.004126773	0.002683314	0.000544268	0.001842748	0.001980598	0.004181805	0.004181805	0.024414379	0.022573719	0.037548584
3836803774200	383680	3774200	0.003815928	0.00352824	0.005868782	0.005868782	0.002822588	0.002822588	0.001337455	0.001337455	0.003628545	0.003628545	0.002359355	0.000478558	0.001620272	0.001741478	0.003714836	0.003714836	0.017518032	0.016197304	0.026942208
3837303774200	383730	3774200	0.003221568	0.00297869	0.004954675	0.004954675	0.002382949	0.002382949	0.001129137	0.001129137	0.003063371	0.003063371	0.001991868	0.000404019	0.001367902	0.00147023	0.00316382	0.00316382	0.012200805	0.011280956	0.018764473
3837803774200	383780	3774200	0.002821676	0.00260894	0.004339653	0.004339653	0.002087154	0.002087154	0.000988977	0.000988977	0.002683116	0.002683116	0.001744618	0.000353868	0.001198105	0.001287731	0.002811517	0.002811517	0.009500175	0.008783933	0.014610985
3838303774200	383830	3774200	0.002752569	0.00254505	0.004233368	0.004233368	0.002036036	0.002036036	0.000964756	0.000964756	0.002617402	0.002617402	0.001701889	0.000345202	0.001168761	0.001256192	0.002904971	0.002904971	0.008112847	0.0075012	0.012477316
3838803774200	383880	3774200	0.002428945	0.00224582	0.003735645	0.003735645	0.001796657	0.001796657	0.000851328	0.000851328	0.0023096	0.0023096	0.001501796	0.000304616	0.001031348	0.0011085	0.002661631	0.002661631	0.006669871	0.006167013	0.010258062
3839303774200	383930	3774200	0.002155103	0.00199262	0.003314484	0.003314484	0.0015941	0.0015941	0.000755348	0.000755348	0.002049276	0.002049276	0.001332482	0.000270273	0.000915073	0.000983526	0.002370663	0.002370663	0.005611257	0.005188211	0.008629946
3839803774200	383980	3774200	0.001923278	0.00177828	0.002957944	0.002957944	0.001422622	0.001422622	0.000674095	0.000674095	0.001828834	0.001828834	0.001189146	0.0002412	0.000816638	0.000877728	0.002115216	0.002115216	0.004773339	0.004413465	0.007341253
3840303774200	384030	3774200	0.001662291	0.00153697	0.002556554	0.002556554	0.001229574	0.001229574	0.000582621	0.000582621	0.001580664	0.001580664	0.00102778	0.000208469	0.000705821	0.000758621	0.001830853	0.001830853	0.00403438	0.003730218	0.006204756
3840803774200	384080	3774200	0.001441596	0.00133291	0.002217131	0.002217131	0.001066328	0.001066328	0.000505269	0.000505269	0.001370805	0.001370805	0.000891326	0.000180792	0.000612112	0.000657902	0.001612427	0.001612427	0.0033295	0.003078481	0.005120672
3841303774200	384130	3774200	0.001302259	0.00120408	0.002002835	0.002002835	0.000963263	0.000963263	0.000456432	0.000456432	0.001238311	0.001238311	0.000805175	0.000163317	0.000552949	0.000594313	0.001482052	0.001482052	0.002879568	0.00266247	0.004428689
3826803774250	382680	3774250	0.001645726	0.00152165	0.002531077	0.002531077	0.001217321	0.001217321	0.000576815	0.000576815	0.001564912	0.001564912	0.001017538	0.000206392	0.000698788	0.000751062	0.001099332	0.001099332	0.000636376	0.000588398	0.000978728
3827303774250	382730	3774250	0.00192949	0.00178402	0.002967498	0.002967498	0.001427217	0.001427217	0.000676272	0.000676272	0.001834741	0.001834741	0.001192987	0.000241979	0.000819276	0.000880563	0.001168272	0.001168272	0.000702895	0.000649902	0.001081032
3827803774250	382780	3774250	0.00215053	0.0019884	0.003307451	0.003307451	0.001590717	0.001590717	0.000753746	0.000753746	0.002044928	0.002044928	0.001329654	0.0002697	0.000913131	0.00098144	0.001203792	0.001203792	0.000767085	0.000709253	0.001179754
3828303774250	382830	3774250	0.002589074	0.00239388	0.003981919	0.003981919	0.001915102	0.001915102	0.000907452	0.000907452	0.002461937	0.002461937	0.001600802	0.000324698	0.00109934	0.001181578	0.001357581	0.001357581	0.000850083	0.000785993	0.001307403
3828803774250	382880	3774250	0.003207074	0.00296528	0.004932383	0.004932383	0.002372228	0.002372228	0.001124056	0.001124056	0.003049589	0.003049589	0.001982906	0.000402201	0.001361748	0.001463615	0.001558296	0.001558296	0.000950596	0.000878928	0.001461988
3829303774250	382930	3774250	0.003505763	0.00324146	0.005391759	0.005391759	0.002593164	0.002593164	0.001228745	0.001228745	0.003333611	0.003333611	0.002167583	0.00043966	0.001488573	0.001599928	0.001624734	0.001624734	0.000985106	0.000910837	0.001515064
3829803774250	382980	3774250	0.004334191	0.00400743	0.006665856	0.006665856	0.003205941	0.003205941	0.001519103	0.001519103	0.004121358	0.004121358	0.002679793	0.000543554	0.00184033	0.001977999	0.001847462	0.001847462	0.001044033	0.000965321	0.001605692
3830303774250	383030	3774250	0.006298623	0.00582375	0.009687094	0.009687094	0.004659003	0.004659003	0.002207623	0.002207623	0.005989326	0.005989326	0.003894384	0.000789915	0.002674443	0.002874509	0.002301023	0.002301023	0.001253685	0.001159167	0.00192813
3830803774250	383080	3774250	0.01135702	0.01050079	0.017466757	0.017466757	0.008400629	0.008400629	0.003980555	0.003980555	0.010799328	0.010799328	0.007021947	0.001424292	0.004822276	0.00518403	0.00316512	0.00316512	0.001631836	0.001508807	0.002509714
3831303774250	383130	3774250	0.02467968	0.02281902	0.037956608	0.037956608	0.018255214	0.018255214	0.008650052	0.008650052	0.023467771	0.023467771	0.015259232	0.003095097	0.010479178	0.011263089	0.004473073	0.004473073	0.002043634	0.001889559	0.003143048
3835803774250	383580	3774250	0.004837097	0.00447242	0.007439311	0.007439311	0.003577933	0.003577933	0.001695368	0.001695368	0.004599569	0.004599569	0.002990736	0.000606624	0.002053868	0.002207511	0.003742352	0.003742352	0.019538026	0.018065006	0.030048899
3836303774250	383630	3774250	0.004009532	0.00370724	0.006166541	0.006166541	0.002965795	0.002965795	0.001405313	0.001405313	0.003812642	0.003812642	0.002479059	0.000502838	0.001702478	0.001829834	0.003237262	0.003237262	0.01295469	0.011978004	0.019923925
3836803774250	383680	3774250	0.003525262	0.00325948	0.005421747	0.005421747	0.002607587	0.002607587	0.001235579	0.001235579	0.003352152	0.003352152	0.002179639	0.000442106	0.001496853	0.001608827	0.002941592	0.002941592	0.010524365	0.009730907	0.016186158
3837303774250	383730	3774250	0.003008292	0.00278149	0.004626664	0.004626664	0.002225192	0.002225192	0.001054385	0.001054385	0.002860569	0.002860569	0.001860001	0.000377272	0.001277344	0.001372897	0.002587488	0.002587488	0.00807549	0.007466658	0.012419861
3837803774250	383780	3774250	0.002699681	0.00249615	0.004152029	0.004152029	0.001996916	0.001996916	0.000946219	0.000946219	0.002567112	0.002567112	0.001669189	0.000338569	0.001146305	0.001232056	0.002388274	0.002388274	0.006936984	0.006413987	0.010668873
3838303774250	383830	3774250	0.002670174	0.00246886	0.004106648	0.004106648	0.001975091	0.001975091	0.000935877	0.000935877	0.002539054	0.002539054	0.001650946	0.000334869	0.001133776	0.00121859	0.002482828	0.002482828	0.006494902	0.006005236	0.009988965
3838803774250	383880	3774250	0.002382097	0.0022025	0.003663594	0.003663594	0.001762004	0.001762004	0.000834908	0.000834908	0.002265123	0.002265123	0.00147283	0.000298741	0.001011456	0.00108712	0.002385572	0.002385572	0.005456822	0.005045419	0.008392429
3839303774250	383930	3774250	0.002122491	0.00196247	0.003264327	0.003264327	0.001569977	0.001569977	0.000743918	0.000743918	0.002018265	0.002018265	0.001312318	0.000266183	0.000901225	0.000968643	0.002176952	0.002176952	0.004688615	0.004335129	0.00721095
3839803774250	383980	3774250	0.001900846	0.00175754	0.002923444	0.002923444	0.001406029	0.001406029	0.000666233	0.000666233	0.001807504	0.001807504	0.001175277	0.000238386	0.000807114	0.000867491	0.00198194	0.00198194	0.004086577	0.00377848	0.006285034
3840303774250	384030	3774250	0.001701116	0.00157286	0.002616265	0.002616265	0.001258291	0.001258291	0.000596229	0.000596229	0.001617582	0.001617582	0.001051785	0.000213338	0.000722307	0.00077634	0.001729995	0.001729995	0.003578494	0.003308703	0.005503617
3840803774250	384080	3774250	0.001516311	0.00140199	0.002332041	0.002332041	0.001121594	0.001121594	0.000531456	0.000531456	0.001441852	0.001441852	0.000937522	0.000190162	0.000643837	0.000692	0.001562098	0.001562098	0.003130115	0.002894128	0.004814023
3841303774250	384130	3774250	0.001354197	0.0012521	0.002082715	0.002082715	0.001001681	0.001001681	0.000474637	0.000474637	0.001287699	0.001287699	0.000837289	0.000169831	0.000575002	0.000618016	0.001433725	0.001433725	0.002740576	0.002533957	0.004214924
3826803774300	382680	3774300	0.001584125	0.00146469	0.002436336	0.002436336	0.001171755	0.001171755	0.000555224	0.000555224	0.001506335	0.001506335	0.000979451	0.000198666	0.000672631	0.000722948	0.001036196	0.001036196	0.000617654	0.000571088	0.000949934
3827303774300	382730	3774300	0.001850719	0.00171119	0.002846351	0.002846351	0.001368951	0.001368951	0.000648664	0.000648664	0.001759839	0.001759839	0.001144284	0.0002321	0.000785829	0.000844615	0.001094229	0.001094229	0.000680377	0.000629082	0.00010464
3827803774300	382780	3774300	0.002026551	0.00187376	0.003116775	0.003116775	0.001499011	0.001499011	0.000710292	0.000710292	0.001927036	0.001927036	0.001252999	0.000254151	0.000860489	0.000924859	0.001097031	0.001097031	0.000735335	0.000679897	0.001130924
3828303774300	382830	3774300	0.002230509	0.00206235	0.003430456	0.003430456	0.001649876	0.001649876	0.000781777	0.000781777	0.002120979	0.002120979	0.001379104	0.00027973	0.000947091	0.001017939	0.001144458	0.001144458	0.000783219	0.00072417	0.001204567
3828803774300	382880	3774300	0.002680441	0.00247836	0.004122439	0.004122439	0.001982685	0.001982685	0.000939476	0.000939476	0.002548817	0.002548817	0.001657294	0.000336156	0.001138136	0.001223276	0.001276734	0.001276734	0.000855346	0.00079086	0.001315497
3829303774300	382930	3774300	0.003108891	0.0028745	0.004781381	0.004781381	0.002299603	0.002299603	0.001089644	0.001089644	0.002956227	0.002956227	0.0019222	0.000389888	0.001320058	0.001418807	0.001379293	0.001379293	0.000880453	0.000814073	0.00135411
3829803774300	382980	3774300	0.003933264	0.00363673	0.006049242	0.006049242	0.00290938	0.00290938	0.001378581	0.001378581	0.003740119	0.003740119	0.002431903	0.000493274	0.001670093	0.001795027	0.001561498	0.001561498	0.000948697	0.000877173	0.001459068
3830303774300	383030	3774300	0.005792352	0.00535565	0.008908464	0.008908464	0.004284522	0.004284522	0.002030178	0.002030178	0.005507916	0.005507916	0.003581361	0.000726423	0.002459476	0.002643461	0.001905996	0.001905996	0.001152397	0.001065514	0.001772351
3830803774300	383080	3774300	0.010310399	0.00953307	0.015857084	0.015857084	0.007626458	0.007626458	0.003613721	0.003613721	0.009804101	0.009804101	0.00637483	0.001293035	0.004377873	0.004705366	0.002487631	0.002487631	0.00148482	0.001372876	0.002283609
3831303774300	383130	3774300	0.023718386	0.0219302	0.036478167	0.036478167	0.017544158	0.017544158	0.008313125	0.008313125	0.022553682	0.022553682	0.014664873	0.00297454	0.010071005	0.010824382	0.003330015	0.003330015	0.001860641	0.001720363	0.00286161
3835303774300	383530	3774300	0.006044625	0.00558891	0.009296452	0.009296452	0.004471124	0.004471124	0.002118598	0.002118598	0.0057478	0.0057478	0.003737339	0.000758061	0.002566593	0.002758591	0.003323511	0.003323511	0.0130571	0.012072693	0.020081429
3835803774300	383580	3774300	0.004523827	0.00418276	0.006957511	0.006957511	0.003346212	0.003346212	0.001585569	0.001585569	0.004301682	0.004301682	0.002797043	0.000567336	0.001920851	0.002064543	0.002770193	0.002770193	0.008611612	0.007962362	0.013244402
3836303774300	383630	3774300	0.003713431	0.00343347	0.005711146	0.005711146	0.002746773	0.002746773	0.001301531	0.001301531	0.003531081	0.003531081	0.002295982	0.000465704	0.001576751	0.001694702	0.002473222	0.002473222	0.00693638	0.006413429	0.010667944
3836803774300	383680	3774300	0.003238478	0.00299432	0.004980683	0.004980683	0.002395457	0.002395457	0.001135064	0.001135064	0.003079451	0.003079451	0.002002323	0.00040614	0.001375082	0.001477947	0.00229462	0.00229462	0.00618793	0.005721407	0.009516851
3837303774300	383730	3774300	0.00282366	0.00261078	0.004342705	0.004342705	0.002088622	0.002088622	0.000989673	0.000989673	0.002685003	0.002685003	0.001745845	0.000354117	0.001198947	0.001288637	0.002107912	0.002107912	0.005370287	0.004965408	0.00825934

			KMMass Grading / Excavation	KMDrainage / Utilities Trenching	KMFoundations / Concrete Pads	KMBuilding / Structure Construction	KMAsphalt Paving	KMArchitectural Coating	KMLandscaping or Other Finishing	KMWaterside Construction (Piles)	EWNDemolition	EWNSite Grubbing / Prep	EWNDrainage / Utilities Trenching	EWNDrainage / Utilities Trenching	EWNDrainage / Utilities Trenching	EWNFoundations / Concrete Pads	EWNBuilding / Structure Construction	EWNAsphalt Paving	EWNLandscaping or Other Finishing	EWNWaterside Construction (Piles)	ISDemolition
Unique Identifier	X (UTM)	Y (UTM)	2026	2026	2026	2026	2026	2026	2026	2026	2027	2027	2027	2028	2029	2029	2029	2029	2029	2029	2027
3828303774150	382830	3774150	0.001420986	0.000352843	0.000323833	0.00095244	0.000571262	0.000115872	0.00039231	0.000421658	0.000697719	0.000797702	0.000939462	0.000939462	0.000939462	0.000244545	0.000607543	0.000431394	0.000296257	0.000309758	0.001873151
3828803774150	382880	3774150	0.001582073	0.000392842	0.000360544	0.001060411	0.000636021	0.000129007	0.000436784	0.000469458	0.000646643	0.000739307	0.00087069	0.00087069	0.00087069	0.000226644	0.000563068	0.000399814	0.00027457	0.000287082	0.00216235
3829303774150	382930	3774150	0.001719408	0.000426944	0.000391841	0.001152462	0.000691233	0.000140206	0.000474699	0.00051021	0.000616274	0.000704586	0.000829798	0.000829798	0.000829798	0.000216	0.000536624	0.000381037	0.000261674	0.000273599	0.002433518
3829803774150	382980	3774150	0.001776199	0.000441046	0.000404784	0.001190528	0.000714064	0.000144837	0.000490379	0.000527062	0.000584093	0.000667793	0.000786467	0.000786467	0.000786467	0.00020472	0.000508602	0.000361139	0.00024801	0.000259312	0.002771377
3830303774150	383030	3774150	0.002105007	0.000522691	0.000479717	0.001410917	0.00084625	0.000171649	0.000581157	0.000624631	0.000614376	0.000702416	0.000827243	0.000827243	0.000827243	0.000215334	0.000534971	0.000379863	0.000260869	0.000272757	0.003784609
3830803774150	383080	3774150	0.002742719	0.000681041	0.000625047	0.001838354	0.001102622	0.00022365	0.000757218	0.000813863	0.000690989	0.000790008	0.000930401	0.000930401	0.000930401	0.000242187	0.000601683	0.000427233	0.000293399	0.00030677	0.006132282
3831303774150	383130	3774150	0.003540589	0.000879159	0.000806876	0.00237314	0.00142338	0.00028871	0.000977497	0.00105062	0.00078598	0.000898611	0.001058304	0.001058304	0.001058304	0.00027548	0.000684396	0.000485965	0.000333733	0.000348942	0.0114986
3836303774150	383630	3774150	0.069480897	0.017252705	0.015834222	0.046570756	0.027932557	0.005665683	0.0191825	0.020617477	0.00070488	0.000805889	0.000949104	0.000949104	0.000949104	0.000247055	0.000613778	0.000435821	0.000299297	0.000312937	0.01440707
3836803774150	383680	3774150	0.039967803	0.009924349	0.00910839	0.026789102	0.016067769	0.003259096	0.011034434	0.011859882	0.000732661	0.000837652	0.000986511	0.000986511	0.000986511	0.000256792	0.000637969	0.000452998	0.000311093	0.00032527	0.011012604
3837303774150	383730	3774150	0.026571205	0.006597859	0.006055396	0.017809803	0.010682097	0.002166696	0.00733586	0.007884631	0.000693491	0.000792869	0.00093377	0.00093377	0.00093377	0.000243064	0.000603862	0.00042878	0.000294462	0.000307881	0.00819343
3837803774150	383780	3774150	0.019161219	0.004757895	0.004366711	0.012843134	0.007703151	0.001562464	0.005290088	0.005685822	0.000665624	0.000761008	0.000896247	0.000896247	0.000896247	0.000233296	0.000579596	0.00041155	0.000282629	0.000295509	0.006363417
3838303774150	383830	3774150	0.01521778	0.003778706	0.003468028	0.010199977	0.006117818	0.001240904	0.004201372	0.004515662	0.000769415	0.000879672	0.001035999	0.001035999	0.001035999	0.000269674	0.000669972	0.000475722	0.000326699	0.000341588	0.005616434
3838803774150	383880	3774150	0.012198533	0.003029001	0.002779962	0.008176275	0.004904027	0.000994705	0.003367809	0.003619743	0.000748277	0.000855505	0.001007538	0.001007538	0.001007538	0.000262266	0.000651566	0.000462653	0.000317724	0.000332203	0.004604755
3839303774150	383930	3774150	0.010024394	0.002489143	0.002284491	0.006719021	0.004029985	0.000817419	0.002767566	0.002974598	0.000725327	0.000829267	0.000976636	0.000976636	0.000976636	0.000254222	0.000631583	0.000448464	0.000307979	0.000322015	0.003835944
3839803774150	383980	3774150	0.008357532	0.002075247	0.001904624	0.005601778	0.003359876	0.000681498	0.002307373	0.00247998	0.000703586	0.00080441	0.000947362	0.000947362	0.000947362	0.000246602	0.000612651	0.000435021	0.000298748	0.000312362	0.003241153
3840303774150	384030	3774150	0.00688055	0.0017085	0.00156803	0.004611806	0.002766104	0.000561061	0.001899603	0.002041706	0.000624039	0.000713464	0.000840254	0.000840254	0.000840254	0.000218721	0.000543385	0.000385838	0.000264971	0.000277047	0.002638942
3840803774150	384080	3774150	0.005575668	0.001384486	0.001270657	0.003737187	0.002241518	0.000454657	0.001539348	0.001654501	0.000566837	0.000648065	0.000763233	0.000763233	0.000763233	0.000198672	0.000493577	0.000350471	0.000240683	0.000251652	0.002175896
3841303774150	384130	3774150	0.004645506	0.001153519	0.001058679	0.00311373	0.001867576	0.000378809	0.001282546	0.001378488	0.000536468	0.000613344	0.000722342	0.000722342	0.000722342	0.000188028	0.000467132	0.000331693	0.000227788	0.000238169	0.001838382
3826803774200	382680	3774200	0.001004204	0.000249353	0.000228851	0.000673085	0.000403708	8.1885E-05	0.000277244	0.000297983	0.000549323	0.000628041	0.000739651	0.000739651	0.000739651	0.000192534	0.000478326	0.000339642	0.000233247	0.000243876	0.001174915
3827303774200	382730	3774200	0.00111248	0.000276238	0.000253527	0.000745659	0.000447237	9.0715E-05	0.000307137	0.000330113	0.000577104	0.000659803	0.000777057	0.000777057	0.000777057	0.000202271	0.000502517	0.000356819	0.000245043	0.00025621	0.00136386
3827803774200	382780	3774200	0.001231902	0.000305892	0.000280742	0.000825703	0.000495246	0.000100453	0.000340107	0.000365549	0.000591254	0.00067598	0.000796109	0.000796109	0.000796109	0.00020723	0.000514837	0.000365567	0.000251051	0.000262492	0.001612768
3828303774200	382830	3774200	0.001380383	0.000342761	0.00031458	0.000925225	0.000554938	0.000112561	0.0003811	0.000409609	0.000629302	0.000719481	0.00084734	0.00084734	0.00084734	0.000220566	0.000547968	0.000389092	0.000267206	0.000279383	0.001948039
3828803774200	382880	3774200	0.001554208	0.000385923	0.000354193	0.001041734	0.000624819	0.000126735	0.0042909	0.000461189	0.000642157	0.000734178	0.000864649	0.000864649	0.000864649	0.000225071	0.000559162	0.0039704	0.000272665	0.00028509	0.002401423
3829303774200	382930	3774200	0.001711446	0.000424967	0.000390027	0.001147126	0.000688032	0.000139557	0.000472501	0.000507848	0.0005853	0.000669174	0.000788093	0.000788093	0.000788093	0.000205144	0.000509654	0.000361886	0.000248523	0.000259849	0.002757486
3829803774200	382980	3774200	0.001731615	0.000429975	0.000394623	0.001160645	0.00069614	0.000141201	0.00047807	0.000513832	0.000529393	0.000605256	0.000712816	0.000712816	0.000712816	0.000185549	0.000460972	0.000327319	0.000224784	0.000235028	0.003048152
3830303774200	383030	3774200	0.002040918	0.000506777	0.000465111	0.00136796	0.000820485	0.000166423	0.000563463	0.000605614	0.000554241	0.000633664	0.000746272	0.000746272	0.000746272	0.000194257	0.000482608	0.000342682	0.000235335	0.000246059	0.004284496
3830803774200	383080	3774200	0.002673189	0.000663776	0.000609202	0.001791751	0.00107467	0.00021798	0.00073822	0.00079231	0.000636031	0.000727175	0.000856401	0.000856401	0.000856401	0.00022924	0.000553828	0.000393253	0.000270064	0.00028237	0.007630647
3831303774200	383130	3774200	0.003358007	0.000833822	0.000765267	0.002250761	0.001349978	0.000273822	0.000927089	0.000996441	0.000708072	0.000809539	0.000953403	0.000953403	0.000953403	0.000248174	0.000616558	0.000437795	0.000300653	0.000314354	0.01658728
3835803774200	383580	3774200	0.075855496	0.018835573	0.01728695	0.050843441	0.03049526	0.006185487	0.02094242	0.022509049	0.00061498	0.000703106	0.000828056	0.000828056	0.000828056	0.000215546	0.000535497	0.000380237	0.000261125	0.00027302	0.020263526
3836303774200	383630	3774200	0.037548584	0.009323637	0.008557066	0.025167579	0.015095199	0.003061825	0.010366529	0.011142013	0.000581763	0.00066513	0.000783331	0.000783331	0.000783331	0.000203904	0.000506574	0.000359699	0.000247021	0.000258278	0.01366397
3836803774200	383680	3774200	0.026942208	0.006689982	0.006139945	0.018058475	0.010831247	0.002196949	0.007438288	0.007994721	0.00060454	0.000691171	0.000813999	0.000813999	0.000813999	0.000211887	0.000526407	0.000373782	0.000256692	0.00026839	0.010645928
3837303774200	383730	3774200	0.018764473	0.00465938	0.004276295	0.012577208	0.007543652	0.001530112	0.005180554	0.005568093	0.000574257	0.000656548	0.000773224	0.000773224	0.000773224	0.000201273	0.000500038	0.000355058	0.000243834	0.000254946	0.007988264
3837803774200	383780	3774200	0.014610985	0.003628033	0.003329744	0.009793262	0.005873876	0.001191424	0.004033846	0.004335604	0.000571065	0.000652899	0.000768926	0.000768926	0.000768926	0.000200154	0.000497258	0.000353084	0.000242478	0.000253529	0.006397323
3838303774200	383830	3774200	0.012477316	0.003098225	0.002843495	0.008363134	0.005016103	0.001017438	0.003444776	0.003702468	0.000686675	0.000785076	0.000924593	0.000924593	0.000924593	0.00024075	0.000597927	0.000424565	0.000291568	0.000304855	0.005770438
3838803774200	383880	3774200	0.010258062	0.002547165	0.002337742	0.006875641	0.004123924	0.000836473	0.002832077	0.003043935	0.000670628	0.000766729	0.000902985	0.000902985	0.000902985	0.00023505	0.000583953	0.000414643	0.000284754	0.00029773	0.004758413
3839303774200	383930	3774200	0.008629946	0.00214289	0.001966706	0.005784368	0.003469392	0.000703712	0.002382582	0.002560815	0.000653114	0.000746705	0.000879403	0.000879403	0.000879403	0.000228912	0.000568703	0.000403815	0.000277317	0.000289955	0.003980457
3839803774200	383980	3774200	0.007341253	0.001822896	0.001673021	0.0049206	0.002951314	0.000598628	0.002026796	0.002178413	0.000635772	0.000726879	0.000856053	0.000856053	0.000856053	0.000222834	0.000553602	0.000393092	0.000269954	0.000282256	0.003375744
3840303774200	384030	3774200	0.006204756	0.001540694	0.001414021	0.004158843	0.002494422	0.000505955	0.001713028	0.001841174	0.000580642	0.000663848	0.00078182	0.00078182	0.00078182	0.000203511	0.000505597	0.000359006	0.000246545	0.00025778	0.002797001
3840803774200	384080	3774200	0.005120672	0.001271507	0.001166966	0.003432218	0.002058601	0.000417555	0.001413731	0.001519487	0.000520766	0.000595391	0.000701199	0.000701199	0.000701199	0.000182525	0.00045346	0.000321985	0.000221121	0.000231198	0.00231644
3841303774200	384130	3774200	0.004428689	0.001099682	0.001009268	0.002968404	0.001780412	0.000361129	0.001222686	0.001314151	0.000505495	0.000577932	0.000680637	0.000680637	0.000680637	0.000177172	0.000440162	0.000312543	0.000214637	0.000224418	0.002012315
3826803774250	382680	3774250	0.000978728	0.00024326	0.00022345	0.000656009	0.000393466	7.98084E-05	0.00027021	0.000290424	0.000511103	0.000584344	0.000688188	0.000688188	0.000688188	0.000179138	0.000445045	0.00031601	0.000217018	0.00022690	0.00118708
3827303774250	382730	3774250	0.001081032	0.00026843	0.00024636	0.00072458	0.000434594	8.81506E-05	0.000298455	0.000320781	0.000531032	0.00060713	0.000715023	0.000715023	0.000715023	0.000186123	0.0004624	0.000328333	0.00022548	0.000235756	0.001375163
3827803774250	382780	3774250	0.001179754	0.000292943	0.000268858	0.00079075	0.000474282	9.62007E-05	0.00032571	0.000350075	0.000494624	0.000565504	0.000665999	0.000665999	0.000665999	0.000173362	0.000430696	0.000305822	0.000210021	0.000219592	0.001576705
3828303774250	382830	3774250	0.001307403	0.000324639	0.000297948	0.000876309	0.000525599	0.00010661	0.000360952	0.000387953	0.000509722	0.000582766	0.000686329	0.000686329	0.000686329	0.000178654	0.000443843	0.000315157	0.000216432	0.000226295	0.001876516
3828803774250	382880	3774250	0.001461988	0.000363024	0.000333177	0.000979922	0.000587745	0.000119215	0.00040363	0.000433824	0.000527323	0.000602888	0.000710028	0.000710028	0.000710028	0.000184823	0.000459169	0.000326039	0.000223905	0.000234109	0.002294612
3829303774250	382930	3774250	0.001515064	0.000376203	0.000345273	0.001015497	0.000609083	0.000123543	0.000418283	0.000449574	0.000482286	0.000551398	0.000649387	0.000649387	0.000649387	0.000169038	0.000419953	0.000298193	0.000204782	0.000214115	0.002505472
3829803774250	382980	3774250	0.001605692	0.000398707	0.000365926	0.001076242	0.000645517	0.000130933	0.000443304	0.000476466	0.000470725	0.00053818	0.00063382	0.00063382	0.00063382	0.000164986	0.000409887	0.000291045	0.000199873	0.000208982	0.003063941
3830303774250	383030	3774250	0.00192813	0.000478771	0.000439408	0.001292362	0.000775143	0.000157226	0.000532324	0.000572146	0.000500491	0.000572211	0.000673899	0.000673899	0.000673899	0.00017541	0.000435805	0.000309449	0.000212512	0.000222197	0.004414428
3830803774250	383080	3774250	0.002509714	0.000623184	0.000571947	0.001682179	0.00100895	0.00020465	0.00069289	0.000744722	0.000574343	0.000656647	0.00077334	0.00077334	0.00077334	0.000201303	0.000500113	0.000355112	0.00024387	0.000254984	0.00788292
3831303774250	383130	3774250	0.003143048	0.000780446	0.000716279	0.002106681	0.001263561	0.000256294	0.000867742	0.000932655	0.000653459	0.0007471	0.000879867	0.000879867	0.000879867	0.00022903	0.000569003	0.000404028	0.000277464	0.000290108	0.017278528
3835803774250	383580	3774250	0.030048899	0.0074614	0.006847939	0.020140787	0.012080192	0.002450278	0.008295993	0.008916587	0.000508859	0.000581779	0.000685167	0.000685167	0.000685167	0.00017835	0.000443092	0.000314623	0.000216066	0.00022591	0.017378781
3836303774250	383630	3774250	0.019923925	0.004947282	0.004540527	0.013354351	0.008009773	0.001624657	0.005500659	0.005912144	0.000490396	0.00056067	0.000660307	0.000660307	0.000660307	0.00017188	0.000427015	0.000303208	0.000208226	0.000217715	0.012314345
3836803774250	383680	3774250	0.016186158	0.004019162	0.003688715	0.010849048	0.006507124	0.001319868	0.004468724	0.004803014	0.000501094	0.000572902	0.000674712	0.000674712	0.000674712	0.00017563	0.000436331	0.000309822	0.000212768	0.000222465	0.009695937
3837303774250	383730	3774250	0.012419861	0.003083958	0.002830402	0.008324624	0.004993005	0.001012753	0.003428914	0.003685419	0.000484874	0.000554357	0.000652872	0.000652872	0.000652872	0.00016994	0.000422207	0.000299794	0.000205881	0.000215264	0.007461718
3837803774250	383780	3774250	0.010668873	0.002649173	0.002431363	0.007150994	0.004289077	0.000869972	0.002945495	0.003165838	0.000496867	0.000568068	0.00066902	0.00066902	0.00066902	0.00017414	0.00043265	0.000307209	0.000210973	0.000220588	0.006192762
3838303774250	383830	3774250	0.009988965	0.002480346	0.002276417	0.006695274	0.004015742	0.00081453	0.002757784	0.002964085	0.000616187	0.000704487	0.000829682	0.000829682	0.000829682	0.000215969	0.000536549	0.000380983	0.000261638	0.000273561	0.005710993
3838803774250	383880	3774250	0.008392429	0.002083912	0.001912577	0.005625169	0.003373906	0.000684344	0.002317008	0.002490335	0.00060523	0.00069196	0.000814929	0.000814929	0.000814929	0.000212129	0.000527008	0.000374209	0.000256985	0.000268697	0.004758758
3839303774250	383930	3774250	0.00721095	0.001790541	0.001643326	0.004833262	0.00289893	0.000588003	0.001990821	0.002139748	0.00059134	0.000676079	0.000796225	0.000796225	0.000796225	0.00020726	0.000514913	0.00036562	0.000251087	0.00026253	0.004009015
3839803774250	383980	3774250	0.006285034	0.001560628	0.001432316	0.004212651	0.002526695	0.000512501	0.001735191	0.001864995	0.000578139	0.000660987	0.000778451	0.000778451	0.000778451	0.00020263	0.000503418	0.000357459	0.000245482	0.000256669	0.00341664
3840303774250	384030	3774250	0.005503617	0.001366596	0.001254237	0.003688893	0.002212552	0.000448782	0.001519456	0.001633121	0.000562351	0.000642936	0.000757192	0.000757192	0.000757192	0.0001971	0.00048967	0.000347697	0.000238778	0.00024966	0.002937028
3840803774250	384080	3774250	0.004814023	0.001195363	0.001097083	0.003226681	0.001935323	0.00039255	0.00132907	0.001428494	0.000534656	0.000611273	0.000719902	0.000719902	0.000719902	0.000187393	0.000465555	0.000330573	0.000227019	0.000237365	0.002520053
3841303774250	384130	3774250	0.004214924	0.001046602	0.000960552	0.002825125	0.001694475	0.000343698	0.001163669	0.001250719	0.000500577	0.00057231	0.000674015	0.000674015	0.000674015	0.00017544	0.00043588	0.000309502	0.000212549	0.000222235	0.002165715
3826803774300	382680	3774300	0.000949934	0.000235877	0.000216483	0.000636709	0.00038189	7.74605E-05	0.000262261	0.000281879	0.000476764	0.000545085	0.000641952	0.000641952	0.000641952	0.000167103	0.000415145	0.000294779	0.000202438	0.000211663	0.001183629
3827303774300	382730	3774300	0.0010464	0.00025983	0.00023846	0.000701367	0.000420671	8.53266E-05	0.000288893	0.000310504	0.00049609	0.00056718	0.000667974	0.000667974	0.000667974	0.00017387	0.000431974	0.000306728	0.000210644	0.000220243	0.001375594
3827803774300	382780	3774300	0.001130924	0.000280818	0.00025773	0.000758021	0.000454652	9.2219E-05	0.000312229	0.000335586	0.000452952	0.00051786	0.00060989	0.00060989	0.00060989	0.000158757	0.000394411	0.000280056	0.000192327	0.000201092	0.001557465
3828303774300	382830	3774300	0.001204567	0.000299104	0.000274513	0.000807382	0.000484258	9.82241E-05	0.000332561	0.000357438	0.000432936	0.000494976	0.000582938	0.000582938	0.000582938	0.000151741	0.000376981	0.000267681	0.000183828	0.000192205	0.001716559
3828803774300	382880	3774300	0.001315497	0.000326649	0.000299793	0.000881734	0.000528853	0.00010727	0.000363186	0.000390355	0.000439148	0.000502078	0.000591302	0.000591302	0.000591302	0.000153918	0.000382391	0.000271521	0.000186465	0.000194963	0.002037681
3829303774300	382930	3774300	0.00135411	0.000336237	0.000308592	0.000907615	0.000544376	0.000110418	0.000373847	0.000401813	0.000421375	0.000481758	0.000567372	0.000567372	0.000567372	0.00014768	0.000366915	0.000260532	0.000178919	0.000187073	0.002322739
3829803774300	382980	3774300	0.001459068	0.000362299	0.000332512	0.000977965	0.000586571	0.000118977	0.000402824	0.000432958	0.000419304	0.000479391	0.000564583	0.000564583	0.000564583	0.000146963	0.000365112	0.000259252	0.00017804	0.000186153	0.002892595
3830303774300	383030	3774300	0.001772351	0.00044009	0.000403907	0.001187949	0.000712517	0.000144523	0.000489316	0.00052592	0.00045045	0.000515	0.000606521	0.000606521	0.000606521	0.00015788	0.000392232	0.000278509	0.000191265	0.000199981	0.004126869
3830803774300	383080	3774300	0.002283609	0.00056704	0.000520419	0.001530628	0.000918052	0.000186212	0.000630466	0.000677629	0.000509291	0.000582272	0.000685748	0.000685748	0.000685748	0.000178503	0.000443468	0.00031489	0.000216249	0.000226104	0.006826463
3831303774300	383130	3774300	0.00286161	0.000710562	0.000652141	0.001918043	0.001150418	0.000233344	0.000790042	0.000849143	0.000581936	0.000665327	0.000783563	0.000783563	0.000783563	0.000203964	0.000506724	0.000359806	0.000247094	0.000258355	0.012462309
3835303774300	383530	3774300	0.020081429	0.004986392	0.004576421	0.013459921	0.008073092	0.001637501	0.005544143	0.005958881	0.000514554	0.000588289	0.000692835	0.000692835	0.000692835	0.00018034	0.000448051	0.000318144	0.000218483	0.00022844	0.023093571
3835803774300	383580	3774300	0.013244402	0.003288699	0.003018309	0.008877286	0.005324485	0.001079989	0.003656555	0.00393009	0.000445101	0.000508884	0.000599318	0.000599318	0.000599318	0.000156005	0.000387574	0.000275202	0.000188993	0.000197606	0.014353406
3836303774300	383630	3774300	0.010667944	0.002648942	0.002431152	0.007150372	0.004288704	0.000869896	0.002945239	0.003165562	0.00042474	0.000485605	0.000571902	0.000571902	0.000571902	0.000148868	0.000369845	0.000262613	0.000180348	0.000188566	0.010497274
3836803774300	383680	3774300	0.009516851	0.002363116	0.002168825	0.006378832	0.003825944	0.000776033	0.002627442	0.002823991	0.000427501	0.000488762	0.00057562	0.00057562	0.00057562	0.000149836	0.000372249	0.00026432	0.00018152	0.000189792	0.008408776
3837303774300	383730	3774300	0.00825934	0.002050865	0.001882247	0.005535964	0.003320402	0.000673492	0.002280264	0.002450843	0.000424653	0.000485506	0.000571786	0.000571786	0.000571786	0.000148838	0.000369769	0.00026256	0.000180311	0.000188528	0.006775301

			ISDrainage / Utilities Trenching	ISDrainage / Utilities Trenching	ISAsphalt Paving	ISAsphalt Paving	SVDemolition	SVSite Grubbing / Prep	SVMass Grading / Excavation	SVMass Grading / Excavation	SVDrainage / Utilities Trenching	SVFoundations / Concrete Pads	SVBuilding / Structure Construction	SVBuilding / Structure Construction	SVAsphalt Paving	SVAsphalt Paving	SVArchitectural Coating	SVArchitectural Coating	SVLandscaping or Other Finishing	SVLandscaping or Other Finishing	MDemolition
Unique Identifier	X (UTM)	Y (UTM)	2027	2028	2027	2028	2027	2027	2027	2028	2028	2028	2028	2029	2028	2029	2028	2029	2028	2029	2027
3828303774150	382830	3774150	0.001004964	0.001004964	0.001158153	0.001158153	0.000353702	0.000140949	0.000458427	0.000458427	0.000236579	9.1766E-05	0.000428594	0.000428594	0.000245514	0.000245514	5.53011E-05	5.53011E-05	0.000187235	0.000187235	0.000680205
3828803774150	382880	3774150	0.001160122	0.001160122	0.001336963	0.001336963	0.000322767	0.000128622	0.000418334	0.000418334	0.000215888	8.37403E-05	0.00039542	0.00039542	0.00022404	0.00022404	5.04645E-05	5.04645E-05	0.00017086	0.00017086	0.000722308
3829303774150	382930	3774150	0.001305606	0.001305606	0.001504623	0.001504623	0.000303459	0.000120928	0.000393309	0.000393309	0.000202974	7.87309E-05	0.000373986	0.000373986	0.00021064	0.00021064	4.74458E-05	4.74458E-05	0.000160639	0.000160639	0.000735767
3829803774150	382980	3774150	0.001486871	0.001486871	0.001713518	0.001713518	0.000284498	0.000113372	0.000368733	0.000368733	0.000190291	7.38114E-05	0.000353174	0.000353174	0.000197478	0.000197478	4.44811E-05	4.44811E-05	0.000150601	0.000150601	0.000730677
3830303774150	383030	3774150	0.002030479	0.002030479	0.002339991	0.002339991	0.00029038	0.000115716	0.000376357	0.000376357	0.000194225	7.53375E-05	0.0003594	0.0003594	0.000201561	0.000201561	4.54008E-05	4.54008E-05	0.000153715	0.000153715	0.000819196
3830803774150	383080	3774150	0.003290028	0.003290028	0.003791537	0.003791537	0.000312733	0.000124623	0.000405328	0.000405328	0.000209177	8.11369E-05	0.000382079	0.000382079	0.000217077	0.000217077	4.88956E-05	4.88956E-05	0.000165548	0.000165548	0.000996322
3831303774150	383130	3774150	0.00616911	0.00616911	0.007109485	0.007109485	0.000340899	0.000135847	0.000441834	0.000441834	0.000228016	8.84444E-05	0.000408583	0.000408583	0.00023628	0.00023628	5.32994E-05	5.32994E-05	0.000180458	0.000180458	0.001222971
3836303774150	383630	3774150	0.007729533	0.007729533	0.008907767	0.008907767	0.000302629	0.000120597	0.000392233	0.000392233	0.000202418	7.85155E-05	0.000361267	0.000361267	0.00021063	0.00021063	4.73159E-05	4.73159E-05	0.000160199	0.000160199	0.003829042
3836803774150	383680	3774150	0.005908368	0.005908368	0.006808998	0.006808998	0.00031467	0.000125396	0.00040784	0.00040784	0.00021047	8.16396E-05	0.000371495	0.000371495	0.00021822	0.00021822	4.91986E-05	4.91986E-05	0.000166573	0.000166573	0.004164658
3837303774150	383730	3774150	0.004395854	0.004395854	0.005065927	0.005065927	0.000302214	0.000120432	0.000391695	0.000391695	0.000202141	7.84078E-05	0.000359755	0.000359755	0.00020977	0.00020977	4.7251E-05	4.7251E-05	0.000159979	0.000159979	0.003844917
3837803774150	383780	3774150	0.003414035	0.003414035	0.003934446	0.003934446	0.000294048	0.000117177	0.000381111	0.000381111	0.000196679	7.62891E-05	0.000352018	0.000352018	0.00020411	0.00020411	4.59742E-05	4.59742E-05	0.000155657	0.000155657	0.00357211
3838303774150	383830	3774150	0.003013271	0.003013271	0.003472593	0.003472593	0.000350518	0.000139681	0.000454301	0.000454301	0.00023445	9.09401E-05	0.000420144	0.000420144	0.00024305	0.00024305	5.48034E-05	5.48034E-05	0.00018555	0.00018555	0.004176305
3838803774150	383880	3774150	0.002470495	0.002470495	0.00284708	0.00284708	0.000346227	0.000137971	0.00044874	0.00044874	0.00023158	8.98269E-05	0.000418277	0.000418277	0.00024032	0.00024032	5.41325E-05	5.41325E-05	0.000183278	0.000183278	0.003884086
3839303774150	383930	3774150	0.002058021	0.002058021	0.002371731	0.002371731	0.000337162	0.000134358	0.00043699	0.00043699	0.000225516	8.74748E-05	0.000401023	0.000401023	0.00023404	0.00023404	5.27151E-05	5.27151E-05	0.000178479	0.000178479	0.003597475
3839803774150	383980	3774150	0.00173891	0.00173891	0.002003977	0.002003977	0.000327266	0.000130415	0.000424164	0.000424164	0.000218897	8.49073E-05	0.000387237	0.000387237	0.00022716	0.00022716	5.11678E-05	5.11678E-05	0.000173241	0.000173241	0.003316559
3840303774150	384030	3774150	0.001415818	0.001415818	0.001631635	0.001631635	0.000293978	0.00011715	0.000381021	0.000381021	0.000196632	7.62712E-05	0.000354419	0.000354419	0.00020405	0.00020405	4.59634E-05	4.59634E-05	0.00015562	0.00015562	0.002792601
3840803774150	384080	3774150	0.001167389	0.001167389	0.001345338	0.001345338	0.000272525	0.000108601	0.000353216	0.000353216	0.000182283	7.07052E-05	0.000334764	0.000334764	0.00018968	0.00018968	4.26092E-05	4.26092E-05	0.000144263	0.000144263	0.002374159
3841303774150	384130	3774150	0.00098631	0.00098631	0.001136656	0.001136656	0.000262214	0.000104492	0.000339852	0.000339852	0.00017538	6.803E-05	0.000325069	0.000325069	0.00018201	0.00018201	4.0997E-05	4.0997E-05	0.000138805	0.000138805	0.002108427
3826803774200	382680	3774200	0.000630353	0.000630353	0.00072644	0.00072644	0.000330518	0.000131711	0.00042838	0.00042838	0.000221073	8.57512E-05	0.000425925	0.000425925	0.00022942	0.00022942	5.16764E-05	5.16764E-05	0.000174963	0.000174963	0.000511448
3827303774200	382730	3774200	0.000731724	0.000731724	0.000843263	0.000843263	0.000318546	0.00012694	0.000412863	0.000412863	0.000213065	8.2645E-05	0.000388394	0.000388394	0.00022112	0.00022112	4.98045E-05	4.98045E-05	0.000168625	0.000168625	0.000553723
3827803774200	382780	3774200	0.000865266	0.000865266	0.000997161	0.000997161	0.000314947	0.000125506	0.000408199	0.000408199	0.000210658	8.17114E-05	0.000383057	0.000383057	0.00021861	0.00021861	4.92419E-05	4.92419E-05	0.0001667	0.0001667	0.000593669
3828303774200	382830	3774200	0.001045142	0.001045142	0.001204456	0.001204456	0.000325397	0.00012967	0.000421742	0.000421742	0.000217647	8.44225E-05	0.000393908	0.000393908	0.00022586	0.00022586	5.08757E-05	5.08757E-05	0.000172252	0.000172252	0.00064811
3828803774200	382880	3774200	0.001288387	0.001288387	0.001484779	0.001484779	0.000324013	0.000129119	0.000419949	0.000419949	0.000216721	8.40635E-05	0.000391951	0.000391951	0.00022491	0.00022491	5.06593E-05	5.06593E-05	0.000171519	0.000171519	0.000704103
3829303774200	382930	3774200	0.001479418	0.001479418	0.00170493	0.00170493	0.000293909	0.000117122	0.000380932	0.000380932	0.000196586	7.62532E-05	0.000360467	0.000360467	0.00020401	0.00020401	4.59526E-05	4.59526E-05	0.000155583	0.000155583	0.000720755
3829803774200	382980	3774200	0.001635363	0.001635363	0.001884646	0.001884646	0.000266505	0.000106201	0.000345413	0.000345413	0.000178256	6.91432E-05	0.000330584	0.000330584	0.00018498	0.00018498	4.16679E-05	4.16679E-05	0.000141076	0.000141076	0.000691421
3830303774200	383030	3774200	0.002298673	0.002298673	0.002649067	0.002649067	0.000271833	0.000108325	0.000352319	0.000352319	0.00018182	7.05257E-05	0.000336276	0.000336276	0.00018868	0.00018868	4.2501E-05	4.2501E-05	0.000143897	0.000143897	0.00076907
3830803774200	383080	3774200	0.004093916	0.004093916	0.004717963	0.004717963	0.000298269	0.00011886	0.000386582	0.000386582	0.000199502	7.73843E-05	0.000362957	0.000362957	0.00020707	0.00020707	4.66342E-05	4.66342E-05	0.000157891	0.000157891	0.000945592
3831303774200	383130	3774200	0.008899236	0.008899236	0.010255772	0.010255772	0.00032076	0.000127822	0.000415733	0.000415733	0.000214546	8.32196E-05	0.000383769	0.000383769	0.00022649	0.00022649	5.01508E-05	5.01508E-05	0.000169797	0.000169797	0.001132294
3835803774200	383580	3774200	0.010871578	0.010871578	0.012528763	0.012528763	0.000277162	0.000110448	0.000359226	0.000359226	0.00018538	7.19082E-05	0.000332985	0.000332985	0.00019238	0.00019238	4.33341E-05	4.33341E-05	0.000146718	0.000146718	0.002620652
3836303774200	383630	3774200	0.007330852	0.007330852	0.008448314	0.008448314	0.000265882	0.000105953	0.000344605	0.000344605	0.000177839	6.89816E-05	0.000322223	0.000322223	0.00018456	0.00018456	4.15705E-05	4.15705E-05	0.000140747	0.000140747	0.002552407
3836803774200	383680	3774200	0.005711644	0.005711644	0.006582285	0.006582285	0.000275086	0.000109621	0.000356535	0.000356535	0.000183996	7.13696E-05	0.000330406	0.000330406	0.00019094	0.00019094	4.30095E-05	4.30095E-05	0.000145619	0.000145619	0.00273747
3837303774200	383730	3774200	0.004285781	0.004285781	0.004939074	0.004939074	0.000264705	0.000105484	0.000343081	0.000343081	0.00017705	6.86764E-05	0.000320267	0.000320267	0.00018373	0.00018373	4.13865E-05	4.13865E-05	0.000140124	0.000140124	0.002529026
3837803774200	383780	3774200	0.003432226	0.003432226	0.00395541	0.00395541	0.000264636	0.000105457	0.000342991	0.000342991	0.00017706	6.86584E-05	0.000319644	0.000319644	0.00018369	0.00018369	4.13757E-05	4.13757E-05	0.000140087	0.000140087	0.002484766
3838303774200	383830	3774200	0.003095896	0.003095896	0.003567812	0.003567812	0.000324636	0.000129367	0.000420756	0.000420756	0.000217138	8.4225E-05	0.000387504	0.000387504	0.00022539	0.00022539	5.07567E-05	5.07567E-05	0.000171849	0.000171849	0.003110703
3838803774200	383880	3774200	0.002552935	0.002552935	0.002942086	0.002942086	0.000323736	0.000129008	0.00041959	0.00041959	0.000216536	8.39916E-05	0.000395598	0.000395598	0.00022471	0.00022471	5.0616E-05	5.0616E-05	0.000171372	0.000171372	0.002942981
3839303774200	383930	3774200	0.002135554	0.002135554	0.002461082	0.002461082	0.000315778	0.000125837	0.000409275	0.000409275	0.000211213	8.19269E-05	0.000380033	0.000380033	0.00021919	0.00021919	4.93717E-05	4.93717E-05	0.00016716	0.00016716	0.002777503
3839803774200	383980	3774200	0.00181112	0.00181112	0.002087194	0.002087194	0.000308857	0.000123079	0.000400306	0.000400306	0.000206584	8.01314E-05	0.000368382	0.000368382	0.00021438	0.00021438	4.82897E-05	4.82897E-05	0.000163496	0.000163496	0.002611679
3840303774200	384030	3774200	0.001500618	0.001500618	0.001729362	0.001729362	0.000279653	0.000111441	0.000362455	0.000362455	0.000187051	7.25546E-05	0.000335031	0.000335031	0.00019411	0.00019411	4.37237E-05	4.37237E-05	0.000148037	0.000148037	0.002295389
3840803774200	384080	3774200	0.001242793	0.001242793	0.001432235	0.001432235	0.000256885	0.000102368	0.000332945	0.000332945	0.00017182	6.66475E-05	0.000314397	0.000314397	0.00017831	0.00017831	4.01639E-05	4.01639E-05	0.000135984	0.000135984	0.001953992
3841303774200	384130	3774200	0.001079627	0.001079627	0.001244197	0.001244197	0.000252733	0.000100714	0.000327563	0.000327563	0.00016904	6.55702E-05	0.000311284	0.000311284	0.00017542	0.00017542	3.95147E-05	3.95147E-05	0.000133786	0.000133786	0.001819919
3826803774250	382680	3774250	0.00063688	0.00063688	0.00073961	0.00073961	0.00030933	0.000123906	0.00040296	0.00040296	0.000207973	8.067E-05	0.000401556	0.000401556	0.00021582	0.00021582	4.86143E-05	4.86143E-05	0.000164595	0.000164595	0.000493071
3827303774250	382730	3774250	0.000737788	0.000737788	0.000850251	0.000850251	0.000295639	0.000117812	0.000383174	0.000383174	0.000197743	7.67021E-05	0.000360111	0.000360111	0.00020521	0.00020521	4.62231E-05	4.62231E-05	0.000156499	0.000156499	0.000531205
3827803774250	382780	3774250	0.000845917	0.000845917	0.000974863	0.000974863	0.000272525	0.000108601	0.000353216	0.000353216	0.000182283	7.07052E-05	0.000335653	0.000335653	0.00018968	0.00018968	4.26092E-05	4.26092E-05	0.000144263	0.000144263	0.000555966
3828303774250	382830	3774250	0.001006769	0.001006769	0.001160234	0.001160234	0.000274463	0.000109373	0.000355727	0.000355727	0.00018379	7.1208E-05	0.000337343	0.000337343	0.00019051	0.00019051	4.29122E-05	4.29122E-05	0.000145289	0.000145289	0.00059341
3828803774250	382880	3774250	0.001231082	0.001231082	0.001418739	0.001418739	0.000277162	0.000110448	0.000359226	0.000359226	0.00018538	7.19082E-05	0.000339744	0.000339744	0.00019238	0.00019238	4.33341E-05	4.33341E-05	0.000146718	0.000146718	0.000637584
3829303774250	382930	3774250	0.00134421	0.00134421	0.001549112	0.001549112	0.000253771	0.000101127	0.000328909	0.000328909	0.00016973	6.58395E-05	0.00031413	0.00031413	0.00017615	0.00017615	3.9677E-05	3.9677E-05	0.000134336	0.000134336	0.000619725
3829803774250	382980	3774250	0.001643834	0.001643834	0.001894408	0.001894408	0.000245259	9.77352E-05	0.000317877	0.000317877	0.000164045	6.36311E-05	0.000305147	0.000305147	0.00017024	0.00017024	3.83461E-05	3.83461E-05	0.0001298	0.0001298	0.000631372
3830303774250	383030	3774250	0.002368384	0.002368384	0.002729403	0.002729403	0.000253909	0.000101182	0.000329088	0.000329088	0.00016983	6.58754E-05	0.000314308	0.000314308	0.00017624	0.00017624	3.96986E-05	3.96986E-05	0.000134409	0.000134409	0.000712127
3830803774250	383080	3774250	0.004229263	0.004229263	0.004873941	0.004873941	0.000279238	0.000111276	0.000361916	0.000361916	0.00018677	7.24468E-05	0.000339655	0.000339655	0.00019382	0.00019382	4.36587E-05	4.36587E-05	0.000147817	0.000147817	0.000872429
3831303774250	383130	3774250	0.009270097	0.009270097	0.010683164	0.010683164	0.000306366	0.000122086	0.000397077	0.000397077	0.00020491	7.9485E-05	0.000365625	0.000365625	0.00021265	0.00021265	4.79002E-05	4.79002E-05	0.000162177	0.000162177	0.001055249
3835803774250	383580	3774250	0.009323884	0.009323884	0.01074515	0.01074515	0.000243529	9.70457E-05	0.000315634	0.000315634	0.00016288	6.31823E-05	0.000296787	0.000296787	0.00016904	0.00016904	3.80756E-05	3.80756E-05	0.000128914	0.000128914	0.001855033
3836303774250	383630	3774250	0.006606765	0.006606765	0.007613853	0.007613853	0.000237162	9.45086E-05	0.000307382	0.000307382	0.0001586	6.15304E-05	0.000290561	0.000290561	0.00016421	0.00016421	3.70802E-05	3.70802E-05	0.000125544	0.000125544	0.001819746
3836803774250	383680	3774250	0.005201964	0.005201964	0.005994914	0.005994914	0.00024166	9.63011E-05	0.000313212	0.000313212	0.000161638	6.26975E-05	0.00029483	0.00029483	0.00016774	0.00016774	3.77835E-05	3.77835E-05	0.000127925	0.000127925	0.001885661
3837303774250	383730	3774250	0.004003284	0.004003284	0.004613516	0.004613516	0.000235778	9.3957E-05	0.000305588	0.000305588	0.00015704	6.11713E-05	0.000288605	0.000288605	0.00016366	0.00016366	3.68638E-05	3.68638E-05	0.000124811	0.000124811	0.001785667
3837803774250	383780	3774250	0.003322477	0.003322477	0.003828931	0.003828931	0.00024083	9.59702E-05	0.000312136	0.000312136	0.000161083	6.2482E-05	0.000293052	0.000293052	0.00016716	0.00016716	3.76536E-05	3.76536E-05	0.000127485	0.000127485	0.001831911
3838303774250	383830	3774250	0.003064003	0.003064003	0.003531058	0.003531058	0.000295778	0.000117867	0.000383353	0.000383353	0.000197836	7.6738E-05	0.000348371	0.000348371	0.00020508	0.00020508	4.62447E-05	4.62447E-05	0.000156572	0.000156572	0.002410223
3838803774250	383880	3774250	0.00255312	0.00255312	0.002942299	0.002942299	0.000304636	0.000121397	0.000394834	0.000394834	0.000203761	7.90362E-05	0.000378432	0.000378432	0.00021456	0.00021456	4.76297E-05	4.76297E-05	0.000161262	0.000161262	0.00230186
3839303774250	383930	3774250	0.002150875	0.002150875	0.002478739	0.002478739	0.00030083	0.00011988	0.000389901	0.000389901	0.000201215	7.80487E-05	0.000374964	0.000374964	0.00020881	0.00020881	4.70346E-05	4.70346E-05	0.000159247	0.000159247	0.00219479
3839803774250	383980	3774250	0.00183306	0.00183306	0.002112479	0.002112479	0.000293356	0.000116902	0.000380214	0.000380214	0.00019626	7.61096E-05	0.000359311	0.000359311	0.00020362	0.00020362	4.5866E-05	4.5866E-05	0.00015529	0.00015529	0.002092207
3840303774250	384030	3774250	0.001575744	0.001575744	0.001815939	0.001815939	0.000279861	0.000111524	0.000362724	0.000362724	0.00018719	7.26084E-05	0.000331918	0.000331918	0.00019425	0.00019425	4.37561E-05	4.37561E-05	0.000148147	0.000148147	0.001986001
3840803774250	384080	3774250	0.001352033	0.001352033	0.001558127	0.001558127	0.000265536	0.000105815	0.000344157	0.000344157	0.00017768	6.88918E-05	0.000315998	0.000315998	0.00018431	0.00018431	4.15164E-05	4.15164E-05	0.000140563	0.000140563	0.001853566
3841303774250	384130	3774250	0.001161927	0.001161927	0.001339043	0.001339043	0.000254394	0.000101375	0.000329716	0.000329716	0.000170156	6.60011E-05	0.000307726	0.000307726	0.00017682	0.00017682	3.97744E-05	3.97744E-05	0.000134665	0.000134665	0.001663068
3826803774300	382680	3774300	0.000635028	0.000635028	0.000731827	0.000731827	0.000292664	0.000116626	0.000379317	0.000379317	0.000195753	7.593E-05	0.000377721	0.000377721	0.00020314	0.00020314	4.57578E-05	4.57578E-05	0.000154924	0.000154924	0.000474953
3827303774300	382730	3774300	0.00073802	0.00073802	0.00085018	0.00085018	0.00028076	0.000111882	0.00036389	0.00036389	0.000187791	7.28418E-05	0.000341879	0.000341879	0.00019484	0.00019484	4.38968E-05	4.38968E-05	0.000148623	0.000148623	0.000511189
3827803774300	382780	3774300	0.000835595	0.000835595	0.000962967	0.000962967	0.000253979	0.00010121	0.000329178	0.000329178	0.000169878	6.58934E-05	0.000312974	0.000312974	0.00017624	0.00017624	3.97094E-05	3.97094E-05	0.000134446	0.000134446	0.000524562
3828303774300	382830	3774300	0.000920951	0.000920951	0.001061334	0.001061334	0.000241383	9.61908E-05	0.000312854	0.000312854	0.000161453	6.26257E-05	0.000299011	0.000299011	0.00016755	0.00016755	3.77402E-05	3.77402E-05	0.000127778	0.000127778	0.000527236
3828803774300	382880	3774300	0.001093235	0.001093235	0.00125988	0.00125988	0.000240415	9.58047E-05	0.000311598	0.000311598	0.000160805	6.23743E-05	0.000297499	0.000297499	0.00016687	0.00016687	3.75887E-05	3.75887E-05	0.000127265	0.000127265	0.000553896
3829303774300	382930	3774300	0.001246172	0.001246172	0.001436129	0.001436129	0.000229273	9.13647E-05	0.000297157	0.000297157	0.000153353	5.94836E-05	0.000285136	0.000285136	0.00015945	0.00015945	3.58467E-05	3.58467E-05	0.000121367	0.000121367	0.000551135
3829803774300	382980	3774300	0.001551905	0.001551905	0.001788467	0.001788467	0.000225605	8.99031E-05	0.000292403	0.000292403	0.0001509	5.8532E-05	0.000281757	0.000281757	0.00015699	0.00015699	3.52732E-05	3.52732E-05	0.000119426	0.000119426	0.000570892
3830303774300	383030	3774300	0.002214105	0.002214105	0.002551607	0.002551607	0.000235986	9.40398E-05	0.000305857	0.000305857	0.000157843	6.12252E-05	0.000292607	0.000292607	0.00016380	0.00016380	3.68962E-05	3.68962E-05	0.000124921	0.000124921	0.000649577
3830803774300	383080	3774300	0.003662464	0.003662464	0.004220743	0.004220743	0.000257024	0.000102423	0.000333125	0.000333125	0.00017191	6.66834E-05	0.000313774	0.000313774	0.00017840	0.00017840	4.01855E-05	4.01855E-05	0.000136058	0.000136058	0.000785031
3831303774300	383130	3774300	0.00668615	0.00668615	0.007705338	0.007705338	0.000283459	0.000112958	0.000367388	0.000367388	0.000189597	7.35421E-05	0.000339033	0.000339033	0.00019675	0.00019675	4.43188E-05	4.43188E-05	0.000150052	0.000150052	0.000955168
3835303774300	383530	3774300	0.012389924	0.012389924	0.014278555	0.014278555	0.000249134	9.92795E-05	0.000322899	0.000322899	0.000166638	6.46366E-05	0.000298299	0.000298299	0.00017293	0.00017293	3.8952E-05	3.8952E-05	0.000131881	0.000131881	0.0016368
3835803774300	383580	3774300	0.007700741	0.007700741	0.008874587	0.008874587	0.000222768	8.87724E-05	0.000288726	0.000288726	0.000149002	5.77959E-05	0.000273041	0.000273041	0.00015462	0.00015462	3.48296E-05	3.48296E-05	0.000117924	0.000117924	0.001435384
3836303774300	383630	3774300	0.005631889	0.005631889	0.006490373	0.006490373	0.000215432	8.58492E-05	0.000279218	0.000279218	0.000144095	5.58927E-05	0.000266014	0.000266014	0.00014953	0.00014953	3.36827E-05	3.36827E-05	0.000114041	0.000114041	0.001379908
3836803774300	383680	3774300	0.00451139	0.00451139	0.005199073	0.005199073	0.000216885	8.64283E-05	0.000281102	0.000281102	0.000145067	5.62697E-05	0.000267437	0.000267437	0.00015046	0.00015046	3.39099E-05	3.39099E-05	0.0001148	0.0001148	0.001392591
3837303774300	383730	3774300	0.003635015	0.003635015	0.00418911	0.00418911	0.000215916	8.60422E-05	0.000279846	0.000279846	0.000144419	5.60184E-05	0.000266103	0.000266103	0.00014987	0.00014987	3.37584E-05	3.37584E-05	0.000114297	0.000114297	0.001366966

			MSite Grubbing / Prep	MMass Grading / Excavation	MMass Grading / Excavation	MDrainage / Utilities Trenching	MFoundations / Concrete Pads	MBuilding / Structure Construction	MAsphalt Paving	MLandscaping or Other Finishing	MWaterside Construction (Piles)	RSSWRestriping South Valley	RSSWRestriping Silver Lake Boulevard	RSSWDemolition	RSSWPlacing Base	RSSWForm	Child Risk				
Unique Identifier	X (UTM)	Y (UTM)	2027	2027	2028	2028	2028	2028	2028	2028	2028	2029	2029	2029	2029	2029	3rd Trimester	0<2	2<16	Total	per million
3828303774150	382830	3774150	0.000628922	0.001046134	0.001046134	0.000503138	0.000238407	0.000646803	0.000420565	0.00028882	0.000310426	0.000173311	0.000201391	0.000625894	5.69145E-05	0.000123789	7.97048E-08	2.20425E-06	2.34615E-07	2.5181E-06	2.51809897
3828803774150	382880	3774150	0.000667851	0.001110888	0.001110888	0.000534281	0.000253164	0.000686838	0.000446597	0.000306697	0.00032964	0.000156281	0.000203952	0.000633571	5.76127E-05	0.000125307	8.91897E-08	2.50681E-06	2.4949E-07	2.84549E-06	2.84549081
3829303774150	382930	3774150	0.000680296	0.001131587	0.001131587	0.000544236	0.000257881	0.000699637	0.000454918	0.000312412	0.000335783	0.000145125	0.000201629	0.000627173	5.70309E-05	0.000124042	1.00599E-07	2.85928E-06	2.6658E-07	3.22646E-06	3.22645828
3829803774150	382980	3774150	0.000675589	0.001123759	0.001123759	0.000540471	0.000256097	0.000694796	0.000451771	0.000310251	0.00033346	0.000134617	0.000196449	0.000611636	5.5618E-05	0.000120969	1.15606E-07	3.33257E-06	2.8944E-07	3.73762E-06	3.73762378
3830303774150	383030	3774150	0.000757435	0.001259899	0.001259899	0.000605948	0.000287122	0.000778969	0.000506502	0.000347837	0.000373857	0.000135975	0.000215534	0.000671776	6.10867E-05	0.000132863	1.57082E-07	4.65482E-06	3.7305E-07	5.18496E-06	5.18495792
3830803774150	383080	3774150	0.000921207	0.001532314	0.001532314	0.000736966	0.000349204	0.000947397	0.000616017	0.000423046	0.000454692	0.000145154	0.000256146	0.000799459	7.26974E-05	0.000158116	2.52713E-07	7.81857E-06	5.7235E-07	8.64364E-06	8.64363921
3831303774150	383130	3774150	0.001130768	0.001880892	0.001880892	0.000904614	0.000428643	0.001162916	0.000756152	0.000519283	0.000558128	0.000157727	0.000307833	0.000961964	8.74745E-05	0.000190256	4.97892E-07	1.64584E-05	1.0731E-06	1.80294E-05	18.0293897
3836303774150	383630	3774150	0.003540361	0.005888951	0.005888951	0.002832289	0.001342052	0.003641015	0.002367463	0.00162584	0.001747463	0.000135296	0.000924125	0.002931318	0.000266554	0.000579753	8.90553E-07	1.95529E-05	8.3582E-07	2.12793E-05	21.2792831
3836803774150	383680	3774150	0.003850674	0.006405119	0.006405119	0.003080539	0.001459683	0.00396015	0.002574972	0.001768345	0.001900629	0.000140018	0.00103015	0.003244722	0.000295053	0.000641737	5.50396E-07	1.21759E-05	7.3941E-07	1.34657E-05	13.4657059
3837303774150	383730	3774150	0.003555039	0.005913367	0.005913367	0.002844031	0.001347616	0.00365611	0.002377279	0.001632581	0.001754708	0.00013506	0.000954137	0.002992007	0.000272073	0.000591756	3.85851E-07	8.58101E-06	6.1632E-07	9.58318E-06	9.58318055
3837803774150	383780	3774150	0.0033028	0.005493798	0.005493798	0.00264224	0.001251999	0.0033967	0.002208605	0.001516745	0.001630207	0.000132108	0.000884615	0.002768721	0.000251769	0.000547595	2.91437E-07	6.50556E-06	5.3102E-07	7.32802E-06	7.32802496
3838303774150	383830	3774150	0.003861443	0.006423032	0.006423032	0.003089154	0.001463765	0.003971225	0.002582173	0.001773291	0.001905944	0.000157462	0.001027947	0.003197652	0.000290773	0.000632428	2.47023E-07	5.50963E-06	5.5082E-07	6.30748E-06	6.30747814
3838803774150	383880	3774150	0.003591255	0.005973608	0.005973608	0.002873004	0.001361345	0.003693356	0.002401497	0.001649212	0.001772584	0.000155042	0.000942585	0.002927662	0.000266222	0.00057903	2.05101E-07	4.57359E-06	4.9373E-07	5.27243E-06	5.27242712
3839303774150	383930	3774150	0.003326253	0.005532809	0.005532809	0.002661002	0.001260889	0.003420819	0.002224288	0.001527515	0.001641783	0.000151559	0.000859992	0.002668823	0.000242685	0.000527837	1.72535E-07	3.85884E-06	4.4511E-07	4.47649E-06	4.47648857
3839803774150	383980	3774150	0.003066515	0.005100768	0.005100768	0.002453212	0.00116243	0.003153697	0.0020506	0.001408236	0.001513581	0.000145951	0.000782193	0.002426253	0.000220627	0.000479861	1.47333E-07	3.29884E-06	4.032E-07	3.84938E-06	3.84937618
3840303774150	384030	3774150	0.00258206	0.004294937	0.004294937	0.002065648	0.000978787	0.002655469	0.001726641	0.001185759	0.001274462	0.000131666	0.000655326	0.002032967	0.000184864	0.000402078	1.23336E-07	2.75982E-06	3.4069E-07	3.22385E-06	3.22384781
3840803774150	384080	3774150	0.002195166	0.003651386	0.003651386	0.001756133	0.000832126	0.002257575	0.001467922	0.001008086	0.001083497	0.000125379	0.000549985	0.001707316	0.000155252	0.00033671	1.02886E-07	2.30282E-06	2.9223E-07	2.69794E-06	2.69794085
3841303774150	384130	3774150	0.001949468	0.003242698	0.003242698	0.001559574	0.000738989	0.002004892	0.001303622	0.000895254	0.000962225	0.000121808	0.000484899	0.001505417	0.000136892	0.00029774	8.8081E-08	1.97029E-06	2.6016E-07	2.31852E-06	2.31852493
3826803774200	382680	3774200	0.000472888	0.000786591	0.000786591	0.000378311	0.000179259	0.000486333	0.000316224	0.000217165	0.00023341	0.000164191	0.000157296	0.0004877	4.43481E-05	9.64568E-05	4.87463E-08	1.29205E-06	1.6222E-07	1.50302E-06	1.50302063
3827303774200	382730	3774200	0.000511977	0.00085161	0.00085161	0.000409581	0.000194076	0.000526532	0.000342362	0.000235115	0.000252703	0.000157521	0.000167985	0.000521243	4.73983E-05	0.000103091	5.53177E-08	1.49279E-06	1.779E-07	1.72601E-06	1.72601074
3827803774200	382780	3774200	0.000548911	0.000913046	0.000913046	0.000439129	0.000208077	0.000564517	0.000367061	0.000252076	0.000270933	0.000153448	0.00017787	0.000551953	5.01909E-05	0.000109165	6.34761E-08	1.74175E-06	1.9659E-07	2.00181E-06	2.00181052
3828303774200	382830	3774200	0.000599247	0.000996773	0.000996773	0.000479398	0.000227158	0.000616284	0.000400721	0.000275192	0.000295778	0.000157491	0.000190792	0.000592625	5.38893E-05	0.000117209	7.5868E-08	2.11597E-06	2.2549E-07	2.41733E-06	2.41733258
3828803774200	382880	3774200	0.000651019	0.00108289	0.00108289	0.000520815	0.000246783	0.000669528	0.000435341	0.000298968	0.000321332	0.00015575	0.000204369	0.00063348	5.76044E-05	0.000125289	9.06483E-08	2.57713E-06	2.5864E-07	2.92642E-06	2.92641906
3829303774200	382930	3774200	0.000666415	0.001108499	0.001108499	0.000533132	0.000252619	0.000685362	0.000445636	0.000306038	0.000328931	0.000139487	0.000198652	0.000617577	5.61582E-05	0.000122144	1.00521E-07	2.89905E-06	2.7505E-07	3.27462E-06	3.2746216
3829803774200	382980	3774200	0.000639293	0.001063384	0.001063384	0.000511434	0.000242338	0.000657468	0.000427499	0.000293582	0.000315544	0.000125113	0.000186177	0.000579464	5.26925E-05	0.000114606	1.09457E-07	3.19259E-06	2.8691E-07	3.58895E-06	3.58895415
3830303774200	383030	3774200	0.000711088	0.001182806	0.001182806	0.00056887	0.000269553	0.000731304	0.000475509	0.000326553	0.000350981	0.000126383	0.000203178	0.000633023	5.75628E-05	0.000125199	1.46991E-07	4.41624E-06	3.7353E-07	4.93677E-06	4.93676663
3830803774200	383080	3774200	0.000874301	0.001454291	0.001454291	0.000699441	0.000331423	0.000899158	0.000584651	0.000401505	0.00043154	0.000137716	0.000245189	0.000764636	6.95308E-05	0.000151229	2.40839E-07	7.60544E-06	6.0688E-07	8.45315E-06	8.45315483
3831303774200	383130	3774200	0.001046928	0.001741434	0.001741434	0.000837542	0.000396861	0.001076692	0.000700088	0.000480781	0.000516746	0.000147899	0.000287051	0.000896432	8.15155E-05	0.000177295	4.51071E-07	1.52165E-05	1.1814E-06	1.6849E-05	16.8489784
3835803774200	383580	3774200	0.002423074	0.004030484	0.004030484	0.001938459	0.00091852	0.002491963	0.001620326	0.001112748	0.001195989	0.000123903	0.000160337	0.001928407	0.000175356	0.000381398	9.68128E-07	2.13983E-05	9.546E-07	2.33211E-05	23.3210553
3836303774200	383630	3774200	0.002359975	0.003925525	0.003925525	0.00188798	0.0008946	0.00242707	0.001578131	0.001083771	0.001164844	0.000119151	0.000607479	0.001912413	0.000173902	0.000378235	5.2403E-07	1.17255E-05	7.216E-07	1.29711E-05	12.9711294
3836803774200	383680	3774200	0.002531086	0.004210147	0.004210147	0.002024868	0.000959464	0.002603045	0.001692554	0.00116235	0.001249302	0.000122693	0.000660089	0.00207044	0.000188272	0.000409489	3.94859E-07	8.88313E-06	6.295E-07	9.9075E-06	9.90749536
3837303774200	383730	3774200	0.002338356	0.003889566	0.003889566	0.001870685	0.000886406	0.002404837	0.001563675	0.001073843	0.001154174	0.000118561	0.000612272	0.001915703	0.000174201	0.000378886	2.90189E-07	6.56458E-06	5.1953E-07	7.3743E-06	7.37429871
3837803774200	383780	3774200	0.002297433	0.003821496	0.003821496	0.001837947	0.000870893	0.00236275	0.001536309	0.00105505	0.001133975	0.000118738	0.000601851	0.001881703	0.00017109	0.000372161	2.34765E-07	5.32514E-06	4.5889E-07	6.01879E-06	6.01878932
3838303774200	383830	3774200	0.002876179	0.004784168	0.004784168	0.002300943	0.001090279	0.00295795	0.001923321	0.001320828	0.001419634	0.000145803	0.00075224	0.002343629	0.00021314	0.00046352	2.11795E-07	4.79828E-06	4.8607E-07	5.49614E-06	5.49614373
3838803774200	383880	3774200	0.002721102	0.004526217	0.004526217	0.002176882	0.001031494	0.002798464	0.00181962	0.001249612	0.001343091	0.000143885	0.000708442	0.002204521	0.000200464	0.000436008	1.79999E-07	4.07024E-06	4.3705E-07	4.68729E-06	4.68729454
3839303774200	383930	3774200	0.0025681	0.004271716	0.004271716	0.00205448	0.000973495	0.002641112	0.001717306	0.001179348	0.001267571	0.000141583	0.000664675	0.002066236	0.000187889	0.000408658	1.54671E-07	3.50141E-06	3.9581E-07	4.05189E-06	4.05189147
3839803774200	383980	3774200	0.002414778	0.004016684	0.004016684	0.001931822	0.000915375	0.002483431	0.001614778	0.001108939	0.001191894	0.000138631	0.000620937	0.001928956	0.000175406	0.000381507	1.34086E-07	3.03973E-06	3.6092E-07	3.53474E-06	3.53473753
3840303774200	384030	3774200	0.002122334	0.003530239	0.003530239	0.001697867	0.000804517	0.002182673	0.001419219	0.000974639	0.001047549	0.000124198	0.00054939	0.001704665	0.000155011	0.000337147	1.14392E-07	2.59453E-06	3.1349E-07	3.02241E-06	3.02241298
3840803774200	384080	3774200	0.001806676	0.003005182	0.003005182	0.001445341	0.00068486	0.001858041	0.001208137	0.00082968	0.000891745	0.000117144	0.000460306	0.001430014	0.000130036	0.000282827	9.66925E-08	2.19207E-06	2.6857E-07	2.55734E-06	2.55733685
3841303774200	384130	3774200	0.00168271	0.00279898	0.00279898	0.001346168	0.000637868	0.001730551	0.00112524	0.000772751	0.000830558	0.000115757	0.000426512	0.001324632	0.000120453	0.000261984	8.55372E-08	1.93724E-06	2.4715E-07	2.26993E-06	2.2699263
3826803774250	382680	3774250	0.000455897	0.000758328	0.000758328	0.000364718	0.000172818	0.000468858	0.000304861	0.000209362	0.000225023	0.000152562	0.000150775	0.00046741	4.25031E-05	9.24437E-05	4.71004E-08	1.25314E-06	1.565E-07	1.45674E-06	1.45674326
3827303774250	382730	3774250	0.000491156	0.000816977	0.000816977	0.000392925	0.000186184	0.00050512	0.000328439	0.000225554	0.000242427	0.000144091	0.000160422	0.000497754	4.52624E-05	9.84452E-05	5.28592E-08	1.43699E-06	1.7071E-07	1.66057E-06	1.66056657
3827803774250	382780	3774250	0.000514051	0.00085506	0.00085506	0.000411241	0.000194862	0.000528665	0.000343749	0.000236068	0.000253727	0.000131046	0.000161643	0.000501136	4.55699E-05	9.9114E-05	5.73066E-08	1.5822E-06	1.7883E-07	1.81834E-06	1.81833786
3828303774250	382830	3774250	0.000548672	0.000912647	0.000912647	0.000438937	0.000207986	0.000564271	0.000366901	0.000251967	0.000270815	0.000131134	0.000169861	0.000527001	4.79219E-05	0.00010423	6.65142E-08	1.86563E-06	2.0055E-07	2.1327E-06	2.13269531
3828803774250	382880	3774250	0.000589515	0.000980585	0.000980585	0.000471612	0.000223469	0.000606275	0.000394213	0.000270723	0.000290975	0.000131518	0.000179656	0.000557802	5.07228E-05	0.000110322	7.89958E-08	2.25689E-06	2.3024E-07	2.56613E-06	2.56612646
3829303774250	382930	3774250	0.000573002	0.000953118	0.000953118	0.000458402	0.000217209	0.000589293	0.00038317	0.00026314	0.000282824	0.000119181	0.000170188	0.000529012	4.81048E-05	0.000104627	8.43771E-08	2.4367E-06	2.3711E-07	2.75819E-06	2.75818853
3829803774250	382980	3774250	0.000583771	0.000971031	0.000971031	0.000467017	0.000221291	0.000600368	0.000390372	0.000268085	0.00028814	0.000114311	0.000170932	0.000531754	4.83541E-05	0.00010517	9.92052E-08	2.92733E-06	2.7077E-07	3.2973E-06	3.29730222
3830303774250	383030	3774250	0.000658438	0.00109523	0.00109523	0.00052675	0.000249595	0.000677158	0.000440302	0.000302374	0.000324994	0.000117292	0.000189541	0.000590249	5.36732E-05	0.000116739	1.34531E-07	4.10587E-06	3.6045E-07	4.60085E-06	4.60084654
3830803774250	383080	3774250	0.000806654	0.00134177	0.00134177	0.000645324	0.00030578	0.000829588	0.000539415	0.00037044	0.000398151	0.000128213	0.000228039	0.000710711	6.46273E-05	0.000140564	2.18655E-07	7.04027E-06	5.8831E-07	7.84723E-06	7.84723032
3831303774250	383130	3774250	0.000975691	0.001622941	0.001622941	0.000780553	0.000369857	0.001003431	0.000652451	0.000448067	0.000481585	0.000141022	0.00027273	0.000849453	7.72435E-05	0.000168004	4.17267E-07	1.44241E-05	1.1718E-06	1.60132E-05	16.0132297
3835803774250	383580	3774250	0.001715178	0.002852985	0.002852985	0.001372142	0.000650176	0.001763941	0.001146951	0.000787661	0.000846583	0.000109264	0.000443564	0.001368777	0.000124467	0.000270715	4.42541E-07	1.01602E-05	8.0094E-07	1.14037E-05	11.4036587
3836303774250	383630	3774250	0.001682551	0.002798715	0.002798715	0.001346041	0.00063808	0.001730386	0.001125133	0.000772678	0.000830479	0.000106401	0.000443063	0.001357444	0.000123437	0.000268474	3.14154E-07	7.26531E-06	6.221E-07	8.20156E-06	8.20155673
3836803774250	383680	3774250	0.001743497	0.002900091	0.002900091	0.001394797	0.000660911	0.001793065	0.001165888	0.000800666	0.000860561	0.000107995	0.000452326	0.001414659	0.00012864	0.00027979	2.62942E-07	6.08697E-06	5.3528E-07	6.8852E-06	6.88519736
3837303774250	383730	3774250	0.001651041	0.002746302	0.002746302	0.001320833	0.000625863	0.001697981	0.001104062	0.000758208	0.000814926	0.000105427	0.000430145	0.001343186	0.00012214	0.000265654	2.102E-07	4.87658E-06	4.4765E-07	5.53443E-06	5.53442516
3837803774250	383780	3774250	0.001693799	0.002817424	0.002817424	0.001355039	0.000642072	0.001741954	0.001132655	0.000777843	0.000836031	0.0001077	0.000441489	0.001378191	0.000125323	0.000272577	1.84319E-07	4.27296E-06	4.0556E-07	4.86283E-06	4.86283214
3838303774250	383830	3774250	0.00222851	0.003706851	0.003706851	0.001782808	0.000844766	0.002291868	0.00149022	0.001023399	0.001099956	0.000131341	0.000579432	0.001805294	0.000164161	0.000357049	1.7778E-07	4.11E-06	4.3526E-07	4.72304E-06	4.72303614
3838803774250	383880	3774250	0.002128317	0.003540191	0.003540191	0.001702653	0.000806785	0.002188826	0.0014232	0.000977387	0.001050502	0.000134115	0.000553111	0.001721756	0.000156565	0.000340527	1.55239E-07	3.56766E-06	3.9332E-07	4.11622E-06	4.11621688
3839303774250	383930	3774250	0.00202932	0.003375522	0.003375522	0.001623456	0.000769258	0.002087014	0.00135702	0.000931924	0.001001639	0.000132227	0.000526672	0.001638219	0.000148969	0.000324005	1.36099E-07	3.12298E-06	3.572E-07	3.61627E-06	3.61627148
3839803774250	383980	3774250	0.001934471	0.003217752	0.003217752	0.001547577	0.000733304	0.001989469	0.001293594	0.000888367	0.000954823	0.000130308	0.000501066	0.001557606	0.000141638	0.000308061	1.20434E-07	2.76052E-06	3.2677E-07	3.20773E-06	3.20773145
3840303774250	384030	3774250	0.001836271	0.00305441	0.00305441	0.001469017	0.000696079	0.001888477	0.001227927	0.000843271	0.000906353	0.000124405	0.000474657	0.001474708	0.0001341	0.000291666	1.05864E-07	2.43593E-06	2.9951E-07	2.84131E-06	2.8413078
3840803774250	384080	3774250	0.001713821	0.00285073	0.00285073	0.001371057	0.000649662	0.001762546	0.001146044	0.000787038	0.000845914	0.000116643	0.000443126	0.001376272	0.000125149	0.000272197	9.36318E-08	2.15243E-06	2.7219E-07	2.51825E-06	2.51824731
3841303774250	384130	3774250	0.001537685	0.002557748	0.002557748	0.001230148	0.000582893	0.001581402	0.00102826	0.000706151	0.000758976	0.000112983	0.000398674	0.001235976	0.00012391	0.00024445	8.32221E-08	1.9077E-06	2.437E-07	2.23463E-06	2.23462513
3826803774300	382680	3774300	0.000439145	0.000730463	0.000730463	0.000351316	0.000166468	0.00045163	0.000293659	0.000201668	0.000216755	0.000142262	0.000144523	0.000448033	4.07411E-05	8.86115E-05	4.5125E-08	1.20507E-06	1.5039E-07	1.40058E-06	1.40057885
3827303774300	382730	3774300	0.000472649	0.000786193	0.000786193	0.000378119	0.000179168	0.000486087	0.000316064	0.000217055	0.000233292	0.000136093	0.000153515	0.000476184	4.33009E-05	9.41791E-05	5.04478E-08	1.37695E-06	1.6443E-07	1.59184E-06	1.59183543
3827803774300	382780	3774300	0.000485014	0.00080676	0.00080676	0.000388011	0.000183855	0.000498803	0.000324332	0.000222733	0.000239395	0.000120952	0.000152324	0.000472162	4.29352E-05	9.33837E-05	5.3706E-08	1.49038E-06	1.6964E-07	1.71372E-06	1.71372055
3828303774300	382830	3774300	0.000487487	0.000810874	0.000810874	0.000389989	0.000184793	0.000501346	0.000325986	0.000223868	0.000240615	0.000113868	0.000149585	0.000464028	4.21956E-05	9.17749E-05	5.78175E-08	1.62226E-06	1.7666E-07	1.85674E-06	1.85673897
3828803774300	382880	3774300	0.000512136	0.000851875	0.000851875	0.000409709	0.000194137	0.000526696	0.000342469	0.000235188	0.000252782	0.000112776	0.000155003	0.000481302	4.37664E-05	9.51914E-05	6.66992E-08	1.90483E-06	1.9781E-07	2.16934E-06	2.16934425
3829303774300	382930	3774300	0.000509583	0.000847629	0.000847629	0.000407667	0.000193169	0.000524071	0.000340762	0.000234016	0.000251522	0.000106873	0.000152324	0.00047259	4.3035E-05	9.36006E-05	7.41064E-08	2.1549E-06	2.1331E-07	2.44231E-06	2.44230922
3829803774300	382980	3774300	0.000527851	0.000878015	0.000878015	0.000422281	0.000200094	0.000542858	0.000352978	0.000242405	0.000260539	0.000104542	0.000155926	0.000484775	4.40822E-05	9.58783E-05	8.84887E-08	2.6412E-06	2.487E-07	2.97839E-06	2.97839085
3830303774300	383030	3774300	0.000600603	0.000999029	0.000999029	0.000480483	0.000227672	0.000617679	0.000401628	0.000275815	0.000296448	0.000108349	0.000174535	0.000543179	4.9393E-05	0.000107429	1.2086E-07	3.74683E-06	3.3269E-07	4.20037E-06	4.20037367
3830803774300	383080	3774300	0.000725845	0.001207354	0.001207354	0.000580676	0.000275148	0.000746481	0.000485378	0.00033333	0.000358265	0.000117292	0.000206751	0.000643899	5.85518E-05	0.00012735	1.93329E-07	6.33973E-06	5.2269E-07	7.05576E-06	7.05575667
3831303774300	383130	3774300	0.000883156	0.00146902	0.00146902	0.000706525	0.00033478	0.000908264	0.000590572	0.000405572	0.000435911	0.000129777	0.000248136	0.000770943	7.01043E-05	0.000152476	3.86136E-07	1.36918E-05	9.8928E-07	1.50673E-05	15.0672574
3835303774300	383530	3774300	0.001513434	0.00251741	0.00251741	0.001210747	0.000573701	0.001556462	0.001012044	0.000695014	0.000747006	0.000110681	0.000385335	0.001208739	0.000109915	0.000239063	3.43617E-07	8.39197E-06	9.9228E-07	9.72786E-06	9.72786265
3835803774300	383580	3774300	0.001327167	0.002207577	0.002207577	0.001061733	0.000503092	0.001364899	0.000887485	0.000609475	0.000655067	9.99668E-05	0.000341002	0.001067895	9.71071E-05	0.000211207	2.41483E-07	5.89862E-06	6.6996E-07	6.81006E-06	6.81005912
3836303774300	383630	3774300	0.001275873	0.002122257	0.002122257	0.001020699	0.000483648	0.001312147	0.000853185	0.000585919	0.00062975	9.66906E-05	0.0003307	0.001033712	9.39988E-05	0.000204446	1.98697E-07	4.82123E-06	5.2784E-07	5.54776E-06	5.54776473
3836803774300	383680	3774300	0.0012876	0.002141763	0.002141763	0.00103008	0.000488093	0.001324207	0.000861027	0.000591304	0.000635538	9.69858E-05	0.000335791	0.00104797	9.52953E-05	0.000207266	1.77484E-07	4.27379E-06	4.5394E-07	4.90522E-06	4.90521548
3837303774300	383730	3774300	0.001263907	0.002102353	0.002102353	0.001011126	0.000479112	0.001299841	0.000845184	0.000580424	0.000623844	9.63365E-05	0.000330759	0.001031244	9.37744E-05	0.000203958	1.55783E-07	3.732E-06	3.9271E-07	4.28049E-06	4.28049198

Unique Identifier	X (UTM)	Y (UTM)	EGIODemolition 2025	EGIOSite Grubbing / Prep 2025	EGIOMass Grading / Excavation 2025	EGIOMass Grading / Excavation 2026	EGIODrainage / Utilities Trenching 2026	EGIODrainage / Utilities Trenching 2027	EGIOFoundations / Concrete Pads 2026	EGIOFoundations / Concrete Pads 2027	EGIOBuilding / Structure Construction 2026	EGIOBuilding / Structure Construction 2027	EGIOAsphalt Paving 2027	EGIOArchitectural Coating 2027	EGIOLandscaping or Other Finishing 2027	EGIOWaterside Construction (Piles) 2029	HIWaterside Construction (Landscaping) 2025	HIWaterside Construction (Landscaping) 2026	KMDemolition 2025	KMSite Grubbing / Prep 2025	KMMass Grading / Excavation 2025
3837803774300	383780	3774300	0.002661202	0.00246057	0.004092848	0.004092848	0.001968454	0.001968454	0.000932732	0.000932732	0.002530522	0.002530522	0.001645398	0.000333743	0.001129966	0.001214495	0.002088101	0.002088101	0.005394962	0.004988222	0.00829729
3838303774300	383830	3774300	0.002582345	0.00238766	0.003971569	0.003971569	0.001910124	0.001910124	0.000905093	0.000905093	0.002455537	0.002455537	0.001596641	0.000323854	0.001096483	0.001178507	0.002175751	0.002175751	0.005060985	0.004679425	0.007783644
3838803774300	383880	3774300	0.002305052	0.00213127	0.003545101	0.003545101	0.001705015	0.001705015	0.000807904	0.000807904	0.002191861	0.002191861	0.001425194	0.000289078	0.000978742	0.001051959	0.002108913	0.002108913	0.004385957	0.004055289	0.006745471
3839303774300	383930	3774300	0.002060544	0.00190519	0.003169055	0.003169055	0.001524156	0.001524156	0.000722206	0.000722206	0.00195936	0.00195936	0.001274017	0.000258414	0.000874922	0.000940372	0.001942717	0.001942717	0.003863121	0.003571871	0.005941364
3839803774300	383980	3774300	0.001851927	0.00171231	0.002848209	0.002848209	0.001369845	0.001369845	0.000649087	0.000649087	0.001760987	0.001760987	0.001145031	0.000232252	0.000786342	0.000845166	0.001786227	0.001786227	0.00343726	0.003178116	0.005286402
3840303774300	384030	3774300	0.001666691	0.00154104	0.002563321	0.002563321	0.001232828	0.001232828	0.000584163	0.000584163	0.001584848	0.001584848	0.001030501	0.000209021	0.00070769	0.000760629	0.001574205	0.001574205	0.00306929	0.002837889	0.004720476
3840803774300	384080	3774300	0.001500523	0.00138739	0.002307759	0.002307759	0.001109916	0.001109916	0.000525922	0.000525922	0.001426839	0.001426839	0.00092776	0.000188182	0.000637133	0.000684795	0.001435926	0.001435926	0.002739023	0.002532521	0.004212536
3841303774300	384130	3774300	0.001350229	0.00124843	0.002076611	0.002076611	0.000998745	0.000998745	0.000473246	0.000473246	0.001283925	0.001283925	0.000834835	0.000169333	0.000573317	0.000616205	0.00132176	0.00132176	0.002445424	0.002261057	0.003760989
3826803774350	382680	3774350	0.001509668	0.00139585	0.002321824	0.002321824	0.00111668	0.00111668	0.000529128	0.000529128	0.001435535	0.001435535	0.000933415	0.000189329	0.000641016	0.000688969	0.000972759	0.000972759	0.000596775	0.000551783	0.000917822
3827303774350	382730	3774350	0.001754866	0.00162256	0.002698931	0.002698931	0.00129805	0.00129805	0.000615068	0.000615068	0.001668692	0.001668692	0.001085018	0.000220079	0.000745129	0.00080087	0.001013983	0.001013983	0.000655184	0.000605789	0.001007654
3827803774350	382780	3774350	0.001897654	0.00175458	0.002918535	0.002918535	0.001403668	0.001403668	0.000665114	0.000665114	0.001804469	0.001804469	0.001173303	0.000237986	0.000805758	0.000866034	0.000999875	0.000999875	0.000702033	0.000649105	0.001079705
3828303774350	382830	3774350	0.002019217	0.00186698	0.003105496	0.003105496	0.001493587	0.001493587	0.000707721	0.000707721	0.001920063	0.001920063	0.001248465	0.000253232	0.000857375	0.000921512	0.001012482	0.001012482	0.000728951	0.000673994	0.001121105
3828803774350	382880	3774350	0.002271663	0.0021004	0.003493749	0.003493749	0.001680317	0.001680317	0.000796202	0.000796202	0.002160112	0.002160112	0.001404549	0.000284891	0.000964565	0.001036721	0.001069315	0.001069315	0.000743791	0.000687714	0.001143928
3829303774350	382930	3774350	0.00274256	0.00253579	0.004217976	0.004217976	0.002028634	0.002028634	0.000961248	0.000961248	0.002607886	0.002607886	0.001695701	0.000343947	0.001164512	0.001251625	0.001173375	0.001173375	0.000783478	0.000724409	0.001204965
3829803774350	382980	3774350	0.003636559	0.00336239	0.005592918	0.005592918	0.002689912	0.002689912	0.001274588	0.001274588	0.003457984	0.003457984	0.002248453	0.000456063	0.00154411	0.00165962	0.001347675	0.001347675	0.000892704	0.000825401	0.001372952
3830303774350	383030	3774350	0.005659227	0.00523256	0.008703722	0.008703722	0.004186051	0.004186051	0.001983519	0.001983519	0.005381328	0.005381328	0.003499051	0.000709728	0.00240295	0.002582707	0.001665058	0.001665058	0.001127031	0.001042062	0.00173334
3830803774350	383080	3774350	0.0099709	0.00921917	0.015334946	0.015334946	0.007375335	0.007375335	0.00349473	0.00349473	0.009481274	0.009481274	0.006164921	0.001250458	0.004233719	0.004550429	0.002078195	0.002078195	0.001393108	0.001288078	0.002142559
3831303774350	383130	3774350	0.022495329	0.02079935	0.034597142	0.034597142	0.01663948	0.01663948	0.007884453	0.007884453	0.021390684	0.021390684	0.013908667	0.002821156	0.009551686	0.010266214	0.002584787	0.002584787	0.001685845	0.001558745	0.002592779
3834803774350	383480	3774350	0.00764566	0.00706923	0.011758795	0.011758795	0.005655387	0.005655387	0.002679749	0.002679749	0.007270216	0.007270216	0.004727245	0.000958848	0.003246405	0.003489257	0.002723266	0.002723266	0.006463239	0.005975959	0.009940268
3835303774350	383530	3774350	0.005636709	0.00521174	0.00866909	0.00866909	0.004169395	0.004169395	0.001975626	0.001975626	0.005359915	0.005359915	0.003485128	0.000706904	0.002393389	0.00257243	0.00239928	0.00239928	0.006046005	0.005590182	0.009298575
3835803774350	383580	3774350	0.004340317	0.00401309	0.006675277	0.006675277	0.003210472	0.003210472	0.00152125	0.00152125	0.004127183	0.004127183	0.00268358	0.000544322	0.001842931	0.001980794	0.002136429	0.002136429	0.004976175	0.004601009	0.007653209
3836303774350	383630	3774350	0.003489457	0.00322638	0.00536668	0.00536668	0.002581103	0.002581103	0.00122303	0.00122303	0.003318105	0.003318105	0.002157501	0.000437615	0.00148165	0.001592487	0.001932812	0.001932812	0.004199427	0.003882822	0.006458593
3836803774350	383680	3774350	0.002961013	0.00273777	0.004553949	0.004553949	0.00219022	0.00219022	0.001037814	0.001037814	0.002815611	0.002815611	0.001830769	0.000371343	0.001257268	0.00135132	0.001796933	0.001796933	0.003793151	0.003507176	0.005833752
3837303774350	383730	3774350	0.002774742	0.00256555	0.00426747	0.00426747	0.002052438	0.002052438	0.000972527	0.000972527	0.002638487	0.002638487	0.001715599	0.000347982	0.001178176	0.001266311	0.001807139	0.001807139	0.004064491	0.003758059	0.006251065
3837803774350	383780	3774350	0.002589506	0.00239428	0.003982582	0.003982582	0.001915421	0.001915421	0.000907603	0.000907603	0.002462347	0.002462347	0.001601069	0.000324752	0.001099524	0.001181775	0.001820347	0.001820347	0.004200808	0.003884098	0.006460716
3838303774350	383830	3774350	0.002459056	0.00227366	0.003781954	0.003781954	0.001818929	0.001818929	0.000861881	0.000861881	0.002338302	0.002338302	0.001520413	0.000308392	0.001044133	0.001122242	0.001896491	0.001896491	0.003909451	0.003614708	0.006012619
3838803774350	383880	3774350	0.002199881	0.00203403	0.003383351	0.003383351	0.001627221	0.001627221	0.000771043	0.000771043	0.002091854	0.002091854	0.001360167	0.000275889	0.000934086	0.001040962	0.001849063	0.001849063	0.003487473	0.003224543	0.005363629
3839303774350	383930	3774350	0.001974095	0.00182526	0.003036099	0.003036099	0.00146021	0.00146021	0.000691906	0.000691906	0.001877156	0.001877156	0.001220566	0.000247573	0.000838216	0.00090092	0.001719289	0.001719289	0.003146335	0.002909125	0.004838969
3839803774350	383980	3774350	0.001780145	0.00164594	0.00273781	0.00273781	0.001316748	0.001316748	0.000623928	0.000623928	0.00169273	0.00169273	0.001100648	0.000223249	0.000755863	0.000812406	0.001590114	0.001590114	0.002861018	0.002645319	0.00440016
3840303774350	384030	3774350	0.001572822	0.00145424	0.002418954	0.002418954	0.001163395	0.001163395	0.000551263	0.000551263	0.001495588	0.001495588	0.000972462	0.000197249	0.000667832	0.00071779	0.001358181	0.001358181	0.002576823	0.00238255	0.003963077
3840803774350	384080	3774350	0.001402512	0.00129677	0.002157022	0.002157022	0.001037419	0.001037419	0.000491571	0.000491571	0.001333641	0.001333641	0.000867161	0.00017589	0.000595517	0.000640066	0.001254321	0.001254321	0.002304793	0.002131029	0.003544703
3841303774350	384130	3774350	0.001275772	0.00117959	0.001962099	0.001962099	0.000943671	0.000943671	0.000447149	0.000447149	0.001213125	0.001213125	0.000788799	0.000159996	0.000541702	0.000582225	0.001172074	0.001172074	0.002078144	0.001921468	0.003196124
3826803774400	382680	3774400	0.001424254	0.00131688	0.00219046	0.00219046	0.001053501	0.001053501	0.000499191	0.000499191	0.001354315	0.001354315	0.000880604	0.000178617	0.000604749	0.000649988	0.000909623	0.000909623	0.000574084	0.000530803	0.000882925
3827303774400	382730	3774400	0.001653232	0.00152859	0.002542622	0.002542622	0.001222873	0.001222873	0.000579446	0.000579446	0.001572049	0.001572049	0.001022179	0.000207333	0.000701975	0.00075487	0.000946845	0.000946845	0.000628784	0.000581378	0.000967051
3827803774400	382780	3774400	0.00181224	0.00167561	0.002787171	0.002787171	0.001340489	0.001340489	0.000635177	0.000635177	0.001723249	0.001723249	0.001120492	0.000227274	0.000769491	0.000827054	0.000935338	0.000935338	0.000674079	0.000623259	0.001036713
3828303774400	382830	3774400	0.001880398	0.00173863	0.002891997	0.002891997	0.001390904	0.001390904	0.000659066	0.000659066	0.001788061	0.001788061	0.001162634	0.000235822	0.000798431	0.000858159	0.000922831	0.000922831	0.000694095	0.000641766	0.001067498
3828803774400	382880	3774400	0.002038112	0.00188445	0.003134555	0.003134555	0.001507563	0.001507563	0.000714344	0.000714344	0.00193803	0.00193803	0.001260147	0.000255601	0.000865398	0.000930135	0.000942442	0.000942442	0.000686848	0.000635065	0.001056352
3829303774400	382930	3774400	0.002399784	0.00221886	0.003690795	0.003690795	0.001775086	0.001775086	0.000841107	0.000841107	0.002281941	0.002281941	0.001483765	0.000300959	0.001018966	0.001095191	0.001009381	0.001009381	0.00070695	0.000653652	0.001087269
3829803774400	382980	3774400	0.003136241	0.00289979	0.004823444	0.004823444	0.002319833	0.002319833	0.00109923	0.00109923	0.002982234	0.002982234	0.00193911	0.000393318	0.001331671	0.001431289	0.001139555	0.001139555	0.000801337	0.000740922	0.001232432
3830303774400	383030	3774400	0.004682058	0.00432907	0.007200866	0.007200866	0.003463253	0.003463253	0.001641028	0.001641028	0.004452144	0.004452144	0.002894876	0.00058718	0.001988037	0.002136755	0.001359482	0.001359482	0.00099244	0.000917617	0.001526343
3830803774400	383080	3774400	0.008383411	0.00775136	0.012893435	0.012893435	0.006201092	0.006201092	0.002938326	0.002938326	0.007971739	0.007971739	0.00518339	0.00105137	0.003559659	0.003825945	0.00170438	0.00170438	0.001269301	0.001173606	0.001952147
3831303774400	383130	3774400	0.017953815	0.01660023	0.02761243	0.02761243	0.013280186	0.013280186	0.006292684	0.006292684	0.017072184	0.017072184	0.011100688	0.002251601	0.007623325	0.008193599	0.002070391	0.002070391	0.001521574	0.001406859	0.002340135
3834803774400	383480	3774400	0.006871758	0.00635368	0.010568559	0.010568559	0.005082944	0.005082944	0.002408502	0.002408502	0.006534317	0.006534317	0.004248749	0.000861792	0.0029178	0.003136071	0.002041074	0.002041074	0.004136877	0.003824987	0.006362392
3835303774400	383530	3774400	0.005212401	0.00481942	0.008016516	0.008016516	0.00385554	0.00385554	0.001826909	0.001826909	0.004956443	0.004956443	0.003222782	0.000653691	0.002213225	0.002378788	0.001875379	0.001875379	0.004016348	0.003713546	0.006177023
3835803774400	383580	3774400	0.004080279	0.00377266	0.006275347	0.006275347	0.003018125	0.003018125	0.001430109	0.001430109	0.003879915	0.003879915	0.002522801	0.000511711	0.001732517	0.001862121	0.001712385	0.001712385	0.003500242	0.00323635	0.005383267
3836303774400	383630	3774400	0.003267726	0.00302136	0.005025665	0.005025665	0.002417091	0.002417091	0.001145315	0.001145315	0.003107263	0.003107263	0.002020407	0.000409808	0.001387501	0.001491295	0.001561198	0.001561198	0.002956268	0.002733387	0.004546651
3836803774400	383680	3774400	0.002831339	0.00261788	0.004354515	0.004354515	0.002094302	0.002094302	0.000992364	0.000992364	0.002692305	0.002692305	0.001750592	0.00035508	0.001202208	0.001292141	0.001503965	0.001503965	0.002846092	0.002631518	0.004377205
3837303774400	383730	3774400	0.002587608	0.00239252	0.003979663	0.003979663	0.001914017	0.001914017	0.000906938	0.000906938	0.002460542	0.002460542	0.001599895	0.000324514	0.001098718	0.001180909	0.001505066	0.001505066	0.002975507	0.002751176	0.004576241
3837803774400	383780	3774400	0.002461903	0.00227629	0.003786333	0.003786333	0.001821035	0.001821035	0.000862879	0.000862879	0.00234101	0.00234101	0.001522173	0.000308749	0.001045342	0.001123541	0.001575006	0.001575006	0.003242965	0.00299847	0.004987583
3838303774400	383830	3774400	0.002306432	0.00213254	0.003547224	0.003547224	0.001706036	0.001706036	0.000808388	0.000808388	0.002193174	0.002193174	0.001426047	0.000289251	0.000979328	0.001052589	0.001697076	0.001697076	0.003027791	0.002799518	0.004656652
3838803774400	383880	3774400	0.002068827	0.00191285	0.003181793	0.003181793	0.001530282	0.001530282	0.00072510	0.00072510	0.001967236	0.001967236	0.001279138	0.000259453	0.000878439	0.000944152	0.001611727	0.001611727	0.002770083	0.002561239	0.004260304
3839303774400	383930	3774400	0.001865559	0.00172491	0.002869174	0.002869174	0.001379928	0.001379928	0.000653865	0.000653865	0.00177395	0.00177395	0.001153459	0.000233961	0.00079213	0.000851387	0.001514271	0.001514271	0.002550077	0.002357821	0.003921943
3839803774400	383980	3774400	0.001684119	0.00155715	0.002590125	0.002590125	0.001245719	0.001245719	0.000590272	0.000590272	0.00160142	0.00160142	0.001041276	0.000211207	0.00071509	0.000768583	0.001348275	0.001348275	0.002370622	0.002191895	0.003645946
3840303774400	384030	3774400	0.001445133	0.00133618	0.002222571	0.002222571	0.001068945	0.001068945	0.000506509	0.000506509	0.001374169	0.001374169	0.000893513	0.000181235	0.000613614	0.000659517	0.001168272	0.001168272	0.00209471	0.001936784	0.003221601
3840803774400	384080	3774400	0.00130062	0.00120256	0.002000314	0.002000314	0.00096205	0.00096205	0.000455858	0.000455858	0.001236752	0.001236752	0.000804162	0.000163112	0.000552253	0.000593565	0.001081222	0.001081222	0.001857535	0.001717491	0.002856833
3841303774400	384130	3774400	0.001189323	0.00109966	0.001829143	0.001829143	0.000879726	0.000879726	0.000416849	0.000416849	0.001130921	0.001130921	0.000735348	0.000149154	0.000504995	0.000542772	0.001018286	0.001018286	0.001689986	0.001562574	0.002599148
3826803774450	382680	3774450	0.001333664	0.00123312	0.002051135	0.002051135	0.000986492	0.000986492	0.00046744	0.00046744	0.001268173	0.001268173	0.000824593	0.000167256	0.000566284	0.000608645	0.000848888	0.000848888	0.000551394	0.000509823	0.000848027
3827303774450	382730	3774450	0.001540037	0.00142393	0.002368531	0.002368531	0.001139144	0.001139144	0.000539772	0.000539772	0.001464413	0.001464413	0.000952192	0.000193137	0.000653911	0.000702828	0.000881207	0.000881207	0.00060152	0.00055617	0.00092512
3827803774450	382780	3774450	0.001718026	0.0015885	0.002642272	0.002642272	0.0012708	0.0012708	0.000602156	0.000602156	0.001633661	0.001633661	0.001062241	0.000215459	0.000729487	0.000784057	0.000880807	0.000880807	0.000647506	0.000598689	0.000995845
3828303774450	382830	3774450	0.001730191	0.00159975	0.002660982	0.002660982	0.001279798	0.001279798	0.00060642	0.00060642	0.001645229	0.001645229	0.001069762	0.000216985	0.000734652	0.000789609	0.000842785	0.000842785	0.000659326	0.000609618	0.001014023
3828803774450	382880	3774450	0.00181526	0.0016784	0.002791815	0.002791815	0.001342722	0.001342722	0.000636236	0.000636236	0.00172612	0.00172612	0.001122359	0.000227653	0.000770773	0.000828432	0.000839083	0.000839083	0.000640776	0.000592467	0.000985495
3829303774450	382930	3774450	0.002105408	0.00194668	0.003238054	0.003238054	0.001557341	0.001557341	0.00073793	0.00073793	0.002002021	0.002002021	0.001301755	0.000264041	0.000893972	0.000960847	0.000888811	0.000888811	0.000658204	0.000608581	0.001012298
3829803774450	382980	3774450	0.002721854	0.00251665	0.00418613	0.00418613	0.002013317	0.002013317	0.00095399	0.00095399	0.002588196	0.002588196	0.001682899	0.00034135	0.00115572	0.001242175	0.000998874	0.000998874	0.000752504	0.000695771	0.001157329
3830303774450	383030	3774450	0.00405569	0.00374992	0.00623753	0.00623753	0.002999937	0.002999937	0.001421491	0.001421491	0.003856534	0.003856534	0.002507598	0.000508627	0.001722077	0.001850899	0.001201091	0.001201091	0.000950854	0.000879167	0.001462386
3830803774450	383080	3774450	0.006573155	0.00607759	0.010109316	0.010109316	0.004862071	0.004862071	0.002303844	0.002303844	0.006250377	0.006250377	0.004064125	0.000824344	0.002791011	0.002999797	0.001450034	0.001450034	0.001168789	0.001080671	0.001797563
3831303774450	383130	3774450	0.011348133	0.01049257	0.01745309	0.01745309	0.008394056	0.008394056	0.00397744	0.00397744	0.010790878	0.010790878	0.007016453	0.001423178	0.004818503	0.005178958	0.001692373	0.001692373	0.001362049	0.00125936	0.00209479
3832303774450	383230	3774450	0.028762375	0.02659391	0.044235671	0.044235671	0.021275126	0.021275126	0.010081008	0.010081008	0.027349983	0.027349983	0.017783527	0.00360711	0.012212721	0.013126312	0.001956325	0.001956325	0.001767635	0.001634369	0.00271857
3833303774450	383330	3774450	0.015266903	0.01411589	0.023480039	0.023480039	0.011292715	0.011292715	0.005350941	0.005350941	0.014517214	0.014517214	0.009439394	0.001914633	0.006482442	0.006967371	0.001916502	0.001916502	0.002286502	0.002114117	0.003516572
3833803774450	383380	3774450	0.010202121	0.00943296	0.015690557	0.015690557	0.007546367	0.007546367	0.003575771	0.003575771	0.009701141	0.009701141	0.006307883	0.001279456	0.004331897	0.004655952	0.001801336	0.001801336	0.002564054	0.002370744	0.003943439
3834303774450	383430	3774450	0.007395285	0.00683774	0.011373727	0.011373727	0.005470189	0.005470189	0.002591995	0.002591995	0.007032136	0.007032136	0.004572441	0.000927448	0.003140094	0.003374993	0.001701178	0.001701178	0.002803731	0.00259235	0.004312054
3834803774450	383480	3774450	0.005589429	0.00516803	0.008596375	0.008596375	0.004134423	0.004134423	0.001959055	0.001959055	0.005314958	0.005314958	0.003455896	0.000700974	0.002373314	0.002550853	0.001577107	0.001577107	0.0029108	0.002691347	0.004476723
3835303774450	383530	3774450	0.004310724	0.00398573	0.006629764	0.006629764	0.003188582	0.003188582	0.001510878	0.001510878	0.004099044	0.004099044	0.002665283	0.000540611	0.001830366	0.001967289	0.001435125	0.001435125	0.002689932	0.002487131	0.004137035
3835803774450	383580	3774450	0.003431652	0.00317293	0.005277778	0.005277778	0.002538345	0.002538345	0.001202769	0.001202769	0.003263139	0.003263139	0.002121761	0.000430366	0.001457105	0.001566106	0.00132096	0.00132096	0.002339994	0.002163576	0.003598841
3836303774450	383630	3774450	0.002875254	0.00265848	0.004422054	0.004422054	0.002126785	0.002126785	0.001007756	0.001007756	0.002734063	0.002734063	0.001777745	0.000360588	0.001220854	0.001312182	0.001257323	0.001257323	0.002142334	0.001980818	0.003294846
3836803774450	383680	3774450	0.002659304	0.00245881	0.004089929	0.004089929	0.00196705	0.00196705	0.000932067	0.000932067	0.002528717	0.002528717	0.001644224	0.000333505	0.00112916	0.001213629	0.001301849	0.001301849	0.002371916	0.002193092	0.003647936
3837303774450	383730	3774450	0.002455173	0.00227007	0.003775983	0.003775983	0.001816057	0.001816057	0.000860521	0.000860521	0.002334611	0.002334611	0.001518012	0.000307905	0.001042485	0.00112047	0.001336269	0.001336269	0.002545073	0.002353194	0.003914247
3837803774450	383780	3774450	0.002304448	0.00213071	0.003544172	0.003544172	0.001704568	0.001704568	0.000807693	0.000807693	0.002191287	0.002191287	0.00142482	0.000289003	0.000978486	0.001051683	0.001365185	0.001365185	0.002530924	0.002340111	0.003892485

			KMMass Grading / Excavation	KMDrainage / Utilities Trenching	KMFoundations / Concrete Pads	KMBuilding / Structure Construction	KMAsphalt Paving	KMArchitectural Coating	KMLandscaping or Other Finishing	KMWaterside Construction (Piles)	EWNDemolition	EWNSite Grubbing / Prep	EWNDrainage / Utilities Trenching	EWNDrainage / Utilities Trenching	EWNDrainage / Utilities Trenching	EWNFoundations / Concrete Pads	EWNBuilding / Structure Construction	EWNAsphalt Paving	EWNLandscaping or Other Finishing	EWNWaterside Construction (Piles)	ISDemolition
Unique Identifier	X (UTM)	Y (UTM)	2026	2026	2026	2026	2026	2026	2026	2026	2027	2027	2027	2028	2029	2029	2029	2029	2029	2029	2027
3837803774300	383780	3774300	0.00829729	0.002060288	0.001890896	0.0055614	0.003335658	0.000676586	0.002290741	0.002462104	0.000468396	0.000535517	0.000630684	0.000630684	0.000630684	0.000164169	0.000407858	0.000289605	0.000198884	0.000207948	0.006035997
3838303774300	383830	3774300	0.007783644	0.001932746	0.001773839	0.00521712	0.003129163	0.000634702	0.002148932	0.002309687	0.000559763	0.000639977	0.000753707	0.000753707	0.000753707	0.000196193	0.000487416	0.000346096	0.000237679	0.000248511	0.005472438
3838803774300	383880	3774300	0.006745471	0.001674958	0.001537247	0.004521267	0.002711799	0.000550046	0.00186231	0.002001623	0.000549841	0.000628633	0.000740348	0.000740348	0.000740348	0.000192715	0.000478777	0.000339962	0.000233467	0.000244106	0.004604151
3839303774300	383930	3774300	0.005941364	0.001475292	0.001353996	0.003982301	0.002388534	0.000484477	0.00164031	0.001763016	0.00053828	0.000615415	0.000724781	0.000724781	0.000724781	0.000188663	0.00046871	0.000332814	0.000228558	0.000238973	0.003911263
3839803774300	383980	3774300	0.005286402	0.001312659	0.001204735	0.003543301	0.002125228	0.000431069	0.001459486	0.001568665	0.000527409	0.000602987	0.000710144	0.000710144	0.000710144	0.000184853	0.000459244	0.000326092	0.000223942	0.000234147	0.003358144
3840303774300	384030	3774300	0.004720476	0.001172135	0.001075764	0.00316398	0.001897715	0.000384922	0.001303244	0.001400735	0.000514985	0.000588783	0.000693415	0.000693415	0.000693415	0.000180499	0.000448426	0.000318411	0.000218667	0.000228632	0.002904243
3840803774300	384080	3774300	0.004212536	0.001046009	0.000960008	0.002823524	0.001693514	0.000343503	0.00116301	0.001250011	0.000500663	0.000572408	0.000674131	0.000674131	0.000674131	0.000175479	0.000435955	0.000309556	0.000212585	0.000222273	0.002536532
3841303774300	384130	3774300	0.003760989	0.000933886	0.000857104	0.002520867	0.001511984	0.000306682	0.001038345	0.00111602	0.000473486	0.000541337	0.000637538	0.000637538	0.000637538	0.000165953	0.000412291	0.000292752	0.000201046	0.000210208	0.002190131
3826803774350	382680	3774350	0.000917822	0.000227903	0.000209165	0.000615186	0.000368981	7.4842E-05	0.000253395	0.000272351	0.000445619	0.000509476	0.000600015	0.000600015	0.000600015	0.000156186	0.000388025	0.000275522	0.000189213	0.000197836	0.001164044
3827303774350	382730	3774350	0.001007654	0.000250209	0.000229637	0.000675397	0.000405095	8.21672E-05	0.000278196	0.000299007	0.00046227	0.000528514	0.000622436	0.000622436	0.000622436	0.000162022	0.000402524	0.000285818	0.000196283	0.000205228	0.001350574
3827803774350	382780	3774350	0.001079705	0.0002681	0.000246057	0.000723691	0.000434061	8.80424E-05	0.000298088	0.000320387	0.000419304	0.000479391	0.000564583	0.000564583	0.000564583	0.000146963	0.000365112	0.000259252	0.00017804	0.000186153	0.001514499
3828303774350	382830	3774350	0.001121105	0.00027838	0.000255492	0.00075144	0.000450704	9.14183E-05	0.000309518	0.000332672	0.000391696	0.000447826	0.000527409	0.000527409	0.000527409	0.000137287	0.00034107	0.000242182	0.000166317	0.000173896	0.001614667
3828803774350	382880	3774350	0.001143928	0.000284047	0.000260693	0.000766737	0.000459879	9.32793E-05	0.000315819	0.000339444	0.000377374	0.000431452	0.000508125	0.000508125	0.000508125	0.000132267	0.0003286	0.000233327	0.000160236	0.000167538	0.001784459
3829303774350	382930	3774350	0.001204965	0.000299203	0.000274603	0.000807649	0.000484418	9.82565E-05	0.000332671	0.000357556	0.000373491	0.000427013	0.000502898	0.000502898	0.000502898	0.000130906	0.00032522	0.000230926	0.000158587	0.000165814	0.002114726
3829803774350	382980	3774350	0.001372952	0.000340916	0.000312886	0.000920244	0.000551951	0.000111955	0.000379049	0.000407404	0.000388072	0.000443683	0.00052253	0.00052253	0.00052253	0.00136017	0.000337916	0.000239942	0.000164778	0.000172288	0.002722372
3830303774350	383030	3774350	0.00173334	0.000430403	0.000395016	0.001161801	0.000696834	0.000141342	0.000478546	0.000514344	0.000432763	0.000494779	0.000582706	0.000582706	0.000582706	0.00015168	0.000376831	0.000267574	0.000183755	0.000192129	0.003989085
3830803774350	383080	3774350	0.002142559	0.000532016	0.000488275	0.001436087	0.000861347	0.000174711	0.000591524	0.000635774	0.000481855	0.000550905	0.000648806	0.000648806	0.000648806	0.000168887	0.000419578	0.000297927	0.000204599	0.000213923	0.006121929
3831303774350	383130	3774350	0.002592779	0.000643809	0.000590877	0.001737854	0.001042343	0.000211423	0.000715822	0.000769371	0.000535864	0.000612654	0.000721528	0.000721528	0.000721528	0.000187816	0.000466607	0.00033132	0.000227532	0.000237901	0.00965323
3834803774350	383480	3774350	0.009940268	0.002468254	0.002265319	0.006662634	0.003996165	0.00081056	0.00274434	0.002949634	0.000509895	0.000582963	0.000686561	0.000686561	0.000686561	0.000178714	0.000443994	0.000315263	0.000216505	0.000226372	0.027198439
3835303774350	383530	3774350	0.009298575	0.002308916	0.002119082	0.006232528	0.003738193	0.000758234	0.002567179	0.002759221	0.000453642	0.00051865	0.000610819	0.000610819	0.000610819	0.000158998	0.000395012	0.000280483	0.00019262	0.000201398	0.017194926
3835803774350	383580	3774350	0.007653209	0.001900358	0.001744114	0.005129694	0.003076726	0.000624066	0.002112921	0.002270982	0.000411453	0.000470415	0.000554012	0.000554012	0.000554012	0.000144211	0.000358275	0.000254398	0.000174706	0.000182668	0.011902202
3836303774350	383630	3774350	0.006458593	0.001603724	0.001471869	0.004328982	0.002596469	0.000526653	0.001783108	0.001916496	0.00038419	0.000439244	0.000517303	0.000517303	0.000517303	0.000134656	0.000334535	0.000237541	0.00016313	0.000170564	0.008821351
3836803774350	383680	3774350	0.005833752	0.001448571	0.001329472	0.003910172	0.002345272	0.00047502	0.0016106	0.001731084	0.000374354	0.000427999	0.000504059	0.000504059	0.000504059	0.000131208	0.000325971	0.00023146	0.000158954	0.000166197	0.007026107
3837303774350	383730	3774350	0.006251065	0.001552193	0.001424575	0.004189883	0.002513039	0.000509731	0.001725813	0.001854915	0.000407226	0.000465581	0.00054832	0.00054832	0.00054832	0.00014273	0.000354594	0.000251784	0.000172911	0.000180791	0.006324679
3837803774350	383780	3774350	0.006460716	0.001604251	0.001472353	0.004330405	0.002597323	0.000526826	0.001783694	0.001917126	0.000453038	0.000517959	0.000610006	0.000610006	0.000610006	0.000158787	0.000394486	0.00028011	0.000192364	0.00020113	0.005655431
3838303774350	383830	3774350	0.006012619	0.001492985	0.001370235	0.004030061	0.00241718	0.000490287	0.001659983	0.00178416	0.000511534	0.000584837	0.000688769	0.000688769	0.000688769	0.000179289	0.000445421	0.000316277	0.000217201	0.000227099	0.005072374
3838803774350	383880	3774350	0.005363629	0.001331835	0.001222334	0.003595064	0.002156274	0.000437367	0.001480807	0.001591581	0.000502561	0.000574578	0.000676687	0.000676687	0.000676687	0.000176144	0.000437608	0.000310729	0.000213391	0.000223116	0.004316763
3839303774350	383930	3774350	0.004838969	0.001201558	0.001102768	0.003243402	0.001945352	0.000394584	0.001335957	0.001435896	0.000492812	0.000563432	0.00066356	0.00066356	0.00066356	0.000172727	0.000429119	0.000304701	0.000209252	0.000218788	0.003706615
3839803774350	383980	3774350	0.00440016	0.001092598	0.001002767	0.002949283	0.001768943	0.000358802	0.00121481	0.001305686	0.000484012	0.000553371	0.000651711	0.000651711	0.000651711	0.00016943	0.000421456	0.00029926	0.000205515	0.00021481	0.003210611
3840303774350	384030	3774350	0.003963077	0.000984066	0.000903158	0.00265632	0.001593227	0.000323161	0.001094138	0.001175987	0.000457697	0.000523286	0.000616279	0.000616279	0.000616279	0.00016042	0.000398543	0.00028299	0.000194342	0.000203198	0.002749376
3840803774350	384080	3774350	0.003544703	0.00088018	0.000807814	0.002375897	0.001425034	0.000289046	0.000978632	0.001051841	0.000426638	0.000487775	0.000574458	0.000574458	0.000574458	0.000149534	0.000371497	0.000263786	0.000181154	0.000189409	0.002365618
3841303774350	384130	3774350	0.003196124	0.000793625	0.000728375	0.002142257	0.001284899	0.000260622	0.000882396	0.000948405	0.000411194	0.000470119	0.000553664	0.000553664	0.000553664	0.00014421	0.00035805	0.000254238	0.000174596	0.000182553	0.002081337
3826803774400	382680	3774400	0.000882925	0.000219238	0.000201213	0.000591795	0.000354951	7.19964E-05	0.000243761	0.000261995	0.00041732	0.000477122	0.000561912	0.000561912	0.000561912	0.000146268	0.000363384	0.000258025	0.000177197	0.000185272	0.001129965
3827303774400	382730	3774400	0.000967051	0.000240127	0.000220384	0.000648182	0.000388772	7.88562E-05	0.000266986	0.000286959	0.0004385	0.000494877	0.000582822	0.000582822	0.000582822	0.000151711	0.000376906	0.000267627	0.000183791	0.000192167	0.001311318
3827803774400	382780	3774400	0.001036713	0.000257425	0.00023626	0.000694875	0.000416777	8.45367E-05	0.000286219	0.00030763	0.000402912	0.000460649	0.000542511	0.000542511	0.000542511	0.000141218	0.000350838	0.000249117	0.000171079	0.000178876	0.001483354
3828303774400	382830	3774400	0.001067498	0.000265069	0.000243275	0.000715509	0.000429153	8.7047E-05	0.000294718	0.000316765	0.000368056	0.000420799	0.000495579	0.000495579	0.000495579	0.00012901	0.000320487	0.000227566	0.000156279	0.00016341	0.001554445
3828803774400	382880	3774400	0.001056352	0.000262301	0.000240735	0.000708038	0.000424672	8.61381E-05	0.000291641	0.000313457	0.000346055	0.000395645	0.000465956	0.000465956	0.000465956	0.00012129	0.00030133	0.000213963	0.000146938	0.000153634	0.00165444
3829303774400	382930	3774400	0.001087269	0.000269978	0.000247781	0.00072876	0.000437101	8.86592E-05	0.000300176	0.000322632	0.000338118	0.00038657	0.000455268	0.000455268	0.000455268	0.000118508	0.000294418	0.000209055	0.000143567	0.00015011	0.001912925
3829803774400	382980	3774400	0.001232432	0.000306024	0.000280863	0.000826059	0.00049546	0.000100496	0.000340254	0.000365707	0.000351059	0.000401366	0.000472693	0.000472693	0.000472693	0.00012304	0.000305687	0.000217057	0.000149062	0.000155856	0.002415055
3830303774400	383030	3774400	0.001526343	0.000379004	0.000347843	0.001023057	0.000613617	0.000124463	0.000421397	0.000452921	0.000385656	0.000440921	0.000519277	0.000519277	0.000519277	0.00013517	0.000335813	0.000238448	0.000163753	0.000171215	0.003371258
3830803774400	383080	3774400	0.001952147	0.000484735	0.000444881	0.00130846	0.000784798	0.000159184	0.000538955	0.000579272	0.000443462	0.00050701	0.000597111	0.000597111	0.000597111	0.00015343	0.000386147	0.000274189	0.000188297	0.000196878	0.005219993
3831303774400	383130	3774400	0.002340135	0.000581076	0.000533301	0.001568516	0.000940776	0.000190822	0.000646072	0.00069442	0.0004998	0.000571422	0.00067297	0.00067297	0.00067297	0.000175176	0.000435204	0.000309022	0.000212219	0.00022189	0.00798697
3834803774400	383480	3774400	0.006362392	0.001579837	0.001449946	0.004264502	0.002557795	0.000518809	0.001756549	0.00188795	0.000462529	0.000528809	0.000622784	0.000622784	0.000622784	0.000162113	0.00040275	0.000285978	0.000196393	0.000205343	0.019202582
3835303774400	383530	3774400	0.006177023	0.001533808	0.001407701	0.004140255	0.002483273	0.000503693	0.001705372	0.001832945	0.000428191	0.000489551	0.000576549	0.000576549	0.000576549	0.00015078	0.00037285	0.000264747	0.000181813	0.000190099	0.013299969
3835803774400	383580	3774400	0.005383267	0.001336711	0.00122681	0.003608226	0.002164169	0.000438968	0.001486229	0.001597409	0.000392127	0.000448319	0.00052799	0.00052799	0.00052799	0.00013738	0.000341447	0.000242449	0.0001665	0.000174088	0.009733467
3836303774400	383630	3774400	0.004546651	0.001128973	0.001036151	0.00304747	0.001827835	0.000370748	0.001255253	0.001349155	0.000361068	0.000412809	0.000486169	0.000486169	0.000486169	0.00012655	0.000314402	0.000223245	0.000153312	0.000160299	0.007372594
3836803774400	383680	3774400	0.004377205	0.001086898	0.000997535	0.002933896	0.001759714	0.000356931	0.001208472	0.001298874	0.000358911	0.000410343	0.000483265	0.000483265	0.000483265	0.000125796	0.000312524	0.000221911	0.000152396	0.000159341	0.006161875
3837303774400	383730	3774400	0.004576241	0.00113632	0.001042894	0.003067304	0.00183973	0.000373161	0.001263423	0.001357935	0.000377978	0.000432142	0.000508938	0.000508938	0.000508938	0.00013247	0.000329126	0.0002337	0.000160492	0.000167806	0.005476148
3837803774400	383780	3774400	0.004987583	0.00123846	0.001136636	0.003343012	0.002005097	0.000406703	0.001376987	0.001479995	0.000437164	0.000499809	0.000588631	0.000588631	0.000588631	0.00015322	0.000380663	0.000270294	0.000185623	0.000194082	0.005089025
3838303774400	383830	3774400	0.004656652	0.001156287	0.001061219	0.0031212	0.001872057	0.000379717	0.001285623	0.001381796	0.000470725	0.00053818	0.00063382	0.00063382	0.00063382	0.00016498	0.000409887	0.000291045	0.000199873	0.000208982	0.004560667
3838803774400	383880	3774400	0.004260304	0.00105787	0.00097089	0.002855542	0.001712718	0.000347398	0.001176198	0.001264185	0.000461752	0.000527922	0.000621739	0.000621739	0.000621739	0.00016184	0.000402074	0.000285497	0.000196064	0.000204998	0.003933436
3839303774400	383930	3774400	0.003921943	0.000973852	0.000893784	0.002628749	0.001576691	0.000319807	0.001082782	0.001163781	0.000453297	0.000518255	0.000610354	0.000610354	0.000610354	0.00015887	0.000394711	0.00028027	0.000192473	0.000201245	0.003420349
3839803774400	383980	3774400	0.003645946	0.00090532	0.000830886	0.002443757	0.001465735	0.000297301	0.001006584	0.001081883	0.000445446	0.000509279	0.000599783	0.000599783	0.000599783	0.00015612	0.000387875	0.000275415	0.00018914	0.000197759	0.002989743
3840303774400	384030	3774400	0.003221601	0.000799951	0.000734181	0.002159333	0.001295141	0.000262699	0.000889429	0.000955965	0.000389453	0.000445261	0.000524389	0.000524389	0.000524389	0.0001365	0.000339118	0.000240795	0.00016536	0.0001729	0.002487786
3840803774400	384080	3774400	0.002856833	0.000709376	0.000651053	0.001914841	0.001148498	0.000232955	0.000788723	0.000847725	0.000366848	0.000419418	0.000493952	0.000493952	0.000493952	0.00012857	0.000319435	0.000226819	0.000155766	0.000162865	0.002165629
3841303774400	384130	3774400	0.002599148	0.000645391	0.000592328	0.001742123	0.001044904	0.000211942	0.000717581	0.00077126	0.00035684	0.000407975	0.000480477	0.000480477	0.000480477	0.0012507	0.00031072	0.000220631	0.000151517	0.000158422	0.001922156
3826803774450	382680	3774450	0.000848027	0.000210572	0.00019326	0.000568405	0.000340922	6.91507E-05	0.000234126	0.00025164	0.000392041	0.000448221	0.000527874	0.000527874	0.000527874	0.00013704	0.000341372	0.000242395	0.000166463	0.00017405	0.00108674
3827303774450	382730	3774450	0.00092512	0.000229715	0.000210829	0.000620078	0.000371915	7.54371E-05	0.00025541	0.000274516	0.000405759	0.000463904	0.000546345	0.000546345	0.000546345	0.000142216	0.000353317	0.000250877	0.000172288	0.00018014	0.001254721
3827803774450	382780	3774450	0.000995845	0.000247277	0.000226946	0.000667482	0.000400347	8.12042E-05	0.000274936	0.000295503	0.0003923	0.000448516	0.000528222	0.000528222	0.000528222	0.00013749	0.000341597	0.000242556	0.000166573	0.000174164	0.001431501
3828303774450	382830	3774450	0.001014023	0.000251791	0.000231089	0.000679666	0.000407655	8.26865E-05	0.000279955	0.000300897	0.000347954	0.000397815	0.000468511	0.000468511	0.000468511	0.00012195	0.000302983	0.000215137	0.000147744	0.000154477	0.001475244
3828803774450	382880	3774450	0.000985495	0.000244707	0.000224588	0.000660545	0.000396186	8.03602E-05	0.000272078	0.000292432	0.000322329	0.000368519	0.000434009	0.000434009	0.000434009	0.00011297	0.00028067	0.000199293	0.000136863	0.000143101	0.001525284
3829303774450	382930	3774450	0.001012298	0.000251362	0.000230696	0.00067851	0.000406962	8.25459E-05	0.000279478	0.000300385	0.000315168	0.000360332	0.000424367	0.000424367	0.000424367	0.00011046	0.000274435	0.000194866	0.000133823	0.000139921	0.001738042
3829803774450	382980	3774450	0.001157329	0.000287375	0.000263747	0.00077572	0.000465267	9.43721E-05	0.000319519	0.000343421	0.000330439	0.000377791	0.000444929	0.000444929	0.000444929	0.00011517	0.000287732	0.000204308	0.000140307	0.000146701	0.002179778
3830303774450	383030	3774450	0.001462386	0.000363123	0.000333268	0.000980189	0.000587905	0.000119247	0.00040374	0.00043342	0.000371248	0.000424448	0.000499877	0.000499877	0.000499877	0.00013012	0.000323267	0.00022954	0.000157635	0.000164818	0.003087753
3830803774450	383080	3774450	0.001797563	0.00044635	0.000409652	0.001204847	0.000722652	0.000146579	0.000496277	0.000533401	0.000419649	0.000479785	0.000565048	0.000565048	0.000565048	0.00014708	0.000365412	0.000259466	0.000178186	0.000186307	0.004517098
3831303774450	383130	3774450	0.00209479	0.000520154	0.000477388	0.001404069	0.000842143	0.000170816	0.000578336	0.000621599	0.00046598	0.000532755	0.000627431	0.000627431	0.000627431	0.00016323	0.000405755	0.000288111	0.000197859	0.000206875	0.006530189
3832303774450	383230	3774450	0.00271857	0.000675044	0.000619543	0.001822168	0.001092913	0.00022168	0.000750551	0.000806697	0.000485565	0.000555146	0.000653802	0.000653802	0.000653802	0.00017018	0.00042808	0.00030022	0.000206174	0.00021557	0.016640858
3833303774450	383330	3774450	0.003516572	0.000873195	0.000801403	0.002357043	0.001413725	0.000286752	0.000970866	0.001043493	0.000483149	0.000552384	0.000650549	0.000650549	0.000650549	0.0001694	0.000420705	0.000298727	0.000205149	0.000214498	0.039031533
3833803774450	383380	3774450	0.003943439	0.00097919	0.000898683	0.002643157	0.001585333	0.00032156	0.001088717	0.00117016	0.00046598	0.000532755	0.000627431	0.000627431	0.000627431	0.00016323	0.000405755	0.000288111	0.000197859	0.000206875	0.026247325
3834303774450	383430	3774450	0.004312054	0.00107072	0.000982688	0.002890228	0.001733522	0.000351618	0.001190485	0.001279541	0.000445274	0.000509081	0.00059955	0.00059955	0.00059955	0.00015606	0.000387724	0.000275309	0.000189066	0.000197683	0.017669361
3834803774450	383480	3774450	0.004476723	0.001111609	0.001020215	0.0030006	0.001799722	0.000365046	0.001235948	0.001328404	0.00041663	0.000476333	0.000560982	0.000560982	0.000560982	0.00014602	0.000362783	0.000257599	0.000176904	0.000184966	0.012567739
3835303774450	383530	3774450	0.004137035	0.001027261	0.000942802	0.002772918	0.001663162	0.000337346	0.001142165	0.001227607	0.000377978	0.000432142	0.000508938	0.000508938	0.000508938	0.00013247	0.000329126	0.0002337	0.000160492	0.000167806	0.009191477
3835803774450	383580	3774450	0.003598841	0.000893623	0.000820151	0.002412184	0.001446798	0.00029346	0.000993579	0.001067905	0.000347436	0.000397224	0.000467814	0.000467814	0.000467814	0.00012177	0.000302532	0.000214817	0.000147524	0.000154247	0.007050782
3836303774450	383630	3774450	0.003294846	0.000818139	0.000750873	0.002208427	0.001324587	0.000268672	0.000909651	0.000977699	0.000332855	0.000380553	0.000448182	0.000448182	0.000448182	0.00011666	0.000289836	0.000205801	0.000141333	0.000147774	0.005775959
3836803774450	383680	3774450	0.003647936	0.000905814	0.00083134	0.002445091	0.001466535	0.000297464	0.001007133	0.001082474	0.000356236	0.000407285	0.000479664	0.000479664	0.000479664	0.00012485	0.000310195	0.000220258	0.000151261	0.000158154	0.005322231
3837303774450	383730	3774450	0.003914247	0.000971941	0.00089203	0.002623591	0.001573597	0.00031918	0.001080657	0.001161498	0.000386001	0.000441316	0.000519742	0.000519742	0.000519742	0.00013529	0.000336113	0.000238661	0.000163899	0.000171368	0.004859788
3837803774450	383780	3774450	0.003892485	0.000966538	0.000887071	0.002609005	0.001564848	0.000317405	0.001074649	0.00115504	0.000427328	0.000488564	0.000575387	0.000575387	0.000575387	0.00014977	0.000372098	0.000264213	0.000181447	0.000189716	0.004487764

			ISDrainage / Utilities Trenching	ISDrainage / Utilities Trenching	ISAsphalt Paving	ISAsphalt Paving	SVDemolition	SVSite Grubbing / Prep	SVMass Grading / Excavation	SVMass Grading / Excavation	SVDrainage / Utilities Trenching	SVFoundations / Concrete Pads	SVBuilding / Structure Construction	SVBuilding / Structure Construction	SVAsphalt Paving	SVAsphalt Paving	SVArchitectural Coating	SVArchitectural Coating	SVLandscaping or Other Finishing	SVLandscaping or Other Finishing	MDemolition
Unique Identifier	X (UTM)	Y (UTM)	2027	2028	2027	2028	2027	2027	2027	2028	2028	2028	2028	2029	2028	2029	2028	2029	2028	2029	2027
3837803774300	383780	3774300	0.003238371	0.003238371	0.003732005	0.003732005	0.000233494	9.3047E-05	0.000302628	0.000302628	0.000156176	6.05788E-05	0.000282735	0.000282735	0.000162075	0.000162075	3.65067E-05	3.65067E-05	0.000123602	0.000123602	0.001561434
3838303774300	383830	3774300	0.002936016	0.002936016	0.003383561	0.003383561	0.000279307	0.000111303	0.000362006	0.000362006	0.000186819	7.24648E-05	0.000330761	0.000330761	0.000193875	0.000193875	4.36696E-05	4.36696E-05	0.000147854	0.000147854	0.001929058
3838803774300	383880	3774300	0.002470171	0.002470171	0.002846707	0.002846707	0.00028602	0.000113978	0.000370706	0.000370706	0.000191309	7.42064E-05	0.000356731	0.000356731	0.000198535	0.000198535	4.47191E-05	4.47191E-05	0.000151407	0.000151407	0.00185279
3839303774300	383930	3774300	0.002098431	0.002098431	0.0024183	0.0024183	0.000282145	0.000112434	0.000365684	0.000365684	0.000188717	7.32009E-05	0.000352551	0.000352551	0.000195845	0.000195845	4.41132E-05	4.41132E-05	0.000149356	0.000149356	0.001779023
3839803774300	383980	3774300	0.001801677	0.001801677	0.002076311	0.002076311	0.000277024	0.000110393	0.000359046	0.000359046	0.000185292	7.18723E-05	0.000343835	0.000343835	0.00019229	0.00019229	4.33125E-05	4.33125E-05	0.000146645	0.000146645	0.001709398
3840303774300	384030	3774300	0.001558154	0.001558154	0.001795668	0.001795668	0.000264498	0.000105402	0.000342812	0.000342812	0.000176914	6.86225E-05	0.000315108	0.000315108	0.000183595	0.000183595	4.13541E-05	4.13541E-05	0.000140014	0.000140014	0.001638651
3840803774300	384080	3774300	0.001360874	0.001360874	0.001568316	0.001568316	0.000254532	0.000101431	0.000329896	0.000329896	0.000170248	6.6037E-05	0.000301945	0.000301945	0.000176678	0.000176678	3.9796E-05	3.9796E-05	0.000134739	0.000134739	0.001562383
3841303774300	384130	3774300	0.001175027	0.001175027	0.001354139	0.001354139	0.000243944	9.72112E-05	0.000316172	0.000316172	0.000163166	6.329E-05	0.000292162	0.000292162	0.000169328	0.000169328	3.81405E-05	3.81405E-05	0.000129134	0.000129134	0.001466443
3826803774350	382680	3774350	0.000624521	0.000624521	0.000719718	0.000719718	0.000276262	0.00011009	0.00035806	0.00035806	0.000184783	7.16748E-05	0.000356643	0.000356643	0.000191761	0.000191761	4.31935E-05	4.31935E-05	0.000146242	0.000146242	0.000456662
3827303774350	382730	3774350	0.000724596	0.000724596	0.000835048	0.000835048	0.000265328	0.000105733	0.000343888	0.000343888	0.000177469	6.8838E-05	0.000323113	0.000323113	0.000184172	0.000184172	4.14839E-05	4.14839E-05	0.000140454	0.000140454	0.000490137
3827803774350	382780	3774350	0.000812544	0.000812544	0.000936402	0.000936402	0.000238685	9.51153E-05	0.000309356	0.000309356	0.000159648	6.19254E-05	0.00029403	0.00029403	0.000165678	0.000165678	3.73182E-05	3.73182E-05	0.0001263	0.0001263	0.000496004
3828303774350	382830	3774350	0.000866284	0.000866284	0.000998334	0.000998334	0.000222975	8.88552E-05	0.000288995	0.000288995	0.000149141	5.78497E-05	0.000276598	0.000276598	0.000154773	0.000154773	3.48621E-05	3.48621E-05	0.000118034	0.000118034	0.000486255
3828803774350	382880	3774350	0.000957379	0.000957379	0.001103315	0.001103315	0.000213356	8.50219E-05	0.000276527	0.000276527	0.000142707	5.5354E-05	0.00026557	0.00026557	0.00014809	0.00014809	3.33581E-05	3.33581E-05	0.000112942	0.000112942	0.000482286
3829303774350	382930	3774350	0.001134571	0.001134571	0.001307517	0.001307517	0.000209273	8.33948E-05	0.000271235	0.000271235	0.000139976	5.42947E-05	0.000261656	0.000261656	0.000145262	0.000145262	3.27197E-05	3.27197E-05	0.00011078	0.00011078	0.000492381
3829803774350	382980	3774350	0.001460579	0.001460579	0.001683219	0.001683219	0.000213563	8.51046E-05	0.000276797	0.000276797	0.000142845	5.54079E-05	0.000266548	0.000266548	0.00014824	0.00014824	3.33906E-05	3.33906E-05	0.000113052	0.000113052	0.000534052
3830303774350	383030	3774350	0.002140183	0.002140183	0.002466417	0.002466417	0.000230449	9.18335E-05	0.000298682	0.000298682	0.00015414	5.97888E-05	0.000284336	0.000284336	0.000159961	0.000159961	3.60306E-05	3.60306E-05	0.00012199	0.00012199	0.000631804
3830803774350	383080	3774350	0.003284474	0.003284474	0.003785135	0.003785135	0.000248235	9.8921E-05	0.000321733	0.000321733	0.000166036	6.44032E-05	0.000301501	0.000301501	0.000172307	0.000172307	3.88114E-05	3.88114E-05	0.000131405	0.000131405	0.000747759
3831303774350	383130	3774350	0.005179051	0.005179051	0.005968508	0.005968508	0.000267681	0.00010667	0.000346937	0.000346937	0.000179043	6.94484E-05	0.00032	0.00032	0.000185805	0.000185805	4.18518E-05	4.18518E-05	0.000141699	0.000141699	0.000880712
3834803774350	383480	3774350	0.014592225	0.014592225	0.016816559	0.016816559	0.000251003	0.000100024	0.000325321	0.000325321	0.000167887	6.51213E-05	0.000297054	0.000297054	0.000174228	0.000174228	3.92442E-05	3.92442E-05	0.00013287	0.00013287	0.001411658
3835303774350	383530	3774350	0.009225244	0.009225244	0.010631474	0.010631474	0.000228512	9.10614E-05	0.00029617	0.00029617	0.000152844	5.92861E-05	0.000275442	0.000275442	0.000158616	0.000158616	3.57277E-05	3.57277E-05	0.000120964	0.000120964	0.001313044
3835803774350	383580	3774350	0.006385646	0.006385646	0.007359028	0.007359028	0.000212179	8.45531E-05	0.000275003	0.000275003	0.00014192	5.50488E-05	0.0002597	0.0002597	0.00014728	0.00014728	3.31742E-05	3.31742E-05	0.000112319	0.000112319	0.001207355
3836303774350	383630	3774350	0.00473274	0.00473274	0.005454165	0.005454165	0.00020173	8.03888E-05	0.000261459	0.000261459	0.00013493	5.23377E-05	0.000249561	0.000249561	0.000140026	0.000140026	3.15403E-05	3.15403E-05	0.000106787	0.000106787	0.001124184
3836803774350	383680	3774350	0.003769575	0.003769575	0.004344181	0.004344181	0.000198131	7.89548E-05	0.000256795	0.000256795	0.000132523	5.1404E-05	0.000246092	0.000246092	0.000137528	0.000137528	3.09777E-05	3.09777E-05	0.000104882	0.000104882	0.001086481
3837303774350	383730	3774350	0.003393251	0.003393251	0.003910494	0.003910494	0.000211557	8.43049E-05	0.000274195	0.000274195	0.00014151	5.48872E-05	0.000259166	0.000259166	0.000146847	0.000146847	3.30768E-05	3.30768E-05	0.000111989	0.000111989	0.001207786
3837803774350	383780	3774350	0.003034193	0.003034193	0.003496704	0.003496704	0.000230311	9.17784E-05	0.000298503	0.000298503	0.000154047	5.97529E-05	0.000275887	0.000275887	0.000159865	0.000159865	3.6009E-05	3.6009E-05	0.000121917	0.000121917	0.001393022
3838303774350	383830	3774350	0.002721378	0.002721378	0.003136205	0.003136205	0.000265051	0.000105622	0.000343529	0.000343529	0.000177284	6.87661E-05	0.000316265	0.000316265	0.00018398	0.00018398	4.14406E-05	4.14406E-05	0.000140307	0.000140307	0.001583348
3838803774350	383880	3774350	0.002315985	0.002315985	0.002669017	0.002669017	0.000269065	0.000107222	0.000348731	0.000348731	0.000179969	6.98075E-05	0.000336631	0.000336631	0.000186766	0.000186766	4.20682E-05	4.20682E-05	0.000142432	0.000142432	0.001526923
3839303774350	383930	3774350	0.001988635	0.001988635	0.002291768	0.002291768	0.000265466	0.000105788	0.000344067	0.000344067	0.000177562	6.88739E-05	0.000332629	0.000332629	0.00018426	0.00018426	4.15056E-05	4.15056E-05	0.000140527	0.000140527	0.001473432
3839803774350	383980	3774350	0.001722524	0.001722524	0.001985093	0.001985093	0.000259653	0.000103471	0.000336533	0.000336533	0.00017373	6.73657E-05	0.000320267	0.000320267	0.000180233	0.000180233	4.05967E-05	4.05967E-05	0.00013745	0.00013745	0.001424599
3840303774350	384030	3774350	0.001475067	0.001475067	0.001699916	0.001699916	0.000236193	9.41225E-05	0.000306127	0.000306127	0.000157982	6.12791E-05	0.000280333	0.000280333	0.000163948	0.000163948	3.69287E-05	3.69287E-05	0.000125031	0.000125031	0.001348848
3840803774350	384080	3774350	0.001269177	0.001269177	0.001462641	0.001462641	0.000224705	8.95446E-05	0.000291237	0.000291237	0.000150298	5.82986E-05	0.000270817	0.000270817	0.000155974	0.000155974	3.51326E-05	3.51326E-05	0.00011895	0.00011895	0.001210806
3841303774350	384130	3774350	0.001116657	0.001116657	0.001286872	0.001286872	0.000218892	8.72281E-05	0.000283703	0.000283703	0.00014641	5.67904E-05	0.000265748	0.000265748	0.000151939	0.000151939	3.42237E-05	3.42237E-05	0.000115872	0.000115872	0.001140663
3826803774400	382680	3774400	0.000606237	0.000606237	0.000698647	0.000698647	0.000261314	0.000104133	0.000338686	0.000338686	0.000174784	6.77966E-05	0.000337877	0.000337877	0.000181386	0.000181386	4.08564E-05	4.08564E-05	0.000138329	0.000138329	0.000438371
3827303774400	382730	3774400	0.000703535	0.000703535	0.000810777	0.000810777	0.000253633	0.000101072	0.00032873	0.00032873	0.000169646	6.58036E-05	0.000309683	0.000309683	0.000176054	0.000176054	3.96553E-05	3.96553E-05	0.000134262	0.000134262	0.000469345
3827803774400	382780	3774400	0.000795834	0.000795834	0.000917145	0.000917145	0.000231141	9.21093E-05	0.000299579	0.000299579	0.000154603	5.99684E-05	0.000283446	0.000283446	0.000160442	0.000160442	3.61388E-05	3.61388E-05	0.000122357	0.000122357	0.000480216
3828303774400	382830	3774400	0.000833975	0.000833975	0.0009611	0.0009611	0.000212318	8.46082E-05	0.000275182	0.000275182	0.00014201	5.50847E-05	0.000263168	0.000263168	0.000147376	0.000147376	3.31958E-05	3.31958E-05	0.000112392	0.000112392	0.000461494
3828803774400	382880	3774400	0.000887623	0.000887623	0.001022926	0.001022926	0.000199515	7.95063E-05	0.000258589	0.000258589	0.000133449	5.17631E-05	0.00024876	0.00024876	0.000138489	0.000138489	3.11941E-05	3.11941E-05	0.000105615	0.000105615	0.000445446
3829303774400	382930	3774400	0.001026303	0.001026303	0.001182745	0.001182745	0.000194048	7.73277E-05	0.000251503	0.000251503	0.000129792	5.03447E-05	0.000243513	0.000243513	0.000134694	0.000134694	3.03393E-05	3.03393E-05	0.000102721	0.000102721	0.000446827
3829803774400	382980	3774400	0.0012957	0.0012957	0.001493207	0.001493207	0.000198269	7.90099E-05	0.000256974	0.000256974	0.000132616	5.14399E-05	0.000248405	0.000248405	0.000137624	0.000137624	3.09933E-05	3.09933E-05	0.000104956	0.000104956	0.000483322
3830303774400	383030	3774400	0.001808713	0.001808713	0.00208442	0.00208442	0.000211764	8.43876E-05	0.000274464	0.000274464	0.000141642	5.49411E-05	0.000262457	0.000262457	0.000146992	0.000146992	3.31092E-05	3.31092E-05	0.000112099	0.000112099	0.000562696
3830803774400	383080	3774400	0.002800577	0.002800577	0.003227477	0.003227477	0.000234255	9.33503E-05	0.000303615	0.000303615	0.000156686	6.07763E-05	0.000284514	0.000284514	0.000162603	0.000162603	3.66257E-05	3.66257E-05	0.000124005	0.000124005	0.000690385
3831303774400	383130	3774400	0.004285087	0.004285087	0.004938274	0.004938274	0.000256055	0.000102037	0.000331869	0.000331869	0.000171266	6.6432E-05	0.000304436	0.000304436	0.000177735	0.000177735	4.0034E-05	4.0034E-05	0.000135545	0.000135545	0.000824632
3834803774400	383480	3774400	0.010302371	0.010302371	0.011872791	0.011872791	0.000234671	9.35158E-05	0.000304153	0.000304153	0.000156963	6.08841E-05	0.000278466	0.000278466	0.000162892	0.000162892	3.66907E-05	3.66907E-05	0.000124225	0.000124225	0.001191307
3835303774400	383530	3774400	0.007135562	0.007135562	0.00822356	0.00822356	0.000220553	8.78899E-05	0.000285856	0.000285856	0.00014752	5.72213E-05	0.000264769	0.000264769	0.00015302	0.00015302	3.44834E-05	3.44834E-05	0.000116752	0.000116752	0.001146616
3835803774400	383580	3774400	0.005222099	0.005222099	0.006018118	0.006018118	0.000206366	8.22365E-05	0.000267468	0.000267468	0.000138032	5.35406E-05	0.00025134	0.00025134	0.00014324	0.00014324	3.22653E-05	3.22653E-05	0.000109242	0.000109242	0.00106543
3836303774400	383630	3774400	0.003955468	0.003955468	0.004558411	0.004558411	0.000193979	7.73001E-05	0.000251413	0.000251413	0.000129746	5.03268E-05	0.000239333	0.000239333	0.000134646	0.000134646	3.03285E-05	3.03285E-05	0.000102684	0.000102684	0.000972769
3836803774400	383680	3774400	0.003305905	0.003305905	0.003809834	0.003809834	0.000193564	7.71347E-05	0.000250875	0.000250875	0.000129468	5.0219E-05	0.000239066	0.000239066	0.000134358	0.000134358	3.02636E-05	3.02636E-05	0.000102464	0.000102464	0.000965349
3837303774400	383730	3774400	0.002938007	0.002938007	0.003385855	0.003385855	0.00020166	8.03612E-05	0.000261369	0.000261369	0.000134884	5.23197E-05	0.000246893	0.000246893	0.000139978	0.000139978	3.15295E-05	3.15295E-05	0.000106751	0.000106751	0.001030574
3837803774400	383780	3774400	0.002730311	0.002730311	0.0031465	0.0031465	0.000226643	9.03168E-05	0.000293749	0.000293749	0.00015159	5.88013E-05	0.000269394	0.000269394	0.000157319	0.000157319	3.54355E-05	3.54355E-05	0.000119975	0.000119975	0.001243073
3838303774400	383830	3774400	0.002446842	0.002446842	0.002819821	0.002819821	0.00025372	0.0001011	0.000328819	0.000328819	0.00016963	6.58216E-05	0.000310128	0.000310128	0.000176102	0.000176102	3.96662E-05	3.96662E-05	0.000134299	0.000134299	0.001326071
3838803774400	383880	3774400	0.002110327	0.002110327	0.00243201	0.00243201	0.00025384	0.000101155	0.000328999	0.000328999	0.00016978	6.58575E-05	0.000318577	0.000318577	0.000176198	0.000176198	3.96878E-05	3.96878E-05	0.000134372	0.000134372	0.001283192
3839303774400	383930	3774400	0.001835051	0.001835051	0.002114772	0.002114772	0.000250449	9.98035E-05	0.000324604	0.000324604	0.000167517	6.49777E-05	0.000314575	0.000314575	0.00017384	0.00017384	3.91576E-05	3.91576E-05	0.000132577	0.000132577	0.001242297
3839803774400	383980	3774400	0.001604026	0.001604026	0.001848532	0.001848532	0.000239792	9.55565E-05	0.000310791	0.000310791	0.000160389	6.22127E-05	0.000286915	0.000286915	0.000166446	0.000166446	3.74913E-05	3.74913E-05	0.000126936	0.000126936	0.001208735
3840303774400	384030	3774400	0.001334721	0.001334721	0.001538176	0.001538176	0.00020865	8.31466E-05	0.000270428	0.000270428	0.000139559	5.41331E-05	0.000251962	0.000251962	0.00014483	0.00014483	3.26223E-05	3.26223E-05	0.000110451	0.000110451	0.001028503
3840803774400	384080	3774400	0.001161881	0.001161881	0.00133899	0.00133899	0.000198685	7.91754E-05	0.000257512	0.000257512	0.00013289	5.15477E-05	0.000242713	0.000242713	0.000137913	0.000137913	3.10643E-05	3.10643E-05	0.000105175	0.000105175	0.00093938
3841303774400	384130	3774400	0.001031255	0.001031255	0.001188453	0.001188453	0.000194671	7.75759E-05	0.00025231	0.00025231	0.00013029	5.05063E-05	0.000238977	0.000238977	0.000135127	0.000135127	3.04367E-05	3.04367E-05	0.000103051	0.000103051	0.000897881
3826803774450	382680	3774450	0.000583047	0.000583047	0.000671922	0.000671922	0.000247681	9.87004E-05	0.000321016	0.000321016	0.000165666	6.42595E-05	0.00032	0.00032	0.000171922	0.000171922	3.87248E-05	3.87248E-05	0.000131112	0.000131112	0.000420944
3827303774450	382730	3774450	0.00067317	0.00067317	0.000775783	0.000775783	0.000242076	9.64666E-05	0.000313751	0.000313751	0.000161916	6.28052E-05	0.000296431	0.000296431	0.000168031	0.000168031	3.78484E-05	3.78484E-05	0.000128145	0.000128145	0.000449156
3827803774450	382780	3774450	0.000768014	0.000768014	0.000885085	0.000885085	0.000226089	9.00962E-05	0.000293031	0.000293031	0.00015122	5.86577E-05	0.000276064	0.000276064	0.000156935	0.000156935	3.5349E-05	3.5349E-05	0.000119682	0.000119682	0.000467533
3828303774450	382830	3774450	0.000791482	0.000791482	0.00091213	0.00091213	0.000203114	8.09404E-05	0.000263253	0.000263253	0.00013585	5.26968E-05	0.000251517	0.000251517	0.00014098	0.00014098	3.17567E-05	3.17567E-05	0.00010752	0.00010752	0.000439234
3828803774450	382880	3774450	0.00081833	0.00081833	0.00094307	0.00094307	0.000188858	7.52594E-05	0.000244776	0.000244776	0.00012621	4.89981E-05	0.000235598	0.000235598	0.00013109	0.00013109	2.95278E-05	2.95278E-05	9.99733E-05	9.99733E-05	0.000416457
3829303774450	382930	3774450	0.000932476	0.000932476	0.001074616	0.001074616	0.000184013	7.3329E-05	0.000238497	0.000238497	0.00012308	4.77413E-05	0.000231062	0.000231062	0.00012772	0.00012772	2.87704E-05	2.87704E-05	9.7409E-05	9.7409E-05	0.00041732
3829803774450	382980	3774450	0.001169472	0.001169472	0.001347738	0.001347738	0.000189757	7.56179E-05	0.000245942	0.000245942	0.000126922	4.92315E-05	0.000237465	0.000237465	0.000131716	0.000131716	2.96685E-05	2.96685E-05	0.00010045	0.00010045	0.000456231
3830303774450	383030	3774450	0.001656609	0.001656609	0.001909131	0.001909131	0.000206574	8.23193E-05	0.000267737	0.000267737	0.00013817	5.35945E-05	0.000254986	0.000254986	0.00014338	0.00014338	3.22977E-05	3.22977E-05	0.000109352	0.000109352	0.000544837
3830803774450	383080	3774450	0.002423467	0.002423467	0.002792882	0.002792882	0.000225674	8.99307E-05	0.000292493	0.000292493	0.00015094	5.855E-05	0.000273129	0.000273129	0.00015664	0.00015664	3.52841E-05	3.52841E-05	0.000119462	0.000119462	0.000653114
3831303774450	383130	3774450	0.00350351	0.00350351	0.00403756	0.00403756	0.00024346	9.70181E-05	0.000315544	0.000315544	0.00016284	6.31643E-05	0.000289494	0.000289494	0.00016899	0.00016899	3.80648E-05	3.80648E-05	0.000128877	0.000128877	0.000758026
3832303774450	383230	3774450	0.008927981	0.008927981	0.010288898	0.010288898	0.000253356	0.000100962	0.000328371	0.000328371	0.00016946	6.57318E-05	0.000300078	0.000300078	0.00017586	0.00017586	3.96121E-05	3.96121E-05	0.000134116	0.000134116	0.000876225
3833303774450	383330	3774450	0.020940795	0.020940795	0.024132859	0.024132859	0.000247819	9.87555E-05	0.000321195	0.000321195	0.000165758	6.42954E-05	0.000291895	0.000291895	0.00017201	0.00017201	3.87465E-05	3.87465E-05	0.000131185	0.000131185	0.000988816
3833803774450	383380	3774450	0.014081944	0.014081944	0.016228494	0.016228494	0.000238546	9.50601E-05	0.000309176	0.000309176	0.000159556	6.18895E-05	0.000280689	0.000280689	0.000165582	0.000165582	3.72966E-05	3.72966E-05	0.000126276	0.000126276	0.001028848
3834303774450	383430	3774450	0.009479783	0.009479783	0.010924813	0.010924813	0.00022955	9.1475E-05	0.000297516	0.000297516	0.000153538	5.95554E-05	0.000271884	0.000271884	0.00015933	0.00015933	3.589E-05	3.589E-05	0.000121514	0.000121514	0.001024707
3834803774450	383480	3774450	0.006742714	0.006742714	0.00777025	0.00777025	0.000217716	8.67593E-05	0.000282178	0.000282178	0.000145623	5.64852E-05	0.000259522	0.000259522	0.00015112	0.00015112	3.40398E-05	3.40398E-05	0.00011525	0.00011525	0.001006071
3835303774450	383530	3774450	0.004931317	0.004931317	0.005683011	0.005683011	0.00020166	8.03612E-05	0.000261369	0.000261369	0.00013488	5.23197E-05	0.000244225	0.000244225	0.00013978	0.00013978	3.15295E-05	3.15295E-05	0.000106751	0.000106751	0.000938344
3835803774450	383580	3774450	0.003782813	0.003782813	0.004359438	0.004359438	0.000189134	7.53697E-05	0.000245134	0.000245134	0.00012656	4.90699E-05	0.00023204	0.00023204	0.00013128	0.00013128	2.95711E-05	2.95711E-05	0.00010012	0.00010012	0.00086708
3836303774450	383630	3774450	0.003098858	0.003098858	0.003571226	0.003571226	0.00018346	7.31083E-05	0.00023778	0.00023778	0.00012271	4.75977E-05	0.000226526	0.000226526	0.00012734	0.00012734	2.86839E-05	2.86839E-05	9.71159E-05	9.71159E-05	0.000829549
3836803774450	383680	3774450	0.002855428	0.002855428	0.003290689	0.003290689	0.000193771	7.72174E-05	0.000251144	0.000251144	0.000129607	5.02729E-05	0.000236843	0.000236843	0.00013450	0.00013450	3.0296E-05	3.0296E-05	0.000102574	0.000102574	0.000907457
3837303774450	383730	3774450	0.002607323	0.002607323	0.003004765	0.003004765	0.000206159	8.21538E-05	0.000267199	0.000267199	0.00013789	5.34868E-05	0.000247871	0.000247871	0.00014310	0.00014310	3.22328E-05	3.22328E-05	0.000109132	0.000109132	0.001004777
3837803774450	383780	3774450	0.002407729	0.002407729	0.002774745	0.002774745	0.000223875	8.92137E-05	0.000290161	0.000290161	0.000149742	5.80831E-05	0.000263435	0.000263435	0.00015539	0.00015539	3.50027E-05	3.50027E-05	0.00011851	0.00011851	0.001140059

			MSite Grubbing / Prep	MMass Grading / Excavation	MMass Grading / Excavation	MDrainage / Utilities Trenching	MFoundations / Concrete Pads	MBuilding / Structure Construction	MAsphalt Paving	MLandscaping or Other Finishing	MWaterside Construction (Piles)	RSSWRestriping South Valley	RSSWRestriping Silver Lake Boulevard	RSSWDemolition	RSSWPlacing Base	RSSWForm	Child Risk				
Unique Identifier	X (UTM)	Y (UTM)	2027	2027	2028	2028	2028	2028	2028	2028	2028	2029	2029	2029	2029	2029	3rd Trimester	0<2	2<16	Total	per million
3837803774300	383780	3774300	0.001443713	0.002401439	0.002401439	0.001154971	0.000547271	0.001484759	0.000965421	0.000662997	0.000712593	0.000103686	0.000377415	0.001176384	0.000106972	0.000232664	1.53809E-07	3.6522E-06	3.8176E-07	4.18777E-06	4.18777013
3838303774300	383830	3774300	0.001783622	0.002966834	0.002966834	0.001426898	0.000676121	0.001834331	0.00119272	0.000819093	0.000880366	0.000124169	0.000464742	0.001447105	0.00013159	0.000286207	1.4835E-07	3.50136E-06	3.932E-07	4.04291E-06	4.04291212
3838803774300	383880	3774300	0.001713104	0.002849535	0.002849535	0.001370483	0.00064939	0.001761808	0.001145564	0.000786709	0.000845559	0.000125409	0.000446908	0.001390713	0.000126462	0.000275054	1.32469E-07	3.10056E-06	3.5588E-07	3.58891E-06	3.58891013
3839303774300	383930	3774300	0.001644898	0.002736085	0.002736085	0.001315919	0.000623535	0.001691664	0.001099955	0.000755387	0.000811895	0.000123667	0.00042949	0.001335783	0.000121467	0.00026419	1.18229E-07	2.75868E-06	3.2392E-07	3.20082E-06	3.20082208
3839803774300	383980	3774300	0.001580522	0.002629003	0.002629003	0.001264418	0.000599132	0.001625457	0.001056906	0.000725823	0.00078012	0.000122044	0.000412846	0.001283411	0.000116705	0.000253832	1.0622E-07	2.4723E-06	2.9724E-07	2.87575E-06	2.87575209
3840303774300	384030	3774300	0.001515109	0.002520197	0.002520197	0.001212088	0.000574336	0.001558185	0.001013164	0.000695784	0.000747833	0.000117764	0.000395845	0.001229944	0.000111843	0.000243257	9.47363E-08	2.21167E-06	2.734E-07	2.5798E-06	2.5798012
3840803774300	384080	3774300	0.001444591	0.002402898	0.002402898	0.001155673	0.000547604	0.001485661	0.000966008	0.0006634	0.000713026	0.000112304	0.000377385	0.001172637	0.000106632	0.000231923	8.51363E-08	1.98493E-06	2.5246E-07	2.32252E-06	2.32252216
3841303774300	384130	3774300	0.001355885	0.002255346	0.002255346	0.001084708	0.000513978	0.001394433	0.000906689	0.000622663	0.000669242	0.000107257	0.000351929	0.001099701	9.99994E-05	0.000217498	7.66873E-08	1.7832E-06	2.3041E-07	2.0903E-06	2.09030176
3826803774350	382680	3774350	0.000422233	0.000702333	0.000702333	0.000337787	0.000160057	0.000434237	0.00028235	0.000193902	0.000208407	0.000133053	0.000138419	0.000429022	3.90124E-05	8.48516E-05	4.29413E-08	1.14936E-06	1.4385E-07	1.33616E-06	1.33615742
3827303774350	382730	3774350	0.000453185	0.000753817	0.000753817	0.000362548	0.00017179	0.000466069	0.000303048	0.000208116	0.000223684	0.000127504	0.000146667	0.000454888	4.13644E-05	8.99673E-05	4.76843E-08	1.30605E-06	1.5701E-07	1.51073E-06	1.51073474
3827803774350	382780	3774350	0.000458609	0.00076284	0.00076284	0.000366887	0.000173846	0.000471648	0.000306675	0.000210607	0.000226362	0.000112747	0.000144166	0.000446754	4.06248E-05	8.83584E-05	5.01452E-08	1.39671E-06	1.6056E-07	1.60742E-06	1.60741558
3828303774350	382830	3774350	0.000449595	0.000747845	0.000747845	0.000359676	0.000170429	0.000462377	0.000300647	0.000206467	0.000221913	0.000104305	0.000138241	0.00042884	3.89958E-05	8.48154E-05	5.23562E-08	1.47258E-06	1.6259E-07	1.68753E-06	1.68752739
3828803774350	382880	3774350	0.000445925	0.000741742	0.000741742	0.00035674	0.000169038	0.000458603	0.000298193	0.000204782	0.000220101	9.92584E-05	0.00013571	0.000421162	3.82976E-05	8.3297E-05	5.66726E-08	1.61944E-06	1.7117E-07	1.84728E-06	1.8472835
3829303774350	382930	3774350	0.000455259	0.000757267	0.000757267	0.000364207	0.000172576	0.000468202	0.000304435	0.000209068	0.000224708	9.70448E-05	0.000137347	0.000426555	3.8788E-05	8.43635E-05	6.48996E-08	1.89748E-06	1.9115E-07	2.15353E-06	2.15352921
3829803774350	382980	3774350	0.000493789	0.000821356	0.000821356	0.000395031	0.000187181	0.000507827	0.0003302	0.000226763	0.000243726	9.8373E-05	0.000147173	0.000457447	4.15972E-05	9.04734E-05	8.07731E-08	2.43443E-06	2.3213E-07	2.74733E-06	2.74732935
3830303774350	383030	3774350	0.00058417	0.000971695	0.000971695	0.000467336	0.000221443	0.000600778	0.000390639	0.000268269	0.000288337	0.000105338	0.000170873	0.00053148	4.83292E-05	0.000105115	1.15428E-07	3.63406E-06	3.2296E-07	4.07246E-06	4.07245593
3830803774350	383080	3774350	0.000691384	0.001150031	0.001150031	0.000553107	0.000262084	0.00071104	0.000462333	0.000317504	0.000341256	0.000112953	0.000198384	0.000617394	5.61416E-05	0.000122107	1.81801E-07	6.0705E-06	4.8901E-07	6.74131E-06	6.74130867
3831303774350	383130	3774350	0.000814312	0.001354508	0.001354508	0.00065145	0.000308683	0.000837464	0.000544536	0.000373957	0.000401931	0.000122073	0.000231374	0.000721405	6.55997E-05	0.000142679	3.5712E-07	1.28785E-05	8.6789E-07	1.41035E-05	14.1035076
3834803774350	383480	3774350	0.001305229	0.002171087	0.002171087	0.001044183	0.000494776	0.001342338	0.000872816	0.0005994	0.00064424	0.000111419	0.00033719	0.00105519	9.59519E-05	0.000208694	2.45471E-07	6.76628E-06	1.14E-06	8.15175E-06	8.15175043
3835303774350	383530	3774350	0.00121405	0.002019422	0.002019422	0.00097124	0.000460212	0.001248566	0.000811843	0.000557528	0.000599235	0.000101561	0.000314175	0.000982712	8.93612E-05	0.00019436	2.07829E-07	5.50668E-06	7.7536E-07	6.48986E-06	6.48986297
3835803774350	383580	3774350	0.001116329	0.001856875	0.001856875	0.000893063	0.000423169	0.001148067	0.000746497	0.000512652	0.000551002	9.48902E-05	0.000290475	0.000907583	8.25294E-05	0.000179501	1.69343E-07	4.39614E-06	5.7341E-07	5.13889E-06	5.13889156
3836303774350	383630	3774350	0.001039429	0.001728961	0.001728961	0.000831543	0.000394019	0.00106898	0.000695073	0.000477337	0.00051345	9.04335E-05	0.000272283	0.000849453	7.72435E-05	0.000168004	1.42408E-07	3.63595E-06	4.5238E-07	4.23074E-06	4.23074466
3836803774350	383680	3774350	0.001004569	0.001670976	0.001670976	0.000803655	0.000380804	0.001033129	0.000671762	0.000461328	0.000495838	8.86626E-05	0.000264572	0.000824319	7.4958E-05	0.000163033	1.26832E-07	3.19014E-06	3.8242E-07	3.69939E-06	3.69938555
3837303774350	383730	3774350	0.001116728	0.001857539	0.001857539	0.000893382	0.00042332	0.001148477	0.000746764	0.000512835	0.000551198	9.40048E-05	0.000294197	0.000916265	8.3319E-05	0.000181218	1.29102E-07	3.19129E-06	3.6692E-07	3.68731E-06	3.68731369
3837803774350	383780	3774350	0.001287999	0.002142426	0.002142426	0.001030399	0.000488244	0.001324617	0.000861293	0.000591488	0.000635735	0.000101443	0.000339036	0.001055647	9.59934E-05	0.000208785	1.29155E-07	3.14445E-06	3.5738E-07	3.63098E-06	3.63098247
3838303774350	383830	3774350	0.001463976	0.002435142	0.002435142	0.00117118	0.000554952	0.001505597	0.00097897	0.000672302	0.000722594	0.000118236	0.000384114	0.001195212	0.000108685	0.000236388	1.23584E-07	2.98016E-06	3.539E-07	3.45765E-06	3.45765016
3838803774350	383880	3774350	0.001411805	0.002348362	0.002348362	0.001129444	0.000535176	0.001451943	0.000944083	0.000648343	0.000696843	0.000117646	0.000371163	0.001154266	0.000104961	0.000228289	1.12459E-07	2.68339E-06	3.2149E-07	3.11734E-06	3.11733939
3839303774350	383930	3774350	0.001362346	0.002266094	0.002266094	0.001089877	0.000516427	0.001401078	0.00091101	0.00062563	0.000672431	0.000116052	0.000358836	0.001115513	0.000101437	0.000220625	1.02013E-07	2.4223E-06	2.9381E-07	2.81813E-06	2.81812936
3839803774350	383980	3774350	0.001317195	0.002190991	0.002190991	0.001053756	0.000499312	0.001354644	0.000880817	0.000604896	0.000650146	0.000114606	0.000347522	0.001079959	9.82042E-05	0.000213593	9.29302E-08	2.1984E-06	2.705E-07	2.56183E-06	2.56182998
3840303774350	384030	3774350	0.001247155	0.002074488	0.002074488	0.000997724	0.000472762	0.001282612	0.000833981	0.000572731	0.000615575	0.000103331	0.000330194	0.001025943	9.32923E-05	0.00020291	8.22977E-08	1.95373E-06	2.44E-07	2.28003E-06	2.28002965
3840803774350	384080	3774350	0.00111952	0.001862183	0.001862183	0.000895616	0.000424379	0.001151349	0.000748631	0.000514117	0.000552577	9.9465E-05	0.00029771	0.000924034	8.40254E-05	0.000182754	7.40899E-08	1.75064E-06	2.1764E-07	2.04237E-06	2.04236583
3841303774350	384130	3774350	0.001054665	0.001754305	0.001754305	0.000843732	0.000399794	0.00108465	0.000705262	0.000484334	0.000520565	9.74285E-05	0.000280501	0.000870841	7.91883E-05	0.000172234	6.75074E-08	1.59005E-06	2.0065E-07	1.85821E-06	1.85820632
3826803774400	382680	3774400	0.000405321	0.000674202	0.000674202	0.000324257	0.000153646	0.000416845	0.000271041	0.000186136	0.00020006	0.000124789	0.000132464	0.00041056	3.73335E-05	8.12001E-05	4.05882E-08	1.08724E-06	1.3695E-07	1.26478E-06	1.26477985
3827303774400	382730	3774400	0.00043396	0.000721838	0.000721838	0.000347168	0.000164502	0.000446297	0.000290192	0.000199287	0.000214195	0.000122103	0.000140087	0.000434324	3.94944E-05	8.59E-05	4.50027E-08	1.23344E-06	1.4959E-07	1.42803E-06	1.42803321
3827803774400	382780	3774400	0.000444011	0.000738557	0.000738557	0.000355209	0.000168312	0.000456634	0.000296913	0.000203903	0.000219156	0.000108615	0.000140206	0.000434324	3.94944E-05	8.59E-05	4.76846E-08	1.33249E-06	1.5523E-07	1.5354E-06	1.53540252
3828303774400	382830	3774400	0.0004267	0.000709763	0.000709763	0.00034136	0.00016175	0.000438832	0.000285337	0.000195954	0.000210612	9.87567E-05	0.000131988	0.000409189	3.72089E-05	8.09289E-05	4.87415E-08	1.37412E-06	1.5403E-07	1.57689E-06	1.57689165
3828803774400	382880	3774400	0.000411863	0.000685083	0.000685083	0.00032949	0.000156126	0.000423572	0.000275415	0.00018914	0.000203289	9.2352E-05	0.00012642	0.000392189	3.5663E-05	7.75667E-05	5.09448E-08	1.4577E-06	1.5703E-07	1.66568E-06	1.66567846
3829303774400	382930	3774400	0.000413139	0.000687206	0.000687206	0.000330511	0.00015661	0.000424885	0.000276269	0.000189726	0.000203919	8.95776E-05	0.000125974	0.000391001	3.5555E-05	7.73317E-05	5.69129E-08	1.6657E-06	1.7166E-07	1.89427E-06	1.89426979
3829803774400	382980	3774400	0.000446883	0.000743334	0.000743334	0.000357506	0.000169401	0.000459588	0.000298834	0.000205222	0.000220574	9.09353E-05	0.000134668	0.000418329	3.804E-05	8.27366E-05	6.98814E-08	2.10779E-06	2.057E-07	2.38337E-06	2.38336533
3830303774400	383030	3774400	0.000520273	0.00086541	0.00086541	0.000416218	0.000197221	0.000535064	0.00034791	0.000238925	0.000256798	9.62774E-05	0.000153783	0.000478012	4.34672E-05	9.45406E-05	9.62613E-08	3.02586E-06	2.7508E-07	3.3972E-06	3.39719909
3830803774400	383080	3774400	0.000638335	0.001061792	0.001061792	0.000510668	0.000241975	0.000656484	0.000426859	0.000293143	0.000315072	0.000106165	0.000184509	0.000573797	5.21772E-05	0.000113485	1.53922E-07	5.13365E-06	4.2139E-07	5.70896E-06	5.70895729
3831303774400	383130	3774400	0.000762461	0.001268259	0.001268259	0.000609969	0.000289028	0.000784138	0.000509863	0.000350145	0.000376338	0.000115816	0.00021604	0.000673147	6.12114E-05	0.000133134	2.88085E-07	1.03434E-05	7.1645E-07	1.13479E-05	11.3479034
3834803774400	383480	3774400	0.001101492	0.001832195	0.001832195	0.000881193	0.000417545	0.001132808	0.000736575	0.000505838	0.000543678	0.00010401	0.000289403	0.000903927	8.2197E-05	0.000178778	1.86985E-07	5.41923E-06	8.573E-07	6.46352E-06	6.46351566
3835303774400	383530	3774400	0.00106017	0.001763461	0.001763461	0.000848136	0.000401881	0.001090311	0.000708943	0.000486862	0.000523282	9.76056E-05	0.000278685	0.000870018	7.91135E-05	0.000172071	1.61045E-07	4.47407E-06	6.3311E-07	5.26822E-06	5.2682151
3835803774400	383580	3774400	0.000985104	0.001638599	0.001638599	0.000788083	0.000373426	0.001013111	0.000658746	0.000452389	0.000486231	9.18207E-05	0.000259808	0.000810244	7.36781E-05	0.000160249	1.35372E-07	3.66502E-06	4.9041E-07	4.29081E-06	4.29080518
3836303774400	383630	3774400	0.000899429	0.001496089	0.001496089	0.000719543	0.00034094	0.000925	0.000601454	0.000413045	0.000443943	8.67146E-05	0.00023849	0.000742883	6.75528E-05	0.000146927	1.13563E-07	3.01673E-06	3.9171E-07	3.522E-06	3.52200127
3836803774400	383680	3774400	0.000892569	0.001484678	0.001484678	0.000714055	0.000338348	0.000917945	0.000596867	0.000409894	0.000440557	8.63014E-05	0.000237567	0.00073941	6.7237E-05	0.00014624	1.05236E-07	2.73783E-06	3.4438E-07	3.18744E-06	3.18744409
3837303774400	383730	3774400	0.000952876	0.001584992	0.001584992	0.000762301	0.000361209	0.000979967	0.000637195	0.000437589	0.000470324	8.93414E-05	0.000253764	0.000789496	7.17914E-05	0.000156146	1.04245E-07	2.65584E-06	3.2363E-07	3.08372E-06	3.08371898
3837803774400	383780	3774400	0.001149355	0.001911809	0.001911809	0.000919484	0.000435688	0.001182031	0.000768581	0.000527818	0.000567302	9.94355E-05	0.000307714	0.000953099	8.66684E-05	0.000188503	1.08051E-07	2.69586E-06	3.2705E-07	3.13096E-06	3.13096456
3838303774400	383830	3774400	0.001226096	0.002039458	0.002039458	0.000980876	0.000464779	0.001260954	0.000819898	0.00056306	0.00060518	0.000112186	0.000324864	0.001010131	9.18545E-05	0.000199783	1.04057E-07	2.55226E-06	3.1637E-07	2.97268E-06	2.97268398
3838803774400	383880	3774400	0.001186449	0.001973511	0.001973511	0.000949159	0.00044975	0.00122018	0.000793386	0.000544853	0.000585611	0.000110681	0.000315068	0.000979239	8.90453E-05	0.000193673	9.5463E-08	2.32127E-06	2.8888E-07	2.70561E-06	2.70561248
3839303774400	383930	3774400	0.001148637	0.001910615	0.001910615	0.00091891	0.000435416	0.001181293	0.000768101	0.000527489	0.000566948	0.000109234	0.000305749	0.000949991	8.63858E-05	0.000187888	8.77868E-08	2.12047E-06	2.6552E-07	2.47378E-06	2.47377969
3839803774400	383980	3774400	0.001117606	0.001858998	0.001858998	0.000894084	0.000423653	0.00114938	0.00074735	0.000513238	0.000551632	0.000106549	0.000298216	0.000926319	8.42332E-05	0.000183206	8.01481E-08	1.93653E-06	2.4507E-07	2.26175E-06	2.26174547
3840303774400	384030	3774400	0.000950962	0.001581807	0.001581807	0.00076077	0.00036048	0.000977998	0.000635915	0.00043671	0.00046939	9.23224E-05	0.000255729	0.000794158	7.22153E-05	0.000157068	6.99457E-08	1.68522E-06	2.0811E-07	1.96327E-06	1.9632702
3840803774400	384080	3774400	0.000868557	0.001444738	0.001444738	0.000694846	0.000329246	0.000893251	0.00058081	0.000398868	0.000428706	8.89873E-05	0.000233726	0.000725883	6.60069E-05	0.000143564	6.2889E-08	1.51074E-06	1.8771E-07	1.76133E-06	1.76133279
3841303774400	384130	3774400	0.000830187	0.001380913	0.001380913	0.00066415	0.000314701	0.00085379	0.000555152	0.000381247	0.000409767	8.78067E-05	0.000223216	0.000693346	6.30482E-05	0.000137129	5.77641E-08	1.3824E-06	1.7447E-07	1.61463E-06	1.61463241
3826803774450	382680	3774450	0.000389208	0.000647399	0.000647399	0.000311366	0.000147538	0.000400273	0.000260266	0.000178736	0.000192106	0.00011741	0.000126897	0.000393194	3.57544E-05	7.77655E-05	3.82001E-08	1.0227E-06	1.3001E-07	1.19091E-06	1.19091385
3827303774450	382730	3774450	0.000415293	0.000690788	0.000690788	0.000332234	0.000157426	0.0004271	0.000277709	0.000190715	0.000204982	0.00011617	0.000133775	0.000414764	3.77159E-05	8.20316E-05	4.2176E-08	1.1546E-06	1.4162E-07	1.3384E-06	1.33839879
3827803774450	382780	3774450	0.000432284	0.000719052	0.000719052	0.000345828	0.000163867	0.000444574	0.000289072	0.000198518	0.000213368	0.00010587	0.000138568	0.000429114	3.90207E-05	8.48696E-05	4.5268E-08	1.26547E-06	1.4985E-07	1.46059E-06	1.46058915
3828303774450	382830	3774450	0.000406119	0.000675529	0.000675529	0.000324895	0.000153948	0.000417665	0.000271575	0.000186502	0.000200454	9.39753E-05	0.000126391	0.000391732	3.56215E-05	7.74763E-05	4.511E-08	1.27098E-06	1.4514E-07	1.46123E-06	1.46123043
3828803774450	382880	3774450	0.000385059	0.000640499	0.000640499	0.000308048	0.000145965	0.000396007	0.00025749 2	0.000176831	0.000190059	8.70098E-05	0.000119185	0.000369614	3.36102E-05	7.31018E-05	4.58584E-08	1.3088E-06	1.4435E-07	1.49901E-06	1.4990073
3829303774450	382930	3774450	0.000385857	0.000641826	0.000641826	0.000308686	0.000146268	0.000396827	0.000258025	0.000177197	0.000190453	8.45896E-05	0.000118768	0.000368517	3.35104E-05	7.28849E-05	5.06143E-08	1.47559E-06	1.5615E-07	1.68236E-06	1.68235673
3829803774450	382980	3774450	0.000421834	0.000701669	0.000701669	0.000337467	0.000159906	0.000433827	0.000282083	0.000193719	0.00020821	8.65966E-05	0.000128117	0.000397764	3.617E-05	7.86694E-05	6.17417E-08	1.85133E-06	1.8626E-07	2.09933E-06	2.09933335
3830303774450	383030	3774450	0.00050376	0.000837943	0.000837943	0.000403008	0.000190961	0.000518082	0.000336868	0.000231342	0.000248648	9.35916E-05	0.000149525	0.000464485	4.22371E-05	9.18653E-05	8.52356E-08	2.65735E-06	2.51E-07	2.99358E-06	2.99358037
3830803774450	383080	3774450	0.000603874	0.00100447	0.00100447	0.000483099	0.000228912	0.000621042	0.000403815	0.000277317	0.000298062	0.000102151	0.000175577	0.000545829	4.9634E-05	0.000107953	1.25147E-07	4.10367E-06	3.5801E-07	4.58682E-06	4.58682255
3831303774450	383130	3774450	0.000700877	0.001165822	0.001165822	0.000560701	0.000265683	0.000720803	0.000468681	0.000321864	0.000345941	0.000109736	0.00020023	0.000623335	5.66818E-05	0.000123282	1.94028E-07	6.7356E-06	5.2892E-07	7.45855E-06	7.45855158
3832303774450	383230	3774450	0.000810164	0.001347608	0.001347608	0.000648131	0.000307111	0.000833198	0.000541762	0.000372052	0.000399884	0.000115315	0.000224139	0.000698921	6.35551E-05	0.000138232	4.31798E-07	1.61406E-05	1.2092E-06	1.77816E-05	17.7815746
3833303774450	383330	3774450	0.000914267	0.00152077	0.00152077	0.000731413	0.000346573	0.0009402 6	0.000611376	0.000419859	0.000451267	0.000111478	0.00024700 5	0.000771125	7.01209E-05	0.000152512	2.63782E-07	9.17678E-06	1.6387E-06	1.10793E-05	11.0793084
3833803774450	383380	3774450	0.000951281	0.001582338	0.001582338	0.000761025	0.000360604	0.000978326	0.000636128	0.000436857	0.000469537	0.000105722	0.000255639	0.000797722	7.25395E-05	0.000157773	2.00761E-07	6.57957E-06	1.1365E-06	7.91682E-06	7.91681884
3834303774450	383430	3774450	0.000947452	0.001575969	0.001575969	0.000757962	0.000359153	0.000974388	0.000633568	0.000435098	0.000467647	0.000101944	0.00025695	0.000801287	7.28636E-05	0.000158478	1.66787E-07	5.16637E-06	8.0896E-07	6.14212E-06	6.14211663
3834803774450	383480	3774450	0.000930221	0.001547308	0.001547308	0.000744177	0.000352621	0.000956668	0.000622045	0.000427185	0.000459142	9.62774E-05	0.000248434	0.000774598	7.04367E-05	0.000153199	1.43327E-07	4.23188E-06	6.0882E-07	4.98403E-06	4.9840284
3835303774450	383530	3774450	0.0008676	0.001443145	0.001443145	0.00069408	0.000328883	0.000892266	0.00058017	0.000398428	0.000428233	8.9371E-05	0.000231791	0.000722319	6.56828E-05	0.000142859	1.20991E-07	3.45516E-06	4.6954E-07	4.04569E-06	4.0456925
3835803774450	383580	3774450	0.000801709	0.001333543	0.001333543	0.000641367	0.000303905	0.000824501	0.000536108	0.000368169	0.00039571	8.42944E-05	0.00021473	0.000668668	6.08041E-05	0.000132248	1.02079E-07	2.84708E-06	3.7762E-07	3.32678E-06	3.32677907
3836303774450	383630	3774450	0.000767008	0.001275822	0.001275822	0.000613606	0.000290751	0.000788814	0.000512903	0.000352233	0.000378582	8.18742E-05	0.000206155	0.000641432	5.83274E-05	0.000126862	9.06268E-08	2.47203E-06	3.2286E-07	2.88552E-06	2.88551931
3836803774450	383680	3774450	0.000839042	0.001395642	0.001395642	0.000671233	0.000318057	0.000862896	0.000561073	0.000385313	0.000414137	8.57702E-05	0.000225687	0.000701754	6.38128E-05	0.000138792	9.22727E-08	2.44704E-06	3.1111E-07	2.85042E-06	2.85042272
3837303774450	383730	3774450	0.000929025	0.001545317	0.001545317	0.00074322	0.000352167	0.000955437	0.000621245	0.000426636	0.000458551	9.0463E-05	0.000249863	0.000776792	7.06362E-05	0.000153633	9.29868E-08	2.40646E-06	3.0103E-07	2.80048E-06	2.80047619
3837803774450	383780	3774450	0.001054107	0.001753377	0.001753377	0.000843286	0.000399583	0.001084076	0.000704889	0.000484078	0.00052029	9.72514E-05	0.000282377	0.00087797	7.98366E-05	0.000173644	9.1173E-08	2.32548E-06	2.9822E-07	2.71487E-06	2.71486772

			EGIODemolition	EGIOSite Grubbing / Prep	EGIOMass Grading / Excavation	EGIOMass Grading / Excavation	EGIODrainage / Utilities Trenching	EGIODrainage / Utilities Trenching	EGIOFoundations / Concrete Pads	EGIOFoundations / Concrete Pads	EGIOBuilding / Structure Construction	EGIOBuilding / Structure Construction	EGIOAsphalt Paving	EGIOArchitectural Coating	EGIOLandscaping or Other Finishing	EGIOWaterside Construction (Piles)	HIWaterside Construction (Landscaping)	HIWaterside Construction (Landscaping)	KMDemolition	KMSite Grubbing / Prep	KMMass Grading / Excavation
Unique Identifier	X (UTM)	Y (UTM)	2025	2025	2025	2026	2026	2027	2026	2027	2026	2027	2027	2027	2027	2027	2025	2026	2025	2025	2025
3838303774450	383830	3774450	0.00212413	0.00196399	0.003266848	0.003266848	0.001571189	0.001571189	0.000744492	0.000744492	0.002019823	0.002019823	0.001313331	0.000266389	0.000901922	0.000969391	0.001474148	0.001474148	0.002375454	0.002196362	0.003653376
3838803774450	383880	3774450	0.001916031	0.00177158	0.002946798	0.002946798	0.001417261	0.001417261	0.000671555	0.000671555	0.001821943	0.001821943	0.001184665	0.000240291	0.000813561	0.000874421	0.001403407	0.001403407	0.002215497	0.002048465	0.003407368
3839303774450	383930	3774450	0.001738301	0.00160725	0.002673455	0.002673455	0.001285797	0.001285797	0.000609262	0.000609262	0.001652941	0.001652941	0.001074776	0.000218002	0.000738096	0.00079331	0.001330765	0.001330765	0.002075987	0.001919474	0.003192807
3839803774450	383980	3774450	0.001584901	0.00146541	0.00243753	0.00243753	0.001172329	0.001172329	0.000555497	0.000555497	0.001507074	0.001507074	0.000979931	0.000198764	0.000672961	0.000723303	0.001256323	0.001256323	0.001958738	0.001811064	0.00301248
3840303774450	384030	3774450	0.001388018	0.00128337	0.00213473	0.00213473	0.001026697	0.001026697	0.00048649	0.00048649	0.001319859	0.001319859	0.000858199	0.000174072	0.000589363	0.000633451	0.001062011	0.001062011	0.001801455	0.001665639	0.002770584
3840803774450	384080	3774450	0.001218916	0.00112702	0.001874656	0.001874656	0.000901615	0.000901615	0.000427221	0.000427221	0.00115906	0.00115906	0.000753645	0.000152865	0.000517561	0.000556278	0.00095565	0.00095565	0.001539951	0.00142385	0.002368399
3841303774450	384130	3774450	0.001135141	0.00104956	0.001745813	0.001745813	0.000839648	0.000839648	0.000397859	0.000397859	0.0010794	0.0010794	0.000701848	0.000142359	0.000481989	0.000518045	0.000922731	0.000922731	0.001464545	0.00135413	0.002252427
3826803774500	382680	3774500	0.00123945	0.001146	0.001906236	0.001906236	0.000916804	0.000916804	0.00043441 8	0.000434418	0.001178586	0.001178586	0.000766341	0.00015544	0.00052628	0.000565649	0.000791355	0.000791355	0.000528444	0.000488603	0.000812731
3827303774500	382730	3774500	0.001418819	0.00131185	0.002182101	0.002182101	0.00104948	0.00104948	0.000497286	0.000497286	0.001349147	0.001349147	0.000877243	0.000177935	0.000602441	0.000647508	0.000814268	0.000814268	0.000574257	0.000530962	0.00088319
3827803774500	382780	3774500	0.001527096	0.00141196	0.002348628	0.002348628	0.001129571	0.001129571	0.000535236	0.000535236	0.001452107	0.001452107	0.00094419	0.000191514	0.000648416	0.000696922	0.000787053	0.000787053	0.000610666	0.000564626	0.000939186
3828303774500	382830	3774500	0.001516829	0.00140247	0.002332837	0.002332837	0.001121977	0.001121977	0.000531638	0.000531638	0.001442344	0.001442344	0.000937842	0.000190227	0.000644057	0.000692237	0.000751032	0.000751032	0.000610407	0.000564387	0.000938788
3828803774500	382880	3774500	0.00162062	0.00149844	0.002492464	0.002492464	0.00119875	0.00119875	0.000568016	0.000568016	0.001541038	0.001541038	0.001002015	0.000203243	0.000688127	0.000739604	0.000759937	0.000759937	0.00060756	0.000561754	0.000934409
3829303774500	382930	3774500	0.001846405	0.0017072	0.002839716	0.002839716	0.00136576	0.00136576	0.000647152	0.000647152	0.001755737	0.001755737	0.001141617	0.000231559	0.000783998	0.000842646	0.000798759	0.000798759	0.000625505	0.000578347	0.000962008
3829803774500	382980	3774500	0.002365359	0.00218703	0.003637852	0.003637852	0.001749623	0.001749623	0.00082904 2	0.000829042	0.002249207	0.002249207	0.001462481	0.000296641	0.001004349	0.001079481	0.000900818	0.000900818	0.00072619	0.000671441	0.001116859
3830303774500	383030	3774500	0.003317335	0.00306723	0.005101962	0.005101962	0.002453786	0.002453786	0.001162702	0.001162702	0.003154436	0.003154436	0.00205108	0.000416029	0.001408565	0.001513935	0.001058209	0.001058209	0.000892618	0.000825321	0.001372819
3830803774500	383080	3774500	0.004904997	0.0045352	0.007543739	0.007543739	0.003628158	0.003628158	0.001719167	0.001719167	0.004664135	0.004664135	0.003032717	0.000615139	0.002082699	0.002238498	0.001253521	0.001253521	0.001072159	0.000991327	0.001648949
3831303774500	383130	3774500	0.007132055	0.00659435	0.010968887	0.010968887	0.005275481	0.005275481	0.002499734	0.002499734	0.006781832	0.006781832	0.004409688	0.000894436	0.003028324	0.003254863	0.001436126	0.001436126	0.001220124	0.001128136	0.001876514
3832303774500	383230	3774500	0.010249315	0.00947659	0.015763139	0.015763139	0.007581275	0.007581275	0.003592312	0.003592312	0.009746017	0.009746017	0.006337063	0.001285374	0.004351936	0.004677489	0.001559097	0.001559097	0.001521315	0.00140662	0.002339737
3833303774500	383330	3774500	0.00798326	0.00738138	0.012278015	0.012278015	0.005905106	0.005905106	0.002798076	0.002798076	0.007591238	0.007591238	0.004935981	0.001001186	0.003389752	0.003643328	0.001519874	0.001519874	0.001871253	0.001730175	0.002877931
3833803774500	383380	3774500	0.006276881	0.00580365	0.009653656	0.009653656	0.004642921	0.004642921	0.002200002	0.002200002	0.005968652	0.005968652	0.003880941	0.000787188	0.002665211	0.002864586	0.001402907	0.001402907	0.002017923	0.001865787	0.003103506
3834303774500	383430	3774500	0.005051236	0.00467041	0.00776865	0.00776865	0.003736329	0.003736329	0.001770422	0.001770422	0.004803192	0.004803192	0.003123135	0.000633479	0.002144793	0.002305237	0.001310153	0.001310153	0.002112655	0.001953377	0.0032492
3834803774500	383480	3774500	0.004089079	0.00378079	0.006288882	0.006288882	0.003024635	0.003024635	0.001433193	0.001433193	0.003888283	0.003888283	0.002528242	0.000512814	0.001736254	0.001866137	0.001218301	0.001218301	0.002079784	0.001922984	0.003198645
3835303774500	383530	3774500	0.003374795	0.00312036	0.005190334	0.005190334	0.002496289	0.002496289	0.001182842	0.001182842	0.003209074	0.003209074	0.002086607	0.000423236	0.001432964	0.001540159	0.001142757	0.001142757	0.001950541	0.001803485	0.002999874
3835803774500	383580	3774500	0.002766287	0.00255773	0.004254466	0.004254466	0.002046183	0.002046183	0.000969564	0.000969564	0.002630447	0.002630447	0.001710371	0.000346922	0.001174586	0.001262453	0.001055007	0.001055007	0.001696888	0.001568956	0.002609763
3836303774500	383630	3774500	0.002494084	0.00230605	0.003835826	0.003835826	0.001844839	0.001844839	0.000874159	0.000874159	0.002371611	0.002371611	0.00154207	0.000312785	0.001059007	0.001138227	0.001058509	0.001058509	0.001728379	0.001598072	0.002658195
3836803774500	383680	3774500	0.002407807	0.00222628	0.003703136	0.003703136	0.001781021	0.001781021	0.000843919	0.000843919	0.002289571	0.002289571	0.001488726	0.000301965	0.001022373	0.001098853	0.001146159	0.001146159	0.002043547	0.001889479	0.003142915
3837303774500	383730	3774500	0.002346551	0.00216964	0.003608925	0.003608925	0.001735711	0.001735711	0.000822449	0.000822449	0.002231322	0.002231322	0.001450852	0.000294283	0.000996363	0.001070898	0.001258624	0.001258624	0.002102474	0.001943964	0.003233543
3837803774500	383780	3774500	0.002125769	0.0019655	0.003269369	0.003269369	0.001572402	0.001572402	0.000745067	0.000745067	0.002021382	0.002021382	0.001314345	0.000266594	0.000902618	0.000970139	0.001322961	0.001322961	0.002001617	0.00185071	0.003078427
3838303774500	383830	3774500	0.001922933	0.00177796	0.002957413	0.002957413	0.001422367	0.001422367	0.00067397 4	0.000673974	0.001828506	0.001828506	0.001188933	0.000241156	0.000816492	0.000877571	0.001279836	0.001279836	0.001890924	0.001748363	0.002908185
3838803774500	383880	3774500	0.001748568	0.00161674	0.002689245	0.002689245	0.001293391	0.001293391	0.000612861	0.000612861	0.001662703	0.001662703	0.001081124	0.000219289	0.000742455	0.000797996	0.001224204	0.001224204	0.001799126	0.001663485	0.002767002
3839803774500	383980	3774500	0.001468169	0.00135748	0.002258	0.002258	0.001085984	0.001085984	0.000514583	0.000514583	0.001396074	0.001396074	0.000907756	0.000184124	0.000623396	0.00067003	0.001119044	0.001119044	0.001620016	0.001497879	0.002491536
3840303774500	384030	3774500	0.00135437	0.00125226	0.002082981	0.002082981	0.001001809	0.001001809	0.000474697	0.000474697	0.001287863	0.001287863	0.000837395	0.000169853	0.000575076	0.000618095	0.001069315	0.001069315	0.001544351	0.001427919	0.002375166
3840803774500	384080	3774500	0.00121512	0.00112351	0.001868818	0.001868818	0.000898807	0.000898807	0.00042589 1	0.000425891	0.001155451	0.001155451	0.000751298	0.000152389	0.000515949	0.000554545	0.000917127	0.000917127	0.001452553	0.001343041	0.002233983
3841303774500	384130	3774500	0.001158781	0.00107142	0.00178217	0.00178217	0.000857134	0.000857134	0.000406144	0.000406144	0.001101878	0.001101878	0.000716464	0.000145324	0.000492027	0.000528834	0.000918428	0.000918428	0.001387328	0.001282734	0.002133668
3826803774550	382680	3774550	0.001145926	0.00105953	0.0017624	0.0017624	0.000847625	0.000847625	0.000401639	0.000401639	0.001089655	0.001089655	0.000708516	0.000143711	0.000486569	0.000522967	0.000737624	0.000737624	0.000505926	0.000467783	0.000778099
3827303774550	382730	3774550	0.001300016	0.001202	0.001999385	0.001999385	0.000961603	0.000961603	0.000455646	0.000455646	0.001236178	0.001236178	0.000803789	0.000163036	0.000551996	0.000593289	0.000760637	0.000760637	0.000547166	0.000505914	0.000841525
3827803774550	382780	3774550	0.001383877	0.00127954	0.002128361	0.002128361	0.001023634	0.001023634	0.000485039	0.000485039	0.001315921	0.001315921	0.000855639	0.000173553	0.000587604	0.000631561	0.000724517	0.000724517	0.000580296	0.000536546	0.000892478
3828303774550	382830	3774550	0.001368519	0.00126534	0.002104742	0.002104742	0.001012275	0.001012275	0.000479656	0.000479656	0.001301318	0.001301318	0.000846144	0.000171627	0.000581084	0.000624552	0.000690497	0.000690497	0.000579175	0.000535509	0.000890754
3828803774550	382880	3774550	0.00144289	0.00133411	0.002219121	0.002219121	0.001067285	0.001067285	0.000505723	0.000505723	0.001372036	0.001372036	0.000892126	0.000180954	0.000612662	0.000658493	0.0006956	0.0006956	0.000577881	0.000534313	0.000888763
3829303774550	382930	3774550	0.001600172	0.00147953	0.002461017	0.002461017	0.001183625	0.001183625	0.000560849	0.000560849	0.001521595	0.001521595	0.000989373	0.000200679	0.000679445	0.000730272	0.000723116	0.000723116	0.000592289	0.000547635	0.000910923
3829803774550	382980	3774550	0.002050622	0.00189602	0.003153796	0.003153796	0.001516817	0.001516817	0.000718728	0.000718728	0.001949925	0.001949925	0.001267882	0.00025717	0.00087071	0.000935844	0.000824774	0.000824774	0.000704017	0.000650939	0.001082757
3830303774550	383030	3774550	0.002801229	0.00259004	0.004308206	0.004308206	0.00207203	0.00207203	0.000981811	0.000981811	0.002663673	0.002663673	0.001731975	0.000351304	0.001189423	0.001278399	0.000968557	0.000968557	0.000859056	0.00079429	0.001321203
3830803774550	383080	3774550	0.003692121	0.00341376	0.005678371	0.005678371	0.00273101	0.00273101	0.001294062	0.001294062	0.003510817	0.003510817	0.002282806	0.000463032	0.001567702	0.001684977	0.001099132	0.001099132	0.000980188	0.00090629	0.0015075
3831303774550	383130	3774550	0.004730114	0.0043735	0.007274774	0.007274774	0.0034988	0.0034988	0.001657871	0.001657871	0.00449784	0.00449784	0.002924589	0.000593207	0.002008442	0.002158687	0.001227306	0.001227306	0.00109114	0.001008876	0.001678141
3832303774550	383230	3774550	0.005561735	0.00514242	0.008553781	0.008553781	0.004113937	0.004113937	0.001949348	0.001949348	0.005288623	0.005288623	0.003438772	0.000697501	0.002361554	0.002538214	0.001288441	0.001288441	0.001316495	0.001217241	0.002024729
3832803774550	383280	3774550	0.005216973	0.00482365	0.008023549	0.008023549	0.003858922	0.003858922	0.001828512	0.001828512	0.004960791	0.004960791	0.003225609	0.000654264	0.002215166	0.002380875	0.001273232	0.001273232	0.00143685	0.001328523	0.002209833
3833303774550	383330	3774550	0.004578785	0.00423358	0.007042035	0.007042035	0.003386863	0.003386863	0.001604832	0.001604832	0.004353942	0.004353942	0.002831023	0.000574229	0.001944187	0.002089625	0.001208895	0.001208895	0.001549096	0.001432306	0.002382464
3833803774550	383380	3774550	0.003885984	0.00359301	0.005976527	0.005976527	0.002874408	0.002874408	0.00136201	0.00136201	0.003695161	0.003695161	0.00240267	0.000487344	0.001650018	0.00177345	0.001114841	0.001114841	0.001608368	0.001487109	0.002473622
3834303774550	383430	3774550	0.003341665	0.00308973	0.005139381	0.005139381	0.002471783	0.002471783	0.00117123	0.00117123	0.003177571	0.003177571	0.002066123	0.000419081	0.001418896	0.001525039	0.001037397	0.001037397	0.001601552	0.001480807	0.00246314
3834803774550	383480	3774550	0.002852391	0.00263734	0.004386891	0.004386891	0.002109873	0.002109873	0.000999743	0.000999743	0.002712322	0.002712322	0.001763608	0.00035772	0.001211147	0.001301748	0.000961953	0.000961953	0.001500436	0.001387315	0.002307626
3835303774550	383530	3774550	0.002559999	0.00236699	0.003937202	0.003937202	0.001893596	0.001893596	0.000897261	0.000897261	0.002434289	0.002434289	0.001582825	0.000321051	0.001086995	0.001168309	0.000937339	0.000937339	0.001484561	0.001372637	0.002283211
3835803774550	383580	3774550	0.002344912	0.00216812	0.003606404	0.003606404	0.001734498	0.001734498	0.000821875	0.000821875	0.002229764	0.002229764	0.001449839	0.000294077	0.000995667	0.00107015	0.000933637	0.000933637	0.001505527	0.001392021	0.002315455
3836303774550	383630	3774550	0.002249576	0.00207997	0.003459781	0.003459781	0.00166398	0.00166398	0.00078846	0.00078846	0.002139109	0.002139109	0.001390893	0.000282121	0.000955187	0.001026641	0.000984466	0.000984466	0.001670487	0.001544545	0.00256916
3836803774550	383680	3774550	0.002221105	0.00205365	0.003415993	0.003415993	0.00164292	0.00164292	0.000778481	0.000778481	0.002112036	0.002112036	0.00137329	0.00027855	0.000943098	0.001013648	0.001074518	0.001074518	0.001744772	0.001613229	0.002683407
3837303774550	383730	3774550	0.002062615	0.00190711	0.00317224	0.00317224	0.001525687	0.001525687	0.000722932	0.000722932	0.001961329	0.001961329	0.001275297	0.000258674	0.000875802	0.000941317	0.001188383	0.001188383	0.00168248	0.001555634	0.002587604
3837803774550	383780	3774550	0.001876602	0.00173512	0.002886158	0.002886158	0.001388096	0.001388096	0.000657736	0.000657736	0.001784451	0.001784451	0.001160287	0.000235346	0.000796819	0.000856427	0.001155064	0.001155064	0.00161018	0.001488785	0.002476409
3838303774550	383830	3774550	0.001715869	0.00158651	0.002638955	0.002638955	0.001269204	0.001269204	0.0006014	0.0006014	0.00163161	0.00163161	0.001060907	0.000215188	0.000728571	0.000783073	0.00111364	0.00111364	0.001550994	0.001434061	0.002385383
3838803774550	383880	3774550	0.001575928	0.00145712	0.002423731	0.002423731	0.001165692	0.001165692	0.000552352	0.000552352	0.001498542	0.001498542	0.000974383	0.000197638	0.000669151	0.000719208	0.001072817	0.001072817	0.001491032	0.00137862	0.002293163
3839303774550	383930	3774550	0.001452898	0.00134336	0.002234513	0.002234513	0.001074688	0.001074688	0.00050923	0.00050923	0.001381553	0.001381553	0.000898314	0.000182209	0.000616911	0.00066306	0.001033094	0.001033094	0.001425462	0.001317993	0.002192318
3839803774550	383980	3774550	0.001343844	0.00124253	0.002066792	0.002066792	0.000994023	0.000994023	0.000471008	0.000471008	0.001277854	0.001277854	0.000830887	0.000168532	0.000570606	0.000613291	0.000993972	0.000993972	0.001359115	0.001256648	0.002090279
3840803774550	384080	3774550	0.001163871	0.00107612	0.001789999	0.001789999	0.000860899	0.000860899	0.000407929	0.000407929	0.001106719	0.001106719	0.00071612	0.000145962	0.000494189	0.000531157	0.00092103	0.00092103	0.001248767	0.00115462	0.001920567
3841303774550	384130	3774550	0.001086913	0.00100497	0.001671639	0.001671639	0.000803974	0.000803974	0.000380955	0.000380955	0.001033539	0.001033539	0.000672029	0.000136311	0.000461511	0.000496035	0.00088651	0.00088651	0.001189668	0.001099976	0.001829674
3826803774600	382680	3774600	0.001054386	0.00097489	0.001621615	0.001621615	0.000779915	0.000779915	0.000369555	0.000369555	0.00100261	0.00100261	0.000651918	0.000132231	0.0004477	0.000481191	0.000687696	0.000687696	0.000483494	0.000447042	0.000743599
3827303774600	382730	3774600	0.001184923	0.00109559	0.001822376	0.001822376	0.000876471	0.000876471	0.000415307	0.000415307	0.001126737	0.001126737	0.000732628	0.000148602	0.000503127	0.000540764	0.000710208	0.000710208	0.000520852	0.000481584	0.000801055
3827803774600	382780	3774600	0.001265764	0.00117033	0.001946707	0.001946707	0.000936268	0.000936268	0.000443641	0.000443641	0.001203608	0.001203608	0.000782611	0.00015874	0.000537453	0.000577658	0.000674788	0.000674788	0.000552947	0.000511259	0.000850415
3828303774600	382830	3774600	0.001237379	0.00114409	0.001903052	0.001903052	0.000915272	0.000915272	0.000433693	0.000433693	0.001176617	0.001176617	0.000765061	0.000155181	0.0005254	0.000564704	0.000641369	0.000641369	0.000553378	0.000511658	0.000851079
3828803774600	382880	3774600	0.001276549	0.00118031	0.001963293	0.001963293	0.000944245	0.000944245	0.000447421	0.000447421	0.001213863	0.001213863	0.000789279	0.000160093	0.000542032	0.00058258	0.000639568	0.000639568	0.000548115	0.000506791	0.000842985
3829303774600	382930	3774600	0.001396646	0.00129135	0.002147999	0.002147999	0.001033079	0.001033079	0.000489514	0.000489514	0.001328063	0.001328063	0.000863534	0.000175154	0.000593026	0.000637388	0.000663782	0.000663782	0.000566233	0.000523544	0.00087085
3829803774600	382980	3774600	0.001730622	0.00160015	0.002661645	0.002661645	0.001280117	0.001280117	0.000606571	0.000606571	0.001645639	0.001645639	0.001070029	0.000217039	0.000734835	0.000789806	0.000746529	0.000746529	0.00066433	0.000614244	0.001021719
3830303774600	383030	3774600	0.002241466	0.00207248	0.003447308	0.003447308	0.001657981	0.001657981	0.000785618	0.000785618	0.002131398	0.002131398	0.001385879	0.000281104	0.000951743	0.00102294	0.000858093	0.000858093	0.000792796	0.000733025	0.001219296
3830803774600	383080	3774600	0.002796828	0.00258597	0.004301438	0.004301438	0.002068775	0.002068775	0.000980268	0.000980268	0.002659489	0.002659489	0.001729255	0.000350752	0.001187554	0.001276391	0.000961153	0.000961153	0.000892359	0.000825082	0.001372421
3831303774600	383130	3774600	0.0033031	0.00305407	0.005080068	0.005080068	0.002443257	0.002443257	0.001157713	0.001157713	0.003140899	0.003140899	0.002042278	0.000414244	0.001402521	0.001507439	0.0010439	0.0010439	0.000976392	0.00090278	0.001501662
3832303774600	383230	3774600	0.003592558	0.00332171	0.005525246	0.005525246	0.002657365	0.002657365	0.001259166	0.001259166	0.003416143	0.003416143	0.002221247	0.000450545	0.001525427	0.001639539	0.001081622	0.001081622	0.001146271	0.001059851	0.00176293
3832803774600	383280	3774600	0.003281703	0.00303429	0.005047161	0.005047161	0.00242743	0.00242743	0.001150214	0.001150214	0.003120553	0.003120553	0.002029049	0.000411561	0.001393436	0.001497674	0.001037997	0.001037997	0.001226853	0.001134358	0.001886864
3833303774600	383330	3774600	0.002926243	0.00270563	0.004500475	0.004500475	0.002164501	0.002164501	0.001025627	0.001025627	0.002782549	0.002782549	0.001809271	0.000366982	0.001242505	0.001335452	0.000981865	0.000981865	0.001285866	0.001188922	0.001977624
3833803774600	383380	3774600	0.002562674	0.00236947	0.003941316	0.003941316	0.001895574	0.001895574	0.000898199	0.000898199	0.002436832	0.002436832	0.001584479	0.000321387	0.001088131	0.00116953	0.000908022	0.000908022	0.001286815	0.001189799	0.001979084
3834303774600	383430	3774600	0.002277271	0.00210558	0.003502374	0.003502374	0.001684465	0.001684465	0.000798167	0.000798167	0.002165444	0.002165444	0.001408017	0.000285594	0.000966946	0.00103928	0.000846087	0.000846087	0.001235308	0.001142175	0.001899867

			KMMass Grading / Excavation	KMDrainage / Utilities Trenching	KMFoundations / Concrete Pads	KMBuilding / Structure Construction	KMAsphalt Paving	KMArchitectural Coating	KMLandscaping or Other Finishing	KMWaterside Construction (Piles)	EWNDemolition	EWNSite Grubbing / Prep	EWNDrainage / Utilities Trenching	EWNDrainage / Utilities Trenching	EWNDrainage / Utilities Trenching	EWNFoundations / Concrete Pads	EWNBuilding / Structure Construction	EWNAsphalt Paving	EWNLandscaping or Other Finishing	EWNWaterside Construction (Piles)	ISDemolition
Unique Identifier	X (UTM)	Y (UTM)	2026	2026	2026	2026	2026	2026	2026	2026	2027	2027	2027	2028	2029	2029	2029	2029	2029	2029	2027
3838303774450	383830	3774450	0.003653376	0.000907165	0.00083258	0.002448738	0.001468722	0.000297907	0.001008635	0.001084088	0.000434403	0.000496653	0.000584913	0.000584913	0.000584913	0.000152255	0.000378259	0.000268587	0.000184451	0.000192856	0.003993744
3838803774450	383880	3774450	0.003407368	0.000846079	0.000776516	0.002283846	0.001369822	0.000277847	0.000940717	0.001011088	0.000426293	0.000487381	0.000573993	0.000573993	0.000573993	0.000149413	0.000371197	0.000263573	0.000181007	0.000189256	0.003496704
3839303774450	383930	3774450	0.003192807	0.000792801	0.000727619	0.002140033	0.001283565	0.000260351	0.00088148	0.00094742	0.000419045	0.000479095	0.000564235	0.000564235	0.000564235	0.000146872	0.000364886	0.000259092	0.00017793	0.000186038	0.003083784
3839803774450	383980	3774450	0.00301248	0.000748025	0.000686524	0.002019166	0.001211071	0.000245647	0.000831695	0.000893911	0.000413524	0.000472782	0.0005568	0.0005568	0.0005568	0.000144937	0.000360078	0.000255678	0.000175585	0.000183587	0.002736953
3840303774450	384030	3774450	0.002770584	0.00068796	0.000631397	0.001857031	0.001113824	0.000225922	0.000764911	0.000822132	0.000379358	0.00043372	0.000510797	0.000510797	0.000510797	0.000132962	0.000330328	0.000234554	0.000161078	0.000168419	0.002339304
3840803774450	384080	3774450	0.002368399	0.000588094	0.000539742	0.00158746	0.000952138	0.000193126	0.000653875	0.000702789	0.000334063	0.000381934	0.000449808	0.000449808	0.000449808	0.000117087	0.000290887	0.000206548	0.000141846	0.00014831	0.001988762
3841303774450	384130	3774450	0.002252427	0.000559297	0.000513313	0.001509727	0.000905516	0.00018367	0.000621857	0.000668376	0.000333977	0.000381836	0.000449692	0.000449692	0.000449692	0.000117056	0.000290812	0.000206495	0.000141809	0.000148272	0.001809652
3826803774500	382680	3774500	0.000812731	0.000201808	0.000185216	0.000544747	0.000326732	6.62726E-05	0.000224381	0.000241167	0.000369091	0.000421982	0.000496973	0.000496973	0.000496973	0.000129364	0.000321388	0.000228206	0.000156719	0.000163861	0.001035837
3827303774500	382730	3774500	0.00088319	0.000219304	0.000201273	0.000591973	0.000355058	7.2018E-05	0.000243834	0.000262074	0.000381084	0.000435693	0.00051312	0.00051312	0.00051312	0.000133567	0.000331831	0.000235621	0.000161811	0.000169185	0.001187597
3827803774500	382780	3774500	0.000939186	0.000233208	0.000214034	0.000629505	0.000377569	7.6584E-05	0.000259293	0.00027869	0.000358738	0.000410145	0.000483033	0.000483033	0.000483033	0.000125735	0.000312373	0.000221805	0.000152323	0.000159265	0.001319773
3828303774500	382830	3774500	0.000938788	0.000233109	0.000213943	0.000629238	0.000377409	7.65516E-05	0.000259183	0.000278572	0.000321467	0.000367533	0.000432847	0.000432847	0.000432847	0.000112672	0.000279919	0.00019876	0.000136497	0.000142718	0.001335475
3828803774500	382880	3774500	0.000934409	0.000232022	0.000212945	0.000626303	0.000375649	7.61945E-05	0.000257974	0.000277273	0.000305851	0.000349679	0.000411821	0.000411821	0.000411821	0.000107198	0.000266321	0.000189105	0.000129866	0.000135785	0.001410622
3829303774500	382930	3774500	0.000962008	0.000238875	0.000219235	0.000644803	0.000386745	7.84451E-05	0.000265594	0.000285462	0.00030007	0.00034307	0.000404037	0.000404037	0.000404037	0.000105172	0.000261288	0.000185531	0.000127412	0.000133218	0.001583262
3829803774500	382980	3774500	0.001116859	0.000277326	0.000254524	0.000748594	0.000448997	9.1072E-05	0.000308346	0.000331412	0.000319396	0.000365166	0.000430059	0.000430059	0.000430059	0.000111946	0.000278116	0.00019748	0.000135618	0.000141798	0.001994629
3830303774500	383030	3774500	0.001372819	0.000340883	0.000312856	0.000920156	0.000551898	0.000111944	0.000379012	0.000407365	0.000353907	0.000404622	0.000476527	0.000476527	0.000476527	0.000124042	0.000308166	0.000218817	0.000150271	0.00015712	0.002725995
3830803774500	383080	3774500	0.001648949	0.000409448	0.000375784	0.001105236	0.000662907	0.00013446	0.000455247	0.000489302	0.00039877	0.000455914	0.000536935	0.000536935	0.000536935	0.000139766	0.000347232	0.000246556	0.000169321	0.000177037	0.003835426
3831303774500	383130	3774500	0.001876514	0.000465954	0.000427645	0.001257765	0.000754392	0.000153017	0.000518074	0.000556829	0.000439752	0.000502768	0.000592116	0.000592116	0.000592116	0.00015413	0.000382916	0.000271895	0.000186722	0.000195231	0.005295312
3832303774500	383230	3774500	0.002339737	0.000580977	0.00053321	0.001568249	0.000940616	0.000190789	0.000645962	0.000694284	0.000446309	0.000510265	0.000600945	0.000600945	0.000600945	0.000156428	0.000388626	0.000275949	0.000189506	0.000198142	0.009676611
3833303774500	383330	3774500	0.002877931	0.000714615	0.000655861	0.001928983	0.00115698	0.000234675	0.000794548	0.000853986	0.000441132	0.000504347	0.000593974	0.000593974	0.000593974	0.00015464	0.000384118	0.000272748	0.000187308	0.000195844	0.013448882
3833803774500	383380	3774500	0.003103506	0.000770627	0.000707268	0.002080178	0.001247665	0.000253069	0.000856825	0.000920922	0.000409986	0.000468738	0.000552037	0.000552037	0.000552037	0.00014367	0.000356998	0.000253491	0.000174083	0.000182017	0.011264531
3834303774500	383430	3774500	0.0032492	0.000806804	0.000740471	0.002177832	0.001306236	0.00026495	0.000897049	0.000964154	0.000387641	0.00044319	0.000521949	0.000521949	0.000521949	0.000135865	0.00033754	0.000239675	0.000164595	0.000172096	0.009314508
3834803774500	383480	3774500	0.003198645	0.000794251	0.000728949	0.002143946	0.001285912	0.000260827	0.000883092	0.000949153	0.000362189	0.000414091	0.000487679	0.000487679	0.000487679	0.000126945	0.000315378	0.000223938	0.000153788	0.000160797	0.007532551
3835303774500	383530	3774500	0.002999874	0.000744895	0.000683651	0.002010717	0.001206003	0.000244619	0.000828215	0.00089017	0.000340102	0.000388839	0.00045794	0.00045794	0.00045794	0.00011903	0.000296146	0.000210282	0.00014441	0.000150991	0.006178267
3835803774500	383580	3774500	0.002609763	0.000648027	0.000594747	0.001749238	0.001049171	0.000212808	0.000720511	0.00077441	0.00031398	0.000357965	0.000421579	0.000421579	0.000421579	0.000109739	0.000272632	0.000193586	0.000132944	0.000139002	0.004996105
3836303774500	383630	3774500	0.002658195	0.000660053	0.000605785	0.001781701	0.001068642	0.000216757	0.000733883	0.000788782	0.000317584	0.000363094	0.00042762	0.00042762	0.00042762	0.000111311	0.000276538	0.00019636	0.000134849	0.000140994	0.004534267
3836803774500	383680	3774500	0.003142915	0.000780413	0.000716249	0.002106592	0.001263508	0.000256283	0.000867706	0.000932616	0.000358824	0.000410244	0.000483149	0.000483149	0.000483149	0.000125765	0.000312448	0.000221858	0.00015236	0.000159303	0.004456704
3837303774500	383730	3774500	0.003233543	0.000802916	0.000736902	0.002167337	0.001299942	0.000263673	0.000892726	0.000959508	0.000413524	0.000472782	0.0005568	0.0005568	0.0005568	0.000144937	0.000360078	0.000255678	0.000175585	0.000183587	0.00436249
3837803774500	383780	3774500	0.003078427	0.0007644	0.000701553	0.002063368	0.001237583	0.000251024	0.000849902	0.00091348	0.000409382	0.000468047	0.000551224	0.000551224	0.000551224	0.000143486	0.000356472	0.000253118	0.000173827	0.000181748	0.003864243
3838303774500	383830	3774500	0.002908185	0.000722127	0.000662755	0.00194926	0.001169142	0.000237142	0.000802901	0.000862963	0.000401876	0.000459465	0.000541117	0.000541117	0.000541117	0.000140855	0.000349936	0.000248477	0.00017064	0.000178416	0.003421989
3838803774500	383880	3774500	0.002767002	0.00068707	0.000630581	0.00185463	0.001112384	0.00022563	0.000763922	0.000821069	0.000395664	0.000452363	0.000532753	0.000532753	0.000532753	0.000138678	0.000344527	0.000244636	0.000168002	0.000175658	0.003049101
3839803774500	383980	3774500	0.002491536	0.00061867	0.000567804	0.001669994	0.001001642	0.000203167	0.000687871	0.000739328	0.000383241	0.000438159	0.000516025	0.000516025	0.000516025	0.00013423	0.000333709	0.000236954	0.000162727	0.000170143	0.002453879
3840303774500	384030	3774500	0.002375166	0.000589774	0.000541284	0.001591995	0.000954859	0.000193678	0.000655743	0.000704797	0.000378668	0.000432931	0.000509868	0.000509868	0.000509868	0.00013272	0.000329727	0.000234127	0.000160785	0.000168113	0.002217136
3840803774500	384080	3774500	0.002233983	0.000554717	0.000509109	0.001497365	0.000898101	0.000182166	0.000616765	0.000662903	0.000358738	0.000410145	0.000483033	0.000483033	0.000483033	0.000125735	0.000312373	0.000221805	0.000152323	0.000159265	0.001952439
3841303774500	384130	3774500	0.002133668	0.000529808	0.000486248	0.001430128	0.000857773	0.00017386	0.0005907	0.00063136	0.000366848	0.000419418	0.000493952	0.000493952	0.000493952	0.000128578	0.000319435	0.000226819	0.000155766	0.000162865	0.001823715
3826803774550	382680	3774550	0.000778099	0.000193209	0.000177323	0.000521534	0.00031281	6.34485E-05	0.00021482	0.00023089	0.000348471	0.000398407	0.000469208	0.000469208	0.000469208	0.000122137	0.000303433	0.000215457	0.000147963	0.000154706	0.000981224
3827303774550	382730	3774550	0.000841525	0.000208958	0.000191778	0.000564047	0.000338308	6.86205E-05	0.000232331	0.000249711	0.000358824	0.000410244	0.000483149	0.000483149	0.000483149	0.000125765	0.000312448	0.000221858	0.00015236	0.000159303	0.001115556
3827803774550	382780	3774550	0.000892478	0.00022161	0.00020339	0.000598199	0.00035879	7.27754E-05	0.00024639	0.00026483	0.000340102	0.000388839	0.00045794	0.00045794	0.00045794	0.000119203	0.000296146	0.000210282	0.00014441	0.000150991	0.001227371
3828303774550	382830	3774550	0.000890754	0.000221182	0.000202997	0.000597043	0.000358099	7.26347E-05	0.000245922	0.000264319	0.000306196	0.000350074	0.000412285	0.000412285	0.000412285	0.000107319	0.000266622	0.000189318	0.000130013	0.000135938	0.001238673
3828803774550	382880	3774550	0.000888763	0.000220688	0.000202543	0.000595709	0.000357299	7.24724E-05	0.000245372	0.000263728	0.000292391	0.000334291	0.000393698	0.000393698	0.000393698	0.000102481	0.00025601	0.000180783	0.000124152	0.000129809	0.0129993
3829303774550	382930	3774550	0.000910923	0.00022619	0.000207593	0.000610561	0.000366207	7.42794E-05	0.00025149	0.00027030	0.000286438	0.000327485	0.000385683	0.000385683	0.000385683	0.000100395	0.000249418	0.000177102	0.000121624	0.000127166	0.001429603
3829803774550	382980	3774550	0.001082757	0.000268858	0.000246753	0.000725736	0.00043528	8.82913E-05	0.000298931	0.000321293	0.000311027	0.000355597	0.000418791	0.000418791	0.000418791	0.000109013	0.000270829	0.000192305	0.000132064	0.000138083	0.00182846
3830303774550	383030	3774550	0.001321203	0.000328066	0.000301093	0.000885559	0.000531147	0.000107735	0.000364762	0.000392048	0.000350024	0.000400183	0.000471299	0.000471299	0.000471299	0.000122681	0.000304786	0.000216417	0.000148623	0.000155396	0.002474327
3830803774550	383080	3774550	0.0015075	0.000374325	0.000343549	0.001010428	0.000606042	0.000122926	0.000416195	0.00044733	0.000383758	0.000438751	0.000516722	0.000516722	0.000516722	0.00013451	0.00033416	0.000237274	0.000162947	0.000170372	0.003226313
3831303774550	383130	3774550	0.001678141	0.000416697	0.000382437	0.001124803	0.000674643	0.000136841	0.000463306	0.000497965	0.000409814	0.00046854	0.000551805	0.000551805	0.000551805	0.00014363	0.000356848	0.000253384	0.00017401	0.00018194	0.004173458
3832303774550	383230	3774550	0.002024729	0.000502758	0.000461422	0.001357109	0.000813977	0.000165103	0.000558994	0.00060081	0.000413006	0.00047219	0.000556103	0.000556103	0.000556103	0.000144756	0.000359627	0.000255358	0.000175365	0.000183357	0.006188016
3832803774550	383280	3774550	0.002209833	0.000548721	0.000503606	0.001481178	0.000888392	0.000180196	0.000610098	0.000655737	0.000410504	0.000469329	0.000552734	0.000552734	0.000552734	0.000143879	0.000357449	0.000253811	0.000174303	0.000182246	0.007016876
3833303774550	383330	3774550	0.002382464	0.000591586	0.000542947	0.001596887	0.000957793	0.000194273	0.000657758	0.000706963	0.000392559	0.000448812	0.000528571	0.000528571	0.000528571	0.000137589	0.000341823	0.000242716	0.000166683	0.000174279	0.00687426
3833803774550	383380	3774550	0.002473622	0.000614222	0.000563722	0.001657988	0.00099444	0.000201707	0.000682925	0.000734013	0.000362621	0.000414584	0.00048826	0.00048826	0.00048826	0.000127096	0.000315754	0.000224205	0.000153971	0.000160988	0.006072492
3834303774550	383430	3774550	0.00246314	0.000611619	0.000561333	0.001650961	0.000990226	0.000200852	0.000680031	0.000730902	0.000339326	0.000387951	0.000456894	0.000456894	0.000456894	0.00011893	0.00029547	0.000209802	0.00014408	0.000150646	0.005304113
3834803774550	383480	3774550	0.002307626	0.000573003	0.000525892	0.001546726	0.000927707	0.000188171	0.000637097	0.000684756	0.000314823	0.000359938	0.000423902	0.000423902	0.000423902	0.00011034	0.000274134	0.000194653	0.000133676	0.000139768	0.004557044
3835303774550	383530	3774550	0.002283211	0.000566941	0.000520328	0.001530361	0.000917891	0.00018618	0.000630356	0.000677511	0.000309043	0.000353329	0.000416119	0.000416119	0.000416119	0.000108317	0.000269101	0.000191078	0.000131222	0.000137202	0.004168281
3835803774550	383580	3774550	0.002315455	0.000574947	0.000527676	0.001551973	0.000930854	0.000188809	0.000639258	0.000687079	0.000310768	0.000355302	0.000418442	0.000418442	0.000418442	0.000108922	0.000270603	0.000192145	0.000131955	0.000137968	0.003891247
3836303774550	383630	3774550	0.00256916	0.000637944	0.000585494	0.001722023	0.001032848	0.000209497	0.000709302	0.000762362	0.000336479	0.000384696	0.000453061	0.000453061	0.000453061	0.000117933	0.000292991	0.000208042	0.000142871	0.000149382	0.003836634
3836803774550	383680	3774550	0.002683407	0.000666313	0.00061153	0.001798599	0.001078777	0.000218813	0.000740843	0.000796263	0.00038557	0.000440822	0.000519161	0.000519161	0.000519161	0.00013514	0.00033573	0.000238395	0.000163716	0.000171177	0.003903498
3837303774550	383730	3774550	0.002587604	0.000642524	0.000589697	0.001734386	0.001040263	0.000211001	0.000714394	0.000767835	0.000386347	0.00044171	0.000520207	0.000520207	0.000520207	0.000135412	0.000336414	0.000238875	0.000164046	0.000171522	0.003561239
3837803774550	383780	3774550	0.002476409	0.000614914	0.000564357	0.001659855	0.00099556	0.000201934	0.000683695	0.000734839	0.000379962	0.000434411	0.00051161	0.00051161	0.00051161	0.000133174	0.000330854	0.000234927	0.000161335	0.000168687	0.003203278
3838303774550	383830	3774550	0.002385383	0.000592311	0.000543612	0.001598844	0.000958966	0.000194511	0.000658564	0.000707829	0.000374786	0.000428492	0.00050464	0.00050464	0.00050464	0.00013136	0.000326347	0.000231727	0.000159137	0.000166389	0.002895701
3838803774550	383880	3774550	0.002293163	0.000569412	0.000522596	0.001537032	0.000921892	0.000186991	0.000633103	0.000680464	0.000369609	0.000422574	0.00049767	0.00049767	0.00049767	0.000129545	0.000321839	0.000228526	0.000156939	0.000164091	0.002624103
3839303774550	383930	3774550	0.002192318	0.000544371	0.000499614	0.001469438	0.000881351	0.000178768	0.000605262	0.000650539	0.000363656	0.000415768	0.000489654	0.000489654	0.000489654	0.000127459	0.000316655	0.000224845	0.000154411	0.000161448	0.002382615
3839803774550	383980	3774550	0.002090279	0.000519034	0.00047636	0.001401045	0.000840329	0.000170448	0.000577091	0.000620261	0.000357444	0.000408666	0.00048129	0.00048129	0.00048129	0.000125282	0.000311246	0.000221004	0.000151773	0.00015869	0.002167872
3840803774550	384080	3774550	0.001920567	0.000476893	0.000437684	0.001287293	0.000772102	0.000156609	0.000530236	0.000569901	0.000348126	0.000398013	0.000468744	0.000468744	0.000468744	0.000122016	0.000303133	0.000215243	0.000147817	0.000154553	0.001817589
3841303774550	384130	3774550	0.001829674	0.000454324	0.00041697	0.00122637	0.000735561	0.000149197	0.000505142	0.00054293	0.000342432	0.000391502	0.000461077	0.000461077	0.000461077	0.00012002	0.000298174	0.000211723	0.000145399	0.000152025	0.001668676
3826803774600	382680	3774600	0.000743599	0.000184642	0.000169461	0.00049841	0.00029894	6.06353E-05	0.000205295	0.000220653	0.000329577	0.000376805	0.000443767	0.000443767	0.000443767	0.000115514	0.000286981	0.000203774	0.000139941	0.000146318	0.000923936
3827303774600	382730	3774600	0.000801055	0.000198909	0.000182555	0.00053692	0.000322038	6.53204E-05	0.000221158	0.000237702	0.000338636	0.000387162	0.000455965	0.000455965	0.000455965	0.000118689	0.000294869	0.000209375	0.000143787	0.00015034	0.001042049
3827803774600	382780	3774600	0.000850415	0.000211165	0.000193804	0.000570005	0.000341882	6.93455E-05	0.000234785	0.000252349	0.000328369	0.000375424	0.000442141	0.000442141	0.000442141	0.00011509	0.000285929	0.000203028	0.000139428	0.000145782	0.001142043
3828303774600	382830	3774600	0.000851079	0.00021133	0.000193955	0.00057045	0.000342149	6.93996E-05	0.000234969	0.000252546	0.000294376	0.00033656	0.00039637	0.00039637	0.00039637	0.000103177	0.000256329	0.00018201	0.000124994	0.00013069	0.001148255
3828803774600	382880	3774600	0.000842985	0.00020932	0.00019211	0.000565025	0.000338895	6.87395E-05	0.000232734	0.000250144	0.000279622	0.000319692	0.000376505	0.000376505	0.000376505	9.80057E-05	0.000243483	0.000172888	0.00011873	0.000124141	0.001187339
3829303774600	382930	3774600	0.00087085	0.00021624	0.000198461	0.000583702	0.000350097	7.10117E-05	0.000240427	0.000258412	0.000276085	0.00031548	0.000371742	0.000371742	0.000371742	9.67659E-05	0.000240403	0.000170701	0.000117228	0.00012257	0.001299067
3829803774600	382980	3774600	0.001021719	0.000253702	0.000232843	0.000684825	0.000410749	8.33141E-05	0.000282079	0.000303181	0.000297568	0.00034021	0.000400668	0.000400668	0.000400668	0.000104295	0.000259109	0.000183984	0.00012635	0.000132108	0.001621741
3830303774600	383030	3774600	0.001219296	0.000302762	0.000277869	0.000817254	0.000490179	9.94251E-05	0.000336627	0.000361809	0.000331475	0.000378975	0.000446323	0.000446323	0.000446323	0.00011618	0.000288633	0.000204948	0.000140747	0.000147161	0.002115243
3830803774600	383080	3774600	0.001372421	0.000340784	0.000312765	0.000919889	0.000551738	0.000111911	0.000378902	0.000407247	0.000363742	0.000415867	0.00048977	0.00048977	0.00048977	0.000127489	0.000316731	0.000224899	0.000154448	0.000161486	0.002672935
3831303774600	383130	3774600	0.001501662	0.000372876	0.000342219	0.001006515	0.000603695	0.00012245	0.000414583	0.000445597	0.000381084	0.000435693	0.00051312	0.00051312	0.00051312	0.000133567	0.000331831	0.000235621	0.000161811	0.000169185	0.003267812
3832303774600	383230	3774600	0.00176293	0.000437751	0.00040176	0.001181634	0.000708729	0.000143755	0.000486715	0.00052325	0.000383499	0.000438455	0.000516373	0.000516373	0.000516373	0.000134414	0.000333934	0.000237114	0.000162837	0.000170258	0.004288119
3832803774600	383280	3774600	0.001886864	0.000468524	0.000430003	0.001264702	0.000758553	0.000153861	0.000520931	0.0005599	0.000370558	0.000423659	0.000498948	0.000498948	0.000498948	0.000129878	0.000322665	0.000229113	0.000157342	0.000164512	0.004418138
3833303774600	383330	3774600	0.001977624	0.000491061	0.000450687	0.001325536	0.00079504	0.000161261	0.000545989	0.000586832	0.000347177	0.000396928	0.000467466	0.000467466	0.000467466	0.000121683	0.000302306	0.000214657	0.000147414	0.000154132	0.004220306
3833803774600	383380	3774600	0.001979084	0.000491424	0.00045102	0.001326515	0.000795627	0.00016138	0.000546392	0.000587265	0.000322674	0.000368914	0.000434474	0.000434474	0.000434474	0.000113095	0.000280971	0.000199507	0.00013701	0.000143254	0.003783056
3834303774600	383430	3774600	0.001899867	0.000471753	0.000432967	0.001273418	0.00076378	0.000154921	0.000524521	0.000563759	0.000300933	0.000344057	0.000405199	0.000405199	0.000405199	0.000105475	0.000262039	0.000186064	0.000127778	0.000133601	0.003361423

			ISDrainage / Utilities Trenching	ISDrainage / Utilities Trenching	ISAsphalt Paving	ISAsphalt Paving	SVDemolition	SVSite Grubbing / Prep	SVMass Grading / Excavation	SVMass Grading / Excavation	SVDrainage / Utilities Trenching	SVFoundations / Concrete Pads	SVBuilding / Structure Construction	SVBuilding / Structure Construction	SVAsphalt Paving	SVAsphalt Paving	SVArchitectural Coating	SVArchitectural Coating	SVLandscaping or Other Finishing	SVLandscaping or Other Finishing	MDemolition
Unique Identifier	X (UTM)	Y (UTM)	2027	2028	2027	2028	2027	2027	2027	2028	2028	2028	2028	2029	2028	2029	2028	2029	2028	2029	2027
3838303774450	383830	3774450	0.002142682	0.002142682	0.002469297	0.002469297	0.000242975	9.68251E-05	0.000314917	0.000314917	0.000162518	6.30386E-05	0.000304347	0.000304347	0.000168656	0.000168656	3.79891E-05	3.79891E-05	0.000128621	0.000128621	0.001129274
3838803774450	383880	3774450	0.001876016	0.001876016	0.002161982	0.002161982	0.00023993	9.56117E-05	0.00031097	0.00031097	0.000160481	6.22486E-05	0.000301679	0.000301679	0.000166542	0.000166542	3.7513E-05	3.7513E-05	0.000127009	0.000127009	0.001095713
3839303774450	383930	3774450	0.00165448	0.00165448	0.001906677	0.001906677	0.000236747	9.43431E-05	0.000306844	0.000306844	0.000158352	6.14227E-05	0.000297854	0.000297854	0.000164333	0.000164333	3.70153E-05	3.70153E-05	0.000125324	0.000125324	0.001064481
3839803774450	383980	3774450	0.001468402	0.001468402	0.001692234	0.001692234	0.000233909	9.32124E-05	0.000303167	0.000303167	0.000156454	6.06866E-05	0.000292874	0.000292874	0.000162363	0.000162363	3.65716E-05	3.65716E-05	0.000123822	0.000123822	0.001039029
3840303774450	384030	3774450	0.001255059	0.001255059	0.001446371	0.001446371	0.000205674	8.19608E-05	0.000266571	0.000266571	0.000137569	5.33611E-05	0.000246448	0.000246448	0.000142764	0.000142764	3.21571E-05	3.21571E-05	0.000108875	0.000108875	0.000940415
3840803774450	384080	3774450	0.00106699	0.00106699	0.001229634	0.001229634	0.000184982	7.3715E-05	0.000239753	0.000239753	0.000123728	4.79927E-05	0.000226704	0.000226704	0.000128401	0.000128401	2.89219E-05	2.89219E-05	9.79219E-05	9.79219E-05	0.000790207
3841303774450	384130	3774450	0.000970896	0.000970896	0.001118892	0.001118892	0.000185674	7.39908E-05	0.00024065	0.00024065	0.000124191	4.81722E-05	0.000227593	0.000227593	0.000128882	0.000128882	2.90301E-05	2.90301E-05	9.82882E-05	9.82882E-05	0.000786325
3826803774500	382680	3774500	0.000555736	0.000555736	0.000640449	0.000640449	0.000235155	9.37088E-05	0.000304781	0.000304781	0.000157287	6.10097E-05	0.000303724	0.000303724	0.000163228	0.000163228	3.67664E-05	3.67664E-05	0.000124481	0.000124481	0.000403947
3827303774500	382730	3774500	0.000637157	0.000637157	0.000734281	0.000734281	0.000230172	9.17232E-05	0.000298323	0.000298323	0.000153955	5.9717E-05	0.000282201	0.000282201	0.000159769	0.000159769	3.59874E-05	3.59874E-05	0.000121844	0.000121844	0.000429744
3827803774500	382780	3774500	0.000708071	0.000708071	0.000816004	0.000816004	0.000210518	8.38912E-05	0.00027285	0.00027285	0.000140809	5.46179E-05	0.000257565	0.000257565	0.000146127	0.000146127	3.29145E-05	3.29145E-05	0.00011144	0.00011144	0.000437681
3828303774500	382830	3774500	0.000716496	0.000716496	0.000825713	0.000825713	0.000190519	7.59212E-05	0.000246928	0.000246928	0.000127431	4.9429E-05	0.000236309	0.000236309	0.000132244	0.000132244	2.97875E-05	2.97875E-05	0.000100853	0.000100853	0.000407743
3828803774500	382880	3774500	0.000756813	0.000756813	0.000872176	0.000872176	0.000181314	7.22534E-05	0.000234999	0.000234999	0.000121275	4.70411E-05	0.00022617	0.00022617	0.00012585	0.00012585	2.83484E-05	2.83484E-05	9.59803E-05	9.59803E-05	0.000396355
3829303774500	382930	3774500	0.000849435	0.000849435	0.000978917	0.000978917	0.00017737	7.06815E-05	0.000229886	0.000229886	0.000118637	4.60177E-05	0.000222346	0.000222346	0.000123117	0.000123117	2.77317E-05	2.77317E-05	9.38922E-05	9.38922E-05	0.000398425
3829803774500	382980	3774500	0.001070138	0.001070138	0.001233262	0.001233262	0.000185328	7.38529E-05	0.000240201	0.000240201	0.00012396	4.80824E-05	0.000230973	0.000230973	0.000128642	0.000128642	2.8976E-05	2.8976E-05	9.8105E-05	9.8105E-05	0.000443634
3830303774500	383030	3774500	0.001462523	0.001462523	0.001685459	0.001685459	0.000199653	7.95615E-05	0.000258768	0.000258768	0.000133542	5.1799E-05	0.000245736	0.000245736	0.000138585	0.000138585	3.12157E-05	3.12157E-05	0.000105688	0.000105688	0.000520507
3830803774500	383080	3774500	0.002057743	0.002057743	0.002371411	0.002371411	0.0002182	8.69523E-05	0.000282806	0.000282806	0.000145947	5.66109E-05	0.000263346	0.000263346	0.000151459	0.000151459	3.41155E-05	3.41155E-05	0.000115506	0.000115506	0.000618517
3831303774500	383130	3774500	0.002840986	0.002840986	0.003274046	0.003274046	0.000235224	9.37364E-05	0.000304871	0.000304871	0.000157334	6.10277E-05	0.000279444	0.000279444	0.000163276	0.000163276	3.67772E-05	3.67772E-05	0.000124518	0.000124518	0.000701429
3832303774500	383230	3774500	0.005191595	0.005191595	0.005982965	0.005982965	0.000237231	9.45362E-05	0.000307472	0.000307472	0.000158676	6.15484E-05	0.000281045	0.000281045	0.000164669	0.000164669	3.7091E-05	3.7091E-05	0.00012558	0.00012558	0.000791415
3833303774500	383330	3774500	0.007215456	0.007215456	0.008315328	0.008315328	0.000231487	9.22472E-05	0.000300027	0.000300027	0.00015483	6.00582E-05	0.000272952	0.000272952	0.000160682	0.000160682	3.61929E-05	3.61929E-05	0.00012254	0.00012254	0.000875362
3833803774500	383380	3774500	0.00604353	0.00604353	0.006964762	0.006964762	0.000217093	8.65111E-05	0.000281371	0.000281371	0.000145206	5.63236E-05	0.000258099	0.000258099	0.00015069	0.00015069	3.39424E-05	3.39424E-05	0.00011492	0.00011492	0.000858625
3834303774500	383430	3774500	0.004997324	0.004997324	0.00575908	0.00575908	0.000207058	8.25123E-05	0.000268365	0.000268365	0.000138494	5.37202E-05	0.000247337	0.000247337	0.000143725	0.000143725	3.23735E-05	3.23735E-05	0.000109608	0.000109608	0.000851895
3834803774500	383480	3774500	0.004041286	0.004041286	0.004657311	0.004657311	0.000196055	7.81275E-05	0.000254104	0.000254104	0.000131135	5.08654E-05	0.000236487	0.000236487	0.000136087	0.000136087	3.06531E-05	3.06531E-05	0.000103783	0.000103783	0.000823424
3835303774500	383530	3774500	0.0033147	0.0033147	0.003819969	0.003819969	0.000186851	7.44596E-05	0.000242175	0.000242175	0.000124978	4.84774E-05	0.000227504	0.000227504	0.000129698	0.000129698	2.9214E-05	2.9214E-05	9.8911E-05	9.8911E-05	0.000788741
3835803774500	383580	3774500	0.002680459	0.002680459	0.003089049	0.003089049	0.000175363	6.98817E-05	0.000227285	0.000227285	0.000117294	4.5497E-05	0.000216209	0.000216209	0.000121724	0.000121724	2.74179E-05	2.74179E-05	9.28298E-05	9.28298E-05	0.000726104
3836303774500	383630	3774500	0.002432678	0.002432678	0.002803498	0.002803498	0.000177854	7.08745E-05	0.000230514	0.000230514	0.000118961	4.61433E-05	0.000218966	0.000218966	0.000123454	0.000123454	2.78074E-05	2.78074E-05	9.41486E-05	9.41486E-05	0.000744998
3836803774500	383680	3774500	0.002391065	0.002391065	0.002755541	0.002755541	0.00019557	7.79344E-05	0.000253476	0.000253476	0.000130811	5.07397E-05	0.000235598	0.000235598	0.000135751	0.000135751	3.05774E-05	3.05774E-05	0.000103527	0.000103527	0.000868978
3837303774500	383730	3774500	0.002340518	0.002340518	0.00269729	0.00269729	0.000224013	8.92688E-05	0.00029034	0.00029034	0.000149835	5.81191E-05	0.000264947	0.000264947	0.000155494	0.000155494	3.50244E-05	3.50244E-05	0.000118583	0.000118583	0.001015303
3837803774500	383780	3774500	0.002073204	0.002073204	0.002389228	0.002389228	0.000231626	9.23024E-05	0.000300207	0.000300207	0.000154927	6.00941E-05	0.000287982	0.000287982	0.000160778	0.000160778	3.62146E-05	3.62146E-05	0.000122613	0.000122613	0.000997875
3838303774500	383830	3774500	0.00183593	0.00183593	0.002115786	0.002115786	0.000230242	9.17508E-05	0.000298413	0.000298413	0.00015401	5.9735E-05	0.000289939	0.000289939	0.000159817	0.000159817	3.59982E-05	3.59982E-05	0.00012188	0.00012188	0.000972769
3838803774500	383880	3774500	0.001635872	0.001635872	0.001885233	0.001885233	0.000227404	9.06201E-05	0.000294735	0.000294735	0.000152103	5.89988E-05	0.000286381	0.000286381	0.000157848	0.000157848	3.55546E-05	3.55546E-05	0.000120378	0.000120378	0.000949992
3839803774500	383980	3774500	0.00131653	0.00131653	0.001517212	0.001517212	0.000221799	8.83863E-05	0.00028747	0.00028747	0.000148354	5.75445E-05	0.000279444	0.000279444	0.000153957	0.000153957	3.46781E-05	3.46781E-05	0.000117411	0.000117411	0.0009009
3840303774500	384030	3774500	0.001189515	0.001189515	0.001370836	0.001370836	0.000219653	8.75314E-05	0.00028469	0.00028469	0.000146919	5.69879E-05	0.000276242	0.000276242	0.00015268	0.00015268	3.43427E-05	3.43427E-05	0.000116275	0.000116275	0.000881229
3840803774500	384080	3774500	0.001047503	0.001047503	0.001207176	0.001207176	0.000197993	7.88996E-05	0.000256615	0.000256615	0.000132431	5.13681E-05	0.000235953	0.000235953	0.000137432	0.000137432	3.09561E-05	3.09561E-05	0.000104809	0.000104809	0.000847064
3841303774500	384130	3774500	0.000978441	0.000978441	0.001127587	0.001127587	0.00020692	8.24571E-05	0.000268186	0.000268186	0.000138402	5.36843E-05	0.00024796	0.00024796	0.00014362	0.00014362	3.23518E-05	3.23518E-05	0.000109535	0.000109535	0.000837401
3826803774550	382680	3774550	0.000526436	0.000526436	0.000606682	0.000606682	0.000223806	8.91861E-05	0.000290071	0.000290071	0.000149696	5.80652E-05	0.000288872	0.000288872	0.00015535	0.00015535	3.49919E-05	3.49919E-05	0.000118473	0.000118473	0.000387813
3827303774550	382730	3774550	0.000598507	0.000598507	0.000689739	0.000689739	0.00022096	8.80554E-05	0.000286394	0.000286394	0.000147798	5.73291E-05	0.000271973	0.000271973	0.00015338	0.00015338	3.45483E-05	3.45483E-05	0.000116971	0.000116971	0.000410935
3827803774550	382780	3774550	0.000658496	0.000658496	0.000758873	0.000758873	0.00020166	8.03612E-05	0.000261369	0.000261369	0.000134884	5.23197E-05	0.000246448	0.000246448	0.000139978	0.000139978	3.15295E-05	3.15295E-05	0.000106751	0.000106751	0.000418355
3828303774550	382830	3774550	0.00066456	0.00066456	0.000765861	0.000765861	0.000183321	7.30532E-05	0.0002376	0.0002376	0.000122618	4.75617E-05	0.000227148	0.000227148	0.000127249	0.000127249	2.86622E-05	2.86622E-05	9.70427E-05	9.70427E-05	0.000389625
3828803774550	382880	3774550	0.000697425	0.000697425	0.000803735	0.000803735	0.000175155	6.9799E-05	0.000227016	0.000227016	0.000117156	4.54431E-05	0.000218255	0.000218255	0.00012158	0.00012158	2.73854E-05	2.73854E-05	9.27199E-05	9.27199E-05	0.000379876
3829303774550	382930	3774550	0.000766996	0.000766996	0.000883911	0.000883911	0.000171211	6.82271E-05	0.000221904	0.000221904	0.000114517	4.44197E-05	0.000214341	0.000214341	0.000118842	0.000118842	2.67687E-05	2.67687E-05	9.06318E-05	9.06318E-05	0.00038117
3829803774550	382980	3774550	0.000980986	0.000980986	0.001130521	0.001130521	0.000181937	7.25016E-05	0.000235806	0.000235806	0.000121692	4.72027E-05	0.000225903	0.000225903	0.000126288	0.000126288	2.84458E-05	2.84458E-05	9.631E-05	9.631E-05	0.000434834
3830303774550	383030	3774550	0.0013275	0.0013275	0.001529855	0.001529855	0.000198339	7.90375E-05	0.000257064	0.000257064	0.000132662	5.14579E-05	0.000241912	0.000241912	0.000137672	0.000137672	3.10102E-05	3.10102E-05	0.000104992	0.000104992	0.000516797
3830803774550	383080	3774550	0.001730948	0.001730948	0.001994802	0.001994802	0.000212179	8.45531E-05	0.000275003	0.000275003	0.00014192	5.50488E-05	0.000254719	0.000254719	0.00014728	0.00014728	3.31742E-05	3.31742E-05	0.000112319	0.000112319	0.000594963
3831303774550	383130	3774550	0.002239101	0.002239101	0.002580413	0.002580413	0.000224982	8.96549E-05	0.000291596	0.000291596	0.000150483	5.83704E-05	0.000267971	0.000267971	0.000156166	0.000156166	3.51759E-05	3.51759E-05	0.000119096	0.000119096	0.000646298
3832303774550	383230	3774550	0.003319931	0.003319931	0.003825997	0.003825997	0.000224082	8.92964E-05	0.0002904	0.0002904	0.000149881	5.8137E-05	0.000265837	0.000265837	0.000155542	0.000155542	3.50352E-05	3.50352E-05	0.00011862	0.00011862	0.000717994
3832803774550	383280	3774550	0.003764622	0.003764622	0.004338474	0.004338474	0.000220761	8.79727E-05	0.000286125	0.000286125	0.000147659	5.72752E-05	0.000261301	0.000261301	0.00015236	0.00015236	3.45158E-05	3.45158E-05	0.000116861	0.000116861	0.000751383
3833303774550	383330	3774550	0.003688107	0.003688107	0.004250296	0.004250296	0.000211695	8.436E-05	0.000274375	0.000274375	0.000141596	5.49231E-05	0.000250628	0.000250628	0.000146943	0.000146943	3.30984E-05	3.30984E-05	0.000112062	0.000112062	0.000774505
3833803774550	383380	3774550	0.003257951	0.003257951	0.003754569	0.003754569	0.000197854	7.88445E-05	0.000256436	0.000256436	0.000132338	5.13322E-05	0.000236843	0.000236843	0.00013733	0.00013733	3.09344E-05	3.09344E-05	0.000104736	0.000104736	0.000733524
3834303774550	383430	3774550	0.002845708	0.002845708	0.003279487	0.003279487	0.000187335	7.46527E-05	0.000242802	0.000242802	0.000125302	4.86031E-05	0.000226081	0.000226081	0.000130035	0.000130035	2.92898E-05	2.92898E-05	9.91674E-05	9.91674E-05	0.000710747
3834803774550	383480	3774550	0.002444898	0.002444898	0.002817581	0.002817581	0.000176609	7.03781E-05	0.0002289	0.0002289	0.000118128	4.58201E-05	0.000215409	0.000215409	0.00012589	0.00012589	2.76127E-05	2.76127E-05	9.34892E-05	9.34892E-05	0.000674597
3835303774550	383530	3774550	0.002236323	0.002236323	0.002577212	0.002577212	0.000174186	6.94129E-05	0.00022576	0.00022576	0.000116507	4.51917E-05	0.000213096	0.000213096	0.00012908	0.00012908	2.7234E-05	2.7234E-05	9.2207E-05	9.2207E-05	0.00067451
3835803774550	383580	3774550	0.002087692	0.002087692	0.002405924	0.002405924	0.000175294	6.98542E-05	0.000227196	0.000227196	0.000117248	4.5479E-05	0.000214252	0.000214252	0.000121676	0.000121676	2.74071E-05	2.74071E-05	9.27931E-05	9.27931E-05	0.000688746
3836303774550	383630	3774550	0.002058391	0.002058391	0.002372158	0.002372158	0.000186574	7.43493E-05	0.000241816	0.000241816	0.000124793	4.84056E-05	0.000224925	0.000224925	0.00012906	0.00012906	2.91708E-05	2.91708E-05	9.87644E-05	9.87644E-05	0.000761736
3836803774550	383680	3774550	0.002094265	0.002094265	0.002413499	0.002413499	0.000208996	8.32845E-05	0.000270877	0.000270877	0.00013979	5.42229E-05	0.00024627	0.00024627	0.00014507	0.00014507	3.26764E-05	3.26764E-05	0.000110634	0.000110634	0.000889512
3837303774550	383730	3774550	0.001910639	0.001910639	0.002201883	0.002201883	0.000223529	8.90758E-05	0.000289713	0.000289713	0.000149511	5.79934E-05	0.000280511	0.000280511	0.000155158	0.000155158	3.49486E-05	3.49486E-05	0.000118327	0.000118327	0.00088399
3837803774550	383780	3774550	0.001718589	0.001718589	0.001980559	0.001980559	0.000221245	8.81657E-05	0.000286753	0.000286753	0.000147983	5.74009E-05	0.000279088	0.000279088	0.00015373	0.00015373	3.45916E-05	3.45916E-05	0.000117118	0.000117118	0.000867943
3838303774550	383830	3774550	0.001553572	0.001553572	0.001790387	0.001790387	0.000218823	8.72005E-05	0.000283613	0.000283613	0.000146363	5.67725E-05	0.000275887	0.000275887	0.00015189	0.00015189	3.42129E-05	3.42129E-05	0.000115836	0.000115836	0.000853276
3838803774550	383880	3774550	0.001407857	0.001407857	0.00162246	0.00162246	0.000216401	8.62353E-05	0.000280474	0.000280474	0.000144743	5.6144E-05	0.000272685	0.000272685	0.00015021	0.00015021	3.38342E-05	3.38342E-05	0.000114554	0.000114554	0.000836279
3839303774550	383930	3774550	0.001278296	0.001278296	0.00147315	0.00147315	0.000213633	8.51322E-05	0.000276886	0.000276886	0.000142892	5.54259E-05	0.000269305	0.000269305	0.00014828	0.00014828	3.34014E-05	3.34014E-05	0.000113088	0.000113088	0.000815486
3839803774550	383980	3774550	0.001163084	0.001163084	0.001340377	0.001340377	0.000210657	8.39463E-05	0.000273029	0.000273029	0.00014090	5.46538E-05	0.000265748	0.000265748	0.00014622	0.00014622	3.29361E-05	3.29361E-05	0.000111513	0.000111513	0.000792796
3840803774550	384080	3774550	0.000975154	0.000975154	0.0011238	0.0011238	0.000206366	8.22365E-05	0.000267468	0.000267468	0.000138032	5.35406E-05	0.000260322	0.000260322	0.00014324	0.00014324	3.22653E-05	3.22653E-05	0.000109242	0.000109242	0.000757422
3841303774550	384130	3774550	0.000895261	0.000895261	0.001031728	0.001031728	0.000203737	8.11886E-05	0.00026406	0.00026406	0.000136273	5.28584E-05	0.00025721	0.00025721	0.00014141	0.00014141	3.18541E-05	3.18541E-05	0.00010785	0.00010785	0.000736888
3826803774600	382680	3774600	0.000495701	0.000495701	0.000571262	0.000571262	0.000213356	8.50219E-05	0.000276527	0.000276527	0.000142707	5.5354E-05	0.000275264	0.000275264	0.000148096	0.000148096	3.33581E-05	3.33581E-05	0.000112942	0.000112942	0.000372025
3827303774600	382730	3774600	0.000559069	0.000559069	0.00064429	0.00064429	0.000211211	8.4167E-05	0.000273747	0.000273747	0.000141272	5.47975E-05	0.000260945	0.000260945	0.00014667	0.00014667	3.30227E-05	3.30227E-05	0.000111806	0.000111806	0.000393076
3827803774600	382780	3774600	0.000612717	0.000612717	0.000706116	0.000706116	0.00019557	7.79344E-05	0.000253476	0.000253476	0.000130811	5.07397E-05	0.000238088	0.000238088	0.000135751	0.000135751	3.05774E-05	3.05774E-05	0.000103527	0.000103527	0.000407226
3828303774600	382830	3774600	0.00061605	0.00061605	0.000709956	0.000709956	0.000177577	7.07642E-05	0.000230156	0.000230156	0.000118776	4.60715E-05	0.000219589	0.000219589	0.000123262	0.000123262	2.77641E-05	2.77641E-05	9.40021E-05	9.40021E-05	0.000375907
3828803774600	382880	3774600	0.000637019	0.000637019	0.000734121	0.000734121	0.000169204	6.74273E-05	0.000219302	0.000219302	0.000113175	4.3899E-05	0.000210606	0.000210606	0.00011749	0.00011749	2.64549E-05	2.64549E-05	8.95694E-05	8.95694E-05	0.000364174
3829303774600	382930	3774600	0.000696962	0.000696962	0.000803202	0.000803202	0.000166574	6.63794E-05	0.000215894	0.000215894	0.000111416	4.32167E-05	0.000208116	0.000208116	0.000115624	0.000115624	2.60438E-05	2.60438E-05	8.81773E-05	8.81773E-05	0.000368919
3829803774600	382980	3774600	0.00087008	0.00087008	0.001002709	0.001002709	0.000175986	7.01299E-05	0.000228093	0.000228093	0.000117711	4.56586E-05	0.000218166	0.000218166	0.000122157	0.000122157	2.75153E-05	2.75153E-05	9.31595E-05	9.31595E-05	0.000416802
3830303774600	383030	3774600	0.001134849	0.001134849	0.001307837	0.001307837	0.000190449	7.58937E-05	0.000246839	0.000246839	0.000127385	4.94111E-05	0.000231951	0.000231951	0.00013296	0.00013296	2.97767E-05	2.97767E-05	0.000100816	0.000100816	0.000488067
3830803774600	383080	3774600	0.001434056	0.001434056	0.001652653	0.001652653	0.000203806	8.12162E-05	0.00026415	0.00026415	0.000136319	5.28763E-05	0.000244047	0.000244047	0.00014146	0.00014146	3.18649E-05	3.18649E-05	0.000107886	0.000107886	0.000560367
3831303774600	383130	3774600	0.001753213	0.001753213	0.00202046	0.00202046	0.000212318	8.46082E-05	0.000275182	0.000275182	0.000142012	5.50847E-05	0.00025294	0.00025294	0.00014737	0.00014737	3.31958E-05	3.31958E-05	0.000112392	0.000112392	0.000595912
3832303774600	383230	3774600	0.002300618	0.002300618	0.002651307	0.002651307	0.000211211	8.4167E-05	0.000273747	0.000273747	0.000141272	5.47975E-05	0.000250806	0.000250806	0.00014667	0.00014667	3.30227E-05	3.30227E-05	0.000111806	0.000111806	0.000654063
3832803774600	383280	3774600	0.002370374	0.002370374	0.002731697	0.002731697	0.000203044	8.09128E-05	0.000263163	0.000263163	0.00013581	5.26788E-05	0.000240934	0.000240934	0.00014093	0.00014093	3.17459E-05	3.17459E-05	0.000107483	0.000107483	0.000673907
3833303774600	383330	3774600	0.002264235	0.002264235	0.002609379	0.002609379	0.000192733	7.68037E-05	0.000249799	0.000249799	0.000128913	5.00036E-05	0.000230706	0.000230706	0.00013378	0.00013378	3.01337E-05	3.01337E-05	0.000102025	0.000102025	0.000651906
3833803774600	383380	3774600	0.002029646	0.002029646	0.002339031	0.002339031	0.000181038	7.21431E-05	0.00023464	0.00023464	0.00012109	4.69692E-05	0.000218521	0.000218521	0.00012566	0.00012566	2.83051E-05	2.83051E-05	9.58337E-05	9.58337E-05	0.000628352
3834303774600	383430	3774600	0.001803436	0.001803436	0.002078338	0.002078338	0.00017128	6.82547E-05	0.000221993	0.000221993	0.000114563	4.44376E-05	0.00020856	0.00020856	0.00011889	0.00011889	2.67795E-05	2.67795E-05	9.06684E-05	9.06684E-05	0.000601866

			MSite Grubbing / Prep	MMass Grading / Excavation	MMass Grading / Excavation	MDrainage / Utilities Trenching	MFoundations / Concrete Pads	MBuilding / Structure Construction	MAsphalt Paving	MLandscaping or Other Finishing	MWaterside Construction (Piles)	RSSWRestriping South Valley	RSSWRestriping Silver Lake Boulevard	RSSWDemolition	RSSWPlacing Base	RSSWForm	Child Risk				
Unique Identifier	X (UTM)	Y (UTM)	2027	2027	2028	2028	2028	2028	2028	2028	2028	2029	2029	2029	2029	2029	3rd Trimester	0<2	2<16	Total	per million
3838303774450	383830	3774450	0.001044136	0.00173679	0.00173679	0.000835308	0.000395803	0.001073821	0.000698221	0.000479498	0.000515368	0.000105988	0.000279786	0.000869378	7.90554E-05	0.000171945	8.76815E-08	2.18857E-06	2.8035E-07	2.55659E-06	2.55659315
3838803774450	383880	3774450	0.001013104	0.001685173	0.001685173	0.000810483	0.00038404	0.001041907	0.00067747	0.000465248	0.000500051	0.000104453	0.000272164	0.000845341	7.68695E-05	0.00016719	8.13145E-08	2.01065E-06	2.5786E-07	2.34983E-06	2.34983182
3839303774450	383930	3774450	0.000984227	0.001637139	0.001637139	0.000787381	0.000373093	0.001012209	0.000658159	0.000451986	0.000485798	0.000103095	0.000265078	0.000823131	7.48499E-05	0.000162798	7.56623E-08	1.85598E-06	2.3881E-07	2.17045E-06	2.17044918
3839803774450	383980	3774450	0.000960694	0.001597996	0.001597996	0.000768555	0.000364172	0.000988007	0.000642423	0.00044118	0.000474183	0.000102121	0.000259391	0.000805217	7.3221E-05	0.000159255	7.06777E-08	1.72201E-06	2.2279E-07	2.01547E-06	2.01547055
3840303774450	384030	3774450	0.000869515	0.00144633	0.00144633	0.000695612	0.000329609	0.000894235	0.00058145	0.000399307	0.000429178	9.02859E-05	0.000239829	0.000742701	6.75362E-05	0.00014689	6.28263E-08	1.53404E-06	1.963E-07	1.79317E-06	1.79317227
3840803774450	384080	3774450	0.000730632	0.001215315	0.001215315	0.000584505	0.000276962	0.000751404	0.000488578	0.000335528	0.000360628	8.26711E-05	0.000199307	0.000618765	5.62663E-05	0.000122379	5.47774E-08	1.33507E-06	1.6867E-07	1.55852E-06	1.55852025
3841303774450	384130	3774450	0.000727042	0.001209344	0.001209344	0.000581634	0.000275601	0.000747712	0.000486178	0.000333879	0.000358856	8.31728E-05	0.000198414	0.00061584	5.60003E-05	0.0001218	5.19688E-08	1.25884E-06	1.6118E-07	1.47199E-06	1.4719948
3826803774500	382680	3774500	0.000373492	0.000621258	0.000621258	0.000298794	0.000141581	0.000384111	0.000249757	0.000171519	0.00018435	0.000110769	0.000121597	0.000376651	3.42501E-05	7.44937E-05	3.58037E-08	9.56592E-07	1.2303E-07	1.11542E-06	1.11542239
3827303774500	382730	3774500	0.000397344	0.000660933	0.000660933	0.000317875	0.000150622	0.000408641	0.000265707	0.000182472	0.000196123	0.000109707	0.00012785	0.000396211	3.60287E-05	7.83621E-05	3.92269E-08	1.07133E-06	1.3336E-07	1.24392E-06	1.2439225
3827803774500	382780	3774500	0.000404683	0.000673141	0.000673141	0.000323747	0.000153404	0.000416189	0.000270614	0.000185843	0.000199745	9.78712E-05	0.000128385	0.000397033	3.61035E-05	7.85248E-05	4.0884E-08	1.13814E-06	1.3728E-07	1.3163E-06	1.31630163
3828303774500	382830	3774500	0.000377002	0.000627097	0.000627097	0.000301602	0.000142911	0.000387721	0.000252104	0.000173131	0.000186082	8.77181E-05	0.000117965	0.000365501	3.32362E-05	7.22883E-05	4.0257E-08	1.12767E-06	1.3185E-07	1.29978E-06	1.29977514
3828803774500	382880	3774500	0.000366473	0.000609582	0.000609582	0.000293178	0.000138919	0.000376891	0.000245063	0.000168295	0.000180885	8.32024E-05	0.000114213	0.000354076	3.21973E-05	7.00288E-05	4.16851E-08	1.18282E-06	1.3394E-07	1.35845E-06	1.35844612
3829303774500	382930	3774500	0.000368387	0.000612766	0.000612766	0.00029471	0.000139645	0.00037886	0.000246343	0.000169174	0.00018183	8.11658E-05	0.000114124	0.000353985	3.2189E-05	7.00107E-05	4.54614E-08	1.31422E-06	1.434E-07	1.50308E-06	1.50308016
3829803774500	382980	3774500	0.000410188	0.000682296	0.000682296	0.00032815	0.000155491	0.000421849	0.000274295	0.00018837	0.000202462	8.42059E-05	0.000124991	0.000387802	3.52641E-05	7.6699E-05	5.53147E-08	1.63955E-06	1.7136E-07	1.86623E-06	1.8662281
3830303774500	383030	3774500	0.000481264	0.000800524	0.000800524	0.000385012	0.000182434	0.000494947	0.000321825	0.000221011	0.000237544	9.01383E-05	0.00014354	0.000445565	4.05167E-05	8.81234E-05	7.2678E-08	2.22562E-06	2.2149E-07	2.51979E-06	2.51979289
3830803774500	383080	3774500	0.000571885	0.000951261	0.000951261	0.000457508	0.000216786	0.000588144	0.000382424	0.000262627	0.000282273	9.86681E-05	0.000167568	0.000519964	4.7282E-05	0.000102838	9.9076E-08	3.15828E-06	2.9864E-07	3.55599E-06	3.55599457
3831303774500	383130	3774500	0.000648546	0.001078776	0.001078776	0.000518837	0.000245846	0.000666985	0.000433687	0.000297832	0.000320112	0.000107021	0.000186445	0.000580378	5.27756E-05	0.000114786	1.33119E-07	4.41634E-06	3.9854E-07	4.94799E-06	4.947993
3832303774500	383230	3774500	0.000731748	0.001217173	0.001217173	0.000585399	0.000277385	0.000752552	0.000489325	0.000336041	0.000361179	0.000107109	0.000204905	0.000638233	5.80365E-05	0.000126229	1.80553E-07	6.19318E-06	6.0479E-07	6.97853E-06	6.97852622
3833303774500	383330	3774500	0.000809367	0.001346281	0.001346281	0.000647493	0.000306808	0.000832377	0.000541229	0.000371685	0.00039949	0.000103361	0.000222203	0.000692706	6.299E-05	0.000137003	1.5632E-07	5.11471E-06	6.8039E-07	5.95141E-06	5.95141335
3833803774500	383380	3774500	0.000793891	0.001320539	0.001320539	0.000635113	0.000300942	0.000816461	0.00053088	0.000364579	0.000391851	9.65431E-05	0.000220119	0.000683932	6.21921E-05	0.000135267	1.34922E-07	4.24823E-06	5.7317E-07	4.95632E-06	4.95632133
3834303774500	383430	3774500	0.000787669	0.001310189	0.001310189	0.000630135	0.000298583	0.000810062	0.000526719	0.000361721	0.00038878	9.16436E-05	0.000214343	0.00066748	6.06961E-05	0.000132013	1.19255E-07	3.62081E-06	4.8457E-07	4.22464E-06	4.22463749
3834803774500	383480	3774500	0.000761344	0.001266401	0.001266401	0.000609075	0.000288604	0.000782989	0.000509116	0.000349632	0.000375787	8.66556E-05	0.000206691	0.000643442	5.85103E-05	0.000127259	1.04894E-07	3.08677E-06	4.0508E-07	3.59675E-06	3.59674749
3835303774500	383530	3774500	0.000729276	0.00121306	0.00121306	0.00058342	0.000276448	0.000750009	0.000487672	0.000334905	0.000359958	8.28187E-05	0.000197908	0.00061584	5.60003E-05	0.0001218	9.23693E-08	2.65129E-06	3.4401E-07	3.08767E-06	3.08766853
3835803774500	383580	3774500	0.000671361	0.001116726	0.001116726	0.000537089	0.000254494	0.000690448	0.000448944	0.000308309	0.000331373	7.81848E-05	0.000182604	0.000567856	5.1637E-05	0.00011231	7.89678E-08	2.22503E-06	2.8837E-07	2.59236E-06	2.5923646
3836303774500	383630	3774500	0.000688831	0.001145785	0.001145785	0.000551065	0.000261117	0.000708415	0.000460626	0.000316332	0.000339996	7.90998E-05	0.000187576	0.000583028	5.30166E-05	0.000115311	7.59909E-08	2.09278E-06	2.6996E-07	2.43873E-06	2.43872995
3836803774500	383680	3774500	0.000803463	0.001336462	0.001336462	0.000642771	0.000304571	0.000826306	0.000537282	0.000368975	0.000396576	8.58587E-05	0.00021872	0.000679545	6.17932E-05	0.0001344	8.13544E-08	2.17341E-06	2.7701E-07	2.53178E-06	2.53177933
3837303774500	383730	3774500	0.000938757	0.001561506	0.001561506	0.000751005	0.000355856	0.000965446	0.000627753	0.000431105	0.000463355	9.84615E-05	0.000253645	0.000788491	7.17E-05	0.000155947	8.3071E-08	2.17778E-06	2.8699E-07	2.54784E-06	2.54784359
3837803774500	383780	3774500	0.000922643	0.001534702	0.001534702	0.000738114	0.000349748	0.000948874	0.000616978	0.000423705	0.000455401	0.00010162	0.000249714	0.000775787	7.05448E-05	0.000153434	7.93645E-08	2.03312E-06	2.6621E-07	2.37869E-06	2.37869148
3838303774500	383830	3774500	0.000899429	0.001496089	0.001496089	0.000719543	0.000340948	0.000925	0.000601454	0.000413045	0.000443943	0.000100114	0.000243968	0.00075769	6.88992E-05	0.000149855	7.42694E-08	1.87965E-06	2.462E-07	2.20012E-06	2.20011797
3838803774500	383880	3774500	0.000878369	0.001461059	0.001461059	0.000702696	0.000332965	0.000903342	0.000587372	0.000403374	0.000433549	9.88747E-05	0.000238847	0.000741421	6.74198E-05	0.000146637	6.96943E-08	1.74639E-06	2.2905E-07	2.04513E-06	2.04513122
3839803774500	383980	3774500	0.000832979	0.001385558	0.001385558	0.000666383	0.000315759	0.000856661	0.000557019	0.000382529	0.000411145	9.6484E-05	0.000227682	0.000706416	6.42366E-05	0.000139714	6.15944E-08	1.51852E-06	2.0064E-07	1.78076E-06	1.78075711
3840303774500	384030	3774500	0.000814791	0.001355304	0.001355304	0.000651833	0.000308865	0.000837956	0.000544856	0.000374177	0.000402167	9.56576E-05	0.000223216	0.000692523	6.29734E-05	0.000136966	5.81615E-08	1.42399E-06	1.8932E-07	1.67147E-06	1.67147357
3840803774500	384080	3774500	0.000783201	0.001302759	0.001302759	0.000626561	0.00029689	0.000805468	0.000523732	0.00035967	0.000386575	8.62129E-05	0.000215683	0.000668942	6.08291E-05	0.000132303	5.27354E-08	1.29608E-06	1.733E-07	1.52212E-06	1.52211835
3841303774500	384130	3774500	0.000774267	0.001287897	0.001287897	0.000619414	0.000293503	0.00079628	0.000517758	0.000355567	0.000382165	9.16141E-05	0.000213152	0.000660991	6.0106E-05	0.00013073	5.09203E-08	1.24277E-06	1.6874E-07	1.46243E-06	1.46243021
3826803774550	382680	3774550	0.000358575	0.000596445	0.000596445	0.00028686	0.000135926	0.00036877	0.000239782	0.000164668	0.000176987	0.000104807	0.000116595	0.000361114	3.28372E-05	7.14207E-05	3.34751E-08	8.91526E-07	1.1624E-07	1.04124E-06	1.04123686
3827303774550	382730	3774550	0.000379954	0.000632006	0.000632006	0.000303963	0.00014403	0.000390756	0.000254078	0.00017486	0.000187539	0.00010525	0.000122163	0.000378479	3.44163E-05	7.48552E-05	3.64928E-08	9.91238E-07	1.2538E-07	1.15311E-06	1.15311181
3827803774550	382780	3774550	0.000386814	0.000643418	0.000643418	0.000309452	0.000146631	0.000397812	0.000258665	0.000177637	0.000190925	9.3326E-05	0.0001238	0.000381313	3.4674E-05	7.54156E-05	3.76551E-08	1.0427E-06	1.2842E-07	1.20877E-06	1.20877378
3828303774550	382830	3774550	0.00036025	0.000599232	0.000599232	0.0002882	0.000136561	0.000370492	0.000240902	0.000165438	0.000177814	8.40288E-05	0.00011332	0.000350969	3.19147E-05	6.94142E-05	3.69743E-08	1.02949E-06	1.2317E-07	1.18964E-06	1.18964071
3828803774550	382880	3774550	0.000351236	0.000584238	0.000584238	0.000280989	0.000133144	0.000361222	0.000234874	0.000161298	0.000173364	8.00443E-05	0.000110015	0.000340915	3.10005E-05	6.74257E-05	3.79928E-08	1.06911E-06	1.2452E-07	1.23162E-06	1.23162229
3829303774550	382930	3774550	0.000352433	0.000586228	0.000586228	0.000281946	0.000133597	0.000362452	0.000235674	0.000161848	0.000173955	7.80077E-05	0.000109687	0.000340001	3.09174E-05	6.7245E-05	4.06619E-08	1.1614E-06	1.3118E-07	1.33324E-06	1.33323903
3829803774550	382980	3774550	0.000402051	0.000668762	0.000668762	0.00032164	0.000152406	0.000413481	0.000268854	0.000184634	0.000198446	8.23464E-05	0.000122669	0.00038049	3.45992E-05	7.52529E-05	4.98011E-08	1.4544E-06	1.584E-07	1.6626E-06	1.66260103
3830303774550	383030	3774550	0.000477834	0.000794818	0.000794818	0.000382267	0.000181134	0.000491419	0.000319531	0.000219436	0.000235851	8.94005E-05	0.000143004	0.000443738	4.03505E-05	8.77619E-05	6.41591E-08	1.92784E-06	2.0249E-07	2.19449E-06	2.19448853
3830803774550	383080	3774550	0.000550108	0.000915036	0.000915036	0.000440086	0.00020853	0.000565747	0.000367861	0.000252626	0.000271524	9.55396E-05	0.000162506	0.000505066	4.59272E-05	9.98913E-05	7.95993E-08	2.46146E-06	2.5199E-07	2.79305E-06	2.79304843
3831303774550	383130	3774550	0.000597572	0.000993987	0.000993987	0.000478058	0.000226523	0.000614561	0.0003996	0.000274423	0.000294952	0.000101974	0.000173225	0.0005387	4.89857E-05	0.000106543	9.67563E-08	3.06896E-06	3.0842E-07	3.47413E-06	3.47413323
3832303774550	383230	3774550	0.000663863	0.001104253	0.001104253	0.00053109	0.000251652	0.000682736	0.000443929	0.000304866	0.000327672	0.00010097	0.000188023	0.00058513	5.32078E-05	0.000115726	1.12234E-07	3.59945E-06	3.926E-07	4.10429E-06	4.10428988
3832803774550	383280	3774550	0.000694734	0.001155604	0.001155604	0.000555787	0.000263354	0.000714486	0.000464574	0.000319043	0.000342909	9.86977E-05	0.000194871	0.000606792	5.51775E-05	0.000120011	1.09551E-07	3.45844E-06	4.1297E-07	3.98096E-06	3.98095983
3833303774550	383330	3774550	0.000716113	0.001191166	0.001191166	0.000572891	0.000271458	0.000736473	0.00047887	0.000328861	0.000353462	9.37687E-05	0.00019889	0.000620867	5.64574E-05	0.000122794	1.02234E-07	3.15236E-06	3.9491E-07	3.6495E-06	3.64950497
3833803774550	383380	3774550	0.000678221	0.001128137	0.001128137	0.000542577	0.000257095	0.000697504	0.000453531	0.00031146	0.000334759	8.75706E-05	0.000188261	0.000585496	5.3241E-05	0.000115799	9.29096E-08	2.79407E-06	3.5031E-07	3.23729E-06	3.2372916
3834303774550	383430	3774550	0.000657162	0.001093107	0.001093107	0.000525729	0.000249112	0.000675845	0.000439448	0.000301788	0.000324364	8.26711E-05	0.000181651	0.00056484	5.13627E-05	0.000111713	8.46378E-08	2.49273E-06	3.1152E-07	2.88888E-06	2.88888366
3834803774550	383480	3774550	0.000623737	0.00103751	0.00103751	0.00049899	0.000236441	0.00064147	0.000417097	0.000286439	0.000307866	7.81553E-05	0.000172034	0.000534861	4.86367E-05	0.000105784	7.55256E-08	2.18661E-06	2.7365E-07	2.53579E-06	2.53578586
3835303774550	383530	3774550	0.000623657	0.001037377	0.001037377	0.000498926	0.000236411	0.000641388	0.000417044	0.000286402	0.000307827	7.71813E-05	0.000171855	0.00053413	4.85702E-05	0.00010564	7.11072E-08	2.02264E-06	2.5495E-07	2.3487E-06	2.34870319
3835803774550	383580	3774550	0.00063682	0.001059271	0.001059271	0.000509456	0.000241401	0.000654925	0.000425846	0.000292447	0.000314324	7.76241E-05	0.000175458	0.000545098	4.95675E-05	0.000107809	6.86014E-08	1.91584E-06	2.4292E-07	2.22736E-06	2.22735895
3836303774550	383630	3774550	0.000704307	0.001171527	0.001171527	0.000563446	0.000266983	0.000724331	0.000470975	0.000323439	0.000347634	8.19332E-05	0.000194097	0.000602862	5.48201E-05	0.000119233	7.08206E-08	1.93215E-06	2.4604E-07	2.24901E-06	2.24901118
3836803774550	383680	3774550	0.000822449	0.001368042	0.001368042	0.000657959	0.000311768	0.000845832	0.000549977	0.000377693	0.000405947	9.13485E-05	0.000224913	0.000699195	6.35801E-05	0.000138286	7.29197E-08	1.95637E-06	2.5987E-07	2.28916E-06	2.28915726
3837303774550	383730	3774550	0.000817344	0.00135955	0.00135955	0.000653875	0.000309832	0.000840581	0.000546563	0.000375349	0.000403427	9.76351E-05	0.000223632	0.000694625	6.31645E-05	0.000137382	7.13468E-08	1.86548E-06	2.4672E-07	2.18355E-06	2.18354902
3837803774550	383780	3774550	0.000802506	0.00133487	0.00133487	0.000642005	0.000304208	0.000825322	0.000536641	0.000368535	0.000396104	9.62184E-05	0.00021997	0.000682926	6.21007E-05	0.000135068	6.72502E-08	1.73618E-06	2.3022E-07	2.03365E-06	2.03365463
3838303774550	383830	3774550	0.000788945	0.001312312	0.001312312	0.000631156	0.000299067	0.000811375	0.000527573	0.000362307	0.00038941	9.50673E-05	0.000216665	0.000672507	6.11532E-05	0.000133008	6.35943E-08	1.62392E-06	2.1595E-07	1.90347E-06	1.90346669
3838803774550	383880	3774550	0.00077323	0.001286172	0.001286172	0.000618584	0.00029311	0.000795213	0.000517064	0.00035509	0.000381653	9.39753E-05	0.000212854	0.000660351	6.00478E-05	0.000130603	6.0205E-08	1.52247E-06	2.031E-07	1.78577E-06	1.78577156
3839303774550	383930	3774550	0.000754005	0.001254194	0.001254194	0.000603204	0.000285822	0.000775442	0.000504208	0.000346262	0.000372164	9.27652E-05	0.000208061	0.000645362	5.86848E-05	0.000127639	5.6957E-08	1.42809E-06	1.9124E-07	1.67628E-06	1.67628113
3839803774550	383980	3774550	0.000733025	0.001219296	0.001219296	0.00058642	0.000277869	0.000753865	0.000490179	0.000336627	0.000361809	9.15255E-05	0.00020282	0.000629001	5.71971E-05	0.000124403	5.38866E-08	1.34091E-06	1.8036E-07	1.57515E-06	1.57515116
3840803774550	384080	3774550	0.000700318	0.001164893	0.001164893	0.000560255	0.000265471	0.000720229	0.000468308	0.000321607	0.000345666	8.97547E-05	0.000194662	0.000603501	5.48783E-05	0.00011936	4.86915E-08	1.19558E-06	1.6275E-07	1.40702E-06	1.40701891
3841303774550	384130	3774550	0.000681333	0.001133312	0.001133312	0.000545066	0.000258274	0.000700703	0.000455612	0.000312888	0.000336294	8.86921E-05	0.000189809	0.000588421	5.3507E-05	0.000116377	4.62245E-08	1.12865E-06	1.5476E-07	1.32964E-06	1.32964288
3826803774600	382680	3774600	0.000343977	0.000572163	0.000572163	0.000275181	0.000130392	0.000353756	0.00023002	0.000157964	0.000169781	9.93765E-05	0.000111772	0.000346124	3.14742E-05	6.84561E-05	3.12255E-08	8.28064E-07	1.0961E-07	9.68897E-07	0.96889694
3827303774600	382730	3774600	0.000363441	0.000604539	0.000604539	0.000290753	0.00013777	0.000373774	0.000243036	0.000166903	0.000179389	0.000100291	0.000116833	0.000361936	3.2912E-05	7.15833E-05	3.38635E-08	9.13827E-07	1.1761E-07	1.0653E-06	1.06529789
3827803774600	382780	3774600	0.000376524	0.000626301	0.000626301	0.000301219	0.00014273	0.000387229	0.000251784	0.000172911	0.000185846	8.99022E-05	0.000120346	0.000372813	3.39011E-05	7.37345E-05	3.49785E-08	9.63413E-07	1.2144E-07	1.11983E-06	1.11983126
3828303774600	382830	3774600	0.000347567	0.000578134	0.000578134	0.000278053	0.000131753	0.000357448	0.00023242	0.000159613	0.000171553	8.10773E-05	0.000109717	0.000339635	3.08841E-05	6.71727E-05	3.41619E-08	9.43952E-07	1.1564E-07	1.09375E-06	1.09375342
3828803774600	382880	3774600	0.000336718	0.000560088	0.000560088	0.000269374	0.00012764	0.000346291	0.000225165	0.000154631	0.000166198	7.70338E-05	0.000105847	0.000327845	2.9812E-05	6.48408E-05	3.45604E-08	9.62538E-07	1.1538E-07	1.11248E-06	1.11247991
3829303774600	382930	3774600	0.000341105	0.000567386	0.000567386	0.000272884	0.000129303	0.000350803	0.000228099	0.000156646	0.000168364	7.55875E-05	0.000106382	0.000329673	2.99782E-05	6.52023E-05	3.67616E-08	1.03603E-06	1.2118E-07	1.19397E-06	1.19396714
3829803774600	382980	3774600	0.000385378	0.000641029	0.000641029	0.000308303	0.000146086	0.000396335	0.000257705	0.000176977	0.000190216	7.93654E-05	0.000117965	0.000365684	3.32528E-05	7.23245E-05	4.38943E-08	1.25982E-06	1.4299E-07	1.4467E-06	1.44670347
3830303774600	383030	3774600	0.00045127	0.000750632	0.000750632	0.000361016	0.000171064	0.0004641	0.000301767	0.000207237	0.000222739	8.56521E-05	0.000135799	0.000421162	3.82976E-05	8.3297E-05	5.4238E-08	1.59223E-06	1.7632E-07	1.82278E-06	1.82278457
3830803774600	383080	3774600	0.000518119	0.000861827	0.000861827	0.000414495	0.000196404	0.000532849	0.00034647	0.000237936	0.000255735	9.13189E-05	0.000153634	0.000477098	4.3384E-05	9.43599E-05	6.45614E-08	1.93657E-06	2.1242E-07	2.21355E-06	2.21355148
3831303774600	383130	3774600	0.000550985	0.000916496	0.000916496	0.000440788	0.000208863	0.00056665	0.000368448	0.000253029	0.000271957	9.59528E-05	0.000161077	0.000500587	4.552E-05	9.90056E-05	7.37072E-08	2.2465E-06	2.4518E-07	2.56538E-06	2.56538327
3832303774600	383230	3774600	0.000604751	0.001005929	0.001005929	0.000483801	0.000229244	0.000621945	0.000404401	0.00027772	0.000298495	9.50083E-05	0.000173076	0.000538335	4.89525E-05	0.000106471	8.08554E-08	2.46656E-06	2.8639E-07	2.83381E-06	2.83380989
3832803774600	383280	3774600	0.000623099	0.001036448	0.001036448	0.000498479	0.000236199	0.000640814	0.000416671	0.000286146	0.000307551	8.99908E-05	0.000177245	0.00055113	5.0116E-05	0.000109002	7.75605E-08	2.32518E-06	2.8378E-07	2.68652E-06	2.686518
3833303774600	383330	3774600	0.000602757	0.001002612	0.001002612	0.000482206	0.000228488	0.000619894	0.000403068	0.000276804	0.000297511	8.5534E-05	0.000170903	0.0005302	4.82128E-05	0.000104862	7.31508E-08	2.15064E-06	2.6671E-07	2.49051E-06	2.49050794
3833803774600	383380	3774600	0.000580979	0.000966387	0.000966387	0.000464784	0.000220233	0.000597497	0.000388505	0.000266803	0.000286762	7.98082E-05	0.000163549	0.000508082	4.62015E-05	0.000100488	6.74184E-08	1.94833E-06	2.4175E-07	2.25749E-06	2.25749135
3834303774600	383430	3774600	0.000556489	0.000925651	0.000925651	0.000445192	0.00021095	0.000572311	0.000372128	0.000255557	0.000274674	7.55285E-05	0.000156105	0.000484867	4.40905E-05	9.58964E-05	6.19857E-08	1.77001E-06	2.1902E-07	2.05102E-06	2.05101973

			EGIODemolition	EGIOSite Grubbing / Prep	EGIOMass Grading / Excavation	EGIOMass Grading / Excavation	EGIODrainage / Utilities Trenching	EGIODrainage / Utilities Trenching	EGIOFoundations / Concrete Pads	EGIOFoundations / Concrete Pads	EGIOBuilding / Structure Construction	EGIOBuilding / Structure Construction	EGIOAsphalt Paving	EGIOArchitectural Coating	EGIOLandscaping or Other Finishing	EGIOWaterside Construction (Piles)	HIWaterside Construction (Landscaping)	HIWaterside Construction (Landscaping)	KMDemolition	KMSite Grubbing / Prep	KMMass Grading / Excavation
Unique Identifier	X (UTM)	Y (UTM)	2025	2025	2025	2026	2026	2027	2026	2027	2026	2027	2027	2027	2027	2027	2025	2026	2025	2025	2025
3834803774600	383480	3774600	0.002086945	0.0019296	0.003209658	0.003209658	0.001543684	0.001543684	0.000731459	0.000731459	0.001984464	0.001984464	0.00129034	0.000261725	0.000886132	0.000952421	0.000810066	0.000810066	0.001198986	0.001108591	0.001844004
3835303774600	383530	3774600	0.00212344	0.00196335	0.003265787	0.003265787	0.001570679	0.001570679	0.00074425	0.00074425	0.002019167	0.002019167	0.001312904	0.000266302	0.000901628	0.000969076	0.000861295	0.000861295	0.001373955	0.001270369	0.002113101
3835803774600	383580	3774600	0.002093847	0.00193599	0.003220274	0.003220274	0.001548789	0.001548789	0.000733878	0.000733878	0.001991027	0.001991027	0.001294607	0.000262591	0.000889063	0.000955571	0.000908422	0.000908422	0.001459196	0.001349184	0.0022442
3836303774600	383630	3774600	0.002074607	0.0019182	0.003190684	0.003190684	0.001534558	0.001534558	0.000727135	0.000727135	0.001972732	0.001972732	0.001282712	0.000260178	0.000880894	0.00094679	0.000977062	0.000977062	0.0014686	0.001357879	0.002258663
3836803774600	383680	3774600	0.001928713	0.0017833	0.002966303	0.002966303	0.001426642	0.001426642	0.000676	0.000676	0.001834003	0.001834003	0.001192507	0.000241881	0.000818946	0.000880209	0.001063412	0.001063412	0.001427878	0.001320226	0.002196033
3837303774600	383730	3774600	0.001774192	0.00164043	0.002728654	0.002728654	0.001312345	0.001312345	0.000621842	0.000621842	0.001687069	0.001687069	0.001096968	0.000222503	0.000753335	0.00080969	0.001038497	0.001038497	0.00138172	0.001277548	0.002125044
3837803774600	383780	3774600	0.001637012	0.00151359	0.002517676	0.002517676	0.001210875	0.001210875	0.000573761	0.000573761	0.001556626	0.001556626	0.00101215	0.000205299	0.000695088	0.000747085	0.00100778	0.00100778	0.001340221	0.001239178	0.002061219
3838303774600	383830	3774600	0.001514845	0.00140064	0.002329785	0.002329785	0.001120509	0.001120509	0.00530942	0.000530942	0.001440457	0.001440457	0.000936615	0.000189978	0.000643214	0.000691331	0.000976562	0.000976562	0.001300361	0.001202323	0.001999916
3838803774600	383880	3774600	0.00140536	0.00129941	0.002161401	0.002161401	0.001039525	0.001039525	0.00492569	0.00492569	0.001336349	0.001336349	0.000868922	0.000176247	0.000596726	0.00064136	0.000940341	0.000940341	0.001258603	0.001163714	0.001935694
3839303774600	383930	3774600	0.001308126	0.0012095	0.002011858	0.002011858	0.000967602	0.000967602	0.000458489	0.000458489	0.00124389	0.00124389	0.000808803	0.000164053	0.00055544	0.000596991	0.000911624	0.000911624	0.001213825	0.001122312	0.001866827
3839803774600	383980	3774600	0.001221073	0.00112901	0.001877973	0.001877973	0.00090321	0.00090321	0.000427977	0.000427977	0.001161111	0.001161111	0.000754979	0.000153136	0.000518477	0.000557262	0.00088721	0.00088721	0.001163354	0.001075646	0.001789203
3840303774600	384030	3774600	0.001140835	0.00105483	0.001754571	0.001754571	0.00084386	0.00084386	0.000399855	0.000399855	0.001084814	0.001084814	0.000705369	0.000143073	0.000484407	0.000520644	0.000857493	0.000857493	0.001113227	0.001029298	0.00171211
3841303774600	384130	3774600	0.00100564	0.00092982	0.001546644	0.001546644	0.000743858	0.000743858	0.00035247	0.00035247	0.000956258	0.000956258	0.000621779	0.000126118	0.000427002	0.000458945	0.000802261	0.000802261	0.001031005	0.000953275	0.001585655
3826803774650	382680	3774650	0.000968369	0.00089536	0.001489322	0.001489322	0.000716289	0.000716289	0.000339406	0.000339406	0.000920816	0.000920816	0.000598734	0.000121444	0.000411177	0.00044193	0.000641669	0.000641669	0.000462097	0.000427259	0.000710692
3827303774650	382730	3774650	0.001076646	0.00099547	0.001655849	0.001655849	0.00079638	0.00079638	0.000377357	0.000377357	0.001023776	0.001023776	0.000665681	0.000135023	0.000457152	0.00049135	0.00067899	0.00067899	0.000494537	0.000457253	0.000760584
3827803774650	382780	3774650	0.001175605	0.00108697	0.001808045	0.001808045	0.000869579	0.000869579	0.00041041	0.00041041	0.001117876	0.001117876	0.000726866	0.000147433	0.000499171	0.000536512	0.000651375	0.000651375	0.000528876	0.000489002	0.000813395
3828303774650	382830	3774650	0.001148773	0.00106216	0.001766778	0.001766778	0.000849731	0.000849731	0.000402637	0.000402637	0.001092362	0.001092362	0.000710276	0.000144068	0.000487778	0.00052467	0.00060551	0.00060551	0.000538884	0.000498256	0.000828787
3828803774650	382880	3774650	0.001130827	0.00104557	0.001739179	0.001739179	0.000836457	0.000836457	0.000396347	0.000396347	0.001075298	0.001075298	0.000699181	0.000141818	0.000480158	0.000516077	0.00059174	0.00059174	0.000521283	0.000481982	0.000801718
3829303774650	382930	3774650	0.001221677	0.00112957	0.001878902	0.001878902	0.000903657	0.000903657	0.000428189	0.000428189	0.001161686	0.001161686	0.000755352	0.000153211	0.000518733	0.000557538	0.000612552	0.000612552	0.000540782	0.000500011	0.000831706
3829803774650	382980	3774650	0.001497589	0.00138468	0.002303247	0.002303247	0.001107746	0.001107746	0.00052894	0.00052894	0.001424049	0.001424049	0.000925946	0.000187814	0.000635888	0.000683456	0.000688396	0.000688396	0.000638188	0.000590073	0.000981514
3830303774650	383030	3774650	0.001845802	0.00170664	0.002838788	0.002838788	0.001365314	0.001365314	0.00064694	0.00064694	0.001755163	0.001755163	0.001141243	0.000231483	0.000783741	0.00084237	0.000774445	0.000774445	0.000736198	0.000680694	0.001132251
3830803774650	383080	3774650	0.002228007	0.00206003	0.003426608	0.003426608	0.001648026	0.001648026	0.000780901	0.000780901	0.002118599	0.002118599	0.001377557	0.000279416	0.000946028	0.001016798	0.000863997	0.000863997	0.000813416	0.00075209	0.001251009
3831303774650	383130	3774650	0.00245802	0.0022727	0.003780362	0.003780362	0.001818163	0.001818163	0.000861519	0.000861519	0.002337318	0.002337318	0.001519773	0.000308262	0.001043694	0.001121769	0.000907222	0.000907222	0.000877002	0.000810882	0.001348802
3831803774650	383180	3774650	0.002485715	0.00229831	0.003822955	0.003822955	0.001838649	0.001838649	0.000871225	0.000871225	0.002363653	0.002363653	0.001536896	0.000311735	0.001055453	0.001134408	0.00090392	0.00090392	0.000938689	0.000867919	0.001443676
3832303774650	383230	3774650	0.002390897	0.00221064	0.003677128	0.003677128	0.001768513	0.001768513	0.00083792	0.00083792	0.002273491	0.002273491	0.001478271	0.000299844	0.001015193	0.001091136	0.000882908	0.000882908	0.000997099	0.000921925	0.001533508
3832803774650	383280	3774650	0.002198414	0.00203267	0.003381095	0.003381095	0.001626136	0.001626136	0.000770528	0.000770528	0.00209046	0.00209046	0.00135926	0.000275705	0.000933463	0.001003292	0.000846387	0.000846387	0.00103946	0.000961093	0.001598659
3833303774650	383330	3774650	0.002070983	0.00191485	0.003185111	0.003185111	0.001531878	0.001531878	0.000725865	0.000725865	0.001969287	0.001969287	0.001280471	0.000259724	0.000879355	0.000945137	0.000824774	0.000824774	0.00108303	0.001001378	0.001665668
3833803774650	383380	3774650	0.001842437	0.00170353	0.002833613	0.002833613	0.001362825	0.001362825	0.000645761	0.000645761	0.001751963	0.001751963	0.001139163	0.000231061	0.000782313	0.000840835	0.000768642	0.000768642	0.001061806	0.000981754	0.001633026
3834303774650	383430	3774650	0.001731054	0.00160055	0.002662309	0.002662309	0.001280436	0.001280436	0.00060672	0.00060672	0.001646049	0.001646049	0.001070295	0.000217093	0.000735018	0.00079003	0.000741727	0.000741727	0.001058786	0.000978962	0.001628382
3834803774650	383480	3774650	0.001837174	0.00169866	0.002825518	0.002825518	0.001358932	0.001358932	0.00064916	0.00064916	0.001746959	0.001746959	0.001135909	0.000230401	0.000780078	0.000838433	0.000795958	0.000795958	0.001196225	0.001106039	0.001839758
3835303774650	383530	3774650	0.001948816	0.00180189	0.00299722	0.00299722	0.001441512	0.001441512	0.000683046	0.000683046	0.001853118	0.001853118	0.001204936	0.000244402	0.000827482	0.000889383	0.000875804	0.000875804	0.001250062	0.001155816	0.001922557
3835803774650	383580	3774650	0.001859778	0.00171957	0.002860283	0.002860283	0.001375652	0.001375652	0.000651839	0.000651839	0.001768453	0.001768453	0.001149885	0.000233236	0.000789676	0.000848749	0.000920329	0.000920329	0.001244109	0.001150312	0.001913402
3836303774650	383630	3774650	0.001740285	0.00160908	0.002676507	0.002676507	0.001287265	0.001287265	0.000609958	0.000609958	0.001654828	0.001654828	0.001076003	0.00021825	0.000738938	0.000794216	0.000957951	0.000957951	0.001221763	0.001129651	0.001879035
3836803774650	383680	3774650	0.001624502	0.00150203	0.002498436	0.002498436	0.001201621	0.001201621	0.00056976	0.00056976	0.00154473	0.00154473	0.001004416	0.00020373	0.000689776	0.00074137	0.000935638	0.000935638	0.001194586	0.001104523	0.001837237
3837303774650	383730	3774650	0.001517692	0.00140327	0.002334164	0.002334164	0.001122615	0.001122615	0.00053194	0.00053194	0.001443165	0.001443165	0.000938376	0.000190335	0.000644423	0.00069263	0.000911424	0.000911424	0.001168875	0.001080751	0.001797695
3837803774650	383780	3774650	0.001418215	0.00131129	0.002181172	0.002181172	0.001049034	0.001049034	0.00049704	0.00049704	0.001348573	0.001348573	0.00087687	0.000177859	0.000602185	0.00064732	0.000878505	0.000878505	0.001141267	0.001055224	0.001755234
3838303774650	383830	3774650	0.001326416	0.00122641	0.002039989	0.002039989	0.000981132	0.000981132	0.0004649	0.0004649	0.001261282	0.001261282	0.000820112	0.000166347	0.000563206	0.000605338	0.000829877	0.000829877	0.001109862	0.001026187	0.001706935
3838803774650	383880	3774650	0.001237983	0.00114465	0.001903981	0.001903981	0.000915719	0.000915719	0.00043394	0.00043394	0.001177191	0.001177191	0.000765434	0.000155256	0.000525657	0.000564979	0.000772945	0.000772945	0.001076818	0.000995634	0.001656114
3839303774650	383930	3774650	0.001140318	0.00105435	0.001753775	0.001753775	0.000843477	0.000843477	0.000399673	0.000399673	0.001084322	0.001084322	0.000705049	0.000143008	0.000484188	0.000520408	0.000724617	0.000724617	0.00103877	0.000960455	0.001597598
3839803774650	383980	3774650	0.00108976	0.0010076	0.001676018	0.001676018	0.00080608	0.00080608	0.000381953	0.000381953	0.001036246	0.001036246	0.000673789	0.000136668	0.00046272	0.00049733	0.000723716	0.000723716	0.001008919	0.000932854	0.001551687
3840303774650	384030	3774650	0.001038425	0.00096014	0.001597067	0.001597067	0.000768109	0.000768109	0.00036961	0.00036961	0.000987433	0.000987433	0.000642049	0.00013023	0.000440923	0.00047390	0.000773245	0.000773245	0.000971647	0.000898392	0.001494364
3840803774650	384080	3774650	0.000978463	0.00090469	0.001504847	0.001504847	0.000723755	0.000723755	0.000342944	0.000342944	0.000930415	0.000930415	0.000604975	0.00012271	0.000415463	0.000446542	0.000749931	0.000749931	0.00093265	0.000862335	0.001434388
3826803774700	382680	3774700	0.000888476	0.00082149	0.00136645	0.00136645	0.000657194	0.000657194	0.00031140	0.00031140	0.000844847	0.000844847	0.000549337	0.000111424	0.000377254	0.000405475	0.000599545	0.000599545	0.000441477	0.000408193	0.000678979
3827303774700	382730	3774700	0.000976737	0.0009031	0.001502193	0.001502193	0.000722479	0.000722479	0.00034233	0.00034233	0.000928774	0.000928774	0.000603908	0.000122493	0.00041473	0.00044575	0.00063664	0.00063664	0.000469862	0.000434438	0.000722634
3827803774700	382780	3774700	0.001060684	0.00098072	0.001631301	0.001631301	0.000784573	0.000784573	0.00037176	0.00037176	0.001008599	0.001008599	0.000655812	0.000133021	0.000450375	0.000484066	0.000607549	0.000607549	0.000501181	0.000463395	0.000770801
3828303774700	382830	3774700	0.001032213	0.00095439	0.001587513	0.001587513	0.000763514	0.000763514	0.00036178	0.00036178	0.000981526	0.000981526	0.000638209	0.000129451	0.000438285	0.00047107	0.000568527	0.000568527	0.000512656	0.000474005	0.000788449
3828803774700	382880	3774700	0.000983122	0.000909	0.001512012	0.001512012	0.000727201	0.000727201	0.000344577	0.000344577	0.000934845	0.000934845	0.000607856	0.000123294	0.000417441	0.000448668	0.000541511	0.000541511	0.00048591	0.000449276	0.000747315
3829303774700	382930	3774700	0.001061288	0.00098128	0.00163223	0.00163223	0.00078502	0.00078502	0.00037197	0.00037197	0.001009173	0.001009173	0.000656185	0.000133097	0.000450631	0.000484341	0.000562724	0.000562724	0.000510067	0.000471612	0.000784468
3829803774700	382980	3774700	0.001275427	0.00117927	0.001961568	0.001961568	0.000943415	0.000943415	0.00044702	0.00044702	0.001212796	0.001212796	0.000788585	0.000159952	0.000541556	0.000582068	0.000627061	0.000627061	0.000598414	0.000553299	0.000920344
3830303774700	383030	3774700	0.001522609	0.00140782	0.002341728	0.002341728	0.001126253	0.001126253	0.00053366	0.00053366	0.001447841	0.001447841	0.000941416	0.000190952	0.000646511	0.000694875	0.000696501	0.000696501	0.000678393	0.000627247	0.001043348
3830803774700	383080	3774700	0.001778851	0.00164474	0.002735819	0.002735819	0.001315791	0.001315791	0.00062347	0.00062347	0.0016915	0.0016915	0.001099848	0.000223087	0.000755313	0.000811816	0.000767341	0.000767341	0.000740512	0.000684683	0.001138885
3831303774700	383130	3774700	0.001909042	0.00176511	0.00293605	0.00293605	0.001412092	0.001412092	0.00066910	0.00066910	0.001815298	0.001815298	0.001180344	0.000239414	0.000810594	0.000871231	0.000796958	0.000796958	0.000790725	0.00073111	0.001216111
3831803774700	383180	3774700	0.001845025	0.00170592	0.002837593	0.002837593	0.001364739	0.001364739	0.00064666	0.00064666	0.001754424	0.001754424	0.001140763	0.000231386	0.000783412	0.000842016	0.000772044	0.000772044	0.00083464	0.000771714	0.001283651
3832303774700	383230	3774700	0.001757972	0.00162543	0.002703708	0.002703708	0.001300347	0.001300347	0.00061615	0.00061615	0.001671646	0.001671646	0.001086939	0.000220469	0.000746448	0.000802287	0.000753133	0.000753133	0.000870703	0.000805059	0.001339116
3832803774700	383280	3774700	0.00167808	0.00155157	0.002580837	0.002580837	0.001241252	0.001241252	0.00058815	0.00058815	0.001595677	0.001595677	0.001037542	0.000210449	0.000712525	0.000765827	0.000736824	0.000736824	0.000907285	0.000838882	0.001395377
3833303774700	383330	3774700	0.001654871	0.00153011	0.002545143	0.002545143	0.001224085	0.001224085	0.00058002	0.00058002	0.001573608	0.001573608	0.001023193	0.000207539	0.000702671	0.00075523	0.000740226	0.000740226	0.000954737	0.000882757	0.001468357
3833803774700	383380	3774700	0.00160949	0.00148815	0.002475347	0.002475347	0.001190517	0.001190517	0.00056411	0.00056411	0.001530455	0.001530455	0.000995134	0.000201847	0.000683402	0.000734524	0.000736123	0.000736123	0.000991404	0.00091666	0.00152475
3834303774700	383430	3774700	0.001638479	0.00151495	0.002519931	0.002519931	0.00121196	0.00121196	0.00057427	0.00057427	0.001558021	0.001558021	0.001013057	0.000205483	0.00069571	0.000747754	0.000757736	0.000757736	0.001035233	0.000957184	0.001592157
3834803774700	383480	3774700	0.001684723	0.00155771	0.002591054	0.002591054	0.001246166	0.001246166	0.00059048	0.00059048	0.001601994	0.001601994	0.00104165	0.000211282	0.000715346	0.000768859	0.000824674	0.000824674	0.001058786	0.000978962	0.001628382
3835303774700	383530	3774700	0.001609921	0.00148855	0.002476011	0.002476011	0.001190836	0.001190836	0.00056426	0.00056426	0.001530865	0.001530865	0.0009954	0.000201901	0.000683585	0.000734721	0.000875103	0.000875103	0.001060857	0.000980876	0.001631566
3835803774700	383580	3774700	0.001528908	0.00141364	0.002351414	0.002351414	0.001130912	0.001130912	0.00053587	0.00053587	0.00145383	0.00145383	0.00094531	0.000191741	0.000649186	0.000697749	0.000865398	0.000865398	0.001053696	0.000974255	0.001620553
3836303774700	383630	3774700	0.001449533	0.00134025	0.002229339	0.002229339	0.001072199	0.001072199	0.00050805	0.00050805	0.001378353	0.001378353	0.000896234	0.000181787	0.000615483	0.000661525	0.000845386	0.000845386	0.001042308	0.000963725	0.001603038
3836803774700	383680	3774700	0.001371798	0.00126837	0.002109784	0.002109784	0.0010147	0.0010147	0.00048080	0.00048080	0.001304435	0.001304435	0.000848171	0.000172038	0.000582476	0.000626049	0.000818371	0.000818371	0.001027295	0.000949845	0.00157995
3837303774700	383730	3774700	0.001295875	0.00119818	0.001993016	0.001993016	0.00095854	0.00095854	0.00045419	0.00045419	0.00123224	0.00123224	0.000801228	0.000162517	0.000550238	0.000591399	0.00075836	0.00075836	0.001007279	0.000931338	0.001549165
3837803774700	383780	3774700	0.001215206	0.00112359	0.00186895	0.00186895	0.000898871	0.000898871	0.00042592	0.00042592	0.001155533	0.001155533	0.000751351	0.0001524	0.000515986	0.000554585	0.00071291	0.00071291	0.000983294	0.000909161	0.001512277
3838303774700	383830	3774700	0.001144114	0.00105786	0.001759613	0.001759613	0.000846285	0.000846285	0.00040100	0.00040100	0.001087932	0.001087932	0.000707396	0.000143484	0.000485799	0.00052214	0.000686495	0.000686495	0.000956807	0.000884671	0.001471541
3838803774700	383880	3774700	0.001065257	0.00098494	0.001638334	0.001638334	0.000787956	0.000787956	0.00037336	0.00037336	0.001012947	0.001012947	0.000658639	0.000133595	0.000452316	0.000486152	0.000658879	0.000658879	0.00092756	0.000857629	0.001426559
3839303774700	383930	3774700	0.000982087	0.00090804	0.00151042	0.00151042	0.000726436	0.000726436	0.00034424	0.00034424	0.000933861	0.000933861	0.00060716	0.000123164	0.000417001	0.000448196	0.000629362	0.000629362	0.000888218	0.000821253	0.001366052
3839803774700	383980	3774700	0.000988557	0.00091403	0.001520371	0.001520371	0.000731222	0.000731222	0.00034648	0.00034648	0.000940014	0.000940014	0.000611216	0.000123976	0.000419749	0.000451149	0.000682893	0.000682893	0.000880712	0.000814312	0.001354508
3840303774700	384030	3774700	0.00093774	0.00086704	0.001442217	0.001442217	0.000693633	0.000693633	0.00032867	0.00032867	0.000891692	0.000891692	0.000579797	0.000117603	0.000398172	0.00042795	0.000698702	0.000698702	0.000844044	0.000780409	0.001298114
3840803774700	384080	3774700	0.000891669	0.00082444	0.00137136	0.00137136	0.000659555	0.000659555	0.00031252	0.00031252	0.000847883	0.000847883	0.000551311	0.000111825	0.000380769	0.000406932	0.000681392	0.000681392	0.000820749	0.000758871	0.001262288
3841303774700	384130	3774700	0.000849566	0.00078551	0.001306607	0.001306607	0.000628412	0.000628412	0.00029776	0.00029776	0.000807847	0.000807847	0.000525279	0.000106545	0.000360732	0.000387717	0.000664982	0.000664982	0.000799957	0.000739646	0.001230309
3826803774750	382680	3774750	0.00081488	0.00075345	0.001253265	0.001253265	0.000602757	0.000602757	0.00028561	0.00028561	0.00077486	0.00077486	0.00050835	0.000102195	0.000346005	0.000371889	0.000560823	0.000560823	0.000421547	0.000389766	0.000648327
3827303774750	382730	3774750	0.000887269	0.00082038	0.001364592	0.001364592	0.0006563	0.0006563	0.00031098	0.00031098	0.000843699	0.000843699	0.00054859	0.000111273	0.000376741	0.000404924	0.000589039	0.000589039	0.000446999	0.000413299	0.000687471
3827803774750	382780	3774750	0.000950682	0.00087901	0.00146212	0.00146212	0.000703206	0.000703206	0.00033207	0.00033207	0.000903998	0.000903998	0.000587798	0.000119226	0.000403667	0.000433864	0.000558521	0.000558521	0.000474435	0.000438666	0.000729667
3828303774750	382830	3774750	0.000889253	0.00082221	0.001367644	0.001367644	0.000657768	0.000657768	0.00031677	0.00031677	0.00084586	0.00084586	0.000549817	0.000111522	0.000377583	0.000405829	0.00051409	0.00051409	0.000474608	0.000438826	0.000729932
3828803774750	382880	3774750	0.000859315	0.00079453	0.001321601	0.001321601	0.000635623	0.000635623	0.00030118	0.00030118	0.000817118	0.000817118	0.000531307	0.000107767	0.000364872	0.000392166	0.000497386	0.000497386	0.000453384	0.000419202	0.00069729

			KMMass Grading / Excavation	KMDrainage / Utilities Trenching	KMFoundations / Concrete Pads	KMBuilding / Structure Construction	KMAsphalt Paving	KMArchitectural Coating	KMLandscaping or Other Finishing	KMWaterside Construction (Piles)	EWNDemolition	EWNSite Grubbing / Prep	EWNDrainage / Utilities Trenching	EWNDrainage / Utilities Trenching	EWNDrainage / Utilities Trenching	EWNFoundations / Concrete Pads	EWNBuilding / Structure Construction	EWNAsphalt Paving	EWNLandscaping or Other Finishing	EWNWaterside Construction (Piles)	ISDemolition
Unique Identifier	X (UTM)	Y (UTM)	2026	2026	2026	2026	2026	2026	2026	2026	2027	2027	2027	2028	2029	2029	2029	2029	2029	2029	2027
3834803774600	383480	3774600	0.001844004	0.000457882	0.000420236	0.001235975	0.000741323	0.000150366	0.000509098	0.000547182	0.000289544	0.000331036	0.000389865	0.000389865	0.000389865	0.000101483	0.000252122	0.000179023	0.000122943	0.000128545	0.003098451
3835303774600	383530	3774600	0.002113101	0.000524701	0.000481561	0.001416342	0.000849504	0.000172309	0.000583392	0.000627033	0.000315168	0.000360332	0.000424367	0.000424367	0.000424367	0.000110464	0.000274435	0.000194866	0.000133823	0.000139921	0.003287138
3835803774600	383580	3774600	0.0022442	0.000557254	0.000511438	0.001504213	0.000902208	0.000182999	0.000619586	0.000665935	0.00033993	0.000388642	0.000457708	0.000457708	0.000457708	0.000119143	0.000295996	0.000210176	0.000144337	0.000150914	0.003350379
3836303774600	383630	3774600	0.002258663	0.000560846	0.000514734	0.001513908	0.000908023	0.000184178	0.000623579	0.000670226	0.00036797	0.0004207	0.000495463	0.000495463	0.000495463	0.000128971	0.000320412	0.000227512	0.000156243	0.000163363	0.003395329
3836803774600	383680	3774600	0.002196033	0.000545294	0.000500461	0.001471929	0.000882844	0.000179071	0.000606288	0.000651642	0.000365295	0.000417642	0.000491861	0.000491861	0.000491861	0.000128033	0.000318083	0.000225859	0.000155107	0.000162176	0.003136586
3837303774600	383730	3774600	0.002125044	0.000527667	0.000484283	0.001424347	0.000854305	0.000173282	0.000586689	0.000630577	0.000360205	0.000411822	0.000485007	0.000485007	0.000485007	0.000126249	0.00031365	0.000222712	0.000152946	0.000159916	0.002877411
3837803774600	383780	3774600	0.002061219	0.000511818	0.000469738	0.001381567	0.000828647	0.000168078	0.000569068	0.000611638	0.000355632	0.000406594	0.00047885	0.00047885	0.00047885	0.000124647	0.000309669	0.000219884	0.000151004	0.000157886	0.002644378
3838303774600	383830	3774600	0.001999916	0.000496596	0.000455767	0.001340478	0.000804002	0.000163079	0.000552143	0.000593447	0.000351405	0.000401761	0.000473158	0.000473158	0.000473158	0.000123165	0.000305988	0.00021727	0.000149209	0.000156009	0.002432396
3838803774600	383880	3774600	0.001935694	0.000480649	0.000441131	0.001297432	0.000778183	0.000157842	0.000534412	0.00057439	0.000347004	0.00039673	0.000467233	0.000467233	0.000467233	0.000121623	0.000302156	0.00021455	0.000147341	0.000154055	0.002237842
3839303774600	383930	3774600	0.001866827	0.000463549	0.000425437	0.001251273	0.000750498	0.000152227	0.000515399	0.000553955	0.000342173	0.000391207	0.000460728	0.000460728	0.000460728	0.000119929	0.000297949	0.000211563	0.000145289	0.00015191	0.002061666
3839803774600	383980	3774600	0.001789203	0.000444275	0.000407747	0.001199244	0.000719291	0.000145897	0.000493969	0.000530921	0.000336392	0.000384598	0.000452945	0.000452945	0.000452945	0.000117903	0.000292916	0.000207989	0.000142835	0.000149344	0.001901795
3840303774600	384030	3774600	0.00171211	0.000425132	0.000390178	0.001147571	0.000688299	0.000139611	0.000472685	0.000508044	0.000330181	0.000377496	0.00044458	0.00044458	0.00044458	0.000115726	0.00028750 7	0.000204148	0.000140197	0.000146586	0.001753917
3841303774600	384130	3774600	0.001585655	0.000393732	0.00036136	0.001062813	0.000637462	0.000129299	0.000437773	0.000470521	0.000321035	0.00036704	0.000432266	0.000432266	0.000432266	0.000112521	0.000279543	0.000198493	0.000136314	0.000142526	0.001506389
3826803774650	382680	3774650	0.000710692	0.000176471	0.000161962	0.000476353	0.00028571 1	5.7952E-05	0.00019621	0.00021088	0.000312494	0.000357274	0.000420766	0.000420766	0.000420766	0.000109527	0.000272106	0.000193212	0.000132687	0.000138734	0.000867252
3827303774650	382730	3774650	0.000760584	0.00018886	0.000173332	0.000509794	0.000305768	6.20203E-05	0.000209984	0.000225693	0.000320345	0.000366251	0.000431337	0.000431337	0.000431337	0.000112279	0.000278942	0.000198067	0.000136021	0.00014222	0.000968541
3827803774650	382780	3774650	0.000813395	0.000201973	0.000185367	0.000545192	0.000326999	6.63267E-05	0.000224565	0.000241363	0.000325435	0.00037207	0.000438191	0.000438191	0.000438191	0.000114063	0.000283375	0.000201214	0.000138182	0.00014448	0.00107725
3828303774650	382830	3774650	0.000828787	0.000205795	0.000188875	0.000555509	0.000333187	6.75818E-05	0.000228814	0.000245931	0.000290752	0.000332417	0.000391491	0.000391491	0.000391491	0.000101907	0.000253174	0.00017977	0.000123456	0.000129082	0.001087603
3828803774650	382880	3774650	0.000801718	0.000199073	0.000182706	0.000537365	0.000322305	6.53745E-05	0.000221341	0.000237899	0.00026832	0.000306771	0.000361287	0.000361287	0.000361287	9.40443E-05	0.000233641	0.0001659	0.000113931	0.000119123	0.00108234
3829303774650	382930	3774650	0.000831706	0.00020652	0.00018954	0.000557465	0.000334361	6.78198E-05	0.00022962	0.00024697	0.00026625	0.000304403	0.000358499	0.000358499	0.000358499	9.33186E-05	0.000231838	0.00016462	0.000113052	0.000118204	0.001177158
3829803774650	382980	3774650	0.000981514	0.000243718	0.00022368	0.000657877	0.000394586	8.00356E-05	0.000270979	0.00029125	0.000289372	0.000330839	0.000389632	0.000389632	0.000389632	0.000101423	0.000251972	0.000178916	0.000122869	0.000128469	0.001462388
3830303774650	383030	3774650	0.001132251	0.000281148	0.000258032	0.00075891	0.000455185	9.23272E-05	0.000312595	0.000335979	0.000317929	0.000363489	0.000428084	0.000428084	0.000428084	0.000111432	0.000276839	0.000196573	0.000134995	0.000141147	0.001834068
3830803774650	383080	3774650	0.001251009	0.000310636	0.000285096	0.00083851	0.000502928	0.000102011	0.000345382	0.000371219	0.000350283	0.000400479	0.000471648	0.000471648	0.000471648	0.000122772	0.000305011	0.000216577	0.000148733	0.000155511	0.002275028
3831303774650	383130	3774650	0.001348802	0.000334919	0.000307383	0.000904058	0.000542243	0.000109985	0.000372381	0.000400238	0.000356236	0.000407285	0.000479664	0.000479664	0.000479664	0.000124858	0.000310195	0.000220258	0.000151261	0.000158154	0.002606847
3831803774650	383180	3774650	0.001443676	0.000358477	0.000329004	0.000967649	0.000580384	0.000117722	0.000398575	0.000428391	0.000352871	0.000403438	0.000475133	0.000475133	0.000475133	0.000123679	0.000307265	0.000218177	0.000149832	0.00015666	0.002857481
3832303774650	383230	3774650	0.001533508	0.000380783	0.000349476	0.00102786	0.000616497	0.000125047	0.000423376	0.000455047	0.000340275	0.000389036	0.000458172	0.000458172	0.000458172	0.000119264	0.000296296	0.000210389	0.000144483	0.000151068	0.002963774
3832803774650	383280	3774650	0.001598659	0.000396961	0.000364323	0.001071529	0.000642689	0.000130359	0.000441363	0.0004743 8	0.000322674	0.000368914	0.000434474	0.000434474	0.000434474	0.000113095	0.000280971	0.000199507	0.00013701	0.000143254	0.002948416
3833303774650	383330	3774650	0.001665668	0.0004136	0.000379594	0.001116442	0.000669628	0.000135824	0.000459863	0.000494263	0.000316031	0.000361319	0.000425529	0.000425529	0.000425529	0.000110767	0.000275186	0.000195399	0.000134189	0.000140304	0.002919945
3833803774650	383380	3774650	0.001633026	0.000405494	0.000372155	0.001094564	0.000656506	0.000133162	0.000450851	0.000484577	0.000294548	0.000336757	0.000396602	0.000396602	0.000396602	0.000103237	0.00025648	0.000182117	0.000125067	0.000130767	0.002641962
3834303774650	383430	3774650	0.001628382	0.000404341	0.000371097	0.001091451	0.000654638	0.000132783	0.000449569	0.000483199	0.000285662	0.000326597	0.000384637	0.000384637	0.000384637	0.000100122	0.000248742	0.000176622	0.000121294	0.000126822	0.00248839
3834803774650	383480	3774650	0.001839758	0.000456828	0.000419268	0.001233129	0.000739616	0.000150019	0.000507926	0.000545922	0.000314047	0.00035905	0.000422857	0.000422857	0.000422857	0.000110071	0.000273458	0.000194172	0.000133347	0.000139423	0.002723235
3835303774650	383530	3774650	0.001922557	0.000477388	0.000438138	0.001288627	0.000772902	0.000156771	0.000530786	0.000570492	0.000350369	0.000400577	0.000471764	0.000471764	0.000471764	0.000122802	0.000305086	0.00021663	0.000148769	0.000155549	0.002981547
3835803774650	383580	3774650	0.001913402	0.000475114	0.000436051	0.00128249	0.000769222	0.000156025	0.000528258	0.000567775	0.000349161	0.000399196	0.000470138	0.000470138	0.000470138	0.000122379	0.000304034	0.000215883	0.000148257	0.000155013	0.002843849
3836303774650	383630	3774650	0.001879035	0.000466581	0.000428219	0.001259455	0.000755405	0.000153222	0.00051877	0.000557577	0.000345883	0.000395448	0.000465723	0.000465723	0.000465723	0.000121229	0.00030118	0.000213856	0.000146864	0.000153557	0.002669743
3836803774650	383680	3774650	0.001837237	0.000456202	0.000418694	0.00123144	0.000738602	0.000149814	0.00050723	0.000545174	0.000341828	0.000390812	0.000460263	0.000460263	0.000460263	0.000119808	0.000297649	0.000211349	0.000145143	0.000151757	0.002498657
3837303774650	383730	3774650	0.001797695	0.000446383	0.000409682	0.001204936	0.000722706	0.0001465 9	0.000496313	0.000533441	0.000338291	0.000386768	0.0004555	0.0004555	0.0004555	0.000118568	0.000294568	0.000209162	0.000143641	0.000150187	0.002338527
3837803774650	383780	3774650	0.001755234	0.00043584	0.000400006	0.001176476	0.000705635	0.000143127	0.00048459	0.00052084 1	0.000334667	0.000382625	0.000450621	0.000450621	0.000450621	0.000117298	0.000291413	0.000206922	0.000142102	0.000148578	0.002184178
3838303774650	383830	3774650	0.001706935	0.000423847	0.000388999	0.001144102	0.000686218	0.000139189	0.000471256	0.000506509	0.000330094	0.000377397	0.000444464	0.000444464	0.000444464	0.000115696	0.000287431	0.000204094	0.000140161	0.000146548	0.002037163
3838803774650	383880	3774650	0.001656114	0.000411227	0.000377417	0.001110039	0.000665787	0.000135045	0.000457225	0.000491429	0.000325435	0.00037207	0.000438191	0.000438191	0.000438191	0.000114063	0.000283375	0.000201214	0.000138182	0.00014448	0.001897913
3839303774650	383930	3774650	0.001597598	0.000396697	0.000364082	0.001070817	0.000642263	0.000130273	0.00044107	0.000474065	0.000317153	0.000362601	0.000427039	0.000427039	0.000427039	0.00011116	0.000276163	0.000196093	0.000134665	0.000140802	0.00175038
3839803774650	383980	3774650	0.001551687	0.000385297	0.000353619	0.001040044	0.000623806	0.000126529	0.000428394	0.000460441	0.000316463	0.000361812	0.00042611	0.00042611	0.00042611	0.000110918	0.000275562	0.000195666	0.000134372	0.000140496	0.00165004
3840303774650	384030	3774650	0.001494364	0.000371063	0.000340555	0.001001623	0.000600761	0.000121855	0.000412569	0.000443431	0.000312666	0.000357472	0.000420998	0.000420998	0.000420998	0.000109587	0.000272256	0.000193319	0.000132761	0.000138811	0.001548147
3840803774650	384080	3774650	0.001434388	0.000356171	0.000326887	0.000961423	0.000576649	0.000116964	0.00039601	0.000425634	0.000306627	0.000350567	0.000412866	0.000412866	0.000412866	0.000107471	0.000266997	0.000189585	0.000130196	0.000136129	0.001443666
3826803774700	382680	3774700	0.000678979	0.000168596	0.000154735	0.000455097	0.000272962	5.5366E-05	0.000187455	0.000201477	0.000296964	0.000339519	0.000399855	0.000399855	0.000399855	0.000104084	0.000258583	0.00018361	0.000126093	0.000131839	0.000812035
3827303774700	382730	3774700	0.000722634	0.000179436	0.000164683	0.000484358	0.000290512	5.89258E-05	0.000199507	0.000214432	0.000303521	0.000347016	0.000408684	0.000408684	0.000408684	0.000106382	0.000264293	0.000187664	0.000128877	0.000134751	0.000898312
3827803774700	382780	3774700	0.000770801	0.000191397	0.00017566	0.000516643	0.000309876	6.28534E-05	0.000212805	0.000228724	0.000308698	0.000352934	0.000415654	0.000415654	0.000415654	0.000108196	0.0002688	0.000190865	0.000131075	0.000137049	0.000994683
3828303774700	382830	3774700	0.000788449	0.000195779	0.000179682	0.000528471	0.00031697	6.42925E-05	0.000217677	0.000233961	0.000279622	0.000319692	0.000376505	0.000376505	0.000376505	9.80057E-05	0.000243483	0.000172888	0.00011873	0.000124141	0.000999342
3828803774700	382880	3774700	0.000747315	0.000185565	0.000170308	0.0005009	0.000300434	6.09383E-05	0.000206321	0.000221755	0.000253826	0.000290199	0.00034177	0.00034177	0.00034177	8.89641E-05	0.00022102	0.000156938	0.000107776	0.000112688	0.000963968
3829303774700	382930	3774700	0.000784668	0.00019479	0.000178775	0.000525803	0.00031537	6.39679E-05	0.000216578	0.00023278	0.000254516	0.000290988	0.0003427	0.0003427	0.0003427	8.9206E-05	0.000221621	0.000157365	0.000108069	0.000112994	0.001052488
3829803774700	382980	3774700	0.000920344	0.000228529	0.00020974	0.000616876	0.000369994	7.50476E-05	0.000254091	0.000273099	0.000276775	0.000316437	0.000372672	0.000372672	0.000372672	9.70078E-05	0.000241004	0.000171128	0.000117521	0.000122877	0.001288455
3830303774700	383030	3774700	0.001043348	0.000259072	0.000237772	0.000699322	0.000419444	8.50778E-05	0.000288051	0.000309599	0.000301796	0.000345043	0.000406361	0.000406361	0.000406361	0.000105777	0.00026279	0.000186598	0.000128145	0.000133984	0.00157472
3830803774700	383080	3774700	0.001138885	0.000282795	0.000259544	0.000763357	0.000457852	9.28682E-05	0.000314427	0.000337948	0.000329749	0.000377002	0.000444	0.000444	0.000444	0.000115575	0.000287131	0.000203881	0.000140014	0.000146395	0.001901191
3831303774700	383130	3774700	0.001216111	0.000301971	0.000277143	0.000815119	0.000488898	9.91654E-05	0.000335748	0.000360864	0.000334063	0.000381934	0.000449808	0.000449808	0.000449808	0.000117087	0.000290887	0.000206548	0.000141846	0.00014831	0.002114467
3831803774700	383180	3774700	0.001283651	0.000318742	0.000292535	0.000860389	0.000516051	0.000104673	0.000354394	0.000380905	0.000321467	0.000367533	0.000432847	0.000432847	0.000432847	0.000112672	0.000279919	0.00019876	0.000136497	0.000142718	0.002178225
3832303774700	383230	3774700	0.001339116	0.000332514	0.000305175	0.000897565	0.000538348	0.000109196	0.000369707	0.000397364	0.000307921	0.000352046	0.000414609	0.000414609	0.000414609	0.000107924	0.000268124	0.000190385	0.000130746	0.000136704	0.002212995
3832803774700	383280	3774700	0.001395377	0.000346484	0.000317997	0.000935275	0.000560966	0.000113783	0.0003852 4	0.000414058	0.000301364	0.00034455	0.00040578	0.00040578	0.00040578	0.000105626	0.000262415	0.000186331	0.000127961	0.000133793	0.002234478
3833303774700	383330	3774700	0.001468357	0.000364606	0.000334628	0.000984191	0.000590306	0.000119734	0.000405388	0.000435714	0.000304384	0.000348002	0.000409846	0.000409846	0.000409846	0.000106684	0.000265044	0.000188198	0.000129244	0.000135134	0.002289608
3833803774700	383380	3774700	0.00152475	0.000378609	0.00034748	0.00102199	0.000612977	0.000124333	0.000420958	0.000452448	0.000304988	0.000348693	0.000410659	0.000410659	0.000410659	0.000106896	0.00026557	0.000188571	0.0001295	0.000135402	0.002279514
3834303774700	383430	3774700	0.001592157	0.000395346	0.000362842	0.001067171	0.000640076	0.000129829	0.000439568	0.00047245	0.000321725	0.000367829	0.000433196	0.000433196	0.000433196	0.000112762	0.000280144	0.00019892	0.000136607	0.000142832	0.002369587
3834803774700	383480	3774700	0.001628382	0.000404341	0.000371097	0.001091451	0.000654638	0.000132783	0.000449569	0.000483199	0.000332769	0.000380455	0.000448066	0.000448066	0.000448066	0.000116633	0.00028976	0.000205748	0.000141296	0.000147735	0.002443094
3835303774700	383530	3774700	0.001631566	0.000405132	0.000371823	0.001093585	0.000655919	0.000133043	0.000450448	0.000484144	0.000330957	0.000378383	0.000445626	0.000445626	0.000445626	0.000115998	0.000288183	0.000204628	0.000140527	0.000146931	0.002343272
3835803774700	383580	3774700	0.001620553	0.000402397	0.000369313	0.001086203	0.000651491	0.000132145	0.000447407	0.000480876	0.000328024	0.00037503	0.000441676	0.000441676	0.000441676	0.00011497	0.000285628	0.000202814	0.000139281	0.000145629	0.002236376
3836303774700	383630	3774700	0.001603038	0.000398048	0.000365321	0.001074463	0.00064445	0.000130717	0.000442572	0.000475679	0.00032509	0.000371676	0.000437726	0.000437726	0.000437726	0.000113942	0.000283074	0.000201	0.000138036	0.000144326	0.002130083
3836803774700	383680	3774700	0.00157995	0.000392315	0.00036006	0.001058988	0.000635168	0.000128834	0.000436197	0.000468828	0.000322157	0.000368322	0.000433777	0.000433777	0.000433777	0.000112914	0.00028052	0.000199187	0.00013679	0.000143024	0.002023531
3837303774700	383730	3774700	0.001549165	0.000384671	0.000353044	0.001038355	0.000622792	0.000126324	0.000427698	0.000459693	0.000318274	0.000363883	0.000428549	0.000428549	0.000428549	0.000111553	0.000277139	0.000196786	0.000135142	0.00014 13	0.001916548
3837803774700	383780	3774700	0.001512277	0.000375511	0.000344638	0.00101363	0.000607962	0.000123316	0.000417514	0.000448747	0.000314047	0.00035905	0.000422857	0.000422857	0.000422857	0.000110071	0.000273458	0.000194172	0.000133347	0.000139423	0.001808099
3838303774700	383830	3774700	0.001471541	0.000365396	0.000335354	0.000986326	0.000591586	0.000119994	0.000406268	0.000436659	0.00030956	0.000353921	0.000416816	0.000416816	0.000416816	0.000108499	0.000269552	0.000191399	0.000131442	0.000137432	0.001700598
3838803774700	383880	3774700	0.001426559	0.000354227	0.000325103	0.000956176	0.000573502	0.000116326	0.000393849	0.000423311	0.000301537	0.000344747	0.000406012	0.000406012	0.000406012	0.000105686	0.000262565	0.000186438	0.000128035	0.00013387	0.001584815
3839303774700	383930	3774700	0.001366052	0.000339202	0.000311314	0.00091562	0.000549177	0.000111392	0.000377144	0.000405357	0.000284713	0.000325512	0.000383359	0.000383359	0.000383359	9.97898E-05	0.000247915	0.000176035	0.000120891	0.0001264	0.001432537
3839803774700	383980	3774700	0.001354508	0.000336336	0.000308683	0.000907882	0.000544536	0.000110451	0.000373957	0.00040193 1	0.000299811	0.000342774	0.000403689	0.000403689	0.000403689	0.000105082	0.000261062	0.000185371	0.000127302	0.000133103	0.001440043
3840303774700	384030	3774700	0.001298114	0.000322333	0.000295831	0.000870083	0.000521865	0.000105852	0.000358387	0.000385197	0.000293772	0.000335869	0.000395557	0.000395557	0.000395557	0.000102965	0.000255803	0.000181637	0.000124738	0.000130422	0.001355147
3840803774700	384080	3774700	0.001262288	0.000313437	0.000287667	0.00084607	0.000507462	0.000102931	0.000348496	0.000374566	0.000290148	0.000331727	0.000390678	0.000390678	0.000390678	0.000101695	0.000252648	0.000179396	0.000123199	0.000128814	0.001279741
3841303774700	384130	3774700	0.001230309	0.000305496	0.000280379	0.000824636	0.000494606	0.000100323	0.000339668	0.000365077	0.000287215	0.000328373	0.000386728	0.000386728	0.000386728	0.000100667	0.000250094	0.000177582	0.000121954	0.000127511	0.001210202
3826803774750	382680	3774750	0.000648327	0.000160985	0.000147749	0.000434552	0.000260639	5.28666E-05	0.000178992	0.000192382	0.000282642	0.000323145	0.000380571	0.000380571	0.000380571	9.90641E-05	0.000246112	0.000174755	0.000120012	0.000125481	0.000758889
3827303774750	382730	3774750	0.000687471	0.000170705	0.00015667	0.000460789	0.000276376	5.60585E-05	0.000189799	0.000203997	0.000288423	0.000329754	0.000388354	0.000388354	0.000388354	0.00010109	0.000251146	0.000178329	0.000122466	0.000128047	0.000832914
3827803774750	382780	3774750	0.000729667	0.000181183	0.000166286	0.000489072	0.000293339	5.94992E-05	0.000201449	0.000216518	0.000292564	0.000334488	0.000393931	0.000393931	0.000393931	0.000102542	0.000254752	0.00018089	0.000124225	0.000129886	0.000912375
3828303774750	382830	3774750	0.000729932	0.000181248	0.000166347	0.00048925	0.000293446	5.95209E-05	0.000201522	0.000216597	0.000292561	0.000296413	0.000349089	0.000349089	0.000349089	9.08692E-05	0.000225753	0.000160299	0.000110084	0.000115101	0.000879417
3828803774750	382880	3774750	0.00069729	0.000173143	0.000158908	0.000467371	0.000280323	5.68592E-05	0.00019251	0.000206911	0.000240539	0.000275009	0.00032388	0.00032388	0.00032388	8.43073E-05	0.000209451	0.000148723	0.000102135	0.000106789	0.00085966

			ISDrainage / Utilities Trenching	ISDrainage / Utilities Trenching	ISAsphalt Paving	ISAsphalt Paving	SVDemolition	SVSite Grubbing / Prep	SVMass Grading / Excavation	SVMass Grading / Excavation	SVDrainage / Utilities Trenching	SVFoundations / Concrete Pads	SVBuilding / Structure Construction	SVBuilding / Structure Construction	SVAsphalt Paving	SVAsphalt Paving	SVArchitectural Coating	SVArchitectural Coating	SVLandscaping or Other Finishing	SVLandscaping or Other Finishing	MDemolition
Unique Identifier	X (UTM)	Y (UTM)	2027	2028	2027	2028	2027	2027	2027	2028	2028	2028	2028	2029	2028	2029	2028	2029	2028	2029	2027
3834803774600	383480	3774600	0.001662349	0.001662349	0.001915746	0.001915746	0.00016602	6.61588E-05	0.000215177	0.000215177	0.000111045	4.30731E-05	0.000203135	0.000203135	0.000115239	0.000115239	2.59572E-05	2.59572E-05	8.78842E-05	8.78842E-05	0.000590218
3835303774600	383530	3774600	0.001763582	0.001763582	0.002032409	0.002032409	0.000177508	7.07367E-05	0.000230066	0.000230066	0.000118729	4.60536E-05	0.00021443	0.00021443	0.000123213	0.000123213	2.77533E-05	2.77533E-05	9.39654E-05	9.39654E-05	0.000660534
3835803774600	383580	3774600	0.001797511	0.001797511	0.00207151	0.00207151	0.000189134	7.53697E-05	0.000245134	0.000245134	0.000126506	4.90699E-05	0.000225459	0.000225459	0.000131284	0.000131284	2.95711E-05	2.95711E-05	0.00010012	0.00010012	0.000725069
3836303774600	383630	3774600	0.001821627	0.001821627	0.002099303	0.002099303	0.000205467	8.1878E-05	0.000266302	0.000266302	0.00013743	5.33072E-05	0.000243424	0.000243424	0.00014262	0.00014262	3.21246E-05	3.21246E-05	0.000108765	0.000108765	0.000791156
3836803774600	383680	3774600	0.001682809	0.001682809	0.001939324	0.001939324	0.000215017	8.56837E-05	0.00027868	0.00027868	0.000143818	5.5785E-05	0.000270461	0.000270461	0.000149249	0.000149249	3.36178E-05	3.36178E-05	0.000113821	0.000113821	0.000786584
3837303774600	383730	3774600	0.001543759	0.001543759	0.001779078	0.001779078	0.000212941	8.48564E-05	0.000275989	0.000275989	0.000142429	5.52463E-05	0.000268949	0.000268949	0.000147808	0.000147808	3.32932E-05	3.32932E-05	0.000112722	0.000112722	0.00077787
3837803774600	383780	3774600	0.001418734	0.001418734	0.001634996	0.001634996	0.000210726	8.39739E-05	0.000273119	0.000273119	0.000140948	5.46718E-05	0.000266014	0.000266014	0.000146271	0.000146271	3.29469E-05	3.29469E-05	0.00011155	0.00011155	0.000768552
3838303774600	383830	3774600	0.001305004	0.001305004	0.001503929	0.001503929	0.000208442	8.30639E-05	0.000270159	0.000270159	0.00013942	5.40793E-05	0.000262546	0.000262546	0.000144686	0.000144686	3.25899E-05	3.25899E-05	0.000110341	0.000110341	0.000757854
3838803774600	383880	3774600	0.001200624	0.001200624	0.001383639	0.001383639	0.000205536	8.19056E-05	0.000266392	0.000266392	0.000137476	5.33252E-05	0.000257565	0.000257565	0.000142668	0.000142668	3.21354E-05	3.21354E-05	0.000108802	0.000108802	0.000744826
3839303774600	383930	3774600	0.001106104	0.001106104	0.00127471	0.00127471	0.00020346	8.10783E-05	0.000263701	0.000263701	0.000136087	5.27865E-05	0.000255342	0.000255342	0.000141227	0.000141227	3.18108E-05	3.18108E-05	0.000107703	0.000107703	0.000729382
3839803774600	383980	3774600	0.001020331	0.001020331	0.001175863	0.001175863	0.000201384	8.02509E-05	0.00026101	0.00026101	0.000134699	5.22479E-05	0.000254186	0.000254186	0.000139786	0.000139786	3.14862E-05	3.14862E-05	0.000106604	0.000106604	0.000710056
3840303774600	384030	3774600	0.000940993	0.000940993	0.001084432	0.001084432	0.000198408	7.90651E-05	0.000257153	0.000257153	0.000132708	5.14759E-05	0.000250628	0.000250628	0.00013772	0.00013772	3.1021E-05	3.1021E-05	0.000105029	0.000105029	0.000689609
3841303774600	384130	3774600	0.000808192	0.000808192	0.000931388	0.000931388	0.000193979	7.73001E-05	0.000251413	0.000251413	0.000129746	5.03268E-05	0.000245203	0.000245203	0.000134646	0.000134646	3.03285E-05	3.03285E-05	0.000102684	0.000102684	0.000658032
3826803774650	382680	3774650	0.000465289	0.000465289	0.000536215	0.000536215	0.000203737	8.11886E-05	0.00026406	0.00026406	0.000136273	5.28584E-05	0.000262813	0.000262813	0.000141419	0.000141419	3.18541E-05	3.18541E-05	0.00010785	0.00010785	0.000357185
3827303774650	382730	3774650	0.000519632	0.000519632	0.000598841	0.000598841	0.000205605	8.19332E-05	0.000266482	0.000266482	0.000137522	5.33431E-05	0.000263257	0.000263257	0.000142716	0.000142716	3.21463E-05	3.21463E-05	0.000108839	0.000108839	0.000375476
3827803774650	382780	3774650	0.000577955	0.000577955	0.000666054	0.000666054	0.000195224	7.77965E-05	0.000253028	0.000253028	0.000130579	5.06499E-05	0.000236576	0.000236576	0.000135511	0.000135511	3.05233E-05	3.05233E-05	0.000103344	0.000103344	0.000395147
3828303774650	382830	3774650	0.000583509	0.000583509	0.000672455	0.000672455	0.00017564	6.99921E-05	0.000227644	0.000227644	0.00011748	4.55688E-05	0.000215942	0.000215942	0.000121916	0.000121916	2.74612E-05	2.74612E-05	9.29763E-05	9.29763E-05	0.000373491
3828803774650	382880	3774650	0.000580686	0.000580686	0.000669201	0.000669201	0.000163806	6.52763E-05	0.000212306	0.000212306	0.000109564	4.24985E-05	0.000203758	0.000203758	0.00013702	0.00013702	2.5611E-05	2.5611E-05	8.67119E-05	8.67119E-05	0.000350369
3829303774650	382930	3774650	0.000631557	0.000631557	0.000727827	0.000727827	0.000162007	6.45593E-05	0.000209974	0.000209974	0.000108361	4.20317E-05	0.000202068	0.000202068	0.000112453	0.000112453	2.53296E-05	2.53296E-05	8.57595E-05	8.57595E-05	0.000357099
3829803774650	382980	3774650	0.000784585	0.000784585	0.000904182	0.000904182	0.000172318	6.86683E-05	0.000223339	0.000223339	0.000115258	4.4707E-05	0.000212651	0.000212651	0.000119611	0.000119611	2.69418E-05	2.69418E-05	9.12179E-05	9.12179E-05	0.000406535
3830303774650	383030	3774650	0.000983995	0.000983995	0.001133988	0.001133988	0.000184705	7.36047E-05	0.000239394	0.000239394	0.000123543	4.79208E-05	0.000224302	0.000224302	0.000128209	0.000128209	2.88786E-05	2.88786E-05	9.77753E-05	9.77753E-05	0.000466152
3830803774650	383080	3774650	0.001220574	0.001220574	0.00140663	0.00140663	0.000198408	7.90651E-05	0.000257153	0.000257153	0.000132708	5.14759E-05	0.000237287	0.000237287	0.00013772	0.00013772	3.1021E-05	3.1021E-05	0.000105029	0.000105029	0.000524734
3831303774650	383130	3774650	0.001398599	0.001398599	0.001611791	0.001611791	0.000201868	8.0444E-05	0.000261638	0.000261638	0.000135023	5.23736E-05	0.000240756	0.000240756	0.000140122	0.000140122	3.1562E-05	3.1562E-05	0.00010686	0.00010686	0.000551135
3831803774650	383180	3774650	0.001533066	0.001533066	0.001766756	0.001766756	0.000197785	7.88169E-05	0.000256346	0.000256346	0.000132292	5.13143E-05	0.000235598	0.000235598	0.000137288	0.000137288	3.09236E-05	3.09236E-05	0.000104699	0.000104699	0.0005721
3832303774650	383230	3774650	0.001590093	0.001590093	0.001832476	0.001832476	0.00019128	7.62246E-05	0.000247915	0.000247915	0.000127941	4.96265E-05	0.000228394	0.000228394	0.000132773	0.000132773	2.99065E-05	2.99065E-05	0.000101256	0.000101256	0.000588665
3832803774650	383280	3774650	0.001581854	0.001581854	0.00182298	0.00182298	0.000182975	7.29153E-05	0.000237152	0.000237152	0.000122386	4.7472E-05	0.000219944	0.000219944	0.000127008	0.000127008	2.86081E-05	2.86081E-05	9.68595E-05	9.68595E-05	0.000568822
3833303774650	383330	3774650	0.001566579	0.001566579	0.001805377	0.001805377	0.000179238	7.14261E-05	0.000232308	0.000232308	0.000119887	4.65024E-05	0.000215586	0.000215586	0.000124414	0.000124414	2.80238E-05	2.80238E-05	9.48813E-05	9.48813E-05	0.0005765
3833803774650	383380	3774650	0.001417438	0.001417438	0.001633502	0.001633502	0.000169135	6.73998E-05	0.000219213	0.000219213	0.000113128	4.38811E-05	0.00020527	0.00020527	0.00011401	0.00011401	2.64441E-05	2.64441E-05	8.95327E-05	8.95327E-05	0.000553292
3834303774650	383430	3774650	0.001335045	0.001335045	0.00153855	0.00153855	0.000164913	6.57175E-05	0.000213741	0.000213741	0.000110305	4.27858E-05	0.000200734	0.000200734	0.000114471	0.000114471	2.57841E-05	2.57841E-05	8.72981E-05	8.72981E-05	0.000549668
3834803774650	383480	3774650	0.001461042	0.001461042	0.001683752	0.001683752	0.000177785	7.0847E-05	0.000230425	0.000230425	0.000118914	4.61254E-05	0.000212918	0.000212918	0.000123406	0.000123406	2.77966E-05	2.77966E-05	9.4112E-05	9.4112E-05	0.000618862
3835303774650	383530	3774650	0.001599629	0.001599629	0.001843465	0.001843465	0.00019647	7.82929E-05	0.000254642	0.000254642	0.000131412	5.09731E-05	0.000232485	0.000232485	0.000136375	0.000136375	3.0718E-05	3.0718E-05	0.000104003	0.000104003	0.000698927
3835803774650	383580	3774650	0.001525753	0.001525753	0.001758327	0.001758327	0.000203252	8.09955E-05	0.000263432	0.000263432	0.000135949	5.27327E-05	0.000245559	0.000245559	0.000141083	0.000141083	3.17784E-05	3.17784E-05	0.000107593	0.000107593	0.000703154
3836303774650	383630	3774650	0.001432343	0.001432343	0.001650679	0.001650679	0.000206781	8.2402E-05	0.000268006	0.000268006	0.000138309	5.36484E-05	0.000260945	0.000260945	0.000143533	0.000143533	3.23302E-05	3.23302E-05	0.000109461	0.000109461	0.00070255
3836803774650	383680	3774650	0.001340553	0.001340553	0.001544898	0.001544898	0.000204982	8.1685E-05	0.000265674	0.000265674	0.000137106	5.31815E-05	0.000259166	0.000259166	0.000142284	0.000142284	3.20489E-05	3.20489E-05	0.000108509	0.000108509	0.000699099
3837303774650	383730	3774650	0.001254642	0.001254642	0.001445891	0.001445891	0.000202975	8.08852E-05	0.000263073	0.000263073	0.000135763	5.26609E-05	0.000256142	0.000256142	0.000140891	0.000140891	3.17351E-05	3.17351E-05	0.000107447	0.000107447	0.000694958
3837803774650	383780	3774650	0.001171833	0.001171833	0.001350459	0.001350459	0.0001991	7.93409E-05	0.00025805	0.00025805	0.000133171	5.16554E-05	0.000247071	0.000247071	0.000138201	0.000138201	3.11292E-05	3.11292E-05	0.000105395	0.000105395	0.00068866
3838303774650	383830	3774650	0.001092958	0.001092958	0.00125956	0.00125956	0.000194602	7.75483E-05	0.00025222	0.00025222	0.000130163	5.04883E-05	0.000235775	0.000235775	0.000135078	0.000135078	3.04259E-05	3.04259E-05	0.000103014	0.000103014	0.000679601
3838803774650	383880	3774650	0.001018248	0.001018248	0.001173463	0.001173463	0.000189134	7.53697E-05	0.000245134	0.000245134	0.000126506	4.90699E-05	0.000226081	0.000226081	0.000131284	0.000131284	2.95711E-05	2.95711E-05	0.00010012	0.00010012	0.00066873
3839303774650	383930	3774650	0.000939096	0.000939096	0.001082245	0.001082245	0.000180622	7.19776E-05	0.000234102	0.000234102	0.000120812	4.68615E-05	0.00021443	0.00021443	0.000125375	0.000125375	2.82402E-05	2.82402E-05	9.56139E-05	9.56139E-05	0.000652855
3839803774650	383980	3774650	0.000885262	0.000885262	0.001020205	0.001020205	0.000183183	7.2998E-05	0.000237421	0.000237421	0.000122525	4.75258E-05	0.000218166	0.000218166	0.000127152	0.000127152	2.86406E-05	2.86406E-05	9.69694E-05	9.69694E-05	0.000643019
3840303774650	384030	3774650	0.000830596	0.000830596	0.000957206	0.000957206	0.000190449	7.58937E-05	0.000246839	0.000246839	0.000127385	4.94111E-05	0.000240578	0.000240578	0.000132196	0.000132196	2.97767E-05	2.97767E-05	0.000100816	0.000100816	0.000625764
3840803774650	384080	3774650	0.000774541	0.000774541	0.000892606	0.000892606	0.000187474	7.47078E-05	0.000242982	0.000242982	0.000125395	4.8639E-05	0.000237109	0.000237109	0.000130131	0.000130131	2.93114E-05	2.93114E-05	9.92407E-05	9.92407E-05	0.000607387
3826803774700	382680	3774700	0.000435665	0.000435665	0.000502074	0.000502074	0.000194878	7.76586E-05	0.000252579	0.000252579	0.000130348	5.05602E-05	0.000251162	0.000251162	0.000135271	0.000135271	3.04692E-05	3.04692E-05	0.00010316	0.00010316	0.000342949
3827303774700	382730	3774700	0.000481953	0.000481953	0.000555418	0.000555418	0.000197024	7.85135E-05	0.00025536	0.00025536	0.000131783	5.11168E-05	0.000253029	0.000253029	0.00013676	0.00013676	3.08046E-05	3.08046E-05	0.000104296	0.000104296	0.000359083
3827803774700	382780	3774700	0.000533657	0.000533657	0.000615004	0.000615004	0.000188235	7.50112E-05	0.000243968	0.000243968	0.000125904	4.88365E-05	0.000228394	0.000228394	0.000130659	0.000130659	2.94304E-05	2.94304E-05	9.96436E-05	9.96436E-05	0.000377029
3828303774700	382830	3774700	0.000536157	0.000536157	0.000617884	0.000617884	0.000170173	6.78134E-05	0.000220558	0.000220558	0.000113823	4.41504E-05	0.000208738	0.000208738	0.000118122	0.000118122	2.66064E-05	2.66064E-05	9.00822E-05	9.00822E-05	0.000360464
3828803774700	382880	3774700	0.000517178	0.000517178	0.000596013	0.000596013	0.000156678	6.24358E-05	0.000203068	0.000203068	0.000104797	4.06492E-05	0.000195042	0.000195042	0.000108755	0.000108755	2.44965E-05	2.44965E-05	8.29387E-05	8.29387E-05	0.000331388
3829303774700	382930	3774700	0.00056467	0.00056467	0.000650744	0.000650744	0.000156401	6.23255E-05	0.000202709	0.000202709	0.000104611	4.05774E-05	0.000194953	0.000194953	0.000108562	0.000108562	2.44532E-05	2.44532E-05	8.27921E-05	8.27921E-05	0.000341914
3829803774700	382980	3774700	0.000691268	0.000691268	0.00079664	0.00079664	0.000166366	6.62967E-05	0.000215625	0.000215625	0.000111277	4.31629E-05	0.000205003	0.000205003	0.00011548	0.00011548	2.60113E-05	2.60113E-05	8.80674E-05	8.80674E-05	0.000388331
3830303774700	383030	3774700	0.000844853	0.000844853	0.000973636	0.000973636	0.000177508	7.07367E-05	0.000230066	0.000230066	0.000118729	4.60536E-05	0.000215586	0.000215586	0.000123213	0.000123213	2.77533E-05	2.77533E-05	9.39654E-05	9.39654E-05	0.000439924
3830803774700	383080	3774700	0.001020007	0.001020007	0.00117549	0.00117549	0.000189688	7.55903E-05	0.000245852	0.000245852	0.000126876	4.92136E-05	0.000226971	0.000226971	0.000131668	0.000131668	2.96577E-05	2.96577E-05	0.000100413	0.000100413	0.000489533
3831303774700	383130	3774700	0.001134432	0.001134432	0.001307357	0.001307357	0.000192041	7.6528E-05	0.000248902	0.000248902	0.00012845	4.9824E-05	0.000229283	0.000229283	0.000133301	0.000133301	3.00255E-05	3.00255E-05	0.000101658	0.000101658	0.000511189
3831803774700	383180	3774700	0.001168639	0.001168639	0.001346778	0.001346778	0.000184152	7.33841E-05	0.000238676	0.000238676	0.000123173	4.77772E-05	0.000220033	0.000220033	0.000127825	0.000127825	2.87921E-05	2.87921E-05	9.74823E-05	9.74823E-05	0.000524993
3832303774700	383230	3774700	0.001187293	0.001187293	0.001368275	0.001368275	0.000177577	7.07642E-05	0.000230156	0.000230156	0.000118776	4.60715E-05	0.000213719	0.000213719	0.000123262	0.000123262	2.77641E-05	2.77641E-05	9.40021E-05	9.40021E-05	0.000512656
3832803774700	383280	3774700	0.001198819	0.001198819	0.001381558	0.001381558	0.000173702	6.92199E-05	0.000225133	0.000225133	0.000116183	4.50661E-05	0.000209272	0.000209272	0.00012057	0.00012057	2.71582E-05	2.71582E-05	9.19506E-05	9.19506E-05	0.000518609
3833303774700	383330	3774700	0.001228397	0.001228397	0.001415645	0.001415645	0.000174809	6.96611E-05	0.000226568	0.000226568	0.000116924	4.53533E-05	0.000209894	0.000209894	0.00012134	0.00012134	2.73313E-05	2.73313E-05	9.25367E-05	9.25367E-05	0.000538884
3833803774700	383380	3774700	0.001222981	0.001222981	0.001409404	0.001409404	0.000174809	6.96611E-05	0.000226568	0.000226568	0.000116924	4.53533E-05	0.00020945	0.00020945	0.00012134	0.00012134	2.73313E-05	2.73313E-05	9.25367E-05	9.25367E-05	0.000554068
3834303774700	383430	3774700	0.001271306	0.001271306	0.001465095	0.001465095	0.00018173	7.24189E-05	0.000235537	0.000235537	0.000121553	4.71488E-05	0.00021532	0.00021532	0.000126144	0.000126144	2.84134E-05	2.84134E-05	9.62001E-05	9.62001E-05	0.000605921
3834803774700	383480	3774700	0.001310744	0.001310744	0.001510544	0.001510544	0.000194325	7.7438E-05	0.000251862	0.000251862	0.000129977	5.04165E-05	0.000233285	0.000233285	0.000134886	0.000134886	3.03826E-05	3.03826E-05	0.000102867	0.000102867	0.000622572
3835303774700	383530	3774700	0.001257188	0.001257188	0.001448825	0.001448825	0.000198823	7.92306E-05	0.000257692	0.000257692	0.000132986	5.15836E-05	0.000248494	0.000248494	0.000138009	0.000138009	3.10859E-05	3.10859E-05	0.000105249	0.000105249	0.000628094
3835803774700	383580	3774700	0.001199837	0.001199837	0.001382732	0.001382732	0.000198823	7.92306E-05	0.000257692	0.000257692	0.000132986	5.15836E-05	0.000251429	0.000251429	0.000138009	0.000138009	3.10859E-05	3.10859E-05	0.000105249	0.000105249	0.000630682
3836303774700	383630	3774700	0.00114281	0.00114281	0.001317012	0.001317012	0.000197231	7.85963E-05	0.000255629	0.000255629	0.000131921	5.11706E-05	0.000249116	0.000249116	0.000136904	0.000136904	3.0837E-05	3.0837E-05	0.000104406	0.000104406	0.000631458
3836803774700	383680	3774700	0.001085644	0.001085644	0.001251132	0.001251132	0.000193494	7.71071E-05	0.000250785	0.000250785	0.000129422	5.02011E-05	0.000239778	0.000239778	0.00013431	0.00013431	3.02528E-05	3.02528E-05	0.000102428	0.000102428	0.000630423
3837303774700	383730	3774700	0.001028247	0.001028247	0.001184985	0.001184985	0.000188996	7.53145E-05	0.000244955	0.000244955	0.000126413	4.9034E-05	0.000228216	0.000228216	0.000131188	0.000131188	2.95495E-05	2.95495E-05	0.000100047	0.000100047	0.000626886
3837803774700	383780	3774700	0.000970062	0.000970062	0.001117932	0.001117932	0.000182975	7.29153E-05	0.000237152	0.000237152	0.000122386	4.7472E-05	0.000217899	0.000217899	0.000127008	0.000127008	2.86081E-05	2.86081E-05	9.68595E-05	9.68595E-05	0.000621278
3838303774700	383830	3774700	0.000912387	0.000912387	0.001051465	0.001051465	0.000178823	7.12606E-05	0.00023177	0.00023177	0.00011969	4.63947E-05	0.000212296	0.000212296	0.000124126	0.000124126	2.79589E-05	2.79589E-05	9.46615E-05	9.46615E-05	0.000613427
3838803774700	383880	3774700	0.000850268	0.000850268	0.000979877	0.000979877	0.000173564	6.91647E-05	0.000224953	0.000224953	0.000116091	4.50301E-05	0.000205981	0.000205981	0.000120475	0.000120475	2.71366E-05	2.71366E-05	9.18773E-05	9.18773E-05	0.000600054
3839303774700	383930	3774700	0.00076857	0.00076857	0.000885725	0.000885725	0.000165674	6.60209E-05	0.000214728	0.000214728	0.000110814	4.29833E-05	0.000198599	0.000198599	0.000114999	0.000114999	2.59031E-05	2.59031E-05	8.77011E-05	8.77011E-05	0.000558555
3839803774700	383980	3774700	0.000772597	0.000772597	0.000890366	0.000890366	0.000180346	7.18673E-05	0.000233743	0.000233743	0.000120627	4.67897E-05	0.000218521	0.000218521	0.000125183	0.000125183	2.81969E-05	2.81969E-05	9.54674E-05	9.54674E-05	0.000582367
3840303774700	384030	3774700	0.000727049	0.000727049	0.000837875	0.000837875	0.000181591	7.23637E-05	0.000235358	0.000235358	0.00012146	4.71129E-05	0.000229728	0.000229728	0.000126048	0.000126048	2.83917E-05	2.83917E-05	9.61268E-05	9.61268E-05	0.00056399
3840803774700	384080	3774700	0.000686593	0.000686593	0.000791253	0.000791253	0.000179723	7.16191E-05	0.000232936	0.000232936	0.000120211	4.66281E-05	0.000227415	0.000227415	0.000124751	0.000124751	2.80996E-05	2.80996E-05	9.51377E-05	9.51377E-05	0.000552947
3841303774700	384130	3774700	0.000649285	0.000649285	0.000748257	0.000748257	0.000178269	7.104E-05	0.000231052	0.000231052	0.000119238	4.62511E-05	0.000225548	0.000225548	0.000123742	0.000123742	2.78723E-05	2.78723E-05	9.43684E-05	9.43684E-05	0.000543456
3826803774750	382680	3774750	0.000407151	0.000407151	0.000469214	0.000469214	0.000186712	7.44045E-05	0.000241995	0.000241995	0.000124886	4.84415E-05	0.000240489	0.000240489	0.000129602	0.000129602	2.91924E-05	2.91924E-05	9.88377E-05	9.88377E-05	0.000329318
3827303774750	382730	3774750	0.000446867	0.000446867	0.000514984	0.000514984	0.000188581	7.51491E-05	0.000244417	0.000244417	0.000126135	4.89263E-05	0.000242001	0.000242001	0.000130899	0.000130899	2.94845E-05	2.94845E-05	9.98268E-05	9.98268E-05	0.000343812
3827803774750	382780	3774750	0.000489498	0.000489498	0.000564114	0.000564114	0.000179377	7.14812E-05	0.000232488	0.000232488	0.000119979	4.65383E-05	0.000217454	0.000217454	0.00012451	0.00012451	2.80455E-05	2.80455E-05	9.49545E-05	9.49545E-05	0.000359946
3828303774750	382830	3774750	0.000471816	0.000471816	0.00054736	0.00054736	0.00016	6.37595E-05	0.000207373	0.000207373	0.000107018	4.1511E-05	0.000196998	0.000196998	0.00011106	0.00011106	2.50159E-05	2.50159E-05	8.46971E-05	8.46971E-05	0.000334236
3828803774750	382880	3774750	0.000461216	0.000461216	0.00053152	0.00053152	0.000150034	5.97883E-05	0.000194457	0.000194457	0.000100353	3.89256E-05	0.000186948	0.000186948	0.000104143	0.000104143	2.34578E-05	2.34578E-05	7.94218E-05	7.94218E-05	0.000313961

			MSite Grubbing / Prep	MMass Grading / Excavation	MMass Grading / Excavation	MDrainage / Utilities Trenching	MFoundations / Concrete Pads	MBuilding / Structure Construction	MAsphalt Paving	MLandscaping or Other Finishing	MWaterside Construction (Piles)	RSSWRestriping South Valley	RSSWRestriping Silver Lake Boulevard	RSSWDemolition	RSSWPlacing Base	RSSWForm	Child Risk				
Unique Identifier	X (UTM)	Y (UTM)	2027	2027	2028	2028	2028	2028	2028	2028	2028	2029	2029	2029	2029	2029	3rd Trimester	0<2	2<16	Total	per million
3834803774600	383480	3774600	0.00054572	0.000907738	0.000907738	0.000436576	0.000206867	0.000561235	0.000364927	0.000250611	0.000269358	7.33739E-05	0.000152741	0.000474447	4.3143E-05	9.38356E-05	5.84013E-08	1.65111E-06	2.0509E-07	1.9146E-06	1.91459844
3835303774600	383530	3774600	0.000610734	0.001015881	0.001015881	0.000488587	0.000231512	0.000628098	0.000408402	0.000280468	0.000301448	7.81258E-05	0.000170516	0.000529469	4.81463E-05	0.000104718	6.25156E-08	1.74092E-06	2.1836E-07	2.02179E-06	2.02178748
3835803774600	383580	3774600	0.000670404	0.001115134	0.001115134	0.000536323	0.000254131	0.000689464	0.000448304	0.00030787	0.0003309	8.31138E-05	0.00018841	0.000581931	5.29169E-05	0.000115094	6.42021E-08	1.76262E-06	2.2597E-07	2.05279E-06	2.05279216
3836303774600	383630	3774600	0.000731509	0.001216775	0.001216775	0.000585207	0.000277295	0.000752306	0.000489165	0.000335931	0.000361061	9.06401E-05	0.000202374	0.000628727	5.71722E-05	0.000124349	6.504E-08	1.76527E-06	2.3384E-07	2.06415E-06	2.06415001
3836803774600	383680	3774600	0.000727281	0.001209742	0.001209742	0.000581825	0.000275692	0.000747958	0.000486338	0.000333989	0.000358974	9.39163E-05	0.000201272	0.000625071	5.68397E-05	0.000123626	6.36212E-08	1.68509E-06	2.2305E-07	1.97176E-06	1.97175998
3837303774600	383730	3774600	0.000719224	0.00119634	0.00119634	0.000575379	0.000272638	0.000739672	0.00048095	0.000330289	0.000354997	9.26766E-05	0.000199307	0.000618673	5.6258E-05	0.000122361	6.04895E-08	1.58311E-06	2.108E-07	1.8544E-06	1.85439531
3837803774600	383780	3774600	0.000710609	0.00118201	0.00118201	0.000568487	0.000269372	0.000730812	0.000475189	0.000326333	0.000350745	9.15846E-05	0.000197193	0.00061191	5.56429E-05	0.000121023	5.75838E-08	1.4912E-06	1.997E-07	1.74849E-06	1.74848725
3838303774600	383830	3774600	0.000700717	0.001165556	0.001165556	0.000560574	0.000265622	0.000720639	0.000468574	0.00032179	0.000345862	9.05811E-05	0.000194811	0.000604324	5.49531E-05	0.000119522	5.48949E-08	1.40777E-06	1.8951E-07	1.65217E-06	1.65217387
3838803774600	383880	3774600	0.000688672	0.00114552	0.00114552	0.000550937	0.000261056	0.000708251	0.000460519	0.000316259	0.000339917	8.95776E-05	0.000191893	0.000595093	5.41137E-05	0.000117697	5.22718E-08	1.32967E-06	1.7993E-07	1.56188E-06	1.56187935
3839303774600	383930	3774600	0.000674392	0.001121768	0.001121768	0.000539514	0.000255643	0.000693566	0.000450971	0.000309701	0.000332869	8.85741E-05	0.00018835	0.000583942	5.30997E-05	0.000115491	4.98596E-08	1.25801E-06	1.7107E-07	1.47894E-06	1.47893854
3839803774600	383980	3774600	0.000656523	0.001092045	0.001092045	0.000525219	0.00024887	0.000675189	0.000439022	0.000301495	0.000324049	8.73935E-05	0.000183825	0.000569775	5.18115E-05	0.00011269	4.7543E-08	1.19025E-06	1.6265E-07	1.40044E-06	1.40044341
3840303774600	384030	3774600	0.000637618	0.001060598	0.001060598	0.000510094	0.000241703	0.000655745	0.000426379	0.000292813	0.000314717	8.61243E-05	0.000178971	0.000554695	5.04402E-05	0.000109707	4.52492E-08	1.12551E-06	1.5457E-07	1.32533E-06	1.32532764
3841303774600	384130	3774600	0.000608421	0.001012033	0.001012033	0.000486737	0.000230635	0.000625719	0.000406855	0.000279405	0.000300307	8.43534E-05	0.000171528	0.000531571	4.83375E-05	0.000105134	4.1352E-08	1.01652E-06	1.4131E-07	1.19918E-06	1.19918271
3826803774650	382680	3774650	0.000330256	0.00054934	0.00054934	0.000264205	0.000125191	0.000339645	0.000220844	0.000151663	0.000163009	9.44475E-05	0.000107246	0.000332049	3.01943E-05	6.56723E-05	2.91183E-08	7.68437E-07	1.0335E-07	9.00909E-07	0.90090873
3827303774650	382730	3774650	0.000347168	0.00057747	0.00057747	0.000277734	0.000131602	0.000357038	0.000232153	0.00015943	0.000171356	9.5451E-05	0.000111623	0.000345759	3.1441E-05	6.83838E-05	3.15838E-08	8.42661E-07	1.1046E-07	9.84708E-07	0.98470841
3827803774650	382780	3774650	0.000365356	0.000607724	0.000607724	0.000292285	0.000138496	0.000375743	0.000244316	0.000167782	0.000180334	9.01383E-05	0.000116238	0.0003602	3.27541E-05	7.12399E-05	3.30789E-08	9.03727E-07	1.1663E-07	1.05343E-06	1.05343335
3828303774650	382830	3774650	0.000345333	0.000574419	0.000574419	0.000276266	0.000130906	0.000355151	0.000230926	0.000158587	0.000170451	7.99262E-05	0.000109241	0.000338081	3.07428E-05	6.68654E-05	3.23433E-08	8.87545E-07	1.1139E-07	1.03128E-06	1.03128275
3828803774650	382880	3774650	0.000323954	0.000538857	0.000538857	0.000259163	0.000122802	0.000333164	0.00021663	0.000148769	0.000159898	7.42889E-05	0.000102095	0.000316054	2.87399E-05	6.25089E-05	3.15578E-08	8.69077E-07	1.0715E-07	1.00779E-06	1.00778877
3829303774650	382930	3774650	0.000330176	0.000549207	0.000549207	0.000264141	0.000125161	0.000339563	0.000220791	0.000151627	0.00016297	7.32263E-05	0.000103107	0.000319436	2.90474E-05	6.31777E-05	3.33542E-08	9.27114E-07	1.121E-07	1.07256E-06	1.07256363
3829803774650	382980	3774650	0.000375886	0.000625239	0.000625239	0.000300708	0.000142488	0.000386572	0.000251357	0.000172618	0.000185531	7.7447E-05	0.000115434	0.000357549	3.25131E-05	7.07157E-05	3.96236E-08	1.11896E-06	1.3182E-07	1.2904E-06	1.29039743
3830303774650	383030	3774650	0.000431008	0.000716929	0.000716929	0.000344806	0.000163383	0.000443262	0.000288218	0.000197932	0.000212738	8.29662E-05	0.00013038	0.000404162	3.67518E-05	7.99347E-05	4.69856E-08	1.3507E-06	1.5682E-07	1.55451E-06	1.55451103
3830803774650	383080	3774650	0.000485173	0.000807026	0.000807026	0.000388139	0.000183916	0.000498967	0.000324439	0.000222806	0.000239473	8.87216E-05	0.000144761	0.000449404	4.08658E-05	8.88827E-05	5.44892E-08	1.59339E-06	1.8499E-07	1.83287E-06	1.83286875
3831303774650	383130	3774650	0.000509583	0.000847629	0.000847629	0.000407667	0.000193169	0.000524071	0.000340762	0.000234016	0.000251522	9.09943E-05	0.00015021	0.000466587	4.24283E-05	9.22811E-05	5.9148E-08	1.74419E-06	2.0221E-07	2.00554E-06	2.0055448
3831803774650	383180	3774650	0.000528968	0.000879873	0.000879873	0.000423174	0.000200517	0.000544007	0.000353725	0.000242918	0.00026109	8.79543E-05	0.000154706	0.000480571	4.36999E-05	9.50468E-05	6.05025E-08	1.78077E-06	2.113E-07	2.05257E-06	2.05257451
3832303774650	383230	3774650	0.000544284	0.000905349	0.000905349	0.000435427	0.000206323	0.000559759	0.000363967	0.000249952	0.00026865	8.49437E-05	0.000156611	0.000488523	4.44229E-05	9.66194E-05	5.9962E-08	1.74885E-06	2.123E-07	2.02112E-06	2.02111636
3832803774650	383280	3774650	0.000525937	0.000874831	0.000874831	0.000420749	0.000199368	0.000540889	0.000351697	0.000241526	0.000259594	8.11363E-05	0.000151788	0.000471066	4.28355E-05	9.31668E-05	5.7666E-08	1.65727E-06	2.0494E-07	1.91988E-06	1.91987974
3833303774650	383330	3774650	0.000533036	0.00088664	0.00088664	0.000426429	0.000202059	0.000548191	0.000356445	0.000244786	0.00026398	7.91883E-05	0.000152741	0.000474082	4.31098E-05	9.37633E-05	5.6442E-08	1.60263E-06	2.0116E-07	1.86023E-06	1.8602314
3833803774650	383380	3774650	0.000511578	0.000850946	0.000850946	0.000409262	0.000193925	0.000526122	0.000342096	0.000234932	0.000252506	7.44069E-05	0.000145922	0.000452969	4.11899E-05	8.95876E-05	5.23397E-08	1.4662E-06	1.8427E-07	1.70281E-06	1.70281104
3834303774650	383430	3774650	0.000508227	0.000845373	0.000845373	0.000406582	0.000192655	0.000522676	0.000339855	0.000233393	0.000250853	7.2577E-05	0.000144434	0.000448307	4.0766E-05	8.86657E-05	5.04696E-08	1.40243E-06	1.7607E-07	1.62897E-06	1.62897091
3834803774650	383480	3774650	0.000572204	0.000951791	0.000951791	0.000457764	0.000216907	0.000588472	0.000382637	0.000262773	0.000282431	7.82439E-05	0.000162	0.000502781	4.57195E-05	9.94394E-05	5.49024E-08	1.51591E-06	1.9243E-07	1.76323E-06	1.76323385
3835303774650	383530	3774650	0.000646233	0.001074928	0.001074928	0.000516986	0.000244969	0.000664606	0.00043214	0.0029677	0.00031897	8.67146E-05	0.000181234	0.000563012	5.11965E-05	0.000111352	5.83485E-08	1.60551E-06	2.112E-07	1.87505E-06	1.87505229
3835803774650	383580	3774650	0.000650142	0.00108143	0.00108143	0.000520113	0.000246451	0.000668626	0.000434754	0.000298565	0.000320899	9.12304E-05	0.000182157	0.000565663	5.14375E-05	0.000111876	5.76897E-08	1.56231E-06	2.0569E-07	1.82568E-06	1.8256842
3836303774650	383630	3774650	0.000649583	0.001080501	0.001080501	0.000519667	0.000246239	0.000668051	0.000434381	0.000298308	0.000320624	9.04335E-05	0.000181949	0.000564931	5.1371E-05	0.000111731	5.62639E-08	1.49609E-06	1.9785E-07	1.7502E-06	1.75020301
3836803774650	383680	3774650	0.000646392	0.001075194	0.001075194	0.000517114	0.000245029	0.00066477	0.000432247	0.000296843	0.00031904	8.93414E-05	0.000181175	0.000562281	5.113E-05	0.000111207	5.39925E-08	1.42186E-06	1.8953E-07	1.66539E-06	1.66538519
3837303774650	383730	3774650	0.000642563	0.001068825	0.001068825	0.000514051	0.000243578	0.000660832	0.000429687	0.000295084	0.000317159	8.8397E-05	0.000180252	0.000559265	5.08557E-05	0.000110611	5.18371E-08	1.35265E-06	1.8172E-07	1.58621E-06	1.58620861
3837803774650	383780	3774650	0.00063674	0.001059138	0.001059138	0.000509392	0.00024137	0.000654843	0.000425792	0.00029241	0.00031424	8.73935E-05	0.000178882	0.000554786	5.04485E-05	0.000109725	4.96274E-08	1.28545E-06	1.7396E-07	1.50903E-06	1.50902875
3838303774650	383830	3774650	0.000628364	0.001045206	0.001045206	0.000502691	0.000238195	0.000646229	0.000420191	0.000288564	0.00031015	8.63014E-05	0.000176828	0.000548206	4.98501E-05	0.000108423	4.72411E-08	1.21877E-06	1.663E-07	1.43231E-06	1.43230977
3838803774650	383880	3774650	0.000618313	0.001028487	0.001028487	0.00049465	0.000234385	0.000635892	0.0041347	0.000283948	0.000305189	8.33794E-05	0.000174356	0.000540528	4.9152E-05	0.000106905	4.47586E-08	1.15214E-06	1.5881E-07	1.35571E-06	1.3557121
3839303774650	383930	3774650	0.000603635	0.001004071	0.001004071	0.000482908	0.000228821	0.000620796	0.000403655	0.000277207	0.000297944	7.80373E-05	0.000170843	0.000529469	4.81463E-05	0.000104718	4.2188E-08	1.08E-06	1.5015E-07	1.27233E-06	1.27233094
3839803774650	383980	3774650	0.000594541	0.000988945	0.000988945	0.000475633	0.000225374	0.000611444	0.000397573	0.000273031	0.000293455	8.00738E-05	0.000168461	0.000521883	4.74565E-05	0.000103217	4.10136E-08	1.04227E-06	1.4552E-07	1.22881E-06	1.22881267
3840303774650	384030	3774650	0.000578586	0.000962407	0.000962407	0.000462869	0.000219326	0.000595036	0.000386905	0.000265704	0.000285581	8.25825E-05	0.000164233	0.000508813	4.6268E-05	0.000100632	4.03881E-08	1.00837E-06	1.4059E-07	1.18935E-06	1.18934983
3840803774650	384080	3774650	0.000561595	0.000934143	0.000934143	0.000449276	0.000212885	0.000577561	0.000375542	0.000257901	0.000277194	8.13429E-05	0.000159797	0.000495012	4.5013E-05	9.79029E-05	3.86331E-08	9.59278E-07	1.3442E-07	1.13233E-06	1.13232618
3826803774700	382680	3774700	0.000317094	0.000527446	0.000527446	0.000253675	0.000120201	0.000326109	0.000212043	0.000145619	0.000156512	8.99613E-05	0.000103018	0.000318796	2.89892E-05	6.30512E-05	2.71571E-08	7.12871E-07	9.7466E-08	8.37495E-07	0.83749493
3827303774700	382730	3774700	0.000332011	0.000552259	0.000552259	0.000265609	0.000125856	0.00034145	0.00022018	0.000152469	0.00016375	9.07877E-05	0.000106829	0.00033077	3.00779E-05	6.54192E-05	2.92496E-08	7.74586E-07	1.035E-07	9.07341E-07	0.90734052
3827803774700	382780	3774700	0.000348604	0.000579859	0.000579859	0.000278883	0.000132146	0.000358515	0.000233114	0.000160089	0.000172065	8.69507E-05	0.000111087	0.000344114	3.12914E-05	6.80584E-05	3.05183E-08	8.26813E-07	1.0898E-07	9.66313E-07	0.96631302
3828303774700	382830	3774700	0.000333287	0.000554382	0.000554382	0.00026663	0.00012634	0.000342763	0.000222872	0.000153056	0.000164505	7.72108E-05	0.000105668	0.000326931	2.97289E-05	6.466E-05	2.98103E-08	8.10542E-07	1.0434E-07	9.44688E-07	0.94468819
3828803774700	382880	3774700	0.000306404	0.000509665	0.000509665	0.000245123	0.000116149	0.000315115	0.000204895	0.00014071	0.000151236	7.08356E-05	9.69143E-05	0.000299968	2.72771E-05	5.93274E-05	2.83531E-08	7.71139E-07	9.7828E-08	8.9732E-07	0.89731999
3829303774700	382930	3774700	0.000316136	0.000525854	0.000525854	0.000252909	0.000119838	0.000325124	0.000211403	0.000145179	0.00015604	7.04815E-05	9.89687E-05	0.000306458	2.78672E-05	6.06108E-05	3.00677E-08	8.24203E-07	1.0283E-07	9.57101E-07	0.95710081
3829803774700	382980	3774700	0.000359054	0.000597241	0.000597241	0.000287243	0.000136107	0.000369262	0.000240102	0.000164888	0.000177223	7.45545E-05	0.000110759	0.000343017	3.11916E-05	6.78415E-05	3.52222E-08	9.78468E-07	1.1949E-07	1.13318E-06	1.13318292
3830303774700	383030	3774700	0.000406757	0.000676591	0.000676591	0.000325406	0.00015419	0.000418322	0.000272001	0.000186795	0.000200769	7.96015E-05	0.000123949	0.000383598	3.48818E-05	7.58675E-05	4.07365E-08	1.1479E-06	1.3897E-07	1.3276E-06	1.32760179
3830803774700	383080	3774700	0.000452626	0.000752888	0.000752888	0.000362101	0.000171578	0.000465495	0.000302674	0.00020786	0.00022309	8.51208E-05	0.000135918	0.000421893	3.83641E-05	8.34416E-05	4.60877E-08	1.31584E-06	1.6005E-07	1.52198E-06	1.52197617
3831303774700	383130	3774700	0.000472649	0.000786193	0.000786193	0.000378119	0.000179168	0.000486087	0.000316064	0.000217055	0.00023329	8.639E-05	0.000140444	0.000435969	3.9644E-05	8.62254E-05	4.90338E-08	1.40705E-06	1.7107E-07	1.62716E-06	1.62716047
3831803774700	383180	3774700	0.000485413	0.000807424	0.000807424	0.00038833	0.000184006	0.000499213	0.000324599	0.000222916	0.000239592	8.16381E-05	0.000143332	0.000444834	4.04502E-05	8.79788E-05	4.85987E-08	1.38566E-06	1.7113E-07	1.60538E-06	1.60538362
3832303774700	383230	3774700	0.000474005	0.000788449	0.000788449	0.000379204	0.000179682	0.000487481	0.00031697	0.000217677	0.00023961	7.88932E-05	0.000140265	0.000432678	3.93448E-05	8.55746E-05	4.78122E-08	1.35004E-06	1.6832E-07	1.56618E-06	1.56617915
3832803774700	383280	3774700	0.000479509	0.000797605	0.000797605	0.000383608	0.000181769	0.000493142	0.000320651	0.000220205	0.000236678	7.68862E-05	0.000139848	0.000433775	3.94446E-05	8.57916E-05	4.71632E-08	1.31876E-06	1.6698E-07	1.5329E-06	1.53290395
3833303774700	383330	3774700	0.000498256	0.000828787	0.000828787	0.000398605	0.000188875	0.000512421	0.000333187	0.000228814	0.00024593	7.73289E-05	0.000144612	0.00044785	4.07245E-05	8.85754E-05	4.77045E-08	1.32415E-06	1.6967E-07	1.54153E-06	1.54152676
3833803774700	383380	3774700	0.000512296	0.00085214	0.00085214	0.000409837	0.000194197	0.000526861	0.000342576	0.000235262	0.00025286	7.72404E-05	0.000148096	0.000458635	4.17052E-05	9.07084E-05	4.76731E-08	1.31285E-06	1.6934E-07	1.52987E-06	1.5298668
3834303774700	383430	3774700	0.000560239	0.000931888	0.000931888	0.000448191	0.000212371	0.000576167	0.000374635	0.000257278	0.000276525	7.97491E-05	0.000160214	0.000497388	4.52291E-05	9.83729E-05	4.90819E-08	1.34706E-06	1.7738E-07	1.57352E-06	1.57351825
3834803774700	383480	3774700	0.000575635	0.000957497	0.000957497	0.000460508	0.000218207	0.000592	0.000384931	0.000264349	0.000284124	8.73049E-05	0.000163697	0.000508265	4.62181E-05	0.000100524	5.09897E-08	1.38928E-06	1.8319E-07	1.62345E-06	1.62345422
3835303774700	383530	3774700	0.00058074	0.000965989	0.000965989	0.000464592	0.000220142	0.000597251	0.000388345	0.000266693	0.000286644	8.79543E-05	0.000164829	0.000511738	4.6534E-05	0.000101211	5.07318E-08	1.35734E-06	1.7909E-07	1.58716E-06	1.5871584
3835803774700	383580	3774700	0.000583133	0.00096997	0.00096997	0.000466507	0.00022105	0.000599712	0.000389945	0.000267792	0.000287825	8.70983E-05	0.000165365	0.0005132	4.66669E-05	0.0001015	4.9422E-08	1.31051E-06	1.7405E-07	1.53398E-06	1.53398177
3836303774700	383630	3774700	0.000583851	0.000971164	0.000971164	0.000467081	0.000221322	0.0006004 5	0.000390425	0.000268122	0.000288179	8.62424E-05	0.000165573	0.000513657	4.67085E-05	0.000101591	4.79226E-08	1.2616E-06	1.6883E-07	1.47836E-06	1.47835644
3836803774700	383680	3774700	0.000582894	0.000969572	0.000969572	0.000466315	0.000220959	0.000599466	0.000389785	0.000267682	0.000287707	8.52979E-05	0.000165365	0.000512834	4.66337E-05	0.000101428	4.62888E-08	1.21128E-06	1.6337E-07	1.42094E-06	1.42093823
3837303774700	383730	3774700	0.000579623	0.000964132	0.000964132	0.000463699	0.000219719	0.000596102	0.000387598	0.00026618	0.00028609 2	8.37927E-05	0.000164561	0.000510275	4.6401E-05	0.000100922	4.41399E-08	1.15551E-06	1.5765E-07	1.3573E-06	1.35729913
3837803774700	383780	3774700	0.000574438	0.000955507	0.000955507	0.00045955	0.000217753	0.00059077	0.000384131	0.000263799	0.000283533	8.05165E-05	0.000163281	0.000506162	4.6027E-05	0.000100108	4.20739E-08	1.09793E-06	1.5158E-07	1.29158E-06	1.2915848
3838303774700	383830	3774700	0.000567179	0.000943432	0.000943432	0.000453743	0.000215002	0.000583304	0.000379276	0.000260466	0.00027995	7.79487E-05	0.000161464	0.000500496	4.55117E-05	9.89875E-05	4.03419E-08	1.04705E-06	1.4573E-07	1.23312E-06	1.23312269
3838803774700	383880	3774700	0.000554814	0.000922865	0.000922865	0.000443851	0.000210315	0.000570588	0.000371008	0.000254787	0.000273847	7.49677E-05	0.000158517	0.000491173	4.4664E-05	9.71437E-05	3.84459E-08	9.90897E-07	1.3881E-07	1.16816E-06	1.16815789
3839303774700	383930	3774700	0.000516444	0.00085904	0.00085904	0.000413155	0.000195769	0.000531127	0.00034535	0.000237167	0.00025490 8	7.20162E-05	0.000150656	0.000466496	4.242E-05	9.2263E-05	3.62979E-08	9.28536E-07	1.2826E-07	1.0931E-06	1.09309706
3839803774700	383980	3774700	0.000538461	0.000895663	0.000895663	0.000430769	0.000204116	0.00055377	0.000360072	0.000247277	0.000265775	7.98672E-05	0.000154199	0.000477555	4.34256E-05	9.44502E-05	3.69821E-08	9.36588E-07	1.3203E-07	1.1056E-06	1.10560339
3840303774700	384030	3774700	0.00052147	0.0008674	0.0008674	0.000417176	0.000197675	0.000536295	0.00034871	0.000239474	0.000257389	7.86571E-05	0.000149674	0.00046348	4.21457E-05	9.16665E-05	3.59163E-08	8.98551E-07	1.2701E-07	1.06147E-06	1.06147241
3840803774700	384080	3774700	0.000511259	0.000850415	0.000850415	0.000409007	0.000193804	0.000525794	0.000341882	0.000234785	0.000252349	7.78897E-05	0.000147054	0.000455345	4.1406E-05	9.00576E-05	3.46882E-08	8.6333E-07	1.2269E-07	1.02071E-06	1.02070876
3841303774700	384130	3774700	0.000502484	0.00083582	0.00083582	0.000401987	0.000190478	0.00051677	0.000336014	0.000230756	0.000248018	7.72699E-05	0.00014485	0.000448399	4.07744E-05	8.86838E-05	3.35662E-08	8.31243E-07	1.188E-07	9.83614E-07	0.98361354
3826803774750	382680	3774750	0.00030449	0.000506481	0.000506481	0.000243592	0.000115424	0.000313146	0.000203614	0.000139831	0.00015029 1	8.58292E-05	9.8939E-05	0.000306183	2.78422E-05	6.05566E-05	2.53358E-08	6.61358E-07	9.1942E-08	7.78636E-07	0.77863562
3827303774750	382730	3774750	0.000317891	0.000528773	0.000528773	0.000254313	0.000120504	0.000326929	0.000212576	0.000145985	0.000156906	8.65671E-05	0.000102393	0.000316968	2.8823E-05	6.26897E-05	2.70917E-08	7.12792E-07	9.7104E-08	8.36988E-07	0.83698782
3827803774750	382780	3774750	0.000332809	0.000553586	0.000553586	0.000266247	0.000126158	0.000342271	0.000222551	0.000152836	0.000164269	8.21103E-05	0.000106234	0.000328942	2.99117E-05	6.50577E-05	2.79673E-08	7.52133E-07	1.0143E-07	8.81533E-07	0.88153275
3828303774750	382830	3774750	0.000309037	0.000514044	0.000514044	0.000247229	0.000117147	0.000317823	0.000206655	0.000141919	0.000152535	7.22819E-05	9.84328E-05	0.000304356	2.7676E-05	6.01951E-05	2.65656E-08	7.13569E-07	9.4024E-08	8.34159E-07	0.83415886
3828803774750	382880	3774750	0.00029029	0.000482862	0.000482862	0.000232232	0.000110041	0.000298543	0.000194119	0.00013331	0.000143282	6.76775E-05	9.21207E-05	0.000285071	2.59224E-05	5.63809E-05	2.55911E-08	6.87726E-07	8.964E-08	8.02956E-07	0.8029565

			EGIODemolition	EGIOSite Grubbing / Prep	EGIOMass Grading / Excavation	EGIOMass Grading / Excavation	EGIODrainage / Utilities Trenching	EGIODrainage / Utilities Trenching	EGIOFoundations / Concrete Pads	EGIOFoundations / Concrete Pads	EGIOBuilding / Structure Construction	EGIOBuilding / Structure Construction	EGIOAsphalt Paving	EGIOArchitectural Coating	EGIOLandscaping or Other Finishing	EGIOWaterside Construction (Piles)	HIWaterside Construction (Landscaping)	HIWaterside Construction (Landscaping)	KMDemolition	KMSite Grubbing / Prep	KMMass Grading / Excavation
Unique Identifier	X (UTM)	Y (UTM)	2025	2025	2025	2026	2026	2027	2026	2027	2026	2027	2027	2027	2027	2027	2025	2026	2025	2025	2025
3829303774750	382930	3774750	0.000904869	0.00083665	0.001391661	0.001391661	0.000669319	0.000669319	0.00031715	0.00031715	0.000860435	0.000860435	0.000559473	0.00011348	0.000384214	0.000412956	0.000509693	0.000509693	0.000468309	0.000433002	0.000720246
3829803774750	382980	3774750	0.001095454	0.00101286	0.001684775	0.001684775	0.000810292	0.000810292	0.000383949	0.000383949	0.001041661	0.001041661	0.00067731	0.000137382	0.000465138	0.000499933	0.00057313	0.00057313	0.000560108	0.00051788	0.000861429
3830303774750	383030	3774750	0.00130942	0.0012107	0.002013849	0.002013849	0.00096856	0.00096856	0.000458942	0.000458942	0.00124512	0.00124512	0.000809603	0.000164215	0.00055599	0.000597581	0.000640268	0.000640268	0.000629733	0.000582256	0.00096851
3830803774750	383080	3774750	0.001475761	0.0013645	0.002269677	0.002269677	0.0010916	0.0010916	0.000517244	0.000517244	0.001403293	0.001403293	0.00091245	0.000185076	0.000626619	0.000673495	0.000692598	0.000692598	0.00067684	0.000625811	0.00104096
3831303774750	383130	3774750	0.001549614	0.00143278	0.00238326	0.00238326	0.001146228	0.001146228	0.000543129	0.000543129	0.001473519	0.001473519	0.000958113	0.000194338	0.000657978	0.000707199	0.000721015	0.000721015	0.000716786	0.000662746	0.001102395
3831803774750	383180	3774750	0.001555395	0.00143813	0.00239215	0.00239215	0.001150504	0.001150504	0.000545155	0.000545155	0.001479016	0.001479016	0.000961687	0.000195063	0.000660432	0.000709837	0.000711809	0.000711809	0.000754403	0.000697526	0.001160249
3832303774750	383230	3774750	0.00152537	0.00141037	0.002345974	0.002345974	0.001128295	0.001128295	0.000534631	0.000534631	0.001450466	0.001450466	0.000943123	0.000191298	0.000647684	0.000696135	0.000708608	0.000708608	0.000791243	0.000731589	0.001216908
3832803774750	383280	3774750	0.001510703	0.00139681	0.002323416	0.002323416	0.001117446	0.001117446	0.000529491	0.000529491	0.001436519	0.001436519	0.000934055	0.000189458	0.000641456	0.000689441	0.00071281	0.00071281	0.000827306	0.000764934	0.001272372
3833303774750	383330	3774750	0.001508719	0.00139497	0.002320364	0.002320364	0.001115978	0.001115978	0.000528795	0.000528795	0.001434632	0.001434632	0.000932828	0.00018921	0.000640613	0.000688535	0.000727018	0.000727018	0.000860178	0.000795327	0.001322928
3833803774750	383380	3774750	0.001477314	0.00136594	0.002272065	0.002272065	0.001092749	0.001092749	0.000517788	0.000517788	0.00140477	0.00140477	0.000913411	0.000185271	0.000627279	0.000674203	0.000739125	0.000739125	0.000886751	0.000819897	0.001363796
3834303774750	383430	3774750	0.001436592	0.00132828	0.002209435	0.002209435	0.001062627	0.001062627	0.000503515	0.000503515	0.001366047	0.001366047	0.000888232	0.000180164	0.000609988	0.000655619	0.000801861	0.000801861	0.000903489	0.000835372	0.001389538
3834803774750	383480	3774750	0.001382496	0.00127827	0.002126238	0.002126238	0.001022613	0.001022613	0.000484555	0.000484555	0.001314608	0.001314608	0.000854785	0.00017338	0.000587018	0.000630931	0.000796458	0.000796458	0.000912634	0.000843828	0.001403604
3835303774750	383530	3774750	0.001328401	0.00122825	0.002043041	0.002043041	0.000982599	0.000982599	0.000465595	0.000465595	0.001263169	0.001263169	0.000821339	0.000166596	0.000564049	0.000606244	0.00078195	0.00078195	0.000915999	0.000846939	0.001408778
3835803774750	383580	3774750	0.001274219	0.00117815	0.001959711	0.001959711	0.000942522	0.000942522	0.000446605	0.000446605	0.001211648	0.001211648	0.000787839	0.000159801	0.000541043	0.000581517	0.000763339	0.000763339	0.000913669	0.000844785	0.001405196
3836303774750	383630	3774750	0.00121719	0.00112542	0.001872002	0.001872002	0.000900339	0.000900339	0.000426617	0.000426617	0.001157419	0.001157419	0.000752578	0.000152649	0.000516828	0.00055549	0.000701503	0.000701503	0.000906422	0.000838085	0.00139405
3836803774750	383680	3774750	0.001158867	0.0010715	0.001782303	0.001782303	0.000857198	0.000857198	0.000406175	0.000406175	0.00110196	0.00110196	0.000716518	0.000145334	0.000492064	0.000528873	0.000671386	0.000671386	0.000893222	0.000825879	0.001373748
3837303774750	383730	3774750	0.001083634	0.00100194	0.001666597	0.001666597	0.000801549	0.000801549	0.000379806	0.000379806	0.001030422	0.001030422	0.00067002	0.000135899	0.000460119	0.000494539	0.000631963	0.000631963	0.000874154	0.00080825	0.001344423
3837803774750	383780	3774750	0.000985883	0.00091155	0.001516258	0.001516258	0.000729244	0.000729244	0.000345545	0.000345545	0.00093747	0.00093747	0.000609563	0.00012364	0.000418613	0.000449928	0.000590239	0.000590239	0.000839212	0.000775942	0.001290684
3838303774750	383830	3774750	0.000950509	0.00087885	0.001461855	0.001461855	0.000703078	0.000703078	0.000333147	0.000333147	0.000903834	0.000903834	0.000587692	0.000119204	0.000403593	0.000433785	0.000584036	0.000584036	0.000821181	0.00075927	0.001262951
3838803774750	383880	3774750	0.000928509	0.00085851	0.001428019	0.001428019	0.000686805	0.000686805	0.000325436	0.000325436	0.000882914	0.000882914	0.000574089	0.000116445	0.000394252	0.00042744	0.000584936	0.000584936	0.000810569	0.000749458	0.00124663
3839303774750	383930	3774750	0.000929026	0.00085898	0.001428815	0.001428815	0.000687188	0.000687188	0.000325617	0.000325617	0.000883406	0.000883406	0.000574409	0.00011651	0.000394472	0.000423981	0.000665783	0.000665783	0.000792796	0.000733025	0.001219296
3839803774750	383980	3774750	0.000884939	0.00081822	0.00136101	0.00136101	0.000654577	0.000654577	0.000310165	0.000310165	0.000841484	0.000841484	0.00054715	0.000110981	0.000375752	0.00040386	0.00064574	0.00064574	0.000764583	0.000706939	0.001117926
3840303774750	384030	3774750	0.00084715	0.00078328	0.001302891	0.001302891	0.000626625	0.000626625	0.00029692	0.00029692	0.00080555	0.00080555	0.000523785	0.000106242	0.000359706	0.000386615	0.000635966	0.000635966	0.000747673	0.000691304	0.001149899
3840803774750	384080	3774750	0.000811431	0.00075026	0.001247957	0.001247957	0.000600204	0.000600204	0.000284401	0.000284401	0.000771586	0.000771586	0.000501701	0.000101762	0.00034454	0.000370314	0.000622558	0.000622558	0.000731108	0.000675988	0.001124422
3841303774750	384130	3774750	0.000776834	0.00071827	0.001194748	0.001194748	0.000574614	0.000574614	0.000272275	0.000272275	0.000738688	0.000738688	0.00048031	9.74234E-05	0.00032985	0.000354525	0.00060865	0.00060865	0.000712558	0.000658837	0.001095894
3826803774800	382680	3774800	0.000747932	0.00069154	0.001150297	0.001150297	0.000553235	0.000553235	0.000262145	0.000262145	0.000711204	0.000711204	0.00046244	9.37987E-05	0.000317577	0.000341334	0.000525502	0.000525502	0.000402567	0.000372216	0.000619135
3827303774800	382730	3774800	0.000806945	0.00074611	0.001241057	0.001241057	0.000596886	0.000596886	0.000282828	0.000282828	0.00076732	0.00076732	0.000498927	0.0001012	0.00034263	0.000368266	0.000549116	0.000549116	0.000425085	0.000393037	0.000653768
3827803774800	382780	3774800	0.000789603	0.00073007	0.001214386	0.001214386	0.000584059	0.000584059	0.00027675	0.00027675	0.00075083	0.00075083	0.000488205	9.90247E-05	0.000335272	0.000360352	0.000480276	0.000480276	0.000439752	0.000406598	0.000676325
3828303774800	382830	3774800	0.000767775	0.00070989	0.001180816	0.001180816	0.000567913	0.000567913	0.0002691	0.0002691	0.00073073	0.00073073	0.00047409	9.62873E-05	0.00032603	0.00035039	0.00046568	0.00046568	0.000436818	0.000403886	0.000671814
3828803774800	382880	3774800	0.000817039	0.00075544	0.001256582	0.001256582	0.000604353	0.000604353	0.000286366	0.000286366	0.000776918	0.000776918	0.000505168	0.000102466	0.000346921	0.000372873	0.000483378	0.000483378	0.000458992	0.000424387	0.000705915
3829303774800	382930	3774800	0.000887441	0.00082053	0.001364858	0.001364858	0.000656428	0.000656428	0.000311042	0.000311042	0.000843863	0.000843863	0.000548697	0.000111295	0.000376814	0.000405002	0.000506791	0.000506791	0.000492467	0.000455339	0.000757399
3829803774800	382980	3774800	0.001009609	0.00093349	0.001552748	0.001552748	0.000746793	0.000746793	0.00035386	0.00035386	0.000960031	0.000960031	0.00062432	0.000126616	0.000428687	0.000460756	0.000548916	0.000548916	0.000543629	0.000502643	0.000836085
3830303774800	383030	3774800	0.001160334	0.00107285	0.001784559	0.001784559	0.000858283	0.000858283	0.000406689	0.000406689	0.001103355	0.001103355	0.000717424	0.000145518	0.000492687	0.000529543	0.000602647	0.000602647	0.000587716	0.000543407	0.00090389
3830803774800	383080	3774800	0.001245316	0.00115143	0.001915259	0.001915259	0.000921143	0.000921143	0.000436475	0.000436475	0.001184165	0.001184165	0.000769968	0.000156176	0.000528771	0.000568326	0.000638367	0.000638367	0.000620846	0.000574039	0.000954843
3831303774800	383130	3774800	0.00128811	0.001191	0.001981074	0.001981074	0.000952797	0.000952797	0.000451473	0.000451473	0.001224856	0.001224856	0.000796427	0.000161543	0.000546941	0.000587856	0.000657078	0.000657078	0.00065251	0.000603316	0.001003541
3831803774800	383180	3774800	0.001307953	0.00120934	0.002011593	0.002011593	0.000967475	0.000967475	0.000458428	0.000458428	0.001243726	0.001243726	0.000808696	0.000164031	0.00055367	0.000596912	0.000668284	0.000668284	0.000683397	0.000631874	0.001051044
3832303774800	383230	3774800	0.00130942	0.0012107	0.002013849	0.002013849	0.00096856	0.00096856	0.000458942	0.000458942	0.00124512	0.00124512	0.000809603	0.000164215	0.00055599	0.000597581	0.00067769	0.00067769	0.000712817	0.000659076	0.001096292
3832803774800	383280	3774800	0.0012932	0.0011957	0.001988903	0.001988903	0.000956562	0.000956562	0.000453257	0.000453257	0.001229697	0.001229697	0.000799574	0.000162181	0.000549102	0.000590179	0.000682793	0.000682793	0.000739822	0.000684045	0.001137824
3833303774800	383330	3774800	0.001267489	0.00117193	0.001949361	0.001949361	0.000937544	0.000937544	0.000444246	0.000444246	0.001205249	0.001205249	0.000783678	0.000158957	0.000538186	0.000578445	0.00071409	0.00071409	0.000762858	0.000705344	0.001173252
3833803774800	383380	3774800	0.001233151	0.00114018	0.00189655	0.00189655	0.000912145	0.000912145	0.00043221	0.00043221	0.001172597	0.001172597	0.000762447	0.00015465	0.000523605	0.000562774	0.000721715	0.000721715	0.000781321	0.000722415	0.001201648
3834303774800	383430	3774800	0.001195621	0.00110548	0.001838829	0.001838829	0.000884384	0.000884384	0.000419057	0.000419057	0.00113691	0.00113691	0.00073924	0.000149944	0.00050767	0.000545647	0.000718813	0.000718813	0.000793917	0.000734062	0.001221021
3834803774800	383480	3774800	0.001156883	0.00106966	0.001779251	0.001779251	0.00085573	0.00085573	0.000405479	0.000405479	0.001100074	0.001100074	0.000715291	0.000145086	0.000491221	0.000527968	0.000709008	0.000709008	0.000801596	0.000741162	0.00123283
3835303774800	383530	3774800	0.001115556	0.00103145	0.001715692	0.001715692	0.000825161	0.000825161	0.00039095	0.00039095	0.001060776	0.001060776	0.000689739	0.000139903	0.000473674	0.000509108	0.000655477	0.000655477	0.000804961	0.000744273	0.001238005
3835803774800	383580	3774800	0.001074316	0.00099332	0.001652266	0.001652266	0.000794657	0.000794657	0.00037654	0.00037654	0.001021561	0.001021561	0.00066424	0.000134731	0.000456163	0.000490287	0.00063064	0.00063064	0.000802372	0.00074188	0.001234025
3836303774800	383630	3774800	0.001026174	0.00094881	0.001578225	0.001578225	0.000759046	0.000759046	0.00035966	0.00035966	0.000975783	0.000975783	0.000634474	0.000128693	0.000435721	0.000468316	0.00060748	0.00060748	0.000794607	0.0007347	0.001222082
3836803774800	383680	3774800	0.000961294	0.00088882	0.001478441	0.001478441	0.000711056	0.000711056	0.000336927	0.000336927	0.000914089	0.000914089	0.00059436	0.000120557	0.000408173	0.000438707	0.000572129	0.000572129	0.000780976	0.000722096	0.001201117
3837303774800	383730	3774800	0.000873033	0.00080721	0.001342698	0.001342698	0.00064577	0.00064577	0.000305992	0.000305992	0.000830162	0.000830162	0.000539789	0.000109488	0.000370696	0.000398427	0.000532106	0.000532106	0.000748708	0.000692261	0.001151491
3837803774800	383780	3774800	0.000838781	0.00077554	0.00129002	0.00129002	0.000620435	0.000620435	0.00029398	0.00029398	0.00079759	0.00079759	0.00051861	0.000105192	0.000356153	0.000382795	0.0005216	0.0005216	0.000730677	0.000675589	0.001123759
3838303774800	383830	3774800	0.000895292	0.00082779	0.001376933	0.001376933	0.000662235	0.000662235	0.000313794	0.000313794	0.00085132	0.00085132	0.000553551	0.000112279	0.00074068	0.000408585	0.00062405	0.00062405	0.000740685	0.000684843	0.001139151
3838803774800	383880	3774800	0.000859229	0.00079445	0.001321468	0.001321468	0.000635559	0.000635559	0.000301154	0.000301154	0.000817036	0.000817036	0.000531254	0.000107756	0.000364835	0.000392127	0.000617555	0.000617555	0.000715923	0.000661948	0.001101068
3839303774800	383930	3774800	0.000825236	0.00076302	0.001269188	0.001269188	0.000610415	0.000610415	0.000289239	0.000289239	0.00078412	0.00078412	0.00051023	0.000103493	0.00035040	0.000376614	0.00060648	0.00060648	0.000697115	0.000644558	0.001072142
3839803774800	383980	3774800	0.000795211	0.00073526	0.001223011	0.001223011	0.000588207	0.000588207	0.000278716	0.000278716	0.000756162	0.000756162	0.00049167	9.9728E-05	0.000337653	0.000362911	0.00059364	0.00059364	0.000683742	0.000632193	0.001051575
3840303774800	384030	3774800	0.000765446	0.00070774	0.001177233	0.001177233	0.00056619	0.00056619	0.000268283	0.000268283	0.000727858	0.000727858	0.00047326	9.59951E-05	0.000325014	0.000349327	0.000582135	0.000582135	0.000669075	0.000618632	0.001029017
3840803774800	384080	3774800	0.000735681	0.00068022	0.001131455	0.001131455	0.000544173	0.000544173	0.000257851	0.000257851	0.00069555	0.00069555	0.00045865	9.22622E-05	0.000312375	0.000335743	0.00056992	0.00056992	0.000651561	0.000602438	0.001002081
3841303774800	384130	3774800	0.000708072	0.00065469	0.001088994	0.001088994	0.000523751	0.000523751	0.000248174	0.000248174	0.00067330	0.00067330	0.00043779	8.87998E-05	0.000300653	0.000323144	0.00055842	0.00055842	0.000636635	0.000588638	0.000979126
3826803774850	382680	3774850	0.000687711	0.00063586	0.001057679	0.001057679	0.00050869	0.00050869	0.000241038	0.000241038	0.00065394	0.00065394	0.00042526	8.62463E-05	0.000292007	0.000313851	0.00049328	0.00049328	0.000384621	0.000355624	0.000591536
3827303774850	382730	3774850	0.000735422	0.00067998	0.001131057	0.001131057	0.000543981	0.000543981	0.00025776	0.00025776	0.00069930	0.00069930	0.00045470	9.22298E-05	0.000312666	0.000335625	0.00051379	0.00051379	0.000404292	0.000373812	0.000621789
3827803774850	382780	3774850	0.000712041	0.00065836	0.001095097	0.001095097	0.000526687	0.000526687	0.000249565	0.000249565	0.000677076	0.000677076	0.00044024	8.92976E-05	0.000302338	0.000324955	0.000447357	0.000447357	0.000416543	0.000385139	0.000640631
3828303774850	382830	3774850	0.000723084	0.00066857	0.001112082	0.001112082	0.000534855	0.000534855	0.00025346	0.00025346	0.00068577	0.00068577	0.00044707	9.06825E-05	0.000307027	0.000329995	0.00044858	0.00044858	0.000427846	0.000395589	0.000658014
3828803774850	382880	3774850	0.000799008	0.00073877	0.00122885	0.00122885	0.000591015	0.000591015	0.000280046	0.000280046	0.00075972	0.00075972	0.00049401	0.000100204	0.000339265	0.000364644	0.000478375	0.000478375	0.000459768	0.000425105	0.000707109
3829303774850	382930	3774850	0.00092894	0.00085891	0.001428682	0.001428682	0.000687124	0.000687124	0.000325587	0.000325587	0.000883324	0.000883324	0.00057435	0.000116499	0.000394435	0.00042394	0.00053408	0.00053408	0.000494624	0.000457333	0.000760716
3829803774850	382980	3774850	0.00097691	0.00090326	0.001502458	0.001502458	0.000722607	0.000722607	0.0003424	0.0003424	0.00092893	0.00092893	0.00060401	0.000122515	0.000414803	0.000445833	0.00054961	0.00054961	0.000519471	0.00048030	0.000798931
3830303774850	383030	3774850	0.00102186	0.00094482	0.00157159	0.00157159	0.000755856	0.000755856	0.000358155	0.000358155	0.000971681	0.000971681	0.00063180	0.000128152	0.000433889	0.000466347	0.000565925	0.000565925	0.000545009	0.00050392	0.000838208
3830803774850	383080	3774850	0.001060598	0.00098064	0.001631168	0.001631168	0.00078451	0.00078451	0.000371732	0.000371732	0.001008517	0.001008517	0.00065559	0.00013301	0.000450338	0.000484026	0.00058343	0.00058343	0.000570806	0.000527771	0.000877882
3831303774850	383130	3774850	0.001086136	0.00100425	0.001670445	0.001670445	0.0008034	0.0008034	0.000380683	0.000380683	0.001032801	0.001032801	0.00067154	0.000136213	0.000461182	0.00049568	0.00059484	0.00059484	0.000596344	0.000551384	0.000917159
3831803774850	383180	3774850	0.001096662	0.00101398	0.001686633	0.001686633	0.000811185	0.000811185	0.000384372	0.000384372	0.00104281	0.00104281	0.00067805	0.000137533	0.000465651	0.000500485	0.00060946	0.00060946	0.000620933	0.00057419	0.000954976
3832303774850	383230	3774850	0.001090881	0.00100864	0.001677743	0.001677743	0.00080691	0.00080691	0.000382346	0.000382346	0.001037313	0.001037313	0.00067448	0.000136808	0.000463196	0.00049784	0.00059944	0.00059944	0.000643882	0.000595338	0.000990272
3832803774850	383280	3774850	0.001083893	0.00100218	0.001666995	0.001666995	0.00080174	0.00080174	0.000379897	0.000379897	0.001030668	0.001030668	0.00067016	0.000135932	0.000460229	0.000494657	0.00060714	0.00060714	0.000664934	0.000614803	0.001022648
3833303774850	383330	3774850	0.001064308	0.00098407	0.001636874	0.001636874	0.000787254	0.000787254	0.000373032	0.000373032	0.001012045	0.001012045	0.00065805	0.000133476	0.000451913	0.000485719	0.00060614	0.00060614	0.000682793	0.000631316	0.001050115
3833803774850	383380	3774850	0.001042394	0.00096381	0.001603171	0.001603171	0.000771044	0.000771044	0.000365352	0.000365352	0.00099120	0.00099120	0.00064403	0.000130727	0.000442608	0.00047571	0.00061485	0.00061485	0.000696684	0.000644159	0.001071478
3834303774850	383430	3774850	0.001015389	0.00093884	0.001561638	0.001561638	0.000751069	0.000751069	0.000355887	0.000355887	0.00096552	0.00096552	0.00062780	0.000127341	0.000431142	0.00046339	0.00061385	0.00061385	0.000706433	0.00065317	0.001086472
3834803774850	383480	3774850	0.000981569	0.00090757	0.001509624	0.001509624	0.000726053	0.000726053	0.000344033	0.000344033	0.00093368	0.00093368	0.00060689	0.000123099	0.000416782	0.00044795	0.00058739	0.00058739	0.000712127	0.00065843	0.00109523
3835303774850	383530	3774850	0.000938948	0.00086816	0.001444074	0.001444074	0.000694527	0.000694527	0.000329095	0.000329095	0.00089284	0.00089284	0.00058054	0.000117754	0.00039868	0.00042850	0.00055952	0.00055952	0.000712386	0.00065867	0.001095628
3835803774850	383580	3774850	0.000893998	0.0008266	0.001374942	0.001374942	0.000661278	0.000661278	0.00031334	0.00031334	0.00085009	0.00085009	0.00055275	0.000112117	0.00037959	0.00040799	0.00054131	0.00054131	0.000708417	0.00065500	0.001089524
3836303774850	383630	3774850	0.000844648	0.00078097	0.001299043	0.001299043	0.000624774	0.000624774	0.000296043	0.000296043	0.000803171	0.000803171	0.00052223	0.000105928	0.00035864	0.00038547	0.00051789	0.00051789	0.000699186	0.00064647	0.001075326
3836803774850	383680	3774850	0.000780631	0.00072178	0.001200587	0.001200587	0.000577422	0.000577422	0.00027360	0.00027360	0.00074229	0.00074229	0.00048265	9.78995E-05	0.00033146	0.00035625	0.00048988	0.00048988	0.000675546	0.00062461	0.001038969
3837303774850	383730	3774850	0.000815745	0.00075424	0.001254592	0.001254592	0.000603395	0.000603395	0.000285913	0.000285913	0.00077568	0.00077568	0.00050436	0.000102303	0.00034637	0.00037228	0.00051699	0.00051699	0.000684432	0.00063283	0.001052636

			KMMass Grading / Excavation	KMDrainage / Utilities Trenching	KMFoundations / Concrete Pads	KMBuilding / Structure Construction	KMAsphalt Paving	KMArchitectural Coating	KMLandscaping or Other Finishing	KMWaterside Construction (Piles)	EWNDemolition	EWNSite Grubbing / Prep	EWNDrainage / Utilities Trenching	EWNDrainage / Utilities Trenching	EWNDrainage / Utilities Trenching	EWNFoundations / Concrete Pads	EWNBuilding / Structure Construction	EWNAsphalt Paving	EWNLandscaping or Other Finishing	EWNWaterside Construction (Piles)	ISDemolition
Unique Identifier	X (UTM)	Y (UTM)	2026	2026	2026	2026	2026	2026	2026	2026	2027	2027	2027	2028	2029	2029	2029	2029	2029	2029	2027
3829303774750	382930	3774750	0.000720246	0.000178843	0.000164139	0.000482757	0.000289552	5.8731E-05	0.000198848	0.000213723	0.000239072	0.000273332	0.000321906	0.000321906	0.000321906	8.37932E-05	0.000208174	0.000147816	0.000101512	0.000106138	0.00091781
3829803774750	382980	3774750	0.000861429	0.0002139	0.000196314	0.000577387	0.00034631	7.02435E-05	0.000237826	0.000255617	0.000264524	0.00030243	0.000356175	0.000356175	0.000356175	9.27138E-05	0.000230336	0.000163553	0.000112319	0.000117437	0.001137298
3830303774750	383030	3774750	0.00096851	0.000240489	0.000220717	0.000649161	0.000389358	7.89753E-05	0.000267389	0.000287392	0.000293858	0.000335968	0.000395673	0.000395673	0.000395673	0.000102995	0.000255879	0.00018169	0.000124774	0.000130461	0.001385861
3830803774750	383080	3774750	0.00104096	0.000258479	0.000237228	0.000697721	0.000418484	8.4883E-05	0.000287391	0.00030889	0.000312666	0.000357472	0.000420998	0.000420998	0.000420998	0.000109587	0.000272256	0.000193319	0.000132761	0.000138811	0.001611302
3831303774750	383130	3774750	0.001102395	0.000273734	0.000251228	0.000738899	0.000443183	8.98927E-05	0.000304353	0.00032712	0.000315341	0.000360529	0.000424599	0.000424599	0.000424599	0.000110525	0.000274585	0.000194973	0.000133896	0.000139998	0.001757368
3831803774750	383180	3774750	0.001160249	0.0002881	0.000264413	0.000777676	0.000466441	9.46102E-05	0.000320325	0.000344287	0.000314651	0.00035974	0.00042367	0.00042367	0.00042367	0.000110283	0.000273984	0.000194546	0.000133603	0.000139692	0.001857449
3832303774750	383230	3774750	0.001216908	0.000302169	0.000277325	0.000815653	0.000489219	9.92303E-05	0.000335968	0.00033611	0.000312925	0.000357768	0.000421347	0.000421347	0.000421347	0.000109678	0.000272481	0.000193479	0.00013287	0.000138926	0.001935961
3832803774750	383280	3774750	0.001272372	0.000315941	0.000289965	0.000852829	0.000511516	0.000103753	0.00035128	0.000377559	0.000313961	0.000358951	0.000422741	0.000422741	0.000422741	0.00011004	0.000273383	0.000194119	0.00013331	0.000139385	0.002002135
3833303774750	383330	3774750	0.001322928	0.000328494	0.000301486	0.000886715	0.00053184	0.000107876	0.000365238	0.00039256	0.000316117	0.000361417	0.000425645	0.000425645	0.000425645	0.000110797	0.000275261	0.000195453	0.000134226	0.000140343	0.00204674
3833803774750	383380	3774750	0.001363796	0.000338642	0.0003108	0.000914108	0.00054827	0.000111208	0.000376521	0.000404687	0.000315945	0.00036122	0.000425412	0.000425412	0.000425412	0.000110736	0.000275111	0.000195346	0.000134153	0.000140266	0.002041908
3834303774750	383430	3774750	0.001389538	0.000345034	0.000316666	0.000931362	0.000558619	0.000113307	0.000383628	0.000412326	0.000315427	0.000360628	0.000424715	0.000424715	0.000424715	0.000110555	0.00027466	0.000195026	0.000133933	0.000140036	0.002000237
3834803774750	383480	3774750	0.001403604	0.000348527	0.000319872	0.000940789	0.000564274	0.000114454	0.000387511	0.0004165	0.000313529	0.000358458	0.00042216	0.00042216	0.00042216	0.00010989	0.000273007	0.000193852	0.000133127	0.000139194	0.001941482
3835303774750	383530	3774750	0.001408778	0.000349812	0.000321051	0.000944258	0.000566354	0.000114876	0.00038894	0.000418035	0.000311545	0.000356189	0.000419488	0.000419488	0.000419488	0.000109194	0.000271279	0.000192625	0.000132284	0.000138313	0.001876516
3835803774750	383580	3774750	0.001405196	0.000348922	0.000320235	0.000941856	0.000564914	0.000114584	0.000387951	0.000416972	0.000309388	0.000353723	0.000416584	0.000416584	0.000416584	0.000108438	0.000269401	0.000191292	0.000131368	0.000137355	0.001807667
3836303774750	383630	3774750	0.00139405	0.000346155	0.000317694	0.000934386	0.000560433	0.000113675	0.000384874	0.000413665	0.000306282	0.000350172	0.000412402	0.000412402	0.000412402	0.00010735	0.000266697	0.000189371	0.00013005	0.000135976	0.001735885
3836803774750	383680	3774750	0.001373748	0.000341113	0.000313068	0.000920778	0.000552271	0.00011202	0.000379269	0.00040764	0.00030309	0.000346523	0.000408103	0.000408103	0.000408103	0.000106231	0.000263917	0.000187398	0.000128694	0.000134559	0.00166186
3837303774750	383730	3774750	0.001344423	0.000333832	0.000306385	0.000901123	0.000540482	0.000109628	0.000371173	0.000398939	0.000297568	0.00034021	0.000400668	0.000400668	0.000400668	0.000104295	0.000259109	0.000183984	0.00012635	0.000132108	0.001570752
3837803774750	383780	3774750	0.001290684	0.000320488	0.000294138	0.000865103	0.000518878	0.000105246	0.000356336	0.000382992	0.000276689	0.000316339	0.000372555	0.000372555	0.000372555	9.69775E-05	0.000240929	0.000171074	0.000117484	0.000122838	0.001401305
3838303774750	383830	3774750	0.001262951	0.000313602	0.000287818	0.000846515	0.000507729	0.000102985	0.000348679	0.000374763	0.000275654	0.000315155	0.000371161	0.000371161	0.000371161	9.66147E-05	0.000240027	0.000170434	0.000117045	0.000122379	0.001348503
3838803774750	383880	3774750	0.00124663	0.000309549	0.000284099	0.000835575	0.000501168	0.000101654	0.000344174	0.00036992	0.000280485	0.000320679	0.000377667	0.000377667	0.000377667	9.83081E-05	0.000244234	0.000173422	0.000119096	0.000124524	0.00132564
3839303774750	383930	3774750	0.001219296	0.000302762	0.000277869	0.000817254	0.000490179	9.94251E-05	0.000336627	0.000361809	0.000286956	0.000328077	0.00038638	0.00038638	0.00038638	0.000100576	0.000249869	0.000177422	0.000121844	0.000127396	0.001316753
3839803774750	383980	3774750	0.001175906	0.000291988	0.000267981	0.000788171	0.000472735	9.58869E-05	0.000324648	0.000348934	0.000281434	0.000321764	0.000378945	0.000378945	0.000378945	9.86407E-05	0.000245061	0.000174008	0.000119499	0.000124945	0.001248164
3840303774750	384030	3774750	0.001149899	0.00028553	0.000262054	0.000770739	0.00046228	9.37662E-05	0.000317468	0.000341216	0.000278673	0.000318607	0.000375227	0.000375227	0.000375227	9.7673E-05	0.000242656	0.000172301	0.000118327	0.000123719	0.001190272
3840803774750	384080	3774750	0.001124422	0.000279204	0.000256248	0.000753663	0.00045203	9.16888E-05	0.000310434	0.000333656	0.000275913	0.000315451	0.00037151	0.00037151	0.00037151	9.67054E-05	0.000240252	0.000170594	0.000117155	0.000122493	0.001134624
3841303774750	384130	3774750	0.001095894	0.00027212	0.000249747	0.000734541	0.00044056	8.93625E-05	0.000302558	0.000325191	0.000272634	0.000311703	0.000367095	0.000367095	0.000367095	9.55563E-05	0.000237398	0.000168567	0.000115762	0.000121038	0.001079924
3826803774800	382680	3774800	0.000619135	0.000153737	0.000141097	0.000414986	0.000248903	5.04862E-05	0.000170933	0.00018372	0.000269528	0.000308152	0.000362913	0.000362913	0.000362913	9.44677E-05	0.000234693	0.000166647	0.000114444	0.000119659	0.000708676
3827303774800	382730	3774800	0.000653768	0.000162336	0.000148989	0.000438199	0.000262826	5.33102E-05	0.000180494	0.00019396	0.000274532	0.000313873	0.000369651	0.000369651	0.000369651	9.62216E-05	0.0002395	0.000169741	0.000116568	0.000121881	0.000771658
3827803774800	382780	3774800	0.000676325	0.000167937	0.00015413	0.000453318	0.000271895	5.51496E-05	0.000186722	0.00020069	0.000257363	0.000294243	0.000346533	0.000346533	0.000346533	9.02039E-05	0.0002241	0.000159125	0.000109278	0.000114258	0.000784082
3828303774800	382830	3774800	0.000671814	0.000166817	0.000153102	0.000450295	0.000270081	5.47817E-05	0.000185476	0.000199351	0.000240453	0.00027491	0.000323764	0.000323764	0.000323764	8.4277E-05	0.000209376	0.00014867	0.000102098	0.000106751	0.000772521
3828803774800	382880	3774800	0.000705915	0.000175285	0.000160873	0.000473152	0.00028379	5.75625E-05	0.000194891	0.00020947	0.000242351	0.00027708	0.00032632	0.00032632	0.00032632	8.49423E-05	0.000211028	0.000149844	0.000102904	0.000107594	0.000833173
3829303774800	382930	3774800	0.000757399	0.000188069	0.000172606	0.00050766	0.000304488	6.17606E-05	0.000209105	0.000224748	0.000248735	0.000284379	0.000334916	0.000334916	0.000334916	8.718E-05	0.000216588	0.000153791	0.000105615	0.000110428	0.00092083
3829803774800	382980	3774800	0.000836085	0.000207607	0.000190538	0.0005604	0.000336121	6.81769E-05	0.000230829	0.000248096	0.000265818	0.00030391	0.000357918	0.000357918	0.000357918	9.31674E-05	0.000231463	0.000164353	0.000112868	0.000118012	0.001071297
3830303774800	383030	3774800	0.00090389	0.000224444	0.00020599	0.000605848	0.00036338	7.37059E-05	0.000249549	0.000268217	0.00029127	0.000333009	0.000392188	0.000392188	0.000392188	0.000102088	0.000253625	0.00018009	0.000123675	0.000129311	0.001266454
3830803774800	383080	3774800	0.000954843	0.000237096	0.000217602	0.00064	0.000383864	7.78608E-05	0.000263616	0.000283336	0.000296446	0.000338927	0.000399158	0.000399158	0.000399158	0.000103902	0.000258132	0.00018329	0.000125873	0.00013161	0.001383273
3831303774800	383130	3774800	0.001003541	0.000249188	0.0002287	0.00067264	0.000403441	8.18317E-05	0.000277061	0.000297787	0.000297999	0.000340703	0.000401249	0.000401249	0.000401249	0.000104447	0.000259485	0.00018425	0.000126533	0.000132299	0.001477832
3831803774800	383180	3774800	0.001051044	0.000260983	0.000239526	0.00070448	0.000422538	8.57053E-05	0.000290175	0.000311882	0.000299035	0.000341887	0.000402643	0.000402643	0.000402643	0.00010481	0.000260386	0.000184891	0.000126972	0.000132759	0.001558328
3832303774800	383230	3774800	0.001096292	0.000272219	0.000249837	0.000734808	0.000440729	8.93949E-05	0.000302668	0.000325309	0.000299466	0.00034238	0.000403224	0.000403224	0.000403224	0.000104961	0.000260762	0.000185157	0.000127156	0.00013295	0.001619757
3832803774800	383280	3774800	0.001137824	0.000282531	0.000259302	0.000762646	0.000457425	9.27816E-05	0.000314134	0.000337633	0.000299552	0.000342478	0.00040334	0.00040334	0.00040334	0.000104991	0.000260837	0.000185211	0.000127192	0.000132989	0.001657028
3833303774800	383330	3774800	0.001173252	0.000291329	0.000267376	0.000786392	0.000471668	9.56705E-05	0.000323915	0.000348146	0.00029938	0.000342281	0.000403108	0.000403108	0.000403108	0.00010493	0.000260687	0.000185104	0.000127119	0.000132912	0.001668331
3833803774800	383380	3774800	0.001201648	0.00029838	0.000273847	0.000805425	0.000483084	9.7986E-05	0.000331755	0.000356572	0.000298862	0.000341689	0.000402411	0.000402411	0.000402411	0.000104749	0.000260236	0.000184784	0.000126899	0.000132682	0.001656856
3834303774800	383430	3774800	0.001221021	0.00030319	0.000278262	0.00081841	0.000490872	9.95657E-05	0.000337103	0.000362321	0.000297654	0.000340308	0.000400785	0.000400785	0.000400785	0.000104326	0.000259184	0.000184037	0.000126386	0.000132146	0.001627781
3834803774800	383480	3774800	0.00123283	0.000306122	0.000280954	0.000826326	0.00049562	0.000100529	0.000340364	0.000365825	0.000296188	0.000338631	0.00039881	0.00039881	0.00039881	0.000103812	0.000257907	0.00018313	0.000125763	0.000131495	0.001588525
3835303774800	383530	3774800	0.001238005	0.000307407	0.000282133	0.000829794	0.0004977	0.000100951	0.000341792	0.000367361	0.000294031	0.000336165	0.000395905	0.000395905	0.000395905	0.000103056	0.000256029	0.000181797	0.000124848	0.000130537	0.001543143
3835803774800	383580	3774800	0.001234025	0.000306419	0.000281226	0.000827126	0.0004961	0.000100626	0.000340693	0.000366179	0.000291787	0.000333601	0.000392885	0.000392885	0.000392885	0.000102269	0.00025407	0.00018041	0.000123895	0.000129541	0.001493189
3836303774800	383630	3774800	0.001222082	0.000303454	0.000278504	0.000819122	0.000491299	9.96523E-05	0.000337396	0.000362636	0.000288854	0.000330247	0.000388935	0.000388935	0.000388935	0.000101241	0.000251521	0.000178596	0.00012265	0.000128239	0.001436592
3836803774800	383680	3774800	0.001201117	0.000298248	0.000273726	0.000805069	0.000482871	9.79427E-05	0.000331608	0.000356415	0.000281693	0.00032206	0.000379293	0.000379293	0.000379293	8.87314E-05	0.000245286	0.000174168	0.000119609	0.00012506	0.001355233
3837303774800	383730	3774800	0.001151491	0.000285925	0.000262417	0.000771806	0.0004629	9.38961E-05	0.000317907	0.000341689	0.000258571	0.000295624	0.00034816	0.00034816	0.00034816	9.06273E-05	0.000225152	0.000159872	0.000109791	0.000114795	0.001205457
3837803774800	383780	3774800	0.001123759	0.000279039	0.000256097	0.000753218	0.000451771	9.16347E-05	0.000310251	0.00033346	0.000253998	0.000290396	0.000342003	0.000342003	0.000342003	8.90246E-05	0.00022117	0.000157045	0.00010785	0.000112764	0.001155675
3838303774800	383830	3774800	0.001139151	0.000282861	0.000259605	0.000763535	0.000457959	9.28898E-05	0.0003145	0.000338027	0.000279105	0.000319101	0.000375808	0.000375808	0.000375808	9.78242E-05	0.000243032	0.000172568	0.00011851	0.000123911	0.001238932
3838803774800	383880	3774800	0.001101068	0.000273405	0.000250926	0.00073801	0.000442649	8.97845E-05	0.000303986	0.000326727	0.000274101	0.00031338	0.00036907	0.00036907	0.00036907	9.60704E-05	0.000238675	0.000169474	0.000116385	0.000121689	0.001185095
3839303774800	383930	3774800	0.001072142	0.000266222	0.000244334	0.000718621	0.00043102	8.74257E-05	0.000296	0.00031814	0.000270305	0.000309039	0.000363959	0.000363959	0.000363959	9.47398E-05	0.000235369	0.000167127	0.000114773	0.000120004	0.001135573
3839803774800	383980	3774800	0.001051575	0.000261115	0.000239647	0.000704836	0.000422752	8.57486E-05	0.000290322	0.00031204	0.000267889	0.000306277	0.000360706	0.000360706	0.000360706	9.38931E-05	0.000233266	0.000165633	0.000113748	0.000118931	0.001092089
3840303774800	384030	3774800	0.001029017	0.000255514	0.000234506	0.000689716	0.000413683	8.39092E-05	0.000284094	0.000305346	0.000265128	0.000303121	0.000356989	0.000356989	0.000356989	9.29255E-05	0.000230862	0.000163926	0.000112575	0.000117706	0.001048261
3840803774800	384080	3774800	0.001002081	0.000248825	0.000228367	0.000671662	0.000402854	8.17127E-05	0.000276658	0.000297353	0.000261418	0.000298879	0.000351993	0.000351993	0.000351993	9.16252E-05	0.000227631	0.000161633	0.000111	0.000116059	0.001003397
3841303774800	384130	3774800	0.000979126	0.000243125	0.000223136	0.000656276	0.000393626	7.98409E-05	0.0002703 2	0.000290542	0.000258312	0.000295328	0.000347811	0.000347811	0.000347811	9.05366E-05	0.000224927	0.000159712	0.000109681	0.00011468	0.000961639
3826803774850	382680	3774850	0.000591536	0.000146883	0.000134807	0.000396487	0.000237808	4.82356E-05	0.000163313	0.00017553	0.000257449	0.000294342	0.00034665	0.00034665	0.00034665	9.02342E-05	0.000224176	0.000159179	0.000109315	0.000114297	0.000661914
3827303774850	382730	3774850	0.000621789	0.000154396	0.000141702	0.000416765	0.00024997	5.07026E-05	0.000171665	0.000184507	0.000261763	0.000299274	0.000352458	0.000352458	0.000352458	9.17461E-05	0.000227932	0.000161846	0.000111147	0.000116212	0.000714888
3827803774850	382780	3774850	0.000640631	0.000159074	0.000145996	0.000429394	0.000257545	5.2239E-05	0.000176867	0.000190098	0.000245198	0.000280335	0.000330154	0.000330154	0.000330154	8.59402E-05	0.000213508	0.000151604	0.000104113	0.000108858	0.000717821
3828303774850	382830	3774850	0.000658014	0.00016339	0.000149957	0.000441045	0.000264533	5.36564E-05	0.000181666	0.000195256	0.000239072	0.000273332	0.000321906	0.000321906	0.000321906	8.37932E-05	0.000208174	0.000147816	0.000101512	0.000106138	0.000738614
3828803774850	382880	3774850	0.000707109	0.000175581	0.000161145	0.000473952	0.000284271	5.76598E-05	0.000195221	0.000209825	0.000250202	0.000286056	0.000336891	0.000336891	0.000336891	8.76941E-05	0.000217865	0.000154698	0.000106238	0.000111079	0.000828342
3829303774850	382930	3774850	0.000760716	0.000188892	0.000173362	0.000509883	0.000305822	6.20311E-05	0.000210021	0.000225732	0.000274618	0.000313971	0.000369767	0.000369767	0.000369767	9.62518E-05	0.000239126	0.000169794	0.000116605	0.000121919	0.000971216
3829803774850	382980	3774850	0.000798931	0.000198382	0.000182071	0.000535497	0.000321185	6.51473E-05	0.000220571	0.000237072	0.000276948	0.000316635	0.000372904	0.000372904	0.000372904	9.70683E-05	0.000241154	0.000171234	0.000117594	0.000122953	0.001044119
3830303774850	383030	3774850	0.000838208	0.000208134	0.000191022	0.000561823	0.000336975	6.835E-05	0.000231415	0.000248726	0.000279105	0.000319101	0.000375808	0.000375808	0.000375808	9.78242E-05	0.000243032	0.000172568	0.00011851	0.000123911	0.00111918
3830803774850	383080	3774850	0.000877882	0.000217986	0.000200063	0.000588416	0.000352924	7.15852E-05	0.000242369	0.000260499	0.000280917	0.000321172	0.000378248	0.000378248	0.000378248	9.84593E-05	0.00024461	0.000173688	0.000119279	0.000124715	0.001192515
3831303774850	383130	3774850	0.000917159	0.000227738	0.000209014	0.000614741	0.000368714	7.47879E-05	0.000253212	0.000272154	0.000282124	0.000322553	0.000379874	0.000379874	0.000379874	9.88826E-05	0.000245662	0.000174435	0.000119792	0.000125251	0.001258085
3831803774850	383180	3774850	0.000954976	0.000237129	0.000217632	0.000640089	0.000383917	7.78716E-05	0.000263653	0.000283376	0.000282815	0.000323342	0.000380803	0.000380803	0.000380803	9.91245E-05	0.000246263	0.000174862	0.000120085	0.000125558	0.001312957
3832303774850	383230	3774850	0.000990272	0.000245893	0.000225676	0.000663746	0.000398107	8.07497E-05	0.000273397	0.000293849	0.000283074	0.000323638	0.000381152	0.000381152	0.000381152	9.92153E-05	0.000246488	0.000175022	0.000120195	0.000125673	0.001353076
3832803774850	383280	3774850	0.001022648	0.000253932	0.000233055	0.000685447	0.000411123	8.33898E-05	0.000282336	0.000303456	0.000283246	0.000323835	0.000381384	0.000381384	0.000381384	9.92757E-05	0.000246638	0.000175129	0.000120268	0.000125749	0.00137801
3833303774850	383330	3774850	0.001050115	0.000260753	0.000239314	0.000703858	0.000422165	8.56296E-05	0.000289919	0.000311607	0.000282901	0.000323441	0.00038092	0.00038092	0.00038092	9.91548E-05	0.000246338	0.000174915	0.000120122	0.000125596	0.001384998
3833803774850	383380	3774850	0.001071478	0.000266057	0.000244183	0.000718177	0.000430753	8.73716E-05	0.000295817	0.000317946	0.000282297	0.00032275	0.000380106	0.000380106	0.000380106	9.89431E-05	0.000245812	0.000174542	0.000119865	0.000125328	0.001376716
3834303774850	383430	3774850	0.001086472	0.00026978	0.0002476	0.000728227	0.000436781	8.85943E-05	0.000299957	0.000322395	0.000281348	0.000321665	0.000378829	0.000378829	0.000378829	9.86105E-05	0.000244985	0.000173955	0.000119462	0.000124907	0.001356441
3834803774850	383480	3774850	0.00109523	0.000271955	0.000249595	0.000734097	0.000440302	8.93084E-05	0.000302374	0.000324994	0.000279881	0.000319988	0.000376854	0.000376854	0.000376854	9.80964E-05	0.000243708	0.000173048	0.00011884	0.000124255	0.001327969
3835303774850	383530	3774850	0.001095628	0.000272054	0.000249686	0.000734363	0.000440462	8.93408E-05	0.000302484	0.000325112	0.000277379	0.000317128	0.000373485	0.000373485	0.000373485	9.72195E-05	0.00024153	0.000171501	0.000117777	0.000123145	0.001285004
3835803774850	383580	3774850	0.001089524	0.000270538	0.000248295	0.000730272	0.000438008	8.88431E-05	0.000300799	0.000323301	0.000273411	0.00031259	0.000368141	0.000368141	0.000368141	9.58284E-05	0.000238074	0.000169047	0.000116092	0.000121383	0.00123781
3836303774850	383630	3774850	0.001075326	0.000267013	0.00024506	0.000720756	0.0004323	8.76854E-05	0.000296879	0.000319088	0.000264265	0.000302135	0.000355827	0.000355827	0.000355827	9.26231E-05	0.00023011	0.000163393	0.000112209	0.000117323	0.001153604
3836803774850	383680	3774850	0.001038969	0.000257985	0.000236774	0.000696387	0.000417684	8.47207E-05	0.000286842	0.000308299	0.000247182	0.000282604	0.000332825	0.000332825	0.000332825	8.66357E-05	0.000215236	0.000152831	0.000104956	0.000109739	0.001055249
3837303774850	383730	3774850	0.001052636	0.000261379	0.000239889	0.000705547	0.000423179	8.58352E-05	0.000290615	0.000312355	0.000266508	0.000304699	0.000358847	0.000358847	0.000358847	9.34093E-05	0.000232064	0.00016478	0.000113161	0.000118318	0.001125651

			ISDrainage / Utilities Trenching	ISDrainage / Utilities Trenching	ISAsphalt Paving	ISAsphalt Paving	SVDemolition	SVSite Grubbing / Prep	SVMass Grading / Excavation	SVMass Grading / Excavation	SVDrainage / Utilities Trenching	SVFoundations / Concrete Pads	SVBuilding / Structure Construction	SVBuilding / Structure Construction	SVAsphalt Paving	SVAsphalt Paving	SVArchitectural Coating	SVArchitectural Coating	SVLandscaping or Other Finishing	SVLandscaping or Other Finishing	MDemolition
Unique Identifier	X (UTM)	Y (UTM)	2027	2028	2027	2028	2027	2027	2027	2028	2028	2028	2028	2029	2028	2029	2028	2029	2028	2029	2027
3829303774750	382930	3774750	0.000492414	0.000492414	0.000567474	0.000567474	0.000148858	5.93195E-05	0.000192932	0.000192932	9.9566E-05	3.86204E-05	0.000185881	0.000185881	0.000103326	0.000103326	2.32738E-05	2.32738E-05	7.87991E-05	7.87991E-05	0.000320431
3829803774750	382980	3774750	0.000610171	0.000610171	0.000703182	0.000703182	0.000160553	6.39801E-05	0.000208091	0.000208091	0.000107389	4.16547E-05	0.000197532	0.000197532	0.000111445	0.000111445	2.51024E-05	2.51024E-05	8.49902E-05	8.49902E-05	0.000370558
3830303774750	383030	3774750	0.000743528	0.000743528	0.000856866	0.000856866	0.000173425	6.91096E-05	0.000224774	0.000224774	0.000115998	4.49942E-05	0.000209805	0.000209805	0.000120379	0.000120379	2.71149E-05	2.71149E-05	9.1804E-05	9.1804E-05	0.000425775
3830803774750	383080	3774750	0.000864479	0.000864479	0.000996254	0.000996254	0.000182698	7.2805E-05	0.000236793	0.000236793	0.000122201	4.74002E-05	0.000218699	0.000218699	0.000126816	0.000126816	2.85648E-05	2.85648E-05	9.67129E-05	9.67129E-05	0.000458474
3831303774750	383130	3774750	0.000942845	0.000942845	0.001086565	0.001086565	0.000185605	7.39632E-05	0.00024056	0.00024056	0.000124145	4.81542E-05	0.000222435	0.000222435	0.000128834	0.000128834	2.90193E-05	2.90193E-05	9.82516E-05	9.82516E-05	0.00047547
3831803774750	383180	3774750	0.000996539	0.000996539	0.001148445	0.001148445	0.000182006	7.25292E-05	0.000235896	0.000235896	0.000121738	4.72206E-05	0.000217187	0.000217187	0.000126336	0.000126336	2.84566E-05	2.84566E-05	9.63466E-05	9.63466E-05	0.000491604
3832303774750	383230	3774750	0.001038662	0.001038662	0.001196988	0.001196988	0.000180069	7.1757E-05	0.000233384	0.000233384	0.000120442	4.67179E-05	0.000214697	0.000214697	0.000124991	0.000124991	2.81537E-05	2.81537E-05	9.53209E-05	9.53209E-05	0.000506099
3832803774750	383280	3774750	0.001074165	0.001074165	0.001237903	0.001237903	0.000180622	7.19776E-05	0.000234102	0.000234102	0.000120812	4.68615E-05	0.000214875	0.000214875	0.000125375	0.000125375	2.82402E-05	2.82402E-05	9.56139E-05	9.56139E-05	0.000521887
3833303774750	383330	3774750	0.001098096	0.001098096	0.001265481	0.001265481	0.000183391	7.30808E-05	0.00023769	0.00023769	0.000122664	4.75797E-05	0.000218432	0.000218432	0.000127297	0.000127297	2.8673E-05	2.8673E-05	9.70793E-05	9.70793E-05	0.000536813
3833803774750	383380	3774750	0.001095504	0.001095504	0.001262494	0.001262494	0.000185536	7.39357E-05	0.00024047	0.00024047	0.000124099	4.81363E-05	0.000222257	0.000222257	0.000128786	0.000128786	2.90085E-05	2.90085E-05	9.82149E-05	9.82149E-05	0.000548633
3834303774750	383430	3774750	0.001073146	0.001073146	0.001236729	0.001236729	0.00019128	7.62246E-05	0.000247915	0.000247915	0.000127941	4.96265E-05	0.000238088	0.000238088	0.000132773	0.000132773	2.99065E-05	2.99065E-05	0.000101256	0.000101256	0.000557433
3834803774750	383480	3774750	0.001041624	0.001041624	0.001200402	0.001200402	0.000192249	7.66107E-05	0.000249171	0.000249171	0.000128589	4.98779E-05	0.000243157	0.000243157	0.000133445	0.000133445	3.0058E-05	3.0058E-05	0.000101768	0.000101768	0.000564335
3835303774750	383530	3774750	0.001006769	0.001006769	0.001160234	0.001160234	0.000190934	7.60867E-05	0.000247466	0.000247466	0.000127709	4.95368E-05	0.000241201	0.000241201	0.000132533	0.000132533	2.98524E-05	2.98524E-05	0.000101072	0.000101072	0.000569339
3835803774750	383580	3774750	0.000969831	0.000969831	0.001117665	0.001117665	0.000188373	7.50663E-05	0.000244148	0.000244148	0.000125997	4.88724E-05	0.000234708	0.000234708	0.000130755	0.000130755	2.94521E-05	2.94521E-05	9.97169E-05	9.97169E-05	0.000572273
3836303774750	383630	3774750	0.000931319	0.000931319	0.001073283	0.001073283	0.000183045	7.29429E-05	0.000237241	0.000237241	0.000122432	4.74899E-05	0.000220656	0.000220656	0.000127056	0.000127056	2.86189E-05	2.86189E-05	9.68961E-05	9.68961E-05	0.000573394
3836803774750	383680	3774750	0.000891604	0.000891604	0.001027514	0.001027514	0.000179169	7.13985E-05	0.000232218	0.000232218	0.00011984	4.64845E-05	0.000214252	0.000214252	0.000124366	0.000124366	2.8013E-05	2.8013E-05	9.48446E-05	9.48446E-05	0.000572014
3837303774750	383730	3774750	0.000842724	0.000842724	0.000971182	0.000971182	0.000172456	6.87235E-05	0.000223518	0.000223518	0.00011535	4.47429E-05	0.000204469	0.000204469	0.00011970	0.00011970	2.69635E-05	2.69635E-05	9.12912E-05	9.12912E-05	0.000567355
3837803774750	383780	3774750	0.000751813	0.000751813	0.000866414	0.000866414	0.000161937	6.45317E-05	0.000209885	0.000209885	0.000108314	4.20138E-05	0.000193974	0.000193974	0.00011240	0.00011240	2.53188E-05	2.53188E-05	8.57228E-05	8.57228E-05	0.000524562
3838303774750	383830	3774750	0.000723485	0.000723485	0.000833768	0.000833768	0.000161384	6.43111E-05	0.000209167	0.000209167	0.000107944	4.18701E-05	0.000193352	0.000193352	0.00011202	0.00011202	2.52323E-05	2.52323E-05	8.54298E-05	8.54298E-05	0.000524907
3838803774750	383880	3774750	0.000711219	0.000711219	0.000819632	0.000819632	0.000163875	6.53039E-05	0.000212396	0.000212396	0.000109611	4.25165E-05	0.000194953	0.000194953	0.00011375	0.00011375	2.56218E-05	2.56218E-05	8.67486E-05	8.67486E-05	0.000543629
3839303774750	383930	3774750	0.000706451	0.000706451	0.000814137	0.000814137	0.000178615	7.11779E-05	0.000231501	0.000231501	0.00011947	4.63408E-05	0.000225903	0.000225903	0.00012398	0.00012398	2.79264E-05	2.79264E-05	9.45516E-05	9.45516E-05	0.000538539
3839803774750	383980	3774750	0.000669652	0.000669652	0.000771729	0.000771729	0.000175778	7.00472E-05	0.000227823	0.000227823	0.000117572	4.56047E-05	0.000222613	0.000222613	0.00012203	0.00012203	2.74828E-05	2.74828E-05	9.30496E-05	9.30496E-05	0.000524389
3840303774750	384030	3774750	0.000638592	0.000638592	0.000735935	0.000735935	0.000174325	6.94681E-05	0.00022594	0.00022594	0.0001166	4.52276E-05	0.000220745	0.000220745	0.00012100	0.00012100	2.72556E-05	2.72556E-05	9.22803E-05	9.22803E-05	0.000516279
3840803774750	384080	3774750	0.000608737	0.000608737	0.000701528	0.000701528	0.000172941	6.89165E-05	0.000224146	0.000224146	0.000115674	4.48686E-05	0.000218877	0.000218877	0.00012004	0.00012004	2.70392E-05	2.70392E-05	9.15476E-05	9.15476E-05	0.000508169
3841303774750	384130	3774750	0.00057939	0.00057939	0.000667708	0.000667708	0.000171211	6.82271E-05	0.000221904	0.000221904	0.000114517	4.44197E-05	0.000216743	0.000216743	0.00011884	0.00011884	2.67687E-05	2.67687E-05	9.06318E-05	9.06318E-05	0.000498506
3826803774800	382680	3774800	0.000380212	0.000380212	0.000438168	0.000438168	0.000179169	7.13985E-05	0.000232218	0.000232218	0.00011984	4.64845E-05	0.000230617	0.000230617	0.000124366	0.000124366	2.8013E-05	2.8013E-05	9.48446E-05	9.48446E-05	0.00031629
3827303774800	382730	3774800	0.000414002	0.000414002	0.000477109	0.000477109	0.000180761	7.20328E-05	0.000234281	0.000234281	0.000120905	4.68974E-05	0.000231862	0.000231862	0.000125471	0.000125471	2.82619E-05	2.82619E-05	9.56872E-05	9.56872E-05	0.000329318
3827803774800	382780	3774800	0.000420667	0.000420667	0.000484791	0.000484791	0.00016	6.37595E-05	0.000207373	0.000207373	0.000107018	4.1511E-05	0.000195753	0.000195753	0.00011106	0.00011106	2.50159E-05	2.50159E-05	8.46971E-05	8.46971E-05	0.000325349
3828303774800	382830	3774800	0.000414465	0.000414465	0.000477643	0.000477643	0.000150519	5.99814E-05	0.000195085	0.000195085	0.000100677	3.90513E-05	0.000186148	0.000186148	0.00010479	0.00010479	2.35335E-05	2.35335E-05	7.96783E-05	7.96783E-05	0.000309129
3828803774800	382880	3774800	0.000447005	0.000447005	0.000515144	0.000515144	0.000150865	6.01193E-05	0.000195534	0.000195534	0.000100908	3.9141E-05	0.000186593	0.000186593	0.00010471	0.00010471	2.35876E-05	2.35876E-05	7.98614E-05	7.98614E-05	0.000319396
3829303774800	382930	3774800	0.000494034	0.000494034	0.000569341	0.000569341	0.000153425	6.11396E-05	0.000198852	0.000198852	0.000102621	3.98054E-05	0.000189083	0.000189083	0.00010649	0.00010649	2.3988E-05	2.3988E-05	8.12169E-05	8.12169E-05	0.000337341
3829803774800	382980	3774800	0.000574761	0.000574761	0.000662373	0.000662373	0.000161245	6.42559E-05	0.000208988	0.000208988	0.000107852	4.18342E-05	0.000196554	0.000196554	0.00011925	0.00011925	2.52106E-05	2.52106E-05	8.53565E-05	8.53565E-05	0.000371938
3830303774800	383030	3774800	0.000679465	0.000679465	0.000783038	0.000783038	0.000172595	6.87786E-05	0.000223698	0.000223698	0.000115443	4.47788E-05	0.000207226	0.000207226	0.00011980	0.00011980	2.69851E-05	2.69851E-05	9.13644E-05	9.13644E-05	0.000413437
3830803774800	383080	3774800	0.000742139	0.000742139	0.000855266	0.000855266	0.000177785	7.0847E-05	0.000230425	0.000230425	0.000118914	4.61254E-05	0.00021363	0.00021363	0.00012340	0.00012340	2.77966E-05	2.77966E-05	9.4112E-05	9.4112E-05	0.000429312
3831303774800	383130	3774800	0.000792871	0.000792871	0.000913731	0.000913731	0.000179169	7.13985E-05	0.000232218	0.000232218	0.00011984	4.64845E-05	0.000215764	0.000215764	0.00012436	0.00012436	2.8013E-05	2.8013E-05	9.48446E-05	9.48446E-05	0.000443548
3831803774800	383180	3774800	0.000836058	0.000836058	0.000963501	0.000963501	0.000179723	7.16191E-05	0.000232936	0.000232936	0.000120211	4.66281E-05	0.000216565	0.000216565	0.00012475	0.00012475	2.80996E-05	2.80996E-05	9.51377E-05	9.51377E-05	0.000457439
3832303774800	383230	3774800	0.000869015	0.000869015	0.001001482	0.001001482	0.000180346	7.18673E-05	0.000233743	0.000233743	0.000120627	4.67897E-05	0.000217632	0.000217632	0.00012518	0.00012518	2.81969E-05	2.81969E-05	9.54674E-05	9.54674E-05	0.000470553
3832803774800	383280	3774800	0.000889012	0.000889012	0.001024526	0.001024526	0.000180692	7.20052E-05	0.000234192	0.000234192	0.000120859	4.68795E-05	0.000218344	0.000218344	0.00012542	0.00012542	2.8251E-05	2.8251E-05	9.56506E-05	9.56506E-05	0.00048289
3833303774800	383330	3774800	0.000895075	0.000895075	0.001031514	0.001031514	0.000182076	7.25568E-05	0.000235986	0.000235986	0.000121784	4.72386E-05	0.000222346	0.000222346	0.00012638	0.00012638	2.84675E-05	2.84675E-05	9.63832E-05	9.63832E-05	0.000493761
3833803774800	383380	3774800	0.000888919	0.000888919	0.00102442	0.00102442	0.000182352	7.26671E-05	0.000236344	0.000236344	0.000121969	4.73104E-05	0.000224658	0.000224658	0.00012657	0.00012657	2.85107E-05	2.85107E-05	9.65298E-05	9.65298E-05	0.000503079
3834303774800	383430	3774800	0.00087332	0.00087332	0.001006443	0.001006443	0.000183321	7.30532E-05	0.0002376	0.0002376	0.000122618	4.75617E-05	0.000229372	0.000229372	0.00012749	0.00012749	2.86622E-05	2.86622E-05	9.70427E-05	9.70427E-05	0.000510585
3834803774800	383480	3774800	0.000852259	0.000852259	0.000982171	0.000982171	0.000182214	7.26119E-05	0.000236165	0.000236165	0.000121877	4.72745E-05	0.000227415	0.000227415	0.00012648	0.00012648	2.84891E-05	2.84891E-05	9.64565E-05	9.64565E-05	0.000516452
3835303774800	383530	3774800	0.000827911	0.000827911	0.000954112	0.000954112	0.000177716	7.08194E-05	0.000230335	0.000230335	0.000118868	4.61074E-05	0.000214786	0.000214786	0.00012335	0.00012335	2.77858E-05	2.77858E-05	9.40753E-05	9.40753E-05	0.000520852
3835803774800	383580	3774800	0.00080111	0.00080111	0.00092326	0.00092326	0.000174878	6.96887E-05	0.000226657	0.000226657	0.00011697	4.53713E-05	0.000210072	0.000210072	0.00012138	0.00012138	2.73422E-05	2.73422E-05	9.25733E-05	9.25733E-05	0.000523009
3836303774800	383630	3774800	0.000770745	0.000770745	0.000888232	0.000888232	0.000170865	6.80892E-05	0.000221455	0.000221455	0.000114286	4.43299E-05	0.000203402	0.000203402	0.00011860	0.00011860	2.67146E-05	2.67146E-05	9.04486E-05	9.04486E-05	0.000523354
3836803774800	383680	3774800	0.000727096	0.000727096	0.000837929	0.000837929	0.000164498	6.55521E-05	0.000213203	0.000213203	0.000110027	4.26781E-05	0.000195131	0.000195131	0.00011418	0.00011418	2.57192E-05	2.57192E-05	8.70783E-05	8.70783E-05	0.000518522
3837303774800	383730	3774800	0.000646739	0.000646739	0.000745323	0.000745323	0.00015391	6.13327E-05	0.00019948	0.00019948	0.000102945	3.9931E-05	0.000184992	0.000184992	0.00010683	0.00010683	2.40637E-05	2.40637E-05	8.14733E-05	8.14733E-05	0.0004734
3837803774800	383780	3774800	0.000620031	0.000620031	0.000714544	0.000714544	0.000151834	6.05053E-05	0.000196789	0.000196789	0.000101556	3.93924E-05	0.000182857	0.000182857	0.00010539	0.00010539	2.37391E-05	2.37391E-05	8.03743E-05	8.03743E-05	0.000464772
3838303774800	383830	3774800	0.000664699	0.000664699	0.000766021	0.000766021	0.000172249	6.86408E-05	0.000223249	0.000223249	0.000115211	4.4689E-05	0.000212385	0.000212385	0.00011956	0.00011956	2.6931E-05	2.6931E-05	9.11813E-05	9.11813E-05	0.000508773
3838803774800	383880	3774800	0.000635815	0.000635815	0.000732734	0.000732734	0.000172526	6.87511E-05	0.000223608	0.000223608	0.000115397	4.47608E-05	0.00021861	0.00021861	0.00011975	0.00011975	2.69743E-05	2.69743E-05	9.13278E-05	9.13278E-05	0.000497902
3839303774800	383930	3774800	0.000609246	0.000609246	0.000702115	0.000702115	0.000170519	6.79513E-05	0.000221007	0.000221007	0.000114054	4.42401E-05	0.00021612	0.00021612	0.00011836	0.00011836	2.66605E-05	2.66605E-05	9.02654E-05	9.02654E-05	0.000489275
3839803774800	383980	3774800	0.000585916	0.000585916	0.000675229	0.000675229	0.000169204	6.74273E-05	0.000219302	0.000219302	0.000113175	4.3899E-05	0.000214341	0.000214341	0.00011744	0.00011744	2.64549E-05	2.64549E-05	8.95694E-05	8.95694E-05	0.000483149
3840303774800	384030	3774800	0.000562402	0.000562402	0.00064813	0.00064813	0.00016775	6.68482E-05	0.000217419	0.000217419	0.000112203	4.3522E-05	0.000212474	0.000212474	0.00011644	0.00011644	2.62277E-05	2.62277E-05	8.88001E-05	8.88001E-05	0.000475729
3840803774800	384080	3774800	0.000538332	0.000538332	0.000620392	0.000620392	0.000165744	6.60485E-05	0.000214818	0.000214818	0.00011086	4.30013E-05	0.000210072	0.000210072	0.00011547	0.00011547	2.59139E-05	2.59139E-05	8.77377E-05	8.77377E-05	0.00046598
3841303774800	384130	3774800	0.000515929	0.000515929	0.000594573	0.000594573	0.000164152	6.54142E-05	0.000212755	0.000212755	0.000109796	4.25883E-05	0.000208027	0.000208027	0.00011342	0.00011342	2.56651E-05	2.56651E-05	8.68951E-05	8.68951E-05	0.000457611
3826803774850	382680	3774850	0.000355123	0.000355123	0.000409256	0.000409256	0.00017211	6.85856E-05	0.00022307	0.00022307	0.000115119	4.46531E-05	0.00022119	0.00022119	0.00011967	0.00011967	2.69094E-05	2.69094E-05	9.1108E-05	9.1108E-05	0.000304039
3827303774850	382730	3774850	0.000383544	0.000383544	0.000442009	0.000442009	0.000173564	6.91647E-05	0.000224953	0.000224953	0.000116091	4.50301E-05	0.00022279	0.00022279	0.00012047	0.00012047	2.71366E-05	2.71366E-05	9.18773E-05	9.18773E-05	0.000315427
3827803774850	382780	3774850	0.000385118	0.000385118	0.000443823	0.000443823	0.000153633	6.12224E-05	0.000199121	0.000199121	0.00010276	3.98592E-05	0.000188016	0.000188016	0.00010664	0.00010664	2.40204E-05	2.40204E-05	8.13268E-05	8.13268E-05	0.000310509
3828303774850	382830	3774850	0.000396274	0.000396274	0.000456679	0.000456679	0.00014955	5.95953E-05	0.000193829	0.000193829	0.000100029	3.87999E-05	0.000183835	0.000183835	0.00010380	0.00010380	2.3382E-05	2.3382E-05	7.91654E-05	7.91654E-05	0.000309043
3828803774850	382880	3774850	0.000444413	0.000444413	0.000512156	0.000512156	0.000154809	6.16912E-05	0.000200646	0.000200646	0.000103547	4.01644E-05	0.000189083	0.000189083	0.00010745	0.00010745	2.42044E-05	2.42044E-05	8.19496E-05	8.19496E-05	0.000331475
3829303774850	382930	3774850	0.000521067	0.000521067	0.000600494	0.000600494	0.000167889	6.69034E-05	0.000217598	0.000217598	0.000112295	4.35579E-05	0.000202601	0.000202601	0.00011653	0.00011653	2.62493E-05	2.62493E-05	8.88733E-05	8.88733E-05	0.000365381
3829803774850	382980	3774850	0.00056018	0.00056018	0.00064557	0.00064557	0.000168373	6.70964E-05	0.000218226	0.000218226	0.000112619	4.36836E-05	0.000202779	0.000202779	0.00011683	0.00011683	2.63251E-05	2.63251E-05	8.91298E-05	8.91298E-05	0.000377978
3830303774850	383030	3774850	0.000600451	0.000600451	0.000691979	0.000691979	0.000169481	6.75376E-05	0.000219661	0.000219661	0.00011336	4.39708E-05	0.000203935	0.000203935	0.00011764	0.00011764	2.64982E-05	2.64982E-05	8.97159E-05	8.97159E-05	0.000390488
3830803774850	383080	3774850	0.000639796	0.000639796	0.000737322	0.000737322	0.000171003	6.81444E-05	0.000221635	0.000221635	0.000114378	4.43658E-05	0.00020607	0.00020607	0.00011869	0.00011869	2.67362E-05	2.67362E-05	9.05219E-05	9.05219E-05	0.000402825
3831303774850	383130	3774850	0.000674975	0.000674975	0.000777863	0.000777863	0.000171626	6.83926E-05	0.000222442	0.000222442	0.000114795	4.45274E-05	0.00020687	0.00020687	0.00011913	0.00011913	2.68336E-05	2.68336E-05	9.08516E-05	9.08516E-05	0.00041499
3831803774850	383180	3774850	0.000704414	0.000704414	0.00081179	0.00081179	0.000171626	6.83926E-05	0.000222442	0.000222442	0.000114795	4.45274E-05	0.000206782	0.000206782	0.00011913	0.00011913	2.68336E-05	2.68336E-05	9.08516E-05	9.08516E-05	0.000426724
3832303774850	383230	3774850	0.000725938	0.000725938	0.000836595	0.000836595	0.000170795	6.80616E-05	0.000221365	0.000221365	0.000114239	4.4312E-05	0.000205181	0.000205181	0.00011855	0.00011855	2.67038E-05	2.67038E-05	9.0412E-05	9.0412E-05	0.000437854
3832803774850	383280	3774850	0.000739316	0.000739316	0.000852012	0.000852012	0.000171695	6.84201E-05	0.000222531	0.000222531	0.000114841	4.45454E-05	0.000206782	0.000206782	0.00011917	0.00011917	2.68444E-05	2.68444E-05	9.08882E-05	9.08882E-05	0.000447948
3833303774850	383330	3774850	0.000743065	0.000743065	0.000856332	0.000856332	0.000171349	6.82822E-05	0.000222083	0.000222083	0.00011461	4.44556E-05	0.000206426	0.000206426	0.00011893	0.00011893	2.67903E-05	2.67903E-05	9.0705E-05	9.0705E-05	0.000457093
3833803774850	383380	3774850	0.000738621	0.000738621	0.000851211	0.000851211	0.000172802	6.88614E-05	0.000223967	0.000223967	0.000115582	4.48326E-05	0.000209272	0.000209272	0.00011994	0.00011994	2.70176E-05	2.70176E-05	9.14743E-05	9.14743E-05	0.000464599
3834303774850	383430	3774850	0.000727744	0.000727744	0.000838676	0.000838676	0.000172595	6.87786E-05	0.000223698	0.000223698	0.000115443	4.47788E-05	0.000209628	0.000209628	0.00011980	0.00011980	2.69851E-05	2.69851E-05	9.13644E-05	9.13644E-05	0.000470725
3834803774850	383480	3774850	0.000712468	0.000712468	0.000821072	0.000821072	0.000169273	6.74549E-05	0.000219392	0.000219392	0.000113221	4.3917E-05	0.000203313	0.000203313	0.00011749	0.00011749	2.64657E-05	2.64657E-05	8.9606E-05	8.9606E-05	0.000475643
3835303774850	383530	3774850	0.000689417	0.000689417	0.000794507	0.000794507	0.000164429	6.55245E-05	0.000213114	0.000213114	0.000109981	4.26601E-05	0.000195664	0.000195664	0.00011413	0.00011413	2.57083E-05	2.57083E-05	8.70417E-05	8.70417E-05	0.000478835
3835803774850	383580	3774850	0.000664097	0.000664097	0.000765327	0.000765327	0.000161176	6.42283E-05	0.000208898	0.000208898	0.000107805	4.18163E-05	0.000191395	0.000191395	0.00011877	0.00011877	2.51998E-05	2.51998E-05	8.53199E-05	8.53199E-05	0.000478663
3836303774850	383630	3774850	0.00061892	0.00061892	0.000713264	0.000713264	0.000156124	6.22152E-05	0.00020235	0.00020235	0.000104426	4.05056E-05	0.000185525	0.000185525	0.00010837	0.00010837	2.44099E-05	2.44099E-05	8.26456E-05	8.26456E-05	0.000475125
3836803774850	383680	3774850	0.000566151	0.000566151	0.000652451	0.000652451	0.000148443	5.9154E-05	0.000192394	0.000192394	9.92883E-05	3.85126E-05	0.000178499	0.000178499	0.00010308	0.00010308	2.32089E-05	2.32089E-05	7.85793E-05	7.85793E-05	0.00043656
3837303774850	383730	3774850	0.000603923	0.000603923	0.00069598	0.00069598	0.000157854	6.29046E-05	0.000204593	0.000204593	0.000105583	4.09545E-05	0.00018766	0.00018766	0.000109571	0.000109571	2.46804E-05	2.46804E-05	8.35615E-05	8.35615E-05	0.000474694

			MSite Grubbing / Prep	MMass Grading / Excavation	MMass Grading / Excavation	MDrainage / Utilities Trenching	MFoundations / Concrete Pads	MBuilding / Structure Construction	MAsphalt Paving	MLandscaping or Other Finishing	MWaterside Construction (Piles)	RSSWRestriping South Valley	RSSWRestriping Silver Lake Boulevard	RSSWDemolition	RSSWPlacing Base	RSSWForm	Child Risk				
Unique Identifier	X (UTM)	Y (UTM)	2027	2027	2028	2028	2028	2028	2028	2028	2028	2029	2029	2029	2029	2029	3rd Trimester	0<2	2<16	Total	per million
3829303774750	382930	3774750	0.000296273	0.000492814	0.000492814	0.000237019	0.000112309	0.000304696	0.00019812	0.000136058	0.000146236	6.69102E-05	9.31033E-05	0.000288178	2.6205E-05	5.69555E-05	2.66039E-08	7.1895E-07	9.2579E-08	8.38133E-07	0.83813276
3829803774750	382980	3774750	0.000342621	0.000569907	0.000569907	0.000274097	0.000129878	0.000352362	0.000229113	0.000157342	0.000169112	7.17506E-05	0.000106144	0.000328576	2.98785E-05	6.49854E-05	3.14966E-08	8.6187E-07	1.088E-07	1.00217E-06	1.00216578
3830303774750	383030	3774750	0.000393675	0.000654829	0.000654829	0.00031494	0.000149231	0.000404867	0.000263253	0.000180787	0.000194311	7.7565E-05	0.000121537	0.000376834	3.42667E-05	7.45298E-05	3.63719E-08	1.00964E-06	1.2706E-07	1.17307E-06	1.17306548
3830803774750	383080	3774750	0.000423908	0.000705119	0.000705119	0.000339127	0.000160692	0.00043596	0.00028347	0.000194671	0.000209234	8.21989E-05	0.000127998	0.000397125	3.61118E-05	7.85428E-05	4.00458E-08	1.12199E-06	1.4132E-07	1.30335E-06	1.30335352
3831303774750	383130	3774750	0.000439623	0.000731259	0.000731259	0.000351699	0.000166649	0.000452122	0.000293979	0.000201888	0.000216991	8.37041E-05	0.000131661	0.000408458	3.71424E-05	8.07843E-05	4.20673E-08	1.17948E-06	1.4874E-07	1.37029E-06	1.37029197
3831803774750	383180	3774750	0.000454541	0.000756072	0.000756072	0.000363633	0.000172304	0.000467464	0.000303955	0.000208739	0.000224354	8.1579E-05	0.000135025	0.00041906	3.81065E-05	8.28812E-05	4.26506E-08	1.19492E-06	1.5263E-07	1.3902E-06	1.39020474
3832303774750	383230	3774750	0.000467943	0.000778364	0.000778364	0.000374354	0.000177384	0.000481246	0.000312916	0.000214893	0.000230969	8.01328E-05	0.000138151	0.000428748	3.89875E-05	8.47973E-05	4.28349E-08	1.19194E-06	1.5505E-07	1.38983E-06	1.38983072
3832803774750	383280	3774750	0.000482541	0.000802647	0.000802647	0.000386033	0.000182918	0.00049626	0.000322678	0.000221597	0.000238174	8.01623E-05	0.000141367	0.000438802	3.99017E-05	8.67858E-05	4.3307E-08	1.19783E-06	1.5783E-07	1.39897E-06	1.39896838
3833303774750	383330	3774750	0.000496341	0.000825602	0.000825602	0.000397073	0.000188149	0.000510453	0.000331907	0.000227935	0.000244986	8.20513E-05	0.000144463	0.000448307	4.0766E-05	8.86657E-05	4.40266E-08	1.21065E-06	1.6037E-07	1.41505E-06	1.41504615
3833803774750	383380	3774750	0.00050727	0.000843781	0.000843781	0.000405816	0.000192292	0.000521692	0.000339215	0.000232954	0.00025038	8.35861E-05	0.000146875	0.000455893	4.14559E-05	9.01661E-05	4.42278E-08	1.20532E-06	1.6038E-07	1.40993E-06	1.40992781
3834303774750	383430	3774750	0.000515407	0.000857315	0.000857315	0.000412325	0.000195376	0.00053006	0.000344656	0.00023669	0.000254396	8.52979E-05	0.000148662	0.000461377	4.19545E-05	9.12507E-05	4.48284E-08	1.19843E-06	1.5915E-07	1.40241E-06	1.40240864
3834803774750	383480	3774750	0.000521789	0.000867931	0.000867931	0.000417431	0.000197795	0.000536623	0.000348924	0.000239621	0.000257546	8.46781E-05	0.000150091	0.000465673	4.23452E-05	9.21003E-05	4.42027E-08	1.17236E-06	1.5656E-07	1.37312E-06	1.37312054
3835303774750	383530	3774750	0.000526415	0.000875627	0.000875627	0.000421132	0.000199549	0.000541382	0.000352018	0.000241746	0.00025983	8.39697E-05	0.000151192	0.000468963	4.26444E-05	9.2751E-05	4.33562E-08	1.14294E-06	1.5348E-07	1.33978E-06	1.33977746
3835803774750	383580	3774750	0.000529128	0.000880138	0.000880138	0.000423302	0.000200577	0.000544171	0.000353831	0.000242991	0.000261169	8.31728E-05	0.000151847	0.000470974	4.28272E-05	9.31487E-05	4.23572E-08	1.11085E-06	1.5004E-07	1.30325E-06	1.30324878
3836303774750	383630	3774750	0.000530165	0.000881863	0.000881863	0.000424132	0.000200971	0.000545237	0.000354525	0.000243468	0.00026168	8.17266E-05	0.000152115	0.000471614	4.28854E-05	9.32753E-05	4.06521E-08	1.06954E-06	1.4607E-07	1.25626E-06	1.2562573
3836803774750	383680	3774750	0.000528888	0.00087974	0.00087974	0.000423111	0.000200487	0.000543925	0.000353671	0.000242881	0.00026105	7.94835E-05	0.000151788	0.000470517	4.27856E-05	9.30583E-05	3.92601E-08	1.02973E-06	1.4199E-07	1.21099E-06	1.21098717
3837303774750	383730	3774750	0.000524581	0.000872575	0.000872575	0.000419664	0.000198854	0.000539495	0.000350791	0.000240903	0.000258924	7.50563E-05	0.000150716	0.000467227	4.24864E-05	9.24076E-05	3.74225E-08	9.77568E-07	1.3651E-07	1.1515E-06	1.1514994
3837803774750	383780	3774750	0.000485014	0.00080676	0.00080676	0.000388011	0.000183855	0.000498803	0.000324332	0.000222733	0.000239395	7.05405E-05	0.000142826	0.000441727	4.01676E-05	8.73642E-05	3.49926E-08	9.07406E-07	1.2459E-07	1.06698E-06	1.06698433
3838303774750	383830	3774750	0.000485333	0.000807291	0.000807291	0.000388266	0.000183976	0.000499131	0.000324545	0.000222879	0.000239552	7.01863E-05	0.000142469	0.000441453	4.01427E-05	8.731E-05	3.41433E-08	8.81284E-07	1.2212E-07	1.03755E-06	1.03754986
3838803774750	383880	3774750	0.000502643	0.000836085	0.000836085	0.000402115	0.000190538	0.000516934	0.000336121	0.000230829	0.000248096	7.08061E-05	0.000145267	0.000449861	4.09073E-05	8.8973E-05	3.36898E-08	8.65909E-07	1.2253E-07	1.02213E-06	1.02212859
3839303774750	383930	3774750	0.000497937	0.000828256	0.000828256	0.000398349	0.000188754	0.000512093	0.000332974	0.000228668	0.000245773	7.73289E-05	0.000143779	0.0004452	4.04835E-05	8.80511E-05	3.44941E-08	8.70834E-07	1.2347E-07	1.0288E-06	1.02880228
3839803774750	383980	3774750	0.000484854	0.000806495	0.000806495	0.000387883	0.000183795	0.000498639	0.000324225	0.00022266	0.000239316	7.60893E-05	0.000140325	0.000443415	3.95028E-05	8.59181E-05	3.32241E-08	8.35032E-07	1.1903E-07	9.87291E-07	0.98729094
3840303774750	384030	3774750	0.000477356	0.000794022	0.000794022	0.000381884	0.000180952	0.000490927	0.000319211	0.000219216	0.000235615	7.544E-05	0.000138419	0.000428474	3.89625E-05	8.47431E-05	3.22617E-08	8.07021E-07	1.1569E-07	9.54976E-07	0.95497614
3840803774750	384080	3774750	0.000469857	0.000781549	0.000781549	0.00037586	0.00017811	0.000483215	0.000314197	0.000215772	0.000231914	7.48497E-05	0.000136544	0.000422533	3.84223E-05	8.35681E-05	3.13349E-08	7.80259E-07	1.1247E-07	9.24062E-07	0.9240617
3841303774750	384130	3774750	0.000460923	0.000766688	0.000766688	0.000368738	0.000174723	0.000474027	0.000308222	0.000211669	0.000227504	7.41413E-05	0.000134221	0.000415313	3.77657E-05	8.21401E-05	3.03826E-08	7.53303E-07	1.0915E-07	8.92833E-07	0.89283253
3826803774800	382680	3774800	0.000292444	0.000486445	0.000486445	0.000233955	0.000110857	0.000300758	0.000195559	0.000134299	0.000144346	8.20218E-05	9.50981E-05	0.000294302	2.67618E-05	5.82067E-05	2.36634E-08	6.14174E-07	8.6808E-08	7.24645E-07	0.72464525
3827303774800	382730	3774800	0.00030449	0.000506481	0.000506481	0.000243592	0.000115424	0.000313146	0.000203614	0.000139831	0.000150291	8.26711E-05	9.81946E-05	0.000303899	2.76345E-05	6.01047E-05	2.51329E-08	6.56831E-07	9.1194E-08	7.73157E-07	0.77315736
3827803774800	382780	3774800	0.00030082	0.000500377	0.000500377	0.000240656	0.000114033	0.000309373	0.000201161	0.000138146	0.00014848	7.24885E-05	9.6825E-05	0.000298689	2.71607E-05	5.90743E-05	2.42196E-08	6.43518E-07	8.8347E-08	7.56085E-07	0.75608509
3828303774800	382830	3774800	0.000285823	0.000475431	0.000475431	0.000228658	0.000108348	0.000293949	0.000191132	0.000131259	0.000141078	6.77661E-05	9.14359E-05	0.000282694	2.57063E-05	5.59109E-05	2.36994E-08	6.29014E-07	8.4781E-08	7.37495E-07	0.73749488
3828803774800	382880	3774800	0.000295316	0.000491221	0.000491221	0.000236253	0.000111946	0.000303712	0.00019748	0.000135618	0.000145763	6.77661E-05	9.36392E-05	0.000289549	2.63296E-05	5.72667E-05	2.49435E-08	6.6545E-07	8.8434E-08	7.78827E-07	0.77882726
3829303774800	382930	3774800	0.000311908	0.000518821	0.000518821	0.000249527	0.000118236	0.000320776	0.000208575	0.000143238	0.000153953	6.86515E-05	9.79862E-05	0.000303076	2.75597E-05	5.9942E-05	2.67433E-08	7.18083E-07	9.4268E-08	8.39095E-07	0.83909471
3829803774800	382980	3774800	0.000343897	0.00057203	0.00057203	0.000275118	0.000130362	0.000353674	0.000229966	0.000157928	0.000169742	7.21048E-05	0.000106829	0.000330587	3.00613E-05	6.53831E-05	2.97702E-08	8.07112E-07	1.0519E-07	9.42067E-07	0.94206745
3830303774800	383030	3774800	0.000382267	0.000635854	0.000635854	0.000305814	0.000144907	0.000393135	0.000255625	0.000175549	0.000188681	7.72699E-05	0.000117339	0.000363673	3.30699E-05	7.19268E-05	3.32084E-08	9.1029E-07	1.1931E-07	1.06281E-06	1.06280933
3830803774800	383080	3774800	0.000396945	0.00066027	0.00066027	0.000317556	0.000150471	0.000408231	0.00026544	0.000182289	0.000195926	8.06051E-05	0.000120674	0.000374092	3.40174E-05	7.39875E-05	3.53597E-08	9.72209E-07	1.2631E-07	1.13388E-06	1.13387674
3831303774800	383130	3774800	0.000410108	0.000682164	0.000682164	0.000328086	0.00015546	0.000421767	0.000274242	0.000188334	0.000202422	8.1461E-05	0.000123681	0.000383506	3.48735E-05	7.58494E-05	3.67047E-08	1.00892E-06	1.3116E-07	1.17678E-06	1.17678074
3831803774800	383180	3774800	0.000422951	0.000703527	0.000703527	0.000338361	0.000160329	0.000434976	0.00028283	0.000194232	0.000208762	8.1461E-05	0.000126599	0.000392646	3.57046E-05	7.76571E-05	3.76353E-08	1.03217E-06	1.3498E-07	1.20479E-06	1.2047858
3832303774800	383230	3774800	0.000435076	0.000723696	0.000723696	0.000348061	0.000164925	0.000447446	0.000290939	0.0001998	0.000214747	8.18742E-05	0.000129368	0.000401237	3.64858E-05	7.93563E-05	3.82769E-08	1.0449E-06	1.3776E-07	1.22094E-06	1.22093648
3832803774800	383280	3774800	0.000446484	0.000742671	0.000742671	0.000357187	0.00016925	0.000459178	0.000298567	0.000205039	0.000220377	8.21398E-05	0.000131899	0.000409098	3.72006E-05	8.09109E-05	3.85885E-08	1.04681E-06	1.3933E-07	1.22472E-06	1.22472158
3833303774800	383330	3774800	0.000456535	0.00075939	0.00075939	0.000365228	0.00017306	0.000469515	0.000305288	0.000209655	0.000225338	8.23759E-05	0.000134132	0.000416044	3.78322E-05	8.22847E-05	3.90149E-08	1.04534E-06	1.3987E-07	1.22422E-06	1.22422039
3833803774800	383380	3774800	0.00046515	0.00077372	0.00077372	0.00037212	0.000176326	0.000478375	0.000311049	0.000213611	0.000229591	8.19627E-05	0.000136067	0.000422076	3.83807E-05	8.34778E-05	3.90304E-08	1.0354E-06	1.3934E-07	1.21377E-06	1.21377057
3834303774800	383430	3774800	0.000472091	0.000785264	0.000785264	0.000377673	0.000178956	0.000485512	0.00031569	0.000216798	0.000233016	8.14905E-05	0.000137615	0.000426829	3.88129E-05	8.44177E-05	3.87129E-08	1.01969E-06	1.381E-07	1.19651E-06	1.19650597
3834803774800	383480	3774800	0.000477515	0.000794287	0.000794287	0.000382012	0.000181013	0.000491091	0.000319318	0.000219289	0.000235694	8.09002E-05	0.000138866	0.000430576	3.91537E-05	8.51589E-05	3.82033E-08	1.00062E-06	1.3623E-07	1.17506E-06	1.17505691
3835303774800	383530	3774800	0.000481584	0.000801055	0.000801055	0.000385267	0.000182555	0.000495275	0.000322038	0.000221158	0.000237702	7.96311E-05	0.000139848	0.000433592	3.9428E-05	8.57554E-05	3.69943E-08	9.72608E-07	1.3372E-07	1.14332E-06	1.14332352
3835803774800	383580	3774800	0.000483578	0.000804372	0.000804372	0.000386862	0.000183311	0.000497326	0.000323372	0.000222073	0.000238686	7.77716E-05	0.000140325	0.000434963	3.95526E-05	8.60266E-05	3.61084E-08	9.46755E-07	1.3109E-07	1.11395E-06	1.11395285
3836303774800	383630	3774800	0.000483897	0.000804903	0.000804903	0.000387118	0.000183432	0.000497654	0.000323585	0.00022222	0.000238843	7.52334E-05	0.000140384	0.000435055	3.95609E-05	8.60446E-05	3.49652E-08	9.14559E-07	1.2788E-07	1.0774E-06	1.07740216
3836803774800	383680	3774800	0.00047943	0.000797472	0.000797472	0.000383544	0.000181738	0.00049306	0.00032059	0.000220168	0.000236639	7.13374E-05	0.000139372	0.000431856	3.927E-05	8.54119E-05	3.34464E-08	8.70781E-07	1.2281E-07	1.02703E-06	1.02703485
3837303774800	383730	3774800	0.000437709	0.000728075	0.000728075	0.000350167	0.000165923	0.000450153	0.000292699	0.000201009	0.000216046	6.70873E-05	0.000128415	0.00039685	3.60869E-05	7.84886E-05	3.12085E-08	8.06849E-07	1.1139E-07	9.49442E-07	0.9494422
3837803774800	383780	3774800	0.000429732	0.000714805	0.000714805	0.000343785	0.000162899	0.000441949	0.000287365	0.000197346	0.000212108	6.60837E-05	0.000126063	0.000389995	3.54635E-05	7.71329E-05	3.03155E-08	7.8073E-07	1.0817E-07	9.19215E-07	0.91921521
3838303774800	383830	3774800	0.000470415	0.000782478	0.000782478	0.000376332	0.000178321	0.00048379	0.00031457	0.000216029	0.000232189	7.57646E-05	0.000136782	0.000423539	3.85137E-05	8.3767E-05	3.26113E-08	8.28347E-07	1.1762E-07	9.78574E-07	0.97857394
3838803774800	383880	3774800	0.000460364	0.000765759	0.000765759	0.000368291	0.000174511	0.000473453	0.000307849	0.000211413	0.000227228	7.46726E-05	0.000134072	0.00041513	3.77491E-05	8.21039E-05	3.16357E-08	7.99377E-07	1.1427E-07	9.45285E-07	0.945285
3839303774800	383930	3774800	0.000452387	0.00075249	0.00075249	0.00036191	0.000171487	0.000465249	0.000302514	0.00020775	0.00022391	7.37576E-05	0.000131988	0.000408549	3.71507E-05	8.08024E-05	3.07005E-08	7.72784E-07	1.1113E-07	9.14614E-07	0.91461361
3839803774800	383980	3774800	0.000446723	0.000743069	0.000743069	0.000357379	0.00016934	0.000459424	0.000298727	0.000205149	0.000220495	7.31673E-05	0.000130559	0.000404071	3.67435E-05	7.99167E-05	2.99342E-08	7.50525E-07	1.0854E-07	8.89003E-07	0.88900257
3840303774800	384030	3774800	0.000439863	0.000731657	0.000731657	0.00035189	0.00016674	0.000452368	0.000294139	0.000201998	0.000217109	7.2518E-05	0.000128802	0.000398587	3.62448E-05	7.88321E-05	2.91429E-08	7.27865E-07	1.0584E-07	8.62852E-07	0.86285217
3840803774800	384080	3774800	0.000430849	0.000716663	0.000716663	0.000344679	0.000163323	0.000443098	0.000288111	0.000197859	0.00021266	7.16916E-05	0.00012642	0.000391184	3.55716E-05	7.73679E-05	2.82941E-08	7.04076E-07	1.0288E-07	8.35246E-07	0.83524631
3841303774800	384130	3774800	0.000423111	0.000703792	0.000703792	0.000338489	0.000160389	0.00043514	0.000282937	0.000194305	0.00020884	7.10127E-05	0.000124396	0.000384877	3.49981E-05	7.61206E-05	2.75265E-08	6.82464E-07	1.002E-07	8.10188E-07	0.81018785
3826803774850	382680	3774850	0.000281116	0.000467602	0.000467602	0.000224893	0.000106563	0.000289109	0.000187985	0.000129097	0.000138754	7.85685E-05	9.15252E-05	0.00028306	2.57395E-05	5.59832E-05	2.21384E-08	5.71354E-07	8.207E-08	6.75563E-07	0.67556263
3827303774850	382730	3774850	0.000291646	0.000485118	0.000485118	0.000233317	0.000110555	0.000299938	0.000195026	0.000133933	0.000143952	7.90703E-05	9.42049E-05	0.00029156	2.65125E-05	5.76644E-05	2.33704E-08	6.06568E-07	8.5763E-08	7.15701E-07	0.71570142
3827803774850	382780	3774850	0.000287099	0.000477554	0.000477554	0.00022968	0.000108831	0.000295262	0.000191985	0.000131845	0.000141708	6.93894E-05	9.26567E-05	0.000285802	2.59889E-05	5.65255E-05	2.23701E-08	5.89511E-07	8.2541E-08	6.94422E-07	0.69442231
3828303774850	382830	3774850	0.000285743	0.000475299	0.000475299	0.000228595	0.000108317	0.000293867	0.000191078	0.000131222	0.000141038	6.72053E-05	9.14657E-05	0.000282694	2.57063E-05	5.59109E-05	2.2722E-08	5.99636E-07	8.2631E-08	7.04989E-07	0.70498912
3828803774850	382880	3774850	0.000306484	0.000509798	0.000509798	0.000245187	0.00011618	0.000315197	0.000204948	0.000140747	0.000151275	6.95075E-05	9.73312E-05	0.000300517	2.7327E-05	5.94359E-05	2.46533E-08	6.55496E-07	8.9415E-08	7.69564E-07	0.76956437
3829303774850	382930	3774850	0.000337834	0.000561946	0.000561946	0.000270268	0.000128064	0.000347439	0.000225912	0.000155144	0.000166749	7.61188E-05	0.000105757	0.000327479	2.97787E-05	6.47685E-05	2.77014E-08	7.44687E-07	1.0108E-07	8.73469E-07	0.8734688
3829803774850	382980	3774850	0.000349481	0.000581319	0.000581319	0.000279585	0.000132479	0.000359417	0.0002337	0.000160492	0.000172498	7.61483E-05	0.000108556	0.000336253	3.05766E-05	6.65038E-05	2.89465E-08	7.81132E-07	1.0526E-07	9.15338E-07	0.91533844
3830303774850	383030	3774850	0.000361048	0.000600559	0.000600559	0.000288838	0.000136863	0.000371313	0.000241435	0.000165804	0.000178207	7.64435E-05	0.000111295	0.000344845	3.13579E-05	6.8203E-05	3.01841E-08	8.16434E-07	1.0947E-07	9.56085E-07	0.95608513
3830803774850	383080	3774850	0.000372455	0.000619533	0.000619533	0.000297964	0.000141187	0.000383044	0.000249063	0.000171043	0.000183838	7.73289E-05	0.000113945	0.000353071	3.21059E-05	6.98299E-05	3.13612E-08	8.48706E-07	1.1349E-07	9.93553E-07	0.99355342
3831303774850	383130	3774850	0.000383703	0.000638243	0.000638243	0.000306963	0.000145451	0.000394612	0.000256585	0.000176208	0.00018939	7.78602E-05	0.000116535	0.000361205	3.28455E-05	7.14387E-05	3.22789E-08	8.73056E-07	1.1688E-07	1.02222E-06	1.02221646
3831803774850	383180	3774850	0.000394552	0.000656289	0.000656289	0.000315642	0.000149564	0.00040577	0.00026384	0.00018119	0.000194744	7.77126E-05	0.000119007	0.000368883	3.35437E-05	7.29572E-05	3.29127E-08	8.88384E-07	1.1953E-07	1.04083E-06	1.04083057
3832303774850	383230	3774850	0.000404843	0.000673406	0.000673406	0.000323874	0.000153465	0.000416353	0.000270721	0.000185916	0.000199824	7.67976E-05	0.000121359	0.000376194	3.42086E-05	7.44033E-05	3.32029E-08	8.93439E-07	1.2127E-07	1.04791E-06	1.04791205
3832803774850	383280	3774850	0.000414176	0.000688931	0.000688931	0.000331341	0.000157003	0.000425951	0.000276962	0.000190202	0.00020443	7.73584E-05	0.000123443	0.000382684	3.47987E-05	7.56867E-05	3.35702E-08	8.9843E-07	1.2256E-07	1.05456E-06	1.05455642
3833303774850	383330	3774850	0.000422632	0.000702996	0.000702996	0.000338106	0.000160208	0.000434648	0.000282617	0.000194085	0.000208604	7.70338E-05	0.000125349	0.000388533	3.53306E-05	7.68436E-05	3.36014E-08	8.94398E-07	1.2285E-07	1.05085E-06	1.05085133
3833803774850	383380	3774850	0.000429572	0.00071454	0.00071454	0.000343658	0.000162839	0.000441785	0.000287258	0.000197272	0.00021203	7.78602E-05	0.000126897	0.000393377	3.57711E-05	7.78017E-05	3.36669E-08	8.89025E-07	1.2263E-07	1.04532E-06	1.04532042
3834303774850	383430	3774850	0.000435236	0.000723961	0.000723961	0.000348189	0.000164986	0.00044761	0.000291045	0.000199873	0.000214825	7.78602E-05	0.000128177	0.000397307	3.61284E-05	7.85759E-05	3.34648E-08	8.78123E-07	1.2172E-07	1.0333E-06	1.03330421
3834803774850	383480	3774850	0.000439783	0.000731525	0.000731525	0.000351826	0.000166709	0.000452286	0.000294086	0.000201962	0.00021707	7.5617E-05	0.000129249	0.000400506	3.64193E-05	7.92117E-05	3.27784E-08	8.58831E-07	1.2009E-07	1.01169E-06	1.01169499
3835303774850	383530	3774850	0.000442735	0.000736434	0.000736434	0.000354188	0.000167828	0.000455322	0.00029606	0.000203317	0.000218526	7.23999E-05	0.000129934	0.0004027	3.66188E-05	7.96455E-05	3.183E-08	8.32345E-07	1.1756E-07	9.81734E-07	0.9817338
3835803774850	383580	3774850	0.000442575	0.000736169	0.000736169	0.00035406	0.000167768	0.000455158	0.000295953	0.000203244	0.000218448	7.05405E-05	0.000129904	0.000402608	3.66105E-05	7.96274E-05	3.09294E-08	8.04603E-07	1.1466E-07	9.50191E-07	0.95019142
3836303774850	383630	3774850	0.000439304	0.000730728	0.000730728	0.000351443	0.000166528	0.000451794	0.000293766	0.000201742	0.000216833	6.78546E-05	0.00012907	0.000399775	3.63528E-05	7.90671E-05	2.98122E-08	7.71909E-07	1.0983E-07	9.11548E-07	0.91154812
3836803774850	383680	3774850	0.000403646	0.000671416	0.000671416	0.000322917	0.000153011	0.000415122	0.000269921	0.000185366	0.000199233	6.47851E-05	0.000119602	0.000369522	3.36019E-05	7.30837E-05	2.81988E-08	7.25591E-07	1.0151E-07	8.55298E-07	0.8552979
3837303774850	383730	3774850	0.000438905	0.000730065	0.000730065	0.000351124	0.000166377	0.000451384	0.000293499	0.000201559	0.000216636	6.87401E-05	0.000128892	0.000399135	3.62947E-05	7.89405E-05	2.91745E-08	7.5113E-07	1.0861E-07	8.88917E-07	0.88891681

			EGIODemolition	EGIOSite Grubbing / Prep	EGIOMass Grading / Excavation	EGIOMass Grading / Excavation	EGIODrainage / Utilities Trenching	EGIODrainage / Utilities Trenching	EGIOFoundations / Concrete Pads	EGIOFoundations / Concrete Pads	EGIOBuilding / Structure Construction	EGIOBuilding / Structure Construction	EGIOAsphalt Paving	EGIOArchitectural Coating	EGIOLandscaping or Other Finishing	EGIOWaterside Construction (Piles)	HIWaterside Construction (Landscaping)	HIWaterside Construction (Landscaping)	KMDemolition	KMSite Grubbing / Prep	KMMass Grading / Excavation
Unique Identifier	X (UTM)	Y (UTM)	2025	2025	2025	2026	2026	2027	2026	2027	2026	2027	2027	2027	2027	2027	2025	2026	2025	2025	2025
3837803774850	383780	3774850	0.00081773	0.00075608	0.001257644	0.001257644	0.000604863	0.000604863	0.000286608	0.000286608	0.000777575	0.000777575	0.000505595	0.000102552	0.000347214	0.000373188	0.000586837	0.000586837	0.000671318	0.000620706	0.001032467
3838303774850	383830	3774850	0.000787878	0.00072848	0.001211733	0.001211733	0.000582782	0.000582782	0.000276146	0.000276146	0.000749189	0.000749189	0.000487138	9.88083E-05	0.000334539	0.000359565	0.00057443	0.00057443	0.000651733	0.000602598	0.001002346
3838803774850	383880	3774850	0.000762858	0.00070534	0.001173252	0.001173252	0.000564275	0.000564275	0.000267376	0.000267376	0.000725397	0.000725397	0.000471668	9.56705E-05	0.000323915	0.000348146	0.000564325	0.000564325	0.00063931	0.00059111	0.000983239
3839303774850	383930	3774850	0.000739132	0.00068341	0.001136762	0.001136762	0.000546725	0.000546725	0.0002506	0.00025906	0.000702836	0.000702836	0.000456999	9.2695E-05	0.000313841	0.000337318	0.000554719	0.000554719	0.000627749	0.000580421	0.000965458
3839803774850	383980	3774850	0.000714974	0.00066107	0.001099609	0.001099609	0.000528856	0.000528856	0.000250593	0.000250593	0.000679865	0.000679865	0.000442062	8.96654E-05	0.000303583	0.000326293	0.000544713	0.000544713	0.000614462	0.000568136	0.000945024
3840303774850	384030	3774850	0.000690903	0.00063881	0.001062588	0.001062588	0.000511051	0.000511051	0.000242157	0.000242157	0.000656976	0.000656976	0.000427179	8.66467E-05	0.000293363	0.000315308	0.000534407	0.000534407	0.00060014	0.000554894	0.000922997
3840803774850	384080	3774850	0.000667177	0.00061688	0.001026098	0.001026098	0.000493501	0.000493501	0.000233841	0.000233841	0.000634415	0.000634415	0.00041251	8.36711E-05	0.000283288	0.00030448	0.00052901	0.00052901	0.000585559	0.000541413	0.000900573
3841303774850	384130	3774850	0.000644141	0.00059558	0.00099067	0.00099067	0.000476462	0.000476462	0.000225767	0.000225767	0.00061251	0.00061251	0.000398267	8.07822E-05	0.000273507	0.000293967	0.000513395	0.000513395	0.00057141	0.00052833	0.000878811
3833953774365	383395	3774365	0.014115024	0.01305086	0.021708484	0.021708484	0.010440686	0.010440686	0.004947215	0.004947215	0.013421898	0.013421898	0.008727197	0.001770176	0.005993345	0.006441687	0.002917878	0.002917878	0.004276645	0.003954218	0.006577351
3833953774370	383395	3774370	0.013946267	0.01289482	0.021448941	0.021448941	0.010315859	0.010315859	0.004888067	0.004888067	0.013261428	0.013261428	0.008622856	0.001749012	0.00592169	0.006364671	0.002828026	0.002828026	0.004146971	0.003834321	0.006377917
3834003774370	383400	3774370	0.013331029	0.01232597	0.020502723	0.020502723	0.009860775	0.009860775	0.004672431	0.004672431	0.012676402	0.012676402	0.00824246	0.001671854	0.005660455	0.006083894	0.002807515	0.002807515	0.004225224	0.003906674	0.006498268
3834053774370	383405	3774370	0.012778772	0.01181535	0.019653369	0.019653369	0.009452279	0.009452279	0.004478869	0.004478869	0.012151264	0.012151264	0.007901004	0.001602595	0.005425963	0.00583186	0.002787503	0.002787503	0.004303994	0.003979506	0.006619414
3834103774370	383410	3774370	0.012261803	0.01133735	0.018858285	0.018858285	0.009069884	0.009069884	0.004297675	0.004297675	0.011659681	0.011659681	0.007581366	0.001537762	0.005206454	0.00559593	0.002765991	0.002765991	0.004383283	0.004052816	0.006741357
3833903774375	383390	3774375	0.014469535	0.01337864	0.022253711	0.022253711	0.010702912	0.010702912	0.005071469	0.005071469	0.013759001	0.013759001	0.008946388	0.001814635	0.006143873	0.006603475	0.002762789	0.002762789	0.003950605	0.003652759	0.006075913
3833953774375	383395	3774375	0.013786914	0.01274748	0.021203861	0.021203861	0.010197988	0.010197988	0.004832215	0.004832215	0.013109901	0.013109901	0.00852433	0.001729027	0.005854027	0.006291947	0.002742177	0.002742177	0.004022646	0.003719369	0.00618671
3834003774375	383400	3774375	0.013187033	0.01219283	0.020281262	0.020281262	0.009754264	0.009754264	0.004621961	0.004621961	0.012539477	0.012539477	0.008153428	0.001653795	0.005599313	0.006018179	0.002722166	0.002722166	0.004095378	0.003786617	0.006298568
3834053774375	383405	3774375	0.012638486	0.01168564	0.019437614	0.019437614	0.009348512	0.009348512	0.004429699	0.004429699	0.012017867	0.012017867	0.007814267	0.001585002	0.005366396	0.005767838	0.002701854	0.002701854	0.004168368	0.003854104	0.006410825
3834103774375	383410	3774375	0.012127988	0.01121363	0.018652482	0.018652482	0.008970903	0.008970903	0.004250773	0.004250773	0.011532437	0.011532437	0.00749863	0.00152098	0.005149635	0.005534861	0.002680942	0.002680942	0.004241703	0.00392191	0.006523612
3834153774375	383415	3774375	0.011642682	0.01076491	0.017906096	0.017906096	0.008611929	0.008611929	0.004080677	0.004080677	0.011070962	0.011070962	0.007198569	0.001460117	0.00494357	0.005313382	0.002657929	0.002657929	0.004315642	0.003990275	0.006637328
3834203774375	383420	3774375	0.011192663	0.01034882	0.017213981	0.017213981	0.008279056	0.008279056	0.003922949	0.003922949	0.010643042	0.010643042	0.006920327	0.00140368	0.004752489	0.005108006	0.002635216	0.002635216	0.004389322	0.0040584	0.006750646
3834253774375	383425	3774375	0.010770167	0.00995818	0.016564194	0.016564194	0.007966542	0.007966542	0.003774867	0.003774867	0.010241292	0.010241292	0.006659101	0.001350694	0.004573094	0.004915191	0.002612803	0.002612803	0.004462398	0.004125967	0.006863035
3833903774380	383390	3774380	0.014287491	0.01321032	0.021973733	0.021973733	0.010568257	0.010568257	0.005007664	0.005007664	0.013585896	0.013585896	0.008833832	0.001791805	0.006066576	0.006520396	0.002681442	0.002681442	0.003836116	0.003546902	0.005899832
3833953774380	383395	3774380	0.013608149	0.0125822	0.020928926	0.020928926	0.010065757	0.010065757	0.004769559	0.004769559	0.012939914	0.012939914	0.008413801	0.001706608	0.005778122	0.006210364	0.00266093	0.00266093	0.00390324	0.003608965	0.006003066
3834003774380	383400	3774380	0.013021123	0.01203943	0.020026097	0.020026097	0.009631543	0.009631543	0.004563811	0.004563811	0.012381714	0.012381714	0.008050848	0.001632989	0.005528867	0.005942462	0.002640919	0.002640919	0.00397088	0.003671506	0.006107095
3834053774380	383405	3774380	0.012479996	0.0115391	0.01919386	0.01919386	0.009231279	0.009231279	0.00437415	0.00437415	0.01186716	0.01186716	0.007716274	0.001565125	0.0052991	0.005695508	0.002620707	0.002620707	0.004038608	0.003734127	0.006211258
3834103774380	383410	3774380	0.011975709	0.01107283	0.018418283	0.018418283	0.008858265	0.008858265	0.004197401	0.004197401	0.011387636	0.011387636	0.007404478	0.001501883	0.005084976	0.005465366	0.002599895	0.002599895	0.00410668	0.003797067	0.006315951
3834153774380	383415	3774380	0.011497737	0.01063089	0.017683175	0.017683175	0.008504715	0.008504715	0.004029875	0.004029875	0.010933135	0.010933135	0.007108951	0.00144194	0.004882026	0.005247233	0.002577783	0.002577783	0.004174838	0.003860087	0.006420776
3834203774380	383420	3774380	0.011055656	0.01022214	0.017003268	0.017003268	0.008177714	0.008177714	0.003874929	0.003874929	0.010512762	0.010512762	0.006835616	0.001386498	0.004694315	0.00504548	0.00255637	0.00255637	0.004242738	0.003922867	0.006525204
3833903774385	383390	3774385	0.014078529	0.01301711	0.021652356	0.021652356	0.010413691	0.010413691	0.004934424	0.004934424	0.013387196	0.013387196	0.008704633	0.001765599	0.005977849	0.006425031	0.002600496	0.002600496	0.003726114	0.003445193	0.005730651
3833953774385	383395	3774385	0.01340143	0.01239106	0.020610998	0.020610998	0.009912851	0.009912851	0.004697106	0.004697106	0.012743346	0.012743346	0.008285988	0.001680683	0.005690348	0.006116023	0.002580484	0.002580484	0.003788664	0.003503027	0.005826852
3834003774385	383400	3774385	0.012831487	0.01186409	0.019734443	0.019734443	0.009491272	0.009491272	0.004497345	0.004497345	0.01220139	0.01220139	0.007933597	0.001609206	0.005448346	0.005855918	0.002560873	0.002560873	0.003851474	0.003561101	0.005923451
3834053774385	383405	3774385	0.012301404	0.01137397	0.01891919	0.01891919	0.009099176	0.009099176	0.004311554	0.004311554	0.011697337	0.011697337	0.007605851	0.001542728	0.005223268	0.005614003	0.002541562	0.002541562	0.003914283	0.003619175	0.00602005
3834103774385	383410	3774385	0.011806348	0.01091624	0.018157811	0.018157811	0.008732991	0.008732991	0.004138041	0.004138041	0.011226592	0.011226592	0.007299763	0.001480643	0.005013064	0.005388074	0.00252195	0.00252195	0.00397761	0.003677728	0.006117445
3834153774385	383415	3774385	0.011337953	0.01048316	0.017437432	0.017437432	0.008386525	0.008386525	0.003973872	0.003973872	0.010781197	0.010781197	0.007010158	0.001421901	0.00481418	0.005174312	0.002501539	0.002501539	0.004040506	0.003735882	0.006214177
3834203774385	383420	3774385	0.010905189	0.01008302	0.016771855	0.016771855	0.008066416	0.008066416	0.003822191	0.003822191	0.010369685	0.010369685	0.006742584	0.001367628	0.004630425	0.004976812	0.002481327	0.002481327	0.0041029	0.003793637	0.006310245
3833853774390	383385	3774390	0.014485841	0.01339372	0.022278789	0.022278789	0.010714974	0.010714974	0.005077184	0.005077184	0.013774506	0.013774506	0.00895647	0.00181668	0.006150797	0.006610917	0.002540961	0.002540961	0.003562102	0.003293546	0.005478406
3833903774390	383390	3774390	0.013785792	0.01274645	0.021202136	0.021202136	0.010197158	0.010197158	0.004831822	0.004831822	0.013108834	0.013108834	0.008523636	0.001728886	0.005853551	0.006291435	0.00252195	0.00252195	0.003620252	0.003347313	0.00556784
3833953774390	383395	3774390	0.013178664	0.01218509	0.020268391	0.020268391	0.009748074	0.009748074	0.004619028	0.004619028	0.012531519	0.012531519	0.008148254	0.001652746	0.00559576	0.006014359	0.00250304	0.00250304	0.003678662	0.003401318	0.005657671
3834003774390	383400	3774390	0.012621058	0.01166953	0.01941081	0.01941081	0.00933562	0.00933562	0.00423591	0.004423591	0.012001295	0.012001295	0.007803491	0.001582816	0.005358996	0.005759884	0.002484329	0.002484329	0.003737071	0.003455324	0.005747503
3834053774390	383405	3774390	0.012102536	0.0111901	0.018613338	0.018613338	0.008952077	0.008952077	0.004241853	0.004241853	0.011508235	0.011508235	0.007482893	0.001517788	0.005138828	0.005523246	0.002465718	0.002465718	0.003795653	0.003509489	0.0058376
3834103774390	383410	3774390	0.01161585	0.0107401	0.017864829	0.017864829	0.008592082	0.008592082	0.004071273	0.004071273	0.011045447	0.011045447	0.007181979	0.001456752	0.004932177	0.005301136	0.002447307	0.002447307	0.003854234	0.003563654	0.005927697
3834153774390	383415	3774390	0.011163243	0.01032162	0.017168733	0.017168733	0.008257295	0.008257295	0.003912637	0.003912637	0.010615066	0.010615066	0.006902136	0.00139999	0.004739997	0.00509458	0.002428397	0.002428397	0.003912471	0.0036175	0.006017264
3834203774390	383420	3774390	0.010739366	0.0099297	0.016516823	0.016516823	0.007943759	0.007943759	0.003764071	0.003764071	0.010212004	0.010212004	0.006640057	0.001346832	0.004560015	0.004901134	0.002409686	0.002409686	0.003970018	0.003670708	0.006105768
3833853774395	383385	3774395	0.014210187	0.01313885	0.021854842	0.021854842	0.010511077	0.010511077	0.004980569	0.004980569	0.013512389	0.013512389	0.008786036	0.00178211	0.006033752	0.006485116	0.002465518	0.002465518	0.003464178	0.003203005	0.005327802
3833903774395	383390	3774395	0.013516609	0.01249756	0.020788141	0.020788141	0.009998047	0.009998047	0.004737475	0.004737475	0.012852869	0.012852869	0.008357203	0.001695128	0.005739254	0.006168588	0.002447307	0.002447307	0.003518532	0.003253261	0.005411397
3833953774395	383395	3774395	0.012933725	0.01195862	0.019891682	0.019891682	0.009566895	0.009566895	0.004533178	0.004533178	0.012298608	0.012298608	0.00799681	0.001622028	0.005491757	0.005902576	0.002429197	0.002429197	0.003572886	0.003303518	0.005494992
3834003774395	383400	3774395	0.012392598	0.01145829	0.019059445	0.019059445	0.009166631	0.009166631	0.004343517	0.004343517	0.011784053	0.011784053	0.007662236	0.001554165	0.00526199	0.005655622	0.002411587	0.002411587	0.003627241	0.003353774	0.005578588
3834053774395	383405	3774395	0.011887966	0.0109917	0.018283336	0.018283336	0.008793362	0.008793362	0.004166648	0.004166648	0.011304201	0.011304201	0.007350227	0.001490879	0.00504772	0.005425322	0.002393777	0.002393777	0.003682026	0.003404429	0.005662846
3834103774395	383410	3774395	0.0114131	0.01055264	0.017553006	0.017553006	0.00844211	0.00844211	0.00400021	0.00400021	0.010852654	0.010852654	0.007056621	0.001431325	0.004846088	0.005208607	0.002376066	0.002376066	0.003736294	0.003454606	0.005746309
3834153774395	383415	3774395	0.010973866	0.01014652	0.016877477	0.016877477	0.008117215	0.008117215	0.003846262	0.003846262	0.010434988	0.010434988	0.006785046	0.001376241	0.004659586	0.005008153	0.002358957	0.002358957	0.003790303	0.003504543	0.005829373
3833803774400	383380	3774400	0.01455978	0.01346208	0.022392505	0.022392505	0.010769666	0.010769666	0.005103099	0.005103099	0.013844814	0.013844814	0.009002186	0.001825953	0.006182192	0.00664466	0.002408385	0.002408385	0.003318974	0.003068749	0.005104483
3833853774400	383385	3774400	0.013847912	0.01280388	0.021297674	0.021297674	0.010243107	0.010243107	0.004853594	0.004853594	0.013167903	0.013167903	0.008562044	0.001736677	0.005879927	0.006319784	0.002393276	0.002393276	0.003369705	0.003115655	0.005182506
3833903774400	383390	3774400	0.013232759	0.01223511	0.020351588	0.020351588	0.009788087	0.009788087	0.004637988	0.004637988	0.012582958	0.012582958	0.008181701	0.00165953	0.005618729	0.006039047	0.002375866	0.002375866	0.003420608	0.00316272	0.005260793
3833953774400	383395	3774400	0.012669028	0.01171388	0.019484586	0.019484586	0.009371103	0.009371103	0.004440404	0.004440404	0.012046909	0.012046909	0.007833151	0.001588832	0.005379365	0.005781776	0.002358857	0.002358857	0.003471425	0.003209706	0.005338948
3834003774400	383400	3774400	0.012144208	0.01122863	0.018677428	0.018677428	0.008982901	0.008982901	0.004256458	0.004256458	0.01154786	0.01154786	0.007508659	0.001523014	0.005156522	0.005542263	0.002341847	0.002341847	0.003522242	0.003256692	0.005417103
3834053774400	383405	3774400	0.011651568	0.01077313	0.017919763	0.017919763	0.008618502	0.008618502	0.004083792	0.004083792	0.011079412	0.011079412	0.007204064	0.001461232	0.004947344	0.005317437	0.002324737	0.002324737	0.003573145	0.003303757	0.005495391
3834103774400	383410	3774400	0.01119482	0.01035081	0.017217298	0.017217298	0.008280652	0.008280652	0.003923705	0.003923705	0.010645093	0.010645093	0.00692166	0.001403951	0.004753405	0.00510899	0.002308127	0.002308127	0.003623531	0.003350344	0.005572882
3834153774400	383415	3774400	0.010770598	0.00995858	0.016564857	0.016564857	0.007966861	0.007966861	0.003775018	0.003775018	0.010241702	0.010241702	0.006659368	0.001350749	0.004573277	0.004915388	0.002292318	0.002292318	0.003673571	0.003396612	0.005649843
3833553774405	383355	3774405	0.018249916	0.01687401	0.028067825	0.028067825	0.013499208	0.013499208	0.006396466	0.006396466	0.017353745	0.017353745	0.011283765	0.002288735	0.007749052	0.008328731	0.002405483	0.002405483	0.002996041	0.002770162	0.004607822
3833603774405	383360	3774405	0.017289744	0.01598623	0.026591109	0.026591109	0.012788982	0.012788982	0.006059932	0.006059932	0.016440722	0.016440722	0.010690099	0.002168319	0.007341355	0.007890537	0.002393176	0.002393176	0.003042458	0.00281308	0.004679209
3833653774405	383365	3774405	0.016418437	0.01518061	0.025251064	0.025251064	0.012144488	0.012144488	0.005754545	0.005754545	0.015612201	0.015612201	0.010151377	0.002059048	0.006971392	0.007492897	0.002379569	0.002379569	0.003089306	0.002856396	0.00475126
3833703774405	383370	3774405	0.015620723	0.01444304	0.024024205	0.024024205	0.01155443	0.01155443	0.005474952	0.005474952	0.01485366	0.01485366	0.009658158	0.001959006	0.006632677	0.007128844	0.002366261	0.002366261	0.003136327	0.002899871	0.004823577
3833803774405	383380	3774405	0.014159802	0.01309226	0.021777351	0.021777351	0.010473807	0.010473807	0.00496291	0.00496291	0.013464477	0.013464477	0.008754883	0.001775791	0.006012358	0.006462122	0.002339145	0.002339145	0.003231231	0.002987621	0.004969537
3833853774405	383385	3774405	0.013513676	0.01249485	0.020783629	0.020783629	0.009995877	0.009995877	0.004736447	0.004736447	0.01285008	0.01285008	0.008355389	0.00169476	0.005738009	0.006167249	0.002324337	0.002324337	0.003278856	0.003031655	0.005042782
3833903774405	383390	3774405	0.012928807	0.01195407	0.019884118	0.019884118	0.009563258	0.009563258	0.004531455	0.004531455	0.012293931	0.012293931	0.00799377	0.001621411	0.005489669	0.005900332	0.002307927	0.002307927	0.003326394	0.003075609	0.005115895
3833953774405	383395	3774405	0.012386127	0.01145231	0.019049493	0.019049493	0.009161845	0.009161845	0.004341249	0.004341249	0.0117779	0.0117779	0.007658235	0.001553353	0.00525243	0.005652669	0.002291518	0.002291518	0.00337376	0.003119404	0.005188742
3834003774405	383400	3774405	0.011879942	0.01098428	0.018270996	0.018270996	0.008787427	0.008787427	0.004163835	0.004163835	0.011296572	0.011296572	0.007345266	0.001489872	0.005044313	0.00542166	0.002275309	0.002275309	0.003421471	0.003163518	0.00526212
3834053774405	383405	3774405	0.011403609	0.01054386	0.01753841	0.01753841	0.00843509	0.00843509	0.003996884	0.003996884	0.010843629	0.010843629	0.007050753	0.001430135	0.004842058	0.005204276	0.002259199	0.002259199	0.003468837	0.003207313	0.005334967
3834103774405	383410	3774405	0.010963944	0.01013734	0.016862217	0.016862217	0.008109876	0.008109876	0.003842784	0.003842784	0.010425554	0.010425554	0.006778912	0.001374996	0.004655373	0.005003625	0.00224349	0.00224349	0.003515771	0.003250709	0.005407151
3834153774405	383415	3774405	0.0105518	0.00975627	0.016228353	0.016228353	0.007805019	0.007805019	0.003698331	0.003698331	0.010033649	0.010033649	0.006524087	0.001323309	0.004480374	0.004815535	0.002228582	0.002228582	0.003562102	0.003293546	0.005478406
3833503774410	383350	3774410	0.018681213	0.01727279	0.028731146	0.028731146	0.013818232	0.013818232	0.006547632	0.006547632	0.017763862	0.017763862	0.011550432	0.002342825	0.007932184	0.008525563	0.002344448	0.002344448	0.00288138	0.002664145	0.004431475
3833553774410	383355	3774410	0.017676608	0.01634392	0.027186094	0.027186094	0.01307514	0.01307514	0.006195525	0.006195525	0.016808589	0.016808589	0.010929294	0.002216836	0.007505621	0.00806709	0.002338345	0.002338345	0.002924949	0.00270443	0.004498484
3833603774410	383360	3774410	0.016767684	0.01550353	0.025788196	0.025788196	0.012402822	0.012402822	0.005876954	0.005876954	0.015944299	0.015944299	0.010367314	0.002102848	0.007119685	0.007652284	0.002328139	0.002328139	0.002968864	0.002745034	0.004566024
3833653774410	383365	3774410	0.015942621	0.01474067	0.024519274	0.024519274	0.011792534	0.011792534	0.005587775	0.005587775	0.015159751	0.015159751	0.009857185	0.001999376	0.006769357	0.007275749	0.002314431	0.002314431	0.003013124	0.002785957	0.004634094
3833703774410	383370	3774410	0.015185371	0.01404051	0.023354647	0.023354647	0.011232407	0.011232407	0.005322365	0.005322365	0.014439686	0.014439686	0.009388984	0.001904409	0.006447823	0.006930162	0.002300623	0.002300623	0.003057384	0.00282688	0.004702165
3833753774410	383375	3774410	0.014486272	0.01339412	0.022279453	0.022279453	0.010715293	0.010715293	0.005077335	0.005077335	0.013774916	0.013774916	0.008956737	0.001816734	0.0061509	0.006611114	0.002287115	0.002287115	0.003101989	0.002868122	0.004770766
3833803774410	383380	3774410	0.013770176	0.01273201	0.021178119	0.021178119	0.010185607	0.010185607	0.004826349	0.004826349	0.013093985	0.013093985	0.008513981	0.001726928	0.00584692	0.006284308	0.002273307	0.002273307	0.003146594	0.002909364	0.004839367

			KMMass Grading / Excavation	KMDrainage / Utilities Trenching	KMFoundations / Concrete Pads	KMBuilding / Structure Construction	KMAsphalt Paving	KMArchitectural Coating	KMLandscaping or Other Finishing	KMWaterside Construction (Piles)	EWNDemolition	EWNSite Grubbing / Prep	EWNDrainage / Utilities Trenching	EWNDrainage / Utilities Trenching	EWNDrainage / Utilities Trenching	EWNFoundations / Concrete Pads	EWNBuilding / Structure Construction	EWNAsphalt Paving	EWNLandscaping or Other Finishing	EWNWaterside Construction (Piles)	ISDemolition
Unique Identifier	X (UTM)	Y (UTM)	2026	2026	2026	2026	2026	2026	2026	2026	2027	2027	2027	2028	2029	2029	2029	2029	2029	2029	2027
3837803774850	383780	3774850	0.001032467	0.000256371	0.000235292	0.000692029	0.00041507	8.41905E-05	0.000285047	0.00030637	0.000267112	0.00030539	0.000359661	0.000359661	0.000359661	9.3621E-05	0.00023259	0.000165153	0.000113418	0.000118587	0.001104082
3838303774850	383830	3774850	0.001002346	0.000248891	0.000228428	0.00067184	0.000402961	8.17344E-05	0.000276731	0.000297432	0.000262626	0.00030026	0.00035362	0.00035362	0.00035362	9.20485E-05	0.000228683	0.000162379	0.000111513	0.000116595	0.001060684
3838803774850	383880	3774850	0.000983239	0.000244147	0.000224073	0.000659033	0.00039528	8.01763E-05	0.000271456	0.000291762	0.000260038	0.000297301	0.000350135	0.000350135	0.000350135	9.11414E-05	0.000226429	0.000160779	0.000110414	0.000115446	0.001026001
3839303774850	383930	3774850	0.000965458	0.000239732	0.000220021	0.000647115	0.000388131	7.87264E-05	0.000266547	0.000286486	0.000257708	0.000294638	0.000346998	0.000346998	0.000346998	9.03249E-05	0.000224401	0.000159339	0.000109425	0.000114412	0.000992871
3839803774850	383980	3774850	0.000945024	0.000234658	0.000215365	0.000633418	0.000379916	7.70601E-05	0.000260905	0.000280423	0.000254947	0.000291481	0.000343281	0.000343281	0.000343281	8.93572E-05	0.000221997	0.000157632	0.000108253	0.000113186	0.000958619
3840303774850	384030	3774850	0.000922997	0.000229188	0.000210345	0.000618655	0.000371061	7.5264E-05	0.000254824	0.000273886	0.000251669	0.000287733	0.000338866	0.000338866	0.000338866	8.82081E-05	0.000219142	0.000155605	0.00010686	0.00011173	0.000923936
3840803774850	384080	3774850	0.000900573	0.00022362	0.000205234	0.000603624	0.000362046	7.34354E-05	0.000248633	0.000267232	0.000248218	0.000283787	0.000334219	0.000334219	0.000334219	8.69986E-05	0.000216137	0.000153471	0.000105395	0.000110198	0.000889512
3841303774850	384130	3774850	0.000878811	0.000218216	0.000200275	0.000589038	0.000353298	7.16609E-05	0.000242625	0.000260775	0.000244767	0.000279842	0.000329573	0.000329573	0.000329573	8.5789E-05	0.000213132	0.000151337	0.00010393	0.000108666	0.000855864
3833953774365	383395	3774365	0.006577351	0.001633213	0.001498934	0.004408582	0.002644212	0.000536337	0.001815895	0.001951736	0.000559159	0.000639286	0.000752894	0.000752894	0.000752894	0.000195981	0.000486891	0.000345723	0.000237423	0.000248243	0.077091591
3833953774370	383395	3774370	0.006377917	0.001583692	0.001453484	0.004274908	0.002564036	0.000520075	0.001760835	0.001892557	0.000553292	0.000632579	0.000744995	0.000744995	0.000744995	0.000193925	0.000481782	0.000342096	0.000234932	0.000245638	0.072891215
3834003774370	383400	3774370	0.006498268	0.001613576	0.001480911	0.004355575	0.002612419	0.000529888	0.001794062	0.001928269	0.000551307	0.0063031	0.000742323	0.000742323	0.000742323	0.000193229	0.000480054	0.000340869	0.000234089	0.000244757	0.066244984
3834053774370	383405	3774370	0.006619414	0.001643658	0.001508519	0.004436775	0.002661122	0.000539767	0.001827508	0.001964218	0.000549841	0.000628633	0.000740348	0.000740348	0.000740348	0.000192715	0.000478777	0.000339962	0.000233467	0.000244106	0.060625703
3834103774370	383410	3774370	0.006741357	0.001673937	0.001536309	0.00451851	0.002710146	0.000549711	0.001861175	0.002000403	0.000548115	0.00062666	0.000738024	0.000738024	0.000738024	0.00019211	0.000477274	0.000338895	0.000232734	0.00024334	0.055793178
3833903774375	383390	3774375	0.006075913	0.001508701	0.001384659	0.004072484	0.002442625	0.000495448	0.001677457	0.001802942	0.000549754	0.000628535	0.000740232	0.000740232	0.000740232	0.000192685	0.000478702	0.000339908	0.00023343	0.000244068	0.076268771
3833953774375	383395	3774375	0.00618671	0.001536213	0.001409909	0.004146748	0.002487167	0.000504483	0.001708046	0.001835819	0.000547684	0.000626167	0.000737444	0.000737444	0.000737444	0.000191959	0.000476899	0.000338628	0.000232551	0.000243148	0.068930343
3834003774375	383400	3774375	0.006298568	0.001563989	0.001435401	0.004221723	0.002532137	0.000513604	0.001738928	0.001869011	0.000545699	0.000623898	0.000734772	0.000734772	0.000734772	0.000191264	0.000475171	0.000337401	0.000231708	0.000242267	0.062795214
3834053774375	383405	3774375	0.006410825	0.001591863	0.001460983	0.004296965	0.002577266	0.000522758	0.00176992	0.001902322	0.000544433	0.000622222	0.000732797	0.000732797	0.000732797	0.00019075	0.000473894	0.000336494	0.000231085	0.000241616	0.057580829
3834103774375	383410	3774375	0.006523612	0.001619869	0.001486687	0.004372562	0.002622608	0.000531955	0.001801059	0.00193579	0.000542507	0.000620249	0.000730473	0.000730473	0.000730473	0.000190145	0.000472391	0.000335428	0.000230353	0.00024085	0.053083057
3834153774375	383415	3774375	0.006637328	0.001648106	0.001512602	0.004448782	0.002668324	0.000541228	0.001832454	0.001969533	0.000540178	0.000617586	0.000727337	0.000727337	0.000727337	0.000189328	0.000470363	0.000333987	0.00022936	0.000239816	0.049118906
3834203774375	383420	3774375	0.006750646	0.001676243	0.001538426	0.004524735	0.00271388	0.000550468	0.001863739	0.002003159	0.000537762	0.000614824	0.000724084	0.000724084	0.000724084	0.000188482	0.00046825	0.000332494	0.000228338	0.000238744	0.04566465
3834253774375	383425	3774375	0.006863035	0.001704151	0.001564039	0.004600066	0.002759062	0.000559633	0.001894768	0.002036509	0.000535087	0.000611766	0.000720483	0.000720483	0.000720483	0.000187544	0.00046593	0.00033084	0.000227202	0.000237556	0.042580348
3833903774380	383390	3774380	0.005899832	0.001464979	0.001344531	0.003954463	0.002371838	0.00048109	0.001628844	0.001750692	0.000544492	0.000622518	0.000733145	0.000733145	0.000733145	0.00019084	0.000474119	0.000336654	0.000231195	0.000241731	0.071894289
3833953774380	383395	3774380	0.006003066	0.001490613	0.001368058	0.004023657	0.002413339	0.000489508	0.001657345	0.001781325	0.000542421	0.00062015	0.000730357	0.000730357	0.000730357	0.000190115	0.000472316	0.000335374	0.000230316	0.000240812	0.065158934
3834003774380	383400	3774380	0.006107095	0.001516444	0.001391765	0.004093385	0.002455161	0.000497991	0.001686066	0.001812194	0.00054035	0.000617783	0.000727569	0.000727569	0.000727569	0.000189389	0.000470513	0.000334094	0.000229437	0.000239893	0.059498499
3834053774380	383405	3774380	0.006211258	0.001542309	0.001415503	0.004163201	0.002497036	0.000506485	0.001714823	0.001843103	0.000538884	0.000616106	0.000725594	0.000725594	0.000725594	0.000188875	0.000469236	0.000333187	0.000228814	0.000239242	0.05466468
3834103774380	383410	3774380	0.006315951	0.001568305	0.001439362	0.004233374	0.002539125	0.000515022	0.001743727	0.001874169	0.000536813	0.000613739	0.000722806	0.000722806	0.000722806	0.000188149	0.000467433	0.000331907	0.000227935	0.000238322	0.050465598
3834153774380	383415	3774380	0.006420776	0.001594334	0.001463251	0.004303635	0.002581266	0.00052357	0.001772668	0.001905275	0.000534397	0.000610977	0.000719554	0.000719554	0.000719554	0.000187302	0.000465329	0.000330413	0.000226909	0.00023725	0.046788403
3834203774380	383420	3774380	0.006525204	0.001620264	0.001487049	0.004373629	0.002623248	0.000532085	0.001801498	0.001936262	0.00053224	0.000608511	0.000716649	0.000716649	0.000716649	0.000186546	0.000463451	0.00032908	0.000225993	0.000236292	0.043539485
3833903774385	383390	3774385	0.005730651	0.00142297	0.001305976	0.003841067	0.002303824	0.000467295	0.001582136	0.00170049	0.000539142	0.000616402	0.000725943	0.000725943	0.000725943	0.000188966	0.000469461	0.000333347	0.000228924	0.000239356	0.067624719
3833953774385	383395	3774385	0.005826852	0.001446858	0.0013279	0.003905547	0.002342498	0.000475139	0.001608695	0.001729036	0.000536554	0.000613443	0.000722458	0.000722458	0.000722458	0.000188058	0.000467208	0.000331747	0.000227825	0.000238207	0.061476476
3834003774385	383400	3774385	0.005923451	0.001470844	0.001349914	0.003970294	0.002381333	0.000483016	0.001635365	0.001757701	0.000534915	0.000611568	0.000720251	0.000720251	0.000720251	0.000187484	0.00046578	0.000330733	0.000227129	0.00023748	0.056273997
3834053774385	383405	3774385	0.00602005	0.00149483	0.001371928	0.004035041	0.002420167	0.000490893	0.001662034	0.001786365	0.000533103	0.000609497	0.000717811	0.000717811	0.000717811	0.000186849	0.000464203	0.000329613	0.00022636	0.000236675	0.051817984
3834103774385	383410	3774385	0.006117445	0.001519014	0.001394124	0.004100322	0.002459322	0.000498835	0.001688923	0.001815266	0.000531205	0.000607327	0.000715255	0.000715255	0.000715255	0.000186184	0.00046255	0.000328439	0.000225554	0.000235833	0.047934933
3834153774385	383415	3774385	0.006214177	0.001543034	0.001416168	0.004165158	0.00249821	0.000506723	0.001715629	0.001843969	0.000528962	0.000604762	0.000712235	0.000712235	0.000712235	0.000185397	0.000460597	0.000327053	0.000224601	0.000234837	0.044527007
3834203774385	383420	3774385	0.006310245	0.001566888	0.001438062	0.004229549	0.002536831	0.000514556	0.001742152	0.001872476	0.000526805	0.000602296	0.000709331	0.000709331	0.000709331	0.000184641	0.000458718	0.000325719	0.000223685	0.000233879	0.041505083
3833853774390	383385	3774390	0.005478406	0.001360335	0.001248491	0.003671995	0.002202417	0.000446726	0.001512495	0.00162564	0.000534829	0.00061147	0.000720134	0.000720134	0.000720134	0.000187454	0.000465705	0.00033068	0.000227092	0.000237441	0.070097838
3833903774390	383390	3774390	0.00556784	0.001382543	0.001268873	0.00373194	0.002238371	0.000454019	0.001537186	0.001652178	0.000532844	0.000609201	0.000717462	0.000717462	0.000717462	0.000186758	0.000463977	0.000329453	0.00022625	0.00023656	0.063464548
3833953774390	383395	3774390	0.005657671	0.001404848	0.001289345	0.003792151	0.002274485	0.000461344	0.001561987	0.001678834	0.000530774	0.000606834	0.000714674	0.000714674	0.000714674	0.000186032	0.000462174	0.000328173	0.00022537	0.000235641	0.057886938
3834003774390	383400	3774390	0.005747503	0.001427154	0.001309817	0.003852362	0.002310599	0.000468669	0.001586788	0.001705491	0.000529393	0.000605256	0.000712816	0.000712816	0.000712816	0.000185549	0.000460972	0.000327319	0.000224784	0.000235028	0.053137153
3834053774390	383405	3774390	0.0058376	0.001449526	0.001330349	0.003912751	0.002346819	0.000476016	0.001611663	0.001732226	0.000527495	0.000603085	0.00071026	0.00071026	0.00071026	0.000184883	0.000459319	0.000326146	0.000223978	0.000234185	0.049037548
3834103774390	383410	3774390	0.005927697	0.001471898	0.001350882	0.00397314	0.00238304	0.000483362	0.001636537	0.001758961	0.000525511	0.000600817	0.000707588	0.000707588	0.000707588	0.000184188	0.000457592	0.000324919	0.00022313	0.000233305	0.045452669
3834153774390	383415	3774390	0.006017264	0.001494138	0.001371293	0.004033174	0.002419047	0.000490666	0.001661265	0.001785538	0.000523613	0.000598647	0.000705032	0.000705032	0.000705032	0.000183523	0.000455939	0.000323745	0.00022233	0.000232462	0.042319879
3834203774390	383420	3774390	0.006105768	0.001516115	0.001391463	0.004092495	0.002454628	0.000497883	0.001685699	0.001811801	0.000521283	0.000595983	0.000701896	0.000701896	0.000701896	0.000182706	0.00045391	0.000322305	0.000221341	0.000231428	0.039523741
3833853774395	383385	3774395	0.005327802	0.001322939	0.00121417	0.00357105	0.002141871	0.000434445	0.001470916	0.00158095	0.00052956	0.000605453	0.000713048	0.000713048	0.000713048	0.000185609	0.000461122	0.000327426	0.000224858	0.000235105	0.065363064
3833903774395	383390	3774395	0.005411397	0.001343696	0.00123322	0.003627081	0.002175478	0.000441262	0.001493995	0.001605756	0.000527064	0.000602592	0.000709679	0.000709679	0.000709679	0.000184732	0.000458944	0.000325879	0.000223795	0.000233994	0.059425423
3833953774395	383395	3774395	0.005494992	0.001364454	0.001252271	0.003683112	0.002209085	0.000448078	0.001517074	0.001630562	0.000525424	0.000600718	0.000707472	0.000707472	0.000707472	0.000184158	0.000457516	0.000324865	0.00022399	0.000233266	0.054388508
3834003774395	383400	3774395	0.005578588	0.001385211	0.001271322	0.003739144	0.002242692	0.000454895	0.001540154	0.001655367	0.000523785	0.000598844	0.000705265	0.000705265	0.000705265	0.000183583	0.000456089	0.000323852	0.00022403	0.000232538	0.050076663
3834053774395	383405	3774395	0.005662846	0.001406133	0.001290524	0.003795619	0.002276565	0.000461766	0.001563416	0.00168037	0.00052206	0.000596871	0.000702941	0.000702941	0.000702941	0.000182978	0.000454586	0.000322785	0.00022167	0.000231772	0.046323631
3834103774395	383410	3774395	0.005746309	0.001426858	0.001309545	0.003851562	0.002310118	0.000468571	0.001586459	0.001705136	0.000519989	0.000594504	0.000700153	0.000700153	0.000700153	0.000182252	0.000452783	0.000321505	0.00022079	0.000230853	0.043041238
3834153774395	383415	3774395	0.005829373	0.001447484	0.001328474	0.003907237	0.002343512	0.000475345	0.001609391	0.001729784	0.000518177	0.000592432	0.000697714	0.000697714	0.000697714	0.000181617	0.000451206	0.000320385	0.000220022	0.000230049	0.040155372
3833803774400	383380	3774400	0.005104483	0.001267487	0.001163277	0.003421367	0.002052093	0.000416235	0.001409262	0.001514683	0.000525252	0.000600521	0.00070724	0.00070724	0.00070724	0.000184097	0.000457366	0.000324759	0.00022326	0.00023319	0.066963668
3833853774400	383385	3774400	0.005182506	0.001286861	0.001181058	0.003473663	0.002083459	0.000422597	0.001430802	0.001537835	0.00052344	0.000598449	0.0007048	0.0007048	0.0007048	0.000183462	0.000455788	0.000323638	0.000222257	0.000232385	0.060762796
3833903774400	383390	3774400	0.005260793	0.0013063	0.001198899	0.003526136	0.002114933	0.000428981	0.001452416	0.001561066	0.000521456	0.000596181	0.000702128	0.000702128	0.000702128	0.000182767	0.000454061	0.000322412	0.000221414	0.000231504	0.055483445
3833953774400	383395	3774400	0.005338948	0.001325707	0.00121671	0.003578521	0.002146352	0.000435354	0.001473993	0.001584258	0.000520162	0.000594701	0.000700386	0.000700386	0.000700386	0.000182313	0.000452934	0.000321611	0.000220865	0.00023093	0.050976873
3834003774400	383400	3774400	0.005417103	0.001345113	0.001234521	0.003630906	0.002177772	0.000441727	0.00149557	0.001607449	0.00051835	0.00059263	0.000697946	0.000697946	0.000697946	0.000181678	0.000451356	0.000320491	0.000220095	0.000230125	0.047080794
3834053774400	383405	3774400	0.005495391	0.001364553	0.001252362	0.003683379	0.002209245	0.000448111	0.001517184	0.00163068	0.000516538	0.000590558	0.000695506	0.000695506	0.000695506	0.000181043	0.000449778	0.000319371	0.00021932	0.000229321	0.043657339
3834103774400	383410	3774400	0.005572882	0.001383795	0.001270022	0.003735319	0.002240398	0.00045443	0.001538578	0.001653674	0.00051464	0.000588388	0.000692951	0.000692951	0.000692951	0.000180378	0.000448126	0.000318197	0.00021852	0.000228478	0.040681314
3834153774400	383415	3774400	0.005649843	0.001402905	0.001287561	0.003786903	0.002271337	0.000460705	0.001559826	0.001676511	0.000512914	0.000586415	0.000690627	0.000690627	0.000690627	0.000179773	0.000446623	0.000317131	0.000217787	0.000227712	0.038027877
3833553774405	383355	3774405	0.004607822	0.001144162	0.001050091	0.003088471	0.001852426	0.000375736	0.001272142	0.001367306	0.00052368	0.000598252	0.000704568	0.000704568	0.000704568	0.00018342	0.000455638	0.000323532	0.00022183	0.000232309	0.110527569
3833603774405	383360	3774405	0.004679209	0.001161888	0.00106636	0.00313632	0.001881125	0.000381557	0.001291851	0.001388489	0.00052275	0.00059766	0.000703871	0.000703871	0.000703871	0.00018322	0.000455187	0.000323212	0.000221964	0.000232079	0.096339296
3833653774405	383365	3774405	0.00475126	0.001179779	0.00108278	0.003184613	0.001910091	0.000387432	0.001311743	0.00140987	0.00052232	0.000597068	0.000703174	0.000703174	0.000703174	0.000183039	0.000454737	0.000322892	0.00022174	0.000231849	0.084963468
3833703774405	383370	3774405	0.004823577	0.001197736	0.00109926	0.003233085	0.001939164	0.000393329	0.001331708	0.001431328	0.000521456	0.000596181	0.000702128	0.000702128	0.000702128	0.000182767	0.000454061	0.000322412	0.000221414	0.000231504	0.075739551
3833803774405	383380	3774405	0.004969537	0.001233979	0.001132524	0.003330917	0.001997842	0.000405231	0.001372005	0.00147464	0.000519385	0.000593813	0.00069934	0.00069934	0.00069934	0.000182041	0.000452258	0.000321131	0.000220535	0.000230585	0.061724176
3833853774405	383385	3774405	0.005042782	0.001252166	0.001149216	0.003380011	0.002027288	0.000411204	0.001392227	0.001496375	0.000517746	0.000591939	0.000697133	0.000697133	0.000697133	0.000181466	0.00045083	0.000320118	0.000219839	0.000229857	0.05630963
3833903774405	383390	3774405	0.005115895	0.001270321	0.001165877	0.003429016	0.002056681	0.000417166	0.001412412	0.00151807	0.000516279	0.000590262	0.000695158	0.000695158	0.000695158	0.000180952	0.000449553	0.000319211	0.000219216	0.000229206	0.051658286
3833953774405	383395	3774405	0.005188742	0.001288409	0.001182479	0.003477843	0.002085967	0.000423106	0.001432524	0.001539686	0.00051464	0.000588388	0.000692951	0.000692951	0.000692951	0.000180378	0.000448126	0.000318197	0.00021852	0.000228478	0.04764953
3834003774405	383400	3774405	0.00526212	0.00130663	0.001199201	0.003527026	0.002115466	0.000429089	0.001452782	0.00156146	0.000513001	0.000586514	0.000690743	0.000690743	0.000690743	0.00017983	0.000446698	0.000317184	0.000217824	0.000227751	0.04414877
3834053774405	383405	3774405	0.005334967	0.001324718	0.001215803	0.003575853	0.002144752	0.000435029	0.001472894	0.001583076	0.000511016	0.000584245	0.000688072	0.000688072	0.000688072	0.00017918	0.00044497	0.000315957	0.00021698	0.00022687	0.041073873
3834103774405	383410	3774405	0.005407151	0.001342642	0.001232253	0.003624235	0.002173771	0.000440915	0.001492823	0.001604496	0.000509463	0.00058247	0.000685981	0.000685981	0.000685981	0.000178563	0.000443618	0.000314997	0.000216322	0.00022618	0.038363493
3834153774405	383415	3774405	0.005478406	0.001360335	0.001248491	0.003671995	0.002202417	0.000446726	0.001512495	0.00162564	0.000507565	0.0005803	0.000683425	0.000683425	0.000683425	0.00017789	0.000441965	0.000313823	0.000215516	0.000225337	0.035961208
3833503774410	383350	3774410	0.004431475	0.001100373	0.001009903	0.002970272	0.001781532	0.000361356	0.001223455	0.001314978	0.000518609	0.000592925	0.000698294	0.000698294	0.000698294	0.000181769	0.000451581	0.000320651	0.00022025	0.00023024	0.110504447
3833553774410	383355	3774410	0.004498484	0.001117012	0.001025174	0.003015186	0.001808471	0.00036682	0.001241955	0.001334862	0.000518436	0.000592728	0.000698062	0.000698062	0.000698062	0.000181708	0.000451431	0.000320545	0.00022013	0.000230164	0.096872658
3833603774410	383360	3774410	0.004566024	0.001133783	0.001040566	0.003060455	0.001835623	0.000372327	0.001260602	0.001354903	0.000518005	0.000592235	0.000697481	0.000697481	0.000697481	0.000181557	0.000451056	0.000320278	0.000219949	0.000229972	0.085591821
3833653774410	383365	3774410	0.004634094	0.001150686	0.001056078	0.003106081	0.001862988	0.000377878	0.001279395	0.001375102	0.000517401	0.000591545	0.000696668	0.000696668	0.000696668	0.000181345	0.00045053	0.000319904	0.000219692	0.000229704	0.076294396
3833703774410	383370	3774410	0.004702165	0.001167588	0.001071591	0.003151706	0.001890354	0.000383429	0.001298188	0.001395301	0.000516624	0.000590657	0.000695623	0.000695623	0.000695623	0.000181073	0.000449854	0.000319424	0.000219363	0.000229359	0.068614312
3833753774410	383375	3774410	0.004770766	0.001184622	0.001087225	0.003197687	0.001917933	0.000389023	0.001317128	0.001415658	0.000515934	0.000589868	0.000694693	0.000694693	0.000694693	0.00018083	0.000449253	0.000318998	0.000219069	0.000229053	0.062170399
3833803774410	383380	3774410	0.004839367	0.001201656	0.001102859	0.003243668	0.001945512	0.000394617	0.001336067	0.001436014	0.000514036	0.000587698	0.000692138	0.000692138	0.000692138	0.000180166	0.0004476	0.000317824	0.000218264	0.00022821	0.056704949

			ISDrainage / Utilities Trenching	ISDrainage / Utilities Trenching	ISAsphalt Paving	ISAsphalt Paving	SVDemolition	SVSite Grubbing / Prep	SVMass Grading / Excavation	SVMass Grading / Excavation	SVDrainage / Utilities Trenching	SVFoundations / Concrete Pads	SVBuilding / Structure Construction	SVBuilding / Structure Construction	SVAsphalt Paving	SVAsphalt Paving	SVArchitectural Coating	SVArchitectural Coating	SVLandscaping or Other Finishing	SVLandscaping or Other Finishing	MDemolition
Unique Identifier	X (UTM)	Y (UTM)	2027	2028	2027	2028	2027	2027	2027	2028	2028	2028	2028	2029	2028	2029	2028	2029	2028	2029	2027
3837803774850	383780	3774850	0.00059235	0.00059235	0.000682644	0.000682644	0.000169273	6.74549E-05	0.000219392	0.000219392	0.000113221	4.3917E-05	0.000214608	0.000214608	0.000117497	0.000117497	2.64657E-05	2.64657E-05	8.9606E-05	8.9606E-05	0.000470553
3838303774850	383830	3774850	0.000569067	0.000569067	0.000655812	0.000655812	0.00016692	6.65173E-05	0.000216343	0.000216343	0.000111647	4.33065E-05	0.000211851	0.000211851	0.000115864	0.000115864	2.60979E-05	2.60979E-05	8.83605E-05	8.83605E-05	0.000462184
3838803774850	383880	3774850	0.00055046	0.00055046	0.000634368	0.000634368	0.000165536	6.59657E-05	0.000214549	0.000214549	0.000110721	4.29474E-05	0.000209983	0.000209983	0.000114903	0.000114903	2.58815E-05	2.58815E-05	8.76278E-05	8.76278E-05	0.000457266
3839303774850	383930	3774850	0.000532685	0.000532685	0.000613884	0.000613884	0.00016429	6.54693E-05	0.000212934	0.000212934	0.000109888	4.26242E-05	0.000208293	0.000208293	0.000114039	0.000114039	2.56867E-05	2.56867E-05	8.69684E-05	8.69684E-05	0.000452434
3839803774850	383980	3774850	0.000514309	0.000514309	0.000592706	0.000592706	0.000162699	6.4835E-05	0.000210871	0.000210871	0.000108824	4.22113E-05	0.000206337	0.000206337	0.000112934	0.000112934	2.54378E-05	2.54378E-05	8.61258E-05	8.61258E-05	0.000445877
3840303774850	384030	3774850	0.000495701	0.000495701	0.000571262	0.000571262	0.000160968	6.41456E-05	0.000208629	0.000208629	0.000107666	4.17624E-05	0.000204113	0.000204113	0.000111733	0.000111733	2.51673E-05	2.51673E-05	8.521E-05	8.521E-05	0.000438113
3840803774850	384080	3774850	0.000477232	0.000477232	0.000549977	0.000549977	0.0001591	6.3401E-05	0.000206207	0.000206207	0.000106417	4.12776E-05	0.000201801	0.000201801	0.000110436	0.000110436	2.48752E-05	2.48752E-05	8.42209E-05	8.42209E-05	0.000429571
3841303774850	384130	3774850	0.000459179	0.000459179	0.000529173	0.000529173	0.000157231	6.26564E-05	0.000203785	0.000203785	0.000105167	4.07929E-05	0.000199489	0.000199489	0.000109139	0.000109139	2.45831E-05	2.45831E-05	8.32317E-05	8.32317E-05	0.000420944
3833953774365	383395	3774365	0.041360385	0.041360385	0.047665064	0.047665064	0.000273148	0.000108849	0.000354023	0.000354023	0.0001827	7.08668E-05	0.000320089	0.000320089	0.0001896	0.0001896	4.270666E-05	4.270666E-05	0.000144593	0.000144593	0.001343327
3833953774370	383395	3774370	0.039106842	0.039106842	0.045068008	0.045068008	0.00027128	0.000108104	0.000351602	0.000351602	0.00018145	7.0382E-05	0.000317954	0.000317954	0.000188303	0.000188303	4.24144E-05	4.24144E-05	0.000143604	0.000143604	0.001323224
3834003774370	383400	3774370	0.035541075	0.035541075	0.0409587	0.0409587	0.000270242	0.000107691	0.000350256	0.000350256	0.000180756	7.01127E-05	0.000316798	0.000316798	0.000187582	0.000187582	4.22521E-05	4.22521E-05	0.000143055	0.000143055	0.001329781
3834053774370	383405	3774370	0.032526276	0.032526276	0.037484347	0.037484347	0.000269342	0.000107332	0.00034909	0.00034909	0.000180154	6.98793E-05	0.000315642	0.000315642	0.000186958	0.000186958	4.21115E-05	4.21115E-05	0.000142578	0.000142578	0.001336252
3834103774370	383410	3774370	0.02993358	0.02993358	0.034496439	0.034496439	0.000268304	0.000106919	0.000347745	0.000347745	0.000179459	6.961E-05	0.000314308	0.000314308	0.000186237	0.000186237	4.19492E-05	4.19492E-05	0.000142029	0.000142029	0.001342291
3833903774375	383390	3774375	0.040918934	0.040918934	0.047156321	0.047156321	0.000270311	0.000107718	0.000350346	0.000350346	0.000180802	7.01307E-05	0.000316976	0.000316976	0.00018763	0.00018763	4.2263E-05	4.2263E-05	0.000143091	0.000143091	0.001297082
3833953774375	383395	3774375	0.036981796	0.036981796	0.042619035	0.042619035	0.000269411	0.00010736	0.00034918	0.00034918	0.0001802	6.98973E-05	0.000315731	0.000315731	0.000187006	0.000187006	4.21223E-05	4.21223E-05	0.000142615	0.000142615	0.001303467
3834003774375	383400	3774375	0.03369024	0.03369024	0.038825737	0.038825737	0.000268373	0.000106946	0.000347834	0.000347834	0.000179506	6.9628E-05	0.000314575	0.000314575	0.000186285	0.000186285	4.196E-05	4.196E-05	0.000142065	0.000142065	0.001309765
3834053774375	383405	3774375	0.030892672	0.030892672	0.035601728	0.035601728	0.000267404	0.00010656	0.000346579	0.000346579	0.000178858	6.93766E-05	0.00031333	0.00031333	0.000185613	0.000185613	4.18085E-05	4.18085E-05	0.000141553	0.000141553	0.001315718
3834103774375	383410	3774375	0.028479574	0.028479574	0.032820795	0.032820795	0.000266228	0.000106091	0.000345054	0.000345054	0.000178071	6.90714E-05	0.000311996	0.000311996	0.000184796	0.000184796	4.16246E-05	4.16246E-05	0.00014093	0.00014093	0.001321412
3834153774375	383415	3774375	0.026352769	0.026352769	0.030369795	0.030369795	0.000265051	0.000105622	0.000343529	0.000343529	0.000177284	6.87661E-05	0.000310484	0.000310484	0.00018398	0.00018398	4.14406E-05	4.14406E-05	0.000140307	0.000140307	0.001326675
3834203774375	383420	3774375	0.024499527	0.024499527	0.028234058	0.028234058	0.000263806	0.000105126	0.000341915	0.000341915	0.000176451	6.8443E-05	0.000308883	0.000308883	0.000183115	0.000183115	4.12459E-05	4.12459E-05	0.000139648	0.000139648	0.001331852
3834253774375	383425	3774375	0.022844769	0.022844769	0.026327061	0.026327061	0.00026256	0.00010463	0.0003403	0.0003403	0.000175618	6.81198E-05	0.000307371	0.000307371	0.00018225	0.00018225	4.10511E-05	4.10511E-05	0.000138988	0.000138988	0.001337028
3833903774380	383390	3774380	0.038571982	0.038571982	0.044451617	0.044451617	0.000268511	0.000107001	0.000348014	0.000348014	0.000179598	6.96639E-05	0.00031493	0.00031493	0.000186381	0.000186381	4.19816E-05	4.19816E-05	0.000142139	0.000142139	0.001278188
3833953774380	383395	3774380	0.034958398	0.034958398	0.040287205	0.040287205	0.000267612	0.000106643	0.000346848	0.000346848	0.000178997	6.94305E-05	0.000313685	0.000313685	0.000185757	0.000185757	4.1841E-05	4.1841E-05	0.000141662	0.000141662	0.001284227
3834003774380	383400	3774380	0.03192152	0.03192152	0.036787407	0.036787407	0.000266435	0.000106174	0.00034532	0.00034532	0.00017821	6.91252E-05	0.000312351	0.000312351	0.00018494	0.00018494	4.1657E-05	4.1657E-05	0.00014104	0.00014104	0.001290094
3834053774380	383405	3774380	0.02932813	0.02932813	0.033798699	0.033798699	0.000265536	0.000105815	0.000344157	0.000344157	0.000177608	6.88918E-05	0.000311017	0.000311017	0.000184316	0.000184316	4.15164E-05	4.15164E-05	0.000140563	0.000140563	0.001295702
3834103774380	383410	3774380	0.027075282	0.027075282	0.031202442	0.031202442	0.000264221	0.000105291	0.000342453	0.000342453	0.000176728	6.85507E-05	0.000309683	0.000309683	0.000183403	0.000183403	4.13108E-05	4.13108E-05	0.000139867	0.000139867	0.001301051
3834153774380	383415	3774380	0.025102431	0.025102431	0.028928865	0.028928865	0.000263044	0.000104823	0.000340928	0.000340928	0.000175942	6.82455E-05	0.000308171	0.000308171	0.00018258	0.00018258	4.11269E-05	4.11269E-05	0.000139245	0.000139245	0.001306141
3834203774380	383420	3774380	0.023359355	0.023359355	0.026920087	0.026920087	0.000261868	0.000104354	0.000339403	0.000339403	0.000175155	6.79402E-05	0.000306659	0.000306659	0.00018177	0.00018177	4.09429E-05	4.09429E-05	0.000138622	0.000138622	0.001311232
3833903774385	383390	3774385	0.036281316	0.036281316	0.041811779	0.041811779	0.000266505	0.000106201	0.000345413	0.000345413	0.000178256	6.91432E-05	0.000312618	0.000312618	0.000184988	0.000184988	4.16679E-05	4.16679E-05	0.000141076	0.000141076	0.001259207
3833953774385	383395	3774385	0.032982724	0.032982724	0.038010373	0.038010373	0.000265397	0.00010576	0.000343978	0.000343978	0.000177515	6.88559E-05	0.000311284	0.000311284	0.00018422	0.00018422	4.14947E-05	4.14947E-05	0.00014049	0.00014049	0.001264901
3834003774385	383400	3774385	0.030191544	0.030191544	0.034793726	0.034793726	0.000264359	0.000105347	0.000342632	0.000342632	0.000176821	6.85866E-05	0.00030995	0.00030995	0.000183499	0.000183499	4.13324E-05	4.13324E-05	0.000139941	0.000139941	0.001270337
3834053774385	383405	3774385	0.02780085	0.02780085	0.032038611	0.032038611	0.000263252	0.000104905	0.000341197	0.000341197	0.00017608	6.82993E-05	0.000308616	0.000308616	0.000182731	0.000182731	4.11593E-05	4.11593E-05	0.000139355	0.000139355	0.001275772
3834103774385	383410	3774385	0.025717555	0.025717555	0.029637754	0.029637754	0.000262214	0.000104492	0.000339852	0.000339852	0.000175386	6.803E-05	0.000307371	0.000307371	0.00018201	0.00018201	4.0997E-05	4.0997E-05	0.000138805	0.000138805	0.001281035
3834153774385	383415	3774385	0.02388917	0.02388917	0.027530663	0.027530663	0.000261107	0.00010405	0.000338416	0.000338416	0.000174645	6.77427E-05	0.000305859	0.000305859	0.00018124	0.00018124	4.08239E-05	4.08239E-05	0.000138219	0.000138219	0.001286039
3834203774385	383420	3774385	0.022267879	0.022267879	0.025662234	0.025662234	0.00025993	0.000103582	0.000336892	0.000336892	0.000173859	6.74375E-05	0.000304436	0.000304436	0.00018042	0.00018042	4.064E-05	4.064E-05	0.000137596	0.000137596	0.001291043
3833853774390	383385	3774390	0.037608168	0.037608168	0.043340887	0.043340887	0.000265328	0.000105733	0.000343888	0.000343888	0.000177469	6.8838E-05	0.000311373	0.000311373	0.00018472	0.00018472	4.14839E-05	4.14839E-05	0.000140454	0.000140454	0.001234532
3833903774390	383390	3774390	0.034049344	0.034049344	0.039239581	0.039239581	0.000264428	0.000105374	0.000342722	0.000342722	0.000176867	6.86045E-05	0.000310128	0.000310128	0.00018354	0.00018354	4.13433E-05	4.13433E-05	0.000139977	0.000139977	0.001240312
3833953774390	383395	3774390	0.031056902	0.031056902	0.035790993	0.035790993	0.000263252	0.000104905	0.000341197	0.000341197	0.00017608	6.82993E-05	0.000308794	0.000308794	0.00018273	0.00018273	4.11593E-05	4.11593E-05	0.000139355	0.000139355	0.001245748
3834003774390	383400	3774390	0.028508597	0.028508597	0.032854242	0.032854242	0.000262352	0.000104547	0.000340031	0.000340031	0.000175479	6.80659E-05	0.000307549	0.000307549	0.00018206	0.00018206	4.10187E-05	4.10187E-05	0.000138878	0.000138878	0.001251011
3834053774390	383405	3774390	0.026309119	0.026309119	0.030319491	0.030319491	0.000261176	0.000104078	0.000338506	0.000338506	0.000174692	6.77607E-05	0.000306215	0.000306215	0.00018129	0.00018129	4.08347E-05	4.08347E-05	0.000138256	0.000138256	0.001256187
3834103774390	383410	3774390	0.024385797	0.024385797	0.028102992	0.028102992	0.000260207	0.000103692	0.00033725	0.00033725	0.00017044	6.75093E-05	0.000304969	0.000304969	0.00018061	0.00018061	4.06832E-05	4.06832E-05	0.000137743	0.000137743	0.001261364
3834153774390	383415	3774390	0.022705025	0.022705025	0.026166015	0.026166015	0.0002591	0.000103251	0.000335815	0.000335815	0.000173303	6.7222E-05	0.000303635	0.000303635	0.00017848	0.00017848	4.05101E-05	4.05101E-05	0.000137157	0.000137157	0.001266368
3834203774390	383420	3774390	0.021204869	0.021204869	0.024437187	0.024437187	0.000257992	0.000102809	0.00033438	0.00033438	0.000172563	6.69348E-05	0.000302301	0.000302301	0.00017908	0.00017908	4.0337E-05	4.0337E-05	0.00013657	0.00013657	0.001271286
3833853774395	383385	3774395	0.035067916	0.035067916	0.040413417	0.040413417	0.000263252	0.000104905	0.000341197	0.000341197	0.00017608	6.82993E-05	0.000308972	0.000308972	0.00018273	0.00018273	4.11593E-05	4.11593E-05	0.000139355	0.000139355	0.001216414
3833903774395	383390	3774395	0.031882314	0.031882314	0.036742225	0.036742225	0.000262214	0.000104492	0.000339852	0.000339852	0.000175386	6.803E-05	0.000307638	0.000307638	0.00018201	0.00018201	4.0997E-05	4.0997E-05	0.000138805	0.000138805	0.001221849
3833953774395	383395	3774395	0.029179961	0.029179961	0.033627944	0.033627944	0.000261176	0.000104078	0.000338506	0.000338506	0.000174692	6.77607E-05	0.000306392	0.000306392	0.00018129	0.00018129	4.08347E-05	4.08347E-05	0.000138256	0.000138256	0.001227026
3834003774395	383400	3774395	0.026866614	0.026866614	0.030961967	0.030961967	0.000260207	0.000103692	0.00033725	0.00033725	0.00017044	6.75093E-05	0.000305147	0.000305147	0.00018061	0.00018061	4.06832E-05	4.06832E-05	0.000137743	0.000137743	0.001232116
3834053774395	383405	3774395	0.024853076	0.024853076	0.0286415	0.0286415	0.000259169	0.000103278	0.000335905	0.000335905	0.000173349	6.724E-05	0.000303902	0.000303902	0.00017896	0.00017896	4.05209E-05	4.05209E-05	0.000137193	0.000137193	0.001237206
3834103774395	383410	3774395	0.02309204	0.02309204	0.026612025	0.026612025	0.0002582	0.000102892	0.000334649	0.000334649	0.00017271	6.69886E-05	0.000302657	0.000302657	0.00017924	0.00017924	4.03695E-05	4.03695E-05	0.00013668	0.00013668	0.00124221
3834153774395	383415	3774395	0.021543746	0.021543746	0.024827719	0.024827719	0.000257231	0.000102506	0.000333394	0.000333394	0.000172053	6.67373E-05	0.000301412	0.000301412	0.00017855	0.00017855	4.0218E-05	4.0218E-05	0.000136167	0.000136167	0.001247214
3833803774400	383380	3774400	0.035926656	0.035926656	0.041403056	0.041403056	0.000261937	0.000104381	0.000339493	0.000339493	0.000175201	6.79582E-05	0.000307549	0.000307549	0.00018181	0.00018181	4.09537E-05	4.09537E-05	0.000138659	0.000138659	0.001192688
3833853774400	383385	3774400	0.032599828	0.032599828	0.037569111	0.037569111	0.000261245	0.000104106	0.000338596	0.000338596	0.000174738	6.77786E-05	0.000306481	0.000306481	0.00018133	0.00018133	4.08455E-05	4.08455E-05	0.000138292	0.000138292	0.001198468
3833903774400	383390	3774400	0.029767405	0.029767405	0.034304934	0.034304934	0.000260069	0.000103637	0.000337071	0.000337071	0.000173951	6.74734E-05	0.000305236	0.000305236	0.00018052	0.00018052	4.06616E-05	4.06616E-05	0.000137669	0.000137669	0.001203645
3833953774400	383395	3774400	0.027349586	0.027349586	0.031518559	0.031518559	0.000259238	0.000103306	0.000335995	0.000335995	0.000173396	6.72579E-05	0.000303991	0.000303991	0.00017945	0.00017945	4.05318E-05	4.05318E-05	0.00013723	0.00013723	0.001208649
3834003774400	383400	3774400	0.025259302	0.025259302	0.029109648	0.029109648	0.000258131	0.000102865	0.00033456	0.00033456	0.000172655	6.69707E-05	0.000302835	0.000302835	0.00017916	0.00017916	4.03586E-05	4.03586E-05	0.000136644	0.000136644	0.001213653
3834053774400	383405	3774400	0.023422585	0.023422585	0.026992955	0.026992955	0.000257162	0.000102479	0.000333304	0.000333304	0.000172007	6.67193E-05	0.00030159	0.00030159	0.00017853	0.00017853	4.02072E-05	4.02072E-05	0.000136131	0.000136131	0.001218571
3834103774400	383410	3774400	0.021825919	0.021825919	0.025152904	0.025152904	0.000256193	0.000102092	0.000332048	0.000332048	0.000171359	6.64679E-05	0.000300345	0.000300345	0.00017781	0.00017781	4.00557E-05	4.00557E-05	0.000135618	0.000135618	0.001223488
3834153774400	383415	3774400	0.020402324	0.020402324	0.023512307	0.023512307	0.000255224	0.000101706	0.000330792	0.000330792	0.000170711	6.62166E-05	0.000299188	0.000299188	0.000177158	0.000177158	3.99042E-05	3.99042E-05	0.000135105	0.000135105	0.001228406
3833553774405	383355	3774405	0.05929911	0.05929911	0.06833824	0.06833824	0.000263183	0.000104878	0.000341107	0.000341107	0.000176034	6.82814E-05	0.000309594	0.000309594	0.00018268	0.00018268	4.11485E-05	4.11485E-05	0.000139318	0.000139318	0.001143251
3833603774405	383360	3774405	0.051686965	0.051686965	0.059565753	0.059565753	0.000262629	0.000104657	0.00034039	0.00034039	0.000175664	6.81377E-05	0.000308794	0.000308794	0.00018229	0.00018229	4.10619E-05	4.10619E-05	0.000139025	0.000139025	0.00115024
3833653774405	383365	3774405	0.045583723	0.045583723	0.052532177	0.052532177	0.000261937	0.000104381	0.000339493	0.000339493	0.000175201	6.79582E-05	0.000307815	0.000307815	0.00018181	0.00018181	4.09537E-05	4.09537E-05	0.000138659	0.000138659	0.001157142
3833703774405	383370	3774405	0.040635002	0.040635002	0.046829109	0.046829109	0.000261245	0.000104106	0.000338596	0.000338596	0.000174738	6.77786E-05	0.000306926	0.000306926	0.00018133	0.00018133	4.08455E-05	4.08455E-05	0.000138292	0.000138292	0.001163612
3833803774405	383380	3774405	0.033115618	0.033115618	0.038163524	0.038163524	0.00025993	0.000103582	0.000336892	0.000336892	0.000173859	6.74375E-05	0.000305147	0.000305147	0.000180425	0.000180425	4.064E-05	4.064E-05	0.000137596	0.000137596	0.001175519
3833853774405	383385	3774405	0.030210661	0.030210661	0.034815757	0.034815757	0.00025903	0.000103223	0.000335726	0.000335726	0.000173257	6.72041E-05	0.00030408	0.00030408	0.0001798	0.0001798	4.04993E-05	4.04993E-05	0.00013712	0.00013712	0.001180954
3833903774405	383390	3774405	0.02771517	0.02771517	0.031939871	0.031939871	0.000258062	0.000102837	0.00033447	0.00033447	0.000172609	6.69527E-05	0.000302924	0.000302924	0.00017912	0.00017912	4.03478E-05	4.03478E-05	0.000136607	0.000136607	0.001185958
3833953774405	383395	3774405	0.025564434	0.025564434	0.029461292	0.029461292	0.000257024	0.000102423	0.000333125	0.000333125	0.000171914	6.66834E-05	0.000301679	0.000301679	0.00017847	0.00017847	4.01855E-05	4.01855E-05	0.000136058	0.000136058	0.00119079
3834003774405	383400	3774405	0.023686243	0.023686243	0.027296803	0.027296803	0.000256124	0.000102065	0.000331959	0.000331959	0.000171313	6.645E-05	0.000300434	0.000300434	0.00017783	0.00017783	4.00449E-05	4.00449E-05	0.000135581	0.000135581	0.001195621
3834053774405	383405	3774405	0.02203653	0.02203653	0.02539562	0.02539562	0.000255155	0.000101679	0.000330703	0.000330703	0.000170665	6.61986E-05	0.000299277	0.000299277	0.00017711	0.00017711	3.98934E-05	3.98934E-05	0.000135068	0.000135068	0.001200366
3834103774405	383410	3774405	0.020582385	0.020582385	0.023719816	0.023719816	0.000254255	0.00010132	0.000329537	0.000329537	0.000170063	6.59652E-05	0.000298121	0.000298121	0.00017646	0.00017646	3.97527E-05	3.97527E-05	0.000134592	0.000134592	0.001205198
3834153774405	383415	3774405	0.019293536	0.019293536	0.022234503	0.022234503	0.000253356	0.000100962	0.000328371	0.000328371	0.000169461	6.57318E-05	0.000297054	0.000297054	0.00017586	0.00017586	3.96121E-05	3.96121E-05	0.000134116	0.000134116	0.001210029
3833503774410	383350	3774410	0.059286705	0.059286705	0.068323943	0.068323943	0.000261453	0.000104188	0.000338865	0.000338865	0.000174877	6.78325E-05	0.000307549	0.000307549	0.00018148	0.00018148	4.0878E-05	4.0878E-05	0.000138402	0.000138402	0.001121251
3833553774410	383355	3774410	0.051973118	0.051973118	0.059895526	0.059895526	0.000261314	0.000104133	0.000338686	0.000338686	0.000174784	6.77966E-05	0.000307371	0.000307371	0.00018138	0.00018138	4.08564E-05	4.08564E-05	0.000138329	0.000138329	0.001128153
3833603774410	383360	3774410	0.04592084	0.04592084	0.052920682	0.052920682	0.000260899	0.000103968	0.000338147	0.000338147	0.000174507	6.76889E-05	0.000306748	0.000306748	0.00018097	0.00018097	4.07914E-05	4.07914E-05	0.000138109	0.000138109	0.001134969
3833653774410	383365	3774410	0.040932681	0.040932681	0.047172165	0.047172165	0.000260069	0.000103637	0.000337071	0.000337071	0.000173951	6.74734E-05	0.00030577	0.00030577	0.00018052	0.00018052	4.06616E-05	4.06616E-05	0.000137669	0.000137669	0.001141526
3833703774410	383370	3774410	0.036812242	0.036812242	0.042423635	0.042423635	0.000259376	0.000103361	0.000336174	0.000336174	0.000173488	6.72939E-05	0.000304792	0.000304792	0.00018004	0.00018004	4.05534E-05	4.05534E-05	0.000137303	0.000137303	0.001147565
3833753774410	383375	3774410	0.03335502	0.03335502	0.03843942	0.03843942	0.000258684	0.000103085	0.000335277	0.000335277	0.00017302	6.71143E-05	0.000303813	0.000303813	0.00017956	0.00017956	4.04452E-05	4.04452E-05	0.000136937	0.000136937	0.001153259
3833803774410	383380	3774410	0.030422754	0.030422754	0.035060179	0.035060179	0.000257923	0.000102782	0.000334291	0.000334291	0.000172516	6.69168E-05	0.000302835	0.000302835	0.000179032	0.000179032	4.03262E-05	4.03262E-05	0.000136534	0.000136534	0.001158608

			MSite Grubbing / Prep	MMass Grading / Excavation	MMass Grading / Excavation	MDrainage / Utilities Trenching	MFoundations / Concrete Pads	MBuilding / Structure Construction	MAsphalt Paving	MLandscaping or Other Finishing	MWaterside Construction (Piles)	RSSWRestriping South Valley	RSSWRestriping Silver Lake Boulevard	RSSWDemolition	RSSWPlacing Base	RSSWForm	Child Risk				
Unique Identifier	X (UTM)	Y (UTM)	2027	2027	2028	2028	2028	2028	2028	2028	2028	2029	2029	2029	2029	2029	3rd Trimester	0<2	2<16	Total	per million
3837803774850	383780	3774850	0.000435076	0.000723696	0.000723696	0.000348061	0.000164925	0.000447446	0.000290939	0.0001998	0.000214747	7.34034E-05	0.000127641	0.000395205	3.59373E-05	7.81632E-05	2.9927E-08	7.57011E-07	1.086E-07	8.95541E-07	0.89554059
3838303774850	383830	3774850	0.000427339	0.000710825	0.000710825	0.000341871	0.000161992	0.000439488	0.000285764	0.000196247	0.000210927	7.22819E-05	0.000125527	0.000388533	3.53306E-05	7.68436E-05	2.90396E-08	7.32398E-07	1.0568E-07	8.67116E-07	0.86711631
3838803774850	383880	3774850	0.000422792	0.000703261	0.000703261	0.000338233	0.000160268	0.000434812	0.000282724	0.000194159	0.000208683	7.1603E-05	0.000124336	0.000384877	3.49981E-05	7.61206E-05	2.83669E-08	7.13256E-07	1.0352E-07	8.45145E-07	0.84514543
3839303774850	383930	3774850	0.000418324	0.000695831	0.000695831	0.000334659	0.000158575	0.000430217	0.000279736	0.000192107	0.000206478	7.10127E-05	0.000123205	0.000381221	3.46657E-05	7.53975E-05	2.77324E-08	6.95181E-07	1.0147E-07	8.24387E-07	0.82438739
3839803774850	383980	3774850	0.000412262	0.000685746	0.000685746	0.000329809	0.000156277	0.000423982	0.000275682	0.000189323	0.000203486	7.03339E-05	0.000121627	0.000376286	3.42169E-05	7.44214E-05	2.70578E-08	6.76197E-07	9.9231E-08	8.02486E-07	0.80248558
3840303774850	384030	3774850	0.000405082	0.000673804	0.000673804	0.000324066	0.000153555	0.000416599	0.000270881	0.000186026	0.000199942	6.95665E-05	0.000119721	0.000370345	3.36767E-05	7.32464E-05	2.63628E-08	6.56842E-07	9.6858E-08	7.80063E-07	0.78006307
3840803774850	384080	3774850	0.000397185	0.000660668	0.000660668	0.000317748	0.000150562	0.000408477	0.0002656	0.000182399	0.000196044	6.87696E-05	0.000117637	0.000363856	3.30866E-05	7.1963E-05	2.56653E-08	6.37549E-07	9.4435E-08	7.5765E-07	0.7576495
3841303774850	384130	3774850	0.000389208	0.000647399	0.000647399	0.000311366	0.000147538	0.000400273	0.000260266	0.000178736	0.000192106	6.79727E-05	0.000115493	0.000357184	3.24799E-05	7.06434E-05	2.49841E-08	6.18777E-07	9.2046E-08	7.35807E-07	0.73580747
3833953774365	383395	3774365	0.00124205	0.002065996	0.002065996	0.00099364	0.00047026	0.001277362	0.000830567	0.000570387	0.000613055	0.000122634	0.00032275	0.00101068	9.19044E-05	0.000199891	2.95798E-07	9.42592E-06	2.8314E-06	1.25531E-05	12.5531338
3833953774370	383395	3774370	0.001223463	0.002035079	0.002035079	0.00097877	0.000463781	0.001258247	0.000818138	0.000561851	0.000603881	0.000121778	0.000318522	0.000997244	9.06826E-05	0.000197234	2.90195E-07	9.2772E-06	2.6951E-06	1.22625E-05	12.2624771
3834003774370	383400	3774370	0.001229526	0.002045164	0.002045164	0.000983621	0.000466079	0.001264482	0.000822192	0.000564635	0.000606873	0.000120598	0.000320041	0.001001997	9.11148E-05	0.000198174	2.832E-07	8.97696E-06	2.4751E-06	1.17353E-05	11.7352775
3834053774370	383405	3774370	0.001235509	0.002055115	0.002055115	0.000988407	0.000468347	0.001270635	0.000826193	0.000567383	0.000609827	0.000120184	0.000321529	0.001006658	9.15387E-05	0.000199096	2.77043E-07	8.71034E-06	2.2885E-06	1.12759E-05	11.2759237
3834103774370	383410	3774370	0.001241093	0.002064404	0.002064404	0.000992874	0.000470464	0.001276377	0.000829927	0.000569947	0.000612583	0.000119683	0.000322929	0.001011045	9.19376E-05	0.000199963	2.71335E-07	8.46237E-06	2.1272E-06	1.08609E-05	10.860926
3833903774375	383390	3774375	0.001199292	0.001994874	0.001994874	0.000959434	0.000454618	0.001233388	0.000801975	0.000550751	0.000591951	0.000121336	0.000312895	0.00097422	8.9062E-05	0.000193709	2.92839E-07	9.47414E-06	2.8094E-06	1.25764E-05	12.5764051
3833953774375	383395	3774375	0.001205195	0.002004693	0.002004693	0.000964156	0.000456856	0.001239459	0.000805922	0.000553462	0.000594864	0.000120922	0.000314354	0.000983991	8.94775E-05	0.000194613	2.84859E-07	9.13595E-06	2.5665E-06	1.19873E-05	11.9872669
3834003774375	383400	3774375	0.001211019	0.002014379	0.002014379	0.000968815	0.000459063	0.001245448	0.000809816	0.000556136	0.000597739	0.000119712	0.000315783	0.000988561	8.98931E-05	0.000195517	2.77979E-07	8.84191E-06	2.3628E-06	1.14826E-05	11.4826413
3834053774375	383405	3774375	0.001216523	0.002023535	0.002023535	0.000973218	0.00046115	0.001251109	0.000813497	0.000558664	0.000600456	0.00011927	0.000317182	0.000992857	9.02837E-05	0.000196366	2.71769E-07	8.57511E-06	2.1889E-06	1.10357E-05	11.035749
3834103774375	383410	3774375	0.001221788	0.002032293	0.002032293	0.00097743	0.000463146	0.001256524	0.000817018	0.000561082	0.000603054	0.00011803	0.000318552	0.00099697	9.06577E-05	0.00019718	2.66053E-07	8.3285E-06	2.0381E-06	1.06327E-05	10.6326541
3834153774375	383415	3774375	0.001226654	0.002040387	0.002040387	0.000981323	0.00046499	0.001261528	0.000820272	0.000563316	0.000605456	0.00011741	0.000319773	0.001000717	9.09984E-05	0.000197921	2.60649E-07	8.09516E-06	1.9044E-06	1.02602E-05	10.2602493
3834203774375	383420	3774375	0.00123144	0.002048348	0.002048348	0.000985152	0.000466805	0.001266451	0.000823472	0.000565514	0.000607818	0.00011679	0.000320934	0.001004282	9.13226E-05	0.000198626	2.55704E-07	7.88045E-06	1.7874E-06	9.92357E-06	9.92356786
3834253774375	383425	3774375	0.001236227	0.00205631	0.00205631	0.000988981	0.000468619	0.001271373	0.000826673	0.000567712	0.000610181	0.0001162	0.000322065	0.001007755	9.16384E-05	0.000199313	2.51113E-07	7.68014E-06	1.6825E-06	9.61373E-06	9.61373362
3833903774380	383390	3774380	0.001181822	0.001965815	0.001965815	0.000945458	0.000447996	0.001215422	0.000790292	0.000542728	0.000583328	0.000120509	0.000308875	0.000966717	8.79067E-05	0.000191196	2.87434E-07	9.32505E-06	2.6675E-06	1.228E-05	12.2799937
3833953774380	383395	3774380	0.001187406	0.001975103	0.001975103	0.000949925	0.000450112	0.001221165	0.000794027	0.000545293	0.000586084	0.000120066	0.000310275	0.000971104	8.83056E-05	0.000192064	2.79415E-07	8.98683E-06	2.4434E-06	1.17097E-05	11.709665
3834003774380	383400	3774380	0.001192831	0.001984126	0.001984126	0.000954264	0.000452169	0.001226743	0.000797654	0.000547784	0.000588761	0.000118856	0.000311644	0.0009754	8.86963E-05	0.000192914	2.72616E-07	8.69776E-06	2.2548E-06	1.12251E-05	11.2251312
3834053774380	383405	3774380	0.001198016	0.001992751	0.001992751	0.000958413	0.000454134	0.001232076	0.000801121	0.000550165	0.000591321	0.000118384	0.000312954	0.000979422	8.9062E-05	0.000193709	2.66416E-07	8.43299E-06	2.0929E-06	1.07923E-05	10.7923025
3834103774380	383410	3774380	0.001202962	0.002000978	0.002000978	0.000962369	0.000456009	0.001237162	0.000804429	0.000552436	0.000593762	0.000117115	0.000314235	0.00098326	8.9411E-05	0.000194468	2.60695E-07	8.18777E-06	1.9515E-06	1.04E-05	10.3999991
3834153774380	383415	3774380	0.001207668	0.002008806	0.002008806	0.000966135	0.000457793	0.001242003	0.000807576	0.000554597	0.000596085	0.00011649	0.000315396	0.000986825	8.97352E-05	0.000195173	2.55301E-07	7.95634E-06	1.827E-06	1.00386E-05	10.0386111
3834203774380	383420	3774380	0.001212375	0.002016635	0.002016635	0.0009699	0.000459577	0.001246843	0.000810723	0.000556759	0.000598408	0.000115905	0.000316527	0.000990298	9.0051E-05	0.00019586	2.5038E-07	7.74392E-06	1.7165E-06	9.71083E-06	9.71083303
3833903774385	383390	3774385	0.001164272	0.001936623	0.001936623	0.000931418	0.000441343	0.001197373	0.000778557	0.000534669	0.000574665	0.000119594	0.000304856	0.00095413	8.67515E-05	0.000188684	2.81757E-07	9.1634E-06	2.5283E-06	1.19734E-05	11.9734415
3833953774385	383395	3774385	0.001169537	0.00194538	0.00194538	0.00093563	0.000443339	0.001202788	0.000782077	0.000537087	0.000577264	0.000118414	0.000306196	0.000958126	8.71255E-05	0.000189497	2.73697E-07	8.82478E-06	2.3225E-06	1.1421E-05	11.4209824
3834003774385	383400	3774385	0.001174563	0.00195374	0.00195374	0.00093965	0.000445244	0.001207956	0.000785438	0.000539394	0.000579745	0.000117912	0.000307506	0.000962147	8.74912E-05	0.000190292	2.67046E-07	8.54305E-06	2.1485E-06	1.09586E-05	10.9586107
3834053774385	383405	3774385	0.001179588	0.001962099	0.001962099	0.000943671	0.000447149	0.001213125	0.000788799	0.000541702	0.000582225	0.00011744	0.000308756	0.000966077	8.78485E-05	0.00019107	2.6092E-07	8.28247E-06	1.9986E-06	1.0542E-05	10.5420228
3834103774385	383410	3774385	0.001184455	0.001970193	0.001970193	0.000947564	0.000448994	0.001218129	0.000792053	0.000543937	0.000584627	0.00011617	0.000309977	0.000969733	8.8181E-05	0.000191793	2.55256E-07	8.04058E-06	1.8673E-06	1.01632E-05	10.1631896
3834153774385	383415	3774385	0.001189081	0.001977889	0.001977889	0.000951265	0.000450748	0.001222887	0.000795147	0.000546062	0.000586911	0.00011561	0.000311108	0.000973206	8.84968E-05	0.00019248	2.49921E-07	7.81255E-06	1.7514E-06	9.81387E-06	9.81387388
3834203774385	383420	3774385	0.001193708	0.001985586	0.001985586	0.000954966	0.000452501	0.001227646	0.000798241	0.000548187	0.000589195	0.000115049	0.00031221	0.000976588	8.88043E-05	0.000193148	2.45047E-07	7.60326E-06	1.6482E-06	9.49655E-06	9.49654581
3833853774390	383385	3774390	0.001141457	0.001898673	0.001898673	0.000913166	0.000432695	0.00117391	0.0007633	0.000524192	0.000563404	0.00011092	0.000299586	0.00093727	8.52305E-05	0.000185376	2.83509E-07	9.31144E-06	2.612E-06	1.2207E-05	12.2069864
3833903774390	383390	3774390	0.001146802	0.001907563	0.001907563	0.000917442	0.000434721	0.001179406	0.000766874	0.000526646	0.000566043	0.00011865	0.000300896	0.0009414	8.56045E-05	0.000186189	2.75089E-07	8.95921E-06	2.3907E-06	1.1625E-05	11.6250003
3833953774390	383395	3774390	0.001151828	0.001915923	0.001915923	0.000921462	0.000436626	0.001184575	0.000770235	0.000528954	0.000568523	0.000117469	0.000302176	0.00094533	8.59619E-05	0.000186966	2.67888E-07	8.65629E-06	2.2042E-06	1.11284E-05	11.1283733
3834003774390	383400	3774390	0.001156694	0.001924017	0.001924017	0.000925355	0.00043847	0.001189579	0.000773489	0.000531189	0.000570925	0.000116997	0.000303427	0.000949169	8.6311E-05	0.000187726	2.61337E-07	8.37962E-06	2.0446E-06	1.06856E-05	10.6855693
3834053774390	383405	3774390	0.00116148	0.001931978	0.001931978	0.000929184	0.000440285	0.001194502	0.00077669	0.000533387	0.000573287	0.000115757	0.000304618	0.000952916	8.66517E-05	0.000188467	2.553E-07	8.12373E-06	1.9061E-06	1.02851E-05	10.2850982
3834103774390	383410	3774390	0.001166267	0.00193994	0.00193994	0.000933013	0.000442099	0.001199424	0.00077989	0.000535585	0.00057565	0.000115255	0.000305809	0.000956481	8.69759E-05	0.000189172	2.49681E-07	7.88472E-06	1.7843E-06	9.91866E-06	9.91866153
3834153774390	383415	3774390	0.001170893	0.001947636	0.001947636	0.000936715	0.000443853	0.001204182	0.000782984	0.000537709	0.000577934	0.000114695	0.00030691	0.000959862	8.72834E-05	0.00018984	2.44494E-07	7.66357E-06	1.6773E-06	9.58531E-06	9.58531426
3834203774390	383420	3774390	0.00117544	0.001955199	0.001955199	0.000940352	0.000445577	0.001208859	0.000786025	0.000539797	0.000580178	0.000114163	0.000307982	0.000963153	8.75826E-05	0.000190491	2.39674E-07	7.4574E-06	1.5813E-06	9.27839E-06	9.27838753
3833853774395	383385	3774395	0.001124705	0.001870808	0.001870808	0.000899764	0.000426344	0.001156681	0.000752098	0.000516498	0.000555136	0.000118177	0.000295745	0.000925131	8.41252E-05	0.000182971	2.7724E-07	9.11961E-06	2.457E-06	1.18538E-05	11.8538212
3833903774395	383390	3774395	0.001129731	0.001879167	0.001879167	0.000903785	0.000428249	0.00116185	0.000755459	0.000518806	0.000557616	0.000116997	0.000296996	0.00092897	8.44742E-05	0.000183731	2.68851E-07	8.76953E-06	2.2574E-06	1.12958E-05	11.2958177
3833953774395	383395	3774395	0.001134517	0.001887129	0.001887129	0.000907614	0.000430064	0.001166772	0.000758659	0.000521004	0.000559979	0.000116525	0.000298216	0.000932809	8.48233E-05	0.00018449	2.6191E-07	8.47809E-06	2.0883E-06	1.08283E-05	10.8283343
3834003774395	383400	3774395	0.001139224	0.001894958	0.001894958	0.000911379	0.000431848	0.001171612	0.000761807	0.000523166	0.000562302	0.000116052	0.000299437	0.000936464	8.51557E-05	0.000185213	2.5552E-07	8.20883E-06	1.9427E-06	1.04071E-05	10.4070801
3834053774395	383405	3774395	0.00114393	0.001902786	0.001902786	0.000915144	0.000433632	0.001176453	0.000764954	0.000525327	0.000564625	0.000114842	0.000300568	0.000940029	8.54799E-05	0.000185918	2.49611E-07	7.95903E-06	1.8153E-06	1.00239E-05	10.0239493
3834103774395	383410	3774395	0.001148557	0.001910482	0.001910482	0.000918846	0.000435386	0.001181211	0.000768048	0.000527452	0.000566909	0.00011431	0.0003017	0.000943411	8.57874E-05	0.000186587	2.44084E-07	7.72481E-06	1.7032E-06	9.67207E-06	9.6720668
3834153774395	383415	3774395	0.001153184	0.001918179	0.001918179	0.000922547	0.00043714	0.001185969	0.000771142	0.000529577	0.000569192	0.000113839	0.000302801	0.000946792	8.60949E-05	0.000187256	2.39025E-07	7.50945E-06	1.6042E-06	9.35264E-06	9.35264198
3833803774400	383380	3774400	0.001102768	0.001834318	0.001834318	0.000882214	0.000418029	0.00113412	0.000737428	0.000506424	0.000544308	0.000117587	0.000290683	0.000909045	8.26624E-05	0.00017979	2.78587E-07	9.24424E-06	2.5123E-06	1.20352E-05	12.0351642
3833853774400	383385	3774400	0.001108113	0.001843208	0.001843208	0.00088649	0.000420055	0.001139617	0.000741003	0.000508879	0.000546946	0.000117233	0.000291964	0.000913067	8.30281E-05	0.000180585	2.69941E-07	8.88359E-06	2.3043E-06	1.14578E-05	11.4578256
3833903774400	383390	3774400	0.001112899	0.00185117	0.00185117	0.000890319	0.000421869	0.001144539	0.000744203	0.000511077	0.000549309	0.000116052	0.000293155	0.000916814	8.33688E-05	0.000181326	2.62529E-07	8.57391E-06	2.1269E-06	1.09634E-05	10.9633666
3833953774400	383395	3774400	0.001117526	0.001858866	0.001858866	0.000894021	0.000423623	0.001149298	0.000747297	0.000513201	0.000551592	0.00011561	0.000294346	0.00092047	8.37013E-05	0.000182049	2.55793E-07	8.29148E-06	1.9748E-06	1.05221E-05	10.52208
3834003774400	383400	3774400	0.001122153	0.001866562	0.001866562	0.000897722	0.000425377	0.001154056	0.000750391	0.000515326	0.000553876	0.0001144	0.000295507	0.000924034	8.40254E-05	0.000182754	2.49565E-07	8.02965E-06	1.8425E-06	1.01217E-05	10.1217158
3834053774400	383405	3774400	0.0011267	0.001874125	0.001874125	0.00090136	0.0004271	0.001158732	0.00075343	0.00051741	0.00055612	0.00011398	0.000296608	0.00092741	8.43329E-05	0.000183423	2.43757E-07	7.78488E-06	1.7256E-06	9.75425E-06	9.7542495
3834103774400	383410	3774400	0.001131247	0.001881689	0.001881689	0.000904997	0.000428824	0.001163408	0.000756472	0.000519502	0.000558365	0.000113426	0.0002976	0.000930706	8.46321E-05	0.000184074	2.38416E-07	7.559E-06	1.6234E-06	9.42084E-06	9.42083696
3834153774400	383415	3774400	0.001135794	0.001889252	0.001889252	0.000908635	0.000430548	0.001168085	0.000759513	0.000521591	0.000560609	0.000112953	0.000298782	0.000933997	8.49313E-05	0.000184725	2.33504E-07	7.35033E-06	1.532E-06	9.11582E-06	9.11581602
3833553774405	383355	3774405	0.001057059	0.001758286	0.001758286	0.000845647	0.000400701	0.001087111	0.000706862	0.000485433	0.000521747	0.000118236	0.000280411	0.000876416	7.96953E-05	0.00017337	3.21296E-07	1.10808E-05	3.9453E-06	1.53475E-05	15.3474757
3833603774405	383360	3774405	0.00106352	0.001769034	0.001769034	0.000850816	0.000403151	0.001093756	0.000711183	0.0004884	0.000524936	0.000117971	0.000281781	0.000880894	8.01026E-05	0.000174222	3.09373E-07	1.05875E-05	3.4829E-06	1.43798E-05	14.3798437
3833653774405	383365	3774405	0.001069902	0.001779649	0.001779649	0.000855922	0.00040557	0.00110032	0.000715451	0.000491331	0.000528086	0.000117646	0.000283121	0.00088519	8.04932E-05	0.000175072	2.98601E-07	1.01413E-05	3.1102E-06	1.355E-05	13.5500341
3833703774405	383370	3774405	0.001075885	0.001789601	0.001789601	0.000860708	0.000407838	0.001106473	0.000719452	0.000494079	0.000531039	0.000117322	0.000284431	0.000889394	8.08755E-05	0.000175903	2.88796E-07	9.73405E-06	2.8061E-06	1.28289E-05	12.8289334
3833803774405	383380	3774405	0.001086893	0.001807912	0.001807912	0.000869515	0.000412011	0.001117794	0.000726813	0.000499134	0.000536473	0.000116672	0.000287021	0.000897529	8.16152E-05	0.000177512	2.7095E-07	8.99111E-06	2.339E-06	1.1601E-05	11.6010485
3833853774405	383385	3774405	0.001091919	0.001816272	0.001816272	0.000873535	0.000413916	0.001122963	0.000730174	0.000501442	0.000538953	0.00011558	0.000288272	0.000901368	8.19643E-05	0.000178271	2.63114E-07	8.66419E-06	2.1568E-06	1.10841E-05	11.0841325
3833903774405	383390	3774405	0.001096546	0.001823968	0.001823968	0.000877237	0.00041567	0.001127721	0.000733268	0.000503567	0.000541237	0.000115137	0.000289433	0.000904932	8.22884E-05	0.000178976	2.56055E-07	8.36946E-06	1.9997E-06	1.06253E-05	10.6252511
3833953774405	383395	3774405	0.001101013	0.001831399	0.001831399	0.00088081	0.000417363	0.001132315	0.000736255	0.000505618	0.000543442	0.000114695	0.000290564	0.000908405	8.26042E-05	0.000179663	2.49543E-07	8.09701E-06	1.8635E-06	1.02101E-05	10.2100994
3834003774405	383400	3774405	0.00110548	0.001838829	0.001838829	0.000884384	0.000419057	0.00113691	0.000739242	0.00050767	0.000545647	0.000113485	0.000291636	0.000911787	8.29117E-05	0.000180332	2.43517E-07	7.84403E-06	1.744E-06	9.83153E-06	9.83152817
3834053774405	383405	3774405	0.001109868	0.001846127	0.001846127	0.000887894	0.00042072	0.001141422	0.000742176	0.000509685	0.000547812	0.000113012	0.000292708	0.000914986	8.32026E-05	0.000180965	2.37876E-07	7.60676E-06	1.6383E-06	9.48292E-06	9.48291508
3834103774405	383410	3774405	0.001114335	0.001853558	0.001853558	0.000891468	0.000422413	0.001146016	0.000745163	0.000511736	0.000550017	0.00011254	0.00029378	0.000918185	8.34935E-05	0.000181598	2.32712E-07	7.3888E-06	1.5448E-06	9.16627E-06	9.16626854
3834153774405	383415	3774405	0.001118802	0.001860989	0.001860989	0.000895042	0.000424107	0.00115061	0.000748151	0.000513788	0.000552222	0.000112097	0.000294822	0.000921475	8.37927E-05	0.000182248	2.27908E-07	7.1853E-06	1.4614E-06	8.87461E-06	8.87460626
3833503774410	383350	3774410	0.001036717	0.00172445	0.00172445	0.00082973	0.00039299	0.001066191	0.00069326	0.00047609	0.000511706	0.000117499	0.000275677	0.000861518	7.83406E-05	0.00017039	3.24171E-07	1.12593E-05	3.9517E-06	1.55352E-05	15.5351575
3833553774410	383355	3774410	0.001043099	0.001735065	0.001735065	0.000834479	0.00039541	0.001072754	0.000697527	0.000479022	0.000514856	0.000117381	0.000277107	0.000865997	7.87479E-05	0.000171276	3.11704E-07	1.07423E-05	3.5058E-06	1.45598E-05	14.5597907
3833603774410	383360	3774410	0.001049401	0.001745548	0.001745548	0.00083952	0.000397798	0.001079235	0.000701741	0.000481916	0.000517967	0.000117144	0.000278476	0.000870475	7.91551E-05	0.000172162	3.00437E-07	1.02755E-05	3.1353E-06	1.37112E-05	13.711187
3833653774410	383365	3774410	0.001055463	0.001755632	0.001755632	0.000844371	0.000400097	0.00108547	0.000705795	0.0004847	0.000520959	0.00011682	0.000279756	0.000874588	7.95291E-05	0.000172975	2.90223E-07	9.85272E-06	2.8284E-06	1.29713E-05	12.9712943
3833703774410	383370	3774410	0.001061047	0.001764921	0.001764921	0.000848838	0.000402213	0.001091213	0.0007095	0.000487265	0.000523715	0.000116466	0.000281007	0.000878427	7.98782E-05	0.000173734	2.80894E-07	9.46587E-06	2.5733E-06	1.232E-05	12.3200422
3833753774410	383375	3774410	0.001066312	0.001773678	0.001773678	0.00085305	0.000404209	0.001096628	0.00071305	0.000489683	0.000526314	0.000116141	0.000282228	0.000882357	8.02355E-05	0.000174512	2.72333E-07	9.10998E-06	2.358E-06	1.17403E-05	11.7403002
3833803774410	383380	3774410	0.001071258	0.001781905	0.001781905	0.000857006	0.000406084	0.001101714	0.000716358	0.000491954	0.000528755	0.000115078	0.000283448	0.000886196	8.05846E-05	0.000175271	2.63546E-07	8.74505E-06	2.1728E-06	1.11814E-05	11.1813873

			EGIODemolition	EGIOSite Grubbing / Prep	EGIOMass Grading / Excavation	EGIOMass Grading / Excavation	EGIODrainage / Utilities Trenching	EGIODrainage / Utilities Trenching	EGIOFoundations / Concrete Pads	EGIOFoundations / Concrete Pads	EGIOBuilding / Structure Construction	EGIOBuilding / Structure Construction	EGIOAsphalt Paving	EGIOArchitectural Coating	EGIOLandscaping or Other Finishing	EGIOWaterside Construction (Piles)	HIWaterside Construction (Landscaping)	HIWaterside Construction (Landscaping)	KMDemolition	KMSite Grubbing / Prep	KMMass Grading / Excavation
Unique Identifier	X (UTM)	Y (UTM)	2025	2025	2025	2026	2026	2027	2026	2027	2026	2027	2027	2027	2027	2027	2025	2026	2025	2025	2025
3833853774410	383385	3774410	0.013166844	0.01217416	0.020250212	0.020250212	0.009739331	0.009739331	0.004614885	0.004614885	0.01252028	0.01252028	0.008140946	0.001651264	0.005590741	0.006008965	0.002258799	0.002258799	0.003191371	0.002950766	0.004908234
3833903774410	383390	3774410	0.01260596	0.01165557	0.019387589	0.019387589	0.009324452	0.009324452	0.004418299	0.004418299	0.011986938	0.011986938	0.007794156	0.001580923	0.005352585	0.005752994	0.00224299	0.00224299	0.003235804	0.002991849	0.004976569
3833953774410	383395	3774410	0.012084849	0.01117374	0.018586136	0.018586136	0.008938994	0.008938994	0.004235654	0.004235654	0.011491417	0.011491417	0.007471958	0.00151557	0.005131318	0.005515174	0.002227281	0.002227281	0.003280323	0.003033011	0.005045038
3834003774410	383400	3774410	0.01159523	0.01072104	0.017833116	0.017833116	0.008576829	0.008576829	0.004064045	0.004064045	0.01102584	0.01102584	0.00716923	0.001454166	0.004923422	0.005291726	0.002211572	0.002211572	0.003324841	0.003074173	0.005113506
3834053774410	383405	3774410	0.011140811	0.01030088	0.017134233	0.017134233	0.008240702	0.008240702	0.003904775	0.003904775	0.010593736	0.010593736	0.006888267	0.001397177	0.004730472	0.005084342	0.002196163	0.002196163	0.003368842	0.003114857	0.005181179
3834103774410	383410	3774410	0.010718659	0.00991055	0.016484977	0.016484977	0.007928442	0.007928442	0.003756814	0.003756814	0.010192314	0.010192314	0.006627254	0.001344235	0.004551223	0.004891685	0.002181355	0.002181355	0.003412498	0.003155222	0.00524832
3833453774415	383345	3774415	0.019061779	0.01762466	0.029316445	0.029316445	0.014099731	0.014099731	0.006681018	0.006681018	0.018125741	0.018125741	0.011785733	0.002390552	0.008093775	0.008699242	0.002278711	0.002278711	0.002773534	0.00256443	0.004265612
3833503774415	383350	3774415	0.018021024	0.01666237	0.027715796	0.027715796	0.0133299	0.0133299	0.006316241	0.006316241	0.017136093	0.017136093	0.011142243	0.00226003	0.007651862	0.008224272	0.002273508	0.002273508	0.002814601	0.002602402	0.004328773
3833553774415	383355	3774415	0.017078625	0.01579103	0.026266414	0.026266414	0.01263282	0.01263282	0.005985937	0.005985937	0.01623997	0.01623997	0.010559566	0.002141843	0.007251713	0.007794188	0.002268305	0.002268305	0.002855928	0.002640612	0.004392332
3833603774415	383360	3774415	0.016224055	0.01500088	0.024952112	0.024952112	0.012000707	0.012000707	0.005686416	0.005686416	0.015427365	0.015427365	0.010031193	0.002034671	0.006888856	0.007404187	0.002258999	0.002258999	0.002897427	0.002678983	0.004456156
3833653774415	383365	3774415	0.015443425	0.01427911	0.023751525	0.023751525	0.011423285	0.011423285	0.00541281	0.00541281	0.014685067	0.014685067	0.009548536	0.001936771	0.006557394	0.00704793	0.002245491	0.002245491	0.002939012	0.002717433	0.004520113
3833703774415	383370	3774415	0.014724568	0.01361445	0.022645945	0.022645945	0.010891557	0.010891557	0.005160856	0.005160856	0.014001511	0.014001511	0.009104073	0.001846619	0.006252162	0.006719865	0.002232284	0.002232284	0.002980856	0.002756122	0.004584468
3833753774415	383375	3774415	0.013982848	0.01292865	0.021505202	0.021505202	0.010342917	0.010342917	0.004900889	0.004900889	0.013296213	0.013296213	0.008645474	0.001753599	0.005937223	0.006381366	0.002219076	0.002219076	0.003022873	0.002794971	0.004649088
3833803774415	383380	3774415	0.013366661	0.01235892	0.020557524	0.020557524	0.009887132	0.009887132	0.004684919	0.004684919	0.012710284	0.012710284	0.008264491	0.001676323	0.005675585	0.006100156	0.002205769	0.002205769	0.003064717	0.002833661	0.004713443
3833853774415	383385	3774415	0.012794647	0.01183003	0.019677784	0.019677784	0.009464021	0.009464021	0.004484433	0.004484433	0.012166359	0.012166359	0.007910819	0.001604586	0.005432703	0.005839105	0.002192261	0.002192261	0.003106648	0.00287243	0.004777931
3833903774415	383390	3774415	0.012262407	0.01133791	0.018859214	0.018859214	0.009070331	0.009070331	0.004297886	0.004297886	0.011660255	0.011660255	0.00758174	0.001537837	0.00520671	0.005596206	0.002178053	0.002178053	0.003148406	0.00291104	0.004842154
3833953774415	383395	3774415	0.011763728	0.01087683	0.018092261	0.018092261	0.008701465	0.008701465	0.004123103	0.004123103	0.011186064	0.011186064	0.007273411	0.001475298	0.004994967	0.005368624	0.002163844	0.002163844	0.003190336	0.002949809	0.004906641
3834003774415	383400	3774415	0.011298524	0.0104467	0.017376792	0.017376792	0.008357361	0.008357361	0.003960052	0.003960052	0.010743705	0.010743705	0.00698578	0.001416956	0.004797438	0.005156318	0.002150137	0.002150137	0.003231835	0.002988179	0.004970466
3834053774415	383405	3774415	0.010866451	0.0100472	0.016712277	0.016712277	0.008037762	0.008037762	0.003808614	0.003808614	0.010332849	0.010332849	0.006718633	0.00136277	0.004613977	0.004959133	0.002136129	0.002136129	0.003273075	0.00302631	0.005033892
3834103774415	383410	3774415	0.010460865	0.00967219	0.016088497	0.016088497	0.007737756	0.007737756	0.003666459	0.003666459	0.009947179	0.009947179	0.006467862	0.001311905	0.004441762	0.004774035	0.002122521	0.002122521	0.003313625	0.003063803	0.005096257

			KMMass Grading / Excavation	KMDrainage / Utilities Trenching	KMFoundations / Concrete Pads	KMBuilding / Structure Construction	KMAsphalt Paving	KMArchitectural Coating	KMLandscaping or Other Finishing	KMWaterside Construction (Piles)	EWNDemolition	EWNSite Grubbing / Prep	EWNDrainage / Utilities Trenching	EWNDrainage / Utilities Trenching	EWNDrainage / Utilities Trenching	EWNFoundations / Concrete Pads	EWNBuilding / Structure Construction	EWNAsphalt Paving	EWNLandscaping or Other Finishing	EWNWaterside Construction (Piles)	ISDemolition
Unique Identifier	X (UTM)	Y (UTM)	2026	2026	2026	2026	2026	2026	2026	2026	2027	2027	2027	2028	2029	2029	2029	2029	2029	2029	2027
3833853774410	383385	3774410	0.004908234	0.001218757	0.001118553	0.003289827	0.001973197	0.000400232	0.00135508	0.001456449	0.000512397	0.000585823	0.00068993	0.00068993	0.00068993	0.000179591	0.000446172	0.00031681	0.000217567	0.000227482	0.052019785
3833903774410	383390	3774410	0.004976569	0.001235725	0.001134126	0.003335631	0.002000669	0.000405805	0.001373947	0.001476727	0.000511103	0.000584344	0.000688188	0.000688188	0.000688188	0.000179138	0.000445045	0.00031601	0.000217018	0.000226908	0.04795771
3833953774410	383395	3774410	0.005045038	0.001252726	0.00114973	0.003381523	0.002028195	0.000411388	0.00139285	0.001497044	0.000509377	0.000582371	0.000685864	0.000685864	0.000685864	0.000178533	0.000443543	0.000314943	0.000216285	0.000226142	0.044416918
3834003774410	383400	3774410	0.005113506	0.001269728	0.001165333	0.003427415	0.002055721	0.000416971	0.001411753	0.001517361	0.000507652	0.000580398	0.000683541	0.000683541	0.000683541	0.000177928	0.00044204	0.000313877	0.000215553	0.000225376	0.04128965
3834053774410	383405	3774410	0.005181179	0.001286531	0.001180755	0.003472773	0.002082926	0.000422489	0.001430436	0.001537442	0.00050584	0.000578327	0.000681101	0.000681101	0.000681101	0.000177293	0.000440463	0.000312756	0.000214783	0.000224571	0.038553647
3834103774410	383410	3774410	0.00524832	0.001303203	0.001196056	0.003517776	0.002109918	0.000427964	0.001448972	0.001557365	0.0005042	0.000576453	0.000678894	0.000678894	0.000678894	0.000176719	0.000439035	0.000311743	0.000214087	0.000223844	0.036100717
3833453774415	383345	3774415	0.004265612	0.001059188	0.000972104	0.002859099	0.001714852	0.000347831	0.001177663	0.00126576	0.000513777	0.000587402	0.000691789	0.000691789	0.000691789	0.000180075	0.000447374	0.000317664	0.000218154	0.000228095	0.106350401
3833503774415	383350	3774415	0.004328773	0.001074872	0.000986498	0.002901434	0.001740244	0.000352981	0.001195101	0.001284502	0.000513605	0.000587204	0.000691557	0.000691557	0.000691557	0.000180015	0.000447224	0.000317557	0.00021808	0.000228019	0.094372621
3833553774415	383355	3774415	0.004392332	0.001090654	0.001000982	0.002944035	0.001765796	0.000358164	0.001212648	0.001303363	0.000513346	0.000586908	0.000691208	0.000691208	0.000691208	0.000179924	0.000446999	0.000317397	0.00021797	0.000227904	0.084197073
3833603774415	383360	3774415	0.004456156	0.001106502	0.001015528	0.002986815	0.001791454	0.000363368	0.001230269	0.001322301	0.000512828	0.000586317	0.000690511	0.000690511	0.000690511	0.000179743	0.000446548	0.000317077	0.000217751	0.000227674	0.075498235
3833653774415	383365	3774415	0.004520113	0.001122383	0.001030103	0.003029683	0.001817166	0.000368584	0.001247927	0.00134128	0.000512224	0.000585626	0.000689698	0.000689698	0.000689698	0.000179531	0.000446022	0.000316704	0.000217494	0.000227406	0.068094236
3833703774415	383370	3774415	0.004584468	0.001138363	0.001044769	0.003072818	0.001843038	0.000373831	0.001265694	0.001360376	0.00051093	0.000584147	0.000687955	0.000687955	0.000687955	0.000179077	0.000444895	0.000315904	0.000216945	0.000226831	0.061820288
3833753774415	383375	3774415	0.004649088	0.001154409	0.001059496	0.003116131	0.001869016	0.000379101	0.001283535	0.001379551	0.000509463	0.00058247	0.000685981	0.000685981	0.000685981	0.000178563	0.000443618	0.000314997	0.000216322	0.00022618	0.056466825
3833803774415	383380	3774415	0.004713443	0.001170389	0.001074162	0.003159266	0.001894888	0.000384348	0.001301302	0.001398648	0.000507997	0.000580793	0.000684006	0.000684006	0.000684006	0.000178049	0.000442341	0.00031409	0.000215699	0.000225529	0.051858361
3833853774415	383385	3774415	0.004777931	0.001186401	0.001088858	0.00320249	0.001920813	0.000389607	0.001319106	0.001417784	0.000506961	0.000579609	0.000682612	0.000682612	0.000682612	0.000177686	0.000441439	0.00031345	0.00021526	0.000225069	0.04786039
3833903774415	383390	3774415	0.004842154	0.001202348	0.001103494	0.003245536	0.001946632	0.000394844	0.001336837	0.001436841	0.000505495	0.000577932	0.000680637	0.000680637	0.000680637	0.000177172	0.000440162	0.000312543	0.000214637	0.000224418	0.044355834
3833953774415	383395	3774415	0.004906641	0.001218361	0.00111819	0.00328876	0.001972557	0.000400102	0.001354641	0.001455977	0.000503855	0.000576058	0.00067843	0.00067843	0.00067843	0.000176598	0.000438735	0.000311529	0.000213941	0.00022369	0.041256779
3834003774415	383400	3774415	0.004970466	0.001234209	0.001132735	0.003331539	0.001998216	0.000405307	0.001372261	0.001474916	0.000502216	0.000574184	0.000676222	0.000676222	0.000676222	0.000176023	0.000437308	0.000310516	0.000213245	0.000222963	0.038531215
3834053774415	383405	3774415	0.005033892	0.001249959	0.00114719	0.003374052	0.002023714	0.000410479	0.001389772	0.001493736	0.000500749	0.000572507	0.000674247	0.000674247	0.000674247	0.000175509	0.00043603	0.000309609	0.000212622	0.000222312	0.036097093
3834103774415	383410	3774415	0.005096257	0.001265444	0.001161402	0.003415853	0.002048786	0.000415564	0.00140699	0.001512242	0.000498938	0.000570436	0.000671808	0.000671808	0.000671808	0.000174874	0.000434453	0.000308489	0.000211853	0.000221507	0.033922146

			ISDrainage / Utilities Trenching	ISDrainage / Utilities Trenching	ISAsphalt Paving	ISAsphalt Paving	SVDemolition	SVSite Grubbing / Prep	SVMass Grading / Excavation	SVMass Grading / Excavation	SVDrainage / Utilities Trenching	SVFoundations / Concrete Pads	SVBuilding / Structure Construction	SVBuilding / Structure Construction	SVAsphalt Paving	SVAsphalt Paving	SVArchitectural Coating	SVArchitectural Coating	SVLandscaping or Other Finishing	SVLandscaping or Other Finishing	MDemolition
Unique Identifier	X (UTM)	Y (UTM)	2027	2028	2027	2028	2027	2027	2027	2028	2028	2028	2028	2029	2028	2029	2028	2029	2028	2029	2027
3833853774410	383385	3774410	0.027909118	0.027909118	0.032163383	0.032163383	0.000256954	0.000102396	0.000333035	0.000333035	0.000171868	6.66654E-05	0.000301768	0.000301768	0.000178359	0.000178359	4.01747E-05	4.01747E-05	0.000136021	0.000136021	0.001163785
3833903774410	383390	3774410	0.025729775	0.025729775	0.029651837	0.029651837	0.000256124	0.000102065	0.000331959	0.000331959	0.000171313	6.645E-05	0.000300522	0.000300522	0.000177783	0.000177783	4.00449E-05	4.00449E-05	0.000135581	0.000135581	0.00116853
3833953774410	383395	3774410	0.023830106	0.023830106	0.027462596	0.027462596	0.000255086	0.000101651	0.000330613	0.000330613	0.000170618	6.61807E-05	0.000299366	0.000299366	0.000177062	0.000177062	3.98826E-05	3.98826E-05	0.000135032	0.000135032	0.001173275
3834003774410	383400	3774410	0.022152297	0.022152297	0.025529034	0.025529034	0.000254117	0.000101265	0.000329357	0.000329357	0.00016997	6.59293E-05	0.000298121	0.000298121	0.00017639	0.00017639	3.97311E-05	3.97311E-05	0.000134519	0.000134519	0.001177934
3834053774410	383405	3774410	0.020684405	0.020684405	0.023837386	0.023837386	0.000253217	0.000100907	0.000328191	0.000328191	0.000169369	6.56959E-05	0.000296965	0.000296965	0.000175765	0.000175765	3.95904E-05	3.95904E-05	0.000134043	0.000134043	0.001182593
3834103774410	383410	3774410	0.019368384	0.019368384	0.022320761	0.022320761	0.000252248	0.000100521	0.000326936	0.000326936	0.000168721	6.54445E-05	0.000295898	0.000295898	0.000175093	0.000175093	3.94389E-05	3.94389E-05	0.00013353	0.00013353	0.001187252
3833453774415	383345	3774415	0.057058019	0.057058019	0.065755533	0.065755533	0.0002591	0.000103251	0.000335815	0.000335815	0.000173303	6.7222E-05	0.00030488	0.00030488	0.000179848	0.000179848	4.05101E-05	4.05101E-05	0.000137157	0.000137157	0.001099768
3833503774415	383350	3774415	0.050631824	0.050631824	0.058349775	0.058349775	0.00025903	0.000103223	0.000335726	0.000335726	0.000173257	6.72041E-05	0.000304703	0.000304703	0.0001798	0.0001798	4.04993E-05	4.04993E-05	0.00013712	0.00013712	0.001106497
3833553774415	383355	3774415	0.045172544	0.045172544	0.052058322	0.052058322	0.000258961	0.000103196	0.000335636	0.000335636	0.000173211	6.71861E-05	0.000304525	0.000304525	0.000179752	0.000179752	4.04885E-05	4.04885E-05	0.000137083	0.000137083	0.001113227
3833603774415	383360	3774415	0.040505534	0.040505534	0.046679905	0.046679905	0.000258546	0.00010303	0.000335098	0.000335098	0.000172933	6.70784E-05	0.000303991	0.000303991	0.000179464	0.000179464	4.04236E-05	4.04236E-05	0.000136863	0.000136863	0.001119611
3833653774415	383365	3774415	0.036533217	0.036533217	0.042102077	0.042102077	0.000257785	0.000102727	0.000334111	0.000334111	0.000172424	6.68809E-05	0.000302924	0.000302924	0.000178936	0.000178936	4.03045E-05	4.03045E-05	0.000136461	0.000136461	0.001125392
3833703774415	383370	3774415	0.033167183	0.033167183	0.038222949	0.038222949	0.000257093	0.000102451	0.000333214	0.000333214	0.000171961	6.67014E-05	0.000301945	0.000301945	0.000178455	0.000178455	4.01963E-05	4.01963E-05	0.000136094	0.000136094	0.001130827
3833753774415	383375	3774415	0.030294998	0.030294998	0.03491295	0.03491295	0.000256262	0.00010212	0.000332138	0.000332138	0.000171405	6.64859E-05	0.000300967	0.000300967	0.000177879	0.000177879	4.00665E-05	4.00665E-05	0.000135655	0.000135655	0.00113609
3833803774415	383380	3774415	0.027822512	0.027822512	0.032063576	0.032063576	0.000255432	0.000101789	0.000331062	0.000331062	0.00017085	6.62704E-05	0.000299989	0.000299989	0.000177303	0.000177303	3.99367E-05	3.99367E-05	0.000135215	0.000135215	0.001141267
3833853774415	383385	3774415	0.025677562	0.025677562	0.029591665	0.029591665	0.00025474	0.000101513	0.000330165	0.000330165	0.000170387	6.60909E-05	0.000299011	0.000299011	0.000176822	0.000176822	3.98285E-05	3.98285E-05	0.000134849	0.000134849	0.001146271
3833903774415	383390	3774415	0.023797334	0.023797334	0.027424829	0.027424829	0.000253702	0.0001011	0.000328819	0.000328819	0.000169693	6.58216E-05	0.000297943	0.000297943	0.000176102	0.000176102	3.96662E-05	3.96662E-05	0.000134299	0.000134299	0.001151016
3833953774415	383395	3774415	0.022134661	0.022134661	0.025508709	0.025508709	0.000252941	0.000100796	0.000327833	0.000327833	0.000169183	6.56241E-05	0.000296876	0.000296876	0.000175573	0.000175573	3.95471E-05	3.95471E-05	0.000133896	0.000133896	0.001155848
3834003774415	383400	3774415	0.02067237	0.02067237	0.023823517	0.023823517	0.000252041	0.000100438	0.000326667	0.000326667	0.000168582	6.53907E-05	0.000295809	0.000295809	0.000174949	0.000174949	3.94065E-05	3.94065E-05	0.00013342	0.00013342	0.001160593
3834053774415	383405	3774415	0.01936644	0.01936644	0.02231852	0.02231852	0.00025128	0.000100134	0.00032568	0.00032568	0.000168073	6.51932E-05	0.000294741	0.000294741	0.00017442	0.00017442	3.92875E-05	3.92875E-05	0.000133017	0.000133017	0.001165252
3834103774415	383410	3774415	0.01819956	0.01819956	0.02097377	0.02097377	0.00025038	9.97759E-05	0.000324514	0.000324514	0.000167471	6.49598E-05	0.000293674	0.000293674	0.000173796	0.000173796	3.91468E-05	3.91468E-05	0.000132541	0.000132541	0.001169911

			MSite Grubbing / Prep	MMass Grading / Excavation	MMass Grading / Excavation	MDrainage / Utilities Trenching	MFoundations / Concrete Pads	MBuilding / Structure Construction	MAsphalt Paving	MLandscaping or Other Finishing	MWaterside Construction (Piles)	RSSWRestriping South Valley	RSSWRestriping Silver Lake Boulevard	RSSWDemolition	RSSWPlacing Base	RSSWForm	Child Risk				
Unique Identifier	X (UTM)	Y (UTM)	2027	2027	2028	2028	2028	2028	2028	2028	2028	2029	2029	2029	2029	2029	3rd Trimester	0<2	2<16	Total	per million
3833853774410	383385	3774410	0.001076044	0.001789867	0.001789867	0.000860836	0.000407898	0.001106637	0.000719558	0.000494152	0.000531118	0.000114665	0.000284639	0.000889851	8.09171E-05	0.000175994	2.56225E-07	8.43981E-06	2.0143E-06	1.07103E-05	10.7102912
3833903774410	383390	3774410	0.001080432	0.001797165	0.001797165	0.000864345	0.000409562	0.001111149	0.000722492	0.000496167	0.000533283	0.000114222	0.000285741	0.000893233	8.12246E-05	0.000176663	2.49435E-07	8.15673E-06	1.8761E-06	1.02822E-05	10.2822332
3833953774410	383395	3774410	0.001084819	0.001804463	0.001804463	0.000867855	0.000411225	0.001115661	0.000725426	0.000498182	0.000535449	0.000113042	0.000286813	0.000896523	8.15238E-05	0.000177313	2.43167E-07	7.89477E-06	1.7549E-06	9.89285E-06	9.89285497
3834003774410	383400	3774410	0.001089127	0.001811628	0.001811628	0.000871302	0.000412858	0.001120091	0.000728307	0.00050016	0.000537575	0.00011257	0.000287885	0.000899722	8.18147E-05	0.000177946	2.3731E-07	7.64948E-06	1.6473E-06	9.53412E-06	9.53411935
3834053774410	383405	3774410	0.001093435	0.001818793	0.001818793	0.000874748	0.000414491	0.001124521	0.000731187	0.000502138	0.000539701	0.000112097	0.000288897	0.00090283	8.20972E-05	0.000178561	2.31908E-07	7.42268E-06	1.5527E-06	9.20727E-06	9.20726879
3834103774410	383410	3774410	0.001097742	0.001825958	0.001825958	0.000878194	0.000416123	0.001128952	0.000734068	0.000504116	0.000541827	0.000111655	0.000289909	0.000906029	8.23881E-05	0.000179193	2.2693E-07	7.21293E-06	1.4675E-06	8.9074E-06	8.90739656
3833453774415	383345	3774415	0.001016854	0.00169141	0.00169141	0.000813483	0.000385461	0.001045763	0.000679977	0.00046697	0.000501902	0.000116525	0.000270943	0.000846712	7.69942E-05	0.000167462	3.26434E-07	1.14127E-05	3.828E-06	1.55671E-05	15.5671221
3833503774415	383350	3774415	0.001023076	0.00170176	0.00170176	0.000818461	0.000387819	0.001052162	0.000684138	0.000469827	0.000504973	0.000116436	0.000272343	0.00085119	7.74015E-05	0.000168347	3.13466E-07	1.08757E-05	3.433E-06	1.46222E-05	14.6222377
3833553774415	383355	3774415	0.001029298	0.00171211	0.00171211	0.000823438	0.000390178	0.001058561	0.000688299	0.000472685	0.000508044	0.000116348	0.000273742	0.000855577	7.78004E-05	0.000169215	3.01786E-07	1.0391E-05	3.0964E-06	1.37891E-05	13.7891069
3833603774415	383360	3774415	0.001035201	0.001721929	0.001721929	0.000828161	0.000392416	0.001064632	0.000692246	0.000475395	0.000510958	0.000116141	0.000275052	0.000859781	7.81827E-05	0.000170047	2.912E-07	9.95219E-06	2.8075E-06	1.30509E-05	13.0509329
3833653774415	383365	3774415	0.001040546	0.001730819	0.001730819	0.000832437	0.000394442	0.001070129	0.00069582	0.00047785	0.000513596	0.000115787	0.000276273	0.000863529	7.85235E-05	0.000170788	2.81524E-07	9.55203E-06	2.5606E-06	1.23942E-05	12.3941634
3833703774415	383370	3774415	0.001045571	0.001739179	0.001739179	0.000836457	0.000396347	0.001075298	0.000699181	0.000480158	0.000516077	0.000115433	0.000277464	0.000867276	7.88642E-05	0.000171529	2.72663E-07	9.18472E-06	2.3502E-06	1.18075E-05	11.8075429
3833753774415	383375	3774415	0.001050438	0.001747273	0.001747273	0.00084035	0.000398192	0.001080302	0.000702435	0.000482392	0.000518479	0.00011437	0.000278655	0.000871023	7.9205E-05	0.00017227	2.63506E-07	8.80537E-06	2.168E-06	1.12368E-05	11.2368329
3833803774415	383380	3774415	0.001055224	0.001755234	0.001755234	0.000844179	0.000400006	0.001085224	0.000705635	0.00048459	0.000520841	0.000114016	0.000279816	0.000874588	7.95291E-05	0.000172975	2.55985E-07	8.49241E-06	2.0116E-06	1.076E-05	10.7599829
3833853774415	383385	3774415	0.001059851	0.00176293	0.00176293	0.000847881	0.00040176	0.001089983	0.000708729	0.000486715	0.000523125	0.000113632	0.000280947	0.000878061	7.98449E-05	0.000173662	2.49038E-07	8.20285E-06	1.8752E-06	1.03271E-05	10.3271018
3833903774415	383390	3774415	0.001064238	0.001770228	0.001770228	0.000851391	0.000403423	0.001094495	0.000711663	0.00048873	0.00052529	0.000112511	0.000282049	0.000881443	8.01524E-05	0.000174331	2.42599E-07	7.9342E-06	1.755E-06	9.93179E-06	9.93178815
3833953774415	383395	3774415	0.001068705	0.001777659	0.001777659	0.000854964	0.000405116	0.001099089	0.000714651	0.000490782	0.000527495	0.000112068	0.000283091	0.000884733	8.04516E-05	0.000174982	2.366E-07	7.68338E-06	1.6481E-06	9.56811E-06	9.56810543
3834003774415	383400	3774415	0.001073093	0.001784957	0.001784957	0.000858474	0.00040678	0.001103601	0.000717584	0.000492796	0.000529661	0.000111655	0.000284163	0.000887932	8.07425E-05	0.000175614	2.31039E-07	7.4502E-06	1.5536E-06	9.23483E-06	9.23483489
3834053774415	383405	3774415	0.001077401	0.001792122	0.001792122	0.00086192	0.000408412	0.001108031	0.000720465	0.000494775	0.000531787	0.000111212	0.000285175	0.00089104	8.10251E-05	0.000176229	2.25901E-07	7.23442E-06	1.4689E-06	8.92919E-06	8.92919079
3834103774415	383410	3774415	0.001081708	0.001799288	0.001799288	0.000865367	0.000410045	0.001112462	0.000723346	0.000496753	0.000533913	0.000110799	0.000286158	0.000894056	8.12994E-05	0.000176825	2.21103E-07	7.03248E-06	1.3927E-06	8.64632E-06	8.64631957

Silverlake Reservoir Unmitigated Construction Health Risk Assessment

Offroad DPM Emissions, Ground Level Concentrations and Health Risk Calculations

Sensitive Receptors

Component	Component-Phase	Phase		Start Date	End Date	Work Days	Emissions (lbs/day)	Emissions (lbs/yr)	Emissions (g/s)		Component Identifier
EGIO	EGIODemolition	Demolition	2025	1/1/2025	2/15/2025	40	0.05703	2.281195835	0.000898201	Eucalyptus + Ivanhoe Overlook	EGIO
EGIO	EGIOSite Grubbing / Prep	Site Grubbing / Prep	2025	2/16/2025	4/3/2025	40	0.02237	0.89471697	0.000352287		EGIO
EGIO	EGIOMass Grading / Excavation	Mass Grading / Excavation	2025	4/4/2025	12/31/2025	233	0.00741	1.725964126	0.000116667		EGIO
EGIO	EGIOMass Grading / Excavation	Mass Grading / Excavation	2026	1/1/2026	10/15/2026	247	0.00725	1.791972336	0.000114263		EGIO
EGIO	EGIODrainage / Utilities Trenching	Drainage / Utilities Trenching	2026	10/16/2026	12/31/2026	66	0.01685	1.111859365	0.000265324		EGIO
EGIO	EGIODrainage / Utilities Trenching	Drainage / Utilities Trenching	2027	1/1/2027	3/4/2027	54	0.01682	0.908299464	0.000264915		EGIO
EGIO	EGIOFoundations / Concrete Pads	Foundations / Concrete Pads	2026	10/16/2026	12/31/2026	66	0.02213	1.460837788	0.000348601		EGIO
EGIO	EGIOFoundations / Concrete Pads	Foundations / Concrete Pads	2027	1/1/2027	3/4/2027	54	0.02212	1.194459675	0.000348376		EGIO
EGIO	EGIOBuilding / Structure Construction	Building / Structure Construction	2026	12/11/2026	12/31/2026	18	0.02371	0.426747189	0.000373396		EGIO
EGIO	EGIOBuilding / Structure Construction	Building / Structure Construction	2027	1/1/2027	7/31/2027	182	0.02314	4.211462592	0.000364445		EGIO
EGIO	EGIOAsphalt Paving	Asphalt Paving	2027	3/1/2027	7/18/2027	120	0.00092	0.110708518	1.45302E-05		EGIO
EGIO	EGIOArchitectural Coating	Architectural Coating	2027	3/1/2027	7/18/2027	120	0.00092	0.110708518	1.45302E-05		EGIO
EGIO	EGIOLandscaping or Other Finishing	Landscaping or Other Finishing	2027	3/1/2027	7/18/2027	120	0.02499	2.998205558	0.000393506		EGIO
EGIO	EGIOWaterside Construction (Piles)	Waterside Construction (Piles)	2027	3/1/2027	7/18/2027	120	0.00092	0.110708518	1.45302E-05		EGIO
HI	HIWaterside Construction (Landscaping)	Waterside Construction (Landscaping	2025	1/1/2025	12/31/2025	313	0.01139	3.565091169	0.00017939	Habitat Islands	HI
HI	HIWaterside Construction (Landscaping)	Waterside Construction (Landscaping	2026	1/1/2026	1/31/2026	27	0.01103	0.297899319	0.000173771		HI
KM	KMDemolition	Demolition	2025	1/1/2025	1/23/2025	20	0.01437	0.287380154	0.000226307	The Knoll+Meadow1stHalf	KM
KM	KMSite Grubbing / Prep	Site Grubbing / Prep	2025	1/24/2025	2/16/2025	20	0.06236	1.247250138	0.000982188		KM
KM	KMMass Grading / Excavation	Mass Grading / Excavation	2025	2/17/2025	12/31/2025	273	0.04740	12.94078804	0.000746567		KM
KM	KMMass Grading / Excavation	Mass Grading / Excavation	2026	1/1/2026	2/1/2026	27	0.04691	1.266612867	0.000738841		KM
KM	KMDrainage / Utilities Trenching	Drainage / Utilities Trenching	2026	2/2/2026	4/23/2026	70	0.01685	1.179244781	0.000265324		KM
KM	KMFoundations / Concrete Pads	Foundations / Concrete Pads	2026	2/2/2026	4/23/2026	70	0.00892	0.624051836	0.000140409		KM
KM	KMBuilding / Structure Construction	Building / Structure Construction	2026	3/14/2026	7/31/2026	120	0.03062	3.674400058	0.000482254		KM
KM	KMAsphalt Paving	Asphalt Paving	2026	4/1/2026	6/20/2026	70	0.00098	0.06885889	1.54929E-05		KM
KM	KMArchitectural Coating	Architectural Coating	2026	4/1/2026	6/20/2026	70	0.00098	0.06885889	1.54929E-05		KM
KM	KMLandscaping or Other Finishing	Landscaping or Other Finishing	2026	4/1/2026	6/20/2026	70	0.03160	2.212258925	0.000497747		KM
KM	KMWaterside Construction (Piles)	Waterside Construction (Piles)	2026	4/1/2026	6/20/2026	70	0.00098	0.06885889	1.54929E-05		KM
EWN	EWNDemolition	Demolition	2027	8/1/2027	9/5/2027	30	0.04862	1.458478181	0.000765684	East and West Narrows	EWN
EWN	EWNSite Grubbing / Prep	Site Grubbing / Prep	2027	9/6/2027	10/10/2027	30	0.00265	0.079488947	4.17308E-05		EWN
EWN	EWNDrainage / Utilities Trenching	Drainage / Utilities Trenching	2027	10/11/2027	12/31/2027	71	0.00622	0.441750224	9.79917E-05		EWN
EWN	EWNDrainage / Utilities Trenching	Drainage / Utilities Trenching	2028	1/1/2028	12/31/2028	313	0.00610	1.909826973	9.60994E-05		EWN
EWN	EWNDrainage / Utilities Trenching	Drainage / Utilities Trenching	2029	1/1/2029	1/7/2029	6	0.00598	0.035852606	9.4111E-05		EWN
EWN	EWNFoundations / Concrete Pads	Foundations / Concrete Pads	2029	1/8/2029	5/3/2029	100	0.00518	0.517583837	8.15177E-05		EWN
EWN	EWNBuilding / Structure Construction	Building / Structure Construction	2029	2/27/2029	8/31/2029	160	0.01124	1.798243846	0.000177011		EWN
EWN	EWNAsphalt Paving	Asphalt Paving	2029	5/1/2029	8/24/2029	100	0.00080	0.079959591	1.25934E-05		EWN
EWN	EWNLandscaping or Other Finishing	Landscaping or Other Finishing	2029	5/1/2029	8/24/2029	100	0.01164	1.163882199	0.000183307		EWN
EWN	EWNWaterside Construction (Piles)	Waterside Construction (Piles)	2029	5/1/2029	8/24/2029	100	0.00080	0.079959591	1.25934E-05		EWN
IS	ISDemolition	Demolition	2027	8/1/2027	11/25/2027	100	0.00887	0.887146572	0.000139723	Ivanhoe Spillway	IS
IS	ISDrainage / Utilities Trenching	Drainage / Utilities Trenching	2027	11/26/2027	12/31/2027	31	0.00357	0.110738279	5.62609E-05		IS
IS	ISDrainage / Utilities Trenching	Drainage / Utilities Trenching	2028	1/1/2028	8/31/2028	209	0.00348	0.727434878	5.48174E-05		IS
IS	ISAsphalt Paving	Asphalt Paving	2027	11/26/2027	12/31/2027	31	0.00092	0.0285997	1.45302E-05		IS
IS	ISAsphalt Paving	Asphalt Paving	2028	1/1/2028	8/31/2028	209	0.00086	0.179617879	1.35355E-05		IS
SV	SVDemolition	Demolition	2027	8/1/2027	8/24/2027	20	0.05656	1.131296682	0.000890876	South Valley	SV
SV	SVSite Grubbing / Prep	Site Grubbing / Prep	2027	8/25/2027	9/16/2027	20	0.04067	0.813340893	0.000640492		SV
SV	SVMass Grading / Excavation	Mass Grading / Excavation	2027	9/17/2027	12/31/2027	91	0.02742	2.495118695	0.000431838		SV
SV	SVMass Grading / Excavation	Mass Grading / Excavation	2028	1/1/2028	8/31/2028	209	0.02707	5.657787869	0.000426355		SV
SV	SVDrainage / Utilities Trenching	Drainage / Utilities Trenching	2028	9/1/2028	11/21/2028	70	0.01921	1.344514742	0.000302509		SV
SV	SVFoundations / Concrete Pads	Foundations / Concrete Pads	2028	9/1/2028	11/21/2028	70	0.00610	0.427117853	9.60994E-05		SV
SV	SVBuilding / Structure Construction	Building / Structure Construction	2028	10/12/2028	12/31/2028	69	0.00874	0.603131461	0.000137668		SV
SV	SVBuilding / Structure Construction	Building / Structure Construction	2029	1/1/2029	2/28/2029	51	0.00841	0.42878324	0.000132415		SV
SV	SVAsphalt Paving	Asphalt Paving	2028	11/1/2028	12/31/2028	52	0.00086	0.044689616	1.35355E-05		SV
SV	SVAsphalt Paving	Asphalt Paving	2029	1/1/2029	1/21/2029	18	0.00080	0.014392726	1.25934E-05		SV
SV	SVArchitectural Coating	Architectural Coating	2028	11/1/2028	12/31/2028	52	0.00086	0.044689616	1.35355E-05		SV
SV	SVArchitectural Coating	Architectural Coating	2029	1/1/2029	1/21/2029	18	0.00080	0.014392726	1.25934E-05		SV
SV	SVLandscaping or Other Finishing	Landscaping or Other Finishing	2028	11/1/2028	12/31/2028	52	0.00874	0.454533855	0.000137668		SV
SV	SVLandscaping or Other Finishing	Landscaping or Other Finishing	2029	1/1/2029	1/21/2029	18	0.00841	0.151335261	0.000132415		SV
M	MDemolition	Demolition	2027	8/1/2027	8/24/2027	20	0.01152	0.230421946	0.000181453	Meadow2ndHalf	M
M	MSite Grubbing / Prep	Site Grubbing / Prep	2027	8/25/2027	9/16/2027	20	0.03537	0.70735563	0.00055703		M
M	MMass Grading / Excavation	Mass Grading / Excavation	2027	9/17/2027	12/31/2027	91	0.04159	3.784655022	0.000655022		M
M	MMass Grading / Excavation	Mass Grading / Excavation	2028	1/1/2028	6/22/2028	149	0.04104	6.11434029	0.0006463		M
M	MDrainage / Utilities Trenching	Drainage / Utilities Trenching	2028	6/23/2028	8/31/2028	60	0.00872	0.523369055	0.000137381		M
M	MFoundations / Concrete Pads	Foundations / Concrete Pads	2028	6/23/2028	8/31/2028	60	0.01134	0.680637093	0.000178663		M
M	MBuilding / Structure Construction	Building / Structure Construction	2028	8/6/2028	11/30/2028	100	0.00835	0.834976694	0.000131506		M
M	MAsphalt Paving	Asphalt Paving	2028	8/1/2028	11/1/2028	80	0.00086	0.068753255	1.35355E-05		M
M	MLandscaping or Other Finishing	Landscaping or Other Finishing	2028	8/1/2028	11/1/2028	80	0.01007	0.805487865	0.000158577		M
M	MWaterside Construction (Piles)	Waterside Construction (Piles)	2028	8/1/2028	11/1/2028	80	0.00086	0.068753255	1.35355E-05		M
RSSW	RSSWDemolition	Demolition	2029	8/18/2029	8/22/2029	4	0.01981	0.079221467	0.000311928		
RSSW	RSSWPlacing Base	Placing Base	2029	8/23/2029	8/24/2029	2	0.02874	0.057476031	0.000452614		
RSSW	RSSWForm	Form	2029	8/25/2029	8/31/2029	6	0.02	0.102211879	0.0002683		

Haul Routes	Segment length (m)				Onsite (m)	Total Length (m)	Unitized emission percentage				
Phase Component	1	2	3	4			1	2	3	4	Total
EG+IO	1137	434.2	286		1776.5	3633.7	0.313	0.119	0.079	0.489	1
HI	1137	434.2	286		1903.8	3761	0.302	0.115	0.076	0.506	1
KN+ME	1137	434.2	286		952.5	2809.7	0.405	0.155	0.102	0.339	1
EWN	1137	434.2	286		2141.7	3998.9	0.284	0.109	0.072	0.536	1
IS	1137	434.2	286		1867.5	3724.7	0.305	0.117	0.077	0.501	1
SV	1137	434.2	286		49.6	1906.8	0.596	0.228	0.150	0.026	1
M	1137	434.2	286		728.7	2585.9	0.440	0.168	0.111	0.282	1
SWD	183.1	434.2	286			903.3	0.203	0.481	0.317		1
SWB	183.1	434.2	286			903.3	0.203	0.481	0.317		1
SWP	183.1	434.2	286			903.3	0.203	0.481	0.317		1

Vehicle Routes

Phase Component	Total Miles	Total Distance (m)
Haul Trucks	20	32186.8
Vendor Trucks	6.9	11104.446
Worker	14.7	23657.298

Percent Modeled in AERMOD

EG+IO	Haul Truck	Vendor	Worker
HI	5.5%	16.0%	7.5%
KN+ME	5.9%	17.1%	8.0%
EWN	3.0%	8.6%	4.0%
IS	6.7%	19.3%	9.1%
SV	5.8%	16.8%	7.9%
M	0.2%	0.4%	0.2%

Conservatively adding entire route emissions into the modeled segment

Unique Identifier	X (UTM)	Y (UTM)	EGIODemolition 2025	EGIOSite Grubbing / Prep 2025	EGIOMass Grading / Excavation 2025	EGIOMass Grading / Excavation 2026	EGIODrainage / Utilities Trenching 2026	EGIODrainage / Utilities Trenching 2027	EGIOFoundations / Concrete Pads 2026	EGIOFoundations / Concrete Pads 2027	EGIOBuilding / Structure Construction 2026	EGIOBuilding / Structure Construction 2027	EGIOAsphalt Paving 2027	EGIOArchitectural Coating 2027	EGIOLandscaping or Other Finishing 2027	EGIOWaterside Construction (Piles) 2027	HIWaterside Construction (Landscaping) 2025	HIWaterside Construction (Landscaping) 2026	KMDemolition 2025	KMSite Grubbing / Prep 2025
3829703772855	382970	3772855	7.48381E-05	2.9353E-05	9.72067E-06	9.52039E-06	2.21068E-05	2.20727E-05	2.90455E-05	2.90267E-05	3.11113E-05	3.03656E-05	1.21065E-06	1.21065E-06	3.27869E-05	1.21065E-06	1.63585E-05	1.58462E-05	1.60565E-05	6.96862E-05
3829803772855	382980	3772855	7.61046E-05	2.9849E-05	9.88517E-06	9.6815E-06	2.24809E-05	2.24462E-05	2.9537E-05	2.95179E-05	3.16378E-05	3.08795E-05	1.23114E-06	1.23114E-06	3.33417E-05	1.23114E-06	1.66635E-05	1.61416E-05	1.63529E-05	7.09729E-05
3829903772855	382990	3772855	7.75417E-05	3.0413E-05	1.00718E-05	9.86432E-06	2.29054E-05	2.28701E-05	3.00948E-05	3.00753E-05	3.22352E-05	3.14626E-05	1.25439E-06	1.25439E-06	3.39714E-05	1.25439E-06	1.70043E-05	1.64717E-05	1.66879E-05	7.24265E-05
3830003772855	383000	3772855	7.89968E-05	3.0984E-05	1.02608E-05	1.00494E-05	2.33353E-05	2.32993E-05	3.06595E-05	3.06397E-05	3.28401E-05	3.2053E-05	1.27793E-06	1.27793E-06	3.46088E-05	1.27793E-06	1.73559E-05	1.68123E-05	1.70341E-05	7.39293E-05
3830103772855	383010	3772855	8.04878E-05	3.1568E-05	1.04545E-05	1.02391E-05	2.37757E-05	2.3739E-05	3.12382E-05	3.1218E-05	3.346E-05	3.2658E-05	1.30205E-06	1.30205E-06	3.52621E-05	1.30205E-06	1.77129E-05	1.71581E-05	1.73917E-05	7.54811E-05
3830203772855	383020	3772855	8.19968E-05	3.216E-05	1.06505E-05	1.04311E-05	2.42214E-05	2.41841E-05	3.18238E-05	3.18033E-05	3.40873E-05	3.32702E-05	1.32646E-06	1.32646E-06	3.59231E-05	1.32646E-06	1.80789E-05	1.75126E-05	1.77606E-05	7.70821E-05
3830303772855	383030	3772855	8.35327E-05	3.2763E-05	1.085E-05	1.06265E-05	2.46752E-05	2.46371E-05	3.24199E-05	3.2399E-05	3.47258E-05	3.38934E-05	1.35131E-06	1.35131E-06	3.6596E-05	1.35131E-06	1.8452E-05	1.78741E-05	1.81408E-05	7.87322E-05
3830403772855	383040	3772855	8.51495E-05	3.3397E-05	1.106E-05	1.08321E-05	2.51527E-05	2.51139E-05	3.30474E-05	3.30261E-05	3.53979E-05	3.45494E-05	1.37746E-06	1.37746E-06	3.73044E-05	1.37746E-06	1.88467E-05	1.82564E-05	1.85436E-05	8.04805E-05
3830503772855	383050	3772855	8.67932E-05	3.4041E-05	1.12735E-05	1.10412E-05	2.56383E-05	2.55987E-05	3.36853E-05	3.36636E-05	3.60812E-05	3.52164E-05	1.40405E-06	1.40405E-06	3.80245E-05	1.40405E-06	1.92485E-05	1.86456E-05	1.89623E-05	8.22975E-05
3830603772855	383060	3772855	8.84908E-05	3.4707E-05	1.1494E-05	1.12572E-05	2.61397E-05	2.60994E-05	3.43442E-05	3.4322E-05	3.67869E-05	3.59052E-05	1.43151E-06	1.43151E-06	3.87682E-05	1.43151E-06	1.96647E-05	1.90488E-05	1.9399E-05	8.41931E-05
3830703772855	383070	3772855	9.02423E-05	3.5394E-05	1.17215E-05	1.148E-05	2.66571E-05	2.6616E-05	3.5024E-05	3.50014E-05	3.75151E-05	3.66158E-05	1.45985E-06	1.45985E-06	3.95355E-05	1.45985E-06	2.00988E-05	1.94693E-05	1.98584E-05	8.6187E-05
3830803772855	383080	3772855	9.20297E-05	3.6095E-05	1.19537E-05	1.17074E-05	2.71851E-05	2.71432E-05	3.57177E-05	3.56946E-05	3.82581E-05	3.73411E-05	1.48876E-06	1.48876E-06	4.03186E-05	1.48876E-06	2.05419E-05	1.98985E-05	2.03314E-05	8.82398E-05
3830903772855	383090	3772855	9.41315E-05	3.692E-05	1.22267E-05	1.19748E-05	2.7806E-05	2.77631E-05	3.65334E-05	3.65098E-05	3.91319E-05	3.81939E-05	1.52276E-06	1.52276E-06	4.12394E-05	1.52276E-06	2.10603E-05	2.04007E-05	2.08927E-05	9.06756E-05
3831003772855	383100	3772855	9.63141E-05	3.7776E-05	1.25102E-05	1.22524E-05	2.84507E-05	2.84068E-05	3.73805E-05	3.73564E-05	4.00392E-05	3.90795E-05	1.55807E-06	1.55807E-06	4.21956E-05	1.55807E-06	2.15985E-05	2.0922E-05	2.14856E-05	9.32489E-05
3831103772855	383110	3772855	9.84698E-05	3.8621E-05	1.27902E-05	1.25266E-05	2.90875E-05	2.90426E-05	3.82172E-05	3.81925E-05	4.09354E-05	3.99542E-05	1.59294E-06	1.59294E-06	4.314E-05	1.59294E-06	2.21349E-05	2.14416E-05	2.20898E-05	9.58714E-05
3831203772855	383120	3772855	0.000100545	3.9435E-05	1.30597E-05	1.27906E-05	2.97004E-05	2.96546E-05	3.90224E-05	3.89973E-05	4.17979E-05	4.0796E-05	1.62651E-06	1.62651E-06	4.4049E-05	1.62651E-06	2.26569E-05	2.19472E-05	2.26963E-05	9.85036E-05
3831303772855	383130	3772855	0.000102602	4.0242E-05	1.33268E-05	1.30523E-05	3.0308E-05	3.02612E-05	3.98207E-05	3.9795E-05	4.2653E-05	4.16306E-05	1.65978E-06	1.65978E-06	4.49502E-05	1.65978E-06	2.31771E-05	2.24512E-05	2.33119E-05	0.000101175
3831403772855	383140	3772855	0.000104658	4.1048E-05	1.3594E-05	1.33139E-05	3.09156E-05	3.08679E-05	4.0619E-05	4.05928E-05	4.35081E-05	4.24652E-05	1.69306E-06	1.69306E-06	4.58513E-05	1.69306E-06	2.3701E-05	2.29586E-05	2.39546E-05	0.000103965
3831503772855	383150	3772855	0.000106688	4.1845E-05	1.38577E-05	1.35722E-05	3.15152E-05	3.14666E-05	4.14069E-05	4.13801E-05	4.43519E-05	4.32888E-05	1.72589E-06	1.72589E-06	4.67406E-05	1.72589E-06	2.42463E-05	2.34869E-05	2.46923E-05	0.000107167
3831603772855	383160	3772855	0.000107766	4.2267E-05	1.39977E-05	1.37093E-05	3.18336E-05	3.17845E-05	4.18252E-05	4.17982E-05	4.48E-05	4.37262E-05	1.74333E-06	1.74333E-06	4.72128E-05	1.74333E-06	2.45495E-05	2.37805E-05	2.52061E-05	0.000109396
3831703772855	383170	3772855	0.000111386	4.3687E-05	1.44678E-05	1.41697E-05	3.29029E-05	3.28521E-05	4.32301E-05	4.32022E-05	4.63048E-05	4.51949E-05	1.80189E-06	1.80189E-06	4.87987E-05	1.80189E-06	2.51612E-05	2.43731E-05	2.59167E-05	0.00011248
3831803772855	383180	3772855	0.000115859	4.5442E-05	1.50488E-05	1.47388E-05	3.42242E-05	3.41714E-05	4.49661E-05	4.49371E-05	4.81643E-05	4.70098E-05	1.87425E-06	1.87425E-06	5.07583E-05	1.87425E-06	2.65389E-05	2.57076E-05	2.76796E-05	0.000120131
3831903772855	383190	3772855	0.000121868	4.7798E-05	1.58293E-05	1.55032E-05	3.59992E-05	3.59436E-05	4.72982E-05	4.72677E-05	5.06623E-05	4.9448E-05	1.97145E-06	1.97145E-06	5.33909E-05	1.97145E-06	2.81121E-05	2.72316E-05	2.99404E-05	0.000129943
3832003772855	383200	3772855	0.000125676	4.9292E-05	1.6324E-05	1.59877E-05	3.71242E-05	3.70669E-05	4.87763E-05	4.87448E-05	5.22455E-05	5.09932E-05	2.03306E-06	2.03306E-06	5.50593E-05	2.03306E-06	2.91795E-05	2.82656E-05	3.16083E-05	0.000137182
3832103772855	383210	3772855	0.000127086	4.9845E-05	1.65072E-05	1.61671E-05	3.75407E-05	3.74828E-05	4.93236E-05	4.92918E-05	5.28317E-05	5.15654E-05	2.05587E-06	2.05587E-06	5.56771E-05	2.05587E-06	2.97051E-05	2.87747E-05	3.27308E-05	0.000142054
3832203772855	383220	3772855	0.000125308	4.9148E-05	1.62762E-05	1.59408E-05	3.70154E-05	3.69583E-05	4.86334E-05	4.8602E-05	5.20924E-05	5.08438E-05	2.0271E-06	2.0271E-06	5.4898E-05	2.0271E-06	2.94199E-05	2.84984E-05	3.29593E-05	0.000143046
3832303772855	383230	3772855	0.000121706	4.7735E-05	1.58083E-05	1.54826E-05	3.59514E-05	3.5896E-05	4.72355E-05	4.7205E-05	5.05951E-05	4.93824E-05	1.96884E-06	1.96884E-06	5.332E-05	1.96884E-06	2.86557E-05	2.77581E-05	3.25407E-05	0.000141229
3832403772855	383240	3772855	0.000118832	4.6608E-05	1.5435E-05	1.5117E-05	3.51024E-05	3.50482E-05	4.612E-05	4.60902E-05	4.94002E-05	4.82161E-05	1.92234E-06	1.92234E-06	5.20608E-05	1.92234E-06	2.80637E-05	2.71847E-05	3.22125E-05	0.000139805
3832503772855	383250	3772855	0.000117368	4.6033E-05	1.52448E-05	1.49307E-05	3.46699E-05	3.46164E-05	4.55517E-05	4.55223E-05	4.87916E-05	4.76221E-05	1.89866E-06	1.89866E-06	5.14194E-05	1.89866E-06	2.78233E-05	2.69518E-05	3.22397E-05	0.000139922
3832603772855	383260	3772855	0.000115994	4.5494E-05	1.50663E-05	1.47559E-05	3.4264E-05	3.42111E-05	4.50184E-05	4.49893E-05	4.82203E-05	4.70645E-05	1.87643E-06	1.87643E-06	5.08173E-05	1.87643E-06	2.76099E-05	2.67451E-05	3.22782E-05	0.000140089
3832703772855	383270	3772855	0.000113398	4.4476E-05	1.47292E-05	1.44257E-05	3.34972E-05	3.34455E-05	4.40109E-05	4.39825E-05	4.71412E-05	4.60112E-05	1.83443E-06	1.83443E-06	4.96801E-05	1.83443E-06	2.71094E-05	2.62602E-05	3.19613E-05	0.000138714
3832803772855	383280	3772855	0.000111188	4.361E-05	1.44422E-05	1.41446E-05	3.28445E-05	3.27938E-05	4.31534E-05	4.31255E-05	4.62226E-05	4.51147E-05	1.79869E-06	1.79869E-06	4.87121E-05	1.79869E-06	2.67183E-05	2.58814E-05	3.17757E-05	0.000137909
3832903772855	383290	3772855	0.000109652	4.3007E-05	1.42427E-05	1.39492E-05	3.23908E-05	3.23408E-05	4.25573E-05	4.25298E-05	4.55841E-05	4.44915E-05	1.77384E-06	1.77384E-06	4.80392E-05	1.77384E-06	2.64815E-05	2.5652E-05	3.17757E-05	0.000137909
3833003772855	383300	3772855	0.000108772	4.2662E-05	1.41283E-05	1.38372E-05	3.21308E-05	3.20812E-05	4.22156E-05	4.21884E-05	4.52182E-05	4.41343E-05	1.7596E-06	1.7596E-06	4.76536E-05	1.7596E-06	2.63828E-05	2.55565E-05	3.19228E-05	0.000138547
3833103772855	383310	3772855	0.000107865	4.2306E-05	1.40105E-05	1.37218E-05	3.18628E-05	3.18136E-05	4.18635E-05	4.18365E-05	4.48411E-05	4.37663E-05	1.74493E-06	1.74493E-06	4.72561E-05	1.74493E-06	2.62626E-05	2.544E-05	3.20315E-05	0.000139019
3833203772855	383320	3772855	0.000107569	4.219E-05	1.3972E-05	1.36841E-05	3.17752E-05	3.17262E-05	4.17485E-05	4.17216E-05	4.47179E-05	4.3646E-05	1.74013E-06	1.74013E-06	4.71263E-05	1.74013E-06	2.62644E-05	2.54418E-05	3.22419E-05	0.000139932
3833303772855	383330	3772855	0.000107353	4.2105E-05	1.3944E-05	1.36567E-05	3.17116E-05	3.16626E-05	4.16648E-05	4.16379E-05	4.46282E-05	4.35585E-05	1.73665E-06	1.73665E-06	4.70318E-05	1.73665E-06	2.62698E-05	2.5447E-05	3.2432E-05	0.000140757
3833403772855	383340	3772855	0.000106958	4.195E-05	1.38927E-05	1.36064E-05	3.15948E-05	3.15461E-05	4.15114E-05	4.14847E-05	4.44639E-05	4.33982E-05	1.73025E-06	1.73025E-06	4.68587E-05	1.73025E-06	2.62196E-05	2.53983E-05	3.25384E-05	0.000141219
3833503772855	383350	3772855	0.000106347	4.1711E-05	1.38133E-05	1.35287E-05	3.14144E-05	3.13659E-05	4.12744E-05	4.12478E-05	4.421E-05	4.31503E-05	1.72037E-06	1.72037E-06	4.65911E-05	1.72037E-06	2.61066E-05	2.52889E-05	3.25497E-05	0.000141268
3833603772855	383360	3772855	0.000105548	4.1397E-05	1.37095E-05	1.3427E-05	3.11782E-05	3.11301E-05	4.09641E-05	4.09377E-05	4.38777E-05	4.2826E-05	1.70744E-06	1.70744E-06	4.62409E-05	1.70744E-06	2.59361E-05	2.51238E-05	3.24728E-05	0.000140934
3833703772855	383370	3772855	0.000104649	4.1045E-05	1.35928E-05	1.33128E-05	3.09129E-05	3.08652E-05	4.06155E-05	4.05893E-05	4.35043E-05	4.24615E-05	1.69291E-06	1.69291E-06	4.58474E-05	1.69291E-06	2.57299E-05	2.49239E-05	3.23325E-05	0.000140325
3833803772855	383380	3772855	0.000103634	4.0647E-05	1.3461E-05	1.31837E-05	3.06131E-05	3.05659E-05	4.02216E-05	4.01957E-05	4.30824E-05	4.20497E-05	1.67649E-06	1.67649E-06	4.54027E-05	1.67649E-06	2.54859E-05	2.46876E-05	3.21288E-05	0.000139441
3833903772855	383390	3772855	0.000102503	4.0203E-05	1.3314E-05	1.30397E-05	3.02788E-05	3.02321E-05	3.97824E-05	3.97567E-05	4.26119E-05	4.15905E-05	1.65818E-06	1.65818E-06	4.49069E-05	1.65818E-06	2.52042E-05	2.44148E-05	3.1864E-05	0.000138292
3834003772855	383400	3772855	0.000101299	3.9731E-05	1.31577E-05	1.28866E-05	2.99233E-05	2.98771E-05	3.93153E-05	3.92899E-05	4.21116E-05	4.11022E-05	1.63871E-06	1.63871E-06	4.43796E-05	1.63871E-06	2.48975E-05	2.41176E-05	3.1554E-05	0.000136946
3834103772855	383410	3772855	0.000100051	3.9241E-05	1.29955E-05	1.27277E-05	2.95545E-05	2.95089E-05	3.88307E-05	3.88056E-05	4.15925E-05	4.05956E-05	1.61852E-06	1.61852E-06	4.38326E-05	1.61852E-06	2.45746E-05	2.38049E-05	3.12122E-05	0.000135463
3834203772855	383420	3772855	9.85686E-05	3.866E-05	1.2803E-05	1.25392E-05	2.91167E-05	2.90718E-05	3.82555E-05	3.82308E-05	4.09764E-05	3.99942E-05	1.59454E-06	1.59454E-06	4.31833E-05	1.59454E-06	2.41961E-05	2.34382E-05	3.07981E-05	0.000133666
3834303772855	383430	3772855	9.68889E-05	3.8001E-05	1.25848E-05	1.23255E-05	2.86205E-05	2.85764E-05	3.76036E-05	3.75794E-05	4.02782E-05	3.93127E-05	1.56737E-06	1.56737E-06	4.24475E-05	1.56737E-06	2.37673E-05	2.30229E-05	3.03138E-05	0.000131564
3834403772855	383440	3772855	9.52093E-05	3.7342E-05	1.23667E-05	1.21119E-05	2.81244E-05	2.8081E-05	3.69517E-05	3.69279E-05	3.95799E-05	3.86312E-05	1.5402E-06	1.5402E-06	4.17116E-05	1.5402E-06	2.33404E-05	2.26093E-05	2.9825E-05	0.000129443
3834503772855	383450	3772855	9.31884E-05	3.655E-05	1.21042E-05	1.18548E-05	2.75274E-05	2.74849E-05	3.61674E-05	3.61441E-05	3.87398E-05	3.78112E-05	1.50751E-06	1.50751E-06	4.08262E-05	1.50751E-06	2.28309E-05	2.21158E-05	2.92321E-05	0.000126869
3834603772855	383460	3772855	9.11944E-05	3.5768E-05	1.18452E-05	1.16011E-05	2.69384E-05	2.68968E-05	3.53935E-05	3.53707E-05	3.79109E-05	3.70021E-05	1.47525E-06	1.47525E-06	3.99526E-05	1.47525E-06	2.23268E-05	2.16275E-05	2.86459E-05	0.000124325
3834703772855	383470	3772855	8.96584E-05	3.5165E-05	1.16457E-05	1.14057E-05	2.64847E-05	2.64438E-05	3.47974E-05	3.47749E-05	3.72723E-05	3.63789E-05	1.4504E-06	1.4504E-06	3.92797E-05	1.4504E-06	2.19322E-05	2.12452E-05	2.8182E-05	0.000122312
3834803772855	383480	3772855	8.8877E-05	3.4859E-05	1.15442E-05	1.13063E-05	2.62538E-05	2.62133E-05	3.44941E-05	3.44718E-05	3.69475E-05	3.60619E-05	1.43776E-06	1.43776E-06	3.89374E-05	1.43776E-06	2.17133E-05	2.10332E-05	2.79263E-05	0.000121202
3834903772855	383490	3772855	8.81584E-05	3.4577E-05	1.14508E-05	1.12149E-05	2.60416E-05	2.60014E-05	3.42152E-05	3.41931E-05	3.66488E-05	3.57703E-05	1.42614E-06	1.42614E-06	3.86226E-05	1.42614E-06	2.15088E-05	2.08351E-05	2.76909E-05	0.000120181
3835003772855	383500	3772855	8.79518E-05	3.4496E-05	1.1424E-05	1.11886E-05	2.59805E-05	2.59405E-05	3.4135E-05	3.4113E-05	3.65629E-05	3.56865E-05	1.42279E-06	1.42279E-06	3.85321E-05	1.42279E-06	2.14263E-05	2.07552E-05	2.76117E-05	0.000119837
3835103772855	383510	3772855	8.80776E-05	3.4545E-05	1.14403E-05	1.12046E-05	2.60177E-05	2.59775E-05	3.41838E-05	3.41618E-05	3.66152E-05	3.57375E-05	1.42483E-06	1.42483E-06	3.85872E-05	1.42483E-06	2.14245E-05	2.07534E-05	2.76411E-05	0.000119964
3835203772855	383520	3772855	8.80237E-05	3.4524E-05	1.14333E-05	1.11978E-05	2.60018E-05	2.59617E-05	3.41629E-05	3.41409E-05	3.65928E-05	3.57157E-05	1.42396E-06	1.42396E-06	3.85636E-05	1.42396E-06	2.13832E-05	2.07135E-05	2.76275E-05	0.000119905
3835303772855	383530	3772855	8.66405E-05	3.3982E-05	1.12537E-05	1.10218E-05	2.55932E-05	2.55537E-05	3.36261E-05	3.36044E-05	3.60177E-05	3.51544E-05	1.40158E-06	1.40158E-06	3.79576E-05	1.40158E-06	2.10245E-05	2.03659E-05	2.72021E-05	0.000118059
3835403772855	383540	3772855	8.52572E-05	3.3439E-05	1.1074E-05	1.08458E-05	2.51846E-05	2.51457E-05	3.30892E-05	3.30679E-05	3.54427E-05	3.45932E-05	1.3792E-06	1.3792E-06	3.73516E-05	1.3792E-06	2.06657E-05	2.00184E-05	2.67744E-05	0.000116203
3835503772855	383550	3772855	8.40537E-05	3.2967E-05	1.09177E-05	1.06927E-05	2.4829E-05	2.47907E-05	3.26221E-05	3.26011E-05	3.49424E-05	3.41048E-05	1.35973E-06	1.35973E-06	3.68243E-05	1.35973E-06	2.03518E-05	1.97143E-05	2.6401E-05	0.000114582
3835603772855	383560	3772855	8.29309E-05	3.2527E-05	1.07718E-05	1.05499E-05	2.44974E-05	2.44596E-05	3.21864E-05	3.21656E-05	3.44756E-05	3.36492E-05	1.34157E-06	1.34157E-06	3.63324E-05	1.34157E-06	2.00558E-05	1.94276E-05	2.60502E-05	0.00011306
3835703772855	383570	3772855	8.21046E-05	3.2203E-05	1.06645E-05	1.04448E-05	2.42533E-05	2.42159E-05	3.18656E-05	3.18451E-05	3.41321E-05	3.3314E-05	1.3282E-06	1.3282E-06	3.59704E-05	1.3282E-06	1.98351E-05	1.92138E-05	2.57922E-05	0.00011194
3835803772855	383580	3772855	8.39638E-05	3.2932E-05	1.0906E-05	1.06813E-05	2.48025E-05	2.47642E-05	3.25873E-05	3.25662E-05	3.4905E-05	3.40684E-05	1.35828E-06	1.35828E-06	3.67849E-05	1.35828E-06	2.02746E-05	1.96396E-05	2.64145E-05	0.000114641
3835903772855	383590	3772855	8.62902E-05	3.3844E-05	1.12082E-05	1.09772E-05	2.54897E-05	2.54504E-05	3.34901E-05	3.34685E-05	3.58721E-05	3.50123E-05	1.39591E-06	1.39591E-06	3.78041E-05	1.39591E-06	2.0854E-05	2.02009E-05	2.72134E-05	0.000118108
3836003772855	383600	3772855	8.71614E-05	3.4186E-05	1.13213E-05	1.10881E-05	2.57471E-05	2.57073E-05	3.38283E-05	3.38064E-05	3.62343E-05	3.53658E-05	1.41001E-06	1.41001E-06	3.81858E-05	1.41001E-06	2.10747E-05	2.04146E-05	2.75302E-05	0.000119483
3836103772855	383610	3772855	8.67213E-05	3.4013E-05	1.12642E-05	1.10321E-05	2.56171E-05	2.55775E-05	3.36575E-05	3.36357E-05	3.60513E-05	3.51872E-05	1.40289E-06	1.40289E-06	3.7993E-05	1.40289E-06	2.09635E-05	2.03069E-05	2.74035E-05	0.000118933
3836203772855	383620	3772855	8.62183E-05	3.3816E-05	1.11988E-05	1.09681E-05	2.54685E-05	2.54292E-05	3.34622E-05	3.34406E-05	3.58422E-05	3.49831E-05	1.39475E-06	1.39475E-06	3.77726E-05	1.39475E-06	2.08379E-05	2.01852E-05	2.72564E-05	0.000118295
3836303772855	383630	3772855	8.52752E-05	3.3446E-05	1.10763E-05	1.08481E-05	2.51899E-05	2.5151E-05	3.30962E-05	3.30749E-05	3.54502E-05	3.46005E-05	1.37949E-06	1.37949E-06	3.73594E-05	1.37949E-06	2.05993E-05	1.99541E-05	2.69577E-05	0.000116998
3836403772855	383640	3772855	8.43052E-05	3.3066E-05	1.09503E-05	1.07247E-05	2.49033E-05	2.48649E-05	3.27197E-05	3.26986E-05	3.50469E-05	3.42069E-05	1.3638E-06	1.3638E-06	3.69345E-05	1.3638E-06	2.03553E-05	1.97178E-05	2.66499E-05	0.000115662
3836503772855	383650	3772855	8.32902E-05	3.2668E-05	1.08185E-05	1.05956E-05	2.46035E-05	2.45656E-05	3.23258E-05	3.23049E-05	3.4625E-05	3.3795E-05	1.34738E-06	1.34738E-06	3.64898E-05	1.34738E-06	2.00988E-05	1.94693E-05	2.63218E-05	0.000114238
3836603772855	383660	3772855	8.22123E-05	3.2245E-05	1.06785E-05	1.04585E-05	2.42851E-05	2.42477E-05	3.19075E-05	3.18869E-05	3.41769E-05	3.33577E-05	1.32995E-06	1.32995E-06	3.60176E-05	1.32995E-06	1.98279E-05	1.92069E-05	2.59755E-05	0.000112736
3836703772855	383670	3772855	8.11345E-05	3.1822E-05	1.05385E-05	1.03214E-05	2.39667E-05	2.39298E-05	3.14892E-05	3.14688E-05	3.37288E-05	3.29204E-05	1.31251E-06	1.31251E-06	3.55454E-05	1.31251E-06	1.95571E-05	1.89445E-05	2.56247E-05	0.000111213
3836803772855	383680	3772855	8.06046E-05	3.1614E-05	1.04697E-05	1.0254E-05	2.38102E-05	2.37735E-05	3.12835E-05	3.12633E-05	3.35085E-05	3.27053E-05	1.30394E-06	1.30394E-06	3.53132E-05	1.30394E-06	1.94297E-05	1.88211E-05	2.54392E-05	0.000110408
3836903772855	383690	3772855	8.00477E-05	3.1396E-05	1.03973E-05	1.01831E-05	2.36457E-05	2.36092E-05	3.10674E-05	3.10473E-05	3.3277E-05	3.24794E-05	1.29493E-06	1.29493E-06	3.50692E-05	1.29493E-06	1.93041E-05	1.86995E-05	2.52445E-05	0.000109563
3837003772855	383700	3772855	7.94369E-05	3.1156E-05	1.0318E-05	1.01054E-05	2.34653E-05	2.34291E-05	3.08303E-05	3.08104E-05	3.30231E-05	3.22316E-05	1.28505E-06	1.28505E-06	3.48017E-05	1.28505E-06	1.91624E-05	1.85622E-05	2.50228E-05	0.000108601
3837103772855	383710	3772855	7.86465E-05	3.0846E-05	1.02153E-05	1.00049E-05	2.32318E-05	2.31959E-05	3.05235E-05	3.05038E-05	3.26945E-05	3.19108E-05	1.27226E-06	1.27226E-06	3.44554E-05	1.27226E-06	1.89687E-05	1.83745E-05	2.47467E-05	0.000107402
3837203772855	383720	3772855	7.79189E-05	3.0561E-05	1.01208E-05	9.91231E-06	2.30169E-05	2.29814E-05	3.02412E-05	3.02217E-05	3.23921E-05	3.16156E-05	1.26049E-06	1.26049E-06	3.41366E-05	1.26049E-06	1.87911E-05	1.82025E-05	2.44864E-05	0.000106273
3837303772855	383730	3772855	7.70207E-05	3.0209E-05	1.00042E-05	9.79805E-06	2.27516E-05	2.27164E-05	2.98926E-05	2.98733E-05	3.20187E-05	3.12512E-05	1.24596E-06	1.24596E-06	3.37431E-05	1.24596E-06	1.85668E-05	1.79853E-05	2.41832E-05	0.000104957

Unique Identifier	X (UTM)	Y (UTM)	KMMass Grading / Excavation	KMMass Grading / Excavation	KMDrainage / Utilities Trenching	KMFoundations / Concrete Pads	KMBuilding / Structure Construction	KMAsphalt Paving	KMArchitectural Coating	KMLandscaping or Other Finishing	KMWaterside Construction (Piles)	EWNDemolition	EWNSite Grubbing / Prep	EWNDrainage / Utilities Trenching	EWNDrainage / Utilities Trenching	EWNDrainage / Utilities Trenching	EWNFoundation s / Concrete Pads	EWNBuilding / Structure Construction	EWNAsphalt Paving	EWNLandscaping or Other Finishing	EWNWaterside Construction (Piles)
			2025	2026	2026	2026	2026	2026	2026	2026	2026	2027	2027	2027	2028	2029	2029	2029	2029	2029	2029
3829703772855	382970	3772855	5.2969E-05	5.24208E-05	1.88248E-05	9.96199E-06	3.42159E-05	1.09922E-06	1.09922E-06	3.53152E-05	1.09922E-06	7.57721E-05	4.12968E-06	9.69726E-06	9.51E-06	9.31323E-06	8.06699E-06	1.7517E-05	1.24624E-06	1.81401E-05	1.24624E-06
3829803772855	382980	3772855	5.3947E-05	5.33887E-05	1.91723E-05	1.01459E-05	3.48477E-05	1.11952E-06	1.11952E-06	3.59672E-05	1.11952E-06	7.72192E-05	4.20855E-06	9.88247E-06	9.69162E-06	9.4911E-06	8.22106E-06	1.78515E-05	1.27004E-06	1.84866E-05	1.27004E-06
3829903772855	382990	3772855	5.50519E-05	5.44822E-05	1.9565E-05	1.03537E-05	3.55614E-05	1.14245E-06	1.14245E-06	3.67039E-05	1.14245E-06	7.88578E-05	4.29785E-06	1.00922E-05	9.89728E-06	9.69249E-06	8.3955E-06	1.82303E-05	1.29699E-06	1.88788E-05	1.29699E-06
3830003772855	383000	3772855	5.61941E-05	5.56126E-05	1.9971E-05	1.05686E-05	3.62993E-05	1.16615E-06	1.16615E-06	3.74654E-05	1.16615E-06	8.0527E-05	4.38883E-06	1.03058E-05	1.01068E-05	9.89766E-06	8.57321E-06	1.86162E-05	1.32444E-06	1.92784E-05	1.32444E-06
3830103772855	383010	3772855	5.73737E-05	5.67799E-05	2.03902E-05	1.07904E-05	3.70612E-05	1.19063E-06	1.19063E-06	3.82519E-05	1.19063E-06	8.22345E-05	4.48189E-06	1.05243E-05	1.03211E-05	1.01075E-05	8.755E-06	1.9011E-05	1.35253E-06	1.96872E-05	1.35253E-06
3830203772855	383020	3772855	5.85906E-05	5.79843E-05	2.08226E-05	1.10193E-05	3.78473E-05	1.21588E-06	1.21588E-06	3.90632E-05	1.21588E-06	8.39726E-05	4.57661E-06	1.07468E-05	1.05392E-05	1.03212E-05	8.94004E-06	1.94128E-05	1.38111E-06	2.01033E-05	1.38111E-06
3830303772855	383030	3772855	5.98448E-05	5.92255E-05	2.12684E-05	1.12552E-05	3.86575E-05	1.24191E-06	1.24191E-06	3.98994E-05	1.24191E-06	8.5749E-05	4.67343E-06	1.09741E-05	1.07622E-05	1.05395E-05	9.12916E-06	1.98234E-05	1.41033E-06	2.05286E-05	1.41033E-06
3830403772855	383040	3772855	6.11737E-05	6.05406E-05	2.17407E-05	1.15051E-05	3.95159E-05	1.26949E-06	1.26949E-06	4.07854E-05	1.26949E-06	8.76249E-05	4.77567E-06	1.12142E-05	1.09976E-05	1.07701E-05	9.32888E-06	2.02571E-05	1.44118E-06	2.09777E-05	1.44118E-06
3830503772855	383050	3772855	6.25549E-05	6.19075E-05	2.22315E-05	1.17648E-05	4.04081E-05	1.29815E-06	1.29815E-06	4.17062E-05	1.29815E-06	8.95391E-05	4.88E-06	1.14592E-05	1.12379E-05	1.10053E-05	9.53267E-06	2.06996E-05	1.47267E-06	2.1436E-05	1.47267E-06
3830603772855	383060	3772855	6.39958E-05	6.33335E-05	2.27436E-05	1.20358E-05	4.13388E-05	1.32805E-06	1.32805E-06	4.26669E-05	1.32805E-06	9.15222E-05	4.98808E-06	1.1713E-05	1.14868E-05	1.12491E-05	9.74381E-06	2.11581E-05	1.50528E-06	2.19107E-05	1.50528E-06
3830703772855	383070	3772855	6.55113E-05	6.48333E-05	2.32822E-05	1.23209E-05	4.23178E-05	1.3595E-06	1.3595E-06	4.36773E-05	1.3595E-06	9.35896E-05	5.10075E-06	1.19775E-05	1.17462E-05	1.15032E-05	9.9639E-06	2.1636E-05	1.53929E-06	2.24057E-05	1.53929E-06
3830803772855	383080	3772855	6.70716E-05	6.63775E-05	2.38367E-05	1.26143E-05	4.33257E-05	1.39188E-06	1.39188E-06	4.47176E-05	1.39188E-06	9.56876E-05	5.2151E-06	1.2246E-05	1.20095E-05	1.17611E-05	1.01873E-05	2.2121E-05	1.57379E-06	2.29079E-05	1.57379E-06
3830903772855	383090	3772855	6.89231E-05	6.82098E-05	2.44947E-05	1.29625E-05	4.45217E-05	1.43031E-06	1.43031E-06	4.5952E-05	1.43031E-06	9.81531E-05	5.34947E-06	1.25616E-05	1.2319E-05	1.20641E-05	1.04497E-05	2.2691E-05	1.61434E-06	2.34982E-05	1.61434E-06
3831003772855	383100	3772855	7.08791E-05	7.01456E-05	2.51899E-05	1.33304E-05	4.57852E-05	1.4709E-06	1.4709E-06	4.72561E-05	1.4709E-06	0.000100695	5.48801E-06	1.28869E-05	1.2638E-05	1.23765E-05	1.07204E-05	2.32787E-05	1.65615E-06	2.41068E-05	1.65615E-06
3831103772855	383110	3772855	7.28725E-05	7.21183E-05	2.58983E-05	1.37053E-05	4.70728E-05	1.51226E-06	1.51226E-06	4.85851E-05	1.51226E-06	0.000103222	5.62573E-06	1.32103E-05	1.29552E-05	1.26871E-05	1.09894E-05	2.38628E-05	1.69771E-06	2.47117E-05	1.69771E-06
3831203772855	383120	3772855	7.48733E-05	7.40984E-05	2.66094E-05	1.40816E-05	4.83653E-05	1.55378E-06	1.55378E-06	4.99191E-05	1.55378E-06	0.00010568	5.75968E-06	1.35248E-05	1.32636E-05	1.29892E-05	1.12511E-05	2.4431E-05	1.73814E-06	2.53001E-05	1.73814E-06
3831303772855	383130	3772855	7.69039E-05	7.6108E-05	2.7331E-05	1.44635E-05	4.9677E-05	1.59592E-06	1.59592E-06	5.12729E-05	1.59592E-06	0.000108122	5.8928E-06	1.38374E-05	1.35702E-05	1.32894E-05	1.15111E-05	2.49957E-05	1.77831E-06	2.58848E-05	1.77831E-06
3831403772855	383140	3772855	7.90242E-05	7.82063E-05	2.80846E-05	1.48622E-05	5.10466E-05	1.63992E-06	1.63992E-06	5.26866E-05	1.63992E-06	0.00011058	6.02676E-06	1.4152E-05	1.38787E-05	1.35915E-05	1.17728E-05	2.55639E-05	1.81873E-06	2.64733E-05	1.81873E-06
3831503772855	383150	3772855	8.1458E-05	8.0615E-05	2.89495E-05	1.532E-05	5.26188E-05	1.69043E-06	1.69043E-06	5.43092E-05	1.69043E-06	0.000113092	6.16364E-06	1.44734E-05	1.41939E-05	1.39002E-05	1.20402E-05	2.61445E-05	1.86004E-06	2.70745E-05	1.86004E-06
3831603772855	383160	3772855	8.31527E-05	8.22921E-05	2.95518E-05	1.56387E-05	5.37135E-05	1.7256E-06	1.7256E-06	5.54391E-05	1.7256E-06	0.000114278	6.22832E-06	1.46253E-05	1.43428E-05	1.40461E-05	1.21665E-05	2.64189E-05	1.87956E-06	2.73586E-05	1.87956E-06
3831703772855	383170	3772855	8.54969E-05	8.46121E-05	3.03849E-05	1.60796E-05	5.52278E-05	1.77425E-06	1.77425E-06	5.7002E-05	1.77425E-06	0.000116859	6.36895E-06	1.49555E-05	1.46667E-05	1.43632E-05	1.24412E-05	2.70154E-05	1.922E-06	2.79764E-05	1.922E-06
3831803772855	383180	3772855	9.13127E-05	9.03677E-05	3.24518E-05	1.71734E-05	5.89845E-05	1.89494E-06	1.89494E-06	6.08795E-05	1.89494E-06	0.000123237	6.71657E-06	1.57718E-05	1.54672E-05	1.51472E-05	1.31203E-05	2.84899E-05	2.0269E-06	2.95033E-05	2.0269E-06
3831903772855	383190	3772855	9.87709E-05	9.77487E-05	3.51024E-05	1.85761E-05	6.38023E-05	2.04971E-06	2.04971E-06	6.5852E-05	2.04971E-06	0.000130097	7.09048E-06	1.66498E-05	1.63282E-05	1.59904E-05	1.38507E-05	3.00759E-05	2.13974E-06	3.11458E-05	2.13974E-06
3832003772855	383200	3772855	0.000104273	0.000103194	3.70578E-05	1.96109E-05	6.73565E-05	2.16389E-06	2.16389E-06	6.95204E-05	2.16389E-06	0.000134707	7.3417E-06	1.72397E-05	1.69068E-05	1.6557E-05	1.43414E-05	3.11415E-05	2.21555E-06	3.22493E-05	2.21555E-06
3832103772855	383210	3772855	0.000107976	0.000106859	3.83738E-05	2.03073E-05	6.97485E-05	2.24074E-06	2.24074E-06	7.19892E-05	2.24074E-06	0.000136797	7.45562E-06	1.75072E-05	1.71691E-05	1.68139E-05	1.45639E-05	3.16247E-05	2.24993E-06	3.27497E-05	2.24993E-06
3832203772855	383220	3772855	0.00010873	0.000107605	3.86418E-05	2.04491E-05	7.02355E-05	2.25639E-06	2.25639E-06	7.24919E-05	2.25639E-06	0.000135128	7.36465E-06	1.72936E-05	1.69596E-05	1.66087E-05	1.43862E-05	3.12389E-05	2.22248E-06	3.23501E-05	2.22248E-06
3832303772855	383230	3772855	0.000107349	0.000106238	3.8151E-05	2.01893E-05	6.93434E-05	2.22773E-06	2.22773E-06	7.15711E-05	2.22773E-06	0.000131338	7.15808E-06	1.68085E-05	1.64839E-05	1.61429E-05	1.39827E-05	3.03626E-05	2.16014E-06	3.14427E-05	2.16014E-06
3832403772855	383240	3772855	0.000106266	0.000105167	3.77663E-05	1.99858E-05	6.86441E-05	2.20526E-06	2.20526E-06	7.08493E-05	2.20526E-06	0.000128489	7.00284E-06	1.6444E-05	1.61264E-05	1.57928E-05	1.36795E-05	2.97042E-05	2.11329E-06	3.07608E-05	2.11329E-06
3832503772855	383250	3772855	0.000106356	0.000105255	3.77981E-05	2.00026E-05	6.8702E-05	2.20712E-06	2.20712E-06	7.09091E-05	2.20712E-06	0.000127318	6.93899E-06	1.62941E-05	1.59794E-05	1.56488E-05	1.35548E-05	2.94333E-05	2.09402E-06	3.04804E-05	2.09402E-06
3832603772855	383260	3772855	0.000106483	0.000105381	3.78432E-05	2.00265E-05	6.87839E-05	2.20975E-06	2.20975E-06	7.09937E-05	2.20975E-06	0.000126284	6.88266E-06	1.61618E-05	1.58497E-05	1.55217E-05	1.34447E-05	2.91944E-05	2.07702E-06	3.02329E-05	2.07702E-06
3832703772855	383270	3772855	0.000105438	0.000104347	3.74717E-05	1.98299E-05	6.81088E-05	2.18806E-06	2.18806E-06	7.02968E-05	2.18806E-06	0.000123995	6.75788E-06	1.58688E-05	1.55623E-05	1.52403E-05	1.3201E-05	2.86651E-05	2.03937E-06	2.96848E-05	2.03937E-06
3832803772855	383280	3772855	0.000104826	0.000103741	3.72542E-05	1.97148E-05	6.77133E-05	2.17536E-06	2.17536E-06	6.98887E-05	2.17536E-06	0.000122196	6.65981E-06	1.56385E-05	1.53365E-05	1.50192E-05	1.30094E-05	2.82491E-05	2.00977E-06	2.9254E-05	2.00977E-06
3832903772855	383290	3772855	0.000104826	0.000103741	3.72542E-05	1.97148E-05	6.77133E-05	2.17536E-06	2.17536E-06	6.98887E-05	2.17536E-06	0.000121047	6.59722E-06	1.54915E-05	1.51924E-05	1.4878E-05	1.28871E-05	2.79836E-05	1.99088E-06	2.89791E-05	1.99088E-06
3833003772855	383300	3772855	0.000105311	0.000104221	3.74266E-05	1.98066E-05	6.80268E-05	2.18543E-06	2.18543E-06	7.02122E-05	2.18543E-06	0.000120488	6.56676E-06	1.542E-05	1.51222E-05	1.48093E-05	1.28276E-05	2.78544E-05	1.98169E-06	2.88453E-05	1.98169E-06
3833103772855	383310	3772855	0.000105669	0.000104576	3.7554E-05	1.98734E-05	6.82583E-05	2.19287E-06	2.19287E-06	7.04512E-05	2.19287E-06	0.000119814	6.53003E-06	1.53337E-05	1.50376E-05	1.47265E-05	1.27559E-05	2.76986E-05	1.97061E-06	2.86839E-05	1.97061E-06
3833203772855	383320	3772855	0.000106363	0.000105263	3.78007E-05	2.0004E-05	6.87068E-05	2.20727E-06	2.20727E-06	7.09141E-05	2.20727E-06	0.000119699	6.52377E-06	1.5319E-05	1.50232E-05	1.47124E-05	1.27437E-05	2.76721E-05	1.96872E-06	2.86564E-05	1.96872E-06
3833303772855	383330	3772855	0.000106991	0.000105883	3.80236E-05	2.0122E-05	6.91119E-05	2.22029E-06	2.22029E-06	7.13322E-05	2.22029E-06	0.000119592	6.51793E-06	1.53053E-05	1.50098E-05	1.46992E-05	1.27322E-05	2.76473E-05	1.96696E-06	2.86308E-05	1.96696E-06
3833403772855	383340	3772855	0.000107341	0.000106231	3.81483E-05	2.01879E-05	6.93385E-05	2.22757E-06	2.22757E-06	7.15661E-05	2.22757E-06	0.000119225	6.4979E-06	1.52583E-05	1.49636E-05	1.4654E-05	1.26931E-05	2.75623E-05	1.96091E-06	2.85428E-05	1.96091E-06
3833503772855	383350	3772855	0.000107379	0.000106268	3.81616E-05	2.0195E-05	6.93626E-05	2.22835E-06	2.22835E-06	7.1591E-05	2.22835E-06	0.000118574	6.46243E-06	1.5175E-05	1.4882E-05	1.4574E-05	1.26238E-05	2.74119E-05	1.95021E-06	2.8387E-05	1.95021E-06
3833603772855	383360	3772855	0.000107125	0.000106016	3.80714E-05	2.01472E-05	6.91987E-05	2.22308E-06	2.22308E-06	7.14218E-05	2.22308E-06	0.000117647	6.41193E-06	1.50564E-05	1.47657E-05	1.44602E-05	1.25252E-05	2.71977E-05	1.93497E-06	2.81652E-05	1.93497E-06
3833703772855	383370	3772855	0.000106662	0.000105558	3.79069E-05	2.00602E-05	6.88997E-05	2.21347E-06	2.21347E-06	7.11132E-05	2.21347E-06	0.000116552	6.35226E-06	1.49163E-05	1.46283E-05	1.43256E-05	1.24086E-05	2.69446E-05	1.91696E-06	2.79031E-05	1.91696E-06
3833803772855	383380	3772855	0.00010599	0.000104893	3.76681E-05	1.99338E-05	6.84657E-05	2.19953E-06	2.19953E-06	7.06652E-05	2.19953E-06	0.000115289	6.2834E-06	1.47546E-05	1.44697E-05	1.41703E-05	1.22741E-05	2.66525E-05	1.89618E-06	2.76006E-05	1.89618E-06
3833903772855	383390	3772855	0.000105117	0.000104029	3.73577E-05	1.97695E-05	6.79014E-05	2.1814E-06	2.1814E-06	7.00828E-05	2.1814E-06	0.000113857	6.20537E-06	1.45714E-05	1.429E-05	1.39943E-05	1.21217E-05	2.63215E-05	1.87263E-06	2.72578E-05	1.87263E-06
3834003772855	383400	3772855	0.000104094	0.000103017	3.69942E-05	1.95772E-05	6.72407E-05	2.16018E-06	2.16018E-06	6.94009E-05	2.16018E-06	0.000112318	6.12149E-06	1.43744E-05	1.40968E-05	1.38051E-05	1.19578E-05	2.59657E-05	1.84732E-06	2.68894E-05	1.84732E-06
3834103772855	383410	3772855	0.000102967	0.000101901	3.65935E-05	1.93651E-05	6.65125E-05	2.13678E-06	2.13678E-06	6.86493E-05	2.13678E-06	0.000110703	6.03344E-06	1.41676E-05	1.38941E-05	1.36066E-05	1.17858E-05	2.55922E-05	1.82075E-06	2.65026E-05	1.82075E-06
3834203772855	383420	3772855	0.0001016	0.000100549	3.6108E-05	1.91082E-05	6.563E-05	2.10843E-06	2.10843E-06	6.77384E-05	2.10843E-06	0.00010885	5.93245E-06	1.39305E-05	1.36615E-05	1.33788E-05	1.15886E-05	2.51638E-05	1.79027E-06	2.6059E-05	1.79027E-06
3834303772855	383430	3772855	0.000100003	9.89678E-05	3.55402E-05	1.88077E-05	6.4598E-05	2.07528E-06	2.07528E-06	6.66732E-05	2.07528E-06	0.000106775	5.81936E-06	1.36649E-05	1.34011E-05	1.31238E-05	1.13676E-05	2.46841E-05	1.75614E-06	2.55622E-05	1.75614E-06
3834403772855	383440	3772855	9.83901E-05	9.73719E-05	3.49671E-05	1.85044E-05	6.35563E-05	2.04181E-06	2.04181E-06	6.55981E-05	2.04181E-06	0.000104715	5.7071E-06	1.34013E-05	1.31426E-05	1.28706E-05	1.11484E-05	2.4208E-05	1.72227E-06	2.50691E-05	1.72227E-06
3834503772855	383450	3772855	9.64341E-05	9.54361E-05	3.42719E-05	1.81366E-05	6.22928E-05	2.00122E-06	2.00122E-06	6.4294E-05	2.00122E-06	0.000102288	5.57481E-06	1.30907E-05	1.28379E-05	1.25723E-05	1.08899E-05	2.36469E-05	1.68235E-06	2.4488E-05	1.68235E-06
3834603772855	383460	3772855	9.45005E-05	9.35225E-05	3.35847E-05	1.77729E-05	6.10438E-05	1.96109E-06	1.96109E-06	6.30049E-05	1.96109E-06	9.98988E-05	5.44461E-06	1.2785E-05	1.25381E-05	1.22787E-05	1.06356E-05	2.30946E-05	1.64306E-06	2.39161E-05	1.64306E-06
3834703772855	383470	3772855	9.297E-05	9.20079E-05	3.30408E-05	1.74851E-05	6.00551E-05	1.92933E-06	1.92933E-06	6.19845E-05	1.92933E-06	9.80152E-05	5.34196E-06	1.25439E-05	1.23017E-05	1.20472E-05	1.04351E-05	2.26591E-05	1.61208E-06	2.34652E-05	1.61208E-06
3834803772855	383480	3772855	9.21264E-05	9.1173E-05	3.2741E-05	1.73264E-05	5.95102E-05	1.91182E-06	1.91182E-06	6.1422E-05	1.91182E-06	9.69586E-05	5.28437E-06	1.24087E-05	1.21691E-05	1.19173E-05	1.03226E-05	2.24149E-05	1.5947E-06	2.32122E-05	1.5947E-06
3834903772855	383490	3772855	9.135E-05	9.04046E-05	3.24651E-05	1.71804E-05	5.90086E-05	1.89571E-06	1.89571E-06	6.09044E-05	1.89571E-06	9.59632E-05	5.23012E-06	1.22813E-05	1.20441E-05	1.17949E-05	1.02166E-05	2.21848E-05	1.57833E-06	2.29739E-05	1.57833E-06
3835003772855	383500	3772855	9.10887E-05	9.0146E-05	3.23722E-05	1.71312E-05	5.88399E-05	1.89029E-06	1.89029E-06	6.07301E-05	1.89029E-06	9.55268E-05	5.20633E-06	1.22254E-05	1.19894E-05	1.17413E-05	1.01701E-05	2.20839E-05	1.57115E-06	2.28694E-05	1.57115E-06
3835103772855	383510	3772855	9.11858E-05	9.02421E-05	3.24067E-05	1.71495E-05	5.89025E-05	1.8923E-06	1.8923E-06	6.07949E-05	1.8923E-06	9.54349E-05	5.20132E-06	1.22137E-05	1.19778E-05	1.173E-05	1.01604E-05	2.20626E-05	1.56964E-06	2.28474E-05	1.56964E-06
3835203772855	383520	3772855	9.1141E-05	9.01977E-05	3.23908E-05	1.71411E-05	5.88736E-05	1.89137E-06	1.89137E-06	6.0765E-05	1.89137E-06	9.51592E-05	5.1863E-06	1.21784E-05	1.19432E-05	1.16961E-05	1.0131E-05	2.19989E-05	1.5651E-06	2.27814E-05	1.5651E-06
3835303772855	383530	3772855	8.97374E-05	8.88087E-05	3.1892E-05	1.68771E-05	5.7967E-05	1.86225E-06	1.86225E-06	5.98292E-05	1.86225E-06	9.34747E-05	5.09449E-06	1.19628E-05	1.17318E-05	1.14891E-05	9.95168E-06	2.16095E-05	1.5374E-06	2.23782E-05	1.5374E-06
3835403772855	383540	3772855	8.83264E-05	8.74123E-05	3.13905E-05	1.66117E-05	5.70555E-05	1.83297E-06	1.83297E-06	5.88885E-05	1.83297E-06	9.18132E-05	5.00394E-06	1.17502E-05	1.15233E-05	1.12849E-05	9.77478E-06	2.12254E-05	1.51007E-06	2.19804E-05	1.51007E-06
3835503772855	383550	3772855	8.70946E-05	8.61932E-05	3.09527E-05	1.63801E-05	5.62598E-05	1.8074E-06	1.8074E-06	5.80672E-05	1.8074E-06	9.03354E-05	4.9234E-06	1.15611E-05	1.13378E-05	1.11032E-05	9.61745E-06	2.08837E-05	1.48576E-06	2.16266E-05	1.48576E-06
3835603772855	383560	3772855	8.59374E-05	8.5048E-05	3.05415E-05	1.61624E-05	5.55123E-05	1.78339E-06	1.78339E-06	5.72957E-05	1.78339E-06	8.89572E-05	4.84828E-06	1.13847E-05	1.11648E-05	1.09338E-05	9.47072E-06	2.05651E-05	1.4631E-06	2.12967E-05	1.4631E-06
3835703772855	383570	3772855	8.50863E-05	8.42057E-05	3.0239E-05	1.60024E-05	5.49625E-05	1.76573E-06	1.76573E-06	5.67283E-05	1.76573E-06	8.79005E-05	4.79069E-06	1.12495E-05	1.10322E-05	1.08039E-05	9.35823E-06	2.03208E-05	1.44572E-06	2.10437E-05	1.44572E-06
3835803772855	383580	3772855	8.71394E-05	8.62375E-05	3.09686E-05	1.63885E-05	5.62887E-05	1.80833E-06	1.80833E-06	5.80971E-05	1.80833E-06	8.97688E-05	4.89252E-06	1.14886E-05	1.12667E-05	1.10336E-05	9.55713E-06	2.07527E-05	1.47645E-06	2.1491E-05	1.47645E-06
3835903772855	383590	3772855	8.97747E-05	8.88457E-05	3.19052E-05	1.68841E-05	5.79911E-05	1.86302E-06	1.86302E-06	5.98541E-05	1.86302E-06	9.22649E-05	5.02856E-06	1.1808E-05	1.158E-05	1.13404E-05	9.82288E-06	2.13298E-05	1.5175E-06	2.20885E-05	1.5175E-06
3836003772855	383600	3772855	9.08199E-05	8.988E-05	3.22767E-05	1.70807E-05	5.86662E-05	1.88471E-06	1.88471E-06	6.0551E-05	1.88471E-06	9.32144E-05	5.0803E-06	1.19295E-05	1.16991E-05	1.14571E-05	9.92396E-06	2.15493E-05	1.53312E-06	2.23158E-05	1.53312E-06
3836103772855	383610	3772855	9.04019E-05	8.94663E-05	3.21281E-05	1.70021E-05	5.83962E-05	1.87604E-06	1.87604E-06	6.02722E-05	1.87604E-06	9.26861E-05	5.05151E-06	1.18619E-05	1.16328E-05	1.13921E-05	9.86771E-06	2.14271E-05	1.52443E-06	2.21894E-05	1.52443E-06
3836203772855	383620	3772855	8.99166E-05	8.8986E-05	3.19556E-05	1.69108E-05	5.80827E-05	1.86597E-06	1.86597E-06	5.99487E-05	1.86597E-06	9.21041E-05	5.0198E-06	1.17874E-05	1.15598E-05	1.13206E-05	9.80576E-06	2.12926E-05	1.51486E-06	2.205E-05	1.51486E-06
3836303772855	383630	3772855	8.89311E-05	8.80108E-05	3.16054E-05	1.67255E-05	5.74461E-05	1.84552E-06	1.84552E-06	5.92917E-05	1.84552E-06	9.10169E-05	4.96054E-06	1.16483E-05	1.14233E-05	1.1187E-05	9.69E-06	2.10413E-05	1.49697E-06	2.17898E-05	1.49697E-06
3836403772855	383640	3772855	8.79158E-05	8.70059E-05	3.12446E-05	1.65345E-05	5.67903E-05	1.82444E-06	1.82444E-06	5.86147E-05	1.82444E-06	8.99066E-05	4.90003E-06	1.15062E-05	1.1284E-05	1.10505E-05	9.5718E-06	2.07846E-05	1.47871E-06	2.1524E-05	1.47871E-06
3836503772855	383650	3772855	8.68333E-05	8.59346E-05	3.08599E-05	1.63309E-05	5.6091E-05	1.80198E-06	1.80198E-06	5.7893E-05	1.80198E-06	8.87428E-05	4.8366E-06	1.13572E-05	1.11379E-05	1.09075E-05	9.4479E-06	2.05155E-05	1.45957E-06	2.12453E-05	1.45957E-06
3836603772855	383660	3772855	8.5691E-05	8.48042E-05	3.04539E-05	1.61161E-05	5.53532E-05	1.77828E-06	1.77828E-06	5.71314E-05	1.77828E-06	8.75254E-05	4.77025E-06	1.12014E-05	1.09851E-05	1.07578E-05	9.31828E-06	2.02341E-05	1.43955E-06	2.09539E-05	1.43955E-06
3836703772855	383670	3772855	8.45338E-05	8.3659E-05	3.00427E-05	1.58985E-05	5.46057E-05	1.75426E-06	1.75426E-06	5.63599E-05	1.75426E-06	8.63003E-05	4.70348E-06	1.10446E-05	1.08314E-05	1.06073E-05	9.18786E-06	1.99509E-05	1.4194E-06	2.06606E-05	1.4194E-06
3836803772855	383680	3772855	8.39216E-05	8.30531E-05	2.98251E-05	1.57833E-05	5.42102E-05	1.74156E-06	1.74156E-06	5.59518E-05	1.74156E-06	8.57643E-05	4.67426E-06	1.09761E-05	1.07641E-05	1.05414E-05	9.13079E-06	1.9827E-05	1.41058E-06	2.05323E-05	1.41058E-06
3836903772855	383690	3772855	8.32796E-05	8.24177E-05	2.95969E-05	1.56626E-05	5.37955E-05	1.72823E-06	1.72823E-06	5.55237E-05	1.72823E-06	8.52666E-05	4.64714E-06	1.09124E-05	1.07016E-05	1.04802E-05	9.07781E-06	1.97119E-05	1.4024E-06	2.041311E-05	1.4024E-06
3837003772855	383700	3772855	8.2548E-05	8.16937E-05	2.93369E-05	1.5525E-05	5.33229E-05	1.71305E-06	1.71305E-06	5.50359E-05	1.71305E-06	8.47076E-05	4.61668E-06	1.08408E-05	1.06315E-05	1.04115E-05	9.0183E-06	1.95827E-05	1.3932E-06	2.02793E-05	1.3932E-06
3837103772855	383710	3772855	8.16372E-05	8.07923E-05	2.90132E-05	1.53537E-05	5.27345E-05	1.69415E-06	1.69415E-06	5.44287E-05	1.69415E-06	8

			ISDemolition	ISDrainage / Utilities Trenching	ISDrainage / Utilities Trenching	ISAsphalt Paving	ISAsphalt Paving	SVDemolition	SVSite Grubbing / Prep	SVMass Grading / Excavation	SVMass Grading / Excavation	SVDrainage / Utilities Trenching	SVFoundations / Concrete Pads	SVBuilding / Structure Construction	SVBuilding / Structure Construction	SVAsphalt Paving	SVAsphalt Paving	SVArchitectural Coating	SVArchitectural Coating	SVLandscaping or Other Finishing	SVLandscaping or Other Finishing
Unique Identifier	X (UTM)	Y (UTM)	2027	2027	2028	2027	2028	2027	2027	2027	2028	2028	2028	2028	2029	2028	2029	2028	2029	2028	2029
3829703772855	382970	3772855	8.57617E-06	3.4533E-06	3.36469E-06	8.91862E-07	8.30809E-07	5.28735E-05	3.80132E-05	2.56296E-05	2.53042E-05	1.79539E-05	5.7035E-06	8.17061E-06	7.85886E-06	8.03332E-07	7.47416E-07	8.03332E-07	7.47416E-07	8.17061E-06	7.85886E-06
3829803772855	382980	3772855	8.71589E-06	3.50956E-06	3.41951E-06	9.06392E-07	8.44344E-07	5.38E-05	3.86793E-05	2.60787E-05	2.57476E-05	1.82685E-05	5.80344E-06	8.31379E-06	7.99657E-06	8.17409E-07	7.60513E-07	8.17409E-07	7.60513E-07	8.31379E-06	7.99657E-06
3829903772855	382990	3772855	8.87378E-06	3.57313E-06	3.48146E-06	9.22811E-07	8.5964E-07	5.48424E-05	3.94287E-05	2.65839E-05	2.62464E-05	1.86225E-05	5.91588E-06	8.47486E-06	8.15149E-06	8.33245E-07	7.75247E-07	8.33245E-07	7.75247E-07	8.47486E-06	8.15149E-06
3830003772855	383000	3772855	9.03585E-06	3.6384E-06	3.54504E-06	9.39666E-07	8.75341E-07	5.59114E-05	4.01973E-05	2.71021E-05	2.6758E-05	1.89855E-05	6.0312E-06	8.64006E-06	8.31039E-06	8.49488E-07	7.90359E-07	8.49488E-07	7.90359E-07	8.64006E-06	8.31039E-06
3830103772855	383010	3772855	9.20352E-06	3.70591E-06	3.61083E-06	9.57102E-07	8.91583E-07	5.7025E-05	4.09979E-05	2.76419E-05	2.7291E-05	1.93636E-05	6.15132E-06	8.81215E-06	8.47591E-06	8.66407E-07	8.06101E-07	8.66407E-07	8.06101E-07	8.81215E-06	8.47591E-06
3830203772855	383020	3772855	9.37678E-06	3.77567E-06	3.6788E-06	9.7512E-07	9.08367E-07	5.81742E-05	4.18241E-05	2.8199E-05	2.7841E-05	1.97538E-05	6.27529E-06	8.98974E-06	8.64673E-06	8.83868E-07	8.22346E-07	8.83868E-07	8.22346E-07	8.98974E-06	8.64673E-06
3830303772855	383030	3772855	9.55422E-06	3.84712E-06	3.74842E-06	9.93573E-07	9.25557E-07	5.93502E-05	4.26696E-05	2.8769E-05	2.84038E-05	2.01532E-05	6.40214E-06	9.17146E-06	8.82152E-06	9.01735E-07	8.3897E-07	9.01735E-07	8.3897E-07	9.17146E-06	8.82152E-06
3830403772855	383040	3772855	9.74425E-06	3.92364E-06	3.82297E-06	1.01333E-06	9.43966E-07	6.06152E-05	4.35791E-05	2.93823E-05	2.90092E-05	2.05827E-05	6.5386E-06	9.36695E-06	9.00955E-06	9.20955E-07	8.56852E-07	9.20955E-07	8.56852E-07	9.36695E-06	9.00955E-06
3830503772855	383050	3772855	9.93986E-06	4.0024E-06	3.89971E-06	1.03368E-06	9.62915E-07	6.19159E-05	4.45142E-05	3.00127E-05	2.96317E-05	2.10244E-05	6.67891E-06	9.56795E-06	9.20287E-06	9.40717E-07	8.75238E-07	9.40717E-07	8.75238E-07	9.56795E-06	9.20287E-06
3830603772855	383060	3772855	1.01439E-05	4.08454E-06	3.97975E-06	1.05489E-06	9.82677E-07	6.32879E-05	4.55005E-05	3.06778E-05	3.02883E-05	2.14902E-05	6.8269E-06	9.77995E-06	9.40679E-06	9.61562E-07	8.94632E-07	9.61562E-07	8.94632E-07	9.77995E-06	9.40679E-06
3830703772855	383070	3772855	1.0359E-05	4.17119E-06	4.06417E-06	1.07727E-06	1.00352E-06	6.47222E-05	4.65317E-05	3.1373E-05	3.09747E-05	2.19773E-05	6.98162E-06	1.00016E-05	9.61998E-06	9.83354E-07	9.14907E-07	9.83354E-07	9.14907E-07	1.00016E-05	9.61998E-06
3830803772855	383080	3772855	1.05798E-05	4.26008E-06	4.15078E-06	1.10022E-06	1.02491E-06	6.62099E-05	4.76014E-05	3.20942E-05	3.16867E-05	2.24825E-05	7.14211E-06	1.02315E-05	9.84112E-06	1.00596E-06	9.35938E-07	1.00596E-06	9.35938E-07	1.02315E-05	9.84112E-06
3830903772855	383090	3772855	1.08439E-05	4.36641E-06	4.25438E-06	1.12769E-06	1.05049E-06	6.80451E-05	4.89208E-05	3.29838E-05	3.2565E-05	2.31056E-05	7.34007E-06	1.05151E-05	1.01139E-05	1.03384E-06	9.61881E-07	1.03384E-06	9.61881E-07	1.05151E-05	1.01139E-05
3831003772855	383100	3772855	1.11219E-05	4.47837E-06	4.36347E-06	1.1566E-06	1.07743E-06	7.00051E-05	5.03298E-05	3.39338E-05	3.3503E-05	2.37712E-05	7.55149E-06	1.0818E-05	1.04052E-05	1.06362E-06	9.89586E-07	1.06362E-06	9.89586E-07	1.0818E-05	1.04052E-05
3831103772855	383110	3772855	1.14042E-05	4.59202E-06	4.4742E-06	1.18595E-06	1.10477E-06	7.20274E-05	5.17838E-05	3.49141E-05	3.44708E-05	2.44579E-05	7.76964E-06	1.11305E-05	1.07058E-05	1.09435E-06	1.01817E-06	1.09435E-06	1.01817E-06	1.11305E-05	1.07058E-05
3831203772855	383120	3772855	1.16864E-05	4.70567E-06	4.58493E-06	1.2153E-06	1.13211E-06	7.40764E-05	5.32569E-05	3.59073E-05	3.54514E-05	2.51536E-05	7.99066E-06	1.14471E-05	1.10103E-05	1.12548E-06	1.04714E-06	1.12548E-06	1.04714E-06	1.14471E-05	1.10103E-05
3831303772855	383130	3772855	1.19742E-05	4.82156E-06	4.69786E-06	1.24524E-06	1.15999E-06	7.61878E-05	5.47749E-05	3.69308E-05	3.64619E-05	2.58706E-05	8.21842E-06	1.17734E-05	1.13242E-05	1.15756E-06	1.07698E-06	1.15756E-06	1.07698E-06	1.17734E-05	1.13242E-05
3831403772855	383140	3772855	1.22732E-05	4.94196E-06	4.81516E-06	1.27633E-06	1.18896E-06	7.84328E-05	5.63889E-05	3.8019E-05	3.75363E-05	2.66329E-05	8.46059E-06	1.21203E-05	1.16579E-05	1.19167E-06	1.10872E-06	1.19167E-06	1.10872E-06	1.21203E-05	1.16579E-05
3831503772855	383150	3772855	1.26141E-05	5.07924E-06	4.94892E-06	1.31178E-06	1.22198E-06	8.13281E-05	5.84705E-05	3.94225E-05	3.89219E-05	2.76161E-05	8.77291E-06	1.25677E-05	1.20882E-05	1.23566E-06	1.14965E-06	1.23566E-06	1.14965E-06	1.25677E-05	1.20882E-05
3831603772855	383160	3772855	1.28601E-05	5.17826E-06	5.0454E-06	1.33736E-06	1.24581E-06	8.35286E-05	6.00525E-05	4.04891E-05	3.9975E-05	2.83633E-05	9.01028E-06	1.29078E-05	1.24153E-05	1.26909E-06	1.18075E-06	1.26909E-06	1.18075E-06	1.29078E-05	1.24153E-05
3831703772855	383170	3772855	1.32946E-05	5.35323E-06	5.21588E-06	1.38255E-06	1.2879E-06	8.50609E-05	6.11542E-05	4.12319E-05	4.07084E-05	2.88836E-05	9.17557E-06	1.31446E-05	1.2643E-05	1.29237E-06	1.20241E-06	1.29237E-06	1.20241E-06	1.31446E-05	1.2643E-05
3831803772855	383180	3772855	1.41888E-05	5.7133E-06	5.56671E-06	1.47554E-06	1.37453E-06	8.95865E-05	6.44079E-05	4.34256E-05	4.28743E-05	3.04203E-05	9.66376E-06	1.38439E-05	1.33157E-05	1.36113E-06	1.26639E-06	1.36113E-06	1.26639E-06	1.38439E-05	1.33157E-05
3831903772855	383190	3772855	1.53136E-05	6.1662E-06	6.00799E-06	1.59251E-06	1.48349E-06	9.73639E-05	6.99994E-05	4.71956E-05	4.65963E-05	3.30612E-05	1.05027E-05	1.50458E-05	1.44717E-05	1.47929E-06	1.37633E-06	1.47929E-06	1.37633E-06	1.50458E-05	1.44717E-05
3832003772855	383200	3772855	1.61673E-05	6.50995E-06	6.34293E-06	1.68129E-06	1.56619E-06	0.000102691	7.38295E-05	4.9778E-05	4.91459E-05	3.48702E-05	1.10774E-05	1.5869E-05	1.52635E-05	1.56024E-06	1.45164E-06	1.56024E-06	1.45164E-06	1.5869E-05	1.52635E-05
3832103772855	383210	3772855	1.67332E-05	6.73781E-06	6.56494E-06	1.74013E-06	1.62101E-06	0.000106478	7.65516E-05	5.16133E-05	5.09579E-05	3.61559E-05	1.14858E-05	1.64541E-05	1.58263E-05	1.61776E-06	1.50516E-06	1.61776E-06	1.50516E-06	1.64541E-05	1.58263E-05
3832203772855	383220	3772855	1.68589E-05	6.78845E-06	6.61427E-06	1.75321E-06	1.63319E-06	0.000107582	7.73458E-05	5.21488E-05	5.14866E-05	3.6531E-05	1.1605E-05	1.66248E-05	1.59905E-05	1.63455E-06	1.52077E-06	1.63455E-06	1.52077E-06	1.66248E-05	1.59905E-05
3832303772855	383230	3772855	1.66479E-05	6.70349E-06	6.5315E-06	1.73127E-06	1.61275E-06	0.000106611	7.66477E-05	5.1678E-05	5.10219E-05	3.62013E-05	1.15002E-05	1.64748E-05	1.58462E-05	1.61979E-06	1.50705E-06	1.61979E-06	1.50705E-06	1.64748E-05	1.58462E-05
3832403772855	383240	3772855	1.64635E-05	6.62923E-06	6.45914E-06	1.71209E-06	1.59489E-06	0.000105818	7.60776E-05	5.12937E-05	5.06424E-05	3.5932E-05	1.14147E-05	1.63522E-05	1.57283E-05	1.60775E-06	1.49584E-06	1.60775E-06	1.49584E-06	1.63522E-05	1.57283E-05
3832503772855	383250	3772855	1.64425E-05	6.62079E-06	6.45092E-06	1.70991E-06	1.59286E-06	0.000106112	7.6289E-05	5.14362E-05	5.07831E-05	3.60319E-05	1.14464E-05	1.63977E-05	1.5772E-05	1.61221E-06	1.49999E-06	1.61221E-06	1.49999E-06	1.63977E-05	1.5772E-05
3832603772855	383260	3772855	1.64258E-05	6.61404E-06	6.44434E-06	1.70817E-06	1.59123E-06	0.000106424	7.65132E-05	5.15874E-05	5.09324E-05	3.61377E-05	1.148E-05	1.64459E-05	1.58183E-05	1.61695E-06	1.5044E-06	1.61695E-06	1.5044E-06	1.64459E-05	1.58183E-05
3832703772855	383270	3772855	1.62218E-05	6.5319E-06	6.36431E-06	1.68695E-06	1.57147E-06	0.00010548	7.58342E-05	5.11296E-05	5.04804E-05	3.58171E-05	1.13782E-05	1.62999E-05	1.5678E-05	1.6026E-06	1.49105E-06	1.6026E-06	1.49105E-06	1.62999E-05	1.5678E-05
3832803772855	383280	3772855	1.60751E-05	6.47282E-06	6.30675E-06	1.6717E-06	1.55726E-06	0.000104901	7.54179E-05	5.08489E-05	5.02033E-05	3.56205E-05	1.13157E-05	1.62104E-05	1.55919E-05	1.5938E-06	1.48287E-06	1.5938E-06	1.48287E-06	1.62104E-05	1.55919E-05
3832903772855	383290	3772855	1.60248E-05	6.45257E-06	6.28701E-06	1.66647E-06	1.55239E-06	0.000104981	7.54756E-05	5.08878E-05	5.02417E-05	3.56477E-05	1.13244E-05	1.62228E-05	1.56038E-05	1.59502E-06	1.484E-06	1.59502E-06	1.484E-06	1.62228E-05	1.56038E-05
3833003772855	383300	3772855	1.60569E-05	6.46551E-06	6.29962E-06	1.66981E-06	1.5555E-06	0.000105622	7.59367E-05	5.11987E-05	5.05486E-05	3.58655E-05	1.13935E-05	1.6322E-05	1.56992E-05	1.60477E-06	1.49307E-06	1.60477E-06	1.49307E-06	1.6322E-05	1.56992E-05
3833103772855	383310	3772855	1.60765E-05	6.47338E-06	6.3073E-06	1.67184E-06	1.55739E-06	0.000106157	7.6321E-05	5.14578E-05	5.08045E-05	3.6047E-05	1.14512E-05	1.64046E-05	1.57786E-05	1.61289E-06	1.50062E-06	1.61289E-06	1.50062E-06	1.64046E-05	1.57786E-05
3833203772855	383320	3772855	1.61589E-05	6.50658E-06	6.33964E-06	1.68041E-06	1.56538E-06	0.00010711	7.70063E-05	5.19199E-05	5.12607E-05	3.63707E-05	1.1554E-05	1.65519E-05	1.59203E-05	1.62737E-06	1.5141E-06	1.62737E-06	1.5141E-06	1.65519E-05	1.59203E-05
3833303772855	383330	3772855	1.62372E-05	6.53808E-06	6.37034E-06	1.68855E-06	1.57296E-06	0.000108028	7.7666E-05	5.23647E-05	5.16998E-05	3.66823E-05	1.1653E-05	1.66937E-05	1.60567E-05	1.64131E-06	1.52707E-06	1.64131E-06	1.52707E-06	1.66937E-05	1.60567E-05
3833403772855	383340	3772855	1.62749E-05	6.55328E-06	6.38514E-06	1.69247E-06	1.57661E-06	0.000108651	7.81144E-05	5.2667E-05	5.19983E-05	3.6894E-05	1.17203E-05	1.679E-05	1.61494E-05	1.65079E-06	1.53589E-06	1.65079E-06	1.53589E-06	1.679E-05	1.61494E-05
3833503772855	383350	3772855	1.62693E-05	6.55103E-06	6.38294E-06	1.69189E-06	1.57607E-06	0.000108963	7.83386E-05	5.28181E-05	5.21475E-05	3.69999E-05	1.17539E-05	1.68382E-05	1.61957E-05	1.65553E-06	1.54029E-06	1.65553E-06	1.54029E-06	1.68382E-05	1.61957E-05
3833603772855	383360	3772855	1.62218E-05	6.5319E-06	6.36431E-06	1.68695E-06	1.57147E-06	0.000108972	7.8345E-05	5.28224E-05	5.21517E-05	3.70029E-05	1.17549E-05	1.68396E-05	1.61971E-05	1.65566E-06	1.54042E-06	1.65566E-06	1.54042E-06	1.68396E-05	1.61971E-05
3833703772855	383370	3772855	1.61463E-05	6.50152E-06	6.3347E-06	1.67911E-06	1.56416E-06	0.000108749	7.81848E-05	5.27145E-05	5.20452E-05	3.69273E-05	1.17309E-05	1.68052E-05	1.6164E-05	1.65228E-06	1.53727E-06	1.65228E-06	1.53727E-06	1.68052E-05	1.6164E-05
3833803772855	383380	3772855	1.60429E-05	6.45988E-06	6.29414E-06	1.66835E-06	1.55415E-06	0.000108295	7.78582E-05	5.24942E-05	5.18277E-05	3.6773E-05	1.16818E-05	1.6735E-05	1.60964E-05	1.64538E-06	1.53085E-06	1.64538E-06	1.53085E-06	1.6735E-05	1.60964E-05
3833903772855	383390	3772855	1.59102E-05	6.40643E-06	6.24206E-06	1.65455E-06	1.54129E-06	0.000107618	7.73714E-05	5.2166E-05	5.15037E-05	3.65431E-05	1.16088E-05	1.66303E-05	1.59958E-05	1.63509E-06	1.52128E-06	1.63509E-06	1.52128E-06	1.66303E-05	1.59958E-05
3834003772855	383400	3772855	1.57593E-05	6.34567E-06	6.18286E-06	1.63886E-06	1.52667E-06	0.000106772	7.67629E-05	5.17558E-05	5.10986E-05	3.62557E-05	1.15175E-05	1.64995E-05	1.587E-05	1.62223E-06	1.50931E-06	1.62223E-06	1.50931E-06	1.64995E-05	1.587E-05
3834103772855	383410	3772855	1.55916E-05	6.27816E-06	6.11708E-06	1.62142E-06	1.51043E-06	0.000105792	7.60584E-05	5.12808E-05	5.06297E-05	3.5923E-05	1.14118E-05	1.63481E-05	1.57243E-05	1.60734E-06	1.49546E-06	1.60734E-06	1.49546E-06	1.63481E-05	1.57243E-05
3834203772855	383420	3772855	1.53876E-05	6.19602E-06	6.03705E-06	1.60021E-06	1.49066E-06	0.000104518	7.51425E-05	5.06632E-05	5.002E-05	3.54904E-05	1.12744E-05	1.61512E-05	1.5535E-05	1.58798E-06	1.47745E-06	1.58798E-06	1.47745E-06	1.61512E-05	1.5535E-05
3834303772855	383430	3772855	1.51487E-05	6.09981E-06	5.94331E-06	1.57536E-06	1.46752E-06	0.000103003	7.40537E-05	4.99291E-05	4.92952E-05	3.49761E-05	1.1111E-05	1.59172E-05	1.53099E-05	1.56497E-06	1.45604E-06	1.56497E-06	1.45604E-06	1.59172E-05	1.53099E-05
3834403772855	383440	3772855	1.49084E-05	6.00304E-06	5.84902E-06	1.55037E-06	1.44424E-06	0.000101444	7.29328E-05	4.91734E-05	4.8549E-05	3.44467E-05	1.09428E-05	1.56763E-05	1.50781E-05	1.54129E-06	1.43401E-06	1.54129E-06	1.43401E-06	1.56763E-05	1.50781E-05
3834503772855	383450	3772855	1.46136E-05	5.88433E-06	5.73336E-06	1.51971E-06	1.41568E-06	9.95109E-05	7.15429E-05	4.82363E-05	4.76239E-05	3.37903E-05	1.07343E-05	1.53775E-05	1.47908E-05	1.51192E-06	1.40668E-06	1.51192E-06	1.40668E-06	1.53775E-05	1.47908E-05
3834603772855	383460	3772855	1.43216E-05	5.76675E-06	5.61879E-06	1.48934E-06	1.38739E-06	9.75955E-05	7.01659E-05	4.73078E-05	4.67072E-05	3.31399E-05	1.05277E-05	1.50816E-05	1.45061E-05	1.48281E-06	1.3796E-06	1.48281E-06	1.3796E-06	1.50816E-05	1.45061E-05
3834703772855	383470	3772855	1.40952E-05	5.6756E-06	5.52998E-06	1.4658E-06	1.36546E-06	9.61167E-05	6.91027E-05	4.6591E-05	4.59994E-05	3.26377E-05	1.03682E-05	1.4853E-05	1.42863E-05	1.46034E-06	1.3587E-06	1.46034E-06	1.3587E-06	1.4853E-05	1.42863E-05
3834803772855	383480	3772855	1.39778E-05	5.62835E-06	5.48394E-06	1.4536E-06	1.35409E-06	9.53861E-05	6.85775E-05	4.62369E-05	4.56498E-05	3.23897E-05	1.02894E-05	1.47401E-05	1.41777E-05	1.44925E-06	1.34837E-06	1.44925E-06	1.34837E-06	1.47401E-05	1.41777E-05
3834903772855	383490	3772855	1.38717E-05	5.58559E-06	5.44228E-06	1.44256E-06	1.3438E-06	9.47358E-05	6.81099E-05	4.59216E-05	4.53386E-05	3.21688E-05	1.02192E-05	1.46396E-05	1.40811E-05	1.43936E-06	1.33918E-06	1.43936E-06	1.33918E-06	1.46396E-05	1.40811E-05
3835003772855	383500	3772855	1.38465E-05	5.57546E-06	5.43241E-06	1.43994E-06	1.34137E-06	9.46556E-05	6.80523E-05	4.58828E-05	4.53002E-05	3.21416E-05	1.02106E-05	1.46273E-05	1.40691E-05	1.43815E-06	1.33804E-06	1.43815E-06	1.33804E-06	1.46273E-05	1.40691E-05
3835103772855	383510	3772855	1.38758E-05	5.58727E-06	5.44392E-06	1.44299E-06	1.34421E-06	9.49674E-05	6.82764E-05	4.60339E-05	4.54494E-05	3.22475E-05	1.02442E-05	1.46754E-05	1.41155E-05	1.44288E-06	1.34245E-06	1.44288E-06	1.34245E-06	1.46754E-05	1.41155E-05
3835203772855	383520	3772855	1.38814E-05	5.58953E-06	5.44611E-06	1.44357E-06	1.34475E-06	9.51189E-05	6.83853E-05	4.61073E-05	4.55219E-05	3.22989E-05	1.02605E-05	1.46988E-05	1.4138E-05	1.44519E-06	1.34459E-06	1.44519E-06	1.34459E-06	1.46988E-05	1.4138E-05
3835303772855	383530	3772855	1.3676E-05	5.50682E-06	5.36553E-06	1.42221E-06	1.32485E-06	9.37737E-05	6.74182E-05	4.54553E-05	4.48781E-05	3.18421E-05	1.01154E-05	1.4491E-05	1.3938E-05	1.42475E-06	1.32558E-06	1.42475E-06	1.32558E-06	1.4491E-05	1.3938E-05
3835403772855	383540	3772855	1.34706E-05	5.42412E-06	5.28495E-06	1.40085E-06	1.30496E-06	9.24284E-05	6.6451E-05	4.48032E-05	4.42343E-05	3.13853E-05	9.97031E-06	1.42831E-05	1.37381E-05	1.40431E-06	1.30656E-06	1.40431E-06	1.30656E-06	1.42831E-05	1.37381E-05
3835503772855	383550	3772855	1.32932E-05	5.35267E-06	5.21533E-06	1.3824E-06	1.28777E-06	9.12703E-05	6.56184E-05	4.42418E-05	4.36801E-05	3.09921E-05	9.84538E-06	1.41041E-05	1.3566E-05	1.38671E-06	1.29019E-06	1.38671E-06	1.29019E-06	1.41041E-05	1.3566E-05
3835603772855	383560	3772855	1.31283E-05	5.28628E-06	5.15065E-06	1.36526E-06	1.2718E-06	9.01834E-05	6.4837E-05	4.3715E-05	4.31599E-05	3.0623E-05	9.72814E-06	1.39362E-05	1.34044E-05	1.3702E-06	1.27483E-06	1.3702E-06	1.27483E-06	1.39362E-05	1.34044E-05
3835703772855	383570	3772855	1.30096E-05	5.23846E-06	5.10405E-06	1.3529E-06	1.26029E-06	8.94351E-05	6.4299E-05	4.33522E-05	4.28018E-05	3.03689E-05	9.64742E-06	1.38205E-05	1.32932E-05	1.35883E-06	1.26425E-06	1.35883E-06	1.26425E-06	1.38205E-05	1.32932E-05
3835803772855	383580	3772855	1.33295E-05	5.36729E-06	5.22958E-06	1.38618E-06	1.29129E-06	9.17603E-05	6.59707E-05	4.44793E-05	4.39146E-05	3.11584E-05	9.89824E-06	1.41798E-05	1.36388E-05	1.39416E-06	1.29712E-06	1.39416E-06	1.29712E-06	1.41798E-05	1.36388E-05
3835903772855	383590	3772855	1.37263E-05	5.52708E-06	5.38527E-06	1.42744E-06	1.32973E-06	9.46022E-05	6.80138E-05	4.58569E-05	4.52746E-05	3.21234E-05	1.02048E-05	1.4619E-05	1.40612E-05	1.43733E-06	1.33729E-06	1.43733E-06	1.33729E-06	1.4619E-05	1.40612E-05
3836003772855	383600	3772855	1.38814E-05	5.58953E-06	5.44611E-06	1.44357E-06	1.34475E-06	9.5698E-05	6.88016E-05	4.6388E-05	4.57991E-05	3.24955E-05	1.0323E-05	1.47883E-05	1.42241E-05	1.45398E-06	1.35278E-06	1.45398E-06	1.35278E-06	1.47883E-05	1.42241E-05
3836103772855	383610	3772855	1.38214E-05	5.56533E-06	5.42254E-06	1.43732E-06	1.33893E-06	9.52882E-05	6.8507E-05	4.61894E-05	4.56029E-05	3.23564E-05	1.02788E-05	1.4725E-05	1.41632E-05	1.44776E-06	1.34699E-06	1.44776E-06	1.34699E-06	1.4725E-05	1.41632E-05
3836203772855	383620	3772855	1.37501E-05	5.53664E-06	5.39459E-06	1.42991E-06	1.33203E-06	9.47893E-05	6.81483E-05	4.59476E-05	4.53642E-05	3.2187E-05	1.0225E-05	1.46479E-05	1.4089E-05	1.44018E-06	1.33993E-06	1.44018E-06	1.33993E-06	1.46479E-05	1.4089E-05
3836303772855	383630	3772855	1.36076E-05	5.47925E-06	5.33867E-06	1.41509E-06	1.31822E-06	9.37826E-05	6.74246E-05	4.54596E-05	4.48824E-05	3.18451E-05	1.01164E-05	1.44923E-05	1.39394E-05	1.42488E-06	1.3257E-06	1.42488E-06	1.3257E-06	1.44923E-05	1.39394E-05
3836403772855	383640	3772855	1.34595E-05	5.41962E-06	5.28056E-06	1.39969E-06	1.30387E-06	9.27313E-05	6.66688E-05	4.495E-05	4.43793E-05	3.14882E-05	1.0003E-05	1.43299E-05	1.37831E-05	1.40891E-06	1.31084E-06	1.40891E-06	1.31084E-06	1.43299E-05	1.37831E-05
3836503772855	383650	3772855	1.33016E-05	5.35604E-06	5.21862E-06	1.38327E-06	1.28858E-06	9.16088E-05	6.58618E-05	4.44059E-05	4.38421E-05	3.1107E-05	9.8819E-06	1.41564E-05	1.36163E-05	1.39186E-06	1.29497E-06	1.39186E-06	1.29497E-06	1.41564E-05	1.36163E-05
3836603772855	383660	3772855	1.31353E-05	5.28909E-06	5.15339E-06	1.36598E-06	1.27247E-06	9.04151E-05	6.50035E-05	4.38272E-05	4.32708E-05	3.07017E-05	9.75313E-06	1.3972E-05	1.34388E-05	1.37372E-06	1.2781E-06	1.37372E-06	1.2781E-06	1.3972E-05	1.34388E-05
3836703772855	383670	3772855	1.29676E-05	5.22158E-06	5.08761E-06	1.34855E-06	1.25623E-06	8.92035E-05	6.41324E-05	4.32399E-05	4.26909E-05	3.02902E-05	9.62243E-06	1.37847E-05	1.32588E-05	1.35531E-06	1.26097E-06	1.35531E-06	1.26097E-06	1.37847E-05	1.32588E-05
3836803772855	383680	3772855	1.28726E-05	5.18332E-06	5.05033E-06	1.33866E-06	1.24703E-06	8.84908E-05	6.36201E-05	4.28945E-05	4.23498E-05	3.00482E-05	9.54555E-06	1.36746E-05	1.31528E-05	1.34448E-06	1.2509E-06	1.34448E-06	1.2509E-06	1.36746E-05	1.31528E-05
3836903772855	383690	3772855	1.2772E-05	5.14281E-06	5.01086E-06	1.3282E-06	1.23728E-06	8.76801E-05	6.30372E-05	4.25015E-05	4.19619E-05	2.9773E-05	9.4581E-06	1.35493E-05	1.30323E-05	1.33216E-06	1.23944E-06	1.33216E-06	1.23944E-06	1.35493E-05	1.30323E-05
3837003772855	383700	3772855	1.26589E-05	5.09724E-06	4.96646E-06	1.31643E-06	1.22632E-06	8.6807E-05	6.24095E-05	4.20783E-05	4.1544E-05	2.94765E-05	9.36393E-06	1.34144E-05	1.29026E-05	1.3189E-06	1.2271E-06	1.3189E-06	1.2271E-06	1.34144E-05	1.29026E-05
3837103772855	383710	3772855	1

			MDemolition	MSite Grubbing / Prep	MMass Grading / Excavation	MMass Grading / Excavation	MDrainage / Utilities Trenching	MFoundations / Concrete Pads	MBuilding / Structure Construction	MAsphalt Paving	MLandscaping or Other Finishing	MWaterside Construction (Piles)	RSSWDemolition	RSSWPlacing Base	RSSWForm	Child Risk				
Unique Identifier	X (UTM)	Y (UTM)	2027	2027	2027	2028	2028	2028	2028	2028	2028	2028	2029	2029	2029	3rd Trimester	0<2	2<16	Total	per million
3829703772855	382970	3772855	1.32515E-05	4.06799E-05	4.78363E-05	4.71993E-05	1.0033E-05	1.30478E-05	9.60388E-06	9.88497E-07	1.15809E-05	9.88497E-07	7.91984E-06	1.14919E-05	6.81214E-06	1.5834E-09	2.1899E-08	4.0472E-09	2.75296E-08	0.02752962
3829803772855	382980	3772855	1.35056E-05	4.14598E-05	4.87533E-05	4.81041E-05	1.02253E-05	1.32979E-05	9.78799E-06	1.00745E-06	1.18029E-05	1.00745E-06	7.96039E-06	1.15507E-05	6.84702E-06	1.61158E-09	2.2292E-08	4.1213E-09	2.80246E-08	0.02802459
3829903772855	382990	3772855	1.37904E-05	4.23343E-05	4.97817E-05	4.91188E-05	1.0441E-05	1.35784E-05	9.99445E-06	1.0287E-06	1.20518E-05	1.0287E-06	8.00718E-06	1.16186E-05	6.88727E-06	1.64343E-09	2.2736E-08	4.2047E-09	2.85837E-08	0.02858375
3830003772855	383000	3772855	1.40844E-05	4.32367E-05	5.08428E-05	5.01658E-05	1.06635E-05	1.38678E-05	1.02075E-05	1.05063E-06	1.23087E-05	1.05063E-06	8.05397E-06	1.16865E-05	6.92751E-06	1.67605E-09	2.3191E-08	4.2901E-09	2.91574E-08	0.02915744
3830103772855	383010	3772855	1.43892E-05	4.41725E-05	5.19432E-05	5.12516E-05	1.08943E-05	1.4168E-05	1.04284E-05	1.07337E-06	1.25752E-05	1.07337E-06	8.10076E-06	1.17544E-05	6.96776E-06	1.70955E-09	2.366E-08	4.3784E-09	2.97477E-08	0.02974767
3830203772855	383020	3772855	1.47013E-05	4.51306E-05	5.30699E-05	5.23632E-05	1.11306E-05	1.44753E-05	1.06546E-05	1.09665E-06	1.28479E-05	1.09665E-06	8.14755E-06	1.18223E-05	7.008E-06	1.7438E-09	2.414E-08	4.4687E-09	3.03522E-08	0.03035219
3830303772855	383030	3772855	1.50261E-05	4.61277E-05	5.42424E-05	5.35201E-05	1.13765E-05	1.47951E-05	1.089E-05	1.12087E-06	1.31318E-05	1.12087E-06	8.19122E-06	1.18856E-05	7.04557E-06	1.77886E-09	2.4632E-08	4.5616E-09	3.09722E-08	0.03097223
3830403772855	383040	3772855	1.53709E-05	4.7186E-05	5.54869E-05	5.47481E-05	1.16376E-05	1.51346E-05	1.11399E-05	1.14659E-06	1.34331E-05	1.14659E-06	8.24113E-06	1.19581E-05	7.08849E-06	1.81589E-09	2.5152E-08	4.6604E-09	3.16282E-08	0.03162821
3830503772855	383050	3772855	1.57266E-05	4.82778E-05	5.67708E-05	5.60148E-05	1.19068E-05	1.54847E-05	1.13976E-05	1.17312E-06	1.37439E-05	1.17312E-06	8.29104E-06	1.20305E-05	7.13142E-06	1.85393E-09	2.5688E-08	4.7617E-09	3.23033E-08	0.03230328
3830603772855	383060	3772855	1.60985E-05	4.94197E-05	5.81136E-05	5.73398E-05	1.21885E-05	1.5851E-05	1.16672E-05	1.20087E-06	1.40689E-05	1.20087E-06	8.33783E-06	1.20984E-05	7.17167E-06	1.8934E-09	2.6244E-08	4.8675E-09	3.30052E-08	0.03300523
3830703772855	383070	3772855	1.64905E-05	5.06229E-05	5.95284E-05	5.87358E-05	1.24852E-05	1.62369E-05	1.19513E-05	1.23011E-06	1.44115E-05	1.23011E-06	8.38773E-06	1.21708E-05	7.21459E-06	1.93455E-09	2.6826E-08	4.9782E-09	3.37386E-08	0.03373856
3830803772855	383080	3772855	1.68951E-05	5.18651E-05	6.09891E-05	6.0177E-05	1.27916E-05	1.66353E-05	1.22445E-05	1.26029E-06	1.47651E-05	1.26029E-06	8.44076E-06	1.22477E-05	7.26021E-06	1.97671E-09	2.7422E-08	5.092E-09	3.4491E-08	0.03449102
3830903772855	383090	3772855	1.73742E-05	5.33356E-05	6.27184E-05	6.18832E-05	1.31543E-05	1.7107E-05	1.25917E-05	1.29602E-06	1.51837E-05	1.29602E-06	8.59361E-06	1.24695E-05	7.39167E-06	2.02645E-09	2.8127E-08	5.2279E-09	3.53816E-08	0.03538157
3831003772855	383100	3772855	1.78822E-05	5.48953E-05	6.45524E-05	6.36929E-05	1.35389E-05	1.76073E-05	1.29599E-05	1.33392E-06	1.56278E-05	1.33392E-06	8.79012E-06	1.27547E-05	7.5607E-06	2.07852E-09	2.8867E-08	5.3711E-09	3.63162E-08	0.03631624
3831103772855	383110	3772855	1.83975E-05	5.64773E-05	6.64127E-05	6.55284E-05	1.39291E-05	1.81147E-05	1.33334E-05	1.37236E-06	1.60781E-05	1.37236E-06	9.01783E-06	1.30851E-05	7.75656E-06	2.13076E-09	2.9611E-08	5.516E-09	3.72581E-08	0.03725811
3831203772855	383120	3772855	1.89165E-05	5.80704E-05	6.8286E-05	6.73768E-05	1.4322E-05	1.86256E-05	1.37095E-05	1.41108E-06	1.65316E-05	1.41108E-06	9.27361E-06	1.34562E-05	7.97657E-06	2.18214E-09	3.0347E-08	5.6604E-09	3.81899E-08	0.0381899
3831303772855	383130	3772855	1.94445E-05	5.96914E-05	7.01922E-05	6.92575E-05	1.47218E-05	1.91456E-05	1.40922E-05	1.45046E-06	1.69931E-05	1.45046E-06	9.54499E-06	1.385E-05	8.20999E-06	2.23369E-09	3.1088E-08	5.8067E-09	3.91284E-08	0.03912839
3831403772855	383140	3772855	1.99962E-05	6.13847E-05	7.21834E-05	7.12223E-05	1.51394E-05	1.96887E-05	1.4492E-05	1.49161E-06	1.74752E-05	1.49161E-06	9.89746E-06	1.43614E-05	8.51317E-06	2.28639E-09	3.1849E-08	5.9584E-09	4.00941E-08	0.04009414
3831503772855	383150	3772855	2.06312E-05	6.33343E-05	7.4476E-05	7.34843E-05	1.56203E-05	2.0314E-05	1.49522E-05	1.53899E-06	1.80302E-05	1.53899E-06	1.07397E-05	1.55835E-05	9.23758E-06	2.34298E-09	3.2681E-08	6.1332E-09	4.11574E-08	0.04115738
3831603772855	383160	3772855	2.10758E-05	6.46991E-05	7.60808E-05	7.50678E-05	1.59568E-05	2.07517E-05	1.52744E-05	1.57215E-06	1.84187E-05	1.57215E-06	1.13729E-05	1.65023E-05	9.78223E-06	2.37816E-09	3.3215E-08	6.2494E-09	4.18427E-08	0.04184268
3831703772855	383170	3772855	2.16873E-05	6.65763E-05	7.82882E-05	7.72458E-05	1.64198E-05	2.13538E-05	1.57176E-05	1.61776E-06	1.89531E-05	1.61776E-06	1.19499E-05	1.73396E-05	1.02786E-05	2.44964E-09	3.4201E-08	6.4083E-09	4.30588E-08	0.04305878
3831803772855	383180	3772855	2.307E-05	7.08208E-05	8.32795E-05	8.21706E-05	1.74667E-05	2.27153E-05	1.67197E-05	1.7209E-06	2.01615E-05	1.7209E-06	1.24241E-05	1.80276E-05	1.06864E-05	2.5823E-09	3.616E-08	6.7668E-09	4.55088E-08	0.04550882
3831903772855	383190	3772855	2.49426E-05	7.65694E-05	9.00393E-05	8.88404E-05	1.88844E-05	2.45591E-05	1.80768E-05	1.86059E-06	2.1798E-05	1.86059E-06	1.29169E-05	1.87427E-05	1.11103E-05	2.75239E-09	3.8674E-08	7.2603E-09	4.86862E-08	0.04868624
3832003772855	383200	3772855	2.63017E-05	8.07415E-05	9.49454E-05	9.36812E-05	1.99134E-05	2.58972E-05	1.90618E-05	1.96197E-06	2.29857E-05	1.96197E-06	1.33068E-05	1.93085E-05	1.14457E-05	2.87068E-09	4.0451E-08	7.6042E-09	5.09253E-08	0.05092534
3832103772855	383210	3772855	2.72162E-05	8.3549E-05	9.82468E-05	9.69386E-05	2.06058E-05	2.67977E-05	1.97246E-05	2.03019E-06	2.3785E-05	2.03019E-06	1.35033E-05	1.95936E-05	1.16147E-05	2.93674E-09	4.15E-08	7.818E-09	5.22552E-08	0.05225522
3832203772855	383220	3772855	2.73867E-05	8.40726E-05	9.88625E-05	9.75461E-05	2.0735E-05	2.69657E-05	1.98482E-05	2.04291E-06	2.3934E-05	2.04291E-06	1.34971E-05	1.95846E-05	1.16094E-05	2.92528E-09	4.1446E-08	7.825E-09	5.21966E-08	0.05219661
3832303772855	383230	3772855	2.70293E-05	8.29752E-05	9.75721E-05	9.62729E-05	2.04643E-05	2.66137E-05	1.95891E-05	2.01625E-06	2.36216E-05	2.01625E-06	1.33037E-05	1.9304E-05	1.1443E-05	2.86376E-09	4.0658E-08	7.6914E-09	5.12131E-08	0.05121313
3832403772855	383240	3772855	2.67644E-05	8.2162E-05	9.66157E-05	9.53293E-05	2.02637E-05	2.63528E-05	1.93971E-05	1.99649E-06	2.33901E-05	1.99649E-06	1.30698E-05	1.89645E-05	1.12418E-05	2.81514E-09	4.0036E-08	7.5884E-09	5.04392E-08	0.0504392
3832503772855	383250	3772855	2.68061E-05	8.22901E-05	9.67664E-05	9.54779E-05	2.02953E-05	2.63939E-05	1.94274E-05	1.9996E-06	2.34266E-05	1.9996E-06	1.29107E-05	1.87337E-05	1.11049E-05	2.7991E-09	3.9871E-08	7.5723E-09	5.02424E-08	0.05024241
3832603772855	383260	3772855	2.68605E-05	8.24572E-05	9.69629E-05	9.56718E-05	2.03366E-05	2.64475E-05	1.94668E-05	2.00366E-06	2.34741E-05	2.00366E-06	1.27391E-05	1.84847E-05	1.09574E-05	2.78473E-09	3.9728E-08	7.5603E-09	5.00728E-08	0.05007278
3832703772855	383270	3772855	2.66283E-05	8.17442E-05	9.61245E-05	9.48446E-05	2.01607E-05	2.62188E-05	1.92985E-05	1.98633E-06	2.32712E-05	1.98633E-06	1.23866E-05	1.79733E-05	1.06542E-05	2.74046E-09	3.9155E-08	7.4662E-09	4.93619E-08	0.04936193
3832803772855	383280	3772855	2.65085E-05	8.13766E-05	9.56922E-05	9.4418E-05	2.007E-05	2.61009E-05	1.92117E-05	1.9774E-06	2.31665E-05	1.9774E-06	1.20466E-05	1.74799E-05	1.03618E-05	2.70666E-09	3.8735E-08	7.4008E-09	4.88425E-08	0.04884246
3832903772855	383290	3772855	2.65375E-05	8.14657E-05	9.5797E-05	9.45214E-05	2.0092E-05	2.61295E-05	1.92327E-05	1.97957E-06	2.31919E-05	1.97957E-06	1.18127E-05	1.71405E-05	1.01605E-05	2.68888E-09	3.8543E-08	7.3783E-09	4.86105E-08	0.04861049
3833003772855	383300	3772855	2.66791E-05	8.19002E-05	9.63079E-05	9.50255E-05	2.01992E-05	2.62689E-05	1.93353E-05	1.99012E-06	2.33156E-05	1.99012E-06	1.17035E-05	1.69821E-05	1.00666E-05	2.68517E-09	3.8548E-08	7.3921E-09	4.86248E-08	0.04862479
3833103772855	383310	3772855	2.67843E-05	8.22232E-05	9.66878E-05	9.54004E-05	2.02789E-05	2.63725E-05	1.94116E-05	1.99797E-06	2.34075E-05	1.99797E-06	1.16193E-05	1.68599E-05	9.99418E-06	2.67934E-09	3.8517E-08	7.3983E-09	4.85951E-08	0.04859511
3833203772855	383320	3772855	2.69694E-05	8.27914E-05	9.73559E-05	9.60596E-05	2.0419E-05	2.65547E-05	1.95457E-05	2.01178E-06	2.35693E-05	2.01178E-06	1.16318E-05	1.6878E-05	1.00049E-05	2.68509E-09	3.8643E-08	7.4336E-09	4.87616E-08	0.04876163
3833303772855	383330	3772855	2.71345E-05	8.32983E-05	9.7952E-05	9.66477E-05	2.0544E-05	2.67173E-05	1.96654E-05	2.0241E-06	2.37136E-05	2.0241E-06	1.16723E-05	1.69368E-05	1.00398E-05	2.69084E-09	3.8762E-08	7.4668E-09	4.89198E-08	0.04891985
3833403772855	383340	3772855	2.72234E-05	8.35713E-05	9.8273E-05	9.69644E-05	2.06113E-05	2.68049E-05	1.97298E-05	2.03073E-06	2.37913E-05	2.03073E-06	1.17066E-05	1.69866E-05	1.00693E-05	2.69072E-09	3.8793E-08	7.4813E-09	4.89651E-08	0.04896511
3833503772855	383350	3772855	2.72343E-05	8.36047E-05	9.83123E-05	9.70032E-05	2.06196E-05	2.68156E-05	1.97377E-05	2.03154E-06	2.38008E-05	2.03154E-06	1.17378E-05	1.70319E-05	1.00961E-05	2.68386E-09	3.8723E-08	7.4757E-09	4.88823E-08	0.04888227
3833603772855	383360	3772855	2.7169E-05	8.34041E-05	9.80764E-05	9.67705E-05	2.05701E-05	2.67513E-05	1.96904E-05	2.02667E-06	2.37437E-05	2.02667E-06	1.17628E-05	1.70681E-05	1.01176E-05	2.67084E-09	3.8559E-08	7.4509E-09	4.86812E-08	0.04868119
3833703772855	383370	3772855	2.70456E-05	8.30254E-05	9.7631E-05	9.63311E-05	2.04767E-05	2.66298E-05	1.9601E-05	2.01747E-06	2.36359E-05	2.01747E-06	1.1794E-05	1.71133E-05	1.01444E-05	2.65383E-09	3.8334E-08	7.4123E-09	4.84002E-08	0.04840022
3833803772855	383380	3772855	2.68696E-05	8.2485E-05	9.69957E-05	9.57041E-05	2.03434E-05	2.64565E-05	1.94734E-05	2.00434E-06	2.34821E-05	2.00434E-06	1.18252E-05	1.71586E-05	1.01713E-05	2.63262E-09	3.8044E-08	7.3604E-09	4.80375E-08	0.04803749
3833903772855	383390	3772855	2.6641E-05	8.17832E-05	9.61703E-05	9.48898E-05	2.01703E-05	2.62313E-05	1.93077E-05	1.98728E-06	2.32823E-05	1.98728E-06	1.18533E-05	1.71993E-05	1.01954E-05	2.60732E-09	3.7692E-08	7.2952E-09	4.75949E-08	0.0475949
3834003772855	383400	3772855	2.63742E-05	8.09644E-05	9.52074E-05	9.39397E-05	1.99684E-05	2.59687E-05	1.91144E-05	1.96738E-06	2.30492E-05	1.96738E-06	1.18844E-05	1.72446E-05	1.02222E-05	2.57916E-09	3.7296E-08	7.2207E-09	4.70956E-08	0.04709563
3834103772855	383410	3772855	2.60785E-05	8.00564E-05	9.41398E-05	9.28863E-05	1.97444E-05	2.56775E-05	1.89E-05	1.94532E-06	2.27907E-05	1.94532E-06	1.19156E-05	1.72898E-05	1.02491E-05	2.54907E-09	3.6869E-08	7.139E-09	4.65569E-08	0.04655693
3834203772855	383420	3772855	2.57228E-05	7.89646E-05	9.28559E-05	9.16195E-05	1.94752E-05	2.53273E-05	1.86423E-05	1.91879E-06	2.24799E-05	1.91879E-06	1.1925E-05	1.73034E-05	1.02571E-05	2.51307E-09	3.6356E-08	7.04E-09	4.59096E-08	0.04590959
3834303772855	383430	3772855	2.53091E-05	7.76946E-05	9.13625E-05	9.0146E-05	1.9162E-05	2.492E-05	1.83424E-05	1.88793E-06	2.21183E-05	1.88793E-06	1.19063E-05	1.72763E-05	1.0241E-05	2.47167E-09	3.5765E-08	6.9256E-09	4.5162E-08	0.045162
3834403772855	383440	3772855	2.48918E-05	7.64134E-05	8.98559E-05	8.86595E-05	1.8846E-05	2.4509E-05	1.804E-05	1.8568E-06	2.17536E-05	1.8568E-06	1.18844E-05	1.72446E-05	1.02222E-05	2.43011E-09	3.517E-08	6.8101E-09	4.44101E-08	0.04441006
3834503772855	383450	3772855	2.43891E-05	7.48704E-05	8.80415E-05	8.68692E-05	1.84654E-05	2.40141E-05	1.76757E-05	1.81931E-06	2.13143E-05	1.81931E-06	1.18221E-05	1.71541E-05	1.01686E-05	2.37996E-09	3.4451E-08	6.6704E-09	4.35015E-08	0.04350155
3834603772855	383460	3772855	2.3892E-05	7.33442E-05	8.62467E-05	8.50984E-05	1.8089E-05	2.35246E-05	1.73154E-05	1.78222E-06	2.08798E-05	1.78222E-06	1.17659E-05	1.70726E-05	1.01203E-05	2.33043E-09	3.3741E-08	6.5324E-09	4.26038E-08	0.04260385
3834703772855	383470	3772855	2.34964E-05	7.21299E-05	8.48188E-05	8.36894E-05	1.77895E-05	2.31351E-05	1.70287E-05	1.75271E-06	2.05341E-05	1.75271E-06	1.17534E-05	1.70545E-05	1.01096E-05	2.29168E-09	3.3184E-08	6.4242E-09	4.18998E-08	0.04189981
3834803772855	383480	3772855	2.32786E-05	7.14614E-05	8.40328E-05	8.29139E-05	1.76247E-05	2.29207E-05	1.68709E-05	1.73647E-06	2.03438E-05	1.73647E-06	1.18221E-05	1.71541E-05	1.01686E-05	2.27092E-09	3.2883E-08	6.3667E-09	4.15211E-08	0.04152108
3834903772855	383490	3772855	2.30754E-05	7.08375E-05	8.32991E-05	8.219E-05	1.74708E-05	2.27206E-05	1.67236E-05	1.72131E-06	2.01662E-05	1.72131E-06	1.19032E-05	1.72717E-05	1.02383E-05	2.25177E-09	3.2607E-08	6.3137E-09	4.1172E-08	0.04117203
3835003772855	383500	3772855	2.3001E-05	7.06092E-05	8.30306E-05	8.1925E-05	1.74145E-05	2.26474E-05	1.66697E-05	1.71576E-06	2.01012E-05	1.71576E-06	1.20591E-05	1.7498E-05	1.03725E-05	2.24548E-09	3.2515E-08	6.2973E-09	4.10579E-08	0.04105793
3835103772855	383510	3772855	2.30173E-05	7.06593E-05	8.30895E-05	8.19832E-05	1.74268E-05	2.26634E-05	1.66815E-05	1.71698E-06	2.01155E-05	1.71698E-06	1.22744E-05	1.78104E-05	1.05576E-05	2.24784E-09	3.255E-08	6.3056E-09	4.11032E-08	0.0411032
3835203772855	383520	3772855	2.29974E-05	7.0598E-05	8.30175E-05	8.19121E-05	1.74117E-05	2.26438E-05	1.66671E-05	1.71549E-06	2.0098E-05	1.71549E-06	1.24677E-05	1.8091E-05	1.0724E-05	2.24622E-09	3.2528E-08	6.303E-09	4.10777E-08	0.04107767
3835303772855	383530	3772855	2.26381E-05	6.94951E-05	8.17205E-05	8.06324E-05	1.71397E-05	2.229E-05	1.64067E-05	1.68869E-06	1.97841E-05	1.68869E-06	1.24584E-05	1.80774E-05	1.07159E-05	2.21097E-09	3.2021E-08	6.2051E-09	4.04367E-08	0.0404367
3835403772855	383540	3772855	2.22788E-05	6.83922E-05	8.04236E-05	7.93527E-05	1.68677E-05	2.19363E-05	1.61463E-05	1.66189E-06	1.94701E-05	1.66189E-06	1.2449E-05	1.80638E-05	1.07079E-05	2.17562E-09	3.1511E-08	6.1076E-09	3.97943E-08	0.03979426
3835503772855	383550	3772855	2.19613E-05	6.74174E-05	7.92773E-05	7.82217E-05	1.66273E-05	2.16236E-05	1.59162E-05	1.6382E-06	1.91926E-05	1.6382E-06	1.24615E-05	1.80819E-05	1.07186E-05	2.14479E-09	3.1067E-08	6.022E-09	3.92334E-08	0.03923341
3835603772855	383560	3772855	2.16655E-05	6.65094E-05	7.82096E-05	7.71682E-05	1.64033E-05	2.13324E-05	1.57018E-05	1.61614E-06	1.89341E-05	1.61614E-06	1.24833E-05	1.81136E-05	1.07374E-05	2.11589E-09	3.065E-08	5.9422E-09	3.87078E-08	0.03870779
3835703772855	383570	3772855	2.14478E-05	6.5841E-05	7.74236E-05	7.63927E-05	1.62385E-05	2.1118E-05	1.5544E-05	1.5999E-06	1.87438E-05	1.5999E-06	1.25457E-05	1.82041E-05	1.0791E-05	2.09459E-09	3.0343E-08	5.884E-09	3.83212E-08	0.03832122
3835803772855	383580	3772855	2.19595E-05	6.74118E-05	7.92708E-05	7.82153E-05	1.66259E-05	2.16218E-05	1.59148E-05	1.63807E-06	1.91915E-05	1.63807E-06	1.30011E-05	1.88649E-05	1.11828E-05	2.14345E-09	3.1057E-08	6.0249E-09	3.92251E-08	0.03922509
3835903772855	383590	3772855	2.26272E-05	6.94617E-05	8.16812E-05	8.05936E-05	1.71315E-05	2.22793E-05	1.63988E-05	1.68788E-06	1.97745E-05	1.68788E-06	1.34659E-05	1.95393E-05	1.15825E-05	2.20579E-09	3.1969E-08	6.2044E-09	4.03795E-08	0.0403795
3836003772855	383600	3772855	2.2894E-05	7.02805E-05	8.26441E-05	8.15437E-05	1.73334E-05	2.25419E-05	1.65921E-05	1.70777E-06	2.00077E-05	1.70777E-06	1.36999E-05	1.98788E-05	1.17837E-05	2.22991E-09	3.2325E-08	6.2743E-09	4.08288E-08	0.04082883
3836103772855	383610	3772855	2.27905E-05	6.9963E-05	8.22708E-05	8.11753E-05	1.72551E-05	2.24401E-05	1.65171E-05	1.70006E-06	1.99173E-05	1.70006E-06	1.37622E-05	1.99693E-05	1.18374E-05	2.21908E-09	3.217E-08	6.2448E-09	4.06338E-08	0.04063378
3836203772855	383620	3772855	2.2669E-05	6.95898E-05	8.18319E-05	8.07423E-05	1.71631E-05	2.23204E-05	1.6429E-05	1.69099E-06	1.9811E-05	1.69099E-06	1.38059E-05	2.00327E-05	1.1875E-05	2.20664E-09	3.1992E-08	6.2104E-09	4.04086E-08	0.0404086
3836303772855	383630	3772855	2.24204E-05	6.88267E-05	8.09345E-05	7.98569E-05	1.69748E-05	2.20756E-05	1.62489E-05	1.67245E-06	1.95938E-05	1.67245E-06	1.37966E-05	2.00191E-05	1.18669E-05	2.18233E-09	3.164E-08	6.1423E-09	3.99643E-08	0.03996432
3836403772855	383640	3772855	2.21627E-05	6.80357E-05	8.00044E-05	7.89391E-05	1.67798E-05	2.18219E-05	1.60621E-05	1.65323E-06	1.93686E-05	1.65323E-06	1.37747E-05	1.99874E-05	1.18481E-05	2.15733E-09	3.1278E-08	6.0718E-09	3.95067E-08	0.03950672
3836503772855	383650	3772855	2.18887E-05	6.71946E-05	7.90153E-05	7.79632E-05	1.65723E-05	2.15522E-05	1.58636E-05	1.63279E-06	1.91291E-05	1.63279E-06	1.37373E-05	1.99331E-05	1.18159E-05	2.13091E-09	3.0894E-08	5.997E-09	3.9022E-08	0.03902197
3836603772855	383660	3772855	2.15984E-05	6.63033E-05	7.79673E-05	7.69291E-05	1.63525E-05	2.12663E-05	1.56532E-05	1.61113E-06	1.88754E-05	1.61113E-06	1.36874E-05	1.98607E-05	1.1773E-05	2.10296E-09	3.0489E-08	5.9178E-09	3.85095E-08	0.03850946
3836703772855	383670	3772855	2.13044E-05	6.54009E-05	7.69061E-05	7.58821E-05	1.61299E-05	2.09769E-05	1.54401E-05	1.5892E-06	1.86185E-05	1.5892E-06	1.3625E-05	1.97702E-05	1.17194E-05	2.07482E-09	3.008E-08	5.8379E-09	3.79925E-08	0.03799255
3836803772855	383680	3772855	2.11575E-05	6.49497E-05	7.63756E-05	7.53586E-05	1.60187E-05	2.08321E-05	1.53336E-05	1.57824E-06	1.84901E-05	1.57824E-06	1.35689E-05	1.96887E-05	1.16711E-05	2.06054E-09	2.987E-08	5.7966E-09	3.77271E-08	0.03772705
3836903772855	383690	3772855	2.10014E-05	6.44707E-05	7.58122E-05	7.48028E-05	1.59005E-05	2.06785E-05	1.52205E-05	1.5666E-06	1.83537E-05	1.5666E-06	1.34534E-05	1.95212E-05	1.15718E-05	2.04565E-09	2.9651E-08	5.7525E-09	3.7449E-08	0.03744899
3837003772855	383700	3772855	2.08254E-05	6.39304E-05	7.51769E-05	7.41759E-05	1.57673E-05	2.05052E-05	1.50929E-05	1.55347E-06	1.81999E-05	1.55347E-06	1.32819E-05	1.92723E-05	1.14242E-05	2.02894E-09	2.9404E-08	5.7038E-09	3.71365E-08	0.03713649
3837103772855	383710	3772855	2.05986E-05	6.32341E-05	7.43581E-05	7.3368E-05	1.55955E-05	2.02819E-05	1.49286E-05	1.53655E-06	1.80017E-05	1.53655E-06	1.31072E-05	1.90188E-05	1.1274E-05	2.00761E-09	2.9091E-08	5.642E-09	3.67403E-08	0.03674027
3837203772855	383720	3772855	2.03826E-05	6.25712E-05	7.35786E-05	7.25989E-05	1.5432E-05	2.00692E-05	1.47721E-05	1.52044E-06	1.78129E-05	1.52044E-06	1.29076E-05	1.87292E-05	1.11023E-05	1.98773E-09	2.8798E-08	5.583E-09	3.63688E-08	0.03636879
3837303772855	383730	3772855	2.01268E-05	6.17858E-05	7.2655E-05	7.16876E-05	1.52383E-05	1.98173E-05	1.45866E-05	1.50136E-06	1.75894E-05	1.50136E-06	1.27422E-05	1.84893E-05	1.09601E-05	1.96387E-09	2.8449E-08	5.514E-09	3.59273E-08	0.03592733

			EGIODemolition	EGIOSite Grubbing / Prep	EGIOMass Grading / Excavation	EGIOMass Grading / Excavation	EGIODrainage / Utilities Trenching	EGIODrainage / Utilities Trenching	EGIOFoundations / Concrete Pads	EGIOFoundations / Concrete Pads	EGIOBuilding / Structure Construction	EGIOBuilding / Structure Construction	EGIOAsphalt Paving	EGIOArchitectural Coating	EGIOLandscaping or Other Finishing	EGIOWaterside Construction (Piles)	HIWaterside Construction (Landscaping)	HIWaterside Construction (Landscaping)	KMDemolition	KMSite Grubbing / Prep
Unique Identifier	X (UTM)	Y (UTM)	2025	2025	2025	2026	2026	2027	2026	2027	2026	2027	2027	2027	2027	2027	2025	2026	2025	2025
3837403772855	383740	3772855	7.60866E-05	2.9842E-05	9.88283E-06	9.67921E-06	2.24756E-05	2.24409E-05	2.953E-05	2.9511E-05	3.16303E-05	3.08722E-05	1.23085E-06	1.23085E-06	3.33339E-05	1.23085E-06	1.83318E-05	1.77576E-05	2.38731E-05	0.000103611
3837503772855	383750	3772855	7.53321E-05	2.9546E-05	9.78483E-06	9.58323E-06	2.22527E-05	2.22184E-05	2.92372E-05	2.92183E-05	3.13167E-05	3.0566E-05	1.21865E-06	1.21865E-06	3.30033E-05	1.21865E-06	1.81327E-05	1.75647E-05	2.36196E-05	0.000102511
3837603772855	383760	3772855	7.47573E-05	2.9321E-05	9.71017E-06	9.5101E-06	2.20829E-05	2.20489E-05	2.90141E-05	2.89954E-05	3.10777E-05	3.03328E-05	1.20935E-06	1.20935E-06	3.27515E-05	1.20935E-06	1.79856E-05	1.74223E-05	2.34341E-05	0.000101706
3837703772855	383770	3772855	7.40836E-05	2.9057E-05	9.62267E-06	9.42441E-06	2.18839E-05	2.18502E-05	2.87526E-05	2.87341E-05	3.07977E-05	3.00595E-05	1.19845E-06	1.19845E-06	3.24564E-05	1.19845E-06	1.78259E-05	1.72676E-05	2.32349E-05	0.000100841
3837803772855	383780	3772855	7.33112E-05	2.8754E-05	9.52233E-06	9.32614E-06	2.16558E-05	2.16223E-05	2.84528E-05	2.84345E-05	3.04765E-05	2.9746E-05	1.18595E-06	1.18595E-06	3.21179E-05	1.18595E-06	1.7643E-05	1.70904E-05	2.2986E-05	9.97608E-05
3837903772855	383790	3772855	7.25387E-05	2.8451E-05	9.422E-06	9.22787E-06	2.14276E-05	2.13945E-05	2.8153E-05	2.81349E-05	3.01554E-05	2.94326E-05	1.17346E-06	1.17346E-06	3.17795E-05	1.17346E-06	1.74492E-05	1.69027E-05	2.2728E-05	9.86411E-05
3838003772855	383800	3772855	7.18202E-05	2.8169E-05	9.32867E-06	9.13646E-06	2.12153E-05	2.11826E-05	2.78742E-05	2.78562E-05	2.98567E-05	2.91411E-05	1.16183E-06	1.16183E-06	3.14647E-05	1.16183E-06	1.72662E-05	1.67254E-05	2.24745E-05	9.75411E-05
3838103772855	383810	3772855	7.06255E-05	2.77E-05	9.1735E-06	8.98449E-06	2.08624E-05	2.08303E-05	2.74105E-05	2.73928E-05	2.93601E-05	2.86563E-05	1.14251E-06	1.14251E-06	3.09414E-05	1.14251E-06	1.69649E-05	1.64335E-05	2.21124E-05	9.59696E-05
3838203772855	383820	3772855	6.94669E-05	2.7246E-05	9.023E-06	8.83709E-06	2.05202E-05	2.04885E-05	2.69608E-05	2.69434E-05	2.88784E-05	2.81862E-05	1.12376E-06	1.12376E-06	3.04337E-05	1.12376E-06	1.66725E-05	1.61503E-05	2.17526E-05	9.44079E-05
3838303772855	383830	3772855	6.85327E-05	2.688E-05	8.90167E-06	8.71826E-06	2.02442E-05	2.0213E-05	2.65983E-05	2.65811E-05	2.84901E-05	2.78072E-05	1.10865E-06	1.10865E-06	3.00245E-05	1.10865E-06	1.64321E-05	1.59174E-05	2.14471E-05	9.30819E-05
3838403772855	383840	3772855	6.77872E-05	2.6587E-05	8.80483E-06	8.62342E-06	2.0024E-05	1.99931E-05	2.63089E-05	2.6292E-05	2.81802E-05	2.75047E-05	1.09659E-06	1.09659E-06	2.96979E-05	1.09659E-06	1.62437E-05	1.57349E-05	2.11846E-05	9.19426E-05
3838503772855	383850	3772855	6.70597E-05	2.6302E-05	8.71033E-06	8.53087E-06	1.98091E-05	1.97785E-05	2.60266E-05	2.60098E-05	2.78777E-05	2.72095E-05	1.08482E-06	1.08482E-06	2.93791E-05	1.08482E-06	1.60464E-05	1.55438E-05	2.09379E-05	9.0872E-05
3838603772855	383860	3772855	6.57034E-05	2.577E-05	8.53417E-06	8.35833E-06	1.94085E-05	1.93785E-05	2.55002E-05	2.54837E-05	2.73139E-05	2.66592E-05	1.06288E-06	1.06288E-06	2.87849E-05	1.06288E-06	1.57091E-05	1.52171E-05	2.05238E-05	8.90746E-05
3838703772855	383870	3772855	6.42932E-05	2.5217E-05	8.351E-06	8.17894E-06	1.89919E-05	1.89626E-05	2.49529E-05	2.49368E-05	2.67277E-05	2.6087E-05	1.04007E-06	1.04007E-06	2.81671E-05	1.04007E-06	1.5345E-05	1.48644E-05	2.00938E-05	8.72085E-05
3838803772855	383880	3772855	6.28741E-05	2.466E-05	8.16667E-06	7.9984E-06	1.85727E-05	1.8544E-05	2.44021E-05	2.43863E-05	2.61377E-05	2.55112E-05	1.01711E-06	1.01711E-06	2.75454E-05	1.01711E-06	1.49737E-05	1.45046E-05	1.96366E-05	8.52244E-05
3838903772855	383890	3772855	6.1428E-05	2.4093E-05	7.97883E-06	7.81444E-06	1.81455E-05	1.81175E-05	2.38408E-05	2.38255E-05	2.55365E-05	2.49244E-05	9.93719E-07	9.93719E-07	2.69119E-05	9.93719E-07	1.46023E-05	1.41449E-05	1.91546E-05	8.31324E-05
3839003772855	383900	3772855	5.9901E-05	2.3494E-05	7.7805E-06	7.62019E-06	1.76945E-05	1.76672E-05	2.32482E-05	2.32332E-05	2.49017E-05	2.43049E-05	9.69017E-07	9.69017E-07	2.62429E-05	9.69017E-07	1.42238E-05	1.37783E-05	1.86681E-05	8.10207E-05
3839103772855	383910	3772855	5.75837E-05	2.2585E-05	7.4795E-06	7.3254E-06	1.70099E-05	1.69837E-05	2.23488E-05	2.23344E-05	2.39384E-05	2.33646E-05	9.31529E-07	9.31529E-07	2.52277E-05	9.31529E-07	1.36318E-05	1.32048E-05	1.79371E-05	7.78482E-05
3829703772855	382970	3772865	7.67962E-05	3.0121E-05	9.975E-06	9.76948E-06	2.26852E-05	2.26502E-05	2.98054E-05	2.97862E-05	3.19253E-05	3.11601E-05	1.24233E-06	1.24233E-06	3.36447E-05	1.24233E-06	1.67801E-05	1.62545E-05	1.63688E-05	7.10416E-05
3829803772865	382980	3772865	7.80986E-05	3.0631E-05	1.01442E-05	9.93516E-06	2.30699E-05	2.30343E-05	3.03109E-05	3.02913E-05	3.24667E-05	3.16885E-05	1.2634E-06	1.2634E-06	3.42153E-05	1.2634E-06	1.70922E-05	1.65569E-05	1.6672E-05	7.23578E-05
3829903772865	382990	3772865	7.96165E-05	3.1227E-05	1.03413E-05	1.01283E-05	2.35183E-05	2.34821E-05	3.09E-05	3.08801E-05	3.30978E-05	3.23044E-05	1.28795E-06	1.28795E-06	3.48804E-05	1.28795E-06	1.74546E-05	1.69079E-05	1.70228E-05	7.38802E-05
3830003772865	383000	3772865	8.11704E-05	3.1836E-05	1.05432E-05	1.03259E-05	2.39774E-05	2.39404E-05	3.15031E-05	3.14828E-05	3.37438E-05	3.29349E-05	1.31309E-06	1.31309E-06	3.55611E-05	1.31309E-06	1.78259E-05	1.72676E-05	1.73849E-05	7.54517E-05
3830103772865	383010	3772865	8.27513E-05	3.2456E-05	1.07485E-05	1.0527E-05	2.44443E-05	2.44066E-05	3.21166E-05	3.20959E-05	3.44009E-05	3.35764E-05	1.33866E-06	1.33866E-06	3.62537E-05	1.33866E-06	1.82045E-05	1.76343E-05	1.7756E-05	7.70625E-05
3830203772865	383020	3772865	8.43501E-05	3.3083E-05	1.09562E-05	1.07304E-05	2.49166E-05	2.48782E-05	3.27372E-05	3.2716E-05	3.50656E-05	3.42251E-05	1.36453E-06	1.36453E-06	3.69541E-05	1.36453E-06	1.85901E-05	1.80079E-05	1.81408E-05	7.87322E-05
3830303772865	383030	3772865	8.59758E-05	3.3721E-05	1.11673E-05	1.09372E-05	2.53968E-05	2.53576E-05	3.33681E-05	3.33466E-05	3.57414E-05	3.48847E-05	1.39083E-06	1.39083E-06	3.76664E-05	1.39083E-06	1.8983E-05	1.83884E-05	1.85368E-05	8.0451E-05
3830403772865	383040	3772865	8.76734E-05	3.4387E-05	1.13878E-05	1.11532E-05	2.58983E-05	2.58583E-05	3.4027E-05	3.4005E-05	3.64471E-05	3.55735E-05	1.41829E-06	1.41829E-06	3.84101E-05	1.41829E-06	1.93956E-05	1.87881E-05	1.89555E-05	8.22681E-05
3830503772865	383050	3772865	8.9398E-05	3.5063E-05	1.16118E-05	1.13726E-05	2.64077E-05	2.6367E-05	3.46963E-05	3.46739E-05	3.71641E-05	3.62733E-05	1.44619E-06	1.44619E-06	3.91656E-05	1.44619E-06	1.98172E-05	1.91965E-05	1.93877E-05	8.4144E-05
3830603772865	383060	3772865	9.11764E-05	3.5761E-05	1.18428E-05	1.15988E-05	2.69331E-05	2.68915E-05	3.53865E-05	3.53637E-05	3.79034E-05	3.69949E-05	1.47496E-06	1.47496E-06	3.99448E-05	1.47496E-06	2.02531E-05	1.96187E-05	1.98403E-05	8.61084E-05
3830703772865	383070	3772865	9.30177E-05	3.6483E-05	1.2082E-05	1.18331E-05	2.7477E-05	2.74346E-05	3.61012E-05	3.60779E-05	3.86688E-05	3.7742E-05	1.50474E-06	1.50474E-06	4.07515E-05	1.50474E-06	2.07069E-05	2.00584E-05	2.03156E-05	8.8171E-05
3830803772865	383080	3772865	9.4877E-05	3.7212E-05	1.23235E-05	1.20696E-05	2.80262E-05	2.7983E-05	3.68228E-05	3.6799E-05	3.94418E-05	3.84964E-05	1.53482E-06	1.53482E-06	4.1566E-05	1.53482E-06	2.11698E-05	2.05067E-05	2.08067E-05	9.03023E-05
3830903772865	383090	3772865	9.69608E-05	3.8029E-05	1.25942E-05	1.23347E-05	2.86418E-05	2.85976E-05	3.76315E-05	3.76072E-05	4.03081E-05	3.93419E-05	1.56853E-06	1.56853E-06	4.2479E-05	1.56853E-06	2.16846E-05	2.10054E-05	2.13521E-05	9.26694E-05
3831003772865	383100	3772865	9.91704E-05	3.8896E-05	1.28812E-05	1.26158E-05	2.92944E-05	2.92492E-05	3.84891E-05	3.84642E-05	4.12266E-05	4.02384E-05	1.60428E-06	1.60428E-06	4.3447E-05	1.60428E-06	2.22318E-05	2.15354E-05	2.19472E-05	9.52526E-05
3831103772865	383110	3772865	0.000101425	3.978E-05	1.3174E-05	1.29026E-05	2.99604E-05	2.99142E-05	3.93641E-05	3.93387E-05	4.21638E-05	4.11532E-05	1.64075E-06	1.64075E-06	4.44347E-05	1.64075E-06	2.27914E-05	2.20776E-05	2.25673E-05	9.79438E-05
3831203772865	383120	3772865	0.000103751	4.0693E-05	1.34762E-05	1.31985E-05	3.06476E-05	3.06003E-05	4.02669E-05	4.0241E-05	4.31309E-05	4.20971E-05	1.67838E-06	1.67838E-06	4.54539E-05	1.67838E-06	2.33745E-05	2.26423E-05	2.32259E-05	0.000100802
3831303772865	383130	3772865	0.000106087	4.1609E-05	1.37795E-05	1.34956E-05	3.13374E-05	3.12891E-05	4.11733E-05	4.11467E-05	4.41017E-05	4.30447E-05	1.71616E-06	1.71616E-06	4.6477E-05	1.71616E-06	2.39611E-05	2.32106E-05	2.39071E-05	0.000103758
3831403772865	383140	3772865	0.000108296	4.2475E-05	1.40665E-05	1.37767E-05	3.19901E-05	3.19408E-05	4.20309E-05	4.20037E-05	4.50203E-05	4.39412E-05	1.7519E-06	1.7519E-06	4.7445E-05	1.7519E-06	2.45244E-05	2.37562E-05	2.45792E-05	0.000106675
3831503772865	383150	3772865	0.000110425	4.331E-05	1.4343E-05	1.40475E-05	3.2619E-05	3.25686E-05	4.2857E-05	4.28294E-05	4.59052E-05	4.48049E-05	1.78634E-06	1.78634E-06	4.83776E-05	1.78634E-06	2.50733E-05	2.42879E-05	2.52491E-05	0.000109583
3831603772865	383160	3772865	0.000112598	4.4163E-05	1.46253E-05	1.4324E-05	3.3261E-05	3.32097E-05	4.37007E-05	4.36725E-05	4.68089E-05	4.56869E-05	1.8215E-06	1.8215E-06	4.93299E-05	1.8215E-06	2.56366E-05	2.48336E-05	2.59732E-05	0.000112726
3831703772865	383170	3772865	0.000114134	4.4765E-05	1.48248E-05	1.45194E-05	3.37147E-05	3.36627E-05	4.42968E-05	4.42682E-05	4.74474E-05	4.63101E-05	1.84635E-06	1.84635E-06	5.00028E-05	1.84635E-06	2.61281E-05	2.53097E-05	2.66997E-05	0.000115879
3831803772865	383180	3772865	0.00011585	4.5438E-05	1.50477E-05	1.47376E-05	3.42215E-05	3.41687E-05	4.49626E-05	4.49336E-05	4.81606E-05	4.70062E-05	1.8741E-06	1.8741E-06	5.07544E-05	1.8741E-06	2.64133E-05	2.5586E-05	2.72655E-05	0.000118334
3831903772865	383190	3772865	0.000121913	4.7816E-05	1.58352E-05	1.55089E-05	3.60125E-05	3.59569E-05	4.73157E-05	4.72851E-05	5.0681E-05	4.94662E-05	1.97218E-06	1.97218E-06	5.34105E-05	1.97218E-06	2.80691E-05	2.71899E-05	2.92615E-05	0.000126997
3832003772865	383200	3772865	0.000128946	5.0574E-05	1.67487E-05	1.64036E-05	3.80899E-05	3.80312E-05	5.00452E-05	5.00129E-05	5.36047E-05	5.23198E-05	2.08595E-06	2.08595E-06	5.64917E-05	2.08595E-06	2.98953E-05	2.89589E-05	3.19907E-05	0.000138842
3832103772865	383210	3772865	0.000131802	5.1695E-05	1.71197E-05	1.67669E-05	3.89337E-05	3.88736E-05	5.11538E-05	5.11208E-05	5.47921E-05	5.34787E-05	2.13216E-06	2.13216E-06	5.7743E-05	2.13216E-06	3.07833E-05	2.98191E-05	3.35613E-05	0.000145658
3832203772865	383220	3772865	0.000130679	5.1254E-05	1.69738E-05	1.66241E-05	3.86021E-05	3.85425E-05	5.0718E-05	5.06853E-05	5.43253E-05	5.30232E-05	2.11399E-06	2.11399E-06	5.72512E-05	2.11399E-06	3.06864E-05	2.97252E-05	3.40909E-05	0.000147957
3832303772865	383230	3772865	0.000126718	4.9701E-05	1.64593E-05	1.61202E-05	3.74319E-05	3.73742E-05	4.91807E-05	4.91489E-05	5.26786E-05	5.1416E-05	2.04992E-06	2.04992E-06	5.55158E-05	2.04992E-06	2.98468E-05	2.8912E-05	3.36586E-05	0.000146081
3832403772865	383240	3772865	0.000123539	4.8454E-05	1.60463E-05	1.57157E-05	3.64927E-05	3.64364E-05	4.79466E-05	4.79157E-05	5.13568E-05	5.01258E-05	1.99848E-06	1.99848E-06	5.41228E-05	1.99848E-06	2.91849E-05	2.82708E-05	3.32875E-05	0.00014447
3832503772865	383250	3772865	0.000122254	4.795E-05	1.58795E-05	1.55523E-05	3.61133E-05	3.60576E-05	4.74481E-05	4.74175E-05	5.08229E-05	4.96047E-05	1.9777E-06	1.9777E-06	5.35601E-05	1.9777E-06	2.89965E-05	2.80883E-05	3.34052E-05	0.000144981
3832603772865	383260	3772865	0.000121024	4.7467E-05	1.57197E-05	1.53958E-05	3.57498E-05	3.56946E-05	4.69705E-05	4.69402E-05	5.03113E-05	4.91054E-05	1.9578E-06	1.9578E-06	5.3021E-05	1.9578E-06	2.88243E-05	2.79215E-05	3.3516E-05	0.000145462
3832703772865	383270	3772865	0.000118122	4.6329E-05	1.53428E-05	1.50267E-05	3.48928E-05	3.4839E-05	4.58446E-05	4.5815E-05	4.91052E-05	4.79282E-05	1.91086E-06	1.91086E-06	5.17499E-05	1.91086E-06	2.82557E-05	2.73706E-05	3.31472E-05	0.000143861
3832803772865	383280	3772865	0.000115652	4.536E-05	1.5022E-05	1.47125E-05	3.41631E-05	3.41104E-05	4.48859E-05	4.48569E-05	4.80784E-05	4.6926E-05	1.87091E-06	1.87091E-06	5.06678E-05	1.87091E-06	2.78144E-05	2.69432E-05	3.29277E-05	0.000142908
3832903772865	383290	3772865	0.000113991	4.4709E-05	1.48062E-05	1.45011E-05	3.36723E-05	3.36203E-05	4.4241E-05	4.42124E-05	4.73876E-05	4.62518E-05	1.84402E-06	1.84402E-06	4.99398E-05	1.84402E-06	2.75596E-05	2.66964E-05	3.29344E-05	0.000142938
3833003772865	383300	3772865	0.000113137	4.4374E-05	1.46953E-05	1.43926E-05	3.34202E-05	3.33687E-05	4.39098E-05	4.38815E-05	4.70329E-05	4.590555E-05	1.83022E-06	1.83022E-06	4.9566E-05	1.83022E-06	2.74753E-05	2.66147E-05	3.312E-05	0.000143743
3833103772865	383310	3772865	0.00011223	4.4018E-05	1.45775E-05	1.42772E-05	3.31523E-05	3.31011E-05	4.35577E-05	4.35296E-05	4.66558E-05	4.55375E-05	1.81555E-06	1.81555E-06	4.91686E-05	1.81555E-06	2.73659E-05	2.65087E-05	3.32648E-05	0.000144372
3833203772865	383320	3772865	0.000111997	4.3927E-05	1.45472E-05	1.42474E-05	3.30833E-05	3.30322E-05	4.34671E-05	4.34391E-05	4.65587E-05	4.54427E-05	1.81177E-06	1.81177E-06	4.90662E-05	1.81177E-06	2.73892E-05	2.65313E-05	3.35206E-05	0.000145482
3833303772865	383330	3772865	0.000111853	4.387E-05	1.45285E-05	1.42292E-05	3.30408E-05	3.29898E-05	4.34113E-05	4.33833E-05	4.64989E-05	4.53844E-05	1.80944E-06	1.80944E-06	4.90033E-05	1.80944E-06	2.74161E-05	2.65574E-05	3.37537E-05	0.000146493
3833403772865	383340	3772865	0.000111494	4.3729E-05	1.44818E-05	1.41835E-05	3.29347E-05	3.28839E-05	4.32719E-05	4.3244E-05	4.63496E-05	4.52386E-05	1.80363E-06	1.80363E-06	4.88459E-05	1.80363E-06	2.7382E-05	2.65244E-05	3.38917E-05	0.000147092
3833503772865	383350	3772865	0.000110829	4.3469E-05	1.43955E-05	1.40989E-05	3.27384E-05	3.26878E-05	4.30139E-05	4.29862E-05	4.60733E-05	4.49689E-05	1.79288E-06	1.79288E-06	4.85547E-05	1.79288E-06	2.726E-05	2.64062E-05	3.39121E-05	0.000147181
3833603772865	383360	3772865	0.000109958	4.3127E-05	1.42823E-05	1.39881E-05	3.2481E-05	3.24309E-05	4.26758E-05	4.26482E-05	4.57111E-05	4.46154E-05	1.77878E-06	1.77878E-06	4.8173E-05	1.77878E-06	2.70771E-05	2.6229E-05	3.38306E-05	0.000146827
3833703772865	383370	3772865	0.000109078	4.2782E-05	1.4168E-05	1.38761E-05	3.2221E-05	3.21713E-05	4.23341E-05	4.23068E-05	4.53452E-05	4.42583E-05	1.76454E-06	1.76454E-06	4.77873E-05	1.76454E-06	2.68762E-05	2.60343E-05	3.37084E-05	0.000146297
3833803772865	383380	3772865	0.000108152	4.2419E-05	1.40478E-05	1.37584E-05	3.19477E-05	3.18984E-05	4.19751E-05	4.1948E-05	4.49606E-05	4.38829E-05	1.74958E-06	1.74958E-06	4.7382E-05	1.74958E-06	2.66519E-05	2.58171E-05	3.35342E-05	0.000145541
3833903772865	383390	3772865	0.00010711	4.201E-05	1.39125E-05	1.36259E-05	3.16399E-05	3.15911E-05	4.15707E-05	4.15439E-05	4.45274E-05	4.34601E-05	1.73272E-06	1.73272E-06	4.69256E-05	1.73272E-06	2.639E-05	2.55634E-05	3.33011E-05	0.000144529
3834003772865	383400	3772865	0.000106392	4.1728E-05	1.38192E-05	1.35344E-05	3.14277E-05	3.13792E-05	4.12918E-05	4.12652E-05	4.42287E-05	4.31686E-05	1.7211E-06	1.7211E-06	4.66108E-05	1.7211E-06	2.61927E-05	2.53723E-05	3.31268E-05	0.000143773
3834103772865	383410	3772865	0.000105673	4.1447E-05	1.37258E-05	1.3443E-05	3.12154E-05	3.11672E-05	4.10129E-05	4.09865E-05	4.393E-05	4.2877E-05	1.70947E-06	1.70947E-06	4.6296E-05	1.70947E-06	2.59936E-05	2.51794E-05	3.29412E-05	0.000142967
3834203772865	383420	3772865	0.000104587	4.102E-05	1.35847E-05	1.33048E-05	3.08944E-05	3.08467E-05	4.05911E-05	4.05649E-05	4.34782E-05	4.2436E-05	1.69189E-06	1.69189E-06	4.58198E-05	1.69189E-06	2.57029E-05	2.48979E-05	3.26425E-05	0.000141671
3834303772865	383430	3772865	0.000103033	4.0411E-05	1.33828E-05	1.31071E-05	3.04353E-05	3.03884E-05	3.99881E-05	3.99623E-05	4.28322E-05	4.18055E-05	1.66676E-06	1.66676E-06	4.51391E-05	1.66676E-06	2.53047E-05	2.45121E-05	3.22035E-05	0.000139765
3834403772865	383440	3772865	0.00010147	3.9798E-05	1.31798E-05	1.29083E-05	2.99737E-05	2.99274E-05	3.93815E-05	3.93561E-05	4.21825E-05	4.11714E-05	1.64147E-06	1.64147E-06	4.44544E-05	1.64147E-06	2.49029E-05	2.41229E-05	3.17531E-05	0.000137811
3834503772865	383450	3772865	9.87662E-05	3.8737E-05	1.28287E-05	1.25644E-05	2.91751E-05	2.913E-05	3.83322E-05	3.83075E-05	4.10586E-05	4.00744E-05	1.59774E-06	1.59774E-06	4.32699E-05	1.59774E-06	2.42319E-05	2.3473E-05	3.09678E-05	0.000134403
3834603772865	383460	3772865	9.61165E-05	3.7698E-05	1.24845E-05	1.22273E-05	2.83923E-05	2.83485E-05	3.73038E-05	3.72798E-05	3.99571E-05	3.89993E-05	1.55487E-06	1.55487E-06	4.21091E-05	1.55487E-06	2.35736E-05	2.28352E-05	3.01961E-05	0.000131053
3834703772865	383470	3772865	9.41315E-05	3.692E-05	1.22267E-05	1.19748E-05	2.7806E-05	2.77631E-05	3.65334E-05	3.65098E-05	3.91319E-05	3.81939E-05	1.52276E-06	1.52276E-06	4.12394E-05	1.52276E-06	2.30695E-05	2.23469E-05	2.96077E-05	0.0001285
3834803772865	383480	3772865	9.31614E-05	3.6539E-05	1.21007E-05	1.18514E-05	2.75194E-05	2.7477E-05	3.61569E-05	3.61336E-05	3.87286E-05	3.78003E-05	1.50707E-06	1.50707E-06	4.08144E-05	1.50707E-06	2.28058E-05	2.20915E-05	2.93067E-05	0.000127193
3834903772865	383490	3772865	9.22273E-05	3.6173E-05	1.19793E-05	1.17325E-05	2.72435E-05	2.72015E-05	3.57944E-05	3.57713E-05	3.83403E-05	3.74213E-05	1.49196E-06	1.49196E-06	4.04052E-05	1.49196E-06	2.25493E-05	2.1843E-05	2.90171E-05	0.000125936
3835003772865	383500	3772865	9.18668E-05	3.6032E-05	1.19327E-05	1.16868E-05	2.71374E-05	2.70955E-05	3.56549E-05	3.56319E-05	3.81909E-05	3.727555E-05	1.48615E-06	1.48615E-06	4.02478E-05	1.48615E-06	2.24309E-05	2.17283E-05	2.88994E-05	0.000125425
3835103772865	383510	3772865	9.18231E-05	3.6014E-05	1.19268E-05	1.16811E-05	2.71241E-05	2.70822E-05	3.56375E-05	3.56145E-05	3.81722E-05	3.72573E-05	1.48542E-06	1.48542E-06	4.02281E-05	1.48542E-06	2.23878E-05	2.16866E-05	2.88835E-05	0.000125357
3835203772865	383520	3772865	9.15806E-05	3.5919E-05	1.18953E-05	1.16502E-05	2.70525E-05	2.70107E-05	3.55434E-05	3.55205E-05	3.80714E-05	3.71589E-05	1.4815E-06	1.4815E-06	4.01219E-05	1.4815E-06	2.23017E-05	2.16032E-05	2.88179E-05	0.000125072
3835303772865	383530	3772865	9.00357E-05	3.5313E-05	1.16947E-05	1.14537E-05	2.65961E-05	2.65551E-05	3.49438E-05	3.49212E-05	3.74292E-05	3.6532E-05	1.4565E-06	1.4565E-06	3.9445E-05	1.4565E-06	2.19017E-05	2.12157E-05	2.83449E-05	0.000123019
3835403772865	383540	3772865	8.84998E-05	3.4711E-05	1.14952E-05	1.12583E-05	2.61424E-05	2.61021E-05	3.43477E-05	3.43255E-05	3.67907E-05	3.590888E-05	1.43166E-06	1.43166E-06	3.87721E-05	1.43166E-06	2.15052E-05	2.08316E-05	2.78722E-05	0.000120966
3835503772865	383550	3772865	8.70536E-05	3.4144E-05	1.13073E-05	1.10744E-05	2.57152E-05	2.56755E-05	3.37864E-05	3.37646E-05	3.61895E-05	3.53221E-05	1.40826E-06	1.40826E-06	3.81386E-05	1.40826E-06	2.11303E-05	2.04685E-05	2.74216E-05	0.000119012

			KMMass Grading / Excavation	KMMass Grading / Excavation	KMDrainage / Utilities Trenching	KMFoundations / Concrete Pads	KMBuilding / Structure Construction	KMAsphalt Paving	KMArchitectural Coating	KMLandscaping or Other Finishing	KMWaterside Construction (Piles)	EWNDemolition	EWNSite Grubbing / Prep	EWNDrainage / Utilities Trenching	EWNDrainage / Utilities Trenching	EWNDrainage / Utilities Trenching	EWNFoundation s / Concrete Pads	EWNBuilding / Structure Construction	EWNAsphalt Paving	EWNLandscaping or Other Finishing	EWNWaterside Construction (Piles)
Unique Identifier	X (UTM)	Y (UTM)	2025	2026	2026	2026	2026	2026	2026	2026	2026	2027	2027	2027	2028	2029	2029	2029	2029	2029	2029
3837403772855	383740	3772855	7.87554E-05	7.79404E-05	2.79891E-05	1.48117E-05	5.0873E-05	1.63435E-06	1.63435E-06	5.25074E-05	1.63435E-06	8.10936E-05	4.41971E-06	1.03783E-05	1.01779E-05	9.9673E-06	8.63354E-06	1.87472E-05	1.33376E-06	1.94141E-05	1.33376E-06
3837503772855	383750	3772855	7.79192E-05	7.71129E-05	2.76919E-05	1.46544E-05	5.03329E-05	1.61699E-06	1.61699E-06	5.19499E-05	1.61699E-06	8.01748E-05	4.36963E-06	1.02607E-05	1.00626E-05	9.85436E-06	8.53571E-06	1.85348E-05	1.31865E-06	1.91941E-05	1.31865E-06
3837603772855	383760	3772855	7.73071E-05	7.6507E-05	2.74743E-05	1.45393E-05	4.99374E-05	1.60429E-06	1.60429E-06	5.15417E-05	1.60429E-06	7.95086E-05	4.33332E-06	1.01755E-05	9.97896E-06	9.77249E-06	8.46479E-06	1.83808E-05	1.30769E-06	1.90346E-05	1.30769E-06
3837703772855	383770	3772855	7.66501E-05	7.58568E-05	2.72408E-05	1.44157E-05	4.95131E-05	1.59066E-06	1.59066E-06	5.11037E-05	1.59066E-06	7.87966E-05	4.29451E-06	1.00843E-05	9.88959E-06	9.68496E-06	8.38898E-06	1.82162E-05	1.29598E-06	1.88642E-05	1.29598E-06
3837803772855	383780	3772855	7.58289E-05	7.50441E-05	2.6949E-05	1.42613E-05	4.89826E-05	1.57361E-06	1.57361E-06	5.05562E-05	1.57361E-06	7.80079E-05	4.25153E-06	9.9834E-06	9.79061E-06	9.58803E-06	8.30502E-06	1.80339E-05	1.28301E-06	1.86754E-05	1.28301E-06
3837903772855	383790	3772855	7.49778E-05	7.42018E-05	2.66465E-05	1.41012E-05	4.84328E-05	1.55595E-06	1.55595E-06	4.99888E-05	1.55595E-06	7.71427E-05	4.20438E-06	9.87267E-06	9.68201E-06	9.48168E-06	8.2129E-06	1.78338E-05	1.26878E-06	1.84682E-05	1.26878E-06
3838003772855	383800	3772855	7.41416E-05	7.33743E-05	2.63493E-05	1.3944E-05	4.78927E-05	1.5386E-06	1.5386E-06	4.94313E-05	1.5386E-06	7.62468E-05	4.15555E-06	9.75802E-06	9.56958E-06	9.37157E-06	8.11753E-06	1.76267E-05	1.25405E-06	1.82538E-05	1.25405E-06
3838103772855	383810	3772855	7.29471E-05	7.21922E-05	2.59248E-05	1.37193E-05	4.71211E-05	1.51381E-06	1.51381E-06	4.86349E-05	1.51381E-06	7.48533E-05	4.0796E-06	9.57967E-06	9.39468E-06	9.20029E-06	7.96917E-06	1.73046E-05	1.23113E-06	1.79201E-05	1.23113E-06
3838203772855	383820	3772855	7.17601E-05	7.10174E-05	2.5503E-05	1.34961E-05	4.63543E-05	1.48918E-06	1.48918E-06	4.78435E-05	1.48918E-06	7.35057E-05	4.00615E-06	9.40721E-06	9.22554E-06	9.03466E-06	7.8257E-06	1.6993E-05	1.20896E-06	1.75975E-05	1.20896E-06
3838303772855	383830	3772855	7.07522E-05	7.002E-05	2.51448E-05	1.33065E-05	4.57032E-05	1.46826E-06	1.46826E-06	4.71715E-05	1.46826E-06	7.23801E-05	3.94481E-06	9.26316E-06	9.08428E-06	8.89631E-06	7.70586E-06	1.67328E-05	1.19045E-06	1.7328E-05	1.19045E-06
3838403772855	383840	3772855	6.98862E-05	6.91629E-05	2.4837E-05	1.31436E-05	4.51438E-05	1.45029E-06	1.45029E-06	4.65941E-05	1.45029E-06	7.14843E-05	3.89599E-06	9.14851E-06	8.97184E-06	8.7862E-06	7.61049E-06	1.65257E-05	1.17572E-06	1.71136E-05	1.17572E-06
3838503772855	383850	3772855	6.90724E-05	6.83576E-05	2.45478E-05	1.29906E-05	4.46182E-05	1.4334E-06	1.4334E-06	4.60516E-05	1.4334E-06	7.05655E-05	3.84591E-06	9.03092E-06	8.85652E-06	8.67327E-06	7.51267E-06	1.63133E-05	1.1606E-06	1.68936E-05	1.1606E-06
3838603772855	383860	3772855	6.77062E-05	6.70055E-05	2.40623E-05	1.27337E-05	4.37356E-05	1.40505E-06	1.40505E-06	4.51407E-05	1.40505E-06	6.90188E-05	3.76161E-06	8.83297E-06	8.6624E-06	8.48317E-06	7.348E-06	1.59557E-05	1.13517E-06	1.65233E-05	1.13517E-06
3838703772855	383870	3772855	6.62877E-05	6.56017E-05	2.35581E-05	1.24669E-05	4.28194E-05	1.37562E-06	1.37562E-06	4.4195E-05	1.37562E-06	6.73725E-05	3.67189E-06	8.62229E-06	8.45579E-06	8.28083E-06	7.17274E-06	1.55752E-05	1.10809E-06	1.61292E-05	1.10809E-06
3838803772855	383880	3772855	6.47797E-05	6.41093E-05	2.30222E-05	1.21833E-05	4.18452E-05	1.34432E-06	1.34432E-06	4.31895E-05	1.34432E-06	6.56421E-05	3.57758E-06	8.40083E-06	8.2386E-06	8.06814E-06	6.98851E-06	1.51751E-05	1.07963E-06	1.57149E-05	1.07963E-06
3838903772855	383890	3772855	6.31895E-05	6.25355E-05	2.2457E-05	1.18842E-05	4.0818E-05	1.31132E-06	1.31132E-06	4.21293E-05	1.31132E-06	6.39117E-05	3.48327E-06	8.17937E-06	8.02142E-06	7.85545E-06	6.80428E-06	1.47751E-05	1.05117E-06	1.53007E-05	1.05117E-06
3839003772855	383900	3772855	6.15844E-05	6.0947E-05	2.18866E-05	1.15823E-05	3.97812E-05	1.27801E-06	1.27801E-06	4.10592E-05	1.27801E-06	6.21889E-05	3.38937E-06	7.95889E-06	7.80519E-06	7.6437E-06	6.62086E-06	1.43768E-05	1.02283E-06	1.48882E-05	1.02283E-06
3839103772855	383910	3772855	5.91729E-05	5.85606E-05	2.10296E-05	1.11288E-05	3.82235E-05	1.22797E-06	1.22797E-06	3.94514E-05	1.22797E-06	5.94554E-05	3.24039E-06	7.60906E-06	7.46212E-06	7.30772E-06	6.32985E-06	1.37449E-05	9.77874E-07	1.42338E-05	9.77874E-07
3829703772865	382970	3772865	5.39992E-05	5.34404E-05	1.91909E-05	1.01558E-05	3.48815E-05	1.1206E-06	1.1206E-06	3.60021E-05	1.1206E-06	7.78165E-05	4.2411E-06	9.9589E-06	9.76658E-06	9.5645E-06	8.28464E-06	1.79896E-05	1.27986E-06	1.86295E-05	1.27986E-06
3829803772865	382980	3772865	5.49996E-05	5.44304E-05	1.95464E-05	1.03439E-05	3.55277E-05	1.14136E-06	1.14136E-06	3.6669E-05	1.14136E-06	7.93019E-05	4.32206E-06	1.0149E-05	9.95301E-06	9.74708E-06	8.44278E-06	1.8333E-05	1.30429E-06	1.89851E-05	1.30429E-06
3829903772865	382990	3772865	5.61568E-05	5.55756E-05	1.99577E-05	1.05615E-05	3.62752E-05	1.16538E-06	1.16538E-06	3.74406E-05	1.16538E-06	8.10324E-05	4.41637E-06	1.03705E-05	1.01702E-05	9.95977E-06	8.62701E-06	1.8733E-05	1.33276E-06	1.93994E-05	1.33276E-06
3830003772865	383000	3772865	5.73513E-05	5.67578E-05	2.03822E-05	1.07862E-05	3.70468E-05	1.19017E-06	1.19017E-06	3.82369E-05	1.19017E-06	8.28011E-05	4.51277E-06	1.05968E-05	1.03922E-05	1.01772E-05	8.81532E-06	1.91419E-05	1.36185E-06	1.98229E-05	1.36185E-06
3830103772865	383010	3772865	5.85757E-05	5.79695E-05	2.08173E-05	1.10165E-05	3.78377E-05	1.21557E-06	1.21557E-06	3.90533E-05	1.21557E-06	8.46081E-05	4.61125E-06	1.08281E-05	1.0619E-05	1.03993E-05	9.0077E-06	1.99597E-05	1.39157E-06	2.02555E-05	1.39157E-06
3830203772865	383020	3772865	5.98448E-05	5.92255E-05	2.12684E-05	1.12552E-05	3.86575E-05	1.24191E-06	1.24191E-06	3.98994E-05	1.24191E-06	8.64457E-05	4.7114E-06	1.10633E-05	1.08496E-05	1.06251E-05	9.20334E-06	1.99845E-05	1.42179E-06	2.06954E-05	1.42179E-06
3830303772865	383030	3772865	6.11513E-05	6.05185E-05	2.17327E-05	1.15009E-05	3.95015E-05	1.26902E-06	1.26902E-06	4.07705E-05	1.26902E-06	8.83293E-05	4.81406E-06	1.13043E-05	1.1086E-05	1.08566E-05	9.40388E-06	2.042E-05	1.45277E-06	2.11463E-05	1.45277E-06
3830403772865	383040	3772865	6.25325E-05	6.18853E-05	2.22236E-05	1.17606E-05	4.03936E-05	1.29769E-06	1.29769E-06	4.16913E-05	1.29769E-06	9.02971E-05	4.92131E-06	1.15562E-05	1.1333E-05	1.10985E-05	9.61338E-06	2.08749E-05	1.48513E-06	2.16174E-05	1.48513E-06
3830503772865	383050	3772865	6.39584E-05	6.32965E-05	2.27303E-05	1.20288E-05	4.13147E-05	1.32728E-06	1.32728E-06	4.2642E-05	1.32728E-06	9.23109E-05	5.03106E-06	1.18139E-05	1.15857E-05	1.1346E-05	9.82777E-06	2.13404E-05	1.51826E-06	2.20995E-05	1.51826E-06
3830603772865	383060	3772865	6.54516E-05	6.47742E-05	2.3261E-05	1.23096E-05	4.22792E-05	1.35826E-06	1.35826E-06	4.36375E-05	1.35826E-06	9.43859E-05	5.14415E-06	1.20794E-05	1.18462E-05	1.16011E-05	1.00487E-05	2.18201E-05	1.55238E-06	2.25963E-05	1.55238E-06
3830703772865	383070	3772865	6.70194E-05	6.63258E-05	2.38182E-05	1.26045E-05	4.3292E-05	1.3908E-06	1.3908E-06	4.46828E-05	1.3908E-06	9.65528E-05	5.26225E-06	1.23568E-05	1.21181E-05	1.18674E-05	1.02794E-05	2.23211E-05	1.58802E-06	2.31151E-05	1.58802E-06
3830803772865	383080	3772865	6.86394E-05	6.79291E-05	2.43939E-05	1.29092E-05	4.43385E-05	1.42442E-06	1.42442E-06	4.57629E-05	1.42442E-06	9.87503E-05	5.38202E-06	1.2638E-05	1.23939E-05	1.21375E-05	1.05133E-05	2.28291E-05	1.62417E-06	2.36412E-05	1.62417E-06
3830903772865	383090	3772865	7.04386E-05	6.97097E-05	2.50333E-05	1.32475E-05	4.55007E-05	1.46176E-06	1.46176E-06	4.69625E-05	1.46176E-06	0.0001012	5.51556E-06	1.29516E-05	1.27015E-05	1.24387E-05	1.07742E-05	2.33955E-05	1.66446E-06	2.42277E-05	1.66446E-06
3831003772865	383100	3772865	7.24021E-05	7.16528E-05	2.57311E-05	1.36168E-05	4.6769E-05	1.5025E-06	1.5025E-06	4.82715E-05	1.5025E-06	0.000103796	5.65702E-06	1.32838E-05	1.30272E-05	1.27577E-05	1.10505E-05	2.39956E-05	1.70716E-06	2.48492E-05	1.70716E-06
3831103772865	383110	3772865	7.44477E-05	7.36772E-05	2.64581E-05	1.40015E-05	4.80904E-05	1.54495E-06	1.54495E-06	4.96354E-05	1.54495E-06	0.000106445	5.80141E-06	1.36228E-05	1.33597E-05	1.30833E-05	1.13326E-05	2.4608E-05	1.75073E-06	2.54834E-05	1.75073E-06
3831203772865	383120	3772865	7.66202E-05	7.58273E-05	2.72302E-05	1.44101E-05	4.94938E-05	1.59004E-06	1.59004E-06	5.10838E-05	1.59004E-06	0.000109202	5.95164E-06	1.39756E-05	1.37057E-05	1.34221E-05	1.1626E-05	2.52453E-05	1.79606E-06	2.61433E-05	1.79606E-06
3831303772865	383130	3772865	7.88674E-05	7.80512E-05	2.80289E-05	1.48328E-05	5.09454E-05	1.63667E-06	1.63667E-06	5.2582E-05	1.63667E-06	0.000111974	6.10271E-06	1.43303E-05	1.40536E-05	1.37628E-05	1.19211E-05	2.5886E-05	1.84165E-06	2.68069E-05	1.84165E-06
3831403772865	383140	3772865	8.10847E-05	8.02455E-05	2.88169E-05	1.52498E-05	5.23776E-05	1.68268E-06	1.68268E-06	5.40603E-05	1.68268E-06	0.000114623	6.2471E-06	1.46694E-05	1.43861E-05	1.40884E-05	1.22032E-05	2.64985E-05	1.88523E-06	2.74411E-05	1.88523E-06
3831503772865	383150	3772865	8.32945E-05	8.24325E-05	2.96022E-05	1.56654E-05	5.38051E-05	1.72854E-06	1.72854E-06	5.55337E-05	1.72854E-06	0.000117203	6.38773E-06	1.49996E-05	1.47099E-05	1.44056E-05	1.24779E-05	2.7095E-05	1.92767E-06	2.80589E-05	1.92767E-06
3831603772865	383160	3772865	8.56835E-05	8.47968E-05	3.04513E-05	1.61147E-05	5.53483E-05	1.77812E-06	1.77812E-06	5.71265E-05	1.77812E-06	0.00011983	6.53087E-06	1.53357E-05	1.50396E-05	1.47284E-05	1.27575E-05	2.77022E-05	1.97086E-06	2.86876E-05	1.97086E-06
3831703772865	383170	3772865	8.808E-05	8.71685E-05	3.1303E-05	1.65654E-05	5.68964E-05	1.82785E-06	1.82785E-06	5.87242E-05	1.82785E-06	0.000122073	6.65314E-06	1.56228E-05	1.53211E-05	1.50041E-05	1.29964E-05	2.82208E-05	2.00776E-06	2.92247E-05	2.00776E-06
3831803772865	383180	3772865	8.99464E-05	8.90156E-05	3.19663E-05	1.69164E-05	5.8102E-05	1.86659E-06	1.86659E-06	5.99686E-05	1.86659E-06	0.000123183	6.71365E-06	1.57649E-05	1.54605E-05	1.51406E-05	1.31146E-05	2.84775E-05	2.02602E-06	2.94905E-05	2.02602E-06
3831903772865	383190	3772865	9.65312E-05	9.55322E-05	3.43064E-05	1.81548E-05	6.23555E-05	2.00323E-06	2.00323E-06	6.43587E-05	2.00323E-06	0.000130396	7.10675E-06	1.6688E-05	1.63657E-05	1.60271E-05	1.38825E-05	3.01449E-05	2.14465E-06	3.12173E-05	2.14465E-06
3832003772865	383200	3772865	0.000105535	0.000104443	3.75062E-05	1.98482E-05	6.81715E-05	2.19008E-06	2.19008E-06	7.03616E-05	2.19008E-06	0.000138428	7.54451E-06	1.77159E-05	1.73738E-05	1.70143E-05	1.47376E-05	3.20018E-05	2.27675E-06	3.31401E-05	2.27675E-06
3832103772865	383210	3772865	0.000110716	0.00010957	3.93476E-05	2.08226E-05	7.15183E-05	2.2976E-06	2.2976E-06	7.38159E-05	2.2976E-06	0.000142157	7.74774E-06	1.81931E-05	1.78418E-05	1.74727E-05	1.51346E-05	3.28638E-05	2.33808E-06	3.40329E-05	2.33808E-06
3832203772865	383220	3772865	0.000112463	0.000111299	3.99684E-05	2.11511E-05	7.26468E-05	2.33385E-06	2.33385E-06	7.49807E-05	2.33385E-06	0.000141269	7.69933E-06	1.80795E-05	1.77303E-05	1.73635E-05	1.504E-05	3.26585E-05	2.32347E-06	3.38202E-05	2.32347E-06
3832303772865	383230	3772865	0.000111037	0.000109888	3.94617E-05	2.0883E-05	7.17257E-05	2.30426E-06	2.30426E-06	7.403E-05	2.30426E-06	0.00013708	7.47106E-06	1.75435E-05	1.72047E-05	1.68487E-05	1.45941E-05	3.16902E-05	2.25459E-06	3.28175E-05	2.25459E-06
3832403772865	383240	3772865	0.000109813	0.000108676	3.90265E-05	2.06527E-05	7.09348E-05	2.27885E-06	2.27885E-06	7.32136E-05	2.27885E-06	0.00013388	7.29663E-06	1.71339E-05	1.6803E-05	1.64553E-05	1.42534E-05	3.09503E-05	2.20195E-06	3.20513E-05	2.20195E-06
3832503772865	383250	3772865	0.000110201	0.00010906	3.91645E-05	2.07257E-05	7.11856E-05	2.28691E-06	2.28691E-06	7.34725E-05	2.28691E-06	0.000132938	7.2453E-06	1.70133E-05	1.66848E-05	1.63396E-05	1.41531E-05	3.07326E-05	2.18646E-06	3.18258E-05	2.18646E-06
3832603772865	383260	3772865	0.000110567	0.000109422	3.92945E-05	2.07945E-05	7.14219E-05	2.2945E-06	2.2945E-06	7.37164E-05	2.2945E-06	0.000132081	7.19856E-06	1.69036E-05	1.65771E-05	1.62342E-05	1.40618E-05	3.05344E-05	2.17235E-06	3.16205E-05	2.17235E-06
3832703772865	383270	3772865	0.00010935	0.000108218	3.8862E-05	2.05656E-05	7.06358E-05	2.26925E-06	2.26925E-06	7.2905E-05	2.26925E-06	0.000129485	7.05709E-06	1.65714E-05	1.62514E-05	1.59151E-05	1.37855E-05	2.99343E-05	2.12966E-06	3.09991E-05	2.12966E-06
3832803772865	383280	3772865	0.000108626	0.000107501	3.86047E-05	2.04294E-05	7.0168E-05	2.25422E-06	2.25422E-06	7.24222E-05	2.25422E-06	0.000127448	6.94609E-06	1.63107E-05	1.59957E-05	1.56648E-05	1.35686E-05	2.94634E-05	2.09616E-06	3.05115E-05	2.09616E-06
3832903772865	383290	3772865	0.000108648	0.000107524	3.86126E-05	2.04337E-05	7.01825E-05	2.25468E-06	2.25468E-06	7.24372E-05	2.25468E-06	0.000126223	6.87932E-06	1.61539E-05	1.5842E-05	1.55142E-05	1.34382E-05	2.91802E-05	2.07602E-06	3.02182E-05	2.07602E-06
3833003772865	383300	3772865	0.00010926	0.000108129	3.88302E-05	2.05488E-05	7.05779E-05	2.26739E-06	2.26739E-06	7.28453E-05	2.26739E-06	0.000125725	6.85219E-06	1.60902E-05	1.57795E-05	1.5453E-05	1.33852E-05	2.90652E-05	2.06783E-06	3.00991E-05	2.06783E-06
3833103772865	383310	3772865	0.000109738	0.000108602	3.9E-05	2.06387E-05	7.08866E-05	2.2773E-06	2.2773E-06	7.31639E-05	2.2773E-06	0.000125082	6.81714E-06	1.60079E-05	1.56988E-05	1.5374E-05	1.33167E-05	2.89165E-05	2.05725E-06	2.99451E-05	2.05725E-06
3833203772865	383320	3772865	0.000110582	0.000109437	3.92998E-05	2.07973E-05	7.14315E-05	2.29481E-06	2.29481E-06	7.37263E-05	2.29481E-06	0.000125052	6.81547E-06	1.6004E-05	1.5695E-05	1.53702E-05	1.33135E-05	2.89094E-05	2.05675E-06	2.99378E-05	2.05675E-06
3833303772865	383330	3772865	0.000111351	0.000110198	3.95731E-05	2.09419E-05	7.19282E-05	2.31077E-06	2.31077E-06	7.4239E-05	2.31077E-06	0.000125052	6.81547E-06	1.6004E-05	1.5695E-05	1.53702E-05	1.33135E-05	2.89094E-05	2.05675E-06	2.99378E-05	2.05675E-06
3833403772865	383340	3772865	0.000111806	0.000110649	3.9735E-05	2.10276E-05	7.22224E-05	2.32022E-06	2.32022E-06	7.45426E-05	2.32022E-06	0.000124745	6.79878E-06	1.59648E-05	1.56565E-05	1.53326E-05	1.32809E-05	2.88386E-05	2.05171E-06	2.98644E-05	2.05171E-06
3833503772865	383350	3772865	0.000111873	0.000110715	3.97588E-05	2.10402E-05	7.22658E-05	2.32161E-06	2.32161E-06	7.45874E-05	2.32161E-06	0.000124041	6.76039E-06	1.58747E-05	1.55681E-05	1.5246E-05	1.32059E-05	2.86757E-05	2.04012E-06	2.96958E-05	2.04012E-06
3833603772865	383360	3772865	0.000111604	0.000110449	3.96633E-05	2.09897E-05	7.20922E-05	2.31603E-06	2.31603E-06	7.44082E-05	2.31603E-06	0.000123045	6.70614E-06	1.57473E-05	1.54432E-05	1.51236E-05	1.30999E-05	2.84456E-05	2.02375E-06	2.94575E-05	2.02375E-06
3833703772865	383370	3772865	0.000111201	0.00011005	3.952E-05	2.09139E-05	7.18318E-05	2.30767E-06	2.30767E-06	7.41395E-05	2.30767E-06	0.000121966	6.6473E-06	1.56091E-05	1.53077E-05	1.49909E-05	1.29849E-05	2.8196E-05	2.006E-06	2.9199E-05	2.006E-06
3833803772865	383380	3772865	0.000110626	0.000109481	3.93157E-05	2.08057E-05	7.14605E-05	2.29574E-06	2.29574E-06	7.37562E-05	2.29574E-06	0.000120779	6.58261E-06	1.54572E-05	1.51587E-05	1.48451E-05	1.28586E-05	2.79217E-05	1.98648E-06	2.89149E-05	1.98648E-06
3833903772865	383390	3772865	0.000109857	0.00010872	3.90425E-05	2.06611E-05	7.09637E-05	2.27978E-06	2.27978E-06	7.32435E-05	2.27978E-06	0.000119431	6.50917E-06	1.52847E-05	1.49896E-05	1.46794E-05	1.27151E-05	2.76101E-05	1.96431E-06	2.85923E-05	1.96431E-06
3834003772865	383400	3772865	0.000109283	0.000108152	3.88382E-05	2.0553E-05	7.05924E-05	2.26785E-06	2.26785E-06	7.28602E-05	2.26785E-06	0.000118375	6.45158E-06	1.51495E-05	1.4857E-05	1.45496E-05	1.26026E-05	2.73659E-05	1.94693E-06	2.83393E-05	1.94693E-06
3834103772865	383410	3772865	0.00010867	0.000107546	3.86206E-05	2.04379E-05	7.01969E-05	2.25515E-06	2.25515E-06	7.24521E-05	2.25515E-06	0.000117318	6.39399E-06	1.50143E-05	1.47243E-05	1.44197E-05	1.24901E-05	2.71216E-05	1.92955E-06	2.80864E-05	1.92955E-06
3834203772865	383420	3772865	0.000107685	0.00010657	3.82704E-05	2.02525E-05	6.95604E-05	2.2347E-06	2.2347E-06	7.17951E-05	2.2347E-06	0.000115856	6.31428E-06	1.48271E-05	1.45408E-05	1.42399E-05	1.23344E-05	2.67835E-05	1.9055E-06	2.77362E-05	1.9055E-06
3834303772865	383430	3772865	0.000106237	0.000105137	3.77556E-05	1.99801E-05	6.86248E-05	2.20464E-06	2.20464E-06	7.08294E-05	2.20464E-06	0.000113903	6.20787E-06	1.45772E-05	1.42957E-05	1.4E-05	1.21266E-05	2.63321E-05	1.87339E-06	2.72688E-05	1.87339E-06
3834403772865	383440	3772865	0.000104751	0.000103667	3.72276E-05	1.97007E-05	6.76651E-05	2.17381E-06	2.17381E-06	6.98389E-05	2.17381E-06	0.000111951	6.10146E-06	1.43274E-05	1.40507E-05	1.376E-05	1.19187E-05	2.58807E-05	1.84127E-06	2.68014E-05	1.84127E-06
3834503772865	383450	3772865	0.00010216	0.000101103	3.6307E-05	1.92135E-05	6.59917E-05	2.12005E-06	2.12005E-06	6.81117E-05	2.12005E-06	0.000108788	5.92911E-06	1.39227E-05	1.36538E-05	1.33713E-05	1.1582E-05	2.51497E-05	1.78926E-06	2.60443E-05	1.78926E-06
3834603772865	383460	3772865	9.96145E-05	9.85836E-05	3.54022E-05	1.87347E-05	6.43472E-05	2.06722E-06	2.06722E-06	6.64144E-05	2.06722E-06	0.00010568	5.75968E-06	1.35248E-05	1.32636E-05	1.29892E-05	1.12511E-05	2.4431E-05	1.73814E-06	2.53001E-05	1.73814E-06
3834703772865	383470	3772865	9.76734E-05	9.66626E-05	3.47124E-05	1.83697E-05	6.30933E-05	2.02694E-06	2.02694E-06	6.51203E-05	2.02694E-06	0.000103283	5.62906E-06	1.32181E-05	1.29628E-05	1.26946E-05	1.09959E-05	2.3877E-05	1.69872E-06	2.47263E-05	1.69872E-06
3834803772865	383480	3772865	9.66805E-05	9.56799E-05	3.43595E-05	1.81829E-05	6.24519E-05	2.00633E-06	2.00633E-06	6.44583E-05	2.00633E-06	0.000102004	5.55937E-06	1.30545E-05	1.28024E-05	1.25375E-05	1.08598E-05	2.35814E-05	1.67769E-06	2.44202E-05	1.67769E-06
3834903772865	383490	3772865	9.57249E-05	9.47342E-05	3.40199E-05	1.80032E-05	6.18347E-05	1.9865E-06	1.9865E-06	6.38212E-05	1.9865E-06	0.000100764	5.49177E-06	1.28957E-05	1.26467E-05	1.2385E-05	1.07277E-05	2.32946E-05	1.65729E-06	2.41233E-05	1.65729E-06
3835003772865	383500	3772865	9.53367E-05	9.435E-05	3.38819E-05	1.79302E-05	6.15839E-05	1.97844E-06	1.97844E-06	6.35623E-05	1.97844E-06	0.000100144	5.45797E-06	1.28163E-05	1.25688E-05	1.23088E-05	1.06617E-05	2.31512E-05	1.64709E-06	2.39748E-05	1.64709E-06
3835103772865	383510	3772865	9.52844E-05	9.42983E-05	3.38633E-05	1.79203E-05	6.15501E-05	1.97736E-06	1.97736E-06	6.35275E-05	1.97736E-06	9.98529E-05	5.44211E-06	1.27791E-05	1.25323E-05	1.2273E-05	1.06307E-05	2.3084E-05	1.6423E-06	2.39051E-05	1.6423E-06
3835203772865	383520	3772865	9.50679E-05	9.4084E-05	3.37864E-05	1.78796E-05	6.14103E-05	1.97287E-06	1.97287E-06	6.33831E-05	1.97287E-06	9.93705E-05	5.41582E-06	1.27174E-05	1.24718E-05	1.22137E-05	1.05794E-05	2.29725E-05	1.63437E-06	2.37896E-05	1.63437E-06
3835303772865	383530	3772865	9.35076E-05	9.25399E-05	3.32319E-05	1.75862E-05	6.04024E-05	1.94049E-06	1.94049E-06	6.23428E-05	1.94049E-06	9.75022E-05	5.314E-06	1

			ISDemolition	ISDrainage / Utilities Trenching	ISDrainage / Utilities Trenching	ISAsphalt Paving	ISAsphalt Paving	SVDemolition	SVSite Grubbing / Prep	SVMass Grading / Excavation	SVMass Grading / Excavation	SVDrainage / Utilities Trenching	SVFoundations / Concrete Pads	SVBuilding / Structure Construction	SVBuilding / Structure Construction	SVAsphalt Paving	SVAsphalt Paving	SVArchitectural Coating	SVArchitectural Coating	SVLandscaping or Other Finishing	SVLandscaping or Other Finishing
Unique Identifier	X (UTM)	Y (UTM)	2027	2027	2028	2027	2028	2027	2027	2027	2028	2028	2028	2028	2029	2028	2029	2028	2029	2028	2029
3837403772855	383740	3772855	1.21056E-05	4.87445E-06	4.74938E-06	1.25889E-06	1.17272E-06	8.26021E-05	5.93864E-05	4.004E-05	3.95316E-05	2.80486E-05	8.91034E-06	1.27646E-05	1.22776E-05	1.25501E-06	1.16766E-06	1.25501E-06	1.16766E-06	1.27646E-05	1.22776E-05
3837503772855	383750	3772855	1.19854E-05	4.82606E-06	4.70224E-06	1.2464E-06	1.16108E-06	8.18181E-05	5.88228E-05	3.966E-05	3.91564E-05	2.77824E-05	8.82577E-06	1.26435E-05	1.2161E-05	1.2431E-06	1.15657E-06	1.2431E-06	1.15657E-06	1.26435E-05	1.2161E-05
3837603772855	383760	3772855	1.18946E-05	4.78949E-06	4.66661E-06	1.23695E-06	1.15228E-06	8.12123E-05	5.83872E-05	3.93663E-05	3.88665E-05	2.75767E-05	8.76042E-06	1.25498E-05	1.2071E-05	1.2339E-06	1.14801E-06	1.2339E-06	1.14801E-06	1.25498E-05	1.2071E-05
3837703772855	383770	3772855	1.1801E-05	4.7518E-06	4.62988E-06	1.22722E-06	1.14321E-06	8.04283E-05	5.78236E-05	3.89863E-05	3.84913E-05	2.73105E-05	8.67585E-06	1.24287E-05	1.19545E-05	1.22198E-06	1.13693E-06	1.22198E-06	1.13693E-06	1.24287E-05	1.19545E-05
3837803772855	383780	3772855	1.16864E-05	4.70567E-06	4.58493E-06	1.2153E-06	1.13211E-06	7.94038E-05	5.7087E-05	3.84897E-05	3.8001E-05	2.69626E-05	8.56534E-06	1.22704E-05	1.18022E-05	1.20642E-06	1.12245E-06	1.20642E-06	1.12245E-06	1.22704E-05	1.18022E-05
3837903772855	383790	3772855	1.15704E-05	4.65897E-06	4.53943E-06	1.20324E-06	1.12087E-06	7.84149E-05	5.63761E-05	3.80104E-05	3.75278E-05	2.66269E-05	8.45867E-06	1.21176E-05	1.16552E-05	1.19139E-06	1.10847E-06	1.19139E-06	1.10847E-06	1.21176E-05	1.16552E-05
3838003772855	383800	3772855	1.14572E-05	4.6134E-06	4.49503E-06	1.19147E-06	1.10991E-06	7.74795E-05	5.57036E-05	3.75569E-05	3.70801E-05	2.63092E-05	8.35776E-06	1.1973E-05	1.15162E-05	1.17718E-06	1.09524E-06	1.17718E-06	1.09524E-06	1.1973E-05	1.15162E-05
3838103772855	383810	3772855	1.1284E-05	4.54363E-06	4.42706E-06	1.17346E-06	1.09313E-06	7.62947E-05	5.48517E-05	3.69826E-05	3.6513E-05	2.59069E-05	8.22995E-06	1.17899E-05	1.13401E-05	1.15918E-06	1.0785E-06	1.15918E-06	1.0785E-06	1.17899E-05	1.13401E-05
3838203772855	383820	3772855	1.11121E-05	4.47443E-06	4.35963E-06	1.15558E-06	1.07648E-06	7.51365E-05	5.40191E-05	3.64212E-05	3.59588E-05	2.55136E-05	8.10502E-06	1.16109E-05	1.11679E-05	1.14158E-06	1.06212E-06	1.14158E-06	1.06212E-06	1.16109E-05	1.11679E-05
3838303772855	383830	3772855	1.09696E-05	4.41705E-06	4.30372E-06	1.14076E-06	1.06267E-06	7.4112E-05	5.32825E-05	3.59246E-05	3.54685E-05	2.51657E-05	7.99451E-06	1.14526E-05	1.10156E-05	1.12602E-06	1.04764E-06	1.12602E-06	1.04764E-06	1.14526E-05	1.10156E-05
3838403772855	383840	3772855	1.08522E-05	4.36979E-06	4.25767E-06	1.12856E-06	1.0513E-06	7.32211E-05	5.2642E-05	3.54928E-05	3.50421E-05	2.48632E-05	7.89841E-06	1.1315E-05	1.08832E-05	1.11248E-06	1.03505E-06	1.11248E-06	1.03505E-06	1.1315E-05	1.08832E-05
3838503772855	383850	3772855	1.07433E-05	4.3259E-06	4.21491E-06	1.11722E-06	1.04074E-06	7.23392E-05	5.20079E-05	3.50652E-05	3.462E-05	2.45637E-05	7.80327E-06	1.11787E-05	1.07521E-05	1.09908E-06	1.02258E-06	1.09908E-06	1.02258E-06	1.11787E-05	1.07521E-05
3838603772855	383860	3772855	1.05365E-05	4.24264E-06	4.13378E-06	1.09572E-06	1.02071E-06	7.10652E-05	5.1092E-05	3.44477E-05	3.40103E-05	2.41312E-05	7.66585E-06	1.09818E-05	1.05628E-05	1.07973E-06	1.00457E-06	1.07973E-06	1.00457E-06	1.09818E-05	1.05628E-05
3838703772855	383870	3772855	1.03213E-05	4.156E-06	4.04936E-06	1.07334E-06	9.99867E-07	6.98091E-05	5.01889E-05	3.38388E-05	3.34092E-05	2.37046E-05	7.53035E-06	1.07877E-05	1.03761E-05	1.06064E-06	9.86816E-07	1.06064E-06	9.86816E-07	1.07877E-05	1.03761E-05
3838803772855	383880	3772855	1.00991E-05	4.06654E-06	3.96221E-06	1.05024E-06	9.78346E-07	6.85084E-05	4.92538E-05	3.32083E-05	3.27867E-05	2.3263E-05	7.39004E-06	1.05867E-05	1.01827E-05	1.04088E-06	9.68429E-07	1.04088E-06	9.68429E-07	1.05867E-05	1.01827E-05
3838903772855	383890	3772855	9.87E-06	3.97427E-06	3.8723E-06	1.02641E-06	9.56148E-07	6.6985E-05	4.81586E-05	3.24699E-05	3.20576E-05	2.27457E-05	7.22571E-06	1.03513E-05	9.95632E-06	1.01773E-06	9.46895E-07	1.01773E-06	9.46895E-07	1.03513E-05	9.95632E-06
3839003772855	383900	3772855	9.63946E-06	3.88144E-06	3.78186E-06	1.00244E-06	9.33814E-07	6.52745E-05	4.69288E-05	3.16408E-05	3.1239E-05	2.21648E-05	7.0412E-06	1.0087E-05	9.70208E-06	9.91746E-07	9.22715E-07	9.91746E-07	9.22715E-07	1.0087E-05	9.70208E-06
3839103772855	383910	3772855	9.29434E-06	3.74248E-06	3.64646E-06	9.66547E-07	9.00381E-07	6.29315E-05	4.52443E-05	3.0505E-05	3.01177E-05	2.13692E-05	6.78846E-06	9.72489E-06	9.35383E-06	9.56148E-07	8.89595E-07	9.56148E-07	8.89595E-07	9.72489E-06	9.35383E-06
3829703772865	382970	3772865	8.73405E-06	3.51687E-06	3.42664E-06	9.08281E-07	8.46104E-07	5.38268E-05	3.86985E-05	2.60916E-05	2.57604E-05	1.82776E-05	5.80633E-06	8.31792E-06	8.00054E-06	8.17815E-07	7.60891E-07	8.17815E-07	7.60891E-07	8.31792E-06	8.00054E-06
3829803772865	382980	3772865	8.87517E-06	3.5737E-06	3.482E-06	9.22957E-07	8.59775E-07	5.47622E-05	3.9371E-05	2.65451E-05	2.6208E-05	1.85952E-05	5.90723E-06	8.46247E-06	8.13958E-06	8.32027E-07	7.74114E-07	8.32027E-07	7.74114E-07	8.46247E-06	8.13958E-06
3829903772865	382990	3772865	9.04005E-06	3.64008E-06	3.54669E-06	9.40102E-07	8.75747E-07	5.5849E-05	4.01524E-05	2.70719E-05	2.67282E-05	1.89643E-05	6.02447E-06	8.63042E-06	8.30112E-06	8.4854E-07	7.89478E-07	8.4854E-07	7.89478E-07	8.63042E-06	8.30112E-06
3830003772865	383000	3772865	9.21051E-06	3.70872E-06	3.61357E-06	9.57829E-07	8.9226E-07	5.69716E-05	4.09595E-05	2.7616E-05	2.72654E-05	1.93455E-05	6.14556E-06	8.80389E-06	8.46797E-06	8.65595E-07	8.05345E-07	8.65595E-07	8.05345E-07	8.80389E-06	8.46797E-06
3830103772865	383010	3772865	9.38516E-06	3.77905E-06	3.68209E-06	9.75992E-07	9.09179E-07	5.81297E-05	4.17921E-05	2.81774E-05	2.78197E-05	1.97387E-05	6.27049E-06	8.98286E-06	8.64011E-06	8.83191E-07	8.21717E-07	8.83191E-07	8.21717E-07	8.98286E-06	8.64011E-06
3830203772865	383020	3772865	9.5654E-06	3.85162E-06	3.7528E-06	9.94736E-07	9.2664E-07	5.93235E-05	4.26504E-05	2.87561E-05	2.8391E-05	2.01441E-05	6.39926E-06	9.16733E-06	8.81754E-06	9.01329E-07	8.38592E-07	9.01329E-07	8.38592E-07	9.16733E-06	8.81754E-06
3830303772865	383030	3772865	9.75123E-06	3.92645E-06	3.82571E-06	1.01406E-06	9.44642E-07	6.05529E-05	4.35342E-05	2.9352E-05	2.89793E-05	2.05615E-05	6.53188E-06	9.35731E-06	9.00028E-06	9.20008E-07	8.55971E-07	9.20008E-07	8.55971E-07	9.35731E-06	9.00028E-06
3830403772865	383040	3772865	9.94685E-06	4.00522E-06	3.90245E-06	1.0344E-06	9.63592E-07	6.18536E-05	4.44693E-05	2.99825E-05	2.96018E-05	2.10032E-05	6.67218E-06	9.55831E-06	9.1936E-06	9.3977E-07	8.74357E-07	9.3977E-07	8.74357E-07	9.55831E-06	9.1936E-06
3830503772865	383050	3772865	1.01494E-05	4.0868E-06	3.98194E-06	1.05547E-06	9.83219E-07	6.32077E-05	4.54429E-05	3.06389E-05	3.02499E-05	2.1463E-05	6.81825E-06	9.76756E-06	9.39488E-06	9.60344E-07	8.93499E-07	9.60344E-07	8.93499E-07	9.76756E-06	9.39488E-06
3830603772865	383060	3772865	1.03604E-05	4.17175E-06	4.06471E-06	1.07741E-06	1.00366E-06	6.46153E-05	4.64549E-05	3.13212E-05	3.09235E-05	2.1941E-05	6.97009E-06	9.98508E-06	9.60409E-06	9.8173E-07	9.13396E-07	9.8173E-07	9.13396E-07	9.98508E-06	9.60409E-06
3830703772865	383070	3772865	1.05826E-05	4.2612E-06	4.15187E-06	1.10052E-06	1.02518E-06	6.6103E-05	4.75245E-05	3.20424E-05	3.16355E-05	2.24462E-05	7.13058E-06	1.0215E-05	9.82523E-06	1.00433E-06	9.34427E-07	1.00433E-06	9.34427E-07	1.0215E-05	9.82523E-06
3830803772865	383080	3772865	1.08117E-05	4.35347E-06	4.24177E-06	1.12434E-06	1.04738E-06	6.76443E-05	4.86325E-05	3.27895E-05	3.23731E-05	2.29695E-05	7.29683E-06	1.04532E-05	1.00543E-05	1.02775E-06	9.56214E-07	1.02775E-06	9.56214E-07	1.04532E-05	1.00543E-05
3830903772865	383090	3772865	1.10674E-05	4.45643E-06	4.34209E-06	1.15093E-06	1.07215E-06	6.93636E-05	4.98687E-05	3.36229E-05	3.3196E-05	2.35534E-05	7.4823E-06	1.07189E-05	1.03099E-05	1.05387E-06	9.80519E-07	1.05387E-06	9.80519E-07	1.07189E-05	1.03099E-05
3831003772865	383100	3772865	1.13455E-05	4.56839E-06	4.45118E-06	1.17985E-06	1.09908E-06	7.13058E-05	5.1265E-05	3.45643E-05	3.41255E-05	2.42128E-05	7.6918E-06	1.1019E-05	1.05985E-05	1.08338E-06	1.00797E-06	1.08338E-06	1.00797E-06	1.1019E-05	1.05985E-05
3831103772865	383110	3772865	1.16361E-05	4.68541E-06	4.5652E-06	1.21007E-06	1.12724E-06	7.33459E-05	5.27317E-05	3.55532E-05	3.51018E-05	2.49056E-05	7.91186E-06	1.13342E-05	1.09018E-05	1.11438E-06	1.03681E-06	1.11438E-06	1.03681E-06	1.13342E-05	1.09018E-05
3831203772865	383120	3772865	1.19435E-05	4.80919E-06	4.6858E-06	1.24204E-06	1.15701E-06	7.55463E-05	5.43137E-05	3.66199E-05	3.61549E-05	2.56528E-05	8.14923E-06	1.16743E-05	1.12288E-05	1.14781E-06	1.06792E-06	1.14781E-06	1.06792E-06	1.16743E-05	1.12288E-05
3831303772865	383130	3772865	1.22606E-05	4.9369E-06	4.81023E-06	1.27502E-06	1.18774E-06	7.78804E-05	5.59918E-05	3.77513E-05	3.7272E-05	2.64453E-05	8.40101E-06	1.2035E-05	1.15758E-05	1.18327E-06	1.10091E-06	1.18327E-06	1.10091E-06	1.2035E-05	1.15758E-05
3831403772865	383140	3772865	1.25736E-05	5.06292E-06	4.93302E-06	1.30757E-06	1.21806E-06	8.017E-05	5.76379E-05	3.88611E-05	3.83677E-05	2.72228E-05	8.64798E-06	1.23888E-05	1.19161E-05	1.21806E-06	1.13328E-06	1.21806E-06	1.13328E-06	1.23888E-05	1.19161E-05
3831503772865	383150	3772865	1.28852E-05	5.18838E-06	5.05527E-06	1.33997E-06	1.24824E-06	8.24773E-05	5.92967E-05	3.99796E-05	3.94719E-05	2.80063E-05	8.89688E-06	1.27453E-05	1.2259E-05	1.25312E-06	1.16589E-06	1.25312E-06	1.16589E-06	1.27453E-05	1.2259E-05
3831603772865	383160	3772865	1.32205E-05	5.32341E-06	5.18683E-06	1.37484E-06	1.28073E-06	8.50965E-05	6.11798E-05	4.12492E-05	4.07254E-05	2.88957E-05	9.17941E-06	1.31501E-05	1.26483E-05	1.29291E-06	1.20292E-06	1.29291E-06	1.20292E-06	1.31501E-05	1.26483E-05
3831703772865	383170	3772865	1.35517E-05	5.45675E-06	5.31674E-06	1.40928E-06	1.31281E-06	8.79473E-05	6.32294E-05	4.2631E-05	4.20898E-05	2.98637E-05	9.48693E-06	1.35906E-05	1.30721E-05	1.33622E-06	1.24322E-06	1.33622E-06	1.24322E-06	1.35906E-05	1.30721E-05
3831803772865	383180	3772865	1.38451E-05	5.5749E-06	5.43186E-06	1.43979E-06	1.34123E-06	8.98716E-05	6.46128E-05	4.35638E-05	4.30107E-05	3.05171E-05	9.69451E-06	1.3888E-05	1.33581E-05	1.36546E-06	1.27042E-06	1.36546E-06	1.27042E-06	1.3888E-05	1.33581E-05
3831903772865	383190	3772865	1.49321E-05	6.01261E-06	5.85834E-06	1.55284E-06	1.44654E-06	9.45665E-05	6.79882E-05	4.58396E-05	4.52576E-05	3.21113E-05	1.0201E-05	1.46135E-05	1.40559E-05	1.43679E-06	1.33678E-06	1.43679E-06	1.33678E-06	1.46135E-05	1.40559E-05
3832003772865	383200	3772865	1.63084E-05	6.56678E-06	6.39829E-06	1.69596E-06	1.57986E-06	0.000103832	7.46493E-05	5.03307E-05	4.96917E-05	3.52574E-05	1.12004E-05	1.60452E-05	1.5433E-05	1.57756E-06	1.46776E-06	1.57756E-06	1.46776E-06	1.60452E-05	1.5433E-05
3832103772865	383210	3772865	1.71132E-05	6.89084E-06	6.71404E-06	1.77966E-06	1.65783E-06	0.000108883	7.82809E-05	5.27792E-05	5.21091E-05	3.69727E-05	1.17453E-05	1.68258E-05	1.61838E-05	1.65431E-06	1.53916E-06	1.65431E-06	1.53916E-06	1.68258E-05	1.61838E-05
3832203772865	383220	3772865	1.73955E-05	7.00449E-06	6.82477E-06	1.80901E-06	1.68517E-06	0.000110959	7.97733E-05	5.37854E-05	5.31025E-05	3.76775E-05	1.19692E-05	1.71466E-05	1.64923E-05	1.68585E-06	1.5685E-06	1.68585E-06	1.5685E-06	1.71466E-05	1.64923E-05
3832303772865	383230	3772865	1.71859E-05	6.9201E-06	6.74255E-06	1.78721E-06	1.66487E-06	0.000109988	7.90751E-05	5.33147E-05	5.26378E-05	3.73478E-05	1.18644E-05	1.69965E-05	1.6348E-05	1.67109E-06	1.55478E-06	1.67109E-06	1.55478E-06	1.69965E-05	1.6348E-05
3832403772865	383240	3772865	1.69819E-05	6.83796E-06	6.66251E-06	1.766E-06	1.6451E-06	0.000109097	7.84346E-05	5.28829E-05	5.22114E-05	3.70453E-05	1.17683E-05	1.68589E-05	1.62156E-05	1.65756E-06	1.54218E-06	1.65756E-06	1.54218E-06	1.68589E-05	1.62156E-05
3832503772865	383250	3772865	1.70056E-05	6.84752E-06	6.67183E-06	1.76847E-06	1.64741E-06	0.000109694	7.88638E-05	5.31722E-05	5.24971E-05	3.7248E-05	1.18327E-05	1.69511E-05	1.63043E-05	1.66663E-06	1.55062E-06	1.66663E-06	1.55062E-06	1.69511E-05	1.63043E-05
3832603772865	383260	3772865	1.70238E-05	6.85483E-06	6.67896E-06	1.77036E-06	1.64917E-06	0.000110273	7.92801E-05	5.34529E-05	5.27742E-05	3.74446E-05	1.18952E-05	1.70406E-05	1.63904E-05	1.67542E-06	1.55881E-06	1.67542E-06	1.55881E-06	1.70406E-05	1.63904E-05
3832703772865	383270	3772865	1.67919E-05	6.76144E-06	6.58796E-06	1.74624E-06	1.6267E-06	0.000109177	7.84923E-05	5.29217E-05	5.22498E-05	3.70725E-05	1.1777E-05	1.68712E-05	1.62275E-05	1.65878E-06	1.54332E-06	1.65878E-06	1.54332E-06	1.68712E-05	1.62275E-05
3832803772865	383280	3772865	1.66242E-05	6.69393E-06	6.52218E-06	1.7288E-06	1.61045E-06	0.000108482	7.79927E-05	5.25849E-05	5.19172E-05	3.68365E-05	1.1702E-05	1.67639E-05	1.61242E-05	1.64822E-06	1.53349E-06	1.64822E-06	1.53349E-06	1.67639E-05	1.61242E-05
3832903772865	383290	3772865	1.65739E-05	6.67367E-06	6.50245E-06	1.72357E-06	1.60558E-06	0.000108589	7.80695E-05	5.26367E-05	5.19684E-05	3.68728E-05	1.17136E-05	1.67804E-05	1.61401E-05	1.64984E-06	1.535E-06	1.64984E-06	1.535E-06	1.67804E-05	1.61401E-05
3833003772865	383300	3772865	1.66242E-05	6.69393E-06	6.52218E-06	1.7288E-06	1.61045E-06	0.000109382	7.86396E-05	5.30211E-05	5.23479E-05	3.71421E-05	1.17991E-05	1.69029E-05	1.6258E-05	1.66189E-06	1.54621E-06	1.66189E-06	1.54621E-06	1.69029E-05	1.6258E-05
3833103772865	383310	3772865	1.66591E-05	6.70799E-06	6.53588E-06	1.73243E-06	1.61384E-06	0.000110059	7.91264E-05	5.33493E-05	5.26719E-05	3.7372E-05	1.18721E-05	1.70075E-05	1.63586E-05	1.67218E-06	1.55578E-06	1.67218E-06	1.55578E-06	1.70075E-05	1.63586E-05
3833203772865	383320	3772865	1.67611E-05	6.74906E-06	6.5759E-06	1.74304E-06	1.62372E-06	0.00011119	7.99398E-05	5.38977E-05	5.32134E-05	3.77562E-05	1.19942E-05	1.71824E-05	1.65268E-05	1.68937E-06	1.57178E-06	1.68937E-06	1.57178E-06	1.71824E-05	1.65268E-05
3833303772865	383330	3772865	1.68603E-05	6.78901E-06	6.61482E-06	1.75336E-06	1.63333E-06	0.000112277	8.07212E-05	5.44245E-05	5.37335E-05	3.81252E-05	1.21114E-05	1.73503E-05	1.66883E-05	1.70588E-06	1.58714E-06	1.70588E-06	1.58714E-06	1.73503E-05	1.66883E-05
3833403772865	383340	3772865	1.69134E-05	6.81039E-06	6.63565E-06	1.75888E-06	1.63847E-06	0.000113043	8.1272E-05	5.47959E-05	5.41002E-05	3.83854E-05	1.21941E-05	1.74687E-05	1.68022E-05	1.71752E-06	1.59797E-06	1.71752E-06	1.59797E-06	1.74687E-05	1.68022E-05
3833503772865	383350	3772865	1.69092E-05	6.8087E-06	6.63401E-06	1.75844E-06	1.63807E-06	0.0001134	8.15282E-05	5.49687E-05	5.42707E-05	3.85064E-05	1.22325E-05	1.75238E-05	1.68552E-05	1.72293E-06	1.60301E-06	1.72293E-06	1.60301E-06	1.75238E-05	1.68552E-05
3833603772865	383360	3772865	1.68603E-05	6.78901E-06	6.61482E-06	1.75336E-06	1.63333E-06	0.000113417	8.1541E-05	5.49773E-05	5.42793E-05	3.85124E-05	1.22344E-05	1.75265E-05	1.68578E-05	1.7232E-06	1.60326E-06	1.7232E-06	1.60326E-06	1.75265E-05	1.68578E-05
3833703772865	383370	3772865	1.67932E-05	6.762E-06	6.58851E-06	1.74638E-06	1.62683E-06	0.000113284	8.14449E-05	5.49125E-05	5.42153E-05	3.84671E-05	1.222E-05	1.75059E-05	1.68379E-05	1.72117E-06	1.60137E-06	1.72117E-06	1.60137E-06	1.75059E-05	1.68379E-05
3833803772865	383380	3772865	1.67052E-05	6.72656E-06	6.55397E-06	1.73723E-06	1.6183E-06	0.000112963	8.12144E-05	5.47571E-05	5.40618E-05	3.83582E-05	1.21854E-05	1.74563E-05	1.67903E-05	1.7163E-06	1.59684E-06	1.7163E-06	1.59684E-06	1.74563E-05	1.67903E-05
3833903772865	383390	3772865	1.65907E-05	6.68043E-06	6.50902E-06	1.72531E-06	1.60721E-06	0.000112411	8.08173E-05	5.44893E-05	5.37975E-05	3.81706E-05	1.21258E-05	1.7371E-05	1.67082E-05	1.70791E-06	1.58903E-06	1.70791E-06	1.58903E-06	1.7371E-05	1.67082E-05
3834003772865	383400	3772865	1.65096E-05	6.64779E-06	6.47723E-06	1.71689E-06	1.59935E-06	0.000112063	8.05675E-05	5.43209E-05	5.36312E-05	3.80526E-05	1.20883E-05	1.73173E-05	1.66565E-05	1.70263E-06	1.58412E-06	1.70263E-06	1.58412E-06	1.73173E-05	1.66565E-05
3834103772865	383410	3772865	1.64258E-05	6.61404E-06	6.44434E-06	1.70817E-06	1.59123E-06	0.000111654	8.02728E-05	5.41222E-05	5.34351E-05	3.79135E-05	1.20441E-05	1.7254E-05	1.65956E-05	1.6964E-06	1.57833E-06	1.6964E-06	1.57833E-06	1.7254E-05	1.65956E-05
3834203772865	383420	3772865	1.62833E-05	6.55665E-06	6.38843E-06	1.69335E-06	1.57743E-06	0.000110816	7.96708E-05	5.37163E-05	5.30343E-05	3.76291E-05	1.19538E-05	1.71246E-05	1.64712E-05	1.68368E-06	1.56649E-06	1.68368E-06	1.56649E-06	1.71246E-05	1.64712E-05
3834303772865	383430	3772865	1.60695E-05	6.47057E-06	6.30455E-06	1.67112E-06	1.55672E-06	0.000109462	7.86972E-05	5.30599E-05	5.23862E-05	3.71693E-05	1.18077E-05	1.69153E-05	1.62699E-05	1.66311E-06	1.54735E-06	1.66311E-06	1.54735E-06	1.69153E-05	1.62699E-05
3834403772865	383440	3772865	1.58515E-05	6.3828E-06	6.21904E-06	1.64845E-06	1.5356E-06	0.000108063	7.76917E-05	5.23819E-05	5.17169E-05	3.66944E-05	1.16569E-05	1.66992E-05	1.6062E-05	1.64186E-06	1.52757E-06	1.64186E-06	1.52757E-06	1.66992E-05	1.6062E-05
3834503772865	383450	3772865	1.54589E-05	6.22471E-06	6.065E-06	1.60762E-06	1.49757E-06	0.000105435	7.58022E-05	5.1108E-05	5.04591E-05	3.5802E-05	1.13734E-05	1.6293E-05	1.56714E-05	1.60193E-06	1.49042E-06	1.60193E-06	1.49042E-06	1.6293E-05	1.56714E-05
3834603772865	383460	3772865	1.50719E-05	6.06887E-06	5.91316E-06	1.56737E-06	1.46007E-06	0.000102852	7.39448E-05	4.98557E-05	4.92227E-05	3.49247E-05	1.10947E-05	1.58938E-05	1.52874E-05	1.56267E-06	1.4539E-06	1.56267E-06	1.4539E-06	1.58938E-05	1.52874E-05
3834703772865	383470	3772865	1.47812E-05	5.95185E-06	5.79914E-06	1.53715E-06	1.43192E-06	0.000100936	7.25677E-05	4.89272E-05	4.8306E-05	3.42743E-05	1.08881E-05	1.55978E-05	1.50027E-05	1.53357E-06	1.42683E-06	1.53357E-06	1.42683E-06	1.55978E-05	1.50027E-05
3834803772865	383480	3772865	1.46415E-05	5.89558E-06	5.74432E-06	1.52262E-06	1.41838E-06	0.000100054	7.19336E-05	4.84997E-05	4.78839E-05	3.39748E-05	1.07929E-05	1.54615E-05	1.48716E-05	1.52017E-06	1.41436E-06	1.52017E-06	1.41436E-06	1.54615E-05	1.48716E-05
3834903772865	383490	3772865	1.45074E-05	5.84157E-06	5.6917E-06	1.50867E-06	1.40539E-06	9.92169E-05	7.13316E-05	4.80938E-05	4.74832E-05	3.36904E-05	1.07026E-05	1.53321E-05	1.47471E-05	1.50745E-06	1.40252E-06	1.50745E-06	1.40252E-06	1.53321E-05	1.47471E-05
3835003772865	383500	3772865	1.44627E-05	5.82357E-06	5.67415E-06	1.50402E-06	1.40106E-06	9.90031E-05	7.11779E-05	4.79902E-05	4.73808E-05	3.36178E-05	1.06795E-05	1.52991E-05	1.47153E-05	1.5042E-06	1.3995E-06	1.5042E-06	1.3995E-06	1.52991E-05	1.47153E-05
3835103772865	383510	3772865	1.44697E-05	5.82638E-06	5.67689E-06	1.50474E-06	1.40174E-06	9.91546E-05	7.12867E-05	4.80636E-05	4.74533E-05	3.36693E-05	1.06959E-05	1.53225E-05	1.47378E-05	1.5065E-06	1.40164E-06	1.5065E-06	1.40164E-06	1.53225E-05	1.47378E-05
3835203772865	383520	3772865	1.44487E-05	5.81794E-06	5.66867E-06	1.50257E-06	1.39971E-06	9.91189E-05	7.12611E-05	4.80463E-05	4.74363E-05	3.36572E-05	1.0692E-05	1.5317E-05	1.47325E-05	1.50596E-06	1.40114E-06	1.50596E-06	1.40114E-06	1.5317E-05	1.47325E-05
3835303772865	383530	3772865	1.4221E-05	5.

			MDemolition	MSite Grubbing / Prep	MMass Grading / Excavation	MMass Grading / Excavation	MDrainage / Utilities Trenching	MFoundations / Concrete Pads	MBuilding / Structure Construction	MAsphalt Paving	MLandscaping or Other Finishing	MWaterside Construction (Piles)	RSSWDemolition	RSSWPlacing Base	RSSWForm	Child Risk				
Unique Identifier	X (UTM)	Y (UTM)	2027	2027	2027	2028	2028	2028	2028	2028	2028	2028	2029	2029	2029	3rd Trimester	0<2	2<16	Total	per million
3837403772855	383740	3772855	1.98637E-05	6.09781E-05	7.17053E-05	7.07505E-05	1.50391E-05	1.95583E-05	1.4396E-05	1.48173E-06	1.73594E-05	1.48173E-06	1.25894E-05	1.82675E-05	1.08286E-05	1.93923E-09	2.8091E-08	5.4431E-09	3.5473E-08	0.03547302
3837503772855	383750	3772855	1.96496E-05	6.03208E-05	7.09323E-05	6.99879E-05	1.4877E-05	1.93474E-05	1.42408E-05	1.46576E-06	1.71723E-05	1.46576E-06	1.24334E-05	1.80412E-05	1.06944E-05	1.91909E-09	2.7797E-08	5.3866E-09	3.51031E-08	0.03510306
3837603772855	383760	3772855	1.94917E-05	5.98362E-05	7.03625E-05	6.94256E-05	1.47575E-05	1.9192E-05	1.41264E-05	1.45398E-06	1.70343E-05	1.45398E-06	1.22619E-05	1.77922E-05	1.05469E-05	1.90411E-09	2.758E-08	5.3444E-09	3.48285E-08	0.03482853
3837703772855	383770	3772855	1.93193E-05	5.9307E-05	6.97402E-05	6.88116E-05	1.4627E-05	1.90223E-05	1.40014E-05	1.44112E-06	1.68837E-05	1.44112E-06	1.20872E-05	1.75388E-05	1.03966E-05	1.88747E-09	2.7341E-08	5.2957E-09	3.4524E-08	0.03452396
3837803772855	383780	3772855	1.9098E-05	5.86274E-05	6.89411E-05	6.80231E-05	1.44594E-05	1.88043E-05	1.3841E-05	1.42461E-06	1.66902E-05	1.42461E-06	1.19344E-05	1.7317E-05	1.02652E-05	1.86756E-09	2.7051E-08	5.2354E-09	3.41541E-08	0.03415407
3837903772855	383790	3772855	1.88748E-05	5.79423E-05	6.81354E-05	6.72282E-05	1.42904E-05	1.85846E-05	1.36792E-05	1.40796E-06	1.64952E-05	1.40796E-06	1.17846E-05	1.70997E-05	1.01364E-05	1.84714E-09	2.6753E-08	5.1745E-09	3.3775E-08	0.033775
3838003772855	383800	3772855	1.86552E-05	5.72683E-05	6.73428E-05	6.64461E-05	1.41242E-05	1.83684E-05	1.35201E-05	1.39158E-06	1.63033E-05	1.39158E-06	1.16411E-05	1.68915E-05	1.0013E-05	1.82755E-09	2.6466E-08	5.1152E-09	3.34087E-08	0.03340867
3838103772855	383810	3772855	1.83449E-05	5.63158E-05	6.62227E-05	6.5341E-05	1.38893E-05	1.80629E-05	1.32952E-05	1.36844E-06	1.60321E-05	1.36844E-06	1.15819E-05	1.68055E-05	9.96199E-06	1.79744E-09	2.6032E-08	5.031E-09	3.28609E-08	0.03286091
3838203772855	383820	3772855	1.80365E-05	5.53688E-05	6.51092E-05	6.42422E-05	1.36557E-05	1.77591E-05	1.30717E-05	1.34543E-06	1.57625E-05	1.34543E-06	1.15195E-05	1.6715E-05	9.90833E-06	1.76788E-09	2.5606E-08	4.9484E-09	3.23219E-08	0.03232193
3838303772855	383830	3772855	1.77733E-05	5.45611E-05	6.41594E-05	6.33051E-05	1.34565E-05	1.75001E-05	1.2881E-05	1.3258E-06	1.55326E-05	1.3258E-06	1.1429E-05	1.65838E-05	9.83052E-06	1.74336E-09	2.5249E-08	4.8779E-09	3.18708E-08	0.03187079
3838403772855	383840	3772855	1.75465E-05	5.38648E-05	6.33406E-05	6.24972E-05	1.32848E-05	1.72767E-05	1.27166E-05	1.30888E-06	1.53344E-05	1.30888E-06	1.13167E-05	1.64208E-05	9.73393E-06	1.72308E-09	2.4952E-08	4.8185E-09	3.14935E-08	0.03149345
3838503772855	383850	3772855	1.7336E-05	5.32187E-05	6.25808E-05	6.17475E-05	1.31254E-05	1.70695E-05	1.25641E-05	1.29318E-06	1.51504E-05	1.29318E-06	1.12044E-05	1.62579E-05	9.63735E-06	1.70349E-09	2.4667E-08	4.7609E-09	3.1131E-08	0.03113096
3838603772855	383860	3772855	1.69822E-05	5.21325E-05	6.13035E-05	6.04872E-05	1.28575E-05	1.67211E-05	1.23076E-05	1.26679E-06	1.48412E-05	1.26679E-06	1.11857E-05	1.62307E-05	9.62125E-06	1.66924E-09	2.4173E-08	4.6669E-09	3.0509E-08	0.03050903
3838703772855	383870	3772855	1.66157E-05	5.10073E-05	5.99804E-05	5.91817E-05	1.258E-05	1.63602E-05	1.2042E-05	1.23945E-06	1.45209E-05	1.23945E-06	1.11639E-05	1.6199E-05	9.60247E-06	1.63348E-09	2.3658E-08	4.5702E-09	2.98618E-08	0.02986183
3838803772855	383880	3772855	1.62437E-05	4.98654E-05	5.86376E-05	5.78568E-05	1.22984E-05	1.59939E-05	1.17724E-05	1.2117E-06	1.41958E-05	1.2117E-06	1.11389E-05	1.61628E-05	9.581E-06	1.59643E-09	2.3121E-08	4.4708E-09	2.91886E-08	0.02918861
3838903772855	383890	3772855	1.58372E-05	4.86176E-05	5.71703E-05	5.64091E-05	1.19906E-05	1.55937E-05	1.14778E-05	1.18138E-06	1.38406E-05	1.18138E-06	1.11109E-05	1.61221E-05	9.55686E-06	1.55811E-09	2.2563E-08	4.3631E-09	2.84847E-08	0.02848468
3839003772855	383900	3772855	1.54217E-05	4.7342E-05	5.56703E-05	5.49291E-05	1.1676E-05	1.51846E-05	1.11767E-05	1.15038E-06	1.34775E-05	1.15038E-06	1.10734E-05	1.60678E-05	9.52466E-06	1.51874E-09	2.1993E-08	4.2504E-09	2.77618E-08	0.02776184
3839103772855	383910	3772855	1.47975E-05	4.54258E-05	5.3417E-05	5.27058E-05	1.12034E-05	1.457E-05	1.07243E-05	1.10382E-06	1.29319E-05	1.10382E-06	1.10859E-05	1.60859E-05	9.53539E-06	1.45907E-09	2.113E-08	4.0836E-09	2.66723E-08	0.02667231
3829703772865	382970	3772865	1.35146E-05	4.14876E-05	4.8786E-05	4.81364E-05	1.02322E-05	1.33068E-05	9.79456E-06	1.00812E-06	1.18108E-05	1.00812E-06	7.97911E-06	1.15779E-05	6.86312E-06	1.62037E-09	2.2391E-08	4.1357E-09	2.81472E-08	0.02814724
3829803772865	382980	3772865	1.37723E-05	4.22786E-05	4.97162E-05	4.90542E-05	1.04272E-05	1.35605E-05	9.9813E-06	1.02734E-06	1.2036E-05	1.02734E-06	8.01966E-06	1.16367E-05	6.898E-06	1.64926E-09	2.2794E-08	4.211E-09	2.8654E-08	0.02865399
3829903772865	382990	3772865	1.40699E-05	4.31921E-05	5.07904E-05	5.01141E-05	1.06525E-05	1.38536E-05	1.0197E-05	1.04954E-06	1.22961E-05	1.04954E-06	8.06645E-06	1.17046E-05	6.93824E-06	1.68281E-09	2.3261E-08	4.2985E-09	2.9242E-08	0.02924196
3830003772865	383000	3772865	1.43784E-05	4.41391E-05	5.19039E-05	5.12128E-05	1.08861E-05	1.41573E-05	1.04205E-05	1.07255E-06	1.25656E-05	1.07255E-06	8.11324E-06	1.17725E-05	6.97849E-06	1.71728E-09	2.3741E-08	4.3886E-09	2.98468E-08	0.02984683
3830103772865	383010	3772865	1.46959E-05	4.51139E-05	5.30502E-05	5.23439E-05	1.11265E-05	1.44699E-05	1.06507E-05	1.09624E-06	1.28431E-05	1.09624E-06	8.16003E-06	1.18404E-05	7.01874E-06	1.75247E-09	2.4232E-08	4.4811E-09	3.04653E-08	0.03046529
3830203772865	383020	3772865	1.50225E-05	4.61165E-05	5.42293E-05	5.35072E-05	1.13738E-05	1.47915E-05	1.08874E-05	1.1206E-06	1.31286E-05	1.1206E-06	8.20682E-06	1.19083E-05	7.05898E-06	1.78848E-09	2.4735E-08	4.5758E-09	3.10997E-08	0.03109971
3830303772865	383030	3772865	1.536E-05	4.71526E-05	5.54476E-05	5.47093E-05	1.16293E-05	1.51238E-05	1.1132E-05	1.14578E-06	1.34235E-05	1.14578E-06	8.25672E-06	1.19807E-05	7.10191E-06	1.82531E-09	2.5251E-08	4.6732E-09	3.17498E-08	0.03174978
3830403772865	383040	3772865	1.57175E-05	4.825E-05	5.6738E-05	5.59825E-05	1.19E-05	1.54758E-05	1.1391E-05	1.17244E-06	1.37359E-05	1.17244E-06	8.30351E-06	1.20486E-05	7.14215E-06	1.864E-09	2.5794E-08	4.7758E-09	3.24338E-08	0.03243383
3830503772865	383050	3772865	1.60858E-05	4.93807E-05	5.80677E-05	5.72945E-05	1.21789E-05	1.58385E-05	1.1658E-05	1.19992E-06	1.40578E-05	1.19992E-06	8.35342E-06	1.2121E-05	7.18508E-06	1.90361E-09	2.6351E-08	4.8814E-09	3.31359E-08	0.03313594
3830603772865	383060	3772865	1.64723E-05	5.05672E-05	5.94629E-05	5.86711E-05	1.24715E-05	1.62191E-05	1.19381E-05	1.22875E-06	1.43956E-05	1.22875E-06	8.40333E-06	1.21934E-05	7.22801E-06	1.94477E-09	2.693E-08	4.9912E-09	3.38664E-08	0.03386644
3830703772865	383070	3772865	1.68788E-05	5.1815E-05	6.09301E-05	6.01188E-05	1.27792E-05	1.66193E-05	1.22327E-05	1.25907E-06	1.47508E-05	1.25907E-06	8.45324E-06	1.22658E-05	7.27094E-06	1.98767E-09	2.7536E-08	5.1065E-09	3.46299E-08	0.03462986
3830803772865	383080	3772865	1.72979E-05	5.31017E-05	6.24432E-05	6.16118E-05	1.30966E-05	1.7032E-05	1.25365E-05	1.29034E-06	1.51171E-05	1.29034E-06	8.50315E-06	1.23383E-05	7.31387E-06	2.03152E-09	2.8156E-08	5.2247E-09	3.5412E-08	0.03541202
3830903772865	383090	3772865	1.77625E-05	5.45277E-05	6.41201E-05	6.32663E-05	1.34483E-05	1.74894E-05	1.28731E-05	1.32499E-06	1.55231E-05	1.32499E-06	8.55618E-06	1.24152E-05	7.35948E-06	2.0804E-09	2.8847E-08	5.3564E-09	3.62833E-08	0.03628328
3831003772865	383100	3772865	1.82723E-05	5.60929E-05	6.59607E-05	6.50824E-05	1.38343E-05	1.79914E-05	1.32426E-05	1.36302E-06	1.59687E-05	1.36302E-06	8.7215E-06	1.26551E-05	7.50168E-06	2.13294E-09	2.9592E-08	5.5003E-09	3.72248E-08	0.0372248
3831103772865	383110	3772865	1.8804E-05	5.7725E-05	6.78799E-05	6.69761E-05	1.42368E-05	1.85149E-05	1.3628E-05	1.40268E-06	1.64333E-05	1.40268E-06	8.90242E-06	1.29176E-05	7.65729E-06	2.18708E-09	3.0362E-08	5.6495E-09	3.81981E-08	0.03819812
3831203772865	383120	3772865	1.93665E-05	5.94518E-05	6.99105E-05	6.89796E-05	1.46627E-05	1.90687E-05	1.40356E-05	1.44464E-06	1.69249E-05	1.44464E-06	9.13636E-06	1.32571E-05	7.85851E-06	2.24378E-09	3.1171E-08	5.8073E-09	3.92217E-08	0.03922167
3831303772865	383130	3772865	1.99526E-05	6.1251E-05	7.20262E-05	7.10672E-05	1.51065E-05	1.96458E-05	1.44604E-05	1.48836E-06	1.74371E-05	1.48836E-06	9.44517E-06	1.37051E-05	8.12413E-06	2.30153E-09	3.1998E-08	5.9706E-09	4.027E-08	0.04026998
3831403772865	383140	3772865	2.05278E-05	6.30168E-05	7.41026E-05	7.31159E-05	1.5542E-05	2.02122E-05	1.48773E-05	1.53127E-06	1.79398E-05	1.53127E-06	9.73214E-06	1.41215E-05	8.37097E-06	2.35741E-09	3.2802E-08	6.1294E-09	4.12889E-08	0.04128893
3831503772865	383150	3772865	2.1103E-05	6.47826E-05	7.61791E-05	7.51647E-05	1.59775E-05	2.07785E-05	1.52941E-05	1.57418E-06	1.84425E-05	1.57418E-06	1.00129E-05	1.45289E-05	8.61244E-06	2.41223E-09	3.3594E-08	6.287E-09	4.22937E-08	0.04229365
3831603772865	383160	3772865	2.17254E-05	6.66932E-05	7.84258E-05	7.73815E-05	1.64487E-05	2.13914E-05	1.57452E-05	1.62061E-06	1.89864E-05	1.62061E-06	1.05182E-05	1.52621E-05	9.04709E-06	2.46988E-09	3.4434E-08	6.457E-09	4.33605E-08	0.04336055
3831703772865	383170	3772865	2.23514E-05	6.8615E-05	8.06856E-05	7.96113E-05	1.69226E-05	2.20077E-05	1.61989E-05	1.6673E-06	1.95335E-05	1.6673E-06	1.12044E-05	1.62579E-05	9.63735E-06	2.5206E-09	3.5198E-08	6.6227E-09	4.43418E-08	0.0443418
3831803772865	383180	3772865	2.28413E-05	7.0119E-05	8.24542E-05	8.13563E-05	1.72936E-05	2.24901E-05	1.6554E-05	1.70385E-06	1.99617E-05	1.70385E-06	1.17753E-05	1.70862E-05	1.01283E-05	2.5637E-09	3.5835E-08	6.7422E-09	4.51406E-08	0.04514064
3831903772865	383190	3772865	2.442E-05	7.49651E-05	8.81529E-05	8.69791E-05	1.84888E-05	2.40445E-05	1.76981E-05	1.82161E-06	2.13413E-05	1.82161E-06	1.26206E-05	1.83128E-05	1.08554E-05	2.72468E-09	3.8169E-08	7.1496E-09	4.80435E-08	0.04804348
3832003772865	383200	3772865	2.66682E-05	8.18667E-05	9.62686E-05	9.49867E-05	2.01909E-05	2.62581E-05	1.93274E-05	1.98931E-06	2.33061E-05	1.98931E-06	1.32382E-05	1.92089E-05	1.13867E-05	2.92692E-09	4.1171E-08	7.7372E-09	5.18351E-08	0.05183511
3832103772865	383210	3772865	2.7942E-05	8.57771E-05	0.000100867	9.95238E-05	2.11554E-05	2.75124E-05	2.02506E-05	2.08433E-06	2.44193E-05	2.08433E-06	1.35751E-05	1.96978E-05	1.16764E-05	3.0298E-09	4.2753E-08	8.0479E-09	5.38303E-08	0.05383029
3832203772865	383220	3772865	2.83521E-05	8.7036E-05	0.000102347	0.000100984	2.14658E-05	2.79161E-05	2.05478E-05	2.11492E-06	2.47776E-05	2.11492E-06	1.36468E-05	1.98019E-05	1.17381E-05	3.03933E-09	4.3015E-08	8.1158E-09	5.41703E-08	0.05417033
3832303772865	383230	3772865	2.79765E-05	8.58829E-05	0.000100991	9.96466E-05	2.11815E-05	2.75463E-05	2.02756E-05	2.0869E-06	2.44494E-05	2.0869E-06	1.34628E-05	1.95348E-05	1.15798E-05	2.97282E-09	4.2169E-08	7.9727E-09	5.31148E-08	0.05311475
3832403772865	383240	3772865	2.76771E-05	8.49638E-05	9.99105E-05	9.85802E-05	2.09548E-05	2.72515E-05	2.00586E-05	2.06457E-06	2.41877E-05	2.06457E-06	1.32257E-05	1.91908E-05	1.13759E-05	2.91862E-09	4.1474E-08	7.8572E-09	5.22497E-08	0.05224966
3832503772865	383250	3772865	2.77932E-05	8.53203E-05	0.00010033	9.89938E-05	2.10427E-05	2.73659E-05	2.01428E-05	2.07323E-06	2.42892E-05	2.07323E-06	1.30885E-05	1.89917E-05	1.12579E-05	2.90866E-09	4.1402E-08	7.8596E-09	5.21703E-08	0.05217029
3832603772865	383260	3772865	2.79093E-05	8.56768E-05	0.000100749	9.94074E-05	2.11306E-05	2.74802E-05	2.02269E-05	2.0819E-06	2.43907E-05	2.0819E-06	1.29325E-05	1.87654E-05	1.11237E-05	2.89915E-09	4.1333E-08	7.863E-09	5.20951E-08	0.05209514
3832703772865	383270	3772865	2.76353E-05	8.48357E-05	9.97599E-05	9.84315E-05	2.09232E-05	2.72104E-05	2.00284E-05	2.06146E-06	2.41513E-05	2.06146E-06	1.2552E-05	1.82132E-05	1.07964E-05	2.84895E-09	4.0681E-08	7.7551E-09	5.1285E-08	0.05128496
3832803772865	383280	3772865	2.74884E-05	8.43845E-05	9.92293E-05	9.7908E-05	2.08119E-05	2.70657E-05	1.99218E-05	2.05049E-06	2.40228E-05	2.05049E-06	1.21745E-05	1.76655E-05	1.04718E-05	2.81062E-09	4.0202E-08	7.6793E-09	5.06915E-08	0.05069155
3832903772865	383290	3772865	2.75265E-05	8.45015E-05	9.93668E-05	9.80437E-05	2.08408E-05	2.71032E-05	1.99494E-05	2.05334E-06	2.40561E-05	2.05334E-06	1.19188E-05	1.72944E-05	1.02518E-05	2.79168E-09	3.9999E-08	7.6564E-09	5.04475E-08	0.05044748
3833003772865	383300	3772865	2.77025E-05	8.50418E-05	0.000100002	9.86707E-05	2.0974E-05	2.72765E-05	2.0077E-05	2.06646E-06	2.42099E-05	2.06646E-06	1.18065E-05	1.71314E-05	1.01552E-05	2.78998E-09	4.0037E-08	7.6779E-09	5.05048E-08	0.05050481
3833103772865	383310	3772865	2.78386E-05	8.54596E-05	0.000100493	9.91554E-05	2.1077E-05	2.74105E-05	2.01756E-05	2.07662E-06	2.43289E-05	2.07662E-06	1.17222E-05	1.70092E-05	1.00827E-05	2.78576E-09	4.0035E-08	7.6907E-09	5.05116E-08	0.05051163
3833203772865	383320	3772865	2.80618E-05	8.61447E-05	0.000101299	9.99503E-05	2.1246E-05	2.76303E-05	2.03374E-05	2.09326E-06	2.45239E-05	2.09326E-06	1.17378E-05	1.70319E-05	1.00961E-05	2.79424E-09	4.0204E-08	7.7353E-09	5.07331E-08	0.05073311
3833303772865	383330	3772865	2.8265E-05	8.67686E-05	0.000102033	0.000100674	2.13999E-05	2.78304E-05	2.04847E-05	2.10842E-06	2.47015E-05	2.10842E-06	1.17815E-05	1.70952E-05	1.01337E-05	2.80271E-09	4.0365E-08	7.7779E-09	5.09458E-08	0.05094576
3833403772865	383340	3772865	2.83829E-05	8.71307E-05	0.000102459	0.000101094	2.14892E-05	2.79465E-05	2.05702E-05	2.11722E-06	2.48046E-05	2.11722E-06	1.18189E-05	1.71495E-05	1.01659E-05	2.80444E-09	4.0425E-08	7.7994E-09	5.10293E-08	0.05102933
3833503772865	383350	3772865	2.84011E-05	8.71864E-05	0.000102524	0.000101159	2.15029E-05	2.79644E-05	2.05833E-05	2.11858E-06	2.48205E-05	2.11858E-06	1.18439E-05	1.71857E-05	1.01874E-05	2.7973E-09	4.0355E-08	7.7944E-09	5.09467E-08	0.05094667
3833603772865	383360	3772865	2.83321E-05	8.69747E-05	0.000102275	0.000100913	2.14507E-05	2.78965E-05	2.05333E-05	2.11343E-06	2.47602E-05	2.11343E-06	1.18657E-05	1.72174E-05	1.02061E-05	2.78325E-09	4.0179E-08	7.768E-09	5.07304E-08	0.05073041
3833703772865	383370	3772865	2.82251E-05	8.66461E-05	0.000101889	0.000100532	2.13697E-05	2.77911E-05	2.04557E-05	2.10545E-06	2.46666E-05	2.10545E-06	1.19032E-05	1.72717E-05	1.02383E-05	2.76722E-09	3.997E-08	7.7333E-09	5.04703E-08	0.05047032
3833803772865	383380	3772865	2.80745E-05	8.61837E-05	0.000101345	9.99956E-05	2.12556E-05	2.76428E-05	2.03466E-05	2.09421E-06	2.4535E-05	2.09421E-06	1.19499E-05	1.73396E-05	1.02786E-05	2.74833E-09	3.9714E-08	7.6885E-09	5.01508E-08	0.05015083
3833903772865	383390	3772865	2.78694E-05	8.55543E-05	0.000100605	9.92653E-05	2.11004E-05	2.74409E-05	2.0198E-05	2.07892E-06	2.43558E-05	2.07892E-06	1.19999E-05	1.74121E-05	1.03215E-05	2.72543E-09	3.9397E-08	7.6302E-09	4.97531E-08	0.04975305
3834003772865	383400	3772865	2.77115E-05	8.50697E-05	0.000100035	9.8703E-05	2.09809E-05	2.72855E-05	2.00836E-05	2.06714E-06	2.42179E-05	2.06714E-06	1.21059E-05	1.75659E-05	1.04127E-05	2.70887E-09	3.9167E-08	7.5875E-09	4.94631E-08	0.04946308
3834103772865	383410	3772865	2.75446E-05	8.45572E-05	9.94323E-05	9.81084E-05	2.08545E-05	2.71211E-05	1.99626E-05	2.05469E-06	2.4072E-05	2.05469E-06	1.22213E-05	1.77334E-05	1.0512E-05	2.69182E-09	3.8927E-08	7.5425E-09	4.91618E-08	0.04916181
3834203772865	383420	3772865	2.72815E-05	8.37495E-05	9.84826E-05	9.71712E-05	2.06553E-05	2.6862E-05	1.97719E-05	2.03506E-06	2.3842E-05	2.03506E-06	1.22931E-05	1.78375E-05	1.05737E-05	2.66545E-09	3.8554E-08	7.4705E-09	4.86896E-08	0.04868959
3834303772865	383430	3772865	2.69059E-05	8.25964E-05	9.71267E-05	9.58334E-05	2.03709E-05	2.64922E-05	1.94997E-05	2.00704E-06	2.35138E-05	2.00704E-06	1.23087E-05	1.78601E-05	1.05871E-05	2.62749E-09	3.8013E-08	7.3661E-09	4.80061E-08	0.04800615
3834403772865	383440	3772865	2.65212E-05	8.14155E-05	9.5738E-05	9.44632E-05	2.00797E-05	2.61134E-05	1.92209E-05	1.97835E-06	2.31776E-05	1.97835E-06	1.2318E-05	1.78737E-05	1.05952E-05	2.58894E-09	3.7462E-08	7.2596E-09	4.73104E-08	0.04731037
3834503772865	383450	3772865	2.58589E-05	7.93824E-05	9.33472E-05	9.21042E-05	1.95782E-05	2.54613E-05	1.87409E-05	1.92894E-06	2.25988E-05	1.92894E-06	1.21745E-05	1.76655E-05	1.04718E-05	2.52232E-09	3.6508E-08	7.074E-09	4.6104E-08	0.04610401
3834603772865	383460	3772865	2.52075E-05	7.73826E-05	9.09957E-05	8.9784E-05	1.9085E-05	2.48199E-05	1.82688E-05	1.88035E-06	2.20295E-05	1.88035E-06	1.20435E-05	1.74754E-05	1.03591E-05	2.45694E-09	3.5571E-08	6.8916E-09	4.49194E-08	0.04491941
3834703772865	383470	3772865	2.47085E-05	7.58508E-05	8.91943E-05	8.80067E-05	1.87072E-05	2.43286E-05	1.79072E-05	1.84313E-06	2.15934E-05	1.84313E-06	1.19905E-05	1.73985E-05	1.03135E-05	2.40739E-09	3.486E-08	6.7534E-09	4.40208E-08	0.04402077
3834803772865	383480	3772865	2.4449E-05	7.50543E-05	8.82577E-05	8.70825E-05	1.85108E-05	2.40731E-05	1.77191E-05	1.82377E-06	2.13667E-05	1.82377E-06	1.2056E-05	1.74935E-05	1.03698E-05	2.3824E-09	3.45E-08	6.6841E-09	4.35668E-08	0.04356677
3834903772865	383490	3772865	2.42004E-05	7.42911E-05	8.73603E-05	8.61971E-05	1.83226E-05	2.38283E-05	1.75389E-05	1.80523E-06	2.11494E-05	1.80523E-06	1.21309E-05	1.76021E-05	1.04342E-05	2.3583E-09	3.4154E-08	6.6176E-09	4.31296E-08	0.04312959
3835003772865	383500	3772865	2.40934E-05	7.39625E-05	8.69738E-05	8.58157E-05	1.82415E-05	2.37229E-05	1.74614E-05	1.79724E-06	2.10558E-05	1.79724E-06	1.22837E-05	1.78239E-05	1.05657E-05	2.34851E-09	3.4013E-08	6.5915E-09	4.2953E-08	0.04295301
3835103772865	383510	3772865	2.40716E-05	7.38956E-05	8.68952E-05	8.57382E-05	1.8225E-05	2.37015E-05	1.74456E-05	1.79562E-06	2.10368E-05	1.79562E-06	1.24865E-05	1.81181E-05	1.07401E-05	2.34686E-09	3.3991E-08	6.5886E-09	4.29262E-08	0.04292618
3835203772865	383520	3772865	2.40081E-05	7.37007E-05	8.6666E-05	8.5512E-05	1.81769E-05	2.36389E-05	1.73995E-05	1.79088E-06	2.09813E-05	1.79088E-06	1.26611E-05	1.83716E-05	1.08903E-05	2.34073E-09	3.3905E-08	6.5735E-09	4.28193E-08	0.0428193
3835303772865	383530	3772865	2.36089E-05	7.24752E-05	8.52249E-05	8.40901E-05	1.78747E-05	2.32459E-05	1.71102E-05	1.7611E-06	2.06324E-05	1.7611E-06	1.26487E-05	1.83535E-05	1.08796E-05	2.30145E-09	3.334E-08	6.4645E-09	4.21056E-08	0.04210558
3835403772865	383540	3772865	2.32097E-05	7.12497E-05	8.37839E-05	8.26683E-05	1.75724E-05	2.28528E-05	1.68209E-05	1.73133E-06	2.02836E-05	1.73133E-06	1.263E-05	1.83263E-05	1.08635E-05	2.26231E-09	3.2776E-08	6.3557E-09	4.13937E-08	0.04139367
3835503772865	383550	3772865	2.28305E-05	7.00855E-05	8.24149E-05	8.13175E-05	1.72853E-05	2.24794E-05	1.65461E-05	1.70304E-06	1.99521E-05	1.70304E-06	1.26206E-05	1.83128E-05	1.08554E-05	2.22523E-09	3.2241E-08	6.2529E-09	4.07188E-08	0.04071877

			EGIODemolition	EGIOSite Grubbing / Prep	EGIOMass Grading / Excavation	EGIOMass Grading / Excavation	EGIODrainage / Utilities Trenching	EGIODrainage / Utilities Trenching	EGIOFoundations / Concrete Pads	EGIOFoundations / Concrete Pads	EGIOBuilding / Structure Construction	EGIOBuilding / Structure Construction	EGIOAsphalt Paving	EGIOArchitectural Coating	EGIOLandscaping or Other Finishing	EGIOWaterside Construction (Piles)	HIWaterside Construction (Landscaping)	HIWaterside Construction (Landscaping)	KMDemolition	KMSite Grubbing / Prep
Unique Identifier	X (UTM)	Y (UTM)	2025	2025	2025	2026	2026	2027	2026	2027	2026	2027	2027	2027	2027	2027	2025	2026	2025	2025
3835603772865	383560	3772865	8.56525E-05	3.3594E-05	1.11253E-05	1.08961E-05	2.53013E-05	2.52623E-05	3.32426E-05	3.32212E-05	3.5607E-05	3.47535E-05	1.3856E-06	1.3856E-06	3.75247E-05	1.3856E-06	2.07661E-05	2.01157E-05	2.69826E-05	0.000117106
3835703772865	383570	3772865	8.45387E-05	3.3157E-05	1.09807E-05	1.07544E-05	2.49723E-05	2.49338E-05	3.28104E-05	3.27892E-05	3.5144E-05	3.43016E-05	1.36758E-06	1.36758E-06	3.70368E-05	1.36758E-06	2.04737E-05	1.98325E-05	2.66341E-05	0.000115594
3835803772865	383580	3772865	8.63171E-05	3.3855E-05	1.12117E-05	1.09807E-05	2.54977E-05	2.54583E-05	3.35006E-05	3.3479E-05	3.58833E-05	3.50232E-05	1.39635E-06	1.39635E-06	3.78159E-05	1.39635E-06	2.08917E-05	2.02373E-05	2.72292E-05	0.000118177
3835903772865	383590	3772865	8.86075E-05	3.4753E-05	1.15092E-05	1.1272E-05	2.61742E-05	2.61338E-05	3.43895E-05	3.43673E-05	3.68355E-05	3.59525E-05	1.4334E-06	1.4334E-06	3.88193E-05	1.4334E-06	2.14586E-05	2.07865E-05	2.80168E-05	0.000121595
3836003772865	383600	3772865	8.96225E-05	3.5151E-05	1.1641E-05	1.14012E-05	2.64741E-05	2.64332E-05	3.47834E-05	3.4761E-05	3.72574E-05	3.63644E-05	1.44982E-06	1.44982E-06	3.9264E-05	1.44982E-06	2.17169E-05	2.10367E-05	2.83857E-05	0.000123196
3836103772865	383610	3772865	8.938E-05	3.5056E-05	1.16095E-05	1.13703E-05	2.64024E-05	2.63617E-05	3.46893E-05	3.46669E-05	3.71566E-05	3.6266E-05	1.4459E-06	1.4459E-06	3.91578E-05	1.4459E-06	2.16577E-05	2.09793E-05	2.83268E-05	0.00012294
3836203772865	383620	3772865	8.90566E-05	3.4929E-05	1.15675E-05	1.13292E-05	2.63069E-05	2.62663E-05	3.45638E-05	3.45415E-05	3.70222E-05	3.61348E-05	1.44067E-06	1.44067E-06	3.90161E-05	1.44067E-06	2.15788E-05	2.09029E-05	2.82386E-05	0.000122557
3836303772865	383630	3772865	8.80776E-05	3.4545E-05	1.14403E-05	1.12046E-05	2.60177E-05	2.59775E-05	3.41838E-05	3.41618E-05	3.66152E-05	3.57375E-05	1.42483E-06	1.42483E-06	3.85872E-05	1.42483E-06	2.13312E-05	2.06631E-05	2.79285E-05	0.000121212
3836403772865	383640	3772865	8.70536E-05	3.4144E-05	1.13073E-05	1.10744E-05	2.57152E-05	2.56755E-05	3.37864E-05	3.37646E-05	3.61895E-05	3.53221E-05	1.40826E-06	1.40826E-06	3.81386E-05	1.40826E-06	2.10711E-05	2.04111E-05	2.75981E-05	0.000119778
3836503772865	383650	3772865	8.60477E-05	3.3749E-05	1.11767E-05	1.09464E-05	2.54181E-05	2.53788E-05	3.3396E-05	3.33745E-05	3.57713E-05	3.49139E-05	1.39199E-06	1.39199E-06	3.76979E-05	1.39199E-06	2.08182E-05	2.01661E-05	2.72722E-05	0.000118363
3836603772865	383660	3772865	8.50686E-05	3.3365E-05	1.10495E-05	1.08218E-05	2.51289E-05	2.50901E-05	3.3016E-05	3.29947E-05	3.53643E-05	3.45166E-05	1.37615E-06	1.37615E-06	3.72689E-05	1.37615E-06	2.05724E-05	1.9928E-05	2.69531E-05	0.000116979
3836703772865	383670	3772865	8.40537E-05	3.2967E-05	1.09177E-05	1.06927E-05	2.4829E-05	2.47907E-05	3.26221E-05	3.26011E-05	3.49424E-05	3.41048E-05	1.35973E-06	1.35973E-06	3.68243E-05	1.35973E-06	2.03195E-05	1.9683E-05	2.66182E-05	0.000115525
3836803772865	383680	3772865	8.32992E-05	3.2671E-05	1.08197E-05	1.05967E-05	2.46062E-05	2.45682E-05	3.23293E-05	3.23084E-05	3.46287E-05	3.37987E-05	1.34753E-06	1.34753E-06	3.64937E-05	1.34753E-06	2.01347E-05	1.9504E-05	2.63602E-05	0.000114405
3836903772865	383690	3772865	8.25447E-05	3.2375E-05	1.07217E-05	1.05008E-05	2.43833E-05	2.43457E-05	3.20365E-05	3.20158E-05	3.43151E-05	3.34925E-05	1.33532E-06	1.33532E-06	3.61632E-05	1.33532E-06	1.99589E-05	1.93337E-05	2.61022E-05	0.000113286
3837003772865	383700	3772865	8.18261E-05	3.2093E-05	1.06283E-05	1.04094E-05	2.4171E-05	2.41337E-05	3.17576E-05	3.17371E-05	3.40163E-05	3.3201E-05	1.3237E-06	1.3237E-06	3.58484E-05	1.3237E-06	1.97849E-05	1.91652E-05	2.5842E-05	0.000112156
3837103772865	383710	3772865	8.09908E-05	3.1766E-05	1.05198E-05	1.03031E-05	2.39243E-05	2.38874E-05	3.14334E-05	3.14131E-05	3.36691E-05	3.2862E-05	1.31019E-06	1.31019E-06	3.54824E-05	1.31019E-06	1.95804E-05	1.89671E-05	2.55523E-05	0.000110899
3837203772865	383720	3772865	8.02273E-05	3.1466E-05	1.04207E-05	1.0206E-05	2.36988E-05	2.36622E-05	3.11371E-05	3.1117E-05	3.33517E-05	3.25523E-05	1.29784E-06	1.29784E-06	3.51479E-05	1.29784E-06	1.93938E-05	1.87864E-05	2.52807E-05	0.00010972
3837303772865	383730	3772865	7.92393E-05	3.1079E-05	1.02923E-05	1.00803E-05	2.34069E-05	2.33708E-05	3.07536E-05	3.07338E-05	3.2941E-05	3.21514E-05	1.28185E-06	1.28185E-06	3.47151E-05	1.28185E-06	1.91445E-05	1.85448E-05	2.49481E-05	0.000108276
3837403772865	383740	3772865	7.81704E-05	3.066E-05	1.01535E-05	9.9443E-06	2.30912E-05	2.30555E-05	3.03388E-05	3.03192E-05	3.24966E-05	3.17177E-05	1.26456E-06	1.26456E-06	3.42468E-05	1.26456E-06	1.88736E-05	1.82824E-05	2.4595E-05	0.000106744
3837503772865	383750	3772865	7.72453E-05	3.0297E-05	1.00333E-05	9.82661E-06	2.28179E-05	2.27827E-05	2.99797E-05	2.99604E-05	3.2112E-05	3.13423E-05	1.24959E-06	1.24959E-06	3.38415E-05	1.24959E-06	1.86332E-05	1.80496E-05	2.42918E-05	0.000105428
3837603772865	383760	3772865	7.64998E-05	3.0004E-05	9.9365E-06	9.73177E-06	2.25977E-05	2.25628E-05	2.96904E-05	2.96712E-05	3.18021E-05	3.10398E-05	1.23753E-06	1.23753E-06	3.35149E-05	1.23753E-06	1.84341E-05	1.78567E-05	2.40428E-05	0.000104348
3837703772865	383770	3772865	7.56824E-05	2.9684E-05	9.83033E-06	9.62779E-06	2.23562E-05	2.23217E-05	2.93731E-05	2.93542E-05	3.14623E-05	3.07082E-05	1.22431E-06	1.22431E-06	3.31568E-05	1.22431E-06	1.8235E-05	1.76638E-05	2.37894E-05	0.000103248
3837803772865	383780	3772865	7.48561E-05	2.936E-05	9.723E-06	9.52267E-06	2.21121E-05	2.2078E-05	2.90524E-05	2.90337E-05	3.11188E-05	3.03729E-05	1.21094E-06	1.21094E-06	3.27948E-05	1.21094E-06	1.8034E-05	1.74692E-05	2.35359E-05	0.000102148
3837903772865	383790	3772865	7.40836E-05	2.9057E-05	9.62267E-06	9.42441E-06	2.18839E-05	2.18502E-05	2.87526E-05	2.87341E-05	3.07977E-05	3.00595E-05	1.19845E-06	1.19845E-06	3.24564E-05	1.19845E-06	1.78493E-05	1.72902E-05	2.3287E-05	0.000101067
3838003772865	383800	3772865	7.33561E-05	2.8771E-05	9.52817E-06	9.33185E-06	2.1669E-05	2.16356E-05	2.84703E-05	2.84519E-05	3.04952E-05	2.97643E-05	1.18668E-06	1.18668E-06	3.21376E-05	1.18668E-06	1.76681E-05	1.71147E-05	2.30403E-05	9.99965E-05
3838103772865	383810	3772865	7.20447E-05	2.8257E-05	9.35783E-06	9.16503E-06	2.12817E-05	2.12488E-05	2.79613E-05	2.79433E-05	2.99501E-05	2.92322E-05	1.16547E-06	1.16547E-06	3.15631E-05	1.16547E-06	1.73362E-05	1.67932E-05	2.26284E-05	9.8209E-05
3838203772865	383820	3772865	7.07872E-05	2.7764E-05	9.1945E-06	9.00506E-06	2.09102E-05	2.08779E-05	2.74733E-05	2.74555E-05	2.94273E-05	2.87219E-05	1.14512E-06	1.14512E-06	3.10122E-05	1.14512E-06	1.70061E-05	1.64735E-05	2.22233E-05	9.64508E-05
3838303772865	383830	3772865	6.98082E-05	2.738E-05	9.06733E-06	8.88051E-06	2.0621E-05	2.05892E-05	2.70933E-05	2.70758E-05	2.90203E-05	2.83247E-05	1.12929E-06	1.12929E-06	3.05833E-05	1.12929E-06	1.67568E-05	1.62319E-05	2.19065E-05	9.50758E-05
3838403772865	383840	3772865	6.91794E-05	2.7133E-05	8.98567E-06	8.80053E-06	2.04353E-05	2.04037E-05	2.68493E-05	2.68319E-05	2.87589E-05	2.80696E-05	1.11911E-06	1.11911E-06	3.03078E-05	1.11911E-06	1.66007E-05	1.60807E-05	2.16915E-05	9.41427E-05
3838503772865	383850	3772865	6.85597E-05	2.689E-05	8.90517E-06	8.72169E-06	2.02522E-05	2.02209E-05	2.66087E-05	2.65916E-05	2.85013E-05	2.78181E-05	1.10909E-06	1.10909E-06	3.00363E-05	1.10909E-06	1.64375E-05	1.59226E-05	2.14629E-05	9.31507E-05
3838603772865	383860	3772865	6.70866E-05	2.6312E-05	8.71383E-06	8.5343E-06	1.98171E-05	1.97865E-05	2.6037E-05	2.60202E-05	2.78889E-05	2.72204E-05	1.08526E-06	1.08526E-06	2.93909E-05	1.08526E-06	1.60697E-05	1.55664E-05	2.10239E-05	9.12452E-05
3838703772865	383870	3772865	6.56046E-05	2.5731E-05	8.52133E-06	8.34576E-06	1.93793E-05	1.93494E-05	2.54618E-05	2.54454E-05	2.72728E-05	2.66191E-05	1.06128E-06	1.06128E-06	2.87417E-05	1.06128E-06	1.56804E-05	1.51893E-05	2.05532E-05	8.92023E-05
3838803772865	383880	3772865	6.41226E-05	2.515E-05	8.32883E-06	8.15723E-06	1.89415E-05	1.89123E-05	2.48866E-05	2.48706E-05	2.66567E-05	2.60178E-05	1.03731E-06	1.03731E-06	2.80924E-05	1.03731E-06	1.5293E-05	1.4814E-05	2.00644E-05	8.70808E-05
3838903772865	383890	3772865	6.26136E-05	2.4558E-05	8.13283E-06	7.96527E-06	1.84958E-05	1.84672E-05	2.4301E-05	2.42853E-05	2.60294E-05	2.54055E-05	1.0129E-06	1.0129E-06	2.74313E-05	1.0129E-06	1.49055E-05	1.44386E-05	1.95597E-05	8.48905E-05
3839003772865	383900	3772865	6.10507E-05	2.3945E-05	7.92983E-06	7.76645E-06	1.80341E-05	1.80063E-05	2.36944E-05	2.36791E-05	2.53797E-05	2.47714E-05	9.87616E-07	9.87616E-07	2.67466E-05	9.87616E-07	1.45216E-05	1.40667E-05	1.90664E-05	8.27493E-05
3839103772865	383910	3772865	5.88412E-05	2.3078E-05	7.64283E-06	7.48536E-06	1.73814E-05	1.73546E-05	2.28369E-05	2.28221E-05	2.44611E-05	2.38748E-05	9.51872E-07	9.51872E-07	2.57786E-05	9.51872E-07	1.39493E-05	1.35124E-05	1.83603E-05	7.96849E-05
3829703772875	382970	3772875	7.88351E-05	3.092E-05	1.02398E-05	1.00289E-05	2.32875E-05	2.32516E-05	3.05967E-05	3.0577E-05	3.27729E-05	3.19874E-05	1.27531E-06	1.27531E-06	3.4538E-05	1.27531E-06	1.72178E-05	1.66785E-05	1.66901E-05	7.24364E-05
3829803772875	382980	3772875	8.01734E-05	3.1445E-05	1.04137E-05	1.01991E-05	2.36828E-05	2.36463E-05	3.11162E-05	3.10961E-05	3.33293E-05	3.25304E-05	1.29696E-06	1.29696E-06	3.51243E-05	1.29696E-06	1.75371E-05	1.69878E-05	1.69979E-05	7.37721E-05
3829903772875	382990	3772875	8.17902E-05	3.2079E-05	1.06237E-05	1.04048E-05	2.41604E-05	2.41231E-05	3.17436E-05	3.17232E-05	3.40014E-05	3.31864E-05	1.32312E-06	1.32312E-06	3.58326E-05	1.32312E-06	1.7921E-05	1.73597E-05	1.73645E-05	7.53633E-05
3830003772875	383000	3772875	8.34429E-05	3.2727E-05	1.08383E-05	1.0615E-05	2.46486E-05	2.46106E-05	3.23851E-05	3.23642E-05	3.46884E-05	3.3857E-05	1.34985E-06	1.34985E-06	3.65567E-05	1.34985E-06	1.83139E-05	1.77403E-05	1.77425E-05	7.70035E-05
3830103772875	383010	3772875	8.51135E-05	3.3383E-05	1.10553E-05	1.08276E-05	2.51421E-05	2.51033E-05	3.30335E-05	3.30121E-05	3.5383E-05	3.45349E-05	1.37688E-06	1.37688E-06	3.72886E-05	1.37688E-06	1.87157E-05	1.81295E-05	1.81317E-05	7.86929E-05
3830203772875	383020	3772875	8.68111E-05	3.4049E-05	1.12758E-05	1.10435E-05	2.56436E-05	2.5604E-05	3.36923E-05	3.36706E-05	3.60887E-05	3.52237E-05	1.40434E-06	1.40434E-06	3.80323E-05	1.40434E-06	1.91229E-05	1.8524E-05	1.85323E-05	8.04314E-05
3830303772875	383030	3772875	8.85357E-05	3.4725E-05	1.14998E-05	1.12629E-05	2.6153E-05	2.61127E-05	3.43616E-05	3.43395E-05	3.68056E-05	3.59234E-05	1.43224E-06	1.43224E-06	3.87879E-05	1.43224E-06	1.95391E-05	1.89271E-05	1.89441E-05	8.22189E-05
3830403772875	383040	3772875	9.03231E-05	3.5426E-05	1.1732E-05	1.14903E-05	2.66881E-05	2.66398E-05	3.50553E-05	3.50327E-05	3.75487E-05	3.66486E-05	1.46115E-06	1.46115E-06	3.95709E-05	1.46115E-06	1.99714E-05	1.93459E-05	1.93787E-05	8.41047E-05
3830503772875	383050	3772875	9.21375E-05	3.6138E-05	1.19677E-05	1.17211E-05	2.7217E-05	2.7175E-05	3.57595E-05	3.57365E-05	3.83029E-05	3.73848E-05	1.49051E-06	1.49051E-06	4.03658E-05	1.49051E-06	2.04145E-05	1.97751E-05	1.9829E-05	8.60593E-05
3830603772875	383060	3772875	9.39967E-05	3.6867E-05	1.22092E-05	1.19576E-05	2.77662E-05	2.77233E-05	3.64811E-05	3.64576E-05	3.90758E-05	3.81392E-05	1.52058E-06	1.52058E-06	4.11804E-05	1.52058E-06	2.08702E-05	2.02165E-05	2.02952E-05	8.80826E-05
3830703772875	383070	3772875	9.59279E-05	3.7624E-05	1.246E-05	1.22033E-05	2.83366E-05	2.82929E-05	3.72306E-05	3.72066E-05	3.98786E-05	3.89228E-05	1.55182E-06	1.55182E-06	4.20264E-05	1.55182E-06	2.13438E-05	2.06752E-05	2.07886E-05	9.02238E-05
3830803772875	383080	3772875	9.78777E-05	3.8389E-05	1.27132E-05	1.24512E-05	2.89124E-05	2.88678E-05	3.79871E-05	3.79626E-05	4.06889E-05	3.97136E-05	1.58335E-06	1.58335E-06	4.28803E-05	1.58335E-06	2.18281E-05	2.11444E-05	2.12955E-05	9.24239E-05
3830903772875	383090	3772875	9.99877E-05	3.9217E-05	1.29873E-05	1.27197E-05	2.95359E-05	2.94903E-05	3.88063E-05	3.87813E-05	4.15664E-05	4.05701E-05	1.6175E-06	1.6175E-06	4.38051E-05	1.6175E-06	2.23502E-05	2.16501E-05	2.18477E-05	9.48204E-05
3831003772875	383100	3772875	0.000102152	4.0066E-05	1.32685E-05	1.29951E-05	3.01753E-05	3.01288E-05	3.96464E-05	3.96208E-05	4.24663E-05	4.14484E-05	1.65252E-06	1.65252E-06	4.47534E-05	1.65252E-06	2.28901E-05	2.21732E-05	2.24225E-05	9.73152E-05
3831103772875	383110	3772875	0.000104479	4.0978E-05	1.35707E-05	1.32911E-05	3.08625E-05	3.08149E-05	4.05493E-05	4.05231E-05	4.34334E-05	4.23923E-05	1.69015E-06	1.69015E-06	4.57726E-05	1.69015E-06	2.34695E-05	2.27344E-05	2.30561E-05	0.000100065
3831203772875	383120	3772875	0.000107119	4.2014E-05	1.39137E-05	1.3627E-05	3.16426E-05	3.15937E-05	4.15742E-05	4.15474E-05	4.45312E-05	4.34638E-05	1.73287E-06	1.73287E-06	4.69295E-05	1.73287E-06	2.41225E-05	2.3367E-05	2.37758E-05	0.000103189
3831303772875	383130	3772875	0.000109742	4.3042E-05	1.42543E-05	1.39606E-05	3.24173E-05	3.23673E-05	4.25921E-05	4.25646E-05	4.56215E-05	4.45279E-05	1.7753E-06	1.7753E-06	4.80785E-05	1.7753E-06	2.47791E-05	2.4003E-05	2.45181E-05	0.00010641
3831403772875	383140	3772875	0.000112104	4.3969E-05	1.45612E-05	1.42612E-05	3.31151E-05	3.3064E-05	4.35089E-05	4.34809E-05	4.66035E-05	4.54864E-05	1.81351E-06	1.81351E-06	4.91135E-05	1.81351E-06	2.53818E-05	2.45868E-05	2.52196E-05	0.000109455
3831503772875	383150	3772875	0.000114332	4.4843E-05	1.48505E-05	1.45445E-05	3.37731E-05	3.3721E-05	4.43735E-05	4.43448E-05	4.75295E-05	4.63903E-05	1.84955E-06	1.84955E-06	5.00894E-05	1.84955E-06	2.59559E-05	2.51429E-05	2.59031E-05	0.000112421
3831603772875	383160	3772875	0.00011656	4.5716E-05	1.51398E-05	1.48279E-05	3.44311E-05	3.4378E-05	4.5238E-05	4.52088E-05	4.84555E-05	4.72941E-05	1.88558E-06	1.88558E-06	5.10652E-05	1.88558E-06	2.65371E-05	2.57059E-05	2.66092E-05	0.000115486
3831703772875	383170	3772875	0.000118976	4.6664E-05	1.54537E-05	1.51353E-05	3.51448E-05	3.50906E-05	4.61757E-05	4.61459E-05	4.946E-05	4.82744E-05	1.92467E-06	1.92467E-06	5.21238E-05	1.92467E-06	2.71655E-05	2.63141E-05	2.74035E-05	0.000118933
3831803772875	383180	3772875	0.000120961	4.7442E-05	1.57115E-05	1.53878E-05	3.57312E-05	3.56761E-05	4.69461E-05	4.69158E-05	5.02852E-05	4.90799E-05	1.95678E-06	1.95678E-06	5.29934E-05	1.95678E-06	2.77605E-05	2.6891E-05	2.82544E-05	0.000122626
3831903772875	383190	3772875	0.000123305	4.8362E-05	1.6016E-05	1.56866E-05	3.64237E-05	3.63675E-05	4.7856E-05	4.78251E-05	5.12597E-05	5.00311E-05	1.9947E-06	1.9947E-06	5.40205E-05	1.9947E-06	2.80583E-05	2.71795E-05	2.88473E-05	0.000125199
3832003772875	383200	3772875	0.000132027	5.1783E-05	1.71488E-05	1.67955E-05	3.9E-05	3.89398E-05	5.12409E-05	5.12078E-05	5.48854E-05	5.35698E-05	2.13579E-06	2.13579E-06	5.78414E-05	2.13579E-06	3.05662E-05	2.96088E-05	3.22736E-05	0.00014007
3832103772875	383210	3772875	0.000136464	5.3523E-05	1.77252E-05	1.736E-05	4.03107E-05	4.02485E-05	5.2963E-05	5.29288E-05	5.673E-05	5.53702E-05	2.20757E-06	2.20757E-06	5.97853E-05	2.20757E-06	3.18309E-05	3.08339E-05	3.43217E-05	0.000148959
3832203772875	383220	3772875	0.000136221	5.3428E-05	1.76937E-05	1.73291E-05	4.02391E-05	4.0177E-05	5.28689E-05	5.28348E-05	5.66292E-05	5.52718E-05	2.20365E-06	2.20365E-06	5.96791E-05	2.20365E-06	3.19852E-05	3.09833E-05	3.52179E-05	0.000152848
3832303772875	383230	3772875	0.000132027	5.1783E-05	1.71488E-05	1.67955E-05	3.9E-05	3.89398E-05	5.12409E-05	5.12078E-05	5.48854E-05	5.35698E-05	2.13579E-06	2.13579E-06	5.78414E-05	2.13579E-06	3.11026E-05	3.01284E-05	3.48128E-05	0.00015109
3832403772875	383240	3772875	0.000128568	5.0426E-05	1.66997E-05	1.63556E-05	3.79785E-05	3.79199E-05	4.98988E-05	4.98666E-05	5.34478E-05	5.21667E-05	2.07985E-06	2.07985E-06	5.63264E-05	2.07985E-06	3.03778E-05	2.94263E-05	3.4419E-05	0.000149381
3832503772875	383250	3772875	0.000127446	4.9986E-05	1.65538E-05	1.62128E-05	3.76469E-05	3.75888E-05	4.9463E-05	4.94311E-05	5.29811E-05	5.17112E-05	2.06169E-06	2.06169E-06	5.58345E-05	2.06169E-06	3.02397E-05	2.92925E-05	3.46182E-05	0.000150245
3832603772875	383260	3772875	0.000126368	4.9563E-05	1.64138E-05	1.60757E-05	3.73285E-05	3.72709E-05	4.90447E-05	4.90131E-05	5.2533E-05	5.12738E-05	2.04425E-06	2.04425E-06	5.53623E-05	2.04425E-06	3.01141E-05	2.91709E-05	3.48151E-05	0.0001511
3832703772875	383270	3772875	0.000123224	4.833E-05	1.60055E-05	1.56757E-05	3.63998E-05	3.63437E-05	4.78246E-05	4.77938E-05	5.12261E-05	4.99983E-05	1.99339E-06	1.99339E-06	5.39851E-05	1.99339E-06	2.94952E-05	2.85714E-05	3.44168E-05	0.000149371
3832803772875	383280	3772875	0.000120557	4.7284E-05	1.5659E-05	1.53364E-05	3.56118E-05	3.55569E-05	4.67893E-05	4.67591E-05	5.01172E-05	4.89159E-05	1.95024E-06	1.95024E-06	5.28163E-05	1.95024E-06	2.90145E-05	2.81057E-05	3.41769E-05	0.00014833
3832903772875	383290	3772875	0.000118787	4.659E-05	1.54292E-05	1.51113E-05	3.50891E-05	3.5035E-05	4.61025E-05	4.60728E-05	4.93816E-05	4.81979E-05	1.92162E-06	1.92162E-06	5.20411E-05	1.92162E-06	2.87472E-05	2.78468E-05	3.41972E-05	0.000148418
3833003772875	383300	3772875	0.000117943	4.6259E-05	1.53195E-05	1.50039E-05	3.48397E-05	3.4786E-05	4.57748E-05	4.57453E-05	4.90306E-05	4.78553E-05	1.90796E-06	1.90796E-06	5.16712E-05	1.90796E-06	2.86772E-05	2.7779E-05	3.44281E-05	0.00014942
3833103772875	383310	3772875	0.000117045	4.5907E-05	1.52028E-05	1.48896E-05	3.45744E-05	3.45211E-05	4.54262E-05	4.53969E-05	4.86572E-05	4.74909E-05	1.89343E-06	1.89343E-06	5.12777E-05	1.89343E-06	2.85768E-05	2.76817E-05	3.46068E-05	0.000150196
3833203772875	383320	3772875	0.00011682	4.5818E-05	1.51737E-05	1.4861E-05	3.45081E-05	3.44548E-05	4.53391E-05	4.53098E-05	4.85638E-05	4.73998E-05	1.88979E-06	1.88979E-06	5.11794E-05	1.88979E-06	2.86126E-05	2.77164E-05	3.49033E-05	0.000151483
3833303772875	383330	3772875	0.000116712	4.5776E-05	1.51597E-05	1.48473E-05	3.44762E-05	3.4423E-05	4.52973E-05	4.5268E-05	4.8519E-05	4.7356E-05	1.88805E-06	1.88805E-06	5.11321E-05	1.88805E-06	2.86557E-05	2.77581E-05	3.51749E-05	0.000152661
3833403772875	383340	3772875	0.000116353	4.5635E-05	1.5113E-05	1.48016E-05	3.43701E-05	3.43171E-05	4.51578E-05	4.51287E-05	4.83697E-05	4.72103E-05	1.88224E-06	1.88224E-06	5.09747E-05	1.88224E-06	2.8627E-05	2.77303E-05	3.53401E-05	0.000153378
3833503772875	383350	3772875	0.000115661	4.5364E-05	1.50232E-05	1.47136E-05	3.41658E-05	3.41131E-05	4.48894E-05	4.48604E-05	4.80821E-05	4.69296E-05	1.87105E-06	1.87105E-06	5.06717E-05	1.87105E-06	2.85068E-05	2.76139E-05	3.53763E-05	0.000153536
3833603772875	383360	3772875	0.000114763	4.5012E-05	1.49065E-05	1.45994E-05	3.39005E-05	3.38482E-05	4.45408E-05	4.45121E-05	4.77088E-05	4.65652E-05	1.85652E-06	1.85652E-06	5.02782E-05	1.85652E-06	2.83184E-05	2.74315E-05	3.53084E-05	0.000153241
3833703772875	383370	3772875	0.000113955	4.4695E-05	1.48015E-05	1.44965E-05	3.36617E-05	3.36097E-05	4.42271E-05	4.41985E-05	4.73727E-05	4.62372E-05	1.84344E-06	1.84344E-06	4.99241E-05	1.84344E-06	2.81355E-05	2.72542E-05	3.52179E-05	0.000152848

			KMMass Grading / Excavation	KMMass Grading / Excavation	KMDrainage / Utilities Trenching	KMFoundations / Concrete Pads	KMBuilding / Structure Construction	KMAsphalt Paving	KMArchitectural Coating	KMLandscaping or Other Finishing	KMWaterside Construction (Piles)	EWNDemolition	EWNSite Grubbing / Prep	EWNDrainage / Utilities Trenching	EWNDrainage / Utilities Trenching	EWNDrainage / Utilities Trenching	EWNFoundation s / Concrete Pads	EWNBuilding / Structure Construction	EWNAsphalt Paving	EWNLandscaping or Other Finishing	EWNWaterside Construction (Piles)
Unique Identifier	X (UTM)	Y (UTM)	2025	2026	2026	2026	2026	2026	2026	2026	2026	2027	2027	2027	2028	2029	2029	2029	2029	2029	2029
3835603772865	383560	3772865	8.90132E-05	8.8092E-05	3.16346E-05	1.67409E-05	5.74992E-05	1.84722E-06	1.84722E-06	5.93464E-05	1.84722E-06	9.22037E-05	5.02522E-06	1.18002E-05	1.15723E-05	1.13328E-05	9.81636E-06	2.13156E-05	1.51649E-06	2.20739E-05	1.51649E-06
3835703772865	383570	3772865	8.78635E-05	8.69542E-05	3.1226E-05	1.65247E-05	5.67565E-05	1.82336E-06	1.82336E-06	5.85799E-05	1.82336E-06	9.08255E-05	4.9501E-06	1.16238E-05	1.13993E-05	1.11634E-05	9.66962E-06	2.0997E-05	1.49382E-06	2.17439E-05	1.49382E-06
3835803772865	383580	3772865	8.9827E-05	8.88974E-05	3.19238E-05	1.6894E-05	5.80248E-05	1.86411E-06	1.86411E-06	5.9889E-05	1.86411E-06	9.25865E-05	5.04609E-06	1.18492E-05	1.16203E-05	1.13799E-05	9.85712E-06	2.14041E-05	1.52279E-06	2.21655E-05	1.52279E-06
3835903772865	383590	3772865	9.24251E-05	9.14685E-05	3.28471E-05	1.73826E-05	5.97031E-05	1.91802E-06	1.91802E-06	6.16211E-05	1.91802E-06	9.50291E-05	5.17921E-06	1.21618E-05	1.19269E-05	1.16801E-05	1.01172E-05	2.19688E-05	1.56296E-06	2.27503E-05	1.56296E-06
3836003772865	383600	3772865	9.3642E-05	9.26729E-05	3.32796E-05	1.76114E-05	6.04892E-05	1.94328E-06	1.94328E-06	6.24324E-05	1.94328E-06	9.61316E-05	5.2393E-06	1.23029E-05	1.20653E-05	1.18156E-05	1.02345E-05	2.22237E-05	1.5811E-06	2.30142E-05	1.5811E-06
3836103772865	383610	3772865	9.34478E-05	9.24808E-05	3.32106E-05	1.75749E-05	6.03638E-05	1.93925E-06	1.93925E-06	6.2303E-05	1.93925E-06	9.5833E-05	5.22302E-06	1.22646E-05	1.20278E-05	1.17789E-05	1.02027E-05	2.21547E-05	1.57618E-06	2.29428E-05	1.57618E-06
3836203772865	383620	3772865	9.31567E-05	9.21926E-05	3.31072E-05	1.75202E-05	6.01757E-05	1.93321E-06	1.93321E-06	6.21089E-05	1.93321E-06	9.54655E-05	5.20299E-06	1.22176E-05	1.19817E-05	1.17338E-05	1.01636E-05	2.20697E-05	1.57014E-06	2.28548E-05	1.57014E-06
3836303772865	383630	3772865	9.21339E-05	9.11804E-05	3.27437E-05	1.73278E-05	5.9515E-05	1.91198E-06	1.91198E-06	6.1427E-05	1.91198E-06	9.43323E-05	5.14123E-06	1.20726E-05	1.18394E-05	1.15945E-05	1.0043E-05	2.18077E-05	1.5515E-06	2.25835E-05	1.5515E-06
3836403772865	383640	3772865	9.10439E-05	9.01017E-05	3.23563E-05	1.71228E-05	5.88109E-05	1.88936E-06	1.88936E-06	6.07003E-05	1.88936E-06	9.31531E-05	5.07697E-06	1.19217E-05	1.16915E-05	1.14495E-05	9.91744E-06	2.15351E-05	1.53211E-06	2.23012E-05	1.53211E-06
3836503772865	383650	3772865	8.99688E-05	8.90378E-05	3.19742E-05	1.69206E-05	5.81165E-05	1.86705E-06	1.86705E-06	5.99835E-05	1.86705E-06	9.20123E-05	5.01479E-06	1.17757E-05	1.15483E-05	1.13093E-05	9.79598E-06	2.12714E-05	1.51334E-06	2.20281E-05	1.51334E-06
3836603772865	383660	3772865	8.89162E-05	8.7996E-05	3.16001E-05	1.67227E-05	5.74365E-05	1.84521E-06	1.84521E-06	5.92817E-05	1.84521E-06	9.09097E-05	4.9547E-06	1.16346E-05	1.14099E-05	1.11738E-05	9.67859E-06	2.10165E-05	1.49521E-06	2.17641E-05	1.49521E-06
3836703772865	383670	3772865	8.78113E-05	8.69025E-05	3.12074E-05	1.65149E-05	5.67228E-05	1.82228E-06	1.82228E-06	5.8545E-05	1.82228E-06	8.97765E-05	4.89293E-06	1.14895E-05	1.12677E-05	1.10345E-05	9.55795E-06	2.07545E-05	1.47657E-06	2.14928E-05	1.47657E-06
3836803772865	383680	3772865	8.69602E-05	8.60602E-05	3.0905E-05	1.63548E-05	5.6173E-05	1.80461E-06	1.80461E-06	5.79776E-05	1.80461E-06	8.89802E-05	4.84953E-06	1.13876E-05	1.11677E-05	1.09366E-05	9.47317E-06	2.05704E-05	1.46347E-06	2.13022E-05	1.46347E-06
3836903772865	383690	3772865	8.61091E-05	8.52179E-05	3.06025E-05	1.61947E-05	5.56232E-05	1.78695E-06	1.78695E-06	5.74102E-05	1.78695E-06	8.82528E-05	4.80989E-06	1.12945E-05	1.10764E-05	1.08472E-05	9.39573E-06	2.04023E-05	1.45151E-06	2.1128E-05	1.45151E-06
3837003772865	383700	3772865	8.52505E-05	8.43683E-05	3.02974E-05	1.60333E-05	5.50686E-05	1.76914E-06	1.76914E-06	5.68378E-05	1.76914E-06	8.7533E-05	4.77066E-06	1.12024E-05	1.09861E-05	1.07588E-05	9.3191E-06	2.02359E-05	1.43967E-06	2.09557E-05	1.43967E-06
3837103772865	383710	3772865	8.42949E-05	8.34226E-05	2.99578E-05	1.58535E-05	5.44513E-05	1.7493E-06	1.7493E-06	5.62006E-05	1.7493E-06	8.66678E-05	4.72351E-06	1.10917E-05	1.08775E-05	1.06524E-05	9.22698E-06	2.00358E-05	1.42544E-06	2.07486E-05	1.42544E-06
3837203772865	383720	3772865	8.33991E-05	8.2536E-05	2.96394E-05	1.5685E-05	5.38726E-05	1.73071E-06	1.73071E-06	5.56033E-05	1.73071E-06	8.58868E-05	4.68094E-06	1.09917E-05	1.07795E-05	1.05564E-05	9.14384E-06	1.98553E-05	1.4126E-06	2.05616E-05	1.4126E-06
3837303772865	383730	3772865	8.23016E-05	8.14499E-05	2.92493E-05	1.54786E-05	5.31637E-05	1.70794E-06	1.70794E-06	5.48717E-05	1.70794E-06	8.47689E-05	4.62001E-06	1.08487E-05	1.06392E-05	1.0419E-05	9.02482E-06	1.95969E-05	1.39421E-06	2.0294E-05	1.39421E-06
3837403772865	383740	3772865	8.1137E-05	8.02973E-05	2.88354E-05	1.52596E-05	5.24114E-05	1.68377E-06	1.68377E-06	5.40952E-05	1.68377E-06	8.35285E-05	4.55241E-06	1.06899E-05	1.04835E-05	1.02666E-05	8.89276E-06	1.93101E-05	1.37381E-06	1.9997E-05	1.37381E-06
3837503772865	383750	3772865	8.01366E-05	7.93072E-05	2.84799E-05	1.50715E-05	5.17652E-05	1.66301E-06	1.66301E-06	5.34282E-05	1.66301E-06	8.24182E-05	4.4919E-06	1.05478E-05	1.03441E-05	1.01301E-05	8.77456E-06	1.90534E-05	1.35555E-06	1.97312E-05	1.35555E-06
3837603772865	383760	3772865	7.93153E-05	7.84945E-05	2.8188E-05	1.4917E-05	5.12347E-05	1.64597E-06	1.64597E-06	5.28807E-05	1.64597E-06	8.14994E-05	4.44182E-06	1.04302E-05	1.02288E-05	1.00172E-05	8.67674E-06	1.8841E-05	1.34044E-06	1.95112E-05	1.34044E-06
3837703772865	383770	3772865	7.84792E-05	7.7667E-05	2.78909E-05	1.47597E-05	5.06946E-05	1.62861E-06	1.62861E-06	5.23232E-05	1.62861E-06	8.05883E-05	4.39216E-06	1.03136E-05	1.01145E-05	9.90518E-06	8.57973E-06	1.86304E-05	1.32545E-06	1.92931E-05	1.32545E-06
3837803772865	383780	3772865	7.7643E-05	7.68395E-05	2.75937E-05	1.46025E-05	5.01545E-05	1.61126E-06	1.61126E-06	5.17657E-05	1.61126E-06	7.96924E-05	4.34334E-06	1.0199E-05	1.0002E-05	9.79507E-06	8.48436E-06	1.84233E-05	1.31072E-06	1.90786E-05	1.31072E-06
3837903772865	383790	3772865	7.68218E-05	7.60268E-05	2.73019E-05	1.4448E-05	4.9624E-05	1.59422E-06	1.59422E-06	5.12182E-05	1.59422E-06	7.88884E-05	4.29952E-06	1.00961E-05	9.90112E-06	9.69626E-06	8.39876E-06	1.82374E-05	1.29749E-06	1.88862E-05	1.29749E-06
3838003772865	383800	3772865	7.6008E-05	7.52214E-05	2.70127E-05	1.4295E-05	4.90983E-05	1.57733E-06	1.57733E-06	5.06757E-05	1.57733E-06	7.80768E-05	4.25529E-06	9.99222E-06	9.79926E-06	9.5965E-06	8.31236E-06	1.80498E-05	1.28414E-06	1.86919E-05	1.28414E-06
3838103772865	383810	3772865	7.46493E-05	7.38767E-05	2.65298E-05	1.40395E-05	4.82206E-05	1.54914E-06	1.54914E-06	4.97698E-05	1.54914E-06	7.65148E-05	4.17016E-06	9.79231E-06	9.60321E-06	9.40451E-06	8.14606E-06	1.76887E-05	1.25845E-06	1.83179E-05	1.25845E-06
3838203772865	383820	3772865	7.33129E-05	7.25542E-05	2.60548E-05	1.37881E-05	4.73574E-05	1.5214E-06	1.5214E-06	4.88788E-05	1.5214E-06	7.49681E-05	4.08586E-06	9.59437E-06	9.40909E-06	9.21441E-06	7.98139E-06	1.73311E-05	1.23302E-06	1.79476E-05	1.23302E-06
3838303772865	383830	3772865	7.22677E-05	7.15198E-05	2.56834E-05	1.35915E-05	4.66822E-05	1.49971E-06	1.49971E-06	4.81819E-05	1.49971E-06	7.38349E-05	4.0241E-06	9.44934E-06	9.26686E-06	9.07513E-06	7.86075E-06	1.70691E-05	1.21438E-06	1.76763E-05	1.21438E-06
3838403772865	383840	3772865	7.15585E-05	7.08179E-05	2.54313E-05	1.34582E-05	4.62241E-05	1.485E-06	1.485E-06	4.77091E-05	1.485E-06	7.30846E-05	3.9832E-06	9.35331E-06	9.17269E-06	8.9829E-06	7.78086E-06	1.68957E-05	1.20204E-06	1.74967E-05	1.20204E-06
3838503772865	383850	3772865	7.08045E-05	7.00717E-05	2.51633E-05	1.33163E-05	4.5737E-05	1.46935E-06	1.46935E-06	4.72064E-05	1.46935E-06	7.23036E-05	3.94064E-06	9.25336E-06	9.07467E-06	8.8869E-06	7.69771E-06	1.67151E-05	1.18919E-06	1.73097E-05	1.18919E-06
3838603772865	383860	3772865	6.93561E-05	6.86383E-05	2.46486E-05	1.3044E-05	4.48014E-05	1.43929E-06	1.43929E-06	4.62407E-05	1.43929E-06	7.06344E-05	3.84966E-06	9.03974E-06	8.86517E-06	8.68174E-06	7.52E-06	1.63292E-05	1.16174E-06	1.69101E-05	1.16174E-06
3838703772865	383870	3772865	6.78033E-05	6.71016E-05	2.40967E-05	1.27519E-05	4.37983E-05	1.40707E-06	1.40707E-06	4.52054E-05	1.40707E-06	6.88427E-05	3.75201E-06	8.81044E-06	8.6403E-06	8.46152E-06	7.32925E-06	1.5915E-05	1.13227E-06	1.64812E-05	1.13227E-06
3838803772865	383880	3772865	6.61907E-05	6.55057E-05	2.35236E-05	1.24486E-05	4.27567E-05	1.3736E-06	1.3736E-06	4.41303E-05	1.3736E-06	6.70356E-05	3.65353E-06	8.57918E-06	8.4135E-06	8.23942E-06	7.13687E-06	1.54973E-05	1.10255E-06	1.60486E-05	1.10255E-06
3838903772865	383890	3772865	6.45258E-05	6.3858E-05	2.2932E-05	1.21355E-05	4.16812E-05	1.33905E-06	1.33905E-06	4.30203E-05	1.33905E-06	6.52439E-05	3.55588E-06	8.34988E-06	8.18863E-06	8.0192E-06	6.94612E-06	1.50831E-05	1.07308E-06	1.56196E-05	1.07308E-06
3839003772865	383900	3772865	6.28983E-05	6.22474E-05	2.23536E-05	1.18294E-05	4.06299E-05	1.30528E-06	1.30528E-06	4.19352E-05	1.30528E-06	6.35058E-05	3.46115E-06	8.12743E-06	7.97048E-06	7.80557E-06	6.76107E-06	1.46813E-05	1.04449E-06	1.52035E-05	1.04449E-06
3839103772865	383910	3772865	6.0569E-05	5.99422E-05	2.15258E-05	1.13913E-05	3.91253E-05	1.25694E-06	1.25694E-06	4.03822E-05	1.25694E-06	6.08642E-05	3.31718E-06	7.78936E-06	7.63894E-06	7.48088E-06	6.47984E-06	1.40706E-05	1.00105E-06	1.45711E-05	1.00105E-06
3829703772875	382970	3772875	5.50594E-05	5.44895E-05	1.95677E-05	1.03551E-05	3.55663E-05	1.1426E-06	1.1426E-06	3.67089E-05	1.1426E-06	7.99298E-05	4.35628E-06	1.02294E-05	1.00318E-05	9.82425E-06	8.50963E-06	1.84781E-05	1.31462E-06	1.91355E-05	1.31462E-06
3829803772875	382980	3772875	5.60747E-05	5.54944E-05	1.99285E-05	1.05461E-05	3.62221E-05	1.16367E-06	1.16367E-06	3.73858E-05	1.16367E-06	8.14611E-05	4.43974E-06	1.04253E-05	1.0224E-05	1.00125E-05	8.67266E-06	1.88322E-05	1.33981E-06	1.95021E-05	1.33981E-06
3829903772875	382990	3772875	5.72841E-05	5.66913E-05	2.03583E-05	1.07735E-05	3.70034E-05	1.18877E-06	1.18877E-06	3.81921E-05	1.18877E-06	8.32988E-05	4.53989E-06	1.06605E-05	1.04547E-05	1.02383E-05	8.86831E-06	1.9257E-05	1.37003E-06	1.9942E-05	1.37003E-06
3830003772875	383000	3772875	5.85309E-05	5.79252E-05	2.08014E-05	1.1008E-05	3.78087E-05	1.21464E-06	1.21464E-06	3.90234E-05	1.21464E-06	8.51747E-05	4.64213E-06	1.09006E-05	1.06901E-05	1.04689E-05	9.06802E-06	1.96907E-05	1.40089E-06	2.03911E-05	1.40089E-06
3830103772875	383010	3772875	5.9815E-05	5.9196E-05	2.12578E-05	1.12495E-05	3.86382E-05	1.24129E-06	1.24129E-06	3.98795E-05	1.24129E-06	8.70966E-05	4.74688E-06	1.11466E-05	1.09313E-05	1.07051E-05	9.27263E-06	2.0135E-05	1.43249E-06	2.08512E-05	1.43249E-06
3830203772875	383020	3772875	6.11364E-05	6.05037E-05	2.17274E-05	1.14981E-05	3.94918E-05	1.26871E-06	1.26871E-06	4.07605E-05	1.26871E-06	8.90414E-05	4.85287E-06	1.13955E-05	1.11754E-05	1.09442E-05	9.47969E-06	2.05846E-05	1.46448E-06	2.13168E-05	1.46448E-06
3830303772875	383030	3772875	6.24952E-05	6.18484E-05	2.22103E-05	1.17536E-05	4.03695E-05	1.29691E-06	1.29691E-06	4.16664E-05	1.29691E-06	9.10322E-05	4.96137E-06	1.16502E-05	1.14253E-05	1.11889E-05	9.69163E-06	2.10448E-05	1.49722E-06	2.17934E-05	1.49722E-06
3830403772875	383040	3772875	6.39286E-05	6.3267E-05	2.27197E-05	1.20232E-05	4.12954E-05	1.32666E-06	1.32666E-06	4.26221E-05	1.32666E-06	9.30995E-05	5.07405E-06	1.19148E-05	1.16847E-05	1.1443E-05	9.91173E-06	2.15227E-05	1.53123E-06	2.22883E-05	1.53123E-06
3830503772875	383050	3772875	6.54142E-05	6.47373E-05	2.32477E-05	1.23026E-05	4.22551E-05	1.35749E-06	1.35749E-06	4.36126E-05	1.35749E-06	9.52128E-05	5.18922E-06	1.21853E-05	1.195E-05	1.17027E-05	1.01367E-05	2.20113E-05	1.56598E-06	2.27943E-05	1.56598E-06
3830603772875	383060	3772875	6.69522E-05	6.62593E-05	2.37943E-05	1.25918E-05	4.32486E-05	1.3894E-06	1.3894E-06	4.4638E-05	1.3894E-06	9.7395E-05	5.30815E-06	1.24645E-05	1.22238E-05	1.19709E-05	1.0369E-05	2.25158E-05	1.60188E-06	2.33167E-05	1.60188E-06
3830703772875	383070	3772875	6.85797E-05	6.787E-05	2.43727E-05	1.28979E-05	4.42999E-05	1.42318E-06	1.42318E-06	4.57231E-05	1.42318E-06	9.96538E-05	5.43126E-06	1.27536E-05	1.25073E-05	1.22485E-05	1.06095E-05	2.30379E-05	1.63903E-06	2.38575E-05	1.63903E-06
3830803772875	383080	3772875	7.0252E-05	6.9525E-05	2.4967E-05	1.32124E-05	4.53801E-05	1.45788E-06	1.45788E-06	4.6838E-05	1.45788E-06	0.000101959	5.55687E-06	1.30486E-05	1.27966E-05	1.25318E-05	1.08549E-05	2.35707E-05	1.67693E-06	2.44092E-05	1.67693E-06
3830903772875	383090	3772875	7.20736E-05	7.13277E-05	2.56144E-05	1.35555E-05	4.65568E-05	1.49569E-06	1.49569E-06	4.80525E-05	1.49569E-06	0.000104455	5.69291E-06	1.3368E-05	1.31099E-05	1.28386E-05	1.11206E-05	2.41478E-05	1.71799E-06	2.50068E-05	1.71799E-06
3831003772875	383100	3772875	7.39699E-05	7.32044E-05	2.62883E-05	1.39117E-05	4.77818E-05	1.53504E-06	1.53504E-06	4.93168E-05	1.53504E-06	0.000107027	5.83313E-06	1.36973E-05	1.34328E-05	1.31548E-05	1.13945E-05	2.47426E-05	1.7603E-06	2.56227E-05	1.7603E-06
3831103772875	383110	3772875	7.60603E-05	7.52731E-05	2.70312E-05	1.43048E-05	4.91321E-05	1.57842E-06	1.57842E-06	5.07105E-05	1.57842E-06	0.000109784	5.98336E-06	1.40501E-05	1.37787E-05	1.34936E-05	1.1688E-05	2.53798E-05	1.80564E-06	2.62826E-05	1.80564E-06
3831203772875	383120	3772875	7.84344E-05	7.76227E-05	2.7875E-05	1.47513E-05	5.06656E-05	1.62768E-06	1.62768E-06	5.22933E-05	1.62768E-06	0.000112885	6.15237E-06	1.44469E-05	1.41679E-05	1.38748E-05	1.20181E-05	2.60967E-05	1.85664E-06	2.7025E-05	1.85664E-06
3831303772875	383130	3772875	8.08831E-05	8.00461E-05	2.87452E-05	1.52119E-05	5.22474E-05	1.6785E-06	1.6785E-06	5.39259E-05	1.6785E-06	0.000115986	6.32138E-06	1.48438E-05	1.45571E-05	1.42559E-05	1.23483E-05	2.68136E-05	1.90764E-06	2.77674E-05	1.90764E-06
3831403772875	383140	3772875	8.31975E-05	8.23365E-05	2.95677E-05	1.56471E-05	5.37424E-05	1.72653E-06	1.72653E-06	5.5469E-05	1.72653E-06	0.000118834	6.47662E-06	1.52083E-05	1.49146E-05	1.4606E-05	1.26515E-05	2.74721E-05	1.95449E-06	2.84493E-05	1.95449E-06
3831503772875	383150	3772875	8.54521E-05	8.45678E-05	3.0369E-05	1.60712E-05	5.51988E-05	1.77332E-06	1.77332E-06	5.69722E-05	1.77332E-06	0.000121552	6.62476E-06	1.55562E-05	1.52558E-05	1.49401E-05	1.29409E-05	2.81005E-05	1.9992E-06	2.91001E-05	1.9992E-06
3831603772875	383160	3772875	8.77814E-05	8.6873E-05	3.11968E-05	1.65092E-05	5.67035E-05	1.82166E-06	1.82166E-06	5.85251E-05	1.82166E-06	0.000124294	6.77416E-06	1.5907E-05	1.55998E-05	1.5277E-05	1.32328E-05	2.87342E-05	2.04428E-06	2.97563E-05	2.04428E-06
3831703772875	383170	3772875	9.04019E-05	8.94663E-05	3.21281E-05	1.70021E-05	5.83962E-05	1.87604E-06	1.87604E-06	6.02722E-05	1.87604E-06	0.000127234	6.9344E-06	1.62833E-05	1.59688E-05	1.56384E-05	1.35458E-05	2.94139E-05	2.09264E-06	3.04602E-05	2.09264E-06
3831803772875	383180	3772875	9.32089E-05	9.22443E-05	3.31257E-05	1.753E-05	6.02095E-05	1.93429E-06	1.93429E-06	6.21437E-05	1.93429E-06	0.000129975	7.0838E-06	1.66341E-05	1.63129E-05	1.59753E-05	1.38376E-05	3.00476E-05	2.13772E-06	3.11164E-05	2.13772E-06
3831903772875	383190	3772875	9.5165E-05	9.41801E-05	3.38209E-05	1.78979E-05	6.1473E-05	1.97488E-06	1.97488E-06	6.34478E-05	1.97488E-06	0.000130978	7.13847E-06	1.67625E-05	1.64388E-05	1.60986E-05	1.39444E-05	3.02795E-05	2.15422E-06	3.13566E-05	2.15422E-06
3832003772875	383200	3772875	0.000106468	0.000105366	3.78379E-05	2.00237E-05	6.87743E-05	2.20944E-06	2.20944E-06	7.09837E-05	2.20944E-06	0.000142011	7.73981E-06	1.81745E-05	1.78236E-05	1.74548E-05	1.51191E-05	3.28302E-05	2.33569E-06	3.3998E-05	2.33569E-06
3832103772875	383210	3772875	0.000113224	0.000112053	4.02391E-05	2.12944E-05	7.31387E-05	2.34965E-06	2.34965E-06	7.54884E-05	2.34965E-06	0.000147394	8.03317E-06	1.88634E-05	1.84991E-05	1.81164E-05	1.56921E-05	3.40746E-05	2.42422E-06	3.52867E-05	2.42422E-06
3832203772875	383220	3772875	0.000116181	0.000114978	4.12898E-05	2.18504E-05	7.50484E-05	2.41101E-06	2.41101E-06	7.74594E-05	2.41101E-06	0.000147601	8.04444E-06	1.88899E-05	1.85251E-05	1.81418E-05	1.57142E-05	3.41224E-05	2.42762E-06	3.53362E-05	2.42762E-06
3832303772875	383230	3772875	0.000114844	0.000113656	4.08148E-05	2.1599E-05	7.41852E-05	2.38327E-06	2.38327E-06	7.65685E-05	2.38327E-06	0.000143145	7.80157E-06	1.83196E-05	1.79658E-05	1.75941E-05	1.52397E-05	3.30922E-05	2.35433E-06	3.42693E-05	2.35433E-06
3832403772875	383240	3772875	0.000113545	0.00011237	4.03532E-05	2.13547E-05	7.33461E-05	2.35632E-06	2.35632E-06	7.57024E-05	2.35632E-06	0.00013963	7.61002E-06	1.78698E-05	1.75247E-05	1.71621E-05	1.48656E-05	3.22797E-05	2.29652E-06	3.34279E-05	2.29652E-06
3832503772875	383250	3772875	0.000114202	0.000113021	4.05866E-05	2.14783E-05	7.37705E-05	2.36995E-06	2.36995E-06	7.61404E-05	2.36995E-06	0.000138903	7.57038E-06	1.77767E-05	1.74334E-05	1.70727E-05	1.47881E-05	3.21115E-05	2.28456E-06	3.32538E-05	2.28456E-06
3832603772875	383260	3772875	0.000114852	0.000113663	4.08175E-05	2.16005E-05	7.419E-05	2.38343E-06	2.38343E-06	7.65734E-05	2.38343E-06	0.00013826	7.53533E-06	1.76944E-05	1.73527E-05	1.69936E-05	1.47196E-05	3.19628E-05	2.27398E-06	3.30998E-05	2.27398E-06
3832703772875	383270	3772875	0.000113538	0.000112363	4.03505E-05	2.13533E-05	7.33412E-05	2.35616E-06	2.35616E-06	7.56974E-05	2.35616E-06	0.000135419	7.38051E-06	1.73308E-05	1.69961E-05	1.66445E-05	1.44172E-05	3.13061E-05	2.22726E-06	3.24197E-05	2.22726E-06
3832803772875	383280	3772875	0.000112747	0.00011158	4.00693E-05	2.12045E-05	7.28301E-05	2.33974E-06	2.33974E-06	7.51698E-05	2.33974E-06	0.000133206	7.2599E-06	1.70476E-05	1.67184E-05	1.63725E-05	1.41816E-05	3.07946E-05	2.19087E-06	3.189E-05	2.19087E-06
3832903772875	383290	3772875	0.000112814	0.000111646	4.00931E-05	2.12171E-05	7.28735E-05	2.34113E-06	2.34113E-06	7.52146E-05	2.34113E-06	0.00013192	7.1898E-06	1.6883E-05	1.6557E-05	1.62144E-05	1.40447E-05	3.04972E-05	2.16971E-06	3.1582E-05	2.16971E-06
3833003772875	383300	3772875	0.000113575	0.0001124	4.03638E-05	2.13604E-05	7.33654E-05	2.35694E-06	2.35694E-06	7.57223E-05	2.35694E-06	0.000131476	7.16559E-06	1.68262E-05	1.65012E-05	1.61598E-05	1.39974E-05	3.03945E-05	2.16241E-06	3.14757E-05	2.16241E-06
3833103772875	383310	3772875	0.000114165	0.000112984	4.05734E-05	2.14713E-05	7.37463E-05	2.36918E-06	2.36918E-06	7.61155E-05	2.36918E-06	0.000130871	7.13262E-06	1.67487E-05	1.64253E-05	1.60855E-05	1.3933E-05	3.02547E-05	2.15246E-06	3.13309E-05	2.15246E-06
3833203772875	383320	3772875	0.000115143	0.000113951	4.0921E-05	2.16552E-05	7.43781E-05	2.38947E-06	2.38947E-06	7.67676E-05	2.38947E-06	0.000130901	7.13429E-06	1.67527E-05	1.64292E-05	1.60892E-05	1.39363E-05	3.02618E-05	2.15296E-06	3.13382E-05	2.15296E-06
3833303772875	383330	3772875	0.000116039	0.000114838	4.12393E-05	2.18237E-05	7.49568E-05	2.40806E-06	2.40806E-06	7.73649E-05	2.40806E-06	0.000130955	7.13721E-06	1.67595E-05	1.64359E-05	1.60958E-05	1.3942E-05	3.02741E-05	2.15384E-06	3.13511E-05	2.15384E-06
3833403772875	383340	3772875	0.000116584	0.000115377	4.1433E-05	2.19262E-05	7.53088E-05	2.41937E-06	2.41937E-06	7.77282E-05	2.41937E-06	0.000130672	7.12177E-06	1.67233E-05	1.64003E-05	1.6061E-05	1.39118E-05	3.02087E-05	2.14918E-06	3.12832E-05	2.14918E-06
3833503772875	383350	3772875	0.000116703	0.000115496	4.14755E-05	2.19487E-

			ISDemolition	ISDrainage / Utilities Trenching	ISDrainage / Utilities Trenching	ISAsphalt Paving	ISAsphalt Paving	SVDemolition	SVSite Grubbing / Prep	SVMass Grading / Excavation	SVMass Grading / Excavation	SVDrainage / Utilities Trenching	SVFoundations / Concrete Pads	SVBuilding / Structure Construction	SVBuilding / Structure Construction	SVAsphalt Paving	SVAsphalt Paving	SVArchitectural Coating	SVArchitectural Coating	SVLandscaping or Other Finishing	SVLandscaping or Other Finishing
Unique Identifier	X (UTM)	Y (UTM)	2027	2027	2028	2027	2028	2027	2027	2027	2028	2028	2028	2028	2029	2028	2029	2028	2029	2028	2029
3835603772865	383560	3772865	1.35698E-05	5.46406E-06	5.32387E-06	1.41117E-06	1.31457E-06	9.33015E-05	6.70787E-05	4.52264E-05	4.46522E-05	3.16818E-05	1.00645E-05	1.4418E-05	1.38679E-05	1.41757E-06	1.3189E-06	1.41757E-06	1.3189E-06	1.4418E-05	1.38679E-05
3835703772865	383570	3772865	1.34078E-05	5.3988E-06	5.26028E-06	1.39432E-06	1.29887E-06	9.22235E-05	6.63037E-05	4.47039E-05	4.41363E-05	3.13157E-05	9.94821E-06	1.42514E-05	1.37076E-05	1.40119E-06	1.30366E-06	1.40119E-06	1.30366E-06	1.42514E-05	1.37076E-05
3835803772865	383580	3772865	1.37138E-05	5.52201E-06	5.38033E-06	1.42614E-06	1.32851E-06	9.44685E-05	6.79178E-05	4.57921E-05	4.52107E-05	3.20781E-05	1.01904E-05	1.45983E-05	1.40413E-05	1.4353E-06	1.3354E-06	1.4353E-06	1.3354E-06	1.45983E-05	1.40413E-05
3835903772865	383590	3772865	1.4105E-05	5.67954E-06	5.53382E-06	1.46682E-06	1.36641E-06	9.72837E-05	6.99417E-05	4.71567E-05	4.6558E-05	3.3034E-05	1.04941E-05	1.50334E-05	1.44598E-05	1.47808E-06	1.37519E-06	1.47808E-06	1.37519E-06	1.50334E-05	1.44598E-05
3836003772865	383600	3772865	1.42866E-05	5.75268E-06	5.60508E-06	1.48571E-06	1.384E-06	9.85666E-05	7.0864E-05	4.77786E-05	4.71719E-05	3.34696E-05	1.06324E-05	1.52316E-05	1.46504E-05	1.49757E-06	1.39333E-06	1.49757E-06	1.39333E-06	1.52316E-05	1.46504E-05
3836103772865	383610	3772865	1.42601E-05	5.74199E-06	5.59467E-06	1.48295E-06	1.38143E-06	9.83884E-05	7.07359E-05	4.76922E-05	4.70866E-05	3.34091E-05	1.06132E-05	1.52041E-05	1.4624E-05	1.49486E-06	1.39081E-06	1.49486E-06	1.39081E-06	1.52041E-05	1.4624E-05
3836203772865	383620	3772865	1.42168E-05	5.72455E-06	5.57768E-06	1.47845E-06	1.37724E-06	9.80766E-05	7.05117E-05	4.7541E-05	4.69374E-05	3.33032E-05	1.05796E-05	1.51559E-05	1.45776E-05	1.49012E-06	1.3864E-06	1.49012E-06	1.3864E-06	1.51559E-05	1.45776E-05
3836303772865	383630	3772865	1.40687E-05	5.66492E-06	5.51957E-06	1.46304E-06	1.36289E-06	9.70254E-05	6.9756E-05	4.70315E-05	4.64343E-05	3.29463E-05	1.04662E-05	1.49935E-05	1.44214E-05	1.47415E-06	1.37154E-06	1.47415E-06	1.37154E-06	1.49935E-05	1.44214E-05
3836403772865	383640	3772865	1.39108E-05	5.60134E-06	5.45763E-06	1.44662E-06	1.34759E-06	9.59029E-05	6.89489E-05	4.64874E-05	4.58971E-05	3.25651E-05	1.03451E-05	1.482E-05	1.42545E-05	1.4571E-06	1.35567E-06	1.4571E-06	1.35567E-06	1.482E-05	1.42545E-05
3836503772865	383650	3772865	1.37543E-05	5.53833E-06	5.39623E-06	1.43035E-06	1.33243E-06	9.47714E-05	6.81355E-05	4.59389E-05	4.53556E-05	3.21809E-05	1.02231E-05	1.46452E-05	1.40864E-05	1.43991E-06	1.33968E-06	1.43991E-06	1.33968E-06	1.46452E-05	1.40864E-05
3836603772865	383660	3772865	1.35992E-05	5.47588E-06	5.33538E-06	1.41422E-06	1.31741E-06	9.36489E-05	6.73285E-05	4.53948E-05	4.48184E-05	3.17998E-05	1.0102E-05	1.44717E-05	1.39195E-05	1.42285E-06	1.32381E-06	1.42285E-06	1.32381E-06	1.44717E-05	1.39195E-05
3836703772865	383670	3772865	1.34371E-05	5.41062E-06	5.27179E-06	1.39737E-06	1.30171E-06	9.2473E-05	6.64831E-05	4.48248E-05	4.42556E-05	3.14004E-05	9.97512E-06	1.429E-05	1.37447E-05	1.40498E-06	1.30719E-06	1.40498E-06	1.30719E-06	1.429E-05	1.37447E-05
3836803772865	383680	3772865	1.33072E-05	5.35829E-06	5.22081E-06	1.38385E-06	1.28912E-06	9.15197E-05	6.57977E-05	4.43627E-05	4.37994E-05	3.10768E-05	9.87229E-06	1.41427E-05	1.3603E-05	1.3905E-06	1.29372E-06	1.3905E-06	1.29372E-06	1.41427E-05	1.3603E-05
3836903772865	383690	3772865	1.31786E-05	5.30653E-06	5.17038E-06	1.37049E-06	1.27667E-06	9.05131E-05	6.5074E-05	4.38747E-05	4.33177E-05	3.07349E-05	9.7637E-06	1.39871E-05	1.34534E-05	1.37521E-06	1.27949E-06	1.37521E-06	1.27949E-06	1.39871E-05	1.34534E-05
3837003772865	383700	3772865	1.30501E-05	5.25477E-06	5.11995E-06	1.35712E-06	1.26422E-06	8.95331E-05	6.43694E-05	4.33997E-05	4.28487E-05	3.04022E-05	9.65799E-06	1.38357E-05	1.33078E-05	1.36032E-06	1.26563E-06	1.36032E-06	1.26563E-06	1.38357E-05	1.33078E-05
3837103772865	383710	3772865	1.29076E-05	5.19739E-06	5.06404E-06	1.3423E-06	1.25041E-06	8.84551E-05	6.35944E-05	4.28772E-05	4.23328E-05	3.00361E-05	9.54171E-06	1.36691E-05	1.31475E-05	1.34394E-06	1.25039E-06	1.34394E-06	1.25039E-06	1.36691E-05	1.31475E-05
3837203772865	383720	3772865	1.27762E-05	5.1445E-06	5.01251E-06	1.32864E-06	1.23769E-06	8.7395E-05	6.28322E-05	4.23633E-05	4.18254E-05	2.96761E-05	9.42735E-06	1.35053E-05	1.299E-05	1.32783E-06	1.23541E-06	1.32783E-06	1.23541E-06	1.35053E-05	1.299E-05
3837303772865	383730	3772865	1.26183E-05	5.08093E-06	4.95056E-06	1.31222E-06	1.22239E-06	8.62279E-05	6.19932E-05	4.17976E-05	4.12669E-05	2.92799E-05	9.30146E-06	1.33249E-05	1.28165E-05	1.3101E-06	1.21891E-06	1.3101E-06	1.21891E-06	1.33249E-05	1.28165E-05
3837403772865	383740	3772865	1.24507E-05	5.01341E-06	4.88478E-06	1.29478E-06	1.20615E-06	8.50253E-05	6.11285E-05	4.12146E-05	4.06913E-05	2.88715E-05	9.17173E-06	1.31391E-05	1.26377E-05	1.29183E-06	1.20191E-06	1.29183E-06	1.20191E-06	1.31391E-05	1.26377E-05
3837503772865	383750	3772865	1.23068E-05	4.95546E-06	4.82832E-06	1.27982E-06	1.19221E-06	8.4072E-05	6.04432E-05	4.07525E-05	4.02351E-05	2.85478E-05	9.0689E-06	1.29918E-05	1.2496E-05	1.27735E-06	1.18844E-06	1.27735E-06	1.18844E-06	1.29918E-05	1.2496E-05
3837603772865	383760	3772865	1.2188E-05	4.90764E-06	4.78173E-06	1.26747E-06	1.1807E-06	8.3297E-05	5.9886E-05	4.03768E-05	3.98642E-05	2.82846E-05	8.98529E-06	1.2872E-05	1.23808E-05	1.26557E-06	1.17748E-06	1.26557E-06	1.17748E-06	1.2872E-05	1.23808E-05
3837703772865	383770	3772865	1.20678E-05	4.85926E-06	4.73458E-06	1.25497E-06	1.16906E-06	8.24328E-05	5.92647E-05	3.9958E-05	3.94506E-05	2.79912E-05	8.89208E-06	1.27384E-05	1.22524E-05	1.25244E-06	1.16526E-06	1.25244E-06	1.16526E-06	1.27384E-05	1.22524E-05
3837803772865	383780	3772865	1.19477E-05	4.81087E-06	4.68744E-06	1.24248E-06	1.15742E-06	8.14707E-05	5.8573E-05	3.94916E-05	3.89902E-05	2.76645E-05	8.78829E-06	1.25898E-05	1.21094E-05	1.23782E-06	1.15166E-06	1.23782E-06	1.15166E-06	1.25898E-05	1.21094E-05
3837903772865	383790	3772865	1.18345E-05	4.7653E-06	4.64304E-06	1.23071E-06	1.14646E-06	8.04283E-05	5.78236E-05	3.89863E-05	3.84913E-05	2.73105E-05	8.67585E-06	1.24287E-05	1.19545E-05	1.22198E-06	1.13693E-06	1.22198E-06	1.13693E-06	1.24287E-05	1.19545E-05
3838003772865	383800	3772865	1.17241E-05	4.72086E-06	4.59973E-06	1.21923E-06	1.13576E-06	7.94484E-05	5.71191E-05	3.85113E-05	3.80223E-05	2.69778E-05	8.57014E-06	1.22773E-05	1.18088E-05	1.2071E-06	1.12308E-06	1.2071E-06	1.12308E-06	1.22773E-05	1.18088E-05
3838103772865	383810	3772865	1.15257E-05	4.64097E-06	4.52189E-06	1.19859E-06	1.11654E-06	7.81744E-05	5.62032E-05	3.78938E-05	3.74127E-05	2.65452E-05	8.43272E-06	1.20804E-05	1.16195E-05	1.18774E-06	1.10507E-06	1.18774E-06	1.10507E-06	1.20804E-05	1.16195E-05
3838203772865	383820	3772865	1.13329E-05	4.56333E-06	4.44624E-06	1.17854E-06	1.09786E-06	7.69183E-05	5.53001E-05	3.72849E-05	3.68115E-05	2.61186E-05	8.29722E-06	1.18863E-05	1.14327E-05	1.16865E-06	1.08731E-06	1.16865E-06	1.08731E-06	1.18863E-05	1.14327E-05
3838303772865	383830	3772865	1.11848E-05	4.50369E-06	4.38814E-06	1.16314E-06	1.08352E-06	7.58403E-05	5.45251E-05	3.67624E-05	3.62956E-05	2.57526E-05	8.18094e-06	1.17197E-05	1.12725E-05	1.15228E-06	1.07207E-06	1.15228E-06	1.07207E-06	1.17197E-05	1.12725E-05
3838403772865	383840	3772865	1.10898E-05	4.46543E-06	4.35086E-06	1.15326E-06	1.07431E-06	7.49673E-05	5.38974E-05	3.63392E-05	3.58778E-05	2.54561E-05	8.08676E-06	1.15848E-05	1.11428E-05	1.13901E-06	1.05973E-06	1.13901E-06	1.05973E-06	1.15848E-05	1.11428E-05
3838503772865	383850	3772865	1.0992E-05	4.42605E-06	4.31249E-06	1.14309E-06	1.06484E-06	7.41298E-05	5.32953E-05	3.59332E-05	3.5477E-05	2.51718E-05	7.99643E-06	1.14554E-05	1.10183E-05	1.12629E-06	1.04789E-06	1.12629E-06	1.04789E-06	1.14554E-05	1.10183E-05
3838603772865	383860	3772865	1.0774E-05	4.33828E-06	4.22697E-06	1.12042E-06	1.04372E-06	7.27846E-05	5.23282E-05	3.52812E-05	3.48332E-05	2.4715E-05	7.85132E-06	1.12475E-05	1.08183E-05	1.10585E-06	1.02888E-06	1.10585E-06	1.02888E-06	1.12475E-05	1.08183E-05
3838703772865	383870	3772865	1.05407E-05	4.24433E-06	4.13543E-06	1.09616E-06	1.02112E-06	7.14394E-05	5.1361E-05	3.46291E-05	3.41894E-05	2.42582E-05	7.70621E-06	1.10396E-05	1.06184E-05	1.08541E-06	1.00986E-06	1.08541E-06	1.00986E-06	1.10396E-05	1.06184E-05
3838803772865	383880	3772865	1.03059E-05	4.14981E-06	4.04334E-06	1.07175E-06	9.98378E-07	7.00229E-05	5.03427E-05	3.39425E-05	3.35115E-05	2.37772E-05	7.55341E-06	1.08207E-05	1.04079E-05	1.06389E-06	9.89838E-07	1.06389E-06	9.89838E-07	1.08207E-05	1.04079E-05
3838903772865	383890	3772865	1.0067E-05	4.0536E-06	3.9496E-06	1.0469E-06	9.75233E-07	6.83748E-05	4.91577E-05	3.31436E-05	3.27227E-05	2.32176E-05	7.37563E-06	1.0566E-05	1.01629E-05	1.03885E-06	9.6654E-07	1.03885E-06	9.6654E-07	1.0566E-05	1.01629E-05
3839003772865	383900	3772865	9.83367E-06	3.95965E-06	3.85805E-06	1.02263E-06	9.52628E-07	6.66019E-05	4.78832E-05	3.22842E-05	3.18743E-05	2.26156E-05	7.18439E-06	1.02921E-05	9.89938E-06	1.01191E-06	9.41479E-07	1.01191E-06	9.41479E-07	1.02921E-05	9.89938E-06
3839103772865	383910	3772865	9.49973E-06	3.82518E-06	3.72704E-06	9.87906E-07	9.20279E-07	6.43747E-05	4.62819E-05	3.12046E-05	3.08084E-05	2.18593E-05	6.94414E-06	9.94791E-06	9.56834E-06	9.78075E-07	9.09996E-07	9.78075E-07	9.09996E-07	9.94791E-06	9.56834E-06
3829703772875	382970	3772875	8.89613E-06	3.58213E-06	3.49023E-06	9.25136E-07	8.61805E-07	5.48067E-05	3.94031E-05	2.65667E-05	2.62294E-05	1.86104E-05	5.91203E-06	8.46935E-06	8.1462E-06	8.32704E-07	7.74743E-07	8.32704E-07	7.74743E-07	8.46935E-06	8.1462E-06
3829803772875	382980	3772875	9.03865E-06	3.63952E-06	3.54614E-06	9.39957E-07	8.75611E-07	5.57511E-05	4.0082E-05	2.70244E-05	2.66813E-05	1.8931E-05	6.0139E-06	8.61528E-06	8.28656E-06	8.47052E-07	7.88092E-07	8.47052E-07	7.88092E-07	8.61528E-06	8.28656E-06
3829903772875	382990	3772875	9.2119E-06	3.70928E-06	3.61411E-06	9.57974E-07	8.92395E-07	5.68825E-05	4.08954E-05	2.75729E-05	2.72228E-05	1.93152E-05	6.13595E-06	8.79012E-06	8.45473E-06	8.64242E-07	8.04086E-07	8.64242E-07	8.04086E-07	8.79012E-06	8.45473E-06
3830003772875	383000	3772875	9.38935E-06	3.78074E-06	3.68373E-06	9.76428E-07	9.09586E-07	5.80495E-05	4.17344E-05	2.81386E-05	2.77813E-05	1.97115E-05	6.26184E-06	8.97046E-06	8.62819E-06	8.81973E-07	8.20583E-07	8.81973E-07	8.20583E-07	8.97046E-06	8.62819E-06
3830103772875	383010	3772875	9.57239E-06	3.85444E-06	3.75554E-06	9.95462E-07	9.27317E-07	5.92611E-05	4.26055E-05	2.87259E-05	2.83611E-05	2.01229E-05	6.39253E-06	9.15769E-06	8.80827E-06	9.00381E-07	8.3771E-07	9.00381E-07	8.3771E-07	9.15769E-06	8.80827E-06
3830203772875	383020	3772875	9.75962E-06	3.92983E-06	3.829E-06	1.01493E-06	9.45455E-07	6.04994E-05	4.34958E-05	2.93261E-05	2.89538E-05	2.05434E-05	6.52611E-06	9.34905E-06	8.99233E-06	9.19196E-07	8.55215E-07	9.19196E-07	8.55215E-07	9.34905E-06	8.99233E-06
3830303772875	383030	3772875	9.95243E-06	4.00747E-06	3.90465E-06	1.03498E-06	9.64134E-07	6.17823E-05	4.44181E-05	2.9948E-05	2.95677E-05	2.0979E-05	6.66449E-06	9.54729E-06	9.18301E-06	9.38687E-07	8.73349E-07	9.38687E-07	8.73349E-07	9.54729E-06	9.18301E-06
3830403772875	383040	3772875	1.0155E-05	4.08905E-06	3.98413E-06	1.05605E-06	9.8376E-07	6.31364E-05	4.53917E-05	3.06044E-05	3.02158E-05	2.14388E-05	6.81056E-06	9.75655E-06	9.38428E-06	9.59261E-07	8.92491E-07	9.59261E-07	8.92491E-07	9.75655E-06	9.38428E-06
3830503772875	383050	3772875	1.0366E-05	4.174E-06	4.06691E-06	1.07799E-06	1.0042E-06	6.45351E-05	4.63972E-05	3.12823E-05	3.08852E-05	2.19138E-05	6.96144E-06	9.97269E-06	9.59217E-06	9.80512E-07	9.12263E-07	9.80512E-07	9.12263E-07	9.97269E-06	9.59217E-06
3830603772875	383060	3772875	1.0584E-05	4.26177E-06	4.15242E-06	1.10066E-06	1.02531E-06	6.59961E-05	4.74476E-05	3.19906E-05	3.15844E-05	2.24099E-05	7.11904E-06	1.01985E-05	9.80934e-06	1.00271E-06	9.32916E-07	1.00271E-06	9.32916E-07	1.01985E-05	9.80934e-06
3830703772875	383070	3772875	1.08131E-05	4.35403E-06	4.24232E-06	1.12449E-06	1.04751E-06	6.75284E-05	4.85493E-05	3.27333E-05	3.23177E-05	2.29302E-05	7.28433E-06	1.04353E-05	1.00371E-05	1.02599E-06	9.54577E-07	1.02599E-06	9.54577E-07	1.04353E-05	1.00371E-05
3830803772875	383080	3772875	1.10507E-05	4.44968E-06	4.33551E-06	1.14919E-06	1.07052E-06	6.91231E-05	4.96958E-05	3.35063E-05	3.30809E-05	2.34717E-05	7.45635E-06	1.06817E-05	1.02741E-05	1.05022E-06	9.77119E-07	1.05022E-06	9.77119E-07	1.06817E-05	1.02741E-05
3830903772875	383090	3772875	1.13077E-05	4.5532E-06	4.43638E-06	1.17593E-06	1.09543E-06	7.08514E-05	5.09383E-05	3.43441E-05	3.3908E-05	2.40586E-05	7.64279E-06	1.09488E-05	1.05311E-05	1.07648E-06	1.00155E-06	1.07648E-06	1.00155E-06	1.09488E-05	1.05311E-05
3831003772875	383100	3772875	1.1576E-05	4.66122E-06	4.54163E-06	1.20382E-06	1.12142E-06	7.26688E-05	5.22449E-05	3.5225E-05	3.47778E-05	2.46757E-05	7.83883E-06	1.12296E-05	1.08011E-05	1.10409E-06	1.02724E-06	1.10409E-06	1.02724E-06	1.12296E-05	1.08011E-05
3831103772875	383110	3772875	1.18722E-05	4.78049E-06	4.65784E-06	1.23463E-06	1.15011E-06	7.47267E-05	5.37245E-05	3.62226E-05	3.57627E-05	2.53745E-05	8.06082E-06	1.15476E-05	1.1107E-05	1.13536E-06	1.05633E-06	1.13536E-06	1.05633E-06	1.15476E-05	1.1107E-05
3831203772875	383120	3772875	1.2209E-05	4.91608E-06	4.78995E-06	1.26965E-06	1.18273E-06	7.70965E-05	5.54282E-05	3.73713E-05	3.68968E-05	2.61791E-05	8.31644e-06	1.19138E-05	1.14592E-05	1.17136E-06	1.08983E-06	1.17136E-06	1.08983E-06	1.19138E-05	1.14592E-05
3831303772875	383130	3772875	1.25555E-05	5.05561E-06	4.9259E-06	1.30568E-06	1.2163E-06	7.96087E-05	5.72344E-05	3.8589E-05	3.80991E-05	2.70322E-05	8.58744E-06	1.2302E-05	1.18326E-05	1.20953E-06	1.12534E-06	1.20953E-06	1.12534E-06	1.2302E-05	1.18326E-05
3831403772875	383140	3772875	1.2881E-05	5.1867E-06	5.05362E-06	1.33954E-06	1.24784E-06	8.19606E-05	5.89252E-05	3.97291E-05	3.92247E-05	2.78308E-05	8.84114e-06	1.26655E-05	1.21822E-05	1.24527E-06	1.15859E-06	1.24527E-06	1.15859E-06	1.26655E-05	1.21822E-05
3831503772875	383150	3772875	1.31982E-05	5.31441E-06	5.17806E-06	1.37252E-06	1.27856E-06	8.42324E-05	6.05585E-05	4.08303E-05	4.03119E-05	2.86022E-05	9.0862E-06	1.30165E-05	1.25199E-05	1.27978E-06	1.1907E-06	1.27978E-06	1.1907E-06	1.30165E-05	1.25199E-05
3831603772875	383160	3772875	1.35251E-05	5.44606E-06	5.30633E-06	1.40652E-06	1.31024E-06	8.65843E-05	6.22494E-05	4.19703E-05	4.14374E-05	2.94009E-05	9.3399E-06	1.338E-05	1.28695E-05	1.31552E-06	1.22395E-06	1.31552E-06	1.22395E-06	1.338E-05	1.28695E-05
3831703772875	383170	3772875	1.3894E-05	5.59459E-06	5.45105E-06	1.44488E-06	1.34597E-06	8.94084E-05	6.42798E-05	4.33393E-05	4.2789E-05	3.03598E-05	9.64454e-06	1.38164e-05	1.32892E-05	1.35842e-06	1.26387E-06	1.35842e-06	1.26387E-06	1.38164E-05	1.32892E-05
3831803772875	383180	3772875	1.42852E-05	5.75212E-06	5.60454E-06	1.48556E-06	1.38387E-06	9.27313E-05	6.66688E-05	4.495E-05	4.43793E-05	3.14882E-05	1.0003E-05	1.43299E-05	1.37831E-05	1.40891E-06	1.31084E-06	1.40891E-06	1.31084E-06	1.43299E-05	1.37831E-05
3831903772875	383190	3772875	1.46415E-05	5.89558E-06	5.74432E-06	1.52262E-06	1.41838E-06	9.46289E-05	6.8033E-05	4.58698E-05	4.52874E-05	3.21325E-05	1.02077E-05	1.46231e-05	1.40652E-05	1.43774e-06	1.33767E-06	1.43774E-06	1.33767E-06	1.46231E-05	1.40652E-05
3832003772875	383200	3772875	1.63978E-05	6.60279E-06	6.43338E-06	1.70526E-06	1.58853E-06	0.000104589	7.51937E-05	5.06978E-05	5.00541E-05	3.55146E-05	1.12821E-05	1.61623E-05	1.55456E-05	1.58907E-06	1.47846E-06	1.58907E-06	1.47846E-06	1.61623E-05	1.55456E-05
3832103772875	383210	3772875	1.74541E-05	7.02812E-06	6.8478E-06	1.81511E-06	1.69085E-06	0.000111119	7.98885E-05	5.38631E-05	5.31793E-05	3.7732E-05	1.19865E-05	1.71714e-05	1.65162E-05	1.68828E-06	1.57077E-06	1.68828E-06	1.57077E-06	1.71714E-05	1.65162E-05
3832203772875	383220	3772875	1.79292E-05	7.21941E-06	7.03417E-06	1.86451E-06	1.73688E-06	0.000114317	8.21879E-05	5.54134E-05	5.47099E-05	3.8818E-05	1.23315E-05	1.76656E-05	1.69915E-05	1.73688E-06	1.61598E-06	1.73688E-06	1.61598E-06	1.76656E-05	1.69915E-05
3832303772875	383230	3772875	1.77406E-05	7.14345E-06	6.96017E-06	1.8449E-06	1.7186E-06	0.000113462	8.1573E-05	5.49989E-05	5.43006E-05	3.85276E-05	1.22392E-05	1.75334e-05	1.68644e-05	1.72388e-06	1.60389e-06	1.72388e-06	1.60389e-06	1.75334e-05	1.68644e-05
3832403772875	383240	3772875	1.75268E-05	7.05737E-06	6.8763E-06	1.82266E-06	1.69789E-06	0.000112527	8.09005E-05	5.45455E-05	5.38529E-05	3.82099E-05	1.21383E-05	1.73889E-05	1.67254e-05	1.70967E-06	1.59067E-06	1.70967E-06	1.59067E-06	1.73889E-05	1.67254e-05
3832503772875	383250	3772875	1.75897E-05	7.08269E-06	6.90097E-06	1.8292E-06	1.70398E-06	0.000113417	8.1541E-05	5.49773E-05	5.42793E-05	3.85124E-05	1.22344E-05	1.75265E-05	1.68578E-05	1.7232E-06	1.60326E-06	1.7232E-06	1.60326E-06	1.75265E-05	1.68578E-05
3832603772875	383260	3772875	1.76483E-05	7.10632E-06	6.92399E-06	1.83531E-06	1.70967E-06	0.000114282	8.21623E-05	5.53962E-05	5.46928E-05	3.88059E-05	1.23276E-05	1.76601e-05	1.69863e-05	1.73633e-06	1.61548e-06	1.73633e-06	1.61548e-06	1.76601E-05	1.69863e-05
3832703772875	383270	3772875	1.74024e-05	7.0073e-06	6.82751E-06	1.80973E-06	1.68585E-06	0.000113123	8.13297E-05	5.48348E-05	5.41386E-05	3.84126E-05	1.22027E-05	1.74811E-05	1.68141E-05	1.71874E-06	1.5991E-06	1.71874E-06	1.5991E-06	1.74811E-05	1.68141E-05
3832803772875	383280	3772875	1.72236E-05	6.93529E-06	6.75735E-06	1.79113E-06	1.66852E-06	0.000112384	8.0798E-05	5.44764E-05	5.37847E-05	3.81615E-05	1.21229E-05	1.73669E-05	1.67042E-05	1.7075E-06	1.58865E-06	1.7075E-06	1.58865E-06	1.73669E-05	1.67042E-05
3832903772875	383290	3772875	1.71747E-05	6.9156E-06	6.73816E-06	1.78605E-06	1.66378E-06	0.000112536	8.09069E-05	5.45498E-05	5.38572E-05	3.8213E-05	1.21393E-05	1.73903E-05	1.67267E-05	1.7098E-06	1.59079E-06	1.7098E-06	1.59079E-06	1.73903E-05	1.67267E-05
3833003772875	383300	3772875	1.72446E-05	6.94373E-06	6.76557E-06	1.79331E-06	1.67055E-06	0.000113498	8.15987E-05	5.50162E-05	5.43176E-05	3.85397E-05	1.22431E-05	1.75389E-05	1.68697E-05	1.72442e-06	1.60439E-06	1.72442e-06	1.60439E-06	1.75389E-05	1.68697E-05
3833103772875	383310	3772875	1.72935E-05	6.96342E-06	6.78476E-06	1.7984E-06	1.67529E-06	0.000114317	8.21879E-05	5.54134E-05	5.47099E-05	3.8818E-05	1.23315E-05	1.76656E-05	1.69915E-05	1.73688E-06	1.61598E-06	1.73688E-06	1.61598E-06	1.76656E-05	1.69915E-05
3833203772875	383320	3772875	1.74136E-05	7.0118E-06	6.8319E-06	1.8109E-06	1.68693e-06	0.000115609	8.31166E-05	5.60396E-05	5.53281E-05	3.92566E-05	1.24708E-05	1.78652E-05	1.71836E-05	1.7565E-06	1.63424E-06	1.7565E-06	1.63424E-06	1.78652E-05	1.71836E-05
3833303772875	383330	3772875	1.75282E-05	7.05794e-06	6.87685E-06	1.82281E-06	1.69803e-06	0.000116847	8.40069E-05	5.66399E-05	5.59207E-05	3.96771E-05	1.26044E-05	1.80566E-05	1.73676E-05	1.77532e-06	1.65174e-06	1.77532e-06	1.65174e-06	1.80566E-05	1.73676E-05
3833403772875	383340	3772875	1.75939E-05	7.08438E-06	6.90261E-06	1.82964E-06	1.70439E-06	0.000117738	8.46474E-05	5.70717E-05	5.63471E-05	3.99796E-05	1.27005E-05	1.81942E-05	1.75E-05	1.78885e-06	1.66434e-06	1.78885e-06	1.66434e-06	1.81942E-05	1.75E-05
3833503772

			MDemolition	MSite Grubbing / Prep	MMass Grading / Excavation	MMass Grading / Excavation	MDrainage / Utilities Trenching	MFoundations / Concrete Pads	MBuilding / Structure Construction	MAsphalt Paving	MLandscaping or Other Finishing	MWaterside Construction (Piles)	RSSWDemolition	RSSWPlacing Base	RSSWForm	Child Risk				
Unique Identifier	X (UTM)	Y (UTM)	2027	2027	2027	2028	2028	2028	2028	2028	2028	2028	2029	2029	2029	3rd Trimester	0<2	2<16	Total	per million
3835603772865	383560	3772865	2.24603E-05	6.89492E-05	8.10786E-05	7.9999E-05	1.70051E-05	2.21149E-05	1.62778E-05	1.67542E-06	1.96287E-05	1.67542E-06	1.26175E-05	1.83082E-05	1.08527E-05	2.18918E-09	3.172E-08	6.1528E-09	4.00621E-08	0.04006211
3835703772865	383570	3772865	2.21663E-05	6.80468E-05	8.00175E-05	7.8952E-05	1.67825E-05	2.18255E-05	1.60648E-05	1.6535E-06	1.93718E-05	1.6535E-06	1.26487E-05	1.83535E-05	1.08796E-05	2.16051E-09	3.1306E-08	6.0735E-09	3.95403E-08	0.03954029
3835803772865	383580	3772865	2.26526E-05	6.95397E-05	8.17729E-05	8.06841E-05	1.71507E-05	2.23043E-05	1.64172E-05	1.68977E-06	1.97967E-05	1.68977E-06	1.3101E-05	1.90098E-05	1.12686E-05	2.2072E-09	3.1989E-08	6.208E-09	4.04042E-08	0.04040421
3835903772865	383590	3772865	2.33095E-05	7.15561E-05	8.41441E-05	8.30237E-05	1.7648E-05	2.29511E-05	1.68933E-05	1.73877E-06	2.03708E-05	1.73877E-06	1.35689E-05	1.96887E-05	1.16711E-05	2.26858E-09	3.2888E-08	6.3848E-09	4.15412E-08	0.04154115
3836003772865	383600	3772865	2.36198E-05	7.25086E-05	8.52642E-05	8.41289E-05	1.78829E-05	2.32566E-05	1.71181E-05	1.76192E-06	2.0642E-05	1.76192E-06	1.38309E-05	2.00689E-05	1.18964E-05	2.29668E-09	3.3302E-08	6.4663E-09	4.20647E-08	0.04206467
3836103772865	383610	3772865	2.35744E-05	7.23694E-05	8.51005E-05	8.39673E-05	1.78486E-05	2.32119E-05	1.70853E-05	1.75853E-06	2.06023E-05	1.75853E-06	1.39213E-05	2.02002E-05	1.19742E-05	2.29119E-09	3.3225E-08	6.4522E-09	4.19683E-08	0.04196828
3836203772865	383620	3772865	2.35036E-05	7.21521E-05	8.4845E-05	8.37153E-05	1.7795E-05	2.31423E-05	1.7034E-05	1.75325E-06	2.05405E-05	1.75325E-06	1.399E-05	2.02997E-05	1.20333E-05	2.28347E-09	3.3115E-08	6.4312E-09	4.18298E-08	0.0418298
3836303772865	383630	3772865	2.32442E-05	7.13556E-05	8.39083E-05	8.27911E-05	1.75986E-05	2.28868E-05	1.68459E-05	1.7339E-06	2.03137E-05	1.7339E-06	1.39806E-05	2.02861E-05	1.20252E-05	2.25824E-09	3.275E-08	6.3602E-09	4.13683E-08	0.04136834
3836403772865	383640	3772865	2.29684E-05	7.05089E-05	8.29127E-05	8.18087E-05	1.73897E-05	2.26152E-05	1.6646E-05	1.71332E-06	2.00727E-05	1.71332E-06	1.39556E-05	2.02499E-05	1.20038E-05	2.23159E-09	3.2363E-08	6.285E-09	4.08798E-08	0.04087984
3836503772865	383650	3772865	2.26962E-05	6.96733E-05	8.19302E-05	8.08392E-05	1.71837E-05	2.23472E-05	1.64488E-05	1.69302E-06	1.98348E-05	1.69302E-06	1.39245E-05	2.02047E-05	1.19769E-05	2.20539E-09	3.1983E-08	6.2106E-09	4.03988E-08	0.04039882
3836603772865	383660	3772865	2.24294E-05	6.88545E-05	8.09673E-05	7.98892E-05	1.69817E-05	2.20846E-05	1.62554E-05	1.67312E-06	1.96017E-05	1.67312E-06	1.38777E-05	2.01368E-05	1.19367E-05	2.17982E-09	3.1611E-08	6.1376E-09	3.99286E-08	0.03992865
3836703772865	383670	3772865	2.21518E-05	6.80023E-05	7.99651E-05	7.89003E-05	1.67715E-05	2.18112E-05	1.60542E-05	1.65241E-06	1.93591E-05	1.65241E-06	1.38153E-05	2.00463E-05	1.1883E-05	2.15317E-09	3.1223E-08	6.0617E-09	3.9438E-08	0.039438
3836803772865	383680	3772865	2.19413E-05	6.73561E-05	7.92053E-05	7.81506E-05	1.66122E-05	2.1604E-05	1.59017E-05	1.63671E-06	1.91751E-05	1.63671E-06	1.37279E-05	1.99195E-05	1.18079E-05	2.13304E-09	3.0928E-08	6.0036E-09	3.90651E-08	0.03906512
3836903772865	383690	3772865	2.17327E-05	6.67155E-05	7.8452E-05	7.74074E-05	1.64542E-05	2.13985E-05	1.57505E-05	1.62115E-06	1.89928E-05	1.62115E-06	1.35969E-05	1.97294E-05	1.16952E-05	2.11303E-09	3.0635E-08	5.9456E-09	3.86936E-08	0.03869357
3837003772865	383700	3772865	2.15222E-05	6.60694E-05	7.76922E-05	7.66577E-05	1.62948E-05	2.11913E-05	1.55979E-05	1.60545E-06	1.88088E-05	1.60545E-06	1.34222E-05	1.9476E-05	1.1545E-05	2.09329E-09	3.0344E-08	5.8882E-09	3.83253E-08	0.03832525
3837103772865	383710	3772865	2.12827E-05	6.53341E-05	7.68275E-05	7.58046E-05	1.61135E-05	2.09554E-05	1.54243E-05	1.58758E-06	1.85995E-05	1.58758E-06	1.32413E-05	1.92135E-05	1.13893E-05	2.07084E-09	3.0014E-08	5.823E-09	3.79083E-08	0.03790833
3837203772865	383720	3772865	2.1054E-05	6.46322E-05	7.60022E-05	7.49902E-05	1.59404E-05	2.07303E-05	1.52586E-05	1.57052E-06	1.83997E-05	1.57052E-06	1.30386E-05	1.89193E-05	1.1215E-05	2.05004E-09	2.9709E-08	5.761E-09	3.75196E-08	0.0375196
3837303772865	383730	3772865	2.07728E-05	6.37688E-05	7.49869E-05	7.39885E-05	1.57274E-05	2.04534E-05	1.50548E-05	1.54954E-06	1.81539E-05	1.54954E-06	1.28795E-05	1.86884E-05	1.10781E-05	2.02379E-09	2.9325E-08	5.6853E-09	3.70345E-08	0.03703451
3837403772865	383740	3772865	2.04752E-05	6.28553E-05	7.39127E-05	7.29285E-05	1.55021E-05	2.01604E-05	1.48391E-05	1.52735E-06	1.78938E-05	1.52735E-06	1.27422E-05	1.84893E-05	1.09601E-05	1.99565E-09	2.8916E-08	5.6049E-09	3.65165E-08	0.03651646
3837503772865	383750	3772865	2.02175E-05	6.20643E-05	7.29826E-05	7.20108E-05	1.5307E-05	1.99067E-05	1.46524E-05	1.50813E-06	1.76686E-05	1.50813E-06	1.26019E-05	1.82856E-05	1.08393E-05	1.9713E-09	2.8562E-08	5.5366E-09	3.60703E-08	0.03607025
3837603772865	383760	3772865	2.0007E-05	6.14182E-05	7.22227E-05	7.12611E-05	1.51477E-05	1.96994E-05	1.44998E-05	1.49242E-06	1.74847E-05	1.49242E-06	1.2449E-05	1.80638E-05	1.07079E-05	1.95143E-09	2.8273E-08	5.4808E-09	3.57055E-08	0.03570548
3837703772865	383770	3772865	1.97875E-05	6.07442E-05	7.14301E-05	7.0479E-05	1.49814E-05	1.94832E-05	1.43407E-05	1.47605E-06	1.72928E-05	1.47605E-06	1.22993E-05	1.78466E-05	1.05791E-05	1.93069E-09	2.7973E-08	5.4218E-09	3.53259E-08	0.03532592
3837803772865	383780	3772865	1.95697E-05	6.00757E-05	7.06441E-05	6.97035E-05	1.48166E-05	1.92688E-05	1.41829E-05	1.4598E-06	1.71025E-05	1.4598E-06	1.21465E-05	1.76248E-05	1.04476E-05	1.90984E-09	2.7672E-08	5.3612E-09	3.49434E-08	0.03494342
3837903772865	383790	3772865	1.93484E-05	5.93961E-05	6.9845E-05	6.89515E-05	1.4649E-05	1.90509E-05	1.40225E-05	1.44329E-06	1.69091E-05	1.44329E-06	1.19905E-05	1.73985E-05	1.03135E-05	1.8899E-09	2.7383E-08	5.3003E-09	3.45727E-08	0.03457273
3838003772865	383800	3772865	1.91342E-05	5.87388E-05	6.90721E-05	6.81524E-05	1.44869E-05	1.884E-05	1.38673E-05	1.42732E-06	1.67219E-05	1.42732E-06	1.18314E-05	1.71676E-05	1.01766E-05	1.87053E-09	2.7099E-08	5.2416E-09	3.42117E-08	0.03421166
3838103772865	383810	3772865	1.87804E-05	5.76526E-05	6.77948E-05	6.68921E-05	1.4219E-05	1.84917E-05	1.36109E-05	1.40092E-06	1.64127E-05	1.40092E-06	1.17846E-05	1.70997E-05	1.01364E-05	1.83688E-09	2.6613E-08	5.1479E-09	3.35976E-08	0.03359764
3838203772865	383820	3772865	1.84357E-05	5.65943E-05	6.65502E-05	6.56641E-05	1.39579E-05	1.81522E-05	1.3361E-05	1.37521E-06	1.61114E-05	1.37521E-06	1.17285E-05	1.70183E-05	1.00881E-05	1.80403E-09	2.6137E-08	5.0561E-09	3.29972E-08	0.03299722
3838303772865	383830	3772865	1.81617E-05	5.57532E-05	6.55612E-05	6.46882E-05	1.37505E-05	1.78824E-05	1.31624E-05	1.35477E-06	1.5872E-05	1.35477E-06	1.16318E-05	1.6878E-05	1.00049E-05	1.7785E-09	2.5767E-08	4.983E-09	3.25281E-08	0.03252813
3838403772865	383840	3772865	1.79748E-05	5.51794E-05	6.48865E-05	6.40225E-05	1.3609E-05	1.76984E-05	1.3027E-05	1.34083E-06	1.57086E-05	1.34083E-06	1.14883E-05	1.66698E-05	9.8815E-06	1.7617E-09	2.5521E-08	4.931E-09	3.22134E-08	0.03221341
3838503772865	383850	3772865	1.7777E-05	5.45723E-05	6.41725E-05	6.3318E-05	1.34593E-05	1.75036E-05	1.28836E-05	1.32607E-06	1.55358E-05	1.32607E-06	1.13604E-05	1.64842E-05	9.7715E-06	1.74433E-09	2.5265E-08	4.8782E-09	3.18873E-08	0.03188729
3838603772865	383860	3772865	1.74032E-05	5.34248E-05	6.28232E-05	6.19867E-05	1.31762E-05	1.71356E-05	1.26127E-05	1.29819E-06	1.52091E-05	1.29819E-06	1.13417E-05	1.6457E-05	9.7554E-06	1.70755E-09	2.4736E-08	4.7782E-09	3.12221E-08	0.03122207
3838703772865	383870	3772865	1.7004E-05	5.21993E-05	6.13821E-05	6.05648E-05	1.2874E-05	1.67425E-05	1.23234E-05	1.26841E-06	1.48602E-05	1.26841E-06	1.13199E-05	1.64254E-05	9.73662E-06	1.66911E-09	2.4181E-08	4.6737E-09	3.05234E-08	0.03052338
3838803772865	383880	3772865	1.66012E-05	5.09627E-05	5.9928E-05	5.913E-05	1.2569E-05	1.63459E-05	1.20315E-05	1.23836E-06	1.45082E-05	1.23836E-06	1.12949E-05	1.63891E-05	9.71515E-06	1.62996E-09	2.3612E-08	4.5673E-09	2.98088E-08	0.02980881
3838903772865	383890	3772865	1.61784E-05	4.96648E-05	5.84018E-05	5.76241E-05	1.22489E-05	1.59296E-05	1.17251E-05	1.20683E-06	1.41387E-05	1.20683E-06	1.12606E-05	1.63394E-05	9.68564E-06	1.58991E-09	2.3028E-08	4.4541E-09	2.90721E-08	0.02907211
3839003772865	383900	3772865	1.57556E-05	4.83669E-05	5.68756E-05	5.61183E-05	1.19288E-05	1.55133E-05	1.14187E-05	1.17529E-06	1.37692E-05	1.17529E-06	1.12138E-05	1.62715E-05	9.64539E-06	1.54985E-09	2.2448E-08	4.3389E-09	2.83366E-08	0.0283366
3839103772865	383910	3772865	1.51532E-05	4.65176E-05	5.47009E-05	5.39725E-05	1.14727E-05	1.49202E-05	1.09821E-05	1.13035E-06	1.32428E-05	1.13035E-06	1.12138E-05	1.62715E-05	9.64539E-06	1.49248E-09	2.1617E-08	4.1787E-09	2.72883E-08	0.02728832
3829703772875	382970	3772875	1.3785E-05	4.23176E-05	4.9762E-05	4.90994E-05	1.04369E-05	1.35731E-05	9.99051E-06	1.02829E-06	1.20471E-05	1.02829E-06	8.03838E-06	1.16639E-05	6.9141E-06	1.65868E-09	2.2901E-08	4.2269E-09	2.87863E-08	0.02878633
3829803772875	382980	3772875	1.40463E-05	4.31197E-05	5.07053E-05	5.00301E-05	1.06347E-05	1.38303E-05	1.01799E-05	1.04778E-06	1.22754E-05	1.04778E-06	8.07893E-06	1.17227E-05	6.94898E-06	1.6882E-09	2.3311E-08	4.3037E-09	2.93032E-08	0.02930317
3829903772875	382990	3772875	1.43584E-05	4.40778E-05	5.18319E-05	5.11417E-05	1.0871E-05	1.41376E-05	1.04061E-05	1.07106E-06	1.25482E-05	1.07106E-06	8.12572E-06	1.17906E-05	6.98922E-06	1.72362E-09	2.3803E-08	4.3957E-09	2.99225E-08	0.02992251
3830003772875	383000	3772875	1.46796E-05	4.50637E-05	5.29913E-05	5.22857E-05	1.11142E-05	1.44539E-05	1.06388E-05	1.09502E-06	1.28289E-05	1.09502E-06	8.17562E-06	1.1863E-05	7.03215E-06	1.75997E-09	2.4308E-08	4.4902E-09	3.05586E-08	0.03055856
3830103772875	383010	3772875	1.50116E-05	4.60831E-05	5.419E-05	5.34684E-05	1.13656E-05	1.47808E-05	1.08795E-05	1.11979E-06	1.31191E-05	1.11979E-06	8.22241E-06	1.19309E-05	7.0724E-06	1.79706E-09	2.4825E-08	4.5875E-09	3.12096E-08	0.03120963
3830203772875	383020	3772875	1.53528E-05	4.71303E-05	5.54214E-05	5.46835E-05	1.16238E-05	1.51167E-05	1.11267E-05	1.14524E-06	1.34172E-05	1.14524E-06	8.27232E-06	1.20033E-05	7.11532E-06	1.83494E-09	2.5354E-08	4.6867E-09	3.18754E-08	0.0318754
3830303772875	383030	3772875	1.57048E-05	4.8211E-05	5.66922E-05	5.59373E-05	1.18904E-05	1.54633E-05	1.13818E-05	1.1715E-06	1.37248E-05	1.1715E-06	8.31911E-06	1.20712E-05	7.15557E-06	1.87366E-09	2.5895E-08	4.7889E-09	3.25573E-08	0.03255727
3830403772875	383040	3772875	1.60749E-05	4.93473E-05	5.80284E-05	5.72557E-05	1.21706E-05	1.58278E-05	1.16501E-05	1.19911E-06	1.40483E-05	1.19911E-06	8.36902E-06	1.21436E-05	7.1985E-06	1.91411E-09	2.6461E-08	4.8958E-09	3.32712E-08	0.03327122
3830503772875	383050	3772875	1.64578E-05	5.05226E-05	5.94105E-05	5.86194E-05	1.24605E-05	1.62048E-05	1.19276E-05	1.22767E-06	1.43829E-05	1.22767E-06	8.41581E-06	1.22115E-05	7.23874E-06	1.95561E-09	2.7044E-08	5.0059E-09	3.40053E-08	0.0340053
3830603772875	383060	3772875	1.68588E-05	5.17537E-05	6.08581E-05	6.00478E-05	1.27641E-05	1.65996E-05	1.22182E-05	1.25758E-06	1.47334E-05	1.25758E-06	8.46572E-06	1.22839E-05	7.28167E-06	1.99835E-09	2.7644E-08	5.1203E-09	3.47631E-08	0.03476312
3830703772875	383070	3772875	1.7278E-05	5.30404E-05	6.23712E-05	6.15407E-05	1.30815E-05	1.70123E-05	1.2522E-05	1.28885E-06	1.50997E-05	1.28885E-06	8.51562E-06	1.23564E-05	7.3246E-06	2.04311E-09	2.8275E-08	5.2397E-09	3.55579E-08	0.03555793
3830803772875	383080	3772875	1.77135E-05	5.43773E-05	6.39432E-05	6.30918E-05	1.34112E-05	1.74411E-05	1.28376E-05	1.32134E-06	1.54803E-05	1.32134E-06	8.56553E-06	1.24288E-05	7.36753E-06	2.08874E-09	2.8919E-08	5.3628E-09	3.63707E-08	0.03637075
3830903772875	383090	3772875	1.81834E-05	5.582E-05	6.56398E-05	6.47657E-05	1.3767E-05	1.79038E-05	1.31782E-05	1.35639E-06	1.5891E-05	1.35639E-06	8.61856E-06	1.25057E-05	7.41314E-06	2.13826E-09	2.9619E-08	5.4959E-09	3.7253E-08	0.03725298
3831003772875	383100	3772875	1.8677E-05	5.73351E-05	6.74214E-05	6.65237E-05	1.41407E-05	1.83898E-05	1.35359E-05	1.39321E-06	1.63223E-05	1.39321E-06	8.67159E-06	1.25827E-05	7.45875E-06	2.18944E-09	3.0343E-08	5.6348E-09	3.81674E-08	0.0381674
3831103772875	383110	3772875	1.92195E-05	5.90006E-05	6.93799E-05	6.84561E-05	1.45514E-05	1.8924E-05	1.39291E-05	1.43368E-06	1.67965E-05	1.43368E-06	8.82443E-06	1.28044E-05	7.59021E-06	2.24508E-09	3.1133E-08	5.7875E-09	3.91658E-08	0.03916584
3831203772875	383120	3772875	1.98347E-05	6.0889E-05	7.16005E-05	7.06471E-05	1.50172E-05	1.95297E-05	1.43749E-05	1.47957E-06	1.7334E-05	1.47957E-06	9.04278E-06	1.31213E-05	7.77802E-06	2.30819E-09	3.203E-08	5.9611E-09	4.02991E-08	0.04029907
3831303772875	383130	3772875	2.04716E-05	6.28442E-05	7.38996E-05	7.29156E-05	1.54994E-05	2.01568E-05	1.48365E-05	1.52707E-06	1.78906E-05	1.52707E-06	9.33288E-06	1.35422E-05	8.02754E-06	2.3721E-09	3.2942E-08	6.1398E-09	4.14536E-08	0.04145362
3831403772875	383140	3772875	2.1074E-05	6.46935E-05	7.60743E-05	7.50613E-05	1.59555E-05	2.075E-05	1.52731E-05	1.57201E-06	1.84171E-05	1.57201E-06	9.57618E-06	1.38952E-05	8.23682E-06	2.43116E-09	3.3789E-08	6.3063E-09	4.25266E-08	0.04252658
3831503772875	383150	3772875	2.16601E-05	6.64927E-05	7.819E-05	7.71489E-05	1.63992E-05	2.1327E-05	1.56979E-05	1.61573E-06	1.89293E-05	1.61573E-06	9.74462E-06	1.41397E-05	8.3817E-06	2.48781E-09	3.4605E-08	6.4668E-09	4.35597E-08	0.04355972
3831603772875	383160	3772875	2.22661E-05	6.83532E-05	8.03778E-05	7.93075E-05	1.68581E-05	2.19238E-05	1.61371E-05	1.66094E-06	1.9459E-05	1.66094E-06	9.93178E-06	1.44112E-05	8.54268E-06	2.54548E-09	3.5439E-08	6.6313E-09	4.46157E-08	0.04461571
3831703772875	383170	3772875	2.29484E-05	7.04476E-05	8.28406E-05	8.17376E-05	1.73746E-05	2.25955E-05	1.66316E-05	1.71183E-06	2.00552E-05	1.71183E-06	1.0381E-05	1.5063E-05	8.92903E-06	2.60915E-09	3.6364E-08	6.8178E-09	4.5791E-08	0.04579098
3831803772875	383180	3772875	2.36815E-05	7.2698E-05	8.54869E-05	8.43486E-05	1.79296E-05	2.33173E-05	1.71628E-05	1.76652E-06	2.06959E-05	1.76652E-06	1.12512E-05	1.63258E-05	9.67759E-06	2.67059E-09	3.7282E-08	7.0144E-09	4.6967E-08	0.04696697
3831903772875	383190	3772875	2.42004E-05	7.42911E-05	8.73603E-05	8.61971E-05	1.83226E-05	2.38283E-05	1.75389E-05	1.80523E-06	2.11494E-05	1.80523E-06	1.21309E-05	1.76021E-05	1.04342E-05	2.72093E-09	3.8005E-08	7.1408E-09	4.7867E-08	0.04786699
3832003772875	383200	3772875	2.69513E-05	8.27357E-05	9.72904E-05	9.5995E-05	2.04053E-05	2.65369E-05	1.95326E-05	2.01043E-06	2.35534E-05	2.01043E-06	1.31166E-05	1.90324E-05	1.1282E-05	2.97673E-09	4.1792E-08	7.8502E-09	5.26189E-08	0.05261891
3832103772875	383210	3772875	2.86134E-05	8.78381E-05	0.00010329	0.000101915	2.16637E-05	2.81734E-05	2.07372E-05	2.13441E-06	2.5006E-05	2.13441E-06	1.36125E-05	1.97521E-05	1.17086E-05	3.11909E-09	4.3943E-08	8.2664E-09	5.53284E-08	0.05532836
3832203772875	383220	3772875	2.93174E-05	8.99994E-05	0.000105832	0.000104423	2.21967E-05	2.88666E-05	2.12474E-05	2.18693E-06	2.56213E-05	2.18693E-06	1.37778E-05	1.99919E-05	1.18508E-05	3.15525E-09	4.4603E-08	8.4098E-09	5.6168E-08	0.05616796
3832303772875	383230	3772875	2.89581E-05	8.88965E-05	0.000104535	0.000103143	2.19247E-05	2.85129E-05	2.0987E-05	2.16013E-06	2.53073E-05	2.16013E-06	1.36219E-05	1.97656E-05	1.17167E-05	3.08705E-09	4.3747E-08	8.266E-09	5.50999E-08	0.0550999
3832403772875	383240	3772875	2.86351E-05	8.79049E-05	0.000103369	0.000101993	2.16802E-05	2.81949E-05	2.0753E-05	2.13604E-06	2.5025E-05	2.13604E-06	1.33817E-05	1.94171E-05	1.15101E-05	3.02844E-09	4.2997E-08	8.141E-09	5.41667E-08	0.0541667
3832503772875	383250	3772875	2.88239E-05	8.84843E-05	0.00010405	0.000102665	2.1823E-05	2.83807E-05	2.08897E-05	2.15011E-06	2.51899E-05	2.15011E-06	1.326E-05	1.92406E-05	1.14054E-05	3.024E-09	4.3009E-08	8.1611E-09	5.41946E-08	0.05419459
3832603772875	383260	3772875	2.90108E-05	8.9058E-05	0.000104725	0.00010333	2.19645E-05	2.85647E-05	2.10252E-05	2.16406E-06	2.53533E-05	2.16406E-06	1.31197E-05	1.90369E-05	1.12847E-05	3.02006E-09	4.3026E-08	8.1819E-09	5.42283E-08	0.05422828
3832703772875	383270	3772875	2.87114E-05	8.81389E-05	0.000103644	0.000102264	2.17379E-05	2.82699E-05	2.08082E-05	2.14172E-06	2.50916E-05	2.14172E-06	1.27235E-05	1.84621E-05	1.0944E-05	2.96568E-09	4.232E-08	8.065E-09	5.33512E-08	0.05335116
3832803772875	383280	3772875	2.85535E-05	8.76543E-05	0.000103074	0.000101702	2.16183E-05	2.81145E-05	2.06938E-05	2.12995E-06	2.49537E-05	2.12995E-06	1.23243E-05	1.78828E-05	1.06005E-05	2.92412E-09	4.18E-08	7.9833E-09	5.27076E-08	0.05270764
3832903772875	383290	3772875	2.86061E-05	8.78158E-05	0.000103264	0.000101889	2.16582E-05	2.81663E-05	2.07319E-05	2.13387E-06	2.49997E-05	2.13387E-06	1.20466E-05	1.74799E-05	1.03618E-05	2.90454E-09	4.1595E-08	7.9611E-09	5.24609E-08	0.05246087
3833003772875	383300	3772875	2.88202E-05	8.84731E-05	0.000104037	0.000102652	2.18203E-05	2.83771E-05	2.08871E-05	2.14984E-06	2.51868E-05	2.14984E-06	1.19281E-05	1.7308E-05	1.02598E-05	2.90495E-09	4.1669E-08	7.991E-09	5.2565E-08	0.05256501
3833103772875	383310	3772875	2.8989E-05	8.89912E-05	0.000104646	0.000103253	2.1948E-05	2.85432E-05	2.10094E-05	2.16243E-06	2.53342E-05	2.16243E-06	1.18377E-05	1.71767E-05	1.0182E-05	2.90232E-09	4.1695E-08	8.0107E-09	5.26076E-08	0.05260763
3833203772875	383320	3772875	2.92466E-05	8.97821E-05	0.000105576	0.000104171	2.21431E-05	2.8797E-05	2.11961E-05	2.18165E-06	2.55594E-05	2.18165E-06	1.18501E-05	1.71948E-05	1.01927E-05	2.91271E-09	4.1896E-08	8.063E-09	5.28717E-08	0.05287165
3833303772875	383330	3772875	2.94807E-05	9.05007E-05	0.000106421	0.000105004	2.23203E-05	2.90274E-05	2.13658E-05	2.19911E-06	2.5764E-05	2.19911E-06	1.18907E-05	1.72536E-05	1.02276E-05	2.92329E-09	4.2092E-08	8.113E-09	5.31282E-08	0.05312817
3833403772875	383340	3772875	2.96241E-05	9.09408E-05	0.000106939	0.000105515	2.24289E-05	2.91686E-05	2.14697E-05	2.20981E-06	2.58893E-05	2.20981E-06	1.19281E-05	1.7308E-05	1.02598E-05	2.9262E-09	4.2173E-08	8.14E-09	5.32393E-08	0.05323932
3833503772875	383350	3772875	2.96567E-05	9.1041E-05	0.000107057	0.000105631	2.24536E-05	2.92007E-05	2.14933E-05	2.21224E-06	2.59178E-05	2.21224E-06	1.19499E-05	1.73396E-05	1.02786E-05	2.91948E-09	4.2112E-08	8.1381E-09	5.31693E-08	0.05316931
3833603772875	383360	3772875	2.95987E-05	9.08628E-05	0.000106847	0.000105424	2.24096E-05	2.91436E-05	2.14512E-05	2.20791E-06	2.58671E-05	2.20791E-06	1.19718E-05	1.73713E-05	1.02974E-05	2.90565E-09	4.1943E-08	8.1135E-09	5.29616E-08	0.05296164
3833703772875	383370	3772875	2.9517E-05	9.06121E-05	0.000106552	0.000105134	2.23478E-05	2.90632E-05	2.13921E-05	2.20182E-06	2.57957E-05	2.20182E-06	1.20217E-05	1.74437E-05	1.03403E-05	2.89182E-09	4.1767E-08	8.086E-09	5.27443E-08	0.05274434

Unique Identifier	X (UTM)	Y (UTM)	EGIODemolition 2025	EGIOSite Grubbing / Prep 2025	EGIOMass Grading / Excavation 2025	EGIOMass Grading / Excavation 2026	EGIODrainage / Utilities Trenching 2026	EGIODrainage / Utilities Trenching 2027	EGIOFoundations / Concrete Pads 2026	EGIOFoundations / Concrete Pads 2027	EGIOBuilding / Structure Construction 2026	EGIOBuilding / Structure Construction 2027	EGIOAsphalt Paving 2027	EGIOArchitectural Coating 2027	EGIOLandscaping or Other Finishing 2027	EGIOWaterside Construction (Piles) 2027	HIWaterside Construction (Landscaping) 2025	HIWaterside Construction (Landscaping) 2026	KMDemolition 2025	KMSite Grubbing / Prep 2025
3833803772875	383380	3772875	0.000113218	4.4406E-05	1.47058E-05	1.44028E-05	3.34441E-05	3.33925E-05	4.39412E-05	4.39128E-05	4.70665E-05	4.59384E-05	1.83153E-06	1.83153E-06	4.96014E-05	1.83153E-06	2.79561E-05	2.70804E-05	3.51047E-05	0.000152357
3833903772875	383390	3772875	0.000112392	4.4082E-05	1.45985E-05	1.42977E-05	3.32E-05	3.31488E-05	4.36205E-05	4.35923E-05	4.6723E-05	4.56031E-05	1.81816E-06	1.81816E-06	4.92394E-05	1.81816E-06	2.77426E-05	2.68736E-05	3.4935E-05	0.00015162
3834003772875	383400	3772875	0.000112239	4.4022E-05	1.45787E-05	1.42783E-05	3.31549E-05	3.31038E-05	4.35612E-05	4.35331E-05	4.66595E-05	4.55411E-05	1.81569E-06	1.81569E-06	4.91725E-05	1.81569E-06	2.7678E-05	2.68111E-05	3.49259E-05	0.000151581
3834103772875	383410	3772875	0.000112239	4.4022E-05	1.45787E-05	1.42783E-05	3.31549E-05	3.31038E-05	4.35612E-05	4.35331E-05	4.66595E-05	4.55411E-05	1.81569E-06	1.81569E-06	4.91725E-05	1.81569E-06	2.76475E-05	2.67816E-05	3.49599E-05	0.000151728
3834203772875	383420	3772875	0.000111637	4.3786E-05	1.45005E-05	1.42017E-05	3.29771E-05	3.29263E-05	4.33277E-05	4.32997E-05	4.64093E-05	4.52969E-05	1.80596E-06	1.80596E-06	4.89088E-05	1.80596E-06	2.74771E-05	2.66165E-05	3.48241E-05	0.000151139
3834303772875	383430	3772875	0.000110146	4.3201E-05	1.43068E-05	1.40121E-05	3.25367E-05	3.24865E-05	4.2749E-05	4.27214E-05	4.57895E-05	4.46919E-05	1.78184E-06	1.78184E-06	4.82556E-05	1.78184E-06	2.70932E-05	2.62446E-05	3.44168E-05	0.000149371
3834403772875	383440	3772875	0.000108628	4.2606E-05	1.41097E-05	1.3819E-05	3.20883E-05	3.20388E-05	4.21598E-05	4.21326E-05	4.51585E-05	4.4076E-05	1.75728E-06	1.75728E-06	4.75906E-05	1.75728E-06	2.67021E-05	2.58658E-05	3.39958E-05	0.000147544
3834503772875	383450	3772875	0.000105242	4.1277E-05	1.36698E-05	1.33882E-05	3.1088E-05	3.10401E-05	4.08456E-05	4.08193E-05	4.37508E-05	4.27021E-05	1.7025E-06	1.7025E-06	4.61071E-05	1.7025E-06	2.58626E-05	2.50525E-05	3.30023E-05	0.000143232
3834603772875	383460	3772875	0.000101937	3.9981E-05	1.32405E-05	1.29677E-05	3.01116E-05	3.00652E-05	3.95628E-05	3.95372E-05	4.23767E-05	4.13609E-05	1.64903E-06	1.64903E-06	4.4659E-05	1.64903E-06	2.50428E-05	2.42584E-05	3.20315E-05	0.000139019
3834703772875	383470	3772875	9.94309E-05	3.8998E-05	1.2915E-05	1.26489E-05	2.93714E-05	2.93261E-05	3.85902E-05	3.85653E-05	4.13349E-05	4.03441E-05	1.60849E-06	1.60849E-06	4.35611E-05	1.60849E-06	2.44149E-05	2.36502E-05	3.1296E-05	0.000135827
3834803772875	383480	3772875	9.80656E-05	3.8463E-05	1.27377E-05	1.24752E-05	2.89681E-05	2.89234E-05	3.80603E-05	3.80357E-05	4.07673E-05	3.97902E-05	1.5864E-06	1.5864E-06	4.2963E-05	1.5864E-06	2.40526E-05	2.32992E-05	3.08864E-05	0.000134049
3834903772875	383490	3772875	9.66913E-05	3.7924E-05	1.25592E-05	1.23004E-05	2.85622E-05	2.85181E-05	3.75269E-05	3.75027E-05	4.0196E-05	3.92326E-05	1.56417E-06	1.56417E-06	4.23609E-05	1.56417E-06	2.36938E-05	2.29516E-05	3.04745E-05	0.000132261
3835003772875	383500	3772875	9.60357E-05	3.7667E-05	1.2474E-05	1.2217E-05	2.83685E-05	2.83247E-05	3.72725E-05	3.72484E-05	3.99235E-05	3.89665E-05	1.55357E-06	1.55357E-06	4.20736E-05	1.55357E-06	2.35018E-05	2.27657E-05	3.02753E-05	0.000131397
3835103772875	383510	3772875	9.56943E-05	3.7533E-05	1.24297E-05	1.21736E-05	2.82676E-05	2.8224E-05	3.714E-05	3.7116E-05	3.97816E-05	3.8828E-05	1.54804E-06	1.54804E-06	4.19241E-05	1.54804E-06	2.33906E-05	2.2658E-05	3.0178E-05	0.000130975
3835203772875	383520	3772875	9.51554E-05	3.7321E-05	1.23597E-05	1.2105E-05	2.81084E-05	2.80651E-05	3.69308E-05	3.6907E-05	3.95575E-05	3.86094E-05	1.53933E-06	1.53933E-06	4.1688E-05	1.53933E-06	2.32327E-05	2.25051E-05	3.00264E-05	0.000130317
3835303772875	383530	3772875	9.34848E-05	3.6666E-05	1.21427E-05	1.18925E-05	2.76149E-05	2.75723E-05	3.62824E-05	3.6259E-05	3.8863E-05	3.79315E-05	1.5123E-06	1.5123E-06	4.09561E-05	1.5123E-06	2.28004E-05	2.20863E-05	2.95149E-05	0.000128097
3835403772875	383540	3772875	9.18321E-05	3.6018E-05	1.1928E-05	1.16822E-05	2.71267E-05	2.70849E-05	3.5641E-05	3.5618E-05	3.8176E-05	3.72609E-05	1.48556E-06	1.48556E-06	4.0232E-05	1.48556E-06	2.23735E-05	2.16727E-05	2.90035E-05	0.000125877
3835503772875	383550	3772875	9.01884E-05	3.5373E-05	1.17145E-05	1.14731E-05	2.66412E-05	2.66001E-05	3.50031E-05	3.49805E-05	3.74926E-05	3.6594E-05	1.45897E-06	1.45897E-06	3.95119E-05	1.45897E-06	2.19465E-05	2.12591E-05	2.8492E-05	0.000123657
3835603772875	383560	3772875	8.85536E-05	3.4732E-05	1.15022E-05	1.12652E-05	2.61583E-05	2.6118E-05	3.43686E-05	3.43464E-05	3.68131E-05	3.59307E-05	1.43253E-06	1.43253E-06	3.87957E-05	1.43253E-06	2.1525E-05	2.08508E-05	2.79806E-05	0.000121438
3835703772875	383570	3772875	8.71704E-05	3.4189E-05	1.13225E-05	1.10892E-05	2.57497E-05	2.571E-05	3.38318E-05	3.38099E-05	3.6238E-05	3.53694E-05	1.41015E-06	1.41015E-06	3.81897E-05	1.41015E-06	2.11626E-05	2.04997E-05	2.75438E-05	0.000119542
3835803772875	383580	3772875	8.86075E-05	3.4753E-05	1.15092E-05	1.1272E-05	2.61742E-05	2.61338E-05	3.43895E-05	3.43673E-05	3.68355E-05	3.59525E-05	1.4334E-06	1.4334E-06	3.88193E-05	1.4334E-06	2.14963E-05	2.0823E-05	2.80258E-05	0.000121634
3835903772875	383590	3772875	9.05027E-05	3.5496E-05	1.17553E-05	1.15131E-05	2.67341E-05	2.66928E-05	3.51251E-05	3.51024E-05	3.76233E-05	3.67215E-05	1.46406E-06	1.46406E-06	3.96496E-05	1.46406E-06	2.19609E-05	2.1273E-05	2.86821E-05	0.000124482
3836003772875	383600	3772875	9.14728E-05	3.5877E-05	1.18813E-05	1.16365E-05	2.70206E-05	2.69789E-05	3.55016E-05	3.54787E-05	3.80266E-05	3.71151E-05	1.47975E-06	1.47975E-06	4.00746E-05	1.47975E-06	2.22031E-05	2.15076E-05	2.90329E-05	0.000126005
3836103772875	383610	3772875	9.1383E-05	3.5842E-05	1.18697E-05	1.16251E-05	2.69941E-05	2.69524E-05	3.54667E-05	3.54438E-05	3.79893E-05	3.70787E-05	1.4783E-06	1.4783E-06	4.00353E-05	1.4783E-06	2.21815E-05	2.14868E-05	2.90306E-05	0.000125995
3836203772875	383620	3772875	9.12213E-05	3.5778E-05	1.18487E-05	1.16045E-05	2.69463E-05	2.69048E-05	3.5404E-05	3.53811E-05	3.79221E-05	3.70131E-05	1.47568E-06	1.47568E-06	3.99644E-05	1.47568E-06	2.21439E-05	2.14503E-05	2.8999E-05	0.000125858
3836303772875	383630	3772875	9.04129E-05	3.5461E-05	1.17437E-05	1.15017E-05	2.67075E-05	2.66663E-05	3.50902E-05	3.50676E-05	3.7586E-05	3.66851E-05	1.46261E-06	1.46261E-06	3.96103E-05	1.46261E-06	2.19393E-05	2.12522E-05	2.87455E-05	0.000124757
3836403772875	383640	3772875	8.95327E-05	3.5116E-05	1.16293E-05	1.13897E-05	2.64475E-05	2.64067E-05	3.47486E-05	3.47262E-05	3.72201E-05	3.63279E-05	1.44837E-06	1.44837E-06	3.92247E-05	1.44837E-06	2.17169E-05	2.10367E-05	2.84626E-05	0.00012353
3836503772875	383650	3772875	8.86435E-05	3.4767E-05	1.15138E-05	1.12766E-05	2.61848E-05	2.61444E-05	3.44035E-05	3.43813E-05	3.68504E-05	3.59671E-05	1.43398E-06	1.43398E-06	3.88351E-05	1.43398E-06	2.14945E-05	2.08212E-05	2.81752E-05	0.000122282
3836603772875	383660	3772875	8.77363E-05	3.4411E-05	1.1396E-05	1.11612E-05	2.59169E-05	2.58769E-05	3.40514E-05	3.40294E-05	3.64733E-05	3.5599E-05	1.41931E-06	1.41931E-06	3.84376E-05	1.41931E-06	2.12684E-05	2.06023E-05	2.78742E-05	0.000120976
3836703772875	383670	3772875	8.67752E-05	3.4034E-05	1.12712E-05	1.10389E-05	2.5633E-05	2.55934E-05	3.36784E-05	3.36566E-05	3.60737E-05	3.52091E-05	1.40376E-06	1.40376E-06	3.80166E-05	1.40376E-06	2.10298E-05	2.03711E-05	2.75529E-05	0.000119581
3836803772875	383680	3772875	8.5877E-05	3.3682E-05	1.11545E-05	1.09247E-05	2.53676E-05	2.53285E-05	3.33298E-05	3.33083E-05	3.57003E-05	3.48446E-05	1.38923E-06	1.38923E-06	3.76231E-05	1.38923E-06	2.08074E-05	2.01557E-05	2.72496E-05	0.000118265
3836903772875	383690	3772875	8.49878E-05	3.3333E-05	1.1039E-05	1.08116E-05	2.5105E-05	2.50662E-05	3.29847E-05	3.29634E-05	3.53307E-05	3.44838E-05	1.37484E-06	1.37484E-06	3.72335E-05	1.37484E-06	2.05975E-05	1.99524E-05	2.69509E-05	0.000116969
3837003772875	383700	3772875	8.41525E-05	3.3006E-05	1.09305E-05	1.07053E-05	2.48582E-05	2.48199E-05	3.26605E-05	3.26394E-05	3.49834E-05	3.41449E-05	1.36133E-06	1.36133E-06	3.68676E-05	1.36133E-06	2.03912E-05	1.97525E-05	2.66544E-05	0.000115682
3837103772875	383710	3772875	8.32543E-05	3.2653E-05	1.08138E-05	1.0591E-05	2.45929E-05	2.4555E-05	3.23119E-05	3.2291E-05	3.461E-05	3.37804E-05	1.3468E-06	1.3468E-06	3.64741E-05	1.3468E-06	2.01688E-05	1.9537E-05	2.63421E-05	0.000114327
3837203772875	383720	3772875	8.24279E-05	3.2329E-05	1.07065E-05	1.04859E-05	2.43488E-05	2.43112E-05	3.19911E-05	3.19705E-05	3.42665E-05	3.34452E-05	1.33343E-06	1.33343E-06	3.6112E-05	1.33343E-06	1.99661E-05	1.93407E-05	2.60502E-05	0.00011306
3837303772875	383730	3772875	8.1386E-05	3.1921E-05	1.05712E-05	1.03534E-05	2.40411E-05	2.40039E-05	3.15868E-05	3.15664E-05	3.38334E-05	3.30224E-05	1.31658E-06	1.31658E-06	3.56556E-05	1.31658E-06	1.97042E-05	1.9087E-05	2.56994E-05	0.000111537
3837403772875	383740	3772875	8.02812E-05	3.1487E-05	1.04277E-05	1.02128E-05	2.37147E-05	2.36781E-05	3.1158E-05	3.11379E-05	3.33741E-05	3.25741E-05	1.29871E-06	1.29871E-06	3.51715E-05	1.29871E-06	1.94243E-05	1.88159E-05	2.53328E-05	0.000109946
3837503772875	383750	3772875	7.92573E-05	3.1086E-05	1.02947E-05	1.00826E-05	2.34122E-05	2.33761E-05	3.07606E-05	3.07407E-05	3.29484E-05	3.21587E-05	1.28214E-06	1.28214E-06	3.4723E-05	1.28214E-06	1.91606E-05	1.85605E-05	2.49979E-05	0.000108492
3837603772875	383760	3772875	7.80986E-05	3.0631E-05	1.01442E-05	9.93516E-06	2.30699E-05	2.30343E-05	3.03109E-05	3.02913E-05	3.24667E-05	3.16885E-05	1.2634E-06	1.2634E-06	3.42153E-05	1.2634E-06	1.8861E-05	1.82703E-05	2.46199E-05	0.000106852
3837703772875	383770	3772875	7.70118E-05	3.0205E-05	1.0003E-05	9.7969E-06	2.27489E-05	2.27138E-05	2.98891E-05	2.98698E-05	3.20149E-05	3.12476E-05	1.24582E-06	1.24582E-06	3.37392E-05	1.24582E-06	1.85794E-05	1.79974E-05	2.42669E-05	0.00010532
3837803772875	383780	3772875	7.61046E-05	2.9849E-05	9.88517E-06	9.6815E-06	2.24809E-05	2.24462E-05	2.9537E-05	2.95179E-05	3.16378E-05	3.08795E-05	1.23114E-06	1.23114E-06	3.33417E-05	1.23114E-06	1.83426E-05	1.77681E-05	2.39682E-05	0.000104024
3837903772875	383790	3772875	7.52513E-05	2.9515E-05	9.77433E-06	9.57295E-06	2.22289E-05	2.21946E-05	2.92058E-05	2.9187E-05	3.12831E-05	3.05332E-05	1.21734E-06	1.21734E-06	3.29679E-05	1.21734E-06	1.81345E-05	1.75665E-05	2.37011E-05	0.000102865
3838003772875	383800	3772875	7.438E-05	2.9173E-05	9.66117E-06	9.46211E-06	2.19715E-05	2.19376E-05	2.88677E-05	2.8849E-05	3.09209E-05	3.01797E-05	1.20324E-06	1.20324E-06	3.25862E-05	1.20324E-06	1.79156E-05	1.73545E-05	2.3425E-05	0.000101666
3838103772875	383810	3772875	7.31675E-05	2.8697E-05	9.50367E-06	9.30786E-06	2.16133E-05	2.158E-05	2.83971E-05	2.83787E-05	3.04168E-05	2.96877E-05	1.18363E-06	1.18363E-06	3.2055E-05	1.18363E-06	1.76017E-05	1.70504E-05	2.30313E-05	9.99573E-05
3838203772875	383820	3772875	7.19729E-05	2.8229E-05	9.3485E-06	9.15589E-06	2.12604E-05	2.12276E-05	2.79334E-05	2.79154E-05	2.99202E-05	2.9203E-05	1.1643E-06	1.1643E-06	3.15316E-05	1.1643E-06	1.72985E-05	1.67567E-05	2.26488E-05	9.82974E-05
3838303772875	383830	3772875	7.10836E-05	2.788E-05	9.233E-06	9.04277E-06	2.09978E-05	2.09654E-05	2.75883E-05	2.75705E-05	2.95505E-05	2.88422E-05	1.14992E-06	1.14992E-06	3.1142E-05	1.14992E-06	1.70743E-05	1.65395E-05	2.23614E-05	9.705E-05
3838403772875	383840	3772875	7.05806E-05	2.7683E-05	9.16767E-06	8.97878E-06	2.08492E-05	2.0817E-05	2.73931E-05	2.73754E-05	2.93414E-05	2.86381E-05	1.14178E-06	1.14178E-06	3.09217E-05	1.14178E-06	1.69685E-05	1.6437E-05	2.21962E-05	9.6333E-05
3838503772875	383850	3772875	7.01315E-05	2.7507E-05	9.10933E-06	8.92165E-06	2.07165E-05	2.06846E-05	2.72188E-05	2.72012E-05	2.91547E-05	2.84559E-05	1.13452E-06	1.13452E-06	3.07249E-05	1.13452E-06	1.68554E-05	1.63275E-05	2.20129E-05	9.55374E-05
3838603772875	383860	3772875	6.87932E-05	2.6982E-05	8.9355E-06	8.7514E-06	2.03212E-05	2.02898E-05	2.66994E-05	2.66821E-05	2.85984E-05	2.79129E-05	1.11287E-06	1.11287E-06	3.01386E-05	1.11287E-06	1.65074E-05	1.59904E-05	2.1601E-05	9.37498E-05
3838703772875	383870	3772875	6.73741E-05	2.6425E-05	8.75117E-06	8.57086E-06	1.9902E-05	1.98713E-05	2.61486E-05	2.61317E-05	2.80084E-05	2.73371E-05	1.08991E-06	1.08991E-06	2.95169E-05	1.08991E-06	1.61379E-05	1.56324E-05	2.11506E-05	9.17953E-05
3838803772875	383880	3772875	6.58381E-05	2.5823E-05	8.55167E-06	8.37547E-06	1.94483E-05	1.94183E-05	2.55525E-05	2.5536E-05	2.73699E-05	2.67139E-05	1.06506E-06	1.06506E-06	2.8844E-05	1.06506E-06	1.57361E-05	1.52432E-05	2.06505E-05	8.96246E-05
3838903772875	383890	3772875	6.40058E-05	2.5104E-05	8.31367E-06	8.14238E-06	1.8907E-05	1.88778E-05	2.48413E-05	2.48253E-05	2.66082E-05	2.59704E-05	1.03542E-06	1.03542E-06	2.80412E-05	1.03542E-06	1.52625E-05	1.47844E-05	2.00395E-05	8.69727E-05
3839003772875	383900	3772875	6.21735E-05	2.4385E-05	8.07567E-06	7.90928E-06	1.83657E-05	1.83374E-05	2.41302E-05	2.41146E-05	2.58464E-05	2.52269E-05	1.00578E-06	1.00578E-06	2.72385E-05	1.00578E-06	1.48104E-05	1.43465E-05	1.94579E-05	8.44485E-05
3839103772875	383910	3772875	6.01076E-05	2.3575E-05	7.80733E-06	7.64647E-06	1.77555E-05	1.77281E-05	2.33284E-05	2.33133E-05	2.49876E-05	2.43887E-05	9.72359E-07	9.72359E-07	2.63334E-05	9.72359E-07	1.4274E-05	1.38269E-05	1.87903E-05	8.15511E-05
3829703772885	382970	3772885	8.11076E-05	3.1812E-05	1.0535E-05	1.03179E-05	2.39588E-05	2.39218E-05	3.14787E-05	3.14584E-05	3.37176E-05	3.29094E-05	1.31207E-06	1.31207E-06	3.55336E-05	1.31207E-06	1.77058E-05	1.71512E-05	1.70545E-05	7.40177E-05
3829803772885	382980	3772885	8.24728E-05	3.2347E-05	1.07123E-05	1.04916E-05	2.43621E-05	2.43245E-05	3.20086E-05	3.19879E-05	3.42852E-05	3.34634E-05	1.33416E-06	1.33416E-06	3.61317E-05	1.33416E-06	1.80322E-05	1.74674E-05	1.73577E-05	7.53338E-05
3829903772885	382990	3772885	8.41435E-05	3.3002E-05	1.09293E-05	1.07042E-05	2.48556E-05	2.48172E-05	3.2657E-05	3.26359E-05	3.49797E-05	3.41413E-05	1.36119E-06	1.36119E-06	3.68636E-05	1.36119E-06	1.84269E-05	1.78497E-05	1.77334E-05	7.69642E-05
3830003772885	383000	3772885	8.5859E-05	3.3675E-05	1.11522E-05	1.09224E-05	2.53623E-05	2.53232E-05	3.33228E-05	3.33013E-05	3.56929E-05	3.48373E-05	1.38894E-06	1.38894E-06	3.76152E-05	1.38894E-06	1.88341E-05	1.82442E-05	1.81181E-05	7.8634E-05
3830103772885	383010	3772885	8.76105E-05	3.4362E-05	1.13797E-05	1.11452E-05	2.58797E-05	2.58398E-05	3.40026E-05	3.39806E-05	3.6421E-05	3.5548E-05	1.41727E-06	1.41727E-06	3.83826E-05	1.41727E-06	1.92521E-05	1.86491E-05	1.8521E-05	8.03823E-05
3830203772885	383020	3772885	8.94069E-05	3.5067E-05	1.1613E-05	1.13737E-05	2.64104E-05	2.63696E-05	3.46998E-05	3.46774E-05	3.71678E-05	3.62769E-05	1.44633E-06	1.44633E-06	3.91696E-05	1.44633E-06	1.96826E-05	1.90661E-05	1.89374E-05	8.21895E-05
3830303772885	383030	3772885	9.12393E-05	3.5785E-05	1.1851E-05	1.16068E-05	2.69516E-05	2.691E-05	3.54109E-05	3.53881E-05	3.79295E-05	3.70204E-05	1.47597E-06	1.47597E-06	3.99723E-05	1.47597E-06	2.01239E-05	1.94936E-05	1.93696E-05	8.40655E-05
3830403772885	383040	3772885	9.31434E-05	3.6532E-05	1.20983E-05	1.18491E-05	2.75141E-05	2.74717E-05	3.615E-05	3.61266E-05	3.87211E-05	3.7793E-05	1.50678E-06	1.50678E-06	4.08066E-05	1.50678E-06	2.0585E-05	1.99402E-05	1.98245E-05	8.60397E-05
3830503772885	383050	3772885	9.50925E-05	3.7297E-05	1.23515E-05	1.2097E-05	2.80899E-05	2.80465E-05	3.69064E-05	3.68826E-05	3.95314E-05	3.85838E-05	1.53831E-06	1.53831E-06	4.16605E-05	1.53831E-06	2.10568E-05	2.03972E-05	2.02975E-05	8.80924E-05
3830603772885	383060	3772885	9.70776E-05	3.8075E-05	1.26093E-05	1.23495E-05	2.86762E-05	2.8632E-05	3.76768E-05	3.76525E-05	4.03566E-05	3.93893E-05	1.57042E-06	1.57042E-06	4.25301E-05	1.57042E-06	2.15429E-05	2.08681E-05	2.07886E-05	9.02238E-05
3830703772885	383070	3772885	9.91255E-05	3.8878E-05	1.28753E-05	1.26101E-05	2.92812E-05	2.9236E-05	3.84716E-05	3.84468E-05	4.12079E-05	4.02202E-05	1.60355E-06	1.60355E-06	4.34273E-05	1.60355E-06	2.20434E-05	2.1353E-05	2.13023E-05	9.24533E-05
3830803772885	383080	3772885	0.000101191	3.9689E-05	1.31437E-05	1.28729E-05	2.98914E-05	2.98453E-05	3.92734E-05	3.92481E-05	4.20667E-05	4.10584E-05	1.63697E-06	1.63697E-06	4.43324E-05	1.63697E-06	2.25547E-05	2.18482E-05	2.18318E-05	9.47517E-05
3830903772885	383090	3772885	0.000103419	4.0562E-05	1.3433E-05	1.31562E-05	3.05494E-05	3.05023E-05	4.0138E-05	4.01121E-05	4.29928E-05	4.19623E-05	1.673E-06	1.673E-06	4.53083E-05	1.673E-06	2.31036E-05	2.23799E-05	2.24066E-05	9.72464E-05
3831003772885	383100	3772885	0.0001057	4.1457E-05	1.37293E-05	1.34465E-05	3.12234E-05	3.11752E-05	4.10234E-05	4.09969E-05	4.39412E-05	4.28879E-05	1.70991E-06	1.70991E-06	4.63078E-05	1.70991E-06	2.36723E-05	2.29308E-05	2.30086E-05	9.9859E-05
3831103772885	383110	3772885	0.000108107	4.2401E-05	1.4042E-05	1.37527E-05	3.19344E-05	3.18851E-05	4.19577E-05	4.19306E-05	4.49419E-05	4.38647E-05	1.74885E-06	1.74885E-06	4.73624E-05	1.74885E-06	2.42714E-05	2.35112E-05	2.36513E-05	0.000102648
3831203772885	383120	3772885	0.000110793	4.3455E-05	1.43908E-05	1.40943E-05	3.27277E-05	3.26772E-05	4.3E-05	4.29722E-05	4.60583E-05	4.49543E-05	1.7923E-06	1.7923E-06	4.85389E-05	1.7923E-06	2.49405E-05	2.41594E-05	2.43755E-05	0.000105791
3831303772885	383130	3772885	0.000113515	4.4522E-05	1.47443E-05	1.44405E-05	3.35317E-05	3.34799E-05	4.40562E-05	4.40278E-05	4.71897E-05	4.60586E-05	1.83632E-06	1.83632E-06	4.97313E-05	1.83632E-06	2.56222E-05	2.48197E-05	2.51359E-05	0.000109092
3831403772885	383140	3772885	0.000116128	4.5547E-05	1.50838E-05	1.47731E-05	3.43038E-05	3.42508E-05	4.50707E-05	4.50416E-05	4.82763E-05	4.71192E-05	1.87861E-06	1.87861E-06	5.08764E-05	1.87861E-06	2.62842E-05	2.54609E-05	2.58895E-05	0.000112362
3831503772885	383150	3772885	0.000118733	4.6569E-05	1.54222E-05	1.51044E-05	3.50732E-05	3.50191E-05	4.60816E-05	4.60519E-05	4.93592E-05	4.8176E-05	1.92074E-06	1.92074E-06	5.20175E-05	1.92074E-06	2.69497E-05	2.61056E-05	2.6668E-05	0.000115741
3831603772885	383160	3772885	0.000121293	4.7573E-05	1.57547E-05	1.54301E-05	3.58294E-05	3.57741E-05	4.70751E-05	4.70447E-05	5.04233E-05	4.92147E-05	1.96215E-06	1.96215E-06	5.3139E-05	1.96215E-06	2.76116E-05	2.67468E-05	2.74601E-05	0.000119179
3831703772885	383170	3772885	0.00012397	4.8623E-05	1.61023E-05	1.57706E-05	3.662E-05	3.65635E-05	4.8114E-05	4.80829E-05	5.15361E-05	5.03008E-05	2.00545E-06	2.00545E-06	5.43117E-05	2.00545E-06	2.83041E-05	2.74176E-05	2.83268E-05	0.00012294
3831803772885	383180	3772885	0.000125892	4.9377E-05	1.6352E-05	1.60151E-05	3.71878E-05	3.71305E-05	4.886E-05	4.88284E-05	5.23351E-05	5.10807E-05	2.03655E-06	2.03655E-06	5.51538E-05	2.03655E-06	2.89194E-05	2.80136E-05	2.92366E-05	0.000126889
3831903772885	383190	3772885	0.000128946	5.0574E-05	1.67487E-05	1.64036E-05	3.80899E-05	3.80312E-05	5.00452E-05	5.00129E-05	5.36047E-05	5.23198E-05	2.08595E-06	2.08595E-06	5.64917E-05	2.08595E-06	2.93858E-05	2.84654E-05	2.99766E-05	0.000130101

			KMMass Grading / Excavation	KMMass Grading / Excavation	KMDrainage / Utilities Trenching	KMFoundations / Concrete Pads	KMBuilding / Structure Construction	KMAsphalt Paving	KMArchitectural Coating	KMLandscaping or Other Finishing	KMWaterside Construction (Piles)	EWNDemolition	EWNSite Grubbing / Prep	EWNDrainage / Utilities Trenching	EWNDrainage / Utilities Trenching	EWNDrainage / Utilities Trenching	EWNFoundation s / Concrete Pads	EWNBuilding / Structure Construction	EWNAsphalt Paving	EWNLandscaping or Other Finishing	EWNWaterside Construction (Piles)
Unique Identifier	X (UTM)	Y (UTM)	2025	2026	2026	2026	2026	2026	2026	2026	2026	2027	2027	2027	2028	2029	2029	2029	2029	2029	2029
3833803772875	383380	3772875	0.000115808	0.000114609	4.11571E-05	2.17802E-05	7.48073E-05	2.40326E-06	2.40326E-06	7.72106E-05	2.40326E-06	0.000126943	6.91855E-06	1.6246E-05	1.59323E-05	1.56027E-05	1.35148E-05	2.93466E-05	2.08785E-06	3.03905E-05	2.08785E-06
3833903772875	383390	3772875	0.000115248	0.000114055	4.09581E-05	2.16749E-05	7.44456E-05	2.39164E-06	2.39164E-06	7.68372E-05	2.39164E-06	0.000125794	6.85595E-06	1.60991E-05	1.57882E-05	1.54615E-05	1.33925E-05	2.90811E-05	2.06896E-06	3.01156E-05	2.06896E-06
3834003772875	383400	3772875	0.000115218	0.000114025	4.09475E-05	2.16693E-05	7.44263E-05	2.39102E-06	2.39102E-06	7.68173E-05	2.39102E-06	0.000125335	6.83091E-06	1.60403E-05	1.57305E-05	1.5405E-05	1.33436E-05	2.89749E-05	2.06141E-06	3.00056E-05	2.06141E-06
3834103772875	383410	3772875	0.00011533	0.000114136	4.09873E-05	2.16903E-05	7.44987E-05	2.39334E-06	2.39334E-06	7.6892E-05	2.39334E-06	0.000125021	6.8138E-06	1.60001E-05	1.56911E-05	1.53664E-05	1.33102E-05	2.89023E-05	2.05624E-06	2.99304E-05	2.05624E-06
3834203772875	383420	3772875	0.000114882	0.000113693	4.08281E-05	2.16061E-05	7.42093E-05	2.38405E-06	2.38405E-06	7.65934E-05	2.38405E-06	0.000124071	6.76206E-06	1.58786E-05	1.55719E-05	1.52497E-05	1.32091E-05	2.86828E-05	2.04063E-06	2.97031E-05	2.04063E-06
3834303772875	383430	3772875	0.000113538	0.000112363	4.03505E-05	2.13533E-05	7.33412E-05	2.35616E-06	2.35616E-06	7.56974E-05	2.35616E-06	0.000122165	6.65815E-06	1.56346E-05	1.53327E-05	1.50154E-05	1.30061E-05	2.82421E-05	2.00927E-06	2.92467E-05	2.00927E-06
3834403772875	383440	3772875	0.000112149	0.000110989	3.9857E-05	2.10922E-05	7.24443E-05	2.32734E-06	2.32734E-06	7.47716E-05	2.32734E-06	0.000120235	6.55298E-06	1.53876E-05	1.50905E-05	1.47783E-05	1.28007E-05	2.7796E-05	1.97754E-06	2.87848E-05	1.97754E-06
3834503772875	383450	3772875	0.000108872	0.000107745	3.86922E-05	2.04758E-05	7.03272E-05	2.25933E-06	2.25933E-06	7.25865E-05	2.25933E-06	0.000116315	6.33932E-06	1.48859E-05	1.45985E-05	1.42964E-05	1.23833E-05	2.68897E-05	1.91306E-06	2.78462E-05	1.91306E-06
3834603772875	383460	3772875	0.000105669	0.000104576	3.7554E-05	1.98734E-05	6.82583E-05	2.19287E-06	2.19287E-06	7.04512E-05	2.19287E-06	0.000112479	6.13025E-06	1.4395E-05	1.4117E-05	1.38249E-05	1.19749E-05	2.60029E-05	1.84996E-06	2.69279E-05	1.84996E-06
3834703772875	383470	3772875	0.000103243	0.000102174	3.66917E-05	1.94171E-05	6.6691E-05	2.14251E-06	2.14251E-06	6.88335E-05	2.14251E-06	0.000109508	5.96834E-06	1.40148E-05	1.37441E-05	1.34598E-05	1.16587E-05	2.53161E-05	1.8011E-06	2.62166E-05	1.8011E-06
3834803772875	383480	3772875	0.000101892	0.000100837	3.62115E-05	1.9163E-05	6.58181E-05	2.11447E-06	2.11447E-06	6.79325E-05	2.11447E-06	0.00010777	5.87361E-06	1.37923E-05	1.3526E-05	1.32461E-05	1.14736E-05	2.49143E-05	1.77252E-06	2.58005E-05	1.77252E-06
3834903772875	383490	3772875	0.000100533	9.94924E-05	3.57286E-05	1.89074E-05	6.49404E-05	2.08628E-06	2.08628E-06	6.70266E-05	2.08628E-06	0.00010604	5.7793E-06	1.35709E-05	1.33088E-05	1.30334E-05	1.12894E-05	2.45142E-05	1.74405E-06	2.53862E-05	1.74405E-06
3835003772875	383500	3772875	9.98758E-05	9.88422E-05	3.54951E-05	1.87839E-05	6.4516E-05	2.07264E-06	2.07264E-06	6.65886E-05	2.07264E-06	0.000105082	5.72713E-06	1.34484E-05	1.31887E-05	1.29158E-05	1.11875E-05	2.4293E-05	1.72831E-06	2.51571E-05	1.72831E-06
3835103772875	383510	3772875	9.95548E-05	9.85245E-05	3.5381E-05	1.87235E-05	6.43086E-05	2.06598E-06	2.06598E-06	6.63746E-05	2.06598E-06	0.00010447	5.69375E-06	1.337E-05	1.31118E-05	1.28405E-05	1.11223E-05	2.41513E-05	1.71824E-06	2.50105E-05	1.71824E-06
3835203772875	383520	3772875	9.90546E-05	9.80295E-05	3.52032E-05	1.86294E-05	6.39855E-05	2.0556E-06	2.0556E-06	6.60411E-05	2.0556E-06	0.000103651	5.6491E-06	1.32651E-05	1.3009E-05	1.27398E-05	1.1035E-05	2.39619E-05	1.70476E-06	2.48143E-05	1.70476E-06
3835303772875	383530	3772875	9.73673E-05	9.63597E-05	3.46036E-05	1.83121E-05	6.28956E-05	2.02059E-06	2.02059E-06	6.49162E-05	2.02059E-06	0.000101629	5.53893E-06	1.30064E-05	1.27553E-05	1.24914E-05	1.08198E-05	2.34946E-05	1.67152E-06	2.43304E-05	1.67152E-06
3835403772875	383540	3772875	9.56801E-05	9.46899E-05	3.4004E-05	1.79948E-05	6.18057E-05	1.98557E-06	1.98557E-06	6.37913E-05	1.98557E-06	9.96232E-05	5.42959E-06	1.27497E-05	1.25035E-05	1.22448E-05	1.06063E-05	2.30309E-05	1.63852E-06	2.38501E-05	1.63852E-06
3835503772875	383550	3772875	9.39928E-05	9.30201E-05	3.34043E-05	1.76774E-05	6.07158E-05	1.95056E-06	1.95056E-06	6.26664E-05	1.95056E-06	9.76324E-05	5.32109E-06	1.24949E-05	1.22536E-05	1.20001E-05	1.03943E-05	2.25706E-05	1.60578E-06	2.33735E-05	1.60578E-06
3835603772875	383560	3772875	9.23056E-05	9.13503E-05	3.28047E-05	1.73601E-05	5.96259E-05	1.91554E-06	1.91554E-06	6.15415E-05	1.91554E-06	9.56722E-05	5.21426E-06	1.22441E-05	1.20076E-05	1.17592E-05	1.01856E-05	2.21175E-05	1.57354E-06	2.29043E-05	1.57354E-06
3835703772875	383570	3772875	9.08647E-05	8.99244E-05	3.22926E-05	1.70891E-05	5.86952E-05	1.88564E-06	1.88564E-06	6.05808E-05	1.88564E-06	9.39801E-05	5.12204E-06	1.20275E-05	1.17952E-05	1.15512E-05	1.00055E-05	2.17263E-05	1.54571E-06	2.24992E-05	1.54571E-06
3835803772875	383580	3772875	9.24549E-05	9.14981E-05	3.28578E-05	1.73882E-05	5.97224E-05	1.91864E-06	1.91864E-06	6.1641E-05	1.91864E-06	9.5366E-05	5.19757E-06	1.22049E-05	1.19692E-05	1.17215E-05	1.0153E-05	2.20467E-05	1.5685E-06	2.28309E-05	1.5685E-06
3835903772875	383590	3772875	9.462E-05	9.36407E-05	3.36272E-05	1.77954E-05	6.11209E-05	1.96357E-06	1.96357E-06	6.30845E-05	1.96357E-06	9.73338E-05	5.30482E-06	1.24567E-05	1.22162E-05	1.19634E-05	1.03625E-05	2.25016E-05	1.60087E-06	2.3302E-05	1.60087E-06
3836003772875	383600	3772875	9.57771E-05	9.47859E-05	3.40384E-05	1.8013E-05	6.18684E-05	1.98759E-06	1.98759E-06	6.3856E-05	1.98759E-06	9.83521E-05	5.36032E-06	1.2587E-05	1.2344E-05	1.20886E-05	1.04709E-05	2.2737E-05	1.61762E-06	2.35458E-05	1.61762E-06
3836103772875	383610	3772875	9.57697E-05	9.47786E-05	3.40358E-05	1.80116E-05	6.18636E-05	1.98743E-06	1.98743E-06	6.3851E-05	1.98743E-06	9.82143E-05	5.35281E-06	1.25694E-05	1.23267E-05	1.20716E-05	1.04563E-05	2.27052E-05	1.61535E-06	2.35128E-05	1.61535E-06
3836203772875	383620	3772875	9.56652E-05	9.46751E-05	3.39986E-05	1.7992E-05	6.17961E-05	1.98526E-06	1.98526E-06	6.37813E-05	1.98526E-06	9.80229E-05	5.34237E-06	1.25449E-05	1.23026E-05	1.20481E-05	1.04359E-05	2.26609E-05	1.6122E-06	2.3467E-05	1.6122E-06
3836303772875	383630	3772875	9.4829E-05	9.38476E-05	3.37015E-05	1.78347E-05	6.1256E-05	1.96791E-06	1.96791E-06	6.32239E-05	1.96791E-06	9.70811E-05	5.29105E-06	1.24244E-05	1.21844E-05	1.19323E-05	1.03356E-05	2.24432E-05	1.59671E-06	2.32415E-05	1.59671E-06
3836403772875	383640	3772875	9.38958E-05	9.29241E-05	3.33698E-05	1.76592E-05	6.06531E-05	1.94854E-06	1.94854E-06	6.26017E-05	1.94854E-06	9.6078E-05	5.23638E-06	1.2296E-05	1.20586E-05	1.18091E-05	1.02288E-05	2.22113E-05	1.58021E-06	2.30014E-05	1.58021E-06
3836503772875	383650	3772875	9.29476E-05	9.19857E-05	3.30329E-05	1.74809E-05	6.00407E-05	1.92887E-06	1.92887E-06	6.19695E-05	1.92887E-06	9.5075E-05	5.18171E-06	1.21676E-05	1.19327E-05	1.16858E-05	1.0122E-05	2.19794E-05	1.56372E-06	2.27613E-05	1.56372E-06
3836603772875	383660	3772875	9.19547E-05	9.10031E-05	3.268E-05	1.72941E-05	5.93993E-05	1.90826E-06	1.90826E-06	6.13075E-05	1.90826E-06	9.40643E-05	5.12663E-06	1.20383E-05	1.18058E-05	1.15615E-05	1.00144E-05	2.17458E-05	1.54709E-06	2.25193E-05	1.54709E-06
3836703772875	383670	3772875	9.08946E-05	8.99539E-05	3.23032E-05	1.70947E-05	5.87145E-05	1.88626E-06	1.88626E-06	6.06007E-05	1.88626E-06	9.3E-05	5.06862E-06	1.19021E-05	1.16722E-05	1.14307E-05	9.90113E-06	2.14997E-05	1.52959E-06	2.22645E-05	1.52959E-06
3836803772875	383680	3772875	8.98942E-05	8.89639E-05	3.19477E-05	1.69066E-05	5.80682E-05	1.8655E-06	1.8655E-06	5.99338E-05	1.8655E-06	9.20352E-05	5.01604E-06	1.17786E-05	1.15511E-05	1.13121E-05	9.79842E-06	2.12767E-05	1.51372E-06	2.20336E-05	1.51372E-06
3836903772875	383690	3772875	8.89087E-05	8.79886E-05	3.15975E-05	1.67213E-05	5.74317E-05	1.84505E-06	1.84505E-06	5.92767E-05	1.84505E-06	9.11394E-05	4.96721E-06	1.1664E-05	1.14387E-05	1.1202E-05	9.70305E-06	2.10696E-05	1.49899E-06	2.18191E-05	1.49899E-06
3837003772875	383700	3772875	8.79307E-05	8.70207E-05	3.12499E-05	1.65373E-05	5.67999E-05	1.82475E-06	1.82475E-06	5.86247E-05	1.82475E-06	9.02742E-05	4.92006E-06	1.15532E-05	1.13301E-05	1.10957E-05	9.61093E-06	2.08696E-05	1.48476E-06	2.16119E-05	1.48476E-06
3837103772875	383710	3772875	8.69005E-05	8.60011E-05	3.08837E-05	1.63436E-05	5.61344E-05	1.80337E-06	1.80337E-06	5.79378E-05	1.80337E-06	8.93247E-05	4.86831E-06	1.14317E-05	1.1211E-05	1.0979E-05	9.50985E-06	2.06501E-05	1.46914E-06	2.13846E-05	1.46914E-06
3837203772875	383720	3772875	8.59374E-05	8.5048E-05	3.05415E-05	1.61624E-05	5.55123E-05	1.78339E-06	1.78339E-06	5.72957E-05	1.78339E-06	8.84595E-05	4.82116E-06	1.1321E-05	1.11024E-05	1.08726E-05	9.41773E-06	2.045E-05	1.45491E-06	2.11775E-05	1.45491E-06
3837303772875	383730	3772875	8.47802E-05	8.39028E-05	3.01302E-05	1.59448E-05	5.47648E-05	1.75937E-06	1.75937E-06	5.65242E-05	1.75937E-06	8.72803E-05	4.75689E-06	1.11701E-05	1.09544E-05	1.07277E-05	9.2922E-06	2.01775E-05	1.43552E-06	2.08952E-05	1.43552E-06
3837403772875	383740	3772875	8.35708E-05	8.27059E-05	2.97004E-05	1.57173E-05	5.39836E-05	1.73428E-06	1.73428E-06	5.57178E-05	1.73428E-06	8.60016E-05	4.6872E-06	1.10064E-05	1.07939E-05	1.05705E-05	9.15606E-06	1.98818E-05	1.41449E-06	2.05891E-05	1.41449E-06
3837503772875	383750	3772875	8.24658E-05	8.16124E-05	2.93077E-05	1.55095E-05	5.32698E-05	1.71135E-06	1.71135E-06	5.49812E-05	1.71135E-06	8.47919E-05	4.62127E-06	1.08516E-05	1.0642E-05	1.04219E-05	9.02727E-06	1.96022E-05	1.39459E-06	2.02995E-05	1.39459E-06
3837603772875	383760	3772875	8.12191E-05	8.03785E-05	2.88646E-05	1.5275E-05	5.24645E-05	1.68547E-06	1.68547E-06	5.41499E-05	1.68547E-06	8.3406E-05	4.54573E-06	1.06742E-05	1.04681E-05	1.02515E-05	8.87972E-06	1.92818E-05	1.37179E-06	1.99677E-05	1.37179E-06
3837703772875	383770	3772875	8.00544E-05	7.92259E-05	2.84507E-05	1.5056E-05	5.17121E-05	1.6613E-06	1.6613E-06	5.33734E-05	1.6613E-06	8.20967E-05	4.47437E-06	1.05067E-05	1.03038E-05	1.00906E-05	8.74032E-06	1.89791E-05	1.35026E-06	1.96542E-05	1.35026E-06
3837803772875	383780	3772875	7.9069E-05	7.82507E-05	2.81005E-05	1.48707E-05	5.10756E-05	1.64085E-06	1.64085E-06	5.27164E-05	1.64085E-06	8.10094E-05	4.41512E-06	1.03675E-05	1.01673E-05	9.95695E-06	8.62457E-06	1.87277E-05	1.33238E-06	1.93939E-05	1.33238E-06
3837903772875	383790	3772875	7.8188E-05	7.73788E-05	2.77874E-05	1.4705E-05	5.05065E-05	1.62257E-06	1.62257E-06	5.21291E-05	1.62257E-06	8.00523E-05	4.36295E-06	1.0245E-05	1.00472E-05	9.83931E-06	8.52267E-06	1.85065E-05	1.31664E-06	1.91648E-05	1.31664E-06
3838003772875	383800	3772875	7.72772E-05	7.64775E-05	2.74637E-05	1.45337E-05	4.99182E-05	1.60367E-06	1.60367E-06	5.15218E-05	1.60367E-06	7.90569E-05	4.3087E-06	1.01176E-05	9.92226E-06	9.71696E-06	8.4167E-06	1.82764E-05	1.30026E-06	1.89265E-05	1.30026E-06
3838103772875	383810	3772875	7.59782E-05	7.51919E-05	2.7002E-05	1.42894E-05	4.9079E-05	1.57671E-06	1.57671E-06	5.06557E-05	1.57671E-06	7.76251E-05	4.23067E-06	9.9344E-06	9.74256E-06	9.54097E-06	8.26426E-06	1.79453E-05	1.27671E-06	1.85837E-05	1.27671E-06
3838203772875	383820	3772875	7.47165E-05	7.39432E-05	2.65536E-05	1.40521E-05	4.8264E-05	1.55053E-06	1.55053E-06	4.98145E-05	1.55053E-06	7.62085E-05	4.15346E-06	9.75312E-06	9.56477E-06	9.36687E-06	8.11345E-06	1.76179E-05	1.25342E-06	1.82446E-05	1.25342E-06
3838303772875	383830	3772875	7.37683E-05	7.30049E-05	2.62167E-05	1.38738E-05	4.76516E-05	1.53085E-06	1.53085E-06	4.91824E-05	1.53085E-06	7.52055E-05	4.0988E-06	9.62475E-06	9.43888E-06	9.24358E-06	8.00666E-06	1.7386E-05	1.23692E-06	1.80045E-05	1.23692E-06
3838403772875	383840	3772875	7.32233E-05	7.24655E-05	2.6023E-05	1.37713E-05	4.72995E-05	1.51954E-06	1.51954E-06	4.88191E-05	1.51954E-06	7.47308E-05	4.07292E-06	9.56399E-06	9.3793E-06	9.18524E-06	7.95612E-06	1.72762E-05	1.22911E-06	1.78908E-05	1.22911E-06
3838503772875	383850	3772875	7.26186E-05	7.18671E-05	2.58081E-05	1.36575E-05	4.69089E-05	1.507E-06	1.507E-06	4.84159E-05	1.507E-06	7.41565E-05	4.04163E-06	9.4905E-06	9.30723E-06	9.11465E-06	7.89499E-06	1.71435E-05	1.21967E-06	1.77533E-05	1.21967E-06
3838603772875	383860	3772875	7.12599E-05	7.05224E-05	2.53252E-05	1.3402E-05	4.60312E-05	1.4788E-06	1.4788E-06	4.751E-05	1.4788E-06	7.25869E-05	3.95608E-06	9.28962E-06	9.11022E-06	8.92172E-06	7.72787E-06	1.67806E-05	1.19385E-06	1.73775E-05	1.19385E-06
3838703772875	383870	3772875	6.97742E-05	6.90521E-05	2.47972E-05	1.31226E-05	4.50715E-05	1.44797E-06	1.44797E-06	4.65195E-05	1.44797E-06	7.09024E-05	3.86427E-06	9.07403E-06	8.8988E-06	8.71468E-06	7.54854E-06	1.63912E-05	1.16614E-06	1.69743E-05	1.16614E-06
3838803772875	383880	3772875	6.81243E-05	6.74193E-05	2.42108E-05	1.28123E-05	4.40057E-05	1.41373E-06	1.41373E-06	4.54194E-05	1.41373E-06	6.90188E-05	3.76161E-06	8.83297E-06	8.6624E-06	8.48317E-06	7.348E-06	1.59557E-05	1.13517E-06	1.65233E-05	1.13517E-06
3838903772875	383890	3772875	6.61085E-05	6.54244E-05	2.34945E-05	1.24332E-05	4.27036E-05	1.3719E-06	1.3719E-06	4.40755E-05	1.3719E-06	6.68366E-05	3.64268E-06	8.5537E-06	8.38852E-06	8.21495E-06	7.11568E-06	1.54513E-05	1.09927E-06	1.60009E-05	1.09927E-06
3839003772875	383900	3772875	6.41899E-05	6.35256E-05	2.28126E-05	1.20723E-05	4.14642E-05	1.33208E-06	1.33208E-06	4.27963E-05	1.33208E-06	6.47769E-05	3.53042E-06	8.2901E-06	8.13001E-06	7.96179E-06	6.89639E-06	1.49751E-05	1.0654E-06	1.55078E-05	1.0654E-06
3839103772875	383910	3772875	6.19875E-05	6.1346E-05	2.20299E-05	1.16581E-05	4.00416E-05	1.28638E-06	1.28638E-06	4.1328E-05	1.28638E-06	6.23037E-05	3.39563E-06	7.97359E-06	7.81961E-06	7.65781E-06	6.63309E-06	1.44034E-05	1.02472E-06	1.49157E-05	1.02472E-06
3829703772885	382970	3772885	5.62613E-05	5.56791E-05	1.99948E-05	1.05812E-05	3.63427E-05	1.16755E-06	1.16755E-06	3.75102E-05	1.16755E-06	8.22881E-05	4.48481E-06	1.05312E-05	1.03278E-05	1.01141E-05	8.7607E-06	1.90233E-05	1.35341E-06	1.97E-05	1.35341E-06
3829803772885	382980	3772885	5.72617E-05	5.66691E-05	2.03504E-05	1.07693E-05	3.69889E-05	1.18831E-06	1.18831E-06	3.81772E-05	1.18831E-06	8.38577E-05	4.57035E-06	1.07321E-05	1.05248E-05	1.0307E-05	8.92781E-06	1.93862E-05	1.37922E-06	2.00758E-05	1.37922E-06
3829903772885	382990	3772885	5.8501E-05	5.78956E-05	2.07908E-05	1.10024E-05	3.77895E-05	1.21402E-06	1.21402E-06	3.90035E-05	1.21402E-06	8.57566E-05	4.67385E-06	1.09751E-05	1.07631E-05	1.05404E-05	9.12998E-06	1.98252E-05	1.41046E-06	2.05304E-05	1.41046E-06
3830003772885	383000	3772885	5.97702E-05	5.91516E-05	2.12419E-05	1.12411E-05	3.86093E-05	1.24036E-06	1.24036E-06	3.98496E-05	1.24036E-06	8.77015E-05	4.77984E-06	1.1224E-05	1.10072E-05	1.07795E-05	9.33703E-06	2.02748E-05	1.44244E-06	2.0996E-05	1.44244E-06
3830103772885	383010	3772885	6.10991E-05	6.04668E-05	2.17141E-05	1.1491E-05	3.94677E-05	1.26794E-06	1.26794E-06	4.07356E-05	1.26794E-06	8.97076E-05	4.88918E-06	1.14807E-05	1.1259E-05	1.1026E-05	9.55061E-06	2.07386E-05	1.47544E-06	2.14763E-05	1.47544E-06
3830203772885	383020	3772885	6.24728E-05	6.18262E-05	2.22023E-05	1.17494E-05	4.0355E-05	1.29645E-06	1.29645E-06	4.16515E-05	1.29645E-06	9.17672E-05	5.00143E-06	1.17443E-05	1.15175E-05	1.12792E-05	9.76989E-06	2.12147E-05	1.50931E-06	2.19694E-05	1.50931E-06
3830303772885	383030	3772885	6.38987E-05	6.32374E-05	2.27091E-05	1.20176E-05	4.12762E-05	1.32604E-06	1.32604E-06	4.26022E-05	1.32604E-06	9.38805E-05	5.11661E-06	1.20148E-05	1.17827E-05	1.1539E-05	9.99488E-06	2.17033E-05	1.54407E-06	2.24753E-05	1.54407E-06
3830403772885	383040	3772885	6.53993E-05	6.47225E-05	2.32424E-05	1.22998E-05	4.22455E-05	1.35718E-06	1.35718E-06	4.36027E-05	1.35718E-06	9.60857E-05	5.2368E-06	1.2297E-05	1.20595E-05	1.181E-05	1.02297E-05	2.22131E-05	1.58034E-06	2.30032E-05	1.58034E-06
3830503772885	383050	3772885	6.69596E-05	6.62667E-05	2.37969E-05	1.25932E-05	4.32534E-05	1.38956E-06	1.38956E-06	4.4643E-05	1.38956E-06	9.83445E-05	5.3599E-06	1.25861E-05	1.2343E-05	1.20876E-05	1.04701E-05	2.27353E-05	1.61749E-06	2.3544E-05	1.61749E-06
3830603772885	383060	3772885	6.85797E-05	6.787E-05	2.43727E-05	1.28979E-05	4.42999E-05	1.42318E-06	1.42318E-06	4.57231E-05	1.42318E-06	0.000100664	5.48635E-06	1.2883E-05	1.26342E-05	1.23728E-05	1.07171E-05	2.32716E-05	1.65565E-06	2.40994E-05	1.65565E-06
3830703772885	383070	3772885	7.02744E-05	6.95471E-05	2.4975E-05	1.32167E-05	4.53946E-05	1.45835E-06	1.45835E-06	4.6853E-05	1.45835E-06	0.000103069	5.61738E-06	1.31907E-05	1.29359E-05	1.26683E-05	1.09731E-05	2.38274E-05	1.69519E-06	2.4675E-05	1.69519E-06
3830803772885	383080	3772885	7.20214E-05	7.1276E-05	2.55958E-05	1.35452E-05	4.65231E-05	1.4946E-06	1.4946E-06	4.80177E-05	1.4946E-06	0.000105511	5.7505E-06	1.35033E-05	1.32425E-05	1.29685E-05	1.12331E-05	2.43921E-05	1.73536E-06	2.52598E-05	1.73536E-06
3830903772885	383090	3772885	7.39176E-05	7.31527E-05	2.62698E-05	1.39019E-05	4.7748E-05	1.53395E-06	1.53395E-06	4.9282E-05	1.53395E-06	0.000108138	5.89364E-06	1.38394E-05	1.35721E-05	1.32913E-05	1.15127E-05	2.49992E-05	1.77856E-06	2.58885E-05	1.77856E-06
3831003772885	383100	3772885	7.59035E-05	7.5118E-05	2.69755E-05	1.42753E-05	4.90308E-05	1.57516E-06	1.57516E-06	5.0606E-05	1.57516E-06	0.000110856	6.04178E-06	1.41872E-05	1.39133E-05	1.36254E-05	1.18021E-05	2.56276E-05	1.82327E-06	2.65392E-05	1.82327E-06
3831103772885	383110	3772885	7.80238E-05	7.72163E-05	2.7729E-05	1.46741E-05	5.04004E-05	1.61916E-06	1.61916E-06	5.20196E-05	1.61916E-06	0.000113712	6.19744E-06	1.45528E-05	1.42717E-05	1.39764E-05	1.21062E-05	2.62879E-05	1.87024E-06	2.7223E-05	1.87024E-06
3831203772885	383120	3772885	8.04128E-05	7.95806E-05	2.85781E-05	1.51234E-05	5.19436E-05	1.66874E-06	1.66874E-06	5.36124E-05	1.66874E-06	0.000116889	6.37062E-06	1.49594E-05	1.46705E-05	1.4367E-05	1.24445E-05	2.70225E-05	1.9225E-06	2.79837E-05	1.9225E-06
3831303772885	383130	3772885	8.29212E-05	8.20631E-05	2.94696E-05	1.55952E-05	5.3564E-05	1.7208E-06	1.7208E-06	5.52848E-05	1.7208E-06	0.000120128	6.54714E-06	1.53739E-05	1.5077E-05	1.47651E-05	1.27893E-05	2.77712E-05	1.97577E-06	2.87591E-05	1.97577E-06
3831403772885	383140	3772885	8.54073E-05	8.45234E-05	3.03531E-05	1.60627E-05	5.51699E-05	1.77239E-06	1.77239E-06	5.69423E-05	1.77239E-06	0.000123275	6.71866E-06	1.57767E-05	1.5472E-05	1.51519E-05	1.31243E-05	2.84987E-05	2.02753E-06	2.95125E-05	2.02753E-06
3831503772885	383150	3772885	8.79755E-05	8.7065E-05	3.12658E-05	1.65457E-05	5.68289E-05	1.82568E-06	1.82568E-06	5.86545E-05	1.82568E-06	0.000126422	6.89017E-06	1.61794E-05	1.5867E-05	1.55387E-05	1.34594E-05	2.92262E-05	2.07929E-06	3.02659E-05	2.07929E-06
3831603772885	383160	3772885	9.05885E-05	8.9651E-05	3.21944E-05	1.70372E-05	5.85167E-05	1.87991E-06	1.87991E-06	6.03967E-05	1.87991E-06	0.000129546	7.06043E-06	1.65792E-05	1.62591E-05	1.59226E-05	1.3792E-05	2.99484E-05	2.13067E-06	3.10138E-05	2.13067E-06
3831703772885	383170	3772885	9.34478E-05	9.24808E-05	3.

			ISDemolition	ISDrainage / Utilities Trenching	ISDrainage / Utilities Trenching	ISAsphalt Paving	ISAsphalt Paving	SVDemolition	SVSite Grubbing / Prep	SVMass Grading / Excavation	SVMass Grading / Excavation	SVDrainage / Utilities Trenching	SVFoundations / Concrete Pads	SVBuilding / Structure Construction	SVBuilding / Structure Construction	SVAsphalt Paving	SVAsphalt Paving	SVArchitectural Coating	SVArchitectural Coating	SVLandscaping or Other Finishing	SVLandscaping or Other Finishing
Unique Identifier	X (UTM)	Y (UTM)	2027	2027	2028	2027	2028	2027	2027	2027	2028	2028	2028	2028	2029	2028	2029	2028	2029	2028	2029
3833803772875	383380	3772875	1.74471E-05	7.0253E-06	6.84505E-06	1.81438E-06	1.69018E-06	0.000118193	8.49741E-05	5.72919E-05	5.65645E-05	4.01339E-05	1.27495E-05	1.82645E-05	1.75676E-05	1.79575E-06	1.67076E-06	1.79575E-06	1.67076E-06	1.82645E-05	1.75676E-05
3833903772875	383390	3772875	1.73661E-05	6.99267E-06	6.81326E-06	1.80596E-06	1.68233E-06	0.000117899	8.47627E-05	5.71494E-05	5.64238E-05	4.00341E-05	1.27178E-05	1.8219E-05	1.75239E-05	1.79129E-06	1.6666E-06	1.79129E-06	1.6666E-06	1.8219E-05	1.75239E-05
3834003772875	383400	3772875	1.73731E-05	6.99549E-06	6.816E-06	1.80668E-06	1.683E-06	0.000118157	8.49484E-05	5.72747E-05	5.65475E-05	4.01218E-05	1.27457E-05	1.82589E-05	1.75623E-05	1.79521E-06	1.67026E-06	1.79521E-06	1.67026E-06	1.82589E-05	1.75623E-05
3834103772875	383410	3772875	1.74024E-05	7.0073E-06	6.82751E-06	1.80973E-06	1.68585E-06	0.000118549	8.52302E-05	5.74647E-05	5.67351E-05	4.02549E-05	1.27879E-05	1.83195E-05	1.76205E-05	1.80117E-06	1.6758E-06	1.80117E-06	1.6758E-06	1.83195E-05	1.76205E-05
3834203772875	383420	3772875	1.73424E-05	6.98311E-06	6.80394E-06	1.80349E-06	1.68003E-06	0.000118308	8.50573E-05	5.73481E-05	5.66199E-05	4.01732E-05	1.2762E-05	1.82823E-05	1.75848E-05	1.79751E-06	1.6724E-06	1.79751E-06	1.6724E-06	1.82823E-05	1.75848E-05
3834303772875	383430	3772875	1.71453E-05	6.90378E-06	6.72665E-06	1.783E-06	1.66094E-06	0.00011707	8.4167E-05	5.67478E-05	5.60273E-05	3.97527E-05	1.26284E-05	1.8091E-05	1.74007E-05	1.7787E-06	1.65489E-06	1.7787E-06	1.65489E-06	1.8091E-05	1.74007E-05
3834403772875	383440	3772875	1.694E-05	6.82108E-06	6.64607E-06	1.76164E-06	1.64104E-06	0.000115778	8.32383E-05	5.61217E-05	5.54091E-05	3.93141E-05	1.24891E-05	1.78914E-05	1.72087E-05	1.75907E-06	1.63663E-06	1.75907E-06	1.63663E-06	1.78914E-05	1.72087E-05
3834503772875	383450	3772875	1.64467E-05	6.62248E-06	6.45256E-06	1.71035E-06	1.59326E-06	0.00011242	8.08237E-05	5.44936E-05	5.38017E-05	3.81736E-05	1.21268E-05	1.73724E-05	1.67095E-05	1.70804E-06	1.58916E-06	1.70804E-06	1.58916E-06	1.73724E-05	1.67095E-05
3834603772875	383460	3772875	1.59619E-05	6.42725E-06	6.26235E-06	1.65993E-06	1.5463E-06	0.000109132	7.84602E-05	5.29001E-05	5.22285E-05	3.70574E-05	1.17722E-05	1.68644E-05	1.62209E-05	1.6581E-06	1.54269E-06	1.6581E-06	1.54269E-06	1.68644E-05	1.62209E-05
3834703772875	383470	3772875	1.55972E-05	6.28041E-06	6.11927E-06	1.622E-06	1.51097E-06	0.000106691	7.67053E-05	5.17169E-05	5.10603E-05	3.62285E-05	1.15089E-05	1.64872E-05	1.58581E-05	1.62101E-06	1.50818E-06	1.62101E-06	1.50818E-06	1.64872E-05	1.58581E-05
3834803772875	383480	3772875	1.54016E-05	6.20164E-06	6.04253E-06	1.60166E-06	1.49202E-06	0.000105417	7.57894E-05	5.10994E-05	5.04506E-05	3.57959E-05	1.13714E-05	1.62903E-05	1.56687E-05	1.60166E-06	1.49017E-06	1.60166E-06	1.49017E-06	1.62903E-05	1.56687E-05
3834903772875	383490	3772875	1.5206E-05	6.12288E-06	5.96578E-06	1.58132E-06	1.47307E-06	0.000104152	7.48799E-05	5.04862E-05	4.98452E-05	3.53663E-05	1.1235E-05	1.60948E-05	1.54807E-05	1.58244E-06	1.47229E-06	1.58244E-06	1.47229E-06	1.60948E-05	1.54807E-05
3835003772875	383500	3772875	1.51194E-05	6.088E-06	5.9318E-06	1.57231E-06	1.46468E-06	0.000103653	7.45212E-05	5.02443E-05	4.96064E-05	3.51969E-05	1.11812E-05	1.60177E-05	1.54065E-05	1.57486E-06	1.46524E-06	1.57486E-06	1.46524E-06	1.60177E-05	1.54065E-05
3835103772875	383510	3772875	1.50844E-05	6.07393E-06	5.91809E-06	1.56868E-06	1.46129E-06	0.000103511	7.44187E-05	5.01753E-05	4.95382E-05	3.51485E-05	1.11658E-05	1.59957E-05	1.53853E-05	1.57269E-06	1.46322E-06	1.57269E-06	1.46322E-06	1.59957E-05	1.53853E-05
3835203772875	383520	3772875	1.50202E-05	6.04805E-06	5.89288E-06	1.56199E-06	1.45507E-06	0.000103172	7.41754E-05	5.00112E-05	4.93762E-05	3.50336E-05	1.11293E-05	1.59434E-05	1.5335E-05	1.56755E-06	1.45844E-06	1.56755E-06	1.45844E-06	1.59434E-05	1.5335E-05
3835303772875	383530	3772875	1.47757E-05	5.9496E-06	5.79695E-06	1.53657E-06	1.43138E-06	0.000101542	7.30033E-05	4.92209E-05	4.85959E-05	3.448E-05	1.09534E-05	1.56914E-05	1.50927E-05	1.54278E-06	1.43539E-06	1.54278E-06	1.43539E-06	1.56914E-05	1.50927E-05
3835403772875	383540	3772875	1.45311E-05	5.85114E-06	5.70101E-06	1.51114E-06	1.40769E-06	9.99118E-05	7.18312E-05	4.84306E-05	4.78157E-05	3.39264E-05	1.07775E-05	1.54395E-05	1.48504E-05	1.51801E-06	1.41235E-06	1.51801E-06	1.41235E-06	1.54395E-05	1.48504E-05
3835503772875	383550	3772875	1.42866E-05	5.75268E-06	5.60508E-06	1.48571E-06	1.384E-06	9.82726E-05	7.06527E-05	4.7636E-05	4.70312E-05	3.33698E-05	1.06007E-05	1.51862E-05	1.46067E-05	1.4931E-06	1.38917E-06	1.4931E-06	1.38917E-06	1.51862E-05	1.46067E-05
3835603772875	383560	3772875	1.40421E-05	5.65423E-06	5.50915E-06	1.46028E-06	1.36032E-06	9.66245E-05	6.94677E-05	4.68371E-05	4.62425E-05	3.28101E-05	1.04229E-05	1.49315E-05	1.43618E-05	1.46806E-06	1.36588E-06	1.46806E-06	1.36588E-06	1.49315E-05	1.43618E-05
3835703772875	383570	3772875	1.38367E-05	5.57152E-06	5.42857E-06	1.43892E-06	1.34042E-06	9.52525E-05	6.84814E-05	4.61721E-05	4.55859E-05	3.23443E-05	1.02749E-05	1.47195E-05	1.41579E-05	1.44722E-06	1.34648E-06	1.44722E-06	1.34648E-06	1.47195E-05	1.41579E-05
3835803772875	383580	3772875	1.40882E-05	5.67279E-06	5.52724E-06	1.46508E-06	1.36478E-06	9.71144E-05	6.982E-05	4.70747E-05	4.6477E-05	3.29765E-05	1.04758E-05	1.50072E-05	1.44346E-05	1.4755E-06	1.3728E-06	1.4755E-06	1.3728E-06	1.50072E-05	1.44346E-05
3835903772875	383590	3772875	1.44166E-05	5.805E-06	5.65606E-06	1.49922E-06	1.39659E-06	9.94931E-05	7.15301E-05	4.82277E-05	4.76153E-05	3.37842E-05	1.07324E-05	1.53748E-05	1.47882E-05	1.51164E-06	1.40643E-06	1.51164E-06	1.40643E-06	1.53748E-05	1.47882E-05
3836003772875	383600	3772875	1.45926E-05	5.87589E-06	5.72513E-06	1.51753E-06	1.41365E-06	0.000100758	7.24396E-05	4.88409E-05	4.82208E-05	3.42138E-05	1.08688E-05	1.55703E-05	1.49762E-05	1.53086E-06	1.42431E-06	1.53086E-06	1.42431E-06	1.55703E-05	1.49762E-05
3836103772875	383610	3772875	1.45926E-05	5.87589E-06	5.72513E-06	1.51753E-06	1.41365E-06	0.000100767	7.2446E-05	4.88452E-05	4.8225E-05	3.42168E-05	1.08698E-05	1.55717E-05	1.49775E-05	1.531E-06	1.42443E-06	1.531E-06	1.42443E-06	1.55717E-05	1.49775E-05
3836203772875	383620	3772875	1.45772E-05	5.8697E-06	5.7191E-06	1.51593E-06	1.41216E-06	0.000100651	7.23628E-05	4.87891E-05	4.81696E-05	3.41775E-05	1.08573E-05	1.55538E-05	1.49603E-05	1.52924E-06	1.4228E-06	1.52924E-06	1.4228E-06	1.55538E-05	1.49603E-05
3836303772875	383630	3772875	1.44571E-05	5.82132E-06	5.67196E-06	1.50344E-06	1.40052E-06	9.97871E-05	7.17415E-05	4.83702E-05	4.7756E-05	3.3884E-05	1.07641E-05	1.54202E-05	1.48319E-05	1.51611E-06	1.41058E-06	1.51611E-06	1.41058E-06	1.54202E-05	1.48319E-05
3836403772875	383640	3772875	1.43216E-05	5.76675E-06	5.61879E-06	1.48934E-06	1.38739E-06	9.8816E-05	7.10434E-05	4.78995E-05	4.72913E-05	3.35543E-05	1.06593E-05	1.52702E-05	1.46875E-05	1.50136E-06	1.39686E-06	1.50136E-06	1.39686E-06	1.52702E-05	1.46875E-05
3836503772875	383650	3772875	1.41832E-05	5.71105E-06	5.56452E-06	1.47496E-06	1.37399E-06	9.78004E-05	7.03132E-05	4.74072E-05	4.68053E-05	3.32095E-05	1.05498E-05	1.51132E-05	1.45366E-05	1.48593E-06	1.3825E-06	1.48593E-06	1.3825E-06	1.51132E-05	1.45366E-05
3836603772875	383660	3772875	1.40365E-05	5.65198E-06	5.50696E-06	1.4597E-06	1.35978E-06	9.67314E-05	6.95446E-05	4.6889E-05	4.62936E-05	3.28464E-05	1.04345E-05	1.4948E-05	1.43777E-05	1.46968E-06	1.36739E-06	1.46968E-06	1.36739E-06	1.4948E-05	1.43777E-05
3836703772875	383670	3772875	1.388E-05	5.58896E-06	5.44557E-06	1.44343E-06	1.34462E-06	9.5591E-05	6.87248E-05	4.63362E-05	4.57479E-05	3.24592E-05	1.03115E-05	1.47718E-05	1.42082E-05	1.45236E-06	1.35127E-06	1.45236E-06	1.35127E-06	1.47718E-05	1.42082E-05
3836803772875	383680	3772875	1.37305E-05	5.52876E-06	5.38691E-06	1.42788E-06	1.33013E-06	9.44864E-05	6.79306E-05	4.58007E-05	4.52192E-05	3.20841E-05	1.01923E-05	1.46011E-05	1.4044E-05	1.43557E-06	1.33565E-06	1.43557E-06	1.33565E-06	1.46011E-05	1.4044E-05
3836903772875	383690	3772875	1.35824E-05	5.46913E-06	5.3288E-06	1.41248E-06	1.31579E-06	9.33549E-05	6.71171E-05	4.52523E-05	4.46777E-05	3.16999E-05	1.00703E-05	1.44263E-05	1.38758E-05	1.41838E-06	1.31966E-06	1.41838E-06	1.31966E-06	1.44263E-05	1.38758E-05
3837003772875	383700	3772875	1.34371E-05	5.41062E-06	5.27179E-06	1.39737E-06	1.30171E-06	9.22681E-05	6.63357E-05	4.47255E-05	4.41576E-05	3.13309E-05	9.95301E-06	1.42583E-05	1.37143E-05	1.40187E-06	1.30429E-06	1.40187E-06	1.30429E-06	1.42583E-05	1.37143E-05
3837103772875	383710	3772875	1.32848E-05	5.34929E-06	5.21204E-06	1.38153E-06	1.28696E-06	9.11278E-05	6.55159E-05	4.41727E-05	4.36119E-05	3.09437E-05	9.83001E-06	1.40821E-05	1.35448E-05	1.38455E-06	1.28817E-06	1.38455E-06	1.28817E-06	1.40821E-05	1.35448E-05
3837203772875	383720	3772875	1.31437E-05	5.29247E-06	5.15668E-06	1.36685E-06	1.27328E-06	9.00053E-05	6.47089E-05	4.36286E-05	4.30746E-05	3.05625E-05	9.70892E-06	1.39086E-05	1.33779E-05	1.36749E-06	1.27231E-06	1.36749E-06	1.27231E-06	1.39086E-05	1.33779E-05
3837303772875	383730	3772875	1.29774E-05	5.22552E-06	5.09144E-06	1.34956E-06	1.25718E-06	8.87669E-05	6.38186E-05	4.30283E-05	4.2482E-05	3.0142E-05	9.57534E-06	1.37173E-05	1.31939E-05	1.34868E-06	1.2548E-06	1.34868E-06	1.2548E-06	1.37173E-05	1.31939E-05
3837403772875	383740	3772875	1.28042E-05	5.15575E-06	5.02347E-06	1.33155E-06	1.24039E-06	8.75197E-05	6.29219E-05	4.24238E-05	4.18851E-05	2.97185E-05	9.4408E-06	1.35245E-05	1.30085E-05	1.32973E-06	1.23717E-06	1.32973E-06	1.23717E-06	1.35245E-05	1.30085E-05
3837503772875	383750	3772875	1.26449E-05	5.09162E-06	4.96098E-06	1.31498E-06	1.22496E-06	8.64239E-05	6.21341E-05	4.18926E-05	4.13607E-05	2.93464E-05	9.3226E-06	1.33552E-05	1.28456E-05	1.31308E-06	1.22168E-06	1.31308E-06	1.22168E-06	1.33552E-05	1.28456E-05
3837603772875	383760	3772875	1.2466E-05	5.0196E-06	4.89081E-06	1.29638E-06	1.20764E-06	8.51945E-05	6.12502E-05	4.12967E-05	4.07723E-05	2.89289E-05	9.18999E-06	1.31652E-05	1.26629E-05	1.2944E-06	1.2043E-06	1.2944E-06	1.2043E-06	1.31652E-05	1.26629E-05
3837703772875	383770	3772875	1.22998E-05	4.95265E-06	4.82558E-06	1.27909E-06	1.19153E-06	8.4072E-05	6.04432E-05	4.07525E-05	4.02351E-05	2.85478E-05	9.0689E-06	1.29918E-05	1.2496E-05	1.27735E-06	1.18844E-06	1.27735E-06	1.18844E-06	1.29918E-05	1.2496E-05
3837803772875	383780	3772875	1.21573E-05	4.89527E-06	4.76967E-06	1.26427E-06	1.17772E-06	8.31099E-05	5.97515E-05	4.02862E-05	3.97747E-05	2.82211E-05	8.96511E-06	1.28431E-05	1.2353E-05	1.26273E-06	1.17483E-06	1.26273E-06	1.17483E-06	1.28431E-05	1.2353E-05
3837903772875	383790	3772875	1.20315E-05	4.84463E-06	4.72033E-06	1.25119E-06	1.16554E-06	8.21834E-05	5.90854E-05	3.98371E-05	3.93312E-05	2.79065E-05	8.86517E-06	1.26999E-05	1.22153E-05	1.24865E-06	1.16174E-06	1.24865E-06	1.16174E-06	1.26999E-05	1.22153E-05
3838003772875	383800	3772875	1.19016E-05	4.79231E-06	4.66935E-06	1.23768E-06	1.15295E-06	8.11945E-05	5.83744E-05	3.93577E-05	3.8858E-05	2.75707E-05	8.7585E-06	1.25471E-05	1.20683E-05	1.23363E-06	1.14776E-06	1.23363E-06	1.14776E-06	1.25471E-05	1.20683E-05
3838103772875	383810	3772875	1.17143E-05	4.71692E-06	4.59589E-06	1.21821E-06	1.13482E-06	7.99205E-05	5.74585E-05	3.87402E-05	3.82483E-05	2.71381E-05	8.62108E-06	1.23502E-05	1.1879E-05	1.21427E-06	1.12975E-06	1.21427E-06	1.12975E-06	1.23502E-05	1.1879E-05
3838203772875	383820	3772875	1.15341E-05	4.64434E-06	4.52518E-06	1.19947E-06	1.11736E-06	7.86555E-05	5.6549E-05	3.8127E-05	3.76429E-05	2.67085E-05	8.48462E-06	1.21547E-05	1.1691E-05	1.19505E-06	1.11187E-06	1.19505E-06	1.11187E-06	1.21547E-05	1.1691E-05
3838303772875	383830	3772875	1.13986E-05	4.58977E-06	4.47201E-06	1.18537E-06	1.10423E-06	7.76132E-05	5.57996E-05	3.76217E-05	3.7144E-05	2.63546E-05	8.37218E-06	1.19937E-05	1.1536E-05	1.17921E-06	1.09713E-06	1.17921E-06	1.09713E-06	1.19937E-05	1.1536E-05
3838403772875	383840	3772875	1.13273E-05	4.56108E-06	4.44405E-06	1.17796E-06	1.09732E-06	7.67936E-05	5.52104E-05	3.72244E-05	3.67518E-05	2.60763E-05	8.28377E-06	1.1867E-05	1.14142E-05	1.16676E-06	1.08555E-06	1.16676E-06	1.08555E-06	1.1867E-05	1.14142E-05
3838503772875	383850	3772875	1.12546E-05	4.53182E-06	4.41555E-06	1.17041E-06	1.09028E-06	7.60363E-05	5.4666E-05	3.68574E-05	3.63894E-05	2.58192E-05	8.20208E-06	1.175E-05	1.13017E-05	1.15525E-06	1.07484E-06	1.15525E-06	1.07484E-06	1.175E-05	1.13017E-05
3838603772875	383860	3772875	1.10534E-05	4.4508E-06	4.33661E-06	1.14948E-06	1.07079E-06	7.47178E-05	5.37181E-05	3.62182E-05	3.57584E-05	2.53714E-05	8.05986E-06	1.15462E-05	1.11057E-05	1.13522E-06	1.0562E-06	1.13522E-06	1.0562E-06	1.15462E-05	1.11057E-05
3838703772875	383870	3772875	1.08313E-05	4.36135E-06	4.24945E-06	1.12638E-06	1.04927E-06	7.33904E-05	5.27637E-05	3.55748E-05	3.51231E-05	2.49207E-05	7.91667E-06	1.13411E-05	1.09084E-05	1.11505E-06	1.03744E-06	1.11505E-06	1.03744E-06	1.13411E-05	1.09084E-05
3838803772875	383880	3772875	1.05896E-05	4.26402E-06	4.15461E-06	1.10124E-06	1.02586E-06	7.19472E-05	5.17261E-05	3.48752E-05	3.44324E-05	2.44306E-05	7.76099E-06	1.11181E-05	1.06939E-05	1.09313E-06	1.01704E-06	1.09313E-06	1.01704E-06	1.11181E-05	1.06939E-05
3838903772875	383890	3772875	1.03003E-05	4.14756E-06	4.04114E-06	1.07116E-06	9.97837E-07	6.99962E-05	5.03234E-05	3.39295E-05	3.34987E-05	2.37681E-05	7.55053E-06	1.08166E-05	1.04039E-05	1.06348E-06	9.8946E-07	1.06348E-06	9.8946E-07	1.08166E-05	1.04039E-05
3839003772875	383900	3772875	1.00251E-05	4.03672E-06	3.93315E-06	1.04254E-06	9.71172E-07	6.79293E-05	4.88375E-05	3.29276E-05	3.25096E-05	2.30663E-05	7.32758E-06	1.04972E-05	1.00967E-05	1.03208E-06	9.60244E-07	1.03208E-06	9.60244E-07	1.04972E-05	1.00967E-05
3839103772875	383910	3772875	9.70932E-06	3.90957E-06	3.80926E-06	1.0097E-06	9.40582E-07	6.58447E-05	4.73388E-05	3.19171E-05	3.15119E-05	2.23585E-05	7.10271E-06	1.01751E-05	9.78682E-06	1.00041E-06	9.30775E-07	1.00041E-06	9.30775E-07	1.01751E-05	9.78682E-06
3829703772885	382970	3772885	9.07917E-06	3.65584E-06	3.56204E-06	9.44171E-07	8.79537E-07	5.59381E-05	4.02165E-05	2.71151E-05	2.67708E-05	1.89945E-05	6.03408E-06	8.64419E-06	8.31437E-06	8.49894E-07	7.90737E-07	8.49894E-07	7.90737E-07	8.64419E-06	8.31437E-06
3829803772885	382980	3772885	9.22029E-06	3.71266E-06	3.6174E-06	9.58846E-07	8.93208E-07	5.68468E-05	4.08698E-05	2.75556E-05	2.72057E-05	1.93031E-05	6.1321E-06	8.78461E-06	8.44943E-06	8.637E-07	8.03582E-07	8.637E-07	8.03582E-07	8.78461E-06	8.44943E-06
3829903772885	382990	3772885	9.39634E-06	3.78355E-06	3.68647E-06	9.77154E-07	9.10262E-07	5.79961E-05	4.1696E-05	2.81127E-05	2.77557E-05	1.96933E-05	6.25607E-06	8.9622E-06	8.62024E-06	8.81161E-07	8.19828E-07	8.81161E-07	8.19828E-07	8.9622E-06	8.62024E-06
3830003772885	383000	3772885	9.57798E-06	3.85669E-06	3.75774E-06	9.96043E-07	9.27858E-07	5.91898E-05	4.25543E-05	2.86913E-05	2.8327E-05	2.00987E-05	6.38484E-06	9.14668E-06	8.79768E-06	8.99299E-07	8.36703E-07	8.99299E-07	8.36703E-07	9.14668E-06	8.79768E-06
3830103772885	383010	3772885	9.76521E-06	3.93208E-06	3.83119E-06	1.01551E-06	9.45996E-07	6.04282E-05	4.34446E-05	2.92916E-05	2.89197E-05	2.05192E-05	6.51842E-06	9.33804E-06	8.98174E-06	9.18113E-07	8.54207E-07	9.18113E-07	8.54207E-07	9.33804E-06	8.98174E-06
3830203772885	383020	3772885	9.96082E-06	4.01084E-06	3.90794E-06	1.03586E-06	9.64946E-07	6.17199E-05	4.43733E-05	2.99177E-05	2.95379E-05	2.09578E-05	6.65777E-06	9.53766E-06	9.17374E-06	9.37739E-07	8.72468E-07	9.37739E-07	8.72468E-07	9.53766E-06	9.17374E-06
3830303772885	383030	3772885	1.0162E-05	4.09186E-06	3.98687E-06	1.05678E-06	9.84437E-07	6.30651E-05	4.53404E-05	3.05698E-05	3.01817E-05	2.14146E-05	6.80288E-06	9.74554E-06	9.37369E-06	9.58178E-07	8.91484E-07	9.58178E-07	8.91484E-07	9.74554E-06	9.37369E-06
3830403772885	383040	3772885	1.03758E-05	4.17794E-06	4.07074E-06	1.07901E-06	1.00515E-06	6.44727E-05	4.63524E-05	3.12521E-05	3.08553E-05	2.18926E-05	6.95471E-06	9.96305E-06	9.5829E-06	9.79564E-07	9.11381E-07	9.79564E-07	9.11381E-07	9.96305E-06	9.5829E-06
3830503772885	383050	3772885	1.05966E-05	4.26683E-06	4.15736E-06	1.10197E-06	1.02653E-06	6.59427E-05	4.74092E-05	3.19646E-05	3.15588E-05	2.23917E-05	7.11328E-06	1.01902E-05	9.80139E-06	1.0019E-06	9.3216E-07	1.0019E-06	9.3216E-07	1.01902E-05	9.80139E-06
3830603772885	383060	3772885	1.08257E-05	4.3591E-06	4.24726E-06	1.1258E-06	1.04873E-06	6.7475E-05	4.85109E-05	3.27074E-05	3.22921E-05	2.2912E-05	7.27857E-06	1.0427E-05	1.00291E-05	1.02518E-06	9.53821E-07	1.02518E-06	9.53821E-07	1.0427E-05	1.00291E-05
3830703772885	383070	3772885	1.10646E-05	4.4553E-06	4.34099E-06	1.15064E-06	1.07188E-06	6.90786E-05	4.96637E-05	3.34847E-05	3.30596E-05	2.34566E-05	7.45155E-06	1.06748E-05	1.02675E-05	1.04954E-06	9.76489E-07	1.04954E-06	9.76489E-07	1.06748E-05	1.02675E-05
3830803772885	383080	3772885	1.13119E-05	4.55489E-06	4.43802E-06	1.17636E-06	1.09583E-06	7.07356E-05	5.08551E-05	3.42879E-05	3.38526E-05	2.40192E-05	7.63029E-06	1.09309E-05	1.05138E-05	1.07472E-06	9.99913E-07	1.07472E-06	9.99913E-07	1.09309E-05	1.05138E-05
3830903772885	383090	3772885	1.15788E-05	4.66234E-06	4.54272E-06	1.20412E-06	1.12169E-06	7.25352E-05	5.21488E-05	3.51602E-05	3.47138E-05	2.46303E-05	7.82441E-06	1.1209E-05	1.07813E-05	1.10206E-06	1.02535E-06	1.10206E-06	1.02535E-06	1.1209E-05	1.07813E-05
3831003772885	383100	3772885	1.18596E-05	4.77543E-06	4.65291E-06	1.23332E-06	1.14889E-06	7.44238E-05	5.35067E-05	3.60757E-05	3.56177E-05	2.52716E-05	8.02814E-06	1.15008E-05	1.1062E-05	1.13076E-06	1.05205E-06	1.13076E-06	1.05205E-06	1.15008E-05	1.1062E-05
3831103772885	383110	3772885	1.216E-05	4.89639E-06	4.77076E-06	1.26456E-06	1.17799E-06	7.64817E-05	5.49862E-05	3.70733E-05	3.66026E-05	2.59704E-05	8.25013E-06	1.18188E-05	1.13679E-05	1.16202E-06	1.08114E-06	1.16202E-06	1.08114E-06	1.18188E-05	1.13679E-05
3831203772885	383120	3772885	1.24982E-05	5.03254E-06	4.90342E-06	1.29972E-06	1.21075E-06	7.88337E-05	5.66771E-05	3.82133E-05	3.77282E-05	2.6769E-05	8.50384E-06	1.21823E-05	1.17174E-05	1.19776E-06	1.11439E-06	1.19776E-06	1.11439E-06	1.21823E-05	1.17174E-05
3831303772885	383130	3772885	1.28531E-05	5.17544E-06	5.04266E-06	1.33663E-06	1.24513E-06	8.13638E-05	5.84961E-05	3.94398E-05	3.8939E-05	2.76282E-05	8.77676E-06	1.25732E-05	1.20935E-05	1.2362E-06	1.15015E-06	1.2362E-06	1.15015E-06	1.25732E-05	1.20935E-05
3831403772885	383140	3772885	1.32024E-05	5.3161E-06	5.1797E-06	1.37296E-06	1.27897E-06	8.38493E-05	6.02831E-05	4.06446E-05	4.01285E-05	2.84722E-05	9.04488E-06	1.29573E-05	1.24629E-05	1.27396E-06	1.18529E-06	1.27396E-06	1.18529E-06	1.29573E-05	1.24629E-05
3831503772885	383150	3772885	1.35643E-05	5.46181E-06	5.32168E-06	1.41059E-06	1.31403E-06	8.64774E-05	6.21725E-05	4.19185E-05	4.13863E-05	2.93646E-05	9.32837E-06	1.33635E-05	1.28536E-05	1.31389E-06	1.22244E-06	1.31389E-06	1.22244E-06	1.33635E-05	1.28536E-05
3831603772885	383160	3772885	1.39317E-05	5.60978E-06	5.46585E-06	1.4488E-06	1.34962E-06	8.915E-05	6.4094E-05	4.3214E-05	4.26653E-05	3.02721E-05	9.61667E-06	1.37765E-05	1.32508E-05	1.3545E-06	1.26022E-06	1.3545E-06	1.26022E-06	1.37765E-05	1.32508E-05
3831703772885	383170	3772885

			MDemolition	MSite Grubbing / Prep	MMass Grading / Excavation	MMass Grading / Excavation	MDrainage / Utilities Trenching	MFoundations / Concrete Pads	MBuilding / Structure Construction	MAsphalt Paving	MLandscaping or Other Finishing	MWaterside Construction (Piles)	RSSWDemolition	RSSWPlacing Base	RSSWForm	Child Risk				
Unique Identifier	X (UTM)	Y (UTM)	2027	2027	2027	2028	2028	2028	2028	2028	2028	2028	2029	2029	2029	3rd Trimester	0<2	2<16	Total	per million
3833803772875	383380	3772875	2.94154E-05	9.03002E-05	0.000106186	0.000104772	2.22709E-05	2.89631E-05	2.13184E-05	2.19424E-06	2.57069E-05	2.19424E-06	1.20997E-05	1.75569E-05	1.04074E-05	2.87781E-09	4.1582E-08	8.0553E-09	5.25149E-08	0.0525149
3833903772875	383390	3772875	2.92648E-05	8.98378E-05	0.000105642	0.000104235	2.21569E-05	2.88148E-05	2.12093E-05	2.18301E-06	2.55753E-05	2.18301E-06	1.21839E-05	1.76791E-05	1.04798E-05	2.86019E-09	4.1341E-08	8.0124E-09	5.22136E-08	0.05221364
3834003772875	383400	3772875	2.9243E-05	8.9771E-05	0.000105563	0.000104158	2.21404E-05	2.87934E-05	2.11935E-05	2.18138E-06	2.55563E-05	2.18138E-06	1.23742E-05	1.79552E-05	1.06435E-05	2.8575E-09	4.131E-08	8.0087E-09	5.21759E-08	0.05217586
3834103772875	383410	3772875	2.92557E-05	8.981E-05	0.000105609	0.000104203	2.215E-05	2.88059E-05	2.12027E-05	2.18233E-06	2.55674E-05	2.18233E-06	1.25988E-05	1.82811E-05	1.08366E-05	2.85846E-09	4.1331E-08	8.0145E-09	5.22036E-08	0.05220359
3834203772875	383420	3772875	2.91269E-05	8.94145E-05	0.000105144	0.000103744	2.20525E-05	2.8679E-05	2.11093E-05	2.17272E-06	2.54548E-05	2.17272E-06	1.27547E-05	1.85074E-05	1.09708E-05	2.84493E-09	4.1144E-08	7.9794E-09	5.19686E-08	0.05196862
3834303772875	383430	3772875	2.87749E-05	8.83339E-05	0.000103873	0.00010249	2.17859E-05	2.83324E-05	2.08542E-05	2.14646E-06	2.51471E-05	2.14646E-06	1.27922E-05	1.85617E-05	1.1003E-05	2.80905E-09	4.0635E-08	7.8809E-09	5.13252E-08	0.05132524
3834403772875	383440	3772875	2.8412E-05	8.72198E-05	0.000102563	0.000101198	2.15112E-05	2.79751E-05	2.05912E-05	2.11939E-06	2.483E-05	2.11939E-06	1.28296E-05	1.8616E-05	1.10352E-05	2.77226E-09	4.0112E-08	7.7797E-09	5.06643E-08	0.05066433
3834503772875	383450	3772875	2.75773E-05	8.46575E-05	9.95502E-05	9.82247E-05	2.08792E-05	2.71532E-05	1.99863E-05	2.05713E-06	2.41005E-05	2.05713E-06	1.26144E-05	1.83037E-05	1.08501E-05	2.68844E-09	3.891E-08	7.5458E-09	4.91443E-08	0.04914434
3834603772875	383460	3772875	2.67625E-05	8.21564E-05	9.66092E-05	9.53228E-05	2.02624E-05	2.6351E-05	1.93958E-05	1.99635E-06	2.33885E-05	1.99635E-06	1.24085E-05	1.8005E-05	1.0673E-05	2.60656E-09	3.7736E-08	7.3172E-09	4.76594E-08	0.04765939
3834703772875	383470	3772875	2.61402E-05	8.02458E-05	9.43625E-05	9.3106E-05	1.97912E-05	2.57382E-05	1.89447E-05	1.94992E-06	2.28446E-05	1.94992E-06	1.23055E-05	1.78556E-05	1.05844E-05	2.54443E-09	3.6845E-08	7.1437E-09	4.65329E-08	0.04653292
3834803772875	383480	3772875	2.57881E-05	7.91651E-05	9.30917E-05	9.18522E-05	1.95246E-05	2.53916E-05	1.86896E-05	1.92367E-06	2.2537E-05	1.92367E-06	1.23399E-05	1.79054E-05	1.0614E-05	2.50994E-09	3.635E-08	7.0476E-09	4.59076E-08	0.04590763
3834903772875	383490	3772875	2.54379E-05	7.80901E-05	9.18275E-05	9.06048E-05	1.92595E-05	2.50468E-05	1.84358E-05	1.89754E-06	2.22309E-05	1.89754E-06	1.23773E-05	1.79597E-05	1.06462E-05	2.47532E-09	3.5853E-08	6.9519E-09	4.52805E-08	0.04528048
3835003772875	383500	3772875	2.52619E-05	7.75498E-05	9.11922E-05	8.99779E-05	1.91262E-05	2.48735E-05	1.83083E-05	1.88441E-06	2.20771E-05	1.88441E-06	1.25052E-05	1.81453E-05	1.07562E-05	2.45841E-09	3.5611E-08	6.906E-09	4.49758E-08	0.04497582
3835103772875	383510	3772875	2.51712E-05	7.72712E-05	9.08647E-05	8.96548E-05	1.90575E-05	2.47842E-05	1.82425E-05	1.87764E-06	2.19978E-05	1.87764E-06	1.26799E-05	1.83987E-05	1.09064E-05	2.44972E-09	3.5489E-08	6.8834E-09	4.48217E-08	0.04482173
3835203772875	383520	3772875	2.50351E-05	7.68535E-05	9.03734E-05	8.917E-05	1.89545E-05	2.46502E-05	1.81439E-05	1.86749E-06	2.18789E-05	1.86749E-06	1.28296E-05	1.8616E-05	1.10352E-05	2.43631E-09	3.5299E-08	6.8476E-09	4.45828E-08	0.04458276
3835303772875	383530	3772875	2.46033E-05	7.55277E-05	8.88144E-05	8.76319E-05	1.86275E-05	2.4225E-05	1.78309E-05	1.83528E-06	2.15014E-05	1.83528E-06	1.2814E-05	1.85934E-05	1.10218E-05	2.39384E-09	3.4687E-08	6.7297E-09	4.3811E-08	0.04381096
3835403772875	383540	3772875	2.41732E-05	7.42076E-05	8.7262E-05	8.61001E-05	1.83019E-05	2.38015E-05	1.75192E-05	1.8032E-06	2.11256E-05	1.8032E-06	1.27984E-05	1.85707E-05	1.10084E-05	2.35162E-09	3.4079E-08	6.6124E-09	4.30425E-08	0.04304251
3835503772875	383550	3772875	2.37413E-05	7.28818E-05	8.57031E-05	8.45619E-05	1.7975E-05	2.33763E-05	1.72062E-05	1.77098E-06	2.07482E-05	1.77098E-06	1.27797E-05	1.85436E-05	1.09923E-05	2.30948E-09	3.3471E-08	6.4949E-09	4.2275E-08	0.04227498
3835603772875	383560	3772875	2.33095E-05	7.15561E-05	8.41441E-05	8.30237E-05	1.7648E-05	2.29511E-05	1.68933E-05	1.73877E-06	2.03708E-05	1.73877E-06	1.27547E-05	1.85074E-05	1.09708E-05	2.2675E-09	3.2864E-08	6.3777E-09	4.15095E-08	0.04150955
3835703772875	383570	3772875	2.29411E-05	7.04253E-05	8.28144E-05	8.17117E-05	1.73691E-05	2.25884E-05	1.66263E-05	1.71129E-06	2.00489E-05	1.71129E-06	1.27641E-05	1.8521E-05	1.09788E-05	2.23174E-09	3.2348E-08	6.2783E-09	4.08577E-08	0.04085768
3835803772875	383580	3772875	2.33349E-05	7.16341E-05	8.42358E-05	8.31142E-05	1.76672E-05	2.29761E-05	1.69117E-05	1.74067E-06	2.0393E-05	1.74067E-06	1.31758E-05	1.91184E-05	1.1333E-05	2.26946E-09	3.29E-08	6.3876E-09	4.15567E-08	0.04155669
3835903772875	383590	3772875	2.38774E-05	7.32996E-05	8.61943E-05	8.50466E-05	1.8078E-05	2.35103E-05	1.73049E-05	1.78114E-06	2.08671E-05	1.78114E-06	1.36063E-05	1.9743E-05	1.17033E-05	2.32037E-09	3.3646E-08	6.5343E-09	4.25007E-08	0.04250074
3836003772875	383600	3772875	2.41732E-05	7.42076E-05	8.7262E-05	8.61001E-05	1.83019E-05	2.38015E-05	1.75192E-05	1.8032E-06	2.11256E-05	1.8032E-06	1.38777E-05	2.01368E-05	1.19367E-05	2.34709E-09	3.404E-08	6.6125E-09	4.29993E-08	0.0429993
3836103772875	383610	3772875	2.41714E-05	7.4202E-05	8.72555E-05	8.60937E-05	1.83006E-05	2.37997E-05	1.75179E-05	1.80306E-06	2.1124E-05	1.80306E-06	1.40024E-05	2.03178E-05	1.2044E-05	2.34586E-09	3.4026E-08	6.6102E-09	4.29818E-08	0.04298182
3836203772875	383620	3772875	2.41478E-05	7.41296E-05	8.71703E-05	8.60096E-05	1.82827E-05	2.37765E-05	1.75008E-05	1.8013E-06	2.11034E-05	1.8013E-06	1.40991E-05	2.04581E-05	1.21272E-05	2.34253E-09	3.398E-08	6.6017E-09	4.29246E-08	0.04292463
3836303772875	383630	3772875	2.39355E-05	7.34779E-05	8.6404E-05	8.52535E-05	1.8122E-05	2.35675E-05	1.73469E-05	1.78547E-06	2.09179E-05	1.78547E-06	1.41147E-05	2.04808E-05	1.21406E-05	2.3218E-09	3.3681E-08	6.5433E-09	4.25458E-08	0.04254582
3836403772875	383640	3772875	2.37014E-05	7.27593E-05	8.5559E-05	8.44197E-05	1.79448E-05	2.3337E-05	1.71773E-05	1.76801E-06	2.07133E-05	1.76801E-06	1.41116E-05	2.04762E-05	1.21379E-05	2.29895E-09	3.3349E-08	6.4789E-09	4.21273E-08	0.0421273
3836503772875	383650	3772875	2.34619E-05	7.2024E-05	8.46943E-05	8.35666E-05	1.77634E-05	2.31012E-05	1.70037E-05	1.75014E-06	2.0504E-05	1.75014E-06	1.40898E-05	2.04446E-05	1.21191E-05	2.27584E-09	3.3014E-08	6.4131E-09	4.17027E-08	0.04170266
3836603772875	383660	3772875	2.32133E-05	7.12609E-05	8.3797E-05	8.26812E-05	1.75752E-05	2.28564E-05	1.68236E-05	1.7316E-06	2.02867E-05	1.7316E-06	1.40492E-05	2.03857E-05	1.20842E-05	2.25195E-09	3.2666E-08	6.3448E-09	4.12625E-08	0.04126246
3836703772875	383670	3772875	2.29484E-05	7.04476E-05	8.28406E-05	8.17376E-05	1.73746E-05	2.25955E-05	1.66316E-05	1.71183E-06	2.00552E-05	1.71183E-06	1.39837E-05	2.02907E-05	1.20279E-05	2.22656E-09	3.2295E-08	6.2722E-09	4.0794E-08	0.04079404
3836803772875	383680	3772875	2.2698E-05	6.96789E-05	8.19367E-05	8.08457E-05	1.7185E-05	2.2349E-05	1.64501E-05	1.69316E-06	1.98364E-05	1.69316E-06	1.38901E-05	2.01549E-05	1.19474E-05	2.20271E-09	3.1947E-08	6.2037E-09	4.03533E-08	0.04035329
3836903772875	383690	3772875	2.2453E-05	6.89269E-05	8.10524E-05	7.99732E-05	1.69996E-05	2.21078E-05	1.62725E-05	1.67488E-06	1.96223E-05	1.67488E-06	1.3756E-05	1.99603E-05	1.1832E-05	2.17931E-09	3.1605E-08	6.136E-09	3.99199E-08	0.03991994
3837003772875	383700	3772875	2.22117E-05	6.81861E-05	8.01812E-05	7.91136E-05	1.68169E-05	2.18702E-05	1.60976E-05	1.65688E-06	1.94114E-05	1.65688E-06	1.35907E-05	1.97204E-05	1.16898E-05	2.15655E-09	3.127E-08	6.0704E-09	3.9497E-08	0.03949704
3837103772875	383710	3772875	2.19522E-05	6.73895E-05	7.92446E-05	7.81894E-05	1.66204E-05	2.16147E-05	1.59096E-05	1.63752E-06	1.91846E-05	1.63752E-06	1.34129E-05	1.94624E-05	1.15369E-05	2.13234E-09	3.0915E-08	6.0003E-09	3.90477E-08	0.03904767
3837203772875	383720	3772875	2.17073E-05	6.66375E-05	7.83603E-05	7.73169E-05	1.64349E-05	2.13735E-05	1.57321E-05	1.61925E-06	1.89706E-05	1.61925E-06	1.32133E-05	1.91727E-05	1.13652E-05	2.10991E-09	3.0585E-08	5.9337E-09	3.86289E-08	0.03862891
3837303772875	383730	3772875	2.14097E-05	6.5724E-05	7.7286E-05	7.6257E-05	1.62096E-05	2.10805E-05	1.55164E-05	1.59705E-06	1.87105E-05	1.59705E-06	1.30542E-05	1.89419E-05	1.12284E-05	2.08223E-09	3.0181E-08	5.8537E-09	3.81173E-08	0.0381173
3837403772875	383740	3772875	2.10994E-05	6.47715E-05	7.6166E-05	7.51518E-05	1.59747E-05	2.0775E-05	1.52915E-05	1.57391E-06	1.84393E-05	1.57391E-06	1.29107E-05	1.87337E-05	1.11049E-05	2.05308E-09	2.9757E-08	5.7703E-09	3.75802E-08	0.03758021
3837503772875	383750	3772875	2.08145E-05	6.38969E-05	7.51376E-05	7.41371E-05	1.5759E-05	2.04945E-05	1.5085E-05	1.55266E-06	1.81904E-05	1.55266E-06	1.27703E-05	1.853E-05	1.09842E-05	2.0262E-09	2.9366E-08	5.6942E-09	3.70867E-08	0.03708673
3837603772875	383760	3772875	2.04915E-05	6.29054E-05	7.39716E-05	7.29867E-05	1.55145E-05	2.01764E-05	1.4851E-05	1.52856E-06	1.79081E-05	1.52856E-06	1.2658E-05	1.83671E-05	1.08876E-05	1.99581E-09	2.8925E-08	5.608E-09	3.6529E-08	0.03652899
3837703772875	383770	3772875	2.01903E-05	6.19808E-05	7.28843E-05	7.19138E-05	1.52864E-05	1.98799E-05	1.46327E-05	1.50609E-06	1.76449E-05	1.50609E-06	1.25426E-05	1.81996E-05	1.07884E-05	1.96735E-09	2.8512E-08	5.5279E-09	3.60076E-08	0.03600755
3837803772875	383780	3772875	1.99363E-05	6.12009E-05	7.19673E-05	7.1009E-05	1.50941E-05	1.96297E-05	1.44486E-05	1.48715E-06	1.74228E-05	1.48715E-06	1.24116E-05	1.80095E-05	1.06757E-05	1.94341E-09	2.8164E-08	5.4603E-09	3.55681E-08	0.0355681
3837903772875	383790	3772875	1.97058E-05	6.04935E-05	7.11354E-05	7.01882E-05	1.49196E-05	1.94028E-05	1.42815E-05	1.46996E-06	1.72215E-05	1.46996E-06	1.22681E-05	1.78013E-05	1.05522E-05	1.92165E-09	2.785E-08	5.398E-09	3.51692E-08	0.03516924
3838003772875	383800	3772875	1.94681E-05	5.97638E-05	7.02773E-05	6.93416E-05	1.47396E-05	1.91688E-05	1.41093E-05	1.45222E-06	1.70137E-05	1.45222E-06	1.21277E-05	1.75976E-05	1.04315E-05	1.89922E-09	2.7525E-08	5.3331E-09	3.4757E-08	0.03475699
3838103772875	383810	3772875	1.91306E-05	5.87277E-05	6.9059E-05	6.81394E-05	1.44841E-05	1.88365E-05	1.38647E-05	1.42705E-06	1.67188E-05	1.42705E-06	1.20466E-05	1.74799E-05	1.03618E-05	1.86748E-09	2.7064E-08	5.2436E-09	3.41752E-08	0.03417518
3838203772875	383820	3772875	1.88022E-05	5.77195E-05	6.78734E-05	6.69696E-05	1.42355E-05	1.85131E-05	1.36266E-05	1.40255E-06	1.64317E-05	1.40255E-06	1.19624E-05	1.73577E-05	1.02893E-05	1.83651E-09	2.6615E-08	5.1555E-09	3.36074E-08	0.03360738
3838303772875	383830	3772875	1.85572E-05	5.69675E-05	6.69891E-05	6.60971E-05	1.405E-05	1.82719E-05	1.34491E-05	1.38428E-06	1.62177E-05	1.38428E-06	1.18377E-05	1.71767E-05	1.0182E-05	1.81337E-09	2.6279E-08	5.0885E-09	3.31813E-08	0.03318135
3838403772875	383840	3772875	1.83994E-05	5.64829E-05	6.64192E-05	6.55348E-05	1.39305E-05	1.81165E-05	1.33347E-05	1.3725E-06	1.60797E-05	1.3725E-06	1.16723E-05	1.69368E-05	1.00398E-05	1.80046E-09	2.609E-08	5.0453E-09	3.29361E-08	0.03293615
3838503772875	383850	3772875	1.82415E-05	5.59983E-05	6.58494E-05	6.49726E-05	1.38109E-05	1.7961E-05	1.32203E-05	1.36072E-06	1.59417E-05	1.36072E-06	1.15132E-05	1.6706E-05	9.90296E-06	1.78723E-09	2.5892E-08	5.0024E-09	3.26822E-08	0.03268215
3838603772875	383860	3772875	1.78877E-05	5.4912E-05	6.45721E-05	6.37123E-05	1.35431E-05	1.76126E-05	1.29639E-05	1.33433E-06	1.56325E-05	1.33433E-06	1.14696E-05	1.66426E-05	9.8654E-06	1.7531E-09	2.5401E-08	4.9075E-09	3.20614E-08	0.03206142
3838703772875	383870	3772875	1.75048E-05	5.37367E-05	6.319E-05	6.23486E-05	1.32532E-05	1.72356E-05	1.26864E-05	1.30577E-06	1.52979E-05	1.30577E-06	1.14353E-05	1.65928E-05	9.83589E-06	1.71635E-09	2.4869E-08	4.807E-09	3.13927E-08	0.03139274
3838803772875	383880	3772875	1.70947E-05	5.24778E-05	6.17096E-05	6.08879E-05	1.29427E-05	1.68319E-05	1.23892E-05	1.27518E-06	1.49395E-05	1.27518E-06	1.14072E-05	1.65521E-05	9.81174E-06	1.67603E-09	2.4284E-08	4.6978E-09	3.06583E-08	0.0306583
3838903772875	383890	3772875	1.65812E-05	5.09014E-05	5.98559E-05	5.90589E-05	1.25539E-05	1.63263E-05	1.2017E-05	1.23687E-06	1.44908E-05	1.23687E-06	1.13978E-05	1.65385E-05	9.80369E-06	1.62743E-09	2.3577E-08	4.5614E-09	2.97656E-08	0.02976562
3839003772875	383900	3772875	1.60822E-05	4.93696E-05	5.80546E-05	5.72816E-05	1.21761E-05	1.58349E-05	1.16554E-05	1.19965E-06	1.40547E-05	1.19965E-06	1.13666E-05	1.64932E-05	9.77686E-06	1.58031E-09	2.2894E-08	4.4259E-09	2.89001E-08	0.02890012
3839103772875	383910	3772875	1.55143E-05	4.76261E-05	5.60044E-05	5.52587E-05	1.17461E-05	1.52757E-05	1.12438E-05	1.15729E-06	1.35583E-05	1.15729E-06	1.13448E-05	1.64616E-05	9.75808E-06	1.52634E-09	2.2112E-08	4.2754E-09	2.79134E-08	0.02791335
3829703772885	382970	3772885	1.40917E-05	4.3259E-05	5.0869E-05	5.01917E-05	1.0669E-05	1.3875E-05	1.02128E-05	1.05117E-06	1.23151E-05	1.05117E-06	8.15691E-06	1.18358E-05	7.01605E-06	1.70165E-09	2.3473E-08	4.3301E-09	2.95049E-08	0.0295049
3829803772885	382980	3772885	1.43511E-05	4.40555E-05	5.18057E-05	5.11159E-05	1.08655E-05	1.41305E-05	1.04008E-05	1.07052E-06	1.25418E-05	1.07052E-06	8.14443E-06	1.18177E-05	7.00532E-06	1.73133E-09	2.3884E-08	4.4066E-09	3.00221E-08	0.03002205
3829903772885	382990	3772885	1.46687E-05	4.50303E-05	5.2952E-05	5.22469E-05	1.11059E-05	1.44431E-05	1.06309E-05	1.09421E-06	1.28194E-05	1.09421E-06	8.19122E-06	1.18856E-05	7.04557E-06	1.76778E-09	2.439E-08	4.5007E-09	3.06583E-08	0.03065832
3830003772885	383000	3772885	1.49971E-05	4.60386E-05	5.41376E-05	5.34167E-05	1.13546E-05	1.47665E-05	1.0869E-05	1.11871E-06	1.31064E-05	1.11871E-06	8.23801E-06	1.19535E-05	7.08581E-06	1.80519E-09	2.4909E-08	4.5979E-09	3.13116E-08	0.03131162
3830103772885	383010	3772885	1.53382E-05	4.70858E-05	5.5369E-05	5.46318E-05	1.16128E-05	1.51024E-05	1.11162E-05	1.14416E-06	1.34045E-05	1.14416E-06	8.28792E-06	1.20259E-05	7.12874E-06	1.84382E-09	2.5446E-08	4.6983E-09	3.19881E-08	0.03198806
3830203772885	383020	3772885	1.56939E-05	4.81775E-05	5.66529E-05	5.58985E-05	1.18821E-05	1.54526E-05	1.13739E-05	1.17069E-06	1.37153E-05	1.17069E-06	8.33471E-06	1.20938E-05	7.16898E-06	1.8836E-09	2.6E-08	4.8024E-09	3.26858E-08	0.03268575
3830303772885	383030	3772885	1.60641E-05	4.93139E-05	5.79891E-05	5.7217E-05	1.21624E-05	1.58171E-05	1.16422E-05	1.1983E-06	1.40388E-05	1.1983E-06	8.38462E-06	1.21663E-05	7.21191E-06	1.92451E-09	2.657E-08	4.9101E-09	3.34051E-08	0.03340507
3830403772885	383040	3772885	1.64524E-05	5.05059E-05	5.93908E-05	5.86E-05	1.24564E-05	1.61994E-05	1.19236E-05	1.22726E-06	1.43782E-05	1.22726E-06	8.43452E-06	1.22387E-05	7.25484E-06	1.96728E-09	2.7168E-08	5.0227E-09	3.41582E-08	0.03415816
3830503772885	383050	3772885	1.68552E-05	5.17425E-05	6.0845E-05	6.00348E-05	1.27614E-05	1.6596E-05	1.22156E-05	1.25731E-06	1.47302E-05	1.25731E-06	8.48443E-06	1.23111E-05	7.29777E-06	2.01137E-09	2.7785E-08	5.1392E-09	3.49359E-08	0.03493592
3830603772885	383060	3772885	1.72744E-05	5.30293E-05	6.23581E-05	6.15278E-05	1.30787E-05	1.70087E-05	1.25194E-05	1.28858E-06	1.50965E-05	1.28858E-06	8.53434E-06	1.23835E-05	7.3407E-06	2.05672E-09	2.8422E-08	5.2597E-09	3.57381E-08	0.03573813
3830703772885	383070	3772885	1.77135E-05	5.43773E-05	6.39432E-05	6.30918E-05	1.34112E-05	1.74411E-05	1.28376E-05	1.32134E-06	1.54803E-05	1.32134E-06	8.58425E-06	1.24559E-05	7.38362E-06	2.10378E-09	2.9083E-08	5.3854E-09	3.65724E-08	0.03657242
3830803772885	383080	3772885	1.81689E-05	5.57754E-05	6.55874E-05	6.4714E-05	1.3756E-05	1.78896E-05	1.31677E-05	1.35531E-06	1.58783E-05	1.35531E-06	8.63416E-06	1.25283E-05	7.42655E-06	2.1518E-09	2.976E-08	5.5145E-09	3.74262E-08	0.0374262
3830903772885	383090	3772885	1.86588E-05	5.72794E-05	6.73559E-05	6.64591E-05	1.41269E-05	1.83719E-05	1.35228E-05	1.39186E-06	1.63065E-05	1.39186E-06	8.68719E-06	1.26053E-05	7.47216E-06	2.20371E-09	3.0492E-08	5.6538E-09	3.83495E-08	0.03834949
3831003772885	383100	3772885	1.91742E-05	5.88614E-05	6.92162E-05	6.82945E-05	1.45171E-05	1.88794E-05	1.38962E-05	1.4303E-06	1.67568E-05	1.4303E-06	8.74333E-06	1.26868E-05	7.52046E-06	2.25749E-09	3.1253E-08	5.7992E-09	3.93092E-08	0.03930919
3831103772885	383110	3772885	1.9724E-05	6.05492E-05	7.12009E-05	7.02528E-05	1.49334E-05	1.94207E-05	1.42947E-05	1.47131E-06	1.72373E-05	1.47131E-06	8.83691E-06	1.28225E-05	7.60095E-06	2.31453E-09	3.206E-08	5.9545E-09	4.03294E-08	0.04032943
3831203772885	383120	3772885	2.03464E-05	6.24598E-05	7.34476E-05	7.24696E-05	1.54046E-05	2.00335E-05	1.47458E-05	1.51774E-06	1.77812E-05	1.51774E-06	9.00223E-06	1.30624E-05	7.74315E-06	2.37848E-09	3.2967E-08	6.1297E-09	4.14754E-08	0.04147536
3831303772885	383130	3772885	2.0996E-05	6.4454E-05	7.57926E-05	7.47834E-05	1.58964E-05	2.06731E-05	1.52166E-05	1.56619E-06	1.83489E-05	1.56619E-06	9.24554E-06	1.34155E-05	7.95242E-06	2.4444E-09	3.3906E-08	6.3126E-09	4.26632E-08	0.04266323
3831403772885	383140	3772885	2.16419E-05	6.6437E-05	7.81245E-05	7.70842E-05	1.63855E-05	2.13092E-05	1.56847E-05	1.61438E-06	1.89135E-05	1.61438E-06	9.44205E-06	1.37006E-05	8.12145E-06	2.50875E-09	3.4826E-08	6.4922E-09	4.38273E-08	0.04382727
3831503772885	383150	3772885	2.23115E-05	6.84924E-05	8.05415E-05	7.94691E-05	1.68924E-05	2.19684E-05	1.617E-05	1.66432E-06	1.94986E-05	1.66432E-06	9.71031E-06	1.40899E-05	8.35219E-06	2.57408E-09	3.5764E-08	6.6772E-09	4.50157E-08	0.04501572
3831603772885	383160	3772885	2.29919E-05	7.05813E-05	8.29978E-05	8.18927E-05	1.74076E-05	2.26384E-05	1.66631E-05	1.71508E-06	2.00933E-05	1.71508E-06	9.96921E-06	1.44655E-05	8.57488E-06	2.63949E-09	3.6707E-08	6.8636E-09	4.62106E-08	0.04621059
3831703772885	383170	3772885	2.37377E-05	7.28707E-05	8.569E-05	8.4549E-05	1.79722E-05	2.33727E-05	1.72036E-05	1.77071E-06	2.0745E-05	1.77071E-06	1.04714E-05	1.51942E-05	9.00684E-06	2.70944E-09	3.7722E-08	7.0682E-09	4.74998E-08	0.04749978
3831803772885	383180	3772885	2.45216E-05	7.52771E-05	8.85197E-05	8.7341E-05	1.85657E-05	2.41446E-05	1.77717E-05	1.82919E-06	2.14301E-05	1.82919E-06	1.14384E-05	1.65973E-05	9.83857E-06	2.77294E-09	3.868E-08	7.2772E-09	4.873E-08	0.04872996
3831903772885	383190	3772885	2.51621E-05	7.72434E-05	9.08319E-05	8.96225E-05	1.90507E-05	2.47752E-05	1.82359E-05	1.87697E-06	2.19899E-05	1.87697E-06	1.24022E-05	1.79959E-05	1.06676E-05	2.83827E-09	3.9609E-08	7.4282E-09	4.98752E-08	0.04987525

			EGIODemolition	EGIOSite Grubbing / Prep	EGIOMass Grading / Excavation	EGIOMass Grading / Excavation	EGIODrainage / Utilities Trenching	EGIODrainage / Utilities Trenching	EGIOFoundations / Concrete Pads	EGIOFoundations / Concrete Pads	EGIOBuilding / Structure Construction	EGIOBuilding / Structure Construction	EGIOAsphalt Paving	EGIOArchitectural Coating	EGIOLandscaping or Other Finishing	EGIOWaterside Construction (Piles)	HIWaterside Construction (Landscaping)	HIWaterside Construction (Landscaping)	KMDemolition	KMSite Grubbing / Prep
Unique Identifier	X (UTM)	Y (UTM)	2025	2025	2025	2026	2026	2027	2026	2027	2026	2027	2027	2027	2027	2027	2025	2026	2025	2025
3832003772885	383200	3772885	0.000137344	5.3868E-05	1.78395E-05	1.74719E-05	4.05707E-05	4.05081E-05	5.33046E-05	5.32702E-05	5.70959E-05	5.57274E-05	2.22181E-06	2.22181E-06	6.0171E-05	2.22181E-06	3.1795E-05	3.07991E-05	3.33146E-05	0.000144588
3832103772885	383210	3772885	0.000141539	5.5513E-05	1.83843E-05	1.80056E-05	4.18098E-05	4.17453E-05	5.49326E-05	5.48972E-05	5.88397E-05	5.74293E-05	2.28966E-06	2.28966E-06	6.20086E-05	2.28966E-06	3.30005E-05	3.19669E-05	3.52835E-05	0.000153133
3832203772885	383220	3772885	0.000141395	5.5457E-05	1.83657E-05	1.79873E-05	4.17673E-05	4.17029E-05	5.48768E-05	5.48414E-05	5.87799E-05	5.7371E-05	2.28734E-06	2.28734E-06	6.19457E-05	2.28734E-06	3.31907E-05	3.21511E-05	3.6243E-05	0.000157297
3832303772885	383230	3772885	0.000137335	5.3865E-05	1.78383E-05	1.74708E-05	4.05681E-05	4.05055E-05	5.33011E-05	5.32668E-05	5.70922E-05	5.57237E-05	2.22166E-06	2.22166E-06	6.0167E-05	2.22166E-06	3.23529E-05	3.13396E-05	3.59307E-05	0.000155942
3832403772885	383240	3772885	0.000133895	5.2515E-05	1.73915E-05	1.70332E-05	3.95519E-05	3.94909E-05	5.1966E-05	5.19325E-05	5.56621E-05	5.43279E-05	2.16601E-06	2.16601E-06	5.86599E-05	2.16601E-06	3.16425E-05	3.06514E-05	3.55935E-05	0.000154479
3832503772885	383250	3772885	0.000132817	5.2093E-05	1.72515E-05	1.68961E-05	3.92335E-05	3.9173E-05	5.15477E-05	5.15144E-05	5.5214E-05	5.38905E-05	2.14858E-06	2.14858E-06	5.81877E-05	2.14858E-06	3.15259E-05	3.05385E-05	3.58493E-05	0.000155588
3832603772885	383260	3772885	0.000131793	5.1691E-05	1.71185E-05	1.67658E-05	3.8931E-05	3.8871E-05	5.11503E-05	5.11173E-05	5.47883E-05	5.34751E-05	2.13201E-06	2.13201E-06	5.77391E-05	2.13201E-06	3.14219E-05	3.04377E-05	3.61027E-05	0.000156688
3832703772885	383270	3772885	0.000128865	5.0543E-05	1.67382E-05	1.63933E-05	3.80661E-05	3.80073E-05	5.00138E-05	4.99816E-05	5.35711E-05	5.2287E-05	2.08464E-06	2.08464E-06	5.64563E-05	2.08464E-06	3.08622E-05	2.98955E-05	3.5804E-05	0.000155392
3832803772885	383280	3772885	0.000126296	4.9535E-05	1.64045E-05	1.60665E-05	3.73072E-05	3.72497E-05	4.90168E-05	4.89852E-05	5.25031E-05	5.12447E-05	2.04309E-06	2.04309E-06	5.53309E-05	2.04309E-06	3.04101E-05	2.94576E-05	3.56298E-05	0.000154636
3832903772885	383290	3772885	0.000124527	4.8841E-05	1.61747E-05	1.58414E-05	3.67846E-05	3.67278E-05	4.83301E-05	4.82989E-05	5.17676E-05	5.05267E-05	2.01446E-06	2.01446E-06	5.45556E-05	2.01446E-06	3.01536E-05	2.92091E-05	3.56863E-05	0.000154881
3833003772885	383300	3772885	0.000123592	4.8475E-05	1.60533E-05	1.57226E-05	3.65086E-05	3.64523E-05	4.79675E-05	4.79366E-05	5.13792E-05	5.01477E-05	1.99935E-06	1.99935E-06	5.41464E-05	1.99935E-06	3.00729E-05	2.91309E-05	3.5933E-05	0.000155952
3833103772885	383310	3772885	0.000122595	4.8084E-05	1.59238E-05	1.55957E-05	3.62141E-05	3.61582E-05	4.75806E-05	4.75499E-05	5.09648E-05	4.97432E-05	1.98322E-06	1.98322E-06	5.37096E-05	1.98322E-06	2.99652E-05	2.90267E-05	3.61322E-05	0.000156816
3833203772885	383320	3772885	0.000122254	4.795E-05	1.58795E-05	1.55523E-05	3.61133E-05	3.60576E-05	4.74481E-05	4.74175E-05	5.08229E-05	4.96047E-05	1.9777E-06	1.9777E-06	5.35601E-05	1.9777E-06	2.99832E-05	2.9044E-05	3.64399E-05	0.000158152
3833303772885	383330	3772885	0.000121985	4.7844E-05	1.58445E-05	1.5518E-05	3.60337E-05	3.59781E-05	4.73435E-05	4.7313E-05	5.07109E-05	4.94953E-05	1.97334E-06	1.97334E-06	5.3442E-05	1.97334E-06	3.00011E-05	2.90614E-05	3.67092E-05	0.000159321
3833403772885	383340	3772885	0.000121491	4.765E-05	1.57803E-05	1.54552E-05	3.58878E-05	3.58324E-05	4.71518E-05	4.71214E-05	5.05055E-05	4.92949E-05	1.96535E-06	1.96535E-06	5.32256E-05	1.96535E-06	2.99491E-05	2.9011E-05	3.68744E-05	0.000160038
3833503772885	383350	3772885	0.000120862	4.7404E-05	1.56987E-05	1.53752E-05	3.5702E-05	3.56469E-05	4.69078E-05	4.68775E-05	5.02441E-05	4.90398E-05	1.95518E-06	1.95518E-06	5.29501E-05	1.95518E-06	2.98468E-05	2.8912E-05	3.69514E-05	0.000160372
3833603772885	383360	3772885	0.000119991	4.7062E-05	1.55855E-05	1.52644E-05	3.54447E-05	3.539E-05	4.65697E-05	4.65396E-05	4.98819E-05	4.86863E-05	1.94109E-06	1.94109E-06	5.25684E-05	1.94109E-06	2.9671E-05	2.87417E-05	3.69129E-05	0.000160205
3833703772885	383370	3772885	0.000119425	4.684E-05	1.5512E-05	1.51924E-05	3.52775E-05	3.52231E-05	4.635E-05	4.63201E-05	4.96467E-05	4.84567E-05	1.93193E-06	1.93193E-06	5.23205E-05	1.93193E-06	2.95455E-05	2.862E-05	3.68971E-05	0.000160136
3833803772885	383380	3772885	0.000119146	4.6731E-05	1.54758E-05	1.5157E-05	3.51953E-05	3.5141E-05	4.6242E-05	4.62121E-05	4.95309E-05	4.83437E-05	1.92743E-06	1.92743E-06	5.21985E-05	1.92743E-06	2.94719E-05	2.85488E-05	3.69174E-05	0.000160224
3833903772885	383390	3772885	0.000118814	4.6601E-05	1.54327E-05	1.51147E-05	3.50971E-05	3.50429E-05	4.6113E-05	4.60832E-05	4.93928E-05	4.82088E-05	1.92205E-06	1.92205E-06	5.20529E-05	1.92205E-06	2.9375E-05	2.8455E-05	3.68948E-05	0.000160126
3834003772885	383400	3772885	0.000119308	4.6794E-05	1.54968E-05	1.51775E-05	3.5243E-05	3.51886E-05	4.63047E-05	4.62748E-05	4.95981E-05	4.84093E-05	1.93004E-06	1.93004E-06	5.22694E-05	1.93004E-06	2.94665E-05	2.85436E-05	3.70917E-05	0.000160981
3834103772885	383410	3772885	0.00012017	4.7132E-05	1.56088E-05	1.52872E-05	3.54977E-05	3.5443E-05	4.66394E-05	4.66093E-05	4.99566E-05	4.87592E-05	1.94399E-06	1.94399E-06	5.26471E-05	1.94399E-06	2.96495E-05	2.87208E-05	3.74131E-05	0.000162375
3834203772885	383420	3772885	0.000120027	4.7076E-05	1.55902E-05	1.5269E-05	3.54553E-05	3.54006E-05	4.65836E-05	4.65535E-05	4.98968E-05	4.87008E-05	1.94167E-06	1.94167E-06	5.25842E-05	1.94167E-06	2.95975E-05	2.86704E-05	3.74493E-05	0.000162532
3834303772885	383430	3772885	0.000118212	4.6364E-05	1.53545E-05	1.50381E-05	3.49193E-05	3.48654E-05	4.58794E-05	4.58498E-05	4.91426E-05	4.79647E-05	1.91232E-06	1.91232E-06	5.17893E-05	1.91232E-06	2.91365E-05	2.82238E-05	3.6965E-05	0.000160431
3834403772885	383440	3772885	0.000116362	4.5639E-05	1.51142E-05	1.48028E-05	3.43728E-05	3.43197E-05	4.51613E-05	4.51322E-05	4.83734E-05	4.72139E-05	1.88238E-06	1.88238E-06	5.09787E-05	1.88238E-06	2.86647E-05	2.77668E-05	3.64558E-05	0.000158221
3834503772885	383450	3772885	0.000112688	4.4198E-05	1.4637E-05	1.43354E-05	3.32876E-05	3.32362E-05	4.37355E-05	4.37073E-05	4.68462E-05	4.57233E-05	1.82296E-06	1.82296E-06	4.93692E-05	1.82296E-06	2.77462E-05	2.68771E-05	3.53695E-05	0.000153506
3834603772885	383460	3772885	0.00010906	4.2775E-05	1.41657E-05	1.38738E-05	3.22157E-05	3.2166E-05	4.23272E-05	4.22999E-05	4.53377E-05	4.4251E-05	1.76425E-06	1.76425E-06	4.77795E-05	1.76425E-06	2.68385E-05	2.59978E-05	3.429E-05	0.000148821
3834703772885	383470	3772885	0.000106015	4.158E-05	1.37702E-05	1.34865E-05	3.13162E-05	3.12679E-05	4.11454E-05	4.11189E-05	4.40719E-05	4.30155E-05	1.715E-06	1.715E-06	4.64455E-05	1.715E-06	2.60779E-05	2.52611E-05	3.33916E-05	0.000144922
3834803772885	383480	3772885	0.000103796	4.071E-05	1.3482E-05	1.32042E-05	3.06609E-05	3.06136E-05	4.02844E-05	4.02584E-05	4.31496E-05	4.21153E-05	1.67911E-06	1.67911E-06	4.54735E-05	1.67911E-06	2.55128E-05	2.47137E-05	3.27353E-05	0.000142073
3834903772885	383490	3772885	0.000101587	3.9844E-05	1.3195E-05	1.29231E-05	3.00082E-05	2.99619E-05	3.94268E-05	3.94014E-05	4.2231E-05	4.12188E-05	1.64336E-06	1.64336E-06	4.45055E-05	1.64336E-06	2.49495E-05	2.4168E-05	3.2079E-05	0.000139225
3835003772885	383500	3772885	0.000100446	3.9396E-05	1.30468E-05	1.2778E-05	2.96712E-05	2.96254E-05	3.89841E-05	3.89589E-05	4.17568E-05	4.07559E-05	1.62491E-06	1.62491E-06	4.40058E-05	1.62491E-06	2.46428E-05	2.38709E-05	3.17418E-05	0.000137762
3835103772885	383510	3772885	9.96734E-05	3.9093E-05	1.29465E-05	1.26798E-05	2.9443E-05	2.93976E-05	3.86843E-05	3.86593E-05	4.14357E-05	4.04425E-05	1.61241E-06	1.61241E-06	4.36673E-05	1.61241E-06	2.44275E-05	2.36624E-05	3.15178E-05	0.000136789
3835203772885	383520	3772885	9.87572E-05	3.8734E-05	1.28275E-05	1.25632E-05	2.91724E-05	2.91274E-05	3.83287E-05	3.8304E-05	4.10548E-05	4.00708E-05	1.59759E-06	1.59759E-06	4.3266E-05	1.59759E-06	2.41745E-05	2.34173E-05	3.12485E-05	0.00013562
3835303772885	383530	3772885	9.70147E-05	3.8051E-05	1.26012E-05	1.23415E-05	2.86577E-05	2.86135E-05	3.76524E-05	3.76281E-05	4.03305E-05	3.93638E-05	1.5694E-06	1.5694E-06	4.25026E-05	1.5694E-06	2.37225E-05	2.29794E-05	3.07144E-05	0.000133303
3835403772885	383540	3772885	9.52722E-05	3.7367E-05	1.23748E-05	1.21199E-05	2.81429E-05	2.80995E-05	3.69761E-05	3.69523E-05	3.96061E-05	3.86567E-05	1.54122E-06	1.54122E-06	4.17392E-05	1.54122E-06	2.32722E-05	2.25433E-05	3.01803E-05	0.000130985
3835503772885	383550	3772885	9.34668E-05	3.6659E-05	1.21403E-05	1.18902E-05	2.76096E-05	2.7567E-05	3.62755E-05	3.6252E-05	3.885555E-05	3.79242E-05	1.51201E-06	1.51201E-06	4.09482E-05	1.51201E-06	2.2804E-05	2.20897E-05	2.96168E-05	0.000128539
3835603772885	383560	3772885	9.16345E-05	3.594E-05	1.19023E-05	1.16571E-05	2.70684E-05	2.70266E-05	3.55643E-05	3.55414E-05	3.80938E-05	3.71807E-05	1.48237E-06	1.48237E-06	4.01455E-05	1.48237E-06	2.23304E-05	2.1631E-05	2.9042E-05	0.000126044
3835703772885	383570	3772885	8.99997E-05	3.5299E-05	1.169E-05	1.14491E-05	2.65855E-05	2.65445E-05	3.49299E-05	3.49073E-05	3.74142E-05	3.65174E-05	1.45592E-06	1.45592E-06	3.94293E-05	1.45592E-06	2.19071E-05	2.12209E-05	2.8526E-05	0.000123805
3835803772885	383580	3772885	9.09069E-05	3.5655E-05	1.18078E-05	1.15646E-05	2.68535E-05	2.6812E-05	3.52819E-05	3.52592E-05	3.77914E-05	3.68855E-05	1.4706E-06	1.4706E-06	3.98267E-05	1.4706E-06	2.21044E-05	2.1412E-05	2.88315E-05	0.000125131
3835903772885	383590	3772885	9.21734E-05	3.6152E-05	1.19723E-05	1.17257E-05	2.72276E-05	2.71856E-05	3.57735E-05	3.57504E-05	3.83179E-05	3.73994E-05	1.49109E-06	1.49109E-06	4.03816E-05	1.49109E-06	2.24076E-05	2.17057E-05	2.92728E-05	0.000127046
3836003772885	383600	3772885	9.2892E-05	3.6434E-05	1.20657E-05	1.18171E-05	2.74398E-05	2.73975E-05	3.60523E-05	3.60291E-05	3.86166E-05	3.76909E-05	1.50271E-06	1.50271E-06	4.06964E-05	1.50271E-06	2.25834E-05	2.1876E-05	2.95421E-05	0.000128215
3836103772885	383610	3772885	9.29369E-05	3.6451E-05	1.20715E-05	1.18228E-05	2.74531E-05	2.74107E-05	3.60698E-05	3.60465E-05	3.86352E-05	3.77092E-05	1.50344E-06	1.50344E-06	4.0716E-05	1.50344E-06	2.25923E-05	2.18847E-05	2.95851E-05	0.000128401
3836203772885	383620	3772885	9.29369E-05	3.6451E-05	1.20715E-05	1.18228E-05	2.74531E-05	2.74107E-05	3.60698E-05	3.60465E-05	3.86352E-05	3.77092E-05	1.50344E-06	1.50344E-06	4.0716E-05	1.50344E-06	2.25923E-05	2.18847E-05	2.96055E-05	0.00012849
3836303772885	383630	3772885	9.24698E-05	3.6268E-05	1.20108E-05	1.17634E-05	2.73151E-05	2.7273E-05	3.58885E-05	3.58653E-05	3.84411E-05	3.75197E-05	1.49588E-06	1.49588E-06	4.05114E-05	1.49588E-06	2.24757E-05	2.17717E-05	2.94697E-05	0.0001279
3836403772885	383640	3772885	9.1895E-05	3.6042E-05	1.19362E-05	1.16902E-05	2.71453E-05	2.71034E-05	3.56654E-05	3.56424E-05	3.82021E-05	3.72864E-05	1.48658E-06	1.48658E-06	4.02596E-05	1.48658E-06	2.2334E-05	2.16345E-05	2.92932E-05	0.000127134
3836503772885	383650	3772885	9.12123E-05	3.5775E-05	1.18475E-05	1.16034E-05	2.69437E-05	2.69021E-05	3.54005E-05	3.53776E-05	3.79183E-05	3.70094E-05	1.47554E-06	1.47554E-06	3.99605E-05	1.47554E-06	2.21654E-05	2.14711E-05	2.90714E-05	0.000126172
3836603772885	383660	3772885	9.0386E-05	3.5451E-05	1.17402E-05	1.14983E-05	2.66996E-05	2.66584E-05	3.50798E-05	3.50571E-05	3.75748E-05	3.66741E-05	1.46217E-06	1.46217E-06	3.95985E-05	1.46217E-06	2.19627E-05	2.12748E-05	2.87976E-05	0.000124983
3836703772885	383670	3772885	8.94968E-05	3.5102E-05	1.16247E-05	1.13852E-05	2.64369E-05	2.63961E-05	3.47346E-05	3.47122E-05	3.72051E-05	3.63133E-05	1.44779E-06	1.44779E-06	3.92089E-05	1.44779E-06	2.17402E-05	2.10593E-05	2.84966E-05	0.000123677
3836803772885	383680	3772885	8.84908E-05	3.4707E-05	1.1494E-05	1.12572E-05	2.61397E-05	2.60994E-05	3.43442E-05	3.4322E-05	3.67869E-05	3.59052E-05	1.43151E-06	1.43151E-06	3.87682E-05	1.43151E-06	2.14909E-05	2.08177E-05	2.81594E-05	0.000122214
3836903772885	383690	3772885	8.74848E-05	3.4313E-05	1.13633E-05	1.11292E-05	2.58426E-05	2.58027E-05	3.39538E-05	3.39319E-05	3.63687E-05	3.5497E-05	1.41524E-06	1.41524E-06	3.83275E-05	1.41524E-06	2.12487E-05	2.05831E-05	2.78199E-05	0.00012074
3837003772885	383700	3772885	8.65417E-05	3.3943E-05	1.12408E-05	1.10092E-05	2.5564E-05	2.55245E-05	3.35877E-05	3.35661E-05	3.59767E-05	3.51143E-05	1.39998E-06	1.39998E-06	3.79143E-05	1.39998E-06	2.10137E-05	2.03555E-05	2.74895E-05	0.000119306
3837103772885	383710	3772885	8.55626E-05	3.3559E-05	1.11137E-05	1.08847E-05	2.52748E-05	2.52358E-05	3.32078E-05	3.31863E-05	3.55697E-05	3.47171E-05	1.38414E-06	1.38414E-06	3.74854E-05	1.38414E-06	2.07715E-05	2.01209E-05	2.71546E-05	0.000117853
3837203772885	383720	3772885	8.46644E-05	3.3207E-05	1.0997E-05	1.07704E-05	2.50095E-05	2.49709E-05	3.28592E-05	3.2838E-05	3.51963E-05	3.43526E-05	1.36961E-06	1.36961E-06	3.70919E-05	1.36961E-06	2.05491E-05	1.99054E-05	2.68377E-05	0.000116478
3837303772885	383730	3772885	8.35956E-05	3.2787E-05	1.08582E-05	1.06345E-05	2.46937E-05	2.46556E-05	3.24443E-05	3.24234E-05	3.47519E-05	3.39189E-05	1.35232E-06	1.35232E-06	3.66236E-05	1.35232E-06	2.028E-05	1.96448E-05	2.64756E-05	0.000114906
3837403772885	383740	3772885	8.24908E-05	3.2354E-05	1.07147E-05	1.04939E-05	2.43674E-05	2.43298E-05	3.20155E-05	3.19949E-05	3.42926E-05	3.34707E-05	1.33445E-06	1.33445E-06	3.61396E-05	1.33445E-06	2.00001E-05	1.93737E-05	2.61068E-05	0.000113305
3837503772885	383750	3772885	8.14219E-05	3.1935E-05	1.05758E-05	1.03579E-05	2.40516E-05	2.40145E-05	3.16007E-05	3.15803E-05	3.38483E-05	3.3037E-05	1.31716E-06	1.31716E-06	3.56713E-05	1.31716E-06	1.97257E-05	1.91078E-05	2.57515E-05	0.000111763
3837603772885	383760	3772885	7.98591E-05	3.1322E-05	1.03728E-05	1.01591E-05	2.359E-05	2.35536E-05	3.09941E-05	3.09741E-05	3.31986E-05	3.24028E-05	1.29188E-06	1.29188E-06	3.49866E-05	1.29188E-06	1.93274E-05	1.87221E-05	2.52491E-05	0.000109583
3837703772885	383770	3772885	7.8377E-05	3.0741E-05	1.01803E-05	9.97058E-06	2.31522E-05	2.31165E-05	3.0419E-05	3.03993E-05	3.25825E-05	3.18015E-05	1.2679E-06	1.2679E-06	3.43373E-05	1.2679E-06	1.89489E-05	1.83554E-05	2.47761E-05	0.00010753
3837803772885	383780	3772885	7.71195E-05	3.0247E-05	1.0017E-05	9.81061E-06	2.27807E-05	2.27456E-05	2.99309E-05	2.99116E-05	3.20597E-05	3.12913E-05	1.24756E-06	1.24756E-06	3.37864E-05	1.24756E-06	1.86278E-05	1.80444E-05	2.43665E-05	0.000105752
3837903772885	383790	3772885	7.60956E-05	2.9846E-05	9.884E-06	9.68035E-06	2.24783E-05	2.24436E-05	2.95335E-05	2.95144E-05	3.16341E-05	3.08758E-05	1.231E-06	1.231E-06	3.33378E-05	1.231E-06	1.83641E-05	1.77889E-05	2.40293E-05	0.000104289
3838003772885	383800	3772885	7.50896E-05	2.9451E-05	9.75333E-06	9.55238E-06	2.21811E-05	2.21469E-05	2.91431E-05	2.91243E-05	3.12159E-05	3.04676E-05	1.21472E-06	1.21472E-06	3.28971E-05	1.21472E-06	1.8104E-05	1.75369E-05	2.36966E-05	0.000102845
3838103772885	383810	3772885	7.40567E-05	2.9046E-05	9.61917E-06	9.42098E-06	2.1876E-05	2.18422E-05	2.87422E-05	2.87236E-05	3.07865E-05	3.00485E-05	1.19801E-06	1.19801E-06	3.24446E-05	1.19801E-06	1.78349E-05	1.72763E-05	2.33549E-05	0.000101362
3838203772885	383820	3772885	7.30776E-05	2.8662E-05	9.492E-06	9.29643E-06	2.15868E-05	2.15535E-05	2.83622E-05	2.83439E-05	3.03795E-05	2.96513E-05	1.18217E-06	1.18217E-06	3.20156E-05	1.18217E-06	1.75784E-05	1.70278E-05	2.30313E-05	9.99573E-05
3838303772885	383830	3772885	7.2422E-05	2.8405E-05	9.40683E-06	9.21302E-06	2.13931E-05	2.13601E-05	2.81077E-05	2.80896E-05	3.01069E-05	2.93852E-05	1.17157E-06	1.17157E-06	3.17284E-05	1.17157E-06	1.74169E-05	1.68714E-05	2.2823E-05	9.90536E-05
3838403772885	383840	3772885	7.20896E-05	2.8275E-05	9.36367E-06	9.17074E-06	2.12949E-05	2.12621E-05	2.79787E-05	2.79607E-05	2.99687E-05	2.92504E-05	1.16619E-06	1.16619E-06	3.15828E-05	1.16619E-06	1.73506E-05	1.68071E-05	2.27303E-05	9.86509E-05
3838503772885	383850	3772885	7.18202E-05	2.8169E-05	9.32867E-06	9.13646E-06	2.12153E-05	2.11826E-05	2.78742E-05	2.78562E-05	2.98567E-05	2.91411E-05	1.16183E-06	1.16183E-06	3.14647E-05	1.16183E-06	1.72842E-05	1.67428E-05	2.26013E-05	9.80911E-05
3838603772885	383860	3772885	7.05806E-05	2.7683E-05	9.16767E-06	8.97878E-06	2.08492E-05	2.0817E-05	2.73931E-05	2.73754E-05	2.93414E-05	2.86381E-05	1.14178E-06	1.14178E-06	3.09217E-05	1.14178E-06	1.69685E-05	1.6437E-05	2.22143E-05	9.64116E-05
3838703772885	383870	3772885	6.92423E-05	2.7158E-05	8.99383E-06	8.80853E-06	2.04538E-05	2.04223E-05	2.68737E-05	2.68563E-05	2.87851E-05	2.80951E-05	1.12013E-06	1.12013E-06	3.03354E-05	1.12013E-06	1.66258E-05	1.61051E-05	2.17888E-05	9.4565E-05
3838803772885	383880	3772885	6.76794E-05	2.6545E-05	8.79083E-06	8.60971E-06	1.99922E-05	1.99613E-05	2.62671E-05	2.62502E-05	2.81354E-05	2.7461E-05	1.09485E-06	1.09485E-06	2.96507E-05	1.09485E-06	1.62132E-05	1.57054E-05	2.12842E-05	9.23748E-05
3838903772885	383890	3772885	6.54519E-05	2.5671E-05	8.5015E-06	8.32634E-06	1.93342E-05	1.93043E-05	2.54026E-05	2.53862E-05	2.72093E-05	2.65571E-05	1.05881E-06	1.05881E-06	2.86748E-05	1.05881E-06	1.56356E-05	1.51459E-05	2.05373E-05	8.91335E-05
3839003772885	383900	3772885	6.3395E-05	2.4864E-05	8.23433E-06	8.06468E-06	1.87266E-05	1.86977E-05	2.46043E-05	2.45884E-05	2.63543E-05	2.57226E-05	1.02554E-06	1.02554E-06	2.77736E-05	1.02554E-06	1.51208E-05	1.46471E-05	1.98765E-05	8.62656E-05
3839103772885	383910	3772885	6.1437E-05	2.4096E-05	7.98E-06	7.81558E-06	1.81482E-05	1.81202E-05	2.38443E-05	2.38289E-05	2.55403E-05	2.49281E-05	9.93864E-07	9.93864E-07	2.69158E-05	9.93864E-07	1.46113E-05	1.41536E-05	1.92383E-05	8.34958E-05
3829703772895	382970	3772895	8.34788E-05	3.2742E-05	1.0843E-05	1.06196E-05	2.46592E-05	2.46212E-05	3.2399E-05	3.23781E-05	3.47034E-05	3.38716E-05	1.35043E-06	1.35043E-06	3.65724E-05	1.35043E-06	1.82134E-05	1.76429E-05	1.74302E-05	7.56481E-05
3829803772895	382980	3772895	8.4889E-05	3.3295E-05	1.10262E-05	1.0799E-05	2.50758E-05	2.50371E-05	3.29463E-05	3.29251E-05	3.52896E-05	3.44437E-05	1.37325E-06	1.37325E-06	3.71902E-05	1.37325E-06	1.85507E-05	1.79696E-05	1.77334E-05	7.69642E-05
3829903772895	382990	3772895	8.66225E-05	3.3975E-05	1.12513E-05	1.10195E-05	2.55879E-05	2.55484E-05	3.36191E-05	3.35974E-05	3.60103E-05	3.514711E-05	1.40129E-06	1.40129E-06	3.79497E-05	1.40129E-06	1.89579E-05	1.83641E-05	1.81136E-05	7.86143E-05
3830003772895	383000	3772895	8.8383E-05	3.4665E-05	1.148E-05	1.12435E-05	2.61079E-05	2.60676E-05	3.43024E-05	3.42802E-05	3.67421E-05	3.58614E-05	1.42977E-06	1.42977E-06	3.8721E-05	1.42977E-06	1.93759E-05	1.8769E-05	1.85074E-05	8.03233E-05
3830103772895	383010	3772895	9.02153E-05	3.5384E-05	1.1718E-05	1.14766E-05	2.66492E-05	2.6608E-05	3.50135E-05	3.49909E-05	3.75038E-05	3.66049E-05	1.45941E-06	1.45941E-06	3.95237E-05	1.45941E-06	1.98118E-05	1.91912E-05	1.89193E-05	8.21109E-05

			KMMass Grading / Excavation	KMMass Grading / Excavation	KMDrainage / Utilities Trenching	KMFoundations / Concrete Pads	KMBuilding / Structure Construction	KMAsphalt Paving	KMArchitectural Coating	KMLandscaping or Other Finishing	KMWaterside Construction (Piles)	EWNDemolition	EWNSite Grubbing / Prep	EWNDrainage / Utilities Trenching	EWNDrainage / Utilities Trenching	EWNDrainage / Utilities Trenching	EWNFoundation s / Concrete Pads	EWNBuilding / Structure Construction	EWNAsphalt Paving	EWNLandscaping or Other Finishing	EWNWaterside Construction (Piles)
Unique Identifier	X (UTM)	Y (UTM)	2025	2026	2026	2026	2026	2026	2026	2026	2026	2027	2027	2027	2028	2029	2029	2029	2029	2029	2029
3832003772885	383200	3772885	0.000109902	0.000108765	3.90584E-05	2.06695E-05	7.09927E-05	2.28071E-06	2.28071E-06	7.32734E-05	2.28071E-06	0.000147976	8.06489E-06	1.89379E-05	1.85722E-05	1.81879E-05	1.57541E-05	3.42091E-05	2.43379E-06	3.5426E-05	2.43379E-06
3832103772885	383210	3772885	0.000116397	0.000115193	4.13667E-05	2.18911E-05	7.51883E-05	2.4155E-06	2.4155E-06	7.76038E-05	2.4155E-06	0.000153122	8.34532E-06	1.95964E-05	1.9218E-05	1.88203E-05	1.63019E-05	3.53986E-05	2.51842E-06	3.66578E-05	2.51842E-06
3832203772885	383220	3772885	0.000119563	0.000118325	4.24917E-05	2.24864E-05	7.7233E-05	2.48119E-06	2.48119E-06	7.97142E-05	2.48119E-06	0.000153481	8.36493E-06	1.96424E-05	1.92631E-05	1.88646E-05	1.63402E-05	3.54818E-05	2.52434E-06	3.6744E-05	2.52434E-06
3832303772885	383230	3772885	0.000118533	0.000117306	4.21255E-05	2.22927E-05	7.65675E-05	2.45981E-06	2.45981E-06	7.90273E-05	2.45981E-06	0.000149209	8.13208E-06	1.90956E-05	1.87269E-05	1.83394E-05	1.58853E-05	3.44941E-05	2.45407E-06	3.57211E-05	2.45407E-06
3832403772885	383240	3772885	0.00011742	0.000116205	4.17302E-05	2.20835E-05	7.5849E-05	2.43672E-06	2.43672E-06	7.82857E-05	2.43672E-06	0.00014574	7.94304E-06	1.86517E-05	1.82916E-05	1.79131E-05	1.55161E-05	3.36922E-05	2.39702E-06	3.48907E-05	2.39702E-06
3832503772885	383250	3772885	0.000118264	0.00011704	4.203E-05	2.22421E-05	7.63939E-05	2.45423E-06	2.45423E-06	7.88481E-05	2.45423E-06	0.000145097	7.90798E-06	1.85694E-05	1.82108E-05	1.7834E-05	1.54476E-05	3.35435E-05	2.38644E-06	3.47368E-05	2.38644E-06
3832603772885	383260	3772885	0.0001191	0.000117867	4.23272E-05	2.23994E-05	7.6934E-05	2.47158E-06	2.47158E-06	7.94056E-05	2.47158E-06	0.000144554	7.87835E-06	1.84999E-05	1.81426E-05	1.77672E-05	1.53897E-05	3.34179E-05	2.3775E-06	3.46066E-05	2.3775E-06
3832703772885	383270	3772885	0.000118114	0.000116892	4.19769E-05	2.2214E-05	7.62975E-05	2.45113E-06	2.45113E-06	7.87486E-05	2.45113E-06	0.000141958	7.73689E-06	1.81677E-05	1.78168E-05	1.74482E-05	1.51134E-05	3.28178E-05	2.33481E-06	3.39852E-05	2.33481E-06
3832803772885	383280	3772885	0.00011754	0.000116323	4.17726E-05	2.21059E-05	7.59261E-05	2.4392E-06	2.4392E-06	7.83653E-05	2.4392E-06	0.000139883	7.6238E-06	1.79021E-05	1.75564E-05	1.71931E-05	1.48925E-05	3.23381E-05	2.30068E-06	3.34884E-05	2.30068E-06
3832903772885	383290	3772885	0.000117726	0.000116508	4.1839E-05	2.2141E-05	7.60467E-05	2.44308E-06	2.44308E-06	7.84898E-05	2.44308E-06	0.000138642	7.55619E-06	1.77434E-05	1.74007E-05	1.70407E-05	1.47604E-05	3.20513E-05	2.28028E-06	3.31915E-05	2.28028E-06
3833003772885	383300	3772885	0.00011854	0.000117313	4.21282E-05	2.22941E-05	7.65723E-05	2.45996E-06	2.45996E-06	7.90323E-05	2.45996E-06	0.00013816	7.5299E-06	1.76816E-05	1.73402E-05	1.69814E-05	1.4709E-05	3.19398E-05	2.27235E-06	3.3076E-05	2.27235E-06
3833103772885	383310	3772885	0.000119197	0.000117963	4.23617E-05	2.24176E-05	7.69967E-05	2.4736E-06	2.4736E-06	7.94703E-05	2.4736E-06	0.000137517	7.49485E-06	1.75993E-05	1.72595E-05	1.69023E-05	1.46406E-05	3.17911E-05	2.26177E-06	3.2922E-05	2.26177E-06
3833203772885	383320	3772885	0.000120212	0.000118968	4.27225E-05	2.26086E-05	7.76526E-05	2.49467E-06	2.49467E-06	8.01473E-05	2.49467E-06	0.000137456	7.49151E-06	1.75915E-05	1.72518E-05	1.68948E-05	1.4634E-05	3.1777E-05	2.26076E-06	3.29073E-05	2.26076E-06
3833303772885	383330	3772885	0.000121101	0.000119847	4.30382E-05	2.27757E-05	7.82265E-05	2.5131E-06	2.5131E-06	8.07396E-05	2.5131E-06	0.000137379	7.48734E-06	1.75817E-05	1.72422E-05	1.68854E-05	1.46259E-05	3.17593E-05	2.2595E-06	3.2889E-05	2.2595E-06
3833403772885	383340	3772885	0.000121646	0.000120387	4.32319E-05	2.28782E-05	7.85785E-05	2.52441E-06	2.52441E-06	8.11029E-05	2.52441E-06	0.000136981	7.46564E-06	1.75307E-05	1.71922E-05	1.68365E-05	1.45835E-05	3.16672E-05	2.25295E-06	3.27937E-05	2.25295E-06
3833503772885	383350	3772885	0.0001219	0.000120638	4.33221E-05	2.29259E-05	7.87425E-05	2.52968E-06	2.52968E-06	8.12722E-05	2.52968E-06	0.000136345	7.431E-06	1.74494E-05	1.71124E-05	1.67583E-05	1.45158E-05	3.15203E-05	2.2425E-06	3.26415E-05	2.2425E-06
3833603772885	383360	3772885	0.000121773	0.000120512	4.3277E-05	2.2902E-05	7.86605E-05	2.52705E-06	2.52705E-06	8.11876E-05	2.52705E-06	0.000135358	7.37717E-06	1.7323E-05	1.69885E-05	1.66369E-05	1.44107E-05	3.1292E-05	2.22625E-06	3.24051E-05	2.22625E-06
3833703772885	383370	3772885	0.00012172	0.000120461	4.32585E-05	2.28922E-05	7.86268E-05	2.52596E-06	2.52596E-06	8.11527E-05	2.52596E-06	0.000134607	7.33627E-06	1.72269E-05	1.68943E-05	1.65447E-05	1.43308E-05	3.11185E-05	2.21391E-06	3.22254E-05	2.21391E-06
3833803772885	383380	3772885	0.000121788	0.000120527	4.32823E-05	2.29048E-05	7.86702E-05	2.52736E-06	2.52736E-06	8.11975E-05	2.52736E-06	0.000134102	7.30873E-06	1.71623E-05	1.68308E-05	1.64826E-05	1.4277E-05	3.10017E-05	2.2056E-06	3.21045E-05	2.2056E-06
3833903772885	383390	3772885	0.000121713	0.000120453	4.32558E-05	2.28908E-05	7.86219E-05	2.52581E-06	2.52581E-06	8.11477E-05	2.52581E-06	0.000133474	7.27451E-06	1.70819E-05	1.6752E-05	1.64054E-05	1.42102E-05	3.08565E-05	2.19527E-06	3.19541E-05	2.19527E-06
3834003772885	383400	3772885	0.000122362	0.000121096	4.34866E-05	2.3013E-05	7.90415E-05	2.53929E-06	2.53929E-06	8.15808E-05	2.53929E-06	0.000133696	7.28661E-06	1.71103E-05	1.67799E-05	1.64327E-05	1.42338E-05	3.09078E-05	2.19893E-06	3.20073E-05	2.19893E-06
3834103772885	383410	3772885	0.000123423	0.000122145	4.38634E-05	2.32123E-05	7.97263E-05	2.56129E-06	2.56129E-06	8.22876E-05	2.56129E-06	0.000134301	7.31958E-06	1.71877E-05	1.68558E-05	1.65071E-05	1.42982E-05	3.10477E-05	2.20887E-06	3.21521E-05	2.20887E-06
3834203772885	383420	3772885	0.000123542	0.000122263	4.39059E-05	2.32348E-05	7.98035E-05	2.56377E-06	2.56377E-06	8.23672E-05	2.56377E-06	0.000133857	7.29537E-06	1.71309E-05	1.68001E-05	1.64525E-05	1.42509E-05	3.0945E-05	2.20157E-06	3.20458E-05	2.20157E-06
3834303772885	383430	3772885	0.000121944	0.000120682	4.33381E-05	2.29343E-05	7.87714E-05	2.53061E-06	2.53061E-06	8.1302E-05	2.53061E-06	0.00013159	7.17185E-06	1.68409E-05	1.65156E-05	1.61739E-05	1.40096E-05	3.04211E-05	2.16429E-06	3.15032E-05	2.16429E-06
3834403772885	383440	3772885	0.000120265	0.00011902	4.27411E-05	2.26184E-05	7.76864E-05	2.49575E-06	2.49575E-06	8.01821E-05	2.49575E-06	0.000129278	7.04582E-06	1.65449E-05	1.62254E-05	1.58897E-05	1.37634E-05	2.98865E-05	2.12626E-06	3.09496E-05	2.12626E-06
3834503772885	383450	3772885	0.000116681	0.000115473	4.14675E-05	2.19445E-05	7.53715E-05	2.42139E-06	2.42139E-06	7.77929E-05	2.42139E-06	0.00012499	6.81213E-06	1.59962E-05	1.56873E-05	1.53627E-05	1.33069E-05	2.88952E-05	2.05574E-06	2.99231E-05	2.05574E-06
3834603772885	383460	3772885	0.00011312	0.000111949	4.02019E-05	2.12747E-05	7.30712E-05	2.34749E-06	2.34749E-06	7.54187E-05	2.34749E-06	0.000120756	6.58136E-06	1.54543E-05	1.51558E-05	1.48422E-05	1.28561E-05	2.79164E-05	1.9861E-06	2.89094E-05	1.9861E-06
3834703772885	383470	3772885	0.000110156	0.000109016	3.91486E-05	2.07173E-05	7.11566E-05	2.28598E-06	2.28598E-06	7.34426E-05	2.28598E-06	0.000117188	6.3869E-06	1.49976E-05	1.4708E-05	1.44037E-05	1.24763E-05	2.70915E-05	1.92741E-06	2.80552E-05	1.92741E-06
3834803772885	383480	3772885	0.000107991	0.000106873	3.83791E-05	2.03101E-05	6.97581E-05	2.24105E-06	2.24105E-06	7.19991E-05	2.24105E-06	0.0001145	6.24042E-06	1.46537E-05	1.43707E-05	1.40734E-05	1.21902E-05	2.64702E-05	1.88321E-06	2.74118E-05	1.88321E-06
3834903772885	383490	3772885	0.000105826	0.000104731	3.76097E-05	1.99029E-05	6.83596E-05	2.19612E-06	2.19612E-06	7.05557E-05	2.19612E-06	0.000111843	6.09561E-06	1.43137E-05	1.40372E-05	1.37468E-05	1.19073E-05	2.5856E-05	1.83951E-06	2.67757E-05	1.83951E-06
3835003772885	383500	3772885	0.000104714	0.00010363	3.72144E-05	1.96937E-05	6.7641E-05	2.17304E-06	2.17304E-06	6.9814E-05	2.17304E-06	0.000110343	6.01382E-06	1.41216E-05	1.38489E-05	1.35623E-05	1.17475E-05	2.5509E-05	1.81483E-06	2.64164E-05	1.81483E-06
3835103772885	383510	3772885	0.000103974	0.000102898	3.69517E-05	1.95547E-05	6.71636E-05	2.1577E-06	2.1577E-06	6.93213E-05	2.1577E-06	0.000109248	5.95415E-06	1.39815E-05	1.37115E-05	1.34278E-05	1.16309E-05	2.52559E-05	1.79682E-06	2.61543E-05	1.79682E-06
3835203772885	383520	3772885	0.000103086	0.000102019	3.6636E-05	1.93876E-05	6.65897E-05	2.13926E-06	2.13926E-06	6.87289E-05	2.13926E-06	0.000108	5.88613E-06	1.38217E-05	1.35548E-05	1.32744E-05	1.14981E-05	2.49674E-05	1.77629E-06	2.58555E-05	1.77629E-06
3835303772885	383530	3772885	0.000101324	0.000100276	3.60098E-05	1.90563E-05	6.54516E-05	2.1027E-06	2.1027E-06	6.75543E-05	2.1027E-06	0.000105863	5.7697E-06	1.35483E-05	1.32867E-05	1.30118E-05	1.12706E-05	2.44735E-05	1.74116E-06	2.53441E-05	1.74116E-06
3835403772885	383540	3772885	9.95622E-05	9.85319E-05	3.53836E-05	1.87249E-05	6.43134E-05	2.06613E-06	2.06613E-06	6.63796E-05	2.06613E-06	0.00010375	5.65452E-06	1.32779E-05	1.30215E-05	1.2752E-05	1.10456E-05	2.3985E-05	1.7064E-06	2.48382E-05	1.7064E-06
3835503772885	383550	3772885	9.77033E-05	9.66922E-05	3.4723E-05	1.83753E-05	6.31126E-05	2.02756E-06	2.02756E-06	6.51402E-05	2.02756E-06	0.000101568	5.53559E-06	1.29986E-05	1.27476E-05	1.24838E-05	1.08133E-05	2.34805E-05	1.67051E-06	2.43157E-05	1.67051E-06
3835603772885	383560	3772885	9.5807E-05	9.48155E-05	3.40491E-05	1.80186E-05	6.18877E-05	1.9882E-06	1.9882E-06	6.38759E-05	1.9882E-06	9.93628E-05	5.4154E-06	1.27164E-05	1.24708E-05	1.22128E-05	1.05785E-05	2.29707E-05	1.63424E-06	2.37878E-05	1.63424E-06
3835703772885	383570	3772885	9.41048E-05	9.31309E-05	3.34441E-05	1.76985E-05	6.07882E-05	1.95288E-06	1.95288E-06	6.2741E-05	1.95288E-06	9.73874E-05	5.30774E-06	1.24636E-05	1.22229E-05	1.197E-05	1.03682E-05	2.2514E-05	1.60175E-06	2.33149E-05	1.60175E-06
3835803772885	383580	3772885	9.51127E-05	9.41284E-05	3.38023E-05	1.78881E-05	6.14392E-05	1.9738E-06	1.9738E-06	6.3413E-05	1.9738E-06	9.81684E-05	5.3503E-06	1.25635E-05	1.23209E-05	1.2066E-05	1.04514E-05	2.26945E-05	1.61459E-06	2.35018E-05	1.61459E-06
3835903772885	383590	3772885	9.65685E-05	9.55691E-05	3.43197E-05	1.81618E-05	6.23796E-05	2.00401E-06	2.00401E-06	6.43836E-05	2.00401E-06	9.94164E-05	5.41832E-06	1.27232E-05	1.24775E-05	1.22194E-05	1.05843E-05	2.29831E-05	1.63512E-06	2.38006E-05	1.63512E-06
3836003772885	383600	3772885	9.74569E-05	9.64483E-05	3.46354E-05	1.83289E-05	6.29535E-05	2.02244E-06	2.02244E-06	6.49759E-05	2.02244E-06	0.000100121	5.45672E-06	1.28134E-05	1.2566E-05	1.2306E-05	1.06592E-05	2.31459E-05	1.64671E-06	2.39693E-05	1.64671E-06
3836103772885	383610	3772885	9.75988E-05	9.65887E-05	3.46858E-05	1.83556E-05	6.30451E-05	2.02539E-06	2.02539E-06	6.50705E-05	2.02539E-06	0.000100098	5.45546E-06	1.28105E-05	1.25631E-05	1.23031E-05	1.06568E-05	2.31406E-05	1.64633E-06	2.39638E-05	1.64633E-06
3836203772885	383620	3772885	9.7666E-05	9.66552E-05	3.47097E-05	1.83682E-05	6.30885E-05	2.02678E-06	2.02678E-06	6.51153E-05	2.02678E-06	0.00010006	5.45338E-06	1.28056E-05	1.25583E-05	1.22984E-05	1.06527E-05	2.31318E-05	1.6457E-06	2.39546E-05	1.6457E-06
3836303772885	383630	3772885	9.7218E-05	9.62119E-05	3.45505E-05	1.8284E-05	6.27992E-05	2.01749E-06	2.01749E-06	6.48167E-05	2.01749E-06	9.9516E-05	5.42375E-06	1.2736E-05	1.249E-05	1.22316E-05	1.05948E-05	2.30061E-05	1.63676E-06	2.38245E-05	1.63676E-06
3836403772885	383640	3772885	9.66357E-05	9.56356E-05	3.43436E-05	1.81745E-05	6.2423E-05	2.0054E-06	2.0054E-06	6.44284E-05	2.0054E-06	9.88651E-05	5.38828E-06	1.26527E-05	1.24084E-05	1.21516E-05	1.05256E-05	2.28556E-05	1.62605E-06	2.36687E-05	1.62605E-06
3836503772885	383650	3772885	9.59041E-05	9.49115E-05	3.40836E-05	1.80369E-05	6.19504E-05	1.99022E-06	1.99022E-06	6.39406E-05	1.99022E-06	9.81071E-05	5.34696E-06	1.25557E-05	1.23132E-05	1.20584E-05	1.04449E-05	2.26804E-05	1.61359E-06	2.34872E-05	1.61359E-06
3836603772885	383660	3772885	9.50007E-05	9.40175E-05	3.37625E-05	1.7867E-05	6.13669E-05	1.97147E-06	1.97147E-06	6.33383E-05	1.97147E-06	9.72036E-05	5.29772E-06	1.244E-05	1.21998E-05	1.19474E-05	1.03487E-05	2.24715E-05	1.59873E-06	2.32709E-05	1.59873E-06
3836703772885	383670	3772885	9.40078E-05	9.30349E-05	3.34096E-05	1.76802E-05	6.07255E-05	1.95087E-06	1.95087E-06	6.26763E-05	1.95087E-06	9.62235E-05	5.24431E-06	1.23146E-05	1.20768E-05	1.18269E-05	1.02443E-05	2.22449E-05	1.58261E-06	2.30362E-05	1.58261E-06
3836803772885	383680	3772885	9.28954E-05	9.1934E-05	3.30143E-05	1.7471E-05	6.00069E-05	1.92778E-06	1.92778E-06	6.19347E-05	1.92778E-06	9.51363E-05	5.18505E-06	1.21755E-05	1.19404E-05	1.16933E-05	1.01286E-05	2.19936E-05	1.56472E-06	2.27759E-05	1.56472E-06
3836903772885	383690	3772885	9.17755E-05	9.08258E-05	3.26163E-05	1.72604E-05	5.92835E-05	1.90454E-06	1.90454E-06	6.11881E-05	1.90454E-06	9.40873E-05	5.12788E-06	1.20412E-05	1.18087E-05	1.15644E-05	1.00169E-05	2.17511E-05	1.54747E-06	2.25248E-05	1.54747E-06
3837003772885	383700	3772885	9.06856E-05	8.9747E-05	3.22289E-05	1.70554E-05	5.85794E-05	1.88192E-06	1.88192E-06	6.04614E-05	1.88192E-06	9.30689E-05	5.07238E-06	1.19109E-05	1.16809E-05	1.14392E-05	9.90847E-06	2.15157E-05	1.53072E-06	2.2281E-05	1.53072E-06
3837103772885	383710	3772885	8.95806E-05	8.86536E-05	3.18363E-05	1.68476E-05	5.78657E-05	1.85899E-06	1.85899E-06	5.97247E-05	1.85899E-06	9.20276E-05	5.01562E-06	1.17776E-05	1.15502E-05	1.13112E-05	9.79761E-06	2.12749E-05	1.5136E-06	2.20317E-05	1.5136E-06
3837203772885	383720	3772885	8.85354E-05	8.76192E-05	3.14648E-05	1.66511E-05	5.71905E-05	1.8373E-06	1.8373E-06	5.90279E-05	1.8373E-06	9.10628E-05	4.96304E-06	1.16542E-05	1.14291E-05	1.11926E-05	9.69489E-06	2.10519E-05	1.49773E-06	2.18007E-05	1.49773E-06
3837303772885	383730	3772885	8.73409E-05	8.6437E-05	3.10403E-05	1.64264E-05	5.64189E-05	1.81252E-06	1.81252E-06	5.82315E-05	1.81252E-06	8.98607E-05	4.89752E-06	1.15003E-05	1.12782E-05	1.10449E-05	9.56691E-06	2.0774E-05	1.47796E-06	2.1513E-05	1.47796E-06
3837403772885	383740	3772885	8.6124E-05	8.52327E-05	3.06078E-05	1.61975E-05	5.56329E-05	1.78726E-06	1.78726E-06	5.74201E-05	1.78726E-06	8.85897E-05	4.82825E-06	1.13376E-05	1.11187E-05	1.08886E-05	9.43159E-06	2.04801E-05	1.45705E-06	2.12087E-05	1.45705E-06
3837503772885	383750	3772885	8.49519E-05	8.40727E-05	3.01912E-05	1.59771E-05	5.48757E-05	1.76294E-06	1.76294E-06	5.66387E-05	1.76294E-06	8.73339E-05	4.75981E-06	1.11769E-05	1.09611E-05	1.07343E-05	9.2979E-06	2.01898E-05	1.4364E-06	2.0908E-05	1.4364E-06
3837603772885	383760	3772885	8.32945E-05	8.24325E-05	2.96022E-05	1.56654E-05	5.38051E-05	1.72854E-06	1.72854E-06	5.55337E-05	1.72854E-06	8.54886E-05	4.65924E-06	1.09408E-05	1.07295E-05	1.05075E-05	9.10145E-06	1.97632E-05	1.40605E-06	2.04663E-05	1.40605E-06
3837703772885	383770	3772885	8.17342E-05	8.08883E-05	2.90477E-05	1.53719E-05	5.27972E-05	1.69616E-06	1.69616E-06	5.44934E-05	1.69616E-06	8.37352E-05	4.56368E-06	1.07164E-05	1.05094E-05	1.0292E-05	8.91477E-06	1.93579E-05	1.37721E-06	2.00465E-05	1.37721E-06
3837803772885	383780	3772885	8.03829E-05	7.9551E-05	2.85675E-05	1.51178E-05	5.19243E-05	1.66812E-06	1.66812E-06	5.35925E-05	1.66812E-06	8.22574E-05	4.48314E-06	1.05273E-05	1.0324E-05	1.01103E-05	8.75744E-06	1.90163E-05	1.3529E-06	1.96927E-05	1.3529E-06
3837903772885	383790	3772885	7.92705E-05	7.84502E-05	2.81721E-05	1.49086E-05	5.12058E-05	1.64504E-06	1.64504E-06	5.28508E-05	1.64504E-06	8.104E-05	4.41679E-06	1.03714E-05	1.01712E-05	9.96071E-06	8.62783E-06	1.87348E-05	1.33288E-06	1.94013E-05	1.33288E-06
3838003772885	383800	3772885	7.81731E-05	7.73641E-05	2.77821E-05	1.47022E-05	5.04969E-05	1.62226E-06	1.62226E-06	5.21191E-05	1.62226E-06	7.98455E-05	4.35169E-06	1.02186E-05	1.00212E-05	9.8139E-06	8.50066E-06	1.84587E-05	1.31324E-06	1.91153E-05	1.31324E-06
3838103772885	383810	3772885	7.70458E-05	7.62484E-05	2.73815E-05	1.44902E-05	4.97687E-05	1.59887E-06	1.59887E-06	5.13675E-05	1.59887E-06	7.85975E-05	4.28366E-06	1.00589E-05	9.8646E-06	9.6605E-06	8.36779E-06	1.81702E-05	1.29271E-06	1.88165E-05	1.29271E-06
3838203772885	383820	3772885	7.59782E-05	7.51919E-05	2.7002E-05	1.42894E-05	4.9079E-05	1.57671E-06	1.57671E-06	5.06557E-05	1.57671E-06	7.74183E-05	4.2194E-06	9.90794E-06	9.71661E-06	9.51556E-06	8.24225E-06	1.78976E-05	1.27331E-06	1.85342E-05	1.27331E-06
3838303772885	383830	3772885	7.52913E-05	7.45121E-05	2.67579E-05	1.41602E-05	4.86354E-05	1.56246E-06	1.56246E-06	5.01978E-05	1.56246E-06	7.6668E-05	4.1785E-06	9.81191E-06	9.62243E-06	9.42334E-06	8.16236E-06	1.77241E-05	1.26097E-06	1.83546E-05	1.26097E-06
3838403772885	383840	3772885	7.49852E-05	7.42092E-05	2.66492E-05	1.41026E-05	4.84376E-05	1.55611E-06	1.55611E-06	4.99937E-05	1.55611E-06	7.64153E-05	4.16473E-06	9.77957E-06	9.59072E-06	9.39228E-06	8.13546E-06	1.76657E-05	1.25682E-06	1.82941E-05	1.25682E-06
3838503772885	383850	3772885	7.45597E-05	7.37881E-05	2.64979E-05	1.40226E-05	4.81627E-05	1.54728E-06	1.54728E-06	4.971E-05	1.54728E-06	7.61013E-05	4.14762E-06	9.7394E-06	9.55132E-06	9.35369E-06	8.10204E-06	1.75931E-05	1.25165E-06	1.82189E-05	1.25165E-06
3838603772885	383860	3772885	7.32831E-05	7.25247E-05	2.60442E-05	1.37825E-05	4.73381E-05	1.52078E-06	1.52078E-06	4.88589E-05	1.52078E-06	7.46465E-05	4.06833E-06	9.55321E-06	9.36873E-06	9.17488E-06	7.94716E-06	1.72568E-05	1.22773E-06	1.78706E-05	1.22773E-06
3838703772885	383870	3772885	7.18795E-05	7.11356E-05	2.55454E-05	1.35185E-05	4.64315E-05	1.49166E-06	1.49166E-06	4.79231E-05	1.49166E-06	7.30846E-05	3.9832E-06	9.35331E-06	9.17269E-06	8.9829E-06	7.78086E-06	1.68957E-05	1.20204E-06	1.74967E-05	1.20204E-06
3838803772885	383880	3772885	7.02147E-05	6.9488E-05	2.49537E-05	1.32054E-05	4.5356E-05	1.45711E-06	1.45711E-06	4.68131E-05	1.45711E-06	7.11703E-05	3.87888E-06	9.10833E-06	8.93244E-06	8.74762E-06	7.57707E-06	1.64531E-05	1.17055E-06	1.70384E-05	1.17055E-06
3838903772885	383890	3772885	6.7751E-05	6.70498E-05	2.40782E-05	1.27421E-05	4.37646E-05	1.40598E-06	1.40598E-06	4.51706E-05	1.40598E-06	6.85058E-05	3.73365E-06	8.76732E-06	8.59801E-06	8.42011E-06	7.29338E-06	1.58371E-05	1.12673E-06	1.64005E-05	1.12673E-06
3839003772885	383900	3772885	6.5571E-05	6.48924E-05	2.33034E-05	1.23321E-05	4.23564E-05	1.36074E-06	1.36074E-06	4.37171E-05	1.36074E-06	6.61475E-05	3.60512E-06	8.46551E-06	8.30203E-06	8.13025E-06	7.04231E-06	1.5292E-05	1.08794E-06	1.58359E-05	1.08794E-06
3839103772885	383910	3772885	6.34657E-05	6.28089E-05	2.25552E-05	1.19361E-05	4.09964E-05	1.31705E-06	1.31705E-06	4.23135E-05	1.31705E-06	6.37968E-05	3.47701E-06	8.16467E-06	8.007E-06	7.84133E-06	6.79205E-06	1.47485E-05	1.04928E-06	1.52732E-05	1.04928E-06
3829703772895	382970	3772895	5.75006E-05	5.69056E-05	2.04353E-05	1.08143E-05	3.71432E-05	1.19326E-06	1.19326E-06	3.83365E-05	1.19326E-06	8.47536E-05	4.61918E-06	1.08467E-05	1.06372E-05	1.04171E-05	9.02319E-06	1.95933E-05	1.39396E-06	2.02903E-05	1.39396E-06
3829803772895	382980	3772895	5.8501E-05	5.78956E-05	2.07908E-05	1.10024E-05	3.77895E-05	1.21402E-06	1.21402E-06	3.90035E-05	1.21402E-06	8.63845E-05	4.70807E-06	1.10554E-05	1.08419E-05	1.06176E-05	9.19682E-06	1.99704E-05	1.42078E-06	2.06807E-05	1.42078E-06
3829903772895	382990	3772895	5.97553E-05	5.91369E-05	2.12366E-05	1.12383E-05	3.85996E-05	1.24005E-06	1.24005E-06	3.98397E-05	1.24005E-06	8.8337E-05	4.81448E-06	1.13053E-05	1.1087E-05	1.

Unique Identifier	X (UTM)	Y (UTM)	ISDemolition 2027	ISDrainage / Utilities Trenching 2027	ISDrainage / Utilities Trenching 2028	ISAsphalt Paving 2027	ISAsphalt Paving 2028	SVDemolition 2027	SVSite Grubbing / Prep 2027	SVMass Grading / Excavation 2027	SVMass Grading / Excavation 2028	SVDrainage / Utilities Trenching 2028	SVFoundations / Concrete Pads 2028	SVBuilding / Structure Construction 2028	SVBuilding / Structure Construction 2029	SVAsphalt Paving 2028	SVAsphalt Paving 2029	SVArchitectural Coating 2028	SVArchitectural Coating 2029	SVLandscaping or Other Finishing 2028	SVLandscaping or Other Finishing 2029
3832003772885	383200	3772885	1.68994E-05	6.80476E-06	6.63017E-06	1.75742E-06	1.63712E-06	0.00010776	7.74739E-05	5.22351E-05	5.15719E-05	3.65915E-05	1.16242E-05	1.66524E-05	1.6017E-05	1.63725E-06	1.52329E-06	1.63725E-06	1.52329E-06	1.66524E-05	1.6017E-05
3832103772885	383210	3772885	1.79138E-05	7.21322E-06	7.02815E-06	1.86291E-06	1.73539E-06	0.000114023	8.19765E-05	5.52709E-05	5.45692E-05	3.87181E-05	1.22998E-05	1.76202E-05	1.69479E-05	1.73241E-06	1.61182E-06	1.73241E-06	1.61182E-06	1.76202E-05	1.69479E-05
3832203772885	383220	3772885	1.84196E-05	7.41688E-06	7.22658E-06	1.91551E-06	1.78438E-06	0.000117391	8.43976E-05	5.69033E-05	5.61808E-05	3.98616E-05	1.2663E-05	1.81405E-05	1.74484E-05	1.78357E-06	1.65943E-06	1.78357E-06	1.65943E-06	1.81405E-05	1.74484E-05
3832303772885	383230	3772885	1.82771E-05	7.35949E-06	7.17067E-06	1.90069E-06	1.77058E-06	0.00011683	8.39941E-05	5.66312E-05	5.59122E-05	3.9671E-05	1.26025E-05	1.80538E-05	1.7365E-05	1.77505E-06	1.65149E-06	1.77505E-06	1.65149E-06	1.80538E-05	1.7365E-05
3832403772885	383240	3772885	1.80927E-05	7.28523E-06	7.09831E-06	1.88151E-06	1.75271E-06	0.000116081	8.34561E-05	5.62685E-05	5.55541E-05	3.94169E-05	1.25218E-05	1.79382E-05	1.72537E-05	1.76368E-06	1.64091E-06	1.76368E-06	1.64091E-06	1.79382E-05	1.72537E-05
3832503772885	383250	3772885	1.81821E-05	7.32124E-06	7.13339E-06	1.89081E-06	1.76137E-06	0.000117168	8.42375E-05	5.67953E-05	5.60742E-05	3.9786E-05	1.2639E-05	1.81061E-05	1.74153E-05	1.78019E-06	1.65628E-06	1.78019E-06	1.65628E-06	1.81061E-05	1.74153E-05
3832603772885	383260	3772885	1.82659E-05	7.35499E-06	7.16629E-06	1.89953E-06	1.7695E-06	0.000118237	8.50061E-05	5.73135E-05	5.65858E-05	4.0149E-05	1.27543E-05	1.82713E-05	1.75742E-05	1.79643E-06	1.67139E-06	1.79643E-06	1.67139E-06	1.82713E-05	1.75742E-05
3832703772885	383270	3772885	1.80703E-05	7.27623E-06	7.08954E-06	1.87919E-06	1.75055E-06	0.000117444	8.4436E-05	5.69292E-05	5.62064E-05	3.98798E-05	1.26688E-05	1.81488E-05	1.74563E-05	1.78438E-06	1.66018E-06	1.78438E-06	1.66018E-06	1.81488E-05	1.74563E-05
3832803772885	383280	3772885	1.79222E-05	7.21659E-06	7.03143E-06	1.86379E-06	1.7362E-06	0.000116954	8.40838E-05	5.66917E-05	5.59719E-05	3.97134E-05	1.26159E-05	1.80731E-05	1.73835E-05	1.77694E-06	1.65326E-06	1.77694E-06	1.65326E-06	1.80731E-05	1.73835E-05
3832903772885	383290	3772885	1.78915E-05	7.20421E-06	7.01937E-06	1.86059E-06	1.73322E-06	0.000117257	8.43015E-05	5.68385E-05	5.61168E-05	3.98163E-05	1.26486E-05	1.81199E-05	1.74285E-05	1.78154E-06	1.65754E-06	1.78154E-06	1.65754E-06	1.81199E-05	1.74285E-05
3833003772885	383300	3772885	1.79655E-05	7.23403E-06	7.04843E-06	1.86829E-06	1.74039E-06	0.000118291	8.50445E-05	5.73394E-05	5.66114E-05	4.01672E-05	1.27601E-05	1.82796E-05	1.75821E-05	1.79724E-06	1.67215E-06	1.79724E-06	1.67215E-06	1.82796E-05	1.75821E-05
3833103772885	383310	3772885	1.802E-05	7.25597E-06	7.06981E-06	1.87396E-06	1.74567E-06	0.000119199	8.56978E-05	5.77799E-05	5.70463E-05	4.04757E-05	1.28581E-05	1.842E-05	1.77172E-05	1.81105E-06	1.68499E-06	1.81105E-06	1.68499E-06	1.842E-05	1.77172E-05
3833203772885	383320	3772885	1.81416E-05	7.30492E-06	7.1175E-06	1.8866E-06	1.75745E-06	0.000120536	8.66585E-05	5.84277E-05	5.76858E-05	4.09295E-05	1.30022E-05	1.86265E-05	1.79158E-05	1.83135E-06	1.70388E-06	1.83135E-06	1.70388E-06	1.86265E-05	1.79158E-05
3833303772885	383330	3772885	1.82506E-05	7.34881E-06	7.16026E-06	1.89793E-06	1.76801E-06	0.000121801	8.7568E-05	5.90409E-05	5.82913E-05	4.13591E-05	1.31387E-05	1.8822E-05	1.81038E-05	1.85057E-06	1.72176E-06	1.85057E-06	1.72176E-06	1.8822E-05	1.81038E-05
3833403772885	383340	3772885	1.8312E-05	7.37356E-06	7.18437E-06	1.90432E-06	1.77396E-06	0.000122709	8.82213E-05	5.94814E-05	5.87261E-05	4.16676E-05	1.32367E-05	1.89624E-05	1.82389E-05	1.86438E-06	1.73461E-06	1.86438E-06	1.73461E-06	1.89624E-05	1.82389E-05
3833503772885	383350	3772885	1.83358E-05	7.38312E-06	7.19369E-06	1.90679E-06	1.77626E-06	0.000123324	8.86633E-05	5.97793E-05	5.90203E-05	4.18763E-05	1.3303E-05	1.90574E-05	1.83303E-05	1.87372E-06	1.7433E-06	1.87372E-06	1.7433E-06	1.90574E-05	1.83303E-05
3833603772885	383360	3772885	1.8305E-05	7.37075E-06	7.18163E-06	1.9036E-06	1.77329E-06	0.000123547	8.88234E-05	5.98873E-05	5.91269E-05	4.1952E-05	1.33271E-05	1.90918E-05	1.83634E-05	1.8771E-06	1.74645E-06	1.8771E-06	1.74645E-06	1.90918E-05	1.83634E-05
3833703772885	383370	3772885	1.82939E-05	7.36625E-06	7.17725E-06	1.90244E-06	1.7722E-06	0.000123859	8.90476E-05	6.00384E-05	5.92761E-05	4.20578E-05	1.33607E-05	1.914E-05	1.84097E-05	1.88184E-06	1.75085E-06	1.88184E-06	1.75085E-06	1.914E-05	1.84097E-05
3833803772885	383380	3772885	1.83064E-05	7.37131E-06	7.18218E-06	1.90374E-06	1.77342E-06	0.000124277	8.93486E-05	6.02414E-05	5.94765E-05	4.22E-05	1.34059E-05	1.92047E-05	1.8472E-05	1.8882E-06	1.75677E-06	1.8882E-06	1.75677E-06	1.92047E-05	1.8472E-05
3833903772885	383390	3772885	1.83036E-05	7.37018E-06	7.18109E-06	1.90345E-06	1.77315E-06	0.000124536	8.95344E-05	6.03666E-05	5.96002E-05	4.22878E-05	1.34337E-05	1.92446E-05	1.85104E-05	1.89213E-06	1.76043E-06	1.89213E-06	1.76043E-06	1.92446E-05	1.85104E-05
3834003772885	383400	3772885	1.84154E-05	7.41519E-06	7.22494E-06	1.91508E-06	1.78398E-06	0.000125551	9.02645E-05	6.08589E-05	6.00862E-05	4.26326E-05	1.35433E-05	1.94016E-05	1.86613E-05	1.90756E-06	1.77478E-06	1.90756E-06	1.77478E-06	1.94016E-05	1.86613E-05
3834103772885	383410	3772885	1.85859E-05	7.48383E-06	7.29182E-06	1.9328E-06	1.80049E-06	0.000126968	9.12829E-05	6.15455E-05	6.07641E-05	4.31136E-05	1.36961E-05	1.96205E-05	1.88718E-05	1.92908E-06	1.79481E-06	1.92908E-06	1.79481E-06	1.96205E-05	1.88718E-05
3834203772885	383420	3772885	1.86096E-05	7.4934E-06	7.30114E-06	1.93527E-06	1.80279E-06	0.000127324	9.15391E-05	6.17183E-05	6.09347E-05	4.32346E-05	1.37345E-05	1.96756E-05	1.89248E-05	1.93449E-06	1.79984E-06	1.93449E-06	1.79984E-06	1.96756E-05	1.89248E-05
3834303772885	383430	3772885	1.83735E-05	7.39831E-06	7.20849E-06	1.91072E-06	1.77992E-06	0.000125818	9.04567E-05	6.09885E-05	6.02141E-05	4.27234E-05	1.35721E-05	1.94429E-05	1.8701E-05	1.91162E-06	1.77856E-06	1.91162E-06	1.77856E-06	1.94429E-05	1.8701E-05
3834403772885	383440	3772885	1.81248E-05	7.29817E-06	7.11092E-06	1.88485E-06	1.75582E-06	0.000124224	8.93102E-05	6.021555E-05	5.94509E-05	4.21819E-05	1.34001E-05	1.91965E-05	1.8464E-05	1.88739E-06	1.75602E-06	1.88739E-06	1.75602E-06	1.91965E-05	1.8464E-05
3834503772885	383450	3772885	1.75897E-05	7.08269E-06	6.90097E-06	1.8292E-06	1.70398E-06	0.000120571	8.66842E-05	5.84449E-05	5.77029E-05	4.09416E-05	1.30061E-05	1.8632E-05	1.79211E-05	1.83189E-06	1.70439E-06	1.83189E-06	1.70439E-06	1.8632E-05	1.79211E-05
3834603772885	383460	3772885	1.70573E-05	6.86834E-06	6.69211E-06	1.77384E-06	1.65241E-06	0.000116919	8.40581E-05	5.66744E-05	5.59548E-05	3.97013E-05	1.26121E-05	1.80676E-05	1.73782E-05	1.7764E-06	1.65275E-06	1.7764E-06	1.65275E-06	1.80676E-05	1.73782E-05
3834703772885	383470	3772885	1.66144E-05	6.68999E-06	6.51834E-06	1.72778E-06	1.60951E-06	0.000113899	8.18869E-05	5.52105E-05	5.45095E-05	3.86758E-05	1.22863E-05	1.76009E-05	1.69293E-05	1.73051E-06	1.61006E-06	1.73051E-06	1.61006E-06	1.76009E-05	1.69293E-05
3834803772885	383480	3772885	1.62944E-05	6.56115E-06	6.39281E-06	1.69451E-06	1.57851E-06	0.000111752	8.03433E-05	5.41698E-05	5.3482E-05	3.79467E-05	1.20547E-05	1.72691E-05	1.66102E-05	1.69789E-06	1.57971E-06	1.69789E-06	1.57971E-06	1.72691E-05	1.66102E-05
3834903772885	383490	3772885	1.59745E-05	6.43231E-06	6.26728E-06	1.66123E-06	1.54751E-06	0.000109605	7.87997E-05	5.3129E-05	5.24545E-05	3.72177E-05	1.18231E-05	1.69373E-05	1.62911E-05	1.66527E-06	1.54936E-06	1.66527E-06	1.54936E-06	1.69373E-05	1.62911E-05
3835003772885	383500	3772885	1.5818E-05	6.3693E-06	6.20588E-06	1.64496E-06	1.53235E-06	0.000108607	7.80824E-05	5.26454E-05	5.19769E-05	3.68789E-05	1.17155E-05	1.67831E-05	1.61428E-05	1.65011E-06	1.53526E-06	1.65011E-06	1.53526E-06	1.67831E-05	1.61428E-05
3835103772885	383510	3772885	1.57188E-05	6.32936E-06	6.16696E-06	1.63464E-06	1.52274E-06	0.000108019	7.76596E-05	5.23604E-05	5.16955E-05	3.66792E-05	1.16521E-05	1.66923E-05	1.60554E-05	1.64118E-06	1.52694E-06	1.64118E-06	1.52694E-06	1.66923E-05	1.60554E-05
3835203772885	383520	3772885	1.55972E-05	6.28041E-06	6.11927E-06	1.622E-06	1.51097E-06	0.000107262	7.71152E-05	5.19933E-05	5.13331E-05	3.64221E-05	1.15704E-05	1.65753E-05	1.59428E-05	1.62967E-06	1.51624E-06	1.62967E-06	1.51624E-06	1.65753E-05	1.59428E-05
3835303772885	383530	3772885	1.53415E-05	6.17745E-06	6.01896E-06	1.59541E-06	1.4862E-06	0.00010556	7.58919E-05	5.11685E-05	5.05188E-05	3.58443E-05	1.13868E-05	1.63123E-05	1.56899E-05	1.60382E-06	1.49219E-06	1.60382E-06	1.49219E-06	1.63123E-05	1.56899E-05
3835403772885	383540	3772885	1.50872E-05	6.07506E-06	5.91919E-06	1.56897E-06	1.46156E-06	0.000103849	7.46621E-05	5.03393E-05	4.97002E-05	3.52635E-05	1.12023E-05	1.6048E-05	1.54357E-05	1.57783E-06	1.46801E-06	1.57783E-06	1.46801E-06	1.6048E-05	1.54357E-05
3835503772885	383550	3772885	1.48176E-05	5.96647E-06	5.81339E-06	1.54092E-06	1.43544E-06	0.000102041	7.33619E-05	4.94627E-05	4.88347E-05	3.46494E-05	1.10072E-05	1.57685E-05	1.51669E-05	1.55036E-06	1.44244E-06	1.55036E-06	1.44244E-06	1.57685E-05	1.51669E-05
3835603772885	383560	3772885	1.45437E-05	5.8562E-06	5.70595E-06	1.51245E-06	1.40891E-06	0.0001001	7.20169E-05	4.85559E-05	4.79394E-05	3.40141E-05	1.08054E-05	1.54794E-05	1.48888E-05	1.52193E-06	1.416E-06	1.52193E-06	1.416E-06	1.54794E-05	1.48888E-05
3835703772885	383570	3772885	1.42992E-05	5.75775E-06	5.61002E-06	1.48702E-06	1.38522E-06	9.85309E-05	7.08384E-05	4.77613E-05	4.71549E-05	3.34575E-05	1.06286E-05	1.52261E-05	1.46451E-05	1.49703E-06	1.39283E-06	1.49703E-06	1.39283E-06	1.52261E-05	1.46451E-05
3835803772885	383580	3772885	1.44655E-05	5.8247E-06	5.67525E-06	1.50431E-06	1.40133E-06	9.97782E-05	7.17351E-05	4.83658E-05	4.77518E-05	3.3881E-05	1.07631E-05	1.54188E-05	1.48305E-05	1.51598E-06	1.41046E-06	1.51598E-06	1.41046E-06	1.54188E-05	1.48305E-05
3835903772885	383590	3772885	1.46918E-05	5.91584E-06	5.76405E-06	1.52785E-06	1.42326E-06	0.000101444	7.29328E-05	4.91734E-05	4.8549E-05	3.44467E-05	1.09428E-05	1.56763E-05	1.50781E-05	1.54129E-06	1.43401E-06	1.54129E-06	1.43401E-06	1.56763E-05	1.50781E-05
3836003772885	383600	3772885	1.48287E-05	5.97097E-06	5.81778E-06	1.54209E-06	1.43652E-06	0.00010246	7.3663E-05	4.96657E-05	4.90351E-05	3.47916E-05	1.10524E-05	1.58332E-05	1.52291E-05	1.55672E-06	1.44836E-06	1.55672E-06	1.44836E-06	1.58332E-05	1.52291E-05
3836103772885	383610	3772885	1.48539E-05	5.9811E-06	5.82764E-06	1.5447E-06	1.43896E-06	0.000102647	7.37975E-05	4.97564E-05	4.91246E-05	3.48551E-05	1.10726E-05	1.58621E-05	1.52569E-05	1.55956E-06	1.45101E-06	1.55956E-06	1.45101E-06	1.58621E-05	1.52569E-05
3836203772885	383620	3772885	1.48665E-05	5.98617E-06	5.83258E-06	1.54601E-06	1.44018E-06	0.000102736	7.38615E-05	4.97996E-05	4.91673E-05	3.48854E-05	1.10822E-05	1.58759E-05	1.52701E-05	1.56091E-06	1.45227E-06	1.56091E-06	1.45227E-06	1.58759E-05	1.52701E-05
3836303772885	383630	3772885	1.48022E-05	5.96029E-06	5.80736E-06	1.53933E-06	1.43395E-06	0.000102273	7.35285E-05	4.9575E-05	4.89456E-05	3.47281E-05	1.10322E-05	1.58043E-05	1.52013E-05	1.55388E-06	1.44572E-06	1.55388E-06	1.44572E-06	1.58043E-05	1.52013E-05
3836403772885	383640	3772885	1.4717E-05	5.92597E-06	5.77392E-06	1.53046E-06	1.42569E-06	0.00010164	7.30737E-05	4.92684E-05	4.86428E-05	3.45133E-05	1.0964E-05	1.57066E-05	1.51073E-05	1.54427E-06	1.43678E-06	1.54427E-06	1.43678E-06	1.57066E-05	1.51073E-05
3836503772885	383650	3772885	1.46094E-05	5.88264E-06	5.73171E-06	1.51927E-06	1.41527E-06	0.000100838	7.24973E-05	4.88797E-05	4.82591E-05	3.4241E-05	1.08775E-05	1.55827E-05	1.49881E-05	1.53208E-06	1.42544E-06	1.53208E-06	1.42544E-06	1.55827E-05	1.49881E-05
3836603772885	383660	3772885	1.44766E-05	5.8292E-06	5.67964E-06	1.50547E-06	1.40241E-06	9.98405E-05	7.17799E-05	4.83961E-05	4.77816E-05	3.39022E-05	1.07699E-05	1.54285E-05	1.48398E-05	1.51692E-06	1.41134E-06	1.51692E-06	1.41134E-06	1.54285E-05	1.48398E-05
3836703772885	383670	3772885	1.43271E-05	5.769E-06	5.62098E-06	1.48992E-06	1.38793E-06	9.87537E-05	7.09985E-05	4.78692E-05	4.72615E-05	3.35331E-05	1.06526E-05	1.52605E-05	1.46783E-05	1.50041E-06	1.39597E-06	1.50041E-06	1.39597E-06	1.52605E-05	1.46783E-05
3836803772885	383680	3772885	1.41623E-05	5.70261E-06	5.5563E-06	1.47278E-06	1.37196E-06	9.75332E-05	7.0121E-05	4.72776E-05	4.66773E-05	3.31187E-05	1.0521E-05	1.50719E-05	1.44968E-05	1.48187E-06	1.37872E-06	1.48187E-06	1.37872E-06	1.50719E-05	1.44968E-05
3836903772885	383690	3772885	1.3996E-05	5.63566E-06	5.49106E-06	1.45549E-06	1.35585E-06	9.62859E-05	6.92244E-05	4.6673E-05	4.60804E-05	3.26952E-05	1.03864E-05	1.48792E-05	1.43115E-05	1.46292E-06	1.36109E-06	1.46292E-06	1.36109E-06	1.48792E-05	1.43115E-05
3837003772885	383700	3772885	1.38353E-05	5.57096E-06	5.42802E-06	1.43878E-06	1.34029E-06	9.51011E-05	6.83725E-05	4.60987E-05	4.55134E-05	3.22929E-05	1.02586E-05	1.46961E-05	1.41353E-05	1.44491E-06	1.34434E-06	1.44491E-06	1.34434E-06	1.46961E-05	1.41353E-05
3837103772885	383710	3772885	1.36732E-05	5.5057E-06	5.36444E-06	1.42192E-06	1.32458E-06	9.38895E-05	6.75014E-05	4.55114E-05	4.49336E-05	3.18814E-05	1.01279E-05	1.45089E-05	1.39553E-05	1.42651E-06	1.32721E-06	1.42651E-06	1.32721E-06	1.45089E-05	1.39553E-05
3837203772885	383720	3772885	1.35209E-05	5.44437E-06	5.30468E-06	1.40608E-06	1.30983E-06	9.27046E-05	6.66496E-05	4.49371E-05	4.43665E-05	3.14791E-05	1.00001E-05	1.43258E-05	1.37792E-05	1.4085E-06	1.31046E-06	1.4085E-06	1.31046E-06	1.43258E-05	1.37792E-05
3837303772885	383730	3772885	1.33491E-05	5.37517E-06	5.23726E-06	1.38821E-06	1.29318E-06	9.14128E-05	6.57209E-05	4.43109E-05	4.37483E-05	3.10405E-05	9.86076E-06	1.41261E-05	1.35871E-05	1.38888E-06	1.2922E-06	1.38888E-06	1.2922E-06	1.41261E-05	1.35871E-05
3837403772885	383740	3772885	1.3173E-05	5.30428E-06	5.16819E-06	1.3699E-06	1.27613E-06	9.013E-05	6.47986E-05	4.3689E-05	4.31343E-05	3.06049E-05	9.72238E-06	1.39279E-05	1.33965E-05	1.36939E-06	1.27407E-06	1.36939E-06	1.27407E-06	1.39279E-05	1.33965E-05
3837503772885	383750	3772885	1.30054E-05	5.23677E-06	5.10241E-06	1.35247E-06	1.25988E-06	8.89629E-05	6.39595E-05	4.31233E-05	4.25758E-05	3.02086E-05	9.59649E-06	1.37476E-05	1.3223E-05	1.35165E-06	1.25757E-06	1.35165E-06	1.25757E-06	1.37476E-05	1.3223E-05
3837603772885	383760	3772885	1.27692E-05	5.14169E-06	5.00977E-06	1.32791E-06	1.23701E-06	8.72703E-05	6.27426E-05	4.23028E-05	4.17657E-05	2.96338E-05	9.4139E-06	1.3486E-05	1.29714E-05	1.32594E-06	1.23365E-06	1.32594E-06	1.23365E-06	1.3486E-05	1.29714E-05
3837703772885	383770	3772885	1.25457E-05	5.05167E-06	4.92206E-06	1.30466E-06	1.21535E-06	8.57112E-05	6.16217E-05	4.15471E-05	4.10196E-05	2.91044E-05	9.24572E-06	1.32451E-05	1.27397E-05	1.30225E-06	1.21161E-06	1.30225E-06	1.21161E-06	1.32451E-05	1.27397E-05
3837803772885	383780	3772885	1.23529E-05	4.97403E-06	4.84641E-06	1.28461E-06	1.19667E-06	8.43393E-05	6.06354E-05	4.08821E-05	4.0363E-05	2.86385E-05	9.09773E-06	1.30331E-05	1.25358E-05	1.28141E-06	1.19221E-06	1.28141E-06	1.19221E-06	1.30331E-05	1.25358E-05
3837903772885	383790	3772885	1.21936E-05	4.90989E-06	4.78392E-06	1.26805E-06	1.18124E-06	8.32435E-05	5.98476E-05	4.03509E-05	3.98386E-05	2.82665E-05	8.97953E-06	1.28637E-05	1.23729E-05	1.26476E-06	1.17672E-06	1.26476E-06	1.17672E-06	1.28637E-05	1.23729E-05
3838003772885	383800	3772885	1.20357E-05	4.84632E-06	4.72198E-06	1.25163E-06	1.16595E-06	8.21566E-05	5.90662E-05	3.98241E-05	3.93185E-05	2.78974E-05	8.86229E-06	1.26958E-05	1.22114E-05	1.24824E-06	1.16136E-06	1.24824E-06	1.16136E-06	1.26958E-05	1.22114E-05
3838103772885	383810	3772885	1.1875E-05	4.78162E-06	4.65893E-06	1.23492E-06	1.15038E-06	8.10698E-05	5.82848E-05	3.92973E-05	3.87983E-05	2.75283E-05	8.74505E-06	1.25278E-05	1.20498E-05	1.23173E-06	1.146E-06	1.23173E-06	1.146E-06	1.25278E-05	1.20498E-05
3838203772885	383820	3772885	1.17213E-05	4.71973E-06	4.59864E-06	1.21894E-06	1.13549E-06	8.00274E-05	5.75354E-05	3.8792E-05	3.82995E-05	2.71744E-05	8.63261E-06	1.23667E-05	1.18949E-05	1.21589E-06	1.13126E-06	1.21589E-06	1.13126E-06	1.23667E-05	1.18949E-05
3838303772885	383830	3772885	1.16221E-05	4.67979E-06	4.55972E-06	1.20862E-06	1.12588E-06	7.93147E-05	5.7023E-05	3.84465E-05	3.79584E-05	2.69324E-05	8.55573E-06	1.22566E-05	1.17889E-05	1.20507E-06	1.12119E-06	1.20507E-06	1.12119E-06	1.22566E-05	1.17889E-05
3838403772885	383840	3772885	1.15802E-05	4.66291E-06	4.54327E-06	1.20426E-06	1.12182E-06	7.87178E-05	5.65939E-05	3.81572E-05	3.76727E-05	2.67297E-05	8.49134E-06	1.21644E-05	1.17002E-05	1.196E-06	1.11275E-06	1.196E-06	1.11275E-06	1.21644E-05	1.17002E-05
3838503772885	383850	3772885	1.15341E-05	4.64434E-06	4.52518E-06	1.19947E-06	1.11736E-06	7.8023E-05	5.60943E-05	3.78204E-05	3.73402E-05	2.64938E-05	8.41639E-06	1.2057E-05	1.15969E-05	1.18544E-06	1.10293E-06	1.18544E-06	1.10293E-06	1.2057E-05	1.15969E-05
3838603772885	383860	3772885	1.13497E-05	4.57008E-06	4.45282E-06	1.18029E-06	1.09949E-06	7.67579E-05	5.51848E-05	3.72072E-05	3.67347E-05	2.60642E-05	8.27992E-06	1.18615E-05	1.14089E-05	1.16622E-06	1.08504E-06	1.16622E-06	1.08504E-06	1.18615E-05	1.14089E-05
3838703772885	383870	3772885	1.11401E-05	4.48569E-06	4.3706E-06	1.15849E-06	1.07919E-06	7.54572E-05	5.42497E-05	3.65767E-05	3.61123E-05	2.56225E-05	8.13962E-06	1.16605E-05	1.12156E-05	1.14646E-06	1.06666E-06	1.14646E-06	1.06666E-06	1.16605E-05	1.12156E-05
3838803772885	383880	3772885	1.08942E-05	4.38667E-06	4.27412E-06	1.13292E-06	1.05536E-06	7.39695E-05	5.318E-05	3.58555E-05	3.54003E-05	2.51173E-05	7.97913E-06	1.14306E-05	1.09945E-05	1.12385E-06	1.04563E-06	1.12385E-06	1.04563E-06	1.14306E-05	1.09945E-05
3838903772885	383890	3772885	1.05407E-05	4.24433E-06	4.13543E-06	1.09616E-06	1.02112E-06	7.16532E-05	5.15148E-05	3.47327E-05	3.42917E-05	2.43308E-05	7.72927E-06	1.10727E-05	1.06502E-05	1.08866E-06	1.01288E-06	1.08866E-06	1.01288E-06	1.10727E-05	1.06502E-05
3839003772885	383900	3772885	1.02291E-05	4.11886E-06	4.01319E-06	1.06375E-06	9.90934E-07	6.93904E-05	4.98879E-05	3.36359E-05	3.32088E-05	2.35624E-05	7.48518E-06	1.0723E-05	1.03138E-05	1.05428E-06	9.80897E-07	1.05428E-06	9.80897E-07	1.0723E-05	1.03138E-05
3839103772885	383910	3772885	9.92728E-06	3.99734E-06	3.89478E-06	1.03237E-06	9.61697E-07	6.73681E-05	4.8434E-05	3.26556E-05	3.2241E-05	2.28757E-05	7.26704E-06	1.04105E-05	1.00133E-05	1.02355E-06	9.5231E-07	1.02355E-06	9.5231E-07	1.04105E-05	1.00133E-05
3829703772895	382970	3772895	9.26779E-06	3.73179E-06	3.63604E-06	9.63786E-07	8.9781E-07	5.71052E-05	4.10555E-05	2.76808E-05	2.73294E-05	1.93908E-05	6.15997E-06	8.82454E-06	8.48783E-06	8.67625E-07	8.07234E-07	8.67625E-07	8.07234E-07	8.82454E-06	8.48783E-06
3829803772895	382980	3772895	9.40891E-06	3.78861E-06	3.69141E-06	9.78462E-07	9.1148E-07	5.79782E-05	4.16832E-05	2.8104E-05	2.77472E-05	1.96873E-05	6.25415E-06	8.95945E-06	8.6176E-06	8.8089E-07	8.19576E-07	8.8089E-07	8.19576E-07	8.95945E-06	8.6176E-06
3829903772895	382990	3772895	9.58636E-06	3.86006E-06	3.76103E-06	9.96915E-07	9.28671E-07	5.91453E-05	4.25223E-05

			MDemolition	MSite Grubbing / Prep	MMass Grading / Excavation	MMass Grading / Excavation	MDrainage / Utilities Trenching	MFoundations / Concrete Pads	MBuilding / Structure Construction	MAsphalt Paving	MLandscaping or Other Finishing	MWaterside Construction (Piles)	RSSWDemolition	RSSWPlacing Base	RSSWForm	Child Risk				
Unique Identifier	X (UTM)	Y (UTM)	2027	2027	2027	2028	2028	2028	2028	2028	2028	2028	2029	2029	2029	3rd Trimester	0<2	2<16	Total	per million
3832003772885	383200	3772885	2.78331E-05	8.54429E-05	0.000100474	9.9136E-05	2.10729E-05	2.74052E-05	2.01717E-05	2.07621E-06	2.43241E-05	2.07621E-06	1.32289E-05	1.91953E-05	1.13786E-05	3.08608E-09	4.3283E-08	8.1253E-09	5.44944E-08	0.05449441
3832103772885	383210	3772885	2.94335E-05	9.03559E-05	0.000106251	0.000104836	2.22846E-05	2.8981E-05	2.13316E-05	2.19559E-06	2.57228E-05	2.19559E-06	1.3703E-05	1.98833E-05	1.17864E-05	3.22212E-09	4.5342E-08	8.5244E-09	5.70886E-08	0.05708856
3832203772885	383220	3772885	3.01938E-05	9.26898E-05	0.000108996	0.000107544	2.28603E-05	2.97296E-05	2.18826E-05	2.25231E-06	2.63872E-05	2.25231E-06	1.3887E-05	2.01504E-05	1.19447E-05	3.26228E-09	4.6064E-08	8.68E-09	5.80065E-08	0.05800649
3832303772885	383230	3772885	2.99089E-05	9.18153E-05	0.000107967	0.00010653	2.26446E-05	2.94491E-05	2.16761E-05	2.23106E-06	2.61382E-05	2.23106E-06	1.3756E-05	1.99603E-05	1.1832E-05	3.19973E-09	4.5297E-08	8.5537E-09	5.70504E-08	0.0570504
3832403772885	383240	3772885	2.96331E-05	9.09686E-05	0.000106972	0.000105547	2.24357E-05	2.91775E-05	2.14762E-05	2.21048E-06	2.58972E-05	2.21048E-06	1.35345E-05	1.96389E-05	1.16415E-05	3.14378E-09	4.4593E-08	8.4384E-09	5.61753E-08	0.0561753
3832503772885	383250	3772885	2.9869E-05	9.16928E-05	0.000107823	0.000106387	2.26143E-05	2.94098E-05	2.16472E-05	2.22808E-06	2.61033E-05	2.22808E-06	1.3416E-05	1.94669E-05	1.15396E-05	3.14235E-09	4.4655E-08	8.469E-09	5.62662E-08	0.05626621
3832603772885	383260	3772885	3.01049E-05	9.24169E-05	0.000108675	0.000107228	2.27929E-05	2.9642E-05	2.18181E-05	2.24567E-06	2.63095E-05	2.24567E-06	1.32819E-05	1.92723E-05	1.14242E-05	3.14152E-09	4.4722E-08	8.5008E-09	5.63645E-08	0.05636454
3832703772885	383270	3772885	2.98908E-05	9.17596E-05	0.000107902	0.000106465	2.26308E-05	2.94312E-05	2.1663E-05	2.2297E-06	2.61224E-05	2.2297E-06	1.29169E-05	1.87427E-05	1.11103E-05	3.09403E-09	4.4121E-08	8.4054E-09	5.562E-08	0.05561996
3832803772885	383280	3772885	2.97856E-05	9.14365E-05	0.000107522	0.00010609	2.25511E-05	2.93276E-05	2.15867E-05	2.22185E-06	2.60304E-05	2.22185E-06	1.25364E-05	1.81905E-05	1.0783E-05	3.05646E-09	4.3663E-08	8.3369E-09	5.50565E-08	0.05505651
3832903772885	383290	3772885	2.98708E-05	9.16983E-05	0.00010783	0.000106394	2.26157E-05	2.94116E-05	2.16485E-05	2.22821E-06	2.61049E-05	2.22821E-06	1.22525E-05	1.77787E-05	1.05388E-05	3.03849E-09	4.3486E-08	8.322E-09	5.48468E-08	0.05484683
3833003772885	383300	3772885	3.01031E-05	9.24113E-05	0.000108668	0.000107221	2.27916E-05	2.96402E-05	2.18168E-05	2.24554E-06	2.63079E-05	2.24554E-06	1.2109E-05	1.75705E-05	1.04154E-05	3.03854E-09	4.3561E-08	8.3539E-09	5.49537E-08	0.05495371
3833103772885	383310	3772885	3.02918E-05	9.29906E-05	0.000109349	0.000107893	2.29344E-05	2.98261E-05	2.19536E-05	2.25962E-06	2.64728E-05	2.25962E-06	1.19967E-05	1.74075E-05	1.03188E-05	3.03571E-09	4.3591E-08	8.3762E-09	5.50026E-08	0.05500262
3833203772885	383320	3772885	3.05604E-05	9.3815E-05	0.000110319	0.00010885	2.31378E-05	3.00905E-05	2.21482E-05	2.27965E-06	2.67075E-05	2.27965E-06	1.19874E-05	1.73939E-05	1.03108E-05	3.0452E-09	4.3786E-08	8.4285E-09	5.52595E-08	0.05525952
3833303772885	383330	3772885	3.07963E-05	9.45392E-05	0.00011117	0.00010969	2.33164E-05	3.03227E-05	2.23192E-05	2.29724E-06	2.69137E-05	2.29724E-06	1.20092E-05	1.74256E-05	1.03296E-05	3.05382E-09	4.396E-08	8.4763E-09	5.54899E-08	0.05548995
3833403772885	383340	3772885	3.09396E-05	9.49792E-05	0.000111688	0.000110201	2.34249E-05	3.04639E-05	2.24231E-05	2.30794E-06	2.7039E-05	2.30794E-06	1.20279E-05	1.74528E-05	1.03457E-05	3.05513E-09	4.4024E-08	8.5011E-09	5.55801E-08	0.05558015
3833503772885	383350	3772885	3.10067E-05	9.51853E-05	0.00011193	0.00011044	2.34757E-05	3.053E-05	2.24717E-05	2.31295E-06	2.70976E-05	2.31295E-06	1.2056E-05	1.74935E-05	1.03698E-05	3.05091E-09	4.4002E-08	8.5078E-09	5.55604E-08	0.05556042
3833603772885	383360	3772885	3.09741E-05	9.50851E-05	0.000111812	0.000110323	2.3451E-05	3.04978E-05	2.24481E-05	2.31051E-06	2.70691E-05	2.31051E-06	1.20841E-05	1.75343E-05	1.0394E-05	3.0387E-09	4.3859E-08	8.4895E-09	5.5387E-08	0.05538697
3833703772885	383370	3772885	3.09577E-05	9.50349E-05	0.000111753	0.000110265	2.34386E-05	3.04817E-05	2.24362E-05	2.30929E-06	2.70548E-05	2.30929E-06	1.21621E-05	1.76474E-05	1.0461E-05	3.03098E-09	4.3771E-08	8.4803E-09	5.52824E-08	0.05528239
3833803772885	383380	3772885	3.09632E-05	9.50516E-05	0.000111773	0.000110285	2.34428E-05	3.04871E-05	2.24402E-05	2.3097E-06	2.70596E-05	2.3097E-06	1.22962E-05	1.7842E-05	1.05764E-05	3.02817E-09	4.3747E-08	8.481E-09	5.52565E-08	0.05525647
3833903772885	383390	3772885	3.09342E-05	9.49625E-05	0.000111668	0.000110181	2.34208E-05	3.04585E-05	2.24191E-05	2.30753E-06	2.70342E-05	2.30753E-06	1.24522E-05	1.80683E-05	1.07105E-05	3.02278E-09	4.3683E-08	8.4729E-09	5.51785E-08	0.05517849
3834003772885	383400	3772885	3.10811E-05	9.54137E-05	0.000112199	0.000110705	2.35321E-05	3.06032E-05	2.25257E-05	2.3185E-06	2.71626E-05	2.3185E-06	1.27391E-05	1.84847E-05	1.09574E-05	3.0367E-09	4.3892E-08	8.5165E-09	5.54456E-08	0.05544563
3834103772885	383410	3772885	3.13297E-05	9.61768E-05	0.000113096	0.00011159	2.37203E-05	3.0848E-05	2.27058E-05	2.33704E-06	2.73799E-05	2.33704E-06	1.30822E-05	1.89826E-05	1.12525E-05	3.0604E-09	4.4245E-08	8.5868E-09	5.58923E-08	0.05589229
3834203772885	383420	3772885	3.13442E-05	9.62214E-05	0.000113149	0.000111642	2.37313E-05	3.08623E-05	2.27163E-05	2.33812E-06	2.73926E-05	2.33812E-06	1.33006E-05	1.92995E-05	1.14403E-05	3.05981E-09	4.425E-08	8.5893E-09	5.58989E-08	0.05589894
3834303772885	383430	3772885	3.09287E-05	9.49458E-05	0.000111649	0.000110162	2.34167E-05	3.04532E-05	2.24152E-05	2.30713E-06	2.70294E-05	2.30713E-06	1.33193E-05	1.93266E-05	1.14564E-05	3.01669E-09	4.364E-08	8.4715E-09	5.51279E-08	0.05512789
3834403772885	383440	3772885	3.04932E-05	9.36089E-05	0.000110076	0.000108611	2.30869E-05	3.00244E-05	2.20996E-05	2.27464E-06	2.66489E-05	2.27464E-06	1.33318E-05	1.93447E-05	1.14672E-05	2.97207E-09	4.3006E-08	8.3488E-09	5.43268E-08	0.05432684
3834503772885	383450	3772885	2.95769E-05	9.07959E-05	0.000106769	0.000105347	2.23932E-05	2.91221E-05	2.14355E-05	2.20629E-06	2.5848E-05	2.20629E-06	1.31197E-05	1.90369E-05	1.12847E-05	2.88068E-09	4.1694E-08	8.0934E-09	5.26684E-08	0.0526684
3834603772885	383460	3772885	2.86696E-05	8.80108E-05	0.000103493	0.000102115	2.17063E-05	2.82288E-05	2.07779E-05	2.13861E-06	2.50552E-05	2.13861E-06	1.28982E-05	1.87156E-05	1.10942E-05	2.79014E-09	4.0394E-08	7.84E-09	5.10239E-08	0.05102392
3834703772885	383470	3772885	2.7913E-05	8.5688E-05	0.000100762	9.94204E-05	2.11334E-05	2.74838E-05	2.02296E-05	2.08217E-06	2.43939E-05	2.08217E-06	1.27454E-05	1.84938E-05	1.09627E-05	2.71448E-09	3.9308E-08	7.6286E-09	4.96512E-08	0.0496512
3834803772885	383480	3772885	2.73577E-05	8.39835E-05	9.87577E-05	9.74427E-05	2.0713E-05	2.69371E-05	1.98271E-05	2.04075E-06	2.39086E-05	2.04075E-06	1.26955E-05	1.84214E-05	1.09198E-05	2.65914E-09	3.8514E-08	7.4742E-09	4.86477E-08	0.04864772
3834903772885	383490	3772885	2.68006E-05	8.22734E-05	9.67468E-05	9.54585E-05	2.02912E-05	2.63886E-05	1.94234E-05	1.99919E-06	2.34218E-05	1.99919E-06	1.26424E-05	1.83444E-05	1.08742E-05	2.6039E-09	3.7722E-08	7.3201E-09	4.76458E-08	0.04764581
3835003772885	383500	3772885	2.65103E-05	8.13821E-05	9.56987E-05	9.44245E-05	2.00714E-05	2.61027E-05	1.9213E-05	1.97754E-06	2.31681E-05	1.97754E-06	1.27235E-05	1.84621E-05	1.0944E-05	2.57524E-09	3.7312E-08	7.2411E-09	4.7128E-08	0.04712797
3835103772885	383510	3772885	2.63125E-05	8.0775E-05	9.49847E-05	9.372E-05	1.99217E-05	2.5908E-05	1.90697E-05	1.96278E-06	2.29952E-05	1.96278E-06	1.28577E-05	1.86567E-05	1.10593E-05	2.5559E-09	3.7036E-08	7.1884E-09	4.67803E-08	0.04678034
3835203772885	383520	3772885	2.60785E-05	8.00564E-05	9.41398E-05	9.28863E-05	1.97444E-05	2.56775E-05	1.89E-05	1.94532E-06	2.27907E-05	1.94532E-06	1.29668E-05	1.88152E-05	1.11532E-05	2.53285E-09	3.6707E-08	7.1253E-09	4.6365E-08	0.04636498
3835303772885	383530	3772885	2.56266E-05	7.86694E-05	9.25088E-05	9.1277E-05	1.94024E-05	2.52326E-05	1.85726E-05	1.91162E-06	2.23958E-05	1.91162E-06	1.29606E-05	1.88061E-05	1.11479E-05	2.48851E-09	3.6068E-08	7.0018E-09	4.55588E-08	0.0455588
3835403772885	383540	3772885	2.51748E-05	7.72824E-05	9.08778E-05	8.96677E-05	1.90603E-05	2.47877E-05	1.82451E-05	1.87792E-06	2.2001E-05	1.87792E-06	1.29544E-05	1.8797E-05	1.11425E-05	2.4442E-09	3.543E-08	6.8785E-09	4.4753E-08	0.04475303
3835503772885	383550	3772885	2.46994E-05	7.5823E-05	8.91616E-05	8.79744E-05	1.87003E-05	2.43196E-05	1.79006E-05	1.84245E-06	2.15855E-05	1.84245E-06	1.29294E-05	1.87608E-05	1.1121E-05	2.39785E-09	3.4761E-08	6.7492E-09	4.39085E-08	0.04390852
3835603772885	383560	3772885	2.42131E-05	7.43301E-05	8.74061E-05	8.62423E-05	1.83322E-05	2.38408E-05	1.75482E-05	1.80618E-06	2.11605E-05	1.80618E-06	1.28951E-05	1.87111E-05	1.10915E-05	2.35072E-09	3.4081E-08	6.617E-09	4.30484E-08	0.0430484
3835703772885	383570	3772885	2.37795E-05	7.29988E-05	8.58406E-05	8.46976E-05	1.80038E-05	2.34138E-05	1.72339E-05	1.77383E-06	2.07815E-05	1.77383E-06	1.28857E-05	1.86975E-05	1.10835E-05	2.30853E-09	3.3471E-08	6.4996E-09	4.2279E-08	0.04227898
3835803772885	383580	3772885	2.40226E-05	7.37452E-05	8.67184E-05	8.55637E-05	1.81879E-05	2.36532E-05	1.74101E-05	1.79196E-06	2.0994E-05	1.79196E-06	1.3232E-05	1.91999E-05	1.13813E-05	2.33221E-09	3.3818E-08	6.5686E-09	4.27191E-08	0.0427191
3835903772885	383590	3772885	2.43873E-05	7.48649E-05	8.8035E-05	8.68628E-05	1.84641E-05	2.40123E-05	1.76744E-05	1.81917E-06	2.13127E-05	1.81917E-06	1.35969E-05	1.97294E-05	1.16952E-05	2.36625E-09	3.4318E-08	6.6677E-09	4.33521E-08	0.04335208
3836003772885	383600	3772885	2.46105E-05	7.555E-05	8.88406E-05	8.76577E-05	1.8633E-05	2.42321E-05	1.78361E-05	1.83582E-06	2.15078E-05	1.83582E-06	1.38621E-05	2.01142E-05	1.19233E-05	2.38638E-09	3.4616E-08	6.7271E-09	4.37298E-08	0.04372975
3836103772885	383610	3772885	2.4645E-05	7.56559E-05	8.89651E-05	8.77805E-05	1.86591E-05	2.4266E-05	1.78611E-05	1.83839E-06	2.15379E-05	1.83839E-06	1.40211E-05	2.0345E-05	1.20601E-05	2.38867E-09	3.4654E-08	6.7349E-09	4.37776E-08	0.04377759
3836203772885	383620	3772885	2.46649E-05	7.57171E-05	8.90371E-05	8.78516E-05	1.86742E-05	2.42857E-05	1.78756E-05	1.83988E-06	2.15554E-05	1.83988E-06	1.41522E-05	2.05351E-05	1.21728E-05	2.3895E-09	3.4669E-08	6.7385E-09	4.37971E-08	0.04379713
3836303772885	383630	3772885	2.45524E-05	7.53718E-05	8.8631E-05	8.74509E-05	1.85891E-05	2.41749E-05	1.77941E-05	1.83149E-06	2.1457E-05	1.83149E-06	1.42145E-05	2.06256E-05	1.22264E-05	2.37798E-09	3.4504E-08	6.7066E-09	4.35887E-08	0.04358871
3836403772885	383640	3772885	2.44055E-05	7.49206E-05	8.81005E-05	8.69274E-05	1.84778E-05	2.40302E-05	1.76875E-05	1.82052E-06	2.13286E-05	1.82052E-06	1.42457E-05	2.06709E-05	1.22533E-05	2.36344E-09	3.4294E-08	6.6654E-09	4.33231E-08	0.04332311
3836503772885	383650	3772885	2.4224E-05	7.43635E-05	8.74454E-05	8.62811E-05	1.83404E-05	2.38516E-05	1.7556E-05	1.80699E-06	2.117E-05	1.80699E-06	1.42489E-05	2.06754E-05	1.2256E-05	2.34567E-09	3.4036E-08	6.6147E-09	4.29965E-08	0.0429965
3836603772885	383660	3772885	2.39972E-05	7.36673E-05	8.66267E-05	8.54732E-05	1.81687E-05	2.36282E-05	1.73917E-05	1.79007E-06	2.09718E-05	1.79007E-06	1.42177E-05	2.06301E-05	1.22291E-05	2.32397E-09	3.372E-08	6.5523E-09	4.2596E-08	0.042596
3836703772885	383670	3772885	2.37486E-05	7.29041E-05	8.57293E-05	8.45878E-05	1.79805E-05	2.33835E-05	1.72115E-05	1.77153E-06	2.07545E-05	1.77153E-06	1.41553E-05	2.05396E-05	1.21755E-05	2.30031E-09	3.3374E-08	6.4841E-09	4.21585E-08	0.04215847
3836803772885	383680	3772885	2.34692E-05	7.20463E-05	8.47205E-05	8.35925E-05	1.77689E-05	2.31083E-05	1.7009E-05	1.75068E-06	2.05103E-05	1.75068E-06	1.40555E-05	2.03948E-05	1.20896E-05	2.2737E-09	3.2986E-08	6.4077E-09	4.16671E-08	0.04166712
3836903772885	383690	3772885	2.31897E-05	7.11885E-05	8.37118E-05	8.25972E-05	1.75573E-05	2.28332E-05	1.68065E-05	1.72984E-06	2.02661E-05	1.72984E-06	1.39245E-05	2.02047E-05	1.19769E-05	2.24709E-09	3.2597E-08	6.3312E-09	4.1175E-08	0.04117498
3837003772885	383700	3772885	2.29175E-05	7.03529E-05	8.27293E-05	8.16277E-05	1.73513E-05	2.25652E-05	1.66092E-05	1.70953E-06	2.00283E-05	1.70953E-06	1.37685E-05	1.99784E-05	1.18428E-05	2.22155E-09	3.2222E-08	6.2576E-09	4.0701E-08	0.04070099
3837103772885	383710	3772885	2.26399E-05	6.95007E-05	8.17271E-05	8.06389E-05	1.71411E-05	2.22918E-05	1.6408E-05	1.68882E-06	1.97856E-05	1.68882E-06	1.35969E-05	1.97294E-05	1.16952E-05	2.19538E-09	3.1839E-08	6.1823E-09	4.02167E-08	0.04021666
3837203772885	383720	3772885	2.2375E-05	6.86874E-05	8.07708E-05	7.96953E-05	1.69405E-05	2.2031E-05	1.6216E-05	1.66906E-06	1.95541E-05	1.66906E-06	1.34035E-05	1.94488E-05	1.15289E-05	2.17099E-09	3.1481E-08	6.1105E-09	3.97621E-08	0.03976211
3837303772885	383730	3772885	2.20665E-05	6.77405E-05	7.96572E-05	7.85966E-05	1.67069E-05	2.17272E-05	1.59924E-05	1.64605E-06	1.92845E-05	1.64605E-06	1.32382E-05	1.92089E-05	1.13867E-05	2.14251E-09	3.1065E-08	6.0277E-09	3.92348E-08	0.03923479
3837403772885	383740	3772885	2.17526E-05	6.67768E-05	7.8524E-05	7.74785E-05	1.64693E-05	2.14182E-05	1.57649E-05	1.62264E-06	1.90102E-05	1.62264E-06	1.30854E-05	1.89871E-05	1.12552E-05	2.11326E-09	3.0638E-08	5.9433E-09	3.86949E-08	0.0386949
3837503772885	383750	3772885	2.14514E-05	6.58521E-05	7.74367E-05	7.64056E-05	1.62412E-05	2.11216E-05	1.55466E-05	1.60017E-06	1.8747E-05	1.60017E-06	1.29419E-05	1.87789E-05	1.11318E-05	2.08498E-09	3.0227E-08	5.863E-09	3.81747E-08	0.03817469
3837603772885	383760	3772885	2.10232E-05	6.45375E-05	7.58908E-05	7.48803E-05	1.5917E-05	2.06999E-05	1.52363E-05	1.56822E-06	1.83727E-05	1.56822E-06	1.28639E-05	1.86658E-05	1.10647E-05	2.04436E-09	2.9638E-08	5.7474E-09	3.74295E-08	0.03742954
3837703772885	383770	3772885	2.06167E-05	6.32898E-05	7.44236E-05	7.34326E-05	1.56093E-05	2.02997E-05	1.49417E-05	1.5379E-06	1.80175E-05	1.5379E-06	1.27859E-05	1.85526E-05	1.09976E-05	2.00598E-09	2.9082E-08	5.6386E-09	3.67263E-08	0.03672633
3837803772885	383780	3772885	2.02665E-05	6.22147E-05	7.31594E-05	7.21853E-05	1.53441E-05	1.99549E-05	1.46879E-05	1.51178E-06	1.77115E-05	1.51178E-06	1.26767E-05	1.83942E-05	1.09037E-05	1.97307E-09	2.8604E-08	5.5448E-09	3.61217E-08	0.03612171
3837903772885	383790	3772885	1.99798E-05	6.13346E-05	7.21245E-05	7.11641E-05	1.51271E-05	1.96726E-05	1.44801E-05	1.49039E-06	1.74609E-05	1.49039E-06	1.2552E-05	1.82132E-05	1.07964E-05	1.94609E-09	2.8212E-08	5.4684E-09	3.56262E-08	0.0356262
3838003772885	383800	3772885	1.96949E-05	6.04601E-05	7.10961E-05	7.01494E-05	1.49114E-05	1.93921E-05	1.42737E-05	1.46914E-06	1.72119E-05	1.46914E-06	1.24241E-05	1.80276E-05	1.06864E-05	1.91952E-09	2.7825E-08	5.3928E-09	3.51376E-08	0.0351376
3838103772885	383810	3772885	1.94046E-05	5.95688E-05	7.00481E-05	6.91153E-05	1.46916E-05	1.91063E-05	1.40632E-05	1.44749E-06	1.69582E-05	1.44749E-06	1.23118E-05	1.78647E-05	1.05898E-05	1.89221E-09	2.7428E-08	5.3158E-09	3.46361E-08	0.03463608
3838203772885	383820	3772885	1.91288E-05	5.87221E-05	6.90524E-05	6.8133E-05	1.44827E-05	1.88347E-05	1.38634E-05	1.42691E-06	1.67172E-05	1.42691E-06	1.21995E-05	1.77017E-05	1.04932E-05	1.86631E-09	2.7052E-08	5.2425E-09	3.41604E-08	0.03416042
3838303772885	383830	3772885	1.89492E-05	5.81707E-05	6.84039E-05	6.74931E-05	1.43467E-05	1.86578E-05	1.37332E-05	1.41351E-06	1.65602E-05	1.41351E-06	1.20498E-05	1.74845E-05	1.03644E-05	1.84945E-09	2.6807E-08	5.1941E-09	3.38508E-08	0.0338508
3838403772885	383840	3772885	1.88512E-05	5.78699E-05	6.80502E-05	6.71441E-05	1.42725E-05	1.85613E-05	1.36622E-05	1.4062E-06	1.64746E-05	1.4062E-06	1.18564E-05	1.72038E-05	1.01981E-05	1.84163E-09	2.6695E-08	5.1659E-09	3.37024E-08	0.03370244
3838503772885	383850	3772885	1.87351E-05	5.75134E-05	6.7631E-05	6.67305E-05	1.41846E-05	1.8447E-05	1.3578E-05	1.39754E-06	1.63731E-05	1.39754E-06	1.16661E-05	1.69278E-05	1.00344E-05	1.83294E-09	2.6562E-08	5.1335E-09	3.35287E-08	0.03352873
3838603772885	383860	3772885	1.8403E-05	5.6494E-05	6.64323E-05	6.55478E-05	1.39332E-05	1.812E-05	1.33373E-05	1.37277E-06	1.60829E-05	1.37277E-06	1.16037E-05	1.68372E-05	9.98077E-06	1.80119E-09	2.6104E-08	5.0442E-09	3.29492E-08	0.0329492
3838703772885	383870	3772885	1.80401E-05	5.538E-05	6.51223E-05	6.42552E-05	1.36585E-05	1.77627E-05	1.30743E-05	1.3457E-06	1.57657E-05	1.3457E-06	1.15507E-05	1.67603E-05	9.93516E-06	1.76658E-09	2.5603E-08	4.9486E-09	3.23181E-08	0.03231805
3838803772885	383880	3772885	1.76173E-05	5.40821E-05	6.35961E-05	6.27493E-05	1.33384E-05	1.73464E-05	1.27679E-05	1.31416E-06	1.53962E-05	1.31416E-06	1.15195E-05	1.6715E-05	9.90833E-06	1.72568E-09	2.501E-08	4.8366E-09	3.15726E-08	0.03157259
3838903772885	383890	3772885	1.69985E-05	5.21826E-05	6.13625E-05	6.05454E-05	1.28699E-05	1.67372E-05	1.23195E-05	1.26801E-06	1.48555E-05	1.26801E-06	1.15382E-05	1.67422E-05	9.92443E-06	1.66641E-09	2.4147E-08	4.6722E-09	3.04855E-08	0.03048547
3839003772885	383900	3772885	1.64324E-05	5.04447E-05	5.93188E-05	5.8529E-05	1.24413E-05	1.61797E-05	1.19092E-05	1.22577E-06	1.43607E-05	1.22577E-06	1.15195E-05	1.6715E-05	9.90833E-06	1.6131E-09	2.3373E-08	4.5201E-09	2.95065E-08	0.02950651
3839103772885	383910	3772885	1.58899E-05	4.87791E-05	5.73603E-05	5.65965E-05	1.20305E-05	1.56455E-05	1.1516E-05	1.1853E-06	1.38866E-05	1.1853E-06	1.14789E-05	1.66562E-05	9.87345E-06	1.56171E-09	2.2628E-08	4.376E-09	2.85653E-08	0.02856534
3829703772895	382970	3772895	1.44074E-05	4.42282E-05	5.20087E-05	5.13162E-05	1.09081E-05	1.41859E-05	1.04416E-05	1.07472E-06	1.2591E-05	1.07472E-06	8.2692E-06	1.19988E-05	7.11264E-06	1.74627E-09	2.4067E-08	4.437E-09	3.02503E-08	0.03025028
3829803772895	382980	3772895	1.46651E-05	4.50192E-05	5.29389E-05	5.2234E-05	1.110326-05	1.44396E-05	1.06283E-05	1.09394E-06	1.28162E-05	1.09394E-06	8.20994E-06	1.19128E-05	7.06166E-06	1.77653E-09	2.4484E-08	4.5137E-09	3.07743E-08	0.0307743
3829903772895	382990	3772895	1.49899E-05	4.60163E-05	5.41114E-05	5.33909E-05	1.13491E-05	1.47594E-05	1.08637E-05	1.11817E-06	1.31E-05	1.11817E-06	8.25672E-06	1.19807E-05	7.10191E-06	1.81392E-09	2.5001E-08	4.6101E-09	3.14254E-08	0.03142536
3830003772895	383000	3772895	1.53237E-05	4.70412E-05	5.53166E-05	5.45801E-05	1.16019E-05	1.50881E-05	1.11057E-05	1.14307E-06	1.33918E-05	1.14307E-06	8.30351E-06	1.20486E-05	7.14215E-06	1.85227E-09	2.5533E-08	4.7093E-09	3.20945E-08	0.03209449
3830103772895	383010	3772895	1.56757E-05	4.81218E-05	5.65874E-05	5.58339E-05	1.18684E-05	1.54347E-05	1.13608E-05	1.16933E-06	1.36995E-05	1.16933E-06	8.3503E-06	1.21165E-05	7.1824E-06	1.89228E-09	2.6088E-08	4.8133E-09	3.27934E-08	0.03279341

			EGIODemolition	EGIOSite Grubbing / Prep	EGIOMass Grading / Excavation	EGIOMass Grading / Excavation	EGIODrainage / Utilities Trenching	EGIODrainage / Utilities Trenching	EGIOFoundations / Concrete Pads	EGIOFoundations / Concrete Pads	EGIOBuilding / Structure Construction	EGIOBuilding / Structure Construction	EGIOAsphalt Paving	EGIOArchitectural Coating	EGIOLandscaping or Other Finishing	EGIOWaterside Construction (Piles)	HIWaterside Construction (Landscaping)	HIWaterside Construction (Landscaping)	KMDemolition	KMSite Grubbing / Prep
Unique Identifier	X (UTM)	Y (UTM)	2025	2025	2025	2026	2026	2027	2026	2027	2026	2027	2027	2027	2027	2027	2025	2026	2025	2025
3830203772895	383020	3772895	9.21195E-05	3.6131E-05	1.19653E-05	1.17188E-05	2.72117E-05	2.71697E-05	3.57526E-05	3.57295E-05	3.82954E-05	3.73775E-05	1.49021E-06	1.49021E-06	4.0358E-05	1.49021E-06	2.02674E-05	1.96326E-05	1.93538E-05	8.39967E-05
3830303772895	383030	3772895	9.40776E-05	3.6899E-05	1.22197E-05	1.19679E-05	2.77901E-05	2.77472E-05	3.65125E-05	3.64889E-05	3.91095E-05	3.8172E-05	1.52189E-06	1.52189E-06	4.12158E-05	1.52189E-06	2.07356E-05	2.00862E-05	1.98064E-05	8.59611E-05
3830403772895	383040	3772895	9.61165E-05	3.7698E-05	1.24845E-05	1.22273E-05	2.83923E-05	2.83485E-05	3.73038E-05	3.72798E-05	3.99571E-05	3.89993E-05	1.55487E-06	1.55487E-06	4.21091E-05	1.55487E-06	2.12272E-05	2.05623E-05	2.02839E-05	8.80335E-05
3830503772895	383050	3772895	9.82003E-05	3.8516E-05	1.27552E-05	1.24924E-05	2.90079E-05	2.89631E-05	3.81126E-05	3.8088E-05	4.08233E-05	3.98448E-05	1.58858E-06	1.58858E-06	4.3022E-05	1.58858E-06	2.17331E-05	2.10523E-05	2.07818E-05	9.01943E-05
3830603772895	383060	3772895	0.000100329	3.935E-05	1.30317E-05	1.27632E-05	2.96367E-05	2.9591E-05	3.89388E-05	3.89136E-05	4.17083E-05	4.07086E-05	1.62302E-06	1.62302E-06	4.39546E-05	1.62302E-06	2.22497E-05	2.15528E-05	2.12977E-05	9.24337E-05
3830703772895	383070	3772895	0.000102494	4.0199E-05	1.33128E-05	1.30385E-05	3.02761E-05	3.02294E-05	3.97789E-05	3.97532E-05	4.26082E-05	4.15869E-05	1.65804E-06	1.65804E-06	4.49029E-05	1.65804E-06	2.27807E-05	2.20672E-05	2.18341E-05	9.47615E-05
3830803772895	383080	3772895	0.000104703	4.1066E-05	1.35998E-05	1.33196E-05	3.09288E-05	3.08811E-05	4.06365E-05	4.06102E-05	4.35267E-05	4.24834E-05	1.69378E-06	1.69378E-06	4.5871E-05	1.69378E-06	2.33224E-05	2.25919E-05	2.23908E-05	9.71777E-05
3830903772895	383090	3772895	0.000107048	4.1986E-05	1.39043E-05	1.36179E-05	3.16213E-05	3.15726E-05	4.15463E-05	4.15195E-05	4.45013E-05	4.34346E-05	1.73171E-06	1.73171E-06	4.6898E-05	1.73171E-06	2.39001E-05	2.31515E-05	2.29883E-05	9.97706E-05
3831003772895	383100	3772895	0.000109455	4.293E-05	1.4217E-05	1.39241E-05	3.23324E-05	3.22825E-05	4.24806E-05	4.24531E-05	4.5502E-05	4.44113E-05	1.77065E-06	1.77065E-06	4.79526E-05	1.77065E-06	2.44992E-05	2.37319E-05	2.36151E-05	0.000102491
3831103772895	383110	3772895	0.000111943	4.3906E-05	1.45402E-05	1.42406E-05	3.30674E-05	3.30163E-05	4.34462E-05	4.34181E-05	4.65363E-05	4.54208E-05	1.8109E-06	1.8109E-06	4.90426E-05	1.8109E-06	2.51199E-05	2.43331E-05	2.42714E-05	0.00010534
3831203772895	383120	3772895	0.000114709	4.4991E-05	1.48995E-05	1.45925E-05	3.38846E-05	3.38323E-05	4.45199E-05	4.44911E-05	4.76863E-05	4.65433E-05	1.85565E-06	1.85565E-06	5.02546E-05	1.85565E-06	2.5807E-05	2.49987E-05	2.50114E-05	0.000108551
3831303772895	383130	3772895	0.000117449	4.6065E-05	1.52553E-05	1.4941E-05	3.46938E-05	3.46403E-05	4.55831E-05	4.55537E-05	4.88252E-05	4.76549E-05	1.89997E-06	1.89997E-06	5.14548E-05	1.89997E-06	2.64976E-05	2.56677E-05	2.5765E-05	0.000111822
3831403772895	383140	3772895	0.000120395	4.7221E-05	1.5638E-05	1.53158E-05	3.55641E-05	3.55092E-05	4.67265E-05	4.66964E-05	5.00499E-05	4.88503E-05	1.94762E-06	1.94762E-06	5.27455E-05	1.94762E-06	2.72385E-05	2.63854E-05	2.65933E-05	0.000115417
3831503772895	383150	3772895	0.000123386	4.8394E-05	1.60265E-05	1.56963E-05	3.64476E-05	3.63914E-05	4.78874E-05	4.78565E-05	5.12933E-05	5.00639E-05	1.99601E-06	1.99601E-06	5.40559E-05	1.99601E-06	2.79973E-05	2.71204E-05	2.74578E-05	0.000119169
3831603772895	383160	3772895	0.000126368	4.9563E-05	1.64138E-05	1.60757E-05	3.73285E-05	3.72709E-05	4.90447E-05	4.90131E-05	5.2533E-05	5.12738E-05	2.04425E-06	2.04425E-06	5.53623E-05	2.04425E-06	2.87597E-05	2.78589E-05	2.83563E-05	0.000123068
3831703772895	383170	3772895	0.000129332	5.0726E-05	1.67988E-05	1.64527E-05	3.8204E-05	3.81451E-05	5.01951E-05	5.01627E-05	5.37652E-05	5.24765E-05	2.0922E-06	2.0922E-06	5.66609E-05	2.0922E-06	2.95257E-05	2.86009E-05	2.93022E-05	0.000127174
3831803772895	383180	3772895	0.000131092	5.1416E-05	1.70275E-05	1.66767E-05	3.87241E-05	3.86643E-05	5.08784E-05	5.08455E-05	5.44971E-05	5.31908E-05	2.12068E-06	2.12068E-06	5.74322E-05	2.12068E-06	3.0141E-05	2.9197E-05	3.02527E-05	0.000131299
3831903772895	383190	3772895	0.00013517	5.3016E-05	1.75572E-05	1.71954E-05	3.99286E-05	3.9867E-05	5.2461E-05	5.24272E-05	5.61923E-05	5.48454E-05	2.18665E-06	2.18665E-06	5.92187E-05	2.18665E-06	3.08138E-05	2.98486E-05	3.11874E-05	0.000135355
3832003772895	383200	3772895	0.000143021	5.6095E-05	1.85768E-05	1.81941E-05	4.22476E-05	4.21824E-05	5.55078E-05	5.5472E-05	5.94558E-05	5.80307E-05	2.31364E-06	2.31364E-06	6.26579E-05	2.31364E-06	3.31028E-05	3.20659E-05	3.44032E-05	0.000149312
3832103772895	383210	3772895	0.000146991	5.7652E-05	1.90925E-05	1.86991E-05	4.34203E-05	4.33533E-05	5.70486E-05	5.70118E-05	6.11062E-05	5.96415E-05	2.37786E-06	2.37786E-06	6.43972E-05	2.37786E-06	3.42544E-05	3.31815E-05	3.62974E-05	0.000157533
3832203772895	383220	3772895	0.000146946	5.7634E-05	1.90867E-05	1.86934E-05	4.3407E-05	4.33401E-05	5.70312E-05	5.69944E-05	6.10875E-05	5.96233E-05	2.37714E-06	2.37714E-06	6.43775E-05	2.37714E-06	3.44805E-05	3.34005E-05	3.73203E-05	0.000161973
3832303772895	383230	3772895	0.00014303	5.6098E-05	1.8578E-05	1.81952E-05	4.22502E-05	4.2185E-05	5.55113E-05	5.54755E-05	5.94595E-05	5.80343E-05	2.31378E-06	2.31378E-06	6.26619E-05	2.31378E-06	3.36894E-05	3.26342E-05	3.71053E-05	0.00016104
3832403772895	383240	3772895	0.000139589	5.4749E-05	1.81312E-05	1.77576E-05	4.1234E-05	4.11704E-05	5.41761E-05	5.41412E-05	5.80294E-05	5.66385E-05	2.25813E-06	2.25813E-06	6.11547E-05	2.25813E-06	3.29933E-05	3.19599E-05	3.68269E-05	0.000159831
3832503772895	383250	3772895	0.000138592	5.4358E-05	1.80017E-05	1.76308E-05	4.09395E-05	4.08764E-05	5.37892E-05	5.37545E-05	5.76149E-05	5.62339E-05	2.24201E-06	2.24201E-06	6.07179E-05	2.24201E-06	3.29036E-05	3.1873E-05	3.71505E-05	0.000161236
3832603772895	383260	3772895	0.000137631	5.3981E-05	1.78768E-05	1.75085E-05	4.06556E-05	4.05929E-05	5.34162E-05	5.33817E-05	5.72154E-05	5.5844E-05	2.22646E-06	2.22646E-06	6.02969E-05	2.22646E-06	3.28265E-05	3.17983E-05	3.74651E-05	0.000162601
3832703772895	383270	3772895	0.000134937	5.2924E-05	1.75268E-05	1.71657E-05	3.98597E-05	3.97982E-05	5.23704E-05	5.23366E-05	5.60952E-05	5.47506E-05	2.18287E-06	2.18287E-06	5.91164E-05	2.18287E-06	3.23332E-05	3.13204E-05	3.72818E-05	0.000161806
3832803772895	383280	3772895	0.000132521	5.1976E-05	1.7213E-05	1.68584E-05	3.91459E-05	3.90855E-05	5.14326E-05	5.13995E-05	5.50908E-05	5.37703E-05	2.14378E-06	2.14378E-06	5.80578E-05	2.14378E-06	3.19242E-05	3.09242E-05	3.7189E-05	0.000161403
3832903772895	383290	3772895	0.000130778	5.1293E-05	1.69867E-05	1.66367E-05	3.86312E-05	3.85716E-05	5.07564E-05	5.07236E-05	5.43664E-05	5.30633E-05	2.11559E-06	2.11559E-06	5.72944E-05	2.11559E-06	3.16856E-05	3.06931E-05	3.72954E-05	0.000161865
3833003772895	383300	3772895	0.000129718	5.0877E-05	1.6849E-05	1.65019E-05	3.83181E-05	3.8259E-05	5.0345E-05	5.03125E-05	5.39258E-05	5.26332E-05	2.09845E-06	2.09845E-06	5.68301E-05	2.09845E-06	3.15905E-05	3.0601E-05	3.75602E-05	0.000163014
3833103772895	383310	3772895	0.000128631	5.0451E-05	1.67078E-05	1.63636E-05	3.79971E-05	3.79385E-05	4.99232E-05	4.9891E-05	5.3474E-05	5.21922E-05	2.08087E-06	2.08087E-06	5.6354E-05	2.08087E-06	3.14721E-05	3.04863E-05	3.77797E-05	0.000163966
3833203772895	383320	3772895	0.000128137	5.0257E-05	1.66437E-05	1.63007E-05	3.78512E-05	3.77928E-05	4.97315E-05	4.96994E-05	5.32686E-05	5.19918E-05	2.07287E-06	2.07287E-06	5.61375E-05	2.07287E-06	3.14685E-05	3.04829E-05	3.80942E-05	0.000165332
3833303772895	383330	3772895	0.000127697	5.0085E-05	1.65865E-05	1.62448E-05	3.77211E-05	3.76629E-05	4.95607E-05	4.95287E-05	5.30856E-05	5.18132E-05	2.06575E-06	2.06575E-06	5.59447E-05	2.06575E-06	3.14578E-05	3.04724E-05	3.83658E-05	0.00016651
3833403772895	383340	3772895	0.000127042	4.9827E-05	1.65013E-05	1.61613E-05	3.75275E-05	3.74696E-05	4.93062E-05	4.92744E-05	5.28131E-05	5.15472E-05	2.05515E-06	2.05515E-06	5.56575E-05	2.05515E-06	3.13788E-05	3.0396E-05	3.85287E-05	0.000167217
3833503772895	383350	3772895	0.000126503	4.9616E-05	1.64313E-05	1.60928E-05	3.73683E-05	3.73106E-05	4.9097E-05	4.90653E-05	5.2589E-05	5.13285E-05	2.04643E-06	2.04643E-06	5.54214E-05	2.04643E-06	3.13035E-05	3.0323E-05	3.86555E-05	0.000167768
3833603772895	383360	3772895	0.000125667	4.9288E-05	1.63228E-05	1.59865E-05	3.71215E-05	3.70642E-05	4.87728E-05	4.87413E-05	5.22418E-05	5.09896E-05	2.03292E-06	2.03292E-06	5.50554E-05	2.03292E-06	3.1142E-05	3.01666E-05	3.86532E-05	0.000167758
3833703772895	383370	3772895	0.00012538	4.9176E-05	1.62855E-05	1.595E-05	3.703666E-05	3.69795E-05	4.86613E-05	4.86299E-05	5.21223E-05	5.08729E-05	2.02827E-06	2.02827E-06	5.49295E-05	2.02827E-06	3.10846E-05	3.0111E-05	3.87279E-05	0.000168082
3833803772895	383380	3772895	0.000125658	4.9285E-05	1.63217E-05	1.59854E-05	3.71189E-05	3.70616E-05	4.87693E-05	4.87379E-05	5.2238E-05	5.09859E-05	2.03277E-06	2.03277E-06	5.50515E-05	2.03277E-06	3.1142E-05	3.01666E-05	3.89089E-05	0.000168868
3833903772895	383390	3772895	0.000126018	4.9426E-05	1.63683E-05	1.60311E-05	3.7225E-05	3.71676E-05	4.89088E-05	4.88772E-05	5.23874E-05	5.11317E-05	2.03858E-06	2.03858E-06	5.52089E-05	2.03858E-06	3.12084E-05	3.02309E-05	3.90968E-05	0.000169683
3834003772895	383400	3772895	0.00012741	4.9972E-05	1.65492E-05	1.62082E-05	3.76362E-05	3.75782E-05	4.94491E-05	4.94172E-05	5.29662E-05	5.16966E-05	2.0611E-06	2.0611E-06	5.58188E-05	2.0611E-06	3.15205E-05	3.05333E-05	3.95856E-05	0.000171804
3834103772895	383410	3772895	0.000129503	5.0793E-05	1.6821E-05	1.64744E-05	3.82544E-05	3.81954E-05	5.02613E-05	5.02289E-05	5.38362E-05	5.25457E-05	2.09496E-06	2.09496E-06	5.67357E-05	2.09496E-06	3.2021E-05	3.10181E-05	4.03324E-05	0.000175046
3834203772895	383420	3772895	0.000130068	5.1015E-05	1.68945E-05	1.65464E-05	3.84216E-05	3.83623E-05	5.0481E-05	5.04484E-05	5.40714E-05	5.27753E-05	2.10411E-06	2.10411E-06	5.69836E-05	2.10411E-06	3.21592E-05	3.11519E-05	4.06357E-05	0.000176362
3834303772895	383430	3772895	0.000127778	5.0116E-05	1.6597E-05	1.6255E-05	3.7745E-05	3.76868E-05	4.9592E-05	4.956E-05	5.31193E-05	5.1846E-05	2.06706E-06	2.06706E-06	5.59801E-05	2.06706E-06	3.15815E-05	3.05923E-05	4.00201E-05	0.00017369
3834403772895	383440	3772895	0.000125443	4.92E-05	1.62937E-05	1.5958E-05	3.70552E-05	3.6998E-05	4.86857E-05	4.86542E-05	5.21484E-05	5.08985E-05	2.02928E-06	2.02928E-06	5.4957E-05	2.02928E-06	3.09878E-05	3.00172E-05	3.93751E-05	0.000170891
3834503772895	383450	3772895	0.000121527	4.7664E-05	1.5785E-05	1.54598E-05	3.58984E-05	3.5843E-05	4.71658E-05	4.71353E-05	5.05204E-05	4.93095E-05	1.96593E-06	1.96593E-06	5.32413E-05	1.96593E-06	2.99975E-05	2.90579E-05	3.82097E-05	0.000165833
3834603772895	383460	3772895	0.000117584	4.6118E-05	1.52728E-05	1.49582E-05	3.47336E-05	3.468E-05	4.56354E-05	4.5606E-05	4.88812E-05	4.77096E-05	1.90214E-06	1.90214E-06	5.15138E-05	1.90214E-06	2.90037E-05	2.80953E-05	3.70306E-05	0.000160715
3834703772895	383470	3772895	0.000113883	4.4666E-05	1.47922E-05	1.44874E-05	3.36405E-05	3.35886E-05	4.41992E-05	4.41706E-05	4.73428E-05	4.6208E-05	1.84228E-06	1.84228E-06	4.98926E-05	1.84228E-06	2.80727E-05	2.71934E-05	3.59217E-05	0.000155903
3834803772895	383480	3772895	0.000110362	4.3286E-05	1.43348E-05	1.40395E-05	3.26004E-05	3.25501E-05	4.28326E-05	4.2805E-05	4.58791E-05	4.47794E-05	1.78532E-06	1.78532E-06	4.83501E-05	1.78532E-06	2.71883E-05	2.63367E-05	3.48694E-05	0.000151336
3834903772895	383490	3772895	0.000107021	4.1975E-05	1.39008E-05	1.36144E-05	3.16134E-05	3.15646E-05	4.15358E-05	4.1509E-05	4.44901E-05	4.34237E-05	1.73127E-06	1.73127E-06	4.68862E-05	1.73127E-06	2.63487E-05	2.55235E-05	3.38668E-05	0.000146984
3835003772895	383500	3772895	0.000105251	4.1281E-05	1.3671E-05	1.33893E-05	3.10907E-05	3.10427E-05	4.08491E-05	4.08227E-05	4.37545E-05	4.27057E-05	1.70265E-06	1.70265E-06	4.6111E-05	1.70265E-06	2.58877E-05	2.50769E-05	3.33418E-05	0.000144706
3835103772895	383510	3772895	0.000103976	4.0781E-05	1.35053E-05	1.32271E-05	3.07139E-05	3.06665E-05	4.03541E-05	4.03281E-05	4.32243E-05	4.21882E-05	1.68201E-06	1.68201E-06	4.55522E-05	1.68201E-06	2.55487E-05	2.47484E-05	3.29684E-05	0.000143085
3835203772895	383520	3772895	0.00010261	4.0245E-05	1.3328E-05	1.30534E-05	3.03106E-05	3.02639E-05	3.98242E-05	3.97985E-05	4.26567E-05	4.16342E-05	1.65993E-06	1.65993E-06	4.49541E-05	1.65993E-06	2.51863E-05	2.43974E-05	3.25633E-05	0.000141327
3835303772895	383530	3772895	0.000100769	3.9523E-05	1.30888E-05	1.28192E-05	2.97667E-05	2.97208E-05	3.91096E-05	3.90843E-05	4.18912E-05	4.08871E-05	1.63014E-06	1.63014E-06	4.41474E-05	1.63014E-06	2.47073E-05	2.39334E-05	3.20021E-05	0.000138891
3835403772895	383540	3772895	9.89458E-05	3.8808E-05	1.2852E-05	1.25872E-05	2.92281E-05	2.9183E-05	3.84019E-05	3.83771E-05	4.11333E-05	4.01473E-05	1.60064E-06	1.60064E-06	4.33486E-05	1.60064E-06	2.42337E-05	2.34747E-05	3.14386E-05	0.000136446
3835503772895	383550	3772895	9.69698E-05	3.8033E-05	1.25953E-05	1.23358E-05	2.86444E-05	2.86002E-05	3.7635E-05	3.76107E-05	4.03118E-05	3.93455E-05	1.56868E-06	1.56868E-06	4.24829E-05	1.56868E-06	2.37207E-05	2.29777E-05	3.0823E-05	0.000133774
3835603772895	383560	3772895	9.49129E-05	3.7226E-05	1.23282E-05	1.20742E-05	2.80368E-05	2.79936E-05	3.68367E-05	3.68129E-05	3.94567E-05	3.8511E-05	1.5354E-06	1.5354E-06	4.15818E-05	1.5354E-06	2.31897E-05	2.24633E-05	3.01758E-05	0.000130965
3835703772895	383570	3772895	9.30267E-05	3.6486E-05	1.20832E-05	1.18342E-05	2.74796E-05	2.74372E-05	3.61046E-05	3.60813E-05	3.86726E-05	3.774566E-05	1.50489E-06	1.50489E-06	4.07554E-05	1.50489E-06	2.27018E-05	2.19907E-05	2.9576E-05	0.000128362
3835803772895	383580	3772895	9.3377E-05	3.6624E-05	1.21287E-05	1.18788E-05	2.75831E-05	2.75405E-05	3.62406E-05	3.62172E-05	3.88182E-05	3.78877E-05	1.51056E-06	1.51056E-06	4.09089E-05	1.51056E-06	2.2761E-05	2.2048E-05	2.96983E-05	0.000128893
3835903772895	383590	3772895	9.39878E-05	3.6863E-05	1.2208E-05	1.19565E-05	2.77635E-05	2.77207E-05	3.64776E-05	3.64541E-05	3.90721E-05	3.81356E-05	1.52044E-06	1.52044E-06	4.11764E-05	1.52044E-06	2.28955E-05	2.21784E-05	2.99178E-05	0.000129845
3836003772895	383600	3772895	9.44189E-05	3.7032E-05	1.2264E-05	1.20113E-05	2.78909E-05	2.78478E-05	3.6645E-05	3.66213E-05	3.92513E-05	3.83105E-05	1.52741E-06	1.52741E-06	4.13653E-05	1.52741E-06	2.29924E-05	2.22722E-05	3.00852E-05	0.000130572
3836103772895	383610	3772895	9.45536E-05	3.7085E-05	1.22815E-05	1.20285E-05	2.79307E-05	2.78876E-05	3.66973E-05	3.66736E-05	3.93074E-05	3.83652E-05	1.52959E-06	1.52959E-06	4.14244E-05	1.52959E-06	2.30211E-05	2.23E-05	3.01554E-05	0.000130877
3836203772895	383620	3772895	9.46973E-05	3.7142E-05	1.23002E-05	1.20467E-05	2.79731E-05	2.793E-05	3.6753E-05	3.67293E-05	3.93671E-05	3.842355E-05	1.53192E-06	1.53192E-06	4.14873E-05	1.53192E-06	2.30552E-05	2.2333E-05	3.02301E-05	0.000131201
3836303772895	383630	3772895	9.45896E-05	3.7099E-05	1.22862E-05	1.2033E-05	2.79413E-05	2.78982E-05	3.67112E-05	3.66875E-05	3.93223E-05	3.83798E-05	1.53017E-06	1.53017E-06	4.14401E-05	1.53017E-06	2.30318E-05	2.23104E-05	3.02165E-05	0.000131142
3836403772895	383640	3772895	9.4374E-05	3.7015E-05	1.22582E-05	1.20056E-05	2.78776E-05	2.78346E-05	3.66275E-05	3.66039E-05	3.92327E-05	3.82923E-05	1.52669E-06	1.52669E-06	4.13457E-05	1.52669E-06	2.29816E-05	2.22618E-05	3.01577E-05	0.000130886
3836503772895	383650	3772895	9.39249E-05	3.6839E-05	1.21998E-05	1.19485E-05	2.7745E-05	2.77021E-05	3.64532E-05	3.64297E-05	3.9046E-05	3.811101E-05	1.51942E-06	1.51942E-06	4.11489E-05	1.51942E-06	2.2874E-05	2.21575E-05	3.00173E-05	0.000130277
3836603772895	383660	3772895	9.31973E-05	3.6553E-05	1.21053E-05	1.18559E-05	2.753E-05	2.74876E-05	3.61709E-05	3.61475E-05	3.87435E-05	3.78149E-05	1.50765E-06	1.50765E-06	4.08302E-05	1.50765E-06	2.26964E-05	2.19855E-05	2.97752E-05	0.000129226
3836703772895	383670	3772895	9.238E-05	3.6233E-05	1.19992E-05	1.17519E-05	2.72886E-05	2.72465E-05	3.58536E-05	3.58305E-05	3.84037E-05	3.74832E-05	1.49443E-06	1.49443E-06	4.04721E-05	1.49443E-06	2.24955E-05	2.17909E-05	2.94946E-05	0.000128009
3836803772895	383680	3772895	9.12662E-05	3.5796E-05	1.18545E-05	1.16103E-05	2.69596E-05	2.6918E-05	3.54214E-05	3.53985E-05	3.79407E-05	3.70313E-05	1.47641E-06	1.47641E-06	3.99841E-05	1.47641E-06	2.22192E-05	2.15232E-05	2.91234E-05	0.000126398
3836903772895	383690	3772895	9.01345E-05	3.5352E-05	1.17075E-05	1.14663E-05	2.66253E-05	2.65842E-05	3.49821E-05	3.49596E-05	3.74702E-05	3.65721E-05	1.4581E-06	1.4581E-06	3.94883E-05	1.4581E-06	2.19411E-05	2.12539E-05	2.8741E-05	0.000124738
3837003772895	383700	3772895	8.90656E-05	3.4933E-05	1.15687E-05	1.13303E-05	2.63096E-05	2.6269E-05	3.45673E-05	3.4545E-05	3.70259E-05	3.61384E-05	1.44081E-06	1.44081E-06	3.902E-05	1.44081E-06	2.16739E-05	2.0995E-05	2.83721E-05	0.000123137
3837103772895	383710	3772895	8.80057E-05	3.4517E-05	1.1431E-05	1.11955E-05	2.59965E-05	2.59564E-05	3.4156E-05	3.41339E-05	3.65853E-05	3.57084E-05	1.42367E-06	1.42367E-06	3.85557E-05	1.42367E-06	2.14101E-05	2.07395E-05	2.80123E-05	0.000121575
3837203772895	383720	3772895	8.70177E-05	3.413E-05	1.13027E-05	1.10698E-05	2.57046E-05	2.56649E-05	3.37725E-05	3.37507E-05	3.61746E-05	3.53075E-05	1.40768E-06	1.40768E-06	3.81228E-05	1.40768E-06	2.11626E-05	2.04997E-05	2.76683E-05	0.000120082
3837303772895	383730	3772895	8.59219E-05	3.37E-05	1.11603E-05	1.09304E-05	2.53809E-05	2.53418E-05	3.33472E-05	3.33257E-05	3.5719E-05	3.486292E-05	1.38996E-06	1.38996E-06	3.76428E-05	1.38996E-06	2.08863E-05	2.023211E-05	2.72949E-05	0.000118462
3837403772895	383740	3772895	8.48171E-05	3.3266E-05	1.10168E-05	1.07898E-05	2.50546E-05	2.50159E-05	3.29184E-05	3.28972E-05	3.52597E-05	3.44146E-05	1.37208E-06	1.37208E-06	3.71588E-05	1.37208E-06	2.06083E-05	1.99628E-05	2.69215E-05	0.000116841
3837503772895	383750	3772895	8.36944E-05	3.2826E-05	1.0871E-05	1.0647E-05	2.47229E-05	2.46848E-05	3.24827E-05	3.24617E-05	3.4793E-05	3.3959E-05	1.35392E-06	1.35392E-06	3.66669E-05	1.35392E-06	2.03213E-05	1.96848E-05	2.65413E-05	0.000115191
3837603772895	383760	3772895	8.18261E-05	3.2093E-05	1.06283E-05	1.04094E-05	2.4171E-05	2.41337E-05	3.17576E-05	3.17371E-05	3.40163E-05	3.3201E-05	1.3237E-06	1.3237E-06	3.58484E-05	1.3237E-06	1.98423E-05	1.92208E-05	2.59506E-05	0.000112627
3837703772895	383770	3772895	8.00477E-05	3.1396E-05	1.03973E-05	1.01831E-05	2.36457E-05	2.36092E-05	3.10674E-05	3.10473E-05	3.3277E-05	3.24794E-05	1.29493E-06	1.29493E-06	3.50692E-05	1.29493E-06	1.93813E-05	1.87742E-05	2.53803E-05	0.000110152
3837803772895	383780	3772895	7.85656E-05	3.0815E-05	1.02048E-05	9.99458E-06	2.32079E-05	2.31721E-05	3.04922E-05	3.04725E-05	3.26609E-05	3.1878E-05	1.27095E-06	1.27095E-06	3.442E-05	1.27095E-06	1.90009E-05	1.84058E-05	2.48983E-05	0.00010806

			KMMass Grading / Excavation	KMMass Grading / Excavation	KMDrainage / Utilities Trenching	KMFoundations / Concrete Pads	KMBuilding / Structure Construction	KMAsphalt Paving	KMArchitectural Coating	KMLandscaping or Other Finishing	KMWaterside Construction (Piles)	EWNDemolition	EWNSite Grubbing / Prep	EWNDrainage / Utilities Trenching	EWNDrainage / Utilities Trenching	EWNDrainage / Utilities Trenching	EWNFoundation s / Concrete Pads	EWNBuilding / Structure Construction	EWNAsphalt Paving	EWNLandscaping or Other Finishing	EWNWaterside Construction (Piles)
Unique Identifier	X (UTM)	Y (UTM)	2025	2026	2026	2026	2026	2026	2026	2026	2026	2027	2027	2027	2028	2029	2029	2029	2029	2029	2029
3830203772895	383020	3772895	6.38464E-05	6.31857E-05	2.26905E-05	1.20077E-05	4.12424E-05	1.32495E-06	1.32495E-06	4.25673E-05	1.32495E-06	9.46232E-05	5.15709E-06	1.21098E-05	1.1876E-05	1.16302E-05	1.0074E-05	2.1875E-05	1.55629E-06	2.26531E-05	1.55629E-06
3830303772895	383030	3772895	6.53396E-05	6.46634E-05	2.32212E-05	1.22886E-05	4.22069E-05	1.35594E-06	1.35594E-06	4.35628E-05	1.35594E-06	9.68667E-05	5.27936E-06	1.23969E-05	1.21575E-05	1.1906E-05	1.03128E-05	2.23936E-05	1.59319E-06	2.31902E-05	1.59319E-06
3830403772895	383040	3772895	6.69148E-05	6.62223E-05	2.3781E-05	1.25848E-05	4.32245E-05	1.38863E-06	1.38863E-06	4.46131E-05	1.38863E-06	9.92174E-05	5.40747E-06	1.26978E-05	1.24526E-05	1.21949E-05	1.05631E-05	2.2937E-05	1.63185E-06	2.3753E-05	1.63185E-06
3830503772895	383050	3772895	6.85573E-05	6.78478E-05	2.43647E-05	1.28937E-05	4.42854E-05	1.42271E-06	1.42271E-06	4.57081E-05	1.42271E-06	0.000101637	5.53934E-06	1.30074E-05	1.27562E-05	1.24923E-05	1.08207E-05	2.34964E-05	1.67164E-06	2.43322E-05	1.67164E-06
3830603772895	383060	3772895	7.02595E-05	6.95323E-05	2.49697E-05	1.32139E-05	4.5385E-05	1.45804E-06	1.45804E-06	4.6843E-05	1.45804E-06	0.000104125	5.67497E-06	1.33259E-05	1.30686E-05	1.27982E-05	1.10856E-05	2.40717E-05	1.71257E-06	2.4928E-05	1.71257E-06
3830703772895	383070	3772895	7.20288E-05	7.12834E-05	2.55985E-05	1.35466E-05	4.65279E-05	1.49476E-06	1.49476E-06	4.80227E-05	1.49476E-06	0.00010666	5.8131E-06	1.36502E-05	1.33866E-05	1.31097E-05	1.13554E-05	2.46576E-05	1.75425E-06	2.55347E-05	1.75425E-06
3830803772895	383080	3772895	7.38654E-05	7.3101E-05	2.62512E-05	1.3892E-05	4.77142E-05	1.53287E-06	1.53287E-06	4.92471E-05	1.53287E-06	0.000109255	5.95456E-06	1.39824E-05	1.37124E-05	1.34287E-05	1.16318E-05	2.52577E-05	1.79695E-06	2.61561E-05	1.79695E-06
3830903772895	383090	3772895	7.58363E-05	7.50515E-05	2.69516E-05	1.42627E-05	4.89874E-05	1.57377E-06	1.57377E-06	5.05612E-05	1.57377E-06	0.000112027	6.10563E-06	1.43372E-05	1.40603E-05	1.37694E-05	1.19268E-05	2.58984E-05	1.84253E-06	2.68197E-05	1.84253E-06
3831003772895	383100	3772895	7.79043E-05	7.70981E-05	2.76866E-05	1.46516E-05	5.03232E-05	1.61669E-06	1.61669E-06	5.19399E-05	1.61669E-06	0.000114899	6.26212E-06	1.47046E-05	1.44207E-05	1.41223E-05	1.22325E-05	2.65622E-05	1.88976E-06	2.75071E-05	1.88976E-06
3831103772895	383110	3772895	8.00694E-05	7.92407E-05	2.8456E-05	1.50588E-05	5.17218E-05	1.66161E-06	1.66161E-06	5.33834E-05	1.66161E-06	0.000117869	6.42404E-06	1.50848E-05	1.47935E-05	1.44874E-05	1.25488E-05	2.7249E-05	1.93862E-06	2.82183E-05	1.93862E-06
3831203772895	383120	3772895	8.25106E-05	8.16567E-05	2.93236E-05	1.5518E-05	5.32988E-05	1.71228E-06	1.71228E-06	5.5011E-05	1.71228E-06	0.000121139	6.60223E-06	1.55033E-05	1.52039E-05	1.48893E-05	1.28969E-05	2.80049E-05	1.9924E-06	2.90011E-05	1.9924E-06
3831303772895	383130	3772895	8.49967E-05	8.41171E-05	3.02072E-05	1.59855E-05	5.49047E-05	1.76387E-06	1.76387E-06	5.66685E-05	1.76387E-06	0.000124439	6.78209E-06	1.59256E-05	1.56181E-05	1.52949E-05	1.32482E-05	2.87678E-05	2.04667E-06	2.97911E-05	2.04667E-06
3831403772895	383140	3772895	8.77291E-05	8.68212E-05	3.11782E-05	1.64994E-05	5.66697E-05	1.82057E-06	1.82057E-06	5.84903E-05	1.82057E-06	0.000127961	6.97405E-06	1.63764E-05	1.60601E-05	1.57278E-05	1.36232E-05	2.9582E-05	2.1046E-06	3.06343E-05	2.1046E-06
3831503772895	383150	3772895	9.0581E-05	8.96436E-05	3.21918E-05	1.70358E-05	5.85119E-05	1.87975E-06	1.87975E-06	6.03917E-05	1.87975E-06	0.000131568	7.1706E-06	1.68379E-05	1.65128E-05	1.61711E-05	1.40072E-05	3.04158E-05	2.16392E-06	3.14977E-05	2.16392E-06
3831603772895	383160	3772895	9.35449E-05	9.25768E-05	3.32451E-05	1.75932E-05	6.04265E-05	1.94126E-06	1.94126E-06	6.23677E-05	1.94126E-06	0.000135174	7.36715E-06	1.72995E-05	1.69654E-05	1.66144E-05	1.43911E-05	3.12495E-05	2.22323E-06	3.23611E-05	2.22323E-06
3831703772895	383170	3772895	9.66656E-05	9.56652E-05	3.43542E-05	1.81801E-05	6.24423E-05	2.00602E-06	2.00602E-06	6.44483E-05	2.00602E-06	0.000138765	7.56287E-06	1.7759E-05	1.74161E-05	1.70557E-05	1.47734E-05	3.20797E-05	2.28229E-06	3.32208E-05	2.28229E-06
3831803772895	383180	3772895	9.98011E-05	9.87683E-05	3.54685E-05	1.87698E-05	6.44678E-05	2.07109E-06	2.07109E-06	6.65389E-05	2.07109E-06	0.00014156	7.71519E-06	1.81167E-05	1.77669E-05	1.73992E-05	1.5071E-05	3.27257E-05	2.32826E-06	3.38899E-05	2.32826E-06
3831903772895	383190	3772895	0.000102884	0.00010182	3.65643E-05	1.93497E-05	6.64595E-05	2.13508E-06	2.13508E-06	6.85946E-05	2.13508E-06	0.000144247	7.86166E-06	1.84607E-05	1.81042E-05	1.77296E-05	1.53571E-05	3.33471E-05	2.37246E-06	3.45333E-05	2.37246E-06
3832003772895	383200	3772895	0.000113493	0.000112319	4.03346E-05	2.13449E-05	7.33123E-05	2.35523E-06	2.35523E-06	7.56675E-05	2.35523E-06	0.000154347	8.41209E-06	1.97532E-05	1.93717E-05	1.89709E-05	1.64323E-05	3.56818E-05	2.53857E-06	3.69511E-05	2.53857E-06
3832103772895	383210	3772895	0.000119742	0.000118503	4.25554E-05	2.25201E-05	7.73488E-05	2.48491E-06	2.48491E-06	7.98337E-05	2.48491E-06	0.000159262	8.68E-06	2.03823E-05	1.99887E-05	1.95751E-05	1.69557E-05	3.68182E-05	2.61942E-06	3.81279E-05	2.61942E-06
3832203772895	383220	3772895	0.000123116	0.000121842	4.37546E-05	2.31548E-05	7.95286E-05	2.55494E-06	2.55494E-06	8.20835E-05	2.55494E-06	0.000159783	8.70838E-06	2.04489E-05	2.0054E-05	1.96391E-05	1.70111E-05	3.69386E-05	2.62798E-06	3.82526E-05	2.62798E-06
3832303772895	383230	3772895	0.000122407	0.00012114	4.35026E-05	2.30214E-05	7.90704E-05	2.54022E-06	2.54022E-06	8.16106E-05	2.54022E-06	0.00015571	8.48637E-06	1.99276E-05	1.95428E-05	1.91384E-05	1.65774E-05	3.59969E-05	2.56099E-06	3.72774E-05	2.56099E-06
3832403772895	383240	3772895	0.000121489	0.000120232	4.31762E-05	2.28487E-05	7.84773E-05	2.52116E-06	2.52116E-06	8.09984E-05	2.52116E-06	0.000152272	8.299E-06	1.94876E-05	1.91113E-05	1.87159E-05	1.62114E-05	3.52021E-05	2.50444E-06	3.64543E-05	2.50444E-06
3832503772895	383250	3772895	0.000122557	0.000121288	4.35556E-05	2.30495E-05	7.91669E-05	2.54332E-06	2.54332E-06	8.17102E-05	2.54332E-06	0.000151759	8.27104E-06	1.9422E-05	1.90469E-05	1.86528E-05	1.61568E-05	3.50835E-05	2.496E-06	3.63315E-05	2.496E-06
3832603772895	383260	3772895	0.000123594	0.000122315	4.39244E-05	2.32446E-05	7.98372E-05	2.56485E-06	2.56485E-06	8.24021E-05	2.56485E-06	0.000151322	8.24725E-06	1.93661E-05	1.89921E-05	1.85992E-05	1.61103E-05	3.49826E-05	2.48883E-06	3.6227E-05	2.48883E-06
3832703772895	383270	3772895	0.00012299	0.000121717	4.37095E-05	2.31309E-05	7.94466E-05	2.5523E-06	2.5523E-06	8.19989E-05	2.5523E-06	0.000149025	8.12206E-06	1.90721E-05	1.87038E-05	1.83168E-05	1.58658E-05	3.44516E-05	2.45105E-06	3.56771E-05	2.45105E-06
3832803772895	383280	3772895	0.000122683	0.000121414	4.36007E-05	2.30733E-05	7.92489E-05	2.54595E-06	2.54595E-06	8.17948E-05	2.54595E-06	0.000147142	8.0194E-06	1.88311E-05	1.84674E-05	1.80853E-05	1.56652E-05	3.40162E-05	2.42007E-06	3.52262E-05	2.42007E-06
3832903772895	383290	3772895	0.000123034	0.000121761	4.37254E-05	2.31393E-05	7.94755E-05	2.55323E-06	2.55323E-06	8.20288E-05	2.55323E-06	0.000145985	7.95639E-06	1.86831E-05	1.83223E-05	1.79432E-05	1.55422E-05	3.37489E-05	2.40105E-06	3.49494E-05	2.40105E-06
3833003772895	383300	3772895	0.000123908	0.000122625	4.40359E-05	2.33036E-05	8.00398E-05	2.57136E-06	2.57136E-06	8.26111E-05	2.57136E-06	0.000145442	7.92676E-06	1.86135E-05	1.82541E-05	1.78764E-05	1.54843E-05	3.36232E-05	2.39211E-06	3.48192E-05	2.39211E-06
3833103772895	383310	3772895	0.000124632	0.000123342	4.42932E-05	2.34398E-05	8.05075E-05	2.58639E-06	2.58639E-06	8.30939E-05	2.58639E-06	0.000144753	7.8892E-06	1.85253E-05	1.81676E-05	1.77917E-05	1.54109E-05	3.34639E-05	2.38077E-06	3.46543E-05	2.38077E-06
3833203772895	383320	3772895	0.00012567	0.000124369	4.4662E-05	2.3635E-05	8.11779E-05	2.60792E-06	2.60792E-06	8.37858E-05	2.60792E-06	0.000144569	7.87919E-06	1.85018E-05	1.81445E-05	1.77691E-05	1.53913E-05	3.34214E-05	2.37775E-06	3.46103E-05	2.37775E-06
3833303772895	383330	3772895	0.000126566	0.000125256	4.49804E-05	2.38035E-05	8.17566E-05	2.62651E-06	2.62651E-06	8.43831E-05	2.62651E-06	0.000144354	7.8675E-06	1.84744E-05	1.81176E-05	1.77427E-05	1.53685E-05	3.33718E-05	2.37423E-06	3.45589E-05	2.37423E-06
3833403772895	383340	3772895	0.000127103	0.000125788	4.51714E-05	2.39046E-05	8.21038E-05	2.63767E-06	2.63767E-06	8.47415E-05	2.63767E-06	0.000143811	7.83787E-06	1.84048E-05	1.80494E-05	1.76759E-05	1.53106E-05	3.32462E-05	2.36528E-06	3.44288E-05	2.36528E-06
3833503772895	383350	3772895	0.000127521	0.000126201	4.532E-05	2.39832E-05	8.23739E-05	2.64634E-06	2.64634E-06	8.50202E-05	2.64634E-06	0.000143282	7.80908E-06	1.83372E-05	1.79831E-05	1.7611E-05	1.52544E-05	3.3124E-05	2.3566E-06	3.43023E-05	2.3566E-06
3833603772895	383360	3772895	0.000127514	0.000126194	4.53174E-05	2.39818E-05	8.2369E-05	2.64619E-06	2.64619E-06	8.50152E-05	2.64619E-06	0.000142356	7.75859E-06	1.82186E-05	1.78668E-05	1.74971E-05	1.51558E-05	3.29098E-05	2.34136E-06	3.40805E-05	2.34136E-06
3833703772895	383370	3772895	0.00012776	0.000126438	4.54049E-05	2.40281E-05	8.25282E-05	2.6513E-06	2.6513E-06	8.51795E-05	2.6513E-06	0.000141912	7.73438E-06	1.81618E-05	1.78111E-05	1.74425E-05	1.51085E-05	3.28072E-05	2.33405E-06	3.39742E-05	2.33405E-06
3833803772895	383380	3772895	0.000128357	0.000127029	4.56172E-05	2.41404E-05	8.2914E-05	2.6637E-06	2.6637E-06	8.55777E-05	2.6637E-06	0.000141988	7.73856E-06	1.81716E-05	1.78207E-05	1.74519E-05	1.51166E-05	3.28249E-05	2.33531E-06	3.39925E-05	2.33531E-06
3833903772895	383390	3772895	0.000128977	0.000127642	4.58374E-05	2.4257E-05	8.33143E-05	2.67655E-06	2.67655E-06	8.59908E-05	2.67655E-06	0.000142096	7.7444E-06	1.81853E-05	1.78341E-05	1.74651E-05	1.5128E-05	3.28497E-05	2.33708E-06	3.40182E-05	2.33708E-06
3834003772895	383400	3772895	0.00013059	0.000129238	4.64105E-05	2.45603E-05	8.43559E-05	2.71002E-06	2.71002E-06	8.7066E-05	2.71002E-06	0.000143282	7.80908E-06	1.83372E-05	1.79831E-05	1.7611E-05	1.52544E-05	3.3124E-05	2.3566E-06	3.43023E-05	2.3566E-06
3834103772895	383410	3772895	0.000133053	0.000131676	4.72861E-05	2.50236E-05	8.59474E-05	2.76115E-06	2.76115E-06	8.87085E-05	2.76115E-06	0.000145289	7.91841E-06	1.85939E-05	1.82349E-05	1.78576E-05	1.5468E-05	3.35878E-05	2.38959E-06	3.47826E-05	2.38959E-06
3834203772895	383420	3772895	0.000134054	0.000132666	4.76416E-05	2.52118E-05	8.65936E-05	2.78191E-06	2.78191E-06	8.93755E-05	2.78191E-06	0.000145679	7.9397E-06	1.86439E-05	1.82839E-05	1.79056E-05	1.55095E-05	3.36781E-05	2.39601E-06	3.48761E-05	2.39601E-06
3834303772895	383430	3772895	0.000132023	0.000130657	4.69199E-05	2.48299E-05	8.52819E-05	2.73977E-06	2.73977E-06	8.80216E-05	2.73977E-06	0.000142861	7.78613E-06	1.82833E-05	1.79302E-05	1.75592E-05	1.52096E-05	3.30267E-05	2.34967E-06	3.42015E-05	2.34967E-06
3834403772895	383440	3772895	0.000129895	0.000128551	4.61638E-05	2.44297E-05	8.39074E-05	2.69561E-06	2.69561E-06	8.66031E-05	2.69561E-06	0.000139982	7.62922E-06	1.79148E-05	1.75689E-05	1.72054E-05	1.49031E-05	3.23611E-05	2.30232E-06	3.35123E-05	2.30232E-06
3834503772895	383450	3772895	0.00012605	0.000124746	4.47973E-05	2.37066E-05	8.14238E-05	2.61582E-06	2.61582E-06	8.40397E-05	2.61582E-06	0.000135342	7.37633E-06	1.7321E-05	1.69865E-05	1.66351E-05	1.44091E-05	3.12884E-05	2.226E-06	3.24014E-05	2.226E-06
3834603772895	383460	3772895	0.000122161	0.000120897	4.3415E-05	2.29751E-05	7.89113E-05	2.5351E-06	2.5351E-06	8.14464E-05	2.5351E-06	0.000130702	7.12344E-06	1.67272E-05	1.64042E-05	1.60648E-05	1.39151E-05	3.02157E-05	2.14969E-06	3.12906E-05	2.14969E-06
3834703772895	383470	3772895	0.000118503	0.000117276	4.21149E-05	2.22871E-05	7.65482E-05	2.45919E-06	2.45919E-06	7.90074E-05	2.45919E-06	0.000126346	6.886E-06	1.61696E-05	1.58574E-05	1.55293E-05	1.34512E-05	2.92085E-05	2.07803E-06	3.02476E-05	2.07803E-06
3834803772895	383480	3772895	0.000115031	0.000113841	4.08812E-05	2.16342E-05	7.43058E-05	2.38715E-06	2.38715E-06	7.66929E-05	2.38715E-06	0.000122219	6.66107E-06	1.56414E-05	1.53394E-05	1.5022E-05	1.30118E-05	2.82545E-05	2.01015E-06	2.92595E-05	2.01015E-06
3834903772895	383490	3772895	0.000111724	0.000110568	3.97058E-05	2.10121E-05	7.21694E-05	2.31851E-06	2.31851E-06	7.44879E-05	2.31851E-06	0.000118298	6.44741E-06	1.51397E-05	1.48474E-05	1.45402E-05	1.25945E-05	2.73482E-05	1.94567E-06	2.8321E-05	1.94567E-06
3835003772895	383500	3772895	0.000109992	0.000108853	3.90902E-05	2.06864E-05	7.10505E-05	2.28257E-06	2.28257E-06	7.33331E-05	2.28257E-06	0.000116085	6.3268E-06	1.48565E-05	1.45696E-05	1.42682E-05	1.23589E-05	2.68366E-05	1.90928E-06	2.77912E-05	1.90928E-06
3835103772895	383510	3772895	0.00010876	0.000107634	3.86524E-05	2.04547E-05	7.02548E-05	2.25701E-06	2.25701E-06	7.25118E-05	2.25701E-06	0.000114424	6.23625E-06	1.46439E-05	1.43611E-05	1.4064E-05	1.2182E-05	2.64525E-05	1.88195E-06	2.73935E-05	1.88195E-06
3835203772895	383520	3772895	0.000107424	0.000106312	3.81775E-05	2.02034E-05	6.93916E-05	2.22927E-06	2.22927E-06	7.16209E-05	2.22927E-06	0.00011267	6.14068E-06	1.44195E-05	1.4141E-05	1.38484E-05	1.19953E-05	2.60471E-05	1.85311E-06	2.69737E-05	1.85311E-06
3835303772895	383530	3772895	0.000105572	0.00010448	3.75195E-05	1.98552E-05	6.81956E-05	2.19085E-06	2.19085E-06	7.03864E-05	2.19085E-06	0.000110412	6.01758E-06	1.41304E-05	1.38575E-05	1.35708E-05	1.17548E-05	2.55249E-05	1.81596E-06	2.64329E-05	1.81596E-06
3835403772895	383540	3772895	0.000103713	0.00010264	3.68588E-05	1.95056E-05	6.69948E-05	2.15227E-06	2.15227E-06	6.91471E-05	2.15227E-06	0.000108168	5.89531E-06	1.38433E-05	1.3576E-05	1.32951E-05	1.1516E-05	2.50063E-05	1.77906E-06	2.58958E-05	1.77906E-06
3835503772895	383550	3772895	0.000101682	0.00010063	3.61372E-05	1.91236E-05	6.5683E-05	2.11013E-06	2.11013E-06	6.77932E-05	2.11013E-06	0.000105772	5.76469E-06	1.35366E-05	1.32752E-05	1.30005E-05	1.12608E-05	2.44523E-05	1.73965E-06	2.53221E-05	1.73965E-06
3835603772895	383560	3772895	9.95473E-05	9.85171E-05	3.53783E-05	1.87221E-05	6.43038E-05	2.06582E-06	2.06582E-06	6.63696E-05	2.06582E-06	0.000103306	5.63032E-06	1.3221E-05	1.29657E-05	1.26975E-05	1.09984E-05	2.38823E-05	1.6991E-06	2.47318E-05	1.6991E-06
3835703772895	383570	3772895	9.75689E-05	9.65592E-05	3.46752E-05	1.835E-05	6.30258E-05	2.02477E-06	2.02477E-06	6.50506E-05	2.02477E-06	0.000101032	5.50638E-06	1.293E-05	1.26803E-05	1.24179E-05	1.07563E-05	2.33566E-05	1.66169E-06	2.41874E-05	1.66169E-06
3835803772895	383580	3772895	9.7972E-05	9.69581E-05	3.48185E-05	1.84258E-05	6.32862E-05	2.03313E-06	2.03313E-06	6.53194E-05	2.03313E-06	0.000101193	5.51514E-06	1.29506E-05	1.27005E-05	1.24377E-05	1.07734E-05	2.33937E-05	1.66434E-06	2.42259E-05	1.66434E-06
3835903772895	383590	3772895	9.86962E-05	9.76748E-05	3.50759E-05	1.8562E-05	6.3754E-05	2.04816E-06	2.04816E-06	6.58022E-05	2.04816E-06	0.000101691	5.54226E-06	1.30143E-05	1.2763E-05	1.24989E-05	1.08264E-05	2.35088E-05	1.67252E-06	2.43451E-05	1.67252E-06
3836003772895	383600	3772895	9.92487E-05	9.82216E-05	3.52722E-05	1.86659E-05	6.41109E-05	2.05963E-06	2.05963E-06	6.61705E-05	2.05963E-06	0.000102027	5.56063E-06	1.30574E-05	1.28052E-05	1.25403E-05	1.08622E-05	2.35867E-05	1.67806E-06	2.44257E-05	1.67806E-06
3836103772895	383610	3772895	9.94801E-05	9.84506E-05	3.53545E-05	1.87094E-05	6.42604E-05	2.06443E-06	2.06443E-06	6.63248E-05	2.06443E-06	0.000102081	5.56355E-06	1.30643E-05	1.2812E-05	1.25469E-05	1.08679E-05	2.35991E-05	1.67895E-06	2.44385E-05	1.67895E-06
3836203772895	383620	3772895	9.97265E-05	9.86944E-05	3.5442E-05	1.87558E-05	6.44195E-05	2.06954E-06	2.06954E-06	6.64891E-05	2.06954E-06	0.000102181	5.56897E-06	1.3077E-05	1.28245E-05	1.25591E-05	1.08785E-05	2.36221E-05	1.68058E-06	2.44624E-05	1.68058E-06
3836303772895	383630	3772895	9.96817E-05	9.86501E-05	3.54261E-05	1.87474E-05	6.43906E-05	2.06861E-06	2.06861E-06	6.64592E-05	2.06861E-06	0.000102035	5.56104E-06	1.30584E-05	1.28062E-05	1.25412E-05	1.0863E-05	2.35884E-05	1.67819E-06	2.44275E-05	1.67819E-06
3836403772895	383640	3772895	9.94876E-05	9.8458E-05	3.53571E-05	1.87108E-05	6.42652E-05	2.06459E-06	2.06459E-06	6.63298E-05	2.06459E-06	0.00010179	5.54769E-06	1.3027E-05	1.27755E-05	1.25111E-05	1.0837E-05	2.35318E-05	1.67416E-06	2.43689E-05	1.67416E-06
3836503772895	383650	3772895	9.90247E-05	9.79999E-05	3.51926E-05	1.86238E-05	6.39662E-05	2.05498E-06	2.05498E-06	6.60212E-05	2.05498E-06	0.000101315	5.52182E-06	1.29663E-05	1.27159E-05	1.24528E-05	1.07864E-05	2.34221E-05	1.66635E-06	2.42552E-05	1.66635E-06
3836603772895	383660	3772895	9.82259E-05	9.72093E-05	3.49087E-05	1.84736E-05	6.34502E-05	2.0384E-06	2.0384E-06	6.54886E-05	2.0384E-06	0.000100534	5.47925E-06	1.28663E-05	1.26179E-05	1.23568E-05	1.07033E-05	2.32415E-05	1.65351E-06	2.40683E-05	1.65351E-06
3836703772895	383670	3772895	9.73001E-05	9.62932E-05	3.45797E-05	1.82994E-05	6.28522E-05	2.01919E-06	2.01919E-06	6.48714E-05	2.01919E-06	9.96538E-05	5.43126E-06	1.27536E-05	1.25073E-05	1.22485E-05	1.06095E-05	2.30379E-05	1.63903E-06	2.38575E-05	1.63903E-06
3836803772895	383680	3772895	9.60758E-05	9.50815E-05	3.41446E-05	1.80692E-05	6.20613E-05	1.99378E-06	1.99378E-06	6.40551E-05	1.99378E-06	9.84364E-05	5.36491E-06	1.25978E-05	1.23545E-05	1.20989E-05	1.04799E-05	2.27565E-05	1.619E-06	2.3566E-05	1.619E-06
3836903772895	383690	3772895	9.48141E-05	9.38328E-05	3.36962E-05	1.78319E-05	6.12463E-05	1.9676E-06	1.9676E-06	6.32139E-05	1.9676E-06	9.72113E-05	5.29814E-06	1.2441E-05	1.22008E-05	1.19483E-05	1.03495E-05	2.24733E-05	1.59885E-06	2.32727E-05	1.59885E-06
3837003772895	383700	3772895	9.35972E-05	9.26285E-05	3.32637E-05	1.7603E-05	6.04602E-05	1.94235E-06	1.94235E-06	6.24026E-05	1.94235E-06	9.60474E-05	5.23471E-06	1.22921E-05	1.20547E-05	1.18053E-05	1.02256E-05	2.22042E-05	1.57971E-06	2.29941E-05	1.57971E-06
3837103772895	383710	3772895	9.24101E-05	9.14538E-05	3.28418E-05	1.73798E-05	5.96934E-05	1.91771E-06	1.91771E-06	6.16112E-05	1.91771E-06	9.48912E-05	5.1717E-06	1.21441E-05	1.19096E-05	1.16632E-05	1.01025E-05	2.19369E-05	1.56069E-06	2.27173E-05	1.56069E-06
3837203772895	383720	3772895	9.12753E-05	9.03307E-05	3.24385E-05	1.71664E-05	5.89604E-05	1.89416E-06	1.89416E-06	6.08546E-05	1.89416E-06	9.38269E-05	5.11369E-06	1.20079E-05	1.1776E-05	1.15324E-05	9.98917E-06	2.16909E-05	1.54319E-06	2.24625E-05	1.54319E-06
3837303772895	383730	3772895	9.00435E-05	8.91116E-05	3.20008E-05	1.69347E-05	5.81647E-05	1.8686E-06	1.8686E-06	6.00333E-05	1.8686E-06	9.25942E-05	5.0465E-06	1.18501E-05	1.16213E-05	1.13808E-05	9.85793E-06	2.14059E-05	1.52291E-06	2.21674E-05	1.52291E-06
3837403772895	383740	3772895	8.88117E-05	8.78926E-05	3.1563E-05	1.6703E-05	5.7369E-05	1.84304E-06	1.84304E-06	5.9212E-05	1.84304E-06	9.13308E-05	4.97765E-06	1.16885E-05	1.14627E-05	1.12256E-05	9.72343E-06	2.11138E-05	1.50214E-06	2.18649E-05	1.50214E-06
3837503772895	383750	3772895	8.75574E-05	8.66513E-05	3.11172E-05	1.64671E-05	5.65588E-05	1.81701E-06	1.81701E-06	5.83758E-05	1.81701E-06	9.00215E-05	4.90629E-06	1.15209E-05	1.12984E-05	1.10646E-05	9.58403E-06	2.08112E-05	1.4806E-06	2.15515E-05	1.4806E-06
3837603772895	383760	3772895	8.56089E-05	8.47229E-05	3.04247E-05	1.61007E-05	5.53001E-05	1.77657E-06	1.77657E-06	5.70767E-05	1.77657E-06	8.77857E-05	4.78443E-06	1.12348E-05	1.10178E-05	1.07898E-05	9.346E-06	2.02943E-05	1.44383E-06	2.10162E-05	1.44383E-06
3837

			ISDemolition	ISDrainage / Utilities Trenching	ISDrainage / Utilities Trenching	ISAsphalt Paving	ISAsphalt Paving	SVDemolition	SVSite Grubbing / Prep	SVMass Grading / Excavation	SVMass Grading / Excavation	SVDrainage / Utilities Trenching	SVFoundations / Concrete Pads	SVBuilding / Structure Construction	SVBuilding / Structure Construction	SVAsphalt Paving	SVAsphalt Paving	SVArchitectural Coating	SVArchitectural Coating	SVLandscaping or Other Finishing	SVLandscaping or Other Finishing
Unique Identifier	X (UTM)	Y (UTM)	2027	2027	2028	2027	2028	2027	2027	2027	2028	2028	2028	2028	2029	2028	2029	2028	2029	2028	2029
3830203772895	383020	3772895	1.01676E-05	4.09411E-06	3.98907E-06	1.05736E-06	9.84978E-07	6.29761E-05	4.52764E-05	3.05266E-05	3.0139E-05	2.13844E-05	6.79327E-06	9.73177E-06	9.36045E-06	9.56824E-07	8.90224E-07	9.56824E-07	8.90224E-07	9.73177E-06	9.36045E-06
3830303772895	383030	3772895	1.03786E-05	4.17906E-06	4.07184E-06	1.0793E-06	1.00542E-06	6.43747E-05	4.62819E-05	3.12046E-05	3.08084E-05	2.18593E-05	6.94414E-06	9.94791E-06	9.56834E-06	9.78075E-07	9.09996E-07	9.78075E-07	9.09996E-07	9.94791E-06	9.56834E-06
3830403772895	383040	3772895	1.06021E-05	4.26908E-06	4.15955E-06	1.10255E-06	1.02707E-06	6.58625E-05	4.73516E-05	3.19258E-05	3.15204E-05	2.23645E-05	7.10463E-06	1.01778E-05	9.78947E-06	1.00068E-06	9.31027E-07	1.00068E-06	9.31027E-07	1.01778E-05	9.78947E-06
3830503772895	383050	3772895	1.08341E-05	4.36247E-06	4.25054E-06	1.12667E-06	1.04954E-06	6.74037E-05	4.84596E-05	3.26729E-05	3.2258E-05	2.28878E-05	7.27088E-06	1.0416E-05	1.00186E-05	1.0241E-06	9.52813E-07	1.0241E-06	9.52813E-07	1.0416E-05	1.00186E-05
3830603772895	383060	3772895	1.10758E-05	4.45981E-06	4.34538E-06	1.15181E-06	1.07296E-06	6.90073E-05	4.96125E-05	3.34502E-05	3.30255E-05	2.34324E-05	7.44386E-06	1.06638E-05	1.02569E-05	1.04846E-06	9.75482E-07	1.04846E-06	9.75482E-07	1.06638E-05	1.02569E-05
3830703772895	383070	3772895	1.13245E-05	4.55995E-06	4.44295E-06	1.17767E-06	1.09705E-06	7.06732E-05	5.08102E-05	3.42577E-05	3.38227E-05	2.39981E-05	7.62357E-06	1.09212E-05	1.05045E-05	1.07377E-06	9.99031E-07	1.07377E-06	9.99031E-07	1.09212E-05	1.05045E-05
3830803772895	383080	3772895	1.1583E-05	4.66403E-06	4.54437E-06	1.20455E-06	1.12209E-06	7.24104E-05	5.20592E-05	3.50998E-05	3.46541E-05	2.45879E-05	7.81096E-06	1.11897E-05	1.07627E-05	1.10017E-06	1.02359E-06	1.10017E-06	1.02359E-06	1.11897E-05	1.07627E-05
3830903772895	383090	3772895	1.1861E-05	4.77599E-06	4.65345E-06	1.23347E-06	1.14903E-06	7.42813E-05	5.34042E-05	3.60066E-05	3.55495E-05	2.52232E-05	8.01277E-06	1.14788E-05	1.10408E-05	1.12859E-06	1.05003E-06	1.12859E-06	1.05003E-06	1.14788E-05	1.10408E-05
3831003772895	383100	3772895	1.21531E-05	4.89358E-06	4.76802E-06	1.26383E-06	1.17732E-06	7.62501E-05	5.48197E-05	3.6961E-05	3.64917E-05	2.58918E-05	8.22515E-06	1.1783E-05	1.13334E-05	1.1585E-06	1.07787E-06	1.1585E-06	1.07787E-06	1.1783E-05	1.13334E-05
3831103772895	383110	3772895	1.24591E-05	5.01679E-06	4.88807E-06	1.29566E-06	1.20696E-06	7.8317E-05	5.63056E-05	3.79629E-05	3.74809E-05	2.65936E-05	8.4481E-06	1.21024E-05	1.16406E-05	1.18991E-06	1.10708E-06	1.18991E-06	1.10708E-06	1.21024E-05	1.16406E-05
3831203772895	383120	3772895	1.28042E-05	5.15575E-06	5.02347E-06	1.33155E-06	1.24039E-06	8.07134E-05	5.80286E-05	3.91245E-05	3.86278E-05	2.74073E-05	8.70661E-06	1.24727E-05	1.19968E-05	1.22632E-06	1.14096E-06	1.22632E-06	1.14096E-06	1.24727E-05	1.19968E-05
3831303772895	383130	3772895	1.31549E-05	5.29697E-06	5.16106E-06	1.36802E-06	1.27437E-06	8.31455E-05	5.97771E-05	4.03034E-05	3.97917E-05	2.82332E-05	8.96896E-06	1.28486E-05	1.23583E-05	1.26327E-06	1.17534E-06	1.26327E-06	1.17534E-06	1.28486E-05	1.23583E-05
3831403772895	383140	3772895	1.35405E-05	5.45225E-06	5.31236E-06	1.40812E-06	1.31173E-06	8.58805E-05	6.17434E-05	4.16292E-05	4.11006E-05	2.91619E-05	9.26398E-06	1.32712E-05	1.27648E-05	1.30482E-06	1.214E-06	1.30482E-06	1.214E-06	1.32712E-05	1.27648E-05
3831503772895	383150	3772895	1.39429E-05	5.61428E-06	5.47023E-06	1.44997E-06	1.35071E-06	8.87758E-05	6.3825E-05	4.30327E-05	4.24863E-05	3.0145E-05	9.57631E-06	1.37186E-05	1.31952E-05	1.34881E-06	1.25493E-06	1.34881E-06	1.25493E-06	1.37186E-05	1.31952E-05
3831603772895	383160	3772895	1.43607E-05	5.7825E-06	5.63414E-06	1.49341E-06	1.39118E-06	9.18672E-05	6.60475E-05	4.45311E-05	4.39657E-05	3.11947E-05	9.90977E-06	1.41964E-05	1.36547E-05	1.39578E-06	1.29863E-06	1.39578E-06	1.29863E-06	1.41964E-05	1.36547E-05
3831703772895	383170	3772895	1.47994E-05	5.95916E-06	5.80626E-06	1.53904E-06	1.43368E-06	9.52436E-05	6.8475E-05	4.61678E-05	4.55816E-05	3.23413E-05	1.0274E-05	1.47181E-05	1.41565E-05	1.44708E-06	1.34636E-06	1.44708E-06	1.34636E-06	1.47181E-05	1.41565E-05
3831803772895	383180	3772895	1.52325E-05	6.13357E-06	5.9762E-06	1.58408E-06	1.47564E-06	9.90922E-05	7.12419E-05	4.80333E-05	4.74235E-05	3.36481E-05	1.06891E-05	1.53128E-05	1.47286E-05	1.50555E-06	1.40076E-06	1.50555E-06	1.40076E-06	1.53128E-05	1.47286E-05
3831903772895	383190	3772895	1.58152E-05	6.36818E-06	6.20479E-06	1.64467E-06	1.53208E-06	0.00010107	7.26638E-05	4.8992E-05	4.837E-05	3.43197E-05	1.09025E-05	1.56185E-05	1.50225E-05	1.5356E-06	1.42872E-06	1.5356E-06	1.42872E-06	1.56185E-05	1.50225E-05
3832003772895	383200	3772895	1.74262E-05	7.01687E-06	6.83683E-06	1.8122E-06	1.68815E-06	0.000111074	7.98565E-05	5.38416E-05	5.31579E-05	3.77168E-05	1.19817E-05	1.71645E-05	1.65096E-05	1.68761E-06	1.57014E-06	1.68761E-06	1.57014E-06	1.71645E-05	1.65096E-05
3832103772895	383210	3772895	1.83973E-05	7.40788E-06	7.21781E-06	1.91319E-06	1.78222E-06	0.000117079	8.41734E-05	5.67521E-05	5.60316E-05	3.97558E-05	1.26294E-05	1.80924E-05	1.7402E-05	1.77884E-06	1.65502E-06	1.77884E-06	1.65502E-06	1.80924E-05	1.7402E-05
3832203772895	383220	3772895	1.89338E-05	7.62392E-06	7.42831E-06	1.96898E-06	1.8342E-06	0.000120607	8.67098E-05	5.84622E-05	5.77199E-05	4.09537E-05	1.30099E-05	1.86375E-05	1.79264E-05	1.83244E-06	1.70489E-06	1.83244E-06	1.70489E-06	1.86375E-05	1.79264E-05
3832303772895	383230	3772895	1.88402E-05	7.58623E-06	7.39158E-06	1.95925E-06	1.82513E-06	0.000120357	8.65304E-05	5.83413E-05	5.76006E-05	4.0869E-05	1.2983E-05	1.8599E-05	1.78893E-05	1.82865E-06	1.70136E-06	1.82865E-06	1.70136E-06	1.8599E-05	1.78893E-05
3832403772895	383240	3772895	1.86837E-05	7.52321E-06	7.33019E-06	1.94297E-06	1.80997E-06	0.000119805	8.61333E-05	5.80736E-05	5.73362E-05	4.06814E-05	1.29234E-05	1.85136E-05	1.78072E-05	1.82025E-06	1.69355E-06	1.82025E-06	1.69355E-06	1.85136E-05	1.78072E-05
3832503772895	383250	3772895	1.88053E-05	7.57216E-06	7.37788E-06	1.95562E-06	1.82174E-06	0.000121124	8.70813E-05	5.87127E-05	5.79672E-05	4.11291E-05	1.30657E-05	1.87174E-05	1.80032E-05	1.84029E-06	1.71219E-06	1.84029E-06	1.71219E-06	1.87174E-05	1.80032E-05
3832603772895	383260	3772895	1.89184E-05	7.61773E-06	7.42228E-06	1.96739E-06	1.83271E-06	0.000122415	8.801E-05	5.93389E-05	5.85854E-05	4.15678E-05	1.3205E-05	1.8917E-05	1.81952E-05	1.85991E-06	1.73045E-06	1.85991E-06	1.73045E-06	1.8917E-05	1.81952E-05
3832703772895	383270	3772895	1.87787E-05	7.56147E-06	7.36747E-06	1.95286E-06	1.81917E-06	0.000122032	8.77346E-05	5.91532E-05	5.84021E-05	4.14377E-05	1.31637E-05	1.88578E-05	1.81383E-05	1.85409E-06	1.72504E-06	1.85409E-06	1.72504E-06	1.88578E-05	1.81383E-05
3832803772895	383280	3772895	1.86725E-05	7.51871E-06	7.3258E-06	1.94181E-06	1.80888E-06	0.000121863	8.76129E-05	5.90711E-05	5.83211E-05	4.13802E-05	1.31454E-05	1.88316E-05	1.81131E-05	1.85152E-06	1.72265E-06	1.85152E-06	1.72265E-06	1.88316E-05	1.81131E-05
3832903772895	383290	3772895	1.86641E-05	7.51534E-06	7.32251E-06	1.94094E-06	1.80807E-06	0.000122353	8.79651E-05	5.93086E-05	5.85556E-05	4.15466E-05	1.31983E-05	1.89074E-05	1.81859E-05	1.85897E-06	1.72957E-06	1.85897E-06	1.72957E-06	1.89074E-05	1.81859E-05
3833003772895	383300	3772895	1.8741E-05	7.54628E-06	7.35266E-06	1.94893E-06	1.81552E-06	0.000123458	8.87594E-05	5.98441E-05	5.90843E-05	4.19217E-05	1.33175E-05	1.90781E-05	1.83501E-05	1.87575E-06	1.74519E-06	1.87575E-06	1.74519E-06	1.90781E-05	1.83501E-05
3833103772895	383310	3772895	1.88039E-05	7.5716E-06	7.37733E-06	1.95547E-06	1.82161E-06	0.000124455	8.94767E-05	6.03278E-05	5.95618E-05	4.22605E-05	1.34251E-05	1.92323E-05	1.84984E-05	1.89091E-06	1.75929E-06	1.89091E-06	1.75929E-06	1.92323E-05	1.84984E-05
3833203772895	383320	3772895	1.89226E-05	7.61942E-06	7.42393E-06	1.96782E-06	1.83311E-06	0.000125854	9.04823E-05	6.10057E-05	6.02312E-05	4.27355E-05	1.3576E-05	1.94484E-05	1.87063E-05	1.91216E-06	1.77906E-06	1.91216E-06	1.77906E-06	1.94484E-05	1.87063E-05
3833303772895	383330	3772895	1.90302E-05	7.66274E-06	7.46614E-06	1.97901E-06	1.84353E-06	0.000127146	9.1411E-05	6.16319E-05	6.08494E-05	4.31741E-05	1.37153E-05	1.9648E-05	1.88983E-05	1.93179E-06	1.79732E-06	1.93179E-06	1.79732E-06	1.9648E-05	1.88983E-05
3833403772895	383340	3772895	1.90861E-05	7.68525E-06	7.48806E-06	1.98482E-06	1.84895E-06	0.000128072	9.20771E-05	6.2081E-05	6.12928E-05	4.34887E-05	1.38152E-05	1.97912E-05	1.9036E-05	1.94586E-06	1.81042E-06	1.94586E-06	1.81042E-06	1.97912E-05	1.9036E-05
3833503772895	383350	3772895	1.91336E-05	7.70437E-06	7.5067E-06	1.98976E-06	1.85355E-06	0.000128901	9.26728E-05	6.24826E-05	6.16893E-05	4.377E-05	1.39046E-05	1.99192E-05	1.91592E-05	1.95845E-06	1.82213E-06	1.95845E-06	1.82213E-06	1.99192E-05	1.91592E-05
3833603772895	383360	3772895	1.91196E-05	7.69875E-06	7.50122E-06	1.98831E-06	1.8522E-06	0.000129284	9.29482E-05	6.26683E-05	6.18726E-05	4.39001E-05	1.39459E-05	1.99784E-05	1.92161E-05	1.96427E-06	1.82755E-06	1.96427E-06	1.82755E-06	1.99784E-05	1.92161E-05
3833703772895	383370	3772895	1.91546E-05	7.71281E-06	7.51492E-06	1.99194E-06	1.85558E-06	0.000129952	9.34285E-05	6.29922E-05	6.21924E-05	4.4127E-05	1.4018E-05	2.00817E-05	1.93154E-05	1.97442E-06	1.83699E-06	1.97442E-06	1.83699E-06	2.00817E-05	1.93154E-05
3833803772895	383380	3772895	1.9251E-05	7.75163E-06	7.55275E-06	2.00197E-06	1.86492E-06	0.000130986	9.41715E-05	6.34931E-05	6.2687E-05	4.44779E-05	1.41295E-05	2.02414E-05	1.9469E-05	1.99012E-06	1.8516E-06	1.99012E-06	1.8516E-06	2.02414E-05	1.9469E-05
3833903772895	383390	3772895	1.93544E-05	7.79327E-06	7.59331E-06	2.01272E-06	1.87494E-06	0.000132028	9.49209E-05	6.39984E-05	6.31858E-05	4.48319E-05	1.42419E-05	2.04024E-05	1.9624E-05	2.00596E-06	1.86634E-06	2.00596E-06	1.86634E-06	2.04024E-05	1.9624E-05
3834003772895	383400	3772895	1.96115E-05	7.89679E-06	7.69418E-06	2.03946E-06	1.89984E-06	0.000134095	9.64068E-05	6.50002E-05	6.4175E-05	4.55337E-05	1.44649E-05	2.07218E-05	1.99312E-05	2.03736E-06	1.89555E-06	2.03736E-06	1.89555E-06	2.07218E-05	1.99312E-05
3834103772895	383410	3772895	1.99873E-05	8.04813E-06	7.84164E-06	2.07854E-06	1.93625E-06	0.000136972	9.84756E-05	6.63951E-05	6.55521E-05	4.65108E-05	1.47753E-05	2.11665E-05	2.03589E-05	2.08108E-06	1.93623E-06	2.08108E-06	1.93623E-06	2.11665E-05	2.03589E-05
3834203772895	383420	3772895	2.01354E-05	8.10777E-06	7.89974E-06	2.09394E-06	1.9506E-06	0.000138228	9.93787E-05	6.7004E-05	6.61532E-05	4.69373E-05	1.49108E-05	2.13606E-05	2.05456E-05	2.10017E-06	1.95399E-06	2.10017E-06	1.95399E-06	2.13606E-05	2.05456E-05
3834303772895	383430	3772895	1.98364E-05	7.98737E-06	7.78243E-06	2.06285E-06	1.92163E-06	0.000136295	9.79888E-05	6.60669E-05	6.52281E-05	4.62809E-05	1.47022E-05	2.10619E-05	2.02582E-05	2.0708E-06	1.92666E-06	2.0708E-06	1.92666E-06	2.10619E-05	2.02582E-05
3834403772895	383440	3772895	1.95234E-05	7.86134E-06	7.65964E-06	2.0303E-06	1.89132E-06	0.000134237	9.65093E-05	6.50693E-05	6.42432E-05	4.55821E-05	1.44803E-05	2.07439E-05	1.99524E-05	2.03953E-06	1.89757E-06	2.03953E-06	1.89757E-06	2.07439E-05	1.99524E-05
3834503772895	383450	3772895	1.89548E-05	7.63236E-06	7.43654E-06	1.97116E-06	1.83623E-06	0.000130353	9.37168E-05	6.31865E-05	6.23843E-05	4.42631E-05	1.40613E-05	2.01436E-05	1.9375E-05	1.98051E-06	1.84266E-06	1.98051E-06	1.84266E-06	2.01436E-05	1.9375E-05
3834603772895	383460	3772895	1.83791E-05	7.40057E-06	7.21069E-06	1.9113E-06	1.78046E-06	0.00012638	9.08602E-05	6.12605E-05	6.04827E-05	4.29139E-05	1.36327E-05	1.95296E-05	1.87845E-05	1.92015E-06	1.78649E-06	1.92015E-06	1.78649E-06	1.95296E-05	1.87845E-05
3834703772895	383470	3772895	1.78356E-05	7.18171E-06	6.99745E-06	1.85478E-06	1.72781E-06	0.000122638	8.81701E-05	5.94468E-05	5.8692E-05	4.16434E-05	1.3229E-05	1.89514E-05	1.82283E-05	1.8633E-06	1.7336E-06	1.8633E-06	1.7336E-06	1.89514E-05	1.82283E-05
3834803772895	383480	3772895	1.732E-05	6.97411E-06	6.79517E-06	1.80116E-06	1.67786E-06	0.000119083	8.56145E-05	5.77238E-05	5.69909E-05	4.04364E-05	1.28456E-05	1.84021E-05	1.77E-05	1.80929E-06	1.68335E-06	1.80929E-06	1.68335E-06	1.84021E-05	1.77E-05
3834903772895	383490	3772895	1.68282E-05	6.77607E-06	6.60221E-06	1.75001E-06	1.63022E-06	0.000115698	8.31807E-05	5.60828E-05	5.53707E-05	3.92869E-05	1.24804E-05	1.7879E-05	1.71968E-05	1.75786E-06	1.6355E-06	1.75786E-06	1.6355E-06	1.7879E-05	1.71968E-05
3835003772895	383500	3772895	1.65781E-05	6.67536E-06	6.50409E-06	1.724E-06	1.60599E-06	0.000114032	8.1983E-05	5.52753E-05	5.45734E-05	3.87212E-05	1.23007E-05	1.76215E-05	1.69492E-05	1.73254E-06	1.61195E-06	1.73254E-06	1.61195E-06	1.76215E-05	1.69492E-05
3835103772895	383510	3772895	1.64048E-05	6.6056E-06	6.43612E-06	1.70599E-06	1.5892E-06	0.00011291	8.11759E-05	5.47311E-05	5.40362E-05	3.834E-05	1.21796E-05	1.74481E-05	1.67823E-05	1.71549E-06	1.59608E-06	1.71549E-06	1.59608E-06	1.74481E-05	1.67823E-05
3835203772895	383520	3772895	1.62162E-05	6.52965E-06	6.36211E-06	1.68637E-06	1.57093E-06	0.000111671	8.02857E-05	5.41309E-05	5.34436E-05	3.79195E-05	1.20461E-05	1.72567E-05	1.65983E-05	1.69667E-06	1.57858E-06	1.69667E-06	1.57858E-06	1.72567E-05	1.65983E-05
3835303772895	383530	3772895	1.59479E-05	6.42162E-06	6.25686E-06	1.65847E-06	1.54494E-06	0.000109872	7.89919E-05	5.32586E-05	5.25824E-05	3.73085E-05	1.18519E-05	1.69786E-05	1.63308E-05	1.66933E-06	1.55314E-06	1.66933E-06	1.55314E-06	1.69786E-05	1.63308E-05
3835403772895	383540	3772895	1.56811E-05	6.31417E-06	6.15216E-06	1.63072E-06	1.51909E-06	0.000108072	7.76981E-05	5.23863E-05	5.17211E-05	3.66974E-05	1.16578E-05	1.67005E-05	1.60633E-05	1.64199E-06	1.5277E-06	1.64199E-06	1.5277E-06	1.67005E-05	1.60633E-05
3835503772895	383550	3772895	1.53876E-05	6.19602E-06	6.03705E-06	1.60021E-06	1.49066E-06	0.000106077	7.62634E-05	5.14189E-05	5.07661E-05	3.60198E-05	1.14426E-05	1.63922E-05	1.57667E-05	1.61167E-06	1.49949E-06	1.61167E-06	1.49949E-06	1.63922E-05	1.57667E-05
3835603772895	383560	3772895	1.50789E-05	6.07168E-06	5.9159E-06	1.5681E-06	1.46075E-06	0.000103965	7.47454E-05	5.03955E-05	4.97556E-05	3.53028E-05	1.12148E-05	1.60659E-05	1.54529E-05	1.57959E-06	1.46964E-06	1.57959E-06	1.46964E-06	1.60659E-05	1.54529E-05
3835703772895	383570	3772895	1.47938E-05	5.95691E-06	5.80407E-06	1.53845E-06	1.43314E-06	0.000102032	7.33555E-05	4.94584E-05	4.88304E-05	3.46464E-05	1.10063E-05	1.57671E-05	1.51655E-05	1.55022E-06	1.44232E-06	1.55022E-06	1.44232E-06	1.57671E-05	1.51655E-05
3835803772895	383580	3772895	1.48693E-05	5.98729E-06	5.83367E-06	1.5463E-06	1.44045E-06	0.000102647	7.37975E-05	4.97564E-05	4.91246E-05	3.48551E-05	1.10726E-05	1.58621E-05	1.52569E-05	1.55956E-06	1.45101E-06	1.55956E-06	1.45101E-06	1.58621E-05	1.52569E-05
3835903772895	383590	3772895	1.49894E-05	6.03567E-06	5.88082E-06	1.5588E-06	1.45209E-06	0.000103564	7.44572E-05	5.02012E-05	4.95638E-05	3.51667E-05	1.11716E-05	1.60039E-05	1.53933E-05	1.5735E-06	1.46398E-06	1.5735E-06	1.46398E-06	1.60039E-05	1.53933E-05
3836003772895	383600	3772895	1.50802E-05	6.07224E-06	5.91645E-06	1.56824E-06	1.46089E-06	0.000104259	7.49568E-05	5.0538E-05	4.98963E-05	3.54026E-05	1.12465E-05	1.61113E-05	1.54966E-05	1.58406E-06	1.4738E-06	1.58406E-06	1.4738E-06	1.61113E-05	1.54966E-05
3836103772895	383610	3772895	1.51208E-05	6.08856E-06	5.93234E-06	1.57246E-06	1.46481E-06	0.00010458	7.51873E-05	5.06935E-05	5.00498E-05	3.55115E-05	1.12811E-05	1.61609E-05	1.55442E-05	1.58893E-06	1.47833E-06	1.58893E-06	1.47833E-06	1.61609E-05	1.55442E-05
3836203772895	383620	3772895	1.51599E-05	6.10431E-06	5.94769E-06	1.57652E-06	1.4686E-06	0.000104865	7.53923E-05	5.08316E-05	5.01862E-05	3.56084E-05	1.13119E-05	1.62049E-05	1.55866E-05	1.59326E-06	1.48236E-06	1.59326E-06	1.48236E-06	1.62049E-05	1.55866E-05
3836303772895	383630	3772895	1.51557E-05	6.10263E-06	5.94605E-06	1.57609E-06	1.4682E-06	0.000104821	7.53603E-05	5.08101E-05	5.01649E-05	3.55932E-05	1.13071E-05	1.6198E-05	1.558E-05	1.59259E-06	1.48173E-06	1.59259E-06	1.48173E-06	1.6198E-05	1.558E-05
3836403772895	383640	3772895	1.51278E-05	6.09137E-06	5.93509E-06	1.57318E-06	1.46549E-06	0.000104589	7.51937E-05	5.06978E-05	5.00541E-05	3.55146E-05	1.12821E-05	1.61623E-05	1.55456E-05	1.58907E-06	1.47846E-06	1.58907E-06	1.47846E-06	1.61623E-05	1.55456E-05
3836503772895	383650	3772895	1.50593E-05	6.06381E-06	5.90822E-06	1.56606E-06	1.45886E-06	0.000104045	7.4803E-05	5.04344E-05	4.9794E-05	3.533E-05	1.12234E-05	1.60783E-05	1.54648E-05	1.58081E-06	1.47078E-06	1.58081E-06	1.47078E-06	1.60783E-05	1.54648E-05
3836603772895	383660	3772895	1.49405E-05	6.01598E-06	5.86163E-06	1.55371E-06	1.44735E-06	0.000103137	7.41497E-05	4.99939E-05	4.93591E-05	3.50215E-05	1.11254E-05	1.59379E-05	1.53297E-05	1.567E-06	1.45793E-06	1.567E-06	1.45793E-06	1.59379E-05	1.53297E-05
3836703772895	383670	3772895	1.48008E-05	5.95972E-06	5.80681E-06	1.53918E-06	1.43382E-06	0.000102112	7.34132E-05	4.94973E-05	4.88688E-05	3.46736E-05	1.10149E-05	1.57795E-05	1.51775E-05	1.55144E-06	1.44345E-06	1.55144E-06	1.44345E-06	1.57795E-05	1.51775E-05
3836803772895	383680	3772895	1.46192E-05	5.88658E-06	5.73555E-06	1.52029E-06	1.41622E-06	0.000100776	7.24524E-05	4.88495E-05	4.82293E-05	3.42198E-05	1.08708E-05	1.5573E-05	1.49788E-05	1.53114E-06	1.42456E-06	1.53114E-06	1.42456E-06	1.5573E-05	1.49788E-05
3836903772895	383690	3772895	1.44347E-05	5.81232E-06	5.66319E-06	1.50111E-06	1.39835E-06	9.9404E-05	7.14661E-05	4.81845E-05	4.75727E-05	3.3754E-05	1.07228E-05	1.5361E-05	1.47749E-05	1.51029E-06	1.40517E-06	1.51029E-06	1.40517E-06	1.5361E-05	1.47749E-05
3837003772895	383700	3772895	1.42559E-05	5.7403E-06	5.59302E-06	1.48251E-06	1.38103E-06	9.80944E-05	7.05246E-05	4.75497E-05	4.69459E-05	3.33093E-05	1.05815E-05	1.51587E-05	1.45803E-05	1.49039E-06	1.38665E-06	1.49039E-06	1.38665E-06	1.51587E-05	1.45803E-05
3837103772895	383710	3772895	1.40812E-05	5.66998E-06	5.5245E-06	1.46435E-06	1.36411E-06	9.68026E-05	6.95958E-05	4.69235E-05	4.63277E-05	3.28706E-05	1.04422E-05	1.4959E-05	1.43883E-05	1.47077E-06	1.36839E-06	1.47077E-06	1.36839E-06	1.4959E-05	1.43883E-05
3837203772895	383720	3772895	1.39164E-05	5.60359E-06	5.45982E-06	1.44721E-06	1.34814E-06	9.55465E-05	6.86927E-05	4.63146E-05	4.57266E-05	3.24441E-05	1.03067E-05	1.47649E-05	1.42016E-05	1.45168E-06	1.35064E-06	1.45168E-06	1.35064E-06	1.47649E-05	1.42016E-05
3837303772895	383730	3772895	1.37389E-05	5.53214E-06	5.3902E-06	1.42875E-06	1.33095E-06	9.42013E-05	6.77256E-05	4.56625E-05	4.50828E-05	3.19873E-05	1.01616E-05	1.4557E-05	1.40016E-05	1.43124E-06	1.33162E-06	1.43124E-06	1.33162E-06	1.4557E-05	1.40016E-05
3837403772895	383740	3772895	1.35615E-05	5.46069E-06	5.32058E-06	1.41033E-06	1.31376E-06	9.28917E-05	6.67841E-05	4.50277E-05	4.4456E-05	3.15426E-05	1.00203E-05	1.43547E-05	1.3807E-05	1.41135E-06	1.31311E-06	1.41135E-06	1.31311E-06	1.43547E-05	1.3807E-05
3837503772895	383750	3772895	1.33826E-05	5.38867E-06	5.25042E-06	1.3917E-06	1.29643E-06	9.15999E-05	6.58554E-05	4.44016E-05	4.38378E-05	3.1104E-05	9.88094E-06	1.41551E-05	1.3615E-05	1.39172E-06	1.29485E-06	1.39172E-06	1.29485E-06	1.41551E-05	1.3615E-05
3837603772895	383760	3772895	1.31046E-05	5.27671E-06	5.14133E-06	1.36278E-06	1.26949E-06	8.96756E-

			MDemolition	MSite Grubbing / Prep	MMass Grading / Excavation	MMass Grading / Excavation	MDrainage / Utilities Trenching	MFoundations / Concrete Pads	MBuilding / Structure Construction	MAsphalt Paving	MLandscaping or Other Finishing	MWaterside Construction (Piles)	RSSWDemolition	RSSWPlacing Base	RSSWForm	Child Risk				
Unique Identifier	X (UTM)	Y (UTM)	2027	2027	2027	2028	2028	2028	2028	2028	2028	2028	2029	2029	2029	3rd Trimester	0<2	2<16	Total	per million
3830203772895	383020	3772895	1.60477E-05	4.92638E-05	5.79301E-05	5.71588E-05	1.215E-05	1.5801E-05	1.16304E-05	1.19708E-06	1.40245E-05	1.19708E-06	8.40021E-06	1.21889E-05	7.22533E-06	1.93416E-09	2.667E-08	4.9227E-09	3.35265E-08	0.03352653
3830303772895	383030	3772895	1.64324E-05	5.04447E-05	5.93188E-05	5.8529E-05	1.24413E-05	1.61797E-05	1.19092E-05	1.22577E-06	1.43607E-05	1.22577E-06	8.45012E-06	1.22613E-05	7.26825E-06	1.97745E-09	2.7272E-08	5.0356E-09	3.42853E-08	0.03428532
3830403772895	383040	3772895	1.68407E-05	5.1698E-05	6.07926E-05	5.99831E-05	1.27504E-05	1.65817E-05	1.22051E-05	1.25623E-06	1.47175E-05	1.25623E-06	8.50003E-06	1.23337E-05	7.31118E-06	2.02284E-09	2.7905E-08	5.1549E-09	3.50825E-08	0.03508253
3830503772895	383050	3772895	1.72653E-05	5.30014E-05	6.23253E-05	6.14955E-05	1.30718E-05	1.69998E-05	1.25128E-05	1.2879E-06	1.50886E-05	1.2879E-06	8.55306E-06	1.24107E-05	7.35679E-06	2.06967E-09	2.8559E-08	5.2782E-09	3.5907E-08	0.03590696
3830603772895	383060	3772895	1.7708E-05	5.43606E-05	6.39236E-05	6.30724E-05	1.3407E-05	1.74358E-05	1.28337E-05	1.32093E-06	1.54755E-05	1.32093E-06	8.60296E-06	1.24831E-05	7.39972E-06	2.11781E-09	2.9233E-08	5.4059E-09	3.67567E-08	0.03675668
3830703772895	383070	3772895	1.81653E-05	5.57643E-05	6.55743E-05	6.47011E-05	1.37532E-05	1.7886E-05	1.31651E-05	1.35504E-06	1.58751E-05	1.35504E-06	8.65287E-06	1.25555E-05	7.44265E-06	2.16731E-09	2.9928E-08	5.5373E-09	3.76322E-08	0.0376322
3830803772895	383080	3772895	1.86407E-05	5.72237E-05	6.72904E-05	6.63944E-05	1.41132E-05	1.83541E-05	1.35096E-05	1.3905E-06	1.62906E-05	1.3905E-06	8.7059E-06	1.26325E-05	7.48826E-06	2.21822E-09	3.0643E-08	5.6732E-09	3.85349E-08	0.03853486
3830903772895	383090	3772895	1.91524E-05	5.87945E-05	6.91376E-05	6.8217E-05	1.45006E-05	1.88579E-05	1.38805E-05	1.42867E-06	1.67378E-05	1.42867E-06	8.75893E-06	1.27094E-05	7.53387E-06	2.27253E-09	3.1408E-08	5.819E-09	3.94999E-08	0.03949986
3831003772895	383100	3772895	1.96895E-05	6.04434E-05	7.10764E-05	7.013E-05	1.49073E-05	1.93868E-05	1.42697E-05	1.46874E-06	1.72072E-05	1.46874E-06	8.81196E-06	1.27863E-05	7.57948E-06	2.32894E-09	3.2205E-08	5.9712E-09	4.05047E-08	0.04050468
3831103772895	383110	3772895	2.0252E-05	6.21701E-05	7.3107E-05	7.21336E-05	1.53331E-05	1.99406E-05	1.46774E-05	1.5107E-06	1.76988E-05	1.5107E-06	8.86498E-06	1.28633E-05	7.62509E-06	2.38759E-09	3.3034E-08	6.13E-09	4.15515E-08	0.04155148
3831203772895	383120	3772895	2.08853E-05	6.41142E-05	7.5393E-05	7.43892E-05	1.58126E-05	2.05641E-05	1.51363E-05	1.55794E-06	1.82522E-05	1.55794E-06	9.02719E-06	1.30986E-05	7.76461E-06	2.45318E-09	3.3963E-08	6.3091E-09	4.27255E-08	0.0427255
3831303772895	383130	3772895	2.15331E-05	6.61028E-05	7.77315E-05	7.66965E-05	1.6303E-05	2.1202E-05	1.56058E-05	1.60626E-06	1.88183E-05	1.60626E-06	9.14884E-06	1.32752E-05	7.86925E-06	2.51912E-09	3.49E-08	6.4907E-09	4.391E-08	0.04391004
3831403772895	383140	3772895	2.22425E-05	6.82808E-05	8.02926E-05	7.92235E-05	1.68402E-05	2.19005E-05	1.612E-05	1.65918E-06	1.94384E-05	1.65918E-06	9.38278E-06	1.36146E-05	8.07047E-06	2.59073E-09	3.5921E-08	6.6894E-09	4.52011E-08	0.04520114
3831503772895	383150	3772895	2.29847E-05	7.0559E-05	8.29716E-05	8.18669E-05	1.74021E-05	2.26313E-05	1.66579E-05	1.71454E-06	2.00869E-05	1.71454E-06	9.64792E-06	1.39993E-05	8.29853E-06	2.66448E-09	3.6976E-08	6.8964E-09	4.65365E-08	0.04653652
3831603772895	383160	3772895	2.37577E-05	7.2932E-05	8.5762E-05	8.46201E-05	1.79873E-05	2.33924E-05	1.72181E-05	1.7722E-06	2.07625E-05	1.7722E-06	1.00254E-05	1.4547E-05	8.62317E-06	2.73957E-09	3.8055E-08	7.1106E-09	4.79052E-08	0.04790524
3831703772895	383170	3772895	2.45724E-05	7.5433E-05	8.87031E-05	8.7522E-05	1.86042E-05	2.41946E-05	1.78085E-05	1.83298E-06	2.14745E-05	1.83298E-06	1.05837E-05	1.53572E-05	9.10343E-06	2.81646E-09	3.9168E-08	7.335E-09	4.93197E-08	0.04931969
3831803772895	383180	3772895	2.53908E-05	7.79452E-05	9.16572E-05	9.04368E-05	1.92238E-05	2.50004E-05	1.84016E-05	1.89402E-06	2.21897E-05	1.89402E-06	1.16255E-05	1.68689E-05	9.99955E-06	2.88008E-09	4.0139E-08	7.5506E-09	5.057E-08	0.05057003
3831903772895	383190	3772895	2.61765E-05	8.03572E-05	9.44935E-05	9.32353E-05	1.98186E-05	2.5774E-05	1.8971E-05	1.95263E-06	2.28763E-05	1.95263E-06	1.26175E-05	1.83082E-05	1.08527E-05	2.96582E-09	4.1347E-08	7.7434E-09	5.20562E-08	0.05205619
3832003772895	383200	3772895	2.87585E-05	8.82837E-05	0.000103814	0.000102432	2.17736E-05	2.83163E-05	2.08424E-05	2.14524E-06	2.51329E-05	2.14524E-06	1.33443E-05	1.93628E-05	1.14779E-05	3.20184E-09	4.4857E-08	8.4158E-09	5.6475E-08	0.05647504
3832103772895	383210	3772895	3.03009E-05	9.30185E-05	0.000109382	0.000107926	2.29413E-05	2.9835E-05	2.19602E-05	2.26029E-06	2.64808E-05	2.26029E-06	1.37934E-05	2.00146E-05	1.18642E-05	3.33199E-09	4.683E-08	8.7986E-09	5.8961E-08	0.058961
3832203772895	383220	3772895	3.1112E-05	9.55084E-05	0.00011231	0.000110815	2.35554E-05	3.06336E-05	2.2548E-05	2.3208E-06	2.71896E-05	2.3208E-06	1.39962E-05	2.03088E-05	1.20386E-05	3.37615E-09	4.7615E-08	8.9658E-09	5.99566E-08	0.05995664
3832303772895	383230	3772895	3.09088E-05	9.48845E-05	0.000111576	0.000110091	2.34015E-05	3.04335E-05	2.24007E-05	2.30564E-06	2.7012E-05	2.30564E-06	1.38933E-05	2.01594E-05	1.19501E-05	3.31954E-09	4.6941E-08	8.8583E-09	5.91187E-08	0.05911873
3832403772895	383240	3772895	3.06819E-05	9.41882E-05	0.000110758	0.000109283	2.32298E-05	3.02102E-05	2.22363E-05	2.28872E-06	2.68138E-05	2.28872E-06	1.36874E-05	1.98607E-05	1.1773E-05	3.26617E-09	4.6283E-08	8.7527E-09	5.83015E-08	0.05830147
3832503772895	383250	3772895	3.09741E-05	9.50851E-05	0.000111812	0.000110323	2.3451E-05	3.04978E-05	2.24481E-05	2.31051E-06	2.70691E-05	2.31051E-06	1.35782E-05	1.97023E-05	1.16791E-05	3.26863E-09	4.6407E-08	8.7964E-09	5.84717E-08	0.0584717
3832603772895	383260	3772895	3.12644E-05	9.59763E-05	0.00011286	0.000111358	2.36708E-05	3.07837E-05	2.26585E-05	2.33217E-06	2.73228E-05	2.33217E-06	1.34472E-05	1.95122E-05	1.15664E-05	3.27124E-09	4.653E-08	8.8404E-09	5.86412E-08	0.05864117
3832703772895	383270	3772895	3.11446E-05	9.56087E-05	0.000112428	0.000110931	2.35801E-05	3.06658E-05	2.25717E-05	2.32323E-06	2.72181E-05	2.32323E-06	1.31134E-05	1.90279E-05	1.12793E-05	3.23155E-09	4.6047E-08	8.7691E-09	5.80473E-08	0.05804733
3832803772895	383280	3772895	3.11084E-05	9.54973E-05	0.000112297	0.000110802	2.35527E-05	3.063E-05	2.25454E-05	2.32053E-06	2.71864E-05	2.32053E-06	1.27547E-05	1.85074E-05	1.09708E-05	3.19932E-09	4.5671E-08	8.7183E-09	5.75889E-08	0.05758891
3832903772895	383290	3772895	3.12372E-05	9.58928E-05	0.000112762	0.000111261	2.36502E-05	3.07569E-05	2.26387E-05	2.33014E-06	2.7299E-05	2.33014E-06	1.24677E-05	1.8091E-05	1.0724E-05	3.18387E-09	4.5537E-08	8.713E-09	5.74336E-08	0.05743363
3833003772895	383300	3772895	3.14894E-05	9.6667E-05	0.000113673	0.000112159	2.38412E-05	3.10052E-05	2.28215E-05	2.34895E-06	2.75194E-05	2.34895E-06	1.22962E-05	1.7842E-05	1.05764E-05	3.18327E-09	4.561E-08	8.7467E-09	5.754E-08	0.05754
3833103772895	383310	3772895	3.16981E-05	9.73076E-05	0.000114426	0.000112902	2.39991E-05	3.12107E-05	2.29728E-05	2.36452E-06	2.77018E-05	2.36452E-06	1.21621E-05	1.76474E-05	1.0461E-05	3.18026E-09	4.5644E-08	8.7717E-09	5.75957E-08	0.05759569
3833203772895	383320	3772895	3.19775E-05	9.81654E-05	0.000115435	0.000113897	2.42107E-05	3.14858E-05	2.31753E-05	2.38536E-06	2.7946E-05	2.38536E-06	1.21277E-05	1.75976E-05	1.04315E-05	3.18829E-09	4.5825E-08	8.8236E-09	5.7837E-08	0.05783696
3833303772895	383330	3772895	3.2217E-05	9.89007E-05	0.000116299	0.000114751	2.43921E-05	3.17217E-05	2.33489E-05	2.40323E-06	2.81553E-05	2.40323E-06	1.21277E-05	1.75976E-05	1.04315E-05	3.19499E-09	4.5979E-08	8.8691E-09	5.80434E-08	0.05804336
3833403772895	383340	3772895	3.23604E-05	9.93408E-05	0.000116817	0.000115261	2.45006E-05	3.18628E-05	2.34528E-05	2.41392E-06	2.82806E-05	2.41392E-06	1.21309E-05	1.76021E-05	1.04342E-05	3.19432E-09	4.6021E-08	8.8912E-09	5.81066E-08	0.05810665
3833503772895	383350	3772895	3.24693E-05	9.9675E-05	0.00011721	0.000115649	2.4583E-05	3.197E-05	2.35317E-05	2.42204E-06	2.83758E-05	2.42204E-06	1.21652E-05	1.76519E-05	1.04637E-05	3.19333E-09	4.6049E-08	8.9088E-09	5.81509E-08	0.05815093
3833603772895	383360	3772895	3.24674E-05	9.96694E-05	0.000117203	0.000115643	2.45816E-05	3.19682E-05	2.35304E-05	2.42191E-06	2.83742E-05	2.42191E-06	1.21964E-05	1.76972E-05	1.04905E-05	3.18312E-09	4.5938E-08	8.8981E-09	5.80196E-08	0.05801962
3833703772895	383370	3772895	3.25255E-05	9.98477E-05	0.000117413	0.000115849	2.46256E-05	3.20254E-05	2.35724E-05	2.42624E-06	2.84249E-05	2.42624E-06	1.23024E-05	1.78511E-05	1.05818E-05	3.18265E-09	4.5956E-08	8.9101E-09	5.80489E-08	0.05804887
3833803772895	383380	3772895	3.2667E-05	0.000100282	0.000117924	0.000116353	2.47328E-05	3.21648E-05	2.3675E-05	2.4368E-06	2.85486E-05	2.4368E-06	1.25021E-05	1.81408E-05	1.07535E-05	3.19341E-09	4.6127E-08	8.9497E-09	5.82701E-08	0.05827013
3833903772895	383390	3772895	3.28086E-05	0.000100717	0.000118435	0.000116858	2.48399E-05	3.23041E-05	2.37776E-05	2.44735E-06	2.86723E-05	2.44735E-06	1.27516E-05	1.85029E-05	1.09681E-05	3.20535E-09	4.6313E-08	8.9907E-09	5.85085E-08	0.05850853
3834003772895	383400	3772895	3.31969E-05	0.000101909	0.000119836	0.000118241	2.51339E-05	3.26865E-05	2.4059E-05	2.47632E-06	2.90116E-05	2.47632E-06	1.3154E-05	1.90867E-05	1.13142E-05	3.24262E-09	4.6862E-08	9.1008E-09	5.92053E-08	0.05920528
3834103772895	383410	3772895	3.38011E-05	0.000103764	0.000122017	0.000120393	2.55914E-05	3.32814E-05	2.44969E-05	2.52139E-06	2.95397E-05	2.52139E-06	1.36312E-05	1.97792E-05	1.17247E-05	3.29957E-09	4.7701E-08	9.2663E-09	6.02667E-08	0.06026675
3834203772895	383420	3772895	3.40425E-05	0.000104504	0.000122889	0.000121252	2.57741E-05	3.3519E-05	2.46718E-05	2.53939E-06	2.97506E-05	2.53939E-06	1.39182E-05	2.01956E-05	1.19716E-05	3.31912E-09	4.8003E-08	9.3274E-09	6.06497E-08	0.06064968
3834303772895	383430	3772895	3.35181E-05	0.000102895	0.000120996	0.000119385	2.53771E-05	3.30027E-05	2.42918E-05	2.50028E-06	2.92923E-05	2.50028E-06	1.39057E-05	2.01775E-05	1.19608E-05	3.26458E-09	4.723E-08	9.1786E-09	5.96736E-08	0.05967358
3834403772895	383440	3772895	3.29682E-05	0.000101207	0.000119011	0.000117426	2.49608E-05	3.24613E-05	2.38933E-05	2.45926E-06	2.88118E-05	2.45926E-06	1.38901E-05	2.01549E-05	1.19474E-05	3.2082E-09	4.6429E-08	9.0234E-09	5.86606E-08	0.05866058
3834503772895	383450	3772895	3.19811E-05	9.81766E-05	0.000115448	0.00011391	2.42135E-05	3.14894E-05	2.31779E-05	2.38563E-06	2.79492E-05	2.38563E-06	1.36999E-05	1.98788E-05	1.17837E-05	3.11032E-09	4.5024E-08	8.7495E-09	5.68835E-08	0.05688347
3834603772895	383460	3772895	3.0985E-05	9.51185E-05	0.000111852	0.000110362	2.34592E-05	3.05085E-05	2.2456E-05	2.31132E-06	2.70786E-05	2.31132E-06	1.34909E-05	1.95755E-05	1.1604E-05	3.01159E-09	4.3605E-08	8.4726E-09	5.50891E-08	0.05508913
3834703772895	383470	3772895	3.00505E-05	9.22498E-05	0.000108478	0.000107034	2.27517E-05	2.95884E-05	2.17787E-05	2.24161E-06	2.62619E-05	2.24161E-06	1.32944E-05	1.92904E-05	1.1435E-05	2.91885E-09	4.2272E-08	8.2124E-09	5.34033E-08	0.05340326
3834803772895	383480	3772895	2.91632E-05	8.95259E-05	0.000105275	0.000103873	2.20799E-05	2.87148E-05	2.11356E-05	2.17543E-06	2.54865E-05	2.17543E-06	1.31072E-05	1.90188E-05	1.1274E-05	2.83075E-09	4.1006E-08	7.9654E-09	5.18021E-08	0.05180215
3834903772895	383490	3772895	2.83194E-05	8.69357E-05	0.000102229	0.000100868	2.14411E-05	2.7884E-05	2.05241E-05	2.11249E-06	2.47491E-05	2.11249E-06	1.29325E-05	1.87654E-05	1.11237E-05	2.74698E-09	3.9802E-08	7.7305E-09	5.02791E-08	0.05027912
3835003772895	383500	3772895	2.78712E-05	8.55599E-05	0.000100611	9.92717E-05	2.11018E-05	2.74427E-05	2.01993E-05	2.07905E-06	2.43574E-05	2.07905E-06	1.29544E-05	1.8797E-05	1.11425E-05	2.70264E-09	3.9166E-08	7.607E-09	4.94756E-08	0.04947563
3835103772895	383510	3772895	2.75501E-05	8.45739E-05	9.9452E-05	9.81278E-05	2.08586E-05	2.71264E-05	1.99665E-05	2.05509E-06	2.40767E-05	2.05509E-06	1.30386E-05	1.89193E-05	1.1215E-05	2.67079E-09	3.8711E-08	7.5191E-09	4.89005E-08	0.04890049
3835203772895	383520	3772895	2.72017E-05	8.35044E-05	9.81943E-05	9.68869E-05	2.05948E-05	2.67834E-05	1.97141E-05	2.02911E-06	2.37723E-05	2.02911E-06	1.31103E-05	1.90234E-05	1.12767E-05	2.63648E-09	3.8219E-08	7.424E-09	4.82798E-08	0.04827977
3835303772895	383530	3772895	2.67244E-05	8.20394E-05	9.64716E-05	9.51871E-05	2.02335E-05	2.63135E-05	1.93682E-05	1.99351E-06	2.33552E-05	1.99351E-06	1.31103E-05	1.90234E-05	1.12767E-05	2.58974E-09	3.7547E-08	7.2936E-09	4.74301E-08	0.04743014
3835403772895	383540	3772895	2.6249E-05	8.058E-05	9.47555E-05	9.34938E-05	1.98736E-05	2.58454E-05	1.90236E-05	1.95805E-06	2.29397E-05	1.95805E-06	1.31103E-05	1.90234E-05	1.12767E-05	2.54315E-09	3.6875E-08	7.1636E-09	4.65821E-08	0.04658212
3835503772895	383550	3772895	2.57264E-05	7.89758E-05	9.2869E-05	9.16324E-05	1.94779E-05	2.53309E-05	1.86449E-05	1.91906E-06	2.2483E-05	1.91906E-06	1.30854E-05	1.89871E-05	1.12552E-05	2.49247E-09	3.6144E-08	7.0215E-09	4.5658E-08	0.04565802
3835603772895	383560	3772895	2.51803E-05	7.72991E-05	9.08974E-05	8.96871E-05	1.90644E-05	2.47931E-05	1.82491E-05	1.87832E-06	2.20057E-05	1.87832E-06	1.30386E-05	1.89193E-05	1.1215E-05	2.43949E-09	3.5378E-08	6.873E-09	4.46909E-08	0.04469089
3835703772895	383570	3772895	2.4674E-05	7.5745E-05	8.90699E-05	8.78839E-05	1.86811E-05	2.42946E-05	1.78822E-05	1.84056E-06	2.15633E-05	1.84056E-06	1.30105E-05	1.88785E-05	1.11908E-05	2.39064E-09	3.4672E-08	6.7361E-09	4.37984E-08	0.04379836
3835803772895	383580	3772895	2.47666E-05	7.60291E-05	8.9404E-05	8.82135E-05	1.87512E-05	2.43858E-05	1.79492E-05	1.84746E-06	2.16442E-05	1.84746E-06	1.32912E-05	1.92859E-05	1.14323E-05	2.39973E-09	3.4807E-08	6.7638E-09	4.39701E-08	0.04397012
3835903772895	383590	3772895	2.49426E-05	7.65694E-05	9.00393E-05	8.88404E-05	1.88844E-05	2.45591E-05	1.80768E-05	1.86059E-06	2.1798E-05	1.86059E-06	1.35876E-05	1.97159E-05	1.16872E-05	2.41625E-09	3.5051E-08	6.8128E-09	4.42801E-08	0.04428012
3836003772895	383600	3772895	2.50768E-05	7.69816E-05	9.0524E-05	8.93187E-05	1.89861E-05	2.46913E-05	1.81741E-05	1.87061E-06	2.19153E-05	1.87061E-06	1.38371E-05	2.00779E-05	1.19018E-05	2.42845E-09	3.5233E-08	6.8493E-09	4.45109E-08	0.04451091
3836103772895	383610	3772895	2.51349E-05	7.71598E-05	9.07336E-05	8.95255E-05	1.90301E-05	2.47484E-05	1.82162E-05	1.87494E-06	2.19661E-05	1.87494E-06	1.40274E-05	2.0354E-05	1.20655E-05	2.43297E-09	3.5303E-08	6.8641E-09	4.46001E-08	0.04460006
3836203772895	383620	3772895	2.51948E-05	7.73437E-05	9.09498E-05	8.97388E-05	1.90754E-05	2.48074E-05	1.82596E-05	1.8794E-06	2.20184E-05	1.8794E-06	1.41927E-05	2.05939E-05	1.22077E-05	2.43782E-09	3.5378E-08	6.8789E-09	4.46946E-08	0.04469464
3836303772895	383630	3772895	2.51857E-05	7.73158E-05	9.09171E-05	8.97065E-05	1.90685E-05	2.47985E-05	1.8253E-05	1.87873E-06	2.20105E-05	1.87873E-06	1.4305E-05	2.07569E-05	1.23043E-05	2.43593E-09	3.5353E-08	6.8745E-09	4.46639E-08	0.04466392
3836403772895	383640	3772895	2.51404E-05	7.71765E-05	9.07533E-05	8.95449E-05	1.90342E-05	2.47538E-05	1.82201E-05	1.87534E-06	2.19708E-05	1.87534E-06	1.4383E-05	2.087E-05	1.23713E-05	2.43082E-09	3.5281E-08	6.8602E-09	4.45717E-08	0.04457171
3836503772895	383650	3772895	2.5026E-05	7.68256E-05	9.03406E-05	8.91377E-05	1.89476E-05	2.46412E-05	1.81373E-05	1.86682E-06	2.18709E-05	1.86682E-06	1.44111E-05	2.09108E-05	1.23955E-05	2.41941E-09	3.5115E-08	6.8275E-09	4.43623E-08	0.04436226
3836603772895	383660	3772895	2.48264E-05	7.62129E-05	8.96201E-05	8.84268E-05	1.87965E-05	2.44447E-05	1.79926E-05	1.85193E-06	2.16965E-05	1.85193E-06	1.43892E-05	2.08791E-05	1.23767E-05	2.40027E-09	3.4836E-08	6.7721E-09	4.40085E-08	0.04400852
3836703772895	383670	3772895	2.45978E-05	7.5511E-05	8.87948E-05	8.76125E-05	1.86234E-05	2.42196E-05	1.78269E-05	1.83487E-06	2.14967E-05	1.83487E-06	1.43268E-05	2.07886E-05	1.2323E-05	2.3784E-09	3.4516E-08	6.7091E-09	4.36035E-08	0.04360349
3836803772895	383680	3772895	2.42893E-05	7.45641E-05	8.76812E-05	8.65138E-05	1.83899E-05	2.39159E-05	1.76034E-05	1.81186E-06	2.12271E-05	1.81186E-06	1.4227E-05	2.06437E-05	1.22372E-05	2.34903E-09	3.4088E-08	6.6248E-09	4.30614E-08	0.0430614
3836903772895	383690	3772895	2.39718E-05	7.35893E-05	8.6535E-05	8.53827E-05	1.81494E-05	2.36032E-05	1.73732E-05	1.78817E-06	2.09496E-05	1.78817E-06	1.40991E-05	2.04581E-05	1.21272E-05	2.319E-09	3.3649E-08	6.5385E-09	4.25063E-08	0.04250625
3837003772895	383700	3772895	2.3667E-05	7.26535E-05	8.54345E-05	8.42969E-05	1.79186E-05	2.33031E-05	1.71523E-05	1.76544E-06	2.06832E-05	1.76544E-06	1.39494E-05	2.02409E-05	1.19984E-05	2.29026E-09	3.3228E-08	6.456E-09	4.19743E-08	0.04197428
3837103772895	383710	3772895	2.33639E-05	7.17232E-05	8.43406E-05	8.32176E-05	1.76892E-05	2.30047E-05	1.69327E-05	1.74283E-06	2.04184E-05	1.74283E-06	1.37841E-05	2.0001E-05	1.18562E-05	2.26203E-09	3.2815E-08	6.3743E-09	4.14517E-08	0.04145169
3837203772895	383720	3772895	2.30772E-05	7.08431E-05	8.33057E-05	8.21965E-05	1.74722E-05	2.27224E-05	1.67249E-05	1.72144E-06	2.01678E-05	1.72144E-06	1.36E-05	1.9734E-05	1.16979E-05	2.23534E-09	3.2424E-08	6.2968E-09	4.09562E-08	0.04095625
3837303772895	383730	3772895	2.27597E-05	6.98683E-05	8.21594E-05	8.10654E-05	1.72317E-05	2.24097E-05	1.64948E-05	1.69776E-06	1.98903E-05	1.69776E-06	1.34285E-05	1.9485E-05	1.15503E-05	2.20604E-09	3.1996E-08	6.2113E-09	4.04133E-08	0.04041328
3837403772895	383740	3772895	2.24421E-05	6.88935E-05	8.10131E-05	7.99344E-05	1.69913E-05	2.20971E-05	1.62647E-05	1.67407E-06	1.96128E-05	1.67407E-06	1.32663E-05	1.92497E-05	1.14108E-05	2.17664E-09	3.1567E-08	6.1261E-09	3.98693E-08	0.0398693
3837503772895	383750	3772895	2.2121E-05	6.79076E-05	7.98537E-05	7.87905E-05	1.67482E-05	2.17808E-05	1.60319E-05	1.65011E-06	1.93321E-05	1.65011E-06	1.31134E-05	1.90279E-05	1.12793E-05	2.14667E-09	3.1129E-08	6.0401E-09	3.93159E-08	0.03931588
3837603772895	383760	3772895	2.16129E-05	6.63479E-05	7.80197E-05	7.69808E-05	1.63635E-05	2.12806E-05	1.56637E-05	1.61221E-06	1.88881E-05	1.61221E-06	1.30729E-05	1.8969E-05	1.12445E-05	2.09848E-09	3.0432E-08	5.904E-09	3.84345E-08	0.03843454
3837703772895	383770	3772895	2.11248E-05	6.48495E-05	7.62577E-05	7.52423E-05	1.59939E-05	2.08E-05	1.53099E-05	1.5758E-06	1.84615E-05	1.5758E-06	1.30199E-05	1.88921E-05	1.11989E-05	2.05221E-09	2.9762E-08	5.7734E-09	3.75876E-08	0.03758756
3837803772895	383780	3772895	2.07111E-05	6.35794E-05	7.47642E-05	7.37687E-05	1.56807E-05	2.03926E-05	1.50101E-05	1.54494E-06	1.81E-05	1.54494E-06	1.29294E-05	1.87608E-05	1.1121E-05	2.01343E-09	2.9199E-08	5.6631E-09	3.68756E-08	0.03687559

			EGIODemolition	EGIOSite Grubbing / Prep	EGIOMass Grading / Excavation	EGIOMass Grading / Excavation	EGIODrainage / Utilities Trenching	EGIODrainage / Utilities Trenching	EGIOFoundations / Concrete Pads	EGIOFoundations / Concrete Pads	EGIOBuilding / Structure Construction	EGIOBuilding / Structure Construction	EGIOAsphalt Paving	EGIOArchitectural Coating	EGIOLandscaping or Other Finishing	EGIOWaterside Construction (Piles)	HIWaterside Construction (Landscaping)	HIWaterside Construction (Landscaping)	KMDemolition	KMSite Grubbing / Prep
Unique Identifier	X (UTM)	Y (UTM)	2025	2025	2025	2026	2026	2027	2026	2027	2026	2027	2027	2027	2027	2027	2025	2026	2025	2025
3837903772895	383790	3772895	7.73171E-05	3.0325E-05	1.00427E-05	9.83575E-06	2.28391E-05	2.28039E-05	3.00076E-05	2.99882E-05	3.21419E-05	3.13715E-05	1.25076E-06	1.25076E-06	3.3873E-05	1.25076E-06	1.86816E-05	1.80965E-05	2.44887E-05	0.000106283
3838003772895	383800	3772895	7.61046E-05	2.9849E-05	9.88517E-06	9.6815E-06	2.24809E-05	2.24462E-05	2.9537E-05	2.95179E-05	3.16378E-05	3.08795E-05	1.23114E-06	1.23114E-06	3.33417E-05	1.23114E-06	1.83731E-05	1.77976E-05	2.40881E-05	0.000104544
3838103772895	383810	3772895	7.50896E-05	2.9451E-05	9.75333E-06	9.55238E-06	2.21811E-05	2.21469E-05	2.91431E-05	2.91243E-05	3.12159E-05	3.04676E-05	1.21472E-06	1.21472E-06	3.28971E-05	1.21472E-06	1.81166E-05	1.75491E-05	2.37509E-05	0.000103081
3838203772895	383820	3772895	7.41285E-05	2.9074E-05	9.6285E-06	9.43012E-06	2.18972E-05	2.18634E-05	2.87701E-05	2.87515E-05	3.08163E-05	3.00777E-05	1.19918E-06	1.19918E-06	3.2476E-05	1.19918E-06	1.78708E-05	1.7311E-05	2.3425E-05	0.000101666
3838303772895	383830	3772895	7.36705E-05	2.8895E-05	9.569E-06	9.37184E-06	2.17619E-05	2.17283E-05	2.85923E-05	2.85738E-05	3.06259E-05	2.98918E-05	1.19176E-06	1.19176E-06	3.22753E-05	1.19176E-06	1.77398E-05	1.71842E-05	2.32598E-05	0.000100949
3838403772895	383840	3772895	7.36525E-05	2.8888E-05	9.56667E-06	9.36956E-06	2.17566E-05	2.1723E-05	2.85853E-05	2.85669E-05	3.06184E-05	2.98845E-05	1.19147E-06	1.19147E-06	3.22675E-05	1.19147E-06	1.77434E-05	1.71877E-05	2.32666E-05	0.000100979
3838503772895	383850	3772895	7.35627E-05	2.8852E-05	9.555E-06	9.35813E-06	2.17301E-05	2.16965E-05	2.85504E-05	2.8532E-05	3.05811E-05	2.98481E-05	1.19002E-06	1.19002E-06	3.22281E-05	1.19002E-06	1.7738E-05	1.71825E-05	2.32168E-05	0.000100763
3838603772895	383860	3772895	7.24669E-05	2.8423E-05	9.41267E-06	9.21873E-06	2.14064E-05	2.13733E-05	2.81252E-05	2.8107E-05	3.01256E-05	2.94035E-05	1.17229E-06	1.17229E-06	3.1748E-05	1.17229E-06	1.74564E-05	1.69096E-05	2.28525E-05	9.91813E-05
3838703772895	383870	3772895	7.12363E-05	2.794E-05	9.25283E-06	9.06219E-06	2.10429E-05	2.10104E-05	2.76476E-05	2.76297E-05	2.9614E-05	2.89042E-05	1.15239E-06	1.15239E-06	3.12089E-05	1.15239E-06	1.71407E-05	1.66038E-05	2.24587E-05	9.74723E-05
3838803772895	383880	3772895	6.96375E-05	2.7313E-05	9.04517E-06	8.8588E-06	2.05706E-05	2.05388E-05	2.70271E-05	2.70096E-05	2.89494E-05	2.82555E-05	1.12652E-06	1.12652E-06	3.05085E-05	1.12652E-06	1.67227E-05	1.61989E-05	2.19495E-05	9.52624E-05
3838903772895	383890	3772895	6.69699E-05	2.6267E-05	8.69867E-06	8.51944E-06	1.97826E-05	1.97521E-05	2.59917E-05	2.59749E-05	2.78404E-05	2.71731E-05	1.08337E-06	1.08337E-06	2.93398E-05	1.08337E-06	1.60303E-05	1.55282E-05	2.10533E-05	9.13729E-05
3839003772895	383900	3772895	6.46974E-05	2.5375E-05	8.4035E-06	8.23036E-06	1.91113E-05	1.90818E-05	2.51098E-05	2.50936E-05	2.68957E-05	2.6251E-05	1.04661E-06	1.04661E-06	2.83442E-05	1.04661E-06	1.54508E-05	1.49669E-05	2.03201E-05	8.81906E-05
3839103772895	383910	3772895	6.28202E-05	2.4639E-05	8.15967E-06	7.99155E-06	1.85568E-05	1.85281E-05	2.43812E-05	2.43654E-05	2.61153E-05	2.54893E-05	1.01624E-06	1.01624E-06	2.75218E-05	1.01624E-06	1.49647E-05	1.4496E-05	1.97068E-05	8.55289E-05
3829703772905	382970	3772905	8.59758E-05	3.3721E-05	1.11673E-05	1.09372E-05	2.53968E-05	2.53576E-05	3.33681E-05	3.33466E-05	3.57414E-05	3.48847E-05	1.39083E-06	1.39083E-06	3.76664E-05	1.39083E-06	1.87444E-05	1.81573E-05	1.78217E-05	7.73473E-05
3829803772905	382980	3772905	8.74668E-05	3.4306E-05	1.1361E-05	1.11269E-05	2.58373E-05	2.57974E-05	3.39468E-05	3.39249E-05	3.63613E-05	3.54897E-05	1.41495E-06	1.41495E-06	3.83196E-05	1.41495E-06	1.91014E-05	1.85031E-05	1.81362E-05	7.87125E-05
3829903772905	382990	3772905	8.92273E-05	3.4996E-05	1.15897E-05	1.13509E-05	2.63573E-05	2.63166E-05	3.46301E-05	3.46077E-05	3.70931E-05	3.6204E-05	1.44343E-06	1.44343E-06	3.90909E-05	1.44343E-06	1.95158E-05	1.89045E-05	1.85119E-05	8.0343E-05
3830003772905	383000	3772905	9.10237E-05	3.5701E-05	1.1823E-05	1.15794E-05	2.6888E-05	2.68465E-05	3.53273E-05	3.53045E-05	3.78399E-05	3.69329E-05	1.47249E-06	1.47249E-06	3.98779E-05	1.47249E-06	1.99427E-05	1.93181E-05	1.89034E-05	8.20421E-05
3830103772905	383010	3772905	9.29369E-05	3.6451E-05	1.20715E-05	1.18228E-05	2.74531E-05	2.74107E-05	3.60698E-05	3.60465E-05	3.86352E-05	3.77092E-05	1.50344E-06	1.50344E-06	4.0716E-05	1.50344E-06	2.03966E-05	1.97577E-05	1.93289E-05	8.38887E-05
3830203772905	383020	3772905	9.49668E-05	3.7247E-05	1.23352E-05	1.2081E-05	2.80527E-05	2.80094E-05	3.68576E-05	3.68338E-05	3.94791E-05	3.85328E-05	1.53628E-06	1.53628E-06	4.16054E-05	1.53628E-06	2.0881E-05	2.02269E-05	1.97837E-05	8.58629E-05
3830303772905	383030	3772905	9.70506E-05	3.8065E-05	1.26058E-05	1.23461E-05	2.86683E-05	2.8624E-05	3.76664E-05	3.76421E-05	4.03454E-05	3.93783E-05	1.56999E-06	1.56999E-06	4.25183E-05	1.56999E-06	2.13779E-05	2.07083E-05	2.02567E-05	8.79156E-05
3830403772905	383040	3772905	9.92333E-05	3.8921E-05	1.28893E-05	1.26238E-05	2.9313E-05	2.92678E-05	3.85135E-05	3.84886E-05	4.12527E-05	4.02639E-05	1.60529E-06	1.60529E-06	4.34745E-05	1.60529E-06	2.19017E-05	2.12157E-05	2.07591E-05	9.00961E-05
3830503772905	383050	3772905	0.000101479	3.9801E-05	1.3181E-05	1.29094E-05	2.99763E-05	2.99301E-05	3.9385E-05	3.93596E-05	4.21862E-05	4.1175E-05	1.64162E-06	1.64162E-06	4.44583E-05	1.64162E-06	2.24416E-05	2.17387E-05	2.12819E-05	9.23649E-05
3830603772905	383060	3772905	0.00010376	4.0696E-05	1.34773E-05	1.31997E-05	3.06503E-05	3.0603E-05	4.02704E-05	4.02444E-05	4.31347E-05	4.21007E-05	1.67853E-06	1.67853E-06	4.54578E-05	1.67853E-06	2.29942E-05	2.22739E-05	2.1825E-05	9.47222E-05
3830703772905	383070	3772905	0.00010606	4.1598E-05	1.3776E-05	1.34922E-05	3.13295E-05	3.12811E-05	4.11628E-05	4.11363E-05	4.40905E-05	4.30337E-05	1.71572E-06	1.71572E-06	4.64652E-05	1.71572E-06	2.35556E-05	2.28178E-05	2.2384E-05	9.71482E-05
3830803772905	383080	3772905	0.000108404	4.2518E-05	1.40805E-05	1.37904E-05	3.2022E-05	3.19726E-05	4.20727E-05	4.20455E-05	4.50651E-05	4.39849E-05	1.75365E-06	1.75365E-06	4.74922E-05	1.75365E-06	2.41297E-05	2.33739E-05	2.29656E-05	9.96724E-05
3830903772905	383090	3772905	0.000110883	4.349E-05	1.44025E-05	1.41058E-05	3.27543E-05	3.27037E-05	4.30348E-05	4.30071E-05	4.60957E-05	4.49908E-05	1.79375E-06	1.79375E-06	4.85783E-05	1.79375E-06	2.47396E-05	2.39647E-05	2.3588E-05	0.000102373
3831003772905	383100	3772905	0.000113434	4.449E-05	1.47338E-05	1.44303E-05	3.35078E-05	3.34561E-05	4.40249E-05	4.39965E-05	4.71561E-05	4.60258E-05	1.83502E-06	1.83502E-06	4.96958E-05	1.83502E-06	2.53711E-05	2.45764E-05	2.4242E-05	0.000105212
3831103772905	383110	3772905	0.000116048	4.5515E-05	1.50733E-05	1.47628E-05	3.42799E-05	3.4227E-05	4.50393E-05	4.50102E-05	4.82427E-05	4.70864E-05	1.8773E-06	1.8773E-06	5.08409E-05	1.8773E-06	2.60223E-05	2.52072E-05	2.49254E-05	0.000108178
3831203772905	383120	3772905	0.000118796	4.6593E-05	1.54303E-05	1.51124E-05	3.50918E-05	3.50376E-05	4.6106E-05	4.60763E-05	4.93853E-05	4.82016E-05	1.92176E-06	1.92176E-06	5.20451E-05	1.92176E-06	2.67111E-05	2.58745E-05	2.56541E-05	0.000111341
3831303772905	383130	3772905	0.000121634	4.7707E-05	1.5799E-05	1.54735E-05	3.59302E-05	3.58748E-05	4.72076E-05	4.71771E-05	5.05652E-05	4.93532E-05	1.96768E-06	1.96768E-06	5.32886E-05	1.96768E-06	2.74233E-05	2.65643E-05	2.64304E-05	0.00011471
3831403772905	383140	3772905	0.000124877	4.8978E-05	1.62202E-05	1.5886E-05	3.6888E-05	3.68311E-05	4.8466E-05	4.84348E-05	5.19132E-05	5.06689E-05	2.02013E-06	2.02013E-06	5.47091E-05	2.02013E-06	2.82359E-05	2.73515E-05	2.7313E-05	0.00011854
3831503772905	383150	3772905	0.000128371	5.0349E-05	1.6674E-05	1.63305E-05	3.79201E-05	3.78616E-05	4.98221E-05	4.979E-05	5.33657E-05	5.20865E-05	2.07665E-06	2.07665E-06	5.62398E-05	2.07665E-06	2.91149E-05	2.8203E-05	2.82906E-05	0.000122783
3831603772905	383160	3772905	0.000131784	5.1688E-05	1.71173E-05	1.67647E-05	3.89284E-05	3.88683E-05	5.11468E-05	5.11138E-05	5.47846E-05	5.34714E-05	2.13187E-06	2.13187E-06	5.77352E-05	2.13187E-06	2.99832E-05	2.9044E-05	2.92932E-05	0.000127134
3831703772905	383170	3772905	0.000135071	5.2977E-05	1.75443E-05	1.71829E-05	3.98995E-05	3.98379E-05	5.24227E-05	5.23888E-05	5.61512E-05	5.48053E-05	2.18505E-06	2.18505E-06	5.91754E-05	2.18505E-06	3.08281E-05	2.98625E-05	3.03251E-05	0.000131613
3831803772905	383180	3772905	0.000136634	5.359E-05	1.77473E-05	1.73817E-05	4.03611E-05	4.02988E-05	5.30292E-05	5.2995E-05	5.68009E-05	5.54394E-05	2.21033E-06	2.21033E-06	5.98601E-05	2.21033E-06	3.14326E-05	3.04481E-05	3.13073E-05	0.000135876
3831903772905	383190	3772905	0.000141718	5.5584E-05	1.84077E-05	1.80284E-05	4.18629E-05	4.17983E-05	5.50023E-05	5.49668E-05	5.89144E-05	5.75022E-05	2.29257E-06	2.29257E-06	6.20873E-05	2.29257E-06	3.24103E-05	3.13952E-05	3.2518E-05	0.000141131
3832003772905	383200	3772905	0.000149003	5.8441E-05	1.93538E-05	1.89551E-05	4.40146E-05	4.39467E-05	5.78295E-05	5.77922E-05	6.19426E-05	6.04579E-05	2.41041E-06	2.41041E-06	6.52787E-05	2.41041E-06	3.44733E-05	3.33935E-05	3.55053E-05	0.000154095
3832103772905	383210	3772905	0.000152838	5.9945E-05	1.9852E-05	1.9443E-05	4.51476E-05	4.50779E-05	5.9318E-05	5.92797E-05	6.3537E-05	6.2014E-05	2.47245E-06	2.47245E-06	6.69589E-05	2.47245E-06	3.55963E-05	3.44813E-05	3.73542E-05	0.00016212
3832203772905	383220	3772905	0.000153062	6.0033E-05	1.98812E-05	1.94715E-05	4.52139E-05	4.51441E-05	5.94052E-05	5.93668E-05	6.36303E-05	6.21052E-05	2.47609E-06	2.47609E-06	6.70573E-05	2.47609E-06	3.59012E-05	3.47767E-05	3.84835E-05	0.000167021
3832303772905	383230	3772905	0.000149506	5.8638E-05	1.94192E-05	1.90191E-05	4.41632E-05	4.40951E-05	5.80247E-05	5.79873E-05	6.21517E-05	6.06619E-05	2.41855E-06	2.41855E-06	6.5499E-05	2.41855E-06	3.52142E-05	3.41112E-05	3.84314E-05	0.000166795
3832403772905	383240	3772905	0.0001462	5.7342E-05	1.89898E-05	1.85986E-05	4.31868E-05	4.31202E-05	5.67418E-05	5.67052E-05	6.07776E-05	5.93208E-05	2.36508E-06	2.36508E-06	6.40509E-05	2.36508E-06	3.45612E-05	3.34787E-05	3.82572E-05	0.000166039
3832503772905	383250	3772905	0.000145239	5.6965E-05	1.8865E-05	1.84763E-05	4.29029E-05	4.28367E-05	5.63688E-05	5.63325E-05	6.03781E-05	5.89308E-05	2.34953E-06	2.34953E-06	6.36299E-05	2.34953E-06	3.4493E-05	3.34126E-05	3.86442E-05	0.000167718
3832603772905	383260	3772905	0.000144323	5.6605E-05	1.8746E-05	1.83598E-05	4.26323E-05	4.25665E-05	5.60133E-05	5.59771E-05	5.99972E-05	5.85591E-05	2.33471E-06	2.33471E-06	6.32285E-05	2.33471E-06	3.44356E-05	3.3357E-05	3.90221E-05	0.000169359
3832703772905	383270	3772905	0.000141898	5.5654E-05	1.8431E-05	1.80513E-05	4.19159E-05	4.18512E-05	5.5072E-05	5.50365E-05	5.8989E-05	5.75751E-05	2.29548E-06	2.29548E-06	6.2166E-05	2.29548E-06	3.40177E-05	3.29522E-05	3.89678E-05	0.000169123
3832803772905	383280	3772905	0.00013967	5.4781E-05	1.81417E-05	1.77679E-05	4.12579E-05	4.11943E-05	5.42075E-05	5.41725E-05	5.8063E-05	5.66713E-05	2.25944E-06	2.25944E-06	6.11902E-05	2.25944E-06	3.36589E-05	3.26046E-05	3.897E-05	0.000169133
3832903772905	383290	3772905	0.000137991	5.4122E-05	1.79235E-05	1.75542E-05	4.07618E-05	4.06989E-05	5.35556E-05	5.35211E-05	5.73648E-05	5.59898E-05	2.23227E-06	2.23227E-06	6.04543E-05	2.23227E-06	3.34436E-05	3.23961E-05	3.9133E-05	0.00016984
3833003772905	383300	3772905	0.000136823	5.3664E-05	1.77718E-05	1.74057E-05	4.04168E-05	4.03545E-05	5.31024E-05	5.30682E-05	5.68793E-05	5.5516E-05	2.21338E-06	2.21338E-06	5.99427E-05	2.21338E-06	3.33378E-05	3.22936E-05	3.94181E-05	0.000171077
3833103772905	383310	3772905	0.000135637	5.3199E-05	1.76178E-05	1.72548E-05	4.00666E-05	4.00048E-05	5.26423E-05	5.26083E-05	5.63865E-05	5.50349E-05	2.1942E-06	2.1942E-06	5.94233E-05	2.1942E-06	3.32122E-05	3.21719E-05	3.96648E-05	0.000172148
3833203772905	383320	3772905	0.000134973	5.2938E-05	1.75315E-05	1.71703E-05	3.98703E-05	3.98088E-05	5.23843E-05	5.23505E-05	5.61102E-05	5.47652E-05	2.18345E-06	2.18345E-06	5.91321E-05	2.18345E-06	3.31853E-05	3.21459E-05	3.99907E-05	0.000173562
3833303772905	383330	3772905	0.000134362	5.2699E-05	1.74522E-05	1.70926E-05	3.96899E-05	3.96286E-05	5.21473E-05	5.21136E-05	5.58562E-05	5.45174E-05	2.17357E-06	2.17357E-06	5.88645E-05	2.17357E-06	3.31476E-05	3.21094E-05	4.0269E-05	0.000174771
3833403772905	383340	3772905	0.000133545	5.2378E-05	1.7346E-05	1.69886E-05	3.94484E-05	3.93875E-05	5.183E-05	5.17966E-05	5.55165E-05	5.41858E-05	2.16035E-06	2.16035E-06	5.85064E-05	2.16035E-06	3.30418E-05	3.20068E-05	4.0432E-05	0.000175478
3833503772905	383350	3772905	0.000133095	5.2202E-05	1.72877E-05	1.69315E-05	3.93157E-05	3.92551E-05	5.16557E-05	5.16224E-05	5.53298E-05	5.40035E-05	2.15308E-06	2.15308E-06	5.83097E-05	2.15308E-06	3.29951E-05	3.19617E-05	4.06176E-05	0.000176283
3833603772905	383360	3772905	0.000132305	5.1892E-05	1.7185E-05	1.68309E-05	3.90823E-05	3.9022E-05	5.1349E-05	5.13158E-05	5.50012E-05	5.36828E-05	2.14029E-06	2.14029E-06	5.79634E-05	2.14029E-06	3.28498E-05	3.18209E-05	4.0656E-05	0.00017645
3833703772905	383370	3772905	0.000132296	5.1888E-05	1.71838E-05	1.68298E-05	3.90796E-05	3.90193E-05	5.13455E-05	5.13124E-05	5.49974E-05	5.36792E-05	2.14015E-06	2.14015E-06	5.79595E-05	2.14015E-06	3.28606E-05	3.18313E-05	4.0828E-05	0.000177197
3833803772905	383380	3772905	0.000133158	5.2227E-05	1.72958E-05	1.69395E-05	3.93343E-05	3.92736E-05	5.16801E-05	5.16468E-05	5.53559E-05	5.4029E-05	2.1541E-06	2.1541E-06	5.83372E-05	2.1541E-06	3.30597E-05	3.20242E-05	4.11924E-05	0.000178778
3833903772905	383390	3772905	0.000134245	5.2653E-05	1.7437E-05	1.70777E-05	3.96554E-05	3.95942E-05	5.2102E-05	5.20683E-05	5.58077E-05	5.447E-05	2.17168E-06	2.17168E-06	5.88134E-05	2.17168E-06	3.33055E-05	3.22623E-05	4.16133E-05	0.000180605
3834003772905	383400	3772905	0.000136365	5.3484E-05	1.77123E-05	1.73474E-05	4.02815E-05	4.02194E-05	5.29247E-05	5.28905E-05	5.66889E-05	5.53301E-05	2.20597E-06	2.20597E-06	5.97421E-05	2.20597E-06	3.38078E-05	3.27488E-05	4.23692E-05	0.000183885
3834103772905	383410	3772905	0.000139383	5.4668E-05	1.81043E-05	1.77313E-05	4.1173E-05	4.11095E-05	5.4096E-05	5.4061E-05	5.79435E-05	5.65546E-05	2.25479E-06	2.25479E-06	6.10642E-05	2.25479E-06	3.45594E-05	3.34769E-05	4.34577E-05	0.00018861
3834203772905	383420	3772905	0.00014038	5.5059E-05	1.82338E-05	1.78582E-05	4.14675E-05	4.14035E-05	5.44829E-05	5.44477E-05	5.8358E-05	5.69592E-05	2.27092E-06	2.27092E-06	6.1501E-05	2.27092E-06	3.48195E-05	3.37289E-05	4.3933E-05	0.000190672
3834303772905	383430	3772905	0.000137703	5.4009E-05	1.78862E-05	1.75176E-05	4.06769E-05	4.06141E-05	5.34441E-05	5.34096E-05	5.72453E-05	5.58731E-05	2.22762E-06	2.22762E-06	6.03284E-05	2.22762E-06	3.41414E-05	3.30721E-05	4.32133E-05	0.000187549
3834403772905	383440	3772905	0.000134982	5.2942E-05	1.75327E-05	1.71714E-05	3.98729E-05	3.98114E-05	5.23878E-05	5.2354E-05	5.61139E-05	5.47689E-05	2.18359E-06	2.18359E-06	5.91361E-05	2.18359E-06	3.34526E-05	3.24048E-05	4.24665E-05	0.000184308
3834503772905	383450	3772905	0.00013094	5.1356E-05	1.70077E-05	1.66572E-05	3.8679E-05	3.86193E-05	5.08191E-05	5.07863E-05	5.44336E-05	5.31289E-05	2.11821E-06	2.11821E-06	5.73653E-05	2.11821E-06	3.24247E-05	3.14091E-05	4.12716E-05	0.000179122
3834603772905	383460	3772905	0.000126844	4.975E-05	1.64757E-05	1.61362E-05	3.74691E-05	3.74113E-05	4.92295E-05	4.91977E-05	5.27309E-05	5.1467E-05	2.05195E-06	2.05195E-06	5.55709E-05	2.05195E-06	3.13806E-05	3.03977E-05	4.0045E-05	0.000173798
3834703772905	383470	3772905	0.000122479	4.8038E-05	1.59087E-05	1.55809E-05	3.61796E-05	3.61238E-05	4.75353E-05	4.75046E-05	5.09162E-05	4.96958E-05	1.98133E-06	1.98133E-06	5.36585E-05	1.98133E-06	3.02738E-05	2.93256E-05	3.87256E-05	0.000168072
3834803772905	383480	3772905	0.000117485	4.6079E-05	1.526E-05	1.49456E-05	3.47044E-05	3.46509E-05	4.55971E-05	4.55676E-05	4.88401E-05	4.76695E-05	1.90055E-06	1.90055E-06	5.14706E-05	1.90055E-06	2.90163E-05	2.81074E-05	3.72003E-05	0.000161452
3834903772905	383490	3772905	0.000112931	4.4293E-05	1.46685E-05	1.43663E-05	3.33592E-05	3.33077E-05	4.38296E-05	4.38014E-05	4.6947E-05	4.58217E-05	1.82688E-06	1.82688E-06	4.94755E-05	1.82688E-06	2.78736E-05	2.70005E-05	3.58199E-05	0.000155461
3835003772905	383500	3772905	0.000110443	4.3317E-05	1.43453E-05	1.40498E-05	3.26243E-05	3.25739E-05	4.2864E-05	4.28364E-05	4.59127E-05	4.48122E-05	1.78663E-06	1.78663E-06	4.83855E-05	1.78663E-06	2.72367E-05	2.63836E-05	3.50798E-05	0.000152249
3835103772905	383510	3772905	0.000108584	4.2588E-05	1.41038E-05	1.38132E-05	3.2075E-05	3.20256E-05	4.21424E-05	4.21152E-05	4.51398E-05	4.40578E-05	1.75655E-06	1.75655E-06	4.75709E-05	1.75655E-06	2.67524E-05	2.59144E-05	3.45276E-05	0.000149852
3835203772905	383520	3772905	0.000106697	4.1848E-05	1.38588E-05	1.35733E-05	3.15179E-05	3.14692E-05	4.14104E-05	4.13836E-05	4.43557E-05	4.32925E-05	1.72604E-06	1.72604E-06	4.67446E-05	1.72604E-06	2.62608E-05	2.54383E-05	3.39619E-05	0.000147397
3835303772905	383530	3772905	0.000104703	4.1066E-05	1.35998E-05	1.33196E-05	3.09288E-05	3.08811E-05	4.06365E-05	4.06102E-05	4.35267E-05	4.24834E-05	1.69378E-06	1.69378E-06	4.5871E-05	1.69378E-06	2.57424E-05	2.49361E-05	3.33531E-05	0.000144755
3835403772905	383540	3772905	0.000102718	4.0288E-05	1.3342E-05	1.30671E-05	3.03425E-05	3.02957E-05	3.9866E-05	3.98403E-05	4.27015E-05	4.1678E-05	1.66167E-06	1.66167E-06	4.50013E-05	1.66167E-06	2.52258E-05	2.44356E-05	3.27398E-05	0.000142093
3835503772905	383550	3772905	0.000100661	3.9481E-05	1.30748E-05	1.28054E-05	2.97349E-05	2.9689E-05	3.90678E-05	3.90425E-05	4.18464E-05	4.08434E-05	1.6284E-06	1.6284E-06	4.41002E-05	1.6284E-06	2.46912E-05	2.39178E-05	3.20971E-05	0.000139304
3835603772905	383560	3772905	9.859555E-05	3.8671E-05	1.28065E-05	1.25426E-05	2.91246E-05	2.90797E-05	3.8266E-05	3.82413E-05	4.09876E-05	4.00052E-05	1.59498E-06	1.59498E-06	4.31951E-05	1.59498E-06	2.4153E-05	2.33965E-05	3.14431E-05	0.000136465
3835703772905	383570	3772905	9.66554E-05	3.791E-05	1.25545E-05	1.22958E-05	2.85515E-05	2.85075E-05	3.7513E-05	3.74888E-05	4.01811E-05	3.9218E-05	1.56359E-06	1.56359E-06	4.23452E-05	1.56359E-06	2.36489E-05	2.29082E-05	3.08275E-05	0.000133794
3835803772905	383580	3772905	9.66015E-05	3.7888E-05	1.25475E-05	1.2289E-05	2.85356E-05	2.84916E-05	3.74921E-05	3.74679E-05	4.01587E-05	3.91961E-05	1.56272E-06	1.56272E-06	4.23215E-05	1.56272E-06	2.36095E-05	2.287E-05	3.08185E-05	0.000133754
3835903772905	383590	3772905	9.67542E-05	3.7948E-05	1.25673E-05	1.23084E-05	2.85807E-05	2.85366E-05	3.75513E-05	3.75271E-05	4.02222E-05	3.92581E-05	1.56519E-06	1.56519E-06	4.23884E-05	1.56519E-06	2.36256E-05	2.28856E-05	3.08818E-05	0.000134029
3836003772905	383600	3772905	9.69249E-05	3.8015E-05	1.25895E-05	1.23301E-05	2.86311E-05	2.8587E-05	3.76176E-05	3.75933E-05	4.02931E-05	3.93273E-05	1.56795E-06	1.56795E-06	4.24632E-05	1.56795E-06	2.36543E-05	2.29134E-05	3.0961E-05	0.000134373

Unique Identifier	X (UTM)	Y (UTM)	KMMass Grading / Excavation	KMMass Grading / Excavation	KMDrainage / Utilities Trenching	KMFoundations / Concrete Pads	KMBuilding / Structure Construction	KMAsphalt Paving	KMArchitectural Coating	KMLandscaping or Other Finishing	KMWaterside Construction (Piles)	EWNDemolition	EWNSite Grubbing / Prep	EWNDrainage / Utilities Trenching	EWNDrainage / Utilities Trenching	EWNDrainage / Utilities Trenching	EWNFoundation s / Concrete Pads	EWNBuilding / Structure Construction	EWNAsphalt Paving	EWNLandscaping or Other Finishing	EWNWaterside Construction (Piles)
			2025	2026	2026	2026	2026	2026	2026	2026	2026	2027	2027	2027	2028	2029	2029	2029	2029	2029	2029
3837903772895	383790	3772895	8.07861E-05	7.995E-05	2.87107E-05	1.51936E-05	5.21847E-05	1.67649E-06	1.67649E-06	5.38612E-05	1.67649E-06	8.24182E-05	4.4919E-06	1.05478E-05	1.03441E-05	1.01301E-05	8.77456E-06	1.90534E-05	1.35555E-06	1.97312E-05	1.35555E-06
3838003772895	383800	3772895	7.94646E-05	7.86423E-05	2.82411E-05	1.49451E-05	5.13312E-05	1.64907E-06	1.64907E-06	5.29802E-05	1.64907E-06	8.09941E-05	4.41428E-06	1.03656E-05	1.01654E-05	9.95506E-06	8.62294E-06	1.87242E-05	1.33213E-06	1.93903E-05	1.33213E-06
3838103772895	383810	3772895	7.83523E-05	7.75414E-05	2.78458E-05	1.47359E-05	5.06126E-05	1.62598E-06	1.62598E-06	5.22386E-05	1.62598E-06	7.98302E-05	4.35085E-06	1.02166E-05	1.00193E-05	9.81201E-06	8.49903E-06	1.84551E-05	1.31298E-06	1.91116E-05	1.31298E-06
3838203772895	383820	3772895	7.72772E-05	7.64775E-05	2.74637E-05	1.45337E-05	4.99182E-05	1.60367E-06	1.60367E-06	5.15218E-05	1.60367E-06	7.87047E-05	4.28951E-06	1.00726E-05	9.87806E-06	9.67367E-06	8.3792E-06	1.81949E-05	1.29447E-06	1.88422E-05	1.29447E-06
3838303772895	383830	3772895	7.67322E-05	7.59381E-05	2.727E-05	1.44312E-05	4.95661E-05	1.59236E-06	1.59236E-06	5.11585E-05	1.59236E-06	7.81074E-05	4.25696E-06	9.99614E-06	9.8031E-06	9.60026E-06	8.31562E-06	1.80569E-05	1.28465E-06	1.86992E-05	1.28465E-06
3838403772895	383840	3772895	7.67546E-05	7.59603E-05	2.7278E-05	1.44354E-05	4.95806E-05	1.59283E-06	1.59283E-06	5.11734E-05	1.59283E-06	7.81534E-05	4.25946E-06	1.0002E-05	9.80887E-06	9.60591E-06	8.32051E-06	1.80675E-05	1.2854E-06	1.87102E-05	1.2854E-06
3838503772895	383850	3772895	7.65904E-05	7.57977E-05	2.72196E-05	1.44045E-05	4.94745E-05	1.58942E-06	1.58942E-06	5.10639E-05	1.58942E-06	7.81304E-05	4.25821E-06	9.99908E-06	9.80598E-06	9.60309E-06	8.31806E-06	1.80622E-05	1.28503E-06	1.87047E-05	1.28503E-06
3838603772895	383860	3772895	7.53884E-05	7.46082E-05	2.67924E-05	1.41785E-05	4.8698E-05	1.56447E-06	1.56447E-06	5.02625E-05	1.56447E-06	7.68287E-05	4.18727E-06	9.83249E-06	9.64261E-06	9.4431E-06	8.17948E-06	1.77613E-05	1.26362E-06	1.83931E-05	1.26362E-06
3838703772895	383870	3772895	7.40894E-05	7.33226E-05	2.63308E-05	1.39341E-05	4.78589E-05	1.53752E-06	1.53752E-06	4.93964E-05	1.53752E-06	7.53739E-05	4.10798E-06	9.64631E-06	9.46002E-06	9.26429E-06	8.0246E-06	1.74249E-05	1.23969E-06	1.80448E-05	1.23969E-06
3838803772895	383880	3772895	7.24096E-05	7.16602E-05	2.57338E-05	1.36182E-05	4.67739E-05	1.50266E-06	1.50266E-06	4.82765E-05	1.50266E-06	7.34674E-05	4.00407E-06	9.40231E-06	9.22074E-06	9.02995E-06	7.82162E-06	1.69842E-05	1.20833E-06	1.75883E-05	1.20833E-06
3838903772895	383890	3772895	6.94532E-05	6.87344E-05	2.46831E-05	1.30622E-05	4.48641E-05	1.44131E-06	1.44131E-06	4.63054E-05	1.44131E-06	7.02668E-05	3.82963E-06	8.9927E-06	8.81904E-06	8.63657E-06	7.48088E-06	1.62443E-05	1.15569E-06	1.68221E-05	1.15569E-06
3839003772895	383900	3772895	6.70343E-05	6.63406E-05	2.38235E-05	1.26073E-05	4.33016E-05	1.39111E-06	1.39111E-06	4.46927E-05	1.39111E-06	6.76099E-05	3.68483E-06	8.65267E-06	8.48558E-06	8.31E-06	7.19801E-06	1.563E-05	1.11199E-06	1.6186E-05	1.11199E-06
3839103772895	383910	3772895	6.50111E-05	6.43383E-05	2.31044E-05	1.22268E-05	4.19947E-05	1.34912E-06	1.34912E-06	4.33438E-05	1.34912E-06	6.53741E-05	3.56297E-06	8.36653E-06	8.20497E-06	8.0352E-06	6.95998E-06	1.51132E-05	1.07522E-06	1.56508E-05	1.07522E-06
3829703772905	382970	3772905	5.87922E-05	5.81837E-05	2.08943E-05	1.10572E-05	3.79775E-05	1.22007E-06	1.22007E-06	3.91976E-05	1.22007E-06	8.73186E-05	4.75898E-06	1.1175E-05	1.09592E-05	1.07324E-05	9.29627E-06	2.01863E-05	1.43615E-06	2.09044E-05	1.43615E-06
3829803772905	382980	3772905	5.98299E-05	5.92107E-05	2.12631E-05	1.12523E-05	3.86479E-05	1.2416E-06	1.2416E-06	3.98895E-05	1.2416E-06	8.90491E-05	4.85329E-06	1.13964E-05	1.11764E-05	1.09451E-05	9.4805E-06	2.05863E-05	1.46461E-06	2.13187E-05	1.46461E-06
3829903772905	382990	3772905	6.10692E-05	6.04372E-05	2.17035E-05	1.14854E-05	3.94484E-05	1.26732E-06	1.26732E-06	4.07157E-05	1.26732E-06	9.10475E-05	4.96221E-06	1.16522E-05	1.14272E-05	1.11907E-05	9.69326E-06	2.10483E-05	1.49748E-06	2.17971E-05	1.49748E-06
3830003772905	383000	3772905	6.23608E-05	6.17154E-05	2.21625E-05	1.17283E-05	4.02827E-05	1.29412E-06	1.29412E-06	4.15768E-05	1.29412E-06	9.30995E-05	5.07405E-06	1.19148E-05	1.16847E-05	1.1443E-05	9.91173E-06	2.15227E-05	1.53123E-06	2.22883E-05	1.53123E-06
3830103772905	383010	3772905	6.37643E-05	6.31044E-05	2.26613E-05	1.19923E-05	4.11893E-05	1.32325E-06	1.32325E-06	4.25126E-05	1.32325E-06	9.52817E-05	5.19298E-06	1.21941E-05	1.19586E-05	1.17112E-05	1.01441E-05	2.20272E-05	1.56712E-06	2.28108E-05	1.56712E-06
3830203772905	383020	3772905	6.52649E-05	6.45895E-05	2.31946E-05	1.22745E-05	4.21587E-05	1.35439E-06	1.35439E-06	4.35131E-05	1.35439E-06	9.76094E-05	5.31984E-06	1.2492E-05	1.22508E-05	1.19973E-05	1.03919E-05	2.25653E-05	1.6054E-06	2.3368E-05	1.6054E-06
3830303772905	383030	3772905	6.68253E-05	6.61337E-05	2.37492E-05	1.2568E-05	4.31666E-05	1.38677E-06	1.38677E-06	4.45534E-05	1.38677E-06	9.99907E-05	5.44962E-06	1.27967E-05	1.25496E-05	1.229E-05	1.06454E-05	2.31158E-05	1.64457E-06	2.39381E-05	1.64457E-06
3830403772905	383040	3772905	6.84826E-05	6.77739E-05	2.43382E-05	1.28797E-05	4.42372E-05	1.42116E-06	1.42116E-06	4.56584E-05	1.42116E-06	0.00010251	5.58692E-06	1.31191E-05	1.28658E-05	1.25996E-05	1.09136E-05	2.36982E-05	1.686E-06	2.45412E-05	1.686E-06
3830503772905	383050	3772905	7.02072E-05	6.94806E-05	2.49511E-05	1.3204E-05	4.53512E-05	1.45695E-06	1.45695E-06	4.68082E-05	1.45695E-06	0.000105105	5.72838E-06	1.34513E-05	1.31916E-05	1.29186E-05	1.11899E-05	2.42983E-05	1.72869E-06	2.51626E-05	1.72869E-06
3830603772905	383060	3772905	7.1999E-05	7.12538E-05	2.55879E-05	1.3541E-05	4.65086E-05	1.49414E-06	1.49414E-06	4.80027E-05	1.49414E-06	0.000107755	5.87277E-06	1.37904E-05	1.35241E-05	1.32442E-05	1.1472E-05	2.49107E-05	1.77226E-06	2.57969E-05	1.77226E-06
3830703772905	383070	3772905	7.3843E-05	7.30788E-05	2.62432E-05	1.38878E-05	4.76998E-05	1.5324E-06	1.5324E-06	4.92322E-05	1.5324E-06	0.000110458	6.02008E-06	1.41363E-05	1.38633E-05	1.35765E-05	1.17597E-05	2.55356E-05	1.81672E-06	2.64439E-05	1.81672E-06
3830803772905	383080	3772905	7.57617E-05	7.49776E-05	2.69251E-05	1.42487E-05	4.89392E-05	1.57222E-06	1.57222E-06	5.05114E-05	1.57222E-06	0.000113214	6.17031E-06	1.44891E-05	1.42093E-05	1.39153E-05	1.20532E-05	2.61728E-05	1.86205E-06	2.71038E-05	1.86205E-06
3830903772905	383090	3772905	7.78147E-05	7.70094E-05	2.76547E-05	1.46348E-05	5.02654E-05	1.61483E-06	1.61483E-06	5.18802E-05	1.61483E-06	0.000116139	6.32972E-06	1.48634E-05	1.45764E-05	1.42748E-05	1.23646E-05	2.6849E-05	1.91016E-06	2.78041E-05	1.91016E-06
3831003772905	383100	3772905	7.99723E-05	7.91447E-05	2.84215E-05	1.50406E-05	5.16591E-05	1.6596E-06	1.6596E-06	5.33187E-05	1.6596E-06	0.000119171	6.49498E-06	1.52514E-05	1.49569E-05	1.46474E-05	1.26874E-05	2.75499E-05	1.96003E-06	2.853E-05	1.96003E-06
3831103772905	383110	3772905	8.22269E-05	8.1376E-05	2.92228E-05	1.54646E-05	5.31155E-05	1.70639E-06	1.70639E-06	5.48219E-05	1.70639E-06	0.000122287	6.66482E-06	1.56503E-05	1.5348E-05	1.50305E-05	1.30192E-05	2.82704E-05	2.01129E-06	2.9276E-05	2.01129E-06
3831203772905	383120	3772905	8.46309E-05	8.3755E-05	3.00772E-05	1.59167E-05	5.46684E-05	1.75628E-06	1.75628E-06	5.64246E-05	1.75628E-06	0.00012558	6.84426E-06	1.60716E-05	1.57613E-05	1.54351E-05	1.33697E-05	2.90315E-05	2.06544E-06	3.00642E-05	2.06544E-06
3831303772905	383130	3772905	8.71916E-05	8.62893E-05	3.09872E-05	1.63983E-05	5.63225E-05	1.80942E-06	1.80942E-06	5.81319E-05	1.80942E-06	0.000128987	7.02997E-06	1.65077E-05	1.61889E-05	1.58539E-05	1.37325E-05	2.98192E-05	2.12148E-06	3.088E-05	2.12148E-06
3831403772905	383140	3772905	9.01032E-05	8.91707E-05	3.2022E-05	1.69459E-05	5.82033E-05	1.86984E-06	1.86984E-06	6.00731E-05	1.86984E-06	0.000132869	7.24154E-06	1.70045E-05	1.66761E-05	1.63311E-05	1.41458E-05	3.07167E-05	2.18533E-06	3.18093E-05	2.18533E-06
3831503772905	383150	3772905	9.33284E-05	9.23625E-05	3.31682E-05	1.75525E-05	6.02866E-05	1.93677E-06	1.93677E-06	6.22234E-05	1.93677E-06	0.000137057	7.46981E-06	1.75405E-05	1.72018E-05	1.68459E-05	1.45917E-05	3.16849E-05	2.25421E-06	3.2812E-05	2.25421E-06
3831603772905	383160	3772905	9.66357E-05	9.56356E-05	3.43436E-05	1.81745E-05	6.2423E-05	2.0054E-06	2.0054E-06	6.44284E-05	2.0054E-06	0.000141169	7.6939E-06	1.80667E-05	1.77178E-05	1.73512E-05	1.50294E-05	3.26355E-05	2.32184E-06	3.37964E-05	2.32184E-06
3831703772905	383170	3772905	0.00010004	9.90047E-05	3.55534E-05	1.88147E-05	6.46221E-05	2.07605E-06	2.07605E-06	6.66981E-05	2.07605E-06	0.000145151	7.9109E-06	1.85763E-05	1.82176E-05	1.78406E-05	1.54533E-05	3.35559E-05	2.38732E-06	3.47496E-05	2.38732E-06
3831803772905	383180	3772905	0.00010328	0.000102211	3.6705E-05	1.94241E-05	6.67151E-05	2.14329E-06	2.14329E-06	6.88584E-05	2.14329E-06	0.000147831	8.05696E-06	1.89193E-05	1.85539E-05	1.817E-05	1.57386E-05	3.41755E-05	2.4314E-06	3.53912E-05	2.4314E-06
3831903772905	383190	3772905	0.000107274	0.000106164	3.81244E-05	2.01753E-05	6.92951E-05	2.22618E-06	2.22618E-06	7.15213E-05	2.22618E-06	0.00015182	8.27438E-06	1.94298E-05	1.90546E-05	1.86603E-05	1.61633E-05	3.50977E-05	2.49701E-06	3.63462E-05	2.49701E-06
3832003772905	383200	3772905	0.000117129	0.000115917	4.16267E-05	2.20287E-05	7.56609E-05	2.43068E-06	2.43068E-06	7.80916E-05	2.43068E-06	0.000161046	8.77723E-06	2.06106E-05	2.02126E-05	1.97944E-05	1.71456E-05	3.72307E-05	2.64876E-06	3.8555E-05	2.64876E-06
3832103772905	383210	3772905	0.000123228	0.000121953	4.37944E-05	2.31758E-05	7.96009E-05	2.55726E-06	2.55726E-06	8.21582E-05	2.55726E-06	0.000165855	9.0393E-06	2.1226E-05	2.08161E-05	2.03854E-05	1.76575E-05	3.83423E-05	2.72785E-06	3.97062E-05	2.72785E-06
3832203772905	383220	3772905	0.000126954	0.00012564	4.51184E-05	2.38765E-05	8.20074E-05	2.63457E-06	2.63457E-06	8.46419E-05	2.63457E-06	0.000166743	9.08771E-06	2.13397E-05	2.09276E-05	2.04946E-05	1.77521E-05	3.85476E-05	2.74246E-06	3.99189E-05	2.74246E-06
3832303772905	383230	3772905	0.000126782	0.00012547	4.50574E-05	2.38442E-05	8.18964E-05	2.63101E-06	2.63101E-06	8.45274E-05	2.63101E-06	0.000163121	8.89032E-06	2.08762E-05	2.0473E-05	2.00494E-05	1.73665E-05	3.77104E-05	2.68289E-06	3.90518E-05	2.68289E-06
3832403772905	383240	3772905	0.000126207	0.000124901	4.48531E-05	2.37361E-05	8.15251E-05	2.61908E-06	2.61908E-06	8.41442E-05	2.61908E-06	0.00015986	8.71255E-06	2.04587E-05	2.00636E-05	1.96485E-05	1.70193E-05	3.69563E-05	2.62924E-06	3.82709E-05	2.62924E-06
3832503772905	383250	3772905	0.000127484	0.000126165	4.53068E-05	2.39762E-05	8.23498E-05	2.64557E-06	2.64557E-06	8.49953E-05	2.64557E-06	0.000159431	8.68918E-06	2.04038E-05	2.00098E-05	1.95958E-05	1.69736E-05	3.68572E-05	2.62219E-06	3.81683E-05	2.62219E-06
3832603772905	383260	3772905	0.000128731	0.000127398	4.57499E-05	2.42106E-05	8.31551E-05	2.67144E-06	2.67144E-06	8.58266E-05	2.67144E-06	0.000159079	8.66999E-06	2.03588E-05	1.99656E-05	1.95525E-05	1.69361E-05	3.67757E-05	2.6164E-06	3.80839E-05	2.6164E-06
3832703772905	383270	3772905	0.000128551	0.000127221	4.56862E-05	2.4177E-05	8.30394E-05	2.66772E-06	2.66772E-06	8.57071E-05	2.66772E-06	0.000157111	8.56274E-06	2.01069E-05	1.97186E-05	1.93106E-05	1.67266E-05	3.63208E-05	2.58403E-06	3.76128E-05	2.58403E-06
3832803772905	383280	3772905	0.000128559	0.000127228	4.56888E-05	2.41784E-05	8.30442E-05	2.66788E-06	2.66788E-06	8.57121E-05	2.66788E-06	0.000155442	8.47177E-06	1.98933E-05	1.95091E-05	1.91055E-05	1.65489E-05	3.59349E-05	2.55658E-06	3.72132E-05	2.55658E-06
3832903772905	383290	3772905	0.000129096	0.00012776	4.58799E-05	2.42794E-05	8.33914E-05	2.67903E-06	2.67903E-06	8.60705E-05	2.67903E-06	0.0001544	8.41501E-06	1.976E-05	1.93784E-05	1.89775E-05	1.6438E-05	3.56942E-05	2.53945E-06	3.69639E-05	2.53945E-06
3833003772905	383300	3772905	0.000130037	0.000128691	4.62142E-05	2.44564E-05	8.39991E-05	2.69855E-06	2.69855E-06	8.66976E-05	2.69855E-06	0.000153818	8.3833E-06	1.96856E-05	1.93054E-05	1.8906E-05	1.63761E-05	3.55597E-05	2.52988E-06	3.68246E-05	2.52988E-06
3833103772905	383310	3772905	0.000130851	0.000129497	4.65034E-05	2.46094E-05	8.45247E-05	2.71544E-06	2.71544E-06	8.72402E-05	2.71544E-06	0.000153091	8.34365E-06	1.95925E-05	1.92141E-05	1.88166E-05	1.62986E-05	3.53915E-05	2.51792E-06	3.66505E-05	2.51792E-06
3833203772905	383320	3772905	0.000131926	0.000130561	4.68854E-05	2.48116E-05	8.52192E-05	2.73775E-06	2.73775E-06	8.79569E-05	2.73775E-06	0.000152808	8.32821E-06	1.95562E-05	1.91786E-05	1.87817E-05	1.62685E-05	3.5326E-05	2.51326E-06	3.65827E-05	2.51326E-06
3833303772905	383330	3772905	0.000132844	0.000131469	4.72118E-05	2.49843E-05	8.58123E-05	2.75681E-06	2.75681E-06	8.85692E-05	2.75681E-06	0.000152448	8.3086E-06	1.95102E-05	1.91334E-05	1.87375E-05	1.62302E-05	3.52428E-05	2.50734E-06	3.64965E-05	2.50734E-06
3833403772905	383340	3772905	0.000133382	0.000132001	4.74028E-05	2.50854E-05	8.61596E-05	2.76796E-06	2.76796E-06	8.89275E-05	2.76796E-06	0.000151766	8.27146E-06	1.94229E-05	1.90479E-05	1.86537E-05	1.61576E-05	3.50853E-05	2.49613E-06	3.63334E-05	2.49613E-06
3833503772905	383350	3772905	0.000133994	0.000132607	4.76204E-05	2.52005E-05	8.6555E-05	2.78067E-06	2.78067E-06	8.93357E-05	2.78067E-06	0.00015136	8.24934E-06	1.9371E-05	1.89969E-05	1.86039E-05	1.61144E-05	3.49915E-05	2.48946E-06	3.62362E-05	2.48946E-06
3833603772905	383360	3772905	0.000134121	0.000132733	4.76655E-05	2.52244E-05	8.6637E-05	2.7833E-06	2.7833E-06	8.94203E-05	2.7833E-06	0.000150488	8.20177E-06	1.92593E-05	1.88874E-05	1.84966E-05	1.60215E-05	3.47897E-05	2.4751E-06	3.60272E-05	2.4751E-06
3833703772905	383370	3772905	0.000134688	0.000133294	4.78671E-05	2.53311E-05	8.70035E-05	2.79508E-06	2.79508E-06	8.97986E-05	2.79508E-06	0.00015035	8.19426E-06	1.92417E-05	1.88701E-05	1.84796E-05	1.60068E-05	3.47578E-05	2.47283E-06	3.59942E-05	2.47283E-06
3833803772905	383380	3772905	0.00013589	0.000134484	4.82943E-05	2.55572E-05	8.77799E-05	2.82002E-06	2.82002E-06	9.06E-05	2.82002E-06	0.000151069	8.23348E-06	1.93338E-05	1.89604E-05	1.85681E-05	1.60834E-05	3.49242E-05	2.48467E-06	3.61666E-05	2.48467E-06
3833903772905	383390	3772905	0.000137279	0.000135858	4.87878E-05	2.58183E-05	8.86769E-05	2.84884E-06	2.84884E-06	9.15258E-05	2.84884E-06	0.000151958	8.28189E-06	1.94474E-05	1.90719E-05	1.86773E-05	1.6178E-05	3.51295E-05	2.49928E-06	3.63792E-05	2.49928E-06
3834003772905	383400	3772905	0.000139772	0.000138326	4.9674E-05	2.62873E-05	9.02877E-05	2.90058E-06	2.90058E-06	9.31882E-05	2.90058E-06	0.000153971	8.39164E-06	1.97052E-05	1.93246E-05	1.89248E-05	1.63924E-05	3.55951E-05	2.5324E-06	3.68613E-05	2.5324E-06
3834103772905	383410	3772905	0.000143363	0.00014188	5.09502E-05	2.69627E-05	9.26073E-05	2.9751E-06	2.9751E-06	9.55824E-05	2.9751E-06	0.000157103	8.56232E-06	2.01059E-05	1.97177E-05	1.93097E-05	1.67258E-05	3.63191E-05	2.58391E-06	3.7611E-05	2.58391E-06
3834203772905	383420	3772905	0.000144931	0.000143431	5.15074E-05	2.72575E-05	9.362E-05	3.00764E-06	3.00764E-06	9.66277E-05	3.00764E-06	0.000158037	8.61323E-06	2.02255E-05	1.98349E-05	1.94245E-05	1.68252E-05	3.6535E-05	2.59927E-06	3.78346E-05	2.59927E-06
3834303772905	383430	3772905	0.000142557	0.000141082	5.06637E-05	2.6811E-05	9.20865E-05	2.95837E-06	2.95837E-06	9.50448E-05	2.95837E-06	0.000154737	8.43337E-06	1.98031E-05	1.94207E-05	1.90189E-05	1.64739E-05	3.57721E-05	2.54499E-06	3.70446E-05	2.54499E-06
3834403772905	383440	3772905	0.000140093	0.000138644	4.97881E-05	2.63477E-05	9.0495E-05	2.90724E-06	2.90724E-06	9.34023E-05	2.90724E-06	0.000151399	8.25143E-06	1.93759E-05	1.90017E-05	1.86086E-05	1.61185E-05	3.50003E-05	2.49008E-06	3.62454E-05	2.49008E-06
3834503772905	383450	3772905	0.000136152	0.000134742	4.83872E-05	2.56063E-05	8.79487E-05	2.82544E-06	2.82544E-06	9.07742E-05	2.82544E-06	0.000146537	7.98644E-06	1.87537E-05	1.83915E-05	1.8011E-05	1.56008E-05	3.38763E-05	2.41012E-06	3.50814E-05	2.41012E-06
3834603772905	383460	3772905	0.000132105	0.000130738	4.69491E-05	2.48453E-05	8.53349E-05	2.74147E-06	2.74147E-06	8.80764E-05	2.74147E-06	0.000141636	7.71936E-06	1.81265E-05	1.77765E-05	1.74087E-05	1.50791E-05	3.27434E-05	2.32952E-06	3.39082E-05	2.32952E-06
3834703772905	383470	3772905	0.000127753	0.000126431	4.54023E-05	2.40267E-05	8.25234E-05	2.65115E-06	2.65115E-06	8.51745E-05	2.65115E-06	0.000136468	7.43768E-06	1.74651E-05	1.71278E-05	1.67734E-05	1.45289E-05	3.15486E-05	2.24451E-06	3.26709E-05	2.24451E-06
3834803772905	383480	3772905	0.000122721	0.000121451	4.3614E-05	2.30804E-05	7.9273E-05	2.54672E-06	2.54672E-06	8.18197E-05	2.54672E-06	0.000130641	7.12011E-06	1.67193E-05	1.63965E-05	1.60572E-05	1.39085E-05	3.02016E-05	2.14868E-06	3.12759E-05	2.14868E-06
3834903772905	383490	3772905	0.000118167	0.000116944	4.19955E-05	2.22239E-05	7.63312E-05	2.45222E-06	2.45222E-06	7.87834E-05	2.45222E-06	0.000125342	6.83133E-06	1.60412E-05	1.57315E-05	1.5406E-05	1.33444E-05	2.89767E-05	2.06153E-06	3.00074E-05	2.06153E-06
3835003772905	383500	3772905	0.000115725	0.000114528	4.11279E-05	2.17647E-05	7.47543E-05	2.40156E-06	2.40156E-06	7.71558E-05	2.40156E-06	0.000122318	6.66649E-06	1.56542E-05	1.53519E-05	1.50342E-05	1.30224E-05	2.82775E-05	2.01179E-06	2.92834E-05	2.01179E-06
3835103772905	383510	3772905	0.000113904	0.000112725	4.04805E-05	2.14221E-05	7.35776E-05	2.36375E-06	2.36375E-06	7.59413E-05	2.36375E-06	0.00011999	6.53963E-06	1.53563E-05	1.50597E-05	1.47481E-05	1.27746E-05	2.77394E-05	1.97351E-06	2.87261E-05	1.97351E-06
3835203772905	383520	3772905	0.000112037	0.000110878	3.98172E-05	2.10711E-05	7.23719E-05	2.32502E-06	2.32502E-06	7.46969E-05	2.32502E-06	0.000117647	6.41193E-06	1.50564E-05	1.47657E-05	1.44602E-05	1.25252E-05	2.71977E-05	1.93497E-06	2.81652E-05	1.93497E-06
3835303772905	383530	3772905	0.000110029	0.00010889	3.91035E-05	2.06934E-05	7.10746E-05	2.28334E-06	2.28334E-06	7.3358E-05	2.28334E-06	0.000115182	6.27756E-06	1.47409E-05	1.44562E-05	1.41571E-05	1.22627E-05	2.66277E-05	1.89442E-06	2.75749E-05	1.89442E-06
3835403772905	383540	3772905	0.000108006	0.000106888	3.83845E-05	2.03129E-05	6.97677E-05	2.24136E-06	2.24136E-06	7.20091E-05	2.24136E-06	0.000112739	6.14444E-06	1.44283E-05	1.41497E-05	1.38569E-05	1.20027E-05	2.60631E-05	1.85425E-06	2.69902E-05	1.85425E-06
3835503772905	383550	3772905	0.000105886	0.00010479	3.76309E-05	1.99141E-05	6.83981E-05	2.19736E-06	2.19736E-06	7.05955E-05	2.19736E-06	0.000110228	6.00756E-06	1.41069E-05	1.38345E-05	1.35482E-05	1.17353E-05	2.54825E-05	1.81294E-06	2.63889E-05	1.81294E-06
3835603772905	383560	3772905	0.000103728	0.000102655	3.68641E-05	1.95084E-05	6.70044E-05	2.15258E-06	2.15258E-06	6.9157E-05	2.15258E-06	0.000107716	5.87069E-06	1.38055E-05	1.35193E-05	1.32395E-05	1.14679E-05	2.49019E-05	1.77163E-06	2.57877E-05	1.77163E-06
3835703772905	383570	3772905	0.000101697	0.000100645	3.61425E-05	1.91265E-05	6.56927E-05	2.11044E-06	2.11044E-06	6.78031E-05	2.11044E-06	0.000105358	5.74215E-06	1.34837E-05	1.32233E-05	1.29497E-05	1.12168E-05	2.43567E-05	1.73285E-06	2.52231E-05	1.73285E-06
3835803772905	383580	3772905	0.000101668	0.000100615	3.61319E-05	1.91208E-05	6.56734E-05	2.10982E-06	2.10982E-06	6.77832E-05	2.10982E-06	0.000105075	5.72671E-06	1.34474E-05	1.31877E-05	1.29149E-05	1.11867E-05	2.42912E-05	1.72819E-06	2.51553E-05	1.72819E-06
3835903772905

			ISDemolition	ISDrainage / Utilities Trenching	ISDrainage / Utilities Trenching	ISAsphalt Paving	ISAsphalt Paving	SVDemolition	SVSite Grubbing / Prep	SVMass Grading / Excavation	SVMass Grading / Excavation	SVDrainage / Utilities Trenching	SVFoundations / Concrete Pads	SVBuilding / Structure Construction	SVBuilding / Structure Construction	SVAsphalt Paving	SVAsphalt Paving	SVArchitectural Coating	SVArchitectural Coating	SVLandscaping or Other Finishing	SVLandscaping or Other Finishing
Unique Identifier	X (UTM)	Y (UTM)	2027	2027	2028	2027	2028	2027	2027	2027	2028	2028	2028	2028	2029	2028	2029	2028	2029	2028	2029
3837903772895	383790	3772895	1.24157E-05	4.99935E-06	4.87108E-06	1.29115E-06	1.20276E-06	8.4856E-05	6.10068E-05	4.11326E-05	4.06103E-05	2.8814E-05	9.15347E-06	1.31129E-05	1.26126E-05	1.28926E-06	1.19952E-06	1.28926E-06	1.19952E-06	1.31129E-05	1.26126E-05
3838003772895	383800	3772895	1.22271E-05	4.9234E-06	4.79707E-06	1.27154E-06	1.18449E-06	8.35108E-05	6.00397E-05	4.04805E-05	3.99665E-05	2.83572E-05	9.00836E-06	1.2905E-05	1.24126E-05	1.26882E-06	1.1805E-06	1.26882E-06	1.1805E-06	1.2905E-05	1.24126E-05
3838103772895	383810	3772895	1.20664E-05	4.8587E-06	4.73403E-06	1.25483E-06	1.16893E-06	8.23526E-05	5.92071E-05	3.99191E-05	3.94123E-05	2.79639E-05	8.88343E-06	1.27261E-05	1.22405E-05	1.25122E-06	1.16413E-06	1.25122E-06	1.16413E-06	1.27261E-05	1.22405E-05
3838203772895	383820	3772895	1.19141E-05	4.79737E-06	4.67428E-06	1.23899E-06	1.15417E-06	8.1239E-05	5.84065E-05	3.93793E-05	3.88793E-05	2.75858E-05	8.7633E-06	1.2554E-05	1.2075E-05	1.2343E-06	1.14839E-06	1.2343E-06	1.14839E-06	1.2554E-05	1.2075E-05
3838303772895	383830	3772895	1.18345E-05	4.7653E-06	4.64304E-06	1.23071E-06	1.14646E-06	8.07847E-05	5.80798E-05	3.91591E-05	3.86619E-05	2.74315E-05	8.71429E-06	1.24838E-05	1.20074E-05	1.2274E-06	1.14197E-06	1.2274E-06	1.14197E-06	1.24838E-05	1.20074E-05
3838403772895	383840	3772895	1.18359E-05	4.76587E-06	4.64359E-06	1.23085E-06	1.14659E-06	8.06956E-05	5.80158E-05	3.91159E-05	3.86192E-05	2.74013E-05	8.70468E-06	1.247E-05	1.19942E-05	1.22605E-06	1.14071E-06	1.22605E-06	1.14071E-06	1.247E-05	1.19942E-05
3838503772895	383850	3772895	1.18289E-05	4.76305E-06	4.64085E-06	1.23012E-06	1.14592E-06	8.01165E-05	5.75994E-05	3.88352E-05	3.83421E-05	2.72046E-05	8.64222E-06	1.23805E-05	1.19081E-05	1.21725E-06	1.13252E-06	1.21725E-06	1.13252E-06	1.23805E-05	1.19081E-05
3838603772895	383860	3772895	1.16584E-05	4.69441E-06	4.57397E-06	1.2124E-06	1.1294E-06	7.89138E-05	5.67348E-05	3.82522E-05	3.77665E-05	2.67963E-05	8.51248E-06	1.21947E-05	1.17294E-05	1.19897E-06	1.11552E-06	1.19897E-06	1.11552E-06	1.21947E-05	1.17294E-05
3838703772895	383870	3772895	1.14684E-05	4.6179E-06	4.49942E-06	1.19264E-06	1.11099E-06	7.7631E-05	5.58125E-05	3.76304E-05	3.71526E-05	2.63606E-05	8.3741E-06	1.19964E-05	1.15387E-05	1.17948E-06	1.09739E-06	1.17948E-06	1.09739E-06	1.19964E-05	1.15387E-05
3838803772895	383880	3772895	1.12183E-05	4.51719E-06	4.40129E-06	1.16663E-06	1.08677E-06	7.61432E-05	5.47428E-05	3.69092E-05	3.64406E-05	2.58555E-05	8.21362E-06	1.17665E-05	1.13175E-05	1.15688E-06	1.07635E-06	1.15688E-06	1.07635E-06	1.17665E-05	1.13175E-05
3838903772895	383890	3772895	1.07908E-05	4.34503E-06	4.23355E-06	1.12217E-06	1.04535E-06	7.33637E-05	5.27445E-05	3.55619E-05	3.51103E-05	2.49116E-05	7.91379E-06	1.1337E-05	1.09044E-05	1.11465E-06	1.03706E-06	1.11465E-06	1.03706E-06	1.1337E-05	1.09044E-05
3839003772895	383900	3772895	1.04443E-05	4.20551E-06	4.0976E-06	1.08613E-06	1.01178E-06	7.09316E-05	5.0996E-05	3.43829E-05	3.39464E-05	2.40858E-05	7.65143E-06	1.09611E-05	1.05429E-05	1.0777E-06	1.00268E-06	1.0777E-06	1.00268E-06	1.09611E-05	1.05429E-05
3839103772895	383910	3772895	1.0155E-05	4.08905E-06	3.98413E-06	1.05605E-06	9.8376E-07	6.89627E-05	4.95805E-05	3.34286E-05	3.30041E-05	2.34172E-05	7.43905E-06	1.06569E-05	1.02503E-05	1.04778E-06	9.74852E-07	1.04778E-06	9.74852E-07	1.06569E-05	1.02503E-05
3829703772905	382970	3772905	9.46341E-06	3.81055E-06	3.71279E-06	9.84129E-07	9.16759E-07	5.83435E-05	4.19458E-05	2.82811E-05	2.7922E-05	1.98113E-05	6.29355E-06	9.0159E-06	8.67189E-06	8.8644E-07	8.24739E-07	8.8644E-07	8.24739E-07	9.0159E-06	8.67189E-06
3829803772905	382980	3772905	9.61011E-06	3.86963E-06	3.77034E-06	9.99385E-07	9.30972E-07	5.92344E-05	4.25863E-05	2.87129E-05	2.83483E-05	2.01138E-05	6.38965E-06	9.15356E-06	8.8043E-06	8.99975E-07	8.37332E-07	8.99975E-07	8.37332E-07	9.15356E-06	8.8043E-06
3829903772905	382990	3772905	9.78616E-06	3.94052E-06	3.83941E-06	1.01769E-06	9.48026E-07	6.03658E-05	4.33997E-05	2.92613E-05	2.88898E-05	2.0498E-05	6.5117E-06	9.3284E-06	8.97247E-06	9.17165E-07	8.53326E-07	9.17165E-07	8.53326E-07	9.3284E-06	8.97247E-06
3830003772905	383000	3772905	9.9692E-06	4.01422E-06	3.91122E-06	1.03673E-06	9.65758E-07	6.15507E-05	4.42516E-05	2.98357E-05	2.94569E-05	2.09004E-05	6.63951E-06	9.5115E-06	9.14858E-06	9.35168E-07	8.70075E-07	9.35168E-07	8.70075E-07	9.5115E-06	9.14858E-06
3830103772905	383010	3772905	1.01676E-05	4.09411E-06	3.98907E-06	1.05736E-06	9.84978E-07	6.28602E-05	4.51931E-05	3.04705E-05	3.00836E-05	2.1345E-05	6.78077E-06	9.71387E-06	9.34323E-06	9.55065E-07	8.88587E-07	9.55065E-07	8.88587E-07	9.71387E-06	9.34323E-06
3830203772905	383020	3772905	1.038E-05	4.17963E-06	4.07239E-06	1.07945E-06	1.00555E-06	6.42678E-05	4.62051E-05	3.11528E-05	3.07572E-05	2.1823E-05	6.93261E-06	9.93139E-06	9.55245E-06	9.76451E-07	9.08485E-07	9.76451E-07	9.08485E-07	9.93139E-06	9.55245E-06
3830303772905	383030	3772905	1.06007E-05	4.26852E-06	4.159E-06	1.1024E-06	1.02694E-06	6.57289E-05	4.72555E-05	3.1861E-05	3.14565E-05	2.23191E-05	7.09021E-06	1.01572E-05	9.76961E-06	9.98649E-07	9.29138E-07	9.98649E-07	9.29138E-07	1.01572E-05	9.76961E-06
3830403772905	383040	3772905	1.08355E-05	4.36304E-06	4.25109E-06	1.12681E-06	1.04968E-06	6.7279E-05	4.83699E-05	3.26124E-05	3.21983E-05	2.28455E-05	7.25743E-06	1.03967E-05	1E-05	1.0222E-06	9.5105E-07	1.0222E-06	9.5105E-07	1.03967E-05	1E-05
3830503772905	383050	3772905	1.108E-05	4.46149E-06	4.34702E-06	1.15224E-06	1.07337E-06	6.89004E-05	4.95356E-05	3.33983E-05	3.29743E-05	2.33961E-05	7.43233E-06	1.06473E-05	1.0241E-05	1.04684E-06	9.7397E-07	1.04684E-06	9.7397E-07	1.06473E-05	1.0241E-05
3830603772905	383060	3772905	1.13329E-05	4.56333E-06	4.44624E-06	1.17854E-06	1.09786E-06	7.05841E-05	5.07462E-05	3.42145E-05	3.37801E-05	2.39678E-05	7.61396E-06	1.09075E-05	1.04913E-05	1.07242E-06	9.97772E-07	1.07242E-06	9.97772E-07	1.09075E-05	1.04913E-05
3830703772905	383070	3772905	1.15942E-05	4.66853E-06	4.54875E-06	1.20571E-06	1.12318E-06	7.23303E-05	5.20015E-05	3.50609E-05	3.46158E-05	2.45607E-05	7.80231E-06	1.11773E-05	1.07508E-05	1.09895E-06	1.02245E-06	1.09895E-06	1.02245E-06	1.11773E-05	1.07508E-05
3830803772905	383080	3772905	1.18638E-05	4.77712E-06	4.65455E-06	1.23376E-06	1.1493E-06	7.41387E-05	5.33017E-05	3.59376E-05	3.54813E-05	2.51748E-05	7.99739E-06	1.14568E-05	1.10196E-05	1.12642E-06	1.04802E-06	1.12642E-06	1.04802E-06	1.14568E-05	1.10196E-05
3830903772905	383090	3772905	1.21531E-05	4.89358E-06	4.76802E-06	1.26383E-06	1.17732E-06	7.60809E-05	5.4698E-05	3.6879E-05	3.64107E-05	2.58343E-05	8.20689E-06	1.17569E-05	1.13083E-05	1.15593E-06	1.07547E-06	1.15593E-06	1.07547E-06	1.17569E-05	1.13083E-05
3831003772905	383100	3772905	1.24577E-05	5.01623E-06	4.88752E-06	1.29551E-06	1.20683E-06	7.81299E-05	5.61711E-05	3.78722E-05	3.73913E-05	2.65301E-05	8.42792E-06	1.20735E-05	1.16128E-05	1.18706E-06	1.10444E-06	1.18706E-06	1.10444E-06	1.20735E-05	1.16128E-05
3831103772905	383110	3772905	1.27748E-05	5.14394E-06	5.01196E-06	1.32849E-06	1.23755E-06	8.02769E-05	5.77147E-05	3.89129E-05	3.84188E-05	2.72591E-05	8.65952E-06	1.24053E-05	1.1932E-05	1.21968E-06	1.13479E-06	1.21968E-06	1.13479E-06	1.24053E-05	1.1932E-05
3831203772905	383120	3772905	1.3113E-05	5.28009E-06	5.14462E-06	1.36366E-06	1.27031E-06	8.25664E-05	5.93608E-05	4.00227E-05	3.95146E-05	2.80365E-05	8.90649E-06	1.27591E-05	1.22723E-05	1.25447E-06	1.16715E-06	1.25447E-06	1.16715E-06	1.27591E-05	1.22723E-05
3831303772905	383130	3772905	1.34748E-05	5.42581E-06	5.28659E-06	1.40129E-06	1.30536E-06	8.50876E-05	6.11734E-05	4.12448E-05	4.07212E-05	2.88926E-05	9.17845E-06	1.31487E-05	1.2647E-05	1.29278E-06	1.20279E-06	1.29278E-06	1.20279E-06	1.31487E-05	1.2647E-05
3831403772905	383140	3772905	1.38856E-05	5.59121E-06	5.44776E-06	1.44401E-06	1.34516E-06	8.79562E-05	6.32358E-05	4.26354E-05	4.2094E-05	2.98667E-05	9.48789E-06	1.3592E-05	1.30734E-05	1.33636E-06	1.24334E-06	1.33636E-06	1.24334E-06	1.3592E-05	1.30734E-05
3831503772905	383150	3772905	1.43397E-05	5.77406E-06	5.62591E-06	1.49123E-06	1.38915E-06	9.12258E-05	6.55864E-05	4.42202E-05	4.36588E-05	3.09769E-05	9.84058E-06	1.40972E-05	1.35593E-05	1.38604E-06	1.28956E-06	1.38604E-06	1.28956E-06	1.40972E-05	1.35593E-05
3831603772905	383160	3772905	1.48064E-05	5.96197E-06	5.80901E-06	1.53976E-06	1.43436E-06	9.46734E-05	6.80651E-05	4.58914E-05	4.53087E-05	3.21476E-05	1.02125E-05	1.463E-05	1.40718E-05	1.43842E-06	1.3383E-06	1.43842E-06	1.3383E-06	1.463E-05	1.40718E-05
3831703772905	383170	3772905	1.52856E-05	6.15495E-06	5.99703E-06	1.5896E-06	1.48078E-06	9.83617E-05	7.07167E-05	4.76792E-05	4.70739E-05	3.34E-05	1.06103E-05	1.52E-05	1.462E-05	1.49445E-06	1.39043E-06	1.49445E-06	1.39043E-06	1.52E-05	1.462E-05
3831803772905	383180	3772905	1.57328E-05	6.33498E-06	6.17244E-06	1.6361E-06	1.5241E-06	0.000102424	7.36373E-05	4.96484E-05	4.9018E-05	3.47795E-05	1.10485E-05	1.58277E-05	1.52238E-05	1.55618E-06	1.44786E-06	1.55618E-06	1.44786E-06	1.58277E-05	1.52238E-05
3831903772905	383190	3772905	1.64635E-05	6.62923E-06	6.45914E-06	1.71209E-06	1.59489E-06	0.000104874	7.53987E-05	5.0836E-05	5.01905E-05	3.56114E-05	1.13128E-05	1.62063E-05	1.55879E-05	1.5934E-06	1.48249E-06	1.5934E-06	1.48249E-06	1.62063E-05	1.55879E-05
3832003772905	383200	3772905	1.79543E-05	7.22953E-06	7.04404E-06	1.86713E-06	1.73931E-06	0.000114424	8.22648E-05	5.54653E-05	5.47461E-05	3.88543E-05	1.2343E-05	1.76821E-05	1.70074E-05	1.7385E-06	1.61749E-06	1.7385E-06	1.61749E-06	1.76821E-05	1.70074E-05
3832103772905	383210	3772905	1.88989E-05	7.60986E-06	7.41461E-06	1.96535E-06	1.83081E-06	0.000120277	8.64728E-05	5.83024E-05	5.75622E-05	4.08418E-05	1.29744E-05	1.85866E-05	1.78774E-05	1.82743E-06	1.70023E-06	1.82743E-06	1.70023E-06	1.85866E-05	1.78774E-05
3832203772905	383220	3772905	1.94871E-05	7.84671E-06	7.64539E-06	2.02652E-06	1.8878E-06	0.00012409	8.92141E-05	6.01507E-05	5.9387E-05	4.21365E-05	1.33857E-05	1.91758E-05	1.84441E-05	1.88536E-06	1.75413E-06	1.88536E-06	1.75413E-06	1.91758E-05	1.84441E-05
3832303772905	383230	3772905	1.94731E-05	7.84109E-06	7.63991E-06	2.02507E-06	1.88644E-06	0.00012434	8.93934E-05	6.02716E-05	5.95064E-05	4.22212E-05	1.34126E-05	1.92144E-05	1.84812E-05	1.88915E-06	1.75765E-06	1.88915E-06	1.75765E-06	1.92144E-05	1.84812E-05
3832403772905	383240	3772905	1.93697E-05	7.79946E-06	7.59934E-06	2.01432E-06	1.87643E-06	0.000124135	8.92461E-05	6.01723E-05	5.94083E-05	4.21516E-05	1.33905E-05	1.91827E-05	1.84508E-05	1.88604E-06	1.75476E-06	1.88604E-06	1.75476E-06	1.91827E-05	1.84508E-05
3832503772905	383250	3772905	1.9522E-05	7.86078E-06	7.65909E-06	2.03016E-06	1.89118E-06	0.000125676	9.03542E-05	6.09194E-05	6.01459E-05	4.2675E-05	1.35567E-05	1.94209E-05	1.86798E-05	1.90945E-06	1.77655E-06	1.90945E-06	1.77655E-06	1.94209E-05	1.86798E-05
3832603772905	383260	3772905	1.96645E-05	7.91817E-06	7.71501E-06	2.04498E-06	1.90499E-06	0.000127199	9.14494E-05	6.16578E-05	6.0875E-05	4.31923E-05	1.37211E-05	1.96563E-05	1.89063E-05	1.9326E-06	1.79808E-06	1.9326E-06	1.79808E-06	1.96563E-05	1.89063E-05
3832703772905	383270	3772905	1.95891E-05	7.88779E-06	7.68541E-06	2.03713E-06	1.89768E-06	0.000127288	9.15135E-05	6.1701E-05	6.09176E-05	4.32225E-05	1.37307E-05	1.967E-05	1.89195E-05	1.93395E-06	1.79934E-06	1.93395E-06	1.79934E-06	1.967E-05	1.89195E-05
3832803772905	383280	3772905	1.95304E-05	7.86416E-06	7.66238E-06	2.03103E-06	1.89199E-06	0.000127484	9.16544E-05	6.1796E-05	6.10114E-05	4.32891E-05	1.37518E-05	1.97003E-05	1.89486E-05	1.93693E-06	1.80211E-06	1.93693E-06	1.80211E-06	1.97003E-05	1.89486E-05
3832903772905	383290	3772905	1.955E-05	7.87203E-06	7.67006E-06	2.03306E-06	1.89389E-06	0.000128215	9.21796E-05	6.21501E-05	6.1361E-05	4.35371E-05	1.38306E-05	1.98132E-05	1.90572E-05	1.94803E-06	1.81244E-06	1.94803E-06	1.81244E-06	1.98132E-05	1.90572E-05
3833003772905	383300	3772905	1.96338E-05	7.90579E-06	7.70295E-06	2.04178E-06	1.90201E-06	0.000129409	9.30378E-05	6.27288E-05	6.19323E-05	4.39425E-05	1.39594E-05	1.99977E-05	1.92347E-05	1.96617E-06	1.82931E-06	1.96617E-06	1.82931E-06	1.99977E-05	1.92347E-05
3833103772905	383310	3772905	1.97037E-05	7.93392E-06	7.73036E-06	2.04904E-06	1.90878E-06	0.000130522	9.38385E-05	6.32686E-05	6.24653E-05	4.43206E-05	1.40795E-05	2.01698E-05	1.94002E-05	1.98309E-06	1.84505E-06	1.98309E-06	1.84505E-06	2.01698E-05	1.94002E-05
3833203772905	383320	3772905	1.98238E-05	7.9823E-06	7.7775E-06	2.06154E-06	1.92042E-06	0.000131983	9.48889E-05	6.39768E-05	6.31645E-05	4.48167E-05	1.42371E-05	2.03956E-05	1.96173E-05	2.00528E-06	1.86571E-06	2.00528E-06	1.86571E-06	2.03956E-05	1.96173E-05
3833303772905	383330	3772905	1.99286E-05	8.0245E-06	7.81861E-06	2.07244E-06	1.93057E-06	0.00013332	9.58496E-05	6.46245E-05	6.3804E-05	4.52705E-05	1.43813E-05	2.06021E-05	1.9816E-05	2.02559E-06	1.8846E-06	2.02559E-06	1.8846E-06	2.06021E-05	1.9816E-05
3833403772905	383340	3772905	1.99831E-05	8.04644E-06	7.83999E-06	2.07811E-06	1.93585E-06	0.0001343	9.65541E-05	6.50996E-05	6.4273E-05	4.56033E-05	1.4487E-05	2.07535E-05	1.99616E-05	2.04048E-06	1.89845E-06	2.04048E-06	1.89845E-06	2.07535E-05	1.99616E-05
3833503772905	383350	3772905	2.00558E-05	8.0757E-06	7.8685E-06	2.08566E-06	1.94289E-06	0.000135378	9.73291E-05	6.56221E-05	6.47889E-05	4.59693E-05	1.46033E-05	2.09201E-05	2.01218E-05	2.05685E-06	1.91369E-06	2.05685E-06	1.91369E-06	2.09201E-05	2.01218E-05
3833603772905	383360	3772905	2.00628E-05	8.07851E-06	7.87124E-06	2.08639E-06	1.94356E-06	0.000135948	9.77391E-05	6.58985E-05	6.50618E-05	4.61629E-05	1.46648E-05	2.10082E-05	2.02066E-05	2.06552E-06	1.92175E-06	2.06552E-06	1.92175E-06	2.10082E-05	2.02066E-05
3833703772905	383370	3772905	2.01452E-05	8.1117E-06	7.90358E-06	2.09496E-06	1.95155E-06	0.000136999	9.84948E-05	6.6408E-05	6.55649E-05	4.65199E-05	1.47782E-05	2.11706E-05	2.03628E-05	2.08149E-06	1.93661E-06	2.08149E-06	1.93661E-06	2.11706E-05	2.03628E-05
3833803772905	383380	3772905	2.03338E-05	8.18766E-06	7.97758E-06	2.11458E-06	1.96982E-06	0.000138736	9.97438E-05	6.72501E-05	6.63963E-05	4.71097E-05	1.49656E-05	2.14391E-05	2.06211E-05	2.10788E-06	1.96116E-06	2.10788E-06	1.96116E-06	2.14391E-05	2.06211E-05
3833903772905	383390	3772905	2.05546E-05	8.27655E-06	8.06419E-06	2.13753E-06	1.99121E-06	0.000140643	0.000101114	6.81743E-05	6.73087E-05	4.77571E-05	1.51712E-05	2.17337E-05	2.09044E-05	2.13685E-06	1.98811E-06	2.13685E-06	1.98811E-06	2.17337E-05	2.09044E-05
3834003772905	383400	3772905	2.09374E-05	8.4307E-06	8.21439E-06	2.17735E-06	2.02829E-06	0.000143636	0.000103266	6.96252E-05	6.87412E-05	4.87735E-05	1.54941E-05	2.21963E-05	2.13493E-05	2.18233E-06	2.03043E-06	2.18233E-06	2.03043E-06	2.21963E-05	2.13493E-05
3834103772905	383410	3772905	2.14726E-05	8.64618E-06	8.42435E-06	2.233E-06	2.08014E-06	0.000147654	0.000106155	7.15728E-05	7.06641E-05	5.01379E-05	1.59275E-05	2.28171E-05	2.19465E-05	2.24337E-06	2.08722E-06	2.24337E-06	2.08722E-06	2.28171E-05	2.19465E-05
3834203772905	383420	3772905	2.16989E-05	8.73733E-06	8.51315E-06	2.25654E-06	2.10206E-06	0.000149453	0.000107449	7.24451E-05	7.15253E-05	5.07489E-05	1.61216E-05	2.30952E-05	2.2214E-05	2.27072E-06	2.11266E-06	2.27072E-06	2.11266E-06	2.30952E-05	2.2214E-05
3834303772905	383430	3772905	2.1351E-05	8.59724E-06	8.37665E-06	2.22036E-06	2.06836E-06	0.000147182	0.000105816	7.13439E-05	7.04381E-05	4.99775E-05	1.58766E-05	2.27442E-05	2.18764E-05	2.2362E-06	2.08055E-06	2.2362E-06	2.08055E-06	2.27442E-05	2.18764E-05
3834403772905	383440	3772905	2.09891E-05	8.45152E-06	8.23468E-06	2.18272E-06	2.0333E-06	0.000144785	0.000104093	7.01823E-05	6.92912E-05	4.91638E-05	1.56181E-05	2.23738E-05	2.15202E-05	2.19979E-06	2.04667E-06	2.19979E-06	2.04667E-06	2.23738E-05	2.15202E-05
3834503772905	383450	3772905	2.04135E-05	8.21972E-06	8.00883E-06	2.12286E-06	1.97754E-06	0.000140839	0.000101255	6.82693E-05	6.74025E-05	4.78237E-05	1.51924E-05	2.1764E-05	2.09336E-05	2.13983E-06	1.99088E-06	2.13983E-06	1.99088E-06	2.1764E-05	2.09336E-05
3834603772905	383460	3772905	1.98196E-05	7.98062E-06	7.77586E-06	2.0611E-06	1.92001E-06	0.00013675	9.83155E-05	6.62871E-05	6.54455E-05	4.64352E-05	1.47513E-05	2.11321E-05	2.03258E-05	2.0777E-06	1.93308E-06	2.0777E-06	1.93308E-06	2.11321E-05	2.03258E-05
3834703772905	383470	3772905	1.91797E-05	7.72294E-06	7.52479E-06	1.99456E-06	1.85802E-06	0.000132295	9.5113E-05	6.41279E-05	6.33137E-05	4.49226E-05	1.42708E-05	2.04437E-05	1.96637E-05	2.01002E-06	1.87011E-06	2.01002E-06	1.87011E-06	2.04437E-05	1.96637E-05
3834803772905	383480	3772905	1.84364E-05	7.42363E-06	7.23316E-06	1.91726E-06	1.78601E-06	0.000127092	9.13726E-05	6.1606E-05	6.08238E-05	4.3156E-05	1.37095E-05	1.96398E-05	1.88904E-05	1.93097E-06	1.79657E-06	1.93097E-06	1.79657E-06	1.96398E-05	1.88904E-05
3834903772905	383490	3772905	1.77587E-05	7.15077E-06	6.9673E-06	1.84678E-06	1.72036E-06	0.000122371	8.7978E-05	5.93173E-05	5.85641E-05	4.15527E-05	1.32002E-05	1.89101E-05	1.81886E-05	1.85924E-06	1.72982E-06	1.85924E-06	1.72982E-06	1.89101E-05	1.81886E-05
3835003772905	383500	3772905	1.74024E-05	7.0073E-06	6.82751E-06	1.80973E-06	1.68585E-06	0.00011993	8.6223E-05	5.8134E-05	5.73959E-05	4.07238E-05	1.29369E-05	1.85329E-05	1.78258E-05	1.82215E-06	1.69532E-06	1.82215E-06	1.69532E-06	1.85329E-05	1.78258E-05
3835103772905	383510	3772905	1.71412E-05	6.90209E-06	6.725E-06	1.78256E-06	1.66053E-06	0.000118175	8.49612E-05	5.72833E-05	5.6556E-05	4.01278E-05	1.27476E-05	1.82617E-05	1.75649E-05	1.79548E-06	1.67051E-06	1.79548E-06	1.67051E-06	1.82617E-05	1.75649E-05
3835203772905	383520	3772905	1.68729E-05	6.79407E-06	6.61976E-06	1.75466E-06	1.63455E-06	0.000116366	8.3661E-05	5.64067E-05	5.56905E-05	3.95137E-05	1.25525E-05	1.79822E-05	1.72961E-05	1.76801E-06	1.64494E-06	1.76801E-06	1.64494E-06	1.79822E-05	1.72961E-05
3835303772905	383530	3772905	1.65837E-05	6.67761E-06	6.50628E-06	1.72459E-06	1.60653E-06	0.000114406	8.2252E-05	5.54566E-05	5.47525E-05	3.88482E-05	1.23411E-05	1.76794E-05	1.70048E-05	1.73823E-06	1.61724E-06	1.73823E-06	1.61724E-06	1.76794E-05	1.70048E-05
3835403772905	383540	3772905	1.6293E-05	6.56059E-06	6.39226E-06	1.69436E-06	1.57837E-06	0.000112438	8.08365E-05	5.45023E-05	5.38103E-05	3.81797E-05	1.21287E-05	1.73751E-05	1.67122E-05	1.70832E-06	1.58941E-06	1.70832E-06	1.58941E-06	1.73751E-05	1.67122E-05
3835503772905	383550	3772905	1.59884E-05	6.43794E-06	6.27276E-06	1.66269E-06	1.54887E-06	0.000110353	7.93377E-05	5.34918E-05	5.28126E-05	3.74718E-05	1.19038E-05	1.7053E-05	1.64023E-05	1.67664E-06	1.55994E-06	1.67664E-06	1.55994E-06	1.7053E-05	1.64023E-05
3835603772905	383560	3772905	1.56783E-05	6.31304E-06	6.15107E-06	1.63043E-06	1.51882E-06	0.000108233	7.78134E-05	5.2464E-05	5.17979E-05	3.67518E-05	1.16751E-05	1.67253E-05	1.60872E-05	1.64443E-06	1.52997E-06	1.64443E-06	1.52997E-06	1.67253E-05	1.60872E-05
3835703772905	383570	3772905	1.53876E-05	6.19602E-06	6.03705E-06	1.60021E-06	1.49066E-06	0.000106237	7.63787E-05	5.14967E-05	5.08428E-05	3.60742E-05	1.14599E-05	1.64169E-05	1.57905E-05	1.61411E-06	1.50176E-06	1.61411E-06	1.50176E-06	1.64169E-05	1.57905E-05
3835803772905	383580	3772905	1.53988E-05	6.20052E-06	6.04143E-06	1.60137E-06	1.49175E-06	0.000106397

			MDemolition	MSite Grubbing / Prep	MMass Grading / Excavation	MMass Grading / Excavation	MDrainage / Utilities Trenching	MFoundations / Concrete Pads	MBuilding / Structure Construction	MAsphalt Paving	MLandscaping or Other Finishing	MWaterside Construction (Piles)	RSSWDemolition	RSSWPlacing Base	RSSWForm	Child Risk				
Unique Identifier	X (UTM)	Y (UTM)	2027	2027	2027	2028	2028	2028	2028	2028	2028	2028	2029	2029	2029	3rd Trimester	0<2	2<16	Total	per million
3837903772895	383790	3772895	2.03609E-05	6.25044E-05	7.35E-05	7.25214E-05	1.54156E-05	2.00478E-05	1.47563E-05	1.51882E-06	1.77939E-05	1.51882E-06	1.2814E-05	1.85934E-05	1.10218E-05	1.98063E-09	2.8722E-08	5.5692E-09	3.62721E-08	0.03627213
3838003772895	383800	3772895	2.00197E-05	6.14572E-05	7.22686E-05	7.13063E-05	1.51573E-05	1.97119E-05	1.4509E-05	1.49337E-06	1.74958E-05	1.49337E-06	1.26986E-05	1.84259E-05	1.09225E-05	1.94869E-09	2.8257E-08	5.4779E-09	3.56841E-08	0.03568407
3838103772895	383810	3772895	1.9733E-05	6.0577E-05	7.12336E-05	7.02852E-05	1.49402E-05	1.94296E-05	1.43013E-05	1.47199E-06	1.72452E-05	1.47199E-06	1.25644E-05	1.82313E-05	1.08071E-05	1.9219E-09	2.7867E-08	5.401E-09	3.51901E-08	0.03519014
3838203772895	383820	3772895	1.94554E-05	5.97248E-05	7.02315E-05	6.92963E-05	1.473E-05	1.91563E-05	1.41001E-05	1.45128E-06	1.70026E-05	1.45128E-06	1.24303E-05	1.80367E-05	1.06918E-05	1.89622E-09	2.7492E-08	5.3269E-09	3.47156E-08	0.03471558
3838303772895	383830	3772895	1.93157E-05	5.92959E-05	6.97271E-05	6.87987E-05	1.46242E-05	1.90187E-05	1.39988E-05	1.44085E-06	1.68805E-05	1.44085E-06	1.22619E-05	1.77922E-05	1.05469E-05	1.8834E-09	2.7305E-08	5.2914E-09	3.44794E-08	0.03447938
3838403772895	383840	3772895	1.93157E-05	5.92959E-05	6.97271E-05	6.87987E-05	1.46242E-05	1.90187E-05	1.39988E-05	1.44085E-06	1.68805E-05	1.44085E-06	1.20435E-05	1.74754E-05	1.03591E-05	1.88355E-09	2.7308E-08	5.2899E-09	3.44817E-08	0.03448168
3838503772895	383850	3772895	1.9254E-05	5.91065E-05	6.95044E-05	6.85789E-05	1.45775E-05	1.8958E-05	1.39541E-05	1.43625E-06	1.68266E-05	1.43625E-06	1.18252E-05	1.71586E-05	1.01713E-05	1.8806E-09	2.7261E-08	5.2709E-09	3.44128E-08	0.03441282
3838603772895	383860	3772895	1.89419E-05	5.81484E-05	6.83777E-05	6.74673E-05	1.43412E-05	1.86507E-05	1.37279E-05	1.41297E-06	1.65538E-05	1.41297E-06	1.17378E-05	1.70319E-05	1.00961E-05	1.8516E-09	2.6839E-08	5.1881E-09	3.38788E-08	0.03387883
3838703772895	383870	3772895	1.86044E-05	5.71123E-05	6.71594E-05	6.62652E-05	1.40857E-05	1.83183E-05	1.34833E-05	1.38779E-06	1.62589E-05	1.38779E-06	1.16692E-05	1.69323E-05	1.00371E-05	1.81967E-09	2.6376E-08	5.0979E-09	3.32941E-08	0.03329407
3838803772895	383880	3772895	1.81725E-05	5.57866E-05	6.56005E-05	6.4727E-05	1.37587E-05	1.78931E-05	1.31703E-05	1.35558E-06	1.58815E-05	1.35558E-06	1.16349E-05	1.68825E-05	1.00076E-05	1.77817E-09	2.5776E-08	4.9848E-09	3.25391E-08	0.03253906
3838903772895	383890	3772895	1.74322E-05	5.35139E-05	6.2928E-05	6.20901E-05	1.31982E-05	1.71642E-05	1.26338E-05	1.30036E-06	1.52345E-05	1.30036E-06	1.16786E-05	1.69459E-05	1.00452E-05	1.7071E-09	2.4741E-08	4.7877E-09	3.12354E-08	0.03123541
3839003772895	383900	3772895	1.68044E-05	5.15866E-05	6.06616E-05	5.98539E-05	1.27229E-05	1.6546E-05	1.21788E-05	1.25352E-06	1.46858E-05	1.25352E-06	1.16692E-05	1.69323E-05	1.00371E-05	1.64793E-09	2.3882E-08	4.62E-09	3.01502E-08	0.03015021
3839103772895	383910	3772895	1.62818E-05	4.99823E-05	5.87751E-05	5.79925E-05	1.23272E-05	1.60315E-05	1.18E-05	1.21454E-06	1.42291E-05	1.21454E-06	1.16131E-05	1.68508E-05	9.98882E-06	1.59864E-09	2.3167E-08	4.4812E-09	2.92465E-08	0.02924648
3829703772905	382970	3772905	1.47358E-05	4.52364E-05	5.31943E-05	5.2486E-05	1.11567E-05	1.45092E-05	1.06796E-05	1.09922E-06	1.2878E-05	1.09922E-06	8.42517E-06	1.22251E-05	7.24679E-06	1.79305E-09	2.4689E-08	4.549E-09	3.10308E-08	0.03103081
3829803772905	382980	3772905	1.50044E-05	4.60608E-05	5.41638E-05	5.34426E-05	1.13601E-05	1.47737E-05	1.08742E-05	1.11925E-06	1.31127E-05	1.11925E-06	8.35342E-06	1.2121E-05	7.18508E-06	1.8248E-09	2.5125E-08	4.6291E-09	3.15792E-08	0.03157919
3829903772905	382990	3772905	1.53237E-05	4.70412E-05	5.53166E-05	5.45801E-05	1.16019E-05	1.50881E-05	1.11057E-05	1.14307E-06	1.33918E-05	1.14307E-06	8.35342E-06	1.2121E-05	7.18508E-06	1.86236E-09	2.5643E-08	4.7249E-09	3.22303E-08	0.0322303
3830003772905	383000	3772905	1.56594E-05	4.80717E-05	5.65284E-05	5.57757E-05	1.1856E-05	1.54186E-05	1.1349E-05	1.16811E-06	1.36852E-05	1.16811E-06	8.36902E-06	1.21436E-05	7.1985E-06	1.90108E-09	2.6178E-08	4.8246E-09	3.29035E-08	0.03290352
3830103772905	383010	3772905	1.60223E-05	4.91858E-05	5.78384E-05	5.70683E-05	1.21308E-05	1.5776E-05	1.1612E-05	1.19518E-06	1.40023E-05	1.19518E-06	8.41581E-06	1.22115E-05	7.23874E-06	1.94265E-09	2.6754E-08	4.9322E-09	3.36286E-08	0.03362856
3830203772905	383020	3772905	1.64106E-05	5.03778E-05	5.92402E-05	5.84514E-05	1.24248E-05	1.61583E-05	1.18934E-05	1.22415E-06	1.43417E-05	1.22415E-06	8.46572E-06	1.22839E-05	7.28167E-06	1.98694E-09	2.7368E-08	5.0473E-09	3.44018E-08	0.03440185
3830303772905	383030	3772905	1.68135E-05	5.16144E-05	6.06943E-05	5.98862E-05	1.27298E-05	1.65549E-05	1.21853E-05	1.2542E-06	1.46937E-05	1.2542E-06	8.51562E-06	1.23564E-05	7.3246E-06	2.03264E-09	2.8002E-08	5.1662E-09	3.5201E-08	0.03520101
3830403772905	383040	3772905	1.72417E-05	5.2929E-05	6.22402E-05	6.14114E-05	1.3054E-05	1.69766E-05	1.24957E-05	1.28614E-06	1.5068E-05	1.28614E-06	8.56865E-06	1.24333E-05	7.37021E-06	2.08084E-09	2.8673E-08	5.292E-09	3.60454E-08	0.03604544
3830503772905	383050	3772905	1.76899E-05	5.43049E-05	6.38581E-05	6.30078E-05	1.33933E-05	1.74179E-05	1.28205E-05	1.31958E-06	1.54597E-05	1.31958E-06	8.62168E-06	1.25102E-05	7.41582E-06	2.13068E-09	2.9367E-08	5.4229E-09	3.69204E-08	0.03692036
3830603772905	383060	3772905	1.81526E-05	5.57253E-05	6.55284E-05	6.46559E-05	1.37436E-05	1.78735E-05	1.31559E-05	1.35409E-06	1.5864E-05	1.35409E-06	8.67159E-06	1.25827E-05	7.45875E-06	2.18186E-09	3.0081E-08	5.5576E-09	3.78209E-08	0.03782093
3830703772905	383070	3772905	1.86316E-05	5.71959E-05	6.72577E-05	6.63621E-05	1.41063E-05	1.83451E-05	1.3503E-05	1.38983E-06	1.62827E-05	1.38983E-06	8.72462E-06	1.26596E-05	7.50436E-06	2.23397E-09	3.0811E-08	5.6962E-09	3.87411E-08	0.03874111
3830803772905	383080	3772905	1.91306E-05	5.87277E-05	6.9059E-05	6.81394E-05	1.44841E-05	1.88365E-05	1.38647E-05	1.42705E-06	1.67188E-05	1.42705E-06	8.77452E-06	1.2732E-05	7.54729E-06	2.2876E-09	3.1564E-08	5.8391E-09	3.96903E-08	0.03969034
3830903772905	383090	3772905	1.96623E-05	6.03598E-05	7.09782E-05	7.00331E-05	1.48866E-05	1.936E-05	1.425E-05	1.46671E-06	1.71834E-05	1.46671E-06	8.82755E-06	1.2809E-05	7.5929E-06	2.34464E-09	3.2365E-08	5.9914E-09	4.07015E-08	0.04070146
3831003772905	383100	3772905	2.0223E-05	6.2081E-05	7.30022E-05	7.20302E-05	1.53112E-05	1.9912E-05	1.46563E-05	1.50853E-06	1.76734E-05	1.50853E-06	8.8837E-06	1.28904E-05	7.64119E-06	2.40394E-09	3.3201E-08	6.1509E-09	4.17559E-08	0.04175591
3831103772905	383110	3772905	2.08072E-05	6.38747E-05	7.51114E-05	7.41112E-05	1.57535E-05	2.04873E-05	1.50798E-05	1.55212E-06	1.8184E-05	1.55212E-06	8.93673E-06	1.29674E-05	7.6868E-06	2.46531E-09	3.4068E-08	6.3165E-09	4.28495E-08	0.0428495
3831203772905	383120	3772905	2.14333E-05	6.57964E-05	7.73712E-05	7.6341E-05	1.62275E-05	2.11037E-05	1.55335E-05	1.59881E-06	1.87311E-05	1.59881E-06	8.99287E-06	1.30489E-05	7.7351E-06	2.5303E-09	3.4987E-08	6.4926E-09	4.401E-08	0.04400999
3831303772905	383130	3772905	2.20992E-05	6.78407E-05	7.97751E-05	7.87129E-05	1.67317E-05	2.17594E-05	1.60161E-05	1.64849E-06	1.93131E-05	1.64849E-06	9.1426E-06	1.32661E-05	7.86388E-06	2.59838E-09	3.5954E-08	6.6801E-09	4.52325E-08	0.04523253
3831403772905	383140	3772905	2.28559E-05	7.01635E-05	8.25066E-05	8.1408E-05	1.73046E-05	2.25044E-05	1.65645E-05	1.70493E-06	1.99743E-05	1.70493E-06	9.31416E-06	1.3515E-05	8.01145E-06	2.67598E-09	3.7056E-08	6.8933E-09	4.66249E-08	0.04662495
3831503772905	383150	3772905	2.36942E-05	7.2737E-05	8.55328E-05	8.43939E-05	1.79393E-05	2.33299E-05	1.7172E-05	1.76747E-06	2.0707E-05	1.76747E-06	9.63545E-06	1.39812E-05	8.2878E-06	2.76072E-09	3.8263E-08	7.1294E-09	4.81529E-08	0.0481529
3831603772905	383160	3772905	2.45579E-05	7.53885E-05	8.86507E-05	8.74703E-05	1.85932E-05	2.41803E-05	1.7798E-05	1.83189E-06	2.14618E-05	1.83189E-06	1.00628E-05	1.46013E-05	8.65537E-06	2.84556E-09	3.9478E-08	7.3703E-09	4.96944E-08	0.04969438
3831703772905	383170	3772905	2.54452E-05	7.81124E-05	9.18537E-05	9.06307E-05	1.9265E-05	2.5054E-05	1.84411E-05	1.89808E-06	2.22372E-05	1.89808E-06	1.06773E-05	1.5493E-05	9.18392E-06	2.93008E-09	4.07E-08	7.6162E-09	5.12461E-08	0.05124609
3831803772905	383180	3772905	2.62944E-05	8.07193E-05	9.49192E-05	9.36554E-05	1.99079E-05	2.58901E-05	1.90565E-05	1.96143E-06	2.29794E-05	1.96143E-06	1.18033E-05	1.71269E-05	1.01525E-05	2.99297E-09	4.1672E-08	7.8366E-09	5.2502E-08	0.05250197
3831903772905	383190	3772905	2.72452E-05	8.36381E-05	9.83516E-05	9.7042E-05	2.06278E-05	2.68263E-05	1.97456E-05	2.03236E-06	2.38103E-05	2.03236E-06	1.2789E-05	1.85572E-05	1.10003E-05	3.10359E-09	4.3231E-08	8.0819E-09	5.44162E-08	0.05441617
3832003772905	383200	3772905	2.96985E-05	9.11691E-05	0.000107207	0.00010578	2.24852E-05	2.92418E-05	2.15236E-05	2.21536E-06	2.59543E-05	2.21536E-06	1.34472E-05	1.95122E-05	1.15664E-05	3.3219E-09	4.6482E-08	8.7149E-09	5.85189E-08	0.0585189
3832103772905	383210	3772905	3.12081E-05	9.58036E-05	0.000112657	0.000111157	2.36282E-05	3.07283E-05	2.26177E-05	2.32797E-06	2.72736E-05	2.32797E-06	1.38777E-05	2.01368E-05	1.19367E-05	3.44855E-09	4.8404E-08	9.0886E-09	6.09408E-08	0.0609408
3832203772905	383220	3772905	3.21063E-05	9.85609E-05	0.0001159	0.000114356	2.43083E-05	3.16127E-05	2.32687E-05	2.39497E-06	2.80586E-05	2.39497E-06	1.41054E-05	2.04672E-05	1.21325E-05	3.50065E-09	4.9305E-08	9.2778E-09	6.20839E-08	0.06208392
3832303772905	383230	3772905	3.2041E-05	9.83604E-05	0.000115664	0.000114124	2.42588E-05	3.15484E-05	2.32213E-05	2.3901E-06	2.80015E-05	2.3901E-06	1.4043E-05	2.03767E-05	1.20789E-05	3.45548E-09	4.8804E-08	9.2038E-09	6.14632E-08	0.06146321
3832403772905	383240	3772905	3.18977E-05	9.79204E-05	0.000115146	0.000113613	2.41503E-05	3.14072E-05	2.31174E-05	2.37941E-06	2.78762E-05	2.37941E-06	1.38683E-05	2.01232E-05	1.19286E-05	3.40819E-09	4.8243E-08	9.1177E-09	6.07685E-08	0.06076849
3832503772905	383250	3772905	3.22442E-05	9.89843E-05	0.000116397	0.000114848	2.44127E-05	3.17485E-05	2.33686E-05	2.40526E-06	2.81791E-05	2.40526E-06	1.37685E-05	1.99784E-05	1.18428E-05	3.41386E-09	4.842E-08	9.1731E-09	6.10073E-08	0.06100731
3832603772905	383260	3772905	3.25872E-05	0.000100037	0.000117635	0.000116069	2.46723E-05	3.20861E-05	2.36171E-05	2.43084E-06	2.84788E-05	2.43084E-06	1.36437E-05	1.97973E-05	1.17355E-05	3.41973E-09	4.8598E-08	9.2289E-09	6.12462E-08	0.06124616
3832703772905	383270	3772905	3.25745E-05	9.99981E-05	0.00011759	0.000116024	2.46627E-05	3.20736E-05	2.36079E-05	2.42989E-06	2.84677E-05	2.42989E-06	1.33536E-05	1.93764E-05	1.14859E-05	3.38885E-09	4.8249E-08	9.185E-09	6.08224E-08	0.06082241
3832803772905	383280	3772905	3.2618E-05	0.000100132	0.000117747	0.000116179	2.46957E-05	3.21165E-05	2.36395E-05	2.43314E-06	2.85058E-05	2.43314E-06	1.30261E-05	1.89012E-05	1.12042E-05	3.36294E-09	4.797E-08	9.1544E-09	6.04874E-08	0.06048741
3832903772905	383290	3772905	3.27977E-05	0.000100683	0.000118395	0.000116819	2.48317E-05	3.22934E-05	2.37697E-05	2.44654E-06	2.86628E-05	2.44654E-06	1.27422E-05	1.84893E-05	1.09601E-05	3.3507E-09	4.7887E-08	9.1614E-09	6.03993E-08	0.06039926
3833003772905	383300	3772905	3.30699E-05	0.000101519	0.000119378	0.000117788	2.50378E-05	3.25614E-05	2.3967E-05	2.46684E-06	2.89006E-05	2.46684E-06	1.25426E-05	1.81996E-05	1.07884E-05	3.34977E-09	4.7963E-08	9.1977E-09	6.05103E-08	0.06051032
3833103772905	383310	3772905	3.33057E-05	0.000102243	0.000120229	0.000118628	2.52163E-05	3.27936E-05	2.41379E-05	2.48444E-06	2.91068E-05	2.48444E-06	1.23773E-05	1.79597E-05	1.06462E-05	3.34683E-09	4.8005E-08	9.2266E-09	6.05789E-08	0.06057889
3833203772905	383320	3772905	3.35979E-05	0.00010314	0.000121284	0.000119669	2.54375E-05	3.30813E-05	2.43496E-05	2.50623E-06	2.93621E-05	2.50623E-06	1.23149E-05	1.78692E-05	1.05925E-05	3.35338E-09	4.8174E-08	9.2785E-09	6.08062E-08	0.06080617
3833303772905	383330	3772905	3.38447E-05	0.000103897	0.000122175	0.000120548	2.56244E-05	3.33243E-05	2.45285E-05	2.52464E-06	2.95778E-05	2.52464E-06	1.22868E-05	1.78285E-05	1.05683E-05	3.35837E-09	4.8312E-08	9.3225E-09	6.09929E-08	0.06099294
3833403772905	383340	3772905	3.39916E-05	0.000104348	0.000122705	0.000121071	2.57356E-05	3.3469E-05	2.4635E-05	2.5356E-06	2.97062E-05	2.5356E-06	1.22712E-05	1.78058E-05	1.05549E-05	3.3558E-09	4.8334E-08	9.343E-09	6.10323E-08	0.06103233
3833503772905	383350	3772905	3.41531E-05	0.000104844	0.000123288	0.000121647	2.58579E-05	3.3628E-05	2.4752E-05	2.54765E-06	2.98473E-05	2.54765E-06	1.23118E-05	1.78647E-05	1.05898E-05	3.35844E-09	4.8418E-08	9.3735E-09	6.115E-08	0.06114996
3833603772905	383360	3772905	3.41858E-05	0.000104945	0.000123406	0.000121763	2.58826E-05	3.36602E-05	2.47757E-05	2.55009E-06	2.98759E-05	2.55009E-06	1.23492E-05	1.7919E-05	1.0622E-05	3.35053E-09	4.8345E-08	9.3713E-09	6.10666E-08	0.06106657
3833703772905	383370	3772905	3.43255E-05	0.000105373	0.000123911	0.000122261	2.59884E-05	3.37977E-05	2.4877E-05	2.56051E-06	2.9998E-05	2.56051E-06	1.24833E-05	1.81136E-05	1.07374E-05	3.35757E-09	4.8473E-08	9.406E-09	6.12362E-08	0.06123623
3833803772905	383380	3772905	3.46177E-05	0.00010627	0.000124965	0.000123301	2.62096E-05	3.40854E-05	2.50887E-05	2.5823E-06	3.02533E-05	2.5823E-06	1.27547E-05	1.85074E-05	1.09708E-05	3.38324E-09	4.8859E-08	9.4888E-09	6.17314E-08	0.0617314
3833903772905	383390	3772905	3.49533E-05	0.000107301	0.000126177	0.000124497	2.64638E-05	3.44159E-05	2.5332E-05	2.60734E-06	3.05467E-05	2.60734E-06	1.30978E-05	1.90053E-05	1.12659E-05	3.41396E-09	4.9318E-08	9.5837E-09	6.23154E-08	0.06231535
3834003772905	383400	3772905	3.55612E-05	0.000109167	0.000128371	0.000126662	2.6924E-05	3.50144E-05	2.57725E-05	2.65269E-06	3.10779E-05	2.65269E-06	1.35782E-05	1.97023E-05	1.16791E-05	3.47156E-09	5.0166E-08	9.7524E-09	6.33903E-08	0.0633903
3834103772905	383410	3772905	3.64594E-05	0.000111924	0.000131614	0.000129861	2.7604E-05	3.58988E-05	2.64235E-05	2.71969E-06	3.18629E-05	2.71969E-06	1.41178E-05	2.04853E-05	1.21433E-05	3.55456E-09	5.1389E-08	9.994E-09	6.49374E-08	0.0649374
3834203772905	383420	3772905	3.68495E-05	0.000113122	0.000133022	0.000131251	2.78994E-05	3.62829E-05	2.67062E-05	2.74879E-06	3.22038E-05	2.74879E-06	1.44235E-05	2.09289E-05	1.24062E-05	3.58683E-09	5.188E-08	1.0092E-08	6.55591E-08	0.06555907
3834303772905	383430	3772905	3.62362E-05	0.000111239	0.000130808	0.000129066	2.74351E-05	3.56791E-05	2.62617E-05	2.70304E-06	3.16678E-05	2.70304E-06	1.44017E-05	2.08972E-05	1.23874E-05	3.52304E-09	5.0976E-08	9.9179E-09	6.44173E-08	0.0644173
3834403772905	383440	3772905	3.55975E-05	0.000109278	0.000128502	0.000126791	2.69515E-05	3.50502E-05	2.57988E-05	2.65539E-06	3.11096E-05	2.65539E-06	1.43799E-05	2.08655E-05	1.23686E-05	3.45757E-09	5.0046E-08	9.7376E-09	6.32415E-08	0.06324151
3834503772905	383450	3772905	3.45832E-05	0.000106164	0.000124841	0.000123178	2.61835E-05	3.40514E-05	2.50637E-05	2.57973E-06	3.02232E-05	2.57973E-06	1.42301E-05	2.06482E-05	1.22399E-05	3.35679E-09	4.8601E-08	9.4559E-09	6.14137E-08	0.0614137
3834603772905	383460	3772905	3.35435E-05	0.000102973	0.000121087	0.000119475	2.53963E-05	3.30277E-05	2.43102E-05	2.50217E-06	2.93145E-05	2.50217E-06	1.40555E-05	2.03948E-05	1.20896E-05	3.254E-09	4.7124E-08	9.1675E-09	5.9546E-08	0.059546
3834703772905	383470	3772905	3.24275E-05	9.95469E-05	0.000117059	0.0001155	2.45514E-05	3.19289E-05	2.35014E-05	2.41893E-06	2.83393E-05	2.41893E-06	1.38371E-05	2.00779E-05	1.19018E-05	3.14404E-09	4.5543E-08	8.8581E-09	5.75447E-08	0.05754471
3834803772905	383480	3772905	3.11428E-05	9.56031E-05	0.000112421	0.000110925	2.35788E-05	3.0664E-05	2.25704E-05	2.3231E-06	2.72166E-05	2.3231E-06	1.35221E-05	1.96208E-05	1.16308E-05	3.01771E-09	4.3722E-08	8.502E-09	5.5242E-08	0.05524196
3834903772905	383490	3772905	2.99815E-05	9.20381E-05	0.000108229	0.000106788	2.26995E-05	2.95205E-05	2.17287E-05	2.23647E-06	2.62017E-05	2.23647E-06	1.32351E-05	1.92044E-05	1.1384E-05	2.90299E-09	4.2071E-08	8.179E-09	5.31525E-08	0.05315254
3835003772905	383500	3772905	2.93519E-05	9.01052E-05	0.000105956	0.000104546	2.22228E-05	2.89006E-05	2.12724E-05	2.1895E-06	2.56514E-05	2.1895E-06	1.31914E-05	1.9141E-05	1.13464E-05	2.84072E-09	4.1177E-08	8.0044E-09	5.20221E-08	0.05202214
3835103772905	383510	3772905	2.88801E-05	8.86569E-05	0.000104253	0.000102865	2.18656E-05	2.84361E-05	2.09305E-05	2.15431E-06	2.52391E-05	2.15431E-06	1.32226E-05	1.91863E-05	1.13732E-05	2.7941E-09	4.0509E-08	7.8745E-09	5.11773E-08	0.05117732
3835203772905	383520	3772905	2.83974E-05	8.71752E-05	0.000102511	0.000101146	2.15002E-05	2.79608E-05	2.05807E-05	2.11831E-06	2.48173E-05	2.11831E-06	1.32476E-05	1.92225E-05	1.13947E-05	2.74658E-09	3.9827E-08	7.7419E-09	5.03151E-08	0.05031508
3835303772905	383530	3772905	2.78803E-05	8.55877E-05	0.000100644	9.9304E-05	2.11086E-05	2.74516E-05	2.02059E-05	2.07973E-06	2.43653E-05	2.07973E-06	1.32507E-05	1.9227E-05	1.13974E-05	2.69593E-09	3.9098E-08	7.6002E-09	4.93938E-08	0.04939378
3835403772905	383540	3772905	2.73595E-05	8.3989E-05	9.87642E-05	9.74492E-05	2.07144E-05	2.69389E-05	1.98285E-05	2.04088E-06	2.39102E-05	2.04088E-06	1.32507E-05	1.9227E-05	1.13974E-05	2.6452E-09	3.8367E-08	7.4582E-09	4.847E-08	0.04847003
3835503772905	383550	3772905	2.68134E-05	8.23124E-05	9.67926E-05	9.55038E-05	2.03008E-05	2.64011E-05	1.94326E-05	2.00014E-06	2.34329E-05	2.00014E-06	1.32351E-05	1.92044E-05	1.1384E-05	2.59236E-09	3.7604E-08	7.3097E-09	4.75059E-08	0.04750594
3835603772905	383560	3772905	2.62617E-05	8.0619E-05	9.48013E-05	9.3539E-05	1.98832E-05	2.58579E-05	1.90329E-05	1.95899E-06	2.29508E-05	1.95899E-06	1.32101E-05	1.91682E-05	1.13625E-05	2.53892E-09	3.6831E-08	7.1598E-09	4.653E-08	0.04653003
3835703772905	383570	3772905	2.57391E-05	7.90147E-05	9.29149E-05	9.16777E-05	1.94875E-05	2.53434E-05	1.86541E-05	1.92001E-06	2.24941E-05	1.92001E-06	1.31977E-05	1.91501E-05	1.13518E-05	2.4887E-09	3.6105E-08	7.0185E-09	4.56122E-08	0.04561216
3835803772905	383580	3772905	2.5721E-05	7.8959E-05	9.28494E-05	9.16131E-05	1.94738E-05	2.53255E-05	1.8641E-05	1.91866E-06	2.24783E-05	1.91866E-06	1.34316E-05	1.94895E-05	1.1553E-05	2.48728E-09	3.6087E-08	7.0163E-09	4.55908E-08	0.04559084
3835903772905	383590	3772905	2.57664E-05	7.90983E-05	9.30131E-05	9.17746E-05	1.95082E-05	2.53702E-05	1.86738E-05	1.92204E-06	2.25179E-05	1.92204E-06	1.36811E-05	1.98516E-05	1.17676E-05	2.49152E-09	3.6152E-08	7.0303E-09	4.56741E-08	0.04567407
3836003772905	383600	3772905	2.58244E-05	7.92765E-05	9.32227E-05	9.19815E-05	1.95521E-05	2.54274E-05	1.87159E-05	1.92637E-06	2.25687E-05	1.92637E-06	1.39089E-05	2.0182E-05	1.19635E-05	2.49675E-09	3.6233E-08	7.0467E-09	4.57761E-08	0.04577608

Unique Identifier	X (UTM)	Y (UTM)	EGIODemolition 2025	EGIOSite Grubbing / Prep 2025	EGIOMass Grading / Excavation 2025	EGIOMass Grading / Excavation 2026	EGIODrainage / Utilities Trenching 2026	EGIODrainage / Utilities Trenching 2027	EGIOFoundations / Concrete Pads 2026	EGIOFoundations / Concrete Pads 2027	EGIOBuilding / Structure Construction 2026	EGIOBuilding / Structure Construction 2027	EGIOAsphalt Paving 2027	EGIOArchitectural Coating 2027	EGIOLandscaping or Other Finishing 2027	EGIOWaterside Construction (Piles) 2027	HIWaterside Construction (Landscaping) 2025	HIWaterside Construction (Landscaping) 2026	KMDemolition 2025	KMSite Grubbing / Prep 2025
3836103772905	383610	3772905	9.70237E-05	3.8054E-05	1.26023E-05	1.23427E-05	2.86603E-05	2.86161E-05	3.76559E-05	3.76316E-05	4.03342E-05	3.93674E-05	1.56955E-06	1.56955E-06	4.25065E-05	1.56955E-06	2.36723E-05	2.29308E-05	3.10176E-05	0.000134619
3836203772905	383620	3772905	9.71584E-05	3.8107E-05	1.26198E-05	1.23598E-05	2.87001E-05	2.86558E-05	3.77082E-05	3.76839E-05	4.03902E-05	3.94221E-05	1.57173E-06	1.57173E-06	4.25655E-05	1.57173E-06	2.37027E-05	2.29603E-05	3.109E-05	0.000134933
3836303772905	383630	3772905	9.71764E-05	3.8114E-05	1.26222E-05	1.23621E-05	2.87054E-05	2.86611E-05	3.77152E-05	3.76908E-05	4.03977E-05	3.94294E-05	1.57202E-06	1.57202E-06	4.25734E-05	1.57202E-06	2.37081E-05	2.29655E-05	3.11172E-05	0.000135051
3836403772905	383640	3772905	9.70866E-05	3.8079E-05	1.26105E-05	1.23507E-05	2.86789E-05	2.86346E-05	3.76803E-05	3.7656E-05	4.03603E-05	3.93929E-05	1.57057E-06	1.57057E-06	4.2534E-05	1.57057E-06	2.36902E-05	2.29482E-05	3.11036E-05	0.000134992
3836503772905	383650	3772905	9.67093E-05	3.7931E-05	1.25615E-05	1.23027E-05	2.85675E-05	2.85234E-05	3.75339E-05	3.75097E-05	4.02035E-05	3.92398E-05	1.56446E-06	1.56446E-06	4.23688E-05	1.56446E-06	2.36041E-05	2.28648E-05	3.09882E-05	0.000134491
3836603772905	383660	3772905	9.59907E-05	3.7649E-05	1.24682E-05	1.22113E-05	2.83552E-05	2.83114E-05	3.7255E-05	3.7231E-05	3.99048E-05	3.89483E-05	1.55284E-06	1.55284E-06	4.2054E-05	1.55284E-06	2.34265E-05	2.26927E-05	3.07483E-05	0.00013345
3836703772905	383670	3772905	9.51554E-05	3.7321E-05	1.23597E-05	1.2105E-05	2.81084E-05	2.80651E-05	3.69308E-05	3.6907E-05	3.95575E-05	3.86094E-05	1.53933E-06	1.53933E-06	4.1688E-05	1.53933E-06	2.3222E-05	2.24946E-05	3.04632E-05	0.000132212
3836803772905	383680	3772905	9.39967E-05	3.6867E-05	1.22092E-05	1.19576E-05	2.77662E-05	2.77233E-05	3.64811E-05	3.64576E-05	3.90758E-05	3.81392E-05	1.52058E-06	1.52058E-06	4.11804E-05	1.52058E-06	2.29296E-05	2.22114E-05	3.00717E-05	0.000130513
3836903772905	383690	3772905	9.27752E-05	3.6388E-05	1.20505E-05	1.18022E-05	2.74053E-05	2.73631E-05	3.6007E-05	3.59838E-05	3.8568E-05	3.76436E-05	1.50082E-06	1.50082E-06	4.06452E-05	1.50082E-06	2.263E-05	2.19212E-05	2.96643E-05	0.000128745
3837003772905	383700	3772905	9.16075E-05	3.593E-05	1.18988E-05	1.16537E-05	2.70604E-05	2.70187E-05	3.55538E-05	3.55309E-05	3.80826E-05	3.71698E-05	1.48193E-06	1.48193E-06	4.01337E-05	1.48193E-06	2.23376E-05	2.16379E-05	2.9266E-05	0.000127017
3837103772905	383710	3772905	9.04219E-05	3.5465E-05	1.17448E-05	1.15028E-05	2.67102E-05	2.6669E-05	3.50937E-05	3.50711E-05	3.75897E-05	3.66887E-05	1.46275E-06	1.46275E-06	3.96142E-05	1.46275E-06	2.2038E-05	2.13477E-05	2.88609E-05	0.000125258
3837203772905	383720	3772905	8.92991E-05	3.5024E-05	1.1599E-05	1.136E-05	2.63785E-05	2.63378E-05	3.46579E-05	3.46356E-05	3.7123E-05	3.62332E-05	1.44459E-06	1.44459E-06	3.91223E-05	1.44459E-06	2.17564E-05	2.10749E-05	2.84785E-05	0.000123599
3837303772905	383730	3772905	8.81315E-05	3.4566E-05	1.14473E-05	1.12115E-05	2.60336E-05	2.59934E-05	3.42048E-05	3.41827E-05	3.66376E-05	3.57594E-05	1.4257E-06	1.4257E-06	3.86108E-05	1.4257E-06	2.14622E-05	2.07899E-05	2.80824E-05	0.00012188
3837403772905	383740	3772905	8.69818E-05	3.4115E-05	1.1298E-05	1.10652E-05	2.5694E-05	2.56544E-05	3.37586E-05	3.37368E-05	3.61596E-05	3.52929E-05	1.4071E-06	1.4071E-06	3.81071E-05	1.4071E-06	2.11716E-05	2.05084E-05	2.76909E-05	0.000120181
3837503772905	383750	3772905	8.58231E-05	3.3661E-05	1.11475E-05	1.09178E-05	2.53517E-05	2.53126E-05	3.33089E-05	3.32874E-05	3.56779E-05	3.48228E-05	1.38836E-06	1.38836E-06	3.75995E-05	1.38836E-06	2.08774E-05	2.02234E-05	2.72971E-05	0.000118471
3837603772905	383760	3772905	8.39728E-05	3.2935E-05	1.09072E-05	1.06824E-05	2.48052E-05	2.47669E-05	3.25907E-05	3.25697E-05	3.49088E-05	3.4072E-05	1.35843E-06	1.35843E-06	3.67889E-05	1.35843E-06	2.03984E-05	1.97595E-05	2.67019E-05	0.000115888
3837703772905	383770	3772905	8.21854E-05	3.2234E-05	1.0675E-05	1.04551E-05	2.42772E-05	2.42397E-05	3.1897E-05	3.18764E-05	3.41657E-05	3.33468E-05	1.32951E-06	1.32951E-06	3.60058E-05	1.32951E-06	1.99392E-05	1.93146E-05	2.61271E-05	0.000113394
3837803772905	383780	3772905	8.06585E-05	3.1635E-05	1.04767E-05	1.02608E-05	2.38261E-05	2.37894E-05	3.13044E-05	3.12842E-05	3.35309E-05	3.27272E-05	1.30481E-06	1.30481E-06	3.53368E-05	1.30481E-06	1.95445E-05	1.89323E-05	2.56247E-05	0.000111213
3837903772905	383790	3772905	7.93291E-05	3.1114E-05	1.0304E-05	1.00917E-05	2.34334E-05	2.33973E-05	3.07885E-05	3.07686E-05	3.29783E-05	3.21878E-05	1.2833E-06	1.2833E-06	3.47544E-05	1.2833E-06	1.92037E-05	1.86022E-05	2.51834E-05	0.000109298
3838003772905	383800	3772905	7.80267E-05	3.0603E-05	1.01348E-05	9.92602E-06	2.30487E-05	2.30132E-05	3.0283E-05	3.02635E-05	3.24369E-05	3.16594E-05	1.26224E-06	1.26224E-06	3.41838E-05	1.26224E-06	1.887E-05	1.82789E-05	2.47557E-05	0.000107442
3838103772905	383810	3772905	7.6868E-05	3.0149E-05	9.98433E-06	9.77862E-06	2.27064E-05	2.26714E-05	2.98333E-05	2.98141E-05	3.19552E-05	3.11892E-05	1.24349E-06	1.24349E-06	3.36762E-05	1.24349E-06	1.85758E-05	1.7994E-05	2.4371E-05	0.000105772
3838203772905	383820	3772905	7.57453E-05	2.9708E-05	9.8385E-06	9.63579E-06	2.23748E-05	2.23403E-05	2.93976E-05	2.93786E-05	3.14884E-05	3.07337E-05	1.22533E-06	1.22533E-06	3.31843E-05	1.22533E-06	1.82888E-05	1.77159E-05	2.39953E-05	0.000104141
3838303772905	383830	3772905	7.49998E-05	2.9416E-05	9.74167E-06	9.54095E-06	2.21546E-05	2.21204E-05	2.91082E-05	2.90894E-05	3.11785E-05	3.04312E-05	1.21327E-06	1.21327E-06	3.28577E-05	1.21327E-06	1.80986E-05	1.75317E-05	2.37373E-05	0.000103022
3838403772905	383840	3772905	7.51884E-05	2.949E-05	9.76617E-06	9.56495E-06	2.22103E-05	2.2176E-05	2.91814E-05	2.91626E-05	3.12569E-05	3.05077E-05	1.21632E-06	1.21632E-06	3.29404E-05	1.21632E-06	1.81345E-05	1.75665E-05	2.37894E-05	0.000103248
3838503772905	383850	3772905	7.51345E-05	2.9469E-05	9.75917E-06	9.55809E-06	2.21944E-05	2.21601E-05	2.91605E-05	2.91417E-05	3.12345E-05	3.04859E-05	1.21545E-06	1.21545E-06	3.29168E-05	1.21545E-06	1.81381E-05	1.757E-05	2.3769E-05	0.000103159
3838603772905	383860	3772905	7.41016E-05	2.9064E-05	9.625E-06	9.42669E-06	2.18892E-05	2.18555E-05	2.87596E-05	2.87411E-05	3.08051E-05	3.00668E-05	1.19874E-06	1.19874E-06	3.24642E-05	1.19874E-06	1.78762E-05	1.73163E-05	2.34296E-05	0.000101686
3838703772905	383870	3772905	7.29429E-05	2.8609E-05	9.4745E-06	9.27929E-06	2.1547E-05	2.15137E-05	2.83099E-05	2.82916E-05	3.03235E-05	2.95966E-05	1.18E-06	1.18E-06	3.19566E-05	1.18E-06	1.75766E-05	1.70261E-05	2.30471E-05	0.000100026
3838803772905	383880	3772905	7.13441E-05	2.7982E-05	9.26683E-06	9.0759E-06	2.10747E-05	2.10422E-05	2.76894E-05	2.76715E-05	2.96588E-05	2.89479E-05	1.15413E-06	1.15413E-06	3.12562E-05	1.15413E-06	1.71622E-05	1.66246E-05	2.25311E-05	9.77866E-05
3838903772905	383890	3772905	6.84519E-05	2.6848E-05	8.89117E-06	8.70798E-06	2.02204E-05	2.01892E-05	2.65669E-05	2.65498E-05	2.84565E-05	2.77744E-05	1.10734E-06	1.10734E-06	2.99891E-05	1.10734E-06	1.64141E-05	1.59E-05	2.15625E-05	9.35829E-05
3839003772905	383900	3772905	6.61256E-05	2.5935E-05	8.589E-06	8.41204E-06	1.95332E-05	1.9503E-05	2.5664E-05	2.56475E-05	2.74894E-05	2.68305E-05	1.06971E-06	1.06971E-06	2.89699E-05	1.06971E-06	1.58132E-05	1.53179E-05	2.08067E-05	9.03023E-05
3839103772905	383910	3772905	6.43381E-05	2.5234E-05	8.35683E-06	8.18465E-06	1.90052E-05	1.89758E-05	2.49703E-05	2.49542E-05	2.67463E-05	2.61052E-05	1.0408E-06	1.0408E-06	2.81868E-05	1.0408E-06	1.5354E-05	1.4873E-05	2.02183E-05	8.77487E-05
3829703772915	382970	3772915	8.84638E-05	3.4697E-05	1.14905E-05	1.12538E-05	2.61318E-05	2.60915E-05	3.43337E-05	3.43116E-05	3.67757E-05	3.58942E-05	1.43108E-06	1.43108E-06	3.87564E-05	1.43108E-06	1.92736E-05	1.86699E-05	1.81996E-05	7.89875E-05
3829803772915	382980	3772915	9.00626E-05	3.5324E-05	1.16982E-05	1.14571E-05	2.66041E-05	2.6563E-05	3.49543E-05	3.49317E-05	3.74404E-05	3.65429E-05	1.45694E-06	1.45694E-06	3.94568E-05	1.45694E-06	1.96539E-05	1.90383E-05	1.85255E-05	8.04019E-05
3829903772915	382990	3772915	9.19219E-05	3.6053E-05	1.19397E-05	1.16937E-05	2.71533E-05	2.71114E-05	3.56759E-05	3.56528E-05	3.82133E-05	3.72973E-05	1.48702E-06	1.48702E-06	4.02714E-05	1.48702E-06	2.00916E-05	1.94623E-05	1.8917E-05	8.21011E-05
3830003772915	383000	3772915	9.37902E-05	3.6786E-05	1.21823E-05	1.19313E-05	2.77052E-05	2.76624E-05	3.6401E-05	3.63775E-05	3.899E-05	3.80554E-05	1.51724E-06	1.51724E-06	4.10899E-05	1.51724E-06	2.05347E-05	1.98915E-05	1.9313E-05	8.38199E-05
3830103772915	383010	3772915	9.58201E-05	3.7582E-05	1.2446E-05	1.21896E-05	2.83048E-05	2.82611E-05	3.71888E-05	3.71648E-05	3.98338E-05	3.8879E-05	1.55008E-06	1.55008E-06	4.19792E-05	1.55008E-06	2.10137E-05	2.03555E-05	1.97566E-05	8.5745E-05
3830203772915	383020	3772915	9.79937E-05	3.8435E-05	1.27283E-05	1.24661E-05	2.89469E-05	2.89022E-05	3.80324E-05	3.80079E-05	4.07375E-05	3.9761E-05	1.58524E-06	1.58524E-06	4.29315E-05	1.58524E-06	2.15285E-05	2.08542E-05	2.02318E-05	8.78076E-05
3830303772915	383030	3772915	0.000100221	3.9308E-05	1.30177E-05	1.27495E-05	2.96049E-05	2.95592E-05	3.88969E-05	3.88718E-05	4.16635E-05	4.06648E-05	1.62128E-06	1.62128E-06	4.39074E-05	1.62128E-06	2.20595E-05	2.13686E-05	2.07274E-05	8.99586E-05
3830403772915	383040	3772915	0.00010253	4.0214E-05	1.33175E-05	1.30431E-05	3.02868E-05	3.024E-05	3.97928E-05	3.97672E-05	4.26231E-05	4.16014E-05	1.65862E-06	1.65862E-06	4.49187E-05	1.65862E-06	2.26121E-05	2.19038E-05	2.12502E-05	9.22274E-05
3830503772915	383050	3772915	0.000104901	4.1144E-05	1.36255E-05	1.33448E-05	3.09872E-05	3.09394E-05	4.07131E-05	4.06869E-05	4.36089E-05	4.25636E-05	1.69698E-06	1.69698E-06	4.59575E-05	1.69698E-06	2.31807E-05	2.24547E-05	2.17934E-05	9.45847E-05
3830603772915	383060	3772915	0.000107326	4.2095E-05	1.39405E-05	1.36533E-05	3.17036E-05	3.16547E-05	4.16544E-05	4.16275E-05	4.4617E-05	4.35476E-05	1.73621E-06	1.73621E-06	4.702E-05	1.73621E-06	2.37655E-05	2.30212E-05	2.23614E-05	9.705E-05
3830703772915	383070	3772915	0.000109832	4.3078E-05	1.4266E-05	1.39721E-05	3.24438E-05	3.23938E-05	4.2627E-05	4.25995E-05	4.56588E-05	4.45644E-05	1.77675E-06	1.77675E-06	4.81179E-05	1.77675E-06	2.43737E-05	2.36102E-05	2.29543E-05	9.96233E-05
3830803772915	383080	3772915	0.000112383	4.4078E-05	1.45973E-05	1.42966E-05	3.31974E-05	3.31461E-05	4.3617E-05	4.35889E-05	4.67193E-05	4.55994E-05	1.81802E-06	1.81802E-06	4.92354E-05	1.81802E-06	2.49961E-05	2.42132E-05	2.35744E-05	0.000102315
3830903772915	383090	3772915	0.000115033	4.5117E-05	1.49415E-05	1.46337E-05	3.39801E-05	3.39276E-05	4.46454E-05	4.46166E-05	4.78208E-05	4.66745E-05	1.86088E-06	1.86088E-06	5.03963E-05	1.86088E-06	2.56473E-05	2.4844E-05	2.42284E-05	0.000105153
3831003772915	383100	3772915	0.000117754	4.6185E-05	1.5295E-05	1.49799E-05	3.4784E-05	3.47303E-05	4.57016E-05	4.56721E-05	4.89522E-05	4.77788E-05	1.90491E-06	1.90491E-06	5.15886E-05	1.90491E-06	2.63165E-05	2.54922E-05	2.49119E-05	0.000108119
3831103772915	383110	3772915	0.000120539	4.7277E-05	1.56567E-05	1.53341E-05	3.56065E-05	3.55516E-05	4.67823E-05	4.67521E-05	5.01097E-05	4.89086E-05	1.94995E-06	1.94995E-06	5.28085E-05	1.94995E-06	2.70089E-05	2.61629E-05	2.56293E-05	0.000111233
3831203772915	383120	3772915	0.000123467	4.8425E-05	1.6037E-05	1.57066E-05	3.64715E-05	3.64152E-05	4.79187E-05	4.78878E-05	5.1327E-05	5.00967E-05	1.99732E-06	1.99732E-06	5.40913E-05	1.99732E-06	2.77408E-05	2.68719E-05	2.63942E-05	0.000114553
3831303772915	383130	3772915	0.000126467	4.9602E-05	1.64267E-05	1.60882E-05	3.73577E-05	3.73E-05	4.90831E-05	4.90514E-05	5.25741E-05	5.13139E-05	2.04585E-06	2.04585E-06	5.54056E-05	2.04585E-06	2.84942E-05	2.76017E-05	2.71998E-05	0.000118049
3831403772915	383140	3772915	0.000129898	5.0948E-05	1.68723E-05	1.65247E-05	3.83712E-05	3.8312E-05	5.04147E-05	5.03822E-05	5.40005E-05	5.27061E-05	2.10135E-06	2.10135E-06	5.69088E-05	2.10135E-06	2.93517E-05	2.84324E-05	2.81209E-05	0.000122047
3831503772915	383150	3772915	0.000133598	5.2399E-05	1.7353E-05	1.69955E-05	3.94643E-05	3.94034E-05	5.1851E-05	5.18175E-05	5.55389E-05	5.42076E-05	2.16122E-06	2.16122E-06	5.85301E-05	2.16122E-06	3.02828E-05	2.93342E-05	2.9137E-05	0.000126457
3831603772915	383160	3772915	0.000137254	5.3833E-05	1.78278E-05	1.74605E-05	4.05442E-05	4.04816E-05	5.32698E-05	5.32354E-05	5.70586E-05	5.56909E-05	2.22036E-06	2.22036E-06	6.01316E-05	2.22036E-06	3.1212E-05	3.02344E-05	3.01848E-05	0.000131004
3831703772915	383170	3772915	0.000140883	5.5256E-05	1.82992E-05	1.79221E-05	4.16161E-05	4.15519E-05	5.46781E-05	5.46428E-05	5.85671E-05	5.71633E-05	2.27906E-06	2.27906E-06	6.17214E-05	2.27906E-06	3.21448E-05	3.1138E-05	3.12756E-05	0.000135738
3831803772915	383180	3772915	0.000144296	5.6595E-05	1.87425E-05	1.83563E-05	4.26243E-05	4.25586E-05	5.60028E-05	5.59667E-05	5.9986E-05	5.85482E-05	2.33427E-06	2.33427E-06	6.32167E-05	2.33427E-06	3.30454E-05	3.20103E-05	3.24026E-05	0.00014063
3831903772915	383190	3772915	0.000145733	5.7159E-05	1.89292E-05	1.85392E-05	4.30489E-05	4.29824E-05	5.65606E-05	5.65241E-05	6.05834E-05	5.91313E-05	2.35752E-06	2.35752E-06	6.38463E-05	2.35752E-06	3.3571E-05	3.25195E-05	3.33508E-05	0.000144745
3832003772915	383200	3772915	0.000151113	5.9269E-05	1.9628E-05	1.92236E-05	4.46381E-05	4.45693E-05	5.86487E-05	5.86108E-05	6.28201E-05	6.13143E-05	2.44456E-06	2.44456E-06	6.62034E-05	2.44456E-06	3.47729E-05	3.36837E-05	3.49078E-05	0.000151502
3832103772915	383210	3772915	0.000158398	6.2126E-05	2.05742E-05	2.01503E-05	4.67899E-05	4.67177E-05	6.14758E-05	6.14362E-05	6.58483E-05	6.427E-05	2.5624E-06	2.5624E-06	6.93947E-05	2.5624E-06	3.68359E-05	3.56821E-05	3.80309E-05	0.000165057
3832203772915	383220	3772915	0.000161506	6.3345E-05	2.09778E-05	2.05456E-05	4.77079E-05	4.76343E-05	6.2682E-05	6.26416E-05	6.71403E-05	6.55309E-05	2.61267E-06	2.61267E-06	7.07563E-05	2.61267E-06	3.78351E-05	3.665E-05	3.98934E-05	0.00017314
3832303772915	383230	3772915	0.000161119	6.3193E-05	2.09277E-05	2.04965E-05	4.75939E-05	4.75204E-05	6.25321E-05	6.24918E-05	6.69797E-05	6.53742E-05	2.60642E-06	2.60642E-06	7.05871E-05	2.60642E-06	3.79911E-05	3.68012E-05	4.08755E-05	0.000177403
3832403772915	383240	3772915	0.000158928	6.2334E-05	2.0643E-05	2.021777E-05	4.69465E-05	4.6874E-05	6.16815E-05	6.16417E-05	6.60686E-05	6.4485E-05	2.57097E-06	2.57097E-06	6.96269E-05	2.57097E-06	3.76557E-05	3.64762E-05	4.11992E-05	0.000178807
3832503772915	383250	3772915	0.000157302	6.1696E-05	2.04318E-05	2.00109E-05	4.64662E-05	4.63945E-05	6.10506E-05	6.10112E-05	6.53928E-05	6.38253E-05	2.54467E-06	2.54467E-06	6.89147E-05	2.54467E-06	3.7435E-05	3.62625E-05	4.15432E-05	0.0001803
3832603772915	383260	3772915	0.000155488	6.0984E-05	2.01962E-05	1.97801E-05	4.59303E-05	4.58594E-05	6.03464E-05	6.03074E-05	6.46385E-05	6.30892E-05	2.51532E-06	2.51532E-06	6.81198E-05	2.51532E-06	3.71624E-05	3.59984E-05	4.17717E-05	0.000181292
3832703772915	383270	3772915	0.000153018	6.0016E-05	1.98753E-05	1.94658E-05	4.52006E-05	4.51309E-05	5.93877E-05	5.93494E-05	6.36117E-05	6.20869E-05	2.47536E-06	2.47536E-06	6.70376E-05	2.47536E-06	3.67228E-05	3.55726E-05	4.17672E-05	0.000181273
3832803772915	383280	3772915	0.000150718	5.9114E-05	1.95767E-05	1.91733E-05	4.45214E-05	4.44527E-05	5.84953E-05	5.84576E-05	6.26558E-05	6.11539E-05	2.43816E-06	2.43816E-06	6.60303E-05	2.43816E-06	3.6339E-05	3.52007E-05	4.17898E-05	0.000181371
3832903772915	383290	3772915	0.000148832	5.8374E-05	1.93317E-05	1.89334E-05	4.39642E-05	4.38964E-05	5.77632E-05	5.7726E-05	6.18716E-05	6.03886E-05	2.40765E-06	2.40765E-06	6.52039E-05	2.40765E-06	3.60645E-05	3.49349E-05	4.19188E-05	0.000181931
3833003772915	383300	3772915	0.00014735	5.7793E-05	1.91392E-05	1.87448E-05	4.35264E-05	4.34593E-05	5.7188E-05	5.71511E-05	6.12555E-05	5.97873E-05	2.38367E-06	2.38367E-06	6.45546E-05	2.38367E-06	3.58905E-05	3.47663E-05	4.21497E-05	0.000182932
3833103772915	383310	3772915	0.000145913	5.7229E-05	1.89525E-05	1.8562E-05	4.31019E-05	4.30354E-05	5.66303E-05	5.65937E-05	6.06581E-05	5.92042E-05	2.36043E-06	2.36043E-06	6.3925E-05	2.36043E-06	3.57201E-05	3.46012E-05	4.23714E-05	0.000183895
3833203772915	383320	3772915	0.000144952	5.6852E-05	1.88277E-05	1.84398E-05	4.2818E-05	4.2752E-05	5.62573E-05	5.6221E-05	6.02586E-05	5.88142E-05	2.34488E-06	2.34488E-06	6.3504E-05	2.34488E-06	3.56393E-05	3.4523E-05	4.26724E-05	0.000185201
3833303772915	383330	3772915	0.000144	5.6479E-05	1.8704E-05	1.83186E-05	4.25368E-05	4.24711E-05	5.58878E-05	5.58517E-05	5.98628E-05	5.84279E-05	2.32948E-06	2.32948E-06	6.30869E-05	2.32948E-06	3.55371E-05	3.4424E-05	4.29191E-05	0.000186272
3833403772915	383340	3772915	0.000142859	5.6031E-05	1.85558E-05	1.81735E-05	4.21998E-05	4.21347E-05	5.5445E-05	5.54093E-05	5.93886E-05	5.79651E-05	2.31102E-06	2.31102E-06	6.25871E-05	2.31102E-06	3.53702E-05	3.42624E-05	4.30526E-05	0.000186851
3833503772915	383350	3772915	0.000142329	5.5823E-05	1.8487E-05	1.81061E-05	4.20433E-05	4.19784E-05	5.52394E-05	5.52037E-05	5.91683E-05	5.775E-05	2.30245E-06	2.30245E-06	6.23549E-05	2.30245E-06	3.53164E-05	3.42103E-05	4.32653E-05	0.000187775
3833603772915	383360	3772915	0.000141413	5.5464E-05	1.8368E-05	1.79896E-05	4.17726E-05	4.17082E-05	5.48838E-05	5.48484E-05	5.87874E-05	5.73783E-05	2.28763E-06	2.28763E-06	6.19536E-05	2.28763E-06	3.51514E-05	3.40504E-05	4.33151E-05	0.000187991
3833703772915	383370	3772915	0.000141467	5.5485E-05	1.8375E-05	1.79964E-05	4.17886E-05	4.17241E-05	5.49047E-05	5.48693E-05	5.88098E-05	5.74002E-05	2.2885E-06	2.2885E-06	6.19772E-05	2.2885E-06	3.518555E-05	3.40834E-05	4.3546E-05	0.000188993
3833803772915	383380	3772915	0.000142616	5.5936E-05	1.85243E-05	1.81427E-05	4.21282E-05	4.20632E-05	5.53509E-05	5.53152E-05	5.92877E-05	5.78666E-05	2.3071E-06	2.3071E-06	6.24809E-05	2.3071E-06	3.54635E-05	3.43527E-05	4.40416E-05	0.000191144
3833903772915	383390	3772915	0.000143982	5.6472E-05	1.87017E-05	1.83163E-05	4.25315E-05	4.24658E-05	5.58808E-05	5.58447E-05	5.98553E-05	5.84206E-05	2.32919E-06	2.32919E-06	6.3079E-05	2.32919E-06	3.579E-05	3.4669E-05	4.45983E-05	0.00019356
3834003772915	383400	3772915	0.000145598	5.7106E-05	1.89117E-05	1.8522E-05	4.30091E-05	4.29427E-05	5.65083E-05	5.64718E-05	6.05274E-05	5.90766E-05	2.35534E-06	2.35534E-06	6.37873E-05	2.35534E-06	3.61865E-05	3.5053E-05	4.52569E-05	0.000196418
3834103772915	383410	3772915	0.000147682	5.7923E-05	1.91823E-05	1.87871E-05	4.36246E-05	4.35573E-05	5.7317E-05	5.728E-05	6.13937E-05	5.992211E-05	2.38905E-06	2.38905E-06	6.47002E-05	2.38905E-06	3.67157E-05	3.55657E-05	4.60874E-05	0.000200023
3834203772915	383420	3772915	0.000148149	5.8106E-05	1.9243E-05	1.88465E-05	4.37626E-05	4.36951E-05	5.74983E-05	5.74612E-05	6.15879E-05	6.01116E-05	2.39661E-06	2.39661E-06	6.49048E-05	2.39661E-06	3.68466E-05	3.56925E-05	4.64178E-05	0.000201457

Unique Identifier	X (UTM)	Y (UTM)	KMMass Grading / Excavation	KMMass Grading / Excavation	KMDrainage / Utilities Trenching	KMFoundations / Concrete Pads	KMBuilding / Structure Construction	KMAsphalt Paving	KMArchitectural Coating	KMLandscaping or Other Finishing	KMWaterside Construction (Piles)	EWNDemolition	EWNSite Grubbing / Prep	EWNDrainage / Utilities Trenching	EWNDrainage / Utilities Trenching	EWNDrainage / Utilities Trenching	EWNFoundation s / Concrete Pads	EWNBuilding / Structure Construction	EWNAsphalt Paving	EWNLandscaping or Other Finishing	EWNWaterside Construction (Piles)
			2025	2026	2026	2026	2026	2026	2026	2026	2026	2027	2027	2027	2028	2029	2029	2029	2029	2029	2029
3836103772905	383610	3772905	0.000102325	0.000101266	3.63653E-05	1.92444E-05	6.60978E-05	2.12346E-06	2.12346E-06	6.82212E-05	2.12346E-06	0.000105067	5.7263E-06	1.34464E-05	1.31868E-05	1.29139E-05	1.11859E-05	2.42894E-05	1.72806E-06	2.51534E-05	1.72806E-06
3836203772905	383620	3772905	0.000102563	0.000101502	3.64502E-05	1.92893E-05	6.62521E-05	2.12842E-06	2.12842E-06	6.83805E-05	2.12842E-06	0.000105144	5.73047E-06	1.34562E-05	1.31964E-05	1.29233E-05	1.1194E-05	2.43071E-05	1.72932E-06	2.51718E-05	1.72932E-06
3836303772905	383630	3772905	0.000102653	0.000101591	3.64821E-05	1.93062E-05	6.631E-05	2.13027E-06	2.13027E-06	6.84403E-05	2.13027E-06	0.000105121	5.72922E-06	1.34533E-05	1.31935E-05	1.29205E-05	1.11916E-05	2.43018E-05	1.72894E-06	2.51663E-05	1.72894E-06
3836403772905	383640	3772905	0.000102608	0.000101546	3.64662E-05	1.92978E-05	6.6281E-05	2.12935E-06	2.12935E-06	6.84104E-05	2.12935E-06	0.000105014	5.72338E-06	1.34396E-05	1.318E-05	1.29073E-05	1.11801E-05	2.4277E-05	1.72718E-06	2.51406E-05	1.72718E-06
3836503772905	383650	3772905	0.000102227	0.00010117	3.63308E-05	1.92261E-05	6.60351E-05	2.12144E-06	2.12144E-06	6.81565E-05	2.12144E-06	0.000104623	5.70209E-06	1.33896E-05	1.3131E-05	1.28593E-05	1.11386E-05	2.41867E-05	1.72076E-06	2.50471E-05	1.72076E-06
3836603772905	383660	3772905	0.000101436	0.000100386	3.60496E-05	1.90773E-05	6.55239E-05	2.10502E-06	2.10502E-06	6.76289E-05	2.10502E-06	0.000103834	5.65911E-06	1.32887E-05	1.3032E-05	1.27624E-05	1.10546E-05	2.40044E-05	1.70779E-06	2.48583E-05	1.70779E-06
3836703772905	383670	3772905	0.000100495	9.94554E-05	3.57153E-05	1.89004E-05	6.49163E-05	2.0855E-06	2.0855E-06	6.70018E-05	2.0855E-06	0.000102939	5.61029E-06	1.3174E-05	1.29196E-05	1.26523E-05	1.09592E-05	2.37973E-05	1.69305E-06	2.46438E-05	1.69305E-06
3836803772905	383680	3772905	9.92039E-05	9.81772E-05	3.52563E-05	1.86575E-05	6.4082E-05	2.0587E-06	2.0587E-06	6.61407E-05	2.0587E-06	0.000101645	5.53976E-06	1.30084E-05	1.27572E-05	1.24932E-05	1.08215E-05	2.34982E-05	1.67177E-06	2.43341E-05	1.67177E-06
3836903772905	383690	3772905	9.78601E-05	9.68473E-05	3.47787E-05	1.84048E-05	6.32139E-05	2.03081E-06	2.03081E-06	6.52447E-05	2.03081E-06	0.000100312	5.46715E-06	1.28379E-05	1.259E-05	1.23295E-05	1.06796E-05	2.31902E-05	1.64986E-06	2.40151E-05	1.64986E-06
3837003772905	383700	3772905	9.65461E-05	9.55469E-05	3.43117E-05	1.81576E-05	6.23651E-05	2.00354E-06	2.00354E-06	6.43687E-05	2.00354E-06	9.90259E-05	5.39704E-06	1.26733E-05	1.24285E-05	1.21714E-05	1.05427E-05	2.28928E-05	1.6287E-06	2.37071E-05	1.6287E-06
3837103772905	383710	3772905	9.52097E-05	9.42244E-05	3.38368E-05	1.79063E-05	6.15019E-05	1.97581E-06	1.97581E-06	6.34777E-05	1.97581E-06	9.76936E-05	5.32443E-06	1.25028E-05	1.22613E-05	1.20076E-05	1.04008E-05	2.25848E-05	1.60679E-06	2.33882E-05	1.60679E-06
3837203772905	383720	3772905	9.3948E-05	9.29758E-05	3.33884E-05	1.7669E-05	6.06869E-05	1.94963E-06	1.94963E-06	6.26365E-05	1.94963E-06	9.64532E-05	5.25683E-06	1.2344E-05	1.21056E-05	1.18552E-05	1.02688E-05	2.2298E-05	1.58639E-06	2.30912E-05	1.58639E-06
3837303772905	383730	3772905	9.26416E-05	9.16828E-05	3.29241E-05	1.74233E-05	5.98429E-05	1.92252E-06	1.92252E-06	6.17655E-05	1.92252E-06	9.51516E-05	5.18588E-06	1.21774E-05	1.19423E-05	1.16952E-05	1.01302E-05	2.19971E-05	1.56498E-06	2.27796E-05	1.56498E-06
3837403772905	383740	3772905	9.135E-05	9.04046E-05	3.24651E-05	1.71804E-05	5.90086E-05	1.89571E-06	1.89571E-06	6.09044E-05	1.89571E-06	9.38499E-05	5.11494E-06	1.20108E-05	1.17789E-05	1.15352E-05	9.99162E-06	2.16962E-05	1.54357E-06	2.2468E-05	1.54357E-06
3837503772905	383750	3772905	9.0051E-05	8.9119E-05	3.20034E-05	1.69361E-05	5.81695E-05	1.86875E-06	1.86875E-06	6.00383E-05	1.86875E-06	9.25023E-05	5.0415E-06	1.18384E-05	1.16098E-05	1.13696E-05	9.84815E-06	2.13847E-05	1.5214E-06	2.21454E-05	1.5214E-06
3837603772905	383760	3772905	8.80875E-05	8.71759E-05	3.13056E-05	1.65668E-05	5.69012E-05	1.82801E-06	1.82801E-06	5.87292E-05	1.82801E-06	9.02742E-05	4.92006E-06	1.15532E-05	1.13301E-05	1.10957E-05	9.61093E-06	2.08696E-05	1.48476E-06	2.16119E-05	1.48476E-06
3837703772905	383770	3772905	8.61912E-05	8.52992E-05	3.06317E-05	1.62102E-05	5.56763E-05	1.78866E-06	1.78866E-06	5.74649E-05	1.78866E-06	8.81379E-05	4.80363E-06	1.12798E-05	1.1062E-05	1.08331E-05	9.3835E-06	2.03757E-05	1.44962E-06	2.11005E-05	1.44962E-06
3837803772905	383780	3772905	8.45338E-05	8.3659E-05	3.00427E-05	1.58985E-05	5.46057E-05	1.75426E-06	1.75426E-06	5.63599E-05	1.75426E-06	8.63156E-05	4.70431E-06	1.10466E-05	1.08333E-05	1.06091E-05	9.18949E-06	1.99544E-05	1.41965E-06	2.06642E-05	1.41965E-06
3837903772905	383790	3772905	8.3078E-05	8.22183E-05	2.95253E-05	1.56247E-05	5.36653E-05	1.72405E-06	1.72405E-06	5.53893E-05	1.72405E-06	8.47459E-05	4.61876E-06	1.08457E-05	1.06363E-05	1.04162E-05	9.02237E-06	1.95915E-05	1.39383E-06	2.02885E-05	1.39383E-06
3838003772905	383800	3772905	8.1667E-05	8.08218E-05	2.90238E-05	1.53593E-05	5.27538E-05	1.69477E-06	1.69477E-06	5.44486E-05	1.69477E-06	8.32222E-05	4.53572E-06	1.06507E-05	1.0445E-05	1.02289E-05	8.86015E-06	1.92393E-05	1.36877E-06	1.99237E-05	1.36877E-06
3838103772905	383810	3772905	8.03979E-05	7.95658E-05	2.85728E-05	1.51206E-05	5.1934E-05	1.66843E-06	1.66843E-06	5.36024E-05	1.66843E-06	8.18746E-05	4.46227E-06	1.04783E-05	1.02759E-05	1.00633E-05	8.71668E-06	1.89278E-05	1.34661E-06	1.96011E-05	1.34661E-06
3838203772905	383820	3772905	7.91585E-05	7.83393E-05	2.81323E-05	1.48875E-05	5.11334E-05	1.64271E-06	1.64271E-06	5.27761E-05	1.64271E-06	8.05576E-05	4.3905E-06	1.03097E-05	1.01106E-05	9.90142E-06	8.57647E-06	1.86233E-05	1.32495E-06	1.92858E-05	1.32495E-06
3838303772905	383830	3772905	7.83075E-05	7.74971E-05	2.78299E-05	1.47275E-05	5.05837E-05	1.62505E-06	1.62505E-06	5.22087E-05	1.62505E-06	7.97001E-05	4.34376E-06	1.02E-05	1.0003E-05	9.79602E-06	8.48517E-06	1.8425E-05	1.31084E-06	1.90805E-05	1.31084E-06
3838403772905	383840	3772905	7.84792E-05	7.7667E-05	2.78909E-05	1.47597E-05	5.06946E-05	1.62861E-06	1.62861E-06	5.23232E-05	1.62861E-06	7.98532E-05	4.3521E-06	1.02196E-05	1.00222E-05	9.81484E-06	8.50148E-06	1.84604E-05	1.31336E-06	1.91171E-05	1.31336E-06
3838503772905	383850	3772905	7.8412E-05	7.76005E-05	2.7867E-05	1.47471E-05	5.06512E-05	1.62722E-06	1.62722E-06	5.22784E-05	1.62722E-06	7.99451E-05	4.35711E-06	1.02313E-05	1.00337E-05	9.82613E-06	8.51126E-06	1.84817E-05	1.31487E-06	1.91391E-05	1.31487E-06
3838603772905	383860	3772905	7.72921E-05	7.64922E-05	2.7469E-05	1.45365E-05	4.99278E-05	1.60398E-06	1.60398E-06	5.15318E-05	1.60398E-06	7.87353E-05	4.29118E-06	1.00765E-05	9.8819E-06	9.67744E-06	8.38246E-06	1.8202E-05	1.29497E-06	1.88495E-05	1.29497E-06
3838703772905	383870	3772905	7.60304E-05	7.52436E-05	2.70206E-05	1.42992E-05	4.91128E-05	1.5778E-06	1.5778E-06	5.06906E-05	1.5778E-06	7.73571E-05	4.21606E-06	9.9001E-06	9.70892E-06	9.50804E-06	8.23573E-06	1.78834E-05	1.27231E-06	1.85195E-05	1.27231E-06
3838803772905	383880	3772905	7.43283E-05	7.3559E-05	2.64157E-05	1.39791E-05	4.80132E-05	1.54247E-06	1.54247E-06	4.95557E-05	1.54247E-06	7.54122E-05	4.11006E-06	9.65121E-06	9.46483E-06	9.26899E-06	8.02867E-06	1.74338E-05	1.24032E-06	1.80539E-05	1.24032E-06
3838903772905	383890	3772905	7.11329E-05	7.03968E-05	2.52801E-05	1.33781E-05	4.59492E-05	1.47616E-06	1.47616E-06	4.74254E-05	1.47616E-06	7.1982E-05	3.92311E-06	9.2122E-06	9.0343E-06	8.84738E-06	7.66347E-06	1.66408E-05	1.1839E-06	1.72327E-05	1.1839E-06
3839003772905	383900	3772905	6.86394E-05	6.79291E-05	2.43939E-05	1.29092E-05	4.43385E-05	1.42442E-06	1.42442E-06	4.57629E-05	1.42442E-06	6.92178E-05	3.77246E-06	8.85845E-06	8.68739E-06	8.50764E-06	7.3692E-06	1.60018E-05	1.13844E-06	1.6571E-05	1.13844E-06
3839103772905	383910	3772905	6.66983E-05	6.60081E-05	2.37041E-05	1.25441E-05	4.30846E-05	1.38414E-06	1.38414E-06	4.44687E-05	1.38414E-06	6.70969E-05	3.65687E-06	8.58702E-06	8.42119E-06	8.24695E-06	7.14339E-06	1.55114E-05	1.10356E-06	1.60632E-05	1.10356E-06
3829703772915	382970	3772915	6.0039E-05	5.94176E-05	2.13374E-05	1.12917E-05	3.87829E-05	1.24594E-06	1.24594E-06	4.00288E-05	1.24594E-06	8.98913E-05	4.89919E-06	1.15042E-05	1.12821E-05	1.10486E-05	9.57017E-06	2.07811E-05	1.47846E-06	2.15203E-05	1.47846E-06
3829803772915	382980	3772915	6.1114E-05	6.04815E-05	2.17194E-05	1.14938E-05	3.94773E-05	1.26825E-06	1.26825E-06	4.07456E-05	1.26825E-06	9.17366E-05	4.99976E-06	1.17404E-05	1.15137E-05	1.12754E-05	9.76663E-06	2.12077E-05	1.50881E-06	2.19621E-05	1.50881E-06
3829903772915	382990	3772915	6.24056E-05	6.17597E-05	2.21785E-05	1.17368E-05	4.03116E-05	1.29505E-06	1.29505E-06	4.16067E-05	1.29505E-06	9.38499E-05	5.11494E-06	1.20108E-05	1.17789E-05	1.15352E-05	9.99162E-06	2.16962E-05	1.54357E-06	2.2468E-05	1.54357E-06
3830003772915	383000	3772915	6.37121E-05	6.30527E-05	2.26428E-05	1.19825E-05	4.11556E-05	1.32216E-06	1.32216E-06	4.24778E-05	1.32216E-06	9.59862E-05	5.23137E-06	1.22842E-05	1.2047E-05	1.17978E-05	1.02191E-05	2.21901E-05	1.5787E-06	2.29794E-05	1.5787E-06
3830103772915	383010	3772915	6.51753E-05	6.45008E-05	2.31628E-05	1.22577E-05	4.21008E-05	1.35253E-06	1.35253E-06	4.34533E-05	1.35253E-06	9.82909E-05	5.35698E-06	1.25792E-05	1.23363E-05	1.2081E-05	1.04644E-05	2.27229E-05	1.61661E-06	2.35312E-05	1.61661E-06
3830203772915	383020	3772915	6.67431E-05	6.60524E-05	2.372E-05	1.25525E-05	4.31135E-05	1.38507E-06	1.38507E-06	4.44986E-05	1.38507E-06	0.000100772	5.49219E-06	1.28967E-05	1.26476E-05	1.2386E-05	1.07285E-05	2.32964E-05	1.65741E-06	2.41251E-05	1.65741E-06
3830303772915	383030	3772915	6.83781E-05	6.76705E-05	2.4301E-05	1.286E-05	4.41697E-05	1.419E-06	1.419E-06	4.55887E-05	1.419E-06	0.000103321	5.63115E-06	1.3223E-05	1.29677E-05	1.26993E-05	1.1E-05	2.38858E-05	1.69935E-06	2.47355E-05	1.69935E-06
3830403772915	383040	3772915	7.01027E-05	6.93772E-05	2.49139E-05	1.31844E-05	4.52837E-05	1.45478E-06	1.45478E-06	4.67385E-05	1.45478E-06	0.000105986	5.77637E-06	1.3564E-05	1.33021E-05	1.30268E-05	1.12837E-05	2.45018E-05	1.74317E-06	2.53734E-05	1.74317E-06
3830503772915	383050	3772915	7.18944E-05	7.11504E-05	2.55507E-05	1.35213E-05	4.64411E-05	1.49197E-06	1.49197E-06	4.79331E-05	1.49197E-06	0.000108719	5.92535E-06	1.39138E-05	1.36452E-05	1.33628E-05	1.15747E-05	2.51338E-05	1.78813E-06	2.60278E-05	1.78813E-06
3830603772915	383060	3772915	7.37683E-05	7.30049E-05	2.62167E-05	1.38738E-05	4.76516E-05	1.53085E-06	1.53085E-06	4.91824E-05	1.53085E-06	0.000111537	6.07892E-06	1.42745E-05	1.39988E-05	1.37092E-05	1.18747E-05	2.57852E-05	1.83447E-06	2.67024E-05	1.83447E-06
3830703772915	383070	3772915	7.57243E-05	7.49407E-05	2.69118E-05	1.42416E-05	4.89151E-05	1.57145E-06	1.57145E-06	5.04865E-05	1.57145E-06	0.000114462	6.23833E-06	1.46488E-05	1.43659E-05	1.40687E-05	1.21861E-05	2.64613E-05	1.88258E-06	2.74026E-05	1.88258E-06
3830803772915	383080	3772915	7.77699E-05	7.69651E-05	2.76388E-05	1.46264E-05	5.02364E-05	1.6139E-06	1.6139E-06	5.18503E-05	1.6139E-06	0.000117456	6.4015E-06	1.50319E-05	1.47416E-05	1.44366E-05	1.25048E-05	2.71534E-05	1.93182E-06	2.81194E-05	1.93182E-06
3830903772915	383090	3772915	7.99275E-05	7.91003E-05	2.84056E-05	1.50321E-05	5.16302E-05	1.65867E-06	1.65867E-06	5.32888E-05	1.65867E-06	0.00012058	6.57176E-06	1.54317E-05	1.51337E-05	1.48206E-05	1.28374E-05	2.78756E-05	1.9832E-06	2.88673E-05	1.9832E-06
3831003772915	383100	3772915	8.21821E-05	8.13316E-05	2.92069E-05	1.54562E-05	5.30866E-05	1.70546E-06	1.70546E-06	5.4792E-05	1.70546E-06	0.000123803	6.74745E-06	1.58443E-05	1.55383E-05	1.52168E-05	1.31806E-05	2.86209E-05	2.03622E-06	2.9639E-05	2.03622E-06
3831103772915	383110	3772915	8.45488E-05	8.36738E-05	3.0048E-05	1.59013E-05	5.46153E-05	1.75457E-06	1.75457E-06	5.63699E-05	1.75457E-06	0.000127127	6.92856E-06	1.62696E-05	1.59554E-05	1.56253E-05	1.35344E-05	2.93891E-05	2.09088E-06	3.04345E-05	2.09088E-06
3831203772915	383120	3772915	8.70722E-05	8.61711E-05	3.09448E-05	1.63759E-05	5.62453E-05	1.80694E-06	1.80694E-06	5.80523E-05	1.80694E-06	0.000130633	7.11969E-06	1.67184E-05	1.63955E-05	1.60563E-05	1.39077E-05	3.01998E-05	2.14855E-06	3.12741E-05	2.14855E-06
3831303772915	383130	3772915	8.97299E-05	8.88013E-05	3.18893E-05	1.68757E-05	5.79622E-05	1.86209E-06	1.86209E-06	5.98242E-05	1.86209E-06	0.000134247	7.31666E-06	1.71809E-05	1.68491E-05	1.65005E-05	1.42925E-05	3.10353E-05	2.20799E-06	3.21393E-05	2.20799E-06
3831403772915	383140	3772915	9.27685E-05	9.18084E-05	3.29692E-05	1.74472E-05	5.99249E-05	1.92515E-06	1.92515E-06	6.18501E-05	1.92515E-06	0.000138359	7.54075E-06	1.77071E-05	1.73652E-05	1.70059E-05	1.47302E-05	3.19858E-05	2.27562E-06	3.31236E-05	2.27562E-06
3831503772915	383150	3772915	9.61206E-05	9.51258E-05	3.41605E-05	1.80776E-05	6.20903E-05	1.99471E-06	1.99471E-06	6.4085E-05	1.99471E-06	0.000142808	7.78321E-06	1.82764E-05	1.79235E-05	1.75526E-05	1.52039E-05	3.30143E-05	2.34879E-06	3.41887E-05	2.34879E-06
3831603772915	383160	3772915	9.95772E-05	9.85466E-05	3.53889E-05	1.87277E-05	6.43231E-05	2.06644E-06	2.06644E-06	6.63895E-05	2.06644E-06	0.000147233	8.02441E-06	1.88428E-05	1.8479E-05	1.80966E-05	1.5675E-05	3.40374E-05	2.42158E-06	3.52482E-05	2.42158E-06
3831703772915	383170	3772915	0.000103176	0.000102108	3.66678E-05	1.94045E-05	6.66476E-05	2.14112E-06	2.14112E-06	6.87887E-05	2.14112E-06	0.000151659	8.26562E-06	1.94092E-05	1.90344E-05	1.86406E-05	1.61462E-05	3.50605E-05	2.49437E-06	3.63077E-05	2.49437E-06
3831803772915	383180	3772915	0.000106894	0.000105787	3.79891E-05	2.01037E-05	6.90492E-05	2.21827E-06	2.21827E-06	7.12675E-05	2.21827E-06	0.000155901	8.4968E-06	1.99521E-05	1.95668E-05	1.91619E-05	1.65978E-05	3.60412E-05	2.56413E-06	3.73232E-05	2.56413E-06
3831903772915	383190	3772915	0.000110022	0.000108883	3.91008E-05	2.0692E-05	7.10698E-05	2.28319E-06	2.28319E-06	7.3353E-05	2.28319E-06	0.000158137	8.61866E-06	2.02382E-05	1.98474E-05	1.94367E-05	1.68358E-05	3.6558E-05	2.60091E-06	3.78585E-05	2.60091E-06
3832003772915	383200	3772915	0.000115158	0.000113966	4.09263E-05	2.1658E-05	7.43877E-05	2.38978E-06	2.38978E-06	7.67775E-05	2.38978E-06	0.000163458	8.90869E-06	2.09193E-05	2.05153E-05	2.00908E-05	1.74024E-05	3.77882E-05	2.68843E-06	3.91325E-05	2.68843E-06
3832103772915	383210	3772915	0.000125461	0.000124162	4.45877E-05	2.35957E-05	8.10428E-05	2.60358E-06	2.60358E-06	8.36464E-05	2.60358E-06	0.000172317	9.39151E-06	2.2053E-05	2.16272E-05	2.11797E-05	1.83455E-05	3.98363E-05	2.83414E-06	4.12533E-05	2.83414E-06
3832203772915	383220	3772915	0.000131605	0.000130243	4.67714E-05	2.47512E-05	8.50118E-05	2.73109E-06	2.73109E-06	8.77429E-05	2.73109E-06	0.000176467	9.61769E-06	2.25842E-05	2.2148E-05	2.16898E-05	1.87874E-05	4.07957E-05	2.90239E-06	4.22469E-05	2.90239E-06
3832303772915	383230	3772915	0.000134845	0.00013345	4.79229E-05	2.53606E-05	8.71048E-05	2.79833E-06	2.79833E-06	8.99031E-05	2.79833E-06	0.000176697	9.63021E-06	2.26136E-05	2.21769E-05	2.1718E-05	1.88118E-05	4.08488E-05	2.90617E-06	4.23018E-05	2.90617E-06
3832403772915	383240	3772915	0.000135913	0.000134506	4.83023E-05	2.55614E-05	8.77944E-05	2.82048E-06	2.82048E-06	9.06149E-05	2.82048E-06	0.000174767	9.52505E-06	2.23666E-05	2.19347E-05	2.14808E-05	1.86064E-05	4.04027E-05	2.87443E-06	4.18399E-05	2.87443E-06
3832503772915	383250	3772915	0.000137047	0.000135629	4.87056E-05	2.57748E-05	8.85274E-05	2.84403E-06	2.84403E-06	9.13715E-05	2.84403E-06	0.000173519	9.45703E-06	2.22069E-05	2.1778E-05	2.13274E-05	1.84735E-05	4.01142E-05	2.85391E-06	4.15411E-05	2.85391E-06
3832603772915	383260	3772915	0.000137801	0.000136375	4.89735E-05	2.59166E-05	8.90145E-05	2.85968E-06	2.85968E-06	9.18742E-05	2.85968E-06	0.000172072	9.37816E-06	2.20217E-05	2.15964E-05	2.11496E-05	1.83195E-05	3.97796E-05	2.83011E-06	4.11947E-05	2.83011E-06
3832703772915	383270	3772915	0.000137786	0.000136361	4.89682E-05	2.59138E-05	8.90049E-05	2.85937E-06	2.85937E-06	9.18642E-05	2.85937E-06	0.000169921	9.26089E-06	2.17463E-05	2.13264E-05	2.08851E-05	1.80904E-05	3.92822E-05	2.79472E-06	4.06796E-05	2.79472E-06
3832803772915	383280	3772915	0.000137861	0.000136434	4.89948E-05	2.59278E-05	8.90531E-05	2.86092E-06	2.86092E-06	9.1914E-05	2.86092E-06	0.000168091	9.16116E-06	2.15121E-05	2.10967E-05	2.06602E-05	1.78956E-05	3.88592E-05	2.76462E-06	4.02415E-05	2.76462E-06
3832903772915	383290	3772915	0.000138287	0.000136856	4.9146E-05	2.60079E-05	8.9328E-05	2.86975E-06	2.86975E-06	9.21977E-05	2.86975E-06	0.000166789	9.09022E-06	2.13455E-05	2.09333E-05	2.05002E-05	1.7757E-05	3.85582E-05	2.74321E-06	3.99299E-05	2.74321E-06
3833003772915	383300	3772915	0.000139048	0.000137609	4.94166E-05	2.61511E-05	8.98199E-05	2.88555E-06	2.88555E-06	9.27054E-05	2.88555E-06	0.000165924	9.04306E-06	2.12348E-05	2.08247E-05	2.03939E-05	1.76649E-05	3.83582E-05	2.72898E-06	3.97227E-05	2.72898E-06
3833103772915	383310	3772915	0.00013978	0.000138333	4.96767E-05	2.62887E-05	9.02925E-05	2.90074E-06	2.90074E-06	9.31932E-05	2.90074E-06	0.000165028	8.99423E-06	2.11202E-05	2.07123E-05	2.02837E-05	1.75695E-05	3.81511E-05	2.71425E-06	3.95082E-05	2.71425E-06
3833203772915	383320	3772915	0.000140773	0.000139316	5.00295E-05	2.64754E-05	9.09339E-05	2.92134E-06	2.92134E-06	9.38552E-05	2.92134E-06	0.000164507	8.96586E-06	2.10535E-05	2.0647E-05	2.02198E-05	1.75141E-05	3.80308E-05	2.70568E-06	3.93836E-05	2.70568E-06
3833303772915	383330	3772915	0.000141587	0.000140121	5.03187E-05	2.66285E-05	9.14595E-05	2.93823E-06	2.93823E-06	9.43978E-05	2.93823E-06	0.000163864	8.9308E-06	2.09712E-05	2.05662E-05	2.01407E-05	1.74456E-05	3.78821E-05	2.6951E-06	3.92296E-05	2.6951E-06
3833403772915	383340	3772915	0.000142027	0.000140557	5.04753E-05	2.67113E-05	9.17441E-05	2.94737E-06	2.94737E-06	9.46914E-05	2.94737E-06	0.000162892	8.87781E-06	2.08468E-05	2.04442E-05	2.00212E-05	1.73421E-05	3.76573E-05	2.67911E-06	3.89968E-05	2.67911E-06
3833503772915	383350	3772915	0.000142729	0.000141252	5.07247E-05	2.68433E-05	9.21974E-05	2.96193E-06	2.96193E-06	9.51593E-05	2.96193E-06	0.00016244	8.85318E-06	2.07889E-05	2.03875E-05	1.99657E-05	1.7294E-05	3.75528E-05	2.67168E-06	3.88887E-05	2.67168E-06
3833603772915	383360	3772915	0.000142893	0.000141414	5.07831E-05	2.68742E-05	9.23035E-05	2.96534E-06	2.96534E-06	9.52688E-05	2.96534E-06	0.000161445	8.79893E-06	2.06616E-05	2.02626E-05	1.98433E-05	1.7188E-05	3.73227E-05	2.65531E-06	3.86504E-05	2.65531E-06
3833703772915	383370	3772915	0.000143655	0.000142168	5.10537E-05	2.70174E-05	9.27954E-05	2.98115E-06	2.98115E-06	9.57765E-05	2.98115E-06	0.000161383	8.7956E-06	2.06537E-05	2.02549E-05	1.98358E-05	1.71815E-05	3.73086E-05	2.6543E-06	3.86357E-05	2.6543E-06
3833803772915	383380	3772915	0.000145289	0.000143786	5.16347E-05	2.73249E-05	9.38515E-05	3.01507E-06	3.01507E-06	9.68666E-05	3.01507E-06	0.000162425	8.85235E-06	2.0787E-05	2.03856E-05	1.99638E-05	1.72923E-05	3.75493E-05	2.67143E-06	3.88885E-05	2.67143E-06
3833903772915	383390	3772915	0.000147126	0.000145603	5.22874E-05	2.76703E-05	9.50379E-05	3.05319E-06	3.05319E-06	9.80911E-05	3.05319E-06	0.000163634	8.91828E-06	2.09418E-05	2.05374E-05	2.01125E-05	1.74211E-05	3.7829E-05	2.69133E-06	3.91746E-05	2.69133E-06
3834003772915	383400	3772915	0.000149299	0.000147753	5.30595E-05	2.80789E-05	9.64412E-05	3.09827E-06	3.09827E-06	9.95395E-05	3.09827E-06	0.000165143	9.00049E-06	2.11349E-05	2.07267E-05	2.02979E-05

			ISDemolition	ISDrainage / Utilities Trenching	ISDrainage / Utilities Trenching	ISAsphalt Paving	ISAsphalt Paving	SVDemolition	SVSite Grubbing / Prep	SVMass Grading / Excavation	SVMass Grading / Excavation	SVDrainage / Utilities Trenching	SVFoundations / Concrete Pads	SVBuilding / Structure Construction	SVBuilding / Structure Construction	SVAsphalt Paving	SVAsphalt Paving	SVArchitectural Coating	SVArchitectural Coating	SVLandscaping or Other Finishing	SVLandscaping or Other Finishing
Unique Identifier	X (UTM)	Y (UTM)	2027	2027	2028	2027	2028	2027	2027	2027	2028	2028	2028	2028	2029	2028	2029	2028	2029	2028	2029
3836103772905	383610	3772905	1.55274E-05	6.25228E-06	6.09186E-06	1.61474E-06	1.5042E-06	0.000107484	7.72753E-05	5.21012E-05	5.14397E-05	3.64977E-05	1.15944E-05	1.66097E-05	1.59759E-05	1.63306E-06	1.51939E-06	1.63306E-06	1.51939E-06	1.66097E-05	1.59759E-05
3836203772905	383620	3772905	1.55665E-05	6.26803E-06	6.10721E-06	1.61881E-06	1.50799E-06	0.000107778	7.74867E-05	5.22438E-05	5.15804E-05	3.65976E-05	1.16261E-05	1.66551E-05	1.60196E-05	1.63752E-06	1.52354E-06	1.63752E-06	1.52354E-06	1.66551E-05	1.60196E-05
3836303772905	383630	3772905	1.55833E-05	6.27478E-06	6.11379E-06	1.62055E-06	1.50961E-06	0.000107885	7.75636E-05	5.22956E-05	5.16316E-05	3.66339E-05	1.16376E-05	1.66716E-05	1.60355E-05	1.63915E-06	1.52506E-06	1.63915E-06	1.52506E-06	1.66716E-05	1.60355E-05
3836403772905	383640	3772905	1.55763E-05	6.27197E-06	6.11105E-06	1.61982E-06	1.50894E-06	0.000107805	7.75059E-05	5.22567E-05	5.15932E-05	3.66066E-05	1.1629E-05	1.66592E-05	1.60236E-05	1.63793E-06	1.52392E-06	1.63793E-06	1.52392E-06	1.66592E-05	1.60236E-05
3836503772905	383650	3772905	1.55204E-05	6.24947E-06	6.08912E-06	1.61401E-06	1.50352E-06	0.000107342	7.71729E-05	5.20322E-05	5.13715E-05	3.64493E-05	1.1579E-05	1.65877E-05	1.59547E-05	1.63089E-06	1.51737E-06	1.63089E-06	1.51737E-06	1.65877E-05	1.59547E-05
3836603772905	383660	3772905	1.5403E-05	6.20221E-06	6.04308E-06	1.60181E-06	1.49215E-06	0.000106451	7.65324E-05	5.16003E-05	5.09452E-05	3.61468E-05	1.14829E-05	1.645E-05	1.58223E-05	1.61736E-06	1.50478E-06	1.61736E-06	1.50478E-06	1.645E-05	1.58223E-05
3836703772905	383670	3772905	1.52619E-05	6.14538E-06	5.98771E-06	1.58713E-06	1.47848E-06	0.000105409	7.5783E-05	5.10951E-05	5.04463E-05	3.57929E-05	1.13705E-05	1.62889E-05	1.56674E-05	1.60152E-06	1.49005E-06	1.60152E-06	1.49005E-06	1.62889E-05	1.56674E-05
3836803772905	383680	3772905	1.50719E-05	6.06887E-06	5.91316E-06	1.56737E-06	1.46007E-06	0.000104019	7.47838E-05	5.04214E-05	4.97812E-05	3.5321E-05	1.12206E-05	1.60741E-05	1.54608E-05	1.5804E-06	1.4704E-06	1.5804E-06	1.4704E-06	1.60741E-05	1.54608E-05
3836903772905	383690	3772905	1.48735E-05	5.98898E-06	5.83532E-06	1.54674E-06	1.44085E-06	0.000102558	7.37334E-05	4.97132E-05	4.9082E-05	3.48249E-05	1.1063E-05	1.58484E-05	1.52437E-05	1.55821E-06	1.44975E-06	1.55821E-06	1.44975E-06	1.58484E-05	1.52437E-05
3837003772905	383700	3772905	1.46834E-05	5.91246E-06	5.76077E-06	1.52698E-06	1.42245E-06	0.00010115	7.27214E-05	4.90309E-05	4.84083E-05	3.43469E-05	1.09111E-05	1.56309E-05	1.50344E-05	1.53682E-06	1.42985E-06	1.53682E-06	1.42985E-06	1.56309E-05	1.50344E-05
3837103772905	383710	3772905	1.44878E-05	5.8337E-06	5.68402E-06	1.50663E-06	1.4035E-06	9.97336E-05	7.17031E-05	4.83443E-05	4.77304E-05	3.38659E-05	1.07583E-05	1.5412E-05	1.48239E-05	1.5153E-06	1.40983E-06	1.5153E-06	1.40983E-06	1.5412E-05	1.48239E-05
3837203772905	383720	3772905	1.43034E-05	5.75943E-06	5.61166E-06	1.48745E-06	1.38563E-06	9.83706E-05	7.07231E-05	4.76835E-05	4.70781E-05	3.34031E-05	1.06113E-05	1.52013E-05	1.46213E-05	1.49459E-06	1.39056E-06	1.49459E-06	1.39056E-06	1.52013E-05	1.46213E-05
3837303772905	383730	3772905	1.41148E-05	5.68348E-06	5.53766E-06	1.46784E-06	1.36736E-06	9.69541E-05	6.97047E-05	4.69969E-05	4.64002E-05	3.29221E-05	1.04585E-05	1.49824E-05	1.44108E-05	1.47307E-06	1.37054E-06	1.47307E-06	1.37054E-06	1.49824E-05	1.44108E-05
3837403772905	383740	3772905	1.39303E-05	5.60922E-06	5.4653E-06	1.44866E-06	1.34949E-06	9.55643E-05	6.87056E-05	4.63233E-05	4.57351E-05	3.24502E-05	1.03086E-05	1.47677E-05	1.42042E-05	1.45195E-06	1.35089E-06	1.45195E-06	1.35089E-06	1.47677E-05	1.42042E-05
3837503772905	383750	3772905	1.37445E-05	5.53439E-06	5.39239E-06	1.42933E-06	1.33149E-06	9.41924E-05	6.77192E-05	4.56582E-05	4.50785E-05	3.19843E-05	1.01606E-05	1.45557E-05	1.40003E-05	1.43111E-06	1.3315E-06	1.43111E-06	1.3315E-06	1.45557E-05	1.40003E-05
3837603772905	383760	3772905	1.34651E-05	5.42187E-06	5.28276E-06	1.40027E-06	1.30442E-06	9.22592E-05	6.63293E-05	4.47211E-05	4.41533E-05	3.13278E-05	9.95205E-06	1.42569E-05	1.37129E-05	1.40174E-06	1.30417E-06	1.40174E-06	1.30417E-06	1.42569E-05	1.37129E-05
3837703772905	383770	3772905	1.31926E-05	5.31216E-06	5.17586E-06	1.37194E-06	1.27802E-06	9.03972E-05	6.49907E-05	4.38186E-05	4.32622E-05	3.06956E-05	9.75121E-06	1.39692E-05	1.34362E-05	1.37345E-06	1.27785E-06	1.37345E-06	1.27785E-06	1.39692E-05	1.34362E-05
3837803772905	383780	3772905	1.29579E-05	5.21764E-06	5.08377E-06	1.34753E-06	1.25528E-06	8.87402E-05	6.37994E-05	4.30154E-05	4.24692E-05	3.01329E-05	9.57246E-06	1.37131E-05	1.31899E-05	1.34827E-06	1.25442E-06	1.34827E-06	1.25442E-06	1.37131E-05	1.31899E-05
3837903772905	383790	3772905	1.27497E-05	5.13381E-06	5.00209E-06	1.32588E-06	1.23511E-06	8.72524E-05	6.27298E-05	4.22942E-05	4.17572E-05	2.96277E-05	9.41198E-06	1.34832E-05	1.29688E-05	1.32567E-06	1.23339E-06	1.32567E-06	1.23339E-06	1.34832E-05	1.29688E-05
3838003772905	383800	3772905	1.25471E-05	5.05223E-06	4.92261E-06	1.30481E-06	1.21549E-06	8.58092E-05	6.16922E-05	4.15946E-05	4.10665E-05	2.91377E-05	9.25629E-06	1.32602E-05	1.27543E-05	1.30374E-06	1.21299E-06	1.30374E-06	1.21299E-06	1.32602E-05	1.27543E-05
3838103772905	383810	3772905	1.23654E-05	4.97909E-06	4.85134E-06	1.28592E-06	1.19789E-06	8.44907E-05	6.07442E-05	4.09555E-05	4.04355E-05	2.869E-05	9.11407E-06	1.30565E-05	1.25583E-05	1.28371E-06	1.19435E-06	1.28371E-06	1.19435E-06	1.30565E-05	1.25583E-05
3838203772905	383820	3772905	1.2188E-05	4.90764E-06	4.78173E-06	1.26747E-06	1.1807E-06	8.32168E-05	5.98283E-05	4.0338E-05	3.98258E-05	2.82574E-05	8.97664E-06	1.28596E-05	1.23689E-05	1.26435E-06	1.17635E-06	1.26435E-06	1.17635E-06	1.28596E-05	1.23689E-05
3838303772905	383830	3772905	1.2065E-05	4.85813E-06	4.73349E-06	1.25468E-06	1.16879E-06	8.22992E-05	5.91686E-05	3.98932E-05	3.93867E-05	2.79458E-05	8.87766E-06	1.27178E-05	1.22325E-05	1.25041E-06	1.16337E-06	1.25041E-06	1.16337E-06	1.27178E-05	1.22325E-05
3838403772905	383840	3772905	1.20874E-05	4.86713E-06	4.74226E-06	1.25701E-06	1.17096E-06	8.25843E-05	5.93736E-05	4.00314E-05	3.95231E-05	2.80426E-05	8.90841E-06	1.27618E-05	1.22749E-05	1.25474E-06	1.1674E-06	1.25474E-06	1.1674E-06	1.27618E-05	1.22749E-05
3838503772905	383850	3772905	1.2086E-05	4.86657E-06	4.74171E-06	1.25686E-06	1.17082E-06	8.21477E-05	5.90598E-05	3.98198E-05	3.93142E-05	2.78944E-05	8.86133E-06	1.26944E-05	1.221E-05	1.24811E-06	1.16123E-06	1.24811E-06	1.16123E-06	1.26944E-05	1.221E-05
3838603772905	383860	3772905	1.19281E-05	4.803E-06	4.67977E-06	1.24044E-06	1.15553E-06	8.09539E-05	5.82015E-05	3.92411E-05	3.87429E-05	2.7489E-05	8.73255E-06	1.25099E-05	1.20326E-05	1.22997E-06	1.14436E-06	1.22997E-06	1.14436E-06	1.25099E-05	1.20326E-05
3838703772905	383870	3772905	1.17479E-05	4.73042E-06	4.60905E-06	1.2217E-06	1.13806E-06	7.96889E-05	5.7292E-05	3.86279E-05	3.81375E-05	2.70594E-05	8.59609E-06	1.23144E-05	1.18446E-05	1.21075E-06	1.12648E-06	1.21075E-06	1.12648E-06	1.23144E-05	1.18446E-05
3838803772905	383880	3772905	1.1495E-05	4.62859E-06	4.50983E-06	1.1954E-06	1.11357E-06	7.81477E-05	5.61839E-05	3.78808E-05	3.73999E-05	2.65361E-05	8.42984E-06	1.20763E-05	1.16155E-05	1.18733E-06	1.10469E-06	1.18733E-06	1.10469E-06	1.20763E-05	1.16155E-05
3838903772905	383890	3772905	1.10367E-05	4.44405E-06	4.33003E-06	1.14774E-06	1.06917E-06	7.50474E-05	5.3955E-05	3.6378E-05	3.59161E-05	2.54834E-05	8.09541E-06	1.15972E-05	1.11547E-05	1.14023E-06	1.06086E-06	1.14023E-06	1.06086E-06	1.15972E-05	1.11547E-05
3839003772905	383900	3772905	1.0679E-05	4.30002E-06	4.1897E-06	1.11054E-06	1.03452E-06	7.26064E-05	5.22001E-05	3.51948E-05	3.47479E-05	2.46545E-05	7.8321E-06	1.122E-05	1.07919E-05	1.10314E-06	1.02636E-06	1.10314E-06	1.02636E-06	1.122E-05	1.07919E-05
3839103772905	383910	3772905	1.04023E-05	4.18863E-06	4.08116E-06	1.08177E-06	1.00772E-06	7.07E-05	5.08294E-05	3.42707E-05	3.38355E-05	2.40071E-05	7.62645E-06	1.09254E-05	1.05085E-05	1.07418E-06	9.99409E-07	1.07418E-06	9.99409E-07	1.09254E-05	1.05085E-05
3829703772915	382970	3772915	9.65343E-06	3.88707E-06	3.78734E-06	1.00389E-06	9.35168E-07	5.95284E-05	4.27977E-05	2.88554E-05	2.8489E-05	2.02137E-05	6.42136E-06	9.19899E-06	8.848E-06	9.04442E-07	8.41488E-07	9.04442E-07	8.41488E-07	9.19899E-06	8.848E-06
3829803772915	382980	3772915	9.80573E-06	3.94839E-06	3.84709E-06	1.01973E-06	9.49921E-07	6.04371E-05	4.3451E-05	2.92959E-05	2.89239E-05	2.05222E-05	6.51938E-06	9.33942E-06	8.98306E-06	9.18248E-07	8.54333E-07	9.18248E-07	8.54333E-07	9.33942E-06	8.98306E-06
3829903772915	382990	3772915	9.98876E-06	4.0221E-06	3.9189E-06	1.03876E-06	9.67653E-07	6.1613E-05	4.42964E-05	2.98659E-05	2.94867E-05	2.09215E-05	6.64623E-06	9.52114E-06	9.15785E-06	9.36115E-07	8.70957E-07	9.36115E-07	8.70957E-07	9.52114E-06	9.15785E-06
3830003772915	383000	3772915	1.01732E-05	4.09636E-06	3.99126E-06	1.05794E-06	9.8552E-07	6.27801E-05	4.51355E-05	3.04316E-05	3.00452E-05	2.13178E-05	6.77212E-06	9.70148E-06	9.33132E-06	9.53847E-07	8.87454E-07	9.53847E-07	8.87454E-07	9.70148E-06	9.33132E-06
3830103772915	383010	3772915	1.038E-05	4.17963E-06	4.07239E-06	1.07945E-06	1.00555E-06	6.41431E-05	4.61154E-05	3.10923E-05	3.06976E-05	2.17807E-05	6.91916E-06	9.91212E-06	9.53391E-06	9.74556E-07	9.06722E-07	9.74556E-07	9.06722E-07	9.91212E-06	9.53391E-06
3830203772915	383020	3772915	1.06021E-05	4.26908E-06	4.15955E-06	1.10255E-06	1.02707E-06	6.56131E-05	4.71722E-05	3.18049E-05	3.1401E-05	2.22798E-05	7.07772E-06	1.01393E-05	9.7524E-06	9.96889E-07	9.27501E-07	9.96889E-07	9.27501E-07	1.01393E-05	9.7524E-06
3830303772915	383030	3772915	1.08341E-05	4.36247E-06	4.25054E-06	1.12667E-06	1.04954E-06	6.71365E-05	4.82675E-05	3.25433E-05	3.21301E-05	2.27971E-05	7.24205E-06	1.03747E-05	9.97883E-06	1.02004E-06	9.49035E-07	1.02004E-06	9.49035E-07	1.03747E-05	9.97883E-06
3830403772915	383040	3772915	1.10772E-05	4.46037E-06	4.34593E-06	1.15195E-06	1.07309E-06	6.87489E-05	4.94268E-05	3.33249E-05	3.29018E-05	2.33446E-05	7.41599E-06	1.06239E-05	1.02185E-05	1.04453E-06	9.71829E-07	1.04453E-06	9.71829E-07	1.06239E-05	1.02185E-05
3830503772915	383050	3772915	1.13301E-05	4.5622E-06	4.44515E-06	1.17825E-06	1.09759E-06	7.04327E-05	5.06373E-05	3.41411E-05	3.37076E-05	2.39164E-05	7.59762E-06	1.08841E-05	1.04688E-05	1.07012E-06	9.95631E-07	1.07012E-06	9.95631E-07	1.08841E-05	1.04688E-05
3830603772915	383060	3772915	1.15942E-05	4.66853E-06	4.54875E-06	1.20571E-06	1.12318E-06	7.21877E-05	5.18991E-05	3.49918E-05	3.45475E-05	2.45123E-05	7.78693E-06	1.11553E-05	1.07296E-05	1.09678E-06	1.02044E-06	1.09678E-06	1.02044E-06	1.11553E-05	1.07296E-05
3830703772915	383070	3772915	1.18722E-05	4.78049E-06	4.65784E-06	1.23463E-06	1.15011E-06	7.40318E-05	5.32249E-05	3.58857E-05	3.54301E-05	2.51385E-05	7.98586E-06	1.14402E-05	1.10037E-05	1.1248E-06	1.04651E-06	1.1248E-06	1.04651E-06	1.14402E-05	1.10037E-05
3830803772915	383080	3772915	1.216E-05	4.89639E-06	4.77076E-06	1.26456E-06	1.17799E-06	7.59561E-05	5.46083E-05	3.68185E-05	3.6351E-05	2.57919E-05	8.19343E-06	1.17376E-05	1.12897E-05	1.15404E-06	1.07371E-06	1.15404E-06	1.07371E-06	1.17376E-05	1.12897E-05
3830903772915	383090	3772915	1.24632E-05	5.01848E-06	4.88972E-06	1.29609E-06	1.20737E-06	7.79962E-05	5.60751E-05	3.78074E-05	3.73274E-05	2.64847E-05	8.4135E-06	1.20529E-05	1.1593E-05	1.18503E-06	1.10255E-06	1.18503E-06	1.10255E-06	1.20529E-05	1.1593E-05
3831003772915	383100	3772915	1.27818E-05	5.14675E-06	5.0147E-06	1.32922E-06	1.23823E-06	8.01343E-05	5.76122E-05	3.88438E-05	3.83506E-05	2.72107E-05	8.64414E-06	1.23833E-05	1.19108E-05	1.21752E-06	1.13277E-06	1.21752E-06	1.13277E-06	1.23833E-05	1.19108E-05
3831103772915	383110	3772915	1.31144E-05	5.28065E-06	5.14517E-06	1.3638E-06	1.27044E-06	8.23793E-05	5.92263E-05	3.99321E-05	3.9425E-05	2.7973E-05	8.88631E-06	1.27302E-05	1.22445E-05	1.25163E-06	1.16451E-06	1.25163E-06	1.16451E-06	1.27302E-05	1.22445E-05
3831203772915	383120	3772915	1.34692E-05	5.42356E-06	5.2844E-06	1.40071E-06	1.30482E-06	8.47847E-05	6.09556E-05	4.1098E-05	4.05762E-05	2.87898E-05	9.14578E-06	1.31019E-05	1.2602E-05	1.28817E-06	1.19851E-06	1.28817E-06	1.19851E-06	1.31019E-05	1.2602E-05
3831303772915	383130	3772915	1.38437E-05	5.57433E-06	5.43131E-06	1.43965E-06	1.3411E-06	8.73593E-05	6.28066E-05	4.2346E-05	4.18084E-05	2.9664E-05	9.42351E-06	1.34998E-05	1.29847E-05	1.32729E-06	1.2349E-06	1.32729E-06	1.2349E-06	1.34998E-05	1.29847E-05
3831403772915	383140	3772915	1.42727E-05	5.74706E-06	5.5996E-06	1.48426E-06	1.38265E-06	9.03438E-05	6.49523E-05	4.37927E-05	4.32367E-05	3.06775E-05	9.74544E-06	1.39609E-05	1.34282E-05	1.37263E-06	1.27709E-06	1.37263E-06	1.27709E-06	1.39609E-05	1.34282E-05
3831503772915	383150	3772915	1.47449E-05	5.93722E-06	5.78489E-06	1.53337E-06	1.4284E-06	9.37113E-05	6.73733E-05	4.5425E-05	4.48483E-05	3.18209E-05	1.01087E-05	1.44813E-05	1.39288E-05	1.4238E-06	1.3247E-06	1.4238E-06	1.3247E-06	1.44813E-05	1.39288E-05
3831603772915	383160	3772915	1.52312E-05	6.13301E-06	5.97565E-06	1.58393E-06	1.4755E-06	9.72214E-05	6.98969E-05	4.71265E-05	4.65281E-05	3.30128E-05	1.04873E-05	1.50237E-05	1.44505E-05	1.47713E-06	1.37431E-06	1.47713E-06	1.37431E-06	1.50237E-05	1.44505E-05
3831703772915	383170	3772915	1.57383E-05	6.33723E-06	6.17464E-06	1.63668E-06	1.52464E-06	0.000100981	7.25997E-05	4.89488E-05	4.83273E-05	3.42894E-05	1.08929E-05	1.56047E-05	1.50093E-05	1.53425E-06	1.42746E-06	1.53425E-06	1.42746E-06	1.56047E-05	1.50093E-05
3831803772915	383180	3772915	1.62609E-05	6.54765E-06	6.37965E-06	1.69102E-06	1.57526E-06	0.000105052	7.55268E-05	5.09223E-05	5.02758E-05	3.56719E-05	1.1332E-05	1.62338E-05	1.56144E-05	1.59611E-06	1.48501E-06	1.59611E-06	1.48501E-06	1.62338E-05	1.56144E-05
3831903772915	383190	3772915	1.66913E-05	6.72093E-06	6.54849E-06	1.73577E-06	1.61695E-06	0.000108972	7.8345E-05	5.28224E-05	5.21517E-05	3.70029E-05	1.17549E-05	1.68396E-05	1.61971E-05	1.65566E-06	1.54042E-06	1.65566E-06	1.54042E-06	1.68396E-05	1.61971E-05
3832003772915	383200	3772915	1.75953E-05	7.08494E-06	6.90316E-06	1.82978E-06	1.70453E-06	0.000112054	8.05611E-05	5.43166E-05	5.36269E-05	3.80496E-05	1.20874E-05	1.73159E-05	1.66552E-05	1.7025E-06	1.58399E-06	1.7025E-06	1.58399E-06	1.73159E-05	1.66552E-05
3832103772915	383210	3772915	1.91518E-05	7.71169E-06	7.51383E-06	1.99165E-06	1.85531E-06	0.000122344	8.79587E-05	5.93043E-05	5.85513E-05	4.15436E-05	1.31973E-05	1.8906E-05	1.81846E-05	1.85883E-06	1.72945E-06	1.85883E-06	1.72945E-06	1.8906E-05	1.81846E-05
3832203772915	383220	3772915	2.01061E-05	8.09595E-06	7.88823E-06	2.09089E-06	1.94776E-06	0.000128224	9.2186E-05	6.21544E-05	6.13653E-05	4.35401E-05	1.38316E-05	1.98146E-05	1.90586E-05	1.94816E-06	1.81256E-06	1.94816E-06	1.81256E-06	1.98146E-05	1.90586E-05
3832303772915	383230	3772915	2.06035E-05	8.29624E-06	8.08338E-06	2.14262E-06	1.99594E-06	0.000131663	9.46583E-05	6.38213E-05	6.3011E-05	4.47078E-05	1.42025E-05	2.0346E-05	1.95697E-05	2.00041E-06	1.86117E-06	2.00041E-06	1.86117E-06	2.0346E-05	1.95697E-05
3832403772915	383240	3772915	2.07572E-05	8.35813E-06	8.14368E-06	2.1586E-06	2.01083E-06	0.000133097	9.56895E-05	6.45166E-05	6.36974E-05	4.51949E-05	1.43573E-05	2.05676E-05	1.97829E-05	2.0222E-06	1.88145E-06	2.0222E-06	1.88145E-06	2.05676E-05	1.97829E-05
3832503772915	383250	3772915	2.08997E-05	8.41551E-06	8.19959E-06	2.17342E-06	2.02464E-06	0.000134603	9.67719E-05	6.52464E-05	6.4418E-05	4.57061E-05	1.45197E-05	2.08003E-05	2.00066E-05	2.04508E-06	1.90273E-06	2.04508E-06	1.90273E-06	2.08003E-05	2.00066E-05
3832603772915	383260	3772915	2.09807E-05	8.44814E-06	8.23139E-06	2.18185E-06	2.03249E-06	0.000135761	9.76046E-05	6.58078E-05	6.49722E-05	4.60994E-05	1.46446E-05	2.09793E-05	2.01788E-05	2.06267E-06	1.9191E-06	2.06267E-06	1.9191E-06	2.09793E-05	2.01788E-05
3832703772915	383270	3772915	2.09402E-05	8.43183E-06	8.21549E-06	2.17764E-06	2.02857E-06	0.000136162	9.78928E-05	6.60021E-05	6.51641E-05	4.62355E-05	1.46878E-05	2.10412E-05	2.02384E-05	2.06877E-06	1.92477E-06	2.06877E-06	1.92477E-06	2.10412E-05	2.02384E-05
3832803772915	383280	3772915	2.09039E-05	8.4172E-06	8.20124E-06	2.17386E-06	2.02505E-06	0.000136598	9.82066E-05	6.62137E-05	6.5373E-05	4.63837E-05	1.47349E-05	2.11087E-05	2.03033E-05	2.0754E-06	1.93094E-06	2.0754E-06	1.93094E-06	2.11087E-05	2.03033E-05
3832903772915	383290	3772915	2.09123E-05	8.42058E-06	8.20453E-06	2.17473E-06	2.02586E-06	0.000137346	9.87446E-05	6.65765E-05	6.57311E-05	4.66378E-05	1.48156E-05	2.12243E-05	2.04145E-05	2.08677E-06	1.94152E-06	2.08677E-06	1.94152E-06	2.12243E-05	2.04145E-05
3833003772915	383300	3772915	2.09696E-05	8.44364E-06	8.227E-06	2.18069E-06	2.03141E-06	0.000138424	9.95196E-05	6.7099E-05	6.6247E-05	4.70039E-05	1.49319E-05	2.13909E-05	2.05747E-05	2.10315E-06	1.95676E-06	2.10315E-06	1.95676E-06	2.13909E-05	2.05747E-05
3833103772915	383310	3772915	2.1024E-05	8.46559E-06	8.24838E-06	2.18636E-06	2.03669E-06	0.000139502	0.000100295	6.76215E-05	6.67629E-05	4.73699E-05	1.50482E-05	2.15575E-05	2.07349E-05	2.11952E-06	1.97199E-06	2.11952E-06	1.97199E-06	2.15575E-05	2.07349E-05
3833203772915	383320	3772915	2.11246E-05	8.50609E-06	8.28785E-06	2.19682E-06	2.04643E-06	0.00014091	0.000101307	6.83038E-05	6.74366E-05	4.78479E-05	1.52E-05	2.1775E-05	2.09441E-05	2.14091E-06	1.99189E-06	2.14091E-06	1.99189E-06	2.1775E-05	2.09441E-05
3833303772915	383330	3772915	2.12071E-05	8.53929E-06	8.32019E-06	2.20539E-06	2.05442E-06	0.000142166	0.00010221	6.89127E-05	6.80377E-05	4.82744E-05	1.53355E-05	2.19691E-05	2.11309E-05	2.15999E-06	2.00965E-06	2.15999E-06	2.00965E-06	2.19691E-05	2.11309E-05
3833403772915	383340	3772915	2.12392E-05	8.55223E-06	8.3328E-06	2.20873E-06	2.05753E-06	0.000143066	0.000102857	6.93489E-05	6.84683E-05	4.85799E-05	1.54326E-05	2.21081E-05	2.12646E-05	2.17367E-06	2.02237E-06	2.17367E-06	2.02237E-06	2.21081E-05	2.12646E-05
3833503772915	383350	3772915	2.13244E-05	8.58655E-06	8.36624E-06	2.21759E-06	2.06579E-06	0.000144295	0.00010374	6.99448E-05	6.90567E-05	4.89974E-05	1.55652E-05	2.22981E-05	2.14473E-05	2.19234E-06	2.03975E-06	2.19234E-06	2.03975E-06	2.22981E-05	2.14473E-05
3833603772915	383360	3772915	2.13328E-05	8.58992E-06	8.36953E-06	2.21847E-06	2.0666E-06	0.000144946	0.000104208	7.026E-05	6.93688E-05	4.92182E-05	1.56354E-05	2.23986E-05	2.1544E-05	2.20223E-06	2.04894E-06	2.20223E-06	2.04894E-06	2.23986E-05	2.1544E-05
3833703772915	383370	3772915	2.14446E-05	8.63493E-06	8.41338E-06	2.23009E-06	2.07743E-06	0.000146264	0.000105156	7.08992E-05	6.9999E-05	4.9666E-05	1.57776E-05	2.26024E-05	2.174E-05	2.22226E-06	2.06758E-06	2.22226E-06	2.06758E-06	2.26024E-05	2.174E-05
3833803772915	383380	3772915	2.16947E-05	8.73564E-06	8.51151E-06	2.2561E-06	2.10166E-06	0.000148509	0.00010677	7.19874E-05	7.10734E-05	5.04283E-05	1.60198E-05	2.29493E-05	2.20737E-05	2.25637E-06	2.09931E-06	2.25637E-06	2.09931E-06	2.29493E-05	2.20737E-05
3833903772915	383390	3772915	2.19783E-05	8.84985E-06	8.62278E-06	2.2856E-06	2.12913E-06	0.000150897	0.000108487	7.31447E-05	7.2216E-05	5.1239E-05	1.62773E-05	2.33183E-05	2.24285E-05	2.29264E-06	2.13306E-06	2.29264E-06	2.13306E-06	2.33183E-05	2.24285E-05
3834003772915	383400	3772915	2.23053E-05	8.9815E-06	8.75106E-06	2.3196E-06	2.16

			MDemolition	MSite Grubbing / Prep	MMass Grading / Excavation	MMass Grading / Excavation	MDrainage / Utilities Trenching	MFoundations / Concrete Pads	MBuilding / Structure Construction	MAsphalt Paving	MLandscaping or Other Finishing	MWaterside Construction (Piles)	RSSWDemolition	RSSWPlacing Base	RSSWForm	Child Risk				
Unique Identifier	X (UTM)	Y (UTM)	2027	2027	2027	2028	2028	2028	2028	2028	2028	2028	2029	2029	2029	3rd Trimester	0<2	2<16	Total	per million
3836103772905	383610	3772905	2.58698E-05	7.94158E-05	9.33865E-05	9.2143E-05	1.95865E-05	2.5472E-05	1.87488E-05	1.92976E-06	2.26083E-05	1.92976E-06	1.41116E-05	2.04762E-05	1.21379E-05	2.50022E-09	3.6287E-08	7.0587E-09	4.58461E-08	0.04584612
3836203772905	383620	3772905	2.59279E-05	7.95941E-05	9.35961E-05	9.23498E-05	1.96304E-05	2.55292E-05	1.87909E-05	1.93409E-06	2.26591E-05	1.93409E-06	1.42894E-05	2.07342E-05	1.22908E-05	2.50485E-09	3.6359E-08	7.0731E-09	4.5937E-08	0.04593703
3836303772905	383630	3772905	2.59533E-05	7.9672E-05	9.36878E-05	9.24403E-05	1.96497E-05	2.55542E-05	1.88093E-05	1.93598E-06	2.26813E-05	1.93598E-06	1.44267E-05	2.09334E-05	1.24089E-05	2.5062E-09	3.6382E-08	7.0781E-09	4.5966E-08	0.04596602
3836403772905	383640	3772905	2.59442E-05	7.96442E-05	9.3655E-05	9.2408E-05	1.96428E-05	2.55453E-05	1.88027E-05	1.93531E-06	2.26733E-05	1.93531E-06	1.45265E-05	2.10782E-05	1.24947E-05	2.50455E-09	3.636E-08	7.0735E-09	4.5938E-08	0.04593799
3836503772905	383650	3772905	2.58516E-05	7.93601E-05	9.3321E-05	9.20784E-05	1.95727E-05	2.54542E-05	1.87356E-05	1.9284E-06	2.25925E-05	1.9284E-06	1.45701E-05	2.11416E-05	1.25323E-05	2.49512E-09	3.6223E-08	7.0464E-09	4.5765E-08	0.04576498
3836603772905	383660	3772905	2.56539E-05	7.87529E-05	9.2607E-05	9.13739E-05	1.9423E-05	2.52594E-05	1.85923E-05	1.91365E-06	2.24196E-05	1.91365E-06	1.45577E-05	2.11235E-05	1.25216E-05	2.47616E-09	3.5947E-08	6.9915E-09	4.54146E-08	0.04541455
3836703772905	383670	3772905	2.54198E-05	7.80344E-05	9.1762E-05	9.05402E-05	1.92458E-05	2.50289E-05	1.84227E-05	1.89619E-06	2.2215E-05	1.89619E-06	1.45015E-05	2.1042E-05	1.24733E-05	2.45389E-09	3.5621E-08	6.9273E-09	4.50022E-08	0.04500217
3836803772905	383680	3772905	2.5095E-05	7.70373E-05	9.05895E-05	8.93833E-05	1.89998E-05	2.47091E-05	1.81873E-05	1.87196E-06	2.19312E-05	1.87196E-06	1.44048E-05	2.09017E-05	1.23901E-05	2.42305E-09	3.5171E-08	6.8388E-09	4.44325E-08	0.04443251
3836903772905	383690	3772905	2.47539E-05	7.59901E-05	8.93581E-05	8.81683E-05	1.87416E-05	2.43732E-05	1.794E-05	1.84651E-06	2.16331E-05	1.84651E-06	1.42863E-05	2.07297E-05	1.22882E-05	2.39086E-09	3.4701E-08	6.7461E-09	4.38381E-08	0.0438381
3837003772905	383700	3772905	2.44218E-05	7.49707E-05	8.81594E-05	8.69855E-05	1.84902E-05	2.40463E-05	1.76994E-05	1.82174E-06	2.13429E-05	1.82174E-06	1.41428E-05	2.05215E-05	1.21647E-05	2.35966E-09	3.4245E-08	6.6565E-09	4.3261E-08	0.04326103
3837103772905	383710	3772905	2.40825E-05	7.39291E-05	8.69345E-05	8.5777E-05	1.82333E-05	2.37122E-05	1.74535E-05	1.79643E-06	2.10463E-05	1.79643E-06	1.399E-05	2.02997E-05	1.20333E-05	2.32791E-09	3.3781E-08	6.5652E-09	4.26738E-08	0.04267381
3837203772905	383720	3772905	2.37595E-05	7.29375E-05	8.57686E-05	8.46266E-05	1.79887E-05	2.33942E-05	1.72194E-05	1.77234E-06	2.07641E-05	1.77234E-06	1.38246E-05	2.00598E-05	1.18911E-05	2.29791E-09	3.3342E-08	6.4784E-09	4.21186E-08	0.0421186
3837303772905	383730	3772905	2.34256E-05	7.19126E-05	8.45633E-05	8.34374E-05	1.77359E-05	2.30654E-05	1.69774E-05	1.74743E-06	2.04723E-05	1.74743E-06	1.36562E-05	1.98154E-05	1.17462E-05	2.26678E-09	3.2887E-08	6.3882E-09	4.15425E-08	0.04154247
3837403772905	383740	3772905	2.30936E-05	7.08932E-05	8.33647E-05	8.22546E-05	1.74845E-05	2.27385E-05	1.67368E-05	1.72266E-06	2.01821E-05	1.72266E-06	1.34909E-05	1.95755E-05	1.1604E-05	2.23604E-09	3.2438E-08	6.299E-09	4.09734E-08	0.04097338
3837503772905	383750	3772905	2.27597E-05	6.98683E-05	8.21594E-05	8.10654E-05	1.72317E-05	2.24097E-05	1.64948E-05	1.69776E-06	1.98903E-05	1.69776E-06	1.33318E-05	1.93447E-05	1.14672E-05	2.20508E-09	3.1986E-08	6.2093E-09	4.04005E-08	0.04040045
3837603772905	383760	3772905	2.2248E-05	6.82975E-05	8.03122E-05	7.92429E-05	1.68443E-05	2.19059E-05	1.61239E-05	1.65959E-06	1.94431E-05	1.65959E-06	1.32725E-05	1.92587E-05	1.14162E-05	2.15687E-09	3.1288E-08	6.0728E-09	3.95173E-08	0.03951726
3837703772905	383770	3772905	2.17544E-05	6.67824E-05	7.85306E-05	7.74849E-05	1.64706E-05	2.14199E-05	1.57662E-05	1.62277E-06	1.90118E-05	1.62277E-06	1.3207E-05	1.91637E-05	1.13598E-05	2.11036E-09	3.0613E-08	5.9412E-09	3.8665E-08	0.03866505
3837803772905	383780	3772905	2.13262E-05	6.54678E-05	7.69847E-05	7.59597E-05	1.61464E-05	2.09983E-05	1.54559E-05	1.59083E-06	1.86375E-05	1.59083E-06	1.31103E-05	1.90234E-05	1.12767E-05	2.07014E-09	3.0029E-08	5.8269E-09	3.79258E-08	0.03792578
3837903772905	383790	3772905	2.09506E-05	6.43147E-05	7.56288E-05	7.46218E-05	1.58621E-05	2.06285E-05	1.51837E-05	1.56281E-06	1.83093E-05	1.56281E-06	1.29949E-05	1.88559E-05	1.11774E-05	2.03499E-09	2.9517E-08	5.7262E-09	3.72785E-08	0.03727847
3838003772905	383800	3772905	2.05841E-05	6.31895E-05	7.43057E-05	7.33163E-05	1.55845E-05	2.02676E-05	1.4918E-05	1.53547E-06	1.79895E-05	1.53547E-06	1.28795E-05	1.86884E-05	1.10781E-05	2.00076E-09	2.902E-08	5.6283E-09	3.66486E-08	0.03664859
3838103772905	383810	3772905	2.02556E-05	6.21813E-05	7.31201E-05	7.21465E-05	1.53359E-05	1.99442E-05	1.468E-05	1.51097E-06	1.77019E-05	1.51097E-06	1.27547E-05	1.85074E-05	1.09708E-05	1.97016E-09	2.8574E-08	5.5403E-09	3.60845E-08	0.03608445
3838203772905	383820	3772905	1.99363E-05	6.12009E-05	7.19673E-05	7.1009E-05	1.50941E-05	1.96297E-05	1.44486E-05	1.48715E-06	1.74228E-05	1.48715E-06	1.263E-05	1.83263E-05	1.08635E-05	1.94037E-09	2.814E-08	5.4548E-09	3.55351E-08	0.03553506
3838303772905	383830	3772905	1.97149E-05	6.05213E-05	7.11681E-05	7.02205E-05	1.49265E-05	1.94118E-05	1.42881E-05	1.47063E-06	1.72294E-05	1.47063E-06	1.24709E-05	1.80955E-05	1.07266E-05	1.92025E-09	2.7845E-08	5.3957E-09	3.51613E-08	0.03516135
3838403772905	383840	3772905	1.97584E-05	6.0655E-05	7.13253E-05	7.03756E-05	1.49595E-05	1.94546E-05	1.43197E-05	1.47388E-06	1.72674E-05	1.47388E-06	1.22463E-05	1.77696E-05	1.05335E-05	1.92464E-09	2.7908E-08	5.4092E-09	3.52423E-08	0.0352423
3838503772905	383850	3772905	1.97203E-05	6.05381E-05	7.11878E-05	7.02399E-05	1.49306E-05	1.94171E-05	1.42921E-05	1.47104E-06	1.72341E-05	1.47104E-06	1.20217E-05	1.74437E-05	1.03403E-05	1.92335E-09	2.7888E-08	5.3973E-09	3.52089E-08	0.03520888
3838603772905	383860	3772905	1.94282E-05	5.96412E-05	7.01332E-05	6.91994E-05	1.47094E-05	1.91295E-05	1.40803E-05	1.44925E-06	1.69788E-05	1.44925E-06	1.19156E-05	1.72898E-05	1.02491E-05	1.89622E-09	2.7494E-08	5.3185E-09	3.47084E-08	0.03470843
3838703772905	383870	3772905	1.90998E-05	5.8633E-05	6.89476E-05	6.80296E-05	1.44608E-05	1.88061E-05	1.38423E-05	1.42475E-06	1.66918E-05	1.42475E-06	1.18283E-05	1.71631E-05	1.01739E-05	1.86565E-09	2.7049E-08	5.2312E-09	3.4146E-08	0.03414599
3838803772905	383880	3772905	1.86643E-05	5.72961E-05	6.73756E-05	6.64784E-05	1.4131E-05	1.83773E-05	1.35267E-05	1.39226E-06	1.63112E-05	1.39226E-06	1.17846E-05	1.70997E-05	1.01364E-05	1.82392E-09	2.6444E-08	5.116E-09	3.33842E-08	0.03338423
3838903772905	383890	3772905	1.78586E-05	5.48229E-05	6.44673E-05	6.36089E-05	1.35211E-05	1.7584E-05	1.29428E-05	1.33216E-06	1.56071E-05	1.33216E-06	1.18345E-05	1.71722E-05	1.01793E-05	1.74703E-09	2.5324E-08	4.901E-09	3.19722E-08	0.03197219
3839003772905	383900	3772905	1.72127E-05	5.28399E-05	6.21354E-05	6.1308E-05	1.3032E-05	1.6948E-05	1.24747E-05	1.28398E-06	1.50426E-05	1.28398E-06	1.18221E-05	1.71541E-05	1.01686E-05	1.68614E-09	2.4441E-08	4.7293E-09	3.0856E-08	0.03085601
3839103772905	383910	3772905	1.67118E-05	5.13025E-05	6.03275E-05	5.95243E-05	1.26528E-05	1.64549E-05	1.21117E-05	1.24662E-06	1.46049E-05	1.24662E-06	1.17503E-05	1.705E-05	1.01069E-05	1.63907E-09	2.3756E-08	4.5963E-09	2.99917E-08	0.02999169
3829703772915	382970	3772915	1.50534E-05	4.62112E-05	5.43406E-05	5.36171E-05	1.13972E-05	1.48219E-05	1.09097E-05	1.1229E-06	1.31555E-05	1.1229E-06	8.55618E-06	1.24152E-05	7.35948E-06	1.83916E-09	2.5299E-08	4.6588E-09	3.17972E-08	0.03179721
3829803772915	382980	3772915	1.53328E-05	4.70691E-05	5.53494E-05	5.46124E-05	1.16087E-05	1.5097E-05	1.11123E-05	1.14375E-06	1.33998E-05	1.14375E-06	8.45636E-06	1.22704E-05	7.27362E-06	1.87271E-09	2.5759E-08	4.7426E-09	3.23739E-08	0.0323739
3829903772915	382990	3772915	1.56667E-05	4.8094E-05	5.65546E-05	5.58016E-05	1.18615E-05	1.54258E-05	1.13542E-05	1.16865E-06	1.36915E-05	1.16865E-06	8.46572E-06	1.22839E-05	7.28167E-06	1.91217E-09	2.6301E-08	4.8431E-09	3.30567E-08	0.03305674
3830003772915	383000	3772915	1.60042E-05	4.91301E-05	5.77729E-05	5.70037E-05	1.2117E-05	1.57581E-05	1.15988E-05	1.19383E-06	1.39865E-05	1.19383E-06	8.43452E-06	1.22387E-05	7.25484E-06	1.95198E-09	2.6849E-08	4.9441E-09	3.37455E-08	0.03374547
3830103772915	383010	3772915	1.63816E-05	5.02887E-05	5.91354E-05	5.8348E-05	1.24028E-05	1.61297E-05	1.18724E-05	1.22198E-06	1.43163E-05	1.22198E-06	8.48443E-06	1.23111E-05	7.29777E-06	1.99573E-09	2.7454E-08	5.0569E-09	3.45067E-08	0.03450674
3830203772915	383020	3772915	1.67881E-05	5.15364E-05	6.06026E-05	5.97957E-05	1.27105E-05	1.65299E-05	1.21669E-05	1.2523E-06	1.46715E-05	1.2523E-06	8.53434E-06	1.23835E-05	7.3407E-06	2.04262E-09	2.8102E-08	5.1782E-09	3.5323E-08	0.03532303
3830303772915	383030	3772915	1.72108E-05	5.28343E-05	6.21288E-05	6.13016E-05	1.30306E-05	1.69462E-05	1.24733E-05	1.28384E-06	1.5041E-05	1.28384E-06	8.58737E-06	1.24605E-05	7.38631E-06	2.09107E-09	2.8773E-08	5.3037E-09	3.61679E-08	0.03616791
3830403772915	383040	3772915	1.76572E-05	5.42046E-05	6.37402E-05	6.28915E-05	1.33686E-05	1.73857E-05	1.27968E-05	1.31714E-06	1.54311E-05	1.31714E-06	8.63728E-06	1.25329E-05	7.42923E-06	2.14167E-09	2.9476E-08	5.4355E-09	3.70528E-08	0.03705278
3830503772915	383050	3772915	1.81217E-05	5.56306E-05	6.5417E-05	6.4546E-05	1.37203E-05	1.78431E-05	1.31335E-05	1.35179E-06	1.58371E-05	1.35179E-06	8.6903E-06	1.26098E-05	7.47485E-06	2.19392E-09	3.0202E-08	5.5721E-09	3.79679E-08	0.03796786
3830603772915	383060	3772915	1.86062E-05	5.71179E-05	6.7166E-05	6.62716E-05	1.40871E-05	1.83201E-05	1.34846E-05	1.38793E-06	1.62605E-05	1.38793E-06	8.74333E-06	1.26868E-05	7.52046E-06	2.24791E-09	3.0954E-08	5.7138E-09	3.8916E-08	0.03891601
3830703772915	383070	3772915	1.91161E-05	5.86831E-05	6.90066E-05	6.80877E-05	1.44731E-05	1.88222E-05	1.38541E-05	1.42596E-06	1.67061E-05	1.42596E-06	8.79636E-06	1.27637E-05	7.56607E-06	2.30399E-09	3.1737E-08	5.862E-09	3.99028E-08	0.03990279
3830803772915	383080	3772915	1.96459E-05	6.03097E-05	7.09192E-05	6.99749E-05	1.48743E-05	1.93439E-05	1.42381E-05	1.46549E-06	1.71691E-05	1.46549E-06	8.84939E-06	1.28407E-05	7.61168E-06	2.3618E-09	3.2546E-08	6.0151E-09	4.0923E-08	0.04092301
3830903772915	383090	3772915	2.02066E-05	6.20309E-05	7.29433E-05	7.1972E-05	1.52988E-05	1.98959E-05	1.46445E-05	1.50731E-06	1.76591E-05	1.50731E-06	8.90242E-06	1.29176E-05	7.65729E-06	2.42231E-09	3.3395E-08	6.1763E-09	4.19933E-08	0.0419933
3831003772915	383100	3772915	2.07927E-05	6.38301E-05	7.5059E-05	7.40595E-05	1.57425E-05	2.0473E-05	1.50693E-05	1.55103E-06	1.81713E-05	1.55103E-06	8.95856E-06	1.29991E-05	7.70558E-06	2.48493E-09	3.4275E-08	6.3441E-09	4.3104E-08	0.04310397
3831103772915	383110	3772915	2.1406E-05	6.57129E-05	7.72729E-05	7.6244E-05	1.62069E-05	2.10769E-05	1.55138E-05	1.59678E-06	1.87073E-05	1.59678E-06	9.01159E-06	1.3076E-05	7.75119E-06	2.54985E-09	3.519E-08	6.5187E-09	4.42586E-08	0.04425863
3831203772915	383120	3772915	2.20629E-05	6.77293E-05	7.96441E-05	7.85836E-05	1.67042E-05	2.17237E-05	1.59898E-05	1.64578E-06	1.92814E-05	1.64578E-06	9.06774E-06	1.31575E-05	7.79949E-06	2.6186E-09	3.6161E-08	6.7046E-09	4.5484E-08	0.04548396
3831303772915	383130	3772915	2.27561E-05	6.98572E-05	8.21463E-05	8.10525E-05	1.7229E-05	2.24062E-05	1.64922E-05	1.69749E-06	1.98871E-05	1.69749E-06	9.16443E-06	1.32978E-05	7.88266E-06	2.68997E-09	3.7172E-08	6.8998E-09	4.67618E-08	0.04676178
3831403772915	383140	3772915	2.35454E-05	7.22802E-05	8.49957E-05	8.38639E-05	1.78266E-05	2.31833E-05	1.70642E-05	1.75637E-06	2.05769E-05	1.75637E-06	9.32976E-06	1.35377E-05	8.02486E-06	2.77153E-09	3.8328E-08	7.1232E-09	4.82226E-08	0.04822255
3831503772915	383150	3772915	2.442E-05	7.49651E-05	8.81529E-05	8.69791E-05	1.84888E-05	2.40445E-05	1.76981E-05	1.82161E-06	2.13413E-05	1.82161E-06	9.60425E-06	1.3936E-05	8.26097E-06	2.8605E-09	3.9592E-08	7.37E-09	4.98225E-08	0.04982246
3831603772915	383160	3772915	2.53182E-05	7.77224E-05	9.13952E-05	9.01783E-05	1.91688E-05	2.49289E-05	1.8349E-05	1.88861E-06	2.21262E-05	1.88861E-06	9.92866E-06	1.44067E-05	8.54E-06	2.9503E-09	4.0875E-08	7.6216E-09	5.14467E-08	0.05144665
3831703772915	383170	3772915	2.62581E-05	8.06079E-05	9.47882E-05	9.35261E-05	1.98805E-05	2.58544E-05	1.90302E-05	1.95872E-06	2.29477E-05	1.95872E-06	1.03841E-05	1.50675E-05	8.93172E-06	3.04164E-09	4.2187E-08	7.8827E-09	5.31114E-08	0.05311138
3831803772915	383180	3772915	2.72289E-05	8.3588E-05	9.82926E-05	9.69838E-05	2.06154E-05	2.68102E-05	1.97338E-05	2.03114E-06	2.37961E-05	2.03114E-06	1.10984E-05	1.6104E-05	9.54612E-06	3.13197E-09	4.3499E-08	8.1497E-09	5.47811E-08	0.05478106
3831903772915	383190	3772915	2.8049E-05	8.61057E-05	0.000101253	9.99051E-05	2.12364E-05	2.76178E-05	2.03282E-05	2.09232E-06	2.45128E-05	2.09232E-06	1.20747E-05	1.75207E-05	1.03859E-05	3.19121E-09	4.4423E-08	8.3572E-09	5.59715E-08	0.05597149
3832003772915	383200	3772915	2.92866E-05	8.99047E-05	0.000105721	0.000104313	2.21733E-05	2.88363E-05	2.12251E-05	2.18463E-06	2.55943E-05	2.18463E-06	1.30729E-05	1.8969E-05	1.12445E-05	3.32174E-09	4.6299E-08	8.6661E-09	5.82871E-08	0.05828714
3832103772915	383210	3772915	3.18487E-05	9.777E-05	0.000114969	0.000113439	2.41132E-05	3.1359E-05	2.30819E-05	2.37575E-06	2.78334E-05	2.37575E-06	1.37311E-05	1.99241E-05	1.18106E-05	3.54556E-09	4.9651E-08	9.3211E-09	6.2518E-08	0.062518
3832203772915	383220	3772915	3.33584E-05	0.000102404	0.000120419	0.000118816	2.52562E-05	3.28455E-05	2.41761E-05	2.48837E-06	2.91528E-05	2.48837E-06	1.41522E-05	2.05351E-05	1.21728E-05	3.66418E-09	5.1491E-08	9.6818E-09	6.48365E-08	0.06483653
3832303772915	383230	3772915	3.41513E-05	0.000104839	0.000123282	0.00012164	2.58565E-05	3.36262E-05	2.47507E-05	2.54752E-06	2.98458E-05	2.54752E-06	1.43112E-05	2.07659E-05	1.23096E-05	3.7025E-09	5.22E-08	9.8385E-09	6.57406E-08	0.06574064
3832403772915	383240	3772915	3.44126E-05	0.000105641	0.000124225	0.000122571	2.60544E-05	3.38835E-05	2.49401E-05	2.56701E-06	3.00741E-05	2.56701E-06	1.42956E-05	2.07433E-05	1.22962E-05	3.69029E-09	5.2166E-08	9.8552E-09	6.57118E-08	0.06571176
3832503772915	383250	3772915	3.47102E-05	0.000106554	0.000125299	0.000123631	2.62797E-05	3.41765E-05	2.51558E-05	2.58921E-06	3.03342E-05	2.58921E-06	1.42301E-05	2.06482E-05	1.22399E-05	3.68584E-09	5.2222E-08	9.8896E-09	6.57977E-08	0.06579775
3832603772915	383260	3772915	3.49207E-05	0.0001072	0.000126059	0.00012438	2.6439E-05	3.43838E-05	2.53083E-05	2.60491E-06	3.05181E-05	2.60491E-06	1.41085E-05	2.04717E-05	1.21352E-05	3.6742E-09	5.2166E-08	9.9033E-09	6.57437E-08	0.06574368
3832703772915	383270	3772915	3.49406E-05	0.000107262	0.000126131	0.000124452	2.64542E-05	3.44034E-05	2.53228E-05	2.6064E-06	3.05356E-05	2.6064E-06	1.3887E-05	2.01504E-05	1.19447E-05	3.64463E-09	5.1846E-08	9.8669E-09	6.5358E-08	0.065358
3832803772915	383280	3772915	3.49915E-05	0.000107418	0.000126314	0.000124633	2.64926E-05	3.44534E-05	2.53596E-05	2.61019E-06	3.058E-05	2.61019E-06	1.36219E-05	1.97656E-05	1.17167E-05	3.61853E-09	5.1572E-08	9.8397E-09	6.50304E-08	0.0650304
3832903772915	383290	3772915	3.51384E-05	0.000107869	0.000126845	0.000125156	2.66039E-05	3.45981E-05	2.54661E-05	2.62115E-06	3.07084E-05	2.62115E-06	1.33505E-05	1.93719E-05	1.14833E-05	3.60215E-09	5.1435E-08	9.8388E-09	6.48755E-08	0.06487552
3833003772915	383300	3772915	3.53707E-05	0.000108582	0.000127683	0.000125983	2.67797E-05	3.48268E-05	2.56345E-05	2.63847E-06	3.09114E-05	2.63847E-06	1.31103E-05	1.90234E-05	1.12767E-05	3.5951E-09	5.1428E-08	9.8624E-09	6.48856E-08	0.06488559
3833103772915	383310	3772915	3.55939E-05	0.000109267	0.000128489	0.000126778	2.69487E-05	3.50466E-05	2.57962E-05	2.65512E-06	3.11065E-05	2.65512E-06	1.2892E-05	1.87065E-05	1.10889E-05	3.58816E-09	5.142E-08	9.885E-09	6.48932E-08	0.06489321
3833203772915	383320	3772915	3.58715E-05	0.000110119	0.000129491	0.000127767	2.71589E-05	3.53199E-05	2.59974E-05	2.67583E-06	3.13491E-05	2.67583E-06	1.27641E-05	1.8521E-05	1.09788E-05	3.59016E-09	5.1532E-08	9.9288E-09	6.50513E-08	0.06505127
3833303772915	383330	3772915	3.60983E-05	0.000110816	0.00013031	0.000128575	2.73306E-05	3.55433E-05	2.61618E-05	2.69275E-06	3.15473E-05	2.69275E-06	1.26767E-05	1.83942E-05	1.09037E-05	3.58975E-09	5.1602E-08	9.9626E-09	6.51548E-08	0.06515479
3833403772915	383340	3772915	3.62253E-05	0.000111206	0.000130769	0.000129027	2.74268E-05	3.56683E-05	2.62538E-05	2.70223E-06	3.16583E-05	2.70223E-06	1.26144E-05	1.83037E-05	1.08501E-05	3.58209E-09	5.156E-08	9.973E-09	6.51153E-08	0.06511529
3833503772915	383350	3772915	3.64104E-05	0.000111774	0.000131437	0.000129687	2.75669E-05	3.58506E-05	2.6388E-05	2.71603E-06	3.182E-05	2.71603E-06	1.26424E-05	1.83444E-05	1.08742E-05	3.58496E-09	5.1655E-08	1.0008E-08	6.52483E-08	0.06524834
3833603772915	383360	3772915	3.6454E-05	0.000111907	0.000131594	0.000129842	2.75999E-05	3.58935E-05	2.64195E-05	2.71928E-06	3.18581E-05	2.71928E-06	1.26705E-05	1.83852E-05	1.08984E-05	3.57606E-09	5.1575E-08	1.0006E-08	6.51568E-08	0.06515679
3833703772915	383370	3772915	3.66445E-05	0.000112492	0.000132282	0.00013052	2.77442E-05	3.60811E-05	2.65576E-05	2.73349E-06	3.20246E-05	2.73349E-06	1.28265E-05	1.86115E-05	1.10325E-05	3.5864E-09	5.1756E-08	1.0053E-08	6.53954E-08	0.06539545
3833803772915	383380	3772915	3.70437E-05	0.000113718	0.000133723	0.000131942	2.80464E-05	3.64741E-05	2.68469E-05	2.76327E-06	3.23735E-05	2.76327E-06	1.31415E-05	1.90686E-05	1.13035E-05	3.62119E-09	5.2281E-08	1.0164E-08	6.60657E-08	0.06606574
3833903772915	383390	3772915	3.74937E-05	0.000115099	0.000135347	0.000133545	2.83871E-05	3.69172E-05	2.71731E-05	2.79684E-06	3.27668E-05	2.79684E-06	1.35189E-05	1.96163E-05	1.16281E-05	3.66116E-09	5.2879E-08	1.0287E-08	6.68277E-08	0.06682775
3834003772915	383400	3772915	3.80272E-05	0.000116737	0.000137273	0.000135445	2.8791E-05	3.74425E-05	2.75597E-05	2.83663E-06	3.3233E-05	2.83663E-06	1.39276E-05	2.02092E-05	1.19796E-05	3.7086E-09	5.3589E-08	1.043E-08	6.77281E-08	0.06772808
3834103772915	383410	3772915	3.87131E-05	0.000118842	0.000139749	0.000137888	2.93103E-05	3.81178E-05	2.80568E-05	2.8878E-06	3.38324E-05	2.8878E-06	1.4358E-05	2.08338E-05	1.23499E-05	3.76925E-09	5.4493E-08	1.061E-08	6.88731E-08	0.06887307
3834203772915	383420	3772915	3.89816E-05	0.000119667	0.000140718	0.000138845	2.95136E-05	3.83822E-05	2.82514E-05	2.90783E-06	3.40671E-05	2.90783E-06	1.46169E-05	2.12095E-05	1.25726E-05	3.78887E-09	5.4805E-08	1.0674E-08	6.92673E-08	0.06926734

			EGIODemolition	EGIOSite Grubbing / Prep	EGIOMass Grading / Excavation	EGIOMass Grading / Excavation	EGIODrainage / Utilities Trenching	EGIODrainage / Utilities Trenching	EGIOFoundations / Concrete Pads	EGIOFoundations / Concrete Pads	EGIOBuilding / Structure Construction	EGIOBuilding / Structure Construction	EGIOAsphalt Paving	EGIOArchitectural Coating	EGIOLandscaping or Other Finishing	EGIOWaterside Construction (Piles)	HIWaterside Construction (Landscaping)	HIWaterside Construction (Landscaping)	KMDemolition	KMSite Grubbing / Prep
Unique Identifier	X (UTM)	Y (UTM)	2025	2025	2025	2026	2026	2027	2026	2027	2026	2027	2027	2027	2027	2027	2025	2026	2025	2025
3834303772915	383430	3772915	0.000145823	5.7194E-05	1.89408E-05	1.85506E-05	4.30754E-05	4.30089E-05	5.65954E-05	5.65589E-05	6.06208E-05	5.91677E-05	2.35897E-06	2.35897E-06	6.38857E-05	2.35897E-06	3.626E-05	3.51243E-05	4.58339E-05	0.000198923
3834403772915	383440	3772915	0.000143434	5.6257E-05	1.86305E-05	1.82466E-05	4.23696E-05	4.23043E-05	5.56681E-05	5.56322E-05	5.96275E-05	5.81983E-05	2.32032E-06	2.32032E-06	6.28389E-05	2.32032E-06	3.56537E-05	3.45369E-05	4.52116E-05	0.000196221
3834503772915	383450	3772915	0.000139545	5.4731E-05	1.81253E-05	1.77519E-05	4.12208E-05	4.11572E-05	5.41587E-05	5.41238E-05	5.80107E-05	5.66202E-05	2.25741E-06	2.25741E-06	6.11351E-05	2.25741E-06	3.46599E-05	3.35743E-05	4.40823E-05	0.00019132
3834603772915	383460	3772915	0.000135494	5.3143E-05	1.75992E-05	1.72366E-05	4.00242E-05	3.99624E-05	5.25865E-05	5.25526E-05	5.63267E-05	5.49766E-05	2.19188E-06	2.19188E-06	5.93604E-05	2.19188E-06	3.36266E-05	3.25733E-05	4.28874E-05	0.000186134
3834703772915	383470	3772915	0.000130814	5.1307E-05	1.69913E-05	1.66413E-05	3.86418E-05	3.85822E-05	5.07703E-05	5.07375E-05	5.43813E-05	5.30778E-05	2.11617E-06	2.11617E-06	5.73102E-05	2.11617E-06	3.24336E-05	3.14178E-05	4.1473E-05	0.000179996
3834803772915	383480	3772915	0.000124733	4.8922E-05	1.62015E-05	1.58677E-05	3.68456E-05	3.67887E-05	4.84103E-05	4.8379E-05	5.18534E-05	5.06105E-05	2.01781E-06	2.01781E-06	5.46462E-05	2.01781E-06	3.08945E-05	2.99268E-05	3.95992E-05	0.000171863
3834903772915	383490	3772915	0.000119281	4.6784E-05	1.54933E-05	1.51741E-05	3.52351E-05	3.51807E-05	4.62943E-05	4.62644E-05	4.95869E-05	4.83984E-05	1.92961E-06	1.92961E-06	5.22576E-05	1.92961E-06	2.95204E-05	2.85957E-05	3.79313E-05	0.000164625
3835003772915	383500	3772915	0.00011603	4.5508E-05	1.5071E-05	1.47605E-05	3.42746E-05	3.42217E-05	4.50323E-05	4.50033E-05	4.82352E-05	4.70791E-05	1.87701E-06	1.87701E-06	5.08331E-05	1.87701E-06	2.86934E-05	2.77946E-05	3.69559E-05	0.000160391
3835103772915	383510	3772915	0.000113497	4.4515E-05	1.4742E-05	1.44383E-05	3.35264E-05	3.34746E-05	4.40493E-05	4.40208E-05	4.71823E-05	4.60513E-05	1.83603E-06	1.83603E-06	4.97234E-05	1.83603E-06	2.80404E-05	2.71621E-05	3.61978E-05	0.000157101
3835203772915	383520	3772915	0.000111027	4.3546E-05	1.44212E-05	1.4124E-05	3.27967E-05	3.27461E-05	4.30906E-05	4.30628E-05	4.61554E-05	4.50491E-05	1.79607E-06	1.79607E-06	4.86413E-05	1.79607E-06	2.74036E-05	2.65452E-05	3.54464E-05	0.00015384
3835303772915	383530	3772915	0.000108781	4.2665E-05	1.41295E-05	1.38384E-05	3.21334E-05	3.20838E-05	4.22191E-05	4.21919E-05	4.52219E-05	4.4138E-05	1.75975E-06	1.75975E-06	4.76575E-05	1.75975E-06	2.68205E-05	2.59805E-05	3.47607E-05	0.000150864
3835403772915	383540	3772915	0.000106563	4.1795E-05	1.38413E-05	1.35562E-05	3.14781E-05	3.14295E-05	4.13581E-05	4.13314E-05	4.42996E-05	4.32378E-05	1.72386E-06	1.72386E-06	4.66855E-05	1.72386E-06	2.62411E-05	2.54192E-05	3.40728E-05	0.000147878
3835503772915	383550	3772915	0.00010456	4.101E-05	1.35812E-05	1.33013E-05	3.08864E-05	3.08387E-05	4.05807E-05	4.05545E-05	4.3467E-05	4.24251E-05	1.69146E-06	1.69146E-06	4.5808E-05	1.69146E-06	2.57173E-05	2.49118E-05	3.34459E-05	0.000145158
3835603772915	383560	3772915	0.000102718	4.0288E-05	1.3342E-05	1.30671E-05	3.03425E-05	3.02957E-05	3.9866E-05	3.98403E-05	4.27015E-05	4.1678E-05	1.66167E-06	1.66167E-06	4.50013E-05	1.66167E-06	2.52329E-05	2.44426E-05	3.28643E-05	0.000142633
3835703772915	383570	3772915	0.000100985	3.9608E-05	1.31168E-05	1.28466E-05	2.98304E-05	2.97844E-05	3.91932E-05	3.9168E-05	4.19809E-05	4.09746E-05	1.63363E-06	1.63363E-06	4.42419E-05	1.63363E-06	2.47755E-05	2.39995E-05	3.23121E-05	0.000140237
3835803772915	383580	3772915	0.000100652	3.9477E-05	1.30737E-05	1.28043E-05	2.97322E-05	2.96864E-05	3.90643E-05	3.90391E-05	4.18427E-05	4.08398E-05	1.62825E-06	1.62825E-06	4.40963E-05	1.62825E-06	2.46643E-05	2.38917E-05	3.22125E-05	0.000139805
3835903772915	383590	3772915	0.000100482	3.941E-05	1.30515E-05	1.27826E-05	2.96818E-05	2.9636E-05	3.8998E-05	3.89729E-05	4.17718E-05	4.07705E-05	1.62549E-06	1.62549E-06	4.40215E-05	1.62549E-06	2.46015E-05	2.38309E-05	3.21718E-05	0.000139628
3836003772915	383600	3772915	0.000100392	3.9375E-05	1.30398E-05	1.27712E-05	2.96553E-05	2.96095E-05	3.89632E-05	3.8938E-05	4.17344E-05	4.07341E-05	1.62404E-06	1.62404E-06	4.39821E-05	1.62404E-06	2.45638E-05	2.37944E-05	3.21627E-05	0.000139589
3836103772915	383610	3772915	0.000100338	3.9354E-05	1.30328E-05	1.27643E-05	2.96394E-05	2.95936E-05	3.89423E-05	3.89171E-05	4.1712E-05	4.07122E-05	1.62317E-06	1.62317E-06	4.39585E-05	1.62317E-06	2.45423E-05	2.37736E-05	3.21673E-05	0.000139608
3836203772915	383620	3772915	0.00010032	3.9347E-05	1.30305E-05	1.2762E-05	2.96341E-05	2.95883E-05	3.89353E-05	3.89102E-05	4.17045E-05	4.07049E-05	1.62287E-06	1.62287E-06	4.39507E-05	1.62287E-06	2.45333E-05	2.37649E-05	3.21854E-05	0.000139687
3836303772915	383630	3772915	0.00010023	3.9312E-05	1.30188E-05	1.27506E-05	2.96075E-05	2.95618E-05	3.89004E-05	3.88753E-05	4.16672E-05	4.06685E-05	1.62142E-06	1.62142E-06	4.39113E-05	1.62142E-06	2.451E-05	2.37423E-05	3.21763E-05	0.000139647
3836403772915	383640	3772915	0.000100042	3.9238E-05	1.29943E-05	1.27266E-05	2.95518E-05	2.95062E-05	3.88272E-05	3.88022E-05	4.15888E-05	4.05919E-05	1.61837E-06	1.61837E-06	4.38287E-05	1.61837E-06	2.44669E-05	2.37006E-05	3.21311E-05	0.000139451
3836503772915	383650	3772915	9.96015E-05	3.9065E-05	1.29372E-05	1.26706E-05	2.94218E-05	2.93764E-05	3.86564E-05	3.86315E-05	4.14058E-05	4.04134E-05	1.61125E-06	1.61125E-06	4.36359E-05	1.61125E-06	2.43611E-05	2.35981E-05	3.19953E-05	0.000138862
3836603772915	383660	3772915	9.88111E-05	3.8755E-05	1.28345E-05	1.25701E-05	2.91883E-05	2.91433E-05	3.83496E-05	3.83249E-05	4.10772E-05	4.00926E-05	1.59846E-06	1.59846E-06	4.32896E-05	1.59846E-06	2.41638E-05	2.34069E-05	3.17328E-05	0.000137722
3836703772915	383670	3772915	9.79039E-05	3.8399E-05	1.27167E-05	1.24547E-05	2.89203E-05	2.88757E-05	3.79975E-05	3.7973E-05	4.07001E-05	3.97246E-05	1.58379E-06	1.58379E-06	4.28921E-05	1.58379E-06	2.39395E-05	2.31897E-05	3.1425E-05	0.000136387
3836803772915	383680	3772915	9.67273E-05	3.7938E-05	1.25638E-05	1.2305E-05	2.85728E-05	2.85287E-05	3.75409E-05	3.75167E-05	4.0211E-05	3.92471E-05	1.56475E-06	1.56475E-06	4.23766E-05	1.56475E-06	2.36436E-05	2.2903E-05	3.10267E-05	0.000134658
3836903772915	383690	3772915	9.54788E-05	3.7448E-05	1.24017E-05	1.21461E-05	2.8204E-05	2.81604E-05	3.70563E-05	3.70324E-05	3.96919E-05	3.87406E-05	1.54456E-06	1.54456E-06	4.18297E-05	1.54456E-06	2.33314E-05	2.26006E-05	3.06057E-05	0.000132831
3837003772915	383700	3772915	9.42393E-05	3.6962E-05	1.22407E-05	1.19885E-05	2.78378E-05	2.77949E-05	3.65753E-05	3.65517E-05	3.91767E-05	3.82376E-05	1.52451E-06	1.52451E-06	4.12866E-05	1.52451E-06	2.30247E-05	2.23035E-05	3.01893E-05	0.000131024
3837103772915	383710	3772915	9.2892E-05	3.6434E-05	1.20657E-05	1.18171E-05	2.74398E-05	2.73975E-05	3.60523E-05	3.60291E-05	3.86166E-05	3.76909E-05	1.50271E-06	1.50271E-06	4.06964E-05	1.50271E-06	2.2682E-05	2.19716E-05	2.97299E-05	0.00012903
3837203772915	383720	3772915	9.16075E-05	3.593E-05	1.18988E-05	1.16537E-05	2.70604E-05	2.70187E-05	3.55538E-05	3.55309E-05	3.80826E-05	3.71698E-05	1.48193E-06	1.48193E-06	4.01337E-05	1.48193E-06	2.23555E-05	2.16553E-05	2.92954E-05	0.000127144
3837303772915	383730	3772915	9.0359E-05	3.544E-05	1.17367E-05	1.14949E-05	2.66916E-05	2.66504E-05	3.50693E-05	3.50467E-05	3.75636E-05	3.66632E-05	1.46174E-06	1.46174E-06	3.95867E-05	1.46174E-06	2.20416E-05	2.13512E-05	2.88745E-05	0.000125317
3837403772915	383740	3772915	8.91644E-05	3.4972E-05	1.15815E-05	1.13429E-05	2.63387E-05	2.62981E-05	3.46057E-05	3.45833E-05	3.7067E-05	3.61785E-05	1.44241E-06	1.44241E-06	3.90633E-05	1.44241E-06	2.17384E-05	2.10575E-05	2.84671E-05	0.000123549
3837503772915	383750	3772915	8.79698E-05	3.4503E-05	1.14263E-05	1.11909E-05	2.59859E-05	2.59458E-05	3.4142E-05	3.412E-05	3.65704E-05	3.56938E-05	1.42309E-06	1.42309E-06	3.854E-05	1.42309E-06	2.14353E-05	2.07639E-05	2.80621E-05	0.000121791
3837603772915	383760	3772915	8.62542E-05	3.383E-05	1.12035E-05	1.09727E-05	2.54791E-05	2.54398E-05	3.34762E-05	3.34546E-05	3.58572E-05	3.49977E-05	1.39533E-06	1.39533E-06	3.77884E-05	1.39533E-06	2.09922E-05	2.03347E-05	2.75008E-05	0.000119355
3837703772915	383770	3772915	8.45926E-05	3.3178E-05	1.09877E-05	1.07613E-05	2.49882E-05	2.49497E-05	3.28313E-05	3.28101E-05	3.51664E-05	3.43235E-05	1.36845E-06	1.36845E-06	3.70604E-05	1.36845E-06	2.05634E-05	1.99193E-05	2.69554E-05	0.000116988
3837803772915	383780	3772915	8.30656E-05	3.258E-05	1.07893E-05	1.0567E-05	2.45372E-05	2.44993E-05	3.22387E-05	3.22178E-05	3.45316E-05	3.37039E-05	1.34375E-06	1.34375E-06	3.63914E-05	1.34375E-06	2.01706E-05	1.953888E-05	2.64507E-05	0.000114798
3837903772915	383790	3772915	8.16465E-05	3.2023E-05	1.0605E-05	1.03865E-05	2.4118E-05	2.40808E-05	3.16879E-05	3.16674E-05	3.39417E-05	3.31281E-05	1.32079E-06	1.32079E-06	3.57697E-05	1.32079E-06	1.98064E-05	1.9186E-05	2.598E-05	0.000112755
3838003772915	383800	3772915	8.02812E-05	3.1487E-05	1.04277E-05	1.02128E-05	2.37147E-05	2.36781E-05	3.1158E-05	3.11379E-05	3.33741E-05	3.25741E-05	1.29871E-06	1.29871E-06	3.51715E-05	1.29871E-06	1.94548E-05	1.88454E-05	2.55252E-05	0.000110781
3838103772915	383810	3772915	7.8889E-05	3.0941E-05	1.02468E-05	1.00357E-05	2.33034E-05	2.32675E-05	3.06177E-05	3.05979E-05	3.27953E-05	3.20092E-05	1.27619E-06	1.27619E-06	3.45616E-05	1.27619E-06	1.90978E-05	1.84996E-05	2.50658E-05	0.000108787
3838203772915	383820	3772915	7.75417E-05	3.0413E-05	1.00718E-05	9.86432E-06	2.29054E-05	2.28701E-05	3.00948E-05	3.00753E-05	3.22352E-05	3.14626E-05	1.25439E-06	1.25439E-06	3.39714E-05	1.25439E-06	1.87498E-05	1.816625E-05	2.46177E-05	0.000106842
3838303772915	383830	3772915	7.66255E-05	3.0054E-05	9.95283E-06	9.74777E-06	2.26348E-05	2.25999E-05	2.97392E-05	2.972E-05	3.18544E-05	3.10908E-05	1.23957E-06	1.23957E-06	3.357E-05	1.23957E-06	1.85184E-05	1.79384E-05	2.43076E-05	0.000105497
3838403772915	383840	3772915	7.66615E-05	3.0068E-05	9.9575E-06	9.75234E-06	2.26454E-05	2.26105E-05	2.97531E-05	2.97339E-05	3.18693E-05	3.11054E-05	1.24015E-06	1.24015E-06	3.35857E-05	1.24015E-06	1.85148E-05	1.79349E-05	2.4294E-05	0.000105438
3838503772915	383850	3772915	7.67243E-05	3.0092E-05	9.96567E-06	9.76034E-06	2.2664E-05	2.2629E-05	2.97775E-05	2.97583E-05	3.18954E-05	3.11309E-05	1.24117E-06	1.24117E-06	3.36133E-05	1.24117E-06	1.85453E-05	1.79644E-05	2.43325E-05	0.000105605
3838603772915	383860	3772915	7.57902E-05	2.9726E-05	9.84433E-06	9.64151E-06	2.23881E-05	2.23535E-05	2.9415E-05	2.9396E-05	3.15071E-05	3.07519E-05	1.22606E-06	1.22606E-06	3.3204E-05	1.22606E-06	1.83049E-05	1.77316E-05	2.40157E-05	0.00010423
3838703772915	383870	3772915	7.46944E-05	2.9296E-05	9.702E-06	9.5021E-06	2.20644E-05	2.20303E-05	2.89897E-05	2.8971E-05	3.10516E-05	3.03073E-05	1.20833E-06	1.20833E-06	3.27239E-05	1.20833E-06	1.80233E-05	1.74587E-05	2.36468E-05	0.000102629
3838803772915	383880	3772915	7.30866E-05	2.8666E-05	9.49317E-06	9.29757E-06	2.15894E-05	2.15561E-05	2.83657E-05	2.83474E-05	3.03832E-05	2.96549E-05	1.18232E-06	1.18232E-06	3.20196E-05	1.18232E-06	1.76035E-05	1.70521E-05	2.31218E-05	0.00010035
3838903772915	383890	3772915	7.00327E-05	2.7468E-05	9.0965E-06	8.90908E-06	2.06873E-05	2.06554E-05	2.71804E-05	2.71629E-05	2.91137E-05	2.84158E-05	1.13292E-06	1.13292E-06	3.06816E-05	1.13292E-06	1.68232E-05	1.62962E-05	2.21034E-05	9.59303E-05
3839003772915	383900	3772915	6.76345E-05	2.6527E-05	8.785E-06	8.604E-06	1.99789E-05	1.99481E-05	2.62497E-05	2.62327E-05	2.81167E-05	2.74427E-05	1.09412E-06	1.09412E-06	2.9631E-05	1.09412E-06	1.62007E-05	1.56932E-05	2.13181E-05	9.25221E-05
3839103772915	383910	3772915	6.59369E-05	2.5861E-05	8.5645E-06	8.38804E-06	1.94775E-05	1.94474E-05	2.55908E-05	2.55743E-05	2.7411E-05	2.67539E-05	1.06666E-06	1.06666E-06	2.88873E-05	1.06666E-06	1.57594E-05	1.52658E-05	2.07523E-05	9.00666E-05
3829703772925	382970	3772925	9.09967E-05	3.569E-05	1.18195E-05	1.1576E-05	2.688E-05	2.68385E-05	3.53168E-05	3.5294E-05	3.78287E-05	3.6922E-05	1.47205E-06	1.47205E-06	3.98661E-05	1.47205E-06	1.98136E-05	1.9193E-05	1.8573E-05	8.06082E-05
3829803772925	382980	3772925	9.27662E-05	3.6384E-05	1.20493E-05	1.18011E-05	2.74027E-05	2.73604E-05	3.60035E-05	3.59803E-05	3.85643E-05	3.76399E-05	1.50068E-06	1.50068E-06	4.06413E-05	1.50068E-06	2.0228E-05	1.95944E-05	1.8926E-05	8.21404E-05
3829903772925	382990	3772925	9.47243E-05	3.7152E-05	1.23037E-05	1.20502E-05	2.79811E-05	2.79379E-05	3.67635E-05	3.67398E-05	3.93783E-05	3.84344E-05	1.53235E-06	1.53235E-06	4.14991E-05	1.53235E-06	2.06872E-05	2.00392E-05	1.93266E-05	8.38788E-05
3830003772925	383000	3772925	9.67363E-05	3.7941E-05	1.2565E-05	1.23061E-05	2.85754E-05	2.85313E-05	3.75444E-05	3.75201E-05	4.02147E-05	3.92508E-05	1.5649E-06	1.5649E-06	4.23806E-05	1.5649E-06	2.11608E-05	2.0498E-05	1.97498E-05	8.57155E-05
3830103772925	383010	3772925	9.8847E-05	3.8769E-05	1.28392E-05	1.25746E-05	2.91989E-05	2.91539E-05	3.83636E-05	3.83388E-05	4.10922E-05	4.01072E-05	1.59905E-06	1.59905E-06	4.33053E-05	1.59905E-06	2.16595E-05	2.09811E-05	2.01934E-05	8.76406E-05
3830203772925	383020	3772925	0.000101173	3.9682E-05	1.31413E-05	1.28706E-05	2.98861E-05	2.984E-05	3.92665E-05	3.92411E-05	4.20593E-05	4.10511E-05	1.63668E-06	1.63668E-06	4.43245E-05	1.63668E-06	2.22084E-05	2.15128E-05	2.06935E-05	8.98113E-05
3830303772925	383030	3772925	0.000103563	4.0619E-05	1.34517E-05	1.31745E-05	3.05919E-05	3.05447E-05	4.01937E-05	4.01678E-05	4.30525E-05	4.20206E-05	1.67533E-06	1.67533E-06	4.53712E-05	1.67533E-06	2.27753E-05	2.20619E-05	2.1214E-05	9.20703E-05
3830403772925	383040	3772925	0.000106006	4.1577E-05	1.3769E-05	1.34853E-05	3.13136E-05	3.12652E-05	4.11419E-05	4.11154E-05	4.40681E-05	4.30119E-05	1.71485E-06	1.71485E-06	4.64416E-05	1.71485E-06	2.33565E-05	2.2625E-05	2.17549E-05	9.44177E-05
3830503772925	383050	3772925	0.000108503	4.2556E-05	1.40933E-05	1.3803E-05	3.20512E-05	3.20017E-05	4.2111E-05	4.20839E-05	4.51062E-05	4.4025E-05	1.75524E-06	1.75524E-06	4.75355E-05	1.75524E-06	2.39539E-05	2.32036E-05	2.23184E-05	9.68634E-05
3830603772925	383060	3772925	0.00011109	4.3571E-05	1.44293E-05	1.4132E-05	3.28153E-05	3.27647E-05	4.3115E-05	4.30872E-05	4.61816E-05	4.50746E-05	1.79709E-06	1.79709E-06	4.86688E-05	1.79709E-06	2.45764E-05	2.38066E-05	2.29113E-05	9.94367E-05
3830703772925	383070	3772925	0.00011382	4.4642E-05	1.4784E-05	1.44794E-05	3.36219E-05	3.357E-05	4.41748E-05	4.41463E-05	4.73167E-05	4.61825E-05	1.84126E-06	1.84126E-06	4.98651E-05	1.84126E-06	2.52347E-05	2.44443E-05	2.35427E-05	0.000102177
3830803772925	383080	3772925	0.000116604	4.5734E-05	1.51457E-05	1.48336E-05	3.44444E-05	3.43912E-05	4.52554E-05	4.52262E-05	4.84742E-05	4.73123E-05	1.88631E-06	1.88631E-06	5.10849E-05	1.88631E-06	2.59128E-05	2.51012E-05	2.42035E-05	0.000105045
3830903772925	383090	3772925	0.000119452	4.6851E-05	1.55155E-05	1.51958E-05	3.52855E-05	3.5231E-05	4.63605E-05	4.63306E-05	4.96579E-05	4.84676E-05	1.93237E-06	1.93237E-06	5.23323E-05	1.93237E-06	2.66071E-05	2.57737E-05	2.48915E-05	0.000108031
3831003772925	383100	3772925	0.000122344	4.7985E-05	1.58912E-05	1.55638E-05	3.61398E-05	3.6084E-05	4.7483E-05	4.74523E-05	5.08602E-05	4.96411E-05	1.97915E-06	1.97915E-06	5.35994E-05	1.97915E-06	2.7321E-05	2.64653E-05	2.56089E-05	0.000111144
3831103772925	383110	3772925	0.000125317	4.9151E-05	1.62773E-05	1.5942E-05	3.7018E-05	3.69609E-05	4.86369E-05	4.86055E-05	5.20961E-05	5.08474E-05	2.02725E-06	2.02725E-06	5.49019E-05	2.02725E-06	2.80565E-05	2.71777E-05	2.63602E-05	0.000114405
3831203772925	383120	3772925	0.000128452	5.0381E-05	1.66845E-05	1.63407E-05	3.7944E-05	3.78855E-05	4.98535E-05	4.98213E-05	5.33993E-05	5.21193E-05	2.07796E-06	2.07796E-06	5.62753E-05	2.07796E-06	2.88369E-05	2.79337E-05	2.71659E-05	0.000117902
3831303772925	383130	3772925	0.000131649	5.1635E-05	1.70998E-05	1.67475E-05	3.88886E-05	3.88286E-05	5.10945E-05	5.10615E-05	5.47286E-05	5.34168E-05	2.12969E-06	2.12969E-06	5.76761E-05	2.12969E-06	2.9637E-05	2.87087E-05	2.80077E-05	0.000121556
3831403772925	383140	3772925	0.000135278	5.3058E-05	1.75712E-05	1.72091E-05	3.99605E-05	3.98988E-05	5.25028E-05	5.2469E-05	5.62371E-05	5.48891E-05	2.18839E-06	2.18839E-06	5.92659E-05	2.18839E-06	3.05447E-05	2.95879E-05	2.89718E-05	0.00012574
3831503772925	383150	3772925	0.000139158	5.458E-05	1.80752E-05	1.77028E-05	4.11067E-05	4.10433E-05	5.40088E-05	5.3974E-05	5.78502E-05	5.64635E-05	2.25116E-06	2.25116E-06	6.09659E-05	2.25116E-06	3.15205E-05	3.05333E-05	3.00196E-05	0.000130287
3831603772925	383160	3772925	0.000143056	5.6109E-05	1.85815E-05	1.81987E-05	4.22582E-05	4.2193E-05	5.55217E-05	5.54859E-05	5.94707E-05	5.80452E-05	2.31422E-06	2.31422E-06	6.26737E-05	2.31422E-06	3.2509E-05	3.14907E-05	3.11081E-05	0.000135012
3831703772925	383170	3772925	0.000147018	5.7662E-05	1.9096E-05	1.87026E-05	4.34283E-05	4.33613E-05	5.70591E-05	5.70222E-05	6.11174E-05	5.96524E-05	2.3783E-06	2.3783E-06	6.4409E-05	2.3783E-06	3.35243E-05	3.24743E-05	3.22623E-05	0.000140021
3831803772925	383180	3772925	0.000150826	5.9156E-05	1.95907E-05	1.9187E-05	4.45532E-05	4.44845E-05	5.85371E-05	5.84994E-05	6.27006E-05	6.11977E-05	2.43991E-06	2.43991E-06	6.60775E-05	2.43991E-06	3.45181E-05	3.3437E-05	3.34323E-05	0.000145099
3831903772925	383190	3772925	0.000154553	6.0618E-05	2.00748E-05	1.96612E-05	4.56543E-05	4.55839E-05	5.99838E-05	5.99451E-05	6.42502E-05	6.27101E-05	2.50021E-06	2.50021E-06	6.77105E-05	2.50021E-06	3.55173E-05	3.44049E-05	3.46996E-05	0.000150599
3832003772925	383200	3772925	0.000155658	6.1051E-05	2.02183E-05	1.98018E-05	4.59807E-05	4.59097E-05	6.04126E-05	6.03736E-05	6.47095E-05	6.31584E-05	2.51808E-06	2.51808E-06	6.81946E-05	2.51808E-06	3.59389E-05	3.48132E-05	3.56184E-05	0.000154587
3832103772925	383210	3772925	0.000162206	6.362E-05	2.10688E-05	2.06347E-05	4.79149E-05	4.7841E-05	6.29539E-05	6.29133E-05	6.74315E-05	6.58152E-05	2.624E-06	2.624E-06	7.10632E-05	2.624E-06	3.76467E-05	3.64675E-05	3.79743E-05	0.000164811
3832203772925	383220	3772925	0.000168574	6.6117E-05	2.1896E-05	2.14449E-05	4.97961E-05	4.97192E-05	6.54255E-05	6.53833E-05	7.00789E-05	6.83991E-05	2.72702E-06	2.72702E-06	7.38532E-05	2.72702E-06	3.94101E-05	3.81757E-05	4.07873E-05	0.00017702
3832303772925	383230	3772925	0.000171377	6.7216E-05	2.226E-05	2.18014E-05	5.06239E-05	5.05458E-05	6.65131E-05	6.64702E-05	7.12439E-05	6.95362E-05	2.77236E-06	2.77236E-06	7.50809E-05	2.77236E-06	4.03627E-05	3.90984E-05	4.26226E-05	0.000184985
3832403772925	383240	3772925	0.000171916	6.7428E-05	2.233E-05	2.18699E-05	5.07831E-05	5.07047E-05	6.67223E-05	6.66792E-05	7.14679E-05	6.97549E-05	2.78108E-06	2.78108E-06	7.5317E-05	2.78108E-06	4.07717E-05	3.94946E-05	4.39126E-05	0.000190584

Unique Identifier	X (UTM)	Y (UTM)	KMMass Grading / Excavation	KMMass Grading / Excavation	KMDrainage / Utilities Trenching	KMFoundations / Concrete Pads	KMBuilding / Structure Construction	KMAsphalt Paving	KMArchitectural Coating	KMLandscaping or Other Finishing	KMWaterside Construction (Piles)	EWNDemolition	EWNSite Grubbing / Prep	EWNDrainage / Utilities Trenching	EWNDrainage / Utilities Trenching	EWNDrainage / Utilities Trenching	EWNFoundation s / Concrete Pads	EWNBuilding / Structure Construction	EWNAsphalt Paving	EWNLandscaping or Other Finishing	EWNWaterside Construction (Piles)
			2025	2026	2026	2026	2026	2026	2026	2026	2026	2027	2027	2027	2028	2029	2029	2029	2029	2029	2029
3834303772915	383430	3772915	0.000151202	0.000149638	5.37361E-05	2.84369E-05	9.7671E-05	3.13778E-06	3.13778E-06	0.000100809	3.13778E-06	0.000164676	8.97504E-06	2.10751E-05	2.06681E-05	2.02405E-05	1.7532E-05	3.80697E-05	2.70845E-06	3.94239E-05	2.70845E-06
3834403772915	383440	3772915	0.000149149	0.000147606	5.30065E-05	2.80508E-05	9.63448E-05	3.09517E-06	3.09517E-06	9.944E-05	3.09517E-06	0.000161682	8.81187E-06	2.06919E-05	2.02923E-05	1.98725E-05	1.72133E-05	3.73776E-05	2.65921E-06	3.87072E-05	2.65921E-06
3834503772915	383450	3772915	0.000145424	0.000143919	5.16825E-05	2.73502E-05	9.39383E-05	3.01786E-06	3.01786E-06	9.69562E-05	3.01786E-06	0.00015695	8.55397E-06	2.00863E-05	1.96985E-05	1.92909E-05	1.67095E-05	3.62837E-05	2.58139E-06	3.75744E-05	2.58139E-06
3834603772915	383460	3772915	0.000141482	0.000140018	5.02816E-05	2.66088E-05	9.1392E-05	2.93606E-06	2.93606E-06	9.43281E-05	2.93606E-06	0.00015205	8.2869E-06	1.94592E-05	1.90834E-05	1.86886E-05	1.61878E-05	3.51508E-05	2.50079E-06	3.64012E-05	2.50079E-06
3834703772915	383470	3772915	0.000136816	0.0001354	4.86233E-05	2.57313E-05	8.83779E-05	2.83923E-06	2.83923E-06	9.12172E-05	2.83923E-06	0.000146452	7.98185E-06	1.87429E-05	1.83809E-05	1.80006E-05	1.55919E-05	3.38568E-05	2.40873E-06	3.50612E-05	2.40873E-06
3834803772915	383480	3772915	0.000130634	0.000129282	4.64264E-05	2.45687E-05	8.43849E-05	2.71095E-06	2.71095E-06	8.70958E-05	2.71095E-06	0.000139324	7.59333E-06	1.78306E-05	1.74862E-05	1.71244E-05	1.4833E-05	3.22089E-05	2.29149E-06	3.33546E-05	2.29149E-06
3834903772915	383490	3772915	0.000125132	0.000123837	4.4471E-05	2.35339E-05	8.08307E-05	2.59677E-06	2.59677E-06	8.34274E-05	2.59677E-06	0.000132961	7.24655E-06	1.70163E-05	1.66877E-05	1.63424E-05	1.41555E-05	3.07379E-05	2.18684E-06	3.18313E-05	2.18684E-06
3835003772915	383500	3772915	0.000121914	0.000120653	4.33274E-05	2.29287E-05	7.87521E-05	2.52999E-06	2.52999E-06	8.12821E-05	2.52999E-06	0.000129064	7.03414E-06	1.65175E-05	1.61985E-05	1.58634E-05	1.37406E-05	2.98369E-05	2.12274E-06	3.08983E-05	2.12274E-06
3835103772915	383510	3772915	0.000119413	0.000118178	4.24386E-05	2.24584E-05	7.71366E-05	2.47809E-06	2.47809E-06	7.96147E-05	2.47809E-06	0.000125963	6.86513E-06	1.61206E-05	1.58093E-05	1.54822E-05	1.34105E-05	2.912E-05	2.07173E-06	3.01559E-05	2.07173E-06
3835203772915	383520	3772915	0.000116935	0.000115725	4.15577E-05	2.19922E-05	7.55355E-05	2.42665E-06	2.42665E-06	7.79622E-05	2.42665E-06	0.000122931	6.69888E-06	1.57326E-05	1.54288E-05	1.51095E-05	1.30877E-05	2.84191E-05	2.02186E-06	2.943E-05	2.02186E-06
3835303772915	383530	3772915	0.000114673	0.000113486	4.07538E-05	2.15668E-05	7.40743E-05	2.37971E-06	2.37971E-06	7.6454E-05	2.37971E-06	0.000120166	6.54923E-06	1.53788E-05	1.50818E-05	1.47698E-05	1.27934E-05	2.77801E-05	1.9764E-06	2.87683E-05	1.9764E-06
3835403772915	383540	3772915	0.000112403	0.00011124	3.99472E-05	2.11399E-05	7.26082E-05	2.33261E-06	2.33261E-06	7.49408E-05	2.33261E-06	0.000117433	6.40025E-06	1.5029E-05	1.47388E-05	1.44338E-05	1.25024E-05	2.71481E-05	1.93144E-06	2.81139E-05	1.93144E-06
3835503772915	383550	3772915	0.000110335	0.000109193	3.92123E-05	2.0751E-05	7.12724E-05	2.2897E-06	2.2897E-06	7.35621E-05	2.2897E-06	0.000114952	6.26504E-06	1.47115E-05	1.44274E-05	1.41289E-05	1.22382E-05	2.65746E-05	1.89064E-06	2.75199E-05	1.89064E-06
3835603772915	383560	3772915	0.000108417	0.000107295	3.85304E-05	2.03901E-05	7.0033E-05	2.24988E-06	2.24988E-06	7.22829E-05	2.24988E-06	0.000112663	6.14027E-06	1.44185E-05	1.41401E-05	1.38475E-05	1.19945E-05	2.60454E-05	1.85299E-06	2.69719E-05	1.85299E-06
3835703772915	383570	3772915	0.000106595	0.000105492	3.7883E-05	2.00475E-05	6.88563E-05	2.21208E-06	2.21208E-06	7.10684E-05	2.21208E-06	0.000110504	6.02259E-06	1.41422E-05	1.38691E-05	1.35821E-05	1.17646E-05	2.55462E-05	1.81747E-06	2.64549E-05	1.81747E-06
3835803772915	383580	3772915	0.000106266	0.000105167	3.77663E-05	1.99858E-05	6.86441E-05	2.20526E-06	2.20526E-06	7.08493E-05	2.20526E-06	0.000109891	5.9892E-06	1.40638E-05	1.37922E-05	1.35068E-05	1.16994E-05	2.54046E-05	1.8074E-06	2.63083E-05	1.8074E-06
3835903772915	383590	3772915	0.000106132	0.000105034	3.77185E-05	1.99605E-05	6.85573E-05	2.20247E-06	2.20247E-06	7.07598E-05	2.20247E-06	0.000109493	5.9675E-06	1.40128E-05	1.37422E-05	1.34579E-05	1.1657E-05	2.53125E-05	1.80085E-06	2.6213E-05	1.80085E-06
3836003772915	383600	3772915	0.000106102	0.000105004	3.77079E-05	1.99549E-05	6.8538E-05	2.20185E-06	2.20185E-06	7.07398E-05	2.20185E-06	0.000109225	5.9529E-06	1.39785E-05	1.37086E-05	1.34249E-05	1.16285E-05	2.52506E-05	1.79644E-06	2.61488E-05	1.79644E-06
3836103772915	383610	3772915	0.000106117	0.000105019	3.77132E-05	1.99577E-05	6.85476E-05	2.20216E-06	2.20216E-06	7.07498E-05	2.20216E-06	0.000109033	5.94246E-06	1.3954E-05	1.36846E-05	1.34014E-05	1.16081E-05	2.52063E-05	1.79329E-06	2.6103E-05	1.79329E-06
3836203772915	383620	3772915	0.000106177	0.000105078	3.77344E-05	1.99689E-05	6.85862E-05	2.2034E-06	2.2034E-06	7.07896E-05	2.2034E-06	0.000108926	5.93662E-06	1.39403E-05	1.36711E-05	1.33882E-05	1.15967E-05	2.51815E-05	1.79153E-06	2.60773E-05	1.79153E-06
3836303772915	383630	3772915	0.000106147	0.000105048	3.77238E-05	1.99633E-05	6.85669E-05	2.20278E-06	2.20278E-06	7.07697E-05	2.20278E-06	0.000108773	5.92827E-06	1.39207E-05	1.36519E-05	1.33694E-05	1.15804E-05	2.51461E-05	1.78901E-06	2.60406E-05	1.78901E-06
3836403772915	383640	3772915	0.000105998	0.000104901	3.76707E-05	1.99352E-05	6.84705E-05	2.19968E-06	2.19968E-06	7.06702E-05	2.19968E-06	0.000108543	5.91575E-06	1.38913E-05	1.36231E-05	1.33412E-05	1.15559E-05	2.5093E-05	1.78523E-06	2.59857E-05	1.78523E-06
3836503772915	383650	3772915	0.00010555	0.000104457	3.75115E-05	1.9851E-05	6.81811E-05	2.19039E-06	2.19039E-06	7.03715E-05	2.19039E-06	0.000108061	5.88946E-06	1.38296E-05	1.35625E-05	1.32819E-05	1.15046E-05	2.49815E-05	1.7773E-06	2.58702E-05	1.7773E-06
3836603772915	383660	3772915	0.000104684	0.0001036	3.72038E-05	1.96881E-05	6.76217E-05	2.17242E-06	2.17242E-06	6.97941E-05	2.17242E-06	0.00010718	5.84147E-06	1.37169E-05	1.3452E-05	1.31737E-05	1.14108E-05	2.4778E-05	1.76282E-06	2.56594E-05	1.76282E-06
3836703772915	383670	3772915	0.000103668	0.000102595	3.68429E-05	1.94971E-05	6.69658E-05	2.15135E-06	2.15135E-06	6.91172E-05	2.15135E-06	0.000106185	5.78722E-06	1.35895E-05	1.33271E-05	1.30513E-05	1.13049E-05	2.45478E-05	1.74645E-06	2.54211E-05	1.74645E-06
3836803772915	383680	3772915	0.000102354	0.000101295	3.6376E-05	1.925E-05	6.61171E-05	2.12408E-06	2.12408E-06	6.82412E-05	2.12408E-06	0.00010486	5.71503E-06	1.342E-05	1.31608E-05	1.28885E-05	1.11638E-05	2.42416E-05	1.72466E-06	2.51039E-05	1.72466E-06
3836903772915	383690	3772915	0.000100966	0.99209E-05	3.58824E-05	1.89889E-05	6.52201E-05	2.09526E-06	2.09526E-06	6.73153E-05	2.09526E-06	0.000103482	5.63991E-06	1.32436E-05	1.29878E-05	1.27191E-05	1.10171E-05	2.3923E-05	1.70199E-06	2.4774E-05	1.70199E-06
3837003772915	383700	3772915	9.95921E-05	9.85614E-05	3.53943E-05	1.87305E-05	6.43327E-05	2.06675E-06	2.06675E-06	6.63995E-05	2.06675E-06	0.000102119	5.56563E-06	1.30692E-05	1.28168E-05	1.25516E-05	1.0872E-05	2.36079E-05	1.67958E-06	2.44477E-05	1.67958E-06
3837103772915	383710	3772915	9.80766E-05	9.70616E-05	3.48556E-05	1.84455E-05	6.33538E-05	2.0353E-06	2.0353E-06	6.53891E-05	2.0353E-06	0.000100573	5.48134E-06	1.28712E-05	1.26227E-05	1.23615E-05	1.07073E-05	2.32504E-05	1.65414E-06	2.40774E-05	1.65414E-06
3837203772915	383720	3772915	9.66432E-05	9.5643E-05	3.43462E-05	1.81759E-05	6.24278E-05	2.00556E-06	2.00556E-06	6.44334E-05	2.00556E-06	9.91178E-05	5.40205E-06	1.2685E-05	1.24401E-05	1.21827E-05	1.05525E-05	2.2914E-05	1.63021E-06	2.37291E-05	1.63021E-06
3837303772915	383730	3772915	9.52545E-05	9.42688E-05	3.38527E-05	1.79147E-05	6.15308E-05	1.97674E-06	1.97674E-06	6.35076E-05	1.97674E-06	9.7709E-05	5.32526E-06	1.25047E-05	1.22632E-05	1.20095E-05	1.04025E-05	2.25883E-05	1.60704E-06	2.33919E-05	1.60704E-06
3837403772915	383740	3772915	9.39107E-05	9.29388E-05	3.33751E-05	1.7662E-05	6.06628E-05	1.94885E-06	1.94885E-06	6.26116E-05	1.94885E-06	9.63537E-05	5.2514E-06	1.23313E-05	1.20931E-05	1.18429E-05	1.02582E-05	2.2275E-05	1.58475E-06	2.30674E-05	1.58475E-06
3837503772915	383750	3772915	9.25744E-05	9.16163E-05	3.29002E-05	1.74107E-05	5.97995E-05	1.92112E-06	1.92112E-06	6.17207E-05	1.92112E-06	9.49908E-05	5.17712E-06	1.21569E-05	1.19221E-05	1.16754E-05	1.01131E-05	2.196E-05	1.56233E-06	2.27411E-05	1.56233E-06
3837603772915	383760	3772915	9.07229E-05	8.9784E-05	3.22422E-05	1.70624E-05	5.86036E-05	1.8827E-06	1.8827E-06	6.04863E-05	1.8827E-06	9.29387E-05	5.06528E-06	1.18942E-05	1.16645E-05	1.14232E-05	9.89461E-06	2.14856E-05	1.52858E-06	2.22499E-05	1.52858E-06
3837703772915	383770	3772915	8.89237E-05	8.80034E-05	3.16028E-05	1.67241E-05	5.74413E-05	1.84536E-06	1.84536E-06	5.92867E-05	1.84536E-06	9.09556E-05	4.9572E-06	1.16404E-05	1.14156E-05	1.11794E-05	9.68348E-06	2.10271E-05	1.49596E-06	2.17751E-05	1.49596E-06
3837803772915	383780	3772915	8.72588E-05	8.63558E-05	3.10111E-05	1.6411E-05	5.63659E-05	1.81081E-06	1.81081E-06	5.81767E-05	1.81081E-06	8.9141E-05	4.8583E-06	1.14082E-05	1.11879E-05	1.09564E-05	9.49029E-06	2.06076E-05	1.46612E-06	2.13406E-05	1.46612E-06
3837903772915	383790	3772915	8.57059E-05	8.4819E-05	3.04592E-05	1.61189E-05	5.53628E-05	1.77859E-06	1.77859E-06	5.71414E-05	1.77859E-06	8.74641E-05	4.76691E-06	1.11936E-05	1.09774E-05	1.07503E-05	9.31176E-06	2.02199E-05	1.43854E-06	2.09392E-05	1.43854E-06
3838003772915	383800	3772915	8.42053E-05	8.33339E-05	2.99259E-05	1.58367E-05	5.43935E-05	1.74745E-06	1.74745E-06	5.61409E-05	1.74745E-06	8.58485E-05	4.67885E-06	1.09868E-05	1.07747E-05	1.05517E-05	9.13976E-06	1.98464E-05	1.41197E-06	2.05524E-05	1.41197E-06
3838103772915	383810	3772915	8.26898E-05	8.18341E-05	2.93873E-05	1.55517E-05	5.34145E-05	1.71599E-06	1.71599E-06	5.51305E-05	1.71599E-06	8.42099E-05	4.58955E-06	1.07771E-05	1.0569E-05	1.03503E-05	8.96531E-06	1.94676E-05	1.38502E-06	2.01601E-05	1.38502E-06
3838203772915	383820	3772915	8.12116E-05	8.03711E-05	2.8862E-05	1.52736E-05	5.24596E-05	1.68532E-06	1.68532E-06	5.41449E-05	1.68532E-06	8.26097E-05	4.50233E-06	1.05723E-05	1.03682E-05	1.01536E-05	8.79494E-06	1.90977E-05	1.3587E-06	1.9777E-05	1.3587E-06
3838303772915	383830	3772915	8.01888E-05	7.93589E-05	2.84985E-05	1.50813E-05	5.17989E-05	1.66409E-06	1.66409E-06	5.3463E-05	1.66409E-06	8.15607E-05	4.44516E-06	1.04381E-05	1.02365E-05	1.00247E-05	8.68326E-06	1.88552E-05	1.34144E-06	1.95259E-05	1.34144E-06
3838403772915	383840	3772915	8.0144E-05	7.93146E-05	2.84826E-05	1.50729E-05	5.177E-05	1.66316E-06	1.66316E-06	5.34332E-05	1.66316E-06	8.15454E-05	4.44433E-06	1.04361E-05	1.02346E-05	1.00228E-05	8.68163E-06	1.88516E-05	1.34119E-06	1.95222E-05	1.34119E-06
3838503772915	383850	3772915	8.02709E-05	7.94402E-05	2.85277E-05	1.50967E-05	5.1852E-05	1.6658E-06	1.6658E-06	5.35178E-05	1.6658E-06	8.17138E-05	4.45351E-06	1.04577E-05	1.02557E-05	1.00435E-05	8.69956E-06	1.88906E-05	1.34396E-06	1.95626E-05	1.34396E-06
3838603772915	383860	3772915	7.92257E-05	7.84058E-05	2.81562E-05	1.49002E-05	5.11768E-05	1.64411E-06	1.64411E-06	5.28209E-05	1.64411E-06	8.06265E-05	4.39425E-06	1.03185E-05	1.01193E-05	9.90989E-06	8.58381E-06	1.86392E-05	1.32608E-06	1.93023E-05	1.32608E-06
3838703772915	383870	3772915	7.80088E-05	7.72015E-05	2.77237E-05	1.46713E-05	5.03908E-05	1.61885E-06	1.61885E-06	5.20096E-05	1.61885E-06	7.93325E-05	4.32373E-06	1.01529E-05	9.95686E-06	9.75084E-06	8.44604E-06	1.83401E-05	1.3048E-06	1.89925E-05	1.3048E-06
3838803772915	383880	3772915	7.62768E-05	7.54874E-05	2.71082E-05	1.43455E-05	4.92719E-05	1.58291E-06	1.58291E-06	5.08548E-05	1.58291E-06	7.738E-05	4.21731E-06	9.90304E-06	9.71181E-06	9.51086E-06	8.23817E-06	1.78887E-05	1.27268E-06	1.8525E-05	1.27268E-06
3838903772915	383890	3772915	7.29172E-05	7.21626E-05	2.59142E-05	1.37137E-05	4.71018E-05	1.51319E-06	1.51319E-06	4.8615E-05	1.51319E-06	7.38043E-05	4.02243E-06	9.44542E-06	9.26302E-06	9.07136E-06	7.85749E-06	1.70621E-05	1.21387E-06	1.7669E-05	1.21387E-06
3839003772915	383900	3772915	7.03267E-05	6.95988E-05	2.49935E-05	1.32265E-05	4.54284E-05	1.45943E-06	1.45943E-06	4.68878E-05	1.45943E-06	7.09406E-05	3.86636E-06	9.07893E-06	8.90361E-06	8.71939E-06	7.55261E-06	1.64E-05	1.16677E-06	1.69834E-05	1.16677E-06
3839103772915	383910	3772915	6.84602E-05	6.77517E-05	2.43302E-05	1.28755E-05	4.42227E-05	1.4207E-06	1.4207E-06	4.56434E-05	1.4207E-06	6.89192E-05	3.75619E-06	8.82024E-06	8.64991E-06	8.47093E-06	7.3374E-06	1.59327E-05	1.13353E-06	1.64995E-05	1.13353E-06
3829703772925	382970	3772925	6.12708E-05	6.06367E-05	2.17752E-05	1.15233E-05	3.95786E-05	1.2715E-06	1.2715E-06	4.08501E-05	1.2715E-06	9.251E-05	5.04191E-06	1.18394E-05	1.16107E-05	1.13705E-05	9.84896E-06	2.13864E-05	1.52153E-06	2.21472E-05	1.52153E-06
3829803772925	382980	3772925	6.24354E-05	6.17893E-05	2.21891E-05	1.17424E-05	4.03309E-05	1.29567E-06	1.29567E-06	4.16266E-05	1.29567E-06	9.45237E-05	5.15166E-06	1.20971E-05	1.18635E-05	1.1618E-05	1.00634E-05	2.1852E-05	1.55465E-06	2.26293E-05	1.55465E-06
3829903772925	382990	3772925	6.37569E-05	6.3097E-05	2.26587E-05	1.19909E-05	4.11845E-05	1.32309E-06	1.32309E-06	4.25076E-05	1.32309E-06	9.67442E-05	5.27268E-06	1.23813E-05	1.21422E-05	1.18909E-05	1.02998E-05	2.23653E-05	1.59117E-06	2.31609E-05	1.59117E-06
3830003772925	383000	3772925	6.51529E-05	6.44787E-05	2.31548E-05	1.22535E-05	4.20863E-05	1.35207E-06	1.35207E-06	4.34384E-05	1.35207E-06	9.90412E-05	5.39788E-06	1.26752E-05	1.24305E-05	1.21733E-05	1.05443E-05	2.28963E-05	1.62895E-06	2.37108E-05	1.62895E-06
3830103772925	383010	3772925	6.66162E-05	6.59268E-05	2.36749E-05	1.25287E-05	4.30316E-05	1.38243E-06	1.38243E-06	4.4414E-05	1.38243E-06	0.000101453	5.52933E-06	1.29839E-05	1.27332E-05	1.24697E-05	1.08011E-05	2.34539E-05	1.66862E-06	2.42882E-05	1.66862E-06
3830203772925	383020	3772925	6.82661E-05	6.75596E-05	2.42612E-05	1.2839E-05	4.40973E-05	1.41667E-06	1.41667E-06	4.5514E-05	1.41667E-06	0.000104102	5.67372E-06	1.3323E-05	1.30657E-05	1.27953E-05	1.10831E-05	2.40664E-05	1.71219E-06	2.49225E-05	1.71219E-06
3830303772925	383030	3772925	6.99832E-05	6.9259E-05	2.48715E-05	1.31619E-05	4.52065E-05	1.45231E-06	1.45231E-06	4.66588E-05	1.45231E-06	0.000106828	5.82228E-06	1.36718E-05	1.34078E-05	1.31304E-05	1.13733E-05	2.46965E-05	1.75703E-06	2.5575E-05	1.75703E-06
3830403772925	383040	3772925	7.17675E-05	7.10248E-05	2.55056E-05	1.34975E-05	4.63591E-05	1.48933E-06	1.48933E-06	4.78484E-05	1.48933E-06	0.000109631	5.97501E-06	1.40305E-05	1.37595E-05	1.34748E-05	1.16717E-05	2.53444E-05	1.80312E-06	2.62466E-05	1.80312E-06
3830503772925	383050	3772925	7.36265E-05	7.28645E-05	2.61663E-05	1.38471E-05	4.75599E-05	1.52791E-06	1.52791E-06	4.90878E-05	1.52791E-06	0.000112517	6.13234E-06	1.43999E-05	1.41218E-05	1.38296E-05	1.1979E-05	2.60117E-05	1.85059E-06	2.6937E-05	1.85059E-06
3830603772925	383060	3772925	7.55825E-05	7.48003E-05	2.68614E-05	1.4215E-05	4.88234E-05	1.5685E-06	1.5685E-06	5.03919E-05	1.5685E-06	0.000115511	6.29551E-06	1.4783E-05	1.44976E-05	1.41976E-05	1.22978E-05	2.67038E-05	1.89983E-06	2.76538E-05	1.89983E-06
3830703772925	383070	3772925	7.76654E-05	7.68617E-05	2.76017E-05	1.46067E-05	5.01689E-05	1.61173E-06	1.61173E-06	5.17807E-05	1.61173E-06	0.000118689	6.46869E-06	1.51897E-05	1.48964E-05	1.45881E-05	1.26361E-05	2.74384E-05	1.9521E-06	2.84145E-05	1.9521E-06
3830803772925	383080	3772925	7.98454E-05	7.90191E-05	2.83764E-05	1.50167E-05	5.15771E-05	1.65697E-06	1.65697E-06	5.32341E-05	1.65697E-06	0.000121951	6.64646E-06	1.56071E-05	1.53058E-05	1.49891E-05	1.29833E-05	2.81925E-05	2.00574E-06	2.91954E-05	2.00574E-06
3830903772925	383090	3772925	8.2115E-05	8.12651E-05	2.9183E-05	1.54435E-05	5.30432E-05	1.70407E-06	1.70407E-06	5.47472E-05	1.70407E-06	0.000125297	6.82882E-06	1.60354E-05	1.57257E-05	1.54003E-05	1.33395E-05	2.8966E-05	2.06078E-06	2.99964E-05	2.06078E-06
3831003772925	383100	3772925	8.44816E-05	8.36073E-05	3.00241E-05	1.58886E-05	5.45719E-05	1.75318E-06	1.75318E-06	5.63251E-05	1.75318E-06	0.000128727	7.01578E-06	1.64744E-05	1.61562E-05	1.58219E-05	1.37047E-05	2.9759E-05	2.1172E-06	3.08176E-05	2.1172E-06
3831103772925	383110	3772925	8.69602E-05	8.60602E-05	3.0905E-05	1.63548E-05	5.6173E-05	1.80461E-06	1.80461E-06	5.79776E-05	1.80461E-06	0.000132264	7.20857E-06	1.69271E-05	1.66002E-05	1.62567E-05	1.40814E-05	3.05768E-05	2.17538E-06	3.16645E-05	2.17538E-06
3831203772925	383120	3772925	8.9618E-05	8.86905E-05	3.18495E-05	1.68546E-05	5.78898E-05	1.85977E-06	1.85977E-06	5.97496E-05	1.85977E-06	0.000136024	7.41347E-06	1.74082E-05	1.70721E-05	1.67188E-05	1.44816E-05	3.1446E-05	2.23721E-06	3.25646E-05	2.23721E-06
3831303772925	383130	3772925	9.23952E-05	9.1439E-05	3.28365E-05	1.7377E-05	5.96838E-05	1.9174E-06	1.9174E-06	6.16012E-05	1.9174E-06	0.000139868	7.62296E-06	1.79001E-05	1.75545E-05	1.71913E-05	1.48908E-05	3.23345E-05	2.30043E-06	3.34848E-05	2.30043E-06
3831403772925	383140	3772925	9.55756E-05	9.45865E-05	3.39668E-05	1.79751E-05	6.17382E-05	1.9834E-06	1.9834E-06	6.37216E-05	1.9834E-06	0.000144224	7.86041E-06	1.84577E-05	1.81013E-05	1.77268E-05	1.53547E-05	3.33417E-05	2.37208E-06	3.45278E-05	2.37208E-06
3831503772925	383150	3772925	9.90322E-05	9.80073E-05	3.51953E-05	1.86252E-05	6.3971E-05	2.05513E-06	2.05513E-06	6.60262E-05	2.05513E-06	0.000148903	8.11538E-06	1.90565E-05	1.86885E-05	1.83018E-05	1.58527E-05	3.44233E-05	2.44903E-06	3.56478E-05	2.44903E-06
3831603772925	383160	3772925	0.000102623	0.000101561	3.64715E-05	1.93006E-05	6.62907E-05	2.12966E-06	2.12966E-06	6.84203E-05	2.12966E-06	0.000153635	8.37328E-06	1.9662E-05	1.92823E-05	1.88834E-05	1.63565E-05	3.55172E-05	2.52686E-06	3.67806E-05	2.52686E-06
3831703772925	383170	3772925	0.000106431	0.000105329	3.78246E-05	2.00166E-05	6.87502E-05	2.20867E-06	2.20867E-06	7.09589E-05	2.20867E-06	0.000158481	8.63744E-06	2.02823E-05	1.98907E-05	1.94791E-05	1.68725E-05	3.66377E-05	2.60657E-06	3.7941E-05	2.60657E-06
3831803772925	383180	3772925	0.00011029	0.000109149	3.91963E-05	2.07426E-05	7.12434E-05	2.28877E-06	2.28877E-06	7.35322E-05	2.28877E-06	0.000163206	8.89492E-06	2.08869E-05	2.04836E-05	2.00598E-05	1.73755E-05	3.77298E-05	2.68427E-06	3.9072E-05	2.68427E-06
3831903772925	383190	3772925	0.000114471	0.000113287	4.06822E-05	2.15288E-05	7.39441E-05	2.37553E-06	2.37553E-06	7.63196E-05	2.37553E-06	0.000167915	9.15156E-06	2.14896E-05	2.10746E-05	2.06385E-05	1.78768E-05	3.88185E-05	2.76172E-06	4.01993E-05	2.76172E-06
3832003772925	383200	3772925	0.000117502	0.000116286	4.17594E-05	2.20989E-05	7.5902E-05	2.43843E-06	2.43843E-06	7.83404E-05	2.43843E-06	0.00016953	9.23961E-06	2.16963E-05	2.12774E-05	2.08371E-05	1.80488E-05	3.91919E-05	2.7883E-06	4.05861E-05	2.7883E-06
3832103772925	383210	3772925	0.000125274	0.000123978	4.45214E-05	2.35606E-05	8.09223E-05	2.59971E-06	2.59971E-06	8.3522E-05	2.59971E-06	0.000177026	9.64816E-06	2.26557E-05	2.22182E-05	2.17585E-05	1.88469E-05	4.09249E-05	2.91158E-06	4.23807E-05	2.91158E-06
3832203772925	383220	3772925	0.000134554	0.000133161	4.78194E-05	2.53058E-05	8.69167E-05	2.79229E-06	2.79229E-06	8.9709E-05	2.79229E-06	0.000184645	1.00634E-05	2.36307E-05	2.31744E-05	2.26949E-05	1.9658E-05	4.26861E-05

			ISDemolition	ISDrainage / Utilities Trenching	ISDrainage / Utilities Trenching	ISAsphalt Paving	ISAsphalt Paving	SVDemolition	SVSite Grubbing / Prep	SVMass Grading / Excavation	SVMass Grading / Excavation	SVDrainage / Utilities Trenching	SVFoundations / Concrete Pads	SVBuilding / Structure Construction	SVBuilding / Structure Construction	SVAsphalt Paving	SVAsphalt Paving	SVArchitectural Coating	SVArchitectural Coating	SVLandscaping or Other Finishing	SVLandscaping or Other Finishing
Unique Identifier	X (UTM)	Y (UTM)	2027	2027	2028	2027	2028	2027	2027	2027	2028	2028	2028	2028	2029	2028	2029	2028	2029	2028	2029
3834303772915	383430	3772915	2.25806E-05	9.09233E-06	8.85905E-06	2.34822E-06	2.18747E-06	0.000156144	0.000112259	7.56882E-05	7.47272E-05	5.30208E-05	1.68433E-05	2.41291E-05	2.32085E-05	2.37237E-06	2.20724E-06	2.37237E-06	2.20724E-06	2.41291E-05	2.32085E-05
3834403772915	383440	3772915	2.22802E-05	8.97137E-06	8.74119E-06	2.31698E-06	2.15837E-06	0.000154166	0.000110837	7.47296E-05	7.37807E-05	5.23492E-05	1.663E-05	2.38235E-05	2.29145E-05	2.34232E-06	2.17928E-06	2.34232E-06	2.17928E-06	2.38235E-05	2.29145E-05
3834503772915	383450	3772915	2.17394E-05	8.75364E-06	8.52905E-06	2.26075E-06	2.10599E-06	0.000150451	0.000108166	7.29288E-05	7.20028E-05	5.10877E-05	1.62293E-05	2.32494E-05	2.23623E-05	2.28588E-06	2.12677E-06	2.28588E-06	2.12677E-06	2.32494E-05	2.23623E-05
3834603772915	383460	3772915	2.11652E-05	8.52241E-06	8.30375E-06	2.20103E-06	2.05036E-06	0.000146478	0.00010531	7.10028E-05	7.01013E-05	4.97386E-05	1.58007E-05	2.26354E-05	2.17717E-05	2.22551E-06	2.0706E-06	2.22551E-06	2.0706E-06	2.26354E-05	2.17717E-05
3834703772915	383470	3772915	2.04833E-05	8.24786E-06	8.03624E-06	2.13012E-06	1.9843E-06	0.000141721	0.000101889	6.86968E-05	6.78246E-05	4.81232E-05	1.52875E-05	2.19003E-05	2.10646E-05	2.15323E-06	2.00335E-06	2.15323E-06	2.00335E-06	2.19003E-05	2.10646E-05
3834803772915	383480	3772915	1.95751E-05	7.88216E-06	7.67992E-06	2.03568E-06	1.89632E-06	0.000135315	9.72843E-05	6.55919E-05	6.47591E-05	4.59481E-05	1.45965E-05	2.09104E-05	2.01126E-05	2.05591E-06	1.91281E-06	2.05591E-06	1.91281E-06	2.09104E-05	2.01126E-05
3834903772915	383490	3772915	1.87605E-05	7.55416E-06	7.36034E-06	1.95097E-06	1.81741E-06	0.000129578	9.31595E-05	6.28108E-05	6.20133E-05	4.4E-05	1.39777E-05	2.00239E-05	1.92598E-05	1.96874E-06	1.8317E-06	1.96874E-06	1.8317E-06	2.00239E-05	1.92598E-05
3835003772915	383500	3772915	1.82911E-05	7.36512E-06	7.17615E-06	1.90214E-06	1.77193E-06	0.000126317	9.08153E-05	6.12303E-05	6.04529E-05	4.28928E-05	1.36259E-05	1.952E-05	1.87752E-05	1.9192E-06	1.78561E-06	1.9192E-06	1.78561E-06	1.952E-05	1.87752E-05
3835103772915	383510	3772915	1.79278E-05	7.21884E-06	7.03363E-06	1.86437E-06	1.73674E-06	0.000123814	8.90156E-05	6.00168E-05	5.92548E-05	4.20427E-05	1.33559E-05	1.91331E-05	1.84031E-05	1.88116E-06	1.75022E-06	1.88116E-06	1.75022E-06	1.91331E-05	1.84031E-05
3835203772915	383520	3772915	1.75701E-05	7.07481E-06	6.89329E-06	1.82717E-06	1.70209E-06	0.000121355	8.72478E-05	5.8825E-05	5.80781E-05	4.12078E-05	1.30907E-05	1.87532E-05	1.80376E-05	1.84381E-06	1.71547E-06	1.84381E-06	1.71547E-06	1.87532E-05	1.80376E-05
3835303772915	383530	3772915	1.72446E-05	6.94373E-06	6.76557E-06	1.79331E-06	1.67055E-06	0.000119128	8.56466E-05	5.77454E-05	5.70122E-05	4.04515E-05	1.28504E-05	1.8409E-05	1.77066E-05	1.80997E-06	1.68398E-06	1.80997E-06	1.68398E-06	1.8409E-05	1.77066E-05
3835403772915	383540	3772915	1.69176E-05	6.81208E-06	6.6373E-06	1.75931E-06	1.63888E-06	0.000116892	8.40389E-05	5.66615E-05	5.5942E-05	3.96922E-05	1.26092E-05	1.80635E-05	1.73742E-05	1.77599E-06	1.65237E-06	1.77599E-06	1.65237E-06	1.80635E-05	1.73742E-05
3835503772915	383550	3772915	1.66228E-05	6.69337E-06	6.52163E-06	1.72865E-06	1.61032E-06	0.000114879	8.25914E-05	5.56855E-05	5.49785E-05	3.90086E-05	1.2392E-05	1.77523E-05	1.7075E-05	1.7454E-06	1.62391E-06	1.7454E-06	1.62391E-06	1.77523E-05	1.7075E-05
3835603772915	383560	3772915	1.63517E-05	6.58422E-06	6.41529E-06	1.70047E-06	1.58406E-06	0.000113034	8.12656E-05	5.47916E-05	5.40959E-05	3.83824E-05	1.21931E-05	1.74674E-05	1.68009E-05	1.71738E-06	1.59785E-06	1.71738E-06	1.59785E-06	1.74674E-05	1.68009E-05
3835703772915	383570	3772915	1.60946E-05	6.4807E-06	6.31442E-06	1.67373E-06	1.55915E-06	0.000111279	8.00038E-05	5.39409E-05	5.32566E-05	3.77864E-05	1.20038E-05	1.71961E-05	1.654E-05	1.69072E-06	1.57304E-06	1.69072E-06	1.57304E-06	1.71961E-05	1.654E-05
3835803772915	383580	3772915	1.60597E-05	6.46663E-06	6.30072E-06	1.6701E-06	1.55577E-06	0.000111119	7.98885E-05	5.38631E-05	5.31793E-05	3.7732E-05	1.19865E-05	1.71714E-05	1.65162E-05	1.68828E-06	1.57077E-06	1.68828E-06	1.57077E-06	1.71714E-05	1.65162E-05
3835903772915	383590	3772915	1.60541E-05	6.46438E-06	6.29852E-06	1.66952E-06	1.55523E-06	0.000111146	7.99078E-05	5.38761E-05	5.3192E-05	3.7741E-05	1.19894E-05	1.71755E-05	1.65201E-05	1.68869E-06	1.57115E-06	1.68869E-06	1.57115E-06	1.71755E-05	1.65201E-05
3836003772915	383600	3772915	1.60597E-05	6.46663E-06	6.30072E-06	1.6701E-06	1.55577E-06	0.000111244	7.99782E-05	5.39236E-05	5.32389E-05	3.77743E-05	1.19999E-05	1.71906E-05	1.65347E-05	1.69018E-06	1.57253E-06	1.69018E-06	1.57253E-06	1.71906E-05	1.65347E-05
3836103772915	383610	3772915	1.60709E-05	6.47113E-06	6.3051E-06	1.67126E-06	1.55685E-06	0.000111368	8.00679E-05	5.39841E-05	5.32986E-05	3.78167E-05	1.20134E-05	1.72099E-05	1.65533E-05	1.69207E-06	1.5743E-06	1.69207E-06	1.5743E-06	1.72099E-05	1.65533E-05
3836203772915	383620	3772915	1.60849E-05	6.47676E-06	6.31058E-06	1.67271E-06	1.55821E-06	0.000111484	8.01511E-05	5.40402E-05	5.33541E-05	3.7856E-05	1.20259E-05	1.72278E-05	1.65705E-05	1.69383E-06	1.57593E-06	1.69383E-06	1.57593E-06	1.72278E-05	1.65705E-05
3836303772915	383630	3772915	1.60849E-05	6.47676E-06	6.31058E-06	1.67271E-06	1.55821E-06	0.000111475	8.01447E-05	5.40359E-05	5.33498E-05	3.7853E-05	1.20249E-05	1.72264E-05	1.65691E-05	1.6937E-06	1.57581E-06	1.6937E-06	1.57581E-06	1.72264E-05	1.65691E-05
3836403772915	383640	3772915	1.60639E-05	6.46832E-06	6.30236E-06	1.67053E-06	1.55618E-06	0.000111297	8.00166E-05	5.39495E-05	5.32645E-05	3.77925E-05	1.20057E-05	1.71989E-05	1.65427E-05	1.69099E-06	1.57329E-06	1.69099E-06	1.57329E-06	1.71989E-05	1.65427E-05
3836503772915	383650	3772915	1.59968E-05	6.44132E-06	6.27605E-06	1.66356E-06	1.54968E-06	0.00011078	7.96452E-05	5.3699E-05	5.30172E-05	3.7617E-05	1.195E-05	1.71191E-05	1.64659E-05	1.68314E-06	1.56598E-06	1.68314E-06	1.56598E-06	1.71191E-05	1.64659E-05
3836603772915	383660	3772915	1.58697E-05	6.39012E-06	6.22617E-06	1.65034E-06	1.53736E-06	0.000109818	7.89534E-05	5.32327E-05	5.25568E-05	3.72903E-05	1.18462E-05	1.69704E-05	1.63229E-05	1.66852E-06	1.55238E-06	1.66852E-06	1.55238E-06	1.69704E-05	1.63229E-05
3836703772915	383670	3772915	1.57202E-05	6.32992E-06	6.16751E-06	1.63479E-06	1.52288E-06	0.000108696	7.81464E-05	5.26885E-05	5.20196E-05	3.69091E-05	1.17251E-05	1.67969E-05	1.6156E-05	1.65147E-06	1.53652E-06	1.65147E-06	1.53652E-06	1.67969E-05	1.6156E-05
3836803772915	383680	3772915	1.55274E-05	6.25228E-06	6.09186E-06	1.61474E-06	1.5042E-06	0.000107306	7.71472E-05	5.20149E-05	5.13545E-05	3.64372E-05	1.15752E-05	1.65821E-05	1.59494E-05	1.63035E-06	1.51687E-06	1.63035E-06	1.51687E-06	1.65821E-05	1.59494E-05
3836903772915	383690	3772915	1.53234E-05	6.17014E-06	6.01183E-06	1.59352E-06	1.48444E-06	0.000105809	7.60712E-05	5.12894E-05	5.06382E-05	3.5929E-05	1.14137E-05	1.63509E-05	1.5727E-05	1.60761E-06	1.49571E-06	1.60761E-06	1.49571E-06	1.63509E-05	1.5727E-05
3837003772915	383700	3772915	1.51222E-05	6.08912E-06	5.93289E-06	1.5726E-06	1.46495E-06	0.000104322	7.50016E-05	5.05682E-05	4.99262E-05	3.54238E-05	1.12532E-05	1.6121E-05	1.55058E-05	1.58501E-06	1.47468E-06	1.58501E-06	1.47468E-06	1.6121E-05	1.55058E-05
3837103772915	383710	3772915	1.49042E-05	6.00136E-06	5.84738E-06	1.54993E-06	1.44383E-06	0.000102745	7.38679E-05	4.98039E-05	4.91715E-05	3.48884E-05	1.10831E-05	1.58773E-05	1.52715E-05	1.56105E-06	1.45239E-06	1.56105E-06	1.45239E-06	1.58773E-05	1.52715E-05
3837203772915	383720	3772915	1.4696E-05	5.91753E-06	5.7657E-06	1.52828E-06	1.42366E-06	0.00010123	7.27791E-05	4.90697E-05	4.84467E-05	3.43741E-05	1.09198E-05	1.56432E-05	1.50464E-05	1.53804E-06	1.43098E-06	1.53804E-06	1.43098E-06	1.56432E-05	1.50464E-05
3837303772915	383730	3772915	1.44948E-05	5.83651E-06	5.68676E-06	1.50736E-06	1.40417E-06	9.97514E-05	7.17159E-05	4.83529E-05	4.7739E-05	3.38719E-05	1.07602E-05	1.54147E-05	1.48266E-05	1.51557E-06	1.41008E-06	1.51557E-06	1.41008E-06	1.54147E-05	1.48266E-05
3837403772915	383740	3772915	1.43006E-05	5.75831E-06	5.61057E-06	1.48716E-06	1.38536E-06	9.82993E-05	7.06719E-05	4.7649E-05	4.7044E-05	3.33789E-05	1.06036E-05	1.51903E-05	1.46107E-05	1.49351E-06	1.38955E-06	1.49351E-06	1.38955E-06	1.51903E-05	1.46107E-05
3837503772915	383750	3772915	1.41092E-05	5.68123E-06	5.53547E-06	1.46726E-06	1.36681E-06	9.6865E-05	6.96407E-05	4.69537E-05	4.63576E-05	3.28918E-05	1.04489E-05	1.49687E-05	1.43975E-05	1.47171E-06	1.36928E-06	1.47171E-06	1.36928E-06	1.49687E-05	1.43975E-05
3837603772915	383760	3772915	1.38451E-05	5.5749E-06	5.43186E-06	1.43979E-06	1.34123E-06	9.5012E-05	6.83085E-05	4.60555E-05	4.54708E-05	3.22626E-05	1.0249E-05	1.46823E-05	1.41221E-05	1.44356E-06	1.34308E-06	1.44356E-06	1.34308E-06	1.46823E-05	1.41221E-05
3837703772915	383770	3772915	1.3588E-05	5.47138E-06	5.331E-06	1.41306E-06	1.31633E-06	9.32124E-05	6.70147E-05	4.51832E-05	4.46095E-05	3.16515E-05	1.00549E-05	1.44042E-05	1.38546E-05	1.41622E-06	1.31764E-06	1.41622E-06	1.31764E-06	1.44042E-05	1.38546E-05
3837803772915	383780	3772915	1.33505E-05	5.37573E-06	5.23781E-06	1.38836E-06	1.29332E-06	9.15287E-05	6.58041E-05	4.4367E-05	4.38037E-05	3.10798E-05	9.87325E-06	1.4144E-05	1.36044E-05	1.39064E-06	1.29384E-06	1.39064E-06	1.29384E-06	1.4144E-05	1.36044E-05
3837903772915	383790	3772915	1.31297E-05	5.28684E-06	5.1512E-06	1.3654E-06	1.27193E-06	8.99518E-05	6.46705E-05	4.36027E-05	4.30491E-05	3.05443E-05	9.70316E-06	1.39004E-05	1.337E-05	1.36668E-06	1.27155E-06	1.36668E-06	1.27155E-06	1.39004E-05	1.337E-05
3838003772915	383800	3772915	1.29146E-05	5.2002E-06	5.06678E-06	1.34302E-06	1.25109E-06	8.84195E-05	6.35688E-05	4.28599E-05	4.23157E-05	3.0024E-05	9.53787E-06	1.36636E-05	1.31422E-05	1.3434E-06	1.24989E-06	1.3434E-06	1.24989E-06	1.36636E-05	1.31422E-05
3838103772915	383810	3772915	1.2698E-05	5.113E-06	4.98181E-06	1.3205E-06	1.23011E-06	8.68783E-05	6.24608E-05	4.21128E-05	4.15781E-05	2.95007E-05	9.37161E-06	1.34254E-05	1.29132E-05	1.31998E-06	1.2281E-06	1.31998E-06	1.2281E-06	1.34254E-05	1.29132E-05
3838203772915	383820	3772915	1.2487E-05	5.02804E-06	4.89904E-06	1.29856E-06	1.20967E-06	8.53816E-05	6.13847E-05	4.13873E-05	4.08619E-05	2.89925E-05	9.21017E-06	1.31941E-05	1.26907E-05	1.29724E-06	1.20695E-06	1.29724E-06	1.20695E-06	1.31941E-05	1.26907E-05
3838303772915	383830	3772915	1.23403E-05	4.96897E-06	4.84148E-06	1.2833E-06	1.19546E-06	8.42858E-05	6.05969E-05	4.08562E-05	4.03374E-05	2.86204E-05	9.09196E-06	1.30248E-05	1.25278E-05	1.28059E-06	1.19146E-06	1.28059E-06	1.19146E-06	1.30248E-05	1.25278E-05
3838403772915	383840	3772915	1.23319E-05	4.96559E-06	4.83819E-06	1.28243E-06	1.19464E-06	8.43126E-05	6.06161E-05	4.08691E-05	4.03502E-05	2.86295E-05	9.09485E-06	1.30289E-05	1.25318E-05	1.281E-06	1.19184E-06	1.281E-06	1.19184E-06	1.30289E-05	1.25318E-05
3838503772915	383850	3772915	1.23515E-05	4.97347E-06	4.84586E-06	1.28447E-06	1.19654E-06	8.42146E-05	6.05457E-05	4.08216E-05	4.03033E-05	2.85962E-05	9.08428E-06	1.30138E-05	1.25172E-05	1.27951E-06	1.19045E-06	1.27951E-06	1.19045E-06	1.30138E-05	1.25172E-05
3838603772915	383860	3772915	1.22062E-05	4.91496E-06	4.78885E-06	1.26936E-06	1.18246E-06	8.30653E-05	5.97195E-05	4.02646E-05	3.97533E-05	2.8206E-05	8.96031E-06	1.28362E-05	1.23464E-05	1.26205E-06	1.1742E-06	1.26205E-06	1.1742E-06	1.28362E-05	1.23464E-05
3838703772915	383870	3772915	1.20329E-05	4.84519E-06	4.72088E-06	1.25134E-06	1.16568E-06	8.18092E-05	5.88164E-05	3.96557E-05	3.91522E-05	2.77794E-05	8.82481E-06	1.26421E-05	1.21597E-05	1.24296E-06	1.15645E-06	1.24296E-06	1.15645E-06	1.26421E-05	1.21597E-05
3838803772915	383880	3772915	1.178E-05	4.74336E-06	4.62166E-06	1.22504E-06	1.14118E-06	8.01967E-05	5.76571E-05	3.88741E-05	3.83805E-05	2.72319E-05	8.65087E-06	1.23929E-05	1.192E-05	1.21847E-06	1.13365E-06	1.21847E-06	1.13365E-06	1.23929E-05	1.192E-05
3838903772915	383890	3772915	1.1298E-05	4.54926E-06	4.43254E-06	1.17491E-06	1.09448E-06	7.68648E-05	5.52616E-05	3.7259E-05	3.67859E-05	2.61005E-05	8.29146E-06	1.1878E-05	1.14248E-05	1.16784E-06	1.08655E-06	1.16784E-06	1.08655E-06	1.1878E-05	1.14248E-05
3839003772915	383900	3772915	1.09263E-05	4.39961E-06	4.28672E-06	1.13626E-06	1.05848E-06	7.43615E-05	5.34619E-05	3.60455E-05	3.55879E-05	2.52504E-05	8.02142E-06	1.14912E-05	1.10527E-05	1.12981E-06	1.05117E-06	1.12981E-06	1.05117E-06	1.14912E-05	1.10527E-05
3839103772915	383910	3772915	1.06608E-05	4.29271E-06	4.18257E-06	1.10865E-06	1.03276E-06	7.25173E-05	5.2136E-05	3.51516E-05	3.47053E-05	2.46242E-05	7.82249E-06	1.12062E-05	1.07786E-05	1.10179E-06	1.0251E-06	1.10179E-06	1.0251E-06	1.12062E-05	1.07786E-05
3829703772925	382970	3772925	9.84205E-06	3.96302E-06	3.86134E-06	1.02351E-06	9.53441E-07	6.06776E-05	4.36239E-05	2.94125E-05	2.9039E-05	2.06039E-05	6.54533E-06	9.37659E-06	9.01882E-06	9.21903E-07	8.57734E-07	9.21903E-07	8.57734E-07	9.37659E-06	9.01882E-06
3829803772925	382980	3772925	1.00055E-05	4.02885E-06	3.92548E-06	1.04051E-06	9.69277E-07	6.16754E-05	4.43412E-05	2.98961E-05	2.95166E-05	2.09427E-05	6.65296E-06	9.53077E-06	9.16712E-06	9.37063E-07	8.71838E-07	9.37063E-07	8.71838E-07	9.53077E-06	9.16712E-06
3829903772925	382990	3772925	1.01928E-05	4.10424E-06	3.99893E-06	1.05998E-06	9.87415E-07	6.28513E-05	4.51867E-05	3.04662E-05	3.00793E-05	2.1342E-05	6.77981E-06	9.7125E-06	9.34191E-06	9.54929E-07	8.88461E-07	9.54929E-07	8.88461E-07	9.7125E-06	9.34191E-06
3830003772925	383000	3772925	1.03898E-05	4.18356E-06	4.07623E-06	1.08046E-06	1.0065E-06	6.41342E-05	4.6109E-05	3.1088E-05	3.06933E-05	2.17776E-05	6.9182E-06	9.91074E-06	9.53259E-06	9.74421E-07	9.06596E-07	9.74421E-07	9.06596E-07	9.91074E-06	9.53259E-06
3830103772925	383010	3772925	1.0598E-05	4.26739E-06	4.1579E-06	1.10211E-06	1.02667E-06	6.54527E-05	4.70569E-05	3.17271E-05	3.13243E-05	2.22253E-05	7.06042E-06	1.01145E-05	9.72856E-06	9.94453E-07	9.25234E-07	9.94453E-07	9.25234E-07	1.01145E-05	9.72856E-06
3830203772925	383020	3772925	1.08313E-05	4.36135E-06	4.24945E-06	1.12638E-06	1.04927E-06	6.6985E-05	4.81586E-05	3.24699E-05	3.20576E-05	2.27457E-05	7.22571E-06	1.03513E-05	9.95632E-06	1.01773E-06	9.46895E-07	1.01773E-06	9.46895E-07	1.03513E-05	9.95632E-06
3830303772925	383030	3772925	1.10744E-05	4.45924E-06	4.34483E-06	1.15166E-06	1.07282E-06	6.85886E-05	4.93115E-05	3.32472E-05	3.28251E-05	2.32902E-05	7.39869E-06	1.05991E-05	1.01947E-05	1.0421E-06	9.69563E-07	1.0421E-06	9.69563E-07	1.05991E-05	1.01947E-05
3830403772925	383040	3772925	1.13259E-05	4.56051E-06	4.4435E-06	1.17782E-06	1.09719E-06	7.02545E-05	5.05092E-05	3.40547E-05	3.36224E-05	2.38559E-05	7.5784E-06	1.08565E-05	1.04423E-05	1.06741E-06	9.93112E-07	1.06741E-06	9.93112E-07	1.08565E-05	1.04423E-05
3830503772925	383050	3772925	1.15886E-05	4.66628E-06	4.54656E-06	1.20513E-06	1.12263E-06	7.19917E-05	5.17581E-05	3.48968E-05	3.44537E-05	2.44458E-05	7.76579E-06	1.1125E-05	1.07005E-05	1.0938E-06	1.01767E-06	1.0938E-06	1.01767E-06	1.1125E-05	1.07005E-05
3830603772925	383060	3772925	1.18638E-05	4.77712E-06	4.65455E-06	1.23376E-06	1.1493E-06	7.38269E-05	5.30776E-05	3.57864E-05	3.5332E-05	2.50689E-05	7.96376E-06	1.14086E-05	1.09733E-05	1.12169E-06	1.04361E-06	1.12169E-06	1.04361E-06	1.14086E-05	1.09733E-05
3830703772925	383070	3772925	1.21587E-05	4.89583E-06	4.77021E-06	1.26442E-06	1.17786E-06	7.57869E-05	5.44866E-05	3.67365E-05	3.627E-05	2.57345E-05	8.17518E-06	1.17114E-05	1.12646E-05	1.15146E-06	1.07132E-06	1.15146E-06	1.07132E-06	1.17114E-05	1.12646E-05
3830803772925	383080	3772925	1.2466E-05	5.0196E-06	4.89081E-06	1.29638E-06	1.20764E-06	7.78359E-05	5.59598E-05	3.77297E-05	3.72506E-05	2.64302E-05	8.3962E-06	1.20281E-05	1.15691E-05	1.1826E-06	1.10028E-06	1.1826E-06	1.10028E-06	1.20281E-05	1.15691E-05
3830903772925	383090	3772925	1.2786E-05	5.14844E-06	5.01634E-06	1.32966E-06	1.23863E-06	7.9974E-05	5.7497E-05	3.87661E-05	3.82739E-05	2.71562E-05	8.62684E-06	1.23585E-05	1.18869E-05	1.21508E-06	1.13051E-06	1.21508E-06	1.13051E-06	1.23585E-05	1.18869E-05
3831003772925	383100	3772925	1.31185E-05	5.28234E-06	5.14681E-06	1.36424E-06	1.27085E-06	8.22101E-05	5.91046E-05	3.985E-05	3.9344E-05	2.79155E-05	8.86805E-06	1.2704E-05	1.22193E-05	1.24906E-06	1.16212E-06	1.24906E-06	1.16212E-06	1.2704E-05	1.22193E-05
3831103772925	383110	3772925	1.34665E-05	5.42243E-06	5.28331E-06	1.40042E-06	1.30455E-06	8.4562E-05	6.07955E-05	4.09901E-05	4.04696E-05	2.87142E-05	9.12175E-06	1.30675E-05	1.25689E-05	1.28479E-06	1.19536E-06	1.28479E-06	1.19536E-06	1.30675E-05	1.25689E-05
3831203772925	383120	3772925	1.38409E-05	5.57321E-06	5.43022E-06	1.43936E-06	1.34083E-06	8.7101E-05	6.26209E-05	4.22208E-05	4.16847E-05	2.95763E-05	9.39564E-06	1.34598E-05	1.29463E-05	1.32337E-06	1.23125E-06	1.32337E-06	1.23125E-06	1.34598E-05	1.29463E-05
3831303772925	383130	3772925	1.42307E-05	5.73018E-06	5.58316E-06	1.4799E-06	1.37859E-06	8.97469E-05	6.45231E-05	4.35034E-05	4.2951E-05	3.04748E-05	9.68105E-06	1.38687E-05	1.33395E-05	1.36357E-06	1.26865E-06	1.36357E-06	1.26865E-06	1.38687E-05	1.33395E-05
3831403772925	383140	3772925	1.46792E-05	5.91078E-06	5.75912E-06	1.52654E-06	1.42204E-06	9.2865E-05	6.67649E-05	4.50148E-05	4.44432E-05	3.15336E-05	1.00174E-05	1.43505E-05	1.3803E-05	1.41094E-06	1.31273E-06	1.41094E-06	1.31273E-06	1.43505E-05	1.3803E-05
3831503772925	383150	3772925	1.51669E-05	6.10713E-06	5.95043E-06	1.57725E-06	1.46928E-06	9.62859E-05	6.92244E-05	4.6673E-05	4.60804E-05	3.26952E-05	1.03864E-05	1.48792E-05	1.43115E-05	1.46292E-06	1.36109E-06	1.46292E-06	1.36109E-06	1.48792E-05	1.43115E-05
3831603772925	383160	3772925	1.56713E-05	6.31023E-06	6.14833E-06	1.6297E-06	1.51814E-06	9.98762E-05	7.18055E-05	4.84134E-05	4.77987E-05	3.39143E-05	1.07737E-05	1.5434E-05	1.48451E-05	1.51746E-06	1.41184E-06	1.51746E-06	1.41184E-06	1.5434E-05	1.48451E-05
3831703772925	383170	3772925	1.62078E-05	6.52627E-06	6.35882E-06	1.6855E-06	1.57012E-06	0.000103769	7.46045E-05	5.03005E-05	4.96618E-05	3.52363E-05	1.11937E-05	1.60356E-05	1.54237E-05	1.57661E-06	1.46687E-06	1.57661E-06	1.46687E-06	1.60356E-05	1.54237E-05
3831803772925	383180	3772925	1.67485E-05	6.744E-06	6.57097E-06	1.74173E-06	1.6225E-06	0.00010776	7.74739E-05	5.22351E-05	5.15719E-05	3.65915E-05	1.16242E-05	1.66524E-05	1.6017E-05	1.63725E-06	1.52329E-06	1.63725E-06	1.52329E-06	1.66524E-05	1.6017E-05
3831903772925	383190	3772925	1.73354E-05	6.9803E-06	6.8012E-06	1.80276E-06	1.67935E-06	0.000112375	8.07916E-05	5.4472E-05	5.37804E-05	3.81585E-05	1.2122E-05	1.73655E-05	1.67029E-05	1.70737E-06	1.58853E-06	1.70737E-06	1.58853E-06	1.73655E-05	1.67029E-05
3832003772925	383200	3772925	1.77643E-05	7.15302E-06	6.96949E-06	1.84737E-06	1.7209E-06	0.000116152	8.35073E-05	5.6303E-05	5.55882E-05	3.94411E-05	1.25294E-05	1.79492E-05	1.72643E-05	1.76476E-06	1.64192E-06	1.76476E-06	1.64192E-06	1.79492E-05	1.72643E-05
3832103772925	383210	3772925	1.90526E-05	7.67174E-06	7.47491E-06	1.98133E-06	1.8457E-06	0.000121435	8.73054E-05	5.88638E-05	5.81164E-05	4.1235E-05	1.30993E-05	1.87656E-05	1.80495E-05	1.84502E-06	1.7166E-06	1.84502E-06	1.7166E-06	1.87656E-05	1.80495E-05
3832203772925	383220	3772925	2.0447E-05	8.23323E-06	8.02199E-06	2.12635E-06

			MDemolition	MSite Grubbing / Prep	MMass Grading / Excavation	MMass Grading / Excavation	MDrainage / Utilities Trenching	MFoundations / Concrete Pads	MBuilding / Structure Construction	MAsphalt Paving	MLandscaping or Other Finishing	MWaterside Construction (Piles)	RSSWDemolition	RSSWPlacing Base	RSSWForm	Child Risk				
Unique Identifier	X (UTM)	Y (UTM)	2027	2027	2027	2028	2028	2028	2028	2028	2028	2028	2029	2029	2029	3rd Trimester	0<2	2<16	Total	per million
3834303772915	383430	3772915	3.8479E-05	0.000118124	0.000138904	0.000137054	2.91331E-05	3.78873E-05	2.78871E-05	2.87034E-06	3.36278E-05	2.87034E-06	1.46481E-05	2.12547E-05	1.25994E-05	3.73515E-09	5.405E-08	1.0528E-08	6.83138E-08	0.06831383
3834403772915	383440	3772915	3.79455E-05	0.000116486	0.000136978	0.000135154	2.87292E-05	3.73621E-05	2.75005E-05	2.83054E-06	3.31616E-05	2.83054E-06	1.46762E-05	2.12955E-05	1.26235E-05	3.679E-09	5.3258E-08	1.0375E-08	6.73122E-08	0.06731215
3834503772915	383450	3772915	3.69838E-05	0.000113534	0.000133507	0.000131729	2.80011E-05	3.64152E-05	2.68035E-05	2.75881E-06	3.23211E-05	2.75881E-06	1.45795E-05	2.11552E-05	1.25404E-05	3.5828E-09	5.1882E-08	1.0106E-08	6.55714E-08	0.06557136
3834603772915	383460	3772915	3.59677E-05	0.000110415	0.000129838	0.00012811	2.72317E-05	3.54146E-05	2.60671E-05	2.68301E-06	3.14331E-05	2.68301E-06	1.44547E-05	2.09741E-05	1.2433E-05	3.48187E-09	5.0435E-08	9.8234E-09	6.37405E-08	0.0637405
3834703772915	383470	3772915	3.47664E-05	0.000106727	0.000125502	0.000123831	2.63223E-05	3.42319E-05	2.51965E-05	2.5934E-06	3.03833E-05	2.5934E-06	1.42551E-05	2.06844E-05	1.22613E-05	3.3639E-09	4.8738E-08	9.491E-09	6.15933E-08	0.06159334
3834803772915	383480	3772915	3.31842E-05	0.00010187	0.00011979	0.000118195	2.51243E-05	3.26739E-05	2.40498E-05	2.47537E-06	2.90005E-05	2.47537E-06	1.38808E-05	2.01413E-05	1.19394E-05	3.20929E-09	4.6509E-08	9.0537E-09	5.87716E-08	0.05877163
3834903772915	383490	3772915	3.17779E-05	9.75527E-05	0.000114714	0.000113187	2.40596E-05	3.12893E-05	2.30306E-05	2.37047E-06	2.77716E-05	2.37047E-06	1.35345E-05	1.96389E-05	1.16415E-05	3.07125E-09	4.4519E-08	8.6634E-09	5.62538E-08	0.0562538
3835003772915	383500	3772915	3.09541E-05	9.50238E-05	0.00011174	0.000110252	2.34359E-05	3.04782E-05	2.24336E-05	2.30902E-06	2.70516E-05	2.30902E-06	1.34285E-05	1.9485E-05	1.15503E-05	2.98961E-09	4.3346E-08	8.4343E-09	5.47699E-08	0.05476994
3835103772915	383510	3772915	3.03063E-05	9.30352E-05	0.000109402	0.000107945	2.29454E-05	2.98403E-05	2.19641E-05	2.2607E-06	2.64855E-05	2.2607E-06	1.34035E-05	1.94488E-05	1.15289E-05	2.92596E-09	4.2432E-08	8.2553E-09	5.36134E-08	0.05361342
3835203772915	383520	3772915	2.96694E-05	9.108E-05	0.000107103	0.000105677	2.24632E-05	2.92132E-05	2.15025E-05	2.21319E-06	2.59289E-05	2.21319E-06	1.33786E-05	1.94126E-05	1.15074E-05	2.8634E-09	4.1532E-08	8.0797E-09	5.24752E-08	0.05247515
3835303772915	383530	3772915	2.90851E-05	8.92864E-05	0.000104993	0.000103595	2.20209E-05	2.86379E-05	2.10791E-05	2.16961E-06	2.54183E-05	2.16961E-06	1.33755E-05	1.94081E-05	1.15047E-05	2.80636E-09	4.0711E-08	7.9196E-09	5.14372E-08	0.05143722
3835403772915	383540	3772915	2.84991E-05	8.74872E-05	0.000102878	0.000101508	2.15771E-05	2.80609E-05	2.06543E-05	2.12589E-06	2.49061E-05	2.12589E-06	1.33692E-05	1.9399E-05	1.14993E-05	2.74954E-09	3.9892E-08	7.7597E-09	5.04013E-08	0.0504013
3835503772915	383550	3772915	2.79656E-05	8.58495E-05	0.000100952	9.96078E-05	2.11732E-05	2.75356E-05	2.02677E-05	2.08609E-06	2.44399E-05	2.08609E-06	1.33848E-05	1.94217E-05	1.15128E-05	2.69799E-09	3.9148E-08	7.6149E-09	4.9461E-08	0.04946099
3835603772915	383560	3772915	2.7472E-05	8.43344E-05	9.91703E-05	9.78499E-05	2.07995E-05	2.70496E-05	1.991E-05	2.04927E-06	2.40085E-05	2.04927E-06	1.34129E-05	1.94624E-05	1.15369E-05	2.65035E-09	3.846E-08	7.4815E-09	4.85917E-08	0.04859171
3835703772915	383570	3772915	2.70002E-05	8.28861E-05	9.74673E-05	9.61695E-05	2.04423E-05	2.65851E-05	1.95681E-05	2.01408E-06	2.35962E-05	2.01408E-06	1.34472E-05	1.95122E-05	1.15664E-05	2.60529E-09	3.7808E-08	7.3547E-09	4.77683E-08	0.04776831
3835803772915	383580	3772915	2.69059E-05	8.25964E-05	9.71267E-05	9.58334E-05	2.03709E-05	2.64922E-05	1.94997E-05	2.00704E-06	2.35138E-05	2.00704E-06	1.36562E-05	1.98154E-05	1.17462E-05	2.59659E-09	3.7685E-08	7.3315E-09	4.76129E-08	0.04761286
3835903772915	383590	3772915	2.68642E-05	8.24683E-05	9.6976E-05	9.56848E-05	2.03393E-05	2.64511E-05	1.94695E-05	2.00393E-06	2.34773E-05	2.00393E-06	1.38714E-05	2.01277E-05	1.19313E-05	2.59247E-09	3.7628E-08	7.3216E-09	4.75424E-08	0.0475424
3836003772915	383600	3772915	2.68496E-05	8.24238E-05	9.69236E-05	9.5633E-05	2.03283E-05	2.64368E-05	1.94589E-05	2.00285E-06	2.34646E-05	2.00285E-06	1.40804E-05	2.0431E-05	1.21111E-05	2.59074E-09	3.7607E-08	7.3183E-09	4.75162E-08	0.04751621
3836103772915	383610	3772915	2.68496E-05	8.24238E-05	9.69236E-05	9.5633E-05	2.03283E-05	2.64368E-05	1.94589E-05	2.00285E-06	2.34646E-05	2.00285E-06	1.42707E-05	2.07071E-05	1.22747E-05	2.59012E-09	3.7602E-08	7.3184E-09	4.75104E-08	0.04751044
3836203772915	383620	3772915	2.68623E-05	8.24628E-05	9.69695E-05	9.56783E-05	2.03379E-05	2.64493E-05	1.94681E-05	2.0038E-06	2.34757E-05	2.0038E-06	1.44423E-05	2.0956E-05	1.24223E-05	2.59056E-09	3.7612E-08	7.3208E-09	4.75237E-08	0.04752369
3836303772915	383630	3772915	2.68551E-05	8.24405E-05	9.69433E-05	9.56524E-05	2.03324E-05	2.64422E-05	1.94629E-05	2.00325E-06	2.34694E-05	2.00325E-06	1.45795E-05	2.11552E-05	1.25404E-05	2.58902E-09	3.7593E-08	7.3175E-09	4.74996E-08	0.04749955
3836403772915	383640	3772915	2.68188E-05	8.23291E-05	9.68123E-05	9.55232E-05	2.0305E-05	2.64064E-05	1.94366E-05	2.00055E-06	2.34377E-05	2.00055E-06	1.46762E-05	2.12955E-05	1.26235E-05	2.58481E-09	3.7534E-08	7.3057E-09	4.74246E-08	0.04742459
3836503772915	383650	3772915	2.67063E-05	8.19837E-05	9.64061E-05	9.51225E-05	2.02198E-05	2.62957E-05	1.9355E-05	1.99215E-06	2.33394E-05	1.99215E-06	1.47261E-05	2.13679E-05	1.26665E-05	2.57369E-09	3.7373E-08	7.2737E-09	4.72207E-08	0.0472207
3836603772915	383660	3772915	2.64886E-05	8.13153E-05	9.56201E-05	9.43469E-05	2.00549E-05	2.60813E-05	1.91972E-05	1.97591E-06	2.31491E-05	1.97591E-06	1.47167E-05	2.13543E-05	1.26584E-05	2.55287E-09	3.707E-08	7.2135E-09	4.68362E-08	0.0468362
3836703772915	383670	3772915	2.62345E-05	8.05354E-05	9.47031E-05	9.34421E-05	1.98626E-05	2.58311E-05	1.90131E-05	1.95696E-06	2.29271E-05	1.95696E-06	1.46731E-05	2.1291E-05	1.26208E-05	2.52873E-09	3.6717E-08	7.1438E-09	4.63895E-08	0.04638951
3836803772915	383680	3772915	2.59025E-05	7.95161E-05	9.35044E-05	9.22594E-05	1.96112E-05	2.55042E-05	1.87725E-05	1.93219E-06	2.26369E-05	1.93219E-06	1.45889E-05	2.11687E-05	1.25484E-05	2.49739E-09	3.6259E-08	7.054E-09	4.58107E-08	0.04581068
3836903772915	383690	3772915	2.55523E-05	7.8441E-05	9.22402E-05	9.1012E-05	1.9346E-05	2.51594E-05	1.85187E-05	1.90607E-06	2.23308E-05	1.90607E-06	1.44766E-05	2.10058E-05	1.24518E-05	2.46423E-09	3.5775E-08	6.9589E-09	4.51982E-08	0.04519824
3837003772915	383700	3772915	2.5202E-05	7.73659E-05	9.0976E-05	8.97646E-05	1.90809E-05	2.48145E-05	1.82649E-05	1.87995E-06	2.20247E-05	1.87995E-06	1.43456E-05	2.08157E-05	1.23391E-05	2.43141E-09	3.5296E-08	6.8642E-09	4.45916E-08	0.04459163
3837103772915	383710	3772915	2.48174E-05	7.6185E-05	8.95874E-05	8.83945E-05	1.87896E-05	2.44358E-05	1.79861E-05	1.85125E-06	2.16886E-05	1.85125E-06	1.42052E-05	2.0612E-05	1.22184E-05	2.39534E-09	3.4769E-08	6.7608E-09	4.39252E-08	0.04392515
3837203772915	383720	3772915	2.44508E-05	7.50598E-05	8.82642E-05	8.7089E-05	1.85121E-05	2.40749E-05	1.77204E-05	1.82391E-06	2.13682E-05	1.82391E-06	1.40555E-05	2.03948E-05	1.20896E-05	2.36109E-09	3.4269E-08	6.6623E-09	4.32925E-08	0.04329253
3837303772915	383730	3772915	2.40952E-05	7.39681E-05	8.69804E-05	8.58222E-05	1.82429E-05	2.37247E-05	1.74627E-05	1.79738E-06	2.10574E-05	1.79738E-06	1.38964E-05	2.01639E-05	1.19528E-05	2.32791E-09	3.3785E-08	6.5666E-09	4.26792E-08	0.04267924
3837403772915	383740	3772915	2.37486E-05	7.29041E-05	8.57293E-05	8.45878E-05	1.79805E-05	2.33835E-05	1.72115E-05	1.77153E-06	2.07545E-05	1.77153E-06	1.37311E-05	1.99241E-05	1.18106E-05	2.29593E-09	3.3317E-08	6.4735E-09	4.20869E-08	0.04208691
3837503772915	383750	3772915	2.34057E-05	7.18513E-05	8.44913E-05	8.33663E-05	1.77208E-05	2.30458E-05	1.69629E-05	1.74594E-06	2.04548E-05	1.74594E-06	1.35689E-05	1.96887E-05	1.16711E-05	2.26405E-09	3.2852E-08	6.381E-09	4.1497E-08	0.04149702
3837603772915	383760	3772915	2.2923E-05	7.03696E-05	8.27489E-05	8.16471E-05	1.73554E-05	2.25705E-05	1.66131E-05	1.70994E-06	2.0033E-05	1.70994E-06	1.34753E-05	1.95529E-05	1.15906E-05	2.21899E-09	3.2197E-08	6.2525E-09	4.0669E-08	0.04066897
3837703772915	383770	3772915	2.24567E-05	6.89381E-05	8.10655E-05	7.99861E-05	1.70023E-05	2.21114E-05	1.62752E-05	1.67515E-06	1.96255E-05	1.67515E-06	1.33817E-05	1.94171E-05	1.15101E-05	2.17528E-09	3.1562E-08	6.1281E-09	3.98657E-08	0.03986565
3837803772915	383780	3772915	2.20248E-05	6.76123E-05	7.95066E-05	7.84479E-05	1.66753E-05	2.16862E-05	1.59622E-05	1.64294E-06	1.92481E-05	1.64294E-06	1.32756E-05	1.92632E-05	1.14189E-05	2.13498E-09	3.0976E-08	6.0128E-09	3.9124E-08	0.03912403
3837903772915	383790	3772915	2.16238E-05	6.63813E-05	7.8059E-05	7.70196E-05	1.63717E-05	2.12913E-05	1.56716E-05	1.61303E-06	1.88976E-05	1.61303E-06	1.31602E-05	1.90958E-05	1.13196E-05	2.09748E-09	3.043E-08	5.9057E-09	3.84335E-08	0.0384335
3838003772915	383800	3772915	2.12355E-05	6.51893E-05	7.66572E-05	7.56365E-05	1.60777E-05	2.0909E-05	1.53901E-05	1.58406E-06	1.85583E-05	1.58406E-06	1.30417E-05	1.89238E-05	1.12176E-05	2.0613E-09	2.9904E-08	5.8019E-09	3.77668E-08	0.03776677
3838103772915	383810	3772915	2.08417E-05	6.39805E-05	7.52358E-05	7.4234E-05	1.57796E-05	2.05213E-05	1.51048E-05	1.55469E-06	1.82141E-05	1.55469E-06	1.29325E-05	1.87654E-05	1.11237E-05	2.02461E-09	2.937E-08	5.6969E-09	3.70914E-08	0.03709141
3838203772915	383820	3772915	2.04589E-05	6.28052E-05	7.38537E-05	7.28704E-05	1.54897E-05	2.01443E-05	1.48273E-05	1.52613E-06	1.78795E-05	1.52613E-06	1.28233E-05	1.8607E-05	1.10298E-05	1.98892E-09	2.885E-08	5.5948E-09	3.64342E-08	0.03643422
3838303772915	383830	3772915	2.01958E-05	6.19975E-05	7.29039E-05	7.19332E-05	1.52905E-05	1.98852E-05	1.46366E-05	1.5065E-06	1.76496E-05	1.5065E-06	1.26736E-05	1.83897E-05	1.0901E-05	1.96451E-09	2.8494E-08	5.5239E-09	3.59825E-08	0.03598248
3838403772915	383840	3772915	2.01867E-05	6.19696E-05	7.28712E-05	7.19009E-05	1.52837E-05	1.98763E-05	1.463E-05	1.50582E-06	1.76417E-05	1.50582E-06	1.24553E-05	1.80729E-05	1.07132E-05	1.96425E-09	2.8487E-08	5.5232E-09	3.59747E-08	0.03597472
3838503772915	383850	3772915	2.02012E-05	6.20142E-05	7.29236E-05	7.19526E-05	1.52947E-05	1.98906E-05	1.46406E-05	1.50691E-06	1.76544E-05	1.50691E-06	1.22244E-05	1.77379E-05	1.05147E-05	1.96682E-09	2.8526E-08	5.5255E-09	3.60187E-08	0.03601873
3838603772915	383860	3772915	1.99254E-05	6.11675E-05	7.1928E-05	7.09702E-05	1.50858E-05	1.9619E-05	1.44407E-05	1.48633E-06	1.74133E-05	1.48633E-06	1.20997E-05	1.75569E-05	1.04074E-05	1.94184E-09	2.8162E-08	5.4517E-09	3.55554E-08	0.0355554
3838703772915	383870	3772915	1.96078E-05	6.01927E-05	7.07817E-05	6.98392E-05	1.48454E-05	1.93064E-05	1.42105E-05	1.46265E-06	1.71358E-05	1.46265E-06	1.19967E-05	1.74075E-05	1.03188E-05	1.91266E-09	2.7736E-08	5.3673E-09	3.50163E-08	0.0350163
3838803772915	383880	3772915	1.91669E-05	5.88391E-05	6.919E-05	6.82687E-05	1.45116E-05	1.88722E-05	1.3891E-05	1.42975E-06	1.67505E-05	1.42975E-06	1.19437E-05	1.73306E-05	1.02732E-05	1.87041E-09	2.7123E-08	5.25E-09	3.42435E-08	0.0342435
3838903772915	383890	3772915	1.83141E-05	5.62211E-05	6.61114E-05	6.52311E-05	1.38659E-05	1.80325E-05	1.32729E-05	1.36614E-06	1.60052E-05	1.36614E-06	1.19936E-05	1.7403E-05	1.03161E-05	1.78953E-09	2.5945E-08	5.0222E-09	3.27566E-08	0.03275661
3839003772915	383900	3772915	1.76445E-05	5.41656E-05	6.36943E-05	6.28462E-05	1.3359E-05	1.73732E-05	1.27876E-05	1.31619E-06	1.542E-05	1.31619E-06	1.19718E-05	1.73713E-05	1.02974E-05	1.72646E-09	2.5029E-08	4.8449E-09	3.16004E-08	0.03160042
3839103772915	383910	3772915	1.71619E-05	5.26839E-05	6.1952E-05	6.11271E-05	1.29935E-05	1.6898E-05	1.24378E-05	1.28019E-06	1.49982E-05	1.28019E-06	1.18907E-05	1.72536E-05	1.02276E-05	1.68141E-09	2.4373E-08	4.717E-09	3.07718E-08	0.03077182
3829703772925	382970	3772925	1.53691E-05	4.71805E-05	5.54804E-05	5.47416E-05	1.16362E-05	1.51328E-05	1.11386E-05	1.14646E-06	1.34315E-05	1.14646E-06	8.66223E-06	1.25691E-05	7.4507E-06	1.88567E-09	2.5913E-08	4.7685E-09	3.25667E-08	0.03256675
3829803772925	382980	3772925	1.56703E-05	4.81051E-05	5.65677E-05	5.58145E-05	1.18643E-05	1.54294E-05	1.13569E-05	1.16893E-06	1.36947E-05	1.16893E-06	8.58113E-06	1.24514E-05	7.38094E-06	1.9224E-09	2.6414E-08	4.8598E-09	3.31967E-08	0.03319667
3829903772925	382990	3772925	1.60114E-05	4.91524E-05	5.77991E-05	5.70295E-05	1.21225E-05	1.57652E-05	1.16041E-05	1.19437E-06	1.39928E-05	1.19437E-06	8.55618E-06	1.24152E-05	7.35948E-06	1.96346E-09	2.6977E-08	4.9632E-09	3.39039E-08	0.03390386
3830003772925	383000	3772925	1.63725E-05	5.02608E-05	5.91026E-05	5.83157E-05	1.23959E-05	1.61208E-05	1.18658E-05	1.22131E-06	1.43084E-05	1.22131E-06	8.57177E-06	1.24378E-05	7.37289E-06	2.00614E-09	2.7564E-08	5.0723E-09	3.46427E-08	0.0346427
3830103772925	383010	3772925	1.67518E-05	5.1425E-05	6.04716E-05	5.96664E-05	1.2683E-05	1.64942E-05	1.21406E-05	1.2496E-06	1.46398E-05	1.2496E-06	8.54994E-06	1.24061E-05	7.35411E-06	2.05093E-09	2.818E-08	5.1862E-09	3.54173E-08	0.03541729
3830203772925	383020	3772925	1.71782E-05	5.27341E-05	6.20109E-05	6.11852E-05	1.30059E-05	1.69141E-05	1.24497E-05	1.28141E-06	1.50125E-05	1.28141E-06	8.60296E-06	1.24831E-05	7.39972E-06	2.10074E-09	2.8867E-08	5.3143E-09	3.62821E-08	0.03628215
3830303772925	383030	3772925	1.76227E-05	5.40988E-05	6.36157E-05	6.27687E-05	1.33425E-05	1.73518E-05	1.27719E-05	1.31457E-06	1.5401E-05	1.31457E-06	8.65599E-06	1.256E-05	7.44533E-06	2.15222E-09	2.9578E-08	5.4471E-09	3.71776E-08	0.03717758
3830403772925	383040	3772925	1.80854E-05	5.55192E-05	6.5286E-05	6.44167E-05	1.36928E-05	1.78074E-05	1.31072E-05	1.34908E-06	1.58054E-05	1.34908E-06	8.70902E-06	1.2637E-05	7.49094E-06	2.20522E-09	3.0312E-08	5.5846E-09	3.81018E-08	0.03810176
3830503772925	383050	3772925	1.85663E-05	5.69953E-05	6.70219E-05	6.61294E-05	1.40569E-05	1.82808E-05	1.34557E-05	1.38495E-06	1.62256E-05	1.38495E-06	8.75893E-06	1.27094E-05	7.53387E-06	2.25988E-09	3.107E-08	5.7269E-09	3.90571E-08	0.03905705
3830603772925	383060	3772925	1.90726E-05	5.85495E-05	6.88494E-05	6.79326E-05	1.44402E-05	1.87793E-05	1.38226E-05	1.42272E-06	1.6668E-05	1.42272E-06	8.81196E-06	1.27863E-05	7.57948E-06	2.31692E-09	3.1863E-08	5.876E-09	4.0056E-08	0.04005602
3830703772925	383070	3772925	1.96151E-05	6.0215E-05	7.08079E-05	6.98651E-05	1.48509E-05	1.93135E-05	1.42158E-05	1.46319E-06	1.71422E-05	1.46319E-06	8.8681E-06	1.28678E-05	7.62778E-06	2.37738E-09	3.2704E-08	6.0349E-09	4.11166E-08	0.04111657
3830803772925	383080	3772925	2.01812E-05	6.19529E-05	7.28515E-05	7.18815E-05	1.52796E-05	1.98709E-05	1.46261E-05	1.50542E-06	1.76369E-05	1.50542E-06	8.92425E-06	1.29493E-05	7.67607E-06	2.43981E-09	3.3576E-08	6.1996E-09	4.2215E-08	0.04221501
3830903772925	383090	3772925	2.07691E-05	6.37577E-05	7.49738E-05	7.39755E-05	1.57247E-05	2.04498E-05	1.50522E-05	1.54927E-06	1.81507E-05	1.54927E-06	8.97728E-06	1.30262E-05	7.72168E-06	2.50415E-09	3.4476E-08	6.3701E-09	4.33499E-08	0.04334992
3831003772925	383100	3772925	2.13843E-05	6.5646E-05	7.71943E-05	7.61665E-05	1.61904E-05	2.10555E-05	1.5498E-05	1.59516E-06	1.86883E-05	1.59516E-06	9.03342E-06	1.31077E-05	7.76998E-06	2.57039E-09	3.5405E-08	6.5468E-09	4.45222E-08	0.04452217
3831103772925	383110	3772925	2.20302E-05	6.7629E-05	7.95262E-05	7.84673E-05	1.66795E-05	2.16915E-05	1.59661E-05	1.64334E-06	1.92528E-05	1.64334E-06	9.08645E-06	1.31846E-05	7.81559E-06	2.63905E-09	3.6371E-08	6.7312E-09	4.5741E-08	0.04574096
3831203772925	383120	3772925	2.27216E-05	6.97513E-05	8.20219E-05	8.09297E-05	1.72029E-05	2.23722E-05	1.64672E-05	1.69492E-06	1.9857E-05	1.69492E-06	9.1426E-06	1.32661E-05	7.86388E-06	2.71207E-09	3.74E-08	6.9283E-09	4.704E-08	0.04703998
3831303772925	383130	3772925	2.34438E-05	7.19683E-05	8.46288E-05	8.3502E-05	1.77497E-05	2.30833E-05	1.69906E-05	1.74879E-06	2.04881E-05	1.74879E-06	9.20187E-06	1.33521E-05	7.91486E-06	2.78742E-09	3.8465E-08	7.1324E-09	4.83844E-08	0.04838441
3831403772925	383140	3772925	2.42712E-05	7.45084E-05	8.76157E-05	8.64491E-05	1.83761E-05	2.3898E-05	1.75902E-05	1.81051E-06	2.12112E-05	1.81051E-06	9.37343E-06	1.3601E-05	8.06242E-06	2.87328E-09	3.968E-08	7.3672E-09	4.99201E-08	0.0499201
3831503772925	383150	3772925	2.5173E-05	7.72768E-05	9.08712E-05	8.96612E-05	1.90589E-05	2.4786E-05	1.82438E-05	1.87778E-06	2.19994E-05	1.87778E-06	9.58242E-06	1.39043E-05	8.24218E-06	2.96584E-09	4.0992E-08	7.6222E-09	5.15801E-08	0.05158009
3831603772925	383160	3772925	2.61093E-05	8.01511E-05	9.42511E-05	9.29961E-05	1.97678E-05	2.57079E-05	1.89224E-05	1.94762E-06	2.28176E-05	1.94762E-06	9.82572E-06	1.42573E-05	8.45146E-06	3.0604E-09	4.2338E-08	7.8851E-09	5.32838E-08	0.0532838
3831703772925	383170	3772925	2.71019E-05	8.3198E-05	9.78341E-05	9.65314E-05	2.05193E-05	2.66852E-05	1.96417E-05	2.02166E-06	2.3685E-05	2.02166E-06	1.01813E-05	1.47733E-05	8.75732E-06	3.15859E-09	4.3743E-08	8.1623E-09	5.50642E-08	0.05506422
3831803772925	383180	3772925	2.81089E-05	8.62896E-05	0.000101469	0.000100118	2.12817E-05	2.76767E-05	2.03716E-05	2.09678E-06	2.45652E-05	2.09678E-06	1.05619E-05	1.53255E-05	9.08465E-06	3.25568E-09	4.5141E-08	8.4404E-09	5.68373E-08	0.05683733
3831903772925	383190	3772925	2.92013E-05	8.96429E-05	0.000105413	0.000104009	2.21088E-05	2.87523E-05	2.11632E-05	2.17827E-06	2.55198E-05	2.17827E-06	1.13947E-05	1.6534E-05	9.80101E-06	3.35602E-09	4.6604E-08	8.7398E-09	5.86996E-08	0.05869957
3832003772925	383200	3772925	2.99997E-05	9.20938E-05	0.000108295	0.000106853	2.27133E-05	2.95384E-05	2.17419E-05	2.23782E-06	2.62175E-05	2.23782E-06	1.23991E-05	1.79914E-05	1.06649E-05	3.40951E-09	4.7457E-08	8.932E-09	5.97983E-08	0.05979835
3832103772925	383210	3772925	3.18723E-05	9.78424E-05	0.000115055	0.000113523	2.4131E-05	3.13822E-05	2.3099E-05	2.37751E-06	2.7854E-05	2.37751E-06	1.34254E-05	1.94805E-05	1.15476E-05	3.59039E-09	5.0115E-08	9.3912E-09	6.3097E-08	0.06309702
3832203772925	383220	3772925	3.42003E-05	0.000104989	0.000123459	0.000121815	2.58936E-05	3.36745E-05	2.47862E-05	2.55117E-06	2.98886E-05	2.55117E-06	1.39962E-05	2.03088E-05	1.20386E-05	3.78888E-09	5.3102E-08	9.9832E-09	6.68737E-08	0.06687374
3832303772925	383230	3772925	3.57064E-05	0.000109612	0.000128895	0.000127179	2.70339E-05	3.51574E-05	2.58777E-05	2.66352E-06	3.12048E-05	2.66352E-06	1.43549E-05	2.08293E-05	1.23472E-05	3.90286E-09	5.4883E-08	1.0337E-08	6.91229E-08	0.0691229
3832403772925	383240	3772925	3.67679E-05	0.000112871	0.000132727	0.00013096	2.78376E-05	3.62025E-05	2.6647E-05	2.7427E-06	3.21324E-05	2.7427E-06	1.45358E-05	2.10918E-05	1.25028E-05	3.96587E-09	5.595E-08	1.0565E-08	7.04811E-08	0.07048112

			EGIODemolition	EGIOSite Grubbing / Prep	EGIOMass Grading / Excavation	EGIOMass Grading / Excavation	EGIODrainage / Utilities Trenching	EGIODrainage / Utilities Trenching	EGIOFoundations / Concrete Pads	EGIOFoundations / Concrete Pads	EGIOBuilding / Structure Construction	EGIOBuilding / Structure Construction	EGIOAsphalt Paving	EGIOArchitectural Coating	EGIOLandscaping or Other Finishing	EGIOWaterside Construction (Piles)	HIWaterside Construction (Landscaping)	HIWaterside Construction (Landscaping)	KMDemolition	KMSite Grubbing / Prep
Unique Identifier	X (UTM)	Y (UTM)	2025	2025	2025	2026	2026	2027	2026	2027	2026	2027	2027	2027	2027	2027	2025	2026	2025	2025
3832503772925	383250	3772925	0.000170622	6.692E-05	2.2162E-05	2.17054E-05	5.0401E-05	5.03232E-05	6.62203E-05	6.61776E-05	7.09302E-05	6.92301E-05	2.76015E-06	2.76015E-06	7.47504E-05	2.76015E-06	4.06802E-05	3.9406E-05	4.45802E-05	0.000193481
3832603772925	383260	3772925	0.000168251	6.599E-05	2.1854E-05	2.14037E-05	4.97005E-05	4.96238E-05	6.53E-05	6.52579E-05	6.99445E-05	6.82679E-05	2.72179E-06	2.72179E-06	7.37115E-05	2.72179E-06	4.02927E-05	3.90307E-05	4.48404E-05	0.000194611
3832703772925	383270	3772925	0.000166032	6.512E-05	2.15658E-05	2.11215E-05	4.90452E-05	4.89695E-05	6.4439E-05	6.43974E-05	6.90222E-05	6.73677E-05	2.6859E-06	2.6859E-06	7.27395E-05	2.6859E-06	3.99285E-05	3.86779E-05	4.50328E-05	0.000195446
3832803772925	383280	3772925	0.000164003	6.4324E-05	2.13022E-05	2.08633E-05	4.84456E-05	4.83708E-05	6.36511E-05	6.361E-05	6.81783E-05	6.65441E-05	2.65306E-06	2.65306E-06	7.18502E-05	2.65306E-06	3.96038E-05	3.83634E-05	4.52093E-05	0.000196212
3832903772925	383290	3772925	0.00016208	6.357E-05	2.10525E-05	2.06187E-05	4.78778E-05	4.78039E-05	6.29051E-05	6.28645E-05	6.73792E-05	6.57642E-05	2.62197E-06	2.62197E-06	7.10081E-05	2.62197E-06	3.93132E-05	3.80819E-05	4.53813E-05	0.000196958
3833003772925	383300	3772925	0.00016014	6.2809E-05	2.08005E-05	2.03719E-05	4.73047E-05	4.72317E-05	6.21521E-05	6.2112E-05	6.65727E-05	6.4977E-05	2.59058E-06	2.59058E-06	7.01581E-05	2.59058E-06	3.90226E-05	3.78004E-05	4.55262E-05	0.000197587
3833103772925	383310	3772925	0.000158317	6.2094E-05	2.05637E-05	2.014E-05	4.6766E-05	4.66939E-05	6.14445E-05	6.14048E-05	6.58147E-05	6.42372E-05	2.56109E-06	2.56109E-06	6.93593E-05	2.56109E-06	3.87589E-05	3.75449E-05	4.56778E-05	0.000198245
3833203772925	383320	3772925	0.000156853	6.152E-05	2.03735E-05	1.99537E-05	4.63336E-05	4.62621E-05	6.08763E-05	6.0837E-05	6.52061E-05	6.36431E-05	2.5374E-06	2.5374E-06	6.87179E-05	2.5374E-06	3.85724E-05	3.73642E-05	4.58928E-05	0.000199178
3833303772925	383330	3772925	0.000155371	6.0939E-05	2.0181E-05	1.97652E-05	4.58958E-05	4.5825E-05	6.03011E-05	6.02621E-05	6.459E-05	6.30418E-05	2.51343E-06	2.51343E-06	6.80686E-05	2.51343E-06	3.83625E-05	3.71609E-05	4.60557E-05	0.000199885
3833403772925	383340	3772925	0.000153754	6.0304E-05	1.9971E-05	1.95595E-05	4.54182E-05	4.53481E-05	5.96736E-05	5.96351E-05	6.39179E-05	6.23858E-05	2.48727E-06	2.48727E-06	6.73603E-05	2.48727E-06	3.80952E-05	3.6902E-05	4.61146E-05	0.00020014
3833503772925	383350	3772925	0.000153089	6.0044E-05	1.98847E-05	1.9475E-05	4.52219E-05	4.51521E-05	5.94156E-05	5.93773E-05	6.36415E-05	6.21161E-05	2.47652E-06	2.47652E-06	6.70691E-05	2.47652E-06	3.80234E-05	3.68325E-05	4.63522E-05	0.000201172
3833603772925	383360	3772925	0.000151985	5.961E-05	1.97412E-05	1.93344E-05	4.48955E-05	4.48262E-05	5.89868E-05	5.89488E-05	6.31823E-05	6.16678E-05	2.45865E-06	2.45865E-06	6.65851E-05	2.45865E-06	3.78243E-05	3.66396E-05	4.63997E-05	0.000201378
3833703772925	383370	3772925	0.000152074	5.9646E-05	1.97528E-05	1.93459E-05	4.4922E-05	4.48527E-05	5.90217E-05	5.89836E-05	6.32196E-05	6.17043E-05	2.4601E-06	2.4601E-06	6.66245E-05	2.4601E-06	3.78799E-05	3.66934E-05	4.67007E-05	0.000202684
3833803772925	383380	3772925	0.000153565	6.0231E-05	1.99465E-05	1.95355E-05	4.53625E-05	4.52925E-05	5.96004E-05	5.95619E-05	6.38394E-05	6.23092E-05	2.48422E-06	2.48422E-06	6.72777E-05	2.48422E-06	3.8253E-05	3.70549E-05	4.73502E-05	0.000205503
3833903772925	383390	3772925	0.000155263	6.0896E-05	2.0167E-05	1.97515E-05	4.58639E-05	4.57932E-05	6.02592E-05	6.02203E-05	6.45452E-05	6.2998E-05	2.51169E-06	2.51169E-06	6.80214E-05	2.51169E-06	3.868E-05	3.74685E-05	4.80744E-05	0.000208646
3834003772925	383400	3772925	0.000156089	6.122E-05	2.02743E-05	1.98566E-05	4.6108E-05	4.60369E-05	6.05799E-05	6.05408E-05	6.48887E-05	6.33333E-05	2.52505E-06	2.52505E-06	6.83834E-05	2.52505E-06	3.88988E-05	3.76805E-05	4.85474E-05	0.000210699
3834103772925	383410	3772925	0.000156943	6.1555E-05	2.03852E-05	1.99652E-05	4.63601E-05	4.62886E-05	6.09111E-05	6.08718E-05	6.52434E-05	6.36796E-05	2.53886E-06	2.53886E-06	6.87573E-05	2.53886E-06	3.91249E-05	3.78994E-05	4.90249E-05	0.000212771
3834203772925	383420	3772925	0.000156736	6.1474E-05	2.03583E-05	1.99389E-05	4.62991E-05	4.62276E-05	6.08309E-05	6.07917E-05	6.51575E-05	6.35957E-05	2.53552E-06	2.53552E-06	6.86668E-05	2.53552E-06	3.90872E-05	3.78629E-05	4.91652E-05	0.00021338
3834303772925	383430	3772925	0.000154805	6.0717E-05	2.01075E-05	1.96932E-05	4.57286E-05	4.56581E-05	6.00814E-05	6.00427E-05	6.43547E-05	6.28122E-05	2.50428E-06	2.50428E-06	6.78207E-05	2.50428E-06	3.86064E-05	3.73972E-05	4.87329E-05	0.000211504
3834403772925	383440	3772925	0.000152793	5.9928E-05	1.98462E-05	1.94373E-05	4.51343E-05	4.50647E-05	5.93006E-05	5.92623E-05	6.35183E-05	6.19958E-05	2.47173E-06	2.47173E-06	6.69393E-05	2.47173E-06	3.81006E-05	3.69072E-05	4.82599E-05	0.000209452
3834503772925	383450	3772925	0.000149137	5.8494E-05	1.93713E-05	1.89722E-05	4.40544E-05	4.39865E-05	5.78818E-05	5.78444E-05	6.19986E-05	6.05125E-05	2.41259E-06	2.41259E-06	6.53377E-05	2.41259E-06	3.71659E-05	3.60018E-05	4.7228E-05	0.000204973
3834603772925	383460	3772925	0.000145212	5.6954E-05	1.88615E-05	1.84729E-05	4.2895E-05	4.28288E-05	5.63584E-05	5.6322E-05	6.03669E-05	5.89199E-05	2.34909E-06	2.34909E-06	6.36181E-05	2.34909E-06	3.61614E-05	3.50287E-05	4.60919E-05	0.000200042
3834703772925	383470	3772925	0.000140227	5.4999E-05	1.8214E-05	1.78387E-05	4.14224E-05	4.13585E-05	5.44236E-05	5.43885E-05	5.82945E-05	5.68972E-05	2.26845E-06	2.26845E-06	6.14341E-05	2.26845E-06	3.48841E-05	3.37915E-05	4.45915E-05	0.00019353
3834803772925	383480	3772925	0.000132871	5.2114E-05	1.72585E-05	1.69029E-05	3.92494E-05	3.91889E-05	5.15686E-05	5.15353E-05	5.52364E-05	5.39124E-05	2.14945E-06	2.14945E-06	5.82113E-05	2.14945E-06	3.30077E-05	3.19738E-05	4.23013E-05	0.000183591
3834903772925	383490	3772925	0.000126305	4.9539E-05	1.64057E-05	1.60677E-05	3.73099E-05	3.72523E-05	4.90203E-05	4.89887E-05	5.25069E-05	5.12483E-05	2.04323E-06	2.04323E-06	5.53348E-05	2.04323E-06	3.13465E-05	3.03647E-05	4.02758E-05	0.0001748
3835003772925	383500	3772925	0.000122155	4.7911E-05	1.58667E-05	1.55398E-05	3.60841E-05	3.60284E-05	4.74098E-05	4.73792E-05	5.07818E-05	4.95646E-05	1.9761E-06	1.9761E-06	5.35168E-05	1.9761E-06	3.02935E-05	2.93447E-05	3.90198E-05	0.000169349
3835103772925	383510	3772925	0.000118832	4.6608E-05	1.5435E-05	1.5117E-05	3.51024E-05	3.50482E-05	4.612E-05	4.60902E-05	4.94002E-05	4.82161E-05	1.92234E-06	1.92234E-06	5.20608E-05	1.92234E-06	2.94432E-05	2.8521E-05	3.80128E-05	0.000164978
3835203772925	383520	3772925	0.000115688	4.5375E-05	1.50267E-05	1.47171E-05	3.41738E-05	3.4121E-05	4.48999E-05	4.48709E-05	4.80933E-05	4.69406E-05	1.87149E-06	1.87149E-06	5.06835E-05	1.87149E-06	2.86342E-05	2.77373E-05	3.70532E-05	0.000160814
3835303772925	383530	3772925	0.000113173	4.4388E-05	1.47E-05	1.43971E-05	3.34309E-05	3.33793E-05	4.39238E-05	4.38954E-05	4.70478E-05	4.59201E-05	1.8308E-06	1.8308E-06	4.95817E-05	1.8308E-06	2.79812E-05	2.71048E-05	3.62793E-05	0.000157455
3835403772925	383540	3772925	0.000110685	4.3412E-05	1.43768E-05	1.40806E-05	3.26959E-05	3.26455E-05	4.29581E-05	4.29304E-05	4.60135E-05	4.49106E-05	1.79055E-06	1.79055E-06	4.84917E-05	1.79055E-06	2.73336E-05	2.64775E-05	3.55053E-05	0.000154095
3835503772925	383550	3772925	0.000108727	4.2644E-05	1.41225E-05	1.38315E-05	3.21175E-05	3.20679E-05	4.21982E-05	4.2171E-05	4.51995E-05	4.41161E-05	1.75888E-06	1.75888E-06	4.76339E-05	1.75888E-06	2.68152E-05	2.59753E-05	3.48897E-05	0.000151424
3835603772925	383560	3772925	0.000107164	4.2031E-05	1.39195E-05	1.36327E-05	3.16558E-05	3.1607E-05	4.15916E-05	4.15648E-05	4.45498E-05	4.3482E-05	1.73359E-06	1.73359E-06	4.69492E-05	1.73359E-06	2.63972E-05	2.55704E-05	3.43964E-05	0.000149283
3835703772925	383570	3772925	0.000105682	4.145E-05	1.3727E-05	1.34442E-05	3.1218E-05	3.11699E-05	4.10164E-05	4.099E-05	4.39337E-05	4.28807E-05	1.70962E-06	1.70962E-06	4.62999E-05	1.70962E-06	2.59989E-05	2.51846E-05	3.39234E-05	0.00014723
3835803772925	383580	3772925	0.000105027	4.1193E-05	1.36418E-05	1.33608E-05	3.10244E-05	3.09765E-05	4.0762E-05	4.07357E-05	4.36611E-05	4.26146E-05	1.69901E-06	1.69901E-06	4.60126E-05	1.69901E-06	2.5807E-05	2.49987E-05	3.37175E-05	0.000146336
3835903772925	383590	3772925	0.000104479	4.0978E-05	1.35707E-05	1.32911E-05	3.08625E-05	3.08149E-05	4.05493E-05	4.05231E-05	4.34334E-05	4.23923E-05	1.69015E-06	1.69015E-06	4.57726E-05	1.69015E-06	2.56491E-05	2.48457E-05	3.35523E-05	0.000145619
3836003772925	383600	3772925	0.00010411	4.0834E-05	1.35228E-05	1.32442E-05	3.07537E-05	3.07063E-05	4.04064E-05	4.03803E-05	4.32803E-05	4.22429E-05	1.68419E-06	1.68419E-06	4.56113E-05	1.68419E-06	2.55379E-05	2.4738E-05	3.34482E-05	0.000145167
3836103772925	383610	3772925	0.000103886	4.0746E-05	1.34937E-05	1.32156E-05	3.06874E-05	3.06401E-05	4.03192E-05	4.02932E-05	4.31869E-05	4.21518E-05	1.68056E-06	1.68056E-06	4.55129E-05	1.68056E-06	2.54733E-05	2.46754E-05	3.33961E-05	0.000144941
3836203772925	383620	3772925	0.000103715	4.0679E-05	1.34715E-05	1.31939E-05	3.0637E-05	3.05897E-05	4.0253E-05	4.0227E-05	4.3116E-05	4.20825E-05	1.6778E-06	1.6778E-06	4.54381E-05	1.6778E-06	2.54231E-05	2.46268E-05	3.33576E-05	0.000144774
3836303772925	383630	3772925	0.000103491	4.0591E-05	1.34423E-05	1.31654E-05	3.05707E-05	3.05235E-05	4.01658E-05	4.01399E-05	4.30226E-05	4.19914E-05	1.67417E-06	1.67417E-06	4.53397E-05	1.67417E-06	2.53657E-05	2.45712E-05	3.33056E-05	0.000144549
3836403772925	383640	3772925	0.000103203	4.0478E-05	1.3405E-05	1.31288E-05	3.04858E-05	3.04387E-05	4.00543E-05	4.00284E-05	4.29031E-05	4.18748E-05	1.66952E-06	1.66952E-06	4.52138E-05	1.66952E-06	2.52957E-05	2.45034E-05	3.32264E-05	0.000144205
3836503772925	383650	3772925	0.000102673	4.027E-05	1.33362E-05	1.30614E-05	3.03292E-05	3.02824E-05	3.98486E-05	3.98229E-05	4.26828E-05	4.16598E-05	1.66094E-06	1.66094E-06	4.49816E-05	1.66094E-06	2.51666E-05	2.43783E-05	3.30612E-05	0.000143488
3836603772925	383660	3772925	0.000101793	3.9925E-05	1.32218E-05	1.29494E-05	3.00692E-05	3.00228E-05	3.9507E-05	3.94815E-05	4.23169E-05	4.13026E-05	1.6467E-06	1.6467E-06	4.4596E-05	1.6467E-06	2.49459E-05	2.41646E-05	3.27692E-05	0.000142221
3836703772925	383670	3772925	0.000100814	3.9541E-05	1.30947E-05	1.28249E-05	2.978E-05	2.9734E-05	3.9127E-05	3.91018E-05	4.19099E-05	4.09054E-05	1.63087E-06	1.63087E-06	4.41671E-05	1.63087E-06	2.47019E-05	2.39282E-05	3.24388E-05	0.000140787
3836803772925	383680	3772925	9.96105E-05	3.9069E-05	1.29383E-05	1.26718E-05	2.94245E-05	2.93791E-05	3.86599E-05	3.86349E-05	4.14096E-05	4.0417E-05	1.6114E-06	1.6114E-06	4.36398E-05	1.6114E-06	2.43988E-05	2.36346E-05	3.20315E-05	0.000139019
3836903772925	383690	3772925	9.8353E-05	3.8575E-05	1.2775E-05	1.25118E-05	2.9053E-05	2.90082E-05	3.81718E-05	3.81472E-05	4.08868E-05	3.990688E-05	1.59105E-06	1.59105E-06	4.30889E-05	1.59105E-06	2.40813E-05	2.3327E-05	3.16038E-05	0.000137163
3837003772925	383700	3772925	9.70506E-05	3.8065E-05	1.26058E-05	1.23461E-05	2.86683E-05	2.8624E-05	3.76664E-05	3.76421E-05	4.03454E-05	3.93783E-05	1.56999E-06	1.56999E-06	4.25183E-05	1.56999E-06	2.37548E-05	2.30107E-05	3.11625E-05	0.000135247
3837103772925	383710	3772925	9.55237E-05	3.7466E-05	1.24075E-05	1.21519E-05	2.82172E-05	2.81737E-05	3.70738E-05	3.70498E-05	3.97106E-05	3.87588E-05	1.54528E-06	1.54528E-06	4.18493E-05	1.54528E-06	2.33673E-05	2.26354E-05	3.0651E-05	0.000133028
3837203772925	383720	3772925	9.40686E-05	3.6895E-05	1.22185E-05	1.19668E-05	2.77874E-05	2.77445E-05	3.6509E-05	3.64855E-05	3.91057E-05	3.81684E-05	1.52174E-06	1.52174E-06	4.12119E-05	1.52174E-06	2.29977E-05	2.22774E-05	3.01599E-05	0.000130896
3837303772925	383730	3772925	9.27303E-05	3.637E-05	1.20447E-05	1.17965E-05	2.73921E-05	2.73498E-05	3.59896E-05	3.59664E-05	3.85494E-05	3.76253E-05	1.5001E-06	1.5001E-06	4.06255E-05	1.5001E-06	2.26569E-05	2.19472E-05	2.97073E-05	0.000128932
3837403772925	383740	3772925	9.14908E-05	3.5884E-05	1.18837E-05	1.16388E-05	2.70259E-05	2.69842E-05	3.55085E-05	3.54856E-05	3.80341E-05	3.71224E-05	1.48004E-06	1.48004E-06	4.00825E-05	1.48004E-06	2.23412E-05	2.16414E-05	2.92864E-05	0.000127105
3837503772925	383750	3772925	9.02782E-05	3.5408E-05	1.17262E-05	1.14846E-05	2.66677E-05	2.66266E-05	3.50379E-05	3.50153E-05	3.753E-05	3.66304E-05	1.46043E-06	1.46043E-06	3.95513E-05	1.46043E-06	2.20326E-05	2.13425E-05	2.88722E-05	0.000125308
3837603772925	383760	3772925	8.86884E-05	3.4785E-05	1.15197E-05	1.12823E-05	2.61981E-05	2.61577E-05	3.44209E-05	3.43987E-05	3.68691E-05	3.59853E-05	1.43471E-06	1.43471E-06	3.88548E-05	1.43471E-06	2.16236E-05	2.09463E-05	2.83427E-05	0.000123009
3837703772925	383770	3772925	8.71435E-05	3.4179E-05	1.1319E-05	1.10858E-05	2.57418E-05	2.5702E-05	3.38213E-05	3.37995E-05	3.62268E-05	3.53585E-05	1.40972E-06	1.40972E-06	3.81779E-05	1.40972E-06	2.12272E-05	2.05623E-05	2.78312E-05	0.000120789
3837803772925	383780	3772925	8.56255E-05	3.3584E-05	1.11218E-05	1.08927E-05	2.52934E-05	2.52543E-05	3.32322E-05	3.32107E-05	3.55958E-05	3.47426E-05	1.38516E-06	1.38516E-06	3.75129E-05	1.38516E-06	2.08361E-05	2.01835E-05	2.73243E-05	0.000118589
3837903772925	383790	3772925	8.41255E-05	3.2995E-05	1.0927E-05	1.07019E-05	2.48503E-05	2.48119E-05	3.265E-05	3.26289E-05	3.49722E-05	3.4134E-05	1.3609E-06	1.3609E-06	3.68558E-05	1.3609E-06	2.04486E-05	1.98081E-05	2.68264E-05	0.000116429
3838003772925	383800	3772925	8.26704E-05	3.2424E-05	1.0738E-05	1.05168E-05	2.44204E-05	2.43828E-05	3.20853E-05	3.20646E-05	3.43673E-05	3.35436E-05	1.33736E-06	1.33736E-06	3.62183E-05	1.33736E-06	2.00737E-05	1.94449E-05	2.63399E-05	0.000114317
3838103772925	383810	3772925	8.10447E-05	3.1787E-05	1.05268E-05	1.03099E-05	2.39402E-05	2.39033E-05	3.14543E-05	3.1434E-05	3.36915E-05	3.28839E-05	1.31106E-06	1.31106E-06	3.5506E-05	1.31106E-06	1.96521E-05	1.90366E-05	2.58035E-05	0.000111989
3838203772925	383820	3772925	7.94459E-05	3.116E-05	1.03192E-05	1.01066E-05	2.34679E-05	2.34317E-05	3.08338E-05	3.08139E-05	3.30268E-05	3.22352E-05	1.28519E-06	1.28519E-06	3.48056E-05	1.28519E-06	1.92395E-05	1.86369E-05	2.5274E-05	0.000109691
3838303772925	383830	3772925	7.8377E-05	3.0741E-05	1.01803E-05	9.97058E-06	2.31522E-05	2.31165E-05	3.0419E-05	3.03993E-05	3.25825E-05	3.18015E-05	1.2679E-06	1.2679E-06	3.43373E-05	1.2679E-06	1.89651E-05	1.8371E-05	2.49119E-05	0.000108119
3838403772925	383840	3772925	7.81704E-05	3.066E-05	1.01535E-05	9.9443E-06	2.30912E-05	2.30555E-05	3.03388E-05	3.03192E-05	3.24966E-05	3.17177E-05	1.26456E-06	1.26456E-06	3.42468E-05	1.26456E-06	1.89166E-05	1.83241E-05	2.48259E-05	0.000107746
3838503772925	383850	3772925	7.84309E-05	3.0762E-05	1.01873E-05	9.97744E-06	2.31681E-05	2.31324E-05	3.04399E-05	3.04202E-05	3.26049E-05	3.18234E-05	1.26877E-06	1.26877E-06	3.43609E-05	1.26877E-06	1.89758E-05	1.83815E-05	2.49096E-05	0.000108109
3838603772925	383860	3772925	7.75327E-05	3.0409E-05	1.00707E-05	9.86318E-06	2.29028E-05	2.28674E-05	3.00913E-05	3.00719E-05	3.22315E-05	3.14589E-05	1.25424E-06	1.25424E-06	3.39674E-05	1.25424E-06	1.87462E-05	1.8159E-05	2.46109E-05	0.000106813
3838703772925	383870	3772925	7.64998E-05	3.0004E-05	9.9365E-06	9.73177E-06	2.25977E-05	2.25628E-05	2.96904E-05	2.96712E-05	3.18021E-05	3.10398E-05	1.23753E-06	1.23753E-06	3.35149E-05	1.23753E-06	1.84915E-05	1.79123E-05	2.42737E-05	0.000105349
3838803772925	383880	3772925	7.4919E-05	2.9384E-05	9.73117E-06	9.53067E-06	2.21307E-05	2.20965E-05	2.90768E-05	2.90581E-05	3.11449E-05	3.03984E-05	1.21196E-06	1.21196E-06	3.28223E-05	1.21196E-06	1.80735E-05	1.75074E-05	2.37441E-05	0.000103051
3838903772925	383890	3772925	7.17214E-05	2.813E-05	9.31583E-06	9.12389E-06	2.11861E-05	2.11534E-05	2.78358E-05	2.78179E-05	2.98156E-05	2.9101E-05	1.16023E-06	1.16023E-06	3.14214E-05	1.16023E-06	1.72555E-05	1.6715E-05	2.26782E-05	9.8425E-05
3839003772925	383900	3772925	6.92333E-05	2.7154E-05	8.99267E-06	8.80739E-06	2.04512E-05	2.04196E-05	2.68702E-05	2.68529E-05	2.87813E-05	2.80915E-05	1.11999E-06	1.11999E-06	3.03314E-05	1.11999E-06	1.66079E-05	1.60877E-05	2.1859E-05	9.48695E-05
3839103772925	383910	3772925	6.76166E-05	2.652E-05	8.78267E-06	8.60171E-06	1.99736E-05	1.99428E-05	2.62427E-05	2.62258E-05	2.81092E-05	2.743555E-05	1.09383E-06	1.09383E-06	2.96231E-05	1.09383E-06	1.61881E-05	1.56811E-05	2.13181E-05	9.25221E-05
3829703772935	382970	3772935	9.36554E-05	3.6733E-05	1.21648E-05	1.19142E-05	2.76654E-05	2.76227E-05	3.63487E-05	3.63252E-05	3.8934E-05	3.80007E-05	1.51506E-06	1.51506E-06	4.10309E-05	1.51506E-06	2.03733E-05	1.97351E-05	1.896E-05	8.22877E-05
3829803772935	382980	3772935	9.55686E-05	3.7483E-05	1.24133E-05	1.21576E-05	2.82305E-05	2.81869E-05	3.70912E-05	3.70672E-05	3.97293E-05	3.8777E-05	1.54601E-06	1.54601E-06	4.1869E-05	1.54601E-06	2.08218E-05	2.01696E-05	1.93334E-05	8.39083E-05
3829903772935	382990	3772935	9.76434E-05	3.8297E-05	1.26828E-05	1.24215E-05	2.88434E-05	2.87989E-05	3.78965E-05	3.7872E-05	4.05918E-05	3.96189E-05	1.57958E-06	1.57958E-06	4.2778E-05	1.57958E-06	2.13079E-05	2.06405E-05	1.97498E-05	8.57155E-05
3830003772935	383000	3772935	9.97722E-05	3.9132E-05	1.29593E-05	1.26923E-05	2.94722E-05	2.94267E-05	3.87226E-05	3.86976E-05	4.14768E-05	4.04826E-05	1.61401E-06	1.61401E-06	4.37106E-05	1.61401E-06	2.18066E-05	2.11236E-05	2.01843E-05	8.76013E-05
3830103772935	383010	3772935	0.000102045	4.0023E-05	1.32545E-05	1.29814E-05	3.014355-05	3.0097E-05	3.96046E-05	3.9579E-05	4.24215E-05	4.14046E-05	1.65077E-06	1.65077E-06	4.47062E-05	1.65077E-06	2.23412E-05	2.16414E-05	2.0655E-05	8.96443E-05
3830203772935	383020	3772935	0.000104506	4.0989E-05	1.35742E-05	1.32945E-05	3.08705E-05	3.08228E-05	4.05598E-05	4.05336E-05	4.34446E-05	4.240322E-05	1.69059E-06	1.69059E-06	4.57844E-05	1.69059E-06	2.29206E-05	2.22027E-05	2.11687E-05	9.18738E-05
3830303772935	383030	3772935	0.000107075	4.1996E-05	1.39078E-05	1.36213E-05	3.16293E-05	3.15805E-05	4.15568E-05	4.15299E-05	4.45125E-05	4.34455E-05	1.73214E-06	1.73214E-06	4.69098E-05	1.73214E-06	2.35252E-05	2.27883E-05	2.17141E-05	9.42409E-05
3830403772935	383040	3772935	0.000109661	4.3011E-05	1.42438E-05	1.39504E-05	3.23934E-05	3.23435E-05	4.25607E-05	4.25333E-05	4.55879E-05	4.449515E-05	1.77399E-06	1.77399E-06	4.80431E-05	1.77399E-06	2.41387E-05	2.33826E-05	2.22754E-05	9.66767E-05
3830503772935	383050	3772935	0.000112302	4.4046E-05	1.45868E-05	1.42863E-05	3.31735E-05	3.31223E-05	4.35856E-05	4.35575E-05	4.66856E-05	4.55666E-05	1.81671E-06	1.81671E-06	4.92E-05	1.81671E-06	2.47683E-05	2.39925E-05	2.28593E-05	9.92108E-05
3830603772935	383060	3772935	0.000115051	4.5124E-05	1.49438E-05	1.46359E-05	3.39854E-05	3.39329E-05	4.46523E-05	4.46235E-05	4.78282E-05	4.66818E-05	1.86117E-06	1.86117E-06	5.04042E-05	1.86117E-06	2.54285E-05	2.4632E-05	2.34771E-05	0.000101892

			KMMass Grading / Excavation	KMMass Grading / Excavation	KMDrainage / Utilities Trenching	KMFoundations / Concrete Pads	KMBuilding / Structure Construction	KMAsphalt Paving	KMArchitectural Coating	KMLandscaping or Other Finishing	KMWaterside Construction (Piles)	EWNDemolition	EWNSite Grubbing / Prep	EWNDrainage / Utilities Trenching	EWNDrainage / Utilities Trenching	EWNDrainage / Utilities Trenching	EWNFoundation s / Concrete Pads	EWNBuilding / Structure Construction	EWNAsphalt Paving	EWNLandscaping or Other Finishing	EWNWaterside Construction (Piles)
Unique Identifier	X (UTM)	Y (UTM)	2025	2026	2026	2026	2026	2026	2026	2026	2026	2027	2027	2027	2028	2029	2029	2029	2029	2029	2029
3832503772925	383250	3772925	0.000147066	0.000145544	5.22662E-05	2.76591E-05	9.49993E-05	3.05195E-06	3.05195E-06	9.80512E-05	3.05195E-06	0.000189254	1.03146E-05	2.42206E-05	2.37529E-05	2.32614E-05	2.01487E-05	4.37517E-05	3.1127E-06	4.53081E-05	3.1127E-06
3832603772925	383260	3772925	0.000147925	0.000146394	5.25713E-05	2.78206E-05	9.55539E-05	3.06976E-06	3.06976E-06	9.86236E-05	3.06976E-06	0.000187141	1.01994E-05	2.39502E-05	2.34877E-05	2.30017E-05	1.99237E-05	4.32632E-05	3.07794E-06	4.48022E-05	3.07794E-06
3832703772925	383270	3772925	0.000148559	0.000147022	5.27969E-05	2.79399E-05	9.59638E-05	3.08293E-06	3.08293E-06	9.90467E-05	3.08293E-06	0.000185227	1.00951E-05	2.37052E-05	2.32474E-05	2.27664E-05	1.97199E-05	4.28207E-05	3.04646E-06	4.43439E-05	3.04646E-06
3832803772925	383280	3772925	0.000149142	0.000147598	5.30038E-05	2.80494E-05	9.634E-05	3.09502E-06	3.09502E-06	9.9435E-05	3.09502E-06	0.000183573	1.0005E-05	2.34935E-05	2.30398E-05	2.25631E-05	1.95439E-05	4.24383E-05	3.01926E-06	4.3948E-05	3.01926E-06
3832903772925	383290	3772925	0.000149709	0.00014816	5.32055E-05	2.81561E-05	9.67065E-05	3.10679E-06	3.10679E-06	9.98133E-05	3.10679E-06	0.000182133	9.9265E-06	2.33093E-05	2.28592E-05	2.23862E-05	1.93906E-05	4.21055E-05	2.99558E-06	4.36033E-05	2.99558E-06
3833003772925	383300	3772925	0.000150187	0.000148633	5.33753E-05	2.8246E-05	9.70151E-05	3.11671E-06	3.11671E-06	0.000100132	3.11671E-06	0.000180724	9.84972E-06	2.3129E-05	2.26823E-05	2.2213E-05	1.92406E-05	4.17798E-05	2.97241E-06	4.3266E-05	2.97241E-06
3833103772925	383310	3772925	0.000150687	0.000149128	5.3553E-05	2.83401E-05	9.73382E-05	3.12709E-06	3.12709E-06	0.000100465	3.12709E-06	0.000179415	9.77836E-06	2.29614E-05	2.2518E-05	2.20521E-05	1.91012E-05	4.14772E-05	2.95088E-06	4.29526E-05	2.95088E-06
3833203772925	383320	3772925	0.000151396	0.00014983	5.38051E-05	2.84735E-05	9.77964E-05	3.14181E-06	3.14181E-06	0.000100938	3.14181E-06	0.000178435	9.72494E-06	2.2836E-05	2.2395E-05	2.19316E-05	1.89969E-05	4.12506E-05	2.93476E-06	4.2718E-05	2.93476E-06
3833303772925	383330	3772925	0.000151934	0.000150362	5.39961E-05	2.85745E-05	9.81436E-05	3.15296E-06	3.15296E-06	0.000101297	3.15296E-06	0.000177309	9.6636E-06	2.26919E-05	2.22537E-05	2.17933E-05	1.8877E-05	4.09904E-05	2.91624E-06	4.24485E-05	2.91624E-06
3833403772925	383340	3772925	0.000152128	0.000150554	5.40651E-05	2.86111E-05	9.8269E-05	3.15699E-06	3.15699E-06	0.000101426	3.15699E-06	0.000175878	9.58556E-06	2.25087E-05	2.2074E-05	2.16173E-05	1.87246E-05	4.06594E-05	2.89269E-06	4.21057E-05	2.89269E-06
3833503772925	383350	3772925	0.000152912	0.000151329	5.43437E-05	2.87585E-05	9.87753E-05	3.17326E-06	3.17326E-06	0.000101949	3.17326E-06	0.000175326	9.55551E-06	2.24381E-05	2.20048E-05	2.15495E-05	1.86659E-05	4.05319E-05	2.88363E-06	4.19737E-05	2.88363E-06
3833603772925	383360	3772925	0.000153069	0.000151485	5.43994E-05	2.8788E-05	9.88766E-05	3.17651E-06	3.17651E-06	0.000102053	3.17651E-06	0.000174163	9.49208E-06	2.22892E-05	2.18588E-05	2.14065E-05	1.8542E-05	4.02629E-05	2.86449E-06	4.16951E-05	2.86449E-06
3833703772925	383370	3772925	0.000154062	0.000152467	5.47523E-05	2.89747E-05	9.9518E-05	3.19712E-06	3.19712E-06	0.000102715	3.19712E-06	0.000174163	9.49208E-06	2.22892E-05	2.18588E-05	2.14065E-05	1.8542E-05	4.02629E-05	2.86449E-06	4.16951E-05	2.86449E-06
3833803772925	383380	3772925	0.000156204	0.000154588	5.55138E-05	2.93777E-05	0.000100902	3.24158E-06	3.24158E-06	0.000104144	3.24158E-06	0.000175587	9.5697E-06	2.24715E-05	2.20375E-05	2.15815E-05	1.86936E-05	4.05921E-05	2.88791E-06	4.20361E-05	2.88791E-06
3833903772925	383390	3772925	0.000158593	0.000156952	5.63628E-05	2.9827E-05	0.000102445	3.29116E-06	3.29116E-06	0.000105736	3.29116E-06	0.000177218	9.65859E-06	2.26802E-05	2.22422E-05	2.1782E-05	1.88673E-05	4.09691E-05	2.91473E-06	4.24265E-05	2.91473E-06
3834003772925	383400	3772925	0.000160154	0.000158496	5.69174E-05	3.01204E-05	0.000103453	3.32354E-06	3.32354E-06	0.000106777	3.32354E-06	0.000177899	9.69573E-06	2.27674E-05	2.23277E-05	2.18658E-05	1.89398E-05	4.11267E-05	2.92594E-06	4.25896E-05	2.92594E-06
3834103772925	383410	3772925	0.000161729	0.000160055	5.74772E-05	3.04167E-05	0.000104471	3.35623E-06	3.35623E-06	0.000107827	3.35623E-06	0.000178634	9.73579E-06	2.28615E-05	2.242E-05	2.19561E-05	1.90181E-05	4.12966E-05	2.93803E-06	4.27656E-05	2.93803E-06
3834203772925	383420	3772925	0.000162192	0.000160513	5.76417E-05	3.05038E-05	0.00010477	3.36583E-06	3.36583E-06	0.000108136	3.36583E-06	0.000178182	9.71117E-06	2.28037E-05	2.23633E-05	2.19006E-05	1.897E-05	4.11922E-05	2.9306E-06	4.26575E-05	2.9306E-06
3834303772925	383430	3772925	0.000160766	0.000159102	5.71349E-05	3.02356E-05	0.000103849	3.33624E-06	3.33624E-06	0.000107185	3.33624E-06	0.000175717	9.5768E-06	2.24881E-05	2.20539E-05	2.15975E-05	1.87075E-05	4.06222E-05	2.89005E-06	4.20672E-05	2.89005E-06
3834403772925	383440	3772925	0.000159206	0.000157558	5.65804E-05	2.99421E-05	0.000102841	3.30386E-06	3.30386E-06	0.000106145	3.30386E-06	0.000173152	9.437E-06	2.21598E-05	2.17319E-05	2.12823E-05	1.84344E-05	4.00292E-05	2.84786E-06	4.14531E-05	2.84786E-06
3834503772925	383450	3772925	0.000155801	0.000154189	5.53705E-05	2.93019E-05	0.000100642	3.23322E-06	3.23322E-06	0.000103875	3.23322E-06	0.00016865	9.19162E-06	2.15837E-05	2.11669E-05	2.07289E-05	1.79551E-05	3.89884E-05	2.77381E-06	4.03753E-05	2.77381E-06
3834603772925	383460	3772925	0.000152053	0.00015048	5.40386E-05	2.8597E-05	9.82207E-05	3.15544E-06	3.15544E-06	0.000101376	3.15544E-06	0.000163833	8.92913E-06	2.09673E-05	2.05624E-05	2.01369E-05	1.74423E-05	3.7875E-05	2.6946E-06	3.92223E-05	2.6946E-06
3834703772925	383470	3772925	0.000147104	0.000145581	5.22795E-05	2.76661E-05	9.50234E-05	3.05272E-06	3.05272E-06	9.80761E-05	3.05272E-06	0.000157808	8.60071E-06	2.01961E-05	1.98061E-05	1.93963E-05	1.68008E-05	3.64819E-05	2.59549E-06	3.77797E-05	2.59549E-06
3834803772925	383480	3772925	0.000139548	0.000138104	4.95944E-05	2.62452E-05	9.0143E-05	2.89593E-06	2.89593E-06	9.30389E-05	2.89593E-06	0.000149109	8.12665E-06	1.90829E-05	1.87144E-05	1.83272E-05	1.58747E-05	3.44711E-05	2.45243E-06	3.56973E-05	2.45243E-06
3834903772925	383490	3772925	0.000132867	0.000131492	4.72198E-05	2.49885E-05	8.58268E-05	2.75727E-06	2.75727E-06	8.85841E-05	2.75727E-06	0.000141422	7.70767E-06	1.80991E-05	1.77496E-05	1.73823E-05	1.50563E-05	3.26939E-05	2.32599E-06	3.38569E-05	2.32599E-06
3835003772925	383500	3772925	0.000128723	0.000127391	4.57472E-05	2.42092E-05	8.31503E-05	2.67129E-06	2.67129E-06	8.58216E-05	2.67129E-06	0.000136476	7.43809E-06	1.7466E-05	1.71288E-05	1.67743E-05	1.45297E-05	3.15504E-05	2.24464E-06	3.26727E-05	2.24464E-06
3835103772925	383510	3772925	0.000125401	0.000124103	4.45665E-05	2.35844E-05	8.10043E-05	2.60234E-06	2.60234E-06	8.36066E-05	2.60234E-06	0.000132456	7.21901E-06	1.69516E-05	1.66242E-05	1.62803E-05	1.41017E-05	3.06211E-05	2.17852E-06	3.17103E-05	2.17852E-06
3835203772925	383520	3772925	0.000122235	0.00012097	4.34415E-05	2.29891E-05	7.89595E-05	2.53665E-06	2.53665E-06	8.14962E-05	2.53665E-06	0.000128643	7.01119E-06	1.64636E-05	1.61457E-05	1.58116E-05	1.36958E-05	2.97396E-05	2.11581E-06	3.07975E-05	2.11581E-06
3835303772925	383530	3772925	0.000119682	0.000118444	4.25341E-05	2.25089E-05	7.73102E-05	2.48367E-06	2.48367E-06	7.97939E-05	2.48367E-06	0.000125534	6.84176E-06	1.60657E-05	1.57555E-05	1.54295E-05	1.33648E-05	2.90209E-05	2.06468E-06	3.00532E-05	2.06468E-06
3835403772925	383540	3772925	0.000117129	0.000115917	4.16267E-05	2.20287E-05	7.56609E-05	2.43068E-06	2.43068E-06	7.80916E-05	2.43068E-06	0.000122479	6.67526E-06	1.56748E-05	1.53721E-05	1.5054E-05	1.30396E-05	2.83146E-05	2.01443E-06	2.93219E-05	2.01443E-06
3835503772925	383550	3772925	0.000115098	0.000113907	4.0905E-05	2.16468E-05	7.43492E-05	2.38854E-06	2.38854E-06	7.67377E-05	2.38854E-06	0.000120013	6.54088E-06	1.53592E-05	1.50626E-05	1.4751E-05	1.27771E-05	2.77447E-05	1.97388E-06	2.87316E-05	1.97388E-06
3835603772925	383560	3772925	0.000113471	0.000112296	4.03266E-05	2.13407E-05	7.32978E-05	2.35477E-06	2.35477E-06	7.56526E-05	2.35477E-06	0.000118	6.43113E-06	1.51015E-05	1.48099E-05	1.45034E-05	1.25627E-05	2.72791E-05	1.94076E-06	2.82495E-05	1.94076E-06
3835703772925	383570	3772925	0.00011191	0.000110752	3.97721E-05	2.10472E-05	7.22899E-05	2.32239E-06	2.32239E-06	7.46123E-05	2.32239E-06	0.000116093	6.32722E-06	1.48575E-05	1.45706E-05	1.42691E-05	1.23597E-05	2.68384E-05	1.9094E-06	2.77931E-05	1.9094E-06
3835803772925	383580	3772925	0.000111231	0.00011008	3.95307E-05	2.09195E-05	7.18511E-05	2.30829E-06	2.30829E-06	7.41594E-05	2.30829E-06	0.000115105	6.27339E-06	1.47311E-05	1.44466E-05	1.41477E-05	1.22545E-05	2.661E-05	1.89316E-06	2.75566E-05	1.89316E-06
3835903772925	383590	3772925	0.000110686	0.000109541	3.9337E-05	2.0817E-05	7.1499E-05	2.29698E-06	2.29698E-06	7.3796E-05	2.29698E-06	0.000114286	6.22874E-06	1.46262E-05	1.43438E-05	1.4047E-05	1.21673E-05	2.64206E-05	1.87968E-06	2.73605E-05	1.87968E-06
3836003772925	383600	3772925	0.000110343	0.000109201	3.92149E-05	2.07524E-05	7.12772E-05	2.28985E-06	2.28985E-06	7.3567E-05	2.28985E-06	0.000113681	6.19577E-06	1.45488E-05	1.42679E-05	1.39727E-05	1.21029E-05	2.62808E-05	1.86974E-06	2.72157E-05	1.86974E-06
3836103772925	383610	3772925	0.000110171	0.000109031	3.91539E-05	2.07201E-05	7.11663E-05	2.28629E-06	2.28629E-06	7.34526E-05	2.28629E-06	0.000113298	6.1749E-06	1.44988E-05	1.42198E-05	1.39256E-05	1.20622E-05	2.61923E-05	1.86344E-06	2.7124E-05	1.86344E-06
3836203772925	383620	3772925	0.000110044	0.000108905	3.91088E-05	2.06962E-05	7.10843E-05	2.28365E-06	2.28365E-06	7.33679E-05	2.28365E-06	0.000112992	6.15821E-06	1.44606E-05	1.41814E-05	1.3888E-05	1.20296E-05	2.61215E-05	1.8584E-06	2.70507E-05	1.8584E-06
3836303772925	383630	3772925	0.000109872	0.000108735	3.90478E-05	2.06639E-05	7.09734E-05	2.28009E-06	2.28009E-06	7.32535E-05	2.28009E-06	0.000112686	6.14152E-06	1.44214E-05	1.41429E-05	1.38503E-05	1.1997E-05	2.60507E-05	1.85336E-06	2.69774E-05	1.85336E-06
3836403772925	383640	3772925	0.000109611	0.000108477	3.89549E-05	2.06148E-05	7.08046E-05	2.27467E-06	2.27467E-06	7.30793E-05	2.27467E-06	0.000112334	6.12232E-06	1.43764E-05	1.40987E-05	1.3807E-05	1.19595E-05	2.59692E-05	1.84757E-06	2.6893E-05	1.84757E-06
3836503772925	383650	3772925	0.000109066	0.000107937	3.87612E-05	2.05123E-05	7.04525E-05	2.26336E-06	2.26336E-06	7.27159E-05	2.26336E-06	0.000111729	6.08936E-06	1.4299E-05	1.40228E-05	1.37327E-05	1.18951E-05	2.58294E-05	1.83762E-06	2.67482E-05	1.83762E-06
3836603772925	383660	3772925	0.000108103	0.000106984	3.84189E-05	2.03312E-05	6.98304E-05	2.24337E-06	2.24337E-06	7.20738E-05	2.24337E-06	0.000110726	6.03469E-06	1.41706E-05	1.38969E-05	1.36094E-05	1.17883E-05	2.55975E-05	1.82113E-06	2.65081E-05	1.82113E-06
3836703772925	383670	3772925	0.000107013	0.000105906	3.80316E-05	2.01262E-05	6.91263E-05	2.22075E-06	2.22075E-06	7.13471E-05	2.22075E-06	0.000109638	5.97543E-06	1.40314E-05	1.37605E-05	1.34758E-05	1.16725E-05	2.53462E-05	1.80324E-06	2.62478E-05	1.80324E-06
3836803772925	383680	3772925	0.000105669	0.000104576	3.7554E-05	1.98734E-05	6.82583E-05	2.19287E-06	2.19287E-06	7.04512E-05	2.19287E-06	0.000108283	5.90157E-06	1.3858E-05	1.35904E-05	1.33092E-05	1.15282E-05	2.50329E-05	1.78095E-06	2.59233E-05	1.78095E-06
3836903772925	383690	3772925	0.000104258	0.000103179	3.70525E-05	1.96081E-05	6.73468E-05	2.16358E-06	2.16358E-06	6.95104E-05	2.16358E-06	0.000106867	5.82436E-06	1.36767E-05	1.34126E-05	1.31351E-05	1.13774E-05	2.47054E-05	1.75765E-06	2.55842E-05	1.75765E-06
3837003772925	383700	3772925	0.000102802	0.000101738	3.65351E-05	1.93343E-05	6.64064E-05	2.13337E-06	2.13337E-06	6.85398E-05	2.13337E-06	0.000105412	5.74508E-06	1.34905E-05	1.323E-05	1.29563E-05	1.12225E-05	2.43691E-05	1.73373E-06	2.52359E-05	1.73373E-06
3837103772925	383710	3772925	0.000101115	0.000100069	3.59355E-05	1.90169E-05	6.53165E-05	2.09836E-06	2.09836E-06	6.74149E-05	2.09836E-06	0.000103658	5.64951E-06	1.32661E-05	1.30099E-05	1.27407E-05	1.10359E-05	2.39637E-05	1.70489E-06	2.48162E-05	1.70489E-06
3837203772925	383720	3772925	9.9495E-05	9.84654E-05	3.53598E-05	1.87122E-05	6.427E-05	2.06474E-06	2.06474E-06	6.63348E-05	2.06474E-06	0.000101981	5.55812E-06	1.30515E-05	1.27995E-05	1.25346E-05	1.08573E-05	2.35761E-05	1.67731E-06	2.44147E-05	1.67731E-06
3837303772925	383730	3772925	9.80019E-05	9.69877E-05	3.48291E-05	1.84314E-05	6.33055E-05	2.03375E-06	2.03375E-06	6.53393E-05	2.03375E-06	0.00010045	5.47466E-06	1.28555E-05	1.26073E-05	1.23464E-05	1.06943E-05	2.3222E-05	1.65212E-06	2.40481E-05	1.65212E-06
3837403772925	383740	3772925	9.66133E-05	9.56134E-05	3.43356E-05	1.81703E-05	6.24085E-05	2.00494E-06	2.00494E-06	6.44135E-05	2.00494E-06	9.90412E-05	5.39788E-06	1.26752E-05	1.24305E-05	1.21733E-05	1.05443E-05	2.28963E-05	1.62895E-06	2.37108E-05	1.62895E-06
3837503772925	383750	3772925	9.52471E-05	9.42614E-05	3.38501E-05	1.79133E-05	6.1526E-05	1.97659E-06	1.97659E-06	6.35026E-05	1.97659E-06	9.76554E-05	5.32234E-06	1.24979E-05	1.22565E-05	1.20029E-05	1.03968E-05	2.25759E-05	1.60616E-06	2.3379E-05	1.60616E-06
3837603772925	383760	3772925	9.35001E-05	9.25325E-05	3.32292E-05	1.75848E-05	6.03975E-05	1.94033E-06	1.94033E-06	6.23379E-05	1.94033E-06	9.57718E-05	5.21969E-06	1.22568E-05	1.20201E-05	1.17714E-05	1.01962E-05	2.21405E-05	1.57518E-06	2.29281E-05	1.57518E-06
3837703772925	383770	3772925	9.18129E-05	9.08627E-05	3.26296E-05	1.72674E-05	5.93076E-05	1.90532E-06	1.90532E-06	6.1213E-05	1.90532E-06	9.39494E-05	5.12037E-06	1.20236E-05	1.17914E-05	1.15474E-05	1.00022E-05	2.17192E-05	1.54521E-06	2.24918E-05	1.54521E-06
3837803772925	383780	3772925	9.01406E-05	8.92077E-05	3.20352E-05	1.69529E-05	5.82274E-05	1.87061E-06	1.87061E-06	6.0098E-05	1.87061E-06	9.21501E-05	5.0223E-06	1.17933E-05	1.15656E-05	1.13263E-05	9.81065E-06	2.13032E-05	1.51561E-06	2.2061E-05	1.51561E-06
3837903772925	383790	3772925	8.84981E-05	8.75822E-05	3.14515E-05	1.6644E-05	5.71664E-05	1.83653E-06	1.83653E-06	5.9003E-05	1.83653E-06	9.0366E-05	4.92507E-06	1.1565E-05	1.13417E-05	1.1107E-05	9.62071E-06	2.08908E-05	1.48627E-06	2.16339E-05	1.48627E-06
3838003772925	383800	3772925	8.6893E-05	8.59937E-05	3.08811E-05	1.63422E-05	5.61296E-05	1.80322E-06	1.80322E-06	5.79328E-05	1.80322E-06	8.86433E-05	4.83117E-06	1.13445E-05	1.11254E-05	1.08952E-05	9.4373E-06	2.04925E-05	1.45793E-06	2.12215E-05	1.45793E-06
3838103772925	383810	3772925	8.51236E-05	8.42427E-05	3.02523E-05	1.60094E-05	5.49866E-05	1.7665E-06	1.7665E-06	5.67531E-05	1.7665E-06	8.66984E-05	4.72518E-06	1.10956E-05	1.08813E-05	1.06562E-05	9.23024E-06	2.00429E-05	1.42595E-06	2.07559E-05	1.42595E-06
3838203772925	383820	3772925	8.33767E-05	8.25138E-05	2.96314E-05	1.56808E-05	5.38582E-05	1.73025E-06	1.73025E-06	5.55884E-05	1.73025E-06	8.47919E-05	4.62127E-06	1.08516E-05	1.0642E-05	1.04219E-05	9.02727E-06	1.96022E-05	1.39459E-06	2.02995E-05	1.39459E-06
3838303772925	383830	3772925	8.21821E-05	8.13316E-05	2.92069E-05	1.54562E-05	5.30866E-05	1.70546E-06	1.70546E-06	5.4792E-05	1.70546E-06	8.35515E-05	4.55366E-06	1.06929E-05	1.04864E-05	1.02694E-05	8.89521E-06	1.93154E-05	1.37419E-06	2.00025E-05	1.37419E-06
3838403772925	383840	3772925	8.18985E-05	8.10509E-05	2.91061E-05	1.54028E-05	5.29033E-05	1.69957E-06	1.69957E-06	5.46029E-05	1.69957E-06	8.33524E-05	4.54281E-06	1.06674E-05	1.04614E-05	1.02449E-05	8.87401E-06	1.92694E-05	1.37091E-06	1.99548E-05	1.37091E-06
3838503772925	383850	3772925	8.21747E-05	8.13243E-05	2.92042E-05	1.54548E-05	5.30817E-05	1.7053E-06	1.7053E-06	5.4787E-05	1.7053E-06	8.3628E-05	4.55784E-06	1.07027E-05	1.0496E-05	1.02788E-05	8.90336E-06	1.93331E-05	1.37545E-06	2.00208E-05	1.37545E-06
3838603772925	383860	3772925	8.11892E-05	8.0349E-05	2.8854E-05	1.52694E-05	5.24452E-05	1.68485E-06	1.68485E-06	5.413E-05	1.68485E-06	8.25867E-05	4.50108E-06	1.05694E-05	1.03653E-05	1.01508E-05	8.79249E-06	1.90924E-05	1.35832E-06	1.97715E-05	1.35832E-06
3838703772925	383870	3772925	8.00768E-05	7.92481E-05	2.84587E-05	1.50602E-05	5.17266E-05	1.66177E-06	1.66177E-06	5.33884E-05	1.66177E-06	8.13999E-05	4.4364E-06	1.04175E-05	1.02163E-05	1.00049E-05	8.66614E-06	1.8818E-05	1.3388E-06	1.94874E-05	1.3388E-06
3838803772925	383880	3772925	7.83299E-05	7.75192E-05	2.78378E-05	1.47317E-05	5.05981E-05	1.62552E-06	1.62552E-06	5.22236E-05	1.62552E-06	7.94933E-05	4.33249E-06	1.01735E-05	9.97704E-06	9.77061E-06	8.46316E-06	1.83773E-05	1.30744E-06	1.9031E-05	1.30744E-06
3838903772925	383890	3772925	7.48135E-05	7.40393E-05	2.65881E-05	1.40703E-05	4.83267E-05	1.55254E-06	1.55254E-06	4.98793E-05	1.55254E-06	7.57415E-05	4.12801E-06	9.69334E-06	9.50615E-06	9.30946E-06	8.06373E-06	1.75099E-05	1.24573E-06	1.81328E-05	1.24573E-06
3839003772925	383900	3772925	7.2111E-05	7.13647E-05	2.56277E-05	1.35621E-05	4.6581E-05	1.49646E-06	1.49646E-06	4.80774E-05	1.49646E-06	7.27553E-05	3.96526E-06	9.31117E-06	9.13136E-06	8.94243E-06	7.74581E-06	1.68196E-05	1.19662E-06	1.74179E-05	1.19662E-06
3839103772925	383910	3772925	7.03267E-05	6.95988E-05	2.49935E-05	1.32265E-05	4.54284E-05	1.45943E-06	1.45943E-06	4.68878E-05	1.45943E-06	7.08334E-05	3.86051E-06	9.06521E-06	8.89016E-06	8.70621E-06	7.5412E-06	1.63753E-05	1.16501E-06	1.69578E-05	1.16501E-06
3829703772935	382970	3772935	6.25474E-05	6.19001E-05	2.22289E-05	1.17634E-05	4.04033E-05	1.298E-06	1.298E-06	4.17013E-05	1.298E-06	9.52358E-05	5.19047E-06	1.21882E-05	1.19528E-05	1.17055E-05	1.01392E-05	2.20166E-05	1.56636E-06	2.27998E-05	1.56636E-06
3829803772935	382980	3772935	6.37793E-05	6.31192E-05	2.26666E-05	1.19951E-05	4.1199E-05	1.32356E-06	1.32356E-06	4.25226E-05	1.32356E-06	9.7418E-05	5.30941E-06	1.24675E-05	1.22267E-05	1.19737E-05	1.03715E-05	2.25211E-05	1.60225E-06	2.33222E-05	1.60225E-06
3829903772935	382990	3772935	6.51529E-05	6.44787E-05	2.31548E-05	1.22535E-05	4.20863E-05	1.35207E-06	1.35207E-06	4.34384E-05	1.35207E-06	9.97763E-05	5.43794E-06	1.27693E-05	1.25227E-05	1.22636E-05	1.06226E-05	2.30663E-05	1.64104E-06	2.38868E-05	1.64104E-06
3830003772935	383000	3772935	6.65864E-05	6.58972E-05	2.36643E-05	1.2523E-05	4.30123E-05	1.38181E-06	1.38181E-06	4.43941E-05	1.38181E-06	0.000102196	5.56981E-06	1.3079E-05	1.28264E-05	1.2561E-05	1.08802E-05	2.36256E-05	1.68084E-06	2.4466E-05	1.68084E-06
3830103772935	383010	3772935	6.81392E-05	6.7434E-05	2.42161E-05	1.28151E-05	4.40154E-05	1.41404E-06	1.41404E-06	4.54294E-05	1.41404E-06	0.000104776	5.71044E-06	1.34092E-05	1.31502E-05	1.28782E-05	1.11549E-05	2.42221E-05	1.72328E-06	2.50838E-05	1.72328E-06
3830203772935	383020	3772935	6.98339E-05	6.91112E-05	2.48184E-05	1.31338E-05	4.51101E-05	1.44921E-06	1.44921E-06	4.65593E-05	1.44921E-06	0.000107579	5.86317E-06	1.37678E-05	1.3502E-05	1.32226E-05	1.14532E-05	2.487E-05	1.76937E-06	2.57547E-05	1.76937E-06
3830303772935	383030	3772935	7.16331E-05	7.08918E-05	2.54579E-05	1.34722E-05	4.62723E-05	1.48654E-06	1.48654E-06	4.77589E-05	1.48654E-06	0.000110504	6.02259E-06	1.41422E-05	1.38691E-05	1.35821E-05	1.17646E-05	2.55462E-05	1.81747E-06	2.64549E-05	1.81747E-06
3830403772935	383040	3772935	7.34846E-05	7.27241E-05	2.61159E-05	1.38204E-05	4.74683E-05	1.52497E-06	1.52497E-06	4.89933E-05	1.52497E-06	0.000113467	6.18408E-06	1.45214E-05	1.4241E-05	1.39463E-05	1.20801E-05	2.62312E-05	1.86621E-06	2.71643E-05	1.86621E-06
3830503772935	383050	3772935	7.54108E-05	7.46304E-05	2.68004E-05	1.41827E-05	4.87125E-05	1.56494E-06

			ISDemolition	ISDrainage / Utilities Trenching	ISDrainage / Utilities Trenching	ISAsphalt Paving	ISAsphalt Paving	SVDemolition	SVSite Grubbing / Prep	SVMass Grading / Excavation	SVMass Grading / Excavation	SVDrainage / Utilities Trenching	SVFoundations / Concrete Pads	SVBuilding / Structure Construction	SVBuilding / Structure Construction	SVAsphalt Paving	SVAsphalt Paving	SVArchitectural Coating	SVArchitectural Coating	SVLandscaping or Other Finishing	SVLandscaping or Other Finishing
Unique Identifier	X (UTM)	Y (UTM)	2027	2027	2028	2027	2028	2027	2027	2027	2028	2028	2028	2028	2029	2028	2029	2028	2029	2028	2029
3832503772925	383250	3772925	2.23193E-05	8.98712E-06	8.75654E-06	2.32105E-06	2.16216E-06	0.000143823	0.000103401	6.97159E-05	6.88308E-05	4.88371E-05	1.55143E-05	2.22252E-05	2.13771E-05	2.18517E-06	2.03307E-06	2.18517E-06	2.03307E-06	2.22252E-05	2.13771E-05
3832603772925	383260	3772925	2.24297E-05	9.03157E-06	8.79985E-06	2.33253E-06	2.17285E-06	0.000145195	0.000104387	7.03809E-05	6.94873E-05	4.93029E-05	1.56623E-05	2.24372E-05	2.15811E-05	2.20602E-06	2.05247E-06	2.20602E-06	2.05247E-06	2.24372E-05	2.15811E-05
3832703772925	383270	3772925	2.24953E-05	9.05801E-06	8.82561E-06	2.33936E-06	2.17922E-06	0.000146362	0.000105226	7.09467E-05	7.00459E-05	4.96992E-05	1.57882E-05	2.26175E-05	2.17545E-05	2.22375E-06	2.06896E-06	2.22375E-06	2.06896E-06	2.26175E-05	2.17545E-05
3832803772925	383280	3772925	2.25442E-05	9.0777E-06	8.8448E-06	2.34444E-06	2.18395E-06	0.000147476	0.000106027	7.14865E-05	7.05788E-05	5.00774E-05	1.59083E-05	2.27896E-05	2.19201E-05	2.24067E-06	2.0847E-06	2.24067E-06	2.0847E-06	2.27896E-05	2.19201E-05
3832903772925	383290	3772925	2.25847E-05	9.09402E-06	8.86069E-06	2.34866E-06	2.18788E-06	0.000148563	0.000106808	7.20133E-05	7.1099E-05	5.04464E-05	1.60255E-05	2.29576E-05	2.20816E-05	2.25718E-06	2.10007E-06	2.25718E-06	2.10007E-06	2.29576E-05	2.20816E-05
3833003772925	383300	3772925	2.26057E-05	9.10246E-06	8.86891E-06	2.35084E-06	2.18991E-06	0.000149534	0.000107507	7.2484E-05	7.15637E-05	5.07762E-05	1.61303E-05	2.31076E-05	2.22259E-05	2.27193E-06	2.1138E-06	2.27193E-06	2.1138E-06	2.31076E-05	2.22259E-05
3833103772925	383310	3772925	2.26281E-05	9.11146E-06	8.87769E-06	2.35316E-06	2.19207E-06	0.000150496	0.000108198	7.29504E-05	7.20241E-05	5.11029E-05	1.62341E-05	2.32563E-05	2.23689E-05	2.28655E-06	2.1274E-06	2.28655E-06	2.1274E-06	2.32563E-05	2.23689E-05
3833203772925	383320	3772925	2.26853E-05	9.13453E-06	8.90016E-06	2.35912E-06	2.19762E-06	0.00015169	0.000109057	7.3529E-05	7.25955E-05	5.15082E-05	1.63628E-05	2.34408E-05	2.25464E-05	2.30469E-06	2.14427E-06	2.30469E-06	2.14427E-06	2.34408E-05	2.25464E-05
3833303772925	383330	3772925	2.27189E-05	9.14803E-06	8.91332E-06	2.36261E-06	2.20087E-06	0.000152714	0.000109793	7.40257E-05	7.30858E-05	5.18561E-05	1.64734E-05	2.35991E-05	2.26987E-05	2.32026E-06	2.15875E-06	2.32026E-06	2.15875E-06	2.35991E-05	2.26987E-05
3833403772925	383340	3772925	2.27105E-05	9.14465E-06	8.91003E-06	2.36173E-06	2.20006E-06	0.000153409	0.000110293	7.43625E-05	7.34183E-05	5.20921E-05	1.65483E-05	2.37065E-05	2.28019E-05	2.33081E-06	2.16858E-06	2.33081E-06	2.16858E-06	2.37065E-05	2.28019E-05
3833503772925	383350	3772925	2.28013E-05	9.18122E-06	8.94566E-06	2.37118E-06	2.20886E-06	0.000154772	0.000111273	7.50232E-05	7.40707E-05	5.25549E-05	1.66953E-05	2.39171E-05	2.30045E-05	2.35152E-06	2.18784E-06	2.35152E-06	2.18784E-06	2.39171E-05	2.30045E-05
3833603772925	383360	3772925	2.28069E-05	9.18347E-06	8.94785E-06	2.37176E-06	2.2094E-06	0.000155476	0.000111779	7.53644E-05	7.44075E-05	5.27939E-05	1.67713E-05	2.40259E-05	2.31091E-05	2.36222E-06	2.19779E-06	2.36222E-06	2.19779E-06	2.40259E-05	2.31091E-05
3833703772925	383370	3772925	2.2948E-05	9.2403E-06	9.00322E-06	2.38644E-06	2.22307E-06	0.000157079	0.000112932	7.61417E-05	7.51749E-05	5.33384E-05	1.69442E-05	2.42737E-05	2.33475E-05	2.38658E-06	2.22046E-06	2.38658E-06	2.22046E-06	2.42737E-05	2.33475E-05
3833803772925	383380	3772925	2.32708E-05	9.37026E-06	9.12985E-06	2.42E-06	2.25434E-06	0.000159903	0.000114962	7.75106E-05	7.65265E-05	5.42974E-05	1.72489E-05	2.47101E-05	2.37672E-05	2.42949E-06	2.26038E-06	2.42949E-06	2.26038E-06	2.47101E-05	2.37672E-05
3833903772925	383390	3772925	2.36285E-05	9.51429E-06	9.27018E-06	2.4572E-06	2.28899E-06	0.000162879	0.000117101	7.89529E-05	7.79505E-05	5.53077E-05	1.75699E-05	2.51699E-05	2.42095E-05	2.4747E-06	2.30244E-06	2.4747E-06	2.30244E-06	2.51699E-05	2.42095E-05
3834003772925	383400	3772925	2.38576E-05	9.60656E-06	9.36008E-06	2.48103E-06	2.31119E-06	0.000164848	0.000118517	7.99073E-05	7.88927E-05	5.59763E-05	1.77822E-05	2.54741E-05	2.45022E-05	2.50461E-06	2.33027E-06	2.50461E-06	2.33027E-06	2.54741E-05	2.45022E-05
3834103772925	383410	3772925	2.40868E-05	9.69883E-06	9.44998E-06	2.50486E-06	2.33338E-06	0.000166745	0.000119881	8.08271E-05	7.98009E-05	5.66206E-05	1.79869E-05	2.57674E-05	2.47842E-05	2.53344E-06	2.3571E-06	2.53344E-06	2.3571E-06	2.57674E-05	2.47842E-05
3834203772925	383420	3772925	2.41496E-05	9.72414E-06	9.47465E-06	2.5114E-06	2.33948E-06	0.000167414	0.000120361	8.1151E-05	8.01206E-05	5.68475E-05	1.8059E-05	2.58706E-05	2.48835E-05	2.54359E-06	2.36654E-06	2.54359E-06	2.36654E-06	2.58706E-05	2.48835E-05
3834303772925	383430	3772925	2.39401E-05	9.63975E-06	9.39242E-06	2.4896E-06	2.31917E-06	0.000166104	0.00011942	8.05162E-05	7.94939E-05	5.64028E-05	1.79177E-05	2.56683E-05	2.46889E-05	2.52369E-06	2.34803E-06	2.52369E-06	2.34803E-06	2.56683E-05	2.46889E-05
3834403772925	383440	3772925	2.37109E-05	9.54748E-06	9.30252E-06	2.46577E-06	2.29697E-06	0.000164625	0.000118356	7.97993E-05	7.87861E-05	5.59007E-05	1.77582E-05	2.54397E-05	2.4469E-05	2.50122E-06	2.32713E-06	2.50122E-06	2.32713E-06	2.54397E-05	2.4469E-05
3834503772925	383450	3772925	2.32191E-05	9.34944E-06	9.10956E-06	2.41462E-06	2.24933E-06	0.000161231	0.000115916	7.8154E-05	7.71617E-05	5.47481E-05	1.73921E-05	2.49152E-05	2.39645E-05	2.44965E-06	2.27915E-06	2.44965E-06	2.27915E-06	2.49152E-05	2.39645E-05
3834603772925	383460	3772925	2.26756E-05	9.13059E-06	8.89632E-06	2.3581E-06	2.19668E-06	0.000157462	0.000113207	7.63274E-05	7.53582E-05	5.34685E-05	1.69856E-05	2.43329E-05	2.34044E-05	2.3924E-06	2.22588E-06	2.3924E-06	2.22588E-06	2.43329E-05	2.34044E-05
3834703772925	383470	3772925	2.19574E-05	8.84141E-06	8.61456E-06	2.28342E-06	2.1271E-06	0.000152429	0.000109588	7.38875E-05	7.29493E-05	5.17593E-05	1.64426E-05	2.3555E-05	2.26563E-05	2.31592E-06	2.15472E-06	2.31592E-06	2.15472E-06	2.3555E-05	2.26563E-05
3834803772925	383480	3772925	2.08536E-05	8.39695E-06	8.1815E-06	2.16863E-06	2.02017E-06	0.000144598	0.000103958	7.00916E-05	6.92017E-05	4.91003E-05	1.55979E-05	2.23449E-05	2.14923E-05	2.19695E-06	2.04403E-06	2.19695E-06	2.04403E-06	2.23449E-05	2.14923E-05
3834903772925	383490	3772925	1.98713E-05	8.00143E-06	7.79614E-06	2.06648E-06	1.92502E-06	0.000137623	9.89432E-05	6.67103E-05	6.58633E-05	4.67316E-05	1.48454E-05	2.1267E-05	2.04555E-05	2.09096E-06	1.94542E-06	2.09096E-06	1.94542E-06	2.1267E-05	2.04555E-05
3835003772925	383500	3772925	1.92649E-05	7.75726E-06	7.55823E-06	2.00342E-06	1.86627E-06	0.000133346	9.58688E-05	6.46375E-05	6.38168E-05	4.52796E-05	1.43842E-05	2.06062E-05	1.98199E-05	2.02599E-06	1.88497E-06	2.02599E-06	1.88497E-06	2.06062E-05	1.98199E-05
3835103772925	383510	3772925	1.87815E-05	7.5626E-06	7.36856E-06	1.95315E-06	1.81944E-06	0.00012997	9.34414E-05	6.30008E-05	6.22009E-05	4.41331E-05	1.40199E-05	2.00844E-05	1.93181E-05	1.97469E-06	1.83724E-06	1.97469E-06	1.83724E-06	2.00844E-05	1.93181E-05
3835203772925	383520	3772925	1.83218E-05	7.3775E-06	7.18821E-06	1.90534E-06	1.77491E-06	0.000126763	9.11356E-05	6.14462E-05	6.06661E-05	4.3044E-05	1.3674E-05	1.95888E-05	1.88414E-05	1.92597E-06	1.79191E-06	1.92597E-06	1.79191E-06	1.79191E-06	1.95888E-05
3835303772925	383530	3772925	1.79557E-05	7.23009E-06	7.04459E-06	1.86727E-06	1.73945E-06	0.000124233	8.93166E-05	6.02198E-05	5.94552E-05	4.21849E-05	1.34011E-05	1.91978E-05	1.84653E-05	1.88753E-06	1.75614E-06	1.88753E-06	1.75614E-06	1.91978E-05	1.84653E-05
3835403772925	383540	3772925	1.75883E-05	7.08213E-06	6.90042E-06	1.82906E-06	1.70385E-06	0.000121703	8.74976E-05	5.89934E-05	5.82444E-05	4.13258E-05	1.31281E-05	1.88069E-05	1.80893E-05	1.84908E-06	1.72038E-06	1.84908E-06	1.72038E-06	1.88069E-05	1.80893E-05
3835503772925	383550	3772925	1.73018E-05	6.96679E-06	6.78804E-06	1.79927E-06	1.6761E-06	0.000119743	8.60885E-05	5.80433E-05	5.73064E-05	4.06603E-05	1.29167E-05	1.8504E-05	1.7798E-05	1.81931E-06	1.69267E-06	1.81931E-06	1.69267E-06	1.8504E-05	1.7798E-05
3835603772925	383560	3772925	1.70755E-05	6.87565E-06	6.69924E-06	1.77573E-06	1.65417E-06	0.00011821	8.49869E-05	5.73006E-05	5.6573E-05	4.01399E-05	1.27514E-05	1.82672E-05	1.75702E-05	1.79603E-06	1.67101E-06	1.79603E-06	1.67101E-06	1.82672E-05	1.75702E-05
3835703772925	383570	3772925	1.68603E-05	6.78901E-06	6.61482E-06	1.75336E-06	1.63333E-06	0.000116758	8.39429E-05	5.65967E-05	5.58781E-05	3.96468E-05	1.25948E-05	1.80428E-05	1.73544E-05	1.77396E-06	1.65049E-06	1.77396E-06	1.65049E-06	1.80428E-05	1.73544E-05
3835803772925	383580	3772925	1.67737E-05	6.75413E-06	6.58083E-06	1.74435E-06	1.62494E-06	0.000116233	8.3565E-05	5.63419E-05	5.56265E-05	3.94684E-05	1.25381E-05	1.79616E-05	1.72762E-05	1.76598E-06	1.64306E-06	1.76598E-06	1.64306E-06	1.79616E-05	1.72762E-05
3835903772925	383590	3772925	1.67066E-05	6.72712E-06	6.55452E-06	1.73737E-06	1.61844E-06	0.000115823	8.32703E-05	5.61433E-05	5.54304E-05	3.93292E-05	1.24939E-05	1.78983E-05	1.72153E-05	1.75975E-06	1.63726E-06	1.75975E-06	1.63726E-06	1.78983E-05	1.72153E-05
3836003772925	383600	3772925	1.66661E-05	6.71081E-06	6.53863E-06	1.73316E-06	1.61451E-06	0.0001156	8.31102E-05	5.60353E-05	5.53238E-05	3.92536E-05	1.24699E-05	1.78638E-05	1.71822E-05	1.75637E-06	1.63411E-06	1.75637E-06	1.63411E-06	1.78638E-05	1.71822E-05
3836103772925	383610	3772925	1.66507E-05	6.70462E-06	6.5326E-06	1.73156E-06	1.61303E-06	0.00011552	8.30526E-05	5.59964E-05	5.52855E-05	3.92264E-05	1.24612E-05	1.78514E-05	1.71703E-05	1.75515E-06	1.63298E-06	1.75515E-06	1.63298E-06	1.78514E-05	1.71703E-05
3836203772925	383620	3772925	1.66382E-05	6.69955E-06	6.52766E-06	1.73025E-06	1.61181E-06	0.000115467	8.30141E-05	5.59705E-05	5.52599E-05	3.92082E-05	1.24554E-05	1.78432E-05	1.71624E-05	1.75434E-06	1.63223E-06	1.75434E-06	1.63223E-06	1.78432E-05	1.71624E-05
3836303772925	383630	3772925	1.66172E-05	6.69111E-06	6.51944E-06	1.72807E-06	1.60978E-06	0.000115315	8.29053E-05	5.58971E-05	5.51874E-05	3.91568E-05	1.24391E-05	1.78198E-05	1.71399E-05	1.75203E-06	1.63008E-06	1.75203E-06	1.63008E-06	1.78198E-05	1.71399E-05
3836403772925	383640	3772925	1.65823E-05	6.67705E-06	6.50573E-06	1.72444E-06	1.60639E-06	0.000115039	8.27067E-05	5.57632E-05	5.50552E-05	3.9063E-05	1.24093E-05	1.77771E-05	1.70988E-05	1.74784E-06	1.62618E-06	1.74784E-06	1.62618E-06	1.77771E-05	1.70988E-05
3836503772925	383650	3772925	1.65026E-05	6.64498E-06	6.47449E-06	1.71616E-06	1.59868E-06	0.000114424	8.22648E-05	5.54653E-05	5.4761E-05	3.88543E-05	1.2343E-05	1.76821E-05	1.70074E-05	1.73885E-06	1.61749E-06	1.73885E-06	1.61749E-06	1.76821E-05	1.70074E-05
3836603772925	383660	3772925	1.63615E-05	6.58816E-06	6.41912E-06	1.70148E-06	1.58501E-06	0.000113382	8.15154E-05	5.496E-05	5.42622E-05	3.85003E-05	1.22306E-05	1.7521E-05	1.68525E-05	1.72266E-06	1.60276E-06	1.72266E-06	1.60276E-06	1.7521E-05	1.68525E-05
3836703772925	383670	3772925	1.62022E-05	6.52402E-06	6.35663E-06	1.68492E-06	1.56958E-06	0.000112179	8.06507E-05	5.4377E-05	5.36866E-05	3.8092E-05	1.21008E-05	1.73352E-05	1.66738E-05	1.70439E-06	1.58576E-06	1.70439E-06	1.58576E-06	1.73352E-05	1.66738E-05
3836803772925	383680	3772925	1.60052E-05	6.44469E-06	6.27934E-06	1.66443E-06	1.55049E-06	0.000110763	7.96323E-05	5.36904E-05	5.30087E-05	3.7611E-05	1.1948E-05	1.71163E-05	1.64632E-05	1.68287E-06	1.56573E-06	1.68287E-06	1.56573E-06	1.71163E-05	1.64632E-05
3836903772925	383690	3772925	1.57984E-05	6.36143E-06	6.19821E-06	1.64293E-06	1.53046E-06	0.000109257	7.85499E-05	5.29606E-05	5.22882E-05	3.70997E-05	1.17856E-05	1.68836E-05	1.62394E-05	1.65999E-06	1.54445E-06	1.65999E-06	1.54445E-06	1.68836E-05	1.62394E-05
3837003772925	383700	3772925	1.55874E-05	6.27647E-06	6.11543E-06	1.62099E-06	1.51002E-06	0.00010768	7.74162E-05	5.21963E-05	5.15335E-05	3.65643E-05	1.16155E-05	1.664E-05	1.60051E-05	1.63604E-06	1.52216E-06	1.63604E-06	1.52216E-06	1.664E-05	1.60051E-05
3837103772925	383710	3772925	1.53429E-05	6.17801E-06	6.0195E-06	1.59556E-06	1.48633E-06	0.000105925	7.61545E-05	5.13455E-05	5.06936E-05	3.59683E-05	1.14262E-05	1.63688E-05	1.57442E-05	1.60937E-06	1.49735E-06	1.60937E-06	1.49735E-06	1.63688E-05	1.57442E-05
3837203772925	383720	3772925	1.51096E-05	6.08406E-06	5.92796E-06	1.57129E-06	1.46373E-06	0.000104241	7.49439E-05	5.05294E-05	4.98878E-05	3.53966E-05	1.12446E-05	1.61086E-05	1.54939E-05	1.58379E-06	1.47355E-06	1.58379E-06	1.47355E-06	1.61086E-05	1.54939E-05
3837303772925	383730	3772925	1.48944E-05	5.99742E-06	5.84354E-06	1.54892E-06	1.44288E-06	0.000102674	7.38167E-05	4.97693E-05	4.91374E-05	3.48642E-05	1.10755E-05	1.58663E-05	1.52609E-05	1.55997E-06	1.45138E-06	1.55997E-06	1.45138E-06	1.58663E-05	1.52609E-05
3837403772925	383740	3772925	1.46932E-05	5.9164E-06	5.7646E-06	1.52799E-06	1.42339E-06	0.000101186	7.27471E-05	4.90482E-05	4.84254E-05	3.4359E-05	1.0915E-05	1.56364E-05	1.50397E-05	1.53736E-06	1.43035E-06	1.53736E-06	1.43035E-06	1.56364E-05	1.50397E-05
3837503772925	383750	3772925	1.44962E-05	5.83707E-06	5.68731E-06	1.50751E-06	1.40431E-06	9.97069E-05	7.16838E-05	4.83313E-05	4.77177E-05	3.38568E-05	1.07554E-05	1.54078E-05	1.48199E-05	1.51489E-06	1.40945E-06	1.51489E-06	1.40945E-06	1.54078E-05	1.48199E-05
3837603772925	383760	3772925	1.42475E-05	5.73693E-06	5.58974E-06	1.48164E-06	1.38021E-06	9.79251E-05	7.04029E-05	4.74676E-05	4.68649E-05	3.32518E-05	1.05632E-05	1.51325E-05	1.45551E-05	1.48782E-06	1.38426E-06	1.48782E-06	1.38426E-06	1.51325E-05	1.45551E-05
3837703772925	383770	3772925	1.40058E-05	5.6396E-06	5.4949E-06	1.4565E-06	1.3568E-06	9.61968E-05	6.91603E-05	4.66299E-05	4.60378E-05	3.26649E-05	1.03768E-05	1.48654E-05	1.42982E-05	1.46156E-06	1.35983E-06	1.46156E-06	1.35983E-06	1.48654E-05	1.42982E-05
3837803772925	383780	3772925	1.37683E-05	5.54395E-06	5.40171E-06	1.4318E-06	1.33379E-06	9.44953E-05	6.7937E-05	4.58051E-05	4.52235E-05	3.20871E-05	1.01933E-05	1.46025E-05	1.40453E-05	1.43571E-06	1.33578E-06	1.43571E-06	1.33578E-06	1.46025E-05	1.40453E-05
3837903772925	383790	3772925	1.35321E-05	5.44887E-06	5.30907E-06	1.40725E-06	1.31091E-06	9.28115E-05	6.67264E-05	4.49889E-05	4.44177E-05	3.15154E-05	1.00116E-05	1.43423E-05	1.3795E-05	1.41013E-06	1.31198E-06	1.41013E-06	1.31198E-06	1.43423E-05	1.3795E-05
3838003772925	383800	3772925	1.33044E-05	5.35717E-06	5.21972E-06	1.38356E-06	1.28885E-06	9.11812E-05	6.55543E-05	4.41986E-05	4.36374E-05	3.09618E-05	9.83577E-06	1.40903E-05	1.35527E-05	1.38536E-06	1.28893E-06	1.38536E-06	1.28893E-06	1.40903E-05	1.35527E-05
3838103772925	383810	3772925	1.30515E-05	5.25534E-06	5.1205E-06	1.35726E-06	1.26435E-06	8.94084E-05	6.42798E-05	4.33393E-05	4.2789E-05	3.03598E-05	9.64454E-06	1.38164E-05	1.32892E-05	1.35842E-06	1.26387E-06	1.35842E-06	1.26387E-06	1.38164E-05	1.32892E-05
3838203772925	383820	3772925	1.28014E-05	5.15463E-06	5.02237E-06	1.33125E-06	1.24012E-06	8.76712E-05	6.30308E-05	4.24972E-05	4.19576E-05	2.97699E-05	9.45714E-06	1.35479E-05	1.3031E-05	1.33203E-06	1.23931E-06	1.33203E-06	1.23931E-06	1.35479E-05	1.3031E-05
3838303772925	383830	3772925	1.26309E-05	5.08599E-06	4.9555E-06	1.31353E-06	1.22361E-06	8.64061E-05	6.21213E-05	4.1884E-05	4.13522E-05	2.93404E-05	9.32068E-06	1.33524E-05	1.2843E-05	1.31281E-06	1.22143E-06	1.31281E-06	1.22143E-06	1.33524E-05	1.2843E-05
3838403772925	383840	3772925	1.2589E-05	5.06911E-06	4.93905E-06	1.30917E-06	1.21955E-06	8.60052E-05	6.18331E-05	4.16896E-05	4.11603E-05	2.92042E-05	9.27744E-06	1.32905E-05	1.27834E-05	1.30672E-06	1.21576E-06	1.30672E-06	1.21576E-06	1.32905E-05	1.27834E-05
3838503772925	383850	3772925	1.26267E-05	5.0843E-06	4.95385E-06	1.31309E-06	1.2232E-06	8.63527E-05	6.20829E-05	4.18581E-05	4.13266E-05	2.93222E-05	9.31491E-06	1.33442E-05	1.2835E-05	1.312E-06	1.22067E-06	1.312E-06	1.22067E-06	1.33442E-05	1.2835E-05
3838603772925	383860	3772925	1.2487E-05	5.02804E-06	4.89904E-06	1.29856E-06	1.20967E-06	8.52391E-05	6.12823E-05	4.13183E-05	4.07936E-05	2.89441E-05	9.19479E-06	1.31721E-05	1.26695E-05	1.29508E-06	1.20493E-06	1.29508E-06	1.20493E-06	1.31721E-05	1.26695E-05
3838703772925	383870	3772925	1.23291E-05	4.96447E-06	4.83709E-06	1.28214E-06	1.19437E-06	8.40186E-05	6.04048E-05	4.07266E-05	4.02095E-05	2.85296E-05	9.06313E-06	1.29835E-05	1.24881E-05	1.27653E-06	1.18768E-06	1.27653E-06	1.18768E-06	1.29835E-05	1.24881E-05
3838803772925	383880	3772925	1.20776E-05	4.8632E-06	4.73842E-06	1.25599E-06	1.17001E-06	8.23883E-05	5.92327E-05	3.99364E-05	3.94293E-05	2.7976E-05	8.88727E-06	1.27316E-05	1.22458E-05	1.25176E-06	1.16463E-06	1.25176E-06	1.16463E-06	1.27316E-05	1.22458E-05
3838903772925	383890	3772925	1.15746E-05	4.66066E-06	4.54108E-06	1.20368E-06	1.12128E-06	7.88069E-05	5.66579E-05	3.82004E-05	3.77154E-05	2.676E-05	8.50095E-06	1.21781E-05	1.17135E-05	1.19735E-06	1.11401E-06	1.19735E-06	1.11401E-06	1.21781E-05	1.17135E-05
3839003772925	383900	3772925	1.11876E-05	4.50481E-06	4.38923E-06	1.16343E-06	1.08379E-06	7.62145E-05	5.47941E-05	3.69437E-05	3.64747E-05	2.58797E-05	8.2213E-06	1.17775E-05	1.13281E-05	1.15796E-06	1.07736E-06	1.15796E-06	1.07736E-06	1.17775E-05	1.13281E-05
3839103772925	383910	3772925	1.09333E-05	4.40242E-06	4.28947E-06	1.13699E-06	1.05915E-06	7.44238E-05	5.35067E-05	3.60757E-05	3.56177E-05	2.52716E-05	8.02814E-06	1.15008E-05	1.1062E-05	1.13076E-06	1.05205E-06	1.13076E-06	1.05205E-06	1.15008E-05	1.1062E-05
3829703772935	382970	3772935	1.00349E-05	4.04066E-06	3.93699E-06	1.04356E-06	9.7212E-07	6.18803E-05	4.44886E-05	2.99955E-05	2.96146E-05	2.10123E-05	6.67506E-06	9.56244E-06	9.19758E-06	9.40176E-07	8.74735E-07	9.40176E-07	8.74735E-07	9.56244E-06	9.19758E-06
3829803772935	382980	3772935	1.02095E-05	4.11099E-06	4.00551E-06	1.06172E-06	9.89039E-07	6.29315E-05	4.52443E-05	3.0505E-05	3.01177E-05	2.13692E-05	6.78846E-06	9.72489E-06	9.35383E-06	9.56148E-07	8.89595E-07	9.56148E-07	8.89595E-07	9.72489E-06	9.35383E-06
3829903772935	382990	3772935	1.04037E-05	4.18919E-06	4.08171E-06	1.08192E-06	1.00785E-06	6.41431E-05	4.61154E-05	3.10923E-05	3.06976E-05	2.17807E-05	6.91916E-06	9.91212E-06	9.53391E-06	9.74556E-07	9.06722E-07	9.74556E-07	9.06722E-07	9.91212E-06	9.53391E-06
3830003772935	383000	3772935	1.06063E-05	4.27077E-06	4.16119E-06	1.10299E-06	1.02748E-06	6.54349E-05	4.70441E-05	3.17185E-05	3.13158E-05	2.22193E-05	7.0585E-06	1.01117E-05	9.72591E-06	9.94182E-07	9.24982E-07	9.94182E-07	9.24982E-07	1.01117E-05	9.72591E-06
3830103772935	383010	3772935	1.08257E-05	4.3591E-06	4.24726E-06	1.1258E-06	1.04873E-06	6.68603E-05	4.80689E-05	3.24094E-05	3.19979E-05	2.27033E-05	7.21226E-06	1.0332E-05	9.93778E-06	1.01584E-06	9.45132E-07	1.01584E-06	9.45132E-07	1.0332E-05	9.93778E-06
3830203772935	383020	3772935	1.1066E-05	4.45587E-06	4.34154E-06	1.15079E-06	1.07201E-06	6.84015E-05	4.9177E-05	3.31565E-05	3.27355E-05	2.32267E-05	7.37851E-06	1.05702E-05	1.01669E-05	1.03926E-06	9.66918E-07	1.03926E-06	9.66918E-07	1.05702E-05	1.01669E-05
3830303772935	383030	3772935	1.13203E-05	4.55826E-06	4.44131E-06	1.17723E-06	1.09665E-06	7.00763E-05	5.03811E-05	3.39684E-05	3.35371E-05	2.37954E-05	7.55918E-06	1.0829E-05	1.04158E-05	1.0647E-06	9.90594E-07	1.0647E-06	9.90594E-07	1.0829E-05	1.04158E-05
3830403772935	383040	3772935	1.15816E-05	4.66347E-06	4.54382E-06	1.20441E-06	1.12196E-06	7.18046E-05	5.16236E-05	3.48061E-05	3.43642E-05	2.43822E-

			MDemolition	MSite Grubbing / Prep	MMass Grading / Excavation	MMass Grading / Excavation	MDrainage / Utilities Trenching	MFoundations / Concrete Pads	MBuilding / Structure Construction	MAsphalt Paving	MLandscaping or Other Finishing	MWaterside Construction (Piles)	RSSWDemolition	RSSWPlacing Base	RSSWForm	Child Risk				
Unique Identifier	X (UTM)	Y (UTM)	2027	2027	2027	2028	2028	2028	2028	2028	2028	2028	2029	2029	2029	3rd Trimester	0<2	2<16	Total	per million
3832503772925	383250	3772925	3.73213E-05	0.00011457	0.000134725	0.000132931	2.82566E-05	3.67475E-05	2.70481E-05	2.78398E-06	3.26161E-05	2.78398E-06	1.45795E-05	2.11552E-05	1.25404E-05	3.97946E-09	5.6298E-08	1.0657E-08	7.09352E-08	0.07093521
3832603772925	383260	3772925	3.75409E-05	0.000115244	0.000135518	0.000133713	2.84228E-05	3.69636E-05	2.72073E-05	2.80036E-06	3.2808E-05	2.80036E-06	1.4514E-05	2.10601E-05	1.2484E-05	3.96227E-09	5.6192E-08	1.0664E-08	7.08188E-08	0.07081877
3832703772925	383270	3772925	3.77169E-05	0.000115784	0.000136153	0.00013434	2.85561E-05	3.7137E-05	2.73348E-05	2.81349E-06	3.29618E-05	2.81349E-06	1.43923E-05	2.08836E-05	1.23794E-05	3.94409E-09	5.6055E-08	1.0665E-08	7.06644E-08	0.07066444
3832803772925	383280	3772925	3.78874E-05	0.000116308	0.000136769	0.000134947	2.86852E-05	3.73049E-05	2.74584E-05	2.82621E-06	3.31109E-05	2.82621E-06	1.42239E-05	2.06392E-05	1.22345E-05	3.9276E-09	5.5931E-08	1.0669E-08	7.05278E-08	0.07052777
3832903772925	383290	3772925	3.80616E-05	0.000116843	0.000137397	0.000135568	2.88171E-05	3.74764E-05	2.75847E-05	2.83921E-06	3.32631E-05	2.83921E-06	1.40211E-05	2.0345E-05	1.20601E-05	3.9124E-09	5.5819E-08	1.0677E-08	7.04081E-08	0.07040808
3833003772925	383300	3772925	3.82177E-05	0.000117322	0.000137961	0.000136124	2.89353E-05	3.76301E-05	2.76978E-05	2.85085E-06	3.33995E-05	2.85085E-06	1.3781E-05	1.99965E-05	1.18535E-05	3.89594E-09	5.5685E-08	1.068E-08	7.02609E-08	0.07026089
3833103772925	383310	3772925	3.8381E-05	0.000117823	0.00013855	0.000136705	2.90589E-05	3.77909E-05	2.78161E-05	2.86303E-06	3.35422E-05	2.86303E-06	1.35408E-05	1.9648E-05	1.16469E-05	3.88122E-09	5.5573E-08	1.0685E-08	7.0139E-08	0.07013896
3833203772925	383320	3772925	3.85969E-05	0.000118486	0.00013933	0.000137475	2.92224E-05	3.80035E-05	2.79726E-05	2.87914E-06	3.37309E-05	2.87914E-06	1.33474E-05	1.93673E-05	1.14806E-05	3.87353E-09	5.5554E-08	1.0708E-08	7.01362E-08	0.07013617
3833303772925	383330	3772925	3.87602E-05	0.000118987	0.000139919	0.000138056	2.9346E-05	3.81643E-05	2.8091E-05	2.89132E-06	3.38736E-05	2.89132E-06	1.31852E-05	1.9132E-05	1.13411E-05	3.86323E-09	5.5493E-08	1.072E-08	7.00762E-08	0.07007616
3833403772925	383340	3772925	3.8831E-05	0.000119204	0.000140175	0.000138308	2.93996E-05	3.82339E-05	2.81423E-05	2.8966E-06	3.39355E-05	2.8966E-06	1.30511E-05	1.89374E-05	1.12257E-05	3.84666E-09	5.5332E-08	1.0711E-08	6.98895E-08	0.06988948
3833503772925	383350	3772925	3.90397E-05	0.000119845	0.000140928	0.000139051	2.95576E-05	3.84394E-05	2.82935E-05	2.91216E-06	3.41178E-05	2.91216E-06	1.30604E-05	1.89509E-05	1.12337E-05	3.84903E-09	5.5429E-08	1.0748E-08	7.00269E-08	0.07002687
3833603772925	383360	3772925	3.9085E-05	0.000119984	0.000141092	0.000139213	2.95919E-05	3.84841E-05	2.83264E-05	2.91555E-06	3.41575E-05	2.91555E-06	1.30666E-05	1.896E-05	1.12391E-05	3.83777E-09	5.5323E-08	1.0744E-08	6.99047E-08	0.06990473
3833703772925	383370	3772925	3.93318E-05	0.000120742	0.000141983	0.000140092	2.97788E-05	3.87271E-05	2.85052E-05	2.93395E-06	3.43731E-05	2.93395E-06	1.32351E-05	1.92044E-05	1.1384E-05	3.85159E-09	5.5563E-08	1.0804E-08	7.02184E-08	0.07021839
3833803772925	383380	3772925	3.98635E-05	0.000122374	0.000143902	0.000141986	3.01813E-05	3.92505E-05	2.88905E-05	2.97361E-06	3.48378E-05	2.97361E-06	1.35907E-05	1.97204E-05	1.16898E-05	3.89716E-09	5.625E-08	1.0948E-08	7.10953E-08	0.07109534
3833903772925	383390	3772925	4.0455E-05	0.000124 19	0.000146037	0.000144093	3.06292E-05	3.9833E-05	2.93192E-05	3.01774E-06	3.53547E-05	3.01774E-06	1.39868E-05	2.02952E-05	1.20306E-05	3.94844E-09	5.7021E-08	1.1107E-08	7.20759E-08	0.07207593
3834003772925	383400	3772925	4.08379E-05	0.000125365	0.000147419	0.000145456	3.0919E-05	4.021E-05	2.95967E-05	3.0463E-06	3.56893E-05	3.0463E-06	1.42988E-05	2.07478E-05	1.22989E-05	3.97844E-09	5.7487E-08	1.1203E-08	7.26685E-08	0.07266855
3834103772925	383410	3772925	4.12298E-05	0.000126568	0.000148834	0.000146852	3.12158E-05	4.05959E-05	2.98808E-05	3.07554E-06	3.60318E-05	3.07554E-06	1.46045E-05	2.11914E-05	1.25618E-05	4.00898E-09	5.796E-08	1.13E-08	7.32692E-08	0.07326919
3834203772925	383420	3772925	4.13387E-05	0.000126903	0.000149227	0.00014724	3.12982E-05	4.07031E-05	2.99597E-05	3.08366E-06	3.6127E-05	3.08366E-06	1.48166E-05	2.14992E-05	1.27443E-05	4.01221E-09	5.8038E-08	1.1318E-08	7.3368E-08	0.07336798
3834303772925	383430	3772925	4.09667E-05	0.000125761	0.000147884	0.000145915	3.10166E-05	4.03368E-05	2.96901E-05	3.05591E-06	3.58019E-05	3.05591E-06	1.48977E-05	2.16168E-05	1.2814E-05	3.96983E-09	5.7451E-08	1.1206E-08	7.26268E-08	0.07262679
3834403772925	383440	3772925	4.05566E-05	0.000124502	0.000146404	0.000144455	3.07061E-05	3.9933E-05	2.93929E-05	3.02532E-06	3.54435E-05	3.02532E-06	1.49756E-05	2.173E-05	1.28811E-05	3.92468E-09	5.6823E-08	1.1084E-08	7.18315E-08	0.07183145
3834503772925	383450	3772925	3.96748E-05	0.000121795	0.000143221	0.000141314	3.00384E-05	3.90647E-05	2.87538E-05	2.95954E-06	3.46728E-05	2.95954E-06	1.4932E-05	2.16666E-05	1.28435E-05	3.83545E-09	5.5551E-08	1.0835E-08	7.0222E-08	0.07022195
3834603772925	383460	3772925	3.8704E-05	0.000118815	0.000139716	0.000137856	2.93034E-05	3.81089E-05	2.80502E-05	2.88712E-06	3.38245E-05	2.88712E-06	1.48602E-05	2.15625E-05	1.27818E-05	3.73849E-09	5.4165E-08	1.0564E-08	6.84668E-08	0.06846683
3834703772925	383470	3772925	3.74266E-05	0.000114893	0.000135105	0.000133306	2.83363E-05	3.68511E-05	2.71244E-05	2.79183E-06	3.27081E-05	2.79183E-06	1.46887E-05	2.13136E-05	1.26343E-05	3.61298E-09	5.2361E-08	1.021E-08	6.61838E-08	0.06618377
3834803772925	383480	3772925	3.54868E-05	0.000108938	0.000128103	0.000126397	2.68677E-05	3.49412E-05	2.57186E-05	2.64714E-06	3.10129E-05	2.64714E-06	1.42582E-05	2.0689E-05	1.2264E-05	3.42481E-09	4.9644E-08	9.6756E-09	6.27446E-08	0.06274458
3834903772925	383490	3772925	3.37775E-05	0.000103691	0.000121932	0.000120309	2.55735E-05	3.32582E-05	2.44798E-05	2.51963E-06	2.95191E-05	2.51963E-06	1.38496E-05	2.00961E-05	1.19125E-05	3.2578E-09	4.7235E-08	9.2023E-09	5.96951E-08	0.05969505
3835003772925	383500	3772925	3.27142E-05	0.000100427	0.000118094	0.000116521	2.47685E-05	3.22112E-05	2.37092E-05	2.44032E-06	2.85898E-05	2.44032E-06	1.3678E-05	1.98471E-05	1.1765E-05	3.15318E-09	4.573E-08	8.9067E-09	5.77896E-08	0.05778963
3835103772925	383510	3772925	3.18596E-05	9.78034E-05	0.000115009	0.000113477	2.41214E-05	3.13697E-05	2.30898E-05	2.37656E-06	2.78429E-05	2.37656E-06	1.35876E-05	1.97159E-05	1.16872E-05	3.06925E-09	4.4522E-08	8.67E-09	5.62617E-08	0.05626166
3835203772925	383520	3772925	3.10448E-05	9.53023E-05	0.000112068	0.000110576	2.35046E-05	3.05675E-05	2.24993E-05	2.31579E-06	2.71309E-05	2.31579E-06	1.35127E-05	1.96072E-05	1.16228E-05	2.98952E-09	4.3375E-08	8.445E-09	5.48091E-08	0.05480911
3835303772925	383530	3772925	3.03862E-05	9.32803E-05	0.00010969	0.000108229	2.30059E-05	2.9919E-05	2.2022E-05	2.26665E-06	2.65553E-05	2.26665E-06	1.35033E-05	1.95936E-05	1.16147E-05	2.92539E-09	4.2451E-08	8.2644E-09	5.36406E-08	0.05364062
3835403772925	383540	3772925	2.97275E-05	9.12583E-05	0.000107312	0.000105883	2.25072E-05	2.92704E-05	2.15446E-05	2.21752E-06	2.59797E-05	2.21752E-06	1.34878E-05	1.9571E-05	1.16013E-05	2.8616E-09	4.1531E-08	8.0846E-09	5.24768E-08	0.05247684
3835503772925	383550	3772925	2.92013E-05	8.96429E-05	0.000105413	0.000104009	2.21088E-05	2.87523E-05	2.11632E-05	2.17827E-06	2.55198E-05	2.17827E-06	1.35314E-05	1.96344E-05	1.16389E-05	2.81101E-09	4.08E-08	7.9422E-09	5.15538E-08	0.05155375
3835603772925	383560	3772925	2.87767E-05	8.83394E-05	0.00010388	0.000102497	2.17873E-05	2.83342E-05	2.08555E-05	2.14659E-06	2.51487E-05	2.14659E-06	1.36188E-05	1.97611E-05	1.1714E-05	2.77049E-09	4.0216E-08	7.8283E-09	5.08144E-08	0.05081444
3835703772925	383570	3772925	2.83702E-05	8.70917E-05	0.000102413	0.000101049	2.14796E-05	2.7934E-05	2.0561E-05	2.11628E-06	2.47935E-05	2.11628E-06	1.37061E-05	1.98878E-05	1.17891E-05	2.73184E-09	3.9657E-08	7.72E-09	5.01087E-08	0.05010874
3835803772925	383580	3772925	2.81888E-05	8.65347E-05	0.000101758	0.000100403	2.13422E-05	2.77553E-05	2.04294E-05	2.10274E-06	2.46349E-05	2.10274E-06	1.38901E-05	2.01549E-05	1.19474E-05	2.71466E-09	3.941E-08	7.6726E-09	4.97973E-08	0.04979735
3835903772925	383590	3772925	2.804E-05	8.60779E-05	0.000101221	9.98728E-05	2.12295E-05	2.76088E-05	2.03216E-05	2.09164E-06	2.45049E-05	2.09164E-06	1.40711E-05	2.04174E-05	1.2103E-05	2.70062E-09	3.9209E-08	7.6342E-09	4.9544E-08	0.04954398
3836003772925	383600	3772925	2.79438E-05	8.57827E-05	0.000100873	9.95302E-05	2.11567E-05	2.75141E-05	2.02519E-05	2.08447E-06	2.44208E-05	2.08447E-06	1.42551E-05	2.06844E-05	1.22613E-05	2.69139E-09	3.9079E-08	7.6092E-09	4.93792E-08	0.04937921
3836103772925	383610	3772925	2.78948E-05	8.56323E-05	0.000100697	9.93557E-05	2.11196E-05	2.74659E-05	2.02164E-05	2.08081E-06	2.4378E-05	2.08081E-06	1.4436E-05	2.0947E-05	1.24169E-05	2.68627E-09	3.9008E-08	7.5961E-09	4.92903E-08	0.04929028
3836203772925	383620	3772925	2.78603E-05	8.55264E-05	0.000100572	9.92329E-05	2.10935E-05	2.7432E-05	2.01914E-05	2.07824E-06	2.43479E-05	2.07824E-06	1.46013E-05	2.11869E-05	1.25591E-05	2.68241E-09	3.8955E-08	7.5863E-09	4.92236E-08	0.04922361
3836303772925	383630	3772925	2.7815E-05	8.53872E-05	0.000100408	9.90714E-05	2.10592E-05	2.73873E-05	2.01585E-05	2.07486E-06	2.43083E-05	2.07486E-06	1.47323E-05	2.13769E-05	1.26718E-05	2.67739E-09	3.8885E-08	7.573E-09	4.91355E-08	0.04913553
3836403772925	383640	3772925	2.77497E-05	8.51866E-05	0.000100173	9.88387E-05	2.10097E-05	2.7323E-05	2.01112E-05	2.06998E-06	2.42512E-05	2.06998E-06	1.48322E-05	2.15218E-05	1.27577E-05	2.6705E-09	3.8787E-08	7.5539E-09	4.90114E-08	0.04901143
3836503772925	383650	3772925	2.76117E-05	8.47633E-05	9.96747E-05	9.83475E-05	2.09053E-05	2.71872E-05	2.00113E-05	2.0597E-06	2.41307E-05	2.0597E-06	1.48821E-05	2.15942E-05	1.28006E-05	2.65702E-09	3.8592E-08	7.5149E-09	4.87639E-08	0.04876394
3836603772925	383660	3772925	2.73686E-05	8.40169E-05	9.8797E-05	9.74815E-05	2.07212E-05	2.69478E-05	1.9835E-05	2.04156E-06	2.39182E-05	2.04156E-06	1.48789E-05	2.15897E-05	1.27979E-05	2.63383E-09	3.8254E-08	7.4482E-09	4.83362E-08	0.04833618
3836703772925	383670	3772925	2.70946E-05	8.31758E-05	9.78079E-05	9.65056E-05	2.05138E-05	2.6678E-05	1.96365E-05	2.02112E-06	2.36787E-05	2.02112E-06	1.48446E-05	2.15399E-05	1.27684E-05	2.60782E-09	3.7874E-08	7.373E-09	4.78552E-08	0.04785525
3836803772925	383680	3772925	2.67535E-05	8.21285E-05	9.65764E-05	9.52905E-05	2.02555E-05	2.63421E-05	1.93892E-05	1.99567E-06	2.33806E-05	1.99567E-06	1.47698E-05	2.14313E-05	1.2704E-05	2.57576E-09	3.7406E-08	7.2811E-09	4.72631E-08	0.04726313
3836903772925	383690	3772925	2.63978E-05	8.10368E-05	9.52926E-05	9.40238E-05	1.99862E-05	2.59919E-05	1.91315E-05	1.96914E-06	2.30698E-05	1.96914E-06	1.46668E-05	2.12819E-05	1.26155E-05	2.54217E-09	3.6915E-08	7.1846E-09	4.66422E-08	0.04664223
3837003772925	383700	3772925	2.60277E-05	7.99004E-05	9.39564E-05	9.27053E-05	1.9706E-05	2.56275E-05	1.88632E-05	1.94153E-06	2.27463E-05	1.94153E-06	1.45421E-05	2.11009E-05	1.25082E-05	2.50747E-09	3.6409E-08	7.0844E-09	4.60005E-08	0.04600051
3837103772925	383710	3772925	2.55958E-05	7.85747E-05	9.23974E-05	9.11671E-05	1.9379E-05	2.52022E-05	1.85502E-05	1.90932E-06	2.23689E-05	1.90932E-06	1.44142E-05	2.09153E-05	1.23982E-05	2.46698E-09	3.5818E-08	6.9684E-09	4.52536E-08	0.04525361
3837203772925	383720	3772925	2.51803E-05	7.72991E-05	9.08974E-05	8.96871E-05	1.90644E-05	2.47931E-05	1.82491E-05	1.87832E-06	2.20057E-05	1.87832E-06	1.428E-05	2.07207E-05	1.22828E-05	2.42823E-09	3.5253E-08	6.8571E-09	4.45382E-08	0.04453821
3837303772925	383730	3772925	2.47974E-05	7.61238E-05	8.95153E-05	8.83234E-05	1.87745E-05	2.44161E-05	1.79716E-05	1.84976E-06	2.16711E-05	1.84976E-06	1.41303E-05	2.05034E-05	1.2154E-05	2.39255E-09	3.4732E-08	6.7544E-09	4.3879E-08	0.04387899
3837403772925	383740	3772925	2.44418E-05	7.5032E-05	8.82315E-05	8.70566E-05	1.85053E-05	2.40659E-05	1.77138E-05	1.82323E-06	2.13603E-05	1.82323E-06	1.39681E-05	2.0268E-05	1.20145E-05	2.35942E-09	3.4248E-08	6.6586E-09	4.32663E-08	0.04326633
3837503772925	383750	3772925	2.40897E-05	7.39513E-05	8.69607E-05	8.58028E-05	1.82387E-05	2.37193E-05	1.74587E-05	1.79697E-06	2.10527E-05	1.79697E-06	1.38028E-05	2.00282E-05	1.18723E-05	2.32693E-09	3.3773E-08	6.5638E-09	4.26642E-08	0.0426642
3837603772925	383760	3772925	2.36379E-05	7.25643E-05	8.53297E-05	8.41935E-05	1.78967E-05	2.32745E-05	1.71313E-05	1.76327E-06	2.06578E-05	1.76327E-06	1.36811E-05	1.98516E-05	1.17676E-05	2.28481E-09	3.316E-08	6.4431E-09	4.18881E-08	0.04188809
3837703772925	383770	3772925	2.31988E-05	7.12163E-05	8.37446E-05	8.26295E-05	1.75642E-05	2.28421E-05	1.6813E-05	1.73051E-06	2.02741E-05	1.73051E-06	1.35595E-05	1.96751E-05	1.1663E-05	2.24402E-09	3.2567E-08	6.3259E-09	4.11367E-08	0.04113666
3837803772925	383780	3772925	2.27669E-05	6.98906E-05	8.21856E-05	8.10913E-05	1.72372E-05	2.24169E-05	1.65E-05	1.6983E-06	1.98966E-05	1.6983E-06	1.3441E-05	1.95031E-05	1.15611E-05	2.20375E-09	3.198E-08	6.2106E-09	4.03944E-08	0.04039445
3837903772925	383790	3772925	2.23405E-05	6.85816E-05	8.06463E-05	7.95725E-05	1.69144E-05	2.1997E-05	1.6191E-05	1.66649E-06	1.9524E-05	1.66649E-06	1.33255E-05	1.93357E-05	1.14618E-05	2.16406E-09	3.1403E-08	6.0965E-09	3.96631E-08	0.03966314
3838003772925	383800	3772925	2.1925E-05	6.7306E-05	7.91463E-05	7.80925E-05	1.65998E-05	2.15879E-05	1.58899E-05	1.63549E-06	1.91609E-05	1.63549E-06	1.32101E-05	1.91682E-05	1.13625E-05	2.12542E-09	3.084E-08	5.9858E-09	3.89511E-08	0.03895106
3838103772925	383810	3772925	2.14659E-05	6.58967E-05	7.74891E-05	7.64573E-05	1.62522E-05	2.11359E-05	1.55572E-05	1.60125E-06	1.87597E-05	1.60125E-06	1.31134E-05	1.90279E-05	1.12793E-05	2.08252E-09	3.0216E-08	5.8635E-09	3.8162E-08	0.03816203
3838203772925	383820	3772925	2.10141E-05	6.45097E-05	7.58581E-05	7.4848E-05	1.59101E-05	2.0691E-05	1.52297E-05	1.56755E-06	1.83648E-05	1.56755E-06	1.30167E-05	1.88876E-05	1.11962E-05	2.04026E-09	2.9601E-08	5.7433E-09	3.73849E-08	0.03738489
3838303772925	383830	3772925	2.07038E-05	6.35572E-05	7.4738E-05	7.37429E-05	1.56752E-05	2.03855E-05	1.50048E-05	1.5444E-06	1.80936E-05	1.5444E-06	1.28764E-05	1.86839E-05	1.10754E-05	2.01171E-09	2.9185E-08	5.6604E-09	3.68567E-08	0.03685666
3838403772925	383840	3772925	2.06331E-05	6.33399E-05	7.44826E-05	7.34908E-05	1.56216E-05	2.03158E-05	1.49535E-05	1.53912E-06	1.80318E-05	1.53912E-06	1.26643E-05	1.83761E-05	1.0893E-05	2.0056E-09	2.9093E-08	5.6403E-09	3.67387E-08	0.03673873
3838503772925	383850	3772925	2.07002E-05	6.3546E-05	7.47249E-05	7.37299E-05	1.56725E-05	2.03819E-05	1.50022E-05	1.54413E-06	1.80905E-05	1.54413E-06	1.24303E-05	1.80367E-05	1.06918E-05	2.01227E-09	2.919E-08	5.6598E-09	3.6862E-08	0.03686204
3838603772925	383860	3772925	2.04389E-05	6.27439E-05	7.37817E-05	7.27993E-05	1.54746E-05	2.01246E-05	1.48128E-05	1.52464E-06	1.78621E-05	1.52464E-06	1.22899E-05	1.7833E-05	1.0571E-05	1.98851E-09	2.8844E-08	5.5891E-09	3.64216E-08	0.03642164
3838703772925	383870	3772925	2.01395E-05	6.18248E-05	7.27009E-05	7.17329E-05	1.5248E-05	1.98298E-05	1.45958E-05	1.5023E-06	1.76005E-05	1.5023E-06	1.21714E-05	1.7661E-05	1.04691E-05	1.96158E-09	2.8452E-08	5.5093E-09	3.59231E-08	0.03592308
3838803772925	383880	3772925	1.97004E-05	6.04768E-05	7.11157E-05	7.01688E-05	1.49155E-05	1.93975E-05	1.42776E-05	1.46955E-06	1.72167E-05	1.46955E-06	1.21059E-05	1.75659E-05	1.04127E-05	1.91942E-09	2.7839E-08	5.3927E-09	3.51507E-08	0.03515068
3838903772925	383890	3772925	1.87967E-05	5.77028E-05	6.78537E-05	6.69502E-05	1.42313E-05	1.85077E-05	1.36227E-05	1.40214E-06	1.6427E-05	1.40214E-06	1.21527E-05	1.76338E-05	1.0453E-05	1.83473E-09	2.6605E-08	5.1511E-09	3.3591E-08	0.033591
3839003772925	383900	3772925	1.80982E-05	5.55582E-05	6.53319E-05	6.4462E-05	1.37024E-05	1.78199E-05	1.31164E-05	1.35003E-06	1.58165E-05	1.35003E-06	1.21246E-05	1.75931E-05	1.04288E-05	1.7691E-09	2.5651E-08	4.9666E-09	3.23872E-08	0.03238717
3839103772925	383910	3772925	1.76373E-05	5.41433E-05	6.36681E-05	6.28204E-05	1.33535E-05	1.73661E-05	1.27824E-05	1.31565E-06	1.54137E-05	1.31565E-06	1.2031E-05	1.74573E-05	1.03483E-05	1.72612E-09	2.5025E-08	4.8441E-09	3.15957E-08	0.0315957
3829703772935	382970	3772935	1.56957E-05	4.81831E-05	5.66594E-05	5.5905E-05	1.18835E-05	1.54544E-05	1.13753E-05	1.17082E-06	1.37169E-05	1.17082E-06	8.79636E-06	1.27637E-05	7.56607E-06	1.93418E-09	2.6552E-08	4.8828E-09	3.33686E-08	0.03336863
3829803772935	382980	3772935	1.60133E-05	4.91579E-05	5.78057E-05	5.7036E-05	1.21239E-05	1.5767E-05	1.16054E-05	1.19451E-06	1.39944E-05	1.19451E-06	8.7059E-06	1.26325E-05	7.48826E-06	1.97357E-09	2.7088E-08	4.9802E-09	3.4042E-08	0.03404195
3829903772935	382990	3772935	1.63671E-05	5.02441E-05	5.9083E-05	5.82963E-05	1.23918E-05	1.61154E-05	1.18618E-05	1.2209E-06	1.43036E-05	1.2209E-06	8.66847E-06	1.25781E-05	7.45606E-06	2.01674E-09	2.7678E-08	5.0883E-09	3.47835E-08	0.03478349
3830003772935	383000	3772935	1.67373E-05	5.13805E-05	6.04192E-05	5.96147E-05	1.26721E-05	1.64799E-05	1.21301E-05	1.24851E-06	1.46271E-05	1.24851E-06	8.65287E-06	1.25555E-05	7.44265E-06	2.06133E-09	2.829E-08	5.2009E-09	3.55517E-08	0.03555174
3830103772935	383010	3772935	1.71401E-05	5.26171E-05	6.18734E-05	6.10495E-05	1.2977E-05	1.68765E-05	1.24221E-05	1.27856E-06	1.49792E-05	1.27856E-06	8.66847E-06	1.25781E-05	7.45606E-06	2.10924E-09	2.8947E-08	5.3229E-09	3.63793E-08	0.0363793
3830203772935	383020	3772935	1.75774E-05	5.39595E-05	6.3452E-05	6.26071E-05	1.33081E-05	1.73071E-05	1.2739E-05	1.31118E-06	1.53613E-05	1.31118E-06	8.67159E-06	1.25827E-05	7.45875E-06	2.1613E-09	2.9662E-08	5.4552E-09	3.72789E-08	0.03727889
3830303772935	383030	3772935	1.80455E-05	5.53967E-05	6.51419E-05	6.42746E-05	1.36626E-05	1.77681E-05	1.30783E-05	1.34611E-06	1.57705E-05	1.34611E-06	8.72462E-06	1.26596E-05	7.50436E-06	2.216E-09	3.0416E-08	5.5959E-09	3.82276E-08	0.0382276
3830403772935	383040	3772935	1.85246E-05	5.68672E-05	6.68712E-05	6.59808E-05	1.40253E-05	1.82397E-05	1.34254E-05	1.38184E-06	1.61891E-05	1.38184E-06	8.77764E-06	1.27366E-05	7.54997E-06	2.27163E-09	3.1184E-08	5.7395E-09	3.9195E-08	0.03919497
3830503772935	383050	3772935	1.90254E-05	5.84046E-05	6.86791E-05	6.77646E-05	1.44044E-05	1.87328E-05	1.37884E-05	1.4192E-06	1.66268E-05	1.4192E-06	8.83067E-06	1.28135E-05	7.59558E-06	2.32892E-09	3.1977E-08	5.8882E-09	4.01937E-08	0.04019372
3830603772935	383060	3772935	1.95534E-05	6.00256E-05	7.05852E-05	6.96453E-05	1.48042E-05	1.92528E-05	1.41711E-05	1.45859E-06	1.70882E-05	1.45859E-06	8.8837E-06	1.28904E-05	7.64119E-06	2.38902E-09	3.281E-08	6.0447E-09	4.12435E-08	0.04124353

Unique Identifier	X (UTM)	Y (UTM)	EGIODemolition 2025	EGIOSite Grubbing / Prep 2025	EGIOMass Grading / Excavation 2025	EGIOMass Grading / Excavation 2026	EGIODrainage / Utilities Trenching 2026	EGIODrainage / Utilities Trenching 2027	EGIOFoundations / Concrete Pads 2026	EGIOFoundations / Concrete Pads 2027	EGIOBuilding / Structure Construction 2026	EGIOBuilding / Structure Construction 2027	EGIOAsphalt Paving 2027	EGIOArchitectural Coating 2027	EGIOLandscaping or Other Finishing 2027	EGIOWaterside Construction (Piles) 2027	HIWaterside Construction (Landscaping) 2025	HIWaterside Construction (Landscaping) 2026	KMDemolition 2025	KMSite Grubbing / Prep 2025
3830703772935	383070	3772935	0.000118033	4.6294E-05	1.53312E-05	1.50153E-05	3.48663E-05	3.48125E-05	4.58097E-05	4.57801E-05	4.90679E-05	4.78918E-05	1.90941E-06	1.90941E-06	5.17106E-05	1.90941E-06	2.61442E-05	2.53254E-05	2.41492E-05	0.000104809
3830803772935	383080	3772935	0.000121078	4.7488E-05	1.57267E-05	1.54026E-05	3.57657E-05	3.57105E-05	4.69915E-05	4.69611E-05	5.03337E-05	4.91272E-05	1.95867E-06	1.95867E-06	5.30446E-05	1.95867E-06	2.68815E-05	2.60396E-05	2.48553E-05	0.000107874
3830903772935	383090	3772935	0.00012414	4.869E-05	1.61245E-05	1.57923E-05	3.66705E-05	3.66139E-05	4.81802E-05	4.81491E-05	5.1607E-05	5.037E-05	2.00822E-06	2.00822E-06	5.43864E-05	2.00822E-06	2.7626E-05	2.67607E-05	2.55795E-05	0.000111017
3831003772935	383100	3772935	0.000127239	4.9905E-05	1.6527E-05	1.61865E-05	3.75858E-05	3.75278E-05	4.93829E-05	4.9351E-05	5.28952E-05	5.16273E-05	2.05834E-06	2.05834E-06	5.5744E-05	2.05834E-06	2.83848E-05	2.74957E-05	2.63308E-05	0.000114278
3831103772935	383110	3772935	0.00013041	5.1149E-05	1.69388E-05	1.65898E-05	3.85224E-05	3.8463E-05	5.06134E-05	5.05808E-05	5.42133E-05	5.29138E-05	2.10964E-06	2.10964E-06	5.71331E-05	2.10964E-06	2.9167E-05	2.82534E-05	2.71184E-05	0.000117696
3831203772935	383120	3772935	0.000133769	5.2466E-05	1.73752E-05	1.70172E-05	3.95147E-05	3.94538E-05	5.19172E-05	5.18837E-05	5.56098E-05	5.42769E-05	2.16398E-06	2.16398E-06	5.86048E-05	2.16398E-06	3.00011E-05	2.90614E-05	2.79693E-05	0.000121389
3831303772935	383130	3772935	0.0001372	5.3812E-05	1.78208E-05	1.74537E-05	4.05283E-05	4.04657E-05	5.32489E-05	5.32145E-05	5.70362E-05	5.5669E-05	2.21948E-06	2.21948E-06	6.0108E-05	2.21948E-06	3.08586E-05	2.9892E-05	2.88564E-05	0.000125239
3831403772935	383140	3772935	0.000141027	5.5313E-05	1.83178E-05	1.79404E-05	4.16586E-05	4.15943E-05	5.47339E-05	5.46986E-05	5.86268E-05	5.72216E-05	2.28138E-06	2.28138E-06	6.17843E-05	2.28138E-06	3.18147E-05	3.08182E-05	2.98567E-05	0.00012958
3831503772935	383150	3772935	0.000145068	5.6898E-05	1.88428E-05	1.84546E-05	4.28525E-05	4.27864E-05	5.63026E-05	5.62663E-05	6.03071E-05	5.88616E-05	2.34677E-06	2.34677E-06	6.35551E-05	2.34677E-06	3.28319E-05	3.18035E-05	3.09316E-05	0.000134245
3831603772935	383160	3772935	0.000149209	5.8522E-05	1.93807E-05	1.89814E-05	4.40757E-05	4.40077E-05	5.79097E-05	5.78723E-05	6.20285E-05	6.05417E-05	2.41375E-06	2.41375E-06	6.53692E-05	2.41375E-06	3.38795E-05	3.28183E-05	3.20677E-05	0.000139176
3831703772935	383170	3772935	0.000153458	6.0188E-05	1.99325E-05	1.95218E-05	4.53306E-05	4.52607E-05	5.95585E-05	5.95201E-05	6.37946E-05	6.22655E-05	2.48248E-06	2.48248E-06	6.72305E-05	2.48248E-06	3.49666E-05	3.38714E-05	3.32739E-05	0.000144411
3831803772935	383180	3772935	0.000157697	6.1851E-05	2.04832E-05	2.00611E-05	4.6583E-05	4.65111E-05	6.12039E-05	6.11644E-05	6.55571E-05	6.39857E-05	2.55106E-06	2.55106E-06	6.90878E-05	2.55106E-06	3.60627E-05	3.49331E-05	3.45276E-05	0.000149852
3831903772935	383190	3772935	0.000161982	6.3531E-05	2.10397E-05	2.06062E-05	4.78486E-05	4.77747E-05	6.28668E-05	6.28262E-05	6.73382E-05	6.57241E-05	2.62037E-06	2.62037E-06	7.09648E-05	2.62037E-06	3.71875E-05	3.60227E-05	3.58538E-05	0.000155608
3832003772935	383200	3772935	0.000165844	6.5046E-05	2.15413E-05	2.10975E-05	4.89895E-05	4.89139E-05	6.43657E-05	6.43242E-05	6.89438E-05	6.72912E-05	2.68285E-06	2.68285E-06	7.26569E-05	2.68285E-06	3.82997E-05	3.71001E-05	3.7309E-05	0.000161923
3832103772935	383210	3772935	0.000167344	6.5635E-05	2.17362E-05	2.12883E-05	4.94326E-05	4.93563E-05	6.49479E-05	6.4906E-05	6.95673E-05	6.78998E-05	2.70712E-06	2.70712E-06	7.33141E-05	2.70712E-06	3.85185E-05	3.73121E-05	3.81712E-05	0.000165666
3832203772935	383220	3772935	0.000172994	6.785E-05	2.247E-05	2.2007E-05	5.11014E-05	5.10226E-05	6.71406E-05	6.70973E-05	7.1916E-05	7.01922E-05	2.79851E-06	2.79851E-06	7.57892E-05	2.79851E-06	4.0316E-05	3.90532E-05	4.06085E-05	0.000176244
3832303772935	383230	3772935	0.00017929	7.032E-05	2.32878E-05	2.2808E-05	5.29614E-05	5.28797E-05	6.95843E-05	6.95394E-05	7.45335E-05	7.2747E-05	2.90037E-06	2.90037E-06	7.85477E-05	2.90037E-06	4.21153E-05	4.07962E-05	4.34713E-05	0.000188668
3832403772935	383240	3772935	0.000182892	7.1733E-05	2.37557E-05	2.32662E-05	5.40253E-05	5.3942E-05	7.09822E-05	7.09364E-05	7.60308E-05	7.42084E-05	2.95863E-06	2.95863E-06	8.01257E-05	2.95863E-06	4.32777E-05	4.19222E-05	4.56235E-05	0.000198009
3832503772935	383250	3772935	0.000183907	7.2131E-05	2.38875E-05	2.33953E-05	5.43251E-05	5.42413E-05	7.13761E-05	7.13301E-05	7.64527E-05	7.46202E-05	2.97505E-06	2.97505E-06	8.05703E-05	2.97505E-06	4.38679E-05	4.24939E-05	4.72846E-05	0.000205218
3832603772935	383260	3772935	0.000182227	7.1472E-05	2.36693E-05	2.31817E-05	5.3829E-05	5.37459E-05	7.07242E-05	7.06786E-05	7.57545E-05	7.39387E-05	2.94788E-06	2.94788E-06	7.98345E-05	2.94788E-06	4.37119E-05	4.23427E-05	4.80336E-05	0.000208469
3832703772935	383270	3772935	0.000180862	7.0937E-05	2.3492E-05	2.3008E-05	5.34257E-05	5.33433E-05	7.01944E-05	7.01491E-05	7.51869E-05	7.33847E-05	2.9258E-06	2.9258E-06	7.92363E-05	2.9258E-06	4.35935E-05	4.2228E-05	4.86447E-05	0.000211121
3832803772935	383280	3772935	0.000179577	7.0433E-05	2.33252E-05	2.28446E-05	5.30463E-05	5.29644E-05	6.96959E-05	6.96509E-05	7.4653-05	7.28636E-05	2.90502E-06	2.90502E-06	7.86736E-05	2.90502E-06	4.34787E-05	4.21168E-05	4.9181E-05	0.000213449
3832903772935	383290	3772935	0.000177889	6.977E-05	2.31058E-05	2.26298E-05	5.25475E-05	5.24664E-05	6.90405E-05	6.89959E-05	7.3951E-05	7.21784E-05	2.8777E-06	2.8777E-06	7.79338E-05	2.8777E-06	4.32508E-05	4.18961E-05	4.95386E-05	0.000215001
3833003772935	383300	3772935	0.000175562	6.8858E-05	2.28037E-05	2.23338E-05	5.18603E-05	5.17803E-05	6.81376E-05	6.80936E-05	7.29839E-05	7.12345E-05	2.84007E-06	2.84007E-06	7.69146E-05	2.84007E-06	4.28544E-05	4.15121E-05	4.96517E-05	0.000215492
3833103772935	383310	3772935	0.00017338	6.8002E-05	2.25202E-05	2.20562E-05	5.12155E-05	5.11365E-05	6.72905E-05	6.72471E-05	7.20765E-05	7.03489E-05	2.80476E-06	2.80476E-06	7.59584E-05	2.80476E-06	4.24956E-05	4.11646E-05	4.97581E-05	0.000215954
3833203772935	383320	3772935	0.000171197	6.7146E-05	2.22367E-05	2.17785E-05	5.05708E-05	5.04928E-05	6.64434E-05	6.64005E-05	7.11692E-05	6.94633E-05	2.76945E-06	2.76945E-06	7.50022E-05	2.76945E-06	4.21368E-05	4.0817E-05	4.98282E-05	0.000216258
3833303772935	383330	3772935	0.000168952	6.6265E-05	2.1945E-05	2.14929E-05	4.99075E-05	4.98305E-05	6.55719E-05	6.55296E-05	7.02357E-05	6.85522E-05	2.73313E-06	2.73313E-06	7.40184E-05	2.73313E-06	4.17476E-05	4.04399E-05	4.98282E-05	0.000216258
3833403772935	383340	3772935	0.000166679	6.5374E-05	2.16498E-05	2.12038E-05	4.92362E-05	4.91602E-05	6.46899E-05	6.46482E-05	6.9291E-05	6.76301E-05	2.69636E-06	2.69636E-06	7.30229E-05	2.69636E-06	4.13332E-05	4.00385E-05	4.97626E-05	0.000215973
3833503772935	383350	3772935	0.000165835	6.5043E-05	2.15402E-05	2.10964E-05	4.89868E-05	4.89112E-05	6.43623E-05	6.43207E-05	6.894E-05	6.72876E-05	2.68271E-06	2.68271E-06	7.2653E-05	2.68271E-06	4.12363E-05	3.99447E-05	5.00183E-05	0.000217083
3833603772935	383360	3772935	0.000164479	6.4511E-05	2.1364E-05	2.09238E-05	4.85862E-05	4.85112E-05	6.38359E-05	6.37947E-05	6.83762E-05	6.67373E-05	2.66077E-06	2.66077E-06	7.20588E-05	2.66077E-06	4.09887E-05	3.97049E-05	5.00568E-05	0.00021725
3833703772935	383370	3772935	0.000164586	6.4553E-05	2.1378E-05	2.09375E-05	4.8618E-05	4.8543E-05	6.38777E-05	6.38365E-05	6.8421E-05	6.6781E-05	2.66251E-06	2.66251E-06	7.2106E-05	2.66251E-06	4.10641E-05	3.97779E-05	5.0428E-05	0.000218861
3833803772935	383380	3772935	0.000166437	6.5279E-05	2.16183E-05	2.11729E-05	4.91646E-05	4.90887E-05	6.45958E-05	6.45541E-05	6.91902E-05	6.75317E-05	2.69244E-06	2.69244E-06	7.29166E-05	2.69244E-06	4.15502E-05	4.02488E-05	5.12676E-05	0.000222505
3833903772935	383390	3772935	0.000168458	6.6071E-05	2.18808E-05	2.143E-05	4.97616E-05	4.96848E-05	6.53802E-05	6.5338E-05	7.00303E-05	6.83517E-05	2.72513E-06	2.72513E-06	7.3802E-05	2.72513E-06	4.20812E-05	4.07631E-05	5.21637E-05	0.000226394
3834003772935	383400	3772935	0.000168341	6.6026E-05	2.18657E-05	2.14152E-05	4.97271E-05	4.96503E-05	6.53349E-05	6.52927E-05	6.99818E-05	6.83044E-05	2.72324E-06	2.72324E-06	7.37509E-05	2.72324E-06	4.20758E-05	4.07579E-05	5.23968E-05	0.000227406
3834103772935	383410	3772935	0.000167973	6.5881E-05	2.18178E-05	2.13683E-05	4.96183E-05	4.95417E-05	6.51919E-05	6.51499E-05	6.98287E-05	6.81549E-05	2.71729E-06	2.71729E-06	7.35895E-05	2.71729E-06	4.20023E-05	4.06867E-05	5.25326E-05	0.000227995
3834203772935	383420	3772935	0.000167083	6.5532E-05	2.17023E-05	2.12552E-05	4.93556E-05	4.92795E-05	6.48468E-05	6.4805E-05	6.9459E-05	6.77941E-05	2.7029E-06	2.7029E-06	7.31999E-05	2.7029E-06	4.17942E-05	4.04851E-05	5.24851E-05	0.000227789
3834303772935	383430	3772935	0.000165404	6.4874E-05	2.14842E-05	2.10415E-05	4.88595E-05	4.87841E-05	6.41949E-05	6.41535E-05	6.87608E-05	6.71126E-05	2.67573E-06	2.67573E-06	7.24641E-05	2.67573E-06	4.13816E-05	4.00854E-05	5.21637E-05	0.000226394
3834403772935	383440	3772935	0.000163598	6.4166E-05	2.12497E-05	2.08118E-05	4.83262E-05	4.82516E-05	6.34942E-05	6.34533E-05	6.80103E-05	6.63801E-05	2.64653E-06	2.64653E-06	7.16731E-05	2.64653E-06	4.09313E-05	3.96493E-05	5.17835E-05	0.000224744
3834503772935	383450	3772935	0.000159862	6.27E-05	2.07643E-05	2.03365E-05	4.72224E-05	4.71495E-05	6.20441E-05	6.2004E-05	6.64569E-05	6.4864E-05	2.58608E-06	2.58608E-06	7.00362E-05	2.58608E-06	3.99788E-05	3.87266E-05	5.07538E-05	0.000220275
3834603772935	383460	3772935	0.000155721	6.1076E-05	2.02265E-05	1.98098E-05	4.59993E-05	4.59283E-05	6.0437E-05	6.0398E-05	6.47356E-05	6.31839E-05	2.5191E-06	2.5191E-06	6.82221E-05	2.5191E-06	3.8915E-05	3.76961E-05	4.9568E-05	0.000215129
3834703772935	383470	3772935	0.000150305	5.8952E-05	1.9523E-05	1.91208E-05	4.43994E-05	4.43308E-05	5.83349E-05	5.82973E-05	6.2484E-05	6.09863E-05	2.43148E-06	2.43148E-06	6.58493E-05	2.43148E-06	3.75229E-05	3.63476E-05	4.79431E-05	0.000208076
3834803772935	383480	3772935	0.000141898	5.5654E-05	1.8431E-05	1.80513E-05	4.19159E-05	4.18512E-05	5.5072E-05	5.50365E-05	5.8989E-05	5.75751E-05	2.29548E-06	2.29548E-06	6.2166E-05	2.29548E-06	3.53649E-05	3.42572E-05	4.53134E-05	0.000196663
3834903772935	383490	3772935	0.000134389	5.2709E-05	1.74557E-05	1.7096E-05	3.96978E-05	3.96366E-05	5.21577E-05	5.21241E-05	5.58674E-05	5.45283E-05	2.174E-06	2.174E-06	5.88763E-05	2.174E-06	3.34526E-05	3.24048E-05	4.29802E-05	0.000186537
3835003772935	383500	3772935	0.000129314	5.0719E-05	1.67965E-05	1.64504E-05	3.81987E-05	3.81398E-05	5.01881E-05	5.01557E-05	5.37578E-05	5.24692E-05	2.09191E-06	2.09191E-06	5.6653E-05	2.09191E-06	3.2161E-05	3.11536E-05	4.14277E-05	0.000179799
3835103772935	383510	3772935	0.000125155	4.9088E-05	1.62563E-05	1.59214E-05	3.69703E-05	3.69132E-05	4.85741E-05	4.85428E-05	5.20289E-05	5.07818E-05	2.02463E-06	2.02463E-06	5.48311E-05	2.02463E-06	3.10972E-05	3.01232E-05	4.01582E-05	0.000174289
3835203772935	383520	3772935	0.000121293	4.7573E-05	1.57547E-05	1.54301E-05	3.58294E-05	3.57741E-05	4.70751E-05	4.70447E-05	5.04233E-05	4.92147E-05	1.96215E-06	1.96215E-06	5.3139E-05	1.96215E-06	3.01088E-05	2.91657E-05	3.89723E-05	0.000169143
3835303772935	383530	3772935	0.00011841	4.6442E-05	1.53802E-05	1.50633E-05	3.49777E-05	3.49237E-05	4.59561E-05	4.59265E-05	4.92247E-05	4.80448E-05	1.91551E-06	1.91551E-06	5.18759E-05	1.91551E-06	2.93589E-05	2.84393E-05	3.80784E-05	0.000165263
3835403772935	383540	3772935	0.000115563	4.5325E-05	1.50103E-05	1.47011E-05	3.41366E-05	3.40839E-05	4.4851E-05	4.48221E-05	4.80411E-05	4.68896E-05	1.86945E-06	1.86945E-06	5.06285E-05	1.86945E-06	2.86198E-05	2.77234E-05	3.71913E-05	0.000161413
3835503772935	383550	3772935	0.00011347	4.4504E-05	1.47385E-05	1.44348E-05	3.35184E-05	3.34667E-05	4.40388E-05	4.40104E-05	4.71711E-05	4.60404E-05	1.8356E-06	1.8356E-06	4.97116E-05	1.8356E-06	2.80637E-05	2.71847E-05	3.65282E-05	0.000158535
3835603772935	383560	3772935	0.000111952	4.3909E-05	1.45413E-05	1.42417E-05	3.307E-05	3.3019E-05	4.34497E-05	4.34216E-05	4.654E-05	4.54245E-05	1.81104E-06	1.81104E-06	4.90466E-05	1.81104E-06	2.76529E-05	2.67868E-05	3.60462E-05	0.000156443
3835703772935	383570	3772935	0.000110533	4.3352E-05	1.4357E-05	1.40612E-05	3.26508E-05	3.26004E-05	4.28989E-05	4.28712E-05	4.59501E-05	4.48487E-05	1.78808E-06	1.78808E-06	4.84248E-05	1.78808E-06	2.72672E-05	2.64132E-05	3.55913E-05	0.000154469
3835803772935	383580	3772935	0.000109482	4.294E-05	1.42205E-05	1.39275E-05	3.23404E-05	3.22905E-05	4.2491E-05	4.24636E-05	4.55132E-05	4.44223E-05	1.77108E-06	1.77108E-06	4.79644E-05	1.77108E-06	2.69766E-05	2.61316E-05	3.52563E-05	0.000153015
3835903772935	383590	3772935	0.000108539	4.257E-05	1.4098E-05	1.38075E-05	3.20618E-05	3.20123E-05	4.2125E-05	4.20978E-05	4.51211E-05	4.40396E-05	1.75583E-06	1.75583E-06	4.75512E-05	1.75583E-06	2.67165E-05	2.58797E-05	3.49576E-05	0.000151719
3836003772935	383600	3772935	0.000107874	4.231E-05	1.40117E-05	1.3723E-05	3.18654E-05	3.18163E-05	4.1867E-05	4.184E-05	4.48448E-05	4.37699E-05	1.74507E-06	1.74507E-06	4.726E-05	1.74507E-06	2.65317E-05	2.57007E-05	3.47517E-05	0.000150825
3836103772935	383610	3772935	0.000107506	4.2165E-05	1.39638E-05	1.36761E-05	3.17567E-05	3.17077E-05	4.17241E-05	4.16972E-05	4.46917E-05	4.36205E-05	1.73912E-06	1.73912E-06	4.70987E-05	1.73912E-06	2.64259E-05	2.55982E-05	3.46476E-05	0.000150373
3836203772935	383620	3772935	0.000107218	4.2053E-05	1.39265E-05	1.36396E-05	3.16718E-05	3.16229E-05	4.16125E-05	4.15857E-05	4.45722E-05	4.35039E-05	1.73447E-06	1.73447E-06	4.69728E-05	1.73447E-06	2.63452E-05	2.552E-05	3.45684E-05	0.000150029
3836303772935	383630	3772935	0.000106706	4.1852E-05	1.386E-05	1.35744E-05	3.15205E-05	3.14719E-05	4.14138E-05	4.13871E-05	4.43594E-05	4.32961E-05	1.72618E-06	1.72618E-06	4.67485E-05	1.72618E-06	2.62106E-05	2.53896E-05	3.44145E-05	0.000149361
3836403772935	383640	3772935	0.00010614	4.163E-05	1.37865E-05	1.35024E-05	3.13534E-05	3.1305E-05	4.11942E-05	4.11676E-05	4.41242E-05	4.30665E-05	1.71703E-06	1.71703E-06	4.65006E-05	1.71703E-06	2.60671E-05	2.52506E-05	3.42402E-05	0.000148605
3836503772935	383650	3772935	0.000105449	4.1358E-05	1.36967E-05	1.34145E-05	3.11491E-05	3.1101E-05	4.09258E-05	4.08994E-05	4.38366E-05	4.27859E-05	1.70584E-06	1.70584E-06	4.61976E-05	1.70584E-06	2.58931E-05	2.50821E-05	3.40207E-05	0.000147652
3836603772935	383660	3772935	0.00010456	4.101E-05	1.35812E-05	1.33013E-05	3.08864E-05	3.08387E-05	4.05807E-05	4.05545E-05	4.3467E-05	4.24251E-05	1.69146E-06	1.69146E-06	4.5808E-05	1.69146E-06	2.56689E-05	2.48649E-05	3.37265E-05	0.000146375
3836703772935	383670	3772935	0.000103581	4.0626E-05	1.3454E-05	1.31768E-05	3.05972E-05	3.055E-05	4.02007E-05	4.01748E-05	4.306E-05	4.20279E-05	1.67562E-06	1.67562E-06	4.53791E-05	1.67562E-06	2.54231E-05	2.46268E-05	3.33984E-05	0.000144951
3836803772935	383680	3772935	0.000102368	4.015E-05	1.32965E-05	1.30225E-05	3.0239E-05	3.01923E-05	3.97301E-05	3.97045E-05	4.25559E-05	4.15358E-05	1.656E-06	1.656E-06	4.48479E-05	1.656E-06	2.51181E-05	2.43314E-05	3.2991E-05	0.000143183
3836903772935	383690	3772935	0.00010111	3.9657E-05	1.31332E-05	1.28626E-05	2.98675E-05	2.98215E-05	3.92421E-05	3.92167E-05	4.20331E-05	4.10256E-05	1.63566E-06	1.63566E-06	4.42969E-05	1.63566E-06	2.47988E-05	2.40221E-05	3.2561E-05	0.000141317
3837003772935	383700	3772935	9.97542E-05	3.9125E-05	1.2957E-05	1.269E-05	2.94669E-05	2.94214E-05	3.87157E-05	3.86907E-05	4.14693E-05	4.04753E-05	1.61372E-06	1.61372E-06	4.37028E-05	1.61372E-06	2.44562E-05	2.36902E-05	3.21039E-05	0.000139333
3837103772935	383710	3772935	9.81554E-05	3.8498E-05	1.27493E-05	1.24867E-05	2.89946E-05	2.89499E-05	3.80952E-05	3.80706E-05	4.08047E-05	3.98266E-05	1.58786E-06	1.58786E-06	4.30023E-05	1.58786E-06	2.40472E-05	2.3294E-05	3.15653E-05	0.000136996
3837203772935	383720	3772935	9.66195E-05	3.7896E-05	1.25498E-05	1.22913E-05	2.85409E-05	2.84969E-05	3.7499E-05	3.74748E-05	4.01662E-05	3.92034E-05	1.56301E-06	1.56301E-06	4.23294E-05	1.56301E-06	2.36579E-05	2.29169E-05	3.10493E-05	0.000134756
3837303772935	383730	3772935	9.51554E-05	3.7321E-05	1.23597E-05	1.2105E-05	2.81084E-05	2.80651E-05	3.69308E-05	3.6907E-05	3.95575E-05	3.86094E-05	1.53933E-06	1.53933E-06	4.1688E-05	1.53933E-06	2.32848E-05	2.25554E-05	3.05537E-05	0.000132605
3837403772935	383740	3772935	9.37363E-05	3.6765E-05	1.21753E-05	1.19245E-05	2.76892E-05	2.76465E-05	3.638E-05	3.63566E-05	3.89676E-05	3.80335E-05	1.51637E-06	1.51637E-06	4.10663E-05	1.51637E-06	2.29224E-05	2.22044E-05	3.00762E-05	0.000130533
3837503772935	383750	3772935	9.238E-05	3.6233E-05	1.19992E-05	1.17519E-05	2.72886E-05	2.72465E-05	3.58536E-05	3.58305E-05	3.84037E-05	3.74832E-05	1.49443E-06	1.49443E-06	4.04721E-05	1.49443E-06	2.25744E-05	2.18673E-05	2.96145E-05	0.000128529
3837603772935	383760	3772935	9.09339E-05	3.5666E-05	1.18113E-05	1.1568E-05	2.68614E-05	2.682E-05	3.52924E-05	3.52696E-05	3.78026E-05	3.68965E-05	1.47103E-06	1.47103E-06	3.98385E-05	1.47103E-06	2.22031E-05	2.15076E-05	2.9128E-05	0.000126417
3837703772935	383770	3772935	8.95417E-05	3.5119E-05	1.16305E-05	1.13909E-05	2.64502E-05	2.64094E-05	3.47521E-05	3.47296E-05	3.72238E-05	3.63316E-05	1.44851E-06	1.44851E-06	3.92286E-05	1.44851E-06	2.18461E-05	2.11618E-05	2.86595E-05	0.000124384
3837803772935	383780	3772935	8.80956E-05	3.4552E-05	1.14427E-05	1.12069E-05	2.6023E-05	2.59828E-05	3.41908E-05	3.41688E-05	3.66226E-05	3.57448E-05	1.42512E-06	1.42512E-06	3.8595E-05	1.42512E-06	2.14747E-05	2.08021E-05	2.81729E-05	0.000122273
3837903772935	383790	3772935	8.65776E-05	3.3957E-05	1.12455E-05	1.10138E-05	2.55746E-05	2.55351E-05	3.36017E-05	3.358E-05	3.59916E-05	3.51289E-05	1.40056E-06	1.40056E-06	3.793E-05	1.40056E-06	2.10855E-05	2.0425E-05	2.76683E-05	0.000120082
3838003772935	383800	3772935	8.51225E-05	3.3386E-05	1.10565E-05	1.08287E-05	2.51448E-05	2.5106E-05	3.30369E-05	3.30156E-05	3.53867E-05	3.45385E-05	1.37702E-06	1.37702E-06	3.72925E-05	1.37702E-06	2.07087E-05	2.00601E-05	2.71795E-05	0.000117961
3838103772935	383810	3772935	8.33715-05	3.2699E-05	1.0829E-05	1.06059E-05	2.46274E-05	2.45894E-05	3.23572E-05	3.23363E-05	3.46586E-05	3.38278E-05	1.34869E-06	1.34869E-06	3.65252E-05	1.34869E-06	2.02549E-05	1.96205E-05	2.66001E-05	0.000115446
3838203772935	383820	3772935	8.16734E-05	3.2033E-05	1.06085E-05	1.03899E-05	2.41259E-05	2.40887E-05	3.16983E-05	3.16779E-05	3.39529E-05	3.3139E-05	1.32123E-06	1.32123E-06	3.57815E-05	1.32123E-06	1.98136E-05	1.9193E-05	2.60343E-05	0.000112991
3838303772935	383830	3772935	8.0362E-05	3.1519E-05	1.04382E-05	1.02231E-05	2.37386E-05	2.37019E-05	3.11894E-05	3.11692E-05	3.34077E-05	3.26069E-05	1.30001E-06	1.30001E-06	3.5207E-05	1.30001E-06	1.94745E-05	1.88646E-05	2.55908E-05	0.000111066

			KMMass Grading / Excavation	KMMass Grading / Excavation	KMDrainage / Utilities Trenching	KMFoundations / Concrete Pads	KMBuilding / Structure Construction	KMAsphalt Paving	KMArchitectural Coating	KMLandscaping or Other Finishing	KMWaterside Construction (Piles)	EWNDemolition	EWNSite Grubbing / Prep	EWNDrainage / Utilities Trenching	EWNDrainage / Utilities Trenching	EWNDrainage / Utilities Trenching	EWNFoundation s / Concrete Pads	EWNBuilding / Structure Construction	EWNAsphalt Paving	EWNLandscaping or Other Finishing	EWNWaterside Construction (Piles)
Unique Identifier	X (UTM)	Y (UTM)	2025	2026	2026	2026	2026	2026	2026	2026	2026	2027	2027	2027	2028	2029	2029	2029	2029	2029	2029
3830703772935	383070	3772935	7.96662E-05	7.88417E-05	2.83127E-05	1.4983E-05	5.14614E-05	1.65325E-06	1.65325E-06	5.31146E-05	1.65325E-06	0.000123145	6.71156E-06	1.576E-05	1.54557E-05	1.51359E-05	1.31105E-05	2.84686E-05	2.02539E-06	2.94813E-05	2.02539E-06
3830803772935	383080	3772935	8.19955E-05	8.11469E-05	2.91406E-05	1.54211E-05	5.2966E-05	1.70159E-06	1.70159E-06	5.46676E-05	1.70159E-06	0.000126705	6.90561E-06	1.62157E-05	1.59025E-05	1.55735E-05	1.34895E-05	2.92917E-05	2.08395E-06	3.03337E-05	2.08395E-06
3830903772935	383090	3772935	8.43845E-05	8.35112E-05	2.99896E-05	1.58704E-05	5.45092E-05	1.75116E-06	1.75116E-06	5.62604E-05	1.75116E-06	0.000130296	7.10133E-06	1.66753E-05	1.63532E-05	1.60149E-05	1.38719E-05	3.01219E-05	2.14301E-06	3.11934E-05	2.14301E-06
3831003772935	383100	3772935	8.68631E-05	8.59642E-05	3.08705E-05	1.63365E-05	5.61103E-05	1.8026E-06	1.8026E-06	5.79129E-05	1.8026E-06	0.000133956	7.3008E-06	1.71437E-05	1.68126E-05	1.64647E-05	1.42615E-05	3.0968E-05	2.20321E-06	3.20696E-05	2.20321E-06
3831103772935	383110	3772935	8.94612E-05	8.85353E-05	3.17938E-05	1.68252E-05	5.77885E-05	1.85652E-06	1.85652E-06	5.96451E-05	1.85652E-06	0.000137731	7.50653E-06	1.76268E-05	1.72864E-05	1.69287E-05	1.46634E-05	3.18407E-05	2.26529E-06	3.29733E-05	2.26529E-06
3831203772935	383120	3772935	9.22683E-05	9.13134E-05	3.27914E-05	1.73531E-05	5.96018E-05	1.91477E-06	1.91477E-06	6.15166E-05	1.91477E-06	0.000141759	7.72604E-06	1.81422E-05	1.77918E-05	1.74237E-05	1.50922E-05	3.27718E-05	2.33153E-06	3.39375E-05	2.33153E-06
3831303772935	383130	3772935	9.51948E-05	9.42096E-05	3.38315E-05	1.79035E-05	6.14923E-05	1.9755E-06	1.9755E-06	6.34678E-05	1.9755E-06	0.000145886	7.95097E-06	1.86704E-05	1.83098E-05	1.7931E-05	1.55316E-05	3.37259E-05	2.39941E-06	3.49256E-05	2.39941E-06
3831403772935	383140	3772935	9.84946E-05	9.74753E-05	3.50042E-05	1.85241E-05	6.36238E-05	2.04398E-06	2.04398E-06	6.56678E-05	2.04398E-06	0.00015048	8.20135E-06	1.92583E-05	1.88864E-05	1.84956E-05	1.60207E-05	3.47879E-05	2.47497E-06	3.60254E-05	2.47497E-06
3831503772935	383150	3772935	0.000102041	0.000100985	3.62645E-05	1.9191E-05	6.59145E-05	2.11757E-06	2.11757E-06	6.80321E-05	2.11757E-06	0.000155373	8.46801E-06	1.98845E-05	1.95005E-05	1.9097E-05	1.65416E-05	3.5919E-05	2.55544E-06	3.71967E-05	2.55544E-06
3831603772935	383160	3772935	0.000105789	0.000104694	3.75964E-05	1.98959E-05	6.83354E-05	2.19535E-06	2.19535E-06	7.05308E-05	2.19535E-06	0.000160403	8.74218E-06	2.05283E-05	2.01319E-05	1.97153E-05	1.70771E-05	3.7082E-05	2.63818E-06	3.84011E-05	2.63818E-06
3831703772935	383170	3772935	0.000109768	0.000108632	3.90106E-05	2.06443E-05	7.09059E-05	2.27792E-06	2.27792E-06	7.31838E-05	2.27792E-06	0.000165617	9.02637E-06	2.11956E-05	2.07863E-05	2.03562E-05	1.76323E-05	3.82874E-05	2.72394E-06	3.96494E-05	2.72394E-06
3831803772935	383180	3772935	0.000113904	0.000112725	4.04805E-05	2.14221E-05	7.35776E-05	2.36375E-06	2.36375E-06	7.59413E-05	2.36375E-06	0.000170862	9.31222E-06	2.18669E-05	2.14446E-05	2.10009E-05	1.81907E-05	3.94999E-05	2.81021E-06	4.0905E-05	2.81021E-06
3831903772935	383190	3772935	0.000118279	0.000117055	4.20353E-05	2.22449E-05	7.64036E-05	2.45454E-06	2.45454E-06	7.88581E-05	2.45454E-06	0.000176222	9.60434E-06	2.25528E-05	2.21173E-05	2.16597E-05	1.87613E-05	4.0739E-05	2.89836E-06	4.21882E-05	2.89836E-06
3832003772935	383200	3772935	0.000123079	0.000121805	4.37414E-05	2.31478E-05	7.95045E-05	2.55416E-06	2.55416E-06	8.20586E-05	2.55416E-06	0.000181444	9.88894E-06	2.32211E-05	2.27727E-05	2.23015E-05	1.93172E-05	4.19462E-05	2.98425E-06	4.34384E-05	2.98425E-06
3832103772935	383210	3772935	0.000125924	0.000124621	4.47522E-05	2.36827E-05	8.13418E-05	2.61319E-06	2.61319E-06	8.3955E-05	2.61319E-06	0.000182026	9.92066E-06	2.32956E-05	2.28457E-05	2.2373E-05	1.93792E-05	4.20808E-05	2.99382E-06	4.35777E-05	2.99382E-06
3832203772935	383220	3772935	0.000133964	0.000132578	4.76098E-05	2.51949E-05	8.65357E-05	2.78005E-06	2.78005E-06	8.93158E-05	2.78005E-06	0.000190066	1.03588E-05	2.43245E-05	2.38548E-05	2.33612E-05	2.02351E-05	4.39394E-05	3.12605E-06	4.55024E-05	3.12605E-06
3832303772935	383230	3772935	0.000143408	0.000141924	5.09661E-05	2.69711E-05	9.26362E-05	2.97603E-06	2.97603E-06	9.56123E-05	2.97603E-06	0.000197891	1.07853E-05	2.5326E-05	2.48369E-05	2.4323E-05	2.10682E-05	4.57484E-05	3.25475E-06	4.73758E-05	3.25475E-06
3832403772935	383240	3772935	0.000150508	0.00014895	5.34894E-05	2.83064E-05	9.72225E-05	3.12337E-06	3.12337E-06	0.000100346	3.12337E-06	0.000202845	1.10553E-05	2.596E-05	2.54587E-05	2.49319E-05	2.15957E-05	4.68937E-05	3.33623E-06	4.85618E-05	3.33623E-06
3832503772935	383250	3772935	0.000155988	0.000154373	5.54368E-05	2.9337E-05	0.000100762	3.23709E-06	3.23709E-06	0.000103999	3.23709E-06	0.000205027	1.11743E-05	2.62392E-05	2.57325E-05	2.52001E-05	2.1828E-05	4.73982E-05	3.37212E-06	4.90842E-05	3.37212E-06
3832603772935	383260	3772935	0.000158459	0.000156819	5.63151E-05	2.98017E-05	0.000102358	3.28837E-06	3.28837E-06	0.000105647	3.28837E-06	0.000203794	1.11071E-05	2.60815E-05	2.55778E-05	2.50486E-05	2.16967E-05	4.71132E-05	3.35185E-06	4.87891E-05	3.35185E-06
3832703772935	383270	3772935	0.000160475	0.000158814	5.70314E-05	3.01808E-05	0.000103661	3.3302E-06	3.3302E-06	0.000106991	3.3302E-06	0.000202922	1.10595E-05	2.59698E-05	2.54683E-05	2.49413E-05	2.16038E-05	4.69114E-05	3.33749E-06	4.85801E-05	3.33749E-06
3832803772935	383280	3772935	0.000162244	0.000160565	5.76603E-05	3.05136E-05	0.000104804	3.36692E-06	3.36692E-06	0.00010817	3.36692E-06	0.000202148	1.10173E-05	2.58708E-05	2.53712E-05	2.48462E-05	2.15215E-05	4.67326E-05	3.32477E-06	4.8395E-05	3.32477E-06
3832903772935	383290	3772935	0.000163424	0.000161732	5.80795E-05	3.07354E-05	0.000105565	3.3914E-06	3.3914E-06	0.000108957	3.3914E-06	0.000200877	1.09481E-05	2.57081E-05	2.52117E-05	2.469E-05	2.13862E-05	4.64388E-05	3.30387E-06	4.80907E-05	3.30387E-06
3833003772935	383300	3772935	0.000163797	0.000162102	5.82121E-05	3.08056E-05	0.000105807	3.39914E-06	3.39914E-06	0.000109206	3.39914E-06	0.000198879	1.08392E-05	2.54524E-05	2.49609E-05	2.44444E-05	2.11734E-05	4.59768E-05	3.271E-06	4.76123E-05	3.271E-06
3833103772935	383310	3772935	0.000164148	0.000162449	5.83368E-05	3.08716E-05	0.000106033	3.40643E-06	3.40643E-06	0.00010944	3.40643E-06	0.000197102	1.07423E-05	2.5225E-05	2.47379E-05	2.42261E-05	2.09843E-05	4.55661E-05	3.24178E-06	4.7187E-05	3.24178E-06
3833203772935	383320	3772935	0.000164379	0.000162678	5.84191E-05	3.09152E-05	0.000106183	3.41123E-06	3.41123E-06	0.000109594	3.41123E-06	0.000195318	1.06451E-05	2.49967E-05	2.4514E-05	2.40068E-05	2.07943E-05	4.51537E-05	3.21244E-06	4.67599E-05	3.21244E-06
3833303772935	383330	3772935	0.000164379	0.000162678	5.84191E-05	3.09152E-05	0.000106183	3.41123E-06	3.41123E-06	0.000109594	3.41123E-06	0.000193374	1.05391E-05	2.47478E-05	2.42699E-05	2.37677E-05	2.05873E-05	4.47041E-05	3.18045E-06	4.62943E-05	3.18045E-06
3833403772935	383340	3772935	0.000164163	0.000162464	5.83421E-05	3.08744E-05	0.000106043	3.40674E-06	3.40674E-06	0.00010945	3.40674E-06	0.000191276	1.04248E-05	2.44793E-05	2.40066E-05	2.35099E-05	2.03639E-05	4.4219E-05	3.14595E-06	4.5792E-05	3.14595E-06
3833503772935	383350	3772935	0.000165006	0.000163299	5.8642E-05	3.10331E-05	0.000106588	3.42424E-06	3.42424E-06	0.000110012	3.42424E-06	0.000190594	1.03876E-05	2.43921E-05	2.39211E-05	2.34261E-05	2.02914E-05	4.40615E-05	3.13474E-06	4.56289E-05	3.13474E-06
3833603772935	383360	3772935	0.000165133	0.000163424	5.86871E-05	3.1057E-05	0.00010667	3.42688E-06	3.42688E-06	0.000110097	3.42688E-06	0.000189193	1.03113E-05	2.42128E-05	2.37452E-05	2.32539E-05	2.01422E-05	4.37376E-05	3.11169E-06	4.52934E-05	3.11169E-06
3833703772935	383370	3772935	0.000166358	0.000164636	5.91222E-05	3.12872E-05	0.000107461	3.45228E-06	3.45228E-06	0.000110913	3.45228E-06	0.000189239	1.03138E-05	2.42187E-05	2.3751E-05	2.32595E-05	2.01471E-05	4.37482E-05	3.11245E-06	4.53044E-05	3.11245E-06
3833803772935	383380	3772935	0.000169127	0.000167377	6.01066E-05	3.18082E-05	0.00010925	3.50976E-06	3.50976E-06	0.00011276	3.50976E-06	0.000191145	1.04177E-05	2.44627E-05	2.39903E-05	2.34939E-05	2.03501E-05	4.4189E-05	3.14381E-06	4.57609E-05	3.14381E-06
3833903772935	383390	3772935	0.000172084	0.000170303	6.11572E-05	3.23642E-05	0.00011116	3.57112E-06	3.57112E-06	0.000114731	3.57112E-06	0.000193236	1.05316E-05	2.47302E-05	2.42526E-05	2.37508E-05	2.05726E-05	4.46722E-05	3.17819E-06	4.62613E-05	3.17819E-06
3834003772935	383400	3772935	0.000172853	0.00017106	6.14305E-05	3.25088E-05	0.000111656	3.58707E-06	3.58707E-06	0.000115243	3.58707E-06	0.000192876	1.0512E-05	2.46841E-05	2.42074E-05	2.37066E-05	2.05343E-05	4.4589E-05	3.17227E-06	4.61751E-05	3.17227E-06
3834103772935	383410	3772935	0.000173301	0.000171507	6.15897E-05	3.2593E-05	0.000111946	3.59637E-06	3.59637E-06	0.000115542	3.59637E-06	0.000192225	1.04765E-05	2.46008E-05	2.41258E-05	2.36266E-05	2.0465E-05	4.44385E-05	3.16156E-06	4.60193E-05	3.16156E-06
3834203772935	383420	3772935	0.000173144	0.000171352	6.1534E-05	3.25636E-05	0.000111844	3.59312E-06	3.59312E-06	0.000115438	3.59312E-06	0.000190962	1.04077E-05	2.44391E-05	2.39672E-05	2.34713E-05	2.03305E-05	4.41465E-05	3.14078E-06	4.57169E-05	3.14078E-06
3834303772935	383430	3772935	0.000172084	0.000170303	6.11572E-05	3.23642E-05	0.00011116	3.57112E-06	3.57112E-06	0.000114731	3.57112E-06	0.000188779	1.02887E-05	2.41599E-05	2.36933E-05	2.32031E-05	2.00982E-05	4.3642E-05	3.10489E-06	4.51944E-05	3.10489E-06
3834403772935	383440	3772935	0.00017083	0.000169062	6.07115E-05	3.21283E-05	0.000110349	3.54509E-06	3.54509E-06	0.000113895	3.54509E-06	0.000186452	1.01619E-05	2.3862E-05	2.34012E-05	2.2917E-05	1.98504E-05	4.31039E-05	3.06661E-06	4.46372E-05	3.06661E-06
3834503772935	383450	3772935	0.000167433	0.0001657	5.95043E-05	3.14894E-05	0.000108155	3.47459E-06	3.47459E-06	0.00011163	3.47459E-06	0.000181812	9.90897E-06	2.32681E-05	2.28188E-05	2.23467E-05	1.93564E-05	4.20312E-05	2.99029E-06	4.35263E-05	2.99029E-06
3834603772935	383460	3772935	0.000163521	0.000161828	5.8114E-05	3.07537E-05	0.000105628	3.39341E-06	3.39341E-06	0.000109022	3.39341E-06	0.000176689	9.62979E-06	2.26126E-05	2.21759E-05	2.17171E-05	1.8811E-05	4.0847E-05	2.90604E-06	4.23E-05	2.90604E-06
3834703772935	383470	3772935	0.00015816	0.000156524	5.62089E-05	2.97456E-05	0.000102166	3.28217E-06	3.28217E-06	0.000105448	3.28217E-06	0.000170081	9.26966E-06	2.17669E-05	2.13466E-05	2.09049E-05	1.81075E-05	3.93194E-05	2.79736E-06	4.07181E-05	2.79736E-06
3834803772935	383480	3772935	0.000149485	0.000147938	5.31259E-05	2.8114E-05	9.65618E-05	3.10215E-06	3.10215E-06	9.96639E-05	3.10215E-06	0.000160043	8.72257E-06	2.04822E-05	2.00867E-05	1.96711E-05	1.70388E-05	3.69988E-05	2.63226E-06	3.83149E-05	2.63226E-06
3834903772935	383490	3772935	0.000141788	0.000140321	5.03904E-05	2.66664E-05	9.15898E-05	2.94241E-06	2.94241E-06	9.45322E-05	2.94241E-06	0.000151177	8.23932E-06	1.93475E-05	1.89739E-05	1.85813E-05	1.60948E-05	3.4949E-05	2.48643E-06	3.61922E-05	2.48643E-06
3835003772935	383500	3772935	0.000136667	0.000135252	4.85703E-05	2.57032E-05	8.82815E-05	2.83613E-06	2.83613E-06	9.11176E-05	2.83613E-06	0.00014512	7.90923E-06	1.85724E-05	1.82137E-05	1.78369E-05	1.545E-05	3.35488E-05	2.38682E-06	3.47423E-05	2.38682E-06
3835103772935	383510	3772935	0.000132478	0.000131107	4.70818E-05	2.49155E-05	8.5576E-05	2.74922E-06	2.74922E-06	8.83253E-05	2.74922E-06	0.000140113	7.63631E-06	1.79315E-05	1.75852E-05	1.72214E-05	1.49169E-05	3.23912E-05	2.30446E-06	3.35434E-05	2.30446E-06
3835203772935	383520	3772935	0.000128566	0.000127236	4.56915E-05	2.41798E-05	8.3049E-05	2.66803E-06	2.66803E-06	8.57171E-05	2.66803E-06	0.000135465	7.38301E-06	1.73367E-05	1.70019E-05	1.66501E-05	1.44221E-05	3.13167E-05	2.22802E-06	3.24307E-05	2.22802E-06
3835303772935	383530	3772935	0.000125617	0.000124317	4.46435E-05	2.36251E-05	8.11441E-05	2.60684E-06	2.60684E-06	8.3751E-05	2.60684E-06	0.000131904	7.18896E-06	1.6881E-05	1.6555E-05	1.62125E-05	1.4043E-05	3.04936E-05	2.16946E-06	3.15784E-05	2.16946E-06
3835403772935	383540	3772935	0.000122691	0.000121421	4.36034E-05	2.30747E-05	7.92537E-05	2.5461E-06	2.5461E-06	8.17998E-05	2.5461E-06	0.000128413	6.99867E-06	1.64342E-05	1.61168E-05	1.57834E-05	1.36713E-05	2.96865E-05	2.11203E-06	3.07425E-05	2.11203E-06
3835503772935	383550	3772935	0.000120503	0.000119256	4.2826E-05	2.26633E-05	7.78407E-05	2.50071E-06	2.50071E-06	8.03414E-05	2.50071E-06	0.000125756	6.85386E-06	1.60942E-05	1.57834E-05	1.54568E-05	1.33885E-05	2.90722E-05	2.06833E-06	3.01064E-05	2.06833E-06
3835603772935	383560	3772935	0.000118913	0.000117683	4.22608E-05	2.23643E-05	7.68135E-05	2.46771E-06	2.46771E-06	7.92812E-05	2.46771E-06	0.000123765	6.74536E-06	1.58394E-05	1.55335E-05	1.52121E-05	1.31765E-05	2.8612E-05	2.03559E-06	2.96298E-05	2.03559E-06
3835703772935	383570	3772935	0.000117413	0.000116198	4.17275E-05	2.20821E-05	7.58441E-05	2.43657E-06	2.43657E-06	7.82807E-05	2.43657E-06	0.000121897	6.64354E-06	1.56003E-05	1.5299E-05	1.49825E-05	1.29776E-05	2.81801E-05	2.00486E-06	2.91825E-05	2.00486E-06
3835803772935	383580	3772935	0.000116308	0.000115104	4.13349E-05	2.18743E-05	7.51304E-05	2.41364E-06	2.41364E-06	7.7544E-05	2.41364E-06	0.000120465	6.5655E-06	1.5417E-05	1.51193E-05	1.48065E-05	1.28252E-05	2.78491E-05	1.98131E-06	2.88398E-05	1.98131E-06
3835903772935	383590	3772935	0.000115322	0.000114129	4.09846E-05	2.16889E-05	7.44938E-05	2.39319E-06	2.39319E-06	7.6887E-05	2.39319E-06	0.000119179	6.4954E-06	1.52524E-05	1.49579E-05	1.46484E-05	1.26882E-05	2.75517E-05	1.96016E-06	2.85318E-05	1.96016E-06
3836003772935	383600	3772935	0.000114643	0.000113456	4.07432E-05	2.15611E-05	7.4055E-05	2.37909E-06	2.37909E-06	7.64341E-05	2.37909E-06	0.000118237	6.44407E-06	1.51319E-05	1.48397E-05	1.45326E-05	1.2588E-05	2.7334E-05	1.94467E-06	2.83063E-05	1.94467E-06
3836103772935	383610	3772935	0.000114299	0.000113117	4.06211E-05	2.14966E-05	7.38331E-05	2.37196E-06	2.37196E-06	7.62051E-05	2.37196E-06	0.00011767	6.41319E-06	1.50594E-05	1.47686E-05	1.4463E-05	1.25276E-05	2.7203E-05	1.93535E-06	2.81707E-05	1.93535E-06
3836203772935	383620	3772935	0.000114038	0.000112858	4.05283E-05	2.14474E-05	7.36644E-05	2.36654E-06	2.36654E-06	7.60309E-05	2.36654E-06	0.000117219	6.38856E-06	1.50016E-05	1.47119E-05	1.44075E-05	1.24795E-05	2.70986E-05	1.92792E-06	2.80625E-05	1.92792E-06
3836303772935	383630	3772935	0.000113531	0.000112356	4.03479E-05	2.13519E-05	7.33364E-05	2.35601E-06	2.35601E-06	7.56924E-05	2.35601E-06	0.000116552	6.35226E-06	1.49163E-05	1.46283E-05	1.43256E-05	1.24086E-05	2.69446E-05	1.91696E-06	2.79031E-05	1.91696E-06
3836403772935	383640	3772935	0.000112956	0.000111787	4.01436E-05	2.12438E-05	7.29651E-05	2.34408E-06	2.34408E-06	7.53092E-05	2.34408E-06	0.000115863	6.3147E-06	1.48281E-05	1.45418E-05	1.42409E-05	1.23353E-05	2.67853E-05	1.90563E-06	2.77381E-05	1.90563E-06
3836503772935	383650	3772935	0.000112231	0.00011107	3.98862E-05	2.11076E-05	7.24973E-05	2.32905E-06	2.32905E-06	7.48263E-05	2.32905E-06	0.000115044	6.27005E-06	1.47233E-05	1.44389E-05	1.41402E-05	1.2248E-05	2.65959E-05	1.89215E-06	2.75419E-05	1.89215E-06
3836603772935	383660	3772935	0.000111261	0.00011011	3.95413E-05	2.09251E-05	7.18704E-05	2.30891E-06	2.30891E-06	7.41793E-05	2.30891E-06	0.000114018	6.21413E-06	1.45919E-05	1.43102E-05	1.40141E-05	1.21388E-05	2.63587E-05	1.87528E-06	2.72963E-05	1.87528E-06
3836703772935	383670	3772935	0.000110178	0.000109038	3.91565E-05	2.07215E-05	7.11711E-05	2.28644E-06	2.28644E-06	7.34575E-05	2.28644E-06	0.000112908	6.15362E-06	1.44499E-05	1.41708E-05	1.38776E-05	1.20206E-05	2.6102E-05	1.85702E-06	2.70305E-05	1.85702E-06
3836803772935	383680	3772935	0.000108835	0.000107708	3.8679E-05	2.04688E-05	7.0303E-05	2.25856E-06	2.25856E-06	7.25616E-05	2.25856E-06	0.000111537	6.07892E-06	1.42745E-05	1.39988E-05	1.37092E-05	1.18747E-05	2.57852E-05	1.83447E-06	2.67024E-05	1.83447E-06
3836903772935	383690	3772935	0.000107416	0.000106304	3.81748E-05	2.0202E-05	6.93868E-05	2.22912E-06	2.22912E-06	7.16159E-05	2.22912E-06	0.000110098	6.00047E-06	1.40902E-05	1.38181E-05	1.35322E-05	1.17214E-05	2.54524E-05	1.8108E-06	2.63578E-05	1.8108E-06
3837003772935	383700	3772935	0.000105908	0.000104812	3.76389E-05	1.99184E-05	6.84126E-05	2.19782E-06	2.19782E-06	7.06104E-05	2.19782E-06	0.000108559	5.91659E-06	1.38933E-05	1.3625E-05	1.33431E-05	1.15576E-05	2.50966E-05	1.78549E-06	2.59893E-05	1.78549E-06
3837103772935	383710	3772935	0.000104131	0.000103054	3.70074E-05	1.95842E-05	6.72648E-05	2.16095E-06	2.16095E-06	6.94258E-05	2.16095E-06	0.000106713	5.81602E-06	1.36571E-05	1.33934E-05	1.31163E-05	1.13611E-05	2.467E-05	1.75514E-06	2.55476E-05	1.75514E-06
3837203772935	383720	3772935	0.000102429	0.000101369	3.64025E-05	1.92641E-05	6.61653E-05	2.12563E-06	2.12563E-06	6.82909E-05	2.12563E-06	0.000104945	5.71962E-06	1.34307E-05	1.31714E-05	1.28989E-05	1.11728E-05	2.42611E-05	1.72605E-06	2.51241E-05	1.72605E-06
3837303772935	383730	3772935	0.000100794	9.9751E-05	3.58214E-05	1.89566E-05	6.51092E-05	2.0917E-06	2.0917E-06	6.72009E-05	2.0917E-06	0.000103245	5.62698E-06	1.32132E-05	1.2958E-05	1.26899E-05	1.09918E-05	2.38681E-05	1.69809E-06	2.47172E-05	1.69809E-06
3837403772935	383740	3772935	9.92188E-05	9.8192E-05	3.52616E-05	1.86603E-05	6.40916E-05	2.05901E-06	2.05901E-06	6.61506E-05	2.05901E-06	0.000101614	5.53809E-06	1.30045E-05	1.27534E-05	1.24895E-05	1.08182E-05	2.34911E-05	1.67126E-06	2.43267E-05	1.67126E-06
3837503772935	383750	3772935	9.76958E-05	9.66848E-05	3.47203E-05	1.83739E-05	6.31078E-05	2.0274E-06	2.0274E-06	6.51352E-05	2.0274E-06	0.000100037	5.45213E-06	1.28026E-05	1.25554E-05	1.22956E-05	1.06503E-05	2.31265E-05	1.64532E-06	2.39491E-05	1.64532E-06
3837603772935	383760	3772935	9.60907E-05	9.50963E-05	3.41499E-05	1.8072E-05	6.2071E-05	1.99409E-06	1.99409E-06	6.40651E-05	1.99409E-06	9.83445E-05	5.3599E-06	1.25861E-05	1.2343E-05	1.20876E-05	1.04701E-05	2.27353E-05	1.61749E-06	2.3544E-05	1.61749E-06
3837703772935	383770	3772935	9.45453E-05	9.35669E-05	3.36007E-05	1.77813E-05	6.10727E-05	1.96202E-06	1.96202E-06	6.30347E-05	1.96202E-06	9.67289E-05	5.27185E-06	1.23793E-05	1.21402E-05	1.1889E-05	1.02981E-05	2.23618E-05	1.59092E-06	2.31572E-05	1.59092E-06
3837803772935	383780	3772935	9.29402E-05	9.19783E-05	3.30302E-05	1.74795E-05	6.00358E-05	1.92871E-06	1.92871E-06	6.19646E-05	1.92871E-06	9.50214E-05	5.17879E-06	1.21608E-05	1.19259E-05	1.16792E-05	1.01163E-05	2.1967E-05	1.56284E-06	2.27484E-05	1.56284E-06
3837903772935	383790	3772935	9.12753E-05	9.03307E-05	3.24385E-05	1.71664E-05	5.89604E-05	1.89416E-06	1.89416E-06	6.08546E-05	1.89416E-06	9.32374E-05	5.08156E-06	1.19325E-05	1.1702E-05	1.14599E-05	9.92641E-06	2.15546E-05	1.53349E-06	2.23213E-05	1.53349E-06
3838003772935	383800	3772935	8.96628E-05	8.87348E-05	3.18654E-05	1.68631E-05	5.79188E-05	1.8607E-06	1.8607E-06	5.97794E-05	1.8607E-06	9.15069E-05	4.98725E-06	1.1711E-05	1.14848E-05	1.12472E-05	9.74218E-06	2.11546E-05	1.50503E-06	2.19071E-05	1.50503E-06
3838103772935	383810	3772935	8.77515E-05	8.68434E-05	3.11862E-05	1.65036E-05	5.66842E-05	1.82104E-06	1.82104E-06	5.85052E-05	1.82104E-06	8.94089E-05	4.8729E-06	1.14425E-05	1.12215E-05	1.09893E-05	9.51882E-06	2.06695E-05	1.47053E-06	2.14048E-05	1.47053E-06
3838203772935	383820	3772935	8.58851E-05	8.49963E-05	3.05229E-05	1.61526E-05	5.54785E-05	1.7823E-06	1.7823E-06	5.72608E-05	1.7823E-06	8.73799E-05	4.76232E-06	1.11828E-05	1.09669E-05	1.07399E-05	9.3028E-06	2.02005E-05	1.43715E-06	2.

Unique Identifier	X (UTM)	Y (UTM)	ISDemolition	ISDrainage / Utilities Trenching	ISDrainage / Utilities Trenching	ISAsphalt Paving	ISAsphalt Paving	SVDemolition	SVSite Grubbing / Prep	SVMass Grading / Excavation	SVMass Grading / Excavation	SVDrainage / Utilities Trenching	SVFoundations / Concrete Pads	SVBuilding / Structure Construction	SVBuilding / Structure Construction	SVAsphalt Paving	SVAsphalt Paving	SVArchitectural Coating	SVArchitectural Coating	SVLandscaping or Other Finishing	SVLandscaping or Other Finishing
			2027	2027	2028	2027	2028	2027	2027	2027	2028	2028	2028	2028	2029	2028	2029	2028	2029	2028	2029
3830703772935	383070	3772935	1.24549E-05	5.0151E-06	4.88643E-06	1.29522E-06	1.20655E-06	7.75864E-05	5.57804E-05	3.76088E-05	3.71313E-05	2.63455E-05	8.3693E-06	1.19895E-05	1.15321E-05	1.17881E-06	1.09676E-06	1.17881E-06	1.09676E-06	1.19895E-05	1.15321E-05
3830803772935	383080	3772935	1.27818E-05	5.14675E-06	5.0147E-06	1.32922E-06	1.23823E-06	7.97691E-05	5.73496E-05	3.86668E-05	3.81758E-05	2.70867E-05	8.60474E-06	1.23268E-05	1.18565E-05	1.21197E-06	1.12761E-06	1.21197E-06	1.12761E-06	1.23268E-05	1.18565E-05
3830903772935	383090	3772935	1.31185E-05	5.28234E-06	5.14681E-06	1.36424E-06	1.27085E-06	8.20141E-05	5.89637E-05	3.9755E-05	3.92502E-05	2.7849E-05	8.84691E-06	1.26737E-05	1.21902E-05	1.24608E-06	1.15934E-06	1.24608E-06	1.15934E-06	1.26737E-05	1.21902E-05
3831003772935	383100	3772935	1.34665E-05	5.42243E-06	5.28331E-06	1.40042E-06	1.30455E-06	8.43571E-05	6.06482E-05	4.08907E-05	4.03716E-05	2.86446E-05	9.09965E-06	1.30358E-05	1.25384E-05	1.28168E-06	1.19247E-06	1.28168E-06	1.19247E-06	1.30358E-05	1.25384E-05
3831103772935	383110	3772935	1.38325E-05	5.56983E-06	5.42693E-06	1.43849E-06	1.34001E-06	8.68248E-05	6.24223E-05	4.20869E-05	4.15526E-05	2.94825E-05	9.36585E-06	1.34172E-05	1.29052E-05	1.31917E-06	1.22735E-06	1.31917E-06	1.22735E-06	1.34172E-05	1.29052E-05
3831203772935	383120	3772935	1.42265E-05	5.72849E-06	5.58151E-06	1.47946E-06	1.37818E-06	8.94885E-05	6.43374E-05	4.33781E-05	4.28274E-05	3.0387E-05	9.65318E-06	1.38288E-05	1.33011E-05	1.35964E-06	1.265E-06	1.35964E-06	1.265E-06	1.38288E-05	1.33011E-05
3831303772935	383130	3772935	1.46373E-05	5.8939E-06	5.74268E-06	1.52218E-06	1.41798E-06	9.2277E-05	6.63421E-05	4.47298E-05	4.41619E-05	3.13339E-05	9.95398E-06	1.42597E-05	1.37156E-05	1.40201E-06	1.30442E-06	1.40201E-06	1.30442E-06	1.42597E-05	1.37156E-05
3831403772935	383140	3772935	1.51026E-05	6.08125E-06	5.92522E-06	1.57057E-06	1.46305E-06	9.54931E-05	6.86543E-05	4.62887E-05	4.5701E-05	3.2426E-05	1.03009E-05	1.47567E-05	1.41936E-05	1.45087E-06	1.34988E-06	1.45087E-06	1.34988E-06	1.47567E-05	1.41936E-05
3831503772935	383150	3772935	1.56014E-05	6.2821E-06	6.12092E-06	1.62244E-06	1.51137E-06	9.89407E-05	7.1133E-05	4.79599E-05	4.73551E-05	3.35967E-05	1.06728E-05	1.52894E-05	1.47061E-05	1.50325E-06	1.39862E-06	1.50325E-06	1.39862E-06	1.52894E-05	1.47061E-05
3831603772935	383160	3772935	1.61282E-05	6.4942E-06	6.32758E-06	1.67722E-06	1.5624E-06	0.000102647	7.37975E-05	4.97564E-05	4.91246E-05	3.48551E-05	1.10726E-05	1.58621E-05	1.52569E-05	1.55956E-06	1.45101E-06	1.55956E-06	1.45101E-06	1.58621E-05	1.52569E-05
3831703772935	383170	3772935	1.66871E-05	6.71925E-06	6.54685E-06	1.73534E-06	1.61654E-06	0.000106629	7.66605E-05	5.16867E-05	5.10304E-05	3.62073E-05	1.15021E-05	1.64775E-05	1.58488E-05	1.62006E-06	1.5073E-06	1.62006E-06	1.5073E-06	1.64775E-05	1.58488E-05
3831803772935	383180	3772935	1.72669E-05	6.95273E-06	6.77434E-06	1.79564E-06	1.67272E-06	0.000110834	7.96836E-05	5.3725E-05	5.30428E-05	3.76352E-05	1.19557E-05	1.71273E-05	1.64738E-05	1.68395E-06	1.56674E-06	1.68395E-06	1.56674E-06	1.71273E-05	1.64738E-05
3831903772935	383190	3772935	1.78817E-05	7.20028E-06	7.01554E-06	1.85957E-06	1.73227E-06	0.000115369	8.29437E-05	5.5923E-05	5.5213E-05	3.91749E-05	1.24449E-05	1.7828E-05	1.71478E-05	1.75285E-06	1.63084E-06	1.75285E-06	1.63084E-06	1.7828E-05	1.71478E-05
3832003772935	383200	3772935	1.85524E-05	7.47033E-06	7.27866E-06	1.92932E-06	1.79724E-06	0.000120812	8.68571E-05	5.85615E-05	5.7818E-05	4.10233E-05	1.3032E-05	1.86692E-05	1.79569E-05	1.83555E-06	1.70779E-06	1.83555E-06	1.70779E-06	1.86692E-05	1.79569E-05
3832103772935	383210	3772935	1.9019E-05	7.65824E-06	7.46175E-06	1.97785E-06	1.84245E-06	0.000123859	8.90476E-05	6.00384E-05	5.92761E-05	4.20578E-05	1.33607E-05	1.914E-05	1.84097E-05	1.88184E-06	1.75085E-06	1.88184E-06	1.75085E-06	1.914E-05	1.84097E-05
3832203772935	383220	3772935	2.02709E-05	8.16234E-06	7.95292E-06	2.10804E-06	1.96373E-06	0.000129765	9.3294E-05	6.29015E-05	6.21029E-05	4.40635E-05	1.39978E-05	2.00528E-05	1.92876E-05	1.97158E-06	1.83435E-06	1.97158E-06	1.83435E-06	2.00528E-05	1.92876E-05
3832303772935	383230	3772935	2.16612E-05	8.72214E-06	8.49835E-06	2.25261E-06	2.09841E-06	0.00013952	0.000100307	6.76301E-05	6.67715E-05	4.7376E-05	1.50501E-05	2.15602E-05	2.07376E-05	2.11979E-06	1.97225E-06	2.11979E-06	1.97225E-06	2.15602E-05	2.07376E-05
3832403772935	383240	3772935	2.27259E-05	9.15084E-06	8.91606E-06	2.36333E-06	2.20155E-06	0.000146451	0.00010529	7.09898E-05	7.00885E-05	4.97295E-05	1.57978E-05	2.26313E-05	2.17678E-05	2.2251E-06	2.07022E-06	2.2251E-06	2.07022E-06	2.26313E-05	2.17678E-05
3832503772935	383250	3772935	2.35502E-05	9.48278E-06	9.23948E-06	2.44906E-06	2.28141E-06	0.000151957	0.000109249	7.36586E-05	7.27234E-05	5.1599E-05	1.63917E-05	2.34821E-05	2.25861E-05	2.30875E-06	2.14805E-06	2.30875E-06	2.14805E-06	2.34821E-05	2.25861E-05
3832603772935	383260	3772935	2.39149E-05	9.62962E-06	9.38255E-06	2.48698E-06	2.31674E-06	0.000154915	0.000111375	7.50923E-05	7.41389E-05	5.26033E-05	1.67107E-05	2.39391E-05	2.30257E-05	2.35369E-06	2.18986E-06	2.35369E-06	2.18986E-06	2.39391E-05	2.30257E-05
3832703772935	383270	3772935	2.41902E-05	9.74046E-06	9.49054E-06	2.51561E-06	2.3434E-06	0.000157489	0.000113226	7.63403E-05	7.5371E-05	5.34776E-05	1.69885E-05	2.4337E-05	2.34084E-05	2.39281E-06	2.22625E-06	2.39281E-06	2.22625E-06	2.4337E-05	2.34084E-05
3832803772935	383280	3772935	2.44207E-05	9.83329E-06	9.58099E-06	2.53958E-06	2.36573E-06	0.000159895	0.000114955	7.75063E-05	7.65222E-05	5.42943E-05	1.72479E-05	2.47087E-05	2.37659E-05	2.42935E-06	2.26026E-06	2.42935E-06	2.26026E-06	2.47087E-05	2.37659E-05
3832903772935	383290	3772935	2.4559E-05	9.88899E-06	9.63526E-06	2.55397E-06	2.37913E-06	0.000161765	0.000116301	7.84131E-05	7.74175E-05	5.49296E-05	1.74497E-05	2.49978E-05	2.4044E-05	2.45778E-06	2.2867E-06	2.45778E-06	2.2867E-06	2.49978E-05	2.4044E-05
3833003772935	383300	3772935	2.45772E-05	9.8963E-06	9.64239E-06	2.55586E-06	2.38089E-06	0.00016287	0.000117095	7.89486E-05	7.79462E-05	5.53047E-05	1.75689E-05	2.51685E-05	2.42082E-05	2.47456E-06	2.30232E-06	2.47456E-06	2.30232E-06	2.51685E-05	2.42082E-05
3833103772935	383310	3772935	2.4587E-05	9.90024E-06	9.64623E-06	2.55687E-06	2.38184E-06	0.000163921	0.00011785	7.94582E-05	7.84493E-05	5.56617E-05	1.76823E-05	2.5331E-05	2.43644E-05	2.49053E-06	2.31718E-06	2.49053E-06	2.31718E-06	2.5331E-05	2.43644E-05
3833203772935	383320	3772935	2.45758E-05	9.89574E-06	9.64184E-06	2.55571E-06	2.38076E-06	0.000164812	0.000118491	7.989E-05	7.88757E-05	5.59642E-05	1.77784E-05	2.54686E-05	2.44969E-05	2.50407E-06	2.32977E-06	2.50407E-06	2.32977E-06	2.54686E-05	2.44969E-05
3833303772935	383330	3772935	2.45311E-05	9.87773E-06	9.6243E-06	2.55106E-06	2.37643E-06	0.000165418	0.000118927	8.01837E-05	7.91656E-05	5.61699E-05	1.78437E-05	2.55622E-05	2.45869E-05	2.51327E-06	2.33833E-06	2.51327E-06	2.33833E-06	2.55622E-05	2.45869E-05
3833403772935	383340	3772935	2.44584E-05	9.84848E-06	9.59579E-06	2.54351E-06	2.36939E-06	0.000165783	0.000119189	8.03607E-05	7.93404E-05	5.62939E-05	1.78831E-05	2.56187E-05	2.46412E-05	2.51882E-06	2.3435E-06	2.51882E-06	2.3435E-06	2.56187E-05	2.46412E-05
3833503772935	383350	3772935	2.45548E-05	9.8873E-06	9.63362E-06	2.55353E-06	2.37873E-06	0.000167289	0.000120272	8.10905E-05	8.00609E-05	5.68052E-05	1.80455E-05	2.58513E-05	2.4865E-05	2.5417E-06	2.36478E-06	2.5417E-06	2.36478E-06	2.58513E-05	2.4865E-05
3833603772935	383360	3772935	2.45506E-05	9.88561E-06	9.63197E-06	2.5531E-06	2.37832E-06	0.000168019	0.000120797	8.14446E-05	8.04106E-05	5.70532E-05	1.81243E-05	2.59642E-05	2.49736E-05	2.5528E-06	2.37511E-06	2.5528E-06	2.37511E-06	2.59642E-05	2.49736E-05
3833703772935	383370	3772935	2.47225E-05	9.95481E-06	9.6994E-06	2.57097E-06	2.39497E-06	0.000169935	0.000122174	8.23731E-05	8.13272E-05	5.77036E-05	1.8331E-05	2.62602E-05	2.52582E-05	2.5819E-06	2.40218E-06	2.5819E-06	2.40218E-06	2.62602E-05	2.52582E-05
3833803772935	383380	3772935	2.51305E-05	1.01191E-05	9.85947E-06	2.6134E-06	2.43449E-06	0.000173436	0.000124691	8.40702E-05	8.30028E-05	5.88925E-05	1.87086E-05	2.68013E-05	2.57786E-05	2.63509E-06	2.45167E-06	2.63509E-06	2.45167E-06	2.68013E-05	2.57786E-05
3833903772935	383390	3772935	2.55622E-05	1.02929E-05	1.00289E-05	2.6583E-06	2.47632E-06	0.000176982	0.00012724	8.57889E-05	8.46997E-05	6.00965E-05	1.90911E-05	2.73492E-05	2.63057E-05	2.68896E-06	2.5018E-06	2.68896E-06	2.5018E-06	2.73492E-05	2.63057E-05
3834003772935	383400	3772935	2.56698E-05	1.03363E-05	1.00711E-05	2.66948E-06	2.48674E-06	0.000178122	0.00012806	8.63417E-05	8.52454E-05	6.04837E-05	1.92141E-05	2.75254E-05	2.64751E-05	2.70629E-06	2.51792E-06	2.70629E-06	2.51792E-06	2.75254E-05	2.64751E-05
3834103772935	383410	3772935	2.57313E-05	1.0361E-05	1.00952E-05	2.67588E-06	2.4927E-06	0.000178843	0.000128579	8.66915E-05	8.55908E-05	6.07287E-05	1.9292E-05	2.76369E-05	2.65824E-05	2.71725E-06	2.52812E-06	2.71725E-06	2.52812E-06	2.76369E-05	2.65824E-05
3834203772935	383420	3772935	2.57034E-05	1.03498E-05	1.00842E-05	2.67297E-06	2.48999E-06	0.000178879	0.000128604	8.67087E-05	8.56078E-05	6.07408E-05	1.92958E-05	2.76424E-05	2.65877E-05	2.71779E-06	2.52862E-06	2.71779E-06	2.52862E-06	2.76424E-05	2.65877E-05
3834303772935	383430	3772935	2.55469E-05	1.02868E-05	1.00228E-05	2.6567E-06	2.47483E-06	0.000177944	0.000127932	8.62553E-05	8.51601E-05	6.04232E-05	1.91949E-05	2.74979E-05	2.64487E-05	2.70358E-06	2.5154E-06	2.70358E-06	2.5154E-06	2.74979E-05	2.64487E-05
3834403772935	383440	3772935	2.53624E-05	1.02125E-05	9.95046E-06	2.63752E-06	2.45696E-06	0.000176759	0.00012708	8.5681E-05	8.45931E-05	6.00208E-05	1.90671E-05	2.73148E-05	2.62725E-05	2.68558E-06	2.49865E-06	2.68558E-06	2.49865E-06	2.73148E-05	2.62725E-05
3834503772935	383450	3772935	2.48706E-05	1.00144E-05	9.75751E-06	2.58637E-06	2.40932E-06	0.000173356	0.000124633	8.40313E-05	8.29644E-05	5.88653E-05	1.87E-05	2.67889E-05	2.57667E-05	2.63387E-06	2.45054E-06	2.63387E-06	2.45054E-06	2.67889E-05	2.57667E-05
3834603772935	383460	3772935	2.43075E-05	9.78772E-06	9.53659E-06	2.52781E-06	2.35477E-06	0.0001694	0.00012179	8.2114E-05	8.10714E-05	5.75221E-05	1.82733E-05	2.61776E-05	2.51788E-05	2.57378E-06	2.39463E-06	2.57378E-06	2.39463E-06	2.61776E-05	2.51788E-05
3834703772935	383470	3772935	2.35349E-05	9.47659E-06	9.23345E-06	2.44746E-06	2.27992E-06	0.000163939	0.000117863	7.94668E-05	7.84578E-05	5.56677E-05	1.76842E-05	2.53337E-05	2.43671E-05	2.4908E-06	2.31743E-06	2.4908E-06	2.31743E-06	2.53337E-05	2.43671E-05
3834803772935	383480	3772935	2.2276E-05	8.96968E-06	8.73955E-06	2.31655E-06	2.15796E-06	0.000154977	0.00011142	7.51225E-05	7.41687E-05	5.26245E-05	1.67175E-05	2.39488E-05	2.3035E-05	2.35464E-06	2.19074E-06	2.35464E-06	2.19074E-06	2.39488E-05	2.3035E-05
3834903772935	383490	3772935	2.11512E-05	8.51678E-06	8.29827E-06	2.19958E-06	2.049E-06	0.000146932	0.000105636	7.1223E-05	7.03187E-05	4.98928E-05	1.58497E-05	2.27056E-05	2.18393E-05	2.23241E-06	2.07702E-06	2.23241E-06	2.07702E-06	2.27056E-05	2.18393E-05
3835003772935	383500	3772935	2.04037E-05	8.21579E-06	8.00499E-06	2.12184E-06	1.97659E-06	0.000141605	0.000101806	6.86406E-05	6.77691E-05	4.80838E-05	1.5275E-05	2.18824E-05	2.10474E-05	2.15147E-06	2.00171E-06	2.15147E-06	2.00171E-06	2.18824E-05	2.10474E-05
3835103772935	383510	3772935	1.97945E-05	7.97049E-06	7.76599E-06	2.05849E-06	1.91757E-06	0.000137293	9.87062E-05	6.65505E-05	6.57056E-05	4.66197E-05	1.48099E-05	2.12161E-05	2.04065E-05	2.08596E-06	1.94076E-06	2.08596E-06	1.94076E-06	2.12161E-05	2.04065E-05
3835203772935	383520	3772935	1.92244E-05	7.74094E-06	7.54233E-06	1.99921E-06	1.86235E-06	0.000133284	9.5824E-05	6.46073E-05	6.3787E-05	4.52584E-05	1.43774E-05	2.05966E-05	1.98107E-05	2.02505E-06	1.88409E-06	2.02505E-06	1.88409E-06	2.05966E-05	1.98107E-05
3835303772935	383530	3772935	1.88025E-05	7.57104E-06	7.37678E-06	1.95533E-06	1.82147E-06	0.000130335	9.3704E-05	6.31779E-05	6.23757E-05	4.42571E-05	1.40593E-05	2.01409E-05	1.93724E-05	1.98024E-06	1.84241E-06	1.98024E-06	1.84241E-06	2.01409E-05	1.93724E-05
3835403772935	383540	3772935	1.83819E-05	7.40169E-06	7.21178E-06	1.91159E-06	1.78073E-06	0.000127395	9.15903E-05	6.17528E-05	6.09688E-05	4.32588E-05	1.37422E-05	1.96866E-05	1.89354E-05	1.93558E-06	1.80085E-06	1.93558E-06	1.80085E-06	1.96866E-05	1.89354E-05
3835503772935	383550	3772935	1.80731E-05	7.27735E-06	7.09064E-06	1.87948E-06	1.75082E-06	0.000125275	9.0066E-05	6.07251E-05	5.9954E-05	4.25388E-05	1.35135E-05	1.93589E-05	1.86203E-05	1.90336E-06	1.77088E-06	1.90336E-06	1.77088E-06	1.93589E-05	1.86203E-05
3835603772935	383560	3772935	1.78551E-05	7.18959E-06	7.00512E-06	1.85681E-06	1.7297E-06	0.000123805	8.90091E-05	6.00125E-05	5.92506E-05	4.20397E-05	1.33549E-05	1.91318E-05	1.84018E-05	1.88103E-06	1.7501E-06	1.88103E-06	1.7501E-06	1.91318E-05	1.84018E-05
3835703772935	383570	3772935	1.76483E-05	7.10632E-06	6.92399E-06	1.83531E-06	1.70967E-06	0.000122415	8.801E-05	5.93389E-05	5.85854E-05	4.15678E-05	1.3205E-05	1.8917E-05	1.81952E-05	1.85991E-06	1.73045E-06	1.85991E-06	1.73045E-06	1.8917E-05	1.81952E-05
3835803772935	383580	3772935	1.75016E-05	7.04725E-06	6.86643E-06	1.82005E-06	1.69546E-06	0.000121453	8.73183E-05	5.88725E-05	5.8125E-05	4.12411E-05	1.31012E-05	1.87683E-05	1.80522E-05	1.84529E-06	1.71685E-06	1.84529E-06	1.71685E-06	1.87683E-05	1.80522E-05
3835903772935	383590	3772935	1.73689E-05	6.9938E-06	6.81436E-06	1.80625E-06	1.6826E-06	0.000120589	8.6697E-05	5.84536E-05	5.77114E-05	4.09476E-05	1.3008E-05	1.86348E-05	1.79238E-05	1.83217E-06	1.70464E-06	1.83217E-06	1.70464E-06	1.86348E-05	1.79238E-05
3836003772935	383600	3772935	1.72809E-05	6.95835E-06	6.77982E-06	1.79709E-06	1.67407E-06	0.000120019	8.62871E-05	5.81772E-05	5.74385E-05	4.0754E-05	1.29465E-05	1.85467E-05	1.7839E-05	1.8235E-06	1.69658E-06	1.8235E-06	1.69658E-06	1.85467E-05	1.7839E-05
3836103772935	383610	3772935	1.72404E-05	6.94204E-06	6.76392E-06	1.79288E-06	1.67015E-06	0.000119778	8.61141E-05	5.80606E-05	5.73234E-05	4.06724E-05	1.29206E-05	1.85095E-05	1.78033E-05	1.81985E-06	1.69318E-06	1.81985E-06	1.69318E-06	1.85095E-05	1.78033E-05
3836203772935	383620	3772935	1.72096E-05	6.92966E-06	6.75187E-06	1.78968E-06	1.66717E-06	0.000119582	8.59732E-05	5.79656E-05	5.72296E-05	4.06058E-05	1.28994E-05	1.84792E-05	1.77741E-05	1.81687E-06	1.69041E-06	1.81687E-06	1.69041E-06	1.84792E-05	1.77741E-05
3836303772935	383630	3772935	1.71398E-05	6.90153E-06	6.72446E-06	1.78242E-06	1.6604E-06	0.000119101	8.56274E-05	5.77324E-05	5.69994E-05	4.04424E-05	1.28475E-05	1.84049E-05	1.77026E-05	1.80956E-06	1.68361E-06	1.80956E-06	1.68361E-06	1.84049E-05	1.77026E-05
3836403772935	383640	3772935	1.70601E-05	6.86946E-06	6.69321E-06	1.77413E-06	1.65268E-06	0.000118531	8.52174E-05	5.7456E-05	5.67265E-05	4.02488E-05	1.2786E-05	1.83168E-05	1.76179E-05	1.8009E-06	1.67555E-06	1.8009E-06	1.67555E-06	1.83168E-05	1.76179E-05
3836503772935	383650	3772935	1.69567E-05	6.82783E-06	6.65265E-06	1.76338E-06	1.64267E-06	0.000117756	8.46602E-05	5.70803E-05	5.63556E-05	3.99857E-05	1.27024E-05	1.8197E-05	1.75027E-05	1.78912E-06	1.66459E-06	1.78912E-06	1.66459E-06	1.8197E-05	1.75027E-05
3836603772935	383660	3772935	1.6817E-05	6.77157E-06	6.59783E-06	1.74885E-06	1.62913E-06	0.000116723	8.39172E-05	5.65794E-05	5.5861E-05	3.96347E-05	1.25909E-05	1.80373E-05	1.73491E-05	1.77342E-06	1.64998E-06	1.77342E-06	1.64998E-06	1.80373E-05	1.73491E-05
3836703772935	383670	3772935	1.66605E-05	6.70856E-06	6.53643E-06	1.73258E-06	1.61397E-06	0.000115538	8.30654E-05	5.60051E-05	5.5294E-05	3.92324E-05	1.24631E-05	1.78542E-05	1.7173E-05	1.75542E-06	1.63323E-06	1.75542E-06	1.63323E-06	1.78542E-05	1.7173E-05
3836803772935	383680	3772935	1.64635E-05	6.62923E-06	6.45914E-06	1.71209E-06	1.59489E-06	0.000114095	8.20278E-05	5.53055E-05	5.46033E-05	3.87423E-05	1.23074E-05	1.76312E-05	1.69584E-05	1.73349E-06	1.61283E-06	1.73349E-06	1.61283E-06	1.76312E-05	1.69584E-05
3836903772935	383690	3772935	1.62567E-05	6.54596E-06	6.37801E-06	1.69059E-06	1.57486E-06	0.000112598	8.09518E-05	5.458E-05	5.3887E-05	3.82341E-05	1.2146E-05	1.73999E-05	1.6736E-05	1.71075E-06	1.59167E-06	1.71075E-06	1.59167E-06	1.73999E-05	1.6736E-05
3837003772935	383700	3772935	1.6036E-05	6.45707E-06	6.2914E-06	1.66763E-06	1.55347E-06	0.000110985	7.97925E-05	5.37984E-05	5.31153E-05	3.76866E-05	1.19721E-05	1.71507E-05	1.64963E-05	1.68625E-06	1.56888E-06	1.68625E-06	1.56888E-06	1.71507E-05	1.64963E-05
3837103772935	383710	3772935	1.57803E-05	6.35411E-06	6.19108E-06	1.64104E-06	1.5287E-06	0.000109123	7.84538E-05	5.28958E-05	5.22242E-05	3.70543E-05	1.17712E-05	1.6863E-05	1.62196E-05	1.65796E-06	1.54256E-06	1.65796E-06	1.54256E-06	1.6863E-05	1.62196E-05
3837203772935	383720	3772935	1.55357E-05	6.25566E-06	6.09515E-06	1.61561E-06	1.50501E-06	0.000107342	7.71729E-05	5.20322E-05	5.13715E-05	3.64493E-05	1.1579E-05	1.65877E-05	1.59547E-05	1.63089E-06	1.51737E-06	1.63089E-06	1.51737E-06	1.65877E-05	1.59547E-05
3837303772935	383730	3772935	1.52996E-05	6.16057E-06	6.00251E-06	1.59105E-06	1.48214E-06	0.00010564	7.59495E-05	5.12073E-05	5.05572E-05	3.58715E-05	1.13955E-05	1.63247E-05	1.57018E-05	1.60504E-06	1.49332E-06	1.60504E-06	1.49332E-06	1.63247E-05	1.57018E-05
3837403772935	383740	3772935	1.50733E-05	6.06943E-06	5.91371E-06	1.56752E-06	1.46021E-06	0.000103992	7.47646E-05	5.04084E-05	4.97684E-05	3.53119E-05	1.12177E-05	1.607E-05	1.54569E-05	1.58E-06	1.47002E-06	1.58E-06	1.47002E-06	1.607E-05	1.54569E-05
3837503772935	383750	3772935	1.48539E-05	5.9811E-06	5.82764E-06	1.5447E-06	1.43896E-06	0.000102388	7.36117E-05	4.96311E-05	4.9001E-05	3.47674E-05	1.10447E-05	1.58222E-05	1.52185E-05	1.55563E-06	1.44735E-06	1.55563E-06	1.44735E-06	1.58222E-05	1.52185E-05
3837603772935	383760	3772935	1.46234E-05	5.88827E-06	5.73719E-06	1.52073E-06	1.41663E-06	0.000100714	7.24076E-05	4.88193E-05	4.81994E-05	3.41987E-05	1.0864E-05	1.55634E-05	1.49696E-05	1.53019E-06	1.42368E-06	1.53019E-06	1.42368E-06	1.55634E-05	1.49696E-05
3837703772935	383770	3772935	1.44012E-05	5.79882E-06	5.65003E-06	1.49762E-06	1.3951E-06	9.90833E-05	7.12355E-05	4.8029E-05	4.74192E-05	3.36451E-05	1.06882E-05	1.53115E-05	1.47272E-05	1.50542E-06	1.40063E-06	1.50542E-06	1.40063E-06	1.53115E-05	1.47272E-05
3837803772935	383780	3772935	1.41721E-05	5.70655E-06	5.56013E-06	1.4738E-06	1.37291E-06	9.74173E-05	7.00378E-05	4.72215E-05	4.66219E-05	3.30794E-05	1.05085E-05	1.5054E-05	1.44796E-05	1.48011E-06	1.37708E-06	1.48011E-06	1.37708E-06	1.5054E-05	1.44796E-05
3837903772935	383790	3772935	1.39345E-05	5.6109E-06	5.46694E-06	1.44909E-06	1.3499E-06	9.57069E-05	6.8808E-05	4.63924E-05	4.58033E-05	3.24986E-05	1.0324E-05	1.47897E-05	1.42254E-05	1.45412E-06	1.3529E-06	1.45412E-06	1.3529E-06	1.47897E-05	1.42254E-05
3838003772935	383800	3772935	1.3704E-05	5.51807E-06	5.3765E-06	1.42512E-06	1.32756E-06	9.40409E-05	6.76103E-05	4.55848E-05	4.5006E-05	3.19329E-05	1.01443E-05	1.45323E-05	1.39778E-05	1.42881E-06	1.32935E-06	1.42881E-06	1.32935E-06	1.45323E-05	1.39778E-05
3838103772935	383810	3772935	1.34315E-05	5.40837E-06	5.2696E-06	1.39679E-06	1.30117E-06	9.21344E-05	6.62397E-05	4.46607E-05	4.40936E-05	3.12855E-05	9.9386E-06	1.42377E-05	1.36944E-05	1.

			MDemolition	MSite Grubbing / Prep	MMass Grading / Excavation	MMass Grading / Excavation	MDrainage / Utilities Trenching	MFoundations / Concrete Pads	MBuilding / Structure Construction	MAsphalt Paving	MLandscaping or Other Finishing	MWaterside Construction (Piles)	RSSWDemolition	RSSWPlacing Base	RSSWForm	Child Risk				
Unique Identifier	X (UTM)	Y (UTM)	2027	2027	2027	2028	2028	2028	2028	2028	2028	2028	2029	2029	2029	3rd Trimester	0<2	2<16	Total	per million
3830703772935	383070	3772935	2.01304E-05	6.17969E-05	7.26681E-05	7.17005E-05	1.52411E-05	1.98209E-05	1.45893E-05	1.50163E-06	1.75925E-05	1.50163E-06	8.93985E-06	1.29719E-05	7.68949E-06	2.45429E-09	3.3715E-08	6.2151E-09	4.23845E-08	0.04238447
3830803772935	383080	3772935	2.07329E-05	6.36463E-05	7.48428E-05	7.38463E-05	1.56972E-05	2.04141E-05	1.50259E-05	1.54657E-06	1.8119E-05	1.54657E-06	8.99911E-06	1.30579E-05	7.74046E-06	2.52183E-09	3.4655E-08	6.3921E-09	4.3569E-08	0.04356902
3830903772935	383090	3772935	2.13534E-05	6.55513E-05	7.7083E-05	7.60566E-05	1.6167E-05	2.10251E-05	1.54756E-05	1.59286E-06	1.86613E-05	1.59286E-06	9.05214E-06	1.31349E-05	7.78607E-06	2.59037E-09	3.5611E-08	6.573E-09	4.47746E-08	0.04477457
3831003772935	383100	3772935	2.19994E-05	6.75344E-05	7.94149E-05	7.83574E-05	1.66561E-05	2.16611E-05	1.59438E-05	1.64104E-06	1.92259E-05	1.64104E-06	9.10829E-06	1.32163E-05	7.83437E-06	2.66055E-09	3.6593E-08	6.7596E-09	4.60134E-08	0.04601341
3831103772935	383110	3772935	2.26762E-05	6.96121E-05	8.18581E-05	8.07681E-05	1.71685E-05	2.23276E-05	1.64343E-05	1.69153E-06	1.98174E-05	1.69153E-06	9.16443E-06	1.32978E-05	7.88266E-06	2.73319E-09	3.7613E-08	6.9542E-09	4.73001E-08	0.04730006
3831203772935	383120	3772935	2.34057E-05	7.18513E-05	8.44913E-05	8.33663E-05	1.77208E-05	2.30458E-05	1.69629E-05	1.74594E-06	2.04548E-05	1.74594E-06	9.22058E-06	1.33793E-05	7.93096E-06	2.8109E-09	3.8706E-08	7.1629E-09	4.86797E-08	0.04867967
3831303772935	383130	3772935	2.41678E-05	7.41909E-05	8.72424E-05	8.60807E-05	1.82978E-05	2.37962E-05	1.75153E-05	1.80279E-06	2.11209E-05	1.80279E-06	9.27985E-06	1.34653E-05	7.98193E-06	2.89108E-09	3.9836E-08	7.3796E-09	5.01071E-08	0.05010706
3831403772935	383140	3772935	2.50279E-05	7.68312E-05	9.03472E-05	8.91442E-05	1.8949E-05	2.4643E-05	1.81386E-05	1.86695E-06	2.18725E-05	1.86695E-06	9.42957E-06	1.36825E-05	8.11072E-06	2.98094E-09	4.1105E-08	7.6244E-09	5.17107E-08	0.05171067
3831503772935	383150	3772935	2.59514E-05	7.96665E-05	9.36812E-05	9.24339E-05	1.96483E-05	2.55524E-05	1.8808E-05	1.93585E-06	2.26797E-05	1.93585E-06	9.55434E-06	1.38636E-05	8.21804E-06	3.0767E-09	4.246E-08	7.8861E-09	5.34231E-08	0.05342313
3831603772935	383160	3772935	2.69295E-05	8.26689E-05	9.72118E-05	9.59174E-05	2.03888E-05	2.65154E-05	1.95168E-05	2.0088E-06	2.35344E-05	2.0088E-06	9.76022E-06	1.41623E-05	8.39512E-06	3.1763E-09	4.3875E-08	8.1615E-09	5.52128E-08	0.05521275
3831703772935	383170	3772935	2.79656E-05	8.58495E-05	0.000100952	9.96078E-05	2.11732E-05	2.75356E-05	2.02677E-05	2.08609E-06	2.44399E-05	2.08609E-06	1.00066E-05	1.45198E-05	8.60707E-06	3.28029E-09	4.5358E-08	8.4518E-09	5.70904E-08	0.05709039
3831803772935	383180	3772935	2.9047E-05	8.91694E-05	0.000104856	0.00010346	2.1992E-05	2.86004E-05	2.10515E-05	2.16676E-06	2.5385E-05	2.16676E-06	1.03154E-05	1.49679E-05	8.87269E-06	3.38626E-09	4.6877E-08	8.752E-09	5.90152E-08	0.05901522
3831903772935	383190	3772935	3.01902E-05	9.26787E-05	0.000108983	0.000107531	2.28575E-05	2.9726E-05	2.188E-05	2.25204E-06	2.6384E-05	2.25204E-06	1.0721E-05	1.55563E-05	9.22148E-06	3.49597E-09	4.8458E-08	9.0673E-09	6.10213E-08	0.06102129
3832003772935	383200	3772935	3.14459E-05	9.65333E-05	0.000113515	0.000112004	2.38082E-05	3.09623E-05	2.279E-05	2.3457E-06	2.74814E-05	2.3457E-06	1.18127E-05	1.71405E-05	1.01605E-05	3.60675E-09	5.0089E-08	9.4089E-09	6.31047E-08	0.0631047
3832103772935	383210	3772935	3.21971E-05	9.88395E-05	0.000116227	0.00011468	2.43769E-05	3.1702E-05	2.33344E-05	2.40174E-06	2.81379E-05	2.40174E-06	1.28265E-05	1.86115E-05	1.10325E-05	3.65894E-09	5.0914E-08	9.5719E-09	6.41444E-08	0.06414441
3832203772935	383220	3772935	3.41404E-05	0.000104805	0.000123242	0.000121601	2.58483E-05	3.36155E-05	2.47428E-05	2.5467E-06	2.98362E-05	2.5467E-06	1.35969E-05	1.97294E-05	1.16952E-05	3.83583E-09	5.3552E-08	1.005E-08	6.74377E-08	0.06743773
3832303772935	383230	3772935	3.65356E-05	0.000112158	0.000131889	0.000130133	2.76617E-05	3.59739E-05	2.64787E-05	2.72537E-06	3.19295E-05	2.72537E-06	1.40867E-05	2.044E-05	1.21164E-05	4.03614E-09	5.6572E-08	1.0655E-08	7.12628E-08	0.07126284
3832403772935	383240	3772935	3.83193E-05	0.000117634	0.000138328	0.000136486	2.90122E-05	3.77301E-05	2.77714E-05	2.85843E-06	3.34883E-05	2.85843E-06	1.44828E-05	2.10149E-05	1.24572E-05	4.17341E-09	5.87E-08	1.1079E-08	7.39523E-08	0.07395232
3832503772935	383250	3772935	3.96802E-05	0.000121811	0.00014324	0.000141333	3.00426E-05	3.90701E-05	2.87577E-05	2.95994E-06	3.46776E-05	2.95994E-06	1.47511E-05	2.14041E-05	1.26879E-05	4.25846E-09	6.0117E-08	1.1375E-08	7.57499E-08	0.07574988
3832603772935	383260	3772935	4.02917E-05	0.000123689	0.000145448	0.000143511	3.05055E-05	3.96722E-05	2.92009E-05	3.00556E-06	3.5212E-05	3.00556E-06	1.48228E-05	2.15082E-05	1.27496E-05	4.27081E-09	6.0476E-08	1.1473E-08	7.62202E-08	0.0762202
3832703772935	383270	3772935	4.08107E-05	0.000125282	0.000147321	0.000145359	3.08984E-05	4.01832E-05	2.9577E-05	3.04427E-06	3.56655E-05	3.04427E-06	1.48072E-05	2.14856E-05	1.27362E-05	4.28105E-09	6.0771E-08	1.156E-08	7.66122E-08	0.07661225
3832803772935	383280	3772935	4.12788E-05	0.000126719	0.000149011	0.000147027	3.12529E-05	4.06441E-05	2.99163E-05	3.07919E-06	3.60747E-05	3.07919E-06	1.47511E-05	2.14041E-05	1.26879E-05	4.28908E-09	6.1019E-08	1.164E-08	7.69482E-08	0.07694821
3832903772935	383290	3772935	4.15982E-05	0.000127699	0.000150164	0.000148164	3.14947E-05	4.09586E-05	3.01477E-05	3.10301E-06	3.63538E-05	3.10301E-06	1.4645E-05	2.12502E-05	1.25967E-05	4.28448E-09	6.1078E-08	1.1683E-08	7.70452E-08	0.0770452
3833003772935	383300	3772935	4.17179E-05	0.000128067	0.000150596	0.000148591	3.15853E-05	4.10765E-05	3.02345E-05	3.11195E-06	3.64584E-05	3.11195E-06	1.4461E-05	2.09832E-05	1.24384E-05	4.26163E-09	6.0866E-08	1.1674E-08	7.68023E-08	0.07680231
3833103772935	383310	3772935	4.18377E-05	0.000128434	0.000151028	0.000149017	3.1676E-05	4.11944E-05	3.03213E-05	3.12088E-06	3.65631E-05	3.12088E-06	1.4252E-05	2.06799E-05	1.22586E-05	4.24038E-09	6.067E-08	1.1669E-08	7.65787E-08	0.07657869
3833203772935	383320	3772935	4.19266E-05	0.000128707	0.000151349	0.000149334	3.17433E-05	4.12819E-05	3.03858E-05	3.12751E-06	3.66408E-05	3.12751E-06	1.40243E-05	2.03495E-05	1.20628E-05	4.21765E-09	6.0446E-08	1.1656E-08	7.632E-08	0.07632001
3833303772935	383330	3772935	4.19593E-05	0.000128808	0.000151467	0.00014945	3.17681E-05	4.13141E-05	3.04094E-05	3.12995E-06	3.66693E-05	3.12995E-06	1.37997E-05	2.00236E-05	1.18696E-05	4.19107E-09	6.016E-08	1.1629E-08	7.59804E-08	0.07598039
3833403772935	383340	3772935	4.19302E-05	0.000128719	0.000151362	0.000149347	3.17461E-05	4.12855E-05	3.03884E-05	3.12778E-06	3.6644E-05	3.12778E-06	1.35969E-05	1.97294E-05	1.16952E-05	4.16123E-09	5.9819E-08	1.1589E-08	7.55691E-08	0.07556907
3833503772935	383350	3772935	4.21589E-05	0.00012942	0.000152188	0.000150161	3.19192E-05	4.15106E-05	3.05541E-05	3.14484E-06	3.68438E-05	3.14484E-06	1.35782E-05	1.97023E-05	1.16791E-05	4.16229E-09	5.9908E-08	1.1628E-08	7.56984E-08	0.07569843
3833603772935	383360	3772935	4.21988E-05	0.000129543	0.000152332	0.000150304	3.19494E-05	4.15499E-05	3.0583E-05	3.14782E-06	3.68787E-05	3.14782E-06	1.35564E-05	1.96706E-05	1.16603E-05	4.14763E-09	5.9762E-08	1.1619E-08	7.55284E-08	0.07552839
3833703772935	383370	3772935	4.25091E-05	0.000130495	0.000153452	0.000151409	3.21843E-05	4.18555E-05	3.08079E-05	3.17096E-06	3.71498E-05	3.17096E-06	1.37248E-05	1.9915E-05	1.18052E-05	4.16473E-09	6.0058E-08	1.1693E-08	7.59157E-08	0.07591568
3833803772935	383380	3772935	4.32022E-05	0.000132623	0.000155954	0.000153878	3.27091E-05	4.25379E-05	3.13102E-05	3.22267E-06	3.77556E-05	3.22267E-06	1.4096E-05	2.04536E-05	1.21245E-05	4.22295E-09	6.0939E-08	1.1877E-08	7.70388E-08	0.07703879
3833903772935	383390	3772935	4.39444E-05	0.000134902	0.000158633	0.000156521	3.3271E-05	4.32687E-05	3.18481E-05	3.27803E-06	3.84042E-05	3.27803E-06	1.4489E-05	2.10239E-05	1.24625E-05	4.2857E-09	6.1885E-08	1.2071E-08	7.8242E-08	0.07824197
3834003772935	383400	3772935	4.41331E-05	0.000135481	0.000159314	0.000157193	3.34139E-05	4.34545E-05	3.19849E-05	3.2921E-06	3.85691E-05	3.2921E-06	1.47043E-05	2.13362E-05	1.26477E-05	4.29397E-09	6.2045E-08	1.2109E-08	7.84483E-08	0.07844831
3834103772935	383410	3772935	4.42383E-05	0.000135804	0.000159694	0.000157568	3.34936E-05	4.35581E-05	3.20611E-05	3.29995E-06	3.86611E-05	3.29995E-06	1.4907E-05	2.16304E-05	1.28221E-05	4.29499E-09	6.2097E-08	1.2124E-08	7.85168E-08	0.07851681
3834203772935	383420	3772935	4.41893E-05	0.000135654	0.000159518	0.000157393	3.34565E-05	4.35099E-05	3.20256E-05	3.2963E-06	3.86182E-05	3.2963E-06	1.50755E-05	2.18748E-05	1.29667E-05	4.28181E-09	6.1941E-08	1.2097E-08	7.83205E-08	0.07832054
3834303772935	383430	3772935	4.39081E-05	0.00013479	0.000158502	0.000156392	3.32435E-05	4.32329E-05	3.18218E-05	3.27532E-06	3.83724E-05	3.27532E-06	1.51909E-05	2.20423E-05	1.30662E-05	4.24724E-09	6.1473E-08	1.2008E-08	7.77277E-08	0.07772767
3834403772935	383440	3772935	4.35796E-05	0.000133782	0.000157317	0.000155222	3.29949E-05	4.29096E-05	3.15838E-05	3.25082E-06	3.80854E-05	3.25082E-06	1.52969E-05	2.21962E-05	1.31574E-05	4.20858E-09	6.0942E-08	1.1905E-08	7.7056E-08	0.07705595
3834503772935	383450	3772935	4.2696E-05	0.000131069	0.000154127	0.000152074	3.23258E-05	4.20395E-05	3.09433E-05	3.1849E-06	3.73132E-05	3.1849E-06	1.52813E-05	2.21735E-05	1.3144E-05	4.11842E-09	5.9661E-08	1.1654E-08	7.54337E-08	0.07543369
3834603772935	383460	3772935	4.16798E-05	0.00012795	0.000150459	0.000148455	3.15565E-05	4.1039E-05	3.02069E-05	3.1091E-06	3.64251E-05	3.1091E-06	1.52345E-05	2.21057E-05	1.31038E-05	4.01659E-09	5.8207E-08	1.1368E-08	7.35923E-08	0.07359227
3834703772935	383470	3772935	4.02935E-05	0.000123694	0.000145454	0.000143517	3.05069E-05	3.9674E-05	2.92022E-05	3.00569E-06	3.52136E-05	3.00569E-06	1.50817E-05	2.18839E-05	1.29723E-05	3.88039E-09	5.6251E-08	1.0984E-08	7.1115E-08	0.07111495
3834803772935	383480	3772935	3.80598E-05	0.000116837	0.000137391	0.000135561	2.88157E-05	3.74746E-05	2.75834E-05	2.83907E-06	3.32615E-05	2.83907E-06	1.46419E-05	2.12457E-05	1.2594E-05	3.66465E-09	5.3135E-08	1.037E-08	6.71697E-08	0.06716971
3834903772935	383490	3772935	3.60838E-05	0.000110771	0.000130258	0.000128523	2.73197E-05	3.5529E-05	2.61513E-05	2.69167E-06	3.15346E-05	2.69167E-06	1.42083E-05	2.06166E-05	1.22211E-05	3.4728E-09	5.0366E-08	9.8243E-09	6.36627E-08	0.0636627
3835003772935	383500	3772935	3.47701E-05	0.000106738	0.000125515	0.000123844	2.6325E-05	3.42355E-05	2.51992E-05	2.59367E-06	3.03865E-05	2.59367E-06	1.39837E-05	2.02907E-05	1.20279E-05	3.34413E-09	4.8512E-08	9.4594E-09	6.13155E-08	0.06131555
3835103772935	383510	3772935	3.36922E-05	0.000103429	0.000121624	0.000120005	2.5509E-05	3.31742E-05	2.4418E-05	2.51327E-06	2.94446E-05	2.51327E-06	1.38371E-05	2.00779E-05	1.19018E-05	3.23873E-09	4.6994E-08	9.1607E-09	5.93938E-08	0.05939384
3835203772935	383520	3772935	3.26852E-05	0.000100338	0.000117989	0.000116418	2.47465E-05	3.21826E-05	2.36882E-05	2.43815E-06	2.85645E-05	2.43815E-06	1.37155E-05	1.99014E-05	1.17972E-05	3.14056E-09	4.558E-08	8.8827E-09	5.7603E-08	0.05760304
3835303772935	383530	3772935	3.19249E-05	9.80039E-05	0.000115245	0.00011371	2.41709E-05	3.1434E-05	2.31372E-05	2.38144E-06	2.79E-05	2.38144E-06	1.36905E-05	1.98652E-05	1.17757E-05	3.06677E-09	4.4516E-08	8.6741E-09	5.62566E-08	0.0562566
3835403772935	383540	3772935	3.11682E-05	9.56811E-05	0.000112513	0.000111015	2.3598E-05	3.0689E-05	2.25888E-05	2.32499E-06	2.72388E-05	2.32499E-06	1.36656E-05	1.9829E-05	1.17542E-05	2.99373E-09	4.3462E-08	8.4672E-09	5.49229E-08	0.05492286
3835503772935	383550	3772935	3.06003E-05	9.39376E-05	0.000110463	0.000108992	2.3168E-05	3.01298E-05	2.21772E-05	2.28263E-06	2.67424E-05	2.28263E-06	1.37155E-05	1.99014E-05	1.17972E-05	2.93943E-09	4.2677E-08	8.3137E-09	5.39305E-08	0.05393054
3835603772935	383560	3772935	3.01848E-05	9.2662E-05	0.000108963	0.000107512	2.28534E-05	2.97206E-05	2.1876E-05	2.25163E-06	2.63793E-05	2.25163E-06	1.38309E-05	2.00689E-05	1.18964E-05	2.89989E-09	4.2107E-08	8.2028E-09	5.32092E-08	0.05320917
3835703772935	383570	3772935	2.9791E-05	9.14532E-05	0.000107542	0.00010611	2.25553E-05	2.93329E-05	2.15906E-05	2.22226E-06	2.60352E-05	2.22226E-06	1.39463E-05	2.02364E-05	1.19957E-05	2.86274E-09	4.1569E-08	8.098E-09	5.25303E-08	0.05253025
3835803772935	383580	3772935	2.95007E-05	9.0562E-05	0.000106493	0.000105075	2.23355E-05	2.90471E-05	2.13802E-05	2.2006E-06	2.57814E-05	2.2006E-06	1.4096E-05	2.04536E-05	1.21245E-05	2.83524E-09	4.1173E-08	8.0215E-09	5.20293E-08	0.05202926
3835903772935	383590	3772935	2.92394E-05	8.97599E-05	0.00010555	0.000104145	2.21376E-05	2.87898E-05	2.11909E-05	2.18111E-06	2.55531E-05	2.18111E-06	1.42457E-05	2.06709E-05	1.22533E-05	2.81064E-09	4.0818E-08	7.9527E-09	5.15811E-08	0.0515811
3836003772935	383600	3772935	2.90579E-05	8.92028E-05	0.000104895	0.000103499	2.20002E-05	2.86111E-05	2.10594E-05	2.16757E-06	2.53945E-05	2.16757E-06	1.44079E-05	2.09062E-05	1.23928E-05	2.79347E-09	4.0571E-08	7.905E-09	5.12694E-08	0.05126937
3836103772935	383610	3772935	2.89636E-05	8.89132E-05	0.000104555	0.000103162	2.19288E-05	2.85182E-05	2.0991E-05	2.16054E-06	2.5312E-05	2.16054E-06	1.45857E-05	2.11642E-05	1.25457E-05	2.78432E-09	4.0441E-08	7.8803E-09	5.11057E-08	0.05110572
3836203772935	383620	3772935	2.88928E-05	8.86959E-05	0.000104299	0.00010291	2.18752E-05	2.84486E-05	2.09397E-05	2.15526E-06	2.52502E-05	2.15526E-06	1.47479E-05	2.13996E-05	1.26852E-05	2.77728E-09	4.0342E-08	7.8611E-09	5.09799E-08	0.05097991
3836303772935	383630	3772935	2.87603E-05	8.82893E-05	0.000103821	0.000102439	2.17749E-05	2.83181E-05	2.08437E-05	2.14538E-06	2.51344E-05	2.14538E-06	1.48634E-05	2.1567E-05	1.27845E-05	2.76435E-09	4.0156E-08	7.8249E-09	5.07453E-08	0.05074527
3836403772935	383640	3772935	2.86134E-05	8.78381E-05	0.00010329	0.000101915	2.16637E-05	2.81734E-05	2.07372E-05	2.13441E-06	2.5006E-05	2.13441E-06	1.49507E-05	2.16938E-05	1.28596E-05	2.74997E-09	3.9949E-08	7.7847E-09	5.04832E-08	0.05048316
3836503772935	383650	3772935	2.84283E-05	8.72699E-05	0.000102622	0.000101256	2.15235E-05	2.79912E-05	2.0603E-05	2.12061E-06	2.48442E-05	2.12061E-06	1.50006E-05	2.17662E-05	1.29026E-05	2.73214E-09	3.969E-08	7.7335E-09	5.01559E-08	0.05015593
3836603772935	383660	3772935	2.81833E-05	8.65179E-05	0.000101738	0.000100383	2.13381E-05	2.775E-05	2.04255E-05	2.10233E-06	2.46302E-05	2.10233E-06	1.50131E-05	2.17843E-05	1.29133E-05	2.70872E-09	3.9349E-08	7.6664E-09	4.97245E-08	0.04972453
3836703772935	383670	3772935	2.79075E-05	8.56713E-05	0.000100742	9.9401E-05	2.11293E-05	2.74784E-05	2.02256E-05	2.08176E-06	2.43891E-05	2.08176E-06	1.49944E-05	2.17571E-05	1.28972E-05	2.68278E-09	3.8971E-08	7.5912E-09	4.9245E-08	0.04924504
3836803772935	383680	3772935	2.75664E-05	8.4624E-05	9.95109E-05	9.81859E-05	2.0871E-05	2.71425E-05	1.99784E-05	2.05631E-06	2.40915E-05	2.05631E-06	1.49382E-05	2.16757E-05	1.28489E-05	2.65061E-09	3.8502E-08	7.4985E-09	4.86509E-08	0.04865086
3836903772935	383690	3772935	2.72053E-05	8.35155E-05	9.82074E-05	9.68998E-05	2.05976E-05	2.6787E-05	1.97167E-05	2.02938E-06	2.37754E-05	2.02938E-06	1.4854E-05	2.15535E-05	1.27765E-05	2.61691E-09	3.8009E-08	7.4014E-09	4.80273E-08	0.04802728
3837003772935	383700	3772935	2.68224E-05	8.23402E-05	9.68254E-05	9.55361E-05	2.03077E-05	2.641E-05	1.94392E-05	2.00082E-06	2.34408E-05	2.00082E-06	1.47479E-05	2.13996E-05	1.26852E-05	2.58084E-09	3.7483E-08	7.2975E-09	4.7361E-08	0.04736105
3837103772935	383710	3772935	2.63652E-05	8.09365E-05	9.51747E-05	9.39074E-05	1.99615E-05	2.59598E-05	1.91078E-05	1.96671E-06	2.30412E-05	1.96671E-06	1.46263E-05	2.12231E-05	1.25806E-05	2.53827E-09	3.6862E-08	7.175E-09	4.6575E-08	0.046575
3837203772935	383720	3772935	2.59297E-05	7.95996E-05	9.36026E-05	9.23563E-05	1.96318E-05	2.5531E-05	1.87922E-05	1.93422E-06	2.26606E-05	1.93422E-06	1.44984E-05	2.10375E-05	1.24706E-05	2.49748E-09	3.6267E-08	7.0578E-09	4.58221E-08	0.04582212
3837303772935	383730	3772935	2.55105E-05	7.83129E-05	9.20895E-05	9.08634E-05	1.93144E-05	2.51183E-05	1.84884E-05	1.90296E-06	2.22943E-05	1.90296E-06	1.43611E-05	2.08383E-05	1.23525E-05	2.45842E-09	3.5697E-08	6.9454E-09	4.51005E-08	0.04510049
3837403772935	383740	3772935	2.51059E-05	7.70707E-05	9.06288E-05	8.94221E-05	1.90081E-05	2.47199E-05	1.81952E-05	1.87277E-06	2.19407E-05	1.87277E-06	1.42177E-05	2.06301E-05	1.22291E-05	2.42066E-09	3.5146E-08	6.8369E-09	4.44036E-08	0.04440361
3837503772935	383750	3772935	2.47158E-05	7.58731E-05	8.92205E-05	8.80326E-05	1.87127E-05	2.43357E-05	1.79124E-05	1.84367E-06	2.15998E-05	1.84367E-06	1.40648E-05	2.04084E-05	1.20977E-05	2.38434E-09	3.4616E-08	6.732E-09	4.3732E-08	0.04373197
3837603772935	383760	3772935	2.43002E-05	7.45975E-05	8.77205E-05	8.65525E-05	1.83981E-05	2.39266E-05	1.76113E-05	1.81267E-06	2.12366E-05	1.81267E-06	1.39213E-05	2.02002E-05	1.19742E-05	2.34584E-09	3.4054E-08	6.6208E-09	4.30209E-08	0.04302093
3837703772935	383770	3772935	2.3901E-05	7.3372E-05	8.62795E-05	8.51307E-05	1.80959E-05	2.35335E-05	1.7322E-05	1.7829E-06	2.08878E-05	1.7829E-06	1.37778E-05	1.99919E-05	1.18508E-05	2.30878E-09	3.3514E-08	6.5137E-09	4.23363E-08	0.04233634
3837803772935	383780	3772935	2.34855E-05	7.20964E-05	8.47795E-05	8.36506E-05	1.77813E-05	2.31244E-05	1.70208E-05	1.7519E-06	2.05246E-05	1.7519E-06	1.36406E-05	1.97928E-05	1.17328E-05	2.27028E-09	3.2953E-08	6.4025E-09	4.16253E-08	0.04162532
3837903772935	383790	3772935	2.30536E-05	7.07707E-05	8.32205E-05	8.21124E-05	1.74543E-05	2.26992E-05	1.67078E-05	1.71969E-06	2.01472E-05	1.71969E-06	1.35127E-05	1.96072E-05	1.16228E-05	2.23012E-09	3.2368E-08	6.2872E-09	4.08852E-08	0.04088516
3838003772935	383800	3772935	2.26363E-05	6.94895E-05	8.1714E-05	8.0626E-05	1.71383E-05	2.22882E-05	1.64054E-05	1.68855E-06	1.97825E-05	1.68855E-06	1.33879E-05	1.94262E-05	1.15154E-05	2.19137E-09	3.1803E-08	6.1755E-09	4.017E-08	0.04016999
3838103772935	383810	3772935	2.21391E-05	6.79633E-05	7.99192E-05	7.88551E-05	1.67619E-05	2.17987E-05	1.6045E-05	1.65147E-06	1.9348E-05	1.65147E-06	1.32912E-05	1.92859E-05	1.14323E-05	2.14509E-09	3.113E-08	6.0434E-09	3.93186E-08	0.03931859
3838203772935	383820	3772935	2.16546E-05	6.6476E-05	7.81703E-05	7.71295E-05	1.63951E-05	2.13217E-05	1.56939E-05	1.61533E-06	1.89246E-05	1.61533E-06	1.31945E-05	1.91456E-05	1.13491E-05	2.10004E-09	3.0474E-08	5.9147E-09	3.84891E-08	0.03848914
3838303772935	383830	3772935	2.12772E-05	6.53174E-05	7.68079E-05	7.57852E-05	1.61093E-05	2.09501E-05	1.54204E-05	1.58717E-06	1.85947E-05	1.58717E-06	1.30666E-05	1.896E-05	1.12391E-05	2.065E-09	2.9963E-08	5.8139E-09	3.78421E-08	0.03784215

			EGIODemolition	EGIOSite Grubbing / Prep	EGIOMass Grading / Excavation	EGIOMass Grading / Excavation	EGIODrainage / Utilities Trenching	EGIODrainage / Utilities Trenching	EGIOFoundations / Concrete Pads	EGIOFoundations / Concrete Pads	EGIOBuilding / Structure Construction	EGIOBuilding / Structure Construction	EGIOAsphalt Paving	EGIOArchitectural Coating	EGIOLandscaping or Other Finishing	EGIOWaterside Construction (Piles)	HIWaterside Construction (Landscaping)	HIWaterside Construction (Landscaping)	KMDemolition	KMSite Grubbing / Prep
Unique Identifier	X (UTM)	Y (UTM)	2025	2025	2025	2026	2026	2027	2026	2027	2026	2027	2027	2027	2027	2027	2025	2026	2025	2025
3838403772935	383840	3772935	7.96345E-05	3.1234E-05	1.03437E-05	1.01306E-05	2.35236E-05	2.34873E-05	3.0907E-05	3.08871E-05	3.31053E-05	3.23117E-05	1.28825E-06	1.28825E-06	3.48882E-05	1.28825E-06	1.92951E-05	1.86908E-05	2.53441E-05	0.000109995
3838503772935	383850	3772935	7.89698E-05	3.0973E-05	1.02573E-05	1.0046E-05	2.33273E-05	2.32913E-05	3.0649E-05	3.06293E-05	3.28289E-05	3.2042E-05	1.27749E-06	1.27749E-06	3.4597E-05	1.27749E-06	1.91265E-05	1.85274E-05	2.5111E-05	0.000108984
3838603772935	383860	3772935	7.85926E-05	3.0825E-05	1.02083E-05	9.99801E-06	2.32159E-05	2.318E-05	3.05026E-05	3.04829E-05	3.26721E-05	3.1889E-05	1.27139E-06	1.27139E-06	3.44318E-05	1.27139E-06	1.90117E-05	1.84162E-05	2.49662E-05	0.000108355
3838703772935	383870	3772935	7.81076E-05	3.0635E-05	1.01453E-05	9.9363E-06	2.30726E-05	2.3037E-05	3.03144E-05	3.02948E-05	3.24705E-05	3.16922E-05	1.26354E-06	1.26354E-06	3.42193E-05	1.26354E-06	1.88915E-05	1.82998E-05	2.48191E-05	0.000107717
3838803772935	383880	3772935	7.69938E-05	3.0198E-05	1.00007E-05	9.79462E-06	2.27436E-05	2.27085E-05	2.98821E-05	2.98628E-05	3.20075E-05	3.12403E-05	1.24553E-06	1.24553E-06	3.37313E-05	1.24553E-06	1.86063E-05	1.80235E-05	2.44502E-05	0.000106116
3838903772935	383890	3772935	7.41285E-05	2.9074E-05	9.6285E-06	9.43012E-06	2.18972E-05	2.18634E-05	2.87701E-05	2.87515E-05	3.08163E-05	3.00777E-05	1.19918E-06	1.19918E-06	3.2476E-05	1.19918E-06	1.78726E-05	1.73128E-05	2.34861E-05	0.000101931
3839003772935	383900	3772935	7.17842E-05	2.8155E-05	9.324E-06	9.13189E-06	2.12047E-05	2.1172E-05	2.78602E-05	2.78422E-05	2.98418E-05	2.91265E-05	1.16125E-06	1.16125E-06	3.1449E-05	1.16125E-06	1.72645E-05	1.67237E-05	2.27122E-05	9.85724E-05
3839103772935	383910	3772935	6.99339E-05	2.7429E-05	9.08367E-06	8.89651E-06	2.06581E-05	2.06263E-05	2.71421E-05	2.71246E-05	2.90726E-05	2.83757E-05	1.13132E-06	1.13132E-06	3.06384E-05	1.13132E-06	1.67837E-05	1.6258E-05	2.20943E-05	9.5891E-05
3829703772945	382970	3772945	9.64758E-05	3.7839E-05	1.25312E-05	1.2273E-05	2.84985E-05	2.84545E-05	3.74433E-05	3.74191E-05	4.01064E-05	3.91451E-05	1.56069E-06	1.56069E-06	4.22665E-05	1.56069E-06	2.09706E-05	2.03138E-05	1.93741E-05	8.40851E-05
3829803772945	382980	3772945	9.85237E-05	3.8642E-05	1.27972E-05	1.25335E-05	2.91034E-05	2.90585E-05	3.82381E-05	3.82134E-05	4.09578E-05	3.9976E-05	1.59381E-06	1.59381E-06	4.31637E-05	1.59381E-06	2.14478E-05	2.0776E-05	1.97566E-05	8.5745E-05
3829903772945	382990	3772945	0.000100796	3.9534E-05	1.30923E-05	1.28226E-05	2.97747E-05	2.97287E-05	3.912E-05	3.90948E-05	4.19024E-05	4.08981E-05	1.63058E-06	1.63058E-06	4.41592E-05	1.63058E-06	2.19734E-05	2.12852E-05	2.02002E-05	8.76701E-05
3830003772945	383000	3772945	0.000103113	4.0443E-05	1.33933E-05	1.31174E-05	3.04592E-05	3.04122E-05	4.00194E-05	3.99936E-05	4.28658E-05	4.18383E-05	1.66806E-06	1.66806E-06	4.51745E-05	1.66806E-06	2.25152E-05	2.181E-05	2.06596E-05	8.96639E-05
3830103772945	383010	3772945	0.000105539	4.1394E-05	1.37083E-05	1.34259E-05	3.11756E-05	3.11275E-05	4.09607E-05	4.09342E-05	4.3874E-05	4.28223E-05	1.7073E-06	1.7073E-06	4.62369E-05	1.7073E-06	2.30839E-05	2.23608E-05	2.11506E-05	9.17953E-05
3830203772945	383020	3772945	0.000108134	4.2412E-05	1.40455E-05	1.37561E-05	3.19424E-05	3.18931E-05	4.19681E-05	4.1941E-05	4.49531E-05	4.38756E-05	1.74929E-06	1.74929E-06	4.73742E-05	1.74929E-06	2.3692E-05	2.29499E-05	2.16847E-05	9.41132E-05
3830303772945	383030	3772945	0.000110775	4.3448E-05	1.43885E-05	1.4092E-05	3.27224E-05	3.26719E-05	4.2993E-05	4.29653E-05	4.60509E-05	4.49471E-05	1.79201E-06	1.79201E-06	4.85311E-05	1.79201E-06	2.43145E-05	2.35529E-05	2.22324E-05	9.64901E-05
3830403772945	383040	3772945	0.000113533	4.4529E-05	1.47467E-05	1.44428E-05	3.3537E-05	3.34852E-05	4.40632E-05	4.40348E-05	4.71972E-05	4.60659E-05	1.83661E-06	1.83661E-06	4.97391E-05	1.83661E-06	2.49674E-05	2.41854E-05	2.2814E-05	9.90144E-05
3830503772945	383050	3772945	0.000116398	4.5653E-05	1.51188E-05	1.48073E-05	3.43834E-05	3.43303E-05	4.51752E-05	4.51461E-05	4.83883E-05	4.72285E-05	1.88297E-06	1.88297E-06	5.09944E-05	1.88297E-06	2.56455E-05	2.48423E-05	2.34318E-05	0.000101696
3830603772945	383060	3772945	0.000119371	4.6819E-05	1.5505E-05	1.51855E-05	3.52616E-05	3.52072E-05	4.63291E-05	4.62992E-05	4.96243E-05	4.84348E-05	1.93106E-06	1.93106E-06	5.22969E-05	1.93106E-06	2.63559E-05	2.55304E-05	2.40836E-05	0.000104524
3830703772945	383070	3772945	0.000122551	4.8066E-05	1.5918E-05	1.559E-05	3.62008E-05	3.6145E-05	4.75632E-05	4.75325E-05	5.09461E-05	4.97249E-05	1.9825E-06	1.9825E-06	5.36899E-05	1.9825E-06	2.71147E-05	2.62655E-05	2.47851E-05	0.000107569
3830803772945	383080	3772945	0.000125802	4.9341E-05	1.63403E-05	1.60037E-05	3.71613E-05	3.7104E-05	4.88251E-05	4.87936E-05	5.22978E-05	5.10442E-05	2.0351E-06	2.0351E-06	5.51144E-05	2.0351E-06	2.78987E-05	2.70248E-05	2.55206E-05	0.000110761
3830903772945	383090	3772945	0.000129107	5.0638E-05	1.67697E-05	1.64242E-05	3.81377E-05	3.80789E-05	5.0108E-05	5.00756E-05	5.36719E-05	5.23854E-05	2.08857E-06	2.08857E-06	5.65625E-05	2.08857E-06	2.86987E-05	2.77998E-05	2.62855E-05	0.000114081
3831003772945	383100	3772945	0.000132467	5.1955E-05	1.7206E-05	1.68515E-05	3.913E-05	3.90696E-05	5.14117E-05	5.13786E-05	5.50684E-05	5.37484E-05	2.14291E-06	2.14291E-06	5.80342E-05	2.14291E-06	2.95186E-05	2.8594E-05	2.70821E-05	0.000117538
3831103772945	383110	3772945	0.000135916	5.3308E-05	1.7654E-05	1.72903E-05	4.01489E-05	4.00869E-05	5.27504E-05	5.27163E-05	5.65022E-05	5.51479E-05	2.19871E-06	2.19871E-06	5.95453E-05	2.19871E-06	3.03653E-05	2.94142E-05	2.79195E-05	0.000121173
3831203772945	383120	3772945	0.000139553	5.4735E-05	1.81265E-05	1.7753E-05	4.12234E-05	4.11598E-05	5.41622E-05	5.41272E-05	5.80145E-05	5.66239E-05	2.25755E-06	2.25755E-06	6.1139E-05	2.25755E-06	3.1264E-05	3.02848E-05	2.88179E-05	0.000125072
3831303772945	383130	3772945	0.000143263	5.619E-05	1.86083E-05	1.82249E-05	4.23192E-05	4.22539E-05	5.56019E-05	5.5566E-05	5.95566E-05	5.81291E-05	2.31756E-06	2.31756E-06	6.27642E-05	2.31756E-06	3.21879E-05	3.11797E-05	2.97594E-05	0.000129158
3831403772945	383140	3772945	0.000147305	5.7775E-05	1.91333E-05	1.87391E-05	4.35132E-05	4.3446E-05	5.71706E-05	5.71337E-05	6.12369E-05	5.97691E-05	2.38295E-06	2.38295E-06	6.4535E-05	2.38295E-06	3.31978E-05	3.2158E-05	3.08004E-05	0.000133676
3831503772945	383150	3772945	0.000151616	5.9466E-05	1.96933E-05	1.92876E-05	4.47867E-05	4.47176E-05	5.88439E-05	5.88059E-05	6.30292E-05	6.15184E-05	2.45269E-06	2.45269E-06	6.64238E-05	2.45269E-06	3.42796E-05	3.32059E-05	3.19296E-05	0.000138577
3831603772945	383160	3772945	0.000156009	6.1189E-05	2.02638E-05	1.98463E-05	4.60842E-05	4.60131E-05	6.05486E-05	6.05095E-05	6.48551E-05	6.33005E-05	2.52375E-06	2.52375E-06	6.8348E-05	2.52375E-06	3.53882E-05	3.42798E-05	3.31155E-05	0.000143724
3831703772945	383170	3772945	0.000160598	6.2989E-05	2.086E-05	2.04302E-05	4.744E-05	4.73668E-05	6.23299E-05	6.22897E-05	6.67631E-05	6.51628E-05	2.59799E-06	2.59799E-06	7.03588E-05	2.59799E-06	3.65596E-05	3.54145E-05	3.43896E-05	0.000149253
3831803772945	383180	3772945	0.000165179	6.4786E-05	2.1455E-05	2.1013E-05	4.87931E-05	4.87178E-05	6.41078E-05	6.40664E-05	6.86674E-05	6.70215E-05	2.6721E-06	2.6721E-06	7.23657E-05	2.6721E-06	3.77436E-05	3.65614E-05	3.57112E-05	0.000154989
3831903772945	383190	3772945	0.000170011	6.6681E-05	2.20827E-05	2.16277E-05	5.02206E-05	5.01431E-05	6.59833E-05	6.59407E-05	7.06763E-05	6.89822E-05	2.75027E-06	2.75027E-06	7.44828E-05	2.75027E-06	3.90011E-05	3.77795E-05	3.71551E-05	0.000161256
3832003772945	383200	3772945	0.00017479	6.8555E-05	2.27033E-05	2.22356E-05	5.16321E-05	5.15524E-05	6.78378E-05	6.7794E-05	7.26628E-05	7.09211E-05	2.82757E-06	2.82757E-06	7.65762E-05	2.82757E-06	4.02694E-05	3.90081E-05	3.86713E-05	0.000167836
3832103772945	383210	3772945	0.000178266	6.9918E-05	2.31548E-05	2.26778E-05	5.26589E-05	5.25776E-05	6.91869E-05	6.91423E-05	7.41078E-05	7.23315E-05	2.8838E-06	2.8838E-06	7.80991E-05	2.8838E-06	4.14049E-05	4.0108E-05	4.02442E-05	0.000174662
3832203772945	383220	3772945	0.000179991	7.0595E-05	2.33788E-05	2.28971E-05	5.31683E-05	5.30863E-05	6.98562E-05	6.98111E-05	7.48247E-05	7.30312E-05	2.9117E-06	2.9117E-06	7.88546E-05	2.9117E-06	4.17834E-05	4.04747E-05	4.12671E-05	0.000179102
3832303772945	383230	3772945	0.000184751	7.2462E-05	2.39972E-05	2.35027E-05	5.45745E-05	5.44903E-05	7.17038E-05	7.16575E-05	7.68037E-05	7.49628E-05	2.98871E-06	2.98871E-06	8.09402E-05	2.98871E-06	4.31683E-05	4.18162E-05	4.3202E-05	0.0001875
3832403772945	383240	3772945	0.00019191	7.527E-05	2.4927E-05	2.44134E-05	5.66892E-05	5.66017E-05	7.44822E-05	7.44341E-05	7.97797E-05	7.78674E-05	3.10452E-06	3.10452E-06	8.40765E-05	3.10452E-06	4.53228E-05	4.39032E-05	4.67957E-05	0.000203097
3832503772945	383250	3772945	0.000195368	7.6626E-05	2.53762E-05	2.48533E-05	5.77107E-05	5.76216E-05	7.58243E-05	7.57753E-05	8.12173E-05	7.92705E-05	3.16046E-06	3.16046E-06	8.55914E-05	3.16046E-06	4.65157E-05	4.50588E-05	4.9215E-05	0.000213596
3832603772945	383260	3772945	0.00019605	7.6894E-05	2.54648E-05	2.49402E-05	5.79123E-05	5.7823E-05	7.60892E-05	7.60401E-05	8.1501E-05	7.95475E-05	3.1715E-06	3.1715E-06	8.58905E-05	3.1715E-06	4.70503E-05	4.55766E-05	5.09077E-05	0.000220943
3832703772945	383270	3772945	0.000194748	7.6383E-05	2.52957E-05	2.47745E-05	5.75276E-05	5.74388E-05	7.55837E-05	7.5535E-05	8.09596E-05	7.90191E-05	3.15043E-06	3.15043E-06	8.53199E-05	3.15043E-06	4.70019E-05	4.55297E-05	5.1822E-05	0.000224911
3832803772945	383280	3772945	0.000192224	7.5393E-05	2.49678E-05	2.44534E-05	5.6782E-05	5.66944E-05	7.46042E-05	7.4556E-05	7.99104E-05	7.7995E-05	3.1096E-06	3.1096E-06	8.42142E-05	3.1096E-06	4.66054E-05	4.51456E-05	5.22203E-05	0.00022664
3832903772945	383290	3772945	0.000189709	7.4407E-05	2.46412E-05	2.41335E-05	5.60391E-05	5.59527E-05	7.36281E-05	7.35806E-05	7.88649E-05	7.69745E-05	3.06892E-06	3.06892E-06	8.31124E-05	3.06892E-06	4.61856E-05	4.4739E-05	5.24783E-05	0.00022776
3833003772945	383300	3772945	0.000189368	7.4273E-05	2.45968E-05	2.40901E-05	5.59383E-05	5.5852E-05	7.34956E-05	7.34482E-05	7.8723E-05	7.6836E-05	3.0634E-06	3.0634E-06	8.29628E-05	3.0634E-06	4.6313E-05	4.48624E-05	5.32613E-05	0.000231158
3833103772945	383310	3772945	0.00018882	7.4058E-05	2.45257E-05	2.40204E-05	5.57765E-05	5.56904E-05	7.3283E-05	7.32357E-05	7.84952E-05	7.66137E-05	3.05453E-06	3.05453E-06	8.27228E-05	3.05453E-06	4.63758E-05	4.49232E-05	5.39357E-05	0.000234085
3833203772945	383320	3772945	0.000187365	7.3487E-05	2.43367E-05	2.38352E-05	5.53466E-05	5.52612E-05	7.27182E-05	7.26713E-05	7.78903E-05	7.60233E-05	3.03099E-06	3.03099E-06	8.20853E-05	3.03099E-06	4.62E-05	4.47529E-05	5.42955E-05	0.000235647
3833303772945	383330	3772945	0.000185299	7.2677E-05	2.40683E-05	2.35724E-05	5.47364E-05	5.46519E-05	7.19165E-05	7.187E-05	7.70315E-05	7.51851E-05	2.99757E-06	2.99757E-06	8.11802E-05	2.99757E-06	4.58592E-05	4.44228E-05	5.44178E-05	0.000236177
3833403772945	383340	3772945	0.000183044	7.1793E-05	2.37755E-05	2.32856E-05	5.40704E-05	5.3987E-05	7.10415E-05	7.09956E-05	7.60943E-05	7.42703E-05	2.9611E-06	2.9611E-06	8.01925E-05	2.9611E-06	4.54555E-05	4.40318E-05	5.44223E-05	0.000236197
3833503772945	383350	3772945	0.000181949	7.1363E-05	2.36332E-05	2.31462E-05	5.37467E-05	5.36638E-05	7.06162E-05	7.05706E-05	7.56387E-05	7.38257E-05	2.94338E-06	2.94338E-06	7.97125E-05	2.94338E-06	4.53138E-05	4.38945E-05	5.46848E-05	0.000237336
3833603772945	383360	3772945	0.000180287	7.0711E-05	2.34173E-05	2.29349E-05	5.32559E-05	5.31737E-05	6.99713E-05	6.99261E-05	7.4948E-05	7.31515E-05	2.9165E-06	2.9165E-06	7.89845E-05	2.9165E-06	4.50017E-05	4.35921E-05	5.47029E-05	0.000237414
3833703772945	383370	3772945	0.000180269	7.0704E-05	2.3415E-05	2.29326E-05	5.32506E-05	5.31684E-05	6.99643E-05	6.99191E-05	7.49405E-05	7.31442E-05	2.91621E-06	2.91621E-06	7.89766E-05	2.91621E-06	4.50698E-05	4.36582E-05	5.51284E-05	0.000239261
3833803772945	383380	3772945	0.000182236	7.1476E-05	2.36705E-05	2.31828E-05	5.38316E-05	5.37486E-05	7.07277E-05	7.06821E-05	7.57582E-05	7.39423E-05	2.94803E-06	2.94803E-06	7.98384E-05	2.94803E-06	4.5617E-05	4.41882E-05	5.61015E-05	0.000243484
3833903772945	383390	3772945	0.000184131	7.2219E-05	2.39167E-05	2.34239E-05	5.43915E-05	5.43075E-05	7.14633E-05	7.14172E-05	7.65461E-05	7.47113E-05	2.97869E-06	2.97869E-06	8.06687E-05	2.97869E-06	4.61426E-05	4.46973E-05	5.70406E-05	0.00024756
3834003772945	383400	3772945	0.000183916	7.2134E-05	2.38887E-05	2.33965E-05	5.43278E-05	5.4244E-05	7.13796E-05	7.13335E-05	7.64565E-05	7.46239E-05	2.9752E-06	2.9752E-06	8.05742E-05	2.9752E-06	4.613E-05	4.46852E-05	5.73077E-05	0.000248719
3834103772945	383410	3772945	0.000183323	7.1902E-05	2.38117E-05	2.33211E-05	5.41527E-05	5.40691E-05	7.11495E-05	7.11036E-05	7.621E-05	7.43833E-05	2.96561E-06	2.96561E-06	8.03145E-05	2.96561E-06	4.60134E-05	4.45722E-05	5.74254E-05	0.00024923
3834203772945	383420	3772945	0.000181958	7.1366E-05	2.36343E-05	2.31474E-05	5.37494E-05	5.36664E-05	7.06197E-05	7.05741E-05	7.56425E-05	7.38294E-05	2.94352E-06	2.94352E-06	7.97164E-05	2.94352E-06	4.56923E-05	4.42612E-05	5.7267E-05	0.000248543
3834303772945	383430	3772945	0.000179479	7.0394E-05	2.33123E-05	2.2832E-05	5.30171E-05	5.29353E-05	6.96575E-05	6.96126E-05	7.46119E-05	7.28235E-05	2.90342E-06	2.90342E-06	7.86303E-05	2.90342E-06	4.5077E-05	4.36651E-05	5.67283E-05	0.000246205
3834403772945	383440	3772945	0.000176838	6.9358E-05	2.29693E-05	2.24961E-05	5.2237E-05	5.21564E-05	6.86326E-05	6.85883E-05	7.35141E-05	7.1752E-05	2.8607E-06	2.8607E-06	7.74734E-05	2.8607E-06	4.44151E-05	4.30239E-05	5.61083E-05	0.000243514
3834503772945	383450	3772945	0.000171799	6.7382E-05	2.23148E-05	2.18551E-05	5.07486E-05	5.06703E-05	6.6677E-05	6.6634E-05	7.14194E-05	6.97075E-05	2.77919E-06	2.77919E-06	7.52659E-05	2.77919E-06	4.31199E-05	4.17693E-05	5.46825E-05	0.000237326
3834603772945	383460	3772945	0.000166275	6.5215E-05	2.15973E-05	2.11524E-05	4.91168E-05	4.9041E-05	6.45331E-05	6.44914E-05	6.9123E-05	6.74661E-05	2.68983E-06	2.68983E-06	7.28458E-05	2.68983E-06	4.16955E-05	4.03895E-05	5.30712E-05	0.000230333
3834703772945	383470	3772945	0.000159988	6.2749E-05	2.07807E-05	2.03525E-05	4.72596E-05	4.71866E-05	6.20929E-05	6.20528E-05	6.65092E-05	6.4915E-05	2.58811E-06	2.58811E-06	7.00913E-05	2.58811E-06	4.00721E-05	3.88169E-05	5.1177E-05	0.000222112
3834803772945	383480	3772945	0.000151706	5.9501E-05	1.9705E-05	1.9299E-05	4.48133E-05	4.47441E-05	5.88788E-05	5.88408E-05	6.30665E-05	6.15548E-05	2.45415E-06	2.45415E-06	6.64631E-05	2.45415E-06	3.79355E-05	3.67473E-05	4.86017E-05	0.000210935
3834903772945	383490	3772945	0.000144134	5.6532E-05	1.87215E-05	1.83358E-05	4.25766E-05	4.25109E-05	5.59401E-05	5.5904E-05	5.99188E-05	5.84826E-05	2.33166E-06	2.33166E-06	6.31459E-05	2.33166E-06	3.59945E-05	3.48671E-05	4.62435E-05	0.0002007
3835003772945	383500	3772945	0.000138305	5.4245E-05	1.79643E-05	1.75942E-05	4.08546E-05	4.07916E-05	5.36776E-05	5.3643E-05	5.74954E-05	5.61173E-05	2.23736E-06	2.23736E-06	6.0592E-05	2.23736E-06	3.4502E-05	3.34213E-05	4.44489E-05	0.000192912
3835103772945	383510	3772945	0.000133257	5.2265E-05	1.73087E-05	1.6952E-05	3.93635E-05	3.93028E-05	5.17185E-05	5.16851E-05	5.5397E-05	5.40691E-05	2.1557E-06	2.1557E-06	5.83805E-05	2.1557E-06	3.32068E-05	3.21667E-05	4.28897E-05	0.000186144
3835203772945	383520	3772945	0.000128595	5.0437E-05	1.67032E-05	1.6359E-05	3.79865E-05	3.79279E-05	4.99093E-05	4.9877E-05	5.3459E-05	5.21777E-05	2.08028E-06	2.08028E-06	5.63382E-05	2.08028E-06	3.20121E-05	3.10094E-05	4.14458E-05	0.000179878
3835303772945	383530	3772945	0.000125083	4.9059E-05	1.6247E-05	1.59123E-05	3.69491E-05	3.6892E-05	4.85462E-05	4.85149E-05	5.19991E-05	5.07527E-05	2.02347E-06	2.02347E-06	5.47996E-05	2.02347E-06	3.11008E-05	3.01266E-05	4.03528E-05	0.000175134
3835403772945	383540	3772945	0.000121652	4.7714E-05	1.58013E-05	1.54758E-05	3.59355E-05	3.58801E-05	4.72146E-05	4.71841E-05	5.05727E-05	4.93605E-05	1.96797E-06	1.96797E-06	5.32964E-05	1.96797E-06	3.0211E-05	2.92647E-05	3.9271E-05	0.000170439
3835503772945	383550	3772945	0.000119083	4.6706E-05	1.54677E-05	1.5149E-05	3.51767E-05	3.51224E-05	4.62176E-05	4.61877E-05	4.95048E-05	4.83182E-05	1.92641E-06	1.92641E-06	5.2171E-05	1.92641E-06	2.95347E-05	2.86096E-05	3.84563E-05	0.000166903
3835603772945	383560	3772945	0.000117179	4.5959E-05	1.52203E-05	1.49067E-05	3.46142E-05	3.45608E-05	4.54785E-05	4.54492E-05	4.87132E-05	4.75456E-05	1.89561E-06	1.89561E-06	5.13368E-05	1.89561E-06	2.90234E-05	2.81144E-05	3.78453E-05	0.000164251
3835703772945	383570	3772945	0.000115374	4.5251E-05	1.49858E-05	1.46771E-05	3.40809E-05	3.40283E-05	4.47778E-05	4.47489E-05	4.79627E-05	4.6813E-05	1.8664E-06	1.8664E-06	5.05458E-05	1.8664E-06	2.85391E-05	2.76452E-05	3.72614E-05	0.000161717
3835803772945	383580	3772945	0.000113928	4.4684E-05	1.4798E-05	1.44931E-05	3.36537E-05	3.36018E-05	4.42166E-05	4.41881E-05	4.73615E-05	4.62263E-05	1.84301E-06	1.84301E-06	4.99123E-05	1.84301E-06	2.8148E-05	2.72664E-05	3.6793E-05	0.000159684
3835903772945	383590	3772945	0.00011259	4.4159E-05	1.46242E-05	1.43229E-05	3.32584E-05	3.32071E-05	4.36972E-05	4.3669E-05	4.68051E-05	4.56832E-05	1.82136E-06	1.82136E-06	4.9326E-05	1.82136E-06	2.77875E-05	2.69171E-05	3.63585E-05	0.000157798
3836003772945	383600	3772945	0.000111646	4.3789E-05	1.45017E-05	1.42029E-05	3.29798E-05	3.29289E-05	4.33311E-05	4.33032E-05	4.64131E-05	4.53006E-05	1.8061E-06	1.8061E-06	4.89128E-05	1.8061E-06	2.75273E-05	2.66651E-05	3.60529E-05	0.000156472
3836103772945	383610	3772945	0.000111197	4.3613E-05	1.44433E-05	1.41457E-05	3.28471E-05	3.27965E-05	4.31568E-05	4.3129E-05	4.62264E-05	4.51183E-05	1.79884E-06	1.79884E-06	4.8716E-05	1.79884E-06	2.74E-05	2.65417E-05	3.59172E-05	0.000155883
3836203772945	383620	3772945	0.00011082	4.3465E-05	1.43943E-05	1.40978E-05	3.27357E-05	3.26852E-05	4.30104E-05	4.29827E-05	4.60695E-05	4.49653E-05	1.79273E-06	1.79273E-06	4.85507E-05	1.79273E-06	2.72959E-05	2.6441E-05	3.58085E-05	0.000155412
3836303772945	383630	3772945	0.00010985	4.3085E-05	1.42683E-05	1.39744E-05	3.24492E-05	3.23991E-05	4.26339E-05	4.26064E-05	4.56663E-05	4.45717E-05	1.77704E-06	1.77704E-06	4.81258E-05	1.77704E-06	2.70412E-05	2.61942E-05	3.54962E-05	0.000154056
3836403772945	383640	3772945	0.000108808	4.2676E-05	1.4133E-05	1.38418E-05	3.21414E-05	3.20918E-05	4.22296E-05	4.22023E-05	4.52331E-05	4.41489E-05	1.76019E-06	1.76019E-06	4.76693E-05	1.76019E-06	2.67703E-05	2.59318E-05	3.51568E-05	0.000152583
3836503772945	383650	3772945	0.000107838	4.2296E-05	1.4007E-05	1.37184E-05	3.18548E-05	3.18057E-05	4.18531E-05	4.18261E-05	4.48299E-05	4.37553E-05	1.74449E-06	1.74449E-06	4.72443E-05	1.74449E-06	2.6521E-05	2.56903E-05	3.48399E-05	0.000151208

			KMMass Grading / Excavation	KMMass Grading / Excavation	KMDrainage / Utilities Trenching	KMFoundations / Concrete Pads	KMBuilding / Structure Construction	KMAsphalt Paving	KMArchitectural Coating	KMLandscaping or Other Finishing	KMWaterside Construction (Piles)	EWNDemolition	EWNSite Grubbing / Prep	EWNDrainage / Utilities Trenching	EWNDrainage / Utilities Trenching	EWNDrainage / Utilities Trenching	EWNFoundation s / Concrete Pads	EWNBuilding / Structure Construction	EWNAsphalt Paving	EWNLandscaping or Other Finishing	EWNWaterside Construction (Piles)
Unique Identifier	X (UTM)	Y (UTM)	2025	2026	2026	2026	2026	2026	2026	2026	2026	2027	2027	2027	2028	2029	2029	2029	2029	2029	2029
3838403772935	383840	3772935	8.36081E-05	8.27428E-05	2.97137E-05	1.57244E-05	5.40077E-05	1.73505E-06	1.73505E-06	5.57427E-05	1.73505E-06	8.50216E-05	4.63379E-06	1.0881E-05	1.06709E-05	1.04501E-05	9.05172E-06	1.96553E-05	1.39837E-06	2.03545E-05	1.39837E-06
3838503772935	383850	3772935	8.28391E-05	8.19818E-05	2.94404E-05	1.55797E-05	5.35109E-05	1.71909E-06	1.71909E-06	5.523E-05	1.71909E-06	8.42635E-05	4.59247E-06	1.0784E-05	1.05757E-05	1.03569E-05	8.97102E-06	1.948E-05	1.3859E-06	2.0173E-05	1.3859E-06
3838603772935	383860	3772935	8.23613E-05	8.1509E-05	2.92706E-05	1.54899E-05	5.32023E-05	1.70918E-06	1.70918E-06	5.49115E-05	1.70918E-06	8.37122E-05	4.56243E-06	1.07134E-05	1.05065E-05	1.02892E-05	8.91233E-06	1.93526E-05	1.37683E-06	2.0041E-05	1.37683E-06
3838703772935	383870	3772935	8.18761E-05	8.10287E-05	2.90981E-05	1.53986E-05	5.28888E-05	1.69911E-06	1.69911E-06	5.45879E-05	1.69911E-06	8.31763E-05	4.53321E-06	1.06448E-05	1.04393E-05	1.02233E-05	8.85526E-06	1.92287E-05	1.36802E-06	1.99127E-05	1.36802E-06
3838803772935	383880	3772935	8.06591E-05	7.98244E-05	2.86656E-05	1.51697E-05	5.21028E-05	1.67385E-06	1.67385E-06	5.37766E-05	1.67385E-06	8.18746E-05	4.46227E-06	1.04783E-05	1.02759E-05	1.00633E-05	8.71668E-06	1.89278E-05	1.34661E-06	1.96011E-05	1.34661E-06
3838903772935	383890	3772935	7.74788E-05	7.66769E-05	2.75353E-05	1.45716E-05	5.00484E-05	1.60785E-06	1.60785E-06	5.16562E-05	1.60785E-06	7.85133E-05	4.27907E-06	1.00481E-05	9.85403E-06	9.65014E-06	8.35882E-06	1.81507E-05	1.29132E-06	1.87963E-05	1.29132E-06
3839003772935	383900	3772935	7.49255E-05	7.41501E-05	2.66279E-05	1.40914E-05	4.8399E-05	1.55487E-06	1.55487E-06	4.99539E-05	1.55487E-06	7.57262E-05	4.12717E-06	9.69138E-06	9.50423E-06	9.30758E-06	8.0621E-06	1.75064E-05	1.24548E-06	1.81291E-05	1.24548E-06
3839103772935	383910	3772935	7.28874E-05	7.21331E-05	2.59036E-05	1.37081E-05	4.70825E-05	1.51257E-06	1.51257E-06	4.85951E-05	1.51257E-06	7.3521E-05	4.00699E-06	9.40917E-06	9.22746E-06	9.03654E-06	7.82733E-06	1.69666E-05	1.20921E-06	1.76012E-05	1.20921E-06
3829703772945	382970	3772945	6.39136E-05	6.32522E-05	2.27144E-05	1.20204E-05	4.12858E-05	1.32635E-06	1.32635E-06	4.26121E-05	1.32635E-06	9.81377E-05	5.34863E-06	1.25596E-05	1.23171E-05	1.20622E-05	1.04481E-05	2.26875E-05	1.61409E-06	2.34945E-05	1.61409E-06
3829803772945	382980	3772945	6.51753E-05	6.45008E-05	2.31628E-05	1.22577E-05	4.21008E-05	1.35253E-06	1.35253E-06	4.34533E-05	1.35253E-06	0.000100465	5.4755E-06	1.28575E-05	1.26092E-05	1.23483E-05	1.06959E-05	2.32256E-05	1.65237E-06	2.40518E-05	1.65237E-06
3829903772945	382990	3772945	6.66386E-05	6.5949E-05	2.36828E-05	1.25329E-05	4.3046E-05	1.3829E-06	1.3829E-06	4.44289E-05	1.3829E-06	0.000103023	5.61488E-06	1.31848E-05	1.29302E-05	1.26626E-05	1.09682E-05	2.38168E-05	1.69444E-06	2.4664E-05	1.69444E-06
3830003772945	383000	3772945	6.81541E-05	6.74488E-05	2.42214E-05	1.28179E-05	4.4025E-05	1.41435E-06	1.41435E-06	4.54393E-05	1.41435E-06	0.000105649	5.75801E-06	1.35209E-05	1.32598E-05	1.29854E-05	1.12478E-05	2.44239E-05	1.73763E-06	2.52928E-05	1.73763E-06
3830103772945	383010	3772945	6.97742E-05	6.90521E-05	2.47972E-05	1.31226E-05	4.50715E-05	1.44797E-06	1.44797E-06	4.65195E-05	1.44797E-06	0.000108406	5.90824E-06	1.38737E-05	1.36058E-05	1.33242E-05	1.15413E-05	2.50612E-05	1.78297E-06	2.59527E-05	1.78297E-06
3830203772945	383020	3772945	7.15361E-05	7.07958E-05	2.54234E-05	1.34539E-05	4.62096E-05	1.48453E-06	1.48453E-06	4.76941E-05	1.48453E-06	0.000111353	6.06891E-06	1.42509E-05	1.39757E-05	1.36866E-05	1.18551E-05	2.57427E-05	1.83145E-06	2.66584E-05	1.83145E-06
3830303772945	383030	3772945	7.33428E-05	7.25838E-05	2.60655E-05	1.37937E-05	4.73767E-05	1.52202E-06	1.52202E-06	4.88987E-05	1.52202E-06	0.00011437	6.23333E-06	1.4637E-05	1.43544E-05	1.40574E-05	1.21763E-05	2.64401E-05	1.88107E-06	2.73806E-05	1.88107E-06
3830403772945	383040	3772945	7.52615E-05	7.44826E-05	2.67473E-05	1.41546E-05	4.86161E-05	1.56184E-06	1.56184E-06	5.01779E-05	1.56184E-06	0.000117533	6.40567E-06	1.50417E-05	1.47513E-05	1.4446E-05	1.2513E-05	2.71711E-05	1.93308E-06	2.81377E-05	1.93308E-06
3830503772945	383050	3772945	7.72996E-05	7.64996E-05	2.74717E-05	1.45379E-05	4.99326E-05	1.60414E-06	1.60414E-06	5.15368E-05	1.60414E-06	0.000120817	6.5847E-06	1.54621E-05	1.51635E-05	1.48498E-05	1.28627E-05	2.79305E-05	1.98711E-06	2.89241E-05	1.98711E-06
3830603772945	383060	3772945	7.94497E-05	7.86275E-05	2.82358E-05	1.49423E-05	5.13215E-05	1.64876E-06	1.64876E-06	5.29703E-05	1.64876E-06	0.000124248	6.77165E-06	1.59011E-05	1.5594E-05	1.52714E-05	1.32279E-05	2.87235E-05	2.04352E-06	2.97453E-05	2.04352E-06
3830703772945	383070	3772945	8.17641E-05	8.09179E-05	2.90583E-05	1.53775E-05	5.28165E-05	1.69678E-06	1.69678E-06	5.45133E-05	1.69678E-06	0.000127923	6.97196E-06	1.63715E-05	1.60553E-05	1.57231E-05	1.36192E-05	2.95732E-05	2.10397E-06	3.06252E-05	2.10397E-06
3830803772945	383080	3772945	8.41904E-05	8.33191E-05	2.99206E-05	1.58339E-05	5.43838E-05	1.74714E-06	1.74714E-06	5.6131E-05	1.74714E-06	0.000131713	7.17853E-06	1.68565E-05	1.6531E-05	1.6189E-05	1.40227E-05	3.04494E-05	2.16631E-06	3.15325E-05	2.16631E-06
3830903772945	383090	3772945	8.67138E-05	8.58164E-05	3.08174E-05	1.63085E-05	5.60138E-05	1.7995E-06	1.7995E-06	5.78133E-05	1.7995E-06	0.00013558	7.38927E-06	1.73514E-05	1.70163E-05	1.66642E-05	1.44343E-05	3.13433E-05	2.22991E-06	3.24582E-05	2.22991E-06
3831003772945	383100	3772945	8.93417E-05	8.84171E-05	3.17514E-05	1.68027E-05	5.77114E-05	1.85404E-06	1.85404E-06	5.95654E-05	1.85404E-06	0.000139538	7.60502E-06	1.7858E-05	1.75132E-05	1.71508E-05	1.48558E-05	3.22584E-05	2.29501E-06	3.34059E-05	2.29501E-06
3831103772945	383110	3772945	9.2104E-05	9.11508E-05	3.2733E-05	1.73222E-05	5.94957E-05	1.91136E-06	1.91136E-06	6.14071E-05	1.91136E-06	0.000143635	7.82828E-06	1.83823E-05	1.80273E-05	1.76543E-05	1.52919E-05	3.32054E-05	2.36239E-06	3.43866E-05	2.36239E-06
3831203772945	383120	3772945	9.50679E-05	9.4084E-05	3.37864E-05	1.78796E-05	6.14103E-05	1.97287E-06	1.97287E-06	6.33831E-05	1.97287E-06	0.000147976	8.06489E-06	1.89379E-05	1.85722E-05	1.81879E-05	1.57541E-05	3.42091E-05	2.43379E-06	3.5426E-05	2.43379E-06
3831303772945	383130	3772945	9.81736E-05	9.71576E-05	3.48901E-05	1.84637E-05	6.34165E-05	2.03732E-06	2.03732E-06	6.54538E-05	2.03732E-06	0.00015244	8.30818E-06	1.95092E-05	1.91324E-05	1.87366E-05	1.62294E-05	3.52411E-05	2.50721E-06	3.64947E-05	2.50721E-06
3831403772945	383140	3772945	0.000101608	0.000100556	3.61106E-05	1.91096E-05	6.56348E-05	2.10858E-06	2.10858E-06	6.77434E-05	2.10858E-06	0.000157302	8.57317E-06	2.01314E-05	1.97427E-05	1.93342E-05	1.6747E-05	3.63651E-05	2.58718E-06	3.76587E-05	2.58718E-06
3831503772945	383150	3772945	0.000105333	0.000104243	3.74346E-05	1.98102E-05	6.80413E-05	2.18589E-06	2.18589E-06	7.02272E-05	2.18589E-06	0.000162516	8.85736E-06	2.07987E-05	2.03971E-05	1.99751E-05	1.73021E-05	3.75705E-05	2.67294E-06	3.8907E-05	2.67294E-06
3831603772945	383160	3772945	0.000109245	0.000108115	3.88249E-05	2.0546E-05	7.05683E-05	2.26708E-06	2.26708E-06	7.28354E-05	2.26708E-06	0.000167861	9.14864E-06	2.14827E-05	2.10679E-05	2.0632E-05	1.78711E-05	3.88061E-05	2.76084E-06	4.01865E-05	2.76084E-06
3831703772945	383170	3772945	0.000113448	0.000112274	4.03187E-05	2.13365E-05	7.32834E-05	2.3543E-06	2.3543E-06	7.56377E-05	2.3543E-06	0.000173489	9.45536E-06	2.2203E-05	2.17742E-05	2.13237E-05	1.84703E-05	4.01071E-05	2.8534E-06	4.15338E-05	2.8534E-06
3831803772945	383180	3772945	0.000117808	0.000116589	4.18682E-05	2.21565E-05	7.60997E-05	2.44478E-06	2.44478E-06	7.85445E-05	2.44478E-06	0.000179178	9.76542E-06	2.2931E-05	2.24882E-05	2.20229E-05	1.90759E-05	4.14223E-05	2.94697E-06	4.28958E-05	2.94697E-06
3831903772945	383190	3772945	0.000122571	0.000121303	4.35609E-05	2.30523E-05	7.91765E-05	2.54363E-06	2.54363E-06	8.17201E-05	2.54363E-06	0.000185204	1.00938E-05	2.37022E-05	2.32445E-05	2.27636E-05	1.97175E-05	4.28154E-05	3.04608E-06	4.43384E-05	3.04608E-06
3832003772945	383200	3772945	0.000127573	0.000126253	4.53386E-05	2.3993E-05	8.24076E-05	2.64743E-06	2.64743E-06	8.50551E-05	2.64743E-06	0.000191245	1.04231E-05	2.44754E-05	2.40027E-05	2.35061E-05	2.03607E-05	4.4212E-05	3.14544E-06	4.57847E-05	3.14544E-06
3832103772945	383210	3772945	0.000132762	0.000131388	4.71826E-05	2.49689E-05	8.57593E-05	2.7551E-06	2.7551E-06	8.85144E-05	2.7551E-06	0.000196589	1.07144E-05	2.51594E-05	2.46735E-05	2.4163E-05	2.09297E-05	4.54475E-05	3.23334E-06	4.70642E-05	3.23334E-06
3832203772945	383220	3772945	0.000136137	0.000134728	4.83819E-05	2.56035E-05	8.79391E-05	2.82513E-06	2.82513E-06	9.07642E-05	2.82513E-06	0.000198037	1.07932E-05	2.53446E-05	2.48551E-05	2.43409E-05	2.10837E-05	4.57821E-05	3.25715E-06	4.74106E-05	3.25715E-06
3832303772945	383230	3772945	0.00014252	0.000141045	5.06504E-05	2.6804E-05	9.20624E-05	2.9576E-06	2.9576E-06	9.502E-05	2.9576E-06	0.000204131	1.11254E-05	2.61246E-05	2.56201E-05	2.509E-05	2.17326E-05	4.71911E-05	3.35739E-06	4.88698E-05	3.35739E-06
3832403772945	383240	3772945	0.000154375	0.000152778	5.48637E-05	2.90337E-05	9.97206E-05	3.20362E-06	3.20362E-06	0.000102924	3.20362E-06	0.000213465	1.16341E-05	2.73191E-05	2.67916E-05	2.62372E-05	2.27263E-05	4.93488E-05	3.5109E-06	5.11043E-05	3.5109E-06
3832503772945	383250	3772945	0.000162356	0.000160676	5.77001E-05	3.05347E-05	0.000104876	3.36924E-06	3.36924E-06	0.000108245	3.36924E-06	0.000218404	1.19033E-05	2.79512E-05	2.74114E-05	2.68442E-05	2.32521E-05	5.04905E-05	3.59213E-06	5.22866E-05	3.59213E-06
3832603772945	383260	3772945	0.00016794	0.000166202	5.96847E-05	3.15849E-05	0.000108483	3.48513E-06	3.48513E-06	0.000111968	3.48513E-06	0.000220303	1.20068E-05	2.81942E-05	2.76497E-05	2.70776E-05	2.34543E-05	5.09295E-05	3.62336E-06	5.27412E-05	3.62336E-06
3832703772945	383270	3772945	0.000170956	0.000169187	6.07566E-05	3.21522E-05	0.000110431	3.54772E-06	3.54772E-06	0.000113979	3.54772E-06	0.000219575	1.19671E-05	2.81011E-05	2.75584E-05	2.69882E-05	2.33768E-05	5.07614E-05	3.6114E-06	5.25671E-05	3.6114E-06
3832803772945	383280	3772945	0.00017227	0.000170488	6.12236E-05	3.23993E-05	0.00011128	3.57499E-06	3.57499E-06	0.000114855	3.57499E-06	0.000217332	1.18449E-05	2.7814E-05	2.72769E-05	2.67125E-05	2.3138E-05	5.02427E-05	3.5745E-06	5.203E-05	3.5745E-06
3832903772945	383290	3772945	0.000173122	0.00017133	6.1526E-05	3.25593E-05	0.00011183	3.59265E-06	3.59265E-06	0.000115423	3.59265E-06	0.000215104	1.17234E-05	2.75288E-05	2.69972E-05	2.64386E-05	2.29008E-05	4.97276E-05	3.53785E-06	5.14965E-05	3.53785E-06
3833003772945	383300	3772945	0.000175705	0.000173886	6.24441E-05	3.30452E-05	0.000113499	3.64626E-06	3.64626E-06	0.000117145	3.64626E-06	0.000215509	1.17455E-05	2.75808E-05	2.70481E-05	2.64885E-05	2.2944E-05	4.98214E-05	3.54453E-06	5.15937E-05	3.54453E-06
3833103772945	383310	3772945	0.000177929	0.000176088	6.32347E-05	3.34636E-05	0.000114936	3.69242E-06	3.69242E-06	0.000118628	3.69242E-06	0.00021564	1.17526E-05	2.75974E-05	2.70645E-05	2.65045E-05	2.29578E-05	4.98515E-05	3.54667E-06	5.16249E-05	3.54667E-06
3833203772945	383320	3772945	0.000179116	0.000177263	6.36566E-05	3.36868E-05	0.000115702	3.71706E-06	3.71706E-06	0.00011942	3.71706E-06	0.000214644	1.16984E-05	2.747E-05	2.69395E-05	2.63821E-05	2.28518E-05	4.96214E-05	3.5303E-06	5.13866E-05	3.5303E-06
3833303772945	383330	3772945	0.00017952	0.000177662	6.37999E-05	3.37626E-05	0.000115963	3.72542E-06	3.72542E-06	0.000119688	3.72542E-06	0.000212891	1.16028E-05	2.72456E-05	2.67195E-05	2.61666E-05	2.26652E-05	4.92161E-05	3.50146E-06	5.09668E-05	3.50146E-06
3833403772945	383340	3772945	0.000179535	0.000177677	6.38052E-05	3.37655E-05	0.000115973	3.72573E-06	3.72573E-06	0.000119698	3.72573E-06	0.000210823	1.14902E-05	2.6981E-05	2.646E-05	2.59125E-05	2.24451E-05	4.87381E-05	3.46746E-06	5.04719E-05	3.46746E-06
3833503772945	383350	3772945	0.000180401	0.000178534	6.41129E-05	3.39283E-05	0.000116532	3.74371E-06	3.74371E-06	0.000120276	3.74371E-06	0.00020992	1.14409E-05	2.68654E-05	2.63466E-05	2.58015E-05	2.23489E-05	4.85293E-05	3.4526E-06	5.02556E-05	3.4526E-06
3833603772945	383360	3772945	0.00018046	0.000178593	6.41342E-05	3.39396E-05	0.000116571	3.74495E-06	3.74495E-06	0.000120315	3.74495E-06	0.000208197	1.1347E-05	2.66449E-05	2.61304E-05	2.55897E-05	2.21655E-05	4.8131E-05	3.42426E-06	4.98431E-05	3.42426E-06
3833703772945	383370	3772945	0.000181864	0.000179982	6.4633E-05	3.42035E-05	0.000117477	3.77407E-06	3.77407E-06	0.000121251	3.77407E-06	0.000208182	1.13462E-05	2.6643E-05	2.61285E-05	2.55878E-05	2.21638E-05	4.81274E-05	3.42401E-06	4.98395E-05	3.42401E-06
3833803772945	383380	3772945	0.000185074	0.000183159	6.57739E-05	3.48073E-05	0.000119551	3.84069E-06	3.84069E-06	0.000123392	3.84069E-06	0.000210341	1.14639E-05	2.69193E-05	2.63995E-05	2.58532E-05	2.23937E-05	4.86266E-05	3.45952E-06	5.03564E-05	3.45952E-06
3833903772945	383390	3772945	0.000188172	0.000186225	6.6875E-05	3.539E-05	0.000121552	3.90499E-06	3.90499E-06	0.000125457	3.90499E-06	0.000212408	1.15765E-05	2.71839E-05	2.66589E-05	2.61073E-05	2.26138E-05	4.91045E-05	3.49352E-06	5.08513E-05	3.49352E-06
3834003772945	383400	3772945	0.000189053	0.000187097	6.71881E-05	3.55557E-05	0.000122121	3.92327E-06	3.92327E-06	0.000126045	3.92327E-06	0.000212003	1.15544E-05	2.71319E-05	2.6608E-05	2.60575E-05	2.25706E-05	4.90107E-05	3.48685E-06	5.07542E-05	3.48685E-06
3834103772945	383410	3772945	0.000189441	0.000187481	6.7326E-05	3.56287E-05	0.000122372	3.93133E-06	3.93133E-06	0.000126303	3.93133E-06	0.00021113	1.15068E-05	2.70202E-05	2.64984E-05	2.59502E-05	2.24777E-05	4.88089E-05	3.47249E-06	5.05452E-05	3.47249E-06
3834203772945	383420	3772945	0.000188919	0.000186964	6.71403E-05	3.55304E-05	0.000122034	3.92048E-06	3.92048E-06	0.000125955	3.92048E-06	0.00020933	1.14088E-05	2.679E-05	2.62726E-05	2.5729E-05	2.22861E-05	4.8393E-05	3.4429E-06	5.01144E-05	3.4429E-06
3834303772945	383430	3772945	0.000187142	0.000185205	6.65088E-05	3.51962E-05	0.000120887	3.88361E-06	3.88361E-06	0.00012477	3.88361E-06	0.000206183	1.12373E-05	2.63872E-05	2.58776E-05	2.53422E-05	2.19511E-05	4.76654E-05	3.39114E-06	4.9361E-05	3.39114E-06
3834403772945	383440	3772945	0.000185096	0.000183181	6.57818E-05	3.48115E-05	0.000119565	3.84116E-06	3.84116E-06	0.000123406	3.84116E-06	0.000202837	1.10549E-05	2.5959E-05	2.54577E-05	2.49309E-05	2.15948E-05	4.68919E-05	3.33611E-06	4.856E-05	3.33611E-06
3834503772945	383450	3772945	0.000180393	0.000178526	6.41103E-05	3.39269E-05	0.000116527	3.74355E-06	3.74355E-06	0.000120271	3.74355E-06	0.000196566	1.07131E-05	2.51564E-05	2.46706E-05	2.41602E-05	2.09272E-05	4.54422E-05	3.23297E-06	4.70587E-05	3.23297E-06
3834603772945	383460	3772945	0.000175078	0.000173266	6.22212E-05	3.29272E-05	0.000113093	3.63324E-06	3.63324E-06	0.000116727	3.63324E-06	0.000189729	1.03405E-05	2.42814E-05	2.38125E-05	2.33198E-05	2.01993E-05	4.38615E-05	3.12051E-06	4.54217E-05	3.12051E-06
3834703772945	383470	3772945	0.000168829	0.000167082	6.00004E-05	3.1752E-05	0.000109057	3.50357E-06	3.50357E-06	0.000112561	3.50357E-06	0.000182003	9.91941E-06	2.32926E-05	2.28428E-05	2.23702E-05	1.93767E-05	4.20754E-05	2.99344E-06	4.35722E-05	2.99344E-06
3834803772945	383480	3772945	0.000160333	0.000158674	5.6981E-05	3.01541E-05	0.000103569	3.32726E-06	3.32726E-06	0.000106896	3.32726E-06	0.000172003	9.3744E-06	2.20129E-05	2.15878E-05	2.11411E-05	1.83121E-05	3.97637E-05	2.82897E-06	4.11782E-05	2.82897E-06
3834903772945	383490	3772945	0.000152554	0.000150975	5.42164E-05	2.86911E-05	9.85439E-05	3.16582E-06	3.16582E-06	0.00010171	3.16582E-06	0.000162938	8.88031E-06	2.08526E-05	2.045E-05	2.00268E-05	1.7347E-05	3.76679E-05	2.67987E-06	3.90078E-05	2.67987E-06
3835003772945	383500	3772945	0.000146633	0.000145116	5.21123E-05	2.75776E-05	9.47196E-05	3.04296E-06	3.04296E-06	9.776625E-05	3.04296E-06	0.000155939	8.49889E-06	1.9957E-05	1.95716E-05	1.91666E-05	1.66019E-05	3.605E-05	2.56476E-06	3.73324E-05	2.56476E-06
3835103772945	383510	3772945	0.000141489	0.000140025	5.02842E-05	2.66102E-05	9.13968E-05	2.93622E-06	2.93622E-06	9.43331E-05	2.93622E-06	0.000149852	8.16713E-06	1.9178E-05	1.88076E-05	1.84185E-05	1.59538E-05	3.46428E-05	2.46465E-06	3.58751E-05	2.46465E-06
3835203772945	383520	3772945	0.000136726	0.000135311	4.85915E-05	2.57144E-05	8.83201E-05	2.83737E-06	2.83737E-06	9.11574E-05	2.83737E-06	0.000144247	7.86166E-06	1.84607E-05	1.81042E-05	1.77296E-05	1.53571E-05	3.33471E-05	2.37246E-06	3.45333E-05	2.37246E-06
3835303772945	383530	3772945	0.00013312	0.000131743	4.731E-05	2.50363E-05	8.59908E-05	2.76254E-06	2.76254E-06	8.87533E-05	2.76254E-06	0.000139936	7.62672E-06	1.7909E-05	1.75631E-05	1.71997E-05	1.48982E-05	3.23505E-05	2.30156E-06	3.35013E-05	2.30156E-06
3835403772945	383540	3772945	0.000129552	0.000128211	4.60417E-05	2.43651E-05	8.36856E-05	2.68848E-06	2.68848E-06	8.63741E-05	2.68848E-06	0.00013574	7.39803E-06	1.7372E-05	1.70365E-05	1.6684E-05	1.44515E-05	3.13805E-05	2.23255E-06	3.24967E-05	2.23255E-06
3835503772945	383550	3772945	0.000126864	0.000125551	4.50865E-05	2.38596E-05	8.19495E-05	2.63271E-06	2.63271E-06	8.45822E-05	2.63271E-06	0.000132525	7.22276E-06	1.69604E-05	1.66329E-05	1.62887E-05	1.41091E-05	3.0637E-05	2.17966E-06	3.17268E-05	2.17966E-06
3835603772945	383560	3772945	0.000124848	0.000123556	4.43702E-05	2.34805E-05	8.06474E-05	2.59088E-06	2.59088E-06	8.32383E-05	2.59088E-06	0.000130067	7.08881E-06	1.66459E-05	1.63244E-05	1.59866E-05	1.38474E-05	3.00688E-05	2.13923E-06	3.11384E-05	2.13923E-06
3835703772945	383570	3772945	0.000122922	0.00012165	4.36856E-05	2.31183E-05	7.94032E-05	2.55091E-06	2.55091E-06	8.19541E-05	2.55091E-06	0.000127747	6.96236E-06	1.63489E-05	1.60332E-05	1.57015E-05	1.36004E-05	2.95325E-05	2.10108E-06	3.0583E-05	2.10108E-06
3835803772945	383580	3772945	0.000121377	0.000120121	4.31364E-05	2.28276E-05	7.84049E-05	2.51884E-06	2.51884E-06	8.09238E-05	2.51884E-06	0.000125856	6.85929E-06	1.61069E-05	1.57959E-05	1.5469E-05	1.33991E-05	2.90953E-05	2.06997E-06	3.01302E-05	2.06997E-06
3835903772945	383590	3772945	0.000119944	0.000118702	4.2627E-05	2.2558E-05	7.7479E-05	2.48909E-06	2.48909E-06	7.99681E-05	2.48909E-06	0.00012411	6.76414E-06	1.58835E-05	1.55768E-05	1.52545E-05	1.32132E-05	2.86917E-05	2.04126E-06	2.97123E-05	2.04126E-06
3836003772945	383600	3772945	0.000118936	0.000117705	4.22688E-05	2.23685E-05	7.68279E-05	2.46818E-06	2.46818E-06	7.92961E-05	2.46818E-06	0.000122831	6.69445E-06	1.57198E-05	1.54163E-05	1.50973E-05	1.30771E-05	2.83961E-05	2.02023E-06	2.94062E-05	2.02023E-06
3836103772945	383610	3772945	0.000118488	0.000117261	4.21096E-05	2.22842E-05	7.65386E-05	2.45888E-06	2.45888E-06	7.89975E-05	2.45888E-06	0.00012215	6.65731E-06	1.56326E-05	1.53307E-05	1.50135E-05	1.30045E-05	2.82385E-05	2.00902E-06	2.9243E-05	2.00902E-06
3836203772945	383620	3772945	0.000118129	0.000116907	4.19823E-05	2.22168E-05	7.63071E-05	2.45144E-06	2.45144E-06	7.87586E-05	2.45144E-06	0.000121591	6.62685E-06	1.55611E-05	1.52606E-05	1.49448E-05	1.2945E-05	2.81093E-05	1.99983E-06	2.91092E-05	1.99983E-06
3836303772945	383630	3772945	0.000117099	0.000115887	4.16161E-05	2.20231E-05	7.56416E-05	2.43006E-06	2.43006E-06	7.80717E-05	2.43006E-06	0.000120381	6.56091E-06	1.54063E-05	1.51087E-05	1.47961E-05	1.28162E-05	2.78296E-05	1.97993E-06	2.88196E-05	1.97993E-06
3836403772945	383640	3772945	0.000115979	0.000114779	4.12181E-05	2.18125E-05	7.49182E-05	2.40682E-06	2.40682E-06	7.7325E-05	2.40682E-06	0.000119102	6.49122E-06	1.52426E-05	1.49483E-05	1.4639E-05	1.26801E-05

			ISDemolition	ISDrainage / Utilities Trenching	ISDrainage / Utilities Trenching	ISAsphalt Paving	ISAsphalt Paving	SVDemolition	SVSite Grubbing / Prep	SVMass Grading / Excavation	SVMass Grading / Excavation	SVDrainage / Utilities Trenching	SVFoundations / Concrete Pads	SVBuilding / Structure Construction	SVBuilding / Structure Construction	SVAsphalt Paving	SVAsphalt Paving	SVArchitectural Coating	SVArchitectural Coating	SVLandscaping or Other Finishing	SVLandscaping or Other Finishing
Unique Identifier	X (UTM)	Y (UTM)	2027	2027	2028	2027	2028	2027	2027	2027	2028	2028	2028	2028	2029	2028	2029	2028	2029	2028	2029
3838403772935	383840	3772935	1.28391E-05	5.16982E-06	5.03718E-06	1.33518E-06	1.24378E-06	8.78137E-05	6.31333E-05	4.25663E-05	4.20258E-05	2.98183E-05	9.47252E-06	1.357E-05	1.30522E-05	1.33419E-06	1.24133E-06	1.33419E-06	1.24133E-06	1.357E-05	1.30522E-05
3838503772935	383850	3772935	1.27287E-05	5.12537E-06	4.99387E-06	1.3237E-06	1.23308E-06	8.69585E-05	6.25184E-05	4.21517E-05	4.16165E-05	2.95279E-05	9.38026E-06	1.34378E-05	1.29251E-05	1.3212E-06	1.22924E-06	1.3212E-06	1.22924E-06	1.34378E-05	1.29251E-05
3838603772935	383860	3772935	1.26589E-05	5.09724E-06	4.96646E-06	1.31643E-06	1.22632E-06	8.6611E-05	6.22686E-05	4.19833E-05	4.14502E-05	2.94099E-05	9.34278E-06	1.33841E-05	1.28734E-05	1.31592E-06	1.22433E-06	1.31592E-06	1.22433E-06	1.33841E-05	1.28734E-05
3838703772935	383870	3772935	1.2589E-05	5.06911E-06	4.93905E-06	1.30917E-06	1.21955E-06	8.60676E-05	6.18779E-05	4.17199E-05	4.11902E-05	2.92254E-05	9.28416E-06	1.33001E-05	1.27927E-05	1.30766E-06	1.21664E-06	1.30766E-06	1.21664E-06	1.33001E-05	1.27927E-05
3838803772935	383880	3772935	1.24157E-05	4.99935E-06	4.87108E-06	1.29115E-06	1.20276E-06	8.47669E-05	6.09428E-05	4.10894E-05	4.05677E-05	2.87837E-05	9.14386E-06	1.30991E-05	1.25993E-05	1.2879E-06	1.19826E-06	1.2879E-06	1.19826E-06	1.30991E-05	1.25993E-05
3838903772935	383890	3772935	1.19616E-05	4.8165E-06	4.69292E-06	1.24393E-06	1.15877E-06	8.1533E-05	5.86178E-05	3.95218E-05	3.902E-05	2.76856E-05	8.79502E-06	1.25994E-05	1.21187E-05	1.23877E-06	1.15254E-06	1.23877E-06	1.15254E-06	1.25994E-05	1.21187E-05
3839003772935	383900	3772935	1.15956E-05	4.6691E-06	4.5493E-06	1.20586E-06	1.12331E-06	7.90118E-05	5.68052E-05	3.82997E-05	3.78134E-05	2.68295E-05	8.52306E-06	1.22098E-05	1.17439E-05	1.20046E-06	1.1169E-06	1.20046E-06	1.1169E-06	1.22098E-05	1.17439E-05
3839103772935	383910	3772935	1.13036E-05	4.55151E-06	4.43473E-06	1.17549E-06	1.09502E-06	7.70163E-05	5.53705E-05	3.73324E-05	3.68584E-05	2.61519E-05	8.30779E-06	1.19014E-05	1.14473E-05	1.17014E-06	1.0887E-06	1.17014E-06	1.0887E-06	1.19014E-05	1.14473E-05
3829703772945	382970	3772945	1.02431E-05	4.12449E-06	4.01867E-06	1.06521E-06	9.92287E-07	6.32077E-05	4.54429E-05	3.06389E-05	3.02499E-05	2.1463E-05	6.81825E-06	9.76756E-06	9.39488E-06	9.60344E-07	8.93499E-07	9.60344E-07	8.93499E-07	9.76756E-06	9.39488E-06
3829803772945	382980	3772945	1.04205E-05	4.19594E-06	4.08829E-06	1.08366E-06	1.00948E-06	6.42411E-05	4.61859E-05	3.11398E-05	3.07445E-05	2.18139E-05	6.92973E-06	9.92726E-06	9.54848E-06	9.76045E-07	9.08107E-07	9.76045E-07	9.08107E-07	9.92726E-06	9.54848E-06
3829903772945	382990	3772945	1.06287E-05	4.27977E-06	4.16996E-06	1.10531E-06	1.02965E-06	6.55418E-05	4.7121E-05	3.17703E-05	3.13669E-05	2.22556E-05	7.07003E-06	1.01283E-05	9.7418E-06	9.95807E-07	9.26493E-07	9.95807E-07	9.26493E-07	1.01283E-05	9.7418E-06
3830003772945	383000	3772945	1.08425E-05	4.36585E-06	4.25383E-06	1.12754E-06	1.05035E-06	6.68959E-05	4.80945E-05	3.24267E-05	3.2015E-05	2.27154E-05	7.2161E-06	1.03375E-05	9.94307E-06	1.01638E-06	9.45635E-07	1.01638E-06	9.45635E-07	1.03375E-05	9.94307E-06
3830103772945	383010	3772945	1.10716E-05	4.45812E-06	4.34373E-06	1.15137E-06	1.07255E-06	6.83659E-05	4.91513E-05	3.31392E-05	3.27185E-05	2.32146E-05	7.37467E-06	1.05647E-05	1.01616E-05	1.03871E-06	9.66414E-07	1.03871E-06	9.66414E-07	1.05647E-05	1.01616E-05
3830203772945	383020	3772945	1.13203E-05	4.55826E-06	4.44131E-06	1.17723E-06	1.09665E-06	6.99873E-05	5.0317E-05	3.39252E-05	3.34944E-05	2.37651E-05	7.54957E-06	1.08152E-05	1.04026E-05	1.06335E-06	9.89334E-07	1.06335E-06	9.89334E-07	1.08152E-05	1.04026E-05
3830303772945	383030	3772945	1.1576E-05	4.66122E-06	4.54163E-06	1.20382E-06	1.12142E-06	7.16354E-05	5.15019E-05	3.47241E-05	3.42832E-05	2.43248E-05	7.72735E-06	1.10699E-05	1.06475E-05	1.08839E-06	1.01263E-06	1.08839E-06	1.01263E-06	1.10699E-05	1.06475E-05
3830403772945	383040	3772945	1.18471E-05	4.77037E-06	4.64797E-06	1.23201E-06	1.14767E-06	7.33993E-05	5.27701E-05	3.55791E-05	3.51274E-05	2.49237E-05	7.91763E-06	1.13425E-05	1.09097E-05	1.11519E-06	1.03757E-06	1.11519E-06	1.03757E-06	1.13425E-05	1.09097E-05
3830503772945	383050	3772945	1.21335E-05	4.8857E-06	4.76035E-06	1.2618E-06	1.17542E-06	7.52969E-05	5.41344E-05	3.64989E-05	3.60355E-05	2.55681E-05	8.12232E-06	1.16357E-05	1.11918E-05	1.14402E-06	1.06439E-06	1.14402E-06	1.06439E-06	1.16357E-05	1.11918E-05
3830603772945	383060	3772945	1.24367E-05	5.00779E-06	4.8793E-06	1.29333E-06	1.20479E-06	7.73014E-05	5.55755E-05	3.74706E-05	3.69948E-05	2.62487E-05	8.33854E-06	1.19455E-05	1.14897E-05	1.17448E-06	1.09273E-06	1.17448E-06	1.09273E-06	1.19455E-05	1.14897E-05
3830703772945	383070	3772945	1.27637E-05	5.13944E-06	5.00757E-06	1.32733E-06	1.23647E-06	7.94751E-05	5.71383E-05	3.85243E-05	3.80351E-05	2.69868E-05	8.57303E-06	1.22814E-05	1.18128E-05	1.2075E-06	1.12345E-06	1.2075E-06	1.12345E-06	1.22814E-05	1.18128E-05
3830803772945	383080	3772945	1.3106E-05	5.27728E-06	5.14188E-06	1.36293E-06	1.26963E-06	8.17468E-05	5.87715E-05	3.96254E-05	3.91223E-05	2.77582E-05	8.81808E-06	1.26324E-05	1.21504E-05	1.24202E-06	1.15557E-06	1.24202E-06	1.15557E-06	1.26324E-05	1.21504E-05
3830903772945	383090	3772945	1.34609E-05	5.42018E-06	5.28111E-06	1.39984E-06	1.30401E-06	8.41166E-05	6.04752E-05	4.07741E-05	4.02564E-05	2.85629E-05	9.07371E-06	1.29986E-05	1.25027E-05	1.27802E-06	1.18906E-06	1.27802E-06	1.18906E-06	1.29986E-05	1.25027E-05
3831003772945	383100	3772945	1.38297E-05	5.56871E-06	5.42583E-06	1.4382E-06	1.33974E-06	8.65843E-05	6.22494E-05	4.19703E-05	4.14374E-05	2.94009E-05	9.3399E-06	1.338E-05	1.28695E-05	1.31552E-06	1.22395E-06	1.31552E-06	1.22395E-06	1.338E-05	1.28695E-05
3831103772945	383110	3772945	1.42182E-05	5.72511E-06	5.57822E-06	1.47859E-06	1.37737E-06	8.91946E-05	6.4126E-05	4.32356E-05	4.26867E-05	3.02872E-05	9.62147E-06	1.37833E-05	1.32574E-05	1.35517E-06	1.26085E-06	1.35517E-06	1.26085E-06	1.37833E-05	1.32574E-05
3831203772945	383120	3772945	1.46345E-05	5.89277E-06	5.74158E-06	1.52189E-06	1.41771E-06	9.20097E-05	6.615E-05	4.46002E-05	4.40339E-05	3.12431E-05	9.92515E-06	1.42184E-05	1.36759E-05	1.39795E-06	1.30064E-06	1.39795E-06	1.30064E-06	1.42184E-05	1.36759E-05
3831303772945	383130	3772945	1.50705E-05	6.06831E-06	5.91261E-06	1.56722E-06	1.45994E-06	9.49674E-05	6.82764E-05	4.60339E-05	4.54494E-05	3.22475E-05	1.02442E-05	1.46754E-05	1.41155E-05	1.44288E-06	1.34245E-06	1.44288E-06	1.34245E-06	1.46754E-05	1.41155E-05
3831403772945	383140	3772945	1.55525E-05	6.26241E-06	6.10173E-06	1.61735E-06	1.50664E-06	9.82637E-05	7.06462E-05	4.76317E-05	4.7027E-05	3.33668E-05	1.05998E-05	1.51848E-05	1.46054E-05	1.49297E-06	1.38905E-06	1.49297E-06	1.38905E-06	1.51848E-05	1.46054E-05
3831503772945	383150	3772945	1.60765E-05	6.47338E-06	6.3073E-06	1.67184E-06	1.55739E-06	0.00010189	7.32531E-05	4.93893E-05	4.87622E-05	3.4598E-05	1.09909E-05	1.57451E-05	1.51444E-05	1.54805E-06	1.4403E-06	1.54805E-06	1.4403E-06	1.57451E-05	1.51444E-05
3831603772945	383160	3772945	1.66256E-05	6.69449E-06	6.52273E-06	1.72895E-06	1.61059E-06	0.00010572	7.60072E-05	5.12462E-05	5.05955E-05	3.58988E-05	1.14041E-05	1.63371E-05	1.57137E-05	1.60626E-06	1.49445E-06	1.60626E-06	1.49445E-06	1.63371E-05	1.57137E-05
3831703772945	383170	3772945	1.72166E-05	6.93247E-06	6.75461E-06	1.79041E-06	1.66784E-06	0.00010989	7.90047E-05	5.32672E-05	5.25909E-05	3.73145E-05	1.18539E-05	1.69814E-05	1.63334E-05	1.6696E-06	1.55339E-06	1.6696E-06	1.55339E-06	1.69814E-05	1.63334E-05
3831803772945	383180	3772945	1.78286E-05	7.1789E-06	6.99471E-06	1.85405E-06	1.72713E-06	0.000114237	8.21303E-05	5.53746E-05	5.46715E-05	3.87907E-05	1.23228E-05	1.76532E-05	1.69796E-05	1.73566E-06	1.61485E-06	1.73566E-06	1.61485E-06	1.76532E-05	1.69796E-05
3831903772945	383190	3772945	1.84965E-05	7.44782E-06	7.25673E-06	1.9235E-06	1.79183E-06	0.000119119	8.56402E-05	5.77411E-05	5.70079E-05	4.04485E-05	1.28495E-05	1.84076E-05	1.77053E-05	1.80983E-06	1.68386E-06	1.80983E-06	1.68386E-06	1.84076E-05	1.77053E-05
3832003772945	383200	3772945	1.91979E-05	7.73025E-06	7.53192E-06	1.99645E-06	1.85978E-06	0.000124357	8.94063E-05	6.02803E-05	5.95149E-05	4.22273E-05	1.34145E-05	1.92171E-05	1.84839E-05	1.88942E-06	1.75791E-06	1.88942E-06	1.75791E-06	1.92171E-05	1.84839E-05
3832103772945	383210	3772945	1.99188E-05	8.02056E-06	7.81478E-06	2.07142E-06	1.92962E-06	0.000130291	9.36719E-05	6.31563E-05	6.23544E-05	4.4242E-05	1.40545E-05	2.0134E-05	1.93658E-05	1.97957E-06	1.84178E-06	1.97957E-06	1.84178E-06	2.0134E-05	1.93658E-05
3832203772945	383220	3772945	2.04149E-05	8.22029E-06	8.00938E-06	2.123E-06	1.97767E-06	0.000134023	9.63556E-05	6.49657E-05	6.41408E-05	4.55095E-05	1.44572E-05	2.07108E-05	1.99206E-05	2.03628E-06	1.89454E-06	2.03628E-06	1.89454E-06	2.07108E-05	1.99206E-05
3832303772945	383230	3772945	2.14544E-05	8.63887E-06	8.41722E-06	2.23111E-06	2.07838E-06	0.000138255	9.93979E-05	6.70169E-05	6.6166E-05	4.69464E-05	1.49137E-05	2.13647E-05	2.05496E-05	2.10057E-06	1.95436E-06	2.10057E-06	1.95436E-06	2.13647E-05	2.05496E-05
3832403772945	383240	3772945	2.31967E-05	9.34044E-06	9.10079E-06	2.4123E-06	2.24716E-06	0.000150122	0.000107929	7.2769E-05	7.18451E-05	5.09758E-05	1.61937E-05	2.31985E-05	2.23133E-05	2.28087E-06	2.12211E-06	2.28087E-06	2.12211E-06	2.31985E-05	2.23133E-05
3832503772945	383250	3772945	2.43983E-05	9.82429E-06	9.57222E-06	2.53726E-06	2.36357E-06	0.000157908	0.000113527	7.65433E-05	7.55714E-05	5.36197E-05	1.70336E-05	2.44017E-05	2.34706E-05	2.39917E-06	2.23217E-06	2.39917E-06	2.23217E-06	2.44017E-05	2.34706E-05
3832603772945	383260	3772945	2.52297E-05	1.0159E-05	9.89839E-06	2.62371E-06	2.4441E-06	0.000163645	0.000117652	7.93243E-05	7.83171E-05	5.55679E-05	1.76525E-05	2.52883E-05	2.43234E-05	2.48634E-06	2.31327E-06	2.48634E-06	2.31327E-06	2.52883E-05	2.43234E-05
3832703772945	383270	3772945	2.5667E-05	1.03351E-05	1.007E-05	2.66919E-06	2.48647E-06	0.000167226	0.000120227	8.10603E-05	8.00311E-05	5.6784E-05	1.80388E-05	2.58417E-05	2.48557E-05	2.54075E-06	2.3639E-06	2.54075E-06	2.3639E-06	2.58417E-05	2.48557E-05
3832803772945	383280	3772945	2.58431E-05	1.0406E-05	1.0139E-05	2.6875E-06	2.50353E-06	0.000169293	0.000121713	8.20622E-05	8.10202E-05	5.74858E-05	1.82618E-05	2.61611E-05	2.51629E-05	2.57215E-06	2.39312E-06	2.57215E-06	2.39312E-06	2.61611E-05	2.51629E-05
3832903772945	383290	3772945	2.59409E-05	1.04454E-05	1.01774E-05	2.69767E-06	2.513E-06	0.000170977	0.000122923	8.28783E-05	8.18261E-05	5.80576E-05	1.84434E-05	2.64213E-05	2.54132E-05	2.59773E-06	2.41692E-06	2.59773E-06	2.41692E-06	2.64213E-05	2.54132E-05
3833003772945	383300	3772945	2.6279E-05	1.05816E-05	1.03101E-05	2.73283E-06	2.54576E-06	0.000174353	0.000125351	8.4515E-05	8.34419E-05	5.92041E-05	1.88076E-05	2.69431E-05	2.5915E-05	2.64903E-06	2.46465E-06	2.64903E-06	2.46465E-06	2.69431E-05	2.5915E-05
3833103772945	383310	3772945	2.6564E-05	1.06963E-05	1.04219E-05	2.76248E-06	2.57337E-06	0.000177436	0.000127567	8.60092E-05	8.49171E-05	6.02507E-05	1.91401E-05	2.74194E-05	2.63732E-05	2.69587E-06	2.50822E-06	2.69587E-06	2.50822E-06	2.74194E-05	2.63732E-05
3833203772945	383320	3772945	2.66982E-05	1.07503E-05	1.04745E-05	2.77643E-06	2.58636E-06	0.000179512	0.000129059	8.70153E-05	8.59105E-05	6.09556E-05	1.9364E-05	2.77402E-05	2.66817E-05	2.7274E-06	2.53756E-06	2.7274E-06	2.53756E-06	2.77402E-05	2.66817E-05
3833303772945	383330	3772945	2.67191E-05	1.07588E-05	1.04827E-05	2.7786E-06	2.58839E-06	0.000180786	0.000129975	8.76329E-05	8.65202E-05	6.13882E-05	1.95015E-05	2.7937E-05	2.68711E-05	2.74676E-06	2.55557E-06	2.74676E-06	2.55557E-06	2.7937E-05	2.68711E-05
3833403772945	383340	3772945	2.66842E-05	1.07447E-05	1.0469E-05	2.77497E-06	2.58501E-06	0.000181596	0.000130558	8.80258E-05	8.69082E-05	6.16635E-05	1.95889E-05	2.80623E-05	2.69916E-05	2.75908E-06	2.56703E-06	2.75908E-06	2.56703E-06	2.80623E-05	2.69916E-05
3833503772945	383350	3772945	2.67806E-05	1.07835E-05	1.05069E-05	2.785E-06	2.59435E-06	0.000183262	0.000131756	8.88334E-05	8.77055E-05	6.22292E-05	1.97686E-05	2.83197E-05	2.72392E-05	2.78439E-06	2.59058E-06	2.78439E-06	2.59058E-06	2.83197E-05	2.72392E-05
3833603772945	383360	3772945	2.67638E-05	1.07768E-05	1.05003E-05	2.78325E-06	2.59272E-06	0.000184046	0.000132319	8.92134E-05	8.80807E-05	6.24954E-05	1.98532E-05	2.84409E-05	2.73557E-05	2.7963E-06	2.60166E-06	2.7963E-06	2.60166E-06	2.84409E-05	2.73557E-05
3833703772945	383370	3772945	2.69539E-05	1.08533E-05	1.05748E-05	2.80302E-06	2.61113E-06	0.000186193	0.000133863	9.02541E-05	8.91082E-05	6.32244E-05	2.00848E-05	2.87727E-05	2.76748E-05	2.82892E-06	2.63201E-06	2.82892E-06	2.63201E-06	2.87727E-05	2.76748E-05
3833803772945	383380	3772945	2.7415E-05	1.1039E-05	1.07557E-05	2.85097E-06	2.6558E-06	0.000190131	0.000136694	9.21629E-05	9.09927E-05	6.45615E-05	2.05095E-05	2.93812E-05	2.82601E-05	2.88875E-06	2.68767E-06	2.88875E-06	2.68767E-06	2.93812E-05	2.82601E-05
3833903772945	383390	3772945	2.78579E-05	1.12173E-05	1.09295E-05	2.89703E-06	2.69871E-06	0.000193801	0.000139333	9.3942E-05	9.27493E-05	6.58078E-05	2.09055E-05	2.99484E-05	2.88057E-05	2.94451E-06	2.73956E-06	2.94451E-06	2.73956E-06	2.99484E-05	2.88057E-05
3834003772945	383400	3772945	2.79752E-05	1.12646E-05	1.09755E-05	2.90923E-06	2.71008E-06	0.000195057	0.000140236	9.45509E-05	9.33504E-05	6.62344E-05	2.1041E-05	3.01425E-05	2.89924E-05	2.9636E-06	2.75732E-06	2.9636E-06	2.75732E-06	3.01425E-05	2.89924E-05
3834103772945	383410	3772945	2.80241E-05	1.12843E-05	1.09947E-05	2.91432E-06	2.71481E-06	0.000195726	0.000140716	9.48748E-05	9.36702E-05	6.64613E-05	2.1113E-05	3.02457E-05	2.90917E-05	2.97375E-06	2.76676E-06	2.97375E-06	2.76676E-06	3.02457E-05	2.90917E-05
3834203772945	383420	3772945	2.79431E-05	1.12516E-05	1.09629E-05	2.90589E-06	2.70696E-06	0.000195387	0.000140473	9.47107E-05	9.35082E-05	6.63463E-05	2.10765E-05	3.01934E-05	2.90414E-05	2.96861E-06	2.76198E-06	2.96861E-06	2.76198E-06	3.01934E-05	2.90414E-05
3834303772945	383430	3772945	2.76818E-05	1.11464E-05	1.08604E-05	2.87872E-06	2.68165E-06	0.000193694	0.000139256	9.38902E-05	9.26981E-05	6.57715E-05	2.08939E-05	2.99318E-05	2.87898E-05	2.94289E-06	2.73805E-06	2.94289E-06	2.73805E-06	2.99318E-05	2.87898E-05
3834403772945	383440	3772945	2.73842E-05	1.10266E-05	1.07437E-05	2.84777E-06	2.65282E-06	0.000191681	0.000137808	9.29143E-05	9.17345E-05	6.50879E-05	2.06767E-05	2.96207E-05	2.84905E-05	2.9123E-06	2.70959E-06	2.9123E-06	2.70959E-06	2.96207E-05	2.84905E-05
3834503772945	383450	3772945	2.67094E-05	1.07548E-05	1.04789E-05	2.77759E-06	2.58745E-06	0.000186924	0.000134388	9.06082E-05	8.94578E-05	6.34725E-05	2.01636E-05	2.88856E-05	2.77834E-05	2.84002E-06	2.64234E-06	2.84002E-06	2.64234E-06	2.88856E-05	2.77834E-05
3834603772945	383460	3772945	2.59451E-05	1.04471E-05	1.01791E-05	2.69811E-06	2.51341E-06	0.000181507	0.000130494	8.79827E-05	8.68656E-05	6.16332E-05	1.95793E-05	2.80485E-05	2.69783E-05	2.75772E-06	2.56577E-06	2.75772E-06	2.56577E-06	2.80485E-05	2.69783E-05
3834703772945	383470	3772945	2.50481E-05	1.00859E-05	9.82712E-06	2.60482E-06	2.42651E-06	0.000175102	0.000125889	8.48777E-05	8.38001E-05	5.94582E-05	1.88883E-05	2.70587E-05	2.60263E-05	2.6604E-06	2.47522E-06	2.6604E-06	2.47522E-06	2.70587E-05	2.60263E-05
3834803772945	383480	3772945	2.38227E-05	9.59249E-06	9.34637E-06	2.47739E-06	2.3078E-06	0.000166309	0.000119567	8.06155E-05	7.9592E-05	5.64724E-05	1.79398E-05	2.56999E-05	2.47193E-05	2.52681E-06	2.35093E-06	2.52681E-06	2.35093E-06	2.56999E-05	2.47193E-05
3834903772945	383490	3772945	2.26951E-05	9.13847E-06	8.904E-06	2.36014E-06	2.19857E-06	0.000158211	0.000113745	7.66901E-05	7.57164E-05	5.37226E-05	1.70663E-05	2.44485E-05	2.35157E-05	2.40377E-06	2.23645E-06	2.40377E-06	2.23645E-06	2.44485E-05	2.35157E-05
3835003772945	383500	3772945	2.18344E-05	8.7919E-06	8.56632E-06	2.27063E-06	2.11519E-06	0.000152037	0.000109306	7.36975E-05	7.27617E-05	5.16262E-05	1.64003E-05	2.34945E-05	2.2598E-05	2.30997E-06	2.14918E-06	2.30997E-06	2.14918E-06	2.34945E-05	2.2598E-05
3835103772945	383510	3772945	2.10883E-05	8.49147E-06	8.2736E-06	2.19304E-06	2.04291E-06	0.000146701	0.00010547	7.11108E-05	7.02079E-05	4.98142E-05	1.58247E-05	2.26698E-05	2.18048E-05	2.22889E-06	2.07375E-06	2.22889E-06	2.07375E-06	2.26698E-05	2.18048E-05
3835203772945	383520	3772945	2.03967E-05	8.21297E-06	8.00225E-06	2.12111E-06	1.97591E-06	0.000141774	0.000101928	6.87227E-05	6.78501E-05	4.81413E-05	1.52933E-05	2.19085E-05	2.10726E-05	2.15404E-06	2.00411E-06	2.15404E-06	2.00411E-06	2.19085E-05	2.10726E-05
3835303772945	383530	3772945	1.98783E-05	8.00425E-06	7.79888E-06	2.06721E-06	1.9257E-06	0.000138113	9.92954E-05	6.69478E-05	6.60978E-05	4.6898E-05	1.48983E-05	2.13427E-05	2.05284E-05	2.09841E-06	1.95235E-06	2.09841E-06	1.95235E-06	2.13427E-05	2.05284E-05
3835403772945	383540	3772945	1.93655E-05	7.79777E-06	7.5977E-06	2.013888E-06	1.87602E-06	0.000134505	9.67015E-05	6.51989E-05	6.43711E-05	4.56728E-05	1.45091E-05	2.07852E-05	1.99921E-05	2.04359E-06	1.90135E-06	2.04359E-06	1.90135E-06	2.07852E-05	1.99921E-05
3835503772945	383550	3772945	1.89841E-05	7.64418E-06	7.44805E-06	1.97421E-06	1.83907E-06	0.00013185	9.47928E-05	6.3912E-05	6.31005E-05	4.47714E-05	1.42227E-05	2.03749E-05	1.95975E-05	2.00325E-06	1.86382E-06	2.00325E-06	1.86382E-06	2.03749E-05	1.95975E-05
3835603772945	383560	3772945	1.87033E-05	7.53109E-06	7.33786E-06	1.94501E-06	1.81186E-06	0.000129925	9.34093E-05	6.29792E-05	6.21796E-05	4.41179E-05	1.40151E-05	2.00775E-05	1.93115E-05	1.97402E-06	1.83662E-06	1.97402E-06	1.83662E-06	2.00775E-05	1.93115E-05
3835703772945	383570	3772945	1.84364E-05	7.42363E-06	7.23316E-06	1.91726E-06	1.78601E-06	0.000128099	9.20963E-05	6.2094E-05	6.13056E-05	4.34978E-05	1.38181E-05	1.97953E-05	1.904E-05	1.94627E-06	1.8108E-06	1.94627E-06	1.8108E-06	1.97953E-05	1.904E-05
3835803772945	383580	3772945	1.8224E-05	7.33812E-06	7.14984E-06	1.89517E-06	1.76544E-06	0.000126674	9.10715E-05	6.1403E-05	6.06234E-05	4.30138E-05	1.36644E-05	1.95751E-05	1.88282E-05	1.92461E-06	1.79065E-06	1.92461E-06	1.79065E-06	1.95751E-05	1.88282E-05
3835903772945	383590	3772945	1.8027E-05	7.25879E-06	7.07255E-06	1.87468E-06	1.74635E-06	0.000125337	9.01108E-05	6.07553E-05	5.99839E-05	4.256E-05	1.35202E-05	1.93685E-05	1.86295E-05	1.90431E-06	1.77176E-06	1.90431E-06	1.77176E-06	1.93685E-05	1.86295E-05
3836003772945	383600	3772945	1.78915E-05	7.20421E-06	7.01937E-06	1.86059E-06	1.73322E-06	0.000124447	8.94703E-05	6.03234E-05	5.95575E-05	4.22575E-05	1.34241E-05	1.92309E-05	1.84971E-05	1.89077E-06	1.75917E-06	1.89077E-06	1.75917E-06	1.92309E-05	1.84971E-05
3836103772945	383610	3772945	1.7837E-05	7.18227E-06	6.998E-06	1.85492E-06	1.72794E-06	0.000124108	8.92269E-05	6.01593E-05	5.93955E-05	4.21425E-05	1.33876E-05	1.91786E-05	1.84468E-05	1.88563E-06	1.75438E-06	1.88563E-06	1.75438E-06	1.91786E-05	1.84468E-05
3836203772945	383620	3772945	1.77937E-05	7.16483E-06	6.981E-06	1.85042E-06	1.72375E-06	0.000123823	8.9022E-05	6.00212E-05	5.92591E-05	4.20457E-05	1.33569E-05	1.91345E-05	1.84044E-05	1.8813E-06	1.75035E-06	1.8813E-06	1.75035E-06	1.91345E-05	1.84044E-05
3836303772945	383630	3772945	1.76497E-05	7.10688E-06	6.92454E-06	1.83545E-06	1.7098E-06	0.000122825	8.83046E-05	5.95375E-05	5.87816E-05	4.17069E-05	1.32492E-05	1.89

			MDemolition	MSite Grubbing / Prep	MMass Grading / Excavation	MMass Grading / Excavation	MDrainage / Utilities Trenching	MFoundations / Concrete Pads	MBuilding / Structure Construction	MAsphalt Paving	MLandscaping or Other Finishing	MWaterside Construction (Piles)	RSSWDemolition	RSSWPlacing Base	RSSWForm	Child Risk				
Unique Identifier	X (UTM)	Y (UTM)	2027	2027	2027	2028	2028	2028	2028	2028	2028	2028	2029	2029	2029	3rd Trimester	0<2	2<16	Total	per million
3838403772935	383840	3772935	2.10649E-05	6.46656E-05	7.60415E-05	7.5029E-05	1.59486E-05	2.0741E-05	1.52665E-05	1.57134E-06	1.84092E-05	1.57134E-06	1.28951E-05	1.87111E-05	1.10915E-05	2.04565E-09	2.968E-08	5.7561E-09	3.74822E-08	0.0374822
3838503772935	383850	3772935	2.08689E-05	6.40641E-05	7.53341E-05	7.4331E-05	1.58002E-05	2.05481E-05	1.51245E-05	1.55672E-06	1.82379E-05	1.55672E-06	1.27235E-05	1.84621E-05	1.0944E-05	2.0276E-09	2.9416E-08	5.7028E-09	3.71462E-08	0.03714618
3838603772935	383860	3772935	2.07456E-05	6.36853E-05	7.48887E-05	7.38915E-05	1.57068E-05	2.04266E-05	1.50351E-05	1.54751E-06	1.81301E-05	1.54751E-06	1.2552E-05	1.82132E-05	1.07964E-05	2.01659E-09	2.9254E-08	5.6724E-09	3.69426E-08	0.03694257
3838703772935	383870	3772935	2.06131E-05	6.32786E-05	7.44105E-05	7.34197E-05	1.56065E-05	2.02962E-05	1.49391E-05	1.53763E-06	1.80143E-05	1.53763E-06	1.23773E-05	1.79597E-05	1.06462E-05	2.00439E-09	2.9078E-08	5.6366E-09	3.67188E-08	0.03671879
3838803772935	383880	3772935	2.02955E-05	6.23038E-05	7.32642E-05	7.22887E-05	1.53661E-05	1.99835E-05	1.47089E-05	1.51395E-06	1.77368E-05	1.51395E-06	1.22619E-05	1.77922E-05	1.05469E-05	1.97498E-09	2.865E-08	5.5511E-09	3.6176E-08	0.03617598
3838903772935	383890	3772935	1.94808E-05	5.98028E-05	7.03232E-05	6.93868E-05	1.47493E-05	1.91813E-05	1.41185E-05	1.45317E-06	1.70248E-05	1.45317E-06	1.22744E-05	1.78104E-05	1.05576E-05	1.89873E-09	2.7538E-08	5.3336E-09	3.47702E-08	0.03477024
3839003772935	383900	3772935	1.88185E-05	5.77696E-05	6.79323E-05	6.70278E-05	1.42478E-05	1.85292E-05	1.36385E-05	1.40377E-06	1.6446E-05	1.40377E-06	1.224E-05	1.77606E-05	1.05281E-05	1.83683E-09	2.6638E-08	5.1581E-09	3.3633E-08	0.03363297
3839103772935	383910	3772935	1.82923E-05	5.61542E-05	6.60328E-05	6.51535E-05	1.38494E-05	1.8011E-05	1.32571E-05	1.36451E-06	1.59861E-05	1.36451E-06	1.21621E-05	1.76474E-05	1.0461E-05	1.78769E-09	2.5923E-08	5.0189E-09	3.27292E-08	0.03272918
3829703772945	382970	3772945	1.60441E-05	4.92526E-05	5.7917E-05	5.71459E-05	1.21473E-05	1.57974E-05	1.16278E-05	1.19681E-06	1.40214E-05	1.19681E-06	8.99287E-06	1.30489E-05	7.7351E-06	1.98585E-09	2.7233E-08	5.0054E-09	3.42241E-08	0.03422414
3829803772945	382980	3772945	1.63689E-05	5.02497E-05	5.90895E-05	5.83027E-05	1.23932E-05	1.61172E-05	1.18631E-05	1.22104E-06	1.43052E-05	1.22104E-06	8.84003E-06	1.28271E-05	7.60363E-06	2.02727E-09	2.7794E-08	5.1061E-09	3.49273E-08	0.0349273
3829903772945	382990	3772945	1.67481E-05	5.14139E-05	6.04585E-05	5.96535E-05	1.26803E-05	1.64906E-05	1.2138E-05	1.24933E-06	1.46367E-05	1.24933E-06	8.81196E-06	1.27863E-05	7.57948E-06	2.07395E-09	2.843E-08	5.2227E-09	3.57269E-08	0.03572691
3830003772945	383000	3772945	1.71401E-05	5.26171E-05	6.18734E-05	6.10495E-05	1.2977E-05	1.68765E-05	1.24221E-05	1.27856E-06	1.49792E-05	1.27856E-06	8.787E-06	1.27501E-05	7.55802E-06	2.12193E-09	2.9085E-08	5.3429E-09	3.65501E-08	0.03655006
3830103772945	383010	3772945	1.75592E-05	5.39038E-05	6.33865E-05	6.25425E-05	1.32944E-05	1.72892E-05	1.27258E-05	1.30983E-06	1.53455E-05	1.30983E-06	8.79012E-06	1.27547E-05	7.5607E-06	2.17257E-09	2.9778E-08	5.471E-09	3.7422E-08	0.037422
3830203772945	383020	3772945	1.80147E-05	5.5302E-05	6.50306E-05	6.41647E-05	1.36392E-05	1.77377E-05	1.30559E-05	1.3438E-06	1.57435E-05	1.3438E-06	8.82131E-06	1.27999E-05	7.58753E-06	2.22712E-09	3.0527E-08	5.6097E-09	3.83635E-08	0.03836349
3830303772945	383030	3772945	1.84828E-05	5.67391E-05	6.67205E-05	6.58321E-05	1.39937E-05	1.81986E-05	1.33952E-05	1.37873E-06	1.61526E-05	1.37873E-06	8.83067E-06	1.28135E-05	7.59558E-06	2.28284E-09	3.1292E-08	5.7515E-09	3.9326E-08	0.03932595
3830403772945	383040	3772945	1.89818E-05	5.82709E-05	6.85219E-05	6.76095E-05	1.43715E-05	1.869E-05	1.37568E-05	1.41595E-06	1.65887E-05	1.41595E-06	8.85251E-06	1.28452E-05	7.61436E-06	2.34145E-09	3.2098E-08	5.9017E-09	4.03411E-08	0.04034113
3830503772945	383050	3772945	1.95099E-05	5.98919E-05	7.0428E-05	6.94902E-05	1.47712E-05	1.92099E-05	1.41395E-05	1.45534E-06	1.70502E-05	1.45534E-06	8.90553E-06	1.29221E-05	7.65997E-06	2.4029E-09	3.2946E-08	6.0602E-09	4.14088E-08	0.0414088
3830603772945	383060	3772945	2.00669E-05	6.1602E-05	7.24389E-05	7.14743E-05	1.5193E-05	1.97584E-05	1.45432E-05	1.49689E-06	1.7537E-05	1.49689E-06	8.95856E-06	1.29991E-05	7.70558E-06	2.46719E-09	3.3834E-08	6.2266E-09	4.2528E-08	0.04252803
3830703772945	383070	3772945	2.06693E-05	6.34513E-05	7.46136E-05	7.36201E-05	1.56491E-05	2.03515E-05	1.49798E-05	1.54183E-06	1.80635E-05	1.54183E-06	9.01783E-06	1.30851E-05	7.75656E-06	2.53612E-09	3.4788E-08	6.4059E-09	4.37298E-08	0.0437298
3830803772945	383080	3772945	2.1299E-05	6.53842E-05	7.68865E-05	7.58627E-05	1.61258E-05	2.09715E-05	1.54362E-05	1.5888E-06	1.86138E-05	1.5888E-06	9.07398E-06	1.31665E-05	7.80485E-06	2.60744E-09	3.5777E-08	6.5922E-09	4.49769E-08	0.04497694
3830903772945	383090	3772945	2.1954E-05	6.73951E-05	7.92511E-05	7.81959E-05	1.66218E-05	2.16165E-05	1.59109E-05	1.63766E-06	1.91862E-05	1.63766E-06	9.13012E-06	1.3248E-05	7.85315E-06	2.68069E-09	3.6796E-08	6.7846E-09	4.62617E-08	0.04626169
3831003772945	383100	3772945	2.26381E-05	6.94951E-05	8.17205E-05	8.06324E-05	1.71397E-05	2.229E-05	1.64067E-05	1.68869E-06	1.97841E-05	1.68869E-06	9.18627E-06	1.33295E-05	7.90144E-06	2.756E-09	3.7847E-08	6.9836E-09	4.75869E-08	0.04758693
3831103772945	383110	3772945	2.33567E-05	7.17009E-05	8.43144E-05	8.31918E-05	1.76837E-05	2.29975E-05	1.69274E-05	1.74229E-06	2.0412E-05	1.74229E-06	9.24242E-06	1.34109E-05	7.94974E-06	2.83419E-09	3.8941E-08	7.1916E-09	4.89673E-08	0.04896727
3831203772945	383120	3772945	2.41297E-05	7.40739E-05	8.71048E-05	8.5945E-05	1.8269E-05	2.37586E-05	1.74877E-05	1.79995E-06	2.10876E-05	1.79995E-06	9.30168E-06	1.34969E-05	8.00071E-06	2.91734E-09	4.0107E-08	7.4142E-09	5.04391E-08	0.05043906
3831303772945	383130	3772945	2.49389E-05	7.65582E-05	9.00262E-05	8.88275E-05	1.88817E-05	2.45555E-05	1.80742E-05	1.86032E-06	2.17948E-05	1.86032E-06	9.35783E-06	1.35784E-05	8.04901E-06	3.00327E-09	4.1316E-08	7.6457E-09	5.19653E-08	0.05196526
3831403772945	383140	3772945	2.58335E-05	7.93044E-05	9.32555E-05	9.20138E-05	1.9559E-05	2.54363E-05	1.87225E-05	1.92705E-06	2.25766E-05	1.92705E-06	9.46077E-06	1.37278E-05	8.13755E-06	3.09756E-09	4.2645E-08	7.9008E-09	5.36435E-08	0.05364348
3831503772945	383150	3772945	2.68043E-05	8.22845E-05	9.67599E-05	9.54715E-05	2.0294E-05	2.63921E-05	1.94261E-05	1.99946E-06	2.3425E-05	1.99946E-06	9.60113E-06	1.39315E-05	8.25828E-06	3.19895E-09	4.4077E-08	8.1773E-09	5.54534E-08	0.0554534
3831603772945	383160	3772945	2.7824E-05	8.5415E-05	0.000100441	9.91037E-05	2.10661E-05	2.73962E-05	2.01651E-05	2.07553E-06	2.43162E-05	2.07553E-06	9.7571E-06	1.41578E-05	8.39243E-06	3.30378E-09	4.5563E-08	8.4655E-09	5.73324E-08	0.05733242
3831703772945	383170	3772945	2.89218E-05	8.87851E-05	0.000104404	0.000103014	2.18972E-05	2.84771E-05	2.09607E-05	2.15742E-06	2.52756E-05	2.15742E-06	9.96921E-06	1.44655E-05	8.57488E-06	3.41491E-09	4.7144E-08	8.7741E-09	5.93326E-08	0.05933263
3831803772945	383180	3772945	3.00614E-05	9.22832E-05	0.000108517	0.000107073	2.276E-05	2.95991E-05	2.17866E-05	2.24243E-06	2.62714E-05	2.24243E-06	1.01751E-05	1.47643E-05	8.75195E-06	3.52806E-09	4.876E-08	9.0915E-09	6.13796E-08	0.06137965
3831903772945	383190	3772945	3.13061E-05	9.61044E-05	0.000113011	0.000111506	2.37024E-05	3.08248E-05	2.26887E-05	2.33528E-06	2.73593E-05	2.33528E-06	1.05463E-05	1.53029E-05	9.07123E-06	3.64955E-09	5.0503E-08	9.4373E-09	6.35902E-08	0.06359016
3832003772945	383200	3772945	3.26126E-05	0.000100115	0.000117727	0.00011616	2.46915E-05	3.21112E-05	2.36356E-05	2.43274E-06	2.8501E-05	2.43274E-06	1.10547E-05	1.60406E-05	9.50856E-06	3.77362E-09	5.2296E-08	9.7969E-09	6.58666E-08	0.06586658
3832103772945	383210	3772945	3.39699E-05	0.000104282	0.000122627	0.000120994	2.57192E-05	3.34476E-05	2.46192E-05	2.53398E-06	2.96872E-05	2.53398E-06	1.21621E-05	1.76474E-05	1.0461E-05	3.88582E-09	5.3977E-08	1.0158E-08	6.80214E-08	0.06802136
3832203772945	383220	3772945	3.4859E-05	0.000107011	0.000125836	0.000124161	2.63923E-05	3.4323E-05	2.52636E-05	2.6003E-06	3.04642E-05	2.6003E-06	1.28826E-05	1.86929E-05	1.10808E-05	3.94883E-09	5.4966E-08	1.0362E-08	6.92765E-08	0.06927649
3832303772945	383230	3772945	3.6414E-05	0.000111785	0.00013145	0.0001297	2.75697E-05	3.58542E-05	2.63906E-05	2.7163E-06	3.18232E-05	2.7163E-06	1.36843E-05	1.98562E-05	1.17703E-05	4.09129E-09	5.7083E-08	1.0733E-08	7.19072E-08	0.07190715
3832403772945	383240	3772945	3.94008E-05	0.000120954	0.000142231	0.000140338	2.9831E-05	3.87949E-05	2.85552E-05	2.9391E-06	3.44334E-05	2.9391E-06	1.42769E-05	2.07161E-05	1.22801E-05	4.33427E-09	6.0784E-08	1.147E-08	7.65876E-08	0.0765876
3832503772945	383250	3772945	4.13986E-05	0.000127086	0.000149443	0.000147453	3.13436E-05	4.0762E-05	3.00031E-05	3.08812E-06	3.61793E-05	3.08812E-06	1.47355E-05	2.13815E-05	1.26745E-05	4.48143E-09	6.3098E-08	1.1934E-08	7.95138E-08	0.07951375
3832603772945	383260	3772945	4.27939E-05	0.00013137	0.00015448	0.000152423	3.24E-05	4.2136E-05	3.10144E-05	3.19221E-06	3.73988E-05	3.19221E-06	1.49819E-05	2.1739E-05	1.28865E-05	4.56386E-09	6.4496E-08	1.2232E-08	8.12922E-08	0.0812922
3832703772945	383270	3772945	4.35524E-05	0.000133698	0.000157218	0.000155125	3.29743E-05	4.28828E-05	3.15641E-05	3.24879E-06	3.80616E-05	3.24879E-06	1.50536E-05	2.18431E-05	1.29482E-05	4.58795E-09	6.5032E-08	1.2368E-08	8.19881E-08	0.08198811
3832803772945	383280	3772945	4.38863E-05	0.000134723	0.000158424	0.000156314	3.32271E-05	4.32115E-05	3.1806E-05	3.2737E-06	3.83534E-05	3.2737E-06	1.501E-05	2.17798E-05	1.29106E-05	4.5748E-09	6.5011E-08	1.2399E-08	8.19846E-08	0.08198459
3832903772945	383290	3772945	4.41167E-05	0.000135431	0.000159256	0.000157135	3.34015E-05	4.34384E-05	3.1973E-05	3.29089E-06	3.85548E-05	3.29089E-06	1.48945E-05	2.16123E-05	1.28113E-05	4.55572E-09	6.4884E-08	1.241E-08	8.18498E-08	0.08184977
3833003772945	383300	3772945	4.48044E-05	0.000137542	0.000161738	0.000159584	3.39222E-05	4.41155E-05	3.24714E-05	3.34219E-06	3.91558E-05	3.34219E-06	1.48446E-05	2.15399E-05	1.27684E-05	4.58598E-09	6.5446E-08	1.2554E-08	8.25868E-08	0.08258682
3833103772945	383310	3772945	4.54014E-05	0.000139375	0.000163893	0.000161711	3.43742E-05	4.47033E-05	3.29041E-05	3.38672E-06	3.96775E-05	3.38672E-06	1.47729E-05	2.14358E-05	1.27067E-05	4.60901E-09	6.5898E-08	1.2678E-08	8.3185E-08	0.08318498
3833203772945	383320	3772945	4.57299E-05	0.000140383	0.000165079	0.000162881	3.46228E-05	4.50267E-05	3.31421E-05	3.41122E-06	3.99646E-05	3.41122E-06	1.4645E-05	2.12502E-05	1.25967E-05	4.60742E-09	6.599E-08	1.2731E-08	8.33281E-08	0.08332814
3833303772945	383330	3772945	4.58605E-05	0.000140784	0.00016555	0.000163346	3.47218E-05	4.51554E-05	3.32368E-05	3.42096E-06	4.00787E-05	3.42096E-06	1.44703E-05	2.09968E-05	1.24464E-05	4.58816E-09	6.5819E-08	1.2732E-08	8.31397E-08	0.08313972
3833403772945	383340	3772945	4.58895E-05	0.000140873	0.000165655	0.000163449	3.47437E-05	4.51839E-05	3.32578E-05	3.42313E-06	4.01041E-05	3.42313E-06	1.42988E-05	2.07478E-05	1.22989E-05	4.56149E-09	6.5533E-08	1.2708E-08	8.28028E-08	0.08280277
3833503772945	383350	3772945	4.61272E-05	0.000141603	0.000166513	0.000164296	3.49237E-05	4.5418E-05	3.34301E-05	3.44086E-06	4.03118E-05	3.44086E-06	1.42551E-05	2.06844E-05	1.22613E-05	4.55982E-09	6.5595E-08	1.2747E-08	8.29016E-08	0.08290164
3833603772945	383360	3772945	4.61545E-05	0.000141686	0.000166611	0.000164393	3.49443E-05	4.54448E-05	3.34498E-05	3.44289E-06	4.03356E-05	3.44289E-06	1.42083E-05	2.06166E-05	1.22211E-05	4.54056E-09	6.5393E-08	1.2731E-08	8.26646E-08	0.08266461
3833703772945	383370	3772945	4.65119E-05	0.000142784	0.000167902	0.000165666	3.5215E-05	4.57968E-05	3.37089E-05	3.46955E-06	4.0648E-05	3.46955E-06	1.43518E-05	2.08248E-05	1.23445E-05	4.55858E-09	6.5716E-08	1.2812E-08	8.3087E-08	0.08308696
3833803772945	383380	3772945	4.73285E-05	0.00014529	0.000170849	0.000168574	3.58332E-05	4.66007E-05	3.43007E-05	3.53046E-06	4.13616E-05	3.53046E-06	1.46887E-05	2.13136E-05	1.26343E-05	4.62416E-09	6.6716E-08	1.3023E-08	8.43628E-08	0.0843628
3833903772945	383390	3772945	4.81178E-05	0.000147713	0.000173699	0.000171386	3.64308E-05	4.73779E-05	3.48727E-05	3.58934E-06	4.20514E-05	3.58934E-06	1.50224E-05	2.17979E-05	1.29213E-05	4.68738E-09	6.768E-08	1.3223E-08	8.55907E-08	0.08559067
3834003772945	383400	3772945	4.83373E-05	0.000148387	0.000174491	0.000172168	3.6597E-05	4.75941E-05	3.50319E-05	3.60572E-06	4.22433E-05	3.60572E-06	1.52127E-05	2.2074E-05	1.3085E-05	4.696E-09	6.7854E-08	1.3265E-08	8.58155E-08	0.08581549
3834103772945	383410	3772945	4.84335E-05	0.000148683	0.000174838	0.00017251	3.66698E-05	4.76888E-05	3.51016E-05	3.6129E-06	4.23274E-05	3.6129E-06	1.53905E-05	2.2332E-05	1.32379E-05	4.69357E-09	6.7864E-08	1.3274E-08	8.58313E-08	0.08583126
3834203772945	383420	3772945	4.82938E-05	0.000148254	0.000174334	0.000172013	3.6564E-05	4.75512E-05	3.50003E-05	3.60247E-06	4.22052E-05	3.60247E-06	1.55246E-05	2.25266E-05	1.33533E-05	4.66984E-09	6.7561E-08	1.3219E-08	8.54496E-08	0.08544963
3834303772945	383430	3772945	4.78275E-05	0.000146822	0.000172651	0.000170352	3.6211E-05	4.70921E-05	3.46623E-05	3.56769E-06	4.17977E-05	3.56769E-06	1.56026E-05	2.26397E-05	1.34204E-05	4.61612E-09	6.6821E-08	1.3076E-08	8.45124E-08	0.08451238
3834403772945	383440	3772945	4.7294E-05	0.000145184	0.000170725	0.000168452	3.58071E-05	4.65668E-05	3.42757E-05	3.52789E-06	4.13315E-05	3.52789E-06	1.56775E-05	2.27484E-05	1.34848E-05	4.55693E-09	6.5997E-08	1.2915E-08	8.34687E-08	0.08346868
3834503772945	383450	3772945	4.60692E-05	0.000141424	0.000166304	0.000164089	3.48798E-05	4.53608E-05	3.3388E-05	3.43653E-06	4.02611E-05	3.43653E-06	1.56213E-05	2.26669E-05	1.34365E-05	4.4337E-09	6.424E-08	1.2569E-08	8.12433E-08	0.08124328
3834603772945	383460	3772945	4.46865E-05	0.00013718	0.000161312	0.000159164	3.38329E-05	4.39994E-05	3.2386E-05	3.33339E-06	3.90527E-05	3.33339E-06	1.55278E-05	2.25311E-05	1.3356E-05	4.29659E-09	6.2278E-08	1.2182E-08	7.87572E-08	0.07875724
3834703772945	383470	3772945	4.30661E-05	0.000132206	0.000155463	0.000153393	3.26061E-05	4.24039E-05	3.12116E-05	3.21252E-06	3.76366E-05	3.21252E-06	1.53656E-05	2.22958E-05	1.32165E-05	4.13806E-09	6E-08	1.1732E-08	7.5871E-08	0.07587098
3834803772945	383480	3772945	4.08705E-05	0.000125465	0.000147537	0.000145573	3.09438E-05	4.02421E-05	2.96204E-05	3.04874E-06	3.57179E-05	3.04874E-06	1.501E-05	2.17798E-05	1.29106E-05	3.926E-09	5.6941E-08	1.1128E-08	7.19949E-08	0.07199491
3834903772945	383490	3772945	3.88691E-05	0.000119321	0.000140312	0.000138444	2.94285E-05	3.82715E-05	2.81699E-05	2.89944E-06	3.39688E-05	2.89944E-06	1.46481E-05	2.12547E-05	1.25994E-05	3.73215E-09	5.4142E-08	1.0576E-08	6.84504E-08	0.06845042
3835003772945	383500	3772945	3.73431E-05	0.000114637	0.000134804	0.000133009	2.82731E-05	3.67689E-05	2.70639E-05	2.78561E-06	3.26351E-05	2.78561E-06	1.44079E-05	2.09062E-05	1.23928E-05	3.58378E-09	5.2004E-08	1.0153E-08	6.57408E-08	0.06574079
3835103772945	383510	3772945	3.60203E-05	0.000110576	0.000130028	0.000128297	2.72716E-05	3.54665E-05	2.61052E-05	2.68693E-06	3.14791E-05	2.68693E-06	1.42208E-05	2.06347E-05	1.22318E-05	3.45505E-09	5.0147E-08	9.7871E-09	6.33896E-08	0.06338962
3835203772945	383520	3772945	3.47937E-05	0.000106811	0.0001256	0.000123928	2.63429E-05	3.42587E-05	2.52163E-05	2.59543E-06	3.04071E-05	2.59543E-06	1.40555E-05	2.03948E-05	1.20896E-05	3.33603E-09	4.8431E-08	9.4486E-09	6.12152E-08	0.06121521
3835303772945	383530	3772945	3.38628E-05	0.000103953	0.00012224	0.000120613	2.56381E-05	3.33421E-05	2.45416E-05	2.52599E-06	2.95936E-05	2.52599E-06	1.39962E-05	2.03088E-05	1.20386E-05	3.246E-09	4.7132E-08	9.1929E-09	5.95705E-08	0.05957054
3835403772945	383540	3772945	3.29428E-05	0.000101129	0.000118919	0.000117336	2.49416E-05	3.24363E-05	2.38749E-05	2.45737E-06	2.87896E-05	2.45737E-06	1.39369E-05	2.02228E-05	1.19877E-05	3.15748E-09	4.5852E-08	8.9415E-09	5.79514E-08	0.05795141
3835503772945	383550	3772945	3.22442E-05	9.89843E-05	0.000116397	0.000114848	2.44127E-05	3.17485E-05	2.33686E-05	2.40526E-06	2.81791E-05	2.40526E-06	1.39619E-05	2.0259E-05	1.20091E-05	3.09088E-09	4.489E-08	8.7524E-09	5.6733E-08	0.056733
3835603772945	383560	3772945	3.17198E-05	9.73745E-05	0.000114504	0.00011298	2.40156E-05	3.12321E-05	2.29886E-05	2.36614E-06	2.77208E-05	2.36614E-06	1.40523E-05	2.03903E-05	1.20869E-05	3.04108E-09	4.4169E-08	8.6116E-09	5.58222E-08	0.05582216
3835703772945	383570	3772945	3.12172E-05	9.58315E-05	0.00011269	0.000111189	2.36351E-05	3.07372E-05	2.26243E-05	2.32865E-06	2.72816E-05	2.32865E-06	1.41459E-05	2.0526E-05	1.21674E-05	2.99369E-09	4.3483E-08	8.4777E-09	5.49546E-08	0.05495463
3835803772945	383580	3772945	3.08126E-05	9.45893E-05	0.000111229	0.000109748	2.33287E-05	3.03388E-05	2.2331E-05	2.29846E-06	2.69279E-05	2.29846E-06	1.42645E-05	2.0698E-05	1.22694E-05	2.95566E-09	4.2933E-08	8.3706E-09	5.42589E-08	0.05425886
3835903772945	383590	3772945	3.04352E-05	9.34307E-05	0.000109867	0.000108404	2.3043E-05	2.99672E-05	2.20575E-05	2.27031E-06	2.65981E-05	2.27031E-06	1.43861E-05	2.08745E-05	1.2374E-05	2.92044E-09	4.2422E-08	8.2709E-09	5.36138E-08	0.05361381
3836003772945	383600	3772945	3.01702E-05	9.26174E-05	0.000108911	0.00010746	2.28424E-05	2.97063E-05	2.18655E-05	2.25055E-06	2.63666E-05	2.25055E-06	1.45327E-05	2.10873E-05	1.25001E-05	2.89557E-09	4.2063E-08	8.2012E-09	5.31595E-08	0.0531595
3836103772945	383610	3772945	3.00487E-05	9.22442E-05	0.000108472	0.000107027	2.27504E-05	2.95866E-05	2.17774E-05	2.24148E-06	2.62603E-05	2.24148E-06	1.47167E-05	2.13543E-05	1.26584E-05	2.88407E-09	4.1898E-08	8.1696E-09	5.29517E-08	0.05295173
3836203772945	383620	3772945	2.99525E-05	9.1949E-05	0.000108124	0.000106685	2.26775E-05	2.9492E-05	2.17077E-05	2.2343E-06	2.61763E-05	2.2343E-06	1.48821E-05	2.15942E-05	1.28006E-05	2.87467E-09	4.1764E-08	8.1438E-09	5.27827E-08	0.0527827
3836303772945	383630	3772945	2.96858E-05	9.11302E-05	0.000107162	0.000105735	2.24756E-05	2.92293E-05	2.15144E-05	2.21441E-06	2.59432E-05	2.21441E-06	1.49663E-05	2.17164E-05	1.2873E-05	2.84934E-09	4.1397E-08	8.0724E-09	5.2319E-08	0.05231901
3836403772945	383640	3772945	2.93954E-05	9.02389E-05	0.000106114	0.000104701	2.22558E-05	2.89435E-05	2.1304E-05	2.19275E-06	2.56895E-05	2.19275E-06	1.50224E-05	2.17979E-05	1.29213E-05	2.82201E-09	4.1001E-08	7.9945E-09	5.18172E-08	0.05181718
3836503772945	383650	3772945	2.91269E-05	8.94145E-05	0.000105144	0.000103744	2.20525E-05	2.8679E-05	2.11093E-05	2.17272E-06	2.54548E-05	2.17272E-06	1.50692E-05	2.18658E-05	1.29616E-05	2.79657E-09	4.0631E-08	7.9219E-09	5.13496E-08	0.05134956

Unique Identifier	X (UTM)	Y (UTM)	EGIODemolition 2025	EGIOSite Grubbing / Prep 2025	EGIOMass Grading / Excavation 2025	EGIOMass Grading / Excavation 2026	EGIODrainage / Utilities Trenching 2026	EGIODrainage / Utilities Trenching 2027	EGIOFoundations / Concrete Pads 2026	EGIOFoundations / Concrete Pads 2027	EGIOBuilding / Structure Construction 2026	EGIOBuilding / Structure Construction 2027	EGIOAsphalt Paving 2027	EGIOArchitectural Coating 2027	EGIOLandscaping or Other Finishing 2027	EGIOWaterside Construction (Piles) 2027	HIWaterside Construction (Landscaping) 2025	HIWaterside Construction (Landscaping) 2026	KMDemolition 2025	KMSite Grubbing / Prep 2025
3836603772945	383660	3772945	0.000107039	4.1982E-05	1.39032E-05	1.36167E-05	3.16187E-05	3.15699E-05	4.15428E-05	4.1516E-05	4.44975E-05	4.3431E-05	1.73156E-06	1.73156E-06	4.68941E-05	1.73156E-06	2.63182E-05	2.54939E-05	3.45797E-05	0.000150078
3836703772945	383670	3772945	0.000106149	4.1633E-05	1.37877E-05	1.35036E-05	3.1356E-05	3.13076E-05	4.11977E-05	4.11711E-05	4.41279E-05	4.30702E-05	1.71718E-06	1.71718E-06	4.65045E-05	1.71718E-06	2.60958E-05	2.52784E-05	3.42878E-05	0.000148811
3836803772945	383680	3772945	0.000104991	4.1179E-05	1.36372E-05	1.33562E-05	3.10137E-05	3.09659E-05	4.0748E-05	4.07217E-05	4.36462E-05	4.26E-05	1.69843E-06	1.69843E-06	4.59969E-05	1.69843E-06	2.58016E-05	2.49935E-05	3.38985E-05	0.000147122
3836903772945	383690	3772945	0.000103733	4.0686E-05	1.34738E-05	1.31962E-05	3.06423E-05	3.0595E-05	4.026E-05	4.0234E-05	4.31235E-05	4.20898E-05	1.67809E-06	1.67809E-06	4.5446E-05	1.67809E-06	2.54823E-05	2.46841E-05	3.34708E-05	0.000145266
3837003772945	383700	3772945	0.000102395	4.0161E-05	1.33E-05	1.3026E-05	3.0247E-05	3.02003E-05	3.97406E-05	3.97149E-05	4.25671E-05	4.15468E-05	1.65644E-06	1.65644E-06	4.48597E-05	1.65644E-06	2.51432E-05	2.43557E-05	3.30159E-05	0.000143291
3837103772945	383710	3772945	0.000100832	3.9548E-05	1.3097E-05	1.28272E-05	2.97853E-05	2.97393E-05	3.9134E-05	3.91087E-05	4.19174E-05	4.09126E-05	1.63116E-06	1.63116E-06	4.4175E-05	1.63116E-06	2.47414E-05	2.39665E-05	3.24886E-05	0.000141003
3837203772945	383720	3772945	9.930051E-05	3.8949E-05	1.28987E-05	1.26329E-05	2.93342E-05	2.9289E-05	3.85414E-05	3.85165E-05	4.12826E-05	4.02931E-05	1.60646E-06	1.60646E-06	4.3506E-05	1.60646E-06	2.43521E-05	2.35894E-05	3.19726E-05	0.000138763
3837303772945	383730	3772945	9.76794E-05	3.8311E-05	1.26875E-05	1.24261E-05	2.8854E-05	2.88095E-05	3.79104E-05	3.78859E-05	4.06068E-05	3.96334E-05	1.58016E-06	1.58016E-06	4.27938E-05	1.58016E-06	2.3936E-05	2.31862E-05	3.1425E-05	0.000136387
3837403772945	383740	3772945	9.60267E-05	3.7663E-05	1.24728E-05	1.22158E-05	2.83658E-05	2.8322E-05	3.7269E-05	3.72449E-05	3.99197E-05	3.89629E-05	1.55342E-06	1.55342E-06	4.20697E-05	1.55342E-06	2.35108E-05	2.27744E-05	3.08683E-05	0.00013397
3837503772945	383750	3772945	9.44369E-05	3.7039E-05	1.22663E-05	1.20136E-05	2.78962E-05	2.78531E-05	3.66519E-05	3.66283E-05	3.92588E-05	3.83178E-05	1.5277E-06	1.5277E-06	4.13732E-05	1.5277E-06	2.31054E-05	2.23817E-05	3.03364E-05	0.000131662
3837603772945	383760	3772945	9.31524E-05	3.6536E-05	1.20995E-05	1.18502E-05	2.75168E-05	2.74743E-05	3.61534E-05	3.61301E-05	3.87249E-05	3.77966E-05	1.50692E-06	1.50692E-06	4.08105E-05	1.50692E-06	2.27753E-05	2.20619E-05	2.98997E-05	0.000129767
3837703772945	383770	3772945	9.19309E-05	3.6057E-05	1.19408E-05	1.16948E-05	2.71559E-05	2.7114E-05	3.56793E-05	3.56563E-05	3.8217E-05	3.7301E-05	1.48716E-06	1.48716E-06	4.02753E-05	1.48716E-06	2.24632E-05	2.17596E-05	2.94855E-05	0.000127969
3837803772945	383780	3772945	9.05836E-05	3.5528E-05	1.17658E-05	1.15234E-05	2.67579E-05	2.67167E-05	3.51564E-05	3.51338E-05	3.76569E-05	3.67543E-05	1.46537E-06	1.46537E-06	3.96851E-05	1.46537E-06	2.21187E-05	2.14259E-05	2.90306E-05	0.000125995
3837903772945	383790	3772945	8.91015E-05	3.4947E-05	1.15733E-05	1.13349E-05	2.63202E-05	2.62796E-05	3.45813E-05	3.45589E-05	3.70408E-05	3.6153E-05	1.44139E-06	1.44139E-06	3.90358E-05	1.44139E-06	2.17384E-05	2.10575E-05	2.85328E-05	0.000123834
3838003772945	383800	3772945	8.76824E-05	3.439E-05	1.1389E-05	1.11543E-05	2.5901E-05	2.5861E-05	3.40305E-05	3.40085E-05	3.64509E-05	3.55772E-05	1.41844E-06	1.41844E-06	3.8414E-05	1.41844E-06	2.13725E-05	2.0703E-05	2.80553E-05	0.000121762
3838103772945	383810	3772945	8.5877E-05	3.3682E-05	1.11545E-05	1.09247E-05	2.53676E-05	2.53285E-05	3.33298E-05	3.33083E-05	3.57003E-05	3.48446E-05	1.38923E-06	1.38923E-06	3.76231E-05	1.38923E-06	2.09025E-05	2.02478E-05	2.74533E-05	0.000119149
3838203772945	383820	3772945	8.41075E-05	3.2988E-05	1.09247E-05	1.06996E-05	2.4845E-05	2.48066E-05	3.2643E-05	3.2622E-05	3.49648E-05	3.41267E-05	1.36061E-06	1.36061E-06	3.68479E-05	1.36061E-06	2.04414E-05	1.98012E-05	2.68604E-05	0.000116576
3838303772945	383830	3772945	8.25267E-05	3.2368E-05	1.07193E-05	1.04985E-05	2.4378E-05	2.43404E-05	3.20295E-05	3.20088E-05	3.43076E-05	3.34852E-05	1.33503E-06	1.33503E-06	3.61553E-05	1.33503E-06	2.00306E-05	1.94032E-05	2.63285E-05	0.000114268
3838403772945	383840	3772945	8.11974E-05	3.1847E-05	1.05467E-05	1.03294E-05	2.39853E-05	2.39483E-05	3.15136E-05	3.14932E-05	3.3755E-05	3.29459E-05	1.31353E-06	1.31353E-06	3.55729E-05	1.31353E-06	1.96898E-05	1.90731E-05	2.58827E-05	0.000112333
3838503772945	383850	3772945	7.9895E-05	3.1336E-05	1.03775E-05	1.01637E-05	2.36006E-05	2.35642E-05	3.10081E-05	3.09881E-05	3.32135E-05	3.24174E-05	1.29246E-06	1.29246E-06	3.50023E-05	1.29246E-06	1.93526E-05	1.87464E-05	2.54437E-05	0.000110427
3838603772945	383860	3772945	7.94279E-05	3.1153E-05	1.03168E-05	1.01043E-05	2.34626E-05	2.34264E-05	3.08268E-05	3.08069E-05	3.30194E-05	3.22279E-05	1.2849E-06	1.2849E-06	3.47977E-05	1.2849E-06	1.92413E-05	1.86387E-05	2.5283E-05	0.00010973
3838703772945	383870	3772945	7.96165E-05	3.1227E-05	1.03413E-05	1.01283E-05	2.35183E-05	2.34821E-05	3.09E-05	3.08801E-05	3.30978E-05	3.23044E-05	1.28795E-06	1.28795E-06	3.48804E-05	1.28795E-06	1.92736E-05	1.86699E-05	2.53215E-05	0.000109897
3838803772945	383880	3772945	7.92034E-05	3.1065E-05	1.02877E-05	1.00757E-05	2.33963E-05	2.33602E-05	3.07397E-05	3.07198E-05	3.2926E-05	3.21368E-05	1.28127E-06	1.28127E-06	3.46993E-05	1.28127E-06	1.91732E-05	1.85726E-05	2.51993E-05	0.000109367
3838903772945	383890	3772945	7.70118E-05	3.0205E-05	1.0003E-05	9.7969E-06	2.27489E-05	2.27138E-05	2.98891E-05	2.98698E-05	3.20149E-05	3.12476E-05	1.24582E-06	1.24582E-06	3.37392E-05	1.24582E-06	1.85991E-05	1.80166E-05	2.44502E-05	0.000106116
3839003772945	383900	3772945	7.47752E-05	2.9328E-05	9.7125E-06	9.51239E-06	2.20882E-05	2.20542E-05	2.90211E-05	2.90023E-05	3.10852E-05	3.03401E-05	1.20964E-06	1.20964E-06	3.27594E-05	1.20964E-06	1.80376E-05	1.74727E-05	2.37124E-05	0.000102914
3839103772945	383910	3772945	7.25657E-05	2.8461E-05	9.4255E-06	9.2313E-06	2.14355E-05	2.14025E-05	2.81635E-05	2.81453E-05	3.01666E-05	2.94435E-05	1.17389E-06	1.17389E-06	3.17913E-05	1.17389E-06	1.74636E-05	1.69166E-05	2.29792E-05	9.97314E-05
3829703772955	382970	3772955	9.9377E-05	3.8977E-05	1.2908E-05	1.2642E-05	2.93555E-05	2.93102E-05	3.85693E-05	3.85444E-05	4.13125E-05	4.03222E-05	1.60762E-06	1.60762E-06	4.35375E-05	1.60762E-06	2.15824E-05	2.09064E-05	1.97905E-05	8.58923E-05
3829803772955	382980	3772955	0.000101622	3.9858E-05	1.31997E-05	1.29277E-05	3.00188E-05	2.99725E-05	3.94408E-05	3.94153E-05	4.2246E-05	4.12334E-05	1.64394E-06	1.64394E-06	4.45212E-05	1.64394E-06	2.21008E-05	2.14086E-05	2.01956E-05	8.76504E-05
3829903772955	382990	3772955	0.000104093	4.0827E-05	1.35205E-05	1.32419E-05	3.07484E-05	3.0701E-05	4.03994E-05	4.03733E-05	4.32728E-05	4.22356E-05	1.6839E-06	1.6839E-06	4.56034E-05	1.6839E-06	2.26713E-05	2.19612E-05	2.06663E-05	8.96934E-05
3830003772955	383000	3772955	0.000106652	4.1831E-05	1.3853E-05	1.35676E-05	3.15046E-05	3.1456E-05	4.13929E-05	4.13662E-05	4.4337E-05	4.32743E-05	1.72531E-06	1.72531E-06	4.67249E-05	1.72531E-06	2.3265E-05	2.25363E-05	2.1162E-05	9.18444E-05
3830103772955	383010	3772955	0.000109257	4.2852E-05	1.41913E-05	1.38989E-05	3.2274E-05	3.22242E-05	4.24039E-05	4.23765E-05	4.54198E-05	4.43311E-05	1.76745E-06	1.76745E-06	4.7866E-05	1.76745E-06	2.38714E-05	2.31237E-05	2.16734E-05	9.40641E-05
3830203772955	383020	3772955	0.000111934	4.3902E-05	1.4539E-05	1.42394E-05	3.30647E-05	3.30137E-05	4.34427E-05	4.34147E-05	4.65326E-05	4.54172E-05	1.81075E-06	1.81075E-06	4.90387E-05	1.81075E-06	2.44974E-05	2.37301E-05	2.22052E-05	9.63723E-05
3830303772955	383030	3772955	0.000114682	4.498E-05	1.4896E-05	1.45891E-05	3.38766E-05	3.38243E-05	4.45094E-05	4.44807E-05	4.76751E-05	4.65324E-05	1.85521E-06	1.85521E-06	5.02428E-05	1.85521E-06	2.51432E-05	2.43557E-05	2.27665E-05	9.88081E-05
3830403772955	383040	3772955	0.000117655	4.6146E-05	1.52822E-05	1.49673E-05	3.47548E-05	3.47012E-05	4.56633E-05	4.56338E-05	4.89111E-05	4.77387E-05	1.90331E-06	1.90331E-06	5.15453E-05	1.90331E-06	2.58411E-05	2.50317E-05	2.33775E-05	0.00010146
3830503772955	383050	3772955	0.000120754	4.7361E-05	1.56847E-05	1.53615E-05	3.56702E-05	3.56152E-05	4.68666E-05	4.68357E-05	5.01993E-05	4.8996E-05	1.95344E-06	1.95344E-06	5.29029E-05	1.95344E-06	2.65766E-05	2.57441E-05	2.40247E-05	0.000104269
3830603772955	383060	3772955	0.000123988	4.863E-05	1.61047E-05	1.57729E-05	3.66254E-05	3.65688E-05	4.81209E-05	4.80899E-05	5.15435E-05	5.03081E-05	2.00575E-06	2.00575E-06	5.43195E-05	2.00575E-06	2.73426E-05	2.64861E-05	2.47127E-05	0.000107255
3830703772955	383070	3772955	0.000127356	4.9951E-05	1.65422E-05	1.62013E-05	3.76203E-05	3.75623E-05	4.94282E-05	4.93963E-05	5.29438E-05	5.16747E-05	2.06023E-06	2.06023E-06	5.57952E-05	2.06023E-06	2.81444E-05	2.72629E-05	2.54437E-05	0.000110427
3830803772955	383080	3772955	0.000130814	5.1307E-05	1.69913E-05	1.66413E-05	3.86418E-05	3.85822E-05	5.07703E-05	5.07375E-05	5.43813E-05	5.30778E-05	2.11617E-06	2.11617E-06	5.73102E-05	2.11617E-06	2.8975E-05	2.80675E-05	2.62086E-05	0.000113747
3830903772955	383090	3772955	0.00013438	5.2706E-05	1.74545E-05	1.70949E-05	3.96952E-05	3.96339E-05	5.21542E-05	5.21206E-05	5.58637E-05	5.45247E-05	2.17386E-06	2.17386E-06	5.88724E-05	2.17386E-06	2.98343E-05	2.88998E-05	2.70143E-05	0.000117244
3831003772955	383100	3772955	0.000138045	5.4143E-05	1.79305E-05	1.75611E-05	4.07777E-05	4.07148E-05	5.35765E-05	5.3542E-05	5.73872E-05	5.60116E-05	2.23314E-06	2.23314E-06	6.04779E-05	2.23314E-06	3.07241E-05	2.97617E-05	2.78606E-05	0.000120917
3831103772955	383110	3772955	0.000141808	5.5619E-05	1.84193E-05	1.80398E-05	4.18894E-05	4.18248E-05	5.50372E-05	5.50017E-05	5.89517E-05	5.75386E-05	2.29402E-06	2.29402E-06	6.21267E-05	2.29402E-06	3.16443E-05	3.06532E-05	2.87523E-05	0.000124787
3831203772955	383120	3772955	0.000145751	5.7166E-05	1.89315E-05	1.85414E-05	4.30542E-05	4.29877E-05	5.65675E-05	5.6531E-05	6.05909E-05	5.91386E-05	2.35781E-06	2.35781E-06	6.38542E-05	2.35781E-06	3.2613E-05	3.15915E-05	2.97028E-05	0.000128912
3831303772955	383130	3772955	0.000149775	5.8744E-05	1.94542E-05	1.90533E-05	4.42428E-05	4.41745E-05	5.81293E-05	5.80918E-05	6.22637E-05	6.07713E-05	2.42291E-06	2.42291E-06	6.56171E-05	2.42291E-06	3.36122E-05	3.25594E-05	3.07031E-05	0.000133253
3831403772955	383140	3772955	0.000154077	6.0431E-05	2.0013E-05	1.96007E-05	4.55137E-05	4.54435E-05	5.97991E-05	5.97605E-05	6.40523E-05	6.2517E-05	2.49251E-06	2.49251E-06	6.7502E-05	2.49251E-06	3.46832E-05	3.35968E-05	3.17871E-05	0.000137958
3831503772955	383150	3772955	0.000158676	6.2235E-05	2.06103E-05	2.01857E-05	4.68722E-05	4.67999E-05	6.15839E-05	6.15442E-05	6.59641E-05	6.43829E-05	2.5669E-06	2.5669E-06	6.95167E-05	2.5669E-06	3.58331E-05	3.47107E-05	3.29774E-05	0.000143124
3831603772955	383160	3772955	0.00016332	6.4056E-05	2.12135E-05	2.07764E-05	4.82439E-05	4.81695E-05	6.33862E-05	6.33453E-05	6.78945E-05	6.62671E-05	2.64202E-06	2.64202E-06	7.15512E-05	2.64202E-06	3.70081E-05	3.58489E-05	3.42108E-05	0.000148477
3831703772955	383170	3772955	0.000168242	6.5987E-05	2.18528E-05	2.14026E-05	4.96979E-05	4.96212E-05	6.52965E-05	6.52544E-05	6.99407E-05	6.82643E-05	2.72165E-06	2.72165E-06	7.37076E-05	2.72165E-06	3.82602E-05	3.70618E-05	3.55505E-05	0.000154292
3831803772955	383180	3772955	0.000173236	6.7946E-05	2.25015E-05	2.20379E-05	5.11731E-05	5.10941E-05	6.72347E-05	6.71914E-05	7.20168E-05	7.02906E-05	2.80243E-06	2.80243E-06	7.58955E-05	2.80243E-06	3.95429E-05	3.83043E-05	3.69604E-05	0.000160411
3831903772955	383190	3772955	0.000178499	7.001E-05	2.31852E-05	2.27075E-05	5.27279E-05	5.26465E-05	6.92775E-05	6.92328E-05	7.42049E-05	7.24262E-05	2.88758E-06	2.88758E-06	7.82014E-05	2.88758E-06	4.09116E-05	3.96302E-05	3.84903E-05	0.000167051
3832003772955	383200	3772955	0.000184005	7.217E-05	2.39003E-05	2.34079E-05	5.43543E-05	5.42705E-05	7.14145E-05	7.13684E-05	7.64938E-05	7.46603E-05	2.97665E-06	2.97665E-06	8.06136E-05	2.97665E-06	4.23557E-05	4.1029E-05	4.01536E-05	0.00017427
3832103772955	383210	3772955	0.000189188	7.4202E-05	2.45735E-05	2.40672E-05	5.58852E-05	5.5799E-05	7.34259E-05	7.33785E-05	7.86483E-05	7.67631E-05	3.06049E-06	3.06049E-06	8.28841E-05	3.06049E-06	4.3746E-05	4.23757E-05	4.18351E-05	0.000181567
3832203772955	383220	3772955	0.00019349	7.589E-05	2.51323E-05	2.46145E-05	5.71561E-05	5.7068E-05	7.50957E-05	7.50472E-05	8.04369E-05	7.85088E-05	3.13009E-06	3.13009E-06	8.4769E-05	3.13009E-06	4.50716E-05	4.36599E-05	4.35935E-05	0.000189199
3832303772955	383230	3772955	0.000194829	7.6415E-05	2.53062E-05	2.47848E-05	5.75515E-05	5.74627E-05	7.56151E-05	7.55663E-05	8.09932E-05	7.90519E-05	3.15174E-06	3.15174E-06	8.53553E-05	3.15174E-06	4.56152E-05	4.41864E-05	4.48269E-05	0.000194552
3832403772955	383240	3772955	0.000199059	7.8074E-05	2.58557E-05	2.53229E-05	5.88012E-05	5.87104E-05	7.7257E-05	7.72072E-05	8.27519E-05	8.07684E-05	3.22018E-06	3.22018E-06	8.72088E-05	3.22018E-06	4.67238E-05	4.52603E-05	4.67188E-05	0.000202763
3832503772955	383250	3772955	0.000206416	8.0959E-05	2.68112E-05	2.62588E-05	6.09742E-05	6.08801E-05	8.01121E-05	8.00604E-05	8.581E-05	8.37532E-05	3.33918E-06	3.33918E-06	9.04316E-05	3.33918E-06	4.90505E-05	4.75141E-05	5.07606E-05	0.000220305
3832603772955	383260	3772955	0.000209631	8.222E-05	2.72288E-05	2.66678E-05	6.1924E-05	6.18285E-05	8.13601E-05	8.13076E-05	8.71468E-05	8.50579E-05	3.3912E-06	3.3912E-06	9.18403E-05	3.3912E-06	5.02255E-05	4.86523E-05	5.32907E-05	0.000231286
3832703772955	383270	3772955	0.000209586	8.2203E-05	2.7223E-05	2.66621E-05	6.19108E-05	6.18152E-05	8.13426E-05	8.12901E-05	8.71281E-05	8.50397E-05	3.39047E-06	3.39047E-06	9.18206E-05	3.39047E-06	5.06184E-05	4.90329E-05	5.50084E-05	0.00023874
3832803772955	383280	3772955	0.000206254	8.0896E-05	2.67902E-05	2.62382E-05	6.09264E-05	6.08324E-05	8.00493E-05	7.99977E-05	8.57428E-05	8.36876E-05	3.33656E-06	3.33656E-06	9.03607E-05	3.33656E-06	5.00694E-05	4.85012E-05	5.5504E-05	0.000240891
3832903772955	383290	3772955	0.000202796	7.9539E-05	2.6341E-05	2.57983E-05	5.99049E-05	5.98125E-05	7.87072E-05	7.86564E-05	8.43052E-05	8.22845E-05	3.28062E-06	3.28062E-06	8.88457E-05	3.28062E-06	4.94398E-05	4.78912E-05	5.56805E-05	0.000241657
3833003772955	383300	3772955	0.000205032	8.0417E-05	2.66315E-05	2.60828E-05	6.05656E-05	6.04721E-05	7.95752E-05	7.95239E-05	8.5235E-05	8.3192E-05	3.3168E-06	3.3168E-06	8.98256E-05	3.3168E-06	5.02488E-05	4.86749E-05	5.73032E-05	0.0002487
3833103772955	383310	3772955	0.000206981	8.1181E-05	2.68847E-05	2.63307E-05	6.11413E-05	6.1047E-05	8.03317E-05	8.02799E-05	8.60453E-05	8.39828E-05	3.34833E-06	3.34833E-06	9.06795E-05	3.34833E-06	5.09754E-05	4.93787E-05	5.88172E-05	0.000255271
3833203772955	383320	3772955	0.000206829	8.1121E-05	2.68648E-05	2.63113E-05	6.10962E-05	6.10019E-05	8.02724E-05	8.02206E-05	8.59818E-05	8.39209E-05	3.34586E-06	3.34586E-06	9.06126E-05	3.34586E-06	5.11494E-05	4.95473E-05	5.96862E-05	0.000259042
3833303772955	383330	3772955	0.00020523	8.0494E-05	2.66572E-05	2.61079E-05	6.06239E-05	6.05304E-05	7.96519E-05	7.96005E-05	8.53172E-05	8.32721E-05	3.32E-06	3.32E-06	8.99121E-05	3.32E-06	5.09323E-05	4.9337E-05	6.00596E-05	0.000260663
3833403772955	383340	3772955	0.000203254	7.9719E-05	2.64005E-05	2.58566E-05	6.00402E-05	5.99476E-05	7.8885E-05	7.88341E-05	8.44957E-05	8.24704E-05	3.28803E-06	3.28803E-06	8.90464E-05	3.28803E-06	5.06022E-05	4.90173E-05	6.02384E-05	0.000261439
3833503772955	383350	3772955	0.000201781	7.9141E-05	2.62092E-05	2.56692E-05	5.96051E-05	5.95131E-05	7.83133E-05	7.82628E-05	8.38833E-05	8.18727E-05	3.2642E-06	3.2642E-06	8.84011E-05	3.2642E-06	5.03798E-05	4.88018E-05	6.0485E-05	0.000262509
3833603772955	383360	3772955	0.000199643	7.8303E-05	2.59315E-05	2.53972E-05	5.89736E-05	5.88826E-05	7.74836E-05	7.74336E-05	8.29946E-05	8.10053E-05	3.22962E-06	3.22962E-06	8.74645E-05	3.22962E-06	4.99618E-05	4.83969E-05	6.04534E-05	0.000262372
3833703772955	383370	3772955	0.000199329	7.818E-05	2.58907E-05	2.53572E-05	5.88808E-05	5.87899E-05	7.73616E-05	7.73117E-05	8.28639E-05	8.08777E-05	3.22454E-06	3.22454E-06	8.73268E-05	3.22454E-06	4.99797E-05	4.84143E-05	6.08879E-05	0.000264258
3833803772955	383380	3772955	0.000201197	7.8912E-05	2.61333E-05	2.55949E-05	5.94326E-05	5.93409E-05	7.80867E-05	7.80363E-05	8.36406E-05	8.16358E-05	3.25476E-06	3.25476E-06	8.81453E-05	3.25476E-06	5.05358E-05	4.8953E-05	6.19357E-05	0.000268805
3833903772955	383390	3772955	0.000202733	7.9515E-05	2.63328E-05	2.57903E-05	5.98863E-05	5.97939E-05	7.86828E-05	7.8632E-05	8.42791E-05	8.2259E-05	3.27961E-06	3.27961E-06	8.88182E-05	3.27961E-06	5.10023E-05	4.94048E-05	6.28522E-05	0.000272783
3834003772955	383400	3772955	0.000202248	7.9324E-05	2.62698E-05	2.57286E-05	5.97431E-05	5.96509E-05	7.84946E-05	7.84439E-05	8.40775E-05	8.20622E-05	3.27176E-06	3.27176E-06	8.86057E-05	3.27176E-06	5.09341E-05	4.93387E-05	6.30966E-05	0.000273844
3834103772955	383410	3772955	0.000201215	7.8919E-05	2.61357E-05	2.55972E-05	5.94379E-05	5.93462E-05	7.80937E-05	7.80433E-05	8.36481E-05	8.16431E-05	3.25505E-06	3.25505E-06	8.81532E-05	3.25505E-06	5.0717E-05	4.91285E-05	6.31283E-05	0.000273981
3834203772955	383420	3772955	0.000199149	7.8109E-05	2.58673E-05	2.53344E-05	5.88277E-05	5.87369E-05	7.72919E-05	7.7242E-05	8.27893E-05	8.08048E-05	3.22163E-06	3.22163E-06	8.72481E-05	3.22163E-06	5.02201E-05	4.86471E-05	6.27934E-05	0.000272528
3834303772955	383430	3772955	0.000195646	7.6735E-05	2.54123E-05	2.48887E-05	5.77929E-05	5.77037E-05	7.59323E-05	7.58833E-05	8.1333E-05	7.93835E-05	3.16496E-06	3.16496E-06	8.57134E-05	3.16496E-06	4.93393E-05	4.77939E-05	6.19651E-05	0.000268933
3834403772955	383440	3772955	0.000191928	7.5277E-05	2.49293E-05	2.44157E-05	5.66945E-05	5.6607E-05	7.44891E-05	7.44411E-05	7.97872E-05	7.78747E-05	3.10481E-06	3.10481E-06	8.40843E-05	3.10481E-06	4.83993E-05	4.68834E-05	6.1035E-05	0.000264896
3834503772955	383450	3772955	0.000185326	7.2687E-05	2.40718E-05	2.35759E-05	5.47443E-05	5.46599E-05	7.19269E-05	7.18805E-05	7.70427E-05	7.5196E-05	2.99801E-06	2.99801E-06	8.11921E-05	2.99801E-06	4.66897E-05	4.52273E-05	5.91408E-05	0.000256675
3834603772955	383460	3772955	0.00017814	6.9869E-05	2.31385E-05	2.26618E-05	5.26218E-05	5.25406E-05	6.91381E-05	6.90935E-05	7.40555E-05	7.22805E-05	2.88177E-06	2.88177E-06	7.8044E-05	2.88177E-06	4.48277E-05	4.34236E-05	5.70135E-05	0.000247443
3834703772955	383470	3772955	0.000170784	6.6984E-05	2.2183E-05	2.1726E-05	5.04487E-05	5.03709E-05	6.62831E-05	6.62403E-05	7.09974E-05	6.92957E-05	2.76277E-06	2.76277E-06	7.48212E-05	2.76277E-06	4.29208E-05	4.15764E-05	5.47912E-05	0.000237797

			KMMass Grading / Excavation	KMMass Grading / Excavation	KMDrainage / Utilities Trenching	KMFoundations / Concrete Pads	KMBuilding / Structure Construction	KMAsphalt Paving	KMArchitectural Coating	KMLandscaping or Other Finishing	KMWaterside Construction (Piles)	EWNDemolition	EWNSite Grubbing / Prep	EWNDrainage / Utilities Trenching	EWNDrainage / Utilities Trenching	EWNDrainage / Utilities Trenching	EWNFoundation s / Concrete Pads	EWNBuilding / Structure Construction	EWNAsphalt Paving	EWNLandscaping or Other Finishing	EWNWaterside Construction (Piles)
Unique Identifier	X (UTM)	Y (UTM)	2025	2026	2026	2026	2026	2026	2026	2026	2026	2027	2027	2027	2028	2029	2029	2029	2029	2029	2029
3836603772945	383660	3772945	0.000114076	0.000112895	4.05415E-05	2.14544E-05	7.36885E-05	2.36732E-06	2.36732E-06	7.60558E-05	2.36732E-06	0.000116981	6.37563E-06	1.49712E-05	1.46821E-05	1.43783E-05	1.24543E-05	2.70437E-05	1.92401E-06	2.80057E-05	1.92401E-06
3836703772945	383670	3772945	0.000113112	0.000111942	4.01993E-05	2.12733E-05	7.30664E-05	2.34733E-06	2.34733E-06	7.54137E-05	2.34733E-06	0.000115963	6.32013E-06	1.48408E-05	1.45543E-05	1.42531E-05	1.23458E-05	2.68083E-05	1.90726E-06	2.77619E-05	1.90726E-06
3836803772945	383680	3772945	0.000111828	0.000110671	3.97429E-05	2.10318E-05	7.22369E-05	2.32068E-06	2.32068E-06	7.45576E-05	2.32068E-06	0.000114631	6.24751E-06	1.46703E-05	1.4387E-05	1.40894E-05	1.2204E-05	2.65003E-05	1.88535E-06	2.7443E-05	1.88535E-06
3836903772945	383690	3772945	0.000110417	0.000109275	3.92415E-05	2.07664E-05	7.13254E-05	2.2914E-06	2.2914E-06	7.36168E-05	2.2914E-06	0.000113183	6.16864E-06	1.44851E-05	1.42054E-05	1.39115E-05	1.20499E-05	2.61657E-05	1.86155E-06	2.70965E-05	1.86155E-06
3837003772945	383700	3772945	0.000108917	0.00010779	3.87082E-05	2.04842E-05	7.03561E-05	2.26026E-06	2.26026E-06	7.26164E-05	2.26026E-06	0.000111652	6.08518E-06	1.42892E-05	1.40132E-05	1.37233E-05	1.18869E-05	2.58117E-05	1.83636E-06	2.67299E-05	1.83636E-06
3837103772945	383710	3772945	0.000107177	0.000106068	3.80899E-05	2.01571E-05	6.92324E-05	2.22416E-06	2.22416E-06	7.14566E-05	2.22416E-06	0.00010983	5.98586E-06	1.40559E-05	1.37845E-05	1.34993E-05	1.16929E-05	2.53904E-05	1.80639E-06	2.62936E-05	1.80639E-06
3837203772945	383720	3772945	0.000105475	0.000104383	3.7485E-05	1.98369E-05	6.81329E-05	2.18884E-06	2.18884E-06	7.03217E-05	2.18884E-06	0.000108069	5.88988E-06	1.38306E-05	1.35635E-05	1.32828E-05	1.15054E-05	2.49833E-05	1.77743E-06	2.5872E-05	1.77743E-06
3837303772945	383730	3772945	0.000103668	0.000102595	3.68429E-05	1.94971E-05	6.69658E-05	2.15135E-06	2.15135E-06	6.91172E-05	2.15135E-06	0.000106177	5.78681E-06	1.35885E-05	1.33261E-05	1.30504E-05	1.13041E-05	2.45461E-05	1.74632E-06	2.54192E-05	1.74632E-06
3837403772945	383740	3772945	0.000101832	0.000100778	3.61902E-05	1.91517E-05	6.57795E-05	2.11323E-06	2.11323E-06	6.78927E-05	2.11323E-06	0.000104233	5.68081E-06	1.33396E-05	1.3082E-05	1.28113E-05	1.1097E-05	2.40965E-05	1.71433E-06	2.49536E-05	1.71433E-06
3837503772945	383750	3772945	0.000100077	9.90417E-05	3.55667E-05	1.88218E-05	6.46462E-05	2.07682E-06	2.07682E-06	6.6723E-05	2.07682E-06	0.00010238	5.57982E-06	1.31025E-05	1.28495E-05	1.25836E-05	1.08997E-05	2.36681E-05	1.68386E-06	2.451E-05	1.68386E-06
3837603772945	383760	3772945	9.86365E-05	9.76157E-05	3.50546E-05	1.85508E-05	6.37154E-05	2.04692E-06	2.04692E-06	6.57624E-05	2.04692E-06	0.000100894	5.49886E-06	1.29124E-05	1.2663E-05	1.2401E-05	1.07416E-05	2.33247E-05	1.65943E-06	2.41544E-05	1.65943E-06
3837703772945	383770	3772945	9.72703E-05	9.62636E-05	3.45691E-05	1.82938E-05	6.28329E-05	2.01857E-06	2.01857E-06	6.48515E-05	2.01857E-06	9.94853E-05	5.42208E-06	1.27321E-05	1.24862E-05	1.22278E-05	1.05916E-05	2.2999E-05	1.63625E-06	2.38171E-05	1.63625E-06
3837803772945	383780	3772945	9.57697E-05	9.47786E-05	3.40358E-05	1.80116E-05	6.18636E-05	1.98743E-06	1.98743E-06	6.3851E-05	1.98743E-06	9.79157E-05	5.33653E-06	1.25312E-05	1.22892E-05	1.20349E-05	1.04245E-05	2.26361E-05	1.61044E-06	2.34414E-05	1.61044E-06
3837903772945	383790	3772945	9.41272E-05	9.31531E-05	3.34521E-05	1.77027E-05	6.08026E-05	1.95335E-06	1.95335E-06	6.2756E-05	1.95335E-06	9.61776E-05	5.2418E-06	1.23087E-05	1.2071E-05	1.18213E-05	1.02394E-05	2.22343E-05	1.58185E-06	2.30252E-05	1.58185E-06
3838003772945	383800	3772945	9.2552E-05	9.15941E-05	3.28922E-05	1.74065E-05	5.97851E-05	1.92066E-06	1.92066E-06	6.17057E-05	1.92066E-06	9.45007E-05	5.15041E-06	1.20941E-05	1.18606E-05	1.16152E-05	1.00609E-05	2.18467E-05	1.55427E-06	2.26238E-05	1.55427E-06
3838103772945	383810	3772945	9.05661E-05	8.96288E-05	3.21865E-05	1.7033E-05	5.85023E-05	1.87944E-06	1.87944E-06	6.03817E-05	1.87944E-06	9.23339E-05	5.03231E-06	1.18168E-05	1.15886E-05	1.13488E-05	9.83021E-06	2.13457E-05	1.51863E-06	2.2105E-05	1.51863E-06
3838203772945	383820	3772945	8.86101E-05	8.76931E-05	3.14913E-05	1.66651E-05	5.72388E-05	1.83885E-06	1.83885E-06	5.90776E-05	1.83885E-06	9.02053E-05	4.9163E-06	1.15444E-05	1.13215E-05	1.10872E-05	9.6036E-06	2.08536E-05	1.48362E-06	2.15954E-05	1.48362E-06
3838303772945	383830	3772945	8.68557E-05	8.59568E-05	3.08678E-05	1.63351E-05	5.61055E-05	1.80245E-06	1.80245E-06	5.79079E-05	1.80245E-06	8.83217E-05	4.81365E-06	1.13033E-05	1.10851E-05	1.08557E-05	9.40306E-06	2.04182E-05	1.45264E-06	2.11445E-05	1.45264E-06
3838403772945	383840	3772945	8.53849E-05	8.45013E-05	3.03451E-05	1.60585E-05	5.51554E-05	1.77192E-06	1.77192E-06	5.69274E-05	1.77192E-06	8.67597E-05	4.72851E-06	1.11034E-05	1.0889E-05	1.06637E-05	9.23677E-06	2.00571E-05	1.42695E-06	2.07706E-05	1.42695E-06
3838503772945	383850	3772945	8.39366E-05	8.30679E-05	2.98304E-05	1.57861E-05	5.42199E-05	1.74187E-06	1.74187E-06	5.59617E-05	1.74187E-06	8.52206E-05	4.64464E-06	1.09065E-05	1.06959E-05	1.04746E-05	9.07292E-06	1.97013E-05	1.40164E-06	2.04021E-05	1.40164E-06
3838603772945	383860	3772945	8.34065E-05	8.25433E-05	2.9642E-05	1.56864E-05	5.38775E-05	1.73087E-06	1.73087E-06	5.56083E-05	1.73087E-06	8.47306E-05	4.61793E-06	1.08438E-05	1.06344E-05	1.04143E-05	9.02074E-06	1.9588E-05	1.39358E-06	2.02848E-05	1.39358E-06
3838703772945	383870	3772945	8.35334E-05	8.26689E-05	2.96871E-05	1.57103E-05	5.39594E-05	1.7335E-06	1.7335E-06	5.56929E-05	1.7335E-06	8.48684E-05	4.62544E-06	1.08614E-05	1.06517E-05	1.04313E-05	9.03542E-06	1.96199E-05	1.39585E-06	2.03178E-05	1.39585E-06
3838803772945	383880	3772945	8.31303E-05	8.227E-05	2.95439E-05	1.56345E-05	5.3699E-05	1.72514E-06	1.72514E-06	5.54242E-05	1.72514E-06	8.44167E-05	4.60082E-06	1.08036E-05	1.0595E-05	1.03757E-05	8.98732E-06	1.95154E-05	1.38842E-06	2.02096E-05	1.38842E-06
3838903772945	383890	3772945	8.06591E-05	7.98244E-05	2.86656E-05	1.51697E-05	5.21028E-05	1.67385E-06	1.67385E-06	5.37766E-05	1.67385E-06	8.17904E-05	4.45768E-06	1.04675E-05	1.02653E-05	1.00529E-05	8.70772E-06	1.89083E-05	1.34522E-06	1.95809E-05	1.34522E-06
3839003772945	383900	3772945	7.82253E-05	7.74158E-05	2.78007E-05	1.4712E-05	5.05306E-05	1.62335E-06	1.62335E-06	5.2154E-05	1.62335E-06	7.92253E-05	4.31788E-06	1.01392E-05	9.9434E-06	9.73767E-06	8.43463E-06	1.83153E-05	1.30303E-06	1.89668E-05	1.30303E-06
3839103772945	383910	3772945	7.58065E-05	7.50219E-05	2.6941E-05	1.42571E-05	4.89681E-05	1.57315E-06	1.57315E-06	5.05413E-05	1.57315E-06	7.6599E-05	4.17475E-06	9.80309E-06	9.61378E-06	9.41487E-06	8.15503E-06	1.77082E-05	1.25984E-06	1.83381E-05	1.25984E-06
3829703772955	382970	3772955	6.52873E-05	6.46117E-05	2.32026E-05	1.22787E-05	4.21731E-05	1.35485E-06	1.35485E-06	4.3528E-05	1.35485E-06	0.000101109	5.51055E-06	1.29398E-05	1.26899E-05	1.24274E-05	1.07644E-05	2.33743E-05	1.66295E-06	2.42057E-05	1.66295E-06
3829803772955	382980	3772955	6.66237E-05	6.59342E-05	2.36775E-05	1.25301E-05	4.30364E-05	1.38259E-06	1.38259E-06	4.4419E-05	1.38259E-06	0.000103651	5.6491E-06	1.32651E-05	1.3009E-05	1.27398E-05	1.1035E-05	2.39619E-05	1.70476E-06	2.48143E-05	1.70476E-06
3829903772955	382990	3772955	6.81765E-05	6.7471E-05	2.42294E-05	1.28221E-05	4.40395E-05	1.41481E-06	1.41481E-06	4.54543E-05	1.41481E-06	0.00010643	5.80058E-06	1.36209E-05	1.33578E-05	1.30814E-05	1.1331E-05	2.46045E-05	1.75048E-06	2.54797E-05	1.75048E-06
3830003772955	383000	3772955	6.98115E-05	6.9089E-05	2.48105E-05	1.31296E-05	4.50956E-05	1.44874E-06	1.44874E-06	4.65443E-05	1.44874E-06	0.000109309	5.95749E-06	1.39893E-05	1.37192E-05	1.34353E-05	1.16375E-05	2.52701E-05	1.79783E-06	2.6169E-05	1.79783E-06
3830103772955	383010	3772955	7.14988E-05	7.07588E-05	2.54101E-05	1.34469E-05	4.61855E-05	1.48376E-06	1.48376E-06	4.76693E-05	1.48376E-06	0.000112265	6.11857E-06	1.43675E-05	1.40901E-05	1.37986E-05	1.19521E-05	2.59533E-05	1.84644E-06	2.68765E-05	1.84644E-06
3830203772955	383020	3772955	7.32532E-05	7.24951E-05	2.60336E-05	1.37769E-05	4.73188E-05	1.52016E-06	1.52016E-06	4.8839E-05	1.52016E-06	0.000115304	6.28424E-06	1.47566E-05	1.44716E-05	1.41722E-05	1.22757E-05	2.6656E-05	1.89643E-06	2.76043E-05	1.89643E-06
3830303772955	383030	3772955	7.51047E-05	7.43274E-05	2.66916E-05	1.41251E-05	4.85148E-05	1.55859E-06	1.55859E-06	5.00734E-05	1.55859E-06	0.000118428	6.4545E-06	1.51564E-05	1.48637E-05	1.45562E-05	1.26083E-05	2.73782E-05	1.94781E-06	2.83522E-05	1.94781E-06
3830403772955	383040	3772955	7.71204E-05	7.63223E-05	2.7408E-05	1.45042E-05	4.98169E-05	1.60042E-06	1.60042E-06	5.14173E-05	1.60042E-06	0.000121828	6.63978E-06	1.55915E-05	1.52904E-05	1.4974E-05	1.29703E-05	2.81642E-05	2.00373E-06	2.9166E-05	2.00373E-06
3830503772955	383050	3772955	7.92556E-05	7.84354E-05	2.81668E-05	1.49058E-05	5.11961E-05	1.64473E-06	1.64473E-06	5.28409E-05	1.64473E-06	0.000125388	6.83383E-06	1.60471E-05	1.57372E-05	1.54116E-05	1.33493E-05	2.89873E-05	2.06229E-06	3.00184E-05	2.06229E-06
3830603772955	383060	3772955	8.15252E-05	8.06815E-05	2.89734E-05	1.53326E-05	5.26622E-05	1.69183E-06	1.69183E-06	5.4354E-05	1.69183E-06	0.000129102	7.03623E-06	1.65224E-05	1.62033E-05	1.58681E-05	1.37447E-05	2.98458E-05	2.12337E-06	3.09075E-05	2.12337E-06
3830703772955	383070	3772955	8.39366E-05	8.30679E-05	2.98304E-05	1.57861E-05	5.42199E-05	1.74187E-06	1.74187E-06	5.59617E-05	1.74187E-06	0.000132992	7.24822E-06	1.70202E-05	1.66915E-05	1.63461E-05	1.41588E-05	3.0745E-05	2.18734E-06	3.18387E-05	2.18734E-06
3830803772955	383080	3772955	8.646E-05	8.55652E-05	3.07272E-05	1.62607E-05	5.58499E-05	1.79423E-06	1.79423E-06	5.76441E-05	1.79423E-06	0.000137012	7.46731E-06	1.75346E-05	1.7196E-05	1.68402E-05	1.45868E-05	3.16743E-05	2.25346E-06	3.2801E-05	2.25346E-06
3830903772955	383090	3772955	8.91178E-05	8.81955E-05	3.16718E-05	1.67606E-05	5.75667E-05	1.84939E-06	1.84939E-06	5.94161E-05	1.84939E-06	0.000141177	7.69432E-06	1.80677E-05	1.77188E-05	1.73522E-05	1.50302E-05	3.26372E-05	2.32196E-06	3.37982E-05	2.32196E-06
3831003772955	383100	3772955	9.19099E-05	9.09587E-05	3.26641E-05	1.72857E-05	5.93703E-05	1.90733E-06	1.90733E-06	6.12777E-05	1.90733E-06	0.000145488	7.92927E-06	1.86194E-05	1.82598E-05	1.7882E-05	1.54892E-05	3.36338E-05	2.39286E-06	3.48302E-05	2.39286E-06
3831103772955	383110	3772955	9.48514E-05	9.38698E-05	3.37094E-05	1.78389E-05	6.12704E-05	1.96837E-06	1.96837E-06	6.32388E-05	1.96837E-06	0.000149944	8.17214E-06	1.91897E-05	1.881911E-05	1.84298E-05	1.59636E-05	3.4664E-05	2.46616E-06	3.58971E-05	2.46616E-06
3831203772955	383120	3772955	9.7987E-05	9.69729E-05	3.48238E-05	1.84286E-05	6.32959E-05	2.03344E-06	2.03344E-06	6.53293E-05	2.03344E-06	0.00015463	8.42753E-06	1.97894E-05	1.94073E-05	1.90057E-05	1.64625E-05	3.57473E-05	2.54323E-06	3.70189E-05	2.54323E-06
3831303772955	383130	3772955	0.000101287	0.000100239	3.59965E-05	1.90492E-05	6.54275E-05	2.10192E-06	2.10192E-06	6.75294E-05	2.10192E-06	0.000159461	8.69085E-06	2.04078E-05	2.00137E-05	1.95996E-05	1.69769E-05	3.68643E-05	2.62269E-06	3.81756E-05	2.62269E-06
3831403772955	383140	3772955	0.000104863	0.000103778	3.72674E-05	1.97218E-05	6.77374E-05	2.17613E-06	2.17613E-06	6.99136E-05	2.17613E-06	0.000164645	8.97337E-06	2.10712E-05	2.06643E-05	2.02367E-05	1.75287E-05	3.80626E-05	2.70795E-06	3.94166E-05	2.70795E-06
3831503772955	383150	3772955	0.00010879	0.000107664	3.8663E-05	2.04603E-05	7.02741E-05	2.25763E-06	2.25763E-06	7.25317E-05	2.25763E-06	0.000170196	9.27592E-06	2.17816E-05	2.1361E-05	2.0919E-05	1.81197E-05	3.93459E-05	2.79925E-06	4.07456E-05	2.79925E-06
3831603772955	383160	3772955	0.000112859	0.000111691	4.01091E-05	2.12256E-05	7.29024E-05	2.34206E-06	2.34206E-06	7.52445E-05	2.34206E-06	0.00017587	9.58514E-06	2.25077E-05	2.20731E-05	2.16164E-05	1.87238E-05	4.06576E-05	2.89257E-06	4.21039E-05	2.89257E-06
3831703772955	383170	3772955	0.000117278	0.000116065	4.16798E-05	2.20568E-05	7.57573E-05	2.43378E-06	2.43378E-06	7.81911E-05	2.43378E-06	0.000181911	9.9144E-06	2.32809E-05	2.28313E-05	2.23589E-05	1.9367E-05	4.20542E-05	2.99193E-06	4.35502E-05	2.99193E-06
3831803772955	383180	3772955	0.000121929	0.000120668	4.33328E-05	2.29315E-05	7.87618E-05	2.5303E-06	2.5303E-06	8.12921E-05	2.5303E-06	0.00018809	1.02512E-05	2.40717E-05	2.36068E-05	2.31184E-05	2.00248E-05	4.34827E-05	3.09356E-06	4.50295E-05	3.09356E-06
3831903772955	383190	3772955	0.000126976	0.000125662	4.51263E-05	2.38807E-05	8.20218E-05	2.63503E-06	2.63503E-06	8.46569E-05	2.63503E-06	0.000194675	1.06101E-05	2.49144E-05	2.44333E-05	2.39277E-05	2.07259E-05	4.5005E-05	3.20186E-06	4.66059E-05	3.20186E-06
3832003772955	383200	3772955	0.000132463	0.000131093	4.70765E-05	2.49127E-05	8.55664E-05	2.74891E-06	2.74891E-06	8.83153E-05	2.74891E-06	0.000201605	1.09877E-05	2.58012E-05	2.5303E-05	2.47794E-05	2.14636E-05	4.66069E-05	3.31583E-06	4.82648E-05	3.31583E-06
3832103772955	383210	3772955	0.00013801	0.000136582	4.90478E-05	2.59559E-05	8.91495E-05	2.86402E-06	2.86402E-06	9.20136E-05	2.86402E-06	0.000208251	1.13499E-05	2.66518E-05	2.61371E-05	2.55963E-05	2.21712E-05	4.81434E-05	3.42514E-06	4.98559E-05	3.42514E-06
3832203772955	383220	3772955	0.000143811	0.000142323	5.11094E-05	2.70469E-05	9.28967E-05	2.9844E-06	2.9844E-06	9.58811E-05	2.9844E-06	0.000214514	1.16913E-05	2.74534E-05	2.69232E-05	2.63661E-05	2.2838E-05	4.95913E-05	3.52816E-06	5.13554E-05	3.52816E-06
3832303772955	383230	3772955	0.00014788	0.00014635	5.25554E-05	2.78121E-05	9.55249E-05	3.06884E-06	3.06884E-06	9.85938E-05	3.06884E-06	0.000216788	1.18152E-05	2.77444E-05	2.72086E-05	2.66457E-05	2.30801E-05	5.0117E-05	3.56556E-06	5.18998E-05	3.56556E-06
3832403772955	383240	3772955	0.000154121	0.000152526	5.47735E-05	2.89859E-05	9.95566E-05	3.19836E-06	3.19836E-06	0.000102755	3.19836E-06	0.000221336	1.20631E-05	2.83265E-05	2.77795E-05	2.72047E-05	2.35643E-05	5.11685E-05	3.64036E-06	5.29887E-05	3.64036E-06
3832503772955	383250	3772955	0.000167455	0.000165722	5.95122E-05	3.14936E-05	0.00010817	3.47506E-06	3.47506E-06	0.000111645	3.47506E-06	0.000231482	1.2616E-05	2.96249E-05	2.90528E-05	2.84516E-05	2.46444E-05	5.35139E-05	3.80722E-06	5.54175E-05	3.80722E-06
3832603772955	383260	3772955	0.000175802	0.000173982	6.24785E-05	3.30634E-05	0.000113561	3.64827E-06	3.64827E-06	0.00011721	3.64827E-06	0.000236313	1.28794E-05	3.02432E-05	2.96592E-05	2.90455E-05	2.51588E-05	5.46308E-05	3.88669E-06	5.65742E-05	3.88669E-06
3832703772955	383270	3772955	0.000181468	0.00017959	6.44924E-05	3.41291E-05	0.000117222	3.76586E-06	3.76586E-06	0.000120987	3.76586E-06	0.000237431	1.29403E-05	3.03863E-05	2.97955E-05	2.91829E-05	2.52778E-05	5.48893E-05	3.90507E-06	5.68418E-05	3.90507E-06
3832803772955	383280	3772955	0.000183103	0.000181208	6.50734E-05	3.44366E-05	0.000118278	3.79979E-06	3.79979E-06	0.000122077	3.79979E-06	0.000234253	1.27671E-05	2.99796E-05	2.94006E-05	2.87923E-05	2.49395E-05	5.41547E-05	3.85281E-06	5.60811E-05	3.85281E-06
3832903772955	383290	3772955	0.000183685	0.000181784	6.52804E-05	3.45461E-05	0.000118654	3.81188E-06	3.81188E-06	0.000122466	3.81188E-06	0.000230923	1.25856E-05	2.95533E-05	2.89826E-05	2.83829E-05	2.45849E-05	5.33847E-05	3.79803E-06	5.52837E-05	3.79803E-06
3833003772955	383300	3772955	0.000189038	0.000187082	6.71827E-05	3.55529E-05	0.000122112	3.92296E-06	3.92296E-06	0.000126035	3.92296E-06	0.000234544	1.2783E-05	3.00168E-05	2.94372E-05	2.88281E-05	2.49705E-05	5.42219E-05	3.8576E-06	5.61507E-05	3.8576E-06
3833103772955	383310	3772955	0.000194033	0.000192025	6.89578E-05	3.64922E-05	0.000125338	4.02661E-06	4.02661E-06	0.000129365	4.02661E-06	0.00023776	1.29582E-05	3.04284E-05	2.98408E-05	2.92234E-05	2.53129E-05	5.49654E-05	3.91049E-06	5.69206E-05	3.91049E-06
3833203772955	383320	3772955	0.0001969	0.000194862	6.99766E-05	3.70314E-05	0.00012719	4.0861E-06	4.0861E-06	0.000131276	4.0861E-06	0.000238342	1.299E-05	3.05029E-05	2.99138E-05	2.92949E-05	2.53748E-05	5.50999E-05	3.92006E-06	5.70599E-05	3.92006E-06
3833303772955	383330	3772955	0.000198132	0.000196081	7.04144E-05	3.7263E-05	0.000127985	4.11166E-06	4.11166E-06	0.000132097	4.11166E-06	0.000237079	1.29211E-05	3.03412E-05	2.97553E-05	2.91396E-05	2.52403E-05	5.48078E-05	3.89928E-06	5.67575E-05	3.89928E-06
3833403772955	383340	3772955	0.000198721	0.000196665	7.0624E-05	3.7374E-05	0.000128366	4.1239E-06	4.1239E-06	0.00013249	4.1239E-06	0.000235279	1.2823E-05	3.01109E-05	2.95294E-05	2.89184E-05	2.50487E-05	5.43919E-05	3.86969E-06	5.63267E-05	3.86969E-06
3833503772955	383350	3772955	0.000199535	0.00019747	7.09132E-05	3.7527E-05	0.000128892	4.14079E-06	4.14079E-06	0.000133033	4.14079E-06	0.000233962	1.27513E-05	2.99424E-05	2.93641E-05	2.87566E-05	2.49085E-05	5.40874E-05	3.84803E-06	5.60114E-05	3.84803E-06
3833603772955	383360	3772955	0.000199431	0.000197367	7.08761E-05	3.75073E-05	0.000128825	4.13862E-06	4.13862E-06	0.000132963	4.13862E-06	0.000231711	1.26286E-05	2.96543E-05	2.90816E-05	2.84799E-05	2.46689E-05	5.3567E-05	3.811E-06	5.54725E-05	3.811E-06
3833703772955	383370	3772955	0.000200864	0.000198785	7.13855E-05	3.77769E-05	0.000129751	4.16837E-06	4.16837E-06	0.000133919	4.16837E-06	0.000231443	1.2614E-05	2.962E-05	2.90488E-05	2.84469E-05	2.46403E-05	5.3505E-05	3.80659E-06	5.54083E-05	3.80659E-06
3833803772955	383380	3772955	0.000204321	0.000202206	7.26139E-05	3.8427E-05	0.000131983	4.2401E-06	4.2401E-06	0.000136223	4.2401E-06	0.000233656	1.27346E-05	2.99032E-05	2.93257E-05	2.87189E-05	2.48759E-05	5.40166E-05	3.84299E-06	5.59381E-05	3.84299E-06
3833903772955	383390	3772955	0.000207344	0.000205198	7.36885E-05	3.89957E-05	0.000133937	4.30285E-06	4.30285E-06	0.000138239	4.30285E-06	0.000235456	1.28326E-05	3.01334E-05	2.95515E-05	2.89401E-05	2.50675E-05	5.44326E-05	3.87258E-06	5.63689E-05	3.87258E-06
3834003772955	383400	3772955	0.00020815	0.000205996	7.3975E-05	3.91473E-05	0.000134457	4.31958E-06	4.31958E-06	0.000138777	4.31958E-06	0.000234782	1.27959E-05	3.00472E-05	2.9467E-05	2.88573E-05	2.49958E-05	5.42768E-05	3.8615E-06	5.62075E-05	3.8615E-06
3834103772955	383410	3772955	0.000208255	0.0002061	7.40122E-05	3.9167E-05	0.000134525	4.32175E-06	4.32175E-06	0.000138847	4.32175E-06	0.000233426	1.2722E-05	2.98738E-05	2.92969E-05	2.86907E-05	2.48515E-05	5.39635E-05	3.83921E-06	5.58831E-05	3.83921E-06
3834203772955	383420	3772955	0.00020715	0.000205006	7.36195E-05	3.89592E-05	0.000133811	4.29882E-06	4.29882E-06	0.00013811	4.29882E-06	0.000230777	1.25777E-05	2.95347E-05	2.89644E-05	2.83651E-05	2.45694E-05	5.3351E-05	3.79564E-06	5.52489E-05	3.79564E-06
3834303772955	383430	3772955	0.000204418	0.000202302	7.26484E-05	3.84453E-05	0.000132046	4.24211E-06	4.24211E-06	0.000136288	4.24211E-06	0.000226344	1.2336E-05	2.89673E-05	2.84079E-05	2.78202E-05	2.40974E-05	5.23261E-05	3.72272E-06	5.41875E-05	3.72272E-06
3834403772955	383440	3772955	0.000201349	0.000199265	7.15579E-05	3.78682E-05	0.000130064	4.17844E-06	4.17844E-06	0.000134242	4.17844E-06	0.000221666	1.20811E-05	2.83686E-05	2.78208E-05	2.72451E-05	2.35994E-05	5.12446E-05	3.64578E-06	5.30675E-05	3.64578E-06
3834503772955	383450	3772955	0.0001951	0.000193081	6.93372E-05	3.6693E-05	0.000126028	4.04876E-06	4.04876E-06	0.000130076	4.04876E-06	0.000213396	1.16304E-05	2.73103E-05	2.67829E-05	2.62287E-05	2.2719E-05	4.93329E-05	3.50977E-06	5.10878E-05	3.50977E-06
3834603772955	383460	3772955	0.000188083	0.000186136	6.68431E-05	3.53731E-05	0.000121494	3.90313E-06	3.90313E-06	0.000125397	3.90313E-06

			ISDemolition	ISDrainage / Utilities Trenching	ISDrainage / Utilities Trenching	ISAsphalt Paving	ISAsphalt Paving	SVDemolition	SVSite Grubbing / Prep	SVMass Grading / Excavation	SVMass Grading / Excavation	SVDrainage / Utilities Trenching	SVFoundations / Concrete Pads	SVBuilding / Structure Construction	SVBuilding / Structure Construction	SVAsphalt Paving	SVAsphalt Paving	SVArchitectural Coating	SVArchitectural Coating	SVLandscaping or Other Finishing	SVLandscaping or Other Finishing
Unique Identifier	X (UTM)	Y (UTM)	2027	2027	2028	2027	2028	2027	2027	2027	2028	2028	2028	2028	2029	2028	2029	2028	2029	2028	2029
3836603772945	383660	3772945	1.72222E-05	6.93472E-06	6.7568E-06	1.79099E-06	1.66839E-06	0.000119734	8.60821E-05	5.8039E-05	5.73021E-05	4.06572E-05	1.29158E-05	1.85026E-05	1.77966E-05	1.81917E-06	1.69255E-06	1.81917E-06	1.69255E-06	1.85026E-05	1.77966E-05
3836703772945	383670	3772945	1.70825E-05	6.87846E-06	6.70198E-06	1.77646E-06	1.65485E-06	0.000118691	8.53327E-05	5.75338E-05	5.68033E-05	4.03033E-05	1.28033E-05	1.83415E-05	1.76417E-05	1.80333E-06	1.67781E-06	1.80333E-06	1.67781E-06	1.83415E-05	1.76417E-05
3836803772945	383680	3772945	1.68966E-05	6.80364E-06	6.62907E-06	1.75713E-06	1.63685E-06	0.000117311	8.434E-05	5.68644E-05	5.61424E-05	3.98344E-05	1.26544E-05	1.81282E-05	1.74365E-05	1.78235E-06	1.65829E-06	1.78235E-06	1.65829E-06	1.81282E-05	1.74365E-05
3836903772945	383690	3772945	1.66926E-05	6.7215E-06	6.54904E-06	1.73592E-06	1.61709E-06	0.000115796	8.32511E-05	5.61303E-05	5.54176E-05	3.93201E-05	1.2491E-05	1.78941E-05	1.72114E-05	1.75934E-06	1.63688E-06	1.75934E-06	1.63688E-06	1.78941E-05	1.72114E-05
3837003772945	383700	3772945	1.64747E-05	6.63373E-06	6.46353E-06	1.71325E-06	1.59597E-06	0.000114219	8.21175E-05	5.53659E-05	5.4663E-05	3.87847E-05	1.23209E-05	1.76504E-05	1.6977E-05	1.73539E-06	1.61459E-06	1.73539E-06	1.61459E-06	1.76504E-05	1.6977E-05
3837103772945	383710	3772945	1.62218E-05	6.5319E-06	6.36431E-06	1.68695E-06	1.57147E-06	0.000112393	8.08044E-05	5.44807E-05	5.37889E-05	3.81646E-05	1.21239E-05	1.73682E-05	1.67055E-05	1.70764E-06	1.58878E-06	1.70764E-06	1.58878E-06	1.73682E-05	1.67055E-05
3837203772945	383720	3772945	1.59773E-05	6.43344E-06	6.26838E-06	1.66153E-06	1.54778E-06	0.000110593	7.95107E-05	5.36084E-05	5.29277E-05	3.75535E-05	1.19298E-05	1.70901E-05	1.64381E-05	1.6803E-06	1.56334E-06	1.6803E-06	1.56334E-06	1.70901E-05	1.64381E-05
3837303772945	383730	3772945	1.57174E-05	6.32879E-06	6.16641E-06	1.6345E-06	1.52261E-06	0.000108705	7.81528E-05	5.26929E-05	5.20238E-05	3.69122E-05	1.1726E-05	1.67983E-05	1.61573E-05	1.6516E-06	1.53664E-06	1.6516E-06	1.53664E-06	1.67983E-05	1.61573E-05
3837403772945	383740	3772945	1.54547E-05	6.22302E-06	6.06336E-06	1.60718E-06	1.49716E-06	0.000106789	7.67758E-05	5.17644E-05	5.11072E-05	3.62618E-05	1.15194E-05	1.65023E-05	1.58726E-05	1.6225E-06	1.50957E-06	1.6225E-06	1.50957E-06	1.65023E-05	1.58726E-05
3837503772945	383750	3772945	1.52018E-05	6.12119E-06	5.96414E-06	1.58088E-06	1.47266E-06	0.000104972	7.54692E-05	5.08835E-05	5.02374E-05	3.56447E-05	1.13234E-05	1.62215E-05	1.56025E-05	1.59489E-06	1.48388E-06	1.59489E-06	1.48388E-06	1.62215E-05	1.56025E-05
3837603772945	383760	3772945	1.4995E-05	6.03793E-06	5.88301E-06	1.55938E-06	1.45263E-06	0.000103449	7.43739E-05	5.0145E-05	4.95083E-05	3.51274E-05	1.11591E-05	1.5986E-05	1.53761E-05	1.57174E-06	1.46234E-06	1.57174E-06	1.46234E-06	1.5986E-05	1.53761E-05
3837703772945	383770	3772945	1.47966E-05	5.95803E-06	5.80517E-06	1.53875E-06	1.43341E-06	0.000101988	7.33235E-05	4.94368E-05	4.88091E-05	3.46312E-05	1.10015E-05	1.57603E-05	1.51589E-05	1.54954E-06	1.44169E-06	1.54954E-06	1.44169E-06	1.57603E-05	1.51589E-05
3837803772945	383780	3772945	1.45814E-05	5.87139E-06	5.72075E-06	1.51637E-06	1.41256E-06	0.000100393	7.2177E-05	4.86638E-05	4.80459E-05	3.40898E-05	1.08294E-05	1.55138E-05	1.49219E-05	1.52532E-06	1.41915E-06	1.52532E-06	1.41915E-06	1.55138E-05	1.49219E-05
3837903772945	383790	3772945	1.43467E-05	5.77687E-06	5.62866E-06	1.49196E-06	1.38983E-06	9.86824E-05	7.09473E-05	4.78347E-05	4.72273E-05	3.35089E-05	1.06449E-05	1.52495E-05	1.46677E-05	1.49933E-06	1.39497E-06	1.49933E-06	1.39497E-06	1.52495E-05	1.46677E-05
3838003772945	383800	3772945	1.41218E-05	5.68629E-06	5.5404E-06	1.46856E-06	1.36803E-06	9.70343E-05	6.97624E-05	4.70358E-05	4.64386E-05	3.29493E-05	1.04671E-05	1.49948E-05	1.44227E-05	1.47429E-06	1.37167E-06	1.47429E-06	1.37167E-06	1.49948E-05	1.44227E-05
3838103772945	383810	3772945	1.38381E-05	5.57208E-06	5.42912E-06	1.43907E-06	1.34056E-06	9.50387E-05	6.83277E-05	4.60685E-05	4.54836E-05	3.22717E-05	1.02519E-05	1.46865E-05	1.41261E-05	1.44397E-06	1.34346E-06	1.44397E-06	1.34346E-06	1.46865E-05	1.41261E-05
3838203772945	383820	3772945	1.35587E-05	5.45956E-06	5.31949E-06	1.41001E-06	1.31348E-06	9.30788E-05	6.69186E-05	4.51184E-05	4.45456E-05	3.16062E-05	1.00405E-05	1.43836E-05	1.38348E-05	1.41419E-06	1.31575E-06	1.41419E-06	1.31575E-06	1.43836E-05	1.38348E-05
3838303772945	383830	3772945	1.331E-05	5.35942E-06	5.22191E-06	1.38414E-06	1.28939E-06	9.1297E-05	6.56376E-05	4.42548E-05	4.36929E-05	3.10011E-05	9.84827E-06	1.41082E-05	1.35699E-05	1.38712E-06	1.29057E-06	1.38712E-06	1.29057E-06	1.41082E-05	1.35699E-05
3838403772945	383840	3772945	1.3099E-05	5.27446E-06	5.13914E-06	1.3622E-06	1.26895E-06	8.97736E-05	6.45424E-05	4.35163E-05	4.29638E-05	3.04838E-05	9.68394E-06	1.38728E-05	1.33435E-05	1.36397E-06	1.26903E-06	1.36397E-06	1.26903E-06	1.38728E-05	1.33435E-05
3838503772945	383850	3772945	1.28922E-05	5.1912E-06	5.05801E-06	1.3407E-06	1.24892E-06	8.8277E-05	6.34663E-05	4.27908E-05	4.22475E-05	2.99756E-05	9.52249E-06	1.36415E-05	1.3121E-05	1.34123E-06	1.24788E-06	1.34123E-06	1.24788E-06	1.36415E-05	1.3121E-05
3838603772945	383860	3772945	1.28153E-05	5.16025E-06	5.02786E-06	1.33271E-06	1.24148E-06	8.75999E-05	6.29796E-05	4.24626E-05	4.19235E-05	2.97457E-05	9.44945E-06	1.35369E-05	1.30204E-05	1.33095E-06	1.2383E-06	1.33095E-06	1.2383E-06	1.35369E-05	1.30204E-05
3838703772945	383870	3772945	1.28321E-05	5.16701E-06	5.03443E-06	1.33445E-06	1.2431E-06	8.78137E-05	6.31333E-05	4.25663E-05	4.20258E-05	2.98183E-05	9.47252E-06	1.357E-05	1.30522E-05	1.33419E-06	1.24133E-06	1.33419E-06	1.24133E-06	1.357E-05	1.30522E-05
3838803772945	383880	3772945	1.27748E-05	5.14394E-06	5.01196E-06	1.32849E-06	1.23755E-06	8.7297E-05	6.27618E-05	4.23158E-05	4.17785E-05	2.96429E-05	9.41678E-06	1.34901E-05	1.29754E-05	1.32634E-06	1.23402E-06	1.32634E-06	1.23402E-06	1.34901E-05	1.29754E-05
3838903772945	383890	3772945	1.24199E-05	5.00104E-06	4.87272E-06	1.29159E-06	1.20317E-06	8.48827E-05	6.10261E-05	4.11455E-05	4.06231E-05	2.88231E-05	9.15635E-06	1.3117E-05	1.26165E-05	1.28966E-06	1.1999E-06	1.28966E-06	1.1999E-06	1.3117E-05	1.26165E-05
3839003772945	383900	3772945	1.20734E-05	4.86151E-06	4.73678E-06	1.25555E-06	1.1696E-06	8.22903E-05	5.91622E-05	3.98889E-05	3.93824E-05	2.79428E-05	8.8767E-06	1.27164E-05	1.22312E-05	1.25027E-06	1.16325E-06	1.25027E-06	1.16325E-06	1.27164E-05	1.22312E-05
3839103772945	383910	3772945	1.17255E-05	4.72142E-06	4.60028E-06	1.21937E-06	1.1359E-06	7.99116E-05	5.74521E-05	3.87359E-05	3.8244E-05	2.71351E-05	8.62012E-06	1.23488E-05	1.18777E-05	1.21413E-06	1.12962E-06	1.21413E-06	1.12962E-06	1.23488E-05	1.18777E-05
3829703772955	382970	3772955	1.04512E-05	4.20832E-06	4.10035E-06	1.08686E-06	1.01246E-06	6.45173E-05	4.63844E-05	3.12737E-05	3.08766E-05	2.19077E-05	6.95952E-06	9.96994E-06	9.58953E-06	9.80241E-07	9.12011E-07	9.80241E-07	9.12011E-07	9.96994E-06	9.58953E-06
3829803772955	382980	3772955	1.06413E-05	4.28483E-06	4.1749E-06	1.10662E-06	1.03086E-06	6.56131E-05	4.71722E-05	3.18049E-05	3.1401E-05	2.22798E-05	7.07772E-06	1.01393E-05	9.7524E-06	9.96889E-07	9.27501E-07	9.96889E-07	9.27501E-07	1.01393E-05	9.7524E-06
3829903772955	382990	3772955	1.08606E-05	4.37316E-06	4.26096E-06	1.12943E-06	1.05211E-06	6.6985E-05	4.81586E-05	3.24699E-05	3.20576E-05	2.27457E-05	7.22571E-06	1.03513E-05	9.95632E-06	1.01773E-06	9.46895E-07	1.01773E-06	9.46895E-07	1.03513E-05	9.95632E-06
3830003772955	383000	3772955	1.10912E-05	4.46599E-06	4.35141E-06	1.15341E-06	1.07445E-06	6.8455E-05	4.92154E-05	3.31824E-05	3.27611E-05	2.32448E-05	7.38428E-06	1.05784E-05	1.01748E-05	1.04007E-06	9.67674E-07	1.04007E-06	9.67674E-07	1.05784E-05	1.01748E-05
3830103772955	383010	3772955	1.13301E-05	4.5622E-06	4.44515E-06	1.17825E-06	1.09759E-06	6.99605E-05	5.02978E-05	3.39122E-05	3.34817E-05	2.3756E-05	7.54669E-06	1.08111E-05	1.03986E-05	1.06294E-06	9.88956E-07	1.06294E-06	9.88956E-07	1.08111E-05	1.03986E-05
3830203772955	383020	3772955	1.15788E-05	4.66234E-06	4.54272E-06	1.20412E-06	1.12169E-06	7.15552E-05	5.14443E-05	3.46852E-05	3.42448E-05	2.42975E-05	7.7187E-06	1.10575E-05	1.06356E-05	1.08717E-06	1.0115E-06	1.08717E-06	1.0115E-06	1.10575E-05	1.06356E-05
3830303772955	383030	3772955	1.18387E-05	4.76699E-06	4.64468E-06	1.23114E-06	1.14686E-06	7.32479E-05	5.26612E-05	3.55057E-05	3.50549E-05	2.48723E-05	7.90129E-06	1.13191E-05	1.08872E-05	1.11289E-06	1.03543E-06	1.11289E-06	1.03543E-06	1.13191E-05	1.08872E-05
3830403772955	383040	3772955	1.21223E-05	4.8812E-06	4.75596E-06	1.26064E-06	1.17434E-06	7.50831E-05	5.39807E-05	3.63953E-05	3.59332E-05	2.54955E-05	8.09926E-06	1.16027E-05	1.116E-05	1.14077E-06	1.06137E-06	1.14077E-06	1.06137E-06	1.16027E-05	1.116E-05
3830503772955	383050	3772955	1.24241E-05	5.00272E-06	4.87437E-06	1.29202E-06	1.20358E-06	7.70519E-05	5.53961E-05	3.73497E-05	3.68754E-05	2.6164E-05	8.31164E-06	1.19069E-05	1.14526E-05	1.17069E-06	1.0892E-06	1.17069E-06	1.0892E-06	1.19069E-05	1.14526E-05
3830603772955	383060	3772955	1.27455E-05	5.13212E-06	5.00045E-06	1.32544E-06	1.23471E-06	7.91722E-05	5.69205E-05	3.83774E-05	3.78902E-05	2.6884E-05	8.54035E-06	1.22346E-05	1.17678E-05	1.2029E-06	1.11917E-06	1.2029E-06	1.11917E-06	1.22346E-05	1.17678E-05
3830703772955	383070	3772955	1.30836E-05	5.26828E-06	5.13311E-06	1.36061E-06	1.26746E-06	8.14172E-05	5.85345E-05	3.94657E-05	3.89646E-05	2.76463E-05	8.78252E-06	1.25815E-05	1.21014E-05	1.23701E-06	1.15091E-06	1.23701E-06	1.15091E-06	1.25815E-05	1.21014E-05
3830803772955	383080	3772955	1.34399E-05	5.41174E-06	5.27289E-06	1.39766E-06	1.30198E-06	8.3778E-05	6.02319E-05	4.061E-05	4.00944E-05	2.8448E-05	9.03719E-06	1.29463E-05	1.24523E-05	1.27288E-06	1.18428E-06	1.27288E-06	1.18428E-06	1.29463E-05	1.24523E-05
3830903772955	383090	3772955	1.3813E-05	5.56196E-06	5.41925E-06	1.43645E-06	1.33812E-06	8.62636E-05	6.20188E-05	4.18149E-05	4.1284E-05	2.9292E-05	9.3053E-06	1.33304E-05	1.28218E-05	1.31064E-06	1.21941E-06	1.31064E-06	1.21941E-06	1.33304E-05	1.28218E-05
3831003772955	383100	3772955	1.42056E-05	5.72005E-06	5.57329E-06	1.47728E-06	1.37615E-06	8.88917E-05	6.39083E-05	4.30888E-05	4.25417E-05	3.01844E-05	9.5888E-06	1.37365E-05	1.32124E-05	1.35057E-06	1.25657E-06	1.35057E-06	1.25657E-06	1.37365E-05	1.32124E-05
3831103772955	383110	3772955	1.46178E-05	5.88602E-06	5.735E-06	1.52015E-06	1.41608E-06	9.16623E-05	6.59002E-05	4.44318E-05	4.38677E-05	3.11252E-05	9.88767E-06	1.41647E-05	1.36242E-05	1.39267E-06	1.29573E-06	1.39267E-06	1.29573E-06	1.41647E-05	1.36242E-05
3831203772955	383120	3772955	1.50593E-05	6.06381E-06	5.90822E-06	1.56606E-06	1.45886E-06	9.46289E-05	6.8033E-05	4.58698E-05	4.52874E-05	3.21325E-05	1.02077E-05	1.46231E-05	1.40652E-05	1.43774E-06	1.33767E-06	1.43774E-06	1.33767E-06	1.46231E-05	1.40652E-05
3831303772955	383130	3772955	1.55218E-05	6.25003E-06	6.08967E-06	1.61416E-06	1.50366E-06	9.77559E-05	7.02812E-05	4.73856E-05	4.67839E-05	3.31943E-05	1.0545E-05	1.51063E-05	1.45299E-05	1.48525E-06	1.38187E-06	1.48525E-06	1.38187E-06	1.51063E-05	1.45299E-05
3831403772955	383140	3772955	1.60248E-05	6.45257E-06	6.28701E-06	1.66647E-06	1.55239E-06	0.000101168	7.27343E-05	4.90395E-05	4.84169E-05	3.43529E-05	1.0913E-05	1.56336E-05	1.50371E-05	1.53709E-06	1.4301E-06	1.53709E-06	1.4301E-06	1.56336E-05	1.50371E-05
3831503772955	383150	3772955	1.65753E-05	6.67424E-06	6.50299E-06	1.72371E-06	1.60572E-06	0.000104981	7.54756E-05	5.08878E-05	5.02417E-05	3.56477E-05	1.13244E-05	1.62228E-05	1.56038E-05	1.59502E-06	1.484E-06	1.59502E-06	1.484E-06	1.62228E-05	1.56038E-05
3831603772955	383160	3772955	1.71467E-05	6.90434E-06	6.7272E-06	1.78314E-06	1.66108E-06	0.000108927	7.83129E-05	5.28008E-05	5.21304E-05	3.69878E-05	1.17501E-05	1.68327E-05	1.61904E-05	1.65499E-06	1.53979E-06	1.65499E-06	1.53979E-06	1.68327E-05	1.61904E-05
3831703772955	383170	3772955	1.77671E-05	7.15414E-06	6.97059E-06	1.84766E-06	1.72117E-06	0.000113275	8.14385E-05	5.49082E-05	5.4211E-05	3.8464E-05	1.2219E-05	1.75045E-05	1.68366E-05	1.72104E-06	1.60125E-06	1.72104E-06	1.60125E-06	1.75045E-05	1.68366E-05
3831803772955	383180	3772955	1.84182E-05	7.41632E-06	7.22604E-06	1.91537E-06	1.78425E-06	0.000117881	8.47499E-05	5.71408E-05	5.64153E-05	4.0028E-05	1.27159E-05	1.82163E-05	1.75212E-05	1.79102E-06	1.66635E-06	1.79102E-06	1.66635E-06	1.82163E-05	1.75212E-05
3831903772955	383190	3772955	1.91252E-05	7.701E-06	7.50341E-06	1.98889E-06	1.85274E-06	0.000122941	8.83879E-05	5.95936E-05	5.8837E-05	4.17463E-05	1.32617E-05	1.89982E-05	1.82733E-05	1.8679E-06	1.73788E-06	1.8679E-06	1.73788E-06	1.89982E-05	1.82733E-05
3832003772955	383200	3772955	1.98951E-05	8.011E-06	7.80546E-06	2.06895E-06	1.92732E-06	0.000128598	9.2455E-05	6.23358E-05	6.15443E-05	4.36672E-05	1.38719E-05	1.98724E-05	1.91142E-05	1.95385E-06	1.81785E-06	1.95385E-06	1.81785E-06	1.98724E-05	1.91142E-05
3832103772955	383210	3772955	2.06719E-05	8.32381E-06	8.11024E-06	2.14974E-06	2.00258E-06	0.000134398	9.66246E-05	6.51471E-05	6.43199E-05	4.56365E-05	1.44976E-05	2.07686E-05	1.99762E-05	2.04197E-06	1.89983E-06	2.04197E-06	1.89983E-06	2.07686E-05	1.99762E-05
3832203772955	383220	3772955	2.14795E-05	8.649E-06	8.42709E-06	2.23372E-06	2.08081E-06	0.000140848	0.000101262	6.82736E-05	6.74067E-05	4.78267E-05	1.51933E-05	2.17654E-05	2.09349E-05	2.13996E-06	1.99101E-06	2.13996E-06	1.99101E-06	2.17654E-05	2.09349E-05
3832303772955	383230	3772955	2.20538E-05	8.88023E-06	8.65239E-06	2.29344E-06	2.13644E-06	0.000145721	0.000104765	7.06357E-05	6.97389E-05	4.94814E-05	1.5719E-05	2.25184E-05	2.16592E-05	2.214E-06	2.0599E-06	2.214E-06	2.0599E-06	2.25184E-05	2.16592E-05
3832403772955	383240	3772955	2.30808E-05	9.29375E-06	9.05529E-06	2.40024E-06	2.23593E-06	0.000149792	0.000107692	7.26092E-05	7.16873E-05	5.08639E-05	1.61582E-05	2.31475E-05	2.22643E-05	2.27586E-06	2.11745E-06	2.27586E-06	2.11745E-06	2.31475E-05	2.22643E-05
3832503772955	383250	3772955	2.50383E-05	1.0082E-05	9.82329E-06	2.60381E-06	2.42556E-06	0.000162843	0.000117076	7.89357E-05	7.79334E-05	5.52956E-05	1.7566E-05	2.51644E-05	2.42042E-05	2.47415E-06	2.30194E-06	2.47415E-06	2.30194E-06	2.51644E-05	2.42042E-05
3832603772955	383260	3772955	2.62846E-05	1.05838E-05	1.03123E-05	2.73342E-06	2.5463E-06	0.000171066	0.000122987	8.29215E-05	8.18687E-05	5.80878E-05	1.8453E-05	2.64351E-05	2.54264E-05	2.59909E-06	2.41818E-06	2.59909E-06	2.41818E-06	2.64351E-05	2.54264E-05
3832703772955	383270	3772955	2.71313E-05	1.09248E-05	1.06445E-05	2.82147E-06	2.62832E-06	0.000176999	0.000127253	8.57976E-05	8.47082E-05	6.01025E-05	1.9093E-05	2.73519E-05	2.63083E-05	2.68923E-06	2.50205E-06	2.68923E-06	2.50205E-06	2.73519E-05	2.63083E-05
3832803772955	383280	3772955	2.73758E-05	1.10232E-05	1.07404E-05	2.8469E-06	2.65201E-06	0.000179458	0.000129021	8.69894E-05	8.5885E-05	6.09374E-05	1.93583E-05	2.77319E-05	2.66738E-05	2.72659E-06	2.53681E-06	2.72659E-06	2.53681E-06	2.77319E-05	2.66738E-05
3832903772955	383290	3772955	2.74429E-05	1.10502E-05	1.07667E-05	2.85387E-06	2.65851E-06	0.000180999	0.000130129	8.77365E-05	8.66225E-05	6.14608E-05	1.95245E-05	2.79701E-05	2.69028E-05	2.75001E-06	2.55859E-06	2.75001E-06	2.55859E-06	2.79701E-05	2.69028E-05
3833003772955	383300	3772955	2.81722E-05	1.13439E-05	1.10528E-05	2.92972E-06	2.72916E-06	0.000187155	0.000134555	9.07205E-05	8.95687E-05	6.35511E-05	2.01886E-05	2.89214E-05	2.78178E-05	2.84354E-06	2.64561E-06	2.84354E-06	2.64561E-06	2.89214E-05	2.78178E-05
3833103772955	383310	3772955	2.88527E-05	1.16179E-05	1.13198E-05	3.00048E-06	2.79508E-06	0.000193089	0.00013882	9.35966E-05	9.24082E-05	6.55658E-05	2.08286E-05	2.98382E-05	2.86997E-05	2.93368E-06	2.72948E-06	2.93368E-06	2.72948E-06	2.98382E-05	2.86997E-05
3833203772955	383320	3772955	2.92313E-05	1.17704E-05	1.14684E-05	3.03986E-06	2.83176E-06	0.000197053	0.00014167	9.55182E-05	9.43055E-05	6.6912E-05	2.12562E-05	3.04508E-05	2.9289E-05	2.99392E-06	2.78552E-06	2.99392E-06	2.78552E-06	3.04508E-05	2.9289E-05
3833303772955	383330	3772955	2.93781E-05	1.18294E-05	1.15259E-05	3.05511E-06	2.84597E-06	0.000199432	0.000143381	9.66712E-05	9.54438E-05	6.77197E-05	2.15128E-05	3.08184E-05	2.96425E-05	3.03006E-06	2.81915E-06	3.03006E-06	2.81915E-06	3.08184E-05	2.96425E-05
3833403772955	383340	3772955	2.94325E-05	1.18514E-05	1.15473E-05	3.06078E-06	2.85125E-06	0.000201124	0.000144597	9.74917E-05	9.62539E-05	6.82945E-05	2.16954E-05	3.108E-05	2.98941E-05	3.05577E-06	2.84308E-06	3.05577E-06	2.84308E-06	3.108E-05	2.98941E-05
3833503772955	383350	3772955	2.9522E-05	1.18874E-05	1.15824E-05	3.07008E-06	2.85992E-06	0.000202959	0.000145917	9.83813E-05	9.71322E-05	6.89176E-05	2.18934E-05	3.13636E-05	3.01669E-05	3.08366E-06	2.86902E-06	3.08366E-06	2.86902E-06	3.13636E-05	3.01669E-05
3833603772955	383360	3772955	2.94828E-05	1.18716E-05	1.1567E-05	3.06601E-06	2.85613E-06	0.000203761	0.000146493	9.877E-05	9.75159E-05	6.91899E-05	2.19799E-05	3.14875E-05	3.02861E-05	3.09584E-06	2.88035E-06	3.09584E-06	2.88035E-06	3.14875E-05	3.02861E-05
3833703772955	383370	3772955	2.96715E-05	1.19476E-05	1.1641E-05	3.08563E-06	2.8744E-06	0.000206033	0.000148127	9.98712E-05	9.86031E-05	6.99613E-05	2.22249E-05	3.18385E-05	3.06237E-05	3.13035E-06	2.91247E-06	3.13035E-06	2.91247E-06	3.18385E-05	3.06237E-05
3833803772955	383380	3772955	3.01563E-05	1.21428E-05	1.18312E-05	3.13605E-06	2.92137E-06	0.000210247	0.000151156	0.000101914	0.00010062	7.13922E-05	2.26795E-05	3.24897E-05	3.125E-05	3.194388E-06	2.97203E-06	3.194388E-06	2.97203E-06	3.24897E-05	3.125E-05
3833903772955	383390	3772955	3.05769E-05	1.23121E-05	1.19963E-05	3.17978E-06	2.96211E-06	0.000213864	0.000153756	0.000103667	0.000102351	7.26203E-05	2.30696E-05	3.30486E-05	3.17876E-05	3.24933E-06	3.02316E-06	3.24933E-06	3.02316E-06	3.30486E-05	3.17876E-05
3834003772955	383400	3772955	3.06803E-05	1.23538E-05	1.20368E-05	3.19054E-06	2.97212E-06	0.000215084	0.000154634	0.000104259	0.000102935	7.30348E-05	2.32013E-05	3.32373E-05	3.19691E-05	3.26788E-06	3.04041E-06	3.26788E-06	3.04041E-06	3.32373E-05	3.19691E-05
3834103772955	383410	3772955	3.06845E-05	1.23555E-05	1.20385E-05	3.19097E-06	2.97253E-06	0.000215476	0.000154916	0.000104449	0.000103122	7.31679E-05	2.32436E-05	3.32978E-05	3.20273E-05	3.27383E-06	3.04596E-06	3.27383E-06	3.04596E-06	3.32978E-05	3.20273E-05
3834203772955	383420	3772955	3.05182E-05	1.22885E-05	1.19732E-05	3.17368E-06	2.95642E-06	0.000214532	0.000154237	0.000103991	0.000102671	7.28472E-05	2.31417E-05	3.31519E-05	3.1887E-05	3.25948E-06	3.03261E-06	3.25948E-06	3.03261E-06	3.31519E-05	3.1887E-05
3834303772955	383430	3772955	3.01214E-05	1.21287E-05	1.18175E-05	3.13241E-06	2.91798E-06	0.00021185	0.000152309	0.000102691	0.000101387	7.19367E-05	2.28524E-05	3.27375E-05	3.14884E-05	3.21874E-06	2.9947E-06	3.21874E-06	2.9947E-06	3.27375E-05	3.14884E-05
3834403772955	383440	3772955	2.96799E-05	1.1951E-05	1.16443E-05	3.0865E-06	2.87521E-06	0.000208768	0.000150093	0.000101197	9.9912E-05	7.089E-05	2.25199E-05	3.22612E-05	3.10302E-05	3.17191E-06	2.95113E-06	3.17191E-06	2.95113E-06	3.22612E-05	3.10302E-05
3834503772955	383450	3772955	2.87884E-05	1.1592E-05	1.12946E-05	2.9938E-06	2.78885E-06	0.000202398	0.000145513	9.81093E-05	9.68636E-05	6.87271E-05	2.18328E-05	3.12769E-05	3.00835E-

			MDemolition	MSite Grubbing / Prep	MMass Grading / Excavation	MMass Grading / Excavation	MDrainage / Utilities Trenching	MFoundations / Concrete Pads	MBuilding / Structure Construction	MAsphalt Paving	MLandscaping or Other Finishing	MWaterside Construction (Piles)	RSSWDemolition	RSSWPlacing Base	RSSWForm	Child Risk				
Unique Identifier	X (UTM)	Y (UTM)	2027	2027	2027	2028	2028	2028	2028	2028	2028	2028	2029	2029	2029	3rd Trimester	0<2	2<16	Total	per million
3836603772945	383660	3772945	2.89073E-05	8.87405E-05	0.000104352	0.000102962	2.18862E-05	2.84629E-05	2.09502E-05	2.15634E-06	2.52629E-05	2.15634E-06	1.51067E-05	2.19201E-05	1.29938E-05	2.77567E-09	4.0328E-08	7.8618E-09	5.09651E-08	0.05096507
3836703772945	383670	3772945	2.86624E-05	8.79885E-05	0.000103467	0.00010209	2.17008E-05	2.82217E-05	2.07727E-05	2.13807E-06	2.50488E-05	2.13807E-06	1.5116E-05	2.19337E-05	1.30018E-05	2.75237E-09	3.9989E-08	7.7946E-09	5.05356E-08	0.05053562
3836803772945	383680	3772945	2.83339E-05	8.69803E-05	0.000102282	0.00010092	2.14521E-05	2.78983E-05	2.05347E-05	2.11357E-06	2.47618E-05	2.11357E-06	1.50817E-05	2.18839E-05	1.29723E-05	2.72159E-09	3.954E-08	7.7056E-09	4.99669E-08	0.04996692
3836903772945	383690	3772945	2.79747E-05	8.58774E-05	0.000100985	9.96401E-05	2.11801E-05	2.75445E-05	2.02743E-05	2.08677E-06	2.44478E-05	2.08677E-06	1.50224E-05	2.17979E-05	1.29213E-05	2.68798E-09	3.9049E-08	7.6083E-09	4.93449E-08	0.04934491
3837003772945	383700	3772945	2.75936E-05	8.47076E-05	9.96092E-05	9.82829E-05	2.08916E-05	2.71693E-05	1.99981E-05	2.05834E-06	2.41148E-05	2.05834E-06	1.49351E-05	2.16711E-05	1.28462E-05	2.65222E-09	3.8526E-08	7.5056E-09	4.86842E-08	0.04868421
3837103772945	383710	3772945	2.71472E-05	8.33373E-05	9.79978E-05	9.6693E-05	2.05536E-05	2.67298E-05	1.96746E-05	2.02505E-06	2.37247E-05	2.02505E-06	1.48259E-05	2.15127E-05	1.27523E-05	2.61055E-09	3.7919E-08	7.3854E-09	4.79146E-08	0.04791456
3837203772945	383720	3772945	2.67099E-05	8.19949E-05	9.64192E-05	9.51354E-05	2.02225E-05	2.62992E-05	1.93577E-05	1.99243E-06	2.33425E-05	1.99243E-06	1.47074E-05	2.13407E-05	1.26504E-05	2.56984E-09	3.7325E-08	7.2679E-09	4.71623E-08	0.04716233
3837303772945	383730	3772945	2.62454E-05	8.05689E-05	9.47424E-05	9.34809E-05	1.98708E-05	2.58419E-05	1.9021E-05	1.95777E-06	2.29366E-05	1.95777E-06	1.45795E-05	2.11552E-05	1.25404E-05	2.52655E-09	3.6693E-08	7.1432E-09	4.6363E-08	0.04636296
3837403772945	383740	3772945	2.57718E-05	7.9115E-05	9.30328E-05	9.1794E-05	1.95123E-05	2.53755E-05	1.86778E-05	1.92245E-06	2.25227E-05	1.92245E-06	1.44516E-05	2.09696E-05	1.24304E-05	2.48251E-09	3.6051E-08	7.0162E-09	4.55497E-08	0.04554974
3837503772945	383750	3772945	2.532E-05	7.7728E-05	9.14018E-05	9.01847E-05	1.91702E-05	2.49307E-05	1.83503E-05	1.88874E-06	2.21278E-05	1.88874E-06	1.43175E-05	2.0775E-05	1.2315E-05	2.44035E-09	3.5437E-08	6.895E-09	4.4772E-08	0.04477199
3837603772945	383760	3772945	2.49516E-05	7.65972E-05	9.00721E-05	8.88727E-05	1.88913E-05	2.4568E-05	1.80834E-05	1.86127E-06	2.18059E-05	1.86127E-06	1.41646E-05	2.05532E-05	1.21835E-05	2.40596E-09	3.4935E-08	6.7958E-09	4.41363E-08	0.04413633
3837703772945	383770	3772945	2.45996E-05	7.55166E-05	8.88013E-05	8.76189E-05	1.86248E-05	2.42214E-05	1.78283E-05	1.83501E-06	2.14983E-05	1.83501E-06	1.40056E-05	2.03224E-05	1.20467E-05	2.37334E-09	3.4458E-08	6.701E-09	4.35326E-08	0.04353262
3837803772945	383780	3772945	2.42113E-05	7.43245E-05	8.73996E-05	8.62358E-05	1.83308E-05	2.3839E-05	1.75468E-05	1.80604E-06	2.11589E-05	1.80604E-06	1.38527E-05	2.01006E-05	1.19152E-05	2.33742E-09	3.3934E-08	6.5967E-09	4.28684E-08	0.04286844
3837903772945	383790	3772945	2.37867E-05	7.30211E-05	8.58668E-05	8.47235E-05	1.80093E-05	2.3421E-05	1.72391E-05	1.77437E-06	2.07878E-05	1.77437E-06	1.37123E-05	1.98969E-05	1.17945E-05	2.298E-09	3.336E-08	6.483E-09	4.21406E-08	0.04214061
3838003772945	383800	3772945	2.33784E-05	7.17678E-05	8.4393E-05	8.32693E-05	1.77002E-05	2.3019E-05	1.69432E-05	1.74391E-06	2.04311E-05	1.74391E-06	1.3572E-05	1.96932E-05	1.16737E-05	2.2602E-09	3.2808E-08	6.3736E-09	4.14423E-08	0.04144226
3838103772945	383810	3772945	2.28613E-05	7.01802E-05	8.25262E-05	8.14274E-05	1.73087E-05	2.25098E-05	1.65684E-05	1.70534E-06	1.99791E-05	1.70534E-06	1.34722E-05	1.95484E-05	1.15879E-05	2.21227E-09	3.2111E-08	6.2363E-09	4.05594E-08	0.0405594
3838203772945	383820	3772945	2.2355E-05	6.86261E-05	8.06987E-05	7.96242E-05	1.69254E-05	2.20113E-05	1.62015E-05	1.66757E-06	1.95367E-05	1.66757E-06	1.33692E-05	1.9399E-05	1.14993E-05	2.16517E-09	3.1425E-08	6.1016E-09	3.96917E-08	0.03969165
3838303772945	383830	3772945	2.19014E-05	6.72336E-05	7.90612E-05	7.80084E-05	1.65819E-05	2.15647E-05	1.58728E-05	1.63373E-06	1.91402E-05	1.63373E-06	1.32538E-05	1.92316E-05	1.14001E-05	2.12302E-09	3.0811E-08	5.9808E-09	3.89144E-08	0.0389144
3838403772945	383840	3772945	2.15204E-05	6.60638E-05	7.76856E-05	7.66512E-05	1.62934E-05	2.11895E-05	1.55966E-05	1.60531E-06	1.88072E-05	1.60531E-06	1.31228E-05	1.90415E-05	1.12874E-05	2.08769E-09	3.0296E-08	5.8789E-09	3.82623E-08	0.03826234
3838503772945	383850	3772945	2.11448E-05	6.49107E-05	7.63297E-05	7.53134E-05	1.6009E-05	2.08196E-05	1.53244E-05	1.57729E-06	1.8479E-05	1.57729E-06	1.29949E-05	1.88559E-05	1.11774E-05	2.05294E-09	2.9789E-08	5.7787E-09	3.76208E-08	0.03762082
3838603772945	383860	3772945	2.10068E-05	6.44874E-05	7.58319E-05	7.48222E-05	1.59046E-05	2.06839E-05	1.52244E-05	1.567E-06	1.83585E-05	1.567E-06	1.2814E-05	1.85934E-05	1.10218E-05	2.04048E-09	2.9606E-08	5.7403E-09	3.73872E-08	0.03738719
3838703772945	383870	3772945	2.10431E-05	6.45988E-05	7.59629E-05	7.49514E-05	1.59321E-05	2.07196E-05	1.52507E-05	1.56971E-06	1.83902E-05	1.56971E-06	1.25988E-05	1.82811E-05	1.08366E-05	2.04427E-09	2.9659E-08	5.7514E-09	3.74546E-08	0.03745456
3838803772945	383880	3772945	2.09288E-05	6.42479E-05	7.55502E-05	7.45443E-05	1.58456E-05	2.0607E-05	1.51679E-05	1.56118E-06	1.82903E-05	1.56118E-06	1.24178E-05	1.80186E-05	1.0681E-05	2.03403E-09	2.9512E-08	5.7197E-09	3.72655E-08	0.03726549
3838903772945	383890	3772945	2.02974E-05	6.23094E-05	7.32708E-05	7.22951E-05	1.53675E-05	1.99853E-05	1.47103E-05	1.51408E-06	1.77384E-05	1.51408E-06	1.23835E-05	1.79688E-05	1.06515E-05	1.97506E-09	2.8651E-08	5.5528E-09	3.61787E-08	0.03617867
3839003772945	383900	3772945	1.96659E-05	6.03709E-05	7.09913E-05	7.0046E-05	1.48894E-05	1.93635E-05	1.42526E-05	1.46698E-06	1.71866E-05	1.46698E-06	1.23336E-05	1.78963E-05	1.06086E-05	1.91628E-09	2.7795E-08	5.3829E-09	3.50945E-08	0.03509454
3839103772945	383910	3772945	1.90381E-05	5.84436E-05	6.87249E-05	6.78098E-05	1.44141E-05	1.87454E-05	1.37976E-05	1.42014E-06	1.66379E-05	1.42014E-06	1.22806E-05	1.78194E-05	1.0563E-05	1.85778E-09	2.6944E-08	5.2171E-09	3.40191E-08	0.03401911
3829703772955	382970	3772955	1.63943E-05	5.03277E-05	5.91812E-05	5.83932E-05	1.24124E-05	1.61422E-05	1.18816E-05	1.22293E-06	1.43274E-05	1.22293E-06	9.17379E-06	1.33114E-05	7.89071E-06	2.03856E-09	2.7926E-08	5.1294E-09	3.5094E-08	0.03509399
3829803772955	382980	3772955	1.67409E-05	5.13916E-05	6.04323E-05	5.96277E-05	1.26748E-05	1.64835E-05	1.21327E-05	1.24879E-06	1.46303E-05	1.24879E-06	9.01159E-06	1.3076E-05	7.75119E-06	2.08333E-09	2.853E-08	5.2378E-09	3.58512E-08	0.03585122
3829903772955	382990	3772955	1.71401E-05	5.26171E-05	6.18734E-05	6.10495E-05	1.2977E-05	1.68765E-05	1.24221E-05	1.27856E-06	1.49792E-05	1.27856E-06	8.97104E-06	1.30172E-05	7.71632E-06	2.13361E-09	2.9213E-08	5.3623E-09	3.67091E-08	0.03670905
3830003772955	383000	3772955	1.75629E-05	5.3915E-05	6.33996E-05	6.25554E-05	1.32971E-05	1.72928E-05	1.27285E-05	1.3101E-06	1.53487E-05	1.3101E-06	8.96168E-06	1.30036E-05	7.70827E-06	2.18605E-09	2.9927E-08	5.4933E-09	3.76065E-08	0.03760647
3830103772955	383010	3772955	1.80002E-05	5.52574E-05	6.49782E-05	6.4113E-05	1.36282E-05	1.77234E-05	1.30454E-05	1.34272E-06	1.57308E-05	1.34272E-06	8.93985E-06	1.29719E-05	7.68949E-06	2.23974E-09	3.0659E-08	5.6278E-09	3.85269E-08	0.03852685
3830203772955	383020	3772955	1.84556E-05	5.66555E-05	6.66223E-05	6.57352E-05	1.39731E-05	1.81718E-05	1.33755E-05	1.3767E-06	1.61289E-05	1.3767E-06	8.92737E-06	1.29538E-05	7.67875E-06	2.29521E-09	3.1417E-08	5.7677E-09	3.94796E-08	0.03947962
3830303772955	383030	3772955	1.89346E-05	5.81261E-05	6.83515E-05	6.74414E-05	1.43357E-05	1.86435E-05	1.37226E-05	1.41243E-06	1.65475E-05	1.41243E-06	8.94608E-06	1.2981E-05	7.69485E-06	2.35282E-09	3.2206E-08	5.9138E-09	4.04726E-08	0.04047261
3830403772955	383040	3772955	1.94572E-05	5.97304E-05	7.0238E-05	6.93028E-05	1.47314E-05	1.91581E-05	1.41014E-05	1.45141E-06	1.70042E-05	1.45141E-06	8.95856E-06	1.29991E-05	7.70558E-06	2.41528E-09	3.3063E-08	6.0726E-09	4.15505E-08	0.04155052
3830503772955	383050	3772955	2.00125E-05	6.14349E-05	7.22424E-05	7.12805E-05	1.51518E-05	1.97048E-05	1.45038E-05	1.49283E-06	1.74894E-05	1.49283E-06	8.9804E-06	1.30308E-05	7.72436E-06	2.48092E-09	3.3964E-08	6.2406E-09	4.26859E-08	0.04268585
3830603772955	383060	3772955	2.06022E-05	6.32452E-05	7.43712E-05	7.33809E-05	1.55983E-05	2.02854E-05	1.49312E-05	1.53682E-06	1.80048E-05	1.53682E-06	9.03654E-06	1.31122E-05	7.77266E-06	2.5499E-09	3.4914E-08	6.4184E-09	4.38826E-08	0.04388264
3830703772955	383070	3772955	2.12264E-05	6.51614E-05	7.66245E-05	7.56042E-05	1.60709E-05	2.09E-05	1.53836E-05	1.58338E-06	1.85503E-05	1.58338E-06	9.09269E-06	1.31937E-05	7.82095E-06	2.62239E-09	3.5915E-08	6.6056E-09	4.51431E-08	0.04514313
3830803772955	383080	3772955	2.18833E-05	6.71779E-05	7.89957E-05	7.79438E-05	1.65682E-05	2.15468E-05	1.58596E-05	1.63238E-06	1.91244E-05	1.63238E-06	9.15196E-06	1.32797E-05	7.87193E-06	2.6975E-09	3.6954E-08	6.8011E-09	4.64529E-08	0.04645285
3830903772955	383090	3772955	2.25746E-05	6.93001E-05	8.14913E-05	8.04062E-05	1.70916E-05	2.22275E-05	1.63607E-05	1.68395E-06	1.97286E-05	1.68395E-06	9.2081E-06	1.33612E-05	7.92022E-06	2.77568E-09	3.8039E-08	7.0054E-09	4.78198E-08	0.04781979
3831003772955	383100	3772955	2.33004E-05	7.15283E-05	8.41114E-05	8.29914E-05	1.76411E-05	2.29422E-05	1.68867E-05	1.73809E-06	2.03629E-05	1.73809E-06	9.26425E-06	1.34426E-05	7.96852E-06	2.85686E-09	3.9168E-08	7.219E-09	4.92435E-08	0.04924355
3831103772955	383110	3772955	2.40661E-05	7.38789E-05	8.68756E-05	8.57188E-05	1.82209E-05	2.36961E-05	1.74416E-05	1.79521E-06	2.10321E-05	1.79521E-06	9.32352E-06	1.35286E-05	8.0195E-06	2.94122E-09	4.0345E-08	7.4422E-09	5.07282E-08	0.0507282
3831203772955	383120	3772955	2.48845E-05	7.63911E-05	8.98297E-05	8.86336E-05	1.88405E-05	2.45019E-05	1.80347E-05	1.85626E-06	2.17472E-05	1.85626E-06	9.38278E-06	1.36146E-05	8.07047E-06	3.03034E-09	4.1591E-08	7.6794E-09	5.23004E-08	0.05230038
3831303772955	383130	3772955	2.57428E-05	7.90259E-05	9.2928E-05	9.16906E-05	1.94903E-05	2.5347E-05	1.86567E-05	1.92028E-06	2.24973E-05	1.92028E-06	9.44205E-06	1.37006E-05	8.12145E-06	3.12266E-09	4.2886E-08	7.9266E-09	5.39352E-08	0.05393521
3831403772955	383140	3772955	2.66754E-05	8.1889E-05	9.62948E-05	9.50126E-05	2.01964E-05	2.62653E-05	1.93327E-05	1.98985E-06	2.33124E-05	1.98985E-06	9.50132E-06	1.37866E-05	8.17243E-06	3.22199E-09	4.4282E-08	8.1942E-09	5.56981E-08	0.05569815
3831503772955	383150	3772955	2.76988E-05	8.50307E-05	9.99891E-05	9.86577E-05	2.09713E-05	2.7273E-05	2.00744E-05	2.06619E-06	2.42068E-05	2.06619E-06	9.66664E-06	1.40265E-05	8.31463E-06	3.32952E-09	4.5798E-08	8.4865E-09	5.76145E-08	0.05761449
3831603772955	383160	3772955	2.87622E-05	8.82949E-05	0.000103828	0.000102445	2.17763E-05	2.83199E-05	2.0845E-05	2.14551E-06	2.5136E-05	2.14551E-06	9.77269E-06	1.41804E-05	8.40585E-06	3.43956E-09	4.7355E-08	8.7878E-09	5.95821E-08	0.05958214
3831703772955	383170	3772955	2.99162E-05	9.18376E-05	0.000107993	0.000106556	2.26501E-05	2.94562E-05	2.16814E-05	2.2316E-06	2.61446E-05	2.2316E-06	9.9349E-06	1.44157E-05	8.54536E-06	3.5576E-09	4.9029E-08	9.1137E-09	6.17007E-08	0.06170074
3831803772955	383180	3772955	3.11301E-05	9.55641E-05	0.000112376	0.000110879	2.35691E-05	3.06515E-05	2.25612E-05	2.32215E-06	2.72055E-05	2.32215E-06	1.01221E-05	1.46873E-05	8.70634E-06	3.67959E-09	5.0768E-08	9.4536E-09	6.39009E-08	0.06390087
3831903772955	383190	3772955	3.24493E-05	9.96137E-05	0.000117138	0.000115578	2.45679E-05	3.19504E-05	2.35172E-05	2.42055E-06	2.83583E-05	2.42055E-06	1.03654E-05	1.50404E-05	8.91562E-06	3.81017E-09	5.2635E-08	9.8212E-09	6.6266E-08	0.06626596
3832003772955	383200	3772955	3.38846E-05	0.00010402	0.000122319	0.00012069	2.56546E-05	3.33636E-05	2.45574E-05	2.52762E-06	2.96127E-05	2.52762E-06	1.07865E-05	1.56514E-05	9.27782E-06	3.94949E-09	5.4636E-08	1.022E-08	6.88051E-08	0.06880512
3832103772955	383210	3772955	3.53362E-05	0.000108476	0.000127559	0.000125861	2.67536E-05	3.47929E-05	2.56095E-05	2.6359E-06	3.08813E-05	2.6359E-06	1.12606E-05	1.63394E-05	9.68564E-06	4.08574E-09	5.661E-08	1.0617E-08	7.13124E-08	0.07131242
3832203772955	383220	3772955	3.6855E-05	0.000113138	0.000133042	0.00013127	2.79035E-05	3.62883E-05	2.67102E-05	2.7492E-06	3.22086E-05	2.7492E-06	1.2212E-05	1.77198E-05	1.0504E-05	4.2159E-09	5.854E-08	1.1024E-08	7.37799E-08	0.07377992
3832303772955	383230	3772955	3.79237E-05	0.000116419	0.0001369	0.000135077	2.87127E-05	3.73406E-05	2.74847E-05	2.82892E-06	3.31426E-05	2.82892E-06	1.29637E-05	1.88106E-05	1.11506E-05	4.28602E-09	5.9667E-08	1.1277E-08	7.52306E-08	0.07523061
3832403772955	383240	3772955	3.94479E-05	0.000121098	0.000142402	0.000140506	2.98667E-05	3.88414E-05	2.85894E-05	2.94262E-06	3.44746E-05	2.94262E-06	1.38621E-05	2.01142E-05	1.19233E-05	4.41797E-09	6.166E-08	1.1618E-08	7.7696E-08	0.07769596
3832503772955	383250	3772955	4.28085E-05	0.000131415	0.000154533	0.000152475	3.2411E-05	4.21502E-05	3.10249E-05	3.19329E-06	3.74115E-05	3.19329E-06	1.45296E-05	2.10827E-05	1.24974E-05	4.68334E-09	6.5736E-08	1.2432E-08	8.28515E-08	0.08285151
3832603772955	383260	3772955	4.49079E-05	0.000137859	0.000162111	0.000159953	3.40005E-05	4.42174E-05	3.25464E-05	3.3499E-06	3.92462E-05	3.3499E-06	1.49694E-05	2.17209E-05	1.28757E-05	4.83246E-09	6.8105E-08	1.2913E-08	8.58506E-08	0.08585065
3832703772955	383270	3772955	4.63178E-05	0.000142188	0.000167201	0.000164975	3.5068E-05	4.56056E-05	3.35682E-05	3.45507E-06	4.04783E-05	3.45507E-06	1.52158E-05	2.20785E-05	1.30877E-05	4.90707E-09	6.9427E-08	1.3201E-08	8.75352E-08	0.08753522
3832803772955	383280	3772955	4.67151E-05	0.000143407	0.000168635	0.00016639	3.53688E-05	4.59969E-05	3.38562E-05	3.48471E-06	4.08256E-05	3.48471E-06	1.52408E-05	2.21147E-05	1.31092E-05	4.88813E-09	6.9374E-08	1.3229E-08	8.74909E-08	0.08749089
3832903772955	383290	3772955	4.68676E-05	0.000143875	0.000169186	0.000166933	3.54842E-05	4.61469E-05	3.39667E-05	3.49608E-06	4.09588E-05	3.49608E-06	1.51378E-05	2.19653E-05	1.30206E-05	4.85395E-09	6.906E-08	1.3208E-08	8.71219E-08	0.08712195
3833003772955	383300	3772955	4.8272E-05	0.000148187	0.000174256	0.000171935	3.65476E-05	4.75298E-05	3.49845E-05	3.60085E-06	4.21862E-05	3.60085E-06	1.51971E-05	2.20513E-05	1.30716E-05	4.95199E-09	7.0605E-08	1.3547E-08	8.91034E-08	0.08910335
3833103772955	383310	3772955	4.95839E-05	0.000152214	0.000178991	0.000176608	3.75408E-05	4.88215E-05	3.59353E-05	3.69871E-06	4.33327E-05	3.69871E-06	1.52501E-05	2.21283E-05	1.31172E-05	5.04177E-09	7.2028E-08	1.3863E-08	9.09331E-08	0.09093309
3833203772955	383320	3772955	5.03442E-05	0.000154548	0.000181736	0.000179316	3.81165E-05	4.95701E-05	3.64863E-05	3.75542E-06	4.39972E-05	3.75542E-06	1.52283E-05	2.20966E-05	1.30984E-05	5.07795E-09	7.268E-08	1.4031E-08	9.17891E-08	0.09178906
3833303772955	383330	3772955	5.06799E-05	0.000155579	0.000182948	0.000180512	3.83706E-05	4.99007E-05	3.67296E-05	3.78046E-06	4.42905E-05	3.78046E-06	1.5141E-05	2.19699E-05	1.30233E-05	5.075E-09	7.2761E-08	1.4087E-08	9.19229E-08	0.0919229
3833403772955	383340	3772955	5.08505E-05	0.000156102	0.000183563	0.000181119	3.84997E-05	5.00686E-05	3.68532E-05	3.79319E-06	4.44396E-05	3.79319E-06	1.5038E-05	2.18205E-05	1.29348E-05	5.05903E-09	7.2644E-08	1.4101E-08	9.18035E-08	0.09180353
3833503772955	383350	3772955	5.10773E-05	0.000156798	0.000184382	0.000181927	3.86715E-05	5.02919E-05	3.70176E-05	3.81011E-06	4.46378E-05	3.81011E-06	1.4985E-05	2.17436E-05	1.28891E-05	5.05205E-09	7.2643E-08	1.4134E-08	9.18293E-08	0.0918293
3833603772955	383360	3772955	5.10591E-05	0.000156743	0.000184317	0.000181862	3.86577E-05	5.02741E-05	3.70045E-05	3.80875E-06	4.4622E-05	3.80875E-06	1.49226E-05	2.1653E-05	1.28355E-05	5.02482E-09	7.2341E-08	1.4103E-08	9.14688E-08	0.09146875
3833703772955	383370	3772955	5.14329E-05	0.00015789	0.000185666	0.000183194	3.89407E-05	5.06421E-05	3.72754E-05	3.83664E-06	4.49486E-05	3.83664E-06	1.50224E-05	2.17979E-05	1.29213E-05	5.03972E-09	7.2633E-08	1.4183E-08	9.18557E-08	0.09185573
3833803772955	383380	3772955	5.23239E-05	0.000160625	0.000188882	0.000186367	3.96153E-05	5.15193E-05	3.7921E-05	3.9031E-06	4.57272E-05	3.9031E-06	1.52938E-05	2.21917E-05	1.31548E-05	5.1075E-09	7.3679E-08	1.4407E-08	9.31934E-08	0.09319335
3833903772955	383390	3772955	5.31041E-05	0.00016302	0.000191699	0.000189146	4.0206E-05	5.22876E-05	3.84865E-05	3.9613E-06	4.64091E-05	3.9613E-06	1.55465E-05	2.25583E-05	1.33721E-05	5.1656E-09	7.4581E-08	1.4599E-08	9.43455E-08	0.09434547
3834003772955	383400	3772955	5.3311E-05	0.000163655	0.000192445	0.000189883	4.03626E-05	5.24913E-05	3.86364E-05	3.97673E-06	4.65899E-05	3.97673E-06	1.57056E-05	2.27891E-05	1.35089E-05	5.16999E-09	7.4703E-08	1.4633E-08	9.45061E-08	0.0945061
3834103772955	383410	3772955	5.33382E-05	0.000163739	0.000192544	0.00018998	4.03832E-05	5.25181E-05	3.86562E-05	3.97876E-06	4.66137E-05	3.97876E-06	1.58459E-05	2.29928E-05	1.36297E-05	5.15853E-09	7.4589E-08	1.4619E-08	9.43671E-08	0.09436713
3834203772955	383420	3772955	5.30479E-05	0.000162848	0.000191496	0.000188946	4.01634E-05	5.22322E-05	3.84458E-05	3.9571E-06	4.636E-05	3.9571E-06	1.59489E-05	2.31421E-05	1.37182E-05	5.11861E-09	7.4059E-08	1.452E-08	9.36972E-08	0.09369718
3834303772955	383430	3772955	5.23329E-05	0.000160653	0.000188915	0.000186399	3.96222E-05	5.15283E-05	3.79276E-05	3.90377E-06	4.57352E-05	3.90377E-06	1.59956E-05	2.321E-05	1.37584E-05	5.03982E-09	7.2961E-08	1.4306E-08	9.23068E-08	0.09230684
3834403772955	383440	3772955	5.15345E-05	0.000158202	0.000186033	0.000183556	3.90177E-05	5.07422E-05	3.7349E-05	3.84422E-06	4.50374E-05	3.84422E-06	1.60393E-05	2.32734E-05	1.3796E-05	4.95405E-09	7.1758E-08	1.407E-08	9.07818E-08	0.09078179
3834503772955	383450	3772955	4.99033E-05	0.000153194	0.000180144	0.000177745	3.77826E-05	4.9136E-05	3.61668E-05	3.72253E-06	4.36118E-05	3.72253E-06	1.59551E-05	2.31512E-05	1.37236E-05	4.79136E-09	6.9435E-08	1.3611E-08	8.78375E-08	0.08783754
3834603772955	383460	3772955	4.8076E-05	0.000147585	0.000173548	0.000171237	3.63992E-05	4.73368E-05	3.48425E-05	3.58623E-06	4.2015E-05	3.58623E-06	1.58241E-05	2.29611E-05	1.36109E-05	4.61161E-09	6.6859E-08	1.3101E-08	8.45713E-08	0.08457126
3834703772955	383470	3772955	4.6169E-05	0.000141731	0.000166664	0.000164445	3.49553E-05	4.54591E-05	3.34604E-05	3.44397E-06	4.03483E-05	3.44397E-06	1.56494E-05	2.27076E-05	1.34606E-05	4.42578E-09	6.4188E-08	1.2571E-08	8.11852E-08	0.08118522

			EGIODemolition	EGIOSite Grubbing / Prep	EGIOMass Grading / Excavation	EGIOMass Grading / Excavation	EGIODrainage / Utilities Trenching	EGIODrainage / Utilities Trenching	EGIOFoundations / Concrete Pads	EGIOFoundations / Concrete Pads	EGIOBuilding / Structure Construction	EGIOBuilding / Structure Construction	EGIOAsphalt Paving	EGIOArchitectural Coating	EGIOLandscaping or Other Finishing	EGIOWaterside Construction (Piles)	HIWaterside Construction (Landscaping)	HIWaterside Construction (Landscaping)	KMDemolition	KMSite Grubbing / Prep
Unique Identifier	X (UTM)	Y (UTM)	2025	2025	2025	2026	2026	2027	2026	2027	2026	2027	2027	2027	2027	2027	2025	2026	2025	2025
3834803772955	383480	3772955	0.000162718	6.382E-05	2.11353E-05	2.06999E-05	4.80661E-05	4.7992E-05	6.31526E-05	6.31119E-05	6.76443E-05	6.60229E-05	2.63229E-06	2.63229E-06	7.12875E-05	2.63229E-06	4.08327E-05	3.95537E-05	5.23018E-05	0.000226993
3834903772955	383490	3772955	0.0001552	6.0872E-05	2.01588E-05	1.97435E-05	4.58454E-05	4.57746E-05	6.02348E-05	6.0196E-05	6.4519E-05	6.29725E-05	2.51067E-06	2.51067E-06	6.79939E-05	2.51067E-06	3.88917E-05	3.76735E-05	4.99686E-05	0.000216867
3835003772955	383500	3772955	0.000148518	5.8251E-05	1.92908E-05	1.88934E-05	4.38714E-05	4.38037E-05	5.76412E-05	5.7604E-05	6.1741E-05	6.02611E-05	2.40256E-06	2.40256E-06	6.50662E-05	2.40256E-06	3.71713E-05	3.6007E-05	4.78933E-05	0.00020786
3835103772955	383510	3772955	0.000142383	5.5845E-05	1.8494E-05	1.8113E-05	4.20592E-05	4.19943E-05	5.52603E-05	5.52246E-05	5.91907E-05	5.77719E-05	2.30332E-06	2.30332E-06	6.23785E-05	2.30332E-06	3.55927E-05	3.44779E-05	4.5981E-05	0.000199561
3835203772955	383520	3772955	0.000136769	5.3643E-05	1.77648E-05	1.73988E-05	4.04009E-05	4.03386E-05	5.30815E-05	5.30473E-05	5.68569E-05	5.54941E-05	2.21251E-06	2.21251E-06	5.99191E-05	2.21251E-06	3.41468E-05	3.30773E-05	4.42204E-05	0.00019192
3835303772955	383530	3772955	0.000132476	5.1959E-05	1.72072E-05	1.68526E-05	3.91327E-05	3.90723E-05	5.14152E-05	5.1382E-05	5.50721E-05	5.37521E-05	2.14306E-06	2.14306E-06	5.80382E-05	2.14306E-06	3.30346E-05	3.19999E-05	4.28716E-05	0.000186066
3835403772955	383540	3772955	0.000128335	5.0335E-05	1.66693E-05	1.63259E-05	3.79095E-05	3.7851E-05	4.98082E-05	4.9776E-05	5.33508E-05	5.2072E-05	2.07607E-06	2.07607E-06	5.62241E-05	2.07607E-06	3.19636E-05	3.09625E-05	4.1559E-05	0.000180369
3835503772955	383550	3772955	0.000125209	4.9109E-05	1.62633E-05	1.59283E-05	3.69862E-05	3.69291E-05	4.8595E-05	4.85637E-05	5.20513E-05	5.08037E-05	2.02551E-06	2.02551E-06	5.48547E-05	2.02551E-06	3.1142E-05	3.01666E-05	4.05587E-05	0.000176028
3835603772955	383560	3772955	0.000122865	4.8189E-05	1.59588E-05	1.563E-05	3.62937E-05	3.62377E-05	4.76852E-05	4.76544E-05	5.10768E-05	4.98525E-05	1.98758E-06	1.98758E-06	5.38277E-05	1.98758E-06	3.05196E-05	2.95636E-05	3.98029E-05	0.000172747
3835703772955	383570	3772955	0.000120619	4.7309E-05	1.56672E-05	1.53444E-05	3.56304E-05	3.55754E-05	4.68137E-05	4.67835E-05	5.01433E-05	4.89414E-05	1.95126E-06	1.95126E-06	5.28439E-05	1.95126E-06	2.99204E-05	2.89832E-05	3.90696E-05	0.000169565
3835803772955	383580	3772955	0.000118742	4.6572E-05	1.54233E-05	1.51056E-05	3.50759E-05	3.50217E-05	4.60851E-05	4.60554E-05	4.93629E-05	4.81797E-05	1.92089E-06	1.92089E-06	5.20215E-05	1.92089E-06	2.94199E-05	2.84984E-05	3.84541E-05	0.000166893
3835903772955	383590	3772955	0.000116964	4.5875E-05	1.51923E-05	1.48793E-05	3.45505E-05	3.44972E-05	4.53949E-05	4.53656E-05	4.86236E-05	4.74581E-05	1.89212E-06	1.89212E-06	5.12423E-05	1.89212E-06	2.89445E-05	2.80379E-05	3.78679E-05	0.000164349
3836003772955	383600	3772955	0.000115724	4.5389E-05	1.50313E-05	1.47216E-05	3.41844E-05	3.41316E-05	4.49138E-05	4.48848E-05	4.81083E-05	4.69552E-05	1.87207E-06	1.87207E-06	5.06993E-05	1.87207E-06	2.86073E-05	2.77112E-05	3.74583E-05	0.000162572
3836103772955	383610	3772955	0.000115176	4.5174E-05	1.49602E-05	1.46519E-05	3.40225E-05	3.397E-05	4.47011E-05	4.46723E-05	4.78805E-05	4.67328E-05	1.8632E-06	1.8632E-06	5.04592E-05	1.8632E-06	2.84512E-05	2.756E-05	3.72841E-05	0.000161815
3836203772955	383620	3772955	0.000114736	4.5001E-05	1.4903E-05	1.45959E-05	3.38925E-05	3.38402E-05	4.45303E-05	4.45016E-05	4.76975E-05	4.65543E-05	1.85608E-06	1.85608E-06	5.02664E-05	1.85608E-06	2.83274E-05	2.74401E-05	3.71483E-05	0.000161226
3836303772955	383630	3772955	0.000113272	4.4427E-05	1.47128E-05	1.44097E-05	3.346E-05	3.34084E-05	4.39621E-05	4.39337E-05	4.70889E-05	4.59602E-05	1.8324E-06	1.8324E-06	4.9625E-05	1.8324E-06	2.79453E-05	2.707E-05	3.66662E-05	0.000159134
3836403772955	383640	3772955	0.000111673	4.38E-05	1.45052E-05	1.42063E-05	3.29878E-05	3.29369E-05	4.33416E-05	4.33136E-05	4.64243E-05	4.53115E-05	1.80654E-06	1.80654E-06	4.89246E-05	1.80654E-06	2.75291E-05	2.66669E-05	3.61344E-05	0.000156826
3836503772955	383650	3772955	0.000110362	4.3286E-05	1.43348E-05	1.40395E-05	3.26004E-05	3.25501E-05	4.28326E-05	4.2805E-05	4.58791E-05	4.47794E-05	1.78532E-06	1.78532E-06	4.83501E-05	1.78532E-06	2.71883E-05	2.63367E-05	3.56976E-05	0.00015493
3836603772955	383660	3772955	0.000109625	4.2997E-05	1.42392E-05	1.39458E-05	3.23828E-05	3.23329E-05	4.25468E-05	4.25193E-05	4.55729E-05	4.44806E-05	1.77341E-06	1.77341E-06	4.80274E-05	1.77341E-06	2.69963E-05	2.61508E-05	3.546E-05	0.000153899
3836703772955	383670	3772955	0.000108817	4.268E-05	1.41342E-05	1.3843E-05	3.2144E-05	3.20944E-05	4.22331E-05	4.22058E-05	4.52369E-05	4.41526E-05	1.76033E-06	1.76033E-06	4.76732E-05	1.76033E-06	2.67918E-05	2.59527E-05	3.51952E-05	0.00015275
3836803772955	383680	3772955	0.000107721	4.225E-05	1.39918E-05	1.37036E-05	3.18203E-05	3.17712E-05	4.18078E-05	4.17808E-05	4.47813E-05	4.37079E-05	1.7426E-06	1.7426E-06	4.71932E-05	1.7426E-06	2.6512E-05	2.56816E-05	3.48286E-05	0.000151159
3836903772955	383690	3772955	0.000106473	4.176E-05	1.38297E-05	1.35447E-05	3.14515E-05	3.1403E-05	4.13232E-05	4.12965E-05	4.42623E-05	4.32014E-05	1.72241E-06	1.72241E-06	4.66462E-05	1.72241E-06	2.61963E-05	2.53757E-05	3.44122E-05	0.000149351
3837003772955	383700	3772955	0.000105152	4.1242E-05	1.36582E-05	1.33768E-05	3.10615E-05	3.10136E-05	4.08108E-05	4.07844E-05	4.37134E-05	4.26656E-05	1.70105E-06	1.70105E-06	4.60677E-05	1.70105E-06	2.58608E-05	2.50508E-05	3.39641E-05	0.000147407
3837103772955	383710	3772955	0.000103661	4.0657E-05	1.34645E-05	1.31871E-05	3.06211E-05	3.05738E-05	4.02321E-05	4.02061E-05	4.30936E-05	4.20607E-05	1.67693E-06	1.67693E-06	4.54145E-05	1.67693E-06	2.54769E-05	2.46789E-05	3.34572E-05	0.000145207
3837203772955	383720	3772955	0.000102179	4.0076E-05	1.3272E-05	1.29986E-05	3.01833E-05	3.01367E-05	3.96569E-05	3.96313E-05	4.24775E-05	4.14593E-05	1.65295E-06	1.65295E-06	4.47652E-05	1.65295E-06	2.50966E-05	2.43105E-05	3.29525E-05	0.000143016
3837303772955	383730	3772955	0.000100419	3.9386E-05	1.30433E-05	1.27746E-05	2.96632E-05	2.96175E-05	3.89736E-05	3.89485E-05	4.17456E-05	4.0745E-05	1.62447E-06	1.62447E-06	4.39939E-05	1.62447E-06	2.46428E-05	2.38709E-05	3.23596E-05	0.000140443
3837403772955	383740	3772955	9.85147E-05	3.8639E-05	1.2796E-05	1.25324E-05	2.91008E-05	2.90559E-05	3.82346E-05	3.82099E-05	4.0954E-05	3.99724E-05	1.59367E-06	1.59367E-06	4.31597E-05	1.59367E-06	2.41512E-05	2.33948E-05	3.17169E-05	0.000137654
3837503772955	383750	3772955	9.67003E-05	3.7927E-05	1.25603E-05	1.23015E-05	2.85648E-05	2.85207E-05	3.75304E-05	3.75062E-05	4.01998E-05	3.92362E-05	1.56432E-06	1.56432E-06	4.23648E-05	1.56432E-06	2.36812E-05	2.29395E-05	3.11059E-05	0.000135002
3837603772955	383760	3772955	9.55416E-05	3.7473E-05	1.24098E-05	1.21541E-05	2.82225E-05	2.8179E-05	3.70807E-05	3.70568E-05	3.97181E-05	3.87661E-05	1.54557E-06	1.54557E-06	4.18572E-05	1.54557E-06	2.33924E-05	2.26597E-05	3.07189E-05	0.000133322
3837703772955	383770	3772955	9.44728E-05	3.7054E-05	1.2271E-05	1.20182E-05	2.79068E-05	2.78637E-05	3.66659E-05	3.66422E-05	3.92737E-05	3.83324E-05	1.52828E-06	1.52828E-06	4.13889E-05	1.52828E-06	2.31215E-05	2.23973E-05	3.03591E-05	0.00013176
3837803772955	383780	3772955	9.32423E-05	3.6571E-05	1.21112E-05	1.18616E-05	2.75433E-05	2.75008E-05	3.61883E-05	3.6165E-05	3.87622E-05	3.78331E-05	1.50838E-06	1.50838E-06	4.08498E-05	1.50838E-06	2.28058E-05	2.20915E-05	2.99404E-05	0.000129943
3837903772955	383790	3772955	9.17961E-05	3.6004E-05	1.19233E-05	1.16777E-05	2.71161E-05	2.70743E-05	3.56271E-05	3.56041E-05	3.8161E-05	3.72463E-05	1.48498E-06	1.48498E-06	4.02163E-05	1.48498E-06	2.24327E-05	2.173E-05	2.94516E-05	0.000127822
3838003772955	383800	3772955	9.04039E-05	3.5458E-05	1.17425E-05	1.15006E-05	2.67049E-05	2.66637E-05	3.50867E-05	3.50641E-05	3.75823E-05	3.66814E-05	1.46246E-06	1.46246E-06	3.96064E-05	1.46246E-06	2.20757E-05	2.13842E-05	2.89831E-05	0.000125789
3838103772955	383810	3772955	8.85357E-05	3.4725E-05	1.14998E-05	1.12629E-05	2.6153E-05	2.61127E-05	3.43616E-05	3.43395E-05	3.68056E-05	3.59234E-05	1.43224E-06	1.43224E-06	3.87879E-05	1.43224E-06	2.15895E-05	2.09133E-05	2.83585E-05	0.000123078
3838203772955	383820	3772955	8.66944E-05	3.4003E-05	1.12607E-05	1.10287E-05	2.56091E-05	2.55696E-05	3.3647E-05	3.36253E-05	3.60401E-05	3.51763E-05	1.40245E-06	1.40245E-06	3.79812E-05	1.40245E-06	2.11088E-05	2.04476E-05	2.77384E-05	0.000120387
3838303772955	383830	3772955	8.48351E-05	3.3274E-05	1.10192E-05	1.07921E-05	2.50599E-05	2.50212E-05	3.29254E-05	3.29042E-05	3.52672E-05	3.44219E-05	1.37237E-06	1.37237E-06	3.71666E-05	1.37237E-06	2.06262E-05	1.99802E-05	2.71138E-05	0.000117676
3838403772955	383840	3772955	8.29129E-05	3.252E-05	1.07695E-05	1.05476E-05	2.44921E-05	2.44543E-05	3.21794E-05	3.21586E-05	3.44681E-05	3.3642E-05	1.34128E-06	1.34128E-06	3.63245E-05	1.34128E-06	2.01257E-05	1.94953E-05	2.64689E-05	0.000114877
3838503772955	383850	3772955	8.10537E-05	3.179E-05	1.0528E-05	1.03111E-05	2.39429E-05	2.39059E-05	3.14578E-05	3.14375E-05	3.36952E-05	3.28876E-05	1.3112E-06	1.3112E-06	3.551E-05	1.3112E-06	1.96432E-05	1.90279E-05	2.58397E-05	0.000112146
3838603772955	383860	3772955	8.07303E-05	3.1664E-05	1.0486E-05	1.027E-05	2.38473E-05	2.38105E-05	3.13323E-05	3.13121E-05	3.35608E-05	3.27564E-05	1.30597E-06	1.30597E-06	3.53683E-05	1.30597E-06	1.9566E-05	1.89532E-05	2.57311E-05	0.000111675
3838703772955	383870	3772955	8.10626E-05	3.1794E-05	1.05292E-05	1.03122E-05	2.39455E-05	2.39086E-05	3.14613E-05	3.1441E-05	3.36989E-05	3.28912E-05	1.31135E-06	1.31135E-06	3.55139E-05	1.31135E-06	1.96611E-05	1.90453E-05	2.58307E-05	0.000112107
3838803772955	383880	3772955	8.15028E-05	3.1967E-05	1.05863E-05	1.03682E-05	2.40755E-05	2.40384E-05	3.16321E-05	3.16117E-05	3.38819E-05	3.30698E-05	1.31847E-06	1.31847E-06	3.57067E-05	1.31847E-06	1.97651E-05	1.91461E-05	2.59823E-05	0.000112765
3838903772955	383890	3772955	7.9904E-05	3.1339E-05	1.03787E-05	1.01648E-05	2.36032E-05	2.35668E-05	3.10116E-05	3.09916E-05	3.32173E-05	3.24211E-05	1.2926E-06	1.2926E-06	3.50063E-05	1.2926E-06	1.93508E-05	1.87447E-05	2.54437E-05	0.000110427
3839003772955	383900	3772955	7.8377E-05	3.0741E-05	1.01803E-05	9.97058E-06	2.31522E-05	2.31165E-05	3.0419E-05	3.03993E-05	3.25825E-05	3.18015E-05	1.2679E-06	1.2679E-06	3.43373E-05	1.2679E-06	1.89525E-05	1.83589E-05	2.49209E-05	0.000108159
3839103772955	383910	3772955	7.54219E-05	2.9582E-05	9.7965E-06	9.59466E-06	2.22793E-05	2.22449E-05	2.92721E-05	2.92532E-05	3.1354E-05	3.06025E-05	1.2201E-06	1.2201E-06	3.30427E-05	1.2201E-06	1.82027E-05	1.76325E-05	2.39365E-05	0.000103886
3829703772965	382970	3772965	0.000102368	4.015E-05	1.32965E-05	1.30225E-05	3.0239E-05	3.01923E-05	3.97301E-05	3.97045E-05	4.25559E-05	4.15358E-05	1.656E-06	1.656E-06	4.48479E-05	1.656E-06	2.22102E-05	2.15146E-05	2.02115E-05	8.77192E-05
3829803772965	382980	3772965	0.000104838	4.1119E-05	1.36173E-05	1.33368E-05	3.09686E-05	3.09209E-05	4.06887E-05	4.06625E-05	4.35827E-05	4.25381E-05	1.69596E-06	1.69596E-06	4.593E-05	1.69596E-06	2.27771E-05	2.20637E-05	2.0646E-05	8.9605E-05
3829903772965	382990	3772965	0.000107533	4.2176E-05	1.39673E-05	1.36796E-05	3.17646E-05	3.17156E-05	4.17346E-05	4.17076E-05	4.47029E-05	4.36314E-05	1.73955E-06	1.73955E-06	4.71105E-05	1.73955E-06	2.3396E-05	2.26632E-05	2.11439E-05	9.17658E-05
3830003772965	383000	3772965	0.000110317	4.3268E-05	1.4329E-05	1.40338E-05	3.25871E-05	3.25368E-05	4.28152E-05	4.27876E-05	4.58604E-05	4.47612E-05	1.7846E-06	1.7846E-06	4.83304E-05	1.7846E-06	2.404E-05	2.3287E-05	2.16666E-05	9.40347E-05
3830103772965	383010	3772965	0.000113155	4.4381E-05	1.46977E-05	1.43948E-05	3.34255E-05	3.3374E-05	4.39168E-05	4.38885E-05	4.70404E-05	4.59128E-05	1.83051E-06	1.83051E-06	4.95739E-05	1.83051E-06	2.46948E-05	2.39213E-05	2.22075E-05	9.63821E-05
3830203772965	383020	3772965	0.000115931	4.547E-05	1.50582E-05	1.47479E-05	3.42454E-05	3.41926E-05	4.4994E-05	4.49649E-05	4.81942E-05	4.7039E-05	1.87541E-06	1.87541E-06	5.07898E-05	1.87541E-06	2.53424E-05	2.45486E-05	2.27438E-05	9.87099E-05
3830303772965	383030	3772965	0.000118769	4.6583E-05	1.54268E-05	1.5109E-05	3.50838E-05	3.50297E-05	4.60956E-05	4.60658E-05	4.93741E-05	4.81906E-05	1.92132E-06	1.92132E-06	5.20333E-05	1.92132E-06	2.60061E-05	2.51915E-05	2.33051E-05	0.000101146
3830403772965	383040	3772965	0.000121994	4.7848E-05	1.58457E-05	1.55192E-05	3.60363E-05	3.59807E-05	4.7347E-05	4.73165E-05	5.07146E-05	4.9499E-05	1.97349E-06	1.97349E-06	5.3446E-05	1.97349E-06	2.67631E-05	2.59249E-05	2.39546E-05	0.000103965
3830503772965	383050	3772965	0.000125407	4.9186E-05	1.6289E-05	1.59534E-05	3.70446E-05	3.69874E-05	4.86717E-05	4.86403E-05	5.21335E-05	5.08839E-05	2.0287E-06	2.0287E-06	5.49413E-05	2.0287E-06	2.75632E-05	2.66999E-05	2.46493E-05	0.00010698
3830603772965	383060	3772965	0.000128901	5.0557E-05	1.67428E-05	1.63979E-05	3.80767E-05	3.80179E-05	5.00278E-05	4.99955E-05	5.3586E-05	5.23016E-05	2.08523E-06	2.08523E-06	5.6472E-05	2.08523E-06	2.83884E-05	2.74992E-05	2.5369E-05	0.000110103
3830703772965	383070	3772965	0.000132458	5.1952E-05	1.72048E-05	1.68504E-05	3.91274E-05	3.9067E-05	5.14082E-05	5.13751E-05	5.50646E-05	5.37448E-05	2.14276E-06	2.14276E-06	5.80303E-05	2.14276E-06	2.92333E-05	2.83177E-05	2.61203E-05	0.000113364
3830803772965	383080	3772965	0.00013614	5.3396E-05	1.76832E-05	1.73188E-05	4.02152E-05	4.01531E-05	5.28375E-05	5.28034E-05	5.65956E-05	5.5239E-05	2.20234E-06	2.20234E-06	5.96437E-05	2.20234E-06	3.01123E-05	2.91692E-05	2.69169E-05	0.000116821
3830903772965	383090	3772965	0.000139994	5.4907E-05	1.81837E-05	1.7809E-05	4.13534E-05	4.12896E-05	5.4333E-05	5.42979E-05	5.81974E-05	5.68025E-05	2.26467E-06	2.26467E-06	6.13318E-05	2.26467E-06	3.10398E-05	3.00676E-05	2.77656E-05	0.000120505
3831003772965	383100	3772965	0.000144	5.6479E-05	1.8704E-05	1.83186E-05	4.25368E-05	4.24711E-05	5.58878E-05	5.58517E-05	5.98628E-05	5.84279E-05	2.32948E-06	2.32948E-06	6.30869E-05	2.32948E-06	3.20049E-05	3.10024E-05	2.8664E-05	0.000124404
3831103772965	383110	3772965	0.000148113	5.8092E-05	1.92383E-05	1.8842E-05	4.3752E-05	4.36845E-05	5.74844E-05	5.74473E-05	6.15729E-05	6.00971E-05	2.39603E-06	2.39603E-06	6.48891E-05	2.39603E-06	3.30059E-05	3.19721E-05	2.96123E-05	0.000128519
3831203772965	383120	3772965	0.000152389	5.9769E-05	1.97937E-05	1.93858E-05	4.50149E-05	4.49455E-05	5.91437E-05	5.91055E-05	6.33503E-05	6.18318E-05	2.46519E-06	2.46519E-06	6.67622E-05	2.46519E-06	3.40535E-05	3.29869E-05	3.06193E-05	0.00013289
3831303772965	383130	3772965	0.000156772	6.1488E-05	2.0363E-05	1.99435E-05	4.63097E-05	4.62382E-05	6.08449E-05	6.08056E-05	6.51725E-05	6.36103E-05	2.5361E-06	2.5361E-06	6.86825E-05	2.5361E-06	3.51335E-05	3.4033E-05	3.16807E-05	0.000137496
3831403772965	383140	3772965	0.000161371	6.3292E-05	2.09603E-05	2.05285E-05	4.76682E-05	4.75946E-05	6.26297E-05	6.25893E-05	6.70842E-05	6.54763E-05	2.61049E-06	2.61049E-06	7.06973E-05	2.61049E-06	3.6278E-05	3.51417E-05	3.28213E-05	0.000142447
3831503772965	383150	3772965	0.000166239	6.5201E-05	2.15927E-05	2.11478E-05	4.91062E-05	4.90304E-05	6.45191E-05	6.44775E-05	6.9108E-05	6.74516E-05	2.68924E-06	2.68924E-06	7.28301E-05	2.68924E-06	3.74906E-05	3.63164E-05	3.40569E-05	0.000147809
3831603772965	383160	3772965	0.000171197	6.7146E-05	2.22367E-05	2.17785E-05	5.05708E-05	5.04928E-05	6.64434E-05	6.64005E-05	7.11692E-05	6.94633E-05	2.76945E-06	2.76945E-06	7.50022E-05	2.76945E-06	3.8741E-05	3.75275E-05	3.53559E-05	0.000153447
3831703772965	383170	3772965	0.000176443	6.9203E-05	2.2918E-05	2.24458E-05	5.21203E-05	5.20399E-05	6.84792E-05	6.84351E-05	7.33498E-05	7.15917E-05	2.85431E-06	2.85431E-06	7.73003E-05	2.85431E-06	4.00756E-05	3.88204E-05	3.6759E-05	0.000159537
3831803772965	383180	3772965	0.000181814	7.131E-05	2.36157E-05	2.31291E-05	5.37069E-05	5.36241E-05	7.05639E-05	7.05183E-05	7.55827E-05	7.3771E-05	2.9412E-06	2.9412E-06	7.96534E-05	2.9412E-06	4.14534E-05	4.01549E-05	3.82481E-05	0.000166
3831903772965	383190	3772965	0.000187553	7.3561E-05	2.43612E-05	2.38592E-05	5.54024E-05	5.53169E-05	7.27914E-05	7.27445E-05	7.79687E-05	7.60999E-05	3.03405E-06	3.03405E-06	8.21679E-05	3.03405E-06	4.29351E-05	4.15903E-05	3.98753E-05	0.000173061
3832003772965	383200	3772965	0.000193652	7.5953E-05	2.51533E-05	2.46351E-05	5.72039E-05	5.71156E-05	7.51584E-05	7.51099E-05	8.05041E-05	7.85744E-05	3.13271E-06	3.13271E-06	8.48399E-05	3.13271E-06	4.45281E-05	4.31334E-05	4.16563E-05	0.000180791
3832103772965	383210	3772965	0.000199688	7.832E-05	2.59373E-05	2.54029E-05	5.89869E-05	5.88959E-05	7.7501E-05	7.7451E-05	8.30133E-05	8.10235E-05	3.23035E-06	3.23035E-06	8.74842E-05	3.23035E-06	4.61282E-05	4.46834E-05	4.35143E-05	0.000188855
3832203772965	383220	3772965	0.000205553	8.0621E-05	2.66992E-05	2.61491E-05	6.07194E-05	6.06258E-05	7.97774E-05	7.97259E-05	8.54516E-05	8.34033E-05	3.32523E-06	3.32523E-06	9.00538E-05	3.32523E-06	4.77176E-05	4.6223E-05	4.54402E-05	0.000197213
3832303772965	383230	3772965	0.000210709	8.2643E-05	2.73688E-05	2.68049E-05	6.22424E-05	6.21464E-05	8.17784E-05	8.17256E-05	8.75949E-05	8.54953E-05	3.40863E-06	3.40863E-06	9.23125E-05	3.40863E-06	4.92604E-05	4.77175E-05	4.74724E-05	0.000206034
3832403772965	383240	3772965	0.000212038	8.3164E-05	2.75415E-05	2.6974E-05	6.26351E-05	6.25384E-05	8.22943E-05	8.22412E-05	8.81475E-05	8.60346E-05	3.43014E-06	3.43014E-06	9.28949E-05	3.43014E-06	4.9908E-05	4.83448E-05	4.89434E-05	0.000212418
3832503772965	383250	3772965	0.000215559	8.4545E-05	2.79988E-05	2.7422E-05	6.36752E-05	6.35769E-05	8.36608E-05	8.36069E-05	8.96112E-05	8.746333E-05	3.4871E-06	3.4871E-06	9.44375E-05	3.4871E-06	5.09162E-05	4.93214E-05	5.09304E-05	0.000221041
3832603772965	383260	3772965	0.00022296	8.7448E-05	2.89602E-05	2.83635E-05	6.58614E-05	6.57598E-05	8.65333E-05	8.64775E-05	9.2688E-05	9.04663E-05	3.60682E-06	3.60682E-06	9.76799E-05	3.60682E-06	5.33092E-05	5.16395E-05	5.52347E-05	0.000239723
3832703772965	383270	3772965	0.00022508	8.828E-05	2.92355E-05	2.86331E-05	6.64876E-05	6.6385E-05	8.7356E-05	8.72996E-05	9.35692E-05	9.13264E-05	3.64112E-06	3.64112E-06	9.86086E-05	3.64112E-06	5.43156E-05	5.26143E-05	5.79821E-05	0.000251646
3832803772965	383280	3772965	0.000221838	8.7008E-05	2.88143E-05	2.82207E-05	6.55298E-05	6.54287E-05	8.60976E-05	8.6042E-05	9.22212E-05	9.00107E-05	3.58866E-06	3.58866E-06	9.71881E-05	3.58866E-06	5.39084E-05	5.22199E-05	5.90412E-05	0.000256243
3832903772965	383290	3772965	0.000217338	8.5243E-05	2.82298E-05	2.76482E-05	6.42005E-05	6.41014E-05	8.43511E-05	8.42966E-05	9.03505E-05	8.81849E-05	3.51587E-06	3.51587E-06	9.52166E-05	3.51587E-06	5.30509E-05	5.13892E-05	5.91747E-05	0.000256822

Unique Identifier	X (UTM)	Y (UTM)	KMMass Grading / Excavation	KMMass Grading / Excavation	KMDrainage / Utilities Trenching	KMFoundations / Concrete Pads	KMBuilding / Structure Construction	KMAsphalt Paving	KMArchitectural Coating	KMLandscaping or Other Finishing	KMWaterside Construction (Piles)	EWNDemolition	EWNSite Grubbing / Prep	EWNDrainage / Utilities Trenching	EWNDrainage / Utilities Trenching	EWNDrainage / Utilities Trenching	EWNFoundation s / Concrete Pads	EWNBuilding / Structure Construction	EWNAsphalt Paving	EWNLandscaping or Other Finishing	EWNWaterside Construction (Piles)
			2025	2026	2026	2026	2026	2026	2026	2026	2026	2027	2027	2027	2028	2029	2029	2029	2029	2029	2029
3834803772955	383480	3772955	0.000172539	0.000170754	6.13191E-05	3.24498E-05	0.000111454	3.58057E-06	3.58057E-06	0.000115034	3.58057E-06	0.000185502	1.01101E-05	2.37405E-05	2.3282E-05	2.28003E-05	1.97493E-05	4.28844E-05	3.05099E-06	4.44099E-05	3.05099E-06
3834903772955	383490	3772955	0.000164842	0.000163136	5.85836E-05	3.10022E-05	0.000106482	3.42083E-06	3.42083E-06	0.000109903	3.42083E-06	0.000176375	9.61268E-06	2.25724E-05	2.21365E-05	2.16785E-05	1.87776E-05	4.07744E-05	2.90088E-06	4.22249E-05	2.90088E-06
3835003772955	383500	3772955	0.000157996	0.000156361	5.61506E-05	2.97147E-05	0.000102059	3.27876E-06	3.27876E-06	0.000105338	3.27876E-06	0.00016829	9.17201E-06	2.15376E-05	2.11217E-05	2.06847E-05	1.79168E-05	3.89052E-05	2.76789E-06	4.02891E-05	2.76789E-06
3835103772955	383510	3772955	0.000151688	0.000150118	5.39086E-05	2.85282E-05	9.79844E-05	3.14785E-06	3.14785E-06	0.000101132	3.14785E-06	0.000160886	8.76847E-06	2.059E-05	2.01924E-05	1.97746E-05	1.71285E-05	3.71935E-05	2.64612E-06	3.85166E-05	2.64612E-06
3835203772955	383520	3772955	0.000145879	0.00014437	5.18444E-05	2.74358E-05	9.42325E-05	3.02731E-06	3.02731E-06	9.72598E-05	3.02731E-06	0.000154102	8.39874E-06	1.97218E-05	1.9341E-05	1.89408E-05	1.64062E-05	3.56252E-05	2.53454E-06	3.68924E-05	2.53454E-06
3835303772955	383530	3772955	0.00014143	0.000139966	5.0263E-05	2.6599E-05	9.13583E-05	2.93498E-06	2.93498E-06	9.42932E-05	2.93498E-06	0.000148857	8.11288E-06	1.90506E-05	1.86827E-05	1.82961E-05	1.58478E-05	3.44127E-05	2.44827E-06	3.56368E-05	2.44827E-06
3835403772955	383540	3772955	0.0001371	0.000135681	4.87241E-05	2.57846E-05	8.85612E-05	2.84512E-06	2.84512E-06	9.14063E-05	2.84512E-06	0.000143818	7.83829E-06	1.84058E-05	1.80503E-05	1.76769E-05	1.53115E-05	3.32479E-05	2.36541E-06	3.44306E-05	2.36541E-06
3835503772955	383550	3772955	0.0001338	0.000132415	4.75514E-05	2.5164E-05	8.64296E-05	2.77664E-06	2.77664E-06	8.92063E-05	2.77664E-06	0.000139929	7.6263E-06	1.7908E-05	1.75622E-05	1.71988E-05	1.48974E-05	3.23487E-05	2.30144E-06	3.34994E-05	2.30144E-06
3835603772955	383560	3772955	0.000131306	0.000129947	4.66652E-05	2.46951E-05	8.48189E-05	2.72489E-06	2.72489E-06	8.75438E-05	2.72489E-06	0.00013695	7.46397E-06	1.75268E-05	1.71883E-05	1.68327E-05	1.45802E-05	3.16601E-05	2.25245E-06	3.27864E-05	2.25245E-06
3835703772955	383570	3772955	0.000128887	0.000127554	4.58056E-05	2.42401E-05	8.32564E-05	2.6747E-06	2.6747E-06	8.59311E-05	2.6747E-06	0.00013411	7.30915E-06	1.71633E-05	1.68318E-05	1.64835E-05	1.42778E-05	3.10034E-05	2.20573E-06	3.21063E-05	2.20573E-06
3835803772955	383580	3772955	0.000126857	0.000125544	4.50839E-05	2.38582E-05	8.19447E-05	2.63256E-06	2.63256E-06	8.45772E-05	2.63256E-06	0.000131713	7.17853E-06	1.68565E-05	1.6531E-05	1.6189E-05	1.40227E-05	3.04494E-05	2.16631E-06	3.15325E-05	2.16631E-06
3835903772955	383590	3772955	0.000124923	0.00012363	4.43967E-05	2.34946E-05	8.06956E-05	2.59243E-06	2.59243E-06	8.32881E-05	2.59243E-06	0.000129447	7.05501E-06	1.65665E-05	1.62466E-05	1.59104E-05	1.37814E-05	2.99254E-05	2.12903E-06	3.09899E-05	2.12903E-06
3836003772955	383600	3772955	0.000123572	0.000122293	4.39165E-05	2.32404E-05	7.98227E-05	2.56439E-06	2.56439E-06	8.23871E-05	2.56439E-06	0.000127816	6.96612E-06	1.63578E-05	1.60419E-05	1.571E-05	1.36077E-05	2.95484E-05	2.10221E-06	3.05995E-05	2.10221E-06
3836103772955	383610	3772955	0.000122997	0.000121724	4.37122E-05	2.31323E-05	7.94514E-05	2.55246E-06	2.55246E-06	8.20039E-05	2.55246E-06	0.000127004	6.92188E-06	1.62539E-05	1.594E-05	1.56102E-05	1.35213E-05	2.93608E-05	2.08886E-06	3.04052E-05	2.08886E-06
3836203772955	383620	3772955	0.000122549	0.000121281	4.3553E-05	2.30481E-05	7.91621E-05	2.54316E-06	2.54316E-06	8.17052E-05	2.54316E-06	0.000126346	6.886E-06	1.61696E-05	1.58574E-05	1.55293E-05	1.34512E-05	2.92085E-05	2.07803E-06	3.02476E-05	2.07803E-06
3836303772955	383630	3772955	0.000120959	0.000119707	4.29878E-05	2.2749E-05	7.81349E-05	2.51016E-06	2.51016E-06	8.0645E-05	2.51016E-06	0.000124554	6.78835E-06	1.59403E-05	1.56325E-05	1.5309E-05	1.32605E-05	2.87943E-05	2.04856E-06	2.98186E-05	2.04856E-06
3836403772955	383640	3772955	0.000119204	0.000117971	4.23643E-05	2.2419E-05	7.70016E-05	2.47375E-06	2.47375E-06	7.94753E-05	2.47375E-06	0.000122609	6.68235E-06	1.56914E-05	1.53884E-05	1.507E-05	1.30534E-05	2.83447E-05	2.01657E-06	2.9353E-05	2.01657E-06
3836503772955	383650	3772955	0.000117764	0.000116545	4.18522E-05	2.2148E-05	7.60708E-05	2.44385E-06	2.44385E-06	7.85147E-05	2.44385E-06	0.000121016	6.59555E-06	1.54876E-05	1.51885E-05	1.48742E-05	1.28839E-05	2.79765E-05	1.99038E-06	2.89717E-05	1.99038E-06
3836603772955	383660	3772955	0.00011698	0.000115769	4.15737E-05	2.20006E-05	7.55644E-05	2.42758E-06	2.42758E-06	7.7992E-05	2.42758E-06	0.000120113	6.54631E-06	1.5372E-05	1.50751E-05	1.47632E-05	1.27877E-05	2.77677E-05	1.97552E-06	2.87554E-05	1.97552E-06
3836703772955	383670	3772955	0.000116106	0.000114905	4.12632E-05	2.18363E-05	7.50002E-05	2.40946E-06	2.40946E-06	7.74097E-05	2.40946E-06	0.000119163	6.49456E-06	1.52505E-05	1.49559E-05	1.46465E-05	1.26866E-05	2.75482E-05	1.9599E-06	2.85281E-05	1.9599E-06
3836803772955	383680	3772955	0.000114897	0.000113708	4.08334E-05	2.16089E-05	7.42189E-05	2.38436E-06	2.38436E-06	7.66033E-05	2.38436E-06	0.000117869	6.42404E-06	1.50848E-05	1.47935E-05	1.44874E-05	1.25488E-05	2.7249E-05	1.93862E-06	2.82183E-05	1.93862E-06
3836903772955	383690	3772955	0.000113523	0.000112348	4.03452E-05	2.13505E-05	7.33316E-05	2.35585E-06	2.35585E-06	7.56875E-05	2.35585E-06	0.00011643	6.34558E-06	1.49006E-05	1.46129E-05	1.43105E-05	1.23956E-05	2.69163E-05	1.91495E-06	2.78737E-05	1.91495E-06
3837003772955	383700	3772955	0.000112045	0.000110885	3.98199E-05	2.10725E-05	7.23767E-05	2.32518E-06	2.32518E-06	7.47019E-05	2.32518E-06	0.000114906	6.26254E-06	1.47056E-05	1.44216E-05	1.41232E-05	1.22334E-05	2.6564E-05	1.88989E-06	2.75089E-05	1.88989E-06
3837103772955	383710	3772955	0.000110373	0.00010923	3.92255E-05	2.0758E-05	7.12965E-05	2.29047E-06	2.29047E-06	7.3587E-05	2.29047E-06	0.000113168	6.16781E-06	1.44832E-05	1.42035E-05	1.39096E-05	1.20483E-05	2.61622E-05	1.8613E-06	2.70928E-05	1.8613E-06
3837203772955	383720	3772955	0.000108708	0.000107583	3.86339E-05	2.04449E-05	7.02211E-05	2.25592E-06	2.25592E-06	7.2477E-05	2.25592E-06	0.000111438	6.0735E-06	1.42617E-05	1.39863E-05	1.36969E-05	1.18641E-05	2.57621E-05	1.83284E-06	2.66786E-05	1.83284E-06
3837303772955	383730	3772955	0.000106752	0.000105647	3.79387E-05	2.0077E-05	6.89576E-05	2.21533E-06	2.21533E-06	7.11729E-05	2.21533E-06	0.000109363	5.96041E-06	1.39962E-05	1.37259E-05	1.34419E-05	1.16432E-05	2.52824E-05	1.79871E-06	2.61818E-05	1.79871E-06
3837403772955	383740	3772955	0.000104631	0.000103549	3.71852E-05	1.96783E-05	6.7588E-05	2.17133E-06	2.17133E-06	6.97593E-05	2.17133E-06	0.000107112	5.83772E-06	1.37081E-05	1.34433E-05	1.31652E-05	1.14035E-05	2.4762E-05	1.76168E-06	2.56429E-05	1.76168E-06
3837503772955	383750	3772955	0.000102616	0.000101554	3.64688E-05	1.92992E-05	6.62859E-05	2.1295E-06	2.1295E-06	6.84154E-05	2.1295E-06	0.00010496	5.72045E-06	1.34327E-05	1.31733E-05	1.29007E-05	1.11744E-05	2.42646E-05	1.7263E-06	2.51278E-05	1.7263E-06
3837603772955	383760	3772955	0.000101339	0.00010029	3.60151E-05	1.90591E-05	6.54612E-05	2.10301E-06	2.10301E-06	6.75642E-05	2.10301E-06	0.000103651	5.6491E-06	1.32651E-05	1.3009E-05	1.27398E-05	1.1035E-05	2.39619E-05	1.70476E-06	2.48143E-05	1.70476E-06
3837703772955	383770	3772955	0.000100152	9.91155E-05	3.55932E-05	1.88358E-05	6.46944E-05	2.07837E-06	2.07837E-06	6.67728E-05	2.07837E-06	0.000102441	5.58316E-06	1.31103E-05	1.28571E-05	1.25911E-05	1.09062E-05	2.36823E-05	1.68487E-06	2.45247E-05	1.68487E-06
3837803772955	383780	3772955	9.87709E-05	9.77487E-05	3.51024E-05	1.85761E-05	6.38023E-05	2.04971E-06	2.04971E-06	6.5852E-05	2.04971E-06	0.000101017	5.50554E-06	1.2928E-05	1.26784E-05	1.24161E-05	1.07546E-05	2.3353E-05	1.66144E-06	2.41837E-05	1.66144E-06
3837903772955	383790	3772955	9.71583E-05	9.61528E-05	3.45293E-05	1.82728E-05	6.27606E-05	2.01625E-06	2.01625E-06	6.47768E-05	2.01625E-06	9.93169E-05	5.4129E-06	1.27105E-05	1.24651E-05	1.22071E-05	1.05737E-05	2.29601E-05	1.63348E-06	2.37768E-05	1.63348E-06
3838003772955	383800	3772955	9.56129E-05	9.46234E-05	3.39801E-05	1.79821E-05	6.17623E-05	1.98418E-06	1.98418E-06	6.37465E-05	1.98418E-06	9.76783E-05	5.3236E-06	1.25008E-05	1.22594E-05	1.20057E-05	1.03992E-05	2.25813E-05	1.60653E-06	2.33845E-05	1.60653E-06
3838103772955	383810	3772955	9.35524E-05	9.25842E-05	3.32478E-05	1.75946E-05	6.04313E-05	1.94142E-06	1.94142E-06	6.23727E-05	1.94142E-06	9.54425E-05	5.20174E-06	1.22147E-05	1.19788E-05	1.17309E-05	1.01612E-05	2.20644E-05	1.56976E-06	2.28493E-05	1.56976E-06
3838203772955	383820	3772955	9.15068E-05	9.05598E-05	3.25208E-05	1.72099E-05	5.91099E-05	1.89897E-06	1.89897E-06	6.10089E-05	1.89897E-06	9.3222E-05	5.08072E-06	1.19305E-05	1.17001E-05	1.1458E-05	9.92477E-06	2.15511E-05	1.53324E-06	2.23177E-05	1.53324E-06
3838303772955	383830	3772955	8.94462E-05	8.85206E-05	3.17885E-05	1.68224E-05	5.77789E-05	1.85621E-06	1.85621E-06	5.96351E-05	1.85621E-06	9.09939E-05	4.95929E-06	1.16453E-05	1.14205E-05	1.11842E-05	9.68756E-06	2.1036E-05	1.49659E-06	2.17843E-05	1.49659E-06
3838403772955	383840	3772955	8.73185E-05	8.64149E-05	3.10323E-05	1.64222E-05	5.64045E-05	1.81205E-06	1.81205E-06	5.82165E-05	1.81205E-06	8.86892E-05	4.83368E-06	1.13504E-05	1.11312E-05	1.09009E-05	9.44219E-06	2.05032E-05	1.45869E-06	2.12325E-05	1.45869E-06
3838503772955	383850	3772955	8.52431E-05	8.43609E-05	3.02947E-05	1.60319E-05	5.50638E-05	1.76898E-06	1.76898E-06	5.68328E-05	1.76898E-06	8.64687E-05	4.71266E-06	1.10662E-05	1.08525E-05	1.0628E-05	9.20579E-06	1.99898E-05	1.42217E-06	2.07009E-05	1.42217E-06
3838603772955	383860	3772955	8.48847E-05	8.40062E-05	3.01674E-05	1.59645E-05	5.48323E-05	1.76154E-06	1.76154E-06	5.65939E-05	1.76154E-06	8.61471E-05	4.69513E-06	1.1025E-05	1.08121E-05	1.05884E-05	9.17155E-06	1.99155E-05	1.41688E-06	2.06239E-05	1.41688E-06
3838703772955	383870	3772955	8.52132E-05	8.43313E-05	3.02841E-05	1.60262E-05	5.50445E-05	1.76836E-06	1.76836E-06	5.68129E-05	1.76836E-06	8.66065E-05	4.72017E-06	1.10838E-05	1.08698E-05	1.06449E-05	9.22046E-06	2.00217E-05	1.42443E-06	2.07339E-05	1.42443E-06
3838803772955	383880	3772955	8.57134E-05	8.48264E-05	3.04619E-05	1.61203E-05	5.53676E-05	1.77874E-06	1.77874E-06	5.71464E-05	1.77874E-06	8.70813E-05	4.74604E-06	1.11446E-05	1.09294E-05	1.07032E-05	9.271E-06	2.01314E-05	1.43224E-06	2.08476E-05	1.43224E-06
3838903772955	383890	3772955	8.39366E-05	8.30679E-05	2.98304E-05	1.57861E-05	5.42199E-05	1.74187E-06	1.74187E-06	5.59617E-05	1.74187E-06	8.5167E-05	4.64171E-06	1.08996E-05	1.06891E-05	1.0468E-05	9.06721E-06	1.96889E-05	1.40076E-06	2.03893E-05	1.40076E-06
3839003772955	383900	3772955	8.2212E-05	8.13612E-05	2.92175E-05	1.54618E-05	5.31059E-05	1.70608E-06	1.70608E-06	5.48119E-05	1.70608E-06	8.33294E-05	4.54156E-06	1.06644E-05	1.04585E-05	1.02421E-05	8.87157E-06	1.92641E-05	1.37054E-06	1.99493E-05	1.37054E-06
3839103772955	383910	3772955	7.89644E-05	7.81472E-05	2.80633E-05	1.4851E-05	5.1008E-05	1.63868E-06	1.63868E-06	5.26467E-05	1.63868E-06	7.99298E-05	4.35628E-06	1.02294E-05	1.00318E-05	9.82425E-06	8.50963E-06	1.84781E-05	1.31462E-06	1.91355E-05	1.31462E-06
3829703772965	382970	3772965	6.66759E-05	6.59859E-05	2.36961E-05	1.25399E-05	4.30701E-05	1.38367E-06	1.38367E-06	4.44538E-05	1.38367E-06	0.000104164	5.67705E-06	1.33308E-05	1.30734E-05	1.28029E-05	1.10897E-05	2.40805E-05	1.7132E-06	2.49371E-05	1.7132E-06
3829803772965	382980	3772965	6.81093E-05	6.74045E-05	2.42055E-05	1.28095E-05	4.39961E-05	1.41342E-06	1.41342E-06	4.54095E-05	1.41342E-06	0.000106943	5.82854E-06	1.36865E-05	1.34222E-05	1.31445E-05	1.13856E-05	2.47231E-05	1.75891E-06	2.56025E-05	1.75891E-06
3829903772965	382990	3772965	6.97518E-05	6.90299E-05	2.47892E-05	1.31184E-05	4.5057E-05	1.4475E-06	1.4475E-06	4.65045E-05	1.4475E-06	0.00010996	5.99296E-06	1.40726E-05	1.38008E-05	1.35153E-05	1.17068E-05	2.54205E-05	1.80853E-06	2.63248E-05	1.80853E-06
3830003772965	383000	3772965	7.14764E-05	7.07367E-05	2.54021E-05	1.34427E-05	4.6171E-05	1.48329E-06	1.48329E-06	4.76543E-05	1.48329E-06	0.000113092	6.16364E-06	1.44734E-05	1.41939E-05	1.39002E-05	1.20402E-05	2.61445E-05	1.86004E-06	2.70745E-05	1.86004E-06
3830103772965	383010	3772965	7.32607E-05	7.25025E-05	2.60363E-05	1.37783E-05	4.73236E-05	1.52032E-06	1.52032E-06	4.88439E-05	1.52032E-06	0.000116292	6.33807E-06	1.4883E-05	1.45956E-05	1.42936E-05	1.23809E-05	2.68844E-05	1.91268E-06	2.78407E-05	1.91268E-06
3830203772965	383020	3772965	7.503E-05	7.42535E-05	2.66651E-05	1.41111E-05	4.84666E-05	1.55704E-06	1.55704E-06	5.00236E-05	1.55704E-06	0.000119447	6.51E-06	1.52867E-05	1.49915E-05	1.46813E-05	1.27168E-05	2.76137E-05	1.96456E-06	2.8596E-05	1.96456E-06
3830303772965	383030	3772965	7.68815E-05	7.60859E-05	2.73231E-05	1.44593E-05	4.96626E-05	1.59546E-06	1.59546E-06	5.1258E-05	1.59546E-06	0.000122678	6.68611E-06	1.57002E-05	1.5397E-05	1.50785E-05	1.30608E-05	2.83607E-05	2.01771E-06	2.93695E-05	2.01771E-06
3830403772965	383040	3772965	7.90242E-05	7.82063E-05	2.80846E-05	1.48622E-05	5.10466E-05	1.63992E-06	1.63992E-06	5.26866E-05	1.63992E-06	0.000126353	6.88641E-06	1.61706E-05	1.58583E-05	1.55302E-05	1.3452E-05	2.92103E-05	2.07816E-06	3.02494E-05	2.07816E-06
3830503772965	383050	3772965	8.13161E-05	8.04746E-05	2.88991E-05	1.52933E-05	5.25271E-05	1.68749E-06	1.68749E-06	5.42146E-05	1.68749E-06	0.000130243	7.09841E-06	1.66684E-05	1.63465E-05	1.60083E-05	1.38662E-05	3.01095E-05	2.14213E-06	3.11806E-05	2.14213E-06
3830603772965	383060	3772965	8.36902E-05	8.28241E-05	2.97428E-05	1.57398E-05	5.40607E-05	1.73676E-06	1.73676E-06	5.57975E-05	1.73676E-06	0.000134247	7.31666E-06	1.71809E-05	1.68491E-05	1.65005E-05	1.42925E-05	3.10353E-05	2.20799E-06	3.21393E-05	2.20799E-06
3830703772965	383070	3772965	8.61688E-05	8.52771E-05	3.06237E-05	1.6206E-05	5.56618E-05	1.78819E-06	1.78819E-06	5.745E-05	1.78819E-06	0.000138367	7.54117E-06	1.77081E-05	1.73661E-05	1.70068E-05	1.47311E-05	3.19876E-05	2.27575E-06	3.31255E-05	2.27575E-06
3830803772965	383080	3772965	8.87967E-05	8.78778E-05	3.15577E-05	1.67002E-05	5.73593E-05	1.84273E-06	1.84273E-06	5.92021E-05	1.84273E-06	0.000142632	7.77361E-06	1.82539E-05	1.79014E-05	1.7531E-05	1.51851E-05	3.29736E-05	2.34589E-06	3.41465E-05	2.34589E-06
3830903772965	383090	3772965	9.15964E-05	9.06484E-05	3.25526E-05	1.72267E-05	5.91678E-05	1.90082E-06	1.90082E-06	6.10686E-05	1.90082E-06	0.000147126	8.01857E-06	1.88291E-05	1.84655E-05	1.80834E-05	1.56636E-05	3.40126E-05	2.41981E-06	3.52225E-05	2.41981E-06
3831003772965	383100	3772965	9.45602E-05	9.35816E-05	3.3606E-05	1.77841E-05	6.10823E-05	1.96233E-06	1.96233E-06	6.30447E-05	1.96233E-06	0.00015182	8.27438E-06	1.94298E-05	1.90546E-05	1.86603E-05	1.61633E-05	3.50977E-05	2.49701E-06	3.63462E-05	2.49701E-06
3831103772965	383110	3772965	9.76884E-05	9.66774E-05	3.47177E-05	1.83725E-05	6.3103E-05	2.02725E-06	2.02725E-06	6.51302E-05	2.02725E-06	0.000156667	8.53853E-06	2.00501E-05	1.96629E-05	1.92561E-05	1.66793E-05	3.62182E-05	2.57673E-06	3.75065E-05	2.57673E-06
3831203772965	383120	3772965	0.000101011	9.99652E-05	3.58984E-05	1.89973E-05	6.5249E-05	2.09619E-06	2.09619E-06	6.73452E-05	2.09619E-06	0.000161751	8.81563E-06	2.07008E-05	2.0301E-05	1.9881E-05	1.72206E-05	3.73935E-05	2.66035E-06	3.87237E-05	2.66035E-06
3831303772965	383130	3772965	0.000104512	0.00010343	3.71427E-05	1.96558E-05	6.75108E-05	2.16885E-06	2.16885E-06	6.96796E-05	2.16885E-06	0.000166988	9.10107E-06	2.1371E-05	2.09583E-05	2.05247E-05	1.77782E-05	3.86043E-05	2.74649E-06	3.99775E-05	2.74649E-06
3831403772965	383140	3772965	0.000108275	0.000107154	3.848E-05	2.03635E-05	6.99414E-05	2.24694E-06	2.24694E-06	7.21883E-05	2.24694E-06	0.000172532	9.4032E-06	2.20805E-05	2.16541E-05	2.1206E-05	1.83684E-05	3.98858E-05	2.83766E-06	4.13047E-05	2.83766E-06
3831503772965	383150	3772965	0.000112351	0.000111188	3.99286E-05	2.11301E-05	7.25745E-05	2.33153E-06	2.33153E-06	7.4906E-05	2.33153E-06	0.000178404	9.72327E-06	2.28321E-05	2.23912E-05	2.19279E-05	1.89936E-05	4.12435E-05	2.93425E-06	4.27106E-05	2.93425E-06
3831603772965	383160	3772965	0.000116636	0.000115429	4.14516E-05	2.1936E-05	7.53426E-05	2.42046E-06	2.42046E-06	7.77631E-05	2.42046E-06	0.000184453	1.00529E-05	2.36062E-05	2.31503E-05	2.26713E-05	1.96376E-05	4.26419E-05	3.03374E-06	4.41588E-05	3.03374E-06
3831703772965	383170	3772965	0.000121265	0.00012001	4.30966E-05	2.28066E-05	7.83326E-05	2.51651E-06	2.51651E-06	8.08491E-05	2.51651E-06	0.000190908	1.04047E-05	2.44323E-05	2.39605E-05	2.34647E-05	2.03248E-05	4.41341E-05	3.1399E-06	4.5704E-05	3.1399E-06
3831803772965	383180	3772965	0.000126177	0.000124872	4.48424E-05	2.37305E-05	8.15058E-05	2.61846E-06	2.61846E-06	8.41243E-05	2.61846E-06	0.000197562	1.07674E-05	2.52838E-05	2.47956E-05	2.42825E-05	2.10332E-05	4.56723E-05	3.24934E-06	4.7297E-05	3.24934E-06
3831903772965	383190	3772965	0.000131545	0.000130184	4.67501E-05	2.474E-05	8.49732E-05	2.72985E-06	2.72985E-06	8.77031E-05	2.72985E-06	0.000204721	1.11576E-05	2.62E-05	2.56941E-05	2.51625E-05	2.17954E-05	4.73274E-05	3.36709E-06	4.90109E-05	3.36709E-06
3832003772965	383200	3772965	0.000137421	0.000135999	4.88382E-05	2.5845E-05	8.87686E-05	2.85178E-06	2.85178E-06	9.16203E-05	2.85178E-06	0.000212393	1.15757E-05	2.71819E-05	2.6657E-05	2.610555E-05	2.26122E-05	4.9101E-05	3.49327E-06	5.08476E-05	3.49327E-06
3832103772965	383210	3772965	0.00014355	0.000142064	5.10165E-05	2.69978E-05	9.27279E-05	2.97898E-06	2.97898E-06	9.57068E-05	2.97898E-06	0.000220088	1.19951E-05	2.81667E-05	2.76228E-05	2.70513E-05	2.34314E-05	5.088E-05	3.61983E-06	5.26899E-05	3.61983E-06
3832203772965	383220	3772965	0.000149903	0.000148352	5.32745E-05	2.81926E-05	9.68319E-05	3.11082E-06	3.11082E-06	9.99427E-05	3.11082E-06	0.000227714	1.24107E-05	2.91427E-05	2.858E-05	2.79886E-05	2.42434E-05	5.2643E-05	3.74526E-06	5.45156E-05	3.74526E-06
3832303772965	383230	3772965	0.000156607	0.000154987	5.56571E-05	2.94535E-05	0.000101163	3.24995E-06	3.24995E-06	0.000104412	3.24995E-06	0.000235034	1.28097E-05	3.00795E-05	2.94987E-05	2.88883E-05	2.50227E-05	5.43352E-05	3.86566E-06	5.6268E-05	3.86566E-06
3832403772965	383240	3772965	0.00016146	0.000159789	5.73817E-05	3.03662E-05	0.000104297	3.35065E-06	3.35065E-06	0.000107648	3.35065E-06	0.000237768	1.29587E-05	3.04294E-05	2.98417E-05	2.92243E-05	2.53137E-05	5.49671E-05	3.91062E-06	5.69224E-05	3.91062E-06
3832503772965	383250	3772965	0.000168015	0.000166276	5.97112E-05	3.15989E-05	0.000108531	3.48668E-06	3.48668E-06	0.000112018	3.48668E-06	0.000241765	1.31765E-05	3.09409E-05	3.03434E-05	2.97156E-05	2.57392E-05	5.58911E-05	3.97635E-06	5.78793E-05	3.97635E-06
3832603772965	383260	3772965	0.000182215	0.000180329	6.47577E-05	3.42695E-05	0.000117704	3.78135E-06	3.78135E-06	0.000121485	3.78135E-06	0.000252193	1.37449E-05	3.22755E-05	3.16523E-05	3.09973E-05	2.68495E-05	5.8302E-05	4.14787E-06	6.0376E-05	4.14787E-06
3832703772965	383270	3772965	0.000191278	0.000189299	6.79787E-05	3.59741E-05	0.000123558	3.96944E-06	3.96944E-06	0.000127528	3.96944E-06	0.000255938	1.39489E-05	3.27547E-05	3.21222E-05	3.14575E-05	2.72481E-05	5.91676E-05	4.20946E-06	6.12723E-05	4.20946E-06
3832803772965	383280	3772965	0.000194772	0.000192756	6.92204E-05	3.66312E-05	0.000125815	4.04194E-

			ISDemolition	ISDrainage / Utilities Trenching	ISDrainage / Utilities Trenching	ISAsphalt Paving	ISAsphalt Paving	SVDemolition	SVSite Grubbing / Prep	SVMass Grading / Excavation	SVMass Grading / Excavation	SVDrainage / Utilities Trenching	SVFoundations / Concrete Pads	SVBuilding / Structure Construction	SVBuilding / Structure Construction	SVAsphalt Paving	SVAsphalt Paving	SVArchitectural Coating	SVArchitectural Coating	SVLandscaping or Other Finishing	SVLandscaping or Other Finishing
Unique Identifier	X (UTM)	Y (UTM)	2027	2027	2028	2027	2028	2027	2027	2027	2028	2028	2028	2028	2029	2028	2029	2028	2029	2028	2029
3834803772955	383480	3772955	2.55594E-05	1.02918E-05	1.00278E-05	2.658E-06	2.47605E-06	0.00017912	0.000128777	8.68253E-05	8.57229E-05	6.08225E-05	1.93217E-05	2.76796E-05	2.66234E-05	2.72145E-06	2.53202E-06	2.72145E-06	2.53202E-06	2.76796E-05	2.66234E-05
3834903772955	383490	3772955	2.445E-05	9.8451E-06	9.59251E-06	2.54263E-06	2.36858E-06	0.000171102	0.000123013	8.29388E-05	8.18857E-05	5.80999E-05	1.84569E-05	2.64406E-05	2.54317E-05	2.59963E-06	2.41868E-06	2.59963E-06	2.41868E-06	2.64406E-05	2.54317E-05
3835003772955	383500	3772955	2.34622E-05	9.44734E-06	9.20495E-06	2.43991E-06	2.27288E-06	0.000163957	0.000117876	7.94755E-05	7.84664E-05	5.56738E-05	1.76861E-05	2.53365E-05	2.43697E-05	2.49107E-06	2.31768E-06	2.49107E-06	2.31768E-06	2.53365E-05	2.43697E-05
3835103772955	383510	3772955	2.25498E-05	9.07995E-06	8.84699E-06	2.34502E-06	2.18449E-06	0.000157382	0.000113149	7.62885E-05	7.53199E-05	5.34413E-05	1.69769E-05	2.43205E-05	2.33925E-05	2.39118E-06	2.22474E-06	2.39118E-06	2.22474E-06	2.43205E-05	2.33925E-05
3835203772955	383520	3772955	2.17087E-05	8.74126E-06	8.51699E-06	2.25755E-06	2.10301E-06	0.000151333	0.0001088	7.33563E-05	7.24249E-05	5.13872E-05	1.63244E-05	2.33857E-05	2.24934E-05	2.29928E-06	2.13923E-06	2.29928E-06	2.13923E-06	2.33857E-05	2.24934E-05
3835303772955	383530	3772955	2.10688E-05	8.48359E-06	8.26592E-06	2.191E-06	2.04102E-06	0.000146772	0.000105521	7.11453E-05	7.0242E-05	4.98384E-05	1.58324E-05	2.26808E-05	2.18154E-05	2.22997E-06	2.07476E-06	2.22997E-06	2.07476E-06	2.26808E-05	2.18154E-05
3835403772955	383540	3772955	2.04456E-05	8.23266E-06	8.02144E-06	2.1262E-06	1.98065E-06	0.000142344	0.000102338	6.89991E-05	6.8123E-05	4.83349E-05	1.53548E-05	2.19966E-05	2.11573E-05	2.1627E-06	2.01217E-06	2.1627E-06	2.01217E-06	2.19966E-05	2.11573E-05
3835503772955	383550	3772955	1.99761E-05	8.04363E-06	7.83725E-06	2.07738E-06	1.93517E-06	0.000139039	9.99616E-05	6.73969E-05	6.65412E-05	4.72126E-05	1.49982E-05	2.14859E-05	2.06661E-05	2.11249E-06	1.96545E-06	2.11249E-06	1.96545E-06	2.14859E-05	2.06661E-05
3835603772955	383560	3772955	1.96254E-05	7.90241E-06	7.69966E-06	2.04091E-06	1.9012E-06	0.000136616	9.82194E-05	6.62223E-05	6.53815E-05	4.63898E-05	1.47368E-05	2.11114E-05	2.03059E-05	2.07567E-06	1.93119E-06	2.07567E-06	1.93119E-06	2.11114E-05	2.03059E-05
3835703772955	383570	3772955	1.92859E-05	7.7657E-06	7.56645E-06	2.0056E-06	1.8683E-06	0.000134264	9.65285E-05	6.50823E-05	6.4256E-05	4.55912E-05	1.44831E-05	2.0748E-05	1.99563E-05	2.03994E-06	1.89794E-06	2.03994E-06	1.89794E-06	2.0748E-05	1.99563E-05
3835803772955	383580	3772955	1.90051E-05	7.65261E-06	7.45627E-06	1.97639E-06	1.8411E-06	0.000132331	9.51387E-05	6.41452E-05	6.33308E-05	4.49347E-05	1.42746E-05	2.04492E-05	1.9669E-05	2.01056E-06	1.87062E-06	2.01056E-06	1.87062E-06	2.04492E-05	1.9669E-05
3835903772955	383590	3772955	1.87354E-05	7.54403E-06	7.35047E-06	1.94835E-06	1.81498E-06	0.000130487	9.38128E-05	6.32513E-05	6.24482E-05	4.43085E-05	1.40757E-05	2.01643E-05	1.93949E-05	1.98254E-06	1.84455E-06	1.98254E-06	1.84455E-06	2.01643E-05	1.93949E-05
3836003772955	383600	3772955	1.8551E-05	7.46977E-06	7.27811E-06	1.92917E-06	1.79711E-06	0.000129239	9.29162E-05	6.26467E-05	6.18513E-05	4.3885E-05	1.39411E-05	1.99715E-05	1.92095E-05	1.96359E-06	1.82692E-06	1.96359E-06	1.82692E-06	1.99715E-05	1.92095E-05
3836103772955	383610	3772955	1.84783E-05	7.44051E-06	7.24961E-06	1.92162E-06	1.79007E-06	0.000128785	9.25895E-05	6.24265E-05	6.16339E-05	4.37307E-05	1.38921E-05	1.99013E-05	1.9142E-05	1.95669E-06	1.8205E-06	1.95669E-06	1.8205E-06	1.99013E-05	1.9142E-05
3836203772955	383620	3772955	1.84224E-05	7.41801E-06	7.22768E-06	1.9158E-06	1.78466E-06	0.00012842	9.23269E-05	6.22494E-05	6.14591E-05	4.36067E-05	1.38527E-05	1.98449E-05	1.90877E-05	1.95114E-06	1.81533E-06	1.95114E-06	1.81533E-06	1.98449E-05	1.90877E-05
3836303772955	383630	3772955	1.81989E-05	7.32799E-06	7.13997E-06	1.89255E-06	1.763E-06	0.000126852	9.11996E-05	6.14894E-05	6.07087E-05	4.30743E-05	1.36836E-05	1.96026E-05	1.88546E-05	1.92732E-06	1.79317E-06	1.92732E-06	1.79317E-06	1.96026E-05	1.88546E-05
3836403772955	383640	3772955	1.79502E-05	7.22784E-06	7.0424E-06	1.86669E-06	1.73891E-06	0.000125097	8.99379E-05	6.06387E-05	5.98688E-05	4.24783E-05	1.34943E-05	1.93314E-05	1.85938E-05	1.90065E-06	1.76836E-06	1.90065E-06	1.76836E-06	1.93314E-05	1.85938E-05
3836503772955	383650	3772955	1.77476E-05	7.14627E-06	6.96291E-06	1.84562E-06	1.71928E-06	0.000123654	8.89003E-05	5.99391E-05	5.91781E-05	4.19883E-05	1.33386E-05	1.91084E-05	1.83793E-05	1.87873E-06	1.74796E-06	1.87873E-06	1.74796E-06	1.91084E-05	1.83793E-05
3836603772955	383660	3772955	1.76372E-05	7.10182E-06	6.91961E-06	1.83414E-06	1.70859E-06	0.000122834	8.8311E-05	5.95418E-05	5.87858E-05	4.171E-05	1.32502E-05	1.89817E-05	1.82574E-05	1.86627E-06	1.73637E-06	1.86627E-06	1.73637E-06	1.89817E-05	1.82574E-05
3836703772955	383670	3772955	1.75128E-05	7.05175E-06	6.87082E-06	1.82121E-06	1.69654E-06	0.000121899	8.76385E-05	5.90884E-05	5.83382E-05	4.13923E-05	1.31493E-05	1.88372E-05	1.81184E-05	1.85206E-06	1.72315E-06	1.85206E-06	1.72315E-06	1.88372E-05	1.81184E-05
3836803772955	383680	3772955	1.73396E-05	6.98198E-06	6.80285E-06	1.80319E-06	1.67976E-06	0.000120607	8.67098E-05	5.84622E-05	5.77199E-05	4.09537E-05	1.30099E-05	1.86375E-05	1.79264E-05	1.83244E-06	1.70489E-06	1.83244E-06	1.70489E-06	1.86375E-05	1.79264E-05
3836903772955	383690	3772955	1.71412E-05	6.90209E-06	6.725E-06	1.78256E-06	1.66053E-06	0.000119128	8.56466E-05	5.77454E-05	5.70122E-05	4.04515E-05	1.28504E-05	1.8409E-05	1.77066E-05	1.80997E-06	1.68398E-06	1.80997E-06	1.68398E-06	1.8409E-05	1.77066E-05
3837003772955	383700	3772955	1.69274E-05	6.81601E-06	6.64113E-06	1.76033E-06	1.63983E-06	0.000117542	8.45065E-05	5.69767E-05	5.62533E-05	3.99131E-05	1.26794E-05	1.8164E-05	1.74709E-05	1.78587E-06	1.66157E-06	1.78587E-06	1.66157E-06	1.8164E-05	1.74709E-05
3837103772955	383710	3772955	1.66857E-05	6.71868E-06	6.5463E-06	1.73519E-06	1.61641E-06	0.000115778	8.32383E-05	5.61217E-05	5.54091E-05	3.93141E-05	1.24891E-05	1.78914E-05	1.72087E-05	1.75907E-06	1.63663E-06	1.75907E-06	1.63663E-06	1.78914E-05	1.72087E-05
3837203772955	383720	3772955	1.64453E-05	6.62191E-06	6.45201E-06	1.7102E-06	1.59313E-06	0.000114032	8.1983E-05	5.52753E-05	5.45734E-05	3.87212E-05	1.23007E-05	1.76215E-05	1.69492E-05	1.73254E-06	1.61195E-06	1.73254E-06	1.61195E-06	1.76215E-05	1.69492E-05
3837303772955	383730	3772955	1.61645E-05	6.50883E-06	6.34183E-06	1.681E-06	1.56592E-06	0.000111992	8.05162E-05	5.42863E-05	5.35971E-05	3.80284E-05	1.20807E-05	1.73063E-05	1.66459E-05	1.70155E-06	1.58311E-06	1.70155E-06	1.58311E-06	1.73063E-05	1.66459E-05
3837403772955	383740	3772955	1.58613E-05	6.38674E-06	6.22288E-06	1.64947E-06	1.53655E-06	0.000109801	7.89406E-05	5.3224E-05	5.25483E-05	3.72843E-05	1.18443E-05	1.69676E-05	1.63202E-05	1.66825E-06	1.55213E-06	1.66825E-06	1.55213E-06	1.69676E-05	1.63202E-05
3837503772955	383750	3772955	1.55721E-05	6.27028E-06	6.1094E-06	1.61939E-06	1.50853E-06	0.000107707	7.74355E-05	5.22092E-05	5.15463E-05	3.65734E-05	1.16184E-05	1.66441E-05	1.6009E-05	1.63644E-06	1.52254E-06	1.63644E-06	1.52254E-06	1.66441E-05	1.6009E-05
3837603772955	383760	3772955	1.53876E-05	6.19602E-06	6.03705E-06	1.60021E-06	1.49066E-06	0.000106317	7.64363E-05	5.15355E-05	5.08812E-05	3.61014E-05	1.14685E-05	1.64293E-05	1.58025E-05	1.61533E-06	1.50289E-06	1.61533E-06	1.50289E-06	1.64293E-05	1.58025E-05
3837703772955	383770	3772955	1.52144E-05	6.12625E-06	5.96907E-06	1.58219E-06	1.47388E-06	0.000105025	7.55076E-05	5.09094E-05	5.0263E-05	3.56628E-05	1.13292E-05	1.62297E-05	1.56105E-05	1.5957E-06	1.48463E-06	1.5957E-06	1.48463E-06	1.62297E-05	1.56105E-05
3837803772955	383780	3772955	1.5016E-05	6.04636E-06	5.89123E-06	1.56156E-06	1.45466E-06	0.000103538	7.4438E-05	5.01882E-05	4.9551E-05	3.51576E-05	1.11687E-05	1.59998E-05	1.53893E-05	1.5731E-06	1.4636E-06	1.5731E-06	1.4636E-06	1.59998E-05	1.53893E-05
3837903772955	383790	3772955	1.4784E-05	5.95297E-06	5.80023E-06	1.53744E-06	1.43219E-06	0.000101836	7.32146E-05	4.93634E-05	4.87366E-05	3.45798E-05	1.09851E-05	1.57369E-05	1.51364E-05	1.54724E-06	1.43955E-06	1.54724E-06	1.43955E-06	1.57369E-05	1.51364E-05
3838003772955	383800	3772955	1.45633E-05	5.86408E-06	5.71362E-06	1.51448E-06	1.41081E-06	0.000100197	7.20361E-05	4.85688E-05	4.79521E-05	3.40232E-05	1.08083E-05	1.54836E-05	1.48928E-05	1.52234E-06	1.41637E-06	1.52234E-06	1.41637E-06	1.54836E-05	1.48928E-05
3838103772955	383810	3772955	1.42699E-05	5.74593E-06	5.59851E-06	1.48397E-06	1.38238E-06	9.81211E-05	7.05438E-05	4.75626E-05	4.69587E-05	3.33184E-05	1.05844E-05	1.51628E-05	1.45842E-05	1.4908E-06	1.38703E-06	1.4908E-06	1.38703E-06	1.51628E-05	1.45842E-05
3838203772955	383820	3772955	1.39778E-05	5.62835E-06	5.48394E-06	1.4536E-06	1.35409E-06	9.60543E-05	6.90578E-05	4.65608E-05	4.59696E-05	3.26165E-05	1.03614E-05	1.48434E-05	1.4277E-05	1.4594E-06	1.35782E-06	1.4594E-06	1.35782E-06	1.48434E-05	1.4277E-05
3838303772955	383830	3772955	1.36858E-05	5.51076E-06	5.36937E-06	1.42323E-06	1.3258E-06	9.39875E-05	6.75719E-05	4.55589E-05	4.49805E-05	3.19147E-05	1.01385E-05	1.4524E-05	1.39698E-05	1.428E-06	1.3286E-06	1.428E-06	1.3286E-06	1.4524E-05	1.39698E-05
3838403772955	383840	3772955	1.33826E-05	5.38867E-06	5.25042E-06	1.3917E-06	1.29643E-06	9.18405E-05	6.60283E-05	4.45182E-05	4.39529E-05	3.11857E-05	9.90689E-06	1.41922E-05	1.36507E-05	1.39537E-06	1.29825E-06	1.39537E-06	1.29825E-06	1.41922E-05	1.36507E-05
3838503772955	383850	3772955	1.30878E-05	5.26996E-06	5.13475E-06	1.36104E-06	1.26787E-06	8.9738E-05	6.45167E-05	4.3499E-05	4.29467E-05	3.04717E-05	9.68009E-06	1.38673E-05	1.33382E-05	1.36343E-06	1.26853E-06	1.36343E-06	1.26853E-06	1.38673E-05	1.33382E-05
3838603772955	383860	3772955	1.30319E-05	5.24746E-06	5.11282E-06	1.35523E-06	1.26246E-06	8.92658E-05	6.41773E-05	4.32702E-05	4.27208E-05	3.03114E-05	9.62916E-06	1.37944E-05	1.3268E-05	1.35626E-06	1.26185E-06	1.35626E-06	1.26185E-06	1.37944E-05	1.3268E-05
3838703772955	383870	3772955	1.3078E-05	5.26602E-06	5.13091E-06	1.36002E-06	1.26692E-06	8.94173E-05	6.42862E-05	4.33436E-05	4.27933E-05	3.03628E-05	9.6455E-06	1.38178E-05	1.32905E-05	1.35856E-06	1.264E-06	1.35856E-06	1.264E-06	1.38178E-05	1.32905E-05
3838803772955	383880	3772955	1.31493E-05	5.29472E-06	5.15887E-06	1.36743E-06	1.27383E-06	8.99429E-05	6.46641E-05	4.35984E-05	4.30448E-05	3.05413E-05	9.7022E-06	1.3899E-05	1.33687E-05	1.36654E-06	1.27143E-06	1.36654E-06	1.27143E-06	1.3899E-05	1.33687E-05
3838903772955	383890	3772955	1.2895E-05	5.19232E-06	5.0591E-06	1.34099E-06	1.24919E-06	8.81879E-05	6.34023E-05	4.27476E-05	4.22049E-05	2.99454E-05	9.51288E-06	1.36278E-05	1.31078E-05	1.33988E-06	1.24662E-06	1.33988E-06	1.24662E-06	1.36278E-05	1.31078E-05
3839003772955	383900	3772955	1.26477E-05	5.09274E-06	4.96208E-06	1.31527E-06	1.22523E-06	8.64507E-05	6.21533E-05	4.19056E-05	4.13735E-05	2.93555E-05	9.32549E-06	1.33593E-05	1.28496E-05	1.31348E-06	1.22206E-06	1.31348E-06	1.22206E-06	1.33593E-05	1.28496E-05
3839103772955	383910	3772955	1.21838E-05	4.90595E-06	4.78008E-06	1.26703E-06	1.1803E-06	8.30564E-05	5.97131E-05	4.02603E-05	3.97491E-05	2.82029E-05	8.95935E-06	1.28348E-05	1.23451E-05	1.26191E-06	1.17408E-06	1.26191E-06	1.17408E-06	1.28348E-05	1.23451E-05
3829703772965	382970	3772965	1.06622E-05	4.29327E-06	4.18312E-06	1.1088E-06	1.03289E-06	6.58625E-05	4.73516E-05	3.19258E-05	3.15204E-05	2.23645E-05	7.10463E-06	1.01778E-05	9.78947E-06	1.00068E-06	9.31027E-07	1.00068E-06	9.31027E-07	1.01778E-05	9.78947E-06
3829803772965	382980	3772965	1.08648E-05	4.37485E-06	4.2626E-06	1.12987E-06	1.05252E-06	6.70385E-05	4.8197E-05	3.24958E-05	3.20832E-05	2.27638E-05	7.23148E-06	1.03595E-05	9.96426E-06	1.01855E-06	9.4765E-07	1.01855E-06	9.4765E-07	1.03595E-05	9.96426E-06
3829903772965	382990	3772965	1.10982E-05	4.46881E-06	4.35415E-06	1.15413E-06	1.07512E-06	6.84817E-05	4.92346E-05	3.31954E-05	3.27739E-05	2.32539E-05	7.38716E-06	1.05826E-05	1.01788E-05	1.04047E-06	9.68051E-07	1.04047E-06	9.68051E-07	1.05826E-05	1.01788E-05
3830003772965	383000	3772965	1.13427E-05	4.56726E-06	4.45008E-06	1.17956E-06	1.09881E-06	7.00229E-05	5.03427E-05	3.39425E-05	3.35115E-05	2.37772E-05	7.55341E-06	1.08207E-05	1.04079E-05	1.06389E-06	9.89838E-07	1.06389E-06	9.89838E-07	1.08207E-05	1.04079E-05
3830103772965	383010	3772965	1.15956E-05	4.6691E-06	4.5493E-06	1.20586E-06	1.12331E-06	7.16265E-05	5.14955E-05	3.47198E-05	3.42789E-05	2.43217E-05	7.72639E-06	1.10685E-05	1.06462E-05	1.08825E-06	1.01251E-06	1.08825E-06	1.01251E-06	1.10685E-05	1.06462E-05
3830203772965	383020	3772965	1.18443E-05	4.76924E-06	4.64688E-06	1.23172E-06	1.1474E-06	7.31766E-05	5.261E-05	3.54712E-05	3.50208E-05	2.48481E-05	7.8936E-06	1.13081E-05	1.08766E-05	1.11181E-06	1.03442E-06	1.11181E-06	1.03442E-06	1.13081E-05	1.08766E-05
3830303772965	383030	3772965	1.21042E-05	4.87389E-06	4.74884E-06	1.25875E-06	1.17258E-06	7.48425E-05	5.38077E-05	3.62787E-05	3.58181E-05	2.54138E-05	8.07331E-06	1.15655E-05	1.11242E-05	1.13712E-06	1.05797E-06	1.13712E-06	1.05797E-06	1.15655E-05	1.11242E-05
3830403772965	383040	3772965	1.24074E-05	4.99597E-06	4.86779E-06	1.29028E-06	1.20195E-06	7.68203E-05	5.52296E-05	3.72374E-05	3.67646E-05	2.60854E-05	8.28665E-06	1.18711E-05	1.14182E-05	1.16717E-06	1.08593E-06	1.16717E-06	1.08593E-06	1.18711E-05	1.14182E-05
3830503772965	383050	3772965	1.27301E-05	5.12594E-06	4.99442E-06	1.32384E-06	1.23322E-06	7.89406E-05	5.6754E-05	3.82652E-05	3.77793E-05	2.68053E-05	8.51537E-06	1.21988E-05	1.17333E-05	1.19938E-06	1.1159E-06	1.19938E-06	1.1159E-06	1.21988E-05	1.17333E-05
3830603772965	383060	3772965	1.30655E-05	5.26096E-06	5.12598E-06	1.35872E-06	1.2657E-06	8.11232E-05	5.83232E-05	3.93232E-05	3.88239E-05	2.75465E-05	8.75081E-06	1.25361E-05	1.20577E-05	1.23254E-06	1.14675E-06	1.23254E-06	1.14675E-06	1.25361E-05	1.20577E-05
3830703772965	383070	3772965	1.34134E-05	5.40105E-06	5.26248E-06	1.3949E-06	1.29941E-06	8.34039E-05	5.99628E-05	4.04287E-05	3.99154E-05	2.83209E-05	8.99683E-06	1.28885E-05	1.23967E-05	1.26719E-06	1.17899E-06	1.26719E-06	1.17899E-06	1.28885E-05	1.23967E-05
3830803772965	383080	3772965	1.37836E-05	5.55014E-06	5.40774E-06	1.4334E-06	1.33528E-06	8.58538E-05	6.17242E-05	4.16162E-05	4.10878E-05	2.91528E-05	9.2611E-06	1.32671E-05	1.27609E-05	1.30442E-06	1.21362E-06	1.30442E-06	1.21362E-06	1.32671E-05	1.27609E-05
3830903772965	383090	3772965	1.41762E-05	5.70824E-06	5.56178E-06	1.47423E-06	1.37331E-06	8.84729E-05	6.36072E-05	4.28858E-05	4.23413E-05	3.00422E-05	9.54363E-06	1.36718E-05	1.31502E-05	1.34421E-06	1.25065E-06	1.34421E-06	1.25065E-06	1.36718E-05	1.31502E-05
3831003772965	383100	3772965	1.4594E-05	5.87646E-06	5.72568E-06	1.51768E-06	1.41378E-06	9.12525E-05	6.56056E-05	4.42332E-05	4.36715E-05	3.0986E-05	9.84346E-06	1.41014E-05	1.35633E-05	1.38644E-06	1.28994E-06	1.38644E-06	1.28994E-06	1.41014E-05	1.35633E-05
3831103772965	383110	3772965	1.50327E-05	6.05312E-06	5.89781E-06	1.5633E-06	1.45628E-06	9.41924E-05	6.77192E-05	4.56582E-05	4.50785E-05	3.19843E-05	1.01606E-05	1.45557E-05	1.40003E-05	1.43111E-06	1.3315E-06	1.43111E-06	1.3315E-06	1.45557E-05	1.40003E-05
3831203772965	383120	3772965	1.54994E-05	6.24103E-06	6.0809E-06	1.61183E-06	1.50149E-06	9.73283E-05	6.99737E-05	4.71783E-05	4.65793E-05	3.30491E-05	1.04989E-05	1.50403E-05	1.44664E-05	1.47875E-06	1.37582E-06	1.47875E-06	1.37582E-06	1.50403E-05	1.44664E-05
3831303772965	383130	3772965	1.59898E-05	6.4385E-06	6.27331E-06	1.66283E-06	1.549E-06	0.000100642	7.23564E-05	4.87847E-05	4.81653E-05	3.41745E-05	1.08563E-05	1.55524E-05	1.4959E-05	1.52911E-06	1.42267E-06	1.52911E-06	1.42267E-06	1.55524E-05	1.4959E-05
3831403772965	383140	3772965	1.6518E-05	6.65117E-06	6.48052E-06	1.71776E-06	1.60017E-06	0.000104215	7.49247E-05	5.05164E-05	4.9875E-05	3.53875E-05	1.12417E-05	1.61044E-05	1.549E-05	1.58338E-06	1.47317E-06	1.58338E-06	1.47317E-06	1.61044E-05	1.549E-05
3831503772965	383150	3772965	1.70895E-05	6.88128E-06	6.70472E-06	1.77719E-06	1.65553E-06	0.000108143	7.77493E-05	5.24208E-05	5.17552E-05	3.67216E-05	1.16655E-05	1.67116E-05	1.60739E-05	1.64307E-06	1.52871E-06	1.64307E-06	1.52871E-06	1.67116E-05	1.60739E-05
3831603772965	383160	3772965	1.76903E-05	7.1232E-06	6.94044E-06	1.83967E-06	1.71373E-06	0.000112286	8.07276E-05	5.44289E-05	5.37378E-05	3.81283E-05	1.21124E-05	1.73517E-05	1.66896E-05	1.70601E-06	1.58727E-06	1.70601E-06	1.58727E-06	1.73517E-05	1.66896E-05
3831703772965	383170	3772965	1.83386E-05	7.38425E-06	7.19479E-06	1.90709E-06	1.77653E-06	0.000116785	8.39621E-05	5.66096E-05	5.58909E-05	3.96559E-05	1.25977E-05	1.80469E-05	1.73583E-05	1.77437E-06	1.65086E-06	1.77437E-06	1.65086E-06	1.80469E-05	1.73583E-05
3831803772965	383180	3772965	1.9026E-05	7.66105E-06	7.46449E-06	1.97857E-06	1.84313E-06	0.000121605	8.74271E-05	5.89459E-05	5.81975E-05	4.12925E-05	1.31176E-05	1.87917E-05	1.80747E-05	1.8476E-06	1.71899E-06	1.8476E-06	1.71899E-06	1.87917E-05	1.80747E-05
3831903772965	383190	3772965	1.97791E-05	7.9643E-06	7.75996E-06	2.05689E-06	1.91609E-06	0.00012695	9.12701E-05	6.15369E-05	6.07556E-05	4.31076E-05	1.36942E-05	1.96177E-05	1.88692E-05	1.92881E-06	1.79455E-06	1.92881E-06	1.79455E-06	1.96177E-05	1.88692E-05
3832003772965	383200	3772965	2.06021E-05	8.29568E-06	8.08283E-06	2.14247E-06	1.99581E-06	0.000132883	9.55358E-05	6.44129E-05	6.35951E-05	4.51223E-05	1.43342E-05	2.05346E-05	1.97511E-05	2.01895E-06	1.87843E-06	2.01895E-06	1.87843E-06	2.05346E-05	1.97511E-05
3832103772965	383210	3772965	2.146E-05	8.64112E-06	8.41941E-06	2.23169E-06	2.07892E-06	0.000139182	0.000100064	6.7466E-05	6.66094E-05	4.7261E-05	1.50136E-05	2.15079E-05	2.06873E-05	2.11465E-06	1.96746E-06	2.11465E-06	1.96746E-06	2.15079E-05	2.06873E-05
3832203772965	383220	3772965	2.23486E-05	8.99894E-06	8.76805E-06	2.3241E-06	2.165E-06	0.000145801	0.000104823	7.06746E-05	6.97773E-05	4.95086E-05	1.57276E-05	2.25308E-05	2.16711E-05	2.21522E-06	2.06103E-06	2.21522E-06	2.06103E-06	2.25308E-05	2.16711E-05
3832303772965	383230	3772965	2.32834E-05	9.37532E-06	9.13478E-06	2.42131E-06	2.25556E-06	0.000153222	0.000110158	7.42718E-05	7.33288E-05	5.20285E-05	1.65281E-05	2.36776E-05	2.27741E-05	2.32797E-06	2.16593E-06	2.32797E-06	2.16593E-06	2.36776E-05	2.27741E-05
3832403772965	383240	3772965	2.39652E-05	9.64988E-06	9.40229E-06	2.49222E-06	2.32161E-06	0.000159039	0.000114341	7.70917E-05	7.61129E-05	5.40039E-05	1.71557E-05	2.45765E-05	2.36388E-05	2.41636E-06	2.24817E-06	2.41636E-06	2.24817E-06	2.45765E-05	2.36388E-05
3832503772965	383250	3772965	2.50327E-05	1.00797E-05	9.82109E-06	2.60323E-06	2.42502E-06	0.000163387	0.000117466	7.91991E-05	7.81935E-05	5.54802E-05	1.76246E-05	2.52484E-05	2.42851E-05	2.48241E-06	2.30962E-06	2.48241E-06	2.30962E-06	2.52484E-05	2.42851E-05
3832603772965	383260	3772965	2.71048E-05	1.09141E-05	1.0634E-05	2.81871E-06	2.62575E-06	0.000177356	0.000127509	8.59703E-05	8.48788E-05	6.02235E-05	1.91315E-05	2.7407E-05	2.63613E-05	2.69465E-06	2.50709E-06	2.69465E-06	2.50709E-06	2.7407E-05	2.63613E-05
3832703772965	383270	3772965	2.84754E-05	1.1466E-05	1.11718E-05	2.96125E-06	2.75853E-06	0.000186264	0.000133914	9.02887E-05	8.

			MDemolition	MSite Grubbing / Prep	MMass Grading / Excavation	MMass Grading / Excavation	MDrainage / Utilities Trenching	MFoundations / Concrete Pads	MBuilding / Structure Construction	MAsphalt Paving	MLandscaping or Other Finishing	MWaterside Construction (Piles)	RSSWDemolition	RSSWPlacing Base	RSSWForm	Child Risk				
Unique Identifier	X (UTM)	Y (UTM)	2027	2027	2027	2028	2028	2028	2028	2028	2028	2028	2029	2029	2029	3rd Trimester	0<2	2<16	Total	per million
3834803772955	383480	3772955	4.40405E-05	0.000135197	0.00015898	0.000156864	3.33438E-05	4.33634E-05	3.19178E-05	3.2852E-06	3.84882E-05	3.2852E-06	1.53843E-05	2.23229E-05	1.32326E-05	4.21992E-09	6.1221E-08	1.1983E-08	7.74245E-08	0.07742449
3834903772955	383490	3772955	4.20518E-05	0.000129092	0.000151801	0.00014978	3.18381E-05	4.14052E-05	3.04765E-05	3.13685E-06	3.67502E-05	3.13685E-06	1.51098E-05	2.19246E-05	1.29965E-05	4.02759E-09	5.8447E-08	1.1434E-08	7.39084E-08	0.07390843
3835003772955	383500	3772955	4.02844E-05	0.000123666	0.000145421	0.000143485	3.05E-05	3.9665E-05	2.91956E-05	3.00502E-06	3.52057E-05	3.00502E-06	1.48602E-05	2.15625E-05	1.27818E-05	3.85665E-09	5.5981E-08	1.0946E-08	7.07828E-08	0.07078281
3835103772955	383510	3772955	3.86586E-05	0.000118675	0.000139552	0.000137694	2.92691E-05	3.80642E-05	2.80173E-05	2.88374E-06	3.37848E-05	2.88374E-06	1.46294E-05	2.12276E-05	1.25833E-05	3.69944E-09	5.3711E-08	1.0497E-08	6.79074E-08	0.06790742
3835203772955	383520	3772955	3.71598E-05	0.000114074	0.000134142	0.000132356	2.81343E-05	3.65885E-05	2.69311E-05	2.77193E-06	3.2475E-05	2.77193E-06	1.44173E-05	2.09198E-05	1.24008E-05	3.55512E-09	5.1626E-08	1.0084E-08	6.52656E-08	0.06526562
3835303772955	383530	3772955	3.6013E-05	0.000110554	0.000130002	0.000128271	2.72661E-05	3.54593E-05	2.61E-05	2.68639E-06	3.14728E-05	2.68639E-06	1.43206E-05	2.07795E-05	1.23177E-05	3.44457E-09	5.0029E-08	9.7691E-09	6.32431E-08	0.06324311
3835403772955	383540	3772955	3.48953E-05	0.000107122	0.000125967	0.00012429	2.64198E-05	3.43587E-05	2.52899E-05	2.60301E-06	3.04959E-05	2.60301E-06	1.42208E-05	2.06347E-05	1.22318E-05	3.3375E-09	4.8481E-08	9.4637E-09	6.1282E-08	0.061282
3835503772955	383550	3772955	3.40406E-05	0.000104499	0.000122882	0.000121246	2.57727E-05	3.35172E-05	2.46705E-05	2.53926E-06	2.9749E-05	2.53926E-06	1.42177E-05	2.06301E-05	1.22291E-05	3.25611E-09	4.7303E-08	9.2319E-09	5.97909E-08	0.05979088
3835603772955	383560	3772955	3.3391E-05	0.000102505	0.000120537	0.000118932	2.52809E-05	3.28776E-05	2.41997E-05	2.4908E-06	2.91813E-05	2.4908E-06	1.42832E-05	2.07252E-05	1.22855E-05	3.19475E-09	4.6414E-08	9.0575E-09	5.86667E-08	0.05866673
3835703772955	383570	3772955	3.27614E-05	0.000100572	0.000118264	0.00011669	2.48042E-05	3.22577E-05	2.37434E-05	2.44383E-06	2.86311E-05	2.44383E-06	1.43487E-05	2.08202E-05	1.23418E-05	3.13557E-09	4.5556E-08	8.8892E-09	5.75811E-08	0.05758105
3835803772955	383580	3772955	3.22315E-05	9.89453E-05	0.000116352	0.000114802	2.4403E-05	3.1736E-05	2.33594E-05	2.40431E-06	2.8168E-05	2.40431E-06	1.44391E-05	2.09515E-05	1.24196E-05	3.08599E-09	4.4837E-08	8.7487E-09	5.66716E-08	0.0566716
3835903772955	383590	3772955	3.17271E-05	9.73967E-05	0.000114531	0.000113006	2.40211E-05	3.12393E-05	2.29938E-05	2.36668E-06	2.77272E-05	2.36668E-06	1.45265E-05	2.10782E-05	1.24947E-05	3.03889E-09	4.4153E-08	8.615E-09	5.5807E-08	0.055807
3836003772955	383600	3772955	3.13733E-05	9.63105E-05	0.000113253	0.000111745	2.37532E-05	3.08909E-05	2.27374E-05	2.34029E-06	2.7418E-05	2.34029E-06	1.46575E-05	2.12683E-05	1.26074E-05	3.00593E-09	4.3675E-08	8.5219E-09	5.52027E-08	0.05520265
3836103772955	383610	3772955	3.1219E-05	9.58371E-05	0.000112697	0.000111196	2.36365E-05	3.0739E-05	2.26256E-05	2.32878E-06	2.72832E-05	2.32878E-06	1.48446E-05	2.15399E-05	1.27684E-05	2.99155E-09	4.3468E-08	8.482E-09	5.49411E-08	0.05494105
3836203772955	383620	3772955	3.10975E-05	9.54638E-05	0.000112258	0.000110763	2.35444E-05	3.06193E-05	2.25375E-05	2.31971E-06	2.71769E-05	2.31971E-06	1.50193E-05	2.17934E-05	1.29187E-05	2.98018E-09	4.3304E-08	8.4501E-09	5.47346E-08	0.05473463
3836303772955	383630	3772955	3.06856E-05	9.41994E-05	0.000110771	0.000109296	2.32326E-05	3.02138E-05	2.2239E-05	2.28899E-06	2.68169E-05	2.28899E-06	1.50692E-05	2.18658E-05	1.29616E-05	2.94155E-09	4.2743E-08	8.3404E-09	5.40249E-08	0.05402488
3836403772955	383640	3772955	3.02319E-05	9.28068E-05	0.000109133	0.00010768	2.28891E-05	2.97671E-05	2.19102E-05	2.25515E-06	2.64205E-05	2.25515E-06	1.50879E-05	2.18929E-05	1.29777E-05	2.89915E-09	4.2126E-08	8.2193E-09	5.32445E-08	0.05324454
3836503772955	383650	3772955	2.986E-05	9.16649E-05	0.00010779	0.000106355	2.26075E-05	2.94008E-05	2.16406E-05	2.2274E-06	2.60954E-05	2.2274E-06	1.51191E-05	2.19382E-05	1.30045E-05	2.86437E-09	4.162E-08	8.12E-09	5.26041E-08	0.05260413
3836603772955	383660	3772955	2.96567E-05	9.1041E-05	0.000107057	0.000105631	2.24536E-05	2.92007E-05	2.14933E-05	2.21224E-06	2.59178E-05	2.21224E-06	1.51815E-05	2.20287E-05	1.30582E-05	2.84513E-09	4.1341E-08	8.0646E-09	5.22508E-08	0.05225076
3836703772955	383670	3772955	2.94354E-05	9.03615E-05	0.000106258	0.000104843	2.2286E-05	2.89828E-05	2.13329E-05	2.19573E-06	2.57243E-05	2.19573E-06	1.52158E-05	2.20785E-05	1.30877E-05	2.82395E-09	4.1033E-08	8.0037E-09	5.18606E-08	0.05186063
3836803772955	383680	3772955	2.91251E-05	8.94089E-05	0.000105138	0.000103738	2.20511E-05	2.86772E-05	2.1108E-05	2.17258E-06	2.54532E-05	2.17258E-06	1.52065E-05	2.20649E-05	1.30796E-05	2.79488E-09	4.0609E-08	7.9194E-09	5.13237E-08	0.05132367
3836903772955	383690	3772955	2.87712E-05	8.83227E-05	0.00010386	0.000102477	2.17832E-05	2.83289E-05	2.08516E-05	2.14619E-06	2.5144E-05	2.14619E-06	1.51659E-05	2.20061E-05	1.30448E-05	2.76185E-09	4.0128E-08	7.8236E-09	5.07136E-08	0.05071359
3837003772955	383700	3772955	2.83938E-05	8.71641E-05	0.000102498	0.000101133	2.14974E-05	2.79572E-05	2.0578E-05	2.11803E-06	2.48141E-05	2.11803E-06	1.51004E-05	2.1911E-05	1.29884E-05	2.72659E-09	3.9613E-08	7.7214E-09	5.00613E-08	0.05006128
3837103772955	383710	3772955	2.79674E-05	8.58551E-05	0.000100959	9.96143E-05	2.11746E-05	2.75374E-05	2.0269E-05	2.08623E-06	2.44415E-05	2.08623E-06	1.501E-05	2.17798E-05	1.29106E-05	2.68667E-09	3.903E-08	7.6063E-09	4.93234E-08	0.04932343
3837203772955	383720	3772955	2.7541E-05	8.45461E-05	9.94192E-05	9.80955E-05	2.08517E-05	2.71175E-05	1.996E-05	2.05442E-06	2.40688E-05	2.05442E-06	1.49039E-05	2.16259E-05	1.28194E-05	2.64697E-09	3.8451E-08	7.4918E-09	4.85894E-08	0.04858943
3837303772955	383730	3772955	2.70365E-05	8.29975E-05	9.75983E-05	9.62987E-05	2.04698E-05	2.66208E-05	1.95944E-05	2.01679E-06	2.3628E-05	2.01679E-06	1.47823E-05	2.14494E-05	1.27147E-05	2.60005E-09	3.7767E-08	7.3564E-09	4.77231E-08	0.04772307
3837403772955	383740	3772955	2.64904E-05	8.13209E-05	9.56267E-05	9.43534E-05	2.00563E-05	2.60831E-05	1.91986E-05	1.97605E-06	2.31506E-05	1.97605E-06	1.46606E-05	2.12728E-05	1.26101E-05	2.54924E-09	3.7026E-08	7.2101E-09	4.6785E-08	0.04678498
3837503772955	383750	3772955	2.59678E-05	7.97166E-05	9.37402E-05	9.2492E-05	1.96606E-05	2.55685E-05	1.88198E-05	1.93707E-06	2.26939E-05	1.93707E-06	1.45358E-05	2.10918E-05	1.25028E-05	2.50086E-09	3.632E-08	7.0704E-09	4.58915E-08	0.04589154
3837603772955	383760	3772955	2.56412E-05	7.87139E-05	9.25612E-05	9.13287E-05	1.94134E-05	2.52469E-05	1.85831E-05	1.9127E-06	2.24085E-05	1.9127E-06	1.43923E-05	2.08836E-05	1.23794E-05	2.47024E-09	3.5874E-08	6.9815E-09	4.53256E-08	0.04532563
3837703772955	383770	3772955	2.53381E-05	7.77837E-05	9.14673E-05	9.02494E-05	1.91839E-05	2.49485E-05	1.83635E-05	1.8901E-06	2.21437E-05	1.8901E-06	1.4227E-05	2.06437E-05	1.22372E-05	2.44183E-09	3.5459E-08	6.8991E-09	4.48002E-08	0.04480022
3837803772955	383780	3772955	2.49825E-05	7.66919E-05	9.01834E-05	8.89826E-05	1.89147E-05	2.45984E-05	1.81057E-05	1.86357E-06	2.18329E-05	1.86357E-06	1.40648E-05	2.04084E-05	1.20977E-05	2.40888E-09	3.4978E-08	6.8032E-09	4.41903E-08	0.04419026
3837903772955	383790	3772955	2.45651E-05	7.54108E-05	8.86769E-05	8.74961E-05	1.85987E-05	2.41874E-05	1.78033E-05	1.83244E-06	2.14681E-05	1.83244E-06	1.39151E-05	2.01911E-05	1.19689E-05	2.37027E-09	3.4415E-08	6.6911E-09	4.34763E-08	0.04347635
3838003772955	383800	3772955	2.41641E-05	7.41797E-05	8.72293E-05	8.60678E-05	1.82951E-05	2.37926E-05	1.75126E-05	1.80252E-06	2.11177E-05	1.80252E-06	1.37622E-05	1.99693E-05	1.18374E-05	2.33321E-09	3.3875E-08	6.5834E-09	4.27911E-08	0.04279112
3838103772955	383810	3772955	2.36288E-05	7.25365E-05	8.5297E-05	8.41612E-05	1.78898E-05	2.32655E-05	1.71247E-05	1.76259E-06	2.06499E-05	1.76259E-06	1.36562E-05	1.98154E-05	1.17462E-05	2.28354E-09	3.3151E-08	6.4411E-09	4.18761E-08	0.0418761
3838203772955	383820	3772955	2.3099E-05	7.091E-05	8.33843E-05	8.2274E-05	1.74886E-05	2.27438E-05	1.67407E-05	1.72307E-06	2.01868E-05	1.72307E-06	1.3547E-05	1.9657E-05	1.16523E-05	2.23439E-09	3.2435E-08	6.3001E-09	4.09696E-08	0.04096962
3838303772955	383830	3772955	2.25655E-05	6.92723E-05	8.14585E-05	8.03739E-05	1.70847E-05	2.22186E-05	1.63541E-05	1.68327E-06	1.97206E-05	1.68327E-06	1.3441E-05	1.95031E-05	1.15611E-05	2.18486E-09	3.1713E-08	6.1584E-09	4.00567E-08	0.0400567
3838403772955	383840	3772955	2.20121E-05	6.75733E-05	7.94607E-05	7.84027E-05	1.66657E-05	2.16736E-05	1.5953E-05	1.64199E-06	1.9237E-05	1.64199E-06	1.33349E-05	1.93492E-05	1.14698E-05	2.13366E-09	3.0968E-08	6.0115E-09	3.91128E-08	0.03911283
3838503772955	383850	3772955	2.14768E-05	6.59301E-05	7.75284E-05	7.64961E-05	1.62605E-05	2.11466E-05	1.5565E-05	1.60206E-06	1.87692E-05	1.60206E-06	1.32226E-05	1.91863E-05	1.13732E-05	2.08395E-09	3.0243E-08	5.869E-09	3.81955E-08	0.03819553
3838603772955	383860	3772955	2.13825E-05	6.56404E-05	7.71878E-05	7.616E-05	1.6189E-05	2.10537E-05	1.54967E-05	1.59502E-06	1.86867E-05	1.59502E-06	1.30479E-05	1.89328E-05	1.1223E-05	2.07543E-09	3.0118E-08	5.8426E-09	3.8036E-08	0.03803598
3838703772955	383870	3772955	2.14677E-05	6.59023E-05	7.74957E-05	7.64638E-05	1.62536E-05	2.11377E-05	1.55585E-05	1.60138E-06	1.87612E-05	1.60138E-06	1.2814E-05	1.85934E-05	1.10218E-05	2.08391E-09	3.0239E-08	5.863E-09	3.81861E-08	0.03818613
3838803772955	383880	3772955	2.15911E-05	6.6281E-05	7.79411E-05	7.69033E-05	1.6347E-05	2.12591E-05	1.56479E-05	1.61059E-06	1.88691E-05	1.61059E-06	1.258E-05	1.82539E-05	1.08205E-05	2.09565E-09	3.0411E-08	5.896E-09	3.84032E-08	0.03840318
3838903772955	383890	3772955	2.11302E-05	6.48662E-05	7.62773E-05	7.52617E-05	1.59981E-05	2.08053E-05	1.53139E-05	1.57621E-06	1.84663E-05	1.57621E-06	1.24927E-05	1.81272E-05	1.07454E-05	2.053E-09	2.979E-08	5.7744E-09	3.76173E-08	0.03761727
3839003772955	383900	3772955	2.06839E-05	6.34959E-05	7.4666E-05	7.36718E-05	1.56601E-05	2.03658E-05	1.49904E-05	1.54291E-06	1.80762E-05	1.54291E-06	1.24054E-05	1.80004E-05	1.06703E-05	2.0119E-09	2.919E-08	5.6562E-09	3.68577E-08	0.03685773
3839103772955	383910	3772955	1.9851E-05	6.09391E-05	7.16594E-05	7.07052E-05	1.50295E-05	1.95458E-05	1.43867E-05	1.48078E-06	1.73483E-05	1.48078E-06	1.23898E-05	1.79778E-05	1.06569E-05	1.93375E-09	2.8051E-08	5.4324E-09	3.54171E-08	0.03541712
3829703772965	382970	3772965	1.675E-05	5.14195E-05	6.04651E-05	5.966E-05	1.26817E-05	1.64924E-05	1.21393E-05	1.24946E-06	1.46382E-05	1.24946E-06	9.37655E-06	1.36056E-05	8.06511E-06	2.09253E-09	2.8634E-08	5.2564E-09	3.5983E-08	0.03598304
3829803772965	382980	3772965	1.71201E-05	5.25558E-05	6.18013E-05	6.09784E-05	1.29619E-05	1.68569E-05	1.24076E-05	1.27707E-06	1.49617E-05	1.27707E-06	9.2081E-06	1.33612E-05	7.92022E-06	2.14129E-09	2.929E-08	5.3737E-09	3.68048E-08	0.03680481
3829903772965	382990	3772965	1.75429E-05	5.38537E-05	6.33275E-05	6.24843E-05	1.3282E-05	1.72732E-05	1.2714E-05	1.30861E-06	1.53312E-05	1.30861E-06	9.16443E-06	1.32978E-05	7.88266E-06	2.19545E-09	3.0023E-08	5.5068E-09	3.77253E-08	0.03772525
3830003772965	383000	3772965	1.79893E-05	5.5224E-05	6.49389E-05	6.40742E-05	1.362E-05	1.77127E-05	1.30375E-05	1.34191E-06	1.57213E-05	1.34191E-06	9.13324E-06	1.32525E-05	7.85583E-06	2.25181E-09	3.0787E-08	5.6466E-09	3.86857E-08	0.03868574
3830103772965	383010	3772965	1.8452E-05	5.66444E-05	6.66092E-05	6.57223E-05	1.39703E-05	1.81683E-05	1.33728E-05	1.37642E-06	1.61257E-05	1.37642E-06	9.11765E-06	1.32299E-05	7.84242E-06	2.30956E-09	3.1572E-08	5.7908E-09	3.96724E-08	0.0396724
3830203772965	383020	3772965	1.89111E-05	5.80537E-05	6.82664E-05	6.73574E-05	1.43179E-05	1.86203E-05	1.37055E-05	1.41067E-06	1.65269E-05	1.41067E-06	9.05526E-06	1.31394E-05	7.78876E-06	2.36644E-09	3.2346E-08	5.9323E-09	4.06447E-08	0.04064474
3830303772965	383030	3772965	1.93901E-05	5.95243E-05	6.99957E-05	6.90636E-05	1.46806E-05	1.9092E-05	1.40527E-05	1.4464E-06	1.69455E-05	1.4464E-06	9.03031E-06	1.31032E-05	7.76729E-06	2.42514E-09	3.3147E-08	6.0798E-09	4.1652E-08	0.04165205
3830403772965	383040	3772965	1.99472E-05	6.12343E-05	7.20066E-05	7.10478E-05	1.51023E-05	1.96405E-05	1.44564E-05	1.48796E-06	1.74324E-05	1.48796E-06	9.07709E-06	1.31711E-05	7.80754E-06	2.49236E-09	3.4066E-08	6.2506E-09	4.28094E-08	0.04280941
3830503772965	383050	3772965	2.05423E-05	6.30614E-05	7.4155E-05	7.31677E-05	1.55529E-05	2.02265E-05	1.48878E-05	1.53235E-06	1.79525E-05	1.53235E-06	9.13012E-06	1.3248E-05	7.85315E-06	2.56378E-09	3.5045E-08	6.4325E-09	4.40411E-08	0.04404109
3830603772965	383060	3772965	2.11575E-05	6.49497E-05	7.63756E-05	7.53586E-05	1.60187E-05	2.08321E-05	1.53336E-05	1.57824E-06	1.84901E-05	1.57824E-06	9.14884E-06	1.32752E-05	7.86925E-06	2.63732E-09	3.6053E-08	6.6199E-09	4.53106E-08	0.04531063
3830703772965	383070	3772965	2.18016E-05	6.69272E-05	7.87009E-05	7.7653E-05	1.65064E-05	2.14664E-05	1.58004E-05	1.62629E-06	1.9053E-05	1.62629E-06	9.17067E-06	1.33068E-05	7.88803E-06	2.71302E-09	3.7095E-08	6.8143E-09	4.6622E-08	0.04662203
3830803772965	383080	3772965	2.24839E-05	6.90216E-05	8.11638E-05	8.00831E-05	1.70229E-05	2.21382E-05	1.62949E-05	1.67718E-06	1.96493E-05	1.67718E-06	9.22994E-06	1.33928E-05	7.939E-06	2.7922E-09	3.8187E-08	7.0191E-09	4.79985E-08	0.04799854
3830903772965	383090	3772965	2.32133E-05	7.12609E-05	8.3797E-05	8.26812E-05	1.75752E-05	2.28564E-05	1.68236E-05	1.7316E-06	2.02867E-05	1.7316E-06	9.28609E-06	1.34743E-05	7.9873E-06	2.87577E-09	3.9343E-08	7.2365E-09	4.9455E-08	0.04945499
3831003772965	383100	3772965	2.39863E-05	7.36338E-05	8.65874E-05	8.54344E-05	1.81604E-05	2.36175E-05	1.73838E-05	1.78926E-06	2.09623E-05	1.78926E-06	9.34535E-06	1.35603E-05	8.03828E-06	2.96332E-09	4.0556E-08	7.4656E-09	5.09849E-08	0.05098494
3831103772965	383110	3772965	2.47992E-05	7.61293E-05	8.95219E-05	8.83299E-05	1.87759E-05	2.44179E-05	1.79729E-05	1.8499E-06	2.16727E-05	1.8499E-06	9.40462E-06	1.36463E-05	8.08925E-06	3.0544E-09	4.1822E-08	7.705E-09	5.25817E-08	0.0525817
3831203772965	383120	3772965	2.56666E-05	7.87919E-05	9.26529E-05	9.14192E-05	1.94326E-05	2.52719E-05	1.86015E-05	1.9146E-06	2.24307E-05	1.9146E-06	9.46388E-06	1.37323E-05	8.14023E-06	3.15004E-09	4.3155E-08	7.9584E-09	5.42638E-08	0.05426381
3831303772965	383130	3772965	2.65793E-05	8.15938E-05	9.59476E-05	9.46701E-05	2.01236E-05	2.61706E-05	1.9263E-05	1.98268E-06	2.32283E-05	1.98268E-06	9.52627E-06	1.38228E-05	8.19389E-06	3.24934E-09	4.4544E-08	8.223E-09	5.60167E-08	0.05601667
3831403772965	383140	3772965	2.75591E-05	8.46018E-05	9.94847E-05	9.81601E-05	2.08655E-05	2.71354E-05	1.99731E-05	2.05577E-06	2.40847E-05	2.05577E-06	9.58554E-06	1.39088E-05	8.24487E-06	3.35477E-09	4.6023E-08	8.5057E-09	5.78836E-08	0.05788355
3831503772965	383150	3772965	2.86224E-05	8.7866E-05	0.000103323	0.000101947	2.16705E-05	2.81823E-05	2.07437E-05	2.13509E-06	2.50139E-05	2.13509E-06	9.70407E-06	1.40808E-05	8.34682E-06	3.46755E-09	4.761E-08	8.8108E-09	5.98879E-08	0.0598879
3831603772965	383160	3772965	2.9742E-05	9.13028E-05	0.000107365	0.000105935	2.25182E-05	2.92847E-05	2.15551E-05	2.2186E-06	2.59923E-05	2.2186E-06	9.81636E-06	1.42438E-05	8.44341E-06	3.58425E-09	4.9258E-08	9.1291E-09	6.19709E-08	0.0619709
3831703772965	383170	3772965	3.09505E-05	9.50127E-05	0.000111727	0.000110239	2.34331E-05	3.04746E-05	2.2431E-05	2.30875E-06	2.70485E-05	2.30875E-06	9.92242E-06	1.43976E-05	8.53463E-06	3.70906E-09	5.1024E-08	9.4716E-09	6.42046E-08	0.06420457
3831803772965	383180	3772965	3.22334E-05	9.89509E-05	0.000116358	0.000114809	2.44044E-05	3.17377E-05	2.33607E-05	2.40445E-06	2.81696E-05	2.40445E-06	1.00597E-05	1.45968E-05	8.65268E-06	3.83913E-09	5.2873E-08	9.832E-09	6.65442E-08	0.06654416
3831903772965	383190	3772965	3.36378E-05	0.000103262	0.000121428	0.000119811	2.54678E-05	3.31206E-05	2.43786E-05	2.50921E-06	2.9397E-05	2.50921E-06	1.02718E-05	1.49046E-05	8.83513E-06	3.9797E-09	5.4877E-08	1.0225E-08	6.9082E-08	0.06908197
3832003772965	383200	3772965	3.51729E-05	0.000107975	0.000126969	0.000125279	2.663E-05	3.46321E-05	2.54911E-05	2.62372E-06	3.07386E-05	2.62372E-06	1.05556E-05	1.53164E-05	9.07928E-06	4.13144E-09	5.7047E-08	1.0654E-08	7.18327E-08	0.07183269
3832103772965	383210	3772965	3.67788E-05	0.000112904	0.000132766	0.000130999	2.78458E-05	3.62133E-05	2.66549E-05	2.74351E-06	3.2142E-05	2.74351E-06	1.09237E-05	1.58505E-05	9.39588E-06	4.2858E-09	5.9269E-08	1.1098E-08	7.46524E-08	0.07465239
3832203772965	383220	3772965	3.84409E-05	0.000118007	0.000138766	0.000136919	2.91042E-05	3.78498E-05	2.78595E-05	2.8675E-06	3.35945E-05	2.8675E-06	1.13448E-05	1.64616E-05	9.75808E-06	4.44115E-09	6.1522E-08	1.1552E-08	7.75147E-08	0.0775147
3832303772965	383230	3772965	4.01973E-05	0.000123399	0.000145107	0.000143175	3.04341E-05	3.95793E-05	2.91325E-05	2.99852E-06	3.51295E-05	2.99852E-06	1.23211E-05	1.78782E-05	1.05979E-05	4.59346E-09	6.3774E-08	1.2023E-08	8.03905E-08	0.08039053
3832403772965	383240	3772965	4.14748E-05	0.00012732	0.000149718	0.000147725	3.14013E-05	4.08371E-05	3.00583E-05	3.09381E-06	3.62459E-05	3.09381E-06	1.3129E-05	1.90505E-05	1.12928E-05	4.67455E-09	6.509E-08	1.2324E-08	8.2089E-08	0.082089
3832503772965	383250	3772965	4.30788E-05	0.000132245	0.000155509	0.000153438	3.26157E-05	4.24165E-05	3.12208E-05	3.21346E-06	3.76477E-05	3.21346E-06	1.40867E-05	2.044E-05	1.21164E-05	4.80226E-09	6.7066E-08	1.2667E-08	8.45352E-08	0.08453524
3832603772965	383260	3772965	4.66716E-05	0.000143274	0.000168478	0.000166235	3.53359E-05	4.5954E-05	3.38246E-05	3.48147E-06	4.07876E-05	3.48147E-06	1.47386E-05	2.1386E-05	1.26772E-05	5.07961E-09	7.135E-08	1.3528E-08	8.99584E-08	0.08995844
3832703772965	383270	3772965	4.89289E-05	0.000150203	0.000176627	0.000174275	3.70449E-05	4.81766E-05	3.54606E-05	3.64985E-06	4.27603E-05	3.64985E-06	1.52626E-05	2.21464E-05	1.31279E-05	5.22487E-09	7.3744E-08	1.4019E-08	9.29878E-08	0.09298779
3832803772965	383280	3772965	4.9769E-05	0.000152782	0.000179659	0.000177267	3.7681E-05	4.90038E-05	3.60694E-05	3.71252E-06	4.34945E-05	3.71252E-06	1.54373E-05	2.23999E-05	1.32782E-05	5.23157E-09	7.4137E-08	1.4135E-08	9.35036E-08	0.09350359
3832903772965	383290	3772965	4.98706E-05	0.000153094	0.000180026	0.000177629	3.77579E-05	4.91038E-05	3.61431E-05	3.7201E-06	4.35833E-05	3.7201E-06	1.53656E-05	2.22958E-05	1.32165E-05	5.18267E-09	7.3651E-08	1.4086E-08	9.29199E-08	0.09291988

			EGIODemolition	EGIOSite Grubbing / Prep	EGIOMass Grading / Excavation	EGIOMass Grading / Excavation	EGIODrainage / Utilities Trenching	EGIODrainage / Utilities Trenching	EGIOFoundations / Concrete Pads	EGIOFoundations / Concrete Pads	EGIOBuilding / Structure Construction	EGIOBuilding / Structure Construction	EGIOAsphalt Paving	EGIOArchitectural Coating	EGIOLandscaping or Other Finishing	EGIOWaterside Construction (Piles)	HIWaterside Construction (Landscaping)	HIWaterside Construction (Landscaping)	KMDemolition	KMSite Grubbing / Prep
Unique Identifier	X (UTM)	Y (UTM)	2025	2025	2025	2026	2026	2027	2026	2027	2026	2027	2027	2027	2027	2027	2025	2026	2025	2025
3833003772965	383300	3772965	0.000222736	8.736E-05	2.8931E-05	2.83349E-05	6.57951E-05	6.56936E-05	8.64462E-05	8.63904E-05	9.25946E-05	9.03752E-05	3.60319E-06	3.60319E-06	9.75816E-05	3.60319E-06	5.47049E-05	5.29914E-05	6.17795E-05	0.000268127
3833103772965	383310	3772965	0.000227928	8.9396E-05	2.96053E-05	2.89954E-05	6.73287E-05	6.72248E-05	8.84611E-05	8.8404E-05	9.47529E-05	9.24817E-05	3.68718E-06	3.68718E-06	9.9856E-05	3.68718E-06	5.6296E-05	5.45327E-05	6.43187E-05	0.000279148
3833203772965	383320	3772965	0.000229895	9.0168E-05	2.98608E-05	2.92456E-05	6.79097E-05	6.7805E-05	8.92245E-05	8.91669E-05	9.55706E-05	9.32798E-05	3.719E-06	3.719E-06	0.000100718	3.719E-06	5.70513E-05	5.52643E-05	6.59639E-05	0.000286288
3833303772965	383330	3772965	0.000229392	8.9971E-05	2.97955E-05	2.91816E-05	6.77612E-05	6.76566E-05	8.90293E-05	8.89718E-05	9.53615E-05	9.30757E-05	3.71086E-06	3.71086E-06	0.000100497	3.71086E-06	5.71446E-05	5.53547E-05	6.68488E-05	0.000290128
3833403772965	383340	3772965	0.000228161	8.9488E-05	2.96357E-05	2.90251E-05	6.73977E-05	6.72937E-05	8.85517E-05	8.84946E-05	9.48499E-05	9.25764E-05	3.69095E-06	3.69095E-06	9.99583E-05	3.69095E-06	5.7028E-05	5.52417E-05	6.74213E-05	0.000292613
3833503772965	383350	3772965	0.000226131	8.8692E-05	2.9372E-05	2.87668E-05	6.6798E-05	6.6695E-05	8.77639E-05	8.77072E-05	9.40061E-05	9.17528E-05	3.65812E-06	3.65812E-06	9.9069E-05	3.65812E-06	5.66764E-05	5.49011E-05	6.76477E-05	0.000293596
3833603772965	383360	3772965	0.000223293	8.7579E-05	2.90033E-05	2.84058E-05	6.59596E-05	6.58578E-05	8.66623E-05	8.66064E-05	9.28261E-05	9.06011E-05	3.6122E-06	3.6122E-06	9.78255E-05	3.6122E-06	5.6088E-05	5.43312E-05	6.75254E-05	0.000293065
3833703772965	383370	3772965	0.000222466	8.7254E-05	2.8896E-05	2.83006E-05	6.57155E-05	6.56141E-05	8.63416E-05	8.62859E-05	9.24826E-05	9.02659E-05	3.59883E-06	3.59883E-06	9.74635E-05	3.59883E-06	5.60001E-05	5.4246E-05	6.79192E-05	0.000294774
3833803772965	383380	3772965	0.000223957	8.7839E-05	2.90897E-05	2.84903E-05	6.61559E-05	6.60539E-05	8.69203E-05	8.68642E-05	9.31024E-05	9.08708E-05	3.62295E-06	3.62295E-06	9.81167E-05	3.62295E-06	5.64916E-05	5.47222E-05	6.89534E-05	0.000299263
3833903772965	383390	3772965	0.000224784	8.8163E-05	2.9197E-05	2.85954E-05	6.64E-05	6.62976E-05	8.7241E-05	8.71847E-05	9.3446E-05	9.12061E-05	3.63632E-06	3.63632E-06	9.84788E-05	3.63632E-06	5.67965E-05	5.50176E-05	6.97274E-05	0.000302622
3834003772965	383400	3772965	0.000223895	8.7815E-05	2.90815E-05	2.84823E-05	6.61374E-05	6.60353E-05	8.68959E-05	8.68398E-05	9.30763E-05	9.08453E-05	3.62194E-06	3.62194E-06	9.80892E-05	3.62194E-06	5.66369E-05	5.48629E-05	6.99085E-05	0.000303408
3834103772965	383410	3772965	0.000222269	8.7177E-05	2.88703E-05	2.82755E-05	6.56571E-05	6.55558E-05	8.62649E-05	8.62092E-05	9.24005E-05	9.01857E-05	3.59564E-06	3.59564E-06	9.73769E-05	3.59564E-06	5.62727E-05	5.45102E-05	6.98066E-05	0.000302966
3834203772965	383420	3772965	0.000219323	8.6021E-05	2.84877E-05	2.79007E-05	6.47869E-05	6.46869E-05	8.51215E-05	8.50665E-05	9.11757E-05	8.89903E-05	3.54798E-06	3.54798E-06	9.60862E-05	3.54798E-06	5.55498E-05	5.38099E-05	6.92409E-05	0.00030051
3834303772965	383430	3772965	0.000214463	8.4116E-05	2.78565E-05	2.72826E-05	6.33515E-05	6.32537E-05	8.32355E-05	8.31818E-05	8.91557E-05	8.70186E-05	3.46937E-06	3.46937E-06	9.39574E-05	3.46937E-06	5.43174E-05	5.26161E-05	6.80392E-05	0.000295295
3834403772965	383440	3772965	0.000209335	8.2104E-05	2.71903E-05	2.66301E-05	6.18365E-05	6.17411E-05	8.1245E-05	8.11926E-05	8.70236E-05	8.49377E-05	3.3864E-06	3.3864E-06	9.17105E-05	3.3864E-06	5.3006E-05	5.13458E-05	6.6704E-05	0.0002895
3834503772965	383450	3772965	0.000201026	7.8845E-05	2.61112E-05	2.55732E-05	5.93822E-05	5.92906E-05	7.80205E-05	7.79701E-05	8.35697E-05	8.15665E-05	3.252E-06	3.252E-06	8.80705E-05	3.252E-06	5.0848E-05	4.92553E-05	6.43142E-05	0.000279128
3834603772965	383460	3772965	0.000192062	7.533E-05	2.49468E-05	2.44328E-05	5.67343E-05	5.66467E-05	7.45414E-05	7.44933E-05	7.98432E-05	7.79294E-05	3.10699E-06	3.10699E-06	8.41433E-05	3.10699E-06	4.85141E-05	4.69946E-05	6.1646E-05	0.000267548
3834703772965	383470	3772965	0.000183458	7.1955E-05	2.38292E-05	2.33382E-05	5.41925E-05	5.41089E-05	7.12018E-05	7.11559E-05	7.6266E-05	7.4438E-05	2.96779E-06	2.96779E-06	8.03736E-05	2.96779E-06	4.62735E-05	4.48242E-05	5.90412E-05	0.000256243
3834803772965	383480	3772965	0.000175553	6.8855E-05	2.28025E-05	2.23327E-05	5.18576E-05	5.17776E-05	6.81341E-05	6.80902E-05	7.29802E-05	7.12309E-05	2.83992E-06	2.83992E-06	7.69107E-05	2.83992E-06	4.42195E-05	4.28345E-05	5.66242E-05	0.000245753
3834903772965	383490	3772965	0.000168035	6.5906E-05	2.1826E-05	2.13763E-05	4.96369E-05	4.95603E-05	6.52163E-05	6.51743E-05	6.98548E-05	6.81805E-05	2.7183E-06	2.7183E-06	7.36171E-05	2.7183E-06	4.22678E-05	4.09439E-05	5.43046E-05	0.000235686
3835003772965	383500	3772965	0.000160437	6.2926E-05	2.0839E-05	2.04096E-05	4.73922E-05	4.73191E-05	6.22672E-05	6.2227E-05	6.66959E-05	6.50972E-05	2.59538E-06	2.59538E-06	7.0288E-05	2.59538E-06	4.02981E-05	3.90359E-05	5.19284E-05	0.000225373
3835103772965	383510	3772965	0.000153071	6.0037E-05	1.98823E-05	1.94727E-05	4.52166E-05	4.51468E-05	5.94086E-05	5.93703E-05	6.36341E-05	6.21088E-05	2.47623E-06	2.47623E-06	6.70613E-05	2.47623E-06	3.8393E-05	3.71904E-05	4.96065E-05	0.000215296
3835203772965	383520	3772965	0.000146344	5.7398E-05	1.90085E-05	1.86169E-05	4.32293E-05	4.31626E-05	5.67976E-05	5.6761E-05	6.08373E-05	5.93791E-05	2.3674E-06	2.3674E-06	6.41139E-05	2.3674E-06	3.66529E-05	3.55048E-05	4.74747E-05	0.000206043
3835303772965	383530	3772965	0.000141188	5.5376E-05	1.83388E-05	1.7961E-05	4.17063E-05	4.1642E-05	5.47966E-05	5.47613E-05	5.8694E-05	5.72872E-05	2.284E-06	2.284E-06	6.18552E-05	2.284E-06	3.53164E-05	3.42103E-05	4.58407E-05	0.000198952
3835403772965	383540	3772965	0.000136275	5.3449E-05	1.77007E-05	1.7336E-05	4.0255E-05	4.01929E-05	5.28898E-05	5.28557E-05	5.66516E-05	5.52937E-05	2.20452E-06	2.20452E-06	5.97027E-05	2.20452E-06	3.40392E-05	3.2973E-05	4.42656E-05	0.000192116
3835503772965	383550	3772965	0.000132467	5.1955E-05	1.7206E-05	1.68515E-05	3.913E-05	3.90696E-05	5.14117E-05	5.13786E-05	5.50684E-05	5.37484E-05	2.14291E-06	2.14291E-06	5.80342E-05	2.14291E-06	3.30436E-05	3.20086E-05	4.3039E-05	0.000186792
3835603772965	383560	3772965	0.000129521	5.08E-05	1.68233E-05	1.64767E-05	3.82598E-05	3.82007E-05	5.02683E-05	5.02359E-05	5.38436E-05	5.2553E-05	2.09525E-06	2.09525E-06	5.67435E-05	2.09525E-06	3.22668E-05	3.12561E-05	4.2084E-05	0.000182648
3835703772965	383570	3772965	0.000126682	4.9687E-05	1.64547E-05	1.61156E-05	3.74213E-05	3.73636E-05	4.91667E-05	4.9135E-05	5.26637E-05	5.14014E-05	2.04934E-06	2.04934E-06	5.55001E-05	2.04934E-06	3.1517E-05	3.05298E-05	4.11516E-05	0.000178601
3835803772965	383580	3772965	0.000124239	4.8728E-05	1.61373E-05	1.58048E-05	3.66996E-05	3.6643E-05	4.82185E-05	4.81874E-05	5.16481E-05	5.04101E-05	2.00981E-06	2.00981E-06	5.44297E-05	2.00981E-06	3.08676E-05	2.99007E-05	4.03415E-05	0.000175085
3835903772965	383590	3772965	0.000121895	4.7809E-05	1.58328E-05	1.55066E-05	3.60072E-05	3.59516E-05	4.73087E-05	4.72782E-05	5.06735E-05	4.94589E-05	1.97189E-06	1.97189E-06	5.34027E-05	1.97189E-06	3.02487E-05	2.93012E-05	3.95607E-05	0.000171696
3836003772965	383600	3772965	0.00012017	4.7132E-05	1.56088E-05	1.52872E-05	3.54977E-05	3.5443E-05	4.66394E-05	4.66093E-05	4.99566E-05	4.87592E-05	1.94399E-06	1.94399E-06	5.26471E-05	1.94399E-06	2.97841E-05	2.88512E-05	3.89814E-05	0.000169182
3836103772965	383610	3772965	0.000119281	4.6784E-05	1.54933E-05	1.51741E-05	3.52351E-05	3.51807E-05	4.62943E-05	4.62644E-05	4.95869E-05	4.83984E-05	1.92961E-06	1.92961E-06	5.22576E-05	1.92961E-06	2.95383E-05	2.86131E-05	3.86872E-05	0.000167905
3836203772965	383620	3772965	0.000118482	4.647E-05	1.53895E-05	1.50724E-05	3.49989E-05	3.49449E-05	4.5984E-05	4.59543E-05	4.92546E-05	4.8074E-05	1.91668E-06	1.91668E-06	5.19074E-05	1.91668E-06	2.93194E-05	2.84011E-05	3.84246E-05	0.000166766
3836303772965	383630	3772965	0.00011664	4.5748E-05	1.51503E-05	1.48382E-05	3.4455E-05	3.44018E-05	4.52694E-05	4.52402E-05	4.84891E-05	4.73269E-05	1.88689E-06	1.88689E-06	5.11007E-05	1.88689E-06	2.88387E-05	2.79354E-05	3.78091E-05	0.000164094
3836403772965	383640	3772965	0.000114682	4.498E-05	1.4896E-05	1.45891E-05	3.38766E-05	3.38243E-05	4.45094E-05	4.44807E-05	4.76751E-05	4.65324E-05	1.85521E-06	1.85521E-06	5.02428E-05	1.85521E-06	2.83238E-05	2.74367E-05	3.71483E-05	0.000161226
3836503772965	383650	3772965	0.000113119	4.4367E-05	1.4693E-05	1.43903E-05	3.34149E-05	3.33634E-05	4.39029E-05	4.38745E-05	4.70254E-05	4.58983E-05	1.82993E-06	1.82993E-06	4.95581E-05	1.82993E-06	2.79148E-05	2.70405E-05	3.66255E-05	0.000158957
3836603772965	383660	3772965	0.000112365	4.4071E-05	1.4595E-05	1.42943E-05	3.31921E-05	3.31408E-05	4.361E-05	4.35819E-05	4.67118E-05	4.55921E-05	1.81772E-06	1.81772E-06	4.92276E-05	1.81772E-06	2.77193E-05	2.68511E-05	3.63834E-05	0.000157906
3836703772965	383670	3772965	0.000111592	4.3768E-05	1.44947E-05	1.4196E-05	3.29639E-05	3.2913E-05	4.33102E-05	4.32823E-05	4.63907E-05	4.52787E-05	1.80523E-06	1.80523E-06	4.88892E-05	1.80523E-06	2.7522E-05	2.66599E-05	3.61322E-05	0.000156816
3836803772965	383680	3772965	0.000110461	4.3324E-05	1.43477E-05	1.40521E-05	3.26296E-05	3.25792E-05	4.2871E-05	4.28433E-05	4.59202E-05	4.48195E-05	1.78692E-06	1.78692E-06	4.83933E-05	1.78692E-06	2.72295E-05	2.63767E-05	3.57542E-05	0.000155176
3836903772965	383690	3772965	0.000109167	4.2817E-05	1.41797E-05	1.38875E-05	3.22475E-05	3.21977E-05	4.2369E-05	4.23417E-05	4.53825E-05	4.42947E-05	1.766E-06	1.766E-06	4.78267E-05	1.766E-06	2.68977E-05	2.60552E-05	3.5322E-05	0.0001533
3837003772965	383700	3772965	0.000107829	4.2292E-05	1.40058E-05	1.37173E-05	3.18522E-05	3.1803E-05	4.18496E-05	4.18226E-05	4.48261E-05	4.37517E-05	1.74435E-06	1.74435E-06	4.72404E-05	1.74435E-06	2.6555E-05	2.57233E-05	3.48716E-05	0.000151345
3837103772965	383710	3772965	0.000106401	4.1732E-05	1.38203E-05	1.35356E-05	3.14303E-05	3.13818E-05	4.12953E-05	4.12687E-05	4.42324E-05	4.31722E-05	1.72124E-06	1.72124E-06	4.66147E-05	1.72124E-06	2.61891E-05	2.53688E-05	3.43896E-05	0.000149253
3837203772965	383720	3772965	0.000104973	4.1172E-05	1.36348E-05	1.33539E-05	3.10084E-05	3.09606E-05	4.0741E-05	4.07147E-05	4.36387E-05	4.25927E-05	1.69814E-06	1.69814E-06	4.5989E-05	1.69814E-06	2.58249E-05	2.5016E-05	3.39076E-05	0.000147161
3837303772965	383730	3772965	0.000103194	4.0474E-05	1.34038E-05	1.31277E-05	3.04831E-05	3.04361E-05	4.00508E-05	4.0025E-05	4.28994E-05	4.18711E-05	1.66937E-06	1.66937E-06	4.52099E-05	1.66937E-06	2.53657E-05	2.45712E-05	3.33056E-05	0.000144549
3837403772965	383740	3772965	0.000101236	3.9706E-05	1.31495E-05	1.28786E-05	2.99047E-05	2.98586E-05	3.92909E-05	3.92655E-05	4.20854E-05	4.10766E-05	1.6377E-06	1.6377E-06	4.4352E-05	1.6377E-06	2.48544E-05	2.40759E-05	3.26402E-05	0.000141661
3837503772965	383750	3772965	9.935E-05	3.8966E-05	1.29045E-05	1.26386E-05	2.93475E-05	2.93022E-05	3.85588E-05	3.85339E-05	4.13013E-05	4.03113E-05	1.60718E-06	1.60718E-06	4.35257E-05	1.60718E-06	2.43665E-05	2.36033E-05	3.20043E-05	0.000138901
3837603772965	383760	3772965	9.81913E-05	3.8512E-05	1.2754E-05	1.24912E-05	2.90052E-05	2.89605E-05	3.81091E-05	3.80845E-05	4.08196E-05	3.98412E-05	1.58844E-06	1.58844E-06	4.30181E-05	1.58844E-06	2.40723E-05	2.33183E-05	3.16151E-05	0.000137212
3837703772965	383770	3772965	9.70866E-05	3.8079E-05	1.26105E-05	1.23507E-05	2.86789E-05	2.86346E-05	3.76803E-05	3.7656E-05	4.03603E-05	3.93929E-05	1.57057E-06	1.57057E-06	4.2534E-05	1.57057E-06	2.3796E-05	2.30507E-05	3.12485E-05	0.00013562
3837803772965	383780	3772965	9.5874E-05	3.7603E-05	1.2453E-05	1.21964E-05	2.83207E-05	2.8277E-05	3.72097E-05	3.71857E-05	3.98562E-05	3.89009E-05	1.55095E-06	1.55095E-06	4.20028E-05	1.55095E-06	2.34875E-05	2.27518E-05	3.08388E-05	0.000133843
3837903772965	383790	3772965	9.44997E-05	3.7064E-05	1.22745E-05	1.20216E-05	2.79148E-05	2.78717E-05	3.66763E-05	3.66527E-05	3.92849E-05	3.83433E-05	1.52872E-06	1.52872E-06	4.14007E-05	1.52872E-06	2.31341E-05	2.24095E-05	3.03772E-05	0.000131839
3838003772965	383800	3772965	9.32063E-05	3.6557E-05	1.21065E-05	1.18571E-05	2.75327E-05	2.74902E-05	3.61744E-05	3.6151E-05	3.87473E-05	3.78185E-05	1.5078E-06	1.5078E-06	4.08341E-05	1.5078E-06	2.28004E-05	2.20863E-05	2.99381E-05	0.000129934
3838103772965	383810	3772965	9.13381E-05	3.5824E-05	1.18638E-05	1.16194E-05	2.69808E-05	2.69392E-05	3.54493E-05	3.54264E-05	3.79706E-05	3.70605E-05	1.47757E-06	1.47757E-06	4.00156E-05	1.47757E-06	2.23143E-05	2.16153E-05	2.93113E-05	0.000127213
3838203772965	383820	3772965	8.94698E-05	3.5091E-05	1.16212E-05	1.13817E-05	2.64289E-05	2.63882E-05	3.47242E-05	3.47018E-05	3.71939E-05	3.63024E-05	1.44735E-06	1.44735E-06	3.91971E-05	1.44735E-06	2.18299E-05	2.11462E-05	2.86821E-05	0.000124482
3838303772965	383830	3772965	8.75207E-05	3.4327E-05	1.1368E-05	1.11338E-05	2.58532E-05	2.58133E-05	3.39677E-05	3.39458E-05	3.63837E-05	3.55116E-05	1.41582E-06	1.41582E-06	3.83432E-05	1.41582E-06	2.13205E-05	2.06527E-05	2.80258E-05	0.000121634
3838403772965	383840	3772965	8.53471E-05	3.3474E-05	1.10857E-05	1.08573E-05	2.52111E-05	2.51722E-05	3.31241E-05	3.31027E-05	3.548E-05	3.46296E-05	1.38066E-06	1.38066E-06	3.73909E-05	1.38066E-06	2.07536E-05	2.01035E-05	2.72926E-05	0.000118452
3838503772965	383850	3772965	8.32722E-05	3.2661E-05	1.08162E-05	1.05933E-05	2.45982E-05	2.45603E-05	3.23188E-05	3.2298E-05	3.46175E-05	3.37877E-05	1.34709E-06	1.34709E-06	3.64819E-05	1.34709E-06	2.02154E-05	1.95822E-05	2.65911E-05	0.000115407
3838603772965	383860	3772965	8.25806E-05	3.2389E-05	1.07263E-05	1.05053E-05	2.43939E-05	2.43563E-05	3.20504E-05	3.20297E-05	3.433E-05	3.35071E-05	1.3359E-06	1.3359E-06	3.61789E-05	1.3359E-06	2.00378E-05	1.94102E-05	2.6358E-05	0.000114395
3838703772965	383870	3772965	8.2365E-05	3.2305E-05	1.06983E-05	1.04779E-05	2.43302E-05	2.42927E-05	3.19667E-05	3.19461E-05	3.42404E-05	3.34196E-05	1.33242E-06	1.33242E-06	3.60845E-05	1.33242E-06	1.99912E-05	1.9365E-05	2.62855E-05	0.000114081
3838803772965	383880	3772965	8.21405E-05	3.2217E-05	1.06692E-05	1.04493E-05	2.42639E-05	2.42265E-05	3.18796E-05	3.1859E-05	3.4147E-05	3.33285E-05	1.32878E-06	1.32878E-06	3.59861E-05	1.32878E-06	1.99356E-05	1.93111E-05	2.62018E-05	0.000113718
3838903772965	383890	3772965	8.1395E-05	3.1924E-05	1.05723E-05	1.03545E-05	2.40437E-05	2.40066E-05	3.15903E-05	3.15699E-05	3.38371E-05	3.3026E-05	1.31672E-06	1.31672E-06	3.56595E-05	1.31672E-06	1.97257E-05	1.91078E-05	2.59393E-05	0.000112578
3839003772965	383900	3772965	8.06046E-05	3.1614E-05	1.04697E-05	1.0254E-05	2.38102E-05	2.37735E-05	3.12835E-05	3.12633E-05	3.35085E-05	3.27053E-05	1.30394E-06	1.30394E-06	3.53132E-05	1.30394E-06	1.95248E-05	1.89132E-05	2.56836E-05	0.000111468
3839103772965	383910	3772965	7.81076E-05	3.0635E-05	1.01453E-05	9.9363E-06	2.30726E-05	2.3037E-05	3.03144E-05	3.02948E-05	3.24705E-05	3.16922E-05	1.26354E-06	1.26354E-06	3.42193E-05	1.26354E-06	1.88879E-05	1.82963E-05	2.48417E-05	0.000107815
3829703772975	382970	3772975	0.000105449	4.1358E-05	1.36967E-05	1.34145E-05	3.11491E-05	3.1101E-05	4.09258E-05	4.08994E-05	4.38366E-05	4.27859E-05	1.70584E-06	1.70584E-06	4.61976E-05	1.70584E-06	2.28542E-05	2.21384E-05	2.0646E-05	8.9605E-05
3829803772975	382980	3772975	0.000108143	4.2415E-05	1.40467E-05	1.37573E-05	3.1945E-05	3.18957E-05	4.19716E-05	4.19445E-05	4.49568E-05	4.38792E-05	1.74943E-06	1.74943E-06	4.73781E-05	1.74943E-06	2.34695E-05	2.27344E-05	2.10941E-05	9.15497E-05
3829903772975	382990	3772975	0.000111045	4.3553E-05	1.44235E-05	1.41263E-05	3.2802E-05	3.27514E-05	4.30976E-05	4.30698E-05	4.61629E-05	4.50564E-05	1.79637E-06	1.79637E-06	4.86491E-05	1.79637E-06	2.41333E-05	2.33774E-05	2.16168E-05	9.38186E-05
3830003772975	383000	3772975	0.000114036	4.4726E-05	1.4812E-05	1.45068E-05	3.36856E-05	3.36336E-05	4.42584E-05	4.42299E-05	4.74063E-05	4.627E-05	1.84475E-06	1.84475E-06	4.99595E-05	1.84475E-06	2.48203E-05	2.40429E-05	2.21622E-05	9.61857E-05
3830103772975	383010	3772975	0.000117072	4.5917E-05	1.52063E-05	1.4893E-05	3.45824E-05	3.4529E-05	4.54367E-05	4.54074E-05	4.86684E-05	4.75018E-05	1.89386E-06	1.89386E-06	5.12895E-05	1.89386E-06	2.552E-05	2.47206E-05	2.27212E-05	9.86117E-05
3830203772975	383020	3772975	0.000120098	4.7104E-05	1.55995E-05	1.52781E-05	3.54765E-05	3.54218E-05	4.66115E-05	4.65814E-05	4.99267E-05	4.873E-05	1.94283E-06	1.94283E-06	5.26157E-05	1.94283E-06	2.62214E-05	2.54001E-05	2.32892E-05	0.000101077
3830303772975	383030	3772975	0.000123152	4.8302E-05	1.59962E-05	1.56666E-05	3.63786E-05	3.63225E-05	4.77967E-05	4.77659E-05	5.11963E-05	4.99691E-05	1.99223E-06	1.99223E-06	5.39536E-05	1.99223E-06	2.69318E-05	2.60882E-05	2.38731E-05	0.000103611
3830403772975	383040	3772975	0.000126628	4.9665E-05	1.64477E-05	1.61088E-05	3.74054E-05	3.73477E-05	4.91458E-05	4.91141E-05	5.26413E-05	5.13795E-05	2.04846E-06	2.04846E-06	5.54764E-05	2.04846E-06	2.77408E-05	2.68719E-05	2.4552E-05	0.000106558
3830503772975	383050	3772975	0.000130302	5.1106E-05	1.69248E-05	1.65761E-05	3.84906E-05	3.84312E-05	5.05716E-05	5.0539E-05	5.41685E-05	5.28701E-05	2.10789E-06	2.10789E-06	5.70859E-05	2.10789E-06	2.85983E-05	2.77025E-05	2.52785E-05	0.0010971
3830603772975	383060	3772975	0.000134083	5.2589E-05	1.7416E-05	1.70572E-05	3.96076E-05	3.95465E-05	5.20392E-05	5.20056E-05	5.57405E-05	5.44044E-05	2.16906E-06	2.16906E-06	5.87425E-05	2.16906E-06	2.94881E-05	2.85644E-05	2.60411E-05	0.00011302
3830703772975	383070	3772975	0.000137937	5.4101E-05	1.79165E-05	1.75474E-05	4.07458E-05	4.0683E-05	5.35347E-05	5.35002E-05	5.73424E-05	5.59679E-05	2.2314E-06	2.2314E-06	6.04307E-05	2.2314E-06	3.03976E-05	2.94455E-05	2.68309E-05	0.000116448
3830803772975	383080	3772975	0.000141889	5.5651E-05	1.84298E-05	1.80501E-05	4.19133E-05	4.18486E-05	5.50686E-05	5.5033E-05	5.89853E-05	5.75714E-05	2.29533E-06	2.29533E-06	6.21621E-05	2.29533E-06	3.13394E-05	3.03578E-05	2.76592E-05	0.000120043
3830903772975	383090	3772975	0.000146074	5.7292E-05	1.89735E-05	1.85826E-05	4.31497E-05	4.30831E-05	5.6693E-05	5.66565E-05	6.07253E-05	5.92698E-05	2.36304E-06	2.36304E-06	6.39958E-05	2.36304E-06	3.23386E-05	3.13257E-05	2.85554E-05	0.000123932
3831003772975	383100	3772975	0.000150431	5.9001E-05	1.95393E-05	1.91368E-05	4.44365E-05	4.43679E-05	5.83838E-05	5.83461E-05	6.25363E-05	6.10373E-05	2.43351E-06	2.43351E-06	6.59044E-05	2.43351E-06	3.33826E-05	3.2337E-05	2.95059E-05	0.000128058
3831103772975	383110	3772975	0.000154904	6.0755E-05	2.01203E-05	1.97058E-05	4.57578E-05	4.56872E-05	6.01198E-05	6.0081E-05	6.43958E-05	6.28523E-05	2.50587E-06	2.50587E-06	6.7864E-05	2.50587E-06	3.44661E-05	3.33866E-05	3.05084E-05	0.000132409

Unique Identifier	X (UTM)	Y (UTM)	KMMass Grading / Excavation	KMMass Grading / Excavation	KMDrainage / Utilities Trenching	KMFoundations / Concrete Pads	KMBuilding / Structure Construction	KMAsphalt Paving	KMArchitectural Coating	KMLandscaping or Other Finishing	KMWaterside Construction (Piles)	EWNDemolition	EWNSite Grubbing / Prep	EWNDrainage / Utilities Trenching	EWNDrainage / Utilities Trenching	EWNDrainage / Utilities Trenching	EWNFoundation s / Concrete Pads	EWNBuilding / Structure Construction	EWNAsphalt Paving	EWNLandscaping or Other Finishing	EWNWaterside Construction (Piles)
			2025	2026	2026	2026	2026	2026	2026	2026	2026	2027	2027	2027	2028	2029	2029	2029	2029	2029	2029
3833003772965	383300	3772965	0.000203805	0.000201696	7.24309E-05	3.83301E-05	0.000131651	4.22941E-06	4.22941E-06	0.00013588	4.22941E-06	0.000256229	1.39648E-05	3.2792E-05	3.21587E-05	3.14933E-05	2.72791E-05	5.92349E-05	4.21424E-06	6.1342E-05	4.21424E-06
3833103772965	383310	3772965	0.000212182	0.000209986	7.54078E-05	3.99055E-05	0.000137062	4.40324E-06	4.40324E-06	0.000141465	4.40324E-06	0.000263594	1.43662E-05	3.37346E-05	3.30832E-05	3.23987E-05	2.80633E-05	6.09377E-05	4.33539E-06	6.31054E-05	4.33539E-06
3833203772965	383320	3772965	0.000217609	0.000215357	7.73367E-05	4.09263E-05	0.000140568	4.51587E-06	4.51587E-06	0.000145083	4.51587E-06	0.000266887	1.45457E-05	3.4156E-05	3.34964E-05	3.28033E-05	2.84138E-05	6.16989E-05	4.38954E-06	6.38936E-05	4.38954E-06
3833303772965	383330	3772965	0.000220529	0.000218246	7.83741E-05	4.14753E-05	0.000142453	4.57645E-06	4.57645E-06	0.00014703	4.57645E-06	0.000266986	1.45511E-05	3.41687E-05	3.35089E-05	3.28156E-05	2.84244E-05	6.17219E-05	4.39118E-06	6.39175E-05	4.39118E-06
3833403772965	383340	3772965	0.000222417	0.000220116	7.90454E-05	4.18305E-05	0.000143673	4.61565E-06	4.61565E-06	0.000148289	4.61565E-06	0.000266091	1.45023E-05	3.40541E-05	3.33965E-05	3.27055E-05	2.8329E-05	6.15148E-05	4.37644E-06	6.3703E-05	4.37644E-06
3833503772965	383350	3772965	0.000223164	0.000220854	7.93107E-05	4.19709E-05	0.000144155	4.63114E-06	4.63114E-06	0.000148787	4.63114E-06	0.000264077	1.43925E-05	3.37964E-05	3.31437E-05	3.24579E-05	2.81146E-05	6.10492E-05	4.34332E-06	6.32209E-05	4.34332E-06
3833603772965	383360	3772965	0.000222761	0.000220455	7.91674E-05	4.18951E-05	0.000143895	4.62277E-06	4.62277E-06	0.000148518	4.62277E-06	0.000260938	1.42214E-05	3.33946E-05	3.27497E-05	3.20721E-05	2.77804E-05	6.03235E-05	4.29169E-06	6.24693E-05	4.29169E-06
3833703772965	383370	3772965	0.00022406	0.000221741	7.96291E-05	4.21394E-05	0.000144734	4.64973E-06	4.64973E-06	0.000149384	4.64973E-06	0.000260134	1.41776E-05	3.32917E-05	3.26488E-05	3.19733E-05	2.76948E-05	6.01376E-05	4.27847E-06	6.22769E-05	4.27847E-06
3833803772965	383380	3772965	0.000227472	0.000225118	8.08416E-05	4.27811E-05	0.000146938	4.72053E-06	4.72053E-06	0.000151659	4.72053E-06	0.000262055	1.42824E-05	3.35377E-05	3.289E-05	3.22095E-05	2.78994E-05	6.05819E-05	4.31008E-06	6.2737E-05	4.31008E-06
3833903772965	383390	3772965	0.000230025	0.000227644	8.1749E-05	4.32613E-05	0.000148587	4.77352E-06	4.77352E-06	0.000153361	4.77352E-06	0.00026312	1.43404E-05	3.36739E-05	3.30236E-05	3.23403E-05	2.80127E-05	6.0828E-05	4.32758E-06	6.29918E-05	4.32758E-06
3834003772965	383400	3772965	0.000230622	0.000228235	8.19613E-05	4.33736E-05	0.000148973	4.78591E-06	4.78591E-06	0.000153759	4.78591E-06	0.000261986	1.42786E-05	3.35288E-05	3.28814E-05	3.2201E-05	2.78921E-05	6.0566E-05	4.30894E-06	6.27205E-05	4.30894E-06
3834103772965	383410	3772965	0.000230286	0.000227903	8.18419E-05	4.33104E-05	0.000148756	4.77894E-06	4.77894E-06	0.000153535	4.77894E-06	0.000259919	1.41659E-05	3.32643E-05	3.26219E-05	3.19469E-05	2.7672E-05	6.00881E-05	4.27494E-06	6.22255E-05	4.27494E-06
3834203772965	383420	3772965	0.00022842	0.000226056	8.11786E-05	4.29594E-05	0.000147551	4.74021E-06	4.74021E-06	0.000152291	4.74021E-06	0.000256183	1.39623E-05	3.27861E-05	3.21529E-05	3.14877E-05	2.72742E-05	5.92242E-05	4.21349E-06	6.1331E-05	4.21349E-06
3834303772965	383430	3772965	0.000224456	0.000222133	7.97697E-05	4.22138E-05	0.00014499	4.65794E-06	4.65794E-06	0.000149648	4.65794E-06	0.000250027	1.36268E-05	3.19982E-05	3.13803E-05	3.0731E-05	2.66188E-05	5.78011E-05	4.11224E-06	5.98572E-05	4.11224E-06
3834403772965	383440	3772965	0.000220051	0.000217773	7.82043E-05	4.13854E-05	0.000142144	4.56653E-06	4.56653E-06	0.000146711	4.56653E-06	0.000243534	1.32729E-05	3.11672E-05	3.05654E-05	2.99329E-05	2.59275E-05	5.63E-05	4.00544E-06	5.83028E-05	4.00544E-06
3834503772965	383450	3772965	0.000212167	0.000209971	7.54025E-05	3.99027E-05	0.000137052	4.40293E-06	4.40293E-06	0.000141455	4.40293E-06	0.000233051	1.27016E-05	2.98257E-05	2.92498E-05	2.86446E-05	2.48115E-05	5.38768E-05	3.83304E-06	5.57933E-05	3.83304E-06
3834603772965	383460	3772965	0.000203365	0.00020126	7.22743E-05	3.82473E-05	0.000131366	4.22027E-06	4.22027E-06	0.000135586	4.22027E-06	0.000221819	1.20894E-05	2.83882E-05	2.784E-05	2.7264E-05	2.36157E-05	5.128E-05	3.6483E-06	5.31042E-05	3.6483E-06
3834703772965	383470	3772965	0.000194772	0.000192756	6.92204E-05	3.66312E-05	0.000125815	4.04194E-06	4.04194E-06	0.000129857	4.04194E-06	0.000211107	1.15056E-05	2.70173E-05	2.64956E-05	2.59473E-05	2.24752E-05	4.88036E-05	3.47211E-06	5.05397E-05	3.47211E-06
3834803772965	383480	3772965	0.000186799	0.000184865	6.63868E-05	3.51316E-05	0.000120665	3.87648E-06	3.87648E-06	0.00012454	3.87648E-06	0.000201321	1.09723E-05	2.5765E-05	2.52674E-05	2.47446E-05	2.14334E-05	4.65414E-05	3.31117E-06	4.8197E-05	3.31117E-06
3834903772965	383490	3772965	0.000179146	0.000177292	6.36672E-05	3.36924E-05	0.000115722	3.71768E-06	3.71768E-06	0.000119439	3.71768E-06	0.000192064	1.04677E-05	2.45802E-05	2.41056E-05	2.36068E-05	2.04479E-05	4.44014E-05	3.15892E-06	4.59808E-05	3.15892E-06
3835003772965	383500	3772965	0.000171307	0.000169535	6.08813E-05	3.22181E-05	0.000110658	3.555E-06	3.555E-06	0.000114213	3.555E-06	0.000182776	9.96155E-06	2.33916E-05	2.29399E-05	2.24652E-05	1.94591E-05	4.22542E-05	3.00616E-06	4.37573E-05	3.00616E-06
3835103772965	383510	3772965	0.000163648	0.000161954	5.81591E-05	3.07776E-05	0.00010571	3.39605E-06	3.39605E-06	0.000109106	3.39605E-06	0.000173826	9.47372E-06	2.22461E-05	2.18165E-05	2.13651E-05	1.85061E-05	4.0185E-05	2.85894E-06	4.16144E-05	2.85894E-06
3835203772965	383520	3772965	0.000156615	0.000154994	5.56597E-05	2.94549E-05	0.000101167	3.2501E-06	3.2501E-06	0.000104417	3.2501E-06	0.000165679	9.02971E-06	2.12034E-05	2.0794E-05	2.03637E-05	1.76388E-05	3.83016E-05	2.72495E-06	3.96641E-05	2.72495E-06
3835303772965	383530	3772965	0.000151225	0.00014966	5.37441E-05	2.84412E-05	9.76854E-05	3.13824E-06	3.13824E-06	0.000100824	3.13824E-06	0.000159377	8.68626E-06	2.0397E-05	2.00031E-05	1.95892E-05	1.69679E-05	3.68448E-05	2.62131E-06	3.81554E-05	2.62131E-06
3835403772965	383540	3772965	0.000146029	0.000144517	5.18974E-05	2.74639E-05	9.4329E-05	3.03041E-06	3.03041E-06	9.73594E-05	3.03041E-06	0.00015339	8.35993E-06	1.96307E-05	1.92516E-05	1.88533E-05	1.63304E-05	3.54606E-05	2.52283E-06	3.6722E-05	2.52283E-06
3835503772965	383550	3772965	0.000141982	0.000140513	5.04594E-05	2.67029E-05	9.17151E-05	2.94644E-06	2.94644E-06	9.46616E-05	2.94644E-06	0.000148688	8.1037E-06	1.9029E-05	1.86615E-05	1.82754E-05	1.58299E-05	3.43737E-05	2.4455E-06	3.55965E-05	2.4455E-06
3835603772965	383560	3772965	0.000138832	0.000137395	4.93397E-05	2.61104E-05	8.968E-05	2.88106E-06	2.88106E-06	9.25611E-05	2.88106E-06	0.000144998	7.90256E-06	1.85567E-05	1.81983E-05	1.78218E-05	1.5437E-05	3.35205E-05	2.3848E-06	3.47129E-05	2.3848E-06
3835703772965	383570	3772965	0.000135756	0.000134351	4.82466E-05	2.55319E-05	8.76931E-05	2.81723E-06	2.81723E-06	9.05104E-05	2.81723E-06	0.00014146	7.70976E-06	1.8104E-05	1.77544E-05	1.7387E-05	1.50604E-05	3.27027E-05	2.32662E-06	3.3866E-05	2.32662E-06
3835803772965	383580	3772965	0.000133083	0.000131706	4.72967E-05	2.50292E-05	8.59667E-05	2.76177E-06	2.76177E-06	8.87284E-05	2.76177E-06	0.00013839	7.54242E-06	1.7711E-05	1.7369E-05	1.70096E-05	1.47335E-05	3.19929E-05	2.27612E-06	3.3131E-05	2.27612E-06
3835903772965	383590	3772965	0.000130507	0.000129157	4.63813E-05	2.45448E-05	8.43029E-05	2.70832E-06	2.70832E-06	8.70112E-05	2.70832E-06	0.000135472	7.38343E-06	1.73377E-05	1.70029E-05	1.66511E-05	1.44229E-05	3.13185E-05	2.22814E-06	3.24326E-05	2.22814E-06
3836003772965	383600	3772965	0.000128596	0.000127265	4.57021E-05	2.41854E-05	8.30683E-05	2.66865E-06	2.66865E-06	8.5737E-05	2.66865E-06	0.00013326	7.26282E-06	1.70545E-05	1.67251E-05	1.63791E-05	1.41873E-05	3.08069E-05	2.19175E-06	3.19028E-05	2.19175E-06
3836103772965	383610	3772965	0.000127626	0.000126305	4.53572E-05	2.40028E-05	8.24414E-05	2.64851E-06	2.64851E-06	8.50899E-05	2.64851E-06	0.000132042	7.19647E-06	1.68987E-05	1.65723E-05	1.62294E-05	1.40577E-05	3.05255E-05	2.17172E-06	3.16114E-05	2.17172E-06
3836203772965	383620	3772965	0.00012676	0.000125448	4.50494E-05	2.384E-05	8.1882E-05	2.63054E-06	2.63054E-06	8.45125E-05	2.63054E-06	0.000130955	7.13721E-06	1.67595E-05	1.64359E-05	1.60958E-05	1.3942E-05	3.02741E-05	2.15384E-06	3.13511E-05	2.15384E-06
3836303772965	383630	3772965	0.000124729	0.000123438	4.43277E-05	2.34581E-05	8.05702E-05	2.5884E-06	2.5884E-06	8.31586E-05	2.5884E-06	0.000128704	7.01453E-06	1.64714E-05	1.61533E-05	1.58191E-05	1.37023E-05	2.97537E-05	2.11682E-06	3.08121E-05	2.11682E-06
3836403772965	383640	3772965	0.000122549	0.000121281	4.3553E-05	2.30481E-05	7.91621E-05	2.54316E-06	2.54316E-06	8.17052E-05	2.54316E-06	0.000126323	6.88474E-06	1.61667E-05	1.58545E-05	1.55264E-05	1.34488E-05	2.92032E-05	2.07765E-06	3.02421E-05	2.07765E-06
3836503772965	383650	3772965	0.000120824	0.000119574	4.29401E-05	2.27237E-05	7.8048E-05	2.50737E-06	2.50737E-06	8.05554E-05	2.50737E-06	0.000124416	6.78083E-06	1.59227E-05	1.56152E-05	1.52921E-05	1.32458E-05	2.87625E-05	2.04629E-06	2.97856E-05	2.04629E-06
3836603772965	383660	3772965	0.000120026	0.000118784	4.26562E-05	2.25735E-05	7.7532E-05	2.49079E-06	2.49079E-06	8.00228E-05	2.49079E-06	0.000123474	6.72951E-06	1.58021E-05	1.5497E-05	1.51763E-05	1.31455E-05	2.85447E-05	2.0308E-06	2.95602E-05	2.0308E-06
3836703772965	383670	3772965	0.000119197	0.000117963	4.23617E-05	2.24176E-05	7.69967E-05	2.4736E-06	2.4736E-06	7.94703E-05	2.4736E-06	0.000122525	6.67776E-06	1.56806E-05	1.53778E-05	1.50596E-05	1.30445E-05	2.83253E-05	2.01519E-06	2.93329E-05	2.01519E-06
3836803772965	383680	3772965	0.00011795	0.00011673	4.19186E-05	2.21831E-05	7.61914E-05	2.44772E-06	2.44772E-06	7.86391E-05	2.44772E-06	0.00012117	6.6039E-06	1.55072E-05	1.52077E-05	1.48931E-05	1.29002E-05	2.80119E-05	1.9929E-06	2.90084E-05	1.9929E-06
3836903772965	383690	3772965	0.000116524	0.000115318	4.14118E-05	2.1915E-05	7.52703E-05	2.41813E-06	2.41813E-06	7.76884E-05	2.41813E-06	0.000119646	6.52085E-06	1.53122E-05	1.50165E-05	1.47058E-05	1.27379E-05	2.76597E-05	1.96784E-06	2.86436E-05	1.96784E-06
3837003772965	383700	3772965	0.000115039	0.000113848	4.08838E-05	2.16356E-05	7.43106E-05	2.3873E-06	2.3873E-06	7.66979E-05	2.3873E-06	0.000118068	6.43489E-06	1.51103e-05	1.48185E-05	1.45119E-05	1.257E-05	2.72951E-05	1.9419E-06	2.8266E-05	1.9419E-06
3837103772965	383710	3772965	0.000113448	0.000112274	4.03187E-05	2.13365E-05	7.32834E-05	2.3543E-06	2.3543E-06	7.56377E-05	2.3543E-06	0.000116399	6.34391E-06	1.48967E-05	1.4609E-05	1.43068E-05	1.23923E-05	2.69092E-05	1.91444E-06	2.78664E-05	1.91444E-06
3837203772965	383720	3772965	0.000111858	0.000110701	3.97535E-05	2.10374E-05	7.22562E-05	2.3213E-06	2.3213E-06	7.45775E-05	2.3213E-06	0.000114738	6.25336E-06	1.46841E-05	1.44005E-05	1.41025E-05	1.22154E-05	2.65251E-05	1.88711E-06	2.74686E-05	1.88711E-06
3837303772965	383730	3772965	0.000109872	0.000108735	3.90478E-05	2.06639E-05	7.09734E-05	2.28009E-06	2.28009E-06	7.32535E-05	2.28009E-06	0.00011264	6.13901E-06	1.44156E-05	1.41372E-05	1.38447E-05	1.19921E-05	2.604E-05	1.85261E-06	2.69664E-05	1.85261E-06
3837403772965	383740	3772965	0.000107677	0.000106563	3.82677E-05	2.02511E-05	6.95555E-05	2.23454E-06	2.23454E-06	7.17901E-05	2.23454E-06	0.000110297	6.01132E-06	1.41157E-05	1.38431E-05	1.35567E-05	1.17426E-05	2.54984E-05	1.81407E-06	2.64054E-05	1.81407E-06
3837503772965	383750	3772965	0.00010558	0.000104487	3.75222E-05	1.98566E-05	6.82004E-05	2.19101E-06	2.19101E-06	7.03914E-05	2.19101E-06	0.000108061	5.88946E-06	1.38296E-05	1.35625E-05	1.32819E-05	1.15046E-05	2.49815E-05	1.7773E-06	2.58702E-05	1.7773E-06
3837603772965	383760	3772965	0.000104295	0.000103216	3.70658E-05	1.96151E-05	6.73709E-05	2.16436E-06	2.16436E-06	6.95353E-05	2.16436E-06	0.000106729	5.81685E-06	1.36591E-05	1.33953E-05	1.31181E-05	1.13627E-05	2.46735E-05	1.75539E-06	2.55512E-05	1.75539E-06
3837703772965	383770	3772965	0.000103086	0.000102019	3.6636E-05	1.93876E-05	6.65897E-05	2.13926E-06	2.13926E-06	6.87289E-05	2.13926E-06	0.000105481	5.74883E-06	1.34993E-05	1.32387E-05	1.29647E-05	1.12299E-05	2.4385E-05	1.73486E-06	2.52524E-05	1.73486E-06
3837803772965	383780	3772965	0.000101735	0.000100682	3.61557E-05	1.91335E-05	6.57168E-05	2.11122E-06	2.11122E-06	6.7828E-05	2.11122E-06	0.000104072	5.67205E-06	1.3319E-05	1.30618E-05	1.27916E-05	1.10799E-05	2.40593E-05	1.71169E-06	2.49151E-05	1.71169E-06
3837903772965	383790	3772965	0.000100212	9.91747E-05	3.56145E-05	1.8847E-05	6.4733E-05	2.07961E-06	2.07961E-06	6.68126E-05	2.07961E-06	0.000102472	5.58483E-06	1.31142E-05	1.2861E-05	1.25949E-05	1.09095E-05	2.36893E-05	1.68537E-06	2.4532E-05	1.68537E-06
3838003772965	383800	3772965	9.87634E-05	9.77413E-05	3.50997E-05	1.85746E-05	6.37974E-05	2.04956E-06	2.04956E-06	6.5847E-05	2.04956E-06	0.000100955	5.5022E-06	1.29202E-05	1.26707E-05	1.24085E-05	1.07481E-05	2.33389E-05	1.66043E-06	2.41691E-05	1.66043E-06
3838103772965	383810	3772965	9.66954E-05	9.56947E-05	3.43648E-05	1.81857E-05	6.24616E-05	2.00664E-06	2.00664E-06	6.44682E-05	2.00664E-06	9.87197E-05	5.38035e-06	1.26341E-05	1.23901E-05	1.21337E-05	1.05101E-05	2.2822E-05	1.62366E-06	2.36338E-05	1.62366E-06
3838203772965	383820	3772965	9.462E-05	9.36407E-05	3.36272E-05	1.77954E-05	6.11209E-05	1.96357E-06	1.96357E-06	6.30845E-05	1.96357E-06	9.64762E-05	5.25808E-06	1.2347E-05	1.21085E-05	1.1858E-05	1.02712E-05	2.23034E-05	1.58676E-06	2.30967E-05	1.58676E-06
3838303772965	383830	3772965	9.24549E-05	9.14981E-05	3.28578E-05	1.73882E-05	5.97224E-05	1.91864E-06	1.91864E-06	6.1641E-05	1.91864E-06	9.41332E-05	5.13038E-06	1.20471E-05	1.18145E-05	1.157E-05	1.00218E-05	2.17617E-05	1.54823E-06	2.25358E-05	1.54823E-06
3838403772965	383840	3772965	9.0036E-05	8.91043E-05	3.19981E-05	1.69333E-05	5.81599E-05	1.86844E-06	1.86844E-06	6.00283E-05	1.86844E-06	9.15222E-05	4.98808E-06	1.1713e-05	1.14868E-05	1.12491E-05	9.74381E-06	2.11581E-05	1.50528E-06	2.19107E-05	1.50528E-06
3838503772965	383850	3772965	8.77217E-05	8.68138E-05	3.11756E-05	1.6498E-05	5.66649E-05	1.82042E-06	1.82042E-06	5.84853E-05	1.82042E-06	8.90414E-05	4.85287E-06	1.13955E-05	1.11754E-05	1.09442E-05	9.47969E-06	2.05846E-05	1.46448E-06	2.13168E-05	1.46448E-06
3838603772965	383860	3772965	8.69527E-05	8.60528E-05	3.09023E-05	1.63534E-05	5.61682E-05	1.80446E-06	1.80446E-06	5.79726E-05	1.80446E-06	8.82528E-05	4.80989E-06	1.12945E-05	1.10764E-05	1.08472E-05	9.39573E-06	2.04023E-05	1.45151E-06	2.1128E-05	1.45151E-06
3838703772965	383870	3772965	8.67138E-05	8.58164E-05	3.08174E-05	1.63085E-05	5.60138E-05	1.7995E-06	1.7995E-06	5.78133E-05	1.7995E-06	8.80613E-05	4.79946E-06	1.127E-05	1.10524E-05	1.08237E-05	9.37535E-06	2.0358E-05	1.44836E-06	2.10822E-05	1.44836E-06
3838803772965	383880	3772965	8.64376E-05	8.5543E-05	3.07192E-05	1.62565E-05	5.58354E-05	1.79377E-06	1.79377E-06	5.76292E-05	1.79377E-06	8.78087E-05	4.78569E-06	1.12377e-05	1.10207E-05	1.07927E-05	9.34844E-06	2.02996E-05	1.44421e-06	2.10217E-05	1.44421e-06
3838903772965	383890	3772965	8.55716E-05	8.4686E-05	3.04115E-05	1.60936E-05	5.5276E-05	1.7758E-06	1.7758E-06	5.70518E-05	1.7758E-06	8.68362E-05	4.73269E-06	1.11132e-05	1.08986E-05	1.06731E-05	9.24492E-06	2.00748E-05	1.42821E-06	2.07889E-05	1.42821E-06
3839003772965	383900	3772965	8.47279E-05	8.38511E-05	3.01116E-05	1.5935E-05	5.4731E-05	1.75829E-06	1.75829E-06	5.64893E-05	1.75829E-06	8.59098E-05	4.68219E-06	1.09947e-05	1.07824E-05	1.05593E-05	9.14628E-06	1.98606E-05	1.41297E-06	2.05671E-05	1.41297E-06
3839103772965	383910	3772965	8.19507E-05	8.11026E-05	2.91246E-05	1.54126E-05	5.29371E-05	1.70066E-06	1.70066E-06	5.46377E-05	1.70066E-06	8.30155E-05	4.52445E-06	1.06243e-05	1.04191E-05	1.02035E-05	8.83814E-06	1.91915E-05	1.36537e-06	1.98742E-05	1.36537e-06
3829703772975	382970	3772975	6.81093E-05	6.74045E-05	2.42055E-05	1.28095E-05	4.39961E-05	1.41342E-06	1.41342E-06	4.54095E-05	1.41342E-06	0.000107311	5.84857E-06	1.37335E-05	1.34683E-05	1.31897E-05	1.14247E-05	2.48081E-05	1.76496E-06	2.56905E-05	1.76496E-06
3829803772975	382980	3772975	6.95876E-05	6.88674E-05	2.47309E-05	1.30875E-05	4.49509E-05	1.44409E-06	1.44409E-06	4.6395E-05	1.44409E-06	0.000110327	6.01299E-06	1.41196e-05	1.3847E-05	1.35605E-05	1.17459E-05	2.55055E-05	1.81458E-06	2.64128E-05	1.81458E-06
3829903772975	382990	3772975	7.13121E-05	7.05741E-05	2.53438E-05	1.34118E-05	4.60649E-05	1.47988E-06	1.47988E-06	4.75448E-05	1.47988E-06	0.000113566	6.18951E-06	1.45341e-05	1.42535E-05	1.39585E-05	1.20907E-05	2.62542E-05	1.86785E-06	2.71882E-05	1.86785E-06
3830003772975	383000	3772975	7.31114E-05	7.23547E-05	2.59832E-05	1.37502E-05	4.72272E-05	1.51722E-06	1.51722E-06	4.87444E-05	1.51722E-06	0.00011692	6.37229E-06	1.49633e-05	1.46744E-05	1.43708E-05	1.24477E-05	2.70295E-05	1.92301E-06	2.7991E-05	1.92301E-06
3830103772975	383010	3772975	7.49554E-05	7.41797E-05	2.66386E-05	1.4097E-05	4.84183E-05	1.55549E-06	1.55549E-06	4.99738E-05	1.55549E-06	0.000120335	6.55841E-06	1.54004e-05	1.5103E-05	1.47905E-05	1.28113E-05	2.7819E-05	1.97917E-06	2.88086E-05	1.97917E-06
3830203772975	383020	3772975	7.68293E-05	7.60341E-05	2.73045E-05	1.44494E-05	4.96288E-05	1.59438E-06	1.59438E-06	5.12232E-05	1.59438E-06	0.000123758	6.74495E-06	1.58384e-05	1.55325E-05	1.52112E-05	1.31757E-05	2.86102E-05	2.03546E-06	2.9628E-05	2.03546E-06
3830303772975	383030	3772975	7.87554E-05	7.79404E-05	2.79891E-05	1.48117E-05	5.0873E-05	1.63435E-06	1.63435E-06	5.25074E-05	1.63435E-06	0.000127234	6.9344E-06	1.62833e-05	1.59688E-05	1.56384E-05	1.35458E-05	2.94139E-05	2.09264E-06	3.04602E-05	2.09264E-06
3830403772975	383040	3772975	8.09951E-05	8.01569E-05	2.8785E-05	1.52329E-05	5.23198E-05	1.68083E-06	1.68083E-06	5.40006E-05	1.68083E-06	0.000131169	7.1489E-06	1.6787E-05	1.64628E-05	1.61222E-05	1.39648E-05	3.03237E-05	2.15737E-06	3.14024E-05	2.15737E-06
3830503772975	383050	3772975	8.33916E-05	8.25286E-05	2.96367E-05	1.56836E-05	5.38678E-05	1.73056E-06	1.73056E-06	5.55984E-05	1.73056E-06	0.000135342	7.37633E-06	1.7321E-05	1.69865E-05	1.66351E-05	1.44091E-05	3.12884E-05	2.226E-06	3.24014E-05	2.226E-06
3830603772975	383060	3772975	8.59075E-05	8.50185E-05	3.05309E-05	1.61568E-05	5.5493E-05	1.78277E-06	1.78277E-06	5.72758E-05	1.78277E-06	0.000139668	7.61211E-06	1.78747e-05	1.75295E-05	1.71668E-05	1.48696E-05	3.22885E-05	2.29715E-06	3.34371E-05	2.29715E-06
3830703772975	383070	3772975	8.8513E-05	8.7597E-05	3.14568E-05	1.66468E-05	5.71761E-05	1.83684E-06	1.83684E-06	5.90129E-05	1.83684E-06	0.000144109	7.85415E-06	1.8443e-05	1.80869E-05	1.77126E-05	1.53424E-05	3.33152E-05	2.3702E-06	3.45003E-05	2.3702E-06
3830803772975	383080	3772975	9.12455E-05	9.03012E-05	3.24279E-05	1.71607E-05	5.89411E-05	1.89354E-06	1.89354E-06	6.08347E-05	1.89354E-06	0.000148688	8.1037E-06	1.9029E-05	1.86615E-05	1.82754E-05	1.58299E-05	3.43737E-05	2.4455E-06	3.55965E-05	2.4455E-06
3830903772975	383090	3772975	9.42019E-05	9.3227E-05	3.34786E-05	1.77168E-05	6.08509E-05	1.9549E-06	1.9549E-06	6.28058E-05	1.9549E-06	0.00015355	8.36869E-06	1.96513e-05	1.92718E-05	1.8873E-05	1.63476E-05	3.54977E-05	2.52547E-06	3.67605E-05	2.52547E-06
3831003772975	383100	3772975	9.73375E-05	9.63301E-05	3.4593E-05	1.83065E-05	6.28763E-05	2.01997E-06	2.01997E-06	6.48963E-05	2.01997E-06	0.000158634	8.64578E-06	2.03019e-05	1.99099E-05	1.94979E-

			ISDemolition	ISDrainage / Utilities Trenching	ISDrainage / Utilities Trenching	ISAsphalt Paving	ISAsphalt Paving	SVDemolition	SVSite Grubbing / Prep	SVMass Grading / Excavation	SVMass Grading / Excavation	SVDrainage / Utilities Trenching	SVFoundations / Concrete Pads	SVBuilding / Structure Construction	SVBuilding / Structure Construction	SVAsphalt Paving	SVAsphalt Paving	SVArchitectural Coating	SVArchitectural Coating	SVLandscaping or Other Finishing	SVLandscaping or Other Finishing
Unique Identifier	X (UTM)	Y (UTM)	2027	2027	2028	2027	2028	2027	2027	2027	2028	2028	2028	2028	2029	2028	2029	2028	2029	2028	2029
3833003772965	383300	3772965	3.02583E-05	1.21839E-05	1.18713E-05	3.14665E-06	2.93125E-06	0.00020132	0.000144738	9.75867E-05	9.63477E-05	6.8361E-05	2.17165E-05	3.11103E-05	2.99232E-05	3.05875E-06	2.84585E-06	3.05875E-06	2.84585E-06	3.11103E-05	2.99232E-05
3833103772965	383310	3772965	3.14096E-05	1.26475E-05	1.2323E-05	3.26638E-06	3.04278E-06	0.000210666	0.000151457	0.000102117	0.00010082	7.15343E-05	2.27246E-05	3.25544E-05	3.13123E-05	3.20074E-06	2.97795E-06	3.20074E-06	2.97795E-06	3.25544E-05	3.13123E-05
3833203772965	383320	3772965	3.21515E-05	1.29462E-05	1.2614E-05	3.34354E-06	3.11465E-06	0.000217347	0.000156261	0.000105356	0.000104018	7.38032E-05	2.34454E-05	3.35869E-05	3.23054E-05	3.30226E-06	3.0724E-06	3.30226E-06	3.0724E-06	3.35869E-05	3.23054E-05
3833303772965	383330	3772965	3.25428E-05	1.31037E-05	1.27675E-05	3.38422E-06	3.15255E-06	0.000221668	0.000159367	0.00010745	0.000106086	7.52703E-05	2.39115E-05	3.42546E-05	3.29476E-05	3.3679E-06	3.13348E-06	3.3679E-06	3.13348E-06	3.42546E-05	3.29476E-05
3833403772965	383340	3772965	3.27887E-05	1.32028E-05	1.2864E-05	3.4098E-06	3.17638E-06	0.000224973	0.000161743	0.000109052	0.000107667	7.63926E-05	2.4268E-05	3.47654E-05	3.34389E-05	3.41812E-06	3.1802E-06	3.41812E-06	3.1802E-06	3.47654E-05	3.34389E-05
3833503772965	383350	3772965	3.28739E-05	1.32371E-05	1.28974E-05	3.41866E-06	3.18463E-06	0.000227067	0.000163249	0.000110067	0.000108669	7.71035E-05	2.44938E-05	3.50889E-05	3.375E-05	3.44993E-06	3.2098E-06	3.44993E-06	3.2098E-06	3.50889E-05	3.375E-05
3833603772965	383360	3772965	3.27957E-05	1.32056E-05	1.28668E-05	3.41052E-06	3.17705E-06	0.000227859	0.000163819	0.000110451	0.000109049	7.73728E-05	2.45793E-05	3.52114E-05	3.38679E-05	3.46197E-06	3.221E-06	3.46197E-06	3.221E-06	3.52114E-05	3.38679E-05
3833703772965	383370	3772965	3.29619E-05	1.32725E-05	1.2932E-05	3.42781E-06	3.19316E-06	0.000230185	0.0001654	0.000111578	0.000110162	7.81623E-05	2.48302E-05	3.55707E-05	3.42135E-05	3.4973E-06	3.25387E-06	3.4973E-06	3.25387E-06	3.55707E-05	3.42135E-05
3833803772965	383380	3772965	3.343E-05	1.3461E-05	1.31156E-05	3.47649E-06	3.2385E-06	0.000234452	0.000168558	0.000113647	0.000112204	7.96113E-05	2.52905E-05	3.62302E-05	3.48478E-05	3.56214E-06	3.31419E-06	3.56214E-06	3.31419E-06	3.62302E-05	3.48478E-05
3833903772965	383390	3772965	3.37751E-05	1.36E-05	1.3251E-05	3.51238E-06	3.27194E-06	0.000237677	0.000170877	0.00011521	0.000113747	8.07064E-05	2.56384E-05	3.67285E-05	3.53271E-05	3.61114E-06	3.35978E-06	3.61114E-06	3.35978E-06	3.67285E-05	3.53271E-05
3834003772965	383400	3772965	3.38464E-05	1.36287E-05	1.3279E-05	3.51979E-06	3.27884E-06	0.000238755	0.000171652	0.000115733	0.000114263	8.10725E-05	2.57546E-05	3.68951E-05	3.54873E-05	3.62751E-06	3.37502E-06	3.62751E-06	3.37502E-06	3.68951E-05	3.54873E-05
3834103772965	383410	3772965	3.37849E-05	1.36039E-05	1.32549E-05	3.5134E-06	3.27288E-06	0.000238728	0.000171633	0.00011572	0.00011425	8.10634E-05	2.57518E-05	3.6891E-05	3.54834E-05	3.62711E-06	3.37464E-06	3.62711E-06	3.37464E-06	3.6891E-05	3.54834E-05
3834203772965	383420	3772965	3.3511E-05	1.34936E-05	1.31474E-05	3.48492E-06	3.24635E-06	0.000237018	0.000170403	0.00011489	0.000113432	8.04826E-05	2.55672E-05	3.66266E-05	3.52291E-05	3.60112E-06	3.35046E-06	3.60112E-06	3.35046E-06	3.66266E-05	3.52291E-05
3834303772965	383430	3772965	3.29424E-05	1.32646E-05	1.29243E-05	3.42578E-06	3.19126E-06	0.000233053	0.000167553	0.000112969	0.000111534	7.91364E-05	2.51396E-05	3.6014E-05	3.46399E-05	3.54089E-06	3.29442E-06	3.54089E-06	3.29442E-06	3.6014E-05	3.46399E-05
3834403772965	383440	3772965	3.23136E-05	1.30115E-05	1.26776E-05	3.36039E-06	3.13035E-06	0.000228554	0.000164318	0.000110788	0.000109381	7.76087E-05	2.46543E-05	3.53188E-05	3.39712E-05	3.47253E-06	3.23083E-06	3.47253E-06	3.23083E-06	3.53188E-05	3.39712E-05
3834503772965	383450	3772965	3.11958E-05	1.25614E-05	1.22391E-05	3.24415E-06	3.02207E-06	0.000220456	0.000158496	0.000106863	0.000105506	7.48589E-05	2.37808E-05	3.40674E-05	3.27675E-05	3.34949E-06	3.11635E-06	3.34949E-06	3.11635E-06	3.40674E-05	3.27675E-05
3834603772965	383460	3772965	2.99453E-05	1.20578E-05	1.17485E-05	3.11411E-06	2.90093E-06	0.000211369	0.000151963	0.000102458	0.000101157	7.17733E-05	2.28005E-05	3.26632E-05	3.14169E-05	3.21143E-06	2.9879E-06	3.21143E-06	2.9879E-06	3.26632E-05	3.14169E-05
3834703772965	383470	3772965	2.87214E-05	1.1565E-05	1.12683E-05	2.98682E-06	2.78236E-06	0.000202434	0.000145539	9.81265E-05	9.68806E-05	6.87392E-05	2.18367E-05	3.12824E-05	3.00888E-05	3.07567E-06	2.86159E-06	3.07567E-06	2.86159E-06	3.12824E-05	3.00888E-05
3834803772965	383480	3772965	2.75826E-05	1.11065E-05	1.08215E-05	2.8684E-06	2.67204E-06	0.000194131	0.00013957	9.41018E-05	9.2907E-05	6.59198E-05	2.0941E-05	2.99993E-05	2.88546E-05	2.94952E-06	2.74422E-06	2.94952E-06	2.74422E-06	2.99993E-05	2.88546E-05
3834903772965	383490	3772965	2.64872E-05	1.06654E-05	1.03917E-05	2.75448E-06	2.56592E-06	0.000186131	0.000133818	9.02239E-05	8.90783E-05	6.32032E-05	2.0078E-05	2.8763E-05	2.76656E-05	2.82797E-06	2.63113E-06	2.82797E-06	2.63113E-06	2.8763E-05	2.76656E-05
3835003772965	383500	3772965	2.53624E-05	1.02125E-05	9.95046E-06	2.63752E-06	2.45696E-06	0.000177953	0.000127938	8.62596E-05	8.51644E-05	6.04262E-05	1.91959E-05	2.74992E-05	2.645E-05	2.70372E-06	2.51552E-06	2.70372E-06	2.51552E-06	2.74992E-05	2.645E-05
3835103772965	383510	3772965	2.426E-05	9.76859E-06	9.51795E-06	2.52287E-06	2.35017E-06	0.000169944	0.00012218	8.23774E-05	8.13315E-05	5.77066E-05	1.83319E-05	2.62616E-05	2.52596E-05	2.58203E-06	2.40231E-06	2.58203E-06	2.40231E-06	2.62616E-05	2.52596E-05
3835203772965	383520	3772965	2.3247E-05	9.3607E-06	9.12053E-06	2.41753E-06	2.25204E-06	0.000162603	0.000116903	7.88191E-05	7.78183E-05	5.5214E-05	1.75401E-05	2.51272E-05	2.41685E-05	2.4705E-06	2.29854E-06	2.4705E-06	2.29854E-06	2.51272E-05	2.41685E-05
3835303772965	383530	3772965	2.24716E-05	9.04845E-06	8.81629E-06	2.33689E-06	2.17691E-06	0.000157035	0.000112899	7.61201E-05	7.51536E-05	5.33233E-05	1.69394E-05	2.42668E-05	2.33409E-05	2.3859E-06	2.21983E-06	2.3859E-06	2.21983E-06	2.42668E-05	2.33409E-05
3835403772965	383540	3772965	2.17255E-05	8.74802E-06	8.52357E-06	2.2593E-06	2.10463E-06	0.00015169	0.000109057	7.3529E-05	7.25955E-05	5.15082E-05	1.63628E-05	2.34408E-05	2.25464E-05	2.30469E-06	2.14427E-06	2.30469E-06	2.14427E-06	2.34408E-05	2.25464E-05
3835503772965	383550	3772965	2.1147E-05	8.51509E-06	8.29662E-06	2.19914E-06	2.0486E-06	0.000147583	0.000106104	7.15383E-05	7.063E-05	5.01137E-05	1.59198E-05	2.28061E-05	2.19359E-05	2.24229E-06	2.08622E-06	2.24229E-06	2.08622E-06	2.28061E-05	2.19359E-05
3835603772965	383560	3772965	2.07013E-05	8.33562E-06	8.12175E-06	2.15279E-06	2.00542E-06	0.000144456	0.000103856	7.00225E-05	6.91335E-05	4.90519E-05	1.55825E-05	2.23229E-05	2.14712E-05	2.19478E-06	2.04201E-06	2.19478E-06	2.04201E-06	2.23229E-05	2.14712E-05
3835703772965	383570	3772965	2.02667E-05	8.16065E-06	7.95127E-06	2.1076E-06	1.96332E-06	0.000141418	0.000101672	6.855E-05	6.76796E-05	4.80203E-05	1.52548E-05	2.18535E-05	2.10196E-05	2.14863E-06	1.99907E-06	2.14863E-06	1.99907E-06	2.18535E-05	2.10196E-05
3835803772965	383580	3772965	1.98923E-05	8.00987E-06	7.80436E-06	2.06866E-06	1.92705E-06	0.000138807	9.9795E-05	6.72847E-05	6.64304E-05	4.7134E-05	1.49732E-05	2.14501E-05	2.06316E-05	2.10897E-06	1.96217E-06	2.10897E-06	1.96217E-06	2.14501E-05	2.06316E-05
3835903772965	383590	3772965	1.95304E-05	7.86416E-06	7.66238E-06	2.03103E-06	1.89199E-06	0.000136295	9.79888E-05	6.60669E-05	6.52281E-05	4.62809E-05	1.47022E-05	2.10619E-05	2.02582E-05	2.0708E-06	1.92666E-06	2.0708E-06	1.92666E-06	2.10619E-05	2.02582E-05
3836003772965	383600	3772965	1.92649E-05	7.75726E-06	7.55823E-06	2.00342E-06	1.86627E-06	0.00013446	9.66694E-05	6.51773E-05	6.43498E-05	4.56577E-05	1.45043E-05	2.07783E-05	1.998555E-05	2.04291E-06	1.90072E-06	2.04291E-06	1.90072E-06	2.07783E-05	1.998555E-05
3836103772965	383610	3772965	1.9135E-05	7.70494E-06	7.50725E-06	1.98991E-06	1.85369E-06	0.000133605	9.60546E-05	6.47627E-05	6.39405E-05	4.53673E-05	1.4412E-05	2.06461E-05	1.98583E-05	2.02992E-06	1.88863E-06	2.02992E-06	1.88863E-06	2.06461E-05	1.98583E-05
3836203772965	383620	3772965	1.90204E-05	7.6588E-06	7.4623E-06	1.97799E-06	1.84259E-06	0.00013283	9.54973E-05	6.4387E-05	6.35695E-05	4.51041E-05	1.43284E-05	2.05263E-05	1.97431E-05	2.01814E-06	1.87767E-06	2.01814E-06	1.87767E-06	2.05263E-05	1.97431E-05
3836303772965	383630	3772965	1.8734E-05	7.54347E-06	7.34992E-06	1.94821E-06	1.81484E-06	0.000130807	9.40434E-05	6.34068E-05	6.26017E-05	4.44174E-05	1.41103E-05	2.02138E-05	1.94426E-05	1.98742E-06	1.84908E-06	1.98742E-06	1.84908E-06	2.02138E-05	1.94426E-05
3836403772965	383640	3772965	1.84252E-05	7.41913E-06	7.22878E-06	1.91609E-06	1.78493E-06	0.000128625	9.24742E-05	6.23488E-05	6.15571E-05	4.36763E-05	1.38748E-05	1.98765E-05	1.91181E-05	1.95426E-06	1.81823E-06	1.95426E-06	1.81823E-06	1.98765E-05	1.91181E-05
3836503772965	383650	3772965	1.81821E-05	7.32124E-06	7.13339E-06	1.89081E-06	1.76137E-06	0.000126888	9.12253E-05	6.15067E-05	6.07257E-05	4.30864E-05	1.36874E-05	1.96081E-05	1.88599E-05	1.92786E-06	1.79367E-06	1.92786E-06	1.79367E-06	1.96081E-05	1.88599E-05
3836603772965	383660	3772965	1.80717E-05	7.27679E-06	7.09009E-06	1.87933E-06	1.75068E-06	0.000126077	9.06424E-05	6.11137E-05	6.03378E-05	4.28111E-05	1.36E-05	1.94828E-05	1.87394E-05	1.91554E-06	1.78221E-06	1.91554E-06	1.78221E-06	1.94828E-05	1.87394E-05
3836703772965	383670	3772965	1.79557E-05	7.23009E-06	7.04459E-06	1.86727E-06	1.73945E-06	0.000125204	9.00147E-05	6.06905E-05	5.99199E-05	4.25146E-05	1.35058E-05	1.93479E-05	1.86097E-05	1.90228E-06	1.76987E-06	1.90228E-06	1.76987E-06	1.93479E-05	1.86097E-05
3836803772965	383680	3772965	1.77783E-05	7.15864E-06	6.97497E-06	1.84882E-06	1.72226E-06	0.000123894	8.90732E-05	6.00557E-05	5.92932E-05	4.20699E-05	1.33645E-05	1.91455E-05	1.8415E-05	1.88238E-06	1.75136E-06	1.88238E-06	1.75136E-06	1.91455E-05	1.8415E-05
3836903772965	383690	3772965	1.75743E-05	7.0765E-06	6.89494E-06	1.82761E-06	1.7025E-06	0.000122371	8.7978E-05	5.93173E-05	5.85641E-05	4.15527E-05	1.32002E-05	1.89101E-05	1.81886E-05	1.85924E-06	1.72982E-06	1.85924E-06	1.72982E-06	1.89101E-05	1.81886E-05
3837003772965	383700	3772965	1.73605E-05	6.99042E-06	6.81107E-06	1.80537E-06	1.68179E-06	0.000120785	8.68379E-05	5.85486E-05	5.78052E-05	4.10142E-05	1.30292E-05	1.86651E-05	1.79529E-05	1.83514E-06	1.70741E-06	1.83514E-06	1.70741E-06	1.86651E-05	1.79529E-05
3837103772965	383710	3772965	1.71314E-05	6.89816E-06	6.72117E-06	1.78154E-06	1.65959E-06	0.000119075	8.56081E-05	5.77195E-05	5.69866E-05	4.04334E-05	1.28446E-05	1.84007E-05	1.76986E-05	1.80915E-06	1.68323E-06	1.80915E-06	1.68323E-06	1.84007E-05	1.76986E-05
3837203772965	383720	3772965	1.69022E-05	6.80589E-06	6.63127E-06	1.75771E-06	1.63739E-06	0.000117373	8.43848E-05	5.68946E-05	5.61723E-05	3.98556E-05	1.26611E-05	1.81378E-05	1.74457E-05	1.7833E-06	1.65917E-06	1.7833E-06	1.65917E-06	1.81378E-05	1.74457E-05
3837303772965	383730	3772965	1.66172E-05	6.69111E-06	6.51944E-06	1.72807E-06	1.60978E-06	0.000115306	8.28989E-05	5.58928E-05	5.51831E-05	3.91538E-05	1.24381E-05	1.78184E-05	1.71385E-05	1.7519E-06	1.62996E-06	1.7519E-06	1.62996E-06	1.78184E-05	1.71385E-05
3837403772965	383740	3772965	1.63028E-05	6.56453E-06	6.3961E-06	1.69538E-06	1.57932E-06	0.000113034	8.12656E-05	5.47916E-05	5.40959E-05	3.83824E-05	1.21931E-05	1.74674E-05	1.68009E-05	1.71738E-06	1.59785E-06	1.71738E-06	1.59785E-06	1.74674E-05	1.68009E-05
3837503772965	383750	3772965	1.60038E-05	6.44413E-06	6.27879E-06	1.66429E-06	1.55036E-06	0.000110852	7.96964E-05	5.37336E-05	5.30514E-05	3.76412E-05	1.19576E-05	1.71301E-05	1.64765E-05	1.68422E-06	1.56699E-06	1.68422E-06	1.56699E-06	1.71301E-05	1.64765E-05
3837603772965	383760	3772965	1.58152E-05	6.36818E-06	6.20479E-06	1.64467E-06	1.53208E-06	0.000109444	7.86844E-05	5.30513E-05	5.23777E-05	3.71632E-05	1.18058E-05	1.69125E-05	1.62672E-05	1.66284E-06	1.54709E-06	1.66284E-06	1.54709E-06	1.69125E-05	1.62672E-05
3837703772965	383770	3772965	1.56405E-05	6.29785E-06	6.13627E-06	1.62651E-06	1.51516E-06	0.000108108	7.77237E-05	5.24035E-05	5.17382E-05	3.67095E-05	1.16617E-05	1.6706E-05	1.60686E-05	1.64253E-06	1.5282E-06	1.64253E-06	1.5282E-06	1.6706E-05	1.60686E-05
3837803772965	383780	3772965	1.54449E-05	6.21909E-06	6.05952E-06	1.60617E-06	1.49621E-06	0.000106656	7.66797E-05	5.16996E-05	5.10432E-05	3.62164E-05	1.1505E-05	1.64816E-05	1.58528E-05	1.62047E-06	1.50768E-06	1.62047E-06	1.50768E-06	1.64816E-05	1.58528E-05
3837903772965	383790	3772965	1.52256E-05	6.13076E-06	5.97346E-06	1.58335E-06	1.47496E-06	0.000105034	7.5514E-05	5.09137E-05	5.02673E-05	3.56658E-05	1.13301E-05	1.62311E-05	1.56118E-05	1.59584E-06	1.48476E-06	1.59584E-06	1.48476E-06	1.62311E-05	1.56118E-05
3838003772965	383800	3772965	1.50174E-05	6.04693E-06	5.89178E-06	1.5617E-06	1.4548E-06	0.000103466	7.43867E-05	5.01537E-05	4.95169E-05	3.51334E-05	1.1161E-05	1.59888E-05	1.53787E-05	1.57201E-06	1.46259E-06	1.57201E-06	1.46259E-06	1.59888E-05	1.53787E-05
3838103772965	383810	3772965	1.47226E-05	5.92822E-06	5.77611E-06	1.53104E-06	1.42624E-06	0.000101364	7.28752E-05	4.91345E-05	4.85107E-05	3.44195E-05	1.09342E-05	1.56639E-05	1.50662E-05	1.54007E-06	1.43287E-06	1.54007E-06	1.43287E-06	1.56639E-05	1.50662E-05
3838203772965	383820	3772965	1.44277E-05	5.80951E-06	5.66045E-06	1.50039E-06	1.39768E-06	9.92615E-05	7.13636E-05	4.81154E-05	4.75045E-05	3.37056E-05	1.07074E-05	1.5339E-05	1.47537E-05	1.50813E-06	1.40315E-06	1.50813E-06	1.40315E-06	1.5339E-05	1.47537E-05
3838303772965	383830	3772965	1.4119E-05	5.68517E-06	5.5393E-06	1.46827E-06	1.36776E-06	9.70699E-05	6.9788E-05	4.70531E-05	4.64556E-05	3.29614E-05	1.0471E-05	1.50003E-05	1.4428E-05	1.47483E-06	1.37217E-06	1.47483E-06	1.37217E-06	1.50003E-05	1.4428E-05
3838403772965	383840	3772965	1.37766E-05	5.54733E-06	5.405E-06	1.43268E-06	1.3346E-06	9.46289E-05	6.8033E-05	4.58698E-05	4.52874E-05	3.21325E-05	1.02077E-05	1.46231E-05	1.40652E-05	1.43774E-06	1.33767E-06	1.43774E-06	1.33767E-06	1.46231E-05	1.40652E-05
3838503772965	383850	3772965	1.34483E-05	5.41512E-06	5.27618E-06	1.39853E-06	1.30279E-06	9.2277E-05	6.63421E-05	4.47298E-05	4.41619E-05	3.13339E-05	9.95398E-06	1.42597E-05	1.37156E-05	1.40201E-06	1.30442E-06	1.40201E-06	1.30442E-06	1.42597E-05	1.37156E-05
3838603772965	383860	3772965	1.33351E-05	5.36955E-06	5.23178E-06	1.38676E-06	1.29183E-06	9.14485E-05	6.57465E-05	4.43282E-05	4.37653E-05	3.10526E-05	9.8646E-06	1.41316E-05	1.35924E-05	1.38942E-06	1.29271E-06	1.38942E-06	1.29271E-06	1.41316E-05	1.35924E-05
3838703772965	383870	3772965	1.32974E-05	5.35435E-06	5.21698E-06	1.38284E-06	1.28817E-06	9.10476E-05	6.54583E-05	4.41338E-05	4.35735E-05	3.09164E-05	9.82136E-06	1.40697E-05	1.35329E-05	1.38333E-06	1.28704E-06	1.38333E-06	1.28704E-06	1.40697E-05	1.35329E-05
3838803772965	383880	3772965	1.32583E-05	5.3386E-06	5.20163E-06	1.37877E-06	1.28438E-06	9.06734E-05	6.51893E-05	4.39525E-05	4.33944E-05	3.07894E-05	9.781E-06	1.40119E-05	1.34772E-05	1.37764E-06	1.28175E-06	1.37764E-06	1.28175E-06	1.40119E-05	1.34772E-05
3838903772965	383890	3772965	1.31339E-05	5.28853E-06	5.15284E-06	1.36584E-06	1.27234E-06	8.98983E-05	6.4632E-05	4.35768E-05	4.30235E-05	3.05262E-05	9.69739E-06	1.38921E-05	1.3362E-05	1.36587E-06	1.2708E-06	1.36587E-06	1.2708E-06	1.38921E-05	1.3362E-05
3839003772965	383900	3772965	1.30124E-05	5.23958E-06	5.10515E-06	1.35319E-06	1.26056E-06	8.90075E-05	6.39915E-05	4.31449E-05	4.25971E-05	3.02237E-05	9.60129E-06	1.37544E-05	1.32296E-05	1.35233E-06	1.2582E-06	1.35233E-06	1.2582E-06	1.37544E-05	1.32296E-05
3839103772965	383910	3772965	1.26155E-05	5.0798E-06	4.94947E-06	1.31193E-06	1.22212E-06	8.6121E-05	6.19163E-05	4.17458E-05	4.12157E-05	2.92436E-05	9.28993E-06	1.33084E-05	1.28006E-05	1.30848E-06	1.2174E-06	1.30848E-06	1.2174E-06	1.33084E-05	1.28006E-05
3829703772975	382970	3772975	1.08788E-05	4.38048E-06	4.26809E-06	1.13132E-06	1.05387E-06	6.72968E-05	4.83828E-05	3.2621E-05	3.22069E-05	2.28515E-05	7.25935E-06	1.03995E-05	1.00027E-05	1.02247E-06	9.51302E-07	1.02247E-06	9.51302E-07	1.03995E-05	1.00027E-05
3829803772975	382980	3772975	1.10898E-05	4.46543E-06	4.35086E-06	1.15326E-06	1.07431E-06	6.8446E-05	4.9209E-05	3.31781E-05	3.27569E-05	2.32418E-05	7.38332E-06	1.05771E-05	1.01735E-05	1.03993E-06	9.67548E-07	1.03993E-06	9.67548E-07	1.05771E-05	1.01735E-05
3829903772975	382990	3772975	1.13343E-05	4.56389E-06	4.44679E-06	1.17869E-06	1.098E-06	6.99605E-05	5.02978E-05	3.39122E-05	3.34817E-05	2.3756E-05	7.54669E-06	1.08111E-05	1.03986E-05	1.06294E-06	9.88956E-07	1.06294E-06	9.88956E-07	1.08111E-05	1.03986E-05
3830003772975	383000	3772975	1.15886E-05	4.66628E-06	4.54656E-06	1.20513E-06	1.12263E-06	7.15463E-05	5.14379E-05	3.46809E-05	3.42406E-05	2.42945E-05	7.71774E-06	1.10561E-05	1.06343E-05	1.08704E-06	1.01137E-06	1.08704E-06	1.01137E-06	1.10561E-05	1.06343E-05
3830103772975	383010	3772975	1.18499E-05	4.77149E-06	4.64907E-06	1.2323E-06	1.14795E-06	7.31766E-05	5.261E-05	3.54712E-05	3.50208E-05	2.48481E-05	7.8936E-06	1.13081E-05	1.08766E-05	1.11181E-06	1.03442E-06	1.11181E-06	1.03442E-06	1.13081E-05	1.08766E-05
3830203772975	383020	3772975	1.21139E-05	4.87782E-06	4.75267E-06	1.25977E-06	1.17353E-06	7.48336E-05	5.38013E-05	3.62744E-05	3.58138E-05	2.54108E-05	8.07235E-06	1.15641E-05	1.11229E-05	1.13698E-06	1.05784E-06	1.13698E-06	1.05784E-06	1.15641E-05	1.11229E-05
3830303772975	383030	3772975	1.2385E-05	4.98697E-06	4.85902E-06	1.28795E-06	1.19979E-06	7.65352E-05	5.50247E-05	3.70992E-05	3.66282E-05	2.59886E-05	8.2559E-06	1.18271E-05	1.13758E-05	1.16283E-06	1.0819E-06	1.16283E-06	1.0819E-06	1.18271E-05	1.13758E-05
3830403772975	383040	3772975	1.26994E-05	5.11356E-06	4.98236E-06	1.32065E-06	1.23024E-06	7.85842E-05	5.64978E-05	3.80924E-05	3.76088E-05	2.66843E-05	8.47693E-06	1.21437E-05	1.16804E-05	1.19397E-06	1.11086E-06	1.19397E-06	1.11086E-06	1.21437E-05	1.16804E-05
3830503772975	383050	3772975	1.30389E-05	5.25027E-06	5.11556E-06	1.35596E-06	1.26313E-06	8.08025E-05	5.80926E-05	3.91677E-05	3.86704E-05	2.74376E-05	8.71622E-06	1.24865E-05	1.20101E-05	1.22767E-06	1.14222E-06	1.22767E-06	1.14222E-06	1.24865E-05	1.20101E-05
3830603772975	383060	3772975	1.33924E-05	5.39261E-06	5.25425E-06	1.39272E-06	1.29738E-06	8.31277E-05	5.97643E-05	4.02948E-05	3.97832E-05	2.82271E-05	8.96703E-06	1.28458E-05	1.23557E-05	1.263E-06	1.17509E-06	1.263E-06	1.17509E-06	1.28458E-05	1.23557E-05
3830703772975	383070	3772975	1.37599E-05	5.54058E-06	5.39842E-06	1.43093E-06	1.33298E-06	8.55241E-05	6.14872E-05	4.14564E-05	4.09301E-05	2.90409E-05	9.22554E-06	1.32162E-05	1.27119E-05	1.29941E-06	1.20896E-06	1.29941E-06	1.20896E-06	1.32162E-05	1.27119E-05
3830803772975	383080	3772975	1.41427E-05	5.69473E-06	5.54862E-06	1.47074E-06	1.37006E-06	8.80275E-05	6.3287E-05	4.26699E-05	4.21281E-05	2.98909E-05	9.49558E-06	1.3603E-05	1.3084E-05	1.33744E-06	1.24435E-06	1.33744E-06	1.24435E-06	1.3603E-05	1.3084E-05
3830903772975	383090	3772975	1.45591E-05	5.86239E-06	5.71198E-06	1.51404E-06	1.4104E-06	9.07892E-05	6.52725E-05	4.40086E-05	4.34498E-05	3.08287E-05	9.79349E-06	1.40298E-05	1.34945E-05	1.3794E-06	1.28339E-06	1.3794E-06	1.28339E-06	1.40298E-05	1.34

			MDemolition	MSite Grubbing / Prep	MMass Grading / Excavation	MMass Grading / Excavation	MDrainage / Utilities Trenching	MFoundations / Concrete Pads	MBuilding / Structure Construction	MAsphalt Paving	MLandscaping or Other Finishing	MWaterside Construction (Piles)	RSSWDemolition	RSSWPlacing Base	RSSWForm	Child Risk				
Unique Identifier	X (UTM)	Y (UTM)	2027	2027	2027	2028	2028	2028	2028	2028	2028	2028	2029	2029	2029	3rd Trimester	0<2	2<16	Total	per million
3833003772965	383300	3772965	5.21279E-05	0.000160024	0.000188175	0.000185669	3.94669E-05	5.13264E-05	3.7779E-05	3.88848E-06	4.5556E-05	3.88848E-06	1.55059E-05	2.24994E-05	1.33372E-05	5.36202E-09	7.6368E-08	1.4657E-08	9.63865E-08	0.09638654
3833103772965	383310	3772965	5.43253E-05	0.000166769	0.000196107	0.000193496	4.11306E-05	5.349E-05	3.93716E-05	4.05239E-06	4.74763E-05	4.05239E-06	1.56432E-05	2.26986E-05	1.34553E-05	5.5359E-09	7.9006E-08	1.5215E-08	9.9756E-08	0.09975605
3833203772965	383320	3772965	5.57497E-05	0.000171142	0.000201249	0.000198569	4.2209E-05	5.48925E-05	4.04039E-05	4.15865E-06	4.87212E-05	4.15865E-06	1.57087E-05	2.27936E-05	1.35116E-05	5.63157E-09	8.0532E-08	1.5559E-08	1.01723E-07	0.10172308
3833303772965	383330	3772965	5.65173E-05	0.000173498	0.00020402	0.000201303	4.27902E-05	5.56483E-05	4.09602E-05	4.2159E-06	4.9392E-05	4.2159E-06	1.57118E-05	2.27982E-05	1.35143E-05	5.66398E-09	8.1148E-08	1.5727E-08	1.02539E-07	0.10253898
3833403772965	383340	3772965	5.70181E-05	0.000175036	0.000205828	0.000203087	4.31693E-05	5.61414E-05	4.13231E-05	4.25326E-06	4.98296E-05	4.25326E-06	1.56931E-05	2.2771E-05	1.34982E-05	5.67396E-09	8.1429E-08	1.5826E-08	1.02929E-07	0.10292941
3833503772965	383350	3772965	5.72213E-05	0.000175659	0.000206561	0.000203811	4.33232E-05	5.63415E-05	4.14704E-05	4.26842E-06	5.00072E-05	4.26842E-06	1.56556E-05	2.27167E-05	1.3466E-05	5.65912E-09	8.1338E-08	1.5849E-08	1.02847E-07	0.10284656
3833603772965	383360	3772965	5.71233E-05	0.000175359	0.000206207	0.000203462	4.3249E-05	5.6245E-05	4.13994E-05	4.26111E-06	4.99216E-05	4.26111E-06	1.56026E-05	2.26397E-05	1.34204E-05	5.61926E-09	8.0873E-08	1.5793E-08	1.02285E-07	0.10228504
3833703772965	383370	3772965	5.74681E-05	0.000176417	0.000207452	0.00020469	4.351E-05	5.65845E-05	4.16492E-05	4.28683E-06	5.02229E-05	4.28683E-06	1.5665E-05	2.27303E-05	1.3474E-05	5.62621E-09	8.1067E-08	1.5861E-08	1.02553E-07	0.10255347
3833803772965	383380	3772965	5.83572E-05	0.000179147	0.000210662	0.000207857	4.41832E-05	5.74599E-05	4.22936E-05	4.35315E-06	5.09999E-05	4.35315E-06	1.58553E-05	2.30064E-05	1.36377E-05	5.68899E-09	8.2055E-08	1.6078E-08	1.03822E-07	0.10382211
3833903772965	383390	3772965	5.90249E-05	0.000181196	0.000213072	0.000210235	4.46888E-05	5.81174E-05	4.27776E-05	4.40296E-06	5.15835E-05	4.40296E-06	1.603E-05	2.32598E-05	1.3788E-05	5.73237E-09	8.2756E-08	1.6235E-08	1.04723E-07	0.10472318
3834003772965	383400	3772965	5.91828E-05	0.000181681	0.000213642	0.000210797	4.48083E-05	5.82728E-05	4.2892E-05	4.41474E-06	5.17215E-05	4.41474E-06	1.61547E-05	2.34409E-05	1.38953E-05	5.72912E-09	8.2776E-08	1.6253E-08	1.04758E-07	0.10475762
3834103772965	383410	3772965	5.90975E-05	0.000181419	0.000213334	0.000210494	4.47437E-05	5.81888E-05	4.28302E-05	4.40838E-06	5.16469E-05	4.40838E-06	1.62608E-05	2.35948E-05	1.39865E-05	5.70463E-09	8.2482E-08	1.6204E-08	1.04391E-07	0.10439088
3834203772965	383420	3772965	5.8613E-05	0.000179932	0.000211585	0.000208768	4.43769E-05	5.77118E-05	4.2479E-05	4.37224E-06	5.12235E-05	4.37224E-06	1.63357E-05	2.37034E-05	1.40509E-05	5.64392E-09	8.1658E-08	1.6048E-08	1.0335E-07	0.10334999
3834303772965	383430	3772965	5.75751E-05	0.000176746	0.000207838	0.000205071	4.35911E-05	5.66899E-05	4.17268E-05	4.29481E-06	5.03165E-05	4.29481E-06	1.63637E-05	2.37441E-05	1.4075E-05	5.53234E-09	8.0095E-08	1.5741E-08	1.01369E-07	0.10136864
3834403772965	383440	3772965	5.64247E-05	0.000173214	0.000203686	0.000200974	4.27201E-05	5.55571E-05	4.08931E-05	4.209E-06	4.93111E-05	4.209E-06	1.63824E-05	2.37713E-05	1.40911E-05	5.41172E-09	7.8394E-08	1.5405E-08	9.92113E-08	0.09921133
3834503772965	383450	3772965	5.43598E-05	0.000166875	0.000196231	0.000193619	4.11567E-05	5.3524E-05	3.93965E-05	4.05496E-06	4.75065E-05	4.05496E-06	1.6292E-05	2.364E-05	1.40133E-05	5.20665E-09	7.5466E-08	1.4824E-08	9.54966E-08	0.09549664
3834603772965	383460	3772965	5.20608E-05	0.000159818	0.000187932	0.00018543	3.94161E-05	5.12603E-05	3.77304E-05	3.88347E-06	4.54973E-05	3.88347E-06	1.61423E-05	2.34228E-05	1.38845E-05	4.98168E-09	7.224E-08	1.4182E-08	9.14039E-08	0.0914039
3834703772965	383470	3772965	4.98216E-05	0.000152944	0.000179849	0.000177455	3.77208E-05	4.90556E-05	3.61076E-05	3.71644E-06	4.35405E-05	3.71644E-06	1.59676E-05	2.31693E-05	1.37343E-05	4.76395E-09	6.9111E-08	1.3559E-08	8.74341E-08	0.0874341
3834803772965	383480	3772965	4.77494E-05	0.000146583	0.000172369	0.000170074	3.61519E-05	4.70152E-05	3.46058E-05	3.56187E-06	4.17295E-05	3.56187E-06	1.57867E-05	2.29068E-05	1.35787E-05	4.56303E-09	6.6219E-08	1.2984E-08	8.37662E-08	0.0837662
3834903772965	383490	3772965	4.57625E-05	0.000140483	0.000165197	0.000162997	3.46476E-05	4.50589E-05	3.31658E-05	3.41365E-06	3.99931E-05	3.41365E-06	1.55964E-05	2.26307E-05	1.3415E-05	4.37111E-09	6.3453E-08	1.2434E-08	8.02583E-08	0.08025832
3835003772965	383500	3772965	4.37339E-05	0.000134255	0.000157873	0.000155771	3.31117E-05	4.30614E-05	3.16956E-05	3.26233E-06	3.82202E-05	3.26233E-06	1.53562E-05	2.22822E-05	1.32084E-05	4.17587E-09	6.0635E-08	1.1875E-08	7.66851E-08	0.07668512
3835103772965	383510	3772965	4.17542E-05	0.000128178	0.000150727	0.00014872	3.16128E-05	4.11122E-05	3.02608E-05	3.11465E-06	3.64901E-05	3.11465E-06	1.50911E-05	2.18975E-05	1.29804E-05	3.98594E-09	5.789E-08	1.133E-08	7.32052E-08	0.07320517
3835203772965	383520	3772965	3.99397E-05	0.000122608	0.000144177	0.000142257	3.0239E-05	3.93256E-05	2.89458E-05	2.9793E-06	3.49044E-05	2.9793E-06	1.48415E-05	2.15354E-05	1.27657E-05	3.81201E-09	5.5374E-08	1.0831E-08	7.00171E-08	0.07001711
3835303772965	383530	3772965	3.85461E-05	0.00011833	0.000139146	0.000137294	2.91839E-05	3.79534E-05	2.79358E-05	2.87535E-06	3.36865E-05	2.87535E-06	1.47105E-05	2.13453E-05	1.2653E-05	3.67866E-09	5.3446E-08	1.0449E-08	6.75735E-08	0.0675735
3835403772965	383540	3772965	3.72052E-05	0.000114213	0.000134306	0.000132517	2.81687E-05	3.66331E-05	2.6964E-05	2.77532E-06	3.25146E-05	2.77532E-06	1.45764E-05	2.11506E-05	1.25377E-05	3.55081E-09	5.1594E-08	1.0083E-08	6.52282E-08	0.06522823
3835503772965	383550	3772965	3.61582E-05	0.000110999	0.000130526	0.000128788	2.7376E-05	3.56022E-05	2.62052E-05	2.69722E-06	3.15996E-05	2.69722E-06	1.45358E-05	2.10918E-05	1.25028E-05	3.4514E-09	5.0154E-08	9.7991E-09	6.34043E-08	0.06340431
3835603772965	383560	3772965	3.5338E-05	0.000108482	0.000127566	0.000125867	2.6755E-05	3.47947E-05	2.56108E-05	2.63604E-06	3.08829E-05	2.63604E-06	1.4567E-05	2.11371E-05	1.25296E-05	3.37416E-09	4.9034E-08	9.5785E-09	6.19869E-08	0.06198695
3835703772965	383570	3772965	3.45396E-05	0.000106031	0.000124683	0.000123023	2.61505E-05	3.40086E-05	2.50322E-05	2.57648E-06	3.01851E-05	2.57648E-06	1.45951E-05	2.11778E-05	1.25538E-05	3.29923E-09	4.7946E-08	9.3648E-09	6.06104E-08	0.06061041
3835803772965	383580	3772965	3.38465E-05	0.000103903	0.000122181	0.000120554	2.56257E-05	3.33261E-05	2.45298E-05	2.52478E-06	2.95794E-05	2.52478E-06	1.46481E-05	2.12547E-05	1.25994E-05	3.23437E-09	4.7004E-08	9.1801E-09	5.94182E-08	0.05941818
3835903772965	383590	3772965	3.31769E-05	0.000101847	0.000119764	0.00011817	2.51188E-05	3.26668E-05	2.40445E-05	2.47483E-06	2.89942E-05	2.47483E-06	1.46918E-05	2.13181E-05	1.26369E-05	3.17205E-09	4.6097E-08	9.0025E-09	5.82719E-08	0.05827193
3836003772965	383600	3772965	3.26779E-05	0.000100316	0.000117963	0.000116392	2.4741E-05	3.21755E-05	2.36829E-05	2.43761E-06	2.85581E-05	2.43761E-06	1.47885E-05	2.14584E-05	1.27201E-05	3.12588E-09	4.5426E-08	8.8707E-09	5.74222E-08	0.05742223
3836103772965	383610	3772965	3.24203E-05	9.95246E-05	0.000117033	0.000115474	2.45459E-05	3.19218E-05	2.34962E-05	2.41839E-06	2.83329E-05	2.41839E-06	1.49538E-05	2.16983E-05	1.28623E-05	3.10217E-09	4.5082E-08	8.8038E-09	5.69877E-08	0.05698774
3836203772965	383620	3772965	3.21916E-05	9.88227E-05	0.000116207	0.00011466	2.43728E-05	3.16967E-05	2.33305E-05	2.40133E-06	2.81331E-05	2.40133E-06	1.51067E-05	2.19201E-05	1.29938E-05	3.08096E-09	4.4774E-08	8.744E-09	5.65993E-08	0.0565993
3836303772965	383630	3772965	3.16654E-05	9.72074E-05	0.000114308	0.000112786	2.39744E-05	3.11785E-05	2.29491E-05	2.36208E-06	2.76733E-05	2.36208E-06	1.51347E-05	2.19608E-05	1.30179E-05	3.032E-09	4.4061E-08	8.604E-09	5.56974E-08	0.05569744
3836403772965	383640	3772965	3.11011E-05	9.5475E-05	0.000112271	0.000110776	2.35472E-05	3.06229E-05	2.25401E-05	2.31998E-06	2.71801E-05	2.31998E-06	1.51347E-05	2.19608E-05	1.30179E-05	2.97962E-09	4.3298E-08	8.4541E-09	5.47319E-08	0.05473193
3836503772965	383650	3772965	3.06547E-05	9.41047E-05	0.000110659	0.000109186	2.32092E-05	3.01834E-05	2.22166E-05	2.28669E-06	2.679E-05	2.28669E-06	1.51597E-05	2.1997E-05	1.30394E-05	2.93803E-09	4.2693E-08	8.3349E-09	5.39657E-08	0.05396574
3836603772965	383660	3772965	3.0446E-05	9.34641E-05	0.000109906	0.000108443	2.30512E-05	2.99779E-05	2.20654E-05	2.27112E-06	2.66076E-05	2.27112E-06	1.52408E-05	2.21147E-05	1.31092E-05	2.9184E-09	4.2408E-08	8.2786E-09	5.36053E-08	0.05360529
3836703772965	383670	3772965	3.02337E-05	9.28124E-05	0.00010914	0.000107687	2.28905E-05	2.97689E-05	2.19115E-05	2.25528E-06	2.64221E-05	2.25528E-06	1.52969E-05	2.21962E-05	1.31574E-05	2.8982E-09	4.2115E-08	8.2202E-09	5.32335E-08	0.0532335
3836803772965	383680	3772965	2.99126E-05	9.18264E-05	0.00010798	0.000106543	2.26473E-05	2.94526E-05	2.16788E-05	2.23133E-06	2.61414E-05	2.23133E-06	1.53001E-05	2.22007E-05	1.31601E-05	2.86816E-09	4.1678E-08	8.1334E-09	5.26792E-08	0.05267919
3836903772965	383690	3772965	2.9546E-05	9.07012E-05	0.000106657	0.000105237	2.23698E-05	2.90917E-05	2.14131E-05	2.20399E-06	2.58211E-05	2.20399E-06	1.52782E-05	2.2169E-05	1.31413E-05	2.83385E-09	4.1178E-08	8.034E-09	5.20456E-08	0.05204558
3837003772965	383700	3772965	2.9165E-05	8.95315E-05	0.000105282	0.00010388	2.20813E-05	2.87166E-05	2.11369E-05	2.17556E-06	2.54881E-05	2.17556E-06	1.52314E-05	2.21011E-05	1.31011E-05	2.79823E-09	4.0658E-08	7.9307E-09	5.13872E-08	0.05138722
3837103772965	383710	3772965	2.87567E-05	8.82782E-05	0.000103808	0.000102426	2.17722E-05	2.83146E-05	2.08411E-05	2.14511E-06	2.51313E-05	2.14511E-06	1.51628E-05	2.20016E-05	1.30421E-05	2.76015E-09	4.0103E-08	7.82E-09	5.06831E-08	0.0506831
3837203772965	383720	3772965	2.83484E-05	8.70248E-05	0.000102334	0.000100971	2.14631E-05	2.79126E-05	2.05452E-05	2.11465E-06	2.47745E-05	2.11465E-06	1.50786E-05	2.18793E-05	1.29696E-05	2.72211E-09	3.9548E-08	7.7096E-09	4.99795E-08	0.04997951
3837303772965	383730	3772965	2.78367E-05	8.5454E-05	0.000100487	9.91489E-05	2.10757E-05	2.74087E-05	2.01743E-05	2.07648E-06	2.43273E-05	2.07648E-06	1.49694E-05	2.17209E-05	1.28757E-05	2.67458E-09	3.8854E-08	7.5725E-09	4.91015E-08	0.04910148
3837403772965	383740	3772965	2.72706E-05	8.37161E-05	9.84433E-05	9.71325E-05	2.0647E-05	2.68513E-05	1.9764E-05	2.03425E-06	2.38325E-05	2.03425E-06	1.48478E-05	2.15444E-05	1.27711E-05	2.62207E-09	3.8088E-08	7.4209E-09	4.81313E-08	0.04813128
3837503772965	383750	3772965	2.67281E-05	8.20506E-05	9.64847E-05	9.52E-05	2.02363E-05	2.63171E-05	1.93708E-05	1.99378E-06	2.33584E-05	1.99378E-06	1.4723E-05	2.13634E-05	1.26638E-05	2.57175E-09	3.7355E-08	7.2756E-09	4.7202E-08	0.04720202
3837603772965	383760	3772965	2.63978E-05	8.10368E-05	9.52926E-05	9.40238E-05	1.99862E-05	2.59919E-05	1.91315E-05	1.96914E-06	2.30698E-05	1.96914E-06	1.45951E-05	2.11778E-05	1.25538E-05	2.54097E-09	3.6906E-08	7.1857E-09	4.66325E-08	0.04663246
3837703772965	383770	3772965	2.60894E-05	8.00898E-05	9.41791E-05	9.2925E-05	1.97527E-05	2.56882E-05	1.89079E-05	1.94613E-06	2.28002E-05	1.94613E-06	1.44454E-05	2.09605E-05	1.2425E-05	2.51186E-09	3.6482E-08	7.1011E-09	4.60947E-08	0.04609467
3837803772965	383780	3772965	2.57428E-05	7.90259E-05	9.2928E-05	9.16906E-05	1.94903E-05	2.5347E-05	1.86567E-05	1.92028E-06	2.24973E-05	1.92028E-06	1.42863E-05	2.07297E-05	1.22882E-05	2.47955E-09	3.601E-08	7.0071E-09	4.54969E-08	0.04549689
3837903772965	383790	3772965	2.53508E-05	7.78227E-05	9.15131E-05	9.02946E-05	1.91935E-05	2.4961E-05	1.83727E-05	1.89104E-06	2.21548E-05	1.89104E-06	1.41272E-05	2.04989E-05	1.21513E-05	2.44299E-09	3.5477E-08	6.9012E-09	4.48214E-08	0.04482144
3838003772965	383800	3772965	2.49734E-05	7.66641E-05	9.01507E-05	8.89503E-05	1.89078E-05	2.45894E-05	1.80992E-05	1.86289E-06	2.18249E-05	1.86289E-06	1.3965E-05	2.02635E-05	1.20118E-05	2.40838E-09	3.4972E-08	6.7997E-09	4.41802E-08	0.04418017
3838103772965	383810	3772965	2.44363E-05	7.50153E-05	8.82118E-05	8.70373E-05	1.85011E-05	2.40606E-05	1.77099E-05	1.82283E-06	2.13556E-05	1.82283E-06	1.38433E-05	2.0087E-05	1.19072E-05	2.35862E-09	3.4247E-08	6.6568E-09	4.32626E-08	0.04326263
3838203772965	383820	3772965	2.38992E-05	7.33665E-05	8.62729E-05	8.51242E-05	1.80945E-05	2.35317E-05	1.73206E-05	1.78276E-06	2.08862E-05	1.78276E-06	1.37279E-05	1.99195E-05	1.18079E-05	2.3088E-09	3.3521E-08	6.5137E-09	4.23435E-08	0.0423435
3838303772965	383830	3772965	2.33367E-05	7.16397E-05	8.42424E-05	8.31207E-05	1.76686E-05	2.29779E-05	1.6913E-05	1.7408E-06	2.03946E-05	1.7408E-06	1.36156E-05	1.97566E-05	1.17113E-05	2.25676E-09	3.2763E-08	6.3642E-09	4.13838E-08	0.0413838
3838403772965	383840	3772965	2.27107E-05	6.97179E-05	8.19826E-05	8.08909E-05	1.71946E-05	2.23615E-05	1.64593E-05	1.6941E-06	1.98475E-05	1.6941E-06	1.35127E-05	1.96072E-05	1.16228E-05	2.1987E-09	3.1916E-08	6.1978E-09	4.0313E-08	0.04031296
3838503772965	383850	3772965	2.21083E-05	6.78686E-05	7.98079E-05	7.87452E-05	1.67385E-05	2.17683E-05	1.60227E-05	1.64917E-06	1.9321E-05	1.64917E-06	1.33942E-05	1.94352E-05	1.15208E-05	2.14325E-09	3.1108E-08	6.0381E-09	3.92891E-08	0.03928913
3838603772965	383860	3772965	2.19123E-05	6.7267E-05	7.91005E-05	7.80472E-05	1.65902E-05	2.15754E-05	1.58807E-05	1.63455E-06	1.91497E-05	1.63455E-06	1.32444E-05	1.9218E-05	1.1392E-05	2.12482E-09	3.0839E-08	5.9848E-09	3.89486E-08	0.03894862
3838703772965	383870	3772965	2.18488E-05	6.7072E-05	7.88712E-05	7.7821E-05	1.65421E-05	2.15128E-05	1.58346E-05	1.62981E-06	1.90942E-05	1.62981E-06	1.30542E-05	1.89419E-05	1.12284E-05	2.1192E-09	3.0757E-08	5.9656E-09	3.88414E-08	0.03884141
3838803772965	383880	3772965	2.1778E-05	6.68548E-05	7.86157E-05	7.7569E-05	1.64885E-05	2.14432E-05	1.57833E-05	1.62453E-06	1.90324E-05	1.62453E-06	1.28608E-05	1.86613E-05	1.1062E-05	2.11292E-09	3.0664E-08	5.9454E-09	3.87219E-08	0.03872192
3838903772965	383890	3772965	2.15548E-05	6.61696E-05	7.78101E-05	7.6774E-05	1.63195E-05	2.12234E-05	1.56216E-05	1.60788E-06	1.88374E-05	1.60788E-06	1.27142E-05	1.84485E-05	1.09359E-05	2.09235E-09	3.0363E-08	5.8875E-09	3.83429E-08	0.03834287
3839003772965	383900	3772965	2.1328E-05	6.54733E-05	7.69913E-05	7.59661E-05	1.61478E-05	2.10001E-05	1.54572E-05	1.59096E-06	1.86391E-05	1.59096E-06	1.25676E-05	1.82358E-05	1.08098E-05	2.07175E-09	3.0064E-08	5.8272E-09	3.7963E-08	0.03796304
3839103772965	383910	3772965	2.06167E-05	6.32898E-05	7.44236E-05	7.34326E-05	1.56093E-05	2.02997E-05	1.49417E-05	1.5379E-06	1.80175E-05	1.5379E-06	1.25239E-05	1.81724E-05	1.07723E-05	2.00526E-09	2.9094E-08	5.6365E-09	3.67359E-08	0.03673591
3829703772975	382970	3772975	1.71165E-05	5.25447E-05	6.17882E-05	6.09655E-05	1.29592E-05	1.68533E-05	1.2405E-05	1.2768E-06	1.49586E-05	1.2768E-06	9.64792E-06	1.39993E-05	8.29853E-06	2.14813E-09	2.9364E-08	5.3883E-09	3.69002E-08	0.03690015
3829803772975	382980	3772975	1.74975E-05	5.37144E-05	6.31638E-05	6.23227E-05	1.32477E-05	1.72285E-05	1.26811E-05	1.30523E-06	1.52916E-05	1.30523E-06	9.39838E-06	1.36373E-05	8.08389E-06	2.20022E-09	3.006E-08	5.5108E-09	3.77705E-08	0.03777053
3829903772975	382990	3772975	1.79421E-05	5.50792E-05	6.47686E-05	6.39062E-05	1.35843E-05	1.76662E-05	1.30033E-05	1.33839E-06	1.56801E-05	1.33839E-06	9.34847E-06	1.35648E-05	8.04096E-06	2.25795E-09	3.0839E-08	5.6521E-09	3.87487E-08	0.03874868
3830003772975	383000	3772975	1.84066E-05	5.65052E-05	6.64454E-05	6.55607E-05	1.3936E-05	1.81236E-05	1.334E-05	1.37304E-06	1.6086E-05	1.37304E-06	9.30168E-06	1.34969E-05	8.00071E-06	2.31778E-09	3.1647E-08	5.7991E-09	3.97639E-08	0.03976392
3830103772975	383010	3772975	1.88857E-05	5.79757E-05	6.81747E-05	6.72669E-05	1.42987E-05	1.85953E-05	1.36871E-05	1.40877E-06	1.65047E-05	1.40877E-06	9.25177E-06	1.34245E-05	7.95779E-06	2.37875E-09	3.2472E-08	5.9497E-09	4.08003E-08	0.0408003
3830203772975	383020	3772975	1.9372E-05	5.94686E-05	6.99301E-05	6.8999E-05	1.46668E-05	1.90741E-05	1.40396E-05	1.44505E-06	1.69297E-05	1.44505E-06	9.19875E-06	1.33476E-05	7.91217E-06	2.44003E-09	3.3303E-08	6.1016E-09	4.18443E-08	0.04184435
3830303772975	383030	3772975	1.98709E-05	6.10004E-05	7.17315E-05	7.07763E-05	1.50446E-05	1.95654E-05	1.44012E-05	1.48227E-06	1.73658E-05	1.48227E-06	9.13636E-06	1.32571E-05	7.85851E-06	2.50233E-09	3.4149E-08	6.2567E-09	4.29083E-08	0.04290833
3830403772975	383040	3772975	2.04516E-05	6.27829E-05	7.38275E-05	7.28445E-05	1.54843E-05	2.01371E-05	1.4822E-05	1.52559E-06	1.78732E-05	1.52559E-06	9.17067E-06	1.33068E-05	7.88803E-06	2.57383E-09	3.5124E-08	6.4366E-09	4.41341E-08	0.0441341
3830503772975	383050	3772975	2.1074E-05	6.46935E-05	7.60743E-05	7.50613E-05	1.59555E-05	2.075E-05	1.52731E-05	1.57201E-06	1.84171E-05	1.57201E-06	9.2237E-06	1.33838E-05	7.93364E-06	2.64979E-09	3.616E-08	6.629E-09	4.54391E-08	0.04543914
3830603772975	383060	3772975	2.17272E-05	6.66988E-05	7.84323E-05	7.7388E-05	1.645E-05	2.13931E-05	1.57465E-05	1.62074E-06	1.8988E-05	1.62074E-06	9.27361E-06	1.34562E-05	7.97657E-06	2.72868E-09	3.7239E-08	6.8296E-09	4.67977E-08	0.04679774
3830703772975	383070	3772975	2.24059E-05	6.87821E-05	8.08821E-05	7.98052E-05	1.69638E-05	2.20613E-05	1.62384E-05	1.67136E-06	1.95811E-05	1.67136E-06	9.29544E-06	1.34879E-05	7.99535E-06	2.80962E-09	3.8349E-08	7.0363E-09	4.81948E-08	0.04819483
3830803772975	383080	3772975	2.31153E-05	7.09601E-05	8.34433E-05	8.23322E-05	1.7501E-05	2.27599E-05	1.67525E-05	1.72429E-06	2.02011E-05	1.72429E-06	9.30792E-06	1.3506E-05	8.00608E-06	2.89349E-09	3.9501E-08	7.2511E-09	4.9646E-08	0.04964598
3830903772975	383090	3772975	2.38847E-05	7.33219E-05	8.62205E-05	8.50725E-05	1.80835E-05	2.35174E-05	1.73101E-05	1.78168E-06	2.08735E-05	1.78168E-06	9.36719E-06	1.3592E-05	8.05706E-06	2.98312E-09	4.0736E-08	7.4829E-09	5.12024E-08	0.05120236
3831003772975	383100	3772975	2.47012E-05	7.58285E-05	8.91681E-05	8.79809E-05	1.87017E-05	2.43214E-05	1.79019E-05	1.84259E-06	2.15871E-05	1.84259E-06	9.42957E-06	1.36825E-05	8.11072E-06	3.07718E-09	4.2035E-08	7.7272E-09	5.28398E-08	0.05283982
3831103772975	383110	3772975	2.55631E-05	7.84744E-05	9.22795E-05	9.10508E-05	1.93543E-05	2.51701E-05	1.85266E-05	1.90688E-06	2.23403E-05	1.90688E-06	9.48884E-06	1.37685E-05	8.16169E-06	3.17499E-09	4.3391E-08	7.9831E-09	5.45486E-08	0.05454865

			EGIODemolition	EGIOSite Grubbing / Prep	EGIOMass Grading / Excavation	EGIOMass Grading / Excavation	EGIODrainage / Utilities Trenching	EGIODrainage / Utilities Trenching	EGIOFoundations / Concrete Pads	EGIOFoundations / Concrete Pads	EGIOBuilding / Structure Construction	EGIOBuilding / Structure Construction	EGIOAsphalt Paving	EGIOArchitectural Coating	EGIOLandscaping or Other Finishing	EGIOWaterside Construction (Piles)	HIWaterside Construction (Landscaping)	HIWaterside Construction (Landscaping)	KMDemolition	KMSite Grubbing / Prep
Unique Identifier	X (UTM)	Y (UTM)	2025	2025	2025	2026	2026	2027	2026	2027	2026	2027	2027	2027	2027	2027	2025	2026	2025	2025
3831203772975	383120	3772975	0.000159583	6.2591E-05	2.07282E-05	2.03011E-05	4.71402E-05	4.70674E-05	6.1936E-05	6.1896E-05	6.63412E-05	6.4751E-05	2.58158E-06	2.58158E-06	6.99142E-05	2.58158E-06	3.5607E-05	3.44918E-05	3.15811E-05	0.000137064
3831303772975	383130	3772975	0.00016438	6.4472E-05	2.13512E-05	2.09113E-05	4.8557E-05	4.84821E-05	6.37975E-05	6.37564E-05	6.83351E-05	6.66972E-05	2.65917E-06	2.65917E-06	7.20155E-05	2.65917E-06	3.67838E-05	3.56317E-05	3.27127E-05	0.000141975
3831403772975	383140	3772975	0.000169392	6.6438E-05	2.20022E-05	2.15488E-05	5.00375E-05	4.99603E-05	6.57427E-05	6.57003E-05	7.04187E-05	6.87308E-05	2.74025E-06	2.74025E-06	7.42113E-05	2.74025E-06	3.80234E-05	3.68325E-05	3.39234E-05	0.00014723
3831503772975	383150	3772975	0.000174637	6.8495E-05	2.26835E-05	2.22161E-05	5.1587E-05	5.15074E-05	6.77786E-05	6.77348E-05	7.25993E-05	7.08591E-05	2.8251E-06	2.8251E-06	7.65093E-05	2.8251E-06	3.93294E-05	3.80975E-05	3.52247E-05	0.000152878
3831603772975	383160	3772975	0.000180008	7.0602E-05	2.33812E-05	2.28994E-05	5.31736E-05	5.30916E-05	6.98632E-05	6.98181E-05	7.48322E-05	7.30385E-05	2.91199E-06	2.91199E-06	7.88625E-05	2.91199E-06	4.06802E-05	3.9406E-05	3.66074E-05	0.000158879
3831703772975	383170	3772975	0.000185748	7.2853E-05	2.41267E-05	2.36296E-05	5.4869E-05	5.47844E-05	7.20908E-05	7.20442E-05	7.72182E-05	7.53673E-05	3.00484E-06	3.00484E-06	8.1377E-05	3.00484E-06	4.21314E-05	4.08118E-05	3.81056E-05	0.000165381
3831803772975	383180	3772975	0.000191622	7.5157E-05	2.48897E-05	2.43769E-05	5.66043E-05	5.65169E-05	7.43706E-05	7.43226E-05	7.96602E-05	7.77508E-05	3.09987E-06	3.09987E-06	8.39505E-05	3.09987E-06	4.36347E-05	4.2268E-05	3.96988E-05	0.000172295
3831903772975	383190	3772975	0.00019791	7.7623E-05	2.57063E-05	2.51767E-05	5.84615E-05	5.83713E-05	7.68108E-05	7.67613E-05	8.2274E-05	8.03019E-05	3.20158E-06	3.20158E-06	8.67051E-05	3.20158E-06	4.52528E-05	4.38354E-05	4.14436E-05	0.000179868
3832003772975	383200	3772975	0.000204619	8.0255E-05	2.65778E-05	2.60302E-05	6.04435E-05	6.03502E-05	7.94149E-05	7.93636E-05	8.50632E-05	8.30243E-05	3.31012E-06	3.31012E-06	8.96446E-05	3.31012E-06	4.69983E-05	4.55262E-05	4.33581E-05	0.000188177
3832103772975	383210	3772975	0.000211338	8.289E-05	2.74505E-05	2.68849E-05	6.24281E-05	6.23318E-05	8.20224E-05	8.19695E-05	8.78562E-05	8.57504E-05	3.4188E-06	3.4188E-06	9.2588E-05	3.4188E-06	4.87724E-05	4.72448E-05	4.537E-05	0.000196909
3832203772975	383220	3772975	0.000218146	8.556E-05	2.83348E-05	2.7751E-05	6.44393E-05	6.43399E-05	8.46648E-05	8.46102E-05	9.06866E-05	8.85129E-05	3.52894E-06	3.52894E-06	9.55708E-05	3.52894E-06	5.05986E-05	4.90138E-05	4.75131E-05	0.00020621
3832303772975	383230	3772975	0.000224667	8.8118E-05	2.91818E-05	2.85806E-05	6.63655E-05	6.62631E-05	8.71957E-05	8.71394E-05	9.33974E-05	9.11587E-05	3.63443E-06	3.63443E-06	9.84276E-05	3.63443E-06	5.23889E-05	5.0748E-05	4.97196E-05	0.000215787
3832403772975	383240	3772975	0.000229661	9.0076E-05	2.98305E-05	2.92159E-05	6.78408E-05	6.77361E-05	8.91339E-05	8.90764E-05	9.54735E-05	9.31851E-05	3.71522E-06	3.71522E-06	0.000100615	3.71522E-06	5.40698E-05	5.23762E-05	5.20257E-05	0.000225795
3832503772975	383250	3772975	0.000230559	9.0429E-05	2.99472E-05	2.93301E-05	6.81061E-05	6.8001E-05	8.94825E-05	8.94247E-05	9.58469E-05	9.35495E-05	3.72975E-06	3.72975E-06	0.000101009	3.72975E-06	5.42313E-05	5.25326E-05	5.33971E-05	0.000231747
3832603772975	383260	3772975	0.000236254	9.2662E-05	3.06868E-05	3.00546E-05	6.97882E-05	6.96805E-05	9.16926E-05	9.16334E-05	9.82142E-05	9.58601E-05	3.82187E-06	3.82187E-06	0.000103504	3.82187E-06	5.64593E-05	5.46909E-05	5.72919E-05	0.000248651
3832703772975	383270	3772975	0.000241014	9.4529E-05	3.13052E-05	3.06602E-05	7.11944E-05	7.10846E-05	9.35402E-05	9.34798E-05	0.000100193	9.77916E-05	3.89888E-06	3.89888E-06	0.000105589	3.89888E-06	5.81079E-05	5.62878E-05	6.09014E-05	0.000264317
3832803772975	383280	3772975	0.000241463	9.4705E-05	3.13635E-05	3.07173E-05	7.13271E-05	7.12171E-05	9.37145E-05	9.3654E-05	0.00010038	9.79739E-05	3.90615E-06	3.90615E-06	0.000105786	3.90615E-06	5.87178E-05	5.68786E-05	6.31985E-05	0.000274286
3832903772975	383290	3772975	0.000240233	9.4223E-05	3.12037E-05	3.05608E-05	7.09636E-05	7.08541E-05	9.32369E-05	9.31767E-05	9.98684E-05	9.74746E-05	3.88624E-06	3.88624E-06	0.000105247	3.88624E-06	5.87788E-05	5.69377E-05	6.46287E-05	0.000280493
3833003772975	383300	3772975	0.000245056	9.6114E-05	3.18302E-05	3.11744E-05	7.23884E-05	7.22767E-05	9.51089E-05	9.50475E-05	0.000101874	9.94317E-05	3.96427E-06	3.96427E-06	0.00010736	3.96427E-06	6.03251E-05	5.84356E-05	6.72561E-05	0.000291896
3833103772975	383310	3772975	0.000249538	9.7872E-05	3.24123E-05	3.17445E-05	7.37124E-05	7.35986E-05	9.68484E-05	9.67859E-05	0.000103737	0.00010125	4.03677E-06	4.03677E-06	0.000109324	4.03677E-06	6.17782E-05	5.98432E-05	6.97863E-05	0.000302877
3833203772975	383320	3772975	0.000251676	9.8711E-05	3.269E-05	3.20165E-05	7.43438E-05	7.42291E-05	9.76781E-05	9.76151E-05	0.000104625	0.000102118	4.07135E-06	4.07135E-06	0.00011026	4.07135E-06	6.26177E-05	6.06564E-05	7.17008E-05	0.000311187
3833303772975	383330	3772975	0.000251721	9.8728E-05	3.26958E-05	3.20222E-05	7.43571E-05	7.42424E-05	9.76955E-05	9.76325E-05	0.000104644	0.000102136	4.07208E-06	4.07208E-06	0.00011028	4.07208E-06	6.28922E-05	6.09223E-05	7.29659E-05	0.000316677
3833403772975	383340	3772975	0.000250868	9.8394E-05	3.2585E-05	3.19136E-05	7.41051E-05	7.39907E-05	9.73644E-05	9.73015E-05	0.000104289	0.00010179	4.05828E-06	4.05828E-06	0.000109906	4.05828E-06	6.2903E-05	6.09327E-05	7.38439E-05	0.000320488
3833503772975	383350	3772975	0.000249475	9.7848E-05	3.24042E-05	3.17365E-05	7.36938E-05	7.35801E-05	9.6824E-05	9.67615E-05	0.000103711	0.000101225	4.03576E-06	4.03576E-06	0.000109296	4.03576E-06	6.27487E-05	6.07833E-05	7.44369E-05	0.000323061
3833603772975	383360	3772975	0.000247095	9.6914E-05	3.2095E-05	3.14337E-05	7.29907E-05	7.28781E-05	9.59002E-05	9.58383E-05	0.000102721	0.000100259	3.99725E-06	3.99725E-06	0.000108253	3.99725E-06	6.2302E-05	6.03506E-05	7.46066E-05	0.000323798
3833703772975	383370	3772975	0.000246799	9.6798E-05	3.20565E-05	3.1396E-05	7.29031E-05	7.27906E-05	9.57852E-05	9.57234E-05	0.000102598	0.000100139	3.99246E-06	3.99246E-06	0.000108124	3.99246E-06	6.23756E-05	6.04218E-05	7.52878E-05	0.000326754
3833803772975	383380	3772975	0.000249107	9.7703E-05	3.23563E-05	3.16897E-05	7.3585E-05	7.34715E-05	9.66811E-05	9.66187E-05	0.000103558	0.000101075	4.0298E-06	4.0298E-06	0.000109135	4.0298E-06	6.31075E-05	6.11308E-05	7.66615E-05	0.000332716
3833903772975	383390	3772975	0.000250454	9.8232E-05	3.25313E-05	3.18611E-05	7.3983E-05	7.38689E-05	9.7204E-05	9.71413E-05	0.000104118	0.000101622	4.05159E-06	4.05159E-06	0.000109725	4.05159E-06	6.35685E-05	6.15774E-05	7.76617E-05	0.000337057
3834003772975	383400	3772975	0.00024979	9.7971E-05	3.2445E-05	3.17765E-05	7.37867E-05	7.36728E-05	9.6946E-05	9.68835E-05	0.000103841	0.000101352	4.04084E-06	4.04084E-06	0.000109434	4.04084E-06	6.34842E-05	6.14957E-05	7.79718E-05	0.000338403
3834103772975	383410	3772975	0.000248119	9.7316E-05	3.2228E-05	3.1564E-05	7.32932E-05	7.31801E-05	9.62976E-05	9.62355E-05	0.000103147	0.000100674	4.01381E-06	4.01381E-06	0.000108702	4.01381E-06	6.31218E-05	6.11447E-05	7.79016E-05	0.000338099
3834203772975	383420	3772975	0.000244329	9.5829E-05	3.17357E-05	3.10818E-05	7.21735E-05	7.20621E-05	9.48265E-05	9.47653E-05	0.000101571	9.91365E-05	3.9525E-06	3.9525E-06	0.000107041	3.9525E-06	6.2189E-05	6.02411E-05	7.71322E-05	0.000334759
3834303772975	383430	3772975	0.000237395	9.3109E-05	3.0835E-05	3.01997E-05	7.01252E-05	7.0017E-05	9.21353E-05	9.20759E-05	9.86884E-05	9.63229E-05	3.84032E-06	3.84032E-06	0.000104004	3.84032E-06	6.04077E-05	5.85156E-05	7.5376E-05	0.000327137
3834403772975	383440	3772975	0.000230164	9.0274E-05	2.98958E-05	2.92799E-05	6.79893E-05	6.78844E-05	8.93291E-05	8.92715E-05	9.56826E-05	9.33891E-05	3.72336E-06	3.72336E-06	0.000100836	3.72336E-06	5.85402E-05	5.67066E-05	7.34524E-05	0.000318789
3834503772975	383450	3772975	0.00022049	8.6479E-05	2.86393E-05	2.80493E-05	6.51318E-05	6.50313E-05	8.55747E-05	8.55194E-05	9.16611E-05	8.94641E-05	3.56687E-06	3.56687E-06	9.65978E-05	3.56687E-06	5.6018E-05	5.42634E-05	7.07028E-05	0.000306855
3834603772975	383460	3772975	0.000210224	8.2453E-05	2.73058E-05	2.67432E-05	6.20991E-05	6.20033E-05	8.15901E-05	8.15375E-05	8.73932E-05	8.52985E-05	3.40079E-06	3.40079E-06	9.21E-05	3.40079E-06	5.33361E-05	5.16655E-05	6.76771E-05	0.000293723
3834703772975	383470	3772975	0.000200469	7.8627E-05	2.60388E-05	2.55023E-05	5.92177E-05	5.91263E-05	7.78043E-05	7.77541E-05	8.33382E-05	8.13406E-05	3.24299E-06	3.24299E-06	8.78266E-05	3.24299E-06	5.0787E-05	4.91962E-05	6.47396E-05	0.000280974
3834803772975	383480	3772975	0.000191937	7.528E-05	2.49305E-05	2.44168E-05	5.66971E-05	5.66097E-05	7.44926E-05	7.44446E-05	7.97909E-05	7.78784E-05	3.10495E-06	3.10495E-06	8.40883E-05	3.10495E-06	4.85572E-05	4.70363E-05	6.21461E-05	0.000269719
3834903772975	383490	3772975	0.000183772	7.2078E-05	2.387E-05	2.33782E-05	5.42853E-05	5.42016E-05	7.13238E-05	7.12778E-05	7.63967E-05	7.45655E-05	2.97287E-06	2.97287E-06	8.05113E-05	2.97287E-06	4.64242E-05	4.49701E-05	5.96319E-05	0.000258806
3835003772975	383500	3772975	0.000175059	6.8661E-05	2.27383E-05	2.22698E-05	5.17117E-05	5.16319E-05	6.79424E-05	6.78986E-05	7.27748E-05	7.10304E-05	2.83193E-06	2.83193E-06	7.66943E-05	2.83193E-06	4.41478E-05	4.2765E-05	5.68913E-05	0.000246912
3835103772975	383510	3772975	0.000166455	6.5286E-05	2.16207E-05	2.11752E-05	4.91699E-05	4.9094E-05	6.46028E-05	6.45611E-05	6.91977E-05	6.7539E-05	2.69273E-06	2.69273E-06	7.29245E-05	2.69273E-06	4.19036E-05	4.05911E-05	5.4153E-05	0.000235028
3835203772975	383520	3772975	0.000158586	6.22E-05	2.05987E-05	2.01743E-05	4.68456E-05	4.67734E-05	6.15491E-05	6.15093E-05	6.59267E-05	6.43465E-05	2.56545E-06	2.56545E-06	6.94774E-05	2.56545E-06	3.98586E-05	3.86101E-05	5.16342E-05	0.000224096
3835303772975	383530	3772975	0.000152497	5.9811E-05	1.98077E-05	1.93996E-05	4.50467E-05	4.49772E-05	5.91855E-05	5.91473E-05	6.33951E-05	6.18755E-05	2.46693E-06	2.46693E-06	6.68094E-05	2.46693E-06	3.82728E-05	3.7074E-05	4.96857E-05	0.000215639
3835403772975	383540	3772975	0.00014673	5.755E-05	1.90587E-05	1.8666E-05	4.33434E-05	4.32765E-05	5.69475E-05	5.69108E-05	6.09979E-05	5.95358E-05	2.37365E-06	2.37365E-06	6.42831E-05	2.37365E-06	3.67695E-05	3.56178E-05	4.78209E-05	0.000207546
3835503772975	383550	3772975	0.000141943	5.5672E-05	1.84368E-05	1.8057E-05	4.19292E-05	4.18645E-05	5.50895E-05	5.50539E-05	5.90077E-05	5.75933E-05	2.2962E-06	2.2962E-06	6.21857E-05	2.2962E-06	3.55191E-05	3.44066E-05	4.62639E-05	0.000200789
3835603772975	383560	3772975	0.000137955	5.4108E-05	1.79188E-05	1.75496E-05	4.07511E-05	4.06883E-05	5.35417E-05	5.35071E-05	5.73498E-05	5.59752E-05	2.23169E-06	2.23169E-06	6.04386E-05	2.23169E-06	3.44751E-05	3.33953E-05	4.49581E-05	0.000195121
3835703772975	383570	3772975	0.000134128	5.2607E-05	1.74218E-05	1.70629E-05	3.96209E-05	3.95597E-05	5.20566E-05	5.2023E-05	5.57592E-05	5.44226E-05	2.16979E-06	2.16979E-06	5.87622E-05	2.16979E-06	3.34687E-05	3.24204E-05	4.36908E-05	0.000189621
3835803772975	383580	3772975	0.000130796	5.13E-05	1.6989E-05	1.6639E-05	3.86365E-05	3.85769E-05	5.07633E-05	5.07306E-05	5.43739E-05	5.30705E-05	2.11588E-06	2.11588E-06	5.73023E-05	2.11588E-06	3.25933E-05	3.15724E-05	4.25796E-05	0.000184799
3835903772975	383590	3772975	0.000127598	5.0046E-05	1.65737E-05	1.62322E-05	3.7692E-05	3.76338E-05	4.95223E-05	4.94904E-05	5.30446E-05	5.17731E-05	2.06416E-06	2.06416E-06	5.59014E-05	2.06416E-06	3.17538E-05	3.07592E-05	4.15092E-05	0.000180153
3836003772975	383600	3772975	0.000125048	4.9045E-05	1.62423E-05	1.59077E-05	3.69384E-05	3.68814E-05	4.85323E-05	4.8501E-05	5.19841E-05	5.07381E-05	2.02289E-06	2.02289E-06	5.47839E-05	2.02289E-06	3.10792E-05	3.01058E-05	4.0647E-05	0.000176411
3836103772975	383610	3772975	0.000123386	4.8394E-05	1.60265E-05	1.56963E-05	3.64476E-05	3.63914E-05	4.78874E-05	4.78565E-05	5.12933E-05	5.00639E-05	1.99601E-06	1.99601E-06	5.40559E-05	1.99601E-06	3.06326E-05	2.96731E-05	4.00835E-05	0.000173965
3836203772975	383620	3772975	0.000121805	4.7774E-05	1.58212E-05	1.54952E-05	3.59806E-05	3.59251E-05	4.72738E-05	4.72433E-05	5.06362E-05	4.94224E-05	1.97044E-06	1.97044E-06	5.33633E-05	1.97044E-06	3.0211E-05	2.92647E-05	3.95539E-05	0.000171667
3836303772975	383630	3772975	0.00011982	4.6995E-05	1.55633E-05	1.52427E-05	3.53943E-05	3.53396E-05	4.65034E-05	4.64734E-05	4.9811E-05	4.8617E-05	1.93833E-06	1.93833E-06	5.24937E-05	1.93833E-06	2.96872E-05	2.87573E-05	3.88795E-05	0.00016874
3836403772975	383640	3772975	0.000117817	4.6209E-05	1.53032E-05	1.49879E-05	3.48026E-05	3.47489E-05	4.5726E-05	4.56965E-05	4.89783E-05	4.78043E-05	1.90592E-06	1.90592E-06	5.16162E-05	1.90592E-06	2.91598E-05	2.82464E-05	3.82006E-05	0.000165793
3836503772975	383650	3772975	0.000116191	4.5572E-05	1.5092E-05	1.47811E-05	3.43223E-05	3.42694E-05	4.50951E-05	4.5066E-05	4.83024E-05	4.71447E-05	1.87962E-06	1.87962E-06	5.09039E-05	1.87962E-06	2.8731E-05	2.78311E-05	3.76529E-05	0.000163416
3836603772975	383660	3772975	0.000115347	4.5241E-05	1.49823E-05	1.46736E-05	3.40729E-05	3.40204E-05	4.47674E-05	4.47385E-05	4.79515E-05	4.68021E-05	1.86596E-06	1.86596E-06	5.0534E-05	1.86596E-06	2.85068E-05	2.76139E-05	3.73768E-05	0.000162218
3836703772975	383670	3772975	0.000114521	4.4917E-05	1.4875E-05	1.45685E-05	3.38288E-05	3.37766E-05	4.44467E-05	4.4418E-05	4.76079E-05	4.64668E-05	1.8526E-06	1.8526E-06	5.0172E-05	1.8526E-06	2.82915E-05	2.74054E-05	3.71075E-05	0.000161049
3836803772975	383680	3772975	0.000113227	4.4409E-05	1.4707E-05	1.4404E-05	3.34468E-05	3.33952E-05	4.39447E-05	4.39163E-05	4.70702E-05	4.5942E-05	1.83167E-06	1.83167E-06	4.96053E-05	1.83167E-06	2.79543E-05	2.70787E-05	3.66776E-05	0.000159183
3836903772975	383690	3772975	0.000111763	4.3835E-05	1.45168E-05	1.42177E-05	3.30143E-05	3.29634E-05	4.33765E-05	4.33485E-05	4.64616E-05	4.53479E-05	1.80799E-06	1.80799E-06	4.89639E-05	1.80799E-06	2.75758E-05	2.6712E-05	3.61887E-05	0.000157062
3837003772975	383700	3772975	0.000110317	4.3268E-05	1.4329E-05	1.40338E-05	3.258711E-05	3.25368E-05	4.28152E-05	4.27876E-05	4.58604E-05	4.47612E-05	1.7846E-06	1.7846E-06	4.83304E-05	1.7846E-06	2.72008E-05	2.63489E-05	3.57044E-05	0.00015496
3837103772975	383710	3772975	0.000109015	4.2757E-05	1.41598E-05	1.38681E-05	3.22024E-05	3.21527E-05	4.23097E-05	4.22824E-05	4.5319E-05	4.42327E-05	1.76353E-06	1.76353E-06	4.77598E-05	1.76353E-06	2.68654E-05	2.60239E-05	3.52677E-05	0.000153064
3837203772975	383720	3772975	0.000107667	4.2229E-05	1.39848E-05	1.36967E-05	3.18044E-05	3.17553E-05	4.17868E-05	4.17599E-05	4.47589E-05	4.36861E-05	1.74173E-06	1.74173E-06	4.71695E-05	1.74173E-06	2.6521E-05	2.56903E-05	3.48151E-05	0.0001511
3837303772975	383730	3772975	0.000105988	4.157E-05	1.37667E-05	1.3483E-05	3.13083E-05	3.126E-05	4.1135E-05	4.11084E-05	4.40607E-05	4.30046E-05	1.71456E-06	1.71456E-06	4.64337E-05	1.71456E-06	2.60886E-05	2.52715E-05	3.42493E-05	0.000148644
3837403772975	383740	3772975	0.000104128	4.0841E-05	1.35252E-05	1.32465E-05	3.0759E-05	3.07116E-05	4.04134E-05	4.03873E-05	4.32877E-05	4.22502E-05	1.68448E-06	1.68448E-06	4.56191E-05	1.68448E-06	2.56079E-05	2.48058E-05	3.36202E-05	0.000145914
3837503772975	383750	3772975	0.000102341	4.014E-05	1.3293E-05	1.30191E-05	3.0231E-05	3.01844E-05	3.97196E-05	3.9694E-05	4.25447E-05	4.15249E-05	1.65557E-06	1.65557E-06	4.48361E-05	1.65557E-06	2.5145E-05	2.43574E-05	3.30159E-05	0.000143291
3837603772975	383760	3772975	0.000101066	3.9639E-05	1.31273E-05	1.28569E-05	2.98543E-05	2.98082E-05	3.92246E-05	3.91993E-05	4.20145E-05	4.10074E-05	1.63494E-06	1.63494E-06	4.42773E-05	1.63494E-06	2.48168E-05	2.40394E-05	3.25859E-05	0.000141425
3837703772975	383770	3772975	9.98081E-05	3.9146E-05	1.2964E-05	1.26969E-05	2.94828E-05	2.94373E-05	3.87366E-05	3.87116E-05	4.14917E-05	4.04972E-05	1.61459E-06	1.61459E-06	4.37264E-05	1.61459E-06	2.44957E-05	2.37284E-05	3.21673E-05	0.000139608
3837803772975	383780	3772975	9.85506E-05	3.8653E-05	1.28007E-05	1.25369E-05	2.91114E-05	2.90665E-05	3.82485E-05	3.82239E-05	4.0969E-05	3.9987E-05	1.59425E-06	1.59425E-06	4.31755E-05	1.59425E-06	2.41763E-05	2.34191E-05	3.17486E-05	0.000137791
3837903772975	383790	3772975	9.72931E-05	3.816E-05	1.26373E-05	1.2377E-05	2.87399E-05	2.86956E-05	3.77605E-05	3.77361E-05	4.04462E-05	3.94767E-05	1.57391E-06	1.57391E-06	4.26245E-05	1.57391E-06	2.38552E-05	2.3108E-05	3.13277E-05	0.000135964
3838003772975	383800	3772975	9.61075E-05	3.7695E-05	1.24833E-05	1.22261E-05	2.83897E-05	2.83459E-05	3.73003E-05	3.72763E-05	3.99533E-05	3.89957E-05	1.55473E-06	1.55473E-06	4.21051E-05	1.55473E-06	2.35521E-05	2.28144E-05	3.09294E-05	0.000134236
3838103772975	383810	3772975	9.42931E-05	3.6983E-05	1.22477E-05	1.19953E-05	2.78537E-05	2.78108E-05	3.65962E-05	3.65726E-05	3.91991E-05	3.82595E-05	1.52538E-06	1.52538E-06	4.13102E-05	1.52538E-06	2.30785E-05	2.23556E-05	3.03161E-05	0.000131574
3838203772975	383820	3772975	9.24608E-05	3.6264E-05	1.20097E-05	1.17622E-05	2.73125E-05	2.72703E-05	3.5885E-05	3.58619E-05	3.84373E-05	3.7516E-05	1.49574E-06	1.49574E-06	4.05075E-05	1.49574E-06	2.26013E-05	2.18934E-05	2.9696E-05	0.000128883
3838303772975	383830	3772975	9.04848E-05	3.5489E-05	1.1753E-05	1.15108E-05	2.67288E-05	2.66875E-05	3.51181E-05	3.50954E-05	3.76159E-05	3.67142E-05	1.46377E-06	1.46377E-06	3.96418E-05	1.46377E-06	2.20882E-05	2.13964E-05	2.90306E-05	0.000125995
3838403772975	383840	3772975	8.82213E-05	3.4602E-05	1.1459E-05	1.12229E-05	2.60601E-05	2.60199E-05	3.42396E-05	3.42175E-05	3.66749E-05	3.57958E-05	1.42715E-06	1.42715E-06	3.86501E-05	1.42715E-06	2.14981E-05	2.08247E-05	2.82657E-05	0.000122675
3838503772975	383850	3772975	8.60656E-05	3.3756E-05	1.1179E-05	1.09487E-05	2.54234E-05	2.53841E-05	3.3403E-05	3.33814E-05	3.57788E-05	3.49212E-05	1.39228E-06	1.39228E-06	3.77057E-05	1.39228E-06	2.09348E-05	2.0279E-05	2.75325E-05	0.000119493
3838603772975	383860	3772975	8.47543E-05	3.3242E-05	1.10087E-05	1.07818E-05	2.5036E-05	2.49974E-05	3.2894E-05	3.28728E-05	3.52336E-05	3.43891E-05	1.37107E-06	1.37107E-06	3.71312E-05	1.37107E-06	2.05975E-05	1.99524E-05	2.70935E-05	0.000117588
3838703772975	383870	3772975	8.37213E-05	3.2837E-05	1.08745E-05	1.06504E-05	2.47309E-05	2.46927E-05	3.24931E-05	3.24722E-05	3.48042E-05	3.397E-05	1.35436E-06	1.35436E-06	3.66787E-05	1.35436E-06	2.03302E-05	1.96934E-05	2.67472E-05	0.000116085
3838803772975	383880	3772975	8.28141E-05	3.2481E-05	1.07567E-05	1.0535E-05	2.44629E-05	2.44251E-05	3.2141E-05	3.21203E-05	3.44271E-05	3.36019E-05	1.33968E-06	1.33968E-06	3.62812E-05	1.33968E-06	2.0097E-05	1.94675E-05	2.64394E-05	0.000114749

			KMMass Grading / Excavation	KMMass Grading / Excavation	KMDrainage / Utilities Trenching	KMFoundations / Concrete Pads	KMBuilding / Structure Construction	KMAsphalt Paving	KMArchitectural Coating	KMLandscaping or Other Finishing	KMWaterside Construction (Piles)	EWNDemolition	EWNSite Grubbing / Prep	EWNDrainage / Utilities Trenching	EWNDrainage / Utilities Trenching	EWNDrainage / Utilities Trenching	EWNFoundation s / Concrete Pads	EWNBuilding / Structure Construction	EWNAsphalt Paving	EWNLandscaping or Other Finishing	EWNWaterside Construction (Piles)
Unique Identifier	X (UTM)	Y (UTM)	2025	2026	2026	2026	2026	2026	2026	2026	2026	2027	2027	2027	2028	2029	2029	2029	2029	2029	2029
3831203772975	383120	3772975	0.000104183	0.000103105	3.7026E-05	1.9594E-05	6.72986E-05	2.16204E-06	2.16204E-06	6.94606E-05	2.16204E-06	0.000169438	9.2346E-06	2.16846E-05	2.12658E-05	2.08258E-05	1.8039E-05	3.91707E-05	2.78678E-06	4.05641E-05	2.78678E-06
3831303772975	383130	3772975	0.000107916	0.000106799	3.83526E-05	2.02961E-05	6.97099E-05	2.2395E-06	2.2395E-06	7.19494E-05	2.2395E-06	0.000175158	9.54633E-06	2.24166E-05	2.19837E-05	2.15288E-05	1.8648E-05	4.0493E-05	2.88086E-06	4.19334E-05	2.88086E-06
3831403772975	383140	3772975	0.00011191	0.000110752	3.97721E-05	2.10472E-05	7.22899E-05	2.32239E-06	2.32239E-06	7.46123E-05	2.32239E-06	0.000181184	9.87475E-06	2.31878E-05	2.274E-05	2.22695E-05	1.92895E-05	4.1886E-05	2.97997E-06	4.3376E-05	2.97997E-06
3831503772975	383150	3772975	0.000116203	0.000115001	4.12977E-05	2.18546E-05	7.50629E-05	2.41147E-06	2.41147E-06	7.74744E-05	2.41147E-06	0.000187516	1.02199E-05	2.39982E-05	2.35347E-05	2.30478E-05	1.99637E-05	4.33499E-05	3.08411E-06	4.4892E-05	3.08411E-06
3831603772975	383160	3772975	0.000120765	0.000119515	4.29188E-05	2.27125E-05	7.80095E-05	2.50613E-06	2.50613E-06	8.05156E-05	2.50613E-06	0.000194063	1.05767E-05	2.4836E-05	2.43564E-05	2.38524E-05	2.06607E-05	4.48634E-05	3.19179E-06	4.64593E-05	3.19179E-06
3831703772975	383170	3772975	0.000125707	0.000124406	4.46753E-05	2.3642E-05	8.1202E-05	2.6087E-06	2.6087E-06	8.38107E-05	2.6087E-06	0.000201107	1.09606E-05	2.57375E-05	2.52405E-05	2.47183E-05	2.14106E-05	4.64919E-05	3.30765E-06	4.81457E-05	3.30765E-06
3831803772975	383180	3772975	0.000130963	0.000129608	4.65432E-05	2.46305E-05	8.45971E-05	2.71777E-06	2.71777E-06	8.73148E-05	2.71777E-06	0.000208389	1.13574E-05	2.66694E-05	2.61544E-05	2.56133E-05	2.21858E-05	4.81752E-05	3.42741E-06	4.98889E-05	3.42741E-06
3831903772975	383190	3772975	0.000136719	0.000135304	4.85888E-05	2.5713E-05	8.83152E-05	2.83722E-06	2.83722E-06	9.11525E-05	2.83722E-06	0.000216222	1.17844E-05	2.76719E-05	2.71375E-05	2.6576E-05	2.30198E-05	4.99861E-05	3.55624E-06	5.17642E-05	3.55624E-06
3832003772975	383200	3772975	0.000143035	0.000141555	5.08335E-05	2.69009E-05	9.23951E-05	2.96829E-06	2.96829E-06	9.53634E-05	2.96829E-06	0.000224659	1.22442E-05	2.87518E-05	2.81965E-05	2.76131E-05	2.39181E-05	5.19367E-05	3.69502E-06	5.37842E-05	3.69502E-06
3832103772975	383210	3772975	0.000149672	0.000148123	5.31922E-05	2.81491E-05	9.66824E-05	3.10602E-06	3.10602E-06	9.97884E-05	3.10602E-06	0.00023322	1.27108E-05	2.98473E-05	2.92709E-05	2.86653E-05	2.48295E-05	5.39157E-05	3.83581E-06	5.58336E-05	3.83581E-06
3832203772975	383220	3772975	0.000156742	0.00015512	5.57048E-05	2.94788E-05	0.000101249	3.25274E-06	3.25274E-06	0.000104502	3.25274E-06	0.000242017	1.31903E-05	3.09732E-05	3.03751E-05	2.97466E-05	2.57661E-05	5.59496E-05	3.98051E-06	5.79398E-05	3.98051E-06
3832303772975	383230	3772975	0.000164021	0.000162323	5.82917E-05	3.08478E-05	0.000105951	3.40379E-06	3.40379E-06	0.000109355	3.40379E-06	0.000250608	1.36585E-05	3.20727E-05	3.14533E-05	3.08025E-05	2.66807E-05	5.79356E-05	4.12181E-06	5.99965E-05	4.12181E-06
3832403772975	383240	3772975	0.000171628	0.000169852	6.09954E-05	3.22785E-05	0.000110865	3.56166E-06	3.56166E-06	0.000114427	3.56166E-06	0.000258595	1.40937E-05	3.30947E-05	3.24556E-05	3.17841E-05	2.7531E-05	5.97818E-05	4.25315E-06	6.19084E-05	4.25315E-06
3832503772975	383250	3772975	0.000176153	0.00017433	6.26033E-05	3.31294E-05	0.000113788	3.65555E-06	3.65555E-06	0.000117443	3.65555E-06	0.000258755	1.41025E-05	3.31153E-05	3.24758E-05	3.18039E-05	2.75481E-05	5.9819E-05	4.2558E-06	6.19469E-05	4.2558E-06
3832603772975	383260	3772975	0.000189001	0.000187045	6.71695E-05	3.55458E-05	0.000122088	3.92218E-06	3.92218E-06	0.00012601	3.92218E-06	0.000268311	1.46233E-05	3.43383E-05	3.36752E-05	3.29784E-05	2.85654E-05	6.20281E-05	4.41296E-06	6.42346E-05	4.41296E-06
3832703772975	383270	3772975	0.000200909	0.00019883	7.14014E-05	3.77853E-05	0.000129779	4.1693E-06	4.1693E-06	0.000133949	4.1693E-06	0.000275011	1.49884E-05	3.51957E-05	3.4516E-05	3.38019E-05	2.92787E-05	6.35769E-05	4.52316E-06	6.58385E-05	4.52316E-06
3832803772975	383280	3772975	0.000208486	0.000206329	7.40944E-05	3.92105E-05	0.000134674	4.32655E-06	4.32655E-06	0.000139001	4.32655E-06	0.000277009	1.50974E-05	3.54514E-05	3.47668E-05	3.40475E-05	2.94915E-05	6.40389E-05	4.55603E-06	6.6317E-05	4.55603E-06
3832903772975	383290	3772975	0.000213205	0.000210998	7.57713E-05	4.00979E-05	0.000137722	4.42446E-06	4.42446E-06	0.000142147	4.42446E-06	0.000276634	1.50769E-05	3.54034E-05	3.47198E-05	3.40014E-05	2.94515E-05	6.39522E-05	4.54985E-06	6.62271E-05	4.54985E-06
3833003772975	383300	3772975	0.000221872	0.000219576	7.88517E-05	4.1728E-05	0.000143321	4.60434E-06	4.60434E-06	0.000147926	4.60434E-06	0.000283793	1.54671E-05	3.63197E-05	3.56183E-05	3.48813E-05	3.02137E-05	6.56073E-05	4.6676E-06	6.79411E-05	4.6676E-06
3833103772975	383310	3772975	0.000230219	0.000227836	8.1818E-05	4.32978E-05	0.000148713	4.77755E-06	4.77755E-06	0.00015349	4.77755E-06	0.00029047	1.5831E-05	3.71741E-05	3.64563E-05	3.5702E-05	3.09245E-05	6.71508E-05	4.77742E-06	6.95395E-05	4.77742E-06
3833203772975	383320	3772975	0.000236535	0.000234087	8.40627E-05	4.44856E-05	0.000152793	4.90862E-06	4.90862E-06	0.000157701	4.90862E-06	0.000294107	1.60292E-05	3.76396E-05	3.69127E-05	3.6149E-05	3.13117E-05	6.79916E-05	4.83723E-06	7.04102E-05	4.83723E-06
3833303772975	383330	3772975	0.000240708	0.000238217	8.55458E-05	4.52705E-05	0.000155488	4.99522E-06	4.99522E-06	0.000160484	4.99522E-06	0.00029498	1.60768E-05	3.77513E-05	3.70223E-05	3.62563E-05	3.14047E-05	6.81934E-05	4.85159E-06	7.06192E-05	4.85159E-06
3833403772975	383340	3772975	0.000243605	0.000241084	8.65753E-05	4.58153E-05	0.00015736	5.05534E-06	5.05534E-06	0.000162415	5.05534E-06	0.000294605	1.60563E-05	3.77033E-05	3.69752E-05	3.62102E-05	3.13647E-05	6.81066E-05	4.84542E-06	7.05294E-05	4.84542E-06
3833503772975	383350	3772975	0.000245561	0.00024302	8.72704E-05	4.61832E-05	0.000158623	5.09593E-06	5.09593E-06	0.000163719	5.09593E-06	0.000293441	1.59929E-05	3.75543E-05	3.68291E-05	3.60671E-05	3.12408E-05	6.78376E-05	4.82628E-06	7.02507E-05	4.82628E-06
3833603772975	383360	3772975	0.000246121	0.000243574	8.74694E-05	4.62885E-05	0.000158985	5.10755E-06	5.10755E-06	0.000164092	5.10755E-06	0.000290883	1.58535E-05	3.72271E-05	3.65082E-05	3.57528E-05	3.09686E-05	6.72464E-05	4.78422E-06	6.96385E-05	4.78422E-06
3833703772975	383370	3772975	0.000248368	0.000245798	8.82681E-05	4.67111E-05	0.000160436	5.15418E-06	5.15418E-06	0.000165591	5.15418E-06	0.000290799	1.58489E-05	3.72163E-05	3.64976E-05	3.57424E-05	3.09596E-05	6.72269E-05	4.78283E-06	6.96183E-05	4.78283E-06
3833803772975	383380	3772975	0.0002529	0.000250282	8.98786E-05	4.75634E-05	0.000163364	5.24822E-06	5.24822E-06	0.000168612	5.24822E-06	0.000293877	1.60167E-05	3.76102E-05	3.68839E-05	3.61207E-05	3.12873E-05	6.79385E-05	4.83346E-06	7.03552E-05	4.83346E-06
3833903772975	383390	3772975	0.0002562	0.000253548	9.10513E-05	4.8184E-05	0.000165495	5.3167E-06	5.3167E-06	0.000170812	5.3167E-06	0.000295692	1.61156E-05	3.78424E-05	3.71117E-05	3.63438E-05	3.14805E-05	6.8358E-05	4.8633E-06	7.07897E-05	4.8633E-06
3834003772975	383400	3772975	0.000257222	0.00025456	9.14148E-05	4.83764E-05	0.000166156	5.33793E-06	5.33793E-06	0.000171494	5.33793E-06	0.000294926	1.60739E-05	3.77445E-05	3.70156E-05	3.62497E-05	3.1399E-05	6.8181E-05	4.85071E-06	7.06063E-05	4.85071E-06
3834103772975	383410	3772975	0.000256991	0.00025433	9.13326E-05	4.83328E-05	0.000166006	5.33312E-06	5.33312E-06	0.00017134	5.33312E-06	0.00029289	1.59629E-05	3.74838E-05	3.67599E-05	3.59993E-05	3.11821E-05	6.77101E-05	4.81721E-06	7.01187E-05	4.81721E-06
3834203772975	383420	3772975	0.000254453	0.000251819	9.04305E-05	4.78555E-05	0.000164367	5.28045E-06	5.28045E-06	0.000169647	5.28045E-06	0.000288104	1.5702E-05	3.68713E-05	3.61593E-05	3.54112E-05	3.06726E-05	6.66038E-05	4.7385E-06	6.89731E-05	4.7385E-06
3834303772975	383430	3772975	0.000248659	0.000246086	8.83715E-05	4.67659E-05	0.000160624	5.16022E-06	5.16022E-06	0.000165785	5.16022E-06	0.000279207	1.52171E-05	3.57327E-05	3.50426E-05	3.43176E-05	2.97254E-05	6.4547E-05	4.59217E-06	6.6843E-05	4.59217E-06
3834403772975	383440	3772975	0.000242313	0.000239806	8.61163E-05	4.55724E-05	0.000156525	5.02853E-06	5.02853E-06	0.000161554	5.02853E-06	0.00026995	1.47126E-05	3.4548E-05	3.38808E-05	3.31798E-05	2.87399E-05	6.24069E-05	4.43991E-06	6.46269E-05	4.43991E-06
3834503772975	383450	3772975	0.000233243	0.000230829	8.28926E-05	4.38664E-05	0.000150666	4.84029E-06	4.84029E-06	0.000155506	4.84029E-06	0.000257599	1.40395E-05	3.29674E-05	3.23307E-05	3.16618E-05	2.7425E-05	5.95517E-05	4.23678E-06	6.16701E-05	4.23678E-06
3834603772975	383460	3772975	0.000223261	0.00022095	7.93452E-05	4.19892E-05	0.000144218	4.63315E-06	4.63315E-06	0.000148851	4.63315E-06	0.000244598	1.33309E-05	3.13035E-05	3.0699E-05	3.00638E-05	2.60408E-05	5.65461E-05	4.02295E-06	5.85576E-05	4.02295E-06
3834703772975	383470	3772975	0.000213571	0.00021136	7.59013E-05	4.01667E-05	0.000137959	4.43206E-06	4.43206E-06	0.000142391	4.43206E-06	0.000232316	1.26615E-05	2.97317E-05	2.91575E-05	2.85542E-05	2.47333E-05	5.37068E-05	3.82095E-06	5.56173E-05	3.82095E-06
3834803772975	383480	3772975	0.000205015	0.000202893	7.28607E-05	3.85576E-05	0.000132432	4.25451E-06	4.25451E-06	0.000136686	4.25451E-06	0.00022162	1.20786E-05	2.83627E-05	2.7815E-05	2.72395E-05	2.35945E-05	5.1234E-05	3.64502E-06	5.30565E-05	3.64502E-06
3834903772975	383490	3772975	0.000196721	0.000194685	6.99129E-05	3.69977E-05	0.000127074	4.08238E-06	4.08238E-06	0.000131156	4.08238E-06	0.000211428	1.15231E-05	2.70585E-05	2.65359E-05	2.59869E-05	2.25095E-05	4.8878E-05	3.4774E-06	5.06167E-05	3.4774E-06
3835003772975	383500	3772975	0.00018768	0.000185737	6.66999E-05	3.52973E-05	0.000121234	3.89476E-06	3.89476E-06	0.000125129	3.89476E-06	0.00020064	1.09351E-05	2.56778E-05	2.51819E-05	2.46609E-05	2.13609E-05	4.63839E-05	3.29996E-06	4.80339E-05	3.29996E-06
3835103772975	383510	3772975	0.000178646	0.000176797	6.34894E-05	3.35984E-05	0.000115399	3.7073E-06	3.7073E-06	0.000119106	3.7073E-06	0.000190073	1.03592E-05	2.43255E-05	2.38557E-05	2.33621E-05	2.02359E-05	4.39411E-05	3.12618E-06	4.55042E-05	3.12618E-06
3835203772975	383520	3772975	0.000170337	0.000168574	6.05364E-05	3.20356E-05	0.000110031	3.53486E-06	3.53486E-06	0.000113566	3.53486E-06	0.000180472	9.83594E-06	2.30967E-05	2.26506E-05	2.2182E-05	1.92137E-05	4.17214E-05	2.96825E-06	4.32056E-05	2.96825E-06
3835303772975	383530	3772975	0.000163909	0.000162213	5.82519E-05	3.08267E-05	0.000105879	3.40147E-06	3.40147E-06	0.00010928	3.40147E-06	0.000172999	9.42865E-06	2.21403E-05	2.17127E-05	2.12634E-05	1.84181E-05	3.99938E-05	2.84534E-06	4.14165E-05	2.84534E-06
3835403772975	383540	3772975	0.000157757	0.000156125	5.60657E-05	2.96697E-05	0.000101905	3.27381E-06	3.27381E-06	0.000105179	3.27381E-06	0.000165947	9.04431E-06	2.12377E-05	2.08276E-05	2.03967E-05	1.76673E-05	3.83635E-05	2.72936E-06	3.97282E-05	2.72936E-06
3835503772975	383550	3772975	0.000152621	0.000151041	5.42402E-05	2.87037E-05	9.85873E-05	3.16722E-06	3.16722E-06	0.000101754	3.16722E-06	0.000160082	8.72465E-06	2.04871E-05	2.00915E-05	1.96758E-05	1.70429E-05	3.70076E-05	2.63289E-06	3.83241E-05	2.63289E-06
3835603772975	383560	3772975	0.000148313	0.000146778	5.27093E-05	2.78936E-05	9.58047E-05	3.07782E-06	3.07782E-06	9.88825E-05	3.07782E-06	0.000155158	8.45632E-06	1.9857E-05	1.94736E-05	1.90707E-05	1.65187E-05	3.58695E-05	2.55192E-06	3.71454E-05	2.55192E-06
3835703772975	383570	3772975	0.000144132	0.000142641	5.12235E-05	2.71073E-05	9.3104E-05	2.99106E-06	2.99106E-06	9.60951E-05	2.99106E-06	0.000150449	8.19968E-06	1.92544E-05	1.88826E-05	1.84919E-05	1.60174E-05	3.47808E-05	2.47447E-06	3.60181E-05	2.47447E-06
3835803772975	383580	3772975	0.000140467	0.000139013	4.99208E-05	2.64179E-05	9.07362E-05	2.91499E-06	2.91499E-06	9.36512E-05	2.91499E-06	0.000146345	7.976E-06	1.87292E-05	1.83675E-05	1.79874E-05	1.55805E-05	3.38321E-05	2.40697E-06	3.50355E-05	2.40697E-06
3835903772975	383590	3772975	0.000136935	0.000135518	4.86658E-05	2.57537E-05	8.84551E-05	2.84171E-06	2.84171E-06	9.12968E-05	2.84171E-06	0.000142433	7.76276E-06	1.82284E-05	1.78764E-05	1.75065E-05	1.51639E-05	3.29275E-05	2.34262E-06	3.40988E-05	2.34262E-06
3836003772975	383600	3772975	0.000134091	0.000132703	4.76549E-05	2.52188E-05	8.66177E-05	2.78268E-06	2.78268E-06	8.94004E-05	2.78268E-06	0.000139263	7.58999E-06	1.78227E-05	1.74786E-05	1.71169E-05	1.48264E-05	3.21947E-05	2.29048E-06	3.334E-05	2.29048E-06
3836103772975	383610	3772975	0.000132232	0.000130864	4.69942E-05	2.48692E-05	8.54169E-05	2.7441E-06	2.7441E-06	8.8161E-05	2.7441E-06	0.000137142	7.4744E-06	1.75513E-05	1.72124E-05	1.68562E-05	1.46006E-05	3.17044E-05	2.2556E-06	3.28322E-05	2.2556E-06
3836203772975	383620	3772975	0.000130485	0.000129135	4.63734E-05	2.45406E-05	8.42884E-05	2.70785E-06	2.70785E-06	8.69963E-05	2.70785E-06	0.000135143	7.36548E-06	1.72955E-05	1.69615E-05	1.66106E-05	1.43879E-05	3.12424E-05	2.22273E-06	3.23538E-05	2.22273E-06
3836303772975	383630	3772975	0.00012826	0.000126933	4.55827E-05	2.41222E-05	8.28513E-05	2.66168E-06	2.66168E-06	8.5513E-05	2.66168E-06	0.000132693	7.23194E-06	1.6982E-05	1.6654E-05	1.63094E-05	1.4127E-05	3.0676E-05	2.18243E-06	3.17672E-05	2.18243E-06
3836403772975	383640	3772975	0.000126021	0.000124716	4.47867E-05	2.3701E-05	8.14045E-05	2.6152E-06	2.6152E-06	8.40197E-05	2.6152E-06	0.000130235	7.09799E-06	1.66674E-05	1.63455E-05	1.60073E-05	1.38653E-05	3.01078E-05	2.142E-06	3.11788E-05	2.142E-06
3836503772975	383650	3772975	0.000124214	0.000122928	4.41466E-05	2.33612E-05	8.02375E-05	2.57771E-06	2.57771E-06	8.28152E-05	2.57771E-06	0.000128229	6.98865E-06	1.64107E-05	1.60938E-05	1.57608E-05	1.36518E-05	2.9644E-05	2.10901E-06	3.06985E-05	2.10901E-06
3836603772975	383660	3772975	0.000123303	0.000122027	4.38209E-05	2.31899E-05	7.96491E-05	2.55881E-06	2.55881E-06	8.22079E-05	2.55881E-06	0.000127142	6.9294E-06	1.62715E-05	1.59573E-05	1.56271E-05	1.3536E-05	2.93926E-05	2.09113E-06	3.04382E-05	2.09113E-06
3836703772975	383670	3772975	0.000122415	0.000121148	4.35052E-05	2.30228E-05	7.90752E-05	2.54037E-06	2.54037E-06	8.16156E-05	2.54037E-06	0.000126108	6.87306E-06	1.61392E-05	1.58276E-05	1.55001E-05	1.3426E-05	2.91537E-05	2.07413E-06	3.01907E-05	2.07413E-06
3836803772975	383680	3772975	0.000120996	0.000119744	4.30011E-05	2.2756E-05	7.8159E-05	2.51094E-06	2.51094E-06	8.06699E-05	2.51094E-06	0.000124539	6.78751E-06	1.59384E-05	1.56306E-05	1.53072E-05	1.32588E-05	2.87908E-05	2.04831E-06	2.98149E-05	2.04831E-06
3836903772975	383690	3772975	0.000119384	0.000118148	4.2428E-05	2.24527E-05	7.71173E-05	2.47747E-06	2.47747E-06	7.95948E-05	2.47747E-06	0.000122777	6.69153E-06	1.5713E-05	1.54095E-05	1.50907E-05	1.30714E-05	2.83837E-05	2.01934E-06	2.93933E-05	2.01934E-06
3837003772975	383700	3772975	0.000117786	0.000116567	4.18602E-05	2.21523E-05	7.60853E-05	2.44432E-06	2.44432E-06	7.85296E-05	2.44432E-06	0.000121047	6.59722E-06	1.54915E-05	1.51924E-05	1.4878E-05	1.28871E-05	2.79836E-05	1.99088E-06	2.89791E-05	1.99088E-06
3837103772975	383710	3772975	0.000116345	0.000115141	4.13481E-05	2.18813E-05	7.51545E-05	2.41441E-06	2.41441E-06	7.75689E-05	2.41441E-06	0.0001195	6.51292E-06	1.52936E-05	1.49982E-05	1.46879E-05	1.27225E-05	2.76261E-05	1.96545E-06	2.86088E-05	1.96545E-06
3837203772975	383720	3772975	0.000114852	0.000113663	4.08175E-05	2.16005E-05	7.419E-05	2.38343E-06	2.38343E-06	7.65734E-05	2.38343E-06	0.000117915	6.42654E-06	1.50907E-05	1.47993E-05	1.44931E-05	1.25537E-05	2.72597E-05	1.93938E-06	2.82293E-05	1.93938E-06
3837303772975	383730	3772975	0.000112986	0.000111816	4.01542E-05	2.12494E-05	7.29844E-05	2.3447E-06	2.3447E-06	7.53291E-05	2.3447E-06	0.000115932	6.31846E-06	1.48369E-05	1.45504E-05	1.42493E-05	1.23426E-05	2.68012E-05	1.90676E-06	2.77546E-05	1.90676E-06
3837403772975	383740	3772975	0.00011091	0.000109762	3.94166E-05	2.08591E-05	7.16437E-05	2.30163E-06	2.30163E-06	7.39453E-05	2.30163E-06	0.000113727	6.19827E-06	1.45547E-05	1.42736E-05	1.39783E-05	1.21078E-05	2.62914E-05	1.87049E-06	2.72266E-05	1.87049E-06
3837503772975	383750	3772975	0.000108917	0.00010779	3.87082E-05	2.04842E-05	7.03561E-05	2.26026E-06	2.26026E-06	7.26164E-05	2.26026E-06	0.000111598	6.08226E-06	1.42823E-05	1.40065E-05	1.37167E-05	1.18812E-05	2.57993E-05	1.83548E-06	2.67171E-05	1.83548E-06
3837603772975	383760	3772975	0.000107498	0.000106386	3.8204E-05	2.02174E-05	6.94398E-05	2.23082E-06	2.23082E-06	7.16706E-05	2.23082E-06	0.000110105	6.00089E-06	1.40912E-05	1.38191E-05	1.35332E-05	1.17222E-05	2.54541E-05	1.81092E-06	2.63596E-05	1.81092E-06
3837703772975	383770	3772975	0.000106117	0.000105019	3.77132E-05	1.99577E-05	6.85476E-05	2.20216E-06	2.20216E-06	7.07498E-05	2.20216E-06	0.000108643	5.92118E-06	1.3904E-05	1.36355E-05	1.33534E-05	1.15665E-05	2.51161E-05	1.78687E-06	2.60095E-05	1.78687E-06
3837803772975	383780	3772975	0.000104736	0.000103652	3.72223E-05	1.96979E-05	6.76555E-05	2.1735E-06	2.1735E-06	6.9829E-05	2.1735E-06	0.000107188	5.84189E-06	1.37179E-05	1.3453E-05	1.31746E-05	1.14117E-05	2.47797E-05	1.76294E-06	2.56612E-05	1.76294E-06
3837903772975	383790	3772975	0.000103347	0.000102278	3.67288E-05	1.94368E-05	6.67585E-05	2.14468E-06	2.14468E-06	6.89032E-05	2.14468E-06	0.000105726	5.76219E-06	1.35307E-05	1.32694E-05	1.29948E-05	1.1256E-05	2.44416E-05	1.73889E-06	2.53111E-05	1.73889E-06
3838003772975	383800	3772975	0.000102033	0.000100977	3.62619E-05	1.91896E-05	6.59097E-05	2.11742E-06	2.11742E-06	6.80271E-05	2.11742E-06	0.000104355	5.68749E-06	1.33553E-05	1.30974E-05	1.28264E-05	1.111E-05	2.41248E-05	1.71635E-06	2.4983E-05	1.71635E-06
3838103772975	383810	3772975	0.00010001	9.89752E-05	3.55428E-05	1.88091E-05	6.46028E-05	2.07543E-06	2.07543E-06	6.66782E-05	2.07543E-06	0.000102173	5.56855E-06	1.3076E-05	1.28235E-05	1.25582E-05	1.08777E-05	2.36203E-05	1.68046E-06	2.46605E-05	1.68046E-06
3838203772975	383820	3772975	9.79646E-05	9.69507E-05	3.48158E-05	1.84244E-05	6.32814E-05	2.03298E-06	2.03298E-06	6.53144E-05	2.03298E-06	9.99754E-05	5.44879E-06	1.27948E-05	1.25477E-05	1.22881E-05	1.06438E-05	2.31123E-05	1.64431E-06	2.39344E-05	1.64431E-06
3838303772975	383830	3772975	9.57697E-05	9.47786E-05	3.40358E-05	1.80116E-05	6.18636E-05	1.98743E-06	1.98743E-06	6.3851E-05	1.98743E-06	9.76094E-05	5.31984E-06	1.2492E-05	1.22508E-05	1.19973E-05	1.03919E-05	2.25653E-05	1.6054E-06	2.3368E-05	1.6054E-06
3838403772975	383840	3772975	9.32463E-05	9.22813E-05	3.3139E-05	1.7537E-05	6.02336E-05	1.93506E-06	1.93506E-06	6.21686E-05	1.93506E-06	9.48836E-05	5.17128E-06	1.21431E-05	1.19086E-05	1.16622E-05	1.01017E-05	2.19352E-05	1.56057E-06	2.27155E-05	1.56057E-06
3838503772975	383850	3772975	9.08274E-05	8.98874E-05	3.22793E-05	1.70821E-05	5.86711E-05	1.88487E-06	1.88487E-06	6.05559E-05	1.88487E-06	9.22956E-05	5.03023E-06	1.18119E-05	1.15838E-05	1.13441E-05	9.82614E-06	2.13369E-05	1.518E-06	2.20959E-05	1.518E-06
3838603772975	383860	3772975	8.93791E-05	8.84541E-05	3.17646E-05	1.68097E-05	5.77355E-05	1.85481E-06	1.85481E-06	5.95903E-05	1.85481E-06	9.07565E-05	4.94635E-06	1.1615E-05	1.13907E-05	1.1155E-05	9.66229E-06	2.09811E-05	1.49269E-06	2.17274E-05	1.49269E-06
3838703772975	383870	3772975	8.82368E-05	8.73236E-05	3.13587E-05	1.65949E-05	5.69976E-05	1.83111E-06	1.83111E-06	5.88288E-05	1.83111E-06	8.95468E-05	4.88041E-06	1.14601E-05	1.12388E-05	1.10063E-05	9.53349E-06	2.07014E-05	1.47279E-06	2.14378E-05	1.47279E-06
3838803772975	383880	3772975	8.72215E-05	8.63188E-05	3.09978E-05	1.64039E-05	5.63418E-05

			ISDemolition	ISDrainage / Utilities Trenching	ISDrainage / Utilities Trenching	ISAsphalt Paving	ISAsphalt Paving	SVDemolition	SVSite Grubbing / Prep	SVMass Grading / Excavation	SVMass Grading / Excavation	SVDrainage / Utilities Trenching	SVFoundations / Concrete Pads	SVBuilding / Structure Construction	SVBuilding / Structure Construction	SVAsphalt Paving	SVAsphalt Paving	SVArchitectural Coating	SVArchitectural Coating	SVLandscaping or Other Finishing	SVLandscaping or Other Finishing
Unique Identifier	X (UTM)	Y (UTM)	2027	2027	2028	2027	2028	2027	2027	2027	2028	2028	2028	2028	2029	2028	2029	2028	2029	2028	2029
3831203772975	383120	3772975	1.59605E-05	6.42669E-06	6.2618E-06	1.65978E-06	1.54616E-06	0.000100143	7.19977E-05	4.85429E-05	4.79266E-05	3.40051E-05	1.08025E-05	1.54753E-05	1.48848E-05	1.52153E-06	1.41562E-06	1.52153E-06	1.41562E-06	1.54753E-05	1.48848E-05
3831303772975	383130	3772975	1.64831E-05	6.6371E-06	6.46681E-06	1.71412E-06	1.59678E-06	0.000103671	7.4534E-05	5.0253E-05	4.96149E-05	3.5203E-05	1.11831E-05	1.60205E-05	1.54092E-05	1.57513E-06	1.46549E-06	1.57513E-06	1.46549E-06	1.60205E-05	1.54092E-05
3831403772975	383140	3772975	1.70434E-05	6.86271E-06	6.68663E-06	1.77239E-06	1.65106E-06	0.000107458	7.72561E-05	5.20883E-05	5.14269E-05	3.64887E-05	1.15915E-05	1.66055E-05	1.59719E-05	1.63265E-06	1.51901E-06	1.63265E-06	1.51901E-06	1.66055E-05	1.59719E-05
3831503772975	383150	3772975	1.76456E-05	7.1052E-06	6.9229E-06	1.83502E-06	1.7094E-06	0.000111573	8.02152E-05	5.40834E-05	5.33967E-05	3.78862E-05	1.20355E-05	1.72416E-05	1.65837E-05	1.69519E-06	1.57719E-06	1.69519E-06	1.57719E-06	1.72416E-05	1.65837E-05
3831603772975	383160	3772975	1.82841E-05	7.36231E-06	7.17341E-06	1.90142E-06	1.77126E-06	0.000115974	8.33792E-05	5.62167E-05	5.55029E-05	3.93806E-05	1.25102E-05	1.79217E-05	1.72378E-05	1.76205E-06	1.6394E-06	1.76205E-06	1.6394E-06	1.79217E-05	1.72378E-05
3831703772975	383170	3772975	1.89757E-05	7.6408E-06	7.44476E-06	1.97334E-06	1.83826E-06	0.000120749	8.68123E-05	5.85313E-05	5.77882E-05	4.10021E-05	1.30253E-05	1.86596E-05	1.79476E-05	1.8346E-06	1.7069E-06	1.8346E-06	1.7069E-06	1.86596E-05	1.79476E-05
3831803772975	383180	3772975	1.97121E-05	7.93729E-06	7.73365E-06	2.04992E-06	1.90959E-06	0.000125872	9.04951E-05	6.10144E-05	6.02397E-05	4.27415E-05	1.35779E-05	1.94512E-05	1.8709E-05	1.91243E-06	1.77932E-06	1.91243E-06	1.77932E-06	1.94512E-05	1.8709E-05
3831903772975	383190	3772975	2.05182E-05	8.26192E-06	8.04994E-06	2.13376E-06	1.98769E-06	0.000131565	9.45878E-05	6.37738E-05	6.29641E-05	4.46746E-05	1.4192E-05	2.03309E-05	1.95551E-05	1.99892E-06	1.85979E-06	1.99892E-06	1.85979E-06	2.03309E-05	1.95551E-05
3832003772975	383200	3772975	2.14027E-05	8.61805E-06	8.39694E-06	2.22573E-06	2.07337E-06	0.000137899	9.91417E-05	6.68442E-05	6.59955E-05	4.68254E-05	1.48752E-05	2.13097E-05	2.04966E-05	2.09516E-06	1.94933E-06	2.09516E-06	1.94933E-06	2.13097E-05	2.04966E-05
3832103772975	383210	3772975	2.23305E-05	8.99163E-06	8.76092E-06	2.32221E-06	2.16324E-06	0.000144634	0.000103984	7.01089E-05	6.92187E-05	4.91124E-05	1.56017E-05	2.23504E-05	2.14976E-05	2.19749E-06	2.04453E-06	2.19749E-06	2.04453E-06	2.23504E-05	2.14976E-05
3832203772975	383220	3772975	2.33197E-05	9.38995E-06	9.14903E-06	2.42509E-06	2.25907E-06	0.000151939	0.000109236	7.365E-05	7.27148E-05	5.15929E-05	1.63898E-05	2.34793E-05	2.25835E-05	2.30848E-06	2.1478E-06	2.30848E-06	2.1478E-06	2.34793E-05	2.25835E-05
3832303772975	383230	3772975	2.43369E-05	9.79953E-06	9.5481E-06	2.53087E-06	2.35761E-06	0.000159592	0.000114738	7.73594E-05	7.63772E-05	5.41915E-05	1.72152E-05	2.46619E-05	2.37209E-05	2.42475E-06	2.25597E-06	2.42475E-06	2.25597E-06	2.46619E-05	2.37209E-05
3832403772975	383240	3772975	2.53946E-05	1.02254E-05	9.96307E-06	2.64086E-06	2.46008E-06	0.000168091	0.000120848	8.14792E-05	8.04447E-05	5.70774E-05	1.8132E-05	2.59753E-05	2.49841E-05	2.55388E-06	2.37611E-06	2.55388E-06	2.37611E-06	2.59753E-05	2.49841E-05
3832503772975	383250	3772975	2.60736E-05	1.04989E-05	1.02295E-05	2.71148E-06	2.52586E-06	0.000172973	0.000124358	8.38457E-05	8.27811E-05	5.87352E-05	1.86587E-05	2.67297E-05	2.57098E-05	2.62805E-06	2.44513E-06	2.62805E-06	2.44513E-06	2.67297E-05	2.57098E-05
3832603772975	383260	3772975	2.80227E-05	1.12837E-05	1.09942E-05	2.91417E-06	2.71468E-06	0.000183316	0.000131794	8.88593E-05	8.77311E-05	6.22473E-05	1.97744E-05	2.8328E-05	2.72471E-05	2.7852E-06	2.59134E-06	2.7852E-06	2.59134E-06	2.8328E-05	2.72471E-05
3832703772975	383270	3772975	2.97846E-05	1.19931E-05	1.16854E-05	3.0974E-06	2.88536E-06	0.000195619	0.000140639	9.4823E-05	9.3619E-05	6.6425E-05	2.11015E-05	3.02292E-05	2.90758E-05	2.97212E-06	2.76525E-06	2.97212E-06	2.76525E-06	3.02292E-05	2.90758E-05
3832803772975	383280	3772975	3.09122E-05	1.24472E-05	1.21278E-05	3.21466E-06	2.99459E-06	0.000203378	0.000146218	9.85843E-05	9.73326E-05	6.90598E-05	2.19385E-05	3.14283E-05	3.02291E-05	3.09002E-06	2.87494E-06	3.09002E-06	2.87494E-06	3.14283E-05	3.02291E-05
3832903772975	383290	3772975	3.15927E-05	1.27212E-05	1.23948E-05	3.28542E-06	3.06051E-06	0.000209009	0.000150266	0.000101314	0.000100027	7.09717E-05	2.25459E-05	3.22984E-05	3.1066E-05	3.17556E-06	2.95453E-06	3.17556E-06	2.95453E-06	3.22984E-05	3.1066E-05
3833003772975	383300	3772975	3.27859E-05	1.32016E-05	1.28629E-05	3.40951E-06	3.1761E-06	0.000218666	0.000157209	0.000105995	0.000104649	7.42509E-05	2.35876E-05	3.37907E-05	3.25014E-05	3.32229E-06	3.09104E-06	3.32229E-06	3.09104E-06	3.37907E-05	3.25014E-05
3833103772975	383310	3772975	3.3933E-05	1.36635E-05	1.3313E-05	3.5288E-06	3.28723E-06	0.000228234	0.000164088	0.000110633	0.000109228	7.74998E-05	2.46197E-05	3.52692E-05	3.39235E-05	3.46766E-06	3.22629E-06	3.46766E-06	3.22629E-06	3.52692E-05	3.39235E-05
3833203772975	383320	3772975	3.48035E-05	1.4014E-05	1.36545E-05	3.61932E-06	3.37156E-06	0.000236029	0.000169692	0.000114411	0.000112958	8.01468E-05	2.54606E-05	3.64738E-05	3.50821E-05	3.5861E-06	3.33648E-06	3.5861E-06	3.33648E-06	3.64738E-05	3.50821E-05
3833303772975	383330	3772975	3.53763E-05	1.42447E-05	1.38792E-05	3.67889E-06	3.42705E-06	0.000241855	0.000173881	0.000117235	0.000115747	8.21252E-05	2.60891E-05	3.73742E-05	3.59481E-05	3.67462E-06	3.41884E-06	3.67462E-06	3.41884E-06	3.73742E-05	3.59481E-05
3833403772975	383340	3772975	3.57676E-05	1.44022E-05	1.40327E-05	3.71958E-06	3.46495E-06	0.00024647	0.000177198	0.000119472	0.000117955	8.36922E-05	2.65869E-05	3.80873E-05	3.66341E-05	3.74473E-06	3.48408E-06	3.74473E-06	3.48408E-06	3.80873E-05	3.66341E-05
3833503772975	383350	3772975	3.60261E-05	1.45063E-05	1.41341E-05	3.74646E-06	3.48999E-06	0.000250078	0.000179792	0.000121221	0.000119682	8.49173E-05	2.69761E-05	3.86449E-05	3.71703E-05	3.79955E-06	3.53508E-06	3.79955E-06	3.53508E-06	3.86449E-05	3.71703E-05
3833603772975	383360	3772975	3.60861E-05	1.45305E-05	1.41577E-05	3.75271E-06	3.49581E-06	0.000252136	0.000181272	0.000122219	0.000120667	8.56161E-05	2.71981E-05	3.89629E-05	3.74762E-05	3.83082E-06	3.56417E-06	3.83082E-06	3.56417E-06	3.89629E-05	3.74762E-05
3833703772975	383370	3772975	3.63851E-05	1.46509E-05	1.4275E-05	3.7838E-06	3.52478E-06	0.000255664	0.000183808	0.000123929	0.000122355	8.68141E-05	2.75786E-05	3.9508E-05	3.80006E-05	3.88442E-06	3.61404E-06	3.88442E-06	3.61404E-06	3.9508E-05	3.80006E-05
3833803772975	383380	3772975	3.70041E-05	1.49001E-05	1.45179E-05	3.84817E-06	3.58474E-06	0.000260261	0.000187831	0.000126641	0.000125033	8.87138E-05	2.81821E-05	4.03726E-05	3.88322E-05	3.96942E-06	3.69313E-06	3.96942E-06	3.69313E-06	4.03726E-05	3.88322E-05
3833903772975	383390	3772975	3.74484E-05	1.50791E-05	1.46922E-05	3.89438E-06	3.62778E-06	0.000265392	0.000190803	0.000128645	0.000127011	9.01175E-05	2.8628E-05	4.10114E-05	3.94466E-05	4.03223E-06	3.75156E-06	4.03223E-06	3.75156E-06	4.10114E-05	3.94466E-05
3834003772975	383400	3772975	3.75742E-05	1.51297E-05	1.47415E-05	3.90745E-06	3.63997E-06	0.000267014	0.000191968	0.00012943	0.000127787	9.0668E-05	2.88029E-05	4.12619E-05	3.96876E-05	4.05686E-06	3.77448E-06	4.05686E-06	3.77448E-06	4.12619E-05	3.96876E-05
3834103772975	383410	3772975	3.75225E-05	1.51089E-05	1.47212E-05	3.90208E-06	3.63496E-06	0.000267138	0.000192058	0.000129491	0.000127847	9.07104E-05	2.88164E-05	4.12812E-05	3.97061E-05	4.05875E-06	3.77624E-06	4.05875E-06	3.77624E-06	4.12812E-05	3.97061E-05
3834203772975	383420	3772975	3.71522E-05	1.49598E-05	1.4576E-05	3.86357E-06	3.59909E-06	0.000264733	0.000190329	0.000128325	0.000126696	8.98936E-05	2.85569E-05	4.09095E-05	3.93486E-05	4.02221E-06	3.74224E-06	4.02221E-06	3.74224E-06	4.09095E-05	3.93486E-05
3834303772975	383430	3772975	3.6332E-05	1.46295E-05	1.42542E-05	3.77828E-06	3.51964E-06	0.000258853	0.000186101	0.000125475	0.000123882	8.78971E-05	2.79226E-05	4.00009E-05	3.84746E-05	3.93287E-06	3.65913E-06	3.93287E-06	3.65913E-06	4.00009E-05	3.84746E-05
3834403772975	383440	3772975	3.54364E-05	1.42689E-05	1.39028E-05	3.68514E-06	3.43287E-06	0.000252287	0.000181381	0.000122292	0.000120739	8.56676E-05	2.72144E-05	3.89863E-05	3.74987E-05	3.83312E-06	3.56631E-06	3.83312E-06	3.56631E-06	3.89863E-05	3.74987E-05
3834503772975	383450	3772975	3.41594E-05	1.37547E-05	1.34018E-05	3.55234E-06	3.30916E-06	0.000242862	0.000174604	0.000117723	0.000116229	8.2467E-05	2.61977E-05	3.75297E-05	3.60978E-05	3.68991E-06	3.43308E-06	3.68991E-06	3.43308E-06	3.75297E-05	3.60978E-05
3834603772975	383460	3772975	3.27496E-05	1.3187E-05	1.28487E-05	3.40573E-06	3.17259E-06	0.000232456	0.000167124	0.000112679	0.000111249	7.89337E-05	2.50752E-05	3.59218E-05	3.45512E-05	3.53182E-06	3.28598E-06	3.53182E-06	3.28598E-06	3.59218E-05	3.45512E-05
3834703772975	383470	3772975	3.13775E-05	1.26345E-05	1.23104E-05	3.26304E-06	3.03967E-06	0.000222318	0.000159835	0.000107765	0.000106397	7.54912E-05	2.39816E-05	3.43551E-05	3.30443E-05	3.37778E-06	3.14267E-06	3.37778E-06	3.14267E-06	3.43551E-05	3.30443E-05
3834803772975	383480	3772975	3.01619E-05	1.21451E-05	1.18334E-05	3.13663E-06	2.92191E-06	0.000213347	0.000153385	0.000103417	0.000102103	7.24449E-05	2.30139E-05	3.29688E-05	3.17108E-05	3.24148E-06	3.01586E-06	3.24148E-06	3.01586E-06	3.29688E-05	3.17108E-05
3834903772975	383490	3772975	2.89812E-05	1.16696E-05	1.13702E-05	3.01385E-06	2.80753E-06	0.000204643	0.000147127	9.91975E-05	9.7938E-05	6.94894E-05	2.2075E-05	3.16238E-05	3.04171E-05	3.10924E-06	2.89282E-06	3.10924E-06	2.89282E-06	3.16238E-05	3.04171E-05
3835003772975	383500	3772975	2.7693E-05	1.11509E-05	1.08648E-05	2.87988E-06	2.68274E-06	0.000195182	0.000140325	9.46114E-05	9.34101E-05	6.62767E-05	2.10544E-05	3.01617E-05	2.90109E-05	2.96549E-06	2.75908E-06	2.96549E-06	2.75908E-06	3.01617E-05	2.90109E-05
3835103772975	383510	3772975	2.64006E-05	1.06305E-05	1.03578E-05	2.74548E-06	2.55753E-06	0.0001857	0.00013353	9.00296E-05	8.88865E-05	6.30671E-05	2.00348E-05	2.87011E-05	2.7606E-05	2.82188E-06	2.62546E-06	2.82188E-06	2.62546E-06	2.87011E-05	2.7606E-05
3835203772975	383520	3772975	2.52101E-05	1.01512E-05	9.890711E-06	2.62168E-06	2.44221E-06	0.000177062	0.000127298	8.58278E-05	8.47381E-05	6.01237E-05	1.90998E-05	2.73616E-05	2.63176E-05	2.69018E-06	2.50293E-06	2.69018E-06	2.50293E-06	2.73616E-05	2.63176E-05
3835303772975	383530	3772975	2.42894E-05	9.7804E-06	9.52947E-06	2.52593E-06	2.35301E-06	0.000170389	0.0001225	8.25933E-05	8.15447E-05	5.78579E-05	1.838E-05	2.63304E-05	2.53258E-05	2.5888E-06	2.40861E-06	2.5888E-06	2.40861E-06	2.63304E-05	2.53258E-05
3835403772975	383540	3772975	2.34077E-05	9.4254E-06	9.18357E-06	2.43424E-06	2.2676E-06	0.000164037	0.000117934	7.95143E-05	7.85047E-05	5.5701E-05	1.76948E-05	2.53489E-05	2.43817E-05	2.49229E-06	2.31882E-06	2.49229E-06	2.31882E-06	2.53489E-05	2.43817E-05
3835503772975	383550	3772975	2.26742E-05	9.13003E-06	8.89578E-06	2.35796E-06	2.19654E-06	0.000158781	0.000114155	7.69665E-05	7.59893E-05	5.39162E-05	1.71278E-05	2.45366E-05	2.36004E-05	2.41243E-06	2.24451E-06	2.41243E-06	2.24451E-06	2.45366E-05	2.36004E-05
3835603772975	383560	3772975	2.20608E-05	8.88304E-06	8.65513E-06	2.29417E-06	2.13712E-06	0.000154425	0.000111023	7.48548E-05	7.39044E-05	5.24369E-05	1.66579E-05	2.38634E-05	2.29529E-05	2.34624E-06	2.18293E-06	2.34624E-06	2.18293E-06	2.38634E-05	2.29529E-05
3835703772975	383570	3772975	2.14656E-05	8.64337E-06	8.4216E-06	2.23227E-06	2.07946E-06	0.000150211	0.000107993	7.28122E-05	7.18877E-05	5.10061E-05	1.62033E-05	2.32122E-05	2.23266E-05	2.28222E-06	2.12337E-06	2.28222E-06	2.12337E-06	2.32122E-05	2.23266E-05
3835803772975	383580	3772975	2.09458E-05	8.43408E-06	8.21768E-06	2.17822E-06	2.02911E-06	0.0001465	0.000105355	7.1033E-05	7.01311E-05	4.97597E-05	1.58074E-05	2.26451E-05	2.1781E-05	2.22645E-06	2.07148E-06	2.22645E-06	2.07148E-06	2.26451E-05	2.1781E-05
3835903772975	383590	3772975	2.04442E-05	8.2321E-06	8.02089E-06	2.12605E-06	1.98051E-06	0.000143012	0.000102818	6.93229E-05	6.84428E-05	4.85618E-05	1.54268E-05	2.20999E-05	2.12566E-05	2.17285E-06	2.02161E-06	2.17285E-06	2.02161E-06	2.20999E-05	2.12566E-05
3836003772975	383600	3772975	2.00432E-05	8.07063E-06	7.86356E-06	2.08435E-06	1.94167E-06	0.000140206	0.000100801	6.79627E-05	6.70997E-05	4.76089E-05	1.51241E-05	2.16662E-05	2.08395E-05	2.13022E-06	1.98194E-06	2.13022E-06	1.98194E-06	2.16662E-05	2.08395E-05
3836103772975	383610	3772975	1.97861E-05	7.96711E-06	7.7627E-06	2.05762E-06	1.91676E-06	0.000138424	9.95196E-05	6.7099E-05	6.6247E-05	4.70039E-05	1.49319E-05	2.13909E-05	2.05747E-05	2.10315E-06	1.95676E-06	2.10315E-06	1.95676E-06	2.13909E-05	2.05747E-05
3836203772975	383620	3772975	1.9543E-05	7.86922E-06	7.66732E-06	2.03234E-06	1.89321E-06	0.000136732	9.83027E-05	6.627855-05	6.5437E-05	4.642915-05	1.47493E-05	2.11293E-05	2.03231E-05	2.07743E-06	1.93283E-06	2.07743E-06	1.93283E-06	2.11293E-05	2.03231E-05
3836303772975	383630	3772975	1.92314E-05	7.74376E-06	7.54507E-06	1.99993E-06	1.86303E-06	0.000134531	9.67207E-05	6.52118E-05	6.43839E-05	4.56819E-05	1.4512E-05	2.07893E-05	1.99961E-05	2.044E-06	1.90172E-06	2.044E-06	1.90172E-06	2.07893E-05	1.99961E-05
3836403772975	383640	3772975	1.89156E-05	7.61661E-06	7.42119E-06	1.96709E-06	1.83244E-06	0.000132286	9.51066E-05	6.41236E-05	6.33095E-05	4.49196E-05	1.42698E-05	2.04424E-05	1.96624E-05	2.00989E-06	1.86999E-06	2.00989E-06	1.86999E-06	2.04424E-05	1.96624E-05
3836503772975	383650	3772975	1.86613E-05	7.51421E-06	7.32142E-06	1.94065E-06	1.8078E-06	0.000130469	9.38E-05	6.32427E-05	6.24397E-05	4.43025E-05	1.40738E-05	2.01615E-05	1.93922E-05	1.98227E-06	1.8443E-06	1.98227E-06	1.8443E-06	2.01615E-05	1.93922E-05
3836603772975	383660	3772975	1.8537E-05	7.46414E-06	7.27263E-06	1.92772E-06	1.79575E-06	0.00012956	9.31467E-05	6.28022E-05	6.20048E-05	4.39939E-05	1.39757E-05	2.00211E-05	1.92572E-05	1.96847E-06	1.83145E-06	1.96847E-06	1.83145E-06	2.00211E-05	1.92572E-05
3836703772975	383670	3772975	1.8414E-05	7.41463E-06	7.22439E-06	1.91493E-06	1.78384E-06	0.000128643	9.2487E-05	6.23574E-05	6.15657E-05	4.36823E-05	1.38768E-05	1.98793E-05	1.91208E-05	1.95453E-06	1.81848E-06	1.95453E-06	1.81848E-06	1.98793E-05	1.91208E-05
3836803772975	383680	3772975	1.82128E-05	7.33361E-06	7.14545E-06	1.89401E-06	1.76435E-06	0.000127164	9.14238E-05	6.16405E-05	6.08579E-05	4.31802E-05	1.37172E-05	1.96508E-05	1.8901E-05	1.93206E-06	1.79758E-06	1.93206E-06	1.79758E-06	1.96508E-05	1.8901E-05
3836903772975	383690	3772975	1.79837E-05	7.24135E-06	7.05555E-06	1.87018E-06	1.74215E-06	0.000125471	9.02069E-05	6.08201E-05	6.00478E-05	4.26054E-05	1.35346E-05	1.93892E-05	1.86494E-05	1.90634E-06	1.77365E-06	1.90634E-06	1.77365E-06	1.93892E-05	1.86494E-05
3837003772975	383700	3772975	1.77559E-05	7.14964E-06	6.9662E-06	1.84649E-06	1.72009E-06	0.000123769	8.89835E-05	5.99952E-05	5.92335E-05	4.20276E-05	1.33511E-05	1.91263E-05	1.83965E-05	1.88049E-06	1.7496E-06	1.88049E-06	1.7496E-06	1.91263E-05	1.83965E-05
3837103772975	383710	3772975	1.75505E-05	7.06694E-06	6.88562E-06	1.82513E-06	1.70019E-06	0.000122219	8.78691E-05	5.92438E-05	5.84916E-05	4.15012E-05	1.31839E-05	1.88867E-05	1.81661E-05	1.85694E-06	1.72768E-06	1.85694E-06	1.72768E-06	1.88867E-05	1.81661E-05
3837203772975	383720	3772975	1.73354E-05	6.9803E-06	6.8012E-06	1.80276E-06	1.67935E-06	0.000120598	8.67034E-05	5.84579E-05	5.77157E-05	4.09507E-05	1.3009E-05	1.86362E-05	1.79251E-05	1.8323E-06	1.70476E-06	1.8323E-06	1.70476E-06	1.86362E-05	1.79251E-05
3837303772975	383730	3772975	1.70685E-05	6.87284E-06	6.6965E-06	1.77501E-06	1.6535E-06	0.00011862	8.52815E-05	5.74992E-05	5.67692E-05	4.02791E-05	1.27956E-05	1.83305E-05	1.76311E-05	1.80225E-06	1.67681E-06	1.80225E-06	1.67681E-06	1.83305E-05	1.76311E-05
3837403772975	383740	3772975	1.67723E-05	6.75356E-06	6.58029E-06	1.7442E-06	1.6248E-06	0.000116446	8.37187E-05	5.64455E-05	5.57289E-05	3.9541E-05	1.25612E-05	1.79946E-05	1.7308E-05	1.76923E-06	1.64608E-06	1.76923E-06	1.64608E-06	1.79946E-05	1.7308E-05
3837503772975	383750	3772975	1.64859E-05	6.63823E-06	6.46791E-06	1.71442E-06	1.59705E-06	0.000114344	8.22071E-05	5.54264E-05	5.47227E-05	3.8827E-05	1.23344E-05	1.76697E-05	1.69955E-05	1.73728E-06	1.61636E-06	1.73728E-06	1.61636E-06	1.76697E-05	1.69955E-05
3837603772975	383760	3772975	1.62805E-05	6.55553E-06	6.38733E-06	1.69306E-06	1.57716E-06	0.000112821	8.11119E-05	5.4688E-05	5.39936E-05	3.83098E-05	1.217E-05	1.74343E-05	1.67691E-05	1.71414E-06	1.59482E-06	1.71414E-06	1.59482E-06	1.74343E-05	1.67691E-05
3837703772975	383770	3772975	1.60793E-05	6.47451E-06	6.30839E-06	1.67213E-06	1.55767E-06	0.000111306	8.0023E-05	5.39538E-05	5.32688E-05	3.77955E-05	1.20067E-05	1.72003E-05	1.6544E-05	1.69113E-06	1.57341E-06	1.69113E-06	1.57341E-06	1.72003E-05	1.6544E-05
3837803772975	383780	3772975	1.58795E-05	6.39406E-06	6.23E-06	1.65135E-06	1.53831E-06	0.000109801	7.89406E-05	5.3224E-05	5.25483E-05	3.72843E-05	1.18443E-05	1.69676E-05	1.63202E-05	1.66825E-06	1.55213E-06	1.66825E-06	1.55213E-06	1.69676E-05	1.63202E-05
3837903772975	383790	3772975	1.56797E-05	6.3136E-06	6.15161E-06	1.63058E-06	1.51895E-06	0.000108304	7.78646E-05	5.24985E-05	5.1832E-05	3.6776E-05	1.16828E-05	1.67363E-05	1.60977E-05	1.64551E-06	1.53097E-06	1.64551E-06	1.53097E-06	1.67363E-05	1.60977E-05
3838003772975	383800	3772975	1.54896E-05	6.23709E-06	6.07706E-06	1.61081E-06	1.50055E-06	0.000106861	7.6827E-05	5.1799E-05	5.11413E-05	3.6286E-05	1.15271E-05	1.65133E-05	1.58832E-05	1.62358E-06	1.51057E-06	1.62358E-06	1.51057E-06	1.65133E-05	1.58832E-05
3838103772975	383810	3772975	1.52004E-05	6.12063E-06	5.96359E-06	1.58074E-06	1.47253E-06	0.000104776	7.53282E-05	5.07885E-05	5.01436E-05	3.55781E-05	1.13023E-05	1.61912E-05	1.55734E-05	1.59191E-06	1.4811E-06	1.59191E-06	1.4811E-06	1.61912E-05	1.55734E-05
3838203772975	383820	3772975	1.49098E-05	6.00361E-06	5.84957E-06	1.55051E-06	1.44437E-06	0.000102682	7.38231E-05	4.97736E-05	4.91417E-05	3.48672E-05	1.10764E-05	1.58676E-05	1.52622E-05	1.5601E-06	1.45151E-06	1.5601E-06	1.45151E-06	1.58676E-05	1.52622E-05
3838303772975	383830	3772975	1.45982E-05	5.87814E-06	5.72733E-06	1.51811E-06	1.41419E-06	0.000100455	7.22219E-05	4.8694E-05	4.80758E-05	3.41109E-05	1.08362E-05	1.55235E-05	1.49312E-05	1.52626E-06	1.42003E-06	1.52626E-06	1.42003E-06	1.55235E-05	1.49312E-05
3838403772975	383840	3772975	1.42405E-05	5.73412E-06	5.58699E-06	1.48092E-06	1.37954E-06	9.79073E-05	7.03901E-05	4.7459E-05	4.68564E-05	3.32458E-05	1.05613E-05	1.51297E-05	1.45525E-05	1.48755E-06	1.38401E-06	1.48755E-06	1.38401E-06	1.51297E-05	1.45525E-05
3838503772975	383850	3772975	1.38968E-05	5.59571E-06	5.45214E-06	1.44517E-06	1.34624E-06	9.54485E-05	6.86223E-05	4.62671E-05	4.56797E-05	3.24108E-05	1.02961E-05	1.47498E-05	1.4187E-05	1.45019E-06	1.34925E-06	1.45019E-06	1.34925E-06	1.47498E-05	1.4187E-05
3838603772975	383860	3772975	1.36886E-05	5.51189E-06	5.37047E-06	1.42352E-06	1.32607E-06	9.39429E-05	6.75399E-05	4.55373E-05	4.49591E-05	3.18996E-05	1.01337E-05	1.45171E-05	1.39632E-05	1.42732E-06	1.32797E-06	1.42732E-06	1.32797E-06	1.45171E-05	1.39632E-05
3838703772975	383870	3772975	1.35223E-05	5.44493E-06	5.30523E-06	1.40623E-06	1.30

			MDemolition	MSite Grubbing / Prep	MMass Grading / Excavation	MMass Grading / Excavation	MDrainage / Utilities Trenching	MFoundations / Concrete Pads	MBuilding / Structure Construction	MAsphalt Paving	MLandscaping or Other Finishing	MWaterside Construction (Piles)	RSSWDemolition	RSSWPlacing Base	RSSWForm	Child Risk				
Unique Identifier	X (UTM)	Y (UTM)	2027	2027	2027	2028	2028	2028	2028	2028	2028	2028	2029	2029	2029	3rd Trimester	0<2	2<16	Total	per million
3831203772975	383120	3772975	2.64849E-05	8.13041E-05	9.5607E-05	9.4334E-05	2.00522E-05	2.60777E-05	1.91946E-05	1.97564E-06	2.31459E-05	1.97564E-06	9.54811E-06	1.38545E-05	8.21267E-06	3.27839E-09	4.48271E-08	8.2549E-09	5.63603E-08	0.05636025
3831303772975	383130	3772975	2.74575E-05	8.42898E-05	9.91179E-05	9.77982E-05	2.07885E-05	2.70353E-05	1.98995E-05	2.04819E-06	2.39559E-05	2.04819E-06	9.61049E-06	1.3945E-05	8.26633E-06	3.38577E-09	4.6324E-08	8.5396E-09	5.82493E-08	0.05824927
3831403772975	383140	3772975	2.85009E-05	8.74927E-05	0.000102884	0.000101514	2.15785E-05	2.80626E-05	2.06556E-05	2.12602E-06	2.49077E-05	2.12602E-06	9.67288E-06	1.40356E-05	8.31999E-06	3.49926E-09	4.7911E-08	8.8426E-09	6.02524E-08	0.06025239
3831503772975	383150	3772975	2.96222E-05	9.09352E-05	0.000106932	0.000105509	2.24275E-05	2.91668E-05	2.14683E-05	2.20967E-06	2.58877E-05	2.20967E-06	9.77581E-06	1.41849E-05	8.40853E-06	3.61954E-09	4.9598E-08	9.1663E-09	6.23834E-08	0.06238344
3831603772975	383160	3772975	3.08126E-05	9.45893E-05	0.000111229	0.000109748	2.33287E-05	3.03388E-05	2.2331E-05	2.29846E-06	2.69279E-05	2.29846E-06	9.89435E-06	1.43569E-05	8.51048E-06	3.74493E-09	5.1364E-08	9.5069E-09	6.4616E-08	0.06461602
3831703772975	383170	3772975	3.21045E-05	9.85554E-05	0.000115893	0.00011435	2.43069E-05	3.16109E-05	2.32673E-05	2.39484E-06	2.8057E-05	2.39484E-06	9.9848E-06	1.44882E-05	8.58829E-06	3.87986E-09	5.3268E-08	9.8751E-09	6.70232E-08	0.06702316
3831803772975	383180	3772975	3.34763E-05	0.000102767	0.000120845	0.000119236	2.53455E-05	3.29616E-05	2.42615E-05	2.49716E-06	2.92559E-05	2.49716E-06	1.00909E-05	1.46421E-05	8.67951E-06	4.02062E-09	5.5264E-08	1.0263E-08	6.95474E-08	0.06954737
3831903772975	383190	3772975	3.49824E-05	0.00010739	0.000126282	0.0001246	2.64858E-05	3.44445E-05	2.5353E-05	2.60951E-06	3.0572E-05	2.60951E-06	1.0278E-05	1.49136E-05	8.84049E-06	4.17302E-09	5.743E-08	1.0687E-08	7.22903E-08	0.07229027
3832003772975	383200	3772975	3.66354E-05	0.000112464	0.000132249	0.000130488	2.77373E-05	3.60721E-05	2.6551E-05	2.73282E-06	3.20167E-05	2.73282E-06	1.05276E-05	1.52757E-05	9.05513E-06	4.33804E-09	5.9784E-08	1.1151E-08	7.52725E-08	0.07527247
3832103772975	383210	3772975	3.83719E-05	0.000117795	0.000138518	0.000136673	2.9052E-05	3.77819E-05	2.78096E-05	2.86235E-06	3.35343E-05	2.86235E-06	1.08083E-05	1.56831E-05	9.2966E-06	4.50748E-09	6.2214E-08	1.1633E-08	7.83548E-08	0.07835481
3832203772975	383220	3772975	4.02246E-05	0.000123482	0.000145205	0.000143272	3.04547E-05	3.96061E-05	2.91522E-05	3.00055E-06	3.51533E-05	3.00055E-06	1.11951E-05	1.62443E-05	9.6293E-06	4.68381E-09	6.4758E-08	1.2143E-08	8.15856E-08	0.08158557
3832303772975	383230	3772975	4.21316E-05	0.000129337	0.00015209	0.000150064	3.18986E-05	4.14838E-05	3.05344E-05	3.14281E-06	3.682E-05	3.14281E-06	1.16599E-05	1.69187E-05	1.00291E-05	4.8595E-09	6.7315E-08	1.2662E-08	8.48361E-08	0.08483612
3832403772975	383240	3772975	4.41276E-05	0.000135464	0.000159295	0.000157174	3.34098E-05	4.34491E-05	3.19809E-05	3.2917E-06	3.85643E-05	3.2917E-06	1.26736E-05	1.83897E-05	1.0901E-05	5.02325E-09	6.9772E-08	1.3189E-08	8.79834E-08	0.08798344
3832503772975	383250	3772975	4.53216E-05	0.000139129	0.000163605	0.000161426	3.43137E-05	4.46247E-05	3.28462E-05	3.38076E-06	3.96078E-05	3.38076E-06	1.36125E-05	1.97521E-05	1.17086E-05	5.08962E-09	7.0903E-08	1.3426E-08	8.9419E-08	0.08941897
3832603772975	383260	3772975	4.84916E-05	0.000148861	0.000175048	0.000172717	3.67138E-05	4.7746E-05	3.51436E-05	3.61723E-06	4.23781E-05	3.61723E-06	1.46076E-05	2.11959E-05	1.25645E-05	5.33192E-09	7.4685E-08	1.4148E-08	9.41643E-08	0.09416426
3832703772975	383270	3772975	5.14964E-05	0.000158085	0.000185895	0.00018342	3.89888E-05	5.07046E-05	3.73214E-05	3.84137E-06	4.50041E-05	3.84137E-06	1.52221E-05	2.20876E-05	1.30931E-05	5.54593E-09	7.8079E-08	1.4845E-08	9.84692E-08	0.09846924
3832803772975	383280	3772975	5.33944E-05	0.000163912	0.000192747	0.00019018	4.04258E-05	5.25735E-05	3.86969E-05	3.98296E-06	4.66628E-05	3.98296E-06	1.55652E-05	2.25854E-05	1.33882E-05	5.65168E-09	7.9911E-08	1.5238E-08	1.008E-07	0.10080017
3832903772975	383290	3772975	5.4592E-05	0.000167588	0.00019707	0.000194446	4.13326E-05	5.37526E-05	3.95649E-05	4.07229E-06	4.77095E-05	4.07229E-06	1.56837E-05	2.27574E-05	1.34901E-05	5.69888E-09	8.0851E-08	1.5468E-08	1.02018E-07	0.10201796
3833003772975	383300	3772975	5.68675E-05	0.000174573	0.000205284	0.00020255	4.30553E-05	5.59931E-05	4.1214E-05	4.24203E-06	4.9698E-05	4.24203E-06	1.57898E-05	2.29113E-05	1.35814E-05	5.87224E-09	8.351E-08	1.6035E-08	1.05417E-07	0.10541741
3833103772975	383310	3772975	5.90594E-05	0.000181302	0.000213197	0.000210358	4.47149E-05	5.81513E-05	4.28026E-05	4.40553E-06	5.16136E-05	4.40553E-06	1.58896E-05	2.30561E-05	1.36672E-05	6.03714E-09	8.6049E-08	1.6583E-08	1.08669E-07	0.10866856
3833203772975	383320	3772975	6.07106E-05	0.000186371	0.000219157	0.000216239	4.59651E-05	5.97772E-05	4.39993E-05	4.52871E-06	5.30567E-05	4.52871E-06	1.59676E-05	2.31693E-05	1.37343E-05	6.14651E-09	8.7804E-08	1.698E-08	1.10931E-07	0.11093083
3833303772975	383330	3772975	6.18012E-05	0.000189719	0.000223094	0.000220123	4.67907E-05	6.08509E-05	4.47896E-05	4.61006E-06	5.40097E-05	4.61006E-06	1.60112E-05	2.32327E-05	1.37719E-05	6.202E-09	8.8784E-08	1.7227E-08	1.12213E-07	0.11221251
3833403772975	383340	3772975	6.25615E-05	0.000192053	0.000225838	0.000222831	4.73663E-05	6.15995E-05	4.53406E-05	4.66677E-06	5.46742E-05	4.66677E-06	1.60268E-05	2.32553E-05	1.37853E-05	6.22968E-09	8.9347E-08	1.7391E-08	1.12968E-07	0.11296757
3833503772975	383350	3772975	6.30768E-05	0.000193635	0.000227699	0.000224667	4.77565E-05	6.21069E-05	4.57141E-05	4.70521E-06	5.51245E-05	4.70521E-06	1.60362E-05	2.32689E-05	1.37933E-05	6.23845E-09	8.9621E-08	1.7493E-08	1.13353E-07	0.11335307
3833603772975	383360	3772975	6.32274E-05	0.000194097	0.000228242	0.000225203	4.78705E-05	6.22552E-05	4.58232E-05	4.71644E-06	5.52561E-05	4.71644E-06	1.60268E-05	2.32553E-05	1.37853E-05	6.2167E-09	8.9439E-08	1.7501E-08	1.13156E-07	0.11315617
3833703772975	383370	3772975	6.38189E-05	0.000195913	0.000230378	0.00022731	4.83184E-05	6.28377E-05	4.6252E-05	4.76057E-06	5.57731E-05	4.76057E-06	1.61017E-05	2.33639E-05	1.38497E-05	6.24253E-09	8.9923E-08	1.7632E-08	1.13798E-07	0.11379751
3833803772975	383380	3772975	6.50111E-05	0.000199573	0.000234681	0.000231556	4.9221E-05	6.40115E-05	4.71159E-05	4.8495E-06	5.68149E-05	4.8495E-06	1.62764E-05	2.36174E-05	1.39999E-05	6.3301E-09	9.1281E-08	1.793E-08	1.1554E-07	0.11554022
3833903772975	383390	3772975	6.58821E-05	0.000202247	0.000237825	0.000234659	4.98804E-05	6.48691E-05	4.77472E-05	4.91447E-06	5.75761E-05	4.91447E-06	1.64261E-05	2.38346E-05	1.41287E-05	6.38973E-09	9.2225E-08	1.814E-08	1.16754E-07	0.11675412
3834003772975	383400	3772975	6.61597E-05	0.000203099	0.000238828	0.000235648	5.00906E-05	6.51424E-05	4.79484E-05	4.93518E-06	5.78187E-05	4.93518E-06	1.65322E-05	2.39885E-05	1.42199E-05	6.39487E-09	9.2374E-08	1.8187E-08	1.16956E-07	0.11695618
3834103772975	383410	3772975	6.61089E-05	0.000202943	0.000238644	0.000235467	5.00521E-05	6.50924E-05	4.79116E-05	4.93139E-06	5.77743E-05	4.93139E-06	1.66164E-05	2.41107E-05	1.42924E-05	6.37126E-09	9.2099E-08	1.8146E-08	1.16616E-07	0.11661607
3834203772975	383420	3772975	6.54502E-05	0.000200921	0.000236266	0.00023312	4.95535E-05	6.44439E-05	4.74342E-05	4.88225E-06	5.71987E-05	4.88225E-06	1.66694E-05	2.41877E-05	1.4338E-05	6.29142E-09	9.1008E-08	1.7937E-08	1.15236E-07	0.11523633
3834303772975	383430	3772975	6.3926E-05	0.000196242	0.000230764	0.000227692	4.83994E-05	6.29431E-05	4.63295E-05	4.76856E-06	5.58667E-05	4.76856E-06	1.66912E-05	2.42194E-05	1.43567E-05	6.13022E-09	8.8744E-08	1.7489E-08	1.12363E-07	0.11236288
3834403772975	383440	3772975	6.22603E-05	0.000191128	0.000224751	0.000221759	4.71383E-05	6.1303E-05	4.51223E-05	4.6443E-06	5.44109E-05	4.6443E-06	1.67006E-05	2.42329E-05	1.43648E-05	5.95823E-09	8.6313E-08	1.7005E-08	1.09276E-07	0.10927614
3834503772975	383450	3772975	5.98778E-05	0.000183814	0.000216151	0.000213273	4.53345E-05	5.89571E-05	4.33956E-05	4.46658E-06	5.23288E-05	4.46658E-06	1.66507E-05	2.41605E-05	1.43219E-05	5.72067E-09	8.2927E-08	1.6329E-08	1.04976E-07	0.10497612
3834603772975	383460	3772975	5.72594E-05	0.000175776	0.000206699	0.000203947	4.33521E-05	5.6379E-05	4.1498E-05	4.27126E-06	5.00405E-05	4.27126E-06	1.65415E-05	2.40021E-05	1.4228E-05	5.46412E-09	7.9253E-08	1.5594E-08	1.00311E-07	0.10031112
3834703772975	383470	3772975	5.47263E-05	0.000168	0.000197555	0.000194924	4.14342E-05	5.38849E-05	3.96622E-05	4.08231E-06	4.78268E-05	4.08231E-06	1.64012E-05	2.37984E-05	1.41072E-05	5.2178E-09	7.5716E-08	1.4887E-08	9.58204E-08	0.09582042
3834803772975	383480	3772975	5.24944E-05	0.000161149	0.000189498	0.000186975	3.97444E-05	5.16873E-05	3.80447E-05	3.91582E-06	4.58763E-05	3.91582E-06	1.62764E-05	2.36174E-05	1.39999E-05	5.00137E-09	7.2604E-08	1.4265E-08	9.18701E-08	0.09187015
3834903772975	383490	3772975	5.03333E-05	0.000154515	0.000181697	0.000179277	3.81082E-05	4.95594E-05	3.64784E-05	3.75461E-06	4.39877E-05	3.75461E-06	1.61329E-05	2.34092E-05	1.38765E-05	4.79295E-09	6.9602E-08	1.3665E-08	8.80602E-08	0.08806017
3835003772975	383500	3772975	4.79835E-05	0.000147301	0.000173214	0.000170908	3.63291E-05	4.72457E-05	3.47754E-05	3.57933E-06	4.19341E-05	3.57933E-06	1.59208E-05	2.31014E-05	1.3694E-05	4.56821E-09	6.6356E-08	1.3018E-08	8.39422E-08	0.08394221
3835103772975	383510	3772975	4.56409E-05	0.00014011	0.000164758	0.000162564	3.45555E-05	4.49392E-05	3.30777E-05	3.40458E-06	3.98869E-05	3.40458E-06	1.56619E-05	2.27257E-05	1.34714E-05	4.34502E-09	6.3127E-08	1.2375E-08	7.98475E-08	0.07984749
3835203772975	383520	3772975	4.34907E-05	0.000133509	0.000156996	0.000154905	3.29276E-05	4.2822E-05	3.15193E-05	3.24419E-06	3.80077E-05	3.24419E-06	1.5403E-05	2.23501E-05	1.32487E-05	4.14042E-09	6.0165E-08	1.1787E-08	7.6092E-08	0.07609199
3835303772975	383530	3772975	4.1825E-05	0.000128395	0.000150983	0.000148972	3.16664E-05	4.11819E-05	3.03121E-05	3.11993E-06	3.6552E-05	3.11993E-06	1.52533E-05	2.21328E-05	1.31199E-05	3.98207E-09	5.7872E-08	1.1332E-08	7.31857E-08	0.07318574
3835403772975	383540	3772975	4.02336E-05	0.00012351	0.000145238	0.000143304	3.04616E-05	3.9615E-05	2.91588E-05	3.00123E-06	3.51613E-05	3.00123E-06	1.50973E-05	2.19065E-05	1.29857E-05	3.8313E-09	5.5687E-08	1.0898E-08	7.04162E-08	0.07041619
3835503772975	383550	3772975	3.89054E-05	0.000119433	0.000140443	0.000138573	2.94559E-05	3.83072E-05	2.81962E-05	2.90215E-06	3.40005E-05	2.90215E-06	1.50068E-05	2.17752E-05	1.29079E-05	3.70574E-09	5.3865E-08	1.0538E-08	6.81091E-08	0.06810914
3835603772975	383560	3772975	3.77895E-05	0.000116007	0.000136415	0.000134598	2.8611E-05	3.72084E-05	2.73874E-05	2.8189E-06	3.30252E-05	2.8189E-06	1.49725E-05	2.17255E-05	1.28784E-05	3.60076E-09	5.2341E-08	1.0237E-08	6.61791E-08	0.06617909
3835703772975	383570	3772975	3.67062E-05	0.000112682	0.000132504	0.00013074	2.77909E-05	3.61418E-05	2.66023E-05	2.73811E-06	3.20785E-05	2.73811E-06	1.49289E-05	2.16621E-05	1.28409E-05	3.49938E-09	5.0867E-08	9.9467E-09	6.43134E-08	0.06431342
3835803772975	383580	3772975	3.5759E-05	0.000109774	0.000129085	0.000127366	2.70737E-05	3.52092E-05	2.59159E-05	2.66744E-06	3.12508E-05	2.66744E-06	1.49133E-05	2.16395E-05	1.28274E-05	3.4108E-09	4.9579E-08	9.6932E-09	6.26825E-08	0.0626825
3835903772975	383590	3772975	3.48427E-05	0.000106961	0.000125777	0.000124103	2.638E-05	3.43069E-05	2.52518E-05	2.59909E-06	3.04499E-05	2.59909E-06	1.48945E-05	2.16123E-05	1.28113E-05	3.32564E-09	4.8339E-08	9.4493E-09	6.11137E-08	0.06111374
3836003772975	383600	3772975	3.4106E-05	0.000104699	0.000123118	0.000121479	2.58222E-05	3.35816E-05	2.47179E-05	2.54413E-06	2.98061E-05	2.54413E-06	1.49226E-05	2.1653E-05	1.28355E-05	3.25731E-09	4.7343E-08	9.2538E-09	5.98541E-08	0.05985406
3836103772975	383610	3772975	3.36215E-05	0.000103212	0.000121369	0.000119753	2.54554E-05	3.31045E-05	2.43667E-05	2.50799E-06	2.93827E-05	2.50799E-06	1.50224E-05	2.17979E-05	1.29213E-05	3.21262E-09	4.6692E-08	9.1263E-09	5.90309E-08	0.05903085
3836203772975	383620	3772975	3.31624E-05	0.000101803	0.000119712	0.000118118	2.51078E-05	3.26525E-05	2.4034E-05	2.47375E-06	2.89815E-05	2.47375E-06	1.5116E-05	2.19337E-05	1.30018E-05	3.17041E-09	4.6078E-08	9.0056E-09	5.82538E-08	0.05825382
3836303772975	383630	3772975	3.25872E-05	0.000100037	0.000117635	0.000116069	2.46723E-05	3.20861E-05	2.36171E-05	2.43084E-06	2.84788E-05	2.43084E-06	1.51472E-05	2.19789E-05	1.30287E-05	3.11711E-09	4.5301E-08	8.8531E-09	5.72708E-08	0.05727075
3836403772975	383640	3772975	3.20084E-05	9.82601E-05	0.000115546	0.000114007	2.42341E-05	3.15162E-05	2.31976E-05	2.38766E-06	2.7973E-05	2.38766E-06	1.51597E-05	2.1997E-05	1.30394E-05	3.0634E-09	4.4518E-08	8.6991E-09	5.628E-08	0.05628001
3836503772975	383650	3772975	3.15384E-05	9.68174E-05	0.000113849	0.000112333	2.38783E-05	3.10535E-05	2.2857E-05	2.35261E-06	2.75623E-05	2.35261E-06	1.5194E-05	2.20468E-05	1.30689E-05	3.01994E-09	4.3884E-08	8.574E-09	5.54784E-08	0.05547841
3836603772975	383660	3772975	3.12989E-05	9.60822E-05	0.000112985	0.00011148	2.36969E-05	3.08176E-05	2.26835E-05	2.33474E-06	2.73529E-05	2.33474E-06	1.52845E-05	2.21781E-05	1.31467E-05	2.99768E-09	4.3562E-08	8.5099E-09	5.50692E-08	0.05506915
3836703772975	383670	3772975	3.10684E-05	9.53747E-05	0.000112153	0.00011066	2.35224E-05	3.05907E-05	2.25164E-05	2.31755E-06	2.71515E-05	2.31755E-06	1.53562E-05	2.22822E-05	1.32084E-05	2.976E-09	4.3247E-08	8.4473E-09	5.46701E-08	0.05467014
3836803772975	383680	3772975	3.07001E-05	9.4244E-05	0.000110823	0.000109348	2.32436E-05	3.0228E-05	2.22495E-05	2.29007E-06	2.68296E-05	2.29007E-06	1.53656E-05	2.22958E-05	1.32165E-05	2.9417E-09	4.2748E-08	8.3481E-09	5.40377E-08	0.05403769
3836903772975	383690	3772975	3.02827E-05	9.29628E-05	0.000109317	0.000107861	2.29276E-05	2.98171E-05	2.1947E-05	2.25894E-06	2.64649E-05	2.25894E-06	1.53468E-05	2.22686E-05	1.32004E-05	2.90284E-09	4.2182E-08	8.2355E-09	5.33204E-08	0.05332037
3837003772975	383700	3772975	2.98708E-05	9.16983E-05	0.00010783	0.000106394	2.26157E-05	2.94116E-05	2.16485E-05	2.22821E-06	2.61049E-05	2.22821E-06	1.53156E-05	2.22233E-05	1.31735E-05	2.86439E-09	4.1622E-08	8.1238E-09	5.26101E-08	0.05261006
3837103772975	383710	3772975	2.95007E-05	9.0562E-05	0.000106493	0.000105075	2.23355E-05	2.90471E-05	2.13802E-05	2.2006E-06	2.57814E-05	2.2006E-06	1.52751E-05	2.21645E-05	1.31387E-05	2.82976E-09	4.1117E-08	8.0231E-09	5.19701E-08	0.05197006
3837203772975	383720	3772975	2.91178E-05	8.93866E-05	0.000105111	0.000103712	2.20456E-05	2.86701E-05	2.11028E-05	2.17204E-06	2.54468E-05	2.17204E-06	1.52158E-05	2.20785E-05	1.30877E-05	2.79394E-09	4.0595E-08	7.9186E-09	5.13075E-08	0.05130755
3837303772975	383730	3772975	2.8637E-05	8.79105E-05	0.000103376	0.000101999	2.16815E-05	2.81966E-05	2.07543E-05	2.13617E-06	2.50266E-05	2.13617E-06	1.51254E-05	2.19472E-05	1.30099E-05	2.74918E-09	3.9942E-08	7.7889E-09	5.04804E-08	0.05048043
3837403772975	383740	3772975	2.81017E-05	8.62673E-05	0.000101443	0.000100093	2.12762E-05	2.76696E-05	2.03663E-05	2.09624E-06	2.45588E-05	2.09624E-06	1.50131E-05	2.17843E-05	1.29133E-05	2.69949E-09	3.9218E-08	7.6451E-09	4.95621E-08	0.04956215
3837503772975	383750	3772975	2.75863E-05	8.46853E-05	9.9583E-05	9.8257E-05	2.08861E-05	2.71622E-05	1.99928E-05	2.0578E-06	2.41085E-05	2.0578E-06	1.48977E-05	2.16168E-05	1.2814E-05	2.65173E-09	3.8521E-08	7.5065E-09	4.86792E-08	0.04867923
3837603772975	383760	3772975	2.72234E-05	8.35713E-05	9.8273E-05	9.69644E-05	2.06113E-05	2.68049E-05	1.97298E-05	2.03073E-06	2.37913E-05	2.03073E-06	1.47854E-05	2.14539E-05	1.27174E-05	2.61773E-09	3.8025E-08	7.4078E-09	4.80507E-08	0.04805074
3837703772975	383770	3772975	2.6866E-05	8.24739E-05	9.69826E-05	9.56912E-05	2.03407E-05	2.64529E-05	1.94708E-05	2.00407E-06	2.34789E-05	2.00407E-06	1.46544E-05	2.12638E-05	1.26047E-05	2.58446E-09	3.7541E-08	7.3104E-09	4.74355E-08	0.0474355
3837803772975	383780	3772975	2.65121E-05	8.13877E-05	9.57053E-05	9.44309E-05	2.00728E-05	2.61045E-05	1.92143E-05	1.97767E-06	2.31697E-05	1.97767E-06	1.45046E-05	2.10465E-05	1.2476E-05	2.55121E-09	3.7056E-08	7.2137E-09	4.68212E-08	0.04682117
3837903772975	383790	3772975	2.61547E-05	8.02903E-05	9.44149E-05	9.31577E-05	1.98021E-05	2.57525E-05	1.89553E-05	1.95101E-06	2.28573E-05	1.95101E-06	1.43456E-05	2.08157E-05	1.23391E-05	2.51784E-09	3.657E-08	7.1167E-09	4.62045E-08	0.04620452
3838003772975	383800	3772975	2.58154E-05	7.92487E-05	9.319E-05	9.19491E-05	1.95452E-05	2.54184E-05	1.87093E-05	1.9257E-06	2.25607E-05	1.9257E-06	1.41709E-05	2.05622E-05	1.21889E-05	2.48632E-09	3.611E-08	7.0244E-09	4.56211E-08	0.04562111
3838103772975	383810	3772975	2.52891E-05	7.76333E-05	9.12904E-05	9.00749E-05	1.91468E-05	2.49003E-05	1.8328E-05	1.88644E-06	2.21009E-05	1.88644E-06	1.40367E-05	2.03676E-05	1.20735E-05	2.4378E-09	3.5403E-08	6.8841E-09	4.47248E-08	0.04472478
3838203772975	383820	3772975	2.47593E-05	7.60068E-05	8.93778E-05	8.81877E-05	1.87457E-05	2.43786E-05	1.7944E-05	1.84692E-06	2.16378E-05	1.84692E-06	1.39089E-05	2.0182E-05	1.19635E-05	2.38878E-09	3.4688E-08	6.7428E-09	4.38197E-08	0.04381968
3838303772975	383830	3772975	2.41914E-05	7.42633E-05	8.73275E-05	8.61647E-05	1.83157E-05	2.38194E-05	1.75324E-05	1.804556E-06	2.11415E-05	1.80455E-06	1.37903E-05	2.00101E-05	1.18616E-05	2.33607E-09	3.392E-08	6.5916E-09	4.28475E-08	0.04284751
3838403772975	383840	3772975	2.35363E-05	7.22524E-05	8.49629E-05	8.38316E-05	1.78197E-05	2.31744E-05	1.70576E-05	1.75569E-06	2.0569E-05	1.75569E-06	1.36843E-05	1.98562E-05	1.17703E-05	2.27555E-09	3.3038E-08	6.4177E-09	4.17308E-08	0.04173081
3838503772975	383850	3772975	2.29085E-05	7.03251E-05	8.26965E-05	8.15954E-05	1.73444E-05	2.25562E-05	1.66026E-05	1.70886E-06	2.00203E-05	1.70886E-06	1.35657E-05	1.96842E-05	1.16684E-05	2.21771E-09	3.2194E-08	6.2512E-09	4.06624E-08	0.0406624
3838603772975	383860	3772975	2.25347E-05	6.91776E-05	8.13472E-05	8.0264E-05	1.70614E-05	2.21882E-05	1.63317E-05	1.68097E-06	1.96937E-05	1.68097E-06	1.34254E-05	1.94805E-05	1.15476E-05	2.18288E-09	3.1686E-08	6.1508E-09	4.00198E-08	0.04001975
3838703772975	383870	3772975	2.22371E-05	6.82641E-05	8.02729E-05	7.92041E-05	1.68361E-05	2.18952E-05	1.61161E-05	1.65878E-06	1.94336E-05	1.65878E-06	1.32819E-05	1.92723E-05	1.14242E-05	2.1554E-09	3.1286E-08	6.071E-09	3.95121E-08	0.03951211
3838803772975	383880	3772975	2.1974E-05	6.74564E-05	7.93232E-05	7.8267E-05	1.66369E-05	2.16361E-05	1.59254E-05	1.63915E-06	1.92037E-05	1.63915E-06	1.31322E-05	1.9055E-05	1.12954E-05	2.13114E-09	3.0932E-08	5.9999E-09	3.90627E-08	0.03906268

			EGIODemolition	EGIOSite Grubbing / Prep	EGIOMass Grading / Excavation	EGIOMass Grading / Excavation	EGIODrainage / Utilities Trenching	EGIODrainage / Utilities Trenching	EGIOFoundations / Concrete Pads	EGIOFoundations / Concrete Pads	EGIOBuilding / Structure Construction	EGIOBuilding / Structure Construction	EGIOAsphalt Paving	EGIOArchitectural Coating	EGIOLandscaping or Other Finishing	EGIOWaterside Construction (Piles)	HIWaterside Construction (Landscaping)	HIWaterside Construction (Landscaping)	KMDemolition	KMSite Grubbing / Prep
Unique Identifier	X (UTM)	Y (UTM)	2025	2025	2025	2026	2026	2027	2026	2027	2026	2027	2027	2027	2027	2027	2025	2026	2025	2025
3838903772975	383890	3772975	8.24015E-05	3.2319E-05	1.0703E-05	1.04825E-05	2.43408E-05	2.43033E-05	3.19807E-05	3.19601E-05	3.42553E-05	3.34342E-05	1.333E-06	1.333E-06	3.61002E-05	1.333E-06	1.99984E-05	1.9372E-05	2.63014E-05	0.00011415
3839003772975	383900	3772975	8.2401E-05	3.2319E-05	1.0703E-05	1.04825E-05	2.43408E-05	2.43033E-05	3.19807E-05	3.19601E-05	3.42553E-05	3.34342E-05	1.333E-06	1.333E-06	3.61002E-05	1.333E-06	1.99804E-05	1.93546E-05	2.62855E-05	0.000114081
3839103772975	383910	3772975	8.07932E-05	3.1688E-05	1.04942E-05	1.02779E-05	2.38659E-05	2.38291E-05	3.13567E-05	3.13365E-05	3.35869E-05	3.27819E-05	1.30699E-06	1.30699E-06	3.53958E-05	1.30699E-06	1.95678E-05	1.89549E-05	2.57492E-05	0.000111753
3829703772985	382970	3772985	0.000108413	4.2521E-05	1.40817E-05	1.37915E-05	3.20246E-05	3.19752E-05	4.20762E-05	4.2049E-05	4.50688E-05	4.39886E-05	1.75379E-06	1.75379E-06	4.74962E-05	1.75379E-06	2.34982E-05	2.27622E-05	2.10827E-05	9.15006E-05
3829803772985	382980	3772985	0.000111539	4.3747E-05	1.44877E-05	1.41892E-05	3.2948E-05	3.28971E-05	4.32893E-05	4.32614E-05	4.63683E-05	4.52568E-05	1.80436E-06	1.80436E-06	4.88656E-05	1.80436E-06	2.41781E-05	2.34208E-05	2.15467E-05	9.35141E-05
3829903772985	382990	3772985	0.000114655	4.4969E-05	1.48925E-05	1.45857E-05	3.38686E-05	3.38164E-05	4.4499E-05	4.44702E-05	4.76639E-05	4.65215E-05	1.85478E-06	1.85478E-06	5.0231E-05	1.85478E-06	2.48885E-05	2.4109E-05	2.20876E-05	9.58615E-05
3830003772985	383000	3772985	0.000117853	4.6224E-05	1.53078E-05	1.49924E-05	3.48132E-05	3.47595E-05	4.574E-05	4.57105E-05	4.89932E-05	4.78189E-05	1.9065E-06	1.9065E-06	5.16319E-05	1.9065E-06	2.56186E-05	2.48162E-05	2.26533E-05	9.8317E-05
3830103772985	383010	3772985	0.000121095	4.7495E-05	1.5729E-05	1.54049E-05	3.5771E-05	3.57158E-05	4.69984E-05	4.69681E-05	5.03412E-05	4.91345E-05	1.95896E-06	1.95896E-06	5.30525E-05	1.95896E-06	2.63613E-05	2.55356E-05	2.32281E-05	0.000100812
3830203772985	383020	3772985	0.000124437	4.8806E-05	1.6163E-05	1.583E-05	3.6758E-05	3.67013E-05	4.82952E-05	4.82641E-05	5.17302E-05	5.04903E-05	2.01301E-06	2.01301E-06	5.45163E-05	2.01301E-06	2.71309E-05	2.62811E-05	2.38369E-05	0.000103454
3830303772985	383030	3772985	0.000127841	5.0141E-05	1.66052E-05	1.6263E-05	3.77636E-05	3.77053E-05	4.96164E-05	4.95844E-05	5.31454E-05	5.18715E-05	2.06808E-06	2.06808E-06	5.60077E-05	2.06808E-06	2.79184E-05	2.70439E-05	2.44706E-05	0.000106204
3830403772985	383040	3772985	0.00013156	5.1599E-05	1.70882E-05	1.67361E-05	3.8862E-05	3.88021E-05	5.10596E-05	5.10267E-05	5.46912E-05	5.33803E-05	2.12823E-06	2.12823E-06	5.76368E-05	2.12823E-06	2.87795E-05	2.7878E-05	2.51721E-05	0.000109249
3830503772985	383050	3772985	0.000135485	5.3139E-05	1.7598E-05	1.72354E-05	4.00215E-05	3.99598E-05	5.2583E-05	5.25491E-05	5.6323E-05	5.4973E-05	2.19173E-06	2.19173E-06	5.93564E-05	2.19173E-06	2.96908E-05	2.87608E-05	2.59257E-05	0.000112519
3830603772985	383060	3772985	0.000139545	5.4731E-05	1.81253E-05	1.77519E-05	4.12208E-05	4.11572E-05	5.41587E-05	5.41238E-05	5.80107E-05	5.66202E-05	2.25741E-06	2.25741E-06	6.11351E-05	2.25741E-06	3.06415E-05	2.96818E-05	2.67201E-05	0.000115967
3830703772985	383070	3772985	0.000143766	5.6387E-05	1.86737E-05	1.82889E-05	4.24678E-05	4.24023E-05	5.57971E-05	5.57611E-05	5.97657E-05	5.83331E-05	2.3257E-06	2.3257E-06	6.29845E-05	2.3257E-06	3.16318E-05	3.0641E-05	2.75597E-05	0.000119611
3830803772985	383080	3772985	0.000148104	5.8089E-05	1.92372E-05	1.88408E-05	4.37493E-05	4.36818E-05	5.74809E-05	5.74438E-05	6.15692E-05	6.00934E-05	2.39588E-06	2.39588E-06	6.48852E-05	2.39588E-06	3.26579E-05	3.1635E-05	2.84422E-05	0.000123441
3830903772985	383090	3772985	0.000152631	5.9864E-05	1.98252E-05	1.94167E-05	4.50865E-05	4.5017E-05	5.92378E-05	5.91996E-05	6.34511E-05	6.19302E-05	2.46911E-06	2.46911E-06	6.68684E-05	2.46911E-06	3.37324E-05	3.26759E-05	2.93792E-05	0.000127508
3831003772985	383100	3772985	0.000157329	6.1707E-05	2.04353E-05	2.00143E-05	4.64742E-05	4.64025E-05	6.1061E-05	6.10216E-05	6.5404E-05	6.38363E-05	2.54511E-06	2.54511E-06	6.89265E-05	2.54511E-06	3.48572E-05	3.37654E-05	3.03749E-05	0.000131829
3831103772985	383110	3772985	0.000162206	6.362E-05	2.10688E-05	2.06347E-05	4.79149E-05	4.7841E-05	6.29539E-05	6.29133E-05	6.74315E-05	6.58152E-05	2.624E-06	2.624E-06	7.10632E-05	2.624E-06	3.60304E-05	3.49019E-05	3.1434E-05	0.000136426
3831203772985	383120	3772985	0.000167335	6.5631E-05	2.1735E-05	2.12872E-05	4.94299E-05	4.93536E-05	6.49444E-05	6.49025E-05	6.95636E-05	6.78962E-05	2.70697E-06	2.70697E-06	7.33101E-05	2.70697E-06	3.72736E-05	3.61061E-05	3.25769E-05	0.000141386
3831303772985	383130	3772985	0.000172616	6.7703E-05	2.2421E-05	2.1959E-05	5.099E-05	5.09113E-05	6.69942E-05	6.6951E-05	7.17592E-05	7.00391E-05	2.79241E-06	2.79241E-06	7.56239E-05	2.79241E-06	3.85634E-05	3.73555E-05	3.37831E-05	0.000146621
3831403772985	383140	3772985	0.000178095	6.9851E-05	2.31327E-05	2.26561E-05	5.26085E-05	5.25273E-05	6.91207E-05	6.90761E-05	7.40369E-05	7.22622E-05	2.88104E-06	2.88104E-06	7.80243E-05	2.88104E-06	3.99106E-05	3.86605E-05	3.50708E-05	0.00015221
3831503772985	383150	3772985	0.000183781	7.2081E-05	2.38712E-05	2.33793E-05	5.4288E-05	5.42042E-05	7.13273E-05	7.12813E-05	7.64005E-05	7.45692E-05	2.97302E-06	2.97302E-06	8.05152E-05	2.97302E-06	4.13206E-05	4.00264E-05	3.64512E-05	0.000158201
3831603772985	383160	3772985	0.000189619	7.4371E-05	2.46295E-05	2.4122E-05	5.60126E-05	5.59262E-05	7.35932E-05	7.35457E-05	7.88275E-05	7.69381E-05	3.06746E-06	3.06746E-06	8.3073E-05	3.06746E-06	4.27826E-05	4.14426E-05	3.79177E-05	0.000164566
3831703772985	383170	3772985	0.000195943	7.6851E-05	2.54508E-05	2.49265E-05	5.78805E-05	5.77912E-05	7.60474E-05	7.59983E-05	8.14562E-05	7.95038E-05	3.16976E-06	3.16976E-06	8.58433E-05	3.16976E-06	4.43756E-05	4.29857E-05	3.9529E-05	0.000171559
3831803772985	383180	3772985	0.000202437	7.9398E-05	2.62943E-05	2.57526E-05	5.97988E-05	5.97065E-05	7.85678E-05	7.85171E-05	8.41559E-05	8.21387E-05	3.27481E-06	3.27481E-06	8.86833E-05	3.27481E-06	4.60278E-05	4.45861E-05	4.12444E-05	0.000179004
3831903772985	383190	3772985	0.000209308	8.2093E-05	2.71868E-05	2.66267E-05	6.18285E-05	6.17331E-05	8.12346E-05	8.11822E-05	8.70124E-05	8.49267E-05	3.38597E-06	3.38597E-06	9.16987E-05	3.38597E-06	4.7793E-05	4.6296E-05	4.31115E-05	0.000187107
3832003772985	383200	3772985	0.000216673	8.4982E-05	2.81435E-05	2.75636E-05	6.40042E-05	6.39054E-05	8.40931E-05	8.40388E-05	9.00742E-05	8.79152E-05	3.50511E-06	3.50511E-06	9.49254E-05	3.50511E-06	4.97017E-05	4.81449E-05	4.51686E-05	0.000196035
3832103772985	383210	3772985	0.000224101	8.7896E-05	2.91083E-05	2.85086E-05	6.61984E-05	6.60963E-05	8.6976E-05	8.69199E-05	9.31622E-05	9.09291E-05	3.62528E-06	3.62528E-06	9.81797E-05	3.62528E-06	5.16552E-05	5.00373E-05	4.73389E-05	0.000205454
3832203772985	383220	3772985	0.000231817	9.0922E-05	3.01105E-05	2.94901E-05	6.84775E-05	6.83719E-05	8.99705E-05	8.99125E-05	9.63697E-05	9.40597E-05	3.75009E-06	3.75009E-06	0.00010156	3.75009E-06	5.37128E-05	5.20304E-05	4.96925E-05	0.000215669
3832303772985	383230	3772985	0.000239415	9.3902E-05	3.10975E-05	3.04568E-05	7.07222E-05	7.0613E-05	9.29197E-05	9.28597E-05	9.95286E-05	9.71429E-05	3.87302E-06	3.87302E-06	0.000104889	3.87302E-06	5.57794E-05	5.40323E-05	5.21524E-05	0.000226345
3832403772985	383240	3772985	0.000246862	9.6823E-05	3.20647E-05	3.1404E-05	7.29217E-05	7.28092E-05	9.58096E-05	9.57478E-05	0.000102624	0.000100164	3.99347E-06	3.99347E-06	0.000108151	3.99347E-06	5.78478E-05	5.60359E-05	5.47391E-05	0.000233572
3832503772985	383250	3772985	0.000249403	9.782E-05	3.23948E-05	3.17274E-05	7.36726E-05	7.35589E-05	9.67961E-05	9.67337E-05	0.000103681	0.000101196	4.03459E-06	4.03459E-06	0.000109265	4.03459E-06	5.92775E-05	5.74208E-05	5.72013E-05	0.000248258
3832603772985	383260	3772985	0.000250984	9.844E-05	3.26002E-05	3.19285E-05	7.41395E-05	7.40252E-05	9.74097E-05	9.73468E-05	0.000104338	0.000101837	4.06017E-06	4.06017E-06	0.000109957	4.06017E-06	5.97278E-05	5.7857E-05	5.90887E-05	0.000256449
3832703772985	383270	3772985	0.000258457	0.00010137	3.35708E-05	3.28792E-05	7.6347E-05	7.62292E-05	0.00010031	0.000100245	0.000107445	0.000104869	4.18106E-06	4.18106E-06	0.000113231	4.18106E-06	6.22446E-05	6.0295E-05	6.38661E-05	0.000277183
3832803772985	383280	3772985	0.000262257	0.00010286	3.40643E-05	3.33625E-05	7.74694E-05	7.73498E-05	0.000101785	0.000101719	0.000109024	0.000106411	4.24252E-06	4.24252E-06	0.000114896	4.24252E-06	6.36995E-05	6.17043E-05	6.70819E-05	0.00029114
3832903772985	383290	3772985	0.000264736	0.00010383	3.43863E-05	3.36779E-05	7.82017E-05	7.8081E-05	0.000102747	0.00010268	0.000110055	0.000107417	4.28262E-06	4.28262E-06	0.000115982	4.28262E-06	6.48099E-05	6.27799E-05	6.98338E-05	0.000303084
3833003772985	383300	3772985	0.000269317	0.00010563	3.49813E-05	3.42606E-05	7.95548E-05	7.94321E-05	0.000104525	0.000104457	0.000111959	0.000109275	4.35673E-06	4.35673E-06	0.000117989	4.35673E-06	6.63724E-05	6.42934E-05	7.27282E-05	0.000315646
3833103772985	383310	3772985	0.000273448	0.00010725	3.5518E-05	3.47862E-05	8.07753E-05	8.06507E-05	0.000106128	0.00010606	0.000113677	0.000110952	4.42357E-06	4.42357E-06	0.000119799	4.42357E-06	6.78111E-05	6.56871E-05	7.55118E-05	0.000327727
3833203772985	383320	3772985	0.00027617	0.00010832	3.58715E-05	3.51324E-05	8.15792E-05	8.14534E-05	0.000107184	0.000107115	0.000114808	0.000112056	4.46759E-06	4.46759E-06	0.000120991	4.46759E-06	6.88695E-05	6.67123E-05	7.79288E-05	0.000338216
3833303772985	383330	3772985	0.000277257	0.00010874	3.60127E-05	3.52707E-05	8.19003E-05	8.17739E-05	0.000107606	0.000107537	0.00011526	0.000112497	4.48517E-06	4.48517E-06	0.000121467	4.48517E-06	6.94686E-05	6.72927E-05	7.98026E-05	0.000346349
3833403772985	383340	3772985	0.000277104	0.00010868	3.59928E-05	3.52513E-05	8.18552E-05	8.17289E-05	0.000107547	0.000107478	0.000115196	0.000112435	4.4827E-06	4.4827E-06	0.0001214	4.4827E-06	6.97072E-05	6.75238E-05	8.11582E-05	0.000352232
3833503772985	383350	3772985	0.00027679	0.00010856	3.5952E-05	3.52113E-05	8.17623E-05	8.16362E-05	0.000107425	0.000107356	0.000115066	0.000112308	4.47762E-06	4.47762E-06	0.000121263	4.47762E-06	6.98705E-05	6.7682E-05	8.22874E-05	0.000357133
3833603772985	383360	3772985	0.000275164	0.00010792	3.57408E-05	3.50044E-05	8.12821E-05	8.11567E-05	0.000106794	0.000106725	0.00011439	0.000111648	4.45132E-06	4.45132E-06	0.000120551	4.45132E-06	6.96534E-05	6.74717E-05	8.28849E-05	0.000359726
3833703772985	383370	3772985	0.000275604	0.0001081	3.5798E-05	3.50604E-05	8.14121E-05	8.12865E-05	0.000106965	0.000106896	0.000114573	0.000111826	4.45844E-06	4.45844E-06	0.000120743	4.45844E-06	6.99494E-05	6.77584E-05	8.3935E-05	0.000364284
3833803772985	383380	3772985	0.000278802	0.00010935	3.62133E-05	3.54672E-05	8.23566E-05	8.22296E-05	0.000108206	0.000108136	0.000115902	0.000113124	4.51017E-06	4.51017E-06	0.000122144	4.51017E-06	7.09468E-05	6.87246E-05	8.56617E-05	0.000371778
3833903772985	383390	3772985	0.000280508	0.00011002	3.6435E-05	3.56843E-05	8.28608E-05	8.27329E-05	0.000108868	0.000108798	0.000116611	0.000113816	4.53777E-06	4.53777E-06	0.000122892	4.53777E-06	7.15298E-05	6.92894E-05	8.68158E-05	0.000376787
3834003772985	383400	3772985	0.000279835	0.00010976	3.63475E-05	3.55986E-05	8.26618E-05	8.25342E-05	0.000108607	0.000108537	0.000116331	0.000113543	4.52688E-06	4.52688E-06	0.000122597	4.52688E-06	7.14652E-05	6.92268E-05	8.71508E-05	0.000378241
3834103772985	383410	3772985	0.000277841	0.00010897	3.60885E-05	3.5345E-05	8.20727E-05	8.19461E-05	0.000107833	0.000107763	0.000115502	0.000112734	4.49462E-06	4.49462E-06	0.000121723	4.49462E-06	7.10221E-05	6.87976E-05	8.69562E-05	0.000377396
3834203772985	383420	3772985	0.000273125	0.00010712	3.5476E-05	3.47451E-05	8.06798E-05	8.05553E-05	0.000106003	0.000105934	0.000113542	0.000110821	4.41833E-06	4.41833E-06	0.000119657	4.41833E-06	6.98489E-05	6.76611E-05	8.59559E-05	0.000373055
3834303772985	383430	3772985	0.000263981	0.00010354	3.42883E-05	3.35819E-05	7.79788E-05	7.78585E-05	0.000102454	0.000102388	0.000109741	0.000107111	4.27042E-06	4.27042E-06	0.000115651	4.27042E-06	6.75007E-05	6.53865E-05	8.37494E-05	0.000363478
3834403772985	383440	3772985	0.000254326	9.975E-05	3.30342E-05	3.23535E-05	7.51266E-05	7.50106E-05	9.87065E-05	9.86428E-05	0.000105727	0.000103193	4.11422E-06	4.11422E-06	0.000111421	4.11422E-06	6.49893E-05	6.29537E-05	8.12215E-05	0.000352507
3834503772985	383450	3772985	0.000242954	9.529E-05	3.15572E-05	3.0907E-05	7.17675E-05	7.16568E-05	9.42932E-05	9.42323E-05	0.000101	9.85789E-05	3.93027E-06	3.93027E-06	0.000106439	3.93027E-06	6.20078E-05	6.00656E-05	7.80442E-05	0.000338717
3834603772985	383460	3772985	0.000231143	9.0658E-05	3.0023E-05	2.94044E-05	6.82785E-05	6.81732E-05	8.97091E-05	8.96512E-05	9.60896E-05	9.37864E-05	3.73919E-06	3.73919E-06	0.000101265	3.73919E-06	5.8908E-05	5.70628E-05	7.46043E-05	0.000323788
3834703772985	383470	3772985	0.000220005	8.6289E-05	2.85763E-05	2.79876E-05	6.49885E-05	6.48882E-05	8.53864E-05	8.53313E-05	9.14595E-05	8.92673E-05	3.55902E-06	3.55902E-06	9.63853E-05	3.55902E-06	5.59857E-05	5.42321E-05	7.12754E-05	0.00030934
3834803772985	383480	3772985	0.000210844	8.2696E-05	2.73863E-05	2.68221E-05	6.22822E-05	6.21861E-05	8.18307E-05	8.17779E-05	8.76509E-05	8.55499E-05	3.41081E-06	3.41081E-06	9.23716E-05	3.41081E-06	5.35837E-05	5.19053E-05	6.85144E-05	0.000297357
3834903772985	383490	3772985	0.000201996	7.9226E-05	2.62372E-05	2.56966E-05	5.96688E-05	5.95767E-05	7.8397E-05	7.83464E-05	8.39729E-05	8.19601E-05	3.26769E-06	3.26769E-06	8.84955E-05	3.26769E-06	5.12642E-05	4.96585E-05	6.58033E-05	0.000285591
3835003772985	383500	3772985	0.000192116	7.5351E-05	2.49538E-05	2.44397E-05	5.67502E-05	5.66626E-05	7.45623E-05	7.45142E-05	7.98656E-05	7.79512E-05	3.10786E-06	3.10786E-06	8.4167E-05	3.10786E-06	4.86648E-05	4.71405E-05	6.26938E-05	0.000272095
3835103772985	383510	3772985	0.000182047	7.1402E-05	2.3646E-05	2.31588E-05	5.37759E-05	5.36929E-05	7.06545E-05	7.06089E-05	7.56798E-05	7.38658E-05	2.94498E-06	2.94498E-06	7.97558E-05	2.94498E-06	4.60188E-05	4.45774E-05	5.94667E-05	0.000258089
3835203772985	383520	3772985	0.000172823	6.7784E-05	2.24478E-05	2.19853E-05	5.1051E-05	5.09723E-05	6.70744E-05	6.70311E-05	7.1845E-05	7.0123E-05	2.79575E-06	2.79575E-06	7.57145E-05	2.79575E-06	4.36006E-05	4.2235E-05	5.64839E-05	0.000245144
3835303772985	383530	3772985	0.000165592	6.4948E-05	2.15087E-05	2.10655E-05	4.89152E-05	4.88397E-05	6.42681E-05	6.42267E-05	6.88392E-05	6.71892E-05	2.67878E-06	2.67878E-06	7.25467E-05	2.67878E-06	4.17099E-05	4.04034E-05	5.41484E-05	0.000235008
3835403772985	383540	3772985	0.000158784	6.2277E-05	2.06243E-05	2.01994E-05	4.6904E-05	4.68316E-05	6.16257E-05	6.1586E-05	6.60089E-05	6.44267E-05	2.56864E-06	2.56864E-06	6.9564E-05	2.56864E-06	3.99303E-05	3.86796E-05	5.19261E-05	0.000225363
3835503772985	383550	3772985	0.000152802	5.9931E-05	1.98473E-05	1.94384E-05	4.5137E-05	4.50673E-05	5.93041E-05	5.92658E-05	6.35221E-05	6.19995E-05	2.47187E-06	2.47187E-06	6.69432E-05	2.47187E-06	3.83643E-05	3.71626E-05	4.99618E-05	0.000216838
3835603772985	383560	3772985	0.000147485	5.7846E-05	1.91567E-05	1.8762E-05	4.35662E-05	4.3499E-05	5.72403E-05	5.72034E-05	6.13116E-05	5.98419E-05	2.38585E-06	2.38585E-06	6.46137E-05	2.38585E-06	3.6974E-05	3.58159E-05	4.82034E-05	0.000209206
3835703772985	383570	3772985	0.000142437	5.5866E-05	1.8501E-05	1.81198E-05	4.20751E-05	4.20102E-05	5.52812E-05	5.52455E-05	5.92131E-05	5.77938E-05	2.30419E-06	2.30419E-06	6.24022E-05	2.30419E-06	3.56555E-05	3.45387E-05	4.65219E-05	0.000201908
3835803772985	383580	3772985	0.000138045	5.4143E-05	1.79305E-05	1.75611E-05	4.07777E-05	4.07148E-05	5.35765E-05	5.3542E-05	5.73872E-05	5.60116E-05	2.23314E-06	2.23314E-06	6.04779E-05	2.23314E-06	3.45056E-05	3.34248E-05	4.50509E-05	0.000195524
3835903772985	383590	3772985	0.000133886	5.2512E-05	1.73903E-05	1.7032E-05	3.95492E-05	3.94882E-05	5.19625E-05	5.1929E-05	5.56583E-05	5.43242E-05	2.16587E-06	2.16587E-06	5.8656E-05	2.16587E-06	3.34167E-05	3.237E-05	4.36478E-05	0.000189435
3836003772985	383600	3772985	0.000130437	5.1159E-05	1.69423E-05	1.65933E-05	3.85304E-05	3.84709E-05	5.06239E-05	5.05912E-05	5.42245E-05	5.29248E-05	2.11007E-06	2.11007E-06	5.71449E-05	2.11007E-06	3.25108E-05	3.14925E-05	4.24801E-05	0.000184366
3836103772985	383610	3772985	0.00012794	5.018E-05	1.6618E-05	1.62756E-05	3.77928E-05	3.77345E-05	4.96548E-05	4.96227E-05	5.31865E-05	5.19116E-05	2.06968E-06	2.06968E-06	5.6051E-05	2.06968E-06	3.1847E-05	3.08495E-05	4.16269E-05	0.000180664
3836203772985	383620	3772985	0.000125533	4.9236E-05	1.63053E-05	1.59694E-05	3.70817E-05	3.70245E-05	4.87205E-05	4.86891E-05	5.21858E-05	5.09349E-05	2.03074E-06	2.03074E-06	5.49964E-05	2.03074E-06	3.12102E-05	3.02326E-05	4.08099E-05	0.000177118
3836303772985	383630	3772985	0.00012335	4.838E-05	1.60218E-05	1.56917E-05	3.6437E-05	3.63808E-05	4.78734E-05	4.78425E-05	5.12784E-05	5.00493E-05	1.99543E-06	1.99543E-06	5.40402E-05	1.99543E-06	3.06326E-05	2.96731E-05	4.00654E-05	0.000173887
3836403772985	383640	3772985	0.000121302	4.7576E-05	1.57558E-05	1.54312E-05	3.5832E-05	3.57767E-05	4.70786E-05	4.70482E-05	5.04271E-05	4.92184E-05	1.9623E-06	1.9623E-06	5.3143E-05	1.9623E-06	3.0089E-05	2.91466E-05	3.93661E-05	0.000170852
3836503772985	383650	3772985	0.000119578	4.69E-05	1.55318E-05	1.52118E-05	3.53226E-05	3.52681E-05	4.64093E-05	4.63793E-05	4.97102E-05	4.85186E-05	1.9344E-06	1.9344E-06	5.23874E-05	1.9344E-06	2.96316E-05	2.87035E-05	3.87799E-05	0.000168308
3836603772985	383660	3772985	0.000118616	4.6523E-05	1.5407E-05	1.50896E-05	3.50387E-05	3.49847E-05	4.60363E-05	4.60066E-05	4.93106E-05	4.81287E-05	1.91885E-06	1.91885E-06	5.19664E-05	1.91885E-06	2.93715E-05	2.84515E-05	3.84586E-05	0.000166913
3836703772985	383670	3772985	0.000117682	4.6157E-05	1.52857E-05	1.49707E-05	3.47628E-05	3.47091E-05	4.56737E-05	4.56443E-05	4.89223E-05	4.77496E-05	1.90374E-06	1.90374E-06	5.15571E-05	1.90374E-06	2.91239E-05	2.82117E-05	3.81531E-05	0.000165587
3836803772985	383680	3772985	0.000116191	4.5572E-05	1.5092E-05	1.47811E-05	3.43223E-05	3.42694E-05	4.50951E-05	4.5066E-05	4.83024E-05	4.71447E-05	1.87962E-06	1.87962E-06	5.09039E-05	1.87962E-06	2.87346E-05	2.78346E-05	3.76575E-05	0.000163436
3836903772985	383690	3772985	0.000114485	4.4903E-05	1.48703E-05	1.4564E-05	3.38182E-05	3.3766E-05	4.44327E-05	4.44041E-05	4.7593E-05	4.64522E-05	1.85202E-06	1.85202E-06	5.01562E-05	1.85202E-06	2.82897E-05	2.74037E-05	3.70849E-05	0.000160951
3837003772985	383700	3772985	0.000112868	4.4268E-05	1.46603E-05	1.43583E-05	3.33406E-05	3.32892E-05	4.38052E-05	4.3777E-05	4.69209E-05	4.57962E-05	1.82586E-06	1.82586E-06	4.94479E-05	1.82586E-06	2.78664E-05	2.69936E-05	3.65418E-05	0.000158594

			KMMass Grading / Excavation	KMMass Grading / Excavation	KMDrainage / Utilities Trenching	KMFoundations / Concrete Pads	KMBuilding / Structure Construction	KMAsphalt Paving	KMArchitectural Coating	KMLandscaping or Other Finishing	KMWaterside Construction (Piles)	EWNDemolition	EWNSite Grubbing / Prep	EWNDrainage / Utilities Trenching	EWNDrainage / Utilities Trenching	EWNDrainage / Utilities Trenching	EWNFoundation s / Concrete Pads	EWNBuilding / Structure Construction	EWNAsphalt Paving	EWNLandscaping or Other Finishing	EWNWaterside Construction (Piles)
Unique Identifier	X (UTM)	Y (UTM)	2025	2026	2026	2026	2026	2026	2026	2026	2026	2027	2027	2027	2028	2029	2029	2029	2029	2029	2029
3838903772975	383890	3772975	8.67661E-05	8.58681E-05	3.0836E-05	1.63183E-05	5.60476E-05	1.80059E-06	1.80059E-06	5.78482E-05	1.80059E-06	8.8046E-05	4.79862E-06	1.12681E-05	1.10505E-05	1.08218E-05	9.37372E-06	2.03545E-05	1.44811E-06	2.10785E-05	1.44811E-06
3839003772975	383900	3772975	8.67138E-05	8.58164E-05	3.08174E-05	1.63085E-05	5.60138E-05	1.7995E-06	1.7995E-06	5.78133E-05	1.7995E-06	8.79541E-05	4.79361E-06	1.12563E-05	1.10389E-05	1.08105E-05	9.36393E-06	2.03332E-05	1.4466E-06	2.10565E-05	1.4466E-06
3839103772975	383910	3772975	8.49444E-05	8.40654E-05	3.01886E-05	1.59757E-05	5.48709E-05	1.76278E-06	1.76278E-06	5.66337E-05	1.76278E-06	8.60629E-05	4.69054E-06	1.10143E-05	1.08016E-05	1.05781E-05	9.16258E-06	1.9896E-05	1.41549E-06	2.06038E-05	1.41549E-06
3829703772985	382970	3772985	6.95502E-05	6.88304E-05	2.47176E-05	1.30805E-05	4.49268E-05	1.44332E-06	1.44332E-06	4.63701E-05	1.44332E-06	0.000110442	6.01925E-06	1.41343E-05	1.38614E-05	1.35746E-05	1.17581E-05	2.5532E-05	1.81647E-06	2.64403E-05	1.81647E-06
3829803772985	382980	3772985	7.10807E-05	7.03451E-05	2.52615E-05	1.33683E-05	4.59154E-05	1.47508E-06	1.47508E-06	4.73905E-05	1.47508E-06	0.000113788	6.20161E-06	1.45626E-05	1.42813E-05	1.39858E-05	1.21143E-05	2.63056E-05	1.8715E-06	2.72413E-05	1.8715E-06
3829903772985	382990	3772985	7.2865E-05	7.21109E-05	2.58956E-05	1.37039E-05	4.7068E-05	1.51211E-06	1.51211E-06	4.85801E-05	1.51211E-06	0.000117265	6.39107E-06	1.50074E-05	1.47176E-05	1.44131E-05	1.24844E-05	2.71092E-05	1.92867E-06	2.80735E-05	1.92867E-06
3830003772985	383000	3772985	7.47314E-05	7.3958E-05	2.6559E-05	1.40549E-05	4.82737E-05	1.55084E-06	1.55084E-06	4.98245E-05	1.55084E-06	0.000120833	6.58553E-06	1.54641E-05	1.51654E-05	1.48517E-05	1.28643E-05	2.79341E-05	1.98736E-06	2.89277E-05	1.98736E-06
3830103772985	383010	3772985	7.66277E-05	7.58347E-05	2.72329E-05	1.44115E-05	4.94986E-05	1.59019E-06	1.59019E-06	5.10888E-05	1.59019E-06	0.00012447	6.78376E-06	1.59295E-05	1.56219E-05	1.52987E-05	1.32515E-05	2.87749E-05	2.04718E-06	2.97985E-05	2.04718E-06
3830203772985	383020	3772985	7.8636E-05	7.78221E-05	2.79466E-05	1.47892E-05	5.07959E-05	1.63187E-06	1.63187E-06	5.24277E-05	1.63187E-06	0.000128229	6.98865E-06	1.64107E-05	1.60938E-05	1.57608E-05	1.36518E-05	2.9644E-05	2.10901E-06	3.06985E-05	2.10901E-06
3830303772985	383030	3772985	8.07263E-05	7.98909E-05	2.86895E-05	1.51824E-05	5.21462E-05	1.67525E-06	1.67525E-06	5.38214E-05	1.67525E-06	0.000132081	7.19856E-06	1.69036E-05	1.65771E-05	1.62342E-05	1.40618E-05	3.05344E-05	2.17235E-06	3.16205E-05	2.17235E-06
3830403772985	383040	3772985	8.30407E-05	8.21813E-05	2.9512E-05	1.56176E-05	5.36412E-05	1.72328E-06	1.72328E-06	5.53644E-05	1.72328E-06	0.000136284	7.42766E-06	1.74415E-05	1.71047E-05	1.67508E-05	1.45093E-05	3.15061E-05	2.24149E-06	3.26269E-05	2.24149E-06
3830503772985	383050	3772985	8.55268E-05	8.46416E-05	3.03955E-05	1.60852E-05	5.52471E-05	1.77487E-06	1.77487E-06	5.70219E-05	1.77487E-06	0.00014074	7.67053E-06	1.80119E-05	1.7664E-05	1.72985E-05	1.49838E-05	3.25363E-05	2.31479E-06	3.36937E-05	2.31479E-06
3830603772985	383060	3772985	8.81472E-05	8.7235E-05	3.13268E-05	1.6578E-05	5.69398E-05	1.82925E-06	1.82925E-06	5.8769E-05	1.82925E-06	0.000145373	7.92301E-06	1.86047E-05	1.82454E-05	1.78679E-05	1.54769E-05	3.36073E-05	2.39097E-06	3.48027E-05	2.39097E-06
3830703772985	383070	3772985	9.0917E-05	8.99761E-05	3.23112E-05	1.7099E-05	5.87289E-05	1.88673E-06	1.88673E-06	6.06157E-05	1.88673E-06	0.000150204	8.18633E-06	1.9223E-05	1.88518E-05	1.84618E-05	1.59913E-05	3.47242E-05	2.47044E-06	3.59594E-05	2.47044E-06
3830803772985	383080	3772985	9.38286E-05	9.28576E-05	3.33459E-05	1.76465E-05	6.06097E-05	1.94715E-06	1.94715E-06	6.25569E-05	1.94715E-06	0.000155204	8.45883E-06	1.98629E-05	1.94793E-05	1.90763E-05	1.65236E-05	3.58801E-05	2.55267E-06	3.71564E-05	2.55267E-06
3830903772985	383090	3772985	9.69194E-05	9.59164E-05	3.44444E-05	1.82278E-05	6.26063E-05	2.01129E-06	2.01129E-06	6.46176E-05	2.01129E-06	0.000160457	8.7451E-06	2.05351E-05	2.01386E-05	1.97219E-05	1.70828E-05	3.70944E-05	2.63906E-06	3.84139E-05	2.63906E-06
3831003772985	383100	3772985	0.000100204	9.91673E-05	3.56118E-05	1.88456E-05	6.47282E-05	2.07946E-06	2.07946E-06	6.68076E-05	2.07946E-06	0.000165939	9.04389E-06	2.12368E-05	2.08267E-05	2.03957E-05	1.76665E-05	3.83618E-05	2.72923E-06	3.97264E-05	2.72923E-06
3831103772985	383110	3772985	0.000103698	0.000102625	3.68535E-05	1.95028E-05	6.69851E-05	2.15197E-06	2.15197E-06	6.91371E-05	2.15197E-06	0.000171651	9.35521E-06	2.19678E-05	2.15436E-05	2.10978E-05	1.82746E-05	3.96823E-05	2.82318E-06	4.10939E-05	2.82318E-06
3831203772985	383120	3772985	0.000107468	0.000106356	3.81934E-05	2.02118E-05	6.94205E-05	2.2302E-06	2.2302E-06	7.16507E-05	2.2302E-06	0.000177708	9.6853E-06	2.27429E-05	2.23037E-05	2.18422E-05	1.89194E-05	4.10824E-05	2.92279E-06	4.25438E-05	2.92279E-06
3831303772985	383130	3772985	0.000111448	0.000110294	3.96076E-05	2.09602E-05	7.19909E-05	2.31278E-06	2.31278E-06	7.43037E-05	2.31278E-06	0.000183986	1.00275E-05	2.35464E-05	2.30917E-05	2.26139E-05	1.95879E-05	4.25339E-05	3.02606E-06	4.40469E-05	3.02606E-06
3831403772985	383140	3772985	0.000115696	0.000114498	4.11173E-05	2.17591E-05	7.4735E-05	2.40094E-06	2.40094E-06	7.71359E-05	2.40094E-06	0.000190541	1.03847E-05	2.43852E-05	2.39143E-05	2.34195E-05	2.02857E-05	4.40491E-05	3.13386E-06	4.5616E-05	3.13386E-06
3831503772985	383150	3772985	0.00012025	0.000119005	4.27358E-05	2.26156E-05	7.76767E-05	2.49544E-06	2.49544E-06	8.01722E-05	2.49544E-06	0.000197409	1.0759E-05	2.52642E-05	2.47763E-05	2.42637E-05	2.10169E-05	4.56369E-05	3.24682E-06	4.72603E-05	3.24682E-06
3831603772985	383160	3772985	0.000125087	0.000123793	4.44551E-05	2.35255E-05	8.08017E-05	2.59584E-06	2.59584E-06	8.33976E-05	2.59584E-06	0.000204507	1.11459E-05	2.61726E-05	2.56672E-05	2.51361E-05	2.17726E-05	4.72778E-05	3.36356E-06	4.89596E-05	3.36356E-06
3831703772985	383170	3772985	0.000130403	0.000129053	4.63442E-05	2.45252E-05	8.42354E-05	2.70615E-06	2.70615E-06	8.69415E-05	2.70615E-06	0.000212248	1.15678E-05	2.71633E-05	2.66388E-05	2.60876E-05	2.25967E-05	4.90674E-05	3.49088E-06	5.08128E-05	3.49088E-06
3831803772985	383180	3772985	0.000136062	0.000134654	4.83553E-05	2.55895E-05	8.78909E-05	2.82358E-06	2.82358E-06	9.07144E-05	2.82358E-06	0.000220272	1.20051E-05	2.81903E-05	2.76459E-05	2.70739E-05	2.3451E-05	5.09224E-05	3.62286E-06	5.27339E-05	3.62286E-06
3831903772985	383190	3772985	0.000142221	0.000140749	5.05443E-05	2.67478E-05	9.18695E-05	2.9514E-06	2.9514E-06	9.48209E-05	2.9514E-06	0.00022884	1.24721E-05	2.92868E-05	2.87212E-05	2.8127E-05	2.43632E-05	5.29032E-05	3.76378E-06	5.47851E-05	3.76378E-06
3832003772985	383200	3772985	0.000149007	0.000147465	5.29561E-05	2.80241E-05	9.62532E-05	3.09223E-06	3.09223E-06	9.93454E-05	3.09223E-06	0.000238089	1.29762E-05	3.04705E-05	2.98821E-05	2.92638E-05	2.53479E-05	5.50415E-05	3.9159E-06	5.69994E-05	3.9159E-06
3832103772985	383210	3772985	0.000156167	0.000154551	5.55005E-05	2.93707E-05	0.000100878	3.24081E-06	3.24081E-06	0.000104119	3.24081E-06	0.000247553	1.3492E-05	3.16817E-05	3.10699E-05	3.0427E-05	2.63555E-05	5.72293E-05	4.07156E-06	5.92651E-05	4.07156E-06
3832203772985	383220	3772985	0.000163931	0.000162235	5.82599E-05	3.08309E-05	0.000105893	3.40193E-06	3.40193E-06	0.000109295	3.40193E-06	0.000257507	1.40345E-05	3.29556E-05	3.23192E-05	3.16505E-05	2.74152E-05	5.95305E-05	4.23527E-06	6.16481E-05	4.23527E-06
3832303772985	383230	3772985	0.000172046	0.000170266	6.1144E-05	3.23572E-05	0.000111136	3.57034E-06	3.57034E-06	0.000114706	3.57034E-06	0.000267476	1.45778E-05	3.42315E-05	3.35704E-05	3.28758E-05	2.84766E-05	6.18352E-05	4.39924E-06	6.40348E-05	4.39924E-06
3832403772985	383240	3772985	0.00018058	0.000178711	6.41766E-05	3.3962E-05	0.000116648	3.74742E-06	3.74742E-06	0.000120395	3.74742E-06	0.000277415	1.51195E-05	3.55034E-05	3.48178E-05	3.40974E-05	2.95347E-05	6.41328E-05	4.5627E-06	6.64141E-05	4.5627E-06
3832503772985	383250	3772985	0.000188702	0.00018675	6.70634E-05	3.54897E-05	0.000121895	3.91599E-06	3.91599E-06	0.000125811	3.91599E-06	0.000284	1.54784E-05	3.63461E-05	3.56442E-05	3.49067E-05	3.02357E-05	6.5655E-05	4.671E-06	6.79905E-05	4.671E-06
3832603772985	383260	3772985	0.000194929	0.000192911	6.92762E-05	3.66607E-05	0.000125917	4.0452E-06	4.0452E-06	0.000129962	4.0452E-06	0.000285011	1.55334E-05	3.64755E-05	3.57711E-05	3.50309E-05	3.03433E-05	6.58887E-05	4.68763E-06	6.82325E-05	4.68763E-06
3832703772985	383270	3772985	0.000210689	0.000208508	7.48771E-05	3.96247E-05	0.000136097	4.37225E-06	4.37225E-06	0.000140469	4.37225E-06	0.000295991	1.61319E-05	3.78807E-05	3.71491E-05	3.63805E-05	3.15123E-05	6.8427E-05	4.86821E-06	7.08611E-05	4.86821E-06
3832803772985	383280	3772985	0.000221298	0.000219007	7.86474E-05	4.16199E-05	0.00014295	4.59241E-06	4.59241E-06	0.000147542	4.59241E-06	0.000302124	1.64661E-05	3.86656E-05	3.79189E-05	3.71343E-05	3.21652E-05	6.98449E-05	4.96909E-06	7.23294E-05	4.96909E-06
3832903772985	383290	3772985	0.000230376	0.000227992	8.18737E-05	4.33273E-05	0.000148814	4.7808E-06	4.7808E-06	0.000153595	4.7808E-06	0.000306741	1.67178E-05	3.92565E-05	3.84984E-05	3.77018E-05	3.26568E-05	7.09123E-05	5.04503E-06	7.34348E-05	5.04503E-06
3833003772985	383300	3772985	0.000239924	0.000237441	8.52672E-05	4.51231E-05	0.000154982	4.97896E-06	4.97896E-06	0.000159961	4.97896E-06	0.000313869	1.71063E-05	4.01688E-05	3.93931E-05	3.8578E-05	3.34157E-05	7.25602E-05	5.16227E-06	7.51414E-05	5.16227E-06
3833103772985	383310	3772985	0.000249107	0.000246529	8.85307E-05	4.68501E-05	0.000160914	5.16952E-06	5.16952E-06	0.000166083	5.16952E-06	0.00032037	1.74606E-05	4.10007E-05	4.02089E-05	3.9377E-05	3.41078E-05	7.40631E-05	5.26919E-06	7.66977E-05	5.26919E-06
3833203772985	383320	3772985	0.000257081	0.00025442	9.13644E-05	4.83497E-05	0.000166064	5.33498E-06	5.33498E-06	0.000171399	5.33498E-06	0.000324933	1.77093E-05	4.15847E-05	4.07817E-05	3.99379E-05	3.45936E-05	7.5118E-05	5.34424E-06	7.77902E-05	5.34424E-06
3833303772985	383330	3772985	0.000263262	0.000260538	9.35613E-05	4.95123E-05	0.000170057	5.46326E-06	5.46326E-06	0.000175521	5.46326E-06	0.000327253	1.78357E-05	4.18817E-05	4.10729E-05	4.0223E-05	3.48406E-05	7.56544E-05	5.3824E-06	7.83456E-05	5.3824E-06
3833403772985	383340	3772985	0.000267734	0.000264963	9.51506E-05	5.03533E-05	0.000172946	5.55607E-06	5.55607E-06	0.000178502	5.55607E-06	0.000327843	1.78679E-05	4.19571E-05	4.11469E-05	4.02955E-05	3.49034E-05	7.57907E-05	5.3921E-06	7.84867E-05	5.3921E-06
3833503772985	383350	3772985	0.000271459	0.00026865	9.64745E-05	5.1054E-05	0.000175353	5.63338E-06	5.63338E-06	0.000180986	5.63338E-06	0.000328111	1.78825E-05	4.19914E-05	4.11805E-05	4.03285E-05	3.49319E-05	7.58526E-05	5.39651E-06	7.85509E-05	5.39651E-06
3833603772985	383360	3772985	0.00027343	0.000270601	9.7175E-05	5.14246E-05	0.000176626	5.67428E-06	5.67428E-06	0.0001823	5.67428E-06	0.000326549	1.77973E-05	4.17915E-05	4.09845E-05	4.01365E-05	3.47657E-05	7.54915E-05	5.37082E-06	7.81769E-05	5.37082E-06
3833703772985	383370	3772985	0.000276894	0.00027429	9.84061E-05	5.20761E-05	0.000178863	5.74616E-06	5.74616E-06	0.000184609	5.74616E-06	0.000327475	1.78478E-05	4.19101E-05	4.11008E-05	4.02503E-05	3.48643E-05	7.57057E-05	5.38605E-06	7.83987E-05	5.38605E-06
3833803772985	383380	3772985	0.000282591	0.000279666	0.000100431	5.31475E-05	0.000182543	5.86438E-06	5.86438E-06	0.000188407	5.86438E-06	0.000331863	1.8087E-05	4.24716E-05	4.16514E-05	4.07896E-05	3.53314E-05	7.672E-05	5.45821E-06	7.94491E-05	5.45821E-06
3833903772985	383390	3772985	0.000286398	0.000283434	0.000101784	5.38635E-05	0.000185002	5.94339E-06	5.94339E-06	0.000190946	5.94339E-06	0.000334344	1.82222E-05	4.27891E-05	4.19628E-05	4.10945E-05	3.55955E-05	7.72935E-05	5.49902E-06	8.0043E-05	5.49902E-06
3834003772985	383400	3772985	0.000287503	0.000284528	0.000102176	5.40713E-05	0.000185716	5.96632E-06	5.96632E-06	0.000191682	5.96632E-06	0.000333754	1.819E-05	4.27136E-05	4.18888E-05	4.10221E-05	3.55327E-05	7.71572E-05	5.48932E-06	7.99019E-05	5.48932E-06
3834103772985	383410	3772985	0.000286861	0.000283892	0.000101948	5.39506E-05	0.000185301	5.953E-06	5.953E-06	0.000191254	5.953E-06	0.000331411	1.80623E-05	4.24138E-05	4.15947E-05	4.07341E-05	3.52833E-05	7.66156E-05	5.45078E-06	7.93409E-05	5.45078E-06
3834203772985	383420	3772985	0.000283561	0.000280627	0.000100775	5.333E-05	0.00018317	5.88452E-06	5.88452E-06	0.000189054	5.88452E-06	0.000325446	1.77372E-05	4.16504E-05	4.08461E-05	4.00009E-05	3.46483E-05	7.52366E-05	5.35268E-06	7.7913E-05	5.35268E-06
3834303772985	383430	3772985	0.000276282	0.000273423	9.81885E-05	5.1961E-05	0.000178468	5.73346E-06	5.73346E-06	0.000184201	5.73346E-06	0.000313525	1.70875E-05	4.01247E-05	3.93498E-05	3.85356E-05	3.3379E-05	7.24806E-05	5.1566E-06	7.50589E-05	5.1566E-06
3834403772985	383440	3772985	0.000267943	0.00026517	9.52249E-05	5.03926E-05	0.000173081	5.5604E-06	5.5604E-06	0.000178642	5.5604E-06	0.000300952	1.64023E-05	3.85156E-05	3.77719E-05	3.69903E-05	3.20405E-05	6.95741E-05	4.94982E-06	7.2049E-05	4.94982E-06
3834503772985	383450	3772985	0.000257461	0.000254797	9.14997E-05	4.84213E-05	0.00016631	5.34288E-06	5.34288E-06	0.000171653	5.34288E-06	0.000286205	1.55985E-05	3.66283E-05	3.5921E-05	3.51778E-05	3.04705E-05	6.61648E-05	4.70727E-06	6.85185E-05	4.70727E-06
3834603772985	383460	3772985	0.000246113	0.000243566	8.74668E-05	4.62871E-05	0.00015898	5.10739E-06	5.10739E-06	0.000164087	5.10739E-06	0.000271045	1.47723E-05	3.46881E-05	3.40182E-05	3.33144E-05	2.88564E-05	6.266E-05	4.45792E-06	6.4889E-05	4.45792E-06
3834703772985	383470	3772985	0.000235131	0.000232698	8.35639E-05	4.42217E-05	0.000151886	4.87949E-06	4.87949E-06	0.000156766	4.87949E-06	0.000256872	1.39998E-05	3.28743E-05	3.22394E-05	3.15724E-05	2.73475E-05	5.93836E-05	4.22482E-06	6.1496E-05	4.22482E-06
3834803772985	383480	3772985	0.000226023	0.000223684	8.03269E-05	4.25087E-05	0.000146003	4.69048E-06	4.69048E-06	0.000150693	4.69048E-06	0.000245264	1.33672E-05	3.13887E-05	3.07826E-05	3.01456E-05	2.61117E-05	5.67001E-05	4.0339E-06	5.8717E-05	4.0339E-06
3834903772985	383490	3772985	0.000217079	0.000214833	7.71483E-05	4.08266E-05	0.000140225	4.50487E-06	4.50487E-06	0.00014473	4.50487E-06	0.000234093	1.27584E-05	2.9959E-05	2.93805E-05	2.87726E-05	2.49224E-05	5.41175E-05	3.85017E-06	5.60426E-05	3.85017E-06
3835003772985	383500	3772985	0.000206822	0.000204681	7.35028E-05	3.88974E-05	0.000133599	4.292E-06	4.292E-06	0.000137891	4.292E-06	0.000221704	1.20831E-05	2.83735E-05	2.78256E-05	2.72498E-05	2.36034E-05	5.12535E-05	3.64641E-06	5.30767E-05	3.64641E-06
3835103772985	383510	3772985	0.000196176	0.000194145	6.97192E-05	3.68952E-05	0.000126722	4.07107E-06	4.07107E-06	0.000130793	4.07107E-06	0.000209177	1.14004E-05	2.67704E-05	2.62534E-05	2.57102E-05	2.22698E-05	4.83576E-05	3.44038E-06	5.00778E-05	3.44038E-06
3835203772985	383520	3772985	0.000186336	0.000184407	6.62223E-05	3.50446E-05	0.000120366	3.86688E-06	3.86688E-06	0.000124233	3.86688E-06	0.000197792	1.07799E-05	2.53132E-05	2.48244E-05	2.43108E-05	2.10576E-05	4.57254E-05	3.25312E-06	4.7352E-05	3.25312E-06
3835303772985	383530	3772985	0.000178631	0.000176783	6.34841E-05	3.35956E-05	0.000115389	3.70699E-06	3.70699E-06	0.000119096	3.70699E-06	0.000188879	1.02941E-05	2.41726E-05	2.37058E-05	2.32153E-05	2.01088E-05	4.3665E-05	3.10653E-06	4.52183E-05	3.10653E-06
3835403772985	383540	3772985	0.0001713	0.000169527	6.08786E-05	3.22167E-05	0.000110653	3.55485E-06	3.55485E-06	0.000114208	3.55485E-06	0.000180525	9.83887E-06	2.31035E-05	2.26574E-05	2.21886E-05	1.92194E-05	4.17338E-05	2.96914E-06	4.32184E-05	2.96914E-06
3835503772985	383550	3772985	0.00016482	0.000163114	5.85756E-05	3.0998E-05	0.000106467	3.42037E-06	3.42037E-06	0.000109888	3.42037E-06	0.00017319	9.43908E-06	2.21647E-05	2.17367E-05	2.1287E-05	1.84385E-05	4.00381E-05	2.84849E-06	4.14623E-05	2.84849E-06
3835603772985	383560	3772985	0.000159019	0.000157373	5.65141E-05	2.9907E-05	0.00010272	3.29999E-06	3.29999E-06	0.0010602	3.29999E-06	0.000166682	9.08437E-06	2.13318E-05	2.09199E-05	2.0487E-05	1.77456E-05	3.85335E-05	2.74145E-06	3.99042E-05	2.74145E-06
3835703772985	383570	3772985	0.000153472	0.000151884	5.45427E-05	2.88638E-05	9.9137E-05	3.18488E-06	3.18488E-06	0.000102322	3.18488E-06	0.000160541	8.74969E-06	2.05459E-05	2.01492E-05	1.97323E-05	1.70918E-05	3.71138E-05	2.64045E-06	3.84341E-05	2.64045E-06
3835803772985	383580	3772985	0.000148619	0.000147081	5.28181E-05	2.79511E-05	9.60024E-05	3.08417E-06	3.08417E-06	9.90866E-05	3.08417E-06	0.000155181	8.45758E-06	1.986E-05	1.94765E-05	1.90735E-05	1.65212E-05	3.58748E-05	2.5523E-06	3.71509E-05	2.5523E-06
3835903772985	383590	3772985	0.00014399	0.0001425	5.11731E-05	2.70806E-05	9.30124E-05	2.98812E-06	2.98812E-06	9.60005E-05	2.98812E-06	0.000150135	8.18257E-06	1.92142E-05	1.88432E-05	1.84533E-05	1.5984E-05	3.47083E-05	2.46931E-06	3.59429E-05	2.46931E-06
3836003772985	383600	3772985	0.000140138	0.000138688	4.9804E-05	2.63561E-05	9.0524E-05	2.90817E-06	2.90817E-06	9.34321E-05	2.90817E-06	0.000145924	7.95305E-06	1.86753E-05	1.83146E-05	1.79357E-05	1.55356E-05	3.37347E-05	2.40004E-06	3.49347E-05	2.40004E-06
3836103772985	383610	3772985	0.000137324	0.000135902	4.88037E-05	2.58268E-05	8.87059E-05	2.84977E-06	2.84977E-06	9.15556E-05	2.84977E-06	0.000142815	7.78362E-06	1.82774E-05	1.79245E-05	1.75536E-05	1.52047E-05	3.3016E-05	2.34891E-06	3.41905E-05	2.34891E-06
3836203772985	383620	3772985	0.000134629	0.000133235	4.78459E-05	2.53199E-05	8.69649E-05	2.79384E-06	2.79384E-06	8.97588E-05	2.79384E-06	0.000139845	7.62171E-06	1.78972E-05	1.75516E-05	1.71884E-05	1.48884E-05	3.23292E-05	2.30005E-06	3.34793E-05	2.30005E-06
3836303772985	383630	3772985	0.000132172	0.000130804	4.6973E-05	2.48579E-05	8.53783E-05	2.74286E-06	2.74286E-06	8.81212E-05	2.74286E-06	0.000137142	7.4744E-06	1.75513E-05	1.72124E-05	1.68562E-05	1.46006E-05	3.17044E-05	2.2556E-06	3.28322E-05	2.2556E-06
3836403772985	383640	3772985	0.000129865	0.000128521	4.61531E-05	2.44241E-05	8.38881E-05	2.69499E-06	2.69499E-06	8.65831E-05	2.69499E-06	0.000134607	7.33627E-06	1.72269E-05	1.68943E-05	1.65447E-05	1.43308E-05	3.11185E-05	2.21391E-06	3.22254E-05	2.21391E-06
3836503772985	383650	3772985	0.000127932	0.000126608	4.5466E-05	2.40604E-05	8.26391E-05	2.65486E-06	2.65486E-06	8.5294E-05	2.65486E-06	0.000132456	7.21901E-06	1.69516E-05	1.66242E-05	1.62803E-05	1.41017E-05	3.06211E-05	2.17852E-06	3.17103E-05	2.17852E-06
3836603772985	383660	3772985	0.000126872	0.000125559	4.50892E-05	2.38615E-05	8.19543E-05	2.63286E-06	2.63286E-06	8.45872E-05	2.63286E-06	0.0001312	7.15057E-06	1.67909E-05	1.64666E-05	1.61259E-05	1.39681E-05	3.03308E-05	2.15787E-06	3.14097E-05	2.15787E-06
3836703772985	383670	3772985	0.000125864	0.000124561	4.4731E-05	2.36715E-05	8.13033E-05	2.61195E-06	2.61195E-06	8.39152E-05	2.61195E-06	0.000130006	7.08547E-06	1.6638E-05	1.63167E-05	1.59791E-05	1.38409E-05	3.00547E-05	2.13823E-06	3.11238E-05	2.13823E-06
3836803772985	383680	3772985	0.000124229	0.000122943	4.415E-05	2.3364E-05	8.02471E-05	2.57802E-06	2.57802E-06	8.28251E-05	2.57802E-06	0.000128183	6.98615E-06	1.64048E-05	1.6088E-05	1.57551E-05	1.36469E-05	2.96334E-05	2.10825E-06	3.06875E-05	2.10825E-06
3836903772985	383690	3772985	0.00012234	0.000121074	4.34787E-05	2.30088E-05	7.9027E-05	2.53882E-06	2.53882E-06	8.15658E-05	2.53882E-06	0.000126108	6.87306E-06	1.61392E-05	1.58276E-05	1.55001E-05	1.3426E-05	2.91537E-05	2.07413E-06	3.01907E-05	2.07413E-06
3837003772985	383700	3772985	0.000120548	0.000119301	4.28419E-05	2.26718E-05	7.78696E-

			ISDemolition	ISDrainage / Utilities Trenching	ISDrainage / Utilities Trenching	ISAsphalt Paving	ISAsphalt Paving	SVDemolition	SVSite Grubbing / Prep	SVMass Grading / Excavation	SVMass Grading / Excavation	SVDrainage / Utilities Trenching	SVFoundations / Concrete Pads	SVBuilding / Structure Construction	SVBuilding / Structure Construction	SVAsphalt Paving	SVAsphalt Paving	SVArchitectural Coating	SVArchitectural Coating	SVLandscaping or Other Finishing	SVLandscaping or Other Finishing
Unique Identifier	X (UTM)	Y (UTM)	2027	2027	2028	2027	2028	2027	2027	2027	2028	2028	2028	2028	2029	2028	2029	2028	2029	2028	2029
3838903772975	383890	3772975	1.33114E-05	5.35998E-06	5.22246E-06	1.38429E-06	1.28953E-06	9.10298E-05	6.54455E-05	4.41252E-05	4.3565E-05	3.09104E-05	9.81944E-06	1.40669E-05	1.35302E-05	1.38306E-06	1.28679E-06	1.38306E-06	1.28679E-06	1.40669E-05	1.35302E-05
3839003772975	383900	3772975	1.33016E-05	5.35604E-06	5.21862E-06	1.38327E-06	1.28858E-06	9.10476E-05	6.54583E-05	4.41338E-05	4.35735E-05	3.09164E-05	9.82136E-06	1.40697E-05	1.35329E-05	1.38333E-06	1.28704E-06	1.38333E-06	1.28704E-06	1.40697E-05	1.35329E-05
3839103772975	383910	3772975	1.30487E-05	5.25421E-06	5.1194E-06	1.35697E-06	1.26408E-06	8.92213E-05	6.41453E-05	4.32486E-05	4.26995E-05	3.02963E-05	9.62435E-06	1.37875E-05	1.32614E-05	1.35558E-06	1.26122E-06	1.35558E-06	1.26122E-06	1.37875E-05	1.32614E-05
3829703772985	382970	3772985	1.10954E-05	4.46768E-06	4.35305E-06	1.15384E-06	1.07485E-06	6.87757E-05	4.9446E-05	3.33379E-05	3.29146E-05	2.33537E-05	7.41887E-06	1.0628E-05	1.02225E-05	1.04494E-06	9.72207E-07	1.04494E-06	9.72207E-07	1.0628E-05	1.02225E-05
3829803772985	382980	3772985	1.13147E-05	4.55601E-06	4.43912E-06	1.17665E-06	1.0961E-06	6.98714E-05	5.02338E-05	3.38691E-05	3.3439E-05	2.37258E-05	7.53708E-06	1.07973E-05	1.03853E-05	1.06159E-06	9.87697E-07	1.06159E-06	9.87697E-07	1.07973E-05	1.03853E-05
3829903772985	382990	3772985	1.1569E-05	4.65841E-06	4.53888E-06	1.2031E-06	1.12074E-06	7.14216E-05	5.13482E-05	3.46204E-05	3.41809E-05	2.42522E-05	7.70429E-06	1.10369E-05	1.06157E-05	1.08514E-06	1.00961E-06	1.08514E-06	1.00961E-06	1.10369E-05	1.06157E-05
3830003772985	383000	3772985	1.18317E-05	4.76418E-06	4.64194E-06	1.23042E-06	1.14619E-06	7.3043E-05	5.25139E-05	3.54064E-05	3.49568E-05	2.48027E-05	7.87919E-06	1.12874E-05	1.08567E-05	1.10978E-06	1.03253E-06	1.10978E-06	1.03253E-06	1.12874E-05	1.08567E-05
3830103772985	383010	3772985	1.21E-05	4.8722E-06	4.74719E-06	1.25831E-06	1.17217E-06	7.46822E-05	5.36924E-05	3.6201E-05	3.57413E-05	2.53593E-05	8.05601E-06	1.15407E-05	1.11004E-05	1.13468E-06	1.0557E-06	1.13468E-06	1.0557E-06	1.15407E-05	1.11004E-05
3830203772985	383020	3772985	1.23836E-05	4.98641E-06	4.85847E-06	1.28781E-06	1.19965E-06	7.64728E-05	5.49798E-05	3.7069E-05	3.65983E-05	2.59674E-05	8.24917E-06	1.18174E-05	1.13665E-05	1.16189E-06	1.08101E-06	1.16189E-06	1.08101E-06	1.18174E-05	1.13665E-05
3830303772985	383030	3772985	1.26784E-05	5.10512E-06	4.97414E-06	1.31847E-06	1.22821E-06	7.83348E-05	5.63184E-05	3.79715E-05	3.74894E-05	2.65996E-05	8.45002E-06	1.21052E-05	1.16433E-05	1.19018E-06	1.10733E-06	1.19018E-06	1.10733E-06	1.21052E-05	1.16433E-05
3830403772985	383040	3772985	1.3004E-05	5.23621E-06	5.10186E-06	1.35232E-06	1.25975E-06	8.04194E-05	5.78172E-05	3.8982E-05	3.84871E-05	2.73075E-05	8.67489E-06	1.24273E-05	1.19531E-05	1.22185E-06	1.1368E-06	1.22185E-06	1.1368E-06	1.24273E-05	1.19531E-05
3830503772985	383050	3772985	1.33547E-05	5.37742E-06	5.23945E-06	1.38879E-06	1.29372E-06	8.2709E-05	5.94633E-05	4.00918E-05	3.95828E-05	2.80849E-05	8.92187E-06	1.27811E-05	1.22934E-05	1.25664E-06	1.16917E-06	1.25664E-06	1.16917E-06	1.27811E-05	1.22934E-05
3830603772985	383060	3772985	1.37235E-05	5.52595E-06	5.38417E-06	1.42715E-06	1.32946E-06	8.51143E-05	6.11926E-05	4.12578E-05	4.0734E-05	2.89017E-05	9.18134E-06	1.31528E-05	1.2651E-05	1.29318E-06	1.20317E-06	1.29318E-06	1.20317E-06	1.31528E-05	1.2651E-05
3830703772985	383070	3772985	1.41148E-05	5.68348E-06	5.53766E-06	1.46784E-06	1.36736E-06	8.76712E-05	6.30308E-05	4.24972E-05	4.19576E-05	2.97699E-05	9.45714E-06	1.35479E-05	1.3031E-05	1.33203E-06	1.23931E-06	1.33203E-06	1.23931E-06	1.35479E-05	1.3031E-05
3830803772985	383080	3772985	1.45228E-05	5.84776E-06	5.69773E-06	1.51027E-06	1.40688E-06	9.03616E-05	6.49651E-05	4.38013E-05	4.32452E-05	3.06835E-05	9.74736E-06	1.39637E-05	1.34309E-05	1.37291E-06	1.27734E-06	1.37291E-06	1.27734E-06	1.39637E-05	1.34309E-05
3830903772985	383090	3772985	1.49573E-05	6.02273E-06	5.86821E-06	1.55545E-06	1.44898E-06	9.32035E-05	6.70083E-05	4.51789E-05	4.46053E-05	3.16485E-05	1.00539E-05	1.44029E-05	1.38533E-05	1.41608E-06	1.31752E-06	1.41608E-06	1.31752E-06	1.44029E-05	1.38533E-05
3831003772985	383100	3772985	1.54184E-05	6.2084E-06	6.04911E-06	1.6034E-06	1.49364E-06	9.62503E-05	6.91987E-05	4.66558E-05	4.60634E-05	3.26831E-05	1.03826E-05	1.48737E-05	1.43062E-05	1.46238E-06	1.36059E-06	1.46238E-06	1.36059E-06	1.48737E-05	1.43062E-05
3831103772985	383110	3772985	1.59088E-05	6.40587E-06	6.24151E-06	1.65441E-06	1.54115E-06	9.95198E-05	7.15493E-05	4.82406E-05	4.76281E-05	3.37933E-05	1.07353E-05	1.53789E-05	1.47921E-05	1.51205E-06	1.4068E-06	1.51205E-06	1.4068E-06	1.53789E-05	1.47921E-05
3831203772985	383120	3772985	1.6437E-05	6.61854E-06	6.44872E-06	1.70933E-06	1.59232E-06	0.000103048	7.40857E-05	4.99507E-05	4.93165E-05	3.49912E-05	1.11158E-05	1.59241E-05	1.53165E-05	1.56565E-06	1.45667E-06	1.56565E-06	1.45667E-06	1.59241E-05	1.53165E-05
3831303772985	383130	3772985	1.69958E-05	6.84358E-06	6.66799E-06	1.76745E-06	1.64646E-06	0.000106798	7.67822E-05	5.17687E-05	5.11114E-05	3.62648E-05	1.15204E-05	1.65037E-05	1.5874E-05	1.62264E-06	1.50969E-06	1.62264E-06	1.50969E-06	1.65037E-05	1.5874E-05
3831403772985	383140	3772985	1.75911E-05	7.08325E-06	6.90152E-06	1.82935E-06	1.70412E-06	0.000110816	7.96708E-05	5.37163E-05	5.30343E-05	3.76291E-05	1.19538E-05	1.71246E-05	1.64712E-05	1.68368E-06	1.56649E-06	1.68368E-06	1.56649E-06	1.71246E-05	1.64712E-05
3831503772985	383150	3772985	1.82282E-05	7.3398E-06	7.15148E-06	1.89561E-06	1.76584E-06	0.000115155	8.279E-05	5.58194E-05	5.51106E-05	3.91023E-05	1.24218E-05	1.7795E-05	1.7116E-05	1.7496E-06	1.62782E-06	1.7496E-06	1.62782E-06	1.7795E-05	1.7116E-05
3831603772985	383160	3772985	1.89045E-05	7.61211E-06	7.4168E-06	1.96593E-06	1.83135E-06	0.000119796	8.61269E-05	5.80692E-05	5.7332E-05	4.06784E-05	1.29225E-05	1.85123E-05	1.78059E-05	1.82012E-06	1.69343E-06	1.82012E-06	1.69343E-06	1.85123E-05	1.78059E-05
3831703772985	383170	3772985	1.96492E-05	7.91198E-06	7.70898E-06	2.04338E-06	1.9035E-06	0.000124928	8.98162E-05	6.05566E-05	5.97878E-05	4.24209E-05	1.3476E-05	1.93052E-05	1.85686E-05	1.89808E-06	1.76597E-06	1.89808E-06	1.76597E-06	1.93052E-05	1.85686E-05
3831803772985	383180	3772985	2.04414E-05	8.23098E-06	8.01979E-06	2.12576E-06	1.98024E-06	0.000130424	9.3768E-05	6.32211E-05	6.24184E-05	4.42873E-05	1.4069E-05	2.01546E-05	1.93856E-05	1.9816E-06	1.84367E-06	1.9816E-06	1.84367E-06	2.01546E-05	1.93856E-05
3831903772985	383190	3772985	2.13035E-05	8.57811E-06	8.35802E-06	2.21542E-06	2.06376E-06	0.000136473	9.81169E-05	6.61533E-05	6.53133E-05	4.63414E-05	1.47215E-05	2.10894E-05	2.02847E-05	2.0735E-06	1.92918E-06	2.0735E-06	1.92918E-06	2.10894E-05	2.02847E-05
3832003772985	383200	3772985	2.22522E-05	8.96012E-06	8.73023E-06	2.31408E-06	2.15566E-06	0.000143226	0.000102972	6.94266E-05	6.85451E-05	4.86344E-05	1.54499E-05	2.21329E-05	2.12884E-05	2.1761E-06	2.02463E-06	2.1761E-06	2.02463E-06	2.21329E-05	2.12884E-05
3832103772985	383210	3772985	2.3254E-05	9.36351E-06	9.12327E-06	2.41826E-06	2.25271E-06	0.000150424	0.000108147	7.29158E-05	7.199E-05	5.10787E-05	1.62264E-05	2.32453E-05	2.23583E-05	2.28547E-06	2.12639E-06	2.28547E-06	2.12639E-06	2.32453E-05	2.23583E-05
3832203772985	383220	3772985	2.43383E-05	9.80009E-06	9.54865E-06	2.53101E-06	2.35775E-06	0.000158371	0.00011386	7.67678E-05	7.57931E-05	5.37771E-05	1.70836E-05	2.44733E-05	2.35395E-05	2.40621E-06	2.23872E-06	2.40621E-06	2.23872E-06	2.44733E-05	2.35395E-05
3832303772985	383230	3772985	2.54728E-05	1.02569E-05	9.99377E-06	2.649E-06	2.46766E-06	0.000166781	0.000119906	8.08444E-05	7.98179E-05	5.66327E-05	1.79908E-05	2.57729E-05	2.47895E-05	2.53398E-06	2.3576E-06	2.53398E-06	2.3576E-06	2.57729E-05	2.47895E-05
3832403772985	383240	3772985	2.66646E-05	1.07368E-05	1.04614E-05	2.77294E-06	2.58311E-06	0.000175859	0.000126433	8.52448E-05	8.41625E-05	5.97153E-05	1.897E-05	2.71757E-05	2.61388E-05	2.67191E-06	2.48593E-06	2.67191E-06	2.48593E-06	2.71757E-05	2.61388E-05
3832503772985	383250	3772985	2.7788E-05	1.11892E-05	1.09021E-05	2.88976E-06	2.69194E-06	0.000185427	0.000133312	8.98828E-05	8.87415E-05	6.29643E-05	2.00021E-05	2.86543E-05	2.75609E-05	2.81728E-06	2.62118E-06	2.81728E-06	2.62118E-06	2.86543E-05	2.75609E-05
3832603772985	383260	3772985	2.88206E-05	1.16049E-05	1.13072E-05	2.99714E-06	2.79197E-06	0.000189614	0.000136322	9.19124E-05	9.07454E-05	6.4386E-05	2.04538E-05	2.93013E-05	2.81833E-05	2.8809E-06	2.68037E-06	2.8809E-06	2.68037E-06	2.93013E-05	2.81833E-05
3832703772985	383270	3772985	3.1105E-05	1.25248E-05	1.22035E-05	3.23471E-06	3.01327E-06	0.000205169	0.000147505	9.94523E-05	9.81896E-05	6.96679E-05	2.21317E-05	3.1705E-05	3.04953E-05	3.11723E-06	2.90025E-06	3.11723E-06	2.90025E-06	3.1705E-05	3.04953E-05
3832803772985	383280	3772985	3.2649E-05	1.31465E-05	1.28092E-05	3.39527E-06	3.16284E-06	0.000216002	0.000155294	0.000104703	0.000103374	7.33464E-05	2.33003E-05	3.33791E-05	3.21054E-05	3.28182E-06	3.05339E-06	3.28182E-06	3.05339E-06	3.33791E-05	3.21054E-05
3832903772985	383290	3772985	3.39526E-05	1.36714E-05	1.33206E-05	3.53083E-06	3.28913E-06	0.000225606	0.000162198	0.000109359	0.00010797	7.66074E-05	2.43362E-05	3.48631E-05	3.35329E-05	3.42773E-06	3.18914E-06	3.42773E-06	3.18914E-06	3.48631E-05	3.35329E-05
3833003772985	383300	3772985	3.52813E-05	1.42065E-05	1.3842E-05	3.66901E-06	3.41785E-06	0.00023626	0.000169858	0.000114523	0.000113069	8.02254E-05	2.54856E-05	3.65096E-05	3.51166E-05	3.58961E-06	3.33976E-06	3.58961E-06	3.33976E-06	3.65096E-05	3.51166E-05
3833103772985	383310	3772985	3.6557E-05	1.47201E-05	1.43424E-05	3.80167E-06	3.54143E-06	0.000246862	0.00017748	0.000119662	0.000118143	8.38253E-05	2.66291E-05	3.81479E-05	3.66923E-05	3.75069E-06	3.48962E-06	3.75069E-06	3.48962E-06	3.81479E-05	3.66923E-05
3833203772985	383320	3772985	3.76678E-05	1.51674E-05	1.47782E-05	3.91719E-06	3.64904E-06	0.000256537	0.000184436	0.000124352	0.000122773	8.71105E-05	2.76728E-05	3.9643E-05	3.81303E-05	3.89768E-06	3.62638E-06	3.89768E-06	3.62638E-06	3.9643E-05	3.81303E-05
3833303772985	383330	3772985	3.85285E-05	1.5514E-05	1.51159E-05	4.0067E-06	3.73241E-06	0.000264644	0.000190265	0.000128282	0.000126653	8.98634E-05	2.85473E-05	4.08957E-05	3.93353E-05	4.02086E-06	3.74098E-06	4.02086E-06	3.74098E-06	4.08957E-05	3.93353E-05
3833403772985	383340	3772985	3.91461E-05	1.57626E-05	1.53582E-05	4.07092E-06	3.79224E-06	0.000271156	0.000194946	0.000131439	0.00012977	9.20747E-05	2.92498E-05	4.19021E-05	4.03033E-05	4.1198E-06	3.83304E-06	4.1198E-06	3.83304E-06	4.19021E-05	4.03033E-05
3833503772985	383350	3772985	3.96532E-05	1.59669E-05	1.55572E-05	4.12366E-06	3.84137E-06	0.000276902	0.000199078	0.000134224	0.00013252	9.40259E-05	2.98696E-05	4.27901E-05	4.11574E-05	4.2071E-06	3.91427E-06	4.2071E-06	3.91427E-06	4.27901E-05	4.11574E-05
3833603772985	383360	3772985	3.99159E-05	1.60726E-05	1.56602E-05	4.15098E-06	3.86682E-06	0.000280751	0.000201845	0.000136089	0.000134362	9.53327E-05	3.02848E-05	4.33848E-05	4.17294E-05	4.26558E-06	3.96867E-06	4.26558E-06	3.96867E-06	4.33848E-05	4.17294E-05
3833703772985	383370	3772985	4.0384E-05	1.62611E-05	1.58439E-05	4.19966E-06	3.91217E-06	0.000285847	0.000205508	0.00013856	0.0001368	9.70631E-05	3.08345E-05	4.41722E-05	4.24868E-05	4.343E-06	4.0407E-06	4.343E-06	4.0407E-06	4.41722E-05	4.24868E-05
3833803772985	383380	3772985	4.11595E-05	1.65734E-05	1.61481E-05	4.2803E-06	3.98729E-06	0.000292965	0.000210626	0.00014201	0.000140207	9.94801E-05	3.16023E-05	4.52722E-05	4.35448E-05	4.45115E-06	4.14133E-06	4.45115E-06	4.14133E-06	4.52722E-05	4.35448E-05
3833903772985	383390	3772985	4.16653E-05	1.6777E-05	1.63466E-05	4.3329E-06	4.03629E-06	0.000297865	0.000214148	0.000144385	0.000142552	0.000101144	3.21308E-05	4.60294E-05	4.42731E-05	4.52559E-06	4.21059E-06	4.52559E-06	4.21059E-06	4.60294E-05	4.42731E-05
3834003772985	383400	3772985	4.17938E-05	1.68288E-05	1.6397E-05	4.34627E-06	4.04874E-06	0.000299709	0.000215474	0.000145279	0.000143434	0.00010177	3.23298E-05	4.63144E-05	4.45472E-05	4.55361E-06	4.23666E-06	4.55361E-06	4.23666E-06	4.63144E-05	4.45472E-05
3834103772985	383410	3772985	4.16778E-05	1.67821E-05	1.63515E-05	4.33421E-06	4.0375E-06	0.000299495	0.000215321	0.000145175	0.000143332	0.000101698	3.23067E-05	4.62813E-05	4.45154E-05	4.55036E-06	4.23364E-06	4.55036E-06	4.23364E-06	4.62813E-05	4.45154E-05
3834203772985	383420	3772985	4.12E-05	1.65897E-05	1.6164E-05	4.28451E-06	3.99121E-06	0.000296279	0.000213008	0.000143616	0.000141793	0.000100605	3.19598E-05	4.57843E-05	4.40374E-05	4.5015E-06	4.18817E-06	4.5015E-06	4.18817E-06	4.57843E-05	4.40374E-05
3834303772985	383430	3772985	4.01856E-05	1.61812E-05	1.5766E-05	4.17902E-06	3.89294E-06	0.000288715	0.000207571	0.00013995	0.000138173	9.80372E-05	3.11439E-05	4.46155E-05	4.29132E-05	4.38658E-06	4.08126E-06	4.38658E-06	4.08126E-06	4.46155E-05	4.29132E-05
3834403772985	383440	3772985	3.90189E-05	1.57114E-05	1.53083E-05	4.0577E-06	3.77992E-06	0.000279949	0.000201268	0.000135701	0.000133978	9.50605E-05	3.01983E-05	4.32609E-05	4.16102E-05	4.2534E-06	3.95734E-06	4.2534E-06	3.95734E-06	4.32609E-05	4.16102E-05
3834503772985	383450	3772985	3.75532E-05	1.51213E-05	1.47333E-05	3.90527E-06	3.63794E-06	0.000268884	0.000193313	0.000130337	0.000128682	9.13033E-05	2.90047E-05	4.1551E-05	3.99656E-05	4.08528E-06	3.80093E-06	4.08528E-06	3.80093E-06	4.1551E-05	3.99656E-05
3834603772985	383460	3772985	3.59604E-05	1.44799E-05	1.41084E-05	3.73963E-06	3.48363E-06	0.000256866	0.000184673	0.000124512	0.000122931	8.72225E-05	2.77083E-05	3.96939E-05	3.81793E-05	3.90269E-06	3.63104E-06	3.90269E-06	3.63104E-06	3.96939E-05	3.81793E-05
3834703772985	383470	3772985	3.44137E-05	1.38571E-05	1.35015E-05	3.57878E-06	3.33379E-06	0.000245249	0.000176321	0.000118881	0.000117371	8.32777E-05	2.64552E-05	3.78987E-05	3.64526E-05	3.72619E-06	3.46683E-06	3.72619E-06	3.46683E-06	3.78987E-05	3.64526E-05
3834803772985	383480	3772985	3.31254E-05	1.33383E-05	1.29961E-05	3.44481E-06	3.209E-06	0.000235583	0.000169372	0.000114195	0.000112745	7.99955E-05	2.54125E-05	3.6405E-05	3.50159E-05	3.57933E-06	3.33019E-06	3.57933E-06	3.33019E-06	3.6405E-05	3.50159E-05
3834903772985	383490	3772985	3.18595E-05	1.28286E-05	1.24995E-05	3.31317E-06	3.08636E-06	0.000226131	0.000162576	0.000109613	0.000108222	7.67859E-05	2.43929E-05	3.49443E-05	3.3611E-05	3.43572E-06	3.19657E-06	3.43572E-06	3.19657E-06	3.49443E-05	3.3611E-05
3835003772985	383500	3772985	3.0405E-05	1.22429E-05	1.19288E-05	3.16191E-06	2.94546E-06	0.000215369	0.000154839	0.000104397	0.000103071	7.31316E-05	2.3232E-05	3.32813E-05	3.20114E-05	3.27221E-06	3.04444E-06	3.27221E-06	3.04444E-06	3.32813E-05	3.20114E-05
3835103772985	383510	3772985	2.88918E-05	1.16336E-05	1.13352E-05	3.00455E-06	2.79887E-06	0.000204225	0.000146826	9.89945E-05	9.77376E-05	6.93472E-05	2.20298E-05	3.15591E-05	3.03549E-05	3.10288E-06	2.8869E-06	3.10288E-06	2.8869E-06	3.15591E-05	3.03549E-05
3835203772985	383520	3772985	2.7489E-05	1.10688E-05	1.07848E-05	2.85867E-06	2.66297E-06	0.000193944	0.000139435	9.40111E-05	9.28175E-05	6.58562E-05	2.09208E-05	2.99704E-05	2.88268E-05	2.94668E-06	2.74157E-06	2.94668E-06	2.74157E-06	2.99704E-05	2.88268E-05
3835303772985	383530	3772985	2.63894E-05	1.0626E-05	1.03534E-05	2.74431E-06	2.55645E-06	0.000185926	0.000133671	9.01246E-05	8.89803E-05	6.31337E-05	2.00559E-05	2.87314E-05	2.76351E-05	2.82486E-06	2.62823E-06	2.82486E-06	2.62823E-06	2.87314E-05	2.76351E-05
3835403772985	383540	3772985	2.53443E-05	1.02052E-05	9.94334E-06	2.63563E-06	2.4552E-06	0.000178345	0.00012822	8.64496E-05	8.5352E-05	6.05593E-05	1.92381E-05	2.75598E-05	2.65082E-05	2.70967E-06	2.52106E-06	2.70967E-06	2.52106E-06	2.75598E-05	2.65082E-05
3835503772985	383550	3772985	2.44179E-05	9.83216E-06	9.5799E-06	2.53929E-06	2.36546E-06	0.000171663	0.000123416	8.32109E-05	8.21543E-05	5.82905E-05	1.85174E-05	2.65273E-05	2.55151E-05	2.60816E-06	2.42661E-06	2.60816E-06	2.42661E-06	2.65273E-05	2.55151E-05
3835603772985	383560	3772985	2.35907E-05	9.4991E-06	9.25538E-06	2.45327E-06	2.28533E-06	0.000165721	0.000119144	8.03305E-05	7.93106E-05	5.62728E-05	1.78764E-05	2.56091E-05	2.46319E-05	2.51787E-06	2.34262E-06	2.51787E-06	2.34262E-06	2.56091E-05	2.46319E-05
3835703772985	383570	3772985	2.27985E-05	9.1801E-06	8.94456E-06	2.37089E-06	2.20859E-06	0.000160055	0.000115071	7.7584E-05	7.65989E-05	5.43488E-05	1.72652E-05	2.47335E-05	2.37898E-05	2.43179E-06	2.26252E-06	2.43179E-06	2.26252E-06	2.47335E-05	2.37898E-05
3835803772985	383580	3772985	2.21069E-05	8.90161E-06	8.67322E-06	2.29896E-06	2.14159E-06	0.000155128	0.000111529	7.51959E-05	7.42412E-05	5.26759E-05	1.67338E-05	2.39722E-05	2.30575E-05	2.35694E-06	2.19288E-06	2.35694E-06	2.19288E-06	2.39722E-05	2.30575E-05
3835903772985	383590	3772985	2.14474E-05	8.63606E-06	8.41448E-06	2.23038E-06	2.0777E-06	0.000150442	0.00010816	7.29245E-05	7.19986E-05	5.10847E-05	1.62283E-05	2.3248E-05	2.2361E-05	2.28574E-06	2.12664E-06	2.28574E-06	2.12664E-06	2.3248E-05	2.2361E-05
3836003772985	383600	3772985	2.08997E-05	8.41551E-06	8.19959E-06	2.17342E-06	2.02464E-06	0.000146558	0.000105367	7.10417E-05	7.01397E-05	4.97658E-05	1.58093E-05	2.26478E-05	2.17837E-05	2.22672E-06	2.07173E-06	2.22672E-06	2.07173E-06	2.26478E-05	2.17837E-05
3836103772985	383610	3772985	2.05057E-05	8.25686E-06	8.04501E-06	2.13245E-06	1.98647E-06	0.00014377	0.000103363	6.969E-05	6.88052E-05	4.88189E-05	1.55085E-05	2.22169E-05	2.13692E-05	2.18436E-06	2.03232E-06	2.18436E-06	2.03232E-06	2.22169E-05	2.13692E-05
3836203772985	383620	3772985	2.01256E-05	8.10383E-06	7.89591E-06	2.09293E-06	1.94965E-06	0.000141088	0.000101435	6.83902E-05	6.75218E-05	4.79084E-05	1.52193E-05	2.18025E-05	2.09706E-05	2.14362E-06	1.99441E-06	2.14362E-06	1.99441E-06	2.18025E-05	2.09706E-05
3836303772985	383630	3772985	1.97805E-05	7.96486E-06	7.76051E-06	2.05704E-06	1.91622E-06	0.000138638	9.96733E-05	6.72026E-05	6.63494E-05	4.70765E-05	1.4955E-05	2.14239E-05	2.06065E-05	2.10639E-06	1.95978E-06	2.10639E-06	1.95978E-06	2.14239E-05	2.06065E-05
3836403772985	383640	3772985	1.94564E-05	7.83434E-06	7.63333E-06	2.02333E-06	1.88482E-06	0.000136331	9.80145E-05	6.60842E-05	6.52451E-05	4.6293E-05	1.47061E-05	2.10674E-05	2.02635E-05	2.07134E-06	1.92716E-06	2.07134E-06	1.92716E-06	2.10674E-05	2.02635E-05
3836503772985	383650	3772985	1.91867E-05	7.72575E-06	7.52753E-06	1.99528E-06	1.85869E-06	0.000134398	9.66246E-05	6.51471E-05	6.43199E-05	4.56365E-05	1.44976E-05	2.07686E-05	1.99762E-05	2.04197E-06	1.89983E-06	2.04197E-06	1.89983E-06	2.07686E-05	1.99762E-05
3836603772985	383660	3772985	1.90414E-05	7.66724E-06	7.47052E-06	1.98017E-06	1.84462E-06	0.000133346	9.58688E-05	6.46375E-05	6.38168E-05	4.52796E-05	1.43842E-05	2.06062E-05	1.98199E-05	2.02599E-06	1.88497E-06	2.02599E-06	1.88497E-06	2.06062E-05	1.98199E-05
3836703772985	383670	3772985	1.89031E-05	7.61154E-06	7.41625E-06	1.96579E-06	1.83122E-06	0.000132313	9.51258E-05	6.41366E-05	6.33222E-05	4.49287E-05	1.42727E-05	2.04465E-05	1.96663E-05	2.01029E-06	1.87037E-06	2.01029E-06	1.87037E-06	2.04465E-05	1.96663E-05
3836803772985	383680	3772985	1.86725E-05	7.51871E-06	7.3258E-06	1.94181E-06	1.80888E-06	0.000130611	9.39025E-05	6.33118E-05	6.25079E-05	4.43509E-05	1.40891E-05	2.01835E-05	1.94134E-05	1.98444E-06	1.84631E-06	1.98444E-06	1.84631E-06	2.01835E-05	1.94134E-05
3836903772985	383690	3772985	1.84056E-05	7.41125E-06	7.2211E-06	1.91406E-06

			MDemolition	MSite Grubbing / Prep	MMass Grading / Excavation	MMass Grading / Excavation	MDrainage / Utilities Trenching	MFoundations / Concrete Pads	MBuilding / Structure Construction	MAsphalt Paving	MLandscaping or Other Finishing	MWaterside Construction (Piles)	RSSWDemolition	RSSWPlacing Base	RSSWForm	Child Risk				
Unique Identifier	X (UTM)	Y (UTM)	2027	2027	2027	2028	2028	2028	2028	2028	2028	2028	2029	2029	2029	3rd Trimester	0<2	2<16	Total	per million
3838903772975	383890	3772975	2.1856E-05	6.70943E-05	7.88974E-05	7.78469E-05	1.65476E-05	2.152E-05	1.58399E-05	1.63035E-06	1.91006E-05	1.63035E-06	1.29575E-05	1.88016E-05	1.11452E-05	2.12028E-09	3.0773E-08	5.9662E-09	3.88595E-08	0.03885952
3839003772975	383900	3772975	2.18415E-05	6.70497E-05	7.8845E-05	7.77952E-05	1.65366E-05	2.15057E-05	1.58294E-05	1.62927E-06	1.90879E-05	1.62927E-06	1.27672E-05	1.85255E-05	1.09815E-05	2.1194E-09	3.0759E-08	5.9636E-09	3.88418E-08	0.0388418
3839103772975	383910	3772975	2.13825E-05	6.56404E-05	7.71878E-05	7.616E-05	1.6189E-05	2.10537E-05	1.54967E-05	1.59502E-06	1.86867E-05	1.59502E-06	1.26643E-05	1.83761E-05	1.0893E-05	2.07678E-09	3.0138E-08	5.841E-09	3.80559E-08	0.03805591
3829703772985	382970	3772985	1.7483E-05	5.36699E-05	6.31114E-05	6.2271E-05	1.32367E-05	1.72142E-05	1.26706E-05	1.30415E-06	1.52789E-05	1.30415E-06	9.97545E-06	1.44746E-05	8.58024E-06	2.2027E-09	3.0083E-08	5.52E-09	3.78057E-08	0.03780573
3829803772985	382980	3772985	1.78786E-05	5.48842E-05	6.45393E-05	6.368E-05	1.35362E-05	1.76037E-05	1.29573E-05	1.33365E-06	1.56246E-05	1.33365E-06	9.60113E-06	1.39315E-05	8.25828E-06	2.2604E-09	3.0844E-08	5.6503E-09	3.87547E-08	0.03875474
3829903772985	382990	3772985	1.83413E-05	5.63046E-05	6.62096E-05	6.5328E-05	1.38865E-05	1.80593E-05	1.32926E-05	1.36817E-06	1.6029E-05	1.36817E-06	9.52315E-06	1.38183E-05	8.19121E-06	2.32155E-09	3.1665E-08	5.7989E-09	3.97857E-08	0.03978574
3830003772985	383000	3772985	1.88221E-05	5.77808E-05	6.79454E-05	6.70407E-05	1.42506E-05	1.85327E-05	1.36411E-05	1.40404E-06	1.64492E-05	1.40404E-06	9.46077E-06	1.37278E-05	8.13755E-06	2.38475E-09	3.2516E-08	5.9526E-09	4.08535E-08	0.04085346
3830103772985	383010	3772985	1.93121E-05	5.92847E-05	6.9714E-05	6.87857E-05	1.46215E-05	1.90151E-05	1.39962E-05	1.44058E-06	1.68773E-05	1.44058E-06	9.36407E-06	1.35875E-05	8.05437E-06	2.44891E-09	3.338E-08	6.1089E-09	4.19378E-08	0.04193778
3830203772985	383020	3772985	1.98347E-05	6.0889E-05	7.16005E-05	7.06471E-05	1.50172E-05	1.95297E-05	1.43749E-05	1.47957E-06	1.7334E-05	1.47957E-06	9.32664E-06	1.35332E-05	8.02218E-06	2.51574E-09	3.4283E-08	6.274E-09	4.30727E-08	0.04307274
3830303772985	383030	3772985	2.03754E-05	6.25489E-05	7.35524E-05	7.25731E-05	1.54266E-05	2.00621E-05	1.47668E-05	1.5199E-06	1.78066E-05	1.5199E-06	9.28921E-06	1.34788E-05	7.98998E-06	2.58443E-09	3.5213E-08	6.4442E-09	4.4242E-08	0.04424204
3830403772985	383040	3772985	2.0976E-05	6.43927E-05	7.57205E-05	7.47123E-05	1.58813E-05	2.06535E-05	1.52021E-05	1.5647E-06	1.83315E-05	1.5647E-06	9.28921E-06	1.34788E-05	7.98998E-06	2.65986E-09	3.6237E-08	6.6322E-09	4.55288E-08	0.04552883
3830503772985	383050	3772985	2.1622E-05	6.63757E-05	7.80524E-05	7.70131E-05	1.63704E-05	2.12895E-05	1.56702E-05	1.61289E-06	1.8896E-05	1.61289E-06	9.32664E-06	1.35332E-05	8.02218E-06	2.74003E-09	3.7327E-08	6.834E-09	4.69011E-08	0.04690108
3830603772985	383060	3772985	2.23024E-05	6.84646E-05	8.05088E-05	7.94368E-05	1.68855E-05	2.19595E-05	1.61634E-05	1.66365E-06	1.94907E-05	1.66365E-06	9.36719E-06	1.3592E-05	8.05706E-06	2.82368E-09	3.8467E-08	7.0451E-09	4.83356E-08	0.04833565
3830703772985	383070	3772985	2.30246E-05	7.06816E-05	8.31157E-05	8.2009E-05	1.74323E-05	2.26706E-05	1.66868E-05	1.71752E-06	2.01218E-05	1.71752E-06	9.4171E-06	1.36644E-05	8.09999E-06	2.91123E-09	3.9662E-08	7.2675E-09	4.98411E-08	0.04984114
3830803772985	383080	3772985	2.37813E-05	7.30044E-05	8.58472E-05	8.47041E-05	1.80052E-05	2.34156E-05	1.72352E-05	1.77396E-06	2.07831E-05	1.77396E-06	9.45765E-06	1.37232E-05	8.13486E-06	3.00211E-09	4.0907E-08	7.4994E-09	5.14083E-08	0.05140825
3830903772985	383090	3772985	2.45851E-05	7.5472E-05	8.87489E-05	8.75672E-05	1.86138E-05	2.42071E-05	1.78177E-05	1.83392E-06	2.14856E-05	1.83392E-06	9.47636E-06	1.37504E-05	8.15096E-06	3.09765E-09	4.2218E-08	7.7439E-09	5.30592E-08	0.05305923
3831003772985	383100	3772985	2.54416E-05	7.81012E-05	9.18406E-05	9.06178E-05	1.92622E-05	2.50504E-05	1.84384E-05	1.89781E-06	2.22341E-05	1.89781E-06	9.51067E-06	1.38002E-05	8.18048E-06	3.19788E-09	4.3597E-08	8.0025E-09	5.47971E-08	0.05479706
3831103772985	383110	3772985	2.63525E-05	8.08975E-05	9.51288E-05	9.38622E-05	1.99519E-05	2.59473E-05	1.90986E-05	1.96576E-06	2.30301E-05	1.96576E-06	9.57306E-06	1.38907E-05	8.23414E-06	3.30304E-09	4.5048E-08	8.2758E-09	5.66267E-08	0.0566267
3831203772985	383120	3772985	2.73341E-05	8.3911E-05	9.86725E-05	9.73587E-05	2.06951E-05	2.69138E-05	1.98101E-05	2.03899E-06	2.3888E-05	2.03899E-06	9.63545E-06	1.39812E-05	8.2878E-06	3.41493E-09	4.6597E-08	8.5681E-09	5.85799E-08	0.05857989
3831303772985	383130	3772985	2.83738E-05	8.71028E-05	0.000102426	0.000101062	2.14823E-05	2.79376E-05	2.05636E-05	2.11655E-06	2.47967E-05	2.11655E-06	9.69783E-06	1.40718E-05	8.34146E-06	3.53148E-09	4.8215E-08	8.8752E-09	6.06216E-08	0.06062163
3831403772985	383140	3772985	2.94825E-05	9.05063E-05	0.000106428	0.000105011	2.23217E-05	2.90292E-05	2.13671E-05	2.19925E-06	2.57656E-05	2.19925E-06	9.76022E-06	1.41623E-05	8.39512E-06	3.65398E-09	4.9922E-08	9.2001E-09	6.27759E-08	0.06277586
3831503772985	383150	3772985	3.0671E-05	9.41548E-05	0.000110718	0.000109244	2.32216E-05	3.01995E-05	2.22284E-05	2.28791E-06	2.68043E-05	2.28791E-06	9.85379E-06	1.42981E-05	8.47561E-06	3.78306E-09	5.1727E-08	9.5456E-09	6.50561E-08	0.06505609
3831603772985	383160	3772985	3.1934E-05	9.80318E-05	0.000115277	0.000113742	2.41777E-05	3.1443E-05	2.31437E-05	2.38211E-06	2.7908E-05	2.38211E-06	9.95361E-06	1.44429E-05	8.56146E-06	3.91779E-09	5.362E-08	9.9094E-09	6.74469E-08	0.06744685
3831703772985	383170	3772985	3.33239E-05	0.000102299	0.000120295	0.000118693	2.52301E-05	3.28115E-05	2.41511E-05	2.48579E-06	2.91227E-05	2.48579E-06	1.00659E-05	1.46058E-05	8.65805E-06	4.06477E-09	5.5688E-08	1.0309E-08	7.00608E-08	0.07006083
3831803772985	383180	3772985	3.48027E-05	0.000106838	0.000125633	0.00012396	2.63497E-05	3.42676E-05	2.52228E-05	2.59611E-06	3.04151E-05	2.59611E-06	1.01688E-05	1.47552E-05	8.74659E-06	4.21839E-09	5.7858E-08	1.073E-08	7.28062E-08	0.07280624
3831903772985	383190	3772985	3.64159E-05	0.00011179	0.000131456	0.000129706	2.75711E-05	3.58559E-05	2.63919E-05	2.71644E-06	3.18248E-05	2.71644E-06	1.03154E-05	1.49679E-05	8.87269E-06	4.38328E-09	6.0196E-08	1.1186E-08	7.57652E-08	0.07576525
3832003772985	383200	3772985	3.81905E-05	0.000117238	0.000137862	0.000136027	2.89147E-05	3.76033E-05	2.76781E-05	2.84882E-06	3.33757E-05	2.84882E-06	1.05369E-05	1.52893E-05	9.06318E-06	4.56252E-09	6.2746E-08	1.1686E-08	7.89944E-08	0.07899439
3832103772985	383210	3772985	4.00649E-05	0.000122992	0.000144629	0.000142703	3.03338E-05	3.94489E-05	2.90365E-05	2.98864E-06	3.50138E-05	2.98864E-06	1.07521E-05	1.56016E-05	9.24831E-06	4.74756E-09	6.5392E-08	1.221E-08	8.23488E-08	0.08234881
3832203772985	383220	3772985	4.2099E-05	0.000129237	0.000151972	0.000149948	3.18738E-05	4.14517E-05	3.05107E-05	3.14037E-06	3.67914E-05	3.14037E-06	1.10859E-05	1.60859E-05	9.53539E-06	4.94417E-09	6.8217E-08	1.2774E-08	8.59355E-08	0.08593547
3832303772985	383230	3772985	4.42256E-05	0.000135765	0.000159649	0.000157523	3.3484E-05	4.35456E-05	3.20519E-05	3.29901E-06	3.865E-05	3.29901E-06	1.14353E-05	1.65928E-05	9.83589E-06	5.14411E-09	7.1111E-08	1.3357E-08	8.96121E-08	0.08961212
3832403772985	383240	3772985	4.64647E-05	0.000142639	0.000167731	0.000165498	3.51792E-05	4.57503E-05	3.36747E-05	3.46604E-06	4.06068E-05	3.46604E-06	1.19749E-05	1.73758E-05	1.03E-05	5.34778E-09	7.4083E-08	1.3964E-08	9.3395E-08	0.09339504
3832503772985	383250	3772985	4.85986E-05	0.000149189	0.000175435	0.000173099	3.67948E-05	4.78514E-05	3.52212E-05	3.62521E-06	4.24717E-05	3.62521E-06	1.326E-05	1.92406E-05	1.14054E-05	5.4912E-09	7.6367E-08	1.4492E-08	9.63499E-08	0.0963499
3832603772985	383260	3772985	5.01138E-05	0.000153841	0.000180904	0.000178495	3.7942E-05	4.93432E-05	3.63193E-05	3.73823E-06	4.37958E-05	3.73823E-06	1.4436E-05	2.0947E-05	1.24169E-05	5.5889E-09	7.7991E-08	1.477E-08	9.83499E-08	0.09834989
3832703772985	383270	3772985	5.41166E-05	0.000166129	0.000195354	0.000192753	4.09726E-05	5.32845E-05	3.92203E-05	4.03683E-06	4.7294E-05	4.03683E-06	1.50879E-05	2.18929E-05	1.29777E-05	5.88781E-09	8.2651E-08	1.5715E-08	1.04253E-07	0.10425335
3832803772985	383280	3772985	5.68239E-05	0.00017444	0.000205127	0.000202395	4.30223E-05	5.59502E-05	4.11824E-05	4.23878E-06	4.966E-05	4.23878E-06	1.55028E-05	2.24949E-05	1.33345E-05	6.07409E-09	8.5627E-08	1.6334E-08	1.08035E-07	0.10803541
3832903772985	383290	3772985	5.91465E-05	0.00018157	0.000213511	0.000210668	4.47808E-05	5.82371E-05	4.28657E-05	4.41203E-06	5.16897E-05	4.41203E-06	1.57742E-05	2.28887E-05	1.35679E-05	6.22435E-09	8.8075E-08	1.6858E-08	1.11157E-07	0.11115736
3833003772985	383300	3772985	6.16415E-05	0.000189229	0.000222518	0.000219555	4.66698E-05	6.06937E-05	4.46739E-05	4.59814E-06	5.38702E-05	4.59814E-06	1.59083E-05	2.30833E-05	1.36833E-05	6.40646E-09	9.0909E-08	1.7467E-08	1.14783E-07	0.11478255
3833103772985	383310	3772985	6.40403E-05	0.000196593	0.000231177	0.000228099	4.8486E-05	6.30556E-05	4.64124E-05	4.77708E-06	5.59666E-05	4.77708E-06	1.60331E-05	2.32643E-05	1.37906E-05	6.57814E-09	9.3597E-08	1.8054E-08	1.18229E-07	0.11822873
3833203772985	383320	3772985	6.61179E-05	0.000202971	0.000238677	0.000235499	5.0059E-05	6.51013E-05	4.79181E-05	4.93207E-06	5.77823E-05	4.93207E-06	1.61516E-05	2.34363E-05	1.38926E-05	6.7164E-09	9.5815E-08	1.8552E-08	1.21083E-07	0.12108305
3833303772985	383330	3772985	6.77274E-05	0.000207912	0.000244487	0.000241232	5.12776E-05	6.66861E-05	4.90846E-05	5.05212E-06	5.91888E-05	5.05212E-06	1.62421E-05	2.35676E-05	1.39704E-05	6.81088E-09	9.7398E-08	1.8927E-08	1.23136E-07	0.12313576
3833403772985	383340	3772985	6.88924E-05	0.000211488	0.000248692	0.000245381	5.21596E-05	6.78331E-05	4.99289E-05	5.13902E-06	6.02069E-05	5.13902E-06	1.63045E-05	2.36581E-05	1.40241E-05	6.86768E-09	9.842E-08	1.919E-08	1.24477E-07	0.12447727
3833503772985	383350	3772985	6.98668E-05	0.000214479	0.00025221	0.000248851	5.28973E-05	6.87925E-05	5.0635E-05	5.21171E-06	6.10585E-05	5.21171E-06	1.63544E-05	2.37305E-05	1.4067E-05	6.91274E-09	9.9246E-08	1.9412E-08	1.25571E-07	0.12557074
3833603772985	383360	3772985	7.03839E-05	0.000216066	0.000254076	0.000250693	5.32889E-05	6.93017E-05	5.10098E-05	5.25028E-06	6.15104E-05	5.25028E-06	1.63887E-05	2.37803E-05	1.40965E-05	6.91862E-09	9.9491E-08	1.9513E-08	1.25922E-07	0.12592218
3833703772985	383370	3772985	7.12966E-05	0.000218868	0.000257371	0.000253944	5.39799E-05	7.02004E-05	5.16713E-05	5.31837E-06	6.2308E-05	5.31837E-06	1.64729E-05	2.39025E-05	1.41689E-05	6.96943E-09	1.0035E-07	1.9729E-08	1.27053E-07	0.12705323
3833803772985	383380	3772985	7.28045E-05	0.000223497	0.000262814	0.000259315	5.51215E-05	7.16851E-05	5.27641E-05	5.43085E-06	6.36258E-05	5.43085E-06	1.66101E-05	2.41017E-05	1.4287E-05	7.08337E-09	1.021E-07	2.0114E-08	1.293E-07	0.12930029
3833903772985	383390	3772985	7.38225E-05	0.000226622	0.000266489	0.000262941	5.58922E-05	7.26874E-05	5.35019E-05	5.50678E-06	6.45154E-05	5.50678E-06	1.671E-05	2.42465E-05	1.43728E-05	7.1543E-09	1.0321E-07	2.0367E-08	1.30736E-07	0.13073561
3834003772985	383400	3772985	7.41327E-05	0.000227575	0.000267609	0.000264046	5.61271E-05	7.29929E-05	5.37267E-05	5.52993E-06	6.47866E-05	5.52993E-06	1.67661E-05	2.4328E-05	1.44211E-05	7.16063E-09	1.0338E-07	2.0424E-08	1.30969E-07	0.13096898
3834103772985	383410	3772985	7.39894E-05	0.000227135	0.000267092	0.000263535	5.60186E-05	7.28517E-05	5.36229E-05	5.51923E-06	6.46613E-05	5.51923E-06	1.67911E-05	2.43642E-05	1.44426E-05	7.12781E-09	1.0297E-07	2.0359E-08	1.30459E-07	0.1304594
3834203772985	383420	3772985	7.31366E-05	0.000224517	0.000264013	0.000260498	5.53729E-05	7.2012E-05	5.30048E-05	5.45562E-06	6.3916E-05	5.45562E-06	1.68191E-05	2.44049E-05	1.44668E-05	7.02657E-09	1.0158E-07	2.0091E-08	1.28699E-07	0.12869909
3834303772985	383430	3772985	7.12059E-05	0.00021859	0.000257044	0.000253621	5.39112E-05	7.01111E-05	5.16056E-05	5.3116E-06	6.22288E-05	5.3116E-06	1.68971E-05	2.45181E-05	1.45338E-05	6.81844E-09	9.8677E-08	1.9511E-08	1.25006E-07	0.12500597
3834403772985	383440	3772985	6.90012E-05	0.000211822	0.000249085	0.000245769	5.2242E-05	6.79403E-05	5.00078E-05	5.14714E-06	6.0302E-05	5.14714E-06	1.69439E-05	2.4586E-05	1.45741E-05	6.59019E-09	9.5458E-08	1.8865E-08	1.20913E-07	0.12091312
3834503772985	383450	3772985	6.62323E-05	0.000203322	0.00023909	0.000235906	5.01456E-05	6.52139E-05	4.8001E-05	4.94059E-06	5.78822E-05	4.94059E-06	1.69501E-05	2.4595E-05	1.45794E-05	6.31294E-09	9.1516E-08	1.8071E-08	1.159E-07	0.11590002
3834603772985	383460	3772985	6.32455E-05	0.000194153	0.000228308	0.000225268	4.78843E-05	6.22731E-05	4.58364E-05	4.7178E-06	5.5272E-05	4.7178E-06	1.6894E-05	2.45136E-05	1.45311E-05	6.01926E-09	8.7318E-08	1.7225E-08	1.10563E-07	0.11056262
3834703772985	383470	3772985	6.03641E-05	0.000185307	0.000217906	0.000215005	4.57027E-05	5.94359E-05	4.37481E-05	4.50285E-06	5.27538E-05	4.50285E-06	1.68004E-05	2.43778E-05	1.44507E-05	5.73887E-09	8.3296E-08	1.6416E-08	1.05452E-07	0.10545168
3834803772985	383480	3772985	5.79798E-05	0.000177988	0.000209299	0.000206512	4.38975E-05	5.70883E-05	4.20201E-05	4.325E-06	5.06701E-05	4.325E-06	1.67287E-05	2.42737E-05	1.43889E-05	5.50734E-09	7.9971E-08	1.5748E-08	1.01227E-07	0.10122691
3834903772985	383490	3772985	5.56445E-05	0.000170819	0.000200869	0.000198194	4.21294E-05	5.47889E-05	4.03276E-05	4.1508E-06	4.86292E-05	4.1508E-06	1.66382E-05	2.41424E-05	1.43111E-05	5.28193E-09	7.6727E-08	1.5097E-08	9.71064E-08	0.09710645
3835003772985	383500	3772985	5.29662E-05	0.000162597	0.000191201	0.000188655	4.01016E-05	5.21518E-05	3.83866E-05	3.95101E-06	4.62886E-05	3.95101E-06	1.64698E-05	2.3898E-05	1.41663E-05	5.02676E-09	7.3043E-08	1.4359E-08	9.24289E-08	0.09242888
3835103772985	383510	3772985	5.01954E-05	0.000154091	0.000181199	0.000178786	3.80038E-05	4.94236E-05	3.63785E-05	3.74432E-06	4.38671E-05	3.74432E-06	1.62327E-05	2.3554E-05	1.39623E-05	4.76439E-09	6.9245E-08	1.36E-08	8.76099E-08	0.08760987
3835203772985	383520	3772985	4.76406E-05	0.000146248	0.000171976	0.000169686	3.60695E-05	4.6908E-05	3.45269E-05	3.55375E-06	4.16344E-05	3.55375E-06	1.59832E-05	2.31919E-05	1.37477E-05	4.52304E-09	6.5747E-08	1.2903E-08	8.31732E-08	0.08317318
3835303772985	383530	3772985	4.56391E-05	0.000140104	0.000164751	0.000162557	3.45542E-05	4.49374E-05	3.30764E-05	3.40445E-06	3.98853E-05	3.40445E-06	1.5821E-05	2.29566E-05	1.36082E-05	4.33403E-09	6.3008E-08	1.2358E-08	7.96993E-08	0.0796993
3835403772985	383540	3772985	4.37411E-05	0.000134278	0.0001579	0.000155797	3.31171E-05	4.30686E-05	3.17008E-05	3.26287E-06	3.82266E-05	3.26287E-06	1.56494E-05	2.27076E-05	1.34606E-05	4.15512E-09	6.0411E-08	1.1842E-08	7.64086E-08	0.07640857
3835503772985	383550	3772985	4.20627E-05	0.000129125	0.000151841	0.000149819	3.18464E-05	4.14159E-05	3.04844E-05	3.13766E-06	3.67597E-05	3.13766E-06	1.5509E-05	2.2504E-05	1.33399E-05	3.99741E-09	5.8121E-08	1.1388E-08	7.35061E-08	0.07350613
3835603772985	383560	3772985	4.05603E-05	0.000124513	0.000146417	0.000144467	3.07089E-05	3.99366E-05	2.93955E-05	3.02559E-06	3.54467E-05	3.02559E-06	1.53936E-05	2.23365E-05	1.32406E-05	3.85675E-09	5.6076E-08	1.0983E-08	7.09158E-08	0.07091582
3835703772985	383570	3772985	3.91268E-05	0.000120112	0.000141242	0.000139362	2.96235E-05	3.85252E-05	2.83566E-05	2.91866E-06	3.41939E-05	2.91866E-06	1.52782E-05	2.2169E-05	1.31413E-05	3.72275E-09	5.4126E-08	1.0598E-08	6.84466E-08	0.06844661
3835803772985	383580	3772985	3.78693E-05	0.000116252	0.000136703	0.000134883	2.86715E-05	3.7287E-05	2.74453E-05	2.82486E-06	3.3095E-05	2.82486E-06	1.51909E-05	2.20423E-05	1.30662E-05	3.60579E-09	5.2423E-08	1.0261E-08	6.62903E-08	0.06629034
3835903772985	383590	3772985	3.66753E-05	0.000112587	0.000132393	0.00013063	2.77675E-05	3.61114E-05	2.658E-05	2.73579E-06	3.20516E-05	2.73579E-06	1.51035E-05	2.19156E-05	1.29911E-05	3.49463E-09	5.0803E-08	9.9423E-09	6.42402E-08	0.06424015
3836003772985	383600	3772985	3.56773E-05	0.000109523	0.00012879	0.000127076	2.70119E-05	3.51288E-05	2.58567E-05	2.66135E-06	3.11794E-05	2.66135E-06	1.5063E-05	2.18567E-05	1.29562E-05	3.40224E-09	4.9456E-08	9.6768E-09	6.25351E-08	0.06253515
3836103772985	383610	3772985	3.49479E-05	0.000107284	0.000126157	0.000124477	2.64596E-05	3.44106E-05	2.5328E-05	2.60694E-06	3.05419E-05	2.60694E-06	1.50973E-05	2.19065E-05	1.29857E-05	3.33492E-09	4.8474E-08	9.4836E-09	6.12926E-08	0.06129265
3836203772985	383620	3772985	3.42457E-05	0.000105128	0.000123622	0.000121976	2.5928E-05	3.37191E-05	2.48191E-05	2.55455E-06	2.99282E-05	2.55455E-06	1.51223E-05	2.19427E-05	1.30072E-05	3.2703E-09	4.7532E-08	9.2979E-09	6.01002E-08	0.06010016
3836303772985	383630	3772985	3.36088E-05	0.000103173	0.000121323	0.000119708	2.54458E-05	3.3092E-05	2.43575E-05	2.50705E-06	2.93716E-05	2.50705E-06	1.51534E-05	2.1988E-05	1.3034E-05	3.21154E-09	4.6675E-08	9.1291E-09	5.90154E-08	0.05901542
3836403772985	383640	3772985	3.301E-05	0.000101335	0.000119162	0.000117575	2.49924E-05	3.25024E-05	2.39236E-05	2.46238E-06	2.88483E-05	2.46238E-06	1.51784E-05	2.20242E-05	1.30555E-05	3.15636E-09	4.587E-08	8.9704E-09	5.79966E-08	0.05799656
3836503772985	383650	3772985	3.25074E-05	9.9792E-05	0.000117347	0.000115785	2.46119E-05	3.20075E-05	2.35593E-05	2.42488E-06	2.84091E-05	2.42488E-06	1.5219E-05	2.2083E-05	1.30904E-05	3.11001E-09	4.5194E-08	8.837E-09	5.7141E-08	0.05714098
3836603772985	383660	3772985	3.22297E-05	9.89397E-05	0.000116345	0.000114796	2.44017E-05	3.17342E-05	2.33581E-05	2.40418E-06	2.81664E-05	2.40418E-06	1.53188E-05	2.22279E-05	1.31762E-05	3.08433E-09	4.4821E-08	8.7628E-09	5.66677E-08	0.05666773
3836703772985	383670	3772985	3.19666E-05	9.8132E-05	0.000115395	0.000113859	2.42025E-05	3.14751E-05	2.31674E-05	2.38455E-06	2.79365E-05	2.38455E-06	1.53999E-05	2.23455E-05	1.3246E-05	3.05971E-09	4.4463E-08	8.6915E-09	5.62147E-08	0.05621469
3836803772985	383680	3772985	3.15402E-05	9.6823E-05	0.000113856	0.00011234	2.38796E-05	3.10553E-05	2.28584E-05	2.35274E-06	2.75638E-05	2.35274E-06	1.54123E-05	2.23636E-05	1.32567E-05	3.02017E-09	4.3888E-08	8.5769E-09	5.54853E-08	0.05548533
3836903772985	383690	3772985	3.10521E-05	9.53246E-05	0.000112094	0.000110601	2.35101E-05	3.05747E-05	2.25046E-05	2.31633E-06	2.71373E-05	2.31633E-06	1.53905E-05	2.2332E-05	1.32379E-05	2.97471E-09	4.3226E-08	8.4453E-09	5.46461E-08	0.05464612
3837003772985	383700	3772985	3.05876E-05	9.38986E-05	0.000110417	0.000108947	2.31584E-05	3.01173E-05	2.2168E-05	2.28168E-06	2.67313E-05	2.28168E-06	1.53593E-05	2.22867E-05	1.32111E-05	2.93159E-09	4.2598E-08	8.3202E-09	5.38498E-08	0.05384977

			EGIODemolition	EGIOSite Grubbing / Prep	EGIOMass Grading / Excavation	EGIOMass Grading / Excavation	EGIODrainage / Utilities Trenching	EGIODrainage / Utilities Trenching	EGIOFoundations / Concrete Pads	EGIOFoundations / Concrete Pads	EGIOBuilding / Structure Construction	EGIOBuilding / Structure Construction	EGIOAsphalt Paving	EGIOArchitectural Coating	EGIOLandscaping or Other Finishing	EGIOWaterside Construction (Piles)	HIWaterside Construction (Landscaping)	HIWaterside Construction (Landscaping)	KMDemolition	KMSite Grubbing / Prep
Unique Identifier	X (UTM)	Y (UTM)	2025	2025	2025	2026	2026	2027	2026	2027	2026	2027	2027	2027	2027	2027	2025	2026	2025	2025
3837103772985	383710	3772985	0.000111664	4.3796E-05	1.4504E-05	1.42052E-05	3.29851E-05	3.29342E-05	4.33381E-05	4.33102E-05	4.64205E-05	4.53079E-05	1.80639E-06	1.80639E-06	4.89206E-05	1.80639E-06	2.7556E-05	2.66929E-05	3.61457E-05	0.000156875
3837203772985	383720	3772985	0.000110434	4.3314E-05	1.43442E-05	1.40486E-05	3.26216E-05	3.25713E-05	4.28605E-05	4.28329E-05	4.5909E-05	4.48086E-05	1.78648E-06	1.78648E-06	4.83815E-05	1.78648E-06	2.72385E-05	2.63854E-05	3.57384E-05	0.000155107
3837303772985	383730	3772985	0.000108907	4.2715E-05	1.41458E-05	1.38544E-05	3.21706E-05	3.21209E-05	4.22679E-05	4.22406E-05	4.52742E-05	4.4189E-05	1.76178E-06	1.76178E-06	4.77126E-05	1.76178E-06	2.68439E-05	2.60031E-05	3.52269E-05	0.000152887
3837403772985	383740	3772985	0.0001072	4.2045E-05	1.39242E-05	1.36373E-05	3.16664E-05	3.16176E-05	4.16056E-05	4.15787E-05	4.45648E-05	4.34966E-05	1.73418E-06	1.73418E-06	4.69649E-05	1.73418E-06	2.64008E-05	2.55738E-05	3.46521E-05	0.000150393
3837503772985	383750	3772985	0.000105512	4.1383E-05	1.37048E-05	1.34225E-05	3.11676E-05	3.11195E-05	4.09502E-05	4.09238E-05	4.38628E-05	4.28114E-05	1.70686E-06	1.70686E-06	4.62251E-05	1.70686E-06	2.59666E-05	2.51533E-05	3.40863E-05	0.000147937
3837603772985	383760	3772985	0.000104128	4.0841E-05	1.35252E-05	1.32465E-05	3.0759E-05	3.07116E-05	4.04134E-05	4.03873E-05	4.32877E-05	4.22502E-05	1.68448E-06	1.68448E-06	4.56191E-05	1.68448E-06	2.56115E-05	2.48093E-05	3.36202E-05	0.000145914
3837703772985	383770	3772985	0.000102736	4.0295E-05	1.33443E-05	1.30694E-05	3.03478E-05	3.0301E-05	3.9873E-05	3.98473E-05	4.2709E-05	4.16853E-05	1.66196E-06	1.66196E-06	4.50092E-05	1.66196E-06	2.52509E-05	2.446E-05	3.31517E-05	0.000143881
3837803772985	383780	3772985	0.000101434	3.9784E-05	1.31752E-05	1.29037E-05	2.99631E-05	2.99168E-05	3.93675E-05	3.93421E-05	4.21676E-05	4.11568E-05	1.64089E-06	1.64089E-06	4.44386E-05	1.64089E-06	2.4919E-05	2.41385E-05	3.27194E-05	0.000142005
3837903772985	383790	3772985	0.000100266	3.9326E-05	1.30235E-05	1.27552E-05	2.96181E-05	2.95724E-05	3.89144E-05	3.88893E-05	4.16821E-05	4.0683E-05	1.622E-06	1.622E-06	4.39271E-05	1.622E-06	2.4623E-05	2.38518E-05	3.23347E-05	0.000140335
3838003772985	383800	3772985	9.92063E-05	3.891E-05	1.28858E-05	1.26203E-05	2.93051E-05	2.92598E-05	3.8503E-05	3.84782E-05	4.12415E-05	4.0253E-05	1.60486E-06	1.60486E-06	4.34627E-05	1.60486E-06	2.43521E-05	2.35894E-05	3.19817E-05	0.000138803
3838103772985	383810	3772985	9.74279E-05	3.8213E-05	1.26548E-05	1.23941E-05	2.87797E-05	2.87353E-05	3.78128E-05	3.77884E-05	4.05022E-05	3.95314E-05	1.57609E-06	1.57609E-06	4.26836E-05	1.57609E-06	2.38893E-05	2.31411E-05	3.1382E-05	0.0001362
3838203772985	383820	3772985	9.56135E-05	3.7501E-05	1.24192E-05	1.21633E-05	2.82438E-05	2.82002E-05	3.71086E-05	3.70847E-05	3.9748E-05	3.87952E-05	1.54674E-06	1.54674E-06	4.18887E-05	1.54674E-06	2.34175E-05	2.2684E-05	3.07687E-05	0.000133538
3838303772985	383830	3772985	9.36375E-05	3.6726E-05	1.21625E-05	1.19119E-05	2.76601E-05	2.76174E-05	3.63417E-05	3.63182E-05	3.89265E-05	3.79934E-05	1.51477E-06	1.51477E-06	4.1023E-05	1.51477E-06	2.29027E-05	2.21853E-05	3.01011E-05	0.000130641
3838403772985	383840	3772985	9.12752E-05	3.5799E-05	1.18557E-05	1.16114E-05	2.69622E-05	2.69206E-05	3.54249E-05	3.5402E-05	3.79445E-05	3.70349E-05	1.47656E-06	1.47656E-06	3.99881E-05	1.47656E-06	2.22856E-05	2.15875E-05	2.93022E-05	0.000127174
3838503772985	383850	3772985	8.90207E-05	3.4915E-05	1.15628E-05	1.13246E-05	2.62963E-05	2.62557E-05	3.45499E-05	3.45276E-05	3.70072E-05	3.61202E-05	1.44009E-06	1.44009E-06	3.90004E-05	1.44009E-06	2.16972E-05	2.10176E-05	2.8535E-05	0.000123844
3838603772985	383860	3772985	8.70806E-05	3.4154E-05	1.13108E-05	1.10778E-05	2.57232E-05	2.56835E-05	3.37969E-05	3.37751E-05	3.62007E-05	3.5333E-05	1.4087E-06	1.4087E-06	3.81504E-05	1.4087E-06	2.11931E-05	2.05293E-05	2.78787E-05	0.000120996
3838703772985	383870	3772985	8.52752E-05	3.3446E-05	1.10763E-05	1.08481E-05	2.51899E-05	2.5151E-05	3.30962E-05	3.30749E-05	3.54502E-05	3.46005E-05	1.37949E-06	1.37949E-06	3.73594E-05	1.37949E-06	2.07231E-05	2.0074E-05	2.72632E-05	0.000118324
3838803772985	383880	3772985	8.38291E-05	3.2879E-05	1.08885E-05	1.06642E-05	2.47627E-05	2.47245E-05	3.2535E-05	3.2514E-05	3.4849E-05	3.40137E-05	1.3561E-06	1.3561E-06	3.67259E-05	1.3561E-06	2.03482E-05	1.97108E-05	2.67744E-05	0.000116203
3838903772985	383890	3772985	8.38381E-05	3.2882E-05	1.08897E-05	1.06653E-05	2.47654E-05	2.47272E-05	3.25384E-05	3.25175E-05	3.48527E-05	3.40173E-05	1.35625E-06	1.35625E-06	3.67298E-05	1.35625E-06	2.03571E-05	1.97195E-05	2.67902E-05	0.000116271
3839003772985	383900	3772985	8.41794E-05	3.3016E-05	1.0934E-05	1.07087E-05	2.48662E-05	2.48278E-05	3.26709E-05	3.26498E-05	3.49946E-05	3.41558E-05	1.36177E-06	1.36177E-06	3.68794E-05	1.36177E-06	2.04504E-05	1.98099E-05	2.69034E-05	0.000116762
3839103772985	383910	3772985	8.35686E-05	3.2777E-05	1.08547E-05	1.0631E-05	2.46858E-05	2.46477E-05	3.24339E-05	3.24129E-05	3.47407E-05	3.3908E-05	1.35189E-06	1.35189E-06	2.028E-05	1.96448E-05	2.66906E-05	0.000115839
3829703772995	382970	3772995	0.000110829	4.3469E-05	1.43955E-05	1.40989E-05	3.27384E-05	3.26878E-05	4.30139E-05	4.29862E-05	4.60733E-05	4.49689E-05	1.79288E-06	1.79288E-06	4.85547E-05	1.79288E-06	2.40633E-05	2.33096E-05	2.14629E-05	9.31507E-05
3829803772995	382980	3772995	0.000115042	4.5121E-05	1.49427E-05	1.46348E-05	3.39827E-05	3.39303E-05	4.46489E-05	4.462E-05	4.78245E-05	4.66782E-05	1.86102E-06	1.86102E-06	5.04002E-05	1.86102E-06	2.491E-05	2.41298E-05	2.20151E-05	9.55472E-05
3829903772995	382990	3772995	0.000118383	4.6431E-05	1.53767E-05	1.50599E-05	3.49697E-05	3.49158E-05	4.59457E-05	4.5916E-05	4.92135E-05	4.80339E-05	1.91508E-06	1.91508E-06	5.18641E-05	1.91508E-06	2.56635E-05	2.48596E-05	2.25583E-05	9.79045E-05
3830003772995	383000	3772995	0.000121814	4.7777E-05	1.58223E-05	1.54963E-05	3.59833E-05	3.59278E-05	4.72773E-05	4.72468E-05	5.06399E-05	4.94261E-05	1.97058E-06	1.97058E-06	5.33673E-05	1.97058E-06	2.6442E-05	2.56138E-05	2.31421E-05	0.000100439
3830103772995	383010	3772995	0.000125317	4.9151E-05	1.62773E-05	1.5942E-05	3.7018E-05	3.69609E-05	4.86369E-05	4.86055E-05	5.20961E-05	5.08474E-05	2.02725E-06	2.02725E-06	5.49019E-05	2.02725E-06	2.72403E-05	2.63871E-05	2.37464E-05	0.000103061
3830203772995	383020	3772995	0.000128973	5.0585E-05	1.67522E-05	1.6407E-05	3.80979E-05	3.80391E-05	5.00557E-05	5.00234E-05	5.36159E-05	5.23307E-05	2.08639E-06	2.08639E-06	5.65035E-05	2.08639E-06	2.80781E-05	2.71986E-05	2.43914E-05	0.00010586
3830303772995	383030	3772995	0.000132754	5.2068E-05	1.72433E-05	1.68881E-05	3.92149E-05	3.91544E-05	5.15233E-05	5.149E-05	5.51879E-05	5.3865E-05	2.14756E-06	2.14756E-06	5.81602E-05	2.14756E-06	2.89463E-05	2.80397E-05	2.50725E-05	0.000108817
3830403772995	383040	3772995	0.000136778	5.3646E-05	1.7766E-05	1.74E-05	4.04036E-05	4.03412E-05	5.3085E-05	5.30508E-05	5.68607E-05	5.54978E-05	2.21265E-06	2.21265E-06	5.99231E-05	2.21265E-06	2.9872E-05	2.89363E-05	2.5808E-05	0.000112009
3830503772995	383050	3772995	0.000140973	5.5291E-05	1.83108E-05	1.79336E-05	4.16426E-05	4.15784E-05	5.4713E-05	5.46777E-05	5.86044E-05	5.71997E-05	2.28051E-06	2.28051E-06	6.17607E-05	2.28051E-06	3.08442E-05	2.98781E-05	2.65888E-05	0.000115397
3830603772995	383060	3772995	0.000145338	5.7004E-05	1.88778E-05	1.84889E-05	4.29321E-05	4.28659E-05	5.64072E-05	5.63708E-05	6.04191E-05	5.89709E-05	2.35113E-06	2.35113E-06	6.36732E-05	2.35113E-06	3.18596E-05	3.08617E-05	2.74148E-05	0.000118982
3830703772995	383070	3772995	0.000149937	5.8807E-05	1.94752E-05	1.90739E-05	4.42906E-05	4.42222E-05	5.8192E-05	5.81545E-05	6.23309E-05	6.08369E-05	2.42552E-06	2.42552E-06	6.56879E-05	2.42552E-06	3.29341E-05	3.19026E-05	2.82997E-05	0.000122823
3830803772995	383080	3772995	0.000154697	6.0674E-05	2.00935E-05	1.96795E-05	4.56968E-05	4.56263E-05	6.00396E-05	6.00009E-05	6.43099E-05	6.27684E-05	2.50253E-06	2.50253E-06	6.77735E-05	2.50253E-06	3.40499E-05	3.29834E-05	2.92366E-05	0.000126889
3830903772995	383090	3772995	0.000159646	6.2615E-05	2.07363E-05	2.03091E-05	4.71587E-05	4.7086E-05	6.19604E-05	6.19204E-05	6.63673E-05	6.47765E-05	2.58259E-06	2.58259E-06	6.99417E-05	2.58259E-06	3.52196E-05	3.41164E-05	3.02323E-05	0.00013121
3831003772995	383100	3772995	0.000164757	6.462E-05	2.14002E-05	2.09592E-05	4.86684E-05	4.85933E-05	6.39439E-05	6.39027E-05	6.84919E-05	6.68502E-05	2.66527E-06	2.66527E-06	7.21808E-05	2.66527E-06	3.64358E-05	3.52946E-05	3.12779E-05	0.000135748
3831103772995	383110	3772995	0.000170038	6.6691E-05	2.20862E-05	2.16311E-05	5.02285E-05	5.0151E-05	6.59937E-05	6.59511E-05	7.06875E-05	6.89932E-05	2.75071E-06	2.75071E-06	7.44946E-05	2.75071E-06	3.77005E-05	3.65197E-05	3.2389E-05	0.000140571
3831203772995	383120	3772995	0.000175688	6.8907E-05	2.282E-05	2.23498E-05	5.18974E-05	5.18173E-05	6.81864E-05	6.81424E-05	7.30362E-05	7.12855E-05	2.8421E-06	2.8421E-06	7.69697E-05	2.8421E-06	3.90603E-05	3.78368E-05	3.36043E-05	0.000145845
3831303772995	383130	3772995	0.000181508	7.119E-05	2.3576E-05	2.30903E-05	5.36167E-05	5.3534E-05	7.04454E-05	7.03999E-05	7.54558E-05	7.36471E-05	2.93626E-06	2.93626E-06	7.95197E-05	2.93626E-06	4.04739E-05	3.92062E-05	3.4892E-05	0.000151434
3831403772995	383140	3772995	0.000187517	7.3547E-05	2.43565E-05	2.38547E-05	5.53917E-05	5.53063E-05	7.27775E-05	7.27305E-05	7.79538E-05	7.60853E-05	3.03346E-06	3.03346E-06	8.21522E-05	3.03346E-06	4.19431E-05	4.06293E-05	3.62612E-05	0.000157376
3831503772995	383150	3772995	0.000193715	7.5978E-05	2.51615E-05	2.46431E-05	5.72225E-05	5.71342E-05	7.51828E-05	7.51343E-05	8.05302E-05	7.86E-05	3.13372E-06	3.13372E-06	8.48674E-05	3.13372E-06	4.34733E-05	4.21116E-05	3.77254E-05	0.000163731
3831603772995	383160	3772995	0.000200047	7.8461E-05	2.5984E-05	2.54486E-05	5.9093E-05	5.90018E-05	7.76405E-05	7.75904E-05	8.31627E-05	8.11693E-05	3.23616E-06	3.23616E-06	8.76416E-05	3.23616E-06	4.50537E-05	4.36425E-05	3.92756E-05	0.000170459
3831703772995	383170	3772995	0.000207035	8.1202E-05	2.68917E-05	2.63376E-05	6.11572E-05	6.10629E-05	8.03526E-05	8.03008E-05	8.60677E-05	8.40047E-05	3.3492E-06	3.3492E-06	9.07031E-05	3.3492E-06	4.68045E-05	4.53385E-05	4.10113E-05	0.000177992
3831803772995	383180	3772995	0.000214203	8.4013E-05	2.78227E-05	2.72494E-05	6.32745E-05	6.31769E-05	8.31344E-05	8.30808E-05	8.90474E-05	8.6913E-05	3.46516E-06	3.46516E-06	9.38433E-05	3.46516E-06	4.86218E-05	4.70988E-05	4.28535E-05	0.000185987
3831903772995	383190	3772995	0.000221748	8.6973E-05	2.88027E-05	2.82092E-05	6.55032E-05	6.54022E-05	8.60627E-05	8.60072E-05	9.21839E-05	8.99743E-05	3.58721E-06	3.58721E-06	9.71487E-05	3.58721E-06	5.05538E-05	4.89703E-05	4.48586E-05	0.000194689
3832003772995	383200	3772995	0.000229787	9.0126E-05	2.98468E-05	2.92319E-05	6.78779E-05	6.77732E-05	8.91827E-05	8.91251E-05	9.55258E-05	9.32361E-05	3.71725E-06	3.71725E-06	0.000100671	3.71725E-06	5.26311E-05	5.09826E-05	4.7056E-05	0.000204226
3832103772995	383210	3772995	0.000238014	9.3353E-05	3.09155E-05	3.02785E-05	7.03083E-05	7.01998E-05	9.23759E-05	9.23163E-05	9.89461E-05	9.65744E-05	3.85035E-06	3.85035E-06	0.000104275	3.85035E-06	5.47838E-05	5.30679E-05	4.94051E-05	0.000214421
3832203772995	383220	3772995	0.000246619	9.6727E-05	3.20332E-05	3.13732E-05	7.28501E-05	7.27377E-05	9.57155E-05	9.56537E-05	0.000102523	0.000100066	3.98955E-06	3.98955E-06	0.000108045	3.98955E-06	5.70692E-05	5.52817E-05	5.19578E-05	0.000225501
3832303772995	383230	3772995	0.000255377	0.00010016	3.31707E-05	3.24872E-05	7.5437E-05	7.53206E-05	9.91143E-05	9.90504E-05	0.000106164	0.000103619	4.13122E-06	4.13122E-06	0.000111882	4.13122E-06	5.94264E-05	5.7565E-05	5.46916E-05	0.000237365
3832403772995	383240	3772995	0.000264278	0.00010365	3.43268E-05	3.36196E-05	7.80663E-05	7.79459E-05	0.000102569	0.000102503	0.000109864	0.000107231	4.27521E-06	4.27521E-06	0.000115781	4.27521E-06	6.18769E-05	5.99388E-05	5.76268E-05	0.000250104
3832503772995	383250	3772995	0.000271823	0.00010661	3.53068E-05	3.45794E-05	8.02951E-05	8.01712E-05	0.000105497	0.000105429	0.000113001	0.000110292	4.39727E-06	4.39727E-06	0.000119087	4.39727E-06	6.43094E-05	6.22951E-05	6.08177E-05	0.000263953
3832603772995	383260	3772995	0.000270969	0.00010628	3.5196E-05	3.44708E-05	8.0043E-05	7.99195E-05	0.000105166	0.000105098	0.000112646	0.000109946	4.38346E-06	4.38346E-06	0.000118713	4.38346E-06	6.4234E-05	6.22221E-05	6.23385E-05	0.000270553
3832703772995	383270	3772995	0.00027617	0.00010832	3.58715E-05	3.51324E-05	8.15792E-05	8.14534E-05	0.000107184	0.000107115	0.000114808	0.000112056	4.46759E-06	4.46759E-06	0.000120991	4.46759E-06	6.63885E-05	6.43091E-05	6.62966E-05	0.000287732
3832803772995	383280	3772995	0.000284361	0.00011153	3.69355E-05	3.61745E-05	8.3999E-05	8.38694E-05	0.000110364	0.000110292	0.000118213	0.00011538	4.60011E-06	4.60011E-06	0.00012458	4.60011E-06	6.89484E-05	6.67888E-05	7.06621E-05	0.000306678
3832903772995	383290	3772995	0.00029037	0.00011389	3.7716E-05	3.69389E-05	8.5774E-05	8.56417E-05	0.000112696	0.000112623	0.000120711	0.000117818	4.69731E-06	4.69731E-06	0.000127213	4.69731E-06	7.09827E-05	6.87594E-05	7.44301E-05	0.000323032
3833003772995	383300	3772995	0.000295697	0.00011598	3.84078E-05	3.76165E-05	8.73474E-05	8.72126E-05	0.000114763	0.000114689	0.000122926	0.000119979	4.78348E-06	4.78348E-06	0.000129546	4.78348E-06	7.28322E-05	7.05509E-05	7.80442E-05	0.000338717
3833103772995	383310	3772995	0.000300179	0.00011773	3.899E-05	3.81867E-05	8.86714E-05	8.85345E-05	0.000116503	0.000116427	0.000124789	0.000121798	4.85598E-06	4.85598E-06	0.00013151	4.85598E-06	7.44592E-05	7.2127E-05	8.14433E-05	0.00035347
3833203772995	383320	3772995	0.000303754	0.00011914	3.94543E-05	3.86414E-05	8.97273E-05	8.95889E-05	0.00011789	0.000117814	0.000126275	0.000123248	4.91381E-06	4.91381E-06	0.000133076	4.91381E-06	7.58423E-05	7.34668E-05	8.45596E-05	0.000366994
3833303772995	383330	3772995	0.000306242	0.00012011	3.97775E-05	3.89579E-05	9.04623E-05	9.03227E-05	0.000118856	0.000118779	0.000127309	0.000124258	4.95406E-06	4.95406E-06	0.000134166	4.95406E-06	7.69115E-05	7.45025E-05	8.72707E-05	0.000378761
3833403772995	383340	3772995	0.000307391	0.00012056	3.99268E-05	3.91042E-05	9.08019E-05	9.06618E-05	0.000119302	0.000119225	0.000127787	0.000124724	4.97266E-06	4.97266E-06	0.000134669	4.97266E-06	7.75681E-05	7.51385E-05	8.94093E-05	0.000388043
3833503772995	383350	3772995	0.000308685	0.00012107	4.00948E-05	3.92687E-05	9.1184E-05	9.10433E-05	0.000119804	0.000119727	0.000128325	0.000125249	4.99358E-06	4.99358E-06	0.000135236	4.99358E-06	7.82031E-05	7.57536E-05	9.12945E-05	0.000396224
3833603772995	383360	3772995	0.000308361	0.00012094	4.00528E-05	3.92276E-05	9.10885E-05	9.09479E-05	0.000119678	0.000119601	0.00012819	0.000125118	4.98835E-06	4.98835E-06	0.000135094	4.98835E-06	7.83753E-05	7.59205E-05	9.25414E-05	0.000401636
3833703772995	383370	3772995	0.000309781	0.0001215	4.02372E-05	3.94081E-05	9.15077E-05	9.13665E-05	0.000120229	0.000120152	0.00012878	0.000125694	5.01131E-06	5.01131E-06	0.000135716	5.01131E-06	7.89673E-05	7.64939E-05	9.40577E-05	0.000408217
3833803772995	383380	3772995	0.000313661	0.00012302	4.07412E-05	3.99018E-05	9.26539E-05	9.25109E-05	0.000121735	0.000121657	0.000130393	0.000127268	5.07408E-06	5.07408E-06	0.000137416	5.07408E-06	8.01764E-05	7.76651E-05	9.60175E-05	0.000416723
3833903772995	383390	3772995	0.000315601	0.00012378	4.09932E-05	4.01486E-05	9.3227E-05	9.30831E-05	0.000122488	0.000122409	0.0001312	0.000128055	5.10547E-06	5.10547E-06	0.000138266	5.10547E-06	8.08186E-05	7.82872E-05	9.71716E-05	0.000421732
3834003772995	383400	3772995	0.000315026	0.00012356	4.09185E-05	4.00754E-05	9.30572E-05	9.29136E-05	0.000122265	0.000122186	0.000130961	0.000127822	5.09617E-06	5.09617E-06	0.000138014	5.09617E-06	8.0772E-05	7.8242E-05	9.74817E-05	0.000423077
3834103772995	383410	3772995	0.000313077	0.00012279	4.06653E-05	3.98275E-05	9.24814E-05	9.23387E-05	0.000121508	0.00012143	0.000130151	0.000127031	5.06464E-06	5.06464E-06	0.00013716	5.06464E-06	8.03432E-05	7.78267E-05	9.72667E-05	0.000422144
3834203772995	383420	3772995	0.000307481	0.0001206	3.99385E-05	3.91156E-05	9.08284E-05	9.06883E-05	0.000119337	0.00011926	0.000127825	0.000124761	4.97411E-06	4.97411E-06	0.000134709	4.97411E-06	7.89494E-05	7.64765E-05	9.61171E-05	0.000417155
3834303772995	383430	3772995	0.00029532	0.00011583	3.83588E-05	3.75685E-05	8.7236E-05	8.71013E-05	0.000114617	0.000114543	0.000122769	0.000119826	4.77738E-06	4.77738E-06	0.000129381	4.77738E-06	7.58388E-05	7.34633E-05	9.33652E-05	0.000405211
3834403772995	383440	3772995	0.00028261	0.00011084	3.6708E-05	3.59517E-05	8.34816E-05	8.33528E-05	0.000109684	0.000109613	0.000117485	0.000114669	4.57177E-06	4.57177E-06	0.000123813	4.57177E-06	7.25416E-05	7.02694E-05	9.01742E-05	0.000391363
3834503772995	383450	3772995	0.000269011	0.00010551	3.49417E-05	3.42217E-05	7.94646E-05	7.9342E-05	0.000104406	0.000104339	0.000111832	0.000109151	4.35179E-06	4.35179E-06	0.000117855	4.35179E-06	6.89807E-05	6.68201E-05	8.65058E-05	0.000375441
3834603772995	383460	3772995	0.000255206	0.0001001	3.31485E-05	3.24655E-05	7.53866E-05	7.52703E-05	9.90481E-05	9.89842E-05	0.000106093	0.00010355	4.12846E-06	4.12846E-06	0.000111807	4.12846E-06	6.53373E-05	6.32908E-05	8.25386E-05	0.000358224
3834703772995	383470	3772995	0.00024229	9.5029E-05	3.14708E-05	3.08224E-05	7.15712E-05	7.14608E-05	9.40352E-05	9.39745E-05	0.000100723	9.83092E-05	3.91951E-06	3.91951E-06	0.000106148	3.91951E-06	6.19307E-05	5.99909E-05	7.8705E-05	0.000341585
3834803772995	383480	3772995	0.000232194	9.107E-05	3.01595E-05	2.95381E-05	6.8589E-05	6.84831E-05	9.01169E-05	9.00588E-05	9.65265E-05	9.42128E-05	3.75619E-06	3.75619E-06	0.000101725	3.75619E-06	5.92739E-05	5.74173E-05	7.56793E-05	0.000328453
3834903772995	383490	3772995	0.000222466	8.7254E-05	2.8896E-05	2.83006E-05	6.57155E-05	6.56141E-05	8.63416E-05	8.62859E-05	9.24826E-05	9.02659E-05	3.59883E-06	3.59883E-06	9.74635E-05	3.59883E-06	5.6714E-05	5.49376E-05	7.27101E-05	0.000315567
3835003772995	383500	3772995	0.000211257	8.2858E-05	2.744E-05	2.68746E-05	6.24043E-05	6.2308E-05	8.1991E-05	8.19381E-05	8.78226E-05	8.57176E-05	3.4175E-06	3.4175E-06	9.25526E-05	3.4175E-06	5.37523E-05	5.20687E-05	6.91888E-05	0.000300284
3835103772995	383510	3772995	0.000199607	7.8289E-05	2.59268E-05	2.53926E-05	5.8963E-05	5.8872E-05	7.74697E-05	7.74197E-05	8.29797E-05	8.09907E-05	3.22904E-06	3.22904E-06	8.74488E-05	3.22904E-06	5.06776E-05	4.90902E-05	6.54547E-05	0.000284078
3835203772995	383520	3772995	0.000188847	7.4068E-05	2.45292E-05	2.40238E-05	5.57844E-05	5.56983E-05	7.32934E-05	7.32461E-05	7.85064E-05	7.66247E-05	3.05497E-06	3.05497E-06	8.27346E-05	3.05497E-06	4.78414E-05	4.63429E-05	6.19583E-05	0.000268903

			KMMass Grading / Excavation	KMMass Grading / Excavation	KMDrainage / Utilities Trenching	KMFoundations / Concrete Pads	KMBuilding / Structure Construction	KMAsphalt Paving	KMArchitectural Coating	KMLandscaping or Other Finishing	KMWaterside Construction (Piles)	EWNDemolition	EWNSite Grubbing / Prep	EWNDrainage / Utilities Trenching	EWNDrainage / Utilities Trenching	EWNDrainage / Utilities Trenching	EWNFoundation s / Concrete Pads	EWNBuilding / Structure Construction	EWNAsphalt Paving	EWNLandscaping or Other Finishing	EWNWaterside Construction (Piles)
Unique Identifier	X (UTM)	Y (UTM)	2025	2026	2026	2026	2026	2026	2026	2026	2026	2027	2027	2027	2028	2029	2029	2029	2029	2029	2029
3837103772985	383710	3772985	0.000119242	0.000118008	4.23776E-05	2.24261E-05	7.70257E-05	2.47453E-06	2.47453E-06	7.95002E-05	2.47453E-06	0.000122686	6.68652E-06	1.57012E-05	1.5398E-05	1.50794E-05	1.30616E-05	2.83624E-05	2.01783E-06	2.93713E-05	2.01783E-06
3837203772985	383720	3772985	0.000117898	0.000116678	4.19E-05	2.21733E-05	7.61576E-05	2.44664E-06	2.44664E-06	7.86043E-05	2.44664E-06	0.000121215	6.6064E-06	1.55131E-05	1.52135E-05	1.48987E-05	1.29051E-05	2.80226E-05	1.99365E-06	2.90194E-05	1.99365E-06
3837303772985	383730	3772985	0.000116211	0.000115008	4.13004E-05	2.1856E-05	7.50677E-05	2.41163E-06	2.41163E-06	7.74793E-05	2.41163E-06	0.000119385	6.50666E-06	1.52789E-05	1.49838E-05	1.46738E-05	1.27102E-05	2.75995E-05	1.96356E-06	2.85813E-05	1.96356E-06
3837403772985	383740	3772985	0.000114314	0.000113131	4.06264E-05	2.14994E-05	7.38428E-05	2.37227E-06	2.37227E-06	7.62151E-05	2.37227E-06	0.000117356	6.39608E-06	1.50192E-05	1.47292E-05	1.44244E-05	1.24942E-05	2.71304E-05	1.93018E-06	2.80955E-05	1.93018E-06
3837503772985	383750	3772985	0.000112448	0.000111284	3.99631E-05	2.11483E-05	7.26372E-05	2.33354E-06	2.33354E-06	7.49707E-05	2.33354E-06	0.000115358	6.28716E-06	1.47634E-05	1.44783E-05	1.41788E-05	1.22815E-05	2.66684E-05	1.89732E-06	2.76171E-05	1.89732E-06
3837603772985	383760	3772985	0.00011091	0.000109762	3.94166E-05	2.08591E-05	7.16437E-05	2.30163E-06	2.30163E-06	7.39453E-05	2.30163E-06	0.000113719	6.19786E-06	1.45537E-05	1.42727E-05	1.39774E-05	1.2107E-05	2.62896E-05	1.87037E-06	2.72248E-05	1.87037E-06
3837703772985	383770	3772985	0.000109365	0.000108233	3.88673E-05	2.05685E-05	7.06454E-05	2.26956E-06	2.26956E-06	7.2915E-05	2.26956E-06	0.000112073	6.10813E-06	1.4343e-05	1.40661E-05	1.3775E-05	1.19317E-05	2.59091E-05	1.84329E-06	2.68307E-05	1.84329E-06
3837803772985	383780	3772985	0.000107939	0.000106822	3.83606E-05	2.03003E-05	6.97243E-05	2.23996E-06	2.23996E-06	7.19643E-05	2.23996E-06	0.000110542	6.02467E-06	1.41471E-05	1.38739E-05	1.35868E-05	1.17687E-05	2.5555E-05	1.8181E-06	2.64641E-05	1.8181E-06
3837903772985	383790	3772985	0.00010667	0.000105566	3.79095E-05	2.00616E-05	6.89045E-05	2.21363E-06	2.21363E-06	7.11181E-05	2.21363E-06	0.000109194	5.95123E-06	1.39746E-05	1.37047E-05	1.34212E-05	1.16252E-05	2.52435E-05	1.79594E-06	2.61415E-05	1.79594E-06
3838003772985	383800	3772985	0.000105505	0.000104413	3.74956E-05	1.98425E-05	6.81522E-05	2.18946E-06	2.18946E-06	7.03416E-05	2.18946E-06	0.000107969	5.88446E-06	1.38178E-05	1.3551E-05	1.32706E-05	1.14948E-05	2.49603E-05	1.77579E-06	2.58482E-05	1.77579E-06
3838103772985	383810	3772985	0.000103527	0.000102455	3.67925E-05	1.94705E-05	6.68742E-05	2.1484E-06	2.1484E-06	6.90226E-05	2.1484E-06	0.000105848	5.76886E-06	1.35464E-05	1.32848E-05	1.30099E-05	1.1269E-05	2.447E-05	1.74091E-06	2.53404E-05	1.74091E-06
3838203772985	383820	3772985	0.000101503	0.000100453	3.60735E-05	1.90899E-05	6.55673E-05	2.10642E-06	2.10642E-06	6.76737E-05	2.10642E-06	0.000103674	5.65035E-06	1.32681E-05	1.30119E-05	1.27426E-05	1.10375E-05	2.39673E-05	1.70514E-06	2.48198E-05	1.70514E-06
3838303772985	383830	3772985	9.93009E-05	9.82733E-05	3.52908E-05	1.86757E-05	6.41447E-05	2.06071E-06	2.06071E-06	6.62054E-05	2.06071E-06	0.0001013	5.52098E-06	1.29643-05	1.2714E-05	1.24509E-05	1.07848E-05	2.34185E-05	1.6661E-06	2.42516E-05	1.6661E-06
3838403772985	383840	3772985	9.66656E-05	9.56652E-05	3.43542E-05	1.81801E-05	6.24423E-05	2.00602E-06	2.00602E-06	6.44483E-05	2.00602E-06	9.84593E-05	5.36616E-06	1.26008E-05	1.23574E-05	1.21017E-05	1.04824E-05	2.27618E-05	1.61938E-06	2.35715E-05	1.61938E-06
3838503772985	383850	3772985	9.41347E-05	9.31605E-05	3.34547E-05	1.77041E-05	6.08075E-05	1.9535E-06	1.9535E-06	6.2761E-05	1.9535E-06	9.57488E-05	5.21843E-06	1.22539E-05	1.20172E-05	1.17686E-05	1.01938E-05	2.21352E-05	1.5748E-06	2.29226E-05	1.5748E-06
3838603772985	383860	3772985	9.19696E-05	9.10178E-05	3.26853E-05	1.72969E-05	5.94089E-05	1.90857E-06	1.90857E-06	6.13175E-05	1.90857E-06	9.34364E-05	5.09241E-06	1.19579E-05	1.1727E-05	1.14844E-05	9.9476E-06	2.16006E-05	1.53677E-06	2.2369E-05	1.53677E-06
3838703772985	383870	3772985	8.9939E-05	8.90082E-05	3.19636E-05	1.6915E-05	5.80972E-05	1.86643E-06	1.86643E-06	5.99636E-05	1.86643E-06	9.12849E-05	4.97514E-06	1.16826E-05	1.1457E-05	1.12199E-05	9.71854E-06	2.11032E-05	1.50138E-06	2.18539E-05	1.50138E-06
3838803772985	383880	3772985	8.83264E-05	8.74123E-05	3.13905E-05	1.66117E-05	5.70555E-05	1.83297E-06	1.83297E-06	5.88885E-05	1.83297E-06	8.95697E-05	4.88167E-06	1.14631-05	1.12417E-05	1.10091E-05	9.53594E-06	2.07067E-05	1.47317E-06	2.14433E-05	1.47317E-06
3838903772985	383890	3772985	8.83787E-05	8.7464E-05	3.14091E-05	1.66216E-05	5.70893E-05	1.83405E-06	1.83405E-06	5.89233E-05	1.83405E-06	8.9631E-05	4.885E-06	1.14709E-05	1.12494E-05	1.10166E-05	9.54246E-06	2.07209E-05	1.47418E-06	2.1458E-05	1.47418E-06
3839003772985	383900	3772985	8.87519E-05	8.78334E-05	3.15417E-05	1.66918E-05	5.73304E-05	1.8418E-06	1.8418E-06	5.91722E-05	1.8418E-06	9.00674E-05	4.90879E-06	1.15268E-05	1.13042E-05	1.10703E-05	9.58892E-06	2.08218E-05	1.48136E-06	2.15625E-05	1.48136E-06
3839103772985	383910	3772985	8.80502E-05	8.71389E-05	3.12923E-05	1.65598E-05	5.68771E-05	1.82723E-06	1.82723E-06	5.87043E-05	1.82723E-06	8.92711E-05	4.86539E-06	1.14249E-05	1.12042E-05	1.09724E-05	9.50414E-06	2.06377E-05	1.46826E-06	2.13718E-05	1.46826E-06
3829703772995	382970	3772995	7.08045E-05	7.00717E-05	2.51633E-05	1.33163E-05	4.5737E-05	1.46935E-06	1.46935E-06	4.72064E-05	1.46935E-06	0.000113145	6.16656E-06	1.44802E-05	1.42006E-05	1.39068E-05	1.20459E-05	2.61569E-05	1.86092E-06	2.70873E-05	1.86092E-06
3829803772995	382980	3772995	7.26261E-05	7.18745E-05	2.58107E-05	1.36589E-05	4.69137E-05	1.50715E-06	1.50715E-06	4.84209E-05	1.50715E-06	0.000117372	6.39691E-06	1.50212E-05	1.47311E-05	1.44263E-05	1.24958E-05	2.7134E-05	1.93044E-06	2.80992E-05	1.93044E-06
3829903772995	382990	3772995	7.44178E-05	7.36477E-05	2.64475E-05	1.39959E-05	4.80711E-05	1.54433E-06	1.54433E-06	4.96154E-05	1.54433E-06	0.00012107	6.59847E-06	1.54945-05	1.51952E-05	1.48808E-05	1.28896E-05	2.79889E-05	1.99126E-06	2.89846E-05	1.99126E-06
3830003772995	383000	3772995	7.6344E-05	7.55539E-05	2.71321E-05	1.43582E-05	4.93153E-05	1.5843E-06	1.5843E-06	5.08996E-05	1.5843E-06	0.000124883	6.80629E-06	1.59825E-05	1.56738E-05	1.53495E-05	1.32955E-05	2.88704E-05	2.05398E-06	2.98974E-05	2.05398E-06
3830103772995	383010	3772995	7.83373E-05	7.75266E-05	2.78405E-05	1.47331E-05	5.0603E-05	1.62567E-06	1.62567E-06	5.22286E-05	1.62567E-06	0.000128803	7.01995E-06	1.64842E-05	1.61658E-05	1.58314E-05	1.37129E-05	2.97767E-05	2.11845E-06	3.0836E-05	2.11845E-06
3830203772995	383020	3772995	8.0465E-05	7.96323E-05	2.85966E-05	1.51332E-05	5.19774E-05	1.66983E-06	1.66983E-06	5.36472E-05	1.66983E-06	0.0001329	7.24321E-06	1.70084-05	1.668-05	1.63348E-05	1.4149E-05	3.07238E-05	2.18583E-06	3.18167E-05	2.18583E-06
3830303772995	383030	3772995	8.27122E-05	8.18562E-05	2.93953E-05	1.55559E-05	5.3429E-05	1.71646E-06	1.71646E-06	5.51454E-05	1.71646E-06	0.000137149	7.47482E-06	1.75523-05	1.72133E-05	1.68572E-05	1.46014E-05	3.17062E-05	2.25572E-06	3.2834E-05	2.25572E-06
3830403772995	383040	3772995	8.51386E-05	8.42575E-05	3.02576E-05	1.60122E-05	5.49963E-05	1.76681E-06	1.76681E-06	5.67631E-05	1.76681E-06	0.000141682	7.72186E-06	1.81324-05	1.77822E-05	1.74143E-05	1.5084E-05	3.27541E-05	2.33027E-06	3.39192E-05	2.33027E-06
3830503772995	383050	3772995	8.77142E-05	8.68065E-05	3.11729E-05	1.64966E-05	5.66601E-05	1.82026E-06	1.82026E-06	5.84803E-05	1.82026E-06	0.000146437	7.98101E-06	1.87409-05	1.8379-05	1.79987E-05	1.55903E-05	3.38533E-05	2.40848E-06	3.50575E-05	2.40848E-06
3830603772995	383060	3772995	9.04392E-05	8.95032E-05	3.21414E-05	1.70091E-05	5.84203E-05	1.87681E-06	1.87681E-06	6.02971E-05	1.87681E-06	0.000151399	8.25143E-06	1.93759-05	1.90017E-05	1.86086E-05	1.61185E-05	3.50003E-05	2.49008E-06	3.62454E-05	2.49008E-06
3830703772995	383070	3772995	9.33583E-05	9.23921E-05	3.31788E-05	1.75581E-05	6.03059E-05	1.93739E-06	1.93739E-06	6.22433E-05	1.93739E-06	0.000156651	8.5377E-06	2.00481E-05	1.9661E-05	1.92542E-05	1.66777E-05	3.62146E-05	2.57648E-06	3.75029E-05	2.57648E-06
3830803772995	383080	3772995	9.64491E-05	9.54509E-05	3.42772E-05	1.81394E-05	6.23024E-05	2.00153E-06	2.00153-06	6.4304E-05	2.00153E-06	0.000162111	8.83524E-06	2.07468-05	2.03462E-05	1.99252E-05	1.72589E-05	3.74767E-05	2.66627E-06	3.88098E-05	2.66627E-06
3830903772995	383090	3772995	9.97339E-05	9.87018E-05	3.54447E-05	1.87572E-05	6.44244E-05	2.0697E-06	2.0697E-06	6.64941E-05	2.0697E-06	0.000167823	9.14655E-06	2.14778-05	2.10631E-05	2.06273E-05	1.7867E-05	3.87972E-05	2.76021E-06	4.01773E-05	2.76021E-06
3831003772995	383100	3772995	0.000103183	0.000102115	3.66705E-05	1.94059E-05	6.66524E-05	2.14127E-06	2.14127E-06	6.87937E-05	2.14127E-06	0.000173764	9.47038E-06	2.22382-05	2.18088E-05	2.13576E-05	1.84996E-05	4.01708E-05	2.85794E-06	4.15998E-05	2.85794E-06
3831103772995	383110	3772995	0.000106849	0.000105743	3.79732E-05	2.00953E-05	6.90202E-05	2.21735E-06	2.21735E-06	7.12376E-05	2.21735E-06	0.000179951	9.80757E-06	2.303E-05	2.25853E-05	2.2118E-05	1.91583E-05	4.16011E-05	2.95969E-06	4.30809E-05	2.95969E-06
3831203772995	383120	3772995	0.000110858	0.000109711	3.9398E-05	2.08493E-05	7.161E-05	2.30054E-06	2.30054E-06	7.39105E-05	2.30054E-06	0.00018659	1.01694E-05	2.38796E-05	2.34185E-05	2.29339E-05	1.9865E-05	4.31357E-05	3.06888E-06	4.46702E-05	3.06888E-06
3831303772995	383130	3772995	0.000115106	0.000113915	4.09077E-05	2.16482E-05	7.4354E-05	2.3887E-06	2.3887E-06	7.67427E-05	2.3887E-06	0.000193481	1.0545E-05	2.47615E-05	2.42834E-05	2.37809E-05	2.05987E-05	4.47288E-05	3.18222E-06	4.63199E-05	3.18222E-06
3831403772995	383140	3772995	0.000119623	0.000118385	4.25129E-05	2.24977E-05	7.72716E-05	2.48243E-06	2.48243-06	7.9754E-05	2.48243E-06	0.000200648	1.09356E-05	2.56787-05	2.51828E-05	2.46618E-05	2.13617E-05	4.63857E-05	3.30009E-06	4.80357E-05	3.30009E-06
3831503772995	383150	3772995	0.000124453	0.000123165	4.42295E-05	2.34061E-05	8.03918E-05	2.58267E-06	2.58267E-06	8.29745E-05	2.58267E-06	0.000208105	1.1342E-05	2.66332E-05	2.61189E-05	2.55784E-05	2.21557E-05	4.81097E-05	3.42275E-06	4.98211E-05	3.42275E-06
3831603772995	383160	3772995	0.000129567	0.000128226	4.6047E-05	2.43679E-05	8.36952E-05	2.68879E-06	2.68879E-06	8.6384E-05	2.68879E-06	0.000215808	1.17618E-05	2.7619E-05	2.70856E-05	2.65252E-05	2.29758E-05	4.98905E-05	3.54944E-06	5.16652E-05	3.54944E-06
3831703772995	383170	3772995	0.000135293	0.000133893	4.80821E-05	2.54448E-05	8.73941E-05	2.80762E-06	2.80762E-06	9.02018E-05	2.80762E-06	0.00022433	1.22263E-05	2.87096E-05	2.81552E-05	2.75726E-05	2.3883E-05	5.18606E-05	3.6896E-06	5.37054E-05	3.6896E-06
3831803772995	383180	3772995	0.00014137	0.000139907	5.02418E-05	2.65878E-05	9.13197E-05	2.93374E-06	2.93374E-06	9.42534E-05	2.93374E-06	0.000233181	1.27087E-05	2.98424E-05	2.92661E-05	2.86606E-05	2.48254E-05	5.39068E-05	3.83518E-06	5.58244E-05	3.83518E-06
3831903772995	383190	3772995	0.000147985	0.000146453	5.25926E-05	2.78318E-05	9.55925E-05	3.071E-06	3.071E-06	9.86635E-05	3.071E-06	0.000242576	1.32207E-05	3.10448E-05	3.04453E-05	2.98153E-05	2.58256E-05	5.60788E-05	3.9897E-06	5.80736E-05	3.9897E-06
3832003772995	383200	3772995	0.000155234	0.000153627	5.51689E-05	2.91952E-05	0.000100275	3.22144E-06	3.22144E-06	0.000103497	3.22144E-06	0.000252676	1.37712E-05	3.23373E-05	3.17128E-05	3.10566E-05	2.69008E-05	5.84135E-05	4.15581E-06	6.04914E-05	4.15581E-06
3832103772995	383210	3772995	0.000162983	0.000161296	5.79229E-05	3.06526E-05	0.000105281	3.38226E-06	3.38226E-06	0.000108663	3.38226E-06	0.000263135	1.43412E-05	3.36758E-05	3.30255E-05	3.23422E-05	2.80144E-05	6.08315E-05	4.32783E-06	6.29954E-05	4.32783E-06
3832203772995	383220	3772995	0.000171404	0.000169631	6.09158E-05	3.22364E-05	0.000110721	3.55702E-06	3.55702E-06	0.000114278	3.55702E-06	0.000274222	1.49455E-05	3.50948E-05	3.4417E-05	3.37049E-05	2.91947E-05	6.33946E-05	4.51019E-06	6.56497E-05	4.51019E-06
3832303772995	383230	3772995	0.000180423	0.000178556	6.41209E-05	3.39325E-05	0.000116546	3.74417E-06	3.74417E-06	0.000120291	3.74417E-06	0.000285646	1.55681E-05	3.65568-05	3.58508E-05	3.51091E-05	3.0411E-05	6.60356E-05	4.69808E-06	6.83847E-05	4.69808E-06
3832403772995	383240	3772995	0.000190106	0.000188139	6.75622E-05	3.57536E-05	0.000122801	3.94511E-06	3.94511E-06	0.000126746	3.94511E-06	0.000297491	1.62137E-05	3.80727E-05	3.73375E-05	3.6565E-05	3.16721E-05	6.8774E-05	4.8929E-06	7.12204E-05	4.8929E-06
3832503772995	383250	3772995	0.000200633	0.000198556	7.13032E-05	3.77334E-05	0.000129601	4.16356E-06	4.16356E-06	0.000133765	4.16356E-06	0.00030913	1.6848E-05	3.95622E-05	3.87982E-05	3.79954E-05	3.29111E-05	7.14645E-05	5.08432E-06	7.40067E-05	5.08432E-06
3832603772995	383260	3772995	0.000205649	0.000203521	7.30862E-05	3.86769E-05	0.000132842	4.26768E-06	4.26768E-06	0.000137109	4.26768E-06	0.000307836	1.67774E-05	3.93966E-05	3.86358E-05	3.78364E-05	3.27734E-05	7.11654E-05	5.06303E-06	7.36969E-05	5.06303E-06
3832703772995	383270	3772995	0.000218707	0.000216444	7.77267E-05	4.11327E-05	0.000141276	4.53865E-06	4.53865E-06	0.000145815	4.53865E-06	0.000317422	1.72999E-05	4.06235E-05	3.9839E-05	3.90147E-05	3.3794E-05	7.33816E-05	5.2207E-06	7.59919E-05	5.2207E-06
3832803772995	383280	3772995	0.000233108	0.000230696	8.28448E-05	4.38412E-05	0.000150579	4.83751E-06	4.83751E-06	0.000155417	4.83751E-06	0.000328992	1.79305E-05	4.21041E-05	4.1291E-05	4.04367E-05	3.50257E-05	7.60562E-05	5.41099E-06	7.87617E-05	5.41099E-06
3832903772995	383290	3772995	0.000245539	0.000242997	8.72625E-05	4.6179E-05	0.000158609	5.09546E-06	5.09546E-06	0.000163704	5.09546E-06	0.000338164	1.84304E-05	4.3278E-05	4.24423E-05	4.15641E-05	3.60023E-05	7.81768E-05	5.56186E-06	8.09577E-05	5.56186E-06
3833003772995	383300	3772995	0.000257461	0.000254797	9.14997E-05	4.84213E-05	0.00016631	5.34288E-06	5.34288E-06	0.000171653	5.34288E-06	0.000346449	1.88819E-05	4.43383E-05	4.34821E-05	4.25824E-05	3.68843E-05	8.0092E-05	5.69812E-06	8.29411E-05	5.69812E-06
3833103772995	383310	3772995	0.000268675	0.000265894	9.54849E-05	5.05302E-05	0.000173554	5.57559E-06	5.57559E-06	0.000179129	5.57559E-06	0.000353639	1.92738E-05	4.52585E-05	4.43845E-05	4.34661E-05	3.76497E-05	8.17542E-05	5.81637E-06	8.46624E-05	5.81637E-06
3833203772995	383320	3772995	0.000278955	0.000276068	9.91384E-05	5.24637E-05	0.000180194	5.78893E-06	5.78893E-06	0.000185983	5.78893E-06	0.000359627	1.96001E-05	4.60248E-05	4.5136E-05	4.42021E-05	3.82872E-05	8.31384E-05	5.91485E-06	8.60958E-05	5.91485E-06
3833303772995	383330	3772995	0.000287899	0.000284919	0.000102317	5.41458E-05	0.000185972	5.97453E-06	5.97453E-06	0.000191946	5.97453E-06	0.00036409	1.98434E-05	4.6596E-05	4.56962E-05	4.47507E-05	3.87625E-05	8.41704E-05	5.98827E-06	8.71645E-05	5.98827E-06
3833403772995	383340	3772995	0.000294954	0.000291901	0.000104824	5.54726E-05	0.000190529	6.12094E-06	6.12094-06	0.00019665	6.12094E-06	0.000366548	1.99774E-05	4.69106E-05	4.60047E-05	4.50528E-05	3.90241E-05	8.47386E-05	6.02869E-06	8.77529E-05	6.02869E-06
3833503772995	383350	3772995	0.000301173	0.000298056	0.000107034	5.66422E-05	0.000194546	6.24999E-06	6.24999E-06	0.000200796	6.24999E-06	0.000368999	2.01109E-05	4.72242E-05	4.63122E-05	4.5354E-05	3.9285E-05	8.5305E-05	6.06899E-06	8.83395E-05	6.06899E-06
3833603772995	383360	3772995	0.000305286	0.000302127	0.000108496	5.74159E-05	0.000197203	6.33536E-06	6.33536E-06	0.000203539	6.33536E-06	0.000369175	2.01205E-05	4.72467E-05	4.63343E-05	4.53756E-05	3.93037E-05	8.53457E-05	6.07189E-06	8.83817E-05	6.07189E-06
3833703772995	383370	3772995	0.000310288	0.000307077	0.000110274	5.83566E-05	0.000200435	6.43916E-06	6.43916E-06	0.000206874	6.43916E-06	0.000371502	2.02474E-05	4.75446E-05	4.66265E-05	4.56617E-05	3.95516E-05	8.58838E-05	6.11017E-06	8.89389E-05	6.11017E-06
3833803772995	383380	3772995	0.000316754	0.000313476	0.000112572	5.95725E-05	0.000204611	6.57333E-06	6.57333E-06	0.000211184	6.57333E-06	0.000377046	2.05495E-05	4.82541E-05	4.73222E-05	4.63431E-05	4.01417E-05	8.71654E-05	6.20135E-06	9.02661E-05	6.20135E-06
3833903772995	383390	3772995	0.000320561	0.000317244	0.000113925	6.02886E-05	0.00020707	6.65235E-06	6.65235E-06	0.000213723	6.65235E-06	0.000379963	2.07085E-05	4.86274E-05	4.76884E-05	4.67017E-05	4.04523E-05	8.78398E-05	6.24933E-06	9.09645E-05	6.24933E-06
3834003772995	383400	3772995	0.000321584	0.000318256	0.000114288	6.0481E-05	0.000207731	6.67357E-06	6.67357E-06	0.000214405	6.67357E-06	0.000379565	2.06868E-05	4.85765E-05	4.76384E-05	4.66527E-05	4.04099E-05	8.77478E-05	6.24278E-06	9.08691E-05	6.24278E-06
3834103772995	383410	3772995	0.000320875	0.000317554	0.000114036	6.03476E-05	0.000207273	6.65885E-06	6.65885E-06	0.000213932	6.65885E-06	0.00037739	2.05683E-05	4.82982E-05	4.73655E-05	4.63854E-05	4.01784E-05	8.7245E-05	6.20701E-06	9.03486E-05	6.20701E-06
3834203772995	383420	3772995	0.000317082	0.000313801	0.000112689	5.96343E-05	0.000204823	6.58015E-06	6.58015E-06	0.000211403	6.58015E-06	0.000370262	2.01798E-05	4.73859E-05	4.64708E-05	4.55093E-05	3.94195E-05	8.55971E-05	6.08977E-06	8.8642E-05	6.08977E-06
3834303772995	383430	3772995	0.000308004	0.000304816	0.000109462	5.7927E-05	0.000198959	6.39175E-06	6.39175E-06	0.000205351	6.39175E-06	0.000354244	1.93067E-05	4.53359E-05	4.44604E-05	4.35405E-05	3.77141E-05	8.1894E-05	5.82632E-06	8.48072E-05	5.82632E-06
3834403772995	383440	3772995	0.000297477	0.000294399	0.000105721	5.59472E-05	0.000192159	6.1733E-06	6.1733E-06	0.000198332	6.1733E-06	0.000337537	1.83962E-05	4.31977E-05	4.23635E-05	4.1487E-05	3.59354E-05	7.80316E-05	5.55153E-06	8.08074E-05	5.55153E-06
3834503772995	383450	3772995	0.000285375	0.000282422	0.00010142	5.36712E-05	0.000184342	5.92216E-06	5.92216E-06	0.000190264	5.92216E-06	0.000319711	1.74247E-05	4.09164E-05	4.01263E-05	3.92961E-05	3.40377E-05	7.39108E-05	5.25836E-06	7.654E-05	5.25836E-06
3834603772995	383460	3772995	0.000272288	0.00026947	9.67691E-05	5.12098E-05	0.000175888	5.65057E-06	5.65057E-06	0.000181538	5.65057E-06	0.000301718	1.6444E-05	3.86136E-05	3.7868E-05	3.70844E-05	3.2122E-05	6.97511E-05	4.96241E-06	7.22323E-05	4.96241E-06
3834703772995	383470	3772995	0.000259641	0.000256954	9.22745E-05	4.88313E-05	0.000167718	5.38812E-06	5.38812E-06	0.000173107	5.38812E-06	0.000285087	1.55376E-05	3.64853E-05	3.57807E-05	3.50404E-05	3.03515E-05	6.59064E-05	4.68888E-06	6.82508E-05	4.68888E-06
3834803772995	383480	3772995	0.00024966	0.000247076	8.87271E-05	4.6954E-05	0.000161271	5.18098E-06	5.18098E-06	0.000166452	5.18098E-06	0.00027217	1.48336E-05	3.48321E-05	3.41595E-05	3.34527E-05	2.89763E-05	6.29202E-05	4.47644E-06	6.51585E-05	4.47644E-06
3834903772995	383490	3772995	0.000239865	0.000237382	8.5246E-05	4.51119E-05	0.000154944	4.97772E-06	4.97772E-06	0.000159921	4.97772E-06	0.000259774	1.4158E-05	3.32457E-05	3.26036E-05	3.1929E-05	2.76565E-05	6.00544E-05	4.27255E-06	6.21907E-05	4.27255E-06
3835003772995	383500	3772995	0.000228248	0.000225886	8.11176E-05	4.29271E-05	0.00014744	4.73665E-06	4.73665E-06	0.000152176	4.73665E-06	0.000245563	1.33835E-05	3.14269E-05	3.082E-05	3.01823E-05	2.61435E-05	5.67691E-05	4.03882E-06	5.87885E-05	4.03882E-06
3835103772995	383510	3772995	0.00021593	0.00021365	7.67397E-05	4.06104E-05	0.000139482	4.48101E-06	4.48101E-06	0.000143963	4.48101E-06	0.00023093	1.2586E-05	2.95543E-05	2.89836E-05	2.83839E-05	2.45857E-05	5.33864E-05	3.79816E-06	5.52855E-05	3.79816E-06
3835203772995	383520	3772995	0.000204395	0.00020228	7.26405E-

			ISDemolition	ISDrainage / Utilities Trenching	ISDrainage / Utilities Trenching	ISAsphalt Paving	ISAsphalt Paving	SVDemolition	SVSite Grubbing / Prep	SVMass Grading / Excavation	SVMass Grading / Excavation	SVDrainage / Utilities Trenching	SVFoundations / Concrete Pads	SVBuilding / Structure Construction	SVBuilding / Structure Construction	SVAsphalt Paving	SVAsphalt Paving	SVArchitectural Coating	SVArchitectural Coating	SVLandscaping or Other Finishing	SVLandscaping or Other Finishing
Unique Identifier	X (UTM)	Y (UTM)	2027	2027	2028	2027	2028	2027	2027	2027	2028	2028	2028	2028	2029	2028	2029	2028	2029	2028	2029
3837103772985	383710	3772985	1.79655E-05	7.23403E-06	7.04843E-06	1.86829E-06	1.74039E-06	0.000125346	9.01172E-05	6.07596E-05	5.99881E-05	4.2563E-05	1.35212E-05	1.93699E-05	1.86309E-05	1.90444E-06	1.77189E-06	1.90444E-06	1.77189E-06	1.93699E-05	1.86309E-05
3837203772985	383720	3772985	1.77741E-05	7.15696E-06	6.97333E-06	1.84838E-06	1.72185E-06	0.000123885	8.90668E-05	6.00514E-05	5.92889E-05	4.20669E-05	1.33636E-05	1.91442E-05	1.84137E-05	1.88225E-06	1.75123E-06	1.88225E-06	1.75123E-06	1.91442E-05	1.84137E-05
3837303772985	383730	3772985	1.75338E-05	7.06019E-06	6.87904E-06	1.82339E-06	1.69857E-06	0.000122059	8.77538E-05	5.91661E-05	5.84149E-05	4.14468E-05	1.31666E-05	1.88619E-05	1.81422E-05	1.8545E-06	1.72542E-06	1.8545E-06	1.72542E-06	1.88619E-05	1.81422E-05
3837403772985	383740	3772985	1.72627E-05	6.95104E-06	6.7727E-06	1.7952E-06	1.67231E-06	0.000120037	8.62999E-05	5.81858E-05	5.74471E-05	4.07601E-05	1.29484E-05	1.85494E-05	1.78417E-05	1.82377E-06	1.69683E-06	1.82377E-06	1.69683E-06	1.85494E-05	1.78417E-05
3837503772985	383750	3772985	1.69944E-05	6.84302E-06	6.66745E-06	1.7673E-06	1.64632E-06	0.000118041	8.48652E-05	5.72185E-05	5.6492E-05	4.00825E-05	1.27332E-05	1.8241E-05	1.7545E-05	1.79345E-06	1.66862E-06	1.79345E-06	1.66862E-06	1.8241E-05	1.7545E-05
3837603772985	383760	3772985	1.67723E-05	6.75356E-06	6.58029E-06	1.7442E-06	1.6248E-06	0.000116375	8.36674E-05	5.6411E-05	5.56948E-05	3.95168E-05	1.25535E-05	1.79836E-05	1.72974E-05	1.76814E-06	1.64507E-06	1.76814E-06	1.64507E-06	1.79836E-05	1.72974E-05
3837703772985	383770	3772985	1.65501E-05	6.66411E-06	6.49313E-06	1.7211E-06	1.60328E-06	0.000114718	8.24761E-05	5.56078E-05	5.49017E-05	3.89541E-05	1.23747E-05	1.77275E-05	1.70511E-05	1.74297E-06	1.62165E-06	1.74297E-06	1.62165E-06	1.77275E-05	1.70511E-05
3837803772985	383780	3772985	1.63433E-05	6.58084E-06	6.412E-06	1.69959E-06	1.58325E-06	0.00011315	8.13489E-05	5.48477E-05	5.41513E-05	3.84217E-05	1.22056E-05	1.74852E-05	1.68181E-05	1.71914E-06	1.59948E-06	1.71914E-06	1.59948E-06	1.74852E-05	1.68181E-05
3837903772985	383790	3772985	1.61589E-05	6.50658E-06	6.33964E-06	1.68041E-06	1.56538E-06	0.000111752	8.03433E-05	5.41698E-05	5.3482E-05	3.79467E-05	1.20547E-05	1.72691E-05	1.66102E-05	1.69789E-06	1.57971E-06	1.69789E-06	1.57971E-06	1.72691E-05	1.66102E-05
3838003772985	383800	3772985	1.59898E-05	6.4385E-06	6.27331E-06	1.66283E-06	1.549E-06	0.00011046	7.94146E-05	5.35436E-05	5.28638E-05	3.75081E-05	1.19154E-05	1.70695E-05	1.64182E-05	1.67827E-06	1.56145E-06	1.67827E-06	1.56145E-06	1.70695E-05	1.64182E-05
3838103772985	383810	3772985	1.57076E-05	6.32486E-06	6.16258E-06	1.63348E-06	1.52166E-06	0.000108393	7.79286E-05	5.25417E-05	5.18746E-05	3.68063E-05	1.16924E-05	1.67501E-05	1.6111E-05	1.64686E-06	1.53223E-06	1.64686E-06	1.53223E-06	1.67501E-05	1.6111E-05
3838203772985	383820	3772985	1.54198E-05	6.20896E-06	6.04965E-06	1.60355E-06	1.49378E-06	0.000106299	7.64235E-05	5.15269E-05	5.08727E-05	3.60954E-05	1.14666E-05	1.64266E-05	1.57998E-05	1.61506E-06	1.50264E-06	1.61506E-06	1.50264E-06	1.64266E-05	1.57998E-05
3838303772985	383830	3772985	1.51054E-05	6.08237E-06	5.92631E-06	1.57086E-06	1.46332E-06	0.000104045	7.4803E-05	5.04344E-05	4.9794E-05	3.533E-05	1.12234E-05	1.60783E-05	1.54648E-05	1.58081E-06	1.47078E-06	1.58081E-06	1.47078E-06	1.60783E-05	1.54648E-05
3838403772985	383840	3772985	1.47323E-05	5.93215E-06	5.77995E-06	1.53206E-06	1.42718E-06	0.000101382	7.2888E-05	4.91432E-05	4.85192E-05	3.44255E-05	1.09361E-05	1.56666E-05	1.50689E-05	1.54034E-06	1.43312E-06	1.54034E-06	1.43312E-06	1.56666E-05	1.50689E-05
3838503772985	383850	3772985	1.43733E-05	5.78756E-06	5.63907E-06	1.49472E-06	1.3924E-06	9.8816E-05	7.10434E-05	4.78995E-05	4.72913E-05	3.35543E-05	1.06593E-05	1.52702E-05	1.46875E-05	1.50136E-06	1.39686E-06	1.50136E-06	1.39686E-06	1.52702E-05	1.46875E-05
3838603772985	383860	3772985	1.40645E-05	5.66323E-06	5.51792E-06	1.46261E-06	1.36248E-06	9.65888E-05	6.94421E-05	4.68199E-05	4.62254E-05	3.2798E-05	1.04191E-05	1.4926E-05	1.43565E-05	1.46752E-06	1.36537E-06	1.46752E-06	1.36537E-06	1.4926E-05	1.43565E-05
3838703772985	383870	3772985	1.37752E-05	5.54677E-06	5.40445E-06	1.43253E-06	1.33446E-06	9.45131E-05	6.79498E-05	4.58137E-05	4.5232E-05	3.20932E-05	1.01952E-05	1.46052E-05	1.4048E-05	1.43598E-06	1.33603E-06	1.43598E-06	1.33603E-06	1.46052E-05	1.4048E-05
3838803772985	383880	3772985	1.35447E-05	5.45394E-06	5.314E-06	1.40855E-06	1.31213E-06	9.28471E-05	6.67521E-05	4.50062E-05	4.44347E-05	3.15275E-05	1.00155E-05	1.43478E-05	1.38003E-05	1.41067E-06	1.31248E-06	1.41067E-06	1.31248E-06	1.43478E-05	1.38003E-05
3838903772985	383890	3772985	1.35447E-05	5.45394E-06	5.314E-06	1.40855E-06	1.31213E-06	9.27848E-05	6.67072E-05	4.49759E-05	4.44049E-05	3.15063E-05	1.00088E-05	1.43382E-05	1.37911E-05	1.40972E-06	1.3116E-06	1.40972E-06	1.3116E-06	1.43382E-05	1.37911E-05
3839003772985	383900	3772985	1.35992E-05	5.47588E-06	5.33538E-06	1.41422E-06	1.31741E-06	9.30075E-05	6.68673E-05	4.50839E-05	4.45115E-05	3.1582E-05	1.00328E-05	1.43726E-05	1.38242E-05	1.41311E-06	1.31475E-06	1.41311E-06	1.31475E-06	1.43726E-05	1.38242E-05
3839103772985	383910	3772985	1.34986E-05	5.43537E-06	5.29591E-06	1.40376E-06	1.30766E-06	9.23839E-05	6.6419E-05	4.47816E-05	4.4213E-05	3.13702E-05	9.96551E-06	1.42762E-05	1.37315E-05	1.40363E-06	1.30593E-06	1.40363E-06	1.30593E-06	1.42762E-05	1.37315E-05
3829703772995	382970	3772995	1.12812E-05	4.54251E-06	4.42596E-06	1.17317E-06	1.09286E-06	7.0112E-05	5.04067E-05	3.39856E-05	3.35541E-05	2.38075E-05	7.56302E-06	1.08345E-05	1.04211E-05	1.06524E-06	9.91097E-07	1.06524E-06	9.91097E-07	1.08345E-05	1.04211E-05
3829803772995	382980	3772995	1.15481E-05	4.64997E-06	4.53066E-06	1.20092E-06	1.11871E-06	7.13948E-05	5.1329E-05	3.46075E-05	3.41681E-05	2.42431E-05	7.70141E-06	1.10327E-05	1.06118E-05	1.08473E-06	1.00923E-06	1.08473E-06	1.00923E-06	1.10327E-05	1.06118E-05
3829903772995	382990	3772995	1.18038E-05	4.75293E-06	4.63098E-06	1.22751E-06	1.14348E-06	7.28559E-05	5.23794E-05	3.53157E-05	3.48673E-05	2.47392E-05	7.85901E-06	1.12585E-05	1.08289E-05	1.10693E-06	1.02988E-06	1.10693E-06	1.02988E-06	1.12585E-05	1.08289E-05
3830003772995	383000	3772995	1.20762E-05	4.86263E-06	4.73787E-06	1.25584E-06	1.16987E-06	7.45218E-05	5.35771E-05	3.61232E-05	3.56646E-05	2.53049E-05	8.03871E-06	1.1516E-05	1.10766E-05	1.13224E-06	1.05343E-06	1.13224E-06	1.05343E-06	1.1516E-05	1.10766E-05
3830103772995	383010	3772995	1.23571E-05	4.97572E-06	4.84806E-06	1.28505E-06	1.19708E-06	7.62412E-05	5.48133E-05	3.69567E-05	3.64875E-05	2.58887E-05	8.22419E-06	1.17817E-05	1.13321E-05	1.15837E-06	1.07774E-06	1.15837E-06	1.07774E-06	1.17817E-05	1.13321E-05
3830203772995	383020	3772995	1.26575E-05	5.09668E-06	4.96591E-06	1.31629E-06	1.22618E-06	7.8121E-05	5.61647E-05	3.78679E-05	3.73871E-05	2.6527E-05	8.42696E-06	1.20721E-05	1.16115E-05	1.18693E-06	1.10431E-06	1.18693E-06	1.10431E-06	1.20721E-05	1.16115E-05
3830303772995	383030	3772995	1.29746E-05	5.22439E-06	5.09035E-06	1.34927E-06	1.25691E-06	8.01343E-05	5.76122E-05	3.88438E-05	3.83506E-05	2.72107E-05	8.64414E-06	1.23833E-05	1.19108E-05	1.21752E-06	1.13277E-06	1.21752E-06	1.13277E-06	1.23833E-05	1.19108E-05
3830403772995	383040	3772995	1.3317E-05	5.36223E-06	5.22465E-06	1.38487E-06	1.29007E-06	8.23259E-05	5.91879E-05	3.99061E-05	3.93995E-05	2.79549E-05	8.88055E-06	1.27219E-05	1.22365E-05	1.25082E-06	1.16375E-06	1.25082E-06	1.16375E-06	1.27219E-05	1.22365E-05
3830503772995	383050	3772995	1.36788E-05	5.50795E-06	5.36663E-06	1.4225E-06	1.32513E-06	8.466E-05	6.08659E-05	4.10376E-05	4.05165E-05	2.87474E-05	9.13233E-06	1.30826E-05	1.25834E-05	1.28628E-06	1.19675E-06	1.28628E-06	1.19675E-06	1.30826E-05	1.25834E-05
3830603772995	383060	3772995	1.40631E-05	5.66266E-06	5.51738E-06	1.46246E-06	1.36235E-06	8.71455E-05	6.26529E-05	4.22424E-05	4.1706E-05	2.95914E-05	9.40044E-06	1.34667E-05	1.29529E-05	1.32404E-06	1.23188E-06	1.32404E-06	1.23188E-06	1.34667E-05	1.29529E-05
3830703772995	383070	3772995	1.44739E-05	5.82807E-06	5.67854E-06	1.50518E-06	1.40214E-06	8.9836E-05	6.45872E-05	4.35465E-05	4.29936E-05	3.0505E-05	9.69066E-06	1.38825E-05	1.33528E-05	1.36492E-06	1.26991E-06	1.36492E-06	1.26991E-06	1.38825E-05	1.33528E-05
3830803772995	383080	3772995	1.49084E-05	6.00304E-06	5.84902E-06	1.55037E-06	1.44424E-06	9.26868E-05	6.66368E-05	4.49284E-05	4.4358E-05	3.14731E-05	9.99818E-06	1.4323E-05	1.37765E-05	1.40823E-06	1.31021E-06	1.40823E-06	1.31021E-06	1.4323E-05	1.37765E-05
3830903772995	383090	3772995	1.53695E-05	6.1887E-06	6.02992E-06	1.59832E-06	1.4889E-06	9.57158E-05	6.88144E-05	4.63967E-05	4.58076E-05	3.25016E-05	1.03249E-05	1.47911E-05	1.42267E-05	1.45425E-06	1.35303E-06	1.45425E-06	1.35303E-06	1.47911E-05	1.42267E-05
3831003772995	383100	3772995	1.58543E-05	6.38393E-06	6.22014E-06	1.64874E-06	1.53587E-06	9.88962E-05	7.1101E-05	4.79383E-05	4.73297E-05	3.35815E-05	1.0668E-05	1.52826E-05	1.46994E-05	1.50258E-06	1.39799E-06	1.50258E-06	1.39799E-06	1.52826E-05	1.46994E-05
3831103772995	383110	3772995	1.63671E-05	6.59041E-06	6.42132E-06	1.70206E-06	1.58555E-06	0.00010229	7.35413E-05	4.95836E-05	4.89541E-05	3.47341E-05	1.10341E-05	1.58071E-05	1.52039E-05	1.55415E-06	1.44597E-06	1.55415E-06	1.44597E-06	1.58071E-05	1.52039E-05
3831203772995	383120	3772995	1.69302E-05	6.81714E-06	6.64223E-06	1.76062E-06	1.6401E-06	0.000106032	7.62313E-05	5.13974E-05	5.07448E-05	3.60046E-05	1.14378E-05	1.63853E-05	1.57601E-05	1.611E-06	1.49886E-06	1.611E-06	1.49886E-06	1.63853E-05	1.57601E-05
3831303772995	383130	3772995	1.75254E-05	7.05681E-06	6.87575E-06	1.82252E-06	1.69776E-06	0.000110023	7.91007E-05	5.3332E-05	5.26548E-05	3.73599E-05	1.18683E-05	1.7002E-05	1.63533E-05	1.67163E-06	1.55528E-06	1.67163E-06	1.55528E-06	1.7002E-05	1.63533E-05
3831403772995	383140	3772995	1.81583E-05	7.31167E-06	7.12408E-06	1.88834E-06	1.75907E-06	0.000114273	8.21559E-05	5.53919E-05	5.46886E-05	3.88028E-05	1.23267E-05	1.76587E-05	1.69849E-05	1.7362E-06	1.61535E-06	1.7362E-06	1.61535E-06	1.76587E-05	1.69849E-05
3831503772995	383150	3772995	1.88346E-05	7.58398E-06	7.38939E-06	1.95867E-06	1.82459E-06	0.00011887	8.54608E-05	5.76201E-05	5.68885E-05	4.03638E-05	1.28225E-05	1.83691E-05	1.76682E-05	1.80604E-06	1.68033E-06	1.80604E-06	1.68033E-06	1.83691E-05	1.76682E-05
3831603772995	383160	3772995	1.95486E-05	7.87147E-06	7.66951E-06	2.03292E-06	1.89375E-06	0.000123725	8.89515E-05	5.99737E-05	5.92122E-05	4.20125E-05	1.33463E-05	1.91194E-05	1.83899E-05	1.87981E-06	1.74897E-06	1.87981E-06	1.74897E-06	1.91194E-05	1.83899E-05
3831703772995	383170	3772995	2.03506E-05	8.19441E-06	7.98416E-06	2.11632E-06	1.97145E-06	0.000129248	9.29226E-05	6.2651E-05	6.18556E-05	4.3888E-05	1.39421E-05	1.99729E-05	1.92108E-05	1.96373E-06	1.82704E-06	1.96373E-06	1.82704E-06	1.99729E-05	1.92108E-05
3831803772995	383180	3772995	2.12015E-05	8.53704E-06	8.318E-06	2.20481E-06	2.05388E-06	0.000135119	9.71434E-05	6.54969E-05	6.46653E-05	4.58816E-05	1.45754E-05	2.08801E-05	2.00834E-05	2.05293E-06	1.91003E-06	2.05293E-06	1.91003E-06	2.08801E-05	2.00834E-05
3831903772995	383190	3772995	2.21251E-05	8.90892E-06	8.68034E-06	2.30085E-06	2.14335E-06	0.000141569	0.000101781	6.86234E-05	6.77521E-05	4.80717E-05	1.52712E-05	2.18769E-05	2.10421E-05	2.15093E-06	2.00121E-06	2.15093E-06	2.00121E-06	2.18769E-05	2.10421E-05
3832003772995	383200	3772995	2.31394E-05	9.31738E-06	9.07832E-06	2.40634E-06	2.24161E-06	0.000148741	0.000106937	7.20997E-05	7.11842E-05	5.05069E-05	1.60448E-05	2.29851E-05	2.21081E-05	2.25989E-06	2.10259E-06	2.25989E-06	2.10259E-06	2.29851E-05	2.21081E-05
3832103772995	383210	3772995	2.42223E-05	9.7534E-06	9.50315E-06	2.51895E-06	2.34651E-06	0.000156482	0.000112502	7.58523E-05	7.48893E-05	5.31357E-05	1.68799E-05	2.41814E-05	2.32588E-05	2.37751E-06	2.21202E-06	2.37751E-06	2.21202E-06	2.41814E-05	2.32588E-05
3832203772995	383220	3772995	2.53988E-05	1.02271E-05	9.96472E-06	2.64129E-06	2.46048E-06	0.000164999	0.000118625	7.99807E-05	7.89652E-05	5.60277E-05	1.77986E-05	2.54975E-05	2.45247E-05	2.50691E-06	2.33242E-06	2.50691E-06	2.33242E-06	2.54975E-05	2.45247E-05
3832303772995	383230	3772995	2.66577E-05	1.0734E-05	1.04586E-05	2.77221E-06	2.58244E-06	0.000174291	0.000125306	8.44848E-05	8.34121E-05	5.91829E-05	1.88009E-05	2.69334E-05	2.59058E-05	2.64808E-06	2.46376E-06	2.64808E-06	2.46376E-06	2.69334E-05	2.59058E-05
3832403772995	383240	3772995	2.80088E-05	1.12781E-05	1.09887E-05	2.91272E-06	2.71333E-06	0.000184411	0.000132582	8.93905E-05	8.82555E-05	6.26194E-05	1.98926E-05	2.84973E-05	2.741E-05	2.80185E-06	2.60683E-06	2.80185E-06	2.60683E-06	2.84973E-05	2.741E-05
3832503772995	383250	3772995	2.94773E-05	1.18694E-05	1.15648E-05	3.06543E-06	2.85558E-06	0.000196153	0.000141023	9.50821E-05	9.38748E-05	6.66065E-05	2.11592E-05	3.03118E-05	2.91552E-05	2.98025E-06	2.77281E-06	2.98025E-06	2.77281E-06	3.03118E-05	2.91552E-05
3832603772995	383260	3772995	3.02527E-05	1.21816E-05	1.18691E-05	3.14607E-06	2.93071E-06	0.000201712	0.00014502	9.77767E-05	9.65353E-05	6.84941E-05	2.17588E-05	3.11709E-05	2.99815E-05	3.06471E-06	2.85139E-06	3.06471E-06	2.85139E-06	3.11709E-05	2.99815E-05
3832703772995	383270	3772995	3.21753E-05	1.29558E-05	1.26234E-05	3.34601E-06	3.11695E-06	0.000212545	0.000152809	0.000103028	0.00010172	7.21726E-05	2.29274E-05	3.28449E-05	3.15917E-05	3.2293E-06	3.00452E-06	3.2293E-06	3.00452E-06	3.28449E-05	3.15917E-05
3832803772995	383280	3772995	3.4218E-05	1.37783E-05	1.34248E-05	3.55844E-06	3.31484E-06	0.000227868	0.000163825	0.000110456	0.000109053	7.73758E-05	2.45803E-05	3.52128E-05	3.38692E-05	3.46211E-06	3.22113E-06	3.46211E-06	3.22113E-06	3.52128E-05	3.38692E-05
3832903772995	383290	3772995	3.59799E-05	1.44878E-05	1.4116E-05	3.74166E-06	3.48553E-06	0.000241151	0.000173375	0.000116894	0.00011541	8.18862E-05	2.60131E-05	3.72654E-05	3.58435E-05	3.66392E-06	3.4089E-06	3.66392E-06	3.4089E-06	3.72654E-05	3.58435E-05
3833003772995	383300	3772995	3.76664E-05	1.51668E-05	1.47777E-05	3.91704E-06	3.6489E-06	0.000254185	0.000182745	0.000123212	0.000121648	8.63119E-05	2.74191E-05	3.92795E-05	3.77808E-05	3.86195E-06	3.59314E-06	3.86195E-06	3.59314E-06	3.92795E-05	3.77808E-05
3833103772995	383310	3772995	3.92508E-05	1.58048E-05	1.53993E-05	4.08182E-06	3.80239E-06	0.000266818	0.000191827	0.000129335	0.000127693	9.06015E-05	2.87818E-05	4.12316E-05	3.96584E-05	4.05388E-06	3.77171E-06	4.05388E-06	3.77171E-06	4.12316E-05	3.96584E-05
3833203772995	383320	3772995	4.0697E-05	1.63871E-05	1.59667E-05	4.2322E-06	3.94248E-06	0.000278853	0.00020048	0.00013517	0.000133453	9.46884E-05	3.00801E-05	4.30915E-05	4.14474E-05	4.23675E-06	3.94185E-06	4.23675E-06	3.94185E-06	4.30915E-05	4.14474E-05
3833303772995	383330	3772995	4.19531E-05	1.68929E-05	1.64595E-05	4.36283E-06	4.06417E-06	0.000289962	0.000208467	0.000140555	0.00013877	9.84607E-05	3.12784E-05	4.48083E-05	4.30986E-05	4.40553E-06	4.09889E-06	4.40553E-06	4.09889E-06	4.48083E-05	4.30986E-05
3833403772995	383340	3772995	4.29381E-05	1.72896E-05	1.68466E-05	4.46527E-06	4.15959E-06	0.000299432	0.000215276	0.000145145	0.000143302	0.000101676	3.23E-05	4.62717E-05	4.45062E-05	4.54942E-06	4.23275E-06	4.54942E-06	4.23275E-06	4.62717E-05	4.45062E-05
3833503772995	383350	3772995	4.37988E-05	1.76361E-05	1.71836E-05	4.55477E-06	4.24297E-06	0.000308163	0.000221553	0.000149377	0.00014748	0.000104641	3.32417E-05	4.76208E-05	4.58038E-05	4.68206E-06	4.35617E-06	4.68206E-06	4.35617E-06	4.76208E-05	4.58038E-05
3833603772995	383360	3772995	4.43647E-05	1.7864E-05	1.74056E-05	4.61362E-06	4.29779E-06	0.000314649	0.000226215	0.000152521	0.000150584	0.000106843	3.39413E-05	4.86231E-05	4.67678E-05	4.7806E-06	4.44785E-06	4.7806E-06	4.44785E-06	4.86231E-05	4.67678E-05
3833703772995	383370	3772995	4.50451E-05	1.8138E-05	1.76726E-05	4.68438E-06	4.36371E-06	0.000321802	0.000231358	0.000155989	0.000154008	0.000109272	3.4713E-05	4.97285E-05	4.78311E-05	4.88929E-06	4.54897E-06	4.88929E-06	4.54897E-06	4.97285E-05	4.78311E-05
3833803772995	383380	3772995	4.59156E-05	1.84885E-05	1.80141E-05	4.77491E-06	4.44804E-06	0.000330186	0.000237385	0.000160052	0.0001582	0.000112119	3.56173E-05	5.1024E-05	4.90771E-05	5.01666E-06	4.66748E-06	5.01666E-06	4.66748E-06	5.1024E-05	4.90771E-05
3833903772995	383390	3772995	4.64116E-05	1.86882E-05	1.82087E-05	4.82649E-06	4.49609E-06	0.000333549	0.000241241	0.000162652	0.000160587	0.00011394	3.61958E-05	5.18528E-05	4.98743E-05	5.09815E-06	4.74329E-06	5.09815E-06	4.74329E-06	5.18528E-05	4.98743E-05
3834003772995	383400	3772995	4.65192E-05	1.87315E-05	1.82509E-05	4.83768E-06	4.50651E-06	0.000337696	0.000242785	0.000163692	0.000161614	0.000114669	3.64274E-05	5.21845E-05	5.01934E-05	5.13077E-06	4.77364E-06	5.13077E-06	4.77364E-06	5.21845E-05	5.01934E-05
3834103772995	383410	3772995	4.63865E-05	1.86781E-05	1.81988E-05	4.82387E-06	4.49365E-06	0.000337678	0.000242772	0.000163684	0.000161606	0.000114663	3.64255E-05	5.21818E-05	5.01907E-05	5.1305E-06	4.77339E-06	5.1305E-06	4.77339E-06	5.21818E-05	5.01907E-05
3834203772995	383420	3772995	4.58402E-05	1.84581E-05	1.79845E-05	4.76706E-06	4.44073E-06	0.000333883	0.000240044	0.000161844	0.000159789	0.000113374	3.60161E-05	5.15953E-05	4.96267E-05	5.07283E-06	4.71974E-06	5.07283E-06	4.71974E-06	5.15953E-05	4.96267E-05
3834303772995	383430	3772995	4.45924E-05	1.79557E-05	1.7495E-05	4.6373E-06	4.31985E-06	0.000323923	0.000232883	0.000157016	0.000155023	0.000109992	3.49417E-05	5.00562E-05	4.81463E-05	4.92151E-06	4.57894E-06	4.92151E-06	4.57894E-06	5.00562E-05	4.81463E-05
3834403772995	383440	3772995	4.31351E-05	1.73689E-05	1.69232E-05	4.48575E-06	4.17868E-06	0.000312395	0.000224595	0.000151428	0.000149506	0.000106078	3.36982E-05	4.82748E-05	4.64328E-05	4.74636E-06	4.41599E-06	4.74636E-06	4.41599E-06	4.82748E-05	4.64328E-05
3834503772995	383450	3772995	4.14529E-05	1.66915E-05	1.62632E-05	4.31081E-06	4.01571E-06	0.000299272	0.00021516	0.000145067	0.000143225	0.000101622	3.22827E-05	4.62469E-05	4.44823E-05	4.54698E-06	4.23049E-06	4.54698E-06	4.23049E-06	4.62469E-05	4.44823E-05
3834603772995	383460	3772995	3.96267E-05	1.59562E-05	1.55468E-05	4.1209E-06	3.8388E-06	0.000285187	0.000205034	0.00013824	0.000136485	9.68392E-05	3.07633E-05	4.40704E-05	4.23888E-05	4.33298E-06	4.03139E-06	4.33298E-06	4.03139E-06	4.40704E-05	4.23888E-05
3834703772995	383470	3772995	3.78536E-05	1.52422E-05	1.48511E-05	3.93651E-06	3.66704E-06	0.000271575	0.000195248	0.000131641	0.00012997	9.22169E-05	2.92949E-05	4.19668E-05	4.03655E-05	4.12616E-06	3.83896E-06	4.12616E-06	3.83896E-06	4.19668E-05	4.03655E-05
3834803772995	383480	3772995	3.6448E-05	1.46762E-05	1.42997E-05	3.79034E-06	3.53087E-06	0.000260813	0.00018751	0.000126425	0.00012482	8.85626E-05	2.81341E-05	4.03038E-05	3.87659E-05	3.96265E-06	3.68683E-06	3.96265E-06	3.68683E-06	4.03038E-05	3.87659E-05
3834903772995	383490	3772995	3.50662E-05	1.41198E-05	1.37575E-05	3.64664E-06	3.397E-06	0.000250336	0.000179978	0.000121346	0.000119806	8.50051E-05	2.70039E-05	3.86848E-05	3.72087E-05	3.80348E-06	3.53873E-06	3.80348E-06	3.53873E-06	3.86848E-05	3.72087E-05
3835003772995	383500	3772995	3.34286E-05	1.34604E-05	1.31151E-05	3.47634E-06	3.23837E-06	0.0003806	0.000171152	0.000115396	0.000113931	8.08365E-05	2.56797E-05	3.67877E-05	3.53841E-05	3.61696E-06	3.3652E-06	3.61696E-06	3.3652E-06	3.67877E-05	3.53841E-05
3835103772995	383510	3772995	3.16863E-05	1.27589E-05	1.24315E-05	3.29515E

			MDemolition	MSite Grubbing / Prep	MMass Grading / Excavation	MMass Grading / Excavation	MDrainage / Utilities Trenching	MFoundations / Concrete Pads	MBuilding / Structure Construction	MAsphalt Paving	MLandscaping or Other Finishing	MWaterside Construction (Piles)	RSSWDemolition	RSSWPlacing Base	RSSWForm	Child Risk				
Unique Identifier	X (UTM)	Y (UTM)	2027	2027	2027	2028	2028	2028	2028	2028	2028	2028	2029	2029	2029	3rd Trimester	0<2	2<16	Total	per million
3837103772985	383710	3772985	3.02501E-05	9.28625E-05	0.000109199	0.000107745	2.29028E-05	2.9785E-05	2.19234E-05	2.2565E-06	2.64364E-05	2.2565E-06	1.535E-05	2.22731E-05	1.32031E-05	2.89989E-09	4.2137E-08	8.2275E-09	5.32647E-08	0.05326466
3837203772985	383720	3772985	2.99035E-05	9.17986E-05	0.000107948	0.00010651	2.26404E-05	2.94437E-05	2.16722E-05	2.23065E-06	2.61335E-05	2.23065E-06	1.53219E-05	2.22324E-05	1.31789E-05	2.86738E-09	4.1664E-08	8.1327E-09	5.26644E-08	0.05266437
3837303772985	383730	3772985	2.94662E-05	9.04561E-05	0.000106369	0.000104953	2.23094E-05	2.90131E-05	2.13552E-05	2.19803E-06	2.57513E-05	2.19803E-06	1.52533E-05	2.21328E-05	1.31199E-05	2.82679E-09	4.1073E-08	8.0139E-09	5.19136E-08	0.05191357
3837403772985	383740	3772985	2.89781E-05	8.89577E-05	0.000104607	0.000103214	2.19398E-05	2.85325E-05	2.10015E-05	2.16162E-06	2.53247E-05	2.16162E-06	1.51659E-05	2.20061E-05	1.30448E-05	2.78126E-09	4.0409E-08	7.8816E-09	5.10722E-08	0.05107225
3837503772985	383750	3772985	2.84954E-05	8.7476E-05	0.000102865	0.000101495	2.15744E-05	2.80573E-05	2.06517E-05	2.12561E-06	2.49029E-05	2.12561E-06	1.50661E-05	2.18612E-05	1.29589E-05	2.7364E-09	3.9756E-08	7.7511E-09	5.0243E-08	0.05024301
3837603772985	383760	3772985	2.80999E-05	8.62617E-05	0.000101437	0.000100086	2.12749E-05	2.76678E-05	2.0365E-05	2.09611E-06	2.45572E-05	2.09611E-06	1.49632E-05	2.17119E-05	1.28704E-05	2.69954E-09	3.9218E-08	7.6434E-09	4.95609E-08	0.04956093
3837703772985	383770	3772985	2.77025E-05	8.50418E-05	0.000100002	9.86707E-05	2.0974E-05	2.72765E-05	2.0077E-05	2.06646E-06	2.42099E-05	2.06646E-06	1.48478E-05	2.15444E-05	1.27711E-05	2.66243E-09	3.8677E-08	7.5355E-09	4.88751E-08	0.04887509
3837803772985	383780	3772985	2.73341E-05	8.3911E-05	9.86725E-05	9.73587E-05	2.06951E-05	2.69138E-05	1.98101E-05	2.03899E-06	2.3888E-05	2.03899E-06	1.47105E-05	2.13453E-05	1.2653E-05	2.62803E-09	3.8176E-08	7.4347E-09	4.82391E-08	0.04823906
3837903772985	383790	3772985	2.70093E-05	8.2914E-05	9.75E-05	9.62018E-05	2.04492E-05	2.6594E-05	1.95747E-05	2.01476E-06	2.36042E-05	2.01476E-06	1.45577E-05	2.11235E-05	1.25216E-05	2.59733E-09	3.773E-08	7.3453E-09	4.76723E-08	0.04767226
3838003772985	383800	3772985	2.67081E-05	8.19893E-05	9.64127E-05	9.51289E-05	2.02212E-05	2.62975E-05	1.93564E-05	1.99229E-06	2.33409E-05	1.99229E-06	1.43799E-05	2.08655E-05	1.23686E-05	2.56927E-09	3.7321E-08	7.263E-09	4.71533E-08	0.04715328
3838103772985	383810	3772985	2.61964E-05	8.04185E-05	9.45655E-05	9.33064E-05	1.98337E-05	2.57936E-05	1.89855E-05	1.95412E-06	2.28938E-05	1.95412E-06	1.42333E-05	2.06528E-05	1.22425E-05	2.52179E-09	3.6629E-08	7.1256E-09	4.62762E-08	0.04627621
3838203772985	383820	3772985	2.56702E-05	7.88031E-05	9.2666E-05	9.14321E-05	1.94353E-05	2.52755E-05	1.86041E-05	1.91487E-06	2.24339E-05	1.91487E-06	1.4096E-05	2.04536E-05	1.21245E-05	2.47329E-09	3.5922E-08	6.9852E-09	4.53801E-08	0.04538008
3838303772985	383830	3772985	2.50986E-05	7.70484E-05	9.06026E-05	8.93962E-05	1.90026E-05	2.47127E-05	1.81899E-05	1.87223E-06	2.19344E-05	1.87223E-06	1.39681E-05	2.0268E-05	1.20145E-05	2.42047E-09	3.5152E-08	6.8328E-09	4.44048E-08	0.04440483
3838403772985	383840	3772985	2.44145E-05	7.49484E-05	8.81332E-05	8.69597E-05	1.84847E-05	2.40391E-05	1.76941E-05	1.8212E-06	2.13365E-05	1.8212E-06	1.38589E-05	2.01096E-05	1.19206E-05	2.35727E-09	3.423E-08	6.6513E-09	4.32387E-08	0.0432387
3838503772985	383850	3772985	2.37595E-05	7.29375E-05	8.57686E-05	8.46266E-05	1.79887E-05	2.33942E-05	1.72194E-05	1.77234E-06	2.07641E-05	1.77234E-06	1.37373E-05	1.99331E-05	1.18159E-05	2.29677E-09	3.3347E-08	6.4774E-09	4.21214E-08	0.04212138
3838603772985	383860	3772985	2.3197E-05	7.12108E-05	8.3738E-05	8.2623E-05	1.75628E-05	2.28403E-05	1.68117E-05	1.73038E-06	2.02725E-05	1.73038E-06	1.36063E-05	1.9743E-05	1.17033E-05	2.24489E-09	3.2591E-08	6.3276E-09	4.11632E-08	0.04116324
3838703772985	383870	3772985	2.26708E-05	6.95954E-05	8.18384E-05	8.07488E-05	1.71644E-05	2.23222E-05	1.64304E-05	1.69113E-06	1.98126E-05	1.69113E-06	1.34722E-05	1.95484E-05	1.15879E-05	2.19641E-09	3.1883E-08	6.1879E-09	4.02673E-08	0.04026733
3838803772985	383880	3772985	2.22534E-05	6.83142E-05	8.03319E-05	7.92623E-05	1.68484E-05	2.19113E-05	1.61279E-05	1.65999E-06	1.94479E-05	1.65999E-06	1.3338E-05	1.93538E-05	1.14725E-05	2.15777E-09	3.132E-08	6.0764E-09	3.95537E-08	0.0395537
3838903772985	383890	3772985	2.22661E-05	6.83532E-05	8.03778E-05	7.93075E-05	1.68581E-05	2.19238E-05	1.61371E-05	1.66094E-06	1.9459E-05	1.66094E-06	1.31758E-05	1.91184E-05	1.1333E-05	2.15862E-09	3.1333E-08	6.0771E-09	3.95692E-08	0.03956915
3839003772985	383900	3772985	2.23623E-05	6.86484E-05	8.07249E-05	7.965E-05	1.69309E-05	2.20185E-05	1.62068E-05	1.66811E-06	1.9543E-05	1.66811E-06	1.29668E-05	1.88152E-05	1.11532E-05	2.16771E-09	3.1465E-08	6.1E-09	3.97331E-08	0.03973311
3839103772985	383910	3772985	2.2179E-05	6.80858E-05	8.00633E-05	7.89973E-05	1.67921E-05	2.1838E-05	1.6074E-05	1.65444E-06	1.93829E-05	1.65444E-06	1.28109E-05	1.85888E-05	1.10191E-05	2.15098E-09	3.1221E-08	6.0527E-09	3.94248E-08	0.0394248
3829703772995	382970	3772995	1.78042E-05	5.46558E-05	6.42708E-05	6.3415E-05	1.34799E-05	1.75304E-05	1.29034E-05	1.3281E-06	1.55596E-05	1.3281E-06	1.02032E-05	1.4805E-05	8.7761E-06	2.24872E-09	3.0693E-08	5.6344E-09	3.85757E-08	0.03857573
3829803772995	382980	3772995	1.82742E-05	5.60985E-05	6.59673E-05	6.50889E-05	1.38357E-05	1.79932E-05	1.3244E-05	1.36316E-06	1.59703E-05	1.36316E-06	9.87875E-06	1.43343E-05	8.49707E-06	2.32257E-09	3.1655E-08	5.7958E-09	3.9773E-08	0.03977302
3829903772995	382990	3772995	1.87369E-05	5.75189E-05	6.76376E-05	6.6737E-05	1.4186E-05	1.84488E-05	1.35793E-05	1.39768E-06	1.63747E-05	1.39768E-06	9.68535E-06	1.40537E-05	8.33072E-06	2.38653E-09	3.2507E-08	5.947E-09	4.08403E-08	0.04084029
3830003772995	383000	3772995	1.9234E-05	5.90452E-05	6.94323E-05	6.85078E-05	1.45624E-05	1.89383E-05	1.39396E-05	1.43476E-06	1.68092E-05	1.43476E-06	9.59178E-06	1.39179E-05	8.25023E-06	2.45333E-09	3.3402E-08	6.1082E-09	4.19634E-08	0.04196338
3830103772995	383010	3772995	1.97512E-05	6.06327E-05	7.12991E-05	7.03498E-05	1.4954E-05	1.94475E-05	1.43144E-05	1.47334E-06	1.72611E-05	1.47334E-06	9.50132E-06	1.37866E-05	8.17243E-06	2.52191E-09	3.4322E-08	6.2745E-09	4.31186E-08	0.04311859
3830203772995	383020	3772995	2.03028E-05	6.23261E-05	7.32904E-05	7.23145E-05	1.53716E-05	1.99906E-05	1.47142E-05	1.51449E-06	1.77432E-05	1.51449E-06	9.44517E-06	1.37051E-05	8.12413E-06	2.59412E-09	3.5294E-08	6.4512E-09	4.43392E-08	0.04433924
3830303772995	383030	3772995	2.08871E-05	6.41198E-05	7.53996E-05	7.43956E-05	1.5814E-05	2.05659E-05	1.51376E-05	1.55807E-06	1.82538E-05	1.55807E-06	9.43269E-06	1.3687E-05	8.1134E-06	2.66941E-09	3.631E-08	6.637E-09	4.56162E-08	0.04561615
3830403772995	383040	3772995	2.15149E-05	6.60471E-05	7.7666E-05	7.66318E-05	1.62893E-05	2.11841E-05	1.55927E-05	1.6049E-06	1.88025E-05	1.6049E-06	9.43269E-06	1.3687E-05	8.1134E-06	2.74998E-09	3.7399E-08	6.8366E-09	4.69853E-08	0.04698534
3830503772995	383050	3772995	2.21845E-05	6.81025E-05	8.0083E-05	7.90167E-05	1.67962E-05	2.18434E-05	1.60779E-05	1.65485E-06	1.93876E-05	1.65485E-06	9.44517E-06	1.37051E-05	8.12413E-06	2.83465E-09	3.8545E-08	7.0476E-09	4.84277E-08	0.04842768
3830603772995	383060	3772995	2.28921E-05	7.02749E-05	8.26376E-05	8.15372E-05	1.7332E-05	2.25402E-05	1.65908E-05	1.70764E-06	2.00061E-05	1.70764E-06	9.47012E-06	1.37414E-05	8.1456E-06	2.92335E-09	3.9749E-08	7.2697E-09	4.99423E-08	0.0499423
3830703772995	383070	3772995	2.36524E-05	7.26089E-05	8.53821E-05	8.42452E-05	1.79077E-05	2.32888E-05	1.71418E-05	1.76435E-06	2.06705E-05	1.76435E-06	9.51067E-06	1.38002E-05	8.18048E-06	3.01746E-09	4.1029E-08	7.507E-09	5.15535E-08	0.05155348
3830803772995	383080	3772995	2.44563E-05	7.50765E-05	8.82839E-05	8.71083E-05	1.85163E-05	2.40802E-05	1.77244E-05	1.82431E-06	2.1373E-05	1.82431E-06	9.5637E-06	1.38771E-05	8.22609E-06	3.11577E-09	4.237E-08	7.7562E-09	5.32417E-08	0.05324165
3830903772995	383090	3772995	2.53109E-05	7.77002E-05	9.1369E-05	9.01524E-05	1.91633E-05	2.49217E-05	1.83438E-05	1.88807E-06	2.21199E-05	1.88807E-06	9.61673E-06	1.39541E-05	8.2717E-06	3.21899E-09	4.3781E-08	8.019E-09	5.5019E-08	0.05501895
3831003772995	383100	3772995	2.62109E-05	8.0463E-05	9.46179E-05	9.33581E-05	1.98447E-05	2.58079E-05	1.8996E-05	1.9552E-06	2.29064E-05	1.9552E-06	9.63545E-06	1.39812E-05	8.2878E-06	3.3264E-09	4.5252E-08	8.2939E-09	5.68725E-08	0.05687252
3831103772995	383110	3772995	2.71654E-05	8.3393E-05	9.80633E-05	9.67576E-05	2.05674E-05	2.67477E-05	1.96878E-05	2.0264E-06	2.37406E-05	2.0264E-06	9.65728E-06	1.40129E-05	8.30658E-06	3.43874E-09	4.6797E-08	8.5833E-09	5.88186E-08	0.05881856
3831203772995	383120	3772995	2.82105E-05	8.66015E-05	0.000101836	0.00010048	2.13587E-05	2.77768E-05	2.04452E-05	2.10436E-06	2.4654E-05	2.10436E-06	9.72278E-06	1.4108E-05	8.36292E-06	3.5601E-09	4.8469E-08	8.8981E-09	6.09273E-08	0.06092731
3831303772995	383130	3772995	2.93192E-05	9.0005E-05	0.000105838	0.000104429	2.21981E-05	2.88684E-05	2.12487E-05	2.18707E-06	2.56229E-05	2.18707E-06	9.78517E-06	1.41985E-05	8.41658E-06	3.68674E-09	5.022E-08	9.2293E-09	6.31364E-08	0.06313643
3831403772995	383140	3772995	3.04987E-05	9.36256E-05	0.000110096	0.00010863	2.30911E-05	3.00297E-05	2.21035E-05	2.27505E-06	2.66536E-05	2.27505E-06	9.85068E-06	1.42935E-05	8.47292E-06	3.81923E-09	5.2059E-08	9.5782E-09	6.54567E-08	0.06545671
3831503772995	383150	3772995	3.17616E-05	9.75026E-05	0.000114655	0.000113128	2.40472E-05	3.12732E-05	2.30188E-05	2.36925E-06	2.77573E-05	2.36925E-06	9.94425E-06	1.44293E-05	8.55341E-06	3.9582E-09	5.3997E-08	9.9482E-09	6.79029E-08	0.06790294
3831603772995	383160	3772995	3.30971E-05	0.000101602	0.000119476	0.000117885	2.50584E-05	3.25882E-05	2.39867E-05	2.46887E-06	2.89244E-05	2.46887E-06	1.00098E-05	1.45244E-05	8.60976E-06	4.10261E-09	5.6018E-08	1.0335E-08	7.04563E-08	0.07045634
3831703772995	383170	3772995	3.45941E-05	0.000106198	0.00012488	0.000123217	2.61918E-05	3.40622E-05	2.50716E-05	2.58054E-06	3.02327E-05	2.58054E-06	1.01501E-05	1.47281E-05	8.73049E-06	4.26309E-09	5.8269E-08	1.0769E-08	7.33009E-08	0.07330095
3831803772995	383180	3772995	3.61854E-05	0.000111083	0.000130624	0.000128885	2.73966E-05	3.5629E-05	2.62249E-05	2.69925E-06	3.16234E-05	2.69925E-06	1.02375E-05	1.48548E-05	8.80561E-06	4.43049E-09	6.0626E-08	1.1225E-08	7.62817E-08	0.07628167
3831903772995	383190	3772995	3.79147E-05	0.000116391	0.000136867	0.000135044	2.87058E-05	3.73317E-05	2.74782E-05	2.82824E-06	3.31346E-05	2.82824E-06	1.03622E-05	1.50358E-05	8.91293E-06	4.60964E-09	6.3159E-08	1.1718E-08	7.9486E-08	0.07948604
3832003772995	383200	3772995	3.98127E-05	0.000122218	0.000143718	0.000141805	3.01428E-05	3.92005E-05	2.88537E-05	2.96982E-06	3.47934E-05	2.96982E-06	1.054E-05	1.52938E-05	9.06587E-06	4.80325E-09	6.5905E-08	1.2256E-08	8.2964E-08	0.08296402
3832103772995	383210	3772995	4.18431E-05	0.000128451	0.000151048	0.000149037	3.16801E-05	4.11998E-05	3.03253E-05	3.12129E-06	3.65678E-05	3.12129E-06	1.07428E-05	1.5588E-05	9.24026E-06	5.00582E-09	6.8794E-08	1.2825E-08	8.6625E-08	0.08662499
3832203772995	383220	3772995	4.40496E-05	0.000135225	0.000159013	0.000156896	3.33507E-05	4.33723E-05	3.19244E-05	3.28588E-06	3.84961E-05	3.28588E-06	1.09674E-05	1.59139E-05	9.43344E-06	5.22204E-09	7.1891E-08	1.3441E-08	9.05533E-08	0.09055328
3832303772995	383230	3772995	4.64139E-05	0.000142483	0.000167548	0.000165317	3.51408E-05	4.57003E-05	3.36379E-05	3.46225E-06	4.05624E-05	3.46225E-06	1.12949E-05	1.63891E-05	9.71515E-06	5.44803E-09	7.5147E-08	1.4094E-08	9.46893E-08	0.09468933
3832403772995	383240	3772995	4.89525E-05	0.000150276	0.000176712	0.000174359	3.70627E-05	4.81998E-05	3.54777E-05	3.65161E-06	4.27809E-05	3.65161E-06	1.16692E-05	1.69323E-05	1.00371E-05	5.68482E-09	7.8581E-08	1.4789E-08	9.90551E-08	0.09905511
3832503772995	383250	3772995	5.1716E-05	0.000158759	0.000186688	0.000184202	3.91551E-05	5.09208E-05	3.74805E-05	3.85775E-06	4.5196E-05	3.85775E-06	1.28982E-05	1.87156E-05	1.10942E-05	5.91888E-09	8.2061E-08	1.553E-08	1.0351E-07	0.10350983
3832603772995	383260	3772995	5.30406E-05	0.000162826	0.000191469	0.00018892	4.01579E-05	5.22251E-05	3.84405E-05	3.95656E-06	4.63536E-05	3.95656E-06	1.40835E-05	2.04355E-05	1.21138E-05	5.97148E-09	8.3089E-08	1.5765E-08	1.04825E-07	0.10482535
3832703772995	383270	3772995	5.62923E-05	0.000172808	0.000203207	0.000200502	4.26198E-05	5.54267E-05	4.07971E-05	4.19912E-06	4.91953E-05	4.19912E-06	1.48384E-05	2.15308E-05	1.2763E-05	6.21067E-09	8.6856E-08	1.65E-08	1.09567E-07	0.10956722
3832803772995	383280	3772995	6.00175E-05	0.000184243	0.000216655	0.00021377	4.54403E-05	5.90947E-05	4.34969E-05	4.477E-06	5.24509E-05	4.477E-06	1.52096E-05	2.20694E-05	1.30823E-05	6.50026E-09	9.1291E-08	1.7421E-08	1.15213E-07	0.11521252
3832903772995	383290	3772995	6.32328E-05	0.000194114	0.000228262	0.000225223	4.78747E-05	6.22606E-05	4.58272E-05	4.71685E-06	5.52609E-05	4.71685E-06	1.55278E-05	2.25311E-05	1.3356E-05	6.73777E-09	9.4985E-08	1.8199E-08	1.19922E-07	0.1199217
3833003772995	383300	3772995	6.6323E-05	0.0002036	0.000239417	0.000236229	5.02143E-05	6.53032E-05	4.80667E-05	4.94736E-06	5.79615E-05	4.94736E-06	1.5796E-05	2.29204E-05	1.35867E-05	6.96005E-09	9.8468E-08	1.8942E-08	1.2437E-07	0.12437036
3833103772995	383310	3772995	6.92317E-05	0.000212529	0.000249917	0.000246589	5.24165E-05	6.81672E-05	5.01748E-05	5.16433E-06	6.05034E-05	5.16433E-06	1.603E-05	2.32598E-05	1.3788E-05	7.16259E-09	1.0167E-07	1.9637E-08	1.28474E-07	0.12847388
3833203772995	383320	3772995	7.18972E-05	0.000220712	0.000259539	0.000256084	5.44346E-05	7.07918E-05	5.21066E-05	5.36317E-06	6.28329E-05	5.36317E-06	1.62265E-05	2.3545E-05	1.3957E-05	7.34172E-09	1.0454E-07	2.0271E-08	1.32156E-07	0.13215632
3833303772995	383330	3772995	7.42217E-05	0.000227848	0.00026793	0.000264363	5.61945E-05	7.30804E-05	5.37912E-05	5.53656E-06	6.48643E-05	5.53656E-06	1.63824E-05	2.37713E-05	1.40911E-05	7.48986E-09	1.0696E-07	2.0822E-08	1.35269E-07	0.13526861
3833403772995	383340	3772995	7.60525E-05	0.000233468	0.000274539	0.000270884	5.75806E-05	7.48831E-05	5.51181E-05	5.67313E-06	6.64643E-05	5.67313E-06	1.64979E-05	2.39387E-05	1.41904E-05	7.59646E-09	1.0875E-07	2.125E-08	1.37598E-07	0.13759771
3833503772995	383350	3772995	7.76783E-05	0.000238459	0.000280408	0.000276675	5.88116E-05	7.6484E-05	5.62964E-05	5.79441E-06	6.78852E-05	5.79441E-06	1.65883E-05	2.407E-05	1.42682E-05	7.69385E-09	1.1037E-07	2.1642E-08	1.39705E-07	0.13970528
3833603772995	383360	3772995	7.87544E-05	0.000241762	0.000284293	0.000280507	5.96263E-05	7.75434E-05	5.70762E-05	5.87468E-06	6.88256E-05	5.87468E-06	1.66632E-05	2.41786E-05	1.43326E-05	7.74372E-09	1.1128E-07	2.1889E-08	1.40916E-07	0.14091575
3833703772995	383370	3772995	8.00753E-05	0.000245817	0.000289061	0.000285212	6.06264E-05	7.88441E-05	5.80336E-05	5.97322E-06	6.998E-05	5.97322E-06	1.67474E-05	2.43008E-05	1.4405E-05	7.82675E-09	1.1263E-07	2.2216E-08	1.42677E-07	0.14267708
3833803772995	383380	3772995	8.18028E-05	0.00025112	0.000295297	0.000291365	6.19343E-05	8.0545E-05	5.92855E-05	6.10207E-06	7.14897E-05	6.10207E-06	1.68191E-05	2.44049E-05	1.44668E-05	7.95949E-09	1.1465E-07	2.267E-08	1.45284E-07	0.14528395
3833903772995	383390	3772995	8.28407E-05	0.000254307	0.000299044	0.000295062	6.27201E-05	8.15669E-05	6.00377E-05	6.1795E-06	7.23967E-05	6.1795E-06	1.68316E-05	2.4423E-05	1.44775E-05	8.03344E-09	1.158E-07	2.294E-08	1.46773E-07	0.14677289
3834003772995	383400	3772995	8.31473E-05	0.000255248	0.000300151	0.000296154	6.29523E-05	8.18689E-05	6.026E-05	6.20237E-06	7.26647E-05	6.20237E-06	1.68004E-05	2.43778E-05	1.44507E-05	8.03994E-09	1.1596E-07	2.3006E-08	1.47009E-07	0.1470091
3834103772995	383410	3772995	8.30022E-05	0.000254802	0.000299627	0.000295637	6.28424E-05	8.1726E-05	6.01548E-05	6.19154E-06	7.25378E-05	6.19154E-06	1.67256E-05	2.42692E-05	1.43863E-05	8.00691E-09	1.1554E-07	2.2947E-08	1.46497E-07	0.14649667
3834203772995	383420	3772995	8.20205E-05	0.000251789	0.000296083	0.000292141	6.20991E-05	8.07594E-05	5.94433E-05	6.11832E-06	7.16799E-05	6.11832E-06	1.67287E-05	2.42737E-05	1.43889E-05	7.88827E-09	1.1392E-07	2.2632E-08	1.4444E-07	0.14443985
3834303772995	383430	3772995	7.95909E-05	0.00024433	0.000287312	0.000283487	6.02596E-05	7.83671E-05	5.76824E-05	5.93708E-06	6.95566E-05	5.93708E-06	1.69377E-05	2.45769E-05	1.45687E-05	7.61904E-09	1.1019E-07	2.1876E-08	1.39688E-07	0.13968818
3834403772995	383440	3772995	7.67892E-05	0.00023573	0.000277199	0.000273508	5.81384E-05	7.56085E-05	5.5652E-05	5.72809E-06	6.71082E-05	5.72809E-06	1.70812E-05	2.47851E-05	1.46921E-05	7.32426E-09	1.0606E-07	2.1035E-08	1.34418E-07	0.13441838
3834503772995	383450	3772995	7.35757E-05	0.000225865	0.000265598	0.000262062	5.57054E-05	7.24444E-05	5.3323E-05	5.48837E-06	6.42998E-05	5.48837E-06	1.71685E-05	2.49119E-05	1.47672E-05	6.99809E-09	1.0144E-07	2.0096E-08	1.28537E-07	0.1285374
3834603772995	383460	3772995	7.01172E-05	0.000215248	0.000253114	0.000249743	5.30869E-05	6.90391E-05	5.08165E-05	5.23039E-06	6.12773E-05	5.23039E-06	1.71841E-05	2.49345E-05	1.47807E-05	6.65672E-09	9.6573E-08	1.9107E-08	1.22337E-07	0.1223373
3834703772995	383470	3772995	6.67893E-05	0.000205032	0.0002411	0.00023789	5.05673E-05	6.57624E-05	4.84047E-05	4.98215E-06	5.8369E-05	4.98215E-06	1.71435E-05	2.48757E-05	1.47458E-05	6.33241E-09	9.1927E-08	1.8166E-08	1.16425E-07	0.1164251
3834803772995	383480	3772995	6.4171E-05	0.000196994	0.000231649	0.000228564	4.85849E-05	6.31843E-05	4.65071E-05	4.78683E-06	5.60807E-05	4.78683E-06	1.71124E-05	2.48304E-05	1.4719E-05	6.07782E-09	8.8274E-08	1.7427E-08	1.11779E-07	0.11177853
3834903772995	383490	3772995	6.16052E-05	0.000189117	0.000222387	0.000219425	4.66423E-05	6.0658E-05	4.46476E-05	4.59544E-06	5.38385E-05	4.59544E-06	1.70687E-05	2.4767E-05	1.46814E-05	5.83032E-09	8.4714E-08	1.6708E-08	1.07253E-07	0.10725313
3835003772995	383500	3772995	5.85622E-05	0.000179776	0.000211402	0.000208587	4.43385E-05	5.76618E-05	4.24422E-05	4.36845E-06	5.11791E-05	4.36845E-06	1.6947E-05	2.45905E-05	1.45768E-05	5.54091E-09	8.0537E-08	1.5868E-08	1.01946E-07	0.10194591
3835103772995	383510	3772995	5.53433E-05	0.000169894	0.000199782	0.000197122	4.19013E-05	5.44923E-05	4.01093E-05	4.12833E-06	4.8366E-05	4.12833E-06	1.67505E-05	2.43054E-05	1.44077E-05	5.23716E-09	7.6141E-08	1.4987E-08	9.63648E-08	0.09636477
3835203772995	383520	3772995	5.23384E-05	0.00016067	0.000188935	0.000186419	3.96263E-05	5.15336E-05	3.79316E-05	3.90418E-06	4.57399E-05	3.90418E-06	1.65228E-05	2.3975E-05	1.42119E-05	4.95473E-09	7.2046E-08	1.4168E-08	9.11682E-08	0.09116822

			EGIODemolition	EGIOSite Grubbing / Prep	EGIOMass Grading / Excavation	EGIOMass Grading / Excavation	EGIODrainage / Utilities Trenching	EGIODrainage / Utilities Trenching	EGIOFoundations / Concrete Pads	EGIOFoundations / Concrete Pads	EGIOBuilding / Structure Construction	EGIOBuilding / Structure Construction	EGIOAsphalt Paving	EGIOArchitectural Coating	EGIOLandscaping or Other Finishing	EGIOWaterside Construction (Piles)	HIWaterside Construction (Landscaping)	HIWaterside Construction (Landscaping)	KMDemolition	KMSite Grubbing / Prep
Unique Identifier	X (UTM)	Y (UTM)	2025	2025	2025	2026	2026	2027	2026	2027	2026	2027	2027	2027	2027	2027	2025	2026	2025	2025
3835303772995	383530	3772995	0.000180224	7.0686E-05	2.34092E-05	2.29269E-05	5.32373E-05	5.31552E-05	6.99469E-05	6.99017E-05	7.49218E-05	7.3126E-05	2.91548E-06	2.91548E-06	7.89569E-05	2.91548E-06	4.55721E-05	4.41447E-05	5.91453E-05	0.000256695
3835403772995	383540	3772995	0.00017214	6.7516E-05	2.23592E-05	2.18985E-05	5.08494E-05	5.07709E-05	6.68094E-05	6.67663E-05	7.15613E-05	6.9846E-05	2.78471E-06	2.78471E-06	7.54154E-05	2.78471E-06	4.34482E-05	4.20873E-05	5.64817E-05	0.000245134
3835503772995	383550	3772995	0.000164712	6.4602E-05	2.13943E-05	2.09535E-05	4.86552E-05	4.85801E-05	6.39265E-05	6.38853E-05	6.84733E-05	6.6832E-05	2.66454E-06	2.66454E-06	7.21611E-05	2.66454E-06	4.15E-05	4.02001E-05	5.40195E-05	0.000234448
3835603772995	383560	3772995	0.000157859	6.1914E-05	2.05042E-05	2.00817E-05	4.66307E-05	4.65588E-05	6.12667E-05	6.12272E-05	6.56243E-05	6.40513E-05	2.55368E-06	2.55368E-06	6.91586E-05	2.55368E-06	3.97079E-05	3.84642E-05	5.1736E-05	0.000224538
3835703772995	383570	3772995	0.000151446	5.9399E-05	1.96712E-05	1.92659E-05	4.47363E-05	4.46673E-05	5.87777E-05	5.87397E-05	6.29582E-05	6.14491E-05	2.44993E-06	2.44993E-06	6.6349E-05	2.44993E-06	3.80306E-05	3.68394E-05	4.95838E-05	0.000215197
3835803772995	383580	3772995	0.000145859	5.7208E-05	1.89455E-05	1.85552E-05	4.3086E-05	4.30195E-05	5.66094E-05	5.65728E-05	6.06357E-05	5.91823E-05	2.35955E-06	2.35955E-06	6.39014E-05	2.35955E-06	3.65686E-05	3.54232E-05	4.7701E-05	0.000207026
3835903772995	383590	3772995	0.000140604	5.5147E-05	1.8263E-05	1.78867E-05	4.15339E-05	4.14698E-05	5.45701E-05	5.45348E-05	5.84513E-05	5.70503E-05	2.27455E-06	2.27455E-06	6.15994E-05	2.27455E-06	3.5198E-05	3.40956E-05	4.59245E-05	0.000199315
3836003772995	383600	3772995	0.00013623	5.3431E-05	1.76948E-05	1.73303E-05	4.02417E-05	4.01796E-05	5.28724E-05	5.28382E-05	5.66329E-05	5.52754E-05	2.20379E-06	2.20379E-06	5.9683E-05	2.20379E-06	3.40499E-05	3.29834E-05	4.44376E-05	0.000192862
3836103772995	383610	3772995	0.00013297	5.2153E-05	1.72713E-05	1.69155E-05	3.92786E-05	3.9218E-05	5.16069E-05	5.15736E-05	5.52775E-05	5.39525E-05	2.15105E-06	2.15105E-06	5.82546E-05	2.15105E-06	3.31889E-05	3.21493E-05	4.33242E-05	0.00018803
3836203772995	383620	3772995	0.000129853	5.093E-05	1.68665E-05	1.6519E-05	3.83579E-05	3.82987E-05	5.03973E-05	5.03648E-05	5.39818E-05	5.26879E-05	2.10063E-06	2.10063E-06	5.68891E-05	2.10063E-06	3.23673E-05	3.13535E-05	4.22583E-05	0.000183404
3836303772995	383630	3772995	0.000127473	4.9997E-05	1.65573E-05	1.62162E-05	3.76548E-05	3.75967E-05	4.94735E-05	4.94416E-05	5.29923E-05	5.17221E-05	2.06212E-06	2.06212E-06	5.58463E-05	2.06212E-06	3.1734E-05	3.074E-05	4.14436E-05	0.000179868
3836403772995	383640	3772995	0.000125344	4.9162E-05	1.62808E-05	1.59454E-05	3.70226E-05	3.69689E-05	4.86473E-05	4.86159E-05	5.21074E-05	5.08584E-05	2.02769E-06	2.02769E-06	5.49137E-05	2.02769E-06	3.11672E-05	3.01909E-05	4.07149E-05	0.000176705
3836503772995	383650	3772995	0.000123521	4.8447E-05	1.6044E-05	1.57134E-05	3.64874E-05	3.64311E-05	4.79397E-05	4.79087E-05	5.13494E-05	5.01185E-05	1.99819E-06	1.99819E-06	5.41149E-05	1.99819E-06	3.06792E-05	2.97183E-05	4.00925E-05	0.000174004
3836603772995	383660	3772995	0.000122371	4.7996E-05	1.58947E-05	1.55672E-05	3.61478E-05	3.6092E-05	4.74934E-05	4.74628E-05	5.08714E-05	4.9652E-05	1.97959E-06	1.97959E-06	5.36112E-05	1.97959E-06	3.03671E-05	2.94159E-05	3.97055E-05	0.000172325
3836703772995	383670	3772995	0.000121266	4.7562E-05	1.57512E-05	1.54266E-05	3.58214E-05	3.57662E-05	4.70647E-05	4.70343E-05	5.04121E-05	4.92038E-05	1.96172E-06	1.96172E-06	5.31272E-05	1.96172E-06	3.00729E-05	2.91309E-05	3.93412E-05	0.000170744
3836803772995	383680	3772995	0.000119613	4.6914E-05	1.55365E-05	1.52164E-05	3.53332E-05	3.52787E-05	4.64232E-05	4.63933E-05	4.97251E-05	4.85332E-05	1.93498E-06	1.93498E-06	5.24032E-05	1.93498E-06	2.96352E-05	2.87069E-05	3.87867E-05	0.000168337
3836903772995	383690	3772995	0.000117727	4.6174E-05	1.52915E-05	1.49764E-05	3.4776E-05	3.47224E-05	4.56912E-05	4.56617E-05	4.8941E-05	4.77679E-05	1.90447E-06	1.90447E-06	5.15768E-05	1.90447E-06	2.914E-05	2.82273E-05	3.81531E-05	0.000165587
3837003772995	383700	3772995	0.000115994	4.5494E-05	1.50663E-05	1.47559E-05	3.4264E-05	3.42111E-05	4.50184E-05	4.49893E-05	4.82203E-05	4.70645E-05	1.87643E-06	1.87643E-06	5.08173E-05	1.87643E-06	2.86862E-05	2.77877E-05	3.75737E-05	0.000163073
3837103772995	383710	3772995	0.000114844	4.5043E-05	1.4917E-05	1.46097E-05	3.39244E-05	3.3872E-05	4.45722E-05	4.45434E-05	4.77424E-05	4.6598E-05	1.85783E-06	1.85783E-06	5.03137E-05	1.85783E-06	2.83848E-05	2.74957E-05	3.71981E-05	0.000161442
3837203772995	383720	3772995	0.000113667	4.4582E-05	1.47642E-05	1.446E-05	3.35768E-05	3.3525E-05	4.41155E-05	4.4087E-05	4.72532E-05	4.61206E-05	1.83879E-06	1.83879E-06	4.97982E-05	1.83879E-06	2.80799E-05	2.72003E-05	3.68156E-05	0.000159782
3837303772995	383730	3772995	0.000112248	4.4025E-05	1.45798E-05	1.42794E-05	3.31576E-05	3.31064E-05	4.35647E-05	4.35366E-05	4.66632E-05	4.55447E-05	1.81584E-06	1.81584E-06	4.91764E-05	1.81584E-06	2.77121E-05	2.68441E-05	3.63449E-05	0.000157739
3837403772995	383740	3772995	0.000110658	4.3402E-05	1.43733E-05	1.40772E-05	3.26879E-05	3.26375E-05	4.29477E-05	4.292E-05	4.60023E-05	4.48997E-05	1.79012E-06	1.79012E-06	4.84799E-05	1.79012E-06	2.73013E-05	2.64462E-05	3.58153E-05	0.000155441
3837503772995	383750	3772995	0.000109069	4.2778E-05	1.41668E-05	1.38749E-05	3.22183E-05	3.21686E-05	4.23307E-05	4.23033E-05	4.53414E-05	4.42546E-05	1.7644E-06	1.7644E-06	4.77834E-05	1.7644E-06	2.68905E-05	2.60482E-05	3.52835E-05	0.000153133
3837603772995	383760	3772995	0.000107578	4.2193E-05	1.39732E-05	1.36853E-05	3.17779E-05	3.17288E-05	4.1752E-05	4.1725E-05	4.47216E-05	4.36496E-05	1.74028E-06	1.74028E-06	4.71302E-05	1.74028E-06	2.65066E-05	2.56764E-05	3.47834E-05	0.000150962
3837703772995	383770	3772995	0.000106096	4.1612E-05	1.37807E-05	1.34967E-05	3.13401E-05	3.12917E-05	4.11768E-05	4.11502E-05	4.41055E-05	4.30483E-05	1.7163E-06	1.7163E-06	4.64809E-05	1.7163E-06	2.61245E-05	2.53062E-05	3.42878E-05	0.000148811
3837803772995	383780	3772995	0.00010473	4.1077E-05	1.36033E-05	1.33231E-05	3.09368E-05	3.08891E-05	4.06469E-05	4.06207E-05	4.35379E-05	4.24943E-05	1.69422E-06	1.69422E-06	4.58828E-05	1.69422E-06	2.57711E-05	2.49639E-05	3.38329E-05	0.000146837
3837903772995	383790	3772995	0.000103554	4.0615E-05	1.34505E-05	1.31734E-05	3.05892E-05	3.0542E-05	4.01902E-05	4.01643E-05	4.30488E-05	4.20169E-05	1.67518E-06	1.67518E-06	4.53673E-05	1.67518E-06	2.54733E-05	2.46754E-05	3.34504E-05	0.000145177
3838003772995	383800	3772995	0.000102476	4.0192E-05	1.33105E-05	1.30363E-05	3.02708E-05	3.02241E-05	3.97719E-05	3.97463E-05	4.26007E-05	4.15796E-05	1.65775E-06	1.65775E-06	4.48951E-05	1.65775E-06	2.52007E-05	2.44113E-05	3.30974E-05	0.000143645
3838103772995	383810	3772995	0.000100733	3.9509E-05	1.30842E-05	1.28146E-05	2.97561E-05	2.97102E-05	3.90956E-05	3.90704E-05	4.18763E-05	4.08726E-05	1.62956E-06	1.62956E-06	4.41317E-05	1.62956E-06	2.47468E-05	2.39717E-05	3.2509E-05	0.000141091
3838203772995	383820	3772995	9.89458E-05	3.8808E-05	1.2852E-05	1.25872E-05	2.92281E-05	2.9183E-05	3.84019E-05	3.83771E-05	4.11333E-05	4.01473E-05	1.60064E-06	1.60064E-06	4.33486E-05	1.60064E-06	2.42804E-05	2.35199E-05	3.19047E-05	0.000138469
3838303772995	383830	3772995	9.69967E-05	3.8043E-05	1.25988E-05	1.23393E-05	2.86524E-05	2.86082E-05	3.76455E-05	3.76212E-05	4.0323E-05	3.93565E-05	1.56911E-06	1.56911E-06	4.24947E-05	1.56911E-06	2.37727E-05	2.30281E-05	3.12485E-05	0.00013562
3838403772995	383840	3772995	9.46524E-05	3.7124E-05	1.22943E-05	1.2041E-05	2.79599E-05	2.79167E-05	3.67356E-05	3.67119E-05	3.93484E-05	3.84053E-05	1.53119E-06	1.53119E-06	4.14676E-05	1.53119E-06	2.3161E-05	2.24355E-05	3.04541E-05	0.000132173
3838503772995	383850	3772995	9.24069E-05	3.6243E-05	1.20027E-05	1.17554E-05	2.72966E-05	2.72544E-05	3.58641E-05	3.5841E-05	3.84149E-05	3.74941E-05	1.49486E-06	1.49486E-06	4.04839E-05	1.49486E-06	2.25726E-05	2.18656E-05	2.96892E-05	0.000128853
3838603772995	383860	3772995	9.00985E-05	3.5338E-05	1.17028E-05	1.14617E-05	2.66147E-05	2.65736E-05	3.49682E-05	3.49456E-05	3.74553E-05	3.65575E-05	1.45752E-06	1.45752E-06	3.94726E-05	1.45752E-06	2.19716E-05	2.12834E-05	2.89017E-05	0.000125435
3838703772995	383870	3772995	8.78441E-05	3.4454E-05	1.141E-05	1.11749E-05	2.59487E-05	2.59087E-05	3.40932E-05	3.40712E-05	3.65181E-05	3.56428E-05	1.42105E-06	1.42105E-06	3.84849E-05	1.42105E-06	2.13832E-05	2.07135E-05	2.81322E-05	0.000122096
3838803772995	383880	3772995	8.60656E-05	3.3756E-05	1.1179E-05	1.09487E-05	2.54234E-05	2.53841E-05	3.3403E-05	3.33814E-05	3.57788E-05	3.49212E-05	1.39228E-06	1.39228E-06	3.77057E-05	1.39228E-06	2.09204E-05	2.02651E-05	2.7528E-05	0.000119473
3838903772995	383890	3772995	8.61105E-05	3.3774E-05	1.11848E-05	1.09544E-05	2.54366E-05	2.53974E-05	3.34204E-05	3.33988E-05	3.57974E-05	3.49394E-05	1.39301E-06	1.39301E-06	3.77254E-05	1.39301E-06	2.09366E-05	2.02808E-05	2.75597E-05	0.000119611
3839003772995	383900	3772995	8.64429E-05	3.3904E-05	1.1228E-05	1.09967E-05	2.55348E-05	2.54954E-05	3.35494E-05	3.35277E-05	3.59356E-05	3.50742E-05	1.39838E-06	1.39838E-06	3.7871E-05	1.39838E-06	2.10352E-05	2.03764E-05	2.76819E-05	0.000120141
3839103772995	383910	3772995	8.5877E-05	3.3682E-05	1.11545E-05	1.09247E-05	2.53676E-05	2.53285E-05	3.33298E-05	3.33083E-05	3.57003E-05	3.48446E-05	1.38923E-06	1.38923E-06	3.76231E-05	1.38923E-06	2.08702E-05	2.02165E-05	2.74782E-05	0.000119257
3829703773005	382970	3773005	0.000113398	4.4476E-05	1.47292E-05	1.44257E-05	3.34972E-05	3.34455E-05	4.40109E-05	4.39825E-05	4.71412E-05	4.60112E-05	1.83443E-06	1.83443E-06	4.96801E-05	1.83443E-06	2.4684E-05	2.39109E-05	2.17571E-05	9.44275E-05
3829803773005	382980	3773005	0.000118383	4.6431E-05	1.53767E-05	1.50599E-05	3.49697E-05	3.49158E-05	4.59457E-05	4.5916E-05	4.92135E-05	4.80339E-05	1.91508E-06	1.91508E-06	5.18641E-05	1.91508E-06	2.56348E-05	2.48318E-05	2.24768E-05	9.75509E-05
3829903773005	382990	3773005	0.000122227	4.7939E-05	1.5876E-05	1.55489E-05	3.61053E-05	3.60496E-05	4.74377E-05	4.74071E-05	5.08117E-05	4.95937E-05	1.97727E-06	1.97727E-06	5.35483E-05	1.97727E-06	2.64618E-05	2.56329E-05	2.30335E-05	9.99671E-05
3830003773005	383000	3773005	0.000125937	4.9394E-05	1.63578E-05	1.60208E-05	3.72011E-05	3.71437E-05	4.88774E-05	4.88459E-05	5.23538E-05	5.10989E-05	2.03728E-06	2.03728E-06	5.51734E-05	2.03728E-06	2.72977E-05	2.64427E-05	2.36378E-05	0.00010259
3830103773005	383010	3773005	0.000129727	5.0881E-05	1.68502E-05	1.6503E-05	3.83208E-05	3.82616E-05	5.03485E-05	5.0316E-05	5.39295E-05	5.26369E-05	2.09859E-06	2.09859E-06	5.6834E-05	2.09859E-06	2.8157E-05	2.72751E-05	2.42714E-05	0.00010534
3830203773005	383020	3773005	0.000133742	5.2456E-05	1.73717E-05	1.70137E-05	3.95068E-05	3.94458E-05	5.19067E-05	5.18732E-05	5.55986E-05	5.42659E-05	2.16354E-06	2.16354E-06	5.8593E-05	2.16354E-06	2.90719E-05	2.81613E-05	2.49594E-05	0.000108325
3830303773005	383030	3773005	0.000137919	5.4094E-05	1.79142E-05	1.75451E-05	4.07405E-05	4.06777E-05	5.35277E-05	5.34932E-05	5.73349E-05	5.59606E-05	2.23111E-06	2.23111E-06	6.04228E-05	2.23111E-06	3.00226E-05	2.90823E-05	2.56858E-05	0.000111478
3830403773005	383040	3773005	0.000142266	5.5799E-05	1.84788E-05	1.80981E-05	4.20247E-05	4.19599E-05	5.5215E-05	5.51793E-05	5.91421E-05	5.77245E-05	2.30143E-06	2.30143E-06	6.23274E-05	2.30143E-06	3.10183E-05	3.00467E-05	2.6453E-05	0.000114808
3830503773005	383050	3773005	0.000146757	5.756E-05	1.90622E-05	1.86694E-05	4.33513E-05	4.32844E-05	5.6958E-05	5.69212E-05	6.10091E-05	5.95467E-05	2.37408E-06	2.37408E-06	6.42949E-05	2.37408E-06	3.20533E-05	3.10494E-05	2.72609E-05	0.000118314
3830603773005	383060	3773005	0.000151428	5.9392E-05	1.96688E-05	1.92636E-05	4.4731E-05	4.4662E-05	5.87707E-05	5.87328E-05	6.29508E-05	6.14419E-05	2.44964E-06	2.44964E-06	6.63411E-05	2.44964E-06	3.31333E-05	3.20955E-05	2.81141E-05	0.000122017
3830703773005	383070	3773005	0.000156485	6.1375E-05	2.03257E-05	1.99069E-05	4.62248E-05	4.61535E-05	6.07333E-05	6.06941E-05	6.5053E-05	6.34937E-05	2.53145E-06	2.53145E-06	6.85566E-05	2.53145E-06	3.43065E-05	3.32319E-05	2.90533E-05	0.000126093
3830803773005	383080	3773005	0.000161721	6.3429E-05	2.10058E-05	2.0573E-05	4.77716E-05	4.76979E-05	6.27657E-05	6.27252E-05	6.72299E-05	6.56184E-05	2.61616E-06	2.61616E-06	7.08507E-05	2.61616E-06	3.55281E-05	3.44153E-05	3.00445E-05	0.000130395
3830903773005	383090	3773005	0.000167173	6.5568E-05	2.1714E-05	2.12666E-05	4.93821E-05	4.93059E-05	6.48817E-05	6.48398E-05	6.94964E-05	6.78306E-05	2.70436E-06	2.70436E-06	7.32393E-05	2.70436E-06	3.68054E-05	3.56525E-05	3.10991E-05	0.000134972
3831003773005	383100	3773005	0.000172814	6.778E-05	2.24467E-05	2.19842E-05	5.10484E-05	5.09696E-05	6.70709E-05	6.70276E-05	7.18413E-05	7.01193E-05	2.79561E-06	2.79561E-06	7.57105E-05	2.79561E-06	3.81382E-05	3.69437E-05	3.22193E-05	0.000139834
3831103773005	383110	3773005	0.000178643	7.0066E-05	2.32038E-05	2.27258E-05	5.27703E-05	5.26889E-05	6.93333E-05	6.92886E-05	7.42646E-05	7.24846E-05	2.88991E-06	2.88991E-06	7.82644E-05	2.88991E-06	3.95249E-05	3.82869E-05	3.34029E-05	0.000144971
3831203773005	383120	3773005	0.000184841	7.2497E-05	2.40088E-05	2.35142E-05	5.46011E-05	5.45168E-05	7.17387E-05	7.16924E-05	7.68411E-05	7.49992E-05	2.99016E-06	2.99016E-06	8.09796E-05	2.99016E-06	4.10103E-05	3.97257E-05	3.46906E-05	0.00015056
3831303773005	383130	3773005	0.000191227	7.5002E-05	2.48383E-05	2.43266E-05	5.64875E-05	5.64004E-05	7.42172E-05	7.41693E-05	7.94959E-05	7.75904E-05	3.09347E-06	3.09347E-06	8.37774E-05	3.09347E-06	4.25512E-05	4.12184E-05	3.60552E-05	0.000156482
3831403773005	383140	3773005	0.000197856	7.7602E-05	2.56993E-05	2.51698E-05	5.84456E-05	5.83554E-05	7.67899E-05	7.67404E-05	8.22516E-05	8.028E-05	3.20071E-06	3.20071E-06	8.66815E-05	3.20071E-06	4.41621E-05	4.27789E-05	3.75172E-05	0.000162827
3831503773005	383150	3773005	0.000204691	8.0283E-05	2.65872E-05	2.60394E-05	6.04647E-05	6.03714E-05	7.94428E-05	7.93915E-05	8.50931E-05	8.30535E-05	3.31128E-06	3.31128E-06	8.9676E-05	3.31128E-06	4.5843E-05	4.44071E-05	3.90764E-05	0.000169594
3831603773005	383160	3773005	0.000211733	8.3045E-05	2.75018E-05	2.69352E-05	6.25449E-05	6.24484E-05	8.21758E-05	8.21228E-05	8.80205E-05	8.59107E-05	3.4252E-06	3.4252E-06	9.27611E-05	3.4252E-06	4.75885E-05	4.60979E-05	4.0742E-05	0.000176823
3831703773005	383170	3773005	0.000219368	8.6039E-05	2.84935E-05	2.79064E-05	6.48001E-05	6.47002E-05	8.51389E-05	8.5084E-05	9.11944E-05	8.90085E-05	3.5487E-06	3.5487E-06	9.61059E-05	3.5487E-06	4.94936E-05	4.79434E-05	4.25864E-05	0.000184828
3831803773005	383180	3773005	0.000227227	8.9122E-05	2.95143E-05	2.89062E-05	6.71217E-05	6.70182E-05	8.81892E-05	8.81323E-05	9.44616E-05	9.21974E-05	3.67584E-06	3.67584E-06	9.95491E-05	3.67584E-06	5.14776E-05	4.98653E-05	4.45576E-05	0.000193383
3831903773005	383190	3773005	0.000235508	9.237E-05	3.059E-05	2.99597E-05	6.9568E-05	6.94607E-05	9.14033E-05	9.13443E-05	9.79043E-05	9.55576E-05	3.80981E-06	3.80981E-06	0.000103177	3.80981E-06	5.35909E-05	5.19123E-05	4.6703E-05	0.000202694
3832003773005	383200	3773005	0.000244374	9.5847E-05	3.17415E-05	3.10875E-05	7.21868E-05	7.20754E-05	9.4844E-05	9.47828E-05	0.00010159	9.91547E-05	3.95322E-06	3.95322E-06	0.000107061	3.95322E-06	5.58745E-05	5.41244E-05	4.90701E-05	0.000212968
3832103773005	383210	3773005	0.000253508	9.9429E-05	3.2928E-05	3.22496E-05	7.48851E-05	7.47696E-05	9.83892E-05	9.83258E-05	0.000105387	0.000102861	4.101E-06	4.101E-06	0.000111063	4.101E-06	5.8255E-05	5.64303E-05	5.16161E-05	0.000224017
3832203773005	383220	3773005	0.000263308	0.00010327	3.42008E-05	3.34962E-05	7.77798E-05	7.76598E-05	0.000102192	0.000102127	0.000109461	0.000106837	4.25952E-06	4.25952E-06	0.000115356	4.25952E-06	6.08418E-05	5.89361E-05	5.44336E-05	0.000236246
3832303773005	383230	3773005	0.000273385	0.00010723	3.55098E-05	3.47782E-05	8.07567E-05	8.06321E-05	0.000106104	0.000106035	0.00011365	0.000110926	4.42255E-06	4.42255E-06	0.000119771	4.42255E-06	6.35434E-05	6.15531E-05	5.74774E-05	0.000249456
3832403773005	383240	3773005	0.000283751	0.00011129	3.68562E-05	3.60968E-05	8.38186E-05	8.36892E-05	0.000110127	0.000110056	0.000117959	0.000115132	4.59023E-06	4.59023E-06	0.000124312	4.59023E-06	6.63759E-05	6.42969E-05	6.07815E-05	0.000263796
3832503773005	383250	3773005	0.000294152	0.00011537	3.82072E-05	3.742E-05	8.6891E-05	8.6757E-05	0.000114163	0.00011409	0.000122283	0.000119352	4.75849E-06	4.75849E-06	0.000128869	4.75849E-06	6.93E-05	6.71294E-05	6.43572E-05	0.000279315
3832603773005	383260	3773005	0.000299649	0.00011753	3.89212E-05	3.81193E-05	8.85148E-05	8.83782E-05	0.000116297	0.000116222	0.000124568	0.000121583	4.84741E-06	4.84741E-06	0.000131277	4.84741E-06	7.16984E-05	6.94527E-05	6.79056E-05	0.000294715
3832703773005	383270	3773005	0.000303529	0.00011905	3.94252E-05	3.86129E-05	8.9661E-05	8.95227E-05	0.000117803	0.000117727	0.000126182	0.000123157	4.91018E-06	4.91018E-06	0.000132977	4.91018E-06	7.27837E-05	7.0504E-05	7.04878E-05	0.000305922
3832803773005	383280	3773005	0.000308945	0.00012117	4.01287E-05	3.93019E-05	9.12609E-05	9.11201E-05	0.000119905	0.000119828	0.000128433	0.000125355	4.9978E-06	4.9978E-06	0.00013535	4.9978E-06	7.44018E-05	7.20714E-05	7.33913E-05	0.000318524
3832903773005	383290	3773005	0.000314595	0.00012339	4.08625E-05	4.00206E-05	9.29298E-05	9.27864E-05	0.000122098	0.000122019	0.000130782	0.000127647	5.08919E-06	5.08919E-06	0.000137825	5.08919E-06	7.66083E-05	7.42088E-05	7.7406E-05	0.000335948
3833003773005	383300	3773005	0.000323631	0.00012693	4.20362E-05	4.11701E-05	9.5599E-05	9.54515E-05	0.000125605	0.000125523	0.000134538	0.000131313	5.23537E-06	5.23537E-06	0.000141784	5.23537E-06	7.96454E-05	7.71507E-05	8.30275E-05	0.000360345
3833103773005	383310	3773005	0.000330682	0.0001297	4.2952E-05	4.2067E-05	9.76818E-05	9.7531E-05	0.000128341	0.000128258	0.000137469	0.000134174	5.34943E-06	5.34943E-06	0.000144873	5.34943E-06	8.20205E-05	7.94515E-05	8.77754E-05	0.000380951
3833203773005	383320	3773005	0.00033626	0.00013189	4.36765E-05	4.27766E-05	9.93294E-05	9.91762E-05	0.000130506	0.000130422	0.000139788	0.000136437	5.43966E-06	5.43966E-06	0.000147317	5.43966E-06	8.40171E-05	8.13855E-05	9.1944E-05	0.000399043
3833303773005	383330	3773005	0.000340975	0.00013374	4.4289E-05	4.33765E-05	0.000100722	0.000100567	0.000132336	0.000132251	0.000141748	0.000138351	5.51594E-06	5.51594E-06	0.000149383	5.51594E-06	8.57357E-05	8.30503E-05	9.56961E-05	0.000415328
3833403773005	383340	3773005	0.000344218	0.00013501	4.47102E-05	4.3789E-05	0.00010168	0.000101523	0.000133594	0.000133508	0.000143096	0.000139666	5.5684E-06	5.5684E-06	0.000150803	5.5684E-06	8.70434E-05	8.43171E-05	9.89074E-05	0.000429265

Unique Identifier	X (UTM)	Y (UTM)	KMMass Grading / Excavation	KMMass Grading / Excavation	KMDrainage / Utilities Trenching	KMFoundations / Concrete Pads	KMBuilding / Structure Construction	KMAsphalt Paving	KMArchitectural Coating	KMLandscaping or Other Finishing	KMWaterside Construction (Piles)	EWNDemolition	EWNSite Grubbing / Prep	EWNDrainage / Utilities Trenching	EWNDrainage / Utilities Trenching	EWNDrainage / Utilities Trenching	EWNFoundation s / Concrete Pads	EWNBuilding / Structure Construction	EWNAsphalt Paving	EWNLandscaping or Other Finishing	EWNWaterside Construction (Piles)
			2025	2026	2026	2026	2026	2026	2026	2026	2026	2027	2027	2027	2028	2029	2029	2029	2029	2029	2029
3835303772995	383530	3772995	0.000195115	0.000193096	6.93425E-05	3.66958E-05	0.000126037	4.04907E-06	4.04907E-06	0.000130086	4.04907E-06	0.000206796	1.12706E-05	2.64656E-05	2.59545E-05	2.54175E-05	2.20163E-05	4.78071E-05	3.40121E-06	4.95077E-05	3.40121E-06
3835403772995	383540	3772995	0.000186328	0.0001844	6.62196E-05	3.50432E-05	0.000120361	3.86672E-06	3.86672E-06	0.000124228	3.86672E-06	0.000196819	1.07269E-05	2.51888E-05	2.47024E-05	2.41912E-05	2.09541E-05	4.55006E-05	3.23712E-06	4.71192E-05	3.23712E-06
3835503772995	383550	3772995	0.000178206	0.000176361	6.33329E-05	3.35155E-05	0.000115114	3.69816E-06	3.69816E-06	0.000118812	3.69816E-06	0.0001877	1.02299E-05	2.40217E-05	2.35578E-05	2.30704E-05	1.99832E-05	4.33924E-05	3.08714E-06	4.4936E-05	3.08714E-06
3835603772995	383560	3772995	0.000170673	0.000168906	6.06558E-05	3.20988E-05	0.000110248	3.54183E-06	3.54183E-06	0.00011379	3.54183E-06	0.000179339	9.77418E-06	2.29516E-05	2.25084E-05	2.20427E-05	1.90931E-05	4.14595E-05	2.94962E-06	4.29343E-05	2.94962E-06
3835703772995	383570	3772995	0.000163573	0.00016188	5.81325E-05	3.07635E-05	0.000105662	3.3945E-06	3.3945E-06	0.000109056	3.3945E-06	0.000171544	9.34936E-06	2.19541E-05	2.15301E-05	2.10846E-05	1.82632E-05	3.96575E-05	2.82142E-06	4.10682E-05	2.82142E-06
3835803772995	383580	3772995	0.000157361	0.000155733	5.5925E-05	2.95953E-05	0.00010165	3.2656E-06	3.2656E-06	0.000104915	3.2656E-06	0.00016476	8.97963E-06	2.10859E-05	2.06787E-05	2.02508E-05	1.7541E-05	3.80892E-05	2.70984E-06	3.94441E-05	2.70984E-06
3835903772995	383590	3772995	0.000151501	0.000149933	5.38422E-05	2.84931E-05	9.78639E-05	3.14398E-06	3.14398E-06	0.000101008	3.14398E-06	0.00015842	8.6341E-06	2.02745E-05	1.9883E-05	1.94716E-05	1.6866E-05	3.66235E-05	2.60557E-06	3.79263E-05	2.60557E-06
3836003772995	383600	3772995	0.000146596	0.000145079	5.20991E-05	2.75706E-05	9.46955E-05	3.04219E-06	3.04219E-06	9.77377E-05	3.04219E-06	0.000153106	8.34449E-06	1.95944E-05	1.9216E-05	1.88184E-05	1.63003E-05	3.53951E-05	2.51817E-06	3.66541E-05	2.51817E-06
3836103772995	383610	3772995	0.000142923	0.000141444	5.07937E-05	2.68798E-05	9.23228E-05	2.96596E-06	2.96596E-06	9.52887E-05	2.96596E-06	0.000149102	8.12623E-06	1.90819E-05	1.87134E-05	1.83262E-05	1.58739E-05	3.44693E-05	2.4523E-06	3.56955E-05	2.4523E-06
3836203772995	383620	3772995	0.000139407	0.000137964	4.9544E-05	2.62185E-05	9.00514E-05	2.89299E-06	2.89299E-06	9.29444E-05	2.89299E-06	0.000145281	7.918E-06	1.8593E-05	1.82339E-05	1.78566E-05	1.54672E-05	3.3586E-05	2.38946E-06	3.47807E-05	2.38946E-06
3836303772995	383630	3772995	0.000136719	0.000135304	4.85888E-05	2.5713E-05	8.83152E-05	2.83722E-06	2.83722E-06	9.11525E-05	2.83722E-06	0.000142333	7.75733E-06	1.82157E-05	1.78639E-05	1.74943E-05	1.51533E-05	3.29045E-05	2.34098E-06	3.4075E-05	2.34098E-06
3836403772995	383640	3772995	0.000134315	0.000132925	4.77345E-05	2.52609E-05	8.67624E-05	2.78733E-06	2.78733E-06	8.95497E-05	2.78733E-06	0.000139676	7.61253E-06	1.78757E-05	1.75305E-05	1.71677E-05	1.48705E-05	3.22903E-05	2.29728E-06	3.34389E-05	2.29728E-06
3836503772995	383650	3772995	0.000132262	0.000130893	4.70048E-05	2.48748E-05	8.54362E-05	2.74472E-06	2.74472E-06	8.81809E-05	2.74472E-06	0.000137379	7.48734E-06	1.75817E-05	1.72422E-05	1.68854E-05	1.46259E-05	3.17593E-05	2.2595E-06	3.2889E-05	2.2595E-06
3836603772995	383660	3772995	0.000130985	0.00012963	4.65511E-05	2.46347E-05	8.46115E-05	2.71823E-06	2.71823E-06	8.73298E-05	2.71823E-06	0.000135871	7.40513E-06	1.73886E-05	1.70528E-05	1.67E-05	1.44653E-05	3.14106E-05	2.23469E-06	3.25279E-05	2.23469E-06
3836703772995	383670	3772995	0.000129783	0.00012844	4.6124E-05	2.44086E-05	8.38351E-05	2.69329E-06	2.69329E-06	8.65284E-05	2.69329E-06	0.000134446	7.32751E-06	1.72064E-05	1.68741E-05	1.6525E-05	1.43137E-05	3.10813E-05	2.21127E-06	3.21869E-05	2.21127E-06
3836803772995	383680	3772995	0.000127954	0.00012663	4.54739E-05	2.40646E-05	8.26536E-05	2.65533E-06	2.65533E-06	8.53089E-05	2.65533E-06	0.000132394	7.21567E-06	1.69437E-05	1.66165E-05	1.62727E-05	1.40952E-05	3.06069E-05	2.17752E-06	3.16957E-05	2.17752E-06
3836903772995	383690	3772995	0.000125864	0.000124561	4.4731E-05	2.36715E-05	8.13033E-05	2.61195E-06	2.61195E-06	8.39152E-05	2.61195E-06	0.000130097	7.09048E-06	1.66498E-05	1.63282E-05	1.59904E-05	1.38507E-05	3.00759E-05	2.13974E-06	3.11458E-05	2.13974E-06
3837003772995	383700	3772995	0.000123953	0.00012267	4.40518E-05	2.3312E-05	8.00687E-05	2.57229E-06	2.57229E-06	8.2641E-05	2.57229E-06	0.000127969	6.97446E-06	1.63774E-05	1.60611E-05	1.57288E-05	1.3624E-05	2.95838E-05	2.10473E-06	3.06362E-05	2.10473E-06
3837103772995	383710	3772995	0.000122713	0.000121443	4.36113E-05	2.3079E-05	7.92682E-05	2.54657E-06	2.54657E-06	8.18147E-05	2.54657E-06	0.000126545	6.89685E-06	1.61951E-05	1.58823E-05	1.55537E-05	1.34724E-05	2.92546E-05	2.0813E-06	3.02952E-05	2.0813E-06
3837203772995	383720	3772995	0.000121452	0.000120195	4.31629E-05	2.28417E-05	7.84531E-05	2.52039E-06	2.52039E-06	8.09735E-05	2.52039E-06	0.000125105	6.81839E-06	1.60109E-05	1.57017E-05	1.53768E-05	1.33192E-05	2.89218E-05	2.05763E-06	2.99506E-05	2.05763E-06
3837303772995	383730	3772995	0.000119899	0.000118658	4.26111E-05	2.25496E-05	7.74501E-05	2.48816E-06	2.48816E-06	7.99382E-05	2.48816E-06	0.00012339	6.72491E-06	1.57914E-05	1.54864E-05	1.5166E-05	1.31366E-05	2.85253E-05	2.02942E-06	2.954E-05	2.02942E-06
3837403772995	383740	3772995	0.000118152	0.000116929	4.19902E-05	2.22211E-05	7.63216E-05	2.45191E-06	2.45191E-06	7.87735E-05	2.45191E-06	0.000121483	6.62101E-06	1.55474E-05	1.52471E-05	1.49317E-05	1.29336E-05	2.80845E-05	1.99806E-06	2.90836E-05	1.99806E-06
3837503772995	383750	3772995	0.000116397	0.000115193	4.13667E-05	2.18911E-05	7.51883E-05	2.4155E-06	2.4155E-06	7.76038E-05	2.4155E-06	0.000119577	6.5171E-06	1.53034E-05	1.50078E-05	1.46973E-05	1.27306E-05	2.76438E-05	1.9667E-06	2.86271E-05	1.9667E-06
3837603772995	383760	3772995	0.000114747	0.00011356	4.07803E-05	2.15808E-05	7.41225E-05	2.38126E-06	2.38126E-06	7.65038E-05	2.38126E-06	0.000117808	6.4207E-06	1.5077E-05	1.47859E-05	1.44799E-05	1.25423E-05	2.72349E-05	1.93761E-06	2.82037E-05	1.93761E-06
3837703772995	383770	3772995	0.000113112	0.000111942	4.01993E-05	2.12733E-05	7.30664E-05	2.34733E-06	2.34733E-06	7.54137E-05	2.34733E-06	0.000116047	6.32472E-06	1.48516E-05	1.45648E-05	1.42635E-05	1.23548E-05	2.68277E-05	1.90865E-06	2.77821E-05	1.90865E-06
3837803772995	383780	3772995	0.000111612	0.000110457	3.9666E-05	2.09911E-05	7.2097E-05	2.31619E-06	2.31619E-06	7.44132E-05	2.31619E-06	0.000114424	6.23625E-06	1.46439E-05	1.43611E-05	1.4064E-05	1.2182E-05	2.64525E-05	1.88195E-06	2.73935E-05	1.88195E-06
3837903772995	383790	3772995	0.00011035	0.000109208	3.92176E-05	2.07538E-05	7.1282E-05	2.29001E-06	2.29001E-06	7.3572E-05	2.29001E-06	0.000113061	6.16197E-06	1.44695E-05	1.419E-05	1.38964E-05	1.20369E-05	2.61374E-05	1.85954E-06	2.70672E-05	1.85954E-06
3838003772995	383800	3772995	0.000109185	0.000108056	3.88037E-05	2.05348E-05	7.05297E-05	2.26584E-06	2.26584E-06	7.27955E-05	2.26584E-06	0.000111813	6.09395E-06	1.43097E-05	1.40334E-05	1.3743E-05	1.1904E-05	2.58489E-05	1.83901E-06	2.67684E-05	1.83901E-06
3838103772995	383810	3772995	0.000107244	0.000106135	3.81138E-05	2.01697E-05	6.92758E-05	2.22556E-06	2.22556E-06	7.15014E-05	2.22556E-06	0.00010973	5.98044E-06	1.40432E-05	1.3772E-05	1.3487E-05	1.16823E-05	2.53674E-05	1.80475E-06	2.62698E-05	1.80475E-06
3838203772995	383820	3772995	0.000105251	0.000104162	3.74054E-05	1.97948E-05	6.79882E-05	2.18419E-06	2.18419E-06	7.01724E-05	2.18419E-06	0.000107586	5.86359E-06	1.37688E-05	1.35029E-05	1.32235E-05	1.1454E-05	2.48718E-05	1.76949E-06	2.57565E-05	1.76949E-06
3838303772995	383830	3772995	0.000103086	0.000102019	3.6636E-05	1.93876E-05	6.65897E-05	2.13926E-06	2.13926E-06	6.87289E-05	2.13926E-06	0.000105251	5.73631E-06	1.34699E-05	1.32098E-05	1.29365E-05	1.12054E-05	2.43319E-05	1.73108E-06	2.51974E-05	1.73108E-06
3838403772995	383840	3772995	0.000100466	9.94259E-05	3.57047E-05	1.88948E-05	6.4897E-05	2.08488E-06	2.08488E-06	6.69819E-05	2.08488E-06	0.000102426	5.58233E-06	1.31084E-05	1.28552E-05	1.25892E-05	1.09046E-05	2.36787E-05	1.68461E-06	2.4521E-05	1.68461E-06
3838503772995	383850	3772995	9.79422E-05	9.69286E-05	3.48079E-05	1.84202E-05	6.3267E-05	2.03251E-06	2.03251E-06	6.52995E-05	2.03251E-06	9.97227E-05	5.43502E-06	1.27624E-05	1.2516E-05	1.2257E-05	1.06169E-05	2.30539E-05	1.64016E-06	2.3874E-05	1.64016E-06
3838603772995	383860	3772995	9.53441E-05	9.43574E-05	3.38846E-05	1.79316E-05	6.15887E-05	1.9786E-06	1.9786E-06	6.35673E-05	1.9786E-06	9.69586E-05	5.28437E-06	1.24087E-05	1.21691E-05	1.19173E-05	1.03226E-05	2.24149E-05	1.5947E-06	2.32122E-05	1.5947E-06
3838703772995	383870	3772995	9.28058E-05	9.18454E-05	3.29825E-05	1.74542E-05	5.9949E-05	1.92592E-06	1.92592E-06	6.1875E-05	1.92592E-06	9.42634E-05	5.13748E-06	1.20638E-05	1.18308E-05	1.1586E-05	1.00356E-05	2.17918E-05	1.55037E-06	2.2567E-05	1.55037E-06
3838803772995	383880	3772995	9.08125E-05	8.98726E-05	3.2274E-05	1.70793E-05	5.86614E-05	1.88456E-06	1.88456E-06	6.0546E-05	1.88456E-06	9.21501E-05	5.0223E-06	1.17933E-05	1.15656E-05	1.13263E-05	9.81065E-06	2.13032E-05	1.51561E-06	2.2061E-05	1.51561E-06
3838903772995	383890	3772995	9.0917E-05	8.99761E-05	3.23112E-05	1.7099E-05	5.87289E-05	1.88673E-06	1.88673E-06	6.06157E-05	1.88673E-06	9.22343E-05	5.02689E-06	1.18041E-05	1.15761E-05	1.13666E-05	9.81962E-06	2.13227E-05	1.517E-06	2.20812E-05	1.517E-06
3839003772995	383900	3772995	9.13201E-05	9.03751E-05	3.24545E-05	1.71748E-05	5.89894E-05	1.89509E-06	1.89509E-06	6.08844E-05	1.89509E-06	9.26861E-05	5.05151E-06	1.18619E-05	1.16328E-05	1.13921E-05	9.86771E-06	2.14271E-05	1.52443E-06	2.21894E-05	1.52443E-06
3839103772995	383910	3772995	9.06482E-05	8.97101E-05	3.22157E-05	1.70484E-05	5.85553E-05	1.88115E-06	1.88115E-06	6.04365E-05	1.88115E-06	9.19051E-05	5.00895E-06	1.17619E-05	1.15348E-05	1.12961E-05	9.78456E-06	2.12466E-05	1.51158E-06	2.20024E-05	1.51158E-06
3829703773005	382970	3773005	7.1775E-05	7.10322E-05	2.55083E-05	1.34989E-05	4.63639E-05	1.48949E-06	1.48949E-06	4.78534E-05	1.48949E-06	0.000115856	6.31428E-06	1.48271E-05	1.45408E-05	1.42399E-05	1.23344E-05	2.67835E-05	1.9055E-06	2.77362E-05	1.9055E-06
3829803773005	382980	3773005	7.41491E-05	7.33817E-05	2.6352E-05	1.39454E-05	4.78975E-05	1.53876E-06	1.53876E-06	4.94363E-05	1.53876E-06	0.000120909	6.58971E-06	1.54739E-05	1.51751E-05	1.48611E-05	1.28725E-05	2.79518E-05	1.98862E-06	2.89461E-05	1.98862E-06
3829903773005	382990	3773005	7.59856E-05	7.51993E-05	2.70047E-05	1.42908E-05	4.90839E-05	1.57687E-06	1.57687E-06	5.06607E-05	1.57687E-06	0.00012499	6.81213E-06	1.59962E-05	1.56873E-05	1.53627E-05	1.33069E-05	2.88952E-05	2.05574E-06	2.99231E-05	2.05574E-06
3830003773005	383000	3773005	7.7979E-05	7.7172E-05	2.77131E-05	1.46657E-05	5.03715E-05	1.61823E-06	1.61823E-06	5.19897E-05	1.61823E-06	0.000129094	7.03581E-06	1.65214E-05	1.62024E-05	1.58671E-05	1.37439E-05	2.9844E-05	2.12324E-06	3.09056E-05	2.12324E-06
3830103773005	383010	3773005	8.00694E-05	7.92407E-05	2.8456E-05	1.50588E-05	5.17218E-05	1.66161E-06	1.66161E-06	5.33834E-05	1.66161E-06	0.000133313	7.26575E-06	1.70613E-05	1.67319E-05	1.63857E-05	1.4193E-05	3.08193E-05	2.19263E-06	3.19157E-05	2.19263E-06
3830203773005	383020	3773005	8.23389E-05	8.14868E-05	2.92626E-05	1.54857E-05	5.31878E-05	1.70871E-06	1.70871E-06	5.48965E-05	1.70871E-06	0.0001378	7.51029E-06	1.76356E-05	1.7295E-05	1.69372E-05	1.46707E-05	3.18566E-05	2.26643E-06	3.29898E-05	2.26643E-06
3830303773005	383030	3773005	8.47354E-05	8.38585E-05	3.01143E-05	1.59364E-05	5.47359E-05	1.75845E-06	1.75845E-06	5.64943E-05	1.75845E-06	0.000142463	7.76443E-06	1.82323E-05	1.78803E-05	1.75103E-05	1.51672E-05	3.29346E-05	2.34312E-06	3.41062E-05	2.34312E-06
3830403773005	383040	3773005	8.72663E-05	8.63631E-05	3.10137E-05	1.64124E-05	5.63707E-05	1.81097E-06	1.81097E-06	5.81817E-05	1.81097E-06	0.000147348	8.03067E-06	1.88575E-05	1.84934E-05	1.81107E-05	1.56873E-05	3.40639E-05	2.42347E-06	3.52757E-05	2.42347E-06
3830503773005	383050	3773005	8.99315E-05	8.90008E-05	3.1961E-05	1.69136E-05	5.80924E-05	1.86628E-06	1.86628E-06	5.99586E-05	1.86628E-06	0.000152417	8.30693E-06	1.95062E-05	1.91295E-05	1.87337E-05	1.62269E-05	3.52358E-05	2.50683E-06	3.64892E-05	2.50683E-06
3830603773005	383060	3773005	9.27461E-05	9.17862E-05	3.29612E-05	1.7443E-05	5.99105E-05	1.92468E-06	1.92468E-06	6.18351E-05	1.92468E-06	0.000157716	8.59571E-06	2.01843E-05	1.97946E-05	1.9385E-05	1.6791E-05	3.64607E-05	2.59398E-06	3.77577E-05	2.59398E-06
3830703773005	383070	3773005	9.58443E-05	9.48524E-05	3.40623E-05	1.80257E-05	6.19118E-05	1.98898E-06	1.98898E-06	6.39008E-05	1.98898E-06	0.000163458	8.90869E-06	2.09193E-05	2.05153E-05	2.00908E-05	1.74024E-05	3.77882E-05	2.68843E-06	3.91325E-05	2.68843E-06
3830803773005	383080	3773005	9.91143E-05	9.80886E-05	3.52244E-05	1.86406E-05	6.40241E-05	2.05684E-06	2.05684E-06	6.60809E-05	2.05684E-06	0.000169438	9.2346E-06	2.16846E-05	2.12658E-05	2.08258E-05	1.8039E-05	3.91707E-05	2.78678E-06	4.05641E-05	2.78678E-06
3830903773005	383090	3773005	0.000102593	0.000101532	3.64609E-05	1.92949E-05	6.62714E-05	2.12904E-06	2.12904E-06	6.84004E-05	2.12904E-06	0.000175702	9.57596E-06	2.24862E-05	2.20519E-05	2.15957E-05	1.87059E-05	4.06187E-05	2.8898E-06	4.20636E-05	2.8898E-06
3831003773005	383100	3773005	0.000106289	0.000105189	3.77742E-05	1.999E-05	6.86586E-05	2.20573E-06	2.20573E-06	7.08643E-05	2.20573E-06	0.000182225	9.93151E-06	2.33211E-05	2.28707E-05	2.23975E-05	1.94004E-05	4.21268E-05	2.99709E-06	4.36253E-05	2.99709E-06
3831103773005	383110	3773005	0.000110193	0.000109053	3.91619E-05	2.07243E-05	7.11807E-05	2.28675E-06	2.28675E-06	7.34675E-05	2.28675E-06	0.000189009	1.03012E-05	2.41893E-05	2.37221E-05	2.32313E-05	2.01226E-05	4.36951E-05	3.10867E-06	4.52494E-05	3.10867E-06
3831203773005	383120	3773005	0.000114441	0.000113257	4.06716E-05	2.15232E-05	7.39248E-05	2.37491E-06	2.37491E-06	7.62997E-05	2.37491E-06	0.000196275	1.06973E-05	2.51192E-05	2.46341E-05	2.41244E-05	2.08962E-05	4.53749E-05	3.22818E-06	4.6989E-05	3.22818E-06
3831303773005	383130	3773005	0.000118943	0.000117712	4.22715E-05	2.23699E-05	7.68328E-05	2.46833E-06	2.46833E-06	7.93011E-05	2.46833E-06	0.000203817	1.11083E-05	2.60844E-05	2.55807E-05	2.50514E-05	2.16992E-05	4.71185E-05	3.35223E-06	4.87946E-05	3.35223E-06
3831403773005	383140	3773005	0.000123766	0.000122485	4.39855E-05	2.32769E-05	7.99481E-05	2.56841E-06	2.56841E-06	8.25165E-05	2.56841E-06	0.000211696	1.15377E-05	2.70928E-05	2.65696E-05	2.60198E-05	2.2538E-05	4.89399E-05	3.48181E-06	5.06808E-05	3.48181E-06
3831503773005	383150	3773005	0.00012891	0.000127576	4.58135E-05	2.42443E-05	8.32709E-05	2.67516E-06	2.67516E-06	8.5946E-05	2.67516E-06	0.000219904	1.19851E-05	2.81432E-05	2.75997E-05	2.70287E-05	2.34119E-05	5.08375E-05	3.61681E-06	5.26459E-05	3.61681E-06
3831603773005	383160	3773005	0.000134405	0.000133014	4.77663E-05	2.52778E-05	8.68203E-05	2.78919E-06	2.78919E-06	8.96094E-05	2.78919E-06	0.000228434	1.245E-05	2.92349E-05	2.86703E-05	2.80771E-05	2.432E-05	5.28094E-05	3.7571E-06	5.46879E-05	3.7571E-06
3831703773005	383170	3773005	0.000140489	0.000139035	4.99287E-05	2.64221E-05	9.07506E-05	2.91546E-06	2.91546E-06	9.36661E-05	2.91546E-06	0.00023773	1.29566E-05	3.04245E-05	2.98369E-05	2.92196E-05	2.53096E-05	5.49583E-05	3.90999E-06	5.69133E-05	3.90999E-06
3831803773005	383180	3773005	0.000146992	0.00014547	5.22397E-05	2.7645E-05	9.49511E-05	3.0504E-06	3.0504E-06	9.80015E-05	3.0504E-06	0.000247416	1.34845E-05	3.16641E-05	3.10526E-05	3.04101E-05	2.63408E-05	5.71975E-05	4.06929E-06	5.92321E-05	4.06929E-06
3831903773005	383190	3773005	0.000154069	0.000152475	5.4755E-05	2.89761E-05	9.95228E-05	3.19727E-06	3.19727E-06	0.00010272	3.19727E-06	0.000257714	1.40457E-05	3.29821E-05	3.23451E-05	3.16759E-05	2.74372E-05	5.95783E-05	4.23867E-06	6.16976E-05	4.23867E-06
3832003773005	383200	3773005	0.000161878	0.000160203	5.75303E-05	3.04448E-05	0.000104567	3.35933E-06	3.35933E-06	0.000107927	3.35933E-06	0.000268847	1.46525E-05	3.44069E-05	3.37424E-05	3.30443E-05	2.86225E-05	6.2152E-05	4.42178E-06	6.43629E-05	4.42178E-06
3832103773005	383210	3773005	0.000170277	0.000168515	6.051151E-05	3.20244E-05	0.000109993	3.53362E-06	3.53362E-06	0.000113526	3.53362E-06	0.000280447	1.52847E-05	3.58914E-05	3.51983E-05	3.447E-05	2.98575E-05	6.48337E-05	4.61257E-06	6.714E-05	4.61257E-06
3832203773005	383220	3773005	0.000179572	0.000177713	6.38184E-05	3.37725E-05	0.000115997	3.72651E-06	3.72651E-06	0.000119723	3.72651E-06	0.000293035	1.59708E-05	3.75024E-05	3.67782E-05	3.60172E-05	3.11976E-05	6.77438E-05	4.8196E-06	7.01536E-05	4.8196E-06
3832303773005	383230	3773005	0.000189613	0.000187651	6.73877E-05	3.5661E-05	0.000122483	3.93489E-06	3.93489E-06	0.000126418	3.93489E-06	0.000306174	1.66869E-05	3.9184E-05	3.84273E-05	3.76322E-05	3.25965E-05	7.07813E-05	5.03571E-06	7.32991E-05	5.03571E-06
3832403773005	383240	3773005	0.000200513	0.000198438	7.12608E-05	3.77109E-05	0.000129524	4.16109E-06	4.16109E-06	0.000133685	4.16109E-06	0.000319918	1.7436E-05	4.09429E-05	4.01523E-05	3.93215E-05	3.40597E-05	7.39586E-05	5.26176E-06	7.65895E-05	5.26176E-06
3832503773005	383250	3773005	0.000212309	0.000210112	7.54529E-05	3.99294E-05	0.000137143	4.40587E-06	4.40587E-06	0.000141549	4.40587E-06	0.00033406	1.82067E-05	4.27528E-05	4.19272E-05	4.10597E-05	3.55653E-05	7.7228E-05	5.49436E-06	7.99752E-05	5.49436E-06
3832603773005	383260	3773005	0.000224015	0.000221697	7.96132E-05	4.2131E-05	0.000144705	4.6488E-06	4.6488E-06	0.000149354	4.6488E-06	0.000345469	1.88285E-05	4.42129E-05	4.33591E-05	4.24619E-05	3.678E-05	7.98655E-05	5.682E-06	8.27065E-05	5.682E-06
3832703773005	383270	3773005	0.000232533	0.000230127	8.26405E-05	4.37331E-05	0.000150208	4.82558E-06	4.82558E-06	0.000155033	4.82558E-06	0.000350209	1.90868E-05	4.48195E-05	4.39539E-05	4.30445E-05	3.72845E-05	8.09612E-05	5.75995E-06	8.38411E-05	5.75995E-06
3832803773005	383280	3773005	0.000242112	0.000239606	8.60446E-05	4.55345E-05	0.000156395	5.02435E-06	5.02435E-06	0.000161419	5.02435E-06	0.000357398	1.94787E-05	4.57396E-05	4.48563E-05	4.39282E-05	3.805E-05	8.26233E-05	5.8782E-06	8.55624E-05	5.8782E-06
3832903773005	383290	3773005	0.000255356	0.000252713	9.07515E-05	4.80253E-05	0.00016495	5.29919E-06	5.29919E-06	0.000170249	5.29919E-06	0.000367536	2.00312E-05	4.7037E-05	4.61287E-05	4.51742E-05	3.91293E-05	8.49669E-05	6.04494E-06	8.79894E-05	6.04494E-06
3833003773005	383300	3773005	0.000273901	0.000271066	9.73422E-05	5.15131E-05	0.000176929	5.68404E-06	5.68404E-06	0.000182614	5.68404E-06	0.000383118	2.07823E-05	4.88009E-05	4.78585E-05	4.68682E-05	4.05966E-05	8.81531E-05	6.27162E-06	9.12889E-05	6.27162E-06
3833103773005	383310	3773005	0.000289564	0.000286567	0.000102909	5.44589E-05	0.000187047	6.00908E-06	6.00908E-06	0.000193056	6.00908E-06	0.000391824	2.13549E-05	5.01453E-05	4.91769E-05	4.81594E-05	4.1715E-05	9.05817E-05	6.4444E-06	9.38039E-05	6.4444E-06
3833203773005	383320	3773005	0.000303315	0.000300176	0.000107796	5.70452E-05	0.00019593	6.29446E-06	6.29446E-06	0.000202225	6.29446E-06	0.00040066	2.18365E-05	5.12761E-05	5.02859E-05	4.92455E-05	4.26557E-05	9.26244E-05	6.58973E-06	9.59193E-05	6.58973E-06
3833303773005	383330	3773005	0.000315694	0.000312426	0.000112195	5.93732E-05	0.000203926	6.55133E-06	6.55133E-06	0.000210477	6.55133E-06	0.000408186	2.22467E-05	5.22394E-05	5.12306E-05	5.01706E-05	4.34571E-05	9.43644E-05	6.71352E-06

			ISDemolition	ISDrainage / Utilities Trenching	ISDrainage / Utilities Trenching	ISAsphalt Paving	ISAsphalt Paving	SVDemolition	SVSite Grubbing / Prep	SVMass Grading / Excavation	SVMass Grading / Excavation	SVDrainage / Utilities Trenching	SVFoundations / Concrete Pads	SVBuilding / Structure Construction	SVBuilding / Structure Construction	SVAsphalt Paving	SVAsphalt Paving	SVArchitectural Coating	SVArchitectural Coating	SVLandscaping or Other Finishing	SVLandscaping or Other Finishing
Unique Identifier	X (UTM)	Y (UTM)	2027	2027	2028	2027	2028	2027	2027	2027	2028	2028	2028	2028	2029	2028	2029	2028	2029	2028	2029
3835303772995	383530	3772995	2.87325E-05	1.15695E-05	1.12727E-05	2.98798E-06	2.78344E-06	0.000203396	0.000146231	9.85929E-05	9.73411E-05	6.90659E-05	2.19405E-05	3.1431E-05	3.02318E-05	3.09029E-06	2.87519E-06	3.09029E-06	2.87519E-06	3.1431E-05	3.02318E-05
3835403772995	383540	3772995	2.74834E-05	1.10665E-05	1.07826E-05	2.85808E-06	2.66243E-06	0.000194273	0.000139672	9.41709E-05	9.29752E-05	6.59682E-05	2.09564E-05	3.00213E-05	2.88758E-05	2.95169E-06	2.74623E-06	2.95169E-06	2.74623E-06	3.00213E-05	2.88758E-05
3835503772995	383550	3772995	2.63251E-05	1.06001E-05	1.03282E-05	2.73763E-06	2.55022E-06	0.000185855	0.000133619	9.009E-05	8.89462E-05	6.31095E-05	2.00483E-05	2.87204E-05	2.76245E-05	2.82378E-06	2.62723E-06	2.82378E-06	2.62723E-06	2.87204E-05	2.76245E-05
3835603772995	383560	3772995	2.52507E-05	1.01675E-05	9.90661E-06	2.62589E-06	2.44614E-06	0.000178077	0.000128028	8.63201E-05	8.52241E-05	6.04686E-05	1.92093E-05	2.75185E-05	2.64685E-05	2.70561E-06	2.51729E-06	2.70561E-06	2.51729E-06	2.75185E-05	2.64685E-05
3835703772995	383570	3772995	2.42363E-05	9.75902E-06	9.50863E-06	2.5204E-06	2.34787E-06	0.000170763	0.000122769	8.27747E-05	8.17237E-05	5.7985E-05	1.84203E-05	2.63883E-05	2.53814E-05	2.59448E-06	2.41389E-06	2.59448E-06	2.41389E-06	2.63883E-05	2.53814E-05
3835803772995	383580	3772995	2.3349E-05	9.40177E-06	9.16054E-06	2.42814E-06	2.26192E-06	0.000164385	0.000118184	7.96827E-05	7.8671E-05	5.5819E-05	1.77323E-05	2.54026E-05	2.44333E-05	2.49757E-06	2.32373E-06	2.49757E-06	2.32373E-06	2.54026E-05	2.44333E-05
3835903772995	383590	3772995	2.25121E-05	9.06476E-06	8.83219E-06	2.3411E-06	2.18084E-06	0.00015838	0.000113867	7.67722E-05	7.57974E-05	5.37801E-05	1.70846E-05	2.44747E-05	2.35408E-05	2.40634E-06	2.23885E-06	2.40634E-06	2.23885E-06	2.44747E-05	2.35408E-05
3836003772995	383600	3772995	2.18135E-05	8.78346E-06	8.5581E-06	2.26845E-06	2.11316E-06	0.000153382	0.000110273	7.43495E-05	7.34055E-05	5.2083E-05	1.65454E-05	2.37023E-05	2.2798E-05	2.33041E-06	2.1682E-06	2.33041E-06	2.1682E-06	2.37023E-05	2.2798E-05
3836103772995	383610	3772995	2.12937E-05	8.57417E-06	8.35418E-06	2.2144E-06	2.06281E-06	0.000149676	0.000107609	7.25531E-05	7.16319E-05	5.08246E-05	1.61457E-05	2.31296E-05	2.22471E-05	2.2741E-06	2.11581E-06	2.2741E-06	2.11581E-06	2.31296E-05	2.22471E-05
3836203772995	383620	3772995	2.07963E-05	8.37388E-06	8.15903E-06	2.16267E-06	2.01462E-06	0.000146122	0.000105053	7.08301E-05	6.99307E-05	4.96176E-05	1.57622E-05	2.25804E-05	2.17188E-05	2.22009E-06	2.06556E-06	2.22009E-06	2.06556E-06	2.25804E-05	2.17188E-05
3836303772995	383630	3772995	2.0419E-05	8.22198E-06	8.01102E-06	2.12344E-06	1.97808E-06	0.00014344	0.000103126	6.95302E-05	6.86474E-05	4.8707E-05	1.5473E-05	2.2166E-05	2.13202E-05	2.17935E-06	2.02766E-06	2.17935E-06	2.02766E-06	2.2166E-05	2.13202E-05
3836403772995	383640	3772995	2.00837E-05	8.08695E-06	7.87946E-06	2.08857E-06	1.94559E-06	0.000141026	0.00010139	6.83599E-05	6.7492E-05	4.78872E-05	1.52125E-05	2.17929E-05	2.09614E-05	2.14267E-06	1.99353E-06	2.14267E-06	1.99353E-06	2.17929E-05	2.09614E-05
3836503772995	383650	3772995	1.97959E-05	7.97105E-06	7.76654E-06	2.05863E-06	1.91771E-06	0.000138959	9.99039E-05	6.73581E-05	6.65029E-05	4.71854E-05	1.49896E-05	2.14735E-05	2.06542E-05	2.11127E-06	1.96431E-06	2.11127E-06	1.96431E-06	2.14735E-05	2.06542E-05
3836603772995	383660	3772995	1.96212E-05	7.90073E-06	7.69801E-06	2.04047E-06	1.90079E-06	0.000137676	9.89816E-05	6.67362E-05	6.58889E-05	4.67498E-05	1.48512E-05	2.12753E-05	2.04635E-05	2.09178E-06	1.94618E-06	2.09178E-06	1.94618E-06	2.12753E-05	2.04635E-05
3836703772995	383670	3772995	1.94578E-05	7.8349E-06	7.63388E-06	2.02347E-06	1.88495E-06	0.000136456	9.81041E-05	6.61446E-05	6.53048E-05	4.63353E-05	1.47195E-05	2.10866E-05	2.02821E-05	2.07323E-06	1.92892E-06	2.07323E-06	1.92892E-06	2.10866E-05	2.02821E-05
3836803772995	383680	3772995	1.92007E-05	7.73138E-06	7.53301E-06	1.99674E-06	1.86005E-06	0.000134558	9.67399E-05	6.52248E-05	6.43967E-05	4.5691E-05	1.45149E-05	2.07934E-05	2E-05	2.0444E-06	1.9021E-06	2.0444E-06	1.9021E-06	2.07934E-05	2E-05
3836903772995	383690	3772995	1.89059E-05	7.61267E-06	7.41735E-06	1.96608E-06	1.83149E-06	0.000132384	9.51771E-05	6.41711E-05	6.33564E-05	4.49529E-05	1.42804E-05	2.04575E-05	1.96769E-05	2.01138E-06	1.87137E-06	2.01138E-06	1.87137E-06	2.04575E-05	1.96769E-05
3837003772995	383700	3772995	1.86348E-05	7.50352E-06	7.311E-06	1.93789E-06	1.80523E-06	0.000130362	9.37232E-05	6.31908E-05	6.23885E-05	4.42662E-05	1.40622E-05	2.0145E-05	1.93764E-05	1.98065E-06	1.84279E-06	1.98065E-06	1.84279E-06	2.0145E-05	1.93764E-05
3837103772995	383710	3772995	1.84601E-05	7.4332E-06	7.24248E-06	1.91973E-06	1.78831E-06	0.000129026	9.27624E-05	6.25431E-05	6.1749E-05	4.38124E-05	1.39181E-05	1.99385E-05	1.91777E-05	1.96035E-06	1.8239E-06	1.96035E-06	1.8239E-06	1.99385E-05	1.91777E-05
3837203772995	383720	3772995	1.82827E-05	7.36175E-06	7.17286E-06	1.90127E-06	1.77112E-06	0.000127645	9.17697E-05	6.18737E-05	6.10881E-05	4.33435E-05	1.37691E-05	1.97251E-05	1.89725E-05	1.93937E-06	1.80438E-06	1.93937E-06	1.80438E-06	1.97251E-05	1.89725E-05
3837303772995	383730	3772995	1.80619E-05	7.27285E-06	7.08625E-06	1.87832E-06	1.74973E-06	0.000125952	9.05527E-05	6.10532E-05	6.02781E-05	4.27687E-05	1.35865E-05	1.94635E-05	1.87209E-05	1.91365E-06	1.78045E-06	1.91365E-06	1.78045E-06	1.94635E-05	1.87209E-05
3837403772995	383740	3772995	1.78132E-05	7.17271E-06	6.98868E-06	1.85245E-06	1.72564E-06	0.000124063	8.91949E-05	6.01378E-05	5.93742E-05	4.21274E-05	1.33828E-05	1.91717E-05	1.84402E-05	1.88495E-06	1.75375E-06	1.88495E-06	1.75375E-06	1.91717E-05	1.84402E-05
3837503772995	383750	3772995	1.75617E-05	7.07144E-06	6.89001E-06	1.8263E-06	1.70128E-06	0.000122157	8.78242E-05	5.92136E-05	5.84618E-05	4.14801E-05	1.31771E-05	1.88771E-05	1.81568E-05	1.85599E-06	1.7268E-06	1.85599E-06	1.7268E-06	1.88771E-05	1.81568E-05
3837603772995	383760	3772995	1.73256E-05	6.97636E-06	6.79736E-06	1.80174E-06	1.6784E-06	0.000120366	8.65369E-05	5.83456E-05	5.76048E-05	4.0872E-05	1.2984E-05	1.86004E-05	1.78906E-05	1.82878E-06	1.70149E-06	1.82878E-06	1.70149E-06	1.86004E-05	1.78906E-05
3837703772995	383770	3772995	1.70895E-05	6.88128E-06	6.70472E-06	1.77719E-06	1.65553E-06	0.000118602	8.52687E-05	5.74906E-05	5.67606E-05	4.0273E-05	1.27937E-05	1.83278E-05	1.76285E-05	1.80198E-06	1.67655E-06	1.80198E-06	1.67655E-06	1.83278E-05	1.76285E-05
3837803772995	383780	3772995	1.68729E-05	6.79407E-06	6.61976E-06	1.75466E-06	1.63455E-06	0.000116963	8.40902E-05	5.6696E-05	5.59761E-05	3.97164E-05	1.26169E-05	1.80745E-05	1.73848E-05	1.77708E-06	1.65338E-06	1.77708E-06	1.65338E-06	1.80745E-05	1.73848E-05
3837903772995	383790	3772995	1.66885E-05	6.71981E-06	6.5474E-06	1.73548E-06	1.61668E-06	0.000115547	8.30718E-05	5.60094E-05	5.52982E-05	3.92354E-05	1.24641E-05	1.78556E-05	1.71743E-05	1.75555E-06	1.63336E-06	1.75555E-06	1.63336E-06	1.78556E-05	1.71743E-05
3838003772995	383800	3772995	1.65194E-05	6.65173E-06	6.48107E-06	1.7179E-06	1.6003E-06	0.000114246	8.21367E-05	5.53789E-05	5.46758E-05	3.87938E-05	1.23238E-05	1.76546E-05	1.6981E-05	1.73579E-06	1.61497E-06	1.73579E-06	1.61497E-06	1.76546E-05	1.6981E-05
3838103772995	383810	3772995	1.62427E-05	6.54034E-06	6.37253E-06	1.68913E-06	1.5735E-06	0.000112206	8.06699E-05	5.439E-05	5.36994E-05	3.8101E-05	1.21037E-05	1.73393E-05	1.66777E-05	1.7048E-06	1.58613E-06	1.7048E-06	1.58613E-06	1.73393E-05	1.66777E-05
3838203772995	383820	3772995	1.59577E-05	6.42556E-06	6.2607E-06	1.65949E-06	1.54589E-06	0.000110112	7.91648E-05	5.33752E-05	5.26975E-05	3.73901E-05	1.18779E-05	1.70158E-05	1.63665E-05	1.67299E-06	1.55654E-06	1.67299E-06	1.55654E-06	1.70158E-05	1.63665E-05
3838303772995	383830	3772995	1.56489E-05	6.30123E-06	6.13955E-06	1.62738E-06	1.51598E-06	0.000107876	7.75572E-05	5.22913E-05	5.16273E-05	3.66308E-05	1.16367E-05	1.66703E-05	1.60342E-05	1.63901E-06	1.52493E-06	1.63901E-06	1.52493E-06	1.66703E-05	1.60342E-05
3838403772995	383840	3772995	1.52773E-05	6.15157E-06	5.99374E-06	1.58873E-06	1.47997E-06	0.000105221	7.56485E-05	5.10044E-05	5.03568E-05	3.57294E-05	1.13503E-05	1.626E-05	1.56396E-05	1.59868E-06	1.4874E-06	1.59868E-06	1.4874E-06	1.626E-05	1.56396E-05
3838503772995	383850	3772995	1.49196E-05	6.00754E-06	5.85341E-06	1.55153E-06	1.44532E-06	0.000102656	7.38039E-05	4.97607E-05	4.91289E-05	3.48581E-05	1.10735E-05	1.58635E-05	1.52582E-05	1.5597E-06	1.45113E-06	1.5597E-06	1.45113E-06	1.58635E-05	1.52582E-05
3838603772995	383860	3772995	1.45507E-05	5.85902E-06	5.70869E-06	1.51317E-06	1.40959E-06	0.00010001	7.19016E-05	4.84781E-05	4.78626E-05	3.39597E-05	1.07881E-05	1.54546E-05	1.4865E-05	1.5195E-06	1.41373E-06	1.5195E-06	1.41373E-06	1.54546E-05	1.4865E-05
3838703772995	383870	3772995	1.41902E-05	5.71386E-06	5.56726E-06	1.47568E-06	1.37467E-06	9.74263E-05	7.00442E-05	4.72258E-05	4.66262E-05	3.30824E-05	1.05094E-05	1.50554E-05	1.4481E-05	1.48024E-06	1.37721E-06	1.48024E-06	1.37721E-06	1.50554E-05	1.4481E-05
3838803772995	383880	3772995	1.39066E-05	5.59965E-06	5.45598E-06	1.44619E-06	1.34719E-06	9.53772E-05	6.85711E-05	4.62326E-05	4.56456E-05	3.23866E-05	1.02884E-05	1.47388E-05	1.41764E-05	1.44911E-06	1.34824E-06	1.44911E-06	1.34824E-06	1.47388E-05	1.41764E-05
3838903772995	383890	3772995	1.3915E-05	5.60303E-06	5.45927E-06	1.44706E-06	1.348E-06	9.53951E-05	6.85839E-05	4.62412E-05	4.56541E-05	3.23927E-05	1.02903E-05	1.47415E-05	1.4179E-05	1.44938E-06	1.3485E-06	1.44938E-06	1.3485E-06	1.47415E-05	1.4179E-05
3839003772995	383900	3772995	1.39709E-05	5.62553E-06	5.4812E-06	1.45287E-06	1.35341E-06	9.55821E-05	6.87184E-05	4.63319E-05	4.57436E-05	3.24562E-05	1.03105E-05	1.47704E-05	1.42069E-05	1.45222E-06	1.35114E-06	1.45222E-06	1.35114E-06	1.47704E-05	1.42069E-05
3839103772995	383910	3772995	1.38744E-05	5.58671E-06	5.44337E-06	1.44285E-06	1.34408E-06	9.50209E-05	6.83149E-05	4.60598E-05	4.5475E-05	3.22656E-05	1.025E-05	1.46837E-05	1.41234E-05	1.4437E-06	1.34321E-06	1.4437E-06	1.34321E-06	1.46837E-05	1.41234E-05
3829703773005	382970	3773005	1.14628E-05	4.61565E-06	4.49722E-06	1.19206E-06	1.11045E-06	7.11721E-05	5.11689E-05	3.44995E-05	3.40615E-05	2.41675E-05	7.67738E-06	1.09983E-05	1.05787E-05	1.08135E-06	1.00608E-06	1.08135E-06	1.00608E-06	1.09983E-05	1.05787E-05
3829803773005	382980	3773005	1.17772E-05	4.74224E-06	4.62056E-06	1.22475E-06	1.14091E-06	7.2945E-05	5.24435E-05	3.53589E-05	3.49099E-05	2.47694E-05	7.86862E-06	1.12723E-05	1.08422E-05	1.10829E-06	1.03114E-06	1.10829E-06	1.03114E-06	1.12723E-05	1.08422E-05
3829903773005	382990	3773005	1.20413E-05	4.84857E-06	4.72417E-06	1.25221E-06	1.16649E-06	7.43258E-05	5.34362E-05	3.60282E-05	3.55708E-05	2.52383E-05	8.01757E-06	1.14857E-05	1.10474E-05	1.12927E-06	1.05066E-06	1.12927E-06	1.05066E-06	1.14857E-05	1.10474E-05
3830003773005	383000	3773005	1.23221E-05	4.96165E-06	4.83435E-06	1.28142E-06	1.1937E-06	7.60096E-05	5.46468E-05	3.68444E-05	3.63766E-05	2.58101E-05	8.1992E-06	1.17459E-05	1.12977E-05	1.15485E-06	1.07447E-06	1.15485E-06	1.07447E-06	1.17459E-05	1.12977E-05
3830103773005	383010	3773005	1.26183E-05	5.08093E-06	4.95056E-06	1.31222E-06	1.22239E-06	7.78181E-05	5.5947E-05	3.7721E-05	3.72421E-05	2.64242E-05	8.39428E-06	1.20253E-05	1.15665E-05	1.18233E-06	1.10003E-06	1.18233E-06	1.10003E-06	1.20253E-05	1.15665E-05
3830203773005	383020	3773005	1.29383E-05	5.20976E-06	5.0761E-06	1.34549E-06	1.25339E-06	7.98136E-05	5.73817E-05	3.86884E-05	3.81971E-05	2.71018E-05	8.60955E-06	1.23337E-05	1.18631E-05	1.21265E-06	1.12824E-06	1.21265E-06	1.12824E-06	1.23337E-05	1.18631E-05
3830303773005	383030	3773005	1.32764E-05	5.34592E-06	5.20875E-06	1.38066E-06	1.28614E-06	8.19606E-05	5.89252E-05	3.97291E-05	3.92247E-05	2.78308E-05	8.84114E-06	1.26655E-05	1.21822E-05	1.24527E-06	1.15859E-06	1.24527E-06	1.15859E-06	1.26655E-05	1.21822E-05
3830403773005	383040	3773005	1.36341E-05	5.48994E-06	5.34909E-06	1.41785E-06	1.32079E-06	8.42413E-05	6.05649E-05	4.08346E-05	4.03161E-05	2.86053E-05	9.08716E-06	1.30179E-05	1.25212E-05	1.27992E-06	1.19083E-06	1.27992E-06	1.19083E-06	1.30179E-05	1.25212E-05
3830503773005	383050	3773005	1.40086E-05	5.64072E-06	5.496E-06	1.4568E-06	1.35707E-06	8.66377E-05	6.22878E-05	4.19962E-05	4.1463E-05	2.9419E-05	9.34567E-06	1.33882E-05	1.28774E-05	1.31633E-06	1.2247E-06	1.31633E-06	1.2247E-06	1.33882E-05	1.28774E-05
3830603773005	383060	3773005	1.4404E-05	5.79994E-06	5.65113E-06	1.49792E-06	1.39537E-06	8.91856E-05	6.41196E-05	4.32313E-05	4.26824E-05	3.02842E-05	9.62051E-06	1.3782E-05	1.32561E-05	1.35504E-06	1.26072E-06	1.35504E-06	1.26072E-06	1.3782E-05	1.32561E-05
3830703773005	383070	3773005	1.48399E-05	5.97548E-06	5.82216E-06	1.54325E-06	1.43761E-06	9.20186E-05	6.61564E-05	4.46045E-05	4.40382E-05	3.12462E-05	9.92611E-06	1.42198E-05	1.36772E-05	1.39808E-06	1.30077E-06	1.39808E-06	1.30077E-06	1.42198E-05	1.36772E-05
3830803773005	383080	3773005	1.52996E-05	6.16057E-06	6.00251E-06	1.59105E-06	1.48214E-06	9.50298E-05	6.83213E-05	4.60642E-05	4.54793E-05	3.22687E-05	1.02509E-05	1.46851E-05	1.41248E-05	1.44383E-06	1.34333E-06	1.44383E-06	1.34333E-06	1.46851E-05	1.41248E-05
3830903773005	383090	3773005	1.57886E-05	6.35749E-06	6.19437E-06	1.64191E-06	1.52951E-06	9.8237E-05	7.0627E-05	4.76188E-05	4.70142E-05	3.33577E-05	1.05969E-05	1.51807E-05	1.46014E-05	1.49256E-06	1.38867E-06	1.49256E-06	1.38867E-06	1.51807E-05	1.46014E-05
3831003773005	383100	3773005	1.6307E-05	6.56622E-06	6.39774E-06	1.69582E-06	1.57973E-06	0.000101649	7.30801E-05	4.92727E-05	4.86471E-05	3.45163E-05	1.09649E-05	1.5708E-05	1.51086E-05	1.5444E-06	1.4369E-06	1.5444E-06	1.4369E-06	1.5708E-05	1.51086E-05
3831103773005	383110	3773005	1.68547E-05	6.78676E-06	6.61263E-06	1.75277E-06	1.63279E-06	0.000105266	7.56805E-05	5.1026E-05	5.03781E-05	3.57445E-05	1.13551E-05	1.62669E-05	1.56462E-05	1.59935E-06	1.48803E-06	1.59935E-06	1.48803E-06	1.62669E-05	1.56462E-05
3831203773005	383120	3773005	1.74499E-05	7.02643E-06	6.84615E-06	1.81467E-06	1.69045E-06	0.000109221	7.85243E-05	5.29433E-05	5.22711E-05	3.70876E-05	1.17818E-05	1.68781E-05	1.62341E-05	1.65945E-06	1.54395E-06	1.65945E-06	1.54395E-06	1.68781E-05	1.62341E-05
3831303773005	383130	3773005	1.80815E-05	7.28073E-06	7.09393E-06	1.88035E-06	1.75163E-06	0.000113417	8.1541E-05	5.49773E-05	5.42793E-05	3.85124E-05	1.22344E-05	1.75265E-05	1.68578E-05	1.7232E-06	1.60326E-06	1.7232E-06	1.60326E-06	1.75265E-05	1.68578E-05
3831403773005	383140	3773005	1.87563E-05	7.55247E-06	7.35869E-06	1.95053E-06	1.81701E-06	0.000117934	8.47883E-05	5.71667E-05	5.64409E-05	4.00462E-05	1.27216E-05	1.82245E-05	1.75292E-05	1.79183E-06	1.66711E-06	1.79183E-06	1.66711E-06	1.82245E-05	1.75292E-05
3831503773005	383150	3773005	1.94759E-05	7.84221E-06	7.641E-06	2.02536E-06	1.88671E-06	0.00012279	8.8279E-05	5.95202E-05	5.87645E-05	4.16948E-05	1.32454E-05	1.89748E-05	1.82508E-05	1.8656E-06	1.73574E-06	1.8656E-06	1.73574E-06	1.89748E-05	1.82508E-05
3831603773005	383160	3773005	2.02444E-05	8.15165E-06	7.9425E-06	2.10528E-06	1.96116E-06	0.000127992	9.20195E-05	6.20422E-05	6.12544E-05	4.34615E-05	1.38066E-05	1.97788E-05	1.90241E-05	1.94465E-06	1.80929E-06	1.94465E-06	1.80929E-06	1.97788E-05	1.90241E-05
3831703773005	383170	3773005	2.10953E-05	8.49428E-06	8.27634E-06	2.19377E-06	2.04359E-06	0.000133827	9.62147E-05	6.48707E-05	6.4047E-05	4.54429E-05	1.44361E-05	2.06805E-05	1.98914E-05	2.0333E-06	1.89177E-06	2.0333E-06	1.89177E-06	2.06805E-05	1.98914E-05
3831803773005	383180	3773005	2.20049E-05	8.86054E-06	8.6332E-06	2.28836E-06	2.13171E-06	0.000140073	0.000100705	6.78979E-05	6.70358E-05	4.75635E-05	1.51097E-05	2.16456E-05	2.08197E-05	2.12819E-06	1.98005E-06	2.12819E-06	1.98005E-06	2.16456E-05	2.08197E-05
3831903773005	383190	3773005	2.29941E-05	9.25886E-06	9.02131E-06	2.39123E-06	2.22754E-06	0.000146941	0.000105643	7.12274E-05	7.0323E-05	4.98959E-05	1.58506E-05	2.2707E-05	2.18406E-05	2.23255E-06	2.07715E-06	2.23255E-06	2.07715E-06	2.2707E-05	2.18406E-05
3832003773005	383200	3773005	2.4084E-05	9.6977E-06	9.44888E-06	2.50457E-06	2.33311E-06	0.000154603	0.000111151	7.49412E-05	7.39896E-05	5.24974E-05	1.66771E-05	2.3891E-05	2.29794E-05	2.34895E-06	2.18545E-06	2.34895E-06	2.18545E-06	2.3891E-05	2.29794E-05
3832103773005	383210	3773005	2.52576E-05	1.01703E-05	9.90935E-06	2.62662E-06	2.44681E-06	0.000162941	0.000117146	7.89832E-05	7.79803E-05	5.53289E-05	1.75766E-05	2.51795E-05	2.42188E-05	2.47564E-06	2.30333E-06	2.47564E-06	2.30333E-06	2.51795E-05	2.42188E-05
3832203773005	383220	3773005	2.65557E-05	1.0693E-05	1.04186E-05	2.7616E-06	2.57256E-06	0.000172287	0.000123865	8.35131E-05	8.24528E-05	5.85022E-05	1.85847E-05	2.66237E-05	2.56078E-05	2.61763E-06	2.43543E-06	2.61763E-06	2.43543E-06	2.66237E-05	2.56078E-05
3832303773005	383230	3773005	2.79585E-05	1.12578E-05	1.0969E-05	2.90749E-06	2.70845E-06	0.00018255	0.000131243	8.84879E-05	8.73644E-05	6.19871E-05	1.96917E-05	2.82096E-05	2.71332E-05	2.77356E-06	2.5805E-06	2.77356E-06	2.5805E-06	2.82096E-05	2.71332E-05
3832403773005	383240	3773005	2.94787E-05	1.18699E-05	1.15654E-05	3.06558E-06	2.85572E-06	0.000193899	0.000139403	9.39895E-05	9.27962E-05	6.58411E-05	2.0916E-05	2.99635E-05	2.88202E-05	2.946E-06	2.74094E-06	2.946E-06	2.74094E-06	2.99635E-05	2.88202E-05
3832503773005	383250	3773005	3.11246E-05	1.25327E-05	1.22111E-05	3.23674E-06	3.01517E-06	0.000206505	0.000148466	0.0001001	9.88291E-05	7.01216E-05	2.22758E-05	3.19115E-05	3.06939E-05	3.13753E-06	2.91914E-06	3.13753E-06	2.91914E-06	3.19115E-05	3.06939E-05
3832603773005	383260	3773005	3.27496E-05	1.3187E-05	1.28487E-05	3.40573E-06	3.17259E-06	0.000219904	0.000158099	0.000106595	0.000105241	7.46714E-05	2.37212E-05	3.3982E-05	3.26854E-05	3.3411E-06	3.10854E-06	3.3411E-06	3.10854E-06	3.3982E-05	3.26854E-05
3832703773005	383270	3773005	3.39484E-05	1.36697E-05	1.3319E-05	3.5304E-06	3.28872E-06	0.000229427	0.000164946	0.000111211	0.000109799	7.79052E-05	2.47485E-05	3.54537E-05	3.41009E-05	3.4858E-06	3.24317E-06	3.4858E-06	3.24317E-06	3.54537E-05	3.41009E-05
3832803773005	383280	3773005	3.53596E-05	1.4238E-05	1.38727E-05	3.67715E-06	3.42543E-06	0.000239254	0.00017201	0.000115974	0.000114502	8.12419E-05	2.58085E-05	3.69722E-05	3.55615E-05	3.63509E-06	3.38207E-06	3.63509E-06	3.38207E-06	3.69722E-05	3.55615E-05
3832903773005	383290	3773005	3.72626E-05	1.50042E-05	1.46193E-05	3.87505E-06	3.60978E-06	0.000251788	0.000181022	0.00012205	0.000120501	8.54982E-05	2.71606E-05	3.89092E-05	3.74246E-05	3.82554E-06	3.55926E-06	3.82554E-06	3.55926E-06	3.89092E-05	3.74246E-05
3833003773005	383300	3773005	3.98866E-05	1.60608E-05	1.56487E-05	4.14793E-06	3.86398E-06	0.000270818	0.000194703	0.000131274	0.000129608	9.19598E-05	2.92133E-05	4.18498E-05	4.0253E-05	4.11466E-06	3.82825E-06	4.11466E-06	3.82825E-06	4.18498E-05	4.0253E-05
3833103773005	383310	3773005	4.2104E-05	1.69537E-05	1.65187E-05	4.37852E-06	4.07879E-06	0.000288742	0.00020759	0.000139963	0.000138186	9.80462E-05	3.11468E-05	4.46197E-05	4.29172E-05	4.38699E-06	4.08163E-06	4.38699E-06	4.08163E-06	4.46197E-05	4.29172E-05
3833203773005	383320	3773005	4.40447E-05	1.77351E-05	1.72801E-05	4.58035E-06	4.2668E-06	0.000304644	0.000219023	0.000147671	0.000145796	0.000103446	3.28622E-05	4.7077E-05	4.52808E-05	4.6286E-06	4.30642E-06	4.6286E-06

			MDemolition	MSite Grubbing / Prep	MMass Grading / Excavation	MMass Grading / Excavation	MDrainage / Utilities Trenching	MFoundations / Concrete Pads	MBuilding / Structure Construction	MAsphalt Paving	MLandscaping or Other Finishing	MWaterside Construction (Piles)	RSSWDemolition	RSSWPlacing Base	RSSWForm	Child Risk				
Unique Identifier	X (UTM)	Y (UTM)	2027	2027	2027	2028	2028	2028	2028	2028	2028	2028	2029	2029	2029	3rd Trimester	0<2	2<16	Total	per million
3835303772995	383530	3772995	4.99232E-05	0.000153256	0.000180216	0.000177817	3.77977E-05	4.91556E-05	3.61812E-05	3.72402E-06	4.36293E-05	3.72402E-06	1.63544E-05	2.37305E-05	1.4067E-05	4.72799E-09	6.8757E-08	1.351E-08	8.6995E-08	0.086995
3835403772995	383540	3772995	4.76406E-05	0.000146248	0.000171976	0.000169686	3.60695E-05	4.6908E-05	3.45269E-05	3.55375E-06	4.16344E-05	3.55375E-06	1.61703E-05	2.34635E-05	1.39087E-05	4.51441E-09	6.5654E-08	1.2892E-08	8.30604E-08	0.08306043
3835503772995	383550	3772995	4.55321E-05	0.000139776	0.000164365	0.000162176	3.44731E-05	4.4832E-05	3.29988E-05	3.39646E-06	3.97917E-05	3.39646E-06	1.59863E-05	2.31965E-05	1.37504E-05	4.3176E-09	6.2792E-08	1.2323E-08	7.94327E-08	0.07943269
3835603772995	383560	3772995	4.35814E-05	0.000133788	0.000157323	0.000155228	3.29963E-05	4.29114E-05	3.15851E-05	3.25096E-06	3.8087E-05	3.25096E-06	1.57991E-05	2.29249E-05	1.35894E-05	4.13561E-09	6.0144E-08	1.1797E-08	7.60771E-08	0.07607713
3835703772995	383570	3772995	4.17451E-05	0.00012815	0.000150694	0.000148688	3.1606E-05	4.11033E-05	3.02543E-05	3.11398E-06	3.64822E-05	3.11398E-06	1.56089E-05	2.26488E-05	1.34257E-05	3.96468E-09	5.7655E-08	1.1304E-08	7.29234E-08	0.07292339
3835803772995	383580	3772995	4.01393E-05	0.000123221	0.000144897	0.000142968	3.03901E-05	3.95221E-05	2.90904E-05	2.99419E-06	3.50788E-05	2.99419E-06	1.54529E-05	2.24225E-05	1.32916E-05	3.81545E-09	5.548E-08	1.0874E-08	7.01689E-08	0.07016891
3835903772995	383590	3772995	3.86278E-05	0.000118581	0.000139441	0.000137584	2.92457E-05	3.80338E-05	2.7995E-05	2.88144E-06	3.37579E-05	2.88144E-06	1.52938E-05	2.21917E-05	1.31548E-05	3.67492E-09	5.3431E-08	1.0469E-08	6.75748E-08	0.06757479
3836003772995	383600	3772995	3.73594E-05	0.000114687	0.000134862	0.000133067	2.82854E-05	3.6785E-05	2.70758E-05	2.78682E-06	3.26494E-05	2.78682E-06	1.51878E-05	2.20378E-05	1.30635E-05	3.55751E-09	5.1718E-08	1.0131E-08	6.54065E-08	0.06540652
3836103772995	383610	3772995	3.64068E-05	0.000111763	0.000131424	0.000129674	2.75642E-05	3.5847E-05	2.63853E-05	2.71576E-06	3.18169E-05	2.71576E-06	1.5169E-05	2.20106E-05	1.30474E-05	3.46972E-09	5.0437E-08	9.8778E-09	6.37847E-08	0.06378467
3836203772995	383620	3772995	3.54959E-05	0.000108966	0.000128135	0.000126429	2.68745E-05	3.49501E-05	2.57252E-05	2.64781E-06	3.10208E-05	2.64781E-06	1.5141E-05	2.19699E-05	1.30233E-05	3.38575E-09	4.9212E-08	9.6358E-09	6.22331E-08	0.06223313
3836303772995	383630	3772995	3.47991E-05	0.000106827	0.00012562	0.000123947	2.6347E-05	3.4264E-05	2.52202E-05	2.59584E-06	3.04119E-05	2.59584E-06	1.51722E-05	2.20151E-05	1.30501E-05	3.32152E-09	4.8274E-08	9.4512E-09	6.10471E-08	0.0610471
3836403772995	383640	3772995	3.41731E-05	0.000104906	0.00012336	0.000121718	2.5873E-05	3.36477E-05	2.47665E-05	2.54914E-06	2.98648E-05	2.54914E-06	1.52096E-05	2.20694E-05	1.30823E-05	3.26406E-09	4.7436E-08	9.2853E-09	5.99854E-08	0.0599854
3836503772995	383650	3772995	3.36378E-05	0.000103262	0.000121428	0.000119811	2.54678E-05	3.31206E-05	2.43786E-05	2.50921E-06	2.9397E-05	2.50921E-06	1.52595E-05	2.21419E-05	1.31252E-05	3.21489E-09	4.6719E-08	9.1431E-09	5.90769E-08	0.05907693
3836603772995	383660	3772995	3.33003E-05	0.000102226	0.00012021	0.000118609	2.52122E-05	3.27883E-05	2.4134E-05	2.48403E-06	2.9102E-05	2.48403E-06	1.53593E-05	2.22867E-05	1.32111E-05	3.18405E-09	4.627E-08	9.0532E-09	5.85075E-08	0.0585075
3836703772995	383670	3772995	3.29864E-05	0.000101263	0.000119076	0.000117491	2.49746E-05	3.24792E-05	2.39065E-05	2.46062E-06	2.88277E-05	2.46062E-06	1.54467E-05	2.24134E-05	1.32862E-05	3.15479E-09	4.5845E-08	8.9685E-09	5.79687E-08	0.05796872
3836803772995	383680	3772995	3.25092E-05	9.97975E-05	0.000117354	0.000115791	2.46132E-05	3.20093E-05	2.35606E-05	2.42502E-06	2.84106E-05	2.42502E-06	1.54623E-05	2.24361E-05	1.32996E-05	3.11068E-09	4.5203E-08	8.8403E-09	5.71542E-08	0.05715424
3836903772995	383690	3772995	3.19684E-05	9.81376E-05	0.000115402	0.000113865	2.42038E-05	3.14769E-05	2.31687E-05	2.38468E-06	2.79381E-05	2.38468E-06	1.54404E-05	2.24044E-05	1.32809E-05	3.06035E-09	4.447E-08	8.6947E-09	5.62254E-08	0.0562254
3837003772995	383700	3772995	3.14713E-05	9.66113E-05	0.000113607	0.000112094	2.38274E-05	3.09874E-05	2.28084E-05	2.3476E-06	2.75036E-05	2.3476E-06	1.54155E-05	2.23682E-05	1.32594E-05	3.01424E-09	4.3799E-08	8.5602E-09	5.53735E-08	0.05537355
3837103772995	383710	3772995	3.11483E-05	9.56198E-05	0.000112441	0.000110944	2.35829E-05	3.06693E-05	2.25743E-05	2.3235E-06	2.72213E-05	2.3235E-06	1.54311E-05	2.23908E-05	1.32728E-05	2.984E-09	4.336E-08	8.4717E-09	5.4816E-08	0.05481596
3837203772995	383720	3772995	3.08217E-05	9.46172E-05	0.000111262	0.000109781	2.33356E-05	3.03477E-05	2.23376E-05	2.29914E-06	2.69359E-05	2.29914E-06	1.54248E-05	2.23818E-05	1.32674E-05	2.95318E-09	4.2913E-08	8.3815E-09	5.42478E-08	0.05424775
3837303772995	383730	3772995	3.04206E-05	9.33861E-05	0.000109814	0.000108352	2.3032E-05	2.99529E-05	2.2047E-05	2.26923E-06	2.65854E-05	2.26923E-06	1.53843E-05	2.23229E-05	1.32326E-05	2.91563E-09	4.2367E-08	8.2716E-09	5.35539E-08	0.05355395
3837403772995	383740	3772995	2.9967E-05	9.19936E-05	0.000108177	0.000106736	2.26885E-05	2.95062E-05	2.17182E-05	2.23539E-06	2.6189E-05	2.23539E-06	1.53156E-05	2.22233E-05	1.31735E-05	2.87349E-09	4.1753E-08	8.1483E-09	5.2775E-08	0.052775
3837503772995	383750	3772995	2.95134E-05	9.0601E-05	0.000106539	0.000105121	2.23451E-05	2.90596E-05	2.13894E-05	2.20155E-06	2.57925E-05	2.20155E-06	1.52314E-05	2.21011E-05	1.31011E-05	2.83125E-09	4.1138E-08	8.0246E-09	5.19939E-08	0.05199386
3837603772995	383760	3772995	2.90888E-05	8.92975E-05	0.000105007	0.000103608	2.20236E-05	2.86415E-05	2.10817E-05	2.16988E-06	2.54215E-05	2.16988E-06	1.5141E-05	2.19699E-05	1.30233E-05	2.7916E-09	4.056E-08	7.9089E-09	5.12607E-08	0.05126067
3837703772995	383770	3772995	2.86696E-05	8.80108E-05	0.000103493	0.000102115	2.17063E-05	2.82288E-05	2.07779E-05	2.13861E-06	2.50552E-05	2.13861E-06	1.50318E-05	2.18115E-05	1.29294E-05	2.75225E-09	3.9987E-08	7.7943E-09	5.05335E-08	0.05053352
3837803772995	383780	3772995	2.82813E-05	8.68187E-05	0.000102092	0.000100732	2.14123E-05	2.78465E-05	2.04965E-05	2.10964E-06	2.47158E-05	2.10964E-06	1.4907E-05	2.16304E-05	1.28221E-05	2.71604E-09	3.946E-08	7.6883E-09	4.98643E-08	0.04986425
3837903772995	383790	3772995	2.79547E-05	8.58161E-05	0.000100913	9.9569E-05	2.1165E-05	2.75249E-05	2.02598E-05	2.08528E-06	2.44304E-05	2.08528E-06	1.47635E-05	2.14222E-05	1.26987E-05	2.68532E-09	3.9014E-08	7.5981E-09	4.92971E-08	0.04929714
3838003772995	383800	3772995	2.76571E-05	8.49026E-05	9.98385E-05	9.85091E-05	2.09397E-05	2.72319E-05	2.00441E-05	2.06308E-06	2.41703E-05	2.06308E-06	1.45889E-05	2.11687E-05	1.25484E-05	2.65707E-09	3.8603E-08	7.5155E-09	4.87756E-08	0.04877562
3838103772995	383810	3772995	2.71527E-05	8.3354E-05	9.80175E-05	9.67124E-05	2.05577E-05	2.67352E-05	1.96785E-05	2.02545E-06	2.37295E-05	2.02545E-06	1.4436E-05	2.0947E-05	1.24169E-05	2.61051E-09	3.7924E-08	7.3802E-09	4.79149E-08	0.0479149
3838203772995	383820	3772995	2.66355E-05	8.17665E-05	9.61507E-05	9.48704E-05	2.01662E-05	2.6226E-05	1.93038E-05	1.98688E-06	2.32775E-05	1.98688E-06	1.42863E-05	2.07297E-05	1.22882E-05	2.56271E-09	3.7227E-08	7.2414E-09	4.70312E-08	0.04703124
3838303772995	383830	3772995	2.6073E-05	8.00397E-05	9.41201E-05	9.28669E-05	1.97403E-05	2.56721E-05	1.88961E-05	1.94492E-06	2.27859E-05	1.94492E-06	1.4149E-05	2.05306E-05	1.21701E-05	2.5107E-09	3.6469E-08	7.0911E-09	4.6071E-08	0.046071
3838403772995	383840	3772995	2.53926E-05	7.79508E-05	9.16638E-05	9.04433E-05	1.92251E-05	2.50021E-05	1.84029E-05	1.89416E-06	2.21913E-05	1.89416E-06	1.40305E-05	2.03586E-05	1.20681E-05	2.44793E-09	3.5554E-08	6.9104E-09	4.49121E-08	0.04491213
3838503772995	383850	3772995	2.47393E-05	7.59455E-05	8.93057E-05	8.81166E-05	1.87306E-05	2.4359E-05	1.79295E-05	1.84543E-06	2.16204E-05	1.84543E-06	1.39089E-05	2.0182E-05	1.19635E-05	2.3876E-09	3.4674E-08	6.7368E-09	4.3798E-08	0.04379797
3838603772995	383860	3772995	2.40643E-05	7.38734E-05	8.6869E-05	8.57123E-05	1.82195E-05	2.36943E-05	1.74403E-05	1.79508E-06	2.10305E-05	1.79508E-06	1.3781E-05	1.99965E-05	1.18535E-05	2.32559E-09	3.3768E-08	6.558E-09	4.26519E-08	0.0426519
3838703772995	383870	3772995	2.34038E-05	7.18458E-05	8.44847E-05	8.33598E-05	1.77194E-05	2.3044E-05	1.69616E-05	1.74581E-06	2.04533E-05	1.74581E-06	1.36437E-05	1.97973E-05	1.17355E-05	2.265E-09	3.2884E-08	6.3833E-09	4.15321E-08	0.04153207
3838803772995	383880	3772995	2.28885E-05	7.02638E-05	8.26245E-05	8.15243E-05	1.73293E-05	2.25366E-05	1.65882E-05	1.70737E-06	2.00029E-05	1.70737E-06	1.35065E-05	1.95982E-05	1.16174E-05	2.21733E-09	3.2188E-08	6.246E-09	4.06515E-08	0.04065153
3838903772995	383890	3772995	2.29175E-05	7.03529E-05	8.27293E-05	8.16277E-05	1.73513E-05	2.25652E-05	1.66092E-05	1.70953E-06	2.00283E-05	1.70953E-06	1.33599E-05	1.93854E-05	1.14913E-05	2.21926E-09	3.2219E-08	6.2506E-09	4.06885E-08	0.04068846
3839003772995	383900	3772995	2.30173E-05	7.06593E-05	8.30895E-05	8.19832E-05	1.74268E-05	2.26634E-05	1.66815E-05	1.71698E-06	2.01155E-05	1.71698E-06	1.31509E-05	1.90822E-05	1.13115E-05	2.22871E-09	3.2357E-08	6.2733E-09	4.08591E-08	0.04085909
3839103772995	383910	3772995	2.2845E-05	7.01301E-05	8.24673E-05	8.13692E-05	1.72963E-05	2.24937E-05	1.65566E-05	1.70412E-06	1.99648E-05	1.70412E-06	1.29918E-05	1.88514E-05	1.11747E-05	2.21284E-09	3.2125E-08	6.229E-09	4.05667E-08	0.04056667
3829703773005	382970	3773005	1.80528E-05	5.54189E-05	6.51681E-05	6.43004E-05	1.36681E-05	1.77752E-05	1.30835E-05	1.34665E-06	1.57768E-05	1.34665E-06	1.03997E-05	1.50901E-05	8.94513E-06	2.29344E-09	3.1262E-08	5.737E-09	3.92925E-08	0.03929253
3829803773005	382980	3773005	1.86643E-05	5.72961E-05	6.73756E-05	6.64784E-05	1.4131E-05	1.83773E-05	1.35267E-05	1.39226E-06	1.63112E-05	1.39226E-06	1.01938E-05	1.47914E-05	8.76805E-06	2.38283E-09	3.2442E-08	5.9395E-09	4.07648E-08	0.04076482
3829903773005	382990	3773005	1.91379E-05	5.875E-05	6.90852E-05	6.81653E-05	1.44896E-05	1.88436E-05	1.38699E-05	1.42759E-06	1.67251E-05	1.42759E-06	9.86939E-06	1.43207E-05	8.48902E-06	2.45311E-09	3.3367E-08	6.0987E-09	4.19187E-08	0.04191875
3830003773005	383000	3773005	1.96532E-05	6.03319E-05	7.09454E-05	7.00008E-05	1.48798E-05	1.9351E-05	1.42434E-05	1.46603E-06	1.71755E-05	1.46603E-06	9.73526E-06	1.41261E-05	8.37365E-06	2.52415E-09	3.4314E-08	6.2679E-09	4.31059E-08	0.04310593
3830103773005	383010	3773005	2.01939E-05	6.19919E-05	7.28974E-05	7.19268E-05	1.52892E-05	1.98834E-05	1.46353E-05	1.50637E-06	1.7648E-05	1.50637E-06	9.63856E-06	1.39858E-05	8.29048E-06	2.59748E-09	3.5294E-08	6.4445E-09	4.43362E-08	0.04433615
3830203773005	383020	3773005	2.07818E-05	6.37967E-05	7.50197E-05	7.40208E-05	1.57343E-05	2.04623E-05	1.50614E-05	1.55022E-06	1.81618E-05	1.55022E-06	9.59178E-06	1.39179E-05	8.25023E-06	2.67589E-09	3.6346E-08	6.6351E-09	4.56566E-08	0.04565657
3830303773005	383030	3773005	2.14042E-05	6.57073E-05	7.72664E-05	7.62376E-05	1.62055E-05	2.10751E-05	1.55124E-05	1.59665E-06	1.87057E-05	1.59665E-06	9.57618E-06	1.38952E-05	8.23682E-06	2.75789E-09	3.7447E-08	6.8359E-09	4.7041E-08	0.047041
3830403773005	383040	3773005	2.20629E-05	6.77293E-05	7.96441E-05	7.85836E-05	1.67042E-05	2.17237E-05	1.59898E-05	1.64578E-06	1.92814E-05	1.64578E-06	9.57618E-06	1.38952E-05	8.23682E-06	2.84377E-09	3.8603E-08	7.0475E-09	4.84941E-08	0.04849406
3830503773005	383050	3773005	2.27542E-05	6.98516E-05	8.21398E-05	8.10461E-05	1.72276E-05	2.24044E-05	1.64908E-05	1.69735E-06	1.98855E-05	1.69735E-06	9.57306E-06	1.38907E-05	8.23414E-06	2.93319E-09	3.9809E-08	7.2683E-09	5.00104E-08	0.05001041
3830603773005	383060	3773005	2.34855E-05	7.20964E-05	8.47795E-05	8.36506E-05	1.77813E-05	2.31244E-05	1.70208E-05	1.7519E-06	2.05246E-05	1.7519E-06	9.56994E-06	1.38862E-05	8.23145E-06	3.02677E-09	4.1073E-08	7.5007E-09	5.16008E-08	0.05160084
3830703773005	383070	3773005	2.42912E-05	7.45696E-05	8.76878E-05	8.65202E-05	1.83912E-05	2.39177E-05	1.76047E-05	1.812E-06	2.12287E-05	1.812E-06	9.61673E-06	1.39541E-05	8.2717E-06	3.12876E-09	4.2454E-08	7.7554E-09	5.33386E-08	0.05333859
3830803773005	383080	3773005	2.5144E-05	7.71877E-05	9.07664E-05	8.95578E-05	1.90369E-05	2.47574E-05	1.82228E-05	1.87561E-06	2.1974E-05	1.87561E-06	9.6604E-06	1.40174E-05	8.30926E-06	3.23523E-09	4.3899E-08	8.0232E-09	5.51577E-08	0.05515766
3830903773005	383090	3773005	2.60494E-05	7.99673E-05	9.4035E-05	9.27829E-05	1.97225E-05	2.56489E-05	1.8879E-05	1.94316E-06	2.27653E-05	1.94316E-06	9.71655E-06	1.40989E-05	8.35755E-06	3.34707E-09	4.5421E-08	8.3059E-09	5.70739E-08	0.0570739
3831003773005	383100	3773005	2.70111E-05	8.29195E-05	9.75066E-05	9.62083E-05	2.04506E-05	2.65958E-05	1.9576E-05	2.01489E-06	2.36058E-05	2.01489E-06	9.77269E-06	1.41804E-05	8.40585E-06	3.46412E-09	4.7019E-08	8.6034E-09	5.90861E-08	0.05908607
3831103773005	383110	3773005	2.80309E-05	8.605E-05	0.000101188	9.98405E-05	2.12227E-05	2.75999E-05	2.0315E-05	2.09096E-06	2.4497E-05	2.09096E-06	9.81948E-06	1.42483E-05	8.44609E-06	3.58626E-09	4.869E-08	8.9161E-09	6.11923E-08	0.0611923
3831203773005	383120	3773005	2.91396E-05	8.94535E-05	0.00010519	0.000103789	2.20621E-05	2.86915E-05	2.11185E-05	2.17367E-06	2.54659E-05	2.17367E-06	9.88499E-06	1.43433E-05	8.50244E-06	3.71745E-09	5.049E-08	9.2541E-09	6.34617E-08	0.06346174
3831303773005	383130	3773005	3.03136E-05	9.30575E-05	0.000109428	0.000107971	2.29509E-05	2.98475E-05	2.19694E-05	2.26124E-06	2.64919E-05	2.26124E-06	9.92866E-06	1.44067E-05	8.54E-06	3.85431E-09	5.2375E-08	9.6089E-09	6.58379E-08	0.06583787
3831403773005	383140	3773005	3.15729E-05	9.69233E-05	0.000113974	0.000112456	2.39044E-05	3.10874E-05	2.2882E-05	2.35518E-06	2.75924E-05	2.35518E-06	9.99416E-06	1.45017E-05	8.59634E-06	3.99837E-09	5.4366E-08	9.9854E-09	6.83498E-08	0.0683498
3831503773005	383150	3773005	3.29174E-05	0.000101051	0.000118828	0.000117245	2.49224E-05	3.24113E-05	2.38565E-05	2.45547E-06	2.87674E-05	2.45547E-06	1.00628E-05	1.46013E-05	8.65537E-06	4.14929E-09	5.646E-08	1.0384E-08	7.09935E-08	0.07099345
3831603773005	383160	3773005	3.43545E-05	0.000105463	0.000124015	0.000122364	2.60104E-05	3.38263E-05	2.4898E-05	2.56268E-06	3.00234E-05	2.56268E-06	1.01283E-05	1.46964E-05	8.71171E-06	4.30735E-09	5.8664E-08	1.0805E-08	7.3776E-08	0.07377597
3831703773005	383170	3773005	3.59459E-05	0.000110348	0.00012976	0.000128032	2.72152E-05	3.53932E-05	2.60513E-05	2.68138E-06	3.14141E-05	2.68138E-06	1.02437E-05	1.48638E-05	8.81098E-06	4.48047E-09	6.1083E-08	1.1269E-08	7.6833E-08	0.07683296
3831803773005	383180	3773005	3.76461E-05	0.000115567	0.000135897	0.000134088	2.85025E-05	3.70673E-05	2.72835E-05	2.80821E-06	3.29E-05	2.80821E-06	1.03248E-05	1.49815E-05	8.88074E-06	4.66192E-09	6.3631E-08	1.1761E-08	8.00529E-08	0.08005295
3831903773005	383190	3773005	3.95006E-05	0.00012126	0.000142592	0.000140693	2.99065E-05	3.88932E-05	2.86275E-05	2.94654E-06	3.45206E-05	2.94654E-06	1.04309E-05	1.51354E-05	8.97196E-06	4.85621E-09	6.6368E-08	1.2292E-08	8.35165E-08	0.0835165
3832003773005	383200	3773005	4.15437E-05	0.000127532	0.000149967	0.00014797	3.14535E-05	4.0905E-05	3.01083E-05	3.09895E-06	3.63062E-05	3.09895E-06	1.05806E-05	1.53527E-05	9.10075E-06	5.06734E-09	6.9355E-08	1.2875E-08	8.72965E-08	0.0872965
3832103773005	383210	3773005	4.37448E-05	0.000134289	0.000157913	0.00015581	3.31199E-05	4.30721E-05	3.17034E-05	3.26314E-06	3.82297E-05	3.26314E-06	1.07615E-05	1.56152E-05	9.25636E-06	5.2896E-09	7.2514E-08	1.3496E-08	9.13E-08	0.0913
3832203773005	383220	3773005	4.61799E-05	0.000141764	0.000166703	0.000164483	3.49636E-05	4.54698E-05	3.34683E-05	3.44478E-06	4.03578E-05	3.44478E-06	1.09736E-05	1.5923E-05	9.4388E-06	5.53199E-09	7.5973E-08	1.4181E-08	9.56851E-08	0.09568514
3832303773005	383230	3773005	4.88146E-05	0.000149852	0.000176214	0.000173868	3.69583E-05	4.8064E-05	3.53777E-05	3.64132E-06	4.26604E-05	3.64132E-06	1.12512E-05	1.63258E-05	9.67759E-06	5.78776E-09	7.9643E-08	1.4914E-08	1.00345E-07	0.10034516
3832403773005	383240	3773005	5.16725E-05	0.000158626	0.000186531	0.000184047	3.91221E-05	5.08779E-05	3.74489E-05	3.8545E-06	4.51585E-05	3.8545E-06	1.16255E-05	1.68689E-05	9.99955E-06	6.05859E-09	8.3554E-08	1.5704E-08	1.05317E-07	0.10531676
3832503773005	383250	3773005	5.4768E-05	0.000168128	0.000197705	0.000195073	4.14658E-05	5.39259E-05	3.96924E-05	4.08542E-06	4.78633E-05	4.08542E-06	1.22276E-05	1.77425E-05	1.05174E-05	6.34202E-09	8.7683E-08	1.655E-08	1.10575E-07	0.11057501
3832603773005	383260	3773005	5.78437E-05	0.00017757	0.000208808	0.000206028	4.37944E-05	5.69543E-05	4.19215E-05	4.31485E-06	5.05512E-05	4.31485E-06	1.34129E-05	1.94624E-05	1.15369E-05	6.57071E-09	9.121E-08	1.734E-08	1.15121E-07	0.11512147
3832703773005	383270	3773005	6.00864E-05	0.000184455	0.000216904	0.000214016	4.54925E-05	5.91626E-05	4.35469E-05	4.48215E-06	5.25112E-05	4.48215E-06	1.40149E-05	2.03359E-05	1.20547E-05	6.72703E-09	9.3675E-08	1.7864E-08	1.18266E-07	0.11826612
3832803773005	383280	3773005	6.26068E-05	0.000192192	0.000226002	0.000222993	4.74007E-05	6.16442E-05	4.53735E-05	4.67015E-06	5.47138E-05	4.67015E-06	1.45171E-05	2.10646E-05	1.24867E-05	6.91818E-09	9.661E-08	1.8468E-08	1.21996E-07	0.12199591
3832903773005	383290	3773005	6.5951E-05	0.000202458	0.000238074	0.000234904	4.99326E-05	6.4937E-05	4.77971E-05	4.91961E-06	5.76364E-05	4.91961E-06	1.50349E-05	2.1816E-05	1.29321E-05	7.16463E-09	1.0047E-07	1.9257E-08	1.26894E-07	0.12689358
3833003773005	383300	3773005	7.07377E-05	0.000217153	0.000255354	0.000251954	5.35567E-05	6.96501E-05	5.12663E-05	5.27668E-06	6.18196E-05	5.27668E-06	1.54716E-05	2.24496E-05	1.33077E-05	7.51968E-09	1.0599E-07	2.0402E-08	1.33912E-07	0.13391244
3833103773005	383310	3773005	7.47932E-05	0.000229602	0.000269994	0.000266398	5.66272E-05	7.36432E-05	5.42054E-05	5.5792E-06	6.53638E-05	5.5792E-06	1.5849E-05	2.29973E-05	1.36323E-05	7.81146E-09	1.1057E-07	2.1389E-08	1.39766E-07	0.13976573
3833203773005	383320	3773005	7.83624E-05	0.000240559	0.000282878	0.000279111	5.93295E-05	7.71575E-05	5.67922E-05	5.84544E-06	6.8483E-05	5.84544E-06	1.6136E-05	2.34137E-05	1.38792E-05	8.06063E-09	1.1451E-07	2.225E-08	1.44817E-07	0.14481671
3833303773005	383330	3773005	8.15814E-05	0.000250441	0.000294498	0.000290577	6.17667E-05	8.0327E-05	5.91251E-05	6.08556E-06	7.12962E-05	6.08556E-06	1.63606E-05	2.37396E-05	1.40723E-05	8.28094E-09	1.1801E-07	2.3031E-08	1.49322E-07	0.1493221
3833403773005	383340	3773005	8.43359E-05	0.000258897	0.000304441	0.000300387	6.38521E-05	8.30391E-05	6.11213E-05	6.29103E-06	7.37034E-05	6.29103E-06	1.6554E-05	2.40202E-05	1.42387E-05	8.45977E-09	1.2091E-07	2.3693E-08	1.53058E-07	0.15305784

			EGIODemolition	EGIOSite Grubbing / Prep	EGIOMass Grading / Excavation	EGIOMass Grading / Excavation	EGIODrainage / Utilities Trenching	EGIODrainage / Utilities Trenching	EGIOFoundations / Concrete Pads	EGIOFoundations / Concrete Pads	EGIOBuilding / Structure Construction	EGIOBuilding / Structure Construction	EGIOAsphalt Paving	EGIOArchitectural Coating	EGIOLandscaping or Other Finishing	EGIOWaterside Construction (Piles)	HIWaterside Construction (Landscaping)	HIWaterside Construction (Landscaping)	KMDemolition	KMSite Grubbing / Prep
Unique Identifier	X (UTM)	Y (UTM)	2025	2025	2025	2026	2026	2027	2026	2027	2026	2027	2027	2027	2027	2027	2025	2026	2025	2025
3833503773005	383350	3773005	0.000346876	0.00013605	4.50555E-05	4.41272E-05	0.000102466	0.000102307	0.000134626	0.000134539	0.000144202	0.000140745	5.61141E-06	5.61141E-06	0.000151968	5.61141E-06	8.81377E-05	8.53771E-05	0.000101653	0.000441179
3833603773005	383360	3773005	0.000347577	0.00013632	4.51465E-05	4.42163E-05	0.000102673	0.000102514	0.000134898	0.000134811	0.000144493	0.000141029	5.62274E-06	5.62274E-06	0.000152275	5.62274E-06	8.86723E-05	8.58949E-05	0.000103642	0.000449813
3833703773005	383370	3773005	0.000349652	0.00013714	4.5416E-05	4.44803E-05	0.000103285	0.000103126	0.000135704	0.000135616	0.000145355	0.000141871	5.65631E-06	5.65631E-06	0.000153184	5.65631E-06	8.94813E-05	8.66786E-05	0.000105583	0.00045824
3833803773005	383380	3773005	0.000354277	0.00013895	4.60168E-05	4.50687E-05	0.000104652	0.00010449	0.000137499	0.00013741	0.000147278	0.000143748	5.73114E-06	5.73114E-06	0.00015521	5.73114E-06	9.08842E-05	8.80375E-05	0.000107754	0.000467659
3833903773005	383390	3773005	0.000356855	0.00013996	4.63517E-05	4.53967E-05	0.000105413	0.000105251	0.000138499	0.00013841	0.00014835	0.000144794	5.77284E-06	5.77284E-06	0.00015634	5.77284E-06	9.17183E-05	8.88455E-05	0.000109121	0.000473591
3834003773005	383400	3773005	0.000354978	0.00013923	4.61078E-05	4.51578E-05	0.000104859	0.000104697	0.000137771	0.000137682	0.00014757	0.000144032	5.74247E-06	5.74247E-06	0.000155517	5.74247E-06	9.13595E-05	8.8498E-05	0.000109279	0.000474279
3834103773005	383410	3773005	0.000350936	0.00013764	4.55828E-05	4.46437E-05	0.000103665	0.000103505	0.000136202	0.000136114	0.000145889	0.000142392	5.67708E-06	5.67708E-06	0.000153747	5.67708E-06	9.03926E-05	8.75614E-05	0.000108702	0.000471774
3834203773005	383420	3773005	0.000343319	0.00013465	4.45935E-05	4.36747E-05	0.000101415	0.000101258	0.000133246	0.00013316	0.000142723	0.000139302	5.55387E-06	5.55387E-06	0.00015041	5.55387E-06	8.84875E-05	8.57159E-05	0.00010717	0.000465125
3834303773005	383430	3773005	0.000329766	0.00012934	4.2833E-05	4.19505E-05	9.74111E-05	9.72608E-05	0.000127985	0.000127903	0.000137088	0.000133803	5.33461E-06	5.33461E-06	0.000144472	5.33461E-06	8.50307E-05	8.23673E-05	0.000104119	0.000451885
3834403773005	383440	3773005	0.000315304	0.00012367	4.09547E-05	4.01109E-05	9.31394E-05	9.29957E-05	0.000122373	0.000122294	0.000131077	0.000127935	5.10067E-06	5.10067E-06	0.000138136	5.10067E-06	8.12796E-05	7.87338E-05	0.00010051	0.000436219
3834503773005	383450	3773005	0.000298544	0.00011709	3.87777E-05	3.79787E-05	8.81885E-05	8.80524E-05	0.000115868	0.000115793	0.000124109	0.000121134	4.82954E-06	4.82954E-06	0.000130793	4.82954E-06	7.68864E-05	7.44782E-05	9.60401E-05	0.000416821
3834603773005	383460	3773005	0.000281622	0.00011046	3.65797E-05	3.5826E-05	8.31898E-05	8.30614E-05	0.0001093	0.00010923	0.000117074	0.000114268	4.55579E-06	4.55579E-06	0.00012338	4.55579E-06	7.24142E-05	7.0146E-05	9.1256E-05	0.000396057
3834703773005	383470	3773005	0.000265894	0.00010429	3.45368E-05	3.38253E-05	7.85439E-05	7.84227E-05	0.000103196	0.00010313	0.000110536	0.000107887	4.30137E-06	4.30137E-06	0.00011649	4.30137E-06	6.82434E-05	6.61059E-05	8.65895E-05	0.000375805
3834803773005	383480	3773005	0.000254029	9.9634E-05	3.29957E-05	3.23158E-05	7.5039E-05	7.49232E-05	9.85914E-05	9.85278E-05	0.000105604	0.000103072	4.10942E-06	4.10942E-06	0.000111291	4.10942E-06	6.51095E-05	6.30701E-05	8.30184E-05	0.000360306
3834903773005	383490	3773005	0.000242676	9.5181E-05	3.1521E-05	3.08716E-05	7.16853E-05	7.15747E-05	9.41851E-05	9.41243E-05	0.000100884	9.84659E-05	3.92576E-06	3.92576E-06	0.000106317	3.92576E-06	6.21065E-05	6.01612E-05	7.95356E-05	0.00034519
3835003773005	383500	3773005	0.000229948	9.0189E-05	2.98678E-05	2.92525E-05	6.79257E-05	6.78208E-05	8.92454E-05	8.91878E-05	9.5593E-05	9.33017E-05	3.71987E-06	3.71987E-06	0.000100741	3.71987E-06	5.87322E-05	5.68926E-05	7.55299E-05	0.000327805
3835103773005	383510	3773005	0.000216844	8.5049E-05	2.81657E-05	2.75854E-05	6.40546E-05	6.39557E-05	8.41593E-05	8.4105E-05	9.01452E-05	8.79844E-05	3.50787E-06	3.50787E-06	9.50002E-05	3.50787E-06	5.5261E-05	5.35301E-05	7.13206E-05	0.000309536
3835203773005	383520	3773005	0.000204682	8.0279E-05	2.6586E-05	2.60382E-05	6.04621E-05	6.03688E-05	7.94393E-05	7.9388E-05	8.50894E-05	8.30498E-05	3.31114E-06	3.31114E-06	8.96721E-05	3.31114E-06	5.20481E-05	5.04179E-05	6.73602E-05	0.000292348
3835303773005	383530	3773005	0.000194478	7.6277E-05	2.52607E-05	2.47402E-05	5.7448E-05	5.73594E-05	7.54792E-05	7.54305E-05	8.08476E-05	7.89097E-05	3.14607E-06	3.14607E-06	8.52019E-05	3.14607E-06	4.93555E-05	4.78096E-05	6.40086E-05	0.000277802
3835403773005	383540	3773005	0.000184993	7.2557E-05	2.40287E-05	2.35336E-05	5.46462E-05	5.45619E-05	7.17979E-05	7.17516E-05	7.69045E-05	7.50612E-05	2.99263E-06	2.99263E-06	8.10465E-05	2.99263E-06	4.68584E-05	4.53907E-05	6.08652E-05	0.000264159
3835503773005	383550	3773005	0.000176218	6.9115E-05	2.28888E-05	2.24172E-05	5.2054E-05	5.19736E-05	6.83921E-05	6.8348E-05	7.32565E-05	7.15006E-05	2.85067E-06	2.85067E-06	7.72019E-05	2.85067E-06	4.45496E-05	4.31542E-05	5.79346E-05	0.00025144
3835603773005	383560	3773005	0.000168089	6.5927E-05	2.1833E-05	2.13832E-05	4.96528E-05	4.95762E-05	6.52373E-05	6.51952E-05	6.98772E-05	6.82023E-05	2.71918E-06	2.71918E-06	7.36407E-05	2.71918E-06	4.24167E-05	4.10881E-05	5.52076E-05	0.000239605
3835703773005	383570	3773005	0.000160571	6.2978E-05	2.08565E-05	2.04268E-05	4.7432E-05	4.73588E-05	6.23195E-05	6.22792E-05	6.67519E-05	6.51519E-05	2.59756E-06	2.59756E-06	7.0347E-05	2.59756E-06	4.04488E-05	3.91818E-05	5.26729E-05	0.000228604
3835803773005	383580	3773005	0.000153745	6.0301E-05	1.99698E-05	1.95584E-05	4.541555E-05	4.53455E-05	5.96701E-05	5.96316E-05	6.39141E-05	6.23821E-05	2.48713E-06	2.48713E-06	6.73564E-05	2.48713E-06	3.86638E-05	3.74528E-05	5.03669E-05	0.000218596
3835903773005	383590	3773005	0.000147404	5.7814E-05	1.91462E-05	1.87517E-05	4.35424E-05	4.34752E-05	5.7209E-05	5.7172E-05	6.12779E-05	5.98091E-05	2.38455E-06	2.38455E-06	6.45782E-05	2.38455E-06	3.70063E-05	3.58472E-05	4.82169E-05	0.000209265
3836003773005	383600	3773005	0.000142212	5.5778E-05	1.84718E-05	1.80912E-05	4.20088E-05	4.1944E-05	5.5194E-05	5.51584E-05	5.91197E-05	5.77026E-05	2.30056E-06	2.30056E-06	6.23038E-05	2.30056E-06	3.56483E-05	3.45317E-05	4.6454E-05	0.000201614
3836103773005	383610	3773005	0.000138503	5.4323E-05	1.799E-05	1.76193E-05	4.0913E-05	4.08499E-05	5.37543E-05	5.37196E-05	5.75776E-05	5.61975E-05	2.24055E-06	2.24055E-06	6.06786E-05	2.24055E-06	3.46706E-05	3.35847E-05	4.51844E-05	0.000196104
3836203773005	383620	3773005	0.000134973	5.2938E-05	1.75315E-05	1.71703E-05	3.98703E-05	3.98088E-05	5.23843E-05	5.23505E-05	5.61102E-05	5.47652E-05	2.18345E-06	2.18345E-06	5.91321E-05	2.18345E-06	3.3736E-05	3.26793E-05	4.3976E-05	0.000190859
3836303773005	383630	3773005	0.000132413	5.1934E-05	1.7199E-05	1.68446E-05	3.91141E-05	3.90537E-05	5.13908E-05	5.13576E-05	5.5046E-05	5.37265E-05	2.14204E-06	2.14204E-06	5.80106E-05	2.14204E-06	3.30543E-05	3.2019E-05	4.30956E-05	0.000187038
3836403773005	383640	3773005	0.000130194	5.1064E-05	1.69108E-05	1.65624E-05	3.84587E-05	3.83994E-05	5.05298E-05	5.04972E-05	5.41237E-05	5.28264E-05	2.10615E-06	2.10615E-06	5.70387E-05	2.10615E-06	3.24588E-05	3.14421E-05	4.2333E-05	0.000183728
3836503773005	383650	3773005	0.000128218	5.0289E-05	1.66542E-05	1.6311E-05	3.7875E-05	3.78166E-05	4.97628E-05	4.97307E-05	5.33022E-05	5.20246E-05	2.07418E-06	2.07418E-06	5.6173E-05	2.07418E-06	3.19278E-05	3.09277E-05	4.16586E-05	0.000180801
3836603773005	383660	3773005	0.000126799	4.9732E-05	1.64698E-05	1.61305E-05	3.74558E-05	3.7398E-05	4.92121E-05	4.91803E-05	5.27123E-05	5.14488E-05	2.05122E-06	2.05122E-06	5.55512E-05	2.05122E-06	3.15403E-05	3.05524E-05	4.11765E-05	0.000178709
3836703773005	383670	3773005	0.000125461	4.9207E-05	1.6296E-05	1.59602E-05	3.70605E-05	3.70033E-05	4.86926E-05	4.86612E-05	5.21559E-05	5.09057E-05	2.02957E-06	2.02957E-06	5.49649E-05	2.02957E-06	3.11797E-05	3.02031E-05	4.07284E-05	0.000176764
3836803773005	383680	3773005	0.000123709	4.852E-05	1.60685E-05	1.57374E-05	3.654311E-05	3.64867E-05	4.80129E-05	4.79819E-05	5.14278E-05	5.01951E-05	2.00124E-06	2.00124E-06	5.41976E-05	2.00124E-06	3.07151E-05	2.9753E-05	4.01446E-05	0.00017423
3836903773005	383690	3773005	0.000121805	4.7774E-05	1.58212E-05	1.54952E-05	3.59806E-05	3.59251E-05	4.72738E-05	4.72433E-05	5.06362E-05	4.94224E-05	1.97044E-06	1.97044E-06	5.33633E-05	1.97044E-06	3.02128E-05	2.92665E-05	3.95064E-05	0.000171461
3837003773005	383700	3773005	0.000120027	4.7076E-05	1.55902E-05	1.5269E-05	3.54553E-05	3.54006E-05	4.65836E-05	4.65535E-05	4.98968E-05	4.87008E-05	1.94167E-06	1.94167E-06	5.25842E-05	1.94167E-06	2.97428E-05	2.88112E-05	3.89112E-05	0.000168877
3837103773005	383710	3773005	0.000118832	4.6608E-05	1.5435E-05	1.5117E-05	3.51024E-05	3.50482E-05	4.612E-05	4.60902E-05	4.94002E-05	4.82161E-05	1.92234E-06	1.92234E-06	5.20608E-05	1.92234E-06	2.94289E-05	2.85071E-05	3.85265E-05	0.000167208
3837203773005	383720	3773005	0.000117619	4.6132E-05	1.52775E-05	1.49627E-05	3.47442E-05	3.46906E-05	4.56493E-05	4.56199E-05	4.88961E-05	4.77241E-05	1.90273E-06	1.90273E-06	5.15296E-05	1.90273E-06	2.91113E-05	2.81995E-05	3.8135E-05	0.000165508
3837303773005	383730	3773005	0.000116218	4.5582E-05	1.50955E-05	1.47845E-05	3.43303E-05	3.42773E-05	4.51055E-05	4.50764E-05	4.83137E-05	4.71556E-05	1.88006E-06	1.88006E-06	5.09157E-05	1.88006E-06	2.87454E-05	2.7845E-05	3.76733E-05	0.000163505
3837403773005	383740	3773005	0.000114655	4.4969E-05	1.48925E-05	1.45857E-05	3.38686E-05	3.38164E-05	4.4499E-05	4.44702E-05	4.76639E-05	4.65215E-05	1.85478E-06	1.85478E-06	5.0231E-05	1.85478E-06	2.834E-05	2.74523E-05	3.71596E-05	0.000161275
3837503773005	383750	3773005	0.000113075	4.4349E-05	1.46872E-05	1.43846E-05	3.34017E-05	3.33501E-05	4.38854E-05	4.38571E-05	4.70068E-05	4.588E-05	1.8292E-06	1.8292E-06	4.95384E-05	1.8292E-06	2.79328E-05	2.70578E-05	3.66368E-05	0.000159006
3837603773005	383760	3773005	0.000111494	4.3729E-05	1.44818E-05	1.41835E-05	3.29347E-05	3.28839E-05	4.32719E-05	4.3244E-05	4.63496E-05	4.52386E-05	1.80363E-06	1.80363E-06	4.88459E-05	1.80363E-06	2.75255E-05	2.66634E-05	3.61095E-05	0.000156718
3837703773005	383770	3773005	0.000109931	4.3116E-05	1.42788E-05	1.39846E-05	3.2473E-05	3.24229E-05	4.26653E-05	4.26378E-05	4.56999E-05	4.46045E-05	1.77835E-06	1.77835E-06	4.81612E-05	1.77835E-06	2.71183E-05	2.62689E-05	3.55868E-05	0.000154449
3837803773005	383780	3773005	0.000108467	4.2542E-05	1.40887E-05	1.37984E-05	3.20406E-05	3.19911E-05	4.20971E-05	4.20699E-05	4.50912E-05	4.40104E-05	1.75466E-06	1.75466E-06	4.75198E-05	1.75466E-06	2.67398E-05	2.59023E-05	3.50979E-05	0.000152328
3837903773005	383790	3773005	0.000107164	4.2031E-05	1.39195E-05	1.36327E-05	3.16558E-05	3.1607E-05	4.15916E-05	4.15648E-05	4.45498E-05	4.3482E-05	1.73359E-06	1.73359E-06	4.69492E-05	1.73359E-06	2.64079E-05	2.55808E-05	3.46747E-05	0.000150491
3838003773005	383800	3773005	0.000105952	4.1556E-05	1.3762E-05	1.34785E-05	3.12976E-05	3.12494E-05	4.1121E-05	4.10945E-05	4.40457E-05	4.299E-05	1.71398E-06	1.71398E-06	4.64179E-05	1.71398E-06	2.60994E-05	2.52819E-05	3.4281E-05	0.000148782
3838103773005	383810	3773005	0.000104218	4.0876E-05	1.35368E-05	1.32579E-05	3.07856E-05	3.07381E-05	4.04482E-05	4.04221E-05	4.33251E-05	4.22866E-05	1.68594E-06	1.68594E-06	4.56585E-05	1.68594E-06	2.56491E-05	2.48457E-05	3.36994E-05	0.000146258
3838203773005	383820	3773005	0.000102458	4.0185E-05	1.33082E-05	1.3034E-05	3.026555E-05	3.02188E-05	3.9765E-05	3.97393E-05	4.25932E-05	4.15723E-05	1.65746E-06	1.65746E-06	4.48872E-05	1.65746E-06	2.51899E-05	2.44009E-05	3.31042E-05	0.000143674
3838303773005	383830	3773005	0.000100572	3.9446E-05	1.30632E-05	1.2794E-05	2.97084E-05	2.96625E-05	3.90329E-05	3.90077E-05	4.18091E-05	4.0807E-05	1.62694E-06	1.62694E-06	4.40608E-05	1.62694E-06	2.46984E-05	2.39248E-05	3.24682E-05	0.000140914
3838403773005	383840	3773005	9.8344E-05	3.8572E-05	1.27738E-05	1.25106E-05	2.90503E-05	2.90055E-05	3.81684E-05	3.81437E-05	4.08831E-05	3.99031E-05	1.59091E-06	1.59091E-06	4.3085E-05	1.59091E-06	2.41153E-05	2.336E-05	3.17124E-05	0.000137634
3838503773005	383850	3773005	9.61884E-05	3.7726E-05	1.24938E-05	1.22364E-05	2.84136E-05	2.83697E-05	3.73317E-05	3.73076E-05	3.99869E-05	3.90285E-05	1.55604E-06	1.55604E-06	4.21405E-05	1.55604E-06	2.35539E-05	2.28161E-05	3.09837E-05	0.000134471
3838603773005	383860	3773005	9.36554E-05	3.6733E-05	1.21648E-05	1.19142E-05	2.76654E-05	2.76227E-05	3.63487E-05	3.63252E-05	3.8934E-05	3.80007E-05	1.51506E-06	1.51506E-06	4.10309E-05	1.51506E-06	2.28919E-05	2.21749E-05	3.01214E-05	0.000130729
3838703773005	383870	3773005	9.10866E-05	3.5725E-05	1.18312E-05	1.15874E-05	2.69065E-05	2.6865E-05	3.53517E-05	3.53288E-05	3.7866E-05	3.69584E-05	1.4735E-06	1.4735E-06	3.99054E-05	1.4735E-06	2.2221E-05	2.1525E-05	2.92411E-05	0.000126908
3838803773005	383880	3773005	8.90297E-05	3.4919E-05	1.1564E-05	1.13257E-05	2.62989E-05	2.62584E-05	3.45534E-05	3.45311E-05	3.7011E-05	3.61238E-05	1.44023E-06	1.44023E-06	3.90043E-05	1.44023E-06	2.16828E-05	2.10037E-05	2.85373E-05	0.000123854
3838903773005	383890	3773005	8.8886E-05	3.4862E-05	1.15453E-05	1.13075E-05	2.62565E-05	2.6216E-05	3.44976E-05	3.44753E-05	3.69512E-05	3.606555E-05	1.43791E-06	1.43791E-06	3.89413E-05	1.43791E-06	2.16523E-05	2.09741E-05	2.85079E-05	0.000123726
3839003773005	383900	3773005	8.89938E-05	3.4905E-05	1.15593E-05	1.13212E-05	2.62883E-05	2.62478E-05	3.45394E-05	3.45171E-05	3.6996E-05	3.610935E-05	1.43965E-06	1.43965E-06	3.89886E-05	1.43965E-06	2.169E-05	2.10106E-05	2.85554E-05	0.000123932
3839103773005	383910	3773005	8.79159E-05	3.4482E-05	1.14193E-05	1.11841E-05	2.59699E-05	2.59299E-05	3.41211E-05	3.40991E-05	3.6548E-05	3.56719E-05	1.42221E-06	1.42221E-06	3.85163E-05	1.42221E-06	2.14066E-05	2.07361E-05	2.81888E-05	0.000122341
3829703773015	382970	3773015	0.000118024	4.6291E-05	1.533E-05	1.50141E-05	3.48636E-05	3.48098E-05	4.58062E-05	4.57767E-05	4.90642E-05	4.78881E-05	1.90926E-06	1.90926E-06	5.17067E-05	1.90926E-06	2.5441E-05	2.46442E-05	2.20219E-05	9.55767E-05
3829803773015	382980	3773015	0.00012123	4.7548E-05	1.57465E-05	1.54221E-05	3.58108E-05	3.57556E-05	4.70507E-05	4.70204E-05	5.03972E-05	4.91892E-05	1.96114E-06	1.96114E-06	5.31115E-05	1.96114E-06	2.62878E-05	2.54644E-05	2.28842E-05	9.93188E-05
3829903773015	382990	3773015	0.000126215	4.9503E-05	1.6394E-05	1.60562E-05	3.72834E-05	3.72258E-05	4.89855E-05	4.89539E-05	5.24695E-05	5.12119E-05	2.04178E-06	2.04178E-06	5.52954E-05	2.04178E-06	2.72887E-05	2.6434E-05	2.35223E-05	0.000102089
3830003773015	383000	3773015	0.000130203	5.1068E-05	1.6912E-05	1.65636E-05	3.84614E-05	3.84021E-05	5.05332E-05	5.05006E-05	5.41274E-05	5.283E-05	2.10629E-06	2.10629E-06	5.70426E-05	2.10629E-06	2.81803E-05	2.72977E-05	2.41334E-05	0.000104741
3830103773015	383010	3773015	0.000134326	5.2685E-05	1.74475E-05	1.7088E-05	3.96792E-05	3.9618E-05	5.21333E-05	5.20997E-05	5.58413E-05	5.45028E-05	2.17299E-06	2.17299E-06	5.88488E-05	2.17299E-06	2.91078E-05	2.8196E-05	2.4801E-05	0.000107638
3830203773015	383020	3773015	0.000138754	5.4421E-05	1.80227E-05	1.76513E-05	4.09873E-05	4.0924E-05	5.38519E-05	5.38172E-05	5.76821E-05	5.62995E-05	2.24462E-06	2.24462E-06	6.07888E-05	2.24462E-06	3.01088E-05	2.91657E-05	2.55342E-05	0.00011082
3830303773015	383030	3773015	0.000143344	5.6221E-05	1.86188E-05	1.82352E-05	4.23431E-05	4.22778E-05	5.56333E-05	5.55974E-05	5.95902E-05	5.81619E-05	2.31887E-06	2.31887E-06	6.27996E-05	2.31887E-06	3.11492E-05	3.01736E-05	2.63059E-05	0.00011417
3830403773015	383040	3773015	0.000148033	5.806E-05	1.92278E-05	1.88317E-05	4.37281E-05	4.36606E-05	5.7453E-05	5.74159E-05	6.15393E-05	6.00643E-05	2.39472E-06	2.39472E-06	6.48537E-05	2.39472E-06	3.22184E-05	3.12092E-05	2.71025E-05	0.000117627
3830503773015	383050	3773015	0.000152856	5.9952E-05	1.98543E-05	1.94453E-05	4.515529E-05	4.50832E-05	5.9325E-05	5.92867E-05	6.35445E-05	6.20213E-05	2.47274E-06	2.47274E-06	6.69668E-05	2.47274E-06	3.33198E-05	3.22762E-05	2.79398E-05	0.000121261
3830603773015	383060	3773015	0.000157859	6.1914E-05	2.05042E-05	2.00817E-05	4.66307E-05	4.65588E-05	6.12667E-05	6.12272E-05	6.56243E-05	6.40513E-05	2.55368E-06	2.55368E-06	6.91586E-05	2.55368E-06	3.44697E-05	3.33901E-05	2.88202E-05	0.000125082
3830703773015	383070	3773015	0.000163428	6.4099E-05	2.12275E-05	2.07901E-05	4.82757E-05	4.82013E-05	6.3428E-05	6.33871E-05	6.79393E-05	6.63109E-05	2.64376E-06	2.64376E-06	7.15984E-05	2.64376E-06	3.57541E-05	3.46343E-05	2.98159E-05	0.000129403
3830803773015	383080	3773015	0.00016923	6.6374E-05	2.19812E-05	2.15283E-05	4.99897E-05	4.99126E-05	6.568E-05	6.56376E-05	7.03515E-05	6.86652E-05	2.73763E-06	2.73763E-06	7.41404E-05	2.73763E-06	3.70996E-05	3.59375E-05	3.08728E-05	0.00013399
3830903773015	383090	3773015	0.000175248	6.8735E-05	2.27628E-05	2.22938E-05	5.17674E-05	5.16875E-05	6.80156E-05	6.79717E-05	7.28532E-05	7.1107E-05	2.83498E-06	2.83498E-06	7.67769E-05	2.83498E-06	3.85024E-05	3.72964E-05	3.1993E-05	0.000138852
3831003773015	383100	3773015	0.000181482	7.118E-05	2.35725E-05	2.30868E-05	5.36088E-05	5.3526E-05	7.04349E-05	7.03894E-05	7.54446E-05	7.36362E-05	2.93582E-06	2.93582E-06	7.95078E-05	2.93582E-06	3.99626E-05	3.87109E-05	3.31766E-05	0.000143989
3831103773015	383110	3773015	0.00018794	7.3713E-05	2.44113E-05	2.39084E-05	5.55164E-05	5.54308E-05	7.29413E-05	7.28943E-05	7.81293E-05	7.62566E-05	3.04029E-06	3.04029E-06	8.23372E-05	3.04029E-06	4.14892E-05	4.01897E-05	3.44394E-05	0.000149469
3831203773015	383120	3773015	0.000194748	7.6383E-05	2.52957E-05	2.47745E-05	5.752766-05	5.74388E-05	7.55837E-05	7.5535E-05	8.09596E-05	7.90191E-05	3.15043E-06	3.15043E-06	8.53199E-05	3.15043E-06	4.31091E-05	4.17589E-05	3.58017E-05	0.000155382
3831303773015	383130	3773015	0.00020179	7.9145E-05	2.62103E-05	2.56703E-05	5.96077E-05	5.95158E-05	7.83168E-05	7.82662E-05	8.3887E-05	8.18763E-05	3.26435E-06	3.26435E-06	8.8405E-05	3.26435E-06	4.47972E-05	4.3394E-05	3.72524E-05	0.000161678
3831403773015	383140	3773015	0.000209119	8.2019E-05	2.71623E-05	2.66027E-05	6.17728E-05	6.16775E-05	8.11614E-05	8.1109E-05	8.6934E-05	8.48502E-05	3.38291E-06	3.38291E-06	9.1616E-05	3.38291E-06	4.65695E-05	4.51109E-05	3.88116E-05	0.000168445
3831503773015	383150	3773015	0.000216754	8.5014E-05	2.8154E-05	2.75739E-05	6.4028E-05	6.39292E-05	8.41245E-05	8.40702E-05	9.01078E-05	8.7948E-05	3.50642E-06	3.50642E-06	9.49608E-05	3.50642E-06	4.84316E-05	4.69146E-05	4.04863E-05	0.000175713
3831603773015	383160	3773015	0.000224631	8.8103E-05	2.91772E-05	2.8576E-05	6.63549E-05	6.62526E-05	8.71817E-05	8.71255E-05	9.33825E-05	9.11442E-05	3.63385E-06	3.63385E-06	9.84119E-05	3.63385E-06	5.03726E-05	4.87948E-05	4.22809E-05	0.000183502

Unique Identifier	X (UTM)	Y (UTM)	KMMass Grading / Excavation	KMMass Grading / Excavation	KMDrainage / Utilities Trenching	KMFoundations / Concrete Pads	KMBuilding / Structure Construction	KMAsphalt Paving	KMArchitectural Coating	KMLandscaping or Other Finishing	KMWaterside Construction (Piles)	EWNDemolition	EWNSite Grubbing / Prep	EWNDrainage / Utilities Trenching	EWNDrainage / Utilities Trenching	EWNDrainage / Utilities Trenching	EWNFoundation s / Concrete Pads	EWNBuilding / Structure Construction	EWNAsphalt Paving	EWNLandscaping or Other Finishing	EWNWaterside Construction (Piles)
			2025	2026	2026	2026	2026	2026	2026	2026	2026	2027	2027	2027	2028	2029	2029	2029	2029	2029	2029
3833503773005	383350	3773005	0.000335343	0.000331873	0.000119178	6.30687E-05	0.000216619	6.9591E-06	6.9591E-06	0.000223578	6.9591E-06	0.000418217	2.27934E-05	5.35231E-05	5.24895E-05	5.14034E-05	4.45249E-05	9.66833E-05	6.87849E-06	0.000100123	6.87849E-06
3833603773005	383360	3773005	0.000341906	0.000338367	0.000121511	6.43029E-05	0.000220858	7.09529E-06	7.09529E-06	0.000227953	7.09529E-06	0.000419978	2.28893E-05	5.37485E-05	5.27105E-05	5.16199E-05	4.47124E-05	9.70904E-05	6.90746E-06	0.000100544	6.90746E-06
3833703773005	383370	3773005	0.000348311	0.000344706	0.000123787	6.55076E-05	0.000224996	7.22822E-06	7.22822E-06	0.000232224	7.22822E-06	0.000423301	2.30704E-05	5.41737E-05	5.31276E-05	5.20283E-05	4.50662E-05	9.78586E-05	6.96211E-06	0.00010134	6.96211E-06
3833803773005	383380	3773005	0.000355471	0.000351792	0.000126331	6.68541E-05	0.000229621	7.37679E-06	7.37679E-06	0.000236997	7.37679E-06	0.000429893	2.34297E-05	5.50175E-05	5.3955E-05	5.28386E-05	4.57681E-05	9.93827E-05	7.07054E-06	0.000102918	7.07054E-06
3833903773005	383390	3773005	0.00035998	0.000356254	0.000127934	6.77022E-05	0.000232533	7.47037E-06	7.47037E-06	0.000240004	7.47037E-06	0.000433821	2.36438E-05	5.55202E-05	5.4448E-05	5.33214E-05	4.61863E-05	0.000100291	7.13514E-06	0.000103858	7.13514E-06
3834003773005	383400	3773005	0.000360502	0.000356772	0.00012812	6.78005E-05	0.000232871	7.48122E-06	7.48122E-06	0.000240352	7.48122E-06	0.000431723	2.35295E-05	5.52517E-05	5.41847E-05	5.30636E-05	4.59629E-05	9.98057E-05	7.10064E-06	0.000103356	7.10064E-06
3834103773005	383410	3773005	0.000358599	0.000354888	0.000127443	6.74424E-05	0.000231641	7.44171E-06	7.44171E-06	0.000239083	7.44171E-06	0.000426655	2.32532E-05	5.4603E-05	5.35485E-05	5.24405E-05	4.54233E-05	9.86339E-05	7.01727E-06	0.000102143	7.01727E-06
3834203773005	383420	3773005	0.000353544	0.000349886	0.000125647	6.64919E-05	0.000228376	7.33682E-06	7.33682E-06	0.000235713	7.33682E-06	0.0004168	2.27161E-05	5.33418E-05	5.23117E-05	5.12293E-05	4.43741E-05	9.63558E-05	6.85519E-06	9.97834E-05	6.85519E-06
3834303773005	383430	3773005	0.000343481	0.000339926	0.00012207	6.45992E-05	0.000221876	7.12798E-06	7.12798E-06	0.000229004	7.12798E-06	0.000398975	2.17447E-05	5.10605E-05	5.00745E-05	4.90384E-05	4.24764E-05	9.2235E-05	6.56202E-06	9.5516E-05	6.56202E-06
3834403773005	383440	3773005	0.000331573	0.000328142	0.000117838	6.23597E-05	0.000214184	6.88087E-06	6.88087E-06	0.000221065	6.88087E-06	0.000379925	2.07064E-05	4.86225E-05	4.76836E-05	4.66969E-05	4.04482E-05	8.7831E-05	6.2487E-06	9.09553E-05	6.2487E-06
3834503773005	383450	3773005	0.000316828	0.000313549	0.000112598	5.95866E-05	0.000204659	6.57488E-06	6.57488E-06	0.000211234	6.57488E-06	0.000357827	1.9502E-05	4.57945E-05	4.49101E-05	4.39809E-05	3.80956E-05	8.27224E-05	5.88525E-06	8.5665E-05	5.88525E-06
3834603773005	383460	3773005	0.000301046	0.00029793	0.000106989	5.66184E-05	0.000194464	6.24736E-06	6.24736E-06	0.000200712	6.24736E-06	0.000335592	1.82902E-05	4.29488E-05	4.21194E-05	4.12479E-05	3.57284E-05	7.7582E-05	5.51954E-06	8.03418E-05	5.51954E-06
3834703773005	383470	3773005	0.000285652	0.000282695	0.000101518	5.37231E-05	0.00018452	5.9279E-06	5.9279E-06	0.000190448	5.9279E-06	0.000315125	1.71747E-05	4.03295E-05	3.95507E-05	3.87323E-05	3.35494E-05	7.28505E-05	5.18292E-06	7.5442E-05	5.18292E-06
3834803773005	383480	3773005	0.000273871	0.000271037	9.73315E-05	5.15075E-05	0.00017691	5.68342E-06	5.68342E-06	0.000182594	5.68342E-06	0.000299842	1.63418E-05	3.83736E-05	3.76325E-05	3.68539E-05	3.19223E-05	6.93174E-05	4.93156E-06	7.17832E-05	4.93156E-06
3834903773005	383490	3773005	0.000262381	0.000259666	9.32482E-05	4.93466E-05	0.000169488	5.44498E-06	5.44498E-06	0.000174933	5.44498E-06	0.000285271	1.55476E-05	3.65088E-05	3.58038E-05	3.50629E-05	3.0371E-05	6.59489E-05	4.69191E-06	6.82948E-05	4.69191E-06
3835003773005	383500	3773005	0.000249167	0.000246588	8.8552E-05	4.68614E-05	0.000160952	5.17076E-06	5.17076E-06	0.000166123	5.17076E-06	0.000269023	1.46621E-05	3.44294E-05	3.37645E-05	3.30659E-05	2.86412E-05	6.21927E-05	4.42468E-06	6.44051E-05	4.42468E-06
3835103773005	383510	3773005	0.000235281	0.000232846	8.36169E-05	4.42498E-05	0.000151982	4.88259E-06	4.88259E-06	0.000156865	4.88259E-06	0.000252438	1.37582E-05	3.23069E-05	3.1683E-05	3.10275E-05	2.68756E-05	5.83587E-05	4.1519E-06	6.04346E-05	4.1519E-06
3835203773005	383520	3773005	0.000222216	0.000219916	7.89738E-05	4.17926E-05	0.000143543	4.61146E-06	4.61146E-06	0.000148154	4.61146E-06	0.000237186	1.29269E-05	3.03549E-05	2.97687E-05	2.91528E-05	2.52517E-05	5.48326E-05	3.90104E-06	5.67831E-05	3.90104E-06
3835303773005	383530	3773005	0.000211159	0.00020874	7.50443E-05	3.97132E-05	0.000136401	4.38201E-06	4.38201E-06	0.000140783	4.38201E-06	0.000224453	1.2233E-05	2.87253E-05	2.81706E-05	2.75877E-05	2.38961E-05	5.18889E-05	3.69162E-06	5.37347E-05	3.69162E-06
3835403773005	383540	3773005	0.000200789	0.000198711	7.1359E-05	3.77629E-05	0.000129702	4.16682E-06	4.16682E-06	0.000133869	4.16682E-06	0.000212707	1.15928E-05	2.72221E-05	2.66964E-05	2.6144E-05	2.26456E-05	4.91736E-05	3.49843E-06	5.09228E-05	3.49843E-06
3835503773005	383550	3773005	0.000191121	0.000189143	6.7923E-05	3.59446E-05	0.000123457	3.96618E-06	3.96618E-06	0.000127423	3.96618E-06	0.000201896	1.10036E-05	2.58385E-05	2.53395E-05	2.48152E-05	2.14946E-05	4.66742E-05	3.32062E-06	4.83345E-05	3.32062E-06
3835603773005	383560	3773005	0.000182125	0.00018024	6.47258E-05	3.42527E-05	0.000117646	3.7795E-06	3.7795E-06	0.000121425	3.7795E-06	0.000191949	1.04615E-05	2.45655E-05	2.40912E-05	2.35927E-05	2.04357E-05	4.43748E-05	3.15703E-06	4.59533E-05	3.15703E-06
3835703773005	383570	3773005	0.000173764	0.000171965	6.17542E-05	3.26801E-05	0.000112245	3.60597E-06	3.60597E-06	0.000115851	3.60597E-06	0.000182807	9.96322E-06	2.33955E-05	2.29437E-05	2.2469E-05	1.94623E-05	4.22613E-05	3.00666E-06	4.37646E-05	3.00666E-06
3835803773005	383580	3773005	0.000166156	0.000164437	5.90506E-05	3.12493E-05	0.000107331	3.4481E-06	3.4481E-06	0.000110779	3.4481E-06	0.000174538	9.51253E-06	2.23372E-05	2.19059E-05	2.14526E-05	1.85819E-05	4.03496E-05	2.87066E-06	4.17849E-05	2.87066E-06
3835903773005	383590	3773005	0.000159064	0.000157418	5.653E-05	2.99154E-05	0.000102749	3.30092E-06	3.30092E-06	0.00010605	3.30092E-06	0.000166881	9.09522E-06	2.13573E-05	2.09449E-05	2.05115E-05	1.77668E-05	3.85795E-05	2.74472E-06	3.99518E-05	2.74472E-06
3836003773005	383600	3773005	0.000153248	0.000151662	5.44631E-05	2.88217E-05	9.89924E-05	3.18023E-06	3.18023E-06	0.000102173	3.18023E-06	0.000160602	8.75303E-06	2.05538E-05	2.01568E-05	1.97398E-05	1.70983E-05	3.7128E-05	2.64146E-06	3.84487E-05	2.64146E-06
3836103773005	383610	3773005	0.00014906	0.000147517	5.29746E-05	2.8034E-05	9.62869E-05	3.09331E-06	3.09331E-06	9.93802E-05	3.09331E-06	0.000156054	8.50515E-06	1.99717E-05	1.95866E-05	1.91808E-05	1.66141E-05	3.60766E-05	2.56665E-06	3.73599E-05	2.56665E-06
3836203773005	383620	3773005	0.000145073	0.000143572	5.15578E-05	2.72842E-05	9.37117E-05	3.01058E-06	3.01058E-06	9.67223E-05	3.01058E-06	0.000151728	8.26937E-06	1.9418E-05	1.90431E-05	1.8649E-05	1.61535E-05	3.50764E-05	2.4955E-06	3.63242E-05	2.4955E-06
3836303773005	383630	3773005	0.000142169	0.000140698	5.05257E-05	2.6738E-05	9.18357E-05	2.95031E-06	2.95031E-06	9.4786E-05	2.95031E-06	0.000148527	8.09494E-06	1.90084E-05	1.86414E-05	1.82557E-05	1.58128E-05	3.43365E-05	2.44286E-06	3.5558E-05	2.44286E-06
3836403773005	383640	3773005	0.000139653	0.000138208	4.96315E-05	2.62648E-05	9.02105E-05	2.8981E-06	2.8981E-06	9.31086E-05	2.8981E-06	0.000145733	7.94262E-06	1.86508E-05	1.82906E-05	1.79121E-05	1.55153E-05	3.36905E-05	2.39689E-06	3.48889E-05	2.39689E-06
3836503773005	383650	3773005	0.000137428	0.000136006	4.88409E-05	2.58464E-05	8.87734E-05	2.85193E-06	2.85193E-06	9.16253E-05	2.85193E-06	0.000143237	7.80658E-06	1.83313E-05	1.79773E-05	1.76053E-05	1.52495E-05	3.31134E-05	2.35584E-06	3.42913E-05	2.35584E-06
3836603773005	383660	3773005	0.000135838	0.000134432	4.82757E-05	2.55473E-05	8.77462E-05	2.81893E-06	2.81893E-06	9.05651E-05	2.81893E-06	0.000141376	7.70517E-06	1.80932E-05	1.77438E-05	1.73767E-05	1.50514E-05	3.26833E-05	2.32524E-06	3.38459E-05	2.32524E-06
3836703773005	383670	3773005	0.00013436	0.000132969	4.77504E-05	2.52693E-05	8.67913E-05	2.78826E-06	2.78826E-06	8.95796E-05	2.78826E-06	0.000139638	7.61044E-06	1.78708E-05	1.75256E-05	1.7163E-05	1.48664E-05	3.22814E-05	2.29665E-06	3.34298E-05	2.29665E-06
3836803773005	383680	3773005	0.000132434	0.000131063	4.70659E-05	2.49071E-05	8.55471E-05	2.74829E-06	2.74829E-06	8.82954E-05	2.74829E-06	0.000137448	7.49109E-06	1.75905E-05	1.72508E-05	1.68939E-05	1.46332E-05	3.17752E-05	2.26063E-06	3.29055E-05	2.26063E-06
3836903773005	383690	3773005	0.000130328	0.00012898	4.63177E-05	2.45111E-05	8.41871E-05	2.7046E-06	2.7046E-06	8.68917E-05	2.7046E-06	0.00013509	7.36256E-06	1.72887E-05	1.69548E-05	1.6604E-05	1.43822E-05	3.123E-05	2.22185E-06	3.23409E-05	2.22185E-06
3837003773005	383700	3773005	0.000128365	0.000127036	4.56198E-05	2.41418E-05	8.29188E-05	2.66385E-06	2.66385E-06	8.55827E-05	2.66385E-06	0.000132884	7.24238E-06	1.70065E-05	1.66781E-05	1.6333E-05	1.41474E-05	3.07202E-05	2.18558E-06	3.1813E-05	2.18558E-06
3837103773005	383710	3773005	0.000127096	0.00012578	4.51688E-05	2.39032E-05	8.2099E-05	2.63751E-06	2.63751E-06	8.47365E-05	2.63751E-06	0.000131376	7.16017E-06	1.68134E-05	1.64887E-05	1.61476E-05	1.39868E-05	3.03715E-05	2.16077E-06	3.14519E-05	2.16077E-06
3837203773005	383720	3773005	0.000125804	0.000124502	4.47098E-05	2.36602E-05	8.12647E-05	2.61071E-06	2.61071E-06	8.38754E-05	2.61071E-06	0.000129868	7.07796E-06	1.66204E-05	1.62994E-05	1.59622E-05	1.38262E-05	3.00228E-05	2.13596E-06	3.10908E-05	2.13596E-06
3837303773005	383730	3773005	0.000124281	0.000122995	4.41685E-05	2.33738E-05	8.02809E-05	2.5791E-06	2.5791E-06	8.286-05	2.5791E-06	0.000128153	6.98448E-06	1.64009E-05	1.60842E-05	1.57514E-05	1.36436E-05	2.96263E-05	2.10775E-06	3.06802E-05	2.10775E-06
3837403773005	383740	3773005	0.000122586	0.000121318	4.35662E-05	2.30551E-05	7.91862E-05	2.54394E-06	2.54394E-06	8.17301E-05	2.54394E-06	0.000126261	6.88141E-06	1.61588E-05	1.58468E-05	1.55189E-05	1.34423E-05	2.91891E-05	2.07664E-06	3.02274E-05	2.07664E-06
3837503773005	383750	3773005	0.000120862	0.000119611	4.29533E-05	2.27307E-05	7.80722E-05	2.50815E-06	2.50815E-06	8.05803E-05	2.50815E-06	0.000124362	6.77791E-06	1.59158E-05	1.56085E-05	1.52855E-05	1.32401E-05	2.87501E-05	2.04541E-06	2.97728E-05	2.04541E-06
3837603773005	383760	3773005	0.000119122	0.00011789	4.23351E-05	2.24036E-05	7.69485E-05	2.47205E-06	2.47205E-06	7.94206E-05	2.47205E-06	0.000122471	6.67484E-06	1.56738E-05	1.53711E-05	1.50531E-05	1.30387E-05	2.83129E-05	2.01431E-06	2.932E-05	2.01431E-06
3837703773005	383770	3773005	0.000117398	0.000116183	4.17222E-05	2.20792E-05	7.58345E-05	2.43626E-06	2.43626E-06	7.82708E-05	2.43626E-06	0.000120595	6.5726E-06	1.54337E-05	1.51357E-05	1.48225E-05	1.2839E-05	2.78792E-05	1.98345E-06	2.88709E-05	1.98345E-06
3837803773005	383780	3773005	0.000115785	0.000114587	4.11491E-05	2.1776E-05	7.47928E-05	2.4028E-06	2.4028E-06	7.71956E-05	2.4028E-06	0.000118842	6.47703E-06	1.52093E-05	1.49156E-05	1.4607E-05	1.26524E-05	2.74738E-05	1.95462E-06	2.84511E-05	1.95462E-06
3837903773005	383790	3773005	0.000114389	0.000113205	4.0653E-05	2.15134E-05	7.3891E-05	2.37382E-06	2.37382E-06	7.62648E-05	2.37382E-06	0.00011731	6.39357E-06	1.50133E-05	1.47234E-05	1.44187E-05	1.24893E-05	2.71198E-05	1.92943E-06	2.80845E-05	1.92943E-06
3838003773005	383800	3773005	0.00011309	0.00011192	4.01913E-05	2.12691E-05	7.30519E-05	2.34687E-06	2.34687E-06	7.53988E-05	2.34687E-06	0.000115894	6.31637E-06	1.4832E-05	1.45456E-05	1.42446E-05	1.23385E-05	2.67923E-05	1.90613E-06	2.77454E-05	1.90613E-06
3838103773005	383810	3773005	0.000111171	0.000110021	3.95094E-05	2.09082E-05	7.18125E-05	2.30705E-06	2.30705E-06	7.41195E-05	2.30705E-06	0.000113827	6.2037E-06	1.45675E-05	1.42861E-05	1.39905E-05	1.21184E-05	2.63144E-05	1.87213E-06	2.72505E-05	1.87213E-06
3838203773005	383820	3773005	0.000109208	0.000108078	3.88116E-05	2.0539E-05	7.05442E-05	2.2663E-06	2.2663E-06	7.28105E-05	2.2663E-06	0.000111713	6.08852E-06	1.4297E-05	1.40209E-05	1.37308E-05	1.18934E-05	2.58259E-05	1.83737E-06	2.67446E-05	1.83737E-06
3838303773005	383830	3773005	0.00010711	0.000106002	3.80661E-05	2.01444E-05	6.9189E-05	2.22277E-06	2.22277E-06	7.14118E-05	2.22277E-06	0.000109455	5.96541E-06	1.40079E-05	1.37374E-05	1.34532E-05	1.16529E-05	2.53037E-05	1.80022E-06	2.62038E-05	1.80022E-06
3838403773005	383840	3773005	0.000104616	0.000103534	3.71799E-05	1.96755E-05	6.75783E-05	2.17102E-06	2.17102E-06	6.97493E-05	2.17102E-06	0.000106767	5.81894E-06	1.3664E-05	1.34001E-05	1.31228E-05	1.13668E-05	2.46824E-05	1.75602E-06	2.55604E-05	1.75602E-06
3838503773005	383850	3773005	0.000102213	0.000101155	3.63255E-05	1.92233E-05	6.60254E-05	2.12113E-06	2.12113E-06	6.81466E-05	2.12113E-06	0.000104179	5.67789E-06	1.33328E-05	1.30753E-05	1.28047E-05	1.10913E-05	2.40841E-05	1.71345E-06	2.49408E-05	1.71345E-06
3838603773005	383860	3773005	9.93681E-05	9.83398E-05	3.53147E-05	1.86884E-05	6.41881E-05	2.06211E-06	2.06211E-06	6.62502E-05	2.06211E-06	0.000101139	5.51222E-06	1.29437E-05	1.26938E-05	1.24311E-05	1.07677E-05	2.33813E-05	1.66346E-06	2.42131E-05	1.66346E-06
3838703773005	383870	3773005	9.6464E-05	9.54657E-05	3.42825E-05	1.81422E-05	6.23121E-05	2.00184E-06	2.00184E-06	6.43139E-05	2.00184E-06	9.80535E-05	5.34404E-06	1.25488E-05	1.23065E-05	1.20519E-05	1.04392E-05	2.2668E-05	1.61271E-06	2.34743E-05	1.61271E-06
3838803773005	383880	3773005	9.41422E-05	9.31679E-05	3.34574E-05	1.770555E-05	6.08123E-05	1.95366E-06	1.95366E-06	6.27659E-05	1.95366E-06	9.55957E-05	5.21009E-06	1.22343-05	1.1998E-05	1.17498E-05	1.01775E-05	2.20998E-05	1.57228E-06	2.28859E-05	1.57228E-06
3838903773005	383890	3773005	9.40451E-05	9.30718E-05	3.34229E-05	1.76873E-05	6.07496E-05	1.95164E-06	1.95164E-06	6.27012E-05	1.95164E-06	9.54578E-05	5.20258E-06	1.22166E-05	1.19807E-05	1.17328E-05	1.01628E-05	2.20679E-05	1.57001E-06	2.28529E-05	1.57001E-06
3839003773005	383900	3773005	9.42019E-05	9.3227E-05	3.34786E-05	1.77168E-05	6.08509E-05	1.9549E-06	1.9549E-06	6.28058E-05	1.9549E-06	9.56263E-05	5.21176E-06	1.22382E-05	1.20019E-05	1.17535E-05	1.01807E-05	2.21069E-05	1.57278E-06	2.28933E-05	1.57278E-06
3839103773005	383910	3773005	9.29924E-05	9.20301E-05	3.30488E-05	1.74893E-05	6.00696E-05	1.9298E-06	1.9298E-06	6.19994E-05	1.9298E-06	9.43246E-05	5.14081E-06	1.20716E-05	1.18385E-05	1.15935E-05	1.00422E-05	2.1806E-05	1.55138E-06	2.25816E-05	1.55138E-06
3829703773015	382970	3773015	7.26485E-05	7.18966E-05	2.58187E-05	1.36632E-05	4.69282E-05	1.50761E-06	1.50761E-06	4.84358E-05	1.50761E-06	0.000119447	6.51E-06	1.52867E-05	1.49915E-05	1.46813E-05	1.27168E-05	2.76137E-05	1.96456E-06	2.8596E-05	1.96456E-06
3829803773015	382980	3773015	7.54929E-05	7.47116E-05	2.68296E-05	1.41981E-05	4.87656E-05	1.56664E-06	1.56664E-06	5.03322E-05	1.56664E-06	0.000124056	6.76122E-06	1.58766E-05	1.557E-05	1.52479E-05	1.32075E-05	2.86793E-05	2.04038E-06	2.96995E-05	2.04038E-06
3829903773015	382990	3773015	7.75982E-05	7.67952E-05	2.75778E-05	1.45941E-05	5.01255E-05	1.61033E-06	1.61033E-06	5.17359E-05	1.61033E-06	0.000129048	7.03331E-06	1.65155E-05	1.61966E-05	1.58615E-05	1.3739E-05	2.98334E-05	2.12248E-06	3.08946E-05	2.12248E-06
3830003773015	383000	3773015	7.9614E-05	7.879E-05	2.82942E-05	1.49732E-05	5.14276E-05	1.65216E-06	1.65216E-06	5.30798E-05	1.65216E-06	0.000133443	7.27284E-06	1.7078E-05	1.67482E-05	1.64017E-05	1.42069E-05	3.08494E-05	2.19477E-06	3.19468E-05	2.19477E-06
3830103773015	383010	3773015	8.18163E-05	8.09696E-05	2.90769E-05	1.53874E-05	5.28503E-05	1.69787E-06	1.69787E-06	5.45481E-05	1.69787E-06	0.000138015	7.52197E-06	1.7663E-05	1.73219E-05	1.69635E-05	1.46936E-05	3.19062E-05	2.26995E-06	3.30412E-05	2.26995E-06
3830203773015	383020	3773015	8.42352E-05	8.33635E-05	2.99365E-05	1.58423E-05	5.44128E-05	1.74806E-06	1.74806E-06	5.61608E-05	1.74806E-06	0.000142915	7.78905E-06	1.82902E-05	1.7937E-05	1.75658E-05	1.52153E-05	3.30391E-05	2.35055E-06	3.42143E-05	2.35055E-06
3830303773015	383030	3773015	8.6781E-05	8.58829E-05	3.08413E-05	1.63211E-05	5.60572E-05	1.8009E-06	1.8009E-06	5.78581E-05	1.8009E-06	0.000148037	8.06823E-06	1.89457E-05	1.85799E-05	1.81954E-05	1.57606E-05	3.42233E-05	2.4348E-06	3.54407E-05	2.4348E-06
3830403773015	383040	3773015	8.94089E-05	8.84836E-05	3.17752E-05	1.68153E-05	5.77548E-05	1.85543E-06	1.85543E-06	5.96102E-05	1.85543E-06	0.000153282	8.35408E-06	1.9617E-05	1.92381E-05	1.88401E-05	1.6319E-05	3.54358E-05	2.52106E-06	3.66963E-05	2.52106E-06
3830503773015	383050	3773015	9.21712E-05	9.12173E-05	3.27569E-05	1.73348E-05	5.95391E-05	1.91275E-06	1.91275E-06	6.14519E-05	1.91275E-06	0.000158696	8.64912E-06	2.03098E-05	1.99176E-05	1.95054E-05	1.68953E-05	3.66872E-05	2.6101E-06	3.79923E-05	2.6101E-06
3830603773015	383060	3773015	9.50754E-05	9.40914E-05	3.3789E-05	1.7881E-05	6.14151E-05	1.97302E-06	1.97302E-06	6.33881E-05	1.97302E-06	0.000164354	8.95751E-06	2.10339E-05	2.06277E-05	2.02009E-05	1.74978E-05	3.79954E-05	2.70316E-06	3.93469E-05	2.70316E-06
3830703773015	383070	3773015	9.83603E-05	9.73423E-05	3.49565E-05	1.849888E-05	6.3537E-05	2.04119E-06	2.04119E-06	6.55782E-05	2.04119E-06	0.000170656	9.30096E-06	2.18404E-05	2.14186E-05	2.09755E-05	1.81687E-05	3.94522E-05	2.80681E-06	4.08556E-05	2.80681E-06
3830803773015	383080	3773015	0.000101847	0.000100793	3.61955E-05	1.91545E-05	6.57891E-05	2.11354E-06	2.11354E-06	6.79027E-05	2.11354E-06	0.000177248	9.66026E-06	2.26841E-05	2.2246E-05	2.17858E-05	1.88705E-05	4.09762E-05	2.91524E-06	4.24338E-05	2.91524E-06
3830903773015	383090	3773015	0.000105542	0.00010445	3.75089E-05	1.98496E-05	6.81763E-05	2.19023E-06	2.19023E-06	7.03665E-05	2.19023E-06	0.000184132	1.00354E-05	2.35651E-05	2.311E-05	2.26318E-05	1.96034E-05	4.25675E-05	3.02845E-06	4.40818E-05	3.02845E-06
3831003773015	383100	3773015	0.000109447	0.000108314	3.88965E-05	2.05839E-05	7.06985E-05	2.27126E-06	2.27126E-06	7.29698E-05	2.27126E-06	0.000191306	1.04264E-05	2.44832E-05	2.40104E-05	2.35136E-05	2.03672E-05	4.42261E-05	3.14645E-06	4.57994E-05	3.14645E-06
3831103773015	383110	3773015	0.000113613	0.000112437	4.0377E-05	2.13674E-05	7.33895E-05	2.35771E-06	2.35771E-06	7.57472E-05	2.35771E-06	0.000198795	1.08346E-05	2.54416E-05	2.49503E-05	2.4434E-05	2.11644E-05	4.59573E-05	3.26961E-06	4.75921E-05	3.26961E-06
3831203773015	383120	3773015	0.000118107	0.000116885	4.19743E-05	2.22126E-05	7.62926E-05	2.45098E-06	2.45098E-06	7.87436E-05	2.45098E-06	0.000206735	1.12673E-05	2.64578E-05	2.59468E-05	2.541E-05	2.20098E-05	4.77929E-05	3.40021E-06	4.9493E-05	3.40021E-06
3831303773015	383130	3773015	0.000122892	0.000121621	4.3675E-05	2.31127E-05	7.93839E-05	2.55029E-06	2.55029E-06	8.19342E-05	2.55029E-06	0.000215012	1.17184E-05	2.75171E-05	2.69857E-05	2.64273E-05	2.2891E-05	4.97064E-05	3.53634E-06	5.14746E-05	3.53634E-06
3831403773015	383140	3773015	0.000128036	0.000126711	4.55031E-05	2.40801E-05	8.27066E-05	2.65703E-06	2.65703E-06	8.53637E-05	2.65703E-06	0.000223702	1.21921E-05	2.86293E-05	2.80764E-05	2.74955E-05	2.38162E-05	5.17155E-05	3.67928E-06	5.35551E-05	3.67928E-06
3831503773015	383150	3773015	0.000133561	0.000132179	4.74665E-05	2.51191E-05	8.62753E-05	2.77168E-06	2.77168E-06	8.9047E-05	2.77168E-06	0.000232822	1.26891E-05	2.97963E-05	2.92209E-05	2.86163E-05	2.47871E-05	5.38237E-05	3.82926E-06	5.57383E-05	3.82926E-06
3831603773015	383160	3773015	0.000139481	0.000138038	4.95705

			ISDemolition	ISDrainage / Utilities Trenching	ISDrainage / Utilities Trenching	ISAsphalt Paving	ISAsphalt Paving	SVDemolition	SVSite Grubbing / Prep	SVMass Grading / Excavation	SVMass Grading / Excavation	SVDrainage / Utilities Trenching	SVFoundations / Concrete Pads	SVBuilding / Structure Construction	SVBuilding / Structure Construction	SVAsphalt Paving	SVAsphalt Paving	SVArchitectural Coating	SVArchitectural Coating	SVLandscaping or Other Finishing	SVLandscaping or Other Finishing
Unique Identifier	X (UTM)	Y (UTM)	2027	2027	2028	2027	2028	2027	2027	2027	2028	2028	2028	2028	2029	2028	2029	2028	2029	2028	2029
3833503773005	383350	3773005	4.8541E-05	1.95456E-05	1.90441E-05	5.04793E-06	4.70237E-06	0.000345081	0.000248095	0.000167272	0.000165149	0.000117177	3.72241E-05	5.33258E-05	5.12911E-05	5.24298E-06	4.87804E-06	5.24298E-06	4.87804E-06	5.33258E-05	5.12911E-05
3833603773005	383360	3773005	4.94562E-05	1.99141E-05	1.94032E-05	5.1431E-06	4.79103E-06	0.000354587	0.000254929	0.00017188	0.000169698	0.000120405	3.82495E-05	5.47947E-05	5.2704E-05	5.3874E-06	5.01241E-06	5.3874E-06	5.01241E-06	5.47947E-05	5.2704E-05
3833703773005	383370	3773005	5.03322E-05	2.02669E-05	1.97469E-05	5.2342E-06	4.87589E-06	0.000363843	0.000261583	0.000176367	0.000174128	0.000123548	3.9248E-05	5.62251E-05	5.40798E-05	5.52803E-06	5.14325E-06	5.52803E-06	5.14325E-06	5.62251E-05	5.40798E-05
3833803773005	383380	3773005	5.12893E-05	2.06523E-05	2.01224E-05	5.33374E-06	4.96861E-06	0.000373856	0.000268782	0.000181221	0.00017892	0.000126948	4.03281E-05	5.77725E-05	5.55681E-05	5.68017E-06	5.2848E-06	5.68017E-06	5.2848E-06	5.77725E-05	5.55681E-05
3833903773005	383390	3773005	5.18762E-05	2.08886E-05	2.03526E-05	5.39476E-06	5.02546E-06	0.000380698	0.000273701	0.000184537	0.000182194	0.000129271	4.10662E-05	5.88298E-05	5.65851E-05	5.78412E-06	5.38152E-06	5.78412E-06	5.38152E-06	5.88298E-05	5.65851E-05
3834003773005	383400	3773005	5.19209E-05	2.09066E-05	2.03702E-05	5.39941E-06	5.02979E-06	0.000382489	0.000274989	0.000185405	0.000183051	0.000129879	4.12593E-05	5.91065E-05	5.68512E-05	5.81133E-06	5.40683E-06	5.81133E-06	5.40683E-06	5.91065E-05	5.68512E-05
3834103773005	383410	3773005	5.16345E-05	2.07912E-05	2.02578E-05	5.36963E-06	5.00204E-06	0.00038109	0.000273983	0.000184727	0.000182382	0.000129404	4.11084E-05	5.88904E-05	5.66434E-05	5.79008E-06	5.38706E-06	5.79008E-06	5.38706E-06	5.88904E-05	5.66434E-05
3834203773005	383420	3773005	5.09219E-05	2.05043E-05	1.99782E-05	5.29552E-06	4.93301E-06	0.0003757	0.000270108	0.000182115	0.000179802	0.000127574	4.0527E-05	5.80575E-05	5.58422E-05	5.70819E-06	5.31087E-06	5.70819E-06	5.31087E-06	5.80575E-05	5.58422E-05
3834303773005	383430	3773005	4.9533E-05	1.99451E-05	1.94333E-05	5.15109E-06	4.79847E-06	0.000364324	0.000261929	0.0001766	0.000174358	0.000123711	3.92998E-05	5.62994E-05	5.41513E-05	5.53534E-06	5.15005E-06	5.53534E-06	5.15005E-06	5.62994E-05	5.41513E-05
3834403773005	383440	3773005	4.78857E-05	1.92818E-05	1.8787E-05	4.97978E-06	4.63889E-06	0.000350792	0.0002522	0.000170041	0.000167882	0.000119116	3.78401E-05	5.42083E-05	5.21399E-05	5.32974E-06	4.95876E-06	5.32974E-06	4.95876E-06	5.42083E-05	5.21399E-05
3834503773005	383450	3773005	4.58444E-05	1.84598E-05	1.79862E-05	4.76749E-06	4.44113E-06	0.000334195	0.000240268	0.000161995	0.000159939	0.00011348	3.60498E-05	5.16435E-05	4.9673E-05	5.07757E-06	4.72415E-06	5.07757E-06	4.72415E-06	5.16435E-05	4.9673E-05
3834603773005	383460	3773005	4.36493E-05	1.75759E-05	1.7125E-05	4.53923E-06	4.22849E-06	0.000316778	0.000227746	0.000153553	0.000151603	0.000107566	3.4171E-05	4.89521E-05	4.70843E-05	4.81295E-06	4.47795E-06	4.81295E-06	4.47795E-06	4.89521E-05	4.70843E-05
3834703773005	383470	3773005	4.15004E-05	1.67106E-05	1.62819E-05	4.31575E-06	4.02031E-06	0.000299967	0.00021566	0.000145404	0.000143558	0.000101858	3.23576E-05	4.63543E-05	4.45856E-05	4.55754E-06	4.24031E-06	4.55754E-06	4.24031E-06	4.63543E-05	4.45856E-05
3834803773005	383480	3773005	3.98461E-05	1.60445E-05	1.56328E-05	4.14371E-06	3.86005E-06	0.000287076	0.000206392	0.000139155	0.000137389	9.74805E-05	3.09671E-05	4.43622E-05	4.26695E-05	4.36168E-06	4.05808E-06	4.36168E-06	4.05808E-06	4.43622E-05	4.26695E-05
3834903773005	383490	3773005	3.82295E-05	1.53936E-05	1.49986E-05	3.9756E-06	3.70345E-06	0.000274622	0.000197438	0.000133118	0.000131428	9.32515E-05	2.96236E-05	4.24376E-05	4.08184E-05	4.17245E-06	3.88203E-06	4.17245E-06	3.88203E-06	4.24376E-05	4.08184E-05
3835003773005	383500	3773005	3.63712E-05	1.46453E-05	1.42695E-05	3.78235E-06	3.52343E-06	0.000260519	0.000187299	0.000126282	0.000124679	8.84628E-05	2.81023E-05	4.02583E-05	3.87222E-05	3.95819E-06	3.68268E-06	3.95819E-06	3.68268E-06	4.02583E-05	3.87222E-05
3835103773005	383510	3773005	3.44151E-05	1.38576E-05	1.35021E-05	3.57893E-06	3.33393E-06	0.000245855	0.000176757	0.000119174	0.000117661	8.34834E-05	2.65206E-05	3.79923E-05	3.65427E-05	3.73539E-06	3.47539E-06	3.73539E-06	3.47539E-06	3.79923E-05	3.65427E-05
3835203773005	383520	3773005	3.25679E-05	1.31139E-05	1.27774E-05	3.38684E-06	3.15499E-06	0.000232127	0.000166887	0.00011252	0.000111091	7.88218E-05	2.50397E-05	3.58708E-05	3.45022E-05	3.52681E-06	3.28133E-06	3.52681E-06	3.28133E-06	3.58708E-05	3.45022E-05
3835303773005	383530	3773005	3.10016E-05	1.24832E-05	1.21629E-05	3.22395E-06	3.00326E-06	0.000220545	0.00015856	0.000106906	0.000105548	7.48892E-05	2.37904E-05	3.40812E-05	3.27808E-05	3.35085E-06	3.11761E-06	3.35085E-06	3.11761E-06	3.40812E-05	3.27808E-05
3835403773005	383540	3773005	2.95304E-05	1.18908E-05	1.15857E-05	3.07095E-06	2.86073E-06	0.00020973	0.000150785	0.000101663	0.000100372	7.12167E-05	2.26237E-05	3.24099E-05	3.11732E-05	3.18653E-06	2.96473E-06	3.18653E-06	2.96473E-06	3.24099E-05	3.11732E-05
3835503773005	383550	3773005	2.81555E-05	1.13371E-05	1.10463E-05	2.92798E-06	2.72754E-06	0.000199663	0.000143547	9.67835E-05	9.55547E-05	6.77984E-05	2.15378E-05	3.08542E-05	2.96769E-05	3.03358E-06	2.82242E-06	3.03358E-06	2.82242E-06	3.08542E-05	2.96769E-05
3835603773005	383560	3773005	2.68742E-05	1.08212E-05	1.05436E-05	2.79473E-06	2.60342E-06	0.000190318	0.000136828	9.22535E-05	9.10822E-05	6.4625E-05	2.05297E-05	2.94101E-05	2.82879E-05	2.89159E-06	2.69032E-06	2.89159E-06	2.69032E-06	2.94101E-05	2.82879E-05
3835703773005	383570	3773005	2.56824E-05	1.03413E-05	1.0076E-05	2.67079E-06	2.48796E-06	0.00018165	0.000130596	8.80518E-05	8.69338E-05	6.16816E-05	1.95947E-05	2.80706E-05	2.69995E-05	2.75989E-06	2.56779E-06	2.75989E-06	2.56779E-06	2.80706E-05	2.69995E-05
3835803773005	383580	3773005	2.4594E-05	9.90305E-06	9.64897E-06	2.5576E-06	2.38252E-06	0.000173765	0.000124928	8.423E-05	8.31605E-05	5.90044E-05	1.87442E-05	2.68522E-05	2.58276E-05	2.6401E-06	2.45633E-06	2.6401E-06	2.45633E-06	2.68522E-05	2.58276E-05
3835903773005	383590	3773005	2.35796E-05	9.4946E-06	9.25099E-06	2.45211E-06	2.28425E-06	0.000166425	0.00011965	8.06716E-05	7.96474E-05	5.65117E-05	1.79523E-05	2.57178E-05	2.47365E-05	2.52857E-06	2.35257E-06	2.52857E-06	2.35257E-06	2.57178E-05	2.47365E-05
3836003773005	383600	3773005	2.27496E-05	9.16041E-06	8.92538E-06	2.3658E-06	2.20385E-06	0.000160438	0.000115346	7.77697E-05	7.67823E-05	5.44789E-05	1.73065E-05	2.47927E-05	2.38467E-05	2.43761E-06	2.26794E-06	2.43761E-06	2.26794E-06	2.47927E-05	2.38467E-05
3836103773005	383610	3773005	2.21572E-05	8.92186E-06	8.69295E-06	2.30419E-06	2.14646E-06	0.00015618	0.000112285	7.57055E-05	7.47443E-05	5.30329E-05	1.68472E-05	2.41346E-05	2.32137E-05	2.37291E-06	2.20774E-06	2.37291E-06	2.20774E-06	2.41346E-05	2.32137E-05
3836203773005	383620	3773005	2.15927E-05	8.69457E-06	8.47149E-06	2.24549E-06	2.09178E-06	0.000152117	0.000109364	7.37363E-05	7.28001E-05	5.16534E-05	1.6409E-05	2.35069E-05	2.26099E-05	2.31119E-06	2.15032E-06	2.31119E-06	2.15032E-06	2.35069E-05	2.26099E-05
3836303773005	383630	3773005	2.11861E-05	8.53085E-06	8.31197E-06	2.20321E-06	2.05239E-06	0.000149186	0.000107257	7.23156E-05	7.13974E-05	5.06582E-05	1.60928E-05	2.30539E-05	2.21743E-05	2.26665E-06	2.10888E-06	2.26665E-06	2.10888E-06	2.30539E-05	2.21743E-05
3836403773005	383640	3773005	2.08354E-05	8.38963E-06	8.17438E-06	2.16674E-06	2.01841E-06	0.000146656	0.000105438	7.10892E-05	7.01866E-05	4.97991E-05	1.58199E-05	2.2663E-05	2.17982E-05	2.22821E-06	2.07312E-06	2.22821E-06	2.07312E-06	2.2663E-05	2.17982E-05
3836503773005	383650	3773005	2.05252E-05	8.26473E-06	8.05268E-06	2.13448E-06	1.98836E-06	0.000144402	0.000103817	6.99666E-05	6.91079E-05	4.90337E-05	1.55768E-05	2.23147E-05	2.14632E-05	2.19397E-06	2.04126E-06	2.19397E-06	2.04126E-06	2.23147E-05	2.14632E-05
3836603773005	383660	3773005	2.03073E-05	8.17697E-06	7.96717E-06	2.11182E-06	1.96725E-06	0.00014279	0.000102658	6.9215E-05	6.83362E-05	4.84862E-05	1.54028E-05	2.20655E-05	2.12235E-05	2.16947E-06	2.01846E-06	2.16947E-06	2.01846E-06	2.20655E-05	2.12235E-05
3836703773005	383670	3773005	2.01047E-05	8.09539E-06	7.88768E-06	2.09075E-06	1.94762E-06	0.000141275	0.000101569	6.84809E-05	6.76114E-05	4.79719E-05	1.52394E-05	2.18314E-05	2.09984E-05	2.14646E-06	1.99705E-06	2.14646E-06	1.99705E-06	2.18314E-05	2.09984E-05
3836803773005	383680	3773005	1.9835E-05	7.9868E-06	7.78188E-06	2.0627E-06	1.9215E-06	0.000139271	0.000100128	6.75092E-05	6.66521E-05	4.72913E-05	1.50232E-05	2.15217E-05	2.07005E-05	2.116E-06	1.96872E-06	2.116E-06	1.96872E-06	2.15217E-05	2.07005E-05
3836903773005	383690	3773005	1.95388E-05	7.86753E-06	7.66567E-06	2.0319E-06	1.8928E-06	0.000137061	9.85397E-05	6.64383E-05	6.55947E-05	4.6541E-05	1.47849E-05	2.11803E-05	2.03721E-05	2.08244E-06	1.93749E-06	2.08244E-06	1.93749E-06	2.11803E-05	2.03721E-05
3837003773005	383700	3773005	1.92621E-05	7.75613E-06	7.55713E-06	2.00313E-06	1.866E-06	0.000134995	9.70537E-05	6.54364E-05	6.46056E-05	4.58392E-05	1.45619E-05	2.08609E-05	2.00649E-05	2.05103E-06	1.90827E-06	2.05103E-06	1.90827E-06	2.08609E-05	2.00649E-05
3837103773005	383710	3773005	1.90847E-05	7.68468E-06	7.48752E-06	1.98468E-06	1.84881E-06	0.000133614	9.6061E-05	6.47671E-05	6.39447E-05	4.53703E-05	1.4413E-05	2.06475E-05	1.98597E-05	2.03005E-06	1.88875E-06	2.03005E-06	1.88875E-06	2.06475E-05	1.98597E-05
3837203773005	383720	3773005	1.89031E-05	7.61154E-06	7.41625E-06	1.96579E-06	1.83122E-06	0.000132188	9.50362E-05	6.40761E-05	6.32626E-05	4.48863E-05	1.42592E-05	2.04272E-05	1.96478E-05	2.0084E-06	1.8686E-06	2.0084E-06	1.8686E-06	2.04272E-05	1.96478E-05
3837303773005	383730	3773005	1.86879E-05	7.5249E-06	7.33183E-06	1.94341E-06	1.81037E-06	0.000130522	9.38385E-05	6.32686E-05	6.24653E-05	4.43206E-05	1.40795E-05	2.01698E-05	1.94002E-05	1.98309E-06	1.84505E-06	1.98309E-06	1.84505E-06	2.01698E-05	1.94002E-05
3837403773005	383740	3773005	1.84462E-05	7.42757E-06	7.237E-06	1.91827E-06	1.78696E-06	0.000128669	9.25062E-05	6.23704E-05	6.15785E-05	4.36914E-05	1.38796E-05	1.98834E-05	1.91248E-05	1.95493E-06	1.81886E-06	1.95493E-06	1.81886E-06	1.98834E-05	1.91248E-05
3837503773005	383750	3773005	1.82003E-05	7.32855E-06	7.14052E-06	1.8927E-06	1.76313E-06	0.000126781	9.11484E-05	6.14549E-05	6.06746E-05	4.30501E-05	1.36759E-05	1.95916E-05	1.8844E-05	1.92624E-06	1.79216E-06	1.92624E-06	1.79216E-06	1.95916E-05	1.8844E-05
3837603773005	383760	3773005	1.79529E-05	7.22897E-06	7.04349E-06	1.86698E-06	1.73918E-06	0.000124883	8.97841E-05	6.0535E-05	5.97664E-05	4.24057E-05	1.34712E-05	1.92983E-05	1.8562E-05	1.89741E-06	1.76534E-06	1.89741E-06	1.76534E-06	1.92983E-05	1.8562E-05
3837703773005	383770	3773005	1.77042E-05	7.12882E-06	6.94592E-06	1.84112E-06	1.71508E-06	0.000123003	8.84327E-05	5.96239E-05	5.88668E-05	4.17674E-05	1.32684E-05	1.90079E-05	1.82826E-05	1.86885E-06	1.73876E-06	1.86885E-06	1.73876E-06	1.90079E-05	1.82826E-05
3837803773005	383780	3773005	1.74723E-05	7.03543E-06	6.85492E-06	1.817E-06	1.69261E-06	0.000121248	8.71709E-05	5.87731E-05	5.80269E-05	4.11715E-05	1.30791E-05	1.87367E-05	1.80217E-05	1.84218E-06	1.71396E-06	1.84218E-06	1.71396E-06	1.87367E-05	1.80217E-05
3837903773005	383790	3773005	1.72697E-05	6.95385E-06	6.77544E-06	1.79593E-06	1.67299E-06	0.000119689	8.60501E-05	5.80174E-05	5.72808E-05	4.06421E-05	1.2911E-05	1.84957E-05	1.779E-05	1.81849E-06	1.69192E-06	1.81849E-06	1.69192E-06	1.84957E-05	1.779E-05
3838003773005	383800	3773005	1.70811E-05	6.8779E-06	6.70143E-06	1.77631E-06	1.65471E-06	0.000118246	8.50125E-05	5.73179E-05	5.65901E-05	4.0152E-05	1.27553E-05	1.82727E-05	1.75755E-05	1.79657E-06	1.67152E-06	1.79657E-06	1.67152E-06	1.82727E-05	1.75755E-05
3838103773005	383810	3773005	1.68072E-05	6.76763E-06	6.59399E-06	1.74783E-06	1.62819E-06	0.000116215	8.35522E-05	5.63333E-05	5.5618E-05	3.94623E-05	1.25362E-05	1.79588E-05	1.72736E-05	1.76571E-06	1.6428E-06	1.76571E-06	1.6428E-06	1.79588E-05	1.72736E-05
3838203773005	383820	3773005	1.65264E-05	6.65455E-06	6.48381E-06	1.71863E-06	1.60098E-06	0.000114139	8.20598E-05	5.53271E-05	5.46246E-05	3.87575E-05	1.23123E-05	1.76381E-05	1.69651E-05	1.73417E-06	1.61346E-06	1.73417E-06	1.61346E-06	1.76381E-05	1.69651E-05
3838303773005	383830	3773005	1.62274E-05	6.53415E-06	6.3665E-06	1.68753E-06	1.57201E-06	0.000111948	8.04842E-05	5.42648E-05	5.35758E-05	3.80133E-05	1.20759E-05	1.72994E-05	1.66393E-05	1.70087E-06	1.58248E-06	1.70087E-06	1.58248E-06	1.72994E-05	1.66393E-05
3838403773005	383840	3773005	1.58725E-05	6.39124E-06	6.22726E-06	1.65063E-06	1.53763E-06	0.0001094	7.86524E-05	5.30297E-05	5.23564E-05	3.71481E-05	1.1801E-05	1.69057E-05	1.62606E-05	1.66216E-06	1.54646E-06	1.66216E-06	1.54646E-06	1.69057E-05	1.62606E-05
3838503773005	383850	3773005	1.55302E-05	6.2534E-06	6.09296E-06	1.61503E-06	1.50447E-06	0.000106941	7.68846E-05	5.18378E-05	5.11797E-05	3.63132E-05	1.15358E-05	1.65257E-05	1.58951E-05	1.6248E-06	1.51171E-06	1.6248E-06	1.51171E-06	1.65257E-05	1.58951E-05
3838603773005	383860	3773005	1.51278E-05	6.09137E-06	5.93509E-06	1.57318E-06	1.46549E-06	0.000104063	7.48159E-05	5.0443E-05	4.98025E-05	3.53361E-05	1.12254E-05	1.6081E-05	1.54674E-05	1.58108E-06	1.47103E-06	1.58108E-06	1.47103E-06	1.6081E-05	1.54674E-05
3838703773005	383870	3773005	1.4717E-05	5.92597E-06	5.77392E-06	1.53046E-06	1.42569E-06	0.000101114	7.26958E-05	4.90136E-05	4.83913E-05	3.43348E-05	1.09073E-05	1.56253E-05	1.50292E-05	1.53628E-06	1.42935E-06	1.53628E-06	1.42935E-06	1.56253E-05	1.50292E-05
3838803773005	383880	3773005	1.43858E-05	5.79263E-06	5.644E-06	1.49603E-06	1.39361E-06	9.87358E-05	7.09857E-05	4.78606E-05	4.72529E-05	3.35271E-05	1.06507E-05	1.52578E-05	1.46756E-05	1.50014E-06	1.39572E-06	1.50014E-06	1.39572E-06	1.52578E-05	1.46756E-05
3838903773005	383890	3773005	1.43663E-05	5.78475E-06	5.63633E-06	1.49399E-06	1.39172E-06	9.85488E-05	7.08512E-05	4.77699E-05	4.71634E-05	3.34636E-05	1.06305E-05	1.52289E-05	1.46478E-05	1.4973E-06	1.39308E-06	1.4973E-06	1.39308E-06	1.52289E-05	1.46478E-05
3839003773005	383900	3773005	1.43886E-05	5.79375E-06	5.6451E-06	1.49632E-06	1.39389E-06	9.85131E-05	7.08256E-05	4.77526E-05	4.71463E-05	3.34515E-05	1.06267E-05	1.52234E-05	1.46425E-05	1.49676E-06	1.39257E-06	1.49676E-06	1.39257E-06	1.52234E-05	1.46425E-05
3839103773005	383910	3773005	1.42154E-05	5.72399E-06	5.57713E-06	1.4783E-06	1.3771E-06	9.72837E-05	6.99417E-05	4.71567E-05	4.6558E-05	3.3034E-05	1.04941E-05	1.50334E-05	1.44598E-05	1.47808E-06	1.37519E-06	1.47808E-06	1.37519E-06	1.50334E-05	1.44598E-05
3829703773015	382970	3773015	1.17115E-05	4.71579E-06	4.5948E-06	1.21792E-06	1.13455E-06	7.19472E-05	5.17261E-05	3.48752E-05	3.44324E-05	2.44306E-05	7.76099E-06	1.11181E-05	1.06939E-05	1.09313E-06	1.01704E-06	1.09313E-06	1.01704E-06	1.11181E-05	1.06939E-05
3829803773015	382980	3773015	1.1977E-05	4.82269E-06	4.69895E-06	1.24553E-06	1.16026E-06	7.43169E-05	5.34298E-05	3.60239E-05	3.55665E-05	2.52353E-05	8.01661E-06	1.14843E-05	1.10461E-05	1.12913E-06	1.05054E-06	1.12913E-06	1.05054E-06	1.14843E-05	1.10461E-05
3829903773015	382990	3773015	1.22844E-05	4.94646E-06	4.81955E-06	1.27749E-06	1.19004E-06	7.5867E-05	5.45443E-05	3.67753E-05	3.63084E-05	2.57617E-05	8.18382E-06	1.17238E-05	1.12765E-05	1.15268E-06	1.07245E-06	1.15268E-06	1.07245E-06	1.17238E-05	1.12765E-05
3830003773015	383000	3773015	1.25694E-05	5.06124E-06	4.93138E-06	1.30713E-06	1.21765E-06	7.74884E-05	5.571E-05	3.75613E-05	3.70844E-05	2.63122E-05	8.35873E-06	1.19744E-05	1.15175E-05	1.17732E-06	1.09537E-06	1.17732E-06	1.09537E-06	1.19744E-05	1.15175E-05
3830103773015	383010	3773015	1.28796E-05	5.18613E-06	5.05307E-06	1.33939E-06	1.2477E-06	7.9386E-05	5.70742E-05	3.84811E-05	3.79925E-05	2.69566E-05	8.56342E-06	1.22676E-05	1.17995E-05	1.20615E-06	1.12219E-06	1.20615E-06	1.12219E-06	1.22676E-05	1.17995E-05
3830203773015	383020	3773015	1.32233E-05	5.32454E-06	5.18792E-06	1.37514E-06	1.281E-06	8.15419E-05	5.86242E-05	3.95261E-05	3.90243E-05	2.76887E-05	8.79598E-06	1.26008E-05	1.212E-05	1.2389E-06	1.15267E-06	1.2389E-06	1.15267E-06	1.26008E-05	1.212E-05
3830303773015	383030	3773015	1.35824E-05	5.46913E-06	5.3288E-06	1.41248E-06	1.31579E-06	8.38137E-05	6.02575E-05	4.06273E-05	4.01115E-05	2.84601E-05	9.04103E-06	1.29518E-05	1.24576E-05	1.27342E-06	1.18478E-06	1.27342E-06	1.18478E-06	1.29518E-05	1.24576E-05
3830403773015	383040	3773015	1.39527E-05	5.61822E-06	5.47407E-06	1.45098E-06	1.35165E-06	8.61478E-05	6.19356E-05	4.17587E-05	4.12285E-05	2.92526E-05	9.29281E-06	1.33125E-05	1.28046E-05	1.30888E-06	1.21778E-06	1.30888E-06	1.21778E-06	1.33125E-05	1.28046E-05
3830503773015	383050	3773015	1.43411E-05	5.77462E-06	5.62646E-06	1.49138E-06	1.38928E-06	8.86244E-05	6.37161E-05	4.29592E-05	4.24138E-05	3.00936E-05	9.55997E-06	1.36952E-05	1.31727E-05	1.34651E-06	1.25279E-06	1.34651E-06	1.25279E-06	1.36952E-05	1.31727E-05
3830603773015	383060	3773015	1.47491E-05	5.93891E-06	5.78653E-06	1.53381E-06	1.42881E-06	9.12258E-05	6.55864E-05	4.42202E-05	4.36588E-05	3.09769E-05	9.84058E-06	1.40972E-05	1.35593E-05	1.38604E-06	1.28956E-06	1.38604E-06	1.28956E-06	1.40972E-05	1.35593E-05
3830703773015	383070	3773015	1.52116E-05	6.12513E-06	5.96798E-06	1.5819E-06	1.473561E-06	9.4228E-05	6.77448E-05	4.56755E-05	4.50956E-05	3.19964E-05	1.01644E-05	1.45612E-05	1.40056E-05	1.433165E-06	1.332E-06	1.43165E-06	1.332E-06	1.45612E-05	1.40056E-05
3830803773015	383080	3773015	1.5702E-05	6.32261E-06	6.16038E-06	1.6329E-06	1.52112E-06	9.74173E-05	7.00378E-05	4.72215E-05	4.66219E-05	3.30794E-05	1.05085E-05	1.5054E-05	1.44796E-05	1.48011E-06	1.37708E-06	1.48011E-06	1.37708E-06	1.5054E-05	1.44796E-05
3830903773015	383090	3773015	1.62204E-05	6.53133E-06	6.36376E-06	1.68681E-06	1.57134E-06	0.000100812	7.24781E-05	4.88668E-05	4.82463E-05	3.42319E-05	1.08746E-05	1.55785E-05	1.49841E-05	1.53168E-06	1.42506E-06	1.53168E-06	1.42506E-06	1.55785E-05	1.49841E-05
3831003773015	383100	3773015	1.67695E-05	6.75244E-06	6.57919E-06	1.74391E-06	1.62453E-06	0.000104411	7.50656E-05	5.06114E-05	4.99688E-05	3.54541E-05	1.12628E-05	1.61347E-05	1.55191E-05	1.58636E-06	1.47594E-06	1.58636E-06	1.47594E-06	1.61347E-05	1.55191E-05
3831103773015	383110	3773015	1.73521E-05	6.98705E-06	6.80778E-06	1.8045E-06	1.68097E-06	0.00010825	7.78262E-05	5.24726E-05	5.18064E-05	3.67579E-05	1.1677E-05	1.67281E-05	1.60898E-05	1.6447E-06	1.53022E-06	1.6447E-06	1.53022E-06	1.67281E-05	1.60898E-05
3831203773015	383120	3773015	1.79823E-05	7.24078E-06	7.05501E-06	1.87003E-06	1.74202E-06	0.00011242	8.08237E-05	5.44936E-05	5.38017E-05	3.81736E-05	1.21268E-05	1.73724E-05	1.67095E-05	1.70804E-06	1.58916E-06	1.70804E-06	1.58916E-06	1.73724E-05	1.67095E-05
3831303773015	383130	3773015	1.8653E-05	7.51084E-06	7.31813E-06	1.93978E-06	1.80699E-06	0.000116874	8.40261E-05	5.66528E-05	5.59335E-05	3.96862E-05	1.26073E-05	1.80607E-05	1.73716E-05	1.77572E-06	1.65212E-06	1.77572E-06	1.65212E-06	1.80607E-05	1.73716E-05
3831403773015	383140	3773015	1.93725E-05	7.80058E-06	7.60044E-06	2.01461E-06	1.8767E-06	0.000121676	8.74784E-05	5.89804E-05	5.82316E-05	4.13167E-05	1.31253E-05	1.88027E-05	1.80853E-05	1.84868E-06	1.72E-06	1.84868E-06	1.72E-06	1.88027E-05	1.80853E-05
3831503773015	383150	3773015	2.01452E-05	8.1117E-06	7.90358E-06	2.09496E-06

			MDemolition	MSite Grubbing / Prep	MMass Grading / Excavation	MMass Grading / Excavation	MDrainage / Utilities Trenching	MFoundations / Concrete Pads	MBuilding / Structure Construction	MAsphalt Paving	MLandscaping or Other Finishing	MWaterside Construction (Piles)	RSSWDemolition	RSSWPlacing Base	RSSWForm	Child Risk				
Unique Identifier	X (UTM)	Y (UTM)	2027	2027	2027	2028	2028	2028	2028	2028	2028	2028	2029	2029	2029	3rd Trimester	0<2	2<16	Total	per million
3833503773005	383350	3773005	8.66984E-05	0.000266149	0.00031297	0.000308802	6.56408E-05	8.53653E-05	6.28335E-05	6.46726E-06	7.57681E-05	6.46726E-06	1.66975E-05	2.42284E-05	1.43621E-05	8.61123E-09	1.2337E-07	2.4269E-08	1.56246E-07	0.1562457
3833603773005	383360	3773005	8.84077E-05	0.000271396	0.00031914	0.00031489	6.69349E-05	8.70483E-05	6.40723E-05	6.59477E-06	7.72619E-05	6.59477E-06	1.68191E-05	2.44049E-05	1.44668E-05	8.70586E-09	1.2498E-07	2.4673E-08	1.58364E-07	0.15836405
3833703773005	383370	3773005	9.00988E-05	0.000276588	0.000325245	0.000320914	6.82153E-05	8.87135E-05	6.5298E-05	6.72092E-06	7.87398E-05	6.72092E-06	1.6894E-05	2.45136E-05	1.45311E-05	8.81532E-09	1.2675E-07	2.51E-08	1.60665E-07	0.16066458
3833803773005	383380	3773005	9.20258E-05	0.000282503	0.000332201	0.000327778	6.96743E-05	9.06109E-05	6.66945E-05	6.86466E-06	8.04239E-05	6.86466E-06	1.68784E-05	2.44909E-05	1.45177E-05	8.9663E-09	1.2903E-07	2.5626E-08	1.63622E-07	0.16362222
3833903773005	383390	3773005	9.32634E-05	0.000286302	0.000336668	0.000332185	7.06113E-05	9.18294E-05	6.75914E-05	6.95698E-06	8.15054E-05	6.95698E-06	1.67942E-05	2.43687E-05	1.44453E-05	9.05754E-09	1.3042E-07	2.5965E-08	1.65447E-07	0.16544699
3834003773005	383400	3773005	9.34285E-05	0.000286809	0.000337264	0.000332774	7.07363E-05	9.19919E-05	6.77111E-05	6.96929E-06	8.16497E-05	6.96929E-06	1.67536E-05	2.43099E-05	1.44104E-05	9.0413E-09	1.303E-07	2.5978E-08	1.65317E-07	0.16531673
3834103773005	383410	3773005	9.29531E-05	0.00028535	0.000335548	0.00033108	7.03763E-05	9.15238E-05	6.73665E-05	6.93383E-06	8.12342E-05	6.93383E-06	1.67068E-05	2.4242E-05	1.43702E-05	8.96642E-09	1.2932E-07	2.5803E-08	1.64088E-07	0.16408799
3834203773005	383420	3773005	9.16303E-05	0.000281289	0.000330773	0.000326369	6.93748E-05	9.02214E-05	6.64079E-05	6.83516E-06	8.00782E-05	6.83516E-06	1.67412E-05	2.42918E-05	1.43997E-05	8.80615E-09	1.2713E-07	2.537E-08	1.61308E-07	0.16130823
3834303773005	383430	3773005	8.89466E-05	0.000273051	0.000321085	0.00031681	6.7343E-05	8.7579E-05	6.44629E-05	6.63497E-06	7.77328E-05	6.63497E-06	1.69657E-05	2.46177E-05	1.45929E-05	8.50689E-09	1.2299E-07	2.4524E-08	1.56024E-07	0.15602407
3834403773005	383440	3773005	8.5782E-05	0.000263336	0.000309662	0.000305538	6.4947E-05	8.44631E-05	6.21694E-05	6.39891E-06	7.49672E-05	6.39891E-06	1.71435E-05	2.48757E-05	1.47458E-05	8.17235E-09	1.1831E-07	2.3561E-08	1.50038E-07	0.15003827
3834503773005	383450	3773005	8.18608E-05	0.000251299	0.000295507	0.000291572	6.19782E-05	8.06022E-05	5.93276E-05	6.1064E-06	7.15404E-05	6.1064E-06	1.73151E-05	2.51246E-05	1.48933E-05	7.77239E-09	1.1265E-07	2.2398E-08	1.42824E-07	0.14282422
3834603773005	383460	3773005	7.76747E-05	0.000238448	0.000280395	0.000276662	5.88088E-05	7.64804E-05	5.62937E-05	5.79414E-06	6.7882E-05	5.79414E-06	1.74024E-05	2.52513E-05	1.49685E-05	7.35706E-09	1.0674E-07	2.1187E-08	1.35286E-07	0.13528568
3834703773005	383470	3773005	7.3612E-05	0.000225976	0.000265729	0.000262191	5.57329E-05	7.24801E-05	5.33493E-05	5.49108E-06	6.43315E-05	5.49108E-06	1.74056E-05	2.52558E-05	1.49712E-05	6.96192E-09	1.0108E-07	2.0033E-08	1.28076E-07	0.12807617
3834803773005	383480	3773005	7.05182E-05	0.000216479	0.000254561	0.000251172	5.33905E-05	6.94339E-05	5.11071E-05	5.2603E-06	6.16278E-05	5.2603E-06	1.73962E-05	2.52423E-05	1.49631E-05	6.66194E-09	9.6776E-08	1.9156E-08	1.22594E-07	0.12259386
3834903773005	383490	3773005	6.75024E-05	0.000207221	0.000243675	0.00024043	5.11072E-05	6.64645E-05	4.89215E-05	5.03534E-06	5.89922E-05	5.03534E-06	1.73713E-05	2.52061E-05	1.49416E-05	6.37217E-09	9.2606E-08	1.831E-08	1.17288E-07	0.11728817
3835003773005	383500	3773005	6.40349E-05	0.000196576	0.000231157	0.000228079	4.84819E-05	6.30503E-05	4.64084E-05	4.77668E-06	5.59618E-05	4.77668E-06	1.72808E-05	2.50748E-05	1.48638E-05	6.04311E-09	8.7856E-08	1.735E-08	1.11249E-07	0.1112488
3835103773005	383510	3773005	6.03985E-05	0.000185413	0.000218031	0.000215127	4.57288E-05	5.94699E-05	4.37731E-05	4.50543E-06	5.27839E-05	4.50543E-06	1.71186E-05	2.48394E-05	1.47243E-05	5.70089E-09	8.2903E-08	1.6352E-08	1.04956E-07	0.10495613
3835203773005	383520	3773005	5.69854E-05	0.000174935	0.00020571	0.000202971	4.31446E-05	5.61092E-05	4.12994E-05	4.25082E-06	4.98011E-05	4.25082E-06	1.6919E-05	2.45498E-05	1.45526E-05	5.38122E-09	7.8267E-08	1.5422E-08	9.90703E-08	0.09907035
3835303773005	383530	3773005	5.41021E-05	0.000166084	0.000195301	0.000192701	4.09616E-05	5.32702E-05	3.92098E-05	4.03574E-06	4.72813E-05	4.03574E-06	1.6738E-05	2.42873E-05	1.4397E-05	5.11189E-09	7.4357E-08	1.4639E-08	9.41074E-08	0.09410737
3835403773005	383540	3773005	5.14057E-05	0.000157807	0.000185568	0.000183097	3.89201E-05	5.06153E-05	3.72556E-05	3.83461E-06	4.49248E-05	3.83461E-06	1.65384E-05	2.39976E-05	1.42253E-05	4.86048E-09	7.0702E-08	1.3909E-08	8.94713E-08	0.08947132
3835503773005	383550	3773005	4.88944E-05	0.000150097	0.000176502	0.000174152	3.70188E-05	4.81426E-05	3.54356E-05	3.64728E-06	4.27301E-05	3.64728E-06	1.63263E-05	2.36898E-05	1.40428E-05	4.62699E-09	6.7304E-08	1.3231E-08	8.51624E-08	0.08516237
3835603773005	383560	3773005	4.65591E-05	0.000142928	0.000168072	0.000165834	3.52507E-05	4.58432E-05	3.37431E-05	3.47307E-06	4.06893E-05	3.47307E-06	1.61017E-05	2.33639E-05	1.38497E-05	4.41028E-09	6.4148E-08	1.2603E-08	8.11616E-08	0.08116163
3835703773005	383570	3773005	4.43962E-05	0.000136289	0.000160264	0.00015813	3.36131E-05	4.37135E-05	3.21756E-05	3.31173E-06	3.8799E-05	3.31173E-06	1.58709E-05	2.3029E-05	1.36511E-05	4.20941E-09	6.1221E-08	1.2022E-08	7.74522E-08	0.07745218
3835803773005	383580	3773005	4.24274E-05	0.000130245	0.000153157	0.000151118	3.21225E-05	4.17751E-05	3.07487E-05	3.16487E-06	3.70785E-05	3.16487E-06	1.56494E-05	2.27076E-05	1.34606E-05	4.02686E-09	5.856E-08	1.1493E-08	7.40802E-08	0.07408022
3835903773005	383590	3773005	4.05965E-05	0.000124624	0.000146548	0.000144597	3.07363E-05	3.99723E-05	2.94218E-05	3.0283E-06	3.54784E-05	3.0283E-06	1.54279E-05	2.23863E-05	1.32701E-05	3.85698E-09	5.6082E-08	1.1002E-08	7.09416E-08	0.07094162
3836003773005	383600	3773005	3.90941E-05	0.000120012	0.000141124	0.000139245	2.95988E-05	3.8493E-05	2.8333E-05	2.91622E-06	3.41654E-05	2.91622E-06	1.52751E-05	2.21645E-05	1.31387E-05	3.71777E-09	5.4052E-08	1.06E-08	6.83698E-08	0.06836975
3836103773005	383610	3773005	3.80108E-05	0.000116687	0.000137214	0.000135387	2.87786E-05	3.74264E-05	2.75479E-05	2.83542E-06	3.32187E-05	2.83542E-06	1.52377E-05	2.21102E-05	1.31065E-05	3.61779E-09	5.2592E-08	1.0312E-08	6.65219E-08	0.06652192
3836203773005	383620	3773005	3.69765E-05	0.000113512	0.00013348	0.000131703	2.79956E-05	3.6408E-05	2.67983E-05	2.75826E-06	3.23148E-05	2.75826E-06	1.51909E-05	2.20423E-05	1.30662E-05	3.52259E-09	5.1203E-08	1.0037E-08	6.47621E-08	0.06476208
3836303773005	383630	3773005	3.62217E-05	0.000111194	0.000130755	0.000129014	2.74241E-05	3.56648E-05	2.62512E-05	2.70196E-06	3.16551E-05	2.70196E-06	1.52252E-05	2.20921E-05	1.30957E-05	3.45333E-09	5.0192E-08	9.8363E-09	6.34813E-08	0.06348131
3836403773005	383640	3773005	3.55667E-05	0.000109184	0.000128391	0.000126681	2.69281E-05	3.50198E-05	2.57765E-05	2.65309E-06	3.10827E-05	2.65309E-06	1.5272E-05	2.216E-05	1.3136E-05	3.39326E-09	4.9315E-08	9.6626E-09	6.23707E-08	0.06237071
3836503773005	383650	3773005	3.4986E-05	0.000107401	0.000126295	0.000124613	2.64885E-05	3.44481E-05	2.53557E-05	2.60978E-06	3.05752E-05	2.60978E-06	1.53281E-05	2.22414E-05	1.31843E-05	3.33994E-09	4.8538E-08	9.508E-09	6.13855E-08	0.0613855
3836603773005	383660	3773005	3.45669E-05	0.000106114	0.000124782	0.00012312	2.61711E-05	3.40354E-05	2.50519E-05	2.57851E-06	3.02089E-05	2.57851E-06	1.54248E-05	2.23818E-05	1.32674E-05	3.30166E-09	4.798E-08	9.3962E-09	6.0678E-08	0.06067799
3836703773005	383670	3773005	3.41804E-05	0.000104928	0.000123386	0.000121744	2.58785E-05	3.36548E-05	2.47718E-05	2.54968E-06	2.98711E-05	2.54968E-06	1.55059E-05	2.24994E-05	1.33372E-05	3.26589E-09	4.746E-08	9.292E-09	6.00178E-08	0.06001784
3836803773005	383680	3773005	3.36759E-05	0.000103379	0.000121566	0.000119947	2.54966E-05	3.31581E-05	2.44062E-05	2.51205E-06	2.94303E-05	2.51205E-06	1.5534E-05	2.25402E-05	1.33614E-05	3.21928E-09	4.6782E-08	9.1563E-09	5.91576E-08	0.05915759
3836903773005	383690	3773005	3.31297E-05	0.000101703	0.000119594	0.000118001	2.50831E-05	3.26203E-05	2.40104E-05	2.47131E-06	2.8953E-05	2.47131E-06	1.55278E-05	2.25311E-05	1.3356E-05	3.16851E-09	4.6043E-08	9.0085E-09	5.82199E-08	0.05821992
3837003773005	383700	3773005	3.2618E-05	0.000100132	0.000117747	0.000116179	2.46957E-05	3.21165E-05	2.36395E-05	2.43314E-06	2.85058E-05	2.43314E-06	1.55184E-05	2.25175E-05	1.33479E-05	3.12111E-09	4.5353E-08	8.8703E-09	5.73445E-08	0.05734445
3837103773005	383710	3773005	3.2286E-05	9.91124E-05	0.000116548	0.000114996	2.44443E-05	3.17896E-05	2.33989E-05	2.40837E-06	2.82156E-05	2.40837E-06	1.55496E-05	2.25628E-05	1.33748E-05	3.0899E-09	4.4901E-08	8.7786E-09	5.67696E-08	0.05676958
3837203773005	383720	3773005	3.19485E-05	9.80763E-05	0.00011533	0.000113794	2.41887E-05	3.14572E-05	2.31542E-05	2.3832E-06	2.79206E-05	2.3832E-06	1.55558E-05	2.25718E-05	1.33801E-05	3.05821E-09	4.4442E-08	8.6852E-09	5.61852E-08	0.05618516
3837303773005	383730	3773005	3.15547E-05	9.68676E-05	0.000113908	0.000112392	2.38906E-05	3.10695E-05	2.28689E-05	2.35382E-06	2.75765E-05	2.35382E-06	1.55309E-05	2.25356E-05	1.33587E-05	3.02122E-09	4.3904E-08	8.5767E-09	5.55022E-08	0.05550224
3837403773005	383740	3773005	3.11138E-05	9.5514E-05	0.000112317	0.000110821	2.35568E-05	3.06354E-05	2.25493E-05	2.32093E-06	2.71912E-05	2.32093E-06	1.54778E-05	2.24587E-05	1.33131E-05	2.98004E-09	4.3306E-08	8.456E-09	5.4742E-08	0.05474203
3837503773005	383750	3773005	3.06674E-05	9.41437E-05	0.000110705	0.000109231	2.32188E-05	3.01959E-05	2.22258E-05	2.28763E-06	2.68011E-05	2.28763E-06	1.54092E-05	2.23591E-05	1.3254E-05	2.93831E-09	4.2699E-08	8.3336E-09	5.39709E-08	0.05397088
3837603773005	383760	3773005	3.02192E-05	9.27678E-05	0.000109087	0.000107635	2.28795E-05	2.97546E-05	2.1901E-05	2.2542E-06	2.64094E-05	2.2542E-06	1.5325E-05	2.22369E-05	1.31816E-05	2.89639E-09	4.2089E-08	8.211E-09	5.31959E-08	0.05319589
3837703773005	383770	3773005	2.97729E-05	9.13975E-05	0.000107476	0.000106045	2.25415E-05	2.93151E-05	2.15775E-05	2.2209E-06	2.60193E-05	2.2209E-06	1.52221E-05	2.20876E-05	1.30931E-05	2.85483E-09	4.1483E-08	8.0891E-09	5.24273E-08	0.05242729
3837803773005	383780	3773005	2.93573E-05	9.01219E-05	0.000105976	0.000104565	2.22269E-05	2.89059E-05	2.12763E-05	2.18991E-06	2.56562E-05	2.18991E-06	1.51035E-05	2.19156E-05	1.29911E-05	2.81597E-09	4.0917E-08	7.9754E-09	5.17089E-08	0.05170886
3837903773005	383790	3773005	2.89962E-05	8.90134E-05	0.000104673	0.000103279	2.19535E-05	2.85504E-05	2.10146E-05	2.16297E-06	2.53406E-05	2.16297E-06	1.49663E-05	2.17164E-05	1.2873E-05	2.78194E-09	4.0423E-08	7.8756E-09	5.10809E-08	0.05108088
3838003773005	383800	3773005	2.86624E-05	8.79885E-05	0.000103467	0.00010209	2.17008E-05	2.82217E-05	2.07727E-05	2.13807E-06	2.50488E-05	2.13807E-06	1.4801E-05	2.14765E-05	1.27308E-05	2.75027E-09	3.9964E-08	7.7831E-09	5.04969E-08	0.05049695
3838103773005	383810	3773005	2.81652E-05	8.64622E-05	0.000101673	0.000100319	2.13243E-05	2.77321E-05	2.04124E-05	2.10098E-06	2.46143E-05	2.10098E-06	1.46388E-05	2.12412E-05	1.25913E-05	2.70411E-09	3.9291E-08	7.649E-09	4.96443E-08	0.04964429
3838203773005	383820	3773005	2.76553E-05	8.4897E-05	9.98319E-05	9.85026E-05	2.09383E-05	2.72301E-05	2.00428E-05	2.06295E-06	2.41687E-05	2.06295E-06	1.44828E-05	2.10149E-05	1.24572E-05	2.65703E-09	3.8605E-08	7.5118E-09	4.87736E-08	0.04877357
3838303773005	383830	3773005	2.71109E-05	8.32259E-05	9.78668E-05	9.65637E-05	2.05261E-05	2.66941E-05	1.96483E-05	2.02234E-06	2.3693E-05	2.02234E-06	1.433E-05	2.07931E-05	1.23257E-05	2.60667E-09	3.7871E-08	7.3658E-09	4.78431E-08	0.04784308
3838403773005	383840	3773005	2.64631E-05	8.12373E-05	9.55284E-05	9.42564E-05	2.00357E-05	2.60563E-05	1.91788E-05	1.97402E-06	2.31269E-05	1.97402E-06	1.42021E-05	2.06075E-05	1.22157E-05	2.54695E-09	3.7E-08	7.1935E-09	4.67401E-08	0.0467401
3838503773005	383850	3773005	2.58371E-05	7.93155E-05	9.32686E-05	9.20267E-05	1.95617E-05	2.54399E-05	1.87251E-05	1.92732E-06	2.25798E-05	1.92732E-06	1.40711E-05	2.04174E-05	1.2103E-05	2.48931E-09	3.6159E-08	7.0271E-09	4.56757E-08	0.04567568
3838603773005	383860	3773005	2.51004E-05	7.7054E-05	9.06092E-05	8.94027E-05	1.9004E-05	2.47145E-05	1.81912E-05	1.87237E-06	2.19359E-05	1.87237E-06	1.39556E-05	2.02499E-05	1.20038E-05	2.42132E-09	3.5167E-08	6.8318E-09	4.44201E-08	0.04442014
3838703773005	383870	3773005	2.43474E-05	7.47423E-05	8.78909E-05	8.67206E-05	1.84338E-05	2.3973E-05	1.76455E-05	1.81619E-06	2.12779E-05	1.81619E-06	1.38246E-05	2.00598E-05	1.18911E-05	2.35212E-09	3.4156E-08	6.6324E-09	4.3141E-08	0.04314097
3838803773005	383880	3773005	2.37432E-05	7.28874E-05	8.57096E-05	8.45684E-05	1.79763E-05	2.33781E-05	1.72076E-05	1.77112E-06	2.07498E-05	1.77112E-06	1.36843E-05	1.98562E-05	1.17703E-05	2.29675E-09	3.3348E-08	6.4724E-09	4.2117E-08	0.04211705
3838903773005	383890	3773005	2.37196E-05	7.2815E-05	8.56245E-05	8.44844E-05	1.79585E-05	2.33549E-05	1.71905E-05	1.76936E-06	2.07292E-05	1.76936E-06	1.35345E-05	1.96389E-05	1.16415E-05	2.29378E-09	3.3307E-08	6.463E-09	4.20638E-08	0.04206381
3839003773005	383900	3773005	2.37559E-05	7.29264E-05	8.57555E-05	8.46136E-05	1.7986E-05	2.33906E-05	1.72168E-05	1.77207E-06	2.07609E-05	1.77207E-06	1.33349E-05	1.93492E-05	1.14698E-05	2.29724E-09	3.3359E-08	6.4691E-09	4.21249E-08	0.04212487
3839103773005	383910	3773005	2.34438E-05	7.19683E-05	8.46288E-05	8.3502E-05	1.77497E-05	2.30833E-05	1.69906E-05	1.74879E-06	2.04881E-05	1.74879E-06	1.31883E-05	1.91365E-05	1.13437E-05	2.26829E-09	3.2936E-08	6.3857E-09	4.15904E-08	0.04159036
3829703773015	382970	3773015	1.82778E-05	5.61097E-05	6.59804E-05	6.51018E-05	1.38384E-05	1.79968E-05	1.32466E-05	1.36343E-06	1.59735E-05	1.36343E-06	1.05775E-05	1.53481E-05	9.09806E-06	2.35833E-09	3.2042E-08	5.859E-09	4.02589E-08	0.04025894
3829803773015	382980	3773015	1.90054E-05	5.83434E-05	6.8607E-05	6.76935E-05	1.43893E-05	1.87132E-05	1.37739E-05	1.41771E-06	1.66093E-05	1.41771E-06	1.04059E-05	1.50992E-05	8.9505E-06	2.43523E-09	3.3129E-08	6.0656E-09	4.16298E-08	0.04162982
3829903773015	382990	3773015	1.95498E-05	6.00144E-05	7.05721E-05	6.96324E-05	1.48015E-05	1.92492E-05	1.41684E-05	1.45831E-06	1.70851E-05	1.45831E-06	1.01127E-05	1.46737E-05	8.69829E-06	2.52199E-09	3.4256E-08	6.2559E-09	4.30339E-08	0.04303387
3830003773015	383000	3773015	2.00705E-05	6.16131E-05	7.2452E-05	7.14873E-05	1.51958E-05	1.97619E-05	1.45459E-05	1.49716E-06	1.75402E-05	1.49716E-06	9.86315E-06	1.43116E-05	8.48365E-06	2.59671E-09	3.5244E-08	6.4301E-09	4.42713E-08	0.04427125
3830103773015	383010	3773015	2.06403E-05	6.33622E-05	7.45088E-05	7.35167E-05	1.56271E-05	2.0323E-05	1.49588E-05	1.53966E-06	1.80381E-05	1.53966E-06	9.76645E-06	1.41713E-05	8.40048E-06	2.67549E-09	3.6294E-08	6.6186E-09	4.55877E-08	0.04558772
3830203773015	383020	3773015	2.127E-05	6.52951E-05	7.67817E-05	7.57593E-05	1.61038E-05	2.09429E-05	1.54151E-05	1.58663E-06	1.85884E-05	1.58663E-06	9.75398E-06	1.41532E-05	8.38975E-06	2.76083E-09	3.7433E-08	6.8253E-09	4.70193E-08	0.04701935
3830303773015	383030	3773015	2.19286E-05	6.73171E-05	7.91594E-05	7.81054E-05	1.66025E-05	2.15915E-05	1.58925E-05	1.63577E-06	1.9164E-05	1.63577E-06	9.73526E-06	1.41261E-05	8.37365E-06	2.8498E-09	3.8624E-08	7.0414E-09	4.85148E-08	0.04851477
3830403773015	383040	3773015	2.26127E-05	6.94171E-05	8.16288E-05	8.05419E-05	1.71205E-05	2.2265E-05	1.63883E-05	1.68679E-06	1.97619E-05	1.68679E-06	9.70407E-06	1.40808E-05	8.34682E-06	2.9411E-09	3.9846E-08	7.2638E-09	5.00514E-08	0.05005139
3830503773015	383050	3773015	2.33294E-05	7.16174E-05	8.42162E-05	8.30948E-05	1.76631E-05	2.29707E-05	1.69077E-05	1.74026E-06	2.03882E-05	1.74026E-06	9.69471E-06	1.40672E-05	8.33877E-06	3.03577E-09	4.1118E-08	7.4958E-09	5.16495E-08	0.05164954
3830603773015	383060	3773015	2.40843E-05	7.39346E-05	8.69411E-05	8.57834E-05	1.82346E-05	2.3714E-05	1.74548E-05	1.79657E-06	2.10479E-05	1.79657E-06	9.66976E-06	1.4031E-05	8.31731E-06	3.13455E-09	4.2447E-08	7.7389E-09	5.332E-08	0.05331998
3830703773015	383070	3773015	2.49389E-05	7.65582E-05	9.00262E-05	8.88275E-05	1.88817E-05	2.45555E-05	1.80742E-05	1.86032E-06	2.17948E-05	1.86032E-06	9.71967E-06	1.41034E-05	8.36024E-06	3.24521E-09	4.3938E-08	8.0132E-09	5.51962E-08	0.05519624
3830803773015	383080	3773015	2.58462E-05	7.93434E-05	9.33013E-05	9.2059E-05	1.95686E-05	2.54488E-05	1.87317E-05	1.928E-06	2.25877E-05	1.928E-06	9.76957E-06	1.41759E-05	8.40316E-06	3.36139E-09	4.5507E-08	8.3025E-09	5.71708E-08	0.05717076
3830903773015	383090	3773015	2.68079E-05	8.22957E-05	9.6773E-05	9.54844E-05	2.02967E-05	2.63957E-05	1.94287E-05	1.99973E-06	2.34282E-05	1.99973E-06	9.82884E-06	1.42619E-05	8.45414E-06	3.48296E-09	4.7153E-08	8.6071E-09	5.92432E-08	0.05924315
3831003773015	383100	3773015	2.78277E-05	8.54262E-05	0.000100454	9.91166E-05	2.10688E-05	2.73998E-05	2.01677E-05	2.0758E-06	2.43194E-05	2.0758E-06	9.87563E-06	1.43298E-05	8.49439E-06	3.60993E-09	4.8877E-08	8.9273E-09	6.14138E-08	0.0614138
3831103773015	383110	3773015	2.89146E-05	8.87628E-05	0.000104378	0.000102988	2.18917E-05	2.847E-05	2.09555E-05	2.15688E-06	2.52692E-05	2.15688E-06	9.9349E-06	1.44157E-05	8.54536E-06	3.74315E-09	5.0691E-08	9.2653E-09	6.36995E-08	0.06369951
3831203773015	383120	3773015	3.00868E-05	9.23612E-05	0.000108609	0.000107163	2.27792E-05	2.96242E-05	2.1805E-05	2.24432E-06	2.62936E-05	2.24432E-06	9.99728E-06	1.45063E-05	8.59902E-06	3.88499E-09	5.2628E-08	9.6276E-09	6.6141E-08	0.06614098
3831303773015	383130	3773015	3.1337E-05	9.61991E-05	0.000113122	0.000111616	2.37258E-05	3.08552E-05	2.27111E-05	2.33758E-06	2.73862E-05	2.33758E-06	1.00628E-05	1.46013E-05	8.65537E-06	4.03355E-09	5.4665E-08	1.001E-08	6.87083E-08	0.06870831
3831403773015	383140	3773015	3.26797E-05	0.000100321	0.000117969	0.000116399	2.47424E-05	3.21773E-05	2.36842E-05	2.43774E-06	2.85597E-05	2.43774E-06	1.01283E-05	1.46964E-05	8.71171E-06	4.1904E-09	5.6823E-08	1.0417E-08	7.14302E-08	0.07143016
3831503773015	383150	3773015	3.41241E-05	0.000104755	0.000123183	0.000121543	2.58359E-05	3.35994E-05	2.4731E-05	2.54549E-06	2.9822E-05	2.54549E-06	1.01969E-05	1.47959E-05	8.77074E-06	4.35604E-09	5.9111E-08	1.085E-08	7.43167E-08	0.0743167
3831603773015	383160	3773015	3.56719E-05	0.000109507	0.000128771	0.000127056	2.70078E-05	3.51234E-05	2.58528E-05	2.66094E-06	3.11746E-05	2.66094E-06	1.02655E-05	1.48955E-05	8.82976E-06	4.52992E-09	6.1523E-08	1.1309E-08	7.73622E-08	0.07736225

			EGIODemolition	EGIOSite Grubbing / Prep	EGIOMass Grading / Excavation	EGIOMass Grading / Excavation	EGIODrainage / Utilities Trenching	EGIODrainage / Utilities Trenching	EGIOFoundations / Concrete Pads	EGIOFoundations / Concrete Pads	EGIOBuilding / Structure Construction	EGIOBuilding / Structure Construction	EGIOAsphalt Paving	EGIOArchitectural Coating	EGIOLandscaping or Other Finishing	EGIOWaterside Construction (Piles)	HIWaterside Construction (Landscaping)	HIWaterside Construction (Landscaping)	KMDemolition	KMSite Grubbing / Prep
Unique Identifier	X (UTM)	Y (UTM)	2025	2025	2025	2026	2026	2027	2026	2027	2026	2027	2027	2027	2027	2027	2025	2026	2025	2025
3831703773015	383170	3773015	0.000232966	9.1373E-05	3.02598E-05	2.96364E-05	6.88171E-05	6.8711E-05	9.04167E-05	9.03584E-05	9.68476E-05	9.45262E-05	3.76869E-06	3.76869E-06	0.000102064	3.76869E-06	5.24446E-05	5.08019E-05	4.42362E-05	0.000191988
3831903773015	383190	3773015	0.000250652	9.8309E-05	3.2557E-05	3.18862E-05	7.40414E-05	7.39271E-05	9.72807E-05	9.72179E-05	0.0001042	0.000101702	4.05479E-06	4.05479E-06	0.000109812	4.05479E-06	5.69167E-05	5.5134E-05	4.86333E-05	0.000211072
3832003773015	383200	3773015	0.000260478	0.00010216	3.38333E-05	3.31362E-05	7.6944E-05	7.68253E-05	0.000101094	0.000101029	0.000108285	0.000105689	4.21375E-06	4.21375E-06	0.000114117	4.21375E-06	5.94354E-05	5.75737E-05	5.11816E-05	0.000222132
3832103773015	383210	3773015	0.000270619	0.00010614	3.51505E-05	3.44263E-05	7.99395E-05	7.98162E-05	0.00010503	0.000104962	0.0001125	0.000109804	4.3778E-06	4.3778E-06	0.000118559	4.3778E-06	6.20688E-05	6.01247E-05	5.3938E-05	0.000234095
3832203773015	383220	3773015	0.000281855	0.00011055	3.661E-05	3.58557E-05	8.32587E-05	8.31303E-05	0.000109391	0.000109321	0.000117172	0.000114363	4.55957E-06	4.55957E-06	0.000123482	4.55957E-06	6.50162E-05	6.29797E-05	5.70588E-05	0.000247639
3832303773015	383230	3773015	0.000293523	0.00011512	3.81255E-05	3.734E-05	8.67053E-05	8.65715E-05	0.000113919	0.000113846	0.000122022	0.000119097	4.74832E-06	4.74832E-06	0.000128594	4.74832E-06	6.81304E-05	6.59964E-05	6.04579E-05	0.000262391
3832403773015	383240	3773015	0.000305469	0.00011981	3.96772E-05	3.88597E-05	9.02341E-05	9.00949E-05	0.000118556	0.000118479	0.000126988	0.000123944	4.94157E-06	4.94157E-06	0.000133827	4.94157E-06	7.13755E-05	6.91399E-05	6.41489E-05	0.000278411
3832503773015	383250	3773015	0.000317541	0.00012454	4.12452E-05	4.03954E-05	9.38001E-05	9.36553E-05	0.000123241	0.000123162	0.000132007	0.000128842	5.13685E-06	5.13685E-06	0.000139116	5.13685E-06	7.47283E-05	7.23877E-05	6.81229E-05	0.000295658
3832603773015	383260	3773015	0.000329334	0.00012917	4.2777E-05	4.18956E-05	9.72838E-05	9.71337E-05	0.000127818	0.000127736	0.000136909	0.000133628	5.32763E-06	5.32763E-06	0.000144283	5.32763E-06	7.80757E-05	7.56303E-05	7.23209E-05	0.000313878
3832703773015	383270	3773015	0.000339924	0.00013332	4.41525E-05	4.32428E-05	0.000100412	0.000100257	0.000131928	0.000131843	0.000141312	0.000137924	5.49894E-06	5.49894E-06	0.000148922	5.49894E-06	8.13837E-05	7.88346E-05	7.67475E-05	0.000333089
3832803773015	383280	3773015	0.000348134	0.00013654	4.52188E-05	4.42872E-05	0.000102837	0.000102678	0.000135114	0.000135027	0.000144724	0.000141255	5.63175E-06	5.63175E-06	0.000152519	5.63175E-06	8.44261E-05	8.17817E-05	8.12464E-05	0.000352615
3832903773015	383290	3773015	0.000354637	0.00013909	4.60635E-05	4.51144E-05	0.000104758	0.000104596	0.000137638	0.000137549	0.000147428	0.000143894	5.73695E-06	5.73695E-06	0.000155368	5.73695E-06	8.65698E-05	8.38583E-05	8.52362E-05	0.000369931
3833003773015	383300	3773015	0.000358131	0.00014046	4.65173E-05	4.55589E-05	0.00010579	0.000105627	0.000138994	0.000138905	0.00014888	0.000145312	5.79347E-06	5.79347E-06	0.000156899	5.79347E-06	8.7639E-05	8.4894E-05	8.83638E-05	0.000383505
3833103773015	383310	3773015	0.000362999	0.00014237	4.71497E-05	4.61782E-05	0.000107228	0.000107063	0.000140884	0.000140793	0.000150904	0.000147287	5.87222E-06	5.87222E-06	0.000159031	5.87222E-06	8.99137E-05	8.70974E-05	9.33131E-05	0.000404986
3833203773015	383320	3773015	0.000373544	0.00014651	4.85193E-05	4.75197E-05	0.000110343	0.000110173	0.000144976	0.000144883	0.000155288	0.000151566	6.04281E-06	6.04281E-06	0.000163651	6.04281E-06	9.33561E-05	9.0432E-05	9.98059E-05	0.000433164
3833303773015	383330	3773015	0.00038205	0.00014985	4.96242E-05	4.86017E-05	0.000112856	0.000112682	0.000148278	0.000148182	0.000158824	0.000155017	6.18041E-06	6.18041E-06	0.000167378	6.18041E-06	9.61223E-05	9.31116E-05	0.000105167	0.000456433
3833403773015	383340	3773015	0.000388328	0.00015231	5.04397E-05	4.94004E-05	0.00011471	0.000114533	0.000150714	0.000150617	0.000161434	0.000157564	6.28197E-06	6.28197E-06	0.000170128	6.28197E-06	9.83396E-05	9.52594E-05	0.000109797	0.000476528
3833503773015	383350	3773015	0.000393125	0.00015419	5.10627E-05	5.00106E-05	0.000116127	0.000115948	0.000152576	0.000152477	0.000163428	0.00015951	6.35957E-06	6.35957E-06	0.00017223	6.35957E-06	0.000100103	9.69676E-05	0.00011374	0.000493638
3833603773015	383360	3773015	0.000395415	0.00015509	5.13602E-05	5.0302E-05	0.000116804	0.000116623	0.000153465	0.000153366	0.00016438	0.00016044	6.39662E-06	6.39662E-06	0.000173233	6.39662E-06	0.000101149	9.79806E-05	0.000116731	0.000506622
3833703773015	383370	3773015	0.000398819	0.00015642	5.18023E-05	5.0735E-05	0.000117809	0.000117627	0.000154786	0.000154686	0.000165795	0.000161821	6.45169E-06	6.45169E-06	0.000174724	6.45169E-06	0.00010239	9.91831E-05	0.000119418	0.000518281
3833803773015	383380	3773015	0.000405223	0.00015893	5.26342E-05	5.15497E-05	0.000119701	0.000119516	0.000157271	0.00015717	0.000168457	0.00016442	6.55529E-06	6.55529E-06	0.00017753	6.55529E-06	0.000104299	0.000101032	0.00012219	0.000530313
3833903773015	383390	3773015	0.000408924	0.00016039	5.31148E-05	5.20205E-05	0.000120794	0.000120608	0.000158708	0.000158605	0.000169996	0.000165921	6.61515E-06	6.61515E-06	0.000179151	6.61515E-06	0.000105422	0.00010212	0.000123935	0.000537885
3834003773015	383400	3773015	0.000404837	0.00015878	5.2584E-05	5.15006E-05	0.000119587	0.000119402	0.000157122	0.00015702	0.000168297	0.000164263	6.54904E-06	6.54904E-06	0.000177361	6.54904E-06	0.0001046	0.000101324	0.000123862	0.000537571
3834103773015	383410	3773015	0.000397714	0.00015599	5.16588E-05	5.05945E-05	0.000117483	0.000117302	0.000154357	0.000154258	0.000165336	0.000161373	6.43382E-06	6.43382E-06	0.00017424	6.43382E-06	0.000102909	9.96853E-05	0.000122833	0.000533102
3834203773015	383420	3773015	0.000387484	0.00015198	5.033E-05	4.9293E-05	0.000114461	0.000114284	0.000150387	0.00015029	0.000161083	0.000157222	6.26832E-06	6.26832E-06	0.000169758	6.26832E-06	0.000100316	9.71744E-05	0.000120825	0.00052439
3834303773015	383430	3773015	0.000372331	0.00014603	4.83618E-05	4.73654E-05	0.000109985	0.000109815	0.000144506	0.000144412	0.000154784	0.000151074	6.02319E-06	6.02319E-06	0.00016312	6.02319E-06	9.63896E-05	9.33705E-05	0.000117374	0.000509412
3834403773015	383440	3773015	0.000355742	0.00013953	4.6207E-05	4.5255E-05	0.000105084	0.000104922	0.000138067	0.000137978	0.000147887	0.000144342	5.75482E-06	5.75482E-06	0.000155852	5.75482E-06	9.20789E-05	8.91948E-05	0.000113226	0.000491408
3834503773015	383450	3773015	0.000334804	0.00013131	4.34875E-05	4.25915E-05	9.88996E-05	9.8747E-05	0.000129941	0.000129857	0.000139183	0.000135847	5.41612E-06	5.41612E-06	0.000146679	5.41612E-06	8.65896E-05	8.38774E-05	0.000107675	0.000467315
3834603773015	383460	3773015	0.000313086	0.0001228	4.06665E-05	3.98286E-05	9.24841E-05	9.23414E-05	0.000121512	0.000121434	0.000130154	0.000127035	5.06478E-06	5.06478E-06	0.000137164	5.06478E-06	8.08455E-05	7.83133E-05	0.000101571	0.000440826
3834703773015	383470	3773015	0.000293739	0.00011521	3.81535E-05	3.73674E-05	8.6769E-05	8.66351E-05	0.000114003	0.00011393	0.000122112	0.000119185	4.7518E-06	4.7518E-06	0.000128688	4.7518E-06	7.57006E-05	7.33295E-05	9.58659E-05	0.000416065
3834803773015	383480	3773015	0.000279601	0.00010966	3.63172E-05	3.55689E-05	8.25928E-05	8.24653E-05	0.000108516	0.000108446	0.000116234	0.000113448	4.5231E-06	4.5231E-06	0.000122494	4.5231E-06	7.19478E-05	6.96942E-05	9.15887E-05	0.000397501
3834903773015	383490	3773015	0.000266209	0.00010441	3.45777E-05	3.38652E-05	7.86368E-05	7.85155E-05	0.000103318	0.000103252	0.000110667	0.000108014	4.30645E-06	4.30645E-06	0.000116627	4.30645E-06	6.83923E-05	6.62501E-05	8.7454E-05	0.000379557
3835003773015	383500	3773015	0.000251541	9.8658E-05	3.26725E-05	3.19993E-05	7.4304E-05	7.41894E-05	9.76258E-05	9.75628E-05	0.000104569	0.000102063	4.06917E-06	4.06917E-06	0.000110201	4.06917E-06	6.44959E-05	6.24758E-05	8.28328E-05	0.0003595
3835103773015	383510	3773015	0.00023664	9.2814E-05	3.0737E-05	3.01037E-05	6.99023E-05	6.97945E-05	9.18425E-05	9.17832E-05	9.83748E-05	9.60168E-05	3.82812E-06	3.82812E-06	0.000103673	3.82812E-06	6.05368E-05	5.86407E-05	7.80351E-05	0.000338678
3835203773015	383520	3773015	0.00022288	8.7417E-05	2.89497E-05	2.83532E-05	6.58376E-05	6.5736E-05	8.65019E-05	8.64661E-05	9.26544E-05	9.04335E-05	3.60552E-06	3.60552E-06	9.76445E-05	3.60552E-06	5.68916E-05	5.51097E-05	7.35452E-05	0.000319191
3835303773015	383530	3773015	0.000210799	8.2678E-05	2.73805E-05	2.68164E-05	6.22689E-05	6.21729E-05	8.18132E-05	8.17605E-05	8.76322E-05	8.55317E-05	3.41009E-06	3.41009E-06	9.23519E-05	3.41009E-06	5.36967E-05	5.20148E-05	6.95599E-05	0.000301895
3835403773015	383540	3773015	0.000199679	7.8317E-05	2.59362E-05	2.54018E-05	5.89842E-05	5.88932E-05	7.74976E-05	7.74476E-05	8.30096E-05	8.10199E-05	3.2302E-06	3.2302E-06	8.74803E-05	3.2302E-06	5.07601E-05	4.91702E-05	6.58553E-05	0.000285817
3835503773015	383550	3773015	0.000189305	7.4248E-05	2.45887E-05	2.40821E-05	5.59197E-05	5.58335E-05	7.34712E-05	7.34238E-05	7.86968E-05	7.68105E-05	3.06238E-06	3.06238E-06	8.29353E-05	3.06238E-06	4.80244E-05	4.65202E-05	6.23747E-05	0.000270711
3835603773015	383560	3773015	0.00017964	7.0457E-05	2.33333E-05	2.28526E-05	5.30648E-05	5.2983E-05	6.97203E-05	6.96753E-05	7.46791E-05	7.28891E-05	2.90603E-06	2.90603E-06	7.87012E-05	2.90603E-06	4.54842E-05	4.40596E-05	5.91159E-05	0.000256567
3835703773015	383570	3773015	0.000170829	6.7001E-05	2.21888E-05	2.17317E-05	5.0462E-05	5.03842E-05	6.63005E-05	6.62577E-05	7.10161E-05	6.93139E-05	2.76349E-06	2.76349E-06	7.48409E-05	2.76349E-06	4.31719E-05	4.18197E-05	5.61332E-05	0.000243622
3835803773015	383580	3773015	0.000162583	6.3767E-05	2.11178E-05	2.06827E-05	4.80263E-05	4.79522E-05	6.31003E-05	6.30596E-05	6.75883E-05	6.59683E-05	2.63011E-06	2.63011E-06	7.12285E-05	2.63011E-06	4.10138E-05	3.97292E-05	5.33405E-05	0.000231502
3835903773015	383590	3773015	0.000155012	6.0798E-05	2.01343E-05	1.97195E-05	4.57897E-05	4.5719E-05	6.01616E-05	6.01228E-05	6.44406E-05	6.2896E-05	2.50762E-06	2.50762E-06	6.79112E-05	2.50762E-06	3.9037E-05	3.78143E-05	5.07742E-05	0.000220364
3836003773015	383600	3773015	0.000148904	5.8402E-05	1.9341E-05	1.89425E-05	4.39855E-05	4.39176E-05	5.77911E-05	5.77538E-05	6.19015E-05	6.04178E-05	2.40881E-06	2.40881E-06	6.52354E-05	2.40881E-06	3.74386E-05	3.6266E-05	4.8699E-05	0.000211357
3836103773015	383610	3773015	0.000144709	5.6757E-05	1.87962E-05	1.84089E-05	4.27464E-05	4.26804E-05	5.61632E-05	5.61269E-05	6.01578E-05	5.87158E-05	2.34096E-06	2.34096E-06	6.33977E-05	2.34096E-06	3.63282E-05	3.51903E-05	4.72642E-05	0.00020513
3836203773015	383620	3773015	0.000140712	5.5189E-05	1.8277E-05	1.79004E-05	4.15657E-05	4.15016E-05	5.46119E-05	5.45766E-05	5.84961E-05	5.7094E-05	2.2763E-06	2.2763E-06	6.16466E-05	2.2763E-06	3.52698E-05	3.41651E-05	4.58928E-05	0.000199178
3836303773015	383630	3773015	0.000137928	5.4097E-05	1.79153E-05	1.75462E-05	4.07432E-05	4.06803E-05	5.35312E-05	5.34967E-05	5.73386E-05	5.59642E-05	2.23125E-06	2.23125E-06	6.04268E-05	2.23125E-06	3.45253E-05	3.34439E-05	4.49378E-05	0.000195033
3836403773015	383640	3773015	0.000135574	5.3174E-05	1.76097E-05	1.72468E-05	4.0048E-05	3.99862E-05	5.26179E-05	5.25839E-05	5.63603E-05	5.50094E-05	2.19318E-06	2.19318E-06	5.93958E-05	2.19318E-06	3.38903E-05	3.28288E-05	4.41253E-05	0.000191507
3836503773015	383650	3773015	0.000133428	5.2332E-05	1.73308E-05	1.69738E-05	3.94139E-05	3.93531E-05	5.17847E-05	5.17513E-05	5.54679E-05	5.41384E-05	2.15846E-06	2.15846E-06	5.84553E-05	2.15846E-06	3.33109E-05	3.22675E-05	4.33921E-05	0.000188325
3836603773015	383660	3773015	0.000131694	5.1652E-05	1.71057E-05	1.67532E-05	3.89018E-05	3.88418E-05	5.11119E-05	5.10789E-05	5.47473E-05	5.3435E-05	2.13041E-06	2.13041E-06	5.76958E-05	2.13041E-06	3.28409E-05	3.18122E-05	4.28059E-05	0.000185781
3836703773015	383670	3773015	0.000130068	5.1015E-05	1.68945E-05	1.65464E-05	3.84216E-05	3.83623E-05	5.0481E-05	5.04484E-05	5.40714E-05	5.27753E-05	2.10411E-06	2.10411E-06	5.69836E-05	2.10411E-06	3.23996E-05	3.13847E-05	4.22583E-05	0.000183404
3836803773015	383680	3773015	0.000128191	5.0278E-05	1.66507E-05	1.63076E-05	3.78671E-05	3.78086E-05	4.97524E-05	4.97203E-05	5.3291E-05	5.20137E-05	2.07375E-06	2.07375E-06	5.61611E-05	2.07375E-06	3.18955E-05	3.08964E-05	4.16269E-05	0.000180664
3836903773015	383690	3773015	0.000126233	4.951E-05	1.63963E-05	1.60585E-05	3.72887E-05	3.72311E-05	4.89924E-05	4.89608E-05	5.2477E-05	5.12192E-05	2.04207E-06	2.04207E-06	5.53033E-05	2.04207E-06	3.13752E-05	3.03925E-05	4.09751E-05	0.000177835
3837003773015	383700	3773015	0.000124383	4.8785E-05	1.6156E-05	1.58231E-05	3.67421E-05	3.66854E-05	4.82743E-05	4.82432E-05	5.17078E-05	5.04684E-05	2.01214E-06	2.01214E-06	5.44927E-05	2.01214E-06	3.08855E-05	2.99181E-05	4.03618E-05	0.000175173
3837103773015	383710	3773015	0.000123125	4.8292E-05	1.59927E-05	1.56632E-05	3.63706E-05	3.63145E-05	4.77863E-05	4.77554E-05	5.11851E-05	4.99582E-05	1.9918E-06	1.9918E-06	5.39418E-05	1.9918E-06	3.05518E-05	2.95949E-05	3.99567E-05	0.000173415
3837203773015	383720	3773015	0.00012185	4.7791E-05	1.5827E-05	1.55009E-05	3.59939E-05	3.59383E-05	4.72913E-05	4.72607E-05	5.06548E-05	4.94407E-05	1.97116E-06	1.97116E-06	5.3383E-05	1.97116E-06	3.02146E-05	2.92682E-05	3.95471E-05	0.000171637
3837303773015	383730	3773015	0.00012044	4.7238E-05	1.56438E-05	1.53215E-05	3.55773E-05	3.55224E-05	4.6744E-05	4.67138E-05	5.00686E-05	4.88685E-05	1.94835E-06	1.94835E-06	5.27652E-05	1.94835E-06	2.9845E-05	2.89102E-05	3.909E-05	0.000169653
3837403773015	383740	3773015	0.000118904	4.6636E-05	1.54443E-05	1.51261E-05	3.51236E-05	3.50694E-05	4.61478E-05	4.61181E-05	4.94301E-05	4.82453E-05	1.9235E-06	1.9235E-06	5.20923E-05	1.9235E-06	2.9445E-05	2.85227E-05	3.85876E-05	0.000167473
3837503773015	383750	3773015	0.000117341	4.6023E-05	1.52413E-05	1.49273E-05	3.4662E-05	3.46085E-05	4.55413E-05	4.55119E-05	4.87804E-05	4.76112E-05	1.89822E-06	1.89822E-06	5.14076E-05	1.89822E-06	2.90396E-05	2.813E-05	3.80761E-05	0.000165253
3837603773015	383760	3773015	0.00011567	4.5368E-05	1.50243E-05	1.47148E-05	3.41685E-05	3.41157E-05	4.48929E-05	4.48639E-05	4.80859E-05	4.69333E-05	1.8712E-06	1.8712E-06	5.06757E-05	1.8712E-06	2.86091E-05	2.7713E-05	3.75239E-05	0.000162857
3837703773015	383770	3773015	0.000114	4.4712E-05	1.48073E-05	1.45023E-05	3.3675E-05	3.3623E-05	4.42445E-05	4.42159E-05	4.73914E-05	4.62554E-05	1.84417E-06	1.84417E-06	4.99438E-05	1.84417E-06	2.81767E-05	2.72942E-05	3.69672E-05	0.00016044
3837803773015	383780	3773015	0.000112419	4.4092E-05	1.4602E-05	1.43011E-05	3.3208E-05	3.31567E-05	4.36309E-05	4.36028E-05	4.67342E-05	4.5614E-05	1.8186E-06	1.8186E-06	4.92512E-05	1.8186E-06	2.77677E-05	2.6898E-05	3.64445E-05	0.000158172
3837903773015	383790	3773015	0.000110991	4.3532E-05	1.44165E-05	1.41195E-05	3.27861E-05	3.27355E-05	4.30767E-05	4.30489E-05	4.61405E-05	4.50345E-05	1.79549E-06	1.79549E-06	4.86255E-05	1.79549E-06	2.74E-05	2.65417E-05	3.5976E-05	0.000156138
3838003773015	383800	3773015	0.000109634	4.3E-05	1.42403E-05	1.39469E-05	3.23855E-05	3.23355E-05	4.25503E-05	4.25228E-05	4.55767E-05	4.44842E-05	1.77355E-06	1.77355E-06	4.80313E-05	1.77355E-06	2.70537E-05	2.62064E-05	3.5537E-05	0.000154233
3838103773015	383810	3773015	0.000107901	4.232E-05	1.40152E-05	1.37264E-05	3.18734E-05	3.18242E-05	4.18775E-05	4.18505E-05	4.4856E-05	4.37808E-05	1.74551E-06	1.74551E-06	4.72719E-05	1.74551E-06	2.66035E-05	2.57702E-05	3.49599E-05	0.000151728
3838203773015	383820	3773015	0.000106149	4.1633E-05	1.37877E-05	1.35036E-05	3.1356E-05	3.13076E-05	4.11977E-05	4.11711E-05	4.41279E-05	4.30702E-05	1.71718E-06	1.71718E-06	4.65045E-05	1.71718E-06	2.61478E-05	2.53288E-05	3.43738E-05	0.000149185
3838303773015	383830	3773015	0.000104335	4.0922E-05	1.3552E-05	1.32728E-05	3.08201E-05	3.07725E-05	4.04935E-05	4.04674E-05	4.33736E-05	4.2334E-05	1.68782E-06	1.68782E-06	4.57096E-05	1.68782E-06	2.5676E-05	2.48718E-05	3.37627E-05	0.000146533
3838403773015	383840	3773015	0.000102224	4.0094E-05	1.32778E-05	1.30043E-05	3.01966E-05	3.015E-05	3.96743E-05	3.96487E-05	4.24961E-05	4.14775E-05	1.65368E-06	1.65368E-06	4.47849E-05	1.65368E-06	2.51253E-05	2.43383E-05	3.30476E-05	0.000143429
3838503773015	383850	3773015	0.000100194	3.9298E-05	1.30142E-05	1.2746E-05	2.95969E-05	2.95513E-05	3.88865E-05	3.88614E-05	4.16523E-05	4.06539E-05	1.62084E-06	1.62084E-06	4.38956E-05	1.62084E-06	2.45925E-05	2.38222E-05	3.23574E-05	0.000140433
3838603773015	383860	3773015	9.74279E-05	3.8213E-05	1.26548E-05	1.23941E-05	2.87797E-05	2.87353E-05	3.78128E-05	3.77884E-05	4.05022E-05	3.95314E-05	1.57609E-06	1.57609E-06	4.26836E-05	1.57609E-06	2.38696E-05	2.31219E-05	3.14159E-05	0.000136347
3838703773015	383870	3773015	9.45267E-05	3.7075E-05	1.2278E-05	1.2025E-05	2.79227E-05	2.78796E-05	3.66868E-05	3.66631E-05	3.92961E-05	3.83542E-05	1.52916E-06	1.52916E-06	4.14126E-05	1.52916E-06	2.3109E-05	2.23852E-05	3.04202E-05	0.000132026
3838803773015	383880	3773015	9.21464E-05	3.6141E-05	1.19688E-05	1.17222E-05	2.72196E-05	2.71776E-05	3.5763E-05	3.57399E-05	3.83067E-05	3.73885E-05	1.49065E-06	1.49065E-06	4.03698E-05	1.49065E-06	2.24883E-05	2.17839E-05	2.96055E-05	0.00012849
3838903773015	383890	3773015	9.17961E-05	3.6004E-05	1.19233E-05	1.16777E-05	2.71161E-05	2.70743E-05	3.56271E-05	3.56041E-05	3.8161E-05	3.72463E-05	1.48498E-06	1.48498E-06	4.02163E-05	1.48498E-06	2.24022E-05	2.17005E-05	2.95059E-05	0.000128058
3839003773015	383900	3773015	9.16524E-05	3.5947E-05	1.19047E-05	1.16594E-05	2.70737E-05	2.70319E-05	3.55713E-05	3.55483E-05	3.81013E-05	3.7188E-05	1.48266E-06	1.48266E-06	4.01533E-05	1.48266E-06	2.23735E-05	2.16727E-05	2.94697E-05	0.0001279
3839103773015	383910	3773015	9.01974E-05	3.5377E-05	1.17157E-05	1.14743E-05	2.66439E-05	2.66027E-05	3.50065E-05	3.4984E-05	3.74964E-05	3.65976E-05	1.45912E-06	1.45912E-06	3.95159E-05	1.45912E-06	2.19968E-05	2.13078E-05	2.89786E-05	0.000125769
3829703773025	382970	3773025	0.000123116	4.8288E-05	1.59915E-05	1.5662E-05	3.6368E-05	3.63119E-05	4.77828E-05	4.7752E-05	5.11813E-05	4.99545E-05	1.99165E-06	1.99165E-06	5.39378E-05	1.99165E-06	2.6329E-05	2.55043E-05	2.23908E-05	9.71777E-05
3829803773025	382980	3773025	0.000124077	4.8665E-05	1.61163E-05	1.57843E-05	3.66519E-05	3.65953E-05	4.81558E-05	4.81247E-05	5.15809E-05	5.03445E-05	2.0072E-06	2.0072E-06	5.43589E-05	2.0072E-06	2.69282E-05	2.60847E-05	2.32123E-05	0.000100743
3829903773025	382990	3773025	0.000130131	5.1039E-05	1.69027E-05	1.65544E-05	3.84402E-05	3.83809E-05	5.05054E-05	5.04728E-05	5.40975E-05	5.28009E-05	2.10513E-06	2.10513E-06	5.70111E-05	2.10513E-06	2.81193E-05	2.72386E-05	2.40089E-05	0.0001042

			KMMass Grading / Excavation	KMMass Grading / Excavation	KMDrainage / Utilities Trenching	KMFoundations / Concrete Pads	KMBuilding / Structure Construction	KMAsphalt Paving	KMArchitectural Coating	KMLandscaping or Other Finishing	KMWaterside Construction (Piles)	EWNDemolition	EWNSite Grubbing / Prep	EWNDrainage / Utilities Trenching	EWNDrainage / Utilities Trenching	EWNDrainage / Utilities Trenching	EWNFoundation s / Concrete Pads	EWNBuilding / Structure Construction	EWNAsphalt Paving	EWNLandscaping or Other Finishing	EWNWaterside Construction (Piles)
Unique Identifier	X (UTM)	Y (UTM)	2025	2026	2026	2026	2026	2026	2026	2026	2026	2027	2027	2027	2028	2029	2029	2029	2029	2029	2029
3831703773015	383170	3773015	0.000145932	0.000144421	5.18629E-05	2.74457E-05	9.42663E-05	3.0284E-06	3.0284E-06	9.72947E-05	3.0284E-06	0.000252469	1.37599E-05	3.23108E-05	3.16869E-05	3.10312E-05	2.68788E-05	5.83657E-05	4.15241E-06	6.0442E-05	4.15241E-06
3831903773015	383190	3773015	0.000160437	0.000158777	5.70182E-05	3.01738E-05	0.000103636	3.32943E-06	3.32943E-06	0.000106966	3.32943E-06	0.000274337	1.49517E-05	3.51095E-05	3.44315E-05	3.3719E-05	2.9207E-05	6.34212E-05	4.51207E-06	6.56772E-05	4.51207E-06
3832003773015	383200	3773015	0.000168844	0.000167096	6.00057E-05	3.17548E-05	0.000109067	3.50388E-06	3.50388E-06	0.000112571	3.50388E-06	0.000286634	1.56219E-05	3.66832E-05	3.59748E-05	3.52305E-05	3.05161E-05	6.6264E-05	4.71432E-06	6.86211E-05	4.71432E-06
3832103773015	383210	3773015	0.000177937	0.000176095	6.32374E-05	3.3465E-05	0.000114941	3.69258E-06	3.69258E-06	0.000118633	3.69258E-06	0.000299505	1.63234E-05	3.83304E-05	3.75902E-05	3.68125E-05	3.18864E-05	6.92395E-05	4.92602E-06	7.17025E-05	4.92602E-06
3832203773015	383220	3773015	0.000188232	0.000186284	6.68962E-05	3.54012E-05	0.000121591	3.90623E-06	3.90623E-06	0.000125497	3.90623E-06	0.000313885	1.71071E-05	4.01707E-05	3.9395E-05	3.85799E-05	3.34173E-05	7.25638E-05	5.16252E-06	7.5145E-05	5.16252E-06
3832303773015	383230	3773015	0.000199445	0.000197381	7.08814E-05	3.75101E-05	0.000128834	4.13893E-06	4.13893E-06	0.000132973	4.13893E-06	0.000329076	1.79351E-05	4.21149E-05	4.13016E-05	4.0447E-05	3.50347E-05	7.60757E-05	5.41237E-06	7.87819E-05	5.41237E-06
3832403773015	383240	3773015	0.000211622	0.000209432	7.52088E-05	3.98002E-05	0.0001367	4.39162E-06	4.39162E-06	0.000141091	4.39162E-06	0.000344879	1.87964E-05	4.41374E-05	4.32851E-05	4.23895E-05	3.67172E-05	7.97292E-05	5.6723E-06	8.25653E-05	5.6723E-06
3832503773015	383250	3773015	0.000224732	0.000222406	7.98679E-05	4.22658E-05	0.000145168	4.66368E-06	4.66368E-06	0.000149832	4.66368E-06	0.000361181	1.96848E-05	4.62237E-05	4.5331E-05	4.43931E-05	3.84527E-05	8.34977E-05	5.94041E-06	8.64679E-05	5.94041E-06
3832603773015	383260	3773015	0.000238581	0.000236111	8.47897E-05	4.48704E-05	0.000154114	4.95107E-06	4.95107E-06	0.000159065	4.95107E-06	0.000377421	2.05699E-05	4.83021E-05	4.73693E-05	4.63892E-05	4.01817E-05	8.72521E-05	6.20752E-06	9.03559E-05	6.20752E-06
3832703773015	383270	3773015	0.000253183	0.000250563	8.99794E-05	4.76168E-05	0.000163547	5.25411E-06	5.25411E-06	0.000168801	5.25411E-06	0.000393393	2.14404E-05	5.03462E-05	4.93739E-05	4.83524E-05	4.18821E-05	9.09446E-05	6.47022E-06	9.41797E-05	6.47022E-06
3832803773015	383280	3773015	0.000268025	0.000265251	9.52541E-05	5.04081E-05	0.000173134	5.56211E-06	5.56211E-06	0.000178696	5.56211E-06	0.000407987	2.22358E-05	5.22139E-05	5.12056E-05	5.01461E-05	4.34359E-05	9.43184E-05	6.71024E-06	9.76735E-05	6.71024E-06
3832903773015	383290	3773015	0.000281187	0.000278277	9.99317E-05	5.28835E-05	0.000181636	5.83525E-06	5.83525E-06	0.000187472	5.83525E-06	0.000417918	2.27771E-05	5.34849E-05	5.2452E-05	5.13667E-05	4.44932E-05	9.66142E-05	6.87358E-06	0.000100051	6.87358E-06
3833003773015	383300	3773015	0.000291505	0.000288488	0.000103598	5.48239E-05	0.000188301	6.04936E-06	6.04936E-06	0.00019435	6.04936E-06	0.000422489	2.30262E-05	5.40699E-05	5.30257E-05	5.19286E-05	4.49798E-05	9.7671E-05	6.94876E-06	0.000101145	6.94876E-06
3833103773015	383310	3773015	0.000307832	0.000304646	0.000109401	5.78947E-05	0.000198848	6.38819E-06	6.38819E-06	0.000205236	6.38819E-06	0.000432589	2.35766E-05	5.53624E-05	5.42933E-05	5.31699E-05	4.6055E-05	0.000100006	7.11487E-06	0.000103563	7.11487E-06
3833203773015	383320	3773015	0.000329251	0.000325844	0.000117013	6.1923E-05	0.000212684	6.83268E-06	6.83268E-06	0.000219517	6.83268E-06	0.000448055	2.44196E-05	5.73418E-05	5.62345E-05	5.50709E-05	4.77017E-05	0.000103581	7.36926E-06	0.000107266	7.36926E-06
3833303773015	383330	3773015	0.000346937	0.000343347	0.000123299	6.52493E-05	0.000224108	7.19971E-06	7.19971E-06	0.000231308	7.19971E-06	0.000460513	2.50986E-05	5.89361E-05	5.7798E-05	5.66021E-05	4.9028E-05	0.000106461	7.57415E-06	0.000110248	7.57415E-06
3833403773015	383340	3773015	0.000362212	0.000358464	0.000128727	6.8122E-05	0.000233975	7.51669E-06	7.51669E-06	0.000241492	7.51669E-06	0.000470352	2.56348E-05	6.01953E-05	5.90329E-05	5.78115E-05	5.00755E-05	0.000108736	7.73597E-06	0.000112604	7.73597E-06
3833503773015	383350	3773015	0.000375217	0.000371334	0.000133349	7.05679E-05	0.000242376	7.78658E-06	7.78658E-06	0.000250163	7.78658E-06	0.000477978	2.60504E-05	6.11713E-05	5.999E-05	5.87488E-05	5.08874E-05	0.000110499	7.8614E-06	0.00011443	7.8614E-06
3833603773015	383360	3773015	0.000385087	0.000381102	0.000136857	7.24241E-05	0.000248752	7.9914E-06	7.9914E-06	0.000256743	7.9914E-06	0.000482029	2.62712E-05	6.16897E-05	6.04984E-05	5.92466E-05	5.13186E-05	0.000111435	7.92802E-06	0.000115399	7.92802E-06
3833703773015	383370	3773015	0.000393949	0.000389872	0.000140006	7.40908E-05	0.000254476	8.1753e-06	8.1753e-06	0.000262651	8.1753E-06	0.000487358	2.65616E-05	6.23717E-05	6.11673E-05	5.99017E-05	5.1886E-05	0.000112667	8.01567E-06	0.000116675	8.01567E-06
3833803773015	383380	3773015	0.000403094	0.000398923	0.000143257	7.58108E-05	0.000260384	8.36509E-06	8.36509E-06	0.000268749	8.36509E-06	0.000496523	2.70612E-05	6.35447E-05	6.23176E-05	6.10282E-05	5.28618E-05	0.000114786	8.16641E-06	0.000118869	8.16641E-06
3833903773015	383390	3773015	0.00040885	0.000404619	0.000145302	7.68933E-05	0.000264102	8.48454E-06	8.48454E-06	0.000272586	8.48454E-06	0.000501891	2.73537E-05	6.42316E-05	6.29912E-05	6.16879E-05	5.34332E-05	0.000116027	8.25469E-06	0.000120154	8.25469E-06
3834003773015	383400	3773015	0.000408611	0.000404383	0.000145217	7.68484E-05	0.000263947	8.47958E-06	8.47958E-06	0.000272427	8.47958E-06	0.000497266	2.71016E-05	6.36397E-05	6.24108E-05	6.11195E-05	5.29408E-05	0.000114958	8.17863E-06	0.000119047	8.17863E-06
3834103773015	383410	3773015	0.000405214	0.000401021	0.00014401	7.62096E-05	0.000261753	8.40909E-06	8.40909E-06	0.000270162	8.40909E-06	0.000488239	2.66096E-05	6.24844E-05	6.12778E-05	6.00099E-05	5.19797E-05	0.000112871	8.03015E-06	0.000116886	8.03015E-06
3834203773015	383420	3773015	0.000398592	0.000394467	0.000141657	7.49641E-05	0.000257476	8.27166E-06	8.27166E-06	0.000265747	8.27166E-06	0.00047464	2.58685E-05	6.07441E-05	5.95711E-05	5.83385E-05	5.0532E-05	0.000109727	7.8065E-06	0.00011363	7.8065E-06
3834303773015	383430	3773015	0.000387207	0.0003832	0.00013761	7.28229E-05	0.000250121	8.0354E-06	8.0354E-06	0.000258157	8.0354E-06	0.000454342	2.47622E-05	5.81463E-05	5.70235E-05	5.58436E-05	4.83709E-05	0.000105035	7.47265E-06	0.000108771	7.47265E-06
3834403773015	383440	3773015	0.000373523	0.000369657	0.000132747	7.02492E-05	0.000241282	7.75141E-06	7.75141E-06	0.000249033	7.75141E-06	0.000432451	2.35691E-05	5.53447E-05	5.4276E-05	5.3153E-05	4.60404E-05	9.99739E-05	7.1126E-06	0.00010353	7.1126E-06
3834503773015	383450	3773015	0.000355209	0.000351533	0.000126239	6.6805E-05	0.000229452	7.37137E-06	7.37137E-06	0.000236823	7.37137E-06	0.000404756	2.20597E-05	5.18004E-05	5.08001E-05	4.9749E-05	4.30919E-05	9.35714E-05	6.6571E-06	9.69E-05	6.6571E-06
3834603773015	383460	3773015	0.000335074	0.000331607	0.000119083	6.30182E-05	0.000216445	6.95353E-06	6.95353E-06	0.000223399	6.95353E-06	0.000376096	2.04977E-05	4.81326E-05	4.72031E-05	4.62264E-05	4.00407E-05	8.69459E-05	6.18573E-06	9.00388E-05	6.18573E-06
3834703773015	383470	3773015	0.000316253	0.000312981	0.000112394	5.94785E-05	0.000204288	6.56295E-06	6.56295E-06	0.000210851	6.56295E-06	0.000350714	1.91144E-05	4.48841E-05	4.40174E-05	4.31066E-05	3.73383E-05	8.1078E-05	5.76826E-06	8.39621E-05	5.76826E-06
3834803773015	383480	3773015	0.000302143	0.000299016	0.000107379	5.68248E-05	0.000195173	6.27014E-06	6.27014E-06	0.000201443	6.27014E-06	0.000332376	1.81149E-05	4.25372E-05	4.17158E-05	4.08527E-05	3.5386E-05	7.68386E-05	5.46665E-06	7.95719E-05	5.46665E-06
3834903773015	383490	3773015	0.000288504	0.000285518	0.000102532	5.42595E-05	0.000186362	5.98708E-06	5.98708E-06	0.000192349	5.98708E-06	0.000315094	1.7173E-05	4.03256E-05	3.95468E-05	3.87286E-05	3.35461E-05	7.28435E-05	5.18242E-06	7.54347E-05	5.18242E-06
3835003773015	383500	3773015	0.000273259	0.000270431	9.7114E-05	5.13923E-05	0.000176515	5.67071E-06	5.67071E-06	0.000182185	5.67071E-06	0.000296274	1.61473E-05	3.79169E-05	3.71847E-05	3.64153E-05	3.15424E-05	6.84925E-05	4.87287E-06	7.0929E-05	4.87287E-06
3835103773015	383510	3773015	0.000257431	0.000254767	9.14891E-05	4.84157E-05	0.000166291	5.34226E-06	5.34226E-06	0.000171633	5.34226E-06	0.000277277	1.5112E-05	3.54857E-05	3.48005E-05	3.40804E-05	2.952E-05	6.41009E-05	4.56043E-06	6.63811E-05	4.56043E-06
3835203773015	383520	3773015	0.000242619	0.000240109	8.62251E-05	4.563E-05	0.000156723	5.03489E-06	5.03489E-06	0.000161758	5.03489E-06	0.000259919	1.41659E-05	3.32643E-05	3.26219E-05	3.19469E-05	2.7672E-05	6.00881E-05	4.27494E-06	6.22255E-05	4.27494E-06
3835303773015	383530	3773015	0.000229472	0.000227098	8.15527E-05	4.31574E-05	0.000148231	4.76206E-06	4.76206E-06	0.000152993	4.76206E-06	0.000244789	1.33413e-05	3.1328E-05	3.0723E-05	3.00873E-05	2.60612E-05	5.65903E-05	4.0261E-06	5.86034E-05	4.0261E-06
3835403773015	383540	3773015	0.000217251	0.000215003	7.72093E-05	4.08589E-05	0.000140336	4.50844E-06	4.50844E-06	0.000144844	4.50844E-06	0.000230953	1.25873E-05	2.95572E-05	2.89865E-05	2.83867E-05	2.45882E-05	5.33917E-05	3.79853E-06	5.5291E-05	3.79853E-06
3835503773015	383550	3773015	0.000205769	0.000203639	7.31287E-05	3.86994E-05	0.000132919	4.27016E-06	4.27016E-06	0.000137189	4.27016E-06	0.000218128	1.18883E-05	2.79159E-05	2.73768E-05	2.68103E-05	2.32228E-05	5.04268E-05	3.5876E-06	5.22206E-05	3.5876E-06
3835603773015	383560	3773015	0.000195018	0.000193	6.9308E-05	3.66775E-05	0.000125974	4.04706E-06	4.04706E-06	0.000130022	4.04706E-06	0.000206275	1.12423E-05	2.6399E-05	2.58892E-05	2.53535E-05	2.19609E-05	4.76867E-05	3.39265E-06	4.9383E-05	3.39265E-06
3835703773015	383570	3773015	0.000185179	0.000183262	6.5811E-05	3.48269E-05	0.000119618	3.84286E-06	3.84286E-06	0.000123461	3.84286E-06	0.000195525	1.06564E-05	2.50232E-05	2.45399E-05	2.40322E-05	2.08163E-05	4.52015E-05	3.21584E-06	4.68094E-05	3.21584E-06
3835803773015	383580	3773015	0.000175966	0.000174145	6.25369E-05	3.30943E-05	0.000113667	3.65168E-06	3.65168E-06	0.000117319	3.65168E-06	0.000185533	1.01118E-05	2.37444E-05	2.32858E-05	2.2804E-05	1.97525E-05	4.28915E-05	3.0515E-06	4.44172E-05	3.0515E-06
3835903773015	383590	3773015	0.0001675	0.000165766	5.95281E-05	3.15021E-05	0.000108199	3.47599E-06	3.47599E-06	0.000111675	3.47599E-06	0.000176398	9.61394E-06	2.25753E-05	2.21394E-05	2.16813E-05	1.878E-05	4.07797E-05	2.90126E-06	4.22304E-05	2.90126E-06
3836003773015	383600	3773015	0.000160654	0.000158991	5.70951E-05	3.02145E-05	0.000103776	3.33392E-06	3.33392E-06	0.00010711	3.33392E-06	0.000169009	9.21123E-06	2.16297E-05	2.1212E-05	2.07731E-05	1.79934E-05	3.90716E-05	2.77973E-06	4.04614E-05	2.77973E-06
3836103773015	383610	3773015	0.000155921	0.000154307	5.5413E-05	2.93243E-05	0.000100719	3.23569E-06	3.23569E-06	0.000103955	3.23569E-06	0.000163856	8.93039E-06	2.09702E-05	2.05653E-05	2.01398E-05	1.74448E-05	3.78803E-05	2.69498E-06	3.92278E-05	2.69498E-06
3836203773015	383620	3773015	0.000151396	0.00014983	5.38051E-05	2.84735E-05	9.77964E-05	3.14181E-06	3.14181E-06	0.000100938	3.14181E-06	0.000158941	8.66247E-06	2.03411E-05	1.99483E-05	1.95356E-05	1.69214E-05	3.67439E-05	2.61413E-06	3.8051E-05	2.61413E-06
3836303773015	383630	3773015	0.000148246	0.000146712	5.26854E-05	2.78809E-05	9.57613E-05	3.07643E-06	3.07643E-06	9.88377E-05	3.07643E-06	0.000155457	8.4726E-06	1.98953E-05	1.95111E-05	1.91074E-05	1.65505E-05	3.59385E-05	2.55683E-06	3.72169E-05	2.55683E-06
3836403773015	383640	3773015	0.000145566	0.000144059	5.17329E-05	2.73769E-05	9.403E-05	3.02081E-06	3.02081E-06	9.70508E-05	3.02081E-06	0.000152463	8.30943e-06	1.95121E-05	1.91353E-05	1.87394E-05	1.62318E-05	3.52464E-05	2.50759E-06	3.65002E-05	2.50759E-06
3836503773015	383650	3773015	0.000143147	0.000141665	5.08733E-05	2.69219E-05	9.24675E-05	2.97061E-06	2.97061E-06	9.54381E-05	2.97061E-06	0.000149722	8.16004E-06	1.91613E-05	1.87913E-05	1.84025E-05	1.594E-05	3.46127E-05	2.46251E-06	3.58439E-05	2.46251E-06
3836603773015	383660	3773015	0.000141213	0.000139752	5.01861E-05	2.65583E-05	9.12184E-05	2.93048E-06	2.93048E-06	9.41489E-05	2.93048E-06	0.000147478	8.03777E-06	1.88742e-05	1.85097E-05	1.81267E-05	1.57011E-05	3.4094E-05	2.42561E-06	3.53068E-05	2.42561E-06
3836703773015	383670	3773015	0.000139407	0.000137964	4.9544E-05	2.62185E-05	9.00514E-05	2.89299E-06	2.89299E-06	9.29444E-05	2.89299E-06	0.000145365	7.92259E-06	1.86037E-05	1.82445E-05	1.7867E-05	1.54761E-05	3.36055E-05	2.39085E-06	3.48009E-05	2.39085E-06
3836803773015	383680	3773015	0.000137324	0.000135902	4.88037E-05	2.58268E-05	8.87059E-05	2.84977E-06	2.84977E-06	9.15556E-05	2.84977E-06	0.000142984	7.79281E-06	1.8299E-05	1.79456E-05	1.75743E-05	1.52226E-05	3.3055E-05	2.35168E-06	3.42308E-05	2.35168E-06
3836903773015	383690	3773015	0.000135174	0.000133775	4.80396E-05	2.54224E-05	8.7317E-05	2.80515E-06	2.80515E-06	9.01221E-05	2.80515E-06	0.000140526	7.65885E-06	1.79844e-05	1.76371e-05	1.72722e-05	1.49609E-05	3.24868E-05	2.31126E-06	3.36424E-05	2.31126E-06
3837003773015	383700	3773015	0.00013315	0.000131772	4.73206E-05	2.50419E-05	8.60101E-05	2.76316E-06	2.76316E-06	8.87732E-05	2.76316E-06	0.000138214	7.53282E-06	1.76885E-05	1.73469E-05	1.6988E-05	1.47148E-05	3.19522E-05	2.27323E-06	3.30888E-05	2.27323E-06
3837103773015	383710	3773015	0.000131814	0.00013045	4.68456E-05	2.47905E-05	8.51468E-05	2.73543e-06	2.73543e-06	8.78823E-05	2.73543E-06	0.000136598	7.44477E-06	1.74817E-05	1.71441E-05	1.67894E-05	1.45428E-05	3.15787E-05	2.24666E-06	3.2702E-05	2.24666E-06
3837203773015	383720	3773015	0.000130463	0.000129113	4.63654E-05	2.45364E-05	8.4274E-05	2.70739e-06	2.70739e-06	8.69813E-05	2.70739E-06	0.000134982	7.35672E-06	1.7275E-05	1.69414e-05	1.65908E-05	1.43707E-05	3.12052E-05	2.22008E-06	3.23153E-05	2.22008E-06
3837303773015	383730	3773015	0.000128955	0.00012762	4.58295E-05	2.42528E-05	8.32998E-05	2.67609e-06	2.67609e-06	8.59759E-05	2.67609E-06	0.000133229	7.26116E-06	1.70506e-05	1.67213e-05	1.63753E-05	1.41841E-05	3.07999E-05	2.19124E-06	3.18955E-05	2.19124E-06
3837403773015	383740	3773015	0.000127297	0.00012598	4.52404E-05	2.39411E-05	8.22292E-05	2.6417e-06	2.6417e-06	8.48709E-05	2.6417E-06	0.000131345	7.1585E-06	1.68095E-05	1.64849e-05	1.61438E-05	1.39835E-05	3.03644E-05	2.16026E-06	3.14446E-05	2.16026E-06
3837503773015	383750	3773015	0.00012561	0.00012431	4.46408E-05	2.36237E-05	8.11393E-05	2.60668E-06	2.60668E-06	8.3746E-05	2.60668E-06	0.000129447	7.05501E-06	1.65665E-05	1.62466E-05	1.59104E-05	1.37814E-05	2.99254E-05	2.12903e-06	3.09899E-05	2.12903e-06
3837603773015	383760	3773015	0.000123788	0.000122507	4.39934E-05	2.32811E-05	7.99626E-05	2.56888E-06	2.56888E-06	8.25315E-05	2.56888E-06	0.000127433	6.94525E-06	1.63088E-05	1.59938E-05	1.56629E-05	1.3567E-05	2.94599E-05	2.09591E-06	3.05079E-05	2.09591E-06
3837703773015	383770	3773015	0.000121952	0.00012069	4.33407E-05	2.29357E-05	7.87763E-05	2.53077E-06	2.53077E-06	8.1307E-05	2.53077E-06	0.000125427	6.83592e-06	1.6052E-05	1.5742E-05	1.54163E-05	1.33534E-05	2.89961E-05	2.06292E-06	3.00276E-05	2.06292E-06
3837803773015	383780	3773015	0.000120227	0.000118983	4.27278E-05	2.26114E-05	7.76622E-05	2.49498E-06	2.49498E-06	8.01572E-05	2.49498E-06	0.000123528	6.73243e-06	1.5809E-05	1.55037E-05	1.51829E-05	1.31512E-05	2.85571E-05	2.03169E-06	2.9573E-05	2.03169E-06
3837903773015	383790	3773015	0.000118682	0.000117454	4.21786E-05	2.23207E-05	7.6664E-05	2.46291E-06	2.46291E-06	7.91269E-05	2.46291E-06	0.000121828	6.63978e-06	1.55915E-05	1.52904e-05	1.4974E-05	1.29703E-05	2.81642E-05	2.00373e-06	2.9166E-05	2.00373e-06
3838003773015	383800	3773015	0.000117233	0.00011602	4.16639E-05	2.20484E-05	7.57284E-05	2.43285E-06	2.43285E-06	7.81613E-05	2.43285E-06	0.000120228	6.55257e-06	1.53867E-05	1.50895E-05	1.47773E-05	1.27999E-05	2.77942E-05	1.97741e-06	2.87829E-05	1.97741E-06
3838103773015	383810	3773015	0.00011533	0.000114136	4.09873E-05	2.16903E-05	7.44987E-05	2.39334e-06	2.39334e-06	7.6892E-05	2.39334E-06	0.000118153	6.43948e-06	1.51211e-05	1.48291e-05	1.45223e-05	1.2579E-05	2.73145E-05	1.94328e-06	2.82862e-05	1.94328e-06
3838203773015	383820	3773015	0.000113396	0.000112223	4.03001E-05	2.13267E-05	7.32496E-05	2.35322e-06	2.35322e-06	7.56028E-05	2.35322E-06	0.000116055	6.32513e-06	1.48526e-05	1.45658e-05	1.42644e-05	1.23556E-05	2.68295E-05	1.90878e-06	2.77839e-05	1.90878E-06
3838303773015	383830	3773015	0.00011138	0.000110228	3.95837E-05	2.09476E-05	7.19475E-05	2.31139e-06	2.31139e-06	7.42589E-05	2.31139E-06	0.000113888	6.20704e-06	1.45753e-05	1.42938e-05	1.39981E-05	1.21249E-05	2.63286E-05	1.87314e-06	2.72651E-05	1.87314E-06
3838403773015	383840	3773015	0.000109021	0.000107893	3.87453E-05	2.05039E-05	7.04236E-05	2.26243e-06	2.26243e-06	7.2686E-05	2.26243E-06	0.000111346	6.06849e-06	1.425E-05	1.39748e-05	1.36856E-05	1.18543E-05	2.57409E-05	1.83133e-06	2.66566E-05	1.83133E-06
3838503773015	383850	3773015	0.000106744	0.00010564	3.79361E-05	2.00756E-05	6.89527E-05	2.21518e-06	2.21518e-06	7.11679E-05	2.21518E-06	0.000108896	5.93495e-06	1.39364e-05	1.36673e-05	1.33845E-05	1.15934E-05	2.51745E-05	1.79103e-06	2.607E-05	1.79103E-06
3838603773015	383860	3773015	0.000103638	0.000102566	3.68323E-05	1.94915E-05	6.69466E-05	2.15073e-06	2.15073e-06	6.90973E-05	2.15073E-06	0.000105565	5.75342e-06	1.35101E-05	1.32492E-05	1.29751E-05	1.12388E-05	2.44045E-05	1.73625e-06	2.52726E-05	1.73625E-06
3838703773015	383870	3773015	0.000100354	9.9315E-05	3.56649E-05	1.88737E-05	6.48246E-05	2.08256e-06	2.08256e-06	6.69072E-05	2.08256E-06	0.000102073	5.56313e-06	1.30633E-05	1.2811E-05	1.25459E-05	1.08671E-05	2.35973E-05	1.67882e-06	2.44367E-05	1.67882E-06
3838803773015	383880	3773015	9.7666E-05	9.66552E-05	3.47097E-05	1.83682E-05	6.30885E-05	2.02678e-06	2.02678e-06	6.51153E-05	2.02678E-06	9.92327E-05	5.40831e-06	1.26997E-05	1.24545e-05	1.21968E-05	1.05647E-05	2.29406E-05	1.6321E-06	2.37566E-05	1.6321E-06
3838903773015	383890	3773015	9.73375E-05	9.63301E-05	3.4593E-05	1.83065E-05	6.28763E-05	2.01997e-06	2.01997e-06	6.48963E-05	2.01997E-06	9.88345E-05	5.38661e-06	1.26488e-05	1.24045e-05	1.21478E-05	1.05223E-05	2.28485E-05	1.62555e-06	2.36613e-05	1.62555E-06
3839003773015	383900	3773015	9.7218E-05	9.62119E-05	3.45505E-05	1.8284E-05	6.27992E-05	2.01749e-06	2.01749e-06	6.48167E-05	2.01749E-06	9.86967E-05	5.3791e-06	1.26311e-05	1.23872e-05	1.21309E-05	1.05076E-05	2.28167E-05	1.62328e-06	2.36283e-05	1.62328E-06
3839103773015	383910	3773015	9.5598E-05	9.46086E-05	3.39748E-05	1.79793E-05	6.17527E-05	1.98387e-06	1.98387e-06	6.37365E-05	1.98387E-06	9.69662E-05	5.28479e-06	1.24097e-05	1.217E-05	1.19182E-05	1.03234E-05	2.24166E-05	1.59482e-06	2.3214E-05	1.59482E-06
3829703773025	382970	3773025	7.38654E-05	7.3101E-05	2.62512E-05	1.3892E-05	4.77142E-05	1.53287E-06	1.53287E-06	4.92471E-05	1.53287E-06	0.00012398	6.75705E-06	1.58668E-05	1.55604E-05	1.52385E-05	1.31993E-05	2.86616E-05	2.03912e-06	2.96811E-05	2.03912E-06
3829803773025	382980	3773025	7.65754E-05	7.57829E-05	2.72143E-05	1.44017E-05	4.94648E-05	1.58911E-06	1.58911E-06	5.10539E-05	1.58911E-06	0.000126882	6.91521E-06	1.62382E-05	1.59246E-05	1.55951E-05	1.35083E-05	2.93324E-05	2.08685e-06	3.03759E-05	2.08685E-06
3829903773025	382990	3773025	7.92033E-05	7.83837E-05	2.81482E-05	1.48959E-05	5.11624E-05	1.64364e-06	1.64364e-06	5.2806E-05	1.64364E-06	0.000133137	7.25615E-06	1.70388E-05	1.67098E-05	1.6364E-05	1.41743E-05	3.07786E-05	2.18973e-06	3.18735E-05	2.18973E-06
</transcription

			ISDemolition	ISDrainage / Utilities Trenching	ISDrainage / Utilities Trenching	ISAsphalt Paving	ISAsphalt Paving	SVDemolition	SVSite Grubbing / Prep	SVMass Grading / Excavation	SVMass Grading / Excavation	SVDrainage / Utilities Trenching	SVFoundations / Concrete Pads	SVBuilding / Structure Construction	SVBuilding / Structure Construction	SVAsphalt Paving	SVAsphalt Paving	SVArchitectural Coating	SVArchitectural Coating	SVLandscaping or Other Finishing	SVLandscaping or Other Finishing
Unique Identifier	X (UTM)	Y (UTM)	2027	2027	2028	2027	2028	2027	2027	2027	2028	2028	2028	2028	2029	2028	2029	2028	2029	2028	2029
3831703773015	383170	3773015	2.1875E-05	8.80821E-06	8.58222E-06	2.27484E-06	2.11912E-06	0.000138567	9.96221E-05	6.71681E-05	6.63153E-05	4.70523E-05	1.49473E-05	2.14129E-05	2.05959E-05	2.10531E-06	1.95877E-06	2.10531E-06	1.95877E-06	2.14129E-05	2.05959E-05
3831903773015	383190	3773015	2.39009E-05	9.624E-06	9.37707E-06	2.48553E-06	2.31538E-06	0.0001525	0.000109639	7.3922E-05	7.29834E-05	5.17835E-05	1.64503E-05	2.35661E-05	2.26669E-05	2.31701E-06	2.15573E-06	2.31701E-06	2.15573E-06	2.35661E-05	2.26669E-05
3832003773015	383200	3773015	2.50746E-05	1.00966E-05	9.83754E-06	2.60758E-06	2.42908E-06	0.000160687	0.000115526	7.78906E-05	7.69017E-05	5.45636E-05	1.73334E-05	2.48312E-05	2.38838E-05	2.4414E-06	2.27146E-06	2.4414E-06	2.27146E-06	2.48312E-05	2.38838E-05
3832103773015	383210	3773015	2.63447E-05	1.0608E-05	1.03358E-05	2.73966E-06	2.55212E-06	0.000169659	0.000121975	8.22392E-05	8.1195E-05	5.76098E-05	1.83012E-05	2.62175E-05	2.52172E-05	2.5777E-06	2.39828E-06	2.5777E-06	2.39828E-06	2.62175E-05	2.52172E-05
3832203773015	383220	3773015	2.77824E-05	1.11869E-05	1.08999E-05	2.88918E-06	2.6914E-06	0.000179966	0.000129386	8.72356E-05	8.6128E-05	6.11099E-05	1.9413E-05	2.78104E-05	2.67492E-05	2.73431E-06	2.54398E-06	2.73431E-06	2.54398E-06	2.78104E-05	2.67492E-05
3832303773015	383230	3773015	2.93473E-05	1.1817E-05	1.15139E-05	3.05192E-06	2.843E-06	0.000191342	0.000137565	9.27502E-05	9.15725E-05	6.49729E-05	2.06402E-05	2.95684E-05	2.84402E-05	2.90715E-06	2.7048E-06	2.90715E-06	2.7048E-06	2.95684E-05	2.84402E-05
3832403773015	383240	3773015	3.10463E-05	1.25012E-05	1.21804E-05	3.2286E-06	3.00759E-06	0.000203931	0.000146615	9.8852E-05	9.75969E-05	6.92474E-05	2.19981E-05	3.15136E-05	3.03112E-05	3.09841E-06	2.88275E-06	3.09841E-06	2.88275E-06	3.15136E-05	3.03112E-05
3832503773015	383250	3773015	3.28739E-05	1.32371E-05	1.28974E-05	3.41866E-06	3.18463E-06	0.000217721	0.00015653	0.000105537	0.000104197	7.39302E-05	2.34857E-05	3.36448E-05	3.2361E-05	3.30794E-06	3.07769E-06	3.30794E-06	3.07769E-06	3.36448E-05	3.2361E-05
3832603773015	383260	3773015	3.48049E-05	1.40146E-05	1.3655E-05	3.61947E-06	3.37169E-06	0.000232626	0.000167245	0.000112762	0.00011133	7.89912E-05	2.50935E-05	3.59479E-05	3.45763E-05	3.53439E-06	3.28838E-06	3.53439E-06	3.28838E-06	3.59479E-05	3.45763E-05
3832703773015	383270	3773015	3.68378E-05	1.48332E-05	1.44526E-05	3.83088E-06	3.56863E-06	0.000248822	0.000178889	0.000120612	0.000119081	8.44908E-05	2.68406E-05	3.84507E-05	3.69836E-05	3.78046E-06	3.51732E-06	3.78046E-06	3.51732E-06	3.84507E-05	3.69836E-05
3832803773015	383280	3773015	3.88987E-05	1.5663E-05	1.52612E-05	4.0452E-06	3.76828E-06	0.00026574	0.000191052	0.000128813	0.000127177	9.02355E-05	2.86655E-05	4.10651E-05	3.94982E-05	4.0375E-06	3.75647E-06	4.0375E-06	3.75647E-06	4.10651E-05	3.94982E-05
3832903773015	383290	3773015	4.07277E-05	1.63995E-05	1.59787E-05	4.2354E-06	3.94546E-06	0.000280982	0.000202011	0.000136202	0.000134472	9.54114E-05	3.03098E-05	4.34206E-05	4.17638E-05	4.2691E-06	3.97195E-06	4.2691E-06	3.97195E-06	4.34206E-05	4.17638E-05
3833003773015	383300	3773015	4.22339E-05	1.7006E-05	1.65697E-05	4.39204E-06	4.09138E-06	0.000292537	0.000210318	0.000141803	0.000140002	9.93349E-05	3.15562E-05	4.52061E-05	4.34813E-05	4.44465E-06	4.13528E-06	4.44465E-06	4.13528E-06	4.52061E-05	4.34813E-05
3833103773015	383310	3773015	4.45813E-05	1.79512E-05	1.74906E-05	4.63614E-06	4.31877E-06	0.000308421	0.000221738	0.000149502	0.000147604	0.000104729	3.32696E-05	4.76608E-05	4.58422E-05	4.68599E-06	4.35982E-06	4.68599E-06	4.35982E-06	4.76608E-05	4.58422E-05
3833203773015	383320	3773015	4.75993E-05	1.91664E-05	1.86747E-05	4.94999E-06	4.61114E-06	0.000332252	0.000238871	0.000161054	0.000159009	0.000112821	3.58403E-05	5.13434E-05	4.93843E-05	5.04806E-06	4.69669E-06	5.04806E-06	4.69669E-06	5.13434E-05	4.93843E-05
3833303773015	383330	3773015	5.00807E-05	2.01656E-05	1.96482E-05	5.20805E-06	4.85153E-06	0.000353981	0.000254493	0.000171586	0.000169408	0.000120199	3.81841E-05	5.47011E-05	5.26139E-05	5.3782E-06	5.00384E-06	5.3782E-06	5.00384E-06	5.47011E-05	5.26139E-05
3833403773015	383340	3773015	5.22255E-05	2.10292E-05	2.04897E-05	5.43109E-06	5.0593E-06	0.000373019	0.00026818	0.000180815	0.000178519	0.000126664	4.02378E-05	5.76431E-05	5.54437E-05	5.66745E-06	5.27296E-06	5.66745E-06	5.27296E-06	5.76431E-05	5.54437E-05
3833503773015	383350	3773015	5.40489E-05	2.17634E-05	2.1205E-05	5.62071E-06	5.23594E-06	0.000389999	0.000280388	0.000189046	0.000186645	0.000132429	4.20694E-05	6.0267E-05	5.79675E-05	5.92544E-06	5.51299E-06	5.92544E-06	5.51299E-06	6.0267E-05	5.79675E-05
3833603773015	383360	3773015	5.54363E-05	2.23221E-05	2.17494E-05	5.76499E-06	5.37034E-06	0.000403621	0.000290181	0.000195648	0.000193164	0.000137055	4.35388E-05	6.2372E-05	5.99921E-05	6.13239E-06	5.70555E-06	6.13239E-06	5.70555E-06	6.2372E-05	5.99921E-05
3833703773015	383370	3773015	5.66575E-05	2.28138E-05	2.22285E-05	5.89199E-06	5.48864E-06	0.000416342	0.000299327	0.000201815	0.000199253	0.000141375	4.49111E-05	6.43379E-05	6.1883E-05	6.32568E-06	5.88538E-06	6.32568E-06	5.88538E-06	6.43379E-05	6.1883E-05
3833803773015	383380	3773015	5.78842E-05	2.33078E-05	2.27098E-05	6.01956E-06	5.60749E-06	0.000429581	0.000308845	0.000208232	0.000205588	0.00014587	4.63391E-05	6.63836E-05	6.38507E-05	6.52682E-06	6.07252E-06	6.52682E-06	6.07252E-06	6.63836E-05	6.38507E-05
3833903773015	383390	3773015	5.86457E-05	2.36144E-05	2.30085E-05	6.09875E-06	5.68125E-06	0.0004384	0.000315186	0.000212507	0.000209809	0.000148865	4.72905E-05	6.77466E-05	6.51616E-05	6.66082E-06	6.19719E-06	6.66082E-06	6.19719E-06	6.77466E-05	6.51616E-05
3834003773015	383400	3773015	5.85996E-05	2.35958E-05	2.29904E-05	6.09395E-06	5.67679E-06	0.000438899	0.000315545	0.000212749	0.000210048	0.000149034	4.73443E-05	6.78237E-05	6.52358E-05	6.6684E-06	6.20424E-06	6.6684E-06	6.20424E-06	6.78237E-05	6.52358E-05
3834103773015	383410	3773015	5.81204E-05	2.34029E-05	2.28024E-05	6.04412E-06	5.63036E-06	0.000435434	0.000313053	0.000211069	0.00020839	0.000147857	4.69705E-05	6.72881E-05	6.47207E-05	6.61575E-06	6.15526E-06	6.61575E-06	6.15526E-06	6.72881E-05	6.47207E-05
3834203773015	383420	3773015	5.71982E-05	2.30315E-05	2.24406E-05	5.94822E-06	5.54103E-06	0.000428111	0.000307788	0.00020752	0.000204885	0.000145371	4.61806E-05	6.61565E-05	6.36322E-05	6.50448E-06	6.05174E-06	6.50448E-06	6.05174E-06	6.61565E-05	6.36322E-05
3834303773015	383430	3773015	5.56235E-05	2.23975E-05	2.18228E-05	5.78446E-06	5.38848E-06	0.000415068	0.000298412	0.000201198	0.000198643	0.000140942	4.47737E-05	6.4141E-05	6.16937E-05	6.30632E-06	5.86737E-06	6.30632E-06	5.86737E-06	6.4141E-05	6.16937E-05
3834403773015	383440	3773015	5.37247E-05	2.16329E-05	2.10779E-05	5.587E-06	5.20453E-06	0.000399032	0.000286883	0.000193425	0.000190969	0.000135497	4.30439E-05	6.1663E-05	5.93102E-05	6.06269E-06	5.64069E-06	6.06269E-06	5.64069E-06	6.1663E-05	5.93102E-05
3834503773015	383450	3773015	5.11943E-05	2.0614E-05	2.00851E-05	5.32386E-06	4.95941E-06	0.000377749	0.000271581	0.000183108	0.000180783	0.00012827	4.07481E-05	5.83741E-05	5.61468E-05	5.73932E-06	5.33984E-06	5.73932E-06	5.33984E-06	5.83741E-05	5.61468E-05
3834603773015	383460	3773015	4.84027E-05	1.94899E-05	1.89899E-05	5.03354E-06	4.68897E-06	0.000354783	0.000255069	0.000171975	0.000169792	0.000120471	3.82706E-05	5.4825E-05	5.27331E-05	5.39038E-06	5.01518E-06	5.39038E-06	5.01518E-06	5.4825E-05	5.27331E-05
3834703773015	383470	3773015	4.57829E-05	1.8435E-05	1.7962E-05	4.7611E-06	4.43518E-06	0.000333811	0.000239992	0.00016181	0.000159755	0.00011335	3.60084E-05	5.15843E-05	4.96161E-05	5.07175E-06	4.71873E-06	5.07175E-06	4.71873E-06	5.15843E-05	4.96161E-05
3834803773015	383480	3773015	4.38058E-05	1.76389E-05	1.71864E-05	4.5555E-06	4.24365E-06	0.00031815	0.000228732	0.000154218	0.00015226	0.000108032	3.4319E-05	4.91641E-05	4.72882E-05	4.8338E-06	4.49734E-06	4.8338E-06	4.49734E-06	4.91641E-05	4.72882E-05
3834903773015	383490	3773015	4.1893E-05	1.68687E-05	1.64359E-05	4.35658E-06	4.05835E-06	0.000303174	0.000217966	0.000146959	0.000145093	0.000102947	3.27036E-05	4.68499E-05	4.50623E-05	4.60627E-06	4.28565E-06	4.60627E-06	4.28565E-06	4.68499E-05	4.50623E-05
3835003773015	383500	3773015	3.97538E-05	1.60074E-05	1.55967E-05	4.13412E-06	3.85112E-06	0.000286684	0.00020611	0.000138965	0.000137201	9.73474E-05	3.09248E-05	4.43017E-05	4.26113E-05	4.35572E-06	4.05254E-06	4.35572E-06	4.05254E-06	4.43017E-05	4.26113E-05
3835103773015	383510	3773015	3.75323E-05	1.51128E-05	1.47251E-05	3.90309E-06	3.63591E-06	0.00026982	0.000193986	0.000130791	0.00012913	9.16209E-05	2.91056E-05	4.16956E-05	4.01047E-05	4.0995E-06	3.81415E-06	4.0995E-06	3.81415E-06	4.16956E-05	4.01047E-05
3835203773015	383520	3773015	3.54448E-05	1.42723E-05	1.39061E-05	3.68601E-06	3.43369E-06	0.00025414	0.000182713	0.00012319	0.000121626	8.62968E-05	2.74143E-05	3.92726E-05	3.77742E-05	3.86127E-06	3.59251E-06	3.86127E-06	3.59251E-06	3.92726E-05	3.77742E-05
3835303773015	383530	3773015	3.35865E-05	1.3524E-05	1.3177E-05	3.49276E-06	3.25366E-06	0.000240296	0.00017276	0.00011648	0.000115001	8.15958E-05	2.59209E-05	3.71333E-05	3.57164E-05	3.65093E-06	3.39681E-06	3.65093E-06	3.39681E-06	3.71333E-05	3.57164E-05
3835403773015	383540	3773015	3.18567E-05	1.28275E-05	1.24984E-05	3.31288E-06	3.08609E-06	0.000227476	0.000163543	0.000110266	0.000108865	7.72427E-05	2.4538E-05	3.51522E-05	3.3811E-05	3.45615E-06	3.21559E-06	3.45615E-06	3.21559E-06	3.51522E-05	3.3811E-05
3835503773015	383550	3773015	3.02276E-05	1.21715E-05	1.18592E-05	3.14346E-06	2.92827E-06	0.000215441	0.00015489	0.000104431	0.000103105	7.31558E-05	2.32397E-05	3.32923E-05	3.2022E-05	3.27329E-06	3.04545E-06	3.27329E-06	3.04545E-06	3.32923E-05	3.2022E-05
3835603773015	383560	3773015	2.8699E-05	1.1556E-05	1.12595E-05	2.9845E-06	2.78019E-06	0.000204198	0.000146807	9.89816E-05	9.77248E-05	6.93381E-05	2.20269E-05	3.15549E-05	3.03509E-05	3.10247E-06	2.88652E-06	3.10247E-06	2.88652E-06	3.15549E-05	3.03509E-05
3835703773015	383570	3773015	2.72976E-05	1.09917E-05	1.07097E-05	2.83876E-06	2.64443E-06	0.000193926	0.000139422	9.40025E-05	9.2809E-05	6.58502E-05	2.09189E-05	2.99676E-05	2.88242E-05	2.94641E-06	2.74132E-06	2.94641E-06	2.74132E-06	2.99676E-05	2.88242E-05
3835803773015	383580	3773015	2.59814E-05	1.04617E-05	1.01933E-05	2.70189E-06	2.51693E-06	0.000184296	0.000132499	8.93343E-05	8.82001E-05	6.25801E-05	1.98801E-05	2.84794E-05	2.73928E-05	2.80009E-06	2.60519E-06	2.80009E-06	2.60519E-06	2.84794E-05	2.73928E-05
3835903773015	383590	3773015	2.477E-05	9.97394E-06	9.71804E-06	2.57591E-06	2.39957E-06	0.000175449	0.000126138	8.50462E-05	8.39664E-05	5.95762E-05	1.89258E-05	2.71124E-05	2.60779E-05	2.66568E-06	2.48014E-06	2.66568E-06	2.48014E-06	2.71124E-05	2.60779E-05
3836003773015	383600	3773015	2.37919E-05	9.58011E-06	9.33432E-06	2.4742E-06	2.30482E-06	0.000168331	0.000121021	8.15958E-05	8.05598E-05	5.71591E-05	1.8158E-05	2.60124E-05	2.50199E-05	2.55753E-06	2.37951E-06	2.55753E-06	2.37951E-06	2.60124E-05	2.50199E-05
3836103773015	383610	3773015	2.31213E-05	9.31006E-06	9.07119E-06	2.40445E-06	2.23985E-06	0.000163467	0.000117524	7.92379E-05	7.82319E-05	5.55074E-05	1.76333E-05	2.52608E-05	2.42969E-05	2.48363E-06	2.31076E-06	2.48363E-06	2.31076E-06	2.52608E-05	2.42969E-05
3836203773015	383620	3773015	2.24814E-05	9.05239E-06	8.82013E-06	2.3379E-06	2.17786E-06	0.000158817	0.00011418	7.69838E-05	7.60063E-05	5.39283E-05	1.71316E-05	2.45421E-05	2.36057E-05	2.41297E-06	2.24502E-06	2.41297E-06	2.24502E-06	2.45421E-05	2.36057E-05
3836303773015	383630	3773015	2.20398E-05	8.8746E-06	8.6469E-06	2.29199E-06	2.13509E-06	0.000155609	0.000111875	7.54291E-05	7.44714E-05	5.28393E-05	1.67857E-05	2.40465E-05	2.3129E-05	2.36425E-06	2.19968E-06	2.36425E-06	2.19968E-06	2.40465E-05	2.3129E-05
3836403773015	383640	3773015	2.16668E-05	8.72439E-06	8.50054E-06	2.25319E-06	2.09895E-06	0.000152892	0.000109921	7.4112E-05	7.3171E-05	5.19166E-05	1.64926E-05	2.36266E-05	2.27251E-05	2.32296E-06	2.16127E-06	2.32296E-06	2.16127E-06	2.36266E-05	2.27251E-05
3836503773015	383650	3773015	2.13314E-05	8.58936E-06	8.36898E-06	2.21832E-06	2.06646E-06	0.000150416	0.000108141	7.29115E-05	7.19858E-05	5.10756E-05	1.62254E-05	2.32439E-05	2.2357E-05	2.28533E-06	2.12626E-06	2.28533E-06	2.12626E-06	2.32439E-05	2.2357E-05
3836603773015	383660	3773015	2.10646E-05	8.4819E-06	8.26428E-06	2.19057E-06	2.04061E-06	0.000148438	0.000106719	7.19528E-05	7.10393E-05	5.04041E-05	1.60121E-05	2.29383E-05	2.20631E-05	2.25528E-06	2.09831E-06	2.25528E-06	2.09831E-06	2.29383E-05	2.20631E-05
3836703773015	383670	3773015	2.08159E-05	8.38176E-06	8.1667E-06	2.16471E-06	2.01652E-06	0.000146567	0.000105374	7.1046E-05	7.01439E-05	4.97688E-05	1.58103E-05	2.26492E-05	2.1785E-05	2.22686E-06	2.07186E-06	2.22686E-06	2.07186E-06	2.26492E-05	2.1785E-05
3836803773015	383680	3773015	2.05252E-05	8.26473E-06	8.05268E-06	2.13448E-06	1.98836E-06	0.000144393	0.000103811	6.99923E-05	6.91036E-05	4.90307E-05	1.55758E-05	2.23133E-05	2.14619E-05	2.19383E-06	2.04113E-06	2.19383E-06	2.04113E-06	2.23133E-05	2.14619E-05
3836903773015	383690	3773015	2.02234E-05	8.14321E-06	7.93428E-06	2.1031E-06	1.95913E-06	0.000142122	0.000102178	6.88911E-05	6.80164E-05	4.82593E-05	1.53307E-05	2.19622E-05	2.11242E-05	2.15932E-06	2.00902E-06	2.15932E-06	2.00902E-06	2.19622E-05	2.11242E-05
3837003773015	383700	3773015	1.99398E-05	8.029E-06	7.823E-06	2.0736E-06	1.93165E-06	0.000139983	0.00010064	6.78547E-05	6.69932E-05	4.75333E-05	1.51001E-05	2.16318E-05	2.08064E-05	2.12683E-06	1.97879E-06	2.12683E-06	1.97879E-06	2.16318E-05	2.08064E-05
3837103773015	383710	3773015	1.97554E-05	7.95474E-06	7.75064E-06	2.05442E-06	1.91378E-06	0.000138531	9.95965E-05	6.71508E-05	6.62982E-05	4.70402E-05	1.49435E-05	2.14074E-05	2.05906E-05	2.10477E-06	1.95827E-06	2.10477E-06	1.95827E-06	2.14074E-05	2.05906E-05
3837203773015	383720	3773015	1.95653E-05	7.87822E-06	7.67609E-06	2.03466E-06	1.89538E-06	0.000137035	9.85205E-05	6.64253E-05	6.55819E-05	4.6532E-05	1.4782E-05	2.11761E-05	2.03681E-05	2.08203E-06	1.93711E-06	2.08203E-06	1.93711E-06	2.11761E-05	2.03681E-05
3837303773015	383730	3773015	1.9353E-05	7.7927E-06	7.59276E-06	2.01257E-06	1.8748E-06	0.000135378	9.73291E-05	6.56221E-05	6.47889E-05	4.59693E-05	1.46033E-05	2.09201E-05	2.01218E-05	2.05685E-06	1.91369E-06	2.05685E-06	1.91369E-06	2.09201E-05	2.01218E-05
3837403773015	383740	3773015	1.91196E-05	7.69875E-06	7.50122E-06	1.98831E-06	1.8522E-06	0.000133551	9.60161E-05	6.47368E-05	6.39149E-05	4.53491E-05	1.44063E-05	2.06379E-05	1.98504E-05	2.02911E-06	1.88787E-06	2.02911E-06	1.88787E-06	2.06379E-05	1.98504E-05
3837503773015	383750	3773015	1.88793E-05	7.60198E-06	7.40693E-06	1.96332E-06	1.82892E-06	0.00013168	9.46711E-05	6.383E-05	6.30195E-05	4.47139E-05	1.42045E-05	2.03487E-05	1.95723E-05	2.00068E-06	1.86142E-06	2.00068E-06	1.86142E-06	2.03487E-05	1.95723E-05
3837603773015	383760	3773015	1.86194E-05	7.49733E-06	7.30497E-06	1.93629E-06	1.80374E-06	0.000129676	9.323E-05	6.28583E-05	6.20602E-05	4.40332E-05	1.39882E-05	2.0039E-05	1.92744E-05	1.97023E-06	1.83309E-06	1.97023E-06	1.83309E-06	2.0039E-05	1.92744E-05
3837703773015	383770	3773015	1.83567E-05	7.39156E-06	7.20192E-06	1.90897E-06	1.77829E-06	0.000127672	9.17889E-05	6.18867E-05	6.11009E-05	4.33526E-05	1.3772E-05	1.97292E-05	1.89765E-05	1.93977E-06	1.80475E-06	1.93977E-06	1.80475E-06	1.97292E-05	1.89765E-05
3837803773015	383780	3773015	1.8108E-05	7.29142E-06	7.10434E-06	1.88311E-06	1.7542E-06	0.000125792	9.04374E-05	6.09755E-05	6.02013E-05	4.27143E-05	1.35692E-05	1.94388E-05	1.86971E-05	1.91121E-06	1.77818E-06	1.91121E-06	1.77818E-06	1.94388E-05	1.86971E-05
3837903773015	383790	3773015	1.78859E-05	7.20196E-06	7.01718E-06	1.86001E-06	1.73268E-06	0.00012409	8.92141E-05	6.01507E-05	5.9387E-05	4.21365E-05	1.33857E-05	1.91758E-05	1.84441E-05	1.88536E-06	1.75413E-06	1.88536E-06	1.75413E-06	1.91758E-05	1.84441E-05
3838003773015	383800	3773015	1.76763E-05	7.11757E-06	6.93496E-06	1.83821E-06	1.71238E-06	0.000122478	8.80548E-05	5.93691E-05	5.86153E-05	4.1589E-05	1.32117E-05	1.89266E-05	1.82045E-05	1.86086E-06	1.73133E-06	1.86086E-06	1.73133E-06	1.89266E-05	1.82045E-05
3838103773015	383810	3773015	1.74038E-05	7.00786E-06	6.82806E-06	1.80988E-06	1.68598E-06	0.000120447	8.65945E-05	5.83845E-05	5.76432E-05	4.08992E-05	1.29926E-05	1.86128E-05	1.79026E-05	1.83E-06	1.70262E-06	1.83E-06	1.70262E-06	1.86128E-05	1.79026E-05
3838203773015	383820	3773015	1.71272E-05	6.89647E-06	6.71952E-06	1.78111E-06	1.65918E-06	0.00011838	8.51086E-05	5.73826E-05	5.66541E-05	4.01974E-05	1.27697E-05	1.82934E-05	1.75954E-05	1.7986E-06	1.67341E-06	1.7986E-06	1.67341E-06	1.82934E-05	1.75954E-05
3838303773015	383830	3773015	1.68394E-05	6.78057E-06	6.6066E-06	1.75118E-06	1.6313E-06	0.000116242	8.35714E-05	5.63462E-05	5.56308E-05	3.94714E-05	1.2539E-05	1.7963E-05	1.72776E-05	1.76611E-06	1.64318E-06	1.76611E-06	1.64318E-06	1.7963E-05	1.72776E-05
3838403773015	383840	3773015	1.6504E-05	6.64554E-06	6.47504E-06	1.7163E-06	1.59881E-06	0.000113809	8.18228E-05	5.51673E-05	5.44669E-05	3.86455E-05	1.22767E-05	1.75871E-05	1.69161E-05	1.72916E-06	1.6088E-06	1.72916E-06	1.6088E-06	1.75871E-05	1.69161E-05
3838503773015	383850	3773015	1.61813E-05	6.51558E-06	6.34841E-06	1.68274E-06	1.56755E-06	0.000111458	8.01319E-05	5.40272E-05	5.33413E-05	3.78469E-05	1.2023E-05	1.72237E-05	1.65665E-05	1.69343E-06	1.57556E-06	1.69343E-06	1.57556E-06	1.72237E-05	1.65665E-05
3838603773015	383860	3773015	1.57397E-05	6.3378E-06	6.17519E-06	1.63682E-06	1.52477E-06	0.000108348	7.78966E-05	5.25201E-05	5.18533E-05	3.67912E-05	1.16876E-05	1.67432E-05	1.61044E-05	1.64619E-06	1.5316E-06	1.64619E-06	1.5316E-06	1.67432E-05	1.61044E-05
3838703773015	383870	3773015	1.52745E-05	6.15045E-06	5.99264E-06	1.58844E-06	1.4797E-06	0.000105025	7.55076E-05	5.09094E-05	5.0263E-05	3.56628E-05	1.13292E-05	1.62297E-05	1.56105E-05	1.5957E-06	1.48463E-06	1.5957E-06	1.48463E-06	1.62297E-05	1.56105E-05
3838803773015	383880	3773015	1.4893E-05	5.99685E-06	5.84299E-06	1.54877E-06	1.44275E-06	0.00010229	7.35413E-05	4.95836E-05	4.89541E-05	3.47341E-05	1.10341E-05	1.58071E-05	1.52039E-05	1.55415E-06	1.44597E-06	1.55415E-06	1.44597E-06	1.58071E-05	1.52039E-05
3838903773015	383890	3773015	1.48399E-05	5.97548E-06	5.82216E-06	1.54325E-06	1.43761E-06	0.000101863	7.32338E-05	4.93764E-05	4.87494E-05	3.45889E-05	1.0988E-05	1.5741E-05	1.51404E-05	1.54765E-06	1.43992E-06	1.54765E-06	1.43992E-06	1.5741E-05	1.51404E-05
3839003773015	383900	3773015	1.48246E-05	5.96929E-06	5.81613E-06	1.54165E-06	1.43612E-06	0.00010156	7.30161E-05	4.92295E-05	4.86045E-05	3.4486E-05	1.09553E-05	1.56942E-05	1.50954E-05	1.54305E-06	1.43564E-06	1.54305E-06	1.43564E-06	1.56942E-05	1.50954E-05
3839103773015	383910	3773015	1.45926E-05	5.87589E-06	5.72513E-06	1.51753E-06	1.41365E-06	9.98762E-05	7.18055E-05	4.84134E-05	4.77987E-05	3.39143E-05	1.07737E-05	1.5434E-05	1.48451E-05	1.51746E-06	1.41184E-06	1.51746E-06	1.41184E-06	1.5434E-05	1.48451E-05
3829703773025	382970	3773025	1.20189E-05	4.83957E-06	4.7154E-06	1.24989E-06	1.16432E-06	7.30608E-05	5.25267E-05	3.5415E-05	3.49654E-05	2.48088E-05	7.88111E-06	1.12902E-05	1.08594E-05	1.11005E-06	1.03278E-06	1.11005E-06	1.03278E-06	1.12902E-05	1.08594E-05
3829803773025	382980	3773025	1.21698E-05	4.90033E-06	4.7746E-06	1.26558E-06	1.17894E-06	7.54751E-05	5.42625E-05	3.65853E-05	3.61208E-05	2.56286E-05	8.14154E-06	1.16633E-05	1.12182E-05	1.14673E-06	1.06691E-06	1.

			MDemolition	MSite Grubbing / Prep	MMass Grading / Excavation	MMass Grading / Excavation	MDrainage / Utilities Trenching	MFoundations / Concrete Pads	MBuilding / Structure Construction	MAsphalt Paving	MLandscaping or Other Finishing	MWaterside Construction (Piles)	RSSWDemolition	RSSWPlacing Base	RSSWForm	Child Risk				
Unique Identifier	X (UTM)	Y (UTM)	2027	2027	2027	2028	2028	2028	2028	2028	2028	2028	2029	2029	2029	3rd Trimester	0<2	2<16	Total	per million
3831703773015	383170	3773015	3.73594E-05	0.000114687	0.000134862	0.000133067	2.82854E-05	3.6785E-05	2.70758E-05	2.78682E-06	3.26494E-05	2.78682E-06	1.03404E-05	1.50041E-05	8.89415E-06	4.71644E-09	6.412E-08	1.1806E-08	8.06424E-08	0.08064242
3831903773015	383190	3773015	4.11572E-05	0.000126346	0.000148572	0.000146594	3.11608E-05	4.05244E-05	2.98282E-05	3.07012E-06	3.59684E-05	3.07012E-06	1.05026E-05	1.52395E-05	9.03367E-06	5.12331E-09	6.9825E-08	1.2907E-08	8.78547E-08	0.08785472
3832003773015	383200	3773015	4.33583E-05	0.000133102	0.000156518	0.000154433	3.28273E-05	4.26916E-05	3.14233E-05	3.23431E-06	3.7892E-05	3.23431E-06	1.06305E-05	1.54251E-05	9.14367E-06	5.35409E-09	7.3077E-08	1.3539E-08	9.19699E-08	0.09196993
3832103773015	383210	3773015	4.57407E-05	0.000140416	0.000165118	0.000162919	3.46311E-05	4.50374E-05	3.315E-05	3.41203E-06	3.99741E-05	3.41203E-06	1.07802E-05	1.56423E-05	9.27246E-06	5.59787E-09	7.6532E-08	1.4216E-08	9.63458E-08	0.09634581
3832203773015	383220	3773015	4.84408E-05	0.000148705	0.000174865	0.000172536	3.66753E-05	4.7696E-05	3.51068E-05	3.61344E-06	4.23337E-05	3.61344E-06	1.10142E-05	1.59818E-05	9.47368E-06	5.87108E-09	8.0413E-08	1.4982E-08	1.01266E-07	0.10126636
3832303773015	383230	3773015	5.13821E-05	0.000157734	0.000185483	0.000183013	3.89023E-05	5.05921E-05	3.72385E-05	3.83285E-06	4.49042E-05	3.83285E-06	1.12512E-05	1.63258E-05	9.67759E-06	6.16195E-09	8.4568E-08	1.581E-08	1.0654E-07	0.10653954
3832403773015	383240	3773015	5.45775E-05	0.000167544	0.000197018	0.000194394	4.13216E-05	5.37383E-05	3.95544E-05	4.07121E-06	4.76968E-05	4.07121E-06	1.16006E-05	1.68327E-05	9.97809E-06	6.46908E-09	8.8986E-08	1.6699E-08	1.12154E-07	0.11215395
3832503773015	383250	3773015	5.80179E-05	0.000178105	0.000209437	0.000206648	4.39263E-05	5.71258E-05	4.20477E-05	4.32784E-06	5.07034E-05	4.32784E-06	1.19655E-05	1.73623E-05	1.0292E-05	6.79034E-09	9.3642E-08	1.7646E-08	1.18078E-07	0.11807788
3832603773015	383260	3773015	6.1656E-05	0.000189273	0.00022257	0.000219606	4.66808E-05	6.0708E-05	4.46844E-05	4.59923E-06	5.38829E-05	4.59923E-06	1.24334E-05	1.80412E-05	1.06944E-05	7.11798E-09	9.8434E-08	1.8634E-08	1.24186E-07	0.12418564
3832703773015	383270	3773015	6.54901E-05	0.000201043	0.000236411	0.000233263	4.95837E-05	6.44832E-05	4.74631E-05	4.88523E-06	5.72336E-05	4.88523E-06	1.32101E-05	1.91682E-05	1.13625E-05	7.44294E-09	1.0327E-07	1.9657E-08	1.30365E-07	0.13036518
3832803773015	383280	3773015	6.93914E-05	0.00021302	0.000250494	0.000247158	5.25374E-05	6.83244E-05	5.02905E-05	5.17625E-06	6.0643E-05	5.17625E-06	1.36874E-05	1.98607E-05	1.1773E-05	7.74467E-09	1.0787E-07	2.0667E-08	1.36278E-07	0.13627839
3832903773015	383290	3773015	7.28553E-05	0.000223653	0.000262998	0.000259496	5.516E-05	7.17351E-05	5.28009E-05	5.43464E-06	6.36702E-05	5.43464E-06	1.41522E-05	2.05351E-05	1.21728E-05	7.99735E-09	1.1179E-07	2.1523E-08	1.41312E-07	0.14131179
3833003773015	383300	3773015	7.55717E-05	0.000231992	0.000272804	0.000269171	5.72166E-05	7.44097E-05	5.47696E-05	5.63726E-06	6.60441E-05	5.63726E-06	1.47604E-05	2.14177E-05	1.2696E-05	8.17192E-09	1.1462E-07	2.2136E-08	1.44925E-07	0.14492475
3833103773015	383310	3773015	7.97197E-05	0.000244726	0.000287777	0.000283946	6.03571E-05	7.84939E-05	5.77758E-05	5.94669E-06	6.96692E-05	5.94669E-06	1.54467E-05	2.24134E-05	1.32862E-05	8.44981E-09	1.191E-07	2.3073E-08	1.50623E-07	0.15062349
3833203773015	383320	3773015	8.52685E-05	0.00026176	0.000307808	0.000303709	6.45582E-05	8.39575E-05	6.17973E-05	6.3606E-06	7.45185E-05	6.3606E-06	1.58522E-05	2.30018E-05	1.3635E-05	8.86003E-09	1.2548E-07	2.4429E-08	1.58766E-07	0.15876631
3833303773015	383330	3773015	8.98774E-05	0.000275908	0.000324445	0.000320125	6.80477E-05	8.84955E-05	6.51375E-05	6.7044E-06	7.85463E-05	6.7044E-06	1.61454E-05	2.34273E-05	1.38872E-05	9.19581E-09	1.3071E-07	2.5587E-08	1.65494E-07	0.16549369
3833403773015	383340	3773015	9.38567E-05	0.000288124	0.00033881	0.000334299	7.10605E-05	9.24136E-05	6.80214E-05	7.00124E-06	8.20239E-05	7.00124E-06	1.64074E-05	2.38075E-05	1.41126E-05	9.47335E-09	1.351E-07	2.6574E-08	1.71143E-07	0.17114295
3833503773015	383350	3773015	9.72499E-05	0.00029854	0.000351059	0.000346385	7.36295E-05	9.57546E-05	7.04806E-05	7.25435E-06	8.49893E-05	7.25435E-06	1.66195E-05	2.41153E-05	1.4295E-05	9.70276E-09	1.3876E-07	2.7415E-08	1.75874E-07	0.17587417
3833603773015	383360	3773015	9.98211E-05	0.000306433	0.000360341	0.000355543	7.55762E-05	9.82863E-05	7.2344E-05	7.44615E-06	8.72363E-05	7.44615E-06	1.68067E-05	2.43868E-05	1.4456E-05	9.86008E-09	1.4135E-07	2.8036E-08	1.7925E-07	0.17925023
3833703773015	383370	3773015	0.000102158	0.000313608	0.000368777	0.000363867	7.73457E-05	0.000100587	7.40378E-05	7.62049E-06	8.92788E-05	7.62049E-06	1.68784E-05	2.44909E-05	1.45177E-05	1.00182E-08	1.4387E-07	2.8638E-08	1.82523E-07	0.18252317
3833803773015	383380	3773015	0.000104617	0.000321156	0.000377653	0.000372624	7.92072E-05	0.000103008	7.58197E-05	7.80389E-06	9.14275E-05	7.80389E-06	1.67661E-05	2.4328E-05	1.44211E-05	1.02174E-08	1.4685E-07	2.9332E-08	1.86397E-07	0.18639661
3833903773015	383390	3773015	0.00010619	0.000325985	0.000383332	0.000378228	8.03983E-05	0.000104557	7.69599E-05	7.92124E-06	9.28024E-05	7.92124E-06	1.65821E-05	2.40609E-05	1.42628E-05	1.03385E-08	1.4868E-07	2.9774E-08	1.8879E-07	0.1887898
3834003773015	383400	3773015	0.000106141	0.000325835	0.000383155	0.000378053	8.03612E-05	0.000104509	7.69244E-05	7.91759E-06	9.27596E-05	7.91759E-06	1.6579E-05	2.40564E-05	1.42602E-05	1.02857E-08	1.4809E-07	2.9689E-08	1.88062E-07	0.18806229
3834103773015	383410	3773015	0.000105252	0.000323105	0.000379946	0.000374886	7.96881E-05	0.000103634	7.628E-05	7.85127E-06	9.19825E-05	7.85127E-06	1.66133E-05	2.41062E-05	1.42897E-05	1.01534E-08	1.4635E-07	2.9356E-08	1.85863E-07	0.18586313
3834203773015	383420	3773015	0.000103505	0.000317741	0.000373638	0.000368663	7.83651E-05	0.000101913	7.50136E-05	7.72092E-06	9.04555E-05	7.72092E-06	1.67068E-05	2.4242E-05	1.43702E-05	9.93971E-09	1.4345E-07	2.8771E-08	1.82161E-07	0.18216117
3834303773015	383430	3773015	0.00010048	0.000308456	0.000362718	0.000357889	7.60749E-05	9.89348E-05	7.28214E-05	7.49528E-06	8.7812E-05	7.49528E-06	1.69283E-05	2.45633E-05	1.45607E-05	9.60265E-09	1.3878E-07	2.7811E-08	1.76198E-07	0.17619839
3834403773015	383440	3773015	9.68507E-05	0.000297315	0.000349618	0.000344963	7.33273E-05	9.53615E-05	7.01913E-05	7.22457E-06	8.46404E-05	7.22457E-06	1.71186E-05	2.48394E-05	1.47243E-05	9.21847E-09	1.334E-07	2.6696E-08	1.69314E-07	0.16931392
3834503773015	383450	3773015	9.19823E-05	0.00028237	0.000332044	0.000327623	6.96414E-05	9.0568E-05	6.6663E-05	6.86141E-06	8.03858E-05	6.86141E-06	1.73837E-05	2.52242E-05	1.49524E-05	8.72012E-09	1.2636E-07	2.5235E-08	1.60318E-07	0.16031823
3834603773015	383460	3773015	8.66331E-05	0.000265949	0.000312734	0.00030857	6.55914E-05	8.5301E-05	6.27862E-05	6.46239E-06	7.5711E-05	6.46239E-06	1.7574E-05	2.55003E-05	1.5116E-05	8.1885E-09	1.188E-07	2.3669E-08	1.5066E-07	0.15066
3834703773015	383470	3773015	8.16522E-05	0.000250658	0.000294753	0.000290829	6.18202E-05	8.03967E-05	5.91764E-05	6.09084E-06	7.1358E-05	6.09084E-06	1.76395E-05	2.55953E-05	1.51724E-05	7.70366E-09	1.1186E-07	2.2243E-08	1.4181E-07	0.1418103
3834803773015	383480	3773015	7.79396E-05	0.000239261	0.000281352	0.000277605	5.90094E-05	7.67412E-05	5.64857E-05	5.8139E-06	6.81135E-05	5.8139E-06	1.7652E-05	2.56134E-05	1.51831E-05	7.34506E-09	1.0671E-07	2.1188E-08	1.35248E-07	0.13524754
3834903773015	383490	3773015	7.43541E-05	0.000228254	0.000268408	0.000264834	5.62948E-05	7.32109E-05	5.38872E-05	5.54644E-06	6.49801E-05	5.54644E-06	1.76457E-05	2.56044E-05	1.51777E-05	7.00201E-09	1.0177E-07	2.018E-08	1.28957E-07	0.12895671
3835003773015	383500	3773015	7.03458E-05	0.000215949	0.000253939	0.000250558	5.326E-05	6.92642E-05	5.09822E-05	5.24744E-06	6.14771E-05	5.24744E-06	1.75927E-05	2.55274E-05	1.51321E-05	6.62248E-09	9.6296E-08	1.9066E-08	1.21985E-07	0.1219846
3835103773015	383510	3773015	6.61942E-05	0.000203205	0.000238952	0.00023577	5.01167E-05	6.51764E-05	4.79734E-05	4.93775E-06	5.78489E-05	4.93775E-06	1.74711E-05	2.53509E-05	1.50275E-05	6.23273E-09	9.0654E-08	1.7925E-08	1.14811E-07	0.11481145
3835203773015	383520	3773015	6.23147E-05	0.000191295	0.000224948	0.000221952	4.71795E-05	6.13565E-05	4.51618E-05	4.64836E-06	5.44585E-05	4.64836E-06	1.73026E-05	2.51065E-05	1.48826E-05	5.87054E-09	8.54E-08	1.6867E-08	1.08138E-07	0.10813758
3835303773015	383530	3773015	5.88798E-05	0.000180751	0.000212548	0.000209718	4.45789E-05	5.79745E-05	4.26724E-05	4.39213E-06	5.14566E-05	4.39213E-06	1.71186E-05	2.48394E-05	1.47243E-05	5.55088E-09	8.0757E-08	1.5934E-08	1.02242E-07	0.1022417
3835403773015	383540	3773015	5.56935E-05	0.000170969	0.000201046	0.000198369	4.21665E-05	5.48371E-05	4.03631E-05	4.15445E-06	4.8672E-05	4.15445E-06	1.69096E-05	2.45362E-05	1.45446E-05	5.25522E-09	7.6457E-08	1.5072E-08	9.67838E-08	0.09678381
3835503773015	383550	3773015	5.27067E-05	0.000161801	0.000190264	0.000187731	3.99052E-05	5.18963E-05	3.81985E-05	3.93166E-06	4.60618E-05	3.93166E-06	1.66725E-05	2.41922E-05	1.43406E-05	4.97845E-09	7.2427E-08	1.4266E-08	9.16713E-08	0.09167128
3835603773015	383560	3773015	4.9916E-05	0.000153233	0.00018019	0.000177791	3.77922E-05	4.91485E-05	3.6176E-05	3.72348E-06	4.36229E-05	3.72348E-06	1.64105E-05	2.3812E-05	1.41153E-05	4.72007E-09	6.8662E-08	1.3514E-08	8.68965E-08	0.08689654
3835703773015	383570	3773015	4.73666E-05	0.000145407	0.000170987	0.00016871	3.5862E-05	4.66383E-05	3.43283E-05	3.53331E-06	4.13949E-05	3.53331E-06	1.61391E-05	2.34182E-05	1.38819E-05	4.48408E-09	6.5222E-08	1.2829E-08	8.25344E-08	0.08253442
3835803773015	383580	3773015	4.49841E-05	0.000138093	0.000162387	0.000160224	3.40582E-05	4.42924E-05	3.26016E-05	3.35559E-06	3.93128E-05	3.35559E-06	1.58522E-05	2.30018E-05	1.3635E-05	4.26326E-09	6.2002E-08	1.2188E-08	7.84529E-08	0.07845289
3835903773015	383590	3773015	4.27976E-05	0.000131381	0.000154493	0.000152436	3.24028E-05	4.21395E-05	3.1017E-05	3.19248E-06	3.7402E-05	3.19248E-06	1.55652E-05	2.25854E-05	1.33882E-05	4.06047E-09	5.9044E-08	1.16E-08	7.47046E-08	0.07470463
3836003773015	383600	3773015	4.10284E-05	0.000125 95	0.000148107	0.000146135	3.10633E-05	4.03976E-05	2.97348E-05	3.06051E-06	3.58558E-05	3.06051E-06	1.53656E-05	2.22958E-05	1.32165E-05	3.89663E-09	5.6654E-08	1.1125E-08	7.16761E-08	0.07167613
3836103773015	383610	3773015	3.98018E-05	0.000122185	0.000143679	0.000141766	3.01346E-05	3.91898E-05	2.88458E-05	2.96901E-06	3.47838E-05	2.96901E-06	1.53094E-05	2.22143E-05	1.31682E-05	3.78355E-09	5.5004E-08	1.0798E-08	6.95853E-08	0.06958526
3836203773015	383620	3773015	3.86314E-05	0.000118592	0.000139454	0.000137597	2.92485E-05	3.80374E-05	2.79976E-05	2.88171E-06	3.3761E-05	2.88171E-06	1.5247E-05	2.21238E-05	1.31145E-05	3.67563E-09	5.3428E-08	1.0485E-08	6.7589E-08	0.067589
3836303773015	383630	3773015	3.78094E-05	0.000116068	0.000136487	0.00013467	2.86262E-05	3.72281E-05	2.74019E-05	2.82039E-06	3.30427E-05	2.82039E-06	1.52813E-05	2.21735E-05	1.3144E-05	3.60036E-09	5.233E-08	1.0267E-08	6.61969E-08	0.06619692
3836403773015	383640	3773015	3.71108E-05	0.000113924	0.000133965	0.000132181	2.80972E-05	3.65402E-05	2.68956E-05	2.76828E-06	3.24322E-05	2.76828E-06	1.53375E-05	2.2255E-05	1.31923E-05	3.53645E-09	5.1397E-08	1.0081E-08	6.50142E-08	0.06501424
3836503773015	383650	3773015	3.64776E-05	0.00011198	0.000131679	0.000129926	2.76178E-05	3.59167E-05	2.64366E-05	2.72104E-06	3.18787E-05	2.72104E-06	1.53999E-05	2.23455E-05	1.3246E-05	3.47847E-09	5.0552E-08	9.9118E-09	6.39419E-08	0.06394193
3836603773015	383660	3773015	3.59695E-05	0.00011042	0.000129845	0.000128116	2.72331E-05	3.54164E-05	2.60684E-05	2.68314E-06	3.14347E-05	2.68314E-06	1.54872E-05	2.24723E-05	1.33211E-05	3.43187E-09	4.9873E-08	9.7758E-09	6.30809E-08	0.06308085
3836703773015	383670	3773015	3.54959E-05	0.000108966	0.000128135	0.000126429	2.68745E-05	3.49501E-05	2.57252E-05	2.64781E-06	3.10208E-05	2.64781E-06	1.55652E-05	2.25854E-05	1.33882E-05	3.38823E-09	4.9238E-08	9.6481E-09	6.22747E-08	0.06227469
3836803773015	383680	3773015	3.49515E-05	0.000107295	0.00012617	0.00012449	2.64624E-05	3.44141E-05	2.53307E-05	2.60721E-06	3.05451E-05	2.60721E-06	1.56026E-05	2.26397E-05	1.34204E-05	3.33796E-09	4.8507E-08	9.5012E-09	6.1346E-08	0.06134605
3836903773015	383690	3773015	3.4389E-05	0.000105568	0.00012414	0.000122487	2.60365E-05	3.38603E-05	2.4923E-05	2.56525E-06	3.00535E-05	2.56525E-06	1.5612E-05	2.26533E-05	1.34284E-05	3.28588E-09	4.775E-08	9.3489E-09	6.03843E-08	0.06038435
3837003773015	383700	3773015	3.38628E-05	0.000103953	0.00012224	0.000120613	2.56381E-05	3.33421E-05	2.45416E-05	2.52599E-06	2.95936E-05	2.52599E-06	1.56182E-05	2.26624E-05	1.34338E-05	3.2368E-09	4.7036E-08	9.2057E-09	5.94787E-08	0.05947875
3837103773015	383710	3773015	3.35108E-05	0.000102872	0.000120969	0.000119359	2.53716E-05	3.29955E-05	2.42865E-05	2.49974E-06	2.9286E-05	2.49974E-06	1.56619E-05	2.27257E-05	1.34714E-05	3.20391E-09	4.656E-08	9.1087E-09	5.88725E-08	0.05887252
3837203773015	383720	3773015	3.3157E-05	0.000101786	0.000119692	0.000118098	2.51037E-05	3.26471E-05	2.40301E-05	2.47334E-06	2.89768E-05	2.47334E-06	1.56837E-05	2.27574E-05	1.34901E-05	3.17061E-09	4.6078E-08	9.0103E-09	5.82589E-08	0.05825885
3837303773015	383730	3773015	3.27632E-05	0.000100577	0.000118271	0.000116696	2.48056E-05	3.22594E-05	2.37447E-05	2.44397E-06	2.86327E-05	2.44397E-06	1.56775E-05	2.27484E-05	1.34848E-05	3.13367E-09	4.5542E-08	8.9015E-09	5.75776E-08	0.0575776
3837403773015	383740	3773015	3.23332E-05	9.92572E-05	0.000116718	0.000115164	2.448E-05	3.1836E-05	2.3433E-05	2.41189E-06	2.82568E-05	2.41189E-06	1.56432E-05	2.26986E-05	1.34553E-05	3.09328E-09	4.4956E-08	8.7828E-09	5.68322E-08	0.05683217
3837503773015	383750	3773015	3.18959E-05	9.79148E-05	0.00011514	0.000113607	2.41489E-05	3.14054E-05	2.31161E-05	2.37927E-06	2.78747E-05	2.37927E-06	1.5587E-05	2.26171E-05	1.3407E-05	3.0522E-09	4.4359E-08	8.662E-09	5.60737E-08	0.05607367
3837603773015	383760	3773015	3.14241E-05	9.64665E-05	0.00011343	0.000111926	2.37917E-05	3.09409E-05	2.27742E-05	2.34408E-06	2.74624E-05	2.34408E-06	1.5509E-05	2.2504E-05	1.33399E-05	3.00811E-09	4.3718E-08	8.5324E-09	5.52586E-08	0.05525862
3837703773015	383770	3773015	3.09505E-05	9.50127E-05	0.000111727	0.000110239	2.34331E-05	3.04746E-05	2.2431E-05	2.30875E-06	2.70485E-05	2.30875E-06	1.54155E-05	2.23682E-05	1.32594E-05	2.9638E-09	4.3073E-08	8.4027E-09	5.44396E-08	0.05443963
3837803773015	383780	3773015	3.05041E-05	9.36424E-05	0.000110116	0.00010865	2.30952E-05	3.00351E-05	2.21075E-05	2.27545E-06	2.66584E-05	2.27545E-06	1.53032E-05	2.22052E-05	1.31628E-05	2.92204E-09	4.2466E-08	8.2804E-09	5.36683E-08	0.05366829
3837903773015	383790	3773015	3.01049E-05	9.24169E-05	0.000108675	0.000107228	2.27929E-05	2.9642E-05	2.18181E-05	2.24567E-06	2.63095E-05	2.24567E-06	1.5169E-05	2.20106E-05	1.30474E-05	2.8845E-09	4.192E-08	8.1705E-09	5.29753E-08	0.05297526
3838003773015	383800	3773015	2.97311E-05	9.12694E-05	0.000107325	0.000105896	2.25099E-05	2.9274E-05	2.15472E-05	2.21779E-06	2.59828E-05	2.21779E-06	1.50131E-05	2.17843E-05	1.29133E-05	2.84912E-09	4.1407E-08	8.0669E-09	5.23229E-08	0.05232289
3838103773015	383810	3773015	2.92376E-05	8.97543E-05	0.000105544	0.000104138	2.21363E-05	2.8788E-05	2.11896E-05	2.18097E-06	2.55515E-05	2.18097E-06	1.48478E-05	2.15444E-05	1.27711E-05	2.80315E-09	4.0738E-08	7.9331E-09	5.14741E-08	0.05147406
3838203773015	383820	3773015	2.87331E-05	8.82057E-05	0.000103723	0.000102342	2.17543E-05	2.82913E-05	2.0824E-05	2.14335E-06	2.51107E-05	2.14335E-06	1.46824E-05	2.13045E-05	1.26289E-05	2.75657E-09	4.0059E-08	7.797E-09	5.0613E-08	0.05061302
3838303773015	383830	3773015	2.82087E-05	8.65959E-05	0.00010183	0.000100474	2.13573E-05	2.7775E-05	2.04439E-05	2.10423E-06	2.46524E-05	2.10423E-06	1.45202E-05	2.10692E-05	1.24894E-05	2.70816E-09	3.9354E-08	7.6559E-09	4.9718E-08	0.04971803
3838403773015	383840	3773015	2.75972E-05	8.47187E-05	9.96223E-05	9.82958E-05	2.08943E-05	2.71729E-05	2.00007E-05	2.05861E-06	2.4118E-05	2.05861E-06	1.43767E-05	2.0861E-05	1.2366E-05	2.65164E-09	3.853E-08	7.4926E-09	4.86739E-08	0.04867393
3838503773015	383850	3773015	2.70057E-05	8.29028E-05	9.74869E-05	9.61889E-05	2.04465E-05	2.65905E-05	1.9572E-05	2.01449E-06	2.3601E-05	2.01449E-06	1.42333E-05	2.06528E-05	1.22425E-05	2.59715E-09	3.7735E-08	7.3348E-09	4.76667E-08	0.04766671
3838603773015	383860	3773015	2.62E-05	8.04296E-05	9.45786E-05	9.33193E-05	1.98365E-05	2.57972E-05	1.89881E-05	1.95439E-06	2.28969E-05	1.95439E-06	1.41241E-05	2.04944E-05	1.21486E-05	2.5229E-09	3.6651E-08	7.1219E-09	4.62961E-08	0.04629605
3838703773015	383870	3773015	2.53472E-05	7.78116E-05	9.15E-05	9.02817E-05	1.91908E-05	2.49575E-05	1.83701E-05	1.89077E-06	2.21516E-05	1.89077E-06	1.40056E-05	2.03224E-05	1.20467E-05	2.44465E-09	3.5508E-08	6.8965E-09	4.48496E-08	0.0448496
3838803773015	383880	3773015	2.46504E-05	7.56726E-05	8.89847E-05	8.77999E-05	1.86633E-05	2.42714E-05	1.78651E-05	1.8388E-06	2.15427E-05	1.8388E-06	1.38652E-05	2.01187E-05	1.19259E-05	2.38059E-09	3.4573E-08	6.712E-09	4.36655E-08	0.04366552
3838903773015	383890	3773015	2.45651E-05	7.54108E-05	8.86769E-05	8.74961E-05	1.85987E-05	2.41874E-05	1.78033E-05	1.83244E-06	2.14681E-05	1.83244E-06	1.37123E-05	1.98969E-05	1.17945E-05	2.37206E-09	3.4451E-08	6.6863E-09	4.35093E-08	0.04350933
3839003773015	383900	3773015	2.45307E-05	7.53049E-05	8.85524E-05	8.73733E-05	1.85726E-05	2.41535E-05	1.77783E-05	1.82986E-06	2.1438E-05	1.82986E-06	1.35221E-05	1.96208E-05	1.16308E-05	2.36883E-09	3.4405E-08	6.6735E-09	4.34477E-08	0.04344769
3839103773015	383910	3773015	2.41097E-05	7.40126E-05	8.70328E-05	8.58739E-05	1.82539E-05	2.3739E-05	1.74732E-05	1.79846E-06	2.10701E-05	1.79846E-06	1.33848E-05	1.94217E-05	1.15128E-05	2.32999E-09	3.3839E-08	6.561E-09	4.273E-08	0.04273
3829703773025	382970	3773025	1.85645E-05	5.69898E-05	6.70153E-05	6.6123E-05	1.40555E-05	1.8279E-05	1.34544E-05	1.38482E-06	1.6224E-05	1.38482E-06	1.08021E-05	1.5674E-05	9.29124E-06	2.43366E-09	3.2965E-08	6.0104E-09	4.14088E-08	0.04140878
3829803773025	382980	3773025	1.9283E-05	5.91956E-05	6.96092E-05	6.86823E-05	1.45995E-05	1.89865E-05	1.39751E-05	1.43842E-06	1.6852E-05	1.43842E-06	1.05931E-05	1.53708E-05	9.11148E-06	2.48424E-09	3.3755E-08	6.1768E-09	4.24161E-08	0.04241615
3829903773025	382990	3773025	1.99599E-05	6.12733E-05	7.20524E-05	7.1093E-05	1.51119E-05	1.9653E-05	1.44657E-05	1.4889E-06	1.74435E-05	1.4889E-06	1.0381E-05	1.5063E-05	8.92903E-06	2.59015E-09	3.5136E-08	6.4133E-09	4.41398E-08	0.04413985

			EGIODemolition	EGIOSite Grubbing / Prep	EGIOMass Grading / Excavation	EGIOMass Grading / Excavation	EGIODrainage / Utilities Trenching	EGIODrainage / Utilities Trenching	EGIOFoundations / Concrete Pads	EGIOFoundations / Concrete Pads	EGIOBuilding / Structure Construction	EGIOBuilding / Structure Construction	EGIOAsphalt Paving	EGIOArchitectural Coating	EGIOLandscaping or Other Finishing	EGIOWaterside Construction (Piles)	HIWaterside Construction (Landscaping)	HIWaterside Construction (Landscaping)	KMDemolition	KMSite Grubbing / Prep
Unique Identifier	X (UTM)	Y (UTM)	2025	2025	2025	2026	2026	2027	2026	2027	2026	2027	2027	2027	2027	2027	2025	2026	2025	2025
3830003773025	383000	3773025	0.000134649	5.2811E-05	1.74895E-05	1.71292E-05	3.97748E-05	3.97134E-05	5.22588E-05	5.22251E-05	5.59757E-05	5.4634E-05	2.17822E-06	2.17822E-06	5.89905E-05	2.17822E-06	2.90952E-05	2.81839E-05	2.46335E-05	0.000106911
3830103773025	383010	3773025	0.000139131	5.4569E-05	1.80717E-05	1.76993E-05	4.10987E-05	4.10353E-05	5.39983E-05	5.39635E-05	5.7839E-05	5.64526E-05	2.25072E-06	2.25072E-06	6.0954E-05	2.25072E-06	3.0098E-05	2.91553E-05	2.53351E-05	0.000109956
3830203773025	383020	3773025	0.000143973	5.6468E-05	1.87005E-05	1.83152E-05	4.25288E-05	4.24632E-05	5.58773E-05	5.58413E-05	5.98516E-05	5.8417E-05	2.32904E-06	2.32904E-06	6.3075E-05	2.32904E-06	3.11869E-05	3.021E-05	2.61136E-05	0.000113335
3830303773025	383030	3773025	0.000149047	5.8459E-05	1.93597E-05	1.89608E-05	4.40279E-05	4.396E-05	5.78469E-05	5.78096E-05	6.19613E-05	6.04761E-05	2.41114E-06	2.41114E-06	6.52984E-05	2.41114E-06	3.23296E-05	3.1317E-05	2.69396E-05	0.00011692
3830403773025	383040	3773025	0.000154131	6.0452E-05	2.002E-05	1.96075E-05	4.55296E-05	4.54594E-05	5.982E-05	5.97814E-05	6.40747E-05	6.25388E-05	2.49338E-06	2.49338E-06	6.75256E-05	2.49338E-06	3.34795E-05	3.24308E-05	2.77656E-05	0.000120505
3830503773025	383050	3773025	0.000159296	6.2478E-05	2.06908E-05	2.02645E-05	4.70553E-05	4.69826E-05	6.18244E-05	6.17846E-05	6.62217E-05	6.46344E-05	2.57693E-06	2.57693E-06	6.97883E-05	2.57693E-06	3.46545E-05	3.3569E-05	2.86256E-05	0.000124237
3830603773025	383060	3773025	0.000164676	6.4588E-05	2.13897E-05	2.0949E-05	4.86445E-05	4.85695E-05	6.39126E-05	6.38713E-05	6.84583E-05	6.68174E-05	2.66396E-06	2.66396E-06	7.21454E-05	2.66396E-06	3.58833E-05	3.47594E-05	2.95376E-05	0.000128195
3830703773025	383070	3773025	0.000170829	6.7001E-05	2.21888E-05	2.17317E-05	5.0462E-05	5.03842E-05	6.63005E-05	6.62577E-05	7.10161E-05	6.93139E-05	2.76349E-06	2.76349E-06	7.48409E-05	2.76349E-06	3.72915E-05	3.61235E-05	3.05944E-05	0.000132782
3830803773025	383080	3773025	0.00017726	6.9524E-05	2.30242E-05	2.25498E-05	5.23617E-05	5.22809E-05	6.87965E-05	6.87521E-05	7.36896E-05	7.19233E-05	2.86753E-06	2.86753E-06	7.76584E-05	2.86753E-06	3.87715E-05	3.75571E-05	3.17169E-05	0.000137654
3830903773025	383090	3773025	0.000183925	7.2138E-05	2.38898E-05	2.33976E-05	5.43304E-05	5.42466E-05	7.13831E-05	7.1337E-05	7.64602E-05	7.46275E-05	2.97534E-06	2.97534E-06	8.05782E-05	2.97534E-06	4.03124E-05	3.90498E-05	3.29028E-05	0.0001428
3831003773025	383100	3773025	0.000190823	7.4843E-05	2.47858E-05	2.42752E-05	5.63681E-05	5.62812E-05	7.40604E-05	7.40126E-05	7.93279E-05	7.74264E-05	3.08694E-06	3.08694E-06	8.36003E-05	3.08694E-06	4.19198E-05	4.06068E-05	3.41588E-05	0.000148251
3831103773025	383110	3773025	0.00019799	7.7655E-05	2.57168E-05	2.5187E-05	5.84854E-05	5.83952E-05	7.68422E-05	7.67926E-05	8.23076E-05	8.03347E-05	3.20289E-06	3.20289E-06	8.67405E-05	3.20289E-06	4.36024E-05	4.22367E-05	3.55008E-05	0.000154076
3831203773025	383120	3773025	0.000205481	8.0593E-05	2.66898E-05	2.61399E-05	6.06982E-05	6.06046E-05	7.97495E-05	7.96981E-05	8.54217E-05	8.33742E-05	3.32407E-06	3.32407E-06	9.00223E-05	3.32407E-06	4.53712E-05	4.39501E-05	3.69378E-05	0.000160313
3831303773025	383130	3773025	0.000213251	8.364E-05	2.7699E-05	2.71283E-05	6.29933E-05	6.28961E-05	8.27649E-05	8.27115E-05	8.86516E-05	8.65266E-05	3.44975E-06	3.44975E-06	9.34261E-05	3.44975E-06	4.72207E-05	4.57417E-05	3.84767E-05	0.000166992
3831403773025	383140	3773025	0.000221389	8.6832E-05	2.8756E-05	2.81635E-05	6.53971E-05	6.52962E-05	8.59233E-05	8.58678E-05	9.20345E-05	8.98285E-05	3.5814E-06	3.5814E-06	9.69913E-05	3.5814E-06	4.91761E-05	4.76358E-05	4.01355E-05	0.000174191
3831503773025	383150	3773025	0.000229939	9.0185E-05	2.98667E-05	2.92513E-05	6.7923E-05	6.78182E-05	8.92419E-05	8.91844E-05	9.55893E-05	9.3298E-05	3.71972E-06	3.71972E-06	0.000100737	3.71972E-06	5.12462E-05	4.96411E-05	4.19324E-05	0.00018199
3831603773025	383160	3773025	0.000238769	9.3648E-05	3.10135E-05	3.03745E-05	7.053111E-05	7.04223E-05	9.26687E-05	9.26089E-05	9.92597E-05	9.68805E-05	3.86256E-06	3.86256E-06	0.000104606	3.86256E-06	5.34079E-05	5.1735E-05	4.38628E-05	0.000190368
3831703773025	383170	3773025	0.00024793	9.7242E-05	3.22035E-05	3.154E-05	7.32374E-05	7.31244E-05	9.62244E-05	9.61623E-05	0.000103068	0.000100598	4.01076E-06	4.01076E-06	0.000108619	4.01076E-06	5.56736E-05	5.39298E-05	4.59426E-05	0.000199394
3832003773025	383200	3773025	0.000278236	0.00010913	3.61398E-05	3.53952E-05	8.218955E-05	8.20627E-05	0.000107986	0.000107917	0.000115667	0.000112894	4.50101E-06	4.50101E-06	0.000121896	4.50101E-06	6.33389E-05	6.1355E-05	5.33767E-05	0.000231659
3832103773025	383210	3773025	0.000289499	0.00011355	3.76028E-05	3.68281E-05	8.55167E-05	8.53847E-05	0.000112358	0.000112285	0.000120349	0.000117464	4.68322E-06	4.68322E-06	0.000126831	4.68322E-06	6.62522E-05	6.4177E-05	5.63527E-05	0.000244575
3832203773025	383220	3773025	0.000302379	0.0001186	3.92758E-05	3.84666E-05	8.93214E-05	8.91836E-05	0.000117357	0.000117281	0.000125704	0.000122691	4.89158E-06	4.89158E-06	0.000132474	4.89158E-06	6.96086E-05	6.74283E-05	5.97971E-05	0.000259523
3832303773025	383230	3773025	0.000315942	0.00012392	4.10375E-05	4.0192E-05	9.33278E-05	9.31838E-05	0.000122621	0.000122541	0.000131342	0.000128194	5.11099E-06	5.11099E-06	0.000138416	5.11099E-06	7.32053E-05	7.09124E-05	6.3599E-05	0.000276024
3832403773025	383240	3773025	0.000329667	0.0001293	4.28202E-05	4.19379E-05	9.7382E-05	9.72317E-05	0.000127947	0.000127865	0.000137047	0.000133762	5.33301E-06	5.33301E-06	0.000144428	5.33301E-06	7.69151E-05	7.4506E-05	6.77042E-05	0.000293841
3832503773025	383250	3773025	0.000343122	0.00013458	4.45678E-05	4.36496E-05	0.000101357	0.0001012	0.000133169	0.000133083	0.000142641	0.000139222	5.55067E-06	5.55067E-06	0.000150323	5.55067E-06	8.06159E-05	7.80908E-05	7.2038E-05	0.00031265
3832603773025	383260	3773025	0.000356909	0.00013998	4.63587E-05	4.54035E-05	0.000105429	0.000105267	0.00013852	0.000138431	0.000148372	0.000144816	5.77371E-06	5.77371E-06	0.000156363	5.77371E-06	8.44692E-05	8.18234E-05	7.67361E-05	0.00033304
3832703773025	383270	3773025	0.000371253	0.00014561	4.82218E-05	4.72283E-05	0.000109666	0.000109497	0.000144087	0.000143994	0.000154336	0.000150636	6.00576E-06	6.00576E-06	0.000162648	6.00576E-06	8.85413E-05	8.5768E-05	8.18824E-05	0.000355375
3832803773025	383280	3773025	0.000385939	0.00015137	5.01293E-05	4.90965E-05	0.000114005	0.000113829	0.000149787	0.00014969	0.000160441	0.000156595	6.24332E-06	6.24332E-06	0.000169082	6.24332E-06	9.2766E-05	8.98603E-05	8.74563E-05	0.000379566
3832903773025	383290	3773025	0.000400229	0.00015698	5.19855E-05	5.09144E-05	0.000118226	0.000118043	0.000155333	0.000155233	0.000166381	0.000162393	6.4745E-06	6.4745E-06	0.000175342	6.4745E-06	9.70928E-05	9.40517E-05	9.34602E-05	0.000405624
3833003773025	383300	3773025	0.000409948	0.00016079	5.32478E-05	5.21507E-05	0.000121097	0.0001209	0.000159105	0.000159002	0.000170421	0.000166337	6.63172E-06	6.63172E-06	0.0001796	6.63172E-06	0.000101038	9.78729E-05	9.96022E-05	0.000432281
3833103773025	383310	3773025	0.000414116	0.00016242	5.37892E-05	5.26809E-05	0.000122328	0.000122139	0.000160723	0.000160619	0.000172154	0.000168028	6.69914E-06	6.69914E-06	0.000181426	6.69914E-06	0.000102552	9.93395E-05	0.000103907	0.000450962
3833203773025	383320	3773025	0.000419523	0.00016454	5.44915E-05	5.33688E-05	0.000123925	0.000123734	0.000162821	0.000162716	0.000174402	0.000170222	6.78661E-06	6.78661E-06	0.000183795	6.78661E-06	0.000104536	0.000101261	0.000108519	0.000470979
3833303773025	383330	3773025	0.000428747	0.00016816	5.56897E-05	5.45423E-05	0.00012665	0.000126454	0.000166401	0.000166294	0.000178237	0.000173964	6.93583E-06	6.93583E-06	0.000187836	6.93583E-06	0.00010779	0.000104414	0.000114656	0.000497616
3833403773025	383340	3773025	0.000438663	0.00017205	5.69777E-05	5.58037E-05	0.000129579	0.000129379	0.00017025	0.00017014	0.000182359	0.000177988	7.09625E-06	7.09625E-06	0.00019218	7.09625E-06	0.000111205	0.000107722	0.000121262	0.000526286
3833503773025	383350	3773025	0.00044963	0.00017635	5.84022E-05	5.71989E-05	0.000132819	0.000132614	0.000174506	0.000174394	0.000186918	0.000182438	7.27366E-06	7.27366E-06	0.000196985	7.27366E-06	0.000114666	0.000111074	0.00012794	0.00055527
3833603773025	383360	3773025	0.00045572	0.00017874	5.91932E-05	5.79736E-05	0.000134618	0.00013441	0.00017687	0.000176756	0.00018945	0.000184909	7.37217E-06	7.37217E-06	0.000199653	7.37217E-06	0.000116804	0.000113146	0.000132831	0.000576495
3833703773025	383370	3773025	0.000461612	0.00018105	5.99585E-05	5.87231E-05	0.000136358	0.000136148	0.000179157	0.000179041	0.000191899	0.000187299	7.46749E-06	7.46749E-06	0.000202234	7.46749E-06	0.000118806	0.000115085	0.000136739	0.000593458
3833803773025	383380	3773025	0.000468133	0.00018361	6.08055E-05	5.95527E-05	0.000138284	0.000138071	0.000181688	0.00018157	0.00019461	0.000189945	7.57298E-06	7.57298E-06	0.000205091	7.57298E-06	0.000120986	0.000117196	0.000139663	0.000606147
3833903773025	383390	3773025	0.000474645	0.00018616	6.16513E-05	6.03811E-05	0.000140208	0.000139992	0.000184215	0.000184096	0.000197317	0.000192588	7.67832E-06	7.67832E-06	0.000207944	7.67832E-06	0.000122884	0.000119035	0.000142037	0.000616451
3834003773025	383400	3773025	0.000468978	0.00018394	6.09152E-05	5.96601E-05	0.000138534	0.00013832	0.000182015	0.000181898	0.000194961	0.000190288	7.58664E-06	7.58664E-06	0.000205461	7.58664E-06	0.000121797	0.000117982	0.000142254	0.000617393
3834103773025	383410	3773025	0.000456834	0.00017918	5.93378E-05	5.81153E-05	0.000134947	0.000134738	0.000177302	0.000177188	0.000189913	0.000185361	7.39019E-06	7.39019E-06	0.000200141	7.39019E-06	0.000118932	0.000115207	0.000140623	0.000610312
3834203773025	383420	3773025	0.000441987	0.00017335	5.74093E-05	5.62265E-05	0.000130561	0.000130359	0.00017154	0.000171429	0.00018374	0.000179336	7.15001E-06	7.15001E-06	0.000193636	7.15001E-06	0.000115114	0.000111509	0.000137721	0.00059772
3834303773025	383430	3773025	0.000424562	0.00016652	5.5146E-05	5.40098E-05	0.000125413	0.00012522	0.000164777	0.000164671	0.000176497	0.000172266	6.86812E-06	6.86812E-06	0.000186002	6.86812E-06	0.000110547	0.000107085	0.000133691	0.000580227
3834403773025	383440	3773025	0.000406176	0.00015931	5.27578E-05	5.16708E-05	0.000119982	0.000119797	0.000157641	0.000157539	0.000168853	0.000164806	6.57069E-06	6.57069E-06	0.000177947	6.57069E-06	0.000105603	0.000102295	0.000129058	0.000560122
3834503773025	383450	3773025	0.000379885	0.000149	4.9343E-05	4.83264E-05	0.000112216	0.000112043	0.000147437	0.000147342	0.000157924	0.000154139	6.14539E-06	6.14539E-06	0.000166429	6.14539E-06	9.8641E-05	9.55513E-05	0.000122074	0.000529812
3834603773025	383460	3773025	0.000351816	0.00013799	4.56972E-05	4.47556E-05	0.000103925	0.000103764	0.000136544	0.000136456	0.000146255	0.00014275	5.69132E-06	5.69132E-06	0.000154132	5.69132E-06	9.1216E-05	8.8359E-05	0.000114197	0.000495622
3834703773025	383470	3773025	0.000327062	0.00012828	4.24818E-05	4.16066E-05	9.66125E-05	9.64634E-05	0.000126936	0.000126854	0.000135965	0.000132706	5.29087E-06	5.29087E-06	0.000143287	5.29087E-06	8.46253E-05	8.19746E-05	0.000106907	0.000463986
3834803773025	383480	3773025	0.000309906	0.00012155	4.02535E-05	3.94241E-05	9.15448E-05	9.14036E-05	0.000120278	0.0001202	0.000128833	0.000125745	5.01335E-06	5.01335E-06	0.000135771	5.01335E-06	8.00544E-05	7.75469E-05	0.000101691	0.000441346
3834903773025	383490	3773025	0.000293811	0.00011524	3.81628E-05	3.73765E-05	8.67902E-05	8.66563E-05	0.000114031	0.000113957	0.000122141	0.000119214	4.75296E-06	4.75296E-06	0.00012872	4.75296E-06	7.57724E-05	7.3399E-05	9.67032E-05	0.000419699
3835003773025	383500	3773025	0.0002767	0.00010853	3.59403E-05	3.51998E-05	8.17358E-05	8.16097E-05	0.00010739	0.000107321	0.000115028	0.000112271	4.47616E-06	4.47616E-06	0.000121223	4.47616E-06	7.12159E-05	6.89853E-05	9.12945E-05	0.000396224
3835103773025	383510	3773025	0.000259526	0.00010179	3.37097E-05	3.30151E-05	7.66628E-05	7.65445E-05	0.000100725	0.00010066	0.000107889	0.000105303	4.19835E-06	4.19835E-06	0.0001137	4.19835E-06	6.66468E-05	6.45593E-05	8.57658E-05	0.00037223
3835203773025	383520	3773025	0.000243853	9.5642E-05	3.16738E-05	3.10212E-05	7.20329E-05	7.19217E-05	9.46418E-05	9.45807E-05	0.000101373	9.89433E-05	3.9448E-06	3.9448E-06	0.000106833	3.9448E-06	6.2485E-05	6.05278E-05	8.06422E-05	0.000349993
3835303773025	383530	3773025	0.000229598	9.0052E-05	2.98223E-05	2.92079E-05	6.78222E-05	6.77175E-05	8.91095E-05	8.9052E-05	9.54474E-05	9.31595E-05	3.7142E-06	3.7142E-06	0.000100588	3.7142E-06	5.8707E-05	5.68682E-05	7.5926E-05	0.000329524
3835403773025	383540	3773025	0.000216538	8.4929E-05	2.8126E-05	2.75465E-05	6.39644E-05	6.38657E-05	8.40408E-05	8.39866E-05	9.00182E-05	8.78605E-05	3.50293E-06	3.50293E-06	9.48664E-05	3.50293E-06	5.5252E-05	5.35214E-05	7.1565E-05	0.000310597
3835503773025	383550	3773025	0.000204323	8.0138E-05	2.65393E-05	2.59925E-05	6.0356E-05	6.02628E-05	7.92998E-05	7.92487E-05	8.494E-05	8.29041E-05	3.30532E-06	3.30532E-06	8.95147E-05	3.30532E-06	5.20248E-05	5.03953E-05	6.7453E-05	0.000292751
3835603773025	383560	3773025	0.000192898	7.5657E-05	2.50553E-05	2.45391E-05	5.6981E-05	5.68931E-05	7.48656E-05	7.48173E-05	8.01904E-05	7.82683E-05	3.1205E-06	3.1205E-06	8.45093E-05	3.1205E-06	4.9011E-05	4.74759E-05	6.35854E-05	0.000275965
3835703773025	383570	3773025	0.00018255	7.1599E-05	2.37113E-05	2.32228E-05	5.39245E-05	5.38413E-05	7.08497E-05	7.0804E-05	7.58889E-05	7.40699E-05	2.95311E-06	2.95311E-06	7.99761E-05	2.95311E-06	4.62897E-05	4.48398E-05	6.00777E-05	0.000260741
3835803773025	383580	3773025	0.000172697	6.7734E-05	2.24315E-05	2.19693E-05	5.10139E-05	5.09352E-05	6.70256E-05	6.69823E-05	7.17928E-05	7.00719E-05	2.79372E-06	2.79372E-06	7.56594E-05	2.79372E-06	4.37065E-05	4.23375E-05	5.67329E-05	0.000246225
3835903773025	383590	3773025	0.000163742	6.4222E-05	2.12683E-05	2.08301E-05	4.83686E-05	4.8294E-05	6.355E-05	6.3509E-05	6.807E-05	6.64384E-05	2.64885E-06	2.64885E-06	7.17361E-05	2.64885E-06	4.13637E-05	4.00681E-05	5.36958E-05	0.000233044
3836003773025	383600	3773025	0.000156628	6.1432E-05	2.03443E-05	1.99252E-05	4.62672E-05	4.61958E-05	6.07891E-05	6.07499E-05	6.51127E-05	6.3552E-05	2.53377E-06	2.53377E-06	6.86195E-05	2.53377E-06	3.94998E-05	3.82626E-05	5.12834E-05	0.000222574
3836103773025	383610	3773025	0.000151859	5.9561E-05	1.97248E-05	1.93184E-05	4.48584E-05	4.47892E-05	5.8938E-05	5.89E-05	6.313E-05	6.16168E-05	2.45662E-06	2.45662E-06	6.653E-05	2.45662E-06	3.82387E-05	3.7041E-05	4.9654E-05	0.000215502
3836203773025	383620	3773025	0.000147332	5.7786E-05	1.91368E-05	1.87425E-05	4.35211E-05	4.3454E-05	5.71811E-05	5.71442E-05	6.12481E-05	5.978E-05	2.38338E-06	2.38338E-06	6.45468E-05	2.38338E-06	3.70386E-05	3.58785E-05	4.81061E-05	0.000208784
3836303773025	383630	3773025	0.000144188	5.6553E-05	1.87285E-05	1.83426E-05	4.25925E-05	4.25268E-05	5.5961E-05	5.59249E-05	5.99412E-05	5.850444E-05	2.33253E-06	2.33253E-06	6.31695E-05	2.33253E-06	3.61936E-05	3.506E-05	4.70243E-05	0.000204089
3836403773025	383640	3773025	0.000141521	5.5506E-05	1.8382E-05	1.80033E-05	4.18045E-05	4.174E-05	5.49256E-05	5.48902E-05	5.88322E-05	5.7422E-05	2.28937E-06	2.28937E-06	6.20008E-05	2.28937E-06	3.54743E-05	3.43632E-05	4.611E-05	0.000200121
3836503773025	383650	3773025	0.000139077	5.4548E-05	1.80647E-05	1.76925E-05	4.10828E-05	4.10194E-05	5.39774E-05	5.39426E-05	5.78166E-05	5.64307E-05	2.24985E-06	2.24985E-06	6.09304E-05	2.24985E-06	3.48123E-05	3.3722E-05	4.52727E-05	0.000196487
3836603773025	383660	3773025	0.00013711	5.3777E-05	1.78092E-05	1.74422E-05	4.05017E-05	4.04392E-05	5.3214E-05	5.31797E-05	5.69888E-05	5.56326E-05	2.21803E-06	2.21803E-06	6.00687E-05	2.21803E-06	3.4276E-05	3.32024E-05	4.46051E-05	0.000193589
3836703773025	383670	3773025	0.000135242	5.3044E-05	1.75665E-05	1.72046E-05	3.99499E-05	3.98882E-05	5.24889E-05	5.2455E-05	5.62222E-05	5.48746E-05	2.18781E-06	2.18781E-06	5.92502E-05	2.18781E-06	3.37683E-05	3.27106E-05	4.39782E-05	0.000190869
3836803773025	383680	3773025	0.000133248	5.2262E-05	1.73075E-05	1.69509E-05	3.93608E-05	3.93001E-05	5.1715E-05	5.16816E-05	5.53932E-05	5.406555E-05	2.15555E-06	2.15555E-06	5.83766E-05	2.15555E-06	3.32301E-05	3.21893E-05	4.33106E-05	0.000187971
3836903773025	383690	3773025	0.000131191	5.1455E-05	1.70403E-05	1.66892E-05	3.87533E-05	3.86935E-05	5.09167E-05	5.08839E-05	5.45382E-05	5.32309E-05	2.12228E-06	2.12228E-06	5.74755E-05	2.12228E-06	3.26794E-05	3.16558E-05	4.26249E-05	0.000184995
3837003773025	383700	3773025	0.00012926	5.0698E-05	1.67895E-05	1.64436E-05	3.81828E-05	3.81239E-05	5.01672E-05	5.01348E-05	5.37354E-05	5.24473E-05	2.09104E-06	2.09104E-06	5.66294E-05	2.09104E-06	3.21646E-05	3.11571E-05	4.1989E-05	0.000182235
3837103773025	383710	3773025	0.000127868	5.0152E-05	1.66087E-05	1.62665E-05	3.77716E-05	3.77133E-05	4.96269E-05	4.95949E-05	5.31566E-05	5.188255E-05	2.06852E-06	2.06852E-06	5.60195E-05	2.06852E-06	3.17914E-05	3.07957E-05	4.15386E-05	0.000180281
3837203773025	383720	3773025	0.000126494	4.9613E-05	1.64302E-05	1.60916E-05	3.73656E-05	3.7308E-05	4.90935E-05	4.90618E-05	5.25853E-05	5.13249E-05	2.04628E-06	2.04628E-06	5.54174E-05	2.04628E-06	3.14273E-05	3.04429E-05	4.10996E-05	0.000178375
3837303773025	383730	3773025	0.000125021	4.9035E-05	1.62388E-05	1.59043E-05	3.69305E-05	3.68735E-05	4.85218E-05	4.84905E-05	5.19729E-05	5.072722E-05	2.02245E-06	2.02245E-06	5.47721E-05	2.02245E-06	3.10398E-05	3.00676E-05	4.06289E-05	0.000176332
3837403773025	383740	3773025	0.000123449	4.8418E-05	1.60347E-05	1.57043E-05	3.64662E-05	3.64099E-05	4.79118E-05	4.78809E-05	5.13195E-05	5.008944E-05	1.99703E-06	1.99703E-06	5.40834E-05	1.99703E-06	3.0629E-05	2.96696E-05	4.01219E-05	0.000174132
3837503773025	383750	3773025	0.00012185	4.7791E-05	1.5827E-05	1.55009E-05	3.59939E-05	3.59383E-05	4.72913E-05	4.72607E-05	5.06548E-05	4.94407E-05	1.97116E-06	1.97116E-06	5.3383E-05	1.97116E-06	3.02128E-05	2.92665E-05	3.96014E-05	0.000171873
3837603773025	383760	3773025	0.000120134	4.7118E-05	1.56042E-05	1.52827E-05	3.54871E-05	3.54324E-05	4.66254E-05	4.65953E-05	4.99417E-05	4.87446E-05	1.94341E-06	1.94341E-06	5.26314E-05	1.94341E-06	2.97679E-05	2.88355E-05	3.90402E-05	0.000169437
3837703773025	383770	3773025	0.000118392	4.6435E-05	1.53778E-05	1.5061E-05	3.49724E-05	3.49184E-05	4.59491E-05	4.59195E-05	4.92173E-05	4.80376E-05	1.91522E-06	1.91522E-06	5.1868E-05	1.91522E-06	2.93176E-05	2.83994E-05	3.84654E-05	0.000166942
3837803773025	383780	3773025	0.000116721	4.578E-05	1.51608E-05	1.48485E-05	3.44789E-05	3.44257E-05	4.53007E-05	4.52715E-05	4.85228E-05	4.73597E-05	1.8882E-06	1.8882E-06	5.11361E-05	1.8882E-06	2.88835E-05	2.79788E-05	3.79109E-05	0.000164536

			KMMass Grading / Excavation	KMMass Grading / Excavation	KMDrainage / Utilities Trenching	KMFoundations / Concrete Pads	KMBuilding / Structure Construction	KMAsphalt Paving	KMArchitectural Coating	KMLandscaping or Other Finishing	KMWaterside Construction (Piles)	EWNDemolition	EWNSite Grubbing / Prep	EWNDrainage / Utilities Trenching	EWNDrainage / Utilities Trenching	EWNDrainage / Utilities Trenching	EWNFoundation s / Concrete Pads	EWNBuilding / Structure Construction	EWNAsphalt Paving	EWNLandscaping or Other Finishing	EWNWaterside Construction (Piles)
Unique Identifier	X (UTM)	Y (UTM)	2025	2026	2026	2026	2026	2026	2026	2026	2026	2027	2027	2027	2028	2029	2029	2029	2029	2029	2029
3830003773025	383000	3773025	8.12639E-05	8.04229E-05	2.88805E-05	1.52835E-05	5.24934E-05	1.6864E-06	1.6864E-06	5.41798E-05	1.6864E-06	0.000137953	7.51863E-06	1.76552E-05	1.73142E-05	1.6956E-05	1.4687E-05	3.1892E-05	2.26895E-06	3.30265E-05	2.26895E-06
3830103773025	383010	3773025	8.35782E-05	8.27133E-05	2.9703E-05	1.57187E-05	5.39884E-05	1.73443E-06	1.73443E-06	5.57228E-05	1.73443E-06	0.0001429	7.78821E-06	1.82882E-05	1.7935E-05	1.75639E-05	1.52136E-05	3.30355E-05	2.3503E-06	3.42107E-05	2.3503E-06
3830203773025	383020	3773025	8.61464E-05	8.52549E-05	3.06158E-05	1.62017E-05	5.56473E-05	1.78773E-06	1.78773E-06	5.74351E-05	1.78773E-06	0.000148244	8.0795E-06	1.89722E-05	1.86058E-05	1.82208E-05	1.57826E-05	3.4271E-05	2.4382E-06	3.54901E-05	2.4382E-06
3830303773025	383030	3773025	8.88714E-05	8.79517E-05	3.15842E-05	1.67142E-05	5.74076E-05	1.84428E-06	1.84428E-06	5.92518E-05	1.84428E-06	0.000153864	8.3858E-06	1.96914E-05	1.93112E-05	1.89116E-05	1.6381E-05	3.55703E-05	2.53064E-06	3.68356E-05	2.53064E-06
3830403773025	383040	3773025	9.15964E-05	9.06484E-05	3.25526E-05	1.72267E-05	5.91678E-05	1.90082E-06	1.90082E-06	6.10686E-05	1.90082E-06	0.00015953	8.69461E-06	2.04166E-05	2.00223E-05	1.9608E-05	1.69842E-05	3.68802E-05	2.62383E-06	3.81921E-05	2.62383E-06
3830503773025	383050	3773025	9.44333E-05	9.3456E-05	3.35609E-05	1.77603E-05	6.10004E-05	1.9597E-06	1.9597E-06	6.29601E-05	1.9597E-06	0.000165319	9.01009E-06	2.11574E-05	2.07488E-05	2.03195E-05	1.76005E-05	3.82184E-05	2.71903E-06	3.95779E-05	2.71903E-06
3830603773025	383060	3773025	9.7442E-05	9.64336E-05	3.46301E-05	1.83261E-05	6.29438E-05	2.02213E-06	2.02213E-06	6.4966E-05	2.02213E-06	0.000171368	9.33977E-06	2.19315E-05	2.1508E-05	2.1063E-05	1.82445E-05	3.96168E-05	2.81852E-06	4.1026E-05	2.81852E-06
3830703773025	383070	3773025	0.000100928	9.98839E-05	3.58692E-05	1.89818E-05	6.5196E-05	2.09449E-06	2.09449E-06	6.72905E-05	2.09449E-06	0.000178297	9.71743E-06	2.28184E-05	2.23777E-05	2.19147E-05	1.89822E-05	4.12187E-05	2.93249E-06	4.2685E-05	2.93249E-06
3830803773025	383080	3773025	0.000104631	0.000103549	3.71852E-05	1.96783E-05	6.7588E-05	2.17133E-06	2.17133E-06	6.97593E-05	2.17133E-06	0.000185579	1.01143E-05	2.37503E-05	2.32916E-05	2.28097E-05	1.97574E-05	4.29021E-05	3.05225E-06	4.44282E-05	3.05225E-06
3830903773025	383090	3773025	0.000108543	0.00010742	3.85755E-05	2.0414E-05	7.0115E-05	2.25251E-06	2.25251E-06	7.23675E-05	2.25251E-06	0.000193159	1.05274E-05	2.47204E-05	2.4243E-05	2.37414E-05	2.05645E-05	4.46545E-05	3.17693E-06	4.6243E-05	3.17693E-06
3831003773025	383100	3773025	0.000112687	0.000111521	4.0048E-05	2.11933E-05	7.27915E-05	2.3385E-06	2.3385E-06	7.513E-05	2.3385E-06	0.000201061	1.09581E-05	2.57316E-05	2.52347E-05	2.47126E-05	2.14057E-05	4.64812E-05	3.30689E-06	4.81347E-05	3.30689E-06
3831103773025	383110	3773025	0.000117114	0.000115902	4.16214E-05	2.20259E-05	7.56512E-05	2.43037E-06	2.43037E-06	7.80816E-05	2.43037E-06	0.00020933	1.14088E-05	2.679E-05	2.62726E-05	2.5729E-05	2.22861E-05	4.8393E-05	3.4429E-06	5.01144E-05	3.4429E-06
3831203773025	383120	3773025	0.000121855	0.000120594	4.33062E-05	2.29175E-05	7.87136E-05	2.52875E-06	2.52875E-06	8.12423E-05	2.52875E-06	0.000218036	1.18833E-05	2.79041E-05	2.73653E-05	2.67991E-05	2.3213E-05	5.04056E-05	3.58608E-06	5.21986E-05	3.58608E-06
3831303773025	383130	3773025	0.000126931	0.000125618	4.51104E-05	2.38723E-05	8.19929E-05	2.6341E-06	2.6341E-06	8.4627E-05	2.6341E-06	0.000227125	1.23786E-05	2.90673E-05	2.8506E-05	2.79162E-05	2.41806E-05	5.25067E-05	3.73557E-06	5.43745E-05	3.73557E-06
3831403773025	383140	3773025	0.000132404	0.000131033	4.70553E-05	2.49015E-05	8.55278E-05	2.74767E-06	2.74767E-06	8.82755E-05	2.74767E-06	0.000236727	1.29019E-05	3.02961E-05	2.97111E-05	2.90963E-05	2.52028E-05	5.47264E-05	3.89349E-06	5.66732E-05	3.89349E-06
3831503773025	383150	3773025	0.000138331	0.0001369	4.91619E-05	2.60163E-05	8.93569E-05	2.87068E-06	2.87068E-06	9.22276E-05	2.87068E-06	0.000246903	1.34565E-05	3.15984E-05	3.09882E-05	3.0347E-05	2.62862E-05	5.70789E-05	4.06085E-06	5.91093E-05	4.06085E-06
3831603773025	383160	3773025	0.0001447	0.000143202	5.14251E-05	2.7214E-05	9.34705E-05	3.00284E-06	3.00284E-06	9.64734E-05	3.00284E-06	0.000257507	1.40345E-05	3.29556E-05	3.23192E-05	3.16505E-05	2.74152E-05	5.95305E-05	4.23527E-06	6.16481E-05	4.23527E-06
3831703773025	383170	3773025	0.000151561	0.000149992	5.38635E-05	2.85043E-05	9.79025E-05	3.14522E-06	3.14522E-06	0.000101048	3.14522E-06	0.000268625	1.46404E-05	3.43784E-05	3.37146E-05	3.3017E-05	2.85988E-05	6.21007E-05	4.41813E-06	6.43097E-05	4.41813E-06
3832003773025	383200	3773025	0.000176085	0.000174263	6.25794E-05	3.31168E-05	0.000113745	3.65416E-06	3.65416E-06	0.000117399	3.65416E-06	0.000306174	1.66869E-05	3.9184E-05	3.84273E-05	3.76322E-05	3.25965E-05	7.07813E-05	5.03571E-06	7.32991E-05	5.03571E-06
3832103773025	383210	3773025	0.000185903	0.000183979	6.60684E-05	3.49631E-05	0.000120086	3.85789E-06	3.85789E-06	0.000123944	3.85789E-06	0.000320439	1.74643E-05	4.10095E-05	4.02176E-05	3.93855E-05	3.41151E-05	7.4079E-05	5.27032E-06	7.67141E-05	5.27032E-06
3832203773025	383220	3773025	0.000197266	0.000195224	7.01066E-05	3.71002E-05	0.000127426	4.09369E-06	4.09369E-06	0.00013152	4.09369E-06	0.00033687	1.83599E-05	4.31124E-05	4.22799E-05	4.14051E-05	3.58645E-05	7.78776E-05	5.54057E-06	8.06479E-05	5.54057E-06
3832303773025	383230	3773025	0.000209808	0.000207637	7.45641E-05	3.9459E-05	0.000135528	4.35397E-06	4.35397E-06	0.000139882	4.35397E-06	0.000354481	1.93197E-05	4.53663E-05	4.44902E-05	4.35696E-05	3.77394E-05	8.19489E-05	5.83022E-06	8.4864E-05	5.83022E-06
3832403773025	383240	3773025	0.000223351	0.000221039	7.9377E-05	4.2006E-05	0.000144276	4.63501E-06	4.63501E-06	0.000148911	4.63501E-06	0.000372613	2.03079E-05	4.76867E-05	4.67658E-05	4.57982E-05	3.96698E-05	8.61405E-05	6.12843E-06	8.92047E-05	6.12843E-06
3832503773025	383250	3773025	0.000237647	0.000235188	8.4458E-05	4.46949E-05	0.000153511	4.9317E-06	4.9317E-06	0.000158443	4.9317E-06	0.00039066	2.12915E-05	4.99964E-05	4.90309E-05	4.80164E-05	4.15911E-05	9.03126E-05	6.42526E-06	9.35253E-05	6.42526E-06
3832603773025	383260	3773025	0.000253146	0.000250526	8.99661E-05	4.76097E-05	0.000163523	5.25334E-06	5.25334E-06	0.000168776	5.25334E-06	0.000409434	2.23147E-05	5.23991E-05	5.13872E-05	5.0324E-05	4.35899E-05	9.46529E-05	6.73405E-06	9.802E-05	6.73405E-06
3832703773025	383270	3773025	0.000270123	0.000267328	9.59996E-05	5.08026E-05	0.000174489	5.60564E-06	5.60564E-06	0.000180095	5.60564E-06	0.000429243	2.33943E-05	5.49342E-05	5.38733E-05	5.27586E-05	4.56988E-05	9.92322E-05	7.05984E-06	0.000102762	7.05984E-06
3832803773025	383280	3773025	0.000288511	0.000285525	0.000102535	5.42609E-05	0.000186367	5.98723E-06	5.98723E-06	0.000192354	5.98723E-06	0.000449771	2.45131E-05	5.75613E-05	5.64497E-05	5.52818E-05	4.78843E-05	0.000103978	7.39746E-06	0.000107677	7.39746E-06
3832903773025	383290	3773025	0.000308317	0.000305127	0.000109574	5.79859E-05	0.000199161	6.39826E-06	6.39826E-06	0.00020556	6.39826E-06	0.000470735	2.56557E-05	6.02443E-05	5.90809E-05	5.78585E-05	5.01162E-05	0.000108824	7.74227E-06	0.000112696	7.74227E-06
3833003773025	383300	3773025	0.000328579	0.000325179	0.000116774	6.17966E-05	0.00021225	6.81874E-06	6.81874E-06	0.000219069	6.81874E-06	0.000489647	2.66864E-05	6.26647E-05	6.14546E-05	6.01831E-05	5.21297E-05	0.000113197	8.05333E-06	0.000117223	8.05333E-06
3833103773025	383310	3773025	0.000342779	0.000339232	0.000121821	6.44672E-05	0.000221422	7.11341E-06	7.11341E-06	0.000228536	7.11341E-06	0.000496271	2.70474E-05	6.35124E-05	6.22859E-05	6.09971E-05	5.28349E-05	0.000114728	8.16226E-06	0.000118809	8.16226E-06
3833203773025	383320	3773025	0.000357994	0.000354289	0.000127228	6.73287E-05	0.000231251	7.42916E-06	7.42916E-06	0.00023868	7.42916E-06	0.000504999	2.75231E-05	6.46295E-05	6.33814E-05	6.207E-05	5.37642E-05	0.000116746	8.30582E-06	0.000120899	8.30582E-06
3833303773025	383330	3773025	0.000378241	0.000374327	0.000134424	7.11366E-05	0.000244329	7.84933E-06	7.84933E-06	0.000252179	7.84933E-06	0.00052003	2.83423E-05	6.6553E-05	6.52678E-05	6.39174E-05	5.53643E-05	0.00012022	8.55303E-06	0.000124497	8.55303E-06
3833403773025	383340	3773025	0.000400033	0.000395893	0.000142169	7.52351E-05	0.000258406	8.30157E-06	8.30157E-06	0.000266708	8.30157E-06	0.000535642	2.91932E-05	6.85511E-05	6.72273E-05	6.58363E-05	5.70265E-05	0.00012383	8.80981E-06	0.000128235	8.80981E-06
3833503773025	383350	3773025	0.000422064	0.000417696	0.000149998	7.93786E-05	0.000272638	8.75876E-06	8.75876E-06	0.000281396	8.75876E-06	0.0005514	3.0052E-05	7.05678E-05	6.9205E-05	6.77731E-05	5.87041E-05	0.000127473	9.06898E-06	0.000132007	9.06898E-06
3833603773025	383360	3773025	0.000438198	0.000433663	0.000155732	8.24128E-05	0.000283059	9.09356E-06	9.09356E-06	0.000292153	9.09356E-06	0.000560412	3.05432E-05	7.17211E-05	7.03361E-05	6.88808E-05	5.96636E-05	0.000129556	9.2172E-06	0.000134165	9.2172E-06
3833703773025	383370	3773025	0.000451091	0.000446423	0.000160314	8.48377E-05	0.000291388	9.36113E-06	9.36113E-06	0.000300749	9.36113E-06	0.000569332	3.10293E-05	7.28627E-05	7.14557E-05	6.99772E-05	6.06133E-05	0.000131618	9.36392E-06	0.0001363	9.36392E-06
3833803773025	383380	3773025	0.000460737	0.000455968	0.000163742	8.66517E-05	0.000297618	9.56129E-06	9.56129E-06	0.00030718	9.56129E-06	0.000580006	3.16111E-05	7.42287E-05	7.27953E-05	7.12891E-05	6.17496E-05	0.000134086	9.53947E-06	0.000138855	9.53947E-06
3833903773025	383390	3773025	0.000468568	0.000463719	0.000166525	8.81246E-05	0.000302677	9.72381E-06	9.72381E-06	0.000312401	9.72381E-06	0.000589669	3.21377E-05	7.54654E-05	7.40081E-05	7.24768E-05	6.27784E-05	0.00013632	9.6984E-06	0.000141169	9.6984E-06
3834003773025	383400	3773025	0.000469285	0.000464428	0.00016678	8.82594E-05	0.00030314	9.73869E-06	9.73869E-06	0.000312879	9.73869E-06	0.000583068	3.1778E-05	7.46207E-05	7.31797E-05	7.16655E-05	6.20757E-05	0.000134794	9.58984E-06	0.000139589	9.58984E-06
3834103773025	383410	3773025	0.000463902	0.000459101	0.000164867	8.72471E-05	0.000299663	9.62698E-06	9.62698E-06	0.00030929	9.62698E-06	0.000567326	3.092E-05	7.2606E-05	7.12039E-05	6.97306E-05	6.03997E-05	0.000131154	9.33092E-06	0.00013582	9.33092E-06
3834203773025	383420	3773025	0.000454331	0.000449629	0.000161466	8.5447E-05	0.000293481	9.42836E-06	9.42836E-06	0.000302909	9.42836E-06	0.000547403	2.98342E-05	7.00562E-05	6.87034E-05	6.72818E-05	5.82786E-05	0.000126549	9.00324E-06	0.00013105	9.00324E-06
3834303773025	383430	3773025	0.000441035	0.00043647	0.00015674	8.29464E-05	0.000284892	9.15244E-06	9.15244E-06	0.000294044	9.15244E-06	0.000523667	2.85405E-05	6.70185E-05	6.57243E-05	6.43644E-05	5.57516E-05	0.000121061	8.61285E-06	0.000125368	8.61285E-06
3834403773025	383440	3773025	0.000425752	0.000421346	0.000151309	8.00722E-05	0.00027502	8.8353E-06	8.8353E-06	0.000283855	8.8353E-06	0.000498384	2.71626E-05	6.37828E-05	6.25511E-05	6.12569E-05	5.30598E-05	0.000115216	8.19702E-06	0.000119315	8.19702E-06
3834503773025	383450	3773025	0.000402713	0.000398546	0.000143121	7.57392E-05	0.000260138	8.35718E-06	8.35718E-06	0.000268495	8.35718E-06	0.000463155	2.52425E-05	5.92742E-05	5.81296E-05	5.69268E-05	4.93092E-05	0.000107072	7.6176E-06	0.000110881	7.6176E-06
3834603773025	383460	3773025	0.000376725	0.000372827	0.000133885	7.08516E-05	0.00024335	7.81788E-06	7.81788E-06	0.000251168	7.81788E-06	0.000426034	2.32194E-05	5.45236E-05	5.34707E-05	5.23643E-05	4.53572E-05	9.84905E-05	7.00707E-06	0.000101994	7.00707E-06
3834703773025	383470	3773025	0.000352678	0.000349029	0.000125339	6.6329E-05	0.000227817	7.31885E-06	7.31885E-06	0.000235136	7.31885E-06	0.000393454	2.14438E-05	5.0354E-05	4.93816E-05	4.83599E-05	4.18887E-05	9.09587E-05	6.47122E-06	9.41943E-05	6.47122E-06
3834803773025	383480	3773025	0.00033547	0.000331998	0.000119223	6.30926E-05	0.000216701	6.96174E-06	6.96174E-06	0.000223663	6.96174E-06	0.000371081	2.02244E-05	4.74907E-05	4.65736E-05	4.561E-05	3.95067E-05	8.57865E-05	6.10325E-06	8.88381E-05	6.10325E-06
3834903773025	383490	3773025	0.000319016	0.000315714	0.000113376	5.9998E-05	0.000206072	6.62027E-06	6.62027E-06	0.000212692	6.62027E-06	0.000350232	1.90881E-05	4.48224E-05	4.39568E-05	4.30473E-05	3.7287E-05	8.09665E-05	5.76033E-06	8.38466E-05	5.76033E-06
3835003773025	383500	3773025	0.000301173	0.000298056	0.000107034	5.66422E-05	0.000194546	6.24999E-06	6.24999E-06	0.000200796	6.24999E-06	0.000328157	1.7885E-05	4.19973E-05	4.11863E-05	4.03341E-05	3.49368E-05	7.58633E-05	5.39726E-06	7.85619E-05	5.39726E-06
3835103773025	383510	3773025	0.000282934	0.000280006	0.000100553	5.3212E-05	0.000182765	5.8715E-06	5.8715E-06	0.000188636	5.8715E-06	0.000306174	1.66869E-05	3.9184E-05	3.84273E-05	3.76322E-05	3.25965E-05	7.07813E-05	5.03571E-06	7.32991E-05	5.03571E-06
3835203773025	383520	3773025	0.000266032	0.000263279	9.45456E-05	5.00332E-05	0.000171847	5.52074E-06	5.52074E-06	0.000177367	5.52074E-06	0.000286289	1.56031E-05	3.66391E-05	3.59316E-05	3.51881E-05	3.04795E-05	6.61843E-05	4.70866E-06	6.85386E-05	4.70866E-06
3835303773025	383530	3773025	0.000250473	0.000247881	8.90163E-05	4.71071E-05	0.000161796	5.19787E-06	5.19787E-06	0.000166994	5.19787E-06	0.000268342	1.4625E-05	3.43422E-05	3.3679E-05	3.29821E-05	2.85687E-05	6.20352E-05	4.41347E-06	6.42419E-05	4.41347E-06
3835403773025	383540	3773025	0.000236087	0.000233644	8.39035E-05	4.44014E-05	0.000152503	4.89932E-06	4.89932E-06	0.000157403	4.89932E-06	0.000252033	1.37361E-05	3.2255E-05	3.16321E-05	3.09776E-05	2.68324E-05	5.82649E-05	4.14523E-06	6.03375E-05	4.14523E-06
3835503773025	383550	3773025	0.000222522	0.000220219	7.90825E-05	4.18502E-05	0.000143741	4.61782E-06	4.61782E-06	0.000148359	4.61782E-06	0.000236872	1.29098E-05	3.03147E-05	2.97293E-05	2.91142E-05	2.52183E-05	5.476E-05	3.89588E-06	5.6708E-05	3.89588E-06
3835603773025	383560	3773025	0.000209763	0.000207592	7.45481E-05	3.94506E-05	0.000135499	4.35304E-06	4.35304E-06	0.000139852	4.35304E-06	0.000222783	1.2142E-05	2.85117E-05	2.79611E-05	2.73825E-05	2.37184E-05	5.1503E-05	3.66416E-06	5.33351E-05	3.66416E-06
3835703773025	383570	3773025	0.000198191	0.00019614	7.04356E-05	3.72743E-05	0.000128024	4.1129E-06	4.1129E-06	0.000132137	4.1129E-06	0.000210127	1.14522E-05	2.68919E-05	2.63726E-05	2.58269E-05	2.23709E-05	4.85771E-05	3.456E-06	5.03051E-05	3.456E-06
3835803773025	383580	3773025	0.000187157	0.00018522	6.65141E-05	3.5199E-05	0.000120896	3.88392E-06	3.88392E-06	0.00012478	3.88392E-06	0.000198151	1.07995E-05	2.53593E-05	2.48696E-05	2.4355E-05	2.1096E-05	4.58086E-05	3.25904E-06	4.74381E-05	3.25904E-06
3835903773025	383590	3773025	0.000177138	0.000175305	6.29535E-05	3.33147E-05	0.000114424	3.676E-06	3.676E-06	0.0001181	3.676E-06	0.000187325	1.02094E-05	2.39737E-05	2.35107E-05	2.30243E-05	1.99433E-05	4.33057E-05	3.08097E-06	4.48462E-05	3.08097E-06
3836003773025	383600	3773025	0.00016918	0.00016749	6.01251E-05	3.1818E-05	0.000109284	3.51085E-06	3.51085E-06	0.000112795	3.51085E-06	0.000178703	9.73955E-06	2.28703E-05	2.24286E-05	2.19646E-05	1.90254E-05	4.13125E-05	2.93916E-06	4.27821E-05	2.93916E-06
3836103773025	383610	3773025	0.000163804	0.000162109	5.82148E-05	3.0807E-05	0.000105811	3.3993E-06	3.3993E-06	0.000109211	3.3993E-06	0.00017283	9.41947E-06	2.21187E-05	2.16916E-05	2.12427E-05	1.84002E-05	3.99549E-05	2.84257E-06	4.13761E-05	2.84257E-06
3836203773025	383620	3773025	0.000158698	0.000157055	5.64E-05	2.98466E-05	0.000102513	3.29333E-06	3.29333E-06	0.000105806	3.29333E-06	0.000167256	9.11567E-06	2.14053E-05	2.0992E-05	2.05576E-05	1.78067E-05	3.86662E-05	2.75089E-06	4.00417E-05	2.75089E-06
3836303773025	383630	3773025	0.000155129	0.000153524	5.51317E-05	2.91755E-05	0.000100208	3.21927E-06	3.21927E-06	0.000103427	3.21927E-06	0.000163305	8.90034E-06	2.08997E-05	2.04961E-05	2.0072E-05	1.73861E-05	3.77528E-05	2.68591E-06	3.90958E-05	2.68591E-06
3836403773025	383640	3773025	0.000152113	0.000150539	5.40598E-05	2.86082E-05	9.82593E-05	3.15668E-06	3.15668E-06	0.000101416	3.15668E-06	0.000159913	8.71547E-06	2.04656E-05	2.00704E-05	1.96551E-05	1.7025E-05	3.69687E-05	2.63012E-06	3.82838E-05	2.63012E-06
3836503773025	383650	3773025	0.000149351	0.000147805	5.30781E-05	2.80887E-05	9.6475E-05	3.09936E-06	3.09936E-06	9.95743E-05	3.09936E-06	0.000156781	8.54479E-06	2.00648E-05	1.96773E-05	1.92702E-05	1.66916E-05	3.62447E-05	2.57862E-06	3.7534E-05	2.57862E-06
3836603773025	383660	3773025	0.000147148	0.000145626	5.22954E-05	2.76745E-05	9.50523E-05	3.05365E-06	3.05365E-06	9.8106E-05	3.05365E-06	0.000154216	8.405E-06	1.97365E-05	1.93554E-05	1.89549E-05	1.64185E-05	3.56517E-05	2.53643E-06	3.69199E-05	2.53643E-06
3836703773025	383670	3773025	0.00014508	0.000143579	5.15605E-05	2.72856E-05	9.37165E-05	3.01074E-06	3.01074E-06	9.67272E-05	3.01074E-06	0.000151789	8.27271E-06	1.94259E-05	1.90507E-05	1.86566E-05	1.61601E-05	3.50906E-05	2.49651E-06	3.63389E-05	2.49651E-06
3836803773025	383680	3773025	0.000142878	0.000141399	5.07778E-05	2.68714E-05	9.22938E-05	2.96503E-06	2.96503E-06	9.52589E-05	2.96503E-06	0.000149232	8.13333E-06	1.90986E-05	1.87298E-05	1.83422E-05	1.58878E-05	3.44994E-05	2.45445E-06	3.57266E-05	2.45445E-06
3836903773025	383690	3773025	0.000140616	0.000139161	4.99738E-05	2.6446E-05	9.08326E-05	2.91809E-06	2.91809E-06	9.37507E-05	2.91809E-06	0.000146621	7.99103E-06	1.87644E-05	1.84021E-05	1.80213E-05	1.56098E-05	3.38958E-05	2.4115E-06	3.51015E-05	2.4115E-06
3837003773025	383700	3773025	0.000138518	0.000137085	4.92283E-05	2.60514E-05	8.94775E-05	2.87455E-06	2.87455E-06	9.2352E-05	2.87455E-06	0.000144171	7.85749E-06	1.84509E-05	1.80946E-05	1.77202E-05	1.5349E-05	3.33293E-05	2.3712E-06	3.4515E-05	2.3712E-06
3837103773025	383710	3773025	0.000137032	0.000135614	4.87003E-05	2.5772E-05	8.85178E-05	2.84372E-06	2.84372E-06	9.13615E-05	2.84372E-06	0.000142364	7.759E-06	1.82196E-05	1.78678E-05	1.74981E-05	1.51566E-05	3.29116E-05	2.34148E-06	3.40823E-05	2.34148E-06
3837203773025	383720	3773025	0.000135584	0.000134181	4.81855E-05	2.54996E-05	8.75822E-05	2.81367E-06	2.81367E-06	9.03959E-05	2.81367E-06	0.000140603	7.66302E-06	1.79942E-05	1.76467E-05	1.72816E-05	1.49691E-05	3.25045E-05	2.31252E-06	3.36607E-05	2.31252E-06
3837303773025	383730	3773025	0.000134031	0.000132644	4.76337E-05	2.52076E-05	8.65791E-05	2.78144E-06	2.78144E-06	8.93606E-05	2.78144E-06	0.00013875	7.56203E-06	1.77571E-05	1.74142E-05	1.70539E-05	1.47718E-05	3.20761E-05	2.28204E-06	3.32171E-05	2.28204E-06
3837403773025	383740	3773025	0.000132359	0.000130989	4.70393E-05	2.4893E-05	8.54989E-05	2.74674E-06	2.74674E-06	8.82456E-05	2.74674E-06	0.000136805	7.45604E-06	1.75082E-05	1.71701E-05	1.68148E-05	1.45648E-05	3.16265E-05	2.25006E-06	3.27515E-05	2.25006E-06
3837503773025	383750	3773025	0.000130642	0.00012929	4.64291E-05	2.45701E-05	8.43897E-05	2.7111E-06	2.7111E-06	8.71008E-05	2.7111E-06	0.000134837	7.34879E-06	1.72563E-05	1.69231E-05	1.65729E-05	1.43553E-05	3.11716E-05	2.21769E-06	3.22804E-05	2.21769E-06
3837603773025	383760	3773025	0.00012879	0.000127457	4.57711E-05	2.42219E-05	8.31937E-05	2.67268E-06	2.67268E-06	8.58664E-05	2.67268E-06	0.000132747	7.23486E-06	1.69888E-05	1.66608E-05	1.6316E-05	1.41327E-05	3.06883E-05	2.18331E-06	3.178E-05	2.18331E-06
3837703773025	383770	3773025	0.000126894	0.000125581	4.50972E-05	2.38652E-05	8.19688E-05	2.63333E-06	2.63333E-06	8.46021E-05	2.63333E-06	0.000130649	7.12052E-06	1.67203E-05	1.63974E-05	1.60582E-05	1.39094E-05	3.02033E-05	2.1488E-06	3.12777E-05	2.1488E-06
3837803773025	383780	3773025	0.000125065	0.000123771	4.44471E-05	2.35212E-05	8.07873E-05	2.59537E-06	2.59537E-06	8.33826E-05	2.59537E-06	0.000128627	7.01035E-06	1.64616E-05	1.61437E-05	1.58097E-05	1.36942E-05	2.9736E-05	2.11556E-06	3.07938E-05	2.11556E-06

			ISDemolition	ISDrainage / Utilities Trenching	ISDrainage / Utilities Trenching	ISAsphalt Paving	ISAsphalt Paving	SVDemolition	SVSite Grubbing / Prep	SVMass Grading / Excavation	SVMass Grading / Excavation	SVDrainage / Utilities Trenching	SVFoundations / Concrete Pads	SVBuilding / Structure Construction	SVBuilding / Structure Construction	SVAsphalt Paving	SVAsphalt Paving	SVArchitectural Coating	SVArchitectural Coating	SVLandscaping or Other Finishing	SVLandscaping or Other Finishing
Unique Identifier	X (UTM)	Y (UTM)	2027	2027	2028	2027	2028	2027	2027	2027	2028	2028	2028	2028	2029	2028	2029	2028	2029	2028	2029
3830003773025	383000	3773025	1.28195E-05	5.16194E-06	5.0295E-06	1.33314E-06	1.24188E-06	7.89851E-05	5.6786E-05	3.82868E-05	3.78006E-05	2.68205E-05	8.52017E-06	1.22057E-05	1.174E-05	1.20006E-06	1.11653E-06	1.20006E-06	1.11653E-06	1.22057E-05	1.174E-05
3830103773025	383010	3773025	1.31465E-05	5.29359E-06	5.15777E-06	1.36714E-06	1.27356E-06	8.09718E-05	5.82143E-05	3.92498E-05	3.87514E-05	2.74951E-05	8.73447E-06	1.25127E-05	1.20352E-05	1.23024E-06	1.14461E-06	1.23024E-06	1.14461E-06	1.25127E-05	1.20352E-05
3830203773025	383020	3773025	1.35098E-05	5.43987E-06	5.3003E-06	1.40492E-06	1.30875E-06	8.32702E-05	5.98668E-05	4.03639E-05	3.98514E-05	2.82755E-05	8.98241E-06	1.28679E-05	1.23769E-05	1.26516E-06	1.1771E-06	1.26516E-06	1.1771E-06	1.28679E-05	1.23769E-05
3830303773025	383030	3773025	1.3894E-05	5.59459E-06	5.45105E-06	1.44488E-06	1.34597E-06	8.57112E-05	6.16217E-05	4.15471E-05	4.10196E-05	2.91044E-05	9.24572E-06	1.32451E-05	1.27397E-05	1.30225E-06	1.21161E-06	1.30225E-06	1.21161E-06	1.32451E-05	1.27397E-05
3830403773025	383040	3773025	1.42782E-05	5.74931E-06	5.6018E-06	1.48484E-06	1.38319E-06	8.80888E-05	6.33382E-05	4.27045E-05	4.21622E-05	2.99151E-05	9.50327E-06	1.3614E-05	1.30946E-05	1.33853E-06	1.24536E-06	1.33853E-06	1.24536E-06	1.3614E-05	1.30946E-05
3830503773025	383050	3773025	1.46765E-05	5.90965E-06	5.75802E-06	1.52625E-06	1.42177E-06	9.0611E-05	6.51444E-05	4.39222E-05	4.33646E-05	3.07682E-05	9.77427E-06	1.40022E-05	1.3468E-05	1.3767E-06	1.28087E-06	1.3767E-06	1.28087E-06	1.40022E-05	1.3468E-05
3830603773025	383060	3773025	1.50998E-05	6.08012E-06	5.92412E-06	1.57028E-06	1.46278E-06	9.32837E-05	6.70659E-05	4.52178E-05	4.46436E-05	3.16757E-05	1.00626E-05	1.44152E-05	1.38652E-05	1.4173E-06	1.31865E-06	1.4173E-06	1.31865E-06	1.44152E-05	1.38652E-05
3830703773025	383070	3773025	1.55902E-05	6.2776E-06	6.11653E-06	1.62128E-06	1.51029E-06	9.6473E-05	6.93589E-05	4.67637E-05	4.617E-05	3.27587E-05	1.04066E-05	1.49081E-05	1.43393E-05	1.46576E-06	1.36373E-06	1.46576E-06	1.36373E-06	1.49081E-05	1.43393E-05
3830803773025	383080	3773025	1.61114E-05	6.48745E-06	6.321E-06	1.67547E-06	1.56078E-06	9.98494E-05	7.17863E-05	4.84004E-05	4.77859E-05	3.39052E-05	1.07708E-05	1.54299E-05	1.48411E-05	1.51706E-06	1.41146E-06	1.51706E-06	1.41146E-06	1.54299E-05	1.48411E-05
3830903773025	383090	3773025	1.66605E-05	6.70856E-06	6.53643E-06	1.73258E-06	1.61397E-06	0.000103422	7.43547E-05	5.01321E-05	4.94956E-05	3.51183E-05	1.11562E-05	1.59819E-05	1.53721E-05	1.57134E-06	1.46196E-06	1.57134E-06	1.46196E-06	1.59819E-05	1.53721E-05
3831003773025	383100	3773025	1.72418E-05	6.9426E-06	6.76447E-06	1.79302E-06	1.67028E-06	0.000107217	7.70832E-05	5.19717E-05	5.13118E-05	3.6407E-05	1.15656E-05	1.65684E-05	1.59362E-05	1.629E-06	1.51561E-06	1.629E-06	1.51561E-06	1.65684E-05	1.59362E-05
3831103773025	383110	3773025	1.78621E-05	7.1924E-06	7.00786E-06	1.85754E-06	1.73038E-06	0.000111288	8.00102E-05	5.39452E-05	5.32603E-05	3.77894E-05	1.20047E-05	1.71975E-05	1.65413E-05	1.69085E-06	1.57316E-06	1.69085E-06	1.57316E-06	1.71975E-05	1.65413E-05
3831203773025	383120	3773025	1.85272E-05	7.4602E-06	7.26879E-06	1.9267E-06	1.79481E-06	0.000115662	8.31551E-05	5.60655E-05	5.53537E-05	3.92748E-05	1.24766E-05	1.78735E-05	1.71915E-05	1.75731E-06	1.635E-06	1.75731E-06	1.635E-06	1.78735E-05	1.71915E-05
3831303773025	383130	3773025	1.9237E-05	7.74601E-06	7.54727E-06	2.00051E-06	1.86357E-06	0.000120357	8.65304E-05	5.83413E-05	5.76006E-05	4.0869E-05	1.2983E-05	1.8599E-05	1.78893E-05	1.82865E-06	1.70136E-06	1.82865E-06	1.70136E-06	1.8599E-05	1.78893E-05
3831403773025	383140	3773025	2.00027E-05	8.05432E-06	7.84767E-06	2.08014E-06	1.93774E-06	0.000125444	9.01877E-05	6.08071E-05	6.0035E-05	4.25963E-05	1.35318E-05	1.93851E-05	1.86454E-05	1.90593E-06	1.77327E-06	1.90593E-06	1.77327E-06	1.93851E-05	1.86454E-05
3831503773025	383150	3773025	2.08326E-05	8.38851E-06	8.17328E-06	2.16645E-06	2.01814E-06	0.000130977	9.41651E-05	6.34888E-05	6.26827E-05	4.44749E-05	1.41285E-05	2.024E-05	1.94677E-05	1.98999E-06	1.85148E-06	1.98999E-06	1.85148E-06	2.024E-05	1.94677E-05
3831603773025	383160	3773025	2.17227E-05	8.74689E-06	8.52247E-06	2.25901E-06	2.10436E-06	0.000136954	9.84628E-05	6.63864E-05	6.55436E-05	4.65047E-05	1.47734E-05	2.11637E-05	2.03562E-05	2.08081E-06	1.93598E-06	2.08081E-06	1.93598E-06	2.11637E-05	2.03562E-05
3831703773025	383170	3773025	2.26812E-05	9.13284E-06	8.89852E-06	2.35868E-06	2.19722E-06	0.00014344	0.000103126	6.95302E-05	6.86474E-05	4.8707E-05	1.5473E-05	2.2166E-05	2.13202E-05	2.17935E-06	2.02766E-06	2.17935E-06	2.02766E-06	2.2166E-05	2.13202E-05
3832003773025	383200	3773025	2.61058E-05	1.05118E-05	1.02421E-05	2.71482E-06	2.52897E-06	0.000166968	0.000120041	8.09351E-05	7.99075E-05	5.66963E-05	1.80109E-05	2.58018E-05	2.48173E-05	2.53682E-06	2.36025E-06	2.53682E-06	2.36025E-06	2.58018E-05	2.48173E-05
3832103773025	383210	3773025	2.7475E-05	1.10632E-05	1.07793E-05	2.85721E-06	2.66162E-06	0.000176563	0.000126939	8.5586E-05	8.44993E-05	5.99543E-05	1.90459E-05	2.72845E-05	2.62434E-05	2.6826E-06	2.49588E-06	2.6826E-06	2.49588E-06	2.72845E-05	2.62434E-05
3832203773025	383220	3773025	2.90623E-05	1.17023E-05	1.1402E-05	3.02228E-06	2.81538E-06	0.000187868	0.000135067	9.1066E-05	8.99097E-05	6.37931E-05	2.02654E-05	2.90315E-05	2.79238E-05	2.85437E-06	2.65569E-06	2.85437E-06	2.65569E-06	2.90315E-05	2.79238E-05
3832303773025	383230	3773025	3.08116E-05	1.24067E-05	1.20883E-05	3.20419E-06	2.98485E-06	0.000200492	0.000144143	9.71851E-05	9.59512E-05	6.80797E-05	2.16272E-05	3.09822E-05	2.98001E-05	3.04616E-06	2.83414E-06	3.04616E-06	2.83414E-06	3.09822E-05	2.98001E-05
3832403773025	383240	3773025	3.27007E-05	1.31673E-05	1.28295E-05	3.40064E-06	3.16785E-06	0.000214372	0.000154122	0.000103913	0.000102594	7.27928E-05	2.31244E-05	3.31271E-05	3.18631E-05	3.25705E-06	3.03034E-06	3.25705E-06	3.03034E-06	3.31271E-05	3.18631E-05
3832503773025	383250	3773025	3.46931E-05	1.39696E-05	1.36112E-05	3.60784E-06	3.36086E-06	0.000229267	0.000164831	0.000111133	0.000109722	7.78507E-05	2.47312E-05	3.54289E-05	3.40771E-05	3.48336E-06	3.2409E-06	3.48336E-06	3.2409E-06	3.54289E-05	3.40771E-05
3832603773025	383260	3773025	3.68518E-05	1.48388E-05	1.44581E-05	3.83233E-06	3.56999E-06	0.000245704	0.000176648	0.000119101	0.000117589	8.3432E-05	2.65042E-05	3.79689E-05	3.65202E-05	3.73309E-06	3.47325E-06	3.73309E-06	3.47325E-06	3.79689E-05	3.65202E-05
3832703773025	383270	3773025	3.92159E-05	1.57908E-05	1.53856E-05	4.07818E-06	3.79901E-06	0.0002641	0.000189874	0.000128018	0.000126393	8.96788E-05	2.84887E-05	4.08118E-05	3.92546E-05	4.0126E-06	3.7333E-06	4.0126E-06	3.7333E-06	4.08118E-05	3.92546E-05
3832803773025	383280	3773025	4.1777E-05	1.6822E-05	1.63904E-05	4.34452E-06	4.04711E-06	0.000284555	0.000204579	0.000137933	0.000136182	9.66244E-05	3.06951E-05	4.39726E-05	4.22948E-05	4.32337E-06	4.02244E-06	4.32337E-06	4.02244E-06	4.39726E-05	4.22948E-05
3832903773025	383290	3773025	4.45324E-05	1.79315E-05	1.74714E-05	4.63106E-06	4.31403E-06	0.000307299	0.000220931	0.000148958	0.000147067	0.000104348	3.31485E-05	4.74873E-05	4.56754E-05	4.66893E-06	4.34395E-06	4.66893E-06	4.34395E-06	4.74873E-05	4.56754E-05
3833003773025	383300	3773025	4.73464E-05	1.90646E-05	1.85754E-05	4.92369E-06	4.58664E-06	0.000331673	0.000238455	0.000160773	0.000158732	0.000112624	3.57778E-05	5.12539E-05	4.92983E-05	5.03927E-06	4.68851E-06	5.03927E-06	4.68851E-06	5.12539E-05	4.92983E-05
3833103773025	383310	3773025	4.93276E-05	1.98624E-05	1.93528E-05	5.12973E-06	4.77857E-06	0.000349072	0.000250964	0.000169207	0.000167059	0.000118532	3.76546E-05	5.39426E-05	5.18843E-05	5.30361E-06	4.93446E-06	5.30361E-06	4.93446E-06	5.39426E-05	5.18843E-05
3833203773025	383320	3773025	5.15241E-05	2.07468E-05	2.02145E-05	5.35815E-06	4.99135E-06	0.000366881	0.000263767	0.00017784	0.000175582	0.000124579	3.95757E-05	5.66945E-05	5.45313E-05	5.57419E-06	5.1862E-06	5.57419E-06	5.1862E-06	5.66945E-05	5.45313E-05
3833303773025	383330	3773025	5.43744E-05	2.18945E-05	2.13328E-05	5.65456E-06	5.26747E-06	0.000390275	0.000280587	0.0001891 8	0.000186778	0.000132523	4.20992E-05	6.03097E-05	5.80086E-05	5.92963E-06	5.5169E-06	5.92963E-06	5.5169E-06	6.03097E-05	5.80086E-05
3833403773025	383340	3773025	5.74259E-05	2.31233E-05	2.253E-05	5.9719E-06	5.56309E-06	0.000416378	0.000299353	0.000201832	0.00019927	0.000141387	4.49149E-05	6.43434E-05	6.18883E-05	6.32622E-06	5.88588E-06	6.32622E-06	5.88588E-06	6.43434E-05	6.18883E-05
3833503773025	383350	3773025	6.05124E-05	2.43661E-05	2.37409E-05	6.29287E-06	5.86209E-06	0.000444075	0.000319266	0.000215258	0.000212525	0.000150792	4.79027E-05	6.86235E-05	6.60051E-05	6.74704E-06	6.27741E-06	6.74704E-06	6.27741E-06	6.86235E-05	6.60051E-05
3833603773025	383360	3773025	6.27787E-05	2.52786E-05	2.463E-05	6.52855E-06	6.08163E-06	0.000466267	0.000335221	0.000226015	0.000223146	0.000158327	5.02965E-05	7.20528E-05	6.93036E-05	7.08421E-06	6.59111E-06	7.08421E-06	6.59111E-06	7.20528E-05	6.93036E-05
3833703773025	383370	3773025	6.45658E-05	2.59982E-05	2.53311E-05	6.71439E-06	6.25475E-06	0.000484583	0.000348389	0.000234894	0.000231912	0.000164547	5.22723E-05	7.48833E-05	7.20261E-05	7.3625E-06	6.85003E-06	7.3625E-06	6.85003E-06	7.48833E-05	7.20261E-05
3833803773025	383380	3772025	6.58666E-05	2.6522E-05	2.58415E-05	6.84967E-06	6.38077E-06	0.000498775	0.000358592	0.000241773	0.000238703	0.000169366	5.38032E-05	7.70763E-05	7.41354E-05	7.57812E-06	7.05064E-06	7.57812E-06	7.05064E-06	7.70763E-05	7.41354E-05
3833903773025	383390	3772025	6.69187E-05	2.69456E-05	2.62543E-05	6.95908E-06	6.48269E-06	0.000511889	0.0003680 2	0.00024813	0.000244979	0.000173819	5.52178E-05	7.91028E-05	7.60846E-05	7.77736E-06	7.23602E-06	7.77736E-06	7.23602E-06	7.91028E-05	7.60846E-05
3834003773025	383400	3772025	6.70221E-05	2.69873E-05	2.62948E-05	6.96983E-06	6.49271E-06	0.000513252	0.000369	0.00024879	0.000245632	0.000174282	5.53648E-05	7.93134E-05	7.62872E-05	7.79807E-06	7.25529E-06	7.79807E-06	7.25529E-06	7.93134E-05	7.62872E-05
3834103773025	383410	3772025	6.6283E-05	2.66896E-05	2.60048E-05	6.89297E-06	6.42111E-06	0.000505653	0.000363537	0.000245107	0.000241995	0.000171701	5.45451E-05	7.81391E-05	7.51577E-05	7.68261E-06	7.14786E-06	7.68261E-06	7.14786E-06	7.81391E-05	7.51577E-05
3834203773025	383420	3772025	6.49612E-05	2.61574E-05	2.54863E-05	6.75551E-06	6.29306E-06	0.000493742	0.000354973	0.000239333	0.000236294	0.000167657	5.32602E-05	7.62985E-05	7.33873E-05	7.50164E-06	6.97949E-06	7.50164E-06	6.97949E-06	7.62985E-05	7.33873E-05
3834303773025	383430	3772025	6.31196E-05	2.54159E-05	2.47638E-05	6.56401E-06	6.11466E-06	0.00047767	0.000343419	0.000231543	0.000228603	0.000162199	5.15266E-05	7.3815E-05	7.09985E-05	7.25746E-06	6.75231E-06	7.25746E-06	6.75231E-06	7.3815E-05	7.09985E-05
3834403773025	383440	3772025	6.09987E-05	2.45618E-05	2.39317E-05	6.34344E-06	5.90919E-06	0.000459906	0.000330648	0.000222932	0.000220102	0.000156167	4.96104E-05	7.10699E-05	6.83581E-05	6.98757E-06	6.5012E-06	6.98757E-06	6.5012E-06	7.10699E-05	6.83581E-05
3834503773025	383450	3772025	5.78116E-05	2.32785E-05	2.26813E-05	6.012E-06	5.60045E-06	0.000432797	0.000311157	0.000209791	0.000207128	0.000146962	4.6686E-05	6.68806E-05	6.43287E-05	6.57568E-06	6.11798E-06	6.57568E-06	6.11798E-06	6.68806E-05	6.43287E-05
3834603773025	383460	3772025	5.42151E-05	2.18304E-05	2.12703E-05	5.638E-06	5.25204E-06	0.000402311	0.0028924	0.000195014	0.000192538	0.00013661	4.33975E-05	6.21696E-05	5.97975E-05	6.1125E-06	5.68703E-06	6.1125E-06	5.68703E-06	6.21696E-05	5.97975E-05
3834703773025	383470	3772025	5.08744E-05	2.04852E-05	1.99596E-05	5.29058E-06	4.92841E-06	0.000374765	0.000269436	0.000181661	0.000179355	0.000127257	4.04261E-05	5.79129E-05	5.57032E-05	5.69398E-06	5.29765E-06	5.69398E-06	5.29765E-06	5.79129E-05	5.57032E-05
3834803773025	383480	3772025	4.84683E-05	1.95164E-05	1.90156E-05	5.04037E-06	4.69533E-06	0.000355344	0.000255473	0.000172247	0.00017006	0.000120662	3.83312E-05	5.49117E-05	5.28165E-05	5.3989E-06	5.02311E-06	5.3989E-06	5.02311E-06	5.49117E-05	5.28165E-05
3834903773025	383490	3772025	4.61643E-05	1.85886E-05	1.81117E-05	4.80077E-06	4.47213E-06	0.000337036	0.000242311	0.000163373	0.000161299	0.000114445	3.63563E-05	5.20827E-05	5.00954E-05	5.12075E-06	4.76432E-06	5.12075E-06	4.76432E-06	5.20827E-05	5.00954E-05
3835003773025	383500	3772025	4.36675E-05	1.75832E-05	1.71321E-05	4.54111E-06	4.23025E-06	0.000317491	0.000228258	0.000153898	0.000151944	0.000107808	3.42479E-05	4.90622E-05	4.71902E-05	4.82378E-06	4.48802E-06	4.82378E-06	4.48802E-06	4.90622E-05	4.71902E-05
3835103773025	383510	3772025	4.11119E-05	1.65542E-05	1.61295E-05	4.27536E-06	3.98269E-06	0.000297767	0.000214078	0.000144338	0.000142505	0.000101111	3.21203E-05	4.60142E-05	4.42585E-05	4.52411E-06	4.2092E-06	4.52411E-06	4.2092E-06	4.60142E-05	4.42585E-05
3835203773025	383520	3772025	3.87381E-05	1.55983E-05	1.51981E-05	4.02849E-06	3.75272E-06	0.0002797	0.000201089	0.00013558	0.000133858	9.49758E-05	3.01714E-05	4.32223E-05	4.15731E-05	4.24961E-06	3.95381E-06	4.24961E-06	3.95381E-06	4.32223E-05	4.15731E-05
3835303773025	383530	3772025	3.65458E-05	1.47156E-05	1.43381E-05	3.80051E-06	3.54035E-06	0.000263174	0.000189208	0.000127569	0.00012595	8.93642E-05	2.83887E-05	4.06686E-05	3.91168E-05	3.99852E-06	3.7202E-06	3.99852E-06	3.7202E-06	4.06686E-05	3.91168E-05
3835403773025	383540	3772025	3.45143E-05	1.38976E-05	1.3541E-05	3.58924E-06	3.34354E-06	0.000247967	0.000178274	0.000120198	0.000118672	8.42004E-05	2.67483E-05	3.83186E-05	3.68565E-05	3.76747E-06	3.50524E-06	3.76747E-06	3.50524E-06	3.83186E-05	3.68565E-05
3835503773025	383550	3772025	3.25945E-05	1.31246E-05	1.27878E-05	3.3896E-06	3.15756E-06	0.000233659	0.000167988	0.000113262	0.000111824	7.93421E-05	2.5205E-05	3.61076E-05	3.47299E-05	3.55009E-06	3.30299E-06	3.55009E-06	3.30299E-06	3.61076E-05	3.47299E-05
3835603773025	383560	3772025	3.07837E-05	1.23954E-05	1.20774E-05	3.20129E-06	2.98214E-06	0.000220198	0.0001583 1	0.000106737	0.000105382	7.47712E-05	2.37529E-05	3.40275E-05	3.27291E-05	3.34557E-06	3.1127E-06	3.34557E-06	3.1127E-06	3.40275E-05	3.27291E-05
3835703773025	383570	3772025	2.91363E-05	1.17321E-05	1.14311E-05	3.02998E-06	2.82256E-06	0.000208011	0.000149548	0.00010083	9.95496E-05	7.06329E-05	2.24382E-05	3.21442E-05	3.09177E-05	3.1604E-06	2.94042E-06	3.1604E-06	2.94042E-06	3.21442E-05	3.09177E-05
3835803773025	383580	3772025	2.75631E-05	1.10986E-05	1.08138E-05	2.86637E-06	2.67015E-06	0.000196376	0.000141184	9.519E-05	9.39814E-05	6.66821E-05	2.11832E-05	3.03462E-05	2.91883E-05	2.98363E-06	2.77595E-06	2.98363E-06	2.77595E-06	3.03462E-05	2.91883E-05
3835903773025	383590	3772025	2.61295E-05	1.05214E-05	1.02514E-05	2.71729E-06	2.53127E-06	0.00018581	0.000133587	9.00684E-05	8.89249E-05	6.30943E-05	2.00435E-05	2.87135E-05	2.76179E-05	2.8231E-06	2.6266E-06	2.8231E-06	2.6266E-06	2.87135E-05	2.76179E-05
3836003773025	383600	3772025	2.49922E-05	1.00634E-05	9.8052E-06	2.59901E-06	2.42109E-06	0.000177445	0.000127573	8.60135E-05	8.49214E-05	6.02538E-05	1.91411E-05	2.74208E-05	2.63745E-05	2.696E-06	2.50835E-06	2.696E-06	2.50835E-06	2.74208E-05	2.63745E-05
3836103773025	383610	3772025	2.42307E-05	9.75677E-06	9.50644E-06	2.51982E-06	2.34733E-06	0.000171859	0.000123557	8.33059E-05	8.22481E-05	5.8357E-05	1.85385E-05	2.65576E-05	2.55443E-05	2.61113E-06	2.42938E-06	2.61113E-06	2.42938E-06	2.65576E-05	2.55443E-05
3836203773025	383620	3772025	2.35069E-05	9.46534E-06	9.22249E-06	2.44456E-06	2.27721E-06	0.000166549	0.00011974	8.07321E-05	7.97071E-05	5.65541E-05	1.79658E-05	2.57371E-05	2.47551E-05	2.53046E-06	2.35433E-06	2.53046E-06	2.35433E-06	2.57371E-05	2.47551E-05
3836303773025	383630	3772025	2.30081E-05	9.26449E-06	9.02679E-06	2.39268E-06	2.22889E-06	0.000162888	0.000117108	7.89573E-05	7.79547E-05	5.53108E-05	1.75708E-05	2.51713E-05	2.42108E-05	2.47483E-06	2.30257E-06	2.47483E-06	2.30257E-06	2.51713E-05	2.42108E-05
3836403773025	383640	3772025	2.25875E-05	9.09515E-06	8.86179E-06	2.34895E-06	2.18815E-06	0.000159788	0.000114879	7.74545E-05	7.6471E-05	5.4258E-05	1.72364E-05	2.46922E-05	2.375E-05	2.42773E-06	2.25874E-06	2.42773E-06	2.25874E-06	2.46922E-05	2.375E-05
3836503773025	383650	3772025	2.22033E-05	8.94043E-06	8.71104E-06	2.30899E-06	2.15093E-06	0.000156937	0.000112829	7.60726E-05	7.51067E-05	5.329E-05	1.69289E-05	2.42516E-05	2.33263E-05	2.38441E-06	2.21845E-06	2.38441E-06	2.21845E-06	2.42516E-05	2.33263E-05
3836603773025	383660	3772025	2.19001E-05	8.81834E-06	8.59209E-06	2.27746E-06	2.12155E-06	0.000154656	0.000111189	7.49671E-05	7.40152E-05	5.25156E-05	1.66829E-05	2.38992E-05	2.29873E-05	2.34976E-06	2.18621E-06	2.34976E-06	2.18621E-06	2.38992E-05	2.29873E-05
3836703773025	383670	3772025	2.16151E-05	8.70357E-06	8.48026E-06	2.24782E-06	2.09394E-06	0.0001525	0.000109639	7.3922E-05	7.29834E-05	5.17835E-05	1.64503E-05	2.35661E-05	2.26669E-05	2.31701E-06	2.15573E-06	2.31701E-06	2.15573E-06	2.35661E-05	2.26669E-05
3836803773025	383680	3772025	2.13091E-05	8.58036E-06	8.36021E-06	2.216E-06	2.0643E-06	0.000150184	0.000107974	7.27992E-05	7.18749E-05	5.0997E-05	1.62004E-05	2.32081E-05	2.23226E-05	2.28181E-06	2.12299E-06	2.28181E-06	2.12299E-06	2.32081E-05	2.23226E-05
3836903773025	383690	3772025	2.09947E-05	8.45377E-06	8.23687E-06	2.1833E-06	2.03384E-06	0.000147796	0.000106258	7.16419E-05	7.07323E-05	5.01863E-05	1.59429E-05	2.28392E-05	2.19677E-05	2.24554E-06	2.08924E-06	2.24554E-06	2.08924E-06	2.28392E-05	2.19677E-05
3837003773025	383700	3772025	2.06999E-05	8.33506E-06	8.1212E-06	2.15265E-06	2.00528E-06	0.000145551	0.000104644	7.05537E-05	6.96579E-05	4.94239E-05	1.57007E-05	2.24922E-05	2.1634E-05	2.21143E-06	2.0575E-06	2.21143E-06	2.0575E-06	2.24922E-05	2.1634E-05
3837103773025	383710	3772025	2.04959E-05	8.25292E-06	8.04117E-06	2.13143E-06	1.98552E-06	0.000143939	0.000103484	6.97721E-05	6.88862E-05	4.88764E-05	1.55268E-05	2.22431E-05	2.13944E-05	2.18693E-06	2.03471E-06	2.18693E-06	2.03471E-06	2.22431E-05	2.13944E-05
3837203773025	383720	3772025	2.02947E-05	8.1719E-06	7.96223E-06	2.11051E-06	1.96603E-06	0.000142344	0.000102338	6.89991E-05	6.8123E-05	4.83349E-05	1.53548E-05	2.19966E-05	2.11573E-05	2.1627E-06	2.01217E-06	2.1627E-06	2.01217E-06	2.19966E-05	2.11573E-05
3837303773025	383730	3772025	2.00767E-05	8.08414E-06	7.87672E-06	2.08784E-06	1.94492E-06	0.000140625	0.000101102	6.81656E-05	6.73001E-05	4.77511E-05	1.51693E-05	2.17309E-05	2.09018E-05	2.13658E-06	1.98786E-06	2.13658E-06	1.98786E-06	2.17309E-05	2.09018E-05
3837403773025	383740	3772025	1.98406E-05	7.98905E-06	7.78408E-06	2.06328E-06	1.92204E-06	0.000138772	9.97694E-05	6.72674E-05	6.64133E-05	4.71218E-05	1.49694E-05	2.14466E-05	2.06264E-05	2.10842E-06	1.96167E-06	2.10842E-06	1.96167E-06	2.14466E-05	2.06264E-05
3837503773025	383750	3772025	1.95975E-05	7.89116E-06	7.6887E-06	2.038E-06	1.89849E-06	0.000136865	9.83988E-05	6.63433E-05	6.55009E-05	4.64745E-05	1.47638E-05	2.115E-05	2.0343E-05	2.07946E-06	1.93472E-06	2.07946E-06	1.93472E-06	2.115E-05	2.0343E-05
3837603773025	383760	3772025	1.93334E-05	7.78483E-06	7.58509E-06	2.01054E-06	1.87291E-06	0.000134807	9.69192E-05	6.53457E-05	6.4516E-05	4.57757E-05	1.45418E-05	2.0832E-05	2.00371E-05	2.04819E-06	1.90563E-06	2.04819E-06	1.90563E-06	2.0832E-05	2.00371E-05
3837703773025	383770	3772025	1.90637E-05	7.67624E-06	7.47929E-06	1.9825E-06	1.84678E-06	0.000132714	9.54141E-05	6.43309E-05	6.35141E-05	4.50648E-05	1.43159E-05	2.05084E-05	1.97259E-05	2.01638E-06	1.87603E-06	2.01638E-06	1.87603E-06	2.05

			MDemolition	MSite Grubbing / Prep	MMass Grading / Excavation	MMass Grading / Excavation	MDrainage / Utilities Trenching	MFoundations / Concrete Pads	MBuilding / Structure Construction	MAsphalt Paving	MLandscaping or Other Finishing	MWaterside Construction (Piles)	RSSWDemolition	RSSWPlacing Base	RSSWForm	Child Risk				
Unique Identifier	X (UTM)	Y (UTM)	2027	2027	2027	2028	2028	2028	2028	2028	2028	2028	2029	2029	2029	3rd Trimester	0<2	2<16	Total	per million
3830003773025	383000	3773025	2.04933E-05	6.2911E-05	7.39782E-05	7.29931E-05	1.55158E-05	2.01782E-05	1.48523E-05	1.5287E-06	1.79097E-05	1.5287E-06	1.00066E-05	1.45198E-05	8.60707E-06	2.67159E-09	3.6201E-08	6.5967E-09	4.54696E-08	0.04546963
3830103773025	383010	3773025	2.10921E-05	6.47492E-05	7.61398E-05	7.51259E-05	1.59692E-05	2.07678E-05	1.52862E-05	1.57337E-06	1.8433E-05	1.57337E-06	9.90994E-06	1.43795E-05	8.5239E-06	2.75618E-09	3.7323E-08	6.7975E-09	4.6877E-08	0.04687702
3830203773025	383020	3773025	2.17581E-05	6.67935E-05	7.85437E-05	7.74979E-05	1.64734E-05	2.14235E-05	1.57689E-05	1.62304E-06	1.9015E-05	1.62304E-06	9.91306E-06	1.43841E-05	8.52658E-06	2.84846E-09	3.8551E-08	7.0197E-09	4.84195E-08	0.04841952
3830303773025	383030	3773025	2.24639E-05	6.89603E-05	8.10917E-05	8.0012E-05	1.70078E-05	2.21185E-05	1.62804E-05	1.67569E-06	1.96318E-05	1.67569E-06	9.92866E-06	1.44067E-05	8.54E-06	2.94562E-09	3.9846E-08	7.2543E-09	5.00461E-08	0.05004613
3830403773025	383040	3773025	2.31734E-05	7.11383E-05	8.36529E-05	8.2539E-05	1.7545E-05	2.28171E-05	1.67946E-05	1.72862E-06	2.02519E-05	1.72862E-06	9.86003E-06	1.43071E-05	8.48097E-06	3.04297E-09	4.1143E-08	7.4888E-09	5.16747E-08	0.0516747
3830503773025	383050	3773025	2.39101E-05	7.33999E-05	8.63122E-05	8.5163E-05	1.81027E-05	2.35425E-05	1.73285E-05	1.78357E-06	2.08957E-05	1.78357E-06	9.81012E-06	1.42347E-05	8.43804E-06	3.14279E-09	4.2477E-08	7.7309E-09	5.33503E-08	0.05335035
3830603773025	383060	3773025	2.46922E-05	7.58007E-05	8.91354E-05	8.79485E-05	1.86949E-05	2.43125E-05	1.78953E-05	1.84191E-06	2.15791E-05	1.84191E-06	9.76957E-06	1.41759E-05	8.40316E-06	3.24751E-09	4.3879E-08	7.986E-09	5.51123E-08	0.05511225
3830703773025	383070	3773025	2.56012E-05	7.85914E-05	9.24171E-05	9.11865E-05	1.93831E-05	2.52076E-05	1.85542E-05	1.90972E-06	2.23736E-05	1.90972E-06	9.83508E-06	1.42709E-05	8.45951E-06	3.36786E-09	4.5493E-08	8.2823E-09	5.71429E-08	0.05714293
3830803773025	383080	3773025	2.65629E-05	8.15437E-05	9.58887E-05	9.46119E-05	2.01113E-05	2.61545E-05	1.92512E-05	1.98146E-06	2.32141E-05	1.98146E-06	9.89123E-06	1.43524E-05	8.5078E-06	3.49449E-09	4.7194E-08	8.5947E-09	5.92833E-08	0.05928325
3830903773025	383090	3773025	2.75827E-05	8.46742E-05	9.95699E-05	9.82441E-05	2.08833E-05	2.71586E-05	1.99902E-05	2.05753E-06	2.41053E-05	2.05753E-06	9.94113E-06	1.44248E-05	8.55073E-06	3.62674E-09	4.8975E-08	8.9227E-09	6.15244E-08	0.06152441
3831003773025	383100	3773025	2.86642E-05	8.79941E-05	0.000103474	0.000102096	2.17021E-05	2.82234E-05	2.0774E-05	2.1382E-06	2.50504E-05	2.1382E-06	9.99104E-06	1.44972E-05	8.59366E-06	3.76495E-09	5.0841E-08	9.2678E-09	6.38738E-08	0.0638738
3831103773025	383110	3773025	2.98182E-05	9.15368E-05	0.00010764	0.000106207	2.25759E-05	2.93597E-05	2.16104E-05	2.22429E-06	2.60589E-05	2.22429E-06	1.00503E-05	1.45832E-05	8.64463E-06	3.91022E-09	5.2809E-08	9.6329E-09	6.63523E-08	0.06635235
3831203773025	383120	3773025	3.10557E-05	9.53357E-05	0.000112107	0.000110614	2.35128E-05	3.05782E-05	2.25072E-05	2.3166E-06	2.71404E-05	2.3166E-06	1.01033E-05	1.46602E-05	8.69025E-06	4.06359E-09	5.4893E-08	1.0021E-08	6.89778E-08	0.06897782
3831303773025	383130	3773025	3.23803E-05	9.94021E-05	0.000116889	0.000115332	2.45157E-05	3.18825E-05	2.34672E-05	2.41541E-06	2.82981E-05	2.41541E-06	1.01657E-05	1.47507E-05	8.74391E-06	4.22483E-09	5.7092E-08	1.0432E-08	7.17494E-08	0.07174936
3831403773025	383140	3773025	3.3812E-05	0.000103797	0.000122057	0.000120432	2.55996E-05	3.32921E-05	2.45048E-05	2.5222E-06	2.95492E-05	2.5222E-06	1.02312E-05	1.48457E-05	8.80025E-06	4.39586E-09	5.9433E-08	1.0872E-08	7.4701E-08	0.07470097
3831503773025	383150	3773025	3.53616E-05	0.000108554	0.000127651	0.000125951	2.67729E-05	3.48179E-05	2.56279E-05	2.6378E-06	3.09035E-05	2.6378E-06	1.02999E-05	1.49453E-05	8.85927E-06	4.57798E-09	6.1935E-08	1.1344E-08	7.78567E-08	0.07785666
3831603773025	383160	3773025	3.70274E-05	0.000113668	0.000133664	0.000131884	2.8034E-05	3.6458E-05	2.68351E-05	2.76205E-06	3.23592E-05	2.76205E-06	1.03716E-05	1.50494E-05	8.92098E-06	4.76939E-09	6.4577E-08	1.1845E-08	8.1191E-08	0.08119102
3831703773025	383170	3773025	3.88237E-05	0.000119182	0.000140149	0.000138282	2.93941E-05	3.82268E-05	2.8137E-05	2.89606E-06	3.39291E-05	2.89606E-06	1.04433E-05	1.51535E-05	8.98269E-06	4.97143E-09	6.7378E-08	1.2379E-08	8.47287E-08	0.08472874
3832003773025	383200	3773025	4.52472E-05	0.000138901	0.000163336	0.000161161	3.42574E-05	4.45515E-05	3.27923E-05	3.37521E-06	3.95427E-05	3.37521E-06	1.06991E-05	1.55247E-05	9.2027E-06	5.66457E-09	7.7079E-08	1.425E-08	9.69939E-08	0.09699394
3832103773025	383210	3773025	4.78202E-05	0.0001468	0.000172624	0.000170326	3.62055E-05	4.70849E-05	3.46571E-05	3.56715E-06	4.17914E-05	3.56715E-06	1.08083E-05	1.56831E-05	9.2966E-06	5.9317E-09	8.0852E-08	1.4986E-08	1.0177E-07	0.10176973
3832203773025	383220	3773025	5.07997E-05	0.000155946	0.00018338	0.000180938	3.84613E-05	5.00186E-05	3.68164E-05	3.7894E-06	4.43952E-05	3.7894E-06	1.10422E-05	1.60225E-05	9.49783E-06	6.23919E-09	8.5199E-08	1.5841E-08	1.07279E-07	0.10727943
3832303773025	383230	3773025	5.40894E-05	0.000166045	0.000195256	0.000192656	4.0952E-05	5.32577E-05	3.92006E-05	4.0348E-06	4.72702E-05	4.0348E-06	1.12762E-05	1.6362E-05	9.69905E-06	6.57092E-09	8.9915E-08	1.6776E-08	1.13262E-07	0.11326219
3832403773025	383240	3773025	5.76441E-05	0.000176957	0.000208087	0.000205317	4.36433E-05	5.67578E-05	4.17768E-05	4.29996E-06	5.03767E-05	4.29996E-06	1.156E-05	1.67739E-05	9.94321E-06	6.91803E-09	9.4889E-08	1.7772E-08	1.19579E-07	0.1195791
3832503773025	383250	3773025	6.13983E-05	0.000188482	0.00022164	0.000218689	4.64857E-05	6.04543E-05	4.44977E-05	4.58001E-06	5.36577E-05	4.58001E-06	1.18002E-05	1.71224E-05	1.01498E-05	7.27173E-09	1E-07	1.8808E-08	1.26082E-07	0.1260817
3832603773025	383260	3773025	6.54683E-05	0.000200977	0.000236332	0.000233185	4.95672E-05	6.44617E-05	4.74473E-05	4.88361E-06	5.72146E-05	4.88361E-06	1.20248E-05	1.74483E-05	1.0343E-05	7.64545E-09	1.0544E-07	1.992E-08	1.33007E-07	0.13300651
3832703773025	383270	3773025	6.99285E-05	0.000214668	0.000252432	0.000249071	5.2944E-05	6.88533E-05	5.06798E-05	5.21631E-06	6.11124E-05	5.21631E-06	1.22712E-05	1.78058E-05	1.05549E-05	8.0456E-09	1.113E-07	2.1132E-08	1.40476E-07	0.14047641
3832803773025	383280	3773025	7.47624E-05	0.000229508	0.000269882	0.000266289	5.66039E-05	7.36129E-05	5.41831E-05	5.5769E-06	6.53369E-05	5.5769E-06	1.26237E-05	1.83173E-05	1.08581E-05	8.46841E-09	1.1753E-07	2.2437E-08	1.48436E-07	0.14843579
3832903773025	383290	3773025	7.99665E-05	0.000245483	0.000288668	0.000284825	6.0544E-05	7.87369E-05	5.79547E-05	5.96509E-06	6.98849E-05	5.96509E-06	1.32881E-05	1.92813E-05	1.14296E-05	8.90631E-09	1.2405E-07	2.3831E-08	1.56791E-07	0.15679096
3833003773025	383300	3773025	8.52957E-05	0.000261843	0.000307906	0.000303806	6.45789E-05	8.39843E-05	6.1817E-05	6.36263E-06	7.45423E-05	6.36263E-06	1.40399E-05	2.03721E-05	1.20762E-05	9.30127E-09	1.3015E-07	2.5212E-08	1.64666E-07	0.16466592
3833103773025	383310	3773025	8.90355E-05	0.000273324	0.000321406	0.000317127	6.74103E-05	8.76665E-05	6.45273E-05	6.6416E-06	7.78105E-05	6.6416E-06	1.4698E-05	2.13272E-05	1.26423E-05	9.53602E-09	1.3398E-07	2.6082E-08	1.696E-07	0.16960005
3833203773025	383320	3773025	9.3042E-05	0.000285623	0.000335869	0.000331397	7.04437E-05	9.16114E-05	6.7431E-05	6.94046E-06	8.13119E-05	6.94046E-06	1.52969E-05	2.21962E-05	1.31574E-05	9.8014E-09	1.3823E-07	2.7027E-08	1.7506E-07	0.17506029
3833303773025	383330	3773025	9.82497E-05	0.00030161	0.000354668	0.000349946	7.43865E-05	9.6739E-05	7.12052E-05	7.32893E-06	8.58631E-05	7.32893E-06	1.56931E-05	2.2771E-05	1.34982E-05	1.01821E-08	1.4418E-07	2.8323E-08	1.82687E-07	0.18268692
3833403773025	383340	3773025	0.000103911	0.000318989	0.000375105	0.00037011	7.86728E-05	0.000102313	7.53082E-05	7.75124E-06	9.08107E-05	7.75124E-06	1.60144E-05	2.32372E-05	1.37745E-05	1.05906E-08	1.5057E-07	2.9734E-08	1.90897E-07	0.19089739
3833503773025	383350	3773025	0.000109663	0.000336647	0.000395869	0.000390598	8.30278E-05	0.000107977	7.94769E-05	8.18031E-06	9.58376E-05	8.18031E-06	1.63169E-05	2.36762E-05	1.40348E-05	1.10126E-08	1.5713E-07	3.1196E-08	1.99341E-07	0.19934105
3833603773025	383360	3773025	0.000113871	0.000349564	0.000411059	0.000405586	8.62137E-05	0.00011212	8.25265E-05	8.4942E-06	9.9515E-05	8.4942E-06	1.65946E-05	2.40791E-05	1.42736E-05	1.12978E-08	1.6168E-07	3.2258E-08	2.05236E-07	0.20523636
3833703773025	383370	3773025	0.000117266	0.000359986	0.000423315	0.000417678	8.87841E-05	0.000115463	8.4987E-05	8.74745E-06	0.000102482	8.74745E-06	1.66788E-05	2.42013E-05	1.4346E-05	1.15395E-08	1.6546E-07	3.315E-08	2.10152E-07	0.21015162
3833803773025	383380	3773025	0.000119864	0.000367963	0.000432694	0.000426933	9.07514E-05	0.000118021	8.68702E-05	8.94128E-06	0.000104753	8.94128E-06	1.64573E-05	2.38799E-05	1.41555E-05	1.17496E-08	1.686E-07	3.3899E-08	2.14252E-07	0.21425198
3833903773025	383390	3773025	0.000122085	0.000374781	0.000440712	0.000434844	9.24329E-05	0.000120208	8.84798E-05	9.10695E-06	0.000106694	9.10695E-06	1.6161E-05	2.34499E-05	1.39006E-05	1.19334E-08	1.713E-07	3.4572E-08	2.17802E-07	0.21780249
3834003773025	383400	3773025	0.000122249	0.000375282	0.000441301	0.000435425	9.25566E-05	0.000120369	8.85982E-05	9.11914E-06	0.000106836	9.11914E-06	1.6267E-05	2.36038E-05	1.39919E-05	1.18737E-08	1.7072E-07	3.4491E-08	2.17087E-07	0.2170868
3834103773025	383410	3773025	0.000120755	0.000370698	0.000435911	0.000430106	9.14259E-05	0.000118899	8.75159E-05	9.00774E-06	0.000105531	9.00774E-06	1.64448E-05	2.38618E-05	1.41448E-05	1.16535E-08	1.6786E-07	3.3888E-08	2.13403E-07	0.21340257
3834203773025	383420	3773025	0.000118215	0.0003629	0.00042674	0.000421058	8.95026E-05	0.000116397	8.56748E-05	8.81824E-06	0.000103311	8.81824E-06	1.66289E-05	2.41288E-05	1.43031E-05	1.13431E-08	1.6365E-07	3.3011E-08	2.08003E-07	0.20800286
3834303773025	383430	3773025	0.000114675	0.000352032	0.000413961	0.000408449	8.68223E-05	0.000112912	8.31091E-05	8.55416E-06	0.000100217	8.55416E-06	1.68191E-05	2.44049E-05	1.44668E-05	1.09523E-08	1.5823E-07	3.1874E-08	2.01057E-07	0.20105656
3834403773025	383440	3773025	0.000110636	0.000339633	0.00039938	0.000394062	8.37642E-05	0.000108935	8.01818E-05	8.25286E-06	9.66875E-05	8.25286E-06	1.69938E-05	2.46584E-05	1.4617E-05	1.05228E-08	1.5221E-07	3.0623E-08	1.93359E-07	0.19335906
3834503773025	383450	3773025	0.000104512	0.000320833	0.000377273	0.00037225	7.91275E-05	0.000102905	7.57435E-05	7.79604E-06	9.13356E-05	7.79604E-06	1.73681E-05	2.52015E-05	1.4939E-05	9.8956E-09	1.4336E-07	2.8773E-08	1.82028E-07	0.18202788
3834603773025	383460	3773025	9.76073E-05	0.000299638	0.000352349	0.000347658	7.39002E-05	9.61066E-05	7.07397E-05	7.28102E-06	8.53017E-05	7.28102E-06	1.76801E-05	2.56541E-05	1.52073E-05	9.20894E-09	1.3359E-07	2.6735E-08	1.69538E-07	0.16953763
3834703773025	383470	3773025	9.12347E-05	0.000280075	0.000329345	0.00032496	6.90753E-05	8.98319E-05	6.61212E-05	6.80565E-06	7.97325E-05	6.80565E-06	1.78329E-05	2.58759E-05	1.53387E-05	8.5889E-09	1.2472E-07	2.4894E-08	1.58206E-07	0.15820621
3834803773025	383480	3773025	8.6702E-05	0.00026616	0.000312983	0.000308815	6.56436E-05	8.53689E-05	6.28362E-05	6.46753E-06	7.57712E-05	6.46753E-06	1.78735E-05	2.59348E-05	1.53736E-05	8.15247E-09	1.1845E-07	2.3601E-08	1.50207E-07	0.15020682
3834903773025	383490	3773025	8.23689E-05	0.000252858	0.000297341	0.000293382	6.23629E-05	8.11024E-05	5.96958E-05	6.1443E-06	7.19844E-05	6.1443E-06	1.78922E-05	2.59619E-05	1.53897E-05	7.73929E-09	1.125E-07	2.238E-08	1.42621E-07	0.14262064
3835003773025	383500	3773025	7.76693E-05	0.000238431	0.000280376	0.000276642	5.88047E-05	7.6475E-05	5.62898E-05	5.79373E-06	6.78773E-05	5.79373E-06	1.78766E-05	2.59393E-05	1.53763E-05	7.29568E-09	1.061E-07	2.1071E-08	1.34462E-07	0.13446157
3835103773025	383510	3773025	7.28735E-05	0.000223709	0.000263063	0.000259561	5.51737E-05	7.1753E-05	5.28141E-05	5.43599E-06	6.36861E-05	5.43599E-06	1.77986E-05	2.58261E-05	1.53092E-05	6.84643E-09	9.9592E-08	1.9748E-08	1.26186E-07	0.12618627
3835203773025	383520	3773025	6.84405E-05	0.000210101	0.000247061	0.000243772	5.18175E-05	6.73882E-05	4.96014E-05	5.10532E-06	5.9812E-05	5.10532E-06	1.76676E-05	2.5636E-05	1.51965E-05	6.43337E-09	9.36E-08	1.8535E-08	1.18569E-07	0.1185688
3835303773025	383530	3773025	6.43669E-05	0.000197595	0.000232356	0.000229262	4.87333E-05	6.33772E-05	4.66491E-05	4.80145E-06	5.6252E-05	4.80145E-06	1.74929E-05	2.53826E-05	1.50463E-05	6.05552E-09	8.811E-08	1.7428E-08	1.11593E-07	0.11159294
3835403773025	383540	3773025	6.0609E-05	0.000186059	0.00021879	0.000215877	4.58881E-05	5.96771E-05	4.39256E-05	4.52113E-06	5.29679E-05	4.52113E-06	1.72808E-05	2.50748E-05	1.48638E-05	5.70779E-09	8.3051E-08	1.641E-08	1.05169E-07	0.10516882
3835503773025	383550	3773025	5.70743E-05	0.000175208	0.000206031	0.000203287	4.32119E-05	5.61968E-05	4.13639E-05	4.25746E-06	4.98788E-05	4.25746E-06	1.70281E-05	2.47082E-05	1.46465E-05	5.38126E-09	7.8295E-08	1.5456E-08	9.91321E-08	0.09913208
3835603773025	383560	3773025	5.37573E-05	0.000165026	0.000194057	0.000191473	4.07006E-05	5.29308E-05	3.89599E-05	4.01003E-06	4.698E-05	4.01003E-06	1.67349E-05	2.42827E-05	1.43943E-05	5.07505E-09	7.3832E-08	1.4561E-08	9.34679E-08	0.0934679
3835703773025	383570	3773025	5.07543E-05	0.000155807	0.000183216	0.000180777	3.84269E-05	4.99739E-05	3.67835E-05	3.78601E-06	4.43556E-05	3.78601E-06	1.64261E-05	2.38346E-05	1.41287E-05	4.79763E-09	6.9787E-08	1.3752E-08	8.83367E-08	0.08833668
3835803773025	383580	3773025	4.79E-05	0.000147045	0.000172913	0.00017061	3.62659E-05	4.71635E-05	3.47149E-05	3.5731E-06	4.18611E-05	3.5731E-06	1.60736E-05	2.33232E-05	1.38255E-05	4.53339E-09	6.5933E-08	1.2983E-08	8.34489E-08	0.08344893
3835903773025	383590	3773025	4.53107E-05	0.000139096	0.000163566	0.000161388	3.43055E-05	4.4614E-05	3.28383E-05	3.37995E-06	3.95982E-05	3.37995E-06	1.57243E-05	2.28163E-05	1.3525E-05	4.29341E-09	6.2433E-08	1.2285E-08	7.9011E-08	0.079011
3836003773025	383600	3773025	4.32548E-05	0.000132785	0.000156144	0.000154065	3.2749E-05	4.25898E-05	3.13484E-05	3.22659E-06	3.78016E-05	3.22659E-06	1.54778E-05	2.24587E-05	1.33131E-05	4.10275E-09	5.9653E-08	1.173E-08	7.54857E-08	0.07548573
3836103773025	383610	3773025	4.18613E-05	0.000128507	0.000151114	0.000149101	3.16939E-05	4.12176E-05	3.03384E-05	3.12264E-06	3.65837E-05	3.12264E-06	1.5403E-05	2.23501E-05	1.32487E-05	3.97427E-09	5.7778E-08	1.1357E-08	7.3109E-08	0.07310897
3836203773025	383620	3773025	4.05385E-05	0.000124446	0.000146338	0.00014439	3.06924E-05	3.99152E-05	2.93797E-05	3.02397E-06	3.54277E-05	3.02397E-06	1.5325E-05	2.22369E-05	1.31816E-05	3.85223E-09	5.5997E-08	1.1002E-08	7.08513E-08	0.07085132
3836303773025	383630	3773025	3.96094E-05	0.000121594	0.000142985	0.000141081	2.9989E-05	3.90004E-05	2.87064E-05	2.95466E-06	3.46158E-05	2.95466E-06	1.535E-05	2.22731E-05	1.32031E-05	3.76705E-09	5.4754E-08	1.0754E-08	6.92751E-08	0.06927506
3836403773025	383640	3773025	3.88219E-05	0.000119177	0.000140142	0.000138276	2.93927E-05	3.8225E-05	2.81357E-05	2.89592E-06	3.39275E-05	2.89592E-06	1.54061E-05	2.23546E-05	1.32514E-05	3.69489E-09	5.3701E-08	1.0544E-08	6.79398E-08	0.06793979
3836503773025	383650	3773025	3.80997E-05	0.00011696	0.000137535	0.000135704	2.8846E-05	3.75139E-05	2.76123E-05	2.84205E-06	3.32964E-05	2.84205E-06	1.54623E-05	2.24361E-05	1.32996E-05	3.62875E-09	5.2737E-08	1.035E-08	6.67158E-08	0.0667158
3836603773025	383660	3773025	3.75209E-05	0.000115183	0.000135445	0.000133642	2.84077E-05	3.6944E-05	2.71928E-05	2.79887E-06	3.27905E-05	2.79887E-06	1.55496E-05	2.25628E-05	1.33748E-05	3.57572E-09	5.1965E-08	1.0195E-08	6.57351E-08	0.06573508
3836703773025	383670	3773025	3.69765E-05	0.000113512	0.00013348	0.000131703	2.79956E-05	3.6408E-05	2.67983E-05	2.75826E-06	3.23148E-05	2.75826E-06	1.56307E-05	2.26805E-05	1.34445E-05	3.52567E-09	5.1237E-08	1.0048E-08	6.48104E-08	0.06481042
3836803773025	383680	3773025	3.63995E-05	0.00011174	0.000131397	0.000129648	2.75587E-05	3.58399E-05	2.63801E-05	2.71522E-06	3.18105E-05	2.71522E-06	1.56806E-05	2.27529E-05	1.34875E-05	3.47237E-09	5.0462E-08	9.8917E-09	6.38257E-08	0.06382566
3836903773025	383690	3773025	3.5808E-05	0.000109924	0.000129262	0.000127541	2.71108E-05	3.52574E-05	2.59514E-05	2.6711E-06	3.12936E-05	2.6711E-06	1.57087E-05	2.27936E-05	1.35116E-05	3.41756E-09	4.9665E-08	9.7312E-09	6.28136E-08	0.06281357
3837003773025	383700	3773025	3.52582E-05	0.000108237	0.000127277	0.000125583	2.66946E-05	3.47161E-05	2.55529E-05	2.63008E-06	3.08131E-05	2.63008E-06	1.57274E-05	2.28208E-05	1.35277E-05	3.36645E-09	4.8923E-08	9.581E-09	6.18703E-08	0.06187034
3837103773025	383710	3773025	3.48681E-05	0.000107039	0.000125869	0.000124193	2.63992E-05	3.43319E-05	2.52702E-05	2.60098E-06	3.04721E-05	2.60098E-06	1.57804E-05	2.28977E-05	1.35733E-05	3.3299E-09	4.8394E-08	9.4732E-09	6.11968E-08	0.06119678
3837203773025	383720	3773025	3.44888E-05	0.000105875	0.0001245	0.000122842	2.61121E-05	3.39585E-05	2.49953E-05	2.57269E-06	3.01407E-05	2.57269E-06	1.58179E-05	2.2952E-05	1.36055E-05	3.29411E-09	4.7876E-08	9.3676E-09	6.05376E-08	0.06053764
3837303773025	383730	3773025	3.40806E-05	0.000104621	0.000123026	0.000121388	2.5803E-05	3.35565E-05	2.46994E-05	2.54224E-06	2.97839E-05	2.54224E-06	1.58241E-05	2.29611E-05	1.36109E-05	3.25578E-09	4.7321E-08	9.2543E-09	5.98314E-08	0.05983144
3837403773025	383740	3773025	3.36451E-05	0.000103285	0.000121454	0.000119837	2.54732E-05	3.31277E-05	2.43838E-05	2.50975E-06	2.94033E-05	2.50975E-06	1.58054E-05	2.29339E-05	1.35948E-05	3.21473E-09	4.6726E-08	9.1335E-09	5.90746E-08	0.05907464
3837503773025	383750	3773025	3.31987E-05	0.000101914	0.000119843	0.000118247	2.51353E-05	3.26882E-05	2.40603E-05	2.47645E-06	2.90132E-05	2.47645E-06	1.57648E-05	2.28751E-05	1.35599E-05	3.17279E-09	4.6118E-08	9.0098E-09	5.83006E-08	0.05830057
3837603773025	383760	3773025	3.2716E-05	0.000100433	0.0001181	0.000116528	2.47699E-05	3.2213E-05	2.37105E-05	2.44045E-06	2.85914E-05	2.44045E-06	1.56993E-05	2.27801E-05	1.35036E-05	3.12771E-09	4.5463E-08	8.8767E-09	5.74677E-08	0.05746769
3837703773025	383770	3773025	3.22261E-05	9.89286E-05	0.000116332	0.000114783	2.43989E-05	3.17306E-05	2.33555E-05	2.4039E-06	2.81633E-05	2.4039E-06	1.5612E-05	2.26533E-05	1.34284E-05	3.08174E-09	4.4795E-08	8.7418E-09	5.66185E-08	0.05661849
3837803773025	383780	3773025	3.17543E-05	9.74803E-05	0.000114629	0.000113103	2.40417E-05	3.12661E-05	2.30135E-05	2.36871E-06	2.7751E-05	2.36871E-06	1.55059E-05	2.24994E-05	1.33372E-05	3.0375E-09	4.4151E-08	8.6122E-09	5.58011E-08	0.05580114

			EGIODemolition	EGIOSite Grubbing / Prep	EGIOMass Grading / Excavation	EGIOMass Grading / Excavation	EGIODrainage / Utilities Trenching	EGIODrainage / Utilities Trenching	EGIOFoundations / Concrete Pads	EGIOFoundations / Concrete Pads	EGIOBuilding / Structure Construction	EGIOBuilding / Structure Construction	EGIOAsphalt Paving	EGIOArchitectural Coating	EGIOLandscaping or Other Finishing	EGIOWaterside Construction (Piles)	HIWaterside Construction (Landscaping)	HIWaterside Construction (Landscaping)	KMDemolition	KMSite Grubbing / Prep
Unique Identifier	X (UTM)	Y (UTM)	2025	2025	2025	2026	2026	2027	2026	2027	2026	2027	2027	2027	2027	2027	2025	2026	2025	2025
3837903773025	383790	3773025	0.00011514	4.516E-05	1.49555E-05	1.46474E-05	3.40119E-05	3.39594E-05	4.46872E-05	4.46584E-05	4.78656E-05	4.67183E-05	1.86262E-06	1.86262E-06	5.04435E-05	1.86262E-06	2.84745E-05	2.75826E-05	3.73927E-05	0.000162287
3838003773025	383800	3773025	0.000113604	4.4557E-05	1.4756E-05	1.4452E-05	3.35582E-05	3.35064E-05	4.40911E-05	4.40626E-05	4.72271E-05	4.60951E-05	1.83778E-06	1.83778E-06	4.97706E-05	1.83778E-06	2.80816E-05	2.72021E-05	3.68971E-05	0.000160136
3838103773025	383810	3773025	0.000111808	4.3853E-05	1.45227E-05	1.42234E-05	3.30276E-05	3.29766E-05	4.33939E-05	4.33659E-05	4.64803E-05	4.53662E-05	1.80872E-06	1.80872E-06	4.89836E-05	1.80872E-06	2.76152E-05	2.67503E-05	3.63019E-05	0.000157553
3838203773025	383820	3773025	0.00011003	4.3155E-05	1.42917E-05	1.39972E-05	3.25022E-05	3.24521E-05	4.27037E-05	4.26761E-05	4.5741E-05	4.46446E-05	1.77995E-06	1.77995E-06	4.82045E-05	1.77995E-06	2.71524E-05	2.63019E-05	3.5709E-05	0.000154979
3838303773025	383830	3773025	0.000108188	4.2433E-05	1.40525E-05	1.3763E-05	3.19583E-05	3.1909E-05	4.1989E-05	4.19619E-05	4.49755E-05	4.38975E-05	1.75016E-06	1.75016E-06	4.73978E-05	1.75016E-06	2.66734E-05	2.5838E-05	3.50911E-05	0.000152298
3838403773025	383840	3773025	0.000106051	4.1595E-05	1.37748E-05	1.3491E-05	3.13268E-05	3.12785E-05	4.11594E-05	4.11328E-05	4.40868E-05	4.30301E-05	1.71558E-06	1.71558E-06	4.64612E-05	1.71558E-06	2.61155E-05	2.52975E-05	3.4367E-05	0.000149155
3838503773025	383850	3773025	0.000103976	4.0781E-05	1.35053E-05	1.32271E-05	3.07139E-05	3.06665E-05	4.03541E-05	4.03281E-05	4.32243E-05	4.21882E-05	1.68201E-06	1.68201E-06	4.55522E-05	1.68201E-06	2.55756E-05	2.47745E-05	3.36654E-05	0.00014611
3838603773025	383860	3773025	0.0001012	3.9692E-05	1.31448E-05	1.2874E-05	2.98941E-05	2.9848E-05	3.92769E-05	3.92516E-05	4.20705E-05	4.10621E-05	1.63711E-06	1.63711E-06	4.43363E-05	1.63711E-06	2.48455E-05	2.40673E-05	3.27149E-05	0.000141985
3838703773025	383870	3773025	9.82632E-05	3.854E-05	1.27633E-05	1.25004E-05	2.90265E-05	2.89817E-05	3.8137E-05	3.81124E-05	4.08495E-05	3.98703E-05	1.5896E-06	1.5896E-06	4.30495E-05	1.5896E-06	2.40777E-05	2.33235E-05	3.17124E-05	0.000137634
3838803773025	383880	3773025	9.57752E-05	3.7564E-05	1.24402E-05	1.21839E-05	2.82915E-05	2.82479E-05	3.71714E-05	3.71474E-05	3.98152E-05	3.88608E-05	1.54935E-06	1.54935E-06	4.19595E-05	1.54935E-06	2.34283E-05	2.26945E-05	3.08592E-05	0.000133931
3838903773025	383890	3773025	9.50746E-05	3.729E-05	1.23492E-05	1.20947E-05	2.80846E-05	2.80412E-05	3.68995E-05	3.68756E-05	3.95239E-05	3.85766E-05	1.53802E-06	1.53802E-06	4.16526E-05	1.53802E-06	2.32489E-05	2.25207E-05	3.06352E-05	0.000132959
3839003773025	383900	3773025	9.45177E-05	3.7071E-05	1.22768E-05	1.20239E-05	2.79201E-05	2.7877E-05	3.66833E-05	3.66596E-05	3.92924E-05	3.83506E-05	1.52901E-06	1.52901E-06	4.14086E-05	1.52901E-06	2.31108E-05	2.23869E-05	3.04586E-05	0.000132193
3839103773025	383910	3773025	9.26764E-05	3.6349E-05	1.20377E-05	1.17896E-05	2.73762E-05	2.73339E-05	3.59687E-05	3.59455E-05	3.8527E-05	3.76035E-05	1.49922E-06	1.49922E-06	4.06019E-05	1.49922E-06	2.263E-05	2.19212E-05	2.9834E-05	0.000129482
3829703773035	382970	3773035	0.000127401	4.9968E-05	1.6548E-05	1.62071E-05	3.76336E-05	3.75755E-05	4.94456E-05	4.94137E-05	5.29624E-05	5.16929E-05	2.06096E-06	2.06096E-06	5.58149E-05	2.06096E-06	2.71578E-05	2.63072E-05	2.28117E-05	9.90045E-05
3829803773035	382980	3773035	0.00012882	5.0525E-05	1.67323E-05	1.63876E-05	3.80528E-05	3.79941E-05	4.99964E-05	4.99641E-05	5.35524E-05	5.22688E-05	2.08392E-06	2.08392E-06	5.64366E-05	2.08392E-06	2.77785E-05	2.69084E-05	2.35133E-05	0.000102049
3829903773035	382990	3773035	0.000133625	5.241E-05	1.73565E-05	1.69989E-05	3.94723E-05	3.94114E-05	5.18614E-05	5.1828E-05	5.55501E-05	5.42186E-05	2.16165E-06	2.16165E-06	5.85419E-05	2.16165E-06	2.88925E-05	2.79875E-05	2.44547E-05	0.000106135
3830003773035	383000	3773035	0.000139311	5.464E-05	1.8095E-05	1.77222E-05	4.11518E-05	4.10883E-05	5.40681E-05	5.40332E-05	5.79137E-05	5.65255E-05	2.25363E-06	2.25363E-06	6.10328E-05	2.25363E-06	3.00513E-05	2.91101E-05	2.51585E-05	0.00010919
3830103773035	383010	3773035	0.000144206	5.656E-05	1.87308E-05	1.83449E-05	4.25978E-05	4.25321E-05	5.59679E-05	5.59318E-05	5.99487E-05	5.85117E-05	2.33282E-06	2.33282E-06	6.31774E-05	2.33282E-06	3.11402E-05	3.01649E-05	2.5885E-05	0.000112343
3830203773035	383020	3773035	0.00014947	5.8624E-05	1.94145E-05	1.90145E-05	4.41526E-05	4.40845E-05	5.80107E-05	5.79733E-05	6.21368E-05	6.06474E-05	2.41797E-06	2.41797E-06	6.54833E-05	2.41797E-06	3.23152E-05	3.13031E-05	2.67042E-05	0.000115898
3830303773035	383030	3773035	0.000154994	6.0791E-05	2.0132E-05	1.97172E-05	4.57843E-05	4.57137E-05	6.01546E-05	6.01158E-05	6.44331E-05	6.28887E-05	2.50733E-06	2.50733E-06	6.79034E-05	2.50733E-06	3.3553E-05	3.25021E-05	2.75687E-05	0.00011965
3830403773035	383040	3773035	0.00016058	6.2982E-05	2.08577E-05	2.04279E-05	4.74347E-05	4.73615E-05	6.23229E-05	6.22827E-05	6.67557E-05	6.51556E-05	2.5977E-06	2.5977E-06	7.0351E-05	2.5977E-06	3.4807E-05	3.37167E-05	2.844E-05	0.000123432
3830503773035	383050	3773035	0.000166266	6.5212E-05	2.15962E-05	2.11512E-05	4.91142E-05	4.90384E-05	6.45296E-05	6.4488E-05	6.91193E-05	6.74625E-05	2.68968E-06	2.68968E-06	7.28419E-05	2.68968E-06	3.60896E-05	3.49592E-05	2.9343E-05	0.00012735
3830603773035	383060	3773035	0.000172203	6.754E-05	2.23673E-05	2.19065E-05	5.0868E-05	5.07895E-05	6.68338E-05	6.67907E-05	7.15874E-05	6.98715E-05	2.78572E-06	2.78572E-06	7.54429E-05	2.78572E-06	3.7435E-05	3.62625E-05	3.0307E-05	0.000131535
3830703773035	383070	3773035	0.000178868	7.0154E-05	2.3233E-05	2.27543E-05	5.28367E-05	5.27551E-05	6.94205E-05	6.93757E-05	7.4358E-05	7.25757E-05	2.89354E-06	2.89354E-06	7.83627E-05	2.89354E-06	3.89527E-05	3.77326E-05	3.14023E-05	0.000136288
3830803773035	383080	3773035	0.000185847	7.2892E-05	2.41395E-05	2.36421E-05	5.48982E-05	5.48135E-05	7.21291E-05	7.20826E-05	7.72593E-05	7.54074E-05	3.00644E-06	3.00644E-06	8.14203E-05	3.00644E-06	4.05492E-05	3.92791E-05	3.25723E-05	0.000141366
3830903773035	383090	3773035	0.000193167	7.5763E-05	2.50903E-05	2.45734E-05	5.70606E-05	5.69726E-05	7.49702E-05	7.49218E-05	8.03024E-05	7.83776E-05	3.12486E-06	3.12486E-06	8.46274E-05	3.12486E-06	4.22301E-05	4.09074E-05	3.3817E-05	0.000146768
3831003773035	383100	3773035	0.000200811	7.8761E-05	2.60832E-05	2.55458E-05	5.93185E-05	5.9227E-05	7.79368E-05	7.78865E-05	8.348E-05	8.14791E-05	3.24851E-06	3.24851E-06	8.79761E-05	3.24851E-06	4.39989E-05	4.26208E-05	3.51477E-05	0.000152544
3831103773035	383110	3773035	0.000208796	8.1893E-05	2.71203E-05	2.65616E-05	6.16773E-05	6.15821E-05	8.10359E-05	8.09836E-05	8.67995E-05	8.4719E-05	3.37768E-06	3.37768E-06	9.14744E-05	3.37768E-06	4.58574E-05	4.4421E-05	3.65689E-05	0.000158712
3831203773035	383120	3773035	0.000217122	8.5158E-05	2.82018E-05	2.76208E-05	6.41368E-05	6.40379E-05	8.42674E-05	8.4213E-05	9.02609E-05	8.80974E-05	3.51238E-06	3.51238E-06	9.51222E-05	3.51238E-06	4.78109E-05	4.63134E-05	3.80965E-05	0.000165341
3831303773035	383130	3773035	0.000225781	8.8554E-05	2.93265E-05	2.87223E-05	6.66946E-05	6.65916E-05	8.76279E-05	8.75714E-05	9.38604E-05	9.16107E-05	3.65245E-06	3.65245E-06	9.89156E-05	3.65245E-06	4.98578E-05	4.82961E-05	3.97304E-05	0.000172433
3831403773035	383140	3773035	0.000234889	9.2127E-05	3.05095E-05	2.98809E-05	6.93849E-05	6.92779E-05	9.11627E-05	9.11039E-05	9.76467E-05	9.53061E-05	3.79979E-06	3.79979E-06	0.000102906	3.79979E-06	5.20284E-05	5.03987E-05	4.15024E-05	0.000180123
3831503773035	383150	3773035	0.000244472	9.5885E-05	3.17543E-05	3.11001E-05	7.22159E-05	7.21045E-05	9.48823E-05	9.48211E-05	0.000101631	9.91948E-05	3.95482E-06	3.95482E-06	0.000107104	3.95482E-06	5.43335E-05	5.26317E-05	4.3426E-05	0.000188472
3831603773035	383160	3773035	0.000254415	9.9785E-05	3.30458E-05	3.2365E-05	7.51531E-05	7.50371E-05	9.87413E-05	9.86776E-05	0.000105764	0.000103229	4.11567E-06	4.11567E-06	0.000111461	4.11567E-06	5.67481E-05	5.49706E-05	4.5499E-05	0.000197469
3831703773035	383170	3773035	0.000264718	0.00010383	3.4384E-05	3.36756E-05	7.81964E-05	7.80757E-05	0.00010274	0.000102673	0.000110047	0.000107409	4.28233E-06	4.28233E-06	0.000115974	4.28233E-06	5.92775E-05	5.74208E-05	4.77394E-05	0.000207193
3831803773035	383180	3773035	0.000275353	0.000108	3.57653E-05	3.50284E-05	8.13378E-05	8.12123E-05	0.000106867	0.000106798	0.000114468	0.000111724	4.45437E-06	4.45437E-06	0.000120633	4.45437E-06	6.19235E-05	5.99839E-05	5.01587E-05	0.000217692
3832003773035	383200	3773035	0.000298715	0.00011716	3.87998E-05	3.80004E-05	8.82389E-05	8.81027E-05	0.000115934	0.00011586	0.00012418	0.000121204	4.8323E-06	4.8323E-06	0.000130868	4.8323E-06	6.78272E-05	6.57027E-05	5.57688E-05	0.000242041
3832103773035	383210	3773035	0.000311281	0.00012209	4.0432E-05	3.9599E-05	9.19508E-05	9.18089E-05	0.000120811	0.000120733	0.000129404	0.000126302	5.03558E-06	5.03558E-06	0.000136373	5.03558E-06	7.10652E-05	6.88393E-05	5.89914E-05	0.000256027
3832203773035	383220	3773035	0.000325706	0.00012775	4.23057E-05	4.1434E-05	9.62119E-05	9.60634E-05	0.00012641	0.000126328	0.000135401	0.000132155	5.26893E-06	5.26893E-06	0.000142693	5.26893E-06	7.48073E-05	7.24641E-05	6.27323E-05	0.000272262
3832303773035	383230	3773035	0.000341056	0.00013377	4.42995E-05	4.33868E-05	0.000100746	0.000100591	0.000132367	0.000132282	0.000141782	0.000138384	5.51725E-06	5.51725E-06	0.000149418	5.51725E-06	7.88597E-05	7.63896E-05	6.69031E-05	0.000290364
3832403773035	383240	3773035	0.00035673	0.00013991	4.63353E-05	4.53807E-05	0.000105376	0.000105214	0.000138451	0.000138361	0.000148298	0.000144743	5.7708E-06	5.7708E-06	0.000156285	5.7708E-06	8.30771E-05	8.0475E-05	7.14428E-05	0.000310067
3832503773035	383250	3773035	0.00037225	0.000146	4.83513E-05	4.73551E-05	0.000109961	0.000109791	0.000144474	0.000144381	0.00015475	0.000151041	6.02188E-06	6.02188E-06	0.000163085	6.02188E-06	8.73251E-05	8.45899E-05	7.62994E-05	0.000331145
3832603773035	383260	3773035	0.000388436	0.00015235	5.04537E-05	4.94141E-05	0.000114742	0.000114565	0.000150756	0.000150659	0.000161479	0.000157608	6.28372E-06	6.28372E-06	0.000170176	6.28372E-06	9.18224E-05	8.89463E-05	8.16493E-05	0.000354364
3832703773035	383270	3773035	0.00040569	0.00015912	5.26948E-05	5.16091E-05	0.000119839	0.000119654	0.000157453	0.000157351	0.000168652	0.000164609	6.56284E-06	6.56284E-06	0.000177735	6.56284E-06	9.66856E-05	9.36572E-05	8.76283E-05	0.000380313
3832803773035	383280	3773035	0.00042373	0.00016619	5.50387E-05	5.39047E-05	0.000125169	0.000124976	0.000164456	0.00016435	0.000176153	0.000171931	6.85475E-06	6.85475E-06	0.00018564	6.85475E-06	0.000101847	9.86566E-05	9.42274E-05	0.000408954
3832903773035	383290	3773035	0.00044235	0.0001735	5.74572E-05	5.62733E-05	0.00013067	0.000130468	0.000171683	0.000171572	0.000183894	0.000179486	7.15596E-06	7.15596E-06	0.000193798	7.15596E-06	0.000107225	0.000103866	0.000101431	0.000440217
3833003773035	383300	3773035	0.000460562	0.00018064	5.9822E-05	5.85895E-05	0.000136048	0.000135838	0.000178749	0.000178633	0.000191462	0.000186873	7.45049E-06	7.45049E-06	0.000201774	7.45049E-06	0.000112824	0.00010929	0.000109306	0.000474397
3833103773035	383310	3773035	0.00047452	0.00018611	6.1635E-05	6.03651E-05	0.000140171	0.000139955	0.000184166	0.000184047	0.000197265	0.000192537	7.67629E-06	7.67629E-06	0.000207889	7.67629E-06	0.000118058	0.00011436	0.000117428	0.000509647
3833203773035	383320	3773035	0.000486699	0.00019089	6.3217E-05	6.19145E-05	0.000143769	0.000143547	0.000188893	0.000188771	0.000202328	0.000197478	7.87332E-06	7.87332E-06	0.000213225	7.87332E-06	0.000121997	0.000118176	0.000124659	0.000541028
3833303773035	383330	3773035	0.000499427	0.00019588	6.48702E-05	6.35336E-05	0.000147528	0.000147301	0.000193833	0.000193708	0.000207619	0.000202643	8.07921E-06	8.07921E-06	0.000218801	8.07921E-06	0.000125643	0.000121707	0.000131582	0.000571073
3833403773035	383340	3773035	0.000510448	0.0002002	6.63017E-05	6.49356E-05	0.000150784	0.000150551	0.00019811	0.000197982	0.000212201	0.000207114	8.2575E-06	8.2575E-06	0.000223629	8.2575E-06	0.000129189	0.000125143	0.000138332	0.000600372
3833503773035	383350	3773035	0.000519564	0.00020378	6.74858E-05	6.60954E-05	0.000153477	0.00015324	0.000201648	0.000201518	0.000215991	0.000210813	8.40498E-06	8.40498E-06	0.000227623	8.40498E-06	0.000132537	0.000128385	0.000145008	0.000629347
3833603773035	383360	3773035	0.000527963	0.00020707	6.85767E-05	6.71637E-05	0.000155958	0.000155717	0.000204908	0.000204776	0.000219482	0.000214221	8.54084E-06	8.54084E-06	0.000231303	8.54084E-06	0.000135665	0.000131416	0.000151515	0.000657585
3833703773035	383370	3773035	0.000537582	0.00021085	6.98262E-05	6.83875E-05	0.000158799	0.000158554	0.000208641	0.000208507	0.000223481	0.000218124	8.69645E-06	8.69645E-06	0.000235517	8.69645E-06	0.000138697	0.000134353	0.000157292	0.00068266
3833803773035	383380	3773035	0.000549897	0.00021568	7.14257E-05	6.9954E-05	0.000162437	0.000162186	0.000213421	0.000213283	0.0002286	0.000223121	8.89566E-06	8.89566E-06	0.000240912	8.89566E-06	0.000142443	0.000137981	0.000162715	0.000706193
3833903773035	383390	3773035	0.000559292	0.00021936	7.2646E-05	7.11492E-05	0.000165212	0.000164957	0.000217067	0.000216927	0.000232506	0.000226933	9.04765E-06	9.04765E-06	0.000245028	9.04765E-06	0.00014518	0.000140633	0.000167186	0.000725601
3834003773035	383400	3773035	0.000552385	0.00021665	7.17488E-05	7.02706E-05	0.000163172	0.0001629	0.000214386	0.000214248	0.000229635	0.00022413	8.93591E-06	8.93591E-06	0.000242002	8.93591E-06	0.000143888	0.000139382	0.000167433	0.000726672
3834103773035	383410	3773035	0.000537582	0.00021085	6.98262E-05	6.83875E-05	0.000158799	0.000158554	0.000208641	0.000208507	0.000223481	0.000218124	8.69645E-06	8.69645E-06	0.000235517	8.69645E-06	0.000140383	0.000135986	0.000165156	0.000716791
3834203773035	383420	3773035	0.000517993	0.00020316	6.72817E-05	6.58954E-05	0.000153012	0.000152776	0.000201038	0.000200909	0.000215337	0.000210176	8.37955E-06	8.37955E-06	0.000226935	8.37955E-06	0.000135532	0.000131287	0.000161101	0.00069919
3834303773035	383430	3773035	0.000493364	0.0001935	6.40827E-05	6.27623E-05	0.000145737	0.000145512	0.00019148	0.000191356	0.000205099	0.000200183	7.98113E-06	7.98113E-06	0.000216145	7.98113E-06	0.000129225	0.000125178	0.000155437	0.000674606
3834403773035	383440	3773035	0.000467801	0.00018348	6.07623E-05	5.95104E-05	0.000138186	0.000137973	0.000181559	0.000181441	0.000194472	0.00018981	7.5676E-06	7.5676E-06	0.000204946	7.5676E-06	0.000122363	0.000118531	0.000148736	0.000645523
3834503773035	383450	3773035	0.000435241	0.00017071	5.65332E-05	5.53684E-05	0.000128568	0.00012837	0.000168922	0.000168813	0.000180936	0.000176599	7.04089E-06	7.04089E-06	0.000190681	7.04089E-06	0.000113457	0.000109903	0.000139819	0.000606825
3834603773035	383460	3773035	0.000400858	0.00015722	5.20672E-05	5.09944E-05	0.000118412	0.000118229	0.000155577	0.000155477	0.000166643	0.000162648	6.48467E-06	6.48467E-06	0.000175618	6.48467E-06	0.000104322	0.000101055	0.000130088	0.000564591
3834703773035	383470	3773035	0.000370032	0.00014513	4.80632E-05	4.70729E-05	0.000109306	0.000109137	0.000143613	0.000143521	0.000153828	0.000150141	5.986E-06	5.986E-06	0.000162113	5.986E-06	9.61187E-05	9.31081E-05	0.000120993	0.000525117
3834903773035	383490	3773035	0.000325472	0.00012765	4.22753E-05	4.14043E-05	9.61429E-05	9.59945E-05	0.000126319	0.000126238	0.000135304	0.00013206	5.26515E-06	5.26515E-06	0.000142591	5.26515E-06	8.42414E-05	8.16028E-05	0.000107274	0.000465577
3835003773035	383500	3773035	0.000304769	0.00011953	3.95862E-05	3.87706E-05	9.00272E-05	8.98883E-05	0.000118284	0.000118208	0.000126697	0.00012366	4.93023E-06	4.93023E-06	0.00013352	4.93023E-06	7.87251E-05	7.62593E-05	0.000100713	0.000437103
3835103773035	383510	3773035	0.000284981	0.00011177	3.7016E-05	3.62533E-05	8.41821E-05	8.40522E-05	0.000110604	0.000110533	0.000118471	0.000115631	4.61013E-06	4.61013E-06	0.000124852	4.61013E-06	7.34565E-05	7.11557E-05	9.4327E-05	0.000409386
3835203773035	383520	3773035	0.000267035	0.00010473	3.4685E-05	3.39704E-05	7.88809E-05	7.87592E-05	0.000103639	0.000103572	0.00011101	0.00010835	4.31982E-06	4.31982E-06	0.000116989	4.31982E-06	6.86829E-05	6.65316E-05	8.8452E-05	0.000383888
3835303773035	383530	3773035	0.000250661	9.8313E-05	3.25582E-05	3.18874E-05	7.4044E-05	7.39298E-05	9.72842E-05	9.72214E-05	0.000104203	0.000101706	4.05494E-06	4.05494E-06	0.000109816	4.05494E-06	6.43363E-05	6.23211E-05	8.30297E-05	0.000360355
3835403773035	383540	3773035	0.000235787	9.2479E-05	3.06262E-05	2.99952E-05	6.96503E-05	6.95428E-05	9.15113E-05	9.14523E-05	9.80201E-05	9.56706E-05	3.81432E-06	3.81432E-06	0.000103299	3.81432E-06	6.03933E-05	5.85017E-05	7.80578E-05	0.000338776
3835503773035	383550	3773035	0.000221748	8.6973E-05	2.88027E-05	2.82092E-05	6.55032E-05	6.54022E-05	8.60627E-05	8.60072E-05	9.21839E-05	8.99743E-05	3.58721E-06	3.58721E-06	9.71487E-05	3.58721E-06	5.66746E-05	5.48994E-05	7.3328E-05	0.000318249
3835603773035	383560	3773035	0.000208499	8.1776E-05	2.70818E-05	2.65239E-05	6.15897E-05	6.14947E-05	8.09208E-05	8.08686E-05	8.66763E-05	8.45987E-05	3.37289E-06	3.37289E-06	9.13445E-05	3.37289E-06	5.31711E-05	5.15057E-05	6.8838E-05	0.000298762
3835703773035	383570	3773035	0.000196562	7.7094E-05	2.55313E-05	2.50053E-05	5.80636E-05	5.7974E-05	7.62879E-05	7.62387E-05	8.17139E-05	7.97552E-05	3.17978E-06	3.17978E-06	8.61148E-05	3.17978E-06	5.00192E-05	4.84525E-05	6.47826E-05	0.000281161
3835803773035	383580	3773035	0.000184904	7.2522E-05	2.4017E-05	2.35222E-05	5.46196E-05	5.45354E-05	7.17631E-05	7.17168E-05	7.68672E-05	7.50247E-05	2.99118E-06	2.99118E-06	8.10071E-05	2.99118E-06	4.69534E-05	4.54828E-05	6.08222E-05	0.000263973
3835903773035	383590	3773035	0.000174404	6.8404E-05	2.26532E-05	2.21864E-05	5.1518E-05	5.14385E-05	6.76879E-05	6.76442E-05	7.25022E-05	7.07644E-05	2.82132E-06	2.82132E-06	7.6407E-05	2.82132E-06	4.41998E-05	4.28154E-05	5.72624E-05	0.000248523
3836003773035	383600	3773035	0.000166104	6.5148E-05	2.15752E-05	2.11306E-05	4.90664E-05	4.89907E-05	6.44668E-05	6.44252E-05	6.9052E-05	6.73969E-05	2.68706E-06	2.68706E-06	7.2771E-05	2.68706E-06	4.20202E-05	4.07041E-05	5.44472E-05	0.000236305
3836103773035	383610	3773035	0.000160625	6.2999E-05	2.08635E-05	2.04336E-05	4.74479E-05	4.73747E-05	6.23404E-05	6.23002E-05	6.67743E-05	6.51738E-05	2.59843E-06	2.59843E-06	7.03706E-05	2.59843E-06	4.05672E-05	3.92965E-05	5.25801E-05	0.000228202
3836203773035	383620	3773035	0.000155434	6.0963E-05	2.01892E-05	1.97732E-05	4.59144E-05	4.58435E-05	6.03255E-05	6.02865E-05	6.46161E-05	6.30673E-05	2.51445E-06	2.51445E-06	6.80962E-05	2.51445E-06	3.9193E-05	3.79654E-05	5.08127E-05	0.000220531

			KMMass Grading / Excavation	KMMass Grading / Excavation	KMDrainage / Utilities Trenching	KMFoundations / Concrete Pads	KMBuilding / Structure Construction	KMAsphalt Paving	KMArchitectural Coating	KMLandscaping or Other Finishing	KMWaterside Construction (Piles)	EWNDemolition	EWNSite Grubbing / Prep	EWNDrainage / Utilities Trenching	EWNDrainage / Utilities Trenching	EWNDrainage / Utilities Trenching	EWNFoundation s / Concrete Pads	EWNBuilding / Structure Construction	EWNAsphalt Paving	EWNLandscaping or Other Finishing	EWNWaterside Construction (Piles)
Unique Identifier	X (UTM)	Y (UTM)	2025	2026	2026	2026	2026	2026	2026	2026	2026	2027	2027	2027	2028	2029	2029	2029	2029	2029	2029
3837903773025	383790	3773025	0.000123355	0.000122079	4.38395E-05	2.31997E-05	7.96829E-05	2.55989E-06	2.55989E-06	8.22428E-05	2.55989E-06	0.000126721	6.90644E-06	1.62176E-05	1.59045E-05	1.55754E-05	1.34912E-05	2.92953E-05	2.0842E-06	3.03374E-05	2.0842E-06
3838003773025	383800	3773025	0.00012172	0.000120461	4.32585E-05	2.28922E-05	7.86268E-05	2.52596E-06	2.52596E-06	8.11527E-05	2.52596E-06	0.000124898	6.80712E-06	1.59844E-05	1.56757E-05	1.53514E-05	1.32972E-05	2.8874E-05	2.05423E-06	2.99011E-05	2.05423E-06
3838103773025	383810	3773025	0.000119757	0.000118518	4.25607E-05	2.25229E-05	7.73584E-05	2.48522E-06	2.48522E-06	7.98436E-05	2.48522E-06	0.000122754	6.69028E-06	1.571E-05	1.54067E-05	1.50879E-05	1.30689E-05	2.83784E-05	2.01897E-06	2.93878E-05	2.01897E-06
3838203773025	383820	3773025	0.000117801	0.000116582	4.18655E-05	2.21551E-05	7.60949E-05	2.44463E-06	2.44463E-06	7.85395E-05	2.44463E-06	0.000120618	6.57385E-06	1.54366E-05	1.51385E-05	1.48253E-05	1.28415E-05	2.78845E-05	1.98383E-06	2.88764E-05	1.98383E-06
3838303773025	383830	3773025	0.000115763	0.000114565	4.11412E-05	2.17718E-05	7.47784E-05	2.40233E-06	2.40233E-06	7.71807E-05	2.40233E-06	0.000118413	6.45366E-06	1.51544E-05	1.48618E-05	1.45543E-05	1.26067E-05	2.73747E-05	1.94756E-06	2.83485E-05	1.94756E-06
3838403773025	383840	3773025	0.000113374	0.0001122	4.02921E-05	2.13224E-05	7.32351E-05	2.35275E-06	2.35275E-06	7.55879E-05	2.35275E-06	0.000115833	6.31303E-06	1.48242E-05	1.45379E-05	1.42371E-05	1.2332E-05	2.67782E-05	1.90512E-06	2.77307E-05	1.90512E-06
3838503773025	383850	3773025	0.000111059	0.00010991	3.94696E-05	2.08872E-05	7.17402E-05	2.30473E-06	2.30473E-06	7.40449E-05	2.30473E-06	0.000113337	6.17699E-06	1.45047E-05	1.42246E-05	1.39303E-05	1.20662E-05	2.62011E-05	1.86407E-06	2.71332E-05	1.86407E-06
3838603773025	383860	3773025	0.000107924	0.000106807	3.83553E-05	2.02975E-05	6.97147E-05	2.23965E-06	2.23965E-06	7.19543E-05	2.23965E-06	0.000109983	5.99421E-06	1.40755E-05	1.38037E-05	1.35181E-05	1.17092E-05	2.54258E-05	1.80891E-06	2.63303E-05	1.80891E-06
3838703773025	383870	3773025	0.000104616	0.000103534	3.71799E-05	1.96755E-05	6.75783E-05	2.17102E-06	2.17102E-06	6.97493E-05	2.17102E-06	0.000106453	5.80183E-06	1.36238E-05	1.33607E-05	1.30843E-05	1.13334E-05	2.46098E-05	1.75085E-06	2.54852E-05	1.75085E-06
3838803773025	383880	3773025	0.000101802	0.000100748	3.61796E-05	1.91461E-05	6.57602E-05	2.11261E-06	2.11261E-06	6.78728E-05	2.11261E-06	0.000103475	5.6395E-06	1.32426E-05	1.29869E-05	1.27182E-05	1.10163E-05	2.39212E-05	1.70187E-06	2.47722E-05	1.70187E-06
3838903773025	383890	3773025	0.000101063	0.000100017	3.59169E-05	1.90071E-05	6.52828E-05	2.09728E-06	2.09728E-06	6.738E-05	2.09728E-06	0.000102655	5.59485E-06	1.31378E-05	1.2884E-05	1.26175E-05	1.09291E-05	2.37318E-05	1.68839E-06	2.4576E-05	1.68839E-06
3839003773025	383900	3773025	0.000100481	9.94406E-05	3.571E-05	1.88976E-05	6.49066E-05	2.08519E-06	2.08519E-06	6.69918E-05	2.08519E-06	0.000102004	5.55937E-06	1.30545E-05	1.28024E-05	1.25375E-05	1.08598E-05	2.35814E-05	1.67769E-06	2.44202E-05	1.67769E-06
3839103773025	383910	3773025	9.842E-05	9.74014E-05	3.49777E-05	1.85101E-05	6.35756E-05	2.04243E-06	2.04243E-06	6.5618E-05	2.04243E-06	9.98069E-05	5.43961E-06	1.27732E-05	1.25266E-05	1.22674E-05	1.06258E-05	2.30733E-05	1.64154E-06	2.38941E-05	1.64154E-06
3829703773035	382970	3773035	7.5254E-05	7.44752E-05	2.67447E-05	1.41532E-05	4.86112E-05	1.56169E-06	1.56169E-06	5.01729E-05	1.56169E-06	0.000128137	6.98365E-06	1.63989E-05	1.60822E-05	1.57495E-05	1.3642E-05	2.96227E-05	2.1075E-06	3.06765E-05	2.1075E-06
3829803773035	382980	3773035	7.75684E-05	7.67656E-05	2.75672E-05	1.45885E-05	5.01062E-05	1.60971E-06	1.60971E-06	5.17159E-05	1.60971E-06	0.000130947	7.1368E-06	1.67585E-05	1.64349E-05	1.60949E-05	1.39411E-05	3.02724E-05	2.15372E-06	3.13492E-05	2.15372E-06
3829903773035	382990	3773035	8.06741E-05	7.98392E-05	2.86709E-05	1.51725E-05	5.21124E-05	1.67416E-06	1.67416E-06	5.37866E-05	1.67416E-06	0.000136943	7.46355E-06	1.75258E-05	1.71874E-05	1.68318E-05	1.45794E-05	3.16584E-05	2.25232E-06	3.27845E-05	2.25232E-06
3830003773035	383000	3773035	8.29959E-05	8.2137E-05	2.94961E-05	1.56092E-05	5.36122E-05	1.72235E-06	1.72235E-06	5.53346E-05	1.72235E-06	0.00014267	7.7757E-06	1.82588E-05	1.79062E-05	1.75357E-05	1.51892E-05	3.29824E-05	2.34652E-06	3.41557E-05	2.34652E-06
3830103773035	383010	3773035	8.53924E-05	8.45087E-05	3.03478E-05	1.60599E-05	5.51603E-05	1.77208E-06	1.77208E-06	5.69323E-05	1.77208E-06	0.000148045	8.06865E-06	1.89467E-05	1.85808E-05	1.81964E-05	1.57614E-05	3.4225E-05	2.43493E-06	3.54425E-05	2.43493E-06
3830203773035	383020	3773035	8.8095E-05	8.71833E-05	3.13083E-05	1.65682E-05	5.6906E-05	1.82816E-06	1.82816E-06	5.87342E-05	1.82816E-06	0.000153834	8.38413E-06	1.96875E-05	1.93073E-05	1.89078E-05	1.63777E-05	3.55632E-05	2.53013E-06	3.68283E-05	2.53013E-06
3830303773035	383030	3773035	9.09468E-05	9.00056E-05	3.23218E-05	1.71046E-05	5.87482E-05	1.88735E-06	1.88735E-06	6.06356E-05	1.88735E-06	0.000159928	8.71631E-06	2.04675E-05	2.00723E-05	1.9657E-05	1.70266E-05	3.69722E-05	2.63037E-06	3.82874E-05	2.63037E-06
3830403773035	383040	3773035	9.38211E-05	9.28502E-05	3.33433E-05	1.76451E-05	6.06049E-05	1.94699E-06	1.94699E-06	6.25519E-05	1.94699E-06	0.000166123	9.05391E-06	2.12603E-05	2.08497E-05	2.04183E-05	1.76861E-05	3.84042E-05	2.73225E-06	3.97704E-05	2.73225E-06
3830503773035	383050	3773035	9.67999E-05	9.57982E-05	3.44019E-05	1.82054E-05	6.25291E-05	2.00881E-06	2.00881E-06	6.45379E-05	2.00881E-06	0.000172455	9.39902E-06	2.20707E-05	2.16445E-05	2.11966E-05	1.83602E-05	3.98681E-05	2.8364E-06	4.12863E-05	2.8364E-06
3830603773035	383060	3773035	9.99803E-05	9.89456E-05	3.55322E-05	1.88035E-05	6.45835E-05	2.07481E-06	2.07481E-06	6.66583E-05	2.07481E-06	0.000179094	9.76083E-06	2.29203E-05	2.24776E-05	2.20126E-05	1.9067E-05	4.14028E-05	2.94559E-06	4.28756E-05	2.94559E-06
3830703773035	383070	3773035	0.000103594	0.000102522	3.68164E-05	1.94831E-05	6.69176E-05	2.1498E-06	2.1498E-06	6.90674E-05	2.1498E-06	0.000186567	1.01681E-05	2.38767E-05	2.34156E-05	2.29311E-05	1.98626E-05	4.31304E-05	3.0685E-06	4.46647E-05	3.0685E-06
3830803773035	383080	3773035	0.000107453	0.000106341	3.81881E-05	2.0209E-05	6.94109E-05	2.22989E-06	2.22989E-06	7.16408E-05	2.22989E-06	0.000194438	1.05971E-05	2.4884E-05	2.44035E-05	2.38986E-05	2.07006E-05	4.49501E-05	3.19796E-06	4.65491E-05	3.19796E-06
3830903773035	383090	3773035	0.00011156	0.000110405	3.96474E-05	2.09813E-05	7.20633E-05	2.31511E-06	2.31511E-06	7.43784E-05	2.31511E-06	0.00020273	1.10491E-05	2.59453E-05	2.54442E-05	2.49178E-05	2.15834E-05	4.68671E-05	3.33434E-06	4.85343E-05	3.33434E-06
3831003773035	383100	3773035	0.000115949	0.000114749	4.12075E-05	2.18069E-05	7.48989E-05	2.4062E-06	2.4062E-06	7.73051E-05	2.4062E-06	0.000211451	1.15244E-05	2.70614E-05	2.65388E-05	2.59897E-05	2.25119E-05	4.88833E-05	3.47778E-06	5.06222E-05	3.47778E-06
3831103773035	383110	3773035	0.000120638	0.000119389	4.28737E-05	2.26886E-05	7.79275E-05	2.5035E-06	2.5035E-06	8.0431E-05	2.5035E-06	0.000220609	1.20235E-05	2.82334E-05	2.76882E-05	2.71153E-05	2.34869E-05	5.10003E-05	3.6284E-06	5.28145E-05	3.6284E-06
3831203773035	383120	3773035	0.000125677	0.000124377	4.46647E-05	2.36364E-05	8.11827E-05	2.60808E-06	2.60808E-06	8.37908E-05	2.60808E-06	0.000230241	1.25484E-05	2.94661E-05	2.88971E-05	2.82992E-05	2.45124E-05	5.32271E-05	3.78682E-06	5.51205E-05	3.78682E-06
3831303773035	383130	3773035	0.000131067	0.000129711	4.65803E-05	2.46501E-05	8.46646E-05	2.71994E-06	2.71994E-06	8.73845E-05	2.71994E-06	0.000240325	1.3098E-05	3.07567E-05	3.01627E-05	2.95386E-05	2.55859E-05	5.55584E-05	3.95268E-06	5.75347E-05	3.95268E-06
3831403773035	383140	3773035	0.000136913	0.000135496	4.86578E-05	2.57495E-05	8.84406E-05	2.84124E-06	2.84124E-06	9.12819E-05	2.84124E-06	0.000251014	1.36806E-05	3.21246E-05	3.15043E-05	3.08524E-05	2.67239E-05	5.80294E-05	4.12848E-06	6.00937E-05	4.12848E-06
3831503773035	383150	3773035	0.000143259	0.000141776	5.09131E-05	2.6943E-05	9.25398E-05	2.97293E-06	2.97293E-06	9.55127E-05	2.97293E-06	0.000262362	1.42991E-05	3.35769E-05	3.29285E-05	3.22471E-05	2.7932E-05	6.06527E-05	4.31511E-06	6.28103E-05	4.31511E-06
3831603773035	383160	3773035	0.000150097	0.000148544	5.33434E-05	2.82291E-05	9.69572E-05	3.11485E-06	3.11485E-06	0.000100072	3.11485E-06	0.000274253	1.49471E-05	3.50987E-05	3.44209E-05	3.37087E-05	2.9198E-05	6.34017E-05	4.51069E-06	6.5657E-05	4.51069E-06
3831703773035	383170	3773035	0.000157488	0.000155859	5.59701E-05	2.96192E-05	0.000101732	3.26823E-06	3.26823E-06	0.000105	3.26823E-06	0.000286695	1.56253E-05	3.6691E-05	3.59825E-05	3.5238E-05	3.05227E-05	6.62781E-05	4.71533E-06	6.86358E-05	4.71533E-06
3831803773035	383180	3773035	0.000165469	0.000163757	5.88065E-05	3.11202E-05	0.000106887	3.43385E-06	3.43385E-06	0.000110321	3.43385E-06	0.000299689	1.63334E-05	3.8354E-05	3.76133E-05	3.68351E-05	3.1906E-05	6.9282E-05	4.92904E-06	7.17465E-05	4.92904E-06
3832003773035	383200	3773035	0.000183977	0.000182073	6.53838E-05	3.46009E-05	0.000118842	3.81792E-06	3.81792E-06	0.00012266	3.81792E-06	0.000328685	1.79138E-05	4.20649E-05	4.12526E-05	4.0399E-05	3.49931E-05	7.59854E-05	5.40595E-06	7.86884E-05	5.40595E-06
3832103773035	383210	3773035	0.000194608	0.000192594	6.91621E-05	3.66003E-05	0.000125709	4.03854E-06	4.03854E-06	0.000129748	4.03854E-06	0.000344573	1.87797E-05	4.40982E-05	4.32467E-05	4.23518E-05	3.66846E-05	7.96584E-05	5.66726E-06	8.2492E-05	5.66726E-06
3832203773035	383220	3773035	0.000206949	0.000204807	7.35479E-05	3.89213E-05	0.000133681	4.29463E-06	4.29463E-06	0.000137976	4.29463E-06	0.00036295	1.97812E-05	4.645E-05	4.5553E-05	4.46105E-05	3.8641E-05	8.39066E-05	5.9695E-06	8.68914E-05	5.9695E-06
3832303773035	383230	3773035	0.000220708	0.000218424	7.84378E-05	4.1509E-05	0.000142569	4.58017E-06	4.58017E-06	0.000147149	4.58017E-06	0.000382834	2.0865E-05	4.89949E-05	4.80487E-05	4.70546E-05	4.0758E-05	8.85036E-05	6.29655E-06	9.16519E-05	6.29655E-06
3832403773035	383240	3773035	0.000235684	0.000233245	8.37602E-05	4.43256E-05	0.000152243	4.89096E-06	4.89096E-06	0.000157134	4.89096E-06	0.0004035	2.19913E-05	5.16397E-05	5.06425E-05	4.95946E-05	4.29582E-05	9.32811E-05	6.63645E-06	9.65993E-05	6.63645E-06
3832503773035	383250	3773035	0.000251705	0.0002491	8.94541E-05	4.73387E-05	0.000162592	5.22343E-06	5.22343E-06	0.000167815	5.22343E-06	0.000424289	2.31243E-05	5.43002E-05	5.32516E-05	5.21497E-05	4.51714E-05	9.8087E-05	6.97836E-06	0.000101576	6.97836E-06
3832603773035	383260	3773035	0.000269354	0.000266567	9.57263E-05	5.0658E-05	0.000173993	5.58969E-06	5.58969E-06	0.000179582	5.58969E-06	0.000446264	2.43219E-05	5.71125E-05	5.60096E-05	5.48507E-05	4.75109E-05	0.000103167	7.33979E-06	0.000106837	7.33979E-06
3832703773035	383270	3773035	0.000289078	0.000286087	0.000102736	5.43676E-05	0.000186734	5.99901E-06	5.99901E-06	0.000192733	5.99901E-06	0.000470031	2.56173E-05	6.01542E-05	5.89925E-05	5.77719E-05	5.00412E-05	0.000108662	7.73068E-06	0.000112527	7.73068E-06
3832803773035	383280	3773035	0.000310848	0.000307631	0.000110473	5.84619E-05	0.000200796	6.45078E-06	6.45078E-06	0.000207247	6.45078E-06	0.000495214	2.69898E-05	6.33771E-05	6.21532E-05	6.08672E-05	5.27224E-05	0.000114483	8.14488E-06	0.000118556	8.14488E-06
3832903773035	383290	3773035	0.000334612	0.000331149	0.000118918	6.29311E-05	0.000216146	6.94392E-06	6.94392E-06	0.00022309	6.94392E-06	0.000521423	2.84182E-05	6.67314E-05	6.54427E-05	6.40887E-05	5.55127E-05	0.000120543	8.57595E-06	0.000124831	8.57595E-06
3833003773035	383300	3773035	0.000360592	0.00035686	0.000128152	6.78173E-05	0.000232929	7.48307E-06	7.48307E-06	0.000240412	7.48307E-06	0.000548628	2.99009E-05	7.0213E-05	6.88571E-05	6.74324E-05	5.8409E-05	0.000126832	9.02339E-06	0.000131343	9.02339E-06
3833103773035	383310	3773035	0.000387386	0.000383377	0.000137674	7.28566E-05	0.000250237	8.03912E-06	8.03912E-06	0.000258276	8.03912E-06	0.000573903	3.12785E-05	7.34477E-05	7.20294E-05	7.0539E-05	6.10999E-05	0.000132675	9.4391E-06	0.000137394	9.4391E-06
3833203773035	383320	3773035	0.000411239	0.000406983	0.000146151	7.73427E-05	0.000265645	8.53411E-06	8.53411E-06	0.000274179	8.53411E-06	0.000592494	3.22917E-05	7.5827E-05	7.43627E-05	7.2824E-05	6.30792E-05	0.000136973	9.74487E-06	0.000141845	9.74487E-06
3833303773035	383330	3773035	0.000434077	0.000429584	0.000154267	8.16378E-05	0.000280397	9.00804E-06	9.00804E-06	0.000289405	9.00804E-06	0.000609837	3.32369E-05	7.80465E-05	7.65393E-05	7.49557E-05	6.49256E-05	0.000140982	1.00301E-05	0.000145997	1.00301E-05
3833403773035	383340	3773035	0.000456347	0.000451624	0.000162182	8.58261E-05	0.000294783	9.4702E-06	9.4702E-06	0.000304253	9.4702E-06	0.000626444	3.4142E-05	8.01719E-05	7.86237E-05	7.69969E-05	6.66937E-05	0.000144821	1.03033E-05	0.000149973	1.03033E-05
3833503773035	383350	3773035	0.000478371	0.0004734	0.000170009	8.99682E-05	0.000309009	9.92724E-06	9.92724E-06	0.000318937	9.92724E-06	0.000641674	3.49721E-05	8.2121E-05	8.05351E-05	7.88688E-05	6.83151E-05	0.000148342	1.05537E-05	0.000153619	1.05537E-05
3833603773035	383360	3773035	0.000499834	0.000494662	0.000177637	9.40049E-05	0.000322874	1.03727E-05	1.03727E-05	0.000333247	1.03727E-05	0.000655533	3.57274E-05	8.38946E-05	8.22745E-05	8.05722E-05	6.97905E-05	0.000151546	1.07817E-05	0.000156937	1.07817E-05
3833703773035	383370	3773035	0.000518894	0.000513524	0.000184411	9.75896E-05	0.000335186	1.07682E-05	1.07682E-05	0.000345954	1.07682E-05	0.000669415	3.6484E-05	8.56712E-05	8.40168E-05	8.22784E-05	7.12684E-05	0.000154755	1.101E-05	0.0001602	1.101E-05
3833803773035	383380	3773035	0.000536782	0.000531227	0.000190768	0.000100954	0.000346741	1.11394E-05	1.11394E-05	0.00035788	1.11394E-05	0.000687163	3.74513E-05	8.79427E-05	8.62444E-05	8.44599E-05	7.3158E-05	0.000158858	1.13019E-05	0.000164509	1.13019E-05
3833903773035	383390	3773035	0.000551534	0.000545826	0.000196011	0.000103728	0.00035627	1.14455E-05	1.14455E-05	0.000367716	1.14455E-05	0.000699644	3.81315E-05	8.95399E-05	8.78108E-05	8.59939E-05	7.44868E-05	0.000161744	1.15072E-05	0.000167497	1.15072E-05
3834003773035	383400	3773035	0.000552348	0.000546632	0.0001963	0.000103881	0.000356796	1.14624E-05	1.14624E-05	0.000368258	1.14624E-05	0.000691574	3.76917E-05	8.85071E-05	8.67979E-05	8.5002E-05	7.36276E-05	0.000159878	1.13744E-05	0.000165565	1.13744E-05
3834103773035	383410	3773035	0.000544837	0.000539199	0.000193631	0.000102469	0.000351944	1.13066E-05	1.13066E-05	0.000363251	1.13066E-05	0.000672845	3.66709E-05	8.61102E-05	8.44473E-05	8.27001E-05	7.16336E-05	0.000155548	1.10664E-05	0.000161081	1.10664E-05
3834203773035	383420	3773035	0.000531459	0.000525959	0.000188876	9.99526E-05	0.000343302	1.10289E-05	1.10289E-05	0.000354331	1.10289E-05	0.000647195	3.52729E-05	8.28275E-05	8.1228E-05	7.95473E-05	6.89028E-05	0.000149618	1.06445E-05	0.000154941	1.06445E-05
3834303773035	383430	3773035	0.000512772	0.000507466	0.000182235	9.64382E-05	0.000331232	1.06411E-05	1.06411E-05	0.000341873	1.06411E-05	0.00061476	3.35052E-05	7.86766E-05	7.71572E-05	7.55608E-05	6.54497E-05	0.0001421	1.01111E-05	0.000147176	1.01111E-05
3834403773035	383440	3773035	0.000490667	0.000485589	0.000174379	9.22807E-05	0.000316952	1.01824E-05	1.01824E-05	0.000327134	1.01824E-05	0.000580159	3.16194E-05	7.42483E-05	7.28145E-05	7.13079E-05	6.17659E-05	0.000134121	9.54199E-06	0.000138892	9.54199E-06
3834503773035	383450	3773035	0.000461252	0.000456478	0.000163925	8.67486E-05	0.000297951	9.57198E-06	9.57198E-06	0.000307523	9.57198E-06	0.000534907	2.91531E-05	6.8457E-05	6.7135E-05	6.5746E-05	5.69482E-05	0.00012366	8.79772E-06	0.000128059	8.79772E-06
3834603773035	383460	3773035	0.000429149	0.000424708	0.000152516	8.07111E-05	0.000277214	8.90579E-06	8.90579E-06	0.00028612	8.90579E-06	0.000489303	2.66676E-05	6.26206E-05	6.14114E-05	6.01407E-05	5.2093E-05	0.000113117	8.04766E-06	0.000117141	8.04766E-06
3834703773035	383470	3773035	0.000399145	0.000395014	0.000141853	7.5068E-05	0.000257832	8.28313E-06	8.28313E-06	0.000266116	8.28313E-06	0.000448722	2.44559E-05	5.74271E-05	5.63181E-05	5.51528E-05	4.77726E-05	0.000103735	7.38021E-06	0.000107425	7.38021E-06
3834903773035	383490	3773035	0.000353888	0.000350226	0.000125769	6.65565E-05	0.000228598	7.34395E-06	7.34395E-06	0.000235942	7.34395E-06	0.000390644	2.12906E-05	4.99944E-05	4.9029E-05	4.80145E-05	4.15895E-05	9.03091E-05	6.42501E-06	9.35216E-05	6.42501E-06
3835003773035	383500	3773035	0.000332245	0.000328807	0.000118077	6.2486E-05	0.000214618	6.89481E-06	6.89481E-06	0.000221512	6.89481E-06	0.000363868	1.98313E-05	4.65676E-05	4.56684E-05	4.47234E-05	3.87388E-05	8.4119E-05	5.98462E-06	8.71113E-05	5.98462E-06
3835103773035	383510	3773035	0.000311177	0.000307956	0.00011059	5.85237E-05	0.000201008	6.4576E-06	6.4576E-06	0.000207466	6.4576E-06	0.000338471	1.84471E-05	4.33172E-05	4.24807E-05	4.16018E-05	3.60349E-05	7.82476E-05	5.56689E-06	8.1031E-05	5.56689E-06
3835203773035	383520	3773035	0.000291796	0.000288776	0.000103702	5.48787E-05	0.000188489	6.0554E-06	6.0554E-06	0.000194545	6.0554E-06	0.000315607	1.7201E-05	4.03912E-05	3.96112E-05	3.87916E-05	3.36008E-05	7.29621E-05	5.19086E-06	7.55575E-05	5.19086E-06
3835303773035	383530	3773035	0.000273908	0.000271073	9.73448E-05	5.15145E-05	0.000176934	5.68419E-06	5.68419E-06	0.000182619	5.68419E-06	0.000294911	1.6073E-05	3.77425E-05	3.70136E-05	3.62478E-05	3.13973E-05	6.81775E-05	4.85046E-06	7.06027E-05	4.85046E-06
3835403773035	383540	3773035	0.000257506	0.000254841	9.15156E-05	4.84297E-05	0.000166339	5.34381E-06	5.34381E-06	0.000171683	5.34381E-06	0.000276236	1.50552E-05	3.53525E-05	3.46698E-05	3.39524E-05	2.94091E-05	6.38602E-05	4.54331E-06	6.61318E-05	4.54331E-06
3835503773035	383550	3773035	0.000241903	0.000239399	8.59704E-05	4.54952E-05	0.00015626	5.02001E-06	5.02001E-06	0.00016128	5.02001E-06	0.000258725	1.41008E-05	3.31114E-05	3.2472E-05	3.18001E-05	2.75448E-05	5.98119E-05	4.2553E-06	6.19396E-05	4.2553E-06
3835603773035	383560	3773035	0.000227091	0.000224741	8.07063E-05	4.27095E-05	0.000146692	4.71263E-06	4.71263E-06	0.000151405	4.71263E-06	0.000242308	1.32061E-05	3.10105E-05	3.04116E-05	2.97824E-05	2.57917E-05	5.60168E-05	3.98529E-06	5.80095E-05	3.98529E-06
3835703773035	383570	3773035	0.000213712	0.000211501	7.59517E-05	4.01934E-05	0.00013805	4.435E-06	4.435E-06	0.000142485	4.435E-06	0.0002276	1.24045E-05	2.9128E-05	2.85655E-05	2.79745E-05	2.42311E-05	5.26164E-05	3.74338E-06	5.44881E-05	3.74338E-06
3835803773035	383580	3773035	0.000200647	0.000198571	7.13085E-05	3.77362E-05	0.000129611	4.16387E-06	4.16387E-06	0.000133775	4.16387E-06	0.000213373	1.16291E-05	2.73074E-05	2.678E-05	2.62259E-05	2.27165E-05	4.93276E-05	3.50939E-06	5.10823E-05	3.50939E-06
3835903773035	383590	3773035	0.000188904	0.000186949	6.7135E-05	3.55276E-05	0.000122025	3.92017E-06	3.92017E-06	0.000125945	3.92017E-06	0.000200632	1.09347E-05	2.56768E-05	2.51809E-05	2.46599E-05	2.13601E-05	4.63821E-05	3.29984E-06	4.8032E-05	3.29984E-06
3836003773035	383600	3773035	0.000179617	0.000177758	6.38344E-05	3.37809E-05	0.000116026	3.72744E-06	3.72744E-06	0.000119753	3.72744E-06	0.000190525	1.03839E-05	2.43833E-05	2.39124E-05	2.34176E-05	2.0284E-05	4.40456E-05	3.13361E-06	4.56124E-05	3.13361E-06
3836103773035	383610	3773035	0.000173457	0.000171662	6.16454E-05	3.26225E-05	0.000112047	3.59962E-06	3.59962E-06	0.000115647	3.59962E-06	0.000183757	1.0015E-05	2.3517E-05	2.30629E-05	2.25857E-05	1.95634E-05	4.24808E-05	3.02228E-06	4.39919E-05	3.02228E-06
3836203773035	383620	3773035	0.000167627	0.000165892	5.95732E-05	3.15259E-05	0.000108281	3.47862E-06	3.47862E-06	0.000111759	3.47862E-06	0.000177355	9.6661E-06	2.26978E-05	2.22595E-05	2.17989E-05	1.88819E-05	4.1001E-05	2.917E-06	4.24595E-05	2.917E-06

			ISDemolition	ISDrainage / Utilities Trenching	ISDrainage / Utilities Trenching	ISAsphalt Paving	ISAsphalt Paving	SVDemolition	SVSite Grubbing / Prep	SVMass Grading / Excavation	SVMass Grading / Excavation	SVDrainage / Utilities Trenching	SVFoundations / Concrete Pads	SVBuilding / Structure Construction	SVBuilding / Structure Construction	SVAsphalt Paving	SVAsphalt Paving	SVArchitectural Coating	SVArchitectural Coating	SVLandscaping or Other Finishing	SVLandscaping or Other Finishing
Unique Identifier	X (UTM)	Y (UTM)	2027	2027	2028	2027	2028	2027	2027	2027	2028	2028	2028	2028	2029	2028	2029	2028	2029	2028	2029
3837903773025	383790	3773025	1.85551E-05	7.47145E-06	7.27976E-06	1.92961E-06	1.79751E-06	0.000128839	9.26279E-05	6.24524E-05	6.16595E-05	4.37489E-05	1.38979E-05	1.99096E-05	1.91499E-05	1.9575E-06	1.82125E-06	1.9575E-06	1.82125E-06	1.99096E-05	1.91499E-05
3838003773025	383800	3773025	1.83204E-05	7.37694E-06	7.18766E-06	1.9052E-06	1.77477E-06	0.00012703	9.13277E-05	6.15758E-05	6.0794E-05	4.31348E-05	1.37028E-05	1.96301E-05	1.88811E-05	1.93003E-06	1.79569E-06	1.93003E-06	1.79569E-06	1.96301E-05	1.88811E-05
3838103773025	383810	3773025	1.80396E-05	7.26385E-06	7.07748E-06	1.87599E-06	1.74757E-06	0.000124937	8.98226E-05	6.0561E-05	5.9792E-05	4.24239E-05	1.3477E-05	1.93066E-05	1.85699E-05	1.89822E-06	1.76609E-06	1.89822E-06	1.76609E-06	1.93066E-05	1.85699E-05
3838203773025	383820	3773025	1.77587E-05	7.15077E-06	6.9673E-06	1.84678E-06	1.72036E-06	0.000122834	8.8311E-05	5.95418E-05	5.87858E-05	4.1715E-05	1.32502E-05	1.89817E-05	1.82574E-05	1.86627E-06	1.73637E-06	1.86627E-06	1.73637E-06	1.89817E-05	1.82574E-05
3838303773025	383830	3773025	1.74681E-05	7.03374E-06	6.85328E-06	1.81656E-06	1.69221E-06	0.00012066	8.67482E-05	5.84881E-05	5.77455E-05	4.09718E-05	1.30157E-05	1.86458E-05	1.79343E-05	1.83325E-06	1.70564E-06	1.83325E-06	1.70564E-06	1.86458E-05	1.79343E-05
3838403773025	383840	3773025	1.71286E-05	6.89703E-06	6.72007E-06	1.78125E-06	1.65932E-06	0.000118166	8.49548E-05	5.7279E-05	5.65517E-05	4.01248E-05	1.27466E-05	1.82603E-05	1.75636E-05	1.79535E-06	1.67038E-06	1.79535E-06	1.67038E-06	1.82603E-05	1.75636E-05
3838503773025	383850	3773025	1.68002E-05	6.76482E-06	6.59125E-06	1.74711E-06	1.62751E-06	0.000115769	8.32319E-05	5.61173E-05	5.54048E-05	3.93111E-05	1.24881E-05	1.789E-05	1.72074E-05	1.75894E-06	1.63651E-06	1.75894E-06	1.63651E-06	1.789E-05	1.72074E-05
3838603773025	383860	3773025	1.63545E-05	6.58534E-06	6.41638E-06	1.70076E-06	1.58433E-06	0.000112625	8.0971E-05	5.4593E-05	5.38998E-05	3.82432E-05	1.21489E-05	1.7404E-05	1.674E-05	1.71116E-06	1.59205E-06	1.71116E-06	1.59205E-06	1.7404E-05	1.674E-05
3838703773025	383870	3773025	1.58851E-05	6.39631E-06	6.2322E-06	1.65194E-06	1.53885E-06	0.000109302	7.85819E-05	5.29822E-05	5.23095E-05	3.71148E-05	1.17904E-05	1.68905E-05	1.6246E-05	1.66067E-06	1.54508E-06	1.66067E-06	1.54508E-06	1.68905E-05	1.6246E-05
3838803773025	383880	3773025	1.54854E-05	6.2354E-06	6.07542E-06	1.61038E-06	1.50014E-06	0.000106433	7.65196E-05	5.15917E-05	5.09366E-05	3.61408E-05	1.1481E-05	1.64472E-05	1.58197E-05	1.61709E-06	1.50453E-06	1.61709E-06	1.50453E-06	1.64472E-05	1.58197E-05
3838903773025	383890	3773025	1.53779E-05	6.19208E-06	6.03321E-06	1.59919E-06	1.48972E-06	0.000105596	7.59175E-05	5.11858E-05	5.05359E-05	3.58564E-05	1.13907E-05	1.63178E-05	1.56952E-05	1.60436E-06	1.49269E-06	1.60436E-06	1.49269E-06	1.63178E-05	1.56952E-05
3839003773025	383900	3773025	1.52954E-05	6.15889E-06	6.00087E-06	1.59062E-06	1.48173E-06	0.000104847	7.53795E-05	5.0823E-05	5.01777E-05	3.56023E-05	1.13099E-05	1.62022E-05	1.5584E-05	1.59299E-06	1.48211E-06	1.59299E-06	1.48211E-06	1.62022E-05	1.5584E-05
3839103773025	383910	3773025	1.50006E-05	6.04018E-06	5.8852E-06	1.55996E-06	1.45317E-06	0.000102745	7.38679E-05	4.98039E-05	4.91715E-05	3.48884E-05	1.10831E-05	1.58773E-05	1.52715E-05	1.56105E-06	1.45239E-06	1.56105E-06	1.45239E-06	1.58773E-05	1.52715E-05
3829703773035	382970	3773035	1.23026E-05	4.95378E-06	4.82668E-06	1.27938E-06	1.1918E-06	7.42724E-05	5.33978E-05	3.60023E-05	3.55452E-05	2.52202E-05	8.01181E-06	1.14774E-05	1.10395E-05	1.12845E-06	1.04991E-06	1.12845E-06	1.04991E-06	1.14774E-05	1.10395E-05
3829803773035	382980	3773035	1.24032E-05	4.99428E-06	4.86614E-06	1.28984E-06	1.20155E-06	7.63659E-05	5.4903E-05	3.70171E-05	3.65472E-05	2.59311E-05	8.23764E-06	1.18009E-05	1.13507E-05	1.16026E-06	1.0795E-06	1.16026E-06	1.0795E-06	1.18009E-05	1.13507E-05
3829903773035	382990	3773035	1.27455E-05	5.13212E-06	5.00045E-06	1.32544E-06	1.23471E-06	7.88871E-05	5.67156E-05	3.82393E-05	3.77537E-05	2.67872E-05	8.5096E-06	1.21905E-05	1.17254E-05	1.19857E-06	1.11514E-06	1.19857E-06	1.11514E-06	1.21905E-05	1.17254E-05
3830003773035	383000	3773035	1.30808E-05	5.26715E-06	5.13201E-06	1.36031E-06	1.26719E-06	8.06065E-05	5.79517E-05	3.90727E-05	3.85766E-05	2.7371E-05	8.69507E-06	1.24562E-05	1.19809E-05	1.22469E-06	1.13945E-06	1.22469E-06	1.13945E-06	1.24562E-05	1.19809E-05
3830103773035	383010	3773035	1.34203E-05	5.40386E-06	5.26522E-06	1.39562E-06	1.30008E-06	8.26199E-05	5.93992E-05	4.00487E-05	3.95402E-05	2.80547E-05	8.91226E-06	1.27674E-05	1.22802E-05	1.25528E-06	1.16791E-06	1.25528E-06	1.16791E-06	1.27674E-05	1.22802E-05
3830203773035	383020	3773035	1.38018E-05	5.55746E-06	5.41487E-06	1.43529E-06	1.33704E-06	8.50253E-05	6.11285E-05	4.12146E-05	4.06913E-05	2.88715E-05	9.17173E-06	1.31391E-05	1.26377E-05	1.29183E-06	1.20191E-06	1.29183E-06	1.20191E-06	1.31391E-05	1.26377E-05
3830303773035	383030	3773035	1.42042E-05	5.71949E-06	5.57274E-06	1.47714E-06	1.37602E-06	8.75821E-05	6.29668E-05	4.2454E-05	4.19155E-05	2.97397E-05	9.44753E-06	1.35342E-05	1.30178E-05	1.33067E-06	1.23805E-06	1.33067E-06	1.23805E-06	1.35342E-05	1.30178E-05
3830403773035	383040	3773035	1.46094E-05	5.88264E-06	5.73171E-06	1.51927E-06	1.41527E-06	9.00854E-05	6.47665E-05	4.36675E-05	4.3113E-05	3.05897E-05	9.71757E-06	1.3921E-05	1.33898E-05	1.36871E-06	1.27344E-06	1.36871E-06	1.27344E-06	1.3921E-05	1.33898E-05
3830503773035	383050	3773035	1.50286E-05	6.05143E-06	5.89616E-06	1.56287E-06	1.45588E-06	9.26957E-05	6.66432E-05	4.49327E-05	4.43622E-05	3.14761E-05	9.99914E-06	1.43244E-05	1.37778E-05	1.40837E-06	1.31034E-06	1.40837E-06	1.31034E-06	1.43244E-05	1.37778E-05
3830603773035	383060	3773035	1.54757E-05	6.23146E-06	6.07158E-06	1.60936E-06	1.49919E-06	9.55287E-05	6.86799E-05	4.6306E-05	4.5718E-05	3.24381E-05	1.03047E-05	1.47622E-05	1.41989E-05	1.45141E-06	1.35039E-06	1.45141E-06	1.35039E-06	1.47622E-05	1.41989E-05
3830703773035	383070	3773035	1.59843E-05	6.43625E-06	6.27112E-06	1.66225E-06	1.54846E-06	9.87982E-05	7.10305E-05	4.78908E-05	4.72828E-05	3.35483E-05	1.06574E-05	1.52674E-05	1.46849E-05	1.50109E-06	1.3966E-06	1.50109E-06	1.3966E-06	1.52674E-05	1.46849E-05
3830803773035	383080	3773035	1.65264E-05	6.65455E-06	6.48381E-06	1.71863E-06	1.60098E-06	0.000102299	7.35477E-05	4.9588E-05	4.89583E-05	3.47371E-05	1.10351E-05	1.58084E-05	1.52053E-05	1.55428E-06	1.4461E-06	1.55428E-06	1.4461E-06	1.58084E-05	1.52053E-05
3830903773035	383090	3773035	1.71034E-05	6.8869E-06	6.7102E-06	1.77864E-06	1.65688E-06	0.000106032	7.62313E-05	5.13974E-05	5.07448E-05	3.60046E-05	1.14378E-05	1.63853E-05	1.57601E-05	1.611E-06	1.49886E-06	1.611E-06	1.49886E-06	1.63853E-05	1.57601E-05
3831003773035	383100	3773035	1.77182E-05	7.13445E-06	6.9514E-06	1.84257E-06	1.71644E-06	0.000110023	7.91007E-05	5.3332E-05	5.26548E-05	3.73599E-05	1.18683E-05	1.7002E-05	1.63533E-05	1.67163E-06	1.55528E-06	1.67163E-06	1.55528E-06	1.7002E-05	1.63533E-05
3831103773035	383110	3773035	1.83763E-05	7.39944E-06	7.20959E-06	1.91101E-06	1.78019E-06	0.000114317	8.21879E-05	5.54134E-05	5.47099E-05	3.8818E-05	1.23315E-05	1.76656E-05	1.69915E-05	1.73688E-06	1.61598E-06	1.73688E-06	1.61598E-06	1.76656E-05	1.69915E-05
3831203773035	383120	3773035	1.90819E-05	7.68356E-06	7.48642E-06	1.98439E-06	1.84854E-06	0.000118941	8.55121E-05	5.76547E-05	5.69227E-05	4.0388E-05	1.28302E-05	1.83801E-05	1.76788E-05	1.80712E-06	1.68134E-06	1.80712E-06	1.68134E-06	1.83801E-05	1.76788E-05
3831303773035	383130	3773035	1.98364E-05	7.98737E-06	7.78243E-06	2.06285E-06	1.92163E-06	0.000123894	8.90732E-05	6.00557E-05	5.92932E-05	4.20699E-05	1.33645E-05	1.91455E-05	1.8415E-05	1.88238E-06	1.75136E-06	1.88238E-06	1.75136E-06	1.91455E-05	1.8415E-05
3831403773035	383140	3773035	2.06538E-05	8.31649E-06	8.10312E-06	2.14785E-06	2.00082E-06	0.000129302	9.2961E-05	6.2677E-05	6.18812E-05	4.39062E-05	1.39479E-05	1.99812E-05	1.92188E-05	1.96454E-06	1.8278E-06	1.96454E-06	1.8278E-06	1.99812E-05	1.92188E-05
3831503773035	383150	3773035	2.1541E-05	8.67375E-06	8.45121E-06	2.24012E-06	2.08677E-06	0.000135191	9.71946E-05	6.55314E-05	6.46994E-05	4.59058E-05	1.45831E-05	2.08912E-05	2.0094E-05	2.05401E-06	1.91104E-06	2.05401E-06	1.91104E-06	2.08912E-05	2.0094E-05
3831603773035	383160	3773035	2.24981E-05	9.05914E-06	8.82671E-06	2.33965E-06	2.17949E-06	0.000141578	0.000101787	6.86277E-05	6.77563E-05	4.80748E-05	1.52721E-05	2.18782E-05	2.10435E-05	2.15106E-06	2.00134E-06	2.15106E-06	2.00134E-06	2.18782E-05	2.10435E-05
3831703773035	383170	3773035	2.35293E-05	9.47434E-06	9.23126E-06	2.44688E-06	2.27938E-06	0.000148509	0.00010677	7.19874E-05	7.10734E-05	5.04283E-05	1.60198E-05	2.29493E-05	2.20737E-05	2.25637E-06	2.09931E-06	2.25637E-06	2.09931E-06	2.29493E-05	2.20737E-05
3831803773035	383180	3773035	2.46443E-05	9.92331E-06	9.6687E-06	2.56283E-06	2.38739E-06	0.000156055	0.000112195	7.56451E-05	7.46846E-05	5.29905E-05	1.68337E-05	2.41154E-05	2.31952E-05	2.37101E-06	2.20598E-06	2.37101E-06	2.20598E-06	2.41154E-05	2.31952E-05
3832003773035	383200	3773035	2.72277E-05	1.09636E-05	1.06823E-05	2.83149E-06	2.63766E-06	0.000173765	0.000124928	8.423E-05	8.31605E-05	5.90044E-05	1.87442E-05	2.68522E-05	2.58276E-05	2.6401E-06	2.45633E-06	2.6401E-06	2.45633E-06	2.68522E-05	2.58276E-05
3832103773035	383210	3773035	2.87102E-05	1.15605E-05	1.12639E-05	2.98566E-06	2.78127E-06	0.000184073	0.000132338	8.92264E-05	8.80935E-05	6.25044E-05	1.98561E-05	2.8445E-05	2.73597E-05	2.7967E-06	2.60204E-06	2.7967E-06	2.60204E-06	2.8445E-05	2.73597E-05
3832203773035	383220	3773035	3.0433E-05	1.22542E-05	1.19398E-05	3.16482E-06	2.94817E-06	0.000196242	0.000141088	9.51253E-05	9.39175E-05	6.66367E-05	2.11688E-05	3.03256E-05	2.91685E-05	2.9816E-06	2.77406E-06	2.9816E-06	2.77406E-06	3.03256E-05	2.91685E-05
3832303773035	383230	3773035	3.23513E-05	1.30267E-05	1.26924E-05	3.36432E-06	3.13401E-06	0.000209997	0.000150977	0.000101793	0.0001005	7.13075E-05	2.26526E-05	3.24512E-05	3.1213E-05	3.19059E-06	2.96851E-06	3.19059E-06	2.96851E-06	3.24512E-05	3.1213E-05
3832403773035	383240	3773035	3.44402E-05	1.38678E-05	1.3512E-05	3.58154E-06	3.33637E-06	0.000225205	0.00016191	0.000109164	0.000107778	7.64713E-05	2.4293E-05	3.48012E-05	3.34733E-05	3.42164E-06	3.18347E-06	3.42164E-06	3.18347E-06	3.48012E-05	3.34733E-05
3832503773035	383250	3773035	3.66702E-05	1.47657E-05	1.43868E-05	3.81344E-06	3.55239E-06	0.000241748	0.000173804	0.000117184	0.000115696	8.20889E-05	2.60775E-05	3.73577E-05	3.59323E-05	3.67299E-06	3.41733E-06	3.67299E-06	3.41733E-06	3.73577E-05	3.59323E-05
3832603773035	383260	3773035	3.91293E-05	1.57559E-05	1.53516E-05	4.06917E-06	3.79062E-06	0.000260359	0.000187184	0.000126205	0.000124602	8.84083E-05	2.8085E-05	4.02336E-05	3.86984E-05	3.95575E-06	3.68041E-06	3.95575E-06	3.68041E-06	4.02336E-05	3.86984E-05
3832703773035	383270	3773035	4.18748E-05	1.68614E-05	1.64288E-05	4.35469E-06	4.05659E-06	0.000281624	0.000202472	0.000136513	0.000134779	9.56292E-05	3.03789E-05	4.35197E-05	4.18592E-05	4.27884E-06	3.98101E-06	4.27884E-06	3.98101E-06	4.35197E-05	4.18592E-05
3832803773035	383280	3773035	4.49068E-05	1.80823E-05	1.76183E-05	4.67E-06	4.35031E-06	0.000305704	0.000219785	0.000148185	0.000146304	0.000103806	3.29765E-05	4.72409E-05	4.54384E-05	4.64471E-06	4.32141E-06	4.64471E-06	4.32141E-06	4.72409E-05	4.54384E-05
3832903773035	383290	3773035	4.82126E-05	1.94134E-05	1.89153E-05	5.01378E-06	4.67056E-06	0.00033276	0.000239237	0.0001613	0.000159252	0.000112993	3.5895E-05	5.14219E-05	4.94598E-05	5.05578E-06	4.70387E-06	5.05578E-06	4.70387E-06	5.14219E-05	4.94598E-05
3833003773035	383300	3773035	5.18273E-05	2.08689E-05	2.03334E-05	5.38968E-06	5.02072E-06	0.000363478	0.000261321	0.00017619	0.000173953	0.000123424	3.92086E-05	5.61687E-05	5.40255E-05	5.52248E-06	5.13809E-06	5.52248E-06	5.13809E-06	5.61687E-05	5.40255E-05
3833103773035	383310	3773035	5.55481E-05	2.23671E-05	2.17932E-05	5.77662E-06	5.38117E-06	0.000396538	0.000285089	0.000192215	0.000189775	0.00013465	4.27748E-05	6.12775E-05	5.89394E-05	6.02479E-06	5.60543E-06	6.02479E-06	5.60543E-06	6.12775E-05	5.89394E-05
3833203773035	383320	3773035	5.88637E-05	2.37022E-05	2.3094E-05	6.12142E-06	5.70237E-06	0.000426329	0.000306507	0.000206656	0.000204032	0.000144766	4.59884E-05	6.58812E-05	6.33674E-05	6.47741E-06	6.02655E-06	6.47741E-06	6.02655E-06	6.58812E-05	6.33674E-05
3833303773035	383330	3773035	6.20508E-05	2.49855E-05	2.43444E-05	6.45285E-06	6.01111E-06	0.000456004	0.000327842	0.000221041	0.000218234	0.000154842	4.91894E-05	7.04669E-05	6.77782E-05	6.92828E-06	6.44604E-06	6.92828E-06	6.44604E-06	7.04669E-05	6.77782E-05
3833403773035	383340	3773035	6.51903E-05	2.62497E-05	2.55762E-05	6.77934E-06	6.31526E-06	0.000485519	0.000349062	0.000235347	0.000232359	0.000164864	5.23732E-05	7.50278E-05	7.21651E-05	7.37671E-06	6.86325E-06	7.37671E-06	6.86325E-06	7.50278E-05	7.21651E-05
3833503773035	383350	3773035	6.82908E-05	2.74981E-05	2.67926E-05	7.10177E-06	6.61561E-06	0.00051384	0.000365423	0.000249075	0.000245913	0.000174481	5.54282E-05	7.94043E-05	7.63746E-05	7.807E-06	7.2636E-06	7.807E-06	7.2636E-06	7.94043E-05	7.63746E-05
3833603773035	383360	3773035	7.13046E-05	2.87117E-05	2.7975E-05	7.41518E-06	6.90757E-06	0.000541591	0.000389374	0.000262527	0.000259194	0.000183904	5.84217E-05	8.36927E-05	8.04993E-05	8.22864E-06	7.65588E-06	8.22864E-06	7.65588E-06	8.36927E-05	8.04993E-05
3833703773035	383370	3773035	7.39593E-05	2.97806E-05	2.90165E-05	7.69126E-06	7.16475E-06	0.000568611	0.0004088	0.000275625	0.000272125	0.000193079	6.13364E-05	8.78682E-05	8.45155E-05	8.63917E-06	8.03784E-06	8.63917E-06	8.03784E-06	8.78682E-05	8.45155E-05
3833803773035	383380	3773035	7.64296E-05	3.07753E-05	2.99857E-05	7.94815E-06	7.40405E-06	0.000595203	0.000427919	0.000288515	0.000284852	0.000202109	6.4205E-05	9.19776E-05	8.84681E-05	9.0432E-06	8.41375E-06	9.0432E-06	8.41375E-06	9.19776E-05	8.84681E-05
3833903773035	383390	3773035	7.84556E-05	3.15911E-05	3.07805E-05	8.15884E-06	7.60032E-06	0.000617306	0.0004381	0.000299229	0.00029543	0.000209615	6.65892E-05	9.53931E-05	9.17533E-05	9.37902E-06	8.72619E-06	9.37902E-06	8.72619E-06	9.53931E-05	9.17533E-05
3834003773035	383400	3773035	7.85799E-05	3.16412E-05	3.08293E-05	8.17177E-06	7.61236E-06	0.000618696	0.000444809	0.000299903	0.000296095	0.000210087	6.67391E-05	9.56079E-05	9.19599E-05	9.40013E-06	8.74584E-06	9.40013E-06	8.74584E-06	9.56079E-05	9.19599E-05
3834103773035	383410	3773035	7.75488E-05	3.1226E-05	3.04248E-05	8.06454E-06	7.51247E-06	0.000608317	0.000437347	0.000294872	0.000291128	0.000206562	6.56196E-05	9.4004E-05	9.04172E-05	9.24244E-06	8.59912E-06	9.24244E-06	8.59912E-06	9.4004E-05	9.04172E-05
3834203773035	383420	3773035	7.57003E-05	3.04816E-05	2.96995E-05	7.8723E-06	7.3334E-06	0.000590393	0.00042446	0.000286183	0.00028255	0.000200476	6.3686E-05	9.12341E-05	8.7753E-05	8.97011E-06	8.34574E-06	8.97011E-06	8.34574E-06	9.12341E-05	8.7753E-05
3834303773035	383430	3773035	7.31154E-05	2.94408E-05	2.86854E-05	7.60349E-06	7.08299E-06	0.000564905	0.000406136	0.000273828	0.000270352	0.000191821	6.09366E-05	8.72955E-05	8.39646E-05	8.58286E-06	7.98545E-06	8.58286E-06	7.98545E-06	8.72955E-05	8.39646E-05
3834403773035	383440	3773035	7.00443E-05	2.82042E-05	2.74805E-05	7.28412E-06	6.78548E-06	0.000536459	0.000385685	0.00026004	0.000256738	0.000182162	5.78682E-05	8.28997E-05	7.97366E-05	8.15067E-06	7.58334E-06	8.15067E-06	7.58334E-06	8.28997E-05	7.97366E-05
3834503773035	383450	3773035	6.59728E-05	2.65647E-05	2.58832E-05	6.86071E-06	6.39106E-06	0.000501902	0.00036084	0.00024389	0.0002402	0.000170428	5.41405E-05	7.75596E-05	7.46002E-05	7.62563E-06	7.09485E-06	7.62563E-06	7.09485E-06	7.75596E-05	7.46002E-05
3834603773035	383460	3773035	6.1524E-05	2.47734E-05	2.41378E-05	6.39807E-06	5.96009E-06	0.000463523	0.000333248	0.000224685	0.000221833	0.000157396	5.00005E-05	7.16288E-05	6.88958E-05	7.04252E-06	6.55232E-06	7.04252E-06	6.55232E-06	7.16288E-05	6.88958E-05
3834703773035	383470	3773035	5.73589E-05	2.30962E-05	2.25037E-05	5.96493E-06	5.55659E-06	0.000428191	0.000307846	0.000207559	0.000204923	0.000145398	4.61892E-05	6.61689E-05	6.36442E-05	6.5057E-06	6.05287E-06	6.5057E-06	6.05287E-06	6.61689E-05	6.36442E-05
3834903773035	383490	3773035	5.10448E-05	2.05538E-05	2.00265E-05	5.30831E-06	4.94492E-06	0.00037644	0.00027064	0.00018247	0.000180156	0.000127825	4.06068E-05	5.81717E-05	5.59521E-05	5.71942E-06	5.32132E-06	5.71942E-06	5.32132E-06	5.81717E-05	5.59521E-05
3835003773035	383500	3773035	4.80212E-05	1.93363E-05	1.88402E-05	4.99388E-06	4.65202E-06	0.000352404	0.000253359	0.000170822	0.000168653	0.000119664	3.8014E-05	5.44574E-05	5.23796E-05	5.35424E-06	4.98155E-06	5.35424E-06	4.98155E-06	5.44574E-05	5.23796E-05
3835103773035	383510	3773035	4.50745E-05	1.81498E-05	1.76841E-05	4.68743E-06	4.36655E-06	0.000329286	0.00023739	0.00015916	0.000157589	0.000111813	3.55203E-05	5.08849E-05	4.89434E-05	5.00299E-06	4.65476E-06	5.00299E-06	4.65476E-06	5.08849E-05	4.89434E-05
3835203773035	383520	3773035	4.23555E-05	1.70549E-05	1.66174E-05	4.40468E-06	4.10315E-06	0.000308252	0.000221617	0.00014942	0.000147523	0.000104671	3.32514E-05	4.76346E-05	4.58171E-05	4.68342E-06	4.35743E-06	4.68342E-06	4.35743E-06	4.76346E-05	4.58171E-05
3835303773035	383530	3773035	3.98419E-05	1.60428E-05	1.56312E-05	4.14328E-06	3.85965E-06	0.000289027	0.000207795	0.00014010	0.000138322	9.8143E-05	3.11775E-05	4.46637E-05	4.29595E-05	4.39132E-06	4.08566E-06	4.39132E-06	4.08566E-06	4.46637E-05	4.29595E-05
3835403773035	383540	3773035	3.75309E-05	1.51123E-05	1.47245E-05	3.90295E-06	3.63577E-06	0.000271495	0.00019519	0.000131603	0.000129932	9.21897E-05	2.92863E-05	4.19544E-05	4.03536E-05	4.12494E-06	3.83783E-06	4.12494E-06	3.83783E-06	4.19544E-05	4.03536E-05
3835503773035	383550	3773035	3.53274E-05	1.4225E-05	1.386E-05	3.67381E-06	3.42232E-06	0.000254871	0.000183238	0.000123545	0.000121976	8.65448E-05	2.74931E-05	3.93855E-05	3.78827E-05	3.87237E-06	3.60283E-06	3.87237E-06	3.60283E-06	3.93855E-05	3.78827E-05
3835603773035	383560	3773035	3.32302E-05	1.33805E-05	1.30372E-05	3.45571E-06	3.21915E-06	0.00023912	0.000171914	0.00011591	0.000114438	8.11965E-05	2.5794E-05	3.69515E-05	3.55416E-05	3.63306E-06	3.38018E-06	3.63306E-06	3.38018E-06	3.69515E-05	3.55416E-05
3835703773035	383570	3773035	3.133E-05	1.26154E-05	1.22917E-05	3.2581E-06	3.03506E-06	0.000224884	0.000161679	0.000109009	0.000107625	7.63624E-05	2.42584E-05	3.47516E-05	3.34256E-05	3.41677E-06	3.17894E-06	3.41677E-06	3.17894E-06	3.47516E-05	3.34256E-05
3835803773035	383580	3773035	2.94689E-05	1.1866E-05	1.15615E-05	3.06456E-06	2.85477E-06	0.000210986	0.000151688	0.000102272	0.000100974	7.16432E-05	2.27592E-05	3.2604E-05	3.13599E-05	3.20561E-06	2.98248E-06	3.20561E-06	2.98248E-06	3.2604E-05	3.13599E-05
3835903773035	383590	3773035	2.77908E-05	1.11903E-05	1.09032E-05	2.89005E-06	2.69221E-06	0.000198487	0.000142702	9.62135E-05	9.49919E-05	6.7399E-05	2.14109E-05	3.06725E-05	2.95022E-05	3.01571E-06	2.8058E-06	3.01571E-06	2.8058E-06	3.06725E-05	2.95022E-05
3836003773035	383600	3773035	2.64648E-05	1.06564E-05	1.0383E-05	2.75216E-06	2.56376E-06	0.000188634	0.000135618	9.14374E-05	9.02764E-05	6.40533E-05	2.03481E-05	2.91499E-05	2.80376E-05	2.86601E-06	2.66652E-06	2.86601E-06	2.66652E-06	2.91499E-05	2.80376E-05
3836103773035	383610	3773035	2.55916E-05	1.03048E-05	1.00404E-05	2.66135E-06	2.47916E-06	0.000182166	0.000130968	8.83022E-05	8.71811E-05	6.18571E-05	1.96504E-05	2.81504E-05	2.70763E-05	2.76774E-06	2.57509E-06

			MDemolition	MSite Grubbing / Prep	MMass Grading / Excavation	MMass Grading / Excavation	MDrainage / Utilities Trenching	MFoundations / Concrete Pads	MBuilding / Structure Construction	MAsphalt Paving	MLandscaping or Other Finishing	MWaterside Construction (Piles)	RSSWDemolition	RSSWPlacing Base	RSSWForm	Child Risk				
Unique Identifier	X (UTM)	Y (UTM)	2027	2027	2027	2028	2028	2028	2028	2028	2028	2028	2029	2029	2029	3rd Trimester	0<2	2<16	Total	per million
3837903773025	383790	3773025	3.13098E-05	9.61156E-05	0.000113024	0.000111519	2.37052E-05	3.08284E-05	2.26913E-05	2.33555E-06	2.73624E-05	2.33555E-06	1.5378E-05	2.23139E-05	1.32272E-05	2.99593E-09	4.3547E-08	8.4901E-09	5.50335E-08	0.05503346
3838003773025	383800	3773025	3.0887E-05	9.48177E-05	0.000111498	0.000110013	2.33851E-05	3.04121E-05	2.23849E-05	2.30401E-06	2.6993E-05	2.30401E-06	1.52252E-05	2.20921E-05	1.30957E-05	2.95592E-09	4.2967E-08	8.3731E-09	5.42961E-08	0.05429615
3838103773025	383810	3773025	3.03789E-05	9.3258E-05	0.000109664	0.000108204	2.30004E-05	2.99118E-05	2.20167E-05	2.26611E-06	2.65489E-05	2.26611E-06	1.50599E-05	2.18522E-05	1.29535E-05	2.9084E-09	4.2276E-08	8.2351E-09	5.34194E-08	0.05341944
3838203773025	383820	3773025	2.9869E-05	9.16928E-05	0.000107823	0.000106387	2.26143E-05	2.94098E-05	2.16472E-05	2.22808E-06	2.61033E-05	2.22808E-06	1.48883E-05	2.16033E-05	1.2806E-05	2.86119E-09	4.1589E-08	8.097E-09	5.25469E-08	0.05254694
3838303773025	383830	3773025	2.93392E-05	9.00662E-05	0.000105911	0.0001045	2.22132E-05	2.88881E-05	2.12632E-05	2.18855E-06	2.56403E-05	2.18855E-06	1.47167E-05	2.13543E-05	1.26584E-05	2.81215E-09	4.0874E-08	7.9539E-09	5.16405E-08	0.05164051
3838403773025	383840	3773025	2.87168E-05	8.81556E-05	0.000103664	0.000102283	2.1742E-05	2.82753E-05	2.08121E-05	2.14213E-06	2.50964E-05	2.14213E-06	1.45639E-05	2.11325E-05	1.25269E-05	2.75492E-09	4.004E-08	7.7874E-09	5.05821E-08	0.05058211
3838503773025	383850	3773025	2.81162E-05	8.63118E-05	0.000101496	0.000100144	2.12872E-05	2.76839E-05	2.03768E-05	2.09733E-06	2.45715E-05	2.09733E-06	1.44142E-05	2.09153E-05	1.23982E-05	2.69944E-09	3.9231E-08	7.6268E-09	4.95571E-08	0.04955707
3838603773025	383860	3773025	2.73033E-05	8.38163E-05	9.85612E-05	9.72488E-05	2.06718E-05	2.68835E-05	1.97877E-05	2.03669E-06	2.38611E-05	2.03669E-06	1.43019E-05	2.07523E-05	1.23016E-05	2.62464E-09	3.8139E-08	7.412E-09	4.81754E-08	0.04817538
3838703773025	383870	3773025	2.6445E-05	8.11816E-05	9.54629E-05	9.41918E-05	2.0022E-05	2.60384E-05	1.91657E-05	1.97266E-06	2.3111E-05	1.97266E-06	1.41865E-05	2.05849E-05	1.22023E-05	2.54567E-09	3.6986E-08	7.1853E-09	4.67171E-08	0.0467171
3838803773025	383880	3773025	2.57156E-05	7.89423E-05	9.28297E-05	9.15937E-05	1.94697E-05	2.53202E-05	1.8637E-05	1.91825E-06	2.24735E-05	1.91825E-06	1.40523E-05	2.03903E-05	1.20869E-05	2.47864E-09	3.6007E-08	6.992E-09	4.54777E-08	0.04547765
3838903773025	383890	3773025	2.55214E-05	7.83463E-05	9.21288E-05	9.09021E-05	1.93227E-05	2.5129E-05	1.84963E-05	1.90377E-06	2.23038E-05	1.90377E-06	1.38901E-05	2.01549E-05	1.19474E-05	2.46047E-09	3.5744E-08	6.9384E-09	4.51426E-08	0.04514256
3839003773025	383900	3773025	2.5369E-05	7.78784E-05	9.15786E-05	9.03592E-05	1.92073E-05	2.49789E-05	1.83858E-05	1.8924E-06	2.21706E-05	1.8924E-06	1.37061E-05	1.98878E-05	1.17891E-05	2.44615E-09	3.5536E-08	6.8942E-09	4.48767E-08	0.04487665
3839103773025	383910	3773025	2.48319E-05	7.62296E-05	8.96398E-05	8.84462E-05	1.88006E-05	2.44501E-05	1.79966E-05	1.85233E-06	2.17013E-05	1.85233E-06	1.35782E-05	1.97023E-05	1.16791E-05	2.39681E-09	3.4817E-08	6.752E-09	4.39654E-08	0.04396542
3829703773035	382970	3773035	1.88802E-05	5.7959E-05	6.8155E-05	6.72475E-05	1.42945E-05	1.85899E-05	1.36832E-05	1.40837E-06	1.64999E-05	1.40837E-06	1.09362E-05	1.58686E-05	9.40661E-06	2.50262E-09	3.3834E-08	6.1555E-09	4.24926E-08	0.04249257
3829803773035	382980	3773035	1.95371E-05	5.99755E-05	7.05262E-05	6.95871E-05	1.47918E-05	1.92367E-05	1.41592E-05	1.45737E-06	1.7074E-05	1.45737E-06	1.07584E-05	1.56106E-05	9.25368E-06	2.55297E-09	3.4586E-08	6.3105E-09	4.345E-08	0.04344998
3829903773035	382990	3773035	2.03355E-05	6.24264E-05	7.34083E-05	7.24309E-05	1.53963E-05	2.00228E-05	1.47379E-05	1.51692E-06	1.77717E-05	1.51692E-06	1.05837E-05	1.53572E-05	9.10343E-06	2.65187E-09	3.5935E-08	6.5579E-09	4.51447E-08	0.04514473
3830003773035	383000	3773035	2.09361E-05	6.42702E-05	7.55764E-05	7.45701E-05	1.58511E-05	2.06142E-05	1.51732E-05	1.56173E-06	1.82966E-05	1.56173E-06	1.02468E-05	1.48684E-05	8.81366E-06	2.75009E-09	3.7205E-08	6.7722E-09	4.67271E-08	0.04672706
3830103773035	383010	3773035	2.15566E-05	6.61752E-05	7.78166E-05	7.67805E-05	1.63209E-05	2.12252E-05	1.56229E-05	1.60802E-06	1.88389E-05	1.60802E-06	1.00815E-05	1.46285E-05	8.67146E-06	2.84077E-09	3.84E-08	6.9844E-09	4.8225E-08	0.04822497
3830203773035	383020	3773035	2.22571E-05	6.83253E-05	8.0345E-05	7.92752E-05	1.68512E-05	2.19148E-05	1.61305E-05	1.66026E-06	1.9451E-05	1.66026E-06	1.00877E-05	1.46375E-05	8.67683E-06	2.93988E-09	3.9714E-08	7.2212E-09	4.98747E-08	0.04987469
3830303773035	383030	3773035	2.29974E-05	7.0598E-05	8.30175E-05	8.19121E-05	1.74117E-05	2.26438E-05	1.66671E-05	1.71549E-06	2.0098E-05	1.71549E-06	1.01065E-05	1.46647E-05	8.69293E-06	3.04415E-09	4.1097E-08	7.4712E-09	5.16119E-08	0.05161192
3830403773035	383040	3773035	2.37432E-05	7.28874E-05	8.57096E-05	8.45684E-05	1.79763E-05	2.33781E-05	1.72076E-05	1.77112E-06	2.07498E-05	1.77112E-06	1.00285E-05	1.45515E-05	8.62585E-06	3.14952E-09	4.2493E-08	7.7224E-09	5.33652E-08	0.05336516
3830503773035	383050	3773035	2.4518E-05	7.52659E-05	8.85066E-05	8.73281E-05	1.8563E-05	2.4141E-05	1.77691E-05	1.82892E-06	2.14269E-05	1.82892E-06	9.95673E-06	1.44474E-05	8.56414E-06	3.25749E-09	4.3928E-08	7.9813E-09	5.51664E-08	0.05516643
3830603773035	383060	3773035	2.53454E-05	7.7806E-05	9.14935E-05	9.02752E-05	1.91894E-05	2.49557E-05	1.83687E-05	1.89064E-06	2.215E-05	1.89064E-06	9.92866E-06	1.44067E-05	8.54E-06	3.37118E-09	4.5442E-08	8.2562E-09	5.70693E-08	0.05706934
3830703773035	383070	3773035	2.62871E-05	8.0697E-05	9.4893E-05	9.36295E-05	1.99024E-05	2.5883E-05	1.90513E-05	1.96089E-06	2.2973E-05	1.96089E-06	9.96609E-06	1.4461E-05	8.57219E-06	3.49944E-09	4.7153E-08	8.5684E-09	5.92203E-08	0.05922032
3830803773035	383080	3773035	2.72906E-05	8.37774E-05	9.85153E-05	9.72036E-05	2.06622E-05	2.6871E-05	1.97785E-05	2.03574E-06	2.385E-05	2.03574E-06	1.00129E-05	1.45289E-05	8.61244E-06	3.63478E-09	4.8962E-08	8.8992E-09	6.14959E-08	0.06149589
3830903773035	383090	3773035	2.83611E-05	8.70638E-05	0.00010238	0.000101017	2.14727E-05	2.79251E-05	2.05544E-05	2.1156E-06	2.47856E-05	2.1156E-06	1.00628E-05	1.46013E-05	8.65537E-06	3.77753E-09	5.0873E-08	9.2499E-09	6.39009E-08	0.06390095
3831003773035	383100	3773035	2.95043E-05	9.05731E-05	0.000106507	0.000105088	2.23382E-05	2.90507E-05	2.13829E-05	2.20087E-06	2.57846E-05	2.20087E-06	1.01033E-05	1.46602E-05	8.69025E-06	3.92803E-09	5.2894E-08	9.6215E-09	6.64439E-08	0.06644393
3831103773035	383110	3773035	3.07291E-05	9.43331E-05	0.000110928	0.000109451	2.32655E-05	3.02566E-05	2.22705E-05	2.29224E-06	2.6855E-05	2.29224E-06	1.01564E-05	1.47371E-05	8.73586E-06	4.08665E-09	5.503E-08	1.0016E-08	6.91328E-08	0.06913282
3831203773035	383120	3773035	3.20446E-05	9.83715E-05	0.000115677	0.000114137	2.42615E-05	3.15519E-05	2.32239E-05	2.39037E-06	2.80047E-05	2.39037E-06	1.02187E-05	1.48276E-05	8.78952E-06	4.25413E-09	5.7293E-08	1.0436E-08	7.19828E-08	0.07198281
3831303773035	383130	3773035	3.34527E-05	0.000102694	0.00012076	0.000119152	2.53276E-05	3.29384E-05	2.42444E-05	2.4954E-06	2.92352E-05	2.4954E-06	1.02718E-05	1.49046E-05	8.83513E-06	4.43033E-09	5.9682E-08	1.088E-08	7.49924E-08	0.07499243
3831403773035	383140	3773035	3.49806E-05	0.000107384	0.000126275	0.000124594	2.64844E-05	3.44427E-05	2.53517E-05	2.60937E-06	3.05705E-05	2.60937E-06	1.03373E-05	1.49996E-05	8.89147E-06	4.61808E-09	6.2237E-08	1.1358E-08	7.82125E-08	0.07821254
3831503773035	383150	3773035	3.6639E-05	0.000112476	0.000132262	0.000130501	2.774E-05	3.60757E-05	2.65537E-05	2.73309E-06	3.20199E-05	2.73309E-06	1.0409E-05	1.51037E-05	8.95318E-06	4.81832E-09	6.4972E-08	1.1871E-08	8.1661E-08	0.08166103
3831603773035	383160	3773035	3.843E-05	0.000117973	0.000138727	0.00013688	2.9096E-05	3.78391E-05	2.78516E-05	2.86668E-06	3.3585E-05	2.86668E-06	1.04808E-05	1.52078E-05	9.01489E-06	5.02952E-09	6.7869E-08	1.2418E-08	8.53174E-08	0.08531735
3831703773035	383170	3773035	4.03625E-05	0.000123906	0.000145703	0.000143763	3.05591E-05	3.97419E-05	2.92522E-05	3.01084E-06	3.52739E-05	3.01084E-06	1.05525E-05	1.53119E-05	9.0766E-06	5.25247E-09	7.0944E-08	1.3002E-08	8.91984E-08	0.08919843
3831803773035	383180	3773035	4.24528E-05	0.000130323	0.000153249	0.000151208	3.21417E-05	4.18001E-05	3.07671E-05	3.16677E-06	3.71007E-05	3.16677E-06	1.06243E-05	1.5416E-05	9.13831E-06	5.48742E-09	7.4202E-08	1.3624E-08	9.33134E-08	0.09331336
3832003773035	383200	3773035	4.73049E-05	0.000145218	0.000170764	0.00016849	3.58153E-05	4.65775E-05	3.42836E-05	3.5287E-06	4.1341E-05	3.5287E-06	1.08021E-05	1.5674E-05	9.29124E-06	6.01678E-09	8.159E-08	1.5047E-08	1.02654E-07	0.10265447
3832103773035	383210	3773035	5.00902E-05	0.000153768	0.000180819	0.000178411	3.79241E-05	4.932E-05	3.63022E-05	3.73647E-06	4.37752E-05	3.73647E-06	1.08925E-05	1.58053E-05	9.36905E-06	6.31068E-09	8.5725E-08	1.5851E-08	1.07887E-07	0.10788693
3832203773035	383220	3773035	5.33291E-05	0.000163711	0.000192511	0.000189948	4.03764E-05	5.25091E-05	3.86496E-05	3.97808E-06	4.66058E-05	3.97808E-06	1.10953E-05	1.60995E-05	9.54344E-06	6.65008E-09	9.0505E-08	1.6788E-08	1.13943E-07	0.11394283
3832303773035	383230	3773035	5.69382E-05	0.000174791	0.000205539	0.000202803	4.31089E-05	5.60628E-05	4.12652E-05	4.2473E-06	4.97599E-05	4.2473E-06	1.13261E-05	1.64344E-05	9.74198E-06	7.01992E-09	9.5742E-08	1.7822E-08	1.20584E-07	0.12058427
3832403773035	383240	3773035	6.08703E-05	0.000186861	0.000219734	0.000216808	4.60859E-05	5.99344E-05	4.4115E-05	4.54062E-06	5.31962E-05	4.54062E-06	1.15476E-05	1.67558E-05	9.93248E-06	7.41004E-09	1.0131E-07	1.8933E-08	1.27652E-07	0.12765198
3832503773035	383250	3773035	6.50764E-05	0.000199773	0.000234917	0.000231789	4.92704E-05	6.40758E-05	4.71633E-05	4.85437E-06	5.6872E-05	4.85437E-06	1.17472E-05	1.70454E-05	1.01042E-05	7.81198E-09	1.071E-07	2.01E-08	1.35012E-07	0.13501151
3832603773035	383260	3773035	6.97144E-05	0.000214011	0.000251659	0.000248309	5.27819E-05	6.86424E-05	5.05246E-05	5.20034E-06	6.09253E-05	5.20034E-06	1.19749E-05	1.73758E-05	1.03E-05	8.24363E-09	1.1336E-07	2.1377E-08	1.42978E-07	0.14297776
3832703773035	383270	3773035	7.48967E-05	0.00022992	0.000270367	0.000266767	5.67055E-05	7.37451E-05	5.42804E-05	5.58691E-06	6.54542E-05	5.58691E-06	1.22151E-05	1.77244E-05	1.05066E-05	8.71591E-09	1.2024E-07	2.2796E-08	1.51755E-07	0.1517548
3832803773035	383280	3773035	8.06197E-05	0.000247489	0.000291026	0.000287151	6.10385E-05	7.93801E-05	5.84281E-05	6.01382E-06	7.04557E-05	6.01382E-06	1.24771E-05	1.81046E-05	1.0732E-05	9.22489E-09	1.2771E-07	2.4354E-08	1.6129E-07	0.16128977
3832903773035	383290	3773035	8.68653E-05	0.000266662	0.000313572	0.000309397	6.57672E-05	8.55297E-05	6.29545E-05	6.47971E-06	7.59139E-05	6.47971E-06	1.28077E-05	1.85843E-05	1.10164E-05	9.7668E-09	1.3572E-07	2.6045E-08	1.71528E-07	0.1715284
3833003773035	383300	3773035	9.36988E-05	0.000287639	0.00033824	0.000333737	7.0941E-05	9.22582E-05	6.7907E-05	6.98946E-06	8.1886E-05	6.98946E-06	1.36063E-05	1.9743E-05	1.17033E-05	1.03351E-08	1.4421E-07	2.7885E-08	1.82426E-07	0.18242618
3833103773035	383310	3773035	0.000100745	0.000309269	0.000363675	0.000358832	7.62755E-05	9.91956E-05	7.30134E-05	7.51504E-06	8.80435E-05	7.51504E-06	1.42582E-05	2.0689E-05	1.2264E-05	1.08681E-08	1.5239E-07	2.9738E-08	1.92995E-07	0.19299536
3833203773035	383320	3773035	0.000107027	0.000328553	0.000386352	0.000381207	8.10316E-05	0.000105381	7.75661E-05	7.98364E-06	9.35334E-05	7.98364E-06	1.47074E-05	2.13407E-05	1.26504E-05	1.13305E-08	1.5955E-07	3.1344E-08	2.02224E-07	0.20222384
3833303773035	383330	3773035	0.000113036	0.000347002	0.000408046	0.000402613	8.55817E-05	0.000111298	8.19216E-05	8.43194E-06	9.87855E-05	8.43194E-06	1.50599E-05	2.18522E-05	1.29535E-05	1.17816E-08	1.665E-07	3.2906E-08	2.11186E-07	0.21118562
3833403773035	383340	3773035	0.000118897	0.000364994	0.000429203	0.000423488	9.00191E-05	0.000117069	8.61693E-05	8.86914E-06	0.000103908	8.86914E-06	1.54186E-05	2.23727E-05	1.32621E-05	1.22082E-08	1.7313E-07	3.4427E-08	2.19764E-07	0.21976441
3833503773035	383350	3773035	0.000124671	0.000382719	0.000450046	0.000444054	9.43906E-05	0.000122754	9.03538E-05	9.29984E-06	0.000108953	9.29984E-06	1.5899E-05	2.30697E-05	1.36753E-05	1.2611E-08	1.7948E-07	3.5884E-08	2.27975E-07	0.22797482
3833603773035	383360	3773035	0.000130195	0.000399675	0.000469985	0.000463727	9.85725E-05	0.000128193	9.43568E-05	9.71186E-06	0.000113781	9.71186E-06	1.6239E-05	2.35631E-05	1.39677E-05	1.29972E-08	1.856E-07	3.7281E-08	2.35878E-07	0.23587754
3833703773035	383370	3773035	0.000135204	0.000415054	0.00048807	0.000481571	0.000102366	0.000133126	9.79877E-05	1.00856E-05	0.000118159	1.00856E-05	1.63793E-05	2.37667E-05	1.40884E-05	1.3364E-08	1.9129E-07	3.8613E-08	2.43271E-07	0.24327123
3833803773035	383380	3773035	0.000140026	0.000429855	0.000505474	0.000498743	0.000106016	0.000137873	0.000101482	1.04452E-05	0.000122372	1.04452E-05	1.62514E-05	2.35812E-05	1.39784E-05	1.37517E-08	1.971E-07	3.9985E-08	2.50838E-07	0.250838
3833903773035	383390	3773035	0.000143945	0.000441887	0.000519622	0.000512704	0.000108983	0.000141732	0.00010432	1.07376E-05	0.000125797	1.07376E-05	1.59863E-05	2.31965E-05	1.37504E-05	1.40594E-08	2.0176E-07	4.108E-08	2.56904E-07	0.25690355
3834003773035	383400	3773035	0.000144156	0.000442533	0.000520382	0.000513453	0.000109143	0.000141939	0.000104475	1.07533E-05	0.000125981	1.07533E-05	1.61267E-05	2.34001E-05	1.38711E-05	1.39864E-08	2.0105E-07	4.0977E-08	2.56018E-07	0.25601755
3834103773035	383410	3773035	0.000142172	0.000436444	0.000513223	0.000506389	0.000107641	0.000139986	0.000103038	1.06053E-05	0.000124248	1.06053E-05	1.63357E-05	2.37034E-05	1.40509E-05	1.37061E-08	1.9735E-07	4.0207E-08	2.51265E-07	0.25126495
3834203773035	383420	3773035	0.000138634	0.000425582	0.00050045	0.000493786	0.000104962	0.000136502	0.000100473	1.03414E-05	0.000121156	1.03414E-05	1.65134E-05	2.39614E-05	1.42038E-05	1.32899E-08	1.9165E-07	3.8993E-08	2.43934E-07	0.24393432
3834303773035	383430	3773035	0.000133604	0.000410141	0.000482293	0.000475871	0.000101154	0.00013155	9.68278E-05	9.96619E-06	0.00011676	9.96619E-06	1.67037E-05	2.42375E-05	1.43675E-05	1.27408E-08	1.8404E-07	3.7344E-08	2.34121E-07	0.23412056
3834403773035	383440	3773035	0.000127769	0.000392227	0.000461227	0.000455086	9.67357E-05	0.000125804	9.25986E-05	9.53089E-06	0.00011166	9.53089E-06	1.68846E-05	2.45E-05	1.45231E-05	1.21333E-08	1.7548E-07	3.5512E-08	2.23125E-07	0.22312509
3834503773035	383450	3773035	0.000119946	0.000368214	0.000432989	0.000427224	9.08132E-05	0.000118102	8.69294E-05	8.94737E-06	0.000104824	8.94737E-06	1.73057E-05	2.5111E-05	1.48853E-05	1.13418E-08	1.6428E-07	3.3155E-08	2.08774E-07	0.20877366
3834603773035	383460	3773035	0.00011143	0.000342072	0.000402249	0.000396893	8.43659E-05	0.000109717	8.07578E-05	8.31215E-06	9.73821E-05	8.31215E-06	1.77019E-05	2.56858E-05	1.5226E-05	1.04968E-08	1.5225E-07	3.0629E-08	1.93375E-07	0.19337524
3834703773035	383470	3773035	0.000103479	0.000317663	0.000373546	0.000368572	7.83458E-05	0.000101888	7.49952E-05	7.71902E-06	9.04333E-05	7.71902E-06	1.79483E-05	2.60434E-05	1.5438E-05	9.72403E-09	1.4119E-07	2.8314E-08	1.79229E-07	0.17922868
3834903773035	383490	3773035	9.15341E-05	0.000280994	0.000330426	0.000326026	6.9302E-05	9.01267E-05	6.63382E-05	6.82798E-06	7.99941E-05	6.82798E-06	1.81043E-05	2.62697E-05	1.55721E-05	8.58349E-09	1.2478E-07	2.4913E-08	1.58274E-07	0.15827389
3835003773035	383500	3773035	8.58274E-05	0.000263475	0.000309825	0.0003057	6.49814E-05	8.45077E-05	6.22023E-05	6.40229E-06	7.50069E-05	6.40229E-06	1.81261E-05	2.63014E-05	1.55909E-05	8.04603E-09	1.1701E-07	2.3318E-08	1.48378E-07	0.14837793
3835103773035	383510	3773035	8.02786E-05	0.000246441	0.000289795	0.000285936	6.07803E-05	7.90442E-05	5.81809E-05	5.98838E-06	7.01576E-05	5.98838E-06	1.80856E-05	2.62425E-05	1.5556E-05	7.52769E-09	1.0951E-07	2.1783E-08	1.38819E-07	0.1388188
3835203773035	383520	3773035	7.5187E-05	0.000230811	0.000271415	0.000267801	5.69253E-05	7.40309E-05	5.44908E-05	5.60857E-06	6.57079E-05	5.60857E-06	1.79857E-05	2.60977E-05	1.54702E-05	7.05429E-09	1.0264E-07	2.0385E-08	1.30079E-07	0.13007929
3835303773035	383530	3773035	7.04964E-05	0.000216412	0.000254483	0.000251094	5.3374E-05	6.94125E-05	5.10914E-05	5.25868E-06	6.16087E-05	5.25868E-06	1.7836E-05	2.58805E-05	1.53414E-05	6.61996E-09	9.6329E-08	1.9106E-08	1.22055E-07	0.1220545
3835403773035	383540	3773035	6.6205E-05	0.000203238	0.000238991	0.000235809	5.0125E-05	6.51871E-05	4.79813E-05	4.93856E-06	5.78584E-05	4.93856E-06	1.76426E-05	2.55998E-05	1.51751E-05	6.22361E-09	9.0562E-08	1.794E-08	1.14726E-07	0.11472609
3835503773035	383550	3773035	6.21314E-05	0.000190733	0.000224286	0.0002213	4.70407E-05	6.11761E-05	4.50289E-05	4.63469E-06	5.42983E-05	4.63469E-06	1.73931E-05	2.52377E-05	1.49604E-05	5.84805E-09	8.5092E-08	1.6838E-08	1.07778E-07	0.10777787
3835603773035	383560	3773035	5.82755E-05	0.000178896	0.000210367	0.000207566	4.41214E-05	5.73795E-05	4.22344E-05	4.34706E-06	5.09286E-05	4.34706E-06	1.70874E-05	2.47942E-05	1.46975E-05	5.49264E-09	7.9912E-08	1.5795E-08	1.012E-07	0.1011997
3835703773035	383570	3773035	5.47989E-05	0.000168223	0.000197817	0.000195183	4.14892E-05	5.39563E-05	3.97148E-05	4.08772E-06	4.78902E-05	4.08772E-06	1.67599E-05	2.43189E-05	1.44158E-05	5.17207E-09	7.5237E-08	1.4856E-08	9.52653E-08	0.09526533
3835803773035	383580	3773035	5.1413E-05	0.000157829	0.000185594	0.000183123	3.89256E-05	5.06225E-05	3.72609E-05	3.83515E-06	4.49312E-05	3.83515E-06	1.63575E-05	2.37351E-05	1.40697E-05	4.85917E-09	7.0674E-08	1.3942E-08	8.94743E-08	0.08947433
3835903773035	383590	3773035	4.83773E-05	0.00014851	0.000174635	0.00017231	3.66272E-05	4.76334E-05	3.50608E-05	3.6087E-06	4.22782E-05	3.6087E-06	1.59551E-05	2.31512E-05	1.37236E-05	4.57776E-09	6.657E-08	1.312E-08	8.4268E-08	0.08426799
3836003773035	383600	3773035	4.59766E-05	0.00014114	0.000165969	0.00016376	3.48097E-05	4.52697E-05	3.3321E-05	3.42962E-06	4.01802E-05	3.42962E-06	1.5665E-05	2.27303E-05	1.3474E-05	4.35522E-09	6.3325E-08	1.2471E-08	8.01511E-08	0.08015113
3836103773035	383610	3773035	4.43798E-05	0.000136238	0.000160205	0.000158072	3.36007E-05	4.36975E-05	3.21637E-05	3.31051E-06	3.87847E-05	3.31051E-06	1.55683E-05	2.259E-05	1.33909E-05	4.20776E-09	6.1174E-08	1.2041E-08	7.7423E-08	0.07742298
3836203773035	383620	3773035	4.28683E-05	0.000131598	0.000154749	0.000152688	3.24563E-05	4.22092E-05	3.10683E-05	3.19776E-06	3.74638E-05	3.19776E-06	1.54716E-05	2.24496E-05	1.33077E-05	4.06815E-09	5.9138E-08	1.1634E-08	7.48399E-08	0.07483992

			EGIODemolition	EGIOSite Grubbing / Prep	EGIOMass Grading / Excavation	EGIOMass Grading / Excavation	EGIODrainage / Utilities Trenching	EGIODrainage / Utilities Trenching	EGIOFoundations / Concrete Pads	EGIOFoundations / Concrete Pads	EGIOBuilding / Structure Construction	EGIOBuilding / Structure Construction	EGIOAsphalt Paving	EGIOArchitectural Coating	EGIOLandscaping or Other Finishing	EGIOWaterside Construction (Piles)	HIWaterside Construction (Landscaping)	HIWaterside Construction (Landscaping)	KMDemolition	KMSite Grubbing / Prep
Unique Identifier	X (UTM)	Y (UTM)	2025	2025	2025	2026	2026	2027	2026	2027	2026	2027	2027	2027	2027	2027	2025	2026	2025	2025
3836303773035	383630	3773035	0.000151518	5.9427E-05	1.96805E-05	1.9275E-05	4.47575E-05	4.46885E-05	5.88056E-05	5.87676E-05	6.29881E-05	6.14783E-05	2.45109E-06	2.45109E-06	6.63805E-05	2.45109E-06	3.81436E-05	3.69489E-05	4.94729E-05	0.000214716
3836403773035	383640	3773035	0.000148077	5.8078E-05	1.92337E-05	1.88374E-05	4.37414E-05	4.36739E-05	5.74704E-05	5.74333E-05	6.1558E-05	6.00825E-05	2.39544E-06	2.39544E-06	6.48734E-05	2.39544E-06	3.72198E-05	3.6054E-05	4.82984E-05	0.000209619
3836503773035	383650	3773035	0.000145024	5.688E-05	1.8837E-05	1.84489E-05	4.28392E-05	4.27731E-05	5.62852E-05	5.62489E-05	6.02884E-05	5.88434E-05	2.34604E-06	2.34604E-06	6.35354E-05	2.34604E-06	3.63946E-05	3.52546E-05	4.72551E-05	0.000205091
3836603773035	383660	3773035	0.000143048	5.6105E-05	1.85803E-05	1.81975E-05	4.22555E-05	4.21903E-05	5.55182E-05	5.54824E-05	5.9467E-05	5.80416E-05	2.31408E-06	2.31408E-06	6.26697E-05	2.31408E-06	3.58474E-05	3.47246E-05	4.6583E-05	0.000202174
3836703773035	383670	3773035	0.000141197	5.538E-05	1.834E-05	1.79621E-05	4.1709E-05	4.16446E-05	5.48001E-05	5.47648E-05	5.86978E-05	5.72908E-05	2.28414E-06	2.28414E-06	6.18591E-05	2.28414E-06	3.53398E-05	3.42328E-05	4.59652E-05	0.000199492
3836803773035	383680	3773035	0.000139104	5.4559E-05	1.80682E-05	1.76959E-05	4.10908E-05	4.10274E-05	5.39879E-05	5.39531E-05	5.78278E-05	5.64417E-05	2.25029E-06	2.25029E-06	6.09422E-05	2.25029E-06	3.47729E-05	3.36837E-05	4.52682E-05	0.000196467
3836903773035	383690	3773035	0.000136913	5.3699E-05	1.77835E-05	1.74171E-05	4.04434E-05	4.0381E-05	5.31373E-05	5.3103E-05	5.69167E-05	5.55524E-05	2.21483E-06	2.21483E-06	5.99821E-05	2.21483E-06	3.41827E-05	3.3112E-05	4.45417E-05	0.000193314
3837003773035	383700	3773035	0.000134829	5.2882E-05	1.75128E-05	1.7152E-05	3.98278E-05	3.97664E-05	5.23285E-05	5.22948E-05	5.60504E-05	5.47069E-05	2.18112E-06	2.18112E-06	5.90692E-05	2.18112E-06	3.36248E-05	3.25716E-05	4.38537E-05	0.000190328
3837103773035	383710	3773035	0.000133239	5.2258E-05	1.73063E-05	1.69498E-05	3.93582E-05	3.92975E-05	5.17115E-05	5.16782E-05	5.53895E-05	5.40618E-05	2.15541E-06	2.15541E-06	5.83727E-05	2.15541E-06	3.3196E-05	3.21563E-05	4.33423E-05	0.000188109
3837203773035	383720	3773035	0.000131658	5.1638E-05	1.7101E-05	1.67487E-05	3.88912E-05	3.88312E-05	5.1098E-05	5.1065E-05	5.47323E-05	5.34204E-05	2.12983E-06	2.12983E-06	5.76801E-05	2.12983E-06	3.27745E-05	3.17479E-05	4.28376E-05	0.000185918
3837303773035	383730	3773035	0.000130033	5.1001E-05	1.68898E-05	1.65418E-05	3.8411E-05	3.83517E-05	5.0467E-05	5.04345E-05	5.40565E-05	5.27608E-05	2.10353E-06	2.10353E-06	5.69678E-05	2.10353E-06	3.23457E-05	3.13326E-05	4.23171E-05	0.000183659
3837403773035	383740	3773035	0.000128326	5.0331E-05	1.66682E-05	1.63247E-05	3.79069E-05	3.78484E-05	4.98047E-05	4.97725E-05	5.3347E-05	5.20683E-05	2.07593E-06	2.07593E-06	5.62202E-05	2.07593E-06	3.18973E-05	3.08982E-05	4.17695E-05	0.000181282
3837503773035	383750	3773035	0.000126592	4.9651E-05	1.6443E-05	1.61042E-05	3.73948E-05	3.73371E-05	4.91319E-05	4.91002E-05	5.26264E-05	5.13649E-05	2.04788E-06	2.04788E-06	5.54607E-05	2.04788E-06	3.14452E-05	3.04603E-05	4.12105E-05	0.000178856
3837603773035	383760	3773035	0.000124904	4.8989E-05	1.62237E-05	1.58894E-05	3.6896E-05	3.68391E-05	4.84765E-05	4.84452E-05	5.19244E-05	5.06798E-05	2.02057E-06	2.02057E-06	5.47209E-05	2.02057E-06	3.10075E-05	3.00363E-05	4.06651E-05	0.000176489
3837703773035	383770	3773035	0.00012317	4.8309E-05	1.59985E-05	1.56689E-05	3.63839E-05	3.63278E-05	4.78037E-05	4.77729E-05	5.12037E-05	4.99764E-05	1.99252E-06	1.99252E-06	5.39615E-05	1.99252E-06	3.05608E-05	2.96036E-05	4.00993E-05	0.000174034
3837803773035	383780	3773035	0.00012141	4.7619E-05	1.57698E-05	1.54449E-05	3.58639E-05	3.58085E-05	4.71204E-05	4.709E-05	5.04719E-05	4.92621E-05	1.96404E-06	1.96404E-06	5.31902E-05	1.96404E-06	3.01034E-05	2.91605E-05	3.952E-05	0.000171519
3837903773035	383790	3773035	0.000119631	4.6921E-05	1.55388E-05	1.52187E-05	3.53385E-05	3.5284E-05	4.64302E-05	4.64003E-05	4.97326E-05	4.85405E-05	1.93527E-06	1.93527E-06	5.2411E-05	1.93527E-06	2.96388E-05	2.87104E-05	3.89361E-05	0.000168985
3838003773035	383800	3773035	0.000117907	4.6245E-05	1.53148E-05	1.49993E-05	3.48291E-05	3.47754E-05	4.57609E-05	4.57314E-05	4.90156E-05	4.78408E-05	1.90738E-06	1.90738E-06	5.16555E-05	1.90738E-06	2.91957E-05	2.82812E-05	3.83749E-05	0.00016655
3838103773035	383810	3773035	0.000115976	4.5487E-05	1.5064E-05	1.47536E-05	3.42587E-05	3.42058E-05	4.50114E-05	4.49824E-05	4.82128E-05	4.70572E-05	1.87614E-06	1.87614E-06	5.08095E-05	1.87614E-06	2.8697E-05	2.77981E-05	3.77412E-05	0.000163799
3838203773035	383820	3773035	0.000114089	4.4747E-05	1.4819E-05	1.45137E-05	3.37015E-05	3.36495E-05	4.42793E-05	4.42508E-05	4.74287E-05	4.62919E-05	1.84562E-06	1.84562E-06	4.99831E-05	1.84562E-06	2.82036E-05	2.73202E-05	3.71121E-05	0.000161069
3838303773035	383830	3773035	0.000112113	4.3972E-05	1.45623E-05	1.42623E-05	3.31178E-05	3.30667E-05	4.35124E-05	4.34843E-05	4.66072E-05	4.54901E-05	1.81366E-06	1.81366E-06	4.91174E-05	1.81366E-06	2.76906E-05	2.68233E-05	3.64512E-05	0.000158201
3838403773035	383840	3773035	0.00010976	4.3049E-05	1.42567E-05	1.39629E-05	3.24226E-05	3.23726E-05	4.25991E-05	4.25716E-05	4.56289E-05	4.45352E-05	1.77559E-06	1.77559E-06	4.80864E-05	1.77559E-06	2.70753E-05	2.62272E-05	3.56546E-05	0.000154744
3838503773035	383850	3773035	0.000107497	4.2162E-05	1.39627E-05	1.3675E-05	3.1754E-05	3.1705E-05	4.17206E-05	4.16937E-05	4.4688E-05	4.36168E-05	1.73897E-06	1.73897E-06	4.70948E-05	1.73897E-06	2.64851E-05	2.56555E-05	3.48875E-05	0.000151414
3838603773035	383860	3773035	0.000104928	4.1154E-05	1.3629E-05	1.33482E-05	3.09952E-05	3.09474E-05	4.07236E-05	4.06973E-05	4.36201E-05	4.25745E-05	1.69741E-06	1.69741E-06	4.59693E-05	1.69741E-06	2.58106E-05	2.50021E-05	3.40094E-05	0.000147603
3838703773035	383870	3773035	0.000102296	4.0122E-05	1.32872E-05	1.30134E-05	3.02178E-05	3.01712E-05	3.97022E-05	3.96766E-05	4.2526E-05	4.15067E-05	1.65484E-06	1.65484E-06	4.48164E-05	1.65484E-06	2.51217E-05	2.43349E-05	3.3111E-05	0.000143704
3838803773035	383880	3773035	9.99518E-05	3.9203E-05	1.29827E-05	1.27152E-05	2.95253E-05	2.94797E-05	3.87924E-05	3.87673E-05	4.15515E-05	4.05555E-05	1.61692E-06	1.61692E-06	4.37893E-05	1.61692E-06	2.451E-05	2.37423E-05	3.23098E-05	0.000140227
3838903773035	383890	3773035	9.87213E-05	3.872E-05	1.28228E-05	1.25586E-05	2.91618E-05	2.91168E-05	3.83148E-05	3.829E-05	4.10399E-05	4.00562E-05	1.59701E-06	1.59701E-06	4.32502E-05	1.59701E-06	2.41925E-05	2.34347E-05	3.19025E-05	0.000138459
3839003773035	383900	3773035	9.75716E-05	3.8269E-05	1.26735E-05	1.24124E-05	2.88222E-05	2.87777E-05	3.78686E-05	3.78441E-05	4.0562E-05	3.95897E-05	1.57841E-06	1.57841E-06	4.27465E-05	1.57841E-06	2.38983E-05	2.31497E-05	3.15223E-05	0.000136809
3839103773035	383910	3773035	9.52632E-05	3.7364E-05	1.23737E-05	1.21187E-05	2.81403E-05	2.80969E-05	3.69727E-05	3.69488E-05	3.96023E-05	3.86531E-05	1.54107E-06	1.54107E-06	4.17352E-05	1.54107E-06	2.32955E-05	2.25659E-05	3.07325E-05	0.000133381
3829703773045	382970	3773045	0.000131218	5.1466E-05	1.70438E-05	1.66927E-05	3.87612E-05	3.87014E-05	5.09272E-05	5.08943E-05	5.45494E-05	5.32418E-05	2.12271E-06	2.12271E-06	5.74873E-05	2.12271E-06	2.79041E-05	2.703E-05	2.31942E-05	0.000100664
3829803773045	382980	3773045	0.000133598	5.2399E-05	1.7353E-05	1.69555E-05	3.94643E-05	3.94034E-05	5.1851E-05	5.18175E-05	5.55389E-05	5.42076E-05	2.16122E-06	2.16122E-06	5.85301E-05	2.16122E-06	2.86234E-05	2.77269E-05	2.38437E-05	0.000103483
3829903773045	382990	3773045	0.000136841	5.3671E-05	1.77742E-05	1.7408E-05	4.04221E-05	4.03598E-05	5.31094E-05	5.30751E-05	5.68868E-05	5.55233E-05	2.21367E-06	2.21367E-06	5.99506E-05	2.21367E-06	2.96298E-05	2.87017E-05	2.48417E-05	0.000107815
3830003773045	383000	3773045	0.000143856	5.6422E-05	1.86853E-05	1.83003E-05	4.24943E-05	4.24288E-05	5.5832E-05	5.5796E-05	5.9803E-05	5.83696E-05	2.32715E-06	2.32715E-06	6.30239E-05	2.32715E-06	3.10147E-05	3.00432E-05	2.56994E-05	0.000111537
3830103773045	383010	3773045	0.000149515	5.8642E-05	1.94203E-05	1.90202E-05	4.41659E-05	4.40977E-05	5.80282E-05	5.79907E-05	6.21554E-05	6.06656E-05	2.41869E-06	2.41869E-06	6.5503E-05	2.41869E-06	3.22273E-05	3.12179E-05	2.64621E-05	0.000114847
3830203773045	383020	3773045	0.000155218	6.0879E-05	2.01612E-05	1.97458E-05	4.58507E-05	4.57799E-05	6.02418E-05	6.02029E-05	6.45265E-05	6.29798E-05	2.51096E-06	2.51096E-06	6.80017E-05	2.51096E-06	3.34938E-05	3.24447E-05	2.73039E-05	0.000118501
3830303773045	383030	3773045	0.0001612	6.3225E-05	2.09382E-05	2.05068E-05	4.76177E-05	4.75443E-05	6.25635E-05	6.25231E-05	6.70133E-05	6.5407E-05	2.60773E-06	2.60773E-06	7.06225E-05	2.60773E-06	3.48249E-05	3.37341E-05	2.81978E-05	0.000122381
3830403773045	383040	3773045	0.000167389	6.5652E-05	2.1742E-05	2.1294E-05	4.94458E-05	4.93695E-05	6.49653E-05	6.49234E-05	6.9586E-05	6.79181E-05	2.70784E-06	2.70784E-06	7.33337E-05	2.70784E-06	3.62044E-05	3.50704E-05	2.91234E-05	0.000126398
3830503773045	383050	3773045	0.000173766	6.8153E-05	2.25703E-05	2.21053E-05	5.13296E-05	5.12504E-05	6.74404E-05	6.73969E-05	7.22371E-05	7.05056E-05	2.81101E-06	2.81101E-06	7.61276E-05	2.81101E-06	3.76306E-05	3.64519E-05	3.00875E-05	0.000130582
3830603773045	383060	3773045	0.000180395	7.0753E-05	2.34313E-05	2.29486E-05	5.32877E-05	5.32055E-05	7.00131E-05	6.99679E-05	7.49928E-05	7.31952E-05	2.91824E-06	2.91824E-06	7.90317E-05	2.91824E-06	3.91231E-05	3.78977E-05	3.11127E-05	0.000135031
3830703773045	383070	3773045	0.000187562	7.3565E-05	2.43623E-05	2.38604E-05	5.5405E-05	5.53195E-05	7.27949E-05	7.2748E-05	7.79725E-05	7.61035E-05	3.03419E-06	3.03419E-06	8.21719E-05	3.03419E-06	4.0743E-05	3.94668E-05	3.22397E-05	0.000139922
3830803773045	383080	3773045	0.000195035	7.6496E-05	2.5333E-05	2.48111E-05	5.76125E-05	5.75236E-05	7.56953E-05	7.56464E-05	8.10791E-05	7.91357E-05	3.15508E-06	3.15508E-06	8.54459E-05	3.15508E-06	4.24382E-05	4.1109E-05	3.34346E-05	0.000145108
3830903773045	383090	3773045	0.00020302	7.9627E-05	2.63702E-05	2.58268E-05	5.99712E-05	5.98787E-05	7.87944E-05	7.87435E-05	8.43986E-05	8.23756E-05	3.28425E-06	3.28425E-06	8.89441E-05	3.28425E-06	4.42626E-05	4.28762E-05	3.47336E-05	0.000150746
3831003773045	383100	3773045	0.000211544	8.2971E-05	2.74773E-05	2.69112E-05	6.24892E-05	6.23927E-05	8.21026E-05	8.20496E-05	8.79421E-05	8.58342E-05	3.42215E-06	3.42215E-06	9.26785E-05	3.42215E-06	4.62179E-05	4.47703E-05	3.61435E-05	0.000156865
3831103773045	383110	3773045	0.000220454	8.6465E-05	2.86347E-05	2.80447E-05	6.51212E-05	6.50207E-05	8.55607E-05	8.55055E-05	9.16462E-05	8.94495E-05	3.56629E-06	3.56629E-06	9.65821E-05	3.56629E-06	4.82773E-05	4.67652E-05	3.76507E-05	0.000163407
3831203773045	383120	3773045	0.000229787	9.0126E-05	2.98468E-05	2.92319E-05	6.78779E-05	6.77732E-05	8.91827E-05	8.91251E-05	9.55258E-05	9.32361E-05	3.71725E-06	3.71725E-06	0.000100671	3.71725E-06	5.04479E-05	4.88678E-05	3.9271E-05	0.000170439
3831403773045	383140	3773045	0.000249763	9.796E-05	3.24415E-05	3.17731E-05	7.37787E-05	7.36649E-05	9.69356E-05	9.6873E-05	0.00010383	0.000101341	4.04041E-06	4.04041E-06	0.000109422	4.04041E-06	5.51515E-05	5.34241E-05	4.29055E-05	0.000186213
3831503773045	383150	3773045	0.00026055	0.00010219	3.38427E-05	3.31454E-05	7.69653E-05	7.68465E-05	0.000101122	0.000101057	0.000108315	0.000105718	4.21491E-06	4.21491E-06	0.000114148	4.21491E-06	5.77276E-05	5.59194E-05	4.49627E-05	0.000195141
3831603773045	383160	3773045	0.000271778	0.0001066	3.5301E-05	3.45737E-05	8.02818E-05	8.01579E-05	0.00010548	0.000105412	0.000112982	0.000110274	4.39654E-06	4.39654E-06	0.000119067	4.39654E-06	6.04328E-05	5.85399E-05	4.71872E-05	0.000204796
3831703773045	383170	3773045	0.000283508	0.0001112	3.68247E-05	3.60659E-05	8.37469E-05	8.36177E-05	0.000110033	0.000109962	0.000117859	0.000115034	4.5863E-06	4.5863E-06	0.000124206	4.5863E-06	6.32904E-05	6.13081E-05	4.96065E-05	0.000215296
3831803773045	383180	3773045	0.000295679	0.00011597	3.84055E-05	3.76142E-05	8.73421E-05	8.72073E-05	0.000114756	0.000114682	0.000122918	0.000119972	4.78319E-06	4.78319E-06	0.000129538	4.78319E-06	6.62916E-05	6.42153E-05	5.22339E-05	0.000226699
3831903773045	383190	3773045	0.000308442	0.00012098	4.00633E-05	3.92379E-05	9.11123E-05	9.09718E-05	0.00011971	0.000119632	0.000128224	0.000125151	4.98966E-06	4.98966E-06	0.00013513	4.98966E-06	6.94794E-05	6.73032E-05	5.51125E-05	0.000239192
3832103773045	383210	3773045	0.000336098	0.00013182	4.36555E-05	4.2756E-05	9.92817E-05	9.91285E-05	0.000130443	0.000130359	0.000139721	0.000136372	5.43705E-06	5.43705E-06	0.000147246	5.43705E-06	7.65204E-05	7.41237E-05	6.17886E-05	0.000268167
3832203773045	383220	3773045	0.000352095	0.0001381	4.57333E-05	4.47911E-05	0.000104007	0.000103847	0.000136652	0.000136564	0.000146371	0.000142863	5.69583E-06	5.69583E-06	0.000154254	5.69583E-06	8.0659E-05	7.81326E-05	6.58214E-05	0.000285669
3832303773045	383230	3773045	0.000369259	0.00014483	4.79628E-05	4.69746E-05	0.000109077	0.000108909	0.000143313	0.000143221	0.000153507	0.000149827	5.9735E-06	5.9735E-06	0.000161774	5.9735E-06	8.51706E-05	8.25029E-05	7.03498E-05	0.000305323
3832403773045	383240	3773045	0.000387071	0.00015181	5.02763E-05	4.92405E-05	0.000114339	0.000114162	0.000150226	0.000150129	0.000160911	0.000157054	6.26163E-06	6.26163E-06	0.000169577	6.26163E-06	8.99388E-05	8.71217E-05	7.53466E-05	0.00032701
3832503773045	383250	3773045	0.000405367	0.00015899	5.26528E-05	5.1568E-05	0.000119743	0.000119559	0.000157327	0.000157226	0.000168517	0.000164478	6.55761E-06	6.55761E-06	0.000177593	6.55761E-06	9.4924E-05	9.19508E-05	8.08413E-05	0.000350857
3832603773045	383260	3773045	0.000424607	0.00016654	5.51518E-05	5.40155E-05	0.000125427	0.000125233	0.000164794	0.000164688	0.000176515	0.000172284	6.86885E-06	6.86885E-06	0.000186022	6.86885E-06	0.000100248	9.71083E-05	8.6972E-05	0.000377465
3832703773045	383270	3773045	0.00044522	0.00017462	5.78293E-05	5.66378E-05	0.000131516	0.000131313	0.000172795	0.000172683	0.000185085	0.000180648	7.20232E-06	7.20232E-06	0.000195053	7.20232E-06	0.000106034	0.000102712	9.38879E-05	0.00040748
3832803773045	383280	3773045	0.000467091	0.0001832	6.06702E-05	5.94201E-05	0.000137977	0.000137764	0.000181283	0.000181166	0.000194177	0.000189523	7.55613E-06	7.55613E-06	0.000204635	7.55613E-06	0.000112257	0.000108741	0.000101643	0.00044114
3832903773045	383290	3773045	0.000490139	0.00019224	6.36638E-05	6.23521E-05	0.000144785	0.000144561	0.000190228	0.000190106	0.000203758	0.000198874	7.92897E-06	7.92897E-06	0.000214732	7.92897E-06	0.000118876	0.000115153	0.000110282	0.00047863
3833003773045	383300	3773045	0.000514552	0.00020181	6.68348E-05	6.54578E-05	0.000151996	0.000151762	0.000199703	0.000199574	0.00021307	0.00020878	8.3239E-06	8.3239E-06	0.000225428	8.3239E-06	0.000125908	0.000121964	0.000119875	0.000520265
3833103773045	383310	3773045	0.000539424	0.00021157	7.00653E-05	6.86217E-05	0.000159343	0.000159097	0.000209356	0.000209221	0.000224246	0.000218871	8.72624E-06	8.72624E-06	0.000236324	8.72624E-06	0.000133335	0.000129159	0.000130452	0.000566172
3833203773045	383320	3773045	0.000563567	0.00022104	7.32013E-05	7.16931E-05	0.000166475	0.000166218	0.000218726	0.000218585	0.000234283	0.000228668	9.11681E-06	9.11681E-06	0.000246901	9.11681E-06	0.000141011	0.000136594	0.000141804	0.000615439
3833303773045	383330	3773045	0.000588986	0.00023101	7.6503E-05	7.49268E-05	0.000173984	0.000173715	0.000228592	0.000228444	0.00024485	0.000238981	9.52802E-06	9.52802E-06	0.000258037	9.52802E-06	0.000144786	0.000144125	0.000153843	0.000667691
3833403773045	383340	3773045	0.00061216	0.0002401	7.9513E-05	7.78748E-05	0.000180829	0.00018055	0.000237586	0.000237432	0.000254484	0.000248384	9.90289E-06	9.90289E-06	0.00026819	9.90289E-06	0.00015582	0.000150939	0.000165304	0.000717429
3833503773045	383350	3773045	0.000631759	0.00024778	8.20587E-05	8.0368E-05	0.000186618	0.000186433	0.000245192	0.000245034	0.000262631	0.000256336	1.02199E-05	1.02199E-05	0.000276776	1.02199E-05	0.000161431	0.000156375	0.000175182	0.000760302
3833603773045	383360	3773045	0.000646031	0.00025338	8.39125E-05	8.21836E-05	0.000190834	0.00019054	0.000250732	0.00025057	0.000268565	0.000262127	1.04508E-05	1.04508E-05	0.000283029	1.04508E-05	0.000165686	0.000160496	0.000183406	0.000795994
3833703773045	383370	3773045	0.000658606	0.00025831	8.55458E-05	8.37833E-05	0.000194549	0.000194249	0.000255612	0.000255447	0.000273792	0.00026723	1.06542E-05	1.06542E-05	0.000288538	1.06542E-05	0.000169855	0.000164535	0.000191023	0.000829055
3833803773045	383380	3773045	0.000671738	0.00026346	8.72515E-05	8.54538E-05	0.000198428	0.000198122	0.000260708	0.00026054	0.000279251	0.000272558	1.08667E-05	1.08667E-05	0.000294291	1.08667E-05	0.000174116	0.000168662	0.000198186	0.000860141
3833903773045	383390	3773045	0.000675124	0.00026479	8.76913E-05	8.58846E-05	0.000199428	0.000199121	0.000262023	0.000261854	0.000280659	0.000273932	1.09215E-05	1.09215E-05	0.000295775	1.09215E-05	0.000175805	0.000170299	0.000202115	0.000877192
3834003773045	383400	3773045	0.000665711	0.0002611	8.64687E-05	8.46871E-05	0.000196648	0.000196344	0.000258369	0.000258203	0.000276746	0.000270112	1.07692E-05	1.07692E-05	0.000291651	1.07692E-05	0.000174026	0.000168575	0.000202099	0.000877123
3834103773045	383410	3773045	0.000647513	0.00025396	8.4105E-05	8.23721E-05	0.000191272	0.000190977	0.000251307	0.000251145	0.000269181	0.000262729	1.04748E-05	1.04748E-05	0.000283678	1.04748E-05	0.000169661	0.000164347	0.000199157	0.000864355
3834203773045	383420	3773045	0.000621735	0.00024385	8.07567E-05	7.90928E-05	0.000183657	0.000183374	0.000241302	0.000241146	0.000258464	0.000252269	1.00578E-05	1.00578E-05	0.000272385	1.00578E-05	0.000163044	0.000157937	0.000193357	0.000839181
3834303773045	383430	3773045	0.000587989	0.00023062	7.63735E-05	7.47999E-05	0.000173689	0.000173421	0.000228205	0.000228058	0.000244436	0.000238577	9.5118E-06	9.5118E-06	0.000257601	9.5118E-06	0.000154232	0.000149401	0.000184764	0.000801888
3834403773045	383440	3773045	0.000553283	0.00021701	7.18655E-05	7.03848E-05	0.000163437	0.000163185	0.000214735	0.000214596	0.000230008	0.000224495	8.95044E-06	8.95044E-06	0.000242396	8.95044E-06	0.00014506	0.000140516	0.000175605	0.000762138
3834503773045	383450	3773045	0.00050672	0.00019874	6.58175E-05	6.44614E-05	0.000149683	0.000149452	0.000196663	0.000196537	0.000210651	0.000205602	8.1972E-06	8.1972E-06	0.000221996	8.1972E-06	0.000132831	0.00012867	0.00016283	0.000706694
3834703773045	383470	3773045	0.000424463	0.00016648	5.51332E-05	5.39972E-05	0.000125384	0.000125191	0.000164739	0.000164632	0.000176456	0.000172226	6.86652E-06	6.86652E-06	0.000185959	6.86652E-06	0.000110653	0.000107187	0.000138719	0.000602052

			KMMass Grading / Excavation	KMMass Grading / Excavation	KMDrainage / Utilities Trenching	KMFoundations / Concrete Pads	KMBuilding / Structure Construction	KMAsphalt Paving	KMArchitectural Coating	KMLandscaping or Other Finishing	KMWaterside Construction (Piles)	EWNDemolition	EWNSite Grubbing / Prep	EWNDrainage / Utilities Trenching	EWNDrainage / Utilities Trenching	EWNDrainage / Utilities Trenching	EWNFoundation s / Concrete Pads	EWNBuilding / Structure Construction	EWNAsphalt Paving	EWNLandscaping or Other Finishing	EWNWaterside Construction (Piles)
Unique Identifier	X (UTM)	Y (UTM)	2025	2026	2026	2026	2026	2026	2026	2026	2026	2027	2027	2027	2028	2029	2029	2029	2029	2029	2029
3836303773035	383630	3773035	0.000163207	0.000161518	5.80025E-05	3.06947E-05	0.000105426	3.3869E-06	3.3869E-06	0.000108813	3.3869E-06	0.000172455	9.39902E-06	2.20707E-05	2.16445E-05	2.11966E-05	1.83602E-05	3.98681E-05	2.8364E-06	4.12863E-05	2.8364E-06
3836403773035	383640	3773035	0.000159332	0.000157683	5.66255E-05	2.9966E-05	0.000102923	3.3065E-06	3.3065E-06	0.000106229	3.3065E-06	0.000168121	9.16283E-06	2.1516E-05	2.11005E-05	2.0664E-05	1.78988E-05	3.88662E-05	2.76512E-06	4.02488E-05	2.76512E-06
3836503773035	383650	3773035	0.000155891	0.000154277	5.54024E-05	2.93187E-05	0.0001007	3.23507E-06	3.23507E-06	0.000103935	3.23507E-06	0.000164247	8.95167E-06	2.10202E-05	2.06143E-05	2.01878E-05	1.74864E-05	3.79706E-05	2.7014E-06	3.93213E-05	2.7014E-06
3836603773035	383660	3773035	0.000153673	0.000152083	5.46143E-05	2.89017E-05	9.92672E-05	3.18906E-06	3.18906E-06	0.000102456	3.18906E-06	0.000161613	8.80812E-06	2.06831E-05	2.02837E-05	1.9864E-05	1.72059E-05	3.73617E-05	2.65808E-06	3.86907E-05	2.65808E-06
3836703773035	383670	3773035	0.000151635	0.000150066	5.389E-05	2.85184E-05	9.79507E-05	3.14676E-06	3.14676E-06	0.000101097	3.14676E-06	0.000159155	8.67416E-06	2.03686E-05	1.99752E-05	1.95619E-05	1.69443E-05	3.67934E-05	2.61766E-06	3.81023E-05	2.61766E-06
3836803773035	383680	3773035	0.000149336	0.00014779	5.30728E-05	2.80859E-05	9.64653E-05	3.09905E-06	3.09905E-06	9.95644E-05	3.09905E-06	0.000156437	8.52602E-06	2.00207E-05	1.96341E-05	1.92278E-05	1.66549E-05	3.61651E-05	2.57295E-06	3.74515E-05	2.57295E-06
3836903773035	383690	3773035	0.000146939	0.000145419	5.22211E-05	2.76352E-05	9.49173E-05	3.04931E-06	3.04931E-06	9.79666E-05	3.04931E-06	0.000153627	8.37286E-06	1.96611E-05	1.92814E-05	1.88824E-05	1.63557E-05	3.55154E-05	2.52673E-06	3.67788E-05	2.52673E-06
3837003773035	383700	3773035	0.00014467	0.000143173	5.14145E-05	2.72084E-05	9.34513E-05	3.00222E-06	3.00222E-06	9.64535E-05	3.00222E-06	0.000150962	8.22764E-06	1.932E-05	1.8947E-05	1.85549E-05	1.6072E-05	3.48994E-05	2.48291E-06	3.61409E-05	2.48291E-06
3837103773035	383710	3773035	0.000142983	0.000141503	5.08149E-05	2.6891E-05	9.23614E-05	2.9672E-06	2.9672E-06	9.53286E-05	2.9672E-06	0.00014888	8.11413E-06	1.90535E-05	1.86856E-05	1.82989E-05	1.58503E-05	3.4418E-05	2.44865E-06	3.56423E-05	2.44865E-06
3837203773035	383720	3773035	0.000141318	0.000139855	5.02232E-05	2.65779E-05	9.12859E-05	2.93265E-06	2.93265E-06	9.42186E-05	2.93265E-06	0.000146851	8.00355E-06	1.87938E-05	1.84309E-05	1.80496E-05	1.56343E-05	3.39489E-05	2.41528E-06	3.51565E-05	2.41528E-06
3837303773035	383730	3773035	0.000139601	0.000138156	4.9613E-05	2.6255E-05	9.01767E-05	2.89702E-06	2.89702E-06	9.30738E-05	2.89702E-06	0.000144783	7.89087E-06	1.85293E-05	1.81714E-05	1.77955E-05	1.54142E-05	3.3471E-05	2.38128E-06	3.46616E-05	2.38128E-06
3837403773035	383740	3773035	0.000137794	0.000136368	4.89709E-05	2.59152E-05	8.90097E-05	2.85953E-06	2.85953E-06	9.18692E-05	2.85953E-06	0.000142647	7.77444E-06	1.82559E-05	1.79033E-05	1.75329E-05	1.51867E-05	3.29771E-05	2.34614E-06	3.41502E-05	2.34614E-06
3837503773035	383750	3773035	0.00013595	0.000134543	4.83155E-05	2.55684E-05	8.78185E-05	2.82126E-06	2.82126E-06	9.06398E-05	2.82126E-06	0.000140495	7.65718E-06	1.79805E-05	1.76333E-05	1.72684E-05	1.49577E-05	3.24797E-05	2.31076E-06	3.36351E-05	2.31076E-06
3837603773035	383760	3773035	0.000134151	0.000132762	4.76761E-05	2.523-05	8.66563E-05	2.78392E-06	2.78392E-06	8.94402E-05	2.78392E-06	0.000138428	7.54451E-06	1.77159E-05	1.73738E-05	1.70143E-05	1.47376E-05	3.20018E-05	2.27675E-06	3.31401E-05	2.27675E-06
3837703773035	383770	3773035	0.000132284	0.000130915	4.70128E-05	2.4879E-05	8.54507E-05	2.74519E-06	2.74519E-06	8.81958E-05	2.74519E-06	0.00013633	7.43016E-06	1.74474E-05	1.71105E-05	1.67565E-05	1.45142E-05	3.15168E-05	2.24225E-06	3.26379E-05	2.24225E-06
3837803773035	383780	3773035	0.000130373	0.000129024	4.63336E-05	2.45195E-05	8.42161E-05	2.70553E-06	2.70553E-06	8.69216E-05	2.70553E-06	0.000134194	7.31374E-06	1.7174E-05	1.68424E-05	1.64939E-05	1.42868E-05	3.10229E-05	2.20711E-06	3.21265E-05	2.20711E-06
3837903773035	383790	3773035	0.000128447	0.000127118	4.5649E-05	2.41573E-05	8.29719E-05	2.66555E-06	2.66555E-06	8.56374E-05	2.66555E-06	0.000132035	7.19606E-06	1.68977E-05	1.65714E-05	1.62285E-05	1.40569E-05	3.05237E-05	2.1716E-06	3.16095E-05	2.1716E-06
3838003773035	383800	3773035	0.000126595	0.000125285	4.4991E-05	2.38091E-05	8.17759E-05	2.62713E-06	2.62713E-06	8.4403E-05	2.62713E-06	0.000129967	7.08338E-06	1.66331E-05	1.63119E-05	1.59744E-05	1.38368E-05	3.00458E-05	2.1376E-06	3.11146E-05	2.1376E-06
3838103773035	383810	3773035	0.000124505	0.000123217	4.42481E-05	2.34159E-05	8.04256E-05	2.58375E-06	2.58375E-06	8.30093E-05	2.58375E-06	0.000127655	6.95736E-06	1.63372E-05	1.60217E-05	1.56902E-05	1.35906E-05	2.95112E-05	2.09956E-06	3.0561E-05	2.09956E-06
3838203773035	383820	3773035	0.00012243	0.000121163	4.35105E-05	2.30256E-05	7.90849E-05	2.54068E-06	2.54068E-06	8.16256E-05	2.54068E-06	0.000125381	6.83341E-06	1.60461E-05	1.57363E-05	1.54107E-05	1.33485E-05	2.89855E-05	2.06216E-06	3.00166E-05	2.06216E-06
3838303773035	383830	3773035	0.00012025	0.000119005	4.27358E-05	2.26156E-05	7.76767E-05	2.49544E-06	2.49544E-06	8.01722E-05	2.49544E-06	0.000123007	6.70405E-06	1.57424E-05	1.54384E-05	1.51189E-05	1.30958E-05	2.84368E-05	2.02312E-06	2.94483E-05	2.02312E-06
3838403773035	383840	3773035	0.000117622	0.000116404	4.18018E-05	2.21214E-05	7.59792E-05	2.44091E-06	2.44091E-06	7.84201E-05	2.44091E-06	0.000120174	6.54965E-06	1.53798E-05	1.50828E-05	1.47707E-05	1.27942E-05	2.77818E-05	1.97653E-06	2.87701E-05	1.97653E-06
3838503773035	383850	3773035	0.000115091	0.0001139	4.09024E-05	2.16454E-05	7.43443E-05	2.38839E-06	2.38839E-06	7.67327E-05	2.38839E-06	0.000117441	6.40067E-06	1.503E-05	1.47397E-05	1.44347E-05	1.25032E-05	2.71499E-05	1.93157E-06	2.81157E-05	1.93157E-06
3838603773035	383860	3773035	0.000112194	0.000111033	3.98729E-05	2.11006E-05	7.24732E-05	2.32827E-06	2.32827E-06	7.48015E-05	2.32827E-06	0.00011434	6.23166E-06	1.46331E-05	1.43505E-05	1.40536E-05	1.2173E-05	2.6433E-05	1.88057E-06	2.73733E-05	1.88057E-06
3838703773035	383870	3773035	0.00010923	0.0001081	3.88196E-05	2.05432E-05	7.05586E-05	2.26677E-06	2.26677E-06	7.28254E-05	2.26677E-06	0.000111177	6.05931E-06	1.42284E-05	1.39536E-05	1.36649E-05	1.18364E-05	2.5702E-05	1.82856E-06	2.66162E-05	1.82856E-06
3838803773035	383880	3773035	0.000106587	0.000105484	3.78803E-05	2.00461E-05	6.88515E-05	2.21192E-06	2.21192E-06	7.10634E-05	2.21192E-06	0.000108367	5.90616E-06	1.38688E-05	1.36009E-05	1.33195E-05	1.15372E-05	2.50523E-05	1.78234E-06	2.59435E-05	1.78234E-06
3838903773035	383890	3773035	0.000105244	0.000104154	3.74028E-05	1.97934E-05	6.79834E-05	2.18404E-06	2.18404E-06	7.01674E-05	2.18404E-06	0.000106905	5.82645E-06	1.36816E-05	1.34174E-05	1.31398E-05	1.13815E-05	2.47142E-05	1.75828E-06	2.55934E-05	1.75828E-06
3839003773035	383900	3773035	0.000103989	0.000102913	3.6957E-05	1.95575E-05	6.71732E-05	2.15801E-06	2.15801E-06	6.93312E-05	2.15801E-06	0.000105542	5.75217E-06	1.35072E-05	1.32463E-05	1.29723E-05	1.12364E-05	2.43992E-05	1.73587E-06	2.52671E-05	1.73587E-06
3839103773035	383910	3773035	0.000101384	0.000100335	3.6031E-05	1.90675E-05	6.54901E-05	2.10394E-06	2.10394E-06	6.75941E-05	2.10394E-06	0.000102785	5.60194E-06	1.31544E-05	1.29004E-05	1.26335E-05	1.09429E-05	2.37619E-05	1.69053E-06	2.46072E-05	1.69053E-06
3829703773045	382970	3773045	7.65157E-05	7.57238E-05	2.71931E-05	1.43905E-05	4.94263E-05	1.58787E-06	1.58787E-06	5.10141E-05	1.58787E-06	0.000131813	7.18395E-06	1.68693E-05	1.65435E-05	1.62012E-05	1.40333E-05	3.04724E-05	2.16795E-06	3.15564E-05	2.16795E-06
3829803773045	382980	3773045	7.86583E-05	7.78443E-05	2.79546E-05	1.47934E-05	5.08103E-05	1.63233E-06	1.63233E-06	5.24427E-05	1.63233E-06	0.000135074	7.36173E-06	1.72867E-05	1.69529E-05	1.66021E-05	1.43805E-05	3.12265E-05	2.22159E-06	3.23373E-05	2.22159E-06
3829903773045	382990	3773045	8.19507E-05	8.11026E-05	2.91246E-05	1.54126E-05	5.29371E-05	1.70066E-06	1.70066E-06	5.46377E-05	1.70066E-06	0.000140289	7.64591E-06	1.7954E-05	1.76073E-05	1.7243E-05	1.49357E-05	3.24319E-05	2.30736E-06	3.35856E-05	2.30736E-06
3830003773045	383000	3773045	8.47802E-05	8.39028E-05	3.01302E-05	1.59448E-05	5.47648E-05	1.75937E-06	1.75937E-06	5.65242E-05	1.75937E-06	0.000147425	8.03484E-06	1.88673E-05	1.8503E-05	1.81201E-05	1.56954E-05	3.40816E-05	2.42473E-06	3.5294E-05	2.42473E-06
3830103773045	383010	3773045	8.72961E-05	8.63927E-05	3.10244E-05	1.6418E-05	5.639E-05	1.81159E-06	1.81159E-06	5.82016E-05	1.81159E-06	0.000153412	8.36118E-06	1.96336E-05	1.92545E-05	1.88561E-05	1.63329E-05	3.54659E-05	2.52321E-06	3.67275E-05	2.52321E-06
3830203773045	383020	3773045	9.00734E-05	8.91412E-05	3.20114E-05	1.69403E-05	5.8184E-05	1.86922E-06	1.86922E-06	6.00532E-05	1.86922E-06	0.000159668	8.70212E-06	2.04342E-05	2.00396E-05	1.9625E-05	1.69989E-05	3.6912E-05	2.62609E-06	3.82251E-05	2.62609E-06
3830303773045	383030	3773045	9.30223E-05	9.20596E-05	3.30594E-05	1.74949E-05	6.00889E-05	1.93042E-06	1.93042E-06	6.20193E-05	1.93042E-06	0.000166238	9.06017E-06	2.1275E-05	2.08641E-05	2.04324E-05	1.76983E-05	3.84308E-05	2.73414E-06	3.97979E-05	2.73414E-06
3830403773045	383040	3773045	9.60758E-05	9.50815E-05	3.41446E-05	1.80692E-05	6.20613E-05	1.99378E-06	1.99378E-06	6.40551E-05	1.99378E-06	0.00017306	9.43199E-06	2.21481E-05	2.17204E-05	2.1271E-05	1.84246E-05	4.0008E-05	2.84635E-06	4.14311E-05	2.84635E-06
3830503773045	383050	3773045	9.92561E-05	9.82289E-05	3.52749E-05	1.86673E-05	6.41157E-05	2.05978E-06	2.05978E-06	6.61755E-05	2.05978E-06	0.00018012	9.81675E-06	2.30516E-05	2.26064E-05	2.21387E-05	1.91762E-05	4.164E-05	2.96246E-06	4.31212E-05	2.96246E-06
3830603773045	383060	3773045	0.000102638	0.000101576	3.64768E-05	1.93034E-05	6.63003E-05	2.12997E-06	2.12997E-06	6.84303E-05	2.12997E-06	0.000187493	1.02186E-05	2.39952E-05	2.35319E-05	2.3045E-05	1.99612E-05	4.33446E-05	3.08374E-06	4.48865E-05	3.08374E-06
3830703773045	383070	3773045	0.000106356	0.000105255	3.77981E-05	2.00026E-05	6.8702E-05	2.20712E-06	2.20712E-06	7.09091E-05	2.20712E-06	0.000195494	1.06547E-05	2.50192E-05	2.45361E-05	2.40284E-05	2.08131E-05	4.51944E-05	3.21534E-06	4.6802E-05	3.21534E-06
3830803773045	383080	3773045	0.000110298	0.000109156	3.9199E-05	2.0744E-05	7.12483E-05	2.28892E-06	2.28892E-06	7.35372E-05	2.28892E-06	0.000203886	1.11121E-05	2.60932E-05	2.55893E-05	2.50599E-05	2.17065E-05	4.71344E-05	3.35336E-06	4.88111E-05	3.35336E-06
3830903773045	383090	3773045	0.000114583	0.000113397	4.0722E-05	2.15499E-05	7.40164E-05	2.37785E-06	2.37785E-06	7.63943E-05	2.37785E-06	0.000212891	1.16028E-05	2.72456E-05	2.67195E-05	2.61666E-05	2.26652E-05	4.92161E-05	3.50146E-06	5.09668E-05	3.50146E-06
3831003773045	383100	3773045	0.000119234	0.000118	4.23749E-05	2.24247E-05	7.70208E-05	2.47437E-06	2.47437E-06	7.94952E-05	2.47437E-06	0.000222554	1.21295E-05	2.84823E-05	2.79323E-05	2.73543E-05	2.36939E-05	5.14499E-05	3.66039E-06	5.32801E-05	3.66039E-06
3831103773045	383110	3773045	0.000124206	0.000122921	4.4142E-05	2.33598E-05	8.02327E-05	2.57756E-06	2.57756E-06	8.28102E-05	2.57756E-06	0.000232737	1.26845E-05	2.97856E-05	2.92104E-05	2.8606E-05	2.47781E-05	5.38042E-05	3.82788E-06	5.57181E-05	3.82788E-06
3831203773045	383120	3773045	0.000129552	0.000128211	4.60417E-05	2.43651E-05	8.36856E-05	2.68848E-06	2.68848E-06	8.63741E-05	2.68848E-06	0.000243457	1.32687E-05	3.11574E-05	3.05558E-05	2.99235E-05	2.59194E-05	5.62823E-05	4.00418E-06	5.82844E-05	4.00418E-06
3831403773045	383140	3773045	0.000141542	0.000140077	5.03028E-05	2.66201E-05	9.14306E-05	2.9373E-06	2.9373E-06	9.43679E-05	2.9373E-06	0.000266688	1.45348E-05	3.41305E-05	3.34714E-05	3.27789E-05	2.83926E-05	6.16528E-05	4.38627E-06	6.3846E-05	4.38627E-06
3831503773045	383150	3773045	0.000148328	0.000146793	5.27146E-05	2.78964E-05	9.58143E-05	3.07813E-06	3.07813E-06	9.88924E-05	3.07813E-06	0.000279398	1.52276E-05	3.57572E-05	3.50667E-05	3.43411E-05	2.97458E-05	6.45912E-05	4.59532E-06	6.68889E-05	4.59532E-06
3831603773045	383160	3773045	0.000155667	0.000154056	5.53228E-05	2.92766E-05	0.000100555	3.23043E-06	3.23043E-06	0.000103785	3.23043E-06	0.000292752	1.59553E-05	3.74662E-05	3.67426E-05	3.59824E-05	3.11675E-05	6.76783E-05	4.81494E-06	7.00858E-05	4.81494E-06
3831703773045	383170	3773045	0.000163648	0.000161954	5.81591E-05	3.07776E-05	0.00010571	3.39605E-06	3.39605E-06	0.000109106	3.39605E-06	0.000306848	1.67236E-05	3.92702E-05	3.85118E-05	3.7715E-05	3.26682E-05	7.0937E-05	5.04679E-06	7.34604E-05	5.04679E-06
3831803773045	383180	3773045	0.000172315	0.000170532	6.12395E-05	3.24077E-05	0.000111309	3.57592E-06	3.57592E-06	0.000114885	3.57592E-06	0.000321641	1.75298E-05	4.11634E-05	4.03685E-05	3.95332E-05	3.42431E-05	7.43569E-05	5.29009E-06	7.70019E-05	5.29009E-06
3831903773045	383190	3773045	0.000181812	0.00017993	6.46144E-05	3.41937E-05	0.000117443	3.77299E-06	3.77299E-06	0.000121216	3.77299E-06	0.000337337	1.83853E-05	4.31722E-05	4.23385E-05	4.14625E-05	3.59142E-05	7.79856E-05	5.54826E-06	8.07597E-05	5.54826E-06
3832103773045	383210	3773045	0.000203835	0.000201726	7.24415E-05	3.83358E-05	0.00013167	4.23003E-06	4.23003E-06	0.0001359	4.23003E-06	0.000371992	2.02741E-05	4.76073E-05	4.6688E-05	4.5722E-05	3.96037E-05	8.59971E-05	6.11823E-06	8.90562E-05	6.11823E-06
3832203773045	383220	3773045	0.000217139	0.000214892	7.71696E-05	4.08378E-05	0.000140264	4.50611E-06	4.50611E-06	0.00014477	4.50611E-06	0.000392352	2.13837E-05	5.02129E-05	4.92433E-05	4.82244E-05	4.17713E-05	9.07038E-05	6.45309E-06	9.39304E-05	6.45309E-06
3832303773045	383230	3773045	0.000232078	0.000229676	8.24787E-05	4.36474E-05	0.000149914	4.81613E-06	4.81613E-06	0.00015473	4.81613E-06	0.000414541	2.2593E-05	5.30527E-05	5.20282E-05	5.09517E-05	4.41337E-05	9.58336E-05	6.81804E-06	9.92426E-05	6.81804E-06
3832403773045	383240	3773045	0.000248562	0.00024599	8.8337E-05	4.67476E-05	0.000160562	5.15821E-06	5.15821E-06	0.00016572	5.15821E-06	0.000437979	2.38704E-05	5.60522E-05	5.49698E-05	5.38324E-05	4.66289E-05	0.000101252	7.20353E-06	0.000104854	7.20353E-06
3832503773045	383250	3773045	0.000266689	0.000263929	9.47791E-05	5.01567E-05	0.000172271	5.53438E-06	5.53438E-06	0.000177805	5.53438E-06	0.00046245	2.52041E-05	5.91841E-05	5.80412E-05	5.68402E-05	4.92342E-05	0.000106909	7.60601E-06	0.000110712	7.60601E-06
3832603773045	383260	3773045	0.000286913	0.000283944	0.000101967	5.39604E-05	0.000185335	5.95408E-06	5.95408E-06	0.000191289	5.95408E-06	0.000488568	2.66276E-05	6.25266E-05	6.13191E-05	6.00504E-05	5.20148E-05	0.000112947	8.03557E-06	0.000116965	8.03557E-06
3832703773045	383270	3773045	0.000309728	0.000306523	0.000110075	5.82513E-05	0.000200073	6.42754E-06	6.42754E-06	0.0002065	6.42754E-06	0.000516921	2.81729E-05	6.61552E-05	6.48777E-05	6.35353E-05	5.50334E-05	0.000119502	8.5019E-06	0.000123753	8.5019E-06
3832803773045	383280	3773045	0.000335313	0.000331843	0.000119168	6.30631E-05	0.0002166	6.95849E-06	6.95849E-06	0.000223558	6.95849E-06	0.000547411	2.98346E-05	7.00572E-05	6.87043E-05	6.72828E-05	5.82794E-05	0.00012655	9.00337E-06	0.000131052	9.00337E-06
3832903773045	383290	3773045	0.00036381	0.000360045	0.000129295	6.84225E-05	0.000235007	7.54985E-06	7.54985E-06	0.000242557	7.54985E-06	0.000579799	3.15998E-05	7.42023E-05	7.27693E-05	7.12637E-05	6.17276E-05	0.000134038	9.53607E-06	0.000138806	9.53607E-06
3833003773045	383300	3773045	0.000395457	0.000391364	0.000140542	7.43744E-05	0.00025545	8.20659E-06	8.20659E-06	0.000263657	8.20659E-06	0.000614186	3.34739E-05	7.86031E-05	7.70852E-05	7.54902E-05	6.53886E-05	0.000141987	1.01016E-05	0.000147038	1.01016E-05
3833103773045	383310	3773045	0.000430351	0.000425898	0.000152943	8.09371E-05	0.000277991	8.93073E-06	8.93073E-06	0.000286921	8.93073E-06	0.000650456	3.54507E-05	8.3245E-05	8.16374E-05	7.99482E-05	6.92501E-05	0.000150372	1.06982E-05	0.000155721	1.06982E-05
3833203773045	383320	3773045	0.000467799	0.000462958	0.000166252	8.798E-05	0.000302181	9.70786E-06	9.70786E-06	0.000311888	9.70786E-06	0.000687898	3.74913E-05	8.80367E-05	8.63367E-05	8.45503E-05	7.32363E-05	0.000159028	1.1314E-05	0.000164685	1.1314E-05
3833303773045	383330	3773045	0.000507517	0.000502264	0.000180367	9.54497E-05	0.000327837	1.05321E-05	1.05321E-05	0.000338369	1.05321E-05	0.000725761	3.95549E-05	9.28824E-05	9.10888E-05	8.92041E-05	7.72673E-05	0.000167781	1.19367E-05	0.00017375	1.19367E-05
3833403773045	383340	3773045	0.000545323	0.000539679	0.000193803	0.00010256	0.000352258	1.13166E-05	1.13166E-05	0.000363575	1.13166E-05	0.000759689	4.1404E-05	9.72245E-05	9.53469E-05	9.33741E-05	8.08794E-05	0.000175625	1.24948E-05	0.000181872	1.24948E-05
3833503773045	383350	3773045	0.00057791	0.00057193	0.000205385	0.000108689	0.000373308	1.19929E-05	1.19929E-05	0.000385301	1.19929E-05	0.000786388	4.28592E-05	0.000100641	9.86979E-05	9.66558E-05	8.37219E-05	0.000181797	1.29339E-05	0.000188264	1.29339E-05
3833603773045	383360	3773045	0.000605041	0.000598779	0.000215027	0.000113791	0.000390833	1.25559E-05	1.25559E-05	0.000403389	1.25559E-05	0.000806265	4.39425E-05	0.000103185	0.000101193	9.90989E-05	8.58381E-05	0.000186392	1.32608E-05	0.000193023	1.32608E-05
3833703773045	383370	3773045	0.00063017	0.000623648	0.000223958	0.000118517	0.000407066	1.30774E-05	1.30774E-05	0.000420144	1.30774E-05	0.000825392	4.49849E-05	0.000105633	0.000103593	0.00010145	8.78744E-05	0.000190814	1.35754E-05	0.000197602	1.35754E-05
3833803773045	383380	3773045	0.000653799	0.000647033	0.000232355	0.000122961	0.000422329	1.35678E-05	1.35678E-05	0.000435897	1.35678E-05	0.00084494	4.60503E-05	0.000108135	0.000106047	0.000103852	8.99555E-05	0.000195333	1.38969E-05	0.000202282	1.38969E-05
3833903773045	383390	3773045	0.000666759	0.000659859	0.000236961	0.000125399	0.000430701	1.38367E-05	1.38367E-05	0.000444538	1.38367E-05	0.000851303	4.63971E-05	0.000108949	0.000106845	0.000104635	9.0633E-05	0.000196804	1.40015E-05	0.000203805	1.40015E-05
3834003773045	383400	3773045	0.000666707	0.000659807	0.000236942	0.000125389	0.000430668	1.38356E-05	1.38356E-05	0.000444503	1.38356E-05	0.000840308	4.57979E-05	0.000107542	0.000105465	0.000103283	8.94624E-05	0.000194262	1.38207E-05	0.000201173	1.38207E-05
3834103773045	383410	3773045	0.000657002	0.000650202	0.000233493	0.000123564	0.000424398	1.36342E-05	1.36342E-05	0.000438033	1.36342E-05	0.000816541	4.45025E-05	0.0001045	0.000102482	0.000100362	8.69321E-05	0.000188768	1.34298E-05	0.000195483	1.34298E-05
3834203773045	383420	3773045	0.000637867	0.000631266	0.000226693	0.000119965	0.000412038	1.32371E-05	1.32371E-05	0.000425275	1.32371E-05	0.000781764	4.26071E-05	0.00010005	9.81175E-05	9.60873E-05	8.32295E-05	0.000180728	1.28578E-05	0.000187157	1.28578E-05
3834303773045	383430	3773045	0.00060952	0.000603212	0.000216619	0.000114634	0.000393727	1.26489E-05	1.26489E-05	0.000406376	1.26489E-05	0.000736818	4.01575E-05	9.42974E-05	9.24765E-05	9.0563E-05	7.84444E-05	0.000170337	1.21186E-05	0.000176397	1.21186E-05
3834403773045	383440	3773045	0.000579306	0.000573311	0.000205881	0.000108951	0.00037421	1.20219E-05	1.20219E-05	0.000386232	1.20219E-05	0.000690456	3.76307E-05	8.8364E-05	8.66576E-05	8.48646E-05	7.35085E-05	0.000159619	1.13561E-05	0.000165297	1.13561E-05
3834503773045	383450	3773045	0.000537163	0.000531604	0.000190903	0.000101025	0.000346987	1.11473E-05	1.11473E-05	0.000358134	1.11473E-05	0.000628833	3.42722E-05	8.04777E-05	7.89236E-05	7.72906E-05	6.6948E-05	0.000145374	1.03425E-05	0.000150545	1.03425E-05
3834703773045	383470	3773045	0.000457623	0.000452888	0.000162636	8.60662E-05	0.000295607	9.49669E-06	9.49669E-06	0.000305104	9.49669E-06	0.000518759	2.8273E-05	6.63904E-05	6.51083E-05	6.37612E-05	5.5229E-05	0.000119927	8.53213E-06	0.000124193	8.53213E-06

			ISDemolition	ISDrainage / Utilities Trenching	ISDrainage / Utilities Trenching	ISAsphalt Paving	ISAsphalt Paving	SVDemolition	SVSite Grubbing / Prep	SVMass Grading / Excavation	SVMass Grading / Excavation	SVDrainage / Utilities Trenching	SVFoundations / Concrete Pads	SVBuilding / Structure Construction	SVBuilding / Structure Construction	SVAsphalt Paving	SVAsphalt Paving	SVArchitectural Coating	SVArchitectural Coating	SVLandscaping or Other Finishing	SVLandscaping or Other Finishing
Unique Identifier	X (UTM)	Y (UTM)	2027	2027	2028	2027	2028	2027	2027	2027	2028	2028	2028	2028	2029	2028	2029	2028	2029	2028	2029
3836303773035	383630	3773035	2.4144E-05	9.72189E-06	9.47246E-06	2.51081E-06	2.33893E-06	0.000171422	0.000123243	8.30943E-05	8.20392E-05	5.82088E-05	1.84914E-05	2.64901E-05	2.54794E-05	2.6045E-06	2.42321E-06	2.6045E-06	2.42321E-06	2.64901E-05	2.54794E-05
3836403773035	383640	3773035	2.36005E-05	9.50304E-06	9.25922E-06	2.45429E-06	2.28628E-06	0.000167369	0.000120329	8.11294E-05	8.00993E-05	5.68324E-05	1.80542E-05	2.58637E-05	2.48769E-05	2.54291E-06	2.36591E-06	2.54291E-06	2.36591E-06	2.58637E-05	2.48769E-05
3836503773035	383650	3773035	2.31213E-05	9.31006E-06	9.07119E-06	2.40445E-06	2.23985E-06	0.000163779	0.000117748	7.93891E-05	7.83811E-05	5.56133E-05	1.76669E-05	2.53089E-05	2.43433E-05	2.48837E-06	2.31516E-06	2.48837E-06	2.31516E-06	2.53089E-05	2.43433E-05
3836603773035	383660	3773035	2.28181E-05	9.18798E-06	8.95224E-06	2.37292E-06	2.21048E-06	0.000161471	0.000116089	7.82706E-05	7.72768E-05	5.48298E-05	1.7418E-05	2.49524E-05	2.40003E-05	2.45331E-06	2.28255E-06	2.45331E-06	2.28255E-06	2.49524E-05	2.40003E-05
3836703773035	383670	3773035	2.25386E-05	9.07545E-06	8.8426E-06	2.34386E-06	2.18341E-06	0.000159333	0.000114552	7.72342E-05	7.62536E-05	5.41038E-05	1.71874E-05	2.4622E-05	2.36825E-05	2.42082E-06	2.25232E-06	2.42082E-06	2.25232E-06	2.4622E-05	2.36825E-05
3836803773035	383680	3773035	2.22215E-05	8.94774E-06	8.71817E-06	2.31088E-06	2.15269E-06	0.000156892	0.000112797	7.6051E-05	7.50854E-05	5.32749E-05	1.69241E-05	2.42448E-05	2.33197E-05	2.38374E-06	2.21782E-06	2.38374E-06	2.21782E-06	2.42448E-05	2.33197E-05
3836903773035	383690	3773035	2.18875E-05	8.81328E-06	8.58715E-06	2.27615E-06	2.12034E-06	0.000154344	0.000110965	7.48159E-05	7.3866E-05	5.24097E-05	1.66492E-05	2.3851E-05	2.2941E-05	2.34503E-06	2.1818E-06	2.34503E-06	2.1818E-06	2.3851E-05	2.2941E-05
3837003773035	383700	3773035	2.15732E-05	8.68669E-06	8.46381E-06	2.24346E-06	2.08988E-06	0.000151912	0.000109217	7.3637E-05	7.27021E-05	5.15839E-05	1.63869E-05	2.34752E-05	2.25795E-05	2.30807E-06	2.14742E-06	2.30807E-06	2.14742E-06	2.34752E-05	2.25795E-05
3837103773035	383710	3773035	2.13384E-05	8.59217E-06	8.37172E-06	2.21905E-06	2.06714E-06	0.000150077	0.000107897	7.27474E-05	7.18238E-05	5.09607E-05	1.61889E-05	2.31916E-05	2.23067E-05	2.28019E-06	2.12148E-06	2.28019E-06	2.12148E-06	2.31916E-05	2.23067E-05
3837203773035	383720	3773035	2.11079E-05	8.49934E-06	8.28127E-06	2.19507E-06	2.04481E-06	0.000148251	0.000106584	7.18622E-05	7.09497E-05	5.03405E-05	1.59919E-05	2.29094E-05	2.20353E-05	2.25244E-06	2.09566E-06	2.25244E-06	2.09566E-06	2.29094E-05	2.20353E-05
3837303773035	383730	3773035	2.0869E-05	8.40314E-06	8.18753E-06	2.17023E-06	2.02166E-06	0.000146353	0.0010522	7.09423E-05	7.00416E-05	4.96962E-05	1.57872E-05	2.26161E-05	2.17532E-05	2.22361E-06	2.06884E-06	2.22361E-06	2.06884E-06	2.26161E-05	2.17532E-05
3837403773035	383740	3773035	2.06147E-05	8.30074E-06	8.08777E-06	2.14378E-06	1.99703E-06	0.000144349	0.000103779	6.99707E-05	6.90823E-05	4.90156E-05	1.5571E-05	2.23064E-05	2.14553E-05	2.19316E-06	2.0405E-06	2.19316E-06	2.0405E-06	2.23064E-05	2.14553E-05
3837503773035	383750	3773035	2.03534E-05	8.19553E-06	7.98526E-06	2.11661E-06	1.97172E-06	0.000142291	0.000102299	6.89732E-05	6.80974E-05	4.83168E-05	1.5349E-05	2.19884E-05	2.11494E-05	2.16189E-06	2.01141E-06	2.16189E-06	2.01141E-06	2.19884E-05	2.11494E-05
3837603773035	383760	3773035	2.00991E-05	8.09314E-06	7.88549E-06	2.09017E-06	1.94708E-06	0.000140277	0.000100852	6.79972E-05	6.71339E-05	4.76331E-05	1.51318E-05	2.16772E-05	2.08501E-05	2.1313E-06	1.98295E-06	2.1313E-06	1.98295E-06	2.16772E-05	2.08501E-05
3837703773035	383770	3773035	1.98336E-05	7.98624E-06	7.78134E-06	2.06256E-06	1.92136E-06	0.000138202	9.93595E-05	6.6991E-05	6.61405E-05	4.69282E-05	1.49079E-05	2.13565E-05	2.05416E-05	2.09976E-06	1.95361E-06	2.09976E-06	1.95361E-06	2.13565E-05	2.05416E-05
3837803773035	383780	3773035	1.95598E-05	7.87597E-06	7.67389E-06	2.03408E-06	1.89483E-06	0.000136099	9.78479E-05	6.59719E-05	6.51343E-05	4.62143E-05	1.46811E-05	2.10316E-05	2.02291E-05	2.06782E-06	1.92389E-06	2.06782E-06	1.92389E-06	2.10316E-05	2.02291E-05
3837903773035	383790	3773035	1.92831E-05	7.76457E-06	7.56536E-06	2.00531E-06	1.86803E-06	0.000133988	9.633E-05	6.49484E-05	6.41238E-05	4.54974E-05	1.44533E-05	2.07053E-05	1.99153E-05	2.03574E-06	1.89404E-06	2.03574E-06	1.89404E-06	2.07053E-05	1.99153E-05
3838003773035	383800	3773035	1.90176E-05	7.65768E-06	7.4612E-06	1.9777E-06	1.84232E-06	0.000131957	9.48697E-05	6.39638E-05	6.31517E-05	4.48077E-05	1.42342E-05	2.03914E-05	1.96134E-05	2.00488E-06	1.86533E-06	2.00488E-06	1.86533E-06	2.03914E-05	1.96134E-05
3838103773035	383810	3773035	1.872E-05	7.53784E-06	7.34444E-06	1.94675E-06	1.81349E-06	0.000129721	9.3262E-05	6.28799E-05	6.20816E-05	4.40484E-05	1.3993E-05	2.00459E-05	1.9281E-05	1.9709E-06	1.83372E-06	1.9709E-06	1.83372E-06	2.00459E-05	1.9281E-05
3838203773035	383820	3773035	1.84224E-05	7.41801E-06	7.22768E-06	1.9158E-06	1.78466E-06	0.000127502	9.16672E-05	6.18046E-05	6.10199E-05	4.32951E-05	1.37537E-05	1.97031E-05	1.89513E-05	1.9372E-06	1.80236E-06	1.9372E-06	1.80236E-06	1.97031E-05	1.89513E-05
3838303773035	383830	3773035	1.81108E-05	7.29254E-06	7.10544E-06	1.8834E-06	1.75447E-06	0.000125168	8.99891E-05	6.06732E-05	5.99029E-05	4.25025E-05	1.3502E-05	1.93424E-05	1.86044E-05	1.90174E-06	1.76937E-06	1.90174E-06	1.76937E-06	1.93424E-05	1.86044E-05
3838403773035	383840	3773035	1.77378E-05	7.14233E-06	6.95908E-06	1.84461E-06	1.71833E-06	0.000122442	8.80292E-05	5.93518E-05	5.85982E-05	4.15769E-05	1.32079E-05	1.89211E-05	1.81992E-05	1.86032E-06	1.73083E-06	1.86032E-06	1.73083E-06	1.89211E-05	1.81992E-05
3838503773035	383850	3773035	1.73787E-05	6.99774E-06	6.81819E-06	1.80726E-06	1.68355E-06	0.000119823	8.61462E-05	5.80822E-05	5.73447E-05	4.06875E-05	1.29254E-05	1.85164E-05	1.78099E-05	1.82052E-06	1.69381E-06	1.82052E-06	1.69381E-06	1.85164E-05	1.78099E-05
3838603773035	383860	3773035	1.69665E-05	6.83177E-06	6.65648E-06	1.7644E-06	1.64362E-06	0.000116883	8.40325E-05	5.66571E-05	5.59378E-05	3.96892E-05	1.26082E-05	1.80621E-05	1.73729E-05	1.775586E-06	1.65225E-06	1.775586E-06	1.65225E-06	1.80621E-05	1.73729E-05
3838703773035	383870	3773035	1.65459E-05	6.66242E-06	6.49148E-06	1.72066E-06	1.60287E-06	0.00011389	8.18805E-05	5.52062E-05	5.45052E-05	3.86728E-05	1.22853E-05	1.75995E-05	1.6928E-05	1.73038E-06	1.60993E-06	1.73038E-06	1.60993E-06	1.75995E-05	1.6928E-05
3838803773035	383880	3773035	1.61701E-05	6.51108E-06	6.34402E-06	1.68158E-06	1.56646E-06	0.000111199	7.99462E-05	5.3902E-05	5.32176E-05	3.77592E-05	1.19951E-05	1.71838E-05	1.65281E-05	1.6895E-06	1.5719E-06	1.6895E-06	1.5719E-06	1.71838E-05	1.65281E-05
3838903773035	383890	3773035	1.59787E-05	6.434E-06	6.26892E-06	1.66167E-06	1.54792E-06	0.000109738	7.88958E-05	5.31938E-05	5.25184E-05	3.72631E-05	1.18375E-05	1.6958E-05	1.63109E-05	1.6673E-06	1.55125E-06	1.6673E-06	1.55125E-06	1.6958E-05	1.63109E-05
3839003773035	383900	3773035	1.57998E-05	6.36199E-06	6.19876E-06	1.64307E-06	1.53059E-06	0.000108357	7.7903E-05	5.25244E-05	5.18576E-05	3.67942E-05	1.16886E-05	1.67446E-05	1.61057E-05	1.64632E-06	1.53173E-06	1.64632E-06	1.53173E-06	1.67446E-05	1.61057E-05
3839103773035	383910	3773035	1.54282E-05	6.21233E-06	6.05294E-06	1.60442E-06	1.49459E-06	0.000105738	7.602E-05	5.12548E-05	5.06041E-05	3.59048E-05	1.1406E-05	1.63398E-05	1.57164E-05	1.60653E-06	1.49471E-06	1.60653E-06	1.49471E-06	1.63398E-05	1.57164E-05
3829703773045	382970	3773045	1.25443E-05	5.05111E-06	4.92151E-06	1.30452E-06	1.21522E-06	7.53949E-05	5.42048E-05	3.65464E-05	3.60824E-05	2.56013E-05	8.13289E-06	1.16509E-05	1.12063E-05	1.14551E-06	1.06578E-06	1.14551E-06	1.06578E-06	1.16509E-05	1.12063E-05
3829803773045	382980	3773045	1.26644E-05	5.09949E-06	4.96865E-06	1.31701E-06	1.22686E-06	7.73281E-05	5.55947E-05	3.74835E-05	3.70076E-05	2.62578E-05	8.34143E-06	1.19496E-05	1.14937E-05	1.17488E-06	1.0931E-06	1.17488E-06	1.0931E-06	1.19496E-05	1.14937E-05
3829903773045	382990	3773045	1.29425E-05	5.21145E-06	5.07774E-06	1.34593E-06	1.25379E-06	8.01967E-05	5.76571E-05	3.88741E-05	3.83805E-05	2.72319E-05	8.65087E-06	1.23929E-05	1.192E-05	1.21847E-06	1.13365E-06	1.21847E-06	1.13365E-06	1.23929E-05	1.192E-05
3830003773045	383000	3773045	1.33477E-05	5.37461E-06	5.23671E-06	1.38807E-06	1.29305E-06	8.23883E-05	5.92327E-05	3.99364E-05	3.94293E-05	2.7976E-05	8.88727E-06	1.27316E-05	1.22458E-05	1.25176E-06	1.16463E-06	1.25176E-06	1.16463E-06	1.27316E-05	1.22458E-05
3830103773045	383010	3773045	1.37068E-05	5.5192E-06	5.37759E-06	1.42541E-06	1.32783E-06	8.44195E-05	6.0693E-05	4.0921E-05	4.04014E-05	2.86658E-05	9.10638E-06	1.30454E-05	1.25477E-05	1.28262E-06	1.19335E-06	1.28262E-06	1.19335E-06	1.30454E-05	1.25477E-05
3830203773045	383020	3773045	1.40994E-05	5.67729E-06	5.53163E-06	1.46624E-06	1.36587E-06	8.68426E-05	6.24351E-05	4.20956E-05	4.15611E-05	2.94886E-05	9.36777E-06	1.34199E-05	1.29079E-05	1.31944E-06	1.2276E-06	1.31944E-06	1.2276E-06	1.34199E-05	1.29079E-05
3830303773045	383030	3773045	1.45158E-05	5.84495E-06	5.69498E-06	1.50954E-06	1.4062E-06	8.94351E-05	6.4299E-05	4.33522E-05	4.28018E-05	3.03689E-05	9.64742E-06	1.38205E-05	1.32932E-05	1.35883E-06	1.26425E-06	1.35883E-06	1.26425E-06	1.38205E-05	1.32932E-05
3830403773045	383040	3773045	1.49461E-05	6.01823E-06	5.86382E-06	1.55429E-06	1.44789E-06	9.21166E-05	6.62269E-05	4.4652E-05	4.40851E-05	3.12794E-05	9.93668E-06	1.42349E-05	1.36918E-05	1.39957E-06	1.30215E-06	1.39957E-06	1.30215E-06	1.42349E-05	1.36918E-05
3830503773045	383050	3773045	1.53932E-05	6.19827E-06	6.03924E-06	1.60079E-06	1.49121E-06	9.48962E-05	6.82252E-05	4.59994E-05	4.54153E-05	3.22233E-05	1.02365E-05	1.46644E-05	1.41049E-05	1.4418E-06	1.34144E-06	1.4418E-06	1.34144E-06	1.46644E-05	1.41049E-05
3830603773045	383060	3773045	1.58683E-05	6.38956E-06	6.22562E-06	1.65019E-06	1.53723E-06	9.78806E-05	7.03708E-05	4.7446E-05	4.68436E-05	3.32367E-05	1.05584E-05	1.51256E-05	1.45485E-05	1.48715E-06	1.38363E-06	1.48715E-06	1.38363E-06	1.51256E-05	1.45485E-05
3830703773045	383070	3773045	1.63908E-05	6.59997E-06	6.43063E-06	1.70453E-06	1.58785E-06	0.000101212	7.27663E-05	4.90611E-05	4.84382E-05	3.43681E-05	1.09179E-05	1.56405E-05	1.50437E-05	1.53777E-06	1.43073E-06	1.53777E-06	1.43073E-06	1.56405E-05	1.50437E-05
3830803773045	383080	3773045	1.69455E-05	6.82333E-06	6.64826E-06	1.76222E-06	1.64159E-06	0.000104749	7.5309E-05	5.07755E-05	5.01308E-05	3.5569E-05	1.12994E-05	1.6187E-05	1.55694E-05	1.5915E-06	1.48073E-06	1.5915E-06	1.48073E-06	1.6187E-05	1.55694E-05
3830903773045	383090	3773045	1.75464E-05	7.06525E-06	6.88398E-06	1.8247E-06	1.69979E-06	0.000108616	7.80888E-05	5.26497E-05	5.19812E-05	3.68819E-05	1.17164E-05	1.67845E-05	1.61441E-05	1.65025E-06	1.53538E-06	1.65025E-06	1.53538E-06	1.67845E-05	1.61441E-05
3831003773045	383100	3773045	1.81989E-05	7.32799E-06	7.13997E-06	1.89255E-06	1.763E-06	0.000112838	8.11247E-05	5.46966E-05	5.40021E-05	3.83158E-05	1.21719E-05	1.74371E-05	1.67717E-05	1.71441E-06	1.59507E-06	1.71441E-06	1.59507E-06	1.74371E-05	1.67717E-05
3831103773045	383110	3773045	1.88961E-05	7.60873E-06	7.41351E-06	1.96506E-06	1.83054E-06	0.000117355	8.4372E-05	5.6886E-05	5.61637E-05	3.98495E-05	1.26592E-05	1.8135E-05	1.74431E-05	1.78303E-06	1.65892E-06	1.78303E-06	1.65892E-06	1.8135E-05	1.74431E-05
3831203773045	383120	3773045	1.9645E-05	7.91029E-06	7.70733E-06	2.04294E-06	1.90309E-06	0.000122228	8.78755E-05	5.92482E-05	5.84959E-05	4.15043E-05	1.31848E-05	1.88881E-05	1.81674E-05	1.85707E-06	1.72781E-06	1.85707E-06	1.72781E-06	1.88881E-05	1.81674E-05
3831403773045	383140	3773045	2.13231E-05	8.58598E-06	8.36569E-06	2.21745E-06	2.06565E-06	0.000133231	9.57856E-05	6.45814E-05	6.37614E-05	4.52402E-05	1.43717E-05	2.05883E-05	1.98027E-05	2.02423E-06	1.88334E-06	2.02423E-06	1.88334E-06	2.05883E-05	1.98027E-05
3831503773045	383150	3773045	2.22704E-05	8.96743E-06	8.73735E-06	2.31596E-06	2.15742E-06	0.000139493	0.000100288	6.76172E-05	6.67587E-05	4.73669E-05	1.50472E-05	2.15561E-05	2.07336E-05	2.11939E-06	1.97187E-06	2.11939E-06	1.97187E-06	2.15561E-05	2.07336E-05
3831603773045	383160	3773045	2.32959E-05	9.38039E-06	9.13971E-06	2.42262E-06	2.25677E-06	0.0001463	0.000105182	7.09164E-05	7.0016E-05	4.96781E-05	1.57814E-05	2.26079E-05	2.17453E-05	2.2228E-06	2.06808E-06	2.2228E-06	2.06808E-06	2.26079E-05	2.17453E-05
3831703773045	383170	3773045	2.44109E-05	9.82935E-06	9.57716E-06	2.53857E-06	2.36479E-06	0.000153739	0.00011053	7.45223E-05	7.35761E-05	5.2204E-05	1.65839E-05	2.37574E-05	2.28509E-05	2.33582E-06	2.17324E-06	2.33582E-06	2.17324E-06	2.37574E-05	2.28509E-05
3831803773045	383180	3773045	2.56209E-05	1.03166E-05	1.00519E-05	2.6644E-06	2.482E-06	0.000161863	0.000116371	7.84606E-05	7.74644E-05	5.49629E-05	1.74603E-05	2.50129E-05	2.40586E-05	2.45926E-06	2.28809E-06	2.45926E-06	2.28809E-06	2.50129E-05	2.40586E-05
3831903773045	383190	3773045	2.69469E-05	1.08505E-05	1.05721E-05	2.80229E-06	2.61046E-06	0.000170843	0.000122827	8.28136E-05	8.17621E-05	5.80122E-05	1.8429E-05	2.64006E-05	2.53933E-05	2.5957E-06	2.41503E-06	2.5957E-06	2.41503E-06	2.64006E-05	2.53933E-05
3832103773045	383210	3773045	3.0018E-05	1.20871E-05	1.1777E-05	3.12166E-06	2.90797E-06	0.000191939	0.000137994	9.30395E-05	9.18582E-05	6.51756E-05	2.07046E-05	2.96606E-05	2.85289E-05	2.91622E-06	2.71324E-06	2.91622E-06	2.71324E-06	2.96606E-05	2.85289E-05
3832203773045	383220	3773045	3.18735E-05	1.28342E-05	1.2505E-05	3.31462E-06	3.08772E-06	0.000204928	0.000147332	9.93357E-05	9.80744E-05	6.95862E-05	2.21057E-05	3.16678E-05	3.04595E-05	3.11357E-06	2.89685E-06	3.11357E-06	2.89685E-06	3.16678E-05	3.04595E-05
3832303773045	383230	3773045	3.39568E-05	1.36731E-05	1.33223E-05	3.53127E-06	3.28953E-06	0.000219726	0.000157971	0.000106509	0.000105156	7.46109E-05	2.3702E-05	3.39545E-05	3.26589E-05	3.3384E-06	3.10603E-06	3.3384E-06	3.10603E-06	3.39545E-05	3.26589E-05
3832403773045	383240	3773045	3.62538E-05	1.4598E-05	1.42235E-05	3.77014E-06	3.51206E-06	0.000236296	0.000169884	0.000114541	0.000113086	8.02375E-05	2.54894E-05	3.65151E-05	3.51219E-05	3.59016E-06	3.34026E-06	3.59016E-06	3.34026E-06	3.65151E-05	3.51219E-05
3832503773045	383250	3773045	3.878E-05	1.56152E-05	1.52146E-05	4.03285E-06	3.75678E-06	0.000254835	0.000183213	0.000123527	0.000121959	8.65327E-05	2.74892E-05	3.938E-05	3.78774E-05	3.87183E-06	3.60233E-06	3.87183E-06	3.60233E-06	3.938E-05	3.78774E-05
3832603773045	383260	3773045	4.15954E-05	1.67489E-05	1.63192E-05	4.32563E-06	4.02952E-06	0.000275976	0.000198412	0.000133775	0.000132076	9.37113E-05	2.97697E-05	4.26469E-05	4.10197E-05	4.19303E-06	3.90117E-06	4.19303E-06	3.90117E-06	4.26469E-05	4.10197E-05
3832703773045	383270	3773045	4.47713E-05	1.80277E-05	1.75652E-05	4.6559E-06	4.33718E-06	0.000300404	0.000215974	0.000145616	0.000143767	0.000102006	3.24047E-05	4.64217E-05	4.46505E-05	4.56417E-06	4.24648E-06	4.56417E-06	4.24648E-06	4.64217E-05	4.46505E-05
3832803773045	383280	3773045	4.83314E-05	1.94612E-05	1.89619E-05	5.02613E-06	4.68206E-06	0.000328555	0.000236213	0.000159262	0.00015724	0.000111565	3.54415E-05	5.07721E-05	4.88348E-05	4.99189E-06	4.64443E-06	4.99189E-06	4.64443E-06	5.07721E-05	4.88348E-05
3832903773045	383290	3773045	5.22967E-05	2.10579E-05	2.05176E-05	5.4385E-06	5.0662E-06	0.000360885	0.000259457	0.000174933	0.000172712	0.000122543	3.89289E-05	5.5768E-05	5.36402E-05	5.4831E-06	5.10144E-06	5.4831E-06	5.10144E-06	5.5768E-05	5.36402E-05
3833003773045	383300	3773045	5.66994E-05	2.28307E-05	2.22449E-05	5.89634E-06	5.49271E-06	0.000398035	0.000286165	0.000192941	0.000190491	0.000135158	4.29363E-05	6.15088E-05	5.91619E-05	6.04753E-06	5.62659E-06	6.04753E-06	5.62659E-06	6.15088E-05	5.91619E-05
3833103773045	383310	3773045	6.1552E-05	2.47846E-05	2.41487E-05	6.40098E-06	5.96279E-06	0.000440592	0.000316762	0.00021357	0.000210858	0.000149609	4.75269E-05	6.80852E-05	6.54874E-05	6.69412E-06	6.22817E-06	6.69412E-06	6.22817E-06	6.80852E-05	6.54874E-05
3833203773045	383320	3773045	6.67566E-05	2.68804E-05	2.61907E-05	6.94223E-06	6.46699E-06	0.000488049	0.000350881	0.000236574	0.00023357	0.000165724	5.26461E-05	7.54188E-05	7.25411E-05	7.41515E-06	6.89902E-06	7.41515E-06	6.89902E-06	7.54188E-05	7.25411E-05
3833303773045	383330	3773045	7.22743E-05	2.91021E-05	2.83554E-05	7.51602E-06	7.00151E-06	0.000540406	0.000388522	0.000261953	0.000258627	0.000183502	5.82939E-05	8.35096E-05	8.03232E-05	8.21063E-06	7.63913E-06	8.21063E-06	7.63913E-06	8.35096E-05	8.03232E-05
3833403773045	383340	3773045	7.75292E-05	3.12181E-05	3.04171E-05	8.0625E-06	7.51058E-06	0.000591337	0.000425139	0.000286641	0.000283002	0.000200796	6.37879E-05	9.13801E-05	8.78934E-05	8.98446E-06	8.35909E-06	8.98446E-06	8.35909E-06	9.13801E-05	8.78934E-05
3833503773045	383350	3773045	8.20618E-05	3.30432E-05	3.21954E-05	8.53386E-06	7.94967E-06	0.000636843	0.000457856	0.000308699	0.00030478	0.000216249	6.86967E-05	9.84122E-05	9.46572E-05	9.67585E-06	9.00236E-06	9.67585E-06	9.00236E-06	9.84122E-05	9.46572E-05
3833603773045	383360	3773045	8.58539E-05	3.45701E-05	3.36831E-05	8.92821E-06	8.31702E-06	0.000676879	0.000486639	0.000328106	0.00032394	0.000229843	7.30154E-05	0.000104599	0.000100608	1.02841E-05	9.56831E-06	1.02841E-05	9.56831E-06	0.000104599	0.000100608
3833703773045	383370	3773045	8.93707E-05	3.59862E-05	3.50629E-05	9.29393E-06	8.65771E-06	0.000713583	0.000513028	0.000345898	0.000341506	0.000242307	7.69747E-05	0.000110271	0.000106063	1.08418E-05	1.00872E-05	1.08418E-05	1.00872E-05	0.000110271	0.000106063
3833803773045	383380	3773045	9.2664E-05	3.73123E-05	3.63549E-05	9.63641E-06	8.97674E-06	0.000747802	0.000537629	0.000362485	0.000357882	0.000253926	8.06658E-05	0.000115559	0.00011115	1.13617E-05	1.05709E-05	1.13617E-05	1.05709E-05	0.000115559	0.00011115
3833903773045	383390	3773045	9.44776E-05	3.80425E-05	3.70665E-05	9.82501E-06	9.15243E-06	0.00076667	0.000551194	0.000371631	0.000366913	0.000260333	8.27012E-05	0.000118475	0.000113954	1.16484E-05	1.08376E-05	1.16484E-05	1.08376E-05	0.000118475	0.000113954
3834003773045	383400	3773045	9.44873E-05	3.80465E-05	3.70703E-05	9.82603E-06	9.15338E-06	0.000766635	0.000551169	0.000371614	0.000366896	0.000260321	8.26974E-05	0.000118469	0.000113949	1.16478E-05	1.08371E-05	1.16478E-05	1.08371E-05	0.000118469	0.000113949
3834103773045	383410	3773045	9.31558E-05	3.75103E-05	3.65479E-05	9.68756E-06	9.02439E-06	0.000752425	0.000540953	0.000364726	0.000360095	0.000255496	8.11646E-05	0.000116273	0.000111837	1.14319E-05	1.06362E-05	1.14319E-05	1.06362E-05	0.000116273	0.000111837
3834203773045	383420	3773045	9.0515E-05	3.6447E-05	3.55118E-05	9.41294E-06	8.76857E-06	0.000726091	0.00052202	0.000351961	0.000347492	0.000246554	7.83239E-05	0.000112204	0.000107923	1.10318E-05	1.0264E-05	1.10318E-05	1.0264E-05	0.000112204	0.000107923
3834303773045	383430	3773045	8.65888E-05	3.4866E-05	3.39715E-05	9.00464E-06	8.38822E-06	0.000688282	0.000494838	0.000333634	0.000329398	0.000233716	7.42454E-05	0.000106361	0.000102303	1.04574E-05	9.7295E-06	1.04574E-05	9.7295E-06	0.000106361	0.000102303
3834403773045	383440	3773045	8.23972E-05	3.31782E-05	3.23269E-05	8.56873E-06	7.98215E-06	0.000648024	0.000465894	0.000314119	0.000310131	0.000220045	6.99027E-05	0.00010014	9.6319E-05	9.84572E-06	9.16041E-06	9.84572E-06	9.16041E-06	0.00010014	9.6319E-05
3834503773045	383450	3773045	7.65554E-05	3.08259E-05	3.0035E-05	7.96123E-06	7.41624E-06	0.000592486	0.000425965	0.000287198	0.000283552	0.000201187	6.39119E-05	9.15577E-05	8.80642E-05	9.00192E-06	8.37534E-06	9.00192E-06

			MDemolition	MSite Grubbing / Prep	MMass Grading / Excavation	MMass Grading / Excavation	MDrainage / Utilities Trenching	MFoundations / Concrete Pads	MBuilding / Structure Construction	MAsphalt Paving	MLandscaping or Other Finishing	MWaterside Construction (Piles)	RSSWDemolition	RSSWPlacing Base	RSSWForm	Child Risk				
Unique Identifier	X (UTM)	Y (UTM)	2027	2027	2027	2028	2028	2028	2028	2028	2028	2028	2029	2029	2029	3rd Trimester	0<2	2<16	Total	per million
3836303773035	383630	3773035	4.17197E-05	0.000128072	0.000150603	0.000148597	3.15867E-05	4.10783E-05	3.02358E-05	3.11208E-06	3.646E-05	3.11208E-06	1.54591E-05	2.24315E-05	1.3297E-05	3.9624E-09	5.7595E-08	1.1325E-08	7.2883E-08	0.07288297
3836403773035	383640	3773035	4.0709E-05	0.00012497	0.000146954	0.000144997	3.08215E-05	4.00831E-05	2.95034E-05	3.03669E-06	3.55767E-05	3.03669E-06	1.54716E-05	2.24496E-05	1.33077E-05	3.86957E-09	5.6242E-08	1.1054E-08	7.11649E-08	0.07116495
3836503773035	383650	3773035	3.98127E-05	0.000122218	0.000143718	0.000141805	3.01428E-05	3.92005E-05	2.88537E-05	2.96982E-06	3.47934E-05	2.96982E-06	1.54997E-05	2.24904E-05	1.33318E-05	3.78707E-09	5.5039E-08	1.0813E-08	6.96385E-08	0.06963855
3836603773035	383660	3773035	3.92266E-05	0.000120419	0.000141603	0.000139717	2.96991E-05	3.86234E-05	2.8429E-05	2.9261E-06	3.42812E-05	2.9261E-06	1.5612E-05	2.26533E-05	1.34284E-05	3.73363E-09	5.4261E-08	1.0655E-08	6.86495E-08	0.06864947
3836703773035	383670	3773035	3.86877E-05	0.000118764	0.000139657	0.000137798	2.92911E-05	3.80928E-05	2.80384E-05	2.8859E-06	3.38102E-05	2.8859E-06	1.57243E-05	2.28163E-05	1.3525E-05	3.68412E-09	5.3542E-08	1.0509E-08	6.77347E-08	0.06773468
3836803773035	383680	3773035	3.80834E-05	0.000116911	0.000137476	0.000135645	2.88336E-05	3.74979E-05	2.76005E-05	2.84083E-06	3.32821E-05	2.84083E-06	1.57929E-05	2.29158E-05	1.3584E-05	3.62829E-09	5.2731E-08	1.0344E-08	6.67033E-08	0.06670327
3836903773035	383690	3773035	3.74556E-05	0.000114982	0.00013521	0.000133409	2.83583E-05	3.68797E-05	2.71455E-05	2.794E-06	3.27334E-05	2.794E-06	1.58334E-05	2.29747E-05	1.36189E-05	3.57001E-09	5.1884E-08	1.0173E-08	6.56275E-08	0.06562747
3837003773035	383700	3773035	3.68604E-05	0.000113155	0.000133061	0.000131289	2.79076E-05	3.62937E-05	2.67141E-05	2.7496E-06	3.22133E-05	2.7496E-06	1.58646E-05	2.30199E-05	1.36458E-05	3.51476E-09	5.1082E-08	1.0011E-08	6.46074E-08	0.06460735
3837103773035	383710	3773035	3.6414E-05	0.000111785	0.00013145	0.0001297	2.75697E-05	3.58542E-05	2.63906E-05	2.7163E-06	3.18232E-05	2.7163E-06	1.59239E-05	2.31059E-05	1.36967E-05	3.47311E-09	5.048E-08	9.8871E-09	6.38397E-08	0.06383975
3837203773035	383720	3773035	3.59767E-05	0.000110442	0.000129871	0.000128142	2.72386E-05	3.54236E-05	2.60737E-05	2.68368E-06	3.1441E-05	2.68368E-06	1.59645E-05	2.31648E-05	1.37316E-05	3.43191E-09	4.9884E-08	9.7656E-09	6.30814E-08	0.06308144
3837303773035	383730	3773035	3.55267E-05	0.000109061	0.000128247	0.000126539	2.68979E-05	3.49805E-05	2.57475E-05	2.65012E-06	3.10478E-05	2.65012E-06	1.59801E-05	2.31874E-05	1.3745E-05	3.38955E-09	4.9271E-08	9.6404E-09	6.23009E-08	0.06230091
3837403773035	383740	3773035	3.5055E-05	0.000107613	0.000126544	0.000124859	2.65407E-05	3.4516E-05	2.54056E-05	2.61492E-06	3.06355E-05	2.61492E-06	1.59707E-05	2.31738E-05	1.3737E-05	3.34505E-09	4.8627E-08	9.5092E-09	6.1481E-08	0.06148097
3837503773035	383750	3773035	3.45723E-05	0.000106131	0.000124801	0.00012314	2.61753E-05	3.40407E-05	2.50558E-05	2.57892E-06	3.02137E-05	2.57892E-06	1.59395E-05	2.31286E-05	1.37101E-05	3.29979E-09	4.7971E-08	9.3753E-09	6.06459E-08	0.0606459
3837603773035	383760	3773035	3.41041E-05	0.000104694	0.000123111	0.000121472	2.58208E-05	3.35798E-05	2.47165E-05	2.544E-06	2.98045E-05	2.544E-06	1.58896E-05	2.30561E-05	1.36672E-05	3.2557E-09	4.7332E-08	9.2452E-09	5.98325E-08	0.05983255
3837703773035	383770	3773035	3.36215E-05	0.000103212	0.000121369	0.000119753	2.54554E-05	3.31045E-05	2.43667E-05	2.50799E-06	2.93827E-05	2.50799E-06	1.58179E-05	2.2952E-05	1.36055E-05	3.21024E-09	4.6671E-08	9.1115E-09	5.89932E-08	0.05899321
3837803773035	383780	3773035	3.31261E-05	0.000101691	0.000119581	0.000117989	2.50803E-05	3.26168E-05	2.40077E-05	2.47104E-06	2.89498E-05	2.47104E-06	1.57149E-05	2.28027E-05	1.3517E-05	3.16383E-09	4.5997E-08	8.9751E-09	5.81359E-08	0.05813592
3837903773035	383790	3773035	3.26253E-05	0.000100154	0.000117773	0.000116205	2.47012E-05	3.21237E-05	2.36448E-05	2.43368E-06	2.85121E-05	2.43368E-06	1.5587E-05	2.26171E-05	1.3407E-05	3.11696E-09	4.5316E-08	8.8375E-09	5.72708E-08	0.05727077
3838003773035	383800	3773035	3.21463E-05	9.86835E-05	0.000116044	0.000114499	2.43385E-05	3.1652E-05	2.32976E-05	2.39795E-06	2.80935E-05	2.39795E-06	1.54373E-05	2.23999E-05	1.32782E-05	3.07181E-09	4.4661E-08	8.7055E-09	5.64382E-08	0.05643816
3838103773035	383810	3773035	3.16037E-05	9.7018E-05	0.000114085	0.000112566	2.39277E-05	3.11178E-05	2.29044E-05	2.35748E-06	2.76193E-05	2.35748E-06	1.52751E-05	2.21645E-05	1.31387E-05	3.02101E-09	4.3923E-08	8.5578E-09	5.55016E-08	0.05550157
3838203773035	383820	3773035	3.1063E-05	9.5358E-05	0.000112133	0.00011064	2.35183E-05	3.05854E-05	2.25125E-05	2.31714E-06	2.71468E-05	2.31714E-06	1.51004E-05	2.1911E-05	1.29884E-05	2.9709E-09	4.3193E-08	8.4114E-09	5.45757E-08	0.05457575
3838303773035	383830	3773035	3.0495E-05	9.36145E-05	0.000110083	0.000108617	2.30883E-05	3.00262E-05	2.21009E-05	2.27478E-06	2.66504E-05	2.27478E-06	1.49257E-05	2.16576E-05	1.28382E-05	2.91838E-09	4.2429E-08	8.2578E-09	5.36048E-08	0.05360483
3838403773035	383840	3773035	2.9811E-05	9.15145E-05	0.000107614	0.000106181	2.25704E-05	2.93526E-05	2.16051E-05	2.22375E-06	2.60526E-05	2.22375E-06	1.47729E-05	2.14358E-05	1.27067E-05	2.85538E-09	4.151E-08	8.0752E-09	5.24406E-08	0.05244063
3838503773035	383850	3773035	2.91523E-05	8.94925E-05	0.000105236	0.000103835	2.20717E-05	2.8704E-05	2.11277E-05	2.17461E-06	2.5477E-05	2.17461E-06	1.46232E-05	2.12185E-05	1.25779E-05	2.79477E-09	4.0626E-08	7.8994E-09	5.13202E-08	0.05132021
3838603773035	383860	3773035	2.84011E-05	8.71864E-05	0.000102524	0.000101159	2.15029E-05	2.79644E-05	2.05833E-05	2.11858E-06	2.48205E-05	2.11858E-06	1.44922E-05	2.10284E-05	1.24652E-05	2.72562E-09	3.9617E-08	7.7002E-09	5.00424E-08	0.05004241
3838703773035	383870	3773035	2.76317E-05	8.48246E-05	9.97468E-05	9.84186E-05	2.09204E-05	2.72068E-05	2.00257E-05	2.06119E-06	2.41481E-05	2.06119E-06	1.43643E-05	2.08429E-05	1.23552E-05	2.65485E-09	3.8584E-08	7.4967E-09	4.87352E-08	0.04873515
3838803773035	383880	3773035	2.69476E-05	8.27246E-05	9.72773E-05	9.5982E-05	2.04025E-05	2.65333E-05	1.95299E-05	2.01016E-06	2.35503E-05	2.01016E-06	1.4227E-05	2.06437E-05	1.22372E-05	2.5918E-09	3.7663E-08	7.3151E-09	4.757E-08	0.04757001
3838903773035	383890	3773035	2.65956E-05	8.16439E-05	9.60066E-05	9.47282E-05	2.0136E-05	2.61867E-05	1.92748E-05	1.9839E-06	2.32426E-05	1.9839E-06	1.40617E-05	2.04038E-05	1.2095E-05	2.55929E-09	3.719E-08	7.2197E-09	4.69691E-08	0.04696915
3839003773035	383900	3773035	2.62672E-05	8.06357E-05	9.4821E-05	9.35584E-05	1.98873E-05	2.58633E-05	1.90368E-05	1.9594E-06	2.29556E-05	1.9594E-06	1.38933E-05	2.01594E-05	1.19501E-05	2.52897E-09	3.6749E-08	7.1303E-09	4.64082E-08	0.0464082
3839103773035	383910	3773035	2.55922E-05	7.85636E-05	9.23843E-05	9.11542E-05	1.93763E-05	2.51987E-05	1.85476E-05	1.90905E-06	2.23657E-05	1.90905E-06	1.37778E-05	1.99919E-05	1.18508E-05	2.46684E-09	3.5842E-08	6.9521E-09	4.52607E-08	0.04526069
3829703773045	382970	3773045	1.91832E-05	5.88892E-05	6.92489E-05	6.83269E-05	1.4524E-05	1.88883E-05	1.39028E-05	1.43097E-06	1.67648E-05	1.43097E-06	1.10329E-05	1.60089E-05	9.48978E-06	2.56447E-09	3.4616E-08	6.2872E-09	4.34676E-08	0.0434676
3829803773045	382980	3773045	1.98147E-05	6.08277E-05	7.15284E-05	7.0576E-05	1.5002E-05	1.951E-05	1.43604E-05	1.47808E-06	1.73166E-05	1.47808E-06	1.09206E-05	1.5846E-05	9.39319E-06	2.62317E-09	3.5443E-08	6.4496E-09	4.45154E-08	0.04451537
3829903773045	382990	3773045	2.06621E-05	6.3429E-05	7.45874E-05	7.35942E-05	1.56436E-05	2.03444E-05	1.49746E-05	1.54129E-06	1.80572E-05	1.54129E-06	1.07677E-05	1.56242E-05	9.26173E-06	2.70808E-09	3.6656E-08	6.6864E-09	4.60506E-08	0.04605062
3830003773045	383000	3773045	2.13897E-05	6.56627E-05	7.7214E-05	7.61859E-05	1.61945E-05	2.10608E-05	1.55019E-05	1.59556E-06	1.8693E-05	1.59556E-06	1.06211E-05	1.54115E-05	9.13562E-06	2.82821E-09	3.8209E-08	6.9519E-09	4.79889E-08	0.0479889
3830103773045	383010	3773045	2.20429E-05	6.7668E-05	7.95721E-05	7.85126E-05	1.66891E-05	2.1704E-05	1.59753E-05	1.64429E-06	1.92639E-05	1.64429E-06	1.03622E-05	1.50358E-05	8.91293E-06	2.92929E-09	3.9527E-08	7.1813E-09	4.96374E-08	0.04963739
3830203773045	383020	3773045	2.27633E-05	6.98794E-05	8.21725E-05	8.10784E-05	1.72345E-05	2.24133E-05	1.64974E-05	1.69803E-06	1.98935E-05	1.69803E-06	1.03061E-05	1.49544E-05	8.86464E-06	3.03473E-09	4.0916E-08	7.4298E-09	5.138E-08	0.05138004
3830303773045	383030	3773045	2.35272E-05	7.22245E-05	8.49302E-05	8.37993E-05	1.78129E-05	2.31655E-05	1.70511E-05	1.75501E-06	2.05611E-05	1.75501E-06	1.02811E-05	1.49181E-05	8.84318E-06	3.14581E-09	4.2381E-08	7.6924E-09	5.32188E-08	0.05321882
3830403773045	383040	3773045	2.4322E-05	7.46643E-05	8.77991E-05	8.66301E-05	1.84146E-05	2.3948E-05	1.76271E-05	1.8143E-06	2.12557E-05	1.8143E-06	1.02281E-05	1.48412E-05	8.79757E-06	3.26079E-09	4.3897E-08	7.9649E-09	5.51228E-08	0.05512284
3830503773045	383050	3773045	2.51494E-05	7.72044E-05	9.0786E-05	8.95772E-05	1.90411E-05	2.47627E-05	1.82267E-05	1.87602E-06	2.19788E-05	1.87602E-06	1.01532E-05	1.47326E-05	8.73317E-06	3.37975E-09	4.5468E-08	8.2473E-09	5.70952E-08	0.05709519
3830603773045	383060	3773045	2.60277E-05	7.99004E-05	9.39564E-05	9.27053E-05	1.9706E-05	2.56275E-05	1.88632E-05	1.94153E-06	2.27463E-05	1.94153E-06	1.01096E-05	1.46692E-05	8.69561E-06	3.50448E-09	4.712E-08	8.5452E-09	5.91693E-08	0.05916927
3830703773045	383070	3773045	2.69966E-05	8.2875E-05	9.74542E-05	9.61566E-05	2.04396E-05	2.65815E-05	1.95655E-05	2.01381E-06	2.35931E-05	2.01381E-06	1.01252E-05	1.46918E-05	8.70903E-06	3.64018E-09	4.892E-08	8.8719E-09	6.14319E-08	0.06143193
3830803773045	383080	3773045	2.80236E-05	8.60278E-05	0.000101162	9.98146E-05	2.12172E-05	2.75928E-05	2.03098E-05	2.09042E-06	2.44906E-05	2.09042E-06	1.01408E-05	1.47145E-05	8.72244E-06	3.78255E-09	5.0812E-08	9.2163E-09	6.38112E-08	0.06381123
3830903773045	383090	3773045	2.91396E-05	8.94535E-05	0.00010519	0.000103789	2.20621E-05	2.86915E-05	2.11185E-05	2.17367E-06	2.54659E-05	2.17367E-06	1.01751E-05	1.47643E-05	8.75195E-06	3.93575E-09	5.2853E-08	9.5885E-09	6.63771E-08	0.0663771
3831003773045	383100	3773045	3.03517E-05	9.31745E-05	0.000109566	0.000108107	2.29798E-05	2.9885E-05	2.1997E-05	2.26408E-06	2.65252E-05	2.26408E-06	1.02281E-05	1.48412E-05	8.79757E-06	4.10035E-09	5.5049E-08	9.9907E-09	6.91403E-08	0.06914032
3831103773045	383110	3773045	3.16509E-05	9.71628E-05	0.000114255	0.000112734	2.39634E-05	3.11642E-05	2.29386E-05	2.361E-06	2.76606E-05	2.361E-06	1.02718E-05	1.49046E-05	8.83513E-06	4.27397E-09	5.7372E-08	1.0418E-08	7.20638E-08	0.07206377
3831203773045	383120	3773045	3.30463E-05	0.000101446	0.000119293	0.000117704	2.50199E-05	3.25382E-05	2.39499E-05	2.46509E-06	2.888E-05	2.46509E-06	1.03248E-05	1.49815E-05	8.88074E-06	4.45769E-09	5.9838E-08	1.0872E-08	7.51677E-08	0.07516772
3831403773045	383140	3773045	3.618E-05	0.000111066	0.000130605	0.000128866	2.73925E-05	3.56237E-05	2.6221E-05	2.69884E-06	3.16187E-05	2.69884E-06	1.04589E-05	1.51761E-05	8.99611E-06	4.85848E-09	6.5247E-08	1.1876E-08	8.19813E-08	0.08198127
3831503773045	383150	3773045	3.79546E-05	0.000116514	0.000137011	0.000135187	2.87361E-05	3.7371E-05	2.75071E-05	2.83122E-06	3.31695E-05	2.83122E-06	1.05338E-05	1.52848E-05	9.0605E-06	5.07923E-09	6.8242E-08	1.2436E-08	8.57574E-08	0.08575741
3831603773045	383160	3773045	3.98744E-05	0.000122407	0.000143941	0.000142024	3.01896E-05	3.92613E-05	2.88984E-05	2.97443E-06	3.48473E-05	2.97443E-06	1.06055E-05	1.53889E-05	9.12221E-06	5.3127E-09	7.1426E-08	1.3034E-08	8.97718E-08	0.08977182
3831703773045	383170	3773045	4.19629E-05	0.000128819	0.00015148	0.000149463	3.17708E-05	4.13177E-05	3.04121E-05	3.13022E-06	3.66725E-05	3.13022E-06	1.06804E-05	1.54975E-05	9.1866E-06	5.56091E-09	7.4826E-08	1.3676E-08	9.40624E-08	0.0940624
3831803773045	383180	3773045	4.42347E-05	0.000135793	0.000159681	0.000157555	3.34908E-05	4.35545E-05	3.20585E-05	3.29968E-06	3.86579E-05	3.29968E-06	1.07553E-05	1.56061E-05	9.25099E-06	5.8237E-09	7.8446E-08	1.4363E-08	9.86329E-08	0.09863286
3831903773045	383190	3773045	4.67224E-05	0.00014343	0.000168662	0.000166416	3.53743E-05	4.6004E-05	3.38615E-05	3.48526E-06	4.0832E-05	3.48526E-06	1.08332E-05	1.57193E-05	9.31807E-06	6.10483E-09	8.2339E-08	1.5107E-08	1.03551E-07	0.10355135
3832103773045	383210	3773045	5.24981E-05	0.00016116	0.000189511	0.000186988	3.97472E-05	5.16909E-05	3.80473E-05	3.91609E-06	4.58795E-05	3.91609E-06	1.10048E-05	1.59682E-05	9.46563E-06	6.7336E-09	9.1118E-08	1.6803E-08	1.14655E-07	0.1146545
3832203773045	383220	3773045	5.59892E-05	0.000171877	0.000202114	0.000199422	4.23904E-05	5.51283E-05	4.05775E-05	4.17651E-06	4.89305E-05	4.17651E-06	1.11764E-05	1.62172E-05	9.6132E-06	7.10514E-09	9.6332E-08	1.782E-08	1.21257E-07	0.12125676
3832303773045	383230	3773045	5.99086E-05	0.000183909	0.000216262	0.000213382	4.53578E-05	5.89875E-05	4.3418E-05	4.46888E-06	5.23558E-05	4.46888E-06	1.13791E-05	1.65114E-05	9.78759E-06	7.51293E-09	1.0209E-07	1.8951E-08	1.28549E-07	0.12854944
3832403773045	383240	3773045	6.42381E-05	0.0001972	0.000231891	0.000228803	4.86357E-05	6.32504E-05	4.65557E-05	4.79184E-06	5.61394E-05	4.79184E-06	1.15632E-05	1.67784E-05	9.94589E-06	7.94934E-09	1.0829E-07	2.0183E-08	1.36421E-07	0.13642074
3832503773045	383250	3773045	6.89994E-05	0.000211816	0.000249079	0.000245762	5.22406E-05	6.79385E-05	5.00064E-05	5.14701E-06	6.03005E-05	5.14701E-06	1.17441E-05	1.70409E-05	1.01015E-05	8.413515-09	1.1494E-07	2.1519E-08	1.44872E-07	0.14487185
3832603773045	383260	3773045	7.43124E-05	0.000228126	0.000268258	0.000264686	5.62632E-05	7.31698E-05	5.38569E-05	5.54333E-06	6.49436E-05	5.54333E-06	1.19531E-05	1.73442E-05	1.02813E-05	8.91703E-09	1.2221E-07	2.2994E-08	1.54118E-07	0.15411771
3832703773045	383270	3773045	8.03094E-05	0.000246536	0.000289906	0.000286046	6.08036E-05	7.90746E-05	5.82032E-05	5.99068E-06	7.01846E-05	5.99068E-06	1.22088E-05	1.77153E-05	1.05013E-05	9.47171E-09	1.3026E-07	2.4648E-08	1.64381E-07	0.16438105
3832803773045	383280	3773045	8.70359E-05	0.000267185	0.000314188	0.000310004	6.58963E-05	8.56976E-05	6.30781E-05	6.49244E-06	7.6063E-05	6.49244E-06	1.24615E-05	1.80819E-05	1.07186E-05	1.00783E-08	1.3913E-07	2.6493E-08	1.75699E-07	0.17569907
3832903773045	383290	3773045	9.45281E-05	0.000290185	0.000341234	0.00033669	7.15688E-05	9.30746E-05	6.8508E-05	7.05132E-06	8.26107E-05	7.05132E-06	1.27422E-05	1.84893E-05	1.09601E-05	1.07373E-08	1.4883E-07	2.8537E-08	1.88099E-07	0.18809948
3833003773045	383300	3773045	0.000102851	0.000315736	0.00037128	0.000366336	7.78705E-05	0.00010127	7.45402E-05	7.67219E-06	8.98846E-05	7.67219E-06	1.30978E-05	1.90053E-05	1.12659E-05	1.14536E-08	1.5943E-07	3.0803E-08	2.01685E-07	0.20168521
3833103773045	383310	3773045	0.000112031	0.000343916	0.000404417	0.000399032	8.48206E-05	0.000110309	8.11931E-05	8.35695E-06	9.7907E-05	8.35695E-06	1.37342E-05	1.99286E-05	1.18133E-05	1.22195E-08	1.7086E-07	3.3299E-08	2.16381E-07	0.21638058
3833203773045	383320	3773045	0.000121884	0.000374163	0.000439985	0.000434126	9.22804E-05	0.00012001	8.83338E-05	9.09193E-06	0.000106518	9.09193E-06	1.42364E-05	2.06573E-05	1.22452E-05	1.30133E-08	1.8283E-07	3.5975E-08	2.31817E-07	0.23181683
3833303773045	383330	3773045	0.000132334	0.000406242	0.000477708	0.000471347	0.000100192	0.000130299	9.59073E-05	9.87144E-06	0.00011565	9.87144E-06	1.45889E-05	2.11687E-05	1.25484E-05	1.38485E-08	1.9545E-07	3.8828E-08	2.48127E-07	0.2481272
3833403773045	383340	3773045	0.000142288	0.000436801	0.000513642	0.000506803	0.000107729	0.000140101	0.000103122	1.0614E-05	0.00012435	1.0614E-05	1.49226E-05	2.1653E-05	1.28355E-05	1.46288E-08	2.0731E-07	4.1532E-08	2.6347E-07	0.26346986
3833503773045	383350	3773045	0.000150868	0.000463137	0.000544611	0.00053736	0.000114224	0.000148548	0.000109339	1.1254E-05	0.000131847	1.1254E-05	1.52377E-05	2.21102E-05	1.31065E-05	1.52917E-08	2.1743E-07	4.386E-08	2.76581E-07	0.27658066
3833603773045	383360	3773045	0.00015801	0.000485062	0.000570393	0.000562798	0.000119632	0.00015558	0.000114515	1.17867E-05	0.000138089	1.17867E-05	1.55683E-05	2.259E-05	1.33909E-05	1.58186E-08	2.2559E-07	4.5796E-08	2.872E-07	0.28720012
3833703773045	383370	3773045	0.000164625	0.000505371	0.000594275	0.000586362	0.000124641	0.000162094	0.00011931	1.22802E-05	0.000143871	1.22802E-05	1.57773E-05	2.28932E-05	1.35706E-05	1.63036E-08	2.3311E-07	4.7586E-08	2.96995E-07	0.29699471
3833803773045	383380	3773045	0.000170846	0.000524466	0.000616729	0.000608518	0.00012935	0.000168219	0.000123818	1.27442E-05	0.000149307	1.27442E-05	1.58366E-05	2.29792E-05	1.36216E-05	1.67766E-08	2.4036E-07	4.9292E-08	3.06427E-07	0.30642691
3833903773045	383390	3773045	0.000174255	0.000534933	0.000629037	0.000620662	0.000131931	0.000171576	0.000126289	1.29985E-05	0.000152286	1.29985E-05	1.58927E-05	2.30607E-05	1.36699E-05	1.69911E-08	2.4385E-07	5.0147E-08	3.10989E-07	0.31098942
3834003773045	383400	3773045	0.000174244	0.000534899	0.000628998	0.000620623	0.000131923	0.000171565	0.000126281	1.29977E-05	0.000152277	1.29977E-05	1.59832E-05	2.31919E-05	1.37477E-05	1.6877E-08	2.4262E-07	4.9936E-08	3.09433E-07	0.3094329
3834103773045	383410	3773045	0.000171687	0.000527051	0.000619769	0.000611516	0.000129987	0.000169048	0.000124428	1.2807E-05	0.000150042	1.2807E-05	1.60736E-05	2.33232E-05	1.38255E-05	1.65258E-08	2.3796E-07	4.8937E-08	3.03418E-07	0.30341838
3834203773045	383420	3773045	0.000166649	0.000511582	0.000601579	0.000593569	0.000126172	0.000164086	0.000120776	1.24311E-05	0.000145639	1.24311E-05	1.61984E-05	2.35042E-05	1.39328E-05	1.59561E-08	2.3008E-07	4.723E-08	2.93264E-07	0.29326429
3834303773045	383430	3773045	0.000159182	0.00048866	0.000574625	0.000566973	0.000120519	0.000156734	0.000115365	1.18742E-05	0.000139113	1.18742E-05	1.63887E-05	2.37803E-05	1.40965E-05	1.51678E-08	2.19E-07	4.4842E-08	2.79014E-07	0.27901407
3834403773045	383440	3773045	0.00015122	0.000464218	0.000545882	0.000538614	0.000114491	0.000148894	0.000109594	1.12802E-05	0.000132155	1.12802E-05	1.66819E-05	2.42058E-05	1.43487E-05	1.43425E-08	2.0736E-07	4.2325E-08	2.64031E-07	0.26403068
3834503773045	383450	3773045	0.000139982	0.000429721	0.000505317	0.000498588	0.000105983	0.00013783	0.00010145	1.0442E-05	0.000122334	1.0442E-05	1.71654E-05	2.49073E-05	1.47646E-05	1.32165E-08	1.9139E-07	3.8867E-08	2.43477E-07	0.24347715
3834703773045	383470	3773045	0.000118897	0.000364994	0.000429203	0.000423488	9.00191E-05	0.000117069	8.61693E-05	8.86914E-06	0.000103908	8.86914E-06	1.79733E-05	2.60796E-05	1.54595E-05	1.11569E-08	1.6196E-07	3.2663E-08	2.0578E-07	0.20577976

Unique Identifier	X (UTM)	Y (UTM)	EGIODemolition 2025	EGIOSite Grubbing / Prep 2025	EGIOMass Grading / Excavation 2025	EGIOMass Grading / Excavation 2026	EGIODrainage / Utilities Trenching 2026	EGIODrainage / Utilities Trenching 2027	EGIOFoundations / Concrete Pads 2026	EGIOFoundations / Concrete Pads 2027	EGIOBuilding / Structure Construction 2026	EGIOBuilding / Structure Construction 2027	EGIOAsphalt Paving 2027	EGIOArchitectural Coating 2027	EGIOLandscaping or Other Finishing 2027	EGIOWaterside Construction (Piles) 2027	HIWaterside Construction (Landscaping) 2025	HIWaterside Construction (Landscaping) 2026	KMDemolition 2025	KMSite Grubbing / Prep 2025
3834803773045	383480	3773045	0.000392469	0.00015393	5.09775E-05	4.99272E-05	0.000115933	0.000115755	0.000152321	0.000152223	0.000163155	0.000159244	6.34896E-06	6.34896E-06	0.000171942	6.34896E-06	0.000102135	9.89364E-05	0.000128945	0.000559631
3834903773045	383490	3773045	0.000363987	0.00014276	4.7278E-05	4.63039E-05	0.00010752	0.000107354	0.000141267	0.000141176	0.000151315	0.000147688	5.88821E-06	5.88821E-06	0.000159464	5.88821E-06	9.45509E-05	9.15894E-05	0.000120063	0.00052108
3835003773045	383500	3773045	0.000338272	0.00013267	4.39378E-05	4.30326E-05	9.99238E-05	9.97696E-05	0.000131287	0.000131202	0.000140625	0.000137254	5.47221E-06	5.47221E-06	0.000148198	5.47221E-06	8.77018E-05	8.49548E-05	0.000111902	0.000485662
3835103773045	383510	3773045	0.000315152	0.00012361	4.09348E-05	4.00914E-05	9.30943E-05	9.29507E-05	0.000122314	0.000122235	0.000131013	0.000127873	5.0982E-06	5.0982E-06	0.000138069	5.0982E-06	8.15469E-05	7.89927E-05	0.000104438	0.00045327
3835203773045	383520	3773045	0.000294403	0.00011547	3.82398E-05	3.7452E-05	8.69653E-05	8.68311E-05	0.000114261	0.000114187	0.000122388	0.000119454	4.76255E-06	4.76255E-06	0.000128979	4.76255E-06	7.60289E-05	7.36475E-05	9.76469E-05	0.000423794
3835303773045	383530	3773045	0.000275326	0.00010799	3.57618E-05	3.5025E-05	8.13298E-05	8.12043E-05	0.000106857	0.000106788	0.000114457	0.000111713	4.45393E-06	4.45393E-06	0.000120621	4.45393E-06	7.09486E-05	6.87263E-05	9.13261E-05	0.000396362
3835403773045	383540	3773045	0.000258161	0.00010125	3.35323E-05	3.28414E-05	7.62595E-05	7.61418E-05	0.000100195	0.00010013	0.000107321	0.000104749	4.17626E-06	4.17626E-06	0.000113101	4.17626E-06	6.63867E-05	6.43073E-05	8.55915E-05	0.000371473
3835503773045	383550	3773045	0.000241939	9.4892E-05	3.14253E-05	3.07779E-05	7.14677E-05	7.13575E-05	9.38993E-05	9.38387E-05	0.000100578	9.8167E-05	3.91385E-06	3.91385E-06	0.000105995	3.91385E-06	6.2076E-05	6.01316E-05	8.01262E-05	0.000347753
3835603773045	383560	3773045	0.00022649	8.8833E-05	2.94187E-05	2.88125E-05	6.69042E-05	6.68009E-05	8.79033E-05	8.78466E-05	9.41554E-05	9.18986E-05	3.66393E-06	3.66393E-06	9.92264E-05	3.66393E-06	5.79751E-05	5.61592E-05	7.48872E-05	0.000325016
3835703773045	383570	3773045	0.000212604	8.3386E-05	2.7615E-05	2.7046E-05	6.28022E-05	6.27053E-05	8.25139E-05	8.24607E-05	8.83827E-05	8.62642E-05	3.43929E-06	3.43929E-06	9.31428E-05	3.43929E-06	5.42941E-05	5.25935E-05	7.01642E-05	0.000304518
3835803773045	383580	3773045	0.00019879	7.7968E-05	2.58207E-05	2.52887E-05	5.87216E-05	5.8631E-05	7.71524E-05	7.71027E-05	8.26399E-05	8.06591E-05	3.21582E-06	3.21582E-06	8.70907E-05	3.21582E-06	5.06489E-05	4.90624E-05	6.54683E-05	0.000284137
3835903773045	383590	3773045	0.000186431	7.3121E-05	2.42153E-05	2.37164E-05	5.50707E-05	5.49857E-05	7.23557E-05	7.2309E-05	7.7502E-05	7.56443E-05	3.01588E-06	3.01588E-06	8.16761E-05	3.01588E-06	4.73983E-05	4.59137E-05	6.12771E-05	0.000265947
3836003773045	383600	3773045	0.000176721	6.9312E-05	2.29542E-05	2.24812E-05	5.22025E-05	5.2122E-05	6.85873E-05	6.85431E-05	7.34656E-05	7.17046E-05	2.85881E-06	2.85881E-06	7.74223E-05	2.85881E-06	4.48456E-05	4.3441E-05	5.79934E-05	0.000251695
3836103773045	383610	3773045	0.000170407	6.6836E-05	2.2134E-05	2.1678E-05	5.03373E-05	5.02596E-05	6.61366E-05	6.6094E-05	7.08406E-05	6.91426E-05	2.75666E-06	2.75666E-06	7.46559E-05	2.75666E-06	4.31665E-05	4.18145E-05	5.5848E-05	0.000242384
3836203773045	383620	3773045	0.000164443	6.4497E-05	2.13593E-05	2.09193E-05	4.85756E-05	4.85006E-05	6.38219E-05	6.37807E-05	6.83613E-05	6.67227E-05	2.66018E-06	2.66018E-06	7.2043E-05	2.66018E-06	4.15843E-05	4.02818E-05	5.38226E-05	0.000233594
3836303773045	383630	3773045	0.000159664	6.2623E-05	2.07387E-05	2.03114E-05	4.7164E-05	4.70913E-05	6.19674E-05	6.19274E-05	6.63748E-05	6.47838E-05	2.58288E-06	2.58288E-06	6.99496E-05	2.58288E-06	4.03071E-05	3.90446E-05	5.21977E-05	0.000226542
3836403773045	383640	3773045	0.000155362	6.0935E-05	2.01798E-05	1.97641E-05	4.58931E-05	4.58223E-05	6.02976E-05	6.02587E-05	6.45862E-05	6.30381E-05	2.51328E-06	2.51328E-06	6.80647E-05	2.51328E-06	3.91536E-05	3.79272E-05	5.07335E-05	0.000220187
3836503773045	383650	3773045	0.00015158	5.9452E-05	1.96887E-05	1.9283E-05	4.47761E-05	4.4707E-05	5.883E-05	5.8792E-05	6.30142E-05	6.15038E-05	2.45211E-06	2.45211E-06	6.6408E-05	2.45211E-06	3.81382E-05	3.69437E-05	4.94503E-05	0.000214618
3836603773045	383660	3773045	0.00014955	5.8656E-05	1.9425E-05	1.90248E-05	4.41765E-05	4.41083E-05	5.80421E-05	5.80047E-05	6.21704E-05	6.06802E-05	2.41927E-06	2.41927E-06	6.55187E-05	2.41927E-06	3.75696E-05	3.63928E-05	4.87578E-05	0.000211612
3836703773045	383670	3773045	0.000147682	5.7923E-05	1.91823E-05	1.87871E-05	4.36246E-05	4.35573E-05	5.7317E-05	5.728E-05	6.13937E-05	5.99221E-05	2.38905E-06	2.38905E-06	6.47002E-05	2.38905E-06	3.70493E-05	3.58889E-05	4.81355E-05	0.000208911
3836803773045	383680	3773045	0.000145482	5.706E-05	1.88965E-05	1.85072E-05	4.29746E-05	4.29083E-05	5.6463E-05	5.64265E-05	6.04789E-05	5.90292E-05	2.35345E-06	2.35345E-06	6.37361E-05	2.35345E-06	3.64484E-05	3.53067E-05	4.74045E-05	0.000205739
3836903773045	383690	3773045	0.000143092	5.6123E-05	1.85862E-05	1.82032E-05	4.22688E-05	4.22036E-05	5.55357E-05	5.54998E-05	5.94856E-05	5.80598E-05	2.3148E-06	2.3148E-06	6.26894E-05	2.3148E-06	3.58044E-05	3.46829E-05	4.6617E-05	0.000202321
3837003773045	383700	3773045	0.000140829	5.5235E-05	1.82922E-05	1.79153E-05	4.16002E-05	4.1536E-05	5.46572E-05	5.46219E-05	5.85447E-05	5.71414E-05	2.27819E-06	2.27819E-06	6.16978E-05	2.27819E-06	3.51944E-05	3.40921E-05	4.58724E-05	0.000199089
3837103773045	383710	3773045	0.000138979	5.4509E-05	1.80518E-05	1.76799E-05	4.10536E-05	4.09903E-05	5.39391E-05	5.39043E-05	5.77755E-05	5.63906E-05	2.24825E-06	2.24825E-06	6.08872E-05	2.24825E-06	3.46975E-05	3.36107E-05	4.52772E-05	0.000196506
3837203773045	383720	3773045	0.000137182	5.3805E-05	1.78185E-05	1.74514E-05	4.0523E-05	4.04604E-05	5.32419E-05	5.32075E-05	5.70287E-05	5.56618E-05	2.21919E-06	2.21919E-06	6.01001E-05	2.21919E-06	3.42168E-05	3.3145E-05	4.47047E-05	0.000194021
3837303773045	383730	3773045	0.000135359	5.309E-05	1.75817E-05	1.72194E-05	3.99844E-05	3.99227E-05	5.25342E-05	5.25003E-05	5.62707E-05	5.49219E-05	2.1897E-06	2.1897E-06	5.93013E-05	2.1897E-06	3.37324E-05	3.26759E-05	4.41208E-05	0.000191487
3837403773045	383740	3773045	0.000133491	5.2357E-05	1.7339E-05	1.69818E-05	3.94325E-05	3.93716E-05	5.18091E-05	5.17757E-05	5.5494E-05	5.41639E-05	2.15947E-06	2.15947E-06	5.84828E-05	2.15947E-06	3.32427E-05	3.22015E-05	4.35233E-05	0.000188894
3837503773045	383750	3773045	0.000131604	5.1617E-05	1.7094E-05	1.67418E-05	3.88753E-05	3.88153E-05	5.10771E-05	5.10441E-05	5.47099E-05	5.33985E-05	2.12896E-06	2.12896E-06	5.76565E-05	2.12896E-06	3.27476E-05	3.17219E-05	4.29168E-05	0.000186262
3837603773045	383760	3773045	0.000129925	5.0958E-05	1.68758E-05	1.65281E-05	3.83791E-05	3.83199E-05	5.04252E-05	5.03926E-05	5.40117E-05	5.2717E-05	2.10179E-06	2.10179E-06	5.69206E-05	2.10179E-06	3.23135E-05	3.13013E-05	4.2385E-05	0.000183954
3837703773045	383770	3773045	0.000128209	5.0285E-05	1.6653E-05	1.63099E-05	3.78724E-05	3.78139E-05	4.97594E-05	4.97272E-05	5.32985E-05	5.20209E-05	2.07404E-06	2.07404E-06	5.6169E-05	2.07404E-06	3.18704E-05	3.08721E-05	4.18328E-05	0.000181557
3837803773045	383780	3773045	0.000126359	4.956E-05	1.64127E-05	1.60745E-05	3.73258E-05	3.72682E-05	4.90412E-05	4.90096E-05	5.25293E-05	5.12702E-05	2.0441E-06	2.0441E-06	5.53584E-05	2.0441E-06	3.13896E-05	3.04064E-05	4.12286E-05	0.000178935
3837903773045	383790	3773045	0.000124356	4.8774E-05	1.61525E-05	1.58197E-05	3.67341E-05	3.66775E-05	4.82639E-05	4.82327E-05	5.16966E-05	5.04575E-05	2.0117E-06	2.0117E-06	5.44809E-05	2.0117E-06	3.08676E-05	2.99007E-05	4.057E-05	0.000176077
3838003773045	383800	3773045	0.000122407	4.801E-05	1.58993E-05	1.55718E-05	3.61584E-05	3.61026E-05	4.75074E-05	4.74767E-05	5.08863E-05	4.96666E-05	1.98017E-06	1.98017E-06	5.3627E-05	1.98017E-06	3.03635E-05	2.94124E-05	3.99341E-05	0.000173317
3838103773045	383810	3773045	0.000120341	4.7199E-05	1.5631E-05	1.53089E-05	3.55481E-05	3.54933E-05	4.67056E-05	4.66755E-05	5.00275E-05	4.88284E-05	1.94675E-06	1.94675E-06	5.27219E-05	1.94675E-06	2.98289E-05	2.88946E-05	3.92552E-05	0.00017037
3838203773045	383820	3773045	0.00011832	4.6407E-05	1.53685E-05	1.50519E-05	3.49512E-05	3.48972E-05	4.59213E-05	4.58916E-05	4.91874E-05	4.80084E-05	1.91406E-06	1.91406E-06	5.18365E-05	1.91406E-06	2.93033E-05	2.83855E-05	3.85853E-05	0.000167463
3838303773045	383830	3773045	0.000116218	4.5582E-05	1.509555E-05	1.47845E-05	3.43303E-05	3.42773E-05	4.51055E-05	4.50764E-05	4.83137E-05	4.71556E-05	1.88006E-06	1.88006E-06	5.09157E-05	1.88006E-06	2.87562E-05	2.78555E-05	3.78815E-05	0.000164408
3838403773045	383840	3773045	0.000113649	4.4575E-05	1.47618E-05	1.44577E-05	3.35715E-05	3.35197E-05	4.41085E-05	4.40801E-05	4.72457E-05	4.61133E-05	1.8385E-06	1.8385E-06	4.97903E-05	1.8385E-06	2.80816E-05	2.72021E-05	3.7008E-05	0.000160617
3838503773045	383850	3773045	0.00011117	4.3603E-05	1.44398E-05	1.41423E-05	3.28392E-05	3.27885E-05	4.31464E-05	4.31185E-05	4.62152E-05	4.51074E-05	1.7984E-06	1.7984E-06	4.87042E-05	1.7984E-06	2.74341E-05	2.65748E-05	3.61661E-05	0.000156963
3838603773045	383860	3773045	0.000108799	4.2673E-05	1.41318E-05	1.38407E-05	3.21387E-05	3.20891E-05	4.22261E-05	4.21988E-05	4.52294E-05	4.41453E-05	1.76004E-06	1.76004E-06	4.76654E-05	1.76004E-06	2.68152E-05	2.59753E-05	3.53627E-05	0.000153477
3838703773045	383870	3773045	0.000106536	4.1785E-05	1.38378E-05	1.35527E-05	3.14701E-05	3.14215E-05	4.13476E-05	4.13209E-05	4.42884E-05	4.32269E-05	1.72342E-06	1.72342E-06	4.66737E-05	1.72342E-06	2.6225E-05	2.54035E-05	3.45933E-05	0.000150137
3838803773045	383880	3773045	0.000104398	4.0946E-05	1.35602E-05	1.32808E-05	3.08386E-05	3.07911E-05	4.05179E-05	4.04918E-05	4.33998E-05	4.23595E-05	1.68884E-06	1.68884E-06	4.57372E-05	1.68884E-06	2.56689E-05	2.48649E-05	3.38668E-05	0.000146984
3838903773045	383890	3773045	0.000102548	4.0221E-05	1.33198E-05	1.30454E-05	3.02921E-05	3.02453E-05	3.97998E-05	3.97741E-05	4.26306E-05	4.16087E-05	1.65891E-06	1.65891E-06	4.49266E-05	1.65891E-06	2.51863E-05	2.43974E-05	3.324E-05	0.000144264
3839003773045	383900	3773045	0.000100751	3.9516E-05	1.30865E-05	1.28169E-05	2.97614E-05	2.97155E-05	3.91026E-05	3.90774E-05	4.18838E-05	4.08798E-05	1.62985E-06	1.62985E-06	4.41395E-05	1.62985E-06	2.47199E-05	2.39456E-05	3.26335E-05	0.000141631
3839103773045	383910	3773045	9.79578E-05	3.842E-05	1.27237E-05	1.24615E-05	2.89363E-05	2.88916E-05	3.80185E-05	3.79939E-05	4.07225E-05	3.97464E-05	1.58466E-06	1.58466E-06	4.29157E-05	1.58466E-06	2.39862E-05	2.32349E-05	3.16694E-05	0.000137447
3829703773055	382970	3773055	0.00013491	5.2914E-05	1.75233E-05	1.71623E-05	3.98517E-05	3.97902E-05	5.23599E-05	5.23261E-05	5.6084E-05	5.47397E-05	2.18243E-06	2.18243E-06	5.91046E-05	2.18243E-06	2.86126E-05	2.77164E-05	2.35359E-05	0.000102148
3829803773055	382980	3773055	0.00013853	5.4333E-05	1.79935E-05	1.76228E-05	4.0921E-05	4.08578E-05	5.37648E-05	5.37301E-05	5.75888E-05	5.62084E-05	2.24099E-06	2.24099E-06	6.06904E-05	2.24099E-06	2.95562E-05	2.86305E-05	2.42556E-05	0.000105271
3829903773055	382990	3773055	0.000141467	5.5485E-05	1.8375E-05	1.79964E-05	4.17886E-05	4.17241E-05	5.49047E-05	5.48693E-05	5.88098E-05	5.74002E-05	2.2885E-06	2.2885E-06	6.19772E-05	2.2885E-06	3.05052E-05	2.95497E-05	2.51585E-05	0.00010919
3830003773055	383000	3773055	0.000147341	5.7789E-05	1.9138E-05	1.87437E-05	4.35238E-05	4.34566E-05	5.71846E-05	5.71477E-05	6.12518E-05	5.97836E-05	2.38353E-06	2.38353E-06	6.45507E-05	2.38353E-06	3.18327E-05	3.08356E-05	2.61498E-05	0.000113492
3830103773055	383010	3773055	0.000154688	6.0671E-05	2.00923E-05	1.96784E-05	4.56941E-05	4.56236E-05	6.00361E-05	5.99974E-05	6.43062E-05	6.27648E-05	2.50239E-06	2.50239E-06	6.77696E-05	2.50239E-06	3.33162E-05	3.22727E-05	2.70482E-05	0.000117391
3830203773055	383020	3773055	0.000161173	6.3214E-05	2.09347E-05	2.05033E-05	4.76098E-05	4.75363E-05	6.2553E-05	6.25127E-05	6.70021E-05	6.53961E-05	2.60729E-06	2.60729E-06	7.06107E-05	2.60729E-06	3.47047E-05	3.36177E-05	2.79082E-05	0.000121123
3830303773055	383030	3773055	0.000167667	6.5761E-05	2.17782E-05	2.13295E-05	4.95281E-05	4.94517E-05	6.50734E-05	6.50314E-05	6.97017E-05	6.8031E-05	2.71235E-06	2.71235E-06	7.34557E-05	2.71235E-06	3.61416E-05	3.50096E-05	2.88202E-05	0.000125082
3830403773055	383040	3773055	0.000174511	6.8446E-05	2.26672E-05	2.22001E-05	5.15498E-05	5.14703E-05	6.77298E-05	6.7686E-05	7.2547E-05	7.08081E-05	2.82307E-06	2.82307E-06	7.64542E-05	2.82307E-06	3.76575E-05	3.6478E-05	2.98001E-05	0.000129334
3830503773055	383050	3773055	0.000181661	7.125E-05	2.35958E-05	2.31097E-05	5.36618E-05	5.3579E-05	7.05046E-05	7.04591E-05	7.55193E-05	7.37091E-05	2.93873E-06	2.93873E-06	7.95865E-05	2.93873E-06	3.92451E-05	3.80158E-05	3.08366E-05	0.000133833
3830603773055	383060	3773055	0.000189071	7.4156E-05	2.45583E-05	2.40523E-05	5.58507E-05	5.57646E-05	7.33806E-05	7.33332E-05	7.85998E-05	7.67158E-05	3.0586E-06	3.0586E-06	8.2833E-05	3.0586E-06	4.09008E-05	3.96197E-05	3.19206E-05	0.000138538
3830703773055	383070	3773055	0.000196832	7.72E-05	2.55663E-05	2.50396E-05	5.81432E-05	5.80534E-05	7.63925E-05	7.63432E-05	8.18259E-05	7.98646E-05	3.18414E-06	3.18414E-06	8.62329E-05	3.18414E-06	4.26409E-05	4.13053E-05	3.3077E-05	0.000143557
3830803773055	383080	3773055	0.00020488	8.0357E-05	2.66117E-05	2.60634E-05	6.05205E-05	6.04271E-05	7.9516E-05	7.94647E-05	8.51715E-05	8.313E-05	3.31433E-06	3.31433E-06	8.97587E-05	3.31433E-06	4.44527E-05	4.30604E-05	3.43036E-05	0.00014888
3830903773055	383090	3773055	0.000213637	8.3791E-05	2.77492E-05	2.71774E-05	6.31074E-05	6.301E-05	8.29148E-05	8.28613E-05	8.88121E-05	8.66834E-05	3.456E-06	3.456E-06	9.35954E-05	3.456E-06	4.64368E-05	4.49823E-05	3.56569E-05	0.000154754
3831003773055	383100	3773055	0.000223149	8.7522E-05	2.89847E-05	2.83875E-05	6.59172E-05	6.58154E-05	8.66065E-05	8.65506E-05	9.27664E-05	9.05428E-05	3.60988E-06	3.60988E-06	9.77626E-05	3.60988E-06	4.8602E-05	4.70797E-05	3.7146E-05	0.000161216
3831103773055	383110	3773055	0.000233137	9.144E-05	3.0282E-05	2.96581E-05	6.88676E-05	6.87613E-05	9.0483E-05	9.04246E-05	9.69186E-05	9.45955E-05	3.77145E-06	3.77145E-06	0.000102138	3.77145E-06	5.08928E-05	4.92988E-05	3.8746E-05	0.00016816
3831203773055	383120	3773055	0.000243628	9.5554E-05	3.16447E-05	3.09927E-05	7.19665E-05	7.18555E-05	9.45546E-05	9.44936E-05	0.00010128	9.88522E-05	3.94116E-06	3.94116E-06	0.000106735	3.94116E-06	5.33128E-05	5.16429E-05	4.04659E-05	0.000175625
3831303773055	383130	3773055	0.000254595	9.9856E-05	3.30692E-05	3.23878E-05	7.52062E-05	7.50901E-05	9.8811E-05	9.87473E-05	0.000105839	0.000103302	4.11858E-06	4.11858E-06	0.000111539	4.11858E-06	5.58637E-05	5.4114E-05	4.23194E-05	0.000183669
3831403773055	383140	3773055	0.000266155	0.00010439	3.45707E-05	3.38584E-05	7.86209E-05	7.84996E-05	0.000103298	0.000103231	0.000110645	0.000107992	4.30558E-06	4.30558E-06	0.000116604	4.30558E-06	5.85743E-05	5.67396E-05	4.43313E-05	0.000192401
3831503773055	383150	3773055	0.000278353	0.00010917	3.6155E-05	3.54101E-05	8.2224E-05	8.20971E-05	0.000108032	0.000107962	0.000115715	0.000112942	4.5029E-06	4.5029E-06	0.000121947	4.5029E-06	6.14589E-05	5.95339E-05	4.65242E-05	0.000201918
3831603773055	383160	3773055	0.00029108	0.00011417	3.78082E-05	3.70292E-05	8.59836E-05	8.5851E-05	0.000112971	0.000112898	0.000121006	0.000118106	4.70879E-06	4.70879E-06	0.000127523	4.70879E-06	6.45013E-05	6.2481E-05	4.89072E-05	0.000212261
3831703773055	383170	3773055	0.00030449	0.00011943	3.955E-05	3.87351E-05	8.99449E-05	8.98061E-05	0.000118176	0.0001181	0.000126581	0.000123547	4.92573E-06	4.92573E-06	0.000133398	4.92573E-06	6.77411E-05	6.56193E-05	5.15142E-05	0.000223575
3831803773055	383180	3773055	0.000318466	0.00012491	4.13653E-05	4.05131E-05	9.40734E-05	9.39282E-05	0.0001236	0.00012352	0.000132391	0.000129218	5.15182E-06	5.15182E-06	0.000139521	5.15182E-06	7.11603E-05	6.89314E-05	5.43612E-05	0.000235931
3831903773055	383190	3773055	0.000333053	0.00013063	4.326E-05	4.23687E-05	9.83822E-05	9.82304E-05	0.000129261	0.000129178	0.000138455	0.000135136	5.38779E-06	5.38779E-06	0.000145912	5.38779E-06	7.47732E-05	7.24311E-05	5.74774E-05	0.000249456
3832003773055	383200	3773055	0.000348304	0.00013661	4.5241E-05	4.43089E-05	0.000102887	0.000102729	0.000135181	0.000135093	0.000144795	0.000141325	5.63451E-06	5.63451E-06	0.000152594	5.63451E-06	7.86049E-05	7.61429E-05	6.09082E-05	0.000264346
3832203773055	383220	3773055	0.000381915	0.00014979	4.96067E-05	4.85846E-05	0.000112816	0.000112642	0.000148225	0.00014813	0.000158768	0.000154962	6.17823E-06	6.17823E-06	0.000167319	6.17823E-06	8.723E-05	8.44978E-05	6.90191E-05	0.000299548
3832303773055	383230	3773055	0.00040102	0.00015729	5.20882E-05	5.1015E-05	0.000118459	0.000118277	0.00015564	0.00015554	0.00016671	0.000162714	6.48729E-06	6.48729E-06	0.000175689	6.48729E-06	9.22314E-05	8.93425E-05	7.39096E-05	0.000320773
3832403773055	383240	3773055	0.000421166	0.00016519	5.4705E-05	5.35779E-05	0.000124411	0.000124219	0.000163459	0.000163354	0.000175085	0.000170888	6.8132E-06	6.8132E-06	0.000184515	6.8132E-06	9.75987E-05	9.45417E-05	7.93794E-05	0.000344512
3832503773055	383250	3773055	0.000442813	0.00017368	5.75167E-05	5.63316E-05	0.000130805	0.000130603	0.00017186	0.00017175	0.000184084	0.000179672	7.16338E-06	7.16338E-06	0.000193998	7.16338E-06	0.000103461	0.000100221	8.55802E-05	0.000371424
3832603773055	383260	3773055	0.000465717	0.00018266	6.04917E-05	5.92453E-05	0.000137571	0.000137358	0.00018075	0.000180633	0.000193606	0.000188965	7.53389E-06	7.53389E-06	0.000204033	7.53389E-06	0.000109772	0.000106334	9.25686E-05	0.000401754
3832703773055	383270	3773055	0.000490301	0.0001923	6.36848E-05	6.23727E-05	0.000144833	0.000144609	0.000190291	0.000190168	0.000203825	0.00019894	7.93159E-06	7.93159E-06	0.000214803	7.93159E-06	0.000116648	0.000112994	0.000100528	0.000436298
3832803773055	383280	3773055	0.000516645	0.00020264	6.71067E-05	6.5724E-05	0.000152614	0.000152379	0.000200515	0.000200386	0.000214777	0.000209629	8.35776E-06	8.35776E-06	0.000226345	8.35776E-06	0.000124114	0.000120227	0.00010958	0.000475585
3832903773055	383290	3773055	0.000544939	0.00021373	7.07817E-05	6.93233E-05	0.000160972	0.000160724	0.000211496	0.00021136	0.000226539	0.000221109	8.81546E-06	8.81546E-06	0.00023874	8.81546E-06	0.000132196	0.000128055	0.000119866	0.000520226
3833003773055	383300	3773055	0.000575289	0.00022564	7.47238E-05	7.31843E-05	0.000169938	0.000169675	0.000223276	0.000223132	0.000239156	0.000233424	9.30643E-06	9.30643E-06	0.000252037	9.30643E-06	0.000140859	0.000136447	0.000131462	0.000570553

			KMMass Grading / Excavation	KMMass Grading / Excavation	KMDrainage / Utilities Trenching	KMFoundations / Concrete Pads	KMBuilding / Structure Construction	KMAsphalt Paving	KMArchitectural Coating	KMLandscaping or Other Finishing	KMWaterside Construction (Piles)	EWNDemolition	EWNSite Grubbing / Prep	EWNDrainage / Utilities Trenching	EWNDrainage / Utilities Trenching	EWNDrainage / Utilities Trenching	EWNFoundation s / Concrete Pads	EWNBuilding / Structure Construction	EWNAsphalt Paving	EWNLandscaping or Other Finishing	EWNWaterside Construction (Piles)
Unique Identifier	X (UTM)	Y (UTM)	2025	2026	2026	2026	2026	2026	2026	2026	2026	2027	2027	2027	2028	2029	2029	2029	2029	2029	2029
3834803773045	383480	3773045	0.000425379	0.000420977	0.000151176	8.0002E-05	0.000274779	8.82755E-06	8.82755E-06	0.000283606	8.82755E-06	0.000476975	2.59958E-05	6.1043E-05	5.98642E-05	5.86255E-05	5.07806E-05	0.000110267	7.84491E-06	0.00011419	7.84491E-06
3834903773045	383490	3773045	0.000396076	0.000391977	0.000140762	7.4491E-05	0.00025585	8.21945E-06	8.21945E-06	0.00026407	8.21945E-06	0.00043997	2.39789E-05	5.6307E-05	5.52197E-05	5.40771E-05	4.68409E-05	0.000101712	7.23627E-06	0.00010533	7.23627E-06
3835003773045	383500	3773045	0.000369155	0.000365335	0.000131195	6.94278E-05	0.00023846	7.66078E-06	7.66078E-06	0.000246121	7.66078E-06	0.000406693	2.21653E-05	5.20483E-05	5.10432E-05	4.99871E-05	4.32981E-05	9.40192E-05	6.68896E-06	9.73637E-05	6.68896E-06
3835103773045	383510	3773045	0.000344533	0.000340968	0.000122444	6.47971E-05	0.000222556	7.14982E-06	7.14982E-06	0.000229705	7.14982E-06	0.000376962	2.05449E-05	4.82433E-05	4.73117E-05	4.63327E-05	4.01328E-05	8.71459E-05	6.19996E-06	9.02459E-05	6.19996E-06
3835203773045	383520	3773045	0.000322129	0.000318795	0.000114482	6.05835E-05	0.000208083	6.68488E-06	6.68488E-06	0.000214768	6.68488E-06	0.000350461	1.91006E-05	4.48518E-05	4.39857E-05	4.30756E-05	3.73114E-05	8.10196E-05	5.76411E-06	8.39016E-05	5.76411E-06
3835303773045	383530	3773045	0.000301277	0.000298159	0.000107072	5.66619E-05	0.000194614	6.25216E-06	6.25216E-06	0.000200866	6.25216E-06	0.000326204	1.77786E-05	4.17474E-05	4.09412E-05	4.00941E-05	3.4729E-05	7.54119E-05	5.36515E-06	7.80945E-05	5.36515E-06
3835403773045	383540	3773045	0.000282359	0.000279437	0.000100348	5.31039E-05	0.000182393	5.85957E-06	5.85957E-06	0.000188253	5.85957E-06	0.000304528	1.65972E-05	3.89733E-05	3.82207E-05	3.74298E-05	3.24212E-05	7.04007E-05	5.00863E-06	7.2905E-05	5.00863E-06
3835503773045	383550	3773045	0.00026433	0.000261594	9.39407E-05	4.97131E-05	0.000170747	5.48542E-06	5.48542E-06	0.000176232	5.48542E-06	0.000284168	1.54875E-05	3.63677E-05	3.56654E-05	3.49274E-05	3.02536E-05	6.5694E-05	4.67377E-06	6.80309E-05	4.67377E-06
3835603773045	383560	3773045	0.000247047	0.00024449	8.77984E-05	4.64626E-05	0.000159583	5.12676E-06	5.12676E-06	0.00016471	5.12676E-06	0.000264904	1.44376E-05	3.39022E-05	3.32475E-05	3.25596E-05	2.82027E-05	6.12404E-05	4.35692E-06	6.34189E-05	4.35692E-06
3835703773045	383570	3773045	0.000231466	0.00022907	8.22611E-05	4.35323E-05	0.000149518	4.80342E-06	4.80342E-06	0.000154322	4.80342E-06	0.000247684	1.34991E-05	3.16984E-05	3.10862E-05	3.0443E-05	2.63693E-05	5.72594E-05	4.0737E-06	5.92963E-05	4.0737E-06
3835803773045	383580	3773045	0.000215975	0.000213739	7.67556E-05	4.06188E-05	0.000139511	4.48194E-06	4.48194E-06	0.000143993	4.48194E-06	0.000230731	1.25752E-05	2.95288E-05	2.89586E-05	2.83594E-05	2.45645E-05	5.33404E-05	3.79488E-06	5.52379E-05	3.79488E-06
3835903773045	383590	3773045	0.000202148	0.000200056	7.18418E-05	3.80184E-05	0.00013058	4.19501E-06	4.19501E-06	0.000134775	4.19501E-06	0.000215655	1.17535E-05	2.75994E-05	2.70664E-05	2.65064E-05	2.29594E-05	4.98551E-05	3.54692E-06	5.16285E-05	3.54692E-06
3836003773045	383600	3773045	0.000191315	0.000189335	6.7992E-05	3.59811E-05	0.000123583	3.97021E-06	3.97021E-06	0.000127553	3.97021E-06	0.000203802	1.11075E-05	2.60825E-05	2.55788E-05	2.50495E-05	2.16976E-05	4.71149E-05	3.35197E-06	4.87909E-05	3.35197E-06
3836103773045	383610	3773045	0.000184238	0.000182331	6.54767E-05	3.465E-05	0.000119011	3.82334E-06	3.82334E-06	0.000122834	3.82334E-06	0.000195962	1.06802E-05	2.5079E-05	2.45947E-05	2.40858E-05	2.08628E-05	4.53024E-05	3.22302E-06	4.69139E-05	3.22302E-06
3836203773045	383620	3773045	0.000177556	0.000175719	6.31021E-05	3.33934E-05	0.000114695	3.68468E-06	3.68468E-06	0.000118379	3.68468E-06	0.00018858	1.02779E-05	2.41344E-05	2.36683E-05	2.31786E-05	2.0077E-05	4.3596E-05	3.10162E-06	4.51468E-05	3.10162E-06
3836303773045	383630	3773045	0.000172196	0.000170414	6.1197E-05	3.23852E-05	0.000111232	3.57344E-06	3.57344E-06	0.000114805	3.57344E-06	0.000182608	9.95237E-06	2.337E-05	2.29187E-05	2.24445E-05	1.94411E-05	4.22153E-05	3.00339E-06	4.3717E-05	3.00339E-06
3836403773045	383640	3773045	0.000167365	0.000165633	5.94804E-05	3.14768E-05	0.000108112	3.4732E-06	3.4732E-06	0.000111585	3.4732E-06	0.000177218	9.65859E-06	2.26802E-05	2.22422E-05	2.1782E-05	1.88673E-05	4.09691E-05	2.91473E-06	4.24265E-05	2.91473E-06
3836503773045	383650	3773045	0.000163132	0.000161444	5.7976E-05	3.06807E-05	0.000105377	3.38536E-06	3.38536E-06	0.000108763	3.38536E-06	0.000172447	9.39861E-06	2.20697E-05	2.16435E-05	2.11957E-05	1.83594E-05	3.98664E-05	2.83628E-06	4.12845E-05	2.83628E-06
3836603773045	383660	3773045	0.000160848	0.000159183	5.71641E-05	3.0251E-05	0.000103902	3.33795E-06	3.33795E-06	0.00010724	3.33795E-06	0.000169699	9.24879E-06	2.17179E-05	2.12985E-05	2.08578E-05	1.80668E-05	3.92309E-05	2.79107E-06	4.06264E-05	2.79107E-06
3836703773045	383670	3773045	0.000158795	0.000157152	5.64345E-05	2.98649E-05	0.000102576	3.29534E-06	3.29534E-06	0.000105871	3.29534E-06	0.000167164	9.11066E-06	2.13936E-05	2.09804E-05	2.05463E-05	1.77969E-05	3.8645E-05	2.74938E-06	4.00197E-05	2.74938E-06
3836803773045	383680	3773045	0.000156383	0.000154765	5.55775E-05	2.94114E-05	0.000101018	3.2453E-06	3.2453E-06	0.000104263	3.2453E-06	0.00016427	8.95292E-06	2.10231E-05	2.06172E-05	2.01906E-05	1.74888E-05	3.79759E-05	2.70178E-06	3.93268E-05	2.70178E-06
3836903773045	383690	3773045	0.000153785	0.000152194	5.46541E-05	2.89228E-05	9.93396E-05	3.19138E-06	3.19138E-06	0.000102531	3.19138E-06	0.000161184	8.78475E-06	2.06282E-05	2.02299E-05	1.98113E-05	1.71603E-05	3.72625E-05	2.65103E-06	3.8588E-05	2.65103E-06
3837003773045	383700	3773045	0.000151329	0.000149763	5.37812E-05	2.84608E-05	9.7753E-05	3.14041E-06	3.14041E-06	0.000100893	3.14041E-06	0.000158267	8.62575E-06	2.02549E-05	1.98637E-05	1.94527E-05	1.68497E-05	3.65881E-05	2.60305E-06	3.78896E-05	2.60305E-06
3837103773045	383710	3773045	0.000149366	0.00014782	5.30834E-05	2.80915E-05	9.64846E-05	3.09967E-06	3.09967E-06	9.95843E-05	3.09967E-06	0.000155855	8.4943E-06	1.99462E-05	1.9561E-05	1.91563E-05	1.65929E-05	3.60305E-05	2.56338E-06	3.73122E-05	2.56338E-06
3837203773045	383720	3773045	0.000147477	0.000145951	5.24121E-05	2.77363E-05	9.52645E-05	3.06047E-06	3.06047E-06	9.8325E-05	3.06047E-06	0.000153527	8.36744E-06	1.96483E-05	1.92689E-05	1.88702E-05	1.63451E-05	3.54924E-05	2.52509E-06	3.6755E-05	2.52509E-06
3837303773045	383730	3773045	0.000145551	0.000144044	5.17276E-05	2.73741E-05	9.40203E-05	3.0205E-06	3.0205E-06	9.70408E-05	3.0205E-06	0.0001512	8.24058E-06	1.93504E-05	1.89767E-05	1.85841E-05	1.60973E-05	3.49543E-05	2.48681E-06	3.61977E-05	2.48681E-06
3837403773045	383740	3773045	0.00014358	0.000142094	5.10272E-05	2.70034E-05	9.27472E-05	2.9796E-06	2.9796E-06	9.57268E-05	2.9796E-06	0.000148841	8.11205E-06	1.90486E-05	1.86808E-05	1.82942E-05	1.58462E-05	3.44091E-05	2.44802E-06	3.56331E-05	2.44802E-06
3837503773045	383750	3773045	0.000141579	0.000140114	5.03161E-05	2.66271E-05	9.14547E-05	2.93808E-06	2.93808E-06	9.43928E-05	2.93808E-06	0.000146491	7.98393E-06	1.87478E-05	1.83857E-05	1.80053E-05	1.5596E-05	3.38657E-05	2.40936E-06	3.50704E-05	2.40936E-06
3837603773045	383760	3773045	0.000139825	0.000138378	4.96926E-05	2.62971E-05	9.03214E-05	2.90167E-06	2.90167E-06	9.32231E-05	2.90167E-06	0.000144416	7.87084E-06	1.84822E-05	1.81253E-05	1.77503E-05	1.5375E-05	3.3386E-05	2.37523E-06	3.45736E-05	2.37523E-06
3837703773045	383770	3773045	0.000138003	0.000136575	4.90452E-05	2.59545E-05	8.91447E-05	2.86386E-06	2.86386E-06	9.20086E-05	2.86386E-06	0.000142318	7.7565E-06	1.82137E-05	1.7862E-05	1.74924E-05	1.51517E-05	3.2901E-05	2.34073E-06	3.40713E-05	2.34073E-06
3837803773045	383780	3773045	0.00013601	0.000134602	4.83368E-05	2.55796E-05	8.78571E-05	2.8225E-06	2.8225E-06	9.06796E-05	2.8225E-06	0.000140059	7.63339E-06	1.79246E-05	1.75785E-05	1.72148E-05	1.49112E-05	3.23788E-05	2.30358E-06	3.35306E-05	2.30358E-06
3837903773045	383790	3773045	0.000133837	0.000132452	4.75647E-05	2.5171E-05	8.64537E-05	2.77741E-06	2.77741E-06	8.92312E-05	2.77741E-06	0.000137624	7.50069E-06	1.7613E-05	1.72729E-05	1.69155E-05	1.4652E-05	3.18159E-05	2.26353E-06	3.29477E-05	2.26353E-06
3838003773045	383800	3773045	0.000131739	0.000130376	4.68191E-05	2.47765E-05	8.50986E-05	2.73388E-06	2.73388E-06	8.78325E-05	2.73388E-06	0.000135273	7.37258E-06	1.73122E-05	1.69779E-05	1.66266E-05	1.44017E-05	3.12725E-05	2.22487E-06	3.23849E-05	2.22487E-06
3838103773045	383810	3773045	0.0001295	0.000128159	4.60231E-05	2.43553E-05	8.36518E-05	2.6874E-06	2.6874E-06	8.63392E-05	2.6874E-06	0.000132793	7.23737E-06	1.69947E-05	1.66665E-05	1.63217E-05	1.41376E-05	3.0699E-05	2.18407E-06	3.1791E-05	2.18407E-06
3838203773045	383820	3773045	0.00012729	0.000125972	4.52378E-05	2.39397E-05	8.22244E-05	2.64154E-06	2.64154E-06	8.48659E-05	2.64154E-06	0.000130358	7.10466E-06	1.66831E-05	1.63609E-05	1.60224E-05	1.38784E-05	3.01361E-05	2.14402E-06	3.12081E-05	2.14402E-06
3838303773045	383830	3773045	0.000124968	0.000123675	4.44126E-05	2.3503E-05	8.07246E-05	2.59336E-06	2.59336E-06	8.33179E-05	2.59336E-06	0.000127823	6.96654E-06	1.63587E-05	1.60428E-05	1.57109E-05	1.36086E-05	2.95502E-05	2.10234E-06	3.06013E-05	2.10234E-06
3838403773045	383840	3773045	0.000122086	0.000120823	4.33885E-05	2.2961E-05	7.88631E-05	2.53356E-06	2.53356E-06	8.13966E-05	2.53356E-06	0.000124715	6.79711E-06	1.59609E-05	1.56527E-05	1.53288E-05	1.32776E-05	2.88315E-05	2.05121E-06	2.98571E-05	2.05121E-06
3838503773045	383850	3773045	0.000119309	0.000118074	4.24015E-05	2.24387E-05	7.70691E-05	2.47592E-06	2.47592E-06	7.9545E-05	2.47592E-06	0.000121721	6.63394E-06	1.55777E-05	1.52769E-05	1.49608E-05	1.29589E-05	2.81394E-05	2.00197E-06	2.91404E-05	2.00197E-06
3838603773045	383860	3773045	0.000116659	0.000115451	4.14596E-05	2.19402E-05	7.53571E-05	2.42092E-06	2.42092E-06	7.7778E-05	2.42092E-06	0.000118872	6.4787E-06	1.52132E-05	1.49194E-05	1.46107E-05	1.26556E-05	2.74809E-05	1.95512E-06	2.84585E-05	1.95512E-06
3838703773045	383870	3773045	0.00011412	0.000112939	4.05575E-05	2.14629E-05	7.37174E-05	2.36825E-06	2.36825E-06	7.60856E-05	2.36825E-06	0.000116154	6.33056E-06	1.48653E-05	1.45783E-05	1.42766E-05	1.23662E-05	2.68525E-05	1.91041E-06	2.78077E-05	1.91041E-06
3838803773045	383880	3773045	0.000111724	0.000110568	3.97058E-05	2.10121E-05	7.21694E-05	2.31851E-06	2.31851E-06	7.44879E-05	2.31851E-06	0.000113589	6.19076E-06	1.45371E-05	1.42563E-05	1.39614E-05	1.20931E-05	2.62595E-05	1.86822E-06	2.71937E-05	1.86822E-06
3838903773045	383890	3773045	0.000109656	0.000108521	3.89708E-05	2.06232E-05	7.08335E-05	2.2756E-06	2.2756E-06	7.31091E-05	2.2756E-06	0.000111369	6.06974E-06	1.42529E-05	1.39777E-05	1.36884E-05	1.18567E-05	2.57462E-05	1.8317E-06	2.66621E-05	1.8317E-06
3839003773045	383900	3773045	0.000107655	0.000106541	3.82598E-05	2.02469E-05	6.95411E-05	2.23408E-06	2.23408E-06	7.17752E-05	2.23408E-06	0.000109225	5.9529E-06	1.39785E-05	1.37086E-05	1.34249E-05	1.16285E-05	2.52506E-05	1.79644E-06	2.61488E-05	1.79644E-06
3839103773045	383910	3773045	0.000104475	0.000103393	3.71295E-05	1.96488E-05	6.74867E-05	2.16808E-06	2.16808E-06	6.96548E-05	2.16808E-06	0.000105879	5.77053E-06	1.35503E-05	1.32886E-05	1.30137E-05	1.12723E-05	2.4477E-05	1.74141E-06	2.53477E-05	1.74141E-06
3829703773055	382970	3773055	7.7643E-05	7.68395E-05	2.75937E-05	1.46025E-05	5.01545E-05	1.61126E-06	1.61126E-06	5.17657E-05	1.61126E-06	0.000135319	7.37508E-06	1.73181E-05	1.69836E-05	1.66322E-05	1.44066E-05	3.12831E-05	2.22562E-06	3.23959E-05	2.22562E-06
3829803773055	382980	3773055	8.00171E-05	7.9189E-05	2.84375E-05	1.5049E-05	5.1688E-05	1.66053E-06	1.66053E-06	5.33486E-05	1.66053E-06	0.000139845	7.62171E-06	1.78972E-05	1.75516E-05	1.71884E-05	1.48884E-05	3.23292E-05	2.30005E-06	3.34793E-05	2.30005E-06
3829903773055	382990	3773055	8.29959E-05	8.2137E-05	2.94961E-05	1.56092E-05	5.36122E-05	1.72235E-06	1.72235E-06	5.53346E-05	1.72235E-06	0.000144469	7.87376E-06	1.84891E-05	1.8132E-05	1.77569E-05	1.53808E-05	3.33984E-05	2.37611E-06	3.45864E-05	2.37611E-06
3830003773055	383000	3773055	8.62659E-05	8.53731E-05	3.06582E-05	1.62242E-05	5.57245E-05	1.79021E-06	1.79021E-06	5.75147E-05	1.79021E-06	0.000151368	8.24976E-06	1.9372E-05	1.89979E-05	1.86048E-05	1.61152E-05	3.49933E-05	2.48958E-06	3.6238E-05	2.48958E-06
3830103773055	383010	3773055	8.92297E-05	8.83063E-05	3.17116E-05	1.67816E-05	5.7639E-05	1.85171E-06	1.85171E-06	5.94908E-05	1.85171E-06	0.000158795	8.65455E-06	2.03225E-05	1.99301E-05	1.95177E-05	1.69059E-05	3.67103E-05	2.61174E-06	3.80161E-05	2.61174E-06
3830203773055	383020	3773055	9.20667E-05	9.11139E-05	3.27198E-05	1.73152E-05	5.94716E-05	1.91059E-06	1.91059E-06	6.13822E-05	1.91059E-06	0.000165671	9.02929E-06	2.12025E-05	2.0793E-05	2.03628E-05	1.7638E-05	3.82998E-05	2.72482E-06	3.96622E-05	2.72482E-06
3830303773055	383030	3773055	9.50754E-05	9.40914E-05	3.3789E-05	1.7881E-05	6.14151E-05	1.97302E-06	1.97302E-06	6.33881E-05	1.97302E-06	0.000172784	9.41697E-06	2.21128E-05	2.16858E-05	2.12371E-05	1.83953E-05	3.99442E-05	2.84182E-06	4.13651E-05	2.84182E-06
3830403773055	383040	3773055	9.8308E-05	9.72906E-05	3.49379E-05	1.8489E-05	6.35033E-05	2.04011E-06	2.04011E-06	6.55434E-05	2.04011E-06	0.000180288	9.82593E-06	2.30731E-05	2.26276E-05	2.21594E-05	1.91941E-05	4.16789E-05	2.96523E-06	4.31616E-05	2.96523E-06
3830503773055	383050	3773055	0.000101727	0.000100675	3.61531E-05	1.91321E-05	6.5712E-05	2.11106E-06	2.11106E-06	6.7823E-05	2.11106E-06	0.000188159	1.02549E-05	2.40805E-05	2.36155E-05	2.31268E-05	2.00321E-05	4.34986E-05	3.09469E-06	4.5046E-05	3.09469E-06
3830603773055	383060	3773055	0.000105303	0.000104214	3.7424E-05	1.98046E-05	6.8022E-05	2.18527E-06	2.18527E-06	7.02073E-05	2.18527E-06	0.000196367	1.07023E-05	2.5131E-05	2.46457E-05	2.41357E-05	2.0906E-05	4.53962E-05	3.22969E-06	4.7011E-05	3.22969E-06
3830703773055	383070	3773055	0.000109118	0.000107989	3.87798E-05	2.05221E-05	7.04863E-05	2.26444E-06	2.26444E-06	7.27507E-05	2.26444E-06	0.000204981	1.11717E-05	2.62334E-05	2.57268E-05	2.51945E-05	2.18231E-05	4.73875E-05	3.37137E-06	4.90732E-05	3.37137E-06
3830803773055	383080	3773055	0.000113165	0.000111994	4.02178E-05	2.12831E-05	7.31001E-05	2.34842E-06	2.34842E-06	7.54485E-05	2.34842E-06	0.000213963	1.16612E-05	2.73828E-05	2.6854E-05	2.62984E-05	2.27793E-05	4.94639E-05	3.51909E-06	5.12234E-05	3.51909E-06
3830903773055	383090	3773055	0.000117629	0.000116412	4.18045E-05	2.21228E-05	7.5984E-05	2.44106E-06	2.44106E-06	7.84251E-05	2.44106E-06	0.000223787	1.21967E-05	2.864E-05	2.8087E-05	2.75058E-05	2.38252E-05	5.17349E-05	3.68066E-06	5.35753E-05	3.68066E-06
3831003773055	383100	3773055	0.000122542	0.000121273	4.35503E-05	2.30467E-05	7.91572E-05	2.54301E-06	2.54301E-06	8.17002E-05	2.54301E-06	0.000234514	1.27813E-05	3.00129E-05	2.94333E-05	2.88243E-05	2.49672E-05	5.42148E-05	3.85709E-06	5.61434E-05	3.85709E-06
3831103773055	383110	3773055	0.00012782	0.000126497	4.54262E-05	2.40394E-05	8.25668E-05	2.65254E-06	2.65254E-06	8.52193E-05	2.65254E-06	0.000245861	1.33998E-05	3.14651E-05	3.08575E-05	3.0219E-05	2.61753E-05	5.68381E-05	4.04373E-06	5.886E-05	4.04373E-06
3831203773055	383120	3773055	0.000133494	0.000132112	4.74426E-05	2.51065E-05	8.62319E-05	2.77029E-06	2.77029E-06	8.90022E-05	2.77029E-06	0.000257844	1.40528E-05	3.29987E-05	3.23615E-05	3.16919E-05	2.74511E-05	5.96084E-05	4.24081E-06	6.17288E-05	4.24081E-06
3831303773055	383130	3773055	0.000139608	0.000138163	4.96156E-05	2.62564E-05	9.01816E-05	2.89717E-06	2.89717E-06	9.30787E-05	2.89717E-06	0.000270478	1.47414E-05	3.46156E-05	3.39471E-05	3.32447E-05	2.87961E-05	6.2529E-05	4.4486E-06	6.47533E-05	4.4486E-06
3831403773055	383140	3773055	0.000146245	0.000144732	5.19744E-05	2.75046E-05	9.44688E-05	3.03491E-06	3.03491E-06	9.75037E-05	3.03491E-06	0.0002839	1.54729E-05	3.63334E-05	3.56317E-05	3.48945E-05	3.02251E-05	6.5632E-05	4.66937E-06	6.79667E-05	4.66937E-06
3831503773055	383150	3773055	0.000153479	0.000151891	5.45454E-05	2.88652E-05	9.91419E-05	3.18503E-06	3.18503E-06	0.000102327	3.18503E-06	0.00029818	1.62512E-05	3.81609E-05	3.7424E-05	3.66497E-05	3.17454E-05	6.89333E-05	4.90423E-06	7.13854E-05	4.90423E-06
3831603773055	383160	3773055	0.000161341	0.000159671	5.73392E-05	3.03437E-05	0.00010422	3.34817E-06	3.34817E-06	0.000107568	3.34817E-06	0.000313234	1.70716E-05	4.00874E-05	3.93133E-05	3.84999E-05	3.33481E-05	7.24133E-05	5.15182E-06	7.49892E-05	5.15182E-06
3831703773055	383170	3773055	0.000169941	0.000168182	6.03958E-05	3.19612E-05	0.000109776	3.52665E-06	3.52665E-06	0.000113302	3.52665E-06	0.000329252	1.79447E-05	4.21374E-05	4.13237E-05	4.04687E-05	3.50534E-05	7.61164E-05	5.41527E-06	7.8824E-05	5.41527E-06
3831803773055	383180	3773055	0.000179333	0.000177477	6.37335E-05	3.37275E-05	0.000115842	3.72155E-06	3.72155E-06	0.000119564	3.72155E-06	0.000346158	1.88661E-05	4.43011E-05	4.34456E-05	4.25466E-05	3.68533E-05	8.00248E-05	5.69333E-06	8.28714E-05	5.69333E-06
3831903773055	383190	3773055	0.000189613	0.000187651	6.7387E-05	3.5661E-05	0.000122483	3.93489E-06	3.93489E-06	0.000126418	3.93489E-06	0.000364006	1.98388E-05	4.65853E-05	4.56857E-05	4.47404E-05	3.87535E-05	8.41509E-05	5.98688E-06	8.71443E-05	5.98688E-06
3832003773055	383200	3773055	0.000200931	0.000198852	7.14094E-05	3.77896E-05	0.000129794	4.16976E-06	4.16976E-06	0.000133964	4.16976E-06	0.000382919	2.08696E-05	4.90057E-05	4.80593E-05	4.70649E-05	4.0767E-05	8.85231E-05	6.29794E-06	9.1672E-05	6.29794E-06
3832203773055	383220	3773055	0.000227688	0.000225332	8.09186E-05	4.28218E-05	0.000147078	4.72503E-06	4.72503E-06	0.000151803	4.72503E-06	0.000425445	2.31873E-05	5.44481E-05	5.33967E-05	5.22918E-05	4.52945E-05	9.83542E-05	6.99737E-06	0.000101853	6.99737E-06
3832303773055	383230	3773055	0.000243821	0.000241298	8.66522E-05	4.5856E-05	0.000157499	5.05983E-06	5.05983E-06	0.000162559	5.05983E-06	0.000450107	2.45314E-05	5.76044E-05	5.6492E-05	5.53232E-05	4.79202E-05	0.000104056	7.40301E-06	0.000107757	7.40301E-06
3832403773055	383240	3773055	0.000261866	0.000259156	9.30651E-05	4.92497E-05	0.000169156	5.43429E-06	5.43429E-06	0.00017459	5.43429E-06	0.000476554	2.59728E-05	6.09891E-05	5.98113E-05	5.85738E-05	5.07358E-05	0.00011017	7.83798E-06	0.000114089	7.83798E-06
3832503773055	383250	3773055	0.000282322	0.0002794	0.000100335	5.30969E-05	0.000182369	5.8588E-06	5.8588E-06	0.000188228	5.8588E-06	0.00050542	2.75461E-05	6.46834E-05	6.34343E-05	6.21217E-05	5.3809E-05	0.000116843	8.31275E-06	0.000120999	8.31275E-06
3832603773055	383260	3773055	0.000305376	0.000302216	0.000108528	5.74327E-05	0.000197261	6.33722E-06	6.33722E-06	0.000203599	6.33722E-06	0.000536477	2.92387E-05	6.86579E-05	6.7332E-05	6.59389E-05	5.71153E-05	0.000124023	8.82354E-06	0.000128434	8.82354E-06
3832703773055	383270	3773055	0.000331633	0.000328201	0.00011786	6.23709E-05	0.000214222	6.88211E-06	6.88211E-06	0.000221104	6.88211E-06	0.000570289	3.10815E-05	7.29852E-05	7.15758E-05	7.00948E-05	6.07152E-05	0.000131839	9.37966E-06	0.000136529	9.37966E-06
3832803773055	383280	3773055	0.000361495	0.000357754	0.000128473	6.79872E-05	0.000233512	7.50182E-06	7.50182E-06	0.000241014	7.50182E-06	0.000606981	3.30812E-05	7.7681E-05	7.61809E-05	7.46046E-05	6.46215E-05	0.000140322	9.98313E-06	0.000145313	9.98313E-06
3832903773055	383290	3773055	0.000395427	0.000391335	0.000140532	7.43688E-05	0.000255431	8.20597E-06	8.20597E-06	0.000263637	8.20597E-06	0.000646689	3.52454E-05	8.27628E-05	8.11646E-05	7.94852E-05	6.8849E-05	0.000149501	1.06362E-05	0.00015482	1.06362E-05
3833003773055	383300	3773055	0.000433681	0.000429193	0.000154127	8.15633E-05	0.000280142	8.99983E-06	8.99983E-06	0.000289141	8.99983E-06	0.000689215	3.75631E-05	8.82053E-05	8.6502E-05	8

			ISDemolition	ISDrainage / Utilities Trenching	ISDrainage / Utilities Trenching	ISAsphalt Paving	ISAsphalt Paving	SVDemolition	SVSite Grubbing / Prep	SVMass Grading / Excavation	SVMass Grading / Excavation	SVDrainage / Utilities Trenching	SVFoundations / Concrete Pads	SVBuilding / Structure Construction	SVBuilding / Structure Construction	SVAsphalt Paving	SVAsphalt Paving	SVArchitectural Coating	SVArchitectural Coating	SVLandscaping or Other Finishing	SVLandscaping or Other Finishing
Unique Identifier	X (UTM)	Y (UTM)	2027	2027	2028	2027	2028	2027	2027	2027	2028	2028	2028	2028	2029	2028	2029	2028	2029	2028	2029
3834803773045	383480	3773045	6.10252E-05	2.45725E-05	2.39421E-05	6.3462E-06	5.91176E-06	0.000459033	0.00033002	0.000222509	0.000219684	0.000155871	4.95162E-05	7.0935E-05	6.82284E-05	6.9743E-06	6.48885E-06	6.9743E-06	6.48885E-06	7.0935E-05	6.82284E-05
3834903773045	383490	3773045	5.69425E-05	2.29286E-05	2.23403E-05	5.92163E-06	5.51626E-06	0.000425073	0.000305604	0.000206047	0.000203431	0.000144339	4.58529E-05	6.5687E-05	6.31807E-05	6.45833E-06	6.00879E-06	6.45833E-06	6.00879E-06	6.5687E-05	6.31807E-05
3835003773045	383500	3773045	5.31854E-05	2.14157E-05	2.08663E-05	5.53091E-06	5.15229E-06	0.000394516	0.000283635	0.000191235	0.000188807	0.000133963	4.25567E-05	6.0965E-05	5.86389E-05	5.99406E-06	5.57684E-06	5.99406E-06	5.57684E-06	6.0965E-05	5.86389E-05
3835103773045	383510	3773045	4.97468E-05	2.00311E-05	1.95172E-05	5.17332E-06	4.81918E-06	0.000367059	0.000263895	0.000177926	0.000175667	0.00012464	3.95949E-05	5.67221E-05	5.45578E-05	5.5769E-06	5.18872E-06	5.5769E-06	5.18872E-06	5.67221E-05	5.45578E-05
3835203773045	383520	3773045	4.661E-05	1.87681E-05	1.82866E-05	4.84712E-06	4.51531E-06	0.000342301	0.000246096	0.000165925	0.000163818	0.000116233	3.69243E-05	5.28963E-05	5.0878E-05	5.20074E-06	4.83875E-06	5.20074E-06	4.83875E-06	5.28963E-05	5.0878E-05
3835303773045	383530	3773045	4.36856E-05	1.75905E-05	1.71392E-05	4.543E-06	4.23201E-06	0.000319513	0.000229712	0.000154879	0.000152912	0.000108495	3.4466E-05	4.93747E-05	4.74908E-05	4.85451E-06	4.51661E-06	4.85451E-06	4.51661E-06	4.93747E-05	4.74908E-05
3835403773045	383540	3773045	4.10253E-05	1.65193E-05	1.60955E-05	4.26635E-06	3.97429E-06	0.000299005	0.000214968	0.000144938	0.000143098	0.000101531	3.22538E-05	4.62056E-05	4.44426E-05	4.54292E-06	4.22671E-06	4.54292E-06	4.22671E-06	4.62056E-05	4.44426E-05
3835503773045	383550	3773045	3.84852E-05	1.54965E-05	1.50989E-05	4.00219E-06	3.72822E-06	0.000279575	0.000200999	0.000135519	0.000133799	9.49334E-05	3.01579E-05	4.32031E-05	4.15546E-05	4.24771E-06	3.95205E-06	4.24771E-06	3.95205E-06	4.32031E-05	4.15546E-05
3835603773045	383560	3773045	3.60442E-05	1.45136E-05	1.41413E-05	3.74835E-06	3.49175E-06	0.000261009	0.000187651	0.00012652	0.000124913	8.86291E-05	2.81552E-05	4.03341E-05	3.87951E-05	3.96563E-06	3.6896E-06	3.96563E-06	3.6896E-06	4.03341E-05	3.87951E-05
3835703773045	383570	3773045	3.38366E-05	1.36247E-05	1.32751E-05	3.51877E-06	3.27789E-06	0.000244269	0.000175616	0.000118406	0.000116902	8.2945E-05	2.63495E-05	3.77473E-05	3.6307E-05	3.7113E-06	3.45297E-06	3.7113E-06	3.45297E-06	3.77473E-05	3.6307E-05
3835803773045	383580	3773045	3.16332E-05	1.27375E-05	1.24107E-05	3.28963E-06	3.06444E-06	0.000227637	0.000163658	0.000110343	0.000108942	7.72971E-05	2.45553E-05	3.5177E-05	3.38348E-05	3.45859E-06	3.21785E-06	3.45859E-06	3.21785E-06	3.5177E-05	3.38348E-05
3835903773045	383590	3773045	2.96603E-05	1.19431E-05	1.16366E-05	3.08447E-06	2.87332E-06	0.000212795	0.000152988	0.000103149	0.000101839	7.22573E-05	2.29543E-05	3.28834E-05	3.16288E-05	3.23309E-06	3.00805E-06	3.23309E-06	3.00805E-06	3.28834E-05	3.16288E-05
3836003773045	383600	3773045	2.81136E-05	1.13203E-05	1.10298E-05	2.92362E-06	2.72348E-06	0.000201187	0.000144642	9.7522E-05	9.62837E-05	6.83156E-05	2.17021E-05	3.10896E-05	2.99034E-05	3.05672E-06	2.84396E-06	3.05672E-06	2.84396E-06	3.10896E-05	2.99034E-05
3836103773045	383610	3773045	2.71104E-05	1.09163E-05	1.06362E-05	2.81929E-06	2.62629E-06	0.000193659	0.00013923	9.38729E-05	9.2681E-05	6.57594E-05	2.08901E-05	2.99263E-05	2.87845E-05	2.94235E-06	2.73754E-06	2.94235E-06	2.73754E-06	2.99263E-05	2.87845E-05
3836203773045	383620	3773045	2.61644E-05	1.05354E-05	1.02651E-05	2.72092E-06	2.53466E-06	0.000186567	0.000134132	9.04355E-05	8.92873E-05	6.33515E-05	2.01251E-05	2.88305E-05	2.77304E-05	2.8346E-06	2.6373E-06	2.8346E-06	2.6373E-06	2.88305E-05	2.77304E-05
3836303773045	383630	3773045	2.54071E-05	1.02305E-05	9.968E-06	2.64217E-06	2.4613E-06	0.000180892	0.000130052	8.76847E-05	8.65714E-05	6.14245E-05	1.9513E-05	2.79535E-05	2.6887E-05	2.74838E-06	2.55708E-06	2.74838E-06	2.55708E-06	2.79535E-05	2.6887E-05
3836403773045	383640	3773045	2.47281E-05	9.95706E-06	9.70159E-06	2.57155E-06	2.39551E-06	0.000175788	0.000126382	8.52103E-05	8.41284E-05	5.96911E-05	1.89623E-05	2.71647E-05	2.61282E-05	2.67082E-06	2.48492E-06	2.67082E-06	2.48492E-06	2.71647E-05	2.61282E-05
3836503773045	383650	3773045	2.41343E-05	9.71795E-06	9.46862E-06	2.5098E-06	2.33799E-06	0.000171316	0.000123167	8.30424E-05	8.19881E-05	5.81725E-05	1.84799E-05	2.64736E-05	2.54635E-05	2.60288E-06	2.4217E-06	2.60288E-06	2.4217E-06	2.64736E-05	2.54635E-05
3836603773045	383660	3773045	2.38255E-05	9.59362E-06	9.34747E-06	2.47769E-06	2.30807E-06	0.000168928	0.00012145	8.18851E-05	8.08454E-05	5.73618E-05	1.82224E-05	2.61047E-05	2.51086E-05	2.5666E-06	2.38795E-06	2.5666E-06	2.38795E-06	2.61047E-05	2.51086E-05
3836703773045	383670	3773045	2.35474E-05	9.48166E-06	9.23838E-06	2.44877E-06	2.28114E-06	0.000166754	0.000119887	8.08314E-05	7.98051E-05	5.66237E-05	1.79879E-05	2.57687E-05	2.47855E-05	2.53357E-06	2.35722E-06	2.53357E-06	2.35722E-06	2.57687E-05	2.47855E-05
3836803773045	383680	3773045	2.32163E-05	9.34832E-06	9.10847E-06	2.41433E-06	2.24906E-06	0.00016418	0.000118036	7.95834E-05	7.8573E-05	5.57494E-05	1.77102E-05	2.53709E-05	2.44028E-05	2.49446E-06	2.32083E-06	2.49446E-06	2.32083E-06	2.53709E-05	2.44028E-05
3836903773045	383690	3773045	2.28544E-05	9.2026E-06	8.96649E-06	2.3767E-06	2.214E-06	0.000161391	0.000116032	7.82318E-05	7.72385E-05	5.48026E-05	1.74094E-05	2.494E-05	2.39884E-05	2.45209E-06	2.28141E-06	2.45209E-06	2.28141E-06	2.494E-05	2.39884E-05
3837003773045	383700	3773045	2.25149E-05	9.06589E-06	8.83328E-06	2.34139E-06	2.18111E-06	0.000158754	0.000114136	7.69535E-05	7.59765E-05	5.39071E-05	1.71249E-05	2.45325E-05	2.35964E-05	2.41203E-06	2.24414E-06	2.41203E-06	2.24414E-06	2.45325E-05	2.35964E-05
3837103773045	383710	3773045	2.22438E-05	8.95674E-06	8.72694E-06	2.3132E-06	2.15485E-06	0.000156625	0.000112605	7.59214E-05	7.49575E-05	5.31841E-05	1.68952E-05	2.42035E-05	2.328E-05	2.37968E-06	2.21404E-06	2.37968E-06	2.21404E-06	2.42035E-05	2.328E-05
3837203773045	383720	3773045	2.19811E-05	8.85097E-06	8.62388E-06	2.28589E-06	2.1294E-06	0.000154549	0.000111113	7.49152E-05	7.39641E-05	5.24793E-05	1.66713E-05	2.38827E-05	2.29714E-05	2.34814E-06	2.1847E-06	2.34814E-06	2.1847E-06	2.38827E-05	2.29714E-05
3837303773045	383730	3773045	2.17129E-05	8.74295E-06	8.51863E-06	2.25799E-06	2.10342E-06	0.000152429	0.000109588	7.38875E-05	7.29493E-05	5.17593E-05	1.64426E-05	2.3555E-05	2.26563E-05	2.31592E-06	2.15472E-06	2.31592E-06	2.15472E-06	2.3555E-05	2.26563E-05
3837403773045	383740	3773045	2.14376E-05	8.63212E-06	8.41064E-06	2.22936E-06	2.07675E-06	0.000150255	0.000108025	7.28338E-05	7.1909E-05	5.10212E-05	1.62081E-05	2.32191E-05	2.23332E-05	2.2829E-06	2.124E-06	2.2829E-06	2.124E-06	2.32191E-05	2.23332E-05
3837503773045	383750	3773045	2.11568E-05	8.51903E-06	8.30046E-06	2.20016E-06	2.04955E-06	0.000148037	0.000106431	7.17585E-05	7.08474E-05	5.02679E-05	1.59688E-05	2.28763E-05	2.20035E-05	2.24919E-06	2.09264E-06	2.24919E-06	2.09264E-06	2.28763E-05	2.20035E-05
3837603773045	383760	3773045	2.09081E-05	8.41889E-06	8.20288E-06	2.1743E-06	2.02545E-06	0.000146041	0.000104996	7.07912E-05	6.98924E-05	4.95903E-05	1.57536E-05	2.2568E-05	2.17069E-05	2.21887E-06	2.06443E-06	2.21887E-06	2.06443E-06	2.2568E-05	2.17069E-05
3837703773045	383770	3773045	2.06496E-05	8.31481E-06	8.10147E-06	2.14741E-06	2.00041E-06	0.000143983	0.000103516	6.97936E-05	6.89075E-05	4.88915E-05	1.55316E-05	2.22499E-05	2.1401E-05	2.18761E-06	2.03534E-06	2.18761E-06	2.03534E-06	2.22499E-05	2.1401E-05
3837803773045	383780	3773045	2.03646E-05	8.20003E-06	7.98964E-06	2.11777E-06	1.9728E-06	0.000141774	0.000101928	6.87227E-05	6.78501E-05	4.81413E-05	1.52933E-05	2.19085E-05	2.10726E-05	2.15404E-06	2.00411E-06	2.15404E-06	2.00411E-06	2.19085E-05	2.10726E-05
3837903773045	383790	3773045	2.0053E-05	8.07457E-06	7.8674E-06	2.08537E-06	1.94261E-06	0.000139413	0.000100231	6.75783E-05	6.67203E-05	4.73397E-05	1.50386E-05	2.15437E-05	2.07217E-05	2.11817E-06	1.97073E-06	2.11817E-06	1.97073E-06	2.15437E-05	2.07217E-05
3838003773045	383800	3773045	1.9754E-05	7.95417E-06	7.75009E-06	2.05428E-06	1.91365E-06	0.000137133	9.85909E-05	6.64728E-05	6.56288E-05	4.65652E-05	1.47926E-05	2.11913E-05	2.03827E-05	2.08352E-06	1.9385E-06	2.08352E-06	1.9385E-06	2.11913E-05	2.03827E-05
3838103773045	383810	3773045	1.9434E-05	7.82534E-06	7.62456E-06	2.021E-06	1.88265E-06	0.000134736	9.6868E-05	6.53112E-05	6.44819E-05	4.57515E-05	1.45341E-05	2.0821E-05	2.00265E-05	2.04711E-06	1.90462E-06	2.04711E-06	1.90462E-06	2.0821E-05	2.00265E-05
3838203773045	383820	3773045	1.91182E-05	7.69819E-06	7.50067E-06	1.98816E-06	1.85206E-06	0.000132375	9.51707E-05	6.41668E-05	6.33521E-05	4.49498E-05	1.42794E-05	2.04561E-05	1.96756E-05	2.01124E-06	1.87125E-06	2.01124E-06	1.87125E-06	2.04561E-05	1.96756E-05
3838303773045	383830	3773045	1.87885E-05	7.56541E-06	7.3713E-06	1.95387E-06	1.82012E-06	0.000129908	9.33965E-05	6.29706E-05	6.21711E-05	4.41119E-05	1.40132E-05	2.00748E-05	1.93088E-05	1.97375E-06	1.83636E-06	1.97375E-06	1.83636E-06	2.00748E-05	1.93088E-05
3838403773045	383840	3773045	1.83791E-05	7.40057E-06	7.21069E-06	1.9113E-06	1.78046E-06	0.000126923	9.12509E-05	6.1524E-05	6.07428E-05	4.30985E-05	1.36913E-05	1.96136E-05	1.88652E-05	1.9284E-06	1.79418E-06	1.9284E-06	1.79418E-06	1.96136E-05	1.88652E-05
3838503773045	383850	3773045	1.79851E-05	7.24191E-06	7.0561E-06	1.87032E-06	1.74229E-06	0.000124063	8.91949E-05	6.01378E-05	5.93742E-05	4.21274E-05	1.33828E-05	1.91717E-05	1.84402E-05	1.88495E-06	1.75375E-06	1.88495E-06	1.75375E-06	1.91717E-05	1.84402E-05
3838603773045	383860	3773045	1.76078E-05	7.09E-06	6.90809E-06	1.83109E-06	1.70574E-06	0.000121328	8.72286E-05	5.8812E-05	5.80653E-05	4.11987E-05	1.30878E-05	1.8749E-05	1.80337E-05	1.8434E-06	1.71509E-06	1.8434E-06	1.71509E-06	1.8749E-05	1.80337E-05
3838703773045	383870	3773045	1.72473E-05	6.94485E-06	6.76667E-06	1.7936E-06	1.67082E-06	0.000118709	8.53455E-05	5.75424E-05	5.68118E-05	4.03093E-05	1.28052E-05	1.83443E-05	1.76444E-05	1.80361E-06	1.67806E-06	1.80361E-06	1.67806E-06	1.83443E-05	1.76444E-05
3838803773045	383880	3773045	1.69078E-05	6.80814E-06	6.63346E-06	1.7583E-06	1.63793E-06	0.00011625	8.35778E-05	5.63505E-05	5.56351E-05	3.94744E-05	1.254E-05	1.79643E-05	1.72789E-05	1.76625E-06	1.64331E-06	1.76625E-06	1.64331E-06	1.79643E-05	1.72789E-05
3838903773045	383890	3773045	1.6613E-05	6.68943E-06	6.51779E-06	1.72764E-06	1.60937E-06	0.000114095	8.20278E-05	5.53055E-05	5.46033E-05	3.87423E-05	1.23074E-05	1.76312E-05	1.69584E-05	1.73349E-06	1.61283E-06	1.73349E-06	1.61283E-06	1.76312E-05	1.69584E-05
3839003773045	383900	3773045	1.6328E-05	6.57465E-06	6.40597E-06	1.698E-06	1.58176E-06	0.00011201	8.0529E-05	5.4295E-05	5.36056E-05	3.80345E-05	1.20826E-05	1.7309E-05	1.66486E-05	1.70182E-06	1.58336E-06	1.70182E-06	1.58336E-06	1.7309E-05	1.66486E-05
3839103773045	383910	3773045	1.58753E-05	6.39237E-06	6.22836E-06	1.65092E-06	1.5379E-06	0.000108856	7.82617E-05	5.27663E-05	5.20963E-05	3.69636E-05	1.17424E-05	1.68217E-05	1.61798E-05	1.6539E-06	1.53878E-06	1.6539E-06	1.53878E-06	1.68217E-05	1.61798E-05
3829703773055	382970	3773055	1.27664E-05	5.14056E-06	5.00867E-06	1.32762E-06	1.23674E-06	7.64283E-05	5.49478E-05	3.70474E-05	3.6577E-05	2.59523E-05	8.24437E-06	1.18106E-05	1.13599E-05	1.16121E-06	1.08038E-06	1.16121E-06	1.08038E-06	1.18106E-05	1.13599E-05
3829803773055	382980	3773055	1.29439E-05	5.21201E-06	5.07829E-06	1.34608E-06	1.25393E-06	7.85397E-05	5.64658E-05	3.80708E-05	3.75875E-05	2.66692E-05	8.47212E-06	1.21368E-05	1.16737E-05	1.19329E-06	1.11023E-06	1.19329E-06	1.11023E-06	1.21368E-05	1.16737E-05
3829903773055	382990	3773055	1.31605E-05	5.29922E-06	5.16326E-06	1.3686E-06	1.27491E-06	8.12034E-05	5.83808E-05	3.9362E-05	3.88623E-05	2.75737E-05	8.75946E-06	1.25485E-05	1.20697E-05	1.23376E-06	1.14788E-06	1.23376E-06	1.14788E-06	1.25485E-05	1.20697E-05
3830003773055	383000	3773055	1.35685E-05	5.4635E-06	5.32332E-06	1.41103E-06	1.31443E-06	8.39562E-05	6.036E-05	4.06964E-05	4.01797E-05	2.85085E-05	9.05641E-06	1.29739E-05	1.24788E-05	1.27559E-06	1.1868E-06	1.27559E-06	1.1868E-06	1.29739E-05	1.24788E-05
3830103773055	383010	3773055	1.39946E-05	5.6351E-06	5.49052E-06	1.45534E-06	1.35572E-06	8.63527E-05	6.20829E-05	4.18581E-05	4.13266E-05	2.93222E-05	9.31491E-06	1.33442E-05	1.2835E-05	1.312E-06	1.22067E-06	1.312E-06	1.22067E-06	1.33442E-05	1.2835E-05
3830203773055	383020	3773055	1.43984E-05	5.79769E-06	5.64894E-06	1.49733E-06	1.39483E-06	8.86957E-05	6.37674E-05	4.29938E-05	4.24479E-05	3.01178E-05	9.56766E-06	1.37063E-05	1.31833E-05	1.34759E-06	1.25379E-06	1.34759E-06	1.25379E-06	1.37063E-05	1.31833E-05
3830303773055	383030	3773055	1.48246E-05	5.96929E-06	5.81613E-06	1.54165E-06	1.43612E-06	9.12703E-05	6.56184E-05	4.42418E-05	4.36801E-05	3.09921E-05	9.84538E-06	1.41041E-05	1.35666E-05	1.38671E-06	1.29019E-06	1.38671E-06	1.29019E-06	1.41041E-05	1.35666E-05
3830403773055	383040	3773055	1.52801E-05	6.1527E-06	5.99484E-06	1.58902E-06	1.48024E-06	9.41033E-05	6.76552E-05	4.5615E-05	4.50359E-05	3.1954E-05	1.0151E-05	1.45419E-05	1.3987E-05	1.42975E-06	1.33024E-06	1.42975E-06	1.33024E-06	1.45419E-05	1.3987E-05
3830503773055	383050	3773055	1.57607E-05	6.34624E-06	6.18341E-06	1.639E-06	1.5268E-06	9.71055E-05	6.98136E-05	4.70703E-05	4.64727E-05	3.29735E-05	1.04748E-05	1.50058E-05	1.44333E-05	1.47537E-06	1.37268E-06	1.47537E-06	1.37268E-06	1.50058E-05	1.44333E-05
3830603773055	383060	3773055	1.62637E-05	6.54877E-06	6.38075E-06	1.69131E-06	1.57553E-06	0.000100224	7.20553E-05	4.85818E-05	4.79649E-05	3.40323E-05	1.08112E-05	1.54877E-05	1.48967E-05	1.52274E-06	1.41675E-06	1.52274E-06	1.41675E-06	1.54877E-05	1.48967E-05
3830703773055	383070	3773055	1.68002E-05	6.76482E-06	6.59125E-06	1.74711E-06	1.62751E-06	0.000103609	7.44892E-05	5.02228E-05	4.95851E-05	3.51818E-05	1.11764E-05	1.60108E-05	1.53999E-05	1.57418E-06	1.46461E-06	1.57418E-06	1.46461E-06	1.60108E-05	1.53999E-05
3830803773055	383080	3773055	1.73675E-05	6.99324E-06	6.81381E-06	1.8061E-06	1.68246E-06	0.00010719	7.7064E-05	5.19587E-05	5.1299E-05	3.63979E-05	1.15627E-05	1.65642E-05	1.59322E-05	1.62859E-06	1.51523E-06	1.62859E-06	1.51523E-06	1.65642E-05	1.59322E-05
3830903773055	383090	3773055	1.79935E-05	7.24529E-06	7.05939E-06	1.8712E-06	1.7431E-06	0.000111199	7.99462E-05	5.3902E-05	5.32176E-05	3.77592E-05	1.19951E-05	1.71838E-05	1.65281E-05	1.6895E-06	1.5719E-06	1.6895E-06	1.5719E-06	1.71838E-05	1.65281E-05
3831003773055	383100	3773055	1.86823E-05	7.52265E-06	7.32964E-06	1.94283E-06	1.80983E-06	0.000115636	8.31358E-05	5.60526E-05	5.53409E-05	3.92657E-05	1.24737E-05	1.78693E-05	1.71875E-05	1.75691E-06	1.63462E-06	1.75691E-06	1.63462E-06	1.78693E-05	1.71875E-05
3831103773055	383110	3773055	1.94228E-05	7.82083E-06	7.62017E-06	2.01984E-06	1.88157E-06	0.000120411	8.65689E-05	5.83672E-05	5.76261E-05	4.08871E-05	1.29888E-05	1.86072E-05	1.78973E-05	1.82946E-06	1.70212E-06	1.82946E-06	1.70212E-06	1.86072E-05	1.78973E-05
3831203773055	383120	3773055	2.02178E-05	8.14096E-06	7.93208E-06	2.10252E-06	1.95859E-06	0.00012556	9.02709E-05	6.08632E-05	6.00905E-05	4.26356E-05	1.35442E-05	1.9403E-05	1.86626E-05	1.90769E-06	1.77491E-06	1.90769E-06	1.77491E-06	1.9403E-05	1.86626E-05
3831303773055	383130	3773055	2.10729E-05	8.48528E-06	8.26757E-06	2.19144E-06	2.04142E-06	0.000131119	9.42676E-05	6.35579E-05	6.27509E-05	4.45233E-05	1.41439E-05	2.0262E-05	1.94889E-05	1.99215E-06	1.85349E-06	1.99215E-06	1.85349E-06	2.0262E-05	1.94889E-05
3831403773055	383140	3773055	2.20021E-05	8.85941E-06	8.6321E-06	2.28807E-06	2.13143E-06	0.000137168	9.86165E-05	6.64901E-05	6.56459E-05	4.65773E-05	1.47964E-05	2.11968E-05	2.0388E-05	2.08406E-06	1.939E-06	2.08406E-06	1.939E-06	2.11968E-05	2.0388E-05
3831503773055	383150	3773055	2.30137E-05	9.26674E-06	9.02898E-06	2.39326E-06	2.22943E-06	0.000143805	0.000103388	6.97073E-05	6.88222E-05	4.8831E-05	1.55124E-05	2.22224E-05	2.13745E-05	2.1849E-06	2.03282E-06	2.1849E-06	2.03282E-06	2.22224E-05	2.13745E-05
3831603773055	383160	3773055	2.41105E-05	9.70839E-06	9.4593E-06	2.50733E-06	2.33569E-06	0.000151039	0.000108589	7.32138E-05	7.22842E-05	5.12874E-05	1.62927E-05	2.33403E-05	2.24497E-05	2.29481E-06	2.13508E-06	2.29481E-06	2.13508E-06	2.33403E-05	2.24497E-05
3831703773055	383170	3773055	2.53121E-05	1.01922E-05	9.93073E-06	2.63229E-06	2.45209E-06	0.000158995	0.000114309	7.70701E-05	7.60916E-05	5.39888E-05	1.71509E-05	2.45697E-05	2.36322E-05	2.41568E-06	2.24754E-06	2.41568E-06	2.24754E-06	2.45697E-05	2.36322E-05
3831803773055	383180	3773055	2.66227E-05	1.072E-05	1.04449E-05	2.76858E-06	2.57905E-06	0.000167734	0.000120592	8.13064E-05	8.02741E-05	5.69564E-05	1.80936E-05	2.59202E-05	2.49312E-05	2.54846E-06	2.37108E-06	2.54846E-06	2.37108E-06	2.59202E-05	2.49312E-05
3831903773055	383190	3773055	2.80577E-05	1.12978E-05	1.10079E-05	2.9178E-06	2.71806E-06	0.000177374	0.000127522	8.59789E-05	8.48873E-05	6.02296E-05	1.91334E-05	2.74098E-05	2.63639E-05	2.69492E-06	2.50734E-06	2.69492E-06	2.50734E-06	2.74098E-05	2.63639E-05
3832003773055	383200	3773055	2.96365E-05	1.19335E-05	1.16273E-05	3.08199E-06	2.87101E-06	0.000188064	0.000135208	9.1161E-05	9.00035E-05	6.38597E-05	2.02866E-05	2.90618E-05	2.79529E-05	2.85734E-06	2.65846E-06	2.85734E-06	2.65846E-06	2.90618E-05	2.79529E-05
3832203773055	383220	3773055	3.33657E-05	1.34351E-05	1.30904E-05	3.46981E-06	3.23228E-06	0.000213748	0.000153673	0.000103611	0.000102295	7.2581E-05	2.30571E-05	3.30307E-05	3.17704E-05	3.24757E-06	3.02152E-06	3.24757E-06	3.02152E-06	3.30307E-05	3.17704E-05
3832303773055	383230	3773055	3.56153E-05	1.43409E-05	1.3973E-05	3.70374E-06	3.4502E-06	0.000229534	0.000165023	0.000111263	0.00010985	7.79415E-05	2.476E-05	3.54702E-05	3.41168E-05	3.48742E-06	3.24468E-06	3.48742E-06	3.24468E-06	3.54702E-05	3.41168E-05
3832403773055	383240	3773055	3.81289E-05	1.53531E-05	1.49591E-05	3.96514E-06	3.6937E-06	0.000247468	0.000177916	0.000119956	0.000118433	8.4031E-05	2.66945E-05	3.82415E-05	3.67824E-05	3.75989E-06	3.49818E-06	3.75989E-06	3.49818E-06	3.82415E-05	3.67824E-05
3832503773055	383250	3773055	4.09778E-05	1.65002E-05	1.60769E-05	4.26141E-06	3.96969E-06	0.000268163	0.000192794	0.000129988	0.000128337	9.10583E-05	2.89269E-05	4.14395E-05	3.98584E-05	4.07432E-06	3.79073E-06	4.07432E-06	3.79073E-06	4.14395E-05	3.98584E-05
3832603773055	383260	3773055	4.41886E-05	1.77931E-05	1.73666E-05	4.59531E-06	4.28074E-06	0.000291985	0.000209921	0.000141535	0.000139738	9.91474E-05	3.14966E-05	4.51208E-05	4.33992E-05	4.43626E-06	4.12747E-06	4.43626E-06	4.12747E-06	4.51208E-05	4.33992E-05
3832703773055	383270	3773055	4.78424E-05	1.92643E-05	1.877E-05	4.97528E-06	4.63469E-06	0.000319816	0.00022993	0.000155026	0.000153057	0.000108598	3.44987E-05	4.94215E-05	4.75358E-05	4.85911E-06	4.52089E-06	4.85911E-06	4.52089E-06	4.94215E-05	4.75358E-05
3832803773055	383280	3773055	5.19977E-05	2.09375E-05	2.04003E-05	5.4074E-06	5.03724E-06	0.000352395	0.000253353	0.000170818	0.000168649	0.000119661	3.80131E-05	5.44561E-05	5.23782E-05	5.3541E-06	4.98143E-06	5.3541E-06	4.98143E-06	5.44561E-05	5.23782E-05
3832903773055	383290	3773055	5.67176E-05	2.2838E-05	2.2252E-05	5.89823E-06	5.49446E-06	0.000390614	0.00028083	0.000

			MDemolition	MSite Grubbing / Prep	MMass Grading / Excavation	MMass Grading / Excavation	MDrainage / Utilities Trenching	MFoundations / Concrete Pads	MBuilding / Structure Construction	MAsphalt Paving	MLandscaping or Other Finishing	MWaterside Construction (Piles)	RSSWDemolition	RSSWPlacing Base	RSSWForm	Child Risk				
Unique Identifier	X (UTM)	Y (UTM)	2027	2027	2027	2028	2028	2028	2028	2028	2028	2028	2029	2029	2029	3rd Trimester	0<2	2<16	Total	per million
3834803773045	383480	3773045	0.000110373	0.000338825	0.00039843	0.000393125	8.3565E-05	0.000108676	7.99911E-05	8.23324E-06	9.64576E-05	8.23324E-06	1.81667E-05	2.63602E-05	1.56258E-05	1.03412E-08	1.5023E-07	3.0206E-08	1.90781E-07	0.19078099
3834903773045	383490	3773045	0.00010263	0.000315056	0.00037048	0.000365547	7.77029E-05	0.000101052	7.43798E-05	7.65568E-06	8.96911E-05	7.65568E-06	1.82914E-05	2.65413E-05	1.57331E-05	9.60767E-09	1.3966E-07	2.8004E-08	1.77272E-07	0.17727159
3835003773045	383500	3773045	9.55225E-05	0.000293237	0.000344823	0.000340232	7.23217E-05	9.40537E-05	6.92287E-05	7.12549E-06	8.34797E-05	7.12549E-06	1.83569E-05	2.66363E-05	1.57895E-05	8.93966E-09	1.3001E-07	2.6007E-08	1.64955E-07	0.16495499
3835103773045	383510	3773045	8.90337E-05	0.000273318	0.0003214	0.00031712	6.74089E-05	8.76647E-05	6.4526E-05	6.64146E-06	7.78089E-05	6.64146E-06	1.83569E-05	2.66363E-05	1.57895E-05	8.33397E-09	1.2124E-07	2.4204E-08	1.53775E-07	0.15377482
3835203773045	383520	3773045	8.31401E-05	0.000255226	0.000300125	0.000296128	6.29468E-05	8.18617E-05	6.02547E-05	6.20183E-06	7.26584E-05	6.20183E-06	1.82946E-05	2.65458E-05	1.57358E-05	7.78669E-09	1.133E-07	2.2577E-08	1.43661E-07	0.14366125
3835303773045	383530	3773045	7.76656E-05	0.00023842	0.000280363	0.000276629	5.8802E-05	7.64715E-05	5.62872E-05	5.79346E-06	6.78741E-05	5.79346E-06	1.81698E-05	2.63648E-05	1.56285E-05	7.2803E-09	1.0594E-07	2.1076E-08	1.34296E-07	0.13429617
3835403773045	383540	3773045	7.27065E-05	0.000223196	0.000262461	0.000258966	5.50473E-05	7.15886E-05	5.26931E-05	5.42354E-06	6.35402E-05	5.42354E-06	1.79982E-05	2.61158E-05	1.54809E-05	6.82288E-09	9.9286E-08	1.9724E-08	1.25832E-07	0.12583218
3835503773045	383550	3773045	6.79924E-05	0.000208725	0.000245443	0.000242175	5.14782E-05	6.69469E-05	4.92766E-05	5.07189E-06	5.94204E-05	5.07189E-06	1.7758E-05	2.57673E-05	1.52743E-05	6.38874E-09	9.2963E-08	1.8443E-08	1.17795E-07	0.1177949
3835603773045	383560	3773045	6.34869E-05	0.000194894	0.00022917	0.000226128	4.8067E-05	6.25107E-05	4.60113E-05	4.7358E-06	5.54829E-05	4.7358E-06	1.7443E-05	2.53102E-05	1.50034E-05	5.97395E-09	8.6918E-08	1.7221E-08	1.10113E-07	0.11011287
3835703773045	383570	3773045	5.94314E-05	0.000182444	0.000214539	0.000211683	4.49965E-05	5.85176E-05	4.30721E-05	4.43328E-06	5.19387E-05	4.43328E-06	1.70999E-05	2.48123E-05	1.47082E-05	5.60063E-09	8.1474E-08	1.6123E-08	1.03197E-07	0.10319708
3835803773045	383580	3773045	5.54122E-05	0.000170106	0.000200031	0.000197367	4.19535E-05	5.45602E-05	4.01593E-05	4.13347E-06	4.84262E-05	4.13347E-06	1.66476E-05	2.4156E-05	1.43192E-05	5.22957E-09	7.6062E-08	1.5034E-08	9.63257E-08	0.09632572
3835903773045	383590	3773045	5.18339E-05	0.000159121	0.000187114	0.000184622	3.92444E-05	5.1037E-05	3.7566E-05	3.86655E-06	4.52991E-05	3.86655E-06	1.6189E-05	2.34907E-05	1.39248E-05	4.89815E-09	7.123E-08	1.4063E-08	9.01912E-08	0.0901912
3836003773045	383600	3773045	4.90305E-05	0.000150515	0.000176993	0.000174637	3.71218E-05	4.82766E-05	3.55342E-05	3.65743E-06	4.28491E-05	3.65743E-06	1.58553E-05	2.30064E-05	1.36377E-05	4.63816E-09	6.744E-08	1.3302E-08	8.53808E-08	0.08538075
3836103773045	383610	3773045	4.71942E-05	0.000144878	0.000170365	0.000168096	3.57315E-05	4.64685E-05	3.42034E-05	3.52045E-06	4.12443E-05	3.52045E-06	1.57399E-05	2.28389E-05	1.35384E-05	4.46843E-09	6.4966E-08	1.2805E-08	8.22394E-08	0.08223936
3836203773045	383620	3773045	4.54613E-05	0.000139558	0.000164109	0.000161924	3.44195E-05	4.47623E-05	3.29475E-05	3.39118E-06	3.97299E-05	3.39118E-06	1.56245E-05	2.26714E-05	1.34392E-05	4.30819E-09	6.263E-08	1.2336E-08	7.92744E-08	0.07927438
3836303773045	383630	3773045	4.40677E-05	0.00013528	0.000159079	0.00015696	3.33644E-05	4.33902E-05	3.19375E-05	3.28723E-06	3.8512E-05	3.28723E-06	1.55777E-05	2.26035E-05	1.33989E-05	4.1796E-09	6.0755E-08	1.196E-08	7.68947E-08	0.07689469
3836403773045	383640	3773045	4.28121E-05	0.000131426	0.000154546	0.000152488	3.24138E-05	4.21538E-05	3.10275E-05	3.19357E-06	3.74146E-05	3.19357E-06	1.55465E-05	2.25583E-05	1.33721E-05	4.06372E-09	5.9066E-08	1.162E-08	7.47505E-08	0.0747505
3836503773045	383650	3773045	4.1707E-05	0.000128033	0.000150557	0.000148552	3.15771E-05	4.10658E-05	3.02266E-05	3.11113E-06	3.64489E-05	3.11113E-06	1.55402E-05	2.25492E-05	1.33667E-05	3.962E-09	5.7584E-08	1.1322E-08	7.28684E-08	0.07286845
3836603773045	383660	3773045	4.11028E-05	0.000126178	0.000148376	0.0001464	3.11196E-05	4.04708E-05	2.97887E-05	3.06606E-06	3.59208E-05	3.06606E-06	1.56775E-05	2.27484E-05	1.34848E-05	3.90693E-09	5.6783E-08	1.1159E-08	7.18488E-08	0.07184877
3836703773045	383670	3773045	4.05584E-05	0.000124507	0.000146411	0.000144461	3.07075E-05	3.99348E-05	2.93942E-05	3.02545E-06	3.54451E-05	3.02545E-06	1.58179E-05	2.2952E-05	1.36055E-05	3.8569E-09	5.6057E-08	1.1011E-08	7.09242E-08	0.0709242
3836803773045	383680	3773045	3.99215E-05	0.000122552	0.000144111	0.000142193	3.02253E-05	3.93077E-05	2.89326E-05	2.97795E-06	3.48885E-05	2.97795E-06	1.59052E-05	2.30788E-05	1.36806E-05	3.79821E-09	5.5205E-08	1.0837E-08	6.98397E-08	0.06983974
3836903773045	383690	3773045	3.92375E-05	0.000120452	0.000141642	0.000139756	2.97073E-05	3.86342E-05	2.84368E-05	2.92692E-06	3.42907E-05	2.92692E-06	1.59582E-05	2.31557E-05	1.37262E-05	3.73485E-09	5.4285E-08	1.065E-08	6.86699E-08	0.06866987
3837003773045	383700	3773045	3.85933E-05	0.000118475	0.000139317	0.000137462	2.92196E-05	3.79999E-05	2.797E-05	2.87887E-06	3.37277E-05	2.87887E-06	1.6005E-05	2.32236E-05	1.37665E-05	3.67489E-09	5.3415E-08	1.0473E-08	6.75634E-08	0.06756343
3837103773045	383710	3773045	3.80762E-05	0.000116887	0.00013745	0.00013562	2.88281E-05	3.74907E-05	2.75952E-05	2.84029E-06	3.32758E-05	2.84029E-06	1.60674E-05	2.33141E-05	1.38201E-05	3.62644E-09	5.2714E-08	1.033E-08	6.6671E-08	0.06667098
3837203773045	383720	3773045	3.75772E-05	0.000115355	0.000135649	0.000133842	2.84503E-05	3.69994E-05	2.72336E-05	2.80307E-06	3.28397E-05	2.80307E-06	1.61142E-05	2.3382E-05	1.38604E-05	3.57964E-09	5.2038E-08	1.0192E-08	6.58092E-08	0.06580922
3837303773045	383730	3773045	3.70709E-05	0.000113801	0.000133821	0.000132039	2.8067E-05	3.65009E-05	2.68667E-05	2.7653E-06	3.23973E-05	2.7653E-06	1.6136E-05	2.34137E-05	1.38792E-05	3.53208E-09	5.135E-08	1.0051E-08	6.49331E-08	0.0649331
3837403773045	383740	3773045	3.65556E-05	0.000112219	0.000131961	0.000130204	2.76768E-05	3.59935E-05	2.64932E-05	2.72686E-06	3.19469E-05	2.72686E-06	1.6136E-05	2.34137E-05	1.38792E-05	3.48347E-09	5.0646E-08	9.908E-09	6.40376E-08	0.06403764
3837503773045	383750	3773045	3.6033E-05	0.000110615	0.000130074	0.000128342	2.72812E-05	3.5479E-05	2.61144E-05	2.68788E-06	3.14902E-05	2.68788E-06	1.61142E-05	2.3382E-05	1.38604E-05	3.43425E-09	4.9933E-08	9.7629E-09	6.31305E-08	0.0631305
3837603773045	383760	3773045	3.55739E-05	0.000109206	0.000128417	0.000126707	2.69336E-05	3.50269E-05	2.57817E-05	2.65363E-06	3.1089E-05	2.65363E-06	1.60861E-05	2.33413E-05	1.38362E-05	3.39085E-09	4.9306E-08	9.6342E-09	6.23307E-08	0.06233066
3837703773045	383770	3773045	3.51003E-05	0.000107752	0.000126707	0.00012502	2.6575E-05	3.45606E-05	2.54385E-05	2.61831E-06	3.06751E-05	2.61831E-06	1.60268E-05	2.32553E-05	1.37853E-05	3.34615E-09	4.8658E-08	9.502E-09	6.1506E-08	0.06150603
3837803773045	383780	3773045	3.45832E-05	0.000106164	0.000124841	0.000123178	2.61835E-05	3.40514E-05	2.50637E-05	2.57973E-06	3.02232E-05	2.57973E-06	1.59301E-05	2.3115E-05	1.37021E-05	3.29756E-09	4.7952E-08	9.3589E-09	6.06089E-08	0.0606089
3837903773045	383790	3773045	3.40189E-05	0.000104432	0.000122804	0.000121168	2.57563E-05	3.34958E-05	2.46547E-05	2.53764E-06	2.973E-05	2.53764E-06	1.58054E-05	2.29339E-05	1.35948E-05	3.24475E-09	4.7185E-08	9.2043E-09	5.96342E-08	0.05963424
3838003773045	383800	3773045	3.34745E-05	0.000102761	0.000120838	0.000119229	2.53441E-05	3.29598E-05	2.42602E-05	2.49703E-06	2.92543E-05	2.49703E-06	1.56556E-05	2.27167E-05	1.3466E-05	3.19362E-09	4.6443E-08	9.0548E-09	5.86913E-08	0.05869133
3838103773045	383810	3773045	3.2892E-05	0.000100973	0.000118736	0.000117155	2.49031E-05	3.23863E-05	2.38381E-05	2.45358E-06	2.87452E-05	2.45358E-06	1.54934E-05	2.24813E-05	1.33265E-05	3.13922E-09	4.5652E-08	8.8964E-09	5.7688E-08	0.05768801
3838203773045	383820	3773045	3.23186E-05	9.92127E-05	0.000116666	0.000115113	2.4469E-05	3.18217E-05	2.34225E-05	2.41081E-06	2.82441E-05	2.41081E-06	1.53156E-05	2.22233E-05	1.31735E-05	3.08573E-09	4.4874E-08	8.7406E-09	5.67008E-08	0.05670078
3838303773045	383830	3773045	3.17126E-05	9.73522E-05	0.000114478	0.000112954	2.40101E-05	3.1225E-05	2.29833E-05	2.3656E-06	2.77145E-05	2.3656E-06	1.5141E-05	2.19699E-05	1.30233E-05	3.02981E-09	4.406E-08	8.5773E-09	5.56671E-08	0.05566715
3838403773045	383840	3773045	3.09614E-05	9.50461E-05	0.000111766	0.000110278	2.34414E-05	3.04853E-05	2.24389E-05	2.30956E-06	2.7058E-05	2.30956E-06	1.49881E-05	2.17481E-05	1.28918E-05	2.96084E-09	4.3054E-08	8.3771E-09	5.43919E-08	0.05439192
3838503773045	383850	3773045	3.02392E-05	9.28291E-05	0.000109159	0.000107706	2.28946E-05	2.97742E-05	2.19155E-05	2.25569E-06	2.64268E-05	2.25569E-06	1.48353E-05	2.15263E-05	1.27604E-05	2.89438E-09	4.2084E-08	8.1847E-09	5.31634E-08	0.05316345
3838603773045	383860	3773045	2.95497E-05	9.07124E-05	0.00010667	0.00010525	2.23726E-05	2.90953E-05	2.14157E-05	2.20426E-06	2.58243E-05	2.20426E-06	1.46856E-05	2.13091E-05	1.26316E-05	2.83089E-09	4.1158E-08	8.0009E-09	5.19903E-08	0.05199025
3838703773045	383870	3773045	2.8891E-05	8.86904E-05	0.000104293	0.000102904	2.18739E-05	2.84468E-05	2.09384E-05	2.15512E-06	2.52486E-05	2.15512E-06	1.45358E-05	2.10918E-05	1.25028E-05	2.77019E-09	4.0273E-08	7.8253E-09	5.08682E-08	0.05086823
3838803773045	383880	3773045	2.82686E-05	8.67797E-05	0.000102046	0.000100687	2.14026E-05	2.7834E-05	2.04873E-05	2.1087E-06	2.47047E-05	2.1087E-06	1.43861E-05	2.08745E-05	1.2374E-05	2.71288E-09	3.9437E-08	7.6598E-09	4.98092E-08	0.04980925
3838903773045	383890	3773045	2.77297E-05	8.51254E-05	0.0001001	9.87676E-05	2.09946E-05	2.73033E-05	2.00967E-05	2.06849E-06	2.42337E-05	2.06849E-06	1.42333E-05	2.06528E-05	1.22425E-05	2.66335E-09	3.8714E-08	7.5158E-09	4.88933E-08	0.04889333
3839003773045	383900	3773045	2.72089E-05	8.35267E-05	9.82205E-05	9.69127E-05	2.06003E-05	2.67906E-05	1.97193E-05	2.02965E-06	2.37786E-05	2.02965E-06	1.40867E-05	2.044E-05	1.21164E-05	2.61537E-09	3.8015E-08	7.3767E-09	4.80066E-08	0.04800664
3839103773045	383910	3773045	2.63851E-05	8.09978E-05	9.52467E-05	9.39785E-05	1.99766E-05	2.59794E-05	1.91223E-05	1.9682E-06	2.30587E-05	1.9682E-06	1.39744E-05	2.02771E-05	1.20199E-05	2.53979E-09	3.691E-08	7.1605E-09	4.66103E-08	0.04661034
3829703773055	382970	3773055	1.9459E-05	5.97359E-05	7.02446E-05	6.93092E-05	1.47328E-05	1.91599E-05	1.41027E-05	1.451555E-06	1.70058E-05	1.45155E-06	1.1114E-05	1.61266E-05	9.55954E-06	2.62297E-09	3.5349E-08	6.411E-09	4.4383E-08	0.04438297
3829803773055	382980	3773055	2.01395E-05	6.18248E-05	7.27009E-05	7.17329E-05	1.5248E-05	1.98298E-05	1.45958E-05	1.5023E-06	1.76005E-05	1.5023E-06	1.1061E-05	1.60497E-05	9.51393E-06	2.69931E-09	3.6387E-08	6.6081E-09	4.56943E-08	0.04569432
3829903773055	382990	3773055	2.09288E-05	6.42479E-05	7.55502E-05	7.45443E-05	1.58456E-05	2.0607E-05	1.51679E-05	1.56118E-06	1.82903E-05	1.56118E-06	1.09455E-05	1.58822E-05	9.41466E-06	2.77669E-09	3.749E-08	6.8242E-09	4.70913E-08	0.04709134
3830003773055	383000	3773055	2.17708E-05	6.68325E-05	7.85895E-05	7.75431E-05	1.6483E-05	2.1436E-05	1.57781E-05	1.62399E-06	1.90261E-05	1.62399E-06	1.08769E-05	1.57826E-05	9.35563E-06	2.89064E-09	3.9016E-08	7.1011E-09	4.90077E-08	0.04900767
3830103773055	383010	3773055	2.25365E-05	6.91832E-05	8.13537E-05	8.02705E-05	1.70628E-05	2.219E-05	1.6333E-05	1.68111E-06	1.96953E-05	1.68111E-06	1.07802E-05	1.56423E-05	9.27246E-06	3.01692E-09	4.0647E-08	7.381E-09	5.10447E-08	0.05104469
3830203773055	383020	3773055	2.32732E-05	7.14447E-05	8.40131E-05	8.28945E-05	1.76205E-05	2.29154E-05	1.6867E-05	1.73606E-06	2.03391E-05	1.73606E-06	1.05775E-05	1.53481E-05	9.09806E-06	3.13217E-09	4.2147E-08	7.6431E-09	5.2922E-08	0.05292198
3830303773055	383030	3773055	2.40553E-05	7.38455E-05	8.68363E-05	8.568E-05	1.82126E-05	2.36854E-05	1.74337E-05	1.7944E-06	2.10225E-05	1.7944E-06	1.04558E-05	1.51716E-05	8.99342E-06	3.25027E-09	4.3693E-08	7.918E-09	5.4861E-08	0.05486099
3830403773055	383040	3773055	2.48954E-05	7.64246E-05	8.9869E-05	8.86724E-05	1.88487E-05	2.45126E-05	1.80426E-05	1.85707E-06	2.17568E-05	1.85707E-06	1.04121E-05	1.51082E-05	8.95586E-06	3.37552E-09	4.5336E-08	8.212E-09	5.69237E-08	0.05692367
3830503773055	383050	3773055	2.57827E-05	7.91484E-05	9.30721E-05	9.18328E-05	1.95205E-05	2.53863E-05	1.86857E-05	1.92326E-06	2.25322E-05	1.92326E-06	1.03778E-05	1.50585E-05	8.92635E-06	3.50694E-09	4.7063E-08	8.5214E-09	5.90914E-08	0.05909139
3830603773055	383060	3773055	2.67117E-05	8.20004E-05	9.64258E-05	9.51419E-05	2.02239E-05	2.6301E-05	1.9359E-05	1.99256E-06	2.33441E-05	1.99256E-06	1.0303E-05	1.49498E-05	8.86196E-06	3.64368E-09	4.8861E-08	8.8439E-09	6.1349E-08	0.06134903
3830703773055	383070	3773055	2.77079E-05	8.50585E-05	0.000100022	9.869E-05	2.09781E-05	2.72819E-05	2.0081E-05	2.06687E-06	2.42147E-05	2.06687E-06	1.02811E-05	1.49181E-05	8.84318E-06	3.78783E-09	5.0761E-08	9.1867E-09	6.3736E-08	0.06373601
3830803773055	383080	3773055	2.87603E-05	8.82893E-05	0.000103821	0.000102439	2.17749E-05	2.83181E-05	2.08437E-05	2.14538E-06	2.51344E-05	2.14538E-06	1.02624E-05	1.4891E-05	8.82708E-06	3.93852E-09	5.2753E-08	9.5464E-09	6.6238E-08	0.06623801
3830903773055	383090	3773055	2.99235E-05	9.18599E-05	0.00010802	0.000106581	2.26556E-05	2.94634E-05	2.16866E-05	2.23214E-06	2.61509E-05	2.23214E-06	1.02874E-05	1.49272E-05	8.84854E-06	4.10342E-09	5.4936E-08	9.9427E-09	6.89819E-08	0.06898188
3831003773055	383100	3773055	3.12063E-05	9.57981E-05	0.000112651	0.000111151	2.36268E-05	3.07265E-05	2.26164E-05	2.32784E-06	2.72721E-05	2.32784E-06	1.03435E-05	1.50087E-05	8.89684E-06	4.28345E-09	5.7322E-08	1.0378E-08	7.19832E-08	0.07198319
3831103773055	383110	3773055	3.25836E-05	0.000100026	0.000117622	0.000116056	2.46696E-05	3.20826E-05	2.36145E-05	2.43057E-06	2.84757E-05	2.43057E-06	1.03997E-05	1.50901E-05	8.94513E-06	4.4742E-09	5.9857E-08	1.0841E-08	7.51724E-08	0.07517242
3831203773055	383120	3773055	3.4066E-05	0.000104577	0.000122974	0.000121336	2.5792E-05	3.35422E-05	2.46889E-05	2.54115E-06	2.97712E-05	2.54115E-06	1.04558E-05	1.51716E-05	8.99342E-06	4.67634E-09	6.2551E-08	1.1335E-08	7.85625E-08	0.07856247
3831303773055	383130	3773055	3.56628E-05	0.000109479	0.000128738	0.000127024	2.70009E-05	3.51145E-05	2.58462E-05	2.66027E-06	3.11667E-05	2.66027E-06	1.0512E-05	1.52531E-05	9.04172E-06	4.89019E-09	6.5411E-08	1.1862E-08	8.21629E-08	0.08216289
3831403773055	383140	3773055	3.73993E-05	0.00011481	0.000135007	0.000133209	2.83157E-05	3.68243E-05	2.71047E-05	2.7898E-06	3.26843E-05	2.7898E-06	1.05712E-05	1.53391E-05	9.0927E-06	5.11825E-09	6.8472E-08	1.2428E-08	8.60177E-08	0.08601766
3831503773055	383150	3773055	3.92919E-05	0.000120619	0.000141838	0.00013995	2.97486E-05	3.86878E-05	2.84763E-05	2.93098E-06	3.43382E-05	2.93098E-06	1.06461E-05	1.54477E-05	9.15709E-06	5.36208E-09	7.1757E-08	1.3038E-08	9.01567E-08	0.09015667
3831603773055	383160	3773055	4.13478E-05	0.00012693	0.00014926	0.000147272	3.13051E-05	4.0712E-05	2.99663E-05	3.08433E-06	3.61349E-05	3.08433E-06	1.0721E-05	1.55563E-05	9.22148E-06	5.62078E-09	7.5259E-08	1.3692E-08	9.45714E-08	0.09457144
3831703773055	383170	3773055	4.35996E-05	0.000133843	0.000157389	0.000155293	3.301E-05	4.29292E-05	3.15982E-05	3.25231E-06	3.81029E-05	3.25231E-06	1.07989E-05	1.56695E-05	9.28856E-06	5.89773E-09	7.9025E-08	1.4399E-08	9.93214E-08	0.09932137
3831803773055	383180	3773055	4.60601E-05	0.000141397	0.000166271	0.000164057	3.48729E-05	4.53519E-05	3.33815E-05	3.43585E-06	4.02532E-05	3.43585E-06	1.08769E-05	1.57826E-05	9.35563E-06	6.19222E-09	8.3052E-08	1.5159E-08	1.04404E-07	0.10440368
3831903773055	383190	3773055	4.87565E-05	0.000149674	0.000176004	0.000173661	3.69144E-05	4.80068E-05	3.53356E-05	3.63699E-06	4.26096E-05	3.63699E-06	1.09549E-05	1.58958E-05	9.42271E-06	6.50606E-09	8.7369E-08	1.598E-08	1.09855E-07	0.10985491
3832003773055	383200	3773055	5.17233E-05	0.000158781	0.000186714	0.000184228	3.91606E-05	5.0928E-05	3.74858E-05	3.85829E-06	4.52024E-05	3.85829E-06	1.1036E-05	1.60135E-05	9.49246E-06	6.84193E-09	9.2017E-08	1.687E-08	1.15729E-07	0.1157291
3832203773055	383220	3773055	5.87437E-05	0.000180333	0.000212057	0.000209233	4.44758E-05	5.78405E-05	4.25737E-05	4.38198E-06	5.13377E-05	4.38198E-06	1.12606E-05	1.63394E-05	9.68564E-06	7.6069E-09	1.0269E-07	1.8937E-08	1.29237E-07	0.12923739
3832303773055	383230	3773055	6.29788E-05	0.000193334	0.000227345	0.000224318	4.76823E-05	6.20105E-05	4.56431E-05	4.6979E-06	5.50389E-05	4.6979E-06	1.14259E-05	1.65792E-05	9.82784E-06	8.05444E-09	1.0898E-07	2.0168E-08	1.37206E-07	0.13720622
3832403773055	383240	3773055	6.77184E-05	0.000207884	0.000244454	0.000241199	5.12707E-05	6.66771E-05	4.9078E-05	5.05145E-06	5.91809E-05	5.05145E-06	1.15881E-05	1.68146E-05	9.96735E-06	8.54032E-09	1.1586E-07	2.1528E-08	1.45929E-07	0.14592906
3832503773055	383250	3773055	7.30912E-05	0.000224377	0.000263849	0.000260336	5.53386E-05	7.19674E-05	5.29719E-05	5.45223E-06	6.38764E-05	5.45223E-06	1.17659E-05	1.70726E-05	1.01203E-05	9.07682E-09	1.235E-07	2.3053E-08	1.55634E-07	0.15563353
3832603773055	383260	3773055	7.91499E-05	0.000242977	0.000285721	0.000281916	5.99257E-05	7.79329E-05	5.73629E-05	5.90418E-06	6.91713E-05	5.90418E-06	1.19562E-05	1.73487E-05	1.02839E-05	9.66329E-09	1.3192E-07	2.4753E-08	1.66338E-07	0.16633769
3832703773055	383270	3773055	8.60524E-05	0.000264166	0.000310638	0.000306501	6.51517E-05	8.47293E-05	6.23654E-05	6.41907E-06	7.52035E-05	6.41907E-06	1.22057E-05	1.77108E-05	1.04986E-05	1.03128E-08	1.4131E-07	2.6673E-08	1.78295E-07	0.17829525
3832803773055	383280	3773055	9.39057E-05	0.000288274	0.000338987	0.000334473	7.10976E-05	9.24618E-05	6.80569E-05	7.00489E-06	8.20667E-05	7.00489E-06	1.24709E-05	1.80955E-05	1.07266E-05	1.10313E-08	1.5177E-07	2.884E-08	1.91643E-07	0.19164325
3832903773055	383290	3773055	0.000102828	0.000315663	0.000371194	0.000366252	7.78526E-05	0.000101247	7.45231E-05	7.67043E-06	8.9864E-05	7.67043E-06	1.27142E-05	1.84485E-05	1.09359E-05	1.18267E-08	1.6343E-07	3.129E-08	2.0655E-07	0.20655019
3833003773055	383300	3773055	0.000112891	0.000346556	0.000407522	0.000402096	8.54718E-05	0.000111155	8.18164E-05	8.42111E-06	9.86586E-05	8.42111E-06	1.29419E-05	1.87789E-05	1.11318E-05	1.27027E-08	1.7636E-07	3.4043E-08	2.23106E-07	0.22310588

			EGIODemolition	EGIOSite Grubbing / Prep	EGIOMass Grading / Excavation	EGIOMass Grading / Excavation	EGIODrainage / Utilities Trenching	EGIODrainage / Utilities Trenching	EGIOFoundations / Concrete Pads	EGIOFoundations / Concrete Pads	EGIOBuilding / Structure Construction	EGIOBuilding / Structure Construction	EGIOAsphalt Paving	EGIOArchitectural Coating	EGIOLandscaping or Other Finishing	EGIOWaterside Construction (Piles)	HIWaterside Construction (Landscaping)	HIWaterside Construction (Landscaping)	KMDemolition	KMSite Grubbing / Prep
Unique Identifier	X (UTM)	Y (UTM)	2025	2025	2025	2026	2026	2027	2026	2027	2026	2027	2027	2027	2027	2027	2025	2026	2025	2025
3833103773055	383310	3773055	0.000608729	0.00023875	7.90673E-05	7.74383E-05	0.000179816	0.000179538	0.000236254	0.000236102	0.000253058	0.000246992	9.84739E-06	9.84739E-06	0.000266687	9.84739E-06	0.000150337	0.000145629	0.000144649	0.000627785
3833203773055	383320	3773055	0.00064586	0.00025332	8.38903E-05	8.21619E-05	0.000190784	0.00019049	0.000250665	0.000250504	0.000268494	0.000262058	1.04481E-05	1.04481E-05	0.000282954	1.04481E-05	0.000160713	0.000155679	0.000159544	0.000692433
3833303773055	383330	3773055	0.000686172	0.00026913	8.91263E-05	8.729E-05	0.000202692	0.000202379	0.000266311	0.000266139	0.000285252	0.000278414	1.11002E-05	1.11002E-05	0.000300615	1.11002E-05	0.000172053	0.000166664	0.000176157	0.000764535
3833403773055	383340	3773055	0.000729339	0.00028606	9.47333E-05	9.27815E-05	0.000215443	0.000215111	0.000283064	0.000282882	0.000303197	0.00029593	1.17985E-05	1.17985E-05	0.000319527	1.17985E-05	0.0001843	0.000178527	0.00019426	0.0008431
3833503773055	383350	3773055	0.000773441	0.00030335	0.000100462	9.83918E-05	0.000228471	0.000228118	0.000300181	0.000299987	0.000321531	0.000313824	1.25119E-05	1.25119E-05	0.000338848	1.25119E-05	0.000196912	0.000190745	0.000212928	0.000924121
3833603773055	383360	3773055	0.000814794	0.00031957	0.000105833	0.000103652	0.000240686	0.000240315	0.00031623	0.000316026	0.000338722	0.000330603	1.31809E-05	1.31809E-05	0.000356965	1.31809E-05	0.000208914	0.00020237	0.000230747	0.001001458
3833703773055	383370	3773055	0.000842809	0.00033056	0.000109472	0.000107216	0.000248962	0.000248578	0.000327103	0.000326892	0.000350368	0.00034197	1.36341E-05	1.36341E-05	0.000369238	1.36341E-05	0.000217998	0.00021117	0.0002444	0.001060714
3833803773055	383380	3773055	0.000852016	0.00033417	0.000110668	0.000108388	0.000251681	0.000251293	0.000330676	0.000330463	0.000354196	0.000345706	1.3783E-05	1.3783E-05	0.000373272	1.3783E-05	0.000221984	0.000215031	0.00025185	0.001093047
3833903773055	383390	3773055	0.000840249	0.00032956	0.000109139	0.000106891	0.000248206	0.000247823	0.00032611	0.000325899	0.000349304	0.000340931	1.35927E-05	1.35927E-05	0.000368117	1.35927E-05	0.000220181	0.000213285	0.000252285	0.001094933
3834003773055	383400	3773055	0.000826219	0.00032405	0.000107317	0.000105106	0.000244061	0.000243685	0.000320664	0.000320458	0.000343472	0.000335239	1.33657E-05	1.33657E-05	0.00036197	1.33657E-05	0.000217524	0.000210711	0.000251592	0.001091928
3834103773055	383410	3773055	0.000802444	0.00031473	0.000104229	0.000102081	0.000237038	0.000236672	0.000311437	0.000311236	0.000333588	0.000325592	1.29811E-05	1.29811E-05	0.000351554	1.29811E-05	0.00021178	0.000205147	0.000247539	0.001074337
3834203773055	383420	3773055	0.000767082	0.00030086	9.96357E-05	9.75828E-05	0.000226592	0.000226243	0.000297713	0.00029752	0.000318887	0.000311244	1.24091E-05	1.24091E-05	0.000336062	1.24091E-05	0.000202416	0.000196076	0.000239295	0.001038556
3834303773055	383430	3773055	0.000719001	0.000282	9.33905E-05	9.14663E-05	0.000212389	0.000212062	0.000279052	0.000278872	0.000298899	0.000291735	1.16313E-05	1.16313E-05	0.000314997	1.16313E-05	0.000189287	0.000183358	0.000226393	0.000982561
3834503773055	383450	3773055	0.00060607	0.00023771	7.8722E-05	7.71001E-05	0.00017903	0.000178754	0.000235222	0.00023507	0.000251952	0.000245913	9.80438E-06	9.80438E-06	0.000265522	9.80438E-06	0.000159203	0.000154216	0.000194481	0.000844063
3834603773055	383460	3773055	0.000544498	0.00021356	7.07245E-05	6.92673E-05	0.000160842	0.000160594	0.000211326	0.000211189	0.000226356	0.00022093	8.80834E-06	8.80834E-06	0.000238547	8.80834E-06	0.000142929	0.000138452	0.000176619	0.000766539
3834703773055	383470	3773055	0.000494271	0.00019386	6.42005E-05	6.28777E-05	0.000146005	0.00014578	0.000191832	0.000191708	0.000205476	0.000200551	7.99581E-06	7.99581E-06	0.000216542	7.99581E-06	0.00012929	0.00012524	0.000161355	0.00070029
3834803773055	383480	3773055	0.000449909	0.00017646	5.84383E-05	5.72343E-05	0.000132901	0.000132696	0.000174614	0.000174502	0.000187034	0.000182551	7.27816E-06	7.27816E-06	0.000197107	7.27816E-06	0.000117498	0.000113818	0.000147774	0.000641349
3834903773055	383490	3773055	0.000411484	0.00016139	5.34473E-05	5.23461E-05	0.00012155	0.000121363	0.000159701	0.000159598	0.00017106	0.00016696	6.65656E-06	6.65656E-06	0.000180273	6.65656E-06	0.000107288	0.000103927	0.000135782	0.000589303
3835003773055	383500	3773055	0.000378915	0.00014862	4.9217E-05	4.8203E-05	0.00011193	0.000111757	0.000147061	0.000146966	0.000157521	0.000153745	6.1297E-06	6.1297E-06	0.000166004	6.1297E-06	9.86212E-05	9.55322E-05	0.000125433	0.000544387
3835103773055	383510	3773055	0.000351295	0.00013778	4.56295E-05	4.46894E-05	0.000103771	0.000103611	0.000136341	0.000136253	0.000146039	0.000142538	5.6829E-06	5.6829E-06	0.000153904	5.6829E-06	9.12663E-05	8.84076E-05	0.000116519	0.000505699
3835203773055	383520	3773055	0.000327026	0.00012826	4.24772E-05	4.1602E-05	9.66019E-05	9.64528E-05	0.000126922	0.00012684	0.00013595	0.000132691	5.29029E-06	5.29029E-06	0.000143272	5.29029E-06	8.48029E-05	8.21467E-05	0.000108584	0.000471264
3835303773055	383530	3773055	0.000304517	0.00011944	3.95535E-05	3.87386E-05	8.99529E-05	8.98141E-05	0.000118186	0.00011811	0.000126592	0.000123558	4.92616E-06	4.92616E-06	0.00013341	4.92616E-06	7.87987E-05	7.63305E-05	0.000101141	0.000438959
3835403773055	383540	3773055	0.000284478	0.00011158	3.69507E-05	3.61894E-05	8.40335E-05	8.39038E-05	0.000110409	0.000110338	0.000118262	0.000115427	4.602E-06	4.602E-06	0.000124631	4.602E-06	7.34529E-05	7.11522E-05	9.44514E-05	0.000409926
3835503773055	383550	3773055	0.000265553	0.00010415	3.44925E-05	3.37818E-05	7.84431E-05	7.83221E-05	0.000103064	0.000102997	0.000110394	0.000107748	4.29585E-06	4.29585E-06	0.00011634	4.29585E-06	6.84048E-05	6.62623E-05	8.80809E-05	0.000382277
3835603773055	383560	3773055	0.0002474	9.7034E-05	3.21347E-05	3.14726E-05	7.30809E-05	7.29681E-05	9.60188E-05	9.59568E-05	0.000102848	0.000100383	4.00219E-06	4.00219E-06	0.000108387	4.00219E-06	6.35667E-05	6.15757E-05	8.19276E-05	0.000355572
3835703773055	383570	3773055	0.00023117	9.0668E-05	3.00265E-05	2.94078E-05	6.82865E-05	6.81811E-05	8.97195E-05	8.96616E-05	9.61008E-05	9.37973E-05	3.73963E-06	3.73963E-06	0.000101277	3.73963E-06	5.92452E-05	5.73895E-05	7.64057E-05	0.000331606
3835803773055	383580	3773055	0.000214895	8.4285E-05	2.79125E-05	2.73374E-05	6.34788E-05	6.33809E-05	8.34029E-05	8.33491E-05	8.93349E-05	8.71936E-05	3.47634E-06	3.47634E-06	9.41463E-05	3.47634E-06	5.49327E-05	5.32121E-05	7.08657E-05	0.000307562
3835903773055	383590	3773055	0.000200496	7.8638E-05	2.60423E-05	2.55058E-05	5.92257E-05	5.91343E-05	7.78148E-05	7.77646E-05	8.33494E-05	8.13515E-05	3.24343E-06	3.24343E-06	8.78384E-05	3.24343E-06	5.11368E-05	4.95351E-05	6.59866E-05	0.000286386
3836003773055	383600	3773055	0.000189188	7.4202E-05	2.45735E-05	2.40672E-05	5.58852E-05	5.5799E-05	7.34259E-05	7.33785E-05	7.86483E-05	7.67631E-05	3.06049E-06	3.06049E-06	8.28841E-05	3.06049E-06	4.81536E-05	4.66453E-05	6.2162E-05	0.000269787
3836103773055	383610	3773055	0.000181724	7.1275E-05	2.3604E-05	2.31177E-05	5.36804E-05	5.35976E-05	7.0529E-05	7.04835E-05	7.55454E-05	7.37346E-05	2.93974E-06	2.93974E-06	7.96141E-05	2.93974E-06	4.61677E-05	4.47216E-05	5.96364E-05	0.000258826
3836203773055	383620	3773055	0.0001747	6.852E-05	2.26917E-05	2.22241E-05	5.16056E-05	5.15259E-05	6.7803E-05	6.77592E-05	7.26254E-05	7.08846E-05	2.82612E-06	2.82612E-06	7.65369E-05	2.82612E-06	4.43003E-05	4.29127E-05	5.72579E-05	0.000248503
3836303773055	383630	3773055	0.000168889	6.6241E-05	2.19368E-05	2.14849E-05	4.98889E-05	4.98119E-05	6.55475E-05	6.55052E-05	7.02096E-05	6.85267E-05	2.73211E-06	2.73211E-06	7.39909E-05	2.73211E-06	4.27503E-05	4.14113E-05	5.52913E-05	0.000239968
3836403773055	383640	3773055	0.000163643	6.4183E-05	2.12555E-05	2.08176E-05	4.83394E-05	4.82648E-05	6.35117E-05	6.34707E-05	6.80289E-05	6.63983E-05	2.64725E-06	2.64725E-06	7.16928E-05	2.64725E-06	4.13493E-05	4.00542E-05	5.35148E-05	0.000232258
3836503773055	383650	3773055	0.00015908	6.2394E-05	2.06628E-05	2.02371E-05	4.69916E-05	4.69191E-05	6.17408E-05	6.17009E-05	6.61321E-05	6.45469E-05	2.57344E-06	2.57344E-06	6.96938E-05	2.57344E-06	4.01241E-05	3.88673E-05	5.19691E-05	0.00022555
3836603773055	383660	3773055	0.000156817	6.1506E-05	2.03688E-05	1.99492E-05	4.6323E-05	4.62515E-05	6.08623E-05	6.0823E-05	6.51911E-05	6.36285E-05	2.53682E-06	2.53682E-06	6.87022E-05	2.53682E-06	3.94908E-05	3.82539E-05	5.12042E-05	0.00022223
3836703773055	383670	3773055	0.000154733	6.0688E-05	2.00982E-05	1.96841E-05	4.57074E-05	4.56369E-05	6.00536E-05	6.00148E-05	6.43249E-05	6.2783E-05	2.50311E-06	2.50311E-06	6.77892E-05	2.50311E-06	3.89078E-05	3.76891E-05	5.05094E-05	0.000219215
3836803773055	383680	3773055	0.000152299	5.9734E-05	1.9782E-05	1.93744E-05	4.49884E-05	4.4919E-05	5.91088E-05	5.90707E-05	6.3313E-05	6.17954E-05	2.46374E-06	2.46374E-06	6.67228E-05	2.46374E-06	3.82405E-05	3.70427E-05	4.97038E-05	0.000215718
3836903773055	383690	3773055	0.000149685	5.8709E-05	1.94425E-05	1.90419E-05	4.42163E-05	4.41481E-05	5.80944E-05	5.80569E-05	6.22264E-05	6.07348E-05	2.42145E-06	2.42145E-06	6.55777E-05	2.42145E-06	3.75337E-05	3.63581E-05	4.88416E-05	0.000211976
3837003773055	383700	3773055	0.000147206	5.7736E-05	1.91205E-05	1.87266E-05	4.3484E-05	4.34169E-05	5.71323E-05	5.70954E-05	6.11958E-05	5.9729E-05	2.38135E-06	2.38135E-06	6.44917E-05	2.38135E-06	3.68646E-05	3.57099E-05	4.80291E-05	0.00020845
3837103773055	383710	3773055	0.00014514	5.6926E-05	1.88522E-05	1.84637E-05	4.28737E-05	4.28076E-05	5.63305E-05	5.62941E-05	6.0337E-05	5.88907E-05	2.34793E-06	2.34793E-06	6.35866E-05	2.34793E-06	3.63067E-05	3.51695E-05	4.73638E-05	0.000205562
3837203773055	383720	3773055	0.000143146	5.6144E-05	1.85932E-05	1.82101E-05	4.22847E-05	4.22195E-05	5.55566E-05	5.55207E-05	5.95081E-05	5.80817E-05	2.31567E-06	2.31567E-06	6.2713E-05	2.31567E-06	3.57721E-05	3.46516E-05	4.67301E-05	0.000202812
3837303773055	383730	3773055	0.000141161	5.5365E-05	1.83353E-05	1.79576E-05	4.16984E-05	4.1634E-05	5.47862E-05	5.47508E-05	5.86828E-05	5.72762E-05	2.28356E-06	2.28356E-06	6.18434E-05	2.28356E-06	3.52465E-05	3.41425E-05	4.6101E-05	0.000200081
3837403773055	383740	3773055	0.000139149	5.4576E-05	1.8074E-05	1.77016E-05	4.1104E-05	4.10406E-05	5.40053E-05	5.39705E-05	5.78464E-05	5.64599E-05	2.25101E-06	2.25101E-06	6.09619E-05	2.25101E-06	3.47155E-05	3.36281E-05	4.54605E-05	0.000197302
3837503773055	383750	3773055	0.000137137	5.3787E-05	1.78127E-05	1.74457E-05	4.05097E-05	4.04472E-05	5.32245E-05	5.31901E-05	5.701E-05	5.56435E-05	2.21847E-06	2.21847E-06	6.00805E-05	2.21847E-06	3.41881E-05	3.31172E-05	4.48178E-05	0.000194512
3837603773055	383760	3773055	0.000135386	5.31E-05	1.75852E-05	1.72229E-05	3.99923E-05	3.99306E-05	5.25447E-05	5.25108E-05	5.62819E-05	5.49329E-05	2.19013E-06	2.19013E-06	5.93131E-05	2.19013E-06	3.37324E-05	3.26759E-05	4.42656E-05	0.000192116
3837703773055	383770	3773055	0.00013358	5.2392E-05	1.73507E-05	1.69932E-05	3.9459E-05	3.93981E-05	5.1844E-05	5.18105E-05	5.55314E-05	5.42003E-05	2.16093E-06	2.16093E-06	5.85222E-05	2.16093E-06	3.32678E-05	3.22258E-05	4.36931E-05	0.000189631
3837803773055	383780	3773055	0.000131577	5.1607E-05	1.70905E-05	1.67384E-05	3.88673E-05	3.88074E-05	5.10666E-05	5.10337E-05	5.46987E-05	5.33876E-05	2.12852E-06	2.12852E-06	5.76447E-05	2.12852E-06	3.27494E-05	3.17236E-05	4.30436E-05	0.000186812
3837903773055	383790	3773055	0.000129323	5.0722E-05	1.67977E-05	1.64516E-05	3.82014E-05	3.81424E-05	5.01916E-05	5.01592E-05	5.37615E-05	5.24729E-05	2.09205E-06	2.09205E-06	5.6657E-05	2.09205E-06	3.2161E-05	3.11536E-05	4.23013E-05	0.000183591
3838003773055	383800	3773055	0.00012714	4.9866E-05	1.65142E-05	1.61739E-05	3.75566E-05	3.74987E-05	4.93445E-05	4.93127E-05	5.28541E-05	5.15873E-05	2.05675E-06	2.05675E-06	5.57007E-05	2.05675E-06	3.15941E-05	3.06045E-05	4.15862E-05	0.000180487
3838103773055	383810	3773055	0.000124868	4.8975E-05	1.6219E-05	1.58848E-05	3.68854E-05	3.68285E-05	4.84626E-05	4.84313E-05	5.19095E-05	5.06652E-05	2.01998E-06	2.01998E-06	5.47052E-05	2.01998E-06	3.10039E-05	3.00328E-05	4.08371E-05	0.000177236
3838203773055	383820	3773055	0.000122658	4.8108E-05	1.5932E-05	1.56037E-05	3.62327E-05	3.61768E-05	4.7605E-05	4.75743E-05	5.09909E-05	4.97687E-05	1.98424E-06	1.98424E-06	5.37372E-05	1.98424E-06	3.04281E-05	2.9475E-05	4.01038E-05	0.000174054
3838303773055	383830	3773055	0.000120377	4.7214E-05	1.56357E-05	1.53135E-05	3.55588E-05	3.55039E-05	4.67196E-05	4.66894E-05	5.00425E-05	4.8843E-05	1.94733E-06	1.94733E-06	5.27376E-05	1.94733E-06	2.98343E-05	2.88998E-05	3.93412E-05	0.000170744
3838403773055	383840	3773055	0.000117637	4.6139E-05	1.52798E-05	1.4965E-05	3.47495E-05	3.46959E-05	4.56563E-05	4.56269E-05	4.89036E-05	4.77314E-05	1.90302E-06	1.90302E-06	5.15375E-05	1.90302E-06	2.91167E-05	2.82047E-05	3.84088E-05	0.000166697
3838503773055	383850	3773055	0.000115006	4.5107E-05	1.4938E-05	1.46302E-05	3.39721E-05	3.39197E-05	4.46349E-05	4.46061E-05	4.78096E-05	4.66636E-05	1.86044E-06	1.86044E-06	5.03845E-05	1.86044E-06	2.84279E-05	2.75375E-05	3.75149E-05	0.000162817
3838603773055	383860	3773055	0.000112661	4.4187E-05	1.46335E-05	1.4332E-05	3.32796E-05	3.32283E-05	4.37251E-05	4.36969E-05	4.6835E-05	4.57124E-05	1.82252E-06	1.82252E-06	4.93574E-05	1.82252E-06	2.78162E-05	2.69449E-05	3.67206E-05	0.00015937
3838703773055	383870	3773055	0.000110497	4.3338E-05	1.43523E-05	1.40566E-05	3.26402E-05	3.25898E-05	4.28849E-05	4.28573E-05	4.59351E-05	4.48341E-05	1.7875E-06	1.7875E-06	4.84091E-05	1.7875E-06	2.72547E-05	2.6401E-05	3.59873E-05	0.000156188
3838803773055	383880	3773055	0.000108386	4.251E-05	1.40782E-05	1.37881E-05	3.20167E-05	3.19673E-05	4.20657E-05	4.20386E-05	4.50576E-05	4.39776E-05	1.75336E-06	1.75336E-06	4.74843E-05	1.75336E-06	2.67057E-05	2.58693E-05	3.52745E-05	0.000153094
3838903773055	383890	3773055	0.000106096	4.1612E-05	1.37807E-05	1.34967E-05	3.13401E-05	3.12917E-05	4.11768E-05	4.11502E-05	4.41055E-05	4.30483E-05	1.7163E-06	1.7163E-06	4.64809E-05	1.7163E-06	2.61084E-05	2.52906E-05	3.44914E-05	0.000149695
3839003773055	383900	3773055	0.000103895	4.0749E-05	1.34948E-05	1.32168E-05	3.06901E-05	3.06427E-05	4.03227E-05	4.02967E-05	4.31907E-05	4.21554E-05	1.68071E-06	1.68071E-06	4.55168E-05	1.68071E-06	2.55325E-05	2.47328E-05	3.37401E-05	0.000146434
3839103773055	383910	3773055	0.000100841	3.9551E-05	1.30982E-05	1.28283E-05	2.9788E-05	2.9742E-05	3.91375E-05	3.91122E-05	4.19211E-05	4.09163E-05	1.6313E-06	1.6313E-06	4.41789E-05	1.6313E-06	2.47289E-05	2.39543E-05	3.2681E-05	0.000141838
3829703773065	382970	3773065	0.000138386	5.4277E-05	1.79748E-05	1.76045E-05	4.08785E-05	4.08154E-05	5.3709E-05	5.36744E-05	5.75291E-05	5.61501E-05	2.23866E-06	2.23866E-06	6.06274E-05	2.23866E-06	2.9262E-05	2.83455E-05	3.38143E-05	0.000103356
3829803773065	382980	3773065	0.000143353	5.6225E-05	1.862E-05	1.82364E-05	4.23457E-05	4.22804E-05	5.56368E-05	5.56009E-05	5.95939E-05	5.81655E-05	2.31902E-06	2.31902E-06	6.28035E-05	2.31902E-06	3.04855E-05	2.95306E-05	2.46991E-05	0.000107196
3829903773065	382990	3773065	0.000147233	5.7747E-05	1.9124E-05	1.873E-05	4.34919E-05	4.34248E-05	5.71427E-05	5.71059E-05	6.1207E-05	5.97399E-05	2.38179E-06	2.38179E-06	6.45035E-05	2.38179E-06	3.14811E-05	3.0495E-05	2.54459E-05	0.000110437
3830003773065	383000	3773065	0.000151625	5.947E-05	1.96945E-05	1.92887E-05	4.47894E-05	4.47203E-05	5.88474E-05	5.88094E-05	6.30329E-05	6.1522E-05	2.45284E-06	2.45284E-06	6.64277E-05	2.45284E-06	3.26973E-05	3.16732E-05	2.64689E-05	0.000114877
3830103773065	383010	3773065	0.000158685	6.2239E-05	2.06115E-05	2.01868E-05	4.68748E-05	4.68025E-05	6.15874E-05	6.15477E-05	6.59678E-05	6.43866E-05	2.56705E-06	2.56705E-06	6.95207E-05	2.56705E-06	3.42437E-05	3.31711E-05	2.75302E-05	0.000119483
3830203773065	383020	3773065	0.000167101	6.5539E-05	2.17047E-05	2.12575E-05	4.93609E-05	4.92848E-05	6.48538E-05	6.48119E-05	6.94665E-05	6.78014E-05	2.70319E-06	2.70319E-06	7.32078E-05	2.70319E-06	3.59335E-05	3.4808E-05	2.85101E-05	0.000123736
3830303773065	383030	3773065	0.000174404	6.8404E-05	2.26532E-05	2.21864E-05	5.1518E-05	5.14385E-05	6.76879E-05	6.76442E-05	7.25022E-05	7.07644E-05	2.82132E-06	2.82132E-06	7.6407E-05	2.82132E-06	3.75068E-05	3.6332E-05	2.94448E-05	0.000127792
3830403773065	383040	3773065	0.000181949	7.1363E-05	2.36332E-05	2.31462E-05	5.37467E-05	5.36638E-05	7.06162E-05	7.05706E-05	7.56387E-05	7.38257E-05	2.94338E-06	2.94338E-06	7.97125E-05	2.94338E-06	3.91661E-05	3.79394E-05	3.04745E-05	0.000132261
3830503773065	383050	3773065	0.000189907	7.4484E-05	2.46668E-05	2.41586E-05	5.60975E-05	5.60109E-05	7.37048E-05	7.36572E-05	7.8947E-05	7.70547E-05	3.07211E-06	3.07211E-06	8.31989E-05	3.07211E-06	4.09224E-05	3.96406E-05	3.15698E-05	0.000137015
3830603773065	383060	3773065	0.00019826	7.776E-05	2.57518E-05	2.52213E-05	5.8565E-05	5.84747E-05	7.69468E-05	7.68971E-05	8.24196E-05	8.0444E-05	3.20725E-06	3.20725E-06	8.68585E-05	3.20725E-06	4.27719E-05	4.14322E-05	3.27308E-05	0.000142054
3830703773065	383070	3773065	0.00020682	8.1118E-05	2.68637E-05	2.63102E-05	6.10936E-05	6.09993E-05	8.02689E-05	8.02171E-05	8.59781E-05	8.39172E-05	3.34572E-06	3.34572E-06	9.06086E-05	3.34572E-06	4.46752E-05	4.32759E-05	3.39302E-05	0.000147259
3830803773065	383080	3773065	0.000215712	8.4605E-05	2.80187E-05	2.74414E-05	6.37203E-05	6.36219E-05	8.37201E-05	8.36661E-05	8.96747E-05	8.75252E-05	3.48957E-06	3.48957E-06	9.45044E-05	3.48957E-06	4.6661E-05	4.51995E-05	3.52088E-05	0.000152809
3830903773065	383090	3773065	0.000225368	8.8392E-05	2.92728E-05	2.86697E-05	6.65725E-05	6.64698E-05	8.74676E-05	8.74111E-05	9.36887E-05	9.1443E-05	3.64577E-06	3.64577E-06	9.87345E-05	3.64577E-06	4.88316E-05	4.73021E-05	3.6621E-05	0.000158938
3831003773065	383100	3773065	0.000235913	9.2528E-05	3.06425E-05	3.00112E-05	6.96874E-05	6.95799E-05	9.15601E-05	9.15011E-05	9.80723E-05	9.57216E-05	3.81635E-06	3.81635E-06	0.000103354	3.81635E-06	5.12121E-05	4.96081E-05	3.81802E-05	0.000165705
3831103773065	383110	3773065	0.000247005	9.6879E-05	3.20833E-05	3.14223E-05	7.29642E-05	7.28516E-05	9.58654E-05	9.58035E-05	0.000102684	0.000100223	3.9958E-06	3.9958E-06	0.000108214	3.9958E-06	5.37344E-05	5.20513E-05	3.98549E-05	0.000172973
3831203773065	383120	3773065	0.000258817	0.00010151	3.36175E-05	3.29249E-05	7.64532E-05	7.63352E-05	0.000100449	0.000100385	0.000107594	0.000105015	4.18687E-06	4.18687E-06	0.000113389	4.18687E-06	5.6436E-05	5.46683E-05	4.16744E-05	0.00018087
3831303773065	383130	3773065	0.00027123	0.00010638	3.52298E-05	3.4504E-05	8.012E-05	7.99963E-05	0.000105267	0.000105199	0.000112754	0.000110052	4.38768E-06	4.38768E-06	0.000118827	4.38768E-06	5.92972E-05	5.74399E-05	4.36433E-05	0.000189415

			KMMass Grading / Excavation	KMMass Grading / Excavation	KMDrainage / Utilities Trenching	KMFoundations / Concrete Pads	KMBuilding / Structure Construction	KMAsphalt Paving	KMArchitectural Coating	KMLandscaping or Other Finishing	KMWaterside Construction (Piles)	EWNDemolition	EWNSite Grubbing / Prep	EWNDrainage / Utilities Trenching	EWNDrainage / Utilities Trenching	EWNDrainage / Utilities Trenching	EWNFoundation s / Concrete Pads	EWNBuilding / Structure Construction	EWNAsphalt Paving	EWNLandscaping or Other Finishing	EWNWaterside Construction (Piles)
Unique Identifier	X (UTM)	Y (UTM)	2025	2026	2026	2026	2026	2026	2026	2026	2026	2027	2027	2027	2028	2029	2029	2029	2029	2029	2029
3833103773055	383310	3773055	0.000477184	0.000472245	0.000169587	8.97449E-05	0.000308243	9.9026E-06	9.9026E-06	0.000318145	9.9026E-06	0.000735784	4.01012E-05	9.41652E-05	9.23467E-05	9.0436E-05	7.83344E-05	0.000170098	1.21016E-05	0.000176149	1.21016E-05
3833203773055	383320	3773055	0.000526323	0.000520876	0.000187051	9.89866E-05	0.000339985	1.09223E-05	1.09223E-05	0.000350907	1.09223E-05	0.000786763	4.28796E-05	0.000100689	9.8745E-05	9.67019E-05	8.37618E-05	0.000181884	1.29401E-05	0.000188354	1.29401E-05
3833303773055	383330	3773055	0.000581128	0.000575114	0.000206528	0.000109294	0.000375387	1.20597E-05	1.20597E-05	0.000387446	1.20597E-05	0.000842521	4.59185E-05	0.000107825	0.000105743	0.000103555	8.9698E-05	0.000194774	1.38571E-05	0.000201702	1.38571E-05
3833403773055	383340	3773055	0.000640846	0.000634214	0.000227752	0.000120525	0.000413962	1.3299E-05	1.3299E-05	0.000427261	1.3299E-05	0.000902734	4.92002E-05	0.000115531	0.0001133	0.000110956	9.61085E-05	0.000208694	1.48474E-05	0.000216118	1.48474E-05
3833503773055	383350	3773055	0.00070243	0.000695161	0.000249638	0.000132108	0.000453743	1.4577E-05	1.4577E-05	0.00046832	1.4577E-05	0.000964663	5.25754E-05	0.000123457	0.000121073	0.000118568	0.000102702	0.000223011	1.5866E-05	0.000230944	1.5866E-05
3833603773055	383360	3773055	0.000761215	0.000753337	0.00027053	0.000143163	0.000491716	1.57969E-05	1.57969E-05	0.000507513	1.57969E-05	0.001023153	5.57632E-05	0.000130942	0.000128414	0.000125757	0.000108929	0.000236532	1.6828E-05	0.000244946	1.6828E-05
3833703773055	383370	3773055	0.000806256	0.000797912	0.000286537	0.000151634	0.000520811	1.67316E-05	1.67316E-05	0.000537542	1.67316E-05	0.001066376	5.81189E-05	0.000136474	0.000133839	0.000131069	0.00011353	0.000246525	1.75389E-05	0.000255294	1.75389E-05
3833803773055	383380	3773055	0.000830833	0.000822234	0.000295271	0.000156256	0.000536686	1.72416E-05	1.72416E-05	0.000553928	1.72416E-05	0.00108319	5.90353E-05	0.000138626	0.000135949	0.000133136	0.000115321	0.000250412	1.78154E-05	0.000259319	1.78154E-05
3833903773055	383390	3773055	0.000832266	0.000823653	0.000295781	0.000156526	0.000537612	1.72713E-05	1.72713E-05	0.000554884	1.72713E-05	0.001071253	5.83847E-05	0.000137098	0.000134451	0.000131669	0.00011405	0.000247652	1.76191E-05	0.000256462	1.76191E-05
3834003773055	383400	3773055	0.000829981	0.000821392	0.000294969	0.000156096	0.000536137	1.72239E-05	1.72239E-05	0.000553361	1.72239E-05	0.001054715	5.74833E-05	0.000134982	0.000132375	0.000129636	0.000112289	0.000243829	1.73471E-05	0.000252502	1.73471E-05
3834103773055	383410	3773055	0.00081661	0.000808159	0.000290217	0.000153582	0.000527499	1.69465E-05	1.69465E-05	0.000544446	1.69465E-05	0.001022985	5.5754E-05	0.000130921	0.000128393	0.000125736	0.000108911	0.000236493	1.68252E-05	0.000244906	1.68252E-05
3834203773055	383420	3773055	0.000789413	0.000781243	0.000280551	0.000148467	0.000509931	1.6382E-05	1.6382E-05	0.000526313	1.6382E-05	0.000973889	5.30782E-05	0.000124638	0.000122231	0.000119702	0.000103684	0.000225143	1.60177E-05	0.000233152	1.60177E-05
3834303773055	383430	3773055	0.000746851	0.000739122	0.000265425	0.000140462	0.000482438	1.54988E-05	1.54988E-05	0.000497936	1.54988E-05	0.000907091	4.94376E-05	0.000116089	0.000113847	0.000111491	9.65723E-05	0.000209701	1.49191E-05	0.000217161	1.49191E-05
3834503773055	383450	3773055	0.000641578	0.000634938	0.000228012	0.000120663	0.000414435	1.33141E-05	1.33141E-05	0.000427749	1.33141E-05	0.00075681	4.12471E-05	9.6856E-05	9.49856E-05	9.30203E-05	8.05729E-05	0.000174959	1.24474E-05	0.000181183	1.24474E-05
3834603773055	383460	3773055	0.000582651	0.000576621	0.00020707	0.00010958	0.000376371	1.20913E-05	1.20913E-05	0.000388462	1.20913E-05	0.000676023	3.68441E-05	8.65169E-05	8.48462E-05	8.30906E-05	7.19719E-05	0.000156283	1.11187E-05	0.000161842	1.11187E-05
3834703773055	383470	3773055	0.000532295	0.000526786	0.000189174	0.00010011	0.000343843	1.10463E-05	1.10463E-05	0.000354889	1.10463E-05	0.00060865	3.31722E-05	7.78946E-05	7.63904E-05	7.48098E-05	6.47992E-05	0.000140708	1.00106E-05	0.000145713	1.00106E-05
3834803773055	383480	3773055	0.000487494	0.000482449	0.000173251	9.1684E-05	0.000314902	1.01166E-05	1.01166E-05	0.000325019	1.01166E-05	0.000550856	3.00224E-05	7.04982E-05	6.91368E-05	6.77063E-05	5.86462E-05	0.000127347	9.06004E-06	0.000131877	9.06004E-06
3834903773055	383490	3773055	0.000447933	0.000443297	0.000159192	8.42437E-05	0.000289348	9.29559E-06	9.29559E-06	0.000298643	9.29559E-06	0.000500995	2.73049E-05	6.4117E-05	6.28788E-05	6.15778E-05	5.33378E-05	0.00011582	8.23996E-06	0.00011994	8.23996E-06
3835003773055	383500	3773055	0.000413792	0.00040951	0.000147059	7.78229E-05	0.000267294	8.5871E-06	8.5871E-06	0.000275881	8.5871E-06	0.000458882	2.50097E-05	5.87274E-05	5.75933E-05	5.64017E-05	4.88543E-05	0.000106084	7.54733E-06	0.000109858	7.54733E-06
3835103773055	383510	3773055	0.000384385	0.000380407	0.000136607	7.22922E-05	0.000248298	7.97683E-06	7.97683E-06	0.000256275	7.97683E-06	0.000423301	2.30704E-05	5.41737E-05	5.31276E-05	5.20283E-05	4.50662E-05	9.78586E-05	6.96211E-06	0.00010134	6.96211E-06
3835203773055	383520	3773055	0.000358211	0.000354503	0.000127305	6.73694E-05	0.00023139	7.43365E-06	7.43365E-06	0.000238824	7.43365E-06	0.000392183	2.13745E-05	5.01914E-05	4.92221E-05	4.82037E-05	4.17533E-05	9.06649E-05	6.45032E-06	9.38901E-05	6.45032E-06
3835303773055	383530	3773055	0.000333656	0.000330203	0.000118579	6.27514E-05	0.000215529	6.92409E-06	6.92409E-06	0.000222453	6.92409E-06	0.000363432	1.98075E-05	4.65118E-05	4.56136E-05	4.46698E-05	3.86924E-05	8.40181E-05	5.97744E-06	8.70069E-05	5.97744E-06
3835403773055	383540	3773055	0.000311587	0.000308363	0.000110736	5.86009E-05	0.000201274	6.46612E-06	6.46612E-06	0.00020774	6.46612E-06	0.00033795	1.84187E-05	4.32506E-05	4.24154E-05	4.15378E-05	3.59794E-05	7.81272E-05	5.55833E-06	8.09064E-05	5.55833E-06
3835503773055	383550	3773055	0.000290572	0.000287564	0.000103267	5.46484E-05	0.000187698	6.03E-06	6.03E-06	0.000193728	6.03E-06	0.000314022	1.71146E-05	4.01884E-05	3.94123E-05	3.85968E-05	3.3432E-05	7.25956E-05	5.16479E-06	7.5178E-05	5.16479E-06
3835603773055	383560	3773055	0.000270272	0.000267475	9.60527E-05	5.08307E-05	0.000174586	5.60874E-06	5.60874E-06	0.000180194	5.60874E-06	0.00029122	1.58719E-05	3.72702E-05	3.65504E-05	3.57942E-05	3.10044E-05	6.73243E-05	4.78976E-06	6.97191E-05	4.78976E-06
3835703773055	383570	3773055	0.000252056	0.000249448	8.95788E-05	4.74047E-05	0.000162819	5.23072E-06	5.23072E-06	0.000168049	5.23072E-06	0.00027096	1.47677E-05	3.46773E-05	3.40077E-05	3.3304E-05	2.88475E-05	6.26406E-05	4.45654E-06	6.48688E-05	4.45654E-06
3835803773055	383580	3773055	0.00023378	0.00023136	8.30836E-05	4.39675E-05	0.000151013	4.85145E-06	4.85145E-06	0.000155865	4.85145E-06	0.000250861	1.36723E-05	3.2105E-05	3.1485E-05	3.08336E-05	2.67076E-05	5.7994E-05	4.12596E-06	6.0057E-05	4.12596E-06
3835903773055	383590	3773055	0.000217684	0.000215431	7.73632E-05	4.09403E-05	0.000140616	4.51742E-06	4.51742E-06	0.000145133	4.51742E-06	0.000233212	1.27104E-05	2.98463E-05	2.927E-05	2.86643E-05	2.48286E-05	5.39139E-05	3.83568E-06	5.58318E-05	3.83568E-06
3836003773055	383600	3773055	0.000205067	0.000202945	7.28793E-05	3.85674E-05	0.000132466	4.25559E-06	4.25559E-06	0.000136721	4.25559E-06	0.000219323	1.19534E-05	2.80688E-05	2.75267E-05	2.69572E-05	2.33499E-05	5.0703E-05	3.60724E-06	5.25066E-05	3.60724E-06
3836103773055	383610	3773055	0.000196735	0.000194699	6.99182E-05	3.70005E-05	0.000127084	4.08269E-06	4.08269E-06	0.000131166	4.08269E-06	0.00021004	1.14476E-05	2.68811E-05	2.6362E-05	2.58165E-05	2.23619E-05	4.85576E-05	3.45461E-06	5.02849E-05	3.45461E-06
3836203773055	383620	3773055	0.000188889	0.000186934	6.71297E-05	3.55248E-05	0.000122015	3.91986E-06	3.91986E-06	0.000125935	3.91986E-06	0.000201321	1.09723E-05	2.5765E-05	2.52674E-05	2.47446E-05	2.14334E-05	4.65414E-05	3.31117E-06	4.8197E-05	3.31117E-06
3836303773055	383630	3773055	0.000182401	0.000180514	6.4824E-05	3.43046E-05	0.000117824	3.78523E-06	3.78523E-06	0.00012161	3.78523E-06	0.00019407	1.05771E-05	2.4837E-05	2.43574E-05	2.38534E-05	2.06615E-05	4.48651E-05	3.19191E-06	4.64611E-05	3.19191E-06
3836403773055	383640	3773055	0.000176541	0.000174714	6.27412E-05	3.32024E-05	0.000114039	3.66361E-06	3.66361E-06	0.000117702	3.66361E-06	0.000187516	1.02199E-05	2.39982E-05	2.35347E-05	2.30478E-05	1.99637E-05	4.33499E-05	3.08411E-06	4.4892E-05	3.08411E-06
3836503773055	383650	3773055	0.000171442	0.000169667	6.09291E-05	3.22434E-05	0.000110745	3.55779E-06	3.55779E-06	0.000114303	3.55779E-06	0.000181773	9.90689E-06	2.32632E-05	2.2814E-05	2.2342E-05	1.93523E-05	4.20223E-05	2.98966E-06	4.35172E-05	2.98966E-06
3836603773055	383660	3773055	0.000168918	0.00016717	6.00323E-05	3.17688E-05	0.000109115	3.50543E-06	3.50543E-06	0.00011262	3.50543E-06	0.000178711	9.73996E-06	2.28713E-05	2.24296E-05	2.19655E-05	1.90262E-05	4.13143E-05	2.93929E-06	4.27839E-05	2.93929E-06
3836703773055	383670	3773055	0.000166626	0.000164902	5.92177E-05	3.13378E-05	0.000107634	3.45786E-06	3.45786E-06	0.000111092	3.45786E-06	0.000175862	9.58472E-06	2.25067E-05	2.20721E-05	2.16154E-05	1.8723E-05	4.06558E-05	2.89244E-06	4.2102E-05	2.89244E-06
3836803773055	383680	3773055	0.000163969	0.000162272	5.82732E-05	3.08379E-05	0.000105918	3.40271E-06	3.40271E-06	0.00010932	3.40271E-06	0.000172646	9.40946E-06	2.20952E-05	2.16685E-05	2.12202E-05	1.83806E-05	3.99124E-05	2.83955E-06	4.13322E-05	2.83955E-06
3836903773055	383690	3773055	0.000161124	0.000159457	5.72623E-05	3.0303E-05	0.00010408	3.34368E-06	3.34368E-06	0.000107424	3.34368E-06	0.000169254	9.22459E-06	2.16611E-05	2.12428E-05	2.08032E-05	1.80195E-05	3.91282E-05	2.78376E-06	4.05201E-05	2.78376E-06
3837003773055	383700	3773055	0.000158444	0.000156804	5.63098E-05	2.97989E-05	0.000102349	3.28806E-06	3.28806E-06	0.000105637	3.28806E-06	0.000166039	9.04932E-06	2.12495E-05	2.08392E-05	2.0408E-05	1.76771E-05	3.83848E-05	2.73087E-06	3.97502E-05	2.73087E-06
3837103773055	383710	3773055	0.000156249	0.000154632	5.55297E-05	2.93861E-05	0.000100931	3.24251E-06	3.24251E-06	0.000104174	3.24251E-06	0.00016332	8.90117E-06	2.09016E-05	2.0498E-05	2.00739E-05	1.73877E-05	3.77564E-05	2.68616E-06	3.90995E-05	2.68616E-06
3837203773055	383720	3773055	0.000154159	0.000152563	5.47868E-05	2.8993E-05	9.95807E-05	3.19913E-06	3.19913E-06	0.00010278	3.19913E-06	0.000160732	8.76012E-06	2.05704E-05	2.01732E-05	1.97558E-05	1.71122E-05	3.71581E-05	2.6436E-06	3.84799E-05	2.6436E-06
3837303773055	383730	3773055	0.000152083	0.000150509	5.40492E-05	2.86026E-05	9.824E-05	3.15606E-06	3.15606E-06	0.000101396	3.15606E-06	0.000158183	8.62116E-06	2.02441E-05	1.98532E-05	1.94424E-05	1.68407E-05	3.65686E-05	2.60166E-06	3.78695E-05	2.60166E-06
3837403773055	383740	3773055	0.00014997	0.000148418	5.32983E-05	2.82053E-05	9.68753E-05	3.11222E-06	3.11222E-06	9.99875E-05	3.11222E-06	0.000155633	8.4822E-06	1.99178E-05	1.95332E-05	1.9129E-05	1.65693E-05	3.59792E-05	2.55973E-06	3.72591E-05	2.55973E-06
3837503773055	383750	3773055	0.00014785	0.00014632	5.25448E-05	2.78065E-05	9.55057E-05	3.06822E-06	3.06822E-06	9.85739E-05	3.06822E-06	0.000153106	8.34449E-06	1.95944E-05	1.92166E-05	1.88184E-05	1.63003E-05	3.53951E-05	2.51817E-06	3.66541E-05	2.51817E-06
3837603773055	383760	3773055	0.000146029	0.000144517	5.18974E-05	2.74639E-05	9.4329E-05	3.03041E-06	3.03041E-06	9.73594E-05	3.03041E-06	0.000150909	8.22472E-06	1.93132E-05	1.89402E-05	1.85483E-05	1.60663E-05	3.4887E-05	2.48202E-06	3.61281E-05	2.48202E-06
3837703773055	383770	3773055	0.00014414	0.000142648	5.12261E-05	2.71087E-05	9.31089E-05	2.99122E-06	2.99122E-06	9.61001E-05	2.99122E-06	0.000148696	8.10412E-06	1.903E-05	1.86625E-05	1.82764E-05	1.58307E-05	3.43755E-05	2.44563E-06	3.55983E-05	2.44563E-06
3837803773055	383780	3773055	0.000141997	0.000140528	5.04647E-05	2.67057E-05	9.17248E-05	2.94675E-06	2.94675E-06	9.46715E-05	2.94675E-06	0.000146261	7.97141E-06	1.87184E-05	1.83569E-05	1.79771E-05	1.55715E-05	3.38126E-05	2.40558E-06	3.50154E-05	2.40558E-06
3837903773055	383790	3773055	0.000139548	0.000138104	4.95944E-05	2.62452E-05	9.0143E-05	2.89593E-06	2.89593E-06	9.30389E-05	2.89593E-06	0.000143505	7.82118E-06	1.83656E-05	1.80109E-05	1.76383E-05	1.5278E-05	3.31754E-05	2.36025E-06	3.43555E-05	2.36025E-06
3838003773055	383800	3773055	0.000137189	0.000135769	4.8756E-05	2.58015E-05	8.86191E-05	2.84698E-06	2.84698E-06	9.1466E-05	2.84698E-06	0.000140863	7.67721E-06	1.80275E-05	1.76794E-05	1.73136E-05	1.49968E-05	3.25647E-05	2.3168E-06	3.37231E-05	2.3168E-06
3838103773055	383810	3773055	0.000134718	0.000133324	4.78778E-05	2.53367E-05	8.70228E-05	2.7957E-06	2.7957E-06	8.98185E-05	2.7957E-06	0.000138114	7.5274E-06	1.76757E-05	1.73344E-05	1.69757E-05	1.47042E-05	3.19292E-05	2.27159E-06	3.3065E-05	2.27159E-06
3838203773055	383820	3773055	0.000132299	0.00013093	4.70181E-05	2.48818E-05	8.54603E-05	2.7455E-06	2.7455E-06	8.82058E-05	2.7455E-06	0.00013545	7.38217E-06	1.73347E-05	1.7E-05	1.66482E-05	1.44205E-05	3.13132E-05	2.22777E-06	3.24271E-05	2.22777E-06
3838303773055	383830	3773055	0.000129783	0.00012844	4.6124E-05	2.44086E-05	8.38351E-05	2.69329E-06	2.69329E-06	8.65284E-05	2.69329E-06	0.000132693	7.23194E-06	1.6982E-05	1.6654E-05	1.63094E-05	1.4127E-05	3.0676E-05	2.18243E-06	3.17672E-05	2.18243E-06
3838403773055	383840	3773055	0.000126707	0.000125396	4.50308E-05	2.38301E-05	8.18482E-05	2.62946E-06	2.62946E-06	8.44777E-05	2.62946E-06	0.000129378	7.05125E-06	1.65577E-05	1.62379E-05	1.59019E-05	1.3774E-05	2.99095E-05	2.1279E-06	3.09735E-05	2.1279E-06
3838503773055	383850	3773055	0.000123758	0.000122478	4.39828E-05	2.32755E-05	7.99433E-05	2.56826E-06	2.56826E-06	8.25116E-05	2.56826E-06	0.0001262	6.87807E-06	1.6151E-05	1.58391E-05	1.55114E-05	1.34357E-05	2.91749E-05	2.07564E-06	3.02127E-05	2.07564E-06
3838603773055	383860	3773055	0.000121138	0.000119884	4.30515E-05	2.27827E-05	7.82506E-05	2.51388E-06	2.51388E-06	8.07645E-05	2.51388E-06	0.000123382	6.7245E-06	1.57904E-05	1.54855E-05	1.5165E-05	1.31358E-05	2.85235E-05	2.02929E-06	2.95382E-05	2.02929E-06
3838703773055	383870	3773055	0.000118719	0.000117491	4.21919E-05	2.23278E-05	7.66881E-05	2.46368E-06	2.46368E-06	7.91518E-05	2.46368E-06	0.000120779	6.58261E-06	1.54572E-05	1.51587E-05	1.48451E-05	1.28586E-05	2.79217E-05	1.98648E-06	2.89149E-05	1.98648E-06
3838803773055	383880	3773055	0.000116367	0.000115163	4.13561E-05	2.18855E-05	7.5169E-05	2.41488E-06	2.41488E-06	7.75839E-05	2.41488E-06	0.000118252	6.4449E-06	1.51338E-05	1.48416E-05	1.45345E-05	1.25896E-05	2.73375E-05	1.94492E-06	2.831E-05	1.94492E-06
3838903773055	383890	3773055	0.000113784	0.000112607	4.04381E-05	2.13997E-05	7.35004E-05	2.36127E-06	2.36127E-06	7.58617E-05	2.36127E-06	0.000115503	6.29509E-06	1.47821E-05	1.44966E-05	1.41966E-05	1.22969E-05	2.67021E-05	1.89971E-06	2.76519E-05	1.89971E-06
3839003773055	383900	3773055	0.000111306	0.000110154	3.95572E-05	2.09335E-05	7.18993E-05	2.30984E-06	2.30984E-06	7.42091E-05	2.30984E-06	0.000112862	6.15112E-06	1.4444E-05	1.41651E-05	1.3872E-05	1.20157E-05	2.60914E-05	1.85626E-06	2.70195E-05	1.85626E-06
3839103773055	383910	3773055	0.000107812	0.000106696	3.83155E-05	2.02764E-05	6.96424E-05	2.23733E-06	2.23733E-06	7.18797E-05	2.23733E-06	0.000109202	5.95164E-06	1.39756E-05	1.37057E-05	1.34221E-05	1.1626E-05	2.52453E-05	1.79606E-06	2.61433E-05	1.79606E-06
3829703773065	382970	3773065	7.85613E-05	7.77483E-05	2.79201E-05	1.47752E-05	5.07476E-05	1.63032E-06	1.63032E-06	5.23779E-05	1.63032E-06	0.000138558	7.5516E-06	1.77326E-05	1.73901E-05	1.70303E-05	1.47514E-05	3.20319E-05	2.27889E-06	3.31713E-05	2.27889E-06
3829803773065	382980	3773065	8.14804E-05	8.06371E-05	2.89575E-05	1.53242E-05	5.26332E-05	1.6909E-06	1.6909E-06	5.43241E-05	1.6909E-06	0.000144546	7.87794E-06	1.84989E-05	1.81416E-05	1.77663E-05	1.53889E-05	3.34161E-05	2.37737E-06	3.46048E-05	2.37737E-06
3829903773065	382990	3773065	8.3944E-05	8.30753E-05	2.98331E-05	1.57875E-05	5.42247E-05	1.74202E-06	1.74202E-06	5.59667E-05	1.74202E-06	0.00014914	8.12832E-06	1.90868E-05	1.87182E-05	1.83309E-05	1.5878E-05	3.44781E-05	2.45293E-06	3.57046E-05	2.45293E-06
3830003773065	383000	3773065	8.73185E-05	8.64149E-05	3.10323E-05	1.64222E-05	5.64045E-05	1.81205E-06	1.81205E-06	5.82165E-05	1.81205E-06	0.00015525	8.46133E-06	1.98688E-05	1.94851E-05	1.90819E-05	1.65285E-05	3.58907E-05	2.55343E-06	3.71674E-05	2.55343E-06
3830103773065	383010	3773065	9.08199E-05	8.988E-05	3.22767E-05	1.70807E-05	5.86662E-05	1.88471E-06	1.88471E-06	6.0551E-05	1.88471E-06	0.00016332	8.90117E-06	2.09016E-05	2.0498E-05	2.00739E-05	1.73877E-05	3.77564E-05	2.68616E-06	3.90995E-05	2.68616E-06
3830203773065	383020	3773065	9.40526E-05	9.30792E-05	3.34255E-05	1.76887E-05	6.07544E-05	1.9518E-06	1.9518E-06	6.27062E-05	1.9518E-06	0.000171774	9.36188E-06	2.19835E-05	2.15589E-05	2.11129E-05	1.82877E-05	3.97106E-05	2.82519E-06	4.11232E-05	2.82519E-06
3830303773065	383030	3773065	9.71359E-05	9.61306E-05	3.45213E-05	1.82686E-05	6.27461E-05	2.01578E-06	2.01578E-06	6.47619E-05	2.01578E-06	0.000179576	9.78712E-06	2.2982E-05	2.25382E-05	2.20719E-05	1.91183E-05	4.15143E-05	2.95352E-06	4.29911E-05	2.95352E-06
3830403773065	383040	3773065	0.000100533	9.94924E-05	3.57286E-05	1.89074E-05	6.49404E-05	2.08628E-06	2.08628E-06	6.70266E-05	2.08628E-06	0.000187815	1.02361E-05	2.40364E-05	2.35722E-05	2.30845E-05	1.99955E-05	4.3419E-05	3.08902E-06	4.49635E-05	3.08902E-06
3830503773065	383050	3773065	0.000104146	0.000103068	3.70127E-05	1.9587E-05	6.72745E-05	2.16126E-06	2.16126E-06	6.94357E-05	2.16126E-06	0.000196528	1.0711E-05	2.51515E-05	2.46658E-05	2.41555E-05	2.09231E-05	4.54333E-05	3.23234E-06	4.70495E-05	3.23234E-06
3830603773065	383060	3773065	0.000107976	0.000106859	3.83738E-05	2.03073E-05	6.97485E-05	2.24074E-06	2.24074E-06	7.19892E-05	2.24074E-06	0.000205701	1.1211E-05	2.63255E-05	2.58171E-05	2.52829E-05	2.18997E-05	4.75539E-05	3.38321E-06	4.92455E-05	3.38321E-06
3830703773065	383070	3773065	0.000111933	0.000110774	3.97801E-05	2.10515E-05	7.23044E-05	2.32285E-06	2.32285E-06	7.46273E-05	2.32285E-06	0.000215165	1.17268E-05	2.75367E-05	2.70049E-05	2.64461E-05	2.29073E-05	4.97418E-05	3.53886E-06	5.15112E-05	3.53886E-06
3830803773065	383080	3773065	0.000116151	0.000114949	4.12791E-05	2.18448E-05	7.50291E-05	2.41039E-06	2.41039E-06	7.74395E-05	2.41039E-06	0.000225027	1.22643E-05	2.87988E-05	2.82427E-05	2.76583E-05	2.39572E-05	5.20217E-05	3.70106E-06	5.38722E-05	3.70106E-06
3830903773065	383090	3773065	0.00012081	0.000119559	4.29348E-05	2.27209E-05	7.80384E-05	2.50706E-06	2.50706E-06	8.05455E-05	2.50706E-06	0.0002358	1.28514E-05	3.01775E-05	2.95948E-05	2.89824E-05	2.51042E-05	5.45122E-05	3.87825E-06	5.64513E-05	3.87825E-06
3831003773065	383100	3773065	0.000125953	0.00012465	4.47629E-05	2.36883E-05	8.13611E-05	2.61381E-06	2.61381E-06	8.39749E-05	2.61381E-06	0.000247622	1.34957E-05	3.16905E-05	3.10785E-05	3.04355E-05	2.63628E-05	5.72453E-05	4.07269E-06	5.92816E-05	4.07269E-06
3831103773065	383110	3773065	0.000131478	0.000130117	4.67262E-05	2.47274E-05	8.49298E-05	2.72846E-06	2.72846E-06	8.76583E-05	2.72846E-06	0.000260149	1.41784E-05	3.32937E-05	3.26507E-05	3.19752E-05	2.76964E-05	6.01412E-05	4.27872E-06	6.22805E-05	4.27872E-06
3831203773065	383120	3773065	0.00013748	0.000136058	4.88595E-05	2.58562E-05	8.88071E-05	2.85302E-06	2.85302E-06	9.16602E-05	2.85302E-06	0.000273556	1.49092E-05	3.50095E-05	3.43334E-05	3.3623E-05	2.91238E-05	6.32406E-05	4.49923E-06	6.54902E-05	4.49923E-06
3831303773065	383130	3773065	0.000143976	0.000142486	5.11678E-05	2.70778E-05	9.30028E-05	2.98781E-06	2.98781E-06	9.59906E-05	2.98781E-06	0.000287775	1.56841E-05	3.68292E-05	3.6118E-05	3.53707E-05	3.06376E-05	6.65277E-05	4.73309E-06	6.88943E-05	4.73309E-06

			ISDemolition	ISDrainage / Utilities Trenching	ISDrainage / Utilities Trenching	ISAsphalt Paving	ISAsphalt Paving	SVDemolition	SVSite Grubbing / Prep	SVMass Grading / Excavation	SVMass Grading / Excavation	SVDrainage / Utilities Trenching	SVFoundations / Concrete Pads	SVBuilding / Structure Construction	SVBuilding / Structure Construction	SVAsphalt Paving	SVAsphalt Paving	SVArchitectural Coating	SVArchitectural Coating	SVLandscaping or Other Finishing	SVLandscaping or Other Finishing
Unique Identifier	X (UTM)	Y (UTM)	2027	2027	2028	2027	2028	2027	2027	2027	2028	2028	2028	2028	2029	2028	2029	2028	2029	2028	2029
3833103773055	383310	3773055	6.80854E-05	2.74154E-05	2.6712E-05	7.08041E-06	6.59571E-06	0.000488156	0.000350957	0.000236626	0.000233621	0.00016576	5.26577E-05	7.54353E-05	7.2557E-05	7.41678E-06	6.90053E-06	7.41678E-06	6.90053E-06	7.54353E-05	7.2557E-05
3833203773055	383320	3773055	7.4915E-05	3.01654E-05	2.93915E-05	7.79064E-06	7.25733E-06	0.000550464	0.000395753	0.000266828	0.00026344	0.000186917	5.93789E-05	8.50639E-05	8.18182E-05	8.36345E-06	7.78131E-06	8.36345E-06	7.78131E-06	8.50639E-05	8.18182E-05
3833303773055	383330	3773055	8.25313E-05	3.32322E-05	3.23796E-05	8.58268E-06	7.99515E-06	0.000623034	0.000447928	0.000302006	0.000298171	0.00021156	6.72071E-05	9.62783E-05	9.26047E-05	9.46605E-06	8.80716E-06	9.46605E-06	8.80716E-06	9.62783E-05	9.26047E-05
3833403773055	383340	3773055	9.08308E-05	3.65741E-05	3.56357E-05	9.44577E-06	8.79916E-06	0.000705619	0.000507302	0.000342037	0.000337694	0.00023960	7.61155E-05	0.00010904	0.00010488	1.07208E-05	9.97457E-06	1.07208E-05	9.97457E-06	0.00010904	0.00010488
3833503773055	383350	3773055	9.93888E-05	4.00201E-05	3.89933E-05	1.03357E-05	9.62821E-06	0.000794181	0.000570973	0.000384966	0.000380078	0.000269675	8.56688E-05	0.000122726	0.000118043	1.20664E-05	1.12265E-05	1.20664E-05	1.12265E-05	0.000122726	0.000118043
3833603773055	383360	3773055	0.000107561	4.33108E-05	4.21996E-05	1.11856E-05	1.04199E-05	0.000881798	0.000633965	0.000427438	0.00042201	0.000299427	9.51201E-05	0.000136265	0.000131066	1.33976E-05	1.2465E-05	1.33976E-05	1.2465E-05	0.000136265	0.000131066
3833703773055	383370	3773055	0.000113832	4.58358E-05	4.46598E-05	1.18377E-05	1.10274E-05	0.000949523	0.000682655	0.000460266	0.000454422	0.000322423	0.000102426	0.000146731	0.000141132	1.44265E-05	1.34224E-05	1.44265E-05	1.34224E-05	0.000146731	0.000141132
3833803773055	383380	3773055	0.000117269	4.72198E-05	4.60083E-05	1.21952E-05	1.13603E-05	0.000985995	0.000708877	0.000477945	0.000471877	0.000334808	0.00010636	0.000152367	0.000146553	1.49807E-05	1.3938E-05	1.49807E-05	1.3938E-05	0.000152367	0.000146553
3833903773055	383390	3773055	0.000117498	4.73121E-05	4.60982E-05	1.2219E-05	1.13825E-05	0.000988445	0.000710638	0.000479133	0.000473049	0.00033564	0.000106624	0.000152746	0.000146918	1.50179E-05	1.39726E-05	1.50179E-05	1.39726E-05	0.000152746	0.000146918
3834003773055	383400	3773055	0.00011721	4.71962E-05	4.59853E-05	1.21891E-05	1.13547E-05	0.000983839	0.000707327	0.0004769	0.000470845	0.000334076	0.000106127	0.000152034	0.000146233	1.49479E-05	1.39075E-05	1.49479E-05	1.39075E-05	0.000152034	0.000146233
3834103773055	383410	3773055	0.000115381	4.64597E-05	4.52677E-05	1.19989E-05	1.11775E-05	0.000962556	0.000692026	0.000466584	0.00046066	0.000326849	0.000103832	0.000148745	0.00014307	1.46246E-05	1.36066E-05	1.46246E-05	1.36066E-05	0.000148745	0.00014307
3834203773055	383420	3773055	0.000111624	4.49469E-05	4.37937E-05	1.16082E-05	1.08135E-05	0.000922868	0.000663492	0.000447345	0.000441665	0.000313372	9.95503E-05	0.000142612	0.00013717	1.40216E-05	1.30456E-05	1.40216E-05	1.30456E-05	0.000142612	0.00013717
3834303773055	383430	3773055	0.00010572	4.25693E-05	4.14771E-05	1.09941E-05	1.02415E-05	0.000864132	0.000621264	0.000418874	0.000413556	0.000293428	9.32145E-05	0.000133535	0.00012844	1.31292E-05	1.22153E-05	1.31292E-05	1.22153E-05	0.000133535	0.00012844
3834503773055	383450	3773055	9.11103E-05	3.66866E-05	3.57454E-05	9.47483E-06	8.82623E-06	0.000724675	0.000521002	0.000351274	0.000346814	0.000246073	7.81711E-05	0.000111985	0.000107712	1.10103E-05	1.02439E-05	1.10103E-05	1.02439E-05	0.000111985	0.000107712
3834603773055	383460	3773055	8.29253E-05	3.33909E-05	3.25342E-05	8.62366E-06	8.03332E-06	0.000647355	0.000465413	0.000313795	0.000309811	0.000219818	6.98306E-05	0.000100037	9.62197E-05	9.83557E-06	9.15096E-06	9.83557E-06	9.15096E-06	0.000100037	9.62197E-05
3834703773055	383470	3773055	7.59266E-05	3.05728E-05	2.97883E-05	7.89584E-06	7.35533E-06	0.000587141	0.000422123	0.000284607	0.000280994	0.000199372	6.33353E-05	9.07317E-05	8.72697E-05	8.92071E-06	8.29978E-06	8.92071E-06	8.29978E-06	9.07317E-05	8.72697E-05
3834803773055	383480	3773055	6.96922E-05	2.80624E-05	2.73424E-05	7.2475E-06	6.75137E-06	0.00053294	0.000383155	0.000258334	0.000255054	0.000180967	5.74886E-05	8.23559E-05	7.92136E-05	8.09721E-06	7.5336E-06	8.09721E-06	7.5336E-06	8.23559E-05	7.92136E-05
3834903773055	383490	3773055	6.41871E-05	2.58457E-05	2.51826E-05	6.67502E-06	6.21807E-06	0.000485982	0.000349395	0.000235572	0.000232581	0.000165022	5.24232E-05	7.50994E-05	7.22339E-05	7.38375E-06	6.8698E-06	7.38375E-06	6.8698E-06	7.50994E-05	7.22339E-05
3835003773055	383500	3773055	5.94282E-05	2.39295E-05	2.331555E-05	6.18012E-06	5.75705E-06	0.00044624	0.000320822	0.000216308	0.000213561	0.000151527	4.81362E-05	6.8958E-05	6.63269E-05	6.77993E-06	6.30801E-06	6.77993E-06	6.30801E-06	6.8958E-05	6.63269E-05
3835103773055	383510	3773055	5.53231E-05	2.22765E-05	2.1705E-05	5.75322E-06	5.35938E-06	0.00041269	0.000296701	0.000200045	0.000197505	0.000140134	4.45171E-05	6.37735E-05	6.13401E-05	6.27018E-06	5.83375E-06	6.27018E-06	5.83375E-06	6.37735E-05	6.13401E-05
3835203773055	383520	3773055	5.16638E-05	2.0803E-05	2.02693E-05	5.37268E-06	5.00489E-06	0.000383211	0.000275508	0.000185755	0.000183397	0.000130124	4.13372E-05	5.9218E-05	5.69585E-05	5.82229E-06	5.41703E-06	5.82229E-06	5.41703E-06	5.9218E-05	5.69585E-05
3835303773055	383530	3773055	4.82252E-05	1.94185E-05	1.89202E-05	5.01509E-06	4.67178E-06	0.000355852	0.000255838	0.000172493	0.000170303	0.000120834	3.83859E-05	5.49902E-05	5.2892E-05	5.40662E-06	5.03029E-06	5.40662E-06	5.03029E-06	5.49902E-05	5.2892E-05
3835403773055	383540	3773055	4.5129E-05	1.81717E-05	1.77055E-05	4.6931E-06	4.37183E-06	0.000331522	0.000238346	0.0001607	0.000158659	0.000112573	3.57615E-05	5.12305E-05	4.92758E-05	5.03697E-06	4.68637E-06	5.03697E-06	4.68637E-06	5.12305E-05	4.92758E-05
3835503773055	383550	3773055	4.21752E-05	1.69824E-05	1.65466E-05	4.38593E-06	4.08569E-06	0.000308564	0.000221841	0.000149571	0.000147672	0.000104777	3.3285E-05	4.76828E-05	4.58634E-05	4.68816E-06	4.36184E-06	4.68816E-06	4.36184E-06	4.76828E-05	4.58634E-05
3835603773055	383560	3773055	3.93123E-05	1.58296E-05	1.54234E-05	4.08821E-06	3.80835E-06	0.000286506	0.000205982	0.000138879	0.000137116	9.72869E-05	3.09056E-05	4.42741E-05	4.25848E-05	4.35302E-06	4.05002E-06	4.35302E-06	4.05002E-06	4.42741E-05	4.25848E-05
3835703773055	383570	3773055	3.67372E-05	1.47927E-05	1.44132E-05	3.82042E-06	3.55889E-06	0.000266746	0.000191776	0.000129301	0.000127659	9.05773E-05	2.87741E-05	4.12206E-05	3.96478E-05	4.0528E-06	3.7707E-06	4.0528E-06	3.7707E-06	4.12206E-05	3.96478E-05
3835803773055	383580	3773055	3.4144E-05	1.37485E-05	1.33957E-05	3.55074E-06	3.30767E-06	0.00024696	0.000177551	0.00011971	0.00011819	8.38586E-05	2.66397E-05	3.8163E-05	3.67069E-05	3.75218E-06	3.491E-06	3.75218E-06	3.491E-06	3.8163E-05	3.67069E-05
3835903773055	383590	3773055	3.18511E-05	1.28252E-05	1.24962E-05	3.3123E-06	3.08555E-06	0.000229534	0.000165023	0.000111263	0.00010985	7.79415E-05	2.476E-05	3.54702E-05	3.41168E-05	3.48742E-06	3.24468E-06	3.48742E-06	3.24468E-06	3.54702E-05	3.41168E-05
3836003773055	383600	3773055	3.00529E-05	1.21012E-05	1.17907E-05	3.12529E-06	2.91135E-06	0.000215904	0.000155223	0.000104656	0.000103327	7.33131E-05	2.32897E-05	3.33639E-05	3.20909E-05	3.28033E-06	3.052E-06	3.28033E-06	3.052E-06	3.33639E-05	3.20909E-05
3836103773055	383610	3773055	2.88723E-05	1.16258E-05	1.13275E-05	3.00251E-06	2.79698E-06	0.000206951	0.000148786	0.000100316	9.90423E-05	7.02729E-05	2.23239E-05	3.19803E-05	3.07601E-05	3.1443E-06	2.92544E-06	3.1443E-06	2.92544E-06	3.19803E-05	3.07601E-05
3836203773055	383620	3773055	2.77601E-05	1.11779E-05	1.08911E-05	2.88685E-06	2.68923E-06	0.000198541	0.00014274	9.62394E-05	9.50175E-05	6.74172E-05	2.14167E-05	3.06808E-05	2.95101E-05	3.01652E-06	2.80656E-06	3.01652E-06	2.80656E-06	3.06808E-05	2.95101E-05
3836303773055	383630	3773055	2.68435E-05	1.08089E-05	1.05315E-05	2.79154E-06	2.60044E-06	0.00019161	0.000137757	9.28797E-05	9.17004E-05	6.50637E-05	2.06691E-05	2.96097E-05	2.84799E-05	2.91122E-06	2.70858E-06	2.91122E-06	2.70858E-06	2.96097E-05	2.84799E-05
3836403773055	383640	3773055	2.60177E-05	1.04764E-05	1.02076E-05	2.70566E-06	2.52045E-06	0.000185356	0.000133261	8.98482E-05	8.87074E-05	6.29401E-05	1.99944E-05	2.86433E-05	2.75504E-05	2.8162E-06	2.62017E-06	2.8162E-06	2.62017E-06	2.86433E-05	2.75504E-05
3836503773055	383650	3773055	2.52996E-05	1.01872E-05	9.9258E-06	2.63098E-06	2.45087E-06	0.000179921	0.000129354	8.7214E-05	8.61067E-05	6.10947E-05	1.94082E-05	2.78035E-05	2.67426E-05	2.73363E-06	2.54335E-06	2.73363E-06	2.54335E-06	2.78035E-05	2.67426E-05
3836603773055	383660	3773055	2.49586E-05	1.00499E-05	9.79204E-06	2.59552E-06	2.41785E-06	0.000177258	0.000127439	8.59228E-05	8.48319E-05	6.01902E-05	1.91209E-05	2.73919E-05	2.63467E-05	2.69316E-06	2.5057E-06	2.69316E-06	2.5057E-06	2.73919E-05	2.63467E-05
3836703773055	383670	3773055	2.46498E-05	9.92556E-06	9.67089E-06	2.56341E-06	2.38793E-06	0.000174817	0.000125684	8.47396E-05	8.36636E-05	5.93614E-05	1.88576E-05	2.70146E-05	2.59839E-05	2.65607E-06	2.47119E-06	2.65607E-06	2.47119E-06	2.70146E-05	2.59839E-05
3836803773055	383680	3773055	2.42852E-05	9.77872E-06	9.52782E-06	2.52549E-06	2.35261E-06	0.000171966	0.000123634	8.33577E-05	8.22993E-05	5.83933E-05	1.85501E-05	2.65741E-05	2.55602E-05	2.61276E-06	2.4309E-06	2.61276E-06	2.4309E-06	2.65741E-05	2.55602E-05
3836903773055	383690	3773055	2.38912E-05	9.62006E-06	9.37324E-06	2.48451E-06	2.31443E-06	0.000168919	0.000121444	8.18808E-05	8.08412E-05	5.73588E-05	1.82214E-05	2.61033E-05	2.51073E-05	2.56647E-06	2.38783E-06	2.56647E-06	2.38783E-06	2.61033E-05	2.51073E-05
3837003773055	383700	3773055	2.35209E-05	9.47097E-06	9.22797E-06	2.44601E-06	2.27857E-06	0.000166024	0.000119362	8.04773E-05	7.94555E-05	5.63756E-05	1.79091E-05	2.56559E-05	2.46769E-05	2.52248E-06	2.3469E-06	2.52248E-06	2.3469E-06	2.56559E-05	2.46769E-05
3837103773055	383710	3773055	2.32177E-05	9.34888E-06	9.10902E-06	2.41448E-06	2.24919E-06	0.000163636	0.000117646	7.932E-05	7.83129E-05	5.55649E-05	1.76515E-05	2.52869E-05	2.43221E-05	2.4862E-06	2.31315E-06	2.4862E-06	2.31315E-06	2.52869E-05	2.43221E-05
3837203773055	383720	3773055	2.29285E-05	9.23242E-06	8.99554E-06	2.3844E-06	2.22118E-06	0.000161347	0.000115999	7.82102E-05	7.72172E-05	5.47874E-05	1.74046E-05	2.49331E-05	2.39818E-05	2.45141E-06	2.28078E-06	2.45141E-06	2.28078E-06	2.49331E-05	2.39818E-05
3837303773055	383730	3773055	2.26392E-05	9.11596E-06	8.88207E-06	2.35432E-06	2.19316E-06	0.000159057	0.000114353	7.71003E-05	7.61214E-05	5.401E-05	1.71576E-05	2.45793E-05	2.36415E-05	2.41663E-06	2.24842E-06	2.41663E-06	2.24842E-06	2.45793E-05	2.36415E-05
3837403773055	383740	3773055	2.23458E-05	8.99781E-06	8.76695E-06	2.32381E-06	2.16473E-06	0.000156732	0.000112682	7.59732E-05	7.50086E-05	5.32204E-05	1.69068E-05	2.422E-05	2.32958E-05	2.3813E-06	2.21555E-06	2.3813E-06	2.21555E-06	2.422E-05	2.32958E-05
3837503773055	383750	3773055	2.20482E-05	8.87798E-06	8.65019E-06	2.29286E-06	2.1359E-06	0.00015438	0.000110991	7.48332E-05	7.38831E-05	5.24218E-05	1.66531E-05	2.38565E-05	2.29463E-05	2.34557E-06	2.1823E-06	2.34557E-06	2.1823E-06	2.38565E-05	2.29463E-05
3837603773055	383760	3773055	2.17911E-05	8.77446E-06	8.54933E-06	2.26613E-06	2.111E-06	0.000152304	0.000109498	7.3827E-05	7.28897E-05	5.1717E-05	1.64292E-05	2.35358E-05	2.26377E-05	2.31403E-06	2.15296E-06	2.31403E-06	2.15296E-06	2.35358E-05	2.26377E-05
3837703773055	383770	3773055	2.15243E-05	8.667E-06	8.44463E-06	2.23837E-06	2.08514E-06	0.000150157	0.000107955	7.27863E-05	7.18621E-05	5.09879E-05	1.61976E-05	2.3204E-05	2.23186E-05	2.28141E-06	2.12261E-06	2.28141E-06	2.12261E-06	2.3204E-05	2.23186E-05
3837803773055	383780	3773055	2.12183E-05	8.54379E-06	8.32458E-06	2.20655E-06	2.0555E-06	0.000147779	0.000106245	7.16333E-05	7.07238E-05	5.01802E-05	1.5941E-05	2.28364E-05	2.19651E-05	2.24527E-06	2.08899E-06	2.24527E-06	2.08899E-06	2.28364E-05	2.19651E-05
3837903773055	383790	3773055	2.0869E-05	8.40314E-06	8.18753E-06	2.17023E-06	2.02166E-06	0.000145133	0.000104343	7.03507E-05	6.94575E-05	4.92818E-05	1.56556E-05	2.24275E-05	2.15718E-05	2.20507E-06	2.05158E-06	2.20507E-06	2.05158E-06	2.24275E-05	2.15718E-05
3838003773055	383800	3773055	2.05322E-05	8.26755E-06	8.05542E-06	2.13521E-06	1.98904E-06	0.000142585	0.000102511	6.91157E-05	6.82381E-05	4.84166E-05	1.53807E-05	2.20338E-05	2.11931E-05	2.16636E-06	2.01557E-06	2.16636E-06	2.01557E-06	2.20338E-05	2.11931E-05
3838103773055	383810	3773055	2.01801E-05	8.12577E-06	7.91728E-06	2.09859E-06	1.95493E-06	0.000139948	0.000100615	6.78374E-05	6.69761E-05	4.75212E-05	1.50963E-05	2.16263E-05	2.08011E-05	2.12629E-06	1.97829E-06	2.12629E-06	1.97829E-06	2.16263E-05	2.08011E-05
3838203773055	383820	3773055	1.98364E-05	7.98737E-06	7.78243E-06	2.06285E-06	1.92163E-06	0.000137382	9.87702E-05	6.65937E-05	6.57482E-05	4.66499E-05	1.48195E-05	2.12298E-05	2.04198E-05	2.08731E-06	1.94202E-06	2.08731E-06	1.94202E-06	2.12298E-05	2.04198E-05
3838303773055	383830	3773055	1.94773E-05	7.84278E-06	7.64155E-06	2.02551E-06	1.88685E-06	0.000134718	9.68552E-05	6.53025E-05	6.44734E-05	4.57454E-05	1.45322E-05	2.08182E-05	2.00239E-05	2.04684E-06	1.90437E-06	2.04684E-06	1.90437E-06	2.08182E-05	2.00239E-05
3838403773055	383840	3773055	1.90414E-05	7.66724E-06	7.47052E-06	1.98017E-06	1.84462E-06	0.000131547	9.4575E-05	6.37652E-05	6.29556E-05	4.46685E-05	1.419E-05	2.03281E-05	1.95525E-05	1.99865E-06	1.85954E-06	1.99865E-06	1.85954E-06	2.03281E-05	1.95525E-05
3838503773055	383850	3773055	1.86222E-05	7.49846E-06	7.30607E-06	1.93658E-06	1.80401E-06	0.0001285	9.23845E-05	6.22883E-05	6.14974E-05	4.36339E-05	1.38614E-05	1.98573E-05	1.90996E-05	1.95236E-06	1.81647E-06	1.95236E-06	1.81647E-06	1.98573E-05	1.90996E-05
3838603773055	383860	3773055	1.82506E-05	7.34881E-06	7.16026E-06	1.89793E-06	1.76801E-06	0.000125783	9.0431E-05	6.09712E-05	6.01971E-05	4.27113E-05	1.35683E-05	1.94374E-05	1.86957E-05	1.91108E-06	1.77806E-06	1.91108E-06	1.77806E-06	1.94374E-05	1.86957E-05
3838703773055	383870	3773055	1.79082E-05	7.21097E-06	7.025955E-06	1.86233E-06	1.73484E-06	0.000123271	8.86249E-05	5.97534E-05	5.89947E-05	4.18582E-05	1.32973E-05	1.90492E-05	1.83223E-05	1.87291E-06	1.74254E-06	1.87291E-06	1.74254E-06	1.90492E-05	1.83223E-05
3838803773055	383880	3773055	1.75743E-05	7.0765E-06	6.89494E-06	1.82761E-06	1.7025E-06	0.000120821	8.68635E-05	5.85659E-05	5.78223E-05	4.10263E-05	1.3033E-05	1.86706E-05	1.79582E-05	1.83568E-06	1.70791E-06	1.83568E-06	1.70791E-06	1.86706E-05	1.79582E-05
3838903773055	383890	3773055	1.72068E-05	6.92854E-06	6.75077E-06	1.78939E-06	1.6669E-06	0.000118193	8.49741E-05	5.72919E-05	5.65645E-05	4.01339E-05	1.27495E-05	1.82645E-05	1.75676E-05	1.79575E-06	1.67076E-06	1.79575E-06	1.67076E-06	1.82645E-05	1.75676E-05
3839003773055	383900	3773055	1.68547E-05	6.78676E-06	6.61263E-06	1.75277E-06	1.63279E-06	0.000115662	8.31551E-05	5.60655E-05	5.53537E-05	3.92748E-05	1.24766E-05	1.78735E-05	1.71915E-05	1.75731E-06	1.635E-06	1.75731E-06	1.635E-06	1.78735E-05	1.71915E-05
3839103773055	383910	3773055	1.63559E-05	6.58591E-06	6.41693E-06	1.7009E-06	1.58447E-06	0.000112188	8.06571E-05	5.43814E-05	5.36909E-05	3.8095E-05	1.21018E-05	1.73366E-05	1.66751E-05	1.70453E-06	1.58588E-06	1.70453E-06	1.58588E-06	1.73366E-05	1.66751E-05
3829703773065	382970	3773065	1.29704E-05	5.2227E-06	5.0887E-06	1.34884E-06	1.2565E-06	7.72479E-05	5.5537E-05	3.74447E-05	3.69692E-05	2.62306E-05	8.33278E-06	1.19372E-05	1.14817E-05	1.17366E-06	1.09197E-06	1.17366E-06	1.09197E-06	1.19372E-05	1.14817E-05
3829803773065	382980	3773065	1.32471E-05	5.3341E-06	5.19724E-06	1.37761E-06	1.2833E-06	7.97958E-05	5.73689E-05	3.86797E-05	3.81886E-05	2.70957E-05	8.60762E-06	1.23309E-05	1.18605E-05	1.21237E-06	1.12799E-06	1.21237E-06	1.12799E-06	1.23309E-05	1.18605E-05
3829903773065	382990	3773065	1.34595E-05	5.41962E-06	5.28056E-06	1.39969E-06	1.30387E-06	8.20052E-05	5.89573E-05	3.97507E-05	3.9246E-05	2.7846E-05	8.84595E-06	1.26724E-05	1.21888E-05	1.24594E-06	1.15922E-06	1.24594E-06	1.15922E-06	1.26724E-05	1.21888E-05
3830003773065	383000	3773065	1.37752E-05	5.54677E-06	5.40445E-06	1.43253E-06	1.33446E-06	8.50787E-05	6.1167E-05	4.12405E-05	4.07169E-05	2.88896E-05	9.17749E-06	1.31473E-05	1.26457E-05	1.29264E-06	1.20267E-06	1.29264E-06	1.20267E-06	1.31473E-05	1.26457E-05
3830103773065	383010	3773065	1.42307E-05	5.73018E-06	5.58316E-06	1.4799E-06	1.37859E-06	8.80008E-05	6.32678E-05	4.2657E-05	4.21153E-05	2.98819E-05	9.4927E-06	1.35989E-05	1.308E-05	1.33704E-06	1.24397E-06	1.33704E-06	1.24397E-06	1.35989E-05	1.308E-05
3830203773065	383020	3773065	1.4696E-05	5.91753E-06	5.7657E-06	1.52828E-06	1.42366E-06	9.06021E-05	6.5138E-05	4.39179E-05	4.33603E-05	3.07652E-05	9.77331E-06	1.40009E-05	1.34666E-05	1.37656E-06	1.28074E-06	1.37656E-06	1.28074E-06	1.40009E-05	1.34666E-05
3830303773065	383030	3773065	1.51333E-05	6.09362E-06	5.93728E-06	1.57376E-06	1.46603E-06	9.31144E-05	6.69442E-05	4.51357E-05	4.45626E-05	3.16183E-05	1.00443E-05	1.43891E-05	1.38401E-05	1.41473E-06	1.31626E-06	1.41473E-06	1.31626E-06	1.43891E-05	1.38401E-05
3830403773065	383040	3773065	1.56126E-05	6.2866E-06	6.1253E-06	1.6236E-06	1.51246E-06	9.60632E-05	6.90642E-05	4.65651E-05	4.59739E-05	3.26196E-05	1.03624E-05	1.48448E-05	1.42784E-05	1.45953E-06	1.35794E-06	1.45953E-06	1.35794E-06	1.48448E-05	1.42784E-05
3830503773065	383050	3773065	1.61212E-05	6.49139E-06	6.32484E-06	1.67649E-06	1.56173E-06	9.92436E-05	7.13508E-05	4.81067E-05	4.74959E-05	3.36995E-05	1.07055E-05	1.53362E-05	1.47511E-05	1.50785E-06	1.4029E-06	1.50785E-06	1.4029E-06	1.53362E-05	1.47511E-05
3830603773065	383060	3773065	1.66605E-05	6.70856E-06	6.53643E-06	1.73258E-06	1.61397E-06	0.000102611	7.37718E-05	4.97391E-05	4.91076E-05	3.4843E-05	1.10687E-05	1.58566E-05	1.52516E-05	1.55902E-06	1.4505E-06	1.55902E-06	1.4505E-06	1.58566E-05	1.52516E-05
3830703773065	383070	3773065	1.72166E-05	6.93247E-06	6.75461E-06	1.79041E-06	1.66784E-06	0.00010605	7.62441E-05	5.1406E-05	5.07533E-05	3.60107E-05	1.14397E-05	1.6388E-05	1.57627E-05	1.61127E-06	1.49911E-06	1.61127E-06	1.49911E-06	1.6388E-05	1.57627E-05
3830803773065	383080	3773065	1.78076E-05	7.17046E-06	6.98648E-06	1.85187E-06	1.7251E-06	0.000109756	7.89086E-05	5.32024E-05	5.25269E-05	3.72691E-05	1.18394E-05	1.69607E-05	1.63136E-05	1.66757E-06	1.5515E-06	1.66757E-06	1.5515E-06	1.69607E-05	1.63136E-05
3830903773065	383090	3773065	1.84601E-05	7.4332E-06	7.24248E-06	1.91973E-06	1.78831E-06	0.000113899	8.18869E-05	5.52105E-05	5.45095E-05	3.86758E-05	1.22863E-05	1.76009E-05	1.69293E-05	1.73051E-06	1.61006E-06	1.73051E-06	1.61006E-06	1.76009E-05	1.69293E-05
3831003773065	383100	3773065	1.91811E-05	7.7235E-06	7.52534E-06	1.9947E-06	1.85815E-06	0.000118513	8.52046E-05	5.74474E-05	5.6718E-05	4.02428E-05	1.27841E-05	1.8314E-05	1.76152E-05	1.80063E-06	1.67529E-06	1.80063E-06	1.67529E-06	1.8314E-05	1.76152E-05
3831103773065	383110	3773065	1.99566E-05	8.03575E-06	7.82958E-06	2.07534E-06	1.93328E-06	0.000123484	8.87786E-05	5.98571E-05	5.90971E-05	4.19308E-05	1.33203E-05	1.90822E-05	1.83541E-05	1.87616E-06	1.74557E-06	1.87616E-06	1.74557E-06	1.90822E-05	1.83541E-05
3831203773065	383120	3773065	2.07977E-05	8.37444E-06	8.15958E-06	2.16282E-06	2.01476E-06	0.000128892	9.26664E-05	6.24783E-05	6.1685E-05	4.3767E-05	1.39037E-05	1.99178E-05	1.91579E-05	1.95832E-06	1.82201E-06	1.95832E-06	1.82201E-06	1.99178E-05	1.91579E-05
3831303773065	383130	3773065	2.17059E-05	8.74014E-06	8.51589E-06	2.25726E-06	2.10274E-06	0.000

			MDemolition	MSite Grubbing / Prep	MMass Grading / Excavation	MMass Grading / Excavation	MDrainage / Utilities Trenching	MFoundations / Concrete Pads	MBuilding / Structure Construction	MAsphalt Paving	MLandscaping or Other Finishing	MWaterside Construction (Piles)	RSSWDemolition	RSSWPlacing Base	RSSWForm	Child Risk				
Unique Identifier	X (UTM)	Y (UTM)	2027	2027	2027	2028	2028	2028	2028	2028	2028	2028	2029	2029	2029	3rd Trimester	0<2	2<16	Total	per million
3833103773055	383310	3773055	0.000124335	0.000381688	0.000448834	0.000442858	9.41364E-05	0.000122424	9.01105E-05	9.27479E-06	0.00010866	9.27479E-06	1.31758E-05	1.91184E-05	1.1333E-05	1.36837E-08	1.909E-07	3.7184E-08	2.41765E-07	0.24176526
3833203773055	383320	3773055	0.000137264	0.000421377	0.000495504	0.000488907	0.000103925	0.000135153	9.94803E-05	1.02392E-05	0.000119959	1.02392E-05	1.35002E-05	1.95891E-05	1.1612E-05	1.47811E-08	2.0721E-07	4.0759E-08	2.62747E-07	0.26274654
3833303773055	383330	3773055	0.000151686	0.000465649	0.000547566	0.000540275	0.000114844	0.000149354	0.000109932	1.1315E-05	0.000132562	1.1315E-05	1.38839E-05	2.01458E-05	1.1942E-05	1.59915E-08	2.2525E-07	4.4786E-08	2.86027E-07	0.28602707
3833403773055	383340	3773055	0.000167403	0.000513899	0.000604304	0.000596257	0.000126744	0.000164829	0.000121323	1.24874E-05	0.000146298	1.24874E-05	1.44142E-05	2.09153E-05	1.23982E-05	1.73018E-08	2.4482E-07	4.9232E-08	3.1135E-07	0.31135036
3833503773055	383350	3773055	0.000183613	0.000563659	0.000662817	0.000653991	0.000139016	0.000180789	0.000133071	1.36966E-05	0.000160464	1.36966E-05	1.47074E-05	2.13407E-05	1.26504E-05	1.86488E-08	2.6495E-07	5.3879E-08	3.37478E-07	0.33747811
3833603773055	383360	3773055	0.000199087	0.000611162	0.000718677	0.000709108	0.000150732	0.000196026	0.000144286	1.48509E-05	0.000173987	1.48509E-05	1.49819E-05	2.1739E-05	1.28865E-05	1.9927E-08	2.8409E-07	5.8364E-08	3.62377E-07	0.36237659
3833703773055	383370	3773055	0.000210949	0.000647576	0.000761496	0.000751356	0.000159713	0.000207705	0.000152882	1.57357E-05	0.000184354	1.57357E-05	1.52657E-05	2.21509E-05	1.31306E-05	2.087E-08	2.9835E-07	6.1765E-08	3.80987E-07	0.38098729
3833803773055	383380	3773055	0.000217423	0.00066745	0.000784867	0.000774416	0.000164614	0.00021408	0.000157574	1.62186E-05	0.000190012	1.62186E-05	1.55434E-05	2.25537E-05	1.33694E-05	2.13138E-08	3.0537E-07	6.3482E-08	3.90168E-07	0.39016816
3833903773055	383390	3773055	0.000217807	0.000668631	0.000786256	0.000775786	0.000164906	0.000214458	0.000157853	1.62473E-05	0.000190348	1.62473E-05	1.5796E-05	2.29204E-05	1.35867E-05	2.11954E-08	3.0423E-07	6.3335E-08	3.88758E-07	0.38875773
3834003773055	383400	3773055	0.00021721	0.000666799	0.000784101	0.00077366	0.000164454	0.000213871	0.00015742	1.62028E-05	0.000189826	1.62028E-05	1.5899E-05	2.30697E-05	1.36753E-05	2.09981E-08	3.019E-07	6.2865E-08	3.85758E-07	0.38575833
3834103773055	383410	3773055	0.000213692	0.000655998	0.0007714	0.000761128	0.00016179	0.000210406	0.000154871	1.59404E-05	0.000186751	1.59404E-05	1.59208E-05	2.31014E-05	1.3694E-05	2.05302E-08	2.9564E-07	6.1478E-08	3.77648E-07	0.3776479
3834203773055	383420	3773055	0.00020653	0.000634012	0.000745546	0.000735619	0.000156367	0.000203355	0.00014968	1.54061E-05	0.000180492	1.54061E-05	1.59863E-05	2.31965E-05	1.37504E-05	1.97332E-08	2.8458E-07	5.902E-08	3.63334E-07	0.36333441
3834303773055	383430	3773055	0.000195324	0.00059961	0.000705092	0.000695703	0.000147883	0.0001923	0.000141558	1.45702E-05	0.000170699	1.45702E-05	1.61579E-05	2.34454E-05	1.3898E-05	1.85754E-08	2.6824E-07	5.5421E-08	3.42235E-07	0.34223457
3834503773055	383450	3773055	0.000167592	0.000514479	0.000604985	0.000596929	0.000126887	0.000165015	0.00012146	1.25015E-05	0.000146463	1.25015E-05	1.69002E-05	2.45226E-05	1.45365E-05	1.58011E-08	2.2876E-07	4.6873E-08	2.91435E-07	0.29143483
3834603773055	383460	3773055	0.000151916	0.000466357	0.000548398	0.000541095	0.000115018	0.00014958	0.000110099	1.13322E-05	0.000132764	1.13322E-05	1.74711E-05	2.53509E-05	1.50275E-05	1.42714E-08	2.0691E-07	4.2142E-08	2.63325E-07	0.26332498
3834703773055	383470	3773055	0.000138589	0.000425443	0.000500286	0.000493625	0.000104928	0.000136458	0.00010044	1.0338E-05	0.000121116	1.0338E-05	1.78953E-05	2.59665E-05	1.53924E-05	1.29905E-08	1.8852E-07	3.8262E-08	2.39777E-07	0.23977661
3834803773055	383480	3773055	0.00012674	0.000389069	0.000457513	0.000451421	9.59568E-05	0.000124791	9.18529E-05	9.45414E-06	0.000110761	9.45414E-06	1.82197E-05	2.64372E-05	1.56714E-05	1.18586E-08	1.7225E-07	3.4828E-08	2.18932E-07	0.21893231
3834903773055	383490	3773055	0.000116279	0.000356956	0.000419751	0.000414162	8.80367E-05	0.000114491	8.42716E-05	8.67382E-06	0.000101619	8.67382E-06	1.84443E-05	2.67631E-05	1.58646E-05	1.08689E-08	1.5798E-07	3.1834E-08	2.0068E-07	0.20067991
3835003773055	383500	3773055	0.000107259	0.000329266	0.00038719	0.000382035	8.12075E-05	0.00010561	7.77345E-05	8.00097E-06	9.37364E-05	8.00097E-06	1.85691E-05	2.69441E-05	1.59719E-05	1.00224E-08	1.4574E-07	2.9283E-08	1.85049E-07	0.18504935
3835103773055	383510	3773055	9.95017E-05	0.000305453	0.000359188	0.000354405	7.53344E-05	9.79718E-05	7.21126E-05	7.42233E-06	8.69572E-05	7.42233E-06	1.86096E-05	2.70029E-05	1.60068E-05	9.29891E-09	1.3527E-07	2.7112E-08	1.71678E-07	0.17167816
3835203773055	383520	3773055	9.26083E-05	0.000284292	0.000334304	0.000329852	7.01153E-05	9.11844E-05	6.71167E-05	6.90811E-06	8.09329E-05	6.90811E-06	1.85846E-05	2.69667E-05	1.59853E-05	8.65903E-09	1.2599E-07	2.5197E-08	1.59843E-07	0.15984284
3835303773055	383530	3773055	8.61522E-05	0.000264472	0.000310998	0.000306857	6.52273E-05	8.48275E-05	6.24377E-05	6.42652E-06	7.52907E-05	6.42652E-06	1.84973E-05	2.684E-05	1.59102E-05	8.062E-09	1.1731E-07	2.3416E-08	1.48793E-07	0.14879254
3835403773055	383540	3773055	8.03602E-05	0.000246692	0.00029009	0.000286227	6.08421E-05	7.91246E-05	5.824E-05	5.99447E-06	7.0229E-05	5.99447E-06	1.83507E-05	2.66273E-05	1.57841E-05	7.52792E-09	1.0955E-07	2.1827E-08	1.38902E-07	0.13890229
3835503773055	383550	3773055	7.48567E-05	0.000229797	0.000270223	0.000266625	5.66753E-05	7.37058E-05	5.42515E-05	5.58393E-06	6.54193E-05	5.58393E-06	1.81292E-05	2.63059E-05	1.55936E-05	7.0214E-09	1.0217E-07	2.0324E-08	1.29519E-07	0.1295189
3835603773055	383560	3773055	6.95529E-05	0.000213515	0.000251076	0.000247733	5.26596E-05	6.84834E-05	5.04075E-05	5.18829E-06	6.07841E-05	5.18829E-06	1.78142E-05	2.58488E-05	1.53226E-05	6.53386E-09	9.5069E-08	1.8881E-08	1.20484E-07	0.1204837
3835703773055	383570	3773055	6.4806E-05	0.000198943	0.000233941	0.000230826	4.90657E-05	6.38096E-05	4.69673E-05	4.8342E-06	5.66357E-05	4.8342E-06	1.74586E-05	2.53328E-05	1.50168E-05	6.0972E-09	8.8702E-08	1.7591E-08	1.1239E-07	0.11239022
3835803773055	383580	3773055	6.00574E-05	0.000184366	0.000216799	0.000213912	4.54705E-05	5.9134E-05	4.35258E-05	4.47998E-06	5.24858E-05	4.47998E-06	1.69689E-05	2.46222E-05	1.45955E-05	5.65949E-09	8.2319E-08	1.6301E-08	1.04279E-07	0.10427944
3835903773055	383590	3773055	5.58858E-05	0.00017156	0.00020174	0.000199054	4.23121E-05	5.50265E-05	4.05025E-05	4.1688E-06	4.88401E-05	4.1688E-06	1.64667E-05	2.38935E-05	1.41636E-05	5.27341E-09	7.669E-08	1.5167E-08	9.71303E-08	0.09713026
3836003773055	383600	3773055	5.26196E-05	0.000161533	0.00018995	0.000187421	3.98392E-05	5.18106E-05	3.81354E-05	3.92516E-06	4.59857E-05	3.92516E-06	1.60923E-05	2.33503E-05	1.38416E-05	4.97046E-09	7.2275E-08	1.4277E-08	9.15227E-08	0.0915227
3836103773055	383610	3773055	5.04549E-05	0.000154888	0.000182135	0.00017971	3.82003E-05	4.96791E-05	3.65665E-05	3.76368E-06	4.40939E-05	3.76368E-06	1.5952E-05	2.31467E-05	1.37209E-05	4.77023E-09	6.9358E-08	1.3689E-08	8.78167E-08	0.08781675
3836203773055	383620	3773055	4.8419E-05	0.000148638	0.000174786	0.000172459	3.66588E-05	4.76745E-05	3.5091E-05	3.61181E-06	4.23147E-05	3.61181E-06	1.58023E-05	2.29294E-05	1.35921E-05	4.58175E-09	6.6611E-08	1.3136E-08	8.43286E-08	0.08432864
3836303773055	383630	3773055	4.67333E-05	0.000143463	0.000168701	0.000166455	3.53826E-05	4.60147E-05	3.38694E-05	3.48607E-06	4.08415E-05	3.48607E-06	1.5718E-05	2.28072E-05	1.35197E-05	4.42579E-09	6.4339E-08	1.2678E-08	8.1443E-08	0.08144301
3836403773055	383640	3773055	4.52109E-05	0.00013879	0.000163205	0.000161032	3.42299E-05	4.45157E-05	3.2766E-05	3.3725E-06	3.9511E-05	3.3725E-06	1.56525E-05	2.27122E-05	1.34633E-05	4.28493E-09	6.2287E-08	1.2265E-08	7.88369E-08	0.07883686
3836503773055	383650	3773055	4.38808E-05	0.000134707	0.000158404	0.000156295	3.32229E-05	4.32061E-05	3.18021E-05	3.27329E-06	3.83487E-05	3.27329E-06	1.56151E-05	2.26578E-05	1.34311E-05	4.1623E-09	6.05E-08	1.1905E-08	7.65676E-08	0.07656763
3836603773055	383660	3773055	4.32131E-05	0.000132657	0.000155993	0.000153916	3.27174E-05	4.25487E-05	3.13181E-05	3.22348E-06	3.77651E-05	3.22348E-06	1.57648E-05	2.28751E-05	1.35599E-05	4.1012E-09	5.9612E-08	1.1724E-08	7.54371E-08	0.07543708
3836703773055	383670	3773055	4.26034E-05	0.000130785	0.000153793	0.000151745	3.22558E-05	4.19484E-05	3.08763E-05	3.178E-06	3.72323E-05	3.178E-06	1.59145E-05	2.30924E-05	1.36887E-05	4.04533E-09	5.8801E-08	1.1557E-08	7.44041E-08	0.0744041
3836803773055	383680	3773055	4.19012E-05	0.000128629	0.000151258	0.000149244	3.17241E-05	4.12569E-05	3.03673E-05	3.12562E-06	3.66186E-05	3.12562E-06	1.60175E-05	2.32417E-05	1.37772E-05	3.98049E-09	5.7861E-08	1.1365E-08	7.32064E-08	0.07320644
3836903773055	383690	3773055	4.11536E-05	0.000126334	0.000148559	0.000146581	3.11581E-05	4.05208E-05	2.98255E-05	3.06985E-06	3.59652E-05	3.06985E-06	1.6083E-05	2.33368E-05	1.38336E-05	3.91112E-09	5.6854E-08	1.1161E-08	7.19257E-08	0.07192575
3837003773055	383700	3773055	4.04478E-05	0.000124168	0.000146011	0.000144067	3.06237E-05	3.98258E-05	2.9314E-05	3.0172E-06	3.53484E-05	3.0172E-06	1.61391E-05	2.34182E-05	1.38819E-05	3.84556E-09	5.5903E-08	1.0967E-08	7.07157E-08	0.07071571
3837103773055	383710	3773055	3.98671E-05	0.000122385	0.000143915	0.000141999	3.01841E-05	3.92541E-05	2.88932E-05	2.97388E-06	3.48409E-05	2.97388E-06	1.6214E-05	2.35269E-05	1.39462E-05	3.79139E-09	5.512E-08	1.0806E-08	6.97173E-08	0.06971732
3837203773055	383720	3773055	3.93155E-05	0.000120692	0.000141924	0.000140034	2.97664E-05	3.8711E-05	2.84934E-05	2.93274E-06	3.43589E-05	2.93274E-06	1.62701E-05	2.36083E-05	1.39945E-05	3.73951E-09	5.437E-08	1.0653E-08	6.87626E-08	0.0687626
3837303773055	383730	3773055	3.87675E-05	0.00011901	0.000139945	0.000138082	2.93515E-05	3.81714E-05	2.80962E-05	2.89186E-06	3.388E-05	2.89186E-06	1.63076E-05	2.36626E-05	1.40267E-05	3.68802E-09	5.3626E-08	1.0501E-08	6.78147E-08	0.06781469
3837403773055	383740	3773055	3.82141E-05	0.000117311	0.000137948	0.000136111	2.89325E-05	3.76265E-05	2.76951E-05	2.85058E-06	3.33963E-05	2.85058E-06	1.63201E-05	2.36808E-05	1.40375E-05	3.63574E-09	5.287E-08	1.0347E-08	6.68525E-08	0.06685253
3837503773055	383750	3773055	3.76588E-05	0.000115606	0.000135943	0.000134133	2.85121E-05	3.70798E-05	2.72927E-05	2.80916E-06	3.29111E-05	2.80916E-06	1.63107E-05	2.36672E-05	1.40294E-05	3.58342E-09	5.2113E-08	1.0192E-08	6.58886E-08	0.06588862
3837603773055	383760	3773055	3.71816E-05	0.000114141	0.000134221	0.000132433	2.81508E-05	3.66099E-05	2.69469E-05	2.77356E-06	3.2494E-05	2.77356E-06	1.6292E-05	2.364E-05	1.40133E-05	3.53822E-09	5.146E-08	1.0058E-08	6.50558E-08	0.06505585
3837703773055	383770	3773055	3.6688E-05	0.000112626	0.000132439	0.000130675	2.77771E-05	3.61239E-05	2.65892E-05	2.73674E-06	3.20627E-05	2.73674E-06	1.62452E-05	2.35721E-05	1.39731E-05	3.49155E-09	5.0785E-08	9.9196E-09	6.41959E-08	0.06419587
3837803773055	383780	3773055	3.61328E-05	0.000110921	0.000130435	0.000128698	2.73567E-05	3.55772E-05	2.61868E-05	2.69532E-06	3.15774E-05	2.69532E-06	1.61547E-05	2.34409E-05	1.38953E-05	3.43916E-09	5.0025E-08	9.7657E-09	6.32295E-08	0.06322951
3837903773055	383790	3773055	3.54941E-05	0.000108961	0.000128129	0.000126423	2.68732E-05	3.49483E-05	2.57239E-05	2.64768E-06	3.10192E-05	2.64768E-06	1.60268E-05	2.32553E-05	1.37853E-05	3.37967E-09	4.916E-08	9.5913E-09	6.21312E-08	0.06213124
3838003773055	383800	3773055	3.48808E-05	0.000107078	0.000125915	0.000124238	2.64088E-05	3.43444E-05	2.52794E-05	2.60193E-06	3.04832E-05	2.60193E-06	1.58802E-05	2.30426E-05	1.36592E-05	3.32226E-09	4.8326E-08	9.4236E-09	6.10723E-08	0.06107226
3838103773055	383810	3773055	3.42402E-05	0.000105112	0.000123603	0.000121957	2.59239E-05	3.37138E-05	2.48152E-05	2.55415E-06	2.99235E-05	2.55415E-06	1.57149E-05	2.28027E-05	1.3517E-05	3.26229E-09	4.7455E-08	9.2491E-09	5.99663E-08	0.05996626
3838203773055	383820	3773055	3.36106E-05	0.000103179	0.00012133	0.000119714	2.54471E-05	3.30938E-05	2.43588E-05	2.50718E-06	2.93732E-05	2.50718E-06	1.55402E-05	2.25492E-05	1.33667E-05	3.20377E-09	4.6604E-08	9.0788E-09	5.88861E-08	0.05888611
3838303773055	383830	3773055	3.29555E-05	0.000101168	0.000118965	0.000117381	2.49512E-05	3.24488E-05	2.38841E-05	2.45832E-06	2.88007E-05	2.45832E-06	1.53624E-05	2.22912E-05	1.32138E-05	3.14312E-09	4.5721E-08	8.902E-09	5.77657E-08	0.05776567
3838403773055	383840	3773055	3.21535E-05	9.87058E-05	0.00011607	0.000114524	2.4344E-05	3.16591E-05	2.33029E-05	2.39849E-06	2.80998E-05	2.39849E-06	1.52065E-05	2.20649E-05	1.30796E-05	3.06956E-09	4.4647E-08	8.6887E-09	5.64055E-08	0.05640551
3838503773055	383850	3773055	3.1386E-05	9.63495E-05	0.00011299	0.000111791	2.37629E-05	3.09034E-05	2.27466E-05	2.34124E-06	2.74291E-05	2.34124E-06	1.50505E-05	2.18386E-05	1.29455E-05	2.99898E-09	4.3618E-08	8.4841E-09	5.51007E-08	0.0551007
3838603773055	383860	3773055	3.07019E-05	9.42495E-05	0.00011083	0.000109354	2.32449E-05	3.02298E-05	2.22508E-05	2.29021E-06	2.68312E-05	2.29021E-06	1.48914E-05	2.16078E-05	1.28087E-05	2.93621E-09	4.2702E-08	8.3019E-09	5.39403E-08	0.05394029
3838703773055	383870	3773055	3.00741E-05	9.23222E-05	0.00010856	0.000107118	2.27696E-05	2.96117E-05	2.17958E-05	2.24337E-06	2.62825E-05	2.24337E-06	1.47292E-05	2.13724E-05	1.26691E-05	2.8783E-09	4.1857E-08	8.134E-09	5.28698E-08	0.05286978
3838803773055	383880	3773055	2.94608E-05	9.04394E-05	0.00010634	0.000104933	2.23052E-05	2.90078E-05	2.13513E-05	2.19762E-06	2.57465E-05	2.19762E-06	1.45733E-05	2.11461E-05	1.2535E-05	2.8219E-09	4.1035E-08	7.9703E-09	5.18274E-08	0.05182739
3838903773055	383890	3773055	2.87912E-05	8.8384E-05	0.000103932	0.000102548	2.17983E-05	2.83485E-05	2.0866E-05	2.14768E-06	2.51614E-05	2.14768E-06	1.44298E-05	2.09379E-05	1.24116E-05	2.7603E-09	4.0136E-08	7.7927E-09	5.06887E-08	0.05068866
3839003773055	383900	3773055	2.8147E-05	8.64065E-05	0.000101607	0.000100254	2.13106E-05	2.77143E-05	2.03992E-05	2.09963E-06	2.45985E-05	2.09963E-06	1.42863E-05	2.07297E-05	1.22882E-05	2.70112E-09	3.9272E-08	7.6219E-09	4.95949E-08	0.04959489
3839103773055	383910	3773055	2.72416E-05	8.3627E-05	9.83385E-05	9.70291E-05	2.06251E-05	2.68227E-05	1.9743E-05	2.03208E-06	2.38072E-05	2.03208E-06	1.41771E-05	2.05713E-05	1.21942E-05	2.61827E-09	3.806E-08	7.3844E-09	4.8063E-08	0.04806304
3829703773065	382970	3773065	1.96786E-05	6.04099E-05	7.10371E-05	7.00913E-05	1.4899E-05	1.9376E-05	1.42618E-05	1.46792E-06	1.71977E-05	1.46792E-06	1.11888E-05	1.62353E-05	9.62393E-06	2.67605E-09	3.6005E-08	6.5196E-09	4.52003E-08	0.04520032
3829803773065	382980	3773065	2.04716E-05	6.28442E-05	7.38996E-05	7.29156E-05	1.54994E-05	2.01568E-05	1.48365E-05	1.52707E-06	1.78906E-05	1.52707E-06	1.11982E-05	1.62488E-05	9.63198E-06	2.77567E-09	3.7343E-08	6.767E-09	4.68857E-08	0.04688566
3829903773065	382990	3773065	2.11665E-05	6.49776E-05	7.64083E-05	7.53909E-05	1.60255E-05	2.08411E-05	1.53402E-05	1.57892E-06	1.8498E-05	1.57892E-06	1.11701E-05	1.62081E-05	9.60783E-06	2.85629E-09	3.8435E-08	6.9709E-09	4.82623E-08	0.04826235
3830003773065	383000	3773065	2.20411E-05	6.76625E-05	7.95655E-05	7.85061E-05	1.66877E-05	2.17022E-05	1.5974E-05	1.64416E-06	1.92623E-05	1.64416E-06	1.11015E-05	1.61085E-05	9.54881E-06	2.95596E-09	3.9815E-08	7.2351E-09	5.00061E-08	0.05000612
3830103773065	383010	3773065	2.2943E-05	7.04309E-05	8.2821E-05	8.17182E-05	1.73705E-05	2.25902E-05	1.66276E-05	1.71143E-06	2.00505E-05	1.71143E-06	1.10485E-05	1.60316E-05	9.5032E-06	3.08698E-09	4.1545E-08	7.5458E-09	5.21782E-08	0.05217822
3830203773065	383020	3773065	2.37813E-05	7.30044E-05	8.58472E-05	8.47041E-05	1.80052E-05	2.34156E-05	1.72352E-05	1.77396E-06	2.07831E-05	1.77396E-06	1.09331E-05	1.58641E-05	9.40392E-06	3.2295E-09	4.3376E-08	7.8585E-09	5.44638E-08	0.05446383
3830303773065	383030	3773065	2.45815E-05	7.54609E-05	8.87358E-05	8.75543E-05	1.86111E-05	2.42035E-05	1.78151E-05	1.83365E-06	2.14824E-05	1.83365E-06	1.06617E-05	1.54703E-05	9.1705E-06	3.35804E-09	4.5041E-08	8.1487E-09	5.65478E-08	0.05654784
3830403773065	383040	3773065	2.54633E-05	7.81681E-05	9.19192E-05	9.06953E-05	1.92787E-05	2.50718E-05	1.84542E-05	1.89944E-06	2.22531E-05	1.89944E-06	1.06055E-05	1.53889E-05	9.12221E-06	3.4939E-09	4.6814E-08	8.4641E-09	5.87717E-08	0.0587717
3830503773065	383050	3773065	2.64033E-05	8.10535E-05	9.53123E-05	9.40431E-05	1.99904E-05	2.59973E-05	1.91354E-05	1.96955E-06	2.30745E-05	1.96955E-06	1.05775E-05	1.53481E-05	9.09806E-06	3.63766E-09	4.8691E-08	8.7994E-09	6.11282E-08	0.06112824
3830603773065	383060	3773065	2.73994E-05	8.41116E-05	9.89083E-05	9.75913E-05	2.07446E-05	2.69782E-05	1.98574E-05	2.04386E-06	2.39451E-05	2.04386E-06	1.05525E-05	1.53119E-05	9.0766E-06	3.7891E-09	5.0671E-08	9.1534E-09	6.36135E-08	0.06361348
3830703773065	383070	3773065	2.84301E-05	8.72755E-05	0.000102629	0.000101262	2.15249E-05	2.7993E-05	2.06043E-05	2.12074E-06	2.48458E-05	2.12074E-06	1.04621E-05	1.51807E-05	8.99879E-06	3.94479E-09	5.2708E-08	9.5178E-09	6.61706E-08	0.06617058
3830803773065	383080	3773065	2.95297E-05	9.06511E-05	0.000106598	0.000105179	2.23574E-05	2.90757E-05	2.14013E-05	2.20277E-06	2.58068E-05	2.20277E-06	1.04184E-05	1.51173E-05	8.96123E-06	4.10796E-09	5.485E-08	9.9024E-09	6.886E-08	0.06886001
3830903773065	383090	3773065	3.07436E-05	9.43776E-05	0.00011098	0.000109503	2.32765E-05	3.02709E-05	2.2281E-05	2.29332E-06	2.68677E-05	2.29332E-06	1.04309E-05	1.51354E-05	8.97196E-06	4.2863E-09	5.7195E-08	1.0326E-08	7.18065E-08	0.07180647
3831003773065	383100	3773065	3.20846E-05	9.84941E-05	0.000115821	0.000114279	2.42918E-05	3.15912E-05	2.32529E-05	2.39335E-06	2.80396E-05	2.39335E-06	1.04839E-05	1.52123E-05	9.01757E-06	4.4819E-09	5.9769E-08	1.0792E-08	7.50433E-08	0.07504335
3831103773065	383110	3773065	3.35271E-05	0.000102922	0.000121028	0.000119417	2.5384E-05	3.30116E-05	2.42984E-05	2.50095E-06	2.93003E-05	2.50095E-06	1.05338E-05	1.52848E-05	9.0605E-06	4.68929E-09	6.2506E-08	1.129E-08	7.8485E-08	0.07848497
3831203773065	383120	3773065	3.50967E-05	0.000107741	0.000126694	0.000125007	2.65723E-05	3.45571E-05	2.54359E-05	2.61804E-06	3.06719E-05	2.61804E-06	1.05931E-05	1.53708E-05	9.11148E-06	4.91182E-09	6.5449E-08	1.1826E-08	8.21872E-08	0.08218715
3831303773065	383130	3773065	3.67933E-05	0.000112949	0.000132819	0.00013105	2.78568E-05	3.62276E-05	2.66655E-05	2.74459E-06	3.21546E-05	2.74459E-06	1.06492E-05	1.54522E-05	9.15977E-06	5.14828E-09	6.8587E-08	1.24E-08	8.61359E-08	0.08613589

Unique Identifier	X (UTM)	Y (UTM)	EGIODemolition 2025	EGIOSite Grubbing / Prep 2025	EGIOMass Grading / Excavation 2025	EGIOMass Grading / Excavation 2026	EGIODrainage / Utilities Trenching 2026	EGIODrainage / Utilities Trenching 2027	EGIOFoundations / Concrete Pads 2026	EGIOFoundations / Concrete Pads 2027	EGIOBuilding / Structure Construction 2026	EGIOBuilding / Structure Construction 2027	EGIOAsphalt Paving 2027	EGIOArchitectural Coating 2027	EGIOLandscaping or Other Finishing 2027	EGIOWaterside Construction (Piles) 2027	HIWaterside Construction (Landscaping) 2025	HIWaterside Construction (Landscaping) 2026	KMDemolition 2025	KMSite Grubbing / Prep 2025
3831403773065	383140	3773065	0.000284308	0.00011151	3.69285E-05	3.61676E-05	8.39831E-05	8.38535E-05	0.000110343	0.000110272	0.000118191	0.000115358	4.59924E-06	4.59924E-06	0.000124556	4.59924E-06	6.23379E-05	6.03853E-05	4.57774E-05	0.000198677
3831503773065	383150	3773065	0.000298095	0.00011692	3.87193E-05	3.79216E-05	8.80558E-05	8.79199E-05	0.000115694	0.000115619	0.000123923	0.000120952	4.82227E-06	4.82227E-06	0.000130597	4.82227E-06	6.55705E-05	6.35167E-05	4.81061E-05	0.000208784
3831603773065	383160	3773065	0.000312538	0.00012258	4.05953E-05	3.97589E-05	9.23222E-05	9.21798E-05	0.000121299	0.000121221	0.000129927	0.000126812	5.05592E-06	5.05592E-06	0.000136924	5.05592E-06	6.89932E-05	6.68322E-05	5.0643E-05	0.000219794
3831703773065	383170	3773065	0.000327933	0.00012862	4.2595E-05	4.17174E-05	9.68699E-05	9.67204E-05	0.000127274	0.000127192	0.000136327	0.000133059	5.30497E-06	5.30497E-06	0.000143669	5.30497E-06	7.26797E-05	7.04032E-05	5.34469E-05	0.000231963
3831803773065	383180	3773065	0.000344119	0.00013497	4.46973E-05	4.37764E-05	0.000101651	0.000101494	0.000133556	0.00013347	0.000143055	0.000139626	5.5668E-06	5.5668E-06	0.00015076	5.5668E-06	7.66012E-05	7.42019E-05	5.65269E-05	0.000245331
3831903773065	383190	3773065	0.000360978	0.00014158	4.68872E-05	4.59211E-05	0.000106631	0.000106467	0.000140099	0.000140009	0.000150064	0.000146467	5.83953E-06	5.83953E-06	0.000158146	5.83953E-06	8.07433E-05	7.82142E-05	5.9908E-05	0.000260005
3832003773065	383200	3773065	0.000378484	0.00014845	4.9161E-05	4.81481E-05	0.000111802	0.00011163	0.000146894	0.000146799	0.000157341	0.00015357	6.12272E-06	6.12272E-06	0.000165815	6.12272E-06	8.51078E-05	8.24421E-05	6.36239E-05	0.000276132
3832303773065	383230	3773065	0.000438987	0.00017218	5.70197E-05	5.58449E-05	0.000129675	0.000129474	0.000170375	0.000170265	0.000182493	0.000178119	7.10148E-06	7.10148E-06	0.000192322	7.10148E-06	0.000100663	9.75097E-05	7.78179E-05	0.000337735
3832403773065	383240	3773065	0.000462277	0.00018131	6.00448E-05	5.88077E-05	0.000136554	0.000136344	0.000179415	0.000179299	0.000192175	0.000187569	7.47824E-06	7.47824E-06	0.000202526	7.47824E-06	0.000106844	0.000103498	8.38648E-05	0.000363979
3832503773065	383250	3773065	0.000487678	0.00019127	6.33442E-05	6.20391E-05	0.000144058	0.000143836	0.000189273	0.000189151	0.000202735	0.000197876	7.88916E-06	7.88916E-06	0.000213654	7.88916E-06	0.000113704	0.000110143	9.08147E-05	0.000394142
3832603773065	383260	3773065	0.000514732	0.00020189	6.68582E-05	6.54807E-05	0.000152049	0.000151815	0.000199773	0.000199644	0.000213982	0.000208853	8.32681E-06	8.32681E-06	0.000225506	8.32681E-06	0.000121149	0.000117354	9.87332E-05	0.000428509
3832703773065	383270	3773065	0.000543861	0.00021331	7.06417E-05	6.91862E-05	0.000160654	0.000160406	0.000211078	0.000210942	0.000226091	0.000220672	8.79802E-06	8.79802E-06	0.000238268	8.79802E-06	0.000129297	0.000125247	0.000107837	0.000468022
3832803773065	383280	3773065	0.000575415	0.00022569	7.47402E-05	7.32003E-05	0.000169975	0.000169712	0.000223324	0.0002318	0.000239208	0.000233475	9.30846E-06	9.30846E-06	0.000252092	9.30846E-06	0.000138243	0.000133913	0.000118358	0.000513684
3832903773065	383290	3773065	0.000609789	0.00023917	7.9205E-05	7.75731E-05	0.000180129	0.00017985	0.000236665	0.000236513	0.000253498	0.000247422	9.86453E-06	9.86453E-06	0.000267151	9.86453E-06	0.000148059	0.00014322	0.000130538	0.000566546
3833003773065	383300	3773065	0.000647414	0.00025392	8.40922E-05	8.23596E-05	0.000191243	0.000190948	0.000251268	0.000251106	0.00026914	0.000262689	1.04732E-05	1.04732E-05	0.000283635	1.04732E-05	0.000158778	0.000153805	0.000144606	0.000627598
3833103773065	383310	3773065	0.000690079	0.00027066	8.96338E-05	8.77871E-05	0.000203846	0.000203531	0.000267827	0.000267654	0.000286876	0.00028	1.11634E-05	1.11634E-05	0.000302327	1.11634E-05	0.000170802	0.000165452	0.000161088	0.000699131
3833803773065	383380	3773065	0.001096075	0.0004299	0.000142368	0.000139435	0.000323775	0.000323276	0.000425398	0.000425124	0.000455655	0.000444733	1.77312E-05	1.77312E-05	0.000480195	1.77312E-05	0.000285979	0.000277022	0.000324436	0.001408074
3833903773065	383390	3773065	0.001083168	0.00042483	0.000140692	0.000137793	0.000319962	0.000319469	0.000420389	0.000420118	0.000450289	0.000439496	1.75224E-05	1.75224E-05	0.00047454	1.75224E-05	0.000285692	0.000276744	0.000326323	0.001416266
3834003773065	383400	3773065	0.001054614	0.00041363	0.000136983	0.000134161	0.000311528	0.000311047	0.000409307	0.000409043	0.000438419	0.00042791	1.70605E-05	1.70605E-05	0.000462031	1.70605E-05	0.000279882	0.000271115	0.000322438	0.001399402
3834103773065	383410	3773065	0.00100974	0.00039603	0.000131154	0.000128452	0.000298272	0.000297812	0.000391891	0.000391638	0.000419764	0.000409702	1.63345E-05	1.63345E-05	0.000442371	1.63345E-05	0.000268469	0.00026006	0.000312948	0.001358218
3834303773065	383430	3773065	0.000876518	0.00034378	0.00011385	0.000111505	0.000258919	0.00025852	0.000340186	0.000339967	0.000364382	0.000355648	1.41794E-05	1.41794E-05	0.000384007	1.41794E-05	0.000232148	0.000224877	0.000277629	0.001204928
3834403773065	383440	3773065	0.000803243	0.00031504	0.000104333	0.000102183	0.000237274	0.000236908	0.000311747	0.000311546	0.00033392	0.000325916	1.2994E-05	1.2994E-05	0.000351904	1.2994E-05	0.00021197	0.000205331	0.000256367	0.001112652
3834503773065	383450	3773065	0.000719441	0.00028217	9.34477E-05	9.15223E-05	0.000212519	0.000212191	0.000279223	0.000279043	0.000299082	0.000291914	1.16384E-05	1.16384E-05	0.00031519	1.16384E-05	0.000189491	0.000183556	0.000231478	0.001004631
3834603773065	383460	3773065	0.000641792	0.00025172	8.33618E-05	8.16443E-05	0.000189582	0.00018929	0.000249086	0.000248925	0.000266802	0.000260407	1.03822E-05	1.03822E-05	0.000281172	1.03822E-05	0.000169127	0.000163829	0.000208671	0.000905646
3834703773065	383470	3773065	0.000575208	0.0002256	7.47133E-05	7.3174E-05	0.000169914	0.000169651	0.000223244	0.0002231	0.000239123	0.000233391	9.30512E-06	9.30512E-06	0.000252001	9.30512E-06	0.000151008	0.000146278	0.000187862	0.000815334
3834803773065	383480	3773065	0.000518846	0.0002035	6.73925E-05	6.6004E-05	0.000153265	0.000153028	0.00020137	0.00020124	0.000215692	0.000210522	8.39335E-06	8.39335E-06	0.000227309	8.39335E-06	0.000135988	0.000131729	0.000170457	0.000739794
3834903773065	383490	3773065	0.000471017	0.00018474	6.118E-05	5.99195E-05	0.000139136	0.000138921	0.000182807	0.000182689	0.000195809	0.000191115	7.61962E-06	7.61962E-06	0.000206354	7.61962E-06	0.00012328	0.000119419	0.000155459	0.000674704
3835003773065	383500	3773065	0.000430876	0.000169	5.59662E-05	5.48131E-05	0.000127279	0.000127082	0.000167228	0.00016712	0.000179122	0.000174828	6.97027E-06	6.97027E-06	0.000188769	6.97027E-06	0.000112608	0.000109081	0.000142686	0.000619269
3835103773065	383510	3773065	0.000397023	0.00015572	5.1569E-05	5.05065E-05	0.000117279	0.000117098	0.000154089	0.000153989	0.000165048	0.000161092	6.42263E-06	6.42263E-06	0.000173937	6.42263E-06	0.00010359	0.000100346	0.000131783	0.000571948
3835203773065	383520	3773065	0.00036784	0.00014427	4.77785E-05	4.67941E-05	0.000108658	0.000108491	0.000142763	0.000142671	0.000152917	0.000149251	5.95054E-06	5.95054E-06	0.000161152	5.95054E-06	9.57994E-05	9.27988E-05	0.000122269	0.000530656
3835303773065	383530	3773065	0.000341182	0.00013382	4.43158E-05	4.34028E-05	0.000100783	0.000100628	0.000132416	0.000132331	0.000141834	0.000138435	5.51929E-06	5.51929E-06	0.000149473	5.51929E-06	8.86741E-05	8.58966E-05	0.000113484	0.000492528
3835403773065	383540	3773065	0.000317487	0.00012452	4.12382E-05	4.03885E-05	9.37842E-05	9.36394E-05	0.00012322	0.000123141	0.000131984	0.000128821	5.13598E-06	5.13598E-06	0.000139092	5.13598E-06	8.23291E-05	7.97504E-05	0.000105599	0.000458308
3835503773065	383550	3773065	0.000295095	0.00011574	3.83297E-05	3.75399E-05	8.71696E-05	8.70351E-05	0.000114529	0.000114456	0.000122675	0.000119735	4.77374E-06	4.77374E-06	0.000129282	4.77374E-06	7.63285E-05	7.39377E-05	9.80769E-05	0.000425661
3835603773065	383560	3773065	0.000273439	0.00010725	3.55168E-05	3.47851E-05	8.07727E-05	8.0648E-05	0.000106125	0.000106056	0.000113673	0.000110948	4.42342E-06	4.42342E-06	0.000119795	4.42342E-06	7.05288E-05	6.83197E-05	9.07377E-05	0.000393808
3835703773065	383570	3773065	0.000254137	9.9676E-05	3.30097E-05	3.23296E-05	7.50708E-05	7.4955E-05	9.86333E-05	9.85696E-05	0.000105649	0.000103116	4.11117E-06	4.11117E-06	0.000111339	4.11117E-06	6.53696E-05	6.33221E-05	8.41726E-05	0.000365315
3835803773065	383580	3773065	0.000236505	9.2761E-05	3.07195E-05	3.00866E-05	6.98625E-05	6.97547E-05	9.17902E-05	9.1731E-05	9.83188E-05	9.59621E-05	3.82594E-06	3.82594E-06	0.000103614	3.82594E-06	6.06696E-05	5.87693E-05	7.81641E-05	0.000339238
3835903773065	383590	3773065	0.000220939	8.6656E-05	2.86977E-05	2.81064E-05	6.52645E-05	6.51638E-05	8.5749E-05	8.56936E-05	9.18478E-05	8.96463E-05	3.57413E-06	3.57413E-06	9.67946E-05	3.57413E-06	5.65364E-05	5.47656E-05	7.28731E-05	0.000316274
3836003773065	383600	3773065	0.000207808	8.1505E-05	2.6992E-05	2.64359E-05	6.13854E-05	6.12907E-05	8.06524E-05	8.06004E-05	8.63888E-05	8.43181E-05	3.3617E-06	3.3617E-06	9.10415E-05	3.3617E-06	5.30581E-05	5.13962E-05	6.84261E-05	0.000296974
3836103773065	383610	3773065	0.000197398	7.7422E-05	2.56398E-05	2.51116E-05	5.83103E-05	5.82203E-05	7.66121E-05	7.65627E-05	8.20611E-05	8.00942E-05	3.1933E-06	3.1933E-06	8.64808E-05	3.1933E-06	5.02937E-05	4.87184E-05	6.49071E-05	0.000281701
3836203773065	383620	3773065	0.000187814	7.3663E-05	2.4395E-05	2.38924E-05	5.54793E-05	5.53937E-05	7.28925E-05	7.28455E-05	7.8077E-05	7.620555E-05	3.03826E-06	3.03826E-06	8.22821E-05	3.03826E-06	4.77535E-05	4.62578E-05	6.16686E-05	0.000267646
3836303773065	383630	3773065	0.000180485	7.0789E-05	2.3443E-05	2.296E-05	5.33143E-05	5.3232E-05	7.0048E-05	7.00028E-05	7.503001E-05	7.32317E-05	2.91969E-06	2.91969E-06	7.90711E-05	2.91969E-06	4.58018E-05	4.43672E-05	5.91928E-05	0.000256901
3836403773065	383640	3773065	0.000174116	6.8291E-05	2.26158E-05	2.21499E-05	5.14331E-05	5.13537E-05	6.75764E-05	6.75328E-05	7.23827E-05	7.06478E-05	2.81667E-06	2.81667E-06	7.62811E-05	2.81667E-06	4.41047E-05	4.27233E-05	5.70452E-05	0.0024758
3836503773065	383650	3773065	0.000168512	6.6093E-05	2.18878E-05	2.14369E-05	4.97775E-05	4.97007E-05	6.54011E-05	6.53589E-05	7.00527E-05	6.83736E-05	2.72601E-06	2.72601E-06	7.38256E-05	2.72601E-06	4.2605E-05	4.12706E-05	5.51533E-05	0.000239369
3836603773065	383660	3773065	0.000165359	6.4856E-05	2.14783E-05	2.10358E-05	4.88462E-05	4.87708E-05	6.41775E-05	6.41361E-05	6.87421E-05	6.70944E-05	2.675E-06	2.675E-06	7.24444E-05	2.675E-06	4.17386E-05	4.04312E-05	5.40941E-05	0.000234772
3836703773065	383670	3773065	0.000162395	6.3693E-05	2.10933E-05	2.06587E-05	4.79706E-05	4.78966E-05	6.30271E-05	6.29865E-05	6.75099E-05	6.58917E-05	2.62706E-06	2.62706E-06	7.11458E-05	2.62706E-06	4.09242E-05	3.96423E-05	5.31052E-05	0.00023048
3836803773065	383680	3773065	0.000159458	6.2542E-05	2.07118E-05	2.02851E-05	4.7103E-05	4.70303E-05	6.18872E-05	6.18473E-05	6.62889E-05	6.47E-05	2.57954E-06	2.57954E-06	6.98591E-05	2.57954E-06	4.01223E-05	3.88656E-05	5.21321E-05	0.000226257
3836903773065	383690	3773065	0.000156565	6.1407E-05	2.03362E-05	1.99172E-05	4.62487E-05	4.61773E-05	6.07647E-05	6.07255E-05	6.50866E-05	6.35265E-05	2.53275E-06	2.53275E-06	6.8592E-05	2.53275E-06	3.93383E-05	3.81062E-05	5.1177E-05	0.000222112
3837003773065	383700	3773065	0.000153853	6.0343E-05	1.99838E-05	1.95721E-05	4.54474E-05	4.53773E-05	5.97119E-05	5.96734E-05	6.39589E-05	6.24259E-05	2.48887E-06	2.48887E-06	6.74036E-05	2.48887E-06	3.86046E-05	3.73955E-05	5.02922E-05	0.000218272
3837103773065	383710	3773065	0.000151715	5.9505E-05	1.97062E-05	1.93002E-05	4.48159E-05	4.47468E-05	5.88823E-05	5.88443E-05	6.30702E-05	6.15585E-05	2.45429E-06	2.45429E-06	6.64671E-05	2.45429E-06	3.80252E-05	3.68342E-05	4.96087E-05	0.000215305
3837203773065	383720	3773065	0.000149694	5.8712E-05	1.94437E-05	1.90431E-05	4.42189E-05	4.41507E-05	5.80979E-05	5.80604E-05	6.22301E-05	6.07385E-05	2.4216E-06	2.4216E-06	6.55817E-05	2.4216E-06	3.74799E-05	3.63059E-05	4.89728E-05	0.000212545
3837303773065	383730	3773065	0.000147673	5.792E-05	1.91812E-05	1.8786E-05	4.3622E-05	4.35546E-05	5.73135E-05	5.72766E-05	6.139E-05	5.99185E-05	2.38891E-06	2.38891E-06	6.46963E-05	2.38891E-06	3.69435E-05	3.57864E-05	4.83414E-05	0.000209805
3837403773065	383740	3773065	0.000145607	5.7109E-05	1.89128E-05	1.85232E-05	4.30117E-05	4.29453E-05	5.65118E-05	5.64753E-05	6.05312E-05	5.90803E-05	2.35549E-06	2.35549E-06	6.37912E-05	2.35549E-06	3.63982E-05	3.52581E-05	4.76919E-05	0.000206986
3837503773065	383750	3773065	0.000143542	5.6299E-05	1.86445E-05	1.82604E-05	4.24015E-05	4.2336E-05	5.571E-05	5.5674E-05	5.96723E-05	5.8242E-05	2.32207E-06	2.32207E-06	6.28862E-05	2.32207E-06	3.58564E-05	3.47333E-05	4.70401E-05	0.000204158
3837603773065	383760	3773065	0.000141485	5.5492E-05	1.83773E-05	1.79987E-05	4.17939E-05	4.17294E-05	5.49117E-05	5.48762E-05	5.88173E-05	5.74074E-05	2.28879E-06	2.28879E-06	6.1985E-05	2.28879E-06	3.53218E-05	3.42155E-05	4.63906E-05	0.000201339
3837703773065	383770	3773065	0.000139383	5.4668E-05	1.81043E-05	1.77313E-05	4.1173E-05	4.11095E-05	5.4096E-05	5.4061E-05	5.79435E-05	5.65546E-05	2.25479E-06	2.25479E-06	6.10642E-05	2.25479E-06	3.47783E-05	3.36889E-05	4.57163E-05	0.000198412
3837803773065	383780	3773065	0.000137092	5.377E-05	1.78068E-05	1.744E-05	4.04964E-05	4.0434E-05	5.3207E-05	5.31727E-05	5.69914E-05	5.56253E-05	2.21774E-06	2.21774E-06	6.00608E-05	2.21774E-06	3.41845E-05	3.31138E-05	4.4974E-05	0.00019519
3837903773065	383790	3773065	0.000134568	5.278E-05	1.7479E-05	1.71189E-05	3.97509E-05	3.96895E-05	5.22275E-05	5.21938E-05	5.59421E-05	5.46012E-05	2.17691E-06	2.17691E-06	5.8955E-05	2.17691E-06	3.35243E-05	3.24743E-05	4.41389E-05	0.000191566
3838003773065	383800	3773065	0.000132116	5.1818E-05	1.71605E-05	1.68069E-05	3.90265E-05	3.89663E-05	5.12758E-05	5.12427E-05	5.49228E-05	5.36063E-05	2.13724E-06	2.13724E-06	5.78808E-05	2.13724E-06	3.28893E-05	3.18591E-05	4.33355E-05	0.000188079
3838103773065	383810	3773065	0.000129548	5.081E-05	1.68268E-05	1.64801E-05	3.82677E-05	3.82087E-05	5.02788E-05	5.02463E-05	5.38548E-05	5.2564E-05	2.09569E-06	2.09569E-06	5.67553E-05	2.09569E-06	3.22202E-05	3.1211E-05	4.24846E-05	0.000184386
3838203773065	383820	3773065	0.000127042	4.9827E-05	1.65013E-05	1.61613E-05	3.75275E-05	3.74696E-05	4.93062E-05	4.92744E-05	5.28131E-05	5.15472E-05	2.05515E-06	2.05515E-06	5.56575E-05	2.05515E-06	3.15672E-05	3.05784E-05	4.16495E-05	0.000180762
3838303773065	383830	3773065	0.000124527	4.8841E-05	1.61747E-05	1.58414E-05	3.67846E-05	3.67278E-05	4.83301E-05	4.82989E-05	5.17676E-05	5.05267E-05	2.01446E-06	2.01446E-06	5.45556E-05	2.01446E-06	3.09106E-05	2.99424E-05	4.08054E-05	0.000177098
3838403773065	383840	3773065	0.000121706	4.7735E-05	1.58083E-05	1.54826E-05	3.59514E-05	3.5896E-05	4.72355E-05	4.7205E-05	5.05951E-05	4.93824E-05	1.96884E-06	1.96884E-06	5.332E-05	1.96884E-06	3.01733E-05	2.92282E-05	3.98481E-05	0.000172944
3838503773065	383850	3773065	0.000119003	4.6675E-05	1.54572E-05	1.51387E-05	3.51528E-05	3.50986E-05	4.61862E-05	4.61564E-05	4.94712E-05	4.82854E-05	1.9251E-06	1.9251E-06	5.21356E-05	1.9251E-06	2.94665E-05	2.85436E-05	3.89293E-05	0.000168956
3838603773065	383860	3773065	0.000116452	4.5674E-05	1.51258E-05	1.48142E-05	3.43993E-05	3.43462E-05	4.51962E-05	4.5167E-05	4.84107E-05	4.72504E-05	1.88384E-06	1.88384E-06	5.1018E-05	1.88384E-06	2.8801E-05	2.78989E-05	3.80626E-05	0.000165194
3838703773065	383870	3773065	0.000114027	4.4723E-05	1.48108E-05	1.45057E-05	3.36829E-05	3.36309E-05	4.42549E-05	4.42264E-05	4.74026E-05	4.62664E-05	1.84461E-06	1.84461E-06	4.99556E-05	1.84461E-06	2.81678E-05	2.72855E-05	3.72365E-05	0.000161609
3838803773065	383880	3773065	0.000111682	4.3803E-05	1.45063E-05	1.42075E-05	3.29904E-05	3.29395E-05	4.33451E-05	4.33171E-05	4.6428E-05	4.53151E-05	1.80668E-06	1.80668E-06	4.89285E-05	1.80668E-06	2.7556E-05	2.66929E-05	3.64399E-05	0.000158152
3838903773065	383890	3773065	0.000109275	4.2859E-05	1.41937E-05	1.39012E-05	3.22793E-05	3.22295E-05	4.24108E-05	4.23835E-05	4.54273E-05	4.43384E-05	1.76774E-06	1.76774E-06	4.78739E-05	1.76774E-06	2.69282E-05	2.60847E-05	3.56162E-05	0.000154577
3839003773065	383900	3773065	0.000106976	4.1957E-05	1.3895E-05	1.36087E-05	3.16001E-05	3.15514E-05	4.15184E-05	4.14916E-05	4.44714E-05	4.340555E-05	1.73054E-06	1.73054E-06	4.68665E-05	1.73054E-06	2.63272E-05	2.55026E-05	3.48286E-05	0.000151159
3839103773065	383910	3773065	0.000103886	4.0746E-05	1.34937E-05	1.32156E-05	3.06874E-05	3.06401E-05	4.03192E-05	4.02932E-05	4.31869E-05	4.21518E-05	1.68056E-06	1.68056E-06	4.55129E-05	1.68056E-06	2.55146E-05	2.47154E-05	3.37559E-05	0.000146503
3829703773075	382970	3773075	0.000141368	5.5446E-05	1.83622E-05	1.79838E-05	4.17594E-05	4.16949E-05	5.48664E-05	5.4831E-05	5.87687E-05	5.73601E-05	2.2869E-06	2.2869E-06	6.19339E-05	2.2869E-06	2.97751E-05	2.88425E-05	2.39817E-05	0.000104082
3829803773075	382980	3773075	0.000147682	5.7923E-05	1.91823E-05	1.87871E-05	4.36246E-05	4.35573E-05	5.7317E-05	5.728E-05	6.13937E-05	5.992211E-05	2.38905E-06	2.38905E-06	6.47002E-05	2.38905E-06	3.12802E-05	3.03004E-05	2.50431E-05	0.000108689
3829903773075	382990	3773075	0.000153233	6.01E-05	1.99033E-05	1.94933E-05	4.52643E-05	4.51945E-05	5.94714E-05	5.9433E-05	6.37013E-05	6.21744E-05	2.47885E-06	2.47885E-06	6.71321E-05	2.47885E-06	3.25754E-05	3.1555E-05	2.58918E-05	0.000112372
3830003773075	383000	3773075	0.000157868	6.1918E-05	2.05053E-05	2.00829E-05	4.66334E-05	4.65614E-05	6.12702E-05	6.12306E-05	6.5628E-05	6.405495E-05	2.55382E-06	2.55382E-06	6.91626E-05	2.55382E-06	3.37378E-05	3.26811E-05	2.67517E-05	0.000116104
3830103773075	383010	3773075	0.000163023	6.394E-05	2.1175E-05	2.07387E-05	4.81563E-05	4.8082E-05	6.32711E-05	6.32303E-05	6.77713E-05	6.61469E-05	2.63723E-06	2.63723E-06	7.14213E-05	2.63723E-06	3.51496E-05	3.40486E-05	2.79195E-05	0.000121173
3830203773075	383020	3773075	0.000172482	6.765E-05	2.24035E-05	2.19419E-05	5.09502E-05	5.08716E-05	6.69419E-05	6.68987E-05	7.17031E-05	6.998455E-05	2.79023E-06	2.79023E-06	7.55649E-05	2.79023E-06	3.70942E-05	3.59323E-05	2.9051E-05	0.000126083
3830303773075	383030	3773075	0.000181401	7.1148E-05	2.3562E-05	2.30765E-05	5.35849E-05	5.35022E-05	7.04035E-05	7.03581E-05	7.5411E-05	7.36034E-05	2.93451E-06	2.93451E-06	7.94724E-05	2.93451E-06	3.89204E-05	3.77013E-05	3.00762E-05	0.000130533
3830403773075	383040	3773075	0.000189709	7.4407E-05	2.46412E-05	2.41335E-05	5.60391E-05	5.59527E-05	7.36281E-05	7.35806E-05	7.88649E-05	7.697455E-05	3.06892E-06	3.06892E-06	8.31124E-05	3.06892E-06	4.07304E-05	3.94547E-05	3.11376E-05	0.000135139

			KMMass Grading / Excavation	KMMass Grading / Excavation	KMDrainage / Utilities Trenching	KMFoundations / Concrete Pads	KMBuilding / Structure Construction	KMAsphalt Paving	KMArchitectural Coating	KMLandscaping or Other Finishing	KMWaterside Construction (Piles)	EWNDemolition	EWNSite Grubbing / Prep	EWNDrainage / Utilities Trenching	EWNDrainage / Utilities Trenching	EWNDrainage / Utilities Trenching	EWNFoundation s / Concrete Pads	EWNBuilding / Structure Construction	EWNAsphalt Paving	EWNLandscaping or Other Finishing	EWNWaterside Construction (Piles)
Unique Identifier	X (UTM)	Y (UTM)	2025	2026	2026	2026	2026	2026	2026	2026	2026	2027	2027	2027	2028	2029	2029	2029	2029	2029	2029
3831403773065	383140	3773065	0.000151016	0.000149453	5.36698E-05	2.84018E-05	9.75504E-05	3.13391E-06	3.13391E-06	0.000100684	3.13391E-06	0.000302866	1.65066E-05	3.87606E-05	3.80121E-05	3.72256E-05	3.22443E-05	7.00166E-05	4.9813E-06	7.25072E-05	4.9813E-06
3831503773065	383150	3773065	0.000158698	0.000157055	5.64E-05	2.98466E-05	0.000102513	3.29333E-06	3.29333E-06	0.000105806	3.29333E-06	0.000318915	1.73813E-05	4.08145E-05	4.00264E-05	3.91982E-05	3.39529E-05	7.37267E-05	5.24526E-06	7.63494E-05	5.24526E-06
3831603773065	383160	3773065	0.000167067	0.000165338	5.93743E-05	3.14206E-05	0.000107919	3.467E-06	3.467E-06	0.000111386	3.467E-06	0.00033589	1.83065E-05	4.2987E-05	4.21569E-05	4.12846E-05	3.57602E-05	7.76511E-05	5.52445E-06	8.04133E-05	5.52445E-06
3831703773065	383170	3773065	0.000176317	0.000174492	6.26616E-05	3.31603E-05	0.000113894	3.65896E-06	3.65896E-06	0.000117553	3.65896E-06	0.000354183	1.93034E-05	4.5328E-05	4.44527E-05	4.35329E-05	3.77076E-05	8.18799E-05	5.82531E-06	8.47925E-05	5.82531E-06
3831803773065	383180	3773065	0.000186478	0.000184548	6.62727E-05	3.50713E-05	0.000120457	3.86982E-06	3.86982E-06	0.000124327	3.86982E-06	0.000373623	2.0363E-05	4.7816E-05	4.68927E-05	4.59224E-05	3.97774E-05	8.63742E-05	6.14505E-06	8.94467E-05	6.14505E-06
3831903773065	383190	3773065	0.000197631	0.000195586	7.02366E-05	3.7169E-05	0.000127662	4.10128E-06	4.10128E-06	0.000131764	4.10128E-06	0.000394144	2.14813E-05	5.04422E-05	4.94681E-05	4.84446E-05	4.1962E-05	9.1118E-05	6.48256E-06	9.43593E-05	6.48256E-06
3832003773065	383200	3773065	0.00020989	0.000207718	7.45933E-05	3.94745E-05	0.000135581	4.35568E-06	4.35568E-06	0.000139937	4.35568E-06	0.000415751	2.2659E-05	5.32075E-05	5.21801E-05	5.11004E-05	4.42625E-05	9.61133E-05	6.83794E-06	9.95323E-05	6.83794E-06
3832303773065	383230	3773065	0.000256715	0.000254058	9.12344E-05	4.82809E-05	0.000165828	5.32739E-06	5.32739E-06	0.000171155	5.32739E-06	0.000492679	2.68517E-05	6.30528E-05	6.18352E-05	6.05557E-05	5.24525E-05	0.000113898	8.1032E-06	0.000117949	8.1032E-06
3832403773065	383240	3773065	0.000276663	0.0002738	9.83239E-05	5.20326E-05	0.000178714	5.74136E-06	5.74136E-06	0.000184455	5.74136E-06	0.000523215	2.85159E-05	6.69607E-05	6.56676E-05	6.43089E-05	5.57035E-05	0.000120957	8.60542E-06	0.000125259	8.60542E-06
3832503773065	383250	3773065	0.00029959	0.00029649	0.000106472	5.63446E-05	0.000193524	6.21715E-06	6.21715E-06	0.000199741	6.21715E-06	0.000557104	3.03629E-05	7.12978E-05	6.9921E-05	6.84742E-05	5.93114E-05	0.000128791	9.1628E-06	0.000133373	9.1628E-06
3832603773065	383260	3773065	0.000325712	0.000322342	0.000115756	6.12574E-05	0.000210398	6.75925E-06	6.75925E-06	0.000217157	6.75925E-06	0.000593849	3.23656E-05	7.60004E-05	7.45328E-05	7.29906E-05	6.32235E-05	0.000137286	9.76716E-06	0.00014217	9.76716E-06
3832703773065	383270	3773065	0.000355747	0.000352065	0.00012643	6.69061E-05	0.000229799	7.38253E-06	7.38253E-06	0.000237182	7.38253E-06	0.00063404	3.4556E-05	8.1144E-05	7.9577E-05	7.79305E-05	6.75023E-05	0.000146577	1.04282E-05	0.000151791	1.04282E-05
3832803773065	383280	3773065	0.000390455	0.000386414	0.000138765	7.34337E-05	0.000252219	8.10279E-06	8.10279E-06	0.000260322	8.10279E-06	0.000678143	3.69597E-05	8.67883E-05	8.51124E-05	8.33513E-05	7.21977E-05	0.000156773	1.11536E-05	0.00016235	1.11536E-05
3832903773065	383290	3773065	0.000430635	0.000426178	0.000153044	8.09905E-05	0.000278174	8.93662E-06	8.93662E-06	0.000287111	8.93662E-06	0.000726519	3.95962E-05	9.29795E-05	9.11839E-05	8.92972E-05	7.7348E-05	0.000167957	1.19492E-05	0.000173931	1.19492E-05
3833003773065	383300	3773065	0.000477042	0.000472105	0.000169537	8.97183E-05	0.000308151	9.89966E-06	9.89966E-06	0.000318051	9.89966E-06	0.000779336	4.24748E-05	9.97389E-05	9.78129E-05	9.5789E-05	8.29711E-05	0.000180167	1.28179E-05	0.000186576	1.28179E-05
3833103773065	383310	3773065	0.000531414	0.000525915	0.00018886	9.99442E-05	0.000343273	1.1028E-05	1.1028E-05	0.000354301	1.1028E-05	0.000838639	4.57069E-05	0.000107328	0.000105256	0.000103078	8.92847E-05	0.000193876	1.37933E-05	0.000200773	1.37933E-05
3833803773065	383380	3773065	0.001070287	0.00105921	0.000380371	0.000201291	0.000691365	2.22108E-05	2.22108E-05	0.000713575	2.22108E-05	0.001404104	7.65255E-05	0.000179696	0.000176226	0.00017258	0.000149486	0.0003246	2.30936E-05	0.000336147	2.30936E-05
3833903773065	383390	3773065	0.001076513	0.001065372	0.000382584	0.000202462	0.000695387	2.234E-05	2.234E-05	0.000717727	2.234E-05	0.001397106	7.61441E-05	0.000178801	0.000175348	0.00017172	0.000148741	0.000322983	2.29785E-05	0.000334472	2.29785E-05
3834003773065	383400	3773065	0.001063694	0.001052686	0.000378029	0.000200051	0.000687106	2.2074E-05	2.2074E-05	0.00070918	2.2074E-05	0.001362696	7.42687E-05	0.000174397	0.00017029	0.00016749	0.000145078	0.000315028	2.24125E-05	0.000326234	2.24125E-05
3834103773065	383410	3773065	0.001032391	0.001021707	0.000366904	0.000194164	0.000666885	2.14244E-05	2.14244E-05	0.00068831	2.14244E-05	0.00130092	7.09018E-05	0.000166491	0.000163276	0.000159897	0.000138501	0.000300747	2.13965E-05	0.000311445	2.13965E-05
3834303773065	383430	3773065	0.000915874	0.000906396	0.000325494	0.00017225	0.00059162	1.90064E-05	1.90064E-05	0.000610626	1.90064E-05	0.001114545	6.07442E-05	0.000142639	0.000139884	0.00013699	0.000118659	0.00025766	1.83311E-05	0.000266826	1.83311E-05
3834403773065	383440	3773065	0.000845734	0.000836981	0.000300567	0.000159059	0.000546312	1.75508E-05	1.75508E-05	0.000563863	1.75508E-05	0.00101362	5.52436E-05	0.000129722	0.000127217	0.000124585	0.000107914	0.000234329	1.66712E-05	0.000242664	1.66712E-05
3834503773065	383450	3773065	0.000763627	0.000755724	0.000271387	0.000143617	0.000493274	1.58469E-05	1.58469E-05	0.000509121	1.58469E-05	0.000902573	4.91914E-05	0.000115511	0.00011328	0.000110936	9.60914E-05	0.000208657	1.48448E-05	0.000216079	1.48448E-05
3834603773065	383460	3773065	0.000688387	0.000681263	0.000244648	0.000129467	0.000444672	1.42855E-05	1.42855E-05	0.000458958	1.42855E-05	0.000801947	4.37071E-05	0.000102633	0.000100651	9.85681E-05	8.53783E-05	0.000185394	1.31898E-05	0.000191989	1.31898E-05
3834703773065	383470	3773065	0.000619741	0.000613327	0.000220251	0.000116556	0.000400329	1.2861E-05	1.2861E-05	0.00041319	1.2861E-05	0.000713197	3.88701E-05	9.12744E-05	8.95118E-05	8.76597E-05	7.59296E-05	0.000164877	1.17301E-05	0.000170742	1.17301E-05
3834803773065	383480	3773065	0.000562322	0.000556503	0.000199845	0.000105757	0.000363239	1.16694E-05	1.16694E-05	0.000374908	1.16694E-05	0.000639637	3.48611E-05	8.18603E-05	8.02795E-05	7.86185E-05	6.80982E-05	0.000147871	1.05202E-05	0.000153131	1.05202E-05
3834903773065	383490	3773065	0.000512847	0.0005075	0.000182262	9.64523E-05	0.00033128	1.06427E-05	1.06427E-05	0.000341923	1.06427E-05	0.000577693	3.1485E-05	7.39328E-05	7.25051E-05	7.10049E-05	6.15034E-05	0.000133551	9.50144E-06	0.000138302	9.50144E-06
3835003773065	383500	3773065	0.000470711	0.000465839	0.000167287	8.85276E-05	0.000304061	9.76828E-06	9.76828E-06	0.00031383	9.76828E-06	0.000525849	2.86594E-05	6.72978E-05	6.59982E-05	6.46326E-05	5.59839E-05	0.000121566	8.64874E-06	0.00012589	8.64874E-06
3835103773065	383510	3773065	0.000434741	0.000430242	0.000154504	8.17627E-05	0.000280826	9.02183E-06	9.02183E-06	0.000289848	9.02183E-06	0.00048219	2.628E-05	6.17103E-05	6.05186E-05	5.92664E-05	5.13357E-05	0.000111473	7.93067E-06	0.000115438	7.93067E-06
3835203773065	383520	3773065	0.000403355	0.000399181	0.000143349	7.58599E-05	0.000260552	8.37051E-06	8.37051E-06	0.000268923	8.37051E-06	0.000444579	2.42301E-05	5.68969E-05	5.57982E-05	5.46437E-05	4.73316E-05	0.000102778	7.31208E-06	0.000106434	7.31208E-06
3835303773065	383530	3773065	0.000374374	0.000370499	0.000133049	7.04093E-05	0.000241831	7.76907E-06	7.76907E-06	0.0002496	7.76907E-06	0.00041033	2.23635E-05	5.25138E-05	5.14997E-05	5.04341E-05	4.36853E-05	9.486E-05	6.74878E-06	9.82344E-05	6.74878E-06
3835403773065	383540	3773065	0.000348363	0.000344758	0.000123806	6.55174E-05	0.00022503	7.2293E-06	7.2293E-06	0.000232259	7.2293E-06	0.000379978	2.07093E-05	4.86294E-05	4.76903E-05	4.67035E-05	4.0454E-05	8.78433E-05	6.24958E-06	9.09681E-05	6.24958E-06
3835503773065	383550	3773065	0.000323547	0.000320199	0.000114986	6.08503E-05	0.000208999	6.71432E-06	6.71432E-06	0.000215714	6.71432E-06	0.000351426	1.91532E-05	4.49753E-05	4.41067E-05	4.31941E-05	3.74142E-05	8.12426E-05	5.77997E-06	8.41326E-05	5.77997E-06
3835603773065	383560	3773065	0.000299336	0.000296238	0.000106382	5.62968E-05	0.00019336	6.21188E-06	6.21188E-06	0.000199572	6.21188E-06	0.000323999	1.76584E-05	4.14652E-05	4.06645E-05	3.98231E-05	3.44942E-05	7.49021E-05	5.32888E-06	7.75665E-05	5.32888E-06
3835703773065	383570	3773065	0.000277678	0.000274805	9.86847E-05	5.22236E-05	0.00017937	5.76243E-06	5.76243E-06	0.000185132	5.76243E-06	0.000299727	1.63355E-05	3.83589E-05	3.76181E-05	3.68398E-05	3.19101E-05	6.92908E-05	4.92967E-06	7.17557E-05	4.92967E-06
3835803773065	383580	3773065	0.000257857	0.000255188	9.16403E-05	4.84957E-05	0.000166566	5.3511E-06	5.3511E-06	0.000171917	5.3511E-06	0.000277714	1.51358E-05	3.55416E-05	3.48553E-05	3.41341E-05	2.95665E-05	6.42018E-05	4.56761E-06	6.64856E-05	4.56761E-06
3835903773065	383590	3773065	0.000240402	0.000237914	8.54371E-05	4.5213E-05	0.000155291	4.98887E-06	4.98887E-06	0.00016028	4.98887E-06	0.000258426	1.40846E-05	3.30732E-05	3.24345E-05	3.17634E-05	2.7513E-05	5.97429E-05	4.25038E-06	6.18681E-05	4.25038E-06
3836003773065	383600	3773065	0.000225732	0.000223396	8.02234E-05	4.24539E-05	0.000145814	4.68444E-06	4.68444E-06	0.000150499	4.68444E-06	0.000242201	1.32003E-05	3.09967E-05	3.03982E-05	2.97692E-05	2.57857E-05	5.5992E-05	3.98353E-06	5.79838E-05	3.98353E-06
3836103773065	383610	3773065	0.000214123	0.000211907	7.60976E-05	4.02706E-05	0.000138315	4.44352E-06	4.44352E-06	0.000142759	4.44352E-06	0.000229299	1.24971E-05	2.93456E-05	2.87789E-05	2.81834E-05	2.44121E-05	5.30094E-05	3.77133E-06	5.48951E-05	3.77133E-06
3836203773065	383620	3773065	0.00020344	0.000201334	7.23009E-05	3.82613E-05	0.000131414	4.22182E-06	4.22182E-06	0.000135636	4.22182E-06	0.000217454	1.18515E-05	2.78297E-05	2.72922E-05	2.67275E-05	2.3151E-05	5.0271E-05	3.57651E-06	5.20593E-05	3.57651E-06
3836303773065	383630	3773065	0.000195272	0.000193251	6.93982E-05	3.67253E-05	0.000126138	4.05233E-06	4.05233E-06	0.000130191	4.05233E-06	0.00020832	1.13537E-05	2.66606E-05	2.61458E-05	2.56048E-05	2.21785E-05	4.81593E-05	3.42627E-06	4.98724E-05	3.42627E-06
3836403773065	383640	3773065	0.000188187	0.00018624	6.68803E-05	3.53928E-05	0.000121562	3.9053E-06	3.9053E-06	0.000125467	3.9053E-06	0.00020038	1.09209E-05	2.56444E-05	2.51492E-05	2.46289E-05	2.13332E-05	4.63237E-05	3.29568E-06	4.79715E-05	3.29568E-06
3836503773065	383650	3773065	0.000181946	0.000180063	6.46622E-05	3.4219E-05	0.00011753	3.77578E-06	3.77578E-06	0.000121306	3.77578E-06	0.000193358	1.05383E-05	2.47459E-05	2.4268E-05	2.37659E-05	2.05857E-05	4.47005E-05	3.1802E-06	4.62906E-05	3.1802E-06
3836603773065	383660	3773065	0.000178452	0.000176605	6.34204E-05	3.35619E-05	0.000115273	3.70327E-06	3.70327E-06	0.000118977	3.70327E-06	0.000189208	1.03121E-05	2.42147E-05	2.37471E-05	2.32558E-05	2.01438E-05	4.37411E-05	3.11194E-06	4.52971E-05	3.11194E-06
3836703773065	383670	3773065	0.00017519	0.000173376	6.2261E-05	3.29483E-05	0.000113166	3.63557E-06	3.63557E-06	0.000116801	3.63557E-06	0.000185288	1.00984E-05	2.3713E-05	2.32551E-05	2.27739E-05	1.97265E-05	4.28348E-05	3.04747E-06	4.43586E-05	3.04747E-06
3836803773065	383680	3773065	0.000171979	0.000170199	6.11201E-05	3.23445E-05	0.000111092	3.56895E-06	3.56895E-06	0.000114661	3.56895E-06	0.000181437	9.88852E-06	2.32201E-05	2.27717E-05	2.23005E-05	1.93164E-05	4.19445E-05	2.98412E-06	4.34365E-05	2.98412E-06
3836903773065	383690	3773065	0.000168829	0.000167082	6.00004E-05	3.1752E-05	0.000109057	3.50357E-06	3.50357E-06	0.000112561	3.50357E-06	0.000177662	9.68279E-06	2.2737E-05	2.22979E-05	2.18366E-05	1.89145E-05	4.10718E-05	2.92204E-06	4.25328E-05	2.92204E-06
3837003773065	383700	3773065	0.00016591	0.000164193	5.8963E-05	3.1203E-05	0.000107171	3.44299E-06	3.44299E-06	0.000110614	3.44299E-06	0.000174132	9.49041E-06	2.22853E-05	2.18549E-05	2.14027E-05	1.85387E-05	4.02558E-05	2.86398E-06	4.16878E-05	2.86398E-06
3837103773065	383710	3773065	0.000163655	0.000161961	5.81617E-05	3.0779E-05	0.000105715	3.3962E-06	3.3962E-06	0.000109111	3.3962E-06	0.000171291	9.33559E-06	2.19217E-05	2.14984E-05	2.10536E-05	1.82363E-05	3.95991E-05	2.81726E-06	4.10077E-05	2.81726E-06
3837203773065	383720	3773065	0.000161557	0.000159885	5.74162E-05	3.03844E-05	0.00010436	3.35267E-06	3.35267E-06	0.000107713	3.35267E-06	0.000168619	9.18995E-06	2.15797E-05	2.1163E-05	2.07251E-05	1.79518E-05	3.89813E-05	2.77331E-06	4.0368E-05	2.77331E-06
3837303773065	383730	3773065	0.000159474	0.000157824	5.66759E-05	2.99927E-05	0.000103014	3.30944E-06	3.30944E-06	0.000106324	3.30944E-06	0.000165993	9.04682E-06	2.12436E-05	2.08334E-05	2.04023E-05	1.76722E-05	3.83742E-05	2.73011E-06	3.97392E-05	2.73011E-06
3837403773065	383740	3773065	0.000157332	0.000155703	5.59144E-05	2.95897E-05	0.00010163	3.26498E-06	3.26498E-06	0.000104895	3.26498E-06	0.000163351	8.90284E-06	2.09056E-05	2.05018E-05	2.00776E-05	1.7391E-05	3.77635E-05	2.68667E-06	3.91068E-05	2.68667E-06
3837503773065	383750	3773065	0.000155182	0.000153576	5.51503E-05	2.91853E-05	0.000100241	3.22036E-06	3.22036E-06	0.000103462	3.22036E-06	0.00016074	8.76054E-06	2.05714E-05	2.01741E-05	1.97567E-05	1.7113E-05	3.71599E-05	2.64372E-06	3.84817E-05	2.64372E-06
3837603773065	383760	3773065	0.000153039	0.000151455	5.43888E-05	2.87824E-05	9.88573E-05	3.17589E-06	3.17589E-06	0.000102033	3.17589E-06	0.000158183	8.62116E-06	2.02441E-05	1.98532E-05	1.94424E-05	1.68407E-05	3.65686E-05	2.60166E-06	3.78695E-05	2.60166E-06
3837703773065	383770	3773065	0.000150814	0.000149253	5.35981E-05	2.83639E-05	9.74202E-05	3.12972E-06	3.12972E-06	0.00010055	3.12972E-06	0.000155587	8.47969E-06	1.99119E-05	1.95274E-05	1.91234E-05	1.65644E-05	3.59686E-05	2.55897E-06	3.72481E-05	2.55897E-06
3837803773065	383780	3773065	0.000148365	0.00014683	5.27279E-05	2.79034E-05	9.58384E-05	3.07891E-06	3.07891E-06	9.89173E-05	3.07891E-06	0.0001528	8.32779E-06	1.95552E-05	1.91776E-05	1.87808E-05	1.62677E-05	3.53243E-05	2.51313E-06	3.65808E-05	2.51313E-06
3837903773065	383790	3773065	0.000145611	0.000144104	5.17488E-05	2.73853E-05	9.40589E-05	3.02174E-06	3.02174E-06	9.70806E-05	3.02174E-06	0.000149707	8.1592E-06	1.91593E-05	1.87894E-05	1.84006E-05	1.59383E-05	3.46091E-05	2.46225E-06	3.58403E-05	2.46225E-06
3838003773065	383800	3773065	0.00014296	0.000141481	5.08069E-05	2.68868E-05	9.23469E-05	2.96674E-06	2.96674E-06	9.53136E-05	2.96674E-06	0.000146728	7.99687E-06	1.87782E-05	1.84155E-05	1.80345E-05	1.56212E-05	3.39206E-05	2.41327E-06	3.51272E-05	2.41327E-06
3838103773065	383810	3773065	0.000140153	0.000138703	4.98093E-05	2.63589E-05	9.05336E-05	2.90848E-06	2.90848E-06	9.34421E-05	2.90848E-06	0.000143619	7.82744E-06	1.83803E-05	1.80254E-05	1.76524E-05	1.52903E-05	3.32019E-05	2.36214E-06	3.4383E-05	2.36214E-06
3838203773065	383820	3773065	0.000137398	0.000135976	4.88303E-05	2.58408E-05	8.87541E-05	2.85131E-06	2.85131E-06	9.16054E-05	2.85131E-06	0.000140587	7.66219E-06	1.79923E-05	1.76448E-05	1.72797E-05	1.49675E-05	3.25009E-05	2.31227E-06	3.36571E-05	2.31227E-06
3838303773065	383830	3773065	0.000134614	0.00013322	4.78406E-05	2.53171E-05	8.69553E-05	2.79353E-06	2.79353E-06	8.97488E-05	2.79353E-06	0.000137548	7.49652E-06	1.76032E-05	1.72633E-05	1.69061E-05	1.46438E-05	3.17982E-05	2.26227E-06	3.29293E-05	2.26227E-06
3838403773065	383840	3773065	0.000131456	0.000130095	4.67183E-05	2.47231E-05	8.49154E-05	2.72799E-06	2.72799E-06	8.76433E-05	2.72799E-06	0.000134133	7.3104E-06	1.71662E-05	1.68347E-05	1.64864E-05	1.42803E-05	3.10087E-05	2.2061E-06	3.21118E-05	2.2061E-06
3838503773065	383850	3773065	0.000128425	0.000127095	4.56411E-05	2.41531E-05	8.29574E-05	2.66509E-06	2.66509E-06	8.56225E-05	2.66509E-06	0.000130871	7.13262E-06	1.67487E-05	1.64253E-05	1.60855E-05	1.3933E-05	3.02547E-05	2.15246E-06	3.13309E-05	2.15246E-06
3838603773065	383860	3773065	0.000125565	0.000124266	4.46249E-05	2.36153E-05	8.11104E-05	2.60575E-06	2.60575E-06	8.37161E-05	2.60575E-06	0.0001278	6.96528E-06	1.63558E-05	1.604E-05	1.57081E-05	1.36061E-05	2.95449E-05	2.10196E-06	3.05958E-05	2.10196E-06
3838703773065	383870	3773065	0.00012284	0.000121569	4.36564E-05	2.31028E-05	7.93501E-05	2.5492E-06	2.5492E-06	8.18993E-05	2.5492E-06	0.000124875	6.80587E-06	1.59815E-05	1.56729E-05	1.53486E-05	1.32947E-05	2.88687E-05	2.05385E-06	2.98956E-05	2.05385E-06
3838803773065	383880	3773065	0.000120212	0.000118968	4.27225E-05	2.26086E-05	7.76526E-05	2.49467E-06	2.49467E-06	8.01473E-05	2.49467E-06	0.000122058	6.6523E-06	1.56209E-05	1.53192E-05	1.50022E-05	1.29947E-05	2.82173E-05	2.00751E-06	2.9221E-05	2.00751E-06
3838903773065	383890	3773065	0.000117495	0.000116279	4.17567E-05	2.20975E-05	7.58972E-05	2.43827E-06	2.43827E-06	7.83355E-05	2.43827E-06	0.000119179	6.4954E-06	1.52524E-05	1.49579E-05	1.46484E-05	1.26882E-05	2.75517E-05	1.96016E-06	2.85318E-05	1.96016E-06
3839003773065	383900	3773065	0.000114897	0.000113708	4.08334E-05	2.16089E-05	7.42189E-05	2.38436E-06	2.38436E-06	7.66033E-05	2.38436E-06	0.000116415	6.34475E-06	1.48987E-05	1.4611E-05	1.43086E-05	1.23939E-05	2.69127E-05	1.91469E-06	2.78701E-05	1.91469E-06
3839103773065	383910	3773065	0.000111358	0.000110206	3.95758E-05	2.09433E-05	7.19331E-05	2.31092E-06	2.31092E-06	7.4244E-05	2.31092E-06	0.000112716	6.14319E-06	1.44254E-05	1.41468E-05	1.38541E-05	1.20002E-05	2.60577E-05	1.85387E-06	2.69847E-05	1.85387E-06
3829703773075	382970	3773075	7.91138E-05	7.8295E-05	2.81164E-05	1.48791E-05	5.11045E-05	1.64178E-06	1.64178E-06	5.27463E-05	1.64178E-06	0.000141169	7.6939E-06	1.80667E-05	1.77178E-05	1.73512E-05	1.50294E-05	3.26355E-05	2.32184E-06	3.37964E-05	2.32184E-06
3829803773075	382980	3773075	8.26152E-05	8.17602E-05	2.93608E-05	1.55376E-05	5.33663E-05	1.71445E-06	1.71445E-06	5.50807E-05	1.71445E-06	0.000148474	8.09202E-06	1.90016E-05	1.86346E-05	1.82491E-05	1.58071E-05	3.43241E-05	2.44198E-06	3.55451E-05	2.44198E-06
3829903773075	382990	3773075	8.54148E-05	8.45308E-05	3.03557E-05	1.60641E-05	5.51747E-05	1.77254E-06	1.77254E-06	5.69473E-05	1.77254E-06	0.000154867	8.44047E-06	1.98198E-05	1.94371E-05	1.90349E-05	1.64878E-05	3.58022E-05	2.54713E-06	3.70758E-05	2.54713E-06
3830003773075	383000	3773075	8.82517E-05	8.73384E-05	3.1364E-05	1.65977E-05	5.70073E-05	1.83142E-06	1.83142E-06	5.88387E-05	1.83142E-06	0.000160327	8.73801E-06	2.05185E-05	2.01223E-05	1.97059E-05	1.7069E-05	3.70643E-05	2.63692E-06	3.83827E-05	2.63692E-06
3830103773075	383010	3773075	9.2104E-05	9.11508E-05	3.2733E-05	1.73222E-05	5.94957E-05	1.91136E-06	1.91136E-06	6.14071E-05	1.91136E-06	0.000167532	9.13069E-06	2.14406E-05	2.10265E-05	2.05915E-05	1.78361E-05	3.87299E-05	2.75543E-06	4.01077E-05	2.75543E-06
3830203773075	383020	3773075	9.58369E-05	9.4845E-05	3.40597E-05	1.80242E-05	6.1907E-05	1.98882E-06	1.98882E-06	6.38958E-05	1.98882E-06	0.000177555	9.67695E-06	2.27233E-05	2.22845E-05	2.18234E-05	1.89031E-05	4.1047E-05	2.92027E-06	4.25072E-05	2.92027E-06
3830303773075	383030	3773075	9.92188E-05	9.8192E-05	3.52616E-05	1.86603E-05	6.40916E-05	2.05901E-06	2.05901E-06	6.61506E-05	2.05901E-06	0.00018662	1.0171E-05	2.38835E-05	2.34223E-05	2.29377E-05	1.98683E-05	4.31428E-05	3.06938E-06	4.46775E-05	3.06938E-06
3830403773075	383040	3773075	0.00010272	0.000101657	3.6506E-05	1.93188E-05	6.63534E-05	2.13167E-06	2.13167E-06	6.8485E-05	2.13167E-06	0.000195617	1.06614E-05	2.50349E-05	2.45515E-05	2.40435E-05	2.08261E-05	4.52227E-05	3.21735E-06	4.68314E-05	3.21735E-06

			ISDemolition	ISDrainage / Utilities Trenching	ISDrainage / Utilities Trenching	ISAsphalt Paving	ISAsphalt Paving	SVDemolition	SVSite Grubbing / Prep	SVMass Grading / Excavation	SVMass Grading / Excavation	SVDrainage / Utilities Trenching	SVFoundations / Concrete Pads	SVBuilding / Structure Construction	SVBuilding / Structure Construction	SVAsphalt Paving	SVAsphalt Paving	SVArchitectural Coating	SVArchitectural Coating	SVLandscaping or Other Finishing	SVLandscaping or Other Finishing
Unique Identifier	X (UTM)	Y (UTM)	2027	2027	2028	2027	2028	2027	2027	2027	2028	2028	2028	2028	2029	2028	2029	2028	2029	2028	2029
3831403773065	383140	3773065	2.26909E-05	9.13678E-06	8.90235E-06	2.3597E-06	2.19816E-06	0.000141133	0.000101467	6.84118E-05	6.75432E-05	4.79235E-05	1.52241E-05	2.18094E-05	2.09773E-05	2.14429E-06	1.99504E-06	2.14429E-06	1.99504E-06	2.18094E-05	2.09773E-05
3831503773065	383150	3773065	2.3764E-05	9.56886E-06	9.32335E-06	2.47129E-06	2.30212E-06	0.000148117	0.000106488	7.17974E-05	7.08858E-05	5.02952E-05	1.59775E-05	2.28887E-05	2.20154E-05	2.25041E-06	2.09377E-06	2.25041E-06	2.09377E-06	2.28887E-05	2.20154E-05
3831603773065	383160	3773065	2.49335E-05	1.00398E-05	9.78217E-06	2.59291E-06	2.41541E-06	0.000155761	0.000111984	7.55025E-05	7.45439E-05	5.28907E-05	1.6802E-05	2.40699E-05	2.31515E-05	2.36655E-06	2.20182E-06	2.36655E-06	2.20182E-06	2.40699E-05	2.31515E-05
3831703773065	383170	3773065	2.62259E-05	1.05602E-05	1.02892E-05	2.72731E-06	2.54061E-06	0.000164242	0.000118081	7.96136E-05	7.86028E-05	5.57706E-05	1.77169E-05	2.53805E-05	2.44121E-05	2.4954E-06	2.32171E-06	2.4954E-06	2.32171E-06	2.53805E-05	2.44121E-05
3831803773065	383180	3773065	2.76441E-05	1.11312E-05	1.08456E-05	2.87479E-06	2.678E-06	0.000173614	0.000124819	8.41566E-05	8.30881E-05	5.8953E-05	1.87279E-05	2.68288E-05	2.58051E-05	2.6378E-06	2.45419E-06	2.6378E-06	2.45419E-06	2.68288E-05	2.58051E-05
3831903773065	383190	3773065	2.91992E-05	1.17574E-05	1.14558E-05	3.03652E-06	2.82865E-06	0.000183966	0.000132262	8.91745E-05	8.80423E-05	6.24681E-05	1.98445E-05	2.84285E-05	2.73438E-05	2.79508E-06	2.60053E-06	2.79508E-06	2.60053E-06	2.84285E-05	2.73438E-05
3832003773065	383200	3773065	3.09094E-05	1.2446E-05	1.21267E-05	3.21436E-06	2.99432E-06	0.000195432	0.000140505	9.47323E-05	9.35295E-05	6.63614E-05	2.10813E-05	3.02003E-05	2.9048E-05	2.96928E-06	2.7626E-06	2.96928E-06	2.7626E-06	3.02003E-05	2.9048E-05
3832303773065	383230	3773065	3.74345E-05	1.50734E-05	1.46867E-05	3.89292E-06	3.62643E-06	0.00024018	0.000172677	0.000116424	0.000114945	8.15565E-05	2.59084E-05	3.71154E-05	3.56992E-05	3.64917E-06	3.39517E-06	3.64917E-06	3.39517E-06	3.71154E-05	3.56992E-05
3832403773065	383240	3773065	4.02135E-05	1.61925E-05	1.5777E-05	4.18193E-06	3.89565E-06	0.000259744	0.000186742	0.000125907	0.000124308	8.81996E-05	2.80187E-05	4.01386E-05	3.8607E-05	3.94641E-06	3.67172E-06	3.94641E-06	3.67172E-06	4.01386E-05	3.8607E-05
3832503773065	383250	3773065	4.34062E-05	1.7478E-05	1.70296E-05	4.51394E-06	4.20494E-06	0.000282639	0.000203202	0.000137005	0.000135265	9.59741E-05	3.04885E-05	4.36766E-05	4.20101E-05	4.29427E-06	3.99537E-06	4.29427E-06	3.99537E-06	4.36766E-05	4.20101E-05
3832603773065	383260	3773065	4.70418E-05	1.89419E-05	1.84559E-05	4.89202E-06	4.55713E-06	0.000309277	0.000222353	0.000149917	0.000148013	0.000105019	3.33619E-05	4.77929E-05	4.59693E-05	4.69898E-06	4.37191E-06	4.69898E-06	4.37191E-06	4.77929E-05	4.59693E-05
3832703773065	383270	3773065	5.12223E-05	2.06253E-05	2.00961E-05	5.32676E-06	4.96211E-06	0.000340689	0.000244937	0.000165143	0.000163047	0.000115686	3.67503E-05	5.26471E-05	5.06383E-05	5.17625E-06	4.81595E-06	5.17625E-06	4.81595E-06	5.26471E-05	5.06383E-05
3832803773065	383280	3773065	5.60497E-05	2.25691E-05	2.199E-05	5.82878E-06	5.42977E-06	0.000378097	0.000271831	0.000183276	0.000180949	0.000128388	4.07855E-05	5.84278E-05	5.61984E-05	5.7446E-06	5.34475E-06	5.7446E-06	5.34475E-06	5.84278E-05	5.61984E-05
3832903773065	383290	3773065	6.16372E-05	2.4819E-05	2.41822E-05	6.40984E-06	5.97105E-06	0.00042289	0.000304035	0.000204989	0.000202386	0.000143598	4.56174E-05	6.53498E-05	6.28563E-05	6.42517E-06	5.97794E-06	6.42517E-06	5.97794E-06	6.53498E-05	6.28563E-05
3833003773065	383300	3773065	6.80896E-05	2.74171E-05	2.67136E-05	7.08084E-06	6.59612E-06	0.000476681	0.000342708	0.000231064	0.00022813	0.000161864	5.14199E-05	7.36622E-05	7.08515E-05	7.24244E-06	6.73833E-06	7.24244E-06	6.73833E-06	7.36622E-05	7.08515E-05
3833103773065	383310	3773065	7.56472E-05	3.04602E-05	2.96787E-05	7.86678E-06	7.32825E-06	0.000542535	0.000390053	0.000262985	0.000259646	0.000184225	5.85236E-05	8.38386E-05	8.06397E-05	8.24298E-06	7.66923E-06	8.24298E-06	7.66923E-06	8.38386E-05	8.06397E-05
3833803773065	383380	3773065	0.000150551	6.06212E-05	5.90658E-05	1.56563E-05	1.45845E-05	0.001327673	0.000954525	0.000643568	0.000635397	0.000450829	0.000143217	0.000205167	0.000197339	2.0172E-05	1.87679E-05	2.0172E-05	1.87679E-05	0.000205167	0.000197339
3833903773065	383390	3773065	0.000151466	6.09897E-05	5.94249E-05	1.57514E-05	1.46732E-05	0.001333633	0.00095881	0.000646457	0.000638249	0.000452853	0.00014386	0.000206088	0.000198225	2.02625E-05	1.88521E-05	2.02625E-05	1.88521E-05	0.000206088	0.000198225
3834003773065	383400	3773065	0.000149741	6.02949E-05	5.87479E-05	1.5572E-05	1.4506E-05	0.001309597	0.000941529	0.00063486	0.000626746	0.000444691	0.000141267	0.000202374	0.000194652	1.98973E-05	1.85124E-05	1.98973E-05	1.85124E-05	0.000202374	0.000194652
3834103773065	383410	3773065	0.000145441	5.85637E-05	5.70611E-05	1.51249E-05	1.40895E-05	0.001258559	0.000904836	0.000610066	0.00060232	0.000427361	0.000135762	0.000194487	0.000187066	1.91219E-05	1.77909E-05	1.91219E-05	1.77909E-05	0.000194487	0.000187066
3834303773065	383430	3773065	0.000129302	5.2065E-05	5.07292E-05	1.34465E-05	1.2526E-05	0.001086362	0.000781035	0.000526596	0.00051991	0.000368889	0.000117186	0.000167877	0.000161471	1.65056E-05	1.53567E-05	1.65056E-05	1.53567E-05	0.000167877	0.000161471
3834403773065	383440	3773065	0.000119552	4.81391E-05	4.6904E-05	1.24326E-05	1.15815E-05	0.000989666	0.000711516	0.000479724	0.000473634	0.000336054	0.000106756	0.000152934	0.000147099	1.50365E-05	1.39898E-05	1.50365E-05	1.39898E-05	0.000152934	0.000147099
3834503773065	383450	3773065	0.000108145	4.3546E-05	4.24287E-05	1.12464E-05	1.04765E-05	0.000880747	0.000633209	0.000426928	0.000421507	0.00029907	9.50067E-05	0.000136103	0.00013091	1.33816E-05	1.24502E-05	1.33816E-05	1.24502E-05	0.000136103	0.00013091
3834603773065	383460	3773065	9.7687E-05	3.93348E-05	3.83256E-05	1.01588E-05	9.46334E-06	0.000780702	0.000561282	0.000378433	0.000373628	0.000265098	8.42148E-05	0.000120643	0.00011604	1.18616E-05	1.10359E-05	1.18616E-05	1.10359E-05	0.000120643	0.00011604
3834703773065	383470	3773065	8.81328E-05	3.54877E-05	3.45772E-05	9.1652E-06	8.53779E-06	0.000693841	0.000498834	0.000336328	0.000332058	0.000235603	7.48451E-05	0.00010722	0.000103129	1.05419E-05	9.80808E-06	1.05419E-05	9.80808E-06	0.00010722	0.000103129
3834803773065	383480	3773065	8.01406E-05	3.22696E-05	3.14416E-05	8.33407E-06	7.76356E-06	0.0006234	0.000448191	0.000302183	0.000298346	0.000211684	6.72465E-05	9.63348E-05	9.2659E-05	9.4716E-06	8.81233E-06	9.4716E-06	8.81233E-06	9.63348E-05	9.2659E-05
3834903773065	383490	3773065	7.32509E-05	2.94954E-05	2.87386E-05	7.61759E-06	7.09612E-06	0.000563301	0.000404983	0.000273051	0.000269584	0.000191277	6.07636E-05	8.70477E-05	8.37263E-05	8.5585E-06	7.96278E-06	8.5585E-06	7.96278E-06	8.70477E-05	8.37263E-05
3835003773065	383500	3773065	6.73812E-05	2.71318E-05	2.64357E-05	7.00718E-06	6.52749E-06	0.000512976	0.000368802	0.000248657	0.000245499	0.000174188	5.5335E-05	7.92708E-05	7.62461E-05	7.79388E-06	7.25138E-06	7.79388E-06	7.25138E-06	7.92708E-05	7.62461E-05
3835103773065	383510	3773065	6.23623E-05	2.51109E-05	2.44667E-05	6.48525E-06	6.0413E-06	0.000474739	0.000338436	0.000228183	0.000225286	0.000159846	5.07789E-05	7.27439E-05	6.99683E-05	7.15216E-06	6.65433E-06	7.15216E-06	6.65433E-06	7.27439E-05	6.99683E-05
3835203773065	383520	3773065	5.79793E-05	2.3346E-05	2.2747E-05	6.02944E-06	5.61669E-06	0.000434561	0.000312426	0.000210646	0.000207972	0.000147561	4.68763E-05	6.71532E-05	6.45909E-05	6.60248E-06	6.14291E-06	6.60248E-06	6.14291E-06	6.71532E-05	6.45909E-05
3835303773065	383530	3773065	5.39287E-05	2.1715E-05	2.11579E-05	5.60821E-06	5.2243E-06	0.000401652	0.000288766	0.000194694	0.000192222	0.000136386	4.33264E-05	6.20677E-05	5.96995E-05	6.10248E-06	5.67772E-06	6.10248E-06	5.67772E-06	6.20677E-05	5.96995E-05
3835403773065	383540	3773065	5.02861E-05	2.02483E-05	1.97288E-05	5.22941E-06	4.87143E-06	0.000372395	0.000267732	0.000180513	0.000178221	0.000126452	4.01705E-05	5.75467E-05	5.5351E-05	5.65797E-06	5.26415E-06	5.65797E-06	5.26415E-06	5.75467E-05	5.5351E-05
3835503773065	383550	3773065	4.68056E-05	1.88469E-05	1.83633E-05	4.86746E-06	4.53426E-06	0.000344867	0.000247941	0.000167169	0.000165046	0.000117104	3.7201E-05	5.32928E-05	5.12593E-05	5.23973E-06	4.87501E-06	5.23973E-06	4.87501E-06	5.32928E-05	5.12593E-05
3835603773065	383560	3773065	4.3402E-05	1.74763E-05	1.70279E-05	4.51351E-06	4.20453E-06	0.000318292	0.000228835	0.000154287	0.000152328	0.00010808	3.43344E-05	4.91861E-05	4.73094E-05	4.83596E-06	4.49935E-06	4.83596E-06	4.49935E-06	4.91861E-05	4.73094E-05
3835703773065	383570	3773065	4.03477E-05	1.62465E-05	1.58296E-05	4.19588E-06	3.90865E-06	0.000294604	0.000211804	0.000142804	0.000140991	0.000100037	3.17791E-05	4.55255E-05	4.37885E-05	4.47605E-06	4.1645E-06	4.47605E-06	4.1645E-06	4.55255E-05	4.37885E-05
3835803773065	383580	3773065	3.75434E-05	1.51173E-05	1.47294E-05	3.90426E-06	3.63699E-06	0.000272982	0.00019626	0.000132324	0.000130644	9.26949E-05	2.94468E-05	4.21843E-05	4.05747E-05	4.14755E-06	3.85886E-06	4.14755E-06	3.85886E-06	4.21843E-05	4.05747E-05
3835903773065	383590	3773065	3.5069E-05	1.41209E-05	1.37586E-05	3.64693E-06	3.39727E-06	0.000253971	0.000182591	0.000123108	0.000121545	8.62393E-05	2.7396E-05	3.92465E-05	3.7749E-05	3.8587E-06	3.59011E-06	3.8587E-06	3.59011E-06	3.92465E-05	3.7749E-05
3836003773065	383600	3773065	3.29857E-05	1.32821E-05	1.29413E-05	3.43028E-06	3.19546E-06	0.000238024	0.000171127	0.000115378	0.000113914	8.08244E-05	2.56758E-05	3.67822E-05	3.53788E-05	3.61641E-06	3.36469E-06	3.61641E-06	3.36469E-06	3.67822E-05	3.53788E-05
3836103773065	383610	3773065	3.13356E-05	1.26176E-05	1.22939E-05	3.25868E-06	3.03561E-06	0.000225427	0.00016207	0.000109272	0.000107885	7.65469E-05	2.4317E-05	3.48356E-05	3.35064E-05	3.42502E-06	3.18662E-06	3.42502E-06	3.18662E-06	3.48356E-05	3.35064E-05
3836203773065	383620	3773065	2.98182E-05	1.20066E-05	1.16986E-05	3.10088E-06	2.88861E-06	0.000213891	0.000153776	0.00010368	0.000102364	7.26294E-05	2.30725E-05	3.30528E-05	3.17916E-05	3.24974E-06	3.02354E-06	3.24974E-06	3.02354E-06	3.30528E-05	3.17916E-05
3836303773065	383630	3773065	2.86627E-05	1.15414E-05	1.12453E-05	2.98072E-06	2.77667E-06	0.000205089	0.000147448	9.94134E-05	9.81512E-05	6.96406E-05	2.2123E-05	3.16926E-05	3.04834E-05	3.11601E-06	2.89912E-06	3.11601E-06	2.89912E-06	3.16926E-05	3.04834E-05
3836403773065	383640	3773065	2.76623E-05	1.11385E-05	1.08528E-05	2.87668E-06	2.67976E-06	0.00019749	0.000141984	9.57298E-05	9.45144E-05	6.70602E-05	2.13033E-05	3.05183E-05	2.93539E-05	3.00055E-06	2.7917E-06	3.00055E-06	2.7917E-06	3.05183E-05	2.93539E-05
3836503773065	383650	3773065	2.6782E-05	1.07841E-05	1.05074E-05	2.78514E-06	2.59448E-06	0.000190799	0.000137174	9.24867E-05	9.13124E-05	6.47884E-05	2.05816E-05	2.94844E-05	2.83594E-05	2.8989E-06	2.69712E-06	2.8989E-06	2.69712E-06	2.94844E-05	2.83594E-05
3836603773065	383660	3773065	2.63028E-05	1.05911E-05	1.03194E-05	2.73531E-06	2.54806E-06	0.000187066	0.00013449	9.06773E-05	8.9526E-05	6.35209E-05	2.0179E-05	2.89076E-05	2.78046E-05	2.84218E-06	2.64435E-06	2.84218E-06	2.64435E-06	2.89076E-05	2.78046E-05
3836703773065	383670	3773065	2.58543E-05	1.04105E-05	1.01434E-05	2.68866E-06	2.50461E-06	0.000183565	0.000131973	8.89802E-05	8.78504E-05	6.2332E-05	1.98013E-05	2.83665E-05	2.72842E-05	2.78899E-06	2.59486E-06	2.78899E-06	2.59486E-06	2.83665E-05	2.72842E-05
3836803773065	383680	3773065	2.54113E-05	1.02322E-05	9.96965E-06	2.6426E-06	2.4617E-06	0.000180117	0.000129495	8.7309E-05	8.62005E-05	6.11613E-05	1.94294E-05	2.78338E-05	2.67718E-05	2.73661E-06	2.54613E-06	2.73661E-06	2.54613E-06	2.78338E-05	2.67718E-05
3836903773065	383690	3773065	2.49768E-05	1.00572E-05	9.79917E-06	2.59741E-06	2.41961E-06	0.000176732	0.000127061	8.5668E-05	8.45803E-05	6.00118E-05	1.90642E-05	2.73106E-05	2.62686E-05	2.68517E-06	2.49827E-06	2.68517E-06	2.49827E-06	2.73106E-05	2.62686E-05
3837003773065	383700	3773065	2.45744E-05	9.89518E-06	9.64129E-06	2.55557E-06	2.38062E-06	0.000173587	0.0001248	8.41436E-05	8.30753E-05	5.89439E-05	1.8725E-05	2.68247E-05	2.58011E-05	2.63739E-06	2.45382E-06	2.63739E-06	2.45382E-06	2.68247E-05	2.58011E-05
3837103773065	383710	3773065	2.42656E-05	9.77084E-06	9.52015E-06	2.52346E-06	2.35071E-06	0.000171128	0.000123032	8.29518E-05	8.18985E-05	5.8109E-05	1.84597E-05	2.64447E-05	2.54357E-05	2.60003E-06	2.41906E-06	2.60003E-06	2.41906E-06	2.64447E-05	2.54357E-05
3837203773065	383720	3773065	2.39764E-05	9.65438E-06	9.40667E-06	2.49338E-06	2.32269E-06	0.000168821	0.000121373	8.18333E-05	8.07943E-05	5.73255E-05	1.82108E-05	2.60881E-05	2.50927E-05	2.56498E-06	2.38644E-06	2.56498E-06	2.38644E-06	2.60881E-05	2.50927E-05
3837303773065	383730	3773065	2.36886E-05	9.53848E-06	9.29375E-06	2.46345E-06	2.29481E-06	0.000166514	0.000119714	8.07148E-05	7.969E-05	5.6542E-05	1.79619E-05	2.57316E-05	2.47498E-05	2.52992E-06	2.35382E-06	2.52992E-06	2.35382E-06	2.57316E-05	2.47498E-05
3837403773065	383740	3773065	2.33909E-05	9.41865E-06	9.17699E-06	2.4325E-06	2.26598E-06	0.000164135	0.000118004	7.95618E-05	7.85516E-05	5.57343E-05	1.77054E-05	2.5364E-05	2.43962E-05	2.49378E-06	2.3202E-06	2.49378E-06	2.3202E-06	2.5364E-05	2.43962E-05
3837503773065	383750	3773065	2.30905E-05	9.29768E-06	9.05913E-06	2.40126E-06	2.23688E-06	0.000161739	0.000116281	7.84002E-05	7.74047E-05	5.49205E-05	1.74468E-05	2.49937E-05	2.404E-05	2.45737E-06	2.28632E-06	2.45737E-06	2.28632E-06	2.49937E-05	2.404E-05
3837603773065	383760	3773065	2.27901E-05	9.17672E-06	8.94127E-06	2.37002E-06	2.20778E-06	0.000159324	0.000114546	7.72299E-05	7.62493E-05	5.41007E-05	1.71864E-05	2.46206E-05	2.36812E-05	2.42069E-06	2.2522E-06	2.42069E-06	2.2522E-06	2.46206E-05	2.36812E-05
3837703773065	383770	3773065	2.24744E-05	9.04957E-06	8.81739E-06	2.33718E-06	2.17718E-06	0.00015683	0.000112752	7.60208E-05	7.50555E-05	5.32537E-05	1.69173E-05	2.42351E-05	2.33104E-05	2.38279E-06	2.21693E-06	2.38279E-06	2.21693E-06	2.42351E-05	2.33104E-05
3837803773065	383780	3773065	2.21265E-05	8.90948E-06	8.68089E-06	2.301E-06	2.14348E-06	0.000154139	0.000110818	7.47166E-05	7.37679E-05	5.23401E-05	1.66271E-05	2.38194E-05	2.29105E-05	2.34191E-06	2.1789E-06	2.34191E-06	2.1789E-06	2.38194E-05	2.29105E-05
3837903773065	383790	3773065	2.17338E-05	8.75139E-06	8.52685E-06	2.26017E-06	2.10545E-06	0.000151173	0.000108685	7.32786E-05	7.23482E-05	5.13328E-05	1.63071E-05	2.33609E-05	2.24696E-05	2.29684E-06	2.13697E-06	2.29684E-06	2.13697E-06	2.33609E-05	2.24696E-05
3838003773065	383800	3773065	2.13566E-05	8.59949E-06	8.37885E-06	2.22094E-06	2.0689E-06	0.000148331	0.000106642	7.1901E-05	7.09881E-05	5.03678E-05	1.60005E-05	2.29218E-05	2.20472E-05	2.25366E-06	2.09679E-06	2.25366E-06	2.09679E-06	2.29218E-05	2.20472E-05
3838103773065	383810	3773065	2.09584E-05	8.43914E-06	8.22262E-06	2.17953E-06	2.03032E-06	0.000145355	0.000104503	7.04587E-05	6.95641E-05	4.93574E-05	1.56796E-05	2.2462E-05	2.16049E-05	2.20845E-06	2.05473E-06	2.20845E-06	2.05473E-06	2.2462E-05	2.16049E-05
3838203773065	383820	3773065	2.05672E-05	8.28161E-06	8.06913E-06	2.13884E-06	1.99243E-06	0.00014246	0.000102421	6.90552E-05	6.81784E-05	4.83742E-05	1.53673E-05	2.20145E-05	2.11746E-05	2.16446E-06	2.0138E-06	2.16446E-06	2.0138E-06	2.20145E-05	2.11746E-05
3838303773065	383830	3773065	2.01703E-05	8.12183E-06	7.91345E-06	2.09758E-06	1.95398E-06	0.000139538	0.00010032	6.76388E-05	6.678E-05	4.7382E-05	1.5052E-05	2.1563E-05	2.07402E-05	2.12007E-06	1.9725E-06	2.12007E-06	1.9725E-06	2.1563E-05	2.07402E-05
3838403773065	383840	3773065	1.97218E-05	7.94123E-06	7.73748E-06	2.05093E-06	1.91054E-06	0.000136277	9.7976E-05	6.60583E-05	6.52195E-05	4.62748E-05	1.47003E-05	2.10591E-05	2.02556E-05	2.07053E-06	1.92641E-06	2.07053E-06	1.92641E-06	2.10591E-05	2.02556E-05
3838503773065	383850	3773065	1.92915E-05	7.76795E-06	7.56865E-06	2.00618E-06	1.86885E-06	0.000133141	9.57215E-05	6.45382E-05	6.37188E-05	4.521E-05	1.43621E-05	2.05745E-05	1.97895E-05	2.02288E-06	1.88208E-06	2.02288E-06	1.88208E-06	2.05745E-05	1.97895E-05
3838603773065	383860	3773065	1.88863E-05	7.60479E-06	7.40967E-06	1.96404E-06	1.82959E-06	0.000130184	9.35951E-05	6.31045E-05	6.23033E-05	4.42057E-05	1.4043E-05	2.01175E-05	1.93499E-05	1.97794E-06	1.84027E-06	1.97794E-06	1.84027E-06	2.01175E-05	1.93499E-05
3838703773065	383870	3773065	1.85007E-05	7.44951E-06	7.25838E-06	1.92394E-06	1.79224E-06	0.000127378	9.15775E-05	6.17442E-05	6.09602E-05	4.32528E-05	1.37403E-05	1.96838E-05	1.89328E-05	1.93531E-06	1.8006E-06	1.93531E-06	1.8006E-06	1.96838E-05	1.89328E-05
3838803773065	383880	3773065	1.81262E-05	7.29873E-06	7.11147E-06	1.885E-06	1.75596E-06	0.000124669	8.96304E-05	6.04314E-05	5.96641E-05	4.23331E-05	1.34481E-05	1.92653E-05	1.85302E-05	1.89416E-06	1.76231E-06	1.89416E-06	1.76231E-06	1.92653E-05	1.85302E-05
3838903773065	383890	3773065	1.77406E-05	7.14345E-06	6.96017E-06	1.8449E-06	1.7186E-06	0.000121899	8.76385E-05	5.90884E-05	5.83382E-05	4.13923E-05	1.31493E-05	1.88372E-05	1.81184E-05	1.85206E-06	1.72315E-06	1.85206E-06	1.72315E-06	1.88372E-05	1.81184E-05
3839003773065	383900	3773065	1.73717E-05	6.99492E-06	6.81545E-06	1.80654E-06	1.68287E-06	0.000119244	8.57298E-05	5.78015E-05	5.70676E-05	4.04908E-05	1.28629E-05	1.84269E-05	1.77238E-05	1.81173E-06	1.68562E-06	1.81173E-06	1.68562E-06	1.84269E-05	1.77238E-05
3839103773065	383910	3773065	1.68673E-05	6.79182E-06	6.61756E-06	1.75408E-06	1.63401E-06	0.000115725	8.31999E-05	5.60957E-05	5.53835E-05	3.92959E-05	1.24833E-05	1.78831E-05	1.72008E-05	1.75826E-06	1.63588E-06	1.75826E-06	1.63588E-06	1.78831E-05	1.72008E-05
3829703773075	382970	3773075	1.31437E-05	5.29247E-06	5.15668E-06	1.36685E-06	1.27328E-06	7.77468E-05	5.58957E-05	3.76865E-05	3.7208E-05	2.64E-05	8.38659E-06	1.20143E-05	1.15559E-05	1.18124E-06	1.09902E-06	1.18124E-06	1.09902E-06	1.20143E-05	1.15559E-05
3829803773075	382980	3773075	1.35223E-05	5.44493E-06	5.30523E-06	1.40623E-06	1.30997E-06	8.08649E-05	5.81374E-05	3.91979E-05	3.87002E-05	2.74588E-05	8.72294E-06	1.24961E-05	1.20193E-05	1.22862E-06	1.1431E-06	1.22862E-06	1.1431E-06	1.24961E-05	1.20193E-05
3829903773075	382990	3773075	1.38172E-05	5.56365E-06	5.4209E-06	1.43689E-06	1.33853E-06	8.33237E-05	5.99052E-05	4.03898E-05	3.9877E-05	2.82937E-05	8.98818E-06	1.28761E-05	1.23848E-05	1.26598E-06	1.17786E-06	1.26598E-06	1.17786E-06	1.28761E-05	1.23848E-05
3830003773075	383000	3773075	1.40784E-05	5.66885E-06	5.52341E-06	1.46406E-06	1.36384E-06	8.58716E-05	6.1737E-05	4.16249E-05	4.10964E-05	2.91589E-05	9.26302E-06	1.32698E-05	1.27635E-05	1.30469E-06	1.21387E-06	1.30469E-06	1.21387E-06	1.32698E-05	1.27635E-05
3830103773075	383010	3773075	1.44515E-05	5.81907E-06	5.66977E-06	1.50286E-06	1.39998E-06	8.93104E-05	6.42093E-05	4.32918E-05	4.27421E-05	3.03265E-05	9.63396E-06	1.38012E-05	1.32746E-05	1.35693E-06	1.26248E-06	1.35693E-06	1.26248E-06	1.38012E-05	1.32746E-05
3830203773075	383020	3773075	1.49629E-05	6.02499E-06	5.8704E-06	1.55604E-06	1.44952E-06	9.22948E-05	6.6355E-05	4.47384E-05	4.41704E-05	3.13399E-05	9.9559E-06	1.42624E-05	1.37182E-05	1.40228E-06	1.30467E-06	1.40228E-06	1.30467E-06	1.42624E-05	1.37182E-05
3830303773075	383030	3773075	1.54463E-05	6.21965E-06	6.06007E-06	1.60631E-06	1.49635E-06	9.50209E-05	6.83149E-05	4.60598E-05	4.5475E-05	3.22656E-05	1.025E-05	1.46837E-05	1.41234E-05	1.4437E-06	1.34321E-06	1.4437E-06	1.34321E-06	1.46837E-05	1.41234E-05
3830403773075	383040	3773075	1.59395E-05	6.41825E-06	6.25357E-06	1.6576E-06	1.54413E-06	9.79964E-05	7.04541E-05

			MDemolition	MSite Grubbing / Prep	MMass Grading / Excavation	MMass Grading / Excavation	MDrainage / Utilities Trenching	MFoundations / Concrete Pads	MBuilding / Structure Construction	MAsphalt Paving	MLandscaping or Other Finishing	MWaterside Construction (Piles)	RSSWDemolition	RSSWPlacing Base	RSSWForm	Child Risk				
Unique Identifier	X (UTM)	Y (UTM)	2027	2027	2027	2028	2028	2028	2028	2028	2028	2028	2029	2029	2029	3rd Trimester	0<2	2<16	Total	per million
3831403773065	383140	3773065	3.8635E-05	0.000118603	0.000139467	0.00013761	2.92512E-05	3.8041E-05	2.80002E-05	2.88198E-06	3.37642E-05	2.88198E-06	1.07085E-05	1.55382E-05	9.21075E-06	5.40018E-09	7.19411E-08	1.3017E-08	9.03581E-08	0.09035812
3831503773065	383150	3773065	4.06437E-05	0.000124769	0.000146718	0.000144765	3.0772E-05	4.00188E-05	2.9456E-05	3.03182E-06	3.55196E-05	3.03182E-06	1.07709E-05	1.56288E-05	9.26441E-06	5.66931E-09	7.5539E-08	1.3681E-08	9.48893E-08	0.09488935
3831603773065	383160	3773065	4.28357E-05	0.000131498	0.000154631	0.000152572	3.24316E-05	4.2177E-05	3.10446E-05	3.19533E-06	3.74353E-05	3.19533E-06	1.08457E-05	1.57374E-05	9.3288E-06	5.9557E-09	7.9385E-08	1.4395E-08	9.97359E-08	0.0997359
3831703773065	383170	3773065	4.52581E-05	0.000138934	0.000163376	0.0001612	3.42657E-05	4.45622E-05	3.28002E-05	3.37602E-06	3.95523E-05	3.37602E-06	1.09268E-05	1.58551E-05	9.39856E-06	6.26552E-09	8.3565E-08	1.5174E-08	1.05004E-07	0.10500424
3831803773065	383180	3773065	4.792E-05	0.000147106	0.000172985	0.000170681	3.6281E-05	4.71832E-05	3.47294E-05	3.57459E-06	4.18786E-05	3.57459E-06	1.1011E-05	1.59773E-05	9.471E-06	6.59724E-09	8.8062E-08	1.6018E-08	1.10678E-07	0.11067753
3831903773065	383190	3773065	5.08432E-05	0.00015608	0.000183537	0.000181093	3.84943E-05	5.00615E-05	3.6848E-05	3.79265E-06	4.44333E-05	3.79265E-06	1.10921E-05	1.60949E-05	9.54076E-06	6.95056E-09	9.2883E-08	1.6929E-08	1.16762E-07	0.11676224
3832003773065	383200	3773065	5.40604E-05	0.000165956	0.000195151	0.000192552	4.093E-05	5.32292E-05	3.91796E-05	4.03263E-06	4.72448E-05	4.03263E-06	1.11732E-05	1.62126E-05	9.61052E-06	7.32662E-09	9.805E-08	1.7912E-08	1.23288E-07	0.12328827
3832303773065	383230	3773065	6.63502E-05	0.000203684	0.000239515	0.000236326	5.02349E-05	6.533E-05	4.80865E-05	4.94939E-06	5.79852E-05	4.94939E-06	1.15444E-05	1.67512E-05	9.92979E-06	8.68755E-09	1.1697E-07	2.1569E-08	1.47229E-07	0.14722862
3832403773065	383240	3773065	7.15888E-05	0.000219765	0.000258426	0.000254985	5.42011E-05	7.0488E-05	5.1883E-05	5.34016E-06	6.25634E-05	5.34016E-06	1.17004E-05	1.69775E-05	1.00639E-05	9.23772E-09	1.2471E-07	2.3091E-08	1.57043E-07	0.15704302
3832503773065	383250	3773065	7.7613E-05	0.000238259	0.000280173	0.000276442	5.87621E-05	7.64197E-05	5.6249E-05	5.78954E-06	6.78281E-05	5.78954E-06	1.18813E-05	1.72401E-05	1.02196E-05	9.85376E-09	1.3344E-07	2.4823E-08	1.68115E-07	0.16811453
3832603773065	383260	3773065	8.44792E-05	0.000259337	0.000304959	0.000300898	6.39606E-05	8.31803E-05	6.12252E-05	6.30172E-06	7.38287E-05	6.30172E-06	1.20654E-05	1.75071E-05	1.03779E-05	1.05327E-08	1.4313E-07	2.6771E-08	1.80433E-07	0.18043311
3832703773065	383270	3773065	9.23761E-05	0.000283579	0.000333465	0.000329025	6.99395E-05	9.09557E-05	6.69484E-05	6.89079E-06	8.07299E-05	6.89079E-06	1.22868E-05	1.78285E-05	1.05683E-05	1.1289E-08	1.5401E-07	2.8985E-08	1.94286E-07	0.19428605
3832803773065	383280	3773065	0.000101503	0.000311597	0.000366413	0.000361534	7.68498E-05	9.99425E-05	7.35631E-05	7.57162E-06	8.87063E-05	7.57162E-06	1.25426E-05	1.81996E-05	1.07884E-05	1.21367E-08	1.6631E-07	3.152E-08	2.09962E-07	0.20996228
3832903773065	383290	3773065	0.000112071	0.000344039	0.000404561	0.000399174	8.48508E-05	0.000110348	8.1222E-05	8.35993E-06	9.79419E-05	8.35993E-06	1.27797E-05	1.85436E-05	1.09923E-05	1.30902E-08	1.8024E-07	3.4435E-08	2.27765E-07	0.2277647
3833003773065	383300	3773065	0.000124279	0.000381516	0.000448631	0.000442658	9.40939E-05	0.000122368	9.00697E-05	9.2706E-06	0.000108611	9.2706E-06	1.29762E-05	1.88287E-05	1.11613E-05	1.41633E-08	1.9603E-07	3.7789E-08	2.47985E-07	0.24798478
3833103773065	383310	3773065	0.000138587	0.000425437	0.00050028	0.000493618	0.000104926	0.000136456	0.000100439	1.03379E-05	0.000121115	1.03379E-05	1.32008E-05	1.91546E-05	1.13545E-05	1.54E-08	2.1432E-07	4.1731E-08	2.71448E-07	0.27144806
3833803773065	383380	3773065	0.000280436	0.00086089	0.001012337	0.000998857	0.000212323	0.000276124	0.000203242	2.09191E-05	0.000245081	2.09191E-05	1.55246E-05	2.25266E-05	1.33533E-05	2.74426E-08	3.9323E-07	8.3049E-08	5.03723E-07	0.50372295
3833903773065	383390	3773065	0.000282091	0.00086597	0.00101831	0.001004751	0.000213576	0.000277754	0.000204442	2.10426E-05	0.000246527	2.10426E-05	1.57648E-05	2.28751E-05	1.35599E-05	2.73929E-08	3.9325E-07	8.3167E-08	5.03811E-07	0.50381104
3834003773065	383400	3773065	0.000278727	0.000855643	0.001006166	0.000992769	0.000211029	0.000274441	0.000202004	2.07916E-05	0.000243587	2.07916E-05	1.58896E-05	2.30561E-05	1.36672E-05	2.68856E-08	3.8662E-07	8.1673E-08	4.95174E-07	0.49517403
3834103773065	383410	3773065	0.000270494	0.000830371	0.000976448	0.000963446	0.000204796	0.000266335	0.000196037	2.01775E-05	0.000236392	2.01775E-05	1.59645E-05	2.31648E-05	1.37316E-05	2.592E-08	3.7337E-07	7.8641E-08	4.77928E-07	0.47792825
3834303773065	383430	3773065	0.00023982	0.000736205	0.000865716	0.000854189	0.000181571	0.000236132	0.000173806	1.78893E-05	0.000209585	1.78893E-05	1.62514E-05	2.35812E-05	1.39784E-05	2.27303E-08	3.2841E-07	6.8507E-08	4.19644E-07	0.41964423
3834403773065	383440	3773065	0.000221346	0.000679493	0.000799029	0.000788389	0.000167585	0.000217942	0.000160418	1.65113E-05	0.00019344	1.65113E-05	1.64386E-05	2.38527E-05	1.41394E-05	2.08987E-08	3.0229E-07	6.2739E-08	3.85929E-07	0.38592855
3834503773065	383450	3773065	0.00019972	0.000613107	0.000720963	0.000711363	0.000151212	0.000196649	0.000144745	1.48981E-05	0.000174541	1.48981E-05	1.68597E-05	2.44638E-05	1.45016E-05	1.87887E-08	2.7208E-07	5.6179E-08	3.47047E-07	0.34704704
3834603773065	383460	3773065	0.000179773	0.000551872	0.000648957	0.000640316	0.000136109	0.000177009	0.000130288	1.34102E-05	0.000157109	1.34102E-05	1.7496E-05	2.53871E-05	1.5049E-05	1.68504E-08	2.4434E-07	5.0158E-08	3.11347E-07	0.31134714
3834703773065	383470	3773065	0.000161624	0.000496158	0.000583441	0.000575673	0.000122368	0.000159139	0.000117135	1.20563E-05	0.000141248	1.20563E-05	1.79015E-05	2.59755E-05	1.53978E-05	1.51285E-08	2.1953E-07	4.4828E-08	2.7949E-07	0.27949002
3834803773065	383480	3773065	0.000146447	0.000449568	0.000528655	0.000521616	0.000110878	0.000144196	0.000106136	1.09242E-05	0.000127984	1.09242E-05	1.82758E-05	2.65186E-05	1.57197E-05	1.36838E-08	1.9873E-07	4.0418E-08	2.52837E-07	0.25283662
3834903773065	383490	3773065	0.000133374	0.000409434	0.00048146	0.00047505	0.000100979	0.000131323	9.66608E-05	9.949E-06	0.000116559	9.949E-06	1.85535E-05	2.69215E-05	1.59585E-05	1.24491E-08	1.8092E-07	3.6655E-08	2.30025E-07	0.23002509
3835003773065	383500	3773065	0.000122243	0.000375266	0.000441282	0.000435406	9.25524E-05	0.000120364	8.85942E-05	9.11873E-06	0.000106832	9.11873E-06	1.87281E-05	2.71749E-05	1.61087E-05	1.14052E-08	1.6583E-07	3.3483E-08	2.10721E-07	0.21072068
3835103773065	383510	3773065	0.00011275	0.000346122	0.000407011	0.000401592	8.53646E-05	0.000111016	8.17138E-05	8.41055E-06	9.85349E-05	8.41055E-06	1.8828E-05	2.73198E-05	1.61946E-05	1.05193E-08	1.5301E-07	3.0801E-08	1.94328E-07	0.19432778
3835203773065	383520	3773065	0.000104474	0.000320716	0.000377135	0.000372114	7.90987E-05	0.000102867	7.57159E-05	7.7932E-06	9.13023E-05	7.7932E-06	1.88591E-05	2.7365E-05	1.62214E-05	9.75071E-09	1.4187E-07	2.8483E-08	1.80099E-07	0.18009897
3835303773065	383530	3773065	9.68416E-05	0.000297287	0.000349585	0.00034493	7.33204E-05	9.53526E-05	7.01847E-05	7.2239E-06	8.46325E-05	7.2239E-06	1.88248E-05	2.73152E-05	1.61919E-05	9.04465E-09	1.3161E-07	2.6363E-08	1.67022E-07	0.16702216
3835403773065	383540	3773065	9.00045E-05	0.000276298	0.000324904	0.000320578	6.81439E-05	8.86206E-05	6.52296E-05	6.71388E-06	7.86573E-05	6.71388E-06	1.87281E-05	2.71749E-05	1.61087E-05	8.41385E-09	1.2245E-07	2.4473E-08	1.55333E-07	0.1553329
3835503773065	383550	3773065	8.34939E-05	0.000256312	0.000301402	0.000297389	6.32147E-05	8.22101E-05	6.05111E-05	6.22822E-06	7.29676E-05	6.22822E-06	1.85503E-05	2.69169E-05	1.59558E-05	7.81477E-09	1.1373E-07	2.2685E-08	1.44228E-07	0.14422823
3835603773065	383560	3773065	7.71558E-05	0.000236855	0.000278522	0.000274813	5.84159E-05	7.59694E-05	5.59176E-05	5.75543E-06	6.74285E-05	5.75543E-06	1.8254E-05	2.6487E-05	1.57009E-05	7.23284E-09	1.0525E-07	2.0954E-08	1.33438E-07	0.13343764
3835703773065	383570	3773065	7.14999E-05	0.000219492	0.000258105	0.000254668	5.41337E-05	7.04005E-05	5.18186E-05	5.33353E-06	6.24857E-05	5.33353E-06	1.78984E-05	2.5971E-05	1.53951E-05	6.71333E-09	9.7678E-08	1.9413E-08	1.23804E-07	0.12380388
3835803773065	383580	3773065	6.63375E-05	0.000203645	0.000239469	0.000236281	5.02252E-05	6.53175E-05	4.80773E-05	4.94844E-06	5.79741E-05	4.94844E-06	1.74804E-05	2.53645E-05	1.50355E-05	6.23849E-09	9.0753E-08	1.8007E-08	1.14999E-07	0.11499927
3835903773065	383590	3773065	6.18012E-05	0.000189719	0.000223094	0.000220123	4.67907E-05	6.08509E-05	4.47896E-05	4.61006E-06	5.40097E-05	4.61006E-06	1.70468E-05	2.47353E-05	1.46626E-05	5.82004E-09	8.4652E-08	1.6772E-08	1.07245E-07	0.10724467
3836003773065	383600	3773065	5.79943E-05	0.000178032	0.000209352	0.000206564	4.39085E-05	5.71026E-05	4.20306E-05	4.32608E-06	5.06828E-05	4.32608E-06	1.66601E-05	2.41741E-05	1.43299E-05	5.46783E-09	7.9519E-08	1.5734E-08	1.00722E-07	0.10072153
3836103773065	383610	3773065	5.49803E-05	0.00016878	0.000198472	0.000195829	4.16265E-05	5.4135E-05	3.98463E-05	4.10126E-06	4.80488E-05	4.10126E-06	1.63887E-05	2.37803E-05	1.40965E-05	5.18877E-09	7.5454E-08	1.4913E-08	9.5555E-08	0.09555497
3836203773065	383620	3773065	5.22114E-05	0.00016028	0.000188476	0.000185966	3.95301E-05	5.14086E-05	3.78395E-05	3.8947E-06	4.56289E-05	3.8947E-06	1.61235E-05	2.33956E-05	1.38684E-05	4.93198E-09	7.1712E-08	1.4158E-08	9.08025E-08	0.09080247
3836303773065	383630	3773065	5.00884E-05	0.000153763	0.000180812	0.000178405	3.79227E-05	4.93182E-05	3.63009E-05	3.73634E-06	4.37736E-05	3.73634E-06	1.59832E-05	2.31919E-05	1.37477E-05	4.73551E-09	6.885E-08	1.358E-08	8.71663E-08	0.08716628
3836403773065	383640	3773065	4.82466E-05	0.000148109	0.000174164	0.000171845	3.65283E-05	4.75048E-05	3.49661E-05	3.59895E-06	4.2164E-05	3.59895E-06	1.58802E-05	2.30426E-05	1.36592E-05	4.56492E-09	6.6366E-08	1.308E-08	8.40107E-08	0.08401074
3836503773065	383650	3773065	4.66226E-05	0.000143123	0.000168301	0.00016606	3.52988E-05	4.59057E-05	3.37891E-05	3.47781E-06	4.07448E-05	3.47781E-06	1.58054E-05	2.29339E-05	1.35948E-05	4.41464E-09	6.4178E-08	1.2638E-08	8.12305E-08	0.08123046
3836603773065	383660	3773065	4.57026E-05	0.000140299	0.00016498	0.000162784	3.46022E-05	4.49999E-05	3.31224E-05	3.40919E-06	3.99408E-05	3.40919E-06	1.59145E-05	2.30924E-05	1.36887E-05	4.33E-09	6.2947E-08	1.2388E-08	7.96649E-08	0.07966492
3836703773065	383670	3773065	4.48407E-05	0.000137653	0.000161869	0.000159714	3.39497E-05	4.41513E-05	3.24977E-05	3.34489E-06	3.91875E-05	3.34489E-06	1.60206E-05	2.32462E-05	1.37799E-05	4.2507E-09	6.1796E-08	1.2152E-08	7.81986E-08	0.07819863
3836803773065	383680	3773065	4.39933E-05	0.000135052	0.00015881	0.000156695	3.33081E-05	4.33169E-05	3.18836E-05	3.28168E-06	3.8447E-05	3.28168E-06	1.61142E-05	2.3382E-05	1.38604E-05	4.17247E-09	6.066E-08	1.1921E-08	7.67534E-08	0.07675335
3836903773065	383690	3773065	4.31641E-05	0.000132506	0.000155817	0.000153742	3.26803E-05	4.25004E-05	3.12826E-05	3.21982E-06	3.77223E-05	3.21982E-06	1.61922E-05	2.34952E-05	1.39275E-05	4.09564E-09	5.9545E-08	1.1694E-08	7.53345E-08	0.07533449
3837003773065	383700	3773065	4.23947E-05	0.000130145	0.000153039	0.000151002	3.20978E-05	4.17429E-05	3.0725E-05	3.16243E-06	3.70499E-05	3.16243E-06	1.62639E-05	2.35993E-05	1.39892E-05	4.02405E-09	5.8508E-08	1.1482E-08	7.40141E-08	0.07401413
3837103773065	383710	3773065	4.17959E-05	0.000128306	0.000150878	0.000148869	3.16444E-05	4.11533E-05	3.02911E-05	3.11777E-06	3.65266E-05	3.11777E-06	1.63637E-05	2.37441E-05	1.4075E-05	3.96818E-09	5.77E-08	1.1316E-08	7.29848E-08	0.07298482
3837203773065	383720	3773065	4.12389E-05	0.000126596	0.000148867	0.000146885	3.12227E-05	4.06048E-05	2.98874E-05	3.07621E-06	3.60398E-05	3.07621E-06	1.64511E-05	2.38708E-05	1.41502E-05	3.9158E-09	5.6945E-08	1.1161E-08	7.20215E-08	0.07202152
3837303773065	383730	3773065	4.06873E-05	0.000124903	0.000146876	0.00014492	3.0805E-05	4.00617E-05	2.94876E-05	3.03506E-06	3.55577E-05	3.03506E-06	1.65134E-05	2.39614E-05	1.42038E-05	3.86373E-09	5.6194E-08	1.1007E-08	7.10642E-08	0.07106424
3837403773065	383740	3773065	4.01229E-05	0.000123171	0.000144838	0.00014291	3.03778E-05	3.9506E-05	2.90786E-05	2.99297E-06	3.50645E-05	2.99297E-06	1.65446E-05	2.40066E-05	1.42306E-05	3.81038E-09	5.5424E-08	1.0849E-08	7.0083E-08	0.07008297
3837503773065	383750	3773065	3.95604E-05	0.000121444	0.000142808	0.000140906	2.99519E-05	3.89522E-05	2.86709E-05	2.95101E-06	3.45729E-05	2.95101E-06	1.65509E-05	2.40157E-05	1.4236E-05	3.75699E-09	5.4652E-08	1.0691E-08	6.91006E-08	0.06910061
3837603773065	383760	3773065	3.89979E-05	0.000119717	0.000140777	0.000138903	2.9526E-05	3.83983E-05	2.82633E-05	2.90905E-06	3.40814E-05	2.90905E-06	1.6529E-05	2.3984E-05	1.42172E-05	3.70387E-09	5.3885E-08	1.0534E-08	6.81225E-08	0.06812249
3837703773065	383770	3773065	3.84191E-05	0.00011794	0.000138688	0.000136841	2.90878E-05	3.78284E-05	2.78438E-05	2.86587E-06	3.35755E-05	2.86587E-06	1.6476E-05	2.39071E-05	1.41716E-05	3.64919E-09	5.3092E-08	1.0373E-08	6.71141E-08	0.06711413
3837803773065	383780	3773065	3.77804E-05	0.000115979	0.000136382	0.000134566	2.86042E-05	3.71995E-05	2.73808E-05	2.81823E-06	3.30173E-05	2.81823E-06	1.63824E-05	2.37713E-05	1.40911E-05	3.58928E-09	5.2224E-08	1.0197E-08	6.60095E-08	0.06600951
3837903773065	383790	3773065	3.70636E-05	0.000113779	0.000133795	0.000132013	2.80615E-05	3.64938E-05	2.68614E-05	2.76476E-06	3.23909E-05	2.76476E-06	1.62545E-05	2.35857E-05	1.39811E-05	3.5225E-09	5.1253E-08	1.0001E-08	6.47762E-08	0.06477622
3838003773065	383800	3773065	3.63723E-05	0.000111657	0.000131299	0.000129551	2.75381E-05	3.58131E-05	2.63604E-05	2.71319E-06	3.17867E-05	2.71319E-06	1.61048E-05	2.33684E-05	1.38523E-05	3.45802E-09	5.0316E-08	9.8128E-09	6.35869E-08	0.06358687
3838103773065	383810	3773065	3.56429E-05	0.000109417	0.000128666	0.000126953	2.69858E-05	3.50948E-05	2.58317E-05	2.65878E-06	3.11493E-05	2.65878E-06	1.59426E-05	2.31331E-05	1.37128E-05	3.39004E-09	4.9328E-08	9.6151E-09	6.23327E-08	0.06233267
3838203773065	383820	3773065	3.49279E-05	0.000107223	0.000126085	0.000124406	2.64445E-05	3.43909E-05	2.53136E-05	2.60545E-06	3.05245E-05	2.60545E-06	1.57711E-05	2.28842E-05	1.35653E-05	3.32353E-09	4.8359E-08	9.422E-09	6.1105E-08	0.061105
3838303773065	383830	3773065	3.42003E-05	0.000104989	0.000123459	0.000121815	2.58936E-05	3.36745E-05	2.47862E-05	2.55117E-06	2.98886E-05	2.55117E-06	1.55964E-05	2.26307E-05	1.3415E-05	3.25651E-09	4.7383E-08	9.2269E-09	5.98666E-08	0.05986663
3838403773065	383840	3773065	3.33783E-05	0.000102466	0.000120491	0.000118887	2.52713E-05	3.28651E-05	2.41905E-05	2.48985E-06	2.91702E-05	2.48985E-06	1.54342E-05	2.23953E-05	1.32755E-05	3.1809E-09	4.628E-08	9.0077E-09	5.8469E-08	0.05846904
3838503773065	383850	3773065	3.2589E-05	0.000100043	0.000117642	0.000116076	2.46737E-05	3.20879E-05	2.36185E-05	2.43098E-06	2.84804E-05	2.43098E-06	1.5272E-05	2.216E-05	1.3136E-05	3.10838E-09	4.5222E-08	8.7973E-09	5.71282E-08	0.05712819
3838603773065	383860	3773065	3.18432E-05	0.97532E-05	0.00011495	0.000113419	2.41091E-05	3.13536E-05	2.3078E-05	2.37534E-06	2.78287E-05	2.37534E-06	1.51098E-05	2.19246E-05	1.29965E-05	3.03998E-09	4.4225E-08	8.5989E-09	5.58634E-08	0.05586342
3838703773065	383870	3773065	3.11338E-05	9.55753E-05	0.000112389	0.000110892	2.35719E-05	3.0655E-05	2.25638E-05	2.32242E-06	2.72086E-05	2.32242E-06	1.49507E-05	2.16938E-05	1.28596E-05	2.97487E-09	4.3274E-08	8.4102E-09	5.46593E-08	0.05465934
3838803773065	383880	3773065	3.04497E-05	9.34753E-05	0.000109919	0.000108456	2.3054E-05	2.99815E-05	2.2068E-05	2.27139E-06	2.66108E-05	2.27139E-06	1.47916E-05	2.14629E-05	1.27228E-05	2.912E-09	4.2357E-08	8.2282E-09	5.34973E-08	0.05349728
3838903773065	383890	3773065	2.97438E-05	9.13084E-05	0.000107371	0.000105942	2.25196E-05	2.92865E-05	2.15565E-05	2.21874E-06	2.59939E-05	2.21874E-06	1.4645E-05	2.12502E-05	1.25967E-05	2.84722E-09	4.1411E-08	8.0413E-09	5.22996E-08	0.05229962
3839003773065	383900	3773065	2.90688E-05	8.92363E-05	0.000104935	0.000103537	2.20085E-05	2.86219E-05	2.10672E-05	2.16839E-06	2.5404E-05	2.16839E-06	1.44984E-05	2.10375E-05	1.24706E-05	2.7853E-09	4.0507E-08	7.8623E-09	5.11544E-08	0.05115443
3839103773065	383910	3773065	2.81525E-05	8.64232E-05	0.000101627	0.000100273	2.13147E-05	2.77196E-05	2.04031E-05	2.10003E-06	2.46032E-05	2.10003E-06	1.43767E-05	2.0861E-05	1.2366E-05	2.70143E-09	3.928E-08	7.6221E-09	4.96037E-08	0.04960372
3829703773075	382970	3773075	1.9802E-05	6.07887E-05	7.14826E-05	7.05307E-05	1.49924E-05	1.94975E-05	1.43512E-05	1.47713E-06	1.73055E-05	1.47713E-06	1.12512E-05	1.63258E-05	9.67759E-06	2.71809E-09	3.6508E-08	6.6E-09	4.58264E-08	0.04582641
3829803773075	382980	3773075	2.0731E-05	6.36407E-05	7.48363E-05	7.38398E-05	1.56958E-05	2.04123E-05	1.50246E-05	1.54643E-06	1.81174E-05	1.54643E-06	1.13417E-05	1.6457E-05	9.7554E-06	2.84148E-09	3.8156E-08	6.9009E-09	4.78981E-08	0.04789806
3829903773075	382990	3773075	2.14913E-05	6.59747E-05	7.75808E-05	7.65478E-05	1.62714E-05	2.11609E-05	1.55756E-05	1.60314E-06	1.87819E-05	1.60314E-06	1.13729E-05	1.65023E-05	9.78223E-06	2.94614E-09	3.9538E-08	7.153E-09	4.96367E-08	0.04963672
3830003773075	383000	3773075	2.22788E-05	6.83922E-05	8.04236E-05	7.93527E-05	1.68677E-05	2.19363E-05	1.61463E-05	1.66189E-06	1.94701E-05	1.66189E-06	1.13323E-05	1.64435E-05	9.74735E-06	3.04077E-09	4.0815E-08	7.3904E-09	5.12457E-08	0.05124574
3830103773075	383010	3773075	2.32732E-05	7.14447E-05	8.40131E-05	8.28945E-05	1.76205E-05	2.29154E-05	1.6867E-05	1.73606E-06	2.03391E-05	1.73606E-06	1.12356E-05	1.63031E-05	9.66418E-06	3.15621E-09	4.2408E-08	7.6943E-09	5.32583E-08	0.05325835
3830203773075	383020	3773075	2.42367E-05	7.44025E-05	8.74913E-05	8.63263E-05	1.835E-05	2.38641E-05	1.75652E-05	1.80794E-06	2.11811E-05	1.80794E-06	1.11452E-05	1.61719E-05	9.58637E-06	3.31823E-09	4.4493E-08	8.0557E-09	5.58674E-08	0.05586738
3830303773075	383030	3773075	2.51131E-05	7.7093E-05	9.0655E-05	8.9448E-05	1.90136E-05	2.4727E-05	1.82004E-05	1.87331E-06	2.1947E-05	1.87331E-06	1.09424E-05	1.58777E-05	9.41197E-06	3.4692E-09	4.6428E-08	8.3865E-09	5.82838E-08	0.05828383
3830403773075	383040	3773075	2.60222E-05	7.98837E-05	9.39367E-05	9.26859E-05	1.97019E-05	2.56221E-05	1.88593E-05	1.94113E-06	2.27415E-05	1.94113E-06	1.08021E-05	1.5674E-05	9.29124E-06	3.61564E-09	4.8324E-08	8.7205E-09	6.06602E-08	0.0606602

			EGIODemolition	EGIOSite Grubbing / Prep	EGIOMass Grading / Excavation	EGIOMass Grading / Excavation	EGIODrainage / Utilities Trenching	EGIODrainage / Utilities Trenching	EGIOFoundations / Concrete Pads	EGIOFoundations / Concrete Pads	EGIOBuilding / Structure Construction	EGIOBuilding / Structure Construction	EGIOAsphalt Paving	EGIOArchitectural Coating	EGIOLandscaping or Other Finishing	EGIOWaterside Construction (Piles)	HIWaterside Construction (Landscaping)	HIWaterside Construction (Landscaping)	KMDemolition	KMSite Grubbing / Prep
Unique Identifier	X (UTM)	Y (UTM)	2025	2025	2025	2026	2026	2027	2026	2027	2026	2027	2027	2027	2027	2027	2025	2026	2025	2025
3830503773075	383050	3773075	0.000198538	7.787E-05	2.5788E-05	2.52567E-05	5.86473E-05	5.85568E-05	7.70548E-05	7.70051E-05	8.25354E-05	8.0557E-05	3.21175E-06	3.21175E-06	8.69805E-05	3.21175E-06	4.26678E-05	4.13314E-05	3.2294E-05	0.000140158
3830603773075	383060	3773075	0.00020788	8.1533E-05	2.70013E-05	2.6445E-05	6.140666E-05	6.13119E-05	8.06803E-05	8.06282E-05	8.64187E-05	8.43473E-05	3.36286E-06	3.36286E-06	9.1073E-05	3.36286E-06	4.472E-05	4.33193E-05	3.35206E-05	0.000145482
3830703773075	383070	3773075	0.000217553	8.5327E-05	2.82578E-05	2.76756E-05	6.42642E-05	6.4165E-05	8.44347E-05	8.43802E-05	9.04401E-05	8.82723E-05	3.51935E-06	3.51935E-06	9.5311E-05	3.51935E-06	4.68512E-05	4.53837E-05	3.47969E-05	0.000151021
3830803773075	383080	3773075	0.000227595	8.9266E-05	2.95622E-05	2.89531E-05	6.72305E-05	6.71268E-05	8.83321E-05	8.82751E-05	9.46147E-05	9.23468E-05	3.6818E-06	3.6818E-06	9.97104E-05	3.6818E-06	4.90774E-05	4.75402E-05	3.61435E-05	0.000156865
3830903773075	383090	3773075	0.000238383	9.3497E-05	3.09633E-05	3.03254E-05	7.0417E-05	7.03084E-05	9.25188E-05	9.24591E-05	9.90992E-05	9.67238E-05	3.85631E-06	3.85631E-06	0.000104436	3.85631E-06	5.14776E-05	4.98653E-05	3.76213E-05	0.000163279
3831003773075	383100	3773075	0.000249978	9.8045E-05	3.24695E-05	3.18005E-05	7.38424E-05	7.37284E-05	9.70192E-05	9.69566E-05	0.00010392	0.000101429	4.04389E-06	4.04389E-06	0.000109517	4.04389E-06	5.4077E-05	5.23832E-05	3.92348E-05	0.000170282
3831103773075	383110	3773075	0.000262194	0.00010284	3.40562E-05	3.33545E-05	7.74508E-05	7.73313E-05	0.00010176	0.000101695	0.000108998	0.000106385	4.2415E-06	4.2415E-06	0.000114868	4.2415E-06	5.6827E-05	5.50471E-05	4.09683E-05	0.000177805
3831203773075	383120	3773075	0.000275523	0.00010806	3.57875E-05	3.50502E-05	8.13882E-05	8.12626E-05	0.000106933	0.000106864	0.000114539	0.000111794	4.45713E-06	4.45713E-06	0.000120708	4.45713E-06	5.98515E-05	5.79769E-05	4.28897E-05	0.000186144
3831303773075	383130	3773075	0.000289625	0.00011359	3.76192E-05	3.68441E-05	8.55538E-05	8.54218E-05	0.000112406	0.000112334	0.000120401	0.000117515	4.68525E-06	4.68525E-06	0.000126886	4.68525E-06	6.30716E-05	6.10961E-05	4.4974E-05	0.00019519
3831403773075	383140	3773075	0.000304463	0.00011941	3.95465E-05	3.87317E-05	8.9937E-05	8.97982E-05	0.000118165	0.000118089	0.00012657	0.000123536	4.92529E-06	4.92529E-06	0.000133387	4.92529E-06	6.64908E-05	6.44081E-05	4.72302E-05	0.000204983
3831603773075	383160	3773075	0.000336511	0.00013198	4.37092E-05	4.28086E-05	9.94037E-05	9.92503E-05	0.000130603	0.000130519	0.000139893	0.000136539	5.44373E-06	5.44373E-06	0.000147427	5.44373E-06	7.39767E-05	7.16596E-05	5.23833E-05	0.000227347
3831703773075	383170	3773075	0.000354322	0.00013897	4.60227E-05	4.50744E-05	0.000104665	0.000104504	0.000137516	0.000137428	0.000147297	0.000143766	5.73186E-06	5.73186E-06	0.00015523	5.73186E-06	7.81995E-05	7.57502E-05	5.53931E-05	0.00024041
3831803773075	383180	3773075	0.000373176	0.00014636	4.84715E-05	4.74728E-05	0.000110234	0.000110064	0.000144833	0.00014474	0.000155135	0.000151416	6.03685E-06	6.03685E-06	0.00016349	6.03685E-06	8.27237E-05	8.01327E-05	5.87198E-05	0.000254848
3832503773075	383250	3773075	0.000541148	0.00021225	7.02893E-05	6.88411E-05	0.000159853	0.000159606	0.000210025	0.00020989	0.000224963	0.000219571	8.75414E-06	8.75414E-06	0.000237079	8.75414E-06	0.000125899	0.000121956	9.64045E-05	0.000418402
3832603773075	383260	3773075	0.000572998	0.00022474	7.44263E-05	7.28929E-05	0.000169261	0.000169	0.000222387	0.000222243	0.000238204	0.000232494	9.26938E-06	9.26938E-06	0.000251033	9.26938E-06	0.000134671	0.000130453	0.000105312	0.000457061
3832703773075	383270	3773075	0.000607516	0.00023828	7.89098E-05	7.7284E-05	0.000179457	0.00017918	0.000235783	0.000235631	0.000252554	0.0002465	9.82777E-06	9.82777E-06	0.000266156	9.82777E-06	0.000144348	0.000139826	0.000115674	0.000502035
3832803773075	383280	3773075	0.000645196	0.00025305	8.3804E-05	8.20773E-05	0.000190588	0.000190294	0.000250407	0.000250246	0.000268217	0.000261788	1.04373E-05	1.04373E-05	0.000282663	1.04373E-05	0.000155061	0.000150204	0.000127816	0.00055473
3834203773075	383420	3773075	0.001209832	0.00047451	0.000157144	0.000153906	0.000357378	0.000356827	0.000469549	0.000469246	0.000502945	0.00049089	1.95714E-05	1.95714E-05	0.000530033	1.95714E-05	0.000323511	0.000313378	0.000381449	0.001655517
3834303773075	383430	3773075	0.001092967	0.00042868	0.000141965	0.00013904	0.000322857	0.000322359	0.000424192	0.000423918	0.000454363	0.000443472	1.76809E-05	1.76809E-05	0.000478834	1.76809E-05	0.000291234	0.000282112	0.000348347	0.001511852
3834403773075	383440	3773075	0.000980961	0.00038475	0.000127416	0.000124791	0.000289771	0.000289324	0.000380721	0.000380476	0.0004078	0.000398025	1.5869E-05	1.5869E-05	0.000429763	1.5869E-05	0.000260156	0.000252008	0.000314763	0.001366096
3834503773075	383450	3773075	0.000867033	0.00034006	0.000112618	0.000110298	0.000256117	0.000255722	0.000336505	0.000336288	0.000360439	0.000351799	1.4026E-05	1.4026E-05	0.000379851	1.4026E-05	0.000229109	0.000221933	0.000280163	0.001215929
3834603773075	383460	3773075	0.000766004	0.00030044	9.94957E-05	9.74457E-05	0.000226274	0.000225925	0.000297294	0.000297102	0.000318439	0.000310806	1.23916E-05	1.23916E-05	0.00033559	1.23916E-05	0.00020228	0.000195944	0.000249166	0.001081399
3834703773075	383470	3773075	0.000680845	0.00026704	8.84345E-05	8.66124E-05	0.000201118	0.000200808	0.000264243	0.000264073	0.000283038	0.000276253	1.1014E-05	1.1014E-05	0.000298281	1.1014E-05	0.000179729	0.000174099	0.000223139	0.000968437
3834803773075	383480	3773075	0.000605864	0.00023763	7.86952E-05	7.70738E-05	0.000178969	0.000178693	0.000235142	0.00023499	0.000251867	0.000245829	9.80104E-06	9.80104E-06	0.000265431	9.80104E-06	0.000159413	0.00015442	0.000199254	0.000864777
3834903773075	383490	3773075	0.000544876	0.00021371	7.07735E-05	6.93153E-05	0.000160954	0.000160705	0.000211472	0.000211336	0.000226513	0.000221084	8.81444E-06	8.81444E-06	0.000238712	8.81444E-06	0.000143167	0.000138683	0.000179975	0.000781105
3835003773075	383500	3773075	0.0004949	0.00019411	6.42822E-05	6.29577E-05	0.000146191	0.000145965	0.000192076	0.000191952	0.000205737	0.000200806	8.00598E-06	8.00598E-06	0.000216818	8.00598E-06	0.000129855	0.000125787	0.000164036	0.000711929
3835103773075	383510	3773075	0.000452945	0.00017765	5.88327E-05	5.76205E-05	0.000133798	0.000133591	0.000175793	0.000175679	0.000188296	0.000183783	7.32728E-06	7.32728E-06	0.000198437	7.32728E-06	0.000118664	0.000114948	0.000150517	0.000653253
3835203773075	383520	3773075	0.000416999	0.00016355	5.41637E-05	5.30477E-05	0.000123179	0.000122989	0.000161842	0.000161737	0.000173353	0.000169197	6.74578E-06	6.74578E-06	0.000182689	6.74578E-06	0.000109053	0.000105637	0.000138821	0.000602494
3835303773075	383530	3773075	0.000384538	0.00015082	4.99473E-05	4.89182E-05	0.000113591	0.000113415	0.000149243	0.000149147	0.000159858	0.000156026	6.22066E-06	6.22066E-06	0.000168468	6.22066E-06	0.000100343	9.72004E-05	0.000128142	0.000556144
3835403773075	383540	3773075	0.000356325	0.00013976	4.62828E-05	4.53292E-05	0.000105257	0.000105094	0.000138294	0.000138204	0.00014813	0.000144579	5.76426E-06	5.76426E-06	0.000156108	5.76426E-06	9.2766E-05	8.98603E-05	0.000118777	0.000515501
3835503773075	383550	3773075	0.000329505	0.00012924	4.27992E-05	4.19174E-05	9.73342E-05	9.7184E-05	0.000127884	0.000127802	0.00013698	0.000133697	5.33039E-06	5.33039E-06	0.000144358	5.33039E-06	8.55527E-05	8.2873E-05	0.000109781	0.000476459
3835603773075	383560	3773075	0.000303466	0.00011902	3.9417E-05	3.86049E-05	8.96424E-05	8.95041E-05	0.000117778	0.000117702	0.000126155	0.000123132	4.90916E-06	4.90916E-06	0.00013295	4.90916E-06	7.85529E-05	7.60925E-05	0.00010096	0.000438174
3835703773075	383570	3773075	0.000280418	0.00010998	3.64233E-05	3.56729E-05	8.28342E-05	8.27064E-05	0.000108833	0.000108763	0.000116574	0.00011378	4.53632E-06	4.53632E-06	0.000122853	4.53632E-06	7.23712E-05	7.01043E-05	9.3114E-05	0.000404121
3835803773075	383580	3773075	0.000261296	0.00010248	3.39395E-05	3.32402E-05	7.71855E-05	7.70664E-05	0.000101412	0.000101346	0.000108625	0.000106021	4.22697E-06	4.22697E-06	0.000114475	4.22697E-06	6.72496E-05	6.51432E-05	8.66031E-05	0.000375864
3835903773075	383590	3773075	0.000244472	9.5885E-05	3.17543E-05	3.11001E-05	7.22159E-05	7.21045E-05	9.48823E-05	9.48211E-05	0.000101631	9.91948E-05	3.95482E-06	3.95482E-06	0.000107104	3.95482E-06	6.27541E-05	6.07885E-05	8.0873E-05	0.000350995
3836003773075	383600	3773075	0.000229248	8.9914E-05	2.97768E-05	2.91633E-05	6.77187E-05	6.76142E-05	8.89735E-05	8.89161E-05	9.53017E-05	9.30174E-05	3.70854E-06	3.70854E-06	0.000100434	3.70854E-06	5.87017E-05	5.6863E-05	7.56997E-05	0.000328542
3836103773075	383610	3773075	0.000215056	8.4348E-05	2.79335E-05	2.7358E-05	6.35266E-05	6.34286E-05	8.34656E-05	8.34118E-05	8.94021E-05	8.72592E-05	3.47896E-06	3.47896E-06	9.42171E-05	3.47896E-06	5.49363E-05	5.32156E-05	7.08861E-05	0.000307651
3836203773075	383620	3773075	0.000202329	7.9356E-05	2.62803E-05	2.57389E-05	5.97669E-05	5.96747E-05	7.85259E-05	7.84753E-05	8.41111E-05	8.2095E-05	3.27307E-06	3.27307E-06	8.86411E-05	3.27307E-06	5.15709E-05	4.99556E-05	6.65817E-05	0.000288969
3836303773075	383630	3773075	0.000193158	7.5759E-05	2.50892E-05	2.45722E-05	5.7058E-05	5.69699E-05	7.49667E-05	7.49183E-05	8.02987E-05	7.8374E-05	3.12471E-06	3.12471E-06	8.46234E-05	3.12471E-06	4.9133E-05	4.75941E-05	6.34881E-05	0.000275543
3836403773075	383640	3773075	0.000185496	7.2754E-05	2.4094E-05	2.35976E-05	5.47948E-05	5.47102E-05	7.19931E-05	7.19467E-05	7.71137E-05	7.52653E-05	3.00077E-06	3.00077E-06	8.12668E-05	3.00077E-06	4.70934E-05	4.56183E-05	6.0906E-05	0.000264336
3836503773075	383650	3773075	0.000178706	7.0091E-05	2.3212E-05	2.27338E-05	5.27889E-05	5.27075E-05	6.93577E-05	6.9313E-05	7.42908E-05	7.25101E-05	2.89092E-06	2.89092E-06	7.82919E-05	2.89092E-06	4.52833E-05	4.3865E-05	5.8618E-05	0.000254406
3836603773075	383660	3773075	0.000174565	6.8467E-05	2.26742E-05	2.2207E-05	5.15658E-05	5.14862E-05	6.77507E-05	6.7707E-05	7.25694E-05	7.083E-05	2.82394E-06	2.82394E-06	7.64779E-05	2.82394E-06	4.4155E-05	4.27719E-05	5.72285E-05	0.000248376
3836703773075	383670	3773075	0.000170622	6.692E-05	2.2162E-05	2.17054E-05	5.0401E-05	5.03232E-05	6.62203E-05	6.61776E-05	7.09302E-05	6.92301E-05	2.76015E-06	2.76015E-06	7.47504E-05	2.76015E-06	4.30858E-05	4.17363E-05	5.59136E-05	0.000242669
3836803773075	383680	3773075	0.000167083	6.5532E-05	2.17023E-05	2.12552E-05	4.93556E-05	4.92795E-05	6.48468E-05	6.4805E-05	6.9459E-05	6.77941E-05	2.7029E-06	2.7029E-06	7.31999E-05	2.7029E-06	4.21243E-05	4.08049E-05	5.47368E-05	0.000237562
3836903773075	383690	3773075	0.000163886	6.4278E-05	2.1287E-05	2.08484E-05	4.84111E-05	4.83364E-05	6.36058E-05	6.35648E-05	6.81298E-05	6.64967E-05	2.65118E-06	2.65118E-06	7.17991E-05	2.65118E-06	4.1256E-05	3.99638E-05	5.36845E-05	0.000232995
3837003773075	383700	3773075	0.000160868	6.3095E-05	2.0895E-05	2.04645E-05	4.75196E-05	4.74462E-05	6.24345E-05	6.23942E-05	6.68751E-05	6.52722E-05	2.60235E-06	2.60235E-06	7.04769E-05	2.60235E-06	4.04416E-05	3.91749E-05	5.27001E-05	0.000228722
3837103773075	383710	3773075	0.000158658	6.2228E-05	2.0608E-05	2.01834E-05	4.68669E-05	4.67946E-05	6.15769E-05	6.15372E-05	6.59566E-05	6.43756E-05	2.56661E-06	2.56661E-06	6.95089E-05	2.56661E-06	3.98388E-05	3.8591E-05	5.20008E-05	0.000225687
3837203773075	383720	3773075	0.000156583	6.1414E-05	2.03385E-05	1.99195E-05	4.6254E-05	4.61826E-05	6.07717E-05	6.07325E-05	6.5094E-05	6.35338E-05	2.53304E-06	2.53304E-06	6.85999E-05	2.53304E-06	3.92774E-05	3.80471E-05	5.13536E-05	0.000222878
3837303773075	383730	3773075	0.000154509	6.06E-05	2.0069E-05	1.96555E-05	4.56411E-05	4.55707E-05	5.99664E-05	5.99277E-05	6.42315E-05	6.26919E-05	2.49948E-06	2.49948E-06	6.76909E-05	2.49948E-06	3.87248E-05	3.75119E-05	5.07108E-05	0.000220089
3837403773075	383740	3773075	0.000152389	5.9769E-05	1.97937E-05	1.93858E-05	4.50149E-05	4.49455E-05	5.91437E-05	5.91055E-05	6.33503E-05	6.18318E-05	2.46519E-06	2.46519E-06	6.67622E-05	2.46519E-06	3.81633E-05	3.6968E-05	5.00523E-05	0.00021723
3837503773075	383750	3773075	0.00015026	5.8934E-05	1.95172E-05	1.9115E-05	4.43861E-05	4.43176E-05	5.83175E-05	5.82799E-05	6.24653E-05	6.09681E-05	2.43075E-06	2.43075E-06	6.58296E-05	2.43075E-06	3.76072E-05	3.64293E-05	4.93915E-05	0.000214362
3837603773075	383760	3773075	0.000147862	5.7993E-05	1.92057E-05	1.881E-05	4.36777E-05	4.36103E-05	5.73868E-05	5.73497E-05	6.14684E-05	5.9995E-05	2.39196E-06	2.39196E-06	6.47789E-05	2.39196E-06	3.69848E-05	3.58263E-05	4.86311E-05	0.000211062
3837703773075	383770	3773075	0.000145428	5.7039E-05	1.88895E-05	1.85003E-05	4.29586E-05	4.28924E-05	5.6442E-05	5.64056E-05	6.04565E-05	5.90074E-05	2.35258E-06	2.35258E-06	6.37125E-05	2.35258E-06	3.63551E-05	3.52164E-05	4.78481E-05	0.000207664
3837803773075	383780	3773075	0.000142841	5.6024E-05	1.85535E-05	1.81712E-05	4.21945E-05	4.21294E-05	5.54381E-05	5.54023E-05	5.93811E-05	5.79578E-05	2.31073E-06	2.31073E-06	6.25792E-05	2.31073E-06	3.56824E-05	3.45647E-05	4.70017E-05	0.000203991
3837903773075	383790	3773075	0.000140012	5.4915E-05	1.8186E-05	1.78113E-05	4.13587E-05	4.12949E-05	5.434E-05	5.43049E-05	5.82049E-05	5.68098E-05	2.26496E-06	2.26496E-06	6.13397E-05	2.26496E-06	3.49433E-05	3.38488E-05	4.60648E-05	0.000199924
3838003773075	383800	3773075	0.00013729	5.3847E-05	1.78325E-05	1.74651E-05	4.05548E-05	4.04922E-05	5.32837E-05	5.32493E-05	5.70735E-05	5.57055E-05	2.22094E-06	2.22094E-06	6.01474E-05	2.22094E-06	3.42347E-05	3.31624E-05	4.51686E-05	0.000196035
3838103773075	383810	3773075	0.000134407	5.2716E-05	1.7458E-05	1.70983E-05	3.97031E-05	3.96419E-05	5.21647E-05	5.2131E-05	5.58749E-05	5.45356E-05	2.1743E-06	2.1743E-06	5.88842E-05	2.1743E-06	3.34849E-05	3.24361E-05	4.4209E-05	0.00019187
3838203773075	383820	3773075	0.000131568	5.1603E-05	1.70893E-05	1.67372E-05	3.88647E-05	3.88047E-05	5.10631E-05	5.10302E-05	5.4695E-05	5.3384E-05	2.12838E-06	2.12838E-06	5.76407E-05	2.12838E-06	3.27458E-05	3.17201E-05	4.32608E-05	0.000187755
3838303773075	383830	3773075	0.000128802	5.0518E-05	1.673E-05	1.63853E-05	3.80475E-05	3.79888E-05	4.99894E-05	4.99572E-05	5.35449E-05	5.22615E-05	2.08363E-06	2.08363E-06	5.64287E-05	2.08363E-06	3.20228E-05	3.10198E-05	4.23307E-05	0.000183718
3838403773075	383840	3773075	0.00012591	4.9384E-05	1.63543E-05	1.60174E-05	3.71932E-05	3.71358E-05	4.88669E-05	4.88354E-05	5.23426E-05	5.1088E-05	2.03684E-06	2.03684E-06	5.51616E-05	2.03684E-06	3.12658E-05	3.02865E-05	4.13485E-05	0.000179456
3838503773075	383850	3773075	0.000123134	4.8295E-05	1.59938E-05	1.56643E-05	3.63733E-05	3.63172E-05	4.77898E-05	4.77589E-05	5.11888E-05	4.99618E-05	1.99194E-06	1.99194E-06	5.39457E-05	1.99194E-06	3.05411E-05	2.95845E-05	4.04048E-05	0.00017536
3838603773075	383860	3773075	0.000120377	4.7214E-05	1.56357E-05	1.53135E-05	3.55588E-05	3.55039E-05	4.67196E-05	4.66894E-05	5.00425E-05	4.8843E-05	1.94733E-06	1.94733E-06	5.27376E-05	1.94733E-06	2.98199E-05	2.88859E-05	3.94634E-05	0.000171274
3838703773075	383870	3773075	0.000117673	4.6153E-05	1.52845E-05	1.49696E-05	3.47601E-05	3.47065E-05	4.56703E-05	4.56408E-05	4.89186E-05	4.7746E-05	1.9036E-06	1.9036E-06	5.15532E-05	1.9036E-06	2.91131E-05	2.82013E-05	3.85401E-05	0.000167267
3838803773075	383880	3773075	0.000115078	4.5135E-05	1.49473E-05	1.46394E-05	3.39933E-05	3.39409E-05	4.46628E-05	4.4634E-05	4.78394E-05	4.66928E-05	1.86161E-06	1.86161E-06	5.0416E-05	1.86161E-06	2.8435E-05	2.75444E-05	3.76507E-05	0.000163407
3838903773075	383890	3773075	0.000112563	4.4149E-05	1.46207E-05	1.43194E-05	3.32504E-05	3.31991E-05	4.36867E-05	4.36585E-05	4.67939E-05	4.56723E-05	1.82092E-06	1.82092E-06	4.93141E-05	1.82092E-06	2.77767E-05	2.69067E-05	3.67884E-05	0.000159664
3839003773075	383900	3773075	0.000110137	4.3197E-05	1.43057E-05	1.40109E-05	3.25341E-05	3.24839E-05	4.27455E-05	4.27179E-05	4.57858E-05	4.46883E-05	1.78169E-06	1.78169E-06	4.82517E-05	1.78169E-06	2.71452E-05	2.6295E-05	3.59602E-05	0.00015607
3839103773075	383910	3773075	0.000107021	4.1975E-05	1.39008E-05	1.36144E-05	3.16134E-05	3.15646E-05	4.15358E-05	4.1509E-05	4.44901E-05	4.34237E-05	1.73127E-06	1.73127E-06	4.68862E-05	1.73127E-06	2.63254E-05	2.55009E-05	3.48716E-05	0.000151345
3829703773085	382970	3773085	0.000143811	5.6405E-05	1.86795E-05	1.82946E-05	4.24811E-05	4.24155E-05	5.58146E-05	5.57785E-05	5.97844E-05	5.83514E-05	2.32643E-06	2.32643E-06	6.30042E-05	2.32643E-06	3.01769E-05	2.92317E-05	2.40768E-05	0.000104495
3829803773085	382980	3773085	0.000151221	5.9311E-05	1.9642E-05	1.92373E-05	4.467E-05	4.46011E-05	5.86905E-05	5.86526E-05	6.28649E-05	6.1358E-05	2.4463E-06	2.4463E-06	6.62506E-05	2.4463E-06	3.19026E-05	3.09034E-05	2.52536E-05	0.000109602
3829903773085	382990	3773085	0.000158047	6.1988E-05	2.05287E-05	2.01057E-05	4.66865E-05	4.66144E-05	6.13399E-05	6.13003E-05	6.57027E-05	6.41278E-05	2.55673E-06	2.55673E-06	6.92413E-05	2.55673E-06	3.34831E-05	3.24343E-05	2.63059E-05	0.00011417
3830003773085	383000	3773085	0.000164344	6.4458E-05	2.13465E-05	2.09067E-05	4.85464E-05	4.84715E-05	6.37836E-05	6.37424E-05	6.83202E-05	6.66826E-05	2.65859E-06	2.65859E-06	7.19998E-05	2.65859E-06	3.49325E-05	3.38384E-05	2.7184E-05	0.00011798
3830103773085	383010	3773085	0.000169491	6.6477E-05	2.2015E-05	2.15614E-05	5.00667E-05	4.99894E-05	6.57811E-05	6.57386E-05	7.04597E-05	6.87709E-05	2.74184E-06	2.74184E-06	7.42545E-05	2.74184E-06	3.63103E-05	3.51729E-05	2.82454E-05	0.000122587
3830203773085	383020	3773085	0.000177386	6.9573E-05	2.30405E-05	2.25658E-05	5.23989E-05	5.2318E-05	6.88453E-05	6.88009E-05	7.37419E-05	7.19743E-05	2.86956E-06	2.86956E-06	7.77135E-05	2.86956E-06	3.81705E-05	3.69749E-05	2.95263E-05	0.000128146
3830303773085	383030	3773085	0.000188281	7.3846E-05	2.44557E-05	2.39518E-05	5.56173E-05	5.55314E-05	7.30738E-05	7.30267E-05	7.82712E-05	7.63951E-05	3.04581E-06	3.04581E-06	8.24867E-05	3.04581E-06	4.03429E-05	3.90793E-05	3.06827E-05	0.000133165
3830403773085	383040	3773085	0.000197802	7.7581E-05	2.56923E-05	2.5163E-05	5.84297E-05	5.83395E-05	7.6769E-05	7.67194E-05	8.22292E-05	8.02582E-05	3.19983E-06	3.19983E-06	8.66578E-05	3.19983E-06	4.23575E-05	4.10308E-05	3.18052E-05	0.000138037
3830503773085	383050	3773085	0.000207565	8.141E-05	2.69605E-05	2.6405E-05	6.13138E-05	6.12192E-05	8.05583E-05	8.05063E-05	8.6288E-05	8.42197E-05	3.35778E-06	3.35778E-06	9.09353E-05	3.35778E-06	4.44814E-05	4.30882E-05	3.30046E-05	0.000143242
3830603773085	383060	3773085	0.000217984	8.5497E-05	2.83138E-05	2.77305E-05	6.43915E-05	6.42922E-05	8.46021E-05	8.45475E-05	9.06194E-05	8.84473E-05	3.52633E-06	3.52633E-06	9.54999E-05	3.52633E-06	4.67561E-05	4.52916E-05	3.42945E-05	0.000148841

			KMMass Grading / Excavation	KMMass Grading / Excavation	KMDrainage / Utilities Trenching	KMFoundations / Concrete Pads	KMBuilding / Structure Construction	KMAsphalt Paving	KMArchitectural Coating	KMLandscaping or Other Finishing	KMWaterside Construction (Piles)	EWNDemolition	EWNSite Grubbing / Prep	EWNDrainage / Utilities Trenching	EWNDrainage / Utilities Trenching	EWNDrainage / Utilities Trenching	EWNFoundation s / Concrete Pads	EWNBuilding / Structure Construction	EWNAsphalt Paving	EWNLandscaping or Other Finishing	EWNWaterside Construction (Piles)
Unique Identifier	X (UTM)	Y (UTM)	2025	2026	2026	2026	2026	2026	2026	2026	2026	2027	2027	2027	2028	2029	2029	2029	2029	2029	2029
3830503773075	383050	3773075	0.000106535	0.000105433	3.78618E-05	2.00363E-05	6.88177E-05	2.21084E-06	2.21084E-06	7.10285E-05	2.21084E-06	0.000205242	1.11859E-05	2.62667E-05	2.57594E-05	2.52265E-05	2.18508E-05	4.74477E-05	3.37565E-06	4.91355E-05	3.37565E-06
3830603773075	383060	3773075	0.000110582	0.000109437	3.92998E-05	2.07973E-05	7.14315E-05	2.29481E-06	2.29481E-06	7.37263E-05	2.29481E-06	0.000215456	1.17426E-05	2.75739E-05	2.70414E-05	2.64819E-05	2.29383E-05	4.9809E-05	3.54364E-06	5.15809E-05	3.54364E-06
3830703773075	383070	3773075	0.000114792	0.000113604	4.07963E-05	2.15892E-05	7.41514E-05	2.38219E-06	2.38219E-06	7.65336E-05	2.38219E-06	0.000226068	1.2321E-05	2.89321E-05	2.83733E-05	2.77863E-05	2.40681E-05	5.22624E-05	3.71819E-06	5.41215E-05	3.71819E-06
3830803773075	383080	3773075	0.000119234	0.000118	4.23749E-05	2.24247E-05	7.70208E-05	2.47437E-06	2.47437E-06	7.94952E-05	2.47437E-06	0.000237148	1.29249E-05	3.035E-05	2.97639E-05	2.91481E-05	2.52476E-05	5.48238E-05	3.90041E-06	5.6774E-05	3.90041E-06
3830903773075	383090	3773075	0.000124109	0.000122825	4.41075E-05	2.33415E-05	8.017E-05	2.57554E-06	2.57554E-06	8.27455E-05	2.57554E-06	0.0002491	1.35763E-05	3.18796E-05	3.1264E-05	3.06171E-05	2.65201E-05	5.75869E-05	4.097E-06	5.96354E-05	4.097E-06
3831003773075	383100	3773075	0.000129432	0.000128093	4.59993E-05	2.43426E-05	8.36084E-05	2.68601E-06	2.68601E-06	8.62944E-05	2.68601E-06	0.000262032	1.42811E-05	3.35347E-05	3.28871E-05	3.22067E-05	2.7897E-05	6.05766E-05	4.3097E-06	6.27315E-05	4.3097E-06
3831103773075	383110	3773075	0.000135151	0.000133752	4.80316E-05	2.54182E-05	8.73025E-05	2.80468E-06	2.80468E-06	9.01072E-05	2.80468E-06	0.000275731	1.50277E-05	3.52878E-05	3.46064E-05	3.38903E-05	2.93553E-05	6.37433E-05	4.53499E-06	6.60108E-05	4.53499E-06
3831203773075	383120	3773075	0.000141489	0.000140025	5.02842E-05	2.66102E-05	9.13968E-05	2.93622E-06	2.93622E-06	9.43331E-05	2.93622E-06	0.000290784	1.58481E-05	3.72143E-05	3.64957E-05	3.57405E-05	3.0958E-05	6.72234E-05	4.78258E-06	6.96147E-05	4.78258E-06
3831303773075	383130	3773075	0.000148365	0.00014683	5.27279E-05	2.79034E-05	9.58384E-05	3.07891E-06	3.07891E-06	9.89173E-05	3.07891E-06	0.000306817	1.67219E-05	3.92663E-05	3.8508E-05	3.77112E-05	3.26649E-05	7.093E-05	5.04628E-06	7.34531E-05	5.04628E-06
3831403773075	383140	3773075	0.000155809	0.000154196	5.53732E-05	2.93033E-05	0.000100646	3.23337E-06	3.23337E-06	0.00010388	3.23337E-06	0.000323838	1.76496E-05	4.14446E-05	4.06443E-05	3.98033E-05	3.44771E-05	7.48649E-05	5.32623E-06	7.7528E-05	5.32623E-06
3831603773075	383160	3773075	0.000172808	0.00017102	6.14146E-05	3.25004E-05	0.000111627	3.58614E-06	3.58614E-06	0.000115214	3.58614E-06	0.000361089	1.96798E-05	4.62119E-05	4.53195E-05	4.43818E-05	3.84429E-05	8.34765E-05	5.9389E-06	8.64459E-05	5.9389E-06
3831703773075	383170	3773075	0.000182737	0.000180846	6.49434E-05	3.43678E-05	0.000118041	3.7922E-06	3.7922E-06	0.000121834	3.7922E-06	0.000382099	2.08249E-05	4.89008E-05	4.79565E-05	4.69642E-05	4.06798E-05	8.83337E-05	6.28446E-06	9.14759E-05	6.28446E-06
3831803773075	383180	3773075	0.000193712	0.000191707	6.88437E-05	3.64318E-05	0.000125131	4.01995E-06	4.01995E-06	0.00012915	4.01995E-06	0.000404603	2.20514E-05	5.17808E-05	5.07808E-05	4.97301E-05	4.30756E-05	9.3536E-05	6.65458E-06	9.68633E-05	6.65458E-06
3832503773075	383250	3773075	0.00031803	0.000314739	0.000113025	5.98126E-05	0.000205436	6.59982E-06	6.59982E-06	0.000212035	6.59982E-06	0.000618788	3.37247E-05	7.9192E-05	7.76627E-05	7.60558E-05	6.58785E-05	0.000143051	1.01773E-05	0.00014814	1.01773E-05
3832603773075	383260	3773075	0.000347415	0.00034382	0.000123469	6.53391E-05	0.000224417	7.20963E-06	7.20963E-06	0.000231627	7.20963E-06	0.000662217	3.60917E-05	8.47501E-05	8.31135E-05	8.13938E-05	7.05022E-05	0.000153091	1.08916E-05	0.000158537	1.08916E-05
3832703773075	383270	3773075	0.0003816	0.000377651	0.000135618	7.17684E-05	0.0002465	7.91905E-06	7.91905E-06	0.000254419	7.91905E-06	0.000710095	3.87011E-05	9.08775E-05	8.91226E-05	8.72786E-05	7.55995E-05	0.00016416	1.16791E-05	0.000169999	1.16791E-05
3832803773075	383280	3773075	0.000421654	0.00041729	0.000149852	7.93014E-05	0.000272372	8.75024E-06	8.75024E-06	0.000281123	8.75024E-06	0.000763073	4.15885E-05	9.76576E-05	9.57717E-05	9.37901E-05	8.12397E-05	0.000176407	1.25504E-05	0.000182682	1.25504E-05
3834203773075	383420	3773075	0.001258369	0.001245346	0.000447215	0.000236664	0.000812859	2.61139E-05	2.61139E-05	0.000838973	2.61139E-05	0.001563098	8.51909E-05	0.000200044	0.000196181	0.000192122	0.000166413	0.000361357	2.57086E-05	0.000374211	2.57086E-05
3834303773075	383430	3773075	0.001149169	0.001137276	0.000408406	0.000216127	0.00074232	2.38478E-05	2.38478E-05	0.000766167	2.38478E-05	0.001399923	7.62976E-05	0.000179161	0.000175701	0.000172066	0.00014904	0.000323634	2.30248E-05	0.000335146	2.30248E-05
3834403773075	383440	3773075	0.001038378	0.001027632	0.000369032	0.00019529	0.000670753	2.15486E-05	2.15486E-05	0.000692302	2.15486E-05	0.001245247	6.78676E-05	0.000159366	0.000156288	0.000153055	0.000132574	0.000287876	2.04808E-05	0.000298116	2.04808E-05
3834503773075	383450	3773075	0.000924236	0.000914671	0.000328466	0.000173823	0.000597021	1.91799E-05	1.91799E-05	0.000616201	1.91799E-05	0.00109257	5.95465E-05	0.000139826	0.000137126	0.000134289	0.000116319	0.00025258	1.79697E-05	0.000261565	1.79697E-05
3834603773075	383460	3773075	0.000821978	0.000813472	0.000292125	0.000154591	0.000530967	1.70578E-05	1.70578E-05	0.000548025	1.70578E-05	0.000961217	5.23876E-05	0.000123016	0.00012064	0.000118144	0.000102335	0.000222214	1.58093E-05	0.000230119	1.58093E-05
3834703773075	383470	3773075	0.000736116	0.000728497	0.00026161	0.000138443	0.000475503	1.5276E-05	1.5276E-05	0.000490779	1.5276E-05	0.00085082	4.63742E-05	0.000108895	0.000106792	0.000104583	9.05881E-05	0.000196707	1.39946E-05	0.000203704	1.39946E-05
3834803773075	383480	3773075	0.000657323	0.00065052	0.000233607	0.000123624	0.000424606	1.36409E-05	1.36409E-05	0.000438247	1.36409E-05	0.000751917	4.09805E-05	9.62298E-05	9.43715E-05	9.24189E-05	8.0052E-05	0.000173828	1.23669E-05	0.000180012	1.23669E-05
3834903773075	383490	3773075	0.000593723	0.000587578	0.000211004	0.000111663	0.000383522	1.2321E-05	1.2321E-05	0.000395843	1.2321E-05	0.00067296	3.66772E-05	8.61249E-05	8.44618E-05	8.27142E-05	7.16459E-05	0.000155575	1.10683E-05	0.000161109	1.10683E-05
3835003773075	383500	3773075	0.000541142	0.000535542	0.000192318	0.000101774	0.000349557	1.12299E-05	1.12299E-05	0.000360787	1.12299E-05	0.000608359	3.31564E-05	7.78574E-05	7.63539E-05	7.4774E-05	6.47682E-05	0.00014064	1.00058E-05	0.000145643	1.00058E-05
3835103773075	383510	3773075	0.000496542	0.000491403	0.000176467	9.33857E-05	0.000320747	1.03043E-05	1.03043E-05	0.000331052	1.03043E-05	0.000554172	3.02031E-05	7.09225E-05	6.95529E-05	6.81138E-05	5.89992E-05	0.000128113	9.11457E-06	0.000132671	9.11457E-06
3835203773075	383520	3773075	0.000457959	0.00045322	0.000162755	8.61294E-05	0.000295824	9.50366E-06	9.50366E-06	0.000305328	9.50366E-06	0.00050774	2.76725E-05	6.49803E-05	6.37254E-05	6.24069E-05	5.4056E-05	0.000117379	8.35091E-06	0.000121555	8.35091E-06
3835303773075	383530	3773075	0.000422729	0.000418354	0.000150235	7.95035E-05	0.000273067	8.77255E-06	8.77255E-06	0.000281839	8.77255E-06	0.000465781	2.53857E-05	5.96103E-05	5.84592E-05	5.72496E-05	4.95888E-05	0.000107679	7.66079E-06	0.00011151	7.66079E-06
3835403773075	383540	3773075	0.000391836	0.000387781	0.000139255	7.36934E-05	0.000253111	8.13145E-06	8.13145E-06	0.000261243	8.13145E-06	0.000429426	2.34043E-05	5.49577E-05	5.38964E-05	5.27812E-05	4.57184E-05	9.92747E-05	7.06286E-06	0.000102806	7.06286E-06
3835503773075	383550	3773075	0.00036216	0.000358412	0.000128709	6.81122E-05	0.000233942	7.51561E-06	7.51561E-06	0.000241457	7.51561E-06	0.000394986	2.15272E-05	5.055E-05	4.95738E-05	4.85481E-05	4.20517E-05	9.13128E-05	6.49641E-06	9.4561E-05	6.49641E-06
3835603773075	383560	3773075	0.000333059	0.000329612	0.000118366	6.26391E-05	0.000215143	6.9117E-06	6.9117E-06	0.000222055	6.9117E-06	0.000361778	1.97174E-05	4.63001E-05	4.5406E-05	4.44665E-05	3.85163E-05	8.36358E-05	5.95024E-06	8.66109E-05	5.95024E-06
3835703773075	383570	3773075	0.000307175	0.000303996	0.000109168	5.77711E-05	0.000198424	6.37456E-06	6.37456E-06	0.000204798	6.37456E-06	0.000332606	1.81274E-05	4.25666E-05	4.17446E-05	4.08809E-05	3.54105E-05	7.68917E-05	5.47043E-06	7.96269E-05	5.47043E-06
3835803773075	383580	3773075	0.000285696	0.00028274	0.000101534	5.37316E-05	0.000184549	5.92883E-06	5.92883E-06	0.000190478	5.92883E-06	0.000308525	1.6815E-05	3.94848E-05	3.87223E-05	3.79211E-05	3.28467E-05	7.13247E-05	5.07437E-06	7.38619E-05	5.07437E-06
3835903773075	383590	3773075	0.000266793	0.000264032	9.48163E-05	5.01764E-05	0.000172338	5.53655E-06	5.53655E-06	0.000177875	5.53655E-06	0.000287438	1.56657E-05	3.67861E-05	3.60757E-05	3.53293E-05	3.06017E-05	6.64498E-05	4.72755E-06	6.88136E-05	4.72755E-06
3836003773075	383600	3773075	0.000249727	0.000247142	8.8751E-05	4.69667E-05	0.000161314	5.18238E-06	5.18238E-06	0.000166496	5.18238E-06	0.000268495	1.46333E-05	3.43618E-05	3.36982E-05	3.3001E-05	2.8585E-05	6.20706E-05	4.41599E-06	6.42786E-05	4.41599E-06
3836103773075	383610	3773075	0.000233847	0.000231427	8.31075E-05	4.39802E-05	0.000151057	4.85284E-06	4.85284E-06	0.000155909	4.85284E-06	0.000250945	1.36768E-05	3.21158E-05	3.14956E-05	3.08439E-05	2.67166E-05	5.80135E-05	4.12735E-06	6.00772E-05	4.12735E-06
3836203773075	383620	3773075	0.000219648	0.000217374	7.8061E-05	4.13096E-05	0.000141884	4.55817E-06	4.55817E-06	0.000146442	4.55817E-06	0.000235272	1.28226E-05	3.01099E-05	2.95285E-05	2.89175E-05	2.50479E-05	5.43901E-05	3.86956E-06	5.63249E-05	3.86956E-06
3836303773075	383630	3773075	0.000209442	0.000207275	7.44341E-05	3.93902E-05	0.000135292	4.34638E-06	4.34638E-06	0.000139638	4.34638E-06	0.000223878	1.22017E-05	2.86518E-05	2.80985E-05	2.75171E-05	2.38349E-05	5.17562E-05	3.68217E-06	5.35973E-05	3.68217E-06
3836403773075	383640	3773075	0.000200924	0.000198844	7.14067E-05	3.77882E-05	0.000129789	4.16961E-06	4.16961E-06	0.000133959	4.16961E-06	0.000214323	1.16809E-05	2.74289E-05	2.68992E-05	2.63426E-05	2.28176E-05	4.95471E-05	3.52501E-06	5.13096E-05	3.52501E-06
3836503773075	383650	3773075	0.000193376	0.000191375	6.87243E-05	3.63686E-05	0.000124914	4.01297E-06	4.01297E-06	0.000128927	4.01297E-06	0.000205847	1.12189E-05	2.63441E-05	2.58354E-05	2.53008E-05	2.19152E-05	4.75876E-05	3.3856E-06	4.92804E-05	3.3856E-06
3836603773075	383660	3773075	0.000188792	0.000186838	6.70952E-05	3.55065E-05	0.000121952	3.91785E-06	3.91785E-06	0.00012587	3.91785E-06	0.000200471	1.0926E-05	2.56562E-05	2.51607E-05	2.46401E-05	2.1343E-05	4.63449E-05	3.29719E-06	4.79935E-05	3.29719E-06
3836703773075	383670	3773075	0.000184454	0.000182545	6.55537E-05	3.46907E-05	0.000119151	3.82783E-06	3.82783E-06	0.000122978	3.82783E-06	0.00019538	1.06484E-05	2.50045E-05	2.45217E-05	2.40143E-05	2.08009E-05	4.51678E-05	3.21345E-06	4.67746E-05	3.21345E-06
3836803773075	383680	3773075	0.000180572	0.00017804	6.4174E-05	3.39606E-05	0.000116643	3.74727E-06	3.74727E-06	0.00012039	3.74727E-06	0.00019077	1.03972E-05	2.44146E-05	2.39432E-05	2.34478E-05	2.03101E-05	4.41022E-05	3.13764E-06	4.5671E-05	3.13764E-06
3836903773075	383690	3773075	0.000177101	0.000175268	6.29402E-05	3.33077E-05	0.0001144	3.67523E-06	3.67523E-06	0.000118076	3.67523E-06	0.000186597	1.01698E-05	2.38806E-05	2.34194E-05	2.29349E-05	1.98659E-05	4.31375E-05	3.069E-06	4.4672E-05	3.069E-06
3837003773075	383700	3773075	0.000173853	0.000172054	6.17861E-05	3.26969E-05	0.000112303	3.60783E-06	3.60783E-06	0.00011591	3.60783E-06	0.000182662	9.95529E-06	2.33769E-05	2.29255E-05	2.24511E-05	1.94469E-05	4.22277E-05	3.00427E-06	4.37298E-05	3.00427E-06
3837103773075	383710	3773075	0.000171546	0.000169771	6.09662E-05	3.22631E-05	0.000110812	3.55996E-06	3.55996E-06	0.000114372	3.55996E-06	0.000179691	9.79338E-06	2.29967E-05	2.25526E-05	2.2086E-05	1.91306E-05	4.15409E-05	2.95541E-06	4.30186E-05	2.95541E-06
3837203773075	383720	3773075	0.000169411	0.000167658	6.02074E-05	3.18615E-05	0.000109433	3.51565E-06	3.51565E-06	0.000112949	3.51565E-06	0.000176911	9.6419E-06	2.2641E-05	2.22038E-05	2.17444E-05	1.88347E-05	4.08983E-05	2.9097E-06	4.23532E-05	2.9097E-06
3837303773075	383730	3773075	0.000167291	0.00016556	5.94539E-05	3.14628E-05	0.000108064	3.47165E-06	3.47165E-06	0.000111535	3.47165E-06	0.000174185	9.49333E-06	2.22921E-05	2.18617E-05	2.14093E-05	1.85445E-05	4.02682E-05	2.86486E-06	4.17006E-05	2.86486E-06
3837403773075	383740	3773075	0.000165118	0.00016341	5.86818E-05	3.10542E-05	0.00010666	3.42657E-06	3.42657E-06	0.000110087	3.42657E-06	0.000171444	9.34394E-06	2.19413E-05	2.15176E-05	2.10724E-05	1.82526E-05	3.96345E-05	2.81978E-06	4.10444E-05	2.81978E-06
3837503773075	383750	3773075	0.000162938	0.000161252	5.7907E-05	3.06442E-05	0.000105252	3.38133E-06	3.38133E-06	0.000108633	3.38133E-06	0.000168741	9.19663E-06	2.15954E-05	2.11784E-05	2.07402E-05	1.79649E-05	3.90096E-05	2.77532E-06	4.03973E-05	2.77532E-06
3837603773075	383760	3773075	0.00016043	0.00015877	5.70155E-05	3.01724E-05	0.000103632	3.32927E-06	3.32927E-06	0.000106961	3.32927E-06	0.000165763	9.0343E-06	2.12142E-05	2.08046E-05	2.03741E-05	1.76478E-05	3.83211E-05	2.72634E-06	3.96842E-05	2.72634E-06
3837703773075	383770	3773075	0.000157847	0.000156213	5.60975E-05	2.96866E-05	0.000101963	3.27567E-06	3.27567E-06	0.000105239	3.27567E-06	0.000162769	8.87113E-06	2.08311E-05	2.04288E-05	2.00061E-05	1.7329E-05	3.76289E-05	2.6771E-06	3.89675E-05	2.6771E-06
3837803773075	383780	3773075	0.000155055	0.00015345	5.51052E-05	2.91615E-05	0.000100159	3.21772E-06	3.21772E-06	0.000103377	3.21772E-06	0.000159599	8.69836E-06	2.04254E-05	2.0031E-05	1.96165E-05	1.69915E-05	3.68961E-05	2.62496E-06	3.82086E-05	2.62496E-06
3837903773075	383790	3773075	0.000151964	0.000150391	5.40067E-05	2.85802E-05	9.81629E-05	3.15358E-06	3.15358E-06	0.000101316	3.15358E-06	0.000156138	8.50974E-06	1.99825E-05	1.95966E-05	1.91911E-05	1.66231E-05	3.6096E-05	2.56804E-06	3.738E-05	2.56804E-06
3838003773075	383800	3773075	0.000149007	0.000147465	5.29561E-05	2.80241E-05	9.62532E-05	3.09223E-06	3.09223E-06	9.93454E-05	3.09223E-06	0.000152831	8.32946E-06	1.95591E-05	1.91814E-05	1.87846E-05	1.62709E-05	3.53313E-05	2.51363E-06	3.65882E-05	2.51363E-06
3838103773075	383810	3773075	0.000145842	0.000144333	5.18311E-05	2.74288E-05	9.42084E-05	3.02654E-06	3.02654E-06	9.72349E-05	3.02654E-06	0.000149331	8.13875E-06	1.91113E-05	1.87423E-05	1.83545E-05	1.58984E-05	3.45224E-05	2.45608E-06	3.57504E-05	2.45608E-06
3838203773075	383820	3773075	0.000142714	0.000141237	5.07194E-05	2.68405E-05	9.21877E-05	2.96162E-06	2.96162E-06	9.51494E-05	2.96162E-06	0.000145901	7.9518E-06	1.86723E-05	1.83117E-05	1.79329E-05	1.55332E-05	3.37294E-05	2.39966E-06	3.49292E-05	2.39966E-06
3838303773075	383830	3773075	0.000139645	0.0001382	4.96289E-05	2.62634E-05	9.02057E-05	2.89795E-06	2.89795E-06	9.31036E-05	2.89795E-06	0.000142555	7.76944E-06	1.82441E-05	1.78918E-05	1.75216E-05	1.5177E-05	3.29559E-05	2.34463E-06	3.41282E-05	2.34463E-06
3838403773075	383840	3773075	0.000136405	0.000134994	4.84774E-05	2.5654E-05	8.81127E-05	2.83071E-06	2.83071E-06	9.09434E-05	2.83071E-06	0.000139048	7.57831E-06	1.77953E-05	1.74517E-05	1.70906E-05	1.48036E-05	3.21451E-05	2.28695E-06	3.32886E-05	2.28695E-06
3838503773075	383850	3773075	0.000133292	0.000131913	4.7371E-05	2.50685E-05	8.61017E-05	2.7661E-06	2.7661E-06	8.88678E-05	2.7661E-06	0.000135702	7.39595E-06	1.73671E-05	1.70317E-05	1.66793E-05	1.44474E-05	3.13716E-05	2.23192E-06	3.24876E-05	2.23192E-06
3838603773075	383860	3773075	0.000130186	0.000128839	4.62672E-05	2.44844E-05	8.40955E-05	2.70165E-06	2.70165E-06	8.67972E-05	2.70165E-06	0.000132371	7.21442E-06	1.69408E-05	1.66137E-05	1.62699E-05	1.40928E-05	3.06016E-05	2.17714E-06	3.16902E-05	2.17714E-06
3838703773075	383870	3773075	0.00012714	0.000125825	4.51847E-05	2.39116E-05	8.21279E-05	2.63844E-06	2.63844E-06	8.47664E-05	2.63844E-06	0.000129117	7.03706E-06	1.65243E-05	1.62052E-05	1.58699E-05	1.37463E-05	2.98493E-05	2.12362E-06	3.09111E-05	2.12362E-06
3838803773075	383880	3773075	0.000124206	0.000122921	4.4142E-05	2.33598E-05	8.02327E-05	2.57756E-06	2.57756E-06	8.28102E-05	2.57756E-06	0.000125993	6.8668E-06	1.61245E-05	1.58132E-05	1.5486E-05	1.34137E-05	2.91271E-05	2.07224E-06	3.01632E-05	2.07224E-06
3838903773075	383890	3773075	0.000121362	0.000120106	4.31311E-05	2.28248E-05	7.83953E-05	2.51853E-06	2.51853E-06	8.09138E-05	2.51853E-06	0.000122969	6.70196E-06	1.57375E-05	1.54336E-05	1.51142E-05	1.30917E-05	2.84279E-05	2.02249E-06	2.94392E-05	2.02249E-06
3839003773075	383900	3773075	0.00011863	0.000117402	4.216E-05	2.23109E-05	7.66302E-05	2.46182E-06	2.46182E-06	7.9092E-05	2.46182E-06	0.000120075	6.54422E-06	1.53671E-05	1.50703E-05	1.47585E-05	1.27836E-05	2.77588E-05	1.97489E-06	2.87463E-05	1.97489E-06
3839103773075	383910	3773075	0.000115039	0.000113848	4.08838E-05	2.16356E-05	7.43106E-05	2.3873E-06	2.3873E-06	7.66979E-05	2.3873E-06	0.000116338	6.34057E-06	1.48889E-05	1.46013E-05	1.42992E-05	1.23858E-05	2.6895E-05	1.91343E-06	2.78517E-05	1.91343E-06
3829703773085	382970	3773085	7.94273E-05	7.86053E-05	2.82278E-05	1.49381E-05	5.1307E-05	1.64829E-06	1.64829E-06	5.29553E-05	1.64829E-06	0.000143229	7.80616E-06	1.83303E-05	1.79764E-05	1.76044E-05	1.52487E-05	3.31116E-05	2.35571E-06	3.42895E-05	2.35571E-06
3829803773085	382980	3773085	8.33095E-05	8.24473E-05	2.96075E-05	1.56682E-05	5.38148E-05	1.72885E-06	1.72885E-06	5.55436E-05	1.72885E-06	0.000151605	8.26269E-06	1.94024E-05	1.90277E-05	1.8634E-05	1.61405E-05	3.50481E-05	2.49348E-06	3.62949E-05	2.49348E-06
3829903773085	382990	3773085	8.6781E-05	8.58829E-05	3.08413E-05	1.63211E-05	5.60572E-05	1.8009E-06	1.8009E-06	5.78581E-05	1.8009E-06	0.000159339	8.68417E-06	2.03921E-05	1.99983E-05	1.95845E-05	1.69638E-05	3.68359E-05	2.62068E-06	3.81463E-05	2.62068E-06
3830003773085	383000	3773085	8.96777E-05	8.87496E-05	3.18707E-05	1.68659E-05	5.79284E-05	1.86101E-06	1.86101E-06	5.97894E-05	1.86101E-06	0.000166437	9.07102E-06	2.13005E-05	2.08891E-05	2.04569E-05	1.77195E-05	3.84768E-05	2.73742E-06	3.98455E-05	2.73742E-06
3830103773085	383010	3773085	9.31791E-05	9.22148E-05	3.31151E-05	1.75244E-05	6.01902E-05	1.93367E-06	1.93367E-06	6.21238E-05	1.93367E-06	0.000173098	9.43408E-06	2.2153E-05	2.17252E-05	2.12757E-05	1.84287E-05	4.00168E-05	2.84698E-06	4.14403E-05	2.84698E-06
3830203773085	383020	3773085	9.74047E-05	9.63966E-05	3.46169E-05	1.83191E-05	6.29197E-05	2.02136E-06	2.02136E-06	6.49411E-05	2.02136E-06	0.000182753	9.9603E-06	2.33887E-05	2.2937E-05	2.24624E-05	1.94566E-05	4.22489E-05	3.00578E-06	4.37518E-05	3.00578E-06
3830303773085	383030	3773085	0.00010122	0.000100172	3.59727E-05	1.90366E-05	6.5384E-05	2.10053E-06	2.10053E-06	6.74846E-05	2.10053E-06	0.00019371	1.05575E-05	2.47909E-05	2.43122E-05	2.38091E-05	2.06232E-05	4.47819E-05	3.18599E-06	4.63749E-05	3.18599E-06
3830403773085	383040	3773085	0.000104923	0.000103837	3.72887E-05	1.9733E-05	6.7776E-05	2.17737E-06	2.17737E-06	6.99534E-05	2.17737E-06	0.000203749	1.11046E-05	2.60756E-05	2.5572E-05	2.50429E-05	2.16918E-05	4.71026E-05	3.35109E-06	4.87781E-05	3.35109E-06
3830503773085	383050	3773085	0.000108879	0.000107753	3.86949E-05	2.04772E-05	7.0332E-05	2.25949E-06	2.25949E-06	7.25915E-05	2.25949E-06	0.000214315	1.16804E-05	2.74279E-05	2.68982E-05	2.63417E-05	2.28168E-05	4.95453E-05	3.52488E-06	5.13077E-05	3.52488E-06
3830603773085	383060	3773085	0.000113135	0.000111964	4.02072E-05	2.12775E-05	7.30808E-05	2.3478E-06	2.3478E-06	7.54286E-05	2.3478E-06	0.000225655	1.22985E-05	2.88791E-05	2.83215E-05	2.77355E-05	2.40241E-05	5.21668E-05	3.71139E-06	5.40225E-05	3.71139E-06

			ISDemolition	ISDrainage / Utilities Trenching	ISDrainage / Utilities Trenching	ISAsphalt Paving	ISAsphalt Paving	SVDemolition	SVSite Grubbing / Prep	SVMass Grading / Excavation	SVMass Grading / Excavation	SVDrainage / Utilities Trenching	SVFoundations / Concrete Pads	SVBuilding / Structure Construction	SVBuilding / Structure Construction	SVAsphalt Paving	SVAsphalt Paving	SVArchitectural Coating	SVArchitectural Coating	SVLandscaping or Other Finishing	SVLandscaping or Other Finishing
Unique Identifier	X (UTM)	Y (UTM)	2027	2027	2028	2027	2028	2027	2027	2027	2028	2028	2028	2028	2029	2028	2029	2028	2029	2028	2029
3830503773075	383050	3773075	1.64775E-05	6.63485E-06	6.46462E-06	1.71354E-06	1.59624E-06	0.000101337	7.28559E-05	4.91216E-05	4.84979E-05	3.44104E-05	1.09313E-05	1.56598E-05	1.50623E-05	1.53966E-06	1.43249E-06	1.53966E-06	1.43249E-06	1.56598E-05	1.50623E-05
3830603773075	383060	3773075	1.70475E-05	6.8644E-06	6.68828E-06	1.77283E-06	1.65147E-06	0.000104883	7.54051E-05	5.08403E-05	5.01948E-05	3.56144E-05	1.13138E-05	1.62077E-05	1.55893E-05	1.59353E-06	1.48262E-06	1.59353E-06	1.48262E-06	1.62077E-05	1.55893E-05
3830703773075	383070	3773075	1.76386E-05	7.10238E-06	6.92015E-06	1.83429E-06	1.70872E-06	0.000108544	7.80375E-05	5.26151E-05	5.19471E-05	3.68577E-05	1.17088E-05	1.67735E-05	1.61335E-05	1.64917E-06	1.53437E-06	1.64917E-06	1.53437E-06	1.67735E-05	1.61335E-05
3830803773075	383080	3773075	1.82631E-05	7.35387E-06	7.16519E-06	1.89924E-06	1.76923E-06	0.000112411	8.08173E-05	5.44893E-05	5.37975E-05	3.81706E-05	1.21258E-05	1.7371E-05	1.67082E-05	1.70791E-06	1.58903E-06	1.70791E-06	1.58903E-06	1.7371E-05	1.67082E-05
3830903773075	383090	3773075	1.89464E-05	7.62898E-06	7.43325E-06	1.97029E-06	1.83541E-06	0.000116714	8.39108E-05	5.65751E-05	5.58568E-05	3.96317E-05	1.259E-05	1.80359E-05	1.73477E-05	1.77329E-06	1.64986E-06	1.77329E-06	1.64986E-06	1.80359E-05	1.73477E-05
3831003773075	383100	3773075	1.96925E-05	7.92942E-06	7.72597E-06	2.04788E-06	1.90769E-06	0.000121444	8.73118E-05	5.88681E-05	5.81207E-05	4.1238E-05	1.31003E-05	1.87669E-05	1.80509E-05	1.84516E-06	1.71673E-06	1.84516E-06	1.71673E-06	1.87669E-05	1.80509E-05
3831103773075	383110	3773075	2.04931E-05	8.25179E-06	8.04008E-06	2.13114E-06	1.98525E-06	0.000126531	9.09691E-05	6.13339E-05	6.05552E-05	4.29654E-05	1.3649E-05	1.9553E-05	1.8807E-05	1.92245E-06	1.78863E-06	1.92245E-06	1.78863E-06	1.9553E-05	1.8807E-05
3831203773075	383120	3773075	2.13803E-05	8.60905E-06	8.38817E-06	2.22341E-06	2.0712E-06	0.000132206	9.5049E-05	6.40848E-05	6.32711E-05	4.48924E-05	1.42612E-05	2.043E-05	1.96505E-05	2.00867E-06	1.86885E-06	2.00867E-06	1.86885E-06	2.043E-05	1.96505E-05
3831303773075	383130	3773075	2.2343E-05	8.99669E-06	8.76586E-06	2.32352E-06	2.16446E-06	0.00013838	9.94876E-05	6.70774E-05	6.62257E-05	4.69887E-05	1.49271E-05	2.1384E-05	2.05681E-05	2.10247E-06	1.95613E-06	2.10247E-06	1.95613E-06	2.1384E-05	2.05681E-05
3831403773075	383140	3773075	2.3384E-05	9.41583E-06	9.17425E-06	2.43177E-06	2.2653E-06	0.000145061	0.000104291	7.03162E-05	6.94234E-05	4.92576E-05	1.56479E-05	2.24165E-05	2.15612E-05	2.20399E-06	2.05058E-06	2.20399E-06	2.05058E-06	2.24165E-05	2.15612E-05
3831603773075	383160	3773075	2.57592E-05	1.03723E-05	1.01061E-05	2.67878E-06	2.4954E-06	0.000160411	0.000115327	7.77567E-05	7.67695E-05	5.44698E-05	1.73037E-05	2.47885E-05	2.38427E-05	2.4372E-06	2.26756E-06	2.4372E-06	2.26756E-06	2.47885E-05	2.38427E-05
3831703773075	383170	3773075	2.71453E-05	1.09304E-05	1.06499E-05	2.82292E-06	2.62968E-06	0.000169445	0.000121822	8.21356E-05	8.10927E-05	5.75372E-05	1.82781E-05	2.61845E-05	2.51854E-05	2.57445E-06	2.39526E-06	2.57445E-06	2.39526E-06	2.61845E-05	2.51854E-05
3831803773075	383180	3773075	2.86766E-05	1.1547E-05	1.12507E-05	2.98217E-06	2.77803E-06	0.000179467	0.000129027	8.69938E-05	8.58892E-05	6.09405E-05	1.93592E-05	2.77333E-05	2.66751E-05	2.72673E-06	2.53693E-06	2.72673E-06	2.53693E-06	2.77333E-05	2.66751E-05
3832503773075	383250	3773075	4.5998E-05	1.85217E-05	1.80465E-05	4.78348E-06	4.45602E-06	0.00029766	0.000214001	0.000144286	0.000142454	0.000101074	3.21087E-05	4.59977E-05	4.42426E-05	4.52248E-06	4.20769E-06	4.52248E-06	4.20769E-06	4.59977E-05	4.42426E-05
3832603773075	383260	3773075	5.00877E-05	2.01684E-05	1.9651E-05	5.20878E-06	4.85221E-06	0.000327121	0.000235182	0.000158567	0.000156553	0.000111078	3.52867E-05	5.05504E-05	4.86216E-05	4.9701E-06	4.62416E-06	4.9701E-06	4.62416E-06	5.05504E-05	4.86216E-05
3832703773075	383270	3773075	5.48439E-05	2.20835E-05	2.15169E-05	5.70338E-06	5.31295E-06	0.000362275	0.000260456	0.000175607	0.000173377	0.000123015	3.90788E-05	5.59828E-05	5.38467E-05	5.50421E-06	5.12109E-06	5.50421E-06	5.12109E-06	5.59828E-05	5.38467E-05
3832803773075	383280	3773075	6.04146E-05	2.43267E-05	2.37025E-05	6.2827E-06	5.85261E-06	0.000404716	0.000290969	0.00019618	0.000193689	0.000137427	4.3657E-05	6.25413E-05	6.0155E-05	6.14904E-06	5.72104E-06	6.14904E-06	5.72104E-06	6.25413E-05	6.0155E-05
3834203773075	383420	3773075	0.000177003	7.12725E-05	6.94438E-05	1.84071E-05	1.7147E-05	0.001566214	0.001126023	0.000759197	0.000749558	0.000531829	0.000168949	0.000242029	0.000232794	2.37962E-05	2.21399E-05	2.37962E-05	2.21399E-05	0.000242029	0.000232794
3834303773075	383430	3773075	0.000161849	6.51704E-05	6.34983E-05	1.68312E-05	1.5679E-05	0.001401848	0.001007852	0.000679523	0.000670895	0.000476016	0.000151218	0.000216629	0.000208364	2.12989E-05	1.98164E-05	2.12989E-05	1.98164E-05	0.000216629	0.000208364
3834403773075	383440	3773075	0.000146445	5.89677E-05	5.74547E-05	1.52292E-05	1.41867E-05	0.001244385	0.000894645	0.000603196	0.000595537	0.000422548	0.000134233	0.000192296	0.000184959	1.89065E-05	1.75905E-05	1.89065E-05	1.75905E-05	0.000192296	0.000184959
3834503773075	383450	3773075	0.000130564	5.2573E-05	5.12242E-05	1.35777E-05	1.26482E-05	0.001088963	0.000782905	0.000527857	0.000521155	0.000369772	0.000117467	0.000168279	0.000161858	1.65451E-05	1.53935E-05	1.65451E-05	1.53935E-05	0.000168279	0.000161858
3834603773075	383460	3773075	0.000116336	4.6844E-05	4.56421E-05	1.20981E-05	1.12699E-05	0.000951982	0.000684423	0.000461458	0.000455599	0.000323258	0.000102691	0.000147111	0.000141498	1.44639E-05	1.34571E-05	1.44639E-05	1.34571E-05	0.000147111	0.000141498
3834703773075	383470	3773075	0.000104377	4.20286E-05	4.09503E-05	1.08545E-05	1.01114E-05	0.000837504	0.0006021 2	0.000405967	0.000400812	0.000284386	9.03421E-05	0.000129421	0.000124482	1.27246E-05	1.18389E-05	1.27246E-05	1.18389E-05	0.000129421	0.000124482
3834803773075	383480	3773075	9.340455E-05	3.76104E-05	3.66455E-05	9.71342E-06	9.04848E-06	0.000739347	0.000531551	0.000358387	0.000353836	0.000251055	7.97539E-05	0.000114252	0.000109893	1.12332E-05	1.04514E-05	1.12332E-05	1.04514E-05	0.000114252	0.000109893
3834903773075	383490	3773075	8.45433E-05	3.40424E-05	3.31689E-05	8.79192E-06	8.19006E-06	0.000660175	0.00047463	0.000320009	0.000315946	0.000224171	7.12135E-05	0.000102018	9.81251E-05	1.00303E-05	9.33218E-06	1.00303E-05	9.33218E-06	0.000102018	9.81251E-05
3835003773075	383500	3773075	7.72148E-05	3.10915E-05	3.02938E-05	8.02981E-06	7.48012E-06	0.000595934	0.000428444	0.000288869	0.000285202	0.000202357	6.42838E-05	9.20904E-05	8.85767E-05	9.0543E-06	8.42407E-06	9.0543E-06	8.42407E-06	9.20904E-05	8.85767E-05
3835103773075	383510	3773075	7.09972E-05	2.85879E-05	2.78544E-05	7.38322E-06	6.87779E-06	0.000542294	0.00038988	0.000262868	0.000259531	0.000184143	5.84976E-05	8.38014E-05	8.06039E-05	8.23933E-06	7.66583E-06	8.23933E-06	7.66583E-06	8.38014E-05	8.06039E-05
3835203773075	383520	3773075	6.56137E-05	2.64201E-05	2.57423E-05	6.82337E-06	6.35627E-06	0.000496673	0.000357081	0.000240754	0.000237697	0.000168652	5.35764E-05	7.67514E-05	7.38229E-05	7.54618E-06	7.02092E-06	7.54618E-06	7.02092E-06	7.67514E-05	7.38229E-05
3835303773075	383530	3773075	6.06941E-05	2.44392E-05	2.38122E-05	6.31176E-06	5.87969E-06	0.000455897	0.000327765	0.000220989	0.000218183	0.000154806	4.91779E-05	7.04504E-05	6.77623E-05	6.92666E-06	6.44453E-06	6.92666E-06	6.44453E-06	7.04504E-05	6.77623E-05
3835403773075	383540	3773075	5.63752E-05	2.27002E-05	2.21177E-05	5.86263E-06	5.4613E-06	0.000420592	0.000302383	0.000203875	0.000201286	0.000142818	4.53695E-05	6.49946E-05	6.25147E-05	6.39024E-06	5.94545E-06	6.39024E-06	5.94545E-06	6.49946E-05	6.25147E-05
3835503773075	383550	3773075	5.22213E-05	2.10275E-05	2.0488E-05	5.43065E-06	5.05889E-06	0.000387184	0.000278364	0.000187681	0.000185298	0.000131474	4.17658E-05	5.9832E-05	5.75491E-05	5.88266E-06	5.4732E-06	5.88266E-06	5.4732E-06	5.9832E-05	5.75491E-05
3835603773075	383560	3773075	4.81386E-05	1.93836E-05	1.88863E-05	5.00608E-06	4.66339E-06	0.000354943	0.000255185	0.000172053	0.000169868	0.000120526	3.82879E-05	5.48498E-05	5.2757E-05	5.39281E-06	5.01745E-06	5.39281E-06	5.01745E-06	5.48498E-05	5.2757E-05
3835703773075	383570	3773075	4.44974E-05	1.79174E-05	1.74577E-05	4.62742E-06	4.31065E-06	0.000326462	0.000234708	0.000158247	0.000156238	0.000110854	3.52156E-05	5.04485E-05	4.85236E-05	4.96008E-06	4.61484E-06	4.96008E-06	4.61484E-06	5.04485E-05	4.85236E-05
3835803773075	383580	3773075	4.14696E-05	1.66982E-05	1.62698E-05	4.31256E-06	4.01734E-06	0.000302853	0.000217735	0.000146803	0.000144939	0.000102838	3.2669E-05	4.68003E-05	4.50146E-05	4.60139E-06	4.28111E-06	4.60139E-06	4.28111E-06	4.68003E-05	4.50146E-05
3835903773075	383590	3773075	3.87981E-05	1.56225E-05	1.52217E-05	4.03474E-06	3.75854E-06	0.000282149	0.00020285	0.000136767	0.000135031	9.58077E-05	3.04356E-05	4.36009E-05	4.19373E-05	4.28683E-06	3.98844E-06	4.28683E-06	3.98844E-06	4.36009E-05	4.19373E-05
3836003773075	383600	3773075	3.63823E-05	1.46498E-05	1.42739E-05	3.78351E-06	3.52451E-06	0.000263512	0.000189451	0.000127733	0.000126112	8.94792E-05	2.84252E-05	4.07209E-05	3.91672E-05	4.00367E-06	3.72499E-06	4.00367E-06	3.72499E-06	4.07209E-05	3.91672E-05
3836103773075	383610	3773075	3.41286E-05	1.37423E-05	1.33897E-05	3.54914E-06	3.30618E-06	0.000246247	0.000177038	0.000119364	0.000117849	8.36166E-05	2.65628E-05	3.80529E-05	3.6601E-05	3.74135E-06	3.48093E-06	3.74135E-06	3.48093E-06	3.80529E-05	3.6601E-05
3836203773075	383620	3773075	3.21082E-05	1.29288E-05	1.2597E-05	3.33903E-06	3.11046E-06	0.000230853	0.000165971	0.000111902	0.000110481	7.83892E-05	2.49022E-05	3.5674E-05	3.43128E-05	3.50745E-06	3.26332E-06	3.50745E-06	3.26332E-06	3.5674E-05	3.43128E-05
3836303773075	383630	3773075	3.06635E-05	1.2347E-05	1.20302E-05	3.18879E-06	2.9705E-06	0.000219824	0.000158041	0.000106556	0.000105203	7.46441E-05	2.37125E-05	3.39696E-05	3.26735E-05	3.33988E-06	3.10741E-06	3.33988E-06	3.10741E-06	3.39696E-05	3.26735E-05
3836403773075	383640	3773075	2.94591E-05	1.18621E-05	1.15577E-05	3.06354E-06	2.85382E-06	0.000210639	0.000151438	0.000102104	0.000100807	7.15253E-05	2.27217E-05	3.25503E-05	3.13083E-05	3.20033E-06	2.97757E-06	3.20033E-06	2.97757E-06	3.25503E-05	3.13083E-05
3836503773075	383650	3773075	2.8393E-05	1.14328E-05	1.11395E-05	2.95268E-06	2.75055E-06	0.000202523	0.000145603	9.81697E-05	9.69233E-05	6.87694E-05	2.18463E-05	3.12961E-05	3.0102E-05	3.07702E-06	2.86285E-06	3.07702E-06	2.86285E-06	3.12961E-05	3.0102E-05
3836603773075	383660	3773075	2.77587E-05	1.11774E-05	1.08906E-05	2.88671E-06	2.6891E-06	0.000197605	0.000142067	9.5786E-05	9.45698E-05	6.70996E-05	2.13158E-05	3.05362E-05	2.93711E-05	3.00231E-06	2.79333E-06	3.00231E-06	2.79333E-06	3.05362E-05	2.93711E-05
3836703773075	383670	3773075	2.71579E-05	1.09354E-05	1.06549E-05	2.82423E-06	2.63089E-06	0.000192955	0.000138724	9.35318E-05	9.23442E-05	6.55205E-05	2.08142E-05	2.98176E-05	2.86799E-05	2.93165E-06	2.7276E-06	2.93165E-06	2.7276E-06	2.98176E-05	2.86799E-05
3836803773075	383680	3773075	2.66213E-05	1.07194E-05	1.04444E-05	2.76843E-06	2.57892E-06	0.000188786	0.000135727	9.15108E-05	9.03489E-05	6.41047E-05	2.03644E-05	2.91733E-05	2.80602E-05	2.86831E-06	2.66866E-06	2.86831E-06	2.66866E-06	2.91733E-05	2.80602E-05
3836903773075	383690	3773075	2.61421E-05	1.05264E-05	1.02563E-05	2.7186E-06	2.53249E-06	0.000185053	0.000133043	8.97014E-05	8.85625E-05	6.28372E-05	1.99618E-05	2.85965E-05	2.75053E-05	2.81159E-06	2.61589E-06	2.81159E-06	2.61589E-06	2.85965E-05	2.75053E-05
3837003773075	383700	3773075	2.56936E-05	1.03458E-05	1.00804E-05	2.67195E-06	2.48904E-06	0.000181552	0.000130526	8.80043E-05	8.68869E-05	6.16483E-05	1.95841E-05	2.80554E-05	2.69849E-05	2.7584E-06	2.5664E-06	2.7584E-06	2.5664E-06	2.80554E-05	2.69849E-05
3837103773075	383710	3773075	2.53806E-05	1.02198E-05	9.95759E-06	2.63941E-06	2.45872E-06	0.000179039	0.00012872	8.67865E-05	8.56846E-05	6.07953E-05	1.93131E-05	2.76672E-05	2.66115E-05	2.72023E-06	2.53089E-06	2.72023E-06	2.53089E-06	2.76672E-05	2.66115E-05
3837203773075	383720	3773075	2.50886E-05	1.01022E-05	9.84302E-06	2.60904E-06	2.43043E-06	0.000176696	0.000127035	8.56507E-05	8.45633E-05	5.99997E-05	1.90604E-05	2.73051E-05	2.62633E-05	2.68463E-06	2.49777E-06	2.68463E-06	2.49777E-06	2.73051E-05	2.62633E-05
3837303773075	383730	3773075	2.4798E-05	9.98519E-06	9.729E-06	2.57882E-06	2.40228E-06	0.000174353	0.000125351	8.4515E-05	8.34419E-05	5.92041E-05	1.88076E-05	2.69431E-05	2.5915E-05	2.64903E-06	2.46465E-06	2.64903E-06	2.46465E-06	2.69431E-05	2.5915E-05
3837403773075	383740	3773075	2.44975E-05	9.86423E-06	9.61114E-06	2.54758E-06	2.37318E-06	0.00017193	0.000123609	8.33404E-05	8.22823E-05	5.83812E-05	1.85462E-05	2.65686E-05	2.55549E-05	2.61222E-06	2.43039E-06	2.61222E-06	2.43039E-06	2.65686E-05	2.55549E-05
3837503773075	383750	3773075	2.4193E-05	9.74158E-06	9.49164E-06	2.5159E-06	2.34367E-06	0.00016948	0.000121847	8.21529E-05	8.11098E-05	5.75493E-05	1.82819E-05	2.619E-05	2.51907E-05	2.57499E-06	2.39576E-06	2.57499E-06	2.39576E-06	2.619E-05	2.51907E-05
3837603773075	383760	3773075	2.38409E-05	9.59981E-06	9.3535E-06	2.47928E-06	2.30956E-06	0.000166683	0.000119836	8.07969E-05	7.9771E-05	5.65995E-05	1.79802E-05	2.57577E-05	2.47749E-05	2.53249E-06	2.35622E-06	2.53249E-06	2.35622E-06	2.57577E-05	2.47749E-05
3837703773075	383770	3773075	2.34762E-05	9.45296E-06	9.21043E-06	2.44136E-06	2.27423E-06	0.000163823	0.00011778	7.94107E-05	7.84024E-05	5.56284E-05	1.76717E-05	2.53158E-05	2.43499E-05	2.48904E-06	2.31579E-06	2.48904E-06	2.31579E-06	2.53158E-05	2.43499E-05
3837803773075	383780	3773075	2.30794E-05	9.29318E-06	9.05475E-06	2.40009E-06	2.23579E-06	0.000160785	0.000115596	7.79381E-05	7.69485E-05	5.45969E-05	1.7344E-05	2.48464E-05	2.38983E-05	2.44289E-06	2.27285E-06	2.44289E-06	2.27285E-06	2.48464E-05	2.38983E-05
3837903773075	383790	3773075	2.26406E-05	9.11652E-06	8.88262E-06	2.35447E-06	2.19329E-06	0.00015748	0.0001322	7.6336E-05	7.53668E-05	5.34745E-05	1.69875E-05	2.43356E-05	2.34071E-05	2.39267E-06	2.22613E-06	2.39267E-06	2.22613E-06	2.43356E-05	2.34071E-05
3838003773075	383800	3773075	2.22201E-05	8.94718E-06	8.71762E-06	2.31073E-06	2.15255E-06	0.000154327	0.000110952	7.48073E-05	7.38575E-05	5.24037E-05	1.66473E-05	2.38483E-05	2.29383E-05	2.34475E-06	2.18155E-06	2.34475E-06	2.18155E-06	2.38483E-05	2.29383E-05
3838103773075	383810	3773075	2.17716E-05	8.76658E-06	8.54165E-06	2.26409E-06	2.1091E-06	0.000150986	0.000108551	7.31879E-05	7.22586E-05	5.12693E-05	1.62869E-05	2.3332E-05	2.24418E-05	2.294E-06	2.13432E-06	2.294E-06	2.13432E-06	2.3332E-05	2.24418E-05
3838203773075	383820	3773075	2.13272E-05	8.58767E-06	8.36734E-06	2.21789E-06	2.06606E-06	0.000147716	0.0001062	7.1603E-05	7.06939E-05	5.0159E-05	1.59342E-05	2.28268E-05	2.19558E-05	2.24432E-06	2.0881E-06	2.24432E-06	2.0881E-06	2.28268E-05	2.19558E-05
3838303773075	383830	3773075	2.08913E-05	8.41214E-06	8.1963E-06	2.17255E-06	2.02383E-06	0.000144527	0.000103907	7.00571E-05	6.91676E-05	4.90761E-05	1.55902E-05	2.23339E-05	2.14818E-05	2.19586E-06	2.04302E-06	2.19586E-06	2.04302E-06	2.23339E-05	2.14818E-05
3838403773075	383840	3773075	2.04316E-05	8.22704E-06	8.01596E-06	2.12475E-06	1.9793E-06	0.000141177	0.000101499	6.84334E-05	6.75645E-05	4.79386E-05	1.52289E-05	2.18163E-05	2.09839E-05	2.14497E-06	1.99567E-06	2.14497E-06	1.99567E-06	2.18163E-05	2.09839E-05
3838503773075	383850	3773075	1.99901E-05	8.04925E-06	7.84273E-06	2.07883E-06	1.93652E-06	0.000137961	9.91866E-05	6.68744E-05	6.60253E-05	4.68466E-05	1.4882E-05	2.13193E-05	2.05059E-05	2.09611E-06	1.95021E-06	2.09611E-06	1.95021E-06	2.13193E-05	2.05059E-05
3838603773075	383860	3773075	1.95486E-05	7.87147E-06	7.66951E-06	2.03292E-06	1.89375E-06	0.000134763	9.68872E-05	6.53241E-05	6.44947E-05	4.57606E-05	1.4537E-05	2.08251E-05	2.00305E-05	2.04751E-06	1.905E-06	2.04751E-06	1.905E-06	2.08251E-05	2.00305E-05
3838703773075	383870	3773075	1.91168E-05	7.69762E-06	7.50012E-06	1.98802E-06	1.85193E-06	0.000131636	9.46391E-05	6.38084E-05	6.29982E-05	4.46988E-05	1.41996E-05	2.03419E-05	1.95657E-05	2.00001E-06	1.86079E-06	2.00001E-06	1.86079E-06	2.03419E-05	1.95657E-05
3838803773075	383880	3773075	1.87005E-05	7.52997E-06	7.33677E-06	1.94472E-06	1.81159E-06	0.000128634	9.24806E-05	6.23531E-05	6.15614E-05	4.36793E-05	1.38758E-05	1.98779E-05	1.91195E-05	1.95439E-06	1.81835E-06	1.95439E-06	1.81835E-06	1.98779E-05	1.91195E-05
3838903773075	383890	3773075	1.82967E-05	7.36737E-06	7.17834E-06	1.90273E-06	1.77247E-06	0.000125738	9.0399E-05	6.09496E-05	6.01757E-05	4.26961E-05	1.35635E-05	1.94305E-05	1.86891E-05	1.9104E-06	1.77743E-06	1.9104E-06	1.77743E-06	1.94305E-05	1.86891E-05
3839003773075	383900	3773075	1.79082E-05	7.21097E-06	7.02595E-06	1.86233E-06	1.73484E-06	0.00012295	8.83943E-05	5.9598E-05	5.88413E-05	4.17493E-05	1.32627E-05	1.89996E-05	1.82747E-05	1.86803E-06	1.73801E-06	1.86803E-06	1.73801E-06	1.89996E-05	1.82747E-05
3839103773075	383910	3773075	1.73968E-05	7.00505E-06	6.82532E-06	1.80915E-06	1.6853E-06	0.000119369	8.58195E-05	5.7862E-05	5.71273E-05	4.05332E-05	1.28764E-05	1.84462E-05	1.77423E-05	1.81362E-06	1.68738E-06	1.81362E-06	1.68738E-06	1.84462E-05	1.77423E-05
3829703773085	382970	3773085	1.32708E-05	5.34367E-06	5.20656E-06	1.38008E-06	1.2856E-06	7.80051E-05	5.60815E-05	3.78117E-05	3.73316E-05	2.64877E-05	8.41446E-06	1.20542E-05	1.15943E-05	1.18517E-06	1.10267E-06	1.18517E-06	1.10267E-06	1.20542E-05	1.15943E-05
3829803773085	382980	3773085	1.37235E-05	5.52595E-06	5.38417E-06	1.42715E-06	1.32946E-06	8.14885E-05	5.85858E-05	3.95002E-05	3.89987E-05	2.76705E-05	8.79021E-06	1.25925E-05	1.2112E-05	1.23809E-06	1.15191E-06	1.23809E-06	1.15191E-06	1.25925E-05	1.2112E-05
3829903773085	382990	3773085	1.41176E-05	5.68461E-06	5.53875E-06	1.46813E-06	1.36763E-06	8.45709E-05	6.08019E-05	4.09944E-05	4.04739E-05	2.87172E-05	9.12272E-06	1.30688E-05	1.25702E-05	1.28492E-06	1.19549E-06	1.28492E-06	1.19549E-06	1.30688E-05	1.25702E-05
3830003773085	383000	3773085	1.44152E-05	5.80444E-06	5.65552E-06	1.49908E-06	1.39646E-06	8.70743E-05	6.26017E-05	4.22078E-05	4.16719E-05	2.95672E-05	9.39276E-06	1.34557E-05	1.29423E-05	1.32296E-06	1.23087E-06	1.32296E-06	1.23087E-06	1.34557E-05	1.29423E-05
3830103773085	383010	3773085	1.47198E-05	5.92709E-06	5.77502E-06	1.53075E-06	1.42596E-06	9.02369E-05	6.48754E-05	4.37409E-05	4.31855E-05	3.06412E-05	9.73391E-06	1.39444E-05	1.34124E-05	1.37101E-06	1.27558E-06	1.37101E-06	1.27558E-06	1.39444E-05	1.34124E-05
3830203773085	383020	3773085	1.51976E-05	6.1195E-06	5.96249E-06	1.58045E-06	1.47226E-06	9.38538E-05	6.74758E-05	4.54941E-05	4.49165E-05	3.18693E-05	1.01241E-05	1.45034E-05	1.395E-05	1.42596E-06	1.32671E-06	1.42596E-06	1.32671E-06	1.45034E-05	1.395E-05
3830303773085	383030	3773085	1.57453E-05	6.34005E-06	6.17738E-06	1.63741E-06	1.52532E-06	9.68828E-05	6.96535E-05	4.69624E-05	4.63661E-05	3.28979E-05	1.04508E-05	1.49714E-05	1.44002E-05	1.47199E-06	1.36953E-06	1.47199E-06	1.36953E-06	1.49714E-05	1.44002E-05
3830403773085	383040	3773085	1.62707E-05	6.55159E-06	6.38349E-06	1.69204E-06	1.57621E-06	9.99831E-05	7.18824E-05	4.84652E-05	4.78498E-05	3.39506E-05	1.07852E-05	1.54505E-05	1.4861E-05	1.51909E-06	1.41335E-06	1.51909E-06	1.41335E-06	1.54505E-05	1.4861E-05
3830503773085	383050	3773085	1.68296E-05	6.77663E-06	6.60276E-06	1.75016E-06	1.63035E-06	0.000103404	7.43419E-05	5.01234E-05	4.9487E-05	3.51122E-05	1.11543E-05	1.59792E-05	1.53695E-05	1.57107E-06	1.46171E-06	1.57107E-06	1.46171E-06	1.59792E-05	1.53695E-05
3830603773085	383060	3773085

			MDemolition	MSite Grubbing / Prep	MMass Grading / Excavation	MMass Grading / Excavation	MDrainage / Utilities Trenching	MFoundations / Concrete Pads	MBuilding / Structure Construction	MAsphalt Paving	MLandscaping or Other Finishing	MWaterside Construction (Piles)	RSSWDemolition	RSSWPlacing Base	RSSWForm	Child Risk				
Unique Identifier	X (UTM)	Y (UTM)	2027	2027	2027	2028	2028	2028	2028	2028	2028	2028	2029	2029	2029	3rd Trimester	0<2	2<16	Total	per million
3830503773075	383050	3773075	2.70148E-05	8.29307E-05	9.75197E-05	9.62212E-05	2.04533E-05	2.65994E-05	1.95786E-05	2.01517E-06	2.36089E-05	2.01517E-06	1.07833E-05	1.56469E-05	9.27514E-06	3.7726E-09	5.0362E-08	9.0828E-09	6.32173E-08	0.06321734
3830603773075	383060	3773075	2.80672E-05	8.61614E-05	0.000101319	9.99697E-05	2.12501E-05	2.76356E-05	2.03413E-05	2.09367E-06	2.45287E-05	2.09367E-06	1.07615E-05	1.56152E-05	9.25636E-06	3.93882E-09	5.2521E-08	9.467E-09	6.59264E-08	0.06592643
3830703773075	383070	3773075	2.9165E-05	8.95315E-05	0.000105282	0.00010388	2.20813E-05	2.87166E-05	2.11369E-05	2.17556E-06	2.54881E-05	2.17556E-06	1.0696E-05	1.55201E-05	9.20002E-06	4.11129E-09	5.4761E-08	9.8659E-09	6.87386E-08	0.06873859
3830803773075	383080	3773075	3.03227E-05	9.30853E-05	0.000109461	0.000108003	2.29578E-05	2.98564E-05	2.1976E-05	2.26192E-06	2.64998E-05	2.26192E-06	1.06118E-05	1.53979E-05	9.12758E-06	4.29139E-09	5.7105E-08	1.0284E-08	7.16809E-08	0.07168086
3830903773075	383090	3773075	3.15946E-05	9.69901E-05	0.000114052	0.000112534	2.39208E-05	3.11089E-05	2.28978E-05	2.3568E-06	2.76114E-05	2.3568E-06	1.06149E-05	1.54024E-05	9.13026E-06	4.48624E-09	5.9648E-08	1.074E-08	7.48741E-08	0.0748741
3831003773075	383100	3773075	3.29828E-05	0.000101251	0.000119063	0.000117478	2.49718E-05	3.24756E-05	2.39038E-05	2.46035E-06	2.88245E-05	2.46035E-06	1.06399E-05	1.54387E-05	9.15172E-06	4.69698E-09	6.2402E-08	1.1236E-08	7.83346E-08	0.07833459
3831103773075	383110	3773075	3.44761E-05	0.000105836	0.000124454	0.000122797	2.61025E-05	3.3946E-05	2.49861E-05	2.57174E-06	3.01296E-05	2.57174E-06	1.06617E-05	1.54703E-05	9.1705E-06	4.9205E-09	6.533E-08	1.1764E-08	8.20145E-08	0.08201451
3831203773075	383120	3773075	3.6131E-05	0.000110916	0.000130428	0.000128691	2.73554E-05	3.55754E-05	2.61855E-05	2.69519E-06	3.15758E-05	2.69519E-06	1.0721E-05	1.55563E-05	9.22148E-06	5.16594E-09	6.855E-08	1.2348E-08	8.60635E-08	0.08606345
3831303773075	383130	3773075	3.79274E-05	0.00011643	0.000136913	0.00013509	2.87154E-05	3.73442E-05	2.74874E-05	2.82919E-06	3.31457E-05	2.82919E-06	1.07927E-05	1.56604E-05	9.28319E-06	5.42796E-09	7.1998E-08	1.2974E-08	9.04002E-08	0.09040016
3831403773075	383140	3773075	3.98762E-05	0.000122413	0.000143948	0.000142031	3.01909E-05	3.9263E-05	2.88997E-05	2.97456E-06	3.48489E-05	2.97456E-06	1.08395E-05	1.57283E-05	9.32343E-06	5.70666E-09	7.5677E-08	1.3646E-08	9.50293E-08	0.09502931
3831603773075	383160	3773075	4.43254E-05	0.000136071	0.000160009	0.000157878	3.35595E-05	4.36439E-05	3.21243E-05	3.30645E-06	3.87372E-05	3.30645E-06	1.09611E-05	1.59048E-05	9.42807E-06	6.32132E-09	8.3844E-08	1.5147E-08	1.05312E-07	0.10531215
3831703773075	383170	3773075	4.69256E-05	0.000144054	0.000169395	0.00016714	3.55282E-05	4.62041E-05	3.40087E-05	3.50042E-06	4.10096E-05	3.50042E-06	1.10578E-05	1.60452E-05	9.51124E-06	6.6697E-09	8.8499E-08	1.601E-08	1.11178E-07	0.11117842
3831803773075	383180	3773075	4.97999E-05	0.000152877	0.000179771	0.000177377	3.77043E-05	4.90341E-05	3.60918E-05	3.71482E-06	4.35214E-05	3.71482E-06	1.11608E-05	1.61945E-05	9.59978E-06	7.0449E-09	9.3539E-08	1.6948E-08	1.17532E-07	0.1175319
3832503773075	383250	3773075	8.24433E-05	0.000253087	0.000297609	0.000293647	6.24192E-05	8.11757E-05	5.97497E-05	6.14985E-06	7.20494E-05	6.14985E-06	1.20186E-05	1.74392E-05	1.03376E-05	1.07532E-08	1.4479E-07	2.6829E-08	1.82376E-07	0.18237601
3832603773075	383260	3773075	9.01678E-05	0.000276799	0.000325494	0.00032116	6.82675E-05	8.87814E-05	6.53479E-05	6.72606E-06	7.88E-05	6.72606E-06	1.21995E-05	1.77017E-05	1.04932E-05	1.15358E-08	1.559E-07	2.9046E-08	1.96481E-07	0.19648059
3832703773075	383270	3773075	9.91551E-05	0.000304389	0.000357937	0.000353171	7.5072E-05	9.76306E-05	7.18614E-05	7.39647E-06	8.66544E-05	7.39647E-06	1.24147E-05	1.8014E-05	1.06784E-05	1.2415E-08	1.6848E-07	3.1591E-08	2.12488E-07	0.2124881
3832803773075	383280	3773075	0.000109689	0.000336725	0.000395961	0.000390688	8.3047E-05	0.000108002	7.94953E-05	8.18221E-06	9.58598E-05	8.18221E-06	1.26611E-05	1.83716E-05	1.08903E-05	1.34105E-08	1.8285E-07	3.4539E-08	2.30802E-07	0.23080193
3834203773075	383420	3773075	0.000330007	0.001013065	0.001191282	0.00117542	0.000249854	0.000324933	0.000239169	2.46169E-05	0.000288402	2.46169E-05	1.61516E-05	2.34363E-05	1.38926E-05	3.13446E-08	4.5241E-07	9.6078E-08	5.79836E-07	0.57983557
3834303773075	383430	3773075	0.000301252	0.000924793	0.001087481	0.001073001	0.000228083	0.00029662	0.000218329	2.24719E-05	0.000263273	2.24719E-05	1.63637E-05	2.37441E-05	1.4075E-05	2.84548E-08	4.1135E-07	8.6725E-08	5.26526E-07	0.52652596
3834403773075	383440	3773075	0.000272071	0.000835211	0.00098214	0.000969063	0.00020599	0.000267888	0.00019718	2.02951E-05	0.00023777	2.02951E-05	1.65914E-05	2.40745E-05	1.42709E-05	2.56079E-08	3.7059E-07	7.7608E-08	4.73806E-07	0.47380585
3834503773075	383450	3773075	0.000242004	0.000742911	0.000873603	0.000861971	0.000183226	0.000238283	0.000175389	1.80523E-05	0.000211494	1.80523E-05	1.69501E-05	2.4595E-05	1.45794E-05	2.27019E-08	3.2889E-07	6.8447E-08	4.20035E-07	0.42003501
3834603773075	383460	3773075	0.000215044	0.000660148	0.00077628	0.000765943	0.000162813	0.000211737	0.00015585	1.60412E-05	0.000187933	1.60412E-05	1.7496E-05	2.53871E-05	1.5049E-05	2.01217E-08	2.9177E-07	6.0361E-08	3.72249E-07	0.37224883
3834703773075	383470	3773075	0.000192299	0.000590324	0.000694173	0.00068493	0.000145593	0.000189342	0.000139366	1.43445E-05	0.000168055	1.43445E-05	1.78828E-05	2.59483E-05	1.53817E-05	1.79518E-08	2.6056E-07	5.3568E-08	3.32081E-07	0.33208064
3834803773075	383480	3773075	0.000171473	0.000526394	0.000618996	0.000610754	0.000129825	0.000168837	0.000124273	1.2791E-05	0.000149855	1.2791E-05	1.82914E-05	2.65413E-05	1.57331E-05	1.59957E-08	2.323E-07	4.7529E-08	2.9583E-07	0.29582971
3834903773075	383490	3773075	0.000154674	0.000474824	0.000558354	0.000550919	0.000117107	0.000152296	0.000112098	1.15379E-05	0.000135174	1.15379E-05	1.86127E-05	2.70075E-05	1.60095E-05	1.44144E-08	2.0947E-07	4.2666E-08	2.6655E-07	0.26654991
3835003773075	383500	3773075	0.000140791	0.000432205	0.000508238	0.000501471	0.000106596	0.000138627	0.000102037	1.05023E-05	0.000123041	1.05023E-05	1.88404E-05	2.73379E-05	1.62053E-05	1.31129E-08	1.9065E-07	3.8681E-08	2.42448E-07	0.24244793
3835103773075	383510	3773075	0.000129019	0.000396065	0.0004674	0.000459539	9.76823E-05	0.000127035	9.35047E-05	9.62415E-06	0.000112753	9.62415E-06	1.89902E-05	2.75551E-05	1.63341E-05	1.20145E-08	1.7475E-07	3.533E-08	2.22097E-07	0.22209698
3835203773075	383520	3773075	0.000118841	0.000364821	0.000429	0.000423288	8.99765E-05	0.000117014	8.61285E-05	8.86494E-06	0.000103858	8.86494E-06	1.90806E-05	2.76864E-05	1.64119E-05	1.10685E-08	1.6104E-07	3.2455E-08	2.04566E-07	0.20456592
3835303773075	383530	3773075	0.000109552	0.000336307	0.00039547	0.000390204	8.2944E-05	0.000107868	7.93967E-05	8.17206E-06	9.57408E-05	8.17206E-06	1.91087E-05	2.77271E-05	1.64361E-05	1.02091E-08	1.4857E-07	2.9856E-08	1.88635E-07	0.18863531
3835403773075	383540	3773075	0.00010142	0.000311341	0.000366111	0.000361237	7.67866E-05	9.98603E-05	7.35026E-05	7.5654E-06	8.86334E-05	7.5654E-06	1.90713E-05	2.76728E-05	1.64039E-05	9.45862E-09	1.3767E-07	2.7594E-08	1.74721E-07	0.17472107
3835503773075	383550	3773075	9.3619E-05	0.000287394	0.000337952	0.000333452	7.08805E-05	9.21795E-05	6.78492E-05	6.98351E-06	8.18162E-05	6.98351E-06	1.89434E-05	2.74872E-05	1.62939E-05	8.7413E-09	1.2723E-07	2.5441E-08	1.61416E-07	0.16141595
3835603773075	383560	3773075	8.59853E-05	0.00026396	0.000310395	0.000306262	6.51009E-05	8.46632E-05	6.23167E-05	6.41407E-06	7.51448E-05	6.41407E-06	1.86876E-05	2.71161E-05	1.60739E-05	8.04135E-09	1.1704E-07	2.3351E-08	1.4843E-07	0.14843013
3835703773075	383570	3773075	7.92152E-05	0.000243177	0.000285956	0.000282149	5.99752E-05	7.79972E-05	5.74102E-05	5.90906E-06	6.92283E-05	5.90906E-06	1.83445E-05	2.66182E-05	1.57787E-05	7.42046E-09	1.0799E-07	2.1503E-08	1.3691E-07	0.13691049
3835803773075	383580	3773075	7.36083E-05	0.000225965	0.000265716	0.000262178	5.57301E-05	7.24766E-05	5.33467E-05	5.49081E-06	6.43283E-05	5.49081E-06	1.80013E-05	2.61203E-05	1.54836E-05	6.90537E-09	1.0048E-07	1.9972E-08	1.27356E-07	0.12735589
3835903773075	383590	3773075	6.86819E-05	0.000210842	0.000247932	0.000244631	5.20002E-05	6.76258E-05	4.97763E-05	5.12332E-06	6.0023E-05	5.12332E-06	1.76457E-05	2.56044E-05	1.51777E-05	6.45227E-09	9.3872E-08	1.8629E-08	1.18953E-07	0.11895306
3836003773075	383600	3773075	6.42435E-05	0.000197217	0.000231911	0.000228823	4.86399E-05	6.32557E-05	4.65597E-05	4.79224E-06	5.61442E-05	4.79224E-06	1.72683E-05	2.50567E-05	1.48531E-05	6.04293E-09	8.7905E-08	1.7418E-08	1.11366E-07	0.11136641
3836103773075	383610	3773075	6.01191E-05	0.000184555	0.000217022	0.000214132	4.55172E-05	5.91947E-05	4.35705E-05	4.48458E-06	5.25397E-05	4.48458E-06	1.68566E-05	2.44592E-05	1.44989E-05	5.6619E-09	8.2351E-08	1.6295E-08	1.04308E-07	0.10430794
3836203773075	383620	3773075	5.64356E-05	0.000173248	0.000203725	0.000201012	4.27283E-05	5.55679E-05	4.0901E-05	4.20981E-06	4.93206E-05	4.20981E-06	1.64604E-05	2.38844E-05	1.41582E-05	5.32083E-09	7.7381E-08	1.5292E-08	9.79934E-08	0.0979934
3836303773075	383630	3773075	5.37846E-05	0.000165109	0.000194155	0.00019157	4.07212E-05	5.29576E-05	3.89797E-05	4.01206E-06	4.70038E-05	4.01206E-06	1.62545E-05	2.35857E-05	1.39811E-05	5.07523E-09	7.3804E-08	1.457E-08	9.34483E-08	0.09344826
3836403773075	383640	3773075	5.1569E-05	0.000158308	0.000186157	0.000183679	3.90438E-05	5.07761E-05	3.7374E-05	3.84679E-06	4.50676E-05	3.84679E-06	1.61142E-05	2.3382E-05	1.38604E-05	4.87009E-09	7.0816E-08	1.3966E-08	8.96526E-08	0.08965256
3836503773075	383650	3773075	4.96057E-05	0.000152281	0.00017907	0.000176686	3.75573E-05	4.8843E-05	3.59511E-05	3.70033E-06	4.33518E-05	3.70033E-06	1.60019E-05	2.32191E-05	1.37638E-05	4.68828E-09	6.8169E-08	1.3432E-08	8.6289E-08	0.08628905
3836603773075	383660	3773075	4.84027E-05	0.000148588	0.000174727	0.000172401	3.66465E-05	4.76584E-05	3.50792E-05	3.61059E-06	4.23004E-05	3.61059E-06	1.60705E-05	2.33187E-05	1.38228E-05	4.5773E-09	6.6555E-08	1.3104E-08	8.42365E-08	0.08423653
3836703773075	383670	3773075	4.72631E-05	0.00014509	0.000170614	0.000168342	3.57837E-05	4.65364E-05	3.42533E-05	3.52559E-06	4.13045E-05	3.52559E-06	1.6136E-05	2.34137E-05	1.38792E-05	4.47204E-09	6.5026E-08	1.2793E-08	8.2291E-08	0.08229097
3836803773075	383680	3773075	4.62416E-05	0.000141954	0.000166926	0.000164703	3.50103E-05	4.55306E-05	3.3513E-05	3.44939E-06	4.04117E-05	3.44939E-06	1.6214E-05	2.35269E-05	1.39462E-05	4.37767E-09	6.3655E-08	1.2514E-08	8.05469E-08	0.08054686
3836903773075	383690	3773075	4.53252E-05	0.000139141	0.000163618	0.000161439	3.43165E-05	4.46283E-05	3.28489E-05	3.38103E-06	3.96109E-05	3.38103E-06	1.63045E-05	2.36581E-05	1.40241E-05	4.29285E-09	6.2425E-08	1.2263E-08	7.8981E-08	0.07898099
3837003773075	383700	3773075	4.44651E-05	0.0001365	0.000160513	0.000158376	3.36653E-05	4.37814E-05	3.22255E-05	3.31687E-06	3.88593E-05	3.31687E-06	1.63856E-05	2.37758E-05	1.40938E-05	4.21323E-09	6.1271E-08	1.2028E-08	7.75117E-08	0.07751172
3837103773075	383710	3773075	4.385E-05	0.000134612	0.000158293	0.000156185	3.31996E-05	4.31758E-05	3.17797E-05	3.27099E-06	3.83217E-05	3.27099E-06	1.65166E-05	2.39659E-05	1.42065E-05	4.15571E-09	6.0441E-08	1.1857E-08	7.64535E-08	0.07645346
3837203773075	383720	3773075	4.32821E-05	0.000132868	0.000156242	0.000154162	3.27696E-05	4.26166E-05	3.13681E-05	3.22862E-06	3.78254E-05	3.22862E-06	1.6632E-05	2.41334E-05	1.43058E-05	4.10215E-09	5.9669E-08	1.1698E-08	7.54692E-08	0.0754692
3837303773075	383730	3773075	4.27195E-05	0.000131142	0.000154212	0.000152158	3.23437E-05	4.20627E-05	3.09604E-05	3.18666E-06	3.73338E-05	3.18666E-06	1.67193E-05	2.42601E-05	1.43809E-05	4.04889E-09	5.8902E-08	1.154E-08	7.44911E-08	0.07449106
3837403773075	383740	3773075	4.21462E-05	0.000129381	0.000152142	0.000150116	3.19096E-05	4.14981E-05	3.05449E-05	3.14389E-06	3.68327E-05	3.14389E-06	1.67755E-05	2.43416E-05	1.44292E-05	3.99444E-09	5.8118E-08	1.1379E-08	7.34907E-08	0.07349069
3837503773075	383750	3773075	4.15709E-05	0.000127616	0.000150066	0.000148067	3.14741E-05	4.09318E-05	3.0128E-05	3.10098E-06	3.633E-05	3.10098E-06	1.67973E-05	2.43733E-05	1.4448E-05	3.93989E-09	5.7331E-08	1.1217E-08	7.2488E-08	0.07248796
3837603773075	383760	3773075	4.09141E-05	0.000125599	0.000147694	0.000145728	3.09767E-05	4.0285E-05	2.9652E-05	3.05198E-06	3.57559E-05	3.05198E-06	1.67723E-05	2.4337E-05	1.44265E-05	3.87784E-09	5.6434E-08	1.1034E-08	7.13455E-08	0.07134548
3837703773075	383770	3773075	4.02409E-05	0.000123533	0.000145264	0.00014333	3.04671E-05	3.96222E-05	2.91641E-05	3.00177E-06	3.51676E-05	3.00177E-06	1.67131E-05	2.4251E-05	1.43755E-05	3.81443E-09	5.5515E-08	1.0847E-08	7.01766E-08	0.07017658
3837803773075	383780	3773075	3.95133E-05	0.000121299	0.000142638	0.000140738	2.99162E-05	3.89057E-05	2.86367E-05	2.94749E-06	3.45317E-05	2.94749E-06	1.66164E-05	2.41107E-05	1.42924E-05	3.74642E-09	5.4527E-08	1.0648E-08	6.89215E-08	0.06892145
3837903773075	383790	3773075	3.87076E-05	0.000118826	0.000139729	0.000137869	2.93062E-05	3.81125E-05	2.80528E-05	2.88739E-06	3.38276E-05	2.88739E-06	1.64854E-05	2.39206E-05	1.41797E-05	3.67153E-09	5.3438E-08	1.0429E-08	6.75388E-08	0.06753877
3838003773075	383800	3773075	3.79364E-05	0.000116458	0.000136945	0.000135122	2.87223E-05	3.73531E-05	2.74939E-05	2.82987E-06	3.31537E-05	2.82987E-06	1.63388E-05	2.37079E-05	1.40536E-05	3.59974E-09	5.2395E-08	1.0219E-08	6.62142E-08	0.06621423
3838103773075	383810	3773075	3.71126E-05	0.000113929	0.000133972	0.000132188	2.80986E-05	3.6542E-05	2.68969E-05	2.76842E-06	3.24337E-05	2.76842E-06	1.61766E-05	2.34725E-05	1.39141E-05	3.52327E-09	5.1282E-08	9.9968E-09	6.48025E-08	0.06480254
3838203773075	383820	3773075	3.62979E-05	0.000111428	0.000131031	0.000129286	2.74818E-05	3.57398E-05	2.63064E-05	2.70764E-06	3.17217E-05	2.70764E-06	1.60081E-05	2.32281E-05	1.37692E-05	3.44784E-09	5.0184E-08	9.7779E-09	6.341E-08	0.06341
3838303773075	383830	3773075	3.54977E-05	0.000108972	0.000128142	0.000126436	2.68759E-05	3.49519E-05	2.57265E-05	2.64795E-06	3.10224E-05	2.64795E-06	1.58334E-05	2.29747E-05	1.36189E-05	3.37405E-09	4.9109E-08	9.5638E-09	6.2047E-08	0.06204697
3838403773075	383840	3773075	3.46539E-05	0.000106382	0.000125096	0.00012343	2.62371E-05	3.41211E-05	2.5115E-05	2.58501E-06	3.0285E-05	2.58501E-06	1.5665E-05	2.27303E-05	1.3474E-05	3.29649E-09	4.7978E-08	9.3387E-09	6.0613E-08	0.06061297
3838503773075	383850	3773075	3.38429E-05	0.000103892	0.000122168	0.000120541	2.5623E-05	3.33225E-05	2.45272E-05	2.52451E-06	2.95762E-05	2.52451E-06	1.54966E-05	2.24859E-05	1.33292E-05	3.22203E-09	4.6891E-08	9.1228E-09	5.92363E-08	0.05923626
3838603773075	383860	3773075	3.30336E-05	0.000101407	0.000119247	0.000117659	2.50103E-05	3.25257E-05	2.39407E-05	2.46414E-06	2.88689E-05	2.46414E-06	1.53344E-05	2.22505E-05	1.31896E-05	3.14789E-09	4.5809E-08	8.9077E-09	5.78648E-08	0.05786476
3838703773075	383870	3773075	3.22388E-05	9.89676E-05	0.000116378	0.000114828	2.44085E-05	3.17431E-05	2.33647E-05	2.40485E-06	2.81744E-05	2.40485E-06	1.51753E-05	2.20197E-05	1.30528E-05	3.07518E-09	4.4748E-08	8.6971E-09	5.65201E-08	0.0565201
3838803773075	383880	3773075	3.14767E-05	9.6628E-05	0.000113627	0.000112114	2.38315E-05	3.09927E-05	2.28123E-05	2.348E-06	2.75083E-05	2.348E-06	1.50162E-05	2.17888E-05	1.2916E-05	3.00527E-09	4.3727E-08	8.495E-09	5.52269E-08	0.05522694
3838903773075	383890	3773075	3.07364E-05	9.43554E-05	0.000110954	0.000109477	2.3271E-05	3.02638E-05	2.22758E-05	2.29278E-06	2.68613E-05	2.29278E-06	1.48634E-05	2.1567E-05	1.27845E-05	2.93749E-09	4.2737E-08	8.2992E-09	5.39735E-08	0.05397352
3839003773075	383900	3773075	3.00251E-05	9.21718E-05	0.000108386	0.000106943	2.27325E-05	2.95634E-05	2.17603E-05	2.23972E-06	2.62397E-05	2.23972E-06	1.47136E-05	2.13498E-05	1.26557E-05	2.87231E-09	4.1785E-08	8.111E-09	5.27685E-08	0.05276847
3839103773075	383910	3773075	2.9096E-05	8.93198E-05	0.000105033	0.000103634	2.20291E-05	2.86487E-05	2.1087E-05	2.17042E-06	2.54278E-05	2.17042E-06	1.45857E-05	2.11642E-05	1.25457E-05	2.78745E-09	4.0543E-08	7.8674E-09	5.11979E-08	0.05119792
3829703773085	382970	3773085	1.98673E-05	6.09892E-05	7.17184E-05	7.07634E-05	1.50419E-05	1.95618E-05	1.43986E-05	1.482E-06	1.73626E-05	1.482E-06	1.12762E-05	1.6362E-05	9.69905E-06	2.75057E-09	3.6887E-08	6.658E-09	4.62958E-08	0.04629575
3829803773085	382980	3773085	2.08853E-05	6.41142E-05	7.5393E-05	7.43892E-05	1.58126E-05	2.05641E-05	1.51363E-05	1.55794E-06	1.82522E-05	1.55794E-06	1.1429E-05	1.65838E-05	9.83052E-06	2.89203E-09	3.8764E-08	6.9981E-09	4.8654E-08	0.04865404
3829903773085	382990	3773085	2.18052E-05	6.69383E-05	7.8714E-05	7.76659E-05	1.65091E-05	2.147E-05	1.58031E-05	1.62656E-06	1.90562E-05	1.62656E-06	1.15164E-05	1.67105E-05	9.90565E-06	3.02092E-09	4.0468E-08	7.3068E-09	5.07958E-08	0.05079576
3830003773085	383000	3773085	2.25964E-05	6.9367E-05	8.15699E-05	8.04838E-05	1.71081E-05	2.22489E-05	1.63764E-05	1.68558E-06	1.97476E-05	1.68558E-06	1.1532E-05	1.67331E-05	9.91906E-06	3.13594E-09	4.197E-08	7.5774E-09	5.26834E-08	0.05268344
3830103773085	383010	3773085	2.35454E-05	7.22802E-05	8.49957E-05	8.38639E-05	1.78266E-05	2.31833E-05	1.70642E-05	1.75637E-06	2.05769E-05	1.75637E-06	1.14228E-05	1.65747E-05	9.82516E-06	3.24653E-09	4.3479E-08	7.8629E-09	5.45884E-08	0.05458842
3830203773085	383020	3773085	2.46377E-05	7.56336E-05	8.89389E-05	8.77546E-05	1.86536E-05	2.42589E-05	1.78559E-05	1.83785E-06	2.15316E-05	1.83785E-06	1.13417E-05	1.6457E-05	9.7554E-06	3.39863E-09	4.5502E-08	8.2333E-09	5.71335E-08	0.05713348
3830303773085	383030	3773085	2.56248E-05	7.86638E-05	9.25022E-05	9.12705E-05	1.94015E-05	2.52308E-05	1.85713E-05	1.91148E-06	2.23942E-05	1.91148E-06	1.12294E-05	1.62941E-05	9.65881E-06	3.57838E-09	4.7786E-08	8.6209E-09	5.99851E-08	0.05998513
3830403773085	383040	3773085	2.65865E-05	8.16161E-05	9.59738E-05	9.46959E-05	2.01291E-05	2.61777E-05	1.92682E-05	1.98322E-06	2.32347E-05	1.98322E-06	1.10797E-05	1.60768E-05	9.53003E-06	3.74157E-09	4.9881E-08	8.9853E-09	6.26077E-08	0.0626077
3830503773085	383050	3773085	2.76154E-05	8.47744E-05	9.96878E-05	9.83604E-05	2.09081E-05	2.71908E-05	2.00139E-05	2.05997E-06	2.41338E-05	2.05997E-06	1.10079E-05	1.59727E-05	9.46832E-06	3.91167E-09	5.2073E-08	9.372E-09	6.53566E-08	0.06535663
3830603773085	383060	3773085	2.87222E-05	8.81723E-05	0.000103683	0.000102303	2.17461E-05	2.82806E-05	2.08161E-05	2.14253E-06	2.51011E-05	2.14253E-06	1.09799E-05	1.5932E-05	9.44417E-06	4.0937E-09	5.4421E-08	9.7875E-09	6.83021E-08	0.06830206

			EGIODemolition	EGIOSite Grubbing / Prep	EGIOMass Grading / Excavation	EGIOMass Grading / Excavation	EGIODrainage / Utilities Trenching	EGIODrainage / Utilities Trenching	EGIOFoundations / Concrete Pads	EGIOFoundations / Concrete Pads	EGIOBuilding / Structure Construction	EGIOBuilding / Structure Construction	EGIOAsphalt Paving	EGIOArchitectural Coating	EGIOLandscaping or Other Finishing	EGIOWaterside Construction (Piles)	HIWaterside Construction (Landscaping)	HIWaterside Construction (Landscaping)	KMDemolition	KMSite Grubbing / Prep
Unique Identifier	X (UTM)	Y (UTM)	2025	2025	2025	2026	2026	2027	2026	2027	2026	2027	2027	2027	2027	2027	2025	2026	2025	2025
3830703773085	383070	3773085	0.000228916	8.9784E-05	2.97337E-05	2.9121E-05	6.76205E-05	6.75162E-05	8.88445E-05	8.87872E-05	9.51636E-05	9.28826E-05	3.70316E-06	3.70316E-06	0.000100289	3.70316E-06	4.91456E-05	4.76062E-05	3.56479E-05	0.000154714
3830803773085	383080	3773085	0.000240341	9.4265E-05	3.12177E-05	3.05745E-05	7.09955E-05	7.08859E-05	9.32787E-05	9.32186E-05	9.99132E-05	9.75183E-05	3.88798E-06	3.88798E-06	0.000105294	3.88798E-06	5.16534E-05	5.00356E-05	3.70804E-05	0.000160931
3830903773085	383090	3773085	0.000252439	9.901E-05	3.27892E-05	3.21136E-05	7.45694E-05	7.44543E-05	9.79744E-05	9.79112E-05	0.000104943	0.000102427	4.08371E-06	4.08371E-06	0.000110595	4.08371E-06	5.4321E-05	5.26195E-05	3.8617E-05	0.000167601
3831003773085	383100	3773085	0.00026532	0.00010406	3.44622E-05	3.37521E-05	7.83741E-05	7.82532E-05	0.000102973	0.000102907	0.000110297	0.000107654	4.29207E-06	4.29207E-06	0.000116238	4.29207E-06	5.71804E-05	5.53894E-05	4.02872E-05	0.000174849
3831103773085	383110	3773085	0.000278847	0.00010937	3.62192E-05	3.54729E-05	8.23699E-05	8.22428E-05	0.000108223	0.000108153	0.000115921	0.000113142	4.51089E-06	4.51089E-06	0.000122164	4.51089E-06	6.01978E-05	5.83123E-05	4.2084E-05	0.000182648
3831203773085	383120	3773085	0.000293954	0.00011529	3.81815E-05	3.73948E-05	8.68327E-05	8.66987E-05	0.000114087	0.000114013	0.000122201	0.000119272	4.75529E-06	4.75529E-06	0.000128783	4.75529E-06	6.35954E-05	6.16035E-05	4.41027E-05	0.000191409
3831303773085	383130	3773085	0.000310023	0.0001216	4.02687E-05	3.9439E-05	9.15793E-05	9.1438E-05	0.000120323	0.000120246	0.000128881	0.000125792	5.01523E-06	5.01523E-06	0.000135822	5.01523E-06	6.72316E-05	6.51258E-05	4.63001E-05	0.000200946
3831403773085	383140	3773085	0.000326999	0.00012825	4.24737E-05	4.15986E-05	9.65939E-05	9.64449E-05	0.000126912	0.00012683	0.000135938	0.00013268	5.28985E-06	5.28985E-06	0.00014326	5.28985E-06	7.11029E-05	6.88758E-05	4.86877E-05	0.000211308
3831503773085	383150	3773085	0.000344855	0.00013526	4.4793E-05	4.38701E-05	0.000101869	0.000101711	0.000133842	0.000133756	0.000143361	0.000139925	5.57871E-06	5.57871E-06	0.000151083	5.57871E-06	7.52145E-05	7.28586E-05	5.12925E-05	0.000222613
3831603773085	383160	3773085	0.000363592	0.00014261	4.72267E-05	4.62536E-05	0.000107403	0.000107238	0.000141114	0.000141023	0.000151151	0.000147528	5.88181E-06	5.88181E-06	0.000159291	5.88181E-06	7.95701E-05	7.70778E-05	5.41349E-05	0.000234949
3834103773085	383410	3773085	0.001772142	0.00069506	0.000230182	0.00022544	0.000523482	0.000522674	0.000687787	0.000687343	0.000736706	0.00071947	2.86679E-05	2.86679E-05	0.000776383	2.86679E-05	0.000478918	0.000463918	0.000551023	0.00239148
3834203773085	383420	3773085	0.001586537	0.00062226	0.000206074	0.000201828	0.000468655	0.000467932	0.000615752	0.000615355	0.000659547	0.000643738	2.56654E-05	2.56654E-05	0.000695069	2.56654E-05	0.000427311	0.000413927	0.000502363	0.00218029
3834303773085	383430	3773085	0.001399496	0.0005489	0.00018178	0.000178034	0.000413404	0.000412766	0.000543159	0.000542809	0.000581791	0.000567846	2.26396E-05	2.26396E-05	0.000613125	2.26396E-05	0.000375036	0.000363289	0.000448853	0.001948052
3834403773085	383440	3773085	0.001222021	0.00047929	0.000158727	0.000155457	0.000360979	0.000360422	0.00047427	0.00047373	0.000508012	0.000495835	1.97686E-05	1.97686E-05	0.000535373	1.97686E-05	0.000325623	0.000315423	0.000394763	0.001713299
3834503773085	383450	3773085	0.001061728	0.00041642	0.000137907	0.000135066	0.000313629	0.000313145	0.000412068	0.000411802	0.000441376	0.000430796	1.71755E-05	1.71755E-05	0.000465147	1.71755E-05	0.000281532	0.000272714	0.00034476	0.001496285
3834603773085	383460	3773085	0.000926485	0.00036338	0.000120341	0.000117861	0.000273679	0.000273257	0.000359579	0.000359347	0.000385154	0.000375922	1.49877E-05	1.49877E-05	0.000405897	1.49877E-05	0.000245208	0.000237527	0.000302389	0.00131239
3834703773085	383470	3773085	0.000816114	0.00032009	0.000106005	0.00010382	0.000241076	0.000240704	0.000316743	0.000316538	0.000339271	0.000331139	1.32023E-05	1.32023E-05	0.000357543	1.32023E-05	0.000215946	0.000209182	0.000267796	0.001162252
3834803773085	383480	3773085	0.000715381	0.00028058	9.29203E-05	9.10058E-05	0.00021132	0.000210994	0.000277647	0.000277468	0.000297395	0.000290266	1.15727E-05	1.15727E-05	0.000313412	1.15727E-05	0.000189057	0.000183135	0.00023602	0.001024343
3834903773085	383490	3773085	0.000636582	0.00024968	8.26852E-05	8.09816E-05	0.000188043	0.000187753	0.000247064	0.000246905	0.000264637	0.000258293	1.0298E-05	1.0298E-05	0.000278889	1.0298E-05	0.000167864	0.000162606	0.000210717	0.000914525
3835003773085	383500	3773085	0.000572828	0.00022467	7.44042E-05	7.28712E-05	0.000169211	0.000168949	0.00022232	0.000222177	0.000238133	0.000232425	9.26662E-06	9.26662E-06	0.000250958	9.26662E-06	0.000150824	0.0001461	0.000190245	0.000825676
3835103773085	383510	3773085	0.000520301	0.00020407	6.75815E-05	6.61891E-05	0.000153694	0.000153457	0.000201934	0.000201804	0.000216297	0.000211112	8.41689E-06	8.41689E-06	0.000227946	8.41689E-06	0.000136763	0.000132479	0.000173254	0.000751934
3835203773085	383520	3773085	0.000475732	0.00018659	6.17925E-05	6.05194E-05	0.000140529	0.000140312	0.000184637	0.000184518	0.000197769	0.00019302	7.69591E-06	7.69591E-06	0.00020842	7.69591E-06	0.000124819	0.00012091	0.000158729	0.000688897
3835303773085	383530	3773085	0.000435654	0.00017087	5.65868E-05	5.54209E-05	0.00012869	0.000128492	0.000169082	0.000168973	0.000181108	0.000176767	7.04757E-06	7.04757E-06	0.000190862	7.04757E-06	0.00011406	0.000110487	0.000145552	0.000631704
3835403773085	383540	3773085	0.000401271	0.00015738	5.21208E-05	5.1047E-05	0.000118534	0.000118351	0.000155738	0.000155637	0.000166814	0.00016216	6.49135E-06	6.49135E-06	0.000175799	6.49135E-06	0.000104803	0.00010152	0.000134139	0.000582172
3835503773085	383550	3773085	0.000369161	0.00014479	4.795E-05	4.69621E-05	0.000109048	0.00010888	0.000143275	0.000143183	0.000153466	0.000149787	5.9719E-06	5.9719E-06	0.000161731	5.9719E-06	9.61564E-05	9.31446E-05	0.000123376	0.000535459
3835603773085	383560	3773085	0.000337679	0.00013244	4.38608E-05	4.29571E-05	9.97486E-05	9.95947E-05	0.000131057	0.000130972	0.000140378	0.000137013	5.46262E-06	5.46262E-06	0.000147939	5.46262E-06	8.76767E-05	8.49305E-05	0.000112701	0.00048913
3835703773085	383570	3773085	0.000310185	0.00012166	4.02897E-05	3.94596E-05	9.16271E-05	9.14857E-05	0.000120386	0.000120308	0.000128948	0.000125858	5.01785E-06	5.01785E-06	0.000135893	5.01785E-06	8.02822E-05	7.77676E-05	0.000103327	0.000448447
3835803773085	383580	3773085	0.000289275	0.00011346	3.75737E-05	3.67995E-05	8.54503E-05	8.53185E-05	0.000112271	0.000112198	0.000120256	0.000117373	4.67959E-06	4.67959E-06	0.000126732	4.67959E-06	7.4662E-05	7.23234E-05	9.62144E-05	0.000417577
3835903773085	383590	3773085	0.000271122	0.00010634	3.52158E-05	3.44903E-05	8.00881E-05	7.99645E-05	0.000105225	0.000105157	0.000112709	0.000110008	4.38593E-06	4.38593E-06	0.00011878	4.38593E-06	6.97951E-05	6.7609E-05	9.00407E-05	0.000390783
3836003773085	383600	3773085	0.000253454	9.9408E-05	3.2921E-05	3.22427E-05	7.48692E-05	7.47537E-05	9.83683E-05	9.83049E-05	0.000105365	0.000102839	4.10012E-06	4.10012E-06	0.000111039	4.10012E-06	6.50718E-05	6.30336E-05	8.40096E-05	0.000364608
3836103773085	383610	3773085	0.000234619	9.2021E-05	3.04745E-05	2.98466E-05	6.93053E-05	6.91984E-05	9.10582E-05	9.09994E-05	9.75347E-05	9.51968E-05	3.79543E-06	3.79543E-06	0.000102788	3.79543E-06	6.0074E-05	5.81924E-05	7.75735E-05	0.000336674
3836203773085	383620	3773085	0.000218254	8.5602E-05	2.83488E-05	2.77647E-05	6.44711E-05	6.43717E-05	8.47066E-05	8.4652E-05	9.07314E-05	8.85566E-05	3.53069E-06	3.53069E-06	9.5618E-05	3.53069E-06	5.57489E-05	5.40027E-05	7.20131E-05	0.000312542
3836303773085	383630	3773085	0.000206937	8.1163E-05	2.68788E-05	2.6325E-05	6.1128E-05	6.10337E-05	8.03143E-05	8.02624E-05	8.60266E-05	8.39646E-05	3.34761E-06	3.34761E-06	9.06598E-05	3.34761E-06	5.27459E-05	5.10938E-05	6.81931E-05	0.000295963
3836403773085	383640	3773085	0.000197766	7.7567E-05	2.56877E-05	2.51584E-05	5.84191E-05	5.83289E-05	7.6755E-05	7.67055E-05	8.22142E-05	8.02436E-05	3.19925E-06	3.19925E-06	8.66421E-05	3.19925E-06	5.0308E-05	4.87323E-05	6.51017E-05	0.000282546
3836503773085	383650	3773085	0.000189646	7.4382E-05	2.4633E-05	2.41255E-05	5.60206E-05	5.59341E-05	7.36037E-05	7.35562E-05	7.88387E-05	7.6949E-05	3.0679E-06	3.0679E-06	8.30848E-05	3.0679E-06	4.81518E-05	4.66436E-05	6.23679E-05	0.000270681
3836603773085	383660	3773085	0.000184446	7.2342E-05	2.39575E-05	2.34639E-05	5.44843E-05	5.44003E-05	7.15853E-05	7.15391E-05	7.66768E-05	7.48389E-05	2.98377E-06	2.98377E-06	8.08064E-05	2.98377E-06	4.67453E-05	4.52812E-05	6.06254E-05	0.000263118
3836703773085	383670	3773085	0.000179523	7.0412E-05	2.33182E-05	2.28377E-05	5.30304E-05	5.29485E-05	6.96749E-05	6.963E-05	7.46306E-05	7.28417E-05	2.90415E-06	2.90415E-06	7.865E-05	2.90415E-06	4.54214E-05	4.39988E-05	5.89801E-05	0.000255978
3836803773085	383680	3773085	0.000175356	6.8777E-05	2.27768E-05	2.23076E-05	5.17992E-05	5.17193E-05	6.80574E-05	6.80135E-05	7.2898E-05	7.11507E-05	2.83673E-06	2.83673E-06	7.68241E-05	2.83673E-06	4.42931E-05	4.29057E-05	5.75951E-05	0.000249967
3836903773085	383690	3773085	0.00017179	6.7378E-05	2.23137E-05	2.18539E-05	5.07459E-05	5.06676E-05	6.66735E-05	6.66305E-05	7.14156E-05	6.97038E-05	2.77904E-06	2.77904E-06	7.52619E-05	2.77904E-06	4.33262E-05	4.19691E-05	5.64206E-05	0.000244869
3837003773085	383700	3773085	0.000168458	6.6071E-05	2.18808E-05	2.143E-05	4.97616E-05	4.96848E-05	6.53802E-05	6.5338E-05	7.00303E-05	6.83517E-05	2.72513E-06	2.72513E-06	7.3802E-05	2.72513E-06	4.24256E-05	4.10968E-05	5.53298E-05	0.000240135
3837103773085	383710	3773085	0.000166077	6.5138E-05	2.15717E-05	2.11272E-05	4.90584E-05	4.89828E-05	6.44564E-05	6.44148E-05	6.90408E-05	6.7386E-05	2.68663E-06	2.68663E-06	7.27592E-05	2.68663E-06	4.17763E-05	4.04677E-05	5.45784E-05	0.000236874
3837203773085	383720	3773085	0.000163868	6.4271E-05	2.12847E-05	2.08461E-05	4.84058E-05	4.83311E-05	6.35988E-05	6.35578E-05	6.81223E-05	6.64894E-05	2.65088E-06	2.65088E-06	7.17912E-05	2.65088E-06	4.11771E-05	3.98873E-05	5.38927E-05	0.000233898
3837303773085	383730	3773085	0.000161676	6.3412E-05	2.1E-05	2.05673E-05	4.77584E-05	4.76847E-05	6.27482E-05	6.27078E-05	6.72112E-05	6.56002E-05	2.61543E-06	2.61543E-06	7.0831E-05	2.61543E-06	4.05923E-05	3.93209E-05	5.32229E-05	0.000230991
3837403773085	383740	3773085	0.000159395	6.2517E-05	2.07037E-05	2.02771E-05	4.70844E-05	4.70118E-05	6.18628E-05	6.18229E-05	6.62628E-05	6.46745E-05	2.57852E-06	2.57852E-06	6.98315E-05	2.57852E-06	3.99913E-05	3.87387E-05	5.25213E-05	0.000227946
3837503773085	383750	3773085	0.000157122	6.1626E-05	2.04085E-05	1.9988E-05	4.64132E-05	4.63416E-05	6.09808E-05	6.09415E-05	6.53181E-05	6.37524E-05	2.54176E-06	2.54176E-06	6.8836E-05	2.54176E-06	3.93975E-05	3.81635E-05	5.18175E-05	0.000224892
3837603773085	383760	3773085	0.000154392	6.0555E-05	2.00538E-05	1.96407E-05	4.56066E-05	4.55362E-05	5.99211E-05	5.98824E-05	6.4183E-05	6.26445E-05	2.49759E-06	2.49759E-06	6.76397E-05	2.49759E-06	3.86872E-05	3.74754E-05	5.09439E-05	0.0002211
3837703773085	383770	3773085	0.000151598	5.9459E-05	1.9691E-05	1.92853E-05	4.47814E-05	4.47123E-05	5.88369E-05	5.8799E-05	6.30217E-05	6.15111E-05	2.4524E-06	2.4524E-06	6.64159E-05	2.4524E-06	3.79624E-05	3.67734E-05	5.0041E-05	0.000217181
3837803773085	383780	3773085	0.000148688	5.8318E-05	1.9313E-05	1.89151E-05	4.39218E-05	4.3854E-05	5.77075E-05	5.76702E-05	6.18119E-05	6.03303E-05	2.40532E-06	2.40532E-06	6.5141E-05	2.40532E-06	3.7209E-05	3.60435E-05	4.90882E-05	0.000213046
3837903773085	383790	3773085	0.000145562	5.7092E-05	1.8907E-05	1.85174E-05	4.29984E-05	4.29321E-05	5.64943E-05	5.64579E-05	6.05125E-05	5.9062E-05	2.35476E-06	2.35476E-06	6.37716E-05	2.35476E-06	3.63928E-05	3.52529E-05	4.80517E-05	0.000208548
3838003773085	383800	3773085	0.000142553	5.5911E-05	1.85162E-05	1.81347E-05	4.21096E-05	4.20446E-05	5.53265E-05	5.52908E-05	5.92616E-05	5.78411E-05	2.30608E-06	2.30608E-06	6.24533E-05	2.30608E-06	3.56088E-05	3.44935E-05	4.70537E-05	0.000204216
3838103773085	383810	3773085	0.000139392	5.4671E-05	1.81055E-05	1.77325E-05	4.11757E-05	4.11121E-05	5.40994E-05	5.40645E-05	5.79473E-05	5.65583E-05	2.25494E-06	2.25494E-06	6.10682E-05	2.25494E-06	3.47854E-05	3.36959E-05	4.59969E-05	0.0001963
3838203773085	383820	3773085	0.000136293	5.3456E-05	1.7703E-05	1.73383E-05	4.02603E-05	4.01982E-05	5.28968E-05	5.28626E-05	5.6659E-05	5.5301E-05	2.20481E-06	2.20481E-06	5.97106E-05	2.20481E-06	3.39764E-05	3.29122E-05	4.49536E-05	0.000195102
3838303773085	383830	3773085	0.000133293	5.2279E-05	1.73133E-05	1.69566E-05	3.93741E-05	3.93134E-05	5.17324E-05	5.16991E-05	5.54119E-05	5.40837E-05	2.15628E-06	2.15628E-06	5.83963E-05	2.15628E-06	3.31943E-05	3.21545E-05	4.39443E-05	0.000190721
3838403773085	383840	3773085	0.000130248	5.1085E-05	1.69178E-05	1.65693E-05	3.84747E-05	3.84153E-05	5.05507E-05	5.05181E-05	5.41461E-05	5.28482E-05	2.10702E-06	2.10702E-06	5.70623E-05	2.10702E-06	3.23978E-05	3.1383E-05	4.291E-05	0.000186233
3838503773085	383850	3773085	0.000127347	4.9947E-05	1.6541E-05	1.62002E-05	3.76177E-05	3.75596E-05	4.94247E-05	4.93928E-05	5.294E-05	5.16711E-05	2.06009E-06	2.06009E-06	5.57913E-05	2.06009E-06	3.16389E-05	3.0648E-05	4.19211E-05	0.00018194
3838603773085	383860	3773085	0.000124356	4.8774E-05	1.61525E-05	1.58197E-05	3.67341E-05	3.66775E-05	4.82639E-05	4.82327E-05	5.16966E-05	5.04575E-05	2.0117E-06	2.0117E-06	5.44809E-05	2.0117E-06	3.08568E-05	2.98903E-05	4.08982E-05	0.000177501
3838703773085	383870	3773085	0.000121383	4.7608E-05	1.57663E-05	1.54415E-05	3.58559E-05	3.58006E-05	4.711E-05	4.70796E-05	5.04607E-05	4.92512E-05	1.96361E-06	1.96361E-06	5.31784E-05	1.96361E-06	3.00765E-05	2.91344E-05	3.9873E-05	0.000173052
3838803773085	383880	3773085	0.000118536	4.6491E-05	1.53965E-05	1.50793E-05	3.50148E-05	3.49608E-05	4.60049E-05	4.59752E-05	4.9277E-05	4.80959E-05	1.91755E-06	1.91755E-06	5.1931E-05	1.91755E-06	2.9332E-05	2.84133E-05	3.88954E-05	0.000168809
3838903773085	383890	3773085	0.000115859	4.5442E-05	1.50488E-05	1.47388E-05	3.42242E-05	3.41714E-05	4.49661E-05	4.49371E-05	4.81643E-05	4.70098E-05	1.87425E-06	1.87425E-06	5.07583E-05	1.87425E-06	2.86324E-05	2.77356E-05	3.79743E-05	0.000164811
3839003773085	383900	3773085	0.00011329	4.4434E-05	1.47152E-05	1.4412E-05	3.34653E-05	3.34137E-05	4.39691E-05	4.39407E-05	4.70964E-05	4.59675E-05	1.83269E-06	1.83269E-06	4.96329E-05	1.83269E-06	2.79597E-05	2.70839E-05	3.70894E-05	0.000160971
3839103773085	383910	3773085	0.000110173	4.3212E-05	1.43103E-05	1.40155E-05	3.25447E-05	3.24945E-05	4.27594E-05	4.27318E-05	4.58007E-05	4.47029E-05	1.78227E-06	1.78227E-06	4.82674E-05	1.78227E-06	2.71416E-05	2.62915E-05	3.60032E-05	0.000156256
3829703773095	382970	3773095	0.000145922	5.7233E-05	1.89537E-05	1.85632E-05	4.31046E-05	4.30381E-05	5.66338E-05	5.65972E-05	6.06618E-05	5.92078E-05	2.36057E-06	2.36057E-06	6.3929E-05	2.36057E-06	3.05249E-05	2.95688E-05	2.41537E-05	0.000104829
3829803773095	382980	3773095	0.000154356	6.0541E-05	2.00492E-05	1.96361E-05	4.5596E-05	4.55256E-05	5.99071E-05	5.98685E-05	6.4168E-05	6.263E-05	2.49701E-06	2.49701E-06	6.7624E-05	2.49701E-06	3.24444E-05	3.14282E-05	2.54165E-05	0.00011031
3829903773095	382990	3773095	0.000162233	6.363E-05	2.10723E-05	2.06382E-05	4.79229E-05	4.78489E-05	6.29644E-05	6.29237E-05	6.74427E-05	6.58261E-05	2.62444E-06	2.62444E-06	7.1075E-05	2.62444E-06	3.42527E-05	3.31798E-05	2.65865E-05	0.000115387
3830003773095	383000	3773095	0.000169778	6.6589E-05	2.20523E-05	2.1598E-05	5.01516E-05	5.00742E-05	6.58926E-05	6.58501E-05	7.05792E-05	6.88875E-05	2.74649E-06	2.74649E-06	7.43805E-05	2.74649E-06	3.59945E-05	3.48671E-05	2.76751E-05	0.000120112
3830103773095	383010	3773095	0.000176137	6.9083E-05	2.28783E-05	2.2407E-05	5.20301E-05	5.19498E-05	6.83607E-05	6.83166E-05	7.32229E-05	7.14678E-05	2.84937E-06	2.84937E-06	7.71665E-05	2.84937E-06	3.75086E-05	3.63337E-05	2.8621E-05	0.000124217
3830203773095	383020	3773095	0.000182955	7.1757E-05	2.37638E-05	2.32742E-05	5.40439E-05	5.39605E-05	7.10066E-05	7.09608E-05	7.60569E-05	7.42339E-05	2.95965E-06	2.95965E-06	8.01532E-05	2.95965E-06	3.93383E-05	3.81062E-05	2.99291E-05	0.000129894
3830303773095	383030	3773095	0.000194568	7.6312E-05	2.52723E-05	2.47516E-05	5.74745E-05	5.73859E-05	7.5514E-05	7.54653E-05	8.08849E-05	7.89462E-05	3.14753E-06	3.14753E-06	8.52412E-05	3.14753E-06	4.1683E-05	4.03774E-05	3.12349E-05	0.000135562
3830403773095	383040	3773095	0.000205984	8.079E-05	2.67552E-05	2.62039E-05	6.08468E-05	6.07529E-05	7.99447E-05	7.98932E-05	8.56308E-05	8.35783E-05	3.3322E-06	3.3322E-06	9.02427E-05	3.3322E-06	4.4015E-05	4.26364E-05	3.24547E-05	0.000140856
3830503773095	383050	3773095	0.000216969	8.5098E-05	2.8182E-05	2.76014E-05	6.40917E-05	6.39928E-05	8.42081E-05	8.41538E-05	9.01974E-05	8.80354E-05	3.50991E-06	3.50991E-06	9.50553E-05	3.50991E-06	4.63597E-05	4.49076E-05	3.37016E-05	0.000146267
3830603773095	383060	3773095	0.000228529	8.9632E-05	2.96835E-05	2.90719E-05	6.75064E-05	6.74023E-05	8.86946E-05	8.86374E-05	9.5003E-05	9.27259E-05	3.69691E-06	3.69691E-06	0.00010012	3.69691E-06	4.88603E-05	4.73299E-05	3.50346E-05	0.000152052
3830703773095	383070	3773095	0.000240781	9.4438E-05	3.12748E-05	3.06305E-05	7.11255E-05	7.10157E-05	9.34496E-05	9.33893E-05	0.000100096	9.76969E-05	3.8951E-06	3.8951E-06	0.000105487	3.8951E-06	5.15153E-05	4.99018E-05	3.64512E-05	0.000158201
3830803773095	383080	3773095	0.000253679	9.9496E-05	3.29502E-05	3.22713E-05	7.49355E-05	7.48199E-05	9.84555E-05	9.83919E-05	0.000105458	0.00010293	4.10376E-06	4.10376E-06	0.000111138	4.10376E-06	5.43228E-05	5.26213E-05	3.79585E-05	0.000164742
3830903773095	383090	3773095	0.000267305	0.00010484	3.472E-05	3.40046E-05	7.89605E-05	7.88387E-05	0.000103744	0.000103677	0.000111123	0.000108459	4.32418E-06	4.32418E-06	0.000117107	4.32418E-06	5.72988E-05	5.55041E-05	3.95652E-05	0.000171716
3831103773095	383110	3773095	0.000296963	0.00011647	3.85723E-05	3.77776E-05	8.77215E-05	8.75861E-05	0.000115255	0.00011518	0.000123452	0.000120493	4.80397E-06	4.80397E-06	0.000130101	4.80397E-06	6.38376E-05	6.18381E-05	4.31726E-05	0.000187372
3831203773095	383120	3773095	0.0003142	0.00012323	4.08112E-05	3.99703E-05	9.28131E-05	9.26699E-05	0.000121944	0.000121866	0.000130618	0.000127487	5.0828E-06	5.0828E-06	0.000137652	5.0828E-06	6.76765E-05	6.55568E-05	4.52953E-05	0.000196585
3831303773095	383130	3773095	0.00033264	0.00013047	4.32063E-05	4.23161E-05	9.82602E-05	9.81086E-05	0.000129101	0.000129018	0.000138283	0.000134969	5.3811E-06	5.3811E-06	0.000145731	5.3811E-06	7.18115E-05	6.95622E-05	4.76082E-05	0.000206623

Unique Identifier	X (UTM)	Y (UTM)	KMMass Grading / Excavation	KMMass Grading / Excavation	KMDrainage / Utilities Trenching	KMFoundations / Concrete Pads	KMBuilding / Structure Construction	KMAsphalt Paving	KMArchitectural Coating	KMLandscaping or Other Finishing	KMWaterside Construction (Piles)	EWNDemolition	EWNSite Grubbing / Prep	EWNDrainage / Utilities Trenching	EWNDrainage / Utilities Trenching	EWNDrainage / Utilities Trenching	EWNFoundation s / Concrete Pads	EWNBuilding / Structure Construction	EWNAsphalt Paving	EWNLandscaping or Other Finishing	EWNWaterside Construction (Piles)
			2025	2026	2026	2026	2026	2026	2026	2026	2026	2027	2027	2027	2028	2029	2029	2029	2029	2029	2029
3830703773085	383070	3773085	0.000117599	0.000116382	4.17939E-05	2.21172E-05	7.59647E-05	2.44044E-06	2.44044E-06	7.84052E-05	2.44044E-06	0.000237576	1.29482E-05	3.04049E-05	2.98177E-05	2.92008E-05	2.52933E-05	5.49229E-05	3.90747E-06	5.68766E-05	3.90747E-06
3830803773085	383080	3773085	0.000122325	0.000121059	4.34734E-05	2.30059E-05	7.90174E-05	2.53851E-06	2.53851E-06	8.15559E-05	2.53851E-06	0.000250095	1.36305E-05	3.2007E-05	3.13889E-05	3.07395E-05	2.66261E-05	5.7817E-05	4.11337E-06	5.98737E-05	4.11337E-06
3830903773085	383090	3773085	0.000127394	0.000126076	4.52749E-05	2.39593E-05	8.22919E-05	2.64371E-06	2.64371E-06	8.49356E-05	2.64371E-06	0.000263411	1.43562E-05	3.37111E-05	3.30601E-05	3.23761E-05	2.80437E-05	6.08952E-05	4.33237E-06	6.30614E-05	4.33237E-06
3831003773085	383100	3773085	0.000132904	0.000131529	4.7233E-05	2.49955E-05	8.58509E-05	2.75805E-06	2.75805E-06	8.8609E-05	2.75805E-06	0.000277683	1.51341E-05	3.55377E-05	3.48514E-05	3.41303E-05	2.95632E-05	6.41947E-05	4.56711E-06	6.64783E-05	4.56711E-06
3831103773085	383110	3773085	0.000138832	0.000137395	4.93397E-05	2.61104E-05	8.968E-05	2.88106E-06	2.88106E-06	9.25611E-05	2.88106E-06	0.000292744	1.59549E-05	3.74652E-05	3.67417E-05	3.59815E-05	3.11666E-05	6.76765E-05	4.81482E-06	7.00839E-05	4.81482E-06
3831203773085	383120	3773085	0.000145491	0.000143985	5.17064E-05	2.73628E-05	9.39817E-05	3.01926E-06	3.01926E-06	9.7001E-05	3.01926E-06	0.000309696	1.68788E-05	3.96347E-05	3.88693E-05	3.80651E-05	3.29714E-05	7.15955E-05	5.09364E-06	7.41423E-05	5.09364E-06
3831303773085	383130	3773085	0.00015274	0.00015116	5.42827E-05	2.87262E-05	9.86644E-05	3.16969E-06	3.16969E-06	0.000101834	3.16969E-06	0.000327858	1.78687E-05	4.19591E-05	4.11488E-05	4.02974E-05	3.4905E-05	7.57942E-05	5.39235E-06	7.84904E-05	5.39235E-06
3831403773085	383140	3773085	0.000160617	0.000158954	5.70819E-05	3.02075E-05	0.000103752	3.33314E-06	3.33314E-06	0.000107085	3.33314E-06	0.000347184	1.8922E-05	4.44324E-05	4.35744E-05	4.26728E-05	3.69626E-05	8.0262E-05	5.71021E-06	8.31171E-05	5.71021E-06
3831503773085	383150	3773085	0.00016921	0.000167458	6.01357E-05	3.18236E-05	0.000109303	3.51147E-06	3.51147E-06	0.000112814	3.51147E-06	0.000367697	2.004E-05	4.70576E-05	4.61489E-05	4.5194E-05	3.91464E-05	8.50041E-05	6.04758E-06	8.80279E-05	6.04758E-06
3831603773085	383160	3773085	0.000178586	0.000176738	6.34682E-05	3.35871E-05	0.00011536	3.70606E-06	3.70606E-06	0.000119066	3.70606E-06	0.000389435	2.12247E-05	4.98396E-05	4.88771E-05	4.78658E-05	4.14607E-05	9.00294E-05	6.40511E-06	9.3232E-05	6.40511E-06
3831703773085	383410	3773085	0.00181778	0.001798968	0.000646025	0.000341874	0.001174217	3.77229E-05	3.77229E-05	0.00121194	3.77229E-05	0.002334211	0.000127218	0.000298731	0.000292962	0.0002869	0.000248509	0.000539623	3.83912E-05	0.000558818	3.83912E-05
3831803773085	383420	3773085	0.001657253	0.001640102	0.000588975	0.000311683	0.001070523	3.43916E-05	3.43916E-05	0.001104914	3.43916E-05	0.002066704	0.000112638	0.000264495	0.000259388	0.000254021	0.000220029	0.00047778	3.39915E-05	0.000494776	3.39915E-05
3831903773085	383430	3773085	0.001480727	0.001465403	0.000526239	0.000278484	0.000956494	3.07283E-05	3.07283E-05	0.000987222	3.07283E-05	0.001802612	9.82447E-05	0.000230697	0.000226242	0.000221561	0.000191913	0.000416728	2.96479E-05	0.000431551	2.96479E-05
3832003773085	383440	3773085	0.00130229	0.001288812	0.000462824	0.000244924	0.00084123	2.70254E-05	2.70254E-05	0.000868255	2.70254E-05	0.001558435	8.49367E-05	0.000199447	0.000195596	0.000191549	0.000165917	0.000360279	2.56319E-05	0.000373095	2.56319E-05
3832103773085	383450	3773085	0.001137336	0.001125565	0.0004042	0.000213901	0.000734676	2.36022E-05	2.36022E-05	0.000758278	2.36022E-05	0.001342811	7.31849E-05	0.000171852	0.000168533	0.000165046	0.000142961	0.000310431	2.20855E-05	0.000321474	2.20855E-05
3832203773085	383460	3773085	0.000997556	0.000987232	0.000354524	0.000187613	0.000644383	2.07015E-05	2.07015E-05	0.000665085	2.07015E-05	0.001166175	6.35581E-05	0.000149246	0.000146364	0.000143336	0.000124155	0.000269596	1.91803E-05	0.000279186	1.91803E-05
3832303773085	383470	3773085	0.000883436	0.000874293	0.000313966	0.00016615	0.000570666	1.83332E-05	1.83332E-05	0.000588999	1.83332E-05	0.001023888	5.58032E-05	0.000131036	0.000128506	0.000125847	0.000109007	0.000236702	1.68401E-05	0.000245122	1.68401E-05
3832403773085	383480	3773085	0.00077861	0.000770552	0.000276712	0.000146435	0.000502953	1.61579E-05	1.61579E-05	0.000519111	1.61579E-05	0.000893875	4.87173E-05	0.000114398	0.000112188	0.000109867	9.51653E-05	0.000206646	1.47017E-05	0.000213997	1.47017E-05
3832503773085	383490	3773085	0.000695136	0.000687942	0.000247046	0.000130736	0.000449032	1.44256E-05	1.44256E-05	0.000463457	1.44256E-05	0.000790829	4.31012E-05	0.00010121	9.92553E-05	9.72016E-05	8.41947E-05	0.000182824	1.30069E-05	0.000189327	1.30069E-05
3832603773085	383500	3773085	0.000627602	0.000621107	0.000223045	0.000118034	0.000405407	1.30241E-05	1.30241E-05	0.000418431	1.30241E-05	0.000708373	3.86072E-05	9.0657E-05	8.89064E-05	8.70668E-05	7.54161E-05	0.000163761	1.16507E-05	0.000169587	1.16507E-05
3832703773085	383510	3773085	0.00057155	0.000565635	0.000203124	0.000107493	0.000369199	1.18609E-05	1.18609E-05	0.00038106	1.18609E-05	0.000640388	3.4902E-05	8.19564E-05	8.03737E-05	7.87107E-05	6.81781E-05	0.000148045	1.05326E-05	0.000153311	1.05326E-05
3832803773085	383520	3773085	0.000523635	0.000518216	0.000186096	9.84812E-05	0.000338248	1.08666E-05	1.08666E-05	0.000349115	1.08666E-05	0.000582739	3.176E-05	7.45786E-05	7.31384E-05	7.16251E-05	6.20406E-05	0.000134718	9.58443E-06	0.00013951	9.58443E-06
3832903773085	383530	3773085	0.000480162	0.000475193	0.000170646	9.03052E-05	0.000310167	9.96442E-06	9.96442E-06	0.000320131	9.96442E-06	0.000530895	2.89345E-05	6.79435E-05	6.66315E-05	6.52528E-05	5.65211E-05	0.000122732	8.73173E-06	0.000127098	8.73173E-06
3833003773085	383540	3773085	0.000442513	0.000437933	0.000157266	8.32244E-05	0.000285847	9.18311E-06	9.18311E-06	0.00029503	9.18311E-06	0.000486409	2.65099E-05	6.22502E-05	6.10481E-05	5.9785E-05	5.17849E-05	0.000112448	8.00006E-06	0.000116448	8.00006E-06
3833103773085	383550	3773085	0.000407006	0.000402794	0.000144647	7.65465E-05	0.000262911	8.44627E-06	8.44627E-06	0.000271357	8.44627E-06	0.000445023	2.42543E-05	5.69538E-05	5.58539E-05	5.46983E-05	4.73789E-05	0.00010288	7.31939E-06	0.00010654	7.31939E-06
3833203773085	383560	3773085	0.000371791	0.000367943	0.000132131	6.99235E-05	0.000240163	7.71547E-06	7.71547E-06	0.000247878	7.71547E-06	0.000404695	2.20564E-05	5.17925E-05	5.07924E-05	4.97414E-05	4.30853E-05	9.35572E-05	6.65609E-06	9.68853E-05	6.65609E-06
3833303773085	383570	3773085	0.000340868	0.00033734	0.000121142	6.41077E-05	0.000220188	7.07375E-06	7.07375E-06	0.000227261	7.07375E-06	0.000369726	2.01505E-05	4.73173E-05	4.64035E-05	4.54434E-05	3.93624E-05	8.54732E-05	6.08095E-06	8.85136E-05	6.08095E-06
3833403773085	383580	3773085	0.000317403	0.000314118	0.000112803	5.96947E-05	0.00020503	6.58681E-06	6.58681E-06	0.000211617	6.58681E-06	0.000343195	1.87046E-05	4.39219E-05	4.30737E-05	4.21824E-05	3.65378E-05	7.93397E-05	5.64459E-06	8.2162E-05	5.64459E-06
3833503773085	383590	3773085	0.000297037	0.000293963	0.000105565	5.58644E-05	0.000191875	6.16416E-06	6.16416E-06	0.000198039	6.16416E-06	0.00032027	1.74551E-05	4.0988E-05	4.01965E-05	3.93648E-05	3.40972E-05	7.404E-05	5.26755E-06	7.66738E-05	5.26755E-06
3833603773085	383600	3773085	0.000277141	0.000274273	9.84937E-05	5.21225E-05	0.000179022	5.75128E-06	5.75128E-06	0.000184774	5.75128E-06	0.000298142	1.62491E-05	3.8156E-05	3.74192E-05	3.66449E-05	3.17413E-05	6.89244E-05	4.9036E-06	7.13762E-05	4.9036E-06
3833703773085	383610	3773085	0.000255908	0.00025326	9.09478E-05	4.81292E-05	0.000165307	5.31066E-06	5.31066E-06	0.000170618	5.31066E-06	0.000274865	1.49805E-05	3.51771E-05	3.44978E-05	3.3784E-05	2.92632E-05	6.35433E-05	4.52076E-06	6.58037E-05	4.52076E-06
3833803773085	383620	3773085	0.000237565	0.000235107	8.44288E-05	4.46794E-05	0.000153458	4.93E-06	4.93E-06	0.000158388	4.93E-06	0.000254743	1.38838E-05	3.26018E-05	3.19723E-05	3.13107E-05	2.71209E-05	5.88915E-05	4.18981E-06	6.09864E-05	4.18981E-06
3833903773085	383630	3773085	0.000224963	0.000222635	7.99501E-05	4.23093E-05	0.000145318	4.66848E-06	4.66848E-06	0.000149986	4.66848E-06	0.000240716	1.31193E-05	3.08066E-05	3.02117E-05	2.95866E-05	2.56275E-05	5.56486E-05	3.9591E-06	5.76282E-05	3.9591E-06
3834003773085	383640	3773085	0.000214765	0.000212542	7.63258E-05	4.03913E-05	0.00013873	4.45685E-06	4.45685E-06	0.000143187	4.45685E-06	0.000229307	1.24975E-05	2.93466E-05	2.87798E-05	2.81844E-05	2.44129E-05	5.30112E-05	3.77146E-06	5.48969E-05	3.77146E-06
3834103773085	383650	3773085	0.000205747	0.000203617	7.31207E-05	3.86952E-05	0.000132904	4.26969E-06	4.26969E-06	0.000137174	4.26969E-06	0.0002192	1.19467E-05	2.80531E-05	2.75113E-05	2.69421E-05	2.33369E-05	5.06746E-05	3.60523E-06	5.24772E-05	3.60523E-06
3834203773085	383660	3773085	0.000199998	0.000197928	7.10777E-05	3.76141E-05	0.000129191	4.1504E-06	4.1504E-06	0.000133342	4.1504E-06	0.000212539	1.15836E-05	2.72005E-05	2.66753E-05	2.61233E-05	2.26277E-05	4.91346E-05	3.49566E-06	5.08825E-05	3.49566E-06
3834303773085	383670	3773085	0.00019457	0.000192557	6.91488E-05	3.65933E-05	0.000125685	4.03776E-06	4.03776E-06	0.000129723	4.03776E-06	0.000206245	1.12406E-05	2.63951E-05	2.58853E-05	2.53497E-05	2.19576E-05	4.76796E-05	3.39215E-06	4.93757E-05	3.39215E-06
3834403773085	383680	3773085	0.000190001	0.000188035	6.7525E-05	3.5734E-05	0.000122734	3.94295E-06	3.94295E-06	0.000126677	3.94295E-06	0.000200862	1.09472E-05	2.57062E-05	2.52098E-05	2.46881E-05	2.13845E-05	4.64352E-05	3.30362E-06	4.8087E-05	3.30362E-06
3834503773085	383690	3773085	0.000186127	0.000184201	6.6148E-05	3.50053E-05	0.000120231	3.86254E-06	3.86254E-06	0.000124093	3.86254E-06	0.000196207	1.06935E-05	2.51104E-05	2.46255E-05	2.41159E-05	2.08889E-05	4.5359E-05	3.22705E-06	4.69725E-05	3.22705E-06
3834603773085	383700	3773085	0.000182528	0.000180639	6.48691E-05	3.43285E-05	0.000117906	3.78786E-06	3.78786E-06	0.000121694	3.78786E-06	0.000191857	1.04565E-05	2.45538E-05	2.40796E-05	2.35814E-05	2.04259E-05	4.43536E-05	3.15552E-06	4.59313E-05	3.15552E-06
3834703773085	383710	3773085	0.00018005	0.000178186	6.39882E-05	3.38623E-05	0.000116305	3.73642E-06	3.73642E-06	0.000120042	3.73642E-06	0.000188634	1.02808E-05	2.41412E-05	2.3675E-05	2.31852E-05	2.00827E-05	4.36084E-05	3.1025E-06	4.51596E-05	3.1025E-06
3834803773085	383720	3773085	0.000177788	0.000175948	6.31843E-05	3.34369E-05	0.000114844	3.68948E-06	3.68948E-06	0.000118534	3.68948E-06	0.000185655	1.01185E-05	2.37601E-05	2.33012E-05	2.28191E-05	1.97656E-05	4.29198E-05	3.05351E-06	4.44465E-05	3.05351E-06
3834903773085	383730	3773085	0.000175578	0.000173761	6.2399E-05	3.30213E-05	0.000113417	3.64362E-06	3.64362E-06	0.00011706	3.64362E-06	0.000182761	9.96072E-06	2.33896E-05	2.2938E-05	2.24634E-05	1.94574E-05	4.22507E-05	3.00591E-06	4.37536E-05	3.00591E-06
3835003773085	383740	3773085	0.000173263	0.00017147	6.15764E-05	3.2586E-05	0.000111922	3.59559E-06	3.59559E-06	0.000115517	3.59559E-06	0.000179813	9.80006E-06	2.30124E-05	2.2568E-05	2.2101E-05	1.91436E-05	4.15692E-05	2.95742E-06	4.30479E-05	2.95742E-06
3835103773085	383750	3773085	0.000170942	0.000169172	6.07513E-05	3.21493E-05	0.000110422	3.54741E-06	3.54741E-06	0.000113969	3.54741E-06	0.000176911	9.6419E-06	2.2641E-05	2.22038E-05	2.17444E-05	1.88347E-05	4.08983E-05	2.9097E-06	4.23532E-05	2.9097E-06
3835203773085	383760	3773085	0.00016806	0.000166321	5.97271E-05	3.16074E-05	0.00010856	3.48761E-06	3.48761E-06	0.000112048	3.48761E-06	0.000173519	9.45703E-06	2.22069E-05	2.1778E-05	2.13274E-05	1.84735E-05	4.01142E-05	2.85391E-06	4.15411E-05	2.85391E-06
3835303773085	383770	3773085	0.000165081	0.000163373	5.86685E-05	3.10471E-05	0.000106636	3.42579E-06	3.42579E-06	0.000110062	3.42579E-06	0.000170081	9.26966E-06	2.17669E-05	2.13466E-05	2.09049E-05	1.81075E-05	3.93194E-05	2.79736E-06	4.07181E-05	2.79736E-06
3835403773085	383780	3773085	0.000161938	0.000160262	5.75515E-05	3.0456E-05	0.000104606	3.36057E-06	3.36057E-06	0.000107966	3.36057E-06	0.000166521	9.07561E-06	2.13112E-05	2.08997E-05	2.04673E-05	1.77285E-05	3.84963E-05	2.7388E-06	3.98657E-05	2.7388E-06
3835503773085	383790	3773085	0.000158519	0.000156878	5.63363E-05	2.9813E-05	0.000102397	3.28961E-06	3.28961E-06	0.000105687	3.28961E-06	0.0001627	8.86737E-06	2.08223E-05	2.04202E-05	1.99976E-05	1.73217E-05	3.7613E-05	2.67596E-06	3.8951E-05	2.67596E-06
3835603773085	383800	3773085	0.000155226	0.00015362	5.51662E-05	2.91937E-05	0.00010027	3.22129E-06	3.22129E-06	0.000103492	3.22129E-06	0.000159033	8.66748E-06	2.03529E-05	1.99598E-05	1.95469E-05	1.69312E-05	3.67651E-05	2.61564E-06	3.80729E-05	2.61564E-06
3835703773085	383810	3773085	0.00015174	0.000150169	5.39271E-05	2.8538E-05	9.80182E-05	3.14893E-06	3.14893E-06	0.000101167	3.14893E-06	0.000155197	8.45841E-06	1.98619E-05	1.94784E-05	1.90754E-05	1.65228E-05	3.58783E-05	2.55255E-06	3.71546E-05	2.55255E-06
3835803773085	383820	3773085	0.000148298	0.000146763	5.2704E-05	2.78908E-05	9.5795E-05	3.07751E-06	3.07751E-06	9.88725E-05	3.07751E-06	0.000151437	8.25351E-06	1.93808E-05	1.90065E-05	1.86133E-05	1.61226E-05	3.50092E-05	2.49071E-06	3.62545E-05	2.49071E-06
3835903773085	383830	3773085	0.000144968	0.000143468	5.15207E-05	2.72645E-05	9.36442E-05	3.00841E-06	3.00841E-06	9.66526E-05	3.00841E-06	0.000147808	8.05571E-06	1.89163E-05	1.8551E-05	1.81672E-05	1.57362E-05	3.41702E-05	2.43102E-06	3.53857E-05	2.43102E-06
3836003773085	383840	3773085	0.000141557	0.000140092	5.03081E-05	2.66229E-05	9.14403E-05	2.93761E-06	2.93761E-06	9.43779E-05	2.93761E-06	0.000144125	7.85498E-06	1.8445E-05	1.80888E-05	1.77145E-05	1.53441E-05	3.33187E-05	2.37045E-06	3.4504E-05	2.37045E-06
3836103773085	383850	3773085	0.000138294	0.000136863	4.91487E-05	2.60093E-05	8.93328E-05	2.86991E-06	2.86991E-06	9.22027E-05	2.86991E-06	0.000140618	7.66386E-06	1.79962E-05	1.76487E-05	1.72835E-05	1.49707E-05	3.2508E-05	2.31277E-06	3.36644E-05	2.31277E-06
3836203773085	383860	3773085	0.00013492	0.000133523	4.79494E-05	2.53746E-05	8.7153E-05	2.79988E-06	2.79988E-06	8.99529E-05	2.79988E-06	0.000137012	7.46731E-06	1.75346E-05	1.7196E-05	1.68402E-05	1.45868E-05	3.16743E-05	2.25346E-06	3.2801E-05	2.25346E-06
3836303773085	383870	3773085	0.000131538	0.000130176	4.67475E-05	2.47386E-05	8.49684E-05	2.7297E-06	2.7297E-06	8.76981E-05	2.7297E-06	0.00013342	7.27159E-06	1.70751E-05	1.67453E-05	1.63988E-05	1.42045E-05	3.08441E-05	2.19439E-06	3.19413E-05	2.19439E-06
3836403773085	383880	3773085	0.000128313	0.000126985	4.56013E-05	2.4132E-05	8.28851E-05	2.66277E-06	2.66277E-06	8.55478E-05	2.66277E-06	0.000129998	7.08505E-06	1.6637E-05	1.63158E-05	1.59782E-05	1.38401E-05	3.00529E-05	2.1381E-06	3.11219E-05	2.1381E-06
3836503773085	383890	3773085	0.000125274	0.000123978	4.45214E-05	2.35606E-05	8.09223E-05	2.59971E-06	2.59971E-06	8.3522E-05	2.59971E-06	0.00012679	6.9102E-06	1.62265E-05	1.59131E-05	1.55838E-05	1.34985E-05	2.93112E-05	2.08533E-06	3.03539E-05	2.08533E-06
3836603773085	383900	3773085	0.000122355	0.000121089	4.3484E-05	2.30116E-05	7.90367E-05	2.53913E-06	2.53913E-06	8.15758E-05	2.53913E-06	0.000123704	6.74202E-06	1.58315E-05	1.55258E-05	1.52046E-05	1.317E-05	2.85979E-05	2.03458E-06	2.96151E-05	2.03458E-06
3836703773085	383910	3773085	0.000118771	0.000117542	4.22104E-05	2.23376E-05	7.67218E-05	2.46477E-06	2.46477E-06	7.91866E-05	2.46477E-06	0.000119983	6.53921E-06	1.53553E-05	1.50588E-05	1.47472E-05	1.27738E-05	2.77376E-05	1.97338E-06	2.87243E-05	1.97338E-06
3836803773085	382970	3773095	7.96811E-05	7.88565E-05	2.83181E-05	1.49858E-05	5.1471E-05	1.65356E-06	1.65356E-06	5.31246E-05	1.65356E-06	0.000145051	7.90548E-06	1.85636E-05	1.82051E-05	1.78284E-05	1.54427E-05	3.35329E-05	2.38569E-06	3.47258E-05	2.38569E-06
3836903773085	382980	3773095	8.3847E-05	8.29793E-05	2.97986E-05	1.57693E-05	5.4162E-05	1.74001E-06	1.74001E-06	5.5902E-05	1.74001E-06	0.000154362	8.41292E-06	1.97551E-05	1.93736E-05	1.89728E-05	1.6434E-05	3.56854E-05	2.53882E-06	3.69548E-05	2.53882E-06
3836903773085	382990	3773095	8.77067E-05	8.67991E-05	3.11703E-05	1.64952E-05	5.66552E-05	1.82011E-06	1.82011E-06	5.84754E-05	1.82011E-06	0.00016319	8.89408E-06	2.0885E-05	2.04817E-05	2.00579E-05	1.73739E-05	3.77263E-05	2.68402E-06	3.90683E-05	2.68402E-06
3837003773085	383000	3773095	9.12977E-05	9.03529E-05	3.24465E-05	1.71706E-05	5.89749E-05	1.89463E-06	1.89463E-06	6.08695E-05	1.89463E-06	0.000171781	9.3623E-06	2.19844E-05	2.15599E-05	2.11138E-05	1.82885E-05	3.97124E-05	2.82532E-06	4.1125E-05	2.82532E-06
3837103773085	383010	3773095	9.44184E-05	9.34412E-05	3.35556E-05	1.77575E-05	6.09907E-05	1.95939E-06	1.95939E-06	6.29501E-05	1.95939E-06	0.000179002	9.75582E-06	2.29085E-05	2.24661E-05	2.20013E-05	1.90572E-05	4.13816E-05	2.94408E-06	4.28536E-05	2.94408E-06
3837203773085	383020	3773095	9.87335E-05	9.77118E-05	3.50891E-05	1.8569E-05	6.37781E-05	2.04894E-06	2.04894E-06	6.58271E-05	2.04894E-06	0.000188312	1.02633E-05	2.41001E-05	2.36347E-05	2.31457E-05	2.00485E-05	4.3534E-05	3.09721E-06	4.50826E-05	3.09721E-06
3837303773085	383030	3773095	0.000103041	0.000101975	3.662E-05	1.93792E-05	6.65607E-05	2.13833E-06	2.13833E-06	6.86991E-05	2.13833E-06	0.00020041	1.09226E-05	2.56484E-05	2.51531E-05	2.46326E-05	2.13364E-05	4.63308E-05	3.29619E-06	4.79789E-05	3.29619E-06
3837403773085	383040	3773095	0.000107065	0.000105957	3.80501E-05	2.0136E-05	6.91601E-05	2.22184E-06	2.22184E-06	7.13819E-05	2.22184E-06	0.000212041	1.15565E-05	2.71368E-05	2.66128E-05	2.60622E-05	2.25747E-05	4.90196E-05	3.48748E-06	5.07633E-05	3.48748E-06
3837503773085	383050	3773095	0.000111179	0.000110028	3.95121E-05	2.09096E-05	7.18173E-05	2.3072E-06	2.3072E-06	7.41245E-05	2.3072E-06	0.000223733	1.21937E-05	2.86332E-05	2.80802E-05	2.74992E-05	2.38195E-05	5.17225E-05	3.67978E-06	5.35624E-05	3.67978E-06
3837603773085	383060	3773095	0.000115576	0.00011438	4.10748E-05	2.17367E-05	7.46578E-05	2.39846E-06	2.39846E-06	7.70563E-05	2.39846E-06	0.000236221	1.28744E-05	3.02314E-05	2.96476E-05	2.90342E-05	2.5149E-05	5.46096E-05	3.88518E-06	5.65522E-05	3.88518E-06
3837703773085	383070	3773095	0.00012025	0.000119005	4.27358E-05	2.26156E-05	7.76767E-05	2.49544E-06	2.49544E-06	8.01722E-05	2.49544E-06	0.000249498	1.3598E-05	3.19306E-05	3.1314E-05	3.06661E-05	2.65625E-05	5.76789E-05	4.10355E-06	5.97307E-05	4.10355E-06
3837803773085	383080	3773095	0.000125222	0.000123926	4.45028E-05	2.35507E-05	8.08885E-05	2.59863E-06	2.59863E-06	8.34872E-05	2.59863E-06	0.000263541	1.43633E-05	3.37278E-05	3.30765E-05	3.23921E-05	2.80576E-05	6.09253E-05	4.33451E-06	6.30926E-05	4.33451E-06
3837903773085	383090	3773095	0.000130522	0.000129172	4.63866E-05	2.45476E-05	8.43125E-05	2.70863E-06	2.70863E-06	8.70212E-05	2.70863E-06	0.000278441	1.51754E-05	3.56347E-05	3.49465E-05	3.42235E-05	2.96439E-05	6.437E-05	4.57957E-06	6.66597E-05	4.57957E-06
3838003773085	383110	3773095	0.000142423	0.000140949	5.06159E-05	2.67857E-05	9.19997E-05	2.95558E-06	2.95558E-06	9.49552E-05	2.95558E-06	0.000311151	1.69581E-05	3.98209E-05	3.90519E-05	3.82439E-05	3.31263E-05	7.19318E-05	5.11756E-06	7.44906E-05	5.11756E-06
3838103773085	383120	3773095	0.000149425	0.000147879	5.31046E-05	2.81028E-05	9.65232E-05	3.10091E-06	3.10091E-06	9.96241E-05	3.10091E-06	0.00033037	1.80056E-05	4.22805E-05	4.1464E-05	4.06061E-05	3.51724E-05	7.63748E-05	5.43366E-06	7.90916E-05	5.43366E-06
3838103773095	383130	3773095	0.000157055	0.00015543	5.58163E-05	2.95378E-05	0.000101452	3.25924E-06	3.25924E-06	0.000104711	3.25924E-06	0.000351066	1.91336E-05	4.49292E-05	4.40616E-05	4.31499E-05	3.73758E-05	8.11594E-05	5.77405E-06	8.40464E-05	5.77405E-06

			ISDemolition	ISDrainage / Utilities Trenching	ISDrainage / Utilities Trenching	ISAsphalt Paving	ISAsphalt Paving	SVDemolition	SVSite Grubbing / Prep	SVMass Grading / Excavation	SVMass Grading / Excavation	SVDrainage / Utilities Trenching	SVFoundations / Concrete Pads	SVBuilding / Structure Construction	SVBuilding / Structure Construction	SVAsphalt Paving	SVAsphalt Paving	SVArchitectural Coating	SVArchitectural Coating	SVLandscaping or Other Finishing	SVLandscaping or Other Finishing
Unique Identifier	X (UTM)	Y (UTM)	2027	2027	2028	2027	2028	2027	2027	2027	2028	2028	2028	2028	2029	2028	2029	2028	2029	2028	2029
3830703773085	383070	3773085	1.80549E-05	7.27004E-06	7.08351E-06	1.87759E-06	1.74906E-06	0.000110985	7.97925E-05	5.37984E-05	5.31153E-05	3.76866E-05	1.19721E-05	1.71507E-05	1.64963E-05	1.68625E-06	1.56888E-06	1.68625E-06	1.56888E-06	1.71507E-05	1.64963E-05
3830803773085	383080	3773085	1.87186E-05	7.53728E-06	7.34389E-06	1.94661E-06	1.81335E-06	0.000115075	8.27323E-05	5.57805E-05	5.50723E-05	3.90751E-05	1.24132E-05	1.77826E-05	1.71041E-05	1.74838E-06	1.62668E-06	1.74838E-06	1.62668E-06	1.77826E-05	1.71041E-05
3830903773085	383090	3773085	1.94298E-05	7.82365E-06	7.62291E-06	2.02057E-06	1.88225E-06	0.000119493	8.59092E-05	5.79224E-05	5.7187E-05	4.05756E-05	1.28898E-05	1.84654E-05	1.77609E-05	1.81552E-06	1.68915E-06	1.81552E-06	1.68915E-06	1.84654E-05	1.77609E-05
3831003773085	383100	3773085	2.02011E-05	8.13421E-06	7.92551E-06	2.10077E-06	1.95696E-06	0.00012434	8.93934E-05	6.02716E-05	5.95064E-05	4.22212E-05	1.34126E-05	1.92144E-05	1.84812E-05	1.88915E-06	1.75765E-06	1.88915E-06	1.75765E-06	1.92144E-05	1.84812E-05
3831103773085	383110	3773085	2.1031E-05	8.4684E-06	8.25112E-06	2.18708E-06	2.03736E-06	0.00012956	9.31467E-05	6.28022E-05	6.20048E-05	4.39939E-05	1.39757E-05	2.00211E-05	1.92572E-05	1.96847E-06	1.83145E-06	1.96847E-06	1.83145E-06	2.00211E-05	1.92572E-05
3831203773085	383120	3773085	2.19644E-05	8.84422E-06	8.6173E-06	2.28414E-06	2.12778E-06	0.000135484	9.7406E-05	6.56739E-05	6.48401E-05	4.60056E-05	1.46148E-05	2.09366E-05	2.01377E-05	2.05848E-06	1.9152E-06	2.05848E-06	1.9152E-06	2.09366E-05	2.01377E-05
3831303773085	383130	3773085	2.29788E-05	9.25268E-06	9.01528E-06	2.38963E-06	2.22605E-06	0.000141934	0.000102043	6.88004E-05	6.79269E-05	4.81958E-05	1.53106E-05	2.19333E-05	2.10964E-05	2.15648E-06	2.00637E-06	2.15648E-06	2.00637E-06	2.19333E-05	2.10964E-05
3831403773085	383140	3773085	2.40798E-05	9.69601E-06	9.44724E-06	2.50413E-06	2.33271E-06	0.000148963	0.000107097	7.22076E-05	7.12908E-05	5.05826E-05	1.60688E-05	2.30195E-05	2.21412E-05	2.26327E-06	2.10574E-06	2.26327E-06	2.10574E-06	2.30195E-05	2.21412E-05
3831503773085	383150	3773085	2.528E-05	1.01793E-05	9.91812E-06	2.62894E-06	2.44898E-06	0.000156643	0.000112618	7.59301E-05	7.4966E-05	5.31902E-05	1.68972E-05	2.42062E-05	2.32826E-05	2.37995E-06	2.21429E-06	2.37995E-06	2.21429E-06	2.42062E-05	2.32826E-05
3831603773085	383160	3773085	2.65892E-05	1.07065E-05	1.04318E-05	2.76509E-06	2.57581E-06	0.000165026	0.000118645	7.99937E-05	7.8978E-05	5.60368E-05	1.78015E-05	2.55017E-05	2.45286E-05	2.50732E-06	2.33279E-06	2.50732E-06	2.33279E-06	2.55017E-05	2.45286E-05
3831703773085	383410	3773085	0.000254809	0.000102602	9.99695E-05	2.64984E-05	2.46844E-05	0.002403015	0.001727637	0.001164822	0.001150033	0.000815976	0.000259215	0.000371341	0.000357172	3.65101E-05	3.39688E-05	3.65101E-05	3.39688E-05	0.000371341	0.000357172
3831803773085	383420	3773085	0.000232618	9.36666E-05	9.12634E-05	2.41907E-05	2.25347E-05	0.00213503	0.001534971	0.001034921	0.001021781	0.000724978	0.000230307	0.000329929	0.00031734	3.24385E-05	3.01806E-05	3.24385E-05	3.01806E-05	0.000329929	0.00031734
3831903773085	383430	3773085	0.000208119	8.38018E-05	8.16517E-05	2.1643E-05	2.01614E-05	0.001861255	0.001338141	0.000902213	0.000890758	0.000632014	0.000200775	0.000287622	0.000276648	2.82789E-05	2.63105E-05	2.82789E-05	2.63105E-05	0.000287622	0.000276648
3832003773085	383440	3773085	0.000183294	7.38054E-05	7.19117E-05	1.90613E-05	1.77564E-05	0.001598927	0.001149542	0.000775054	0.000765213	0.000542937	0.000172477	0.000247084	0.000237657	2.42932E-05	2.26023E-05	2.42932E-05	2.26023E-05	0.000247084	0.000237657
3832103773085	383450	3773085	0.00016032	6.45549E-05	6.28986E-05	1.66722E-05	1.55309E-05	0.001368413	0.000983815	0.000663316	0.000654894	0.000464663	0.000147612	0.000211463	0.000203394	2.07909E-05	1.93438E-05	2.07909E-05	1.93438E-05	0.000211463	0.000203394
3832203773085	383460	3773085	0.00014085	5.6715E-05	5.52598E-05	1.46474E-05	1.36447E-05	0.001177587	0.000846621	0.000570816	0.000563569	0.000399866	0.000127027	0.000181974	0.000175031	1.78916E-05	1.66463E-05	1.78916E-05	1.66463E-05	0.000181974	0.000175031
3832303773085	383470	3773085	0.000124948	5.03119E-05	4.90211E-05	1.29938E-05	1.21043E-05	0.001024027	0.00073622	0.00049638	0.000490078	0.000347722	0.000110462	0.000158244	0.000152206	1.55585E-05	1.44756E-05	1.55585E-05	1.44756E-05	0.000158244	0.000152206
3832403773085	383480	3773085	0.000110342	4.44304E-05	4.32904E-05	1.14748E-05	1.06893E-05	0.000885629	0.000636719	0.000429294	0.000423844	0.000300727	9.55334E-05	0.000136857	0.000131636	1.34558E-05	1.25192E-05	1.34558E-05	1.25192E-05	0.000136857	0.000131636
3832503773085	383490	3773085	9.87084E-05	3.97461E-05	3.87263E-05	1.0265E-05	9.56229E-06	0.00078145	0.00056182	0.000378795	0.000373986	0.000265352	8.42955E-05	0.000120758	0.000116151	1.18729E-05	1.10465E-05	1.18729E-05	1.10465E-05	0.000120758	0.000116151
3832603773085	383500	3773085	8.92911E-05	3.59541E-05	3.50316E-05	9.28565E-06	8.65E-06	0.000697218	0.000501262	0.000337965	0.000333674	0.00023675	7.52093E-05	0.000107742	0.000103631	1.05932E-05	9.85581E-06	1.05932E-05	9.85581E-06	0.000107742	0.000103631
3832703773085	383510	3773085	8.1475E-05	3.28069E-05	3.19652E-05	8.47283E-06	7.89282E-06	0.000628656	0.000451969	0.000304731	0.000300862	0.000213469	6.78135E-05	9.7147E-05	9.34403E-05	9.55146E-06	8.88663E-06	9.55146E-06	8.88663E-06	9.7147E-05	9.34403E-05
3832803773085	383520	3773085	7.47907E-05	3.01154E-05	2.93427E-05	7.77771E-06	7.24528E-06	0.000571016	0.00041053	0.000276791	0.000273276	0.000193896	6.15959E-05	8.82399E-05	8.4873E-05	8.67571E-06	8.07184E-06	8.67571E-06	8.07184E-06	8.82399E-05	8.4873E-05
3832903773085	383530	3773085	6.87239E-05	2.76725E-05	2.69625E-05	7.14681E-06	6.65757E-06	0.000519791	0.000373701	0.00025196	0.000248761	0.000176502	5.60702E-05	8.03239E-05	7.72591E-05	7.89742E-06	7.34772E-06	7.89742E-06	7.34772E-06	8.03239E-05	7.72591E-05
3833003773085	383540	3773085	6.34662E-05	2.55554E-05	2.48997E-05	6.60004E-06	6.14823E-06	0.000476218	0.000342375	0.000230839	0.000227908	0.000161706	5.13699E-05	7.35906E-05	7.07827E-05	7.2354E-06	6.73178E-06	7.2354E-06	6.73178E-06	7.35906E-05	7.07827E-05
3833103773085	383550	3773085	5.85032E-05	2.3557E-05	2.29526E-05	6.08393E-06	5.66745E-06	0.000435906	0.000313393	0.000211298	0.000208616	0.000148018	4.70214E-05	6.73611E-05	6.47909E-05	6.62292E-06	6.16193E-06	6.62292E-06	6.16193E-06	6.73611E-05	6.47909E-05
3833203773085	383560	3773085	5.35738E-05	2.15721E-05	2.10187E-05	5.5713E-06	5.18992E-06	0.000396627	0.000285153	0.000192259	0.000189818	0.00013468	4.27844E-05	6.12913E-05	5.89527E-05	6.02614E-06	5.60669E-06	6.02614E-06	5.60669E-06	6.12913E-05	5.89527E-05
3833303773085	383570	3773085	4.92326E-05	1.98241E-05	1.93155E-05	5.11985E-06	4.76937E-06	0.000362453	0.000260584	0.000175693	0.000173463	0.000123076	3.9098E-05	5.60103E-05	5.38732E-05	5.50692E-06	5.12361E-06	5.50692E-06	5.12361E-06	5.60103E-05	5.38732E-05
3833403773085	383580	3773085	4.59324E-05	1.84952E-05	1.80207E-05	4.77665E-06	4.44966E-06	0.000336502	0.000241927	0.000163114	0.000161043	0.000114264	3.62987E-05	5.20001E-05	5.0016E-05	5.11263E-06	4.75676E-06	5.11263E-06	4.75676E-06	5.20001E-05	5.0016E-05
3833503773085	383590	3773085	4.30639E-05	1.73402E-05	1.68953E-05	4.47834E-06	4.17178E-06	0.000314079	0.000225805	0.000152244	0.000150311	0.00010665	3.38798E-05	4.8535E-05	4.66831E-05	4.77194E-06	4.43979E-06	4.77194E-06	4.43979E-06	4.8535E-05	4.66831E-05
3833603773085	383600	3773085	4.02555E-05	1.62093E-05	1.57935E-05	4.18629E-06	3.89971E-06	0.000292341	0.000210177	0.000141708	0.000139908	9.92684E-05	3.1535E-05	4.51758E-05	4.34521E-05	4.44167E-06	4.13251E-06	4.44167E-06	4.13251E-06	4.51758E-05	4.34521E-05
3833703773085	383610	3773085	3.72472E-05	1.4998E-05	1.46132E-05	3.87345E-06	3.60829E-06	0.000269303	0.000193614	0.00013054	0.000128883	9.14455E-05	2.90499E-05	4.16157E-05	4.00279E-05	4.09165E-06	3.80685E-06	4.09165E-06	3.80685E-06	4.16157E-05	4.00279E-05
3833803773085	383620	3773085	3.464E-05	1.39482E-05	1.35903E-05	3.60232E-06	3.35572E-06	0.000249437	0.000179331	0.00012091	0.000119375	8.46995E-05	2.69069E-05	3.85457E-05	3.7075E-05	3.7898E-06	3.52601E-06	3.7898E-06	3.52601E-06	3.85457E-05	3.7075E-05
3833903773085	383630	3773085	3.2853E-05	1.32286E-05	1.28892E-05	3.41648E-06	3.1826E-06	0.000235797	0.000169525	0.000114299	0.000112848	8.00681E-05	2.54356E-05	3.6438E-05	3.50477E-05	3.58258E-06	3.33321E-06	3.58258E-06	3.33321E-06	3.6438E-05	3.50477E-05
3834003773085	383640	3773085	3.14124E-05	1.26486E-05	1.23241E-05	3.26667E-06	3.04305E-06	0.000224795	0.000161615	0.000108966	0.000107582	7.63321E-05	2.42488E-05	3.47378E-05	3.34124E-05	3.41541E-06	3.17768E-06	3.41541E-06	3.17768E-06	3.47378E-05	3.34124E-05
3834103773085	383650	3773085	3.01381E-05	1.21355E-05	1.18241E-05	3.13416E-06	2.91961E-06	0.000215102	0.000154647	0.000104267	0.000102943	7.30408E-05	2.32032E-05	3.324E-05	3.19717E-05	3.26815E-06	3.04067E-06	3.26815E-06	3.04067E-06	3.324E-05	3.19717E-05
3834203773085	383660	3773085	2.93361E-05	1.18125E-05	1.15095E-05	3.05076E-06	2.84191E-06	0.000208919	0.000150202	0.00010127	9.99845E-05	7.09414E-05	2.25363E-05	3.22846E-05	3.10527E-05	3.17421E-06	2.95327E-06	3.17421E-06	2.95327E-06	3.22846E-05	3.10527E-05
3834303773085	383670	3773085	2.85816E-05	1.15087E-05	1.12135E-05	2.97229E-06	2.76882E-06	0.000203102	0.000146019	9.84504E-05	9.72004E-05	6.8966E-05	2.19087E-05	3.13856E-05	3.01881E-05	3.08582E-06	2.87103E-06	3.08582E-06	2.87103E-06	3.13856E-05	3.01881E-05
3834403773085	383680	3773085	2.79473E-05	1.12533E-05	1.09646E-05	2.90633E-06	2.70737E-06	0.000198202	0.000142497	9.60753E-05	9.48555E-05	6.73022E-05	2.13802E-05	3.06284E-05	2.94598E-05	3.01138E-06	2.80177E-06	3.01138E-06	2.80177E-06	3.06284E-05	2.94598E-05
3834503773085	383690	3773085	2.7415E-05	1.1039E-05	1.07557E-05	2.85097E-06	2.6558E-06	0.000194051	0.000139512	9.40629E-05	9.28686E-05	6.58925E-05	2.09324E-05	2.99869E-05	2.88427E-05	2.9483E-06	2.74309E-06	2.9483E-06	2.74309E-06	2.99869E-05	2.88427E-05
3834603773085	383700	3773085	2.69189E-05	1.08392E-05	1.05611E-05	2.79938E-06	2.60775E-06	0.000190193	0.000136739	9.21931E-05	9.10225E-05	6.45827E-05	2.05163E-05	2.93908E-05	2.82694E-05	2.88969E-06	2.68856E-06	2.88969E-06	2.68856E-06	2.93908E-05	2.82694E-05
3834703773085	383710	3773085	2.65822E-05	1.07036E-05	1.0429E-05	2.76437E-06	2.57513E-06	0.000187503	0.000134804	9.08889E-05	8.97349E-05	6.36691E-05	2.0226E-05	2.8975E-05	2.78695E-05	2.84882E-06	2.65052E-06	2.84882E-06	2.65052E-06	2.8975E-05	2.78695E-05
3834803773085	383720	3773085	2.62748E-05	1.05799E-05	1.03084E-05	2.7324E-06	2.54535E-06	0.000185026	0.000133024	8.96884E-05	8.85497E-05	6.28281E-05	1.99589E-05	2.85923E-05	2.75014E-05	2.81119E-06	2.61551E-06	2.81119E-06	2.61551E-06	2.85923E-05	2.75014E-05
3834903773085	383730	3773085	2.5973E-05	1.04583E-05	1.019E-05	2.70101E-06	2.51611E-06	0.000182585	0.000131269	8.85052E-05	8.73815E-05	6.19992E-05	1.96956E-05	2.82151E-05	2.71385E-05	2.7741E-06	2.58101E-06	2.7741E-06	2.58101E-06	2.82151E-05	2.71385E-05
3835003773085	383740	3773085	2.56531E-05	1.03295E-05	1.00645E-05	2.66774E-06	2.48512E-06	0.000180011	0.000129418	8.72572E-05	8.61493E-05	6.1125E-05	1.94178E-05	2.78173E-05	2.67559E-05	2.73498E-06	2.54461E-06	2.73498E-06	2.54461E-06	2.78173E-05	2.67559E-05
3835103773085	383750	3773085	2.53303E-05	1.01995E-05	9.93786E-06	2.63417E-06	2.45385E-06	0.000177409	0.000127548	8.59962E-05	8.49043E-05	6.02417E-05	1.91372E-05	2.74153E-05	2.63692E-05	2.69546E-06	2.50784E-06	2.69546E-06	2.50784E-06	2.74153E-05	2.63692E-05
3835203773085	383760	3773085	2.49265E-05	1.0037E-05	9.77943E-06	2.59218E-06	2.41473E-06	0.000174238	0.000125267	8.44589E-05	8.33865E-05	5.91647E-05	1.87951E-05	2.69252E-05	2.58978E-05	2.64727E-06	2.46301E-06	2.64727E-06	2.46301E-06	2.69252E-05	2.58978E-05
3835303773085	383770	3773085	2.45059E-05	9.86761E-06	9.61443E-06	2.54845E-06	2.37399E-06	0.000170968	0.000122917	8.2874E-05	8.18218E-05	5.80545E-05	1.84424E-05	2.64199E-05	2.54118E-05	2.5976E-06	2.41679E-06	2.5976E-06	2.41679E-06	2.64199E-05	2.54118E-05
3835403773085	383780	3773085	2.40602E-05	9.68814E-06	9.43956E-06	2.5021E-06	2.33081E-06	0.000167574	0.000120477	8.12287E-05	8.01974E-05	5.6902E-05	1.80763E-05	2.58954E-05	2.49073E-05	2.54603E-06	2.36881E-06	2.54603E-06	2.36881E-06	2.58954E-05	2.49073E-05
3835503773085	383790	3773085	2.3574E-05	9.49235E-06	9.2488E-06	2.45153E-06	2.28371E-06	0.000163939	0.000117863	7.94668E-05	7.84578E-05	5.56677E-05	1.76842E-05	2.53337E-05	2.43671E-05	2.4908E-06	2.31743E-06	2.4908E-06	2.31743E-06	2.53337E-05	2.43671E-05
3835603773085	383800	3773085	2.31073E-05	9.30444E-06	9.06571E-06	2.403E-06	2.2385E-06	0.000160456	0.000115359	7.77783E-05	7.67908E-05	5.44849E-05	1.73085E-05	2.47954E-05	2.38493E-05	2.43788E-06	2.26819E-06	2.43788E-06	2.26819E-06	2.47954E-05	2.38493E-05
3835703773085	383810	3773085	2.26141E-05	9.10583E-06	8.8722E-06	2.35171E-06	2.19072E-06	0.000156803	0.000112733	7.60078E-05	7.50427E-05	5.32446E-05	1.69145E-05	2.4231E-05	2.33064E-05	2.38238E-06	2.21656E-06	2.38238E-06	2.21656E-06	2.4231E-05	2.33064E-05
3835803773085	383820	3773085	2.21265E-05	8.90948E-06	8.68089E-06	2.301E-06	2.14348E-06	0.000153222	0.000110158	7.42718E-05	7.33288E-05	5.20285E-05	1.65281E-05	2.36776E-05	2.27741E-05	2.32797E-06	2.16593E-06	2.32797E-06	2.16593E-06	2.36776E-05	2.27741E-05
3835903773085	383830	3773085	2.16542E-05	8.71932E-06	8.49561E-06	2.25189E-06	2.09773E-06	0.000149765	0.000107673	7.25963E-05	7.16745E-05	5.08548E-05	1.61553E-05	2.31434E-05	2.22604E-05	2.27545E-06	2.11707E-06	2.27545E-06	2.11707E-06	2.31434E-05	2.22604E-05
3836003773085	383840	3773085	2.11694E-05	8.5241E-06	8.30539E-06	2.20147E-06	2.05076E-06	0.000146246	0.000105143	7.08905E-05	6.99904E-05	4.96599E-05	1.57757E-05	2.25996E-05	2.17373E-05	2.22199E-06	2.06733E-06	2.22199E-06	2.06733E-06	2.25996E-05	2.17373E-05
3836103773085	383850	3773085	2.07069E-05	8.33787E-06	8.12395E-06	2.15337E-06	2.00596E-06	0.000142888	0.000102728	6.92625E-05	6.83831E-05	4.85194E-05	1.54134E-05	2.20806E-05	2.12381E-05	2.17096E-06	2.01985E-06	2.17096E-06	2.01985E-06	2.20806E-05	2.12381E-05
3836203773085	383860	3773085	2.02276E-05	8.1449E-06	7.93592E-06	2.10353E-06	1.95953E-06	0.000139431	0.000100243	6.7587E-05	6.67288E-05	4.73457E-05	1.50405E-05	2.15465E-05	2.07243E-05	2.11844E-06	1.97099E-06	2.11844E-06	1.97099E-06	2.15465E-05	2.07243E-05
3836303773085	383870	3773085	1.97484E-05	7.95192E-06	7.7479E-06	2.05369E-06	1.91311E-06	0.000135992	9.77711E-05	6.59201E-05	6.50831E-05	4.6178E-05	1.46696E-05	2.10151E-05	2.02132E-05	2.06619E-06	1.92238E-06	2.06619E-06	1.92238E-06	2.10151E-05	2.02132E-05
3836403773085	383880	3773085	1.92901E-05	7.76739E-06	7.5681E-06	2.00604E-06	1.86871E-06	0.000132705	9.54077E-05	6.43266E-05	6.35098E-05	4.50618E-05	1.4315E-05	2.05071E-05	1.97246E-05	2.01625E-06	1.87591E-06	2.01625E-06	1.87591E-06	2.05071E-05	1.97246E-05
3836503773085	383890	3773085	1.88597E-05	7.5941E-06	7.39926E-06	1.96128E-06	1.82702E-06	0.000129614	9.31852E-05	6.28281E-05	6.20304E-05	4.40121E-05	1.39815E-05	2.00294E-05	1.92651E-05	1.96928E-06	1.83221E-06	1.96928E-06	1.83221E-06	2.00294E-05	1.92651E-05
3836603773085	383900	3773085	1.84448E-05	7.42701E-06	7.23645E-06	1.91813E-06	1.78682E-06	0.000126647	9.10523E-05	6.13901E-05	6.06106E-05	4.30047E-05	1.36615E-05	1.95709E-05	1.88242E-05	1.92421E-06	1.79027E-06	1.92421E-06	1.79027E-06	1.95709E-05	1.88242E-05
3836703773085	383910	3773085	1.79348E-05	7.22166E-06	7.03637E-06	1.86509E-06	1.73742E-06	0.000123057	8.84711E-05	5.96498E-05	5.88924E-05	4.17856E-05	1.32742E-05	1.90161E-05	1.82905E-05	1.86966E-06	1.73952E-06	1.86966E-06	1.73952E-06	1.90161E-05	1.82905E-05
3836803773085	382970	3773095	1.33686E-05	5.38305E-06	5.24493E-06	1.39025E-06	1.29508E-06	7.82011E-05	5.62224E-05	3.79067E-05	3.74254E-05	2.65543E-05	8.43561E-06	1.20845E-05	1.16234E-05	1.18815E-06	1.10544E-06	1.18815E-06	1.10544E-06	1.20845E-05	1.16234E-05
3836903773085	382980	3773095	1.38842E-05	5.59065E-06	5.44721E-06	1.44386E-06	1.34502E-06	8.19428E-05	5.89124E-05	3.97205E-05	3.92161E-05	2.78248E-05	8.83922E-06	1.26627E-05	1.21796E-05	1.245E-06	1.15834E-06	1.245E-06	1.15834E-06	1.26627E-05	1.21796E-05
3837003773085	382990	3773095	1.43383E-05	5.7735E-06	5.62537E-06	1.49109E-06	1.38901E-06	8.53816E-05	6.13847E-05	4.13873E-05	4.08619E-05	2.89925E-05	9.21017E-06	1.31941E-05	1.26907E-05	1.29724E-06	1.20695E-06	1.29724E-06	1.20695E-06	1.31941E-05	1.26907E-05
3837103773085	383000	3773095	1.47309E-05	5.93159E-06	5.7794E-06	1.53192E-06	1.42705E-06	8.84729E-05	6.36072E-05	4.28858E-05	4.23413E-05	3.00422E-05	9.54363E-06	1.36718E-05	1.31502E-05	1.34421E-06	1.25065E-06	1.34421E-06	1.25065E-06	1.36718E-05	1.31502E-05
3837203773085	383010	3773095	1.50062E-05	6.04243E-06	5.88739E-06	1.56054E-06	1.45371E-06	9.12525E-05	6.56056E-05	4.42332E-05	4.36715E-05	3.0986E-05	9.84346E-06	1.41014E-05	1.35633E-05	1.38644E-06	1.28994E-06	1.38644E-06	1.28994E-06	1.41014E-05	1.35633E-05
3837303773085	383020	3773095	1.54379E-05	6.21627E-06	6.05678E-06	1.60544E-06	1.49554E-06	9.51278E-05	6.83917E-05	4.61117E-05	4.55262E-05	3.23019E-05	1.02615E-05	1.47002E-05	1.41393E-05	1.44532E-06	1.34472E-06	1.44532E-06	1.34472E-06	1.47002E-05	1.41393E-05
3837403773085	383030	3773095	1.60192E-05	6.45032E-06	6.28482E-06	1.66588E-06	1.55184E-06	9.85933E-05	7.08832E-05	4.77915E-05	4.71847E-05	3.34787E-05	1.06353E-05	1.52357E-05	1.46544E-05	1.49797E-06	1.39371E-06	1.49797E-06	1.39371E-06	1.52357E-05	1.46544E-05
3837503773085	383040	3773095	1.6592E-05	6.68099E-06	6.50957E-06	1.72546E-06	1.60734E-06	0.000101943	7.32915E-05	4.94152E-05	4.87878E-05	3.46161E-05	1.09967E-05	1.57534E-05	1.51523E-05	1.54887E-06	1.44106E-06	1.54887E-06	1.44106E-06	1.57534E-05	1.51523E-05
3837603773085	383050	3773095	1.71733E-05	6.91503E-06	6.73761E-06	1.7859E-06	1.66365E-06	0.000105426	7.57958E-05	5.11037E-05	5.04549E-05	3.57989E-05	1.13724E-05	1.62917E-05	1.567E-05	1.60179E-06	1.4903E-06	1.60179E-06	1.4903E-06	1.62917E-05	1.567E-05
3837703773085	383060	3773095	1.77923E-05	7.16427E-06	6.98045E-06	1.85027E-06	1.72361E-06	0.000109195	7.85051E-05	5.29304E-05	5.22583E-05	3.70785E-05	1.17789E-05	1.6874E-05	1.62302E-05	1.65905E-06	1.54357E-06	1.65905E-06	1.54357E-06	1.6874E-05	1.62302E-05
3837803773085	383070	3773095	1.8449E-05	7.4287E-06	7.2381E-06	1.91856E-06	1.78723E-06	0.000113221	8.14001E-05	5.48823E-05	5.41855E-05	3.84459E-05	1.22133E-05	1.74963E-05	1.68287E-05	1.72023E-06	1.60049E-06	1.72023E-06	1.60049E-06	1.74963E-05	1.68287E-05
3837903773085	383080	3773095	1.91476E-05	7.71E-06	7.51218E-06	1.99121E-06	1.8549E-06	0.000117516	8.44873E-05	5.69637E-05	5.62405E-05	3.9904E-05	1.26765E-05	1.81598E-05	1.74669E-05	1.78547E-06	1.66119E-06	1.78547E-06	1.66119E-06	1.81598E-05	1.74669E-05
3838003773085	383090	3773095	1.98909E-05	8.00931E-06	7.80381E-06	2.06852E-06	1.92691E-06	0.000122095	8.77794E-05	5.91834E-05	5.8432E-05	4.14589E-05	1.31704E-05	1.88674E-05	1.81475E-05	1.85504E-06	1.72592E-06	1.85504E-06	1.72592E-06	1.88674E-05	1.81475E-05
3838103773085	383110	3773095	2.15564E-05	8.67994E-06	8.45724E-06	2.24172E-06	2.08826E-06	0.000132473	9.52411E-05	6.42143E-05	6.3399E-05	4.49831E-05	1.429E-05	2.04713E-05	1.96902E-05	2.01273E-06	1.87263E-06	2.01273E-06	1.87263E-06	2.04713E-05	1.96902E-05
3838203773085	383120	3773095	2.25372E-05	9.07489E-06	8.84205E-06	2.34372E-06	2.18328E-06	0.000138656	9.96861E-05	6.72113E-05	6.63579E-05	4.70825E-05	1.49569E-05	2.14267E-05	2.06091E-05	2.10667E-06	1.96003E-06	2.10667E-06	1.96003E-06	2.14267E-05	2.06091E-05
3838303773085	383130	3773095	2.36061E-05	9.50529E-06	9.26

			MDemolition	MSite Grubbing / Prep	MMass Grading / Excavation	MMass Grading / Excavation	MDrainage / Utilities Trenching	MFoundations / Concrete Pads	MBuilding / Structure Construction	MAsphalt Paving	MLandscaping or Other Finishing	MWaterside Construction (Piles)	RSSWDemolition	RSSWPlacing Base	RSSWForm	Child Risk				
Unique Identifier	X (UTM)	Y (UTM)	2027	2027	2027	2028	2028	2028	2028	2028	2028	2028	2029	2029	2029	3rd Trimester	0<2	2<16	Total	per million
3830703773085	383070	3773085	2.98854E-05	9.17429E-05	0.000107882	0.000106446	2.26267E-05	2.94258E-05	2.1659E-05	2.2293E-06	2.61176E-05	2.2293E-06	1.09268E-05	1.58551E-05	9.39856E-06	4.28472E-09	5.6884E-08	1.0224E-08	7.13929E-08	0.07139289
3830803773085	383080	3773085	3.11156E-05	9.55196E-05	0.000112323	0.000110828	2.35582E-05	3.06372E-05	2.25506E-05	2.32107E-06	2.71928E-05	2.32107E-06	1.08613E-05	1.576E-05	9.34222E-06	4.48525E-09	5.9474E-08	1.0683E-08	7.46422E-08	0.07464219
3830903773085	383090	3773085	3.24402E-05	9.95859E-05	0.000117105	0.000115546	2.4561E-05	3.19414E-05	2.35106E-05	2.41988E-06	2.83504E-05	2.41988E-06	1.08083E-05	1.56831E-05	9.2966E-06	4.69856E-09	6.2233E-08	1.1174E-08	7.8105E-08	0.07810504
3831003773085	383100	3773085	3.38773E-05	0.000103998	0.000122293	0.000120664	2.56491E-05	3.33564E-05	2.45522E-05	2.52708E-06	2.96063E-05	2.52708E-06	1.08021E-05	1.5674E-05	9.29124E-06	4.9273E-09	6.5198E-08	1.1703E-08	8.18284E-08	0.08182837
3831103773085	383110	3773085	3.54233E-05	0.000108743	0.000127873	0.000126171	2.68196E-05	3.48786E-05	2.56726E-05	2.6424E-06	3.09574E-05	2.6424E-06	1.08083E-05	1.56831E-05	9.2966E-06	5.16946E-09	6.8345E-08	1.2267E-08	8.57819E-08	0.08578186
3831203773085	383120	3773085	3.71653E-05	0.000114091	0.000134162	0.000132375	2.81384E-05	3.65938E-05	2.6935E-05	2.77234E-06	3.24797E-05	2.77234E-06	1.08676E-05	1.57691E-05	9.34758E-06	5.44078E-09	7.1873E-08	1.2902E-08	9.0216E-08	0.09021601
3831303773085	383130	3773085	3.90596E-05	0.000119906	0.000141	0.000139123	2.95727E-05	3.84591E-05	2.8308E-05	2.91365E-06	3.41353E-05	2.91365E-06	1.09268E-05	1.58551E-05	9.39856E-06	5.7317E-09	7.5666E-08	1.3587E-08	9.49842E-08	0.09498416
3831403773085	383140	3773085	4.11209E-05	0.000126234	0.000148441	0.000146465	3.11334E-05	4.04887E-05	2.98019E-05	3.06741E-06	3.59367E-05	3.06741E-06	1.09861E-05	1.59411E-05	9.44954E-06	6.04213E-09	7.9725E-08	1.4323E-08	1.0009E-07	0.10009014
3831503773085	383150	3773085	4.33691E-05	0.000133136	0.000156557	0.000154472	3.28355E-05	4.27023E-05	3.14312E-05	3.23512E-06	3.79015E-05	3.23512E-06	1.10578E-05	1.60452E-05	9.51124E-06	6.37299E-09	8.407E-08	1.5114E-08	1.05557E-07	0.1055567
3831603773085	383160	3773085	4.58242E-05	0.000140672	0.000165419	0.000163217	3.46943E-05	4.51196E-05	3.32105E-05	3.41825E-06	4.0047E-05	3.41825E-06	1.11046E-05	1.61131E-05	9.55149E-06	6.72515E-09	8.8716E-08	1.5963E-08	1.11404E-07	0.11140396
3834103773085	383410	3773085	0.000477304	0.00146524	0.001723003	0.0170006	0.000361375	0.000469965	0.00034592	3.56045E-05	0.000417129	3.56045E-05	1.60549E-05	2.3296E-05	1.38094E-05	4.56682E-08	6.5766E-07	1.4279E-07	8.46119E-07	0.84611912
3834203773085	383420	3773085	0.000435065	0.001335575	0.001570527	0.001549615	0.000329395	0.000428376	0.000315308	3.24537E-05	0.000380215	3.24537E-05	1.62452E-05	2.35721E-05	1.39731E-05	4.12329E-08	5.9529E-07	1.2807E-07	7.64586E-07	0.76458633
3834303773085	383430	3773085	0.000388586	0.001192891	0.001402743	0.001384065	0.000294205	0.000382611	0.000281623	2.89865E-05	0.000339596	2.89865E-05	1.64791E-05	2.39116E-05	1.41743E-05	3.6578E-08	5.2908E-07	1.1279E-07	6.78455E-07	0.67845549
3834403773085	383440	3773085	0.000341582	0.001048598	0.001233066	0.001216647	0.000258618	0.00033633	0.000247557	2.54803E-05	0.000298518	2.54803E-05	1.67287E-05	2.42737E-05	1.43889E-05	3.20292E-08	4.6383E-07	9.8021E-08	5.93882E-07	0.59388176
3834503773085	383450	3773085	0.000298124	0.00091519	0.001076188	0.001061858	0.000225715	0.00029354	0.000216062	2.22386E-05	0.000260539	2.22386E-05	1.70437E-05	2.47308E-05	1.46599E-05	2.78814E-08	4.0412E-07	8.4759E-08	5.16761E-07	0.5167606
3834603773085	383460	3773085	0.000261293	0.000802124	0.000943232	0.000930672	0.000197829	0.000257275	0.000189369	1.94911E-05	0.000228351	1.94911E-05	1.73557E-05	2.51834E-05	1.49282E-05	2.43862E-08	3.5372E-07	7.3693E-08	4.51804E-07	0.45180394
3834703773085	383470	3773085	0.000231202	0.000709751	0.000834609	0.000823496	0.000175047	0.000227647	0.000167561	1.72465E-05	0.000202054	1.72465E-05	1.7836E-05	2.58805E-05	1.53414E-05	2.15385E-08	3.1264E-07	6.4727E-08	3.98904E-07	0.39890374
3834803773085	383480	3773085	0.000203433	0.000624503	0.000734365	0.000724587	0.000154022	0.000200305	0.000147435	1.51751E-05	0.000177785	1.51751E-05	1.82634E-05	2.65005E-05	1.5709E-05	1.89287E-08	2.7496E-07	5.6544E-08	3.50438E-07	0.35043763
3834903773085	383490	3773085	0.000181393	0.000556846	0.00065806	0.000646087	0.000137336	0.000178604	0.000131463	1.3531E-05	0.000158525	1.3531E-05	1.86252E-05	2.70256E-05	1.60202E-05	1.68669E-08	2.4514E-07	5.0173E-08	3.12181E-07	0.31218085
3835003773085	383500	3773085	0.000163566	0.000502118	0.00059045	0.000582588	0.000123838	0.000161051	0.000118542	1.22012E-05	0.000142944	1.22012E-05	1.88966E-05	2.74193E-05	1.62536E-05	1.52002E-08	2.2103E-07	4.5031E-08	2.81258E-07	0.28125796
3835103773085	383510	3773085	0.000148775	0.000456715	0.000537059	0.000529908	0.00011264	0.000146488	0.000107823	1.10979E-05	0.000130019	1.10979E-05	1.90962E-05	2.7709E-05	1.64253E-05	1.38216E-08	2.0106E-07	4.0799E-08	2.55685E-07	0.25568509
3835203773085	383520	3773085	0.000136134	0.000417906	0.000491424	0.00048488	0.000103069	0.00013404	9.8661E-05	1.01549E-05	0.000118971	1.01549E-05	1.92366E-05	2.79127E-05	1.65461E-05	1.26474E-08	1.8404E-07	3.721E-08	2.33902E-07	0.23390162
3835303773085	383530	3773085	0.000124662	0.000382691	0.000450013	0.000444021	9.43837E-05	0.000122745	9.03472E-05	9.29916E-06	0.000108946	9.29916E-06	1.93395E-05	2.80621E-05	1.66346E-05	1.15865E-08	1.6865E-07	3.3983E-08	2.1422E-07	0.2142195
3835403773085	383540	3773085	0.000114738	0.000352227	0.00041419	0.000408675	8.68703E-05	0.000112974	8.31551E-05	8.5589E-06	0.000100273	8.5589E-06	1.93645E-05	2.80983E-05	1.66561E-05	1.06717E-08	1.5536E-07	3.1213E-08	1.97245E-07	0.19724453
3835503773085	383550	3773085	0.00010539	0.000323529	0.000380443	0.000375378	7.97925E-05	0.000103769	7.638E-05	7.86155E-06	9.21031E-05	7.86155E-06	1.93052E-05	2.80123E-05	1.66051E-05	9.81298E-09	1.4287E-07	2.8626E-08	1.8131E-07	0.18130994
3835603773085	383560	3773085	9.61358E-05	0.00029512	0.000347037	0.000342416	7.2786E-05	9.46576E-05	6.96732E-05	7.17124E-06	8.40156E-05	7.17124E-06	1.91024E-05	2.77181E-05	1.64307E-05	8.96612E-09	1.3053E-07	2.6088E-08	1.65589E-07	0.16558921
3835703773085	383570	3773085	8.80339E-05	0.000270249	0.00031779	0.000313559	6.66519E-05	8.66803E-05	6.38014E-05	6.56688E-06	7.69352E-05	6.56688E-06	1.87843E-05	2.72564E-05	1.6157E-05	8.22461E-09	1.1973E-07	2.3875E-08	1.51825E-07	0.15182479
3835803773085	383580	3773085	8.18953E-05	0.000251404	0.000295631	0.000291695	6.20043E-05	8.06361E-05	5.93526E-05	6.10898E-06	7.15705E-05	6.10898E-06	1.8516E-05	2.68672E-05	1.59263E-05	7.66137E-09	1.1152E-07	2.2195E-08	1.41374E-07	0.14137351
3835903773085	383590	3773085	7.65751E-05	0.000235072	0.000276426	0.000272745	5.79763E-05	7.53977E-05	5.54968E-05	5.71212E-06	6.6921E-05	5.71212E-06	1.82478E-05	2.64779E-05	1.56956E-05	7.17262E-09	1.0439E-07	2.0742E-08	1.32308E-07	0.13230753
3836003773085	383600	3773085	7.13892E-05	0.000219152	0.000257705	0.000254274	5.40499E-05	7.02915E-05	5.17384E-05	5.32527E-06	6.23889E-05	5.32527E-06	1.78922E-05	2.59619E-05	1.53897E-05	6.6962E-09	9.7445E-08	1.933E-08	1.23471E-07	0.12347125
3836103773085	383610	3773085	6.58712E-05	0.000202213	0.000237786	0.00023462	4.98722E-05	6.48584E-05	4.77393E-05	4.91366E-06	5.75666E-05	4.91366E-06	1.73401E-05	2.51608E-05	1.49148E-05	6.18854E-09	9.0038E-08	1.7832E-08	1.14059E-07	0.11405898
3836203773085	383620	3773085	6.11098E-05	0.000187597	0.000220598	0.000217661	4.62673E-05	6.01702E-05	4.42886E-05	4.55849E-06	5.34055E-05	4.55849E-06	1.68098E-05	2.43914E-05	1.44587E-05	5.74899E-09	8.3629E-08	1.6538E-08	1.05916E-07	0.10591612
3836303773085	383630	3773085	5.78346E-05	0.000177542	0.000208775	0.000205995	4.37876E-05	5.69454E-05	4.19149E-05	4.31417E-06	5.05432E-05	4.31417E-06	1.65353E-05	2.39931E-05	1.42226E-05	5.44587E-09	7.9213E-08	1.5646E-08	1.00305E-07	0.10030549
3836403773085	383640	3773085	5.51818E-05	0.000169398	0.000199199	0.000196546	4.1779E-05	5.43333E-05	3.99923E-05	4.11628E-06	4.82248E-05	4.11628E-06	1.63544E-05	2.37305E-05	1.4067E-05	5.20036E-09	7.5638E-08	1.4924E-08	9.57624E-08	0.09576237
3836503773085	383650	3773085	5.28356E-05	0.000162196	0.000190729	0.00018819	4.00027E-05	5.20232E-05	3.82919E-05	3.94127E-06	4.61744E-05	3.94127E-06	1.62046E-05	2.35133E-05	1.39382E-05	4.98314E-09	7.2475E-08	1.4286E-08	9.1744E-08	0.091744
3836603773085	383660	3773085	5.13295E-05	0.000157573	0.000185293	0.000182825	3.88624E-05	5.05403E-05	3.72004E-05	3.82892E-06	4.48582E-05	3.82892E-06	1.6239E-05	2.35631E-05	1.39677E-05	4.84402E-09	7.0452E-08	1.3875E-08	8.91712E-08	0.08917115
3836703773085	383670	3773085	4.99069E-05	0.000153206	0.000180157	0.000177758	3.77854E-05	4.91396E-05	3.61694E-05	3.7228E-06	4.3615E-05	3.7228E-06	1.62701E-05	2.36083E-05	1.39945E-05	4.7126E-09	6.8541E-08	1.3488E-08	8.67415E-08	0.08674147
3836803773085	383680	3773085	4.87039E-05	0.000149512	0.000175814	0.000173473	3.68745E-05	4.7955E-05	3.52975E-05	3.63306E-06	4.25636E-05	3.63306E-06	1.63388E-05	2.37079E-05	1.40536E-05	4.60155E-09	6.6928E-08	1.316E-08	8.46895E-08	0.08468951
3836903773085	383690	3773085	4.76823E-05	0.000146376	0.000172127	0.000169835	3.61011E-05	4.69491E-05	3.45571E-05	3.55686E-06	4.16708E-05	3.55686E-06	1.64355E-05	2.38482E-05	1.41367E-05	4.50695E-09	6.5555E-08	1.2881E-08	8.2943E-08	0.08294297
3837003773085	383700	3773085	4.67297E-05	0.000143452	0.000168688	0.000166442	3.53798E-05	4.60112E-05	3.38667E-05	3.4858E-06	4.08383E-05	3.4858E-06	1.6529E-05	2.3984E-05	1.42172E-05	4.41886E-09	6.4278E-08	1.262E-08	8.13173E-08	0.08131729
3837103773085	383710	3773085	4.60674E-05	0.000141419	0.000166297	0.000164083	3.48784E-05	4.5359E-05	3.33867E-05	3.43639E-06	4.02595E-05	3.43639E-06	1.6685E-05	2.42103E-05	1.43514E-05	4.35698E-09	6.3386E-08	1.2436E-08	8.01789E-08	0.08017888
3837203773085	383720	3773085	4.54631E-05	0.000139564	0.000164116	0.000161931	3.44209E-05	4.47641E-05	3.29488E-05	3.39132E-06	3.97314E-05	3.39132E-06	1.68254E-05	2.4414E-05	1.44721E-05	4.30006E-09	6.2566E-08	1.2267E-08	7.91336E-08	0.07913358
3837303773085	383730	3773085	4.48716E-05	0.000137748	0.00016198	0.000159824	3.3973E-05	4.41816E-05	3.25201E-05	3.34719E-06	3.92145E-05	3.34719E-06	1.69346E-05	2.45724E-05	1.4566E-05	4.24416E-09	6.1763E-08	1.2101E-08	7.81081E-08	0.07810811
3837403773085	383740	3773085	4.42601E-05	0.000135871	0.000159773	0.000157646	3.35101E-05	4.35796E-05	3.20769E-05	3.30158E-06	3.86801E-05	3.30158E-06	1.70063E-05	2.46765E-05	1.46277E-05	4.18589E-09	6.0924E-08	1.1929E-08	7.70389E-08	0.07703893
3837503773085	383750	3773085	4.36468E-05	0.000133988	0.000157559	0.000155461	3.30457E-05	4.29757E-05	3.16324E-05	3.25583E-06	3.81441E-05	3.25583E-06	1.70437E-05	2.47308E-05	1.46599E-05	4.12772E-09	6.0086E-08	1.1757E-08	7.59699E-08	0.07596994
3837603773085	383760	3773085	4.28937E-05	0.000131676	0.000154841	0.000152779	3.24756E-05	4.22342E-05	3.10867E-05	3.19966E-06	3.7486E-05	3.19966E-06	1.70157E-05	2.46901E-05	1.46358E-05	4.05673E-09	5.9058E-08	1.1548E-08	7.46625E-08	0.0746625
3837703773085	383770	3773085	4.21135E-05	0.000129281	0.000152024	0.00015	3.18848E-05	4.1466E-05	3.05212E-05	3.14145E-06	3.68041E-05	3.14145E-06	1.69533E-05	2.45996E-05	1.45821E-05	3.98376E-09	5.8E-08	1.1333E-08	7.33168E-08	0.07331676
3837803773085	383780	3773085	4.12951E-05	0.000126769	0.00014907	0.000147085	3.12652E-05	4.06602E-05	2.99281E-05	3.08041E-06	3.60889E-05	3.08041E-06	1.68566E-05	2.44592E-05	1.44989E-05	3.90727E-09	5.6889E-08	1.1109E-08	7.19054E-08	0.07190539
3837903773085	383790	3773085	4.04024E-05	0.000124028	0.000145847	0.000143905	3.05893E-05	3.97812E-05	2.92811E-05	3.01381E-06	3.53087E-05	3.01381E-06	1.67224E-05	2.42646E-05	1.43836E-05	3.82449E-09	5.5685E-08	1.0867E-08	7.03769E-08	0.07037688
3838003773085	383800	3773085	3.95441E-05	0.000121394	0.000142749	0.000140848	2.99395E-05	3.89361E-05	2.86591E-05	2.94979E-06	3.45587E-05	2.94979E-06	1.65758E-05	2.40519E-05	1.42575E-05	3.74481E-09	5.4526E-08	1.0635E-08	6.89061E-08	0.0689061
3838103773085	383810	3773085	3.8635E-05	0.000118603	0.000139467	0.00013761	2.92512E-05	3.8041E-05	2.80002E-05	2.88198E-06	3.37642E-05	2.88198E-06	1.64136E-05	2.38165E-05	1.4118E-05	3.66076E-09	5.3302E-08	1.0391E-08	6.73539E-08	0.06735393
3838203773085	383820	3773085	3.77405E-05	0.000115857	0.000136238	0.000134424	2.85739E-05	3.71602E-05	2.73519E-05	2.81525E-06	3.29824E-05	2.81525E-06	1.62452E-05	2.35721E-05	1.39731E-05	3.57805E-09	5.2097E-08	1.0151E-08	6.5826E-08	0.06582605
3838303773085	383830	3773085	3.68713E-05	0.000113189	0.0001331	0.000131328	2.79159E-05	3.63044E-05	2.6722E-05	2.75041E-06	3.22228E-05	2.75041E-06	1.60736E-05	2.33232E-05	1.38255E-05	3.49802E-09	5.0931E-08	9.9186E-09	6.43476E-08	0.0643476
3838403773085	383840	3773085	3.59822E-05	0.000110459	0.000129891	0.000128161	2.72427E-05	3.54289E-05	2.60776E-05	2.68409E-06	3.14458E-05	2.68409E-06	1.5899E-05	2.30697E-05	1.36753E-05	3.41636E-09	4.974E-08	9.6819E-09	6.2838E-08	0.06283799
3838503773085	383850	3773085	3.5133E-05	0.000107852	0.000126825	0.000125137	2.65998E-05	3.45928E-05	2.54622E-05	2.62074E-06	3.07037E-05	2.62074E-06	1.57274E-05	2.28208E-05	1.35277E-05	3.33842E-09	4.8602E-08	9.456E-09	6.13966E-08	0.06139656
3838603773085	383860	3773085	3.42511E-05	0.000105145	0.000123642	0.000121996	2.59321E-05	3.37245E-05	2.48231E-05	2.55496E-06	2.9933E-05	2.55496E-06	1.55652E-05	2.25854E-05	1.33882E-05	3.25792E-09	4.7427E-08	9.2227E-09	5.99075E-08	0.0599075
3838703773085	383870	3773085	3.33729E-05	0.000102449	0.000120472	0.000118868	2.52672E-05	3.28598E-05	2.41866E-05	2.48945E-06	2.91655E-05	2.48945E-06	1.5403E-05	2.23501E-05	1.32487E-05	3.17753E-09	4.6252E-08	8.9904E-09	5.842E-08	0.05842002
3838803773085	383880	3773085	3.25328E-05	9.987E-05	0.000117439	0.000115875	2.46311E-05	3.20325E-05	2.35777E-05	2.42678E-06	2.84313E-05	2.42678E-06	1.5247E-05	2.21238E-05	1.31145E-05	3.10075E-09	4.513E-08	8.7684E-09	5.69996E-08	0.05699959
3838903773085	383890	3773085	3.17434E-05	9.74469E-05	0.00011459	0.000113064	2.40335E-05	3.12554E-05	2.30056E-05	2.3679E-06	2.77414E-05	2.3679E-06	1.50911E-05	2.18975E-05	1.29804E-05	3.02849E-09	4.4075E-08	8.5598E-09	5.56629E-08	0.05566288
3839003773085	383900	3773085	3.0985E-05	9.51185E-05	0.000111852	0.000110362	2.34592E-05	3.05085E-05	2.2456E-05	2.31132E-06	2.70786E-05	2.31132E-06	1.49351E-05	2.16711E-05	1.28462E-05	2.95909E-09	4.306E-08	8.3594E-09	5.43789E-08	0.05437891
3839103773085	383910	3773085	3.00559E-05	9.22665E-05	0.000108498	0.000107053	2.27558E-05	2.95938E-05	2.17826E-05	2.24202E-06	2.62667E-05	2.24202E-06	1.47978E-05	2.1472E-05	1.27282E-05	2.87434E-09	4.182E-08	8.1159E-09	5.28104E-08	0.05281043
3829703773095	382970	3773095	1.99199E-05	6.11508E-05	7.19083E-05	7.09508E-05	1.50817E-05	1.96137E-05	1.44367E-05	1.48593E-06	1.74086E-05	1.48593E-06	1.12731E-05	1.63575E-05	9.69637E-06	2.77844E-09	3.7211E-08	6.7075E-09	4.66967E-08	0.04669672
3829803773095	382980	3773095	2.10068E-05	6.44874E-05	7.58319E-05	7.48222E-05	1.59046E-05	2.06839E-05	1.52244E-05	1.567E-06	1.835855E-05	1.567E-06	1.14758E-05	1.66517E-05	9.87077E-06	2.93572E-09	3.9284E-08	7.0802E-09	4.92999E-08	0.04929985
3829903773095	382990	3773095	2.20212E-05	6.76012E-05	7.94935E-05	7.8435E-05	1.66726E-05	2.16826E-05	1.59596E-05	1.64267E-06	1.92449E-05	1.64267E-06	1.16068E-05	1.68418E-05	9.98345E-06	3.08245E-09	4.1215E-08	7.4282E-09	5.17261E-08	0.05172605
3830003773095	383000	3773095	2.29774E-05	7.05367E-05	8.29454E-05	8.1841E-05	1.73966E-05	2.26241E-05	1.66526E-05	1.714E-06	2.00806E-05	1.714E-06	1.16599E-05	1.69187E-05	1.00291E-05	3.22183E-09	4.3043E-08	7.7568E-09	5.40216E-08	0.05402164
3830103773095	383010	3773095	2.38557E-05	7.32328E-05	8.61157E-05	8.49691E-05	1.80615E-05	2.34889E-05	1.72891E-05	1.77951E-06	2.08481E-05	1.77951E-06	1.16068E-05	1.68418E-05	9.98345E-06	3.34107E-09	4.4611E-08	8.0431E-09	5.59949E-08	0.05599493
3830203773095	383020	3773095	2.4977E-05	7.66752E-05	9.01638E-05	8.89632E-05	1.89105E-05	2.4593E-05	1.81018E-05	1.86316E-06	2.18281E-05	1.86316E-06	1.1507E-05	1.66969E-05	9.8976E-06	3.48364E-09	4.6538E-08	8.4085E-09	5.84296E-08	0.05842963
3830303773095	383030	3773095	2.60894E-05	8.00898E-05	9.41791E-05	9.2925E-05	1.97527E-05	2.56882E-05	1.89079E-05	1.94613E-06	2.28002E-05	1.94613E-06	1.14321E-05	1.65883E-05	9.8332E-06	3.6786E-09	4.9031E-08	8.8377E-09	6.15469E-08	0.06154693
3830403773095	383040	3773095	2.71345E-05	8.32983E-05	9.7952E-05	9.66477E-05	2.0544E-05	2.67173E-05	1.96654E-05	2.0241E-06	2.37136E-05	2.0241E-06	1.13791E-05	1.65114E-05	9.78759E-06	3.86803E-09	5.1438E-08	9.2505E-09	6.45562E-08	0.06455621
3830503773095	383050	3773095	2.82033E-05	8.65792E-05	0.00010181	0.000100454	2.13532E-05	2.77696E-05	2.044E-05	2.10382E-06	2.46476E-05	2.10382E-06	1.12481E-05	1.63213E-05	9.67491E-06	4.05463E-09	5.3822E-08	9.666E-09	6.75426E-08	0.06754258
3830603773095	383060	3773095	2.93483E-05	9.00941E-05	0.000105943	0.000104533	2.22201E-05	2.8897E-05	2.12698E-05	2.18923E-06	2.56482E-05	2.18923E-06	1.1167E-05	1.62036E-05	9.60515E-06	4.2523E-09	5.6351E-08	1.011E-08	7.07131E-08	0.0707131
3830703773095	383070	3773095	3.0564E-05	9.38262E-05	0.000110332	0.000108863	2.31405E-05	3.0094E-05	2.21509E-05	2.27992E-06	2.67107E-05	2.27992E-06	1.11015E-05	1.61085E-05	9.54881E-06	4.46202E-09	5.9035E-08	1.0582E-08	7.40786E-08	0.07407857
3830803773095	383080	3773095	3.18596E-05	9.78034E-05	0.000115009	0.000113477	2.41214E-05	3.13697E-05	2.30898E-05	2.37656E-06	2.78429E-05	2.37656E-06	1.10454E-05	1.60271E-05	9.50051E-06	4.68361E-09	6.1874E-08	1.1082E-08	7.76395E-08	0.07763948
3830903773095	383090	3773095	3.32422E-05	0.000102048	0.00012	0.000118402	2.51683E-05	3.27311E-05	2.40919E-05	2.4797E-06	2.90513E-05	2.4797E-06	1.09705E-05	1.59184E-05	9.43612E-06	4.91844E-09	6.4885E-08	1.1614E-08	8.14173E-08	0.08141735
3831103773095	383110	3773095	3.63487E-05	0.000111584	0.000131214	0.000129467	2.75202E-05	3.57898E-05	2.63433E-05	2.71143E-06	3.17661E-05	2.71143E-06	1.09393E-05	1.58732E-05	9.40929E-06	5.43485E-09	7.1529E-08	1.2794E-08	8.97579E-08	0.08975795
3831203773095	383120	3773095	3.81778E-05	0.000117199	0.000137817	0.000135982	2.8905E-05	3.75908E-05	2.76688E-05	2.84787E-06	3.33646E-05	2.84787E-06	1.09986E-05	1.59592E-05	9.46027E-06	5.73657E-09	7.5415E-08	1.3488E-08	9.464E-08	0.09463997
3831303773095	383130	3773095	4.01738E-05	0.000123327	0.000145022	0.000143091	3.04162E-05	3.95561E-05	2.91154E-05	2.99676E-06	3.51089E-05	2.99676E-06	1.1061E-05	1.60497E-05	9.51393E-06	6.06144E-09	7.9607E-08	1.4239E-08	9.99082E-08	0.09990824

			EGIODemolition	EGIOSite Grubbing / Prep	EGIOMass Grading / Excavation	EGIOMass Grading / Excavation	EGIODrainage / Utilities Trenching	EGIODrainage / Utilities Trenching	EGIOFoundations / Concrete Pads	EGIOFoundations / Concrete Pads	EGIOBuilding / Structure Construction	EGIOBuilding / Structure Construction	EGIOAsphalt Paving	EGIOArchitectural Coating	EGIOLandscaping or Other Finishing	EGIOWaterside Construction (Piles)	HIWaterside Construction (Landscaping)	HIWaterside Construction (Landscaping)	KMDemolition	KMSite Grubbing / Prep
Unique Identifier	X (UTM)	Y (UTM)	2025	2025	2025	2026	2026	2027	2026	2027	2026	2027	2027	2027	2027	2027	2025	2026	2025	2025
3831403773095	383140	3773095	0.000352221	0.00013815	4.57497E-05	4.48071E-05	0.000104044	0.000103884	0.000136701	0.000136612	0.000146423	0.000142914	5.69786E-06	5.69786E-06	0.000154309	5.69786E-06	7.62352E-05	7.38474E-05	5.01315E-05	0.000217574
3834103773095	383410	3773095	0.002475748	0.00097102	0.000321573	0.000314947	0.000731324	0.000730195	0.000960864	0.000960244	0.001029205	0.001004536	4.00501E-05	4.00501E-05	0.001084636	4.00501E-05	0.000676487	0.000655298	0.000771709	0.00334927
3834203773095	383420	3773095	0.002141958	0.00084011	0.000278217	0.000272485	0.000632724	0.000631748	0.000831317	0.00083078	0.000890444	0.0008691	3.46504E-05	3.46504E-05	0.000938401	3.46504E-05	0.000580754	0.000562564	0.000682852	0.002963624
3834303773095	383430	3773095	0.001832204	0.00071862	0.000237984	0.00023308	0.000541224	0.000540389	0.000711098	0.000710639	0.000761675	0.000743418	2.96395E-05	2.96395E-05	0.000802697	2.96395E-05	0.000492898	0.00047746	0.000592605	0.002571947
3834403773095	383440	3773095	0.001550457	0.00060811	0.000201388	0.000197238	0.000457997	0.000457291	0.000601749	0.00060136	0.000644548	0.000629098	2.50817E-05	2.50817E-05	0.000679262	2.50817E-05	0.000414404	0.000401424	0.000505038	0.002191899
3834503773095	383450	3773095	0.001306856	0.00051257	0.000169747	0.000166249	0.000386039	0.000385443	0.000507204	0.000506877	0.000543279	0.000530257	2.1141E-05	2.1141E-05	0.000572539	2.1141E-05	0.000347481	0.000336597	0.000427464	0.001855225
3834603773095	383460	3773095	0.001110985	0.00043574	0.000144305	0.000141332	0.00032818	0.000327673	0.000431185	0.000430907	0.000461853	0.000450783	1.79724E-05	1.79724E-05	0.000486727	1.79724E-05	0.000294866	0.00028563	0.000365019	0.00158421
3834703773095	383470	3773095	0.000959054	0.00037615	0.000124571	0.000122004	0.0002833	0.000282863	0.000372219	0.000371979	0.000398693	0.000389137	1.55146E-05	1.55146E-05	0.000420166	1.55146E-05	0.000254453	0.000246483	0.000316637	0.001374228
3834803773095	383480	3773095	0.000834806	0.00032742	0.000108432	0.000106198	0.000246598	0.000246217	0.00032397	0.000323788	0.000347041	0.000338723	1.35046E-05	1.35046E-05	0.000365732	1.35046E-05	0.000221266	0.000214336	0.000276751	0.001201117
3834903773095	383490	3773095	0.000736722	0.00028895	9.56923E-05	9.37207E-05	0.000217624	0.000217288	0.00028593	0.000285745	0.000306267	0.000298925	1.19179E-05	1.19179E-05	0.000322761	1.19179E-05	0.000194785	0.000188684	0.000244955	0.00106312
3835003773095	383500	3773095	0.00065857	0.0002583	8.55412E-05	8.37787E-05	0.000194538	0.000194238	0.000255598	0.000255433	0.000273777	0.000267215	1.06537E-05	1.06537E-05	0.000288522	1.06537E-05	0.000173814	0.00016837	0.000219567	0.000952938
3835103773095	383510	3773095	0.000594331	0.0002331	7.71972E-05	7.56066E-05	0.000175562	0.000175291	0.000230666	0.000230517	0.000247072	0.00024115	9.61447E-06	9.61447E-06	0.000260379	9.61447E-06	0.000156562	0.000151658	0.000198614	0.000861998
3835203773095	383520	3773095	0.000540663	0.00021206	7.02263E-05	6.87794E-05	0.000159709	0.000159463	0.000209837	0.000209702	0.000224762	0.000219374	8.74629E-06	8.74629E-06	0.000236867	8.74629E-06	0.000142138	0.000137686	0.000181009	0.000785593
3835303773095	383530	3773095	0.00049093	0.00019255	6.37665E-05	6.24527E-05	0.000145018	0.000144795	0.000190535	0.000190412	0.000204087	0.000199195	7.94176E-06	7.94176E-06	0.000215078	7.94176E-06	0.000128791	0.000124757	0.000164579	0.000714286
3835403773095	383540	3773095	0.000448526	0.00017592	5.82587E-05	5.70583E-05	0.000132492	0.000132288	0.000174078	0.000173965	0.000186459	0.000181989	7.25579E-06	7.25579E-06	0.000196501	7.25579E-06	0.000117385	0.000113709	0.00015046	0.000653008
3835503773095	383550	3773095	0.000410029	0.00016082	5.32583E-05	5.2161E-05	0.000121121	0.000120934	0.000159137	0.000159034	0.000170455	0.000166369	6.63302E-06	6.63302E-06	0.000179635	6.63302E-06	0.000107017	0.000103665	0.000137515	0.000596826
3835603773095	383560	3773095	0.000373256	0.0001464	4.8482E-05	4.74831E-05	0.000110258	0.000110088	0.000144865	0.000144771	0.000155168	0.000151449	6.03816E-06	6.03816E-06	0.000163525	6.03816E-06	9.71197E-05	9.40778E-05	0.000125019	0.00054259
3835703773095	383570	3773095	0.000341352	0.00013388	4.4338E-05	4.34245E-05	0.000100834	0.000100678	0.000132482	0.000132397	0.000141905	0.000138504	5.52205E-06	5.52205E-06	0.000149548	5.52205E-06	8.85324E-05	8.57594E-05	0.000114118	0.000495278
3835803773095	383580	3773095	0.000316185	0.00012401	4.1069E-05	4.02228E-05	9.33994E-05	9.32553E-05	0.000122715	0.000122635	0.000131443	0.000128292	5.11491E-06	5.11491E-06	0.000138522	5.11491E-06	8.17676E-05	7.92065E-05	0.000105529	0.000458004
3835903773095	383590	3773095	0.000294367	0.00011546	3.82352E-05	3.74474E-05	8.69547E-05	8.68205E-05	0.000114247	0.000114173	0.000122373	0.00011944	4.76197E-06	4.76197E-06	0.000128964	4.76197E-06	7.59159E-05	7.35381E-05	9.80791E-05	0.00042567
3836003773095	383600	3773095	0.000273897	0.00010743	3.55763E-05	3.48433E-05	8.0908E-05	8.07831E-05	0.000106302	0.000106234	0.000113863	0.000111134	4.43083E-06	4.43083E-06	0.000119996	4.43083E-06	7.04445E-05	6.8238E-05	9.10749E-05	0.000395272
3836103773095	383610	3773095	0.00025323	9.932E-05	3.28918E-05	3.22141E-05	7.48029E-05	7.46874E-05	9.82812E-05	9.82178E-05	0.000105271	0.000102748	4.09649E-06	4.09649E-06	0.000110941	4.09649E-06	6.4957E-05	6.29224E-05	8.40006E-05	0.000364568
3836203773095	383620	3773095	0.000235248	9.2267E-05	3.05562E-05	2.99266E-05	6.94911E-05	6.93838E-05	9.13022E-05	9.12433E-05	9.7796E-05	9.54519E-05	3.8056E-06	3.8056E-06	0.000103063	3.8056E-06	6.01996E-05	5.8314E-05	7.78745E-05	0.000337981
3836303773095	383630	3773095	0.00022208	8.7103E-05	2.88458E-05	2.82515E-05	6.56014E-05	6.55002E-05	8.61917E-05	8.61361E-05	9.23221E-05	9.01091E-05	3.59259E-06	3.59259E-06	9.72943E-05	3.59259E-06	5.67086E-05	5.49324E-05	7.34162E-05	0.000318632
3836403773095	383640	3773095	0.000211203	8.2837E-05	2.7433E-05	2.68678E-05	6.23883E-05	6.22921E-05	8.19701E-05	8.19172E-05	8.78002E-05	8.56957E-05	3.41662E-06	3.41662E-06	9.2529E-05	3.41662E-06	5.38223E-05	5.21364E-05	6.97455E-05	0.0003027
3836503773095	383650	3773095	0.000201619	7.9078E-05	2.61882E-05	2.56486E-05	5.95573E-05	5.94654E-05	7.82505E-05	7.82E-05	8.38161E-05	8.18071E-05	3.26159E-06	3.26159E-06	8.83302E-05	3.26159E-06	5.12803E-05	4.96741E-05	6.65116E-05	0.000288665
3836603773095	383660	3773095	0.000195646	7.6735E-05	2.54123E-05	2.48887E-05	5.77929E-05	5.77037E-05	7.59323E-05	7.58833E-05	8.1333E-05	7.93835E-05	3.16496E-06	3.16496E-06	8.57134E-05	3.16496E-06	4.9673E-05	4.81171E-05	6.45133E-05	0.000279992
3836703773095	383670	3773095	0.000190014	7.4526E-05	2.46808E-05	2.41723E-05	5.61293E-05	5.60427E-05	7.37466E-05	7.3699E-05	7.89918E-05	7.70984E-05	3.07386E-06	3.07386E-06	8.32462E-05	3.07386E-06	4.81589E-05	4.66505E-05	6.26282E-05	0.000271811
3836803773095	383680	3773095	0.000185245	7.2656E-05	2.40613E-05	2.35656E-05	5.47205E-05	5.4636E-05	7.18955E-05	7.18491E-05	7.70091E-05	7.51632E-05	2.9967E-06	2.9967E-06	8.11566E-05	2.9967E-06	4.68727E-05	4.54046E-05	6.1044E-05	0.000264935
3836903773095	383690	3773095	0.000181212	7.1074E-05	2.35375E-05	2.30525E-05	5.35292E-05	5.34466E-05	7.03303E-05	7.02849E-05	7.53326E-05	7.35269E-05	2.93146E-06	2.93146E-06	7.93898E-05	2.93146E-06	4.5782E-05	4.4348E-05	5.97156E-05	0.00025917
3837003773095	383700	3773095	0.000177422	6.9587E-05	2.30452E-05	2.25704E-05	5.24095E-05	5.23286E-05	6.88592E-05	6.88148E-05	7.37568E-05	7.19889E-05	2.87015E-06	2.87015E-06	7.77292E-05	2.87015E-06	4.47631E-05	4.3361E-05	5.84754E-05	0.000253788
3837103773095	383710	3773095	0.00017452	6.8449E-05	2.26683E-05	2.22013E-05	5.15525E-05	5.1473E-05	6.77332E-05	6.76895E-05	7.25508E-05	7.08118E-05	2.82321E-06	2.82321E-06	7.64582E-05	2.82321E-06	4.39792E-05	4.26016E-05	5.75521E-05	0.00024978
3837203773095	383720	3773095	0.000171808	6.7385E-05	2.2316E-05	2.18562E-05	5.07512E-05	5.06729E-05	6.66805E-05	6.66374E-05	7.14231E-05	6.97111E-05	2.77933E-06	2.77933E-06	7.52698E-05	2.77933E-06	4.3249E-05	4.18944E-05	5.66967E-05	0.000246068
3837303773095	383730	3773095	0.00016914	6.6339E-05	2.19695E-05	2.15169E-05	4.99632E-05	4.98861E-05	6.56451E-05	6.56028E-05	7.03141E-05	6.86287E-05	2.73618E-06	2.73618E-06	7.41011E-05	2.73618E-06	4.25405E-05	4.1208E-05	5.58684E-05	0.000242473
3837403773095	383740	3773095	0.000166455	6.5286E-05	2.16207E-05	2.11752E-05	4.91699E-05	4.9094E-05	6.46028E-05	6.45611E-05	6.91977E-05	6.7539E-05	2.69273E-06	2.69273E-06	7.29245E-05	2.69273E-06	4.18319E-05	4.05216E-05	5.50265E-05	0.000238819
3837503773095	383750	3773095	0.000163778	6.4236E-05	2.1273E-05	2.08347E-05	4.83792E-05	4.83046E-05	6.3564E-05	6.3523E-05	6.80849E-05	6.6453E-05	2.64943E-06	2.64943E-06	7.17518E-05	2.64943E-06	4.1134E-05	3.98456E-05	5.41937E-05	0.000235205
3837603773095	383760	3773095	0.000160715	6.3035E-05	2.08752E-05	2.04451E-05	4.74745E-05	4.74012E-05	6.23752E-05	6.2335E-05	6.68117E-05	6.52102E-05	2.59988E-06	2.59988E-06	7.041E-05	2.59988E-06	4.03375E-05	3.90741E-05	5.3207E-05	0.000230922
3837703773095	383770	3773095	0.000157616	6.1819E-05	2.04727E-05	2.00509E-05	4.65591E-05	4.64873E-05	6.11726E-05	6.11331E-05	6.55235E-05	6.39529E-05	2.54975E-06	2.54975E-06	6.90524E-05	2.54975E-06	3.95339E-05	3.82956E-05	5.22045E-05	0.000226571
3837803773095	383780	3773095	0.000154428	6.0569E-05	2.00585E-05	1.96452E-05	4.56172E-05	4.55468E-05	5.9935E-05	5.98964E-05	6.41979E-05	6.26591E-05	2.49817E-06	2.49817E-06	6.76555E-05	2.49817E-06	3.87051E-05	3.74928E-05	5.11567E-05	0.000222024
3837903773095	383790	3773095	0.00015105	5.9244E-05	1.96198E-05	1.92156E-05	4.46196E-05	4.45507E-05	5.86243E-05	5.85865E-05	6.27939E-05	6.12888E-05	2.44354E-06	2.44354E-06	6.61759E-05	2.44354E-06	3.78261E-05	3.66413E-05	5.00319E-05	0.000217142
3838003773095	383800	3773095	0.000147808	5.7972E-05	1.91987E-05	1.88031E-05	4.36618E-05	4.35944E-05	5.73658E-05	5.73288E-05	6.1446E-05	5.99731E-05	2.39109E-06	2.39109E-06	6.47553E-05	2.39109E-06	3.69812E-05	3.58228E-05	4.89547E-05	0.000212467
3838103773095	383810	3773095	0.000144467	5.6662E-05	1.87647E-05	1.8378E-05	4.26747E-05	4.26089E-05	5.6069E-05	5.60329E-05	6.00569E-05	5.86174E-05	2.33703E-06	2.33703E-06	6.32915E-05	2.33703E-06	3.61111E-05	3.49801E-05	4.78345E-05	0.000207605
3838203773095	383820	3773095	0.000141224	5.539E-05	1.83435E-05	1.79656E-05	4.17169E-05	4.16526E-05	5.48106E-05	5.47752E-05	5.8709E-05	5.73018E-05	2.28458E-06	2.28458E-06	6.18709E-05	2.28458E-06	3.52644E-05	3.41599E-05	4.67437E-05	0.000202871
3838303773095	383830	3773095	0.000138062	5.415E-05	1.79328E-05	1.75634E-05	4.0783E-05	4.07201E-05	5.35835E-05	5.35489E-05	5.73946E-05	5.60189E-05	2.23343E-06	2.23343E-06	6.04858E-05	2.23343E-06	3.44392E-05	3.33605E-05	4.56778E-05	0.000198245
3838403773095	383840	3773095	0.000134748	5.285E-05	1.75023E-05	1.71417E-05	3.98039E-05	3.97425E-05	5.22972E-05	5.22634E-05	5.60168E-05	5.46741E-05	2.17982E-06	2.17982E-06	5.90337E-05	2.17982E-06	3.35728E-05	3.25212E-05	4.45462E-05	0.000193334
3838503773095	383850	3773095	0.000131595	5.1614E-05	1.70928E-05	1.67407E-05	3.88727E-05	3.88127E-05	5.10736E-05	5.10406E-05	5.47062E-05	5.33949E-05	2.12882E-06	2.12882E-06	5.76525E-05	2.12882E-06	3.27458E-05	3.17201E-05	4.34668E-05	0.000188649
3838603773095	383860	3773095	0.000128353	5.0342E-05	1.66717E-05	1.63282E-05	3.79148E-05	3.78563E-05	4.98151E-05	4.9783E-05	5.33582E-05	5.20793E-05	2.07636E-06	2.07636E-06	5.6232E-05	2.07636E-06	3.18973E-05	3.08982E-05	4.23511E-05	0.000183807
3838703773095	383870	3773095	0.000125128	4.9077E-05	1.62528E-05	1.5918E-05	3.69623E-05	3.69053E-05	4.85637E-05	4.85323E-05	5.20177E-05	5.07709E-05	2.0242E-06	2.0242E-06	5.48193E-05	2.0242E-06	3.10523E-05	3.00797E-05	4.12354E-05	0.000178964
3838803773095	383880	3773095	0.000122039	4.7865E-05	1.58515E-05	1.55249E-05	3.60496E-05	3.5994E-05	4.73645E-05	4.73339E-05	5.07333E-05	4.95172E-05	1.97421E-06	1.97421E-06	5.34656E-05	1.97421E-06	3.02433E-05	2.9296E-05	4.01672E-05	0.000174329
3838903773095	383890	3773095	0.000119146	4.6731E-05	1.54758E-05	1.5157E-05	3.51953E-05	3.5141E-05	4.6242E-05	4.62121E-05	4.95309E-05	4.83437E-05	1.92743E-06	1.92743E-06	5.21985E-05	1.92743E-06	2.94881E-05	2.85644E-05	3.91692E-05	0.000169997
3839003773095	383900	3773095	0.000116371	4.5642E-05	1.51153E-05	1.48039E-05	3.43754E-05	3.43224E-05	4.51648E-05	4.51356E-05	4.83771E-05	4.72176E-05	1.88253E-06	1.88253E-06	5.09826E-05	1.88253E-06	2.87597E-05	2.78589E-05	3.82097E-05	0.000165833
3839103773095	383910	3773095	0.000113299	4.4437E-05	1.47163E-05	1.44131E-05	3.3468E-05	3.34164E-05	4.39726E-05	4.39442E-05	4.71001E-05	4.59712E-05	1.83284E-06	1.83284E-06	4.96368E-05	1.83284E-06	2.79561E-05	2.70804E-05	3.7137E-05	0.000161177
3829703773105	382970	3773105	0.000148589	5.8279E-05	1.93002E-05	1.89025E-05	4.38926E-05	4.38249E-05	5.76691E-05	5.76319E-05	6.17708E-05	6.02902E-05	2.40373E-06	2.40373E-06	6.50977E-05	2.40373E-06	3.10183E-05	3.00467E-05	2.43325E-05	0.000105605
3829803773105	382980	3773105	0.000157562	6.1798E-05	2.04657E-05	2.0044E-05	4.65432E-05	4.64714E-05	6.11516E-05	6.11122E-05	6.5501E-05	6.3931E-05	2.54888E-06	2.54888E-06	6.90288E-05	2.54888E-06	3.30238E-05	3.19895E-05	2.56134E-05	0.000111164
3829903773105	382990	3773105	0.000166446	6.5282E-05	2.16195E-05	2.11741E-05	4.91672E-05	4.90914E-05	6.45993E-05	6.45576E-05	6.91939E-05	6.75354E-05	2.69259E-06	2.69259E-06	7.29206E-05	2.69259E-06	3.50473E-05	3.39496E-05	2.68943E-05	0.000116723
3830003773105	383000	3773105	0.000175113	6.8682E-05	2.27453E-05	2.22767E-05	5.17276E-05	5.16478E-05	6.79633E-05	6.79195E-05	7.27972E-05	7.10523E-05	2.8328E-06	2.8328E-06	7.67179E-05	2.8328E-06	3.70314E-05	3.58715E-05	2.81051E-05	0.000121978
3830103773105	383010	3773105	0.000182344	7.1518E-05	2.36845E-05	2.31965E-05	5.38635E-05	5.37804E-05	7.07696E-05	7.07239E-05	7.5803E-05	7.39861E-05	2.94977E-06	2.94977E-06	7.98556E-05	2.94977E-06	3.85051E-05	3.74928E-05	2.90804E-05	0.000126211
3830203773105	383020	3773105	0.000190176	7.459E-05	2.47018E-05	2.41929E-05	5.61771E-05	5.60904E-05	7.38094E-05	7.37617E-05	7.9059E-05	7.7164E-05	3.07647E-06	3.07647E-06	8.3317E-05	3.07647E-06	4.06497E-05	3.93765E-05	3.03613E-05	0.00013177
3830303773105	383030	3773105	0.000200721	7.8726E-05	2.60715E-05	2.55343E-05	5.9292E-05	5.92005E-05	7.79019E-05	7.78517E-05	8.34427E-05	8.14426E-05	3.24706E-06	3.24706E-06	8.79367E-05	3.24706E-06	4.29889E-05	4.16424E-05	3.17282E-05	0.000137703
3830403773105	383040	3773105	0.000214005	8.3936E-05	2.7797E-05	2.72243E-05	6.32162E-05	6.31186E-05	8.30578E-05	8.30042E-05	8.89652E-05	8.68328E-05	3.46196E-06	3.46196E-06	9.37567E-05	3.46196E-06	4.56654E-05	4.42351E-05	3.30544E-05	0.000143458
3830503773105	383050	3773105	0.000226814	8.896E-05	2.94607E-05	2.88537E-05	6.69997E-05	6.68963E-05	8.80288E-05	8.7972E-05	9.42898E-05	9.20298E-05	3.66916E-06	3.66916E-06	9.93681E-05	3.66916E-06	4.83042E-05	4.67913E-05	3.43602E-05	0.000149126
3830603773105	383060	3773105	0.000239568	9.3962E-05	3.11173E-05	3.04762E-05	7.07673E-05	7.06581E-05	9.29789E-05	9.2919E-05	9.95921E-05	9.72049E-05	3.87549E-06	3.87549E-06	0.000104956	3.87549E-06	5.10328E-05	4.94343E-05	3.57203E-05	0.000155029
3830703773105	383070	3773105	0.000253149	9.9289E-05	3.28813E-05	3.22039E-05	7.4779E-05	7.46636E-05	9.82498E-05	9.81864E-05	0.000105238	0.000102715	4.09518E-06	4.09518E-06	0.000110906	4.09518E-06	5.3955E-05	5.2265E-05	3.71913E-05	0.000161413
3830803773105	383080	3773105	0.000267565	0.00010494	3.47538E-05	3.40378E-05	7.90374E-05	7.89155E-05	0.000103845	0.000103778	0.000111231	0.000108565	4.32839E-06	4.32839E-06	0.000117221	4.32839E-06	5.70638E-05	5.52765E-05	3.87641E-05	0.000168239
3830903773105	383090	3773105	0.000282879	0.00011095	3.6743E-05	3.5986E-05	8.35612E-05	8.34323E-05	0.000109789	0.000109718	0.000117597	0.000114778	4.57613E-06	4.57613E-06	0.000123931	4.57613E-06	6.03843E-05	5.8493E-05	4.0441E-05	0.000175517
3831003773105	383100	3773105	0.000299272	0.00011738	3.88722E-05	3.80713E-05	8.84034E-05	8.8267E-05	0.00011615	0.000116076	0.000124412	0.00012143	4.84131E-06	4.84131E-06	0.000131112	4.84131E-06	6.3956E-05	6.19528E-05	4.22583E-05	0.000183404
3831203773105	383120	3773105	0.00033643	0.00013195	4.36987E-05	4.27983E-05	9.93798E-05	9.92265E-05	0.000130572	0.000130488	0.000139859	0.000136507	5.44242E-06	5.44242E-06	0.000147392	5.44242E-06	7.21272E-05	6.9868E-05	4.64518E-05	0.000201604
3834203773105	383420	3773105	0.003000692	0.00117691	0.000389758	0.000381727	0.00088639	0.000885022	0.0011646	0.001163849	0.001247432	0.001217532	4.85421E-05	4.85421E-05	0.001314616	4.85421E-05	0.000815765	0.000790214	0.000967899	0.004200749
3834303773105	383430	3773105	0.002464107	0.00096646	0.000320061	0.000313467	0.000727885	0.000726762	0.000956346	0.000955729	0.001024366	0.000999812	3.98618E-05	3.98618E-05	0.001079536	3.98618E-05	0.000662299	0.000641555	0.000806465	0.003500115
3834403773105	383440	3773105	0.002000914	0.00078479	0.000259897	0.000254542	0.00059106	0.000590148	0.000776576	0.000776075	0.00083181	0.000811872	3.23687E-05	3.23687E-05	0.000876609	3.23687E-05	0.000534617	0.000517872	0.000659257	0.002861221
3834503773105	383450	3773105	0.001623867	0.0006369	0.000210923	0.000206577	0.000479682	0.000478942	0.00063024	0.000629833	0.000675066	0.000658885	2.62692E-05	2.62692E-05	0.000711423	2.62692E-05	0.000432028	0.000418496	0.000536264	0.002327422
3834603773105	383460	3773105	0.001337305	0.00052451	0.000173702	0.000170123	0.000395033	0.000394424	0.000519022	0.000518687	0.000555937	0.000542612	2.16335E-05	2.16335E-05	0.000585879	2.16335E-05	0.000355466	0.000344332	0.000443145	0.001923281
3834703773105	383470	3773105	0.001126829	0.00044196	0.000146363	0.000143347	0.00033286	0.000332346	0.00043733	0.000437052	0.00046844	0.000457211	1.82287E-05	1.82287E-05	0.000493669	1.82287E-05	0.000299604	0.00029022	0.00037547	0.001627731
3834803773105	383480	3773105	0.000972572	0.00038146	0.000126327	0.000123724	0.000287293	0.00028685	0.000377466	0.000377222	0.000404313	0.000394622	1.57333E-05	1.57333E-05	0.000426088	1.57333E-05	0.000258088	0.000250004	0.000324735	0.001409371
3834903773105	383490	3773105	0.000851737	0.00033406	0.000110632	0.000108352	0.000251599	0.000251211	0.000330568	0.000330355	0.00035408	0.000345593	1.37785E-05	1.37785E-05	0.00037315	1.37785E-05	0.000225477	0.000218414	0.000284791	0.001236015
3835003773105	383500	3773105	0.000756618	0.00029676	9.82765E-05	9.62517E-05	0.000223501	0.000223156	0.000293651	0.000293462	0.000314537	0.000306998	1.22398E-05	1.22398E-05	0.000331477	1.22398E-05	0.000199847	0.000193588	0.000253615	0.001100708
3835103773105	383510	3773105	0.000678232	0.00026601	8.8095E-05	8.62799E-05	0.000200346	0.000200037	0.000263229	0.000263059	0.000281951	0.000275193	1.09717E-05	1.09717E-05	0.000297136	1.09717E-05	0.000178787	0.000173187	0.000227769	0.000988533

			KMMass Grading / Excavation	KMMass Grading / Excavation	KMDrainage / Utilities Trenching	KMFoundations / Concrete Pads	KMBuilding / Structure Construction	KMAsphalt Paving	KMArchitectural Coating	KMLandscaping or Other Finishing	KMWaterside Construction (Piles)	EWNDemolition	EWNSite Grubbing / Prep	EWNDrainage / Utilities Trenching	EWNDrainage / Utilities Trenching	EWNDrainage / Utilities Trenching	EWNFoundation s / Concrete Pads	EWNBuilding / Structure Construction	EWNAsphalt Paving	EWNLandscaping or Other Finishing	EWNWaterside Construction (Piles)
Unique Identifier	X (UTM)	Y (UTM)	2025	2026	2026	2026	2026	2026	2026	2026	2026	2027	2027	2027	2028	2029	2029	2029	2029	2029	2029
3831403773095	383140	3773095	0.00016538	0.000163668	5.87746E-05	3.11033E-05	0.000106829	3.43199E-06	3.43199E-06	0.000110261	3.43199E-06	0.00037321	2.03404E-05	4.77631E-05	4.68408E-05	4.58716E-05	3.97333E-05	8.62786E-05	6.13825E-06	8.93477E-05	6.13825E-06
3834103773095	383410	3773095	0.002545803	0.002519456	0.000904758	0.000478795	0.001644492	5.2831E-05	5.2831E-05	0.001697323	5.2831E-05	0.003299815	0.000179844	0.000422308	0.000414153	0.000405584	0.000351311	0.000762851	5.42727E-05	0.000789987	5.42727E-05
3834203773095	383420	3773095	0.00225267	0.002229357	0.000800581	0.000423665	0.00145514	4.67478E-05	4.67478E-05	0.001501888	4.67478E-05	0.002805153	0.000152884	0.000359002	0.000352069	0.000344784	0.000298647	0.000648495	4.61369E-05	0.000671563	4.61369E-05
3834303773095	383430	3773095	0.001954954	0.001934722	0.000694775	0.000367672	0.001262826	4.05696E-05	4.05696E-05	0.001303396	4.05696E-05	0.00236444	0.000128865	0.000302599	0.000296756	0.000290616	0.000251727	0.000546611	3.88884E-05	0.000566055	3.88884E-05
3834403773095	383440	3773095	0.001666077	0.001648835	0.000592111	0.000313343	0.001076223	3.45747E-05	3.45747E-05	0.001110798	3.45747E-05	0.001979362	0.000107878	0.000253317	0.000248426	0.000243285	0.0021073	0.000457589	3.2555E-05	0.000473866	3.2555E-05
3834503773095	383450	3773095	0.001410169	0.001395575	0.000501163	0.000265214	0.000910916	2.92641E-05	2.92641E-05	0.00094018	2.92641E-05	0.001655195	9.02103E-05	0.000211831	0.00020774	0.000203442	0.000176218	0.000382648	2.72233E-05	0.000396259	2.72233E-05
3834603773095	383460	3773095	0.001204169	0.001191707	0.000427952	0.000226471	0.000777847	2.49891E-05	2.49891E-05	0.000802837	2.49891E-05	0.00140121	7.63677E-05	0.000179326	0.000175863	0.000172224	0.000149178	0.000323931	2.3046E-05	0.000335454	2.3046E-05
3834703773095	383470	3773095	0.00104456	0.00103375	0.000371228	0.000196453	0.000674746	2.16769E-05	2.16769E-05	0.000696423	2.16769E-05	0.001206159	6.57372E-05	0.000154363	0.000151382	0.00014825	0.000128412	0.0027884	1.98379E-05	0.000288759	1.98379E-05
3834803773095	383480	3773095	0.000912977	0.000903529	0.000324465	0.000171706	0.000589749	1.89463E-05	1.89463E-05	0.000608695	1.89463E-05	0.001045771	5.69959E-05	0.000133837	0.000131253	0.000128537	0.000111337	0.000241761	1.72E-05	0.000250361	1.72E-05
3834903773095	383490	3773095	0.000808085	0.000799722	0.000287187	0.000151978	0.000521992	1.67695E-05	1.67695E-05	0.000538762	1.67695E-05	0.000918377	5.00527E-05	0.000117533	0.000115264	0.000112879	9.77739E-05	0.00021231	1.51047E-05	0.000219863	1.51047E-05
3835003773095	383500	3773095	0.000724335	0.000716839	0.000257423	0.000136227	0.000467893	1.50315E-05	1.50315E-05	0.000482924	1.50315E-05	0.00081733	4.45455E-05	0.000104601	0.000102581	0.000100459	8.7016E-05	0.00018895	1.34428E-05	0.000195671	1.34428E-05
3835103773095	383510	3773095	0.00065521	0.000648429	0.000232857	0.000123227	0.000423241	1.3597E-05	1.3597E-05	0.000436838	1.3597E-05	0.000734215	4.00156E-05	9.39643E-05	9.21497E-05	9.02431E-05	7.81673E-05	0.000169736	1.20758E-05	0.000175773	1.20758E-05
3835203773095	383520	3773095	0.000597135	0.000590955	0.000212217	0.000112304	0.000385726	1.23918E-05	1.23918E-05	0.000398118	1.23918E-05	0.000664752	3.62298E-05	8.50745E-05	8.34316E-05	8.17053E-05	7.0772E-05	0.000153677	1.09333E-05	0.000159144	1.09333E-05
3835303773095	383530	3773095	0.000542934	0.000537315	0.000192954	0.000102111	0.000350715	1.12671E-05	1.12671E-05	0.000361982	1.12671E-05	0.000600541	3.27303E-05	7.68569E-05	7.53727E-05	7.38132E-05	6.39359E-05	0.000138833	9.87722E-06	0.000143772	9.87722E-06
3835403773095	383540	3773095	0.000496355	0.000491219	0.000176401	9.33506E-05	0.000320627	1.03005E-05	1.03005E-05	0.000330927	1.03005E-05	0.00054578	2.97457E-05	6.98485E-05	6.84997E-05	6.70823E-05	5.81058E-05	0.000126173	8.97655E-06	0.000130662	8.97655E-06
3835503773095	383550	3773095	0.000453652	0.000448957	0.000161224	8.53193E-05	0.000293042	9.41427E-06	9.41427E-06	0.000302456	9.41427E-06	0.000496148	2.70407E-05	6.34967E-05	6.22705E-05	6.09821E-05	5.28218E-05	0.000114699	8.16024E-06	0.00011878	8.16024E-06
3835603773095	383560	3773095	0.000412426	0.000408158	0.000146573	7.75659E-05	0.000266412	8.55875E-06	8.55875E-06	0.000274971	8.55875E-06	0.000449043	2.44734E-05	5.74682E-05	5.63585E-05	5.51923E-05	4.78068E-05	0.00010381	7.3855E-06	0.000107502	7.3855E-06
3835703773095	383570	3773095	0.000376464	0.000372568	0.000133792	7.08024E-05	0.000243182	7.81245E-06	7.81245E-06	0.000250994	7.81245E-06	0.000408385	2.22575E-05	5.22649E-05	5.12556E-05	5.01951E-05	4.34783E-05	9.44104E-05	6.71679E-06	9.76688E-05	6.71679E-06
3835803773095	383580	3773095	0.000348132	0.000344529	0.000123723	6.54739E-05	0.00022488	7.2245E-06	7.2245E-06	0.000232105	7.2245E-06	0.000376441	2.05165E-05	4.81767E-05	4.72463E-05	4.62687E-05	4.00773E-05	8.70256E-05	6.1914E-06	9.01213E-05	6.1914E-06
3835903773095	383590	3773095	0.000323555	0.000320206	0.000114989	6.08517E-05	0.000209004	6.71447E-06	6.71447E-06	0.000215719	6.71447E-06	0.000348884	1.90146E-05	4.46499E-05	4.37877E-05	4.28817E-05	3.71435E-05	8.06549E-05	5.73816E-06	8.3524E-05	5.73816E-06
3836003773095	383600	3773095	0.000300449	0.000297339	0.000106777	5.6506E-05	0.000194078	6.23497E-06	6.23497E-06	0.000200313	6.23497E-06	0.000323218	1.76158E-05	4.13652E-05	4.05664E-05	3.97271E-05	3.4411E-05	7.47215E-05	5.31603E-06	7.73796E-05	5.31603E-06
3836103773095	383610	3773095	0.000277111	0.000274243	9.8483E-05	5.21169E-05	0.000179003	5.75066E-06	5.75066E-06	0.000184754	5.75066E-06	0.000297621	1.62208E-05	3.80894E-05	3.73538E-05	3.6581E-05	3.16859E-05	6.88041E-05	4.89504E-06	7.12516E-05	4.89504E-06
3836203773095	383620	3773095	0.000256901	0.000254243	9.13007E-05	4.8316E-05	0.000165949	5.33126E-06	5.33126E-06	0.00017128	5.33126E-06	0.000275463	1.50131E-05	3.52535E-05	3.45727E-05	3.38574E-05	2.93268E-05	6.36814E-05	4.53059E-06	6.59467E-05	4.53059E-06
3836303773095	383630	3773095	0.000242194	0.000239687	8.60738E-05	4.55499E-05	0.000156448	5.02605E-06	5.02605E-06	0.000161474	5.02605E-06	0.000259138	1.41234E-05	3.31643E-05	3.25239E-05	3.18509E-05	2.75888E-05	5.99075E-05	4.2621E-06	6.20386E-05	4.2621E-06
3836403773095	383640	3773095	0.000230085	0.000227703	8.17703E-05	4.32725E-05	0.000148626	4.77476E-06	4.77476E-06	0.000153401	4.77476E-06	0.000245631	1.33872E-05	3.14357E-05	3.08287E-05	3.01908E-05	2.61509E-05	5.6785E-05	4.03995E-06	5.8805E-05	4.03995E-06
3836503773095	383650	3773095	0.000219416	0.000217145	7.79788E-05	4.12661E-05	0.000141735	4.55337E-06	4.55337E-06	0.000146288	4.55337E-06	0.000233733	1.27387E-05	2.9913E-05	2.93353E-05	2.87283E-05	2.48841E-05	5.40343E-05	3.84425E-06	5.59564E-05	3.84425E-06
3836603773095	383660	3773095	0.000212824	0.000210621	7.5636E-05	4.00263E-05	0.000137476	4.41656E-06	4.41656E-06	0.000141893	4.41656E-06	0.000226107	1.23231E-05	2.8937E-05	2.83782E-05	2.7791E-05	2.40722E-05	5.22713E-05	3.71882E-06	5.41307E-05	3.71882E-06
3836703773095	383670	3773095	0.000206605	0.000204467	7.34258E-05	3.88567E-05	0.000133459	4.28751E-06	4.28751E-06	0.000137747	4.28751E-06	0.000218917	1.19312E-05	2.80168E-05	2.74758E-05	2.69073E-05	2.33067E-05	5.06091E-05	3.60057E-06	5.24094E-05	3.60057E-06
3836803773095	383680	3773095	0.000201379	0.000199295	7.15686E-05	3.78738E-05	0.000130083	4.17906E-06	4.17906E-06	0.000134262	4.17906E-06	0.000212784	1.1597E-05	2.72319E-05	2.6706E-05	2.61535E-05	2.26538E-05	4.91913E-05	3.49969E-06	5.09411E-05	3.49969E-06
3836903773095	383690	3773095	0.000196997	0.000194958	7.00111E-05	3.70496E-05	0.000127252	4.08811E-06	4.08811E-06	0.000131341	4.08811E-06	0.000207539	1.13111E-05	2.65607E-05	2.60477E-05	2.55088E-05	2.20954E-05	4.79788E-05	3.41343E-06	4.96855E-05	3.41343E-06
3837003773095	383700	3773095	0.000192906	0.000190909	6.85571E-05	3.62802E-05	0.00012461	4.00321E-06	4.00321E-06	0.000128613	4.00321E-06	0.000202623	1.10432E-05	2.59316E-05	2.54308E-05	2.49046E-05	2.1572E-05	4.68423E-05	3.33258E-06	4.85086E-05	3.33258E-06
3837103773095	383710	3773095	0.00018986	0.000187895	6.74746E-05	3.57073E-05	0.000122642	3.94E-06	3.94E-06	0.000126582	3.94E-06	0.000198756	1.08325E-05	2.54367E-05	2.49455E-05	2.44293E-05	2.11604E-05	4.59484E-05	3.26898E-06	4.75829E-05	3.26898E-06
3837203773095	383720	3773095	0.000187038	0.000185102	6.64717E-05	3.51766E-05	0.000120819	3.88144E-06	3.88144E-06	0.000124701	3.88144E-06	0.000195158	1.06363E-05	2.49761E-05	2.44938E-05	2.3987E-05	2.07772E-05	4.51165E-05	3.2098E-06	4.67214E-05	3.2098E-06
3837303773095	383730	3773095	0.000184305	0.000182398	6.55006E-05	3.46627E-05	0.000119054	3.82473E-06	3.82473E-06	0.000122879	3.82473E-06	0.000191681	1.04469E-05	2.45312E-05	2.40575E-05	2.35598E-05	2.04071E-05	4.43129E-05	3.15262E-06	4.58892E-05	3.15262E-06
3837403773095	383740	3773095	0.000181528	0.000179649	6.45136E-05	3.41403E-05	0.00011726	3.7671E-06	3.7671E-06	0.000121027	3.7671E-06	0.00018822	1.02583E-05	2.40883E-05	2.36232E-05	2.31344E-05	2.00387E-05	4.35128E-05	3.0957E-06	4.50606E-05	3.0957E-06
3837503773095	383750	3773095	0.000178781	0.00017693	6.35372E-05	3.36236E-05	0.000115485	3.71009E-06	3.71009E-06	0.000119196	3.71009E-06	0.000184836	1.00738E-05	2.36552E-05	2.31984E-05	2.27184E-05	1.96784E-05	4.27304E-05	3.04004E-06	4.42504E-05	3.04004E-06
3837603773095	383760	3773095	0.000175525	0.000173709	6.23804E-05	3.30115E-05	0.000113383	3.64254E-06	3.64254E-06	0.000117025	3.64254E-06	0.000181023	9.86599E-06	2.31672E-05	2.27198E-05	2.22497E-05	1.92724E-05	4.18489E-05	2.97732E-06	4.33375E-05	2.97732E-06
3837703773095	383770	3773095	0.000172218	0.000170436	6.1205E-05	3.23894E-05	0.000111246	3.5739E-06	3.5739E-06	0.00011482	3.5739E-06	0.00017721	9.65817E-06	2.26792E-05	2.22412E-05	2.17811E-05	1.88664E-05	4.09674E-05	2.91461E-06	4.24247E-05	2.91461E-06
3837803773095	383780	3773095	0.000168762	0.000167015	5.99765E-05	3.17394E-05	0.000109014	3.50217E-06	3.50217E-06	0.000112516	3.50217E-06	0.000173305	9.44534E-06	2.21794E-05	2.17511E-05	2.13011E-05	1.84507E-05	4.00646E-05	2.85038E-06	4.14898E-05	2.85038E-06
3837903773095	383790	3773095	0.000165051	0.000163343	5.86579E-05	3.10415E-05	0.000106617	3.42517E-06	3.42517E-06	0.000110042	3.42517E-06	0.000169178	9.22042E-06	2.16513E-05	2.12332E-05	2.07938E-05	1.80113E-05	3.91105E-05	2.7825E-06	4.05018E-05	2.7825E-06
3838003773095	383800	3773095	0.000161497	0.000159826	5.73949E-05	3.03732E-05	0.000104321	3.35143E-06	3.35143E-06	0.000107673	3.35143E-06	0.000165219	9.00467E-06	2.11447E-05	2.07363E-05	2.03073E-05	1.75899E-05	3.81954E-05	2.71739E-06	3.95541E-05	2.71739E-06
3838103773095	383810	3773095	0.000157802	0.000156169	5.60816E-05	2.96782E-05	0.000101934	3.27474E-06	3.27474E-06	0.000105209	3.27474E-06	0.000161161	8.78349E-06	2.06253E-05	2.0227E-05	1.98085E-05	1.71578E-05	3.72572E-05	2.65065E-06	3.85825E-05	2.65065E-06
3838203773095	383820	3773095	0.000154204	0.000152608	5.48027E-05	2.90014E-05	9.96096E-05	3.20006E-06	3.20006E-06	0.00010281	3.20006E-06	0.000157226	8.569E-06	2.01216E-05	1.97331E-05	1.93248E-05	1.67388E-05	3.63474E-05	2.58592E-06	3.76403E-05	2.58592E-06
3838303773095	383830	3773095	0.000150687	0.000149128	5.3553E-05	2.83401E-05	9.73382E-05	3.12709E-06	3.12709E-06	0.000100465	3.12709E-06	0.000153405	8.36076E-06	1.96326E-05	1.92535E-05	1.88551E-05	1.63321E-05	3.54641E-05	2.52308E-06	3.67256E-05	2.52308E-06
3838403773095	383840	3773095	0.000146954	0.000145434	5.22264E-05	2.7638E-05	9.4927E-05	3.04962E-06	3.04962E-06	9.79766E-05	3.04962E-06	0.000149393	8.14209E-06	1.91192E-05	1.875E-05	1.8362E-05	1.59049E-05	3.45366E-05	2.45709E-06	3.57651E-05	2.45709E-06
3838503773095	383850	3773095	0.000143393	0.000141909	5.09608E-05	2.69683E-05	9.26266E-05	2.97572E-06	2.97572E-06	9.56023E-05	2.97572E-06	0.000145572	7.93386E-06	1.86302E-05	1.82704E-05	1.78924E-05	1.54981E-05	3.36533E-05	2.39425E-06	3.48504E-05	2.39425E-06
3838603773095	383860	3773095	0.000139713	0.000138267	4.96528E-05	2.62761E-05	9.02491E-05	2.89934E-06	2.89934E-06	9.31484E-05	2.89934E-06	0.000141659	7.72061E-06	1.81294E-05	1.77793E-05	1.74115E-05	1.50816E-05	3.27488E-05	2.3299E-06	3.39137E-05	2.3299E-06
3838703773095	383870	3773095	0.000136032	0.000134624	4.83447E-05	2.55838E-05	8.78716E-05	2.82296E-06	2.82296E-06	9.06945E-05	2.82296E-06	0.000137777	7.50904E-06	1.76326E-05	1.72921E-05	1.69343E-05	1.46683E-05	3.18513E-05	2.26605E-06	3.29843E-05	2.26605E-06
3838803773095	383880	3773095	0.000132508	0.000131137	4.70924E-05	2.49211E-05	8.55953E-05	2.74984E-06	2.74984E-06	8.83452E-05	2.74984E-06	0.000134064	7.30664E-06	1.71574E-05	1.6826E-05	1.64779E-05	1.42729E-05	3.09928E-05	2.20497E-06	3.20953E-05	2.20497E-06
3838903773095	383890	3773095	0.000129216	0.000127879	4.59223E-05	2.43019E-05	8.34686E-05	2.68151E-06	2.68151E-06	8.61501E-05	2.68151E-06	0.000130595	7.1176E-06	1.67135E-05	1.63907E-05	1.60516E-05	1.39037E-05	3.01909E-05	2.14792E-06	3.12649E-05	2.14792E-06
3839003773095	383900	3773095	0.00012605	0.000124746	4.47973E-05	2.37066E-05	8.14238E-05	2.61582E-06	2.61582E-06	8.40397E-05	2.61582E-06	0.000127264	6.93607E-06	1.62872E-05	1.59727E-05	1.56422E-05	1.3549E-05	2.9421E-05	2.09314E-06	3.04675E-05	2.09314E-06
3839103773095	383910	3773095	0.000122512	0.000121244	4.35397E-05	2.3041E-05	7.91379E-05	2.54239E-06	2.54239E-06	8.16803E-05	2.54239E-06	0.000123597	6.73618E-06	1.58178E-05	1.55124E-05	1.51914E-05	1.31586E-05	2.85731E-05	2.03282E-06	2.95895E-05	2.03282E-06
3829703773105	382970	3773105	8.02709E-05	7.94402E-05	2.85277E-05	1.50967E-05	5.1852E-05	1.6658E-06	1.6658E-06	5.35178E-05	1.6658E-06	0.000147555	8.04194E-06	1.8884E-05	1.85193E-05	1.81361E-05	1.57093E-05	3.41117E-05	2.42687E-06	3.53252E-05	2.42687E-06
3829803773105	382980	3773105	8.44965E-05	8.3622E-05	3.00294E-05	1.58914E-05	5.45816E-05	1.75349E-06	1.75349E-06	5.6335E-05	1.75349E-06	0.000157302	8.57317E-06	2.01314E-05	1.97427E-05	1.93342E-05	1.6747E-05	3.63651E-05	2.58718E-06	3.76587E-05	2.58718E-06
3829903773105	382990	3773105	8.87221E-05	8.78039E-05	3.15311E-05	1.66862E-05	5.73111E-05	1.84118E-06	1.84118E-06	5.91523E-05	1.84118E-06	0.000167179	9.1115E-06	2.13955E-05	2.09823E-05	2.05482E-05	1.77986E-05	3.86485E-05	2.74963E-06	4.00233E-05	2.74963E-06
3830003773105	383000	3773105	9.27162E-05	9.17567E-05	3.29506E-05	1.74373E-05	5.98912E-05	1.92406E-06	1.92406E-06	6.18152E-05	1.92406E-06	0.000176942	9.64357E-06	2.26449E-05	2.22076E-05	2.17481E-05	1.88379E-05	4.09054E-05	2.9102E-06	4.23605E-05	2.9102E-06
3830103773105	383010	3773105	9.59339E-05	9.49411E-05	3.40942E-05	1.80425E-05	6.19697E-05	1.99084E-06	1.99084E-06	6.39605E-05	1.99084E-06	0.000184982	1.00817E-05	2.36738E-05	2.32167E-05	2.27363E-05	1.96939E-05	4.2764E-05	3.04243E-06	4.42852E-05	3.04243E-06
3830203773105	383020	3773105	0.000100159	9.91229E-05	3.55959E-05	1.88372E-05	6.46992E-05	2.07853E-06	2.07853E-06	6.67778E-05	2.07853E-06	0.000194805	1.06171E-05	2.49311E-05	2.44496E-05	2.39437E-05	2.07397E-05	4.50351E-05	3.204E-06	4.66371E-05	3.204E-06
3830303773105	383030	3773105	0.000104669	0.000103586	3.71985E-05	1.96853E-05	6.76121E-05	2.17211E-06	2.17211E-06	6.97842E-05	2.17211E-06	0.000206788	1.12702E-05	2.64646E-05	2.59536E-05	2.54166E-05	2.20155E-05	4.78053E-05	3.40109E-06	4.95058E-05	3.40109E-06
3830403773105	383040	3773105	0.000109044	0.000107915	3.87533E-05	2.05081E-05	7.04381E-05	2.26289E-06	2.26289E-06	7.2701E-05	2.26289E-06	0.000220318	1.20076E-05	2.81961E-05	2.76516E-05	2.70795E-05	2.34559E-05	5.09331E-05	3.62361E-06	5.27449E-05	3.62361E-06
3830503773105	383050	3773105	0.000113351	0.000112178	4.02842E-05	2.13182E-05	7.32207E-05	2.35229E-06	2.35229E-06	7.5573E-05	2.35229E-06	0.000233511	1.27266E-05	2.98845E-05	2.93074E-05	2.8701E-05	2.48604E-05	5.3983E-05	3.8406E-06	5.59033E-05	3.8406E-06
3830603773105	383060	3773105	0.000117838	0.000116619	4.18788E-05	2.21621E-05	7.6119E-05	2.4454E-06	2.4454E-06	7.85644E-05	2.4454E-06	0.000247171	1.34711E-05	3.16327E-05	3.10218E-05	3.038E-05	2.63147E-05	5.71408E-05	4.06526E-06	5.91735E-05	4.06526E-06
3830703773105	383070	3773105	0.000122691	0.000121421	4.36034E-05	2.30747E-05	7.92537E-05	2.5461E-06	2.5461E-06	8.17998E-05	2.5461E-06	0.00026181	1.4269E-05	3.35063E-05	3.28593E-05	3.21794E-05	2.78733E-05	6.05253E-05	4.30605E-06	6.26783E-05	4.30605E-06
3830803773105	383080	3773105	0.00012788	0.000126556	4.54474E-05	2.40506E-05	8.26054E-05	2.65378E-06	2.65378E-06	8.52591E-05	2.65378E-06	0.000277392	1.51182E-05	3.55004E-05	3.48149E-05	3.40945E-05	2.95322E-05	6.41274E-05	4.56232E-06	6.64086E-05	4.56232E-06
3830903773105	383090	3773105	0.000133412	0.000132031	4.74134E-05	2.5091E-05	8.61789E-05	2.76858E-06	2.76858E-06	8.89474E-05	2.76858E-06	0.000294038	1.60255E-05	3.76308E-05	3.69041E-05	3.61405E-05	3.13044E-05	6.79757E-05	4.8361E-06	7.03937E-05	4.8361E-06
3831003773105	383100	3773105	0.000139407	0.000137964	4.9544E-05	2.62185E-05	9.00514E-05	2.89299E-06	2.89299E-06	9.29444E-05	2.89299E-06	0.000311955	1.7002E-05	3.99238E-05	3.91528E-05	3.83427E-05	3.32119E-05	7.21177E-05	5.13079E-06	7.46831E-05	5.13079E-06
3831203773105	383120	3773105	0.00015324	0.000151655	5.44605E-05	2.88203E-05	9.89875E-05	3.18007E-06	3.18007E-06	0.000102168	3.18007E-06	0.000352942	1.92358E-05	4.51693E-05	4.4297E-05	4.33805E-05	3.75756E-05	8.15931E-05	5.80491E-06	8.44955E-05	5.80491E-06
3834203773105	383420	3773105	0.003193017	0.003159972	0.001134773	0.000600518	0.002062568	6.62621E-05	6.62621E-05	0.00212883	6.62621E-05	0.003919568	0.000213622	0.000501624	0.000491937	0.000481758	0.000417292	0.000906125	6.44659E-05	0.000938358	6.44659E-05
3834303773105	383430	3773105	0.00266046	0.002632927	0.000945507	0.000500359	0.001718557	5.52104E-05	5.52104E-05	0.001773767	5.52104E-05	0.00315883	0.00017216	0.000404265	0.000396458	0.000388255	0.000336301	0.000730258	5.19539E-05	0.000756235	5.19539E-05
3834403773105	383440	3773105	0.002174833	0.002152326	0.000772919	0.000409026	0.00140486	4.51325E-05	4.51325E-05	0.001449993	4.51325E-05	0.002541995	0.000138542	0.000325323	0.00031904	0.000312439	0.00027063	0.000587658	4.18087E-05	0.000608562	4.18087E-05
3834503773105	383450	3773105	0.001769089	0.00175078	0.00062872	0.000332716	0.001142764	3.67125E-05	3.67125E-05	0.001179477	3.67125E-05	0.002051314	0.000111799	0.000262526	0.000257456	0.000252129	0.000218391	0.000474222	3.37384E-05	0.000491092	3.37384E-05
3834603773105	383460	3773105	0.001461899	0.001446769	0.000519547	0.000274942	0.000944331	3.03376E-05	3.03376E-05	0.000974669	3.03376E-05	0.001685569	9.18657E-05	0.000215718	0.000211552	0.000207175	0.000179452	0.00038967	2.77229E-05	0.000403531	2.77229E-05
3834703773105	383470	3773105	0.001237249	0.001224445	0.000439709	0.000232692	0.000799216	2.56756E-05	2.56756E-05	0.000824892	2.56756E-05	0.001417886	7.72766E-05	0.00018146	0.000177956	0.000174274	0.000150954	0.000327787	2.33203E-05	0.000339447	2.33203E-05
3834803773105	383480	3773105	0.001071272	0.001060185	0.000380722	0.000201476	0.000692001	2.22312E-05	2.22312E-05	0.000714233	2.22312E-05	0.001219191	6.64475E-05	0.000156031	0.000153018	0.000149852	0.0001298	0.000281852	2.00523E-05	0.000291879	2.00523E-05
3834903773105	383490	3773105	0.000939503	0.00092978	0.000333892	0.000176694	0.000606883	1.94967E-05	1.94967E-05	0.00062638	1.94967E-05	0.001062854	5.79269E-05	0.000136023	0.000133397	0.000130636	0.000113155	0.00024571	1.7481E-05	0.000254451	1.7481E-05
3835003773105	383500	3773105	0.000836656	0.000827997	0.000297341	0.000157352	0.000540448	1.73624E-05	1.73624E-05	0.00055781	1.73624E-05	0.000939939	5.12279E-05	0.000120293	0.00011797	0.000115529	0.000100069	0.000217295	1.54594E-05	0.000225025	1.54594E-05
3835103773105	383510	3773105	0.00075139	0.000743614	0.000267038	0.000141316	0.00048537	1.5593E-05	1.5593E-05	0.000500963	1.5593E-05	0.00083896	4.57244E-05	0.00010737	0.000105296	0.000103117	8.93189E-05	0.000193951	1.37985E-05	0.00020085	1.37985E-05

			ISDemolition	ISDrainage / Utilities Trenching	ISDrainage / Utilities Trenching	ISAsphalt Paving	ISAsphalt Paving	SVDemolition	SVSite Grubbing / Prep	SVMass Grading / Excavation	SVMass Grading / Excavation	SVDrainage / Utilities Trenching	SVFoundations / Concrete Pads	SVBuilding / Structure Construction	SVBuilding / Structure Construction	SVAsphalt Paving	SVAsphalt Paving	SVArchitectural Coating	SVArchitectural Coating	SVLandscaping or Other Finishing	SVLandscaping or Other Finishing
Unique Identifier	X (UTM)	Y (UTM)	2027	2027	2028	2027	2028	2027	2027	2027	2028	2028	2028	2028	2029	2028	2029	2028	2029	2028	2029
3831403773095	383140	3773095	2.477E-05	9.97394E-06	9.71804E-06	2.57591E-06	2.39957E-06	0.000152759	0.000109825	7.40473E-05	7.31071E-05	5.18712E-05	1.64782E-05	2.3606E-05	2.27053E-05	2.32093E-06	2.15938E-06	2.32093E-06	2.15938E-06	2.3606E-05	2.27053E-05
3834103773095	383410	3773095	0.000356223	0.000143437	0.000139757	3.70447E-05	3.45088E-05	0.00350077	0.002516864	0.001696942	0.001675396	0.001188734	0.00037763	0.000540979	0.000520337	5.31888E-05	4.94866E-05	5.31888E-05	4.94866E-05	0.000540979	0.000520337
3834203773095	383420	3773095	0.000315689	0.000127116	0.000123855	3.28295E-05	3.05821E-05	0.002997318	0.002154909	0.001452901	0.001434454	0.00101778	0.000323323	0.000463179	0.000445506	4.55396E-05	4.23698E-05	4.55396E-05	4.23698E-05	0.000463179	0.000445506
3834303773095	383430	3773095	0.000274348	0.00011047	0.000107635	2.85303E-05	2.65772E-05	0.002526838	0.001816659	0.001224844	0.001209292	0.000858022	0.000272572	0.000390475	0.000375577	3.83914E-05	3.57192E-05	3.83914E-05	3.57192E-05	0.000390475	0.000375577
3834403773095	383440	3773095	0.000234119	9.42708E-05	9.18521E-05	2.43468E-05	2.26801E-05	0.002093159	0.001504868	0.001014625	0.001001742	0.00071076	0.00022579	0.000323458	0.000311117	3.18023E-05	2.95887E-05	3.18023E-05	2.95887E-05	0.000323458	0.000311117
3834503773095	383450	3773095	0.000198445	7.99063E-05	7.78561E-05	2.06369E-05	1.92242E-05	0.001728042	0.001242368	0.00083764	0.000827005	0.00058678	0.000186405	0.000267037	0.000256848	2.62549E-05	2.44275E-05	2.62549E-05	2.44275E-05	0.000267037	0.000256848
3834603773095	383460	3773095	0.000169727	6.83424E-05	6.65889E-05	1.76504E-05	1.64421E-05	0.001442694	0.001037219	0.000699323	0.000690444	0.000489886	0.000155624	0.000222941	0.000214435	2.19195E-05	2.03938E-05	2.19195E-05	2.03938E-05	0.000222941	0.000214435
3834703773095	383470	3773095	0.000147474	5.93823E-05	5.78587E-05	1.53363E-05	1.42864E-05	0.001225116	0.000880792	0.000593855	0.000586315	0.000416005	0.000132154	0.000189319	0.000182095	1.86137E-05	1.73181E-05	1.86137E-05	1.73181E-05	0.000189319	0.000182095
3834803773095	383480	3773095	0.000129127	5.19947E-05	5.06606E-05	1.34283E-05	1.25091E-05	0.001049248	0.000754352	0.000508606	0.000502148	0.000356286	0.000113183	0.000162142	0.000155955	1.59417E-05	1.48321E-05	1.59417E-05	1.48321E-05	0.000162142	0.000155955
3834903773095	383490	3773095	0.000114498	4.61042E-05	4.49213E-05	1.1907E-05	1.10919E-05	0.000915402	0.000658125	0.000443726	0.000438093	0.000310837	9.8745E-05	0.000141458	0.000136061	1.39081E-05	1.29401E-05	1.39081E-05	1.29401E-05	0.000141458	0.000136061
3835003773095	383500	3773095	0.000102815	4.13996E-05	4.03374E-05	1.0692E-05	9.9601E-06	0.000809406	0.000581919	0.000392346	0.000387365	0.000274845	8.73111E-05	0.000125079	0.000120306	1.22977E-05	1.14417E-05	1.22977E-05	1.14417E-05	0.000125079	0.000120306
3835103773095	383510	3773095	9.31698E-05	3.75159E-05	3.65534E-05	9.68901E-06	9.02574E-06	0.000723686	0.000520291	0.000350795	0.000346341	0.000245737	7.80644E-05	0.000111832	0.000107565	1.09953E-05	1.023E-05	1.09953E-05	1.023E-05	0.000111832	0.000107565
3835203773095	383520	3773095	8.50659E-05	3.42528E-05	3.3374E-05	8.84626E-06	8.24068E-06	0.000653084	0.000469532	0.000316572	0.000312552	0.000221763	7.04485E-05	0.000100922	9.70711E-05	9.9226E-06	9.23194E-06	9.9226E-06	9.23194E-06	0.000100922	9.70711E-05
3835303773095	383530	3773095	7.75055E-05	3.12085E-05	3.04078E-05	8.06003E-06	7.50828E-06	0.000588869	0.000423365	0.000285445	0.000281821	0.000199959	6.35217E-05	9.09987E-05	8.75266E-05	8.94696E-06	8.32421E-06	8.94696E-06	8.32421E-06	9.09987E-05	8.75266E-05
3835403773095	383540	3773095	7.10014E-05	2.85896E-05	2.7856E-05	7.38365E-06	6.8782E-06	0.000534606	0.000384353	0.000259142	0.000255851	0.000181533	5.76683E-05	8.26134E-05	7.94612E-05	8.12252E-06	7.55715E-06	8.12252E-06	7.55715E-06	8.26134E-05	7.94612E-05
3835503773095	383550	3773095	6.5038E-05	2.61883E-05	2.55164E-05	6.7635E-06	6.3005E-06	0.000485955	0.000349375	0.000235559	0.000232568	0.000165013	5.24203E-05	7.50953E-05	7.223E-05	7.38334E-06	6.86942E-06	7.38334E-06	6.86942E-06	7.50953E-05	7.223E-05
3835603773095	383560	3773095	5.92731E-05	2.3867E-05	2.32547E-05	6.16399E-06	5.74203E-06	0.000439817	0.000316204	0.000213194	0.000210487	0.000149346	4.74433E-05	6.79655E-05	6.53722E-05	6.68234E-06	6.21721E-06	6.68234E-06	6.21721E-06	6.79655E-05	6.53722E-05
3835703773095	383570	3773095	5.42305E-05	2.18366E-05	2.12763E-05	5.6396E-06	5.25353E-06	0.000399968	0.000287555	0.000193878	0.000191416	0.000135815	4.31448E-05	6.18075E-05	5.94492E-05	6.0769E-06	5.65391E-06	6.0769E-06	5.65391E-06	6.18075E-05	5.94492E-05
3835803773095	383580	3773095	5.02498E-05	2.02337E-05	1.97145E-05	5.22563E-06	4.86791E-06	0.000368654	0.000265042	0.000178699	0.00017643	0.000125181	3.97669E-05	5.69685E-05	5.47948E-05	5.60112E-06	5.21126E-06	5.60112E-06	5.21126E-06	5.69685E-05	5.47948E-05
3835903773095	383590	3773095	4.67931E-05	1.88418E-05	1.83584E-05	4.86615E-06	4.53304E-06	0.000341633	0.000245616	0.000165601	0.000163499	0.000116006	3.68522E-05	5.2793E-05	5.07787E-05	5.19059E-06	4.8293E-06	5.19059E-06	4.8293E-06	5.2793E-05	5.07787E-05
3836003773095	383600	3773095	4.35347E-05	1.75298E-05	1.708E-05	4.52731E-06	4.21739E-06	0.000316404	0.000227477	0.000153372	0.000151424	0.000107439	3.41307E-05	4.88943E-05	4.70287E-05	4.80727E-06	4.47266E-06	4.80727E-06	4.47266E-06	4.88943E-05	4.70287E-05
3836103773095	383610	3773095	4.02345E-05	1.62009E-05	1.57852E-05	4.18411E-06	3.89768E-06	0.000291094	0.000209281	0.000141103	0.000139311	9.88449E-05	3.14005E-05	4.49831E-05	4.32667E-05	4.42272E-06	4.11488E-06	4.42272E-06	4.11488E-06	4.49831E-05	4.32667E-05
3836203773095	383620	3773095	3.73688E-05	1.5047E-05	1.46609E-05	3.88609E-06	3.62007E-06	0.000269232	0.000193563	0.000130506	0.000128849	9.14213E-05	2.90422E-05	4.16047E-05	4.00173E-05	4.09056E-06	3.80584E-06	4.09056E-06	3.80584E-06	4.16047E-05	4.00173E-05
3836303773095	383630	3773095	3.52869E-05	1.42087E-05	1.38441E-05	3.6696E-06	3.41839E-06	0.000253339	0.000182137	0.000122802	0.000121243	8.60245E-05	2.73278E-05	3.91487E-05	3.7655E-05	3.84909E-06	3.58117E-06	3.84909E-06	3.58117E-06	3.91487E-05	3.7655E-05
3836403773095	383640	3773095	3.35725E-05	1.35184E-05	1.31715E-05	3.49131E-06	3.25231E-06	0.000240296	0.00017276	0.00011648	0.000115001	8.15958E-05	2.59209E-05	3.71333E-05	3.57164E-05	3.65093E-06	3.39681E-06	3.65093E-06	3.39681E-06	3.71333E-05	3.57164E-05
3836503773095	383650	3773095	3.20649E-05	1.29113E-05	1.25801E-05	3.33453E-06	3.10626E-06	0.000228848	0.00016453	0.000110931	0.000109522	7.77085E-05	2.4686E-05	3.53642E-05	3.40149E-05	3.477E-06	3.23498E-06	3.477E-06	3.23498E-06	3.53642E-05	3.40149E-05
3836603773095	383660	3773095	3.11469E-05	1.25417E-05	1.22199E-05	3.23907E-06	3.01733E-06	0.000221775	0.000159444	0.000107502	0.000106137	7.53066E-05	2.3923E-05	3.42711E-05	3.29635E-05	3.36953E-06	3.13499E-06	3.36953E-06	3.13499E-06	3.42711E-05	3.29635E-05
3836703773095	383670	3773095	3.02793E-05	1.21923E-05	1.18795E-05	3.14883E-06	2.93328E-06	0.00021512	0.00015466	0.000104276	0.000102952	7.30469E-05	2.32051E-05	3.32428E-05	3.19744E-05	3.26842E-06	3.04092E-06	3.26842E-06	3.04092E-06	3.32428E-05	3.19744E-05
3836803773095	383680	3773095	2.95555E-05	1.19009E-05	1.15955E-05	3.07357E-06	2.86316E-06	0.000209534	0.000150644	0.000101568	0.000100279	7.11502E-05	2.26026E-05	3.23796E-05	3.11441E-05	3.18355E-06	2.96196E-06	3.18355E-06	2.96196E-06	3.23796E-05	3.11441E-05
3836903773095	383690	3773095	2.89505E-05	1.16573E-05	1.13582E-05	3.01065E-06	2.80456E-06	0.000204848	0.000147275	9.92968E-05	9.80361E-05	6.9559E-05	2.20971E-05	3.16554E-05	3.04476E-05	3.11235E-06	2.89572E-06	3.11235E-06	2.89572E-06	3.16554E-05	3.04476E-05
3837003773095	383700	3773095	2.8386E-05	1.143E-05	1.11367E-05	2.95195E-06	2.74987E-06	0.000200483	0.000144136	9.71808E-05	9.59469E-05	6.80767E-05	2.16262E-05	3.09809E-05	2.97988E-05	3.04603E-06	2.83401E-06	3.04603E-06	2.83401E-06	3.09809E-05	2.97988E-05
3837103773095	383710	3773095	2.7971E-05	1.12629E-05	1.09739E-05	2.9088E-06	2.70967E-06	0.000197204	0.000141779	9.55916E-05	9.43779E-05	6.69634E-05	2.12726E-05	3.04742E-05	2.93115E-05	2.99622E-06	2.78767E-06	2.99622E-06	2.78767E-06	3.04742E-05	2.93115E-05
3837203773095	383720	3773095	2.75854E-05	1.11076E-05	1.08226E-05	2.86869E-06	2.67231E-06	0.000194167	0.000139595	9.41191E-05	9.29241E-05	6.59319E-05	2.09449E-05	3.00048E-05	2.88599E-05	2.95006E-06	2.74472E-06	2.95006E-06	2.74472E-06	3.00048E-05	2.88599E-05
3837303773095	383730	3773095	2.72096E-05	1.09563E-05	1.06751E-05	2.82961E-06	2.6359E-06	0.000191191	0.000137456	9.26767E-05	9.15E-05	6.49215E-05	2.06239E-05	2.9545E-05	2.84177E-05	2.90485E-06	2.70266E-06	2.90485E-06	2.70266E-06	2.9545E-05	2.84177E-05
3837403773095	383740	3773095	2.68253E-05	1.08015E-05	1.05244E-05	2.78965E-06	2.59868E-06	0.000188153	0.000135272	9.12042E-05	9.00462E-05	6.38899E-05	2.02962E-05	2.90755E-05	2.79661E-05	2.8587E-06	2.65972E-06	2.8587E-06	2.65972E-06	2.90755E-05	2.79661E-05
3837503773095	383750	3773095	2.64439E-05	1.06479E-05	1.03748E-05	2.74998E-06	2.56173E-06	0.000185124	0.000133094	8.97359E-05	8.85966E-05	6.28614E-05	1.99695E-05	2.86075E-05	2.75159E-05	2.81268E-06	2.6169E-06	2.81268E-06	2.6169E-06	2.86075E-05	2.75159E-05
3837603773095	383760	3773095	2.5987E-05	1.0464E-05	1.01955E-05	2.70247E-06	2.51747E-06	0.000181587	0.000130551	8.80215E-05	8.69039E-05	6.16604E-05	1.95879E-05	2.80609E-05	2.69902E-05	2.75894E-06	2.5669E-06	2.75894E-06	2.5669E-06	2.80609E-05	2.69902E-05
3837703773095	383770	3773095	2.55217E-05	1.02766E-05	1.0013E-05	2.65408E-06	2.47239E-06	0.000177988	0.000127964	8.62769E-05	8.51815E-05	6.04383E-05	1.91997E-05	2.75047E-05	2.64553E-05	2.70426E-06	2.51603E-06	2.70426E-06	2.51603E-06	2.75047E-05	2.64553E-05
3837803773095	383780	3773095	2.50327E-05	1.00797E-05	9.82109E-06	2.60323E-06	2.42502E-06	0.000174273	0.000125293	8.44761E-05	8.34036E-05	5.91768E-05	1.8799E-05	2.69307E-05	2.59031E-05	2.64781E-06	2.46351E-06	2.64781E-06	2.46351E-06	2.69307E-05	2.59031E-05
3837903773095	383790	3773095	2.45073E-05	9.86817E-06	9.61498E-06	2.54859E-06	2.37413E-06	0.000170353	0.000122475	8.25761E-05	8.15276E-05	5.78458E-05	1.83761E-05	2.63249E-05	2.53205E-05	2.58826E-06	2.4081E-06	2.58826E-06	2.4081E-06	2.63249E-05	2.53205E-05
3838003773095	383800	3773095	2.40029E-05	9.66507E-06	9.41709E-06	2.49614E-06	2.32526E-06	0.000166603	0.000119778	8.0758E-05	7.97326E-05	5.65722E-05	1.79715E-05	2.57453E-05	2.4763E-05	2.53127E-06	2.35508E-06	2.53127E-06	2.35508E-06	2.57453E-05	2.4763E-05
3838103773095	383810	3773095	2.34804E-05	9.45465E-06	9.21207E-06	2.4418E-06	2.27464E-06	0.000162745	0.000117005	7.88882E-05	7.78865E-05	5.52624E-05	1.75554E-05	2.51492E-05	2.41897E-05	2.47266E-06	2.30055E-06	2.47266E-06	2.30055E-06	2.51492E-05	2.41897E-05
3838203773095	383820	3773095	2.29704E-05	9.2493E-06	9.01199E-06	2.38876E-06	2.22524E-06	0.000159013	0.000114321	7.70788E-05	7.61001E-05	5.39949E-05	1.71528E-05	2.45724E-05	2.36348E-05	2.41595E-06	2.24779E-06	2.41595E-06	2.24779E-06	2.45724E-05	2.36348E-05
3838303773095	383830	3773095	2.2473E-05	9.04901E-06	8.81684E-06	2.33703E-06	2.17705E-06	0.000155378	0.000111708	7.53169E-05	7.43606E-05	5.27606E-05	1.67607E-05	2.40107E-05	2.30946E-05	2.36073E-06	2.19641E-06	2.36073E-06	2.19641E-06	2.40107E-05	2.30946E-05
3838403773095	383840	3773095	2.19434E-05	8.83578E-06	8.60908E-06	2.28196E-06	2.12575E-06	0.000151547	0.000108954	7.346E-05	7.25272E-05	5.14598E-05	1.63475E-05	2.34188E-05	2.25252E-05	2.30252E-06	2.14226E-06	2.30252E-06	2.14226E-06	2.34188E-05	2.25252E-05
3838503773095	383850	3773095	2.14376E-05	8.63212E-06	8.41064E-06	2.22936E-06	2.07675E-06	0.000147894	0.000106328	7.16894E-05	7.07792E-05	5.02195E-05	1.59535E-05	2.28543E-05	2.19823E-05	2.24703E-06	2.09062E-06	2.24703E-06	2.09062E-06	2.28543E-05	2.19823E-05
3838603773095	383860	3773095	2.09165E-05	8.42226E-06	8.20617E-06	2.17517E-06	2.02626E-06	0.000144144	0.000103632	6.98714E-05	6.89842E-05	4.8946E-05	1.55489E-05	2.22747E-05	2.14248E-05	2.19004E-06	2.03761E-06	2.19004E-06	2.03761E-06	2.22747E-05	2.14248E-05
3838703773095	383870	3773095	2.03939E-05	8.21185E-06	8.00115E-06	2.12082E-06	1.97564E-06	0.000140411	0.000100948	6.8062E-05	6.71978E-05	4.76785E-05	1.51462E-05	2.16979E-05	2.087E-05	2.13333E-06	1.98484E-06	2.13333E-06	1.98484E-06	2.16979E-05	2.087E-05
3838803773095	383880	3773095	1.98951E-05	8.011E-06	7.80546E-06	2.06895E-06	1.92732E-06	0.000136839	9.83795E-05	6.63303E-05	6.54881E-05	4.64654E-05	1.47609E-05	2.11458E-05	2.0339E-05	2.07905E-06	1.93434E-06	2.07905E-06	1.93434E-06	2.11458E-05	2.0339E-05
3838903773095	383890	3773095	1.9427E-05	7.82252E-06	7.62182E-06	2.02028E-06	1.88198E-06	0.000133498	9.59777E-05	6.47109E-05	6.38893E-05	4.5331E-05	1.44005E-05	2.06296E-05	1.98425E-05	2.02829E-06	1.88711E-06	2.02829E-06	1.88711E-06	2.06296E-05	1.98425E-05
3839003773095	383900	3773095	1.89771E-05	7.64136E-06	7.44531E-06	1.97349E-06	1.83839E-06	0.000130291	9.36719E-05	6.31563E-05	6.23544E-05	4.4242E-05	1.40545E-05	2.0134E-05	1.93658E-05	1.97957E-06	1.84178E-06	1.97957E-06	1.84178E-06	2.0134E-05	1.93658E-05
3839103773095	383910	3773095	1.84741E-05	7.43882E-06	7.24796E-06	1.92118E-06	1.78966E-06	0.000126745	9.11228E-05	6.14376E-05	6.06575E-05	4.3038E-05	1.36721E-05	1.95861E-05	1.88387E-05	1.9257E-06	1.79166E-06	1.9257E-06	1.79166E-06	1.95861E-05	1.88387E-05
3829703773105	382970	3773105	1.3493E-05	5.43312E-06	5.29372E-06	1.40318E-06	1.30712E-06	7.86822E-05	5.65682E-05	3.81399E-05	3.76557E-05	2.67176E-05	8.4875E-06	1.21589E-05	1.16949E-05	1.19546E-06	1.11225E-06	1.19546E-06	1.11225E-06	1.21589E-05	1.16949E-05
3829803773105	382980	3773105	1.40365E-05	5.65198E-06	5.50696E-06	1.4597E-06	1.35978E-06	8.24773E-05	5.92967E-05	3.99796E-05	3.94719E-05	2.80063E-05	8.89688E-06	1.27453E-05	1.2259E-05	1.25312E-06	1.16589E-06	1.25312E-06	1.16589E-06	1.27453E-05	1.2259E-05
3829903773105	382990	3773105	1.45395E-05	5.85451E-06	5.7043E-06	1.51201E-06	1.4085E-06	8.62368E-05	6.19996E-05	4.18019E-05	4.12712E-05	2.92829E-05	9.30242E-06	1.33263E-05	1.28178E-05	1.31024E-06	1.21904E-06	1.31024E-06	1.21904E-06	1.33263E-05	1.28178E-05
3830003773105	383000	3773105	1.49783E-05	6.03117E-06	5.87643E-06	1.55763E-06	1.45101E-06	8.96934E-05	6.44847E-05	4.34774E-05	4.29254E-05	3.04566E-05	9.67529E-06	1.38604E-05	1.33316E-05	1.36275E-06	1.2679E-06	1.36275E-06	1.2679E-06	1.38604E-05	1.33316E-05
3830103773105	383010	3773105	1.52577E-05	6.1437E-06	5.98607E-06	1.58669E-06	1.47808E-06	9.24997E-05	6.65023E-05	4.48377E-05	4.42684E-05	3.14095E-05	9.978E-06	1.42941E-05	1.37487E-05	1.40539E-06	1.30757E-06	1.40539E-06	1.30757E-06	1.42941E-05	1.37487E-05
3830203773105	383020	3773105	1.5688E-05	6.31698E-06	6.1549E-06	1.63145E-06	1.51977E-06	9.63216E-05	6.925E-05	4.66903E-05	4.60975E-05	3.27073E-05	1.03903E-05	1.48847E-05	1.43168E-05	1.46346E-06	1.36159E-06	1.46346E-06	1.36159E-06	1.48847E-05	1.43168E-05
3830303773105	383030	3773105	1.62651E-05	6.54934E-06	6.3813E-06	1.69146E-06	1.57567E-06	0.000100143	7.19977E-05	4.85429E-05	4.79266E-05	3.40051E-05	1.08025E-05	1.54753E-05	1.48848E-05	1.52153E-06	1.41562E-06	1.52153E-06	1.41562E-06	1.54753E-05	1.48848E-05
3830403773105	383040	3773105	1.68883E-05	6.80026E-06	6.62579E-06	1.75626E-06	1.63604E-06	0.000103698	7.45532E-05	5.02659E-05	4.96277E-05	3.52121E-05	1.1186E-05	1.60246E-05	1.54132E-05	1.57553E-06	1.46587E-06	1.57553E-06	1.46587E-06	1.60246E-05	1.54132E-05
3830503773105	383050	3773105	1.75002E-05	7.04668E-06	6.86589E-06	1.8199E-06	1.69532E-06	0.000107253	7.71088E-05	5.1989E-05	5.13289E-05	3.64191E-05	1.15694E-05	1.65739E-05	1.59415E-05	1.62954E-06	1.51611E-06	1.62954E-06	1.51611E-06	1.65739E-05	1.59415E-05
3830603773105	383060	3773105	1.81318E-05	7.30098E-06	7.11366E-06	1.88558E-06	1.7565E-06	0.000111021	7.98181E-05	5.38156E-05	5.31324E-05	3.76987E-05	1.19759E-05	1.71562E-05	1.65016E-05	1.68679E-06	1.56938E-06	1.68679E-06	1.56938E-06	1.71562E-05	1.65016E-05
3830703773105	383070	3773105	1.8815E-05	7.5761E-06	7.38172E-06	1.95663E-06	1.82269E-06	0.00011519	8.28156E-05	5.58366E-05	5.51277E-05	3.91144E-05	1.24257E-05	1.78005E-05	1.71213E-05	1.75014E-06	1.62832E-06	1.75014E-06	1.62832E-06	1.78005E-05	1.71213E-05
3830803773105	383080	3773105	1.9543E-05	7.86922E-06	7.66732E-06	2.03234E-06	1.89321E-06	0.000119654	8.60245E-05	5.80002E-05	5.72637E-05	4.063E-05	1.29071E-05	1.84902E-05	1.77847E-05	1.81795E-06	1.69141E-06	1.81795E-06	1.69141E-06	1.84902E-05	1.77847E-05
3830903773105	383090	3773105	2.03184E-05	8.18147E-06	7.97155E-06	2.11298E-06	1.96833E-06	0.000124411	8.94447E-05	6.03062E-05	5.95405E-05	4.22454E-05	1.34203E-05	1.92254E-05	1.84918E-05	1.89023E-06	1.75866E-06	1.89023E-06	1.75866E-06	1.92254E-05	1.84918E-05
3831003773105	383100	3773105	2.11596E-05	8.52016E-06	8.30155E-06	2.20045E-06	2.04982E-06	0.000129596	9.31723E-05	6.28195E-05	6.20219E-05	4.4006E-05	1.39796E-05	2.00266E-05	1.92625E-05	1.96901E-06	1.83196E-06	1.96901E-06	1.83196E-06	2.00266E-05	1.92625E-05
3831203773105	383120	3773105	2.30961E-05	9.29994E-06	9.06132E-06	2.40184E-06	2.23742E-06	0.000141685	0.000101864	6.86795E-05	6.78075E-05	4.81111E-05	1.52836E-05	2.18948E-05	2.10594E-05	2.15269E-06	2.00285E-06	2.15269E-06	2.00285E-06	2.18948E-05	2.10594E-05
3834203773105	383420	3773105	0.000447058	0.000180013	0.000175394	4.64909E-05	4.33083E-05	0.004371584	0.003142932	0.002119055	0.00209215	0.001484431	0.000471566	0.000675546	0.00064977	6.64195E-05	6.17964E-05	6.64195E-05	6.17964E-05	0.000675546	0.00064977
3834303773105	383430	3773105	0.000372999	0.000150193	0.000146339	3.87893E-05	3.6134E-05	0.003524735	0.002534093	0.001708558	0.001686865	0.001196871	0.000380215	0.000544682	0.000523899	5.35529E-05	4.98254E-05	5.35529E-05	4.98254E-05	0.000544682	0.000523899
3834403773105	383440	3773105	0.000305274	0.000122922	0.000119768	3.17464E-05	2.95732E-05	0.00278643	0.002003292	0.001350677	0.001333528	0.00094617	0.000300574	0.000430591	0.000414161	4.23355E-05	3.93887E-05	4.23355E-05	3.93887E-05	0.000430591	0.000414161
3834503773105	383450	3773105	0.000248638	0.000100117	9.75482E-05	2.58566E-05	2.40866E-05	0.002199636	0.001581419	0.001066238	0.0010527	0.000746916	0.000237276	0.000339913	0.000326943	3.34201E-05	3.10939E-05	3.34201E-05	3.10939E-05	0.000339913	0.000326943
3834603773105	383460	3773105	0.000205774	8.28572E-05	8.07313E-05	2.1399E-05	1.99341E-05	0.001770715	0.001273048	0.000858325	0.000847427	0.00060127	0.000191008	0.000273631	0.00026319	2.69033E-05	2.50307E-05	2.69033E-05	2.50307E-05	0.000273631	0.00026319
3834703773105	383470	3773105	0.000174431	7.02367E-05	6.84347E-05	1.81396E-05	1.68979E-05	0.001461982	0.001051086	0.000708672	0.000699674	0.000496436	0.000157705	0.000225922	0.00021702	2.22126E-05	2.06665E-05	2.22126E-05	2.06665E-05	0.000225922	0.00021702
3834803773105	383480	3773105	0.000151265	6.09087E-05	5.93459E-05	1.57305E-05	1.46537E-05	0.001238434	0.000890367	0.000600311	0.000592689	0.000420527	0.000133591	0.000191377	0.000184075	1.88161E-05	1.75064E-05	1.88161E-05	1.75064E-05	0.000191377	0.000184075
3834903773105	383490	3773105	0.000132876	5.35042E-05	5.21314E-05	1.38182E-05	1.28723E-05	0.001067546	0.000767508	0.000517476	0.000510905	0.0003625	0.000115157	0.000164969	0.000158675	1.62197E-05	1.50907E-05	1.62197E-05	1.50907E-05	0.000164969	0.000158675
3835003773105	383500	3773105	0.000118522	4.77245E-05	4.65E-05	1.23255E-05	1.14818E-05	0.00093714	0.000673753	0.000454263	0.000448496	0.000318218	0.00010109	0.000144817	0.000139292	1.42384E-05	1.32473E-05	1.42384E-05	1.32473E-05	0.000144817	0.000139292
3835103773105	383510	3773105	0.000106619	4.29316E-05	4.18301E-05	1.10877E-05	1.03287E-05	0.000830653	0.000597195	0.000402646	0.000397533	0.00028206	8.96031E-05	0.000128362	0.000123464	1.26205E-05	1.1742E-05	1.26205E-05	1.1742E-05	0.000128362	0.000123464

			MDemolition	MSite Grubbing / Prep	MMass Grading / Excavation	MMass Grading / Excavation	MDrainage / Utilities Trenching	MFoundations / Concrete Pads	MBuilding / Structure Construction	MAsphalt Paving	MLandscaping or Other Finishing	MWaterside Construction (Piles)	RSSWDemolition	RSSWPlacing Base	RSSWForm	Child Risk				
Unique Identifier	X (UTM)	Y (UTM)	2027	2027	2027	2028	2028	2028	2028	2028	2028	2028	2029	2029	2029	3rd Trimester	0<2	2<16	Total	per million
3831403773095	383140	3773095	4.23512E-05	0.000130011	0.000152882	0.000150846	3.20648E-05	4.17E-05	3.06935E-05	3.15919E-06	3.70119E-05	3.15919E-06	1.11358E-05	1.61583E-05	9.57832E-06	6.40958E-09	8.4114E-08	1.505E-08	1.05573E-07	0.10557278
3834103773095	383410	3773095	0.000669064	0.00205391	0.00241523	0.002383071	0.000506559	0.000658776	0.000484895	4.99088E-05	0.000584713	4.99088E-05	1.62234E-05	2.35404E-05	1.39543E-05	6.39783E-08	9.212E-07	2.0308E-07	1.18826E-06	1.18826094
3834203773095	383420	3773095	0.000591933	0.001817133	0.0021368	0.002108348	0.000448163	0.000582832	0.000428996	4.41552E-05	0.000517306	4.41552E-05	1.64105E-05	2.3812E-05	1.41153E-05	5.59075E-08	8.0764E-07	1.7586E-07	1.03941E-06	1.03940841
3834303773095	383430	3773095	0.000513536	0.001576468	0.001853797	0.001829114	0.000388807	0.00050564	0.000372179	3.83072E-05	0.000448793	3.83072E-05	1.66507E-05	2.41605E-05	1.43219E-05	4.81151E-08	6.9661E-07	1.5003E-07	8.94763E-07	0.8947627
3834403773095	383440	3773095	0.000437429	0.001342833	0.001579062	0.001558036	0.000331185	0.000430704	0.000317021	3.263E-05	0.000382281	3.263E-05	1.69034E-05	2.45271E-05	1.45392E-05	4.08241E-08	5.9176E-07	1.2611E-07	7.58691E-07	0.75869107
3834503773095	383450	3773095	0.000369994	0.001135818	0.001335629	0.001317845	0.000280129	0.000364305	0.000268148	2.75997E-05	0.000323348	2.75997E-05	1.72184E-05	2.49843E-05	1.48102E-05	3.44575E-08	4.9985E-07	1.0555E-07	6.39861E-07	0.63986086
3834603773095	383460	3773095	0.000315709	0.000969171	0.001139666	0.001124491	0.000239028	0.000310854	0.000228806	2.35503E-05	0.000275906	2.35503E-05	1.76114E-05	2.55546E-05	1.51482E-05	2.93516E-08	4.2607E-07	8.9264E-08	5.44682E-07	0.54468197
3834703773095	383470	3773095	0.000273628	0.000839991	0.00098776	0.000974608	0.000207168	0.000269421	0.000198308	2.04113E-05	0.000239131	2.04113E-05	1.81105E-05	2.62788E-05	1.55775E-05	2.53988E-08	3.6893E-07	7.6736E-08	4.71061E-07	0.47106077
3834803773095	383480	3773095	0.000238823	0.000733147	0.00086212	0.000850641	0.000180817	0.000235151	0.000173084	1.7815E-05	0.000208714	1.7815E-05	1.8463E-05	2.67902E-05	1.58807E-05	2.21514E-08	3.2194E-07	6.6479E-08	4.10571E-07	0.41057141
3834903773095	383490	3773095	0.000211128	0.000648127	0.000762144	0.000751996	0.000159849	0.000207882	0.000153012	1.57491E-05	0.000184511	1.57491E-05	1.87749E-05	2.72428E-05	1.6149E-05	1.95714E-08	2.8458E-07	5.8447E-08	3.62601E-07	0.36260117
3835003773095	383500	3773095	0.000189033	0.000580297	0.000682382	0.000673296	0.00014312	0.000186126	0.000136999	1.41009E-05	0.000165201	1.41009E-05	1.90245E-05	2.76049E-05	1.63636E-05	1.75153E-08	2.5479E-07	5.2063E-08	3.24373E-07	0.32437314
3835103773095	383510	3773095	0.000170798	0.000524321	0.000616559	0.000608349	0.000129314	0.000168172	0.000123784	1.27407E-05	0.000149265	1.27407E-05	1.92241E-05	2.78946E-05	1.65353E-05	1.58216E-08	2.3024E-07	4.6835E-08	2.92901E-07	0.29290055
3835203773095	383520	3773095	0.000155484	0.000477308	0.000561275	0.000553802	0.000117719	0.000153093	0.000112685	1.15983E-05	0.000135881	1.15983E-05	1.93801E-05	2.81209E-05	1.66695E-05	1.44024E-08	2.0966E-07	4.2478E-08	2.66539E-07	0.26653917
3835303773095	383530	3773095	0.000141178	0.000433392	0.000509633	0.000502847	0.000106888	0.000139007	0.000102317	1.05312E-05	0.000123379	1.05312E-05	1.95423E-05	2.83563E-05	1.68091E-05	1.30829E-08	1.905E-07	3.8455E-08	2.42037E-07	0.24203681
3835403773095	383540	3773095	0.000128892	0.000395675	0.000465282	0.000459086	9.75861E-05	0.00012691	9.34126E-05	9.61467E-06	0.000112642	9.61467E-06	1.96202E-05	2.84694E-05	1.68761E-05	1.19529E-08	1.7408E-07	3.5024E-08	2.21055E-07	0.22105463
3835503773095	383550	3773095	0.00011764	0.000361134	0.000424664	0.000419009	8.90671E-05	0.000115831	8.52579E-05	8.77533E-06	0.000102809	8.77533E-06	1.96109E-05	2.84558E-05	1.6868E-05	1.09218E-08	1.5907E-07	3.1912E-08	2.01907E-07	0.20190734
3835603773095	383560	3773095	0.000106796	0.000327846	0.00038552	0.000380386	8.08572E-05	0.000105154	7.73991E-05	7.96645E-06	9.3332E-05	7.96645E-06	1.94549E-05	2.82295E-05	1.67339E-05	9.93158E-09	1.4464E-07	2.8939E-08	1.83516E-07	0.18351555
3835703773095	383570	3773095	9.73569E-05	0.000298869	0.000351446	0.000346766	7.37106E-05	9.586E-05	7.05582E-05	7.26234E-06	8.50829E-05	7.26234E-06	1.9168E-05	2.78131E-05	1.64871E-05	9.07006E-09	1.3208E-07	2.6362E-08	1.67515E-07	0.16751481
3835803773095	383580	3773095	8.99391E-05	0.000276098	0.000324668	0.000320345	6.80944E-05	8.85563E-05	6.51822E-05	6.70901E-06	7.86002E-05	6.70901E-06	1.88841E-05	2.74012E-05	1.62429E-05	8.39103E-09	1.2218E-07	2.4336E-08	1.54909E-07	0.15490946
3835903773095	383590	3773095	8.35139E-05	0.000256373	0.000301474	0.00029746	6.32298E-05	8.22298E-05	6.05256E-05	6.22971E-06	7.2985E-05	6.22971E-06	1.85846E-05	2.69667E-05	1.59853E-05	7.80236E-09	1.136E-07	2.2584E-08	1.43985E-07	0.14398473
3836003773095	383600	3773095	7.74824E-05	0.000237857	0.000279701	0.000275977	5.86632E-05	7.6291E-05	5.61543E-05	5.77979E-06	6.77139E-05	5.77979E-06	1.82103E-05	2.64236E-05	1.56634E-05	7.24972E-09	1.0554E-07	2.0945E-08	1.33731E-07	0.13373059
3836103773095	383610	3773095	7.14091E-05	0.000219214	0.000257777	0.000254345	5.40651E-05	7.03112E-05	5.17528E-05	5.32676E-06	6.24064E-05	5.32676E-06	1.76801E-05	2.56541E-05	1.52073E-05	6.69215E-09	9.74E-08	1.9298E-08	1.2339E-07	0.12338964
3836203773095	383620	3773095	6.61561E-05	0.000203088	0.000238814	0.000235635	5.00879E-05	6.51389E-05	4.79457E-05	4.93491E-06	5.78156E-05	4.93491E-06	1.71591E-05	2.48983E-05	1.47592E-05	6.20843E-09	9.0344E-08	1.7873E-08	1.14425E-07	0.11442536
3836303773095	383630	3773095	6.23328E-05	0.000191351	0.000225013	0.000222017	4.71932E-05	6.13744E-05	4.51749E-05	4.64971E-06	5.44743E-05	4.64971E-06	1.68503E-05	2.44502E-05	1.44936E-05	5.85524E-09	8.5197E-08	1.6833E-08	1.07885E-07	0.10788542
3836403773095	383640	3773095	5.91792E-05	0.00018167	0.000213629	0.000210784	4.48056E-05	5.82692E-05	4.28893E-05	4.41447E-06	5.17183E-05	4.41447E-06	1.66289E-05	2.41288E-05	1.43031E-05	5.56395E-09	8.0954E-08	1.5977E-08	1.02494E-07	0.10249412
3836503773095	383650	3773095	5.64029E-05	0.000173147	0.000203607	0.000200896	4.27036E-05	5.55357E-05	4.08773E-05	4.20737E-06	4.92921E-05	4.20737E-06	1.64417E-05	2.38573E-05	1.41421E-05	5.30731E-09	7.7215E-08	1.5223E-08	9.77455E-08	0.0977455
3836603773095	383660	3773095	5.46755E-05	0.000167844	0.000197371	0.000194743	4.13957E-05	5.38348E-05	3.96254E-05	4.07852E-06	4.77824E-05	4.07852E-06	1.64729E-05	2.39025E-05	1.41689E-05	5.14776E-09	7.4895E-08	1.4752E-08	9.47953E-08	0.09479528
3836703773095	383670	3773095	5.30442E-05	0.000162837	0.000191483	0.000188933	4.01607E-05	5.22286E-05	3.84431E-05	3.95683E-06	4.63568E-05	3.95683E-06	1.6501E-05	2.39433E-05	1.41931E-05	4.9973E-09	7.2707E-08	1.4309E-08	9.20131E-08	0.09201305
3836803773095	383680	3773095	5.16688E-05	0.000158614	0.000186518	0.000184034	3.91193E-05	5.08744E-05	3.74463E-05	3.85423E-06	4.51548E-05	3.85423E-06	1.65665E-05	2.40383E-05	1.42494E-05	4.87032E-09	7.0862E-08	1.3934E-08	8.96671E-08	0.08966714
3836903773095	383690	3773095	5.05112E-05	0.000155061	0.000182338	0.000179911	3.82428E-05	4.97345E-05	3.66073E-05	3.76788E-06	4.41431E-05	3.76788E-06	1.66725E-05	2.41922E-05	1.43406E-05	4.76336E-09	6.931E-08	1.3619E-08	8.76924E-08	0.0876924
3837003773095	383700	3773095	4.94315E-05	0.000151746	0.000178441	0.000176065	3.74254E-05	4.86715E-05	3.58248E-05	3.68734E-06	4.31995E-05	3.68734E-06	1.67692E-05	2.43325E-05	1.44238E-05	4.66325E-09	6.7859E-08	1.3324E-08	8.58457E-08	0.08584574
3837103773095	383710	3773095	4.86186E-05	0.000149251	0.000175507	0.00017317	3.681E-05	4.7871E-05	3.52357E-05	3.6267E-06	4.24891E-05	3.6267E-06	1.6919E-05	2.45498E-05	1.45526E-05	4.58763E-09	6.6766E-08	1.3099E-08	8.44536E-08	0.08445356
3837203773095	383720	3773095	4.78692E-05	0.00014695	0.000172801	0.0001705	3.62426E-05	4.71332E-05	3.46926E-05	3.5708E-06	4.18342E-05	3.5708E-06	1.70531E-05	2.47444E-05	1.4668E-05	4.51728E-09	6.5751E-08	1.2892E-08	8.31603E-08	0.08316032
3837303773095	383730	3773095	4.71416E-05	0.000144716	0.000170175	0.000167909	3.56917E-05	4.64167E-05	3.41652E-05	3.51652E-06	4.11983E-05	3.51652E-06	1.7156E-05	2.48938E-05	1.47565E-05	4.44875E-09	6.4764E-08	1.2689E-08	8.19021E-08	0.08190208
3837403773095	383740	3773095	4.64067E-05	0.00014246	0.000167522	0.000165291	3.51353E-05	4.56931E-05	3.36326E-05	3.4617E-06	4.0556E-05	3.4617E-06	1.72246E-05	2.49933E-05	1.48155E-05	4.3795E-09	6.3765E-08	1.2485E-08	8.06291E-08	0.08062911
3837503773095	383750	3773095	4.56809E-05	0.000140232	0.000164902	0.000162706	3.45858E-05	4.49785E-05	3.31066E-05	3.40756E-06	3.99217E-05	3.40756E-06	1.72621E-05	2.50476E-05	1.48477E-05	4.31084E-09	6.2774E-08	1.2283E-08	7.9368E-08	0.07936801
3837603773095	383760	3773095	4.4828E-05	0.000137614	0.000161823	0.000159668	3.39401E-05	4.41388E-05	3.24885E-05	3.34394E-06	3.91764E-05	3.34394E-06	1.72371E-05	2.50114E-05	1.48263E-05	4.23094E-09	6.1616E-08	1.2048E-08	7.78956E-08	0.07789559
3837703773095	383770	3773095	4.39625E-05	0.000134957	0.000158699	0.000156586	3.32848E-05	4.32865E-05	3.18613E-05	3.27938E-06	3.842E-05	3.27938E-06	1.71779E-05	2.49254E-05	1.47753E-05	4.14996E-09	6.0442E-08	1.1811E-08	7.64027E-08	0.0764027
3837803773095	383780	3773095	4.30607E-05	0.000132189	0.000155443	0.00015374	3.2602E-05	4.23986E-05	3.12077E-05	3.21211E-06	3.76319E-05	3.21211E-06	1.70874E-05	2.47942E-05	1.46975E-05	4.06595E-09	5.9222E-08	1.1565E-08	7.48523E-08	0.07485229
3837903773095	383790	3773095	4.20935E-05	0.00012922	0.000151952	0.000149929	3.18697E-05	4.14463E-05	3.05067E-05	3.13996E-06	3.67867E-05	3.13996E-06	1.69595E-05	2.46086E-05	1.45875E-05	3.97635E-09	5.7918E-08	1.1303E-08	7.31973E-08	0.07319734
3838003773095	383800	3773095	4.11645E-05	0.000126368	0.000148598	0.00014662	3.11663E-05	4.05316E-05	2.98334E-05	3.07066E-06	3.59748E-05	3.07066E-06	1.6816E-05	2.44004E-05	1.44641E-05	3.89041E-09	5.6667E-08	1.1053E-08	7.16106E-08	0.07161058
3838103773095	383810	3773095	4.0201E-05	0.00012341	0.00014512	0.000143188	3.04368E-05	3.95829E-05	2.91351E-05	2.99879E-06	3.51327E-05	2.99879E-06	1.66569E-05	2.41696E-05	1.43272E-05	3.80145E-09	5.5372E-08	1.0794E-08	6.99674E-08	0.06996736
3838203773095	383820	3773095	3.92647E-05	0.000120536	0.00014174	0.000139853	2.97279E-05	3.8661E-05	2.84566E-05	2.92895E-06	3.43145E-05	2.92895E-06	1.64885E-05	2.39252E-05	1.41824E-05	3.71494E-09	5.4111E-08	1.0543E-08	6.83695E-08	0.06836953
3838303773095	383830	3773095	3.83483E-05	0.000117723	0.000138432	0.000136589	2.90342E-05	3.77587E-05	2.77925E-05	2.86059E-06	3.35136E-05	2.86059E-06	1.63138E-05	2.36717E-05	1.40321E-05	3.6305E-09	5.2881E-08	1.0299E-08	6.68098E-08	0.06680976
3838403773095	383840	3773095	3.73739E-05	0.000114732	0.000134915	0.000133118	2.82964E-05	3.67993E-05	2.70863E-05	2.78791E-06	3.26621E-05	2.78791E-06	1.61391E-05	2.34182E-05	1.38819E-05	3.54139E-09	5.158E-08	1.004E-08	6.51614E-08	0.06516138
3838503773095	383850	3773095	3.64449E-05	0.00011188	0.000131561	0.000129809	2.7593E-05	3.58845E-05	2.6413E-05	2.7186E-06	3.18502E-05	2.7186E-06	1.59676E-05	2.31693E-05	1.37343E-05	3.45646E-09	5.034E-08	9.7939E-09	6.359E-08	0.06359005
3838603773095	383860	3773095	3.54868E-05	0.000108938	0.000128103	0.000126397	2.68677E-05	3.49412E-05	2.57186E-05	2.64714E-06	3.10129E-05	2.64714E-06	1.57991E-05	2.29249E-05	1.35894E-05	3.36891E-09	4.906E-08	9.5407E-09	6.19701E-08	0.06197007
3838703773095	383870	3773095	3.45287E-05	0.000105997	0.000124644	0.000122984	2.61423E-05	3.39978E-05	2.50243E-05	2.57567E-06	3.01756E-05	2.57567E-06	1.56369E-05	2.26895E-05	1.34499E-05	3.28159E-09	4.7784E-08	9.2883E-09	6.03535E-08	0.06035352
3838803773095	383880	3773095	3.36124E-05	0.000103184	0.000121336	0.000119721	2.54485E-05	3.30956E-05	2.43602E-05	2.50732E-06	2.93748E-05	2.50732E-06	1.54778E-05	2.24587E-05	1.33131E-05	3.19795E-09	4.6561E-08	9.0468E-09	5.88057E-08	0.05880568
3838903773095	383890	3773095	3.27559E-05	0.000100555	0.000118245	0.00011667	2.48001E-05	3.22523E-05	2.37395E-05	2.44343E-06	2.86263E-05	2.44343E-06	1.53188E-05	2.22279E-05	1.31762E-05	3.11977E-09	4.5418E-08	8.821E-09	5.73588E-08	0.05735883
3839003773095	383900	3773095	3.1934E-05	9.80318E-05	0.000115277	0.000113742	2.41777E-05	3.1443E-05	2.31437E-05	2.38211E-06	2.7908E-05	2.38211E-06	1.51628E-05	2.20016E-05	1.30421E-05	3.04463E-09	4.432E-08	8.6042E-09	5.59684E-08	0.05596836
3839103773095	383910	3773095	3.10158E-05	9.52132E-05	0.000111963	0.000110472	2.34826E-05	3.05389E-05	2.24783E-05	2.31362E-06	2.71056E-05	2.31362E-06	1.50131E-05	2.17843E-05	1.29133E-05	2.96105E-09	4.3096E-08	8.3637E-09	5.44208E-08	0.05442084
3829703773105	382970	3773105	2.00687E-05	6.16075E-05	7.24454E-05	7.14808E-05	1.51944E-05	1.97602E-05	1.45446E-05	1.49703E-06	1.75386E-05	1.49703E-06	1.12668E-05	1.63484E-05	9.69101E-06	2.81769E-09	3.7687E-08	6.7856E-09	4.72907E-08	0.04729068
3829803773105	382980	3773105	2.11647E-05	6.4972E-05	7.64018E-05	7.53845E-05	1.60242E-05	2.08393E-05	1.53389E-05	1.57878E-06	1.84964E-05	1.57878E-06	1.14977E-05	1.66833E-05	9.88955E-06	2.98199E-09	3.9842E-08	7.1702E-09	4.99939E-08	0.04999391
3829903773105	382990	3773105	2.22698E-05	6.83643E-05	8.03909E-05	7.93204E-05	1.68608E-05	2.19273E-05	1.61397E-05	1.66121E-06	1.94621E-05	1.66121E-06	1.16599E-05	1.69187E-05	1.00291E-05	3.14568E-09	4.1989E-08	7.5552E-09	5.26901E-08	0.05269011
3830003773105	383000	3773105	2.33331E-05	7.16285E-05	8.42293E-05	8.31077E-05	1.76659E-05	2.29743E-05	1.69103E-05	1.74053E-06	2.03914E-05	1.74053E-06	1.17285E-05	1.70183E-05	1.00881E-05	3.30395E-09	4.4057E-08	7.9258E-09	5.52867E-08	0.05528666
3830103773105	383010	3773105	2.42367E-05	7.44025E-05	8.74913E-05	8.63263E-05	1.835E-05	2.38641E-05	1.75652E-05	1.80794E-06	2.11811E-05	1.80794E-06	1.16786E-05	1.69459E-05	1.00452E-05	3.43482E-09	4.5759E-08	8.232E-09	5.74255E-08	0.05742554
3830203773105	383020	3773105	2.534E-05	7.77893E-05	9.14738E-05	9.02558E-05	1.91853E-05	2.49503E-05	1.83648E-05	1.89023E-06	2.21453E-05	1.89023E-06	1.16255E-05	1.68689E-05	9.99955E-06	3.58747E-09	4.7786E-08	8.6084E-09	5.99822E-08	0.05998222
3830303773105	383030	3773105	2.65049E-05	8.13654E-05	9.56791E-05	9.44051E-05	2.00673E-05	2.60973E-05	1.92091E-05	1.97713E-06	2.31633E-05	1.97713E-06	1.16037E-05	1.68372E-05	9.98077E-06	3.7747E-09	5.0213E-08	9.0409E-09	6.30287E-08	0.06302865
3830403773105	383040	3773105	2.76371E-05	8.48413E-05	9.97664E-05	9.8438E-05	2.09246E-05	2.72122E-05	2.00297E-05	2.06159E-06	2.41529E-05	2.06159E-06	1.15538E-05	1.67648E-05	9.93784E-06	3.99083E-09	5.294E-08	9.5052E-09	6.64359E-08	0.0664359
3830503773105	383050	3773105	2.87585E-05	8.82837E-05	0.000103814	0.000102432	2.17736E-05	2.83163E-05	2.08424E-05	2.14524E-06	2.51329E-05	2.14524E-06	1.13978E-05	1.65385E-05	9.80369E-06	4.20112E-09	5.5597E-08	9.9603E-09	6.97585E-08	0.06975852
3830603773105	383060	3773105	2.99253E-05	9.18654E-05	0.000108026	0.000106588	2.26569E-05	2.94652E-05	2.1688E-05	2.23227E-06	2.61525E-05	2.23227E-06	1.12294E-05	1.62941E-05	9.65881E-06	4.41431E-09	5.8301E-08	1.043E-08	7.31457E-08	0.07314574
3830703773105	383070	3773105	3.119E-05	9.57479E-05	0.000112592	0.000111093	2.36145E-05	3.07104E-05	2.26046E-05	2.32662E-06	2.72578E-05	2.32662E-06	1.1167E-05	1.62036E-05	9.60515E-06	4.64246E-09	6.12E-08	1.0937E-08	7.67797E-08	0.07677966
3830803773105	383080	3773105	3.25418E-05	9.98978E-05	0.000117472	0.000115907	2.4638E-05	3.20415E-05	2.35843E-05	2.42746E-06	2.84392E-05	2.42746E-06	1.11327E-05	1.61538E-05	9.57564E-06	4.88521E-09	6.4286E-08	1.1478E-08	8.06493E-08	0.08064928
3830903773105	383090	3773105	3.39844E-05	0.000104326	0.000122679	0.000121046	2.57302E-05	3.34618E-05	2.46297E-05	2.53506E-06	2.96999E-05	2.53506E-06	1.10703E-05	1.60633E-05	9.52198E-06	5.14357E-09	6.7571E-08	1.2055E-08	8.47697E-08	0.08476966
3831003773105	383100	3773105	3.55485E-05	0.000109128	0.000128325	0.000126617	2.69144E-05	3.50019E-05	2.57633E-05	2.65174E-06	3.10668E-05	2.65174E-06	1.10391E-05	1.6018E-05	9.49515E-06	5.42125E-09	7.1107E-08	1.2677E-08	8.92054E-08	0.08920544
3831203773105	383120	3773105	3.91612E-05	0.000120218	0.000141367	0.000139485	2.96496E-05	3.85591E-05	2.83816E-05	2.92123E-06	3.42241E-05	2.92123E-06	1.11265E-05	1.61447E-05	9.57027E-06	6.05474E-09	7.9187E-08	1.4107E-08	9.93487E-08	0.09934868
3834203773105	383420	3773105	0.000839766	0.002577936	0.003031442	0.002991078	0.000635801	0.000826854	0.000608609	6.26423E-05	0.000733894	6.26423E-05	1.65883E-05	2.407E-05	1.42682E-05	7.8809E-08	1.1401E-06	2.5081E-07	1.46971E-06	1.46970679
3834303773105	383430	3773105	0.000699493	0.002147324	0.002525077	0.002491455	0.000529598	0.000688738	0.000506949	5.21787E-05	0.000611306	5.21787E-05	1.68254E-05	2.4414E-05	1.44721E-05	6.5086E-08	9.4381E-07	2.0498E-07	1.21387E-06	1.21387169
3834403773105	383440	3773105	0.000571516	0.001754456	0.002063097	0.002035626	0.000432705	0.000562729	0.000414199	4.26322E-05	0.000499463	4.26322E-05	1.70562E-05	2.47489E-05	1.46707E-05	5.29863E-08	7.6921E-07	1.6503E-07	9.87227E-07	0.98722747
3834503773105	383450	3773105	0.000464575	0.001426165	0.001677053	0.001654723	0.000351737	0.000457432	0.000336695	3.46549E-05	0.000406005	3.46549E-05	1.74274E-05	2.52875E-05	1.49899E-05	4.30268E-08	6.2493E-07	1.3264E-07	8.00595E-07	0.80059515
3834603773105	383460	3773105	0.000383609	0.001177612	0.001384775	0.001366337	0.000290437	0.00037771	0.000278015	2.86153E-05	0.000335246	2.86153E-05	1.78797E-05	2.59438E-05	1.5379E-05	3.5491E-08	5.1572E-07	1.085E-07	6.59711E-07	0.65971099
3834703773105	383470	3773105	0.000324328	0.00099563	0.00117078	0.001155191	0.000245554	0.000319341	0.000235052	2.41932E-05	0.000283439	2.41932E-05	1.84349E-05	2.67495E-05	1.58565E-05	2.99732E-08	4.3579E-07	9.0919E-08	5.56681E-07	0.55668059
3834803773105	383480	3773105	0.000280501	0.000861091	0.001012572	0.00099909	0.000212372	0.000276188	0.00020329	2.0924E-05	0.000245138	2.0924E-05	1.87001E-05	2.71342E-05	1.60846E-05	2.5905E-08	3.7683E-07	7.8018E-08	4.80748E-07	0.48074847
3834903773105	383490	3773105	0.000245731	0.000754353	0.000887057	0.000875246	0.000186047	0.000241953	0.000178091	1.83303E-05	0.000214751	1.83303E-05	1.89371E-05	2.74782E-05	1.62885E-05	2.26954E-08	3.3023E-07	6.794E-08	4.20867E-07	0.42086665
3835003773105	383500	3773105	0.000218608	0.000671088	0.000789144	0.000778637	0.000165512	0.000215246	0.000158433	1.6307E-05	0.000191047	1.6307E-05	1.91492E-05	2.7786E-05	1.6471E-05	2.01803E-08	2.9376E-07	6.0117E-08	3.74054E-07	0.37405409
3835103773105	383510	3773105	0.000196122	0.000602061	0.000707974	0.000698547	0.000148487	0.000193106	0.000142137	1.46297E-05	0.000171396	1.46297E-05	1.93333E-05	2.8053E-05	1.66293E-05	1.81021E-08	2.6359E-07	5.368E-08	3.35374E-07	0.33537377

			EGIODemolition	EGIOSite Grubbing / Prep	EGIOMass Grading / Excavation	EGIOMass Grading / Excavation	EGIODrainage / Utilities Trenching	EGIODrainage / Utilities Trenching	EGIOFoundations / Concrete Pads	EGIOFoundations / Concrete Pads	EGIOBuilding / Structure Construction	EGIOBuilding / Structure Construction	EGIOAsphalt Paving	EGIOArchitectural Coating	EGIOLandscaping or Other Finishing	EGIOWaterside Construction (Piles)	HIWaterside Construction (Landscaping)	HIWaterside Construction (Landscaping)	KMDemolition	KMSite Grubbing / Prep
Unique Identifier	X (UTM)	Y (UTM)	2025	2025	2025	2026	2026	2027	2026	2027	2026	2027	2027	2027	2027	2027	2025	2026	2025	2025
3835203773105	383520	3773105	0.000613426	0.00024059	7.96775E-05	7.80359E-05	0.000181203	0.000180924	0.000238077	0.000237924	0.00025501	0.000248898	9.92338E-06	9.92338E-06	0.000268745	9.92338E-06	0.000161366	0.000156312	0.000206335	0.00089551
3835303773105	383530	3773105	0.000552421	0.00021667	7.17535E-05	7.02751E-05	0.000163182	0.000162931	0.0002144	0.000214262	0.000229649	0.000224145	8.93649E-06	8.93649E-06	0.000242018	8.93649E-06	0.000145024	0.000140482	0.000186029	0.000807378
3835403773105	383540	3773105	0.000500756	0.0001964	6.50428E-05	6.37027E-05	0.000147921	0.000147693	0.000194349	0.000194223	0.000208172	0.000203182	8.10072E-06	8.10072E-06	0.000219383	8.10072E-06	0.000131177	0.000127068	0.000168734	0.000732319
3835503773105	383550	3773105	0.000454786	0.00017837	5.90718E-05	5.78547E-05	0.000134342	0.000134134	0.000176507	0.000176393	0.000189061	0.00018453	7.35706E-06	7.35706E-06	0.000199244	7.35706E-06	0.000118829	0.000115107	0.000153203	0.000664912
3835603773105	383560	3773105	0.000412175	0.00016166	5.35372E-05	5.24341E-05	0.000121755	0.000121567	0.00015997	0.000159866	0.000171347	0.00016724	6.66775E-06	6.66775E-06	0.000180576	6.66775E-06	0.000107384	0.000104021	0.00013867	0.000601836
3835703773105	383570	3773105	0.000375268	0.00014719	4.87433E-05	4.7739E-05	0.000110852	0.000110681	0.000145646	0.000145552	0.000156005	0.000152265	6.07071E-06	6.07071E-06	0.000164407	6.07071E-06	9.7466E-05	9.44131E-05	0.00012601	0.000546892
3835803773105	383580	3773105	0.000345277	0.00013542	4.48478E-05	4.39238E-05	0.000101993	0.000101836	0.000134006	0.000133919	0.000143537	0.000140096	5.58554E-06	5.58554E-06	0.000151268	5.58554E-06	8.9415E-05	8.66143E-05	0.000115729	0.000502271
3835903773105	383590	3773105	0.000319337	0.00012525	4.14785E-05	4.06239E-05	9.43307E-05	9.41852E-05	0.000123938	0.000123858	0.000132753	0.000129571	5.16591E-06	5.16591E-06	0.000139903	5.16591E-06	8.24672E-05	7.98842E-05	0.000106828	0.000463642
3836003773105	383600	3773105	0.000295715	0.00011598	3.84102E-05	3.76188E-05	8.73527E-05	8.72179E-05	0.00011477	0.000114696	0.000122933	0.000119986	4.78377E-06	4.78377E-06	0.000129554	4.78377E-06	7.61599E-05	7.37744E-05	9.87128E-05	0.000428421
3836103773105	383610	3773105	0.000273089	0.00010711	3.54713E-05	3.47405E-05	8.06692E-05	8.05447E-05	0.000105989	0.00010592	0.000113527	0.000110806	4.41775E-06	4.41775E-06	0.000119642	4.41775E-06	7.01503E-05	6.79531E-05	9.09414E-05	0.000394692
3836203773105	383620	3773105	0.000253392	9.9384E-05	3.29128E-05	3.22347E-05	7.48506E-05	7.47351E-05	9.83439E-05	9.82805E-05	0.000105339	0.000102814	4.09911E-06	4.09911E-06	0.000111012	4.09911E-06	6.4939E-05	6.2905E-05	8.42111E-05	0.000365482
3836303773105	383630	3773105	0.000238185	9.3419E-05	3.09377E-05	3.03002E-05	7.03587E-05	7.02501E-05	9.24421E-05	9.23825E-05	9.9017E-05	9.66436E-05	3.85311E-06	3.85311E-06	0.00010435	3.85311E-06	6.09099E-05	5.90021E-05	7.90422E-05	0.000343049
3836403773105	383640	3773105	0.000225377	8.8396E-05	2.9274E-05	2.86709E-05	6.65752E-05	6.64724E-05	8.7471E-05	8.74146E-05	9.36924E-05	9.14467E-05	3.64591E-06	3.64591E-06	9.87385E-05	3.64591E-06	5.75213E-05	5.57196E-05	7.47016E-05	0.00032421
3836503773105	383650	3773105	0.000214176	8.4003E-05	2.78192E-05	2.7246E-05	6.32666E-05	6.31689E-05	8.3124E-05	8.30704E-05	8.90362E-05	8.6902E-05	3.46472E-06	3.46472E-06	9.38315E-05	3.46472E-06	5.45596E-05	5.28506E-05	7.09133E-05	0.000307769
3836603773105	383660	3773105	0.000207368	8.1333E-05	2.69348E-05	2.63799E-05	6.12554E-05	6.11609E-05	8.04816E-05	8.04297E-05	8.62058E-05	8.41395E-05	3.35458E-06	3.35458E-06	9.08487E-05	3.35458E-06	5.27316E-05	5.10799E-05	6.86321E-05	0.000297868
3836703773105	383670	3773105	0.000200955	7.8817E-05	2.61018E-05	2.5564E-05	5.9361E-05	5.92694E-05	7.79926E-05	7.79423E-05	8.35398E-05	8.15374E-05	3.25084E-06	3.25084E-06	8.80391E-05	3.25084E-06	5.10148E-05	4.94169E-05	6.64867E-05	0.000288557
3836803773105	383680	3773105	0.000195556	7.67E-05	2.54007E-05	2.48773E-05	5.77664E-05	5.76773E-05	7.58975E-05	7.58485E-05	8.12957E-05	7.93471E-05	3.16351E-06	3.16351E-06	8.56741E-05	3.16351E-06	4.95636E-05	4.80111E-05	6.46876E-05	0.000280749
3836903773105	383690	3773105	0.000190993	7.491E-05	2.4808E-05	2.42969E-05	5.64185E-05	5.63315E-05	7.41266E-05	7.40788E-05	7.93988E-05	7.74957E-05	3.0897E-06	3.0897E-06	8.36751E-05	3.0897E-06	4.83347E-05	4.68208E-05	6.31826E-05	0.000274217
3837003773105	383700	3773105	0.000186745	7.3244E-05	2.42562E-05	2.37564E-05	5.51636E-05	5.50784E-05	7.24777E-05	7.24309E-05	7.76327E-05	7.57719E-05	3.02097E-06	3.02097E-06	8.18138E-05	3.02097E-06	4.71938E-05	4.57156E-05	6.17886E-05	0.000268167
3837103773105	383710	3773105	0.000183269	7.1881E-05	2.38047E-05	2.33142E-05	5.41368E-05	5.40532E-05	7.11286E-05	7.10827E-05	7.61876E-05	7.43615E-05	2.96474E-06	2.96474E-06	8.02909E-05	2.96474E-06	4.6261E-05	4.4812E-05	6.06706E-05	0.000263315
3837203773105	383720	3773105	0.000180008	7.0602E-05	2.33812E-05	2.28994E-05	5.31736E-05	5.30916E-05	6.98632E-05	6.98181E-05	7.48322E-05	7.30385E-05	2.91199E-06	2.91199E-06	7.88625E-05	2.91199E-06	4.53892E-05	4.39675E-05	5.96319E-05	0.000258806
3837303773105	383730	3773105	0.000176856	6.9365E-05	2.29717E-05	2.24984E-05	5.22423E-05	5.21617E-05	6.86396E-05	6.85953E-05	7.35216E-05	7.17593E-05	2.86099E-06	2.86099E-06	7.74813E-05	2.86099E-06	4.4555E-05	4.31594E-05	5.86361E-05	0.000254485
3837403773105	383740	3773105	0.000173721	6.8136E-05	2.25645E-05	2.20996E-05	5.13164E-05	5.12372E-05	6.7423E-05	6.73795E-05	7.22184E-05	7.04874E-05	2.81028E-06	2.81028E-06	7.6108E-05	2.81028E-06	4.37298E-05	4.23601E-05	5.76449E-05	0.000250183
3837503773105	383750	3773105	0.000170631	6.6924E-05	2.21632E-05	2.17065E-05	5.04036E-05	5.03259E-05	6.62238E-05	6.61811E-05	7.0934E-05	6.92337E-05	2.7603E-06	2.7603E-06	7.47543E-05	2.7603E-06	4.29243E-05	4.15799E-05	5.66695E-05	0.00024595
3837603773105	383760	3773105	0.000167209	6.5582E-05	2.17187E-05	2.12712E-05	4.93928E-05	4.93165E-05	6.48956E-05	6.48537E-05	6.95113E-05	6.78452E-05	2.70494E-06	2.70494E-06	7.3255E-05	2.70494E-06	4.20328E-05	4.07162E-05	5.55606E-05	0.000241137
3837703773105	383770	3773105	0.000163778	6.4236E-05	2.1273E-05	2.08347E-05	4.83792E-05	4.83046E-05	6.3564E-05	6.3523E-05	6.80849E-05	6.6453E-05	2.64943E-06	2.64943E-06	7.17518E-05	2.64943E-06	4.11448E-05	3.98561E-05	5.44449E-05	0.000236295
3837803773105	383780	3773105	0.000160293	6.2869E-05	2.08203E-05	2.03914E-05	4.73498E-05	4.72767E-05	6.22114E-05	6.21713E-05	6.66362E-05	6.50389E-05	2.59305E-06	2.59305E-06	7.0225E-05	2.59305E-06	4.02407E-05	3.89803E-05	5.32975E-05	0.000231315
3837903773105	383790	3773105	0.000156664	6.1446E-05	2.0349E-05	1.99297E-05	4.62779E-05	4.62064E-05	6.0803E-05	6.07638E-05	6.51277E-05	6.35666E-05	2.53435E-06	2.53435E-06	6.86353E-05	2.53435E-06	3.92953E-05	3.80645E-05	5.20845E-05	0.000226051
3838003773105	383800	3773105	0.00015317	6.0076E-05	1.98952E-05	1.94853E-05	4.52457E-05	4.51759E-05	5.9447E-05	5.94086E-05	6.36751E-05	6.21489E-05	2.47783E-06	2.47783E-06	6.71045E-05	2.47783E-06	3.8384E-05	3.71817E-05	5.09168E-05	0.000220982
3838103773105	383810	3773105	0.000149658	5.8698E-05	1.9439E-05	1.90385E-05	4.42083E-05	4.41401E-05	5.8084E-05	5.80465E-05	6.22152E-05	6.07239E-05	2.42102E-06	2.42102E-06	6.55659E-05	2.42102E-06	3.74691E-05	3.62955E-05	4.97377E-05	0.000215865
3838203773105	383820	3773105	0.000146263	5.7366E-05	1.8998E-05	1.86066E-05	4.32054E-05	4.31387E-05	5.67662E-05	5.67296E-05	6.08037E-05	5.93463E-05	2.36609E-06	2.36609E-06	6.40785E-05	2.36609E-06	3.65847E-05	3.54388E-05	4.85949E-05	0.000210905
3838303773105	383830	3773105	0.00014294	5.6063E-05	1.85663E-05	1.81838E-05	4.22237E-05	4.21585E-05	5.54764E-05	5.54406E-05	5.94222E-05	5.79979E-05	2.31233E-06	2.31233E-06	6.26225E-05	2.31233E-06	3.57183E-05	3.45995E-05	4.74747E-05	0.000206043
3838403773105	383840	3773105	0.000139347	5.4654E-05	1.80997E-05	1.77267E-05	4.11624E-05	4.10989E-05	5.4082E-05	5.40471E-05	5.79286E-05	5.65401E-05	2.25421E-06	2.25421E-06	6.10485E-05	2.25421E-06	3.47765E-05	3.36872E-05	4.6239E-05	0.000200681
3838503773105	383850	3773105	0.000135925	5.3312E-05	1.76552E-05	1.72914E-05	4.01515E-05	4.00896E-05	5.27538E-05	5.27198E-05	5.65059E-05	5.51515E-05	2.19885E-06	2.19885E-06	5.95492E-05	2.19885E-06	3.38813E-05	3.28201E-05	4.50622E-05	0.000195573
3838603773105	383860	3773105	0.000132422	5.1938E-05	1.72002E-05	1.68458E-05	3.91168E-05	3.90564E-05	5.13943E-05	5.13611E-05	5.50497E-05	5.37302E-05	2.14218E-06	2.14218E-06	5.80146E-05	2.14218E-06	3.29646E-05	3.19321E-05	4.38515E-05	0.000190319
3838703773105	383870	3773105	0.000128946	5.0574E-05	1.67487E-05	1.64036E-05	3.80899E-05	3.80312E-05	5.00452E-05	5.00129E-05	5.36047E-05	5.23198E-05	2.08595E-06	2.08595E-06	5.64917E-05	2.08595E-06	3.20515E-05	3.10476E-05	4.26407E-05	0.000185064
3838803773105	383880	3773105	0.000125613	4.9267E-05	1.63158E-05	1.59797E-05	3.71056E-05	3.70483E-05	4.87519E-05	4.87204E-05	5.22194E-05	5.09677E-05	2.03204E-06	2.03204E-06	5.50318E-05	2.03204E-06	3.11779E-05	3.02014E-05	4.14821E-05	0.000180035
3838903773105	383890	3773105	0.000122506	4.8048E-05	1.59122E-05	1.55843E-05	3.61876E-05	3.61317E-05	4.75457E-05	4.75151E-05	5.09274E-05	4.97067E-05	1.98177E-06	1.98177E-06	5.36703E-05	1.98177E-06	3.03653E-05	2.94142E-05	4.04048E-05	0.00017536
3839003773105	383900	3773105	0.000119533	4.6882E-05	1.5526E-05	1.52061E-05	3.53093E-05	3.52549E-05	4.63919E-05	4.63619E-05	4.96915E-05	4.85004E-05	1.93368E-06	1.93368E-06	5.23678E-05	1.93368E-06	2.95849E-05	2.86583E-05	3.93683E-05	0.000170861
3839103773105	383910	3773105	0.000116479	4.5685E-05	1.51293E-05	1.48176E-05	3.44072E-05	3.43542E-05	4.52066E-05	4.51775E-05	4.84219E-05	4.72613E-05	1.88427E-06	1.88427E-06	5.10298E-05	1.88427E-06	2.87867E-05	2.7885E-05	3.83047E-05	0.000166245
3829703773115	382970	3773115	0.000151194	5.93E-05	1.96385E-05	1.92339E-05	4.4662E-05	4.45931E-05	5.86801E-05	5.86422E-05	6.28537E-05	6.13471E-05	2.44586E-06	2.44586E-06	6.62388E-05	2.44586E-06	3.14954E-05	3.05089E-05	2.49555E-05	0.000106312
3829803773115	382980	3773115	0.000160535	6.2964E-05	2.08518E-05	2.04222E-05	4.74214E-05	4.73482E-05	6.23055E-05	6.22653E-05	6.6737E-05	6.51373E-05	2.59698E-06	2.59698E-06	7.03313E-05	2.59698E-06	3.35548E-05	3.25038E-05	2.57764E-05	0.000111871
3829903773115	382990	3773115	0.000170559	6.6896E-05	2.21538E-05	2.16974E-05	5.03824E-05	5.03047E-05	6.61959E-05	6.61532E-05	7.09041E-05	6.92045E-05	2.75913E-06	2.75913E-06	7.47228E-05	2.75913E-06	3.58151E-05	3.46933E-05	2.71704E-05	0.000117921
3830003773115	383000	3773115	0.000180458	7.0778E-05	2.34395E-05	2.29566E-05	5.33063E-05	5.3224E-05	7.00375E-05	6.99923E-05	7.50189E-05	7.32207E-05	2.91926E-06	2.91926E-06	7.90593E-05	2.91926E-06	3.80629E-05	3.68707E-05	2.85147E-05	0.000123756
3830103773115	383010	3773115	0.000188694	7.4008E-05	2.45093E-05	2.40044E-05	5.57393E-05	5.56533E-05	7.32342E-05	7.31869E-05	7.84429E-05	7.65627E-05	3.0525E-06	3.0525E-06	8.26677E-05	3.0525E-06	3.99447E-05	3.86935E-05	2.95376E-05	0.000128195
3830203773115	383020	3773115	0.000197416	7.7429E-05	2.56422E-05	2.51138E-05	5.83156E-05	5.82256E-05	7.66191E-05	7.65696E-05	8.20686E-05	8.01015E-05	3.19359E-06	3.19359E-06	8.64886E-05	3.19359E-06	4.19933E-05	4.0678E-05	3.07732E-05	0.000133558
3830303773115	383030	3773115	0.000207377	8.1336E-05	2.6936E-05	2.6381E-05	6.12581E-05	6.11635E-05	8.04851E-05	8.04331E-05	8.62096E-05	8.41432E-05	3.35473E-06	3.35473E-06	9.08526E-05	3.35473E-06	4.43433E-05	4.29544E-05	3.21424E-05	0.0001395
3830403773115	383040	3773115	0.000221766	8.698E-05	2.8805E-05	2.82115E-05	6.55086E-05	6.54075E-05	8.60697E-05	8.60141E-05	9.21914E-05	8.99816E-05	3.5875E-06	3.5875E-06	9.71566E-05	3.5875E-06	4.72728E-05	4.57921E-05	3.36088E-05	0.000145865
3830503773115	383050	3773115	0.000237134	9.3007E-05	3.08012E-05	3.01666E-05	7.00482E-05	6.99402E-05	9.20342E-05	9.19749E-05	9.85802E-05	9.62172E-05	3.83611E-06	3.83611E-06	0.000103889	3.83611E-06	5.03313E-05	4.87549E-05	3.50051E-05	0.000151925
3830603773115	383060	3773115	0.000251263	9.8549E-05	3.26363E-05	3.19639E-05	7.42218E-05	7.41073E-05	9.75177E-05	9.74548E-05	0.000104454	0.00010195	4.06467E-06	4.06467E-06	0.000110079	4.06467E-06	5.33182E-05	5.16481E-05	3.63947E-05	0.000157955
3830703773115	383070	3773115	0.000266344	0.00010446	3.45952E-05	3.38824E-05	7.86766E-05	7.85552E-05	0.000103371	0.000103304	0.000110723	0.000108069	4.30863E-06	4.30863E-06	0.000116686	4.30863E-06	5.65364E-05	5.47656E-05	3.792E-05	0.000164575
3830803773115	383080	3773115	0.000282457	0.00011078	3.66882E-05	3.59323E-05	8.34365E-05	8.33078E-05	0.000109625	0.000109554	0.000117422	0.000114607	4.5693E-06	4.5693E-06	0.000123746	4.5693E-06	5.99825E-05	5.81037E-05	3.95517E-05	0.000171657
3830903773115	383090	3773115	0.000299748	0.00011757	3.8934E-05	3.81318E-05	8.8544E-05	8.84074E-05	0.000116335	0.00011626	0.00012461	0.000121623	4.84901E-06	4.84901E-06	0.000131321	4.84901E-06	6.36977E-05	6.17025E-05	4.1301E-05	0.000179249
3831003773115	383100	3773115	0.000318412	0.00012489	4.13583E-05	4.05062E-05	9.40574E-05	9.39123E-05	0.000123579	0.000123499	0.000132369	0.000129196	5.15095E-06	5.15095E-06	0.000139498	5.15095E-06	6.77285E-05	6.56072E-05	4.31997E-05	0.00018749
3834203773115	383420	3773115	0.004431212	0.00173798	0.000575567	0.000563708	0.001308958	0.001306939	0.0017198	0.001718691	0.001842121	0.001797966	7.16836E-05	7.16836E-05	0.001941333	7.16836E-05	0.001197167	0.00115967	0.001459256	0.006333275
3834303773115	383430	3773115	0.003420134	0.00134142	0.000444239	0.000435086	0.001010291	0.001008732	0.00132739	0.001326534	0.001421801	0.001387721	5.53274E-05	5.53274E-05	0.001498376	5.53274E-05	0.000911251	0.000882709	0.001138147	0.004939639
3834403773115	383440	3773115	0.002613963	0.00102523	0.000339526	0.00033253	0.000772152	0.00077096	0.001014507	0.001013852	0.001086663	0.001060616	4.2286E-05	4.2286E-05	0.001145188	4.2286E-05	0.000693963	0.000672227	0.000873187	0.003789693
3834503773115	383450	3773115	0.002025866	0.00079457	0.000263138	0.000257717	0.000598431	0.000597507	0.00078626	0.000785752	0.000842182	0.000821996	3.27724E-05	3.27724E-05	0.000887541	3.27724E-05	0.000537327	0.000520497	0.000677024	0.002938333
3834603773115	383460	3773115	0.001610205	0.00063154	0.000209148	0.000204839	0.000475647	0.000474913	0.000624938	0.000624534	0.000669386	0.000653341	2.60482E-05	2.60482E-05	0.000705438	2.60482E-05	0.00042753	0.000414139	0.000539149	0.002339945
3834703773115	383470	3773115	0.001321631	0.00051836	0.000171666	0.000168129	0.000390403	0.000389801	0.000512939	0.000512608	0.000549422	0.000536252	2.138E-05	2.138E-05	0.000579012	2.138E-05	0.000351105	0.000340108	0.000443903	0.001926571
3834803773115	383480	3773115	0.0011285	0.00044261	0.00014658	0.00014356	0.000033353	0.000332839	0.000437983	0.0004377	0.00046913	0.00045789	1.82557E-05	1.82557E-05	0.000494401	1.82557E-05	0.000299242	0.000289869	0.00037977	0.001648229
3834903773115	383490	3773115	0.00098062	0.00038461	0.000127372	0.000124748	0.00028967	0.000289223	0.000380589	0.000380343	0.000407658	0.000397887	1.58635E-05	1.58635E-05	0.000429614	1.58635E-05	0.000259372	0.000251248	0.00033037	0.001433827
3835003773115	383500	3773115	0.000863971	0.00033886	0.000112221	0.000109908	0.000255213	0.000254819	0.000335316	0.0003351	0.000359165	0.000350556	1.39764E-05	1.39764E-05	0.000378509	1.39764E-05	0.000227923	0.000220784	0.000291447	0.001264901
3835103773115	383510	3773115	0.000769875	0.00030196	9.99985E-05	9.79382E-05	0.000227417	0.000227066	0.000298797	0.000298604	0.00032049	0.00031237	1.24542E-05	1.24542E-05	0.000337286	1.24542E-05	0.000202708	0.000196359	0.000260169	0.001129153
3835203773115	383520	3773115	0.000692378	0.00027156	8.99325E-05	8.80796E-05	0.000204525	0.00020421	0.000268719	0.000268546	0.000287832	0.000280933	1.12006E-05	1.12006E-05	0.000303334	1.12006E-05	0.000181964	0.000176264	0.000234289	0.00101683
3835303773115	383530	3773115	0.000618618	0.00024263	8.03518E-05	7.86963E-05	0.000182737	0.000182455	0.000240092	0.000239937	0.00025716	0.00025005	1.00074E-05	1.00074E-05	0.000271019	1.00074E-05	0.00016231	0.000157726	0.000209517	0.000909319
3835403773115	383540	3773115	0.000556858	0.00021841	7.23298E-05	7.08396E-05	0.000164493	0.000164239	0.000216122	0.000215983	0.000231494	0.000225945	9.00827E-06	9.00827E-06	0.000243962	9.00827E-06	0.000145837	0.000141269	0.000188681	0.000818889
3835503773115	383550	3773115	0.000502786	0.0001972	6.53065E-05	6.3961E-05	0.000148521	0.000148291	0.000195137	0.000195011	0.000209016	0.000204006	8.13355E-06	8.13355E-06	0.000220273	8.13355E-06	0.000131398	0.000127282	0.000170312	0.000739165
3835603773115	383560	3773115	0.00045369	0.00017794	5.89295E-05	5.77153E-05	0.000134018	0.000133811	0.000176082	0.000175968	0.000188606	0.000184085	7.33934E-06	7.33934E-06	0.000198764	7.33934E-06	0.000118257	0.000114553	0.00015347	0.000666071
3835703773115	383570	3773115	0.000411511	0.0001614	5.34508E-05	5.23496E-05	0.000121558	0.000121371	0.000159712	0.000159609	0.000171071	0.000166971	6.657E-06	6.657E-06	0.000180285	6.657E-06	0.000106959	0.000103609	0.000138928	0.000602955
3835803773115	383580	3773115	0.00037622	0.00014756	4.8867E-05	4.78602E-05	0.000111134	0.000110962	0.000146015	0.000145921	0.0001564	0.000152652	6.08611E-06	6.08611E-06	0.000164824	6.08611E-06	9.7509E-05	9.44548E-05	0.000126752	0.000550114
3835903773115	383590	3773115	0.000345673	0.00013558	4.48992E-05	4.39741E-05	0.00010211	0.000101952	0.000134159	0.000134073	0.000143701	0.000140257	5.59194E-06	5.59194E-06	0.000151441	5.59194E-06	8.93468E-05	8.65483E-05	0.000116202	0.000504324
3836003773115	383600	3773115	0.000318601	0.00012496	4.13828E-05	4.05302E-05	9.41132E-05	9.39679E-05	0.000123652	0.000123573	0.000132447	0.000129272	5.154E-06	5.154E-06	0.00013958	5.154E-06	8.21317E-05	7.95592E-05	0.000106851	0.00046374
3836103773115	383610	3773115	0.000293963	0.0001153	3.81827E-05	3.7396E-05	8.68353E-05	8.67013E-05	0.00011409	0.000114017	0.000122205	0.000119276	4.75543E-06	4.75543E-06	0.000128787	4.75543E-06	7.55948E-05	7.3227E-05	9.83552E-05	0.000426869
3836203773115	383620	3773115	0.000272478	0.00010687	3.5392E-05	3.46628E-05	8.04888E-05	8.03646E-05	0.000105752	0.000105683	0.000113273	0.000110558	4.40787E-06	4.40787E-06	0.000119374	4.40787E-06	6.99099E-05	6.77202E-05	9.09754E-05	0.00039484
3836303773115	383630	3773115	0.00025508	0.00010005	3.31322E-05	3.24495E-05	7.53494E-05	7.52332E-05	9.89993E-05	9.89354E-05	0.000106041	0.000103499	4.12642E-06	4.12642E-06	0.000111752	4.12642E-06	6.53122E-05	6.32665E-05	8.50348E-05	0.000369057
3836403773115	383640	3773115	0.000240161	9.4195E-05	3.11943E-05	3.05516E-05	7.09424E-05	7.08329E-05	9.3209E-05	9.31489E-05	9.98385E-05	9.74454E-05	3.88508E-06	3.88508E-06	0.000105216	3.88508E-06	6.13746E-05	5.94522E-05	7.99542E-05	0.000347007

			KMMass Grading / Excavation	KMMass Grading / Excavation	KMDrainage / Utilities Trenching	KMFoundations / Concrete Pads	KMBuilding / Structure Construction	KMAsphalt Paving	KMArchitectural Coating	KMLandscaping or Other Finishing	KMWaterside Construction (Piles)	EWNDemolition	EWNSite Grubbing / Prep	EWNDrainage / Utilities Trenching	EWNDrainage / Utilities Trenching	EWNDrainage / Utilities Trenching	EWNFoundation s / Concrete Pads	EWNBuilding / Structure Construction	EWNAsphalt Paving	EWNLandscaping or Other Finishing	EWNWaterside Construction (Piles)
Unique Identifier	X (UTM)	Y (UTM)	2025	2026	2026	2026	2026	2026	2026	2026	2026	2027	2027	2027	2028	2029	2029	2029	2029	2029	2029
3835203773105	383520	3773105	0.000680683	0.000673638	0.000241909	0.000128018	0.000439695	1.41257E-05	1.41257E-05	0.000453821	1.41257E-05	0.000755401	4.11703E-05	9.66757E-05	9.48088E-05	9.28471E-05	8.04229E-05	0.000174633	1.24242E-05	0.000180846	1.24242E-05
3835303773105	383530	3773105	0.000613693	0.000607342	0.000218102	0.000115419	0.000396423	1.27355E-05	1.27355E-05	0.000409158	1.27355E-05	0.000676972	3.68958E-05	8.66384E-05	8.49653E-05	8.32073E-05	7.2073E-05	0.000156502	1.11343E-05	0.000162069	1.11343E-05
3835403773105	383540	3773105	0.000556641	0.00055088	0.000197826	0.000104689	0.000359569	1.15515E-05	1.15515E-05	0.00037112	1.15515E-05	0.000610618	3.32795E-05	7.81464E-05	7.66373E-05	7.50517E-05	6.50087E-05	0.000141163	1.0043E-05	0.000146184	1.0043E-05
3835503773105	383550	3773105	0.000505404	0.000500173	0.000179617	9.50524E-05	0.000326472	1.04882E-05	1.04882E-05	0.00033696	1.04882E-05	0.000551576	3.00616E-05	7.05903E-05	6.92271E-05	6.77948E-05	5.87229E-05	0.000127513	9.07188E-06	0.000132049	9.07188E-06
3835603773105	383560	3773105	0.000457459	0.000452725	0.000162577	8.60353E-05	0.000295501	9.49328E-06	9.49328E-06	0.000304995	9.49328E-06	0.000497105	2.70929E-05	6.36192E-05	6.23906E-05	6.10997E-05	5.29237E-05	0.000114921	8.17599E-06	0.000119009	8.17599E-06
3835703773105	383570	3773105	0.000415696	0.000411394	0.000147735	7.81809E-05	0.000268524	8.62661E-06	8.62661E-06	0.000277151	8.62661E-06	0.000450123	2.45323E-05	5.76064E-05	5.6494E-05	5.5325E-05	4.79218E-05	0.000104059	7.40326E-06	0.000107761	7.40326E-06
3835803773105	383580	3773105	0.00038178	0.000377829	0.000135682	7.18021E-05	0.000246615	7.92276E-06	7.92276E-06	0.000254538	7.92276E-06	0.000412114	2.24608E-05	5.27421E-05	5.17236E-05	5.06534E-05	4.38752E-05	9.52725E-05	6.77812E-06	9.86615E-05	6.77812E-06
3835903773105	383590	3773105	0.000352417	0.00034877	0.000125246	6.62799E-05	0.000227648	7.31343E-06	7.31343E-06	0.000234962	7.31343E-06	0.000379404	2.0678E-05	4.85559E-05	4.76182E-05	4.66329E-05	4.03928E-05	8.77106E-05	6.24013E-06	9.08307E-05	6.24013E-06
3836003773105	383600	3773105	0.000325645	0.000322275	0.000115732	6.12448E-05	0.000210355	6.75785E-06	6.75785E-06	0.000217112	6.75785E-06	0.000349818	1.90655E-05	4.47695E-05	4.39049E-05	4.29965E-05	3.7243E-05	8.08709E-05	5.75353E-06	8.37477E-05	5.75353E-06
3836103773105	383610	3773105	0.000300008	0.000296903	0.000106621	5.64232E-05	0.000193794	6.22583E-06	6.22583E-06	0.00020002	6.22583E-06	0.000321756	1.75361E-05	4.11781E-05	4.03829E-05	3.95473E-05	3.42553E-05	7.43834E-05	5.29198E-06	7.70294E-05	5.29198E-06
3836203773105	383620	3773105	0.000277805	0.00027493	9.87298E-05	5.22474E-05	0.000179452	5.76507E-06	5.76507E-06	0.000185217	5.76507E-06	0.000297453	1.62116E-05	3.80678E-05	3.73327E-05	3.65602E-05	3.1668E-05	6.87651E-05	4.89227E-06	7.12113E-05	4.89227E-06
3836303773105	383630	3773105	0.000260754	0.000258055	9.26698E-05	4.90405E-05	0.000168437	5.41121E-06	5.41121E-06	0.000173848	5.41121E-06	0.000278625	1.51854E-05	3.56582E-05	3.49696E-05	3.42461E-05	2.96635E-05	6.44124E-05	4.5826E-06	6.67037E-05	4.5826E-06
3836403773105	383640	3773105	0.000246434	0.000243884	8.75809E-05	4.63475E-05	0.000159187	5.11405E-06	5.11405E-06	0.000164301	5.11405E-06	0.000262767	1.43212E-05	3.36288E-05	3.29794E-05	3.2297E-05	2.79752E-05	6.07465E-05	4.32179E-06	6.29074E-05	4.32179E-06
3836503773105	383650	3773105	0.000233937	0.000231516	8.31393E-05	4.3997E-05	0.000151114	4.8547E-06	4.8547E-06	0.000155969	4.8547E-06	0.000248909	1.35658E-05	3.18552E-05	3.124E-05	3.05936E-05	2.64998E-05	5.75426E-05	4.09385E-06	5.95896E-05	4.09385E-06
3836603773105	383660	3773105	0.000226412	0.000224068	8.04649E-05	4.25817E-05	0.000146253	4.69853E-06	4.69853E-06	0.000150952	4.69853E-06	0.000240249	1.30939E-05	3.07469E-05	3.01531E-05	2.95292E-05	2.55778E-05	5.55407E-05	3.95142E-06	5.75164E-05	3.95142E-06
3836703773105	383670	3773105	0.000219334	0.000217064	7.79496E-05	4.12506E-05	0.000141682	4.55166E-06	4.55166E-06	0.000146233	4.55166E-06	0.000232109	1.26503E-05	2.97052E-05	2.91316E-05	2.85288E-05	2.47113E-05	5.3659E-05	3.81755E-06	5.55678E-05	3.81755E-06
3836803773105	383680	3773105	0.000213399	0.00021119	7.58403E-05	4.01344E-05	0.000137848	4.42849E-06	4.42849E-06	0.000142276	4.42849E-06	0.000225188	1.2273E-05	2.88194E-05	2.82628E-05	2.7678E-05	2.39743E-05	5.20589E-05	3.70371E-06	5.39107E-05	3.70371E-06
3836903773105	383690	3773105	0.000208434	0.000206277	7.40759E-05	3.92007E-05	0.000134641	4.32547E-06	4.32547E-06	0.000138966	4.32547E-06	0.000219284	1.19513E-05	2.80639E-05	2.75219E-05	2.69525E-05	2.33458E-05	5.06941E-05	3.60661E-06	5.24974E-05	3.60661E-06
3837003773105	383700	3773105	0.000203835	0.000201726	7.24415E-05	3.83358E-05	0.00013167	4.23003E-06	4.23003E-06	0.0001359	4.23003E-06	0.000213779	1.16512E-05	2.73593E-05	2.6831E-05	2.62758E-05	2.27597E-05	4.94214E-05	3.51607E-06	5.11794E-05	3.51607E-06
3837103773105	383710	3773105	0.000200147	0.000198076	7.11308E-05	3.76421E-05	0.000129288	4.15349E-06	4.15349E-06	0.000133441	4.15349E-06	0.000209223	1.14029E-05	2.67762E-05	2.62592E-05	2.57158E-05	2.22747E-05	4.83682E-05	3.44114E-06	5.00887E-05	3.44114E-06
3837203773105	383720	3773105	0.000196721	0.000194685	6.99129E-05	3.69977E-05	0.000127074	4.08238E-06	4.08238E-06	0.000131156	4.08238E-06	0.000204958	1.11705E-05	2.62304E-05	2.57239E-05	2.51916E-05	2.18206E-05	4.73822E-05	3.37099E-06	4.90677E-05	3.37099E-06
3837303773105	383730	3773105	0.000193436	0.000191434	6.87455E-05	3.63799E-05	0.000124952	4.01421E-06	4.01421E-06	0.000128966	4.01421E-06	0.000200877	1.09481E-05	2.57081E-05	2.52117E-05	2.469E-05	2.13862E-05	4.64388E-05	3.30387E-06	4.80907E-05	3.30387E-06
3837403773105	383740	3773105	0.000190166	0.000188198	6.75834E-05	3.57649E-05	0.00012284	3.94635E-06	3.94635E-06	0.000126786	3.94635E-06	0.000196873	1.07298E-05	2.51956E-05	2.47091E-05	2.41978E-05	2.09598E-05	4.5513E-05	3.238E-06	4.7132E-05	3.238E-06
3837503773105	383750	3773105	0.000186948	0.000185013	6.64398E-05	3.51597E-05	0.000120761	3.87958E-06	3.87958E-06	0.000124641	3.87958E-06	0.000192975	1.05174E-05	2.46969E-05	2.42199E-05	2.37188E-05	2.05449E-05	4.4612E-05	3.1739E-06	4.6199E-05	3.1739E-06
3837603773105	383760	3773105	0.00018329	0.000181393	6.51398E-05	3.44717E-05	0.000118398	3.80366E-06	3.80366E-06	0.000122202	3.80366E-06	0.000188718	1.02854E-05	2.4152E-05	2.36856E-05	2.31955E-05	2.00917E-05	4.36278E-05	3.10388E-06	4.51798E-05	3.10388E-06
3837703773105	383770	3773105	0.000179609	0.00017775	6.38317E-05	3.37795E-05	0.000116021	3.72728E-06	3.72728E-06	0.000119748	3.72728E-06	0.000184499	1.00554E-05	2.36121E-05	2.31561E-05	2.2677E-05	1.96425E-05	4.26525E-05	3.0345E-06	4.41698E-05	3.0345E-06
3837803773105	383780	3773105	0.000175824	0.000174004	6.24865E-05	3.30676E-05	0.000113576	3.64873E-06	3.64873E-06	0.000117224	3.64873E-06	0.000180227	9.82259E-06	2.30653E-05	2.26199E-05	2.21519E-05	1.91876E-05	4.16648E-05	2.96422E-06	4.31469E-05	2.96422E-06
3837903773105	383790	3773105	0.000171823	0.000170044	6.10644E-05	3.2315E-05	0.000110991	3.56569E-06	3.56569E-06	0.000114557	3.56569E-06	0.000175793	9.58097E-06	2.24979E-05	2.20635E-05	2.16069E-05	1.87156E-05	4.06399E-05	2.89131E-06	4.20855E-05	2.89131E-06
3838003773105	383800	3773105	0.00016797	0.000166232	5.96953E-05	3.15905E-05	0.000108502	3.48575E-06	3.48575E-06	0.000111988	3.48575E-06	0.000171529	9.34853E-06	2.19521E-05	2.15282E-05	2.10827E-05	1.82616E-05	3.96539E-05	2.82116E-06	4.10645E-05	2.82116E-06
3838103773105	383810	3773105	0.000164081	0.000162383	5.8313E-05	3.0859E-05	0.00010599	3.40503E-06	3.40503E-06	0.000109395	3.40503E-06	0.000167256	9.11567E-06	2.14053E-05	2.0992E-05	2.05576E-05	1.78067E-05	3.86662E-05	2.75089E-06	4.00417E-05	2.75089E-06
3838203773105	383820	3773105	0.00016031	0.000158651	5.69731E-05	3.01499E-05	0.000103554	3.32679E-06	3.32679E-06	0.000106881	3.32679E-06	0.000163137	8.89116E-06	2.08781E-05	2.04749E-05	2.00513E-05	1.73682E-05	3.77139E-05	2.68314E-06	3.90555E-05	2.68314E-06
3838303773105	383830	3773105	0.000156615	0.000154994	5.56597E-05	2.94549E-05	0.000101167	3.2501E-06	3.2501E-06	0.000104417	3.2501E-06	0.000159124	8.67249E-06	2.03646E-05	1.99714E-05	1.95582E-05	1.6941E-05	3.67864E-05	2.61715E-06	3.80949E-05	2.61715E-06
3838403773105	383840	3773105	0.000152539	0.00015096	5.4211E-05	2.86883E-05	9.85342E-05	3.16551E-06	3.16551E-06	0.0001017	3.16551E-06	0.000154775	8.43546E-06	1.9808E-05	1.94255E-05	1.90236E-05	1.6478E-05	3.57809E-05	2.54562E-06	3.70538E-05	2.54562E-06
3838503773105	383850	3773105	0.000148657	0.000147118	5.28314E-05	2.79582E-05	9.60265E-05	3.08495E-06	3.08495E-06	9.91114E-05	3.08495E-06	0.000150641	8.21011E-06	1.92789E-05	1.89066E-05	1.85154E-05	1.60378E-05	3.48251E-05	2.47762E-06	3.60639E-05	2.47762E-06
3838603773105	383860	3773105	0.000144662	0.000143165	5.14119E-05	2.7207E-05	9.34464E-05	3.00206E-06	3.00206E-06	9.64485E-05	3.00206E-06	0.000146414	7.97976E-06	1.8738E-05	1.83761E-05	1.79959E-05	1.55878E-05	3.3848E-05	2.4081E-06	3.5052E-05	2.4081E-06
3838703773105	383870	3773105	0.000140668	0.000139212	4.99924E-05	2.64558E-05	9.08664E-05	2.91917E-06	2.91917E-06	9.37855E-05	2.91917E-06	0.000142226	7.75149E-06	1.8202E-05	1.78505E-05	1.74811E-05	1.51419E-05	3.28797E-05	2.33922E-06	3.40494E-05	2.33922E-06
3838803773105	383880	3773105	0.000136846	0.00013543	4.86339E-05	2.57369E-05	8.83972E-05	2.83985E-06	2.83985E-06	9.12371E-05	2.83985E-06	0.000138221	7.53324E-06	1.76895E-05	1.73479E-05	1.69889E-05	1.47156E-05	3.1954E-05	2.27335E-06	3.30907E-05	2.27335E-06
3838903773105	383890	3773105	0.000133292	0.000131913	4.7371E-05	2.50685E-05	8.61017E-05	2.7661E-06	2.7661E-06	8.88678E-05	2.7661E-06	0.000134492	7.33001E-06	1.72122E-05	1.68799E-05	1.65306E-05	1.43186E-05	3.10919E-05	2.21202E-06	3.21979E-05	2.21202E-06
3839003773105	383900	3773105	0.000129873	0.000128529	4.61558E-05	2.44255E-05	8.3893E-05	2.69515E-06	2.69515E-06	8.65881E-05	2.69515E-06	0.000130924	7.13555E-06	1.67556E-05	1.6432E-05	1.6092E-05	1.39387E-05	3.02671E-05	2.15334E-06	3.13437E-05	2.15334E-06
3839103773105	383910	3773105	0.000126364	0.000125056	4.49088E-05	2.37656E-05	8.16264E-05	2.62233E-06	2.62233E-06	8.42487E-05	2.62233E-06	0.000127287	6.93732E-06	1.62901E-05	1.59756E-05	1.5645E-05	1.35515E-05	2.94263E-05	2.09352E-06	3.0473E-05	2.09352E-06
3829703773115	382970	3773115	8.08085E-05	7.99722E-05	2.87187E-05	1.51978E-05	5.21992E-05	1.67695E-06	1.67695E-06	5.38762E-05	1.67695E-06	0.000149982	8.17422E-06	1.91946E-05	1.8824E-05	1.84345E-05	1.59677E-05	3.46729E-05	2.46679E-06	3.59063E-05	2.46679E-06
3829803773115	382980	3773115	8.5034E-05	8.4154E-05	3.02204E-05	1.59925E-05	5.49288E-05	1.76464E-06	1.76464E-06	5.66934E-05	1.76464E-06	0.000160005	8.72048E-06	2.04773E-05	2.00819E-05	1.96664E-05	1.70347E-05	3.69899E-05	2.63163E-06	3.83057E-05	2.63163E-06
3829903773115	382990	3773115	8.96329E-05	8.87053E-05	3.18548E-05	1.68575E-05	5.78995E-05	1.86008E-06	1.86008E-06	5.97595E-05	1.86008E-06	0.000171031	9.3214E-06	2.18884E-05	2.14657E-05	2.10216E-05	1.82086E-05	3.95389E-05	2.81298E-06	4.09454E-05	2.81298E-06
3830003773115	383000	3773115	9.40675E-05	9.3094E-05	3.34309E-05	1.76915E-05	6.07641E-05	1.95211E-06	1.95211E-06	6.27162E-05	1.95211E-06	0.000182087	9.924E-06	2.33034E-05	2.28534E-05	2.23805E-05	1.93857E-05	4.20949E-05	2.99483E-06	4.35923E-05	2.99483E-06
3830103773115	383010	3773115	9.7442E-05	9.64336E-05	3.46301E-05	1.83261E-05	6.29438E-05	2.02213E-06	2.02213E-06	6.4966E-05	2.02213E-06	0.000191283	1.04252E-05	2.44803E-05	2.40076E-05	2.35108E-05	2.03647E-05	4.42208E-05	3.14607E-06	4.57939E-05	3.14607E-06
3830203773115	383020	3773115	0.000101518	0.000100468	3.60788E-05	1.90928E-05	6.5577E-05	2.10673E-06	2.10673E-06	6.76837E-05	2.10673E-06	0.000201444	1.0979E-05	2.57806E-05	2.52828E-05	2.47597E-05	2.14465E-05	4.65698E-05	3.31319E-06	4.82263E-05	3.31319E-06
3830303773115	383030	3773115	0.000106035	0.000104938	3.7684E-05	1.99422E-05	6.84946E-05	2.20046E-06	2.20046E-06	7.0695E-05	2.20046E-06	0.000213343	1.16274E-05	2.73034E-05	2.67762E-05	2.62222E-05	2.27133E-05	4.93205E-05	3.50889E-06	5.10749E-05	3.50889E-06
3830403773115	383040	3773115	0.000110873	0.000109725	3.94033E-05	2.08521E-05	7.16196E-05	2.30085E-06	2.30085E-06	7.39204E-05	2.30085E-06	0.000228388	1.24475E-05	2.9229E-05	2.86645E-05	2.80714E-05	2.43151E-05	5.27988E-05	3.75635E-06	5.46769E-05	3.75635E-06
3830503773115	383050	3773115	0.000115479	0.000114284	4.10404E-05	2.17184E-05	7.45951E-05	2.39644E-06	2.39644E-06	7.69915E-05	2.39644E-06	0.000243717	1.32829E-05	3.11908E-05	3.05884E-05	2.99555E-05	2.59471E-05	5.63425E-05	4.00847E-06	5.83467E-05	4.00847E-06
3830603773115	383060	3773115	0.000120063	0.00011882	4.26694E-05	2.25805E-05	7.75561E-05	2.49157E-06	2.49157E-06	8.00477E-05	2.49157E-06	0.000258702	1.40996E-05	3.31085E-05	3.24691E-05	3.17973E-05	2.75424E-05	5.98066E-05	4.25492E-06	6.19341E-05	4.25492E-06
3830703773115	383070	3773115	0.000125095	0.0001238	4.44577E-05	2.35269E-05	8.08065E-05	2.59599E-06	2.59599E-06	8.34025E-05	2.59599E-06	0.00027485	1.49797E-05	3.51751E-05	3.44958E-05	3.37821E-05	2.92616E-05	6.35398E-05	4.52051E-06	6.58E-05	4.52051E-06
3830803773115	383080	3773115	0.000130478	0.000129127	4.63707E-05	2.45392E-05	8.42836E-05	2.7077E-06	2.7077E-06	8.69913E-05	2.7077E-06	0.000292162	1.59232E-05	3.73907E-05	3.66686E-05	3.59099E-05	3.11047E-05	6.7542E-05	4.80525E-06	6.99446E-05	4.80525E-06
3830903773115	383090	3773115	0.000136249	0.000134839	4.84217E-05	2.56246E-05	8.80114E-05	2.82746E-06	2.82746E-06	9.08389E-05	2.82746E-06	0.000310822	1.69402E-05	3.97788E-05	3.90106E-05	3.82034E-05	3.30913E-05	7.18557E-05	5.11215E-06	7.44118E-05	5.11215E-06
3831003773115	383100	3773115	0.000142512	0.000141037	5.06477E-05	2.68026E-05	9.20575E-05	2.95744E-06	2.95744E-06	9.5015E-05	2.95744E-06	0.000331082	1.80444E-05	4.23716E-05	4.15534E-05	4.06936E-05	3.52482E-05	7.65394E-05	5.44537E-06	7.92621E-05	5.44537E-06
3834203773115	383420	3773115	0.004813964	0.004764144	0.001710845	0.000905373	0.003109639	9.99003E-05	9.99003E-05	0.003209539	9.99003E-05	0.005683773	0.000309773	0.000727405	0.000713358	0.000698598	0.000605116	0.001313974	9.34821E-05	0.001360715	9.34821E-05
3834303773115	383430	3773115	0.003754652	0.003715795	0.001334374	0.000706146	0.002425363	7.79172E-05	7.79172E-05	0.002503281	7.79172E-05	0.004299776	0.000234343	0.000550282	0.000539656	0.00052849	0.000457771	0.000994021	7.07193E-05	0.001029381	7.07193E-05
3834403773115	383440	3773115	0.002880571	0.00285076	0.001023732	0.000541755	0.00186074	5.97781E-05	5.97781E-05	0.001920518	5.97781E-05	0.00327317	0.000178392	0.000418898	0.00041080	0.000402309	0.000348474	0.000756691	5.38345E-05	0.000783608	5.38345E-05
3834503773115	383450	3773115	0.002233446	0.002210332	0.000793749	0.000420049	0.001442722	4.63489E-05	4.63489E-05	0.001489071	4.63489E-05	0.002537875	0.000138317	0.000324796	0.000318523	0.000311933	0.000270192	0.000586706	4.17409E-05	0.000607576	4.17409E-05
3834603773115	383460	3773115	0.001778607	0.001760201	0.000632103	0.000334507	0.001148913	3.691E-05	3.691E-05	0.001185823	3.691E-05	0.002019997	0.000110092	0.000258518	0.000253526	0.00024828	0.000215057	0.000466983	3.32233E-05	0.000483594	3.32233E-05
3834703773115	383470	3773115	0.0014644	0.001449244	0.000520436	0.000275413	0.000945947	3.03895E-05	3.03895E-05	0.000976336	3.03895E-05	0.001657607	9.03417E-05	0.000212139	0.000208043	0.000203738	0.000176475	0.000383205	2.7263E-05	0.000396837	2.7263E-05
3834803773115	383480	3773115	0.00125283	0.001239864	0.000445246	0.000235622	0.000809281	2.5999E-05	2.5999E-05	0.00083528	2.5999E-05	0.001411232	7.6914E-05	0.000180609	0.000177121	0.000173456	0.000150245	0.000326248	2.32108E-05	0.000337854	2.32108E-05
3834903773115	383490	3773115	0.001089862	0.001078583	0.000387328	0.000204973	0.000704009	2.2617E-05	2.2617E-05	0.000726626	2.2617E-05	0.001221105	6.65518E-05	0.000156276	0.000153258	0.000150087	0.000130004	0.000282295	2.00838E-05	0.000292337	2.00838E-05
3835003773115	383500	3773115	0.000961459	0.000951509	0.000341695	0.000180824	0.000621066	1.99524E-05	1.99524E-05	0.000641019	1.99524E-05	0.001071261	5.83851E-05	0.000137099	0.000134452	0.00013167	0.000114051	0.000247654	1.76192E-05	0.000256464	1.76192E-05
3835103773115	383510	3773115	0.000858276	0.000849394	0.000305025	0.000161418	0.000554414	1.78111E-05	1.78111E-05	0.000572225	1.78111E-05	0.000950957	5.18284E-05	0.000121703	0.000119353	0.000116883	0.000101242	0.000219842	1.56406E-05	0.000227662	1.56406E-05
3835203773115	383520	3773115	0.000772899	0.0007649	0.000274682	0.000145361	0.000499263	1.60393E-05	1.60393E-05	0.000515303	1.60393E-05	0.000851916	4.64305E-05	0.000109028	0.000106922	0.00010471	9.06982E-05	0.000196946	1.40116E-05	0.000203951	1.40116E-05
3835303773115	383530	3773115	0.00069118	0.000684027	0.00024564	0.000129992	0.000446476	1.43435E-05	1.43435E-05	0.000460819	1.43435E-05	0.000757966	4.13101E-05	9.7004E-05	9.51307E-05	9.31624E-05	8.0696E-05	0.000175226	1.24664E-05	0.00018146	1.24664E-05
3835403773115	383540	3773115	0.000622443	0.000616001	0.000221211	0.000117064	0.000402075	1.29171E-05	1.29171E-05	0.000414992	1.29171E-05	0.000679223	3.70185E-05	8.69265E-05	8.52479E-05	8.3484E-05	7.23127E-05	0.000157023	1.11713E-05	0.000162608	1.11713E-05
3835503773115	383550	3773115	0.000561844	0.00055603	0.000199675	0.000105667	0.00036293	1.16595E-05	1.16595E-05	0.00037459	1.16595E-05	0.000610319	3.32632E-05	7.81082E-05	7.65999E-05	7.50149E-05	6.49769E-05	0.000141093	1.0038E-05	0.000146112	1.0038E-05
3835603773115	383560	3773115	0.000506285	0.000501045	0.00017993	9.52181E-05	0.000327041	1.05065E-05	1.05065E-05	0.000337547	1.05065E-05	0.000547816	2.98567E-05	7.01092E-05	6.87553E-05	6.73327E-05	5.83226E-05	0.000126644	9.01004E-06	0.000131149	9.01004E-06
3835703773115	383570	3773115	0.00045831	0.000453567	0.00016288	8.61954E-05	0.000296051	9.51094E-06	9.51094E-06	0.000305562	9.51094E-06	0.000494326	2.69414E-05	6.32635E-05	6.20418E-05	6.07581E-05	5.26278E-05	0.000114278	8.13027E-06	0.000118343	8.13027E-06
3835803773115	383580	3773115	0.000414845	0.000413818	0.000148605	7.86414E-05	0.000270106	8.67742E-06	8.67742E-06	0.000278783	8.67742E-06	0.000449732	2.4511E-05	5.75564E-05	5.64449E-05	5.5277E-05	4.78802E-05	0.000103969	7.39683E-06	0.000107667	7.39683E-06
3835903773115	383590	3773115	0.00038334	0.000379373	0.000136236	7.20956E-05	0.000247623	7.95514E-06	7.95514E-06	0.000255578	7.95514E-06	0.000411341	2.24186E-05	5.26431E-05	5.16265E-05	5.05583E-05	4.37929E-05	9.50937E-05	6.7654E-06	9.84764E-05	6.7654E-06
3836003773115	383600	3773115	0.000352492	0.000348844	0.000125273	6.62939E-05	0.000227696	7.31498E-06	7.31498E-06	0.000235011	7.31498E-06	0.000377521	2.05754E-05	4.83148E-05	4.73818E-05	4.64014E-05	4.01923E-05	8.72751E-05	6.20916E-06	9.03797E-05	6.20916E-06
3836103773115	383610	3773115	0.000324466	0.000321108	0.000115313	6.1023E-05	0.000209593	6.73337E-06	6.73337E-06	0.000216326	6.73337E-06	0.00034697	1.89103E-05	4.4405E-05	4.35474E-05	4.26464E-05	3.69397E-05	8.02124E-05	5.70668E-06	8.30658E-05	5.70668E-06
3836203773115	383620	3773115	0.00030012	0.000297014	0.00010666	5.64442E-05	0.000193866	6.22815E-06	6.22815E-06	0.000200094	6.22815E-06	0.000320446	1.74647E-05	4.10105E-05	4.02186E-05	3.93864E-05	3.4116E-05	7.40808E-05	5.27045E-06	7.6716E-05	5.27045E-06
3836303773115	383630	3773115	0.000280523	0.00027762	9.96956E-05	5.27585E-05	0.000181207	5.82146E-06	5.82146E-06	0.000187029	5.82146E-06	0.000298969	1.62942E-05	3.82618E-05	3.7523E-05	3.67466E-05	3.18294E-05	6.91156E-05	4.9172E-06	7.15742E-05	4.9172E-06
3836403773115	383640	3773115	0.000263762	0.000261033	9.3739E-05	4.96063E-05	0.00017038	5.47364E-06	5.47364E-06	0.000175854	5.47364E-06	0.00028057	1.52914E-05	3.59071E-05	3.52137E-05	3.44851E-05	2.98705E-05	6.4862E-05	4.61458E-06	6.71693E-05	4.61458E-06

			ISDemolition	ISDrainage / Utilities Trenching	ISDrainage / Utilities Trenching	ISAsphalt Paving	ISAsphalt Paving	SVDemolition	SVSite Grubbing / Prep	SVMass Grading / Excavation	SVMass Grading / Excavation	SVDrainage / Utilities Trenching	SVFoundations / Concrete Pads	SVBuilding / Structure Construction	SVBuilding / Structure Construction	SVAsphalt Paving	SVAsphalt Paving	SVArchitectural Coating	SVArchitectural Coating	SVLandscaping or Other Finishing	SVLandscaping or Other Finishing
Unique Identifier	X (UTM)	Y (UTM)	2027	2027	2028	2027	2028	2027	2027	2027	2028	2028	2028	2028	2029	2028	2029	2028	2029	2028	2029
3835203773105	383520	3773105	9.67495E-05	3.89573E-05	3.79578E-05	1.00613E-05	9.37252E-06	0.000744247	0.000535073	0.000360762	0.000356181	0.000252719	8.02824E-05	0.000115009	0.000110621	1.13077E-05	1.05206E-05	1.13077E-05	1.05206E-05	0.000115009	0.000110621
3835303773105	383530	3773105	8.74034E-05	3.5194E-05	3.42911E-05	9.08935E-06	8.46713E-06	0.000665128	0.000478191	0.00032241	0.000318317	0.000225853	7.17478E-05	0.000102783	9.88614E-05	1.01056E-05	9.4022E-06	1.01056E-05	9.4022E-06	0.000102783	9.88614E-05
3835403773105	383540	3773105	7.94406E-05	3.19877E-05	3.1167E-05	8.26127E-06	7.69574E-06	0.000598767	0.000430481	0.000290243	0.000286557	0.000203319	6.45894E-05	9.25282E-05	8.89977E-05	9.09734E-06	8.46412E-06	9.09734E-06	8.46412E-06	9.25282E-05	8.89977E-05
3835503773105	383550	3773105	7.22854E-05	2.91066E-05	2.83598E-05	7.51718E-06	7.00259E-06	0.000540379	0.000388503	0.00026194	0.000258614	0.000183493	5.8291E-05	8.35054E-05	8.03192E-05	8.21023E-06	7.63875E-06	8.21023E-06	7.63875E-06	8.35054E-05	8.03192E-05
3835603773105	383560	3773105	6.55857E-05	2.64089E-05	2.57313E-05	6.82046E-06	6.35356E-06	0.000486802	0.000349984	0.000235969	0.000232973	0.0001653	5.25116E-05	7.52261E-05	7.23558E-05	7.3962E-06	6.88139E-06	7.3962E-06	6.88139E-06	7.52261E-05	7.23558E-05
3835703773105	383570	3773105	5.9737E-05	2.40538E-05	2.34367E-05	6.21223E-06	5.78697E-06	0.000440601	0.000316768	0.000213574	0.000210862	0.000149612	4.75279E-05	6.80866E-05	6.54887E-05	6.69425E-06	6.2283E-06	6.69425E-06	6.2283E-06	6.80866E-05	6.54887E-05
3835803773105	383580	3773105	5.49766E-05	2.2137E-05	2.1569E-05	5.71719E-06	5.32581E-06	0.000403255	0.000289919	0.000195471	0.00019299	0.000136931	4.34994E-05	6.23155E-05	5.99378E-05	6.12684E-06	5.70038E-06	6.12684E-06	5.70038E-06	6.23155E-05	5.99378E-05
3835903773105	383590	3773105	5.08506E-05	2.04756E-05	1.99503E-05	5.28811E-06	4.92611E-06	0.00037113	0.000266822	0.000179899	0.000177615	0.000126022	4.0034E-05	5.73512E-05	5.51629E-05	5.63875E-06	5.24627E-06	5.63875E-06	5.24627E-06	5.73512E-05	5.51629E-05
3836003773105	383600	3773105	4.70809E-05	1.89577E-05	1.84713E-05	4.89609E-06	4.56092E-06	0.000342007	0.000245885	0.000165783	0.000163678	0.000116133	3.68926E-05	5.28509E-05	5.08343E-05	5.19628E-06	4.83459E-06	5.19628E-06	4.83459E-06	5.28509E-05	5.08343E-05
3836103773105	383610	3773105	4.34593E-05	1.74994E-05	1.70504E-05	4.51946E-06	4.21008E-06	0.000314266	0.00022594	0.000152335	0.000150401	0.000106713	3.39E-05	4.85639E-05	4.67109E-05	4.77478E-06	4.44243E-06	4.77478E-06	4.44243E-06	4.85639E-05	4.67109E-05
3836203773105	383620	3773105	4.03169E-05	1.62341E-05	1.58176E-05	4.19268E-06	3.90567E-06	0.000290328	0.0002087 3	0.000140732	0.000138945	9.85847E-05	3.13178E-05	4.48647E-05	4.31529E-05	4.41108E-06	4.10405E-06	4.41108E-06	4.10405E-06	4.48647E-05	4.31529E-05
3836303773105	383630	3773105	3.79039E-05	1.52625E-05	1.48709E-05	3.94175E-06	3.67191E-06	0.000271976	0.000195536	0.000131836	0.000130162	9.2353E-05	2.93382E-05	4.20287E-05	4.04251E-05	4.13225E-06	3.84463E-06	4.13225E-06	3.84463E-06	4.20287E-05	4.04251E-05
3836403773105	383640	3773105	3.58807E-05	1.44478E-05	1.40771E-05	3.73135E-06	3.47592E-06	0.000256626	0.0001845	0.000124395	0.000122816	8.71408E-05	2.76824E-05	3.96567E-05	3.81436E-05	3.89904E-06	3.62764E-06	3.89904E-06	3.62764E-06	3.96567E-05	3.81436E-05
3836503773105	383650	3773105	3.41132E-05	1.37361E-05	1.33837E-05	3.54754E-06	3.30469E-06	0.000243263	0.000174893	0.000117918	0.00011642	8.26031E-05	2.62409E-05	3.75917E-05	3.61574E-05	3.696E-06	3.43874E-06	3.696E-06	3.43874E-06	3.75917E-05	3.61574E-05
3836603773105	383660	3773105	3.30639E-05	1.33136E-05	1.2972E-05	3.43842E-06	3.20304E-06	0.000235218	0.000169109	0.000114018	0.000112571	7.98715E-05	2.53731E-05	3.63486E-05	3.49616E-05	3.57378E-06	3.32502E-06	3.57378E-06	3.32502E-06	3.63486E-05	3.49616E-05
3836703773105	383670	3773105	3.20761E-05	1.29158E-05	1.25844E-05	3.33569E-06	3.10734E-06	0.000227681	0.00016369	0.000110365	0.000108964	7.73123E-05	2.45601E-05	3.51839E-05	3.38414E-05	3.45927E-06	3.21848E-06	3.45927E-06	3.21848E-06	3.51839E-05	3.38414E-05
3836803773105	383680	3773105	3.12517E-05	1.25839E-05	1.2261E-05	3.24996E-06	3.02748E-06	0.000221374	0.000159156	0.000107307	0.000105945	7.51705E-05	2.38797E-05	3.42092E-05	3.29039E-05	3.36344E-06	3.12932E-06	3.36344E-06	3.12932E-06	3.42092E-05	3.29039E-05
3836903773105	383690	3773105	3.05671E-05	1.23082E-05	1.19924E-05	3.17877E-06	2.96116E-06	0.0002161	0.000155364	0.000104751	0.000103421	7.33796E-05	2.33108E-05	3.33942E-05	3.212E-05	3.28331E-06	3.05477E-06	3.28331E-06	3.05477E-06	3.33942E-05	3.212E-05
3837003773105	383700	3773105	2.99328E-05	1.20528E-05	1.17435E-05	3.1128E-06	2.89971E-06	0.000211218	0.000151854	0.000102384	0.000101085	7.17219E-05	2.27842E-05	3.26398E-05	3.13944E-05	3.20913E-06	2.98576E-06	3.20913E-06	2.98576E-06	3.26398E-05	3.13944E-05
3837103773105	383710	3773105	2.9427E-05	1.18491E-05	1.15451E-05	3.0602E-06	2.85071E-06	0.000207289	0.0001490 3	0.00010048	9.92043E-05	7.03878E-05	2.23604E-05	3.20327E-05	3.08104E-05	3.14944E-06	2.93022E-06	3.14944E-06	2.93022E-06	3.20327E-05	3.08104E-05
3837203773105	383720	3773105	2.89575E-05	1.16601E-05	1.13609E-05	3.01138E-06	2.80523E-06	0.000203637	0.000146404	9.87095E-05	9.74562E-05	6.91475E-05	2.19664E-05	3.14682E-05	3.02675E-05	3.09394E-06	2.87859E-06	3.09394E-06	2.87859E-06	3.14682E-05	3.02675E-05
3837303773105	383730	3773105	2.85034E-05	1.14772E-05	1.11828E-05	2.96416E-06	2.76124E-06	0.000200109	0.000143867	9.69994E-05	9.57679E-05	6.79496E-05	2.15858E-05	3.0923E-05	2.97432E-05	3.04034E-06	2.82872E-06	3.04034E-06	2.82872E-06	3.0923E-05	2.97432E-05
3837403773105	383740	3773105	2.80507E-05	1.12949E-05	1.10052E-05	2.91708E-06	2.71739E-06	0.0001965 9	0.000141337	9.52937E-05	9.40838E-05	6.67547E-05	2.12063E-05	3.03793E-05	2.92201E-05	2.98688E-06	2.77898E-06	2.98688E-06	2.77898E-06	3.03793E-05	2.92201E-05
3837503773105	383750	3773105	2.76022E-05	1.11144E-05	1.08292E-05	2.87044E-06	2.67394E-06	0.000193097	0.000138827	9.36009E-05	9.24124E-05	6.55689E-05	2.08295E-05	2.98396E-05	2.87701E-05	2.93382E-06	2.72961E-06	2.93382E-06	2.72961E-06	2.98396E-05	2.87701E-05
3837603773105	383760	3773105	2.70908E-05	1.09084E-05	1.06286E-05	2.81726E-06	2.6244E-06	0.0001891 6	0.000135996	9.16922E-05	9.0528E-05	6.42318E-05	2.04048E-05	2.92311E-05	2.81158E-05	2.87399E-06	2.67395E-06	2.87399E-06	2.67395E-06	2.92311E-05	2.81158E-05
3837703773105	383770	3773105	2.65724E-05	1.06997E-05	1.04252E-05	2.76335E-06	2.57418E-06	0.000185213	0.000133158	8.97791E-05	8.86392E-05	6.28917E-05	1.99791E-05	2.86212E-05	2.75292E-05	2.81403E-06	2.61816E-06	2.81403E-06	2.61816E-06	2.86212E-05	2.75292E-05
3837803773105	383780	3773105	2.60387E-05	1.04848E-05	1.02158E-05	2.70784E-06	2.52248E-06	0.000181 16	0.000130244	8.78142E-05	8.66993E-05	6.15152E-05	1.95418E-05	2.79948E-05	2.69267E-05	2.75244E-06	2.56086E-06	2.75244E-06	2.56086E-06	2.79948E-05	2.69267E-05
3837903773105	383790	3773105	2.54728E-05	1.02569E-05	9.99377E-06	2.649E-06	2.46766E-06	0.000176955	0.000127221	8.5776E-05	8.46869E-05	6.00874E-05	1.90882E-05	2.7345E-05	2.63017E-05	2.68856E-06	2.50142E-06	2.68856E-06	2.50142E-06	2.7345E-05	2.63017E-05
3838003773105	383800	3773105	2.49279E-05	1.00375E-05	9.77998E-06	2.59233E-06	2.41487E-06	0.00017291	0.000124313	8.38154E-05	8.27512E-05	5.8714E-05	1.86519E-05	2.672E-05	2.57005E-05	2.6271E-06	2.44424E-06	2.6271E-06	2.44424E-06	2.672E-05	2.57005E-05
3838103773105	383810	3773105	2.43774E-05	9.81585E-06	9.564E-06	2.53508E-06	2.36154E-06	0.000168866	0.000121405	8.18549E-05	8.08156E-05	5.73406E-05	1.82156E-05	2.6095E-05	2.50993E-05	2.56565E-06	2.38707E-06	2.56565E-06	2.38707E-06	2.6095E-05	2.50993E-05
3838203773105	383820	3773105	2.38436E-05	9.60093E-06	9.3546E-06	2.47957E-06	2.30983E-06	0.000164955	0.000118593	7.99591E-05	7.89439E-05	5.60126E-05	1.77938E-05	2.54907E-05	2.4518E-05	2.50623E-06	2.33179E-06	2.50623E-06	2.33179E-06	2.54907E-05	2.4518E-05
3838303773105	383830	3773105	2.33197E-05	9.38995E-06	9.14903E-06	2.42509E-06	2.25907E-06	0.000161142	0.000115852	7.81108E-05	7.71191E-05	5.47179E-05	1.73825E-05	2.49014E-05	2.39513E-05	2.4483E-06	2.27789E-06	2.4483E-06	2.27789E-06	2.49014E-05	2.39513E-05
3838403773105	383840	3773105	2.27426E-05	9.15759E-06	8.92264E-06	2.36508E-06	2.20317E-06	0.00015699	0.000112867	7.60985E-05	7.51323E-05	5.33082E-05	1.69346E-05	2.42599E-05	2.33342E-05	2.38523E-06	2.2192E-06	2.38523E-06	2.2192E-06	2.42599E-05	2.33342E-05
3838503773105	383850	3773105	2.21921E-05	8.93593E-06	8.70666E-06	2.30783E-06	2.14984E-06	0.000153035	0.000110024	7.41811E-05	7.32393E-05	5.1965E-05	1.6508E-05	2.36487E-05	2.27463E-05	2.32513E-06	2.16329E-06	2.32513E-06	2.16329E-06	2.36487E-05	2.27463E-05
3838603773105	383860	3773105	2.16262E-05	8.70807E-06	8.48464E-06	2.24898E-06	2.09502E-06	0.000148981	0.000107109	7.22163E-05	7.12993E-05	5.05886E-05	1.60707E-05	2.30223E-05	2.21438E-05	2.26354E-06	2.10599E-06	2.26354E-06	2.10599E-06	2.30223E-05	2.21438E-05
3838703773105	383870	3773105	2.10604E-05	8.48021E-06	8.26263E-06	2.19013E-06	2.04021E-06	0.000144946	0.000104208	7.026E-05	6.9368E-05	4.92182E-05	1.56354E-05	2.23986E-05	2.1544E-05	2.20223E-06	2.04894E-06	2.20223E-06	2.04894E-06	2.23986E-05	2.1544E-05
3838803773105	383880	3773105	2.05182E-05	8.26192E-06	8.04994E-06	2.13376E-06	1.98769E-06	0.000141079	0.000101428	6.83859E-05	6.75176E-05	4.79053E-05	1.52183E-05	2.18011E-05	2.09693E-05	2.14348E-06	1.99428E-06	2.14348E-06	1.99428E-06	2.18011E-05	2.09693E-05
3838903773105	383890	3773105	2.00139E-05	8.05882E-06	7.85205E-06	2.0813E-06	1.93882E-06	0.000137489	9.88471E-05	6.66456E-05	6.57994E-05	4.66862E-05	1.4831E-05	2.12463E-05	2.04357E-05	2.08893E-06	1.94353E-06	2.08893E-06	1.94353E-06	2.12463E-05	2.04357E-05
3839003773105	383900	3773105	1.95276E-05	7.86303E-06	7.66129E-06	2.03074E-06	1.89172E-06	0.000134041	9.63684E-05	6.49743E-05	6.41494E-05	4.55155E-05	1.44591E-05	2.07136E-05	1.99232E-05	2.03655E-06	1.8948E-06	2.03655E-06	1.8948E-06	2.07136E-05	1.99232E-05
3839103773105	383910	3773105	1.90302E-05	7.66274E-06	7.46614E-06	1.97901E-06	1.84353E-06	0.000130513	9.38321E-05	6.32643E-05	6.2461E-05	4.43176E-05	1.40786E-05	2.01684E-05	1.93989E-05	1.98295E-06	1.84493E-06	1.98295E-06	1.84493E-06	2.01684E-05	1.93989E-05
3829703773115	382970	3773115	1.36062E-05	5.47869E-06	5.33812E-06	1.41495E-06	1.31809E-06	7.91009E-05	5.68693E-05	3.83429E-05	3.78561E-05	2.68598E-05	8.53267E-06	1.22236E-05	1.17572E-05	1.20182E-06	1.11816E-06	1.20182E-06	1.11816E-06	1.22236E-05	1.17572E-05
3829803773115	382980	3773115	1.41679E-05	5.70486E-06	5.55849E-06	1.47336E-06	1.3725E-06	8.2905E-05	5.96042E-05	4.01868E-05	3.96766E-05	2.81515E-05	8.94301E-06	1.28114E-05	1.23226E-05	1.25961E-06	1.17194E-06	1.25961E-06	1.17194E-06	1.28114E-05	1.23226E-05
3829903773115	382990	3773115	1.47281E-05	5.93047E-06	5.77831E-06	1.53163E-06	1.42678E-06	8.69941E-05	6.2544E-05	4.2169E-05	4.16336E-05	2.954E-05	9.38411E-06	1.34433E-05	1.29304E-05	1.32174E-06	1.22974E-06	1.32174E-06	1.22974E-06	1.34433E-05	1.29304E-05
3830003773115	383000	3773115	1.52144E-05	6.12625E-06	5.96907E-06	1.58219E-06	1.47388E-06	9.08605E-05	6.53238E-05	4.40432E-05	4.34839E-05	3.08529E-05	9.80118E-06	1.40408E-05	1.35051E-05	1.38049E-06	1.2844E-06	1.38049E-06	1.2844E-06	1.40408E-05	1.35051E-05
3830103773115	383010	3773115	1.55036E-05	6.24272E-06	6.08254E-06	1.61227E-06	1.5019E-06	9.37648E-05	6.74118E-05	4.54509E-05	4.48739E-05	3.18391E-05	1.01145E-05	1.44896E-05	1.39367E-05	1.42461E-06	1.32545E-06	1.42461E-06	1.32545E-06	1.44896E-05	1.39367E-05
3830203773115	383020	3773115	1.59633E-05	6.42781E-06	6.26289E-06	1.66007E-06	1.54643E-06	9.74263E-05	7.00442E-05	4.72258E-05	4.66262E-05	3.30824E-05	1.05094E-05	1.50554E-05	1.4481E-05	1.48024E-06	1.37721E-06	1.48024E-06	1.37721E-06	1.50554E-05	1.4481E-05
3830303773115	383030	3773115	1.6511E-05	6.64836E-06	6.47778E-06	1.71703E-06	1.59949E-06	0.000101435	7.29264E-05	4.91691E-05	4.85448E-05	3.44437E-05	1.09419E-05	1.56749E-05	1.50768E-05	1.54115E-06	1.43388E-06	1.54115E-06	1.43388E-06	1.56749E-05	1.50768E-05
3830403773115	383040	3773115	1.71649E-05	6.91166E-06	6.73432E-06	1.78503E-06	1.66284E-06	0.000105364	7.5751E-05	5.10735E-05	5.0425E-05	3.57778E-05	1.13657E-05	1.6282E-05	1.56608E-05	1.60084E-06	1.48942E-06	1.60084E-06	1.48942E-06	1.6282E-05	1.56608E-05
3830503773115	383050	3773115	1.78216E-05	7.17608E-06	6.99197E-06	1.85332E-06	1.72645E-06	0.000109052	7.84026E-05	5.28613E-05	5.21901E-05	3.70301E-05	1.17635E-05	1.6852E-05	1.6209E-05	1.65688E-06	1.54155E-06	1.65688E-06	1.54155E-06	1.6852E-05	1.6209E-05
3830603773115	383060	3773115	1.84671E-05	7.43601E-06	7.24522E-06	1.92045E-06	1.78899E-06	0.000112812	8.11055E-05	5.46836E-05	5.39893E-05	3.83067E-05	1.21691E-05	1.74329E-05	1.67678E-05	1.714E-06	1.5947E-06	1.714E-06	1.5947E-06	1.74329E-05	1.67678E-05
3830703773115	383070	3773115	1.91755E-05	7.72125E-06	7.52315E-06	1.99412E-06	1.85761E-06	0.000117115	8.41991E-05	5.67694E-05	5.60486E-05	3.97679E-05	1.26332E-05	1.80979E-05	1.74073E-05	1.77938E-06	1.65552E-06	1.77938E-06	1.65552E-06	1.80979E-05	1.74073E-05
3830803773115	383080	3773115	1.993E-05	8.02506E-06	7.81916E-06	2.07258E-06	1.9307E-06	0.000121729	8.75168E-05	5.90063E-05	5.82571E-05	4.13348E-05	1.3131E-05	1.8811E-05	1.80932E-05	1.84949E-06	1.72076E-06	1.84949E-06	1.72076E-06	1.8811E-05	1.80932E-05
3830903773115	383090	3773115	2.07404E-05	8.35138E-06	8.1371E-06	2.15686E-06	2.00921E-06	0.000126683	9.10779E-05	6.14074E-05	6.06277E-05	4.30168E-05	1.36653E-05	1.95764E-05	1.88295E-05	1.92475E-06	1.79078E-06	1.92475E-06	1.79078E-06	1.95764E-05	1.88295E-05
3831003773115	383100	3773115	2.16179E-05	8.70469E-06	8.48136E-06	2.24811E-06	2.09421E-06	0.000132064	9.49465E-05	6.40157E-05	6.32029E-05	4.4844E-05	1.42458E-05	2.04079E-05	1.96293E-05	2.0065E-06	1.86684E-06	2.0065E-06	1.86684E-06	2.04079E-05	1.96293E-05
3834203773115	383420	3773115	0.00067396	0.000271378	0.000264415	7.00872E-05	6.52893E-05	0.006757049	0.004857951	0.00327537	0.003233783	0.002294447	0.000728887	0.001044175	0.001004334	0.000102663	9.55171E-05	0.000102663	9.55171E-05	0.001044175	0.001004334
3834303773115	383430	3773115	0.000526263	0.000211906	0.000206469	5.47277E-05	5.09813E-05	0.005080669	0.003652725	0.002462772	0.002431503	0.00172521	0.000548055	0.000785122	0.000755165	7.71929E-05	7.18199E-05	7.71929E-05	7.18199E-05	0.000785122	0.000755165
3834403773115	383440	3773115	0.000404114	0.000162721	0.000158546	4.2025E-05	3.91482E-05	0.003746492	0.002693524	0.001816051	0.001792993	0.001272172	0.000404136	0.00057895	0.00055686	5.69222E-05	5.29601E-05	5.69222E-05	5.29601E-05	0.00057895	0.00055686
3834503773115	383450	3773115	0.000313639	0.000126291	0.00012305	3.26163E-05	3.03835E-05	0.002802314	0.002014712	0.001358376	0.001341129	0.000951564	0.000302287	0.000433045	0.000416522	4.25769E-05	3.96133E-05	4.25769E-05	3.96133E-05	0.000433045	0.000416522
3834603773115	383460	3773115	0.000250098	0.000100705	9.8121E-05	2.60084E-05	2.4228E-05	0.00216548	0.001556863	0.001049681	0.001036354	0.000735318	0.000233592	0.000334634	0.000321866	3.29011E-05	3.06111E-05	3.29011E-05	3.06111E-05	0.000334634	0.000321866
3834703773115	383470	3773115	0.000206219	8.30367E-05	8.09062E-05	2.14454E-05	1.99773E-05	0.001734216	0.001246807	0.000840633	0.00082996	0.000588876	0.000187071	0.000267991	0.000257765	2.63487E-05	2.45147E-05	2.63487E-05	2.45147E-05	0.000267991	0.000257765
3834803773115	383480	3773115	0.000176668	7.11375E-05	6.93123E-05	1.83722E-05	1.71146E-05	0.001449296	0.001041965	0.000702523	0.000693603	0.000492128	0.000156336	0.000223962	0.000215416	2.20198E-05	2.04871E-05	2.20198E-05	2.04871E-05	0.000223962	0.000215416
3834903773115	383490	3773115	0.000153909	6.19731E-05	6.03831E-05	1.60054E-05	1.49098E-05	0.001236519	0.00088899	0.000599382	0.000591772	0.000419877	0.000133384	0.000191081	0.00018379	1.8787E-05	1.74793E-05	1.8787E-05	1.74793E-05	0.000191081	0.00018379
3835003773115	383500	3773115	0.000135979	5.47537E-05	5.33489E-05	1.41409E-05	1.31729E-05	0.001073943	0.000772106	0.000520576	0.000513967	0.000364672	0.000115847	0.000165958	0.000159625	1.63169E-05	1.51812E-05	1.63169E-05	1.51812E-05	0.000165958	0.000159625
3835103773115	383510	3773115	0.000121571	4.89521E-05	4.76961E-05	1.26426E-05	1.17771E-05	0.000946298	0.000680337	0.000458703	0.000452879	0.000321328	0.000102078	0.000146233	0.000140653	1.43775E-05	1.33768E-05	1.43775E-05	1.33768E-05	0.000146233	0.000140653
3835203773115	383520	3773115	0.000109647	4.41508E-05	4.3018E-05	1.14026E-05	1.0622E-05	0.000842199	0.000605495	0.000408242	0.000403059	0.00028598	9.08485E-05	0.000130146	0.00012518	1.27959E-05	1.19053E-05	1.27959E-05	1.19053E-05	0.000130146	0.00012518
3835303773115	383530	3773115	9.82417E-05	3.95582E-05	3.85432E-05	1.02165E-05	9.51708E-06	0.000746278	0.000536534	0.000361746	0.000357153	0.000253409	8.05015E-05	0.000115323	0.000110923	1.13386E-05	1.05493E-05	1.13386E-05	1.05493E-05	0.000115323	0.000110923
3835403773115	383540	3773115	8.86497E-05	3.56959E-05	3.478E-05	9.21896E-06	8.58787E-06	0.000667062	0.000479581	0.000323347	0.000319242	0.00022651	7.19563E-05	0.000103082	9.91487E-05	1.0135E-05	9.42953E-06	1.0135E-05	9.42953E-06	0.000103082	9.91487E-05
3835503773115	383550	3773115	8.01895E-05	3.22893E-05	3.14608E-05	8.33916E-06	7.76829E-06	0.000598366	0.000430193	0.000290048	0.000286366	0.000203183	6.45461E-05	9.24663E-05	8.89382E-05	9.09125E-06	8.45845E-06	9.09125E-06	8.45845E-06	9.24663E-05	8.89382E-05
3835603773115	383560	3773115	7.2428E-05	2.9164E-05	2.84157E-05	7.53201E-06	7.0164E-06	0.000536637	0.000385813	0.000260126	0.000256823	0.000182222	5.78874E-05	8.29272E-05	7.97631E-05	8.15338E-06	7.58586E-06	8.15338E-06	7.58586E-06	8.29272E-05	7.97631E-05
3835703773115	383570	3773115	6.57171E-05	2.64618E-05	2.57828E-05	6.83412E-06	6.36629E-06	0.000483835	0.000347851	0.000234531	0.000231553	0.000164293	5.21916E-05	7.47676E-05	7.19148E-05	7.35113E-06	6.83945E-06	7.35113E-06	6.83945E-06	7.47676E-05	7.19148E-05
3835803773115	383580	3773115	6.00849E-05	2.41939E-05	2.35731E-05	6.24841E-06	5.82067E-06	0.000439915	0.000316275	0.000213242	0.000210534	0.000149379	4.74539E-05	6.79806E-05	6.53867E-05	6.68383E-06	6.2186E-06	6.68383E-06	6.2186E-06	6.79806E-05	6.53867E-05
3835903773115	383590	3773115	5.51974E-05	2.22259E-05	2.16556E-05	5.74014E-06	5.3472E-06	0.000402124	0.000289105	0.000194923	0.000192448	0.000136547	4.33773E-05	6.21407E-05	5.97697E-05	6.10965E-06	5.68439E-06	6.10965E-06	5.68439E-06	6.21407E-05	5.97697E-05
3836003773115	383600	3773115	5.08562E-05	2.04779E-05	1.99525E-05	5.28869E-06	4.92665E-06	0.000368787	0.000265138	0.000178764	0.000176494	0.000125227	3.97813E-05	5.69892E-05	5.48147E-05	5.60316E-06	5.21315E-06	5.60316E-06	5.21315E-06	5.69892E-05	5.48147E-05
3836103773115	383610	3773115	4.69034E-05	1.88862E-05	1.84017E-05	4.87763E-06	4.54373E-06	0.000338613	0.000243445	0.000164137	0.000162053	0.000114981	3.65264E-05	5.23263E-05	5.03298E-05	5.14471E-06	4.78661E-06	5.14471E-06	4.78661E-06	5.23263E-05	5.03298E-05
3836203773115	383620	3773115	4.34635E-05	1.75011E-05	1.70521E-05	4.5199E-06	4.21049E-06	0.000312493	0.000224665	0.000151476	0.000149553	0.000106111	3.37088E-05	4.82899E-05	4.64474E-05	4.74785E-06	4.41737E-06	4.74785E-06	4.41737E-06	4.82899E-05	4.64474E-05
3836303773115	383630	3773115	4.06928E-05	1.63854E-05	1.5965E-05	4.23177E-06	3.94208E-06	0.00029153	0.000209595	0.000141315	0.00013952	9.89931E-05	3.14476E-05	4.50506E-05	4.33316E-05	4.42936E-06	4.12105E-06	4.42936E-06	4.12105E-06	4.50506E-05	4.33316E-05
3836403773115	383640	3773115	3.83231E-05	1.54313E-05	1.50353E-05	3.98534E-06	3.71252E-06	0.000273659	0.000196746	0.000132652	0.000130968	9.29248E-05	2.95198E-05	4.22889E-05	4.06754E-05	4.15783E-06	3.86843E-06	4.15783E-06	3.86843E-06	4.22889E-05	4.06754E-05

			MDemolition	MSite Grubbing / Prep	MMass Grading / Excavation	MMass Grading / Excavation	MDrainage / Utilities Trenching	MFoundations / Concrete Pads	MBuilding / Structure Construction	MAsphalt Paving	MLandscaping or Other Finishing	MWaterside Construction (Piles)	RSSWDemolition	RSSWPlacing Base	RSSWForm	Child Risk				
Unique Identifier	X (UTM)	Y (UTM)	2027	2027	2027	2028	2028	2028	2028	2028	2028	2028	2029	2029	2029	3rd Trimester	0<2	2<16	Total	per million
3835203773105	383520	3773105	0.000177479	0.000544831	0.000640677	0.000632146	0.000134373	0.000174751	0.000128626	1.32391E-05	0.000155104	1.32391E-05	1.94861E-05	2.82748E-05	1.67607E-05	1.63813E-08	2.386E-07	4.8384E-08	3.03369E-07	0.30336868
3835303773105	383530	3773105	0.0001598	0.00049056	0.000576858	0.000569177	0.000120988	0.000157343	0.000115813	1.19203E-05	0.000139654	1.19203E-05	1.97138E-05	2.86052E-05	1.69566E-05	1.47568E-08	2.1499E-07	4.3432E-08	2.73181E-07	0.27318084
3835403773105	383540	3773105	0.000144747	0.000444349	0.000522518	0.00051556	0.00010959	0.000142521	0.000104904	1.07974E-05	0.000126498	1.07974E-05	1.98542E-05	2.88089E-05	1.70773E-05	1.33771E-08	1.9492E-07	3.9242E-08	2.47543E-07	0.24754306
3835503773105	383550	3773105	0.000131236	0.000402872	0.000473745	0.000467437	9.93611E-05	0.000129218	9.51117E-05	9.78955E-06	0.000114691	9.78955E-06	1.9901E-05	2.88768E-05	1.71176E-05	1.21432E-08	1.7696E-07	3.5515E-08	2.24615E-07	0.22461534
3835603773105	383560	3773105	0.000118612	0.00036412	0.000428175	0.000422474	8.98034E-05	0.000116789	8.59628E-05	8.84788E-06	0.000103659	8.84788E-06	1.9798E-05	2.87274E-05	1.7029E-05	1.0994E-08	1.602E-07	3.2063E-08	2.03259E-07	0.20325894
3835703773105	383570	3773105	0.000107642	0.000330442	0.000388572	0.000383398	8.14974E-05	0.000105987	7.80119E-05	8.02953E-06	9.4071E-05	8.02953E-06	1.95516E-05	2.83698E-05	1.68171E-05	9.99559E-09	1.4564E-07	2.9075E-08	1.84706E-07	0.18470648
3835803773105	383580	3773105	9.87505E-05	0.000303147	0.000356476	0.00035173	7.47657E-05	9.72321E-05	7.15682E-05	7.36629E-06	8.63007E-05	7.36629E-06	1.92584E-05	2.79444E-05	1.65649E-05	9.18466E-09	1.338E-07	2.6656E-08	1.69645E-07	0.16964501
3835903773105	383590	3773105	9.10678E-05	0.000279562	0.000328742	0.000324365	6.8949E-05	8.96675E-05	6.60002E-05	6.7932E-06	7.95866E-05	6.7932E-06	1.89309E-05	2.74691E-05	1.62831E-05	8.48315E-09	1.2357E-07	2.4569E-08	1.5662E-07	0.15662004
3836003773105	383600	3773105	8.40746E-05	0.000258094	0.000303498	0.000299457	6.36543E-05	8.27819E-05	6.0932E-05	6.27154E-06	7.3475E-05	6.27154E-06	1.85347E-05	2.68943E-05	1.59424E-05	7.84417E-09	1.1424E-07	2.2674E-08	1.44759E-07	0.14475916
3836103773105	383610	3773105	7.73916E-05	0.000237579	0.000279373	0.000275654	5.85945E-05	7.62017E-05	5.60886E-05	5.77303E-06	6.76346E-05	5.77303E-06	1.80263E-05	2.61565E-05	1.55051E-05	7.23265E-09	1.0531E-07	2.0867E-08	1.33413E-07	0.13341254
3836203773105	383620	3773105	7.16142E-05	0.000219843	0.000258518	0.000255075	5.42203E-05	7.0513E-05	5.19014E-05	5.34206E-06	6.25856E-05	5.34206E-06	1.7521E-05	2.54233E-05	1.50704E-05	6.70198E-09	9.757E-08	1.9303E-08	1.23575E-07	0.12357509
3836303773105	383630	3773105	6.71758E-05	0.000206218	0.000242496	0.000239267	5.08599E-05	6.61429E-05	4.86848E-05	5.01098E-06	5.87068E-05	5.01098E-06	1.71779E-05	2.49254E-05	1.47753E-05	6.29331E-09	9.1611E-08	1.8101E-08	1.16005E-07	0.11600492
3836403773105	383640	3773105	6.34488E-05	0.000194777	0.000229042	0.000225992	4.80381E-05	6.24732E-05	4.59837E-05	4.73296E-06	5.54496E-05	4.73296E-06	1.69127E-05	2.45407E-05	1.45472E-05	5.9497E-09	8.6602E-08	1.7091E-08	1.09643E-07	0.10964311
3836503773105	383650	3773105	6.01935E-05	0.000184784	0.00021729	0.000214397	4.55735E-05	5.9268E-05	4.36245E-05	4.49013E-06	5.26047E-05	4.49013E-06	1.6685E-05	2.42103E-05	1.43514E-05	5.64954E-09	8.2228E-08	1.621E-08	1.04088E-07	0.10408758
3836603773105	383660	3773105	5.82211E-05	0.000178729	0.00021017	0.000207372	4.40802E-05	5.73259E-05	4.2195E-05	4.343E-06	5.0881E-05	4.343E-06	1.67131E-05	2.4251E-05	1.43755E-05	5.46758E-09	7.9582E-08	1.5674E-08	1.00723E-07	0.10072311
3836703773105	383670	3773105	5.6363E-05	0.000173025	0.000203463	0.000200754	4.26734E-05	5.54964E-05	4.08484E-05	4.2044E-06	4.92572E-05	4.2044E-06	1.67349E-05	2.42827E-05	1.43943E-05	5.2964E-09	7.7092E-08	1.517E-08	9.75584E-08	0.09755837
3836803773105	383680	3773105	5.48025E-05	0.000168234	0.00019783	0.000195196	4.14919E-05	5.39599E-05	3.97174E-05	4.08799E-06	4.78934E-05	4.08799E-06	1.68035E-05	2.43823E-05	1.44533E-05	5.15249E-09	7.5E-08	1.4747E-08	9.48992E-08	0.09489915
3836903773105	383690	3773105	5.34924E-05	0.000164213	0.0001931	0.000190529	4.05E-05	5.26699E-05	3.87679E-05	3.99027E-06	4.67485E-05	3.99027E-06	1.69127E-05	2.45407E-05	1.45472E-05	5.03147E-09	7.3243E-08	1.439E-08	9.26651E-08	0.09266508
3837003773105	383700	3773105	5.22749E-05	0.000160475	0.000188705	0.000186193	3.95782E-05	5.14711E-05	3.78855E-05	3.89944E-06	4.56844E-05	3.89944E-06	1.70188E-05	2.46946E-05	1.46385E-05	4.91912E-09	7.1614E-08	1.4059E-08	9.05918E-08	0.09059179
3837103773105	383710	3773105	5.1295E-05	0.000157467	0.000185168	0.000182703	3.88363E-05	5.05063E-05	3.71754E-05	3.82635E-06	4.48281E-05	3.82635E-06	1.71591E-05	2.48983E-05	1.47592E-05	4.82812E-09	7.0297E-08	1.3791E-08	8.89158E-08	0.08891581
3837203773105	383720	3773105	5.03878E-05	0.000154682	0.000181893	0.000179471	3.81494E-05	4.9613E-05	3.65179E-05	3.75867E-06	4.40352E-05	3.75867E-06	1.7287E-05	2.50839E-05	1.48692E-05	4.74321E-09	6.907E-08	1.3541E-08	8.7354E-08	0.08735397
3837303773105	383730	3773105	4.9515E-05	0.000152002	0.000178742	0.000176362	3.74886E-05	4.87536E-05	3.58853E-05	3.69357E-06	4.32725E-05	3.69357E-06	1.73837E-05	2.52242E-05	1.49524E-05	4.66158E-09	6.7891E-08	1.3301E-08	8.58529E-08	0.08585291
3837403773105	383740	3773105	4.86513E-05	0.000149351	0.000175625	0.000173286	3.68347E-05	4.79032E-05	3.52594E-05	3.62914E-06	4.25176E-05	3.62914E-06	1.74524E-05	2.53237E-05	1.50114E-05	4.58043E-09	6.6718E-08	1.3062E-08	8.4361E-08	0.08436096
3837503773105	383750	3773105	4.78021E-05	0.000146744	0.000172559	0.000170261	3.61917E-05	4.70671E-05	3.46439E-05	3.56579E-06	4.17755E-05	3.56579E-06	1.74867E-05	2.53735E-05	1.50409E-05	4.50061E-09	6.5565E-08	1.2828E-08	8.28932E-08	0.08289317
3837603773105	383760	3773105	4.68422E-05	0.000143797	0.000169094	0.000166842	3.5465E-05	4.61219E-05	3.39483E-05	3.49419E-06	4.09366E-05	3.49419E-06	1.74617E-05	2.53373E-05	1.50194E-05	4.41105E-09	6.4266E-08	1.2565E-08	8.12423E-08	0.08124235
3837703773105	383770	3773105	4.58786E-05	0.00014084	0.000165616	0.000163411	3.47355E-05	4.51732E-05	3.325E-05	3.42232E-06	4.00946E-05	3.42232E-06	1.74087E-05	2.52604E-05	1.49738E-05	4.32118E-09	6.2962E-08	1.2302E-08	7.95855E-08	0.07958548
3837803773105	383780	3773105	4.48879E-05	0.000137798	0.000162039	0.000159882	3.39854E-05	4.41977E-05	3.25319E-05	3.34841E-06	3.922888E-05	3.34841E-06	1.73213E-05	2.51336E-05	1.48987E-05	4.2293E-09	6.1627E-08	1.2033E-08	7.78891E-08	0.0778891
3837903773105	383790	3773105	4.38446E-05	0.000134595	0.000158273	0.000156166	3.31955E-05	4.31704E-05	3.17758E-05	3.27058E-06	3.83169E-05	3.27058E-06	1.71997E-05	2.49571E-05	1.47941E-05	4.13283E-09	6.0222E-08	1.1752E-08	7.6107E-08	0.07610698
3838003773105	383800	3773105	4.28375E-05	0.000131504	0.000154638	0.000152579	3.2433E-05	4.21788E-05	3.10459E-05	3.19546E-06	3.74368E-05	3.19546E-06	1.70593E-05	2.47534E-05	1.46733E-05	4.03993E-09	5.887E-08	1.1481E-08	7.43909E-08	0.07439092
3838103773105	383810	3773105	4.18214E-05	0.000128384	0.000150969	0.000148959	3.16637E-05	4.11783E-05	3.03095E-05	3.11966E-06	3.654888E-05	3.11966E-06	1.69034E-05	2.45271E-05	1.45392E-05	3.94636E-09	5.7506E-08	1.1209E-08	7.26622E-08	0.07266219
3838203773105	383820	3773105	4.08397E-05	0.000125371	0.000147426	0.000145463	3.09204E-05	4.02117E-05	2.9598E-05	3.04643E-06	3.56909E-05	3.04643E-06	1.67349E-05	2.42827E-05	1.43943E-05	3.85578E-09	5.6186E-08	1.0947E-08	7.09888E-08	0.07098877
3838303773105	383830	3773105	3.98762E-05	0.000122413	0.000143948	0.000142031	3.01909E-05	3.9263E-05	2.88997E-05	2.97456E-06	3.48489E-05	2.97456E-06	1.65602E-05	2.40293E-05	1.42441E-05	3.76704E-09	5.4893E-08	1.069E-08	6.93497E-08	0.06934969
3838403773105	383840	3773105	3.88147E-05	0.000119154	0.000140116	0.00013825	2.93872E-05	3.82179E-05	2.81304E-05	2.89538E-06	3.39212E-05	2.89538E-06	1.63856E-05	2.37758E-05	1.40938E-05	3.67004E-09	5.3476E-08	1.0409E-08	6.75549E-08	0.06755485
3838503773105	383850	3773105	3.78022E-05	0.000116046	0.000136461	0.000134644	2.86207E-05	3.72209E-05	2.73966E-05	2.81985E-06	3.30363E-05	2.81985E-06	1.62109E-05	2.35223E-05	1.39436E-05	3.57768E-09	5.2126E-08	1.0142E-08	6.58456E-08	0.06584558
3838603773105	383860	3773105	3.67606E-05	0.000112849	0.000132701	0.000130934	2.78321E-05	3.61954E-05	2.66418E-05	2.74216E-06	3.21261E-05	2.74216E-06	1.60393E-05	2.32734E-05	1.3796E-05	3.48288E-09	5.074E-08	9.8672E-09	6.40905E-08	0.06409051
3838703773105	383870	3773105	3.57227E-05	0.000109663	0.000128954	0.000127237	2.70463E-05	3.51734E-05	2.58896E-05	2.66473E-06	3.1219E-05	2.66473E-06	1.5874E-05	2.30335E-05	1.36538E-05	3.38838E-09	4.9358E-08	9.5943E-09	6.23404E-08	0.06234043
3838803773105	383880	3773105	3.47283E-05	0.00010661	0.000125365	0.000123695	2.62934E-05	3.41944E-05	2.51689E-05	2.59056E-06	3.035E-05	2.59056E-06	1.57118E-05	2.27982E-05	1.35143E-05	3.2979E-09	4.8034E-08	9.3329E-09	6.06648E-08	0.06066478
3838903773105	383890	3773105	3.38029E-05	0.000103769	0.000122024	0.000120399	2.55928E-05	3.32832E-05	2.44982E-05	2.52153E-06	2.95413E-05	2.52153E-06	1.55496E-05	2.25628E-05	1.33748E-05	3.21368E-09	4.6802E-08	9.0898E-09	5.91056E-08	0.05910561
3839003773105	383900	3773105	3.29156E-05	0.000101045	0.000118821	0.000117239	2.4921E-05	3.24095E-05	2.38552E-05	2.45534E-06	2.87659E-05	2.45534E-06	1.53874E-05	2.23274E-05	1.32353E-05	3.13283E-09	4.5619E-08	8.8566E-09	5.76084E-08	0.05760838
3839103773105	383910	3773105	3.20047E-05	9.8249E-05	0.000115533	0.000113994	2.42313E-05	3.15126E-05	2.3195E-05	2.38739E-06	2.79698E-05	2.38739E-06	1.52314E-05	2.21011E-05	1.31011E-05	3.04987E-09	4.4405E-08	8.6178E-09	5.60725E-08	0.05607247
3829703773115	382970	3773115	2.0203E-05	6.20198E-05	7.29302E-05	7.19591E-05	1.5296E-05	1.98924E-05	1.46419E-05	1.50704E-06	1.7656E-05	1.50704E-06	1.12575E-05	1.63348E-05	9.68296E-06	2.85548E-09	3.8144E-08	6.8592E-09	4.78584E-08	0.04785838
3829803773115	382980	3773115	2.12935E-05	6.53675E-05	7.68668E-05	7.58433E-05	1.61217E-05	2.09661E-05	1.54322E-05	1.58839E-06	1.8609E-05	1.58839E-06	1.1507E-05	1.66969E-05	9.8976E-06	3.02401E-09	4.0344E-08	7.25E-09	5.06176E-08	0.05061758
3829903773115	382990	3773115	2.24948E-05	6.9055E-05	8.12031E-05	8.01218E-05	1.70312E-05	2.21489E-05	1.63028E-05	1.678E-06	1.965888E-05	1.678E-06	1.17004E-05	1.69775E-05	1.00639E-05	3.20632E-09	4.2726E-08	7.6753E-09	5.36071E-08	0.05360714
3830003773115	383000	3773115	2.36706E-05	7.26646E-05	8.54476E-05	8.43099E-05	1.79214E-05	2.33066E-05	1.71549E-05	1.76571E-06	2.06864E-05	1.76571E-06	1.17909E-05	1.71088E-05	1.01418E-05	3.38526E-09	4.5056E-08	8.0916E-09	5.65328E-08	0.05653276
3830103773115	383010	3773115	2.46196E-05	7.55779E-05	8.88734E-05	8.769E-05	1.86399E-05	2.4241E-05	1.78427E-05	1.8365E-06	2.15157E-05	1.8365E-06	1.17503E-05	1.705E-05	1.01069E-05	3.53042E-09	4.6926E-08	8.4266E-09	5.88827E-08	0.05888274
3830203773115	383020	3773115	2.56829E-05	7.88421E-05	9.27118E-05	9.14773E-05	1.9445E-05	2.5288E-05	1.86133E-05	1.91581E-06	2.2445E-05	1.91581E-06	1.17378E-05	1.70319E-05	1.00961E-05	3.69108E-09	4.9026E-08	8.8071E-09	6.15245E-08	0.06152448
3830303773115	383030	3773115	2.68515E-05	8.24293E-05	9.69302E-05	9.56395E-05	2.03297E-05	2.64386E-05	1.94602E-05	2.00298E-06	2.34662E-05	2.00298E-06	1.1769E-05	1.70771E-05	1.0123E-05	3.87301E-09	5.1396E-08	9.2379E-09	6.45066E-08	0.06450656
3830403773115	383040	3773115	2.81035E-05	8.62728E-05	0.00010145	0.000100099	2.12776E-05	2.76714E-05	2.03676E-05	2.09638E-06	2.45604E-05	2.09638E-06	1.17222E-05	1.70092E-05	1.00827E-05	4.10875E-09	5.4376E-08	9.7496E-09	6.8234E-08	0.06823398
3830503773115	383050	3773115	2.93011E-05	8.99492E-05	0.000105773	0.000104365	2.21843E-05	2.88505E-05	2.12356E-05	2.18571E-06	2.5607E-05	2.18571E-06	1.15663E-05	1.67829E-05	9.94857E-06	4.35268E-09	5.7423E-08	1.0262E-08	7.20372E-08	0.07203722
3830603773115	383060	3773115	3.04932E-05	9.36089E-05	0.000110076	0.000108611	2.30869E-05	3.00244E-05	2.20996E-05	2.27464E-06	2.66489E-05	2.27464E-06	1.13074E-05	1.64072E-05	9.72588E-06	4.5836E-09	6.0327E-08	1.0761E-08	7.56713E-08	0.0756713
3830703773115	383070	3773115	3.18033E-05	9.76307E-05	0.000114806	0.000113277	2.40788E-05	3.13143E-05	2.3049E-05	2.37237E-06	2.77938E-05	2.37237E-06	1.12543E-05	1.63303E-05	9.68027E-06	4.83221E-09	6.3462E-08	1.1306E-08	7.95998E-08	0.07959984
3830803773115	383080	3773115	3.3206E-05	0.000101937	0.000119869	0.000118273	2.51408E-05	3.26954E-05	2.40656E-05	2.477E-06	2.90196E-05	2.477E-06	1.12263E-05	1.62896E-05	9.65613E-06	5.09802E-09	6.6814E-08	1.189E-08	8.38014E-08	0.08380139
3830903773115	383090	3773115	3.4712E-05	0.00010656	0.000125306	0.000123637	2.62811E-05	3.41783E-05	2.51571E-05	2.58934E-06	3.03358E-05	2.58934E-06	1.11826E-05	1.62262E-05	9.61856E-06	5.38341E-09	7.0412E-08	1.2517E-08	8.83124E-08	0.08831244
3831003773115	383100	3773115	3.63451E-05	0.000111573	0.000131201	0.000129454	2.75175E-05	3.57863E-05	2.63406E-05	2.71116E-06	3.1763E-05	2.71116E-06	1.11577E-05	1.619E-05	9.5971E-06	5.69219E-09	7.4306E-08	1.3198E-08	9.31962E-08	0.09319616
3834203773115	383420	3773115	0.001267174	0.003890004	0.004574327	0.004513418	0.000959399	0.00124769	0.000918368	9.45247E-05	0.001107417	9.45247E-05	1.67443E-05	2.42963E-05	1.44024E-05	1.17493E-07	1.7048E-06	3.7798E-07	2.20023E-06	2.20022576
3834303773115	383430	3773115	0.000988024	0.003033063	0.003566634	0.003519144	0.00074805	0.000972832	0.000716058	7.37016E-05	0.000863461	7.37016E-05	1.70063E-05	2.46765E-05	1.46277E-05	9.09921E-08	1.3228E-06	2.8902E-07	1.70283E-06	1.70283136
3834403773115	383440	3773115	0.000757587	0.002325663	0.002734789	0.002698375	0.000573582	0.000745939	0.000549052	5.65122E-05	0.000662076	5.65122E-05	1.72402E-05	2.5016E-05	1.4829E-05	6.96448E-08	1.0131E-06	2.1828E-07	1.30105E-06	1.30105247
3834503773115	383450	3773115	0.000586972	0.001801904	0.002118891	0.002090678	0.000444407	0.000577947	0.000425401	4.37852E-05	0.000512971	4.37852E-05	1.76426E-05	2.55998E-05	1.51751E-05	5.39808E-08	7.8534E-07	1.6716E-07	1.00647E-06	1.00647439
3834603773115	383460	3773115	0.000467068	0.001433818	0.001686053	0.001663603	0.000353625	0.000459886	0.000338502	3.48409E-05	0.000408183	3.48409E-05	1.82446E-05	2.64734E-05	1.56929E-05	4.29533E-08	6.2503E-07	1.3173E-07	7.99717E-07	0.79971743
3834703773115	383470	3773115	0.000384097	0.001179111	0.001386537	0.001368075	0.000290806	0.000378191	0.000278369	2.86517E-05	0.000335672	2.86517E-05	1.87687E-05	2.72338E-05	1.61436E-05	3.53139E-08	5.1406E-07	1.0735E-07	6.56728E-07	0.65672828
3834803773115	383480	3773115	0.000328314	0.001007868	0.001185171	0.00116939	0.000248572	0.000323266	0.000237942	2.44906E-05	0.000286923	2.44906E-05	1.89402E-05	2.74827E-05	1.62912E-05	3.01758E-08	4.3941E-07	9.1028E-08	5.60616E-07	0.5606157
3834903773115	383490	3773115	0.000285332	0.000875919	0.001030009	0.001016294	0.000216029	0.000280944	0.00020679	2.12843E-05	0.000249359	2.12843E-05	1.91024E-05	2.77181E-05	1.64307E-05	2.62274E-08	3.8201E-07	7.8589E-08	4.86828E-07	0.48682841
3835003773115	383500	3773115	0.000251474	0.000771983	0.000907788	0.000895701	0.000190395	0.000247608	0.000182253	1.87587E-05	0.00021977	1.87587E-05	1.92584E-05	2.79444E-05	1.65649E-05	2.31147E-08	3.3677E-07	6.889E-08	4.28772E-07	0.4287716
3835103773115	383510	3773115	0.000224269	0.000688467	0.000809581	0.000798801	0.000169798	0.000220821	0.000162536	1.67293E-05	0.000195995	1.67293E-05	1.94175E-05	2.81752E-05	1.67017E-05	2.06108E-08	3.0038E-07	6.1154E-08	3.82145E-07	0.38214476
3835203773115	383520	3773115	0.000201762	0.000619373	0.000728332	0.000718634	0.000152757	0.000198659	0.000146224	1.50504E-05	0.000176325	1.50504E-05	1.95547E-05	2.83744E-05	1.68197E-05	1.8544E-08	2.7033E-07	5.4793E-08	3.43663E-07	0.34366255
3835303773115	383530	3773115	0.000180196	0.00055317	0.000650483	0.000641821	0.000136429	0.000177425	0.000130595	1.34417E-05	0.000157478	1.34417E-05	1.98542E-05	2.88089E-05	1.70773E-05	1.65725E-08	2.4163E-07	4.8791E-08	3.06993E-07	0.30699289
3835403773115	383540	3773115	0.000162058	0.000497489	0.000585007	0.000577217	0.000122697	0.000159566	0.000117449	1.20887E-05	0.000141627	1.20887E-05	2.00632E-05	2.91121E-05	1.72571E-05	1.49176E-08	2.1753E-07	4.3778E-08	2.76225E-07	0.27622464
3835503773115	383550	3773115	0.00014607	0.000448409	0.000527293	0.000520272	0.000110592	0.000143824	0.000105862	1.08961E-05	0.000127654	1.08961E-05	2.01755E-05	2.92751E-05	1.73537E-05	1.34633E-08	1.9633E-07	3.939E-08	2.49187E-07	0.24918663
3835603773115	383560	3773115	0.000131428	0.000403463	0.000474439	0.000468122	9.95067E-05	0.000129408	9.52511E-05	9.8039E-06	0.000114859	9.8039E-06	2.01349E-05	2.92162E-05	1.73188E-05	1.21359E-08	1.7696E-07	3.5406E-08	2.24505E-07	0.2245047
3835703773115	383570	3773115	0.000118816	0.000364743	0.000428908	0.000423197	8.99573E-05	0.000116989	8.61101E-05	8.86304E-06	0.000103836	8.86304E-06	1.99322E-05	2.8922E-05	1.71444E-05	1.09924E-08	1.6027E-07	3.1986E-08	2.03244E-07	0.20324416
3835803773115	383580	3773115	0.000108275	0.000332386	0.000390858	0.000385654	8.19768E-05	0.00010661	7.84709E-05	8.07677E-06	9.46244E-05	8.07677E-06	1.96421E-05	2.85011E-05	1.68949E-05	1.00353E-08	1.4629E-07	2.9133E-08	1.85458E-07	0.18545817
3835903773115	383590	3773115	9.91606E-05	0.000304406	0.000357956	0.00035319	7.50762E-05	9.76359E-05	7.18654E-05	7.39688E-06	8.66591E-05	7.39688E-06	1.92834E-05	2.79806E-05	1.65863E-05	9.20668E-09	1.3419E-07	2.6671E-08	1.70064E-07	0.17006412
3836003773115	383600	3773115	9.10968E-05	0.000279651	0.000328847	0.000324469	6.89709E-05	8.96961E-05	6.60212E-05	6.79536E-06	7.9612E-05	6.79536E-06	1.88685E-05	2.73786E-05	1.62295E-05	8.47253E-09	1.2346E-07	2.4495E-08	1.5643E-07	0.15643042
3836103773115	383610	3773115	8.37842E-05	0.000257203	0.00030245	0.000298423	6.34345E-05	8.2496E-05	6.07215E-05	6.24988E-06	7.32213E-05	6.24988E-06	1.83819E-05	2.66725E-05	1.58109E-05	7.80538E-09	1.1372E-07	2.2525E-08	1.44047E-07	0.14404715
3836203773115	383620	3773115	7.74406E-05	0.000237729	0.00027955	0.000275828	5.86316E-05	7.62499E-05	5.61241E-05	5.77668E-06	6.76775E-05	5.77668E-06	1.78953E-05	2.59665E-05	1.53924E-05	7.22497E-09	1.0524E-07	2.0815E-08	1.33282E-07	0.13328189
3836303773115	383630	3773115	7.23364E-05	0.00022206	0.000261125	0.000257648	5.47671E-05	7.12241E-05	5.24248E-05	5.39593E-06	6.32167E-05	5.39593E-06	1.7521E-05	2.54233E-05	1.50704E-05	6.75649E-09	9.8406E-08	1.9437E-08	1.246E-07	0.12460033
3836403773115	383640	3773115	6.79706E-05	0.000208658	0.000245365	0.000242098	5.14617E-05	6.69255E-05	4.92608E-05	5.07026E-06	5.94013E-05	5.07026E-06	1.72028E-05	2.49616E-05	1.47968E-05	6.35537E-09	9.2555E-08	1.826E-08	1.17171E-07	0.11717065

			EGIODemolition	EGIOSite Grubbing / Prep	EGIOMass Grading / Excavation	EGIOMass Grading / Excavation	EGIODrainage / Utilities Trenching	EGIODrainage / Utilities Trenching	EGIOFoundations / Concrete Pads	EGIOFoundations / Concrete Pads	EGIOBuilding / Structure Construction	EGIOBuilding / Structure Construction	EGIOAsphalt Paving	EGIOArchitectural Coating	EGIOLandscaping or Other Finishing	EGIOWaterside Construction (Piles)	HIWaterside Construction (Landscaping)	HIWaterside Construction (Landscaping)	KMDemolition	KMSite Grubbing / Prep
Unique Identifier	X (UTM)	Y (UTM)	2025	2025	2025	2026	2026	2027	2026	2027	2026	2027	2027	2027	2027	2027	2025	2026	2025	2025
3836503773115	383650	3773115	0.0002272	8.9111E-05	2.95108E-05	2.89028E-05	6.71138E-05	6.70102E-05	8.81787E-05	8.81218E-05	9.44504E-05	9.21865E-05	3.67541E-06	3.67541E-06	9.95373E-05	3.67541E-06	5.79536E-05	5.61384E-05	7.55458E-05	0.000327874
3836603773115	383660	3773115	0.000219493	8.6088E-05	2.85098E-05	2.79224E-05	6.48373E-05	6.47372E-05	8.51877E-05	8.51327E-05	9.12467E-05	8.90595E-05	3.55074E-06	3.55074E-06	9.6161E-05	3.55074E-06	5.58924E-05	5.41418E-05	7.29568E-05	0.000316638
3836703773115	383670	3773115	0.000212245	8.3245E-05	2.75683E-05	2.70003E-05	6.26961E-05	6.25994E-05	8.23745E-05	8.23213E-05	8.82334E-05	8.61185E-05	3.43348E-06	3.43348E-06	9.29854E-05	3.43348E-06	5.39604E-05	5.22702E-05	7.0524E-05	0.000306079
3836803773115	383680	3773115	0.000206155	8.0857E-05	2.67773E-05	2.62256E-05	6.08972E-05	6.08033E-05	8.0011E-05	7.99593E-05	8.57017E-05	8.36475E-05	3.33497E-06	3.33497E-06	9.03175E-05	3.33497E-06	5.23297E-05	5.06907E-05	6.84895E-05	0.000297249
3836903773115	383690	3773115	0.000201035	7.8849E-05	2.61123E-05	2.55743E-05	5.93849E-05	5.92932E-05	7.8024E-05	7.79736E-05	8.35734E-05	8.15702E-05	3.25214E-06	3.25214E-06	8.80745E-05	3.25214E-06	5.09574E-05	4.93613E-05	6.67967E-05	0.000289903
3837003773115	383700	3773115	0.000196266	7.6978E-05	2.54928E-05	2.49676E-05	5.7976E-05	5.78865E-05	7.61729E-05	7.61237E-05	8.15907E-05	7.9635E-05	3.17499E-06	3.17499E-06	8.5985E-05	3.17499E-06	4.9682E-05	4.81258E-05	6.52262E-05	0.000283086
3837103773115	383710	3773115	0.00019217	7.5372E-05	2.49608E-05	2.44466E-05	5.67661E-05	5.66785E-05	7.45833E-05	7.45351E-05	7.9888E-05	7.79731E-05	3.10873E-06	3.10873E-06	8.41906E-05	3.10873E-06	4.85877E-05	4.70658E-05	6.38932E-05	0.000277301
3837203773115	383720	3773115	0.000188353	7.3875E-05	2.4465E-05	2.39609E-05	5.56385E-05	5.55526E-05	7.31017E-05	7.30545E-05	7.8301E-05	7.64242E-05	3.04698E-06	3.04698E-06	8.25182E-05	3.04698E-06	4.75741E-05	4.6084E-05	6.26666E-05	0.000271978
3837303773115	383730	3773115	0.00018467	7.243E-05	2.39867E-05	2.34925E-05	5.45507E-05	5.44665E-05	7.16724E-05	7.16262E-05	7.67701E-05	7.493E-05	2.9874E-06	2.9874E-06	8.09048E-05	2.9874E-06	4.66E-05	4.51404E-05	6.14853E-05	0.000266851
3837403773115	383740	3773115	0.00018105	7.101E-05	2.35165E-05	2.3032E-05	5.34814E-05	5.33989E-05	7.02676E-05	7.02222E-05	7.52653E-05	7.34613E-05	2.92885E-06	2.92885E-06	7.9319E-05	2.92885E-06	4.56493E-05	4.42194E-05	6.03244E-05	0.000261812
3837503773115	383750	3773115	0.00017752	6.9626E-05	2.3058E-05	2.25829E-05	5.24387E-05	5.23578E-05	6.88976E-05	6.88531E-05	7.37979E-05	7.2029E-05	2.87174E-06	2.87174E-06	7.77725E-05	2.87174E-06	4.47272E-05	4.33263E-05	5.91928E-05	0.000256901
3837603773115	383760	3773115	0.000173712	6.8132E-05	2.25633E-05	2.20984E-05	5.13137E-05	5.12345E-05	6.74195E-05	6.7376E-05	7.22147E-05	7.04838E-05	2.81014E-06	2.81014E-06	7.6104E-05	2.81014E-06	4.3737E-05	4.23671E-05	5.79504E-05	0.000251509
3837703773115	383770	3773115	0.000169931	6.6649E-05	2.20722E-05	2.16174E-05	5.01967E-05	5.01192E-05	6.59519E-05	6.59093E-05	7.06427E-05	6.89494E-05	2.74896E-06	2.74896E-06	7.44474E-05	2.74896E-06	4.27539E-05	4.14148E-05	5.67102E-05	0.000246126
3837803773115	383780	3773115	0.00016614	6.5163E-05	2.15798E-05	2.11352E-05	4.9077E-05	4.90013E-05	6.44808E-05	6.44392E-05	6.9067E-05	6.74115E-05	2.68765E-06	2.68765E-06	7.27868E-05	2.68765E-06	4.17709E-05	4.04625E-05	5.54565E-05	0.000240685
3837903773115	383790	3773115	0.000162278	6.3648E-05	2.10782E-05	2.06439E-05	4.79361E-05	4.78622E-05	6.29818E-05	6.29412E-05	6.74614E-05	6.58444E-05	2.62517E-06	2.62517E-06	7.10947E-05	2.62517E-06	4.07663E-05	3.94894E-05	5.4162E-05	0.000235067
3838003773115	383800	3773115	0.00015855	6.2186E-05	2.0594E-05	2.01697E-05	4.6835E-05	4.67628E-05	6.15351E-05	6.14954E-05	6.59118E-05	6.43319E-05	2.56487E-06	2.56487E-06	6.94616E-05	2.56487E-06	3.97958E-05	3.85493E-05	5.29128E-05	0.000229645
3838103773115	383810	3773115	0.000154868	6.0741E-05	2.01157E-05	1.97012E-05	4.57472E-05	4.56766E-05	6.01058E-05	6.00671E-05	6.43809E-05	6.28377E-05	2.50529E-06	2.50529E-06	6.78483E-05	2.50529E-06	3.88361E-05	3.76196E-05	5.16727E-05	0.000224263
3838203773115	383820	3773115	0.000151311	5.9346E-05	1.96537E-05	1.92487E-05	4.46965E-05	4.46276E-05	5.87254E-05	5.86875E-05	6.29022E-05	6.13945E-05	2.44775E-06	2.44775E-06	6.629E-05	2.44775E-06	3.79104E-05	3.6723E-05	5.04732E-05	0.000219057
3838303773115	383830	3773115	0.000147817	5.7976E-05	1.91998E-05	1.88042E-05	4.36644E-05	4.3597E-05	5.73693E-05	5.73323E-05	6.14497E-05	5.99768E-05	2.39123E-06	2.39123E-06	6.47593E-05	2.39123E-06	3.70009E-05	3.5842E-05	4.92919E-05	0.00021393
3838403773115	383840	3773115	0.000143946	5.6458E-05	1.8697E-05	1.83118E-05	4.25209E-05	4.24553E-05	5.58668E-05	5.58308E-05	5.98404E-05	5.8406E-05	2.32861E-06	2.32861E-06	6.30632E-05	2.32861E-06	3.59873E-05	3.48602E-05	4.79544E-05	0.000208126
3838503773115	383850	3773115	0.000140254	5.501E-05	1.82175E-05	1.78422E-05	4.14304E-05	4.13665E-05	5.44341E-05	5.4399E-05	5.83057E-05	5.69082E-05	2.26889E-06	2.26889E-06	6.14459E-05	2.26889E-06	3.50186E-05	3.39218E-05	4.66758E-05	0.000202576
3838603773115	383860	3773115	0.000136527	5.3548E-05	1.77333E-05	1.7368E-05	4.03293E-05	4.02671E-05	5.29874E-05	5.29532E-05	5.67561E-05	5.53957E-05	2.20859E-06	2.20859E-06	5.98129E-05	2.20859E-06	3.40392E-05	3.2973E-05	4.53768E-05	0.000196938
3838703773115	383870	3773115	0.000132817	5.2093E-05	1.72515E-05	1.68961E-05	3.92335E-05	3.9173E-05	5.15477E-05	5.15144E-05	5.5214E-05	5.38905E-05	2.14858E-06	2.14858E-06	5.81877E-05	2.14858E-06	3.30687E-05	3.20329E-05	4.40823E-05	0.00019132
3838803773115	383880	3773115	0.000129296	5.0712E-05	1.67942E-05	1.64481E-05	3.81934E-05	3.81345E-05	5.01812E-05	5.01488E-05	5.37503E-05	5.24619E-05	2.09162E-06	2.09162E-06	5.66452E-05	2.09162E-06	3.2143E-05	3.11362E-05	4.28489E-05	0.000185967
3838903773115	383890	3773115	0.000125892	4.9377E-05	1.6352E-05	1.60151E-05	3.71878E-05	3.71305E-05	4.886E-05	4.88284E-05	5.23351E-05	5.10807E-05	2.03655E-06	2.03655E-06	5.51538E-05	2.03655E-06	3.12515E-05	3.027266E-05	4.16608E-05	0.000180811
3839003773115	383900	3773115	0.000122649	4.8105E-05	1.59308E-05	1.56026E-05	3.623E-05	3.61741E-05	4.76015E-05	4.75708E-05	5.09872E-05	4.9765E-05	1.9841E-06	1.9841E-06	5.37332E-05	1.9841E-06	3.03994E-05	2.94472E-05	4.05225E-05	0.000175871
3839103773115	383910	3773115	0.000119497	4.6868E-05	1.55213E-05	1.52015E-05	3.52987E-05	3.52443E-05	4.63779E-05	4.6348E-05	4.96765E-05	4.84858E-05	1.93309E-06	1.93309E-06	5.2352E-05	1.93309E-06	2.95742E-05	2.86478E-05	3.94181E-05	0.000171077
3829703773125	382970	3773125	0.000153844	6.034E-05	1.99827E-05	1.9571E-05	4.54447E-05	4.53746E-05	5.97084E-05	5.96699E-05	6.39552E-05	6.24222E-05	2.48873E-06	2.48873E-06	6.73997E-05	2.48873E-06	3.19798E-05	3.09781E-05	2.46539E-05	0.000107
3829803773125	382980	3773125	0.000163562	6.4151E-05	2.1245E-05	2.08073E-05	4.831555E-05	4.8241E-05	6.34803E-05	6.34393E-05	6.79953E-05	6.636555E-05	2.64594E-06	2.64594E-06	7.16574E-05	2.64594E-06	3.41038E-05	3.30356E-05	2.59483E-05	0.000112618
3829903773125	382990	3773125	0.000174664	6.8506E-05	2.2687E-05	2.22196E-05	5.15949E-05	5.15153E-05	6.7789E-05	6.77453E-05	7.26105E-05	7.08701E-05	2.82554E-06	2.82554E-06	7.65211E-05	2.82554E-06	3.65775E-05	3.54319E-05	2.74352E-05	0.000119071
3830003773125	383000	3773125	0.000185784	7.2867E-05	2.41313E-05	2.36341E-05	5.48797E-05	5.4795E-05	7.21047E-05	7.20582E-05	7.72331E-05	7.53819E-05	3.00542E-06	3.00542E-06	8.13927E-05	3.00542E-06	3.90836E-05	3.78594E-05	2.88971E-05	0.000125416
3830103773125	383010	3773125	0.000195359	7.6622E-05	2.5375E-05	2.48522E-05	5.7708E-05	5.7619E-05	7.58208E-05	7.57719E-05	8.12135E-05	7.92669E-05	3.16031E-06	3.16031E-06	8.55875E-05	3.16031E-06	4.12255E-05	3.99343E-05	2.9997E-05	0.000130189
3830203773125	383020	3773125	0.000205059	8.0427E-05	2.6635E-05	2.60862E-05	6.05735E-05	6.04801E-05	7.95857E-05	7.95343E-05	8.52462E-05	8.32029E-05	3.31724E-06	3.31724E-06	8.98374E-05	3.31724E-06	4.338E-05	4.20212E-05	3.1176E-05	0.000135306
3830303773125	383030	3773125	0.000215928	8.469E-05	2.80467E-05	2.74688E-05	6.37839E-05	6.36855E-05	8.38038E-05	8.37497E-05	8.97643E-05	8.76127E-05	3.49305E-06	3.49305E-06	9.45988E-05	3.49305E-06	4.58717E-05	4.44349E-05	3.25588E-05	0.000141307
3830403773125	383040	3773125	0.000230011	9.0214E-05	2.9876E-05	2.92604E-05	6.79442E-05	6.78394E-05	8.92698E-05	8.92122E-05	9.56191E-05	9.33272E-05	3.72089E-06	3.72089E-06	0.000100769	3.72089E-06	4.895E-05	4.74168E-05	3.41339E-05	0.000148143
3830503773125	383050	3773125	0.000247877	9.7221E-05	3.21965E-05	3.15331E-05	7.32215E-05	7.31085E-05	9.62035E-05	9.61414E-05	0.000103046	0.000100576	4.00989E-06	4.00989E-06	0.000108596	4.00989E-06	5.24284E-05	5.07862E-05	3.5623E-05	0.000154606
3830603773125	383060	3773125	0.000263631	0.0001034	3.42428E-05	3.35373E-05	7.78753E-05	7.77552E-05	0.000102318	0.000102252	0.000109595	0.000106968	4.26475E-06	4.26475E-06	0.000115498	4.26475E-06	5.57184E-05	5.39732E-05	3.70532E-05	0.000160814
3830703773125	383070	3773125	0.000280454	0.00011	3.6428E-05	3.56775E-05	8.28448E-05	8.2717E-05	0.000108847	0.000108777	0.000116589	0.000113794	4.5369E-06	4.5369E-06	0.000122868	4.5369E-06	5.92793E-05	5.74226E-05	3.86374E-05	0.000167689
3830803773125	383080	3773125	0.000298571	0.0001171	3.87812E-05	3.79821E-05	8.81964E-05	8.80603E-05	0.000115879	0.000115804	0.00012412	0.000121145	4.82997E-06	4.82997E-06	0.000130805	4.82997E-06	6.31236E-05	6.11465E-05	4.03279E-05	0.000175026
3830903773125	383090	3773125	0.000318215	0.00012481	4.13327E-05	4.04811E-05	9.39991E-05	9.3854E-05	0.000123502	0.000123423	0.000132287	0.000129116	5.14775E-06	5.14775E-06	0.000139411	5.14775E-06	6.7307E-05	6.51988E-05	4.21542E-05	0.000182952
3831003773125	383100	3773125	0.000339601	0.0001332	4.41105E-05	4.32017E-05	0.000100316	0.000100162	0.000131803	0.000131718	0.000141177	0.000137793	5.49371E-06	5.49371E-06	0.000148781	5.49371E-06	7.1885E-05	6.96334E-05	4.41298E-05	0.000191527
3831103773125	383110	3773125	0.000362676	0.00014225	4.71077E-05	4.61371E-05	0.000107133	0.000106967	0.000140758	0.000140667	0.00015077	0.000147156	5.86699E-06	5.86699E-06	0.00015889	5.86699E-06	7.68505E-05	7.44434E-05	4.62752E-05	0.000200838
3834303773125	383430	3773125	0.004925726	0.00193194	0.000639799	0.000626617	0.001455035	0.00145279	0.001911726	0.001910493	0.002047698	0.001998615	7.96833E-05	7.96833E-05	0.002157982	7.96833E-05	0.001283459	0.001243259	0.001666524	0.007232831
3834403773125	383440	3773125	0.003387529	0.00132864	0.000440004	0.000430938	0.00100066	0.000999116	0.001314736	0.001313888	0.001408246	0.001374491	5.48E-05	5.48E-05	0.001484091	5.48E-05	0.000888058	0.000860242	0.00114676	0.004977021
3834503773125	383450	3773125	0.002471544	0.00096937	0.000321027	0.000314413	0.000730082	0.000728956	0.000959232	0.000958613	0.001027458	0.00100283	3.99821E-05	3.99821E-05	0.001082794	3.99821E-05	0.000651288	0.000630889	0.000835878	0.00362777
3834603773125	383460	3773125	0.001889132	0.00074094	0.000245378	0.000240322	0.000558041	0.000557179	0.000733192	0.000732719	0.00078534	0.000766516	3.05604E-05	3.05604E-05	0.000827637	3.05604E-05	0.000500208	0.000484541	0.000639509	0.002775515
3834703773125	383470	3773125	0.00150049	0.00058851	0.000194898	0.000190882	0.000443237	0.000442553	0.000582356	0.00058198	0.000623776	0.000608824	2.42734E-05	2.42734E-05	0.000657371	2.42734E-05	0.000397472	0.000385022	0.000508306	0.002206082
3834803773125	383480	3773125	0.001265592	0.00049638	0.000164387	0.000161	0.00037385	0.000373273	0.00049119	0.000490873	0.000526126	0.000513515	2.04734E-05	2.04734E-05	0.000554461	2.04734E-05	0.000334537	0.000324058	0.000429159	0.001862582
3834903773125	383490	3773125	0.001089401	0.00042728	0.000141502	0.000138586	0.000321804	0.000321307	0.000422808	0.000422535	0.00045288	0.000442025	1.76232E-05	1.76232E-05	0.000477271	1.76232E-05	0.000287422	0.000278419	0.000369901	0.001605396
3835003773125	383500	3773125	0.000953207	0.00037386	0.000123811	0.00012126	0.000281573	0.000281138	0.00036995	0.000369711	0.000396262	0.000386764	1.542E-05	1.542E-05	0.000417604	1.542E-05	0.000251013	0.00024315	0.000324033	0.001406326
3835103773125	383510	3773125	0.000845566	0.00033164	0.00010983	0.000107567	0.000249776	0.000249391	0.000328173	0.000327962	0.000351515	0.000343089	1.36787E-05	1.36787E-05	0.000370446	1.36787E-05	0.000222255	0.000215293	0.000287772	0.00124895
3835203773125	383520	3773125	0.00075801	0.0002973	9.84573E-05	9.64288E-05	0.000223912	0.000223567	0.000294192	0.000294002	0.000315116	0.000307563	1.22623E-05	1.22623E-05	0.000332087	1.22623E-05	0.000198893	0.000192663	0.000258255	0.001120843
3835303773125	383530	3773125	0.000674845	0.00026468	8.76552E-05	8.58492E-05	0.000199346	0.000199038	0.000261915	0.000261746	0.000280543	0.000273819	1.0917E-05	1.0917E-05	0.000295653	1.0917E-05	0.000176823	0.000171284	0.000230025	0.000998325
3835403773125	383540	3773125	0.000605379	0.00023744	7.86322E-05	7.70121E-05	0.000178826	0.00017855	0.000234954	0.000234802	0.000251665	0.000245633	9.79319E-06	9.79319E-06	0.000265219	9.79319E-06	0.000158381	0.00015342	0.000206369	0.000895657
3835503773125	383550	3773125	0.000545046	0.00021377	7.07957E-05	6.9337E-05	0.000161004	0.000160756	0.000211538	0.000211402	0.000226584	0.000221153	8.8172E-06	8.8172E-06	0.000238787	8.8172E-06	0.000142337	0.000137878	0.000185701	0.000805954
3835603773125	383560	3773125	0.000490409	0.00019235	6.36988E-05	6.23864E-05	0.000144864	0.000144641	0.000190333	0.00019021	0.00020387	0.000198984	7.93333E-06	7.93333E-06	0.00021485	7.93333E-06	0.000127772	0.00012377	0.000166815	0.00072399
3835703773125	383570	3773125	0.000443774	0.00017405	5.76415E-05	5.64539E-05	0.000131089	0.000130886	0.000172233	0.000172122	0.000184484	0.000180062	7.17892E-06	7.17892E-06	0.000194419	7.17892E-06	0.000115331	0.000111719	0.000150643	0.000653803
3835803773125	383580	3773125	0.000404011	0.00015846	5.24767E-05	5.13955E-05	0.000119343	0.000119159	0.000156801	0.0001567	0.000167953	0.000163928	6.53567E-06	6.53567E-06	0.000176999	6.53567E-06	0.000104722	0.000101442	0.00013683	0.00059385
3835903773125	383590	3773125	0.000369682	0.00014499	4.80177E-05	4.70283E-05	0.000109202	0.000109034	0.000143477	0.000143385	0.000153682	0.000149998	5.98033E-06	5.98033E-06	0.000161959	5.98033E-06	9.55788E-05	9.25851E-05	0.000124901	0.000542079
3836003773125	383600	3773125	0.000339565	0.00013318	4.41058E-05	4.31971E-05	0.000100306	0.000100151	0.000131789	0.000131704	0.000141162	0.000137779	5.49313E-06	5.49313E-06	0.000148765	5.49313E-06	8.7578E-05	8.48349E-05	0.000114446	0.000496702
3836103773125	383610	3773125	0.000312772	0.00012267	4.06257E-05	3.97886E-05	9.23912E-05	9.22486E-05	0.00012139	0.000121312	0.000130024	0.000126907	5.0597E-06	5.0597E-06	0.000137027	5.0597E-06	8.04849E-05	7.7964E-05	0.000105167	0.000456433
3836203773125	383620	3773125	0.000289472	0.00011354	3.75993E-05	3.68247E-05	8.55087E-05	8.53768E-05	0.000112347	0.000112275	0.000120338	0.000117453	4.68278E-06	4.68278E-06	0.000126819	4.68278E-06	7.43337E-05	7.20054E-05	9.71287E-05	0.000421545
3836303773125	383630	3773125	0.00027061	0.00010614	3.51493E-05	3.44251E-05	7.99369E-05	7.98135E-05	0.000105027	0.000104959	0.000112497	0.0001098	4.37765E-06	4.37765E-06	0.000118555	4.37765E-06	6.93574E-05	6.7185E-05	9.06585E-05	0.000393464
3836403773125	383640	3773125	0.000254559	9.9842E-05	3.30645E-05	3.23833E-05	7.51955E-05	7.50795E-05	9.87971E-05	9.87334E-05	0.000105824	0.000103287	4.118E-06	4.118E-06	0.000111523	4.118E-06	6.51238E-05	6.3084E-05	8.51661E-05	0.000369627
3836503773125	383650	3773125	0.000240502	9.4328E-05	3.12387E-05	3.0595E-05	7.10432E-05	7.09336E-05	9.33415E-05	9.32813E-05	9.99804E-05	9.75839E-05	3.8906E-06	3.8906E-06	0.000105365	3.8906E-06	6.1423E-05	5.94991E-05	8.03661E-05	0.000348795
3836603773125	383660	3773125	0.000231763	9.0901E-05	3.01035E-05	2.94833E-05	6.84616E-05	6.8356E-05	8.99496E-05	8.98916E-05	9.63473E-05	9.40379E-05	3.74922E-06	3.74922E-06	0.000101536	3.74922E-06	5.90945E-05	5.72436E-05	7.74173E-05	0.000335997
3836703773125	383670	3773125	0.00022358	8.7691E-05	2.90407E-05	2.84423E-05	6.60445E-05	6.59426E-05	8.67738E-05	8.67179E-05	9.29456E-05	9.07178E-05	3.61685E-06	3.61685E-06	9.79515E-05	3.61685E-06	5.69203E-05	5.51375E-05	7.46541E-05	0.000324004
3836803773125	383680	3773125	0.000216628	8.4965E-05	2.81377E-05	2.75579E-05	6.39909E-05	6.38922E-05	8.40757E-05	8.40214E-05	9.00555E-05	8.7897E-05	3.50439E-06	3.50439E-06	9.49057E-05	3.50439E-06	5.5069E-05	5.33442E-05	7.23186E-05	0.000313868
3836903773125	383690	3773125	0.000210745	8.2657E-05	2.73735E-05	2.68095E-05	6.2253E-05	6.2157E-05	8.17923E-05	8.17396E-05	8.76098E-05	8.55098E-05	3.40921E-06	3.40921E-06	9.23283E-05	3.40921E-06	5.34994E-05	5.18237E-05	7.03565E-05	0.000305352
3837003773125	383700	3773125	0.000205257	8.0505E-05	2.66607E-05	2.61114E-05	6.06319E-05	6.05383E-05	7.96624E-05	7.9611E-05	8.53284E-05	8.32831E-05	3.32044E-06	3.32044E-06	8.99239E-05	3.32044E-06	5.20373E-05	5.04074E-05	6.85325E-05	0.000297436
3837103773125	383710	3773125	0.000200559	7.8662E-05	2.60505E-05	2.55138E-05	5.92442E-05	5.91528E-05	7.78392E-05	7.7789E-05	8.33755E-05	8.1377E-05	3.24444E-06	3.24444E-06	8.78659E-05	3.24444E-06	5.0787E-05	4.91962E-05	6.69891E-05	0.000290737
3837203773125	383720	3773125	0.000196194	7.695E-05	2.54835E-05	2.49585E-05	5.79548E-05	5.78653E-05	7.6145E-05	7.60959E-05	8.15608E-05	7.96058E-05	3.17383E-06	3.17383E-06	8.59535E-05	3.17383E-06	4.96299E-05	4.80754E-05	6.55656E-05	0.000284559
3837303773125	383730	3773125	0.000192008	7.5308E-05	2.49398E-05	2.4426E-05	5.67184E-05	5.66308E-05	7.45205E-05	7.44724E-05	7.98208E-05	7.79075E-05	3.10612E-06	3.10612E-06	8.41197E-05	3.10612E-06	4.85249E-05	4.7005E-05	6.42055E-05	0.000278657
3837403773125	383740	3773125	0.000187913	7.3702E-05	2.44078E-05	2.39049E-05	5.55085E-05	5.54228E-05	7.29309E-05	7.28838E-05	7.81181E-05	7.62456E-05	3.03986E-06	3.03986E-06	8.23253E-05	3.03986E-06	4.74521E-05	4.59658E-05	6.28748E-05	0.000272881
3837503773125	383750	3773125	0.000183979	7.2159E-05	2.38968E-05	2.34045E-05	5.43464E-05	5.42625E-05	7.1404E-05	7.13579E-05	7.64826E-05	7.46494E-05	2.97622E-06	2.97622E-06	8.06018E-05	2.97622E-06	4.64242E-05	4.49701E-05	6.16007E-05	0.000267352
3837603773125	383760	3773125	0.000179712	7.0486E-05	2.33427E-05	2.28617E-05	5.30861E-05	5.30042E-05	6.97482E-05	6.97031E-05	7.4709E-05	7.29182E-05	2.9072E-06	2.9072E-06	7.87326E-05	2.9072E-06	4.53102E-05	4.3891E-05	6.01908E-05	0.000261232
3837703773125	383770	3773125	0.0001755	6.8833E-05	2.27955E-05	2.23258E-05	5.18417E-05	5.17617E-05	6.81132E-05	6.80693E-05	7.29578E-05	7.1209E-05	2.83905E-06	2.83905E-06	7.68871E-05	2.83905E-06	4.4216E-05	4.2831E-05	5.87945E-05	0.000255172

Unique Identifier	X (UTM)	Y (UTM)	KMMass Grading / Excavation	KMMass Grading / Excavation	KMDrainage / Utilities Trenching	KMFoundations / Concrete Pads	KMBuilding / Structure Construction	KMAsphalt Paving	KMArchitectural Coating	KMLandscaping or Other Finishing	KMWaterside Construction (Piles)	EWNDemolition	EWNSite Grubbing / Prep	EWNDrainage / Utilities Trenching	EWNDrainage / Utilities Trenching	EWNDrainage / Utilities Trenching	EWNFoundation s / Concrete Pads	EWNBuilding / Structure Construction	EWNAsphalt Paving	EWNLandscaping or Other Finishing	EWNWaterside Construction (Piles)
			2025	2026	2026	2026	2026	2026	2026	2026	2026	2027	2027	2027	2028	2029	2029	2029	2029	2029	2029
3836503773115	383650	3773115	0.000249219	0.00024664	8.85705E-05	4.68712E-05	0.000160986	5.17184E-06	5.17184E-06	0.000166158	5.17184E-06	0.000264582	1.44201E-05	3.3861E-05	3.32071E-05	3.25201E-05	2.81684E-05	6.11661E-05	4.35163E-06	6.33419E-05	4.35163E-06
3836603773115	383660	3773115	0.000240678	0.000238188	8.55352E-05	4.52649E-05	0.000155469	4.9946E-06	4.9946E-06	0.000160464	4.9946E-06	0.00025482	1.3888E-05	3.26116E-05	3.19819E-05	3.13201E-05	2.71291E-05	5.89092E-05	4.19107E-06	6.10047E-05	4.19107E-06
3836703773115	383670	3773115	0.000232653	0.000230245	8.2683E-05	4.37555E-05	0.000150285	4.82806E-06	4.82806E-06	0.000155113	4.82806E-06	0.000245662	1.33889E-05	3.14397E-05	3.08325E-05	3.01946E-05	2.61541E-05	5.67921E-05	4.04045E-06	5.88123E-05	4.04045E-06
3836803773115	383680	3773115	0.000225941	0.00022363	8.02977E-05	4.24932E-05	0.000145949	4.68877E-06	4.68877E-06	0.000150638	4.68877E-06	0.00023789	1.29653E-05	3.0445E-05	2.98571E-05	2.92394E-05	2.53267E-05	5.49955E-05	3.91263E-06	5.69518E-05	3.91263E-06
3836903773115	383690	3773115	0.000220357	0.000218076	7.83131E-05	4.1443E-05	0.000142342	4.57289E-06	4.57289E-06	0.000146915	4.57289E-06	0.000231306	1.26065E-05	2.96023E-05	2.90307E-05	2.843E-05	2.46257E-05	5.34732E-05	3.80433E-06	5.53753E-05	3.80433E-06
3837003773115	383700	3773115	0.000215176	0.000212949	7.64717E-05	4.04686E-05	0.000138995	4.46537E-06	4.46537E-06	0.000143461	4.46537E-06	0.000225165	1.22718E-05	2.88164E-05	2.826E-05	2.76752E-05	2.39719E-05	5.20535E-05	3.70333E-06	5.39052E-05	3.70333E-06
3837103773115	383710	3773115	0.000210778	0.000208597	7.4909E-05	3.96416E-05	0.000136155	4.37411E-06	4.37411E-06	0.000140529	4.37411E-06	0.000219851	1.19822E-05	2.81364E-05	2.7593E-05	2.70221E-05	2.34062E-05	5.08251E-05	3.61593E-06	5.26331E-05	3.61593E-06
3837203773115	383720	3773115	0.000206732	0.000204593	7.34709E-05	3.88805E-05	0.000133541	4.29014E-06	4.29014E-06	0.000137831	4.29014E-06	0.00021492	1.17134E-05	2.75053E-05	2.69741E-05	2.6416E-05	2.28812E-05	4.96851E-05	3.53483E-06	5.14526E-05	3.53483E-06
3837303773115	383730	3773115	0.000202835	0.000200736	7.20859E-05	3.81476E-05	0.000131024	4.20927E-06	4.20927E-06	0.000135233	4.20927E-06	0.000210196	1.14559E-05	2.69007E-05	2.63812E-05	2.58354E-05	2.23782E-05	4.8593E-05	3.45713E-06	5.03215E-05	3.45713E-06
3837403773115	383740	3773115	0.000199005	0.000196946	7.07248E-05	3.74273E-05	0.00012855	4.12979E-06	4.12979E-06	0.00013268	4.12979E-06	0.000205586	1.12047E-05	2.63108E-05	2.58027E-05	2.52688E-05	2.18875E-05	4.75274E-05	3.38132E-06	4.9218E-05	3.38132E-06
3837503773115	383750	3773115	0.000195272	0.000193251	6.93982E-05	3.67253E-05	0.000126138	4.05233E-06	4.05233E-06	0.000130191	4.05233E-06	0.000201145	1.09627E-05	2.57424E-05	2.52453E-05	2.4723E-05	2.14147E-05	4.65007E-05	3.30828E-06	4.81549E-05	3.30828E-06
3837603773115	383760	3773115	0.000191174	0.000189195	6.79416E-05	3.59544E-05	0.000123491	3.96727E-06	3.96727E-06	0.000127458	3.96727E-06	0.000196421	1.07052E-05	2.51378E-05	2.46524E-05	2.41423E-05	2.09117E-05	4.54086E-05	3.23057E-06	4.70238E-05	3.23057E-06
3837703773115	383770	3773115	0.000187082	0.000185146	6.64876E-05	3.5185E-05	0.000120848	3.88237E-06	3.88237E-06	0.00012473	3.88237E-06	0.000191758	1.04511E-05	2.4541E-05	2.40671E-05	2.35692E-05	2.04153E-05	4.43306E-05	3.15388E-06	4.59075E-05	3.15388E-06
3837803773115	383780	3773115	0.000182946	0.000181053	6.50177E-05	3.44071E-05	0.000118176	3.79654E-06	3.79654E-06	0.000121973	3.79654E-06	0.000187126	1.01986E-05	2.39482E-05	2.34857E-05	2.29998E-05	1.99221E-05	4.32597E-05	3.07769E-06	4.47985E-05	3.07769E-06
3837903773115	383790	3773115	0.000178676	0.000176827	6.35E-05	3.3604E-05	0.000115418	3.70792E-06	3.70792E-06	0.000119126	3.70792E-06	0.000182401	9.94111E-06	2.33436E-05	2.28928E-05	2.24191E-05	1.94191E-05	4.21675E-05	2.99999E-06	4.36675E-05	2.99999E-06
3838003773115	383800	3773115	0.000174555	0.000172748	6.20355E-05	3.28289E-05	0.000112756	3.6224E-06	3.6224E-06	0.000116378	3.6224E-06	0.000177861	9.69364E-06	2.27625E-05	2.23229E-05	2.1861E-05	1.89357E-05	4.11178E-05	2.92531E-06	4.25805E-05	2.92531E-06
3838103773115	383810	3773115	0.000170464	0.0001687	6.05815E-05	3.20595E-05	0.000110113	3.5375E-06	3.5375E-06	0.000113651	3.5375E-06	0.000173374	9.4491E-06	2.21883E-05	2.17598E-05	2.13096E-05	1.8458E-05	4.00805E-05	2.85151E-06	4.15063E-05	2.85151E-06
3838203773115	383820	3773115	0.000166507	0.000164784	5.91753E-05	3.13153E-05	0.000107557	3.45538E-06	3.45538E-06	0.000111013	3.45538E-06	0.000169063	9.21416E-06	2.16366E-05	2.12187E-05	2.07797E-05	1.79991E-05	3.9084E-05	2.78061E-06	4.04743E-05	2.78061E-06
3838303773115	383830	3773115	0.00016261	0.000160927	5.77903E-05	3.05824E-05	0.00010504	3.37451E-06	3.37451E-06	0.000108414	3.37451E-06	0.000164844	8.98422E-06	2.10966E-05	2.06892E-05	2.02612E-05	1.75499E-05	3.81086E-05	2.71122E-06	3.94643E-05	2.71122E-06
3838403773115	383840	3773115	0.000158198	0.00015656	5.62222E-05	2.97526E-05	0.00010219	3.28295E-06	3.28295E-06	0.000105473	3.28295E-06	0.000160158	8.72883E-06	2.04969E-05	2.01011E-05	1.96852E-05	1.7051E-05	3.70253E-05	2.63415E-06	3.83424E-05	2.63415E-06
3838503773115	383850	3773115	0.00015398	0.000152386	5.47231E-05	2.89593E-05	9.9465E-05	3.19541E-06	3.19541E-06	0.00010266	3.19541E-06	0.000155694	8.48554E-06	1.99256E-05	1.95409E-05	1.91365E-05	1.65758E-05	3.59934E-05	2.56073E-06	3.72737E-05	2.56073E-06
3838603773115	383860	3773115	0.000149694	0.000148145	5.32002E-05	2.81533E-05	9.66968E-05	3.10648E-06	3.10648E-06	9.98033E-05	3.10648E-06	0.000151192	8.24016E-06	1.93494E-05	1.89758E-05	1.85832E-05	1.60965E-05	3.49525E-05	2.48668E-06	3.61959E-05	2.48668E-06
3838703773115	383870	3773115	0.000145424	0.000143919	5.16825E-05	2.73502E-05	9.39383E-05	3.01786E-06	3.01786E-06	9.69562E-05	3.01786E-06	0.000146736	7.99729E-06	1.87791E-05	1.84165E-05	1.80354E-05	1.5622E-05	3.39223E-05	2.41339E-06	3.5129E-05	2.41339E-06
3838803773115	383880	3773115	0.000141355	0.000139892	5.02365E-05	2.6585E-05	9.131E-05	2.93343E-06	2.93343E-06	9.42435E-05	2.93343E-06	0.000142501	7.76651E-06	1.82372E-05	1.78851E-05	1.7515E-05	1.51713E-05	3.29435E-05	2.34375E-06	3.41153E-05	2.34375E-06
3838903773115	383890	3773115	0.000137436	0.000136013	4.88435E-05	2.58478E-05	8.87782E-05	2.85209E-06	2.85209E-06	9.16303E-05	2.85209E-06	0.00013842	7.54409E-06	1.77149E-05	1.73728E-05	1.70134E-05	1.47368E-05	3.2E-05	2.27663E-06	3.31383E-05	2.27663E-06
3839003773115	383900	3773115	0.00013368	0.000132297	4.7509E-05	2.51416E-05	8.63525E-05	2.77416E-06	2.77416E-06	8.91266E-05	2.77416E-06	0.000134538	7.33251E-06	1.72181E-05	1.68856E-05	1.65362E-05	1.43235E-05	3.11026E-05	2.21278E-06	3.22089E-05	2.21278E-06
3839103773115	383910	3773115	0.000130037	0.000128691	4.62142E-05	2.44564E-05	8.39991E-05	2.69855E-06	2.69855E-06	8.66976E-05	2.69855E-06	0.000130779	7.12762E-06	1.6737E-05	1.64138E-05	1.60742E-05	1.39232E-05	3.02334E-05	2.15095E-06	3.13089E-05	2.15095E-06
3829703773125	382970	3773125	8.13311E-05	8.04894E-05	2.89044E-05	1.52961E-05	5.25368E-05	1.6878E-06	1.6878E-06	5.42246E-05	1.6878E-06	0.000152432	8.30776E-06	1.95082E-05	1.91315E-05	1.87356E-05	1.62285E-05	3.52393E-05	2.50709E-06	3.64928E-05	2.50709E-06
3829803773125	382980	3773125	8.56014E-05	8.47155E-05	3.04221E-05	1.60992E-05	5.52953E-05	1.77642E-06	1.77642E-06	5.70717E-05	1.77642E-06	0.000162792	8.87238E-06	2.0834E-05	2.04317E-05	2.00089E-05	1.73315E-05	3.76343E-05	2.67747E-06	3.8973E-05	2.67747E-06
3829903773125	382990	3773125	9.05064E-05	8.95697E-05	3.21653E-05	1.70217E-05	5.84637E-05	1.87821E-06	1.87821E-06	6.03419E-05	1.87821E-06	0.000174867	9.53047E-06	2.23794E-05	2.19472E-05	2.14931E-05	1.8617E-05	4.04257E-05	2.87607E-06	4.18637E-05	2.87607E-06
3830003773125	383000	3773125	9.53292E-05	9.43426E-05	3.38793E-05	1.79288E-05	6.15791E-05	1.97829E-06	1.97829E-06	6.35574E-05	1.97829E-06	0.000187179	1.02015E-05	2.39551E-05	2.34925E-05	2.30064E-05	1.99278E-05	4.3272E-05	3.07857E-06	4.48113E-05	3.07857E-06
3830103773125	383010	3773125	9.89575E-05	9.79334E-05	3.51687E-05	1.86112E-05	6.39228E-05	2.05359E-06	2.05359E-06	6.59764E-05	2.05359E-06	0.000197684	1.07741E-05	2.52995E-05	2.48109E-05	2.42976E-05	2.10462E-05	4.57006E-05	3.25135E-06	4.73263E-05	3.25135E-06
3830203773125	383020	3773125	0.000102847	0.000101783	3.65511E-05	1.93427E-05	6.64354E-05	2.1343E-06	2.1343E-06	6.85697E-05	2.1343E-06	0.000208197	1.1347E-05	2.66449E-05	2.61304E-05	2.55897E-05	2.21655E-05	4.8131E-05	3.42426E-06	4.98431E-05	3.42426E-06
3830303773125	383030	3773125	0.000107409	0.000106297	3.81722E-05	2.02006E-05	6.93819E-05	2.22896E-06	2.22896E-06	7.16109E-05	2.22896E-06	0.000220747	1.2031E-05	2.8251E-05	2.77055E-05	2.71322E-05	2.35015E-05	5.10322E-05	3.63067E-06	5.28475E-05	3.63067E-06
3830403773125	383040	3773125	0.000112605	0.000111439	4.00189E-05	2.11778E-05	7.27384E-05	2.3368E-06	2.3368E-06	7.50752E-05	2.3368E-06	0.000236681	1.28994E-05	3.02902E-05	2.97053E-05	2.90907E-05	2.51979E-05	5.47158E-05	3.89273E-06	5.66622E-05	3.89273E-06
3830503773125	383050	3773125	0.000117517	0.000116301	4.17647E-05	2.21017E-05	7.59117E-05	2.43874E-06	2.43874E-06	7.83504E-05	2.43874E-06	0.000254284	1.38588E-05	3.25431E-05	3.19146E-05	3.12543E-05	2.7072E-05	5.87853E-05	4.18225E-06	6.08764E-05	4.18225E-06
3830603773125	383060	3773125	0.000122235	0.00012097	4.34415E-05	2.29891E-05	7.89595E-05	2.53665E-06	2.53665E-06	8.14962E-05	2.53665E-06	0.000270822	1.47602E-05	3.46597E-05	3.39904E-05	3.32871E-05	2.88328E-05	6.26087E-05	4.45427E-06	6.48358E-05	4.45427E-06
3830703773125	383070	3773125	0.000127461	0.000126142	4.52988E-05	2.3972E-05	8.23353E-05	2.6451E-06	2.6451E-06	8.49804E-05	2.6451E-06	0.000288724	1.57358E-05	3.69507E-05	3.62372E-05	3.54874E-05	3.07387E-05	6.67472E-05	4.7487E-06	6.91216E-05	4.7487E-06
3830803773125	383080	3773125	0.000133038	0.000131662	4.72808E-05	2.50208E-05	8.59377E-05	2.76084E-06	2.76084E-06	8.86986E-05	2.76084E-06	0.000308065	1.679E-05	3.9426E-05	3.86646E-05	3.78646E-05	3.27978E-05	7.12185E-05	5.06681E-06	7.37519E-05	5.06681E-06
3830903773125	383090	3773125	0.000139063	0.000137624	4.94219E-05	2.61539E-05	8.98295E-05	2.88586E-06	2.88586E-06	9.27154E-05	2.88586E-06	0.000329129	1.7938E-05	4.21217E-05	4.13083E-05	4.04536E-05	3.50404E-05	7.60881E-05	5.41325E-06	7.87947E-05	5.41325E-06
3831003773125	383100	3773125	0.000145581	0.000144074	5.17382E-05	2.73797E-05	9.40396E-05	3.02112E-06	3.02112E-06	9.70607E-05	3.02112E-06	0.000352207	1.91957E-05	4.50752E-05	4.42048E-05	4.32901E-05	3.74973E-05	8.14232E-05	5.79282E-06	8.43196E-05	5.79282E-06
3831103773125	383110	3773125	0.000152658	0.000151078	5.42535E-05	2.87107E-05	9.86114E-05	3.16799E-06	3.16799E-06	0.000101779	3.16799E-06	0.00037723	2.05595E-05	4.82776E-05	4.73453E-05	4.63657E-05	4.01613E-05	8.72079E-05	6.20437E-06	9.03101E-05	6.20437E-06
3834303773125	383430	3773125	0.005497723	0.005440827	0.001953848	0.001033969	0.003551321	0.00011409	0.00011409	0.003665411	0.00011409	0.005959978	0.000324827	0.000762754	0.000748024	0.000732547	0.000634522	0.001377827	9.80249E-05	0.001426839	9.80249E-05
3834403773125	383440	3773125	0.003783066	0.003743915	0.001344472	0.00071149	0.002443718	7.85069E-05	7.85069E-05	0.002522225	7.85069E-05	0.004148783	0.000226114	0.000530958	0.000520705	0.000509931	0.000441695	0.000959115	6.82359E-05	0.000993233	6.82359E-05
3834503773125	383450	3773125	0.002757492	0.002728954	0.000979991	0.000518607	0.001781235	5.7224E-05	5.7224E-05	0.001838459	5.7224E-05	0.0030574	0.000166632	0.000391284	0.000383728	0.000375788	0.000325502	0.000706809	5.02857E-05	0.000731952	5.02857E-05
3834603773125	383460	3773125	0.002109688	0.002087854	0.000749766	0.000396774	0.001362779	4.37806E-05	4.37806E-05	0.001406559	4.37806E-05	0.002353476	0.000128267	0.000301196	0.00029538	0.000289268	0.00025056	0.000544076	3.87081E-05	0.00056343	3.87081E-05
3834703773125	383470	3773125	0.001676858	0.001659504	0.000595942	0.00031537	0.001083187	3.47985E-05	3.47985E-05	0.001117985	3.47985E-05	0.001871776	0.000102014	0.000239549	0.000234923	0.000230062	0.000199276	0.000432717	3.07855E-05	0.00044811	3.07855E-05
3834803773125	383480	3773125	0.001415761	0.001401109	0.00050315	0.000266265	0.000914528	2.93801E-05	2.93801E-05	0.000943908	2.93801E-05	0.001573925	8.5781E-05	0.00020143	0.00019754	0.000193453	0.000167566	0.00036386	2.58867E-05	0.000376803	2.58867E-05
3834903773125	383490	3773125	0.001220272	0.001207643	0.000433675	0.000229499	0.00078825	2.53233E-05	2.53233E-05	0.000813573	2.53233E-05	0.001350743	7.36173E-05	0.000172867	0.000169529	0.000166021	0.000143805	0.000312265	2.22159E-05	0.000323373	2.22159E-05
3835003773125	383500	3773125	0.001068958	0.001057895	0.000379899	0.000201041	0.000690506	2.21832E-05	2.21832E-05	0.000712689	2.21832E-05	0.001178013	6.42032E-05	0.000150761	0.00014785	0.000144791	0.000125416	0.000272333	1.9375E-05	0.00028202	1.9375E-05
3835103773125	383510	3773125	0.000949335	0.00093951	0.000337386	0.000178544	0.000613235	1.97008E-05	1.97008E-05	0.000632935	1.97008E-05	0.001041369	5.67559E-05	0.000133274	0.0001307	0.000127996	0.000110868	0.000240743	1.71276E-05	0.000249307	1.71276E-05
3835203773125	383520	3773125	0.00085196	0.000843143	0.00030278	0.00016023	0.000550334	1.768E-05	1.768E-05	0.000568014	1.768E-05	0.00093026	5.07004E-05	0.000119054	0.000116755	0.000114339	9.90391E-05	0.000215057	1.53002E-05	0.000222707	1.53002E-05
3835303773125	383530	3773125	0.000758834	0.00075098	0.000269684	0.000142715	0.000490178	1.57475E-05	1.57475E-05	0.000505925	1.57475E-05	0.000825163	4.49724E-05	0.000105604	0.000103564	0.000101422	8.78499E-05	0.000190761	1.35716E-05	0.000197547	1.35716E-05
3835403773125	383540	3773125	0.000680795	0.000673749	0.000241949	0.000128039	0.000439768	1.4128E-05	1.4128E-05	0.00045396	1.4128E-05	0.000737323	4.01851E-05	9.43621E-05	9.25399E-05	9.06251E-05	7.84982E-05	0.000170454	1.21269E-05	0.000176518	1.21269E-05
3835503773125	383550	3773125	0.000612611	0.000606271	0.000217717	0.000115215	0.000395723	1.2713E-05	1.2713E-05	0.000408436	1.2713E-05	0.000660992	3.60249E-05	8.45933E-05	8.29597E-05	8.12432E-05	7.03717E-05	0.000152808	1.08715E-05	0.000158244	1.08715E-05
3835603773125	383560	3773125	0.00055031	0.000544615	0.000195576	0.000103498	0.000355479	1.14201E-05	1.14201E-05	0.000366899	1.14201E-05	0.000591897	3.22591E-05	7.57505E-05	7.42877E-05	7.27506E-05	6.30156E-05	0.000136835	9.73504E-06	0.000141702	9.73504E-06
3835703773125	383570	3773125	0.00049696	0.000491817	0.000176616	9.34644E-05	0.000321017	1.0313E-05	1.0313E-05	0.00033133	1.0313E-05	0.000533092	2.90542E-05	6.82248E-05	6.69073E-05	6.55229E-05	5.6755E-05	0.00012324	8.76787E-06	0.000127624	8.76787E-06
3835803773125	383580	3773125	0.00045139	0.000446718	0.00016042	8.48938E-05	0.000291581	9.36732E-06	9.36732E-06	0.000300948	9.36732E-06	0.000483116	2.63305E-05	6.18289E-05	6.06349E-05	5.93803E-05	5.14344E-05	0.000111687	7.94591E-06	0.00011566	7.94591E-06
3835903773125	383590	3773125	0.000412038	0.000407774	0.000146435	7.74929E-05	0.000266161	8.55069E-06	8.55069E-06	0.000274712	8.55069E-06	0.000440169	2.39898E-05	5.63325E-05	5.52447E-05	5.41016E-05	4.68621E-05	0.000101758	7.23954E-06	0.000105378	7.23954E-06
3836003773125	383600	3773125	0.000377547	0.000373639	0.000134177	7.1006E-05	0.000243881	7.83492E-06	7.83492E-06	0.000251716	7.83492E-06	0.000402704	2.19479E-05	5.15378E-05	5.05425E-05	4.94967E-05	4.28734E-05	9.3097E-05	6.62335E-06	9.64087E-05	6.62335E-06
3836103773125	383610	3773125	0.000346937	0.000343347	0.00012329	6.52493E-05	0.000224108	7.19971E-06	7.19971E-06	0.000231308	7.19971E-06	0.000369573	2.01422E-05	4.72977E-05	4.63843E-05	4.54246E-05	3.93461E-05	8.54378E-05	6.07844E-06	8.8477E-05	6.07844E-06
3836203773125	383620	3773125	0.000320419	0.000317103	0.000113875	6.0262E-05	0.000206979	6.6494E-06	6.6494E-06	0.000213628	6.6494E-06	0.000340867	1.85777E-05	4.3624E-05	4.27815E-05	4.18963E-05	3.629E-05	7.88016E-05	5.60631E-06	8.16048E-05	5.60631E-06
3836303773125	383630	3773125	0.000299075	0.00029598	0.000106289	5.62477E-05	0.000193191	6.20646E-06	6.20646E-06	0.000199398	6.20646E-06	0.000317621	1.73108E-05	4.06489E-05	3.9864E-05	3.90391E-05	3.38152E-05	7.34276E-05	5.22398E-06	7.60396E-05	5.22398E-06
3836403773125	383640	3773125	0.000280956	0.000278048	9.98495E-05	5.284E-05	0.000181487	5.83045E-06	5.83045E-06	0.000187317	5.83045E-06	0.000297836	1.62324E-05	3.81168E-05	3.73807E-05	3.66073E-05	3.17087E-05	6.88536E-05	4.89856E-06	7.13029E-05	4.89856E-06
3836503773125	383650	3773125	0.000265121	0.000262377	9.42219E-05	4.98619E-05	0.000171258	5.50184E-06	5.50184E-06	0.00017676	5.50184E-06	0.000280531	1.52893E-05	3.59022E-05	3.52089E-05	3.44804E-05	2.98664E-05	6.48532E-05	4.61395E-06	6.71602E-05	4.61395E-06
3836603773125	383660	3773125	0.000255393	0.00025275	9.07648E-05	4.80324E-05	0.000164974	5.29997E-06	5.29997E-06	0.000170274	5.29997E-06	0.000269521	1.46892E-05	3.44931E-05	3.3827E-05	3.31271E-05	2.86942E-05	6.23078E-05	4.43286E-06	6.45242E-05	4.43286E-06
3836703773125	383670	3773125	0.000246278	0.000243729	8.75252E-05	4.6318E-05	0.000159086	5.1108E-06	5.1108E-06	0.000164197	5.1108E-06	0.000259238	1.41288E-05	3.31771E-05	3.25364E-05	3.18632E-05	2.75994E-05	5.99305E-05	4.26373E-06	6.20624E-05	4.26373E-06
3836803773125	383680	3773125	0.000238573	0.000236104	8.4787E-05	4.4869E-05	0.000154109	4.95091E-06	4.95091E-06	0.00015906	4.95091E-06	0.000250432	1.36489E-05	3.20502E-05	3.14312E-05	3.07809E-05	2.6662E-05	5.78949E-05	4.11891E-06	5.99544E-05	4.11891E-06
3836903773125	383690	3773125	0.0002321	0.000229698	8.24866E-05	4.36516E-05	0.000149928	4.81659E-06	4.81659E-06	0.000154745	4.81659E-06	0.000242929	1.32399E-05	3.10898E-05	3.04895E-05	2.98586E-05	2.58631E-05	5.61602E-05	3.99549E-06	5.81579E-05	3.99549E-06
3837003773125	383700	3773125	0.000226083	0.000223743	8.03481E-05	4.25199E-05	0.000146041	4.69172E-06	4.69172E-06	0.000150733	4.69172E-06	0.000235923	1.28581E-05	3.01932E-05	2.96101E-05	2.89975E-05	2.51172E-05	5.45405E-05	3.88027E-06	5.64807E-05	3.88027E-06
3837103773125	383710	3773125	0.000220991	0.000218704	7.85386E-05	4.15623E-05	0.000142752	4.58606E-06	4.58606E-06	0.000147338	4.58606E-06	0.000229889	1.25292E-05	2.9421E-05	2.88529E-05	2.82559E-05	2.44749E-05	5.31457E-05	3.78103E-06	5.50362E-05	3.78103E-06
3837203773125	383720	3773125	0.000216296	0.000214057	7.68697E-05	4.06792E-05	0.000139719	4.48861E-06	4.48861E-06	0.000144207	4.48861E-06	0.000224292	1.22242E-05	2.87047E-05	2.81504E-05	2.75679E-05	2.3879E-05	5.18518E-05	3.68897E-06	5.36962E-05	3.68897E-06
3837303773125	383730	3773125	0.000211809	0.000209617	7.52751E-05	3.98353E-05	0.00013682	4.39549E-06	4.39549E-06	0.000141216	4.39549E-06	0.000218947	1.19329E-05	2.80207E-05	2.74796E-05	2.69111E-05	2.331E-05	5.06162E-05	3.60107E-06	5.24168E-05	3.60107E-06
3837403773125	383740	3773125	0.000207419	0.000205272	7.3715E-05	3.90097E-05	0.000133985	4.30439E-06	4.30439E-06	0.000138289	4.30439E-06	0.000213764	1.16504E-05	2.73573E-05	2.6829E-05	2.62739E-05	2.27581E-05	4.94179E-05	3.51581E-06	5.11758E-05	3.51581E-06
3837503773125	383750	3773125	0.000203216	0.000201113	7.22213E-05	3.82192E-05	0.00013127	4.21717E-06	4.21717E-06	0.000135487	4.21717E-06	0.000208825	1.13812E-05	2.67253E-05	2.62092E-05	2.56669E-05	2.22323E-05	4.82761E-05	3.43459E-06	4.99934E-05	3.43459E-06
3837603773125	383760	3773125	0.000198565	0.00019651	7.05683E-05	3.73445E-05	0.000128265	4.12065E-06	4.12065E-06	0.000132386	4.12065E-06	0.000203534	1.10929E-05	2.60482E-05	2.55451E-05	2.50166E-05	2.1669E-05	4.7053E-05	3.34757E-06	4.87268E-05	3.34757E-06
3837703773125	383770	3773125	0.000193958	0.000191951	6.89312E-05	3.64781E-05	0.00012529	4.02506E-06	4.02506E-06	0.000129315	4.02506E-06	0.000198343	1.08099E-05	2.53838E-05	2.48936E-05	2.43785E-05	2.11163E-05	4.58529E-05	3.26218E-06	4.7484E-05	3.26218E-06

			ISDemolition	ISDrainage / Utilities Trenching	ISDrainage / Utilities Trenching	ISAsphalt Paving	ISAsphalt Paving	SVDemolition	SVSite Grubbing / Prep	SVMass Grading / Excavation	SVMass Grading / Excavation	SVDrainage / Utilities Trenching	SVFoundations / Concrete Pads	SVBuilding / Structure Construction	SVBuilding / Structure Construction	SVAsphalt Paving	SVAsphalt Paving	SVArchitectural Coating	SVArchitectural Coating	SVLandscaping or Other Finishing	SVLandscaping or Other Finishing
Unique Identifier	X (UTM)	Y (UTM)	2027	2027	2028	2027	2028	2027	2027	2027	2028	2028	2028	2028	2029	2028	2029	2028	2029	2028	2029
3836503773115	383650	3773115	3.62678E-05	1.46037E-05	1.4229E-05	3.7716E-06	3.51341E-06	0.000258212	0.00018564	0.000125164	0.000123575	8.76793E-05	2.78534E-05	3.99018E-05	3.83793E-05	3.92313E-06	3.65006E-06	3.92313E-06	3.65006E-06	3.99018E-05	3.83793E-05
3836603773115	383660	3773115	3.50759E-05	1.41237E-05	1.37614E-05	3.64765E-06	3.39795E-06	0.000249151	0.000179126	0.000120772	0.000119239	8.46027E-05	2.68761E-05	3.85017E-05	3.70326E-05	3.78547E-06	3.52198E-06	3.78547E-06	3.52198E-06	3.85017E-05	3.70326E-05
3836703773115	383670	3773115	3.39568E-05	1.36731E-05	1.33223E-05	3.53127E-06	3.28953E-06	0.000240661	0.000173022	0.000116657	0.000115176	8.17198E-05	2.59603E-05	3.71897E-05	3.57707E-05	3.65648E-06	3.40197E-06	3.65648E-06	3.40197E-06	3.71897E-05	3.57707E-05
3836803773115	383680	3773115	3.30234E-05	1.32973E-05	1.29561E-05	3.43421E-06	3.19912E-06	0.00023357	0.000167924	0.000113219	0.000111782	7.93118E-05	2.51953E-05	3.60939E-05	3.47167E-05	3.54874E-06	3.30173E-06	3.54874E-06	3.30173E-06	3.60939E-05	3.47167E-05
3836903773115	383690	3773115	3.22521E-05	1.29867E-05	1.26535E-05	3.354E-06	3.1244E-06	0.00022769	0.000163697	0.000110369	0.000108968	7.73153E-05	2.45611E-05	3.51853E-05	3.38427E-05	3.4594E-06	3.21861E-06	3.4594E-06	3.21861E-06	3.51853E-05	3.38427E-05
3837003773115	383700	3773115	3.15368E-05	1.26987E-05	1.23728E-05	3.27961E-06	3.0551E-06	0.000222229	0.000159771	0.000107722	0.000106354	7.54609E-05	2.3972E-05	3.43414E-05	3.3031E-05	3.37643E-06	3.14141E-06	3.37643E-06	3.14141E-06	3.43414E-05	3.3031E-05
3837103773115	383710	3773115	3.09318E-05	1.2455E-05	1.21355E-05	3.21669E-06	2.99649E-06	0.000217597	0.00015644	0.000105476	0.000104137	7.38879E-05	2.34723E-05	3.36255E-05	3.23425E-05	3.30605E-06	3.07593E-06	3.30605E-06	3.07593E-06	3.36255E-05	3.23425E-05
3837203773115	383720	3773115	3.03729E-05	1.223E-05	1.19162E-05	3.15857E-06	2.94235E-06	0.000213329	0.000153372	0.000103408	0.000102095	7.24388E-05	2.3012E-05	3.2966E-05	3.17082E-05	3.24121E-06	3.01561E-06	3.24121E-06	3.01561E-06	3.2966E-05	3.17082E-05
3837303773115	383730	3773115	2.98349E-05	1.20134E-05	1.17052E-05	3.10263E-06	2.89024E-06	0.000209205	0.000150407	0.000101409	0.000100121	7.10382E-05	2.2567E-05	3.23286E-05	3.10951E-05	3.17854E-06	2.9573E-06	3.17854E-06	2.9573E-06	3.23286E-05	3.10951E-05
3837403773115	383740	3773115	2.9304E-05	1.17996E-05	1.14969E-05	3.04741E-06	2.8388E-06	0.000205133	0.00014748	9.9435E-05	9.81725E-05	6.96558E-05	2.21278E-05	3.16995E-05	3.049E-05	3.11668E-06	2.89975E-06	3.11668E-06	2.89975E-06	3.16995E-05	3.049E-05
3837503773115	383750	3773115	2.87842E-05	1.15903E-05	1.12929E-05	2.99336E-06	2.78845E-06	0.000201151	0.000144617	9.75047E-05	9.62667E-05	6.83035E-05	2.16983E-05	3.10841E-05	2.98981E-05	3.05618E-06	2.84345E-06	3.05618E-06	2.84345E-06	3.10841E-05	2.98981E-05
3837603773115	383760	3773115	2.82114E-05	1.13596E-05	1.10682E-05	2.93379E-06	2.73295E-06	0.000196804	0.000141491	9.53973E-05	9.41861E-05	6.68273E-05	2.12293E-05	3.04123E-05	2.92519E-05	2.99013E-06	2.782E-06	2.99013E-06	2.782E-06	3.04123E-05	2.92519E-05
3837703773115	383770	3773115	2.76357E-05	1.11279E-05	1.08423E-05	2.87392E-06	2.67719E-06	0.000192456	0.000138365	9.329E-05	9.21055E-05	6.53511E-05	2.07604E-05	2.97405E-05	2.86057E-05	2.92407E-06	2.72054E-06	2.92407E-06	2.72054E-06	2.97405E-05	2.86057E-05
3837803773115	383780	3773115	2.70545E-05	1.08938E-05	1.06143E-05	2.81348E-06	2.62088E-06	0.000188073	0.000135214	9.11653E-05	9.00078E-05	6.38627E-05	2.02875E-05	2.90631E-05	2.79542E-05	2.85748E-06	2.65858E-06	2.85748E-06	2.65858E-06	2.90631E-05	2.79542E-05
3837903773115	383790	3773115	2.64509E-05	1.06508E-05	1.03775E-05	2.75071E-06	2.56241E-06	0.000183601	0.000131999	8.89975E-05	8.78675E-05	6.23441E-05	1.98051E-05	2.83721E-05	2.72895E-05	2.78953E-06	2.59537E-06	2.78953E-06	2.59537E-06	2.83721E-05	2.72895E-05
3838003773115	383800	3773115	2.58682E-05	1.04162E-05	1.01489E-05	2.69012E-06	2.50596E-06	0.000179298	0.000128905	8.69117E-05	8.58082E-05	6.0883E-05	1.9341E-05	2.77071E-05	2.66499E-05	2.72415E-06	2.53454E-06	2.72415E-06	2.53454E-06	2.77071E-05	2.66499E-05
3838103773115	383810	3773115	2.52884E-05	1.01827E-05	9.92141E-06	2.62982E-06	2.44979E-06	0.000175057	0.000125857	8.48562E-05	8.37788E-05	5.9443E-05	1.88835E-05	2.70518E-05	2.60196E-05	2.65973E-06	2.47459E-06	2.65973E-06	2.47459E-06	2.70518E-05	2.60196E-05
3838203773115	383820	3773115	2.47295E-05	9.95763E-06	9.70214E-06	2.5717E-06	2.39565E-06	0.000170977	0.000122923	8.28783E-05	8.18261E-05	5.80576E-05	1.84434E-05	2.64213E-05	2.54132E-05	2.59773E-06	2.41692E-06	2.59773E-06	2.41692E-06	2.64213E-05	2.54132E-05
3838303773115	383830	3773115	2.41776E-05	9.73539E-06	9.48561E-06	2.5143E-06	2.34218E-06	0.000166968	0.000120041	8.09351E-05	7.99075E-05	5.66963E-05	1.80109E-05	2.58018E-05	2.48173E-05	2.53682E-06	2.36025E-06	2.53682E-06	2.36025E-06	2.58018E-05	2.48173E-05
3838403773115	383840	3773115	2.3553E-05	9.48391E-06	9.24058E-06	2.44935E-06	2.28168E-06	0.000162478	0.000116813	7.87586E-05	7.77586E-05	5.51716E-05	1.75266E-05	2.51079E-05	2.41499E-05	2.4686E-06	2.29678E-06	2.4686E-06	2.29678E-06	2.51079E-05	2.41499E-05
3838503773115	383850	3773115	2.29564E-05	9.24367E-06	9.00651E-06	2.38731E-06	2.22388E-06	0.000158202	0.000113739	7.66858E-05	7.57121E-05	5.37196E-05	1.70653E-05	2.44471E-05	2.35143E-05	2.40363E-06	2.23633E-06	2.40363E-06	2.23633E-06	2.44471E-05	2.35143E-05
3838603773115	383860	3773115	2.23486E-05	8.99894E-06	8.76805E-06	2.3241E-06	2.165E-06	0.000153872	0.000110626	7.45871E-05	7.364E-05	5.22494E-05	1.65983E-05	2.37781E-05	2.28708E-05	2.33785E-06	2.17512E-06	2.33785E-06	2.17512E-06	2.37781E-05	2.28708E-05
3838703773115	383870	3773115	2.1745E-05	8.75589E-06	8.53124E-06	2.26133E-06	2.10653E-06	0.000149569	0.000107532	7.25013E-05	7.15807E-05	5.07883E-05	1.61341E-05	2.31131E-05	2.22312E-05	2.27247E-06	2.1143E-06	2.27247E-06	2.1143E-06	2.31131E-05	2.22312E-05
3838803773115	383880	3773115	2.1168E-05	8.52353E-06	8.30484E-06	2.20132E-06	2.05063E-06	0.000145471	0.000104586	7.05148E-05	6.96195E-05	4.93967E-05	1.56921E-05	2.24799E-05	2.16221E-05	2.21021E-06	2.05637E-06	2.21021E-06	2.05637E-06	2.24799E-05	2.16221E-05
3838903773115	383890	3773115	2.06105E-05	8.29905E-06	8.08612E-06	2.14335E-06	1.99662E-06	0.000141516	0.000101742	6.85975E-05	6.77265E-05	4.80536E-05	1.52654E-05	2.18686E-05	2.10342E-05	2.15011E-06	2.00045E-06	2.15011E-06	2.00045E-06	2.18686E-05	2.10342E-05
3839003773115	383900	3773115	2.00781E-05	8.0847E-06	7.87727E-06	2.08799E-06	1.94505E-06	0.000137747	9.90328E-05	6.67708E-05	6.5923E-05	4.6774E-05	1.48589E-05	2.12863E-05	2.04741E-05	2.09286E-06	1.94719E-06	2.09286E-06	1.94719E-06	2.12863E-05	2.04741E-05
3839103773115	383910	3773115	1.95612E-05	7.87653E-06	7.67444E-06	2.03422E-06	1.89497E-06	0.000134086	9.64004E-05	6.49959E-05	6.41707E-05	4.55307E-05	1.44639E-05	2.07205E-05	1.99298E-05	2.03723E-06	1.89543E-06	2.03723E-06	1.89543E-06	2.07205E-05	1.99298E-05
3829703773125	382970	3773125	1.37152E-05	5.52257E-06	5.38088E-06	1.42628E-06	1.32864E-06	7.95018E-05	5.71575E-05	3.85372E-05	3.80479E-05	2.69959E-05	8.57591E-06	1.22855E-05	1.18168E-05	1.20791E-06	1.12383E-06	1.20791E-06	1.12383E-06	1.22855E-05	1.18168E-05
3829803773125	382980	3773125	1.42936E-05	5.7555E-06	5.60782E-06	1.48644E-06	1.38468E-06	8.33504E-05	5.99244E-05	4.04028E-05	3.98898E-05	2.83028E-05	8.99106E-06	1.28802E-05	1.23888E-05	1.26638E-06	1.17823E-06	1.26638E-06	1.17823E-06	1.28802E-05	1.23888E-05
3829903773125	382990	3773125	1.49056E-05	6.00192E-06	5.84793E-06	1.55008E-06	1.44397E-06	8.77157E-05	6.30628E-05	4.25188E-05	4.19789E-05	2.97851E-05	9.46195E-06	1.35548E-05	1.30376E-05	1.33271E-06	1.23994E-06	1.33271E-06	1.23994E-06	1.35548E-05	1.30376E-05
3830003773125	383000	3773125	1.54421E-05	6.21796E-06	6.05842E-06	1.60587E-06	1.49594E-06	9.19295E-05	6.60924E-05	4.45614E-05	4.39956E-05	3.12159E-05	9.9165E-06	1.4206E-05	1.36639E-05	1.39673E-06	1.29951E-06	1.39673E-06	1.29951E-06	1.4206E-05	1.36639E-05
3830103773125	383010	3773125	1.57761E-05	6.35242E-06	6.18944E-06	1.6406E-06	1.52829E-06	9.50565E-05	6.83405E-05	4.60771E-05	4.54921E-05	3.22777E-05	1.02538E-05	1.46892E-05	1.41287E-05	1.44424E-06	1.34371E-06	1.44424E-06	1.34371E-06	1.46892E-05	1.41287E-05
3830203773125	383020	3773125	1.62316E-05	6.53583E-06	6.36814E-06	1.68797E-06	1.57242E-06	9.85042E-05	7.08192E-05	4.77483E-05	4.71421E-05	3.34484E-05	1.06257E-05	1.5222E-05	1.46412E-05	1.49662E-06	1.39245E-06	1.49662E-06	1.39245E-06	1.5222E-05	1.46412E-05
3830303773125	383030	3773125	1.67695E-05	6.75244E-06	6.57919E-06	1.74391E-06	1.62453E-06	0.000102576	7.37462E-05	4.97218E-05	4.90905E-05	3.48309E-05	1.10649E-05	1.58511E-05	1.52463E-05	1.55848E-06	1.45E-06	1.55848E-06	1.45E-06	1.58511E-05	1.52463E-05
3830403773125	383040	3773125	1.74276E-05	7.01743E-06	6.83738E-06	1.81235E-06	1.68828E-06	0.000106887	7.68462E-05	5.18119E-05	5.11541E-05	3.6295E-05	1.153E-05	1.65174E-05	1.58872E-05	1.62399E-06	1.51095E-06	1.62399E-06	1.51095E-06	1.65174E-05	1.58872E-05
3830503773125	383050	3773125	1.81304E-05	7.30042E-06	7.11311E-06	1.88544E-06	1.75637E-06	0.000110745	7.96195E-05	5.36818E-05	5.30002E-05	3.76049E-05	1.19461E-05	1.71135E-05	1.64606E-05	1.6826E-06	1.56548E-06	1.6826E-06	1.56548E-06	1.71135E-05	1.64606E-05
3830603773125	383060	3773125	1.87969E-05	7.56879E-06	7.37459E-06	1.95474E-06	1.82093E-06	0.000114567	8.23672E-05	5.55344E-05	5.48293E-05	3.89027E-05	1.23584E-05	1.77041E-05	1.70286E-05	1.74067E-06	1.61951E-06	1.74067E-06	1.61951E-06	1.77041E-05	1.70286E-05
3830703773125	383070	3773125	1.95318E-05	7.86472E-06	7.66293E-06	2.03117E-06	1.89213E-06	0.000119021	8.55697E-05	5.76935E-05	5.6961E-05	4.04152E-05	1.28389E-05	1.83925E-05	1.76907E-05	1.80834E-06	1.68247E-06	1.80834E-06	1.68247E-06	1.83925E-05	1.76907E-05
3830803773125	383080	3773125	2.03143E-05	8.17978E-06	7.96991E-06	2.11254E-06	1.96793E-06	0.000123778	8.89899E-05	5.99996E-05	5.92378E-05	4.20306E-05	1.33521E-05	1.91276E-05	1.83978E-05	1.88062E-06	1.74972E-06	1.88062E-06	1.74972E-06	1.91276E-05	1.83978E-05
3830903773125	383090	3773125	2.11596E-05	8.52016E-06	8.30155E-06	2.20045E-06	2.04982E-06	0.000128928	9.2692E-05	6.24956E-05	6.17021E-05	4.37791E-05	1.39075E-05	1.99234E-05	1.91632E-05	1.95886E-06	1.82251E-06	1.95886E-06	1.82251E-06	1.99234E-05	1.91632E-05
3831003773125	383100	3773125	2.20734E-05	8.8881E-06	8.66006E-06	2.29548E-06	2.13834E-06	0.000134496	9.66951E-05	6.51946E-05	6.43668E-05	4.56698E-05	1.45081E-05	2.07838E-05	1.99908E-05	2.04345E-06	1.90122E-06	2.04345E-06	1.90122E-06	2.07838E-05	1.99908E-05
3831103773125	383110	3773125	2.3064E-05	9.287E-06	9.04872E-06	2.3985E-06	2.2343E-06	0.000140562	0.000101057	6.81354E-05	6.72703E-05	4.77299E-05	1.51626E-05	2.17213E-05	2.08925E-05	2.13563E-06	1.98698E-06	2.13563E-06	1.98698E-06	2.17213E-05	2.08925E-05
3834303773125	383430	3773125	0.000770863	0.000310397	0.000302433	8.01644E-05	7.46767E-05	0.007595764	0.005460942	0.003681924	0.003635175	0.002579244	0.00081936	0.001173783	0.001128997	0.000115406	0.000107373	0.000115406	0.000107373	0.001173783	0.001128997
3834403773125	383440	3773125	0.000530648	0.000213672	0.00020819	5.51837E-05	5.14061E-05	0.004963991	0.00356884	0.002406214	0.002375663	0.00168559	0.000535469	0.000767092	0.000737823	7.54202E-05	7.01706E-05	7.54202E-05	7.01706E-05	0.000767092	0.000737823
3834503773125	383450	3773125	0.000387068	0.000155857	0.000151859	4.02524E-05	3.74969E-05	0.003468458	0.002493633	0.001681279	0.001659932	0.001177762	0.000374145	0.000535985	0.000515534	5.26979E-05	4.90298E-05	5.26979E-05	4.90298E-05	0.000535985	0.000515534
3834603773125	383460	3773125	0.000296477	0.00011938	0.000116317	3.08316E-05	2.8721E-05	0.002562098	0.00184201	0.001241936	0.001226167	0.000869995	0.000276375	0.000395924	0.000380818	3.89271E-05	3.62176E-05	3.89271E-05	3.62176E-05	0.000395924	0.000380818
3834703773125	383470	3773125	0.000235977	9.50191E-05	9.25812E-05	2.454E-05	2.28601E-05	0.001975055	0.001419958	0.000957376	0.000945221	0.000670657	0.00021305	0.000305208	0.000293562	3.00079E-05	2.79192E-05	3.00079E-05	2.79192E-05	0.000305208	0.000293562
3834803773125	383480	3773125	0.000199494	8.03288E-05	7.82678E-05	2.0746E-05	1.93258E-05	0.001630553	0.001172279	0.000790384	0.000780349	0.000553676	0.000175889	0.000251971	0.000242357	2.47738E-05	2.30494E-05	2.47738E-05	2.30494E-05	0.000251971	0.000242357
3834903773125	383490	3773125	0.000172181	6.93309E-05	6.75521E-05	1.79057E-05	1.66799E-05	0.001378605	0.000991142	0.000668256	0.000659772	0.000468124	0.000148711	0.000213038	0.000204909	2.09458E-05	1.94878E-05	2.09458E-05	1.94878E-05	0.000213038	0.000204909
3835003773125	383500	3773125	0.000151041	6.08186E-05	5.92582E-05	1.57073E-05	1.4632E-05	0.001187957	0.000854077	0.000575843	0.000568532	0.000403387	0.000128146	0.000183577	0.000176572	1.80492E-05	1.67929E-05	1.80492E-05	1.67929E-05	0.000183577	0.000176572
3835103773125	383510	3773125	0.000134331	5.40898E-05	5.2702E-05	1.39695E-05	1.30132E-05	0.001040579	0.00074812	0.000504404	0.000498	0.000353343	0.000112248	0.000160802	0.000154667	1.581E-05	1.47095E-05	1.581E-05	1.47095E-05	0.000160802	0.000154667
3835203773125	383520	3773125	0.000120726	4.86117E-05	4.73645E-05	1.25547E-05	1.16952E-05	0.000923055	0.000663626	0.000447436	0.000441755	0.000313436	9.95705E-05	0.000142641	0.000137198	1.40244E-05	1.30482E-05	1.40244E-05	1.30482E-05	0.000142641	0.000137198
3835303773125	383530	3773125	0.000107725	4.33766E-05	4.22637E-05	1.12026E-05	1.04357E-05	0.000814769	0.000585775	0.000394946	0.000389931	0.000276666	8.78896E-05	0.000125907	0.000121103	1.23792E-05	1.15175E-05	1.23792E-05	1.15175E-05	0.000125907	0.000121103
3835403773125	383540	3773125	9.68305E-05	3.899E-05	3.79896E-05	1.00697E-05	9.38037E-06	0.000725565	0.000521642	0.000351706	0.000347241	0.000246376	7.82672E-05	0.000112123	0.000107844	1.10239E-05	1.02565E-05	1.10239E-05	1.02565E-05	0.000112123	0.000107844
3835503773125	383550	3773125	8.73084E-05	3.51558E-05	3.42538E-05	9.07947E-06	8.45793E-06	0.000648897	0.000466521	0.000314542	0.000310548	0.000220342	6.99969E-05	0.000100275	9.64488E-05	9.85899E-06	9.17275E-06	9.85899E-06	9.17275E-06	0.000100275	9.64488E-05
3835603773125	383560	3773125	7.86051E-05	3.16513E-05	3.08392E-05	8.17438E-06	7.6148E-06	0.000580174	0.000417114	0.00028123	0.000277659	0.000197006	6.25838E-05	8.96551E-05	8.62342E-05	8.81486E-06	8.2013E-06	8.81486E-06	8.2013E-06	8.96551E-05	8.62342E-05
3835703773125	383570	3773125	7.11397E-05	2.86453E-05	2.79103E-05	7.39804E-06	6.8916E-06	0.000521867	0.000375194	0.000252966	0.000249754	0.000177207	5.62941E-05	8.06447E-05	7.75676E-05	7.92896E-06	7.37706E-06	7.92896E-06	7.37706E-06	8.06447E-05	7.75676E-05
3835803773125	383580	3773125	6.4753E-05	2.60736E-05	2.54046E-05	6.73386E-06	6.27289E-06	0.000472459	0.000339672	0.000229017	0.000226109	0.00016043	5.09644E-05	7.30096E-05	7.02239E-05	7.17828E-06	6.67864E-06	7.17828E-06	6.67864E-06	7.30096E-05	7.02239E-05
3835903773125	383590	3773125	5.92284E-05	2.3849E-05	2.32371E-05	6.15934E-06	5.7377E-06	0.000430062	0.000309191	0.000208465	0.000205819	0.000146033	4.6391E-05	6.6458E-05	6.39222E-05	6.53413E-06	6.07932E-06	6.53413E-06	6.07932E-06	6.6458E-05	6.39222E-05
3836003773125	383600	3773125	5.43758E-05	2.18951E-05	2.13333E-05	5.65471E-06	5.26761E-06	0.000393064	0.000282591	0.000190531	0.000188112	0.00013347	4.24E-05	6.07406E-05	5.8423E-05	5.972E-06	5.55632E-06	5.972E-06	5.55632E-06	6.07406E-05	5.8423E-05
3836103773125	383610	3773125	5.00612E-05	2.01577E-05	1.96405E-05	5.20602E-06	4.84963E-06	0.000360324	0.000259053	0.000174661	0.000172444	0.000122353	3.88684E-05	5.56813E-05	5.35567E-05	5.47457E-06	5.09351E-06	5.47457E-06	5.09351E-06	5.56813E-05	5.35567E-05
3836203773125	383620	3773125	4.6318E-05	1.86505E-05	1.8172E-05	4.81675E-06	4.48702E-06	0.000332074	0.000238743	0.000160968	0.000158924	0.00011276	3.58211E-05	5.13159E-05	4.93579E-05	5.04536E-06	4.69417E-06	5.04536E-06	4.69417E-06	5.13159E-05	4.93579E-05
3836303773125	383630	3773125	4.33042E-05	1.7437E-05	1.69896E-05	4.50334E-06	4.19506E-06	0.00030941	0.000222449	0.000149982	0.000148077	0.000105064	3.33763E-05	4.78136E-05	4.59892E-05	4.70101E-06	4.3738E-06	4.70101E-06	4.3738E-06	4.78136E-05	4.59892E-05
3836403773125	383640	3773125	4.07459E-05	1.64068E-05	1.59859E-05	4.23729E-06	3.94722E-06	0.000290239	0.000208666	0.000140688	0.000138902	9.85545E-05	3.13082E-05	4.48509E-05	4.31396E-05	4.40973E-06	4.10279E-06	4.40973E-06	4.10279E-06	4.48509E-05	4.31396E-05
3836503773125	383650	3773125	3.85089E-05	1.55061E-05	1.51082E-05	4.00466E-06	3.73052E-06	0.000273535	0.000196657	0.000132592	0.000130908	9.28824E-05	2.95064E-05	4.22697E-05	4.06568E-05	4.15594E-06	3.86666E-06	4.15594E-06	3.86666E-06	4.22697E-05	4.06568E-05
3836603773125	383660	3773125	3.71508E-05	1.49592E-05	1.45754E-05	3.86343E-06	3.59895E-06	0.000263299	0.000189297	0.00012763	0.000126009	8.94066E-05	2.84022E-05	4.06879E-05	3.91354E-05	4.00042E-06	3.72197E-06	4.00042E-06	3.72197E-06	4.06879E-05	3.91354E-05
3836703773125	383670	3773125	3.58779E-05	1.44467E-05	1.4076E-05	3.73106E-06	3.47565E-06	0.000253739	0.000182425	0.000122996	0.000121434	8.61607E-05	2.7371E-05	3.92107E-05	3.77146E-05	3.85518E-06	3.58684E-06	3.85518E-06	3.58684E-06	3.92107E-05	3.77146E-05
3836803773125	383680	3773125	3.48063E-05	1.40152E-05	1.36556E-05	3.61961E-06	3.37183E-06	0.000245677	0.000176628	0.000119088	0.000117576	8.34229E-05	2.65013E-05	3.79648E-05	3.65162E-05	3.73268E-06	3.47287E-06	3.73268E-06	3.47287E-06	3.79648E-05	3.65162E-05
3836903773125	383690	3773125	3.39093E-05	1.3654E-05	1.33036E-05	3.52633E-06	3.28493E-06	0.000238915	0.000171767	0.00011581	0.00011434	8.11269E-05	2.57719E-05	3.69199E-05	3.55112E-05	3.62995E-06	3.37729E-06	3.62995E-06	3.37729E-06	3.69199E-05	3.55112E-05
3837003773125	383700	3773125	3.30765E-05	1.33187E-05	1.29769E-05	3.43973E-06	3.20426E-06	0.000232643	0.000167258	0.00011277	0.000111338	7.89972E-05	2.50954E-05	3.59507E-05	3.4579E-05	3.53466E-06	3.28863E-06	3.53466E-06	3.28863E-06	3.59507E-05	3.4579E-05
3837103773125	383710	3773125	3.23737E-05	1.30357E-05	1.27012E-05	3.36664E-06	3.13618E-06	0.000227343	0.000163447	0.000110201	0.000108802	7.71973E-05	2.45236E-05	3.51316E-05	3.37911E-05	3.45412E-06	3.2137E-06	3.45412E-06	3.2137E-06	3.51316E-05	3.37911E-05
3837203773125	383720	3773125	3.17254E-05	1.27746E-05	1.24468E-05	3.29922E-06	3.07337E-06	0.000222452	0.000159931	0.00010783	0.000106461	7.55365E-05	2.3996E-05	3.43758E-05	3.30641E-05	3.37981E-06	3.14456E-06	3.37981E-06	3.14456E-06	3.43758E-05	3.30641E-05
3837303773125	383730	3773125	3.1105E-05	1.25248E-05	1.22035E-05	3.23471E-06	3.01327E-06	0.000217775	0.000156568	0.000105563	0.000104222	7.39484E-05	2.34915E-05	3.3653E-05	3.2369E-05	3.30875E-06	3.07845E-06	3.30875E-06	3.07845E-06	3.3653E-05	3.2369E-05
3837403773125	383740	3773125	3.04958E-05	1.22795E-05	1.19645E-05	3.17136E-06	2.95426E-06	0.000213178	0.000153263	0.000103335	0.000102022	7.23874E-05	2.29956E-05	3.29426E-05	3.16857E-05	3.23891E-06	3.01346E-06	3.23891E-06	3.01346E-06	3.29426E-05	3.16857E-05
3837503773125	383750	3773125	2.99104E-05	1.20438E-05	1.17348E-05	3.11047E-06	2.89754E-06	0.0002087	0.00015008	0.000101188	9.99035E-05	7.08839E-05	2.2518E-05	3.22584E-05	3.10276E-05	3.17164E-06	2.95088E-06	3.17164E-06	2.95088E-06	3.22584E-05	3.10276E-05
3837603773125	383760	3773125	2.92607E-05	1.17822E-05	1.14799E-05	3.04291E-06	2.8346E-06	0.000203886	0.000146583	9.88304E-05	9.75756E-05	6.92322E-05	2.19933E-05	3.15068E-05	3.03046E-05	3.09773E-06	2.88212E-06	3.09773E-06	2.88212E-06	3.15068E-05	3.03046E-05
3837703773125	383770	3773125	2.86138E-05	1.15217E-05	1.12261E-05	2.97563E-06	2.77193E-06	0.000199057	0.000143111	9.64899E-05	9.52648E-05	6.75926E-05	2.14724E-05	3.07606E-05	2.95869E-05	3.02437E-06	2.81386E-06	3.02437E-06	2.81386E-06	3.07606E-

			MDemolition	MSite Grubbing / Prep	MMass Grading / Excavation	MMass Grading / Excavation	MDrainage / Utilities Trenching	MFoundations / Concrete Pads	MBuilding / Structure Construction	MAsphalt Paving	MLandscaping or Other Finishing	MWaterside Construction (Piles)	RSSWDemolition	RSSWPlacing Base	RSSWForm	Child Risk				
Unique Identifier	X (UTM)	Y (UTM)	2027	2027	2027	2028	2028	2028	2028	2028	2028	2028	2029	2029	2029	3rd Trimester	0<2	2<16	Total	per million
3836503773115	383650	3773115	6.41818E-05	0.000197027	0.000231688	0.000228603	4.85932E-05	6.3195E-05	4.6515E-05	4.78764E-06	5.60902E-05	4.78764E-06	1.69346E-05	2.45724E-05	1.4566E-05	6.00712E-09	8.7476E-08	1.7239E-08	1.10722E-07	0.11072221
3836603773115	383660	3773115	6.19427E-05	0.000190153	0.000223605	0.000220628	4.68979E-05	6.09903E-05	4.48922E-05	4.62061E-06	5.41334E-05	4.62061E-06	1.69595E-05	2.46086E-05	1.45875E-05	5.80099E-09	8.4476E-08	1.6633E-08	1.0691E-07	0.10691043
3836703773115	383670	3773115	5.98397E-05	0.000183697	0.000216013	0.000213137	4.53056E-05	5.89196E-05	4.3368E-05	4.46374E-06	5.22955E-05	4.46374E-06	1.69782E-05	2.46358E-05	1.46036E-05	5.6073E-09	8.1657E-08	1.6064E-08	1.03329E-07	0.10332927
3836803773115	383680	3773115	5.80723E-05	0.000178272	0.000209633	0.000206842	4.39675E-05	5.71794E-05	4.20872E-05	4.3319E-06	5.0751E-05	4.3319E-06	1.70437E-05	2.47308E-05	1.46599E-05	5.44485E-09	7.9295E-08	1.5587E-08	1.00327E-07	0.10032674
3836903773115	383690	3773115	5.65989E-05	0.000173749	0.000204314	0.000201594	4.2852E-05	5.57287E-05	4.10193E-05	4.22199E-06	4.94633E-05	4.22199E-06	1.71591E-05	2.48983E-05	1.47592E-05	5.30897E-09	7.7322E-08	1.5188E-08	9.78186E-08	0.09781859
3837003773115	383700	3773115	5.52289E-05	0.000169543	0.000199369	0.000196714	4.18148E-05	5.43797E-05	4.00265E-05	4.1198E-06	4.82661E-05	4.1198E-06	1.72683E-05	2.50567E-05	1.48531E-05	5.18269E-09	7.5489E-08	1.4816E-08	9.5488E-08	0.09548804
3837103773115	383710	3773115	5.40622E-05	0.000165962	0.000195157	0.000192559	4.09314E-05	5.32309E-05	3.91809E-05	4.03277E-06	4.72464E-05	4.03277E-06	1.73993E-05	2.52468E-05	1.49658E-05	5.0749E-09	7.3927E-08	1.4499E-08	9.35009E-08	0.09350095
3837203773115	383720	3773115	5.29898E-05	0.00016267	0.000191286	0.000188739	4.01195E-05	5.2175E-05	3.84037E-05	3.95277E-06	4.63092E-05	3.95277E-06	1.7521E-05	2.54233E-05	1.50704E-05	4.97516E-09	7.2483E-08	1.4207E-08	9.16651E-08	0.09166508
3837303773115	383730	3773115	5.19573E-05	0.0001595	0.000187559	0.000185062	3.93378E-05	5.11584E-05	3.76554E-05	3.87575E-06	4.54069E-05	3.87575E-06	1.76146E-05	2.55591E-05	1.51509E-05	4.87908E-09	7.1092E-08	1.3925E-08	8.98966E-08	0.08989656
3837403773115	383740	3773115	5.09448E-05	0.000156392	0.000183904	0.000181455	3.85712E-05	5.01615E-05	3.69216E-05	3.80023E-06	4.45221E-05	3.80023E-06	1.76738E-05	2.56451E-05	1.52019E-05	4.78473E-09	6.9727E-08	1.3648E-08	8.81597E-08	0.08815966
3837503773115	383750	3773115	4.99613E-05	0.000153373	0.000180354	0.000177952	3.78266E-05	4.91932E-05	3.62088E-05	3.72686E-06	4.36626E-05	3.72686E-06	1.77081E-05	2.56949E-05	1.52314E-05	4.69282E-09	6.8396E-08	1.3379E-08	8.64679E-08	0.08646789
3837603773115	383760	3773115	4.88871E-05	0.000150075	0.000176476	0.000174126	3.70133E-05	4.81355E-05	3.54303E-05	3.64673E-06	4.27238E-05	3.64673E-06	1.76863E-05	2.56632E-05	1.52126E-05	4.59284E-09	6.6945E-08	1.3087E-08	8.46247E-08	0.08462472
3837703773115	383770	3773115	4.78129E-05	0.000146777	0.000172598	0.0001703	3.62E-05	4.70778E-05	3.46518E-05	3.5666E-06	4.1785E-05	3.5666E-06	1.76333E-05	2.55863E-05	1.5167E-05	4.49331E-09	6.5499E-08	1.2796E-08	8.27883E-08	0.08278835
3837803773115	383780	3773115	4.67315E-05	0.000143458	0.000168694	0.000166448	3.53812E-05	4.60129E-05	3.3868E-05	3.48593E-06	4.08399E-05	3.48593E-06	1.75522E-05	2.54686E-05	1.50973E-05	4.39314E-09	6.4042E-08	1.2504E-08	8.09391E-08	0.08093912
3837903773115	383790	3773115	4.56174E-05	0.000140037	0.000164673	0.00016248	3.45377E-05	4.4916E-05	3.30606E-05	3.40282E-06	3.98662E-05	3.40282E-06	1.74368E-05	2.53011E-05	1.4998E-05	4.29034E-09	6.2545E-08	1.2204E-08	7.90395E-08	0.07903952
3838003773115	383800	3773115	4.45395E-05	0.000136729	0.000160782	0.000158641	3.37216E-05	4.38547E-05	3.22794E-05	3.32242E-06	3.89243E-05	3.32242E-06	1.73026E-05	2.51065E-05	1.48826E-05	4.19112E-09	6.11E-08	1.1915E-08	7.72064E-08	0.07720635
3838103773115	383810	3773115	4.34708E-05	0.000133448	0.000156924	0.000154834	3.29124E-05	4.28024E-05	3.15049E-05	3.2427E-06	3.79903E-05	3.2427E-06	1.71498E-05	2.48847E-05	1.47511E-05	4.09284E-09	5.9668E-08	1.163E-08	7.53902E-08	0.07539015
3838203773115	383820	3773115	4.24383E-05	0.000130278	0.000153197	0.000151157	3.21307E-05	4.17858E-05	3.07566E-05	3.16568E-06	3.7088E-05	3.16568E-06	1.69876E-05	2.46493E-05	1.46116E-05	3.99787E-09	5.8283E-08	1.1354E-08	7.36355E-08	0.0736355
3838303773115	383830	3773115	4.14222E-05	0.000127159	0.000149528	0.000147537	3.13614E-05	4.07853E-05	3.00202E-05	3.08988E-06	3.61999E-05	3.08988E-06	1.68129E-05	2.43959E-05	1.44614E-05	3.90445E-09	5.6921E-08	1.1084E-08	7.19093E-08	0.07190934
3838403773115	383840	3773115	4.02717E-05	0.000123627	0.000145376	0.00014344	3.04904E-05	3.96525E-05	2.91864E-05	3.00407E-06	3.51946E-05	3.00407E-06	1.66351E-05	2.41379E-05	1.43085E-05	3.7997E-09	5.539E-08	1.078E-08	6.99698E-08	0.06996981
3838503773115	383850	3773115	3.91721E-05	0.000120252	0.000141406	0.000139523	2.96579E-05	3.85698E-05	2.83895E-05	2.92204E-06	3.42336E-05	2.92204E-06	1.64573E-05	2.38799E-05	1.41555E-05	3.69965E-09	5.3927E-08	1.0491E-08	6.81173E-08	0.06811731
3838603773115	383860	3773115	3.80562E-05	0.000116826	0.000137378	0.000135549	2.8813E-05	3.74711E-05	2.75807E-05	2.8388E-06	3.32583E-05	2.8388E-06	1.62857E-05	2.3631E-05	1.4008E-05	3.59829E-09	5.2443E-08	1.0198E-08	6.62396E-08	0.06623957
3838703773115	383870	3773115	3.69457E-05	0.000113417	0.000133369	0.000131593	2.79722E-05	3.63776E-05	2.67759E-05	2.75596E-06	3.22878E-05	2.75596E-06	1.61142E-05	2.3382E-05	1.38604E-05	3.49741E-09	5.0967E-08	9.9065E-09	6.43706E-08	0.06437062
3838803773115	383880	3773115	3.58878E-05	0.000110169	0.00012955	0.000127825	2.71713E-05	3.5336E-05	2.60092E-05	2.67705E-06	3.13633E-05	2.67705E-06	1.59457E-05	2.31376E-05	1.37155E-05	3.4014E-09	4.9561E-08	9.6293E-09	6.25915E-08	0.06259154
3838903773115	383890	3773115	3.48681E-05	0.000107039	0.000125869	0.000124193	2.63992E-05	3.43319E-05	2.52702E-05	2.60098E-06	3.04721E-05	2.60098E-06	1.57773E-05	2.28932E-05	1.35706E-05	3.3088E-09	4.8205E-08	9.3618E-09	6.0876E-08	0.06087598
3839003773115	383900	3773115	3.38937E-05	0.000104048	0.000122352	0.000120722	2.56615E-05	3.33725E-05	2.4564E-05	2.5283E-06	2.96206E-05	2.5283E-06	1.5612E-05	2.26533E-05	1.34284E-05	3.22028E-09	4.6909E-08	9.1068E-09	5.9236E-08	0.05923599
3839103773115	383910	3773115	3.29483E-05	0.000101146	0.000118939	0.000117355	2.49457E-05	3.24417E-05	2.38788E-05	2.45778E-06	2.87944E-05	2.45778E-06	1.54498E-05	2.2418E-05	1.32889E-05	3.13437E-09	4.5651E-08	8.8592E-09	5.76443E-08	0.05764427
3829703773125	382970	3773125	2.03355E-05	6.24264E-05	7.34083E-05	7.24309E-05	1.53963E-05	2.00228E-05	1.47379E-05	1.51692E-06	1.77717E-05	1.51692E-06	1.12419E-05	1.63122E-05	9.66954E-06	2.89362E-09	3.8602E-08	6.9329E-09	4.84287E-08	0.0484287
3829803773125	382980	3773125	2.14314E-05	6.57908E-05	7.73646E-05	7.63345E-05	1.62261E-05	2.11019E-05	1.55322E-05	1.59868E-06	1.87295E-05	1.59868E-06	1.15039E-05	1.66924E-05	9.89491E-06	3.06715E-09	4.086E-08	7.3325E-09	5.12597E-08	0.05125973
3829903773125	382990	3773125	2.27125E-05	6.97235E-05	8.19891E-05	8.08974E-05	1.7196E-05	2.23633E-05	1.64606E-05	1.69424E-06	1.98491E-05	1.69424E-06	1.17347E-05	1.70273E-05	1.00935E-05	3.26635E-09	4.3452E-08	7.7934E-09	5.45116E-08	0.05451161
3830003773125	383000	3773125	2.39863E-05	7.36338E-05	8.65874E-05	8.54344E-05	1.81604E-05	2.36175E-05	1.73838E-05	1.78926E-06	2.09623E-05	1.78926E-06	1.18533E-05	1.71993E-05	1.01954E-05	3.46515E-09	4.6031E-08	8.2523E-09	5.77489E-08	0.0577489
3830103773125	383010	3773125	2.49952E-05	7.67309E-05	9.02293E-05	8.90279E-05	1.89243E-05	2.46109E-05	1.81149E-05	1.86451E-06	2.1844E-05	1.86451E-06	1.18252E-05	1.71586E-05	1.01713E-05	3.62966E-09	4.8133E-08	8.625E-09	6.03873E-08	0.06038733
3830203773125	383020	3773125	2.60186E-05	7.98726E-05	9.39236E-05	9.2673E-05	1.96991E-05	2.56185E-05	1.88566E-05	1.94086E-06	2.27383E-05	1.94086E-06	1.1847E-05	1.71903E-05	1.019E-05	3.79875E-09	5.0307E-08	9.0088E-09	6.31149E-08	0.06311488
3830303773125	383030	3773125	2.71998E-05	8.34988E-05	9.81878E-05	9.68804E-05	2.05935E-05	2.67816E-05	1.97127E-05	2.02897E-06	2.37707E-05	2.02897E-06	1.18969E-05	1.72627E-05	1.0233E-05	3.99175E-09	5.28E-08	9.4568E-09	6.62488E-08	0.06624883
3830403773125	383040	3773125	2.85426E-05	8.76209E-05	0.000103035	0.000101663	2.16101E-05	2.81037E-05	2.06859E-05	2.12913E-06	2.49442E-05	2.12913E-06	1.18533E-05	1.71993E-05	1.01954E-05	4.23102E-09	5.5849E-08	9.9945E-09	7.0075E-08	0.07007499
3830503773125	383050	3773125	2.982E-05	9.15424E-05	0.000107646	0.000106213	2.25773E-05	2.93615E-05	2.16117E-05	2.22442E-06	2.60605E-05	2.22442E-06	1.16973E-05	1.6973E-05	1.00613E-05	4.5081E-09	5.9282E-08	1.0566E-08	7.43559E-08	0.07435593
3830603773125	383060	3773125	3.10467E-05	9.53079E-05	0.000112074	0.000110582	2.35059E-05	3.05693E-05	2.25007E-05	2.31592E-06	2.71325E-05	2.31592E-06	1.13978E-05	1.65385E-05	9.80369E-06	4.76021E-09	6.2426E-08	1.1102E-08	7.82882E-08	0.0782882
3830703773125	383070	3773125	3.24076E-05	9.94856E-05	0.000116987	0.000115429	2.45363E-05	3.19093E-05	2.3487E-05	2.41744E-06	2.83218E-05	2.41744E-06	1.13666E-05	1.64932E-05	9.77686E-06	5.03238E-09	6.5832E-08	1.1691E-08	8.25552E-08	0.0825552
3830803773125	383080	3773125	3.3861E-05	0.000103947	0.000122234	0.000120606	2.56367E-05	3.33404E-05	2.45403E-05	2.52586E-06	2.9592E-05	2.52586E-06	1.13323E-05	1.64435E-05	9.74735E-06	5.32497E-09	6.949E-08	1.2323E-08	8.71383E-08	0.08713831
3830903773125	383090	3773125	3.54306E-05	0.000108766	0.0001279	0.000126197	2.68251E-05	3.48858E-05	2.56778E-05	2.64294E-06	3.09637E-05	2.64294E-06	1.13167E-05	1.64208E-05	9.73393E-06	5.64217E-09	7.3453E-08	1.301E-08	9.21051E-08	0.09210508
3831003773125	383100	3773125	3.71326E-05	0.000113991	0.000134044	0.000132259	2.81137E-05	3.65617E-05	2.69114E-05	2.7699E-06	3.24512E-05	2.7699E-06	1.12918E-05	1.63846E-05	9.71247E-06	5.9873E-09	7.7762E-08	1.3757E-08	9.75064E-08	0.09750641
3831103773125	383110	3773125	3.89798E-05	0.000119661	0.000140712	0.000138838	2.95123E-05	3.83804E-05	2.82501E-05	2.9077E-06	3.40655E-05	2.9077E-06	1.12949E-05	1.63891E-05	9.71515E-06	6.3606E-09	8.2425E-08	1.4568E-08	1.03353E-07	0.10335282
3834303773125	383430	3773125	0.001447848	0.004444645	0.005226538	0.005156946	0.001096191	0.001425587	0.001049309	0.000108002	0.001265314	0.000108002	1.72558E-05	2.50386E-05	1.48424E-05	1.31766E-07	1.9214E-06	4.2151E-07	2.47472E-06	2.4747196
3834403773125	383440	3773125	0.000995601	0.003056325	0.003593988	0.003546133	0.000753787	0.000980293	0.000721549	7.42668E-05	0.000870083	7.42668E-05	1.7521E-05	2.54233E-05	1.50704E-05	9.07178E-08	1.3226E-06	2.8534E-07	1.6987E-06	1.6987016
3834503773125	383450	3773125	0.000725138	0.002226049	0.002617651	0.002582797	0.000549014	0.000713989	0.000525535	5.40916E-05	0.000633718	5.40916E-05	1.80357E-05	2.61701E-05	1.55131E-05	6.62009E-08	9.6487E-07	2.0539E-07	1.23647E-06	1.23646529
3834603773125	383460	3773125	0.000554285	0.00170156	0.002000896	0.001974253	0.000419659	0.000545763	0.000401711	4.13469E-05	0.000484405	4.13469E-05	1.88092E-05	2.72926E-05	1.61785E-05	5.06578E-08	7.3828E-07	1.5545E-07	9.44381E-07	0.94438138
3834703773125	383470	3773125	0.000439999	0.00135072	0.001588337	0.001567188	0.000333131	0.000433233	0.000318883	3.28217E-05	0.000384527	3.28217E-05	1.93208E-05	2.80349E-05	1.66185E-05	4.02531E-08	5.8668E-07	1.2229E-07	7.49227E-07	0.74922671
3834803773125	383480	3773125	0.000371159	0.001139394	0.001339834	0.001321994	0.000281011	0.000365452	0.000268993	2.76866E-05	0.000324366	2.76866E-05	1.94799E-05	2.82657E-05	1.67554E-05	3.39593E-08	4.9506E-07	1.0239E-07	6.31412E-07	0.63141208
3834903773125	383490	3773125	0.000319617	0.00098117	0.001153775	0.001138413	0.000241988	0.000314703	0.000231638	2.38418E-05	0.000279322	2.38418E-05	1.96296E-05	2.8483E-05	1.68841E-05	2.9244E-08	4.2643E-07	8.7612E-08	5.43282E-07	0.54328184
3835003773125	383500	3773125	0.000279727	0.000858712	0.001009775	0.00099633	0.000211786	0.000275426	0.000202728	2.08662E-05	0.000244461	2.08662E-05	1.97481E-05	2.8655E-05	1.69861E-05	2.55968E-08	3.7333E-07	7.626E-08	4.75185E-07	0.47518525
3835103773125	383510	3773125	0.000248197	0.000761923	0.000895959	0.000884029	0.000187914	0.000244381	0.000179878	1.85143E-05	0.000216906	1.85143E-05	1.98448E-05	2.87953E-05	1.70693E-05	2.27141E-08	3.3136E-07	6.7351E-08	4.21425E-07	0.42142455
3835203773125	383520	3773125	0.000222534	0.000683142	0.000803319	0.000792623	0.000168484	0.000219113	0.000161279	1.65999E-05	0.000194479	1.65999E-05	1.99259E-05	2.8913E-05	1.7139E-05	2.03688E-08	2.9721E-07	6.0151E-08	3.77728E-07	0.37727794
3835303773125	383530	3773125	0.000197964	0.000607714	0.000714622	0.000705107	0.000149882	0.00019492	0.000143472	1.47671E-05	0.000173006	1.47671E-05	2.01911E-05	2.92977E-05	1.73671E-05	1.81349E-08	2.6464E-07	5.3364E-08	3.36142E-07	0.3361423
3835403773125	383540	3773125	0.000177376	0.000544514	0.000640304	0.000631778	0.000134294	0.000174649	0.000128551	1.32314E-05	0.000155014	1.32314E-05	2.03782E-05	2.95693E-05	1.75281E-05	1.62658E-08	2.3739E-07	4.7711E-08	3.01363E-07	0.30136305
3835503773125	383550	3773125	0.000159392	0.000489307	0.000575384	0.000567723	0.000120679	0.000156941	0.000115517	1.18899E-05	0.000139297	1.18899E-05	2.04749E-05	2.97096E-05	1.76112E-05	1.46371E-08	2.1362E-07	4.2807E-08	2.71061E-07	0.27106056
3835603773125	383560	3773125	0.000142976	0.000438912	0.000516125	0.000509252	0.00010825	0.000140778	0.00010362	1.06653E-05	0.000124951	1.06653E-05	2.04281E-05	2.96417E-05	1.7571E-05	1.31549E-08	1.9196E-07	3.8365E-08	2.43482E-07	0.24348224
3835703773125	383570	3773125	0.000128946	0.000395842	0.000465478	0.00045928	9.76273E-05	0.000126963	9.34521E-05	9.61873E-06	0.00011269	9.61873E-06	2.02254E-05	2.93475E-05	1.73966E-05	1.18874E-08	1.7344E-07	3.458E-08	2.19907E-07	0.21990726
3835803773125	383580	3773125	0.000116987	0.000359129	0.000422306	0.000416683	8.85725E-05	0.000115188	8.47845E-05	8.72661E-06	0.000102238	8.72661E-06	1.99197E-05	2.89039E-05	1.71337E-05	1.08058E-08	1.5763E-07	3.1361E-08	1.99794E-07	0.19979443
3835903773125	383590	3773125	0.000106678	0.000327484	0.000385094	0.000379966	8.07679E-05	0.000105038	7.73137E-05	7.95766E-06	9.3229E-05	7.95766E-06	1.95391E-05	2.83517E-05	1.68063E-05	9.87199E-09	1.4398E-07	2.8592E-08	1.8244E-07	0.18243964
3836003773125	383600	3773125	9.76563E-05	0.000299788	0.000352526	0.000347832	7.39373E-05	9.61548E-05	7.07752E-05	7.28467E-06	8.53445E-05	7.28467E-06	1.91024E-05	2.77181E-05	1.64307E-05	9.05348E-09	1.3201E-07	2.617E-08	1.67234E-07	0.16723359
3836103773125	383610	3773125	8.96633E-05	0.000275251	0.000323673	0.000319363	6.78856E-05	8.82847E-05	6.49823E-05	6.68843E-06	7.83592E-05	6.68843E-06	1.86127E-05	2.70075E-05	1.60095E-05	8.32657E-09	1.2138E-07	2.4025E-08	1.53737E-07	0.1537366
3836203773125	383620	3773125	8.275E-05	0.000254028	0.000298716	0.000294739	6.26514E-05	8.14776E-05	5.9972E-05	6.17273E-06	7.23174E-05	6.17273E-06	1.81261E-05	2.63014E-05	1.55909E-05	7.69589E-09	1.1217E-07	2.217E-08	1.42035E-07	0.14203538
3836303773125	383630	3773125	7.71866E-05	0.00023695	0.000278633	0.000274923	5.84393E-05	7.59998E-05	5.594E-05	5.75773E-06	6.74555E-05	5.75773E-06	1.7758E-05	2.57673E-05	1.52743E-05	7.1869E-09	1.0474E-07	2.0675E-08	1.326E-07	0.13260002
3836403773125	383640	3773125	7.24616E-05	0.000222444	0.000261576	0.000258094	5.48619E-05	7.13474E-05	5.25156E-05	5.40527E-06	6.33261E-05	5.40527E-06	1.74524E-05	2.53237E-05	1.50114E-05	6.75432E-09	9.8424E-08	1.9407E-08	1.24585E-07	0.12458477
3836503773125	383650	3773125	6.83353E-05	0.000209778	0.000246681	0.000243397	5.17378E-05	6.72846E-05	4.95251E-05	5.09747E-06	5.97201E-05	5.09747E-06	1.71903E-05	2.49435E-05	1.4786E-05	6.37598E-09	9.2903E-08	1.8299E-08	1.17577E-07	0.11757748
3836603773125	383660	3773125	6.57841E-05	0.000201946	0.000237472	0.00023431	4.98062E-05	6.47726E-05	4.76762E-05	4.90716E-06	5.74905E-05	4.90716E-06	1.72028E-05	2.49616E-05	1.47968E-05	6.14183E-09	8.9492E-08	1.7612E-08	1.13246E-07	0.11324635
3836703773125	383670	3773125	6.33943E-05	0.00019461	0.000228845	0.000225798	4.79969E-05	6.24196E-05	4.59442E-05	4.7289E-06	5.5402E-05	4.7289E-06	1.72122E-05	2.49752E-05	1.48048E-05	5.92258E-09	8.6299E-08	1.697E-08	1.09191E-07	0.10919097
3836803773125	383680	3773125	6.13675E-05	0.000188388	0.000221528	0.000218579	4.64624E-05	6.04239E-05	4.44753E-05	4.57771E-06	5.36307E-05	4.57771E-06	1.72683E-05	2.50567E-05	1.48531E-05	5.73674E-09	8.3594E-08	1.6425E-08	1.05755E-07	0.10575523
3836903773125	383690	3773125	5.966E-05	0.000183146	0.000215365	0.000212497	4.51696E-05	5.87427E-05	4.32378E-05	4.45034E-06	5.21385E-05	4.45034E-06	1.73681E-05	2.52015E-05	1.4939E-05	5.58002E-09	8.1315E-08	1.5965E-08	1.0286E-07	0.10286002
3837003773125	383700	3773125	5.80723E-05	0.000178272	0.000209633	0.000206842	4.39675E-05	5.71794E-05	4.20872E-05	4.3319E-06	5.0751E-05	4.3319E-06	1.74648E-05	2.53418E-05	1.50221E-05	5.43411E-09	7.9194E-08	1.5538E-08	1.00166E-07	0.10016572
3837103773125	383710	3773125	5.67241E-05	0.000174133	0.000204766	0.00020204	4.29468E-05	5.58519E-05	4.11101E-05	4.23133E-06	4.95727E-05	4.23133E-06	1.75896E-05	2.55229E-05	1.51295E-05	5.30995E-09	7.7392E-08	1.5174E-08	9.78758E-08	0.09787581
3837203773125	383720	3773125	5.54793E-05	0.000170312	0.000200273	0.000197606	4.20043E-05	5.46263E-05	4.02079E-05	4.13848E-06	4.84849E-05	4.13848E-06	1.7705E-05	2.56904E-05	1.52287E-05	5.19508E-09	7.5726E-08	1.4838E-08	9.57587E-08	0.09575874
3837303773125	383730	3773125	5.42926E-05	0.000166669	0.000195989	0.000193379	4.11059E-05	5.34578E-05	3.93479E-05	4.04996E-06	4.74478E-05	4.04996E-06	1.77986E-05	2.58261E-05	1.53092E-05	5.08519E-09	7.4133E-08	1.4517E-08	9.37344E-08	0.09373442
3837403773125	383740	3773125	5.31332E-05	0.00016311	0.000191804	0.00018925	4.0228E-05	5.23162E-05	3.85076E-05	3.96346E-06	4.64345E-05	3.96346E-06	1.78579E-05	2.59121E-05	1.53602E-05	4.97778E-09	7.2575E-08	1.4203E-08	9.17553E-08	0.0917553
3837503773125	383750	3773125	5.20245E-05	0.000159706	0.000187801	0.000185301	3.93886E-05	5.12246E-05	3.77041E-05	3.88076E-06	4.54656E-05	3.88076E-06	1.78953E-05	2.59665E-05	1.53924E-05	4.87482E-09	7.1082E-08	1.3902E-08	8.98586E-08	0.08985861
3837603773125	383760	3773125	5.08033E-05	0.000155957	0.000183393	0.000180951	3.8464E-05	5.00222E-05	3.6819E-05	3.78967E-06	4.43984E-05	3.78967E-06	1.78703E-05	2.59302E-05	1.53709E-05	4.76202E-09	6.9442E-08	1.3573E-08	8.77772E-08	0.08777718
3837703773125	383770	3773125	4.95948E-05	0.000152248	0.000179031	0.000176647	3.75491E-05	4.88323E-05	3.59432E-05	3.69952E-06	4.33422E-05	3.69952E-06	1.78173E-05	2.58533E-05	1.53253E-05	4.65055E-09	6.7821E-08	1.3247E-08	8.57191E-08	0.0857191

Unique Identifier	X (UTM)	Y (UTM)	EGIODemolition 2025	EGIOSite Grubbing / Prep 2025	EGIOMass Grading / Excavation 2025	EGIOMass Grading / Excavation 2026	EGIODrainage / Utilities Trenching 2026	EGIODrainage / Utilities Trenching 2027	EGIOFoundations / Concrete Pads 2026	EGIOFoundations / Concrete Pads 2027	EGIOBuilding / Structure Construction 2026	EGIOBuilding / Structure Construction 2027	EGIOAsphalt Paving 2027	EGIOArchitectural Coating 2027	EGIOLandscaping or Other Finishing 2027	EGIOWaterside Construction (Piles) 2027	HIWaterside Construction (Landscaping) 2025	HIWaterside Construction (Landscaping) 2026	KMDemolition 2025	KMSite Grubbing / Prep 2025
3837803773125	383780	3773125	0.00017144	6.7241E-05	2.22682E-05	2.18094E-05	5.06424E-05	5.05643E-05	6.65375E-05	6.64946E-05	7.127E-05	6.95617E-05	2.77337E-06	2.77337E-06	7.51085E-05	2.77337E-06	4.31593E-05	4.18075E-05	5.74412E-05	0.000249299
3837903773125	383790	3773125	0.000167506	6.5698E-05	2.17572E-05	2.13089E-05	4.94803E-05	4.9404E-05	6.50107E-05	6.49687E-05	6.96345E-05	6.79654E-05	2.70973E-06	2.70973E-06	7.33849E-05	2.70973E-06	4.21404E-05	4.08205E-05	5.61286E-05	0.000243602
3838003773125	383800	3773125	0.000163706	6.4208E-05	2.12637E-05	2.08256E-05	4.8358E-05	4.82834E-05	6.35361E-05	6.34951E-05	6.80551E-05	6.64238E-05	2.64827E-06	2.64827E-06	7.17204E-05	2.64827E-06	4.1152E-05	3.9863E-05	5.48523E-05	0.000238063
3838103773125	383810	3773125	0.00015988	6.2707E-05	2.07667E-05	2.03388E-05	4.72277E-05	4.71548E-05	6.2051E-05	6.2011E-05	6.64644E-05	6.48713E-05	2.58637E-06	2.58637E-06	7.0044E-05	2.58637E-06	4.01564E-05	3.88986E-05	5.356E-05	0.000232454
3838203773125	383820	3773125	0.00015617	6.1252E-05	2.02848E-05	1.98669E-05	4.61319E-05	4.60607E-05	6.06113E-05	6.05722E-05	6.49223E-05	6.33661E-05	2.52636E-06	2.52636E-06	6.84189E-05	2.52636E-06	3.91912E-05	3.79637E-05	5.23063E-05	0.000227013
3838303773125	383830	3773125	0.000152515	5.9818E-05	1.981E-05	1.94018E-05	4.50521E-05	4.49825E-05	5.91925E-05	5.91543E-05	6.34026E-05	6.18828E-05	2.46722E-06	2.46722E-06	6.68173E-05	2.46722E-06	3.82369E-05	3.70392E-05	5.10639E-05	0.000221621
3838403773125	383840	3773125	0.000148374	5.8194E-05	1.92722E-05	1.88751E-05	4.38289E-05	4.37613E-05	5.75855E-05	5.75483E-05	6.16812E-05	6.02027E-05	2.40024E-06	2.40024E-06	6.50032E-05	2.40024E-06	3.71534E-05	3.59897E-05	4.96246E-05	0.000215374
3838503773125	383850	3773125	0.00014444	5.6651E-05	1.87612E-05	1.83746E-05	4.26668E-05	4.2601E-05	5.60586E-05	5.60224E-05	6.00457E-05	5.86065E-05	2.3366E-06	2.3366E-06	6.32797E-05	2.3366E-06	3.61201E-05	3.49887E-05	4.82532E-05	0.000209422
3838603773125	383860	3773125	0.000140551	5.5126E-05	1.8256E-05	1.78799E-05	4.15179E-05	4.14539E-05	5.45491E-05	5.45139E-05	5.84289E-05	5.70284E-05	2.27368E-06	2.27368E-06	6.15758E-05	2.27368E-06	3.50994E-05	3.4E-05	4.6893E-05	0.000203519
3838703773125	383870	3773125	0.000136733	5.3629E-05	1.77602E-05	1.73942E-05	4.03903E-05	4.0328E-05	5.30676E-05	5.30333E-05	5.6842E-05	5.54795E-05	2.21193E-06	2.21193E-06	5.99034E-05	2.21193E-06	3.40984E-05	3.30303E-05	4.55556E-05	0.000197714
3838803773125	383880	3773125	0.000133095	5.2202E-05	1.72877E-05	1.69315E-05	3.93157E-05	3.92551E-05	5.16557E-05	5.16224E-05	5.53298E-05	5.40035E-05	2.15308E-06	2.15308E-06	5.83097E-05	2.15308E-06	3.31422E-05	3.21042E-05	4.42792E-05	0.000192175
3838903773125	383890	3773125	0.000129269	5.0701E-05	1.67907E-05	1.64447E-05	3.81855E-05	3.81265E-05	5.01707E-05	5.01383E-05	5.37391E-05	5.2451E-05	2.09118E-06	2.09118E-06	5.66334E-05	2.09118E-06	3.21376E-05	3.1131E-05	4.29236E-05	0.000186292
3839003773125	383900	3773125	0.000125622	4.9271E-05	1.6317E-05	1.59808E-05	3.71082E-05	3.7051E-05	4.87554E-05	4.87239E-05	5.22231E-05	5.09713E-05	2.03219E-06	2.03219E-06	5.50357E-05	2.03219E-06	3.11779E-05	3.02014E-05	4.16337E-05	0.000180693
3839103773125	383910	3773125	0.000122173	4.7918E-05	1.5869E-05	1.5542E-05	3.60894E-05	3.60337E-05	4.74168E-05	4.73862E-05	5.07893E-05	4.95719E-05	1.97639E-06	1.97639E-06	5.35247E-05	1.97639E-06	3.02738E-05	2.93256E-05	4.04139E-05	0.000175399
3829703773135	382970	3773135	0.000156916	6.1545E-05	2.03817E-05	1.99617E-05	4.63521E-05	4.62806E-05	6.09007E-05	6.08614E-05	6.52322E-05	6.36686E-05	2.53842E-06	2.53842E-06	6.87455E-05	2.53842E-06	3.25538E-05	3.15342E-05	4.48666E-05	0.000107923
3829803773135	382980	3773135	0.000167541	6.5712E-05	2.17618E-05	2.13135E-05	4.94909E-05	4.94146E-05	6.50246E-05	6.49826E-05	6.96495E-05	6.798E-05	2.71031E-06	2.71031E-06	7.34006E-05	2.71031E-06	3.4868E-05	3.37758E-05	2.62516E-05	0.000113934
3829903773135	382990	3773135	0.000179155	7.0267E-05	2.32703E-05	2.27909E-05	5.29216E-05	5.28399E-05	6.9532E-05	6.94872E-05	7.44775E-05	7.26923E-05	2.89819E-06	2.89819E-06	7.84887E-05	2.89819E-06	3.74314E-05	3.6259E-05	2.7752E-05	0.000120446
3830003773135	383000	3773135	0.000190958	7.4896E-05	2.48033E-05	2.42923E-05	5.64079E-05	5.63209E-05	7.41126E-05	7.40648E-05	7.93839E-05	7.74811E-05	3.08911E-06	3.08911E-06	8.36593E-05	3.08911E-06	4.00559E-05	3.88013E-05	2.92321E-05	0.000126869
3830103773135	383010	3773135	0.000202095	7.9265E-05	2.625E-05	2.57092E-05	5.9698E-05	5.96058E-05	7.84353E-05	7.83847E-05	8.4014E-05	8.20002E-05	3.26929E-06	3.26929E-06	8.85388E-05	3.26929E-06	4.24956E-05	4.11646E-05	3.04247E-05	0.000132045
3830203773135	383020	3773135	0.000212523	8.3355E-05	2.76045E-05	2.70358E-05	6.27784E-05	6.26815E-05	8.24826E-05	8.24293E-05	8.83491E-05	8.62314E-05	3.43798E-06	3.43798E-06	9.31074E-05	3.43798E-06	4.479E-05	4.33871E-05	3.16173E-05	0.000137221
3830303773135	383030	3773135	0.000224281	8.7966E-05	2.91317E-05	2.85315E-05	6.62515E-05	6.61492E-05	8.70458E-05	8.69896E-05	9.32369E-05	9.1002E-05	3.62818E-06	3.62818E-06	9.82584E-05	3.62818E-06	4.75042E-05	4.60162E-05	3.30838E-05	0.000143586
3830403773135	383040	3773135	0.000240062	9.4156E-05	3.11815E-05	3.05391E-05	7.09132E-05	7.08038E-05	9.31707E-05	9.31106E-05	9.97974E-05	9.74053E-05	3.88348E-06	3.88348E-06	0.000105172	3.88348E-06	5.08767E-05	4.92831E-05	3.46906E-05	0.00015056
3830503773135	383050	3773135	0.000259113	0.00010163	3.3656E-05	3.29626E-05	7.65407E-05	7.64226E-05	0.000100565	0.0001005	0.000107717	0.000105135	4.19166E-06	4.19166E-06	0.000113519	4.19166E-06	5.46008E-05	5.28906E-05	3.62159E-05	0.00015718
3830603773135	383060	3773135	0.000276709	0.00010853	3.59415E-05	3.5201E-05	8.17384E-05	8.16123E-05	0.000107394	0.000107324	0.000115032	0.000112275	4.47631E-06	4.47631E-06	0.000121227	4.47631E-06	5.82424E-05	5.64182E-05	3.77073E-05	0.000163652
3830703773135	383070	3773135	0.00029558	0.00011593	3.83927E-05	3.76016E-05	8.73129E-05	8.71782E-05	0.000114718	0.000114644	0.000122877	0.000119932	4.78159E-06	4.78159E-06	0.000129495	4.78159E-06	6.22069E-05	6.02585E-05	3.9348E-05	0.000170773
3830803773135	383080	3773135	0.000316158	0.000124	4.10655E-05	4.02194E-05	9.33915E-05	9.32474E-05	0.000122704	0.000122625	0.000131432	0.000128281	5.11448E-06	5.11448E-06	0.00013851	5.11448E-06	6.65356E-05	6.44516E-05	4.11064E-05	0.000178405
3830903773135	383090	3773135	0.000338685	0.00013284	4.39915E-05	4.30851E-05	0.000100046	9.98914E-05	0.000131447	0.000131362	0.000140796	0.000137421	5.47889E-06	5.47889E-06	0.000148379	5.47889E-06	7.12948E-05	6.90617E-05	4.30074E-05	0.000186655
3831003773135	383100	3773135	0.000363484	0.00014256	4.72127E-05	4.62399E-05	0.000107371	0.000107206	0.000141072	0.000140981	0.000151106	0.000147484	5.88007E-06	5.88007E-06	0.000159244	5.88007E-06	7.65581E-05	7.41602E-05	4.50735E-05	0.000195622
3831103773135	383110	3773135	0.000390529	0.00015317	5.07255E-05	4.96804E-05	0.00011536	0.000115182	0.000151568	0.000151471	0.000162349	0.000158457	6.31757E-06	6.31757E-06	0.000171092	6.31757E-06	8.23273E-05	7.97486E-05	4.73117E-05	0.000205336
3834303773135	383430	3773135	0.005512898	0.00216224	0.000716066	0.000701313	0.001628483	0.00162597	0.002139614	0.002138233	0.002291794	0.002236861	8.9182E-05	8.9182E-05	0.002415225	8.9182E-05	0.001474984	0.001428785	0.001906258	0.008273292
3834403773135	383440	3773135	0.004196997	0.00164612	0.000545145	0.000533913	0.001239773	0.00123786	0.001628899	0.001627848	0.001744754	0.001702933	6.78947E-05	6.78947E-05	0.001838723	6.78947E-05	0.001082641	0.001048731	0.001436825	0.00623592
3834503773135	383450	3773135	0.002909004	0.00114095	0.000377848	0.000370063	0.000859306	0.00085798	0.001129015	0.001128287	0.001209316	0.00118033	4.70589E-05	4.70589E-05	0.001274447	4.70589E-05	0.000759616	0.000735824	0.000995135	0.004318955
3834603773135	383460	3773135	0.002145075	0.00084133	0.000278622	0.000272882	0.000633645	0.000632667	0.000832526	0.000831989	0.00089174	0.000870365	3.47008E-05	3.47008E-05	0.000939767	3.47008E-05	0.000564607	0.000546923	0.000734282	0.003186836
3834703773135	383470	3773135	0.001665723	0.00065332	0.00021636	0.000211902	0.000492046	0.000491287	0.000646485	0.000646068	0.000692466	0.000675868	2.69464E-05	2.69464E-05	0.00072976	2.69464E-05	0.000439131	0.000425377	0.00056961	0.002472147
3834803773135	383480	3773135	0.001389921	0.00054515	0.000180536	0.000176816	0.000410576	0.000409942	0.000539443	0.000539095	0.000577811	0.000563961	2.24847E-05	2.24847E-05	0.000608931	2.24847E-05	0.000365933	0.000354472	0.000475505	0.002063724
3834903773135	383490	3773135	0.001186335	0.0004653	0.000154092	0.000150917	0.000350438	0.000349897	0.000460429	0.000460132	0.000493177	0.000481356	1.91913E-05	1.91913E-05	0.000519739	1.91913E-05	0.00031188	0.000302111	0.000406108	0.001762536
3835003773135	383500	3773135	0.001033425	0.00040532	0.000134231	0.000131465	0.000305269	0.000304798	0.000401083	0.000400824	0.00042961	0.000419313	1.67177E-05	1.67177E-05	0.000452748	1.67177E-05	0.00027126	0.000262764	0.000354048	0.001536594
3835103773135	383510	3773135	0.000915482	0.00035907	0.000118911	0.000116461	0.000270429	0.000270012	0.000355308	0.000355079	0.00038058	0.000371457	1.48097E-05	1.48097E-05	0.000401077	1.48097E-05	0.000239939	0.000232424	0.000313953	0.001362579
3835203773135	383520	3773135	0.000819707	0.0003215	0.000106471	0.000104277	0.000242138	0.000241764	0.000318137	0.000317932	0.000340765	0.000332597	1.32604E-05	1.32604E-05	0.000359117	1.32604E-05	0.000214548	0.000207828	0.00028139	0.001221252
3835303773135	383530	3773135	0.000728441	0.0002857	9.46167E-05	9.26672E-05	0.000215178	0.000214846	0.000282716	0.000282533	0.000302824	0.000295565	1.1784E-05	1.1784E-05	0.000319133	1.1784E-05	0.000190478	0.000184512	0.000250096	0.001085435
3835403773135	383540	3773135	0.000652067	0.00025575	8.46965E-05	8.29515E-05	0.000192617	0.00019232	0.000253074	0.000252911	0.000271074	0.000264576	1.05485E-05	1.05485E-05	0.000285673	1.05485E-05	0.00017032	0.000164985	0.000223845	0.000971502
3835503773135	383550	3773135	0.000586112	0.00022988	7.61297E-05	7.45611E-05	0.000173135	0.000172868	0.000227476	0.00022733	0.000243656	0.000237815	9.48152E-06	9.48152E-06	0.000256778	9.48152E-06	0.000152869	0.000148081	0.000201044	0.000872546
3835603773135	383560	3773135	0.000526418	0.00020647	6.8376E-05	6.69672E-05	0.000155501	0.000155261	0.000204308	0.000204176	0.00021884	0.000213594	8.51584E-06	8.51584E-06	0.000230626	8.51584E-06	0.000137032	0.00013274	0.00018024	0.000782254
3835703773135	383570	3773135	0.000475579	0.00018653	6.17727E-05	6.04999E-05	0.000140484	0.000140267	0.000184577	0.000184458	0.000197705	0.000192967	7.69344E-06	7.69344E-06	0.000208353	7.69344E-06	0.000123533	0.000119664	0.000162477	0.000705162
3835803773135	383580	3773135	0.000431568	0.00016927	5.6056E-05	5.4901E-05	0.000127483	0.000127286	0.000167496	0.000167388	0.000179409	0.000175109	6.98146E-06	6.98146E-06	0.000189072	6.98146E-06	0.00011184	0.000108337	0.000147072	0.000638304
3835903773135	383590	3773135	0.000393502	0.00015434	5.11117E-05	5.00586E-05	0.000116239	0.000116059	0.000152722	0.000152624	0.000163585	0.000159664	6.36567E-06	6.36567E-06	0.000172395	6.36567E-06	0.000101739	9.85524E-05	0.000133745	0.000580463
3836003773135	383600	3773135	0.000360439	0.00014137	4.68172E-05	4.58526E-05	0.000106472	0.000106308	0.00013989	0.0001398	0.00014984	0.000146248	5.83081E-06	5.83081E-06	0.00015791	5.83081E-06	9.29848E-05	9.00723E-05	0.00012219	0.000530313
3836103773135	383610	3773135	0.000331571	0.00013005	4.30675E-05	4.21802E-05	9.79444E-05	9.77933E-05	0.000128686	0.000128603	0.000137839	0.000134535	5.36381E-06	5.36381E-06	0.000145263	5.36381E-06	8.53661E-05	8.26923E-05	0.000112135	0.000486674
3836203773135	383620	3773135	0.000306493	0.00012021	3.98102E-05	3.89899E-05	9.05366E-05	9.03969E-05	0.000118953	0.000118876	0.000127414	0.00012436	4.95813E-06	4.95813E-06	0.000134276	4.95813E-06	7.87592E-05	7.62923E-05	0.000103436	0.000448919
3836303773135	383630	3773135	0.000286248	0.00011227	3.71805E-05	3.64145E-05	8.45562E-05	8.44257E-05	0.000111096	0.000111024	0.000118997	0.000116145	4.63062E-06	4.63062E-06	0.000125406	4.63062E-06	7.34278E-05	7.11279E-05	9.64475E-05	0.000418589
3836403773135	383640	3773135	0.000269092	0.00010554	3.49522E-05	3.4232E-05	7.94885E-05	7.93658E-05	0.000104437	0.00010437	0.000111866	0.000109184	4.35309E-06	4.35309E-06	0.00011789	4.35309E-06	6.89107E-05	6.67523E-05	9.05409E-05	0.000392954
3836503773135	383650	3773135	0.000253975	9.9613E-05	3.29887E-05	3.2309E-05	7.50231E-05	7.49073E-05	9.85705E-05	9.85069E-05	0.000105581	0.000103051	4.10855E-06	4.10855E-06	0.000111268	4.10855E-06	6.49337E-05	6.28998E-05	8.53471E-05	0.000370412
3836603773135	383660	3773135	0.000244158	9.5762E-05	3.17135E-05	3.10601E-05	7.21231E-05	7.20118E-05	9.47603E-05	9.46992E-05	0.0001015	9.90672E-05	3.94974E-06	3.94974E-06	0.000106967	3.94974E-06	6.23325E-05	6.03801E-05	8.20136E-05	0.000355945
3836703773135	383670	3773135	0.000235041	9.2186E-05	3.05293E-05	2.99003E-05	6.943E-05	6.93229E-05	9.1222E-05	9.11631E-05	9.77101E-05	9.53681E-05	3.80226E-06	3.80226E-06	0.000102973	3.80226E-06	5.99179E-05	5.80412E-05	7.89177E-05	0.000342509
3836803773135	383680	3773135	0.0002272	8.9111E-05	2.95108E-05	2.89028E-05	6.71138E-05	6.70102E-05	8.81787E-05	8.81218E-05	9.44504E-05	9.21865E-05	3.67541E-06	3.67541E-06	9.95373E-05	3.67541E-06	5.7837E-05	5.60254E-05	7.62632E-05	0.000330987
3836903773135	383690	3773135	0.000220526	8.6494E-05	2.8644E-05	2.80538E-05	6.51424E-05	6.50419E-05	8.55886E-05	8.55334E-05	9.16761E-05	8.94786E-05	3.56745E-06	3.56745E-06	9.66135E-05	3.56745E-06	5.60664E-05	5.43103E-05	7.40205E-05	0.000321254
3837003773135	383700	3773135	0.000214311	8.4056E-05	2.78367E-05	2.72631E-05	6.33064E-05	6.32087E-05	8.31763E-05	8.31226E-05	8.90922E-05	8.69567E-05	3.4669E-06	3.4669E-06	9.38905E-05	3.4669E-06	5.44178E-05	5.27134E-05	7.19316E-05	0.000312188
3837103773135	383710	3773135	0.000208993	8.197E-05	2.7146E-05	2.65867E-05	6.17356E-05	6.16404E-05	8.11126E-05	8.10602E-05	8.68817E-05	8.47992E-05	3.38088E-06	3.38088E-06	9.15609E-05	3.38088E-06	5.3006E-05	5.13458E-05	7.01642E-05	0.000304518
3837203773135	383720	3773135	0.000204071	8.004E-05	2.65067E-05	2.59605E-05	6.02817E-05	6.01887E-05	7.92022E-05	7.91511E-05	8.48355E-05	8.2802E-05	3.30126E-06	3.30126E-06	8.94045E-05	3.30126E-06	5.17055E-05	5.00859E-05	6.85393E-05	0.000297465
3837303773135	383730	3773135	0.000199392	7.8204E-05	2.58988E-05	2.53652E-05	5.88993E-05	5.88084E-05	7.7386E-05	7.73361E-05	8.28901E-05	8.09032E-05	3.22555E-06	3.22555E-06	8.73544E-05	3.22555E-06	5.04713E-05	4.88904E-05	6.69959E-05	0.000290767
3837403773135	383740	3773135	0.000194811	7.6408E-05	2.53038E-05	2.47825E-05	5.75462E-05	5.74574E-05	7.56081E-05	7.55594E-05	8.09858E-05	7.90446E-05	3.15145E-06	3.15145E-06	8.53475E-05	3.15145E-06	4.92694E-05	4.77261E-05	6.54887E-05	0.000284226
3837503773135	383750	3773135	0.000190437	7.4692E-05	2.47357E-05	2.4226E-05	5.6254E-05	5.61672E-05	7.39105E-05	7.38628E-05	7.91673E-05	7.72697E-05	3.08069E-06	3.08069E-06	8.34311E-05	3.08069E-06	4.81266E-05	4.66192E-05	6.40494E-05	0.000277979
3837603773135	383760	3773135	0.000185712	7.2839E-05	2.4122E-05	2.3625E-05	5.48584E-05	5.47738E-05	7.20768E-05	7.20303E-05	7.72033E-05	7.53527E-05	3.00426E-06	3.00426E-06	8.13613E-05	3.00426E-06	4.68942E-05	4.54254E-05	6.2472E-05	0.000271133
3837703773135	383770	3773135	0.000181059	7.1014E-05	2.35177E-05	2.30331E-05	5.34841E-05	5.34015E-05	7.02711E-05	7.02257E-05	7.52691E-05	7.34649E-05	2.92899E-06	2.92899E-06	7.93229E-05	2.92899E-06	4.56798E-05	4.4249E-05	6.09082E-05	0.000264346
3837803773135	383780	3773135	0.000176694	6.9302E-05	2.29507E-05	2.24778E-05	5.21946E-05	5.2114E-05	6.85769E-05	6.85326E-05	7.34544E-05	7.16937E-05	2.85838E-06	2.85838E-06	7.74105E-05	2.85838E-06	4.45442E-05	4.3149E-05	5.9444E-05	0.000257991
3837903773135	383790	3773135	0.000172724	6.7745E-05	2.2435E-05	2.19728E-05	5.10218E-05	5.09431E-05	6.7036E-05	6.69928E-05	7.1804E-05	7.00829E-05	2.79415E-06	2.79415E-06	7.56712E-05	2.79415E-06	4.35163E-05	4.21533E-05	5.81224E-05	0.000252255
3838003773135	383800	3773135	0.000168871	6.6233E-05	2.19345E-05	2.14826E-05	4.98836E-05	4.98066E-05	6.55405E-05	6.54982E-05	7.02021E-05	6.85194E-05	2.73182E-06	2.73182E-06	7.3983E-05	2.73182E-06	4.25171E-05	4.11854E-05	5.68302E-05	0.000246647
3838103773135	383810	3773135	0.000164919	6.4683E-05	2.14212E-05	2.09798E-05	4.87162E-05	4.8641E-05	6.40067E-05	6.39654E-05	6.85592E-05	6.69158E-05	2.66788E-06	2.66788E-06	7.22516E-05	2.66788E-06	4.14892E-05	4.01897E-05	5.54904E-05	0.000240832
3838203773135	383820	3773135	0.000161056	6.3169E-05	2.09195E-05	2.04885E-05	4.75753E-05	4.75019E-05	6.25077E-05	6.24674E-05	6.69536E-05	6.53487E-05	2.60541E-06	2.60541E-06	7.05595E-05	2.60541E-06	4.04829E-05	3.92148E-05	5.41779E-05	0.000235136
3838303773135	383830	3773135	0.000157257	6.1678E-05	2.0426E-05	2.00052E-05	4.6453E-05	4.63813E-05	6.10331E-05	6.09937E-05	6.53741E-05	6.38071E-05	2.54394E-06	2.54394E-06	6.8895E-05	2.54394E-06	3.94926E-05	3.82556E-05	5.28789E-05	0.000229498
3838403773135	383840	3773135	0.000152856	5.9952E-05	1.98543E-05	1.94453E-05	4.51529E-05	4.50832E-05	5.9325E-05	5.92867E-05	6.35445E-05	6.20213E-05	2.47274E-06	2.47274E-06	6.69668E-05	2.47274E-06	3.83391E-05	3.71383E-05	5.134E-05	0.000222819
3838503773135	383850	3773135	0.00014867	5.8311E-05	1.93107E-05	1.89128E-05	4.39165E-05	4.38487E-05	5.77005E-05	5.76633E-05	6.18044E-05	6.0323E-05	2.40503E-06	2.40503E-06	6.51331E-05	2.40503E-06	3.72395E-05	3.60731E-05	4.98735E-05	0.000216455
3838603773135	383860	3773135	0.000144619	5.6722E-05	1.87845E-05	1.83975E-05	4.27199E-05	4.26539E-05	5.61283E-05	5.60921E-05	6.01204E-05	5.86794E-05	2.3395E-06	2.3395E-06	6.33584E-05	2.3395E-06	3.61739E-05	3.50409E-05	4.84478E-05	0.000210267
3838703773135	383870	3773135	0.000140694	5.5182E-05	1.82747E-05	1.78981E-05	4.15604E-05	4.14963E-05	5.46049E-05	5.45697E-05	5.84887E-05	5.70867E-05	2.27601E-06	2.27601E-06	6.16387E-05	2.27601E-06	3.51442E-05	3.40434E-05	4.70673E-05	0.000204275
3838803773135	383880	3773135	0.00013694	5.371E-05	1.7787E-05	1.74205E-05	4.04513E-05	4.03889E-05	5.31478E-05	5.31135E-05	5.69279E-05	5.55634E-05	2.21527E-06	2.21527E-06	5.99939E-05	2.21527E-06	3.41576E-05	3.30877E-05	4.57457E-05	0.000198539
3838903773135	383890	3773135	0.000132691	5.2043E-05	1.72352E-05	1.68801E-05	3.91963E-05	3.91359E-05	5.14989E-05	5.14656E-05	5.51617E-05	5.38395E-05	2.14654E-06	2.14654E-06	5.81326E-05	2.14654E-06	3.30382E-05	3.20034E-05	4.42249E-05	0.000191939
3839003773135	383900	3773135	0.000128658	5.0462E-05	1.67113E-05	1.6367E-05	3.8005E-05	3.79464E-05	4.99337E-05	4.99014E-05	5.34852E-05	5.22032E-05	2.0813E-06	2.0813E-06	5.63658E-05	2.0813E-06	3.19744E-05	3.09729E-05	4.27811E-05	0.000185673

			KMMass Grading / Excavation	KMMass Grading / Excavation	KMDrainage / Utilities Trenching	KMFoundations / Concrete Pads	KMBuilding / Structure Construction	KMAsphalt Paving	KMArchitectural Coating	KMLandscaping or Other Finishing	KMWaterside Construction (Piles)	EWNDemolition	EWNSite Grubbing / Prep	EWNDrainage / Utilities Trenching	EWNDrainage / Utilities Trenching	EWNDrainage / Utilities Trenching	EWNFoundation s / Concrete Pads	EWNBuilding / Structure Construction	EWNAsphalt Paving	EWNLandscaping or Other Finishing	EWNWaterside Construction (Piles)
Unique Identifier	X (UTM)	Y (UTM)	2025	2026	2026	2026	2026	2026	2026	2026	2026	2027	2027	2027	2028	2029	2029	2029	2029	2029	2029
3837803773125	383780	3773125	0.000189494	0.000187533	6.73446E-05	3.56385E-05	0.000122406	3.93241E-06	3.93241E-06	0.000126338	3.93241E-06	0.000193558	1.05383E-05	2.47459E-05	2.4268E-05	2.37659E-05	2.05857E-05	4.47005E-05	3.1802E-06	4.62906E-05	3.1802E-06
3837903773125	383790	3773125	0.000185164	0.000183247	6.58057E-05	3.48241E-05	0.000119609	3.84255E-06	3.84255E-06	0.000123451	3.84255E-06	0.000188557	1.02766E-05	2.41314E-05	2.36654E-05	2.31758E-05	2.00745E-05	4.35907E-05	3.10124E-06	4.51413E-05	3.10124E-06
3838003773125	383800	3773125	0.000180953	0.00017908	6.43093E-05	3.40322E-05	0.000116889	3.75517E-06	3.75517E-06	0.000120644	3.75517E-06	0.000183925	1.00242E-05	2.35386E-05	2.3084E-05	2.26064E-05	1.95814E-05	4.25197E-05	3.02505E-06	4.40323E-05	3.02505E-06
3838103773125	383810	3773125	0.00017669	0.000174862	6.27943E-05	3.32305E-05	0.000114135	3.66671E-06	3.66671E-06	0.000117802	3.66671E-06	0.000179262	9.77001E-06	2.29418E-05	2.24988E-05	2.20333E-05	1.90849E-05	4.14418E-05	2.94836E-06	4.29159E-05	2.94836E-06
3838203773125	383820	3773125	0.000172554	0.000170768	6.13244E-05	3.24526E-05	0.000111463	3.58088E-06	3.58088E-06	0.000115044	3.58088E-06	0.00017476	9.52463E-06	2.23656E-05	2.19337E-05	2.14799E-05	1.86056E-05	4.04009E-05	2.87431E-06	4.18381E-05	2.87431E-06
3838303773125	383830	3773125	0.000168455	0.000166712	5.98678E-05	3.16818E-05	0.000108816	3.49582E-06	3.49582E-06	0.000112312	3.49582E-06	0.000170334	9.28343E-06	2.17992E-05	2.13783E-05	2.09359E-05	1.81344E-05	3.93778E-05	2.80152E-06	4.07786E-05	2.80152E-06
3838403773125	383840	3773125	0.000163707	0.000162013	5.81803E-05	3.07888E-05	0.000105749	3.39729E-06	3.39729E-06	0.000109146	3.39729E-06	0.000165327	9.01051E-06	2.11584E-05	2.07498E-05	2.03205E-05	1.76013E-05	3.82202E-05	2.71916E-06	3.95797E-05	2.71916E-06
3838503773125	383850	3773125	0.000159183	0.000157536	5.65724E-05	2.99379E-05	0.000102826	3.3034E-06	3.3034E-06	0.00010613	3.3034E-06	0.000160572	8.75136E-06	2.05498E-05	2.0153E-05	1.9736E-05	1.70951E-05	3.71209E-05	2.64095E-06	3.84414E-05	2.64095E-06
3838603773125	383860	3773125	0.000154696	0.000153095	5.49778E-05	2.90941E-05	9.99279E-05	3.21029E-06	3.21029E-06	0.000103138	3.21029E-06	0.000155886	8.49597E-06	1.99501E-05	1.95649E-05	1.91601E-05	1.65962E-05	3.60376E-05	2.56388E-06	3.73196E-05	2.56388E-06
3838703773125	383870	3773125	0.000150284	0.000148729	5.34098E-05	2.82642E-05	9.70778E-05	3.11872E-06	3.11872E-06	0.000100197	3.11872E-06	0.000151292	8.24558E-06	1.93622E-05	1.89883E-05	1.85954E-05	1.61071E-05	3.49755E-05	2.48832E-06	3.62197E-05	2.48832E-06
3838803773125	383880	3773125	0.000146073	0.000144562	5.19133E-05	2.74723E-05	9.43579E-05	3.03134E-06	3.03134E-06	9.73892E-05	3.03134E-06	0.000146919	8.0073E-06	1.88027E-05	1.84396E-05	1.8058E-05	1.56416E-05	3.39648E-05	2.41641E-06	3.5173E-05	2.41641E-06
3838903773125	383890	3773125	0.000141601	0.000140136	5.0324E-05	2.66313E-05	9.14692E-05	2.93854E-06	2.93854E-06	9.44077E-05	2.93854E-06	0.000142333	7.75733E-06	1.82157E-05	1.78639E-05	1.74943E-05	1.51533E-05	3.29045E-05	2.34098E-06	3.4075E-05	2.34098E-06
3839003773125	383900	3773125	0.000137346	0.000135925	4.88117E-05	2.5831E-05	8.87203E-05	2.85023E-06	2.85023E-06	9.15706E-05	2.85023E-06	0.000137976	7.51989E-06	1.76581E-05	1.73171E-05	1.69588E-05	1.46895E-05	3.18973E-05	2.26932E-06	3.3032E-05	2.26932E-06
3839103773125	383910	3773125	0.000133322	0.000131942	4.73816E-05	2.50742E-05	8.6121E-05	2.76672E-06	2.76672E-06	8.88877E-05	2.76672E-06	0.000133857	7.29537E-06	1.71309E-05	1.68001E-05	1.64525E-05	1.42509E-05	3.0945E-05	2.20157E-06	3.20458E-05	2.20157E-06
3829703773135	382970	3773135	8.20328E-05	8.11839E-05	2.91538E-05	1.54281E-05	5.29901E-05	1.70236E-06	1.70236E-06	5.46925E-05	1.70236E-06	0.000155327	8.46551E-06	1.98786E-05	1.94947E-05	1.90914E-05	1.65367E-05	3.59084E-05	2.55469E-06	3.71857E-05	2.55469E-06
3829803773135	382980	3773135	8.66018E-05	8.57056E-05	3.07776E-05	1.62874E-05	5.59415E-05	1.79718E-06	1.79718E-06	5.77387E-05	1.79718E-06	0.000166605	9.0802E-06	2.1322E-05	2.09103E-05	2.04776E-05	1.77374E-05	3.85158E-05	2.74019E-06	3.98859E-05	2.74019E-06
3829903773135	382990	3773135	9.15516E-05	9.06041E-05	3.25367E-05	1.72183E-05	5.91389E-05	1.8999E-06	1.8999E-06	6.10387E-05	1.8999E-06	0.000179139	9.76333E-06	2.29261E-05	2.24834E-05	2.20182E-05	1.90719E-05	4.14134E-05	2.94634E-06	4.28866E-05	2.94634E-06
3830003773135	383000	3773135	9.64341E-05	9.54361E-05	3.42719E-05	1.81366E-05	6.22928E-05	2.00122E-06	2.00122E-06	6.4294E-05	2.00122E-06	0.000192049	1.04669E-05	2.45783E-05	2.41037E-05	2.36049E-05	2.04463E-05	4.43978E-05	3.15867E-06	4.59772E-05	3.15867E-06
3830103773135	383010	3773135	0.000100369	9.93298E-05	3.56702E-05	1.88765E-05	6.48343E-05	2.08287E-06	2.08287E-06	6.69171E-05	2.08287E-06	0.00020417	1.11275E-05	2.61295E-05	2.56249E-05	2.50947E-05	2.17367E-05	4.71999E-05	3.35802E-06	4.88789E-05	3.35802E-06
3830203773135	383020	3773135	0.000104303	0.000103224	3.70684E-05	1.96165E-05	6.73758E-05	2.16451E-06	2.16451E-06	6.95403E-05	2.16451E-06	0.000215379	1.17385E-05	2.75641E-05	2.70318E-05	2.64725E-05	2.29301E-05	4.97913E-05	3.54239E-06	5.15625E-05	3.54239E-06
3830303773135	383030	3773135	0.000109141	0.000108011	3.87877E-05	2.05263E-05	7.05008E-05	2.26491E-06	2.26491E-06	7.27657E-05	2.26491E-06	0.000229062	1.24842E-05	2.93152E-05	2.87491E-05	2.81543E-05	2.43868E-05	5.29545E-05	3.76743E-06	5.48382E-05	3.76743E-06
3830403773135	383040	3773135	0.000114441	0.000113257	4.06716E-05	2.15232E-05	7.39248E-05	2.37491E-06	2.37491E-06	7.62997E-05	2.37491E-06	0.000246412	1.34298E-05	3.15357E-05	3.09267E-05	3.02868E-05	2.6234E-05	5.69656E-05	4.05279E-06	5.8992E-05	4.05279E-06
3830503773135	383050	3773135	0.000119473	0.000118237	4.24598E-05	2.24696E-05	7.71752E-05	2.47933E-06	2.47933E-06	7.96545E-05	2.47933E-06	0.000265248	1.44564E-05	3.39463E-05	3.32908E-05	3.26019E-05	2.82393E-05	6.13201E-05	4.36259E-06	6.35014E-05	4.36259E-06
3830603773135	383060	3773135	0.000124393	0.000123106	4.42083E-05	2.33949E-05	8.03532E-05	2.58143E-06	2.58143E-06	8.29347E-05	2.58143E-06	0.000283579	1.54554E-05	3.62922E-05	3.55914E-05	3.4855E-05	3.01909E-05	6.55577E-05	4.66408E-06	6.78897E-05	4.66408E-06
3830703773135	383070	3773135	0.000129806	0.000128462	4.61319E-05	2.44128E-05	8.38496E-05	2.69375E-06	2.69375E-06	8.65433E-05	2.69375E-06	0.000303548	1.65437E-05	3.88478E-05	3.80976E-05	3.73094E-05	3.23169E-05	7.01741E-05	4.99251E-06	7.26704E-05	4.99251E-06
3830803773135	383080	3773135	0.000135607	0.000134203	4.81935E-05	2.55038E-05	8.75967E-05	2.81413E-06	2.81413E-06	9.04108E-05	2.81413E-06	0.000325377	1.77335E-05	4.16416E-05	4.08374E-05	3.99925E-05	3.46409E-05	7.52207E-05	5.35155E-06	7.78965E-05	5.35155E-06
3830903773135	383090	3773135	0.000141878	0.000140409	5.04222E-05	2.66832E-05	9.16476E-05	2.94427E-06	2.94427E-06	9.45919E-05	2.94427E-06	0.000349389	1.90422E-05	4.47146E-05	4.38511E-05	4.29438E-05	3.71973E-05	8.07718E-05	5.74648E-06	8.3645E-05	5.74648E-06
3831003773135	383100	3773135	0.000148694	0.000147155	5.28446E-05	2.79652E-05	9.60506E-05	3.08572E-06	3.08572E-06	9.91363E-05	3.08572E-06	0.000375982	2.04915E-05	4.81179E-05	4.71886E-05	4.62123E-05	4.00284E-05	8.69193E-05	6.18384E-06	9.00113E-05	6.18384E-06
3831103773135	383110	3773135	0.000156077	0.000154462	5.54687E-05	2.93538E-05	0.00010082	3.23895E-06	3.23895E-06	0.000104059	3.23895E-06	0.000405139	2.20806E-05	5.18494E-05	5.08481E-05	4.9796E-05	4.31326E-05	9.36599E-05	6.6634E-06	9.69916E-05	6.6634E-06
3834303773135	383430	3773135	0.006288584	0.006223503	0.002234914	0.001182708	0.004062188	0.000130502	0.000130502	0.00419269	0.000130502	0.006885721	0.000375281	0.00088123	0.000864212	0.000846331	0.00073308	0.00159184	0.000113251	0.001648465	0.000113251
3834403773135	383440	3773135	0.004739964	0.00469091	0.001684546	0.000891455	0.003061838	9.83646E-05	9.83646E-05	0.003160202	9.83646E-05	0.005013378	0.000273236	0.000641609	0.000629218	0.000616199	0.000533743	0.001158992	8.2456E-05	0.00120022	8.2456E-05
3834503773135	383450	3773135	0.003282866	0.003248892	0.001166705	0.000617416	0.002120608	6.81267E-05	6.81267E-05	0.002188734	6.81267E-05	0.003545355	0.000193226	0.000453732	0.00044497	0.000435763	0.000377452	0.000819615	5.83112E-05	0.00084877	5.83112E-05
3834603773135	383460	3773135	0.002422335	0.002397266	0.000860879	0.000455574	0.001564737	5.02688E-05	5.02688E-05	0.001615006	5.02688E-05	0.002645868	0.000144203	0.000338616	0.000332077	0.000325206	0.000281689	0.000611671	4.35171E-05	0.0006343	4.35171E-05
3834703773135	383470	3773135	0.001879095	0.001859649	0.000667816	0.000353406	0.001213825	3.89953E-05	3.89953E-05	0.00125282	3.89953E-05	0.002061023	0.000112328	0.000263768	0.000258675	0.000253322	0.000219424	0.000476467	3.3898E-05	0.000493416	3.3898E-05
3834803773135	383480	3773135	0.00156865	0.001552416	0.000557486	0.000295019	0.001013289	3.25529E-05	3.25529E-05	0.001045842	3.25529E-05	0.001717284	9.35942E-05	0.000219777	0.000215533	0.000211073	0.000182829	0.000397001	2.82445E-05	0.000411124	2.82445E-05
3834903773135	383490	3773135	0.001339715	0.001325851	0.000476124	0.000251963	0.000865405	2.7802E-05	2.7802E-05	0.000893208	2.7802E-05	0.001462556	7.97112E-05	0.000187177	0.000183562	0.000179764	0.000155709	0.000338113	2.4055E-05	0.000350141	2.4055E-05
3835003773135	383500	3773135	0.001167975	0.001155888	0.000415089	0.000219664	0.000754468	2.4238E-05	2.4238E-05	0.000778706	2.4238E-05	0.00127063	6.9251E-05	0.000162614	0.000159474	0.000156174	0.000135276	0.000293744	2.08983E-05	0.000304193	2.08983E-05
3835103773135	383510	3773135	0.001035706	0.001024987	0.000368082	0.000194787	0.000669027	2.14932E-05	2.14932E-05	0.00069052	2.14932E-05	0.00112237	6.11706E-05	0.00014364	0.000140866	0.000137952	0.000119492	0.000259469	1.84598E-05	0.000268699	1.84598E-05
3835203773135	383520	3773135	0.000928282	0.000918675	0.000329904	0.000174584	0.000599635	1.92639E-05	1.92639E-05	0.000618899	1.92639E-05	0.001002043	5.46127E-05	0.000128241	0.000125764	0.000123162	0.000106681	0.000231652	1.64808E-05	0.000239893	1.64808E-05
3835303773135	383530	3773135	0.000825047	0.000816508	0.000293215	0.000155168	0.000532949	1.71215E-05	1.71215E-05	0.00055007	1.71215E-05	0.000887849	4.83889E-05	0.000113626	0.000111432	0.000109126	9.45238E-05	0.000205253	1.46026E-05	0.000212554	1.46026E-05
3835403773135	383540	3773135	0.000738445	0.000730803	0.000262437	0.000138881	0.000477007	1.53243E-05	1.53243E-05	0.000492332	1.53243E-05	0.000792192	4.31755E-05	0.000101384	9.94264E-05	9.73691E-05	8.43398E-05	0.000183139	1.30293E-05	0.000189654	1.30293E-05
3835503773135	383550	3773135	0.000663228	0.000656364	0.000235706	0.000124735	0.00042842	1.37634E-05	1.37634E-05	0.000442184	1.37634E-05	0.000709437	3.86652E-05	9.07933E-05	8.90399E-05	8.71976E-05	7.55294E-05	0.000164008	1.16682E-05	0.000169842	1.16682E-05
3835603773135	383560	3773135	0.000594596	0.000588443	0.000211315	0.000111827	0.000384087	1.23392E-05	1.23392E-05	0.000396426	1.23392E-05	0.000634522	3.45823E-05	8.12057E-05	7.96376E-05	7.79898E-05	6.75537E-05	0.000146689	1.04361E-05	0.000151907	1.04361E-05
3835703773135	383570	3773135	0.000535998	0.000530451	0.00019049	0.000100806	0.000346235	1.11231E-05	1.11231E-05	0.000357358	1.11231E-05	0.000570848	3.1112E-05	7.30568E-05	7.16459E-05	7.01635E-05	6.07747E-05	0.000131969	9.38885E-06	0.000136663	9.38885E-06
3835803773135	383580	3773135	0.000485179	0.000480158	0.000172429	9.12487E-05	0.000313407	1.00685E-05	1.00685E-05	0.0003237476	1.00685E-05	0.000515872	2.81157E-05	6.60209E-05	6.4746E-05	6.34064E-05	5.49217E-05	0.000119259	8.48465E-06	0.000123502	8.48465E-06
3835903773135	383590	3773135	0.000441214	0.000436648	0.000156804	8.29801E-05	0.000285008	9.15615E-06	9.15615E-06	0.000294164	9.15615E-06	0.000468514	2.55346E-05	5.99602E-05	5.88023E-05	5.75856E-05	4.98798E-05	0.000108311	7.70575E-06	0.000112164	7.70575E-06
3836003773135	383600	3773135	0.000403094	0.000398923	0.000143257	7.58108E-05	0.000260384	8.36509E-06	8.36509E-06	0.000268749	8.36509E-06	0.000427573	2.33033E-05	5.47205E-05	5.36638E-05	5.25535E-05	4.55211E-05	9.88463E-05	7.03238E-06	0.000102363	7.03238E-06
3836103773135	383610	3773135	0.000369924	0.000366096	0.000131468	6.95724E-05	0.000238957	7.67674E-06	7.67674E-06	0.000246634	7.67674E-06	0.000392007	2.13649E-05	5.01688E-05	4.92E-05	4.8182E-05	4.17346E-05	9.06242E-05	6.44742E-06	9.38479E-05	6.44742E-06
3836203773135	383620	3773135	0.000341226	0.000337695	0.000121269	6.41751E-05	0.000220419	7.08119E-06	7.08119E-06	0.0002275	7.08119E-06	0.000361196	1.96857E-05	4.62256E-05	4.5333E-05	4.4395E-05	3.84543E-05	8.35013E-05	5.94066E-06	8.64716E-05	5.94066E-06
3836303773135	383630	3773135	0.000318172	0.000314879	0.000113076	5.98393E-05	0.000205527	6.60277E-06	6.60277E-06	0.00021213	6.60277E-06	0.000336288	1.83282E-05	4.3038E-05	4.22069E-05	4.13336E-05	3.58026E-05	7.77431E-05	5.531E-06	8.05086E-05	5.531E-06
3836403773135	383640	3773135	0.000298687	0.000295596	0.000106151	5.61747E-05	0.00019294	6.1984E-06	6.1984E-06	0.000199139	6.1984E-06	0.000315179	1.71776E-05	4.03363E-05	3.95574E-05	3.87389E-05	3.35551E-05	7.28629E-05	5.1838E-06	7.54548E-05	5.1838E-06
3836503773135	383650	3773135	0.000281553	0.000278639	0.000100062	5.29523E-05	0.000181873	5.84284E-06	5.84284E-06	0.000187715	5.84284E-06	0.000296595	1.61648E-05	3.79581E-05	3.72251E-05	3.64548E-05	3.15767E-05	6.85669E-05	4.87816E-06	7.1006E-05	4.87816E-06
3836603773135	383660	3773135	0.000270556	0.000267756	9.61535E-05	5.08841E-05	0.000174769	5.61463E-06	5.61463E-06	0.000180384	5.61463E-06	0.000284314	1.54955E-05	3.63863E-05	3.56836E-05	3.49453E-05	3.02691E-05	6.57276E-05	4.67617E-06	6.80657E-05	4.67617E-06
3836703773135	383670	3773135	0.000260343	0.000257649	9.25239E-05	4.89633E-05	0.000168172	5.40269E-06	5.40269E-06	0.000173574	5.40269E-06	0.000272913	1.48741E-05	3.49272E-05	3.42527E-05	3.3544E-05	2.90553E-05	6.30919E-05	4.48865E-06	6.53363E-05	4.48865E-06
3836803773135	383680	3773135	0.000251586	0.000248982	8.94116E-05	4.73163E-05	0.000162515	5.22096E-06	5.22096E-06	0.000167736	5.22096E-06	0.000263058	1.4337E-05	3.3666E-05	3.30159E-05	3.23328E-05	2.80062E-05	6.08138E-05	4.32657E-06	6.29771E-05	4.32657E-06
3836903773135	383690	3773135	0.000244187	0.00024166	8.67822E-05	4.59248E-05	0.000157736	5.06742E-06	5.06742E-06	0.000162803	5.06742E-06	0.000254613	1.38767E-05	3.25852E-05	3.19559E-05	3.12947E-05	2.71071E-05	5.88614E-05	4.18767E-06	6.09552E-05	4.18767E-06
3837003773135	383700	3773135	0.000237296	0.000234841	8.43333E-05	4.46289E-05	0.000153285	4.92442E-06	4.92442E-06	0.000158209	4.92442E-06	0.000246749	1.34482E-05	3.15788E-05	3.0969E-05	3.03282E-05	2.62699E-05	5.70435E-05	4.05834E-06	5.90726E-05	4.05834E-06
3837103773135	383710	3773135	0.000231466	0.00022907	8.22611E-05	4.35323E-05	0.000149518	4.80342E-06	4.80342E-06	0.000154322	4.80342E-06	0.000239965	1.30784E-05	3.07106E-05	3.01176E-05	2.94944E-05	2.55476E-05	5.54752E-05	3.94676E-06	5.74485E-05	3.94676E-06
3837203773135	383720	3773135	0.000226105	0.000223765	8.03561E-05	4.25241E-05	0.000146056	4.69218E-06	4.69218E-06	0.000150748	4.69218E-06	0.000233694	1.27367E-05	2.99081E-05	2.93305E-05	2.87236E-05	2.488E-05	5.40254E-05	3.84362E-06	5.59473E-05	3.84362E-06
3837303773135	383730	3773135	0.000221014	0.000218727	7.85466E-05	4.15666E-05	0.000142767	4.58652E-06	4.58652E-06	0.000147353	4.58652E-06	0.000227745	1.24124E-05	2.91467E-05	2.85838E-05	2.79924E-05	2.42466E-05	5.26501E-05	3.74577E-06	5.4523E-05	3.74577E-06
3837403773135	383740	3773135	0.000216042	0.000213806	7.67795E-05	4.06314E-05	0.000139555	4.48334E-06	4.48334E-06	0.000144038	4.48334E-06	0.000221979	1.20982E-05	2.84088E-05	2.78602E-05	2.72837E-05	2.36328E-05	5.13172E-05	3.65094E-06	5.31426E-05	3.65094E-06
3837503773135	383750	3773135	0.000211294	0.000209107	7.50921E-05	3.97384E-05	0.000136488	4.3848E-06	4.3848E-06	0.000140872	4.3848E-06	0.000216497	1.17994E-05	2.77072E-05	2.71721E-05	2.66099E-05	2.30491E-05	5.00498E-05	3.56077E-06	5.18302E-05	3.56077E-06
3837603773135	383760	3773135	0.00020609	0.000203957	7.32428E-05	3.87598E-05	0.000133126	4.27682E-06	4.27682E-06	0.000137403	4.27682E-06	0.000210647	1.14806E-05	2.69585E-05	2.64379E-05	2.58909E-05	2.24263E-05	4.86974E-05	3.46456E-06	5.04297E-05	3.46456E-06
3837703773135	383770	3773135	0.000200931	0.000198852	7.14094E-05	3.77896E-05	0.000129794	4.16976E-06	4.16976E-06	0.000133964	4.16976E-06	0.000204912	1.1168E-05	2.62245E-05	2.57181E-05	2.5186E-05	2.18158E-05	4.73716E-05	3.37023E-06	4.90567E-05	3.37023E-06
3837803773135	383780	3773135	0.000196101	0.000194071	6.96927E-05	3.68811E-05	0.000126674	4.06952E-06	4.06952E-06	0.000130743	4.06952E-06	0.000199553	1.08759E-05	2.55386E-05	2.50454E-05	2.45272E-05	2.12451E-05	4.61325E-05	3.28208E-06	4.77736E-05	3.28208E-06
3837903773135	383790	3773135	0.000191741	0.000189757	6.81432E-05	3.60611E-05	0.000123857	3.97904E-06	3.97904E-06	0.000127836	3.97904E-06	0.000194691	1.06109E-05	2.49164E-05	2.44352E-05	2.39296E-05	2.07275E-05	4.50085E-05	3.20211E-06	4.66096E-05	3.20211E-06
3838003773135	383800	3773135	0.000187478	0.000185538	6.66282E-05	3.52594E-05	0.000121104	3.89058E-06	3.89058E-06	0.000124994	3.89058E-06	0.000189989	1.03547E-05	2.43147E-05	2.38451E-05	2.33518E-05	2.0227E-05	4.39217E-05	3.12479E-06	4.54841E-05	3.12479E-06
3838103773135	383810	3773135	0.000183058	0.000181164	6.50575E-05	3.44282E-05	0.000118249	3.79886E-06	3.79886E-06	0.000122048	3.79886E-06	0.000185188	1.0093E-05	2.37003E-05	2.32426E-05	2.27617E-05	1.97159E-05	4.28118E-05	3.04583E-06	4.43347E-05	3.04583E-06
3838203773135	383820	3773135	0.000178728	0.000176879	6.35186E-05	3.36138E-05	0.000115452	3.709E-06	3.709E-06	0.000119161	3.709E-06	0.000180495	9.8372E-06	2.30996E-05	2.26535E-05	2.21848E-05	1.92162E-05	4.17267E-05	2.96863E-06	4.32111E-05	2.96863E-06
3838303773135	383830	3773135	0.000174443	0.000172638	6.19957E-05	3.28079E-05	0.000112684	3.62007E-06	3.62007E-06	0.000116304	3.62007E-06	0.000175885	9.58598E-06	2.25097E-05	2.2075E-05	2.16182E-05	1.87254E-05	4.06611E-05	2.89282E-06	4.21075E-05	2.89282E-06
3838403773135	383840	3773135	0.000169366	0.000167614	6.01915E-05	3.18531E-05	0.000109404	3.51472E-06	3.51472E-06	0.000112919	3.51472E-06	0.000170571	9.29637E-06	2.18296E-05	2.14081E-05	2.09651E-05	1.81597E-05	3.94327E-05	2.80542E-06	4.08354E-05	2.80542E-06
3838503773135	383850	3773135	0.000164529	0.000162826	5.84722E-05	3.09432E-05	0.000106279	3.41433E-06	3.41433E-06	0.000109694	3.41433E-06	0.00016551	9.02052E-06	2.11819E-05	2.07728E-05	2.0343E-05	1.76209E-05	3.82626E-05	2.72218E-06	3.96237E-05	2.72218E-06
3838603773135	383860	3773135	0.000159825	0.000158171	5.68006E-05	3.00587E-05	0.000103241	3.31672E-06	3.31672E-06	0.000106558	3.31672E-06	0.000160625	8.75428E-06	2.05567E-05	2.01597E-05	1.97426E-05	1.71008E-05	3.71333E-05	2.64183E-06	3.84542E-05	2.64183E-06
3838703773135	383870	3773135	0.000155271	0.000153664	5.51821E-05	2.92022E-05	0.000100299	3.22222E-06	3.22222E-06	0.000103521	3.22222E-06	0.000155901	8.4968E-06	1.99521E-05	1.95668E-05	1.91619E-05	1.65978E-05	3.60412E-05	2.56413E-06	3.73232E-05	2.56413E-06
3838803773135	383880	3773135	0.000150911	0.000149349	5.36326E-05	2.83822E-05	9.74829E-05	3.13174E-06	3.13174E-06	0.000100615	3.13174E-06	0.000151399	8.25143E-06	1.93759E-05	1.90017E-05	1.86086E-05	1.61185E-05	3.50003E-05	2.49008E-06	3.62454E-05	2.49008E-06
3838903773135	383890	3773135	0.000145894	0.000144384	5.18497E-05	2.74386E-05	9.42422E-05	3.02762E-06	3.02762E-06	9.72698E-05	3.02762E-06	0.000146307	7.97392E-06	1.87243E-05	1.83627E-05	1.79827E-05	1.55764E-05	3.38232E-05	2.40634E-06	3.50264E-05	2.40634E-06
3839003773135	383900	3773135	0.000141131	0.000139671	5.01569E-05	2.65428E-05	9.11654E-05	2.92878E-06	2.92878E-06	9.40941E-05	2.92878E-06	0.000141483	7.71101E-06	1.81069E-05	1.77572E-05	1.73898E-05	1.50628E-05	3.2708E-05	2.327E-06	3.38715E-05	2.327E-06

			ISDemolition	ISDrainage / Utilities Trenching	ISDrainage / Utilities Trenching	ISAsphalt Paving	ISAsphalt Paving	SVDemolition	SVSite Grubbing / Prep	SVMass Grading / Excavation	SVMass Grading / Excavation	SVDrainage / Utilities Trenching	SVFoundations / Concrete Pads	SVBuilding / Structure Construction	SVBuilding / Structure Construction	SVAsphalt Paving	SVAsphalt Paving	SVArchitectural Coating	SVArchitectural Coating	SVLandscaping or Other Finishing	SVLandscaping or Other Finishing
Unique Identifier	X (UTM)	Y (UTM)	2027	2027	2028	2027	2028	2027	2027	2027	2028	2028	2028	2028	2029	2028	2029	2028	2029	2028	2029
3837803773125	383780	3773125	2.79864E-05	1.12691E-05	1.09799E-05	2.91039E-06	2.71116E-06	0.000194389	0.000139755	9.4227E-05	9.30307E-05	6.60075E-05	2.09689E-05	3.00392E-05	2.8893E-05	2.95345E-06	2.74787E-06	2.95345E-06	2.74787E-06	3.00392E-05	2.8893E-05
3837903773125	383790	3773125	2.73772E-05	1.10238E-05	1.07409E-05	2.84704E-06	2.65215E-06	0.000189846	0.000136489	9.20247E-05	9.08562E-05	6.44647E-05	2.04788E-05	2.93371E-05	2.82177E-05	2.88441E-06	2.68364E-06	2.88441E-06	2.68364E-06	2.93371E-05	2.82177E-05
3838003773125	383800	3773125	2.67834E-05	1.07847E-05	1.0508E-05	2.78529E-06	2.59462E-06	0.000185463	0.000133338	8.99E-05	8.87586E-05	6.29764E-05	2.0006E-05	2.86598E-05	2.75662E-05	2.81782E-06	2.62169E-06	2.81782E-06	2.62169E-06	2.86598E-05	2.75662E-05
3838103773125	383810	3773125	2.61798E-05	1.05416E-05	1.02711E-05	2.72252E-06	2.53615E-06	0.000181062	0.000130174	8.77667E-05	8.66524E-05	6.1482E-05	1.95312E-05	2.79797E-05	2.69121E-05	2.75095E-06	2.55947E-06	2.75095E-06	2.55947E-06	2.79797E-05	2.69121E-05
3838203773125	383820	3773125	2.55944E-05	1.03059E-05	1.00415E-05	2.66164E-06	2.47943E-06	0.000176812	0.000127118	8.57069E-05	8.46187E-05	6.0039E-05	1.90728E-05	2.7323E-05	2.62805E-05	2.68639E-06	2.4994E-06	2.68639E-06	2.4994E-06	2.7323E-05	2.62805E-05
3838303773125	383830	3773125	2.50145E-05	1.00724E-05	9.81397E-06	2.60134E-06	2.42326E-06	0.000172607	0.000124095	8.36686E-05	8.26063E-05	5.86111E-05	1.86193E-05	2.66732E-05	2.56555E-05	2.6225E-06	2.43996E-06	2.6225E-06	2.43996E-06	2.66732E-05	2.56555E-05
3838403773125	383840	3773125	2.43425E-05	9.80178E-06	9.5503E-06	2.53145E-06	2.35815E-06	0.000167805	0.000120643	8.1341E-05	8.03082E-05	5.69806E-05	1.81013E-05	2.59312E-05	2.49418E-05	2.54955E-06	2.37208E-06	2.54955E-06	2.37208E-06	2.59312E-05	2.49418E-05
3838503773125	383850	3773125	2.37039E-05	9.54467E-06	9.29978E-06	2.46504E-06	2.2963E-06	0.000163235	0.000117357	7.91257E-05	7.8121E-05	5.54288E-05	1.76083E-05	2.5225E-05	2.42625E-05	2.48011E-06	2.30748E-06	2.48011E-06	2.30748E-06	2.5225E-05	2.42625E-05
3838603773125	383860	3773125	2.30682E-05	9.28868E-06	9.05036E-06	2.39893E-06	2.23471E-06	0.00015871	0.000114104	7.69319E-05	7.59551E-05	5.3892E-05	1.71201E-05	2.45256E-05	2.35898E-05	2.41135E-06	2.24351E-06	2.41135E-06	2.24351E-06	2.45256E-05	2.35898E-05
3838703773125	383870	3773125	2.24436E-05	9.0372E-06	8.80533E-06	2.33398E-06	2.17421E-06	0.000154273	0.000110914	7.47814E-05	7.38319E-05	5.23855E-05	1.66415E-05	2.384E-05	2.29304E-05	2.34394E-06	2.18079E-06	2.34394E-06	2.18079E-06	2.384E-05	2.29304E-05
3838803773125	383880	3773125	2.18456E-05	8.7964E-06	8.57071E-06	2.27179E-06	2.11628E-06	0.000150041	0.000107872	7.27301E-05	7.18067E-05	5.09486E-05	1.61851E-05	2.31861E-05	2.23014E-05	2.27965E-06	2.12097E-06	2.27965E-06	2.12097E-06	2.31861E-05	2.23014E-05
3838903773125	383890	3773125	2.12127E-05	8.54154E-06	8.32239E-06	2.20597E-06	2.05496E-06	0.00014556	0.00010465	7.0558E-05	6.96621E-05	4.9427E-05	1.57017E-05	2.24936E-05	2.16354E-05	2.21157E-06	2.05763E-06	2.21157E-06	2.05763E-06	2.24936E-05	2.16354E-05
3839003773125	383900	3773125	2.06091E-05	8.29849E-06	8.08557E-06	2.1432E-06	1.99649E-06	0.000141293	0.000101582	6.84895E-05	6.76199E-05	4.7978E-05	1.52414E-05	2.18342E-05	2.10011E-05	2.14673E-06	1.99731E-06	2.14673E-06	1.99731E-06	2.18342E-05	2.10011E-05
3839103773125	383910	3773125	2.00376E-05	8.06838E-06	7.86137E-06	2.08377E-06	1.94113E-06	0.000137266	9.8687E-05	6.65376E-05	6.56928E-05	4.66106E-05	1.4807E-05	2.12119E-05	2.04026E-05	2.08555E-06	1.94038E-06	2.08555E-06	1.94038E-06	2.12119E-05	2.04026E-05
3829703773135	382970	3773135	1.38437E-05	5.57433E-06	5.43131E-06	1.43965E-06	1.3411E-06	8.00453E-05	5.75482E-05	3.88006E-05	3.8308E-05	2.71804E-05	8.63453E-06	1.23695E-05	1.18975E-05	1.21616E-06	1.13151E-06	1.21616E-06	1.13151E-06	1.23695E-05	1.18975E-05
3829803773135	382980	3773135	1.44641E-05	5.82413E-06	5.6747E-06	1.50416E-06	1.40119E-06	8.41611E-05	6.05073E-05	4.07957E-05	4.02778E-05	2.8578E-05	9.07851E-06	1.30055E-05	1.25093E-05	1.2787E-06	1.18969E-06	1.2787E-06	1.18969E-06	1.30055E-05	1.25093E-05
3829903773135	382990	3773135	1.50914E-05	6.07675E-06	5.92083E-06	1.5694E-06	1.46197E-06	8.85709E-05	6.36777E-05	4.29333E-05	4.23882E-05	3.00755E-05	9.5542E-06	1.3687E-05	1.31647E-05	1.3457E-06	1.25203E-06	1.3457E-06	1.25203E-06	1.3687E-05	1.31647E-05
3830003773135	383000	3773135	1.56559E-05	6.30404E-06	6.1423E-06	1.62811E-06	1.51665E-06	9.28471E-05	6.67521E-05	4.50062E-05	4.44347E-05	3.15275E-05	1.00155E-05	1.43478E-05	1.38003E-05	1.41067E-06	1.31248E-06	1.41067E-06	1.31248E-06	1.43478E-05	1.38003E-05
3830103773135	383010	3773135	1.60569E-05	6.46551E-06	6.29962E-06	1.66981E-06	1.5555E-06	9.61701E-05	6.91411E-05	4.66169E-05	4.6025E-05	3.26559E-05	1.03739E-05	1.48613E-05	1.42942E-05	1.46116E-06	1.35945E-06	1.46116E-06	1.35945E-06	1.48613E-05	1.42942E-05
3830203773135	383020	3773135	1.6497E-05	6.64273E-06	6.4723E-06	1.71558E-06	1.59814E-06	9.96624E-05	7.16518E-05	4.83097E-05	4.76963E-05	3.38417E-05	1.07506E-05	1.5401E-05	1.48133E-05	1.51422E-06	1.40882E-06	1.51422E-06	1.40882E-06	1.5401E-05	1.48133E-05
3830303773135	383030	3773135	1.7021E-05	6.85371E-06	6.67786E-06	1.77007E-06	1.64889E-06	0.000103983	7.47582E-05	5.04041E-05	4.97642E-05	3.53089E-05	1.12167E-05	1.60686E-05	1.54555E-05	1.57986E-06	1.4699E-06	1.57986E-06	1.4699E-06	1.60686E-05	1.54555E-05
3830403773135	383040	3773135	1.77098E-05	7.13108E-06	6.94811E-06	1.8417E-06	1.71562E-06	0.000108339	7.78902E-05	5.25158E-05	5.1849E-05	3.67881E-05	1.16866E-05	1.67418E-05	1.6103E-05	1.64605E-06	1.53148E-06	1.64605E-06	1.53148E-06	1.67418E-05	1.6103E-05
3830503773135	383050	3773135	1.84294E-05	7.42082E-06	7.23042E-06	1.91653E-06	1.78533E-06	0.000112348	8.07724E-05	5.44591E-05	5.37676E-05	3.81494E-05	1.21191E-05	1.73613E-05	1.66989E-05	1.70696E-06	1.58815E-06	1.70696E-06	1.58815E-06	1.73613E-05	1.66989E-05
3830603773135	383060	3773135	1.91238E-05	7.70044E-06	7.50286E-06	1.98874E-06	1.8526E-06	0.000116331	8.36354E-05	5.63894E-05	5.56734E-05	3.95016E-05	1.25487E-05	1.79767E-05	1.72908E-05	1.76747E-06	1.64444E-06	1.76747E-06	1.64444E-06	1.79767E-05	1.72908E-05
3830703773135	383070	3773135	1.98853E-05	8.00706E-06	7.80162E-06	2.06793E-06	1.92637E-06	0.000120919	8.6934E-05	5.86134E-05	5.78692E-05	4.10596E-05	1.30436E-05	1.86857E-05	1.79727E-05	1.83717E-06	1.7093E-06	1.83717E-06	1.7093E-06	1.86857E-05	1.79727E-05
3830803773135	383080	3773135	2.06999E-05	8.33506E-06	8.1212E-06	2.15265E-06	2.00528E-06	0.000125854	9.04823E-05	6.10057E-05	6.02312E-05	4.27355E-05	1.3576E-05	1.94484E-05	1.87063E-05	1.91216E-06	1.77906E-06	1.91216E-06	1.77906E-06	1.94484E-05	1.87063E-05
3830903773135	383090	3773135	2.15801E-05	8.6895E-06	8.46655E-06	2.24419E-06	2.09056E-06	0.00013119	9.43188E-05	6.35925E-05	6.2785E-05	4.45475E-05	1.41516E-05	2.0273E-05	1.94995E-05	1.99324E-06	1.8545E-06	1.99324E-06	1.8545E-06	2.0273E-05	1.94995E-05
3831003773135	383100	3773135	2.25358E-05	9.07433E-06	8.84151E-06	2.34357E-06	2.18314E-06	0.000136999	9.84948E-05	6.6408E-05	6.55649E-05	4.65199E-05	1.47782E-05	2.11706E-05	2.03628E-05	2.08149E-06	1.93661E-06	2.08149E-06	1.93661E-06	2.11706E-05	2.03628E-05
3831103773135	383110	3773135	2.35712E-05	9.49122E-06	9.2477E-06	2.45124E-06	2.28344E-06	0.000143271	0.000103004	6.94482E-05	6.85664E-05	4.86495E-05	1.54547E-05	2.21398E-05	2.12951E-05	2.17678E-06	2.02526E-06	2.17678E-06	2.02526E-06	2.21398E-05	2.12951E-05
3834303773135	383430	3773135	0.000881315	0.000354872	0.000345767	9.16507E-05	8.53766E-05	0.008260403	0.005938781	0.004004096	0.003953257	0.002804931	0.000891055	0.001276491	0.001227785	0.000125504	0.000116768	0.000125504	0.000116768	0.001276491	0.001227785
3834403773135	383440	3773135	0.000664892	0.000267727	0.000260858	6.91442E-05	6.44108E-05	0.00619748	0.004455652	0.003004128	0.002965985	0.002104438	0.000668526	0.000957705	0.000921163	9.41612E-05	8.76071E-05	9.41612E-05	8.76071E-05	0.000957705	0.000921163
3834503773135	383450	3773135	0.000460714	0.000185512	0.000180752	4.79111E-05	4.46313E-05	0.004089328	0.002940005	0.001982235	0.001957067	0.001388587	0.000441118	0.000631929	0.000607817	6.21311E-05	5.78064E-05	6.21311E-05	5.78064E-05	0.000631929	0.000607817
3834603773135	383460	3773135	0.000340283	0.000137019	0.000133504	3.53871E-05	3.29646E-05	0.002900124	0.002085031	0.001405788	0.001387939	0.000984776	0.000312838	0.00044816	0.00043106	4.40629E-05	4.09959E-05	4.40629E-05	4.09959E-05	0.00044816	0.00043106
3834703773135	383470	3773135	0.00026432	0.000106432	0.000103701	2.74875E-05	2.56058E-05	0.002185685	0.001571389	0.001059476	0.001046024	0.000742179	0.000235771	0.000337757	0.000324869	3.32081E-05	3.08967E-05	3.32081E-05	3.08967E-05	0.000337757	0.000324869
3834803773135	383480	3773135	0.000220921	8.89564E-05	8.66741E-05	2.29742E-05	2.14015E-05	0.001784176	0.001282726	0.00086485	0.00085387	0.000605841	0.00019246	0.000275711	0.000265191	2.71078E-05	2.5221E-05	2.71078E-05	2.5221E-05	0.000275711	0.000265191
3834903773135	383490	3773135	0.000188924	7.60727E-05	7.41209E-05	1.96468E-05	1.83019E-05	0.001495987	0.001075533	0.000725155	0.000715948	0.000507982	0.000161373	0.000231177	0.000222356	2.27292E-05	2.11471E-05	2.27292E-05	2.11471E-05	0.000231177	0.000222356
3835003773135	383500	3773135	0.000164926	6.64093E-05	6.47054E-05	1.71511E-05	1.5977E-05	0.00128459	0.000923551	0.000622684	0.000614778	0.0004362	0.00013857	0.000198509	0.000190935	1.95174E-05	1.81589E-05	1.95174E-05	1.81589E-05	0.000198509	0.000190935
3835103773135	383510	3773135	0.000146439	5.89654E-05	5.74525E-05	1.52286E-05	1.41862E-05	0.001124714	0.000808608	0.000545187	0.000538265	0.000381912	0.000121324	0.000173803	0.000167172	1.70883E-05	1.58989E-05	1.70883E-05	1.58989E-05	0.000173803	0.000167172
3835203773135	383520	3773135	0.000131426	5.29202E-05	5.15624E-05	1.36674E-05	1.27318E-05	0.000997265	0.000716979	0.00048340 8	0.00047727	0.000338635	0.000107576	0.000154109	0.000148228	1.51519E-05	1.40973E-05	1.51519E-05	1.40973E-05	0.000154109	0.000148228
3835303773135	383530	3773135	0.000117009	4.71152E-05	4.59063E-05	1.21681E-05	1.13352E-05	0.000878867	0.000631858	0.000426017	0.000420608	0.000298431	9.4804E-05	0.000135813	0.00013063	1.3353E-05	1.24236E-05	1.3353E-05	1.24236E-05	0.000135813	0.00013063
3835403773135	383540	3773135	0.000104916	4.22458E-05	4.11619E-05	1.09106E-05	1.01637E-05	0.000781067	0.000561545	0.00037861	0.000373802	0.000265222	8.42542E-05	0.000120699	0.000116094	1.18671E-05	1.10411E-05	1.18671E-05	1.10411E-05	0.000120699	0.000116094
3835503773135	383550	3773135	9.44091E-05	3.8015E-05	3.70396E-05	9.81789E-06	9.1458E-06	0.000697467	0.000501441	0.000338086	0.000333793	0.000236834	7.52362E-05	0.00010778	0.000103668	1.05969E-05	9.85934E-06	1.05969E-05	9.85934E-06	0.00010778	0.000103668
3835603773135	383560	3773135	8.48185E-05	3.41532E-05	3.32769E-05	8.82054E-06	8.21672E-06	0.000622544	0.000447576	0.000301768	0.000297937	0.000211393	6.71543E-05	9.62026E-05	9.25319E-05	9.45861E-06	8.80024E-06	9.45861E-06	8.80024E-06	9.62026E-05	9.25319E-05
3835703773135	383570	3773135	7.6621E-05	3.08524E-05	3.00608E-05	7.96806E-06	7.4226E-06	0.000559159	0.000402005	0.000271043	0.000267602	0.00018987	6.03168E-05	8.64075E-05	8.31105E-05	8.49556E-06	7.90422E-06	8.49556E-06	7.90422E-06	8.64075E-05	8.31105E-05
3835803773135	383580	3773135	6.9498E-05	2.79842E-05	2.72662E-05	7.22731E-06	6.73256E-06	0.000504619	0.000362794	0.000244606	0.0002415	0.00017135	5.44336E-05	7.79794E-05	7.50041E-05	7.66691E-06	7.13326E-06	7.66691E-06	7.13326E-06	7.79794E-05	7.50041E-05
3835903773135	383590	3773135	6.33264E-05	2.54992E-05	2.48449E-05	6.58551E-06	6.13469E-06	0.000457723	0.000329078	0.000221874	0.000219057	0.000155426	4.93749E-05	7.07326E-05	6.80337E-05	6.9544E-06	6.47034E-06	6.9544E-06	6.47034E-06	7.07326E-05	6.80337E-05
3836003773135	383600	3773135	5.79653E-05	2.33404E-05	2.27416E-05	6.02799E-06	5.61534E-06	0.000417215	0.000299955	0.000202238	0.000199671	0.000141671	4.50053E-05	6.44728E-05	6.20128E-05	6.33894E-06	5.89772E-06	6.33894E-06	5.89772E-06	6.44728E-05	6.20128E-05
3836103773135	383610	3773135	5.32944E-05	2.14596E-05	2.0909E-05	5.54224E-06	5.16285E-06	0.000382052	0.000274675	0.000185194	0.000182842	0.000129731	4.12122E-05	5.9039E-05	5.67864E-05	5.8047E-06	5.40066E-06	5.8047E-06	5.40066E-06	5.9039E-05	5.67864E-05
3836203773135	383620	3773135	4.92438E-05	1.98286E-05	1.93199E-05	5.12101E-06	4.77045E-06	0.000351736	0.000252879	0.000170498	0.000168333	0.000119437	3.7942E-05	5.43542E-05	5.22803E-05	5.34409E-06	4.97211E-06	5.34409E-06	4.97211E-06	5.43542E-05	5.22803E-05
3836303773135	383630	3773135	4.59925E-05	1.85194E-05	1.80443E-05	4.7829E-06	4.45548E-06	0.000327468	0.000235432	0.000158735	0.00015672	0.000111196	3.53242E-05	5.06041E-05	4.86733E-05	4.97538E-06	4.62907E-06	4.97538E-06	4.62907E-06	5.06041E-05	4.86733E-05
3836403773135	383640	3773135	4.32441E-05	1.74128E-05	1.6966E-05	4.49709E-06	4.18924E-06	0.000307041	0.000220746	0.000148833	0.000146943	0.00010426	3.31207E-05	4.74474E-05	4.5637E-05	4.66501E-06	4.3403E-06	4.66501E-06	4.3403E-06	4.74474E-05	4.5637E-05
3836503773135	383650	3773135	4.08255E-05	1.64389E-05	1.60171E-05	4.24557E-06	3.95494E-06	0.000289116	0.000207859	0.000140144	0.000138365	9.81733E-05	3.11871E-05	4.46775E-05	4.29728E-05	4.39268E-06	4.08692E-06	4.39268E-06	4.08692E-06	4.46775E-05	4.29728E-05
3836603773135	383660	3773135	3.929E-05	1.58206E-05	1.54147E-05	4.08588E-06	3.80618E-06	0.000277668	0.000199628	0.000134595	0.000132886	9.42861E-05	2.99523E-05	4.29084E-05	4.12712E-05	4.21874E-06	3.9251E-06	4.21874E-06	3.9251E-06	4.29084E-05	4.12712E-05
3836703773135	383670	3773135	3.7862E-05	1.52456E-05	1.48544E-05	3.93739E-06	3.66785E-06	0.000267049	0.000191994	0.000129448	0.000127804	9.06801E-05	2.88068E-05	4.12674E-05	3.96929E-05	4.0574E-06	3.77498E-06	4.0574E-06	3.77498E-06	4.12674E-05	3.96929E-05
3836803773135	383680	3773135	3.66422E-05	1.47544E-05	1.43759E-05	3.81054E-06	3.54968E-06	0.000257971	0.000185467	0.000125047	0.00012346	8.75976E-05	2.78275E-05	3.98646E-05	3.83435E-05	3.91947E-06	3.64666E-06	3.91947E-06	3.64666E-06	3.98646E-05	3.83435E-05
3836903773135	383690	3773135	3.56153E-05	1.43409E-05	1.3973E-05	3.70374E-06	3.4502E-06	0.000250327	0.000179972	0.000121342	0.000119801	8.5002E-05	2.7003E-05	3.86834E-05	3.72074E-05	3.80334E-06	3.53861E-06	3.80334E-06	3.53861E-06	3.86834E-05	3.72074E-05
3837003773135	383700	3773135	3.46596E-05	1.39561E-05	1.3598E-05	3.60435E-06	3.35762E-06	0.000243227	0.000174867	0.0001179	0.000116403	8.2591E-05	2.62371E-05	3.75862E-05	3.61521E-05	3.69546E-06	3.43824E-06	3.69546E-06	3.43824E-06	3.75862E-05	3.61521E-05
3837103773135	383710	3773135	3.38548E-05	1.3632E-05	1.32823E-05	3.52066E-06	3.27965E-06	0.000237223	0.00017055	0.00011499	0.00011353	8.05521E-05	2.55893E-05	3.66583E-05	3.52596E-05	3.60423E-06	3.35336E-06	3.60423E-06	3.35336E-06	3.66583E-05	3.52596E-05
3837203773135	383720	3773135	3.31128E-05	1.33333E-05	1.29912E-05	3.44351E-06	3.20778E-06	0.000231699	0.000166579	0.000112312	0.000110886	7.86766E-05	2.49935E-05	3.58048E-05	3.44386E-05	3.52031E-06	3.27528E-06	3.52031E-06	3.27528E-06	3.58048E-05	3.44386E-05
3837303773135	383730	3773135	3.24072E-05	1.30492E-05	1.27144E-05	3.37013E-06	3.13942E-06	0.000226461	0.000162813	0.000109773	0.000108379	7.68978E-05	2.44285E-05	3.49953E-05	3.366E-05	3.44072E-06	3.20123E-06	3.44072E-06	3.20123E-06	3.49953E-05	3.366E-05
3837403773135	383740	3773135	3.1717E-05	1.27712E-05	1.24436E-05	3.29835E-06	3.07256E-06	0.000221329	0.000159124	0.000107286	0.000105924	7.51554E-05	2.38749E-05	3.42023E-05	3.28973E-05	3.36276E-06	3.12869E-06	3.36276E-06	3.12869E-06	3.42023E-05	3.28973E-05
3837503773135	383750	3773135	3.10561E-05	1.25051E-05	1.21843E-05	3.22962E-06	3.00854E-06	0.000216412	0.000155588	0.000104902	0.00010357	7.34855E-05	2.33445E-05	3.34424E-05	3.21664E-05	3.28804E-06	3.05918E-06	3.28804E-06	3.05918E-06	3.34424E-05	3.21664E-05
3837603773135	383760	3773135	3.03282E-05	1.2212E-05	1.18987E-05	3.15392E-06	2.93802E-06	0.000211031	0.00015172	0.000102294	0.000100995	7.16584E-05	2.2764E-05	3.26109E-05	3.13666E-05	3.20629E-06	2.98311E-06	3.20629E-06	2.98311E-06	3.26109E-05	3.13666E-05
3837703773135	383770	3773135	2.96058E-05	1.19211E-05	1.16153E-05	3.0788E-06	2.86804E-06	0.000205694	0.000147883	9.97071E-05	9.84411E-05	6.98463E-05	2.21884E-05	3.17862E-05	3.05734E-05	3.12521E-06	2.90768E-06	3.12521E-06	2.90768E-06	3.17862E-05	3.05734E-05
3837803773135	383780	3773135	2.89281E-05	1.16483E-05	1.13494E-05	3.00833E-06	2.80239E-06	0.000200688	0.000144284	9.72801E-05	9.6045E-05	6.81462E-05	2.16483E-05	3.10125E-05	2.98292E-05	3.04914E-06	2.83691E-06	3.04914E-06	2.83691E-06	3.10125E-05	2.98292E-05
3837903773135	383790	3773135	2.83148E-05	1.14013E-05	1.11088E-05	2.94454E-06	2.74297E-06	0.000196153	0.000141023	9.50821E-05	9.38748E-05	6.66065E-05	2.11592E-05	3.03118E-05	2.91552E-05	2.98025E-06	2.77281E-06	2.98025E-06	2.77281E-06	3.03118E-05	2.91552E-05
3838003773135	383800	3773135	2.7714E-05	1.11594E-05	1.0873E-05	2.88206E-06	2.68477E-06	0.000191708	0.000137827	9.29272E-05	9.17473E-05	6.50969E-05	2.06796E-05	2.96248E-05	2.84945E-05	2.9127E-06	2.70996E-06	2.9127E-06	2.70996E-06	2.96248E-05	2.84945E-05
3838103773135	383810	3773135	2.70908E-05	1.09084E-05	1.06286E-05	2.81726E-06	2.6244E-06	0.000187164	0.000134561	9.07248E-05	8.95729E-05	6.35541E-05	2.01895E-05	2.89227E-05	2.78192E-05	2.84367E-06	2.64574E-06	2.84367E-06	2.64574E-06	2.89227E-05	2.78192E-05
3838203773135	383820	3773135	2.64774E-05	1.06615E-05	1.03879E-05	2.75347E-06	2.56498E-06	0.000182737	0.000131378	8.85786E-05	8.74539E-05	6.20507E-05	1.97119E-05	2.82385E-05	2.71611E-05	2.7764E-06	2.58315E-06	2.7764E-06	2.58315E-06	2.82385E-05	2.71611E-05
3838303773135	383830	3773135	2.58724E-05	1.04178E-05	1.01505E-05	2.69055E-06	2.50637E-06	0.000178371	0.000128239	8.64626E-05	8.53648E-05	6.05684E-05	1.9241E-05	2.75639E-05	2.65122E-05	2.71008E-06	2.52144E-06	2.71008E-06	2.52144E-06	2.75639E-05	2.65122E-05
3838403773135	383840	3773135	2.51542E-05	1.01287E-05	9.86879E-06	2.61587E-06	2.4368E-06	0.000173249	0.000124556	8.39795E-05	8.29133E-05	5.8829E-05	1.86885E-05	2.67723E-05	2.57508E-05	2.63225E-06	2.44903E-06	2.63225E-06	2.44903E-06	2.67723E-05	2.57508E-05
3838503773135	383850	3773135	2.44696E-05	9.85298E-06	9.60018E-06	2.54467E-06	2.37047E-06	0.000168376	0.000121053	8.16174E-05	8.05811E-05	5.71742E-05	1.81628E-05	2.60193E-05	2.50265E-05	2.55821E-06	2.38014E-06	2.55821E-06	2.38014E-06	2.60193E-05	2.50265E-05
3838603773135	383860	3773135	2.38045E-05	9.58518E-06	9.33925E-06	2.47551E-06	2.30604E-06	0.000163654	0.000117658	7.93286E-05	7.83214E-05	5.55709E-05	1.76535E-05	2.52897E-05	2.43247E-05	2.48647E-06	2.3134E-06	2.48647E-06	2.3134E-06	2.52897E-05	2.43247E-05
3838703773135	383870	3773135	2.3159E-05	9.32525E-06	9.08599E-06	2.40838E-06	2.24351E-06	0.000159084	0.000114373	7.71133E-05	7.61342E-05	5.40191E-05	1.71605E-05	2.45834E-05	2.36454E-05	2.41703E-06	2.2488E-06	2.41703E-06	2.2488E-06	2.45834E-05	2.36454E-05
3838803773135	383880	3773135	2.25414E-05	9.07658E-06	8.8437E-06	2.34415E-06	2.18368E-06	0.00015471	0.000111228	7.4993E-05	7.40408E-05	5.25337E-05	1.66886E-05	2.39075E-05	2.29953E-05	2.35057E-06	2.18696E-06	2.35057E-06	2.18696E-06	2.39075E-05	2.29953E-05
3838903773135	383890	3773135	2.18316E-05	8.79077E-06	8.56523E-06	2.27034E-06	2.11492E-06	0.000149703	0.000107628	7.2566E-05	7.16447E-05	5.08336E-05	1.61485E-05	2.31338E-05	2.22511E-05	2.27451E-06	2.11619E-06	2.27451E-06	2.11619E-06	2.31338E-05	2.22511E-05
3839003773135	383900	3773135	2.11568E-05	8.51903E-06	8.30046E-06	2.20016E-06	2.04955E-06	0.000144937	0.000104202	7.02557E-05	6.93637E-05	4.92152E-05	1.56344E-05	2.23973E-05	2.15427E-05	2.20209E-06	2.04881E

			MDemolition	MSite Grubbing / Prep	MMass Grading / Excavation	MMass Grading / Excavation	MDrainage / Utilities Trenching	MFoundations / Concrete Pads	MBuilding / Structure Construction	MAsphalt Paving	MLandscaping or Other Finishing	MWaterside Construction (Piles)	RSSWDemolition	RSSWPlacing Base	RSSWForm	Child Risk				
Unique Identifier	X (UTM)	Y (UTM)	2027	2027	2027	2028	2028	2028	2028	2028	2028	2028	2029	2029	2029	3rd Trimester	0<2	2<16	Total	per million
3837803773125	383780	3773125	4.84263E-05	0.00014866	0.000174812	0.000172485	3.66643E-05	4.76817E-05	3.50963E-05	3.61235E-06	4.2321E-05	3.61235E-06	1.77456E-05	2.57492E-05	1.52636E-05	4.54278E-09	6.6253E-08	1.2933E-08	8.37288E-08	0.08372884
3837903773125	383790	3773125	4.72922E-05	0.000145179	0.000170718	0.000168445	3.58057E-05	4.6565E-05	3.42744E-05	3.52776E-06	4.13299E-05	3.52776E-06	1.7652E-05	2.56134E-05	1.51831E-05	4.43838E-09	6.4732E-08	1.2629E-08	8.17998E-08	0.08179981
3838003773125	383800	3773125	4.61944E-05	0.000141809	0.000166756	0.000164535	3.49745E-05	4.54841E-05	3.34788E-05	3.44587E-06	4.03705E-05	3.44587E-06	1.75397E-05	2.54505E-05	1.50865E-05	4.33713E-09	6.3257E-08	1.2335E-08	7.99291E-08	0.07992912
3838103773125	383810	3773125	4.50784E-05	0.000138383	0.000162727	0.00016056	3.41296E-05	4.43853E-05	3.267E-05	3.36262E-06	3.93953E-05	3.36262E-06	1.73962E-05	2.52423E-05	1.49631E-05	4.23489E-09	6.1767E-08	1.2037E-08	7.8039E-08	0.07803897
3838203773125	383820	3773125	4.3997E-05	0.000135063	0.000158823	0.000156708	3.33109E-05	4.33205E-05	3.18862E-05	3.28195E-06	3.84501E-05	3.28195E-06	1.72402E-05	2.5016E-05	1.4829E-05	4.13573E-09	6.0321E-08	1.175E-08	7.62064E-08	0.07620637
3838303773125	383830	3773125	4.29282E-05	0.000131782	0.000154965	0.000152902	3.25017E-05	4.22682E-05	3.11117E-05	3.20223E-06	3.75161E-05	3.20223E-06	1.70687E-05	2.4767E-05	1.46814E-05	4.03769E-09	5.889E-08	1.1466E-08	7.43939E-08	0.07439394
3838403773125	383840	3773125	4.16907E-05	0.000127983	0.000150498	0.000148494	3.15647E-05	4.10497E-05	3.02148E-05	3.10992E-06	3.64346E-05	3.10992E-06	1.68909E-05	2.4509E-05	1.45285E-05	3.9253E-09	5.7246E-08	1.1141E-08	7.2312E-08	0.07231197
3838503773125	383850	3773125	4.05131E-05	0.000124368	0.000146247	0.000144299	3.06731E-05	3.98902E-05	2.93613E-05	3.02207E-06	3.54055E-05	3.02207E-06	1.671E-05	2.42465E-05	1.43728E-05	3.81831E-09	5.568E-08	1.0831E-08	7.03299E-08	0.07032992
3838603773125	383860	3773125	3.93445E-05	0.000120781	0.000142028	0.000140137	2.97884E-05	3.87396E-05	2.85144E-05	2.9349E-06	3.43842E-05	2.9349E-06	1.65353E-05	2.39931E-05	1.42226E-05	3.71238E-09	5.4129E-08	1.0525E-08	6.83667E-08	0.06836674
3838703773125	383870	3773125	3.81959E-05	0.000117255	0.000137882	0.000136046	2.89188E-05	3.76086E-05	2.7682E-05	2.84922E-06	3.33804E-05	2.84922E-06	1.63575E-05	2.37351E-05	1.40697E-05	3.60831E-09	5.2605E-08	1.0224E-08	6.6438E-08	0.06643801
3838803773125	383880	3773125	3.70999E-05	0.00011389	0.000133926	0.000132143	2.8089E-05	3.65295E-05	2.68877E-05	2.76747E-06	3.24226E-05	2.76747E-06	1.61828E-05	2.34816E-05	1.39194E-05	3.50904E-09	5.1152E-08	9.9375E-09	6.45981E-08	0.06459807
3838903773125	383890	3773125	3.59386E-05	0.000110325	0.000129734	0.000128006	2.72097E-05	3.53861E-05	2.60461E-05	2.68084E-06	3.14077E-05	2.68084E-06	1.60081E-05	2.32281E-05	1.37692E-05	3.4041E-09	4.9613E-08	9.6346E-09	6.26514E-08	0.06265137
3839003773125	383900	3773125	3.48318E-05	0.000106928	0.000125738	0.000124064	2.63717E-05	3.42962E-05	2.52439E-05	2.59827E-06	3.04404E-05	2.59827E-06	1.58272E-05	2.29656E-05	1.36136E-05	3.30414E-09	4.8147E-08	9.3461E-09	6.07975E-08	0.0607975
3839103773125	383910	3773125	3.37884E-05	0.000103725	0.000121972	0.000120348	2.55818E-05	3.32689E-05	2.44877E-05	2.52045E-06	2.95286E-05	2.52045E-06	1.56494E-05	2.27076E-05	1.34606E-05	3.20966E-09	4.6762E-08	9.0738E-09	5.90454E-08	0.05904536
3829703773135	382970	3773135	2.05133E-05	6.29723E-05	7.40502E-05	7.30642E-05	1.5531E-05	2.01979E-05	1.48667E-05	1.53019E-06	1.79271E-05	1.53019E-06	1.12388E-05	1.63077E-05	9.66686E-06	2.93917E-09	3.9157E-08	7.0231E-09	4.91192E-08	0.04911923
3829803773135	382980	3773135	2.16873E-05	6.65763E-05	7.82882E-05	7.72458E-05	1.64198E-05	2.13538E-05	1.57176E-05	1.61776E-06	1.89531E-05	1.61776E-06	1.15226E-05	1.67196E-05	9.91101E-06	3.12756E-09	4.1602E-08	7.4549E-09	5.21845E-08	0.05218452
3829903773135	382990	3773135	2.29738E-05	7.05256E-05	8.29323E-05	8.18281E-05	1.73939E-05	2.26206E-05	1.665E-05	1.71373E-06	2.00774E-05	1.71373E-06	1.17628E-05	1.70681E-05	1.01176E-05	3.33339E-09	4.4269E-08	7.9271E-09	5.55298E-08	0.05552977
3830003773135	383000	3773135	2.42567E-05	7.44638E-05	8.75633E-05	8.63974E-05	1.83651E-05	2.38837E-05	1.75797E-05	1.80943E-06	2.11986E-05	1.80943E-06	1.19125E-05	1.72853E-05	1.02464E-05	3.541E-09	4.6949E-08	8.4012E-09	5.88916E-08	0.05889157
3830103773135	383010	3773135	2.53254E-05	7.77447E-05	9.14214E-05	9.02041E-05	1.91743E-05	2.4936E-05	1.83543E-05	1.88915E-06	2.21326E-05	1.88915E-06	1.19375E-05	1.73215E-05	1.02679E-05	3.72814E-09	4.9322E-08	8.8171E-09	6.18674E-08	0.06186741
3830203773135	383020	3773135	2.63833E-05	8.09922E-05	9.52402E-05	9.39721E-05	1.99752E-05	2.59776E-05	1.9121E-05	1.96806E-06	2.30571E-05	1.96806E-06	1.19718E-05	1.73713E-05	1.02974E-05	3.90658E-09	5.1602E-08	9.2191E-09	6.47272E-08	0.06472723
3830303773135	383030	3773135	2.7639E-05	8.48469E-05	9.9773E-05	9.84445E-05	2.09259E-05	2.7214E-05	2.0031E-05	2.06173E-06	2.41544E-05	2.06173E-06	1.19499E-05	1.73396E-05	1.02786E-05	4.11444E-09	5.4279E-08	9.7002E-09	6.80938E-08	0.06809378
3830403773135	383040	3773135	2.90089E-05	8.90524E-05	0.000104718	0.000103324	2.19632E-05	2.85629E-05	2.10239E-05	2.16392E-06	2.53517E-05	2.16392E-06	1.19094E-05	1.72808E-05	1.02437E-05	4.37509E-09	5.7568E-08	1.0272E-08	7.22157E-08	0.07221571
3830503773135	383050	3773135	3.03154E-05	9.3063E-05	0.000109435	0.000107977	2.29523E-05	2.98493E-05	2.19707E-05	2.26138E-06	2.64934E-05	2.26138E-06	1.18065E-05	1.71314E-05	1.01552E-05	4.66821E-09	6.1184E-08	1.0875E-08	7.67268E-08	0.0767268
3830603773135	383060	3773135	3.15965E-05	9.69957E-05	0.000114059	0.00011254	2.39222E-05	3.11106E-05	2.28991E-05	2.35694E-06	2.7613E-05	2.35694E-06	1.15444E-05	1.67512E-05	9.92979E-06	4.94504E-09	6.4613E-08	1.1456E-08	8.10136E-08	0.08101361
3830703773135	383070	3773135	3.30045E-05	0.000101318	0.000119142	0.000117556	2.49883E-05	3.24971E-05	2.39196E-05	2.46197E-06	2.88436E-05	2.46197E-06	1.1507E-05	1.66969E-05	9.8976E-06	5.2444E-09	6.8328E-08	1.2094E-08	8.56665E-08	0.08566654
3830803773135	383080	3773135	3.4516E-05	0.000105958	0.000124598	0.000122939	2.61327E-05	3.39853E-05	2.50151E-05	2.57472E-06	3.01645E-05	2.57472E-06	1.14852E-05	1.66652E-05	9.87882E-06	5.56967E-09	7.2358E-08	1.2786E-08	9.07138E-08	0.09071383
3830903773135	383090	3773135	3.61528E-05	0.000110983	0.000130507	0.000128769	2.73719E-05	3.55969E-05	2.62012E-05	2.69681E-06	3.15949E-05	2.69681E-06	1.14821E-05	1.66607E-05	9.87613E-06	5.92505E-09	7.6755E-08	1.3542E-08	9.62217E-08	0.09622171
3831003773135	383100	3773135	3.7931E-05	0.000116442	0.000136926	0.000135103	2.87182E-05	3.73478E-05	2.749E-05	2.82946E-06	3.31489E-05	2.82946E-06	1.14852E-05	1.66652E-05	9.87882E-06	6.31553E-09	8.1578E-08	1.4373E-08	1.02266E-07	0.10226621
3831103773135	383110	3773135	3.9858E-05	0.000122357	0.000143882	0.000141966	3.01772E-05	3.92452E-05	2.88866E-05	2.97321E-06	3.4833E-05	2.97321E-06	1.14852E-05	1.66652E-05	9.87882E-06	6.74115E-09	8.6831E-08	1.5278E-08	1.0885E-07	0.10885006
3834303773135	383430	3773135	0.00165626	0.005084433	0.005978877	0.005899267	0.001253983	0.001630794	0.001200353	0.000123549	0.001447451	0.000123549	1.75366E-05	2.54459E-05	1.50838E-05	1.49662E-07	2.1862E-06	4.7361E-07	2.80947E-06	2.80947473
3834403773135	383440	3773135	0.001247992	0.003831121	0.004505084	0.004445098	0.000944876	0.001228803	0.000904466	9.30939E-05	0.001090654	9.30939E-05	1.78547E-05	2.59076E-05	1.53575E-05	1.12807E-07	1.6482E-06	3.544E-07	2.11538E-06	2.11537749
3834503773135	383450	3773135	0.00086366	0.002651286	0.003117695	0.003076182	0.000653891	0.00085038	0.000625926	6.44246E-05	0.000754775	6.44246E-05	1.84505E-05	2.67721E-05	1.587E-05	7.82831E-08	1.1431E-06	2.423E-07	1.46366E-06	1.46366184
3834603773135	383460	3773135	0.000636556	0.001954118	0.002297883	0.002267286	0.000481948	0.000626769	0.000461336	4.74839E-05	0.000556304	4.74839E-05	1.93302E-05	2.80485E-05	1.66266E-05	5.78053E-08	8.4386E-07	1.7676E-07	1.07843E-06	1.07842825
3834703773135	383470	3773135	0.000493217	0.001514092	0.001780448	0.001756741	0.000373423	0.000485634	0.000357453	3.67915E-05	0.000431036	3.67915E-05	1.98885E-05	2.88587E-05	1.71068E-05	4.48735E-08	6.5495E-07	1.3592E-07	8.35739E-07	0.83573858
3834803773135	383480	3773135	0.000411362	0.00126281	0.001484961	0.001465189	0.000311449	0.000405037	0.000298129	3.06855E-05	0.0003595	3.06855E-05	2.00414E-05	2.90804E-05	1.72383E-05	3.74454E-08	5.4659E-07	1.1258E-07	6.96618E-07	0.69661785
3834903773135	383490	3773135	0.000351001	0.001077514	0.001267068	0.001250197	0.000265749	0.000345604	0.000254384	2.61829E-05	0.00030675	2.61829E-05	2.01786E-05	2.92796E-05	1.73563E-05	3.19647E-08	4.6666E-07	9.551E-08	5.94132E-07	0.59413167
3835003773135	383500	3773135	0.000305732	0.000938546	0.001103653	0.001088958	0.000231475	0.000301032	0.000221576	2.28061E-05	0.000267188	2.28061E-05	2.02722E-05	2.94154E-05	1.74368E-05	2.78505E-08	4.0666E-07	8.2791E-08	5.17303E-07	0.51730293
3835103773135	383510	3773135	0.000270877	0.000831546	0.00097783	0.00096481	0.000205086	0.000266712	0.000196315	2.02061E-05	0.000236727	2.02061E-05	2.03127E-05	2.94742E-05	1.74717E-05	2.46797E-08	3.6043E-07	7.3047E-08	4.58159E-07	0.45815856
3835203773135	383520	3773135	0.000242574	0.00074466	0.00087566	0.000864	0.000183657	0.000238844	0.000175802	1.80948E-05	0.000211992	1.80948E-05	2.0347E-05	2.9524E-05	1.75012E-05	2.21053E-08	3.2289E-07	6.5183E-08	4.10182E-07	0.41018209
3835303773135	383530	3773135	0.000215343	0.000661067	0.00077736	0.00076701	0.00016304	0.000212032	0.000156067	1.60635E-05	0.000188194	1.60635E-05	2.05592E-05	2.98318E-05	1.76837E-05	1.96431E-08	2.8694E-07	5.7729E-08	3.64317E-07	0.36431656
3835403773135	383540	3773135	0.000192502	0.000590948	0.00069496	0.000685653	0.000145746	0.000189542	0.000139513	1.43597E-05	0.000168233	1.43597E-05	2.0712E-05	3.00536E-05	1.78151E-05	1.75798E-08	2.5681E-07	5.151E-08	3.25901E-07	0.32590098
3835503773135	383550	3773135	0.000172671	0.00053007	0.000623319	0.000615019	0.000130732	0.000170016	0.000125141	1.28804E-05	0.000150902	1.28804E-05	2.07837E-05	3.01577E-05	1.78768E-05	1.57922E-08	2.3069E-07	4.6142E-08	2.92622E-07	0.29262151
3835603773135	383560	3773135	0.000154591	0.000474568	0.000558053	0.000550622	0.000117043	0.000152214	0.000112038	1.15317E-05	0.000135101	1.15317E-05	2.07214E-05	3.00671E-05	1.78232E-05	1.41668E-08	2.0691E-07	4.1284E-08	2.62363E-07	0.26236318
3835703773135	383570	3773135	0.000139182	0.000427265	0.000502428	0.000495738	0.000105377	0.000137042	0.00010087	1.03823E-05	0.000121635	1.03823E-05	2.05186E-05	2.97729E-05	1.76488E-05	1.27806E-08	1.8663E-07	3.7155E-08	2.36565E-07	0.23656524
3835803773135	383580	3773135	0.00012584	0.000386306	0.000454264	0.000448216	9.52753E-05	0.000123905	9.12007E-05	9.387E-06	0.000109975	9.387E-06	2.01973E-05	2.93067E-05	1.73724E-05	1.15794E-08	1.6905E-07	3.3588E-08	2.14217E-07	0.21421708
3835903773135	383590	3773135	0.000114317	0.000350935	0.00041267	0.000407176	8.65516E-05	0.00011256	8.28501E-05	8.5275E-06	9.9905E-05	8.5275E-06	1.97918E-05	2.87183E-05	1.70237E-05	1.05404E-08	1.5384E-07	3.0513E-08	1.94896E-07	0.1948964
3836003773135	383600	3773135	0.000104345	0.00032032	0.00037667	0.000371655	7.90011E-05	0.00010274	7.56225E-05	7.78359E-06	9.11897E-05	7.78359E-06	1.93333E-05	2.8053E-05	1.66293E-05	9.63911E-09	1.4065E-07	2.7852E-08	1.78144E-07	0.17814426
3836103773135	383610	3773135	9.56821E-05	0.000293728	0.0003454	0.000340801	7.24426E-05	9.42109E-05	6.93444E-05	7.1374E-06	8.36192E-05	7.1374E-06	1.88467E-05	2.73469E-05	1.62107E-05	8.85388E-09	1.2917E-07	2.5539E-08	1.63559E-07	0.16355908
3836203773135	383620	3773135	8.81917E-05	0.000270733	0.00031836	0.000314121	6.67715E-05	8.68357E-05	6.39158E-05	6.57866E-06	7.70731E-05	6.57866E-06	1.83632E-05	2.66454E-05	1.57948E-05	8.17334E-09	1.1921E-07	2.354E-08	1.50928E-07	0.15092751
3836303773135	383630	3773135	8.21784E-05	0.000252273	0.000296653	0.000292703	6.22186E-05	8.09148E-05	5.95577E-05	6.13009E-06	7.18179E-05	6.13009E-06	1.80013E-05	2.61203E-05	1.54836E-05	7.62538E-09	1.1121E-07	2.1933E-08	1.40765E-07	0.14076477
3836403773135	383640	3773135	7.70941E-05	0.000236665	0.000278299	0.000274594	5.83692E-05	7.59087E-05	5.58729E-05	5.75083E-06	6.73746E-05	5.75083E-06	1.77113E-05	2.56994E-05	1.52341E-05	7.16166E-09	1.0443E-07	2.0575E-08	1.32169E-07	0.13216897
3836503773135	383650	3773135	7.2623E-05	0.00022294	0.000262159	0.000258669	5.49841E-05	7.15064E-05	5.26326E-05	5.41731E-06	6.34672E-05	5.41731E-06	1.74524E-05	2.53237E-05	1.50114E-05	6.75355E-09	9.8472E-08	1.9381E-08	1.24606E-07	0.12460642
3836603773135	383660	3773135	6.97416E-05	0.000214095	0.000251758	0.000248405	5.28025E-05	6.86692E-05	5.05443E-05	5.20237E-06	6.0949E-05	5.20237E-06	1.74555E-05	2.53283E-05	1.50141E-05	6.48986E-09	9.4627E-08	1.861E-08	1.19727E-07	0.11972726
3836703773135	383670	3773135	6.70615E-05	0.000205867	0.000242083	0.00023886	5.07734E-05	6.60304E-05	4.8602E-05	5.00245E-06	5.86069E-05	5.00245E-06	1.74555E-05	2.53283E-05	1.50141E-05	6.24499E-09	9.1057E-08	1.7894E-08	1.15196E-07	0.11519605
3836803773135	383680	3773135	6.47607E-05	0.000198804	0.000233777	0.000230665	4.90314E-05	6.37649E-05	4.69345E-05	4.83082E-06	5.65961E-05	4.83082E-06	1.7496E-05	2.53871E-05	1.5049E-05	6.03465E-09	8.7992E-08	1.7279E-08	1.11306E-07	0.11130564
3836903773135	383690	3773135	6.28119E-05	0.000192822	0.000226742	0.000223723	4.75559E-05	6.18461E-05	4.55221E-05	4.68545E-06	5.4893E-05	4.68545E-06	1.75834E-05	2.55138E-05	1.51241E-05	5.85632E-09	8.5396E-08	1.6758E-08	1.0801E-07	0.10800967
3837003773135	383700	3773135	6.09955E-05	0.000187246	0.000220186	0.000217254	4.61807E-05	6.00577E-05	4.42057E-05	4.54996E-06	5.33056E-05	4.54996E-06	1.76676E-05	2.5636E-05	1.51965E-05	5.69022E-09	8.2977E-08	1.6273E-08	1.0494E-07	0.10494025
3837103773135	383710	3773135	5.94532E-05	0.000182511	0.000214618	0.00021176	4.5013E-05	5.8539E-05	4.30879E-05	4.43491E-06	5.19577E-05	4.43491E-06	1.77861E-05	2.5808E-05	1.52985E-05	5.54891E-09	8.0923E-08	1.586E-08	1.02331E-07	0.10233149
3837203773135	383720	3773135	5.80324E-05	0.000178149	0.000209489	0.0002067	4.39373E-05	5.71401E-05	4.20582E-05	4.32892E-06	5.07161E-05	4.32892E-06	1.78953E-05	2.59665E-05	1.53924E-05	5.41863E-09	7.903E-08	1.5479E-08	9.99279E-08	0.09992789
3837303773135	383730	3773135	5.66878E-05	0.000174022	0.000204635	0.000201911	4.29193E-05	5.58162E-05	4.10838E-05	4.22863E-06	4.9541E-05	4.22863E-06	1.79857E-05	2.60977E-05	1.54702E-05	5.29487E-09	7.7232E-08	1.5118E-08	9.76452E-08	0.09764518
3837403773135	383740	3773135	5.53759E-05	0.000169995	0.0001999	0.000197238	4.1926E-05	5.45245E-05	4.0133E-05	4.13076E-06	4.83945E-05	4.13076E-06	1.8045E-05	2.61837E-05	1.55212E-05	5.17394E-09	7.5476E-08	1.4766E-08	9.54155E-08	0.09541552
3837503773135	383750	3773135	5.41239E-05	0.000166151	0.00019538	0.000192778	4.09781E-05	5.32917E-05	3.92256E-05	4.03737E-06	4.73003E-05	4.03737E-06	1.80793E-05	2.62335E-05	1.55507E-05	5.05854E-09	7.3799E-08	1.4429E-08	9.32871E-08	0.09328707
3837603773135	383760	3773135	5.27557E-05	0.000161951	0.000190441	0.000187905	3.99423E-05	5.19446E-05	3.8234E-05	3.93531E-06	4.61047E-05	3.93531E-06	1.80513E-05	2.61928E-05	1.55265E-05	4.93299E-09	7.1972E-08	1.4063E-08	9.09683E-08	0.09096827
3837703773135	383770	3773135	5.14021E-05	0.000157796	0.000185555	0.000183084	3.89174E-05	5.06117E-05	3.7253E-05	3.83434E-06	4.49217E-05	3.83434E-06	1.79982E-05	2.61158E-05	1.54809E-05	4.80892E-09	7.0164E-08	1.3702E-08	8.86753E-08	0.08867532
3837803773135	383780	3773135	5.01355E-05	0.000153907	0.000180983	0.000178573	3.79585E-05	4.93647E-05	3.63351E-05	3.73986E-06	4.38148E-05	3.73986E-06	1.79327E-05	2.60208E-05	1.54246E-05	4.69269E-09	6.8471E-08	1.3364E-08	8.65275E-08	0.08652753
3837903773135	383790	3773135	4.89924E-05	0.000150398	0.000176856	0.000174501	3.7093E-05	4.82391E-05	3.55066E-05	3.65458E-06	4.28158E-05	3.65458E-06	1.78641E-05	2.59212E-05	1.53656E-05	4.58746E-09	6.6939E-08	1.3057E-08	8.45842E-08	0.08458419
3838003773135	383800	3773135	4.78764E-05	0.000146972	0.000172828	0.000170526	3.62481E-05	4.71403E-05	3.46978E-05	3.57134E-06	4.18405E-05	3.57134E-06	1.77705E-05	2.57854E-05	1.52851E-05	4.48491E-09	6.5445E-08	1.2759E-08	8.2689E-08	0.08268897
3838103773135	383810	3773135	4.67224E-05	0.00014343	0.000168662	0.000166416	3.53743E-05	4.6004E-05	3.38615E-05	3.48526E-06	4.0832E-05	3.48526E-06	1.76395E-05	2.55953E-05	1.51724E-05	4.37911E-09	6.3902E-08	1.2452E-08	8.07329E-08	0.08073293
3838203773135	383820	3773135	4.55901E-05	0.000139954	0.000164574	0.000162383	3.45171E-05	4.48892E-05	3.30409E-05	3.40079E-06	3.98425E-05	3.40079E-06	1.74929E-05	2.53826E-05	1.50463E-05	4.27555E-09	6.2391E-08	1.2151E-08	7.88182E-08	0.07881819
3838303773135	383830	3773135	4.44706E-05	0.000136517	0.000160533	0.000158395	3.36694E-05	4.37868E-05	3.22295E-05	3.31728E-06	3.8864E-05	3.31728E-06	1.73276E-05	2.51427E-05	1.49041E-05	4.17336E-09	6.0899E-08	1.1855E-08	7.69278E-08	0.07692779
3838403773135	383840	3773135	4.31478E-05	0.000132456	0.000155758	0.000153684	3.26679E-05	4.24843E-05	3.12708E-05	3.21861E-06	3.7708E-05	3.21861E-06	1.71435E-05	2.48757E-05	1.47458E-05	4.05352E-09	5.9144E-08	1.1509E-08	7.47065E-08	0.07470645
3838503773135	383850	3773135	4.18867E-05	0.000128585	0.000151205	0.000149192	3.17131E-05	4.12426E-05	3.03568E-05	3.12453E-06	3.66059E-05	3.12453E-06	1.69626E-05	2.46131E-05	1.45902E-05	3.93938E-09	5.7473E-08	1.1178E-08	7.25907E-08	0.07259074
3838603773135	383860	3773135	4.06619E-05	0.000124825	0.000146784	0.000144829	3.07858E-05	4.00367E-05	2.94692E-05	3.03317E-06	3.55355E-05	3.03317E-06	1.67817E-05	2.43506E-05	1.44346E-05	3.82864E-09	5.5851E-08	1.0858E-08	7.05375E-08	0.07053746
3838703773135	383870	3773135	3.94752E-05	0.000121182	0.0001425	0.000140603	2.98873E-05	3.88682E-05	2.86091E-05	2.94465E-06	3.44984E-05	2.94465E-06	1.66039E-05	2.40926E-05	1.42816E-05	3.72142E-09	5.428E-08	1.0548E-08	6.85493E-08	0.06854932
3838803773135	383880	3773135	3.83411E-05	0.0001177	0.000138406	0.000136563	2.90287E-05	3.77516E-05	2.77872E-05	2.86005E-06	3.35073E-05	2.86005E-06	1.64261E-05	2.38346E-05	1.41287E-05	3.61879E-09	5.2776E-08	1.0252E-08	6.66467E-08	0.0666467
3838903773135	383890	3773135	3.70382E-05	0.000113701	0.000133703	0.000131923	2.80423E-05	3.64688E-05	2.6843E-05	2.76287E-06	3.23687E-05	2.76287E-06	1.62327E-05	2.3554E-05	1.39623E-05	3.50159E-09	5.1055E-08	9.9136E-09	6.44703E-08	0.06447033
3839003773135	383900	3773135	3.58025E-05	0.000109908	0.000129242	0.000127522	2.71067E-05	3.52521E-05	2.59474E-05	2.67069E-06	3.12888E-05	2.67069E-06	1.60331E-05	2.32643E-05	1.37906E-05	3.39031E-09	4.9421E-08	9.5923E-09	6.2404E-08	0.06240395

Unique Identifier	X (UTM)	Y (UTM)	EGIODemolition 2025	EGIOSite Grubbing / Prep 2025	EGIOMass Grading / Excavation 2025	EGIOMass Grading / Excavation 2026	EGIODrainage / Utilities Trenching 2026	EGIODrainage / Utilities Trenching 2027	EGIOFoundations / Concrete Pads 2026	EGIOFoundations / Concrete Pads 2027	EGIOBuilding / Structure Construction 2026	EGIOBuilding / Structure Construction 2027	EGIOAsphalt Paving 2027	EGIOArchitectural Coating 2027	EGIOLandscaping or Other Finishing 2027	EGIOWaterside Construction (Piles) 2027	HIWaterside Construction (Landscaping) 2025	HIWaterside Construction (Landscaping) 2026	KMDemolition 2025	KMSite Grubbing / Prep 2025
3839103773135	383910	3773135	0.000124895	4.8986E-05	1.62225E-05	1.58883E-05	3.68933E-05	3.68364E-05	4.8473E-05	4.84417E-05	5.19207E-05	5.06761E-05	2.02042E-06	2.02042E-06	5.4717E-05	2.02042E-06	3.09878E-05	3.00172E-05	4.14436E-05	0.000179868
3829703773145	382970	3773145	0.000159961	6.2739E-05	2.07772E-05	2.03491E-05	4.72516E-05	4.71787E-05	6.20824E-05	6.20424E-05	6.6498E-05	6.49041E-05	2.58768E-06	2.58768E-06	7.00794E-05	2.58768E-06	3.31189E-05	3.20816E-05	2.50635E-05	0.000108777
3829803773145	382980	3773145	0.000171547	6.7283E-05	2.22822E-05	2.18231E-05	5.06743E-05	5.05961E-05	6.65794E-05	6.65364E-05	7.13148E-05	6.96054E-05	2.77512E-06	2.77512E-06	7.51557E-05	2.77512E-06	3.56286E-05	3.45126E-05	2.65413E-05	0.000115191
3829903773145	382990	3773145	0.000183664	7.2036E-05	2.3856E-05	2.33645E-05	5.42535E-05	5.41698E-05	7.1282E-05	7.1236E-05	7.63519E-05	7.45218E-05	2.97113E-06	2.97113E-06	8.04641E-05	2.97113E-06	3.82817E-05	3.70827E-05	2.80553E-05	0.000121762
3830003773145	383000	3773145	0.000196041	7.689E-05	2.54637E-05	2.4939E-05	5.79097E-05	5.78203E-05	7.60857E-05	7.60366E-05	8.14973E-05	7.95439E-05	3.17136E-06	3.17136E-06	8.58866E-05	3.17136E-06	4.10013E-05	3.9717E-05	2.95421E-05	0.000128215
3830103773145	383010	3773145	0.000208392	8.1734E-05	2.70678E-05	2.65101E-05	6.15579E-05	6.14629E-05	8.0879E-05	8.08268E-05	8.66315E-05	8.4555E-05	3.37115E-06	3.37115E-06	9.12973E-05	3.37115E-06	4.36993E-05	4.23306E-05	3.08818E-05	0.000134029
3830203773145	383020	3773145	0.000220221	8.6374E-05	2.86043E-05	2.8015E-05	6.50522E-05	6.49518E-05	8.54701E-05	8.54149E-05	9.15491E-05	8.93547E-05	3.56251E-06	3.56251E-06	9.64798E-05	3.56251E-06	4.62287E-05	4.47807E-05	3.20405E-05	0.000139058
3830303773145	383030	3773145	0.000232939	9.1362E-05	3.02563E-05	2.96329E-05	6.88092E-05	6.8703E-05	9.04063E-05	9.03479E-05	9.68364E-05	9.45153E-05	3.76825E-06	3.76825E-06	0.000102052	3.76825E-06	4.91994E-05	4.76584E-05	3.3593E-05	0.000145796
3830403773145	383040	3773145	0.000250463	9.8235E-05	3.25325E-05	3.18622E-05	7.39857E-05	7.38715E-05	9.72075E-05	9.71448E-05	0.000104121	0.000101626	4.05174E-06	4.05174E-06	0.000109729	4.05174E-06	5.28482E-05	5.11929E-05	3.52247E-05	0.000152878
3830503773145	383050	3773145	0.000270763	0.0001062	3.51692E-05	3.44446E-05	7.9982E-05	7.98586E-05	0.000105086	0.000105018	0.00011256	0.000109862	4.38012E-06	4.38012E-06	0.000118622	4.38012E-06	5.68342E-05	5.50541E-05	3.67839E-05	0.000159645
3830603773145	383060	3773145	0.000290406	0.0001139	3.77207E-05	3.69435E-05	8.57846E-05	8.56523E-05	0.00011271	0.000112637	0.000120726	0.000117833	4.6979E-06	4.6979E-06	0.000127228	4.6979E-06	6.08633E-05	5.89569E-05	3.83386E-05	0.000166392
3830703773145	383070	3773145	0.000311559	0.0001222	4.04682E-05	3.96344E-05	9.2033E-05	9.1891E-05	0.000120919	0.000120841	0.00012952	0.000126415	5.04008E-06	5.04008E-06	0.000136495	5.04008E-06	6.52727E-05	6.32282E-05	4.00269E-05	0.00017372
3830803773145	383080	3773145	0.00033493	0.00013136	4.35038E-05	4.26075E-05	9.89368E-05	9.87841E-05	0.00012999	0.000129906	0.000139235	0.000135898	5.41816E-06	5.41816E-06	0.000146734	5.41816E-06	7.01521E-05	6.79548E-05	4.18509E-05	0.000181636
3830903773145	383090	3773145	0.000360825	0.00014152	4.68673E-05	4.59017E-05	0.000106586	0.000106422	0.00014004	0.00013995	0.00015	0.000146405	5.83706E-06	5.83706E-06	0.000158079	5.83706E-06	7.55786E-05	7.32114E-05	4.38243E-05	0.000190201
3831003773145	383100	3773145	0.000389685	0.00015284	5.06158E-05	4.9573E-05	0.000115111	0.000114933	0.000151241	0.000151143	0.000161998	0.000158115	6.30392E-06	6.30392E-06	0.000170722	6.30392E-06	8.16528E-05	7.90952E-05	4.59742E-05	0.000199531
3831103773145	383110	3773145	0.000421562	0.00016534	5.47563E-05	5.36282E-05	0.000124527	0.000124335	0.000163613	0.000163507	0.000175249	0.000171049	6.81959E-06	6.81959E-06	0.000184688	6.81959E-06	8.8396E-05	8.56273E-05	4.83052E-05	0.000209648
3831203773145	383120	3773145	0.00045722	0.00017933	5.9388E-05	5.81644E-05	0.000135061	0.000134852	0.000177452	0.000177338	0.000190073	0.000185517	7.39644E-06	7.39644E-06	0.00020031	7.39644E-06	9.59968E-05	9.299E-05	5.08625E-05	0.000220747
3834303773145	383430	3773145	0.007970726	0.00312623	0.001035312	0.001013981	0.002354514	0.002350881	0.003093523	0.003091527	0.00331355	0.003234125	0.000128942	0.000128942	0.00349201	0.000128942	0.001976517	0.001914608	0.002749393	0.011932561
3834403773145	383440	3773145	0.004761076	0.00186736	0.000618413	0.000605671	0.001406399	0.001404229	0.001847824	0.001846632	0.00197925	0.001931809	7.70198E-05	7.70198E-05	0.002085848	7.70198E-05	0.001208237	0.001170393	0.001645864	0.007143167
3834503773145	383450	3773145	0.003245569	0.00127296	0.000421565	0.000412879	0.000958725	0.000957246	0.00125964	0.001258827	0.001349231	0.001316891	5.25035E-05	5.25035E-05	0.001421898	5.25035E-05	0.00083726	0.000811035	0.001122288	0.004870807
3834603773145	383460	3773145	0.002342877	0.00091891	0.000304315	0.000298045	0.000692074	0.000691007	0.000909295	0.000908708	0.000973969	0.000950623	3.79006E-05	3.79006E-05	0.001026424	3.79006E-05	0.000610068	0.00059096	0.000809332	0.003512559
3834703773145	383470	3773145	0.001794058	0.00070365	0.000233029	0.000228228	0.000529956	0.000529138	0.000696293	0.000695844	0.000745817	0.00072794	2.90224E-05	2.90224E-05	0.000785985	2.90224E-05	0.000469359	0.000454657	0.000619232	0.002687511
3834803773145	383480	3773145	0.00149166	0.00058505	0.000193751	0.000189759	0.000440629	0.000439949	0.000578929	0.000578556	0.000620105	0.000605242	2.41305E-05	2.41305E-05	0.000653503	2.41305E-05	0.000390153	0.000377932	0.000514848	0.002234477
3834903773145	383490	3773145	0.001268691	0.0004976	0.000164789	0.000161394	0.000374765	0.000374187	0.000492392	0.000492075	0.000527414	0.000514772	2.05236E-05	2.05236E-05	0.000555819	2.05236E-05	0.0003317	0.00032131	0.000437997	0.001900936
3835003773145	383500	3773145	0.001104078	0.00043303	0.000143408	0.000140453	0.000326139	0.000325636	0.000428504	0.000428228	0.000458982	0.00044798	1.78606E-05	1.78606E-05	0.000483701	1.78606E-05	0.000288475	0.000279439	0.000381418	0.001655379
3835103773145	383510	3773145	0.000979129	0.00038403	0.000127178	0.000124558	0.00028923	0.000288784	0.00038001	0.000379765	0.000407038	0.000397282	1.58393E-05	1.58393E-05	0.000428961	1.58393E-05	0.000255634	0.000247627	0.000338607	0.001469579
3835203773145	383520	3773145	0.000877174	0.00034404	0.000113936	0.000111588	0.000259113	0.000258713	0.000340441	0.000340221	0.000364654	0.000355914	1.419E-05	1.419E-05	0.000384294	1.419E-05	0.000228871	0.000221702	0.000303683	0.001318008
3835303773145	383530	3773145	0.000778947	0.00030551	0.000101177	9.90922E-05	0.000230097	0.000229742	0.000302318	0.000302122	0.00032382	0.000316058	1.2601E-05	1.2601E-05	0.00034126	1.2601E-05	0.000203177	0.000196813	0.000269672	0.001170395
3835403773145	383540	3773145	0.000696528	0.00027319	9.04715E-05	8.86075E-05	0.000205751	0.000205434	0.00027033	0.000270155	0.000289557	0.000282617	1.12677E-05	1.12677E-05	0.000305152	1.12677E-05	0.000185887	0.000179887	0.000241051	0.001046177
3835503773145	383550	3773145	0.000625552	0.00024535	8.12525E-05	7.95784E-05	0.000184785	0.0001845	0.000242783	0.000242627	0.000260051	0.000253818	1.01195E-05	1.01195E-05	0.000274057	1.01195E-05	0.000162909	0.000157806	0.000216279	0.000938667
3835603773145	383560	3773145	0.000561268	0.00022014	7.29027E-05	7.14006E-05	0.000165796	0.00016554	0.000217834	0.000217693	0.000233327	0.000227735	9.07961E-06	9.07961E-06	0.000245894	9.07961E-06	0.000145948	0.000141376	0.00019366	0.000840497
3835703773145	383570	3773145	0.000506585	0.00019869	6.58E-05	6.44443E-05	0.000149643	0.000149412	0.000196611	0.000196484	0.000210595	0.000205547	8.19502E-06	8.19502E-06	0.000221937	8.19502E-06	0.000131498	0.000127379	0.000174383	0.000756835
3835803773145	383580	3773145	0.000458505	0.00017983	5.95548E-05	5.83278E-05	0.00013544	0.000135231	0.000177951	0.000177836	0.000190607	0.000186038	7.41722E-06	7.41722E-06	0.000200873	7.41722E-06	0.000118779	0.000115059	0.000157394	0.000683102
3835903773145	383590	3773145	0.000416801	0.00016348	5.4138E-05	5.30226E-05	0.000123121	0.000122931	0.000161765	0.000161661	0.00017327	0.000169117	6.74258E-06	6.74258E-06	0.000182602	6.74258E-06	0.000107758	0.000104382	0.000142662	0.000619161
3836003773145	383600	3773145	0.0003809	0.00014939	4.94748E-05	4.84555E-05	0.000112516	0.000112342	0.000147831	0.000147736	0.000158346	0.00015455	6.16181E-06	6.16181E-06	0.000166874	6.16181E-06	9.8284E-05	9.52055E-05	0.000130007	0.000564237
3836103773145	383610	3773145	0.000350074	0.0001373	4.54708E-05	4.4534E-05	0.00010341	0.000103251	0.000135867	0.00013578	0.000145531	0.000142043	5.66313E-06	5.66313E-06	0.000153369	5.66313E-06	9.0172E-05	8.73476E-05	0.000119196	0.000517318
3836203773145	383620	3773145	0.000323281	0.0001268	4.19907E-05	4.11255E-05	9.54955E-05	9.53481E-05	0.000125469	0.000125388	0.000134393	0.000131171	5.2297E-06	5.2297E-06	0.000141631	5.2297E-06	8.31291E-05	8.05254E-05	0.000109829	0.000476666
3836303773145	383630	3773145	0.000301715	0.00011834	3.91895E-05	3.83821E-05	8.91251E-05	8.89875E-05	0.000117099	0.000117023	0.000125427	0.000122421	4.88083E-06	4.88083E-06	0.000132183	4.88083E-06	7.74622E-05	7.5036E-05	0.000102331	0.000444126
3836403773145	383640	3773145	0.000283517	0.0001112	3.68258E-05	3.60671E-05	8.37496E-05	8.36204E-05	0.000110036	0.000109965	0.000117862	0.000115037	4.58645E-06	4.58645E-06	0.00012421	4.58645E-06	7.26779E-05	7.04015E-05	9.60197E-05	0.000416732
3836503773145	383650	3773145	0.000267368	0.00010487	3.47282E-05	3.40126E-05	7.89791E-05	7.88572E-05	0.000103768	0.000103701	0.000111149	0.000108484	4.3252E-06	4.3252E-06	0.000117135	4.3252E-06	6.84371E-05	6.62935E-05	9.04277E-05	0.000392463
3836603773145	383660	3773145	0.000256526	0.00010061	3.332E-05	3.26335E-05	7.57766E-05	7.56597E-05	9.95605E-05	9.94963E-05	0.000106642	0.000104086	4.14982E-06	4.14982E-06	0.000112385	4.14982E-06	6.55723E-05	6.35184E-05	8.67185E-05	0.000376365
3836703773145	383670	3773145	0.000246448	9.6661E-05	3.2011E-05	3.13515E-05	7.27997E-05	7.26873E-05	9.56492E-05	9.55875E-05	0.000102452	9.99965E-05	3.98679E-06	3.98679E-06	0.00010797	3.98679E-06	6.29119E-05	6.09414E-05	8.32651E-05	0.000361376
3836803773145	383680	3773145	0.000237754	9.325E-05	3.08817E-05	3.02454E-05	7.02313E-05	7.0123E-05	9.22748E-05	9.22152E-05	9.88378E-05	9.64687E-05	3.84614E-06	3.84614E-06	0.000104161	3.84614E-06	6.06122E-05	5.87137E-05	8.02959E-05	0.00034849
3836903773145	383690	3773145	0.000230281	9.0319E-05	2.9911E-05	2.92947E-05	6.80238E-05	6.79189E-05	8.93744E-05	8.93167E-05	9.57312E-05	9.34365E-05	3.72525E-06	3.72525E-06	0.000100887	3.72525E-06	5.86353E-05	5.67987E-05	7.7759E-05	0.00033748
3837003773145	383700	3773145	0.00022332	8.7589E-05	2.90068E-05	2.84092E-05	6.59676E-05	6.58658E-05	8.66727E-05	8.66168E-05	9.28373E-05	9.06121E-05	3.61264E-06	3.61264E-06	9.78373E-05	3.61264E-06	5.67948E-05	5.50158E-05	7.53941E-05	0.000327216
3837103773145	383710	3773145	0.000217401	8.5268E-05	2.8238E-05	2.76562E-05	6.42191E-05	6.412E-05	8.43755E-05	8.4321E-05	9.03767E-05	8.82104E-05	3.51688E-06	3.51688E-06	9.52441E-05	3.51688E-06	5.52287E-05	5.34988E-05	7.34049E-05	0.000318582
3837203773145	383720	3773145	0.000211904	8.3112E-05	2.7524E-05	2.69569E-05	6.25953E-05	6.24987E-05	8.2242E-05	8.2189E-05	8.80915E-05	8.598E-05	3.42796E-06	3.42796E-06	9.28359E-05	3.42796E-06	5.37774E-05	5.2093E-05	7.15628E-05	0.000310587
3837303773145	383730	3773145	0.000206676	8.1061E-05	2.6845E-05	2.62919E-05	6.10511E-05	6.09569E-05	8.02132E-05	8.01614E-05	8.59183E-05	8.38589E-05	3.34339E-06	3.34339E-06	9.05457E-05	3.34339E-06	5.24015E-05	5.07602E-05	6.98157E-05	0.000303005
3837403773145	383740	3773145	0.000201619	7.9078E-05	2.61882E-05	2.56486E-05	5.95573E-05	5.94654E-05	7.82505E-05	7.82E-05	8.38161E-05	8.18071E-05	3.26159E-06	3.26159E-06	8.83302E-05	3.26159E-06	5.1074E-05	4.94743E-05	6.81252E-05	0.000295668
3837503773145	383750	3773145	0.000196823	7.7197E-05	2.55652E-05	2.50384E-05	5.81405E-05	5.80508E-05	7.6389E-05	7.63397E-05	8.18222E-05	7.98609E-05	3.184E-06	3.184E-06	8.62289E-05	3.184E-06	4.98201E-05	4.82596E-05	6.65274E-05	0.000288734
3837603773145	383760	3773145	0.00019164	7.5164E-05	2.4892E-05	2.43791E-05	5.66096E-05	5.65222E-05	7.43776E-05	7.43296E-05	7.96677E-05	7.77581E-05	3.10016E-06	3.10016E-06	8.39584E-05	3.10016E-06	4.84657E-05	4.69476E-05	6.47736E-05	0.000281122
3837703773145	383770	3773145	0.000186583	7.3181E-05	2.42352E-05	2.37358E-05	5.51158E-05	5.50308E-05	7.2415E-05	7.23682E-05	7.75655E-05	7.57063E-05	3.01835E-06	3.01835E-06	8.1743E-05	3.01835E-06	4.71436E-05	4.5667E-05	6.30536E-05	0.000273657
3837803773145	383780	3773145	0.000181922	7.1352E-05	2.36297E-05	2.31428E-05	5.37388E-05	5.36559E-05	7.06057E-05	7.05602E-05	7.56275E-05	7.38148E-05	2.94294E-06	2.94294E-06	7.97007E-05	2.94294E-06	4.59291E-05	4.44905E-05	6.14763E-05	0.000266811
3837903773145	383790	3773145	0.000177916	6.9781E-05	2.31093E-05	2.26332E-05	5.25554E-05	5.24743E-05	6.9051E-05	6.90064E-05	7.39622E-05	7.21894E-05	2.87814E-06	2.87814E-06	7.79456E-05	2.87814E-06	4.48922E-05	4.34861E-05	6.01411E-05	0.000261016
3838003773145	383800	3773145	0.000174017	6.8252E-05	2.2603E-05	2.21373E-05	5.14039E-05	5.13246E-05	6.7538E-05	6.74944E-05	7.23417E-05	7.06077E-05	2.81508E-06	2.81508E-06	7.62378E-05	2.81508E-06	4.38823E-05	4.25078E-05	5.88353E-05	0.000255349
3838103773145	383810	3773145	0.000169958	6.666E-05	2.20757E-05	2.16208E-05	5.02047E-05	5.01272E-05	6.59623E-05	6.59198E-05	7.06539E-05	6.89604E-05	2.7494E-06	2.7494E-06	7.44592E-05	2.7494E-06	4.28275E-05	4.1486E-05	5.74548E-05	0.000249358
3838203773145	383820	3773145	0.000165943	6.5085E-05	2.15542E-05	2.11101E-05	4.90187E-05	4.8943E-05	6.44041E-05	6.43625E-05	6.89848E-05	6.73313E-05	2.68445E-06	2.68445E-06	7.27002E-05	2.68445E-06	4.17816E-05	4.0473E-05	5.60811E-05	0.000243396
3838303773145	383830	3773145	0.000162	6.3538E-05	2.1042E-05	2.06085E-05	4.78539E-05	4.778E-05	6.28737E-05	6.28332E-05	6.73456E-05	6.57314E-05	2.62066E-06	2.62066E-06	7.09727E-05	2.62066E-06	4.07537E-05	3.94772E-05	5.47278E-05	0.000237522
3838403773145	383840	3773145	0.000157356	6.1717E-05	2.04388E-05	2.00177E-05	4.64822E-05	4.64104E-05	6.10715E-05	6.10321E-05	6.54152E-05	6.38472E-05	2.54554E-06	2.54554E-06	6.89383E-05	2.54554E-06	3.95339E-05	3.82956E-05	5.30916E-05	0.000230421
3838503773145	383850	3773145	0.000152946	5.9987E-05	1.9866E-05	1.94567E-05	4.51794E-05	4.51097E-05	5.93598E-05	5.93215E-05	6.35818E-05	6.20578E-05	2.4742E-06	2.4742E-06	6.70062E-05	2.4742E-06	3.8375E-05	3.7173E-05	5.15346E-05	0.000223664
3838603773145	383860	3773145	0.000148724	5.8332E-05	1.93177E-05	1.89197E-05	4.39324E-05	4.38646E-05	5.77214E-05	5.76842E-05	6.18268E-05	6.03449E-05	2.40591E-06	2.40591E-06	6.51567E-05	2.40591E-06	3.72628E-05	3.60957E-05	5.00387E-05	0.000217172
3838703773145	383870	3773145	0.000144664	5.6739E-05	1.87903E-05	1.84032E-05	4.27331E-05	4.26672E-05	5.61457E-05	5.61095E-05	6.01391E-05	5.86976E-05	2.34023E-06	2.34023E-06	6.3378E-05	2.34023E-06	3.61954E-05	3.50617E-05	4.86039E-05	0.000210944
3838803773145	383880	3773145	0.000140793	5.5221E-05	1.82875E-05	1.79107E-05	4.15896E-05	4.15254E-05	5.46433E-05	5.4608E-05	5.85298E-05	5.71268E-05	2.2776E-06	2.2776E-06	6.1682E-05	2.2776E-06	3.51783E-05	3.40764E-05	4.72325E-05	0.000204992
3838903773145	383890	3773145	0.000136158	5.3403E-05	1.76855E-05	1.73211E-05	4.02205E-05	4.01584E-05	5.28445E-05	5.28104E-05	5.6603E-05	5.52463E-05	2.20263E-06	2.20263E-06	5.96515E-05	2.20263E-06	3.39567E-05	3.28931E-05	4.55601E-05	0.000197734
3839003773145	383900	3773145	0.000131748	5.1673E-05	1.71127E-05	1.67601E-05	3.89178E-05	3.88577E-05	5.11328E-05	5.10998E-05	5.47697E-05	5.34569E-05	2.13129E-06	2.13129E-06	5.77194E-05	2.13129E-06	3.27942E-05	3.1767E-05	4.39737E-05	0.000190849
3839103773145	383910	3773145	0.000127688	5.0081E-05	1.65853E-05	1.62436E-05	3.77185E-05	3.76603E-05	4.95572E-05	4.95252E-05	5.30819E-05	5.18096E-05	2.06561E-06	2.06561E-06	5.59408E-05	2.06561E-06	3.17251E-05	3.07314E-05	4.25163E-05	0.000184524
3829703773155	382970	3773155	0.000163095	6.3968E-05	2.11843E-05	2.07479E-05	4.81776E-05	4.81032E-05	6.3299E-05	6.32582E-05	6.78012E-05	6.6176E-05	2.63839E-06	2.63839E-06	7.14528E-05	2.63839E-06	3.36965E-05	3.26411E-05	2.52604E-05	0.000109632
3829803773155	382980	3773155	0.000175679	6.8904E-05	2.28188E-05	2.23487E-05	5.18948E-05	5.18147E-05	6.81829E-05	6.81389E-05	7.30324E-05	7.12819E-05	2.84196E-06	2.84196E-06	7.69658E-05	2.84196E-06	3.64107E-05	3.52703E-05	2.68355E-05	0.000116468
3829903773155	382990	3773155	0.00018829	7.385E-05	2.44568E-05	2.39529E-05	5.56199E-05	5.55341E-05	7.30773E-05	7.30301E-05	7.82749E-05	7.63987E-05	3.04596E-06	3.04596E-06	8.24906E-05	3.04596E-06	3.91518E-05	3.79255E-05	2.83585E-05	0.000123078
3830003773155	383000	3773155	0.000201179	7.8905E-05	2.6131E-05	2.55926E-05	5.94273E-05	5.93356E-05	7.80797E-05	7.80293E-05	8.36331E-05	8.16285E-05	3.25447E-06	3.25447E-06	8.81374E-05	3.25447E-06	4.19538E-05	4.06398E-05	2.98431E-05	0.000129521
3830103773155	383010	3773155	0.000214643	8.4186E-05	2.78798E-05	2.73054E-05	6.34045E-05	6.33067E-05	8.33053E-05	8.32515E-05	8.92303E-05	8.70915E-05	3.47228E-06	3.47228E-06	9.40361E-05	3.47228E-06	4.48635E-05	4.34583E-05	3.12756E-05	0.000135738
3830203773155	383020	3773155	0.000227954	8.9407E-05	2.96088E-05	2.89988E-05	6.73366E-05	6.72327E-05	8.84715E-05	8.84144E-05	9.47641E-05	9.24926E-05	3.68761E-06	3.68761E-06	9.98678E-05	3.68761E-06	4.76943E-05	4.62004E-05	3.24796E-05	0.000140964
3830303773155	383030	3773155	0.00024185	9.4857E-05	3.14137E-05	3.07664E-05	7.14412E-05	7.1331E-05	9.38644E-05	9.38038E-05	0.00010054	9.81306E-05	3.91239E-06	3.91239E-06	0.000105955	3.91239E-06	5.08875E-05	4.92936E-05	3.40773E-05	0.000147898
3830403773155	383040	3773155	0.000261188	0.00010244	3.39255E-05	3.32265E-05	7.71536E-05	7.70346E-05	0.00010137	0.000101304	0.00010858	0.000105977	4.22523E-06	4.22523E-06	0.000114428	4.22523E-06	5.48609E-05	5.31426E-05	3.57384E-05	0.000155107
3830503773155	383050	3773155	0.000282844	0.00011094	3.67383E-05	3.59814E-05	8.35506E-05	8.34217E-05	0.000109775	0.000109704	0.000117582	0.000114764	4.57555E-06	4.57555E-06	0.000123915	4.57555E-06	5.91232E-05	5.72714E-05	3.73225E-05	0.000161982
3830603773155	383060	3773155	0.000304634	0.00011948	3.95687E-05	3.87534E-05	8.99874E-05	8.98485E-05	0.000118232	0.000118155	0.000126641	0.000123605	4.92805E-06	4.92805E-06	0.000133461	4.92805E-06	6.35613E-05	6.15705E-05	3.89384E-05	0.000168995
3830703773155	383070	3773155	0.00032831	0.00012877	4.2644E-05	4.17654E-05	9.69813E-05	9.68317E-05	0.000127421	0.000127339	0.000136484	0.000133212	5.31107E-06	5.31107E-06	0.000143834	5.31107E-06	6.84533E-05	6.63092E-05	4.06696E-05	0.000176509

			KMMass Grading / Excavation	KMMass Grading / Excavation	KMDrainage / Utilities Trenching	KMFoundations / Concrete Pads	KMBuilding / Structure Construction	KMAsphalt Paving	KMArchitectural Coating	KMLandscaping or Other Finishing	KMWaterside Construction (Piles)	EWNDemolition	EWNSite Grubbing / Prep	EWNDrainage / Utilities Trenching	EWNDrainage / Utilities Trenching	EWNDrainage / Utilities Trenching	EWNFoundation s / Concrete Pads	EWNBuilding / Structure Construction	EWNAsphalt Paving	EWNLandscaping or Other Finishing	EWNWaterside Construction (Piles)
Unique Identifier	X (UTM)	Y (UTM)	2025	2026	2026	2026	2026	2026	2026	2026	2026	2027	2027	2027	2028	2029	2029	2029	2029	2029	2029
3839103773135	383910	3773135	0.000136719	0.000135304	4.85888E-05	2.5713E-05	8.83152E-05	2.83722E-06	2.83722E-06	9.11525E-05	2.83722E-06	0.000137019	7.46772E-06	1.75356E-05	1.7197E-05	1.68412E-05	1.45876E-05	3.16761E-05	2.25358E-06	3.28029E-05	2.25358E-06
3829703773145	382970	3773145	8.26823E-05	8.18267E-05	2.93847E-05	1.55502E-05	5.34097E-05	1.71584E-06	1.71584E-06	5.51255E-05	1.71584E-06	0.000158167	8.62033E-06	2.02422E-05	1.98513E-05	1.94405E-05	1.68391E-05	3.65651E-05	2.60141E-06	3.78658E-05	2.60141E-06
3829803773145	382980	3773145	8.75574E-05	8.66513E-05	3.11172E-05	1.64671E-05	5.65588E-05	1.81701E-06	1.81701E-06	5.83758E-05	1.81701E-06	0.000170418	9.28802E-06	2.181E-05	2.13888E-05	2.09463E-05	1.81434E-05	3.93973E-05	2.8029E-06	4.07987E-05	2.8029E-06
3829903773145	382990	3773145	9.2552E-05	9.15941E-05	3.28922E-05	1.74065E-05	5.97851E-05	1.92066E-06	1.92066E-06	6.17057E-05	1.92066E-06	0.000183397	9.99536E-06	2.3471E-05	2.30177E-05	2.25415E-05	1.95251E-05	4.23976E-05	3.01636E-06	4.39058E-05	3.01636E-06
3830003773145	383000	3773145	9.74569E-05	9.64483E-05	3.46354E-05	1.83289E-05	6.29535E-05	2.02244E-06	2.02244E-06	6.49759E-05	2.02244E-06	0.000196796	1.07256E-05	2.51858E-05	2.46995E-05	2.41884E-05	2.09517E-05	4.54953E-05	3.23674E-06	4.71137E-05	3.23674E-06
3830103773145	383010	3773145	0.000101877	0.000100822	3.62061E-05	1.91602E-05	6.58084E-05	2.11416E-06	2.11416E-06	6.79226E-05	2.11416E-06	0.000210226	1.14576E-05	2.69046E-05	2.63851E-05	2.58391E-05	2.23815E-05	4.86001E-05	3.45763E-06	5.03289E-05	3.45763E-06
3830203773145	383020	3773145	0.000105699	0.000104605	3.75646E-05	1.9879E-05	6.82776E-05	2.19349E-06	2.19349E-06	7.04711E-05	2.19349E-06	0.000222661	1.21353E-05	2.8496E-05	2.79457E-05	2.73675E-05	2.37053E-05	5.14747E-05	3.66215E-06	5.33058E-05	3.66215E-06
3830303773145	383030	3773145	0.00011082	0.000109674	3.93847E-05	2.08422E-05	7.15858E-05	2.29977E-06	2.29977E-06	7.38856E-05	2.29977E-06	0.000237477	1.29428E-05	3.03921E-05	2.98052E-05	2.91885E-05	2.52827E-05	5.48999E-05	3.90583E-06	5.68528E-05	3.90583E-06
3830403773145	383040	3773145	0.000116203	0.000115001	4.12977E-05	2.18546E-05	7.50629E-05	2.41147E-06	2.41147E-06	7.74744E-05	2.41147E-06	0.000256389	1.39736E-05	3.28125E-05	3.21789E-05	3.15131E-05	2.72962E-05	5.9272E-05	4.21689E-06	6.13805E-05	4.21689E-06
3830503773145	383050	3773145	0.000121347	0.000120091	4.31258E-05	2.2822E-05	7.83856E-05	2.51822E-06	2.51822E-06	8.09038E-05	2.51822E-06	0.000276527	1.50711E-05	3.53897E-05	3.47063E-05	3.39882E-05	2.94401E-05	6.39274E-05	4.54809E-06	6.62015E-05	4.54809E-06
3830603773145	383060	3773145	0.000126476	0.000125167	4.49486E-05	2.37866E-05	8.16987E-05	2.62465E-06	2.62465E-06	8.43234E-05	2.62465E-06	0.00029684	1.61782E-05	3.79894E-05	3.72558E-05	3.6485E-05	3.16028E-05	6.86235E-05	4.88219E-06	7.10646E-05	4.88219E-06
3830703773145	383070	3773145	0.000132045	0.000130679	4.69279E-05	2.48341E-05	8.52963E-05	2.74023E-06	2.74023E-06	8.80366E-05	2.74023E-06	0.000319091	1.73909E-05	4.08371E-05	4.00485E-05	3.92198E-05	3.39717E-05	7.37675E-05	5.24816E-06	7.63915E-05	5.24816E-06
3830803773145	383080	3773145	0.000138063	0.000136634	4.90664E-05	2.59658E-05	8.91833E-05	2.8651E-06	2.8651E-06	9.20484E-05	2.8651E-06	0.000343746	1.87346E-05	4.39924E-05	4.31429E-05	4.22502E-05	3.65965E-05	7.94672E-05	5.65366E-06	8.2294E-05	5.65366E-06
3830903773145	383090	3773145	0.000144573	0.000143077	5.138E-05	2.71901E-05	9.33886E-05	3.0002E-06	3.0002E-06	9.63888E-05	3.0002E-06	0.000371188	2.02302E-05	4.75044E-05	4.65871E-05	4.56231E-05	3.95181E-05	8.58113E-05	6.10501E-06	8.88638E-05	6.10501E-06
3831003773145	383100	3773145	0.000151665	0.000150096	5.39006E-05	2.8524E-05	9.797E-05	3.14738E-06	3.14738E-06	0.000101117	3.14738E-06	0.000401938	2.19062E-05	5.14398E-05	5.04464E-05	4.94026E-05	4.27919E-05	9.292E-05	6.61076E-06	9.62254E-05	6.61076E-06
3831103773145	383110	3773145	0.000159355	0.000157706	5.66335E-05	2.99702E-05	0.000102937	3.30696E-06	3.30696E-06	0.000106244	3.30696E-06	0.000436103	2.37682E-05	5.58122E-05	5.47344E-05	5.36019E-05	4.64292E-05	0.000100818	7.17267E-06	0.000104405	7.17267E-06
3831203773145	383120	3773145	0.000167791	0.000166055	5.96316E-05	3.15568E-05	0.000108387	3.48203E-06	3.48203E-06	0.000111869	3.48203E-06	0.000474648	2.58689E-05	6.07451E-05	5.9572E-05	5.83394E-05	5.05328E-05	0.000109729	7.80662E-06	0.000113632	7.80662E-06
3830403773145	383430	3773145	0.009070018	0.008976152	0.003223413	0.001705818	0.005858889	0.000188223	0.000188223	0.006047112	0.000188223	0.008969263	0.000488836	0.00114788	0.001125713	0.001102421	0.000954902	0.002073512	0.000147519	0.002147272	0.000147519
3830440773145	383440	3773145	0.005429569	0.005373378	0.001929626	0.001021151	0.003507296	0.000112675	0.000112675	0.003619972	0.000112675	0.005563469	0.000303216	0.000712009	0.000698259	0.000683812	0.000592308	0.001286162	9.15035E-05	0.001331913	9.15035E-05
3830503773145	383450	3773145	0.003702333	0.003664017	0.00131578	0.000696306	0.002391567	7.68315E-05	7.68315E-05	0.002468398	7.68315E-05	0.003889882	0.000212004	0.000497824	0.000488211	0.000478109	0.000414132	0.000899262	6.39777E-05	0.000931251	6.39777E-05
3834603773145	383460	3773145	0.002669919	0.002642288	0.000948868	0.000502138	0.001724667	5.54067E-05	5.54067E-05	0.001780074	5.54067E-05	0.002848774	0.000155262	0.000364584	0.000357544	0.000350146	0.000303291	0.000658579	4.68543E-05	0.000682006	4.68543E-05
3834703773145	383470	3773145	0.002042795	0.002021654	0.000725993	0.000384193	0.001319569	4.23925E-05	4.23925E-05	0.001361961	4.23925E-05	0.002196618	0.000119719	0.000281122	0.000275693	0.000269989	0.0002338	0.000507814	3.61282E-05	0.000525878	3.61282E-05
3834803773145	383480	3773145	0.001698441	0.001680864	0.000603613	0.000319429	0.001097129	3.52464E-05	3.52464E-05	0.001132375	3.52464E-05	0.00182621	9.95308E-05	0.000233717	0.000229204	0.000224461	0.000194425	0.000422183	3.0036E-05	0.000437201	3.0036E-05
3834903773145	383490	3773145	0.001444914	0.001429961	0.000513511	0.000271748	0.00093336	2.99851E-05	2.99851E-05	0.000963345	2.99851E-05	0.001551858	8.45783E-05	0.000198606	0.00019477	0.00019074	0.000165217	0.000358758	2.55237E-05	0.00037152	2.55237E-05
3835003773145	383500	3773145	0.001258265	0.001245243	0.000447177	0.000236645	0.000812792	2.61117E-05	2.61117E-05	0.000838903	2.61117E-05	0.001348362	7.34875E-05	0.000172562	0.00016923	0.000165729	0.000143552	0.000311714	2.21768E-05	0.000322803	2.21768E-05
3835103773145	383510	3773145	0.001117037	0.001105476	0.000396986	0.000210084	0.000721563	2.3181E-05	2.3181E-05	0.000744744	2.3181E-05	0.001193441	6.50441E-05	0.000152736	0.000149786	0.000146687	0.000127058	0.0002759	1.96288E-05	0.000285714	1.96288E-05
3835203773145	383520	3773145	0.001001826	0.000991458	0.000356041	0.000188416	0.000647142	2.07901E-05	2.07901E-05	0.000667932	2.07901E-05	0.001067057	5.8156E-05	0.000136561	0.00013324	0.000131153	0.000113603	0.000246682	1.75501E-05	0.000255457	1.75501E-05
3835303773145	383530	3773145	0.000889625	0.000880418	0.000316166	0.000167314	0.000574664	1.84617E-05	1.84617E-05	0.000593126	1.84617E-05	0.00094562	5.15375E-05	0.00012102	0.000118683	0.000116227	0.000100674	0.000218608	1.55528E-05	0.000226385	1.55528E-05
3835403773145	383540	3773145	0.000795206	0.000786977	0.000282761	0.000149556	0.000513673	1.65023E-05	1.65023E-05	0.000530176	1.65023E-05	0.00084347	4.59702E-05	0.000107947	0.000105862	0.000103672	8.9799E-05	0.000194993	1.38727E-05	0.00020193	1.38727E-05
3835503773145	383550	3773145	0.000713487	0.000706103	0.000253568	0.000134187	0.000460886	1.48064E-05	1.48064E-05	0.000475692	1.48064E-05	0.00075524	4.11616E-05	9.66551E-05	9.47886E-05	9.28273E-05	8.04058E-05	0.000174596	1.24216E-05	0.000180807	1.24216E-05
3835603773145	383560	3773145	0.000638868	0.000632256	0.000227049	0.000120153	0.000412684	1.32579E-05	1.32579E-05	0.000425942	1.32579E-05	0.000675234	3.68011E-05	8.6416E-05	8.47472E-05	8.29937E-05	7.1888E-05	0.0001561	1.11057E-05	0.000161653	1.11057E-05
3835703773145	383570	3773145	0.000575275	0.000569321	0.000204448	0.000108193	0.000371606	1.19382E-05	1.19382E-05	0.000383544	1.19382E-05	0.000607241	3.30954E-05	7.77143E-05	7.62135E-05	7.46366E-05	6.46492E-05	0.000140382	9.98741E-06	0.000145376	9.98741E-06
3835803773145	383580	3773145	0.00051923	0.000513857	0.00018453	9.76528E-05	0.000335403	1.07752E-05	1.07752E-05	0.000346178	1.07752E-05	0.000547579	2.98438E-05	7.00788E-05	6.87255E-05	6.73035E-05	5.82974E-05	0.000126589	9.00614E-06	0.000131092	9.00614E-06
3835903773145	383590	3773145	0.000470629	0.000465758	0.000167258	8.85122E-05	0.000304008	9.76657E-06	9.76657E-06	0.000313775	9.76657E-06	0.000496018	2.70336E-05	6.348E-05	6.22542E-05	6.09661E-05	5.2808E-05	0.000114669	8.1581E-06	0.000118748	8.1581E-06
3836003773145	383600	3773145	0.000428881	0.000424442	0.000152421	8.06605E-05	0.000277041	8.90021E-06	8.90021E-06	0.000285941	8.90021E-06	0.000451784	2.46228E-05	5.7819E-05	5.67025E-05	5.55293E-05	4.80987E-05	0.000104443	7.43058E-06	0.000108159	7.43058E-06
3836103773145	383610	3773145	0.000393217	0.000389148	0.000139746	7.39532E-05	0.000254003	8.16012E-06	8.16012E-06	0.000262163	8.16012E-06	0.000413952	2.25609E-05	5.29773E-05	5.19542E-05	5.08792E-05	4.40709E-05	9.56973E-05	6.80835E-06	9.91015E-05	6.80835E-06
3836203773145	383620	3773145	0.000362317	0.000358567	0.000128765	6.81417E-05	0.000234043	7.51886E-06	7.51886E-06	0.000241562	7.51886E-06	0.000381135	2.07723E-05	4.87773E-05	4.78354E-05	4.68456E-05	4.0577E-05	8.81106E-05	6.2686E-06	9.12449E-05	6.2686E-06
3836303773145	383630	3773145	0.000337583	0.000334089	0.000119974	6.34899E-05	0.000218066	7.00558E-06	7.00558E-06	0.000225071	7.00558E-06	0.000354688	1.93309E-05	4.53927E-05	4.45161E-05	4.3595E-05	3.77614E-05	8.19967E-05	5.83362E-06	8.49135E-05	5.83362E-06
3836403773145	383640	3773145	0.000316761	0.000313483	0.000112574	5.9574E-05	0.000204616	6.57349E-06	6.57349E-06	0.000211189	6.57349E-06	0.000332345	1.81132E-05	4.25333E-05	4.17119E-05	4.08489E-05	3.53827E-05	7.68315E-05	5.46615E-06	7.95646E-05	5.46615E-06
3836503773145	383650	3773145	0.000298313	0.000295226	0.000106018	5.61045E-05	0.000192699	6.19066E-06	6.19066E-06	0.00019889	6.19066E-06	0.000312537	1.70337E-05	3.99983E-05	3.92259E-05	3.84142E-05	3.32739E-05	7.22522E-05	5.14036E-06	7.48224E-05	5.14036E-06
3836603773145	383660	3773145	0.000286077	0.000283117	0.00010167	5.38032E-05	0.000184795	5.93673E-06	5.93673E-06	0.000190732	5.93673E-06	0.000299038	1.6298E-05	3.82707E-05	3.75316E-05	3.67551E-05	3.18367E-05	6.91315E-05	4.91834E-06	7.15907E-05	4.91834E-06
3836703773145	383670	3773145	0.000274685	0.000271842	9.76207E-05	5.16605E-05	0.000177436	5.70031E-06	5.70031E-06	0.000183136	5.70031E-06	0.000286504	1.56148E-05	3.66665E-05	3.59585E-05	3.52145E-05	3.05023E-05	6.62339E-05	4.71218E-06	6.859E-05	4.71218E-06
3836803773145	383680	3773145	0.00026489	0.000262148	9.41397E-05	4.98184E-05	0.000171109	5.49704E-06	5.49704E-06	0.000176606	5.49704E-06	0.000275639	1.50227E-05	3.5276E-05	3.45948E-05	3.3879E-05	2.93455E-05	6.37221E-05	4.53348E-06	6.59888E-05	4.53348E-06
3836903773145	383690	3773145	0.000256521	0.000253866	9.11654E-05	4.82444E-05	0.000165703	5.32336E-06	5.32336E-06	0.000171026	5.32336E-06	0.000266251	1.4511E-05	3.40747E-05	3.34166E-05	3.27252E-05	2.83461E-05	6.15519E-05	4.37909E-06	6.37415E-05	4.37909E-06
3837003773145	383700	3773145	0.000248719	0.000246145	8.83928E-05	4.67771E-05	0.000160663	5.16146E-06	5.16146E-06	0.000165825	5.16146E-06	0.0002575	1.40341E-05	3.29546E-05	3.23182E-05	3.16495E-05	2.74144E-05	5.95287E-05	4.23515E-06	6.16463E-05	4.23515E-06
3837103773145	383710	3773145	0.000242157	0.000239651	8.60606E-05	4.55429E-05	0.000156424	5.02528E-06	5.02528E-06	0.000161449	5.02528E-06	0.000250004	1.36255E-05	3.19953E-05	3.13774E-05	3.07282E-05	2.66163E-05	5.77958E-05	4.11186E-06	5.98517E-05	4.11186E-06
3837203773145	383720	3773145	0.00023608	0.000233636	8.39008E-05	4.44E-05	0.000152498	4.89917E-06	4.89917E-06	0.000157398	4.89917E-06	0.000243043	1.32462E-05	3.11045E-05	3.05039E-05	2.98727E-05	2.58753E-05	5.61867E-05	3.99738E-06	5.81854E-05	3.99738E-06
3837303773145	383730	3773145	0.000230316	0.000227933	8.18525E-05	4.3316E-05	0.000148775	4.77956E-06	4.77956E-06	0.000153555	4.77956E-06	0.000236443	1.28865E-05	3.02598E-05	2.96755E-05	2.90615E-05	2.51727E-05	5.46609E-05	3.88883E-06	5.66053E-05	3.88883E-06
3837403773145	383740	3773145	0.000224739	0.000222413	7.98706E-05	4.22672E-05	0.000145173	4.66383E-06	4.66383E-06	0.000149837	4.66383E-06	0.000230096	1.25405E-05	2.94475E-05	2.88788E-05	2.82813E-05	2.44969E-05	5.31935E-05	3.78443E-06	5.50857E-05	3.78443E-06
3837503773145	383750	3773145	0.000219468	0.000217197	7.79974E-05	4.12759E-05	0.000141768	4.55445E-06	4.55445E-06	0.000146323	4.55445E-06	0.0002241	1.22138E-05	2.86802E-05	2.81264E-05	2.75444E-05	2.38586E-05	5.18075E-05	3.68582E-06	5.36504E-05	3.68582E-06
3837603773145	383760	3773145	0.000213683	0.000211471	7.59411E-05	4.01877E-05	0.000138031	4.43438E-06	4.43438E-06	0.000142465	4.43438E-06	0.000217692	1.18645E-05	2.786E-05	2.7322E-05	2.67567E-05	2.31763E-05	5.03259E-05	3.58042E-06	5.21161E-05	3.58042E-06
3837703773145	383770	3773145	0.000208009	0.000205856	7.39246E-05	3.91206E-05	0.000134366	4.31663E-06	4.31663E-06	0.000138682	4.31663E-06	0.000211459	1.15248E-05	2.70624E-05	2.65398E-05	2.59906E-05	2.25127E-05	4.88851E-05	3.47791E-06	5.0624E-05	3.47791E-06
3837803773145	383780	3773145	0.000202805	0.000200706	7.20753E-05	3.8142E-05	0.000131004	4.20865E-06	4.20865E-06	0.000135213	4.20865E-06	0.000205724	1.12122E-05	2.63284E-05	2.582E-05	2.52857E-05	2.19022E-05	4.75592E-05	3.38358E-06	4.9251E-05	3.38358E-06
3837903773145	383790	3773145	0.0001984	0.000196347	7.05099E-05	3.73136E-05	0.000128159	4.11724E-06	4.11724E-06	0.000132276	4.11724E-06	0.000200808	1.09443E-05	2.56993E-05	2.5203E-05	2.46816E-05	2.13788E-05	4.64228E-05	3.30273E-06	4.80742E-05	3.30273E-06
3838003773145	383800	3773145	0.000194093	0.000192084	6.8979E-05	3.65034E-05	0.000125376	4.02785E-06	4.02785E-06	0.000129404	4.02785E-06	0.000196046	1.06847E-05	2.50898E-05	2.46053E-05	2.40962E-05	2.08718E-05	4.53218E-05	3.2244E-06	4.6934E-05	3.2244E-06
3838103773145	383810	3773145	0.000189539	0.000187577	6.73605E-05	3.56469E-05	0.000122435	3.93334E-06	3.93334E-06	0.000126368	3.93334E-06	0.000191107	1.04156E-05	2.44578E-05	2.39854E-05	2.34892E-05	2.0346E-05	4.41801E-05	3.14318E-06	4.57517E-05	3.14318E-06
3838203773145	383820	3773145	0.000185007	0.000183092	6.575E-05	3.47946E-05	0.000119507	3.8393E-06	3.8393E-06	0.000123347	3.8393E-06	0.00018623	1.01498E-05	2.38335E-05	2.33733E-05	2.28897E-05	1.98267E-05	4.30525E-05	3.06296E-06	4.4584E-05	3.06296E-06
3838303773145	383830	3773145	0.000180542	0.000178674	6.41634E-05	3.3955E-05	0.000116624	3.74665E-06	3.74665E-06	0.00012037	3.74665E-06	0.000181444	9.88894E-06	2.32211E-05	2.27727E-05	2.23015E-05	1.93172E-05	4.19462E-05	2.98425E-06	4.34384E-05	2.98425E-06
3838403773145	383840	3773145	0.000175145	0.000173332	6.22451E-05	3.29398E-05	0.000113137	3.63464E-06	3.63464E-06	0.000116772	3.63464E-06	0.000175839	9.58347E-06	2.25038E-05	2.20692E-05	2.16126E-05	1.87205E-05	4.06505E-05	2.89206E-06	4.20965E-05	2.89206E-06
3838503773145	383850	3773145	0.000170008	0.000168249	6.04196E-05	3.19738E-05	0.000109819	3.52805E-06	3.52805E-06	0.000113347	3.52805E-06	0.00017051	9.29303E-06	2.18218E-05	2.14004E-05	2.09576E-05	1.81532E-05	3.94185E-05	2.80441E-06	4.08207E-05	2.80441E-06
3838603773145	383860	3773145	0.000165074	0.000163365	5.86658E-05	3.10457E-05	0.000106631	3.42564E-06	3.42564E-06	0.000110057	3.42564E-06	0.000165411	9.0151E-06	2.11692E-05	2.07604E-05	2.03308E-05	1.76103E-05	3.82396E-05	2.72054E-06	3.95999E-05	2.72054E-06
3838703773145	383870	3773145	0.00016034	0.000158681	5.69837E-05	3.01555E-05	0.000103574	3.32741E-06	3.32741E-06	0.000106901	3.32741E-06	0.000160526	8.74886E-06	2.0544E-05	2.01472E-05	1.97304E-05	1.70902E-05	3.71103E-05	2.6402E-06	3.84304E-05	2.6402E-06
3838803773145	383880	3773145	0.000155816	0.000154204	5.53758E-05	2.93047E-05	0.000100651	3.23352E-06	3.23352E-06	0.000103885	3.23352E-06	0.000155878	8.49555E-06	1.99492E-05	1.95639E-05	1.91591E-05	1.65954E-05	3.60358E-05	2.56376E-06	3.73177E-05	2.56376E-06
3838903773145	383890	3773145	0.000150299	0.000148744	5.34151E-05	2.82671E-05	9.70875E-05	3.11903E-06	3.11903E-06	0.000100206	3.11903E-06	0.000150342	8.19384E-06	1.92407E-05	1.88691E-05	1.84787E-05	1.6006E-05	3.47561E-05	2.47271E-06	3.59924E-05	2.47271E-06
3839003773145	383900	3773145	0.000145066	0.000143564	5.15552E-05	2.72828E-05	9.37068E-05	3.01043E-06	3.01043E-06	9.67173E-05	3.01043E-06	0.000145097	7.90798E-06	1.85694E-05	1.82108E-05	1.7834E-05	1.54476E-05	3.35435E-05	2.38644E-06	3.47368E-05	2.38644E-06
3839103773145	383910	3773145	0.000140258	0.000138806	4.98465E-05	2.63786E-05	9.06011E-05	2.91065E-06	2.91065E-06	9.35118E-05	2.91065E-06	0.000140266	7.64466E-06	1.79511E-05	1.76044E-05	1.72402E-05	1.49332E-05	3.24266E-05	2.30698E-06	3.35801E-05	2.30698E-06
3829703773155	382970	3773155	8.33319E-05	8.24695E-05	2.961555E-05	1.56724E-05	5.38292E-05	1.72932E-06	1.72932E-06	5.55586E-05	1.72932E-06	0.000161069	8.77849E-06	2.06135E-05	2.021555E-05	1.97972E-05	1.71481E-05	3.7236E-05	2.64914E-06	3.85605E-05	2.64914E-06
3829803773155	382980	3773155	8.8528E-05	8.76118E-05	3.14621E-05	1.66496E-05	5.71857E-05	1.83715E-06	1.83715E-06	5.90229E-05	1.83715E-06	0.000174316	9.50043E-06	2.23088E-05	2.1878E-05	2.14253E-05	1.85583E-05	4.02983E-05	2.867E-06	4.17318E-05	2.867E-06
3829903773155	382990	3773155	9.35524E-05	9.25842E-05	3.32478E-05	1.75946E-05	6.04313E-05	1.94142E-06	1.94142E-06	6.23727E-05	1.94142E-06	0.000187746	1.02324E-05	2.40276E-05	2.35636E-05	2.3076E-05	1.99881E-05	4.3403E-05	3.08789E-06	4.4947E-05	3.08789E-06
3830003773155	383000	3773155	9.84499E-05	9.7431E-05	3.49883E-05	1.85157E-05	6.35949E-05	2.04305E-06	2.04305E-06	6.56379E-05	2.04305E-06	0.000201574	1.0986E-05	2.57973E-05	2.52991E-05	2.47757E-05	2.14603E-05	4.65998E-05	3.31533E-06	4.82575E-05	3.31533E-06
3830103773155	383010	3773155	0.000103176	0.000102108	3.66678E-05	1.94045E-05	6.66476E-05	2.14112E-06	2.14112E-06	6.87887E-05	2.14112E-06	0.00021603	1.17739E-05	2.76474E-05	2.711355E-05	2.65525E-05	2.29994E-05	4.99418E-05	3.55309E-06	5.17184E-05	3.55309E-06
3830203773155	383020	3773155	0.000107147	0.000106038	3.80793E-05	2.01514E-05	6.92131E-05	2.22354E-06	2.22354E-06	7.14367E-05	2.22354E-06	0.000230073	1.25393E-05	2.94446E-05	2.88759E-05	2.82785E-05	2.44944E-05	5.31882E-05	3.78405E-06	5.50802E-05	3.78405E-06
3830303773155	383030	3773155	0.000112418	0.000111255	3.99525E-05	2.11427E-05	7.26179E-05	2.33292E-06	2.33292E-06	7.49508E-05	2.33292E-06	0.000246037	1.34094E-05	3.14877E-05	3.087966E-05	3.02407E-05	2.61941E-05	5.68789E-05	4.04662E-06	5.89022E-05	4.04662E-06
3830403773155	383040	3773155	0.000117898	0.000116678	4.19E-05	2.21733E-05	7.61576E-05	2.44664E-06	2.44664E-06	7.86043E-05	2.44664E-06	0.00026655	1.45273E-05	3.41129E-05	3.34541E-05	3.27619E-05	2.83779E-05	6.1621E-05	4.384E-06	6.3813E-05	4.384E-06
3830503773155	383050	3773155	0.000123124	0.00012185	4.37573E-05	2.31562E-05	7.95334E-05	2.55509E-06	2.55509E-06	8.20885E-05	2.55509E-06	0.000288089	1.57012E-05	3.68694E-05	3.61574E-05	3.54093E-05	3.0671E-05	6.66003E-05	4.73825E-06	6.89694E-05	4.73825E-06
3830603773155	383060	3773155	0.000128454	0.000127125	4.56517E-05	2.41587E-05	8.29767E-05	2.66571E-06	2.66571E-06	8.56424E-05	2.66571E-06	0.000310508	1.69231E-05	3.97386E-05	3.89712E-05	3.81648E-05	3.30579E-05	7.17832E-05	5.10698E-06	7.43367E-05	5.10698E-06
3830703773155	383070	3773155	0.000134166	0.000132777	4.76814E-05	2.52328E-05	8.66659E-05	2.78423E-06	2.78423E-06	8.94502E-05	2.78423E-06	0.000335239	1.8271E-05	4.29037E-05	4.20752E-05	4.12046E-05	3.56909E-05	7.75006E-05	5.51375E-06	8.02575E-05	5.51375E-06

			ISDemolition	ISDrainage / Utilities Trenching	ISDrainage / Utilities Trenching	ISAsphalt Paving	ISAsphalt Paving	SVDemolition	SVSite Grubbing / Prep	SVMass Grading / Excavation	SVMass Grading / Excavation	SVDrainage / Utilities Trenching	SVFoundations / Concrete Pads	SVBuilding / Structure Construction	SVBuilding / Structure Construction	SVAsphalt Paving	SVAsphalt Paving	SVArchitectural Coating	SVArchitectural Coating	SVLandscaping or Other Finishing	SVLandscaping or Other Finishing
Unique Identifier	X (UTM)	Y (UTM)	2027	2027	2028	2027	2028	2027	2027	2027	2028	2028	2028	2028	2029	2028	2029	2028	2029	2028	2029
3839103773135	383910	3773135	2.05308E-05	8.26698E-06	8.05488E-06	2.13506E-06	1.98891E-06	0.000140518	0.000101025	6.81138E-05	6.7249E-05	4.77148E-05	1.51578E-05	2.17144E-05	2.08859E-05	2.13495E-06	1.98635E-06	2.13495E-06	1.98635E-06	2.17144E-05	2.08859E-05
3829703773145	382970	3773145	1.39653E-05	5.62328E-06	5.479E-06	1.45229E-06	1.35287E-06	8.05441E-05	5.79069E-05	3.90425E-05	3.85468E-05	2.73499E-05	8.68835E-06	1.24466E-05	1.19717E-05	1.22374E-06	1.13857E-06	1.22374E-06	1.13857E-06	1.24466E-05	1.19717E-05
3829803773145	382980	3773145	1.46303E-05	5.89108E-06	5.73994E-06	1.52145E-06	1.4173E-06	8.49451E-05	6.10709E-05	4.11757E-05	4.06529E-05	2.88442E-05	9.16308E-06	1.31267E-05	1.26258E-05	1.29061E-06	1.20078E-06	1.29061E-06	1.20078E-06	1.31267E-05	1.26258E-05
3829903773145	382990	3773145	1.52703E-05	6.14876E-06	5.991E-06	1.588E-06	1.47929E-06	8.93727E-05	6.42541E-05	4.3322E-05	4.27719E-05	3.03477E-05	9.64069E-06	1.38109E-05	1.32839E-05	1.35788E-06	1.26337E-06	1.35788E-06	1.26337E-06	1.38109E-05	1.32839E-05
3830003773145	383000	3773145	1.58557E-05	6.38449E-06	6.22068E-06	1.64888E-06	1.53601E-06	9.36757E-05	6.73477E-05	4.54078E-05	4.48312E-05	3.18088E-05	1.01049E-05	1.44758E-05	1.39235E-05	1.42326E-06	1.32419E-06	1.42326E-06	1.32419E-06	1.44758E-05	1.39235E-05
3830103773145	383010	3773145	1.63475E-05	6.58253E-06	6.41364E-06	1.70003E-06	1.58365E-06	9.73995E-05	7.0025E-05	4.72128E-05	4.66134E-05	3.30733E-05	1.05065E-05	1.50513E-05	1.4477E-05	1.47984E-06	1.37683E-06	1.47984E-06	1.37683E-06	1.50513E-05	1.4477E-05
3830203773145	383020	3773145	1.67555E-05	6.74681E-06	6.57371E-06	1.74246E-06	1.62318E-06	0.000100812	7.24781E-05	4.88668E-05	4.82463E-05	3.42319E-05	1.08746E-05	1.55785E-05	1.49841E-05	1.53168E-06	1.42506E-06	1.53168E-06	1.42506E-06	1.55785E-05	1.49841E-05
3830303773145	383030	3773145	1.72739E-05	6.95554E-06	6.77708E-06	1.79637E-06	1.67339E-06	0.000105337	7.57318E-05	5.10605E-05	5.04122E-05	3.57687E-05	1.13628E-05	1.62779E-05	1.56568E-05	1.60044E-06	1.48904E-06	1.60044E-06	1.48904E-06	1.62779E-05	1.56568E-05
3830403773145	383040	3773145	1.79823E-05	7.24078E-06	7.05501E-06	1.87003E-06	1.74202E-06	0.000109729	7.88894E-05	5.31895E-05	5.25141E-05	3.72601E-05	1.18366E-05	1.69566E-05	1.63096E-05	1.66717E-06	1.55112E-06	1.66717E-06	1.55112E-06	1.69566E-05	1.63096E-05
3830503773145	383050	3773145	1.87158E-05	7.53615E-06	7.3428E-06	1.94632E-06	1.81308E-06	0.000113863	8.18613E-05	5.51932E-05	5.44924E-05	3.86637E-05	1.22825E-05	1.75954E-05	1.6924E-05	1.72997E-06	1.60956E-06	1.72997E-06	1.60956E-06	1.75954E-05	1.6924E-05
3830603773145	383060	3773145	1.94424E-05	7.82871E-06	7.62785E-06	2.02187E-06	1.88346E-06	0.000118041	8.48652E-05	5.72185E-05	5.6492E-05	4.00825E-05	1.27332E-05	1.8241E-05	1.7545E-05	1.79345E-06	1.66862E-06	1.79345E-06	1.66862E-06	1.8241E-05	1.7545E-05
3830703773145	383070	3773145	2.02248E-05	8.14377E-06	7.93483E-06	2.10324E-06	1.95926E-06	0.000122727	8.82342E-05	5.949E-05	5.87347E-05	4.16737E-05	1.32387E-05	1.89652E-05	1.82416E-05	1.86465E-06	1.73486E-06	1.86465E-06	1.73486E-06	1.89652E-05	1.82416E-05
3830803773145	383080	3773145	2.10702E-05	8.48415E-06	8.26647E-06	2.19115E-06	2.04115E-06	0.000127823	9.18978E-05	6.19601E-05	6.11734E-05	4.3404E-05	1.37883E-05	1.97526E-05	1.8999E-05	1.94207E-06	1.8069E-06	1.94207E-06	1.8069E-06	1.97526E-05	1.8999E-05
3830903773145	383090	3773145	2.19853E-05	8.85266E-06	8.62553E-06	2.28632E-06	2.12981E-06	0.000133337	9.58624E-05	6.46332E-05	6.38126E-05	4.52765E-05	1.43832E-05	2.06048E-05	1.98186E-05	2.02586E-06	1.88485E-06	2.02586E-06	1.88485E-06	2.06048E-05	1.98186E-05
3831003773145	383100	3773145	2.29802E-05	9.25324E-06	9.01583E-06	2.38978E-06	2.22618E-06	0.00013936	0.000100192	6.75524E-05	6.66947E-05	4.73215E-05	1.50328E-05	2.15354E-05	2.07137E-05	2.11736E-06	1.96998E-06	2.11736E-06	1.96998E-06	2.15354E-05	2.07137E-05
3831103773145	383110	3773145	2.40574E-05	9.68701E-06	9.43847E-06	2.50181E-06	2.33054E-06	0.000145863	0.000104868	7.07048E-05	6.98071E-05	4.95298E-05	1.57344E-05	2.25404E-05	2.16804E-05	2.21617E-06	2.06191E-06	2.21617E-06	2.06191E-06	2.25404E-05	2.16804E-05
3831203773145	383120	3773145	2.52381E-05	1.01624E-05	9.90168E-06	2.62459E-06	2.44492E-06	0.00015299	0.000109992	7.41595E-05	7.32179E-05	5.19499E-05	1.65031E-05	2.36418E-05	2.27397E-05	2.32445E-06	2.16266E-06	2.32445E-06	2.16266E-06	2.36418E-05	2.27397E-05
3834303773145	383430	3773145	0.001272593	0.000512425	0.000499277	0.000132341	0.000123281	0.012367825	0.008891794	0.005995103	0.005918984	0.004199662	0.001334125	0.001911216	0.001838292	0.00018791	0.000174831	0.00018791	0.000174831	0.001911216	0.001838292
3834403773145	383440	3773145	0.000761594	0.000306665	0.000298797	7.92005E-05	7.37788E-05	0.006934075	0.004985223	0.00336118	0.003318504	0.002354559	0.000747983	0.001071531	0.001030646	0.000105353	9.80195E-05	0.000105353	9.80195E-05	0.001071531	0.001030646
3834503773145	383450	3773145	0.000519505	0.000209185	0.000203818	5.40249E-05	5.03266E-05	0.004501234	0.003236143	0.0021819	0.002154197	0.001528455	0.000485551	0.000695581	0.000669041	6.83893E-05	6.36291E-05	6.83893E-05	6.36291E-05	0.000695581	0.000669041
3834603773145	383460	3773145	0.000374979	0.00015099	0.000147116	3.89952E-05	3.63258E-05	0.003121988	0.00224454	0.001513333	0.001494118	0.001060113	0.000336771	0.000482445	0.000464037	4.74338E-05	4.41322E-05	4.74338E-05	4.41322E-05	0.000482445	0.000464037
3834703773145	383470	3773145	0.000287268	0.000115672	0.000112704	2.98739E-05	2.78288E-05	0.002322346	0.001669641	0.001125719	0.001111426	0.000788584	0.000250513	0.000358875	0.000345182	3.52845E-05	3.28285E-05	3.52845E-05	3.28285E-05	0.000358875	0.000345182
3834803773145	383480	3773145	0.00023912	9.62844E-05	9.3814E-05	2.48668E-05	2.31645E-05	0.001894493	0.001362038	0.000918325	0.000906665	0.000643301	0.00020436	0.000292758	0.000281588	2.87839E-05	2.67804E-05	2.87839E-05	2.67804E-05	0.000292758	0.000281588
3834903773145	383490	3773145	0.000203682	8.2015E-05	7.99107E-05	2.11815E-05	1.97315E-05	0.001586758	0.001140793	0.000769155	0.000759389	0.000538805	0.000171165	0.000245204	0.000238548	2.41083E-05	2.24303E-05	2.41083E-05	2.24303E-05	0.000245204	0.000235848
3835003773145	383500	3773145	0.000177591	7.15094E-05	6.96746E-05	1.84683E-05	1.7204E-05	0.001364226	0.000980804	0.000661286	0.00065289	0.000463241	0.00014716	0.000210816	0.000202772	2.07273E-05	1.92846E-05	2.07273E-05	1.92846E-05	0.000210816	0.000202772
3835103773145	383510	3773145	0.000157849	6.35597E-05	6.19289E-05	1.64152E-05	1.52915E-05	0.001198149	0.000861404	0.000580783	0.000573409	0.000406848	0.000129245	0.000185151	0.000178087	1.8204E-05	1.69369E-05	1.8204E-05	1.69369E-05	0.000185151	0.000178087
3835203773145	383520	3773145	0.000141741	5.70739E-05	5.56096E-05	1.47401E-05	1.37311E-05	0.001064651	0.000765426	0.000516072	0.00050952	0.000361517	0.000114845	0.000164522	0.000158244	1.61757E-05	1.50498E-05	1.61757E-05	1.50498E-05	0.000164522	0.000158244
3835303773145	383530	3773145	0.00012607	5.07637E-05	4.94612E-05	1.31104E-05	1.22129E-05	0.000938218	0.000674528	0.000454786	0.000449012	0.000318584	0.000101206	0.000144984	0.000139452	1.42548E-05	1.32626E-05	1.42548E-05	1.32626E-05	0.000144984	0.000139452
3835403773145	383540	3773145	0.00011288	4.54527E-05	4.42865E-05	1.17388E-05	1.09352E-05	0.000833326	0.000599116	0.000403941	0.000398812	0.00028967	8.98914E-05	0.000128775	0.000123861	1.26611E-05	1.17798E-05	1.26611E-05	1.17798E-05	0.000128775	0.000123861
3835503773145	383550	3773145	0.000101462	4.0855E-05	3.98068E-05	1.05514E-05	9.82907E-06	0.000743855	0.000534791	0.000360572	0.000355994	0.000252586	8.02401E-05	0.000114949	0.000110563	1.13017E-05	1.05151E-05	1.13017E-05	1.05151E-05	0.000114949	0.000110563
3835603773145	383560	3773145	9.10334E-05	3.66557E-05	3.57152E-05	9.46684E-06	8.81878E-06	0.000663462	0.000476993	0.000321603	0.000317519	0.000225288	7.15681E-05	0.000102526	9.86137E-05	1.00803E-05	9.37865E-06	1.00803E-05	9.37865E-06	0.000102526	9.86137E-05
3835703773145	383570	3773145	8.21345E-05	3.30724E-05	3.22239E-05	8.54142E-06	7.95671E-06	0.000595533	0.000428156	0.000288675	0.00028501	0.000202221	6.42405E-05	9.20285E-05	8.85171E-05	9.04821E-06	8.41841E-06	9.04821E-06	8.41841E-06	9.20285E-05	8.85171E-05
3835803773145	383580	3773145	7.42807E-05	2.991E-05	2.91426E-05	7.72468E-06	7.19588E-06	0.000536121	0.000385442	0.000259876	0.000256576	0.000182047	5.78317E-05	8.28474E-05	7.96863E-05	8.14553E-06	7.57856E-06	8.14553E-06	7.57856E-06	8.28474E-05	7.96863E-05
3835903773145	383590	3773145	6.74594E-05	2.71633E-05	2.64664E-05	7.01531E-06	6.53507E-06	0.000484877	0.0003486	0.000235036	0.000232052	0.000164647	5.2304E-05	7.49287E-05	7.20697E-05	7.36697E-06	6.85419E-06	7.36697E-06	6.85419E-06	7.49287E-05	7.20697E-05
3836003773145	383600	3773145	6.15911E-05	2.48004E-05	2.41641E-05	6.40505E-06	5.96658E-06	0.000440993	0.00031705	0.000213764	0.00021105	0.000149745	4.75702E-05	6.81472E-05	6.5547E-05	6.70021E-06	6.23384E-06	6.70021E-06	6.23384E-06	6.81472E-05	6.5547E-05
3836103773145	383610	3773145	5.65681E-05	2.27778E-05	2.21934E-05	5.88269E-06	5.47998E-06	0.000403549	0.00029013	0.000195614	0.00019313	0.000137031	4.35311E-05	6.2361E-05	5.99815E-05	6.13131E-06	5.70454E-06	6.13131E-06	5.70454E-06	6.2361E-05	5.99815E-05
3836203773145	383620	3773145	5.22115E-05	2.10236E-05	2.04842E-05	5.42963E-06	5.05795E-06	0.000371246	0.000266906	0.000179956	0.000177671	0.000126062	4.00465E-05	5.73691E-05	5.51802E-05	5.64051E-06	5.2479E-06	5.64051E-06	5.2479E-06	5.73691E-05	5.51802E-05
3836303773145	383630	3773145	4.87254E-05	1.96199E-05	1.91165E-05	5.06711E-06	4.72023E-06	0.000345482	0.000248383	0.000167467	0.00016534	0.000117313	3.72673E-05	5.33878E-05	5.13507E-05	5.24907E-06	4.8837E-06	5.24907E-06	4.8837E-06	5.33878E-05	5.13507E-05
3836403773145	383640	3773145	4.57913E-05	1.84384E-05	1.79653E-05	4.76197E-06	4.43599E-06	0.000323869	0.000232844	0.00015699	0.000154997	0.000109974	3.4936E-05	5.00479E-05	4.81383E-05	4.9207E-06	4.57819E-06	4.9207E-06	4.57819E-06	5.00479E-05	4.81383E-05
3836503773145	383650	3773145	4.31896E-05	1.73908E-05	1.69446E-05	4.49142E-06	4.18396E-06	0.000304769	0.000219112	0.000147732	0.000145856	0.000103488	3.28756E-05	4.70963E-05	4.52993E-05	4.63049E-06	4.30819E-06	4.63049E-06	4.30819E-06	4.70963E-05	4.52993E-05
3836603773145	383660	3773145	4.1478E-05	1.67016E-05	1.62731E-05	4.31343E-06	4.01815E-06	0.000292154	0.000210043	0.000141617	0.000139819	9.92048E-05	3.15148E-05	4.51469E-05	4.34243E-05	4.43883E-06	4.12987E-06	4.43883E-06	4.12987E-06	4.51469E-05	4.34243E-05
3836703773145	383670	3773145	3.98866E-05	1.60608E-05	1.56487E-05	4.14793E-06	3.86398E-06	0.000280439	0.00020162	0.000135938	0.000134212	9.52269E-05	3.02511E-05	4.33366E-05	4.16831E-05	4.26084E-06	3.96426E-06	4.26084E-06	3.96426E-06	4.33366E-05	4.16831E-05
3836803773145	383680	3773145	3.85201E-05	1.55106E-05	1.51126E-05	4.00582E-06	3.7316E-06	0.0027039	0.000194396	0.000131067	0.000129403	9.18146E-05	2.91671E-05	4.17837E-05	4.01894E-05	4.10816E-06	3.82221E-06	4.10816E-06	3.82221E-06	4.17837E-05	4.01894E-05
3836903773145	383690	3773145	3.73562E-05	1.50419E-05	1.4656E-05	3.88479E-06	3.61885E-06	0.000261838	0.000188247	0.000126921	0.00012531	8.89105E-05	2.82446E-05	4.04621E-05	3.89182E-05	3.97822E-06	3.70131E-06	3.97822E-06	3.70131E-06	4.04621E-05	3.89182E-05
3837003773145	383700	3773145	3.62734E-05	1.46059E-05	1.42312E-05	3.77218E-06	3.51395E-06	0.000253873	0.000182521	0.000123061	0.000121498	8.6206E-05	2.73854E-05	3.92313E-05	3.77344E-05	3.85721E-06	3.58873E-06	3.85721E-06	3.58873E-06	3.92313E-05	3.77344E-05
3837103773145	383710	3773145	3.53638E-05	1.42396E-05	1.38743E-05	3.67759E-06	3.42583E-06	0.000247192	0.000177717	0.000119822	0.000118301	8.39372E-05	2.66647E-05	3.81988E-05	3.67413E-05	3.75569E-06	3.49428E-06	3.75569E-06	3.49428E-06	3.81988E-05	3.67413E-05
3837203773145	383720	3773145	3.45226E-05	1.3901E-05	1.35443E-05	3.59012E-06	3.34435E-06	0.000241018	0.000173279	0.000116829	0.000115346	8.18408E-05	2.59987E-05	3.72448E-05	3.58237E-05	3.66189E-06	3.40701E-06	3.66189E-06	3.40701E-06	3.72448E-05	3.58237E-05
3837303773145	383730	3773145	3.37234E-05	1.35791E-05	1.32307E-05	3.507E-06	3.26693E-06	0.000235156	0.000169064	0.000113988	0.000112541	7.98503E-05	2.53664E-05	3.63389E-05	3.49524E-05	3.57283E-06	3.32414E-06	3.57283E-06	3.32414E-06	3.63389E-05	3.49524E-05
3837403773145	383740	3773145	3.29494E-05	1.32675E-05	1.29271E-05	3.42651E-06	3.19194E-06	0.000229472	0.000164978	0.000111233	0.000109821	7.79203E-05	2.47533E-05	3.54606E-05	3.41076E-05	3.48647E-06	3.2438E-06	3.48647E-06	3.2438E-06	3.54606E-05	3.41076E-05
3837503773145	383750	3773145	3.22158E-05	1.29721E-05	1.26393E-05	3.35022E-06	3.12088E-06	0.000224082	0.000161103	0.00010862	0.000107241	7.60901E-05	2.41719E-05	3.46277E-05	3.33065E-05	3.40458E-06	3.16761E-06	3.40458E-06	3.16761E-06	3.46277E-05	3.33065E-05
3837603773145	383760	3773145	3.14054E-05	1.26458E-05	1.23213E-05	3.26595E-06	3.04237E-06	0.000218167	0.00015685	0.000105753	0.00010441	7.40815E-05	2.35338E-05	3.37136E-05	3.24272E-05	3.31471E-06	3.08399E-06	3.31471E-06	3.08399E-06	3.37136E-05	3.24272E-05
3837703773145	383770	3773145	3.06104E-05	1.23256E-05	1.20094E-05	3.18327E-06	2.96536E-06	0.000212367	0.00015268	0.000102942	0.000101635	7.21121E-05	2.29082E-05	3.28174E-05	3.15652E-05	3.22659E-06	3.002E-06	3.22659E-06	3.002E-06	3.28174E-05	3.15652E-05
3837803773145	383780	3773145	2.98811E-05	1.2032E-05	1.17233E-05	3.10742E-06	2.8947E-06	0.000207031	0.000148844	0.000100355	9.90806E-05	7.03001E-05	2.23325E-05	3.19927E-05	3.0772E-05	3.14551E-06	2.92657E-06	3.14551E-06	2.92657E-06	3.19927E-05	3.0772E-05
3837903773145	383790	3773145	2.92649E-05	1.17839E-05	1.14815E-05	3.04334E-06	2.83501E-06	0.000202487	0.000145577	9.81524E-05	9.69062E-05	6.87573E-05	2.18424E-05	3.12906E-05	3.00967E-05	3.07648E-06	2.86234E-06	3.07648E-06	2.86234E-06	3.12906E-05	3.00967E-05
3838003773145	383800	3773145	2.86585E-05	1.15397E-05	1.12436E-05	2.98028E-06	2.77627E-06	0.000198015	0.000142362	9.59846E-05	9.47659E-05	6.72387E-05	2.136E-05	3.05995E-05	2.9432E-05	3.00854E-06	2.79913E-06	3.00854E-06	2.79913E-06	3.05995E-05	2.9432E-05
3838103773145	383810	3773145	2.80172E-05	1.12814E-05	1.0992E-05	2.91359E-06	2.71414E-06	0.000193347	0.000139006	9.37218E-05	9.25318E-05	6.56536E-05	2.08565E-05	2.98781E-05	2.87381E-05	2.93761E-06	2.73314E-06	2.93761E-06	2.73314E-06	2.98781E-05	2.87381E-05
3838203773145	383820	3773145	2.73772E-05	1.10238E-05	1.07409E-05	2.84704E-06	2.65215E-06	0.000188732	0.000135688	9.14849E-05	9.03233E-05	6.40866E-05	2.03587E-05	2.9165E-05	2.80522E-05	2.8675E-06	2.6679E-06	2.8675E-06	2.6679E-06	2.9165E-05	2.80522E-05
3838303773145	383830	3773145	2.67443E-05	1.07689E-05	1.04926E-05	2.78122E-06	2.59083E-06	0.000184207	0.000132434	8.92911E-05	8.81574E-05	6.25498E-05	1.98705E-05	2.84657E-05	2.73795E-05	2.79874E-06	2.60393E-06	2.79874E-06	2.60393E-06	2.84657E-05	2.73795E-05
3838403773145	383840	3773145	2.59828E-05	1.04623E-05	1.01939E-05	2.70203E-06	2.51706E-06	0.00017879	0.00012854	8.66656E-05	8.55652E-05	6.07106E-05	1.92862E-05	2.76286E-05	2.65745E-05	2.71644E-06	2.52736E-06	2.71644E-06	2.52736E-06	2.76286E-05	2.65745E-05
3838503773145	383850	3773145	2.52562E-05	1.01697E-05	9.9088E-06	2.62647E-06	2.44668E-06	0.000173641	0.000124838	8.41695E-05	8.31009E-05	5.89621E-05	1.87307E-05	2.68329E-05	2.58091E-05	2.6382E-06	2.45457E-06	2.6382E-06	2.45457E-06	2.68329E-05	2.58091E-05
3838603773145	383860	3773145	2.4559E-05	9.88899E-06	9.63526E-06	2.55397E-06	2.37913E-06	0.000168696	0.000121284	8.17728E-05	8.07346E-05	5.72831E-05	1.81974E-05	2.60689E-05	2.50742E-05	2.56308E-06	2.38468E-06	2.56308E-06	2.38468E-06	2.60689E-05	2.50742E-05
3838703773145	383870	3773145	2.3887E-05	9.61837E-06	9.37159E-06	2.48408E-06	2.31403E-06	0.000163957	0.000117876	7.94755E-05	7.84664E-05	5.56738E-05	1.76861E-05	2.53365E-05	2.43697E-05	2.49107E-06	2.31768E-06	2.49107E-06	2.31768E-06	2.53365E-05	2.43697E-05
3838803773145	383880	3773145	2.3247E-05	9.3607E-06	9.12053E-06	2.41753E-06	2.25204E-06	0.00015944	0.000114629	7.7286E-05	7.63048E-05	5.41401E-05	1.71989E-05	2.46385E-05	2.36984E-05	2.42245E-06	2.25383E-06	2.42245E-06	2.25383E-06	2.46385E-05	2.36984E-05
3838903773145	383890	3773145	2.2466E-05	9.0462E-06	8.8141E-06	2.33631E-06	2.17637E-06	0.000153935	0.000110671	7.46173E-05	7.36699E-05	5.22706E-05	1.6605E-05	2.37877E-05	2.28801E-05	2.3388E-06	2.17601E-06	2.3388E-06	2.17601E-06	2.37877E-05	2.28801E-05
3839003773145	383900	3773145	2.17241E-05	8.74745E-06	8.52302E-06	2.25915E-06	2.1045E-06	0.000148705	0.000106911	7.20824E-05	7.11672E-05	5.04948E-05	1.60409E-05	2.29796E-05	2.21028E-05	2.25935E-06	2.10208E-06	2.25935E-06	2.10208E-06	2.29796E-05	2.21028E-05
3839103773145	383910	3773145	2.10408E-05	8.47234E-06	8.25496E-06	2.1881E-06	2.03831E-06	0.000143903	0.00010345	6.97548E-05	6.88691E-05	4.88643E-05	1.55229E-05	2.22376E-05	2.13891E-05	2.18639E-06	2.03421E-06	2.18639E-06	2.03421E-06	2.22376E-05	2.13891E-05
3829703773155	382970	3773155	1.40868E-05	5.67223E-06	5.5267E-06	1.46493E-06	1.36465E-06	8.10341E-05	5.82591E-05	3.928E-05	3.87813E-05	2.75162E-05	8.7412E-06	1.25223E-05	1.20445E-05	1.23119E-06	1.14549E-06	1.23119E-06	1.14549E-06	1.25223E-05	1.20445E-05
3829803773155	382980	3773155	1.47966E-05	5.95803E-06	5.80517E-06	1.53875E-06	1.43341E-06	8.57201E-05	6.16281E-05	4.15514E-05	4.10239E-05	2.91074E-05	9.24668E-06	1.32464E-05	1.2741E-05	1.30239E-06	1.21173E-06	1.30239E-06	1.21173E-06	1.32464E-05	1.2741E-05
3829903773155	382990	3773155	1.54463E-05	6.21965E-06	6.06007E-06	1.60631E-06	1.49635E-06	9.01834E-05	6.4837E-05	4.3715E-05	4.31599E-05	3.0623E-05	9.72814E-06	1.39362E-05	1.34044E-05	1.3702E-06	1.27483E-06	1.3702E-06	1.27483E-06	1.39362E-05	1.34044E-05
3830003773155	383000	3773155	1.60471E-05	6.46157E-06	6.29578E-06	1.66879E-06	1.55455E-06	9.44864E-05	6.79306E-05	4.58007E-05	4.52192E-05	3.20841E-05	1.01923E-05	1.46011E-05	1.4044E-05	1.43557E-06	1.33565E-06	1.43557E-06	1.33565E-06	1.46011E-05	1.4044E-05
3830103773155	383010	3773155	1.65962E-05	6.68268E-06	6.51122E-06	1.72589E-06	1.60775E-06	9.8522E-05	7.0832E-05	4.7757E-05	4.71506E-05	3.34545E-05	1.06276E-05	1.52247E-05	1.46438E-05	1.49689E-06	1.3927E-06	1.49689E-06	1.3927E-06	1.52247E-05	1.46438E-05
3830203773155	383020	3773155	1.70168E-05	6.85202E-06	6.67622E-06	1.76963E-06	1.64849E-06	0.000101961	7.33043E-05	4.94239E-05	4.87963E-05	3.46222E-05	1.09986E-05	1.57561E-05	1.51549E-05	1.54914E-06	1.44131E-06	1.54914E-06	1.44131E-06	1.57561E-05	1.51549E-05
3830303773155	383030	3773155	1.75156E-05	7.05287E-06	6.87192E-06	1.8215E-06	1.69681E-06	0.00010662	7.66541E-05	5.16824E-05	5.10262E-05	3.62043E-05	1.15012E-05	1.64761E-05	1.58475E-05	1.61993E-06	1.50717E-06	1.61993E-06	1.50717E-06	1.64761E-05	1.58475E-05
3830403773155	383040	3773155	1.82464E-05	7.34712E-06	7.15861E-06	1.8975E-06	1.7676E-06	0.000111048	7.98373E-05	5.38286E-05	5.31452E-05	3.77078E-05	1.19788E-05	1.71604E-05	1.65056E-05	1.6872E-06	1.56976E-06	1.6872E-06	1.56976E-06	1.71604E-05	1.65056E-05
3830503773155	383050	3773155	1.89911E-05	7.64699E-06	7.45079E-06	1.97494E-06	1.83974E-06	0.000115288	8.2886E-05	5.58841E-05	5.51746E-05	3.91477E-05	1.24362E-05	1.78157E-05	1.71359E-05	1.75163E-06	1.62971E-06	1.75163E-06	1.62971E-06	1.78157E-05	1.71359E-05
3830603773155	383060	3773155	1.97456E-05	7.9508E-06	7.7468E-06	2.0534E-06	1.91284E-06	0.000119645	8.60181E-05	5.79958E-05	5.72595E-05	4.0627E-05	1.29061E-05	1.84888E-05	1.77834E-05	1.81782E-06	1.69129E-06	1.81782E-06	1.69129E-06	1.84888E-05	1.77834E-05
3830703773155	383070	3773155	2.0549E-05	8.2743E-06	8.062E-06	2.13695E-06	1.99067E-06	0.00012442	8.94511E-05	6.03105E-05	5.95447E-05	4.22484E-05	1.34212E-05	1.92268E-05	1.84931E-05	1.89037E-06	1.75879E-06

			MDemolition	MSite Grubbing / Prep	MMass Grading / Excavation	MMass Grading / Excavation	MDrainage / Utilities Trenching	MFoundations / Concrete Pads	MBuilding / Structure Construction	MAsphalt Paving	MLandscaping or Other Finishing	MWaterside Construction (Piles)	RSSWDemolition	RSSWPlacing Base	RSSWForm	Child Risk				
Unique Identifier	X (UTM)	Y (UTM)	2027	2027	2027	2028	2028	2028	2028	2028	2028	2028	2029	2029	2029	3rd Trimester	0<2	2<16	Total	per million
3839103773135	383910	3773135	3.46576E-05	0.000106393	0.000125109	0.000123443	2.62398E-05	3.41247E-05	2.51176E-05	2.58528E-06	3.02882E-05	2.58528E-06	1.58334E-05	2.29747E-05	1.36189E-05	3.28695E-09	4.7905E-08	9.2944E-09	6.04862E-08	0.06048622
3829703773145	382970	3773145	2.06784E-05	6.34792E-05	7.46463E-05	7.36524E-05	1.5656E-05	2.03605E-05	1.49864E-05	1.54251E-06	1.80714E-05	1.54251E-06	1.12294E-05	1.62941E-05	9.65881E-06	2.98371E-09	3.9696E-08	7.1101E-09	4.97898E-08	0.0497898
3829803773145	382980	3773145	2.19304E-05	6.73227E-05	7.9166E-05	7.81118E-05	1.66039E-05	2.15932E-05	1.58938E-05	1.6359E-06	1.91656E-05	1.6359E-06	1.15382E-05	1.67422E-05	9.92443E-06	3.18763E-09	4.2336E-08	7.5756E-09	5.30995E-08	0.05309953
3829903773145	382990	3773145	2.3226E-05	7.12999E-05	8.38428E-05	8.27264E-05	1.75848E-05	2.28689E-05	1.68328E-05	1.73254E-06	2.02978E-05	1.73254E-06	1.17909E-05	1.71088E-05	1.01418E-05	3.4E-09	4.5078E-08	8.0586E-09	5.65367E-08	0.05653665
3830003773145	383000	3773145	2.45071E-05	7.52325E-05	8.84673E-05	8.72893E-05	1.85547E-05	2.41303E-05	1.77612E-05	1.8281E-06	2.14174E-05	1.8281E-06	1.19655E-05	1.73623E-05	1.0292E-05	3.61463E-09	4.7836E-08	8.5439E-09	5.99943E-08	0.05999434
3830103773145	383010	3773145	2.56793E-05	7.88309E-05	9.26987E-05	9.14644E-05	1.94422E-05	2.52844E-05	1.86107E-05	1.91554E-06	2.24418E-05	1.91554E-06	1.20404E-05	1.74709E-05	1.03564E-05	3.82275E-09	5.0479E-08	9.0053E-09	6.33068E-08	0.0633068
3830203773145	383020	3773145	2.67317E-05	8.20617E-05	9.64978E-05	9.5213E-05	2.0239E-05	2.63207E-05	1.93735E-05	1.99405E-06	2.33616E-05	1.99405E-06	1.20716E-05	1.75162E-05	1.03832E-05	4.01629E-09	5.291E-08	9.4305E-09	6.63572E-08	0.06635718
3830303773145	383030	3773145	2.80618E-05	8.61447E-05	0.000101299	9.99503E-05	2.1246E-05	2.76303E-05	2.03374E-05	2.09326E-06	2.45239E-05	2.09326E-06	1.19999E-05	1.74121E-05	1.03215E-05	4.24023E-09	5.5787E-08	9.9444E-09	6.99712E-08	0.06997116
3830403773145	383040	3773145	2.94535E-05	9.04172E-05	0.000106323	0.000104907	2.22997E-05	2.90006E-05	2.1346E-05	2.19708E-06	2.57402E-05	2.19708E-06	1.19687E-05	1.73668E-05	1.02947E-05	4.52216E-09	5.9313E-08	1.0553E-08	7.43872E-08	0.07438724
3830503773145	383050	3773145	3.0789E-05	9.45169E-05	0.000111144	0.000109664	2.33109E-05	3.03156E-05	2.23139E-05	2.2967E-06	2.69073E-05	2.2967E-06	1.19063E-05	1.72763E-05	1.0241E-05	4.83206E-09	6.3119E-08	1.1186E-08	7.9137E-08	0.07913699
3830603773145	383060	3773145	3.21245E-05	9.86166E-05	0.000115965	0.000114421	2.4322E-05	3.16306E-05	2.32818E-05	2.39632E-06	2.80745E-05	2.39632E-06	1.17066E-05	1.69866E-05	1.00693E-05	5.13614E-09	6.686E-08	1.1818E-08	8.38137E-08	0.08381366
3830703773145	383070	3773145	3.35743E-05	0.000103067	0.000121199	0.000119585	2.54197E-05	3.30581E-05	2.43325E-05	2.50447E-06	2.93415E-05	2.50447E-06	1.16474E-05	1.69006E-05	1.00183E-05	5.46511E-09	7.0908E-08	1.2508E-08	8.88812E-08	0.08888116
3830803773145	383080	3773145	3.51402E-05	0.000107874	0.000126852	0.000125163	2.66053E-05	3.45999E-05	2.54674E-05	2.62128E-06	3.071E-05	2.62128E-06	1.1638E-05	1.6887E-05	1.00103E-05	5.82701E-09	7.5352E-08	1.3266E-08	9.44444E-08	0.09444445
3830903773145	383090	3773145	3.68386E-05	0.000113088	0.000132983	0.000131212	2.78912E-05	3.62722E-05	2.66983E-05	2.74798E-06	3.21943E-05	2.74798E-06	1.16474E-05	1.69006E-05	1.00183E-05	6.22633E-09	8.0243E-08	1.41E-08	1.00569E-07	0.10056932
3831003773145	383100	3773145	3.86895E-05	0.00011877	0.000139664	0.000137804	2.92925E-05	3.80946E-05	2.80397E-05	2.88604E-06	3.38118E-05	2.88604E-06	1.16786E-05	1.69459E-05	1.00452E-05	6.66972E-09	8.566E-08	1.5026E-08	1.07356E-07	0.10735576
3831103773145	383110	3773145	4.06963E-05	0.000124931	0.000146908	0.000144952	3.08119E-05	4.00706E-05	2.94941E-05	3.03574E-06	3.55656E-05	3.03574E-06	1.1691E-05	1.6964E-05	1.00559E-05	7.15815E-09	9.1617E-08	1.6043E-08	1.14818E-07	0.11481824
3831203773145	383120	3773145	4.2901E-05	0.000131699	0.000154867	0.000152805	3.24811E-05	4.22414E-05	3.10919E-05	3.2002E-06	3.74923E-05	3.2002E-06	1.17098E-05	1.69911E-05	1.0072E-05	7.70327E-09	9.825E-08	1.7179E-08	1.23132E-07	0.12313222
3834303773145	383430	3773145	0.002390382	0.007338061	0.008628959	0.008514062	0.001809799	0.002353628	0.001732399	0.00017831	0.002089019	0.00017831	1.78391E-05	2.5885E-05	1.53441E-05	2.13997E-07	3.1345E-06	6.8004E-07	4.02858E-06	4.02857669
3834403773145	383440	3773145	0.001429848	0.004389387	0.00516156	0.005092833	0.001082562	0.001407863	0.001036264	0.000106659	0.001249583	0.000106659	1.81979E-05	2.64055E-05	1.56526E-05	1.28345E-07	1.8788E-06	4.0004E-07	2.40715E-06	2.40715097
3834503773145	383450	3773145	0.000974234	0.002990729	0.003516852	0.003470025	0.000737609	0.000959254	0.000706063	7.26729E-05	0.000851409	7.26729E-05	1.90245E-05	2.76049E-05	1.63636E-05	8.76891E-08	1.2828E-06	2.6942E-07	1.63994E-06	1.6399402
3834603773145	383460	3773145	0.00070172	0.002154159	0.002533114	0.002499385	0.000531284	0.00069093	0.000508562	5.23448E-05	0.000613252	5.23448E-05	1.98355E-05	2.87817E-05	1.70612E-05	6.3344E-08	9.2621E-07	1.9232E-07	1.18188E-06	1.18187609
3834703773145	383470	3773145	0.000536271	0.001646258	0.001935865	0.001910089	0.00040602	0.000528025	0.000388655	4.00031E-05	0.000468661	4.00031E-05	2.04032E-05	2.96055E-05	1.75495E-05	4.85147E-08	7.0917E-07	1.46E-07	9.03683E-07	0.90368297
3834803773145	383480	3773145	0.000445473	0.001367526	0.001608099	0.001586686	0.000337275	0.000438624	0.000322851	3.32301E-05	0.000389311	3.32301E-05	2.05498E-05	2.98182E-05	1.76756E-05	4.03356E-08	5.8961E-07	1.2063E-07	7.5058E-07	0.75058016
3834903773145	383490	3773145	0.000378631	0.001162333	0.001366808	0.001348609	0.000286668	0.00037281	0.000274408	2.8244E-05	0.000330896	2.8244E-05	2.06777E-05	3.00038E-05	1.77856E-05	3.43089E-08	5.0154E-07	1.0207E-07	6.37924E-07	0.63792396
3835003773145	383500	3773145	0.000329436	0.001011311	0.001189219	0.001173384	0.000249421	0.00032437	0.000238754	2.45742E-05	0.000287903	2.45742E-05	2.07494E-05	3.01079E-05	1.78473E-05	2.98649E-08	4.3663E-07	8.8472E-08	5.54963E-07	0.55496303
3835103773145	383510	3773145	0.000292229	0.000897092	0.001054906	0.00104086	0.000221251	0.000287735	0.000211789	2.17988E-05	0.000255387	2.17988E-05	2.07619E-05	3.0126E-05	1.78581E-05	2.64969E-08	3.8745E-07	7.8212E-08	4.92158E-07	0.49215843
3835203773145	383520	3773145	0.000261881	0.000803928	0.000945354	0.000932766	0.000198274	0.000257854	0.000189795	1.9535E-05	0.000228865	1.9535E-05	2.07557E-05	3.01169E-05	1.78527E-05	2.37494E-08	3.4733E-07	6.9882E-08	4.40965E-07	0.4409652
3835303773145	383530	3773145	0.000232291	0.000713093	0.00083854	0.000827374	0.000175871	0.000228719	0.00016835	1.73277E-05	0.000203005	1.73277E-05	2.09241E-05	3.03613E-05	1.79976E-05	2.10889E-08	3.0843E-07	6.1867E-08	3.91383E-07	0.39138253
3835403773145	383540	3773145	0.000207396	0.000636669	0.000748671	0.000738702	0.000157023	0.000204207	0.000150307	1.54707E-05	0.000181249	1.54707E-05	2.10458E-05	3.05379E-05	1.81022E-05	1.88525E-08	2.7571E-07	5.5155E-08	3.49721E-07	0.34972114
3835503773145	383550	3773145	0.000185854	0.000570538	0.000670906	0.000661973	0.000140713	0.000182996	0.000134695	1.38637E-05	0.000162422	1.38637E-05	2.10957E-05	3.06103E-05	1.81451E-05	1.69208E-08	2.4744E-07	4.9378E-08	3.1374E-07	0.31373985
3835603773145	383560	3773145	0.000166199	0.000510201	0.000599954	0.000591966	0.000125832	0.000163643	0.00012045	1.23976E-05	0.000145245	1.23976E-05	2.10208E-05	3.05016E-05	1.80808E-05	1.5163E-08	2.2169E-07	4.4141E-08	2.80995E-07	0.28099491
3835703773145	383570	3773145	0.000149474	0.000458859	0.000539581	0.000532396	0.000113169	0.000147176	0.000108329	1.115E-05	0.000130629	1.115E-05	2.08181E-05	3.02074E-05	1.79064E-05	1.3666E-08	1.9976E-07	3.9694E-08	2.53118E-07	0.25311824
3835803773145	383580	3773145	0.000134758	0.000413684	0.000486459	0.000479981	0.000102028	0.000132686	9.76642E-05	1.00523E-05	0.000117769	1.00523E-05	2.04812E-05	2.97186E-05	1.76166E-05	1.23479E-08	1.8044E-07	3.5791E-08	2.28581E-07	0.22858052
3835903773145	383590	3773145	0.00012202	0.000374581	0.000440476	0.000434611	9.23835E-05	0.000120144	8.84325E-05	9.10208E-06	0.000106637	9.10208E-06	2.00507E-05	2.9094E-05	1.72463E-05	1.12049E-08	1.6369E-07	3.2416E-08	2.07312E-07	0.20731167
3836003773145	383600	3773145	0.000111097	0.000341047	0.000401044	0.000395704	8.41131E-05	0.000109388	8.05158E-05	8.28724E-06	9.70903E-05	8.28724E-06	1.95703E-05	2.8397E-05	1.68332E-05	1.02223E-08	1.4929E-07	2.9521E-08	1.89037E-07	0.1890366
3836103773145	383610	3773145	0.000101774	0.000312427	0.000367389	0.000362497	7.70545E-05	0.000100209	7.3759E-05	7.59179E-06	8.89426E-05	7.59179E-06	1.90837E-05	2.76909E-05	1.64146E-05	9.38113E-09	1.3697E-07	2.7048E-08	1.73404E-07	0.17340405
3836203773145	383620	3773145	9.37079E-05	0.000287667	0.000338273	0.000333769	7.09478E-05	9.22671E-05	6.79136E-05	6.99014E-06	8.18939E-05	6.99014E-06	1.86034E-05	2.69939E-05	1.60014E-05	8.65131E-09	1.2629E-07	2.4908E-08	1.5985E-07	0.15985046
3836303773145	383630	3773145	8.725E-05	0.000267842	0.000314961	0.000310767	6.60584E-05	8.59085E-05	6.32333E-05	6.50841E-06	7.62501E-05	6.50841E-06	1.82509E-05	2.64824E-05	1.56982E-05	8.06561E-09	1.1772E-07	2.3194E-08	1.48982E-07	0.14898226
3836403773145	383640	3773145	8.18155E-05	0.000251159	0.000295343	0.00029141	6.19439E-05	8.05575E-05	5.92947E-05	6.10302E-06	7.15008E-05	6.10302E-06	1.79733E-05	2.60796E-05	1.54595E-05	7.57195E-09	1.105E-07	2.1751E-08	1.39827E-07	0.13982656
3836503773145	383650	3773145	7.69979E-05	0.00023637	0.000277952	0.000274251	5.82964E-05	7.5814E-05	5.58032E-05	5.74365E-06	6.72905E-05	5.74365E-06	1.77206E-05	2.5713E-05	1.52421E-05	7.13429E-09	1.041E-07	2.0473E-08	1.31712E-07	0.13171172
3836603773145	383660	3773145	7.37898E-05	0.000226522	0.000266371	0.000262824	5.58675E-05	7.26552E-05	5.34782E-05	5.50435E-06	6.44869E-05	5.50435E-06	1.77144E-05	2.57039E-05	1.52368E-05	6.84206E-09	9.984E-08	1.962E-08	1.26301E-07	0.12630141
3836703773145	383670	3773145	7.08031E-05	0.000217353	0.00025559	0.000252186	5.36062E-05	6.97144E-05	5.13136E-05	5.28155E-06	6.18767E-05	5.28155E-06	1.77019E-05	2.56858E-05	1.5226E-05	6.57023E-09	9.5871E-08	1.8827E-08	1.21268E-07	0.12126818
3836803773145	383680	3773145	6.82301E-05	0.000209455	0.000246301	0.000243022	5.16581E-05	6.7181E-05	4.94489E-05	5.08962E-06	5.96281E-05	5.08962E-06	1.77331E-05	2.57311E-05	1.52529E-05	6.33607E-09	9.2455E-08	1.8143E-08	1.16934E-07	0.11693418
3836903773145	383690	3773145	6.60254E-05	0.000202687	0.000238343	0.000235169	4.9989E-05	6.50102E-05	4.78511E-05	4.92516E-06	5.77014E-05	4.92516E-06	1.78048E-05	2.58352E-05	1.53146E-05	6.13541E-09	8.9529E-08	1.7558E-08	1.13223E-07	0.11322283
3837003773145	383700	3773145	6.39714E-05	0.000196381	0.000230928	0.000227853	4.84338E-05	6.29877E-05	4.63624E-05	4.77194E-06	5.59063E-05	4.77194E-06	1.78766E-05	2.59393E-05	1.53763E-05	5.94844E-09	8.6803E-08	1.7013E-08	1.09764E-07	0.1097644
3837103773145	383710	3773145	6.22348E-05	0.00019105	0.000224659	0.000221668	4.71191E-05	6.12779E-05	4.51039E-05	4.64241E-06	5.43887E-05	4.64241E-06	1.79857E-05	2.60977E-05	1.54702E-05	5.79032E-09	8.4501E-08	1.6552E-08	1.06843E-07	0.10684278
3837203773145	383720	3773145	6.06308E-05	0.000186126	0.000218869	0.000215955	4.59046E-05	5.96986E-05	4.39414E-05	4.52275E-06	5.29869E-05	4.52275E-06	1.80887E-05	2.62471E-05	1.55587E-05	5.64373E-09	8.2367E-08	1.6125E-08	1.04136E-07	0.10413565
3837303773145	383730	3773145	5.91066E-05	0.000181447	0.000213367	0.000210526	4.47506E-05	5.81978E-05	4.28367E-05	4.40905E-06	5.16548E-05	4.40905E-06	1.81729E-05	2.63693E-05	1.56312E-05	5.50458E-09	8.0342E-08	1.572E-08	1.01566E-07	0.10156611
3837403773145	383740	3773145	5.76368E-05	0.000176935	0.000208061	0.000205291	4.36378E-05	5.67506E-05	4.17715E-05	4.29942E-06	5.03704E-05	4.29942E-06	1.82259E-05	2.64462E-05	1.56768E-05	5.37E-09	7.8383E-08	1.5328E-08	9.90813E-08	0.09908126
3837503773145	383750	3773145	5.62469E-05	0.000172668	0.000203044	0.00020034	4.25855E-05	5.5382E-05	4.07642E-05	4.19573E-06	4.91557E-05	4.19573E-06	1.82634E-05	2.65005E-05	1.5709E-05	5.24266E-09	7.653E-08	1.4958E-08	9.67304E-08	0.0967304
3837603773145	383760	3773145	5.47263E-05	0.000168	0.000197555	0.000194924	4.14342E-05	5.38849E-05	3.96622E-05	4.08231E-06	4.78268E-05	4.08231E-06	1.82291E-05	2.64507E-05	1.56795E-05	5.10395E-09	7.4507E-08	1.4554E-08	9.41656E-08	0.09416564
3837703773145	383770	3773145	5.32366E-05	0.000163427	0.000192177	0.000189618	4.03063E-05	5.2418E-05	3.85825E-05	3.97118E-06	4.65249E-05	3.97118E-06	1.81729E-05	2.63693E-05	1.56312E-05	4.96824E-09	7.2527E-08	1.416E-08	9.16553E-08	0.09165531
3837803773145	383780	3773145	5.18702E-05	0.000159233	0.000187245	0.000184751	3.92718E-05	5.10727E-05	3.75923E-05	3.86926E-06	4.53308E-05	3.86926E-06	1.81136E-05	2.62833E-05	1.55802E-05	4.84354E-09	7.0709E-08	1.3797E-08	8.93493E-08	0.08934928
3837903773145	383790	3773145	5.07144E-05	0.000155684	0.000183072	0.000180634	3.83967E-05	4.99346E-05	3.67546E-05	3.78304E-06	4.43207E-05	3.78304E-06	1.807E-05	2.62199E-05	1.55426E-05	4.73729E-09	6.9162E-08	1.3488E-08	8.73875E-08	0.08738749
3838003773145	383800	3773145	4.95839E-05	0.000152214	0.000178991	0.000176608	3.75408E-05	4.88215E-05	3.59353E-05	3.69871E-06	4.33327E-05	3.69871E-06	1.79982E-05	2.61158E-05	1.54809E-05	4.63362E-09	6.7652E-08	1.3186E-08	8.54718E-08	0.0854718
3838103773145	383810	3773145	4.83936E-05	0.00014856	0.000174694	0.000172368	3.66396E-05	4.76495E-05	3.50726E-05	3.60992E-06	4.22925E-05	3.60992E-06	1.78859E-05	2.59529E-05	1.53843E-05	4.52478E-09	6.6064E-08	1.287E-08	8.34587E-08	0.08345872
3838203773145	383820	3773145	4.72087E-05	0.000144923	0.000170417	0.000168148	3.57425E-05	4.64828E-05	3.42139E-05	3.52153E-06	4.1257E-05	3.52153E-06	1.77456E-05	2.57492E-05	1.52636E-05	4.41676E-09	6.4486E-08	1.2557E-08	8.14601E-08	0.0814601
3838303773145	383830	3773145	4.6042E-05	0.000141341	0.000166205	0.000163992	3.48591E-05	4.5334E-05	3.33683E-05	3.4345E-06	4.02373E-05	3.4345E-06	1.75865E-05	2.55184E-05	1.51268E-05	4.31049E-09	6.2934E-08	1.225E-08	7.94936E-08	0.07949362
3838403773145	383840	3773145	4.46339E-05	0.000137018	0.000161122	0.000158977	3.37931E-05	4.39476E-05	3.23478E-05	3.32946E-06	3.90068E-05	3.32946E-06	1.73993E-05	2.52468E-05	1.49658E-05	4.18349E-09	6.1073E-08	1.1882E-08	7.71382E-08	0.07713819
3838503773145	383850	3773145	4.32948E-05	0.000132907	0.000156288	0.000154207	3.27792E-05	4.26291E-05	3.13773E-05	3.22957E-06	3.78365E-05	3.22957E-06	1.72153E-05	2.49798E-05	1.48075E-05	4.06275E-09	5.9303E-08	1.1533E-08	7.48983E-08	0.07489831
3838603773145	383860	3773145	4.20119E-05	0.000128969	0.000151657	0.000149638	3.18079E-05	4.13659E-05	3.04476E-05	3.13387E-06	3.67153E-05	3.13387E-06	1.70312E-05	2.47127E-05	1.46492E-05	3.94692E-09	5.7604E-08	1.1198E-08	7.27491E-08	0.07274908
3838703773145	383870	3773145	4.0778E-05	0.000125181	0.000147203	0.000145243	3.08737E-05	4.0151E-05	2.95533E-05	3.04183E-06	3.5637E-05	3.04183E-06	1.68503E-05	2.44502E-05	1.44936E-05	3.8357E-09	5.5974E-08	1.0876E-08	7.0686E-08	0.07068599
3838803773145	383880	3773145	3.96022E-05	0.000121572	0.000142959	0.000141055	2.99835E-05	3.89933E-05	2.87012E-05	2.95412E-06	3.46094E-05	2.95412E-06	1.66694E-05	2.41877E-05	1.4338E-05	3.72952E-09	5.4417E-08	1.057E-08	6.87165E-08	0.06871654
3838903773145	383890	3773145	3.81687E-05	0.000117171	0.000137784	0.000135949	2.88982E-05	3.75818E-05	2.76623E-05	2.84719E-06	3.33567E-05	2.84719E-06	1.64573E-05	2.38799E-05	1.41555E-05	3.60112E-09	5.253E-08	1.0199E-08	6.63298E-08	0.06632982
3839003773145	383900	3773145	3.68114E-05	0.000113005	0.000132884	0.000131115	2.78706E-05	3.62454E-05	2.66786E-05	2.74595E-06	3.21705E-05	2.74595E-06	1.62327E-05	2.3554E-05	1.39623E-05	3.47914E-09	5.0738E-08	9.8469E-09	6.40638E-08	0.06406378
3839103773145	383910	3773145	3.5563E-05	0.000109172	0.000128378	0.000126668	2.69254E-05	3.50162E-05	2.57738E-05	2.65282E-06	3.10795E-05	2.65282E-06	1.60112E-05	2.32327E-05	1.37719E-05	3.36698E-09	4.909E-08	9.5231E-09	6.19805E-08	0.0619805
3829703773155	382970	3773155	2.08435E-05	6.39861E-05	7.52424E-05	7.42405E-05	1.5781E-05	2.05231E-05	1.51061E-05	1.55482E-06	1.82157E-05	1.55482E-06	1.12232E-05	1.6285E-05	9.65344E-06	3.02927E-09	4.0246E-08	7.1983E-09	5.04737E-08	0.0504737
3829803773155	382980	3773155	2.21772E-05	6.80802E-05	8.00568E-05	7.89908E-05	1.67907E-05	2.18362E-05	1.60727E-05	1.65431E-06	1.93813E-05	1.65431E-06	1.15538E-05	1.67648E-05	9.93784E-06	3.24937E-09	4.309E-08	7.6984E-09	5.40377E-08	0.05403771
3829903773155	382990	3773155	2.34764E-05	7.20686E-05	8.47467E-05	8.36183E-05	1.77744E-05	2.31155E-05	1.70142E-05	1.75122E-06	2.05167E-05	1.75122E-06	1.18158E-05	1.7145E-05	1.01632E-05	3.46798E-09	4.5902E-08	8.1921E-09	5.75617E-08	0.05756169
3830003773155	383000	3773155	2.47539E-05	7.59901E-05	8.93581E-05	8.81683E-05	1.87416E-05	2.43732E-05	1.794E-05	1.84651E-06	2.16331E-05	1.84651E-06	1.20061E-05	1.74211E-05	1.03269E-05	3.6885E-09	4.8722E-08	8.6866E-09	6.10971E-08	0.06109711
3830103773155	383010	3773155	2.60004E-05	7.98169E-05	9.38581E-05	9.26084E-05	1.96854E-05	2.56007E-05	1.88435E-05	1.9395E-06	2.27225E-05	1.9395E-06	1.21215E-05	1.75886E-05	1.04261E-05	3.91382E-09	5.1578E-08	9.1838E-09	6.46759E-08	0.06467592
3830203773155	383020	3773155	2.70855E-05	8.31479E-05	9.77751E-05	9.64732E-05	2.05069E-05	2.66691E-05	1.96299E-05	2.02044E-06	2.36708E-05	2.02044E-06	1.21496E-05	1.76293E-05	1.04503E-05	4.12734E-09	5.4238E-08	9.6443E-09	6.80101E-08	0.06801014
3830303773155	383030	3773155	2.84646E-05	8.73813E-05	0.000102753	0.000101385	2.1551E-05	2.80269E-05	2.06293E-05	2.12331E-06	2.4876E-05	2.12331E-06	1.2056E-05	1.74935E-05	1.03698E-05	4.3673E-09	5.7301E-08	1.0189E-08	7.18566E-08	0.07185656
3830403773155	383040	3773155	2.98799E-05	9.17262E-05	0.000107862	0.000106426	2.26226E-05	2.94205E-05	2.16551E-05	2.22889E-06	2.61129E-05	2.22889E-06	1.20279E-05	1.74528E-05	1.03457E-05	4.67204E-09	6.1081E-08	1.0834E-08	7.6587E-08	0.07658697
3830503773155	383050	3773155	3.1239E-05	9.58983E-05	0.000112769	0.000111267	2.36516E-05	3.07587E-05	2.26401E-05	2.33027E-06	2.73006E-05	2.33027E-06	1.19999E-05	1.74121E-05	1.03215E-05	4.99956E-09	6.5084E-08	1.15E-08	8.15838E-08	0.08158378
3830603773155	383060	3773155	3.26235E-05	0.000100148	0.000117766	0.000116198	2.46998E-05	3.21219E-05	2.36435E-05	2.43355E-06	2.85105E-05	2.43355E-06	1.18564E-05	1.72038E-05	1.01981E-05	5.33203E-09	6.9149E-08	1.2183E-08	8.66643E-08	0.08666427
3830703773155	383070	3773155	3.41096E-05	0.000104711	0.000123131	0.000121492	2.58249E-05	3.35851E-05	2.47205E-05	2.5444E-06	2.98093E-05	2.5444E-06	1.17815E-05	1.70952E-05	1.01337E-05	5.69323E-09	7.3557E-08	1.2929E-08	9.21795E-08	0.09217952

			EGIODemolition	EGIOSite Grubbing / Prep	EGIOMass Grading / Excavation	EGIOMass Grading / Excavation	EGIODrainage / Utilities Trenching	EGIODrainage / Utilities Trenching	EGIOFoundations / Concrete Pads	EGIOFoundations / Concrete Pads	EGIOBuilding / Structure Construction	EGIOBuilding / Structure Construction	EGIOAsphalt Paving	EGIOArchitectural Coating	EGIOLandscaping or Other Finishing	EGIOWaterside Construction (Piles)	HIWaterside Construction (Landscaping)	HIWaterside Construction (Landscaping)	KMDemolition	KMSite Grubbing / Prep
Unique Identifier	X (UTM)	Y (UTM)	2025	2025	2025	2026	2026	2027	2026	2027	2026	2027	2027	2027	2027	2027	2025	2026	2025	2025
3830803773155	383080	3773155	0.000354798	0.00013916	4.60845E-05	4.5135E-05	0.000104806	0.000104644	0.000137701	0.000137612	0.000147495	0.00014396	5.73956E-06	5.73956E-06	0.000155439	5.73956E-06	7.3939E-05	7.16231E-05	4.25502E-05	0.000184671
3830903773155	383090	3773155	0.00038452	0.00015081	4.9945E-05	4.8916E-05	0.000113585	0.00011341	0.000149236	0.00014914	0.000159851	0.000156019	6.22037E-06	6.22037E-06	0.00016846	6.22037E-06	8.01136E-05	7.76043E-05	4.4587E-05	0.000193511
3831003773155	383100	3773155	0.000418059	0.00016397	5.43013E-05	5.31825E-05	0.000123493	0.000123302	0.000162253	0.000162148	0.000173793	0.000169627	6.76292E-06	6.76292E-06	0.000183153	6.76292E-06	8.71152E-05	8.43866E-05	4.68093E-05	0.000203156
3831103773155	383110	3773155	0.000455666	0.00017872	5.91862E-05	5.79667E-05	0.000134602	0.000134394	0.000176849	0.000176735	0.000189427	0.000184887	7.3713E-06	7.3713E-06	0.000199629	7.3713E-06	9.50065E-05	9.20307E-05	4.92217E-05	0.000213626
3831203773155	383120	3773155	0.000497846	0.00019526	6.46648E-05	6.33325E-05	0.000147061	0.000146834	0.000193219	0.000193095	0.000206962	0.000202001	8.05364E-06	8.05364E-06	0.000218108	8.05364E-06	0.000103922	0.000100667	5.1856E-05	0.000225059
3834303773155	383430	3773155	0.007984666	0.0031317	0.001037122	0.001015754	0.002358632	0.002354992	0.003098933	0.003096934	0.003319345	0.003239782	0.000129168	0.000129168	0.003498117	0.000129168	0.001939672	0.001878917	0.002778551	0.012059106
3834403773155	383440	3773155	0.004894872	0.00191984	0.000635791	0.000622692	0.001445922	0.00144369	0.001899752	0.001898526	0.002034871	0.001986097	7.91842E-05	7.91842E-05	0.002144465	7.91842E-05	0.001224336	0.001185987	0.001708445	0.007414772
3834503773155	383450	3773155	0.003347012	0.00131274	0.000434741	0.000425784	0.000988691	0.000987165	0.001299011	0.001298172	0.001391403	0.001358051	5.41445E-05	5.41445E-05	0.00146634	5.41445E-05	0.000852759	0.000826049	0.001169583	0.005076074
3834603773155	383460	3773155	0.002435185	0.00095511	0.000316304	0.000309787	0.000719342	0.000718232	0.000945121	0.000944511	0.001012343	0.000988077	3.93939E-05	3.93939E-05	0.001066865	3.93939E-05	0.000626857	0.000607223	0.000849755	0.003687997
3834703773155	383470	3773155	0.001876207	0.00073587	0.000243699	0.000238678	0.000554223	0.000553367	0.000728176	0.000727706	0.000779967	0.000761272	3.03514E-05	3.03514E-05	0.000821975	3.03514E-05	0.000485792	0.000470576	0.000653699	0.002837099
3834803773155	383480	3773155	0.001560058	0.00061188	0.000202635	0.00019846	0.000460834	0.000460123	0.000605475	0.000605085	0.00064854	0.000632994	2.5237E-05	2.5237E-05	0.000683468	2.5237E-05	0.000404705	0.000392029	0.000543449	0.002358606
3834903773155	383490	3773155	0.001325915	0.00052004	0.000172222	0.000168674	0.000391669	0.000391065	0.000514602	0.00051427	0.000551203	0.000537991	2.14493E-05	2.14493E-05	0.000580889	2.14493E-05	0.000344415	0.000333628	0.00046192	0.002004763
3835003773155	383500	3773155	0.00115117	0.00045151	0.000149525	0.000146444	0.00034005	0.000339525	0.000446781	0.000446493	0.000478559	0.000467088	1.86225E-05	1.86225E-05	0.000504333	1.86225E-05	0.000299258	0.000289884	0.000401222	0.001741331
3835103773155	383510	3773155	0.001018219	0.00039936	0.000132256	0.000129531	0.000300777	0.000300313	0.000395181	0.000394926	0.000423289	0.000413143	1.64717E-05	1.64717E-05	0.000446086	1.64717E-05	0.000264806	0.000256512	0.000355184	0.001541524
3835203773155	383520	3773155	0.000909456	0.0003567	0.000118129	0.000115695	0.000268649	0.000268234	0.000352969	0.000352742	0.000378074	0.000369012	1.47122E-05	1.47122E-05	0.000398436	1.47122E-05	0.00023659	0.000229179	0.000317506	0.001378
3835303773155	383530	3773155	0.000807788	0.00031683	0.000104923	0.000102761	0.000238617	0.000238249	0.000313511	0.000313309	0.00033581	0.00032776	1.30676E-05	1.30676E-05	0.000353896	1.30676E-05	0.000210185	0.000203602	0.000281922	0.00122356
3835403773155	383540	3773155	0.000722576	0.0002834	9.38548E-05	9.19211E-05	0.000213445	0.000213116	0.000280439	0.000280258	0.000300386	0.000293185	1.16891E-05	1.16891E-05	0.000316564	1.16891E-05	0.000187963	0.000182075	0.000251997	0.001093686
3835503773155	383550	3773155	0.000648816	0.00025447	8.42742E-05	8.25378E-05	0.000191657	0.000191361	0.000251812	0.00025165	0.000269722	0.000263257	1.04959E-05	1.04959E-05	0.000284249	1.04959E-05	0.000168662	0.000163379	0.000225967	0.000980715
3835603773155	383560	3773155	0.000580983	0.00022787	7.54635E-05	7.39087E-05	0.00017162	0.00017135	0.000225486	0.00022534	0.000241523	0.000235734	9.39855E-06	9.39855E-06	0.000254531	9.39855E-06	0.000150852	0.000146127	0.000201836	0.000875984
3835703773155	383570	3773155	0.000523534	0.00020534	6.80015E-05	6.66004E-05	0.00015465	0.000154411	0.000203189	0.000203058	0.000217641	0.000212424	8.4692E-06	8.4692E-06	0.000229363	8.4692E-06	0.000135742	0.00013149 1	0.000181394	0.000787263
3835803773155	383580	3773155	0.000474735	0.0001862	6.1663E-05	6.03925E-05	0.000140234	0.000140018	0.00018425	0.000184131	0.000197354	0.000192624	7.67978E-06	7.67978E-06	0.000207984	7.67978E-06	0.000122898	0.000119049	0.000164039	0.000711939
3835903773155	383590	3773155	0.000432888	0.00016978	5.62275E-05	5.5069E-05	0.000127873	0.000127676	0.000168008	0.0001679	0.000179958	0.000175644	7.00282E-06	7.00282E-06	0.00018965	7.00282E-06	0.000111889	0.000108384	0.000149179	0.000647448
3836003773155	383600	3773155	0.000396565	0.00015554	5.15095E-05	5.04482E-05	0.000117143	0.000116963	0.000153911	0.000153812	0.000164858	0.000160906	6.41522E-06	6.41522E-06	0.000173737	6.41522E-06	0.000102345	9.91397E-05	0.000136314	0.000591611
3836103773155	383610	3773155	0.000364203	0.00014285	4.7306E-05	4.63313E-05	0.000107584	0.000107418	0.000141351	0.00014126	0.000151404	0.000147775	5.89169E-06	5.89169E-06	0.000159559	5.89169E-06	9.38549E-05	9.09151E-05	0.000124881	0.000541991
3836203773155	383620	3773155	0.000336116	0.00013183	4.36578E-05	4.27583E-05	9.9287E-05	9.91338E-05	0.00013045	0.000130366	0.000139728	0.000136379	5.43734E-06	5.43734E-06	0.000147254	5.43734E-06	8.64873E-05	8.37784E-05	0.00011498	0.00049902
3836303773155	383630	3773155	0.000314056	0.00012318	4.07925E-05	3.9952E-05	9.27706E-05	9.26275E-05	0.000121888	0.00012181	0.000130558	0.000127428	5.08047E-06	5.08047E-06	0.000137589	5.08047E-06	8.07002E-05	7.81725E-05	0.000107254	0.000465488
3836403773155	383640	3773155	0.000295751	0.000116	3.84148E-05	3.76234E-05	8.73633E-05	8.72285E-05	0.000114784	0.00011471	0.000122948	0.000120001	4.78435E-06	4.78435E-06	0.00012957	4.78435E-06	7.58926E-05	7.35155E-05	0.000100863	0.000437751
3836503773155	383650	3773155	0.000279394	0.00010958	3.62903E-05	3.55426E-05	8.25318E-05	8.24044E-05	0.000108436	0.000108366	0.000116148	0.000113364	4.51976E-06	4.51976E-06	0.000122404	4.51976E-06	7.16016E-05	6.93589E-05	9.51575E-05	0.00041299
3836603773155	383660	3773155	0.000268032	0.00010513	3.48145E-05	3.40972E-05	7.91754E-05	7.90532E-05	0.000104026	0.000103959	0.000111425	0.000108754	4.33595E-06	4.33595E-06	0.000117426	4.33595E-06	6.86058E-05	6.64569E-05	9.12401E-05	0.000395989
3836703773155	383670	3773155	0.00025746	0.00010098	3.34413E-05	3.27523E-05	7.60525E-05	7.59352E-05	9.99231E-05	9.98586E-05	0.00010703	0.000104465	4.16493E-06	4.16493E-06	0.000112795	4.16493E-06	6.58198E-05	6.37582E-05	8.75898E-05	0.000380146
3836803773155	383680	3773155	0.000248002	9.727E-05	3.22128E-05	3.15491E-05	7.32587E-05	7.31456E-05	9.62523E-05	9.61902E-05	0.000103098	0.000100627	4.01193E-06	4.01193E-06	0.000108651	4.01193E-06	6.33263E-05	6.13428E-05	8.43287E-05	0.000365993
3836903773155	383690	3773155	0.000239577	9.3966E-05	3.11185E-05	3.04773E-05	7.07699E-05	7.06607E-05	9.29824E-05	9.29224E-05	9.95958E-05	9.72085E-05	3.87563E-06	3.87563E-06	0.00010496	3.87563E-06	6.11037E-05	5.91898E-05	8.1432E-05	0.000353421
3837003773155	383700	3773155	0.000231718	9.0883E-05	3.00977E-05	2.94775E-05	6.84483E-05	6.83427E-05	8.99322E-05	8.98741E-05	9.63286E-05	9.40196E-05	3.74849E-06	3.74849E-06	0.000101517	3.74849E-06	5.90317E-05	5.71827E-05	7.87299E-05	0.000341693
3837103773155	383710	3773155	0.000224928	8.822E-05	2.92157E-05	2.86137E-05	6.64425E-05	6.634E-05	8.72967E-05	8.72404E-05	9.35057E-05	9.12644E-05	3.63865E-06	3.63865E-06	9.85417E-05	3.63865E-06	5.72378E-05	5.5445E-05	7.64035E-05	0.000331596
3837203773155	383720	3773155	0.000218631	8.575E-05	2.83978E-05	2.78127E-05	6.45826E-05	6.44829E-05	8.48531E-05	8.47983E-05	9.08882E-05	8.87097E-05	3.53679E-06	3.53679E-06	9.57832E-05	3.53679E-06	5.55803E-05	5.38394E-05	7.42581E-05	0.000322285
3837303773155	383730	3773155	0.000212829	8.3474E-05	2.76442E-05	2.70746E-05	6.28686E-05	6.27716E-05	8.26011E-05	8.25478E-05	8.84761E-05	8.63554E-05	3.44292E-06	3.44292E-06	9.32412E-05	3.44292E-06	5.40501E-05	5.23571E-05	7.22824E-05	0.000313711
3837403773155	383740	3773155	0.000207484	8.1378E-05	2.695E-05	2.63947E-05	6.12899E-05	6.11953E-05	8.05269E-05	8.04749E-05	8.62544E-05	8.41869E-05	3.35647E-06	3.35647E-06	9.08998E-05	3.35647E-06	5.26455E-05	5.09965E-05	7.04742E-05	0.000305863
3837503773155	383750	3773155	0.000202455	7.9405E-05	2.62967E-05	2.57549E-05	5.98041E-05	5.97118E-05	7.85747E-05	7.8524E-05	8.41634E-05	8.2146E-05	3.2751E-06	3.2751E-06	8.86962E-05	3.2751E-06	5.1327E-05	4.97193E-05	6.87769E-05	0.000298497
3837603773155	383760	3773155	0.000197245	7.7362E-05	2.562E-05	2.50921E-05	5.82652E-05	5.81753E-05	7.65529E-05	7.65035E-05	8.19977E-05	8.00322E-05	3.19083E-06	3.19083E-06	8.64139E-05	3.19083E-06	4.99618E-05	4.83969E-05	6.70049E-05	0.000290806
3837703773155	383770	3773155	0.000192161	7.5368E-05	2.49597E-05	2.44454E-05	5.67635E-05	5.66759E-05	7.45798E-05	7.45316E-05	7.98842E-05	7.79695E-05	3.10859E-06	3.10859E-06	8.41866E-05	3.10859E-06	4.86343E-05	4.7111E-05	6.52737E-05	0.000283292
3837803773155	383780	3773155	0.000187437	7.3515E-05	2.4346E-05	2.38444E-05	5.53679E-05	5.52824E-05	7.27461E-05	7.26992E-05	7.79202E-05	7.60525E-05	3.03216E-06	3.03216E-06	8.21168E-05	3.03216E-06	4.74019E-05	4.59172E-05	6.36669E-05	0.000276319
3837903773155	383790	3773155	0.000183251	7.1874E-05	2.38023E-05	2.33119E-05	5.41314E-05	5.40479E-05	7.11216E-05	7.10758E-05	7.61802E-05	7.43542E-05	2.96445E-06	2.96445E-06	8.02831E-05	2.96445E-06	4.63166E-05	4.48659E-05	6.22593E-05	0.00027021
3838003773155	383800	3773155	0.000179182	7.0278E-05	2.32738E-05	2.27943E-05	5.29295E-05	5.28479E-05	6.95425E-05	6.94976E-05	7.44887E-05	7.27032E-05	2.89862E-06	2.89862E-06	7.85005E-05	2.89862E-06	4.52618E-05	4.38441E-05	6.08879E-05	0.000264258
3838103773155	383810	3773155	0.000174952	6.8618E-05	2.27243E-05	2.22561E-05	5.16799E-05	5.16001E-05	6.79006E-05	6.78568E-05	7.273E-05	7.09867E-05	2.83019E-06	2.83019E-06	7.66471E-05	2.83019E-06	4.41621E-05	4.27789E-05	5.94395E-05	0.000257972
3838203773155	383820	3773155	0.000170748	6.697E-05	2.21783E-05	2.17214E-05	5.04381E-05	5.03603E-05	6.62691E-05	6.62264E-05	7.09825E-05	6.92811E-05	2.76219E-06	2.76219E-06	7.48055E-05	2.76219E-06	4.30679E-05	4.17189E-05	5.79934E-05	0.000251695
3838303773155	383830	3773155	0.000166625	6.5353E-05	2.16428E-05	2.11969E-05	4.92203E-05	4.91444E-05	6.4669E-05	6.46273E-05	6.92686E-05	6.76083E-05	2.69549E-06	2.69549E-06	7.29993E-05	2.69549E-06	4.19897E-05	4.06745E-05	5.65631E-05	0.000245488
3838403773155	383840	3773155	0.000161829	6.3472E-05	2.10198E-05	2.05868E-05	4.78035E-05	4.77297E-05	6.28075E-05	6.2767E-05	6.72747E-05	6.56621E-05	2.6179E-06	2.6179E-06	7.08979E-05	2.6179E-06	4.07286E-05	3.94529E-05	5.48636E-05	0.000238112
3838503773155	383850	3773155	0.000157275	6.1685E-05	2.04283E-05	2.00074E-05	4.64583E-05	4.63866E-05	6.10401E-05	6.10007E-05	6.53816E-05	6.38144E-05	2.54423E-06	2.54423E-06	6.89029E-05	2.54423E-06	3.95303E-05	3.82921E-05	5.32455E-05	0.000231089
3838603773155	383860	3773155	0.000152865	5.9956E-05	1.98555E-05	1.94464E-05	4.51555E-05	4.50859E-05	5.93285E-05	5.92902E-05	6.35482E-05	6.2025E-05	2.47289E-06	2.47289E-06	6.69708E-05	2.47289E-06	3.83696E-05	3.71678E-05	5.16749E-05	0.000224273
3838703773155	383870	3773155	0.000148589	5.8279E-05	1.93002E-05	1.89025E-05	4.38926E-05	4.38249E-05	5.76691E-05	5.76319E-05	6.17708E-05	6.02902E-05	2.40373E-06	2.40373E-06	6.50977E-05	2.40373E-06	3.72431E-05	3.60765E-05	5.01496E-05	0.000217653
3838803773155	383880	3773155	0.000144521	5.6683E-05	1.87717E-05	1.83849E-05	4.26907E-05	4.26248E-05	5.609E-05	5.60538E-05	6.00793E-05	5.86393E-05	2.3379E-06	2.3379E-06	6.33151E-05	2.3379E-06	3.61721E-05	3.50391E-05	4.86967E-05	0.000211347
3838903773155	383890	3773155	0.000139661	5.4777E-05	1.81405E-05	1.77667E-05	4.12553E-05	4.11916E-05	5.4204E-05	5.4169E-05	5.80593E-05	5.66676E-05	2.2593E-06	2.2593E-06	6.11862E-05	2.2593E-06	3.48877E-05	3.37949E-05	4.69338E-05	0.000203696
3839003773155	383900	3773155	0.000135045	5.2966E-05	1.75408E-05	1.71794E-05	3.98915E-05	3.98299E-05	5.24122E-05	5.23784E-05	5.614E-05	5.47944E-05	2.18461E-06	2.18461E-06	5.91636E-05	2.18461E-06	3.36696E-05	3.2615E-05	4.52591E-05	0.000196428
3839103773155	383910	3773155	0.000130679	5.1254E-05	1.69738E-05	1.66241E-05	3.8602E-05	3.85425E-05	5.0718E-05	5.06853E-05	5.43253E-05	5.30232E-05	2.11399E-06	2.11399E-06	5.72512E-05	2.11399E-06	3.25162E-05	3.14977E-05	4.36795E-05	0.000189572
3829703773165	382970	3773165	0.000167398	6.5656E-05	2.17432E-05	2.12952E-05	4.94485E-05	4.93722E-05	6.49688E-05	6.49269E-05	6.95897E-05	6.79217E-05	2.70799E-06	2.70799E-06	7.33377E-05	2.70799E-06	3.45271E-05	3.34457E-05	2.56134E-05	0.000111164
3829803773165	382980	3773165	0.000180646	7.0852E-05	2.3464E-05	2.29806E-05	5.3362E-05	5.32797E-05	7.01107E-05	7.00655E-05	7.50973E-05	7.32973E-05	2.92231E-06	2.92231E-06	7.91419E-05	2.92231E-06	3.7374E-05	3.62034E-05	2.72315E-05	0.000118187
3829903773165	382990	3773165	0.000193742	7.5988E-05	2.5165E-05	2.46465E-05	5.72304E-05	5.71421E-05	7.51933E-05	7.51448E-05	8.05414E-05	7.86109E-05	3.13416E-06	3.13416E-06	8.48792E-05	3.13416E-06	4.02066E-05	3.89472E-05	2.87613E-05	0.000124826
3830003773165	383000	3773165	0.000207188	8.1262E-05	2.69115E-05	2.6357E-05	6.12023E-05	6.11079E-05	8.04119E-05	8.036E-05	8.61312E-05	8.40666E-05	3.35167E-06	3.35167E-06	9.077E-05	3.35167E-06	4.31019E-05	4.17519E-05	3.02459E-05	0.000131269
3830103773165	383010	3773165	0.000221353	8.6818E-05	2.87513E-05	2.8159E-05	6.53865E-05	6.52856E-05	8.59093E-05	8.58539E-05	9.20196E-05	8.98139E-05	3.58082E-06	3.58082E-06	9.69756E-05	3.58082E-06	4.61354E-05	4.46904E-05	3.16716E-05	0.000137457
3830203773165	383020	3773165	0.000235589	9.2401E-05	3.06005E-05	2.997E-05	6.95919E-05	6.94845E-05	9.14346E-05	9.13756E-05	9.79379E-05	9.55904E-05	3.81112E-06	3.81112E-06	0.000103213	3.81112E-06	4.91115E-05	4.75732E-05	3.28937E-05	0.000142761
3830303773165	383030	3773165	0.000250814	9.8373E-05	3.2578E-05	3.19068E-05	7.40891E-05	7.39748E-05	9.73434E-05	9.72806E-05	0.000104267	0.000101768	4.05741E-06	4.05741E-06	0.000109883	4.05741E-06	5.26186E-05	5.09704E-05	3.45435E-05	0.000149921
3830403773165	383040	3773165	0.000272119	0.00010673	3.53453E-05	3.46171E-05	8.03826E-05	8.02586E-05	0.000105612	0.000105544	0.000113124	0.000110412	4.40206E-06	4.40206E-06	0.000119217	4.40206E-06	5.68791E-05	5.50975E-05	3.62272E-05	0.000157229
3830503773165	383050	3773165	0.000295508	0.0001159	3.83833E-05	3.75925E-05	8.72917E-05	8.7157E-05	0.00011469	0.000114616	0.000122847	0.000119903	4.78043E-06	4.78043E-06	0.000129463	4.78043E-06	6.1475E-05	5.95495E-05	3.78385E-05	0.000164222
3830603773165	383060	3773165	0.000319355	0.00012526	4.14808E-05	4.06262E-05	9.4336E-05	9.41905E-05	0.000123945	0.000123865	0.000132761	0.000129579	5.1662E-06	5.1662E-06	0.000139911	5.1662E-06	6.6306E-05	6.42292E-05	3.94838E-05	0.000171362
3830703773165	383070	3773165	0.000345682	0.00013558	4.49003E-05	4.39752E-05	0.000102113	0.000101955	0.000134163	0.000134076	0.000143705	0.00014026	5.59208E-06	5.59208E-06	0.000151445	5.59208E-06	7.1702E-05	6.94562E-05	4.1258E-05	0.000179063
3830803773165	383080	3773165	0.000375475	0.00014727	4.87702E-05	4.77653E-05	0.000110913	0.000110742	0.000145726	0.000145632	0.000156091	0.000152349	6.07405E-06	6.07405E-06	0.000164497	6.07405E-06	7.78156E-05	7.53783E-05	4.31839E-05	0.000187421
3830903773165	383090	3773165	0.000409337	0.00016055	5.31685E-05	5.2073E-05	0.000120916	0.00012073	0.000158868	0.000158766	0.000170168	0.000166089	6.62184E-06	6.62184E-06	0.000179332	6.62184E-06	8.47849E-05	8.21293E-05	4.52727E-05	0.000196487
3831003773165	383100	3773165	0.000448068	0.00017574	5.81992E-05	5.70001E-05	0.000132357	0.000132153	0.0001739	0.000173788	0.000186268	0.000181804	7.24838E-06	7.24838E-06	0.0001963	7.24838E-06	9.27965E-05	8.98899E-05	4.75493E-05	0.000206367
3831103773165	383110	3773165	0.000492124	0.00019302	6.39217E-05	6.26047E-05	0.000145371	0.000145147	0.000190999	0.000190875	0.000204583	0.00019968	7.96108E-06	7.96108E-06	0.000215602	7.96108E-06	0.000101958	9.87644E-05	5.00274E-05	0.000217122
3834303773155	383430	3773165	0.007702577	0.00302106	0.001000482	0.000979869	0.002275304	0.002271793	0.002989452	0.002987523	0.003202076	0.003125324	0.000124604	0.000124604	0.003374533	0.000124604	0.001816149	0.001759264	0.002696924	0.01170484
3834403773155	383440	3773165	0.004735163	0.0018572	0.000615047	0.000602375	0.001398744	0.001396586	0.001837767	0.001836581	0.001968478	0.001921295	7.66006E-05	7.66006E-05	0.002074496	7.66006E-05	0.001160871	0.001124511	0.001668638	0.007242005
3834503773155	383450	3773165	0.003258152	0.00127789	0.000423199	0.00041448	0.000962442	0.000960957	0.001264523	0.001263707	0.001354463	0.001321997	5.2707E-05	5.2707E-05	0.001427411	5.2707E-05	0.000816734	0.000791152	0.001148989	0.004986695
3834603773155	383460	3773165	0.002435975	0.00095542	0.000316407	0.000309888	0.000719575	0.000718465	0.000945428	0.000944818	0.001012671	0.000988398	3.94067E-05	3.94067E-05	0.001067211	3.94067E-05	0.000618543	0.000599169	0.00085852	0.003726038
3834703773165	383470	3773165	0.001912728	0.0007502	0.000248443	0.000243324	0.000565011	0.000564139	0.00074235	0.000741871	0.00079515	0.00077609	3.09421E-05	3.09421E-05	0.000837975	3.09421E-05	0.00048968	0.000474342	0.00067332	0.002922254
3834803773165	383480	3773165	0.001595079	0.00062561	0.000207184	0.000202915	0.000471179	0.000470452	0.000619067	0.000618668	0.000663098	0.000647204	2.58036E-05	2.58036E-05	0.000698811	2.58036E-05	0.000410226	0.000397377	0.000561427	0.002436631
3834903773165	383490	3773165	0.00135755	0.00053245	0.000176331	0.000172698	0.000401014	0.000400395	0.00052688	0.00052654	0.000564354	0.000550827	2.1961E-05	2.1961E-05	0.000594749	2.1961E-05	0.000350287	0.000339315	0.000477793	0.002073654
3835003773165	383500	3773165	0.00117738	0.00046178	0.000152929	0.000149778	0.000347792	0.000347256	0.000456954	0.000456659	0.000489454	0.000477722	1.90464E-05	1.90464E-05	0.000515815	1.90464E-05	0.000304505	0.000294967	0.000414436	0.001798681

			KMMass Grading / Excavation	KMMass Grading / Excavation	KMDrainage / Utilities Trenching	KMFoundations / Concrete Pads	KMBuilding / Structure Construction	KMAsphalt Paving	KMArchitectural Coating	KMLandscaping or Other Finishing	KMWaterside Construction (Piles)	EWNDemolition	EWNSite Grubbing / Prep	EWNDrainage / Utilities Trenching	EWNDrainage / Utilities Trenching	EWNDrainage / Utilities Trenching	EWNFoundation s / Concrete Pads	EWNBuilding / Structure Construction	EWNAsphalt Paving	EWNLandscaping or Other Finishing	EWNWaterside Construction (Piles)
Unique Identifier	X (UTM)	Y (UTM)	2025	2026	2026	2026	2026	2026	2026	2026	2026	2027	2027	2027	2028	2029	2029	2029	2029	2029	2029
3830803773155	383080	3773155	0.00014037	0.000138917	4.98863E-05	2.63996E-05	9.06735E-05	2.91298E-06	2.91298E-06	9.35864E-05	2.91298E-06	0.000363011	1.97846E-05	4.64579E-05	4.55607E-05	4.4618E-05	3.86475E-05	8.39208E-05	5.97051E-06	8.6906E-05	5.97051E-06
3830903773155	383090	3773155	0.000147089	0.000145566	5.22742E-05	2.76633E-05	9.50138E-05	3.05241E-06	3.05241E-06	9.80662E-05	3.05241E-06	0.000394297	2.14897E-05	5.04618E-05	4.94873E-05	4.84634E-05	4.19783E-05	9.11534E-05	6.48508E-06	9.4396E-05	6.48508E-06
3831003773155	383100	3773155	0.00015442	0.000152822	5.48797E-05	2.90421E-05	9.97495E-05	3.20455E-06	3.20455E-06	0.000102954	3.20455E-06	0.000429824	2.3426E-05	5.50086E-05	5.39464E-05	5.28302E-05	4.57608E-05	9.93667E-05	7.06941E-06	0.000102901	7.06941E-06
3831103773155	383110	3773155	0.000162378	0.000160698	5.7708E-05	3.05389E-05	0.00010489	3.36971E-06	3.36971E-06	0.00010826	3.36971E-06	0.0004699	2.56102E-05	6.01375E-05	5.89762E-05	5.77559E-05	5.00274E-05	0.000108631	7.72854E-06	0.000112496	7.72854E-06
3831203773155	383120	3773155	0.000171068	0.000169298	6.07964E-05	3.21732E-05	0.000110504	3.55005E-06	3.55005E-06	0.000114054	3.55005E-06	0.000515221	2.80802E-05	6.59377E-05	6.46643E-05	6.33264E-05	5.48524E-05	0.000119109	8.47394E-06	0.000123346	8.47394E-06
3834303773155	383430	3773155	0.009166206	0.009071345	0.003257598	0.001723908	0.005921023	0.000190219	0.000190219	0.006111242	0.000190219	0.008780315	0.000478539	0.001123699	0.001101999	0.001079197	0.000934786	0.002029832	0.000144412	0.002102037	0.000144412
3834403773155	383440	3773155	0.005636017	0.00557769	0.002002996	0.001059978	0.003640654	0.00011696	0.00011696	0.003757614	0.00011696	0.005624456	0.00030654	0.000719814	0.000705914	0.000691308	0.000598801	0.001300261	9.25065E-05	0.001346514	9.25065E-05
3834503773155	383450	3773155	0.003858358	0.003818427	0.00137123	0.00072565	0.002492353	8.00694E-05	8.00694E-05	0.002572423	8.00694E-05	0.003951068	0.000215338	0.000505655	0.00049589	0.00048563	0.000420646	0.000913407	6.4984E-05	0.000945899	6.4984E-05
3834603773155	383460	3773155	0.002803271	0.00277426	0.000996261	0.000527217	0.001810807	5.8174E-05	5.8174E-05	0.001868981	5.8174E-05	0.00291878	0.000159077	0.000373543	0.00036633	0.00035875	0.000310744	0.000674763	4.80058E-05	0.000698766	4.80058E-05
3834703773155	383470	3773155	0.002156497	0.00213418	0.000766402	0.000405577	0.001393016	4.4752E-05	4.4752E-05	0.001437768	4.4752E-05	0.002267175	0.000123564	0.000290152	0.000284548	0.000278661	0.000241372	0.000524125	3.72887E-05	0.00054277	3.72887E-05
3834803773155	383480	3773155	0.001792792	0.001774239	0.000637144	0.000337174	0.001158076	3.72044E-05	3.72044E-05	0.00119528	3.72044E-05	0.001889364	0.000102973	0.000241799	0.00023713	0.000232224	0.000201149	0.000436783	3.10747E-05	0.00045232	3.10747E-05
3834903773155	383490	3773155	0.001523834	0.001508064	0.000541559	0.000286591	0.000984339	3.16229E-05	3.16229E-05	0.001015962	3.16229E-05	0.001607408	8.76058E-05	0.000205715	0.000201742	0.000197568	0.000171131	0.0003716	2.64374E-05	0.000384819	2.64374E-05
3835003773155	383500	3773155	0.001323597	0.001309899	0.000470396	0.000248932	0.000854994	2.74675E-05	2.74675E-05	0.000882461	2.74675E-05	0.001395551	7.60593E-05	0.000178602	0.000175153	0.000171529	0.000148576	0.000322623	2.29529E-05	0.0003341	2.29529E-05
3835103773155	383510	3773155	0.001171723	0.001159597	0.000416421	0.000220368	0.000756889	2.43158E-05	2.43158E-05	0.000781204	2.43158E-05	0.001233533	6.72291E-05	0.000157867	0.000154818	0.000151615	0.000131327	0.000285168	2.02882E-05	0.000295312	2.02882E-05
3835203773155	383520	3773155	0.001047427	0.001036587	0.000372247	0.000196992	0.000676598	2.17364E-05	2.17364E-05	0.000698334	2.17364E-05	0.001100663	5.99876E-05	0.000140862	0.000138142	0.000135284	0.000117181	0.000254451	1.81028E-05	0.000263503	1.81028E-05
3835303773155	383530	3773155	0.000930036	0.000920411	0.000330528	0.000174914	0.000600768	1.93003E-05	1.93003E-05	0.000620069	1.93003E-05	0.000976324	5.32109E-05	0.000124949	0.000122536	0.000120001	0.000103943	0.000225706	1.60578E-05	0.000233735	1.60578E-05
3835403773155	383540	3773155	0.000831318	0.000822714	0.000295444	0.000156348	0.000537	1.72517E-05	1.72517E-05	0.000554252	1.72517E-05	0.000871624	4.75046E-05	0.00011155	0.000109396	0.000107132	9.27964E-05	0.000201502	1.43358E-05	0.00020867	1.43358E-05
3835503773155	383550	3773155	0.000745448	0.000737733	0.000264926	0.000140198	0.000481531	1.54697E-05	1.54697E-05	0.000497001	1.54697E-05	0.00078073	4.25508E-05	9.99173E-05	9.79878E-05	9.59603E-05	8.31195E-05	0.000180489	1.28408E-05	0.000186909	1.28408E-05
3835603773155	383560	3773155	0.000665841	0.00065895	0.000236635	0.000125226	0.000430108	1.38177E-05	1.38177E-05	0.000443926	1.38177E-05	0.000697087	3.79921E-05	8.92126E-05	8.74899E-05	8.56796E-05	7.42145E-05	0.000161152	1.14651E-05	0.000166885	1.14651E-05
3835703773155	383570	3773155	0.000598404	0.000592211	0.000212668	0.000112543	0.000386546	1.24182E-05	1.24182E-05	0.000398964	1.24182E-05	0.000626253	3.41316E-05	8.01474E-05	7.85997E-05	7.69734E-05	6.66733E-05	0.000144777	1.03001E-05	0.000149927	1.03001E-05
3835803773155	383580	3773155	0.000541149	0.000535549	0.00019232	0.000101775	0.000349562	1.123E-05	1.123E-05	0.000360792	1.123E-05	0.000566139	3.08553E-05	7.24541E-05	7.10549E-05	6.95847E-05	6.02733E-05	0.00013088	9.3114E-06	0.000135536	9.3114E-06
3835903773155	383590	3773155	0.00049213	0.00048737	0.000174899	9.25559E-05	0.000317897	1.02128E-05	1.02128E-05	0.00032811	1.02128E-05	0.000514701	2.80518E-05	6.5871E-05	6.4599E-05	6.32624E-05	5.4797E-05	0.000118988	8.46538E-06	0.000123221	8.46538E-06
3836003773155	383600	3773155	0.000449687	0.000445034	0.000159815	8.45737E-05	0.000290481	9.332E-06	9.332E-06	0.000299813	9.332E-06	0.000470184	2.56256E-05	6.01738E-05	5.90118E-05	5.77908E-05	5.00575E-05	0.000108697	7.7332E-06	0.000112564	7.7332E-06
3836103773155	383610	3773155	0.000411971	0.000407707	0.000146411	7.74803E-05	0.000266118	8.5493E-06	8.5493E-06	0.000274667	8.5493E-06	0.000430636	2.34702E-05	5.51125E-05	5.40482E-05	5.29299E-05	4.58472E-05	9.95544E-05	7.08276E-06	0.000103096	7.08276E-06
3836203773155	383620	3773155	0.000379309	0.000375383	0.000134803	7.13374E-05	0.000245019	7.87148E-06	7.87148E-06	0.00025289	7.87148E-06	0.000396341	2.16011E-05	5.07235E-05	4.97439E-05	4.87147E-05	4.2196E-05	9.16261E-05	6.5187E-06	9.48854E-05	6.5187E-06
3836303773155	383630	3773155	0.000353821	0.000350159	0.000125745	6.65438E-05	0.000228555	7.34255E-06	7.34255E-06	0.000235897	7.34255E-06	0.000369335	2.01293E-05	4.72673E-05	4.63545E-05	4.53954E-05	3.93209E-05	8.53829E-05	6.07453E-06	8.84202E-05	6.07453E-06
3836403773155	383640	3773155	0.000332738	0.000329294	0.000118252	6.25787E-05	0.000214936	6.90503E-06	6.90503E-06	0.000221841	6.90503E-06	0.000346878	1.89053E-05	4.43932E-05	4.35359E-05	4.26351E-05	3.69299E-05	8.01912E-05	5.70517E-06	8.30438E-05	5.70517E-06
3836503773155	383650	3773155	0.000313917	0.000310668	0.000111564	5.9039E-05	0.000202778	6.51446E-06	6.51446E-06	0.000209293	6.51446E-06	0.00032684	1.78132E-05	4.18287E-05	4.1021E-05	4.01722E-05	3.47966E-05	7.55588E-05	5.3756E-06	7.82466E-05	5.3756E-06
3836603773155	383660	3773155	0.000300994	0.00029787	0.000106971	5.66085E-05	0.00019443	6.24628E-06	6.24628E-06	0.000200677	6.24628E-06	0.000312736	1.70445E-05	4.00237E-05	3.92508E-05	3.84387E-05	3.32951E-05	7.22983E-05	5.14363E-06	7.48701E-05	5.14363E-06
3836703773155	383670	3773155	0.000288951	0.000285961	0.000102691	5.43437E-05	0.000186652	5.99638E-06	5.99638E-06	0.000192648	5.99638E-06	0.00029962	1.63297E-05	3.83451E-05	3.76047E-05	3.68266E-05	3.18987E-05	6.92661E-05	4.92791E-06	7.173E-05	4.92791E-06
3836803773155	383680	3773155	0.000278193	0.00027531	9.88678E-05	5.23204E-05	0.000179702	5.77312E-06	5.77312E-06	0.000185476	5.77312E-06	0.000287859	1.56887E-05	3.684E-05	3.61286E-05	3.5381E-05	3.06466E-05	6.65472E-05	4.73447E-06	6.89144E-05	4.73447E-06
3836903773155	383690	3773155	0.000268637	0.000265857	9.54716E-05	5.05232E-05	0.00017353	5.57481E-06	5.57481E-06	0.000179104	5.57481E-06	0.000277354	1.51161E-05	3.54955E-05	3.48101E-05	3.40898E-05	2.95281E-05	6.41186E-05	4.56169E-06	6.63994E-05	4.56169E-06
3837003773155	383700	3773155	0.000259723	0.000257035	9.23036E-05	4.88467E-05	0.000167771	5.38983E-06	5.38983E-06	0.000173161	5.38983E-06	0.000267561	1.45824E-05	3.42422E-05	3.3581E-05	3.28862E-05	2.84855E-05	6.18546E-05	4.40062E-06	6.40549E-05	4.40062E-06
3837103773155	383710	3773155	0.000252049	0.00024944	8.95761E-05	4.74033E-05	0.000162814	5.23056E-06	5.23056E-06	0.000168044	5.23056E-06	0.000259039	1.41179E-05	3.31516E-05	3.25114E-05	3.18387E-05	2.75782E-05	5.98845E-05	4.26046E-06	6.20147E-05	4.26046E-06
3837203773155	383720	3773155	0.000244971	0.000242436	8.70608E-05	4.60723E-05	0.000158242	5.08369E-06	5.08369E-06	0.000163326	5.08369E-06	0.000251144	1.36877E-05	3.21413E-05	3.15206E-05	3.08684E-05	2.67378E-05	5.80595E-05	4.13062E-06	6.01248E-05	4.13062E-06
3837303773155	383730	3773155	0.000238454	0.000235986	8.47446E-05	4.48465E-05	0.000154032	4.94844E-06	4.94844E-06	0.00015898	4.94844E-06	0.000243847	1.329E-05	3.12074E-05	3.06048E-05	2.99715E-05	2.59609E-05	5.63726E-05	4.01061E-06	5.83779E-05	4.01061E-06
3837403773155	383740	3773155	0.000232489	0.000230083	8.26246E-05	4.37246E-05	0.000150179	4.82465E-06	4.82465E-06	0.000155003	4.82465E-06	0.00023714	1.29244E-05	3.0349E-05	2.97629E-05	2.91471E-05	2.52468E-05	5.4822E-05	3.90029E-06	5.67721E-05	3.90029E-06
3837503773155	383750	3773155	0.000226889	0.000224541	8.06347E-05	4.26716E-05	0.000146562	4.70845E-06	4.70845E-06	0.00015127	4.70845E-06	0.000230831	1.25806E-05	2.95416E-05	2.89711E-05	2.83716E-05	2.45751E-05	5.33634E-05	3.79652E-06	5.52617E-05	3.79652E-06
3837603773155	383760	3773155	0.000221044	0.000218756	7.85572E-05	4.15722E-05	0.000142786	4.58714E-06	4.58714E-06	0.000147373	4.58714E-06	0.000224361	1.2228E-05	2.87135E-05	2.8159E-05	2.75764E-05	2.38863E-05	5.18677E-05	3.69011E-06	5.37127E-05	3.69011E-06
3837703773155	383770	3773155	0.000215332	0.000213104	7.65275E-05	4.0498E-05	0.000139097	4.46862E-06	4.46862E-06	0.000143565	4.46862E-06	0.00021809	1.18862E-05	2.7911E-05	2.7372E-05	2.68056E-05	2.32187E-05	5.0418E-05	3.58697E-06	5.22114E-05	3.58697E-06
3837803773155	383780	3773155	0.000210032	0.000207858	7.46437E-05	3.95011E-05	0.000135673	4.35862E-06	4.35862E-06	0.000140031	4.35862E-06	0.000212263	1.15686E-05	2.71653E-05	2.66407E-05	2.60895E-05	2.25983E-05	4.90709E-05	3.49113E-06	5.08165E-05	3.49113E-06
3837903773155	383790	3773155	0.000205388	0.000203263	7.29933E-05	3.86278E-05	0.000132673	4.26225E-06	4.26225E-06	0.000136935	4.26225E-06	0.000207118	1.12882E-05	2.65068E-05	2.59949E-05	2.5457E-05	2.20505E-05	4.78814E-05	3.4065E-06	4.95847E-05	3.4065E-06
3838003773155	383800	3773155	0.000200864	0.000198785	7.13855E-05	3.77769E-05	0.000129751	4.16837E-06	4.16837E-06	0.000133919	4.16837E-06	0.000202133	1.10165E-05	2.58688E-05	2.53693E-05	2.48444E-05	2.15198E-05	4.67291E-05	3.32452E-06	4.83913E-05	3.32452E-06
3838103773155	383810	3773155	0.000196086	0.000194057	6.96874E-05	3.68783E-05	0.000126664	4.06921E-06	4.06921E-06	0.000130733	4.06921E-06	0.000196988	1.07361E-05	2.52103E-05	2.47235E-05	2.42119E-05	2.0972E-05	4.55395E-05	3.23989E-06	4.71595E-05	3.23989E-06
3838203773155	383820	3773155	0.000191315	0.000189335	6.7992E-05	3.59811E-05	0.000123583	3.97021E-06	3.97021E-06	0.000127553	3.97021E-06	0.000191888	1.04582E-05	2.45577E-05	2.40835E-05	2.35852E-05	2.04291E-05	4.43607E-05	3.15602E-06	4.59387E-05	3.15602E-06
3838303773155	383830	3773155	0.000186597	0.000184666	6.63151E-05	3.50937E-05	0.000120535	3.8723E-06	3.8723E-06	0.000124407	3.8723E-06	0.000186881	1.01852E-05	2.39168E-05	2.3455E-05	2.29697E-05	1.9896E-05	4.3203E-05	3.07366E-06	4.47398E-05	3.07366E-06
3838403773155	383840	3773155	0.00018099	0.000179117	6.43226E-05	3.40392E-05	0.000116913	3.75595E-06	3.75595E-06	0.000120669	3.75595E-06	0.000181084	9.86933E-06	2.3175E-05	2.27275E-05	2.22573E-05	1.92789E-05	4.1863E-05	2.97833E-06	4.33522E-05	2.97833E-06
3838503773155	383850	3773155	0.000175652	0.000173835	6.24255E-05	3.30353E-05	0.000113465	3.64517E-06	3.64517E-06	0.00011711	3.64517E-06	0.000175579	9.56928E-06	2.24705E-05	2.20366E-05	2.15806E-05	1.86928E-05	4.05903E-05	2.88778E-06	4.20342E-05	2.88778E-06
3838603773155	383860	3773155	0.000170471	0.000168707	6.05841E-05	3.20609E-05	0.000110118	3.53765E-06	3.53765E-06	0.000113656	3.53765E-06	0.000170265	9.27967E-06	2.17904E-05	2.13696E-05	2.09275E-05	1.81271E-05	3.93619E-05	2.80039E-06	4.07621E-05	2.80039E-06
3838703773155	383870	3773155	0.000165439	0.000163727	5.87958E-05	3.11145E-05	0.000106868	3.43323E-06	3.43323E-06	0.000110301	3.43323E-06	0.000165112	8.99882E-06	2.11309E-05	2.07229E-05	2.02941E-05	1.75785E-05	3.81706E-05	2.71563E-06	3.95284E-05	2.71563E-06
3838803773155	383880	3773155	0.000160646	0.000158984	5.70925E-05	3.02131E-05	0.000103771	3.33376E-06	3.33376E-06	0.000107105	3.33376E-06	0.000160227	8.73258E-06	2.05057E-05	2.01098E-05	1.96937E-05	1.70584E-05	3.70413E-05	2.63529E-06	3.83589E-05	2.63529E-06
3838903773155	383890	3773155	0.000154831	0.000153228	5.50256E-05	2.91193E-05	0.000100015	3.21307E-06	3.21307E-06	0.000103228	3.21307E-06	0.000154423	8.41626E-06	1.9763E-05	1.93813E-05	1.89803E-05	1.64405E-05	3.56995E-05	2.53983E-06	3.69694E-05	2.53983E-06
3839003773155	383900	3773155	0.000149306	0.000147761	5.30622E-05	2.80803E-05	9.64461E-05	3.09843E-06	3.09843E-06	9.95445E-05	3.09843E-06	0.000148926	8.11664E-06	1.90594E-05	1.86913E-05	1.83046E-05	1.58552E-05	3.44286E-05	2.44941E-06	3.56533E-05	2.44941E-06
3839103773155	383910	3773155	0.000144095	0.000142604	5.12102E-05	2.71003E-05	9.30799E-05	2.99029E-06	2.99029E-06	9.60702E-05	2.99029E-06	0.000143734	7.8337E-06	1.8395E-05	1.80398E-05	1.76665E-05	1.53025E-05	3.32285E-05	2.36403E-06	3.44105E-05	2.36403E-06
3829703773165	382970	3773165	8.44965E-05	8.3622E-05	3.00294E-05	1.58914E-05	5.45816E-05	1.75349E-06	1.75349E-06	5.6335E-05	1.75349E-06	0.000165181	9.00258E-06	2.11398E-05	2.07315E-05	2.03026E-05	1.75858E-05	3.81865E-05	2.71677E-06	3.95449E-05	2.71677E-06
3829803773165	382980	3773165	8.98345E-05	8.89048E-05	3.19265E-05	1.68954E-05	5.80297E-05	1.86426E-06	1.86426E-06	5.98939E-05	1.86426E-06	0.000179094	9.76083E-06	2.29203E-05	2.24776E-05	2.20126E-05	1.9067E-05	4.14028E-05	2.94559E-06	4.28756E-05	2.94559E-06
3829903773165	382990	3773165	9.48813E-05	9.38993E-05	3.37201E-05	1.78445E-05	6.12897E-05	1.96899E-06	1.96899E-06	6.32587E-05	1.96899E-06	0.000192998	1.05187E-05	2.46998E-05	2.42228E-05	2.37216E-05	2.05473E-05	4.46173E-05	3.17428E-06	4.62045E-05	3.17428E-06
3830003773165	383000	3773165	9.97787E-05	9.87461E-05	3.54606E-05	1.87656E-05	6.44533E-05	2.07063E-06	2.07063E-06	6.65239E-05	2.07063E-06	0.000207309	1.12986E-05	2.65313E-05	2.60189E-05	2.54806E-05	2.20709E-05	4.79257E-05	3.40965E-06	4.96305E-05	3.40965E-06
3830103773165	383010	3773165	0.000104482	0.000103401	3.71321E-05	1.96502E-05	6.74915E-05	2.16823E-06	2.16823E-06	6.96597E-05	2.16823E-06	0.000222408	1.21215E-05	2.84637E-05	2.7914E-05	2.73364E-05	2.36784E-05	5.14163E-05	3.65799E-06	5.32453E-05	3.65799E-06
3830203773165	383020	3773165	0.000108514	0.000107391	3.85649E-05	2.04084E-05	7.00957E-05	2.25189E-06	2.25189E-06	7.23476E-05	2.25189E-06	0.000237217	1.29286E-05	3.03588E-05	2.97726E-05	2.91565E-05	2.5255E-05	5.48397E-05	3.90155E-06	5.67905E-05	3.90155E-06
3830303773165	383030	3773165	0.000113956	0.000112777	4.04991E-05	2.1432E-05	7.36113E-05	2.36484E-06	2.36484E-06	7.59761E-05	2.36484E-06	0.000254605	1.38763E-05	3.25842E-05	3.1955E-05	3.12938E-05	2.71063E-05	5.88596E-05	4.18754E-06	6.09534E-05	4.18754E-06
3830403773165	383040	3773165	0.000119511	0.000118274	4.24731E-05	2.24766E-05	7.71993E-05	2.4801E-06	2.4801E-06	7.96794E-05	2.4801E-06	0.000276802	1.50861E-05	3.5425E-05	3.47409E-05	3.40221E-05	2.94694E-05	6.39911E-05	4.55262E-06	6.62675E-05	4.55262E-06
3830503773165	383050	3773165	0.000124826	0.000123534	4.43622E-05	2.34763E-05	8.06329E-05	2.59041E-06	2.59041E-06	8.32233E-05	2.59041E-06	0.000300018	1.63514E-05	3.83961E-05	3.76546E-05	3.68755E-05	3.19411E-05	6.93581E-05	4.93446E-06	7.18253E-05	4.93446E-06
3830603773165	383060	3773165	0.000130254	0.000128906	4.62911E-05	2.44971E-05	8.41389E-05	2.70305E-06	2.70305E-06	8.6842E-05	2.70305E-06	0.000324436	1.76822E-05	4.15211E-05	4.07192E-05	3.98767E-05	3.45407E-05	7.5003E-05	5.33606E-06	7.7671E-05	5.33606E-06
3830703773165	383070	3773165	0.000136107	0.000134698	4.83713E-05	2.55979E-05	8.79198E-05	2.82451E-06	2.82451E-06	9.07443E-05	2.82451E-06	0.000351755	1.91711E-05	4.50174E-05	4.41481E-05	4.32346E-05	3.74492E-05	8.13187E-05	5.78539E-06	8.42114E-05	5.78539E-06
3830803773165	383080	3773165	0.00014246	0.000140986	5.06292E-05	2.67928E-05	9.20238E-05	2.95636E-06	2.95636E-06	9.49801E-05	2.95636E-06	0.000382766	2.08612E-05	4.89861E-05	4.80401E-05	4.70461E-05	4.07507E-05	8.84877E-05	6.29542E-06	9.16354E-05	6.29542E-06
3830903773165	383090	3773165	0.000149351	0.000147805	5.30781E-05	2.80887E-05	9.6475E-05	3.09936E-06	3.09936E-06	9.95743E-05	3.09936E-06	0.000418155	2.279E-05	5.35152E-05	5.24818E-05	5.13959E-05	4.45184E-05	9.66691E-05	6.87748E-06	0.000100108	6.87748E-06
3831003773165	383100	3773165	0.000156861	0.000155238	5.57473E-05	2.95012E-05	0.000101326	3.25522E-06	3.25522E-06	0.000104582	3.25522E-06	0.000458875	2.50093E-05	5.87264E-05	5.75924E-05	5.64007E-05	4.88535E-05	0.000106083	7.5472E-06	0.000109856	7.5472E-06
3831103773165	383110	3773165	0.000165036	0.000163328	5.86526E-05	3.10387E-05	0.000106607	3.42486E-06	3.42486E-06	0.000110032	3.42486E-06	0.000505505	2.75507E-05	6.46941E-05	6.34448E-05	6.21321E-05	5.3818E-05	0.000116862	8.31413E-06	0.00012102	8.31413E-06
3834303773165	383430	3773165	0.008896927	0.008804852	0.003161898	0.001673264	0.005747078	0.000184631	0.000184631	0.005931709	0.000184631	0.008189965	0.000446364	0.001048146	0.001027905	0.001006637	0.000871935	0.001893355	0.000134702	0.001960705	0.000134702
3834403773165	383440	3773165	0.005504696	0.005447728	0.001956326	0.00103528	0.003555825	0.000114234	0.000114234	0.00367006	0.000114234	0.005319399	0.000289914	0.000680773	0.000667627	0.000653813	0.000566324	0.001229738	8.74892E-05	0.001273482	8.74892E-05
3834503773165	383450	3773165	0.00379042	0.003751193	0.001347086	0.000712873	0.002448468	7.86595E-05	7.86595E-05	0.002527128	7.86595E-05	0.003775742	0.000205783	0.000483217	0.000473885	0.00046408	0.00040198	0.000872875	6.21004E-05	0.000903925	6.21004E-05
3834603773165	383460	3773165	0.002832186	0.002802875	0.001006537	0.000532655	0.001829485	5.87741E-05	5.87741E-05	0.001888259	5.87741E-05	0.00287215	0.000156536	0.000367576	0.000360477	0.000353019	0.00030578	0.000663983	4.72388E-05	0.000687603	4.72388E-05
3834703773165	383470	3773165	0.002221225	0.002198237	0.000789406	0.000417751	0.001434827	4.60953E-05	4.60953E-05	0.001480923	4.60953E-05	0.002278676	0.000124191	0.000291623	0.000285992	0.000280074	0.000242597	0.000526784	3.74778E-05	0.000545523	3.74778E-05
3834803773165	383480	3773165	0.0018521	0.001832932	0.000658222	0.000348328	0.001196386	3.84351E-05	3.84351E-05	0.001234821	3.84351E-05	0.001909915	0.000104093	0.00024443	0.000239709	0.00023475	0.000203337	0.000441534	3.14127E-05	0.00045724	3.14127E-05
3834903773165	383490	3773165	0.001576198	0.001559886	0.000560168	0.000296439	0.001018164	3.27096E-05	3.27096E-05	0.001050874	3.27096E-05	0.001630609	8.88703E-05	0.000208684	0.000204654	0.00020042	0.00017361	0.000376964	2.68189E-05	0.000390373	2.68189E-05
3835003773165	383500	3773165	0.001367189	0.00135304	0.000485888	0.00025713	0.000883152	2.83722E-05	2.83722E-05	0.000911525	2.83722E-05	0.001416585	7.72057E-05	0.000181294	0.000177793	0.000174114	0.000150815	0.000327486	2.32988E-05	0.000339135	2.32988E-05

			ISDemolition	ISDrainage / Utilities Trenching	ISDrainage / Utilities Trenching	ISAsphalt Paving	ISAsphalt Paving	SVDemolition	SVSite Grubbing / Prep	SVMass Grading / Excavation	SVMass Grading / Excavation	SVDrainage / Utilities Trenching	SVFoundations / Concrete Pads	SVBuilding / Structure Construction	SVBuilding / Structure Construction	SVAsphalt Paving	SVAsphalt Paving	SVArchitectural Coating	SVArchitectural Coating	SVLandscaping or Other Finishing	SVLandscaping or Other Finishing
Unique Identifier	X (UTM)	Y (UTM)	2027	2027	2028	2027	2028	2027	2027	2027	2028	2028	2028	2028	2029	2028	2029	2028	2029	2028	2029
3830803773155	383080	3773155	2.14209E-05	8.62537E-06	8.40406E-06	2.22762E-06	2.07513E-06	0.000129649	9.32108E-05	6.28454E-05	6.20474E-05	4.40242E-05	1.39853E-05	2.00349E-05	1.92704E-05	1.96982E-06	1.83271E-06	1.96982E-06	1.83271E-06	2.00349E-05	1.92704E-05
3830903773155	383090	3773155	2.23654E-05	9.00569E-06	8.77463E-06	2.32584E-06	2.16663E-06	0.000135324	9.72907E-05	6.55962E-05	6.47633E-05	4.59511E-05	1.45975E-05	2.09118E-05	2.01139E-05	2.05604E-06	1.91293E-06	2.05604E-06	1.91293E-06	2.09118E-05	2.01139E-05
3831003773155	383100	3773155	2.33937E-05	9.41977E-06	9.17809E-06	2.43279E-06	2.26625E-06	0.000141516	0.000101742	6.85975E-05	6.77265E-05	4.80536E-05	1.52654E-05	2.18686E-05	2.10342E-05	2.15011E-06	2.00045E-06	2.15011E-06	2.00045E-06	2.18686E-05	2.10342E-05
3831103773155	383110	3773155	2.45101E-05	9.8693E-06	9.61608E-06	2.54888E-06	2.3744E-06	0.000148215	0.000106559	7.18449E-05	7.09327E-05	5.03284E-05	1.59881E-05	2.29039E-05	2.203E-05	2.2519E-06	2.09516E-06	2.2519E-06	2.09516E-06	2.29039E-05	2.203E-05
3831203773155	383120	3773155	2.57271E-05	1.03593E-05	1.00935E-05	2.67544E-06	2.49229E-06	0.000155502	0.000111798	7.53773E-05	7.44203E-05	5.2803E-05	1.67741E-05	2.403E-05	2.31131E-05	2.36262E-06	2.19817E-06	2.36262E-06	2.19817E-06	2.403E-05	2.31131E-05
3834303773155	383430	3773155	0.00128576	0.000517727	0.000504443	0.00013371	0.000124557	0.011902547	0.008557285	0.005769567	0.005696312	0.00404167	0.001283935	0.001839316	0.001769135	0.000180841	0.000168253	0.000180841	0.000168253	0.001839316	0.001769135
3834403773155	383440	3773155	0.000790442	0.000318281	0.000310115	8.22005E-05	7.65734E-05	0.006888934	0.00495277	0.003339299	0.003296901	0.002339231	0.000743114	0.001064556	0.001023937	0.000104667	9.73814E-05	0.000104667	9.73814E-05	0.001064556	0.001023937
3834503773155	383450	3773155	0.000541358	0.000217984	0.000212391	5.62974E-05	5.24436E-05	0.004508218	0.003241164	0.002185286	0.00215754	0.001530826	0.000486304	0.000696661	0.000670079	6.84954E-05	6.37278E-05	6.84954E-05	6.37278E-05	0.000696661	0.000670079
3834603773155	383460	3773155	0.000393674	0.000158517	0.00015445	4.09393E-05	3.81368E-05	0.003170817	0.002279645	0.001537002	0.001517487	0.001076694	0.000342038	0.00048999	0.000471294	4.81757E-05	4.48224E-05	4.81757E-05	4.48224E-05	0.00048999	0.000471294
3834703773155	383470	3773155	0.000303217	0.000122094	0.000118962	3.15325E-05	2.93739E-05	0.002382409	0.001712822	0.001154834	0.001140171	0.000808979	0.000256992	0.000368157	0.000354109	3.6197E-05	3.36775E-05	3.6197E-05	3.36775E-05	0.000368157	0.000354109
3834803773155	383480	3773155	0.000252365	0.000101618	9.90107E-05	2.62443E-05	2.44477E-05	0.001951964	0.001403356	0.000946183	0.000934169	0.000662816	0.00021056	0.000301639	0.00029013	2.96571E-05	2.75928E-05	2.96571E-05	2.75928E-05	0.000301639	0.00029013
3834903773155	383490	3773155	0.000214767	8.64787E-05	8.42599E-05	2.23343E-05	2.08054E-05	0.001639159	0.001178467	0.000794556	0.000784468	0.000556599	0.000176817	0.000253301	0.000243636	2.49045E-05	2.3171E-05	2.49045E-05	2.3171E-05	0.000253301	0.000243636
3835003773155	383500	3773155	0.000186778	7.52085E-05	7.32789E-05	1.94236E-05	1.8094E-05	0.001409705	0.001013501	0.000683332	0.000674656	0.000478684	0.000152066	0.000217844	0.000209532	2.14183E-05	1.99275E-05	2.14183E-05	1.99275E-05	0.000217844	0.000209532
3835103773155	383510	3773155	0.000165546	6.66591E-05	6.49488E-05	1.72156E-05	1.60371E-05	0.001237757	0.00088988	0.000599983	0.000592365	0.000420297	0.000133518	0.000191272	0.000183974	1.88058E-05	1.74968E-05	1.88058E-05	1.74968E-05	0.000191272	0.000183974
3835203773155	383520	3773155	0.000148169	5.96619E-05	5.81312E-05	1.54085E-05	1.43537E-05	0.001098629	0.000789855	0.000532543	0.000525781	0.000373054	0.00011851	0.000169773	0.000163295	1.6692E-05	1.55301E-05	1.6692E-05	1.55301E-05	0.000169773	0.000163295
3835303773155	383530	3773155	0.000131765	5.30569E-05	5.16956E-05	1.37027E-05	1.27647E-05	0.0009693	0.000696874	0.000469853	0.000463887	0.000329139	0.000104559	0.000149787	0.000144072	1.4727E-05	1.3702E-05	1.4727E-05	1.3702E-05	0.000149787	0.000144072
3835403773155	383540	3773155	0.000117968	4.75011E-05	4.62824E-05	1.22678E-05	1.1428E-05	0.000861932	0.000619682	0.00041808	0.000412503	0.000292681	9.29771E-05	0.000133195	0.000128113	1.30957E-05	1.21842E-05	1.30957E-05	1.21842E-05	0.000133195	0.000128113
3835503773155	383550	3773155	0.000105964	4.26677E-05	4.1573E-05	1.10195E-05	1.02652E-05	0.000769771	0.000553423	0.000373134	0.000368396	0.000261386	8.30356E-05	0.000118954	0.000114415	1.16955E-05	1.08814E-05	1.16955E-05	1.08814E-05	0.000118954	0.000114415
3835603773155	383560	3773155	9.48297E-05	3.81843E-05	3.72046E-05	9.86163E-06	9.18654E-06	0.000685333	0.000492718	0.000332204	0.000327986	0.000232714	7.39273E-05	0.000105905	0.000101865	1.04126E-05	9.68782E-06	1.04126E-05	9.68782E-06	0.000105905	0.000101865
3835703773155	383570	3773155	8.53858E-05	3.43816E-05	3.34995E-05	8.87953E-06	8.27168E-06	0.000614268	0.000441626	0.000297757	0.000293976	0.000208583	6.62615E-05	9.49237E-05	9.13018E-05	9.33286E-06	8.68325E-06	9.33286E-06	8.68325E-06	9.49237E-05	9.13018E-05
3835803773155	383580	3773155	7.73588E-05	3.11494E-05	3.03502E-05	8.04478E-06	7.49406E-06	0.000554321	0.000398527	0.000268698	0.000265287	0.000188227	5.9795E-05	8.566E-05	8.23915E-05	8.42206E-06	7.83584E-06	8.42206E-06	7.83584E-06	8.566E-05	8.23915E-05
3835903773155	383590	3773155	7.0476E-05	2.8378E-05	2.76499E-05	7.32902E-06	6.82731E-06	0.000503185	0.000361763	0.000243911	0.000240814	0.000170863	5.42789E-05	7.77578E-05	7.47909E-05	7.64512E-06	7.11298E-06	7.64512E-06	7.11298E-06	7.77578E-05	7.47909E-05
3836003773155	383600	3773155	6.45099E-05	2.59757E-05	2.53092E-05	6.70858E-06	6.24934E-06	0.000459015	0.00033007	0.0002225	0.000219675	0.000155865	4.95143E-05	7.09322E-05	6.82257E-05	6.97403E-06	6.4886E-06	6.97403E-06	6.4886E-06	7.09322E-05	6.82257E-05
3836103773155	383610	3773155	5.91976E-05	2.38366E-05	2.32251E-05	6.15614E-06	5.73472E-06	0.00041987	0.000301864	0.000203525	0.000200941	0.000142573	4.52916E-05	6.48831E-05	6.24074E-05	6.37928E-06	5.93525E-06	6.37928E-06	5.93525E-06	6.48831E-05	6.24074E-05
3836203773155	383620	3773155	5.45938E-05	2.19828E-05	2.14188E-05	5.67737E-06	5.28873E-06	0.000386106	0.000277589	0.000187159	0.000184782	0.000131107	4.16495E-05	5.96654E-05	5.73888E-05	5.86629E-06	5.45796E-06	5.86629E-06	5.45796E-06	5.96654E-05	5.73888E-05
3836303773155	383630	3773155	5.10029E-05	2.05369E-05	2.001E-05	5.30395E-06	4.94086E-06	0.00035987	0.000258727	0.000174441	0.000172226	0.000122199	3.88194E-05	5.56111E-05	5.34892E-05	5.46766E-06	5.08709E-06	5.46766E-06	5.08709E-06	5.56111E-05	5.34892E-05
3836403773155	383640	3773155	4.80366E-05	1.93425E-05	1.88462E-05	4.99547E-06	4.6535E-06	0.00033823	0.000243169	0.000163952	0.00016187	0.000114851	3.64851E-05	5.22671E-05	5.02728E-05	5.13889E-06	4.78119E-06	5.13889E-06	4.78119E-06	5.22671E-05	5.02728E-05
3836503773155	383650	3773155	4.53875E-05	1.82758E-05	1.78069E-05	4.71998E-06	4.39687E-06	0.000318961	0.000229315	0.000154611	0.000152648	0.000108307	3.44065E-05	4.92894E-05	4.74087E-05	4.84611E-06	4.5088E-06	4.84611E-06	4.5088E-06	4.92894E-05	4.74087E-05
3836603773155	383660	3773155	4.35808E-05	1.75484E-05	1.70981E-05	4.53211E-06	4.22186E-06	0.000305802	0.000219855	0.000148233	0.000146351	0.000103839	3.29871E-05	4.7256E-05	4.54529E-05	4.6462E-06	4.3228E-06	4.6462E-06	4.3228E-06	4.7256E-05	4.54529E-05
3836703773155	383670	3773155	4.18986E-05	1.6871E-05	1.64381E-05	4.35716E-06	4.05889E-06	0.000293553	0.000211048	0.000142295	0.000140488	9.96798E-05	3.16657E-05	4.53631E-05	4.36322E-05	4.46008E-06	4.14964E-06	4.46008E-06	4.14964E-06	4.53631E-05	4.36322E-05
3836803773155	383680	3773155	4.0398E-05	1.62667E-05	1.58494E-05	4.20111E-06	3.91352E-06	0.000282648	0.000203209	0.000137009	0.00013527	9.59771E-05	3.04895E-05	4.3678E-05	4.20114E-05	4.29441E-06	3.99549E-06	4.29441E-06	3.99549E-06	4.3678E-05	4.20114E-05
3836903773155	383690	3773155	3.90664E-05	1.57306E-05	1.5327E-05	4.06264E-06	3.78453E-06	0.000272965	0.000196247	0.000132315	0.000130635	9.26888E-05	2.94449E-05	4.21816E-05	4.05721E-05	4.14728E-06	3.8586E-06	4.14728E-06	3.8586E-06	4.21816E-05	4.05721E-05
3837003773155	383700	3773155	3.78243E-05	1.52304E-05	1.48396E-05	3.93346E-06	3.66419E-06	0.000263958	0.000189771	0.000127949	0.000126325	8.96304E-05	2.84733E-05	4.07897E-05	3.92334E-05	4.01043E-06	3.73129E-06	4.01043E-06	3.73129E-06	4.07897E-05	3.92334E-05
3837103773155	383710	3773155	3.67596E-05	1.48017E-05	1.44219E-05	3.82274E-06	3.56105E-06	0.000256225	0.000184212	0.000124201	0.000122624	8.70047E-05	2.76391E-05	3.95948E-05	3.8084E-05	3.89294E-06	3.62198E-06	3.89294E-06	3.62198E-06	3.95948E-05	3.8084E-05
3837203773155	383720	3773155	3.57759E-05	1.44056E-05	1.4036E-05	3.72045E-06	3.46576E-06	0.000249098	0.000179088	0.000120746	0.000119213	8.45846E-05	2.68704E-05	3.84934E-05	3.70247E-05	3.78466E-06	3.52123E-06	3.78466E-06	3.52123E-06	3.84934E-05	3.70247E-05
3837303773155	383730	3773155	3.48705E-05	1.4041E-05	1.36808E-05	3.6263E-06	3.37805E-06	0.000242541	0.000174374	0.000117568	0.000116075	8.23581E-05	2.61631E-05	3.74802E-05	3.60501E-05	3.68504E-06	3.42854E-06	3.68504E-06	3.42854E-06	3.74802E-05	3.60501E-05
3837403773155	383740	3773155	3.40434E-05	1.3708E-05	1.33563E-05	3.54028E-06	3.29792E-06	0.000236554	0.00017007	0.000114666	0.00011321	8.03253E-05	2.55173E-05	3.65551E-05	3.51603E-05	3.59408E-06	3.34391E-06	3.59408E-06	3.34391E-06	3.65551E-05	3.51603E-05
3837503773155	383750	3773155	3.32651E-05	1.33946E-05	1.30509E-05	3.45934E-06	3.22253E-06	0.000230915	0.000166015	0.000111932	0.000110511	7.84104E-05	2.4909E-05	3.56836E-05	3.43221E-05	3.5084E-06	3.2642E-06	3.5084E-06	3.2642E-06	3.56836E-05	3.43221E-05
3837603773155	383760	3773155	3.24492E-05	1.3066E-05	1.27308E-05	3.37449E-06	3.14348E-06	0.000224991	0.000161756	0.000109061	0.000107676	7.63987E-05	2.42699E-05	3.47681E-05	3.34415E-05	3.41839E-06	3.18045E-06	3.41839E-06	3.18045E-06	3.47681E-05	3.34415E-05
3837703773155	383770	3773155	3.16513E-05	1.27448E-05	1.24178E-05	3.29152E-06	3.0662E-06	0.000219209	0.000157599	0.000106258	0.000104909	7.44354E-05	2.36462E-05	3.38747E-05	3.25821E-05	3.33054E-06	3.09872E-06	3.33054E-06	3.09872E-06	3.38747E-05	3.25821E-05
3837803773155	383780	3773155	3.09094E-05	1.2446E-05	1.21267E-05	3.21436E-06	2.99432E-06	0.000213828	0.000153731	0.00010365	0.000102334	7.26082E-05	2.30658E-05	3.30431E-05	3.17824E-05	3.24879E-06	3.02266E-06	3.24879E-06	3.02266E-06	3.30431E-05	3.17824E-05
3837903773155	383790	3773155	3.02611E-05	1.2185E-05	1.18724E-05	3.14694E-06	2.93152E-06	0.000209089	0.000150323	0.000101352	0.000100066	7.09989E-05	2.25545E-05	3.23107E-05	3.10779E-05	3.17678E-06	2.95566E-06	3.17678E-06	2.95566E-06	3.23107E-05	3.10779E-05
3838003773155	383800	3773155	2.96254E-05	1.1929E-05	1.16229E-05	3.08083E-06	2.86993E-06	0.000204447	0.000146986	9.91025E-05	9.78442E-05	6.94228E-05	2.20539E-05	3.15935E-05	3.0388E-05	3.10626E-06	2.89005E-06	3.10626E-06	2.89005E-06	3.15935E-05	3.0388E-05
3838103773155	383810	3773155	2.89533E-05	1.16584E-05	1.13593E-05	3.01094E-06	2.80483E-06	0.000199574	0.000143483	9.67403E-05	9.5512E-05	6.77681E-05	2.15282E-05	3.08404E-05	2.96637E-05	3.03222E-06	2.82116E-06	3.03222E-06	2.82116E-06	3.08404E-05	2.96637E-05
3838203773155	383820	3773155	2.82784E-05	1.13867E-05	1.10945E-05	2.94076E-06	2.73945E-06	0.000194728	0.000139999	9.43911E-05	9.31927E-05	6.61224E-05	2.10054E-05	3.00915E-05	2.89434E-05	2.95859E-06	2.75266E-06	2.95859E-06	2.75266E-06	3.00915E-05	2.89434E-05
3838303773155	383830	3773155	2.76134E-05	1.11189E-05	1.08336E-05	2.8716E-06	2.67502E-06	0.000189971	0.000136578	9.20851E-05	9.09159E-05	6.45071E-05	2.04922E-05	2.93564E-05	2.82363E-05	2.88631E-06	2.68541E-06	2.88631E-06	2.68541E-06	2.93564E-05	2.82363E-05
3838403773155	383840	3773155	2.68197E-05	1.07993E-05	1.05222E-05	2.78907E-06	2.59814E-06	0.000184358	0.000132543	8.93645E-05	8.82299E-05	6.26012E-05	1.98868E-05	2.84891E-05	2.7402E-05	2.80104E-06	2.60607E-06	2.80104E-06	2.60607E-06	2.84891E-05	2.7402E-05
3838503773155	383850	3773155	2.60652E-05	1.04955E-05	1.02262E-05	2.7106E-06	2.52505E-06	0.000179031	0.000128713	8.67822E-05	8.56803E-05	6.07922E-05	1.93121E-05	2.76658E-05	2.66102E-05	2.72009E-06	2.53076E-06	2.72009E-06	2.53076E-06	2.76658E-05	2.66102E-05
3838603773155	383860	3773155	2.53331E-05	1.02007E-05	9.93895E-06	2.63447E-06	2.45412E-06	0.000173863	0.000124998	8.42775E-05	8.32074E-05	5.90377E-05	1.87548E-05	2.68673E-05	2.58422E-05	2.64159E-06	2.45772E-06	2.64159E-06	2.45772E-06	2.68673E-05	2.58422E-05
3838703773155	383870	3773155	2.46205E-05	9.91374E-06	9.65938E-06	2.56036E-06	2.38509E-06	0.000168839	0.000121386	8.18419E-05	8.08028E-05	5.73315E-05	1.82128E-05	2.60909E-05	2.50954E-05	2.56525E-06	2.38669E-06	2.56525E-06	2.38669E-06	2.60909E-05	2.50954E-05
3838803773155	383880	3773155	2.39428E-05	9.64088E-06	9.39352E-06	2.48989E-06	2.31944E-06	0.000164073	0.000117959	7.95316E-05	7.85218E-05	5.57131E-05	1.76986E-05	2.53544E-05	2.4387E-05	2.49283E-06	2.31932E-06	2.49283E-06	2.31932E-06	2.53544E-05	2.4387E-05
3838903773155	383890	3773155	2.31185E-05	9.30894E-06	9.0701E-06	2.40416E-06	2.23958E-06	0.000158273	0.00011379	7.67203E-05	7.57462E-05	5.37438E-05	1.7073E-05	2.44581E-05	2.35249E-05	2.40472E-06	2.23734E-06	2.40472E-06	2.23734E-06	2.44581E-05	2.35249E-05
3839003773155	383900	3773155	2.2336E-05	8.99388E-06	8.76312E-06	2.32279E-06	2.16378E-06	0.000152776	0.000109838	7.40559E-05	7.31156E-05	5.18773E-05	1.64801E-05	2.36087E-05	2.27079E-05	2.3212E-06	2.15963E-06	2.3212E-06	2.15963E-06	2.36087E-05	2.27079E-05
3839103773155	383910	3773155	2.15955E-05	8.69569E-06	8.47258E-06	2.24578E-06	2.09205E-06	0.0001476	0.000106117	7.15469E-05	7.06385E-05	5.01197E-05	1.59217E-05	2.28089E-05	2.19386E-05	2.24256E-06	2.08647E-06	2.24256E-06	2.08647E-06	2.28089E-05	2.19386E-05
3829703773165	382970	3773165	1.42768E-05	5.74874E-06	5.60125E-06	1.48469E-06	1.38306E-06	8.20052E-05	5.89573E-05	3.97507E-05	3.9246E-05	2.7846E-05	8.84595E-06	1.26724E-05	1.21888E-05	1.24594E-06	1.15922E-06	1.24594E-06	1.15922E-06	1.26724E-05	1.21888E-05
3829803773165	382980	3773165	1.50006E-05	6.04018E-06	5.8852E-06	1.55996E-06	1.45317E-06	8.67981E-05	6.24031E-05	4.2074E-05	4.15398E-05	2.94735E-05	9.36296E-06	1.3413E-05	1.29012E-05	1.31876E-06	1.22697E-06	1.31876E-06	1.22697E-06	1.3413E-05	1.29012E-05
3829903773165	382990	3773165	1.56503E-05	6.30179E-06	6.1401E-06	1.62752E-06	1.51611E-06	9.12703E-05	6.56184E-05	4.42418E-05	4.36801E-05	3.09921E-05	9.84538E-06	1.41041E-05	1.3566E-05	1.38671E-06	1.29019E-06	1.38671E-06	1.29019E-06	1.41041E-05	1.3566E-05
3830003773165	383000	3773165	1.62511E-05	6.54371E-06	6.37582E-06	1.69E-06	1.57431E-06	9.55465E-05	6.86927E-05	4.63146E-05	4.57266E-05	3.24441E-05	1.03067E-05	1.47649E-05	1.42016E-05	1.45168E-06	1.35064E-06	1.45168E-06	1.35064E-06	1.47649E-05	1.42016E-05
3830103773165	383010	3773165	1.68002E-05	6.76482E-06	6.59125E-06	1.74711E-06	1.62751E-06	9.95287E-05	7.15557E-05	4.82449E-05	4.76324E-05	3.37963E-05	1.07362E-05	1.53803E-05	1.47935E-05	1.51219E-06	1.40693E-06	1.51219E-06	1.40693E-06	1.53803E-05	1.47935E-05
3830203773165	383020	3773165	1.72292E-05	6.93754E-06	6.75954E-06	1.79172E-06	1.66906E-06	0.000103074	7.41049E-05	4.99637E-05	4.93293E-05	3.50003E-05	1.11187E-05	1.59282E-05	1.53205E-05	1.56606E-06	1.45705E-06	1.56606E-06	1.45705E-06	1.59282E-05	1.53205E-05
3830303773165	383030	3773165	1.77476E-05	7.14627E-06	6.96291E-06	1.84562E-06	1.71928E-06	0.000107841	7.75315E-05	5.2274E-05	5.16103E-05	3.66187E-05	1.16328E-05	1.66647E-05	1.60289E-05	1.63847E-06	1.52443E-06	1.63847E-06	1.52443E-06	1.66647E-05	1.60289E-05
3830403773165	383040	3773165	1.84993E-05	7.44895E-06	7.25783E-06	1.92379E-06	1.7921E-06	0.000112295	8.0734E-05	5.44332E-05	5.3742E-05	3.81313E-05	1.21133E-05	1.73531E-05	1.6691E-05	1.70615E-06	1.58739E-06	1.70615E-06	1.58739E-06	1.73531E-05	1.6691E-05
3830503773165	383050	3773165	1.92566E-05	7.75388E-06	7.55494E-06	2.00255E-06	1.86546E-06	0.000116598	8.38276E-05	5.6519E-05	5.58013E-05	3.95924E-05	1.25775E-05	1.8018E-05	1.73305E-05	1.77153E-06	1.64822E-06	1.77153E-06	1.64822E-06	1.8018E-05	1.73305E-05
3830603773165	383060	3773165	2.0025E-05	8.06332E-06	7.85644E-06	2.08246E-06	1.93991E-06	0.000121034	8.70172E-05	5.86695E-05	5.79246E-05	4.10989E-05	1.30561E-05	1.87036E-05	1.799E-05	1.83893E-06	1.71093E-06	1.83893E-06	1.71093E-06	1.87036E-05	1.799E-05
3830703773165	383070	3773165	2.08494E-05	8.39526E-06	8.17986E-06	2.16819E-06	2.01977E-06	0.000125925	9.05335E-05	6.10403E-05	6.02653E-05	4.27597E-05	1.35836E-05	1.94594E-05	1.87169E-05	1.91324E-06	1.78007E-06	1.91324E-06	1.78007E-06	1.94594E-05	1.87169E-05
3830803773165	383080	3773165	2.17422E-05	8.75477E-06	8.53014E-06	2.26104E-06	2.10626E-06	0.000131253	9.43637E-05	6.36227E-05	6.28149E-05	4.45687E-05	1.41583E-05	2.02827E-05	1.95088E-05	1.99419E-06	1.85538E-06	1.99419E-06	1.85538E-06	2.02827E-05	1.95088E-05
3830903773165	383090	3773165	2.27105E-05	9.14465E-06	8.91003E-06	2.36173E-06	2.20006E-06	0.000137044	9.85269E-05	6.64296E-05	6.55862E-05	4.6535E-05	1.4783E-05	2.11775E-05	2.03695E-05	2.08217E-06	1.93724E-06	2.08217E-06	1.93724E-06	2.11775E-05	2.03695E-05
3831003773165	383100	3773165	2.37654E-05	9.56942E-06	9.3239E-06	2.47144E-06	2.30225E-06	0.00014336	0.000103068	6.94914E-05	6.8609E-05	4.86798E-05	1.54643E-05	2.21536E-05	2.13083E-05	2.17813E-06	2.02652E-06	2.17813E-06	2.02652E-06	2.21536E-05	2.13083E-05
3831103773165	383110	3773165	2.49111E-05	1.00308E-05	9.7734E-06	2.59058E-06	2.41324E-06	0.000150202	0.000107987	7.28079E-05	7.18835E-05	5.1003E-05	1.62024E-05	2.32109E-05	2.23252E-05	2.28209E-06	2.12324E-06	2.28209E-06	2.12324E-06	2.32109E-05	2.23252E-05
3834303773165	383430	3773165	0.001247789	0.000502437	0.000489546	0.000129761	0.000120879	0.011044365	0.007940299	0.005353577	0.005285604	0.003750263	0.001191363	0.0017067	0.001641579	0.000167802	0.000156122	0.000167802	0.000156122	0.0017067	0.001641579
3834403773165	383440	3773165	0.000771975	0.000310845	0.00030287	8.02801E-05	7.47844E-05	0.006410115	0.004608524	0.003107199	0.003067748	0.002176641	0.000691463	0.000990563	0.000952767	9.73918E-05	9.06129E-05	9.73918E-05	9.06129E-05	0.000990563	0.000952767
3834503773165	383450	3773165	0.000531845	0.000214154	0.000208659	5.53082E-05	5.15221E-05	0.00423871	0.003047402	0.002054646	0.002028559	0.001439311	0.000457232	0.000655013	0.000630021	6.44007E-05	5.99181E-05	6.44007E-05	5.99181E-05	0.000655013	0.000630021
3834603773165	383460	3773165	0.000397754	0.00016016	0.000156051	4.13636E-05	3.8532E-05	0.00308899	0.002220816	0.001497338	0.001478326	0.001048908	0.000333211	0.000477345	0.000459132	4.69324E-05	4.36657E-05	4.69324E-05	4.36657E-05	0.000477345	0.000459132
3834703773165	383470	3773165	0.000312318	0.000125758	0.000122532	3.24789E-05	3.02555E-05	0.0023815	0.001712169	0.001154394	0.001139736	0.00080867	0.000256894	0.000368016	0.000353974	3.61832E-05	3.36647E-05	3.61832E-05	3.36647E-05	0.000368016	0.000353974
3834803773165	383480	3773165	0.000260707	0.000104977	0.000102283	2.71117E-05	2.52558E-05	0.001965086	0.00141279	0.000952544	0.00094045	0.000667272	0.000211975	0.000303667	0.000292081	2.98565E-05	2.77783E-05	2.98565E-05	2.77783E-05	0.000303667	0.000292081
3834903773165	383490	3773165	0.000222139	8.9447E-05	8.71521E-05	2.31009E-05	2.15195E-05	0.001657868	0.001191917	0.000803625	0.000793421	0.000562951	0.000178835	0.000256192	0.000246417	2.51888E-05	2.34355E-05	2.51888E-05	2.34355E-05	0.000256192	0.000246417
3835003773165	383500	3773165	0.00019292	7.76817E-05	7.56886E-05	2.00624E-05	1.8689E-05	0.00142779	0.001026503	0.000692098	0.000683311	0.000484825	0.000154017	0.000220638	0.00021222	2.16931E-05	2.01831E-05	2.16931E-05	2.01831E-05	0.000220638	0.00021222

			MDemolition	MSite Grubbing / Prep	MMass Grading / Excavation	MMass Grading / Excavation	MDrainage / Utilities Trenching	MFoundations / Concrete Pads	MBuilding / Structure Construction	MAsphalt Paving	MLandscaping or Other Finishing	MWaterside Construction (Piles)	RSSWDemolition	RSSWPlacing Base	RSSWForm	Child Risk				
Unique Identifier	X (UTM)	Y (UTM)	2027	2027	2027	2028	2028	2028	2028	2028	2028	2028	2029	2029	2029	3rd Trimester	0<2	2<16	Total	per million
3830803773155	383080	3773155	3.57263E-05	0.000109674	0.000128967	0.00012725	2.7049E-05	3.5177E-05	2.58922E-05	2.665E-06	3.12222E-05	2.665E-06	1.17784E-05	1.70907E-05	1.0131E-05	6.09521E-09	7.8449E-08	1.3758E-08	9.83018E-08	0.09830179
3830903773155	383090	3773155	3.74792E-05	0.000115055	0.000135295	0.000133493	2.83761E-05	3.69029E-05	2.71625E-05	2.79576E-06	3.27541E-05	2.79576E-06	1.18002E-05	1.71224E-05	1.01498E-05	6.54355E-09	8.3886E-08	1.4678E-08	1.05108E-07	0.10510802
3831003773155	383100	3773155	3.93899E-05	0.00012092	0.000142192	0.000140299	2.98227E-05	3.87842E-05	2.85473E-05	2.93829E-06	3.44239E-05	2.93829E-06	1.18439E-05	1.71857E-05	1.01874E-05	7.04684E-09	8.997E-08	1.5709E-08	1.12725E-07	0.11272543
3831103773155	383110	3773155	4.14693E-05	0.000127304	0.000149699	0.000147705	3.13971E-05	4.08317E-05	3.00544E-05	3.0934E-06	3.62412E-05	3.0934E-06	1.18813E-05	1.72401E-05	1.02196E-05	7.60852E-09	9.6738E-08	1.6856E-08	1.21202E-07	0.12120218
3831203773155	383120	3773155	4.37393E-05	0.000134272	0.000157893	0.000155791	3.31158E-05	4.30668E-05	3.16995E-05	3.26273E-06	3.8225E-05	3.26273E-06	1.19032E-05	1.72717E-05	1.02383E-05	8.23645E-09	1.0428E-07	1.8135E-08	1.30657E-07	0.13065677
3834303773155	383430	3773155	0.002415584	0.007415427	0.008719935	0.008603827	0.00182888	0.002378443	0.001750663	0.00018019	0.002111044	0.00018019	1.83102E-05	2.65684E-05	1.57492E-05	2.14812E-07	3.1525E-06	6.7114E-07	4.03851E-06	4.03850658
3834403773155	383440	3773155	0.001484208	0.004556263	0.005357792	0.005286452	0.001123719	0.001461387	0.001075661	0.000110714	0.001297089	0.000110714	1.89028E-05	2.74284E-05	1.6259E-05	1.32372E-07	1.9412E-06	4.068E-07	2.48039E-06	2.48038921
3834503773155	383450	3773155	0.001015129	0.003116272	0.003664481	0.003615688	0.000768572	0.000999521	0.000735702	7.57235E-05	0.000887149	7.57235E-05	1.97637E-05	2.86776E-05	1.69995E-05	9.0781E-08	1.3305E-06	2.7552E-07	1.69683E-06	1.69682954
3834603773155	383460	3773155	0.000736757	0.002261716	0.002659592	0.002624179	0.000557811	0.000725428	0.000533955	5.49583E-05	0.000643871	5.49583E-05	2.04125E-05	2.9619E-05	1.75576E-05	6.60879E-08	9.6804E-07	1.9867E-07	1.2328E-06	1.23279943
3834703773155	383470	3773155	0.000566138	0.001737946	0.002043682	0.00201647	0.000428633	0.000557433	0.000410301	4.2231E-05	0.000494763	4.2231E-05	2.0868E-05	3.02799E-05	1.79493E-05	5.09156E-08	7.4548E-07	1.5195E-07	9.48344E-07	0.94834365
3834803773155	383480	3773155	0.000470236	0.001443544	0.00169749	0.001674887	0.000356024	0.000463006	0.000340798	3.50772E-05	0.000410952	3.50772E-05	2.10146E-05	3.04926E-05	1.80754E-05	4.23425E-08	6.1989E-07	1.2578E-07	7.88015E-07	0.78801531
3834903773155	383490	3773155	0.000399324	0.001225857	0.001441507	0.001422313	0.000302335	0.000393184	0.000289405	2.97876E-05	0.00034898	2.97876E-05	2.11362E-05	3.06691E-05	1.818E-05	3.5995E-08	5.2694E-07	1.065E-07	6.6944E-07	0.66943961
3835003773155	383500	3773155	0.000346543	0.001063828	0.001250974	0.001234317	0.000262374	0.000341215	0.000251153	2.58504E-05	0.000302853	2.58504E-05	2.12204E-05	3.07913E-05	1.82525E-05	3.12616E-08	4.5766E-07	9.219E-08	5.81113E-07	0.58111318
3835103773155	383510	3773155	0.000306522	0.000940969	0.001106502	0.001091769	0.000232073	0.000301809	0.000222148	2.2865E-05	0.000267878	2.2865E-05	2.12672E-05	3.08592E-05	1.82927E-05	2.76648E-08	4.0504E-07	8.1358E-08	5.14066E-07	0.51406573
3835203773155	383520	3773155	0.000273777	0.000840447	0.000988297	0.000975138	0.000207281	0.000269567	0.000198416	2.04224E-05	0.000239261	2.04224E-05	2.13015E-05	3.0909E-05	1.83222E-05	2.47213E-08	3.6198E-07	7.2523E-08	4.59225E-07	0.45922494
3835303773155	383530	3773155	0.000242832	0.000745451	0.00087659	0.000864918	0.000183852	0.000239098	0.000175989	1.8114E-05	0.000212217	1.8114E-05	2.13826E-05	3.10267E-05	1.8392E-05	2.19547E-08	3.2145E-07	6.424E-08	4.07649E-07	0.40764896
3835403773155	383540	3773155	0.000216815	0.000665584	0.000782673	0.000772251	0.000164154	0.000213481	0.000157134	1.61733E-05	0.00018948	1.61733E-05	2.14138E-05	3.10719E-05	1.84188E-05	1.96305E-08	2.874E-07	5.7304E-08	3.64334E-07	0.36433445
3835503773155	383550	3773155	0.000194197	0.000596151	0.000701024	0.00069169	0.00014703	0.000191211	0.000140742	1.44861E-05	0.000169714	1.44861E-05	2.13702E-05	3.10086E-05	1.83813E-05	1.76127E-08	2.5782E-07	5.13E-08	3.26734E-07	0.3267335
3835603773155	383560	3773155	0.00017325	0.000531847	0.000625408	0.000617081	0.00013117	0.000170586	0.000125561	1.29236E-05	0.000151408	1.29236E-05	2.11861E-05	3.07415E-05	1.8223E-05	1.57483E-08	2.3047E-07	4.5769E-08	2.91984E-07	0.29198358
3835703773155	383570	3773155	0.000155527	0.000477442	0.000561432	0.000553957	0.000117752	0.000153136	0.000112716	1.16015E-05	0.000135919	1.16015E-05	2.0896E-05	3.03206E-05	1.79734E-05	1.41688E-08	2.0729E-07	4.1095E-08	2.62555E-07	0.26255545
3835803773155	383580	3773155	0.000140503	0.00043132	0.000507197	0.000500443	0.000106377	0.000138343	0.000101828	1.04808E-05	0.000122789	1.04808E-05	2.05248E-05	2.9782E-05	1.76542E-05	1.28274E-08	1.8761E-07	3.7136E-08	2.37576E-07	0.23757552
3835903773155	383590	3773155	0.000127658	0.000391888	0.000460828	0.000454692	9.66519E-05	0.000125695	9.25184E-05	9.52263E-06	0.000111564	9.52263E-06	2.01037E-05	2.9171E-05	1.7292E-05	1.16781E-08	1.7075E-07	3.3752E-08	2.16184E-07	0.21618421
3836003773155	383600	3773155	0.000116549	0.000357786	0.000420727	0.000415125	8.82414E-05	0.000114757	8.44676E-05	8.69399E-06	0.000101856	8.69399E-06	1.96514E-05	2.85147E-05	1.69029E-05	1.06819E-08	1.5615E-07	3.0825E-08	1.97654E-07	0.19765385
3836103773155	383610	3773155	0.000106691	0.000327523	0.00038514	0.000380012	8.07775E-05	0.00010505	7.73229E-05	7.9586E-06	9.32401E-05	7.9586E-06	1.91524E-05	2.77905E-05	1.64736E-05	9.79581E-09	1.4316E-07	2.8226E-08	1.81179E-07	0.18117862
3836203773155	383620	3773155	9.81626E-05	0.000301342	0.000354354	0.000349636	7.43206E-05	9.66533E-05	7.11421E-05	7.32243E-06	8.57869E-05	7.32243E-06	1.8672E-05	2.70935E-05	1.60605E-05	9.02765E-09	1.319E-07	2.5978E-08	1.66904E-07	0.16690443
3836303773155	383630	3773155	9.15033E-05	0.000280899	0.000330314	0.000325916	6.92787E-05	9.00963E-05	6.63158E-05	6.82568E-06	7.99672E-05	6.82568E-06	1.83569E-05	2.66363E-05	1.57895E-05	8.42635E-09	1.2309E-07	2.4222E-08	1.55742E-07	0.15574156
3836403773155	383640	3773155	8.59925E-05	0.000263982	0.000310421	0.000306288	6.51064E-05	8.46703E-05	6.2322E-05	6.41461E-06	7.51512E-05	6.41461E-06	1.81355E-05	2.6315E-05	1.5599E-05	7.92814E-09	1.158E-07	2.2768E-08	1.46497E-07	0.14649737
3836503773155	383650	3773155	8.10733E-05	0.000248881	0.000292664	0.000288767	6.1382E-05	7.98268E-05	5.87568E-05	6.04766E-06	7.08522E-05	6.04766E-06	1.79296E-05	2.60162E-05	1.54219E-05	7.48325E-09	1.0929E-07	2.1471E-08	1.38244E-07	0.13824443
3836603773155	383660	3773155	7.7682E-05	0.00023847	0.000280421	0.000276688	5.88143E-05	7.64875E-05	5.6299E-05	5.79468E-06	6.78884E-05	5.79468E-06	1.7939E-05	2.60298E-05	1.54299E-05	7.17585E-09	1.048E-07	2.0576E-08	1.3255E-07	0.13255044
3836703773155	383670	3773155	7.45229E-05	0.000228772	0.000269018	0.000265436	5.64225E-05	7.3377E-05	5.40095E-05	5.55903E-06	6.51275E-05	5.55903E-06	1.79421E-05	2.60343E-05	1.54326E-05	6.88964E-09	1.0062E-07	1.9742E-08	1.27248E-07	0.12724806
3836803773155	383680	3773155	7.16976E-05	0.000220099	0.000258819	0.000255373	5.42835E-05	7.05952E-05	5.19619E-05	5.34828E-06	6.26585E-05	5.34828E-06	1.79639E-05	2.6066E-05	1.54514E-05	6.63376E-09	9.6877E-08	1.8998E-08	1.22509E-07	0.12250875
3836903773155	383690	3773155	6.91827E-05	0.000212379	0.00024974	0.000246415	5.23794E-05	6.8119E-05	5.01393E-05	5.16068E-06	6.04606E-05	5.16068E-06	1.80107E-05	2.61339E-05	1.54917E-05	6.40614E-09	9.3553E-08	1.8335E-08	1.18294E-07	0.11829373
3837003773155	383700	3773155	6.68383E-05	0.000205182	0.000241277	0.000238065	5.06044E-05	6.58106E-05	4.84402E-05	4.9858E-06	5.84118E-05	4.9858E-06	1.80513E-05	2.61928E-05	1.55265E-05	6.19382E-09	9.0452E-08	1.7717E-08	1.14363E-07	0.11436285
3837103773155	383710	3773155	6.48169E-05	0.000198977	0.00023398	0.000230865	4.9074E-05	6.38203E-05	4.69752E-05	4.83502E-06	5.66453E-05	4.83502E-06	1.81292E-05	2.63059E-05	1.55936E-05	6.01066E-09	8.7778E-08	1.7184E-08	1.10973E-07	0.11097321
3837203773155	383720	3773155	6.2948E-05	0.000193239	0.000227234	0.000224208	4.7659E-05	6.19801E-05	4.56207E-05	4.6956E-06	5.50119E-05	4.6956E-06	1.82041E-05	2.64145E-05	1.5658E-05	5.84139E-09	8.5309E-08	1.6692E-08	1.07842E-07	0.10784183
3837303773155	383730	3773155	6.1226E-05	0.000187953	0.000221018	0.000218075	4.63552E-05	6.02846E-05	4.43727E-05	4.56715E-06	5.3507E-05	4.56715E-06	1.82727E-05	2.65141E-05	1.5717E-05	5.68541E-09	8.3033E-08	1.6238E-08	1.04957E-07	0.10495681
3837403773155	383740	3773155	5.96528E-05	0.000183124	0.000215338	0.000212471	4.51641E-05	5.87356E-05	4.32326E-05	4.4498E-06	5.21322E-05	4.4498E-06	1.83382E-05	2.66092E-05	1.57734E-05	5.54229E-09	8.0947E-08	1.5823E-08	1.02312E-07	0.10231188
3837503773155	383750	3773155	5.81757E-05	0.000178589	0.000210007	0.00020721	4.40458E-05	5.72812E-05	4.21621E-05	4.33962E-06	5.08413E-05	4.33962E-06	1.83913E-05	2.66861E-05	1.5819E-05	5.40781E-09	7.8987E-08	1.5432E-08	9.98269E-08	0.09982691
3837603773155	383760	3773155	5.66352E-05	0.00017386	0.000204445	0.000201723	4.28795E-05	5.57644E-05	4.10456E-05	4.2247E-06	4.9495E-05	4.2247E-06	1.8385E-05	2.66771E-05	1.58136E-05	5.26796E-09	7.6947E-08	1.5025E-08	9.72401E-08	0.09724012
3837703773155	383770	3773155	5.51346E-05	0.000169254	0.000199028	0.000196378	4.17433E-05	5.42868E-05	3.99581E-05	4.11276E-06	4.81836E-05	4.11276E-06	1.83538E-05	2.66318E-05	1.57868E-05	5.13147E-09	7.4955E-08	1.4629E-08	9.47156E-08	0.09471564
3837803773155	383780	3773155	5.3741E-05	0.000164976	0.000193998	0.000191415	4.06882E-05	5.29147E-05	3.89481E-05	4.00881E-06	4.69657E-05	4.00881E-06	1.83164E-05	2.65775E-05	1.57546E-05	5.00473E-09	7.3106E-08	1.4261E-08	9.23714E-08	0.09237137
3837903773155	383790	3773155	5.25198E-05	0.000161227	0.00018959	0.000187065	3.97637E-05	5.17123E-05	3.80631E-05	3.91771E-06	4.58985E-05	3.91771E-06	1.82852E-05	2.65322E-05	1.57278E-05	4.89318E-09	7.148E-08	1.3937E-08	9.03101E-08	0.09031014
3838003773155	383800	3773155	5.13331E-05	0.000157584	0.000185306	0.000182838	3.88652E-05	5.05438E-05	3.7203E-05	3.82919E-06	4.48614E-05	3.82919E-06	1.82291E-05	2.64507E-05	1.56795E-05	4.78462E-09	6.9897E-08	1.3622E-08	8.83035E-08	0.08830352
3838103773155	383810	3773155	5.00829E-05	0.000153746	0.000180793	0.000178385	3.79186E-05	4.93129E-05	3.6297E-05	3.73593E-06	4.37688E-05	3.73593E-06	1.81261E-05	2.63014E-05	1.55909E-05	4.6708E-09	6.8235E-08	1.3291E-08	8.61968E-08	0.08619685
3838203773155	383820	3773155	4.88345E-05	0.000149914	0.000176286	0.000173939	3.69734E-05	4.80837E-05	3.53922E-05	3.64281E-06	4.26778E-05	3.64281E-06	1.79951E-05	2.61113E-05	1.54782E-05	4.55739E-09	6.6577E-08	1.2962E-08	8.40972E-08	0.08409722
3838303773155	383830	3773155	4.76006E-05	0.000146126	0.000171832	0.000169544	3.60392E-05	4.68687E-05	3.4498E-05	3.55077E-06	4.15995E-05	3.55077E-06	1.78454E-05	2.5894E-05	1.53495E-05	4.44562E-09	6.4943E-08	1.2639E-08	8.20267E-08	0.0820267
3838403773155	383840	3773155	4.61381E-05	0.000141636	0.000166552	0.000164335	3.4932E-05	4.54287E-05	3.3438E-05	3.44167E-06	4.03214E-05	3.44167E-06	1.76582E-05	2.56225E-05	1.51885E-05	4.31404E-09	6.3013E-08	1.2258E-08	7.95848E-08	0.07958479
3838503773155	383850	3773155	4.47464E-05	0.000137364	0.000161528	0.000159378	3.38782E-05	4.40584E-05	3.24294E-05	3.33785E-06	3.91051E-05	3.33785E-06	1.74711E-05	2.53509E-05	1.50275E-05	4.18892E-09	6.1178E-08	1.1896E-08	7.72624E-08	0.07726236
3838603773155	383860	3773155	4.33964E-05	0.000133219	0.000156655	0.000154569	3.28561E-05	4.27291E-05	3.1451E-05	3.23715E-06	3.79253E-05	3.23715E-06	1.72839E-05	2.50793E-05	1.48665E-05	4.06761E-09	5.9398E-08	1.1545E-08	7.50103E-08	0.07501026
3838703773155	383870	3773155	4.20863E-05	0.000129198	0.000151926	0.000149903	3.18642E-05	4.14392E-05	3.05015E-05	3.13942E-06	3.67803E-05	3.13942E-06	1.70968E-05	2.48078E-05	1.47055E-05	3.94987E-09	5.767E-08	1.1204E-08	7.28241E-08	0.07282411
3838803773155	383880	3773155	4.08415E-05	0.000125376	0.000147432	0.000145469	3.09218E-05	4.02135E-05	2.95994E-05	3.04657E-06	3.56925E-05	3.04657E-06	1.69096E-05	2.45362E-05	1.45446E-05	3.83778E-09	5.6025E-08	1.0881E-08	7.07435E-08	0.07074353
3838903773155	383890	3773155	3.933E-05	0.000120736	0.000141976	0.000140086	2.97774E-05	3.87253E-05	2.85039E-05	2.93382E-06	3.43715E-05	2.93382E-06	1.66819E-05	2.42058E-05	1.43487E-05	3.70272E-09	5.4038E-08	1.0491E-08	6.82317E-08	0.06823172
3839003773155	383900	3773155	3.78983E-05	0.000116341	0.000136808	0.000134986	2.86935E-05	3.73156E-05	2.74663E-05	2.82702E-06	3.31204E-05	2.82702E-06	1.64417E-05	2.38573E-05	1.41421E-05	3.57445E-09	5.2152E-08	1.012E-08	6.58467E-08	0.06584674
3839103773155	383910	3773155	3.65465E-05	0.000112191	0.000131928	0.000130171	2.767E-05	3.59846E-05	2.64866E-05	2.72618E-06	3.1939E-05	2.72618E-06	1.61922E-05	2.34952E-05	1.39275E-05	3.45329E-09	5.0371E-08	9.7709E-09	6.35951E-08	0.06359506
3829703773165	382970	3773165	2.11411E-05	6.48996E-05	7.63166E-05	7.53004E-05	1.60063E-05	2.08161E-05	1.53218E-05	1.57702E-06	1.84758E-05	1.57702E-06	1.12575E-05	1.63348E-05	9.68296E-06	3.09568E-09	4.1068E-08	7.3346E-09	5.14979E-08	0.05149787
3829803773165	382980	3773165	2.25093E-05	6.90996E-05	8.12555E-05	8.01735E-05	1.70422E-05	2.21632E-05	1.63133E-05	1.67908E-06	1.96715E-05	1.67908E-06	1.15912E-05	1.68191E-05	9.97004E-06	3.32563E-09	4.403E-08	7.8538E-09	5.52099E-08	0.05520987
3829903773165	382990	3773165	2.38176E-05	7.31158E-05	8.59782E-05	8.48334E-05	1.80327E-05	2.34513E-05	1.72615E-05	1.77667E-06	2.08148E-05	1.77667E-06	1.18501E-05	1.71948E-05	1.01927E-05	3.55036E-09	4.691E-08	8.3582E-09	5.88185E-08	0.0588185
3830003773165	383000	3773165	2.50914E-05	7.70261E-05	9.05764E-05	8.93704E-05	1.89971E-05	2.47056E-05	1.81846E-05	1.87169E-06	2.1928E-05	1.87169E-06	1.20435E-05	1.74754E-05	1.03591E-05	3.77742E-09	4.9801E-08	8.862E-09	6.24403E-08	0.06244031
3830103773165	383010	3773165	2.63307E-05	8.08307E-05	9.50502E-05	9.37846E-05	1.99354E-05	2.59258E-05	1.90828E-05	1.96414E-06	2.30111E-05	1.96414E-06	1.21621E-05	1.76474E-05	1.0461E-05	4.01079E-09	5.2742E-08	9.3708E-09	6.61233E-08	0.06612328
3830203773165	383020	3773165	2.74339E-05	8.42174E-05	9.90328E-05	9.77141E-05	2.07707E-05	2.70121E-05	1.98824E-05	2.04643E-06	2.39752E-05	2.04643E-06	1.21933E-05	1.76927E-05	1.04879E-05	4.23579E-09	5.5531E-08	9.8519E-09	6.96188E-08	0.06961884
3830303773165	383030	3773165	2.88511E-05	8.85678E-05	0.000104148	0.000102762	2.18436E-05	2.84075E-05	2.09094E-05	2.15214E-06	2.52137E-05	2.15214E-06	1.21059E-05	1.75659E-05	1.04127E-05	4.49473E-09	5.8813E-08	1.043E-08	7.37378E-08	0.07373782
3830403773165	383040	3773165	3.02846E-05	9.29684E-05	0.000109323	0.000107868	2.29289E-05	2.98189E-05	2.19483E-05	2.25907E-06	2.64665E-05	2.25907E-06	1.20872E-05	1.75388E-05	1.03966E-05	4.82294E-09	6.2853E-08	1.1114E-08	7.87903E-08	0.07879031
3830503773165	383050	3773165	3.16654E-05	9.72074E-05	0.000114308	0.000112786	2.39744E-05	3.11785E-05	2.29491E-05	2.36208E-06	2.76733E-05	2.36208E-06	1.20591E-05	1.7498E-05	1.03725E-05	5.17253E-09	6.7102E-08	1.1818E-08	8.40925E-08	0.08409247
3830603773165	383060	3773165	3.30771E-05	0.000101541	0.000119404	0.000117814	2.50432E-05	3.25685E-05	2.39722E-05	2.46739E-06	2.8907E-05	2.46739E-06	1.19219E-05	1.72989E-05	1.02544E-05	5.53104E-09	7.1456E-08	1.2546E-08	8.9533E-08	0.08953298
3830703773165	383070	3773165	3.45995E-05	0.000106215	0.0001249	0.000123237	2.61959E-05	3.40675E-05	2.50756E-05	2.58095E-06	3.02374E-05	2.58095E-06	1.18688E-05	1.7222E-05	1.02088E-05	5.92595E-09	7.624E-08	1.3351E-08	9.55163E-08	0.0955163
3830803773165	383080	3773165	3.62544E-05	0.000111295	0.000130873	0.000129131	2.74488E-05	3.56969E-05	2.62749E-05	2.70439E-06	3.16837E-05	2.70439E-06	1.18751E-05	1.7231E-05	1.02142E-05	6.36964E-09	8.1594E-08	1.4251E-08	1.02214E-07	0.10221417
3830903773165	383090	3773165	3.80508E-05	0.000116809	0.000137358	0.000135529	2.88089E-05	3.74657E-05	2.75768E-05	2.83839E-06	3.32536E-05	2.83839E-06	1.19032E-05	1.72717E-05	1.02383E-05	6.87015E-09	8.7608E-08	1.5261E-08	1.09739E-07	0.10973906
3831003773165	383100	3773165	4.00123E-05	0.000122831	0.000144439	0.000142516	3.0294E-05	3.9397E-05	2.89984E-05	2.98471E-06	3.49678E-05	2.98471E-06	1.19531E-05	1.73442E-05	1.02813E-05	7.43859E-09	9.4408E-08	1.6404E-08	1.18251E-07	0.11825074
3831103773165	383110	3773165	4.21443E-05	0.000129376	0.000152135	0.00015011	3.19082E-05	4.14963E-05	3.05436E-05	3.14375E-06	3.68311E-05	3.14375E-06	1.19967E-05	1.74075E-05	1.03188E-05	8.08133E-09	1.0207E-07	1.769E-08	1.27839E-07	0.12783926
3834303773165	383430	3773165	0.002344405	0.00719692	0.008462989	0.008350303	0.001774989	0.002308358	0.001699078	0.000174881	0.002048839	0.000174881	1.88779E-05	2.73922E-05	1.62375E-05	2.07149E-07	3.0459E-06	6.3661E-07	3.88966E-06	3.88966426
3834403773165	383440	3773165	0.001449284	0.004449051	0.00523172	0.005162058	0.001097277	0.001427	0.00105035	0.000108109	0.001266568	0.000108109	1.98667E-05	2.8827E-05	1.7088E-05	1.28381E-07	1.8865E-06	3.8835E-07	2.40321E-06	2.40320661
3834503773165	383450	3773165	0.000997013	0.003060659	0.003599084	0.003551161	0.000754856	0.000981683	0.000722572	7.43722E-05	0.000871317	7.43722E-05	2.0503E-05	2.97503E-05	1.76354E-05	8.86137E-08	1.3011E-06	2.6527E-07	1.655E-06	1.65500401
3834603773165	383460	3773165	0.000744245	0.002284704	0.002686625	0.002650852	0.000563481	0.000732802	0.000539382	5.55169E-05	0.000650416	5.55169E-05	2.09647E-05	3.04202E-05	1.80325E-05	6.63383E-08	9.7348E-07	1.9726E-07	1.23708E-06	1.23707504
3834703773165	383470	3773165	0.000583091	0.001789989	0.00210488	0.002076854	0.000441468	0.000574126	0.000422588	4.34956E-05	0.000509579	4.34956E-05	2.12859E-05	3.08864E-05	1.83088E-05	5.2111E-08	7.6434E-07	1.5419E-07	9.70637E-07	0.97063655
3834803773165	383480	3773165	0.000485758	0.001491192	0.00175352	0.001730172	0.000367775	0.000478289	0.000352047	3.62351E-05	0.000424517	3.62351E-05	2.14263E-05	3.109E-05	1.84295E-05	4.34792E-08	6.376E-07	1.2825E-07	8.09331E-07	0.80933073
3834903773165	383490	3773165	0.000413017	0.00126789	0.001490935	0.001471083	0.000312702	0.000406666	0.000299329	3.0809E-05	0.000360946	3.0809E-05	2.15324E-05	3.12439E-05	1.85208E-05	3.70189E-08	5.4279E-07	1.0889E-07	6.88702E-07	0.68870188
3835003773165	383500	3773165	0.000357922	0.001098759	0.001292051	0.001274847	0.000270989	0.000352419	0.000259399	2.66992E-05	0.000312798	2.66992E-05	2.16041E-05	3.1348E-05	1.85825E-05	3.21177E-08	4.7089E-07	9.425E-08	5.97258E-07	0.59725806

			EGIODemolition	EGIOSite Grubbing / Prep	EGIOMass Grading / Excavation	EGIOMass Grading / Excavation	EGIODrainage / Utilities Trenching	EGIODrainage / Utilities Trenching	EGIOFoundations / Concrete Pads	EGIOFoundations / Concrete Pads	EGIOBuilding / Structure Construction	EGIOBuilding / Structure Construction	EGIOAsphalt Paving	EGIOArchitectural Coating	EGIOLandscaping or Other Finishing	EGIOWaterside Construction (Piles)	HIWaterside Construction (Landscaping)	HIWaterside Construction (Landscaping)	KMDemolition	KMSite Grubbing / Prep
Unique Identifier	X (UTM)	Y (UTM)	2025	2025	2025	2026	2026	2027	2026	2027	2026	2027	2027	2027	2027	2027	2025	2026	2025	2025
3835103773165	383510	3773165	0.001037988	0.00040711	0.000134824	0.000132046	0.000306617	0.000306144	0.000402854	0.000402594	0.000431507	0.000421164	1.67915E-05	1.67915E-05	0.000454747	1.67915E-05	0.0002689	0.000260477	0.000365499	0.001586292
3835203773165	383520	3773165	0.000924384	0.00036256	0.000120068	0.000117594	0.000273058	0.000272637	0.000358763	0.000358532	0.00038428	0.000375069	1.49537E-05	1.49537E-05	0.000404976	1.49537E-05	0.000239752	0.000232243	0.000325581	0.001413044
3835303773165	383530	3773165	0.000822995	0.00032279	0.000106898	0.000104696	0.000243109	0.000242734	0.000319413	0.000319207	0.000342131	0.00033393	1.33136E-05	1.33136E-05	0.000360558	1.33136E-05	0.000213597	0.000206907	0.000289671	0.001257191
3835403773165	383540	3773165	0.00073807	0.00028948	9.58673E-05	9.38921E-05	0.000218022	0.000217686	0.000286453	0.000286268	0.000306827	0.000299472	1.19397E-05	1.19397E-05	0.000323352	1.19397E-05	0.000191599	0.000185598	0.000259524	0.001126353
3835503773165	383550	3773165	0.000663546	0.00026025	8.61875E-05	8.44117E-05	0.000196008	0.000195706	0.000257529	0.000257363	0.000275846	0.000269234	1.07342E-05	1.07342E-05	0.000290702	1.07342E-05	0.000172212	0.000166818	0.000232938	0.001010966
3835603773165	383560	3773165	0.000593909	0.00023294	7.71423E-05	7.55529E-05	0.000175438	0.000175167	0.000230502	0.000230353	0.000246897	0.000240979	9.60764E-06	9.60764E-06	0.000260194	9.60764E-06	0.000154017	0.000149193	0.000207897	0.000902287
3835703773165	383570	3773165	0.000535175	0.0002099	6.95135E-05	6.80813E-05	0.000158088	0.000157844	0.000207707	0.000207573	0.00022248	0.000217148	8.65751E-06	8.65751E-06	0.000234463	8.65751E-06	0.000138639	0.000134297	0.000186789	0.000810678
3835803773165	383580	3773165	0.000487121	0.00019106	6.32718E-05	6.19682E-05	0.000143893	0.000143671	0.000189057	0.000188935	0.000202504	0.00019765	7.88015E-06	7.88015E-06	0.00021341	7.88015E-06	0.000126055	0.000122107	0.00016959	0.000736032
3835903773165	383590	3773165	0.000446307	0.00017505	5.79705E-05	5.67761E-05	0.000131837	0.000131634	0.000173217	0.000173105	0.000185537	0.000181089	7.2199E-06	7.2199E-06	0.000195529	7.2199E-06	0.000115369	0.000111755	0.00015502	0.000672799
3836003773165	383600	3773165	0.000410397	0.00016096	5.33062E-05	5.22079E-05	0.000121229	0.000121042	0.000159279	0.000159177	0.000170608	0.000166519	6.63898E-06	6.63898E-06	0.000179797	6.63898E-06	0.000105965	0.000102646	0.00014222	0.000617246
3836103773165	383610	3773165	0.000376876	0.00014782	4.89522E-05	4.79436E-05	0.000111327	0.000111156	0.00014627	0.000146175	0.000156673	0.000152918	6.09672E-06	6.09672E-06	0.000165111	6.09672E-06	9.71879E-05	9.41438E-05	0.000130262	0.000565347
3836203773165	383620	3773165	0.000347757	0.00013639	4.51698E-05	4.42392E-05	0.000102726	0.000102567	0.000134968	0.000134881	0.000144568	0.000141102	5.62565E-06	5.62565E-06	0.000152354	5.62565E-06	8.95656E-05	8.67603E-05	0.000119902	0.000520383
3836303773165	383630	3773165	0.000325427	0.00012764	4.22695E-05	4.13986E-05	9.61296E-05	9.59813E-05	0.000126302	0.00012622	0.000135285	0.000132042	5.26443E-06	5.26443E-06	0.000142571	5.26443E-06	8.37122E-05	8.10901E-05	0.000112006	0.000486114
3836403773165	383640	3773165	0.000307284	0.00012052	3.99128E-05	3.90905E-05	9.07701E-05	9.063E-05	0.00011926	0.000119183	0.000127742	0.00012468	4.97092E-06	4.97092E-06	0.000134622	4.97092E-06	7.89547E-05	7.64817E-05	0.000105622	0.000458407
3836503773165	383650	3773165	0.000290918	0.0001141	3.77872E-05	3.70086E-05	8.59359E-05	8.58033E-05	0.000112908	0.000112836	0.000120939	0.00011804	4.70618E-06	4.70618E-06	0.000127453	4.70618E-06	7.4662E-05	7.23234E-05	9.98647E-05	0.00043342
3836603773165	383660	3773165	0.000279125	0.00010948	3.62553E-05	3.55083E-05	8.24522E-05	8.23249E-05	0.000108331	0.000108261	0.000116036	0.000113255	4.5154E-06	4.5154E-06	0.000122286	4.5154E-06	7.15567E-05	6.93154E-05	9.5755E-05	0.000415583
3836703773165	383670	3773165	0.000268167	0.00010518	3.4832E-05	3.41143E-05	7.92152E-05	7.9093E-05	0.000104078	0.000104011	0.000111481	0.000108809	4.33813E-06	4.33813E-06	0.000117485	4.33813E-06	6.86721E-05	6.65212E-05	9.19349E-05	0.000399004
3836803773165	383680	3773165	0.000258044	0.00010121	3.35172E-05	3.28266E-05	7.6225E-05	7.61074E-05	0.00010015	0.000100085	0.000107273	0.000104702	4.17437E-06	4.17437E-06	0.00011305	4.17437E-06	6.60064E-05	6.3939E-05	8.84045E-05	0.000383682
3836903773165	383690	3773165	0.000248667	9.7531E-05	3.22992E-05	3.16337E-05	7.3455E-05	7.33417E-05	9.65103E-05	9.6448E-05	0.000103375	0.000100897	4.02268E-06	4.02268E-06	0.000108942	4.02268E-06	6.35362E-05	6.15461E-05	8.51366E-05	0.000369499
3837003773165	383700	3773165	0.000239918	9.4099E-05	3.11628E-05	3.05208E-05	7.08708E-05	7.07614E-05	9.31149E-05	9.30548E-05	9.97377E-05	9.7347E-05	3.88115E-06	3.88115E-06	0.000105109	3.88115E-06	6.12346E-05	5.93167E-05	8.2086E-05	0.000356259
3837103773165	383710	3773165	0.000232284	9.1105E-05	3.01712E-05	2.95495E-05	6.86155E-05	6.85096E-05	9.01518E-05	9.00936E-05	9.65638E-05	9.42492E-05	3.75765E-06	3.75765E-06	0.000101765	3.75765E-06	5.92219E-05	5.73669E-05	7.94315E-05	0.000344738
3837203773165	383720	3773165	0.000225197	8.8325E-05	2.92507E-05	2.8648E-05	6.65221E-05	6.64194E-05	8.74013E-05	8.73449E-05	9.36177E-05	9.13738E-05	3.643E-06	3.643E-06	9.86598E-05	3.643E-06	5.73544E-05	5.5558E-05	7.69715E-05	0.000334062
3837303773165	383730	3773165	0.000218802	8.5817E-05	2.842E-05	2.78344E-05	6.4633E-05	6.45333E-05	8.49193E-05	8.48645E-05	9.09592E-05	8.87789E-05	3.53955E-06	3.53955E-06	9.5858E-05	3.53955E-06	5.56682E-05	5.39245E-05	7.47582E-05	0.000324456
3837403773165	383740	3773165	0.000213188	8.3615E-05	2.76908E-05	2.71203E-05	6.29747E-05	6.28775E-05	8.27405E-05	8.26871E-05	8.86254E-05	8.65011E-05	3.44874E-06	3.44874E-06	9.33986E-05	3.44874E-06	5.419E-05	5.24927E-05	7.28323E-05	0.000316098
3837503773165	383750	3773165	0.000207934	8.1554E-05	2.70083E-05	2.64519E-05	6.14226E-05	6.13278E-05	8.07012E-05	8.06491E-05	8.64411E-05	8.43691E-05	3.36373E-06	3.36373E-06	9.10966E-05	3.36373E-06	5.28087E-05	5.11546E-05	7.10355E-05	0.000308299
3837603773165	383760	3773165	0.000202697	7.9501E-05	2.63282E-05	2.57857E-05	5.98757E-05	5.97833E-05	7.86689E-05	7.86181E-05	8.42642E-05	8.22444E-05	3.27902E-06	3.27902E-06	8.88025E-05	3.27902E-06	5.14346E-05	4.98236E-05	6.92386E-05	0.0003005
3837703773165	383770	3773165	0.00019764	7.7517E-05	2.56713E-05	2.51424E-05	5.83819E-05	5.82919E-05	7.67062E-05	7.66567E-05	8.2162E-05	8.01926E-05	3.19722E-06	3.19722E-06	8.6587E-05	3.19722E-06	5.01107E-05	4.85411E-05	6.75051E-05	0.000292977
3837803773165	383780	3773165	0.000192889	7.5654E-05	2.50542E-05	2.4538E-05	5.69784E-05	5.68905E-05	7.48621E-05	7.48138E-05	8.01867E-05	7.82647E-05	3.12035E-06	3.12035E-06	8.45054E-05	3.12035E-06	4.88693E-05	4.73386E-05	6.58802E-05	0.000285925
3837903773165	383790	3773165	0.000188514	7.3938E-05	2.4486E-05	2.39815E-05	5.56862E-05	5.56003E-05	7.31644E-05	7.31172E-05	7.83683E-05	7.64898E-05	3.04959E-06	3.04959E-06	8.2589E-05	3.04959E-06	4.7732E-05	4.62369E-05	6.43956E-05	0.000279482
3838003773165	383800	3773165	0.000184275	7.2275E-05	2.39353E-05	2.34422E-05	5.44339E-05	5.43499E-05	7.1519E-05	7.14729E-05	7.66058E-05	7.47696E-05	2.98101E-06	2.98101E-06	8.07317E-05	2.98101E-06	4.66305E-05	4.517E-05	6.2954E-05	0.000273225
3838103773165	383810	3773165	0.000179883	7.0553E-05	2.33648E-05	2.28834E-05	5.31365E-05	5.30545E-05	6.98144E-05	6.97693E-05	7.47799E-05	7.29875E-05	2.90996E-06	2.90996E-06	7.88074E-05	2.90996E-06	4.54896E-05	4.40648E-05	6.14423E-05	0.000266664
3838203773165	383820	3773165	0.000175517	6.884E-05	2.27978E-05	2.23281E-05	5.1847E-05	5.1767E-05	6.81202E-05	6.80762E-05	7.29652E-05	7.12163E-05	2.83934E-06	2.83934E-06	7.6895E-05	2.83934E-06	4.43523E-05	4.29631E-05	5.99261E-05	0.000260083
3838303773165	383830	3773165	0.000171224	6.7156E-05	2.22402E-05	2.17819E-05	5.05788E-05	5.05007E-05	6.64539E-05	6.6411E-05	7.11804E-05	6.94742E-05	2.76989E-06	2.76989E-06	7.5014E-05	2.76989E-06	4.32293E-05	4.18753E-05	5.84279E-05	0.000253581
3838403773165	383840	3773165	0.000166284	6.5219E-05	2.15985E-05	2.11535E-05	4.91195E-05	4.90437E-05	6.45366E-05	6.44949E-05	6.91267E-05	6.74698E-05	2.68997E-06	2.68997E-06	7.28497E-05	2.68997E-06	4.19269E-05	4.06137E-05	5.66605E-05	0.00024591
3838503773165	383850	3773165	0.000161595	6.338E-05	2.09895E-05	2.0557E-05	4.77345E-05	4.76608E-05	6.27169E-05	6.26764E-05	6.71776E-05	6.55674E-05	2.61412E-06	2.61412E-06	7.07956E-05	2.61412E-06	4.06927E-05	3.94182E-05	5.49858E-05	0.000238642
3838603773165	383860	3773165	0.000156988	6.1573E-05	2.0391E-05	1.99709E-05	4.63734E-05	4.63018E-05	6.09285E-05	6.08892E-05	6.52621E-05	6.36978E-05	2.53958E-06	2.53958E-06	6.87769E-05	2.53958E-06	3.94783E-05	3.82417E-05	5.33337E-05	0.000231472
3838703773165	383870	3773165	0.000152506	5.9815E-05	1.98088E-05	1.94007E-05	4.50494E-05	4.49799E-05	5.9189E-05	5.91508E-05	6.33988E-05	6.18792E-05	2.46708E-06	2.46708E-06	6.68134E-05	2.46708E-06	3.82943E-05	3.70948E-05	5.17179E-05	0.000224459
3838803773165	383880	3773165	0.00014823	5.8138E-05	1.92535E-05	1.88568E-05	4.37865E-05	4.37189E-05	5.75297E-05	5.74926E-05	6.16215E-05	6.01444E-05	2.39791E-06	2.39791E-06	6.49403E-05	2.39791E-06	3.71677E-05	3.60036E-05	5.01813E-05	0.00021779
3838903773165	383890	3773165	0.000143146	5.6144E-05	1.85932E-05	1.82101E-05	4.22847E-05	4.22195E-05	5.55566E-05	5.55207E-05	5.95081E-05	5.80817E-05	2.31567E-06	2.31567E-06	6.2713E-05	2.31567E-06	3.58241E-05	3.4702E-05	4.83256E-05	0.000209736
3839003773165	383900	3773165	0.000138332	5.4256E-05	1.79678E-05	1.75976E-05	4.08626E-05	4.07995E-05	5.36881E-05	5.36534E-05	5.75066E-05	5.61282E-05	2.23779E-06	2.23779E-06	6.06038E-05	2.23779E-06	3.45486E-05	3.34665E-05	4.65672E-05	0.000202105
3839103773165	383910	3773165	0.000133652	5.242E-05	1.736E-05	1.70023E-05	3.94802E-05	3.94193E-05	5.18719E-05	5.18384E-05	5.55613E-05	5.42295E-05	2.16209E-06	2.16209E-06	5.85537E-05	2.16209E-06	3.33073E-05	3.2264E-05	4.4854E-05	0.00019467
3829703773175	382970	3773175	0.000171709	6.7347E-05	2.23032E-05	2.18436E-05	5.0722E-05	5.06438E-05	6.66421E-05	6.65991E-05	7.1382E-05	6.9671E-05	2.77773E-06	2.77773E-06	7.52265E-05	2.77773E-06	3.53523E-05	3.4245E-05	2.59574E-05	0.000112657
3829803773175	382980	3773175	0.000185631	7.2807E-05	2.41115E-05	2.36147E-05	5.48346E-05	5.47499E-05	7.20454E-05	7.19989E-05	7.71697E-05	7.53199E-05	3.00295E-06	3.00295E-06	8.13258E-05	3.00295E-06	3.8332E-05	3.71313E-05	2.76117E-05	0.000119837
3829903773175	382990	3773175	0.00019923	7.8141E-05	2.58778E-05	2.53447E-05	5.88516E-05	5.87608E-05	7.73233E-05	7.72734E-05	8.28229E-05	8.08376E-05	3.22294E-06	3.22294E-06	8.72835E-05	3.22294E-06	4.12578E-05	3.99655E-05	2.91506E-05	0.000126516
3830003773175	383000	3773175	0.000213224	8.3629E-05	2.76955E-05	2.71249E-05	6.29853E-05	6.28881E-05	8.27545E-05	8.27011E-05	8.86404E-05	8.65157E-05	3.44932E-06	3.44932E-06	9.34143E-05	3.44932E-06	4.42447E-05	4.28588E-05	3.06284E-05	0.000132929
3830103773175	383010	3773175	0.000228098	8.9463E-05	2.96275E-05	2.90171E-05	6.73791E-05	6.72751E-05	8.85273E-05	8.84702E-05	9.48238E-05	9.25509E-05	3.68994E-06	3.68994E-06	9.99308E-05	3.68994E-06	4.74001E-05	4.59155E-05	3.20518E-05	0.000139107
3830203773175	383020	3773175	0.000243305	9.5428E-05	3.16027E-05	3.09515E-05	7.1871E-05	7.17601E-05	9.44291E-05	9.43682E-05	0.000101145	9.8721E-05	3.93593E-06	3.93593E-06	0.000106593	3.93593E-06	5.05538E-05	4.89703E-05	3.32852E-05	0.00014446
3830303773175	383030	3773175	0.000259607	0.00010182	3.37202E-05	3.30254E-05	7.66867E-05	7.65683E-05	0.000100756	0.000100691	0.000107923	0.000105336	4.19966E-06	4.19966E-06	0.000113735	4.19966E-06	5.43138E-05	5.26126E-05	3.49848E-05	0.000151836
3830403773175	383040	3773175	0.000283185	0.00011107	3.67827E-05	3.60248E-05	8.36514E-05	8.35223E-05	0.000109907	0.000109836	0.000117724	0.000114902	4.58107E-06	4.58107E-06	0.000124065	4.58107E-06	5.89026E-05	5.70576E-05	3.66866E-05	0.000159222
3830503773175	383050	3773175	0.000308352	0.00012094	4.00517E-05	3.92265E-05	9.10858E-05	9.09453E-05	0.000119675	0.000119598	0.000128187	0.000125114	4.98821E-06	4.98821E-06	0.000135091	4.98821E-06	6.38358E-05	6.18363E-05	3.83228E-05	0.000166324
3830603773175	383060	3773175	0.0003344	0.00013116	4.3435E-05	4.25401E-05	9.87802E-05	9.86278E-05	0.000129784	0.000129701	0.000139015	0.000135683	5.40958E-06	5.40958E-06	0.000146502	5.40958E-06	6.90794E-05	6.69156E-05	3.99952E-05	0.000173582
3830703773175	383070	3773175	0.000363619	0.00014262	4.72302E-05	4.62571E-05	0.000107411	0.000107245	0.000141124	0.000141033	0.000151162	0.000147538	5.88225E-06	5.88225E-06	0.000159303	5.88225E-06	7.50154E-05	7.26657E-05	4.18102E-05	0.000181459
3830803773175	383080	3773175	0.000397095	0.00015575	5.15783E-05	5.05156E-05	0.0001173	0.000117119	0.000154117	0.000154017	0.000165078	0.000161121	6.42379E-06	6.42379E-06	0.000173969	6.42379E-06	8.1816E-05	7.92534E-05	4.37768E-05	0.000189994
3834303773175	383430	3773175	0.007323159	0.00287225	0.0009512	0.000931602	0.002163226	0.002159888	0.002842195	0.002840361	0.003044346	0.002971375	0.000118467	0.000118467	0.003208308	0.000118467	0.001689007	0.001636104	0.002581397	0.011203443
3834403773175	383440	3773175	0.004395086	0.00172381	0.000570875	0.000559112	0.001298287	0.001296284	0.00170578	0.001704679	0.001827103	0.001783308	7.10992E-05	7.10992E-05	0.001925507	7.10992E-05	0.001059701	0.001026509	0.001563729	0.006786692
3834503773175	383450	3773175	0.003105126	0.00121787	0.000403323	0.000395013	0.000917239	0.000915824	0.001205132	0.001204355	0.001290847	0.001259906	5.02315E-05	5.02315E-05	0.001360369	5.02315E-05	0.000767398	0.000743362	0.0011072	0.004805324
3834603773175	383460	3773175	0.002387212	0.0009363	0.000310073	0.000303685	0.000705171	0.000704083	0.000926502	0.000925904	0.0009924	0.000968612	3.86179E-05	3.86179E-05	0.001045848	3.86179E-05	0.000599145	0.000580379	0.000851518	0.003695649
3834703773175	383470	3773175	0.001911875	0.00074986	0.000248332	0.000243215	0.000564759	0.000563887	0.000742019	0.00074154	0.000794795	0.000775744	3.09283E-05	3.09283E-05	0.000837601	3.09283E-05	0.000484854	0.000469668	0.00068153	0.002957888
3834803773175	383480	3773175	0.001601555	0.00062815	0.000208025	0.000203739	0.000473092	0.000472362	0.000621581	0.000621179	0.00066579	0.000649832	2.59083E-05	2.59083E-05	0.000701648	2.59083E-05	0.000408946	0.000396137	0.000570798	0.002477304
3834903773175	383490	3773175	0.001367206	0.00053624	0.000177585	0.000173926	0.000403866	0.000403243	0.000530627	0.000530285	0.000568368	0.000554744	2.21172E-05	2.21172E-05	0.000598979	2.21172E-05	0.000350852	0.000339863	0.00048711	0.002114091
3835003773175	383500	3773175	0.001186245	0.00046526	0.000154081	0.000150906	0.000350411	0.00034987	0.000460394	0.000460097	0.00049314	0.000481319	1.91899E-05	1.91899E-05	0.000519699	1.91899E-05	0.000305533	0.000295963	0.000422472	0.001833558
3835103773175	383510	3773175	0.001043773	0.00040938	0.000135575	0.000132782	0.000308325	0.00030785	0.000405099	0.000404838	0.000433912	0.000423511	1.68851E-05	1.68851E-05	0.000457281	1.68851E-05	0.000269551	0.000261108	0.000371578	0.001612674
3835203773175	383520	3773175	0.000927626	0.00036383	0.000120489	0.000118006	0.000274016	0.000273593	0.000360022	0.000359789	0.000385628	0.000376385	1.50062E-05	1.50062E-05	0.000406397	1.50062E-05	0.000240007	0.00023249	0.000330037	0.001432383
3835303773175	383530	3773175	0.000829013	0.00032515	0.00010768	0.000105461	0.000244886	0.000244508	0.000321749	0.000321541	0.000344633	0.000336372	1.34109E-05	1.34109E-05	0.000363194	1.34109E-05	0.000214758	0.000208031	0.000294652	0.001278809
3835403773175	383540	3773175	0.000746234	0.00029268	9.69278E-05	9.49308E-05	0.000220434	0.000220094	0.000289621	0.000289435	0.000310221	0.000302785	1.20718E-05	1.20718E-05	0.000326929	1.20718E-05	0.000193457	0.000187398	0.000264913	0.001149739
3835503773175	383550	3773175	0.00067269	0.00026384	8.73752E-05	8.55749E-05	0.000198709	0.000198403	0.000261078	0.00026091	0.000279647	0.000272944	1.08821E-05	1.08821E-05	0.000294708	1.08821E-05	0.000174429	0.000168966	0.000238365	0.001034519
3835603773175	383560	3773175	0.000602657	0.00023637	7.82787E-05	7.66659E-05	0.000178022	0.000177747	0.000233898	0.000233747	0.000250533	0.000244528	9.74916E-06	9.74916E-06	0.000264027	9.74916E-06	0.0001562	0.000151307	0.000212864	0.000923846
3835703773175	383570	3773175	0.000543699	0.00021325	7.06207E-05	6.91656E-05	0.000160606	0.000160358	0.000211015	0.000210879	0.000226024	0.000220606	8.7954E-06	8.7954E-06	0.000238197	8.7954E-06	0.000140828	0.000136417	0.000191442	0.000830872
3835803773175	383580	3773175	0.000497029	0.00019494	6.45587E-05	6.32285E-05	0.00014682	0.000146593	0.000192902	0.000192778	0.000206622	0.00020167	8.04042E-06	8.04042E-06	0.00021775	8.04042E-06	0.000128658	0.000124628	0.0001746	0.000757778
3835903773175	383590	3773175	0.000457813	0.00017956	5.9465E-05	5.82398E-05	0.000135236	0.000135027	0.000177682	0.000177567	0.00019032	0.000185758	7.40603E-06	7.40603E-06	0.00020057	7.40603E-06	0.000118424	0.000114715	0.000160495	0.000696558
3836003773175	383600	3773175	0.000422747	0.00016581	5.49103E-05	5.3779E-05	0.000124878	0.000124685	0.000164073	0.000163967	0.000175742	0.00017153	6.83877E-06	6.83877E-06	0.000185207	6.83877E-06	0.000109261	0.000105839	0.000147876	0.000641791
3836103773175	383610	3773175	0.000388337	0.00015231	5.04408E-05	4.94016E-05	0.000114713	0.000114536	0.000150718	0.000150621	0.000161438	0.000157568	6.28212E-06	6.28212E-06	0.000170132	6.28212E-06	0.000100257	9.7117E-05	0.000135449	0.000587859
3836203773175	383620	3773175	0.000358382	0.00014056	4.655E-05	4.55909E-05	0.000105864	0.000105701	0.000139092	0.000139002	0.000148985	0.000145414	5.79754E-06	5.79754E-06	0.000157009	5.79754E-06	9.24215E-05	8.95267E-05	0.000124663	0.000541048
3836303773175	383630	3773175	0.000335918	0.00013175	4.36322E-05	4.27332E-05	9.92286E-05	9.90755E-05	0.000130373	0.000130289	0.000139646	0.000136299	5.43414E-06	5.43414E-06	0.000147167	5.43414E-06	8.65375E-05	8.3827E-05	0.000116632	0.00050619
3836403773175	383640	3773175	0.000318107	0.00012477	4.13187E-05	4.04674E-05	9.39672E-05	9.38222E-05	0.000123461	0.000123381	0.000132242	0.000129072	5.14601E-06	5.14601E-06	0.000139364	5.14601E-06	8.18644E-05	7.93003E-05	0.000110295	0.000478689
3836503773175	383650	3773175	0.000301867	0.0001184	3.92093E-05	3.84015E-05	8.91702E-05	8.90326E-05	0.000117158	0.000117082	0.000125491	0.000122483	4.8833E-06	4.8833E-06	0.000132249	4.8833E-06	7.76039E-05	7.51732E-05	0.000104522	0.000453633
3836603773175	383660	3773175	0.000289751	0.00011364	3.76355E-05	3.68601E-05	8.55909E-05	8.54589E-05	0.000112455	0.000112383	0.000120454	0.000117566	4.68729E-06	4.68729E-06	0.000126941	4.68729E-06	7.44162E-05	7.20853E-05	0.000100254	0.000435109

			KMMass Grading / Excavation	KMMass Grading / Excavation	KMDrainage / Utilities Trenching	KMFoundations / Concrete Pads	KMBuilding / Structure Construction	KMAsphalt Paving	KMArchitectural Coating	KMLandscaping or Other Finishing	KMWaterside Construction (Piles)	EWNDemolition	EWNSite Grubbing / Prep	EWNDrainage / Utilities Trenching	EWNDrainage / Utilities Trenching	EWNDrainage / Utilities Trenching	EWNFoundation s / Concrete Pads	EWNBuilding / Structure Construction	EWNAsphalt Paving	EWNLandscaping or Other Finishing	EWNWaterside Construction (Piles)
Unique Identifier	X (UTM)	Y (UTM)	2025	2026	2026	2026	2026	2026	2026	2026	2026	2027	2027	2027	2028	2029	2029	2029	2029	2029	2029
3835103773165	383510	3773165	0.001205751	0.001193273	0.000428515	0.000226768	0.00077887	2.5022E-05	2.5022E-05	0.000803892	2.5022E-05	0.001249711	6.81109E-05	0.000159937	0.000156849	0.000153603	0.000133049	0.000288908	2.05542E-05	0.000299185	2.05542E-05
3835203773165	383520	3773165	0.001074064	0.001062949	0.000381714	0.000202002	0.000693805	2.22892E-05	2.22892E-05	0.000716094	2.22892E-05	0.001112891	6.0654E-05	0.000142427	0.000139677	0.000136787	0.000118483	0.000257278	1.83039E-05	0.00026643	1.83039E-05
3835303773165	383530	3773165	0.000955599	0.000945709	0.000339612	0.000179722	0.000617281	1.98308E-05	1.98308E-05	0.000637112	1.98308E-05	0.000990122	5.39629E-05	0.000126715	0.000124268	0.000121697	0.000105412	0.000228896	1.62847E-05	0.000237038	1.62847E-05
3835403773165	383540	3773165	0.000856149	0.000847288	0.000304269	0.000161018	0.00055304	1.7767E-05	1.7767E-05	0.000570807	1.7767E-05	0.000886823	4.8333E-05	0.000113495	0.000111303	0.000109	9.44146E-05	0.000205016	1.45858E-05	0.000212308	1.45858E-05
3835503773165	383550	3773165	0.000768442	0.000760489	0.000273098	0.000144523	0.000496384	1.59469E-05	1.59469E-05	0.000512331	1.59469E-05	0.000795883	4.33766E-05	0.000101857	9.98896E-05	9.78228E-05	8.47327E-05	0.000183992	1.309E-05	0.000190537	1.309E-05
3835603773165	383560	3773165	0.000685834	0.000678736	0.00024374	0.000128986	0.000443023	1.42326E-05	1.42326E-05	0.000457256	1.42326E-05	0.000710754	3.8737E-05	9.09618E-05	8.92052E-05	8.73595E-05	7.56696E-05	0.000164312	1.16899E-05	0.000170157	1.16899E-05
3835703773165	383570	3773165	0.000616202	0.000609825	0.000218993	0.00011589	0.000398043	1.27875E-05	1.27875E-05	0.000410831	1.27875E-05	0.000638902	3.4821E-05	8.17663E-05	8.01873E-05	7.85281E-05	6.802E-05	0.000147701	1.05081E-05	0.000152955	1.05081E-05
3835803773165	383580	3773165	0.000559463	0.000553673	0.000198829	0.000105219	0.000361392	1.16101E-05	1.16101E-05	0.000373002	1.16101E-05	0.000580113	3.16169E-05	7.42425E-05	7.28087E-05	7.13023E-05	6.1761E-05	0.00013411	9.54123E-06	0.000138881	9.54123E-06
3835903773165	383590	3773165	0.000511399	0.000506106	0.000181747	9.61799E-05	0.000330344	1.06126E-05	1.06126E-05	0.000340957	1.06126E-05	0.000530229	2.88981E-05	6.78583E-05	6.65479E-05	6.51709E-05	5.64502E-05	0.000122578	8.72077E-06	0.000126939	8.72077E-06
3836003773165	383600	3773165	0.000469173	0.000464317	0.00016674	8.82384E-05	0.000303068	9.73636E-06	9.73636E-06	0.000312804	9.73636E-06	0.000486386	2.65086E-05	6.22473E-05	6.10452E-05	5.97821E-05	5.17825E-05	0.000112443	7.99968E-06	0.000116442	7.99968E-06
3836103773165	383610	3773165	0.000429724	0.000425277	0.000152721	8.08192E-05	0.000277586	8.91772E-06	8.91772E-06	0.000286503	8.91772E-06	0.000445559	2.42836E-05	5.70224E-05	5.59212E-05	5.47641E-05	4.74359E-05	0.000103004	7.3282E-06	0.000106668	7.3282E-06
3836203773165	383620	3773165	0.000395546	0.000391453	0.000140574	7.43913E-05	0.000255508	8.20845E-06	8.20845E-06	0.000263716	8.20845E-06	0.000410116	2.23518E-05	5.24863E-05	5.14728E-05	5.04077E-05	4.36625E-05	9.48105E-06	6.74525E-06	9.81831E-05	6.74525E-06
3836303773165	383630	3773165	0.000369499	0.000365675	0.000131317	6.94924E-05	0.000238682	7.66791E-06	7.66791E-06	0.00024635	7.66791E-06	0.000382827	2.08646E-05	4.89939E-05	4.80478E-05	4.70536E-05	4.07572E-05	8.85018E-05	6.29643E-06	9.165E-05	6.29643E-06
3836403773165	383640	3773165	0.000348438	0.000344832	0.000123832	6.55315E-05	0.000225078	7.23085E-06	7.23085E-06	0.000232309	7.23085E-06	0.000360599	1.96531E-05	4.61492E-05	4.5258E-05	4.43216E-05	3.83907E-05	8.33632E-05	5.93084E-06	8.63286E-05	5.93084E-06
3836503773165	383650	3773165	0.000329445	0.000326036	0.000117082	6.19595E-05	0.000212809	6.83671E-06	6.83671E-06	0.000219646	6.83671E-06	0.000340553	1.85606E-05	4.35838E-05	4.27421E-05	4.18578E-05	3.62566E-05	7.87291E-05	5.60115E-06	8.15296E-05	5.60115E-06
3836603773165	383660	3773165	0.000315888	0.000312618	0.000112264	5.94097E-05	0.000204051	6.55536E-06	6.55536E-06	0.000210607	6.55536E-06	0.000325952	1.77648E-05	4.17151E-05	4.09095E-05	4.00631E-05	3.47021E-05	7.53535E-05	5.36099E-06	7.8034E-05	5.36099E-06
3836703773165	383670	3773165	0.000303286	0.000300147	0.000107785	5.70396E-05	0.000195911	6.29384E-06	6.29384E-06	0.000202205	6.29384E-06	0.000312391	1.70257E-05	3.99796E-05	3.92076E-05	3.83964E-05	3.32584E-05	7.22186E-05	5.13796E-06	7.47876E-05	5.13796E-06
3836803773165	383680	3773165	0.000291639	0.000288621	0.000103646	5.48492E-05	0.000188388	6.05215E-06	6.05215E-06	0.00019444	6.05215E-06	0.00029985	1.63422E-05	3.83745E-05	3.76335E-05	3.68548E-05	3.19231E-05	6.93192E-05	4.93168E-06	7.1785E-05	4.93168E-06
3836903773165	383690	3773165	0.000280859	0.000277952	9.9815E-05	5.28217E-05	0.000181424	5.82843E-06	5.82843E-06	0.000187253	5.82843E-06	0.000288234	1.57091E-05	3.6888E-05	3.61757E-05	3.54272E-05	3.06865E-05	6.66339E-05	4.74064E-06	6.90042E-05	4.74064E-06
3837003773165	383700	3773165	0.000270795	0.000267992	9.62384E-05	5.0929E-05	0.000174923	5.61959E-06	5.61959E-06	0.000180543	5.61959E-06	0.0002774	1.51186E-05	3.55014E-05	3.48159E-05	3.40955E-05	2.9533E-05	6.41292E-05	4.56245E-06	6.64104E-05	4.56245E-06
3837103773165	383710	3773165	0.000262038	0.000259326	9.31262E-05	4.9282E-05	0.000169266	5.43786E-06	5.43786E-06	0.000174704	5.43786E-06	0.000267882	1.45999E-05	3.42834E-05	3.36213E-05	3.29257E-05	2.85198E-05	6.1929E-05	4.40591E-06	6.41319E-05	4.40591E-06
3837203773165	383720	3773165	0.000253923	0.000251295	9.02421E-05	4.77558E-05	0.000164024	5.26945E-06	5.26945E-06	0.000169294	5.26945E-06	0.000259054	1.41188E-05	3.31535E-05	3.25133E-05	3.18406E-05	2.75799E-05	5.9888E-05	4.26071E-06	6.20184E-05	4.26071E-06
3837303773165	383730	3773165	0.000246621	0.000244069	8.76472E-05	4.63826E-05	0.000159308	5.11793E-06	5.11793E-06	0.000164426	5.11793E-06	0.00025106	1.36831E-05	3.21305E-05	3.151E-05	3.08581E-05	2.67288E-05	5.804E-05	4.12924E-06	6.01047E-05	4.12924E-06
3837403773165	383740	3773165	0.000240268	0.000237781	8.53893E-05	4.51877E-05	0.000155204	4.98608E-06	4.98608E-06	0.00016019	4.98608E-06	0.000244008	1.32988E-05	3.1228E-05	3.0625E-05	2.99913E-05	2.5978E-05	5.64098E-05	4.01325E-06	5.84164E-05	4.01325E-06
3837503773165	383750	3773165	0.00023434	0.000231915	8.32826E-05	4.40728E-05	0.000151375	4.86307E-06	4.86307E-06	0.000156238	4.86307E-06	0.000237423	1.29399E-05	3.03853E-05	2.97985E-05	2.91819E-05	2.5277E-05	5.48875E-05	3.90495E-06	5.684E-05	3.90495E-06
3837603773165	383760	3773165	0.000228412	0.000226048	8.11759E-05	4.2958E-05	0.000147546	4.74006E-06	4.74006E-06	0.000152286	4.74006E-06	0.000230892	1.25839E-05	2.95494E-05	2.89788E-05	2.83792E-05	2.45816E-05	5.33776E-05	3.79753E-06	5.52763E-05	3.79753E-06
3837703773165	383770	3773165	0.000222694	0.000220389	7.91436E-05	4.18825E-05	0.000143852	4.62138E-06	4.62138E-06	0.000148473	4.62138E-06	0.000224621	1.22421E-05	2.87469E-05	2.81917E-05	2.76084E-05	2.3914E-05	5.19279E-05	3.69439E-06	5.37751E-05	3.69439E-06
3837803773165	383780	3773165	0.000217333	0.000215084	7.72385E-05	4.08743E-05	0.000140389	4.51014E-06	4.51014E-06	0.000144899	4.51014E-06	0.000218741	1.19216E-05	2.79943E-05	2.74537E-05	2.68856E-05	2.3288E-05	5.05684E-05	3.59767E-06	5.23673E-05	3.59767E-06
3837903773165	383790	3773165	0.000212436	0.000210237	7.5498E-05	3.99533E-05	0.000137225	4.40851E-06	4.40851E-06	0.000141634	4.40851E-06	0.000213343	1.16274E-05	2.73034E-05	2.67762E-05	2.62222E-05	2.27133E-05	4.93205E-05	3.50889E-06	5.10749E-05	3.50889E-06
3838003773165	383800	3773165	0.00020768	0.000205531	7.38079E-05	3.90589E-05	0.000134154	4.30982E-06	4.30982E-06	0.000138463	4.30982E-06	0.000208151	1.13445E-05	2.66391E-05	2.61246E-05	2.55841E-05	2.21606E-05	4.81204E-05	3.4235E-06	4.98321E-05	3.4235E-06
3838103773165	383810	3773165	0.000202693	0.000200595	7.20355E-05	3.81209E-05	0.000130932	4.20632E-06	4.20632E-06	0.000135138	4.20632E-06	0.000202807	1.10532E-05	2.59551E-05	2.54538E-05	2.49272E-05	2.15916E-05	4.68848E-05	3.3356E-06	4.85526E-05	3.3356E-06
3838203773165	383820	3773165	0.000197691	0.000195645	7.02579E-05	3.71802E-05	0.000127701	4.10252E-06	4.10252E-06	0.000131803	4.10252E-06	0.000197501	1.0764E-05	2.5276E-05	2.47879E-05	2.4275E-05	2.10267E-05	4.56581E-05	3.24833E-06	4.72823E-05	3.24833E-06
3838303773165	383830	3773165	0.000192749	0.000190754	6.85014E-05	3.62507E-05	0.000124508	3.99996E-06	3.99996E-06	0.000128508	3.99996E-06	0.000192294	1.04803E-05	2.46096E-05	2.41344E-05	2.3635E-05	2.04723E-05	4.44545E-05	3.1627E-06	4.60358E-05	3.1627E-06
3838403773165	383840	3773165	0.000186918	0.000184984	6.64292E-05	3.51541E-05	0.000120742	3.87896E-06	3.87896E-06	0.000124621	3.87896E-06	0.000186314	1.01544E-05	2.38443E-05	2.33839E-05	2.29E-05	1.98357E-05	4.3072E-05	3.06434E-06	4.46042E-05	3.06434E-06
3838503773165	383850	3773165	0.000181393	0.000179516	6.44658E-05	3.41151E-05	0.000117173	3.76431E-06	3.76431E-06	0.000120938	3.76431E-06	0.000180648	9.84554E-06	2.31192E-05	2.26727E-05	2.22036E-05	1.92325E-05	4.17621E-05	2.97115E-06	4.32477E-05	2.97115E-06
3838603773165	383860	3773165	0.000175944	0.000174123	6.2529E-05	3.30901E-05	0.000113653	3.65121E-06	3.65121E-06	0.000117304	3.65121E-06	0.000175097	9.54299E-06	2.24087E-05	2.1976E-05	2.15213E-05	1.86415E-05	4.04788E-05	2.87985E-06	4.19187E-05	2.87985E-06
3838703773165	383870	3773165	0.000170613	0.000168847	6.06345E-05	3.20876E-05	0.00011021	3.54059E-06	3.54059E-06	0.00011375	3.54059E-06	0.000169699	9.24879E-06	2.17179E-05	2.12985E-05	2.08578E-05	1.80668E-05	3.92309E-05	2.79107E-06	4.06264E-05	2.79107E-06
3838803773165	383880	3773165	0.000165544	0.000163831	5.8833E-05	3.11342E-05	0.000106935	3.4354E-06	3.4354E-06	0.00011037	3.4354E-06	0.000164568	8.9692E-06	2.10614E-05	2.06546E-05	2.02273E-05	1.75206E-05	3.80449E-05	2.70669E-06	3.93983E-05	2.70669E-06
3838903773165	383890	3773165	0.000159422	0.000157772	5.66573E-05	2.99828E-05	0.000102981	3.30836E-06	3.30836E-06	0.000106289	3.30836E-06	0.000158504	8.63869E-06	2.02853E-05	1.98935E-05	1.94819E-05	1.6875E-05	3.6643E-05	2.60695E-06	3.79465E-05	2.60695E-06
3839003773165	383900	3773165	0.000153621	0.000152031	5.45958E-05	2.88919E-05	9.92335E-05	3.18798E-06	3.18798E-06	0.000102421	3.18798E-06	0.000152769	8.32612E-06	1.95513E-05	1.91738E-05	1.8777E-05	1.62644E-05	3.53172E-05	2.51263E-06	3.65735E-05	2.51263E-06
3839103773165	383910	3773165	0.00014797	0.000146438	5.25873E-05	2.7829E-05	9.55828E-05	3.07069E-06	3.07069E-06	9.86535E-05	3.07069E-06	0.000147195	8.02232E-06	1.88379E-05	1.84741E-05	1.80919E-05	1.5671E-05	3.40285E-05	2.42095E-06	3.5239E-05	2.42095E-06
3829703773175	382970	3773175	8.56313E-05	8.47451E-05	3.04327E-05	1.61049E-05	5.53146E-05	1.77704E-06	1.77704E-06	5.70916E-05	1.77704E-06	0.00016927	9.22542E-06	2.1663E-05	2.12447E-05	2.08051E-05	1.80211E-05	3.91318E-05	2.78401E-06	4.05238E-05	2.78401E-06
3829803773175	382980	3773175	9.10887E-05	9.0146E-05	3.23722E-05	1.71312E-05	5.88399E-05	1.89029E-06	1.89029E-06	6.07301E-05	1.89029E-06	0.000183833	1.00191E-05	2.35268E-05	2.30725E-05	2.25951E-05	1.95716E-05	4.24985E-05	3.02354E-06	4.40103E-05	3.02354E-06
3829903773175	382990	3773175	9.61654E-05	9.51701E-05	3.41764E-05	1.8086E-05	6.21192E-05	1.99564E-06	1.99564E-06	6.41148E-05	1.99564E-06	0.00019822	1.08033E-05	2.53681E-05	2.48782E-05	2.43635E-05	2.11033E-05	4.58245E-05	3.26017E-06	4.74546E-05	3.26017E-06
3830003773175	383000	3773175	0.00010104	9.99948E-05	3.5909E-05	1.90029E-05	6.52683E-05	2.09681E-06	2.09681E-06	6.73651E-05	2.09681E-06	0.000213013	1.16095E-05	2.72613E-05	2.67349E-05	2.61817E-05	2.26782E-05	4.92444E-05	3.50347E-06	5.09961E-05	3.50347E-06
3830103773175	383010	3773175	0.000105736	0.000104642	3.75779E-05	1.98861E-05	6.83017E-05	2.19426E-06	2.19426E-06	7.04959E-05	2.19426E-06	0.00022874	1.24667E-05	2.9274E-05	2.87087E-05	2.81147E-05	2.43526E-05	5.28802E-05	3.76214E-06	5.47613E-05	3.76214E-06
3830203773175	383020	3773175	0.000109805	0.000108669	3.90239E-05	2.06513E-05	7.093E-05	2.2787E-06	2.2787E-06	7.32087E-05	2.2787E-06	0.000244445	1.33226E-05	3.12839E-05	3.06797E-05	3.00449E-05	2.60245E-05	5.65107E-05	4.02043E-06	5.85209E-05	4.02043E-06
3830303773175	383030	3773175	0.000115412	0.000114217	4.10165E-05	2.17058E-05	7.45517E-05	2.39505E-06	2.39505E-06	7.69468E-05	2.39505E-06	0.000263334	1.4352E-05	3.37013E-05	3.30505E-05	3.23667E-05	2.80356E-05	6.08775E-05	4.33111E-06	6.30431E-05	4.33111E-06
3830403773175	383040	3773175	0.000121026	0.000119774	4.30117E-05	2.27616E-05	7.81783E-05	2.51156E-06	2.51156E-06	8.06898E-05	2.51156E-06	0.000287047	1.56445E-05	3.67361E-05	3.60267E-05	3.52813E-05	3.05602E-05	6.63596E-05	4.72112E-06	6.87201E-05	4.72112E-06
3830503773175	383050	3773175	0.000126424	0.000125115	4.493E-05	2.37768E-05	8.1665E-05	2.62357E-06	2.62357E-06	8.42885E-05	2.62357E-06	0.000311986	1.70036E-05	3.99277E-05	3.91567E-05	3.83465E-05	3.32152E-05	7.21248E-05	5.13129E-06	7.46904E-05	5.13129E-06
3830603773175	383060	3773175	0.000131941	0.000130575	4.68908E-05	2.48144E-05	8.52288E-05	2.73806E-06	2.73806E-06	8.79669E-05	2.73806E-06	0.000338524	1.845E-05	4.33241E-05	4.24875E-05	4.16084E-05	3.60406E-05	7.826E-05	5.56778E-06	8.10439E-05	5.56778E-06
3830703773175	383070	3773175	0.000137928	0.000136501	4.90187E-05	2.59405E-05	8.90965E-05	2.86231E-06	2.86231E-06	9.19588E-05	2.86231E-06	0.000368623	2.00904E-05	4.71762E-05	4.62651E-05	4.53079E-05	3.9245E-05	8.52183E-05	6.06282E-06	8.82497E-05	6.06282E-06
3830803773175	383080	3773175	0.000144416	0.000142921	5.13243E-05	2.71606E-05	9.32873E-05	2.99695E-06	2.99695E-06	9.62842E-05	2.99695E-06	0.000403171	2.19733E-05	5.15975E-05	5.06011E-05	4.95542E-05	4.29231E-05	9.3205E-05	6.63103E-06	9.65205E-05	6.63103E-06
3834303773175	383430	3773175	0.008515811	0.008427681	0.003026453	0.001601587	0.005500892	0.000176722	0.000176722	0.005677614	0.000176722	0.00758646	0.000413472	0.00097091	0.00095216	0.000932459	0.000807683	0.001753836	0.000124776	0.001816224	0.000124776
3834403773175	383440	3773175	0.005158609	0.005105223	0.001833329	0.000970191	0.003332267	0.000107052	0.000107052	0.003439319	0.000107052	0.004845946	0.00026411	0.000620181	0.000608204	0.00059562	0.000515918	0.001120285	7.97022E-05	0.001160136	7.97022E-05
3834503773175	383450	3773175	0.003652559	0.003614758	0.001298091	0.000686945	0.002359415	7.57986E-05	7.57986E-05	0.002435214	7.57986E-05	0.003538027	0.000192827	0.000452794	0.00044405	0.000434863	0.000376672	0.000817921	5.81906E-05	0.000847016	5.81906E-05
3834603773175	383460	3773175	0.002809087	0.002780016	0.000998328	0.000528311	0.001814564	5.82947E-05	5.82947E-05	0.001872859	5.82947E-05	0.002773461	0.000151157	0.000354946	0.000348091	0.000340889	0.000295273	0.000641168	4.56157E-05	0.000663976	4.56157E-05
3834703773175	383470	3773175	0.00224831	0.002225042	0.000799032	0.000422845	0.001452324	4.66574E-05	4.66574E-05	0.001498981	4.66574E-05	0.002249121	0.00012258	0.000287841	0.000282282	0.000276442	0.00023945	0.000519951	3.69917E-05	0.000538447	3.69917E-05
3834803773175	383480	3773175	0.001883015	0.001863527	0.000669209	0.000354143	0.001216356	3.90767E-05	3.90767E-05	0.001255433	3.90767E-05	0.001898322	0.000103461	0.000242946	0.000238254	0.000233325	0.000202103	0.000438854	3.12221E-05	0.000454465	3.12221E-05
3834903773175	383490	3773175	0.001606934	0.001590304	0.000571092	0.00030222	0.001038019	3.33474E-05	3.33474E-05	0.001071366	3.33474E-05	0.00162871	8.87668E-05	0.000208441	0.000204416	0.000200186	0.000173399	0.000376525	2.67877E-05	0.000389919	2.67877E-05
3835003773175	383500	3773175	0.0013937	0.001379276	0.00049531	0.000262116	0.000900277	2.89223E-05	2.89223E-05	0.0009292	2.89223E-05	0.00141768	7.72654E-05	0.000181434	0.00017793	0.000174248	0.00015093	0.000327739	2.33169E-05	0.000339397	2.33169E-05
3835103773175	383510	3773175	0.001225804	0.001213118	0.000435641	0.00023054	0.000791823	2.54381E-05	2.54381E-05	0.000817261	2.54381E-05	0.001249704	6.81105E-05	0.000159936	0.000156848	0.000153602	0.000133048	0.000288906	2.05541E-05	0.000299183	2.05541E-05
3835203773175	383520	3773175	0.001088764	0.001077496	0.000386938	0.000204766	0.0007033	2.25942E-05	2.25942E-05	0.000725895	2.25942E-05	0.001111551	6.0581E-05	0.000142256	0.000139508	0.000136622	0.00011834	0.000256968	1.82819E-05	0.000266109	1.82819E-05
3835303773175	383530	3773175	0.000972031	0.000961971	0.000345452	0.000182812	0.000627895	2.01718E-05	2.01718E-05	0.000648067	2.01718E-05	0.000993414	5.41423E-05	0.000127136	0.000124681	0.000122102	0.000105763	0.000229657	1.63389E-05	0.000237827	1.63389E-05
3835403773175	383540	3773175	0.000873924	0.00086488	0.000310586	0.000164361	0.000564522	1.81358E-05	1.81358E-05	0.000582658	1.81358E-05	0.000893707	4.87082E-05	0.000114376	0.000112167	0.000109846	9.51474E-05	0.000206607	1.4699E-05	0.000213956	1.4699E-05
3835503773175	383550	3773175	0.000786345	0.000778207	0.000279461	0.00014789	0.000507949	1.63184E-05	1.63184E-05	0.000524267	1.63184E-05	0.000804726	4.38586E-05	0.000102988	0.000101	9.89097E-05	8.56742E-05	0.000186037	1.32355E-05	0.000192654	1.32355E-05
3835603773175	383560	3773175	0.000702221	0.000694954	0.000249564	0.000132068	0.000453608	1.45726E-05	1.45726E-05	0.000468181	1.45726E-05	0.000719735	3.92265E-05	9.21112E-05	9.03325E-05	8.84634E-05	7.66258E-05	0.000166388	1.18376E-05	0.000172307	1.18376E-05
3835703773175	383570	3773175	0.000631551	0.000625015	0.000224448	0.000118777	0.000407958	1.31061E-05	1.31061E-05	0.000421064	1.31061E-05	0.000648113	3.5323E-05	8.29451E-05	8.13433E-05	7.96603E-05	6.90006E-05	0.000149831	1.06596E-05	0.000155161	1.06596E-05
3835803773175	383580	3773175	0.000575992	0.000570031	0.000204703	0.000108328	0.000372069	1.19531E-05	1.19531E-05	0.000384022	1.19531E-05	0.000591353	3.22295E-05	7.5681E-05	7.42195E-05	7.26838E-05	6.29577E-05	0.000136709	9.7261E-06	0.000141572	9.7261E-06
3835903773175	383590	3773175	0.000529458	0.000523979	0.000188165	9.95764E-05	0.00034201	1.09874E-05	1.09874E-05	0.000352997	1.09874E-05	0.000543613	2.96276E-05	6.95712E-05	6.82277E-05	6.6816E-05	5.78751E-05	0.000125672	8.94091E-06	0.000130143	8.94091E-06
3836003773175	383600	3773175	0.00048783	0.000482781	0.000173371	9.17472E-05	0.000315119	1.01235E-05	1.01235E-05	0.000325243	1.01235E-05	0.000500911	2.73003E-05	6.41062E-05	6.28682E-05	6.15674E-05	5.33289E-05	0.0001158	8.23857E-06	0.00011992	8.23857E-06
3836103773175	383610	3773175	0.000446836	0.000442211	0.000158802	8.40373E-05	0.000288639	9.27282E-06	9.27282E-06	0.000297912	9.27282E-06	0.000459104	2.50218E-05	5.87558E-05	5.76212E-05	5.6429E-05	4.8878E-05	0.000106136	7.55098E-06	0.000109911	7.55098E-06
3836203773175	383620	3773175	0.000411254	0.000406998	0.000146157	7.73455E-05	0.000265655	8.53442E-06	8.53442E-06	0.000274189	8.53442E-06	0.000422719	2.30387E-05	5.40993E-05	5.30546E-05	5.19568E-05	4.50043E-05	9.77241E-05	6.95254E-06	0.0001012	6.95254E-06
3836303773175	383630	3773175	0.000384758	0.000380777	0.00013674	7.23624E-05	0.000248539	7.98458E-06	7.98458E-06	0.000256524	7.98458E-06	0.000395307	2.15448E-05	5.05912E-05	4.96142E-05	4.85876E-05	4.20859E-05	9.13871E-05	6.5017E-06	9.46379E-05	6.5017E-06
3836403773175	383640	3773175	0.000363855	0.000360089	0.000129311	6.84309E-05	0.000235036	7.55078E-06	7.55078E-06	0.000242587	7.55078E-06	0.000373493	2.03559E-05	4.77994E-05	4.68763E-05	4.59064E-05	3.97635E-05	8.63441E-05	6.14291E-06	8.94155E-05	6.14291E-06
3836503773175	383650	3773175	0.00034481	0.000341241	0.000122543	6.48491E-05	0.000222734	7.15555E-06	7.15555E-06	0.00022989	7.15555E-06	0.000353624	1.92729E-05	4.52565E-05	4.43825E-05	4.34642E-05	3.76481E-05	8.17506E-05	5.81612E-06	8.46587E-05	5.81612E-06
3836603773175	383660	3773175	0.000330729	0.000327307	0.000117539	6.2201E-05	0.000213639	6.86336E-06	6.86336E-06	0.000220502	6.86336E-06	0.000338654	1.84571E-05	4.33408E-05	4.25038E-05	4.16244E-05	3.60544E-05	7.82901E-05	5.56992E-06	8.1075E-05	5.56992E-06

			ISDemolition	ISDrainage / Utilities Trenching	ISDrainage / Utilities Trenching	ISAsphalt Paving	ISAsphalt Paving	SVDemolition	SVSite Grubbing / Prep	SVMass Grading / Excavation	SVMass Grading / Excavation	SVDrainage / Utilities Trenching	SVFoundations / Concrete Pads	SVBuilding / Structure Construction	SVBuilding / Structure Construction	SVAsphalt Paving	SVAsphalt Paving	SVArchitectural Coating	SVArchitectural Coating	SVLandscaping or Other Finishing	SVLandscaping or Other Finishing
Unique Identifier	X (UTM)	Y (UTM)	2027	2027	2028	2027	2028	2027	2027	2027	2028	2028	2028	2028	2029	2028	2029	2028	2029	2028	2029
3835103773165	383510	3773165	0.000170352	6.85945E-05	6.68345E-05	1.77155E-05	1.65028E-05	0.00125186	0.000900019	0.000606819	0.000599114	0.000425086	0.000135039	0.000193451	0.00018607	1.90201E-05	1.76962E-05	1.90201E-05	1.76962E-05	0.000193451	0.00018607
3835203773165	383520	3773165	0.000151943	6.11815E-05	5.96118E-05	1.5801E-05	1.47193E-05	0.001109604	0.000797745	0.000537863	0.000531034	0.000376781	0.000119694	0.000171469	0.000164926	1.68587E-05	1.56853E-05	1.68587E-05	1.56853E-05	0.000171469	0.000164926
3835303773165	383530	3773165	0.000135381	5.45129E-05	5.31143E-05	1.40787E-05	1.3115E-05	0.000982851	0.000706616	0.000476421	0.000470372	0.00033374	0.000106021	0.000151881	0.000146086	1.49329E-05	1.38935E-05	1.49329E-05	1.38935E-05	0.000151881	0.000146086
3835403773165	383540	3773165	0.000121476	4.89138E-05	4.76588E-05	1.26327E-05	1.17679E-05	0.000877415	0.000630814	0.000425313	0.000419913	0.000297938	9.46473E-05	0.000135588	0.000130415	1.3331E-05	1.24031E-05	1.3331E-05	1.24031E-05	0.000135588	0.000130415
3835503773165	383550	3773165	0.000109209	4.39741E-05	4.28459E-05	1.13569E-05	1.05795E-05	0.00078521	0.000564523	0.000380618	0.000375785	0.000266629	8.4701E-05	0.000121339	0.00011671	1.19301E-05	1.10997E-05	1.19301E-05	1.10997E-05	0.000121339	0.00011671
3835603773165	383560	3773165	9.76437E-05	3.93174E-05	3.83086E-05	1.01543E-05	9.45915E-06	0.000698982	0.00050253	0.00033882	0.000334518	0.000237349	7.53996E-05	0.000108015	0.000103893	1.062E-05	9.88075E-06	1.062E-05	9.88075E-06	0.000108015	0.000103893
3835703773165	383570	3773165	8.78841E-05	3.53876E-05	3.44796E-05	9.13933E-06	8.51369E-06	0.000626767	0.000450612	0.000303815	0.000299958	0.000212827	6.76098E-05	9.68551E-05	9.31596E-05	9.52276E-06	8.85993E-06	9.52276E-06	8.85993E-06	9.68551E-05	9.31596E-05
3835803773165	383580	3773165	7.99255E-05	3.2183E-05	3.13572E-05	8.31169E-06	7.74271E-06	0.000568148	0.000408467	0.0002754	0.000271904	0.000192922	6.12864E-05	8.77966E-05	8.44466E-05	8.63213E-06	8.03129E-06	8.63213E-06	8.03129E-06	8.77966E-05	8.44466E-05
3835903773165	383590	3773165	7.31769E-05	2.94655E-05	2.87095E-05	7.60989E-06	7.08895E-06	0.000518642	0.000372875	0.000251403	0.000248211	0.000176112	5.59462E-05	8.01463E-05	7.70883E-05	7.87996E-06	7.33148E-06	7.87996E-06	7.33148E-06	8.01463E-05	7.70883E-05
3836003773165	383600	3773165	6.72415E-05	2.70756E-05	2.63809E-05	6.99265E-06	6.51396E-06	0.000475247	0.000341677	0.000230368	0.000227443	0.000161377	5.12652E-05	7.34405E-05	7.06383E-05	7.22065E-06	6.71805E-06	7.22065E-06	6.71805E-06	7.34405E-05	7.06383E-05
3836103773165	383610	3773165	6.16875E-05	2.48392E-05	2.42019E-05	6.41507E-06	5.97592E-06	0.000434819	0.000312611	0.000210771	0.000208095	0.000147649	4.69042E-05	6.71931E-05	6.46293E-05	6.60641E-06	6.14657E-06	6.60641E-06	6.14657E-06	6.71931E-05	6.46293E-05
3836203773165	383620	3773165	5.68685E-05	2.28988E-05	2.23112E-05	5.91393E-06	5.50908E-06	0.000399906	0.00028751	0.000193848	0.000191386	0.000135793	4.31381E-05	6.17979E-05	5.944E-05	6.07595E-06	5.65303E-06	6.07595E-06	5.65303E-06	6.17979E-05	5.944E-05
3836303773165	383630	3773165	5.32021E-05	2.14225E-05	2.08728E-05	5.53265E-06	5.15391E-06	0.000373429	0.000268475	0.000181014	0.000178715	0.000126803	4.0282E-05	5.77064E-05	5.55046E-05	5.67367E-06	5.27876E-06	5.67367E-06	5.27876E-06	5.77064E-05	5.55046E-05
3836403773165	383640	3773165	5.02428E-05	2.02309E-05	1.97118E-05	5.2249E-06	4.86723E-06	0.000352092	0.00025135	0.000170671	0.000168504	0.000119558	3.79804E-05	5.44093E-05	5.23332E-05	5.3495E-06	4.97715E-06	5.3495E-06	4.97715E-06	5.44093E-05	5.23332E-05
3836503773165	383650	3773165	4.75727E-05	1.91557E-05	1.86642E-05	4.94723E-06	4.60857E-06	0.000332867	0.000239313	0.000161352	0.000159303	0.00011303	3.59066E-05	5.14384E-05	4.94757E-05	5.0574E-06	4.70538E-06	5.0574E-06	4.70538E-06	5.14384E-05	4.94757E-05
3836603773165	383660	3773165	4.56809E-05	1.8394E-05	1.7922E-05	4.75049E-06	4.4253E-06	0.000319246	0.00022952	0.000154749	0.000152784	0.000108404	3.44372E-05	4.93334E-05	4.74511E-05	4.85045E-06	4.51283E-06	4.85045E-06	4.51283E-06	4.93334E-05	4.74511E-05
3836703773165	383670	3773165	4.39218E-05	1.76856E-05	1.72319E-05	4.56756E-06	4.25488E-06	0.000306586	0.000220419	0.000148613	0.000146726	0.000104105	3.30716E-05	4.73772E-05	4.55694E-05	4.65811E-06	4.33388E-06	4.65811E-06	4.33388E-06	4.73772E-05	4.55694E-05
3836803773165	383680	3773165	4.22968E-05	1.70313E-05	1.65943E-05	4.39857E-06	4.09747E-06	0.000294898	0.000212016	0.000142947	0.000141132	0.000100137	3.18108E-05	4.5571E-05	4.38322E-05	4.48052E-06	4.16865E-06	4.48052E-06	4.16865E-06	4.5571E-05	4.38322E-05
3836903773165	383690	3773165	4.07906E-05	1.64248E-05	1.60034E-05	4.24194E-06	3.95155E-06	0.000284083	0.00020424	0.000137704	0.000135956	9.64641E-05	3.06442E-05	4.38997E-05	4.22246E-05	4.3162E-06	4.01577E-06	4.3162E-06	4.01577E-06	4.38997E-05	4.22246E-05
3837003773165	383700	3773165	3.93864E-05	1.58594E-05	1.54525E-05	4.09591E-06	3.81552E-06	0.000274007	0.000196996	0.00013282	0.000131134	9.30427E-05	2.95573E-05	4.23426E-05	4.0727E-05	4.16311E-06	3.87334E-06	4.16311E-06	3.87334E-06	4.23426E-05	4.0727E-05
3837103773165	383710	3773165	3.8168E-05	1.53688E-05	1.49745E-05	3.96921E-06	3.69749E-06	0.000265258	0.000190706	0.00012858	0.000126947	9.00721E-05	2.86136E-05	4.09907E-05	3.94267E-05	4.03019E-06	3.74967E-06	4.03019E-06	3.74967E-06	4.09907E-05	3.94267E-05
3837203773165	383720	3773165	3.70376E-05	1.49137E-05	1.4531E-05	3.85166E-06	3.58799E-06	0.00025716	0.000184884	0.000124654	0.000123072	8.73223E-05	2.77401E-05	3.97393E-05	3.8223E-05	3.90716E-06	3.6352E-06	3.90716E-06	3.6352E-06	3.97393E-05	3.8223E-05
3837303773165	383730	3773165	3.60233E-05	1.45052E-05	1.4133E-05	3.74617E-06	3.48972E-06	0.000249882	0.000179652	0.000121126	0.000119588	8.48508E-05	2.69549E-05	3.86146E-05	3.71412E-05	3.79657E-06	3.53231E-06	3.79657E-06	3.53231E-06	3.86146E-05	3.71412E-05
3837403773165	383740	3773165	3.51416E-05	1.41502E-05	1.37871E-05	3.65448E-06	3.40431E-06	0.000243575	0.000175117	0.000118069	0.00011657	8.2709E-05	2.62745E-05	3.76399E-05	3.62037E-05	3.70074E-06	3.44315E-06	3.70074E-06	3.44315E-06	3.76399E-05	3.62037E-05
3837503773165	383750	3773165	3.432E-05	1.38194E-05	1.34648E-05	3.56905E-06	3.32472E-06	0.000237686	0.000170883	0.000115214	0.000113752	8.07094E-05	2.56393E-05	3.67299E-05	3.53284E-05	3.61127E-06	3.35991E-06	3.61127E-06	3.35991E-06	3.67299E-05	3.53284E-05
3837603773165	383760	3773165	3.34943E-05	1.34869E-05	1.31408E-05	3.48317E-06	3.24473E-06	0.00023177	0.00016663	0.000112347	0.000110921	7.87008E-05	2.50012E-05	3.58158E-05	3.44492E-05	3.5214E-06	3.27629E-06	3.5214E-06	3.27629E-06	3.58158E-05	3.44492E-05
3837703773165	383770	3773165	3.26965E-05	1.31656E-05	1.28278E-05	3.40021E-06	3.16744E-06	0.000226042	0.000162512	0.00010957	0.000108179	7.67556E-05	2.43833E-05	3.49306E-05	3.35978E-05	3.43436E-06	3.19531E-06	3.43436E-06	3.19531E-06	3.49306E-05	3.35978E-05
3837803773165	383780	3773165	3.19489E-05	1.28646E-05	1.25346E-05	3.32247E-06	3.09503E-06	0.000220652	0.000158637	0.000106958	0.0001056	7.49255E-05	2.38019E-05	3.40977E-05	3.27967E-05	3.35247E-06	3.11912E-06	3.35247E-06	3.11912E-06	3.40977E-05	3.27967E-05
3837903773165	383790	3773165	3.12643E-05	1.2589E-05	1.2266E-05	3.25127E-06	3.0287E-06	0.000215708	0.000155082	0.000104561	0.000103233	7.32465E-05	2.32685E-05	3.33336E-05	3.20617E-05	3.27735E-06	3.04923E-06	3.27735E-06	3.04923E-06	3.33336E-05	3.20617E-05
3838003773165	383800	3773165	3.05978E-05	1.23206E-05	1.20045E-05	3.18196E-06	2.96414E-06	0.000210879	0.000151611	0.00010222	0.000100922	7.16069E-05	2.27477E-05	3.25875E-05	3.13441E-05	3.20399E-06	2.98097E-06	3.20399E-06	2.98097E-06	3.25875E-05	3.13441E-05
3838103773165	383810	3773165	2.98978E-05	1.20387E-05	1.17298E-05	3.10917E-06	2.89633E-06	0.000205828	0.000147979	9.97718E-05	9.85051E-05	6.98917E-05	2.22028E-05	3.18069E-05	3.05933E-05	3.12724E-06	2.90957E-06	3.12724E-06	2.90957E-06	3.18069E-05	3.05933E-05
3838203773165	383820	3773165	2.91922E-05	1.17546E-05	1.1453E-05	3.03579E-06	2.82797E-06	0.000200768	0.000144341	9.7319E-05	9.60834E-05	6.81735E-05	2.1657E-05	3.10249E-05	2.98411E-05	3.05036E-06	2.83804E-06	3.05036E-06	2.83804E-06	3.10249E-05	2.98411E-05
3838303773165	383830	3773165	2.84936E-05	1.14733E-05	1.11789E-05	2.96314E-06	2.76029E-06	0.000195797	0.000140767	9.49093E-05	9.37043E-05	6.64855E-05	2.11207E-05	3.02567E-05	2.91023E-05	2.97483E-06	2.76777E-06	2.97483E-06	2.76777E-06	3.02567E-05	2.91023E-05
3838403773165	383840	3773165	2.76706E-05	1.11419E-05	1.0856E-05	2.87756E-06	2.68057E-06	0.000189988	0.000136591	9.20938E-05	9.09245E-05	6.45131E-05	2.04942E-05	2.93591E-05	2.82389E-05	2.88658E-06	2.68566E-06	2.88658E-06	2.68566E-06	2.93591E-05	2.82389E-05
3838503773165	383850	3773165	2.68896E-05	1.08274E-05	1.05496E-05	2.79633E-06	2.60491E-06	0.000184492	0.000132639	8.94293E-05	8.82939E-05	6.26466E-05	1.99012E-05	2.85097E-05	2.74219E-05	2.80307E-06	2.60796E-06	2.80307E-06	2.60796E-06	2.85097E-05	2.74219E-05
3838603773165	383860	3773165	2.61183E-05	1.05169E-05	1.0247E-05	2.71613E-06	2.53019E-06	0.000179075	0.000128745	8.68037E-05	8.57016E-05	6.08074E-05	1.93169E-05	2.76727E-05	2.66168E-05	2.72077E-06	2.53139E-06	2.72077E-06	2.53139E-06	2.76727E-05	2.66168E-05
3838703773165	383870	3773165	2.53652E-05	1.02136E-05	9.95156E-06	2.63781E-06	2.45723E-06	0.000173783	0.000124941	8.42386E-05	8.31691E-05	5.90105E-05	1.87461E-05	2.6855E-05	2.58303E-05	2.64037E-06	2.45659E-06	2.64037E-06	2.45659E-06	2.6855E-05	2.58303E-05
3838803773165	383880	3773165	2.4647E-05	9.92443E-06	9.6698E-06	2.56312E-06	2.38766E-06	0.0001687 5	0.000121322	8.17987E-05	8.07602E-05	5.73013E-05	1.82031E-05	2.60771E-05	2.50821E-05	2.56389E-06	2.38543E-06	2.56389E-06	2.38543E-06	2.60771E-05	2.50821E-05
3838903773165	383890	3773165	2.37794E-05	9.57505E-06	9.32938E-06	2.47289E-06	2.30361E-06	0.000162656	0.000116941	7.8845E-05	7.78439E-05	5.52321E-05	1.75458E-05	2.51355E-05	2.41764E-05	2.47131E-06	2.2993E-06	2.47131E-06	2.2993E-06	2.51355E-05	2.41764E-05
3839003773165	383900	3773165	2.29578E-05	9.24424E-06	9.00705E-06	2.38745E-06	2.22402E-06	0.0001569 1	0.00011281	7.60596E-05	7.50939E-05	5.32809E-05	1.6926E-05	2.42475E-05	2.33223E-05	2.38401E-06	2.21807E-06	2.38401E-06	2.21807E-06	2.42475E-05	2.33223E-05
3839103773165	383910	3773165	2.21544E-05	8.92074E-06	8.69185E-06	2.3039E-06	2.14619E-06	0.000151333	0.0001088	7.33563E-05	7.24249E-05	5.13872E-05	1.63244E-05	2.33857E-05	2.24934E-05	2.29928E-06	2.13923E-06	2.29928E-06	2.13923E-06	2.33857E-05	2.24934E-05
3829703773175	382970	3773175	1.44627E-05	5.82357E-06	5.67415E-06	1.50402E-06	1.40106E-06	8.29406E-05	5.96298E-05	4.02041E-05	3.96937E-05	2.81636E-05	8.94685E-06	1.28169E-05	1.23279E-05	1.26015E-06	1.17244E-06	1.26015E-06	1.17244E-06	1.28169E-05	1.23279E-05
3829803773175	382980	3773175	1.5199E-05	6.12007E-06	5.96304E-06	1.58059E-06	1.47239E-06	8.78315E-05	6.31461E-05	4.25749E-05	4.20343E-05	2.98244E-05	9.47444E-06	1.35727E-05	1.30548E-05	1.33446E-06	1.24158E-06	1.33446E-06	1.24158E-06	1.35727E-05	1.30548E-05
3829903773175	382990	3773175	1.58473E-05	6.38112E-06	6.2174E-06	1.64801E-06	1.5352E-06	9.23126E-05	6.63678E-05	4.4747E-05	4.41789E-05	3.1346E-05	9.95782E-06	1.42652E-05	1.37209E-05	1.40255E-06	1.30492E-06	1.40255E-06	1.30492E-06	1.42652E-05	1.37209E-05
3830003773175	383000	3773175	1.64481E-05	6.62304E-06	6.45311E-06	1.71049E-06	1.5934E-06	9.65621E-05	6.94229E-05	4.68069E-05	4.62126E-05	3.2789E-05	1.04162E-05	1.49219E-05	1.43525E-05	1.46711E-06	1.36499E-06	1.46711E-06	1.36499E-06	1.49219E-05	1.43525E-05
3830103773175	383010	3773175	1.69972E-05	6.84414E-06	6.66854E-06	1.7676E-06	1.64659E-06	0.0001005	7.22539E-05	4.87156E-05	4.80971E-05	3.41261E-05	1.0841E-05	1.55304E-05	1.49378E-05	1.52694E-06	1.42066E-06	1.52694E-06	1.42066E-06	1.55304E-05	1.49378E-05
3830203773175	383020	3773175	1.74164E-05	7.01293E-06	6.83299E-06	1.81119E-06	1.6872E-06	0.000104072	7.48223E-05	5.04473E-05	4.98068E-05	3.53391E-05	1.12263E-05	1.60824E-05	1.54688E-05	1.58122E-06	1.47116E-06	1.58122E-06	1.47116E-06	1.60824E-05	1.54688E-05
3830303773175	383030	3773175	1.79781E-05	7.2391E-06	7.05336E-06	1.8696E-06	1.74161E-06	0.000108999	7.83642E-05	5.28354E-05	5.21645E-05	3.7012E-05	1.17578E-05	1.68437E-05	1.6201E-05	1.65607E-06	1.5408E-06	1.65607E-06	1.5408E-06	1.68437E-05	1.6201E-05
3830403773175	383040	3773175	1.87396E-05	7.54572E-06	7.35212E-06	1.94879E-06	1.81538E-06	0.000113471	8.15794E-05	5.50032E-05	5.43048E-05	3.85306E-05	1.22402E-05	1.75348E-05	1.68658E-05	1.72402E-06	1.60402E-06	1.72402E-06	1.60402E-06	1.75348E-05	1.68658E-05
3830503773175	383050	3773175	1.95095E-05	7.85572E-06	7.65416E-06	2.02885E-06	1.88996E-06	0.000117836	8.47179E-05	5.71192E-05	5.6394E-05	4.00129E-05	1.27111E-05	1.82094E-05	1.75146E-05	1.79034E-06	1.66572E-06	1.79034E-06	1.66572E-06	1.82094E-05	1.75146E-05
3830603773175	383060	3773175	2.02891E-05	8.16965E-06	7.96004E-06	2.10993E-06	1.96549E-06	0.000122335	8.79523E-05	5.93E-05	5.85471E-05	4.15406E-05	1.31964E-05	1.89046E-05	1.81833E-05	1.85869E-06	1.72932E-06	1.85869E-06	1.72932E-06	1.89046E-05	1.81833E-05
3830703773175	383070	3773175	2.1133E-05	8.50947E-06	8.29114E-06	2.19769E-06	2.04724E-06	0.000127324	9.15391E-05	6.17183E-05	6.09347E-05	4.32346E-05	1.37345E-05	1.96756E-05	1.89248E-05	1.93449E-06	1.79984E-06	1.93449E-06	1.79984E-06	1.96756E-05	1.89248E-05
3830803773175	383080	3773175	2.20454E-05	8.87685E-06	8.6491E-06	2.29257E-06	2.13563E-06	0.00013275	9.54397E-05	6.43482E-05	6.35312E-05	4.50769E-05	1.43198E-05	2.05139E-05	1.97312E-05	2.01692E-06	1.87654E-06	2.01692E-06	1.87654E-06	2.05139E-05	1.97312E-05
3834303773175	383430	3773175	0.00119434	0.000480915	0.000468576	0.000124203	0.000115701	0.010263334	0.00737878	0.004974985	0.004911818	0.003485054	0.001107112	0.001586006	0.001525491	0.000155936	0.000145082	0.000155936	0.000145082	0.001586006	0.001525491
3834403773175	383440	3773175	0.000723478	0.000291317	0.000283843	7.52367E-05	7.00863E-05	0.005759508	0.004140773	0.002791828	0.002756381	0.001955719	0.000621282	0.000890024	0.000856064	8.75069E-05	8.14159E-05	8.75069E-05	8.14159E-05	0.000890024	0.000856064
3834503773175	383450	3773175	0.000512585	0.000206398	0.000201103	5.33052E-05	4.96562E-05	0.003935411	0.002829347	0.001907627	0.001883406	0.001336322	0.000424515	0.000608144	0.00058494	5.97925E-05	5.56307E-05	5.97925E-05	5.56307E-05	0.000608144	0.00058494
3834603773175	383460	3773175	0.000394575	0.00015888	0.000154804	4.10331E-05	3.82241E-05	0.002969781	0.002135112	0.001439553	0.001421276	0.001008429	0.000320352	0.000458924	0.000441413	4.51213E-05	4.19806E-05	4.51213E-05	4.19806E-05	0.000458924	0.000441413
3834703773175	383470	3773175	0.000316156	0.000127304	0.000124038	3.2878E-05	3.06273E-05	0.002346747	0.001687184	0.001137548	0.001123104	0.00079687	0.000253145	0.000362646	0.000348809	3.56552E-05	3.31734E-05	3.56552E-05	3.31734E-05	0.000362646	0.000348809
3834803773175	383480	3773175	0.000265082	0.000106738	0.000104	2.75666E-05	2.56795E-05	0.001950494	0.001402299	0.00094547	0.000933466	0.000662317	0.000210401	0.000301412	0.000289912	2.96348E-05	2.7572E-05	2.96348E-05	2.7572E-05	0.000301412	0.000289912
3834903773175	383490	3773175	0.000226483	9.11962E-05	8.88563E-05	2.35527E-05	2.19404E-05	0.001654367	0.0011894	0.000801927	0.000791745	0.000561763	0.000178458	0.000255651	0.000245897	2.51356E-05	2.3386E-05	2.51356E-05	2.3386E-05	0.000255651	0.000245897
3835003773175	383500	3773175	0.000196673	7.91929E-05	7.7161E-05	2.04527E-05	1.90526E-05	0.001427941	0.001026612	0.000692171	0.000683383	0.000484877	0.000154033	0.000220662	0.000212242	2.16954E-05	2.01853E-05	2.16954E-05	2.01853E-05	0.000220662	0.000212242
3835103773175	383510	3773175	0.000173201	6.97416E-05	6.79523E-05	1.80117E-05	1.67787E-05	0.001251183	0.000899532	0.00060649	0.00059879	0.000424856	0.000134966	0.000193347	0.00018597	1.90098E-05	1.76866E-05	1.90098E-05	1.76866E-05	0.000193347	0.00018597
3835203773175	383520	3773175	0.00015404	6.2026E-05	6.04346E-05	1.60191E-05	1.49225E-05	0.001107867	0.000796496	0.000537021	0.000530202	0.000376191	0.000119506	0.0001712	0.000164668	1.68323E-05	1.56607E-05	1.68323E-05	1.56607E-05	0.0001712	0.000164668
3835303773175	383530	3773175	0.000137715	5.54525E-05	5.40297E-05	1.43214E-05	1.3341E-05	0.000986468	0.000709217	0.000478174	0.000472103	0.000334968	0.000106411	0.00015244	0.000146624	1.49879E-05	1.39446E-05	1.49879E-05	1.39446E-05	0.00015244	0.000146624
3835403773175	383540	3773175	0.000123991	4.99265E-05	4.86456E-05	1.28942E-05	1.20115E-05	0.000884961	0.000636239	0.000428971	0.000423524	0.0003005	9.54613E-05	0.000136754	0.000131536	1.34456E-05	1.25097E-05	1.34456E-05	1.25097E-05	0.000136754	0.000131536
3835503773175	383550	3773175	0.000111733	4.49908E-05	4.38364E-05	1.16195E-05	1.08241E-05	0.000794742	0.000571376	0.000385238	0.000380347	0.000269865	8.57293E-05	0.000122812	0.000118126	1.20749E-05	1.12344E-05	1.20749E-05	1.12344E-05	0.000122812	0.000118126
3835603773175	383560	3773175	9.99477E-05	4.02451E-05	3.92126E-05	1.03939E-05	9.68235E-06	0.000708487	0.000509364	0.000343428	0.000339067	0.000240576	7.6425E-05	0.000109483	0.000105306	1.07644E-05	1.00151E-05	1.07644E-05	1.00151E-05	0.000109483	0.000105306
3835703773175	383570	3773175	9.00358E-05	3.6254E-05	3.53238E-05	9.3631E-06	8.72214E-06	0.0006363	0.00045746 5	0.000308436	0.00030452	0.000216064	6.8638E-05	9.83282E-05	9.45764E-05	9.66759E-06	8.99468E-06	9.66759E-06	8.99468E-06	9.83282E-05	9.45764E-05
3835803773175	383580	3773175	8.22407E-05	3.31152E-05	3.22656E-05	8.55246E-06	7.96699E-06	0.000579756	0.000416813	0.000281027	0.000277459	0.000196864	6.25386E-05	8.95904E-05	8.6172E-05	8.8085E-06	8.19538E-06	8.8085E-06	8.19538E-06	8.95904E-05	8.6172E-05
3835903773175	383590	3773175	7.57072E-05	3.04844E-05	2.97023E-05	7.87303E-06	7.33407E-06	0.00053253	0.00038286	0.000258135	0.000254858	0.000180828	5.74444E-05	8.22926E-05	7.91527E-05	8.09098E-06	7.52781E-06	8.09098E-06	7.52781E-06	8.22926E-05	7.91527E-05
3836003773175	383600	3773175	6.98599E-05	2.81299E-05	2.74082E-05	7.26494E-06	6.76761E-06	0.000490383	0.000352559	0.000237705	0.000234687	0.000166516	5.28979E-05	7.57795E-05	7.28881E-05	7.45062E-06	6.93201E-06	7.45062E-06	6.93201E-06	7.57795E-05	7.28881E-05
3836103773175	383610	3773175	6.40865E-05	2.58052E-05	2.51431E-05	6.66455E-06	6.20833E-06	0.000448904	0.000322737	0.000217599	0.000214836	0.000152431	4.84235E-05	6.93697E-05	6.67228E-05	6.8204E-06	6.34567E-06	6.8204E-06	6.34567E-06	6.93697E-05	6.67228E-05
3836203773175	383620	3773175	5.90705E-05	2.37854E-05	2.31752E-05	6.14292E-06	5.7224E-06	0.000412993	0.000296919	0.000200191	0.00019765	0.000140237	4.45498E-05	6.38203E-05	6.13851E-05	6.27479E-06	5.83803E-06	6.27479E-06	5.83803E-06	6.38203E-05	6.13851E-05
3836303773175	383630	3773175	5.53441E-05	2.2285E-05	2.17132E-05	5.7554E-06	5.36141E-06	0.000386391	0.000277794	0.000187297	0.000184919	0.000131204	4.16802E-05	5.97095E-05	5.74312E-05	5.87062E-06	5.46199E-06	5.87062E-06	5.46199E-06	5.97095E-05	5.74312E-05
3836403773175	383640	3773175	5.24113E-05	2.1104E-05	2.05626E-05	5.45041E-06	5.0773E-06	0.0003655	0.000262775	0.00017717	0.000174921	0.00012411	3.94267E-05	5.64812E-05	5.43261E-05	5.55321E-06	5.16668E-06	5.55321E-06	5.16668E-06	5.64812E-05	5.43261E-05
3836503773175	383650	3773175	4.97384E-05	2.00278E-05	1.95139E-05	5.17245E-06	4.81837E-06	0.00034648	0.0002491	0.00016795	0.00016518	0.000117652	3.7375E-05	5.35419E-05	5.1499E-05	5.26423E-06	4.89781E-06	5.26423E-06	4.89781E-06	5.35419E-05	5.1499E-05
3836603773175	383660	3773175	4.77739E-05	1.92367E-05	1.87432E-05	4.96816E-06	4.62806E-06	0.000332493	0.000239044	0.000161171	0.000159124	0.000112902	3.58662E-05	5.13806E-05	4.94201E-05	5.05172E-06	4.70009E-06	5.05172E-06	4.70009E-06	5.13806E-05	4.94201E-05

			MDemolition	MSite Grubbing / Prep	MMass Grading / Excavation	MMass Grading / Excavation	MDrainage / Utilities Trenching	MFoundations / Concrete Pads	MBuilding / Structure Construction	MAsphalt Paving	MLandscaping or Other Finishing	MWaterside Construction (Piles)	RSSWDemolition	RSSWPlacing Base	RSSWForm	Child Risk				
Unique Identifier	X (UTM)	Y (UTM)	2027	2027	2027	2028	2028	2028	2028	2028	2028	2028	2029	2029	2029	3rd Trimester	0<2	2<16	Total	per million
3835103773165	383510	3773165	0.000315379	0.000968158	0.001138474	0.001123315	0.000238778	0.000310529	0.000228567	2.35256E-05	0.000275618	2.35256E-05	2.16571E-05	3.1425E-05	1.86281E-05	2.83265E-08	4.153E-07	8.2956E-08	5.2658E-07	0.52657958
3835203773165	383520	3773165	0.000280681	0.000861642	0.001013221	0.00099973	0.000212508	0.000276365	0.00020342	2.09374E-05	0.000245295	2.09374E-05	2.16914E-05	3.14748E-05	1.86576E-05	2.52335E-08	3.6995E-07	7.376E-08	4.68939E-07	0.46893911
3835303773165	383530	3773165	0.000249469	0.000765828	0.00090055	0.000888559	0.000188877	0.000245633	0.0001808	1.86091E-05	0.000218018	1.86091E-05	2.16883E-05	3.14702E-05	1.86549E-05	2.24597E-08	3.2924E-07	6.5522E-08	4.17222E-07	0.41722175
3835403773165	383540	3773165	0.000223278	0.000685426	0.000806005	0.000795272	0.000169048	0.000219845	0.000161818	1.66554E-05	0.000195129	1.66554E-05	2.16415E-05	3.14023E-05	1.86147E-05	2.01323E-08	2.9508E-07	5.8625E-08	3.7384E-07	0.37383962
3835503773165	383550	3773165	0.000200196	0.000614566	0.000722679	0.000713057	0.000151571	0.000197117	0.000145089	1.49336E-05	0.000174956	1.49336E-05	2.15199E-05	3.12258E-05	1.851E-05	1.80834E-08	2.65E-07	5.2564E-08	3.35646E-07	0.33564629
3835603773165	383560	3773165	0.000178474	0.000547884	0.000644267	0.000635688	0.000135126	0.00017573	0.000129347	1.33132E-05	0.000155973	1.33132E-05	2.12329E-05	3.08094E-05	1.82632E-05	1.61598E-08	2.3673E-07	4.688E-08	2.9977E-07	0.29977031
3835703773165	383570	3773165	0.000160191	0.000491757	0.000578267	0.000570567	0.000121283	0.000157728	0.000116096	1.19494E-05	0.000139995	1.19494E-05	2.08586E-05	3.02663E-05	1.79412E-05	1.45375E-08	2.1289E-07	4.2099E-08	2.6953E-07	0.26952984
3835803773165	383580	3773165	0.000145308	0.00044607	0.000524542	0.000517557	0.000110015	0.000143074	0.00010531	1.08392E-05	0.000126988	1.08392E-05	2.04874E-05	2.97277E-05	1.7622E-05	1.3213E-08	1.9344E-07	3.8204E-08	2.4486E-07	0.24485971
3835903773165	383590	3773165	0.000132711	0.000407401	0.00047907	0.000472691	0.000100478	0.000130671	9.61808E-05	9.89959E-06	0.00011598	9.89959E-06	2.01131E-05	2.91845E-05	1.73E-05	1.20896E-08	1.7695E-07	3.4907E-08	2.23947E-07	0.22394746
3836003773165	383600	3773165	0.000121655	0.000373461	0.00043916	0.000433312	9.21073E-05	0.000119785	8.81682E-05	9.07488E-06	0.000106318	9.07488E-06	1.97076E-05	2.85961E-05	1.69512E-05	1.1102E-08	1.6245E-07	3.2013E-08	2.05569E-07	0.20556918
3836103773165	383610	3773165	0.000111343	0.000341805	0.000401935	0.000396583	8.42999E-05	0.000109631	8.06947E-05	8.30565E-06	9.7306E-05	8.30565E-06	1.92085E-05	2.7872E-05	1.65219E-05	1.01796E-08	1.4892E-07	2.9315E-08	1.88409E-07	0.18840945
3836203773165	383620	3773165	0.000102416	0.000314399	0.000369708	0.000364785	7.75408E-05	0.000100841	7.42246E-05	7.63971E-06	8.9504E-05	7.63971E-06	1.87375E-05	2.71885E-05	1.61168E-05	9.37958E-09	1.3717E-07	2.6978E-08	1.73532E-07	0.17353229
3836303773165	383630	3773165	9.56059E-05	0.000293494	0.000345125	0.000340529	7.23849E-05	9.41359E-05	6.92892E-05	7.13172E-06	8.35526E-05	7.13172E-06	1.8463E-05	2.67902E-05	1.58807E-05	8.76794E-09	1.2821E-07	2.5195E-08	1.6217E-07	0.16216961
3836403773165	383640	3773165	9.00952E-05	0.000276577	0.000325232	0.000320901	6.82126E-05	8.87099E-05	6.52953E-05	6.72065E-06	7.87366E-05	6.72065E-06	1.83008E-05	2.65548E-05	1.57412E-05	8.27221E-09	1.2094E-07	2.3751E-08	1.52967E-07	0.15296694
3836503773165	383650	3773165	8.5127E-05	0.000261325	0.000307297	0.000303205	6.44511E-05	8.38181E-05	6.16947E-05	6.35004E-06	7.43948E-05	6.35004E-06	1.81417E-05	2.6324E-05	1.56043E-05	7.8251E-09	1.1439E-07	2.245E-08	1.44668E-07	0.14466757
3836603773165	383660	3773165	8.15687E-05	0.000250402	0.000294452	0.000290531	6.1757E-05	8.03145E-05	5.91159E-05	6.08461E-06	7.12851E-05	6.08461E-06	1.81667E-05	2.63602E-05	1.56258E-05	7.50433E-09	1.097E-07	2.1518E-08	1.38721E-07	0.13872112
3836703773165	383670	3773165	7.8259E-05	0.000240242	0.000282504	0.000278743	5.92512E-05	7.70557E-05	5.67172E-05	5.83773E-06	6.83926E-05	5.83773E-06	1.81854E-05	2.63874E-05	1.56419E-05	7.20623E-09	1.0534E-07	2.0652E-08	1.33195E-07	0.13319452
3836803773165	383680	3773165	7.52015E-05	0.000230856	0.000271467	0.000267853	5.69363E-05	7.40452E-05	5.45013E-05	5.60965E-06	6.57206E-05	5.60965E-06	1.82041E-05	2.64145E-05	1.5658E-05	6.93078E-09	1.0131E-07	1.9851E-08	1.28088E-07	0.12808778
3836903773165	383690	3773165	7.23672E-05	0.000222155	0.000261236	0.000257757	5.47904E-05	7.12545E-05	5.24472E-05	5.39823E-06	6.32437E-05	5.39823E-06	1.82228E-05	2.64417E-05	1.56741E-05	6.6757E-09	9.7574E-08	1.911E-08	1.23359E-07	0.12335904
3837003773165	383700	3773165	6.97234E-05	0.000214039	0.000251692	0.000248341	5.27888E-05	6.86514E-05	5.05312E-05	5.20102E-06	6.09332E-05	5.20102E-06	1.82322E-05	2.64553E-05	1.56822E-05	6.43769E-09	9.4091E-08	1.8418E-08	1.18947E-07	0.11894675
3837103773165	383710	3773165	6.74172E-05	0.000206959	0.000243367	0.000240126	5.10427E-05	6.63806E-05	4.88597E-05	5.02898E-06	5.89177E-05	5.02898E-06	1.82758E-05	2.65186E-05	1.57197E-05	6.23024E-09	9.1056E-08	1.7815E-08	1.15102E-07	0.11510188
3837203773165	383720	3773165	6.52814E-05	0.000200403	0.000235657	0.000232519	4.94257E-05	6.42777E-05	4.73119E-05	4.86967E-06	5.70512E-05	4.86967E-06	1.83195E-05	2.6582E-05	1.57573E-05	6.03785E-09	8.8243E-08	1.7256E-08	1.11537E-07	0.11153732
3837303773165	383730	3773165	6.33562E-05	0.000194493	0.000228707	0.000225662	4.79681E-05	6.23821E-05	4.59166E-05	4.72605E-06	5.53687E-05	4.72605E-06	1.83725E-05	2.6659E-05	1.58029E-05	5.8645E-09	8.5709E-08	1.6753E-08	1.08326E-07	0.1083262
3837403773165	383740	3773165	6.1676E-05	0.000189335	0.000222642	0.000219677	4.66959E-05	6.07277E-05	4.46989E-05	4.60072E-06	5.39003E-05	4.60072E-06	1.84474E-05	2.67676E-05	1.58673E-05	5.71304E-09	8.3497E-08	1.6313E-08	1.05523E-07	0.10552335
3837503773165	383750	3773165	6.01118E-05	0.000184533	0.000216996	0.000214106	4.55117E-05	5.91876E-05	4.35653E-05	4.48404E-06	5.25334E-05	4.48404E-06	1.85129E-05	2.68626E-05	1.59236E-05	5.57154E-09	8.1432E-08	1.5903E-08	1.02906E-07	0.10290612
3837603773165	383760	3773165	5.85477E-05	0.000179731	0.000211349	0.000208535	4.43275E-05	5.76475E-05	4.24317E-05	4.36736E-06	5.11664E-05	4.36736E-06	1.85347E-05	2.68943E-05	1.59424E-05	5.4303E-09	7.9369E-08	1.5493E-08	1.00292E-07	0.10029218
3837703773165	383770	3773165	5.70435E-05	0.000175114	0.000205919	0.000203177	4.31886E-05	5.61664E-05	4.13415E-05	4.25515E-06	4.98518E-05	4.25515E-06	1.85316E-05	2.68898E-05	1.59397E-05	5.29403E-09	7.7379E-08	1.5098E-08	9.77705E-08	0.09777046
3837803773165	383780	3773165	5.56318E-05	0.00017078	0.000200823	0.000198149	4.21197E-05	5.47764E-05	4.03184E-05	4.14985E-06	4.86181E-05	4.14985E-06	1.85191E-05	2.68717E-05	1.5929E-05	5.16618E-09	7.5512E-08	1.4726E-08	9.54047E-08	0.09540469
3837903773165	383790	3773165	5.43416E-05	0.000166819	0.000196166	0.000193554	4.1143E-05	5.35061E-05	3.93834E-05	4.05361E-06	4.74906E-05	4.05361E-06	1.85004E-05	2.68445E-05	1.59129E-05	5.04901E-09	7.3803E-08	1.4386E-08	9.3238E-08	0.09323796
3838003773165	383800	3773165	5.30914E-05	0.000162981	0.000191653	0.000189101	4.01964E-05	5.22751E-05	3.84773E-05	3.96035E-06	4.6398E-05	3.96035E-06	1.84568E-05	2.67812E-05	1.58753E-05	4.93535E-09	7.2144E-08	1.4056E-08	9.11357E-08	0.0911357
3838103773165	383810	3773165	5.1785E-05	0.000158971	0.000186937	0.000184448	3.92073E-05	5.09887E-05	3.75305E-05	3.8629E-06	4.52563E-05	3.8629E-06	1.83663E-05	2.66499E-05	1.57975E-05	4.81686E-09	7.0412E-08	1.3713E-08	8.89416E-08	0.08894163
3838203773165	383820	3773165	5.04749E-05	0.000154949	0.000182207	0.000179781	3.82154E-05	4.96988E-05	3.6581E-05	3.76517E-06	4.41113E-05	3.76517E-06	1.82478E-05	2.64779E-05	1.56956E-05	4.69849E-09	6.868E-08	1.3369E-08	8.67476E-08	0.08674764
3838303773165	383830	3773165	4.91829E-05	0.000150983	0.000177544	0.00017518	3.72372E-05	4.84267E-05	3.56447E-05	3.6688E-06	4.29823E-05	3.6688E-06	1.81043E-05	2.62697E-05	1.55721E-05	4.58173E-09	6.6971E-08	1.3031E-08	8.45836E-08	0.08458356
3838403773165	383840	3773165	4.76623E-05	0.000146315	0.000172055	0.000169764	3.6086E-05	4.69295E-05	3.45427E-05	3.55537E-06	4.16534E-05	3.55537E-06	1.7914E-05	2.59936E-05	1.54085E-05	4.44548E-09	6.4971E-08	1.2636E-08	8.20525E-08	0.0820525
3838503773165	383850	3773165	4.62216E-05	0.000141892	0.000166854	0.000164632	3.49952E-05	4.55109E-05	3.34985E-05	3.4479E-06	4.03943E-05	3.4479E-06	1.773E-05	2.57266E-05	1.52502E-05	4.3163E-09	6.3074E-08	1.2263E-08	7.96534E-08	0.07965344
3838603773165	383860	3773165	4.48026E-05	0.000137536	0.000161731	0.000159578	3.39208E-05	4.41138E-05	3.24701E-05	3.34205E-06	3.91542E-05	3.34205E-06	1.75366E-05	2.54459E-05	1.50838E-05	4.18907E-09	6.1206E-08	1.1895E-08	7.72902E-08	0.07729019
3838703773165	383870	3773165	4.34163E-05	0.000133281	0.000156727	0.00015464	3.28712E-05	4.27488E-05	3.14654E-05	3.23864E-06	3.79427E-05	3.23864E-06	1.73432E-05	2.51653E-05	1.49175E-05	4.06492E-09	5.9382E-08	1.1536E-08	7.4983E-08	0.07498299
3838803773165	383880	3773165	4.20972E-05	0.000129231	0.000151965	0.000149942	3.18725E-05	4.14499E-05	3.05094E-05	3.14024E-06	3.67898E-05	3.14024E-06	1.71529E-05	2.48892E-05	1.47538E-05	3.94673E-09	5.7646E-08	1.1195E-08	7.27871E-08	0.07278712
3838903773165	383890	3773165	4.05076E-05	0.000124351	0.000146227	0.00014428	3.0669E-05	3.98848E-05	2.93574E-05	3.02166E-06	3.54007E-05	3.02166E-06	1.69065E-05	2.45317E-05	1.45419E-05	3.80497E-09	5.5559E-08	1.0785E-08	7.01491E-08	0.07014908
3839003773165	383900	3773165	3.90034E-05	0.000119734	0.000140797	0.000138922	2.95301E-05	3.84037E-05	2.82672E-05	2.90946E-06	3.40861E-05	2.90946E-06	1.66507E-05	2.41605E-05	1.43219E-05	3.67064E-09	5.3583E-08	1.0397E-08	6.76503E-08	0.06765026
3839103773165	383910	3773165	3.75391E-05	0.000115238	0.000135511	0.000133707	2.84215E-05	3.69619E-05	2.72059E-05	2.80022E-06	3.28064E-05	2.80022E-06	1.637E-05	2.37532E-05	1.40804E-05	3.53988E-09	5.1658E-08	1.002E-08	6.52179E-08	0.06521788
3829703773175	382970	3773175	2.14296E-05	6.57853E-05	7.73581E-05	7.63281E-05	1.62247E-05	2.11001E-05	1.55309E-05	1.59854E-06	1.87279E-05	1.59854E-06	1.12918E-05	1.63846E-05	9.71247E-06	3.16172E-09	4.1883E-08	7.4689E-09	5.25133E-08	0.05251326
3829803773175	382980	3773175	2.28305E-05	7.00855E-05	8.24149E-05	8.13175E-05	1.72853E-05	2.24794E-05	1.65461E-05	1.70304E-06	1.99521E-05	1.70304E-06	1.16318E-05	1.6878E-05	1.00049E-05	3.40134E-09	4.496E-08	8.0068E-09	5.63684E-08	0.05636844
3829903773175	382990	3773175	2.41442E-05	7.41184E-05	8.71572E-05	8.59967E-05	1.828E-05	2.37729E-05	1.74982E-05	1.80103E-06	2.11002E-05	1.80103E-06	1.18876E-05	1.72491E-05	1.02249E-05	3.63247E-09	4.7911E-08	8.5217E-09	6.00656E-08	0.06006563
3830003773175	383000	3773175	2.54143E-05	7.80177E-05	9.17424E-05	9.05208E-05	1.92416E-05	2.50236E-05	1.84187E-05	1.89578E-06	2.22103E-05	1.89578E-06	1.20778E-05	1.75252E-05	1.03886E-05	3.8657E-09	5.0867E-08	9.0347E-09	6.37672E-08	0.06376718
3830103773175	383010	3773175	2.66482E-05	8.18055E-05	9.61965E-05	9.49157E-05	2.01758E-05	2.62385E-05	1.9313E-05	1.98782E-06	2.32886E-05	1.98782E-06	1.22026E-05	1.77063E-05	1.04959E-05	4.10736E-09	5.3896E-08	9.5553E-09	6.75588E-08	0.06755881
3830203773175	383020	3773175	2.77587E-05	8.52145E-05	0.000100205	9.8871E-05	2.10166E-05	2.73319E-05	2.01178E-05	2.07066E-06	2.42591E-05	2.07066E-06	1.224E-05	1.77606E-05	1.05281E-05	4.34443E-09	5.6819E-08	1.0056E-08	7.12193E-08	0.07121933
3830303773175	383030	3773175	2.9214E-05	8.96819E-05	0.000105459	0.000104054	2.21184E-05	2.87648E-05	2.11725E-05	2.17922E-06	2.55309E-05	2.17922E-06	1.21652E-05	1.76519E-05	1.04637E-05	4.61904E-09	6.0284E-08	1.0669E-08	7.55722E-08	0.07557216
3830403773175	383040	3773175	3.06638E-05	9.41325E-05	0.000110692	0.000109218	2.32161E-05	3.01923E-05	2.22232E-05	2.28736E-06	2.67979E-05	2.28736E-06	1.21496E-05	1.76293E-05	1.04503E-05	4.974E-09	6.4618E-08	1.1391E-08	8.09834E-08	0.08098343
3830503773175	383050	3773175	3.20664E-05	9.84384E-05	0.000115755	0.000114214	2.4278E-05	3.15734E-05	2.32397E-05	2.39199E-06	2.80237E-05	2.39199E-06	1.21246E-05	1.75931E-05	1.04288E-05	5.34605E-09	6.9116E-08	1.2133E-08	8.65957E-08	0.0865957
3830603773175	383060	3773175	3.34999E-05	0.000102839	0.00012093	0.00011932	2.53633E-05	3.29848E-05	2.42786E-05	2.49892E-06	2.92765E-05	2.49892E-06	1.19874E-05	1.73939E-05	1.03108E-05	5.73212E-09	7.3775E-08	1.2908E-08	9.24154E-08	0.09241535
3830703773175	383070	3773175	3.50586E-05	0.000107624	0.000126557	0.000124872	2.65435E-05	3.45195E-05	2.54083E-05	2.61519E-06	3.06386E-05	2.61519E-06	1.19593E-05	1.73532E-05	1.02866E-05	6.16345E-09	7.8963E-08	1.3775E-08	9.89017E-08	0.09890166
3830803773175	383080	3773175	3.67479E-05	0.00011281	0.000132655	0.000130889	2.78225E-05	3.61829E-05	2.66326E-05	2.74121E-06	3.2115E-05	2.74121E-06	1.19718E-05	1.73713E-05	1.02974E-05	6.65304E-09	8.4823E-08	1.4753E-08	1.06229E-07	0.10622937
3834303773175	383430	3773175	0.002243782	0.006888025	0.008099753	0.007991903	0.001698806	0.002209282	0.001626152	0.000167375	0.001960902	0.000167375	1.96202E-05	2.84694E-05	1.68761E-05	1.97137E-07	2.9035E-06	5.9956E-07	3.70024E-06	3.70023688
3834403773175	383440	3773175	0.0013578	0.004168213	0.004901477	0.004836213	0.001028014	0.001336923	0.000984048	0.000101285	0.001186618	0.000101285	2.05747E-05	2.98544E-05	1.76971E-05	1.19525E-07	1.7596E-06	3.5686E-07	2.236E-06	2.23600064
3834503773175	383450	3773175	0.000960499	0.002948567	0.003467274	0.003421106	0.00072721	0.000945731	0.00069611	7.16484E-05	0.000839406	7.16484E-05	2.11237E-05	3.0651E-05	1.81693E-05	8.4797E-08	1.2475E-06	2.5108E-07	1.5834E-06	1.58340464
3834603773175	383460	3773175	0.000738021	0.002265598	0.002664158	0.002628684	0.000558768	0.000726674	0.000534871	5.50527E-05	0.000644977	5.50527E-05	2.1445E-05	3.11172E-05	1.84456E-05	6.53285E-08	9.6058E-07	1.9258E-07	1.21849E-06	1.21848569
3834703773175	383470	3773175	0.000590121	0.001811568	0.002130256	0.002101891	0.00044679	0.000581047	0.000427682	4.402E-05	0.000515722	4.402E-05	2.16603E-05	3.14295E-05	1.86308E-05	5.23707E-08	7.6967E-07	1.5387E-07	9.75916E-07	0.97591648
3834803773175	383480	3773175	0.000493802	0.001515885	0.001782557	0.001758822	0.000373865	0.000486209	0.000357876	3.68351E-05	0.000431546	3.68351E-05	2.17757E-05	3.1597E-05	1.873E-05	4.39036E-08	6.4504E-07	1.2873E-07	8.17678E-07	0.81767833
3834903773175	383490	3773175	0.000421015	0.001292444	0.001519808	0.001499572	0.000318758	0.000414542	0.000305125	3.14056E-05	0.000367937	3.14056E-05	2.18505E-05	3.17056E-05	1.87944E-05	3.74963E-08	5.5077E-07	1.0974E-07	6.98009E-07	0.69800902
3835003773175	383500	3773175	0.000364812	0.001119909	0.001316922	0.001299387	0.000276205	0.000359203	0.000264393	2.72131E-05	0.000318819	2.72131E-05	2.18911E-05	3.17644E-05	1.88293E-05	3.25419E-08	4.7791E-07	9.5082E-08	6.05529E-07	0.60552946
3835103773175	383510	3773175	0.00032057	0.000984094	0.001157214	0.001141806	0.000242709	0.000315641	0.000232329	2.39129E-05	0.000280155	2.39129E-05	2.19036E-05	3.17825E-05	1.884E-05	2.86369E-08	4.2049E-07	8.355E-08	5.32678E-07	0.53267783
3835203773175	383520	3773175	0.00028447	0.000873273	0.001026898	0.001013224	0.000215377	0.000280096	0.000206166	2.122E-05	0.000248606	2.122E-05	2.18911E-05	3.17644E-05	1.88293E-05	2.54486E-08	3.7362E-07	7.4145E-08	4.73212E-07	0.4732124
3835303773175	383530	3773175	0.00025373	0.000778907	0.00091593	0.000903735	0.000192103	0.000249828	0.000183887	1.8927E-05	0.000221741	1.8927E-05	2.18318E-05	3.16784E-05	1.87783E-05	2.27346E-08	3.3371E-07	6.6145E-08	4.22593E-07	0.4225935
3835403773175	383540	3773175	0.000227905	0.00069963	0.000822708	0.000811753	0.000172551	0.000224401	0.000165171	1.70006E-05	0.000199173	1.70006E-05	2.17382E-05	3.15427E-05	1.86978E-05	2.04536E-08	3.0018E-07	5.9427E-08	3.80058E-07	0.38005755
3835503773175	383550	3773175	0.000204868	0.000628909	0.000739546	0.000729699	0.000155109	0.000201718	0.000148475	1.52821E-05	0.00017904	1.52821E-05	2.15636E-05	3.12892E-05	1.85476E-05	1.84205E-08	2.7027E-07	5.3443E-08	3.42136E-07	0.3421357
3835603773175	383560	3773175	0.000182765	0.000561058	0.000659758	0.000650973	0.000138375	0.000179955	0.000132457	1.36334E-05	0.000159723	1.36334E-05	2.11924E-05	3.07506E-05	1.82283E-05	1.6474E-08	2.4162E-07	4.7715E-08	3.05807E-07	0.30580733
3835703773175	383570	3773175	0.000164217	0.000504118	0.000592801	0.000584908	0.000124331	0.000161692	0.000119014	1.22498E-05	0.000143514	1.22498E-05	2.07619E-05	3.0126E-05	1.78581E-05	1.48369E-08	2.1753E-07	4.2907E-08	2.75269E-07	0.27526919
3835803773175	383580	3773175	0.000149645	0.000459383	0.000540197	0.000533004	0.000113298	0.000147344	0.000108453	1.11627E-05	0.000130778	1.11627E-05	2.04157E-05	2.96236E-05	1.75603E-05	1.35456E-08	1.9854E-07	3.9124E-08	2.51209E-07	0.25120878
3835903773175	383590	3773175	0.000137447	0.000421939	0.000496166	0.00048956	0.000104064	0.000135334	9.96131E-05	1.02529E-05	0.000120119	1.02529E-05	2.01069E-05	2.91755E-05	1.72946E-05	1.24624E-08	1.8262E-07	3.5955E-08	2.31036E-07	0.23103635
3836003773175	383600	3773175	0.000126546	0.000388473	0.000456812	0.00045073	9.58098E-05	0.0001246	9.17122E-05	9.43966E-06	0.000110592	9.43966E-06	1.97669E-05	2.86821E-05	1.70022E-05	1.14933E-08	1.6838E-07	3.3124E-08	2.12994E-07	0.21299395
3836103773175	383610	3773175	0.000115827	0.000355569	0.00041812	0.000412553	8.76946E-05	0.000114046	8.39442E-05	8.64011E-06	0.000101224	8.64011E-06	1.92709E-05	2.79625E-05	1.65756E-05	1.05405E-08	1.5437E-07	3.0341E-08	1.95249E-07	0.19524911
3836203773175	383620	3773175	0.000106528	0.000327021	0.00038455	0.00037943	8.06538E-05	0.00010489	7.72045E-05	7.94642E-06	9.30973E-05	7.94642E-06	1.88124E-05	2.72971E-05	1.61812E-05	9.71235E-09	1.422E-07	2.7926E-08	1.79834E-07	0.17983424
3836303773175	383630	3773175	9.95961E-05	0.000305743	0.000359528	0.000354741	7.54059E-05	9.80647E-05	7.2181E-05	7.42936E-06	8.70397E-05	7.42936E-06	1.85784E-05	2.69577E-05	1.598E-05	9.0935E-09	1.3311E-07	2.6125E-08	1.68327E-07	0.16832745
3836403773175	383640	3773175	9.41234E-05	0.000288943	0.000339773	0.000335249	7.12625E-05	9.26762E-05	6.82148E-05	7.02113E-06	8.2257E-05	7.02113E-06	1.84724E-05	2.68038E-05	1.58887E-05	8.604E-09	1.2593E-07	2.4702E-08	1.59233E-07	0.15923315
3836503773175	383650	3773175	8.91371E-05	0.000273636	0.000321773	0.000317489	6.74872E-05	8.77666E-05	6.4601E-05	6.64918E-06	7.78993E-05	6.64918E-06	1.83601E-05	2.66408E-05	1.57922E-05	8.15788E-09	1.1938E-07	2.3406E-08	1.50946E-07	0.15094596
3836603773175	383660	3773175	8.54373E-05	0.000262278	0.000308417	0.00030431	6.4686E-05	8.41236E-05	6.19196E-05	6.37319E-06	7.46659E-05	6.37319E-06	1.84006E-05	2.66997E-05	1.5827E-05	7.82649E-09	1.1453E-07	2.2445E-08	1.44797E-07	0.14479698

			EGIODemolition	EGIOSite Grubbing / Prep	EGIOMass Grading / Excavation	EGIOMass Grading / Excavation	EGIODrainage / Utilities Trenching	EGIODrainage / Utilities Trenching	EGIOFoundations / Concrete Pads	EGIOFoundations / Concrete Pads	EGIOBuilding / Structure Construction	EGIOBuilding / Structure Construction	EGIOAsphalt Paving	EGIOArchitectural Coating	EGIOLandscaping or Other Finishing	EGIOWaterside Construction (Piles)	HIWaterside Construction (Landscaping)	HIWaterside Construction (Landscaping)	KMDemolition	KMSite Grubbing / Prep
Unique Identifier	X (UTM)	Y (UTM)	2025	2025	2025	2026	2026	2027	2026	2027	2026	2027	2027	2027	2027	2027	2025	2026	2025	2025
3836703773175	383670	3773175	0.000278487	0.00010923	3.61725E-05	3.54272E-05	8.22638E-05	8.21368E-05	0.000108084	0.000108014	0.000115771	0.000112996	4.50508E-06	4.50508E-06	0.000122006	4.50508E-06	7.14527E-05	6.92146E-05	9.62823E-05	0.000417872
3836803773175	383680	3773175	0.000267772	0.00010502	3.47807E-05	3.40641E-05	7.90985E-05	7.89764E-05	0.000103925	0.000103858	0.000111317	0.000108648	4.33174E-06	4.33174E-06	0.000117312	4.33174E-06	6.86309E-05	6.64812E-05	9.24961E-05	0.00040144
3836903773175	383690	3773175	0.000257469	0.00010098	3.34425E-05	3.27535E-05	7.60552E-05	7.59378E-05	9.99266E-05	9.98621E-05	0.000107034	0.000104468	4.16507E-06	4.16507E-06	0.000112798	4.16507E-06	6.59203E-05	6.38555E-05	8.88526E-05	0.000385627
3837003773175	383700	3773175	0.000247859	9.7214E-05	3.21942E-05	3.15309E-05	7.32162E-05	7.31032E-05	9.61965E-05	9.61345E-05	0.000103039	0.000100569	4.0096E-06	4.0096E-06	0.000108588	4.0096E-06	6.33927E-05	6.14071E-05	8.54512E-05	0.000370864
3837103773175	383710	3773175	0.000239424	9.3906E-05	3.10987E-05	3.04579E-05	7.07248E-05	7.06157E-05	9.29232E-05	9.28632E-05	9.95323E-05	9.71466E-05	3.87316E-06	3.87316E-06	0.000104893	3.87316E-06	6.11683E-05	5.92524E-05	8.2473E-05	0.000357939
3837203773175	383720	3773175	0.000231565	9.0823E-05	3.00778E-05	2.94581E-05	6.84032E-05	6.82977E-05	8.98729E-05	8.98149E-05	9.62651E-05	9.39577E-05	3.74602E-06	3.74602E-06	0.00010145	3.74602E-06	5.90981E-05	5.7247E-05	7.97008E-05	0.000345907
3837303773175	383730	3773175	0.000224586	8.8086E-05	2.91713E-05	2.85703E-05	6.63417E-05	6.62393E-05	8.71643E-05	8.7108E-05	9.33638E-05	9.11259E-05	3.63312E-06	3.63312E-06	9.83922E-05	3.63312E-06	5.72576E-05	5.54642E-05	7.72453E-05	0.00033525
3837403773175	383740	3773175	0.00021873	8.5789E-05	2.84107E-05	2.78253E-05	6.46118E-05	6.45121E-05	8.48914E-05	8.48366E-05	9.09293E-05	8.87498E-05	3.53839E-06	3.53839E-06	9.58265E-05	3.53839E-06	5.57094E-05	5.39645E-05	7.5204E-05	0.000326391
3837503773175	383750	3773175	0.000213251	8.364E-05	2.7699E-05	2.71283E-05	6.29933E-05	6.28961E-05	8.27649E-05	8.27115E-05	8.86516E-05	8.65266E-05	3.44975E-06	3.44975E-06	9.34261E-05	3.44975E-06	5.42654E-05	5.25657E-05	7.33008E-05	0.000318131
3837603773175	383760	3773175	0.000207996	8.1579E-05	2.70165E-05	2.64599E-05	6.14411E-05	6.13463E-05	8.07256E-05	8.06735E-05	8.64672E-05	8.43946E-05	3.36475E-06	3.36475E-06	9.11241E-05	3.36475E-06	5.28823E-05	5.12259E-05	7.1479E-05	0.000310224
3837703773175	383770	3773175	0.000202984	7.9613E-05	2.63655E-05	2.58223E-05	5.99606E-05	5.98681E-05	7.87804E-05	7.87296E-05	8.43837E-05	8.2361E-05	3.28367E-06	3.28367E-06	8.89284E-05	3.28367E-06	5.15673E-05	4.99521E-05	6.97478E-05	0.00030271
3837803773175	383780	3773175	0.000198224	7.7746E-05	2.57472E-05	2.52167E-05	5.85544E-05	5.84641E-05	7.69328E-05	7.68832E-05	8.24047E-05	8.04295E-05	3.20666E-06	3.20666E-06	8.68428E-05	3.20666E-06	5.03224E-05	4.87462E-05	6.81093E-05	0.000295599
3837903773175	383790	3773175	0.000193706	7.5974E-05	2.51603E-05	2.46419E-05	5.72198E-05	5.71315E-05	7.51794E-05	7.51309E-05	8.05265E-05	7.85963E-05	3.13358E-06	3.13358E-06	8.48635E-05	3.13358E-06	4.91438E-05	4.76045E-05	6.65614E-05	0.000288881
3838003773175	383800	3773175	0.000189332	7.4259E-05	2.45922E-05	2.40855E-05	5.59277E-05	5.58414E-05	7.34817E-05	7.34343E-05	7.8708E-05	7.68215E-05	3.06282E-06	3.06282E-06	8.29471E-05	3.06282E-06	4.80047E-05	4.65011E-05	6.50564E-05	0.00028235
3838103773175	383810	3773175	0.000184805	7.2483E-05	2.40042E-05	2.35096E-05	5.45905E-05	5.45062E-05	7.17247E-05	7.16784E-05	7.68261E-05	7.49847E-05	2.98958E-06	2.98958E-06	8.09638E-05	2.98958E-06	4.68243E-05	4.53576E-05	6.34836E-05	0.000275523
3838203773175	383820	3773175	0.000180278	7.0708E-05	2.34162E-05	2.29337E-05	5.32532E-05	5.31711E-05	6.99678E-05	6.99226E-05	7.49442E-05	7.31478E-05	2.91635E-06	2.91635E-06	7.89805E-05	2.91635E-06	4.56421E-05	4.42125E-05	6.18949E-05	0.000268628
3838303773175	383830	3773175	0.000175832	6.8964E-05	2.28387E-05	2.23681E-05	5.19399E-05	5.18597E-05	6.82422E-05	6.81982E-05	7.30959E-05	7.13438E-05	2.84443E-06	2.84443E-06	7.70327E-05	2.84443E-06	4.44814E-05	4.30882E-05	6.03334E-05	0.000261851
3838403773175	383840	3773175	0.000170739	6.6966E-05	2.21772E-05	2.17202E-05	5.04355E-05	5.03577E-05	6.62656E-05	6.62229E-05	7.09788E-05	6.92774E-05	2.76204E-06	2.76204E-06	7.48015E-05	2.76204E-06	4.3136E-05	4.17849E-05	5.84981E-05	0.000253886
3838503773175	383850	3773175	0.000165907	6.5071E-05	2.15495E-05	2.11055E-05	4.9008E-05	4.89324E-05	6.43902E-05	6.43486E-05	6.89699E-05	6.73167E-05	2.68387E-06	2.68387E-06	7.26845E-05	2.68387E-06	4.18624E-05	4.05511E-05	5.67578E-05	0.000246333
3838603773175	383860	3773175	0.00016111	6.319E-05	2.09265E-05	2.04953E-05	4.75912E-05	4.75178E-05	6.25286E-05	6.24883E-05	6.6976E-05	6.53706E-05	2.60628E-06	2.60628E-06	7.05831E-05	2.60628E-06	4.05941E-05	3.93226E-05	5.5022E-05	0.000238799
3838703773175	383870	3773175	0.000156395	6.134E-05	2.0314E-05	1.98955E-05	4.61983E-05	4.6127E-05	6.06985E-05	6.06593E-05	6.50156E-05	6.34572E-05	2.52999E-06	2.52999E-06	6.85172E-05	2.52999E-06	3.93473E-05	3.81149E-05	5.33111E-05	0.000231374
3838803773175	383880	3773175	0.000151904	5.9579E-05	1.97307E-05	1.93241E-05	4.48716E-05	4.48024E-05	5.89555E-05	5.89174E-05	6.31487E-05	6.1635E-05	2.45734E-06	2.45734E-06	6.65497E-05	2.45734E-06	3.81598E-05	3.69645E-05	5.16794E-05	0.000224292
3838903773175	383890	3773175	0.000146595	5.7497E-05	1.90412E-05	1.86489E-05	4.33036E-05	4.32368E-05	5.68952E-05	5.68585E-05	6.09419E-05	5.94811E-05	2.37147E-06	2.37147E-06	6.42241E-05	2.37147E-06	3.67498E-05	3.55987E-05	4.97219E-05	0.000215796
3839003773175	383900	3773175	0.000141512	5.5503E-05	1.83808E-05	1.80021E-05	4.18018E-05	4.17373E-05	5.49221E-05	5.48867E-05	5.88285E-05	5.74184E-05	2.28923E-06	2.28923E-06	6.19968E-05	2.28923E-06	3.54007E-05	3.42919E-05	4.78503E-05	0.000207674
3839103773175	383910	3773175	0.0001365	5.3537E-05	1.77298E-05	1.73645E-05	4.03213E-05	4.02591E-05	5.29769E-05	5.29428E-05	5.67449E-05	5.53848E-05	2.20815E-06	2.20815E-06	5.98011E-05	2.20815E-06	3.40715E-05	3.30043E-05	4.60037E-05	0.000199659
3829703773185	382970	3773185	0.000176011	6.9034E-05	2.2862E-05	2.2391E-05	5.19929E-05	5.19127E-05	6.83119E-05	6.82678E-05	7.31706E-05	7.14167E-05	2.84733E-06	2.84733E-06	7.71114E-05	2.84733E-06	3.61685E-05	3.50357E-05	2.62878E-05	0.000114091
3829803773185	382980	3773185	0.000190598	7.4755E-05	2.47567E-05	2.42466E-05	5.63018E-05	5.62149E-05	7.39732E-05	7.39255E-05	7.92345E-05	7.73353E-05	3.0833E-06	3.0833E-06	8.35019E-05	3.0833E-06	3.92791E-05	3.80488E-05	2.79806E-05	0.000121438
3829903773185	382990	3773185	0.000204718	8.0293E-05	2.65907E-05	2.60428E-05	6.04727E-05	6.03794E-05	7.94532E-05	7.94019E-05	8.51043E-05	8.30644E-05	3.31172E-06	3.31172E-06	8.96878E-05	3.31172E-06	4.23001E-05	4.09751E-05	2.95263E-05	0.000128146
3830003773185	383000	3773185	0.000219287	8.6007E-05	2.8483E-05	2.78962E-05	6.47763E-05	6.46763E-05	8.51075E-05	8.50526E-05	9.11608E-05	8.89757E-05	3.5474E-06	3.5474E-06	9.60705E-05	3.5474E-06	4.5382E-05	4.39605E-05	3.09995E-05	0.00013454
3830103773185	383010	3773185	0.000234781	9.2084E-05	3.04955E-05	2.98672E-05	6.93531E-05	6.92461E-05	9.11209E-05	9.10621E-05	9.76019E-05	9.52624E-05	3.79804E-06	3.79804E-06	0.000102858	3.79804E-06	4.86451E-05	4.71214E-05	3.23936E-05	0.00014059
3830203773185	383020	3773185	0.000250975	9.8436E-05	3.2599E-05	3.19273E-05	7.41369E-05	7.40225E-05	9.74062E-05	9.73433E-05	0.000104334	0.000101833	4.06002E-06	4.06002E-06	0.000109953	4.06002E-06	5.19853E-05	5.0357E-05	3.36699E-05	0.00014613
3830303773185	383030	3773185	0.000268993	0.0001055	3.49393E-05	3.42195E-05	7.94593E-05	7.93367E-05	0.000104399	0.000104332	0.000111825	0.000109144	4.3515E-06	4.3515E-06	0.000117847	4.3515E-06	5.59839E-05	5.42304E-05	3.54102E-05	0.000153683
3830403773185	383040	3773185	0.000294332	0.00011544	3.82305E-05	3.74428E-05	8.69441E-05	8.68099E-05	0.000114233	0.000114159	0.000122358	0.000119425	4.76139E-06	4.76139E-06	0.000128948	4.76139E-06	6.09153E-05	5.90073E-05	3.71189E-05	0.000161098
3830503773185	383050	3773185	0.000321215	0.00012598	4.17223E-05	4.08627E-05	9.48852E-05	9.47388E-05	0.000124667	0.000124586	0.000133534	0.000130333	5.19628E-06	5.19628E-06	0.000140726	5.19628E-06	6.61714E-05	6.40988E-05	3.87732E-05	0.000168278
3830603773185	383060	3773185	0.000349589	0.00013711	4.54078E-05	4.44723E-05	0.000103267	0.000103108	0.000135679	0.000135592	0.000145329	0.000141846	5.65529E-06	5.65529E-06	0.000153156	5.65529E-06	7.18455E-05	6.95952E-05	4.04727E-05	0.000175654
3830703773185	383070	3773185	0.000381933	0.0001498	4.9609E-05	4.85869E-05	0.000112821	0.000112647	0.000148232	0.000148137	0.000158775	0.000154969	6.17852E-06	6.17852E-06	0.000167327	6.17852E-06	7.83538E-05	7.58996E-05	4.23262E-05	0.000183699
3834303773185	383430	3773185	0.007101591	0.00278534	0.00092242	0.000903415	0.002097775	0.002094539	0.002756202	0.002754424	0.002952237	0.002881473	0.000114882	0.000114882	0.003111238	0.000114882	0.001633039	0.001581889	0.002542811	0.01103598
3834403773185	383440	3773185	0.004249021	0.00166653	0.000551902	0.000540531	0.00125514	0.001253203	0.00164909	0.001648026	0.001766381	0.001724042	6.87363E-05	6.87363E-05	0.001861515	6.87363E-05	0.001017993	0.000986107	0.001537925	0.006674703
3834503773185	383450	3773185	0.0030383	0.00119166	0.000394643	0.000386511	0.000897499	0.000896114	0.001179196	0.001178435	0.001263066	0.001232791	4.91505E-05	4.91505E-05	0.001331092	4.91505E-05	0.000745875	0.000722513	0.001102587	0.004785308
3834603773185	383460	3773185	0.002378877	0.00093303	0.000308991	0.000302624	0.000702709	0.000701624	0.000923267	0.000922671	0.000988934	0.00096523	3.8483E-05	3.8483E-05	0.001042196	3.8483E-05	0.000593464	0.000574875	0.000863895	0.003749365
3834703773185	383470	3773185	0.001931779	0.00075767	0.000250917	0.000245748	0.000570638	0.000569758	0.000749744	0.00074926	0.000803069	0.00078382	3.12503E-05	3.12503E-05	0.000848621	3.12503E-05	0.000487468	0.000472199	0.000701085	0.003042759
3834803773185	383480	3773185	0.001615289	0.00063354	0.000209809	0.000205486	0.000477148	0.000476412	0.000626911	0.000626506	0.0006715	0.000655404	2.61305E-05	2.61305E-05	0.000707665	2.61305E-05	0.000410958	0.000398086	0.000585601	0.002541549
3834903773185	383490	3773185	0.001376619	0.00053993	0.000178808	0.000175124	0.000406647	0.000406019	0.00053428	0.000533936	0.000572281	0.000558564	2.22695E-05	2.22695E-05	0.000603103	2.22695E-05	0.000352373	0.000341336	0.000498402	0.002163102
3835003773185	383500	3773185	0.001193476	0.0004681	0.00015502	0.000151826	0.000352547	0.000352003	0.000463201	0.000462902	0.000496146	0.000484253	1.93068E-05	1.93068E-05	0.000522867	1.93068E-05	0.000306857	0.000297245	0.000431479	0.001872649
3835103773185	383510	3773185	0.001050087	0.00041186	0.000136395	0.000133585	0.000310191	0.000309712	0.00040755	0.00040728	0.000436537	0.000426073	1.69872E-05	1.69872E-05	0.000460048	1.69872E-05	0.000270869	0.000262385	0.000379123	0.00164542
3835203773185	383520	3773185	0.000933033	0.00036595	0.000121191	0.000118694	0.000275613	0.000275188	0.00036212	0.000361886	0.000387876	0.000378579	1.50937E-05	1.50937E-05	0.000408766	1.50937E-05	0.000241245	0.000233689	0.000336367	0.001459855
3835303773185	383530	3773185	0.000834779	0.00032741	0.000108429	0.000106195	0.00024659	0.000246209	0.000323987	0.000323778	0.00034703	0.000338712	1.35042E-05	1.35042E-05	0.00036572	1.35042E-05	0.000216193	0.000209422	0.000300434	0.001303903
3835403773185	383540	3773185	0.000752181	0.00029502	9.77002E-05	9.56872E-05	0.00022219	0.000221848	0.000291929	0.000291741	0.000312693	0.000305198	1.2168E-05	1.2168E-05	0.000329534	1.2168E-05	0.000195005	0.000188898	0.000270208	0.001172722
3835503773185	383550	3773185	0.000679345	0.00026645	8.82397E-05	8.64216E-05	0.000200675	0.000200366	0.000263661	0.000263491	0.000282414	0.000275645	1.09898E-05	1.09898E-05	0.000297624	1.09898E-05	0.000176207	0.000170688	0.000243468	0.001056667
3835603773185	383560	3773185	0.00061084	0.00023958	7.93415E-05	7.77068E-05	0.000180439	0.000180161	0.000237073	0.00023692	0.000253935	0.000247848	9.88153E-06	9.88153E-06	0.000267611	9.88153E-06	0.000158423	0.00015346	0.000218173	0.000946888
3835703773185	383570	3773185	0.000552843	0.00021683	7.18083E-05	7.03288E-05	0.000163307	0.000163055	0.000214564	0.000214426	0.000229825	0.000224316	8.94332E-06	8.94332E-06	0.000242203	8.94332E-06	0.000143336	0.000138846	0.000196819	0.000854209
3835803773185	383580	3773185	0.0005069	0.00019881	6.58408E-05	6.44843E-05	0.000149736	0.000149505	0.000196733	0.000196606	0.000210726	0.000205675	8.2001E-06	8.2001E-06	0.000222075	8.2001E-06	0.000131378	0.000127263	0.000180018	0.000781291
3835903773185	383590	3773185	0.000468115	0.0001836	6.08032E-05	5.95504E-05	0.000138279	0.000138066	0.000181681	0.000181563	0.000194603	0.000189938	7.57269E-06	7.57269E-06	0.000205083	7.57269E-06	0.000121264	0.000117466	0.000165872	0.000719895
3836003773185	383600	3773185	0.000433454	0.00017001	5.6301E-05	5.5141E-05	0.00012804	0.000127843	0.000168228	0.000168119	0.000180193	0.000175874	7.01197E-06	7.01197E-06	0.000189898	7.01197E-06	0.000112206	0.000108692	0.000153226	0.00066501
3836103773185	383610	3773185	0.000399978	0.00015688	5.19528E-05	5.08824E-05	0.000118152	0.000117969	0.000155236	0.000155135	0.000166277	0.000162291	6.47043E-06	6.47043E-06	0.000175232	6.47043E-06	0.000103447	0.000100207	0.000140982	0.000611874
3836203773185	383620	3773185	0.000370634	0.00014537	4.81413E-05	4.71495E-05	0.000109483	0.000109314	0.00014384	0.000143754	0.000154078	0.000150385	5.99573E-06	5.99573E-06	0.000162376	5.99573E-06	9.576E-05	9.27606E-05	0.000130269	0.000565377
3836303773185	383630	3773185	0.00034764	0.00013635	4.51547E-05	4.42243E-05	0.000102691	0.000102533	0.000134923	0.000134836	0.000144519	0.000141055	5.62376E-06	5.62376E-06	0.000152302	5.62376E-06	8.97343E-05	8.69236E-05	0.000121927	0.000529173
3836403773185	383640	3773185	0.000328813	0.00012897	4.27093E-05	4.18294E-05	9.71299E-05	9.698E-05	0.000127616	0.000127534	0.000136693	0.000133416	5.31921E-06	5.31921E-06	0.000144055	5.31921E-06	8.47939E-05	8.2138E-05	0.000115127	0.000499659
3836503773185	383650	3773185	0.000311631	0.00012223	4.04775E-05	3.96435E-05	9.20542E-05	9.19122E-05	0.000120947	0.000120869	0.00012955	0.000126444	5.04124E-06	5.04124E-06	0.000136527	5.04124E-06	8.02804E-05	7.77659E-05	0.000108922	0.000472727
3836603773185	383660	3773185	0.000298041	0.0001169	3.87123E-05	3.79147E-05	8.80399E-05	8.7904E-05	0.000115673	0.000115598	0.0001239	0.00012093	4.8214E-06	4.8214E-06	0.000130573	4.8214E-06	7.67088E-05	7.43061E-05	0.000104047	0.000451571
3836703773185	383670	3773185	0.000285403	0.00011194	3.70708E-05	3.6307E-05	8.43068E-05	8.41767E-05	0.000110768	0.000110697	0.000118646	0.000115803	4.61696E-06	4.61696E-06	0.000125036	4.61696E-06	7.33847E-05	7.10861E-05	9.95117E-05	0.000431888
3836803773185	383680	3773185	0.000274176	0.00010754	3.56125E-05	3.48788E-05	8.09902E-05	8.08653E-05	0.000106411	0.000106342	0.000113979	0.000111247	4.43534E-06	4.43534E-06	0.000120118	4.43534E-06	7.04284E-05	6.82224E-05	9.54879E-05	0.000414424
3836903773185	383690	3773185	0.000264385	0.0001037	3.43408E-05	3.36333E-05	7.80982E-05	7.79777E-05	0.000102611	0.000102545	0.000109909	0.000107275	4.27696E-06	4.27696E-06	0.000115828	4.27696E-06	6.78434E-05	6.57184E-05	9.1987E-05	0.00039923
3837003773185	383700	3773185	0.000255278	0.00010012	3.31578E-05	3.24747E-05	7.54078E-05	7.52914E-05	9.9076E-05	9.90121E-05	0.000106123	0.000103579	4.12962E-06	4.12962E-06	0.000111838	4.12962E-06	6.54413E-05	6.33916E-05	8.87327E-05	0.000385106
3837103773185	383710	3773185	0.000246341	9.6618E-05	3.1997E-05	3.13377E-05	7.27678E-05	7.26555E-05	9.56074E-05	9.55457E-05	0.000102407	9.99528E-05	3.98505E-06	3.98505E-06	0.000107923	3.98505E-06	6.30842E-05	6.11082E-05	8.55327E-05	0.000371218
3837203773185	383720	3773185	0.000237924	9.3317E-05	3.09038E-05	3.02671E-05	7.02817E-05	7.01733E-05	9.2341E-05	9.22814E-05	9.89087E-05	9.6538E-05	3.8489E-06	3.8489E-06	0.000104236	3.8489E-06	6.08633E-05	5.89569E-05	8.25183E-05	0.000358135
3837303773185	383730	3773185	0.000230523	9.0414E-05	2.99425E-05	2.93256E-05	6.80955E-05	6.79904E-05	8.94685E-05	8.94108E-05	9.5832E-05	9.35349E-05	3.72917E-06	3.72917E-06	0.000100993	3.72917E-06	5.8908E-05	5.70628E-05	7.9875E-05	0.000346663
3837403773185	383740	3773185	0.000224559	8.8075E-05	2.91678E-05	2.85669E-05	6.63337E-05	6.62314E-05	8.71538E-05	8.70976E-05	9.33526E-05	9.1115E-05	3.63269E-06	3.63269E-06	9.83804E-05	3.63269E-06	5.73275E-05	5.55319E-05	7.77681E-05	0.000337519
3837503773185	383750	3773185	0.000219008	8.5898E-05	2.84468E-05	2.78607E-05	6.4694E-05	6.45942E-05	8.49995E-05	8.49446E-05	9.1045E-05	8.88627E-05	3.54289E-06	3.54289E-06	9.59485E-05	3.54289E-06	5.58565E-05	5.4107E-05	7.58105E-05	0.000329023
3837603773185	383760	3773185	0.000213718	8.3823E-05	2.77597E-05	2.71877E-05	6.31312E-05	6.30338E-05	8.29462E-05	8.28927E-05	8.88457E-05	8.67162E-05	3.45731E-06	3.45731E-06	9.36308E-05	3.45731E-06	5.44609E-05	5.27551E-05	7.39571E-05	0.000320979
3837703773185	383770	3773185	0.000208715	8.1861E-05	2.71098E-05	2.65513E-05	6.16534E-05	6.15583E-05	8.10045E-05	8.09522E-05	8.67659E-05	8.46862E-05	3.37638E-06	3.37638E-06	9.14389E-05	3.37638E-06	5.31424E-05	5.14779E-05	7.22077E-05	0.000313387
3837803773185	383780	3773185	0.000203963	7.9997E-05	2.64927E-05	2.59468E-05	6.02498E-05	6.01569E-05	7.91604E-05	7.91093E-05	8.47907E-05	8.27583E-05	3.29951E-06	3.29951E-06	8.93573E-05	3.29951E-06	5.18974E-05	5.02719E-05	7.0558E-05	0.000306227
3837903773185	383790	3773185	0.000199535	7.8261E-05	2.59175E-05	2.53835E-05	5.89418E-05	5.88508E-05	7.74418E-05	7.73918E-05	8.29498E-05	8.09616E-05	3.22788E-06	3.22788E-06	8.74173E-05	3.22788E-06	5.07404E-05	4.91511E-05	6.90281E-05	0.000299587
3838003773185	383800	3773185	0.000195224	7.657E-05	2.53575E-05	2.4835E-05	5.76682E-05	5.75792E-05	7.57685E-05	7.57196E-05	8.11575E-05	7.92122E-05	3.15813E-06	3.15813E-06	8.55285E-05	3.15813E-06	4.96192E-05	4.8065E-05	6.75436E-05	0.000293144
3838103773185	383810	3773185	0.000190508	7.472E-05	2.4745E-05	2.42352E-05	5.62753E-05	5.61884E-05	7.39383E-05	7.38906E-05	7.91972E-05	7.72989E-05	3.08185E-06	3.08185E-06	8.34626E-05	3.08185E-06	4.8385E-05	4.68695E-05	6.58847E-05	0.000285944
3838203773185	383820	3773185	0.00018564	7.2811E-05	2.41127E-05	2.36159E-05	5.48372E-05	5.47526E-05	7.20489E-05	7.20024E-05	7.71734E-05	7.53236E-05	3.0031E-06	3.0031E-06	8.13298E-05	3.0031E-06	4.71113E-05	4.56357E-05	6.41557E-05	0.00027844
3838303773185	383830	3773185	0.000180907	7.0954E-05	2.34978E-05	2.30137E-05	5.3439E-05	5.33565E-05	7.02118E-05	7.01665E-05	7.52056E-05	7.3403E-05	2.92652E-06	2.92652E-06	7.9256E-05	2.92652E-06	4.58681E-05	4.44314E-05	6.24652E-05	0.000271103

			KMMass Grading / Excavation	KMMass Grading / Excavation	KMDrainage / Utilities Trenching	KMFoundations / Concrete Pads	KMBuilding / Structure Construction	KMAsphalt Paving	KMArchitectural Coating	KMLandscaping or Other Finishing	KMWaterside Construction (Piles)	EWNDemolition	EWNSite Grubbing / Prep	EWNDrainage / Utilities Trenching	EWNDrainage / Utilities Trenching	EWNDrainage / Utilities Trenching	EWNFoundation s / Concrete Pads	EWNBuilding / Structure Construction	EWNAsphalt Paving	EWNLandscaping or Other Finishing	EWNWaterside Construction (Piles)
Unique Identifier	X (UTM)	Y (UTM)	2025	2026	2026	2026	2026	2026	2026	2026	2026	2027	2027	2027	2028	2029	2029	2029	2029	2029	2029
3836703773175	383670	3773175	0.000317627	0.00031434	0.000112882	5.97368E-05	0.000205175	6.59146E-06	6.59146E-06	0.000211767	6.59146E-06	0.000324734	1.76984E-05	4.15593E-05	4.07567E-05	3.99134E-05	3.45725E-05	7.5072E-05	5.34097E-06	7.77425E-05	5.34097E-06
3836803773175	383680	3773175	0.000305137	0.000301979	0.000108443	5.73878E-05	0.000197107	6.33226E-06	6.33226E-06	0.000203439	6.33226E-06	0.000311503	1.69773E-05	3.9866E-05	3.90961E-05	3.82872E-05	3.31638E-05	7.20133E-05	5.12336E-06	7.4575E-05	5.12336E-06
3836903773175	383690	3773175	0.000293117	0.000290084	0.000104172	5.51272E-05	0.000189343	6.08283E-06	6.08283E-06	0.000195426	6.08283E-06	0.000298801	1.6285E-05	3.82403E-05	3.75018E-05	3.67259E-05	3.18115E-05	6.90767E-05	4.91443E-06	7.15339E-05	4.91443E-06
3837003773175	383700	3773175	0.000281896	0.000278979	0.000100184	5.30169E-05	0.000182094	5.84997E-06	5.84997E-06	0.000187944	5.84997E-06	0.000286955	1.56394E-05	3.67244E-05	3.60152E-05	3.527E-05	3.05504E-05	6.63383E-05	4.71961E-06	6.86981E-05	4.71961E-06
3837103773175	383710	3773175	0.000272072	0.000269256	9.66921E-05	5.11691E-05	0.000175748	5.64608E-06	5.64608E-06	0.000181394	5.64608E-06	0.000276504	1.50698E-05	3.53868E-05	3.47034E-05	3.39854E-05	2.94377E-05	6.39221E-05	4.54771E-06	6.6196E-05	4.54771E-06
3837203773175	383720	3773175	0.000262926	0.000260205	9.34419E-05	4.94491E-05	0.00016984	5.45629E-06	5.45629E-06	0.000175297	5.45629E-06	0.000266772	1.45394E-05	3.41413E-05	3.3482E-05	3.27892E-05	2.84016E-05	6.16723E-05	4.38765E-06	6.38661E-05	4.38765E-06
3837303773175	383730	3773175	0.000254826	0.000252189	9.05631E-05	4.79257E-05	0.000164608	5.28819E-06	5.28819E-06	0.000169896	5.28819E-06	0.000258082	1.40658E-05	3.30291E-05	3.23913E-05	3.17211E-05	2.74763E-05	5.96632E-05	4.24472E-06	6.17856E-05	4.24472E-06
3837403773175	383740	3773175	0.000248092	0.000245524	8.81699E-05	4.66592E-05	0.000160258	5.14845E-06	5.14845E-06	0.000165406	5.14845E-06	0.000250723	1.36647E-05	3.20874E-05	3.14677E-05	3.08167E-05	2.6693E-05	5.79622E-05	4.1237E-06	6.0024E-05	4.1237E-06
3837503773175	383750	3773175	0.000241813	0.000239311	8.59385E-05	4.54783E-05	0.000156202	5.01815E-06	5.01815E-06	0.00016122	5.01815E-06	0.000243847	1.329E-05	3.12074E-05	3.06048E-05	2.99715E-05	2.59609E-05	5.63726E-05	4.01061E-06	5.83779E-05	4.01061E-06
3837603773175	383760	3773175	0.000235803	0.000233363	8.38027E-05	4.4348E-05	0.00015232	4.89344E-06	4.89344E-06	0.000157213	4.89344E-06	0.000237263	1.29311E-05	3.03647E-05	2.97783E-05	2.91622E-05	2.52599E-05	5.48503E-05	3.9023E-06	5.68015E-05	3.9023E-06
3837703773175	383770	3773175	0.000230092	0.000227711	8.17729E-05	4.32739E-05	0.000148631	4.77491E-06	4.77491E-06	0.000153406	4.77491E-06	0.000231015	1.25906E-05	2.95651E-05	2.89941E-05	2.83942E-05	2.45947E-05	5.34059E-05	3.79954E-06	5.53057E-05	3.79954E-06
3837803773175	383780	3773175	0.000224687	0.000222362	7.9852E-05	4.22574E-05	0.000145139	4.66275E-06	4.66275E-06	0.000149802	4.66275E-06	0.000225111	1.22688E-05	2.88096E-05	2.82532E-05	2.76686E-05	2.39662E-05	5.20412E-05	3.70245E-06	5.38924E-05	3.70245E-06
3837903773175	383790	3773175	0.00021958	0.000217308	7.80372E-05	4.1297E-05	0.000141841	4.55677E-06	4.55677E-06	0.000146397	4.55677E-06	0.000219529	1.19646E-05	2.80952E-05	2.75527E-05	2.69826E-05	2.33719E-05	5.07507E-05	3.61064E-06	5.25561E-05	3.61064E-06
3838003773175	383800	3773175	0.000214616	0.000212395	7.62728E-05	4.03633E-05	0.000138634	4.45375E-06	4.45375E-06	0.000143087	4.45375E-06	0.000214147	1.16713E-05	2.74063E-05	2.68771E-05	2.6321E-05	2.27989E-05	4.95064E-05	3.52211E-06	5.12674E-05	3.52211E-06
3838103773175	383810	3773175	0.000209427	0.00020726	7.44288E-05	3.93874E-05	0.000135282	4.34607E-06	4.34607E-06	0.000139628	4.34607E-06	0.000208626	1.13704E-05	2.66998E-05	2.61842E-05	2.56424E-05	2.22111E-05	4.82301E-05	3.43131E-06	4.99458E-05	3.43131E-06
3838203773175	383820	3773175	0.000204186	0.000202073	7.25662E-05	3.84017E-05	0.000131897	4.23731E-06	4.23731E-06	0.000136134	4.23731E-06	0.000203113	1.10699E-05	2.59943E-05	2.54923E-05	2.49648E-05	2.16242E-05	4.69556E-05	3.34064E-06	4.8626E-05	3.34064E-06
3838303773175	383830	3773175	0.000199035	0.000196975	7.07354E-05	3.74329E-05	0.000128569	4.13041E-06	4.13041E-06	0.000132699	4.13041E-06	0.00019773	1.07766E-05	2.53054E-05	2.48167E-05	2.43032E-05	2.10511E-05	4.57112E-05	3.25211E-06	4.73373E-05	3.25211E-06
3838403773175	383840	3773175	0.00019298	0.000190983	6.85837E-05	3.62942E-05	0.000124658	4.00476E-06	4.00476E-06	0.000128663	4.00476E-06	0.000191567	1.04406E-05	2.45166E-05	2.40431E-05	2.35456E-05	2.03949E-05	4.42863E-05	3.15073E-06	4.58617E-05	3.15073E-06
3838503773175	383850	3773175	0.000187239	0.000185301	6.65433E-05	3.52145E-05	0.000120949	3.88562E-06	3.88562E-06	0.000124835	3.88562E-06	0.000185724	1.01222E-05	2.37689E-05	2.33099E-05	2.28276E-05	1.97729E-05	4.29357E-05	3.05464E-06	4.4463E-05	3.05464E-06
3838603773175	383860	3773175	0.000181513	0.000179634	6.45083E-05	3.41375E-05	0.000117251	3.76679E-06	3.76679E-06	0.000121017	3.76679E-06	0.000179943	9.80715E-06	2.3029E-05	2.25843E-05	2.2117E-05	1.91575E-05	4.15993E-05	2.95957E-06	4.30791E-05	2.95957E-06
3838703773175	383870	3773175	0.000175869	0.000174049	6.25024E-05	3.3076E-05	0.000113605	3.64966E-06	3.64966E-06	0.000117254	3.64966E-06	0.00017427	9.49792E-06	2.23029E-05	2.18722E-05	2.14197E-05	1.85534E-05	4.02876E-05	2.86625E-06	4.17208E-05	2.86625E-06
3838803773175	383880	3773175	0.000170486	0.000168722	6.05894E-05	3.20637E-05	0.000110128	3.53796E-06	3.53796E-06	0.000113666	3.53796E-06	0.000168872	9.20372E-06	2.16121E-05	2.11947E-05	2.07562E-05	1.79787E-05	3.90397E-05	2.77747E-06	4.04284E-05	2.77747E-06
3838903773175	383890	3773175	0.000164028	0.000162331	5.82944E-05	3.08492E-05	0.000105956	3.40395E-06	3.40395E-06	0.00010936	3.40395E-06	0.000162532	8.85819E-06	2.08007E-05	2.0399E-05	1.99769E-05	1.73038E-05	3.75741E-05	2.67319E-06	3.89107E-05	2.67319E-06
3839003773175	383900	3773175	0.000157854	0.000156221	5.61002E-05	2.9688E-05	0.000101968	3.27582E-06	3.27582E-06	0.000105244	3.27582E-06	0.000156475	8.5281E-06	2.00256E-05	1.96389E-05	1.92325E-05	1.66589E-05	3.61739E-05	2.57358E-06	3.74607E-05	2.57358E-06
3839103773175	383910	3773175	0.000151762	0.000150192	5.39351E-05	2.85423E-05	9.80327E-05	3.1494E-06	3.1494E-06	0.000101182	3.1494E-06	0.000150534	8.20427E-06	1.92652E-05	1.88931E-05	1.85022E-05	1.60264E-05	3.48003E-05	2.47585E-06	3.60382E-05	2.47585E-06
3829703773185	382970	3773185	8.67213E-05	8.58238E-05	3.08201E-05	1.63099E-05	5.60187E-05	1.79966E-06	1.79966E-06	5.78183E-05	1.79966E-06	0.000173305	9.44534E-06	2.21794E-05	2.17511E-05	2.13011E-05	1.84507E-05	4.00646E-05	2.85038E-06	4.14898E-05	2.85038E-06
3829803773185	382980	3773185	9.23056E-05	9.13503E-05	3.28047E-05	1.73601E-05	5.96259E-05	1.91554E-06	1.91554E-06	6.15415E-05	1.91554E-06	0.000188527	1.0275E-05	2.41275E-05	2.36616E-05	2.3172E-05	2.00713E-05	4.35836E-05	3.10074E-06	4.51339E-05	3.10074E-06
3829903773185	382990	3773185	9.74047E-05	9.63966E-05	3.46169E-05	1.83191E-05	6.29197E-05	2.02136E-06	2.02136E-06	6.49411E-05	2.02136E-06	0.000203404	1.10858E-05	2.60315E-05	2.55288E-05	2.50006E-05	2.16552E-05	4.70229E-05	3.34543E-06	4.86956E-05	3.34543E-06
3830003773185	383000	3773185	0.000102265	0.000101206	3.63441E-05	1.92332E-05	6.60592E-05	2.12222E-06	2.12222E-06	6.81814E-05	2.12222E-06	0.000218687	1.19187E-05	2.79874E-05	2.74469E-05	2.6879E-05	2.32823E-05	5.0556E-05	3.59679E-06	5.23544E-05	3.59679E-06
3830103773185	383010	3773185	0.000106864	0.000105758	3.79785E-05	2.00981E-05	6.90299E-05	2.21765E-06	2.21765E-06	7.12475E-05	2.21765E-06	0.000234996	1.28076E-05	3.00746E-05	2.94939E-05	2.88836E-05	2.50186E-05	5.43264E-05	3.86503E-06	5.62589E-05	3.86503E-06
3830203773185	383020	3773185	0.000111074	0.000109925	3.94749E-05	2.089E-05	7.17498E-05	2.30503E-06	2.30503E-06	7.40548E-05	2.30503E-06	0.000251458	1.37048E-05	3.21815E-05	3.156E-05	3.0907E-05	2.67712E-05	5.81321E-05	4.13578E-06	6.02E-05	4.13578E-06
3830303773185	383030	3773185	0.000116815	0.000115606	4.15153E-05	2.19697E-05	7.54583E-05	2.42418E-06	2.42418E-06	7.78825E-05	2.42418E-06	0.000271787	1.48128E-05	3.47831E-05	3.41114E-05	3.34056E-05	2.89355E-05	6.28317E-05	4.47014E-06	6.50668E-05	4.47014E-06
3830403773185	383040	3773185	0.000122452	0.000121185	4.35185E-05	2.30298E-05	7.90994E-05	2.54115E-06	2.54115E-06	8.16405E-05	2.54115E-06	0.000297216	1.61986E-05	3.80374E-05	3.73029E-05	3.65311E-05	3.16427E-05	6.87103E-05	4.88836E-06	7.11544E-05	4.88836E-06
3830503773185	383050	3773185	0.000127909	0.000126586	4.5458-05	2.40562E-05	8.26246E-05	2.6544E-06	2.6544E-06	8.5279E-05	2.6544E-06	0.000323823	1.76488E-05	4.14427E-05	4.06424E-05	3.98014E-05	3.44754E-05	7.48614E-05	5.32598E-06	7.75244E-05	5.32598E-06
3830603773185	383060	3773185	0.000133516	0.000132134	4.74506E-05	2.51107E-05	8.62464E-05	2.77075E-06	2.77075E-06	8.90171E-05	2.77075E-06	0.000352575	1.92158E-05	4.51223E-05	4.42509E-05	4.33353E-05	3.75364E-05	8.15081E-05	5.79886E-06	8.44076E-05	5.79886E-06
3830703773185	383070	3773185	0.000139631	0.000138185	4.96236E-05	2.62606E-05	9.0196E-05	2.89764E-06	2.89764E-06	9.30937E-05	2.89764E-06	0.000385622	2.10169E-05	4.93516E-05	4.83985E-05	4.73971E-05	4.10547E-05	8.91479E-05	6.34239E-06	9.23191E-05	6.34239E-06
3834303773185	383430	3773185	0.008388522	0.008301709	0.002981215	0.001577648	0.005418668	0.00017408	0.00017408	0.005592748	0.00017408	0.007302805	0.000398012	0.000934608	0.00091656	0.000897595	0.000777484	0.001688261	0.000120111	0.001748316	0.000120111
3834403773185	383440	3773185	0.005073486	0.00502098	0.001803077	0.000954182	0.00327728	0.000105286	0.000105286	0.003382566	0.000105286	0.004635743	0.000252654	0.000593279	0.000581822	0.000569784	0.000493539	0.00107169	7.6245E-05	0.001109813	7.6245E-05
3834503773185	383450	3773185	0.003637344	0.003599701	0.001292684	0.000684083	0.002349587	7.54828E-05	7.54828E-05	0.00242507	7.54828E-05	0.003424783	0.000186655	0.000438301	0.000429837	0.000420944	0.000364615	0.000791741	5.63281E-05	0.000819905	5.63281E-05
3834603773185	383460	3773185	0.002849917	0.002820423	0.001012838	0.00053599	0.001840939	5.9142E-05	5.9142E-05	0.001900081	5.9142E-05	0.002736203	0.000149127	0.000350177	0.000343415	0.000336309	0.000291307	0.000632555	4.50029E-05	0.000655056	4.50029E-05
3834703773185	383470	3773185	0.002312821	0.002288886	0.000821959	0.000434977	0.001493995	4.79961E-05	4.79961E-05	0.001541991	4.79961E-05	0.002252673	0.000122774	0.000288296	0.000282728	0.000276878	0.000239828	0.000520773	3.70502E-05	0.000539298	3.70502E-05
3834803773185	383480	3773185	0.001931848	0.001911855	0.000686564	0.000363327	0.001247901	4.00901E-05	4.00901E-05	0.001287991	4.00901E-05	0.001901155	0.000103615	0.000243309	0.00023861	0.000233673	0.000202404	0.000439509	3.12687E-05	0.000455143	3.12687E-05
3834903773185	383490	3773185	0.001644188	0.001627172	0.000584332	0.000309226	0.001062083	3.41205E-05	3.41205E-05	0.001096204	3.41205E-05	0.001630685	8.88745E-05	0.000208694	0.000204664	0.000200429	0.000173609	0.000376982	2.68202E-05	0.000390392	2.68202E-05
3835003773185	383500	3773185	0.001423413	0.001408682	0.00050587	0.000267704	0.000919471	2.95389E-05	2.95389E-05	0.00094901	2.95389E-05	0.001419747	7.7378E-05	0.000181698	0.000178189	0.000174503	0.000151152	0.000328217	2.33509E-05	0.000339892	2.33509E-05
3835103773185	383510	3773185	0.001250695	0.001237751	0.000444487	0.000235221	0.000807901	2.59547E-05	2.59547E-05	0.000833856	2.59547E-05	0.001252483	6.8262E-05	0.000160292	0.000157197	0.000153944	0.000133344	0.000289549	2.05998E-05	0.000299849	2.05998E-05
3835203773185	383520	3773185	0.001109646	0.001098162	0.000394359	0.000208693	0.000716789	2.30276E-05	2.30276E-05	0.000739817	2.30276E-05	0.001114538	6.07437E-05	0.000142638	0.000139883	0.000136989	0.000118658	0.000257659	1.8331E-05	0.000266824	1.8331E-05
3835303773185	383530	3773185	0.000991106	0.000980849	0.000352231	0.000186399	0.00064021 7	2.05676E-05	2.05676E-05	0.000660784	2.05676E-05	0.000997778	5.43802E-05	0.000127695	0.000125229	0.000122638	0.000106227	0.000230666	1.64107E-05	0.000238872	1.64107E-05
3835403773185	383540	3773185	0.000891394	0.000882169	0.000316794	0.000167646	0.000575807	1.84984E-05	1.84984E-05	0.000594305	1.84984E-05	0.000898974	4.89953E-05	0.00011505	0.000112828	0.000110494	9.57083E-05	0.000207825	1.47856E-05	0.000215218	1.47856E-05
3835503773185	383550	3773185	0.00080318	0.000794868	0.000285444	0.000151056	0.000518824	1.66677E-05	1.66677E-05	0.00053591	1.66677E-05	0.000811365	4.42204E-05	0.000103838	0.000101833	9.97257E-05	8.6381E-05	0.000187571	1.33447E-05	0.000194244	1.33447E-05
3835603773185	383560	3773185	0.000719736	0.000712287	0.000255788	0.000135362	0.000464922	1.49361E-05	1.49361E-05	0.000479858	1.49361E-05	0.000728679	3.97139E-05	9.32558E-05	9.14549E-05	8.95626E-05	7.75779E-05	0.000168456	1.19847E-05	0.000174448	1.19847E-05
3835703773185	383570	3773185	0.00064929	0.00064257	0.000230752	0.000122113	0.000419417	1.34742E-05	1.34742E-05	0.000432891	1.34742E-05	0.000658557	3.58922E-05	8.42817E-05	8.26541E-05	8.09439E-05	7.01125E-05	0.000152245	1.08314E-05	0.000157661	1.08314E-05
3835803773185	383580	3773185	0.000593865	0.000587719	0.000211055	0.000111689	0.000383614	1.2324E-05	1.2324E-05	0.000395938	1.2324E-05	0.000602884	3.2858E-05	7.71567E-05	7.56667E-05	7.41011E-05	6.41854E-05	0.000139375	9.91576E-06	0.000144333	9.91576E-06
3835903773185	383590	3773185	0.000547197	0.000541534	0.000194469	0.000102912	0.000353468	1.13555E-05	1.13555E-05	0.000364824	1.13555E-05	0.000555795	3.02915E-05	7.11302E-05	6.97566E-05	6.83133E-05	5.9172E-05	0.000128489	9.14127E-06	0.000133059	9.14127E-06
3836003773185	383600	3773185	0.000505478	0.000500247	0.000179643	9.50664E-05	0.00032652	1.04898E-05	1.04898E-05	0.00033701	1.04898E-05	0.000513659	2.79951E-05	6.57378E-05	6.44683E-05	6.31344E-05	5.46861E-05	0.000118748	8.44825E-06	0.000122972	8.44825E-06
3836103773185	383610	3773185	0.000465089	0.000460276	0.000165289	8.74703E-05	0.00030043	9.65162E-06	9.65162E-06	0.000310082	9.65162E-06	0.000473017	2.578E-05	6.05363E-05	5.93673E-05	5.8139E-05	5.03592E-05	0.000109352	7.7798E-06	0.000113242	7.7798E-06
3836203773185	383620	3773185	0.000429747	0.000425299	0.000152729	8.08234E-05	0.0002776	8.91818E-06	8.91818E-06	0.000286518	8.91818E-06	0.000437359	2.38366E-05	5.59729E-05	5.4892E-05	5.37562E-05	4.65629E-05	0.000101109	7.19333E-06	0.000104705	7.19333E-06
3836303773185	383630	3773185	0.000402228	0.000398065	0.000142949	7.56479E-05	0.000259824	8.34711E-06	8.34711E-06	0.000268171	8.34711E-06	0.00040935	2.23101E-05	5.23883E-05	5.13767E-05	5.03136E-05	4.3581E-05	9.46335E-05	6.73266E-06	9.79998E-05	6.73266E-06
3836403773185	383640	3773185	0.000379794	0.000375863	0.000134976	7.14286E-05	0.000245332	7.88155E-06	7.88155E-06	0.000253214	7.88155E-06	0.000386349	2.10565E-05	4.94447E-05	4.84898E-05	4.74865E-05	4.11322E-05	8.93161E-05	6.35436E-06	9.24933E-05	6.35436E-06
3836503773185	383650	3773185	0.000359323	0.000355604	0.000127701	6.75786E-05	0.000232109	7.45674E-06	7.45674E-06	0.000239566	7.45674E-06	0.000365362	1.99127E-05	4.67587E-05	4.58557E-05	4.4907E-05	3.88978E-05	8.44642E-05	6.00917E-06	8.74688E-05	6.00917E-06
3836603773185	383660	3773185	0.000343242	0.00033969	0.000121985	6.45542E-05	0.000221721	7.12302E-06	7.12302E-06	0.000228844	7.12302E-06	0.000348677	1.90034E-05	4.46235E-05	4.37617E-05	4.28563E-05	3.71215E-05	8.06071E-05	5.73476E-06	8.34745E-05	5.73476E-06
3836703773185	383670	3773185	0.000328281	0.000324883	0.000116668	6.17405E-05	0.000212057	6.81254E-06	6.81254E-06	0.000218869	6.81254E-06	0.000333164	1.81579E-05	4.26382E-05	4.18148E-05	4.09496E-05	3.547E-05	7.70209E-05	5.47962E-06	7.97607E-05	5.47962E-06
3836803773185	383680	3773185	0.000315007	0.000311747	0.000111951	5.9244E-05	0.000203482	6.53708E-06	6.53708E-06	0.000210019	6.53708E-06	0.000319336	1.74042E-05	4.08684E-05	4.00792E-05	3.92499E-05	3.39978E-05	7.38241E-05	5.25219E-06	7.64502E-05	5.25219E-06
3836903773185	383690	3773185	0.000303457	0.000300317	0.000107846	5.70719E-05	0.000196022	6.2974E-06	6.2974E-06	0.000202319	6.2974E-06	0.000307215	1.67436E-05	3.93172E-05	3.8558E-05	3.77602E-05	3.27073E-05	7.1022E-05	5.05283E-06	7.35484E-05	5.05283E-06
3837003773185	383700	3773185	0.000292722	0.000289692	0.000104031	5.50528E-05	0.000189087	6.07461E-06	6.07461E-06	0.000195162	6.07461E-06	0.000295937	1.61289E-05	3.78738E-05	3.71424E-05	3.63739E-05	3.15066E-05	6.84146E-05	4.86733E-06	7.08483E-05	4.86733E-06
3837103773185	383710	3773185	0.000282165	0.000279245	0.000100279	5.30674E-05	0.000182268	5.85554E-06	5.85554E-06	0.000188124	5.85554E-06	0.000284896	1.55272E-05	3.64608E-05	3.57567E-05	3.50168E-05	3.03311E-05	6.58622E-05	4.68574E-06	6.8205E-05	4.68574E-06
3837203773185	383720	3773185	0.000272221	0.000269404	9.67452E-05	5.11972E-05	0.000175844	5.64918E-06	5.64918E-06	0.000181494	5.64918E-06	0.000274498	1.49605E-05	3.513E-05	3.44516E-05	3.37388E-05	2.92241E-05	6.34583E-05	4.51472E-06	6.57157E-05	4.51472E-06
3837303773185	383730	3773185	0.000263501	0.000260774	9.36462E-05	4.95572E-05	0.000170212	5.46822E-06	5.46822E-06	0.00017568	5.46822E-06	0.00026531	1.44597E-05	3.39541E-05	3.32984E-05	3.26095E-05	2.82459E-05	6.13342E-05	4.3636E-06	6.3516E-05	4.3636E-06
3837403773185	383740	3773185	0.00025655	0.00025395	9.1176E-05	4.825E-05	0.000165722	5.32398E-06	5.32398E-06	0.000171046	5.32398E-06	0.000257806	1.40508E-05	3.29938E-05	3.23567E-05	3.16872E-05	2.7447E-05	5.95995E-05	4.24018E-06	6.17196E-05	4.24018E-06
3837503773185	383750	3773185	0.000250093	0.000247504	8.8881E-05	4.70355E-05	0.00016155	5.18997E-06	5.18997E-06	0.00016674	5.18997E-06	0.000250808	1.36693E-05	3.20982E-05	3.14783E-05	3.0827E-05	2.67019E-05	5.79816E-05	4.12508E-06	6.00442E-05	4.12508E-06
3837603773185	383760	3773185	0.000243978	0.000241453	8.6708E-05	4.58855E-05	0.000157601	5.06308E-06	5.06308E-06	0.000162664	5.06308E-06	0.000244169	1.33075E-05	3.12486E-05	3.06451E-05	3.00111E-05	2.59952E-05	5.6447E-05	4.0159E-06	5.84549E-05	4.0159E-06
3837703773185	383770	3773185	0.000238207	0.000235742	8.4657E-05	4.48002E-05	0.000153873	4.94332E-06	4.94332E-06	0.000158816	4.94332E-06	0.00023789	1.29653E-05	3.0445E-05	2.98571E-05	2.92394E-05	2.53267E-05	5.49955E-05	3.91263E-06	5.69518E-05	3.91263E-06
3837803773185	383780	3773185	0.000232765	0.000230356	8.27228E-05	4.37766E-05	0.000150357	4.83038E-06	4.83038E-06	0.000155188	4.83038E-06	0.000231972	1.26428E-05	2.96876E-05	2.91143E-05	2.85119E-05	2.46966E-05	5.36272E-05	3.81528E-06	5.55348E-05	3.81528E-06
3837903773185	383790	3773185	0.000227718	0.000225361	8.09292E-05	4.28274E-05	0.000147097	4.72565E-06	4.72565E-06	0.000151823	4.72565E-06	0.000226466	1.23427E-05	2.8983E-05	2.84233E-05	2.78352E-05	2.41105E-05	5.23545E-05	3.72474E-06	5.42168E-05	3.72474E-06
3838003773185	383800	3773185	0.000222821	0.000220515	7.91887E-05	4.19063E-05	0.000143934	4.62401E-06	4.62401E-06	0.000148558	4.62401E-06	0.00022116	1.20535E-05	2.83039E-05	2.77574E-05	2.7183E-05	2.35456E-05	5.11278E-05	3.63747E-06	5.29465E-05	3.63747E-06
3838103773185	383810	3773185	0.000217348	0.000215099	7.72438E-05	4.08771E-05	0.000140399	4.51045E-06	4.51045E-06	0.000144909	4.51045E-06	0.000215387	1.17389E-05	2.75651E-05	2.70328E-05	2.64734E-05	2.29309E-05	4.97931E-05	3.54251E-06	5.15644E-05	3.54251E-06
3838203773185	383820	3773185	0.000211644	0.000209454	7.52168E-05	3.98044E-05	0.000136714	4.39208E-06	4.39208E-06	0.000141106	4.39208E-06	0.000209476	1.14167E-05	2.68086E-05	2.62909E-05	2.57469E-05	2.23016E-05	4.84266E-05	3.44529E-06	5.01492E-05	3.44529E-06
3838303773185	383830	3773185	0.000206068	0.000203935	7.32348E-05	3.87556E-05	0.000133112	4.27635E-06	4.27635E-06	0.000137388	4.27635E-06	0.000203733	1.11037E-05	2.60736E-05	2.55701E-05	2.50411E-05	2.16902E-05	4.7099E-05	3.35084E-06	4.87744E-05	3.35084E-06

			ISDemolition	ISDrainage / Utilities Trenching	ISDrainage / Utilities Trenching	ISAsphalt Paving	ISAsphalt Paving	SVDemolition	SVSite Grubbing / Prep	SVMass Grading / Excavation	SVMass Grading / Excavation	SVDrainage / Utilities Trenching	SVFoundations / Concrete Pads	SVBuilding / Structure Construction	SVBuilding / Structure Construction	SVAsphalt Paving	SVAsphalt Paving	SVArchitectural Coating	SVArchitectural Coating	SVLandscaping or Other Finishing	SVLandscaping or Other Finishing
Unique Identifier	X (UTM)	Y (UTM)	2027	2027	2028	2027	2028	2027	2027	2027	2028	2028	2028	2028	2029	2028	2029	2028	2029	2028	2029
3836703773175	383670	3773175	4.59463E-05	1.85009E-05	1.80262E-05	4.7781E-06	4.45101E-06	0.000319495	0.0002297	0.00015487	0.000152904	0.000108489	3.44641E-05	4.9372E-05	4.74881E-05	4.85424E-06	4.51636E-06	4.85424E-06	4.51636E-06	4.9372E-05	4.74881E-05
3836803773175	383680	3773175	4.42026E-05	1.77987E-05	1.7342E-05	4.59677E-06	4.28209E-06	0.000307094	0.000220784	0.000148859	0.000146969	0.000104278	3.31264E-05	4.74556E-05	4.56449E-05	4.66582E-06	4.34106E-06	4.66582E-06	4.34106E-06	4.74556E-05	4.56449E-05
3836903773175	383690	3773175	4.25217E-05	1.71219E-05	1.66826E-05	4.42197E-06	4.11926E-06	0.000295147	0.000212195	0.000143068	0.000141251	0.000100221	3.18377E-05	4.56095E-05	4.38692E-05	4.48431E-06	4.17218E-06	4.48431E-06	4.17218E-06	4.56095E-05	4.38692E-05
3837003773175	383700	3773175	4.09541E-05	1.64906E-05	1.60675E-05	4.25894E-06	3.96739E-06	0.000283994	0.000204176	0.000137661	0.000135913	9.64339E-05	3.06346E-05	4.38859E-05	4.22114E-05	4.31485E-06	4.01451E-06	4.31485E-06	4.01451E-06	4.38859E-05	4.22114E-05
3837103773175	383710	3773175	3.95834E-05	1.59387E-05	1.55298E-05	4.1164E-06	3.83461E-06	0.000274256	0.000197175	0.000132941	0.000131253	9.31274E-05	2.95842E-05	4.23812E-05	4.07641E-05	4.1669E-06	3.87687E-06	4.1669E-06	3.87687E-06	4.23812E-05	4.07641E-05
3837203773175	383720	3773175	3.83077E-05	1.54251E-05	1.50293E-05	3.98374E-06	3.71103E-06	0.000265196	0.000190662	0.00012855	0.000126917	9.00509E-05	2.86069E-05	4.09811E-05	3.94174E-05	4.02925E-06	3.74879E-06	4.02925E-06	3.74879E-06	4.09811E-05	3.94174E-05
3837303773175	383730	3773175	3.71788E-05	1.49705E-05	1.45864E-05	3.86633E-06	3.60166E-06	0.000257196	0.00018491	0.000124672	0.000123089	8.73344E-05	2.77439E-05	3.97448E-05	3.82283E-05	3.9077E-06	3.6357E-06	3.9077E-06	3.6357E-06	3.97448E-05	3.82283E-05
3837403773175	383740	3773175	3.62454E-05	1.45947E-05	1.42202E-05	3.76927E-06	3.51124E-06	0.000250577	0.000180151	0.000121463	0.000119921	8.50867E-05	2.70299E-05	3.8722E-05	3.72445E-05	3.80713E-06	3.54213E-06	3.80713E-06	3.54213E-06	3.8722E-05	3.72445E-05
3837503773175	383750	3773175	3.53763E-05	1.42447E-05	1.38792E-05	3.67889E-06	3.42705E-06	0.000244421	0.000175725	0.000118479	0.000116975	8.29964E-05	2.63658E-05	3.77707E-05	3.63295E-05	3.7136E-06	3.45511E-06	3.7136E-06	3.45511E-06	3.77707E-05	3.63295E-05
3837603773175	383760	3773175	3.45422E-05	1.39088E-05	1.3552E-05	3.59215E-06	3.34625E-06	0.000238497	0.000171466	0.000115607	0.000114139	8.09847E-05	2.57268E-05	3.68552E-05	3.54489E-05	3.62359E-06	3.37137E-06	3.62359E-06	3.37137E-06	3.68552E-05	3.54489E-05
3837703773175	383770	3773175	3.37472E-05	1.35887E-05	1.32401E-05	3.50947E-06	3.26923E-06	0.000232848	0.000167405	0.000112869	0.000111436	7.90668E-05	2.51175E-05	3.59824E-05	3.46094E-05	3.53777E-06	3.29153E-06	3.53777E-06	3.29153E-06	3.59824E-05	3.46094E-05
3837803773175	383780	3773175	3.29941E-05	1.32855E-05	1.29446E-05	3.43115E-06	3.19627E-06	0.000227476	0.000163543	0.000110266	0.000108865	7.72427E-05	2.4538E-05	3.51522E-05	3.3811E-05	3.45615E-06	3.21559E-06	3.45615E-06	3.21559E-06	3.51522E-05	3.3811E-05
3837903773175	383790	3773175	3.22815E-05	1.29985E-05	1.2665E-05	3.35705E-06	3.12724E-06	0.000222372	0.000159873	0.000107791	0.000106422	7.55093E-05	2.39874E-05	3.43634E-05	3.30522E-05	3.3786E-06	3.14343E-06	3.3786E-06	3.14343E-06	3.43634E-05	3.30522E-05
3838003773175	383800	3773175	3.15885E-05	1.27195E-05	1.23931E-05	3.28498E-06	3.06011E-06	0.000217392	0.000156293	0.000105377	0.000104039	7.38183E-05	2.34502E-05	3.35938E-05	3.2312E-05	3.30293E-06	3.07303E-06	3.30293E-06	3.07303E-06	3.35938E-05	3.2312E-05
3838103773175	383810	3773175	3.08591E-05	1.24258E-05	1.2107E-05	3.20913E-06	2.98945E-06	0.000212189	0.000152552	0.000102855	0.000101549	7.20516E-05	2.2889E-05	3.27898E-05	3.15387E-05	3.22389E-06	2.99949E-06	3.22389E-06	2.99949E-06	3.27898E-05	3.15387E-05
3838203773175	383820	3773175	3.01228E-05	1.21293E-05	1.18181E-05	3.13256E-06	2.91812E-06	0.000206924	0.000148767	0.000100303	9.90295E-05	7.02638E-05	2.2321E-05	3.19762E-05	3.07561E-05	3.14389E-06	2.92506E-06	3.14389E-06	2.92506E-06	3.19762E-05	3.07561E-05
3838303773175	383830	3773175	2.93948E-05	1.18362E-05	1.15325E-05	3.05686E-06	2.8476E-06	0.000201757	0.000145052	9.77983E-05	9.65566E-05	6.85092E-05	2.17636E-05	3.11777E-05	2.99881E-05	3.06538E-06	2.85202E-06	3.06538E-06	2.85202E-06	3.11777E-05	2.99881E-05
3838403773175	383840	3773175	2.85397E-05	1.14919E-05	1.1197E-05	2.96793E-06	2.76476E-06	0.000195743	0.000140729	9.48834E-05	9.36787E-05	6.64673E-05	2.1115E-05	3.02485E-05	2.90943E-05	2.97402E-06	2.76701E-06	2.97402E-06	2.76701E-06	3.02485E-05	2.90943E-05
3838503773175	383850	3773175	2.77293E-05	1.11655E-05	1.08791E-05	2.88366E-06	2.68626E-06	0.000190042	0.00013663	9.21197E-05	9.095E-05	6.45313E-05	2.04999E-05	2.93674E-05	2.82469E-05	2.88739E-06	2.68642E-06	2.88739E-06	2.68642E-06	2.93674E-05	2.82469E-05
3838603773175	383860	3773175	2.69189E-05	1.08392E-05	1.05611E-05	2.79938E-06	2.60775E-06	0.000184367	0.00013255	8.93689E-05	8.82342E-05	6.26043E-05	1.98878E-05	2.84904E-05	2.74034E-05	2.80117E-06	2.6062E-06	2.80117E-06	2.6062E-06	2.84904E-05	2.74034E-05
3838703773175	383870	3773175	2.61197E-05	1.05174E-05	1.02476E-05	2.71627E-06	2.53033E-06	0.000178781	0.000128534	8.66612E-05	8.55609E-05	6.07075E-05	1.92852E-05	2.76273E-05	2.65731E-05	2.7163E-06	2.52724E-06	2.7163E-06	2.52724E-06	2.76273E-05	2.65731E-05
3838803773175	383880	3773175	2.53582E-05	1.02108E-05	9.94882E-06	2.63708E-06	2.45656E-06	0.000173454	0.000124704	8.40788E-05	8.30113E-05	5.88985E-05	1.87106E-05	2.6804E-05	2.57813E-05	2.63536E-06	2.45193E-06	2.63536E-06	2.45193E-06	2.6804E-05	2.57813E-05
3838903773175	383890	3773175	2.44431E-05	9.84229E-06	9.58976E-06	2.54191E-06	2.3679E-06	0.000167057	0.000120105	8.09783E-05	7.99501E-05	5.67265E-05	1.80206E-05	2.58156E-05	2.48305E-05	2.53818E-06	2.36151E-06	2.53818E-06	2.36151E-06	2.58156E-05	2.48305E-05
3839003773175	383900	3773175	2.3567E-05	9.48953E-06	9.24606E-06	2.4508E-06	2.28303E-06	0.000160972	0.00011573	7.80288E-05	7.70381E-05	5.46604E-05	1.73642E-05	2.48753E-05	2.39261E-05	2.44573E-06	2.27549E-06	2.44573E-06	2.27549E-06	2.48753E-05	2.39261E-05
3839103773175	383910	3773175	2.26993E-05	9.14015E-06	8.90564E-06	2.36057E-06	2.19898E-06	0.000154959	0.000111407	7.51139E-05	7.41602E-05	5.26184E-05	1.67155E-05	2.3946E-05	2.30323E-05	2.35436E-06	2.19049E-06	2.35436E-06	2.19049E-06	2.3946E-05	2.30323E-05
3829703773185	382970	3773185	1.46415E-05	5.89558E-06	5.74432E-06	1.52262E-06	1.41838E-06	8.38404E-05	6.02767E-05	4.06403E-05	4.01243E-05	2.84691E-05	9.04391E-06	1.2956E-05	1.24616E-05	1.27383E-06	1.18516E-06	1.27383E-06	1.18516E-06	1.2956E-05	1.24616E-05
3829803773185	382980	3773185	1.53904E-05	6.19714E-06	6.03814E-06	1.6005E-06	1.49094E-06	8.88204E-05	6.3857E-05	4.30542E-05	4.25076E-05	3.01602E-05	9.58111E-06	1.37255E-05	1.32018E-05	1.34949E-06	1.25556E-06	1.34949E-06	1.25556E-06	1.37255E-05	1.32018E-05
3829903773185	382990	3773185	1.60373E-05	6.45763E-06	6.29195E-06	1.66777E-06	1.5536E-06	9.33104E-05	6.70851E-05	4.52307E-05	4.46564E-05	3.16848E-05	1.00655E-05	1.44194E-05	1.38692E-05	1.41771E-06	1.31903E-06	1.41771E-06	1.31903E-06	1.44194E-05	1.38692E-05
3830003773185	383000	3773185	1.66368E-05	6.69899E-06	6.52711E-06	1.73011E-06	1.61167E-06	9.75421E-05	7.01275E-05	4.72819E-05	4.66816E-05	3.31217E-05	1.05219E-05	1.50733E-05	1.44982E-05	1.482E-06	1.37885E-06	1.482E-06	1.37885E-06	1.50733E-05	1.44982E-05
3830103773185	383010	3773185	1.71733E-05	6.91503E-06	6.73761E-06	1.7859E-06	1.66365E-06	0.000101319	7.28431E-05	4.91129E-05	4.84894E-05	3.44044E-05	1.09294E-05	1.5657E-05	1.50596E-05	1.53939E-06	1.43224E-06	1.53939E-06	1.43224E-06	1.5657E-05	1.50596E-05
3830203773185	383020	3773185	1.76036E-05	7.08832E-06	6.90645E-06	1.83066E-06	1.70534E-06	0.000105043	7.55204E-05	5.0918E-05	5.02715E-05	3.56689E-05	1.13311E-05	1.62325E-05	1.56131E-05	1.59597E-06	1.48488E-06	1.59597E-06	1.48488E-06	1.62325E-05	1.56131E-05
3830303773185	383030	3773185	1.82017E-05	7.32911E-06	7.14107E-06	1.89285E-06	1.76327E-06	0.000110086	7.91456E-05	5.33622E-05	5.26847E-05	3.73811E-05	1.1875E-05	1.70117E-05	1.63626E-05	1.67258E-06	1.55616E-06	1.67258E-06	1.55616E-06	1.70117E-05	1.63626E-05
3830403773185	383040	3773185	1.89687E-05	7.63799E-06	7.44202E-06	1.97262E-06	1.83758E-06	0.000114549	8.23544E-05	5.55257E-05	5.48207E-05	3.88966E-05	1.23565E-05	1.77014E-05	1.7026E-05	1.74039E-06	1.61925E-06	1.74039E-06	1.61925E-06	1.77014E-05	1.7026E-05
3830503773185	383050	3773185	1.97456E-05	7.9508E-06	7.7468E-06	2.0534E-06	1.91284E-06	0.000118968	8.55313E-05	5.76676E-05	5.69354E-05	4.03971E-05	1.28331E-05	1.83842E-05	1.76828E-05	1.80753E-06	1.68172E-06	1.80753E-06	1.68172E-06	1.83842E-05	1.76828E-05
3830603773185	383060	3773185	2.05392E-05	8.27036E-06	8.05816E-06	2.13594E-06	1.98972E-06	0.000123538	8.8817E-05	5.9883E-05	5.91226E-05	4.19489E-05	1.33261E-05	1.90905E-05	1.8362E-05	1.87697E-06	1.74632E-06	1.87697E-06	1.74632E-06	1.90905E-05	1.8362E-05
3830703773185	383070	3773185	2.13999E-05	8.61693E-06	8.39584E-06	2.22544E-06	2.0731E-06	0.000128634	9.24806E-05	6.23531E-05	6.15614E-05	4.36793E-05	1.38758E-05	1.98779E-05	1.91195E-05	1.95439E-06	1.81835E-06	1.95439E-06	1.81835E-06	1.98779E-05	1.91195E-05
3834303773185	383430	3773185	0.001176644	0.00047379	0.000461634	0.000122363	0.000113986	0.010009968	0.007196624	0.00485217	0.004790563	0.00339902	0.001079781	0.001546853	0.001487832	0.000152086	0.0001415	0.000152086	0.0001415	0.001546853	0.001487832
3834403773185	383440	3773185	0.000711644	0.000286552	0.0002792	7.40061E-05	6.89399E-05	0.005564976	0.004000915	0.002697532	0.002663282	0.001889663	0.000600297	0.000859963	0.00082715	8.45513E-05	7.8666E-05	8.45513E-05	7.8666E-05	0.000859963	0.00082715
3834503773185	383450	3773185	0.000510529	0.000205571	0.000200296	5.30915E-05	4.94571E-05	0.003843197	0.0027635	0.001862927	0.001839274	0.001305009	0.000414568	0.000593894	0.000571234	5.83915E-05	5.43271E-05	5.83915E-05	5.43271E-05	0.000593894	0.000571234
3834603773185	383460	3773185	0.000400348	0.000161205	0.000157069	4.16334E-05	3.87834E-05	0.002956035	0.002125229	0.00143289	0.001414697	0.001003762	0.000318869	0.0004568	0.00043937	4.49124E-05	4.17863E-05	4.49124E-05	4.17863E-05	0.0004568	0.00043937
3834703773185	383470	3773185	0.000325229	0.000130957	0.000127597	3.38216E-05	3.15063E-05	0.002370943	0.001704579	0.001149276	0.001134684	0.000805086	0.000255755	0.000366385	0.000352405	3.60228E-05	3.35155E-05	3.60228E-05	3.35155E-05	0.000366385	0.000352405
3834803773185	383480	3773185	0.000271959	0.000109507	0.000106698	2.82818E-05	2.63458E-05	0.001965585	0.001413149	0.000952786	0.000940688	0.000667441	0.000212029	0.000303744	0.000292155	2.9864E-05	2.77854E-05	2.9864E-05	2.77854E-05	0.000303744	0.000292155
3834903773185	383490	3773185	0.000231741	9.33133E-05	9.09191E-05	2.40995E-05	2.24497E-05	0.001664024	0.001196343	0.000806609	0.000796367	0.000565042	0.000179499	0.000257144	0.000247332	2.52823E-05	2.35225E-05	2.52823E-05	2.35225E-05	0.000257144	0.000247332
3835003773185	383500	3773185	0.000200872	8.08836E-05	7.88083E-05	2.08893E-05	1.94593E-05	0.001435336	0.001031928	0.00069575	0.000686922	0.000487388	0.000154831	0.000221804	0.000213341	2.18077E-05	2.02898E-05	2.18077E-05	2.02898E-05	0.000221804	0.000213341
3835103773185	383510	3773185	0.000176721	7.11588E-05	6.93331E-05	1.83778E-05	1.71197E-05	0.001258007	0.000904439	0.000609798	0.000602056	0.000427173	0.000135702	0.000194401	0.000186984	1.91135E-05	1.77831E-05	1.91135E-05	1.77831E-05	0.000194401	0.000186984
3835203773185	383520	3773185	0.000156995	6.32159E-05	6.1594E-05	1.63264E-05	1.52088E-05	0.001113997	0.000800903	0.000539992	0.000533136	0.000378273	0.000120167	0.000172147	0.000165579	1.69255E-05	1.57474E-05	1.69255E-05	1.57474E-05	0.000172147	0.000165579
3835303773185	383530	3773185	0.00014041	5.65378E-05	5.50872E-05	1.46017E-05	1.36021E-05	0.000993425	0.000714219	0.000481547	0.000475433	0.000337331	0.000107161	0.000153515	0.000147658	1.50936E-05	1.4043E-05	1.50936E-05	1.4043E-05	0.000153515	0.000147658
3835403773185	383540	3773185	0.000126456	5.0919E-05	4.96125E-05	1.31505E-05	1.22503E-05	0.000892444	0.000641619	0.000432598	0.000427105	0.000303042	9.62685E-05	0.000137911	0.000132648	1.35593E-05	1.26155E-05	1.35593E-05	1.26155E-05	0.000137911	0.000132648
3835503773185	383550	3773185	0.000114104	4.59455E-05	4.47667E-05	1.18661E-05	1.10538E-05	0.000803357	0.00057757	0.000389414	0.00038447	0.000272791	8.66586E-05	0.000124144	0.000119407	1.22058E-05	1.13562E-05	1.22058E-05	1.13562E-05	0.000124144	0.000119407
3835603773185	383560	3773185	0.000102407	4.12353E-05	4.01774E-05	1.06496E-05	9.92057E-06	0.00071916	0.000517037	0.000348601	0.000344175	0.000244201	7.75762E-05	0.000111133	0.000106892	1.09265E-05	1.0166E-05	1.09265E-05	1.0166E-05	0.000111133	0.000106892
3835703773185	383570	3773185	9.25242E-05	3.7256E-05	3.63001E-05	9.62188E-06	8.96321E-06	0.000648246	0.000466054	0.000314227	0.000310237	0.000220121	6.99267E-05	0.000100174	9.63521E-05	9.84911E-06	9.16356E-06	9.84911E-06	9.16356E-06	0.000100174	9.63521E-05
3835803773185	383580	3773185	8.47459E-05	3.4124E-05	3.32484E-05	8.81299E-06	8.20969E-06	0.000592673	0.0004261	0.00028728	0.000283641	0.00020125	6.3932E-05	9.15866E-05	8.8092E-05	9.00476E-06	8.37798E-06	9.00476E-06	8.37798E-06	9.15866E-05	8.8092E-05
3835903773185	383590	3773185	7.81957E-05	3.14864E-05	3.06786E-05	8.13181E-06	7.57514E-06	0.000546045	0.000392577	0.000264686	0.000261326	0.000185417	5.89022E-05	8.4381E-05	8.11614E-05	8.29631E-06	7.71885E-06	8.29631E-06	7.71885E-06	8.4381E-05	8.11614E-05
3836003773185	383600	3773185	7.23343E-05	2.91263E-05	2.8379E-05	7.52227E-06	7.00733E-06	0.000504414	0.000362646	0.000244507	0.000241402	0.000171281	5.44115E-05	7.79478E-05	7.49736E-05	7.6638E-06	7.13036E-06	7.6638E-06	7.13036E-06	7.79478E-05	7.49736E-05
3836103773185	383610	3773185	6.66504E-05	2.68376E-05	2.6149E-05	6.93118E-06	6.4567E-06	0.000464084	0.000333651	0.000224957	0.000222101	0.000157586	5.00611E-05	7.17155E-05	6.89792E-05	7.05105E-06	6.56026E-06	7.05105E-06	6.56026E-06	7.17155E-05	6.89792E-05
3836203773185	383620	3773185	6.16735E-05	2.48336E-05	2.41964E-05	6.41362E-06	5.97457E-06	0.00042885	0.0003083	0.00020787	0.000205239	0.000145622	4.62603E-05	6.62708E-05	6.37421E-05	6.51572E-06	6.06219E-06	6.51572E-06	6.06219E-06	6.62708E-05	6.37421E-05
3836303773185	383630	3773185	5.78046E-05	2.32757E-05	2.26785E-05	6.01128E-06	5.59977E-06	0.000401554	0.000288695	0.000194647	0.000192175	0.000136353	4.33158E-05	6.20526E-05	5.96849E-05	6.10099E-06	5.67633E-06	6.10099E-06	5.67633E-06	6.20526E-05	5.96849E-05
3836403773185	383640	3773185	5.46566E-05	2.20082E-05	2.14435E-05	5.68391E-06	5.29482E-06	0.000379371	0.000272747	0.000183894	0.000181559	0.00012882	4.0923E-05	5.86247E-05	5.63878E-05	5.76396E-06	5.36276E-06	5.76396E-06	5.36276E-06	5.86247E-05	5.63878E-05
3836503773185	383650	3773185	5.17812E-05	2.08503E-05	2.03153E-05	5.38488E-06	5.01626E-06	0.000359121	0.000258189	0.000174078	0.000171868	0.000121944	3.87386E-05	5.54955E-05	5.3378E-05	5.45629E-06	5.07651E-06	5.45629E-06	5.07651E-06	5.54955E-05	5.3378E-05
3836603773185	383660	3773185	4.9533E-05	1.99451E-05	1.94333E-05	5.15109E-06	4.79847E-06	0.0034329	0.000246807	0.000166404	0.000164292	0.000116569	3.70309E-05	5.30491E-05	5.1025E-05	5.21577E-06	4.85272E-06	5.21577E-06	4.85272E-06	5.30491E-05	5.1025E-05
3836703773185	383670	3773185	4.744E-05	1.91023E-05	1.86122E-05	4.93343E-06	4.59571E-06	0.000328555	0.000236213	0.000159262	0.00015724	0.000111565	3.54415E-05	5.07721E-05	4.88348E-05	4.99189E-06	4.64443E-06	4.99189E-06	4.64443E-06	5.07721E-05	4.88348E-05
3836803773185	383680	3773185	4.55859E-05	1.83557E-05	1.78847E-05	4.74061E-06	4.41609E-06	0.000315504	0.0002683	0.000152935	0.000150994	0.000107134	3.40336E-05	4.87552E-05	4.68949E-05	4.7936E-06	4.45994E-06	4.7936E-06	4.45994E-06	4.87552E-05	4.68949E-05
3836903773185	383690	3773185	4.39763E-05	1.77076E-05	1.72532E-05	4.57323E-06	4.26016E-06	0.000304172	0.000218683	0.000147442	0.00014557	0.000103286	3.28112E-05	4.70041E-05	4.52106E-05	4.62143E-06	4.29975E-06	4.62143E-06	4.29975E-06	4.70041E-05	4.52106E-05
3837003773185	383700	3773185	4.24812E-05	1.71056E-05	1.66667E-05	4.41775E-06	4.11533E-06	0.000293642	0.000211113	0.000142338	0.000140531	9.971E-05	3.16753E-05	4.53768E-05	4.36455E-05	4.46144E-06	4.1509E-06	4.46144E-06	4.1509E-06	4.53768E-05	4.36455E-05
3837103773185	383710	3773185	4.10086E-05	1.65126E-05	1.60889E-05	4.26461E-06	3.97267E-06	0.000283272	0.000203657	0.000137312	0.000135568	9.61888E-05	3.05567E-05	4.37744E-05	4.21041E-05	4.30388E-06	4.00431E-06	4.30388E-06	4.00431E-06	4.37744E-05	4.21041E-05
3837203773185	383720	3773185	3.96183E-05	1.59528E-05	1.55435E-05	4.12003E-06	3.83799E-06	0.00027349	0.000196625	0.00013257	0.000130887	9.28673E-05	2.95016E-05	4.22628E-05	4.06502E-05	4.15526E-06	3.86603E-06	4.15526E-06	3.86603E-06	4.22628E-05	4.06502E-05
3837303773185	383730	3773185	3.84041E-05	1.54639E-05	1.50671E-05	3.99376E-06	3.72037E-06	0.000264947	0.000190482	0.000128429	0.000126798	8.99662E-05	2.858E-05	4.09425E-05	3.93804E-05	4.02546E-06	3.74526E-06	4.02546E-06	3.74526E-06	4.09425E-05	3.93804E-05
3837403773185	383740	3773185	3.74414E-05	1.50762E-05	1.46894E-05	3.89365E-06	3.62711E-06	0.000258185	0.000185621	0.000125151	0.000123562	8.76702E-05	2.78506E-05	3.98976E-05	3.83753E-05	3.92272E-06	3.64968E-06	3.92272E-06	3.64968E-06	3.98976E-05	3.83753E-05
3837503773185	383750	3773185	3.65486E-05	1.47167E-05	1.43391E-05	3.8008E-06	3.54062E-06	0.000251922	0.000181118	0.000122115	0.000120565	8.55435E-05	2.7175E-05	3.89298E-05	3.74444E-05	3.82757E-06	3.56115E-06	3.82757E-06	3.56115E-06	3.89298E-05	3.74444E-05
3837603773185	383760	3773185	3.57005E-05	1.43752E-05	1.40064E-05	3.7126E-06	3.45846E-06	0.00024598	0.000176846	0.000119235	0.000117721	8.35258E-05	2.6534E-05	3.80116E-05	3.65612E-05	3.73729E-06	3.47715E-06	3.73729E-06	3.47715E-06	3.80116E-05	3.65612E-05
3837703773185	383770	3773185	3.48999E-05	1.40529E-05	1.36923E-05	3.62935E-06	3.3809E-06	0.00024034	0.000172792	0.000116501	0.000115022	8.16109E-05	2.59257E-05	3.71401E-05	3.5723E-05	3.65161E-06	3.39744E-06	3.65161E-06	3.39744E-06	3.71401E-05	3.5723E-05
3837803773185	383780	3773185	3.4144E-05	1.37485E-05	1.33957E-05	3.55074E-06	3.30767E-06	0.000234995	0.00016894	0.00011391	0.000112464	7.97959E-05	2.53491E-05	3.63141E-05	3.49285E-05	3.57039E-06	3.32188E-06	3.57039E-06	3.32188E-06	3.63141E-05	3.49285E-05
3837903773185	383790	3773185	3.34426E-05	1.34661E-05	1.31206E-05	3.4778E-06	3.23972E-06	0.000230015	0.000165369	0.000111496	0.000110081	7.81048E-05	2.48119E-05	3.55446E-05	3.41883E-05	3.49473E-06	3.25148E-06	3.49473E-06	3.25148E-06	3.55446E-05	3.41883E-05
3838003773185	383800	3773185	3.27593E-05	1.31909E-05	1.28525E-05	3.40674E-06	3.17353E-06	0.000225133	0.000161859	0.00010913	0.000107744	7.64471E-05	2.42853E-05	3.47902E-05	3.34627E-05	3.42056E-06	3.18247E-06	3.42056E-06	3.18247E-06	3.47902E-05	3.34627E-05
3838103773185	383810	3773185	3.19909E-05	1.28815E-05	1.2551E-05	3.32683E-06	3.09909E-06	0.000219672	0.000157932	0.000106483	0.000105131	7.45927E-05	2.36962E-05	3.39462E-05	3.2651E-05	3.33758E-06	3.10527E-06	3.33758E-06	3.10527E-06	3.39462E-05	3.2651E-05
3838203773185	383820	3773185	3.11875E-05	1.2558E-05	1.22358E-05	3.24328E-06	3.02126E-06	0.00021398	0.00015384	0.000103723	0.000102406	7.26597E-05	2.30821E-05	3.30665E-05	3.18049E-05	3.25109E-06	3.0248E-06	3.25109E-06	3.0248E-06	3.30665E-05	3.18049E-05
3838303773185	383830	3773185	3.04008E-05	1.22413E-05	1.19272E-05	3.16147E-06	2.94505E-06	0.000208429	0.000149849	0.000101033	9.975E-05	7.0775E-05	2.24834E-05	3.22089E-05	3.09799E-05	3.16677E-06	2.94634E-06	3.16677E-06	2.94634E-06	3.22089E-05	3.09799E-05

			MDemolition	MSite Grubbing / Prep	MMass Grading / Excavation	MMass Grading / Excavation	MDrainage / Utilities Trenching	MFoundations / Concrete Pads	MBuilding / Structure Construction	MAsphalt Paving	MLandscaping or Other Finishing	MWaterside Construction (Piles)	RSSWDemolition	RSSWPlacing Base	RSSWForm	Child Risk				
Unique Identifier	X (UTM)	Y (UTM)	2027	2027	2027	2028	2028	2028	2028	2028	2028	2028	2029	2029	2029	3rd Trimester	0<2	2<16	Total	per million
3836703773175	383670	3773175	8.19969E-05	0.000251716	0.000295998	0.000292057	6.20813E-05	8.07362E-05	5.94262E-05	6.11656E-06	7.16593E-05	6.11656E-06	1.8438E-05	2.6754E-05	1.58592E-05	7.51827E-09	1.1001E-07	2.155E-08	1.39078E-07	0.13907765
3836803773175	383680	3773175	7.87162E-05	0.000241645	0.000284155	0.000280372	5.95974E-05	7.75059E-05	5.70486E-05	5.87183E-06	6.87923E-05	5.87183E-06	1.84536E-05	2.67766E-05	1.58726E-05	7.2247E-09	1.0571E-07	2.0698E-08	1.33629E-07	0.13362878
3836903773175	383690	3773175	7.55608E-05	0.000231959	0.000272764	0.000269132	5.72083E-05	7.4399E-05	5.47617E-05	5.63645E-06	6.60346E-05	5.63645E-06	1.84412E-05	2.67585E-05	1.58619E-05	6.94234E-09	1.0157E-07	1.9878E-08	1.28387E-07	0.12838723
3837003773175	383700	3773175	7.26158E-05	0.000222918	0.000262133	0.000258643	5.49786E-05	7.14993E-05	5.26274E-05	5.41677E-06	6.34609E-05	5.41677E-06	1.84193E-05	2.67268E-05	1.58431E-05	6.67885E-09	9.7703E-08	1.9113E-08	1.23496E-07	0.12349554
3837103773175	383710	3773175	7.00319E-05	0.000214986	0.000252806	0.00024944	5.30223E-05	6.89551E-05	5.07547E-05	5.22403E-06	6.12028E-05	5.22403E-06	1.84318E-05	2.67449E-05	1.58539E-05	6.44781E-09	9.4317E-08	1.8442E-08	1.19208E-07	0.11920754
3837203773175	383720	3773175	6.76258E-05	0.0002076	0.00024412	0.00024087	5.12007E-05	6.6586E-05	4.90109E-05	5.04454E-06	5.91E-05	5.04454E-06	1.84412E-05	2.67585E-05	1.58619E-05	6.23267E-09	9.1165E-08	1.7818E-08	1.15215E-07	0.11521506
3837303773175	383730	3773175	6.54919E-05	0.000201049	0.000236417	0.000233269	4.95851E-05	6.44849E-05	4.74644E-05	4.88537E-06	5.72352E-05	4.88537E-06	1.84724E-05	2.68038E-05	1.58887E-05	6.04186E-09	8.8369E-08	1.7264E-08	1.11675E-07	0.111675
3837403773175	383740	3773175	6.37119E-05	0.000195584	0.000229991	0.000226929	4.82373E-05	6.27323E-05	4.61744E-05	4.75258E-06	5.56795E-05	4.75258E-06	1.85566E-05	2.6926E-05	1.59612E-05	5.88247E-09	8.6037E-08	1.6801E-08	1.08721E-07	0.10872122
3837503773175	383750	3773175	6.20534E-05	0.000190493	0.00022404	0.000221022	4.69817E-05	6.10993E-05	4.49724E-05	4.62887E-06	5.42301E-05	4.62887E-06	1.86314E-05	2.70346E-05	1.60256E-05	5.73367E-09	8.3861E-08	1.637E-08	1.05965E-07	0.10596508
3837603773175	383760	3773175	6.04675E-05	0.000185625	0.00021828	0.000215373	4.5781E-05	5.95378E-05	4.3823E-05	4.51057E-06	5.28442E-05	4.51057E-06	1.86813E-05	2.7107E-05	1.60685E-05	5.59113E-09	8.1777E-08	1.5957E-08	1.03325E-07	0.10332502
3837703773175	383770	3773175	5.89596E-05	0.000180996	0.000212836	0.000210002	4.46393E-05	5.80531E-05	4.27302E-05	4.39809E-06	5.15264E-05	4.39809E-06	1.87125E-05	2.71523E-05	1.60953E-05	5.4555E-09	7.9794E-08	1.5564E-08	1.00813E-07	0.10081344
3837803773175	383780	3773175	5.75334E-05	0.000176618	0.000207688	0.000204922	4.35595E-05	5.66488E-05	4.16966E-05	4.2917E-06	5.028E-05	4.2917E-06	1.8725E-05	2.71704E-05	1.61061E-05	5.32696E-09	7.7916E-08	1.5191E-08	9.8434E-08	0.09843398
3837903773175	383790	3773175	5.6187E-05	0.000172484	0.000202828	0.000200127	4.25401E-05	5.53231E-05	4.07208E-05	4.19127E-06	4.91033E-05	4.19127E-06	1.87188E-05	2.71614E-05	1.61007E-05	5.2053E-09	7.6139E-08	1.4838E-08	9.61826E-08	0.09618258
3838003773175	383800	3773175	5.48805E-05	0.000168474	0.000198111	0.000195474	4.1551E-05	5.40367E-05	3.9774E-05	4.09381E-06	4.79616E-05	4.09381E-06	1.86876E-05	2.71161E-05	1.60739E-05	5.08728E-09	7.4414E-08	1.4496E-08	9.39974E-08	0.09399736
3838103773175	383810	3773175	5.35196E-05	0.000164296	0.000193199	0.000190626	4.05206E-05	5.26967E-05	3.87877E-05	3.9923E-06	4.67723E-05	3.9923E-06	1.86096E-05	2.70029E-05	1.60068E-05	4.96449E-09	7.2618E-08	1.414E-08	9.17222E-08	0.09172216
3838203773175	383820	3773175	5.21497E-05	0.000160091	0.000188253	0.000185747	3.94834E-05	5.13478E-05	3.77948E-05	3.8901E-06	4.5575E-05	3.8901E-06	1.84973E-05	2.684E-05	1.59102E-05	4.84105E-09	7.0809E-08	1.3782E-08	8.94321E-08	0.08943211
3838303773175	383830	3773175	5.08015E-05	0.000155952	0.000183387	0.000180945	3.84627E-05	5.00204E-05	3.68177E-05	3.78953E-06	4.43968E-05	3.78953E-06	1.83632E-05	2.66454E-05	1.57948E-05	4.71976E-09	6.9032E-08	1.343E-08	8.71822E-08	0.08718218
3838403773175	383840	3773175	4.9221E-05	0.0001511	0.000177681	0.000175315	3.72661E-05	4.84642E-05	3.56723E-05	3.67164E-06	4.30156E-05	3.67164E-06	1.8176E-05	2.63738E-05	1.56339E-05	4.57871E-09	6.696E-08	1.3022E-08	8.45602E-08	0.08456021
3838503773175	383850	3773175	4.7724E-05	0.000146505	0.000172277	0.000169983	3.61327E-05	4.69902E-05	3.45874E-05	3.55997E-06	4.17073E-05	3.55997E-06	1.79889E-05	2.61022E-05	1.54729E-05	4.44497E-09	6.4995E-08	1.2634E-08	8.20741E-08	0.08207415
3838603773175	383860	3773175	4.62325E-05	0.000141926	0.000166893	0.000164671	3.50034E-05	4.55216E-05	3.35064E-05	3.448711E-06	4.04038E-05	3.44871E-06	1.77955E-05	2.58216E-05	1.53065E-05	4.31183E-09	6.3037E-08	1.2249E-08	7.95986E-08	0.07959861
3838703773175	383870	3773175	4.47627E-05	0.000137414	0.000161587	0.000159436	3.38906E-05	4.40744E-05	3.24412E-05	3.33907E-06	3.91193E-05	3.33907E-06	1.75927E-05	2.55274E-05	1.51321E-05	4.18076E-09	6.111E-08	1.187E-08	7.7161E-08	0.07716102
3838803773175	383880	3773175	4.33637E-05	0.000133119	0.000156537	0.000154453	3.28314E-05	4.2697E-05	3.14273E-05	3.23471E-06	3.78967E-05	3.23471E-06	1.73931E-05	2.52377E-05	1.49604E-05	4.05583E-09	5.9273E-08	1.1509E-08	7.48377E-08	0.07483769
3838903773175	383890	3773175	4.16871E-05	0.000127972	0.000150485	0.000148481	3.1562E-05	4.10461E-05	3.02122E-05	3.10965E-06	3.64315E-05	3.10965E-06	1.71311E-05	2.48575E-05	1.47351E-05	3.90691E-09	5.7078E-08	1.1079E-08	7.20639E-08	0.07206392
3839003773175	383900	3773175	4.00867E-05	0.000123059	0.000144707	0.000142781	3.03503E-05	3.94703E-05	2.90523E-05	2.99026E-06	3.50328E-05	2.99026E-06	1.68472E-05	2.44457E-05	1.44909E-05	3.76443E-09	5.498E-08	1.0668E-08	6.94117E-08	0.0694117
3839103773175	383910	3773175	3.85098E-05	0.000118219	0.000139015	0.000137164	2.91564E-05	3.79177E-05	2.79095E-05	2.87264E-06	3.36548E-05	2.87264E-06	1.65322E-05	2.39885E-05	1.42199E-05	3.62392E-09	5.291E-08	1.0262E-08	6.67959E-08	0.06679593
3829703773185	382970	3773185	2.17054E-05	6.6632E-05	7.83537E-05	7.73104E-05	1.64336E-05	2.13717E-05	1.57307E-05	1.61912E-06	1.8969E-05	1.61912E-06	1.13261E-05	1.64344E-05	9.74198E-06	3.22702E-09	4.2685E-08	7.6004E-09	5.35128E-08	0.05351281
3829803773185	382980	3773185	2.31389E-05	7.10325E-05	8.35284E-05	8.24162E-05	1.75189E-05	2.27831E-05	1.67696E-05	1.72605E-06	2.02217E-05	1.72605E-06	1.16723E-05	1.69368E-05	1.00398E-05	3.47627E-09	4.5878E-08	8.1568E-09	5.75115E-08	0.05751152
3829903773185	382990	3773185	2.44599E-05	7.50877E-05	8.8297E-05	8.71213E-05	1.8519E-05	2.40838E-05	1.7727E-05	1.82459E-06	2.13762E-05	1.82459E-06	1.1925E-05	1.73034E-05	1.02571E-05	3.71391E-09	4.8902E-08	8.6826E-09	6.12982E-08	0.06129821
3830003773185	383000	3773185	2.57246E-05	7.89702E-05	9.28625E-05	9.1626E-05	1.94766E-05	2.53291E-05	1.86436E-05	1.91893E-06	2.24815E-05	1.91893E-06	1.21153E-05	1.75795E-05	1.04208E-05	3.9537E-09	5.1926E-08	9.2051E-09	6.50851E-08	0.06508512
3830103773185	383010	3773185	2.69313E-05	8.26744E-05	9.72184E-05	9.59239E-05	2.03901E-05	2.65172E-05	1.95181E-05	2.00894E-06	2.3536E-05	2.00894E-06	1.224E-05	1.77606E-05	1.05281E-05	4.2015E-09	5.5013E-08	9.7315E-09	6.89459E-08	0.06894592
3830203773185	383020	3773185	2.80745E-05	8.61837E-05	0.000101345	9.99956E-05	2.12556E-05	2.76428E-05	2.03466E-05	2.09421E-06	2.4535E-05	2.09421E-06	1.22744E-05	1.78104E-05	1.05576E-05	4.45222E-09	5.8096E-08	1.0256E-08	7.28033E-08	0.07280328
3830303773185	383030	3773185	2.95642E-05	9.07569E-05	0.000106723	0.000105302	2.23835E-05	2.91096E-05	2.14263E-05	2.20534E-06	2.58369E-05	2.20534E-06	1.22151E-05	1.77244E-05	1.05066E-05	4.748E-09	6.1801E-08	1.0906E-08	7.74553E-08	0.07745531
3830403773185	383040	3773185	3.10176E-05	9.52188E-05	0.000111969	0.000110479	2.3484E-05	3.05407E-05	2.24796E-05	2.31376E-06	2.71071E-05	2.31376E-06	1.22088E-05	1.77153E-05	1.05013E-05	5.12458E-09	6.637E-08	1.1663E-08	8.31578E-08	0.08315775
3830503773185	383050	3773185	3.24366E-05	9.95747E-05	0.000117092	0.000115533	2.45583E-05	3.19379E-05	2.3508E-05	2.41961E-06	2.83472E-05	2.41961E-06	1.21808E-05	1.76746E-05	1.04771E-05	5.51801E-09	7.1104E-08	1.2442E-08	8.90636E-08	0.08906359
3830603773185	383060	3773185	3.38937E-05	0.000104048	0.000122352	0.000120722	2.56615E-05	3.33725E-05	2.4564E-05	2.5283E-06	2.96206E-05	2.5283E-06	1.2056E-05	1.74935E-05	1.03698E-05	5.93309E-09	7.6083E-08	1.3266E-08	9.52818E-08	0.09528183
3830703773185	383070	3773185	3.54832E-05	0.000108927	0.00012809	0.000126384	2.68649E-05	3.49376E-05	2.5716E-05	2.64687E-06	3.10097E-05	2.64687E-06	1.20529E-05	1.7489E-05	1.03671E-05	6.40339E-09	8.1702E-08	1.4199E-08	1.02304E-07	0.10230408
3834303773185	383430	3773185	0.002210134	0.006784729	0.007978286	0.007872053	0.00167333	0.002176151	0.001601766	0.000164865	0.001931496	0.000164865	2.00382E-05	2.90759E-05	1.72356E-05	1.9271E-07	2.8443E-06	5.8559E-07	3.62261E-06	3.6226114
3834403773185	383440	3773185	0.001335253	0.004098996	0.004820084	0.004755904	0.001010943	0.001314722	0.000967707	9.96031E-05	0.001166914	9.96031E-05	2.10146E-05	3.04926E-05	1.80754E-05	1.16527E-07	1.7196E-06	3.4676E-07	2.18293E-06	2.18292867
3834503773185	383450	3773185	0.000956388	0.002935945	0.003452431	0.003406461	0.000724097	0.000941682	0.00069313	7.13417E-05	0.000835813	7.13417E-05	2.15199E-05	3.12258E-05	1.851E-05	8.3684E-08	1.2342E-06	2.4685E-07	1.56477E-06	1.56477036
3834603773185	383460	3773185	0.000748698	0.002298374	0.002702699	0.002666712	0.000566852	0.000737186	0.000542609	5.58491E-05	0.000654307	5.58491E-05	2.1785E-05	3.16105E-05	1.87381E-05	6.56747E-08	9.6811E-07	1.9293E-07	1.22671E-06	1.22670967
3834703773185	383470	3773185	0.000607047	0.001863528	0.002191356	0.002162178	0.000459605	0.000597713	0.000439949	4.52826E-05	0.000530514	4.52826E-05	2.19722E-05	3.18821E-05	1.88991E-05	5.33886E-08	7.8659E-07	1.5639E-07	9.96362E-07	0.9963621
3834803773185	383480	3773185	0.000506589	0.001555139	0.001828717	0.001804367	0.000383547	0.000498799	0.000367144	3.77889E-05	0.000442721	3.77889E-05	2.20845E-05	3.20451E-05	1.89957E-05	4.46619E-08	6.5771E-07	1.3056E-07	8.32935E-07	0.83293491
3834903773185	383490	3773185	0.000430752	0.001322334	0.001554957	0.001534252	0.00032613	0.000424129	0.000312182	3.21319E-05	0.000376446	3.21319E-05	2.21344E-05	3.21175E-05	1.90386E-05	3.80646E-08	5.6033E-07	1.1109E-07	7.09477E-07	0.70947674
3835003773185	383500	3773185	0.000372564	0.001143706	0.001344904	0.001326997	0.000282074	0.000366835	0.000270011	2.77914E-05	0.000325593	2.77914E-05	2.21344E-05	3.21175E-05	1.90386E-05	3.2994E-08	4.8551E-07	9.6154E-08	6.14658E-07	0.61465818
3835103773185	383510	3773185	0.000327059	0.001004014	0.001180638	0.001164917	0.000247622	0.00032203	0.000237032	2.43969E-05	0.000285825	2.43969E-05	2.21032E-05	3.20722E-05	1.90118E-05	2.90209E-08	4.2692E-07	8.4475E-08	5.40413E-07	0.54041304
3835203773185	383520	3773185	0.000289908	0.000889967	0.001046529	0.001032594	0.000219494	0.00028545	0.000210107	2.16257E-05	0.000253358	2.16257E-05	2.20408E-05	3.19817E-05	1.89581E-05	2.57736E-08	3.7904E-07	7.4938E-08	4.79751E-07	0.47975074
3835303773185	383530	3773185	0.0002587	0.000794164	0.000933871	0.000921437	0.000195866	0.000254722	0.000187489	1.92977E-05	0.000226085	1.92977E-05	2.19316E-05	3.18233E-05	1.88642E-05	2.30435E-08	3.3879E-07	6.6923E-08	4.2876E-07	0.42875987
3835403773185	383540	3773185	0.000232463	0.000713623	0.000839162	0.000827988	0.000176002	0.000228889	0.000168475	1.73406E-05	0.000203156	1.73406E-05	2.17913E-05	3.16196E-05	1.87435E-05	2.07459E-08	3.0493E-07	6.0184E-08	3.85859E-07	0.38585934
3835503773185	383550	3773185	0.000209266	0.000642412	0.000755424	0.000745365	0.000158439	0.000206049	0.000151663	1.56102E-05	0.000182884	1.56102E-05	2.15698E-05	3.12982E-05	1.8553E-05	1.87148E-08	2.7499E-07	5.4228E-08	3.4793E-07	0.34792981
3835603773185	383560	3773185	0.000187351	0.000575134	0.00067631	0.000667305	0.000141846	0.0001844 7	0.0001357 8	1.39754E-05	0.000163731	1.39754E-05	2.11705E-05	3.07189E-05	1.82095E-05	1.67973E-08	2.467E-07	4.8602E-08	3.12104E-07	0.31210407
3835703773185	383570	3773185	0.000168868	0.000518395	0.00060959	0.000601473	0.000127853	0.000166271	0.000122385	1.25967E-05	0.000147578	1.25967E-05	2.07338E-05	3.00852E-05	1.78339E-05	1.51759E-08	2.228E-07	4.3852E-08	2.81829E-07	0.2818294
3835803773185	383580	3773185	0.000154331	0.000473771	0.000557116	0.000549698	0.000116847	0.000151958	0.00011185	1.151235E-05	0.000134874	1.15123E-05	2.04094E-05	2.96145E-05	1.75549E-05	1.3896E-08	2.0395E-07	4.0112E-08	2.57958E-07	0.25795759
3835903773185	383590	3773185	0.000142096	0.00043621	0.000512948	0.000506118	0.000107583	0.000139911	0.000102982	1.05996E-05	0.000124182	1.05996E-05	2.01287E-05	2.92072E-05	1.73134E-05	1.28168E-08	1.8806E-07	3.6962E-08	2.3784E-07	0.23783957
3836003773185	383600	3773185	0.000131165	0.000402655	0.000473489	0.000467185	9.93075E-05	0.000129149	9.50604E-05	9.78427E-06	0.000114629	9.78427E-06	1.98261E-05	2.87681E-05	1.70532E-05	1.1852E-08	1.7385E-07	3.4148E-08	2.19855E-07	0.21985506
3836103773185	383610	3773185	0.000120599	0.000370219	0.000435347	0.000429551	9.13078E-05	0.000118745	8.74028E-05	8.9961E-06	0.000105395	8.9961E-06	1.94081E-05	2.81616E-05	1.66936E-05	1.09187E-08	1.6011E-07	3.1427E-08	2.02457E-07	0.20245742
3836203773185	383620	3773185	0.000111358	0.000341849	0.000401987	0.000396634	8.43109E-05	0.000109646	8.07052E-05	8.30674E-06	9.73187E-05	8.30674E-06	1.90245E-05	2.76049E-05	1.63636E-05	1.01013E-08	1.4808E-07	2.9046E-08	1.87225E-07	0.18722451
3836303773185	383630	3773185	0.000104156	0.000319741	0.000375989	0.000370983	7.88583E-05	0.000102555	7.54857E-05	7.76951E-06	9.10247E-05	7.76951E-06	1.88061E-05	2.72881E-05	1.61758E-05	9.46296E-09	1.3869E-07	2.719E-08	1.75339E-07	0.17533932
3836403773185	383640	3773185	9.82805E-05	0.000301704	0.00035478	0.000350056	7.44099E-05	9.67694E-05	7.12276E-05	7.33123E-06	8.589E-05	7.33123E-06	1.86845E-05	2.71116E-05	1.60712E-05	8.94138E-09	1.3102E-07	2.5675E-08	1.65635E-07	0.16563506
3836503773185	383650	3773185	9.29222E-05	0.000285255	0.000335437	0.00033097	7.0353E-05	9.14935E-05	6.73442E-05	6.93153E-06	8.12072E-05	6.93153E-06	1.85597E-05	2.69305E-05	1.59639E-05	8.46534E-09	1.2402E-07	2.4293E-08	1.56779E-07	0.1567789
3836603773185	383660	3773185	8.87034E-05	0.000272304	0.000320208	0.000315944	6.71589E-05	8.73396E-05	6.42867E-05	6.61683E-06	7.75203E-05	6.61683E-06	1.8541E-05	2.69034E-05	1.59478E-05	8.09016E-09	1.1851E-07	2.3205E-08	1.49805E-07	0.14980519
3836703773185	383670	3773185	8.47804E-05	0.000260261	0.000306046	0.000301971	6.41887E-05	8.34769E-05	6.14435E-05	6.32419E-06	7.40919E-05	6.32419E-06	1.8516E-05	2.68672E-05	1.59263E-05	7.74114E-09	1.1338E-07	2.2193E-08	1.43318E-07	0.14331779
3836803773185	383680	3773185	8.12965E-05	0.000249566	0.00029347	0.000289562	6.1551E-05	8.00465E-05	5.89186E-05	6.06431E-06	7.10472E-05	6.06431E-06	1.8516E-05	2.68672E-05	1.59263E-05	7.43124E-09	1.0883E-07	2.1294E-08	1.37558E-07	0.13755847
3836903773185	383690	3773185	7.82572E-05	0.000240236	0.000282498	0.000278736	5.92498E-05	7.70539E-05	5.67159E-05	5.83759E-06	6.83911E-05	5.83759E-06	1.85566E-05	2.6926E-05	1.59612E-05	7.16123E-09	1.0487E-07	2.0511E-08	1.32542E-07	0.13254151
3837003773185	383700	3773185	7.54338E-05	0.000231569	0.000272306	0.00026868	5.71122E-05	7.42739E-05	5.46696E-05	5.62698E-06	6.59236E-05	5.62698E-06	1.85971E-05	2.69848E-05	1.59961E-05	6.91019E-09	1.0118E-07	1.9782E-08	1.27877E-07	0.12787743
3837103773185	383710	3773185	7.26593E-05	0.000223052	0.00026229	0.000258798	5.50116E-05	7.15421E-05	5.26589E-05	5.42002E-06	6.3499E-05	5.42002E-06	1.85971E-05	2.69848E-05	1.59961E-05	6.66357E-09	9.7564E-08	1.9067E-08	1.23295E-07	0.12329457
3837203773185	383720	3773185	7.00446E-05	0.000215025	0.00025285 2	0.000249485	5.30319E-05	6.89676E-05	5.07639E-05	5.22497E-06	6.12139E-05	5.22497E-06	1.85878E-05	2.69713E-05	1.5988E-05	6.43128E-09	9.4153E-08	1.8393E-08	1.18977E-07	0.11897734
3837303773185	383730	3773185	6.77492E-05	0.000207978	0.000244566	0.000241309	5.12941E-05	6.67075E-05	4.91004E-05	5.05375E-06	5.92079E-05	5.05375E-06	1.86096E-05	2.70029E-05	1.60068E-05	6.22728E-09	9.116E-08	1.7801E-08	1.15188E-07	0.11518754
3837403773185	383740	3773185	6.59093E-05	0.00020233	0.000237924	0.000234756	4.9901E-05	6.48959E-05	4.77669E-05	4.9165E-06	5.75999E-05	4.9165E-06	1.87125E-05	2.71523E-05	1.60953E-05	6.06377E-09	8.8763E-08	1.7326E-08	1.12153E-07	0.11215345
3837503773185	383750	3773185	6.42018E-05	0.000197088	0.00023176	0.000228674	4.86083E-05	6.32146E-05	4.65294E-05	4.78913E-06	5.61077E-05	4.78913E-06	1.88061E-05	2.72881E-05	1.61758E-05	5.91172E-09	8.6536E-08	1.6886E-08	1.09333E-07	0.10933318
3837603773185	383760	3773185	6.25832E-05	0.00019212	0.000225917	0.000222909	4.73828E-05	6.1621E-05	4.53564E-05	4.66839E-06	5.46932E-05	4.66839E-06	1.8881E-05	2.73967E-05	1.62402E-05	5.76739E-09	8.4423E-08	1.6468E-08	1.06658E-07	0.10665762
3837703773185	383770	3773185	6.1059E-05	0.000187441	0.000220415	0.00021748	4.62288E-05	6.01202E-05	4.42517E-05	4.5547E-06	5.33611E-05	4.5547E-06	1.89371E-05	2.74782E-05	1.62885E-05	5.63105E-09	8.2427E-08	1.6072E-08	1.04131E-07	0.10413052
3837803773185	383780	3773185	5.96201E-05	0.000183023	0.000215221	0.000212355	4.51394E-05	5.87034E-05	4.32089E-05	4.44736E-06	5.21036E-05	4.44736E-06	1.89746E-05	2.75325E-05	1.63207E-05	5.50214E-09	8.0541E-08	1.5699E-08	1.01742E-07	0.10174235
3837903773185	383790	3773185	5.82882E-05	0.000178935	0.000210413	0.000207611	4.4131E-05	5.7392E-05	4.22436E-05	4.34801E-06	5.09397E-05	4.34801E-06	1.89964E-05	2.75642E-05	1.63395E-05	5.38236E-09	7.879E-08	1.5352E-08	9.95243E-08	0.09952429
3838003773185	383800	3773185	5.69963E-05	0.000174969	0.000205749	0.000203009	4.31529E-05	5.61199E-05	4.13073E-05	4.25164E-06	4.98106E-05	4.25164E-06	1.89902E-05	2.75551E-05	1.63341E-05	5.266E-09	7.7089E-08	1.5014E-08	9.73698E-08	0.09736985
3838103773185	383810	3773185	5.5561E-05	0.000170563	0.000200568	0.000197897	4.20662E-05	5.47067E-05	4.02671E-05	4.14457E-06	4.85563E-05	4.14457E-06	1.89122E-05	2.7442E-05	1.6267E-05	5.13721E-09	7.5202E-08	1.4641E-08	9.49801E-08	0.09498013
3838203773185	383820	3773185	5.40676E-05	0.000165978	0.000195177	0.000192578	4.09355E-05	5.32363E-05	3.91848E-05	4.03317E-06	4.72512E-05	4.03317E-06	1.87936E-05	2.727E-05	1.61651E-05	5.00359E-09	7.3242E-08	1.4253E-08	9.24984E-08	0.09249843
3838303773185	383830	3773185	5.26106E-05	0.000161505	0.000189917	0.000187388	3.98323E-05	5.18016E-05	3.81288E-05	3.92448E-06	4.59778E-05	3.92448E-06	1.86533E-05	2.70663E-05	1.60444E-05	4.87322E-09	7.1328E-08	1.3875E-08	9.00765E-08	0.0900765

Unique Identifier	X (UTM)	Y (UTM)	EGIODemolition 2025	EGIOSite Grubbing / Prep 2025	EGIOMass Grading / Excavation 2025	EGIOMass Grading / Excavation 2026	EGIODrainage / Utilities Trenching 2026	EGIODrainage / Utilities Trenching 2027	EGIOFoundations / Concrete Pads 2026	EGIOFoundations / Concrete Pads 2027	EGIOBuilding / Structure Construction 2026	EGIOBuilding / Structure Construction 2027	EGIOAsphalt Paving 2027	EGIOArchitectural Coating 2027	EGIOLandscaping or Other Finishing 2027	EGIOWaterside Construction (Piles) 2027	HIWaterside Construction (Landscaping) 2025	HIWaterside Construction (Landscaping) 2026	KMDemolition 2025	KMSite Grubbing / Prep 2025
3838403773185	383840	3773185	0.000175508	6.8837E-05	2.27967E-05	2.2327E-05	5.18444E-05	5.17644E-05	6.81167E-05	6.80727E-05	7.29615E-05	7.12126E-05	2.8392E-06	2.8392E-06	7.6891E-05	2.8392E-06	4.44402E-05	4.30482E-05	6.04986E-05	0.000262568
3838503773185	383850	3773185	0.000170389	6.6829E-05	2.21317E-05	2.16757E-05	5.0332E-05	5.02543E-05	6.61297E-05	6.6087E-05	7.08331E-05	6.91353E-05	2.75637E-06	2.75637E-06	7.46481E-05	2.75637E-06	4.3084E-05	4.17345E-05	5.86316E-05	0.000254465
3838603773185	383860	3773185	0.000165287	6.4828E-05	2.1469E-05	2.10267E-05	4.8825E-05	4.87496E-05	6.41496E-05	6.41082E-05	6.87123E-05	6.70653E-05	2.67384E-06	2.67384E-06	7.24129E-05	2.67384E-06	4.17332E-05	4.0426E-05	5.67646E-05	0.000246362
3838703773185	383870	3773185	0.000160239	6.2848E-05	2.08133E-05	2.03845E-05	4.73338E-05	4.72608E-05	6.21905E-05	6.21503E-05	6.66138E-05	6.50171E-05	2.59218E-06	2.59218E-06	7.02014E-05	2.59218E-06	4.0395E-05	3.91297E-05	5.49134E-05	0.000238328
3838803773185	383880	3773185	0.000155452	6.097E-05	2.01915E-05	1.97755E-05	4.59197E-05	4.58488E-05	6.03324E-05	6.02935E-05	6.46236E-05	6.30746E-05	2.51474E-06	2.51474E-06	6.8104E-05	2.51474E-06	3.91249E-05	3.78994E-05	5.3155E-05	0.000230696
3838903773185	383890	3773185	0.000149721	5.8723E-05	1.94472E-05	1.90465E-05	4.42269E-05	4.41587E-05	5.81084E-05	5.80709E-05	6.22413E-05	6.07494E-05	2.42203E-06	2.42203E-06	6.55935E-05	2.42203E-06	3.75965E-05	3.64189E-05	5.10186E-05	0.000221424
3839003773185	383900	3773185	0.000144206	5.656E-05	1.87308E-05	1.83449E-05	4.25978E-05	4.25321E-05	5.59679E-05	5.59318E-05	5.99487E-05	5.85117E-05	2.33282E-06	2.33282E-06	6.31774E-05	2.33282E-06	3.61291E-05	3.49974E-05	4.8966E-05	0.000212516
3839103773185	383910	3773185	0.000138916	5.4485E-05	1.80437E-05	1.76719E-05	4.1035E-05	4.09717E-05	5.39147E-05	5.38799E-05	5.77494E-05	5.63651E-05	2.24724E-06	2.24724E-06	6.08596E-05	2.24724E-06	3.47262E-05	3.36385E-05	4.70039E-05	0.000204
3829703773195	382970	3773195	0.000180197	7.0676E-05	2.34057E-05	2.29234E-05	5.32293E-05	5.31472E-05	6.99364E-05	6.98913E-05	7.49106E-05	7.3115E-05	2.91504E-06	2.91504E-06	7.89451E-05	2.91504E-06	3.69561E-05	3.57985E-05	2.65978E-05	0.000115437
3829803773195	382980	3773195	0.000195341	7.6615E-05	2.53727E-05	2.48499E-05	5.77027E-05	5.76137E-05	7.58138E-05	7.57649E-05	8.12061E-05	7.92596E-05	3.16002E-06	3.16002E-06	8.55796E-05	3.16002E-06	4.01707E-05	3.89125E-05	2.8311E-05	0.000122872
3829903773195	382990	3773195	0.000210386	8.2516E-05	2.73268E-05	2.67638E-05	6.21469E-05	6.2051E-05	8.16529E-05	8.16002E-05	8.74604E-05	8.53641E-05	3.4034E-06	3.4034E-06	9.21709E-05	3.4034E-06	4.33746E-05	4.2016E-05	2.9911E-05	0.000129816
3830003773195	383000	3773195	0.000226014	8.8646E-05	2.93568E-05	2.8752E-05	6.67635E-05	6.66605E-05	8.77186E-05	8.7662E-05	9.39575E-05	9.17054E-05	3.65623E-06	3.65623E-06	9.90179E-05	3.65623E-06	4.66646E-05	4.5203E-05	3.1434E-05	0.000136426
3830103773195	383010	3773195	0.000242155	9.4977E-05	3.14533E-05	3.08053E-05	7.15314E-05	7.1421E-05	9.39829E-05	9.39223E-05	0.000100667	9.82545E-05	3.91733E-06	3.91733E-06	0.000106089	3.91733E-06	4.99851E-05	4.84195E-05	3.26878E-05	0.000141867
3830203773195	383020	3773195	0.000258619	0.00010143	3.35918E-05	3.28997E-05	7.63948E-05	7.62769E-05	0.000100373	0.000100308	0.000107512	0.000104935	4.18367E-06	4.18367E-06	0.000113302	4.18367E-06	5.34994E-05	5.18237E-05	3.4152E-05	0.000148222
3830303773195	383030	3773195	0.000279278	0.00010954	3.62752E-05	3.55278E-05	8.24973E-05	8.237E-05	0.000108391	0.000108321	0.0001161	0.000113317	4.51787E-06	4.51787E-06	0.000122353	4.51787E-06	5.78478E-05	5.60359E-05	3.5881E-05	0.000155726
3830403773195	383040	3773195	0.000305891	0.00011997	3.9732E-05	3.89134E-05	9.03588E-05	9.02194E-05	0.00011872	0.000118643	0.000127164	0.000124116	4.9484E-06	4.9484E-06	0.000134012	4.9484E-06	6.29586E-05	6.09866E-05	3.75307E-05	0.000162886
3830503773195	383050	3773195	0.000333942	0.00013098	4.33755E-05	4.24818E-05	9.86449E-05	9.84927E-05	0.000129606	0.000129523	0.000138825	0.000135497	5.40217E-06	5.40217E-06	0.000146302	5.40217E-06	6.84533E-05	6.63092E-05	3.91918E-05	0.000170095
3830603773195	383060	3773195	0.000364697	0.00014304	4.73702E-05	4.63942E-05	0.00010773	0.000107563	0.000141543	0.000141451	0.00015161	0.000147976	5.89969E-06	5.89969E-06	0.000159775	5.89969E-06	7.45633E-05	7.22278E-05	4.09231E-05	0.000177609
3834303773195	383430	3773195	0.007111731	0.00278932	0.000923738	0.000904705	0.002100771	0.002097529	0.002760138	0.002758357	0.002956453	0.002885588	0.000115046	0.000115046	0.003115681	0.000115046	0.001656337	0.001604457	0.002621792	0.011378764
3834403773195	383440	3773195	0.004219012	0.00165476	0.000548004	0.000536714	0.001246276	0.001244353	0.001637443	0.001636387	0.001753906	0.001711866	6.82508E-05	6.82508E-05	0.001848368	6.82508E-05	0.001018327	0.000986431	0.001571285	0.006819487
3834503773195	383450	3773195	0.003028357	0.00118776	0.000393351	0.000385247	0.000894562	0.000893182	0.001175337	0.001174579	0.001258933	0.001228757	4.89896E-05	4.89896E-05	0.001326736	4.89896E-05	0.000746542	0.000723159	0.001128864	0.004899349
3834603773195	383460	3773195	0.002393921	0.00093893	0.000310945	0.000304538	0.000707153	0.000706062	0.000929106	0.000928507	0.000995189	0.000971335	3.87264E-05	3.87264E-05	0.001048787	3.87264E-05	0.000598709	0.000579956	0.000891731	0.003870174
3834703773195	383470	3773195	0.001960962	0.00076912	0.000254708	0.00024946	0.000579259	0.000578365	0.00076107	0.000760579	0.000815201	0.000795661	3.17224E-05	3.17224E-05	0.000859106	3.17224E-05	0.000495734	0.000480207	0.000729093	0.003164315
3834803773195	383480	3773195	0.001629849	0.00063925	0.0002117	0.000207338	0.000481449	0.000480707	0.000632562	0.000632153	0.000677552	0.000661312	2.6366E-05	2.6366E-05	0.000714044	2.6366E-05	0.000415375	0.000402364	0.000604104	0.002621852
3834903773195	383490	3773195	0.001382206	0.00054212	0.000179534	0.000175835	0.000408297	0.000407667	0.000536449	0.000536102	0.000574603	0.000560831	2.23599E-05	2.23599E-05	0.00060555	2.23599E-05	0.000354388	0.000343288	0.000510607	0.002216071
3835003773195	383500	3773195	0.001195757	0.00046899	0.000155316	0.000152116	0.000353221	0.000352676	0.000464086	0.000463787	0.000497094	0.000485179	1.93437E-05	1.93437E-05	0.000523866	1.93437E-05	0.000307938	0.000298293	0.000440359	0.00191119
3835103773195	383510	3773195	0.001053051	0.00041302	0.00013678	0.000133962	0.000311066	0.000310586	0.0004087	0.000408436	0.000437769	0.000427276	1.70352E-05	1.70352E-05	0.000461346	1.70352E-05	0.000272086	0.000263563	0.000386795	0.001678716
3835203773195	383520	3773195	0.000936069	0.00036714	0.000121585	0.00011908	0.00027651	0.000276084	0.000363298	0.000363064	0.000389138	0.00037981	1.51428E-05	1.51428E-05	0.000410096	1.51428E-05	0.00024244	0.000234846	0.000342921	0.001488299
3835303773195	383530	3773195	0.000837743	0.00032857	0.000108814	0.000106572	0.000247465	0.000247083	0.000325137	0.000324927	0.000348262	0.000339915	1.35521E-05	1.35521E-05	0.000367019	1.35521E-05	0.000217336	0.000210529	0.000306051	0.001328281
3835403773195	383540	3773195	0.000754893	0.00029608	9.80525E-05	9.60323E-05	0.000222992	0.000222648	0.000292982	0.000292793	0.00031382	0.000306298	1.22119E-05	1.22119E-05	0.000330722	1.22119E-05	0.000196051	0.000189911	0.000275004	0.001193535
3835503773195	383550	3773195	0.00068275	0.00026778	8.86818E-05	8.68547E-05	0.000201681	0.00020137	0.000264982	0.000264811	0.000283829	0.000277026	1.10448E-05	1.10448E-05	0.000299116	1.10448E-05	0.000177413	0.000171856	0.000247958	0.001076154
3835603773195	383560	3773195	0.000616813	0.00024192	8.01173E-05	7.84666E-05	0.000182203	0.000181922	0.000239392	0.000239237	0.000256418	0.000250272	9.97816E-06	9.97816E-06	0.000270228	9.97816E-06	0.000160294	0.000155273	0.000223197	0.000968693
3835703773195	383570	3773195	0.000560585	0.00021987	7.2814E-05	7.13138E-05	0.000165594	0.000165339	0.000217569	0.000217429	0.000233044	0.000227458	9.06857E-06	9.06857E-06	0.000245595	9.06857E-06	0.000145661	0.000141098	0.000202153	0.000877359
3835803773195	383580	3773195	0.000515316	0.00020211	6.6934E-05	6.55549E-05	0.000152222	0.000151987	0.0002	0.000199871	0.000214224	0.00020909	8.33625E-06	8.33625E-06	0.000225762	8.33625E-06	0.000133864	0.000129671	0.000185302	0.000804225
3835903773195	383590	3773195	0.000476882	0.00018704	6.19418E-05	6.06656E-05	0.000140869	0.000140651	0.000185083	0.000184963	0.000198247	0.000193495	7.7145E-06	7.7145E-06	0.000208924	7.7145E-06	0.000123824	0.000119945	0.000171027	0.000742269
3836003773195	383600	3773195	0.000442589	0.00017359	5.74875E-05	5.63031E-05	0.000130739	0.000130537	0.000171773	0.000171662	0.000183991	0.00017958	7.15974E-06	7.15974E-06	0.0001939	7.15974E-06	0.000114845	0.000111248	0.000158297	0.000687021
3836103773195	383610	3773195	0.000410675	0.00016107	5.33423E-05	5.22433E-05	0.000121312	0.000121124	0.000159388	0.000159285	0.000170724	0.000166632	6.64349E-06	6.64349E-06	0.000179919	6.64349E-06	0.000106477	0.000103142	0.000146445	0.000635584
3836203773195	383620	3773195	0.000382382	0.00014998	4.96673E-05	4.8644E-05	0.000112954	0.00011278	0.000148407	0.000148311	0.000158962	0.000155152	6.18579E-06	6.18579E-06	0.000167523	6.18579E-06	9.90482E-05	9.59458E-05	0.000135956	0.000590059
3836303773195	383630	3773195	0.000358948	0.00014078	4.66235E-05	4.56629E-05	0.000106032	0.000105868	0.000139312	0.000139222	0.00014922	0.000145643	5.80669E-06	5.80669E-06	0.000157257	5.80669E-06	9.28897E-05	8.99802E-05	0.000127307	0.00055252
3836403773195	383640	3773195	0.000338918	0.00013293	4.40218E-05	4.31148E-05	0.000100115	9.99603E-05	0.000131538	0.000131453	0.000140893	0.000137516	5.48267E-06	5.48267E-06	0.000148482	5.48267E-06	8.76229E-05	8.48783E-05	0.000119938	0.00052054
3836503773195	383650	3773195	0.000320649	0.00012576	4.16488E-05	4.07907E-05	9.47181E-05	9.45719E-05	0.000124447	0.000124367	0.000133298	0.000130103	5.18713E-06	5.18713E-06	0.000140478	5.18713E-06	8.28152E-05	8.02213E-05	0.000113224	0.000491398
3836603773195	383660	3773195	0.000305532	0.00011983	3.96853E-05	3.88677E-05	9.02527E-05	9.01134E-05	0.00011858	0.000118504	0.000127014	0.00012397	4.94258E-06	4.94258E-06	0.000133855	4.94258E-06	7.88346E-05	7.63653E-05	0.000107695	0.000467404
3836703773195	383670	3773195	0.000291493	0.00011433	3.78618E-05	3.70817E-05	8.61057E-05	8.59728E-05	0.000113132	0.000113059	0.000121178	0.000118273	4.71548E-06	4.71548E-06	0.000127704	4.71548E-06	7.51355E-05	7.27821E-05	0.000102565	0.000445137
3836803773195	383680	3773195	0.000279853	0.00010976	3.63498E-05	3.56009E-05	8.26671E-05	8.25395E-05	0.000108614	0.000108544	0.000116339	0.00011355	4.52717E-06	4.52717E-06	0.000122605	4.52717E-06	7.20644E-05	6.98072E-05	9.83258E-05	0.000426741
3836903773195	383690	3773195	0.000270754	0.00010619	3.5168E-05	3.44434E-05	7.99793E-05	7.98559E-05	0.000105082	0.000105015	0.000112556	0.000109858	4.37998E-06	4.37998E-06	0.000118618	4.37998E-06	6.96588E-05	6.74769E-05	9.50398E-05	0.00041248
3837003773195	383700	3773195	0.000262311	0.00010288	3.40713E-05	3.33693E-05	7.74853E-05	7.73657E-05	0.000101806	0.00010174	0.000109046	0.000106433	4.24339E-06	4.24339E-06	0.000114919	4.24339E-06	6.74218E-05	6.531E-05	9.19892E-05	0.00039924
3837103773195	383710	3773195	0.000252978	9.9222E-05	3.28592E-05	3.21822E-05	7.47286E-05	7.46133E-05	9.81836E-05	9.81202E-05	0.000105167	0.000102646	4.09242E-06	4.09242E-06	0.000110831	4.09242E-06	6.49534E-05	6.29189E-05	8.85924E-05	0.000384497
3837203773195	383720	3773195	0.00024405	9.572E-05	3.16995E-05	3.10464E-05	7.20912E-05	7.198E-05	9.47185E-05	9.46573E-05	0.000101455	9.90235E-05	3.94799E-06	3.94799E-06	0.000106919	3.94799E-06	6.25908E-05	6.06304E-05	8.53426E-05	0.000370393
3837303773195	383730	3773195	0.000236263	9.2666E-05	3.0688E-05	3.00557E-05	6.97909E-05	6.96832E-05	9.16961E-05	9.16369E-05	9.8218E-05	9.58637E-05	3.82202E-06	3.82202E-06	0.000103508	3.82202E-06	6.05261E-05	5.86303E-05	8.2516E-05	0.000358125
3837403773195	383740	3773195	0.000230218	9.0295E-05	2.99028E-05	2.92867E-05	6.80053E-05	6.79003E-05	8.935E-05	8.92924E-05	9.5705E-05	9.3411E-05	3.72423E-06	3.72423E-06	0.000100859	3.72423E-06	5.89205E-05	5.7075E-05	8.03457E-05	0.000348706
3837503773195	383750	3773195	0.000224595	8.8089E-05	2.91725E-05	2.85714E-05	6.63443E-05	6.6242E-05	8.71678E-05	8.71115E-05	9.33676E-05	9.11296E-05	3.63327E-06	3.63327E-06	9.83961E-05	3.63327E-06	5.7428E-05	5.56292E-05	7.83361E-05	0.000339984
3837603773195	383760	3773195	0.000219296	8.6011E-05	2.84842E-05	2.78973E-05	6.47789E-05	6.4679E-05	8.5111E-05	8.50561E-05	9.11645E-05	8.89794E-05	3.54754E-06	3.54754E-06	9.60744E-05	3.54754E-06	5.60198E-05	5.42651E-05	7.64465E-05	0.000331783
3837703773195	383770	3773195	0.000214293	8.4049E-05	2.78343E-05	2.72608E-05	6.33011E-05	6.32034E-05	8.31693E-05	8.31156E-05	8.90847E-05	8.69494E-05	3.46661E-06	3.46661E-06	9.38826E-05	3.46661E-06	5.46977E-05	5.29844E-05	7.46767E-05	0.000324102
3837803773195	383780	3773195	0.000209595	8.2206E-05	2.72242E-05	2.66633E-05	6.19134E-05	6.18179E-05	8.13461E-05	8.12936E-05	8.71319E-05	8.50433E-05	3.39062E-06	3.39062E-06	9.18246E-05	3.39062E-06	5.34617E-05	5.17872E-05	7.3027E-05	0.000316942
3837903773195	383790	3773195	0.000205293	8.0519E-05	2.66653E-05	2.61159E-05	6.06425E-05	6.05489E-05	7.96763E-05	7.96249E-05	8.53433E-05	8.32977E-05	3.32102E-06	3.32102E-06	8.99397E-05	3.32102E-06	5.23351E-05	5.06959E-05	7.15356E-05	0.00031047
3838003773195	383800	3773195	0.00020108	7.8866E-05	2.61182E-05	2.558E-05	5.93981E-05	5.93065E-05	7.80414E-05	7.7991E-05	8.35921E-05	8.15884E-05	3.25287E-06	3.25287E-06	8.80941E-05	3.25287E-06	5.12373E-05	4.96324E-05	7.00737E-05	0.000304125
3838103773195	383810	3773195	0.000196176	7.6943E-05	2.54812E-05	2.49562E-05	5.79495E-05	5.786E-05	7.6138E-05	7.608899E-05	8.15533E-05	7.95985E-05	3.17354E-06	3.17354E-06	8.59456E-05	3.17354E-06	4.9951E-05	4.83865E-05	6.83266E-05	0.000296542
3838203773195	383820	3773195	0.000190976	7.4903E-05	2.48057E-05	2.42946E-05	5.64132E-05	5.63262E-05	7.41196E-05	7.40718E-05	7.93914E-05	7.74884E-05	3.08941E-06	3.08941E-06	8.36672E-05	3.08941E-06	4.85841E-05	4.70623E-05	6.64528E-05	0.00028841
3838303773195	383830	3773195	0.000185946	7.293E-05	2.41523E-05	2.36547E-05	5.49274E-05	5.48427E-05	7.21674E-05	7.21209E-05	7.73003E-05	7.54475E-05	3.00804E-06	3.00804E-06	8.14636E-05	3.00804E-06	4.72602E-05	4.57799E-05	6.46332E-05	0.000280513
3838403773195	383840	3773195	0.000180242	7.0693E-05	2.34115E-05	2.29291E-05	5.32426E-05	5.31605E-05	6.99538E-05	6.99087E-05	7.49293E-05	7.31333E-05	2.91577E-06	2.91577E-06	7.89648E-05	2.91577E-06	4.57461E-05	4.43133E-05	6.25286E-05	0.000271378
3838503773195	383850	3773195	0.000174835	6.8573E-05	2.27092E-05	2.22413E-05	5.16454E-05	5.15657E-05	6.78552E-05	6.78115E-05	7.26814E-05	7.09393E-05	2.8283E-06	2.8283E-06	7.65959E-05	2.8283E-06	4.43092E-05	4.29214E-05	6.05326E-05	0.000262716
3838603773195	383860	3773195	0.000169446	6.6459E-05	2.20092E-05	2.15557E-05	5.00534E-05	4.99762E-05	6.57636E-05	6.57212E-05	7.04411E-05	6.87526E-05	2.74112E-06	2.74112E-06	7.42349E-05	2.74112E-06	4.28741E-05	4.15312E-05	5.85343E-05	0.000254043
3838703773195	383870	3773195	0.000164065	6.4349E-05	2.13103E-05	2.08713E-05	4.84641E-05	4.83893E-05	6.36755E-05	6.36344E-05	6.82044E-05	6.65696E-05	2.65408E-06	2.65408E-06	7.18778E-05	2.65408E-06	4.14426E-05	4.01445E-05	5.65382E-05	0.00024538
3838803773195	383880	3773195	0.000158964	6.2348E-05	2.06477E-05	2.02223E-05	4.69571E-05	4.68846E-05	6.16955E-05	6.16557E-05	6.60835E-05	6.44996E-05	2.57155E-06	2.57155E-06	6.96427E-05	2.57155E-06	4.00846E-05	3.88291E-05	5.46441E-05	0.000237159
3838903773195	383890	3773195	0.000152802	5.9931E-05	1.98473E-05	1.94384E-05	4.5137E-05	4.50673E-05	5.93041E-05	5.92658E-05	6.35221E-05	6.19995E-05	2.47187E-06	2.47187E-06	6.69432E-05	2.47187E-06	3.8436E-05	3.72321E-05	5.23199E-05	0.000227072
3839003773195	383900	3773195	0.000146802	5.7578E-05	1.9068E-05	1.86751E-05	4.33646E-05	4.32977E-05	5.69754E-05	5.69386E-05	6.10278E-05	5.9565E-05	2.37481E-06	2.37481E-06	6.43146E-05	2.37481E-06	3.68377E-05	3.56838E-05	5.00681E-05	0.000217299
3839103773195	383910	3773195	0.000141215	5.5387E-05	1.83423E-05	1.79644E-05	4.17143E-05	4.16499E-05	5.48071E-05	5.47717E-05	5.87052E-05	5.72981E-05	2.28443E-06	2.28443E-06	6.1867E-05	2.28443E-06	3.53577E-05	3.42502E-05	4.79838E-05	0.000208253
3829703773205	382970	3773205	0.00018432	7.2293E-05	2.39412E-05	2.34479E-05	5.44472E-05	5.43632E-05	7.15365E-05	7.14903E-05	7.66245E-05	7.47879E-05	2.98174E-06	2.98174E-06	8.07513E-05	2.98174E-06	3.77238E-05	3.65423E-05	2.68943E-05	0.000116723
3829803773205	382980	3773205	0.000199984	7.8437E-05	2.59758E-05	2.54406E-05	5.90744E-05	5.89833E-05	7.76161E-05	7.7566E-05	8.31365E-05	8.11438E-05	3.23514E-06	3.23514E-06	8.76141E-05	3.23514E-06	4.10372E-05	3.97518E-05	2.86256E-05	0.000124237
3829903773205	382990	3773205	0.000215937	8.4693E-05	2.80478E-05	2.74699E-05	6.37866E-05	6.36882E-05	8.38072E-05	8.37532E-05	8.9768E-05	8.76163E-05	3.4932E-06	3.4932E-06	9.46027E-05	3.4932E-06	4.44169E-05	4.30256E-05	3.02776E-05	0.000131407
3830003773205	383000	3773205	0.00023241	9.1154E-05	3.01875E-05	2.956555E-05	6.86526E-05	6.85467E-05	9.02006E-05	9.01424E-05	9.66161E-05	9.43003E-05	3.75968E-06	3.75968E-06	0.00010182	3.75968E-06	4.78647E-05	4.63655E-05	3.17893E-05	0.000137968
3830103773205	383010	3773205	0.000248811	9.7587E-05	3.23178E-05	3.1652E-05	7.34975E-05	7.33841E-05	9.65661E-05	9.65037E-05	0.000103434	0.000100955	4.025E-06	4.025E-06	0.000109005	4.025E-06	5.12283E-05	4.96237E-05	3.30521E-05	0.000143449
3830203773205	383020	3773205	0.000266308	0.00010445	3.459056-05	3.38778E-05	7.8666E-05	7.85446E-05	0.000103357	0.00010329	0.000110708	0.000108054	4.30805E-06	4.30805E-06	0.000116671	4.30805E-06	5.50618E-05	5.33372E-05	3.46431E-05	0.000150353
3830303773205	383030	3773205	0.000289921	0.00011371	3.76577E-05	3.68818E-05	8.56414E-05	8.55092E-05	0.000112522	0.000112449	0.000120525	0.000117636	4.69005E-06	4.69005E-06	0.000127016	4.69005E-06	5.96811E-05	5.78118E-05	3.62928E-05	0.000157513
3830403773205	383040	3773205	0.000317029	0.00012434	4.11787E-05	4.03302E-05	9.36488E-05	9.35043E-05	0.000123042	0.000122963	0.000131794	0.000128635	5.12857E-06	5.12857E-06	0.000138892	5.12857E-06	6.49032E-05	6.28703E-05	3.79041E-05	0.000164507
3830503773205	383050	3773205	0.000346239	0.0001358	4.49727E-05	4.40461E-05	0.000102277	0.000102119	0.000134379	0.000134292	0.000143937	0.000140486	5.60109E-06	5.60109E-06	0.000151689	5.60109E-06	7.06257E-05	6.84136E-05	3.95743E-05	0.000171755
3830603773205	383060	3773205	0.0003794	0.00014881	4.928E-05	4.82647E-05	0.000112073	0.0001119	0.000147249	0.000147154	0.000157722	0.000153942	6.13754E-06	6.13754E-06	0.000166217	6.13754E-06	7.7168E-05	7.4751E-05	4.1335E-05	0.000179397

			KMMass Grading / Excavation	KMMass Grading / Excavation	KMDrainage / Utilities Trenching	KMFoundations / Concrete Pads	KMBuilding / Structure Construction	KMAsphalt Paving	KMArchitectural Coating	KMLandscaping or Other Finishing	KMWaterside Construction (Piles)	EWNDemolition	EWNSite Grubbing / Prep	EWNDrainage / Utilities Trenching	EWNDrainage / Utilities Trenching	EWNDrainage / Utilities Trenching	EWNFoundation s / Concrete Pads	EWNBuilding / Structure Construction	EWNAsphalt Paving	EWNLandscaping or Other Finishing	EWNWaterside Construction (Piles)
Unique Identifier	X (UTM)	Y (UTM)	2025	2026	2026	2026	2026	2026	2026	2026	2026	2027	2027	2027	2028	2029	2029	2029	2029	2029	2029
3838403773185	383840	3773185	0.00019958	0.000197514	7.09291E-05	3.75354E-05	0.000128921	4.14172E-06	4.14172E-06	0.000133063	4.14172E-06	0.000197202	1.07478E-05	2.52378E-05	2.47504E-05	2.42383E-05	2.09949E-05	4.55891E-05	3.24342E-06	4.72108E-05	3.24342E-06
3838503773185	383850	3773185	0.000193421	0.000191419	6.87402E-05	3.63771E-05	0.000124942	4.0139E-06	4.0139E-06	0.000128956	4.0139E-06	0.000191015	1.04106E-05	2.4446E-05	2.39739E-05	2.34779E-05	2.03362E-05	4.41589E-05	3.14167E-06	4.57297E-05	3.14167E-06
3838603773185	383860	3773185	0.000187262	0.000185324	6.65513E-05	3.52187E-05	0.000120964	3.88609E-06	3.88609E-06	0.00012485	3.88609E-06	0.000184859	1.00751E-05	2.36581E-05	2.32013E-05	2.27212E-05	1.96808E-05	4.27357E-05	3.04041E-06	4.42559E-05	3.04041E-06
3838703773185	383870	3773185	0.000181155	0.00017928	6.43809E-05	3.40701E-05	0.000117019	3.75935E-06	3.75935E-06	0.000120778	3.75935E-06	0.000178795	9.74455E-06	2.2882E-05	2.24402E-05	2.19759E-05	1.90352E-05	4.13338E-05	2.94068E-06	4.28041E-05	2.94068E-06
3838803773185	383880	3773185	0.000175354	0.000173539	6.23194E-05	3.29792E-05	0.000113272	3.63897E-06	3.63897E-06	0.000116911	3.63897E-06	0.000173037	9.43074E-06	2.21452E-05	2.17175E-05	2.12681E-05	1.84222E-05	4.00027E-05	2.84597E-06	4.14256E-05	2.84597E-06
3838903773185	383890	3773185	0.000168306	0.000166564	5.98147E-05	3.16537E-05	0.000108719	3.49272E-06	3.49272E-06	0.000112212	3.49272E-06	0.000166192	9.05767E-06	2.12691E-05	2.08584E-05	2.04268E-05	1.76934E-05	3.84202E-05	2.73339E-06	3.97869E-05	2.73339E-06
3839003773185	383900	3773185	0.000161535	0.000159863	5.74082E-05	3.03802E-05	0.000104345	3.3522E-06	3.3522E-06	0.000107698	3.3522E-06	0.000159637	8.70045E-06	2.04303E-05	2.00358E-05	1.96212E-05	1.69956E-05	3.6905E-05	2.62559E-06	3.82178E-05	2.62559E-06
3839103773185	383910	3773185	0.000155062	0.000153457	5.51078E-05	2.91629E-05	0.000100164	3.21788E-06	3.21788E-06	0.000103382	3.21788E-06	0.00015339	8.35993E-06	1.96307E-05	1.92516E-05	1.88533E-05	1.63304E-05	3.54606E-05	2.52283E-06	3.6722E-05	2.52283E-06
3829703773195	382970	3773195	8.77441E-05	8.6836E-05	3.11836E-05	1.65022E-05	5.66794E-05	1.82088E-06	1.82088E-06	5.85002E-05	1.82088E-06	0.000177202	9.65775E-06	2.26782E-05	2.22403E-05	2.17801E-05	1.88656E-05	4.09656E-05	2.91448E-06	4.24228E-05	2.91448E-06
3829803773195	382980	3773195	9.33956E-05	9.2429E-05	3.31921E-05	1.75651E-05	6.033E-05	1.93816E-06	1.93816E-06	6.22682E-05	1.93816E-06	0.000192945	1.05157E-05	2.46929E-05	2.42161E-05	2.3715E-05	2.05416E-05	4.46049E-05	3.1734E-06	4.61916E-05	3.1734E-06
3829903773195	382990	3773195	9.86738E-05	9.76526E-05	3.50679E-05	1.85578E-05	6.37396E-05	2.0477E-06	2.0477E-06	6.57873E-05	2.0477E-06	0.000208733	1.13762E-05	2.67135E-05	2.61977E-05	2.56556E-05	2.22225E-05	4.82549E-05	3.43308E-06	4.99714E-05	3.43308E-06
3830003773195	383000	3773195	0.000103698	0.000102625	3.68535E-05	1.95028E-05	6.69851E-05	2.15197E-06	2.15197E-06	6.91371E-05	2.15197E-06	0.000225065	1.22663E-05	2.88037E-05	2.82475E-05	2.7663E-05	2.39613E-05	5.20305E-05	3.70169E-06	5.38814E-05	3.70169E-06
3830103773195	383010	3773195	0.000107834	0.000106718	3.83234E-05	2.02806E-05	6.96568E-05	2.2378E-06	2.2378E-06	7.18946E-05	2.2378E-06	0.000241719	1.3174E-05	3.0935E-05	3.03376E-05	2.97099E-05	2.57343E-05	5.58805E-05	3.9756E-06	5.78683E-05	3.9756E-06
3830203773195	383020	3773195	0.000112664	0.000111499	4.00401E-05	2.11891E-05	7.2777E-05	2.33803E-06	2.33803E-06	7.5115E-05	2.33803E-06	0.000259054	1.41188E-05	3.31535E-05	3.25133E-05	3.18406E-05	2.75799E-05	5.9888E-05	4.26071E-06	6.20184E-05	4.26071E-06
3830303773195	383030	3773195	0.000118368	0.000117143	4.20672E-05	2.22618E-05	7.64614E-05	2.4564E-06	2.4564E-06	7.89178E-05	2.4564E-06	0.000281366	1.53348E-05	3.6009E-05	3.53136E-05	3.4583E-05	2.99553E-05	6.50461E-05	4.62768E-06	6.736E-05	4.62768E-06
3830403773195	383040	3773195	0.000123811	0.000122529	4.40014E-05	2.32854E-05	7.99771E-05	2.56934E-06	2.56934E-06	8.25464E-05	2.56934E-06	0.000307545	1.67616E-05	3.93594E-05	3.85993E-05	3.78006E-05	3.27424E-05	7.10981E-05	5.05825E-06	7.36273E-05	5.05825E-06
3830503773195	383050	3773195	0.000129291	0.000127953	4.59488E-05	2.4316E-05	8.35168E-05	2.68306E-06	2.68306E-06	8.61999E-05	2.68306E-06	0.000335377	1.82785E-05	4.29214E-05	4.20925E-05	4.12216E-05	3.57055E-05	7.75325E-05	5.51602E-06	8.02905E-05	5.51602E-06
3830603773195	383060	3773195	0.000135002	0.000133605	4.79786E-05	2.53901E-05	8.72061E-05	2.80158E-06	2.80158E-06	9.00076E-05	2.80158E-06	0.00036638	1.99682E-05	4.6889E-05	4.59836E-05	4.50321E-05	3.90062E-05	8.46996E-05	6.02592E-06	8.77126E-05	6.02592E-06
3834303773195	383430	3773195	0.008649074	0.008559564	0.003073813	0.00162665	0.005586975	0.000179487	0.000179487	0.005766462	0.000179487	0.007365055	0.000401405	0.000942575	0.000924372	0.000905246	0.000784112	0.001702652	0.000121135	0.001763219	0.000121135
3834403773195	383440	3773195	0.005183537	0.005129893	0.001842189	0.000974879	0.003348369	0.00010757	0.00010757	0.003455939	0.00010757	0.004612987	0.000251414	0.000590367	0.000578966	0.000566987	0.000491116	0.001066429	7.58707E-05	0.001104365	7.58707E-05
3834503773195	383450	3773195	0.003724028	0.003685488	0.00132349	0.000700386	0.002405581	7.72817E-05	7.72817E-05	0.002482863	7.72817E-05	0.003411268	0.000185919	0.000436572	0.000428141	0.000419282	0.000363177	0.000788616	5.61058E-05	0.000816669	5.61058E-05
3834603773195	383460	3773195	0.002941745	0.0029113	0.001045473	0.00055326	0.001900256	6.10476E-05	6.10476E-05	0.001961303	6.10476E-05	0.00274788	0.000149763	0.000351672	0.000344881	0.000337745	0.0029255	0.000635254	4.51949E-05	0.000657852	4.51949E-05
3834703773195	383470	3773195	0.002405216	0.002380325	0.000854795	0.000452354	0.001553679	4.99135E-05	4.99135E-05	0.001603592	4.99135E-05	0.002281226	0.00012433	0.00029195	0.000286312	0.000280388	0.000242868	0.000527373	3.75198E-05	0.000546133	3.75198E-05
3834803773195	383480	3773195	0.001992887	0.001972263	0.000708256	0.000374807	0.00128733	4.13568E-05	4.13568E-05	0.001328687	4.13568E-05	0.001914417	0.000104338	0.000245006	0.000240274	0.000235303	0.000203816	0.000442575	3.14868E-05	0.000458318	3.14868E-05
3834903773195	383490	3773195	0.00168445	0.001667018	0.00059864	0.000316798	0.001088091	3.4956E-05	3.4956E-05	0.001123047	3.4956E-05	0.001634498	8.90823E-05	0.000209182	0.000205142	0.000200898	0.000174015	0.000377863	2.68829E-05	0.000391304	2.68829E-05
3835003773195	383500	3773195	0.001452708	0.001437674	0.000516281	0.000273214	0.000938395	3.01469E-05	3.01469E-05	0.000968542	3.01469E-05	0.001420359	7.74114E-05	0.000181777	0.000178266	0.000174578	0.000151217	0.000328358	2.33609E-05	0.000340039	2.33609E-05
3835103773195	383510	3773195	0.001276003	0.001262798	0.000453482	0.000239981	0.00082425	2.64799E-05	2.64799E-05	0.00085073	2.64799E-05	0.001254497	6.83717E-05	0.00016055	0.00015745	0.00015419	0.000133559	0.000290014	2.0633E-05	0.000300331	2.0633E-05
3835203773195	383520	3773195	0.001131266	0.001119559	0.000402043	0.00021276	0.000730755	2.34762E-05	2.34762E-05	0.000754231	2.34762E-05	0.001117087	6.08827E-05	0.000142964	0.000140203	0.000137302	0.000118929	0.000258248	1.8373E-05	0.000267435	1.8373E-05
3835303773195	383530	3773195	0.001009635	0.000999187	0.000358817	0.000189884	0.000652186	2.09521E-05	2.09521E-05	0.00067313	2.09521E-05	0.001000581	5.45329E-05	0.000128054	0.000125581	0.000122982	0.000106526	0.000231314	1.64567E-05	0.000239542	1.64567E-05
3835403773195	383540	3773195	0.000907214	0.000897825	0.000322417	0.000170622	0.000586026	1.88267E-05	1.88267E-05	0.000604853	1.88267E-05	0.000901731	4.91455E-05	0.000115403	0.000113174	0.000110833	9.60017E-05	0.000208462	1.48309E-05	0.000215877	1.48309E-05
3835503773195	383550	3773195	0.000817992	0.000809526	0.000290708	0.00015384	0.000528392	1.69751E-05	1.69751E-05	0.000545367	1.69751E-05	0.000815178	4.44283E-05	0.000104326	0.000102311	0.000100194	8.6787E-05	0.000188453	1.34074E-05	0.000195156	1.34074E-05
3835603773195	383560	3773195	0.00073631	0.00072869	0.000261679	0.000138479	0.000475628	1.528E-05	1.528E-05	0.000490908	1.528E-05	0.000735792	4.01016E-05	9.41661E-05	9.23477E-05	9.04369E-05	7.83352E-05	0.0001701	1.21017E-05	0.000176151	1.21017E-05
3835703773195	383570	3773195	0.000666886	0.000659985	0.000237006	0.000125423	0.000430783	1.38394E-05	1.38394E-05	0.000444623	1.38394E-05	0.000667937	3.64034E-05	8.54821E-05	8.38313E-05	8.20968E-05	7.11111E-05	0.000154414	1.09857E-05	0.000159906	1.09857E-05
3835803773195	383580	3773195	0.000611297	0.000604971	0.00021725	0.000114968	0.000394875	1.26857E-05	1.26857E-05	0.00040756	1.26857E-05	0.000613137	3.34168E-05	7.84688E-05	7.69535E-05	7.53613E-05	6.52769E-05	0.000141745	1.00844E-05	0.000146787	1.00844E-05
3835903773195	383590	3773195	0.000564203	0.000558364	0.000200513	0.000106111	0.000364454	1.17085E-05	1.17085E-05	0.000376163	1.17085E-05	0.000566491	3.08745E-05	7.24992E-05	7.10991E-05	6.9628E-05	6.03108E-05	0.000130961	9.3172E-06	0.00013562	9.3172E-06
3836003773195	383600	3773195	0.000522209	0.000516805	0.000185589	9.8213E-05	0.000337327	1.0837E-05	1.0837E-05	0.000348164	1.0837E-05	0.000524815	2.86031E-05	6.71655E-05	6.58684E-05	6.45056E-05	5.58738E-05	0.000121327	8.63174E-06	0.000125643	8.63174E-06
3836103773195	383610	3773195	0.000483111	0.000478112	0.000171694	9.08598E-05	0.000312072	1.00256E-05	1.00256E-05	0.000322097	1.00256E-05	0.000486026	2.6489E-05	6.22012E-05	6.10001E-05	5.97379E-05	5.17441E-05	0.000112359	7.99376E-06	0.000116356	7.99376E-06
3836203773195	383620	3773195	0.000448508	0.000443866	0.000159396	8.43519E-05	0.000289719	9.30752E-06	9.30752E-06	0.000299027	9.30752E-06	0.000451616	2.46136E-05	5.77975E-05	5.66813E-05	5.55086E-05	4.80807E-05	0.000104404	7.42781E-06	0.000108118	7.42781E-06
3836303773195	383630	3773195	0.000419974	0.000415628	0.000149255	7.89854E-05	0.000271287	8.71538E-06	8.71538E-06	0.000280003	8.71538E-06	0.000423063	2.30575E-05	5.41434E-05	5.30978E-05	5.19992E-05	4.5041E-05	9.78037E-05	6.95821E-06	0.000101283	6.95821E-06
3836403773195	383640	3773195	0.000395666	0.000391571	0.000140617	7.44137E-05	0.000255585	8.21093E-06	8.21093E-06	0.000263796	8.21093E-06	0.000398623	2.17255E-05	5.10155E-05	5.00303E-05	4.89951E-05	4.24389E-05	9.21536E-05	6.55623E-06	9.54317E-05	6.55623E-06
3836503773195	383650	3773195	0.000373515	0.00036965	0.000132744	7.02478E-05	0.000241277	7.75126E-06	7.75126E-06	0.000249028	7.75126E-06	0.000376334	2.05107E-05	4.81629E-05	4.72329E-05	4.62556E-05	4.00659E-05	8.70008E-05	6.18964E-06	9.00956E-05	6.18964E-06
3836603773195	383660	3773195	0.000355277	0.0003516	0.000126262	6.68176E-05	0.000229495	7.37277E-06	7.37277E-06	0.000236868	7.37277E-06	0.000357835	1.95025E-05	4.57955E-05	4.49111E-05	4.39818E-05	3.80965E-05	8.27242E-05	5.88538E-06	8.56669E-05	5.88538E-06
3836703773195	383670	3773195	0.000338352	0.00033485	0.000120248	6.36346E-05	0.000218563	7.02154E-06	7.02154E-06	0.000225584	7.02154E-06	0.000340661	1.85664E-05	4.35975E-05	4.27556E-05	4.18709E-05	3.6268E-05	7.87538E-05	5.60291E-06	8.15553E-05	5.60291E-06
3836803773195	383680	3773195	0.000324369	0.000321012	0.000115278	6.10047E-05	0.00020953	6.73136E-06	6.73136E-06	0.000216261	6.73136E-06	0.00032635	1.77865E-05	4.1766E-05	4.09595E-05	4.0112E-05	3.47445E-05	7.54455E-05	5.36754E-06	7.81293E-05	5.36754E-06
3836903773195	383690	3773195	0.000313528	0.000310284	0.000111426	5.8966E-05	0.000202528	6.5064E-06	6.5064E-06	0.000209034	6.5064E-06	0.000315064	1.71714E-05	4.03216E-05	3.9543E-05	3.87248E-05	3.35429E-05	7.28364E-05	5.18191E-06	7.54273E-05	5.18191E-06
3837003773195	383700	3773195	0.000303465	0.000300324	0.000107849	5.70733E-05	0.000196027	6.29756E-06	6.29756E-06	0.000202324	6.29756E-06	0.000304536	1.65976E-05	3.89742E-05	3.82216E-05	3.74308E-05	3.2422E-05	7.04025E-05	5.00876E-06	7.29069E-05	5.00876E-06
3837103773195	383710	3773195	0.000292259	0.000289234	0.000103866	5.49657E-05	0.000188788	6.06501E-06	6.06501E-06	0.000194853	6.06501E-06	0.000293012	1.59695E-05	3.74995E-05	3.67753E-05	3.60144E-05	3.11952E-05	6.77385E-05	4.81923E-06	7.01481E-05	4.81923E-06
3837203773195	383720	3773195	0.000281538	0.000278624	0.000100056	5.29495E-05	0.000181863	5.84253E-06	5.84253E-06	0.000187705	5.84253E-06	0.000281994	1.5369E-05	3.60894E-05	3.53924E-05	3.46601E-05	3.00221E-05	6.51913E-05	4.63801E-06	6.75103E-05	4.63801E-06
3837303773195	383730	3773195	0.000272213	0.000269396	9.67425E-05	5.11958E-05	0.00017584	5.64902E-06	5.64902E-06	0.000181489	5.64902E-06	0.000272339	1.48428E-05	3.48537E-05	3.41806E-05	3.34734E-05	2.89942E-05	6.29592E-05	4.47921E-06	6.51988E-05	4.47921E-06
3837403773195	383740	3773195	0.000265054	0.000262311	9.41981E-05	4.98493E-05	0.000171215	5.50045E-06	5.50045E-06	0.000176715	5.50045E-06	0.000264712	1.44272E-05	3.38777E-05	3.32235E-05	3.25361E-05	2.81823E-05	6.11961E-05	4.35378E-06	6.3373E-05	4.35378E-06
3837503773195	383750	3773195	0.000258424	0.00025575	9.1842E-05	4.86024E-05	0.000166932	5.36287E-06	5.36287E-06	0.000172295	5.36287E-06	0.000257622	1.40407E-05	3.29703E-05	3.23336E-05	3.16646E-05	2.74274E-05	5.9557E-05	4.23716E-06	6.16756E-05	4.23716E-06
3837603773195	383760	3773195	0.00025219	0.00024958	8.96265E-05	4.743E-05	0.000162906	5.2335E-06	5.2335E-06	0.000168139	5.2335E-06	0.000250922	1.36756E-05	3.21129E-05	3.14927E-05	3.08411E-05	2.67142E-05	5.80082E-05	4.12697E-06	6.00717E-05	4.12697E-06
3837703773195	383770	3773195	0.000246352	0.000243803	8.75517E-05	4.6332E-05	0.000159134	5.11235E-06	5.11235E-06	0.000164247	5.11235E-06	0.000244628	1.33326E-05	3.13074E-05	3.07028E-05	3.00675E-05	2.60441E-05	5.65532E-05	4.02345E-06	5.85649E-05	4.02345E-06
3837803773195	383780	3773195	0.00024091	0.000238417	8.56175E-05	4.53084E-05	0.000155619	4.99941E-06	4.99941E-06	0.000160618	4.99941E-06	0.000238733	1.30112E-05	3.05528E-05	2.99628E-05	2.93429E-05	2.54164E-05	5.51902E-05	3.92648E-06	5.71534E-05	3.92648E-06
3837903773195	383790	3773195	0.00023599	0.000233548	8.3869E-05	4.43831E-05	0.000152441	4.89731E-06	4.89731E-06	0.000157338	4.89731E-06	0.000233358	1.27183E-05	2.98649E-05	2.92882E-05	2.86822E-05	2.48441E-05	5.39476E-05	3.83808E-06	5.58666E-05	3.83808E-06
3838003773195	383800	3773195	0.000231167	0.000228775	8.2155E-05	4.34761E-05	0.000149325	4.79722E-06	4.79722E-06	0.000154122	4.79722E-06	0.000228136	1.24337E-05	2.91966E-05	2.86328E-05	2.80404E-05	2.42882E-05	5.27403E-05	3.75219E-06	5.46164E-05	3.75219E-06
3838103773195	383810	3773195	0.000225404	0.000223071	8.01067E-05	4.23922E-05	0.000145602	4.67762E-06	4.67762E-06	0.00015028	4.67762E-06	0.00022214	1.21069E-05	2.84294E-05	2.78804E-05	2.73035E-05	2.36499E-05	5.13544E-05	3.65359E-06	5.31811E-05	3.65359E-06
3838203773195	383820	3773195	0.000219222	0.000216953	7.79098E-05	4.12296E-05	0.000141609	4.54934E-06	4.54934E-06	0.000146159	4.54934E-06	0.000215816	1.17622E-05	2.76199E-05	2.70866E-05	2.65261E-05	2.29766E-05	4.98922E-05	3.54956E-06	5.1667E-05	3.54956E-06
3838303773195	383830	3773195	0.00021322	0.000211013	7.57766E-05	4.01007E-05	0.000137732	4.42477E-06	4.42477E-06	0.000142157	4.42477E-06	0.000209721	1.14301E-05	2.68399E-05	2.63216E-05	2.5777E-05	2.23277E-05	4.84832E-05	3.44932E-06	5.02079E-05	3.44932E-06
3838403773195	383840	3773195	0.000206277	0.000204142	7.33091E-05	3.87949E-05	0.000133247	4.28069E-06	4.28069E-06	0.000137528	4.28069E-06	0.000202814	1.10536E-05	2.5956E-05	2.54548E-05	2.49281E-05	2.15924E-05	4.68866E-05	3.33573E-06	4.85545E-05	3.33573E-06
3838503773195	383850	3773195	0.000199692	0.000197625	7.09689E-05	3.75565E-05	0.000128993	4.14404E-06	4.14404E-06	0.000133137	4.14404E-06	0.000196275	1.06973E-05	2.51192E-05	2.46341E-05	2.41244E-05	2.08962E-05	4.53749E-05	3.22818E-06	4.6989E-05	3.22818E-06
3838603773195	383860	3773195	0.0001931	0.000191101	6.86261E-05	3.63167E-05	0.000124735	4.00724E-06	4.00724E-06	0.000128742	4.00724E-06	0.000189767	1.03426E-05	2.42863E-05	2.38173E-05	2.33245E-05	2.02033E-05	4.38703E-05	3.12114E-06	4.54309E-05	3.12114E-06
3838703773195	383870	3773195	0.000186515	0.000184585	6.6286E-05	3.50783E-05	0.000120482	3.87059E-06	3.87059E-06	0.000124352	3.87059E-06	0.000183297	9.98993E-06	2.34582E-05	2.30052E-05	2.25292E-05	1.95145E-05	4.23746E-05	3.01472E-06	4.3882E-05	3.01472E-06
3838803773195	383880	3773195	0.000180266	0.000178401	6.40652E-05	3.39031E-05	0.000116445	3.74092E-06	3.74092E-06	0.000120186	3.74092E-06	0.000177172	9.65608E-06	2.26743E-05	2.22364E-05	2.17763E-05	1.88624E-05	4.09585E-05	2.91398E-06	4.24155E-05	2.91398E-06
3838903773195	383890	3773195	0.000172599	0.000170813	6.13403E-05	3.24611E-05	0.000111492	3.58181E-06	3.58181E-06	0.000115074	3.58181E-06	0.000169806	9.25463E-06	2.17316E-05	2.1312E-05	2.0871E-05	1.80782E-05	3.92557E-05	2.79283E-06	4.06521E-05	2.79283E-06
3839003773195	383900	3773195	0.000165171	0.000163461	5.87003E-05	3.1064E-05	0.000106694	3.42765E-06	3.42765E-06	0.000110122	3.42765E-06	0.0001627	8.86737E-06	2.08223E-05	2.04202E-05	1.99976E-05	1.73217E-05	3.7613E-05	2.67596E-06	3.8951E-05	2.67596E-06
3839103773195	383910	3773195	0.000158295	0.000156657	5.62567E-05	2.97708E-05	0.000102252	3.28496E-06	3.28496E-06	0.000105537	3.28496E-06	0.000156131	8.50932E-06	1.99815E-05	1.95956E-05	1.91902E-05	1.66223E-05	3.60943E-05	2.56791E-06	3.73782E-05	2.56791E-06
3829703773205	382970	3773205	8.87221E-05	8.78039E-05	3.15311E-05	1.66862E-05	5.73111E-05	1.84118E-06	1.84118E-06	5.91523E-05	1.84118E-06	0.000181	9.86474E-06	2.31643E-05	2.27169E-05	2.22469E-05	1.927E-05	4.18436E-05	2.97694E-06	4.3332E-05	2.97694E-06
3829803773205	382980	3773205	9.44333E-05	9.3456E-05	3.35609E-05	1.77603E-05	6.10004E-05	1.9597E-06	1.9597E-06	6.29601E-05	1.9597E-06	0.000197233	1.07494E-05	2.52417E-05	2.47542E-05	2.42421E-05	2.09981E-05	4.55962E-05	3.24392E-06	4.72182E-05	3.24392E-06
3829903773205	382990	3773205	9.98833E-05	9.88496E-05	3.54977E-05	1.87853E-05	6.45208E-05	2.0728E-06	2.0728E-06	6.65936E-05	2.0728E-06	0.000213902	1.16579E-05	2.7375E-05	2.68463E-05	2.62909E-05	2.27728E-05	4.94497E-05	3.51808E-06	5.12088E-05	3.51808E-06
3830003773205	383000	3773205	0.00010487	0.000103785	3.72701E-05	1.97232E-05	6.77423E-05	2.17629E-06	2.17629E-06	6.99186E-05	2.17629E-06	0.000231061	1.25931E-05	2.9571E-05	2.89999E-05	2.83999E-05	2.45996E-05	5.34165E-05	3.8003E-06	5.53167E-05	3.8003E-06
3830103773205	383010	3773205	0.000109036	0.000107908	3.87506E-05	2.05067E-05	7.04333E-05	2.26274E-06	2.26274E-06	7.2696E-05	2.26274E-06	0.0002475	1.34891E-05	3.16748E-05	3.10632E-05	3.04204E-05	2.63498E-05	5.72169E-05	4.07068E-06	5.92523E-05	4.07068E-06
3830203773205	383020	3773205	0.000114285	0.000113102	4.06158E-05	2.14937E-05	7.38235E-05	2.37165E-06	2.37165E-06	7.61952E-05	2.37165E-06	0.000266833	1.45428E-05	3.41491E-05	3.34897E-05	3.27967E-05	2.84081E-05	6.16865E-05	4.38866E-06	6.38808E-05	4.38866E-06
3830303773205	383030	3773205	0.000119727	0.000118488	4.255E-05	2.25173E-05	7.73391E-05	2.4846E-06	2.4846E-06	7.98237E-05	2.4846E-06	0.000290868	1.58527E-05	3.72251E-05	3.65062E-05	3.57509E-05	3.09669E-05	6.72428E-05	4.78396E-06	6.96348E-05	4.78396E-06
3830403773205	383040	3773205	0.000125043	0.000123749	4.44392E-05	2.3517E-05	8.07728E-05	2.59491E-06	2.59491E-06	8.33677E-05	2.59491E-06	0.000317345	1.72957E-05	4.06137E-05	3.98294E-05	3.90053E-05	3.37858E-05	7.33639E-05	5.21944E-06	7.59736E-05	5.21944E-06
3830503773205	383050	3773205	0.000130552	0.000129201	4.63972E-05	2.45532E-05	8.43318E-05	2.70924E-06	2.70924E-06	8.70411E-05	2.70924E-06	0.000346388	1.88786E-05	4.43305E-05	4.34744E-05	4.25749E-05	3.68778E-05	8.00779E-05	5.69711E-06	8.29264E-05	5.69711E-06
3830603773205	383060	3773205	0.000136361	0.000134949	4.84615E-05	2.56456E-05	8.80838E-05	2.82978E-06	2.82978E-06	9.09135E-05	2.82978E-06	0.000379611	2.06893E-05	4.85823E-05	4.76442E-05	4.66584E-05	4.04148E-05	8.77584E-05	6.24354E-06	9.08801E-05	6.24354E-06

			ISDemolition	ISDrainage / Utilities Trenching	ISDrainage / Utilities Trenching	ISAsphalt Paving	ISAsphalt Paving	SVDemolition	SVSite Grubbing / Prep	SVMass Grading / Excavation	SVMass Grading / Excavation	SVDrainage / Utilities Trenching	SVFoundations / Concrete Pads	SVBuilding / Structure Construction	SVBuilding / Structure Construction	SVAsphalt Paving	SVAsphalt Paving	SVArchitectural Coating	SVArchitectural Coating	SVLandscaping or Other Finishing	SVLandscaping or Other Finishing
Unique Identifier	X (UTM)	Y (UTM)	2027	2027	2028	2027	2028	2027	2027	2027	2028	2028	2028	2028	2029	2028	2029	2028	2029	2028	2029
3838403773185	383840	3773185	2.94856E-05	1.18727E-05	1.15681E-05	3.0663E-06	2.8564E-06	0.000202006	0.000145232	9.79193E-05	9.6676E-05	6.85939E-05	2.17905E-05	3.12163E-05	3.00252E-05	3.06917E-06	2.85554E-06	3.06917E-06	2.85554E-06	3.12163E-05	3.00252E-05
3838503773185	383850	3773185	2.86152E-05	1.15222E-05	1.12266E-05	2.97578E-06	2.77207E-06	0.000195922	0.000140857	9.49698E-05	9.3764E-05	6.65278E-05	2.11342E-05	3.0276E-05	2.91208E-05	2.97673E-06	2.76953E-06	2.97673E-06	2.76953E-06	3.0276E-05	2.91208E-05
3838603773185	383860	3773185	2.77447E-05	1.11717E-05	1.08851E-05	2.88526E-06	2.68774E-06	0.000189837	0.000136482	9.20203E-05	9.0852E-05	6.44617E-05	2.04778E-05	2.93357E-05	2.82164E-05	2.88428E-06	2.68352E-06	2.88428E-06	2.68352E-06	2.93357E-05	2.82164E-05
3838703773185	383870	3773185	2.68812E-05	1.0824E-05	1.05463E-05	2.79546E-06	2.60409E-06	0.000183806	0.000132146	8.90968E-05	8.79656E-05	6.24137E-05	1.98272E-05	2.84037E-05	2.732E-05	2.79264E-06	2.59826E-06	2.79264E-06	2.59826E-06	2.84037E-05	2.732E-05
3838803773185	383880	3773185	2.60596E-05	1.04932E-05	1.0224E-05	2.71002E-06	2.52451E-06	0.000178077	0.000128028	8.63201E-05	8.52241E-05	6.04686E-05	1.92093E-05	2.75185E-05	2.64685E-05	2.70561E-06	2.51729E-06	2.70561E-06	2.51729E-06	2.75185E-05	2.64685E-05
3838903773185	383890	3773185	2.50606E-05	1.0091E-05	9.83206E-06	2.60613E-06	2.42773E-06	0.000171146	0.000123045	8.29604E-05	8.19071E-05	5.8115E-05	1.84617E-05	2.64475E-05	2.54383E-05	2.6003E-06	2.41931E-06	2.6003E-06	2.41931E-06	2.64475E-05	2.54383E-05
3839003773185	383900	3773185	2.40979E-05	9.70333E-06	9.45437E-06	2.50602E-06	2.33447E-06	0.000164474	0.000118248	7.97259E-05	7.87137E-05	5.58492E-05	1.77419E-05	2.54163E-05	2.44465E-05	2.49892E-06	2.32499E-06	2.49892E-06	2.32499E-06	2.54163E-05	2.44465E-05
3839103773185	383910	3773185	2.31744E-05	9.33144E-06	9.09202E-06	2.40997E-06	2.245E-06	0.000158077	0.000113649	7.66253E-05	7.56524E-05	5.36772E-05	1.70519E-05	2.44279E-05	2.34958E-05	2.40174E-06	2.23457E-06	2.40174E-06	2.23457E-06	2.44279E-05	2.34958E-05
3829703773195	382970	3773195	1.4812E-05	5.96422E-06	5.8112E-06	1.54034E-06	1.4349E-06	8.46778E-05	6.08787E-05	4.10462E-05	4.0525E-05	2.87535E-05	9.13425E-06	1.30854E-05	1.25861E-05	1.28655E-06	1.197E-06	1.28655E-06	1.197E-06	1.30854E-05	1.25861E-05
3829803773195	382980	3773195	1.55665E-05	6.26803E-06	6.10721E-06	1.61881E-06	1.50799E-06	8.97113E-05	6.44975E-05	4.34861E-05	4.29339E-05	3.04627E-05	9.67721E-06	1.38632E-05	1.33342E-05	1.36302E-06	1.26815E-06	1.36302E-06	1.26815E-06	1.38632E-05	1.33342E-05
3829903773195	382990	3773195	1.6226E-05	6.53358E-06	6.36595E-06	1.68739E-06	1.57188E-06	9.43349E-05	6.78217E-05	4.57273E-05	4.51467E-05	3.20327E-05	1.0176E-05	1.45777E-05	1.40215E-05	1.43327E-06	1.33351E-06	1.43327E-06	1.33351E-06	1.45777E-05	1.40215E-05
3830003773195	383000	3773195	1.6824E-05	6.77438E-06	6.60057E-06	1.74958E-06	1.62981E-06	9.86646E-05	7.09345E-05	4.78261E-05	4.72188E-05	3.35029E-05	1.0643E-05	1.52468E-05	1.4665E-05	1.49906E-06	1.39471E-06	1.49906E-06	1.39471E-06	1.52468E-05	1.4665E-05
3830103773195	383010	3773195	1.72627E-05	6.95104E-06	6.7727E-06	1.7952E-06	1.67231E-06	0.00010205	7.33683E-05	4.9467E-05	4.8839E-05	3.46524E-05	1.10082E-05	1.57699E-05	1.51682E-05	1.55049E-06	1.44257E-06	1.55049E-06	1.44257E-06	1.57699E-05	1.51682E-05
3830203773195	383020	3773195	1.77476E-05	7.14627E-06	6.96291E-06	1.84562E-06	1.71928E-06	0.000106406	7.65003E-05	5.15787E-05	5.09238E-05	3.61317E-05	1.14781E-05	1.64431E-05	1.58157E-05	1.61668E-06	1.50415E-06	1.61668E-06	1.50415E-06	1.64431E-05	1.58157E-05
3830303773195	383030	3773195	1.84126E-05	7.41407E-06	7.22384E-06	1.91479E-06	1.78371E-06	0.000111199	7.99462E-05	5.3902E-05	5.32176E-05	3.77592E-05	1.19951E-05	1.71838E-05	1.65281E-05	1.6895E-06	1.5719E-06	1.6895E-06	1.5719E-06	1.71838E-05	1.65281E-05
3830403773195	383040	3773195	1.91895E-05	7.72688E-06	7.52863E-06	1.99557E-06	1.85897E-06	0.000115529	8.3059E-05	5.60007E-05	5.52897E-05	3.92294E-05	1.24622E-05	1.78528E-05	1.71716E-05	1.75528E-06	1.63311E-06	1.75528E-06	1.63311E-06	1.78528E-05	1.71716E-05
3830503773195	383050	3773195	1.99691E-05	8.04081E-06	7.83451E-06	2.07665E-06	1.93449E-06	0.00012001	8.62807E-05	5.81729E-05	5.74343E-05	4.0751E-05	1.29455E-05	1.85453E-05	1.78377E-05	1.82337E-06	1.69645E-06	1.82337E-06	1.69645E-06	1.85453E-05	1.78377E-05
3830603773195	383060	3773195	2.07767E-05	8.366E-06	8.15135E-06	2.16064E-06	2.01273E-06	0.000124687	8.96432E-05	6.044E-05	5.96726E-05	4.23392E-05	1.34501E-05	1.92681E-05	1.85329E-05	1.89443E-06	1.76257E-06	1.89443E-06	1.76257E-06	1.92681E-05	1.85329E-05
3834303773195	383430	3773195	0.001213408	0.000488593	0.000476057	0.000126186	0.000117548	0.010361179	0.007449125	0.005022413	0.004958645	0.003518278	0.001117667	0.001601126	0.001540034	0.000157422	0.000146465	0.000157422	0.000146465	0.001601126	0.001540034
3834403773195	383440	3773195	0.000727197	0.000292815	0.000285302	7.56234E-05	7.04666E-05	0.005676371	0.004081003	0.002751529	0.002716593	0.001927488	0.000612314	0.000877177	0.000843707	8.62437E-05	8.02407E-05	8.62437E-05	8.02407E-05	0.000877177	0.000843707
3834503773195	383450	3773195	0.000522756	0.000210494	0.000205093	5.4363E-05	5.06416E-05	0.003910289	0.002811285	0.001895449	0.001871383	0.001327791	0.000421805	0.000604262	0.000581206	5.94108E-05	5.52755E-05	5.94108E-05	5.52755E-05	0.000604262	0.000581206
3834603773195	383460	3773195	0.000413268	0.000166408	0.000162138	4.29771E-05	4.0035E-05	0.003025283	0.002175014	0.001466457	0.001447838	0.001027276	0.000326339	0.000467501	0.000449663	4.59645E-05	4.27652E-05	4.59645E-05	4.27652E-05	0.000467501	0.000449663
3834703773195	383470	3773195	0.000338214	0.000136186	0.000132692	3.51719E-05	3.27642E-05	0.00244167	0.001755428	0.00118356	0.001168532	0.000829102	0.000263384	0.000377314	0.000362918	3.70974E-05	3.45152E-05	3.70974E-05	3.45152E-05	0.000377314	0.000362918
3834803773195	383480	3773195	0.00028055	0.000112967	0.000110069	2.91753E-05	2.71781E-05	0.00200416	0.001440882	0.000971484	0.00095915	0.00068054	0.00021619	0.000309705	0.000297888	3.04501E-05	2.83306E-05	3.04501E-05	2.83306E-05	0.000309705	0.000297888
3834903773195	383490	3773195	0.000237421	9.56003E-05	9.31475E-05	2.46901E-05	2.29999E-05	0.001683712	0.001210498	0.000816152	0.00080579	0.000571727	0.000181623	0.000260186	0.000250259	2.55814E-05	2.38008E-05	2.55814E-05	2.38008E-05	0.000260186	0.000250259
3835003773195	383500	3773195	0.000205013	8.25511E-05	8.04331E-05	2.132E-05	1.98605E-05	0.001446837	0.001040197	0.000701331	0.000692426	0.000491293	0.000156071	0.000223582	0.000215051	2.19825E-05	2.04524E-05	2.19825E-05	2.04524E-05	0.000223582	0.000215051
3835103773195	383510	3773195	0.000180299	7.25997E-05	7.0737E-05	1.87499E-05	1.74663E-05	0.001268279	0.000911823	0.000614777	0.000606972	0.000430661	0.00013681	0.000195989	0.000188511	1.92695E-05	1.79283E-05	1.92695E-05	1.79283E-05	0.000195989	0.000188511
3835203773195	383520	3773195	0.000160049	6.44458E-05	6.27923E-05	1.6644E-05	1.55046E-05	0.001122914	0.000807314	0.000544314	0.000537403	0.000381301	0.000121129	0.000173525	0.000166904	1.7061E-05	1.58734E-05	1.7061E-05	1.58734E-05	0.000173525	0.000166904
3835303773195	383530	3773195	0.000143028	5.75921E-05	5.61144E-05	1.4874E-05	1.38557E-05	0.001001292	0.000719874	0.00048536	0.000479197	0.000340002	0.00010801	0.000154731	0.000148827	1.52131E-05	1.41542E-05	1.52131E-05	1.41542E-05	0.000154731	0.000148827
3835403773195	383540	3773195	0.000128689	5.1818E-05	5.04885E-05	1.33827E-05	1.24666E-05	0.000899242	0.000646506	0.000435893	0.000430358	0.00030535	9.70018E-05	0.000138961	0.000133659	1.36626E-05	1.27116E-05	1.36626E-05	1.27116E-05	0.000138961	0.000133659
3835503773195	383550	3773195	0.000116189	4.67849E-05	4.55845E-05	1.20829E-05	1.12557E-05	0.000810519	0.000582719	0.000392886	0.000387898	0.000275223	8.74312E-05	0.000125251	0.000120472	1.23146E-05	1.14574E-05	1.23146E-05	1.14574E-05	0.000125251	0.000120472
3835603773195	383560	3773195	0.000104736	4.21732E-05	4.10912E-05	1.08918E-05	1.01462E-05	0.000729263	0.0005243	0.00035348	0.00034901	0.000247631	7.8666E-05	0.000112694	0.000108394	1.108E-05	1.03088E-05	1.108E-05	1.03088E-05	0.000112694	0.000108394
3835703773195	383570	3773195	9.49931E-05	3.82501E-05	3.72687E-05	9.87863E-06	9.20238E-06	0.000660309	0.000474726	0.000320074	0.00031601	0.000224217	7.12279E-05	0.000102038	9.8145E-05	1.00324E-05	9.33407E-06	1.00324E-05	9.33407E-06	0.000102038	9.8145E-05
3835803773195	383580	3773195	8.7191E-05	3.51085E-05	3.42077E-05	9.06726E-06	8.44656E-06	0.000605377	0.000435233	0.00029347	0.000289721	0.000205564	6.53024E-05	9.35497E-05	8.99803E-05	9.19778E-06	8.55756E-06	9.19778E-06	8.55756E-06	9.35497E-05	8.99803E-05
3835903773195	383590	3773195	8.05808E-05	3.24468E-05	3.16143E-05	8.37984E-06	7.80619E-06	0.000558972	0.0004018 7	0.00027095 2	0.000267512	0.000189806	6.02966E-05	8.63786E-05	8.30827E-05	8.49271E-06	7.90158E-06	8.49271E-06	7.90158E-06	8.63786E-05	8.30827E-05
3836003773195	383600	3773195	7.46831E-05	3.0072E-05	2.93005E-05	7.76652E-06	7.23486E-06	0.000517617	0.000372139	0.00025090 6	0.000247721	0.000175764	5.58357E-05	7.9988E-05	7.6936E-05	7.8644E-06	7.31699E-06	7.8644E-06	7.31699E-06	7.9988E-05	7.6936E-05
3836103773195	383610	3773195	6.91864E-05	2.78587E-05	2.7144E-05	7.19491E-06	6.70237E-06	0.000479078	0.000344431	0.000232225	0.000229277	0.000162677	5.16784E-05	7.40325E-05	7.12077E-05	7.27885E-06	6.7722E-06	7.27885E-06	6.7722E-06	7.40325E-05	7.12077E-05
3836203773195	383620	3773195	6.43185E-05	2.58986E-05	2.52341E-05	6.68867E-06	6.2308E-06	0.000445002	0.000319932	0.000215707	0.000212969	0.000151106	4.80026E-05	6.87667E-05	6.61428E-05	6.76112E-06	6.29051E-06	6.76112E-06	6.29051E-06	6.87667E-05	6.61428E-05
3836303773195	383630	3773195	6.0307E-05	2.42834E-05	2.36603E-05	6.27151E-06	5.84219E-06	0.000416984	0.000299789	0.000202126	0.00019956	0.000141592	4.49803E-05	6.4437E-05	6.19784E-05	6.33543E-06	5.89445E-06	6.33543E-06	5.89445E-06	6.4437E-05	6.19784E-05
3836403773195	383640	3773195	5.68936E-05	2.29089E-05	2.23211E-05	5.91654E-06	5.51152E-06	0.000393162	0.000282662	0.000190579	0.000188159	0.000133503	4.24106E-05	6.07558E-05	5.84376E-05	5.97349E-06	5.5577E-06	5.97349E-06	5.5577E-06	6.07558E-05	5.84376E-05
3836503773195	383650	3773195	5.37806E-05	2.16554E-05	2.10998E-05	5.59281E-06	5.20995E-06	0.000371442	0.000267047	0.000180051	0.000177764	0.000126128	4.00677E-05	5.73994E-05	5.52093E-05	5.64349E-06	5.25067E-06	5.64349E-06	5.25067E-06	5.73994E-05	5.52093E-05
3836603773195	383660	3773195	5.12251E-05	2.06264E-05	2.00972E-05	5.32705E-06	4.96238E-06	0.000353598	0.000254218	0.000171401	0.000169225	0.000120069	3.81428E-05	5.46419E-05	5.2557E-05	5.37237E-06	4.99843E-06	5.37237E-06	4.99843E-06	5.46419E-05	5.2557E-05
3836703773195	383670	3773195	4.88512E-05	1.96705E-05	1.91658E-05	5.08018E-06	4.73242E-06	0.000337027	0.000242304	0.000163369	0.000161294	0.000114442	3.63554E-05	5.20813E-05	5.00941E-05	5.12061E-06	4.76419E-06	5.12061E-06	4.76419E-06	5.20813E-05	5.00941E-05
3836803773195	383680	3773195	4.68965E-05	1.88834E-05	1.83989E-05	4.87691E-06	4.54305E-06	0.000323388	0.000232499	0.000156757	0.000154767	0.000109811	3.48841E-05	4.99736E-05	4.80668E-05	4.91339E-06	4.57139E-06	4.91339E-06	4.57139E-06	4.99736E-05	4.80668E-05
3836903773195	383690	3773195	4.5393E-05	1.82781E-05	1.78091E-05	4.72056E-06	4.39741E-06	0.000312903	0.0002249 6	0.000151674	0.000149749	0.00010625	3.3753E-05	4.83532E-05	4.65083E-05	4.75407E-06	4.42317E-06	4.75407E-06	4.42317E-06	4.83532E-05	4.65083E-05
3837003773195	383700	3773195	4.39972E-05	1.7716E-05	1.72615E-05	4.57541E-06	4.26219E-06	0.000303183	0.000217972	0.000146963	0.000145097	0.00010295	3.27045E-05	4.68513E-05	4.50636E-05	4.6064E-06	4.28577E-06	4.6064E-06	4.28577E-06	4.68513E-05	4.50636E-05
3837103773195	383710	3773195	4.24323E-05	1.70859E-05	1.66475E-05	4.41267E-06	4.1106E-06	0.000292252	0.000210113	0.000141664	0.000139866	9.92381E-05	3.15254E-05	4.51621E-05	4.34389E-05	4.44032E-06	4.13125E-06	4.44032E-06	4.13125E-06	4.51621E-05	4.34389E-05
3837203773195	383720	3773195	4.09331E-05	1.64822E-05	1.60593E-05	4.25676E-06	3.96536E-06	0.000281775	0.000202581	0.000136586	0.000134852	9.56806E-05	3.03953E-05	4.35431E-05	4.18817E-05	4.28114E-06	3.98315E-06	4.28114E-06	3.98315E-06	4.35431E-05	4.18817E-05
3837303773195	383730	3773195	3.96337E-05	1.5959E-05	1.55495E-05	4.12163E-06	3.83948E-06	0.000272697	0.000196055	0.000132186	0.000130507	9.25981E-05	2.9416E-05	4.21403E-05	4.05324E-05	4.14322E-06	3.85483E-06	4.14322E-06	3.85483E-06	4.21403E-05	4.05324E-05
3837403773195	383740	3773195	3.86445E-05	1.55607E-05	1.51614E-05	4.01876E-06	3.74365E-06	0.0002658 2	0.00019111	0.000128852	0.000127216	9.02627E-05	2.86741E-05	4.10775E-05	3.95101E-05	4.03872E-06	3.75761E-06	4.03872E-06	3.75761E-06	4.10775E-05	3.95101E-05
3837503773195	383750	3773195	3.77279E-05	1.51916E-05	1.48018E-05	3.92344E-06	3.65486E-06	0.000259459	0.000186537	0.000125768	0.000124172	8.81028E-05	2.7988E-05	4.00945E-05	3.85647E-05	3.94208E-06	3.66769E-06	3.94208E-06	3.66769E-06	4.00945E-05	3.85647E-05
3837603773195	383760	3773195	3.68658E-05	1.48445E-05	1.44636E-05	3.83379E-06	3.57134E-06	0.000253472	0.000182233	0.000122867	0.000121307	8.60699E-05	2.73422E-05	3.91694E-05	3.76748E-05	3.85112E-06	3.58306E-06	3.85112E-06	3.58306E-06	3.91694E-05	3.76748E-05
3837703773195	383770	3773195	3.60596E-05	1.45198E-05	1.41473E-05	3.74995E-06	3.49324E-06	0.000247851	0.000178191	0.000120142	0.000118616	8.41611E-05	2.67358E-05	3.83007E-05	3.68393E-05	3.76571E-06	3.5036E-06	3.76571E-06	3.5036E-06	3.83007E-05	3.68393E-05
3837803773195	383780	3773195	3.53037E-05	1.42155E-05	1.38507E-05	3.67134E-06	3.42001E-06	0.000242568	0.000174393	0.000117581	0.000116088	8.23672E-05	2.61659E-05	3.74843E-05	3.60541E-05	3.68545E-06	3.42892E-06	3.68545E-06	3.42892E-06	3.74843E-05	3.60541E-05
3837903773195	383790	3773195	3.46218E-05	1.39409E-05	1.35832E-05	3.60043E-06	3.35396E-06	0.000237757	0.000170934	0.000115249	0.000113786	8.07336E-05	2.5647E-05	3.67409E-05	3.5339E-05	3.61235E-06	3.36092E-06	3.61235E-06	3.36092E-06	3.67409E-05	3.5339E-05
3838003773195	383800	3773195	3.39512E-05	1.36708E-05	1.33201E-05	3.53069E-06	3.28899E-06	0.000232991	0.000167508	0.000112939	0.000111505	7.91152E-05	2.51329E-05	3.60044E-05	3.46306E-05	3.53994E-06	3.29354E-06	3.53994E-06	3.29354E-06	3.60044E-05	3.46306E-05
3838103773195	383810	3773195	3.31422E-05	1.33451E-05	1.30027E-05	3.44656E-06	3.21062E-06	0.0002272 8	0.000163402	0.00011017	0.000108772	7.71761E-05	2.45169E-05	3.51219E-05	3.37818E-05	3.45318E-06	3.21282E-06	3.45318E-06	3.21282E-06	3.51219E-05	3.37818E-05
3838203773195	383820	3773195	3.22717E-05	1.29946E-05	1.26612E-05	3.35603E-06	3.12629E-06	0.000221142	0.000158989	0.000107195	0.000105834	7.50918E-05	2.38548E-05	3.41734E-05	3.28695E-05	3.35992E-06	3.12605E-06	3.35992E-06	3.12605E-06	3.41734E-05	3.28695E-05
3838303773195	383830	3773195	3.1425E-05	1.26537E-05	1.2329E-05	3.26798E-06	3.04427E-06	0.000215209	0.000154724	0.000104319	0.000102995	7.30771E-05	2.32147E-05	3.32565E-05	3.19876E-05	3.26977E-06	3.04218E-06	3.26977E-06	3.04218E-06	3.32565E-05	3.19876E-05
3838403773195	383840	3773195	3.04455E-05	1.22593E-05	1.19447E-05	3.16612E-06	2.94939E-06	0.000208367	0.000149805	0.000101003	9.97202E-05	7.07539E-05	2.24767E-05	3.21992E-05	3.09706E-05	3.16582E-06	2.94546E-06	3.16582E-06	2.94546E-06	3.21992E-05	3.09706E-05
3838503773195	383850	3773195	2.9515E-05	1.18846E-05	1.15796E-05	3.06935E-06	2.85924E-06	0.000201882	0.000145142	9.78588E-05	9.66163E-05	6.85516E-05	2.17771E-05	3.1197E-05	3.00067E-05	3.06728E-06	2.85378E-06	3.06728E-06	2.85378E-06	3.1197E-05	3.00067E-05
3838603773195	383860	3773195	2.8583E-05	1.15093E-05	1.1214E-05	2.97244E-06	2.76896E-06	0.000195387	0.000140473	9.47107E-05	9.35082E-05	6.63463E-05	2.10765E-05	3.01934E-05	2.90414E-05	2.96861E-06	2.76198E-06	2.96861E-06	2.76198E-06	3.01934E-05	2.90414E-05
3838703773195	383870	3773195	2.76511E-05	1.1134E-05	1.08484E-05	2.87552E-06	2.67868E-06	0.000188901	0.00013581	9.15669E-05	9.04043E-05	6.4144E-05	2.03769E-05	2.91912E-05	2.80774E-05	2.87007E-06	2.6703E-06	2.87007E-06	2.6703E-06	2.91912E-05	2.80774E-05
3838803773195	383880	3773195	2.67666E-05	1.07779E-05	1.05014E-05	2.78355E-06	2.593E-06	0.000182763	0.000131397	8.85916E-05	8.74667E-05	6.20598E-05	1.97148E-05	2.82426E-05	2.7165E-05	2.77681E-06	2.58353E-06	2.77681E-06	2.58353E-06	2.82426E-05	2.7165E-05
3838903773195	383890	3773195	2.56782E-05	1.03396E-05	1.00744E-05	2.67036E-06	2.48755E-06	0.000175235	0.000125985	8.49425E-05	8.3864E-05	5.95035E-05	1.89028E-05	2.70794E-05	2.60461E-05	2.66243E-06	2.47711E-06	2.66243E-06	2.47711E-06	2.70794E-05	2.60461E-05
3839003773195	383900	3773195	2.46191E-05	9.91318E-06	9.65883E-06	2.56022E-06	2.38495E-06	0.000167912	0.00012072	8.13928E-05	8.03594E-05	5.70169E-05	1.81128E-05	2.59477E-05	2.49577E-05	2.55117E-06	2.3736E-06	2.55117E-06	2.3736E-06	2.59477E-05	2.49577E-05
3839103773195	383910	3773195	2.36369E-05	9.51766E-06	9.27347E-06	2.45807E-06	2.2898E-06	0.000161106	0.000115827	7.80936E-05	7.7102E-05	5.470585E-05	1.73786E-05	2.48959E-05	2.3946E-05	2.44776E-06	2.27738E-06	2.44776E-06	2.27738E-06	2.48959E-05	2.3946E-05
3829703773205	382970	3773205	1.49769E-05	6.03061E-06	5.87588E-06	1.55749E-06	1.45087E-06	8.54885E-05	6.14616E-05	4.14392E-05	4.0913E-05	2.902888E-05	9.2217E-06	1.32106E-05	1.27066E-05	1.29887E-06	1.20846E-06	1.29887E-06	1.20846E-06	1.32106E-05	1.27066E-05
3829803773205	382980	3773205	1.57355E-05	6.33611E-06	6.17354E-06	1.63639E-06	1.52437E-06	9.05576E-05	6.5106E-05	4.38963E-05	4.3339E-05	3.07501E-05	9.7685E-06	1.3994E-05	1.346E-05	1.37588E-06	1.28011E-06	1.37588E-06	1.28011E-06	1.3994E-05	1.346E-05
3829903773205	382990	3773205	1.64048E-05	6.6056E-06	6.43612E-06	1.70599E-06	1.5892E-06	9.5306E-05	6.85198E-05	4.6198E-05	4.56115E-05	3.23624E-05	1.02807E-05	1.47278E-05	1.41658E-05	1.44803E-06	1.34724E-06	1.44803E-06	1.34724E-06	1.47278E-05	1.41658E-05
3830003773205	383000	3773205	1.69721E-05	6.83402E-06	6.65868E-06	1.76498E-06	1.64416E-06	9.94664E-05	7.15109E-05	4.82147E-05	4.76025E-05	3.37751E-05	1.07295E-05	1.53707E-05	1.47842E-05	1.51124E-06	1.40605E-06	1.51124E-06	1.40605E-06	1.53707E-05	1.47842E-05
3830103773205	383010	3773205	1.73465E-05	6.9848E-06	6.80559E-06	1.80392E-06	1.68043E-06	0.00010311	7.41305E-05	4.99809E-05	4.93463E-05	3.50124E-05	1.11225E-05	1.59337E-05	1.53258E-05	1.5666E-06	1.45756E-06	1.5666E-06	1.45756E-06	1.59337E-05	1.53258E-05
3830203773205	383020	3773205	1.78999E-05	7.20759E-06	7.02266E-06	1.86146E-06	1.73403E-06	0.000107734	7.74547E-05	5.22222E-05	5.15591E-05	3.65824E-05	1.16213E-05	1.66482E-05	1.6013E-05	1.63685E-06	1.52291E-06	1.63685E-06	1.52291E-06	1.66482E-05	1.6013E-05
3830303773205	383030	3773205	1.86334E-05	7.50296E-06	7.31045E-06	1.93774E-06	1.80509E-06	0.000112126	8.06123E-05	5.43511E-05	5.3661E-05	3.80738E-05	1.20951E-05	1.73269E-05	1.66658E-05	1.70358E-06	1.585E-06	1.70358E-06	1.585E-06	1.73269E-05	1.66658E-05
3830403773205	383040	3773205	1.93949E-05	7.80958E-06	7.60921E-06	2.01693E-06	1.87886E-06	0.000116429	8.37059E-05	5.64369E-05	5.57203E-05	3.95349E-05	1.25592E-05	1.79919E-05	1.73054E-05	1.76895E-06	1.64583E-06	1.76895E-06	1.64583E-06	1.79919E-05	1.73054E-05
3830503773205	383050	3773205	2.01773E-05	8.12464E-06	7.91619E-06	2.0983E-06	1.95466E-06	0.000120972	8.69724E-05	5.86393E-05	5.78947E-05	4.10777E-05	1.30493E-05	1.8694E-05	1.79807E-05	1.83799E-06	1.71005E-06	1.83799E-06	1.71005E-06	1.8694E-05	1.79807E-05
3830603773205	383060	3773205	2.09989E-05	8.45546E-06	8.23851E-06	2.18374E-06	2.03425E-06	0.000125756	9.04118E-05	6.09582E-05	6.01843E-05	4.27022E-05	1.35654E-05	1.94333E-05	1.86918E-05	1.91067E-06	1.77768E-06	1.91067E-06	1.77768E-06	1.94333E-05	1.86918E-05

			MDemolition	MSite Grubbing / Prep	MMass Grading / Excavation	MMass Grading / Excavation	MDrainage / Utilities Trenching	MFoundations / Concrete Pads	MBuilding / Structure Construction	MAsphalt Paving	MLandscaping or Other Finishing	MWaterside Construction (Piles)	RSSWDemolition	RSSWPlacing Base	RSSWForm	Child Risk				
Unique Identifier	X (UTM)	Y (UTM)	2027	2027	2027	2028	2028	2028	2028	2028	2028	2028	2029	2029	2029	3rd Trimester	0<2	2<16	Total	per million
3838403773185	383840	3773185	5.09176E-05	0.000156308	0.000183806	0.000181358	3.85506E-05	5.01347E-05	3.69019E-05	3.7982E-06	4.44983E-05	3.7982E-06	1.84599E-05	2.67857E-05	1.5878E-05	4.72283E-09	6.9115E-08	1.3439E-08	8.72776E-08	0.08727759
3838503773185	383850	3773185	4.93136E-05	0.000151384	0.000178015	0.000175645	3.73361E-05	4.85553E-05	3.57394E-05	3.67854E-06	4.30965E-05	3.67854E-06	1.82634E-05	2.65005E-05	1.5709E-05	4.5801E-09	6.7015E-08	1.3026E-08	8.46217E-08	0.08462165
3838603773185	383860	3773185	4.77077E-05	0.000146454	0.000172218	0.000169925	3.61203E-05	4.69742E-05	3.45755E-05	3.55875E-06	4.1693E-05	3.55875E-06	1.80575E-05	2.62018E-05	1.55319E-05	4.43762E-09	6.4918E-08	1.2613E-08	8.19689E-08	0.08196889
3838703773185	383870	3773185	4.61182E-05	0.000141575	0.00016648	0.000164264	3.49168E-05	4.54091E-05	3.34235E-05	3.44018E-06	4.03039E-05	3.44018E-06	1.78423E-05	2.58895E-05	1.53468E-05	4.29646E-09	6.2839E-08	1.2205E-08	7.93409E-08	0.07934088
3838803773185	383880	3773185	4.46103E-05	0.000136946	0.000161037	0.000158893	3.37752E-05	4.39244E-05	3.23307E-05	3.3277E-06	3.89861E-05	3.3277E-06	1.76302E-05	2.55817E-05	1.51643E-05	4.16246E-09	6.0866E-08	1.1817E-08	7.68459E-08	0.07684585
3838903773185	383890	3773185	4.27831E-05	0.000131337	0.000154441	0.000152385	3.23918E-05	4.21252E-05	3.10065E-05	3.1914E-06	3.73893E-05	3.1914E-06	1.73276E-05	2.51427E-05	1.49041E-05	4.00067E-09	5.8479E-08	1.135E-08	7.383E-08	0.07383004
3839003773185	383900	3773185	4.10302E-05	0.000125956	0.000148114	0.000146141	3.10647E-05	4.03993E-05	2.97361E-05	3.06065E-06	3.58574E-05	3.06065E-06	1.69938E-05	2.46584E-05	1.4617E-05	3.84515E-09	5.6186E-08	1.0901E-08	7.09317E-08	0.07093171
3839103773185	383910	3773185	3.93572E-05	0.00012082	0.000142074	0.000140183	2.9798E-05	3.87521E-05	2.85236E-05	2.93585E-06	3.43953E-05	2.93585E-06	1.66476E-05	2.4156E-05	1.43192E-05	3.69631E-09	5.3991E-08	1.0472E-08	6.8159E-08	0.06815895
3829703773195	382970	3773195	2.19631E-05	6.74229E-05	7.92839E-05	7.82282E-05	1.66286E-05	2.16254E-05	1.59175E-05	1.63834E-06	1.91942E-05	1.63834E-06	1.13635E-05	1.64887E-05	9.77418E-06	3.28998E-09	4.3457E-08	7.726E-09	5.44731E-08	0.0544731
3829803773195	382980	3773195	2.34147E-05	7.18792E-05	8.4524E-05	8.33986E-05	1.77277E-05	2.30547E-05	1.69695E-05	1.74662E-06	2.04628E-05	1.74662E-06	1.17098E-05	1.69911E-05	1.0072E-05	3.54676E-09	4.6737E-08	8.2961E-09	5.85801E-08	0.05858009
3829903773195	382990	3773195	2.47829E-05	7.60792E-05	8.94629E-05	8.82717E-05	1.87635E-05	2.44018E-05	1.79611E-05	1.84868E-06	2.16584E-05	1.84868E-06	1.19655E-05	1.73623E-05	1.0292E-05	3.79786E-09	4.9922E-08	8.8479E-09	6.25675E-08	0.06256746
3830003773195	383000	3773195	2.6093E-05	8.0101E-05	9.41922E-05	9.2938E-05	1.97554E-05	2.56918E-05	1.89106E-05	1.9464E-06	2.28034E-05	1.9464E-06	1.21465E-05	1.76248E-05	1.04476E-05	4.05254E-09	5.3122E-08	9.398E-09	6.65721E-08	0.06657211
3830103773195	383010	3773195	2.7198E-05	8.34933E-05	9.81812E-05	9.68739E-05	2.05921E-05	2.67798E-05	1.97114E-05	2.02884E-06	2.37691E-05	2.02884E-06	1.22276E-05	1.77425E-05	1.05174E-05	4.30157E-09	5.6179E-08	9.9137E-09	7.03945E-08	0.07039445
3830203773195	383020	3773195	2.84755E-05	8.74148E-05	0.000102793	0.000101424	2.15593E-05	2.80376E-05	2.06372E-05	2.12413E-06	2.48855E-05	2.12413E-06	1.22213E-05	1.77334E-05	1.0512E-05	4.56483E-09	5.9453E-08	1.0478E-08	7.44954E-08	0.0744954
3830303773195	383030	3773195	2.9947E-05	9.19323E-05	0.000108105	0.000106665	2.26734E-05	2.94866E-05	2.17037E-05	2.2339E-06	2.61715E-05	2.2339E-06	1.22307E-05	1.7747E-05	1.05201E-05	4.88993E-09	6.3472E-08	1.1167E-08	7.95291E-08	0.07952914
3830403773195	383040	3773195	3.13551E-05	9.62548E-05	0.000113188	0.000111681	2.37395E-05	3.0873E-05	2.27242E-05	2.33893E-06	2.74021E-05	2.33893E-06	1.22432E-05	1.77651E-05	1.05308E-05	5.27866E-09	6.8154E-08	1.1936E-08	8.53688E-08	0.0853688
3830503773195	383050	3773195	3.27777E-05	0.000100622	0.000118323	0.000116748	2.48166E-05	3.22737E-05	2.37552E-05	2.44505E-06	2.86453E-05	2.44505E-06	1.22432E-05	1.77651E-05	1.05308E-05	5.68668E-09	7.3046E-08	1.2741E-08	9.14739E-08	0.09147387
3830603773195	383060	3773195	3.42602E-05	0.000105173	0.000123675	0.000122028	2.5939E-05	3.37334E-05	2.48296E-05	2.55564E-06	2.99409E-05	2.55564E-06	1.21558E-05	1.76384E-05	1.04557E-05	6.13154E-09	7.8355E-08	1.3616E-08	9.81029E-08	0.09810294
3834303773195	383430	3773195	0.002278865	0.006995721	0.008226395	0.008116859	0.001725367	0.002243825	0.001651578	0.000169992	0.001991561	0.000169992	2.03314E-05	2.95014E-05	1.74878E-05	1.96327E-07	2.9071E-06	6.0096E-07	3.70437E-06	3.70436955
3834403773195	383440	3773195	0.001364229	0.004187949	0.004924685	0.004859111	0.001032881	0.001343253	0.000988708	0.000101765	0.001192237	0.000101765	2.13234E-05	3.09407E-05	1.8341E-05	1.17601E-07	1.7413E-06	3.5163E-07	2.21053E-06	2.21052808
3834503773195	383450	3773195	0.000979184	0.003005925	0.003534721	0.003487656	0.000741356	0.000964128	0.000709651	7.30422E-05	0.000855735	7.30422E-05	2.18225E-05	3.16649E-05	1.87703E-05	8.46652E-08	1.2528E-06	2.5043E-07	1.58786E-06	1.58785991
3834603773195	383460	3773195	0.000772844	0.002372498	0.002789863	0.002752716	0.000585133	0.000760961	0.000560109	5.76503E-05	0.000675409	5.76503E-05	2.20782E-05	3.2036E-05	1.89903E-05	6.70182E-08	9.9101E-07	1.972E-07	1.25523E-06	1.25522885
3834703773195	383470	3773195	0.000631341	0.001938109	0.002279057	0.002248711	0.000477999	0.000621634	0.000457556	4.70949E-05	0.000551746	4.70949E-05	2.22716E-05	3.23166E-05	1.91566E-05	5.49142E-08	8.115E-07	1.6102E-07	1.02744E-06	1.02743508
3834803773195	383480	3773195	0.000522602	0.001604297	0.001886522	0.001861403	0.000395671	0.000514566	0.000378749	3.89835E-05	0.000456716	3.89835E-05	2.23933E-05	3.24931E-05	1.92613E-05	4.56109E-08	6.7354E-07	1.3335E-07	8.52499E-07	0.85249927
3834903773195	383490	3773195	0.000441283	0.001354664	0.001592974	0.001571763	0.000334103	0.000434498	0.000319815	3.29175E-05	0.00038565	3.29175E-05	2.24151E-05	3.25248E-05	1.92801E-05	3.86402E-08	5.7023E-07	1.1272E-07	7.21582E-07	0.72158152
3835003773195	383500	3773195	0.00038021	0.001167179	0.001372507	0.001354232	0.000287863	0.000374364	0.000275552	2.83617E-05	0.000332276	2.83617E-05	2.23652E-05	3.24524E-05	1.92371E-05	3.33907E-08	4.9248E-07	9.7241E-08	6.23108E-07	0.62310752
3835103773195	383510	3773195	0.00033366	0.001024278	0.001204468	0.00118843	0.00025262	0.00032853	0.000241816	2.48893E-05	0.000291594	2.48893E-05	2.22935E-05	3.23483E-05	1.91754E-05	2.93769E-08	4.3308E-07	8.5447E-08	5.479E-07	0.54789987
3835203773195	383520	3773195	0.000295546	0.000907274	0.00106688	0.001052674	0.000223763	0.000291001	0.000214193	2.20462E-05	0.000258285	2.20462E-05	2.21781E-05	3.21808E-05	1.90761E-05	2.60845E-08	3.8437E-07	7.5785E-08	4.86244E-07	0.48624396
3835303773195	383530	3773195	0.000263534	0.000809003	0.000951321	0.000938654	0.000199526	0.000259482	0.000190993	1.96583E-05	0.000230309	1.96583E-05	2.20127E-05	3.1941E-05	1.89339E-05	2.3315E-08	3.4342E-07	6.7664E-08	4.34399E-07	0.43439892
3835403773195	383540	3773195	0.000236591	0.000726295	0.000854064	0.000842692	0.000179127	0.000232954	0.000171467	1.76485E-05	0.000206764	1.76485E-05	2.18069E-05	3.16422E-05	1.87569E-05	2.09805E-08	3.0891E-07	6.0825E-08	3.90712E-07	0.39071247
3835503773195	383550	3773195	0.000213139	0.000654299	0.000769402	0.000759157	0.000161371	0.000209861	0.000154469	1.58991E-05	0.000186268	1.58991E-05	2.15417E-05	3.12575E-05	1.85288E-05	1.89457E-08	2.7883E-07	5.4866E-08	3.52644E-07	0.35264425
3835603773195	383560	3773195	0.000191691	0.000588458	0.000691978	0.000682765	0.000145132	0.000188743	0.000138925	1.42992E-05	0.000167524	1.42992E-05	2.11425E-05	3.06782E-05	1.81854E-05	1.70832E-08	2.513E-07	4.9411E-08	3.17797E-07	0.31779744
3835703773195	383570	3773195	0.000173477	0.000532543	0.000626227	0.000617889	0.000131342	0.000170809	0.000125725	1.29405E-05	0.000151606	1.29405E-05	2.07307E-05	3.00807E-05	1.78312E-05	1.54973E-08	2.2787E-07	4.4772E-08	2.88144E-07	0.28814394
3835803773195	383580	3773195	0.000158897	0.000487786	0.000573596	0.000565959	0.000120303	0.000156454	0.000115158	1.18529E-05	0.000138864	1.18529E-05	2.04219E-05	2.96326E-05	1.75656E-05	1.4224E-08	2.0908E-07	4.1055E-08	2.64358E-07	0.26435793
3835903773195	383590	3773195	0.000146549	0.00044988	0.000529022	0.000521978	0.000110955	0.000144296	0.000106209	1.09318E-05	0.000128073	1.09318E-05	2.01599E-05	2.92524E-05	1.73402E-05	1.31439E-08	1.9314E-07	3.7906E-08	2.4419E-07	0.24419027
3836003773195	383600	3773195	0.000135544	0.000416096	0.000489295	0.00048278	0.000102622	0.00013346	9.82336E-05	1.01109E-05	0.000118455	1.01109E-05	1.98916E-05	2.88632E-05	1.71095E-05	1.21802E-08	1.7892E-07	3.5098E-08	2.262E-07	0.22619995
3836103773195	383610	3773195	0.000125308	0.000384674	0.000452345	0.000446322	9.48728E-05	0.000123381	9.08154E-05	9.34734E-06	0.00010951	9.34734E-06	1.95703E-05	2.8397E-05	1.68332E-05	1.1283E-08	1.6568E-07	3.2484E-08	2.09451E-07	0.20945118
3836203773195	383620	3773195	0.000116253	0.000356878	0.000419659	0.000414072	8.80175E-05	0.000114466	8.42532E-05	8.67192E-06	0.000101597	8.67192E-06	1.92678E-05	2.7958E-05	1.65729E-05	1.04882E-08	1.5396E-07	3.017E-08	1.94619E-07	0.19461856
3836303773195	383630	3773195	0.000108783	0.000333945	0.000392692	0.000387463	8.23615E-05	0.00010711	7.88391E-05	8.11467E-06	9.50685E-05	8.11467E-06	1.90619E-05	2.76592E-05	1.63958E-05	9.83134E-09	1.4428E-07	2.826E-08	1.82369E-07	0.18236923
3836403773195	383640	3773195	0.000102419	0.00031441	0.000369721	0.000364798	7.75435E-05	0.000100845	7.42272E-05	7.63998E-06	8.95072E-05	7.63998E-06	1.89153E-05	2.74465E-05	1.62697E-05	9.27086E-09	1.3602E-07	2.6633E-08	1.71922E-07	0.17192246
3836503773195	383650	3773195	9.66202E-05	0.000296607	0.000348786	0.000344142	7.31528E-05	9.51346E-05	7.00243E-05	7.20738E-06	8.4439E-05	7.20738E-06	1.87624E-05	2.72247E-05	1.61383E-05	8.75986E-09	1.2849E-07	2.5148E-08	1.62399E-07	0.16239902
3836603773195	383660	3773195	9.18426E-05	0.000281941	0.000331539	0.000327125	6.95356E-05	9.04304E-05	6.65617E-05	6.85099E-06	8.02637E-05	6.85099E-06	1.86876E-05	2.71161E-05	1.60739E-05	8.3381E-09	1.2228E-07	2.3925E-08	1.54544E-07	0.15454413
3836703773195	383670	3773195	8.74079E-05	0.000268327	0.000315531	0.000311329	6.6178E-05	8.60639E-05	6.33477E-05	6.52019E-06	7.63881E-05	6.52019E-06	1.86002E-05	2.69894E-05	1.59987E-05	7.94655E-09	1.1652E-07	2.2789E-08	1.47252E-07	0.14725248
3836803773195	383680	3773195	8.37389E-05	0.000257064	0.000302286	0.000298261	6.34001E-05	8.24513E-05	6.06887E-05	6.2465E-06	7.31817E-05	6.2465E-06	1.85846E-05	2.69667E-05	1.59853E-05	7.62245E-09	1.1175E-07	2.1849E-08	1.4122E-07	0.14121995
3836903773195	383690	3773195	8.08828E-05	0.000248296	0.000291976	0.000288088	6.12377E-05	7.96392E-05	5.86188E-05	6.03345E-06	7.06857E-05	6.03345E-06	1.86782E-05	2.71025E-05	1.60658E-05	7.37016E-09	1.0804E-07	2.1118E-08	1.36529E-07	0.1365291
3837003773195	383700	3773195	7.82281E-05	0.000240147	0.000282393	0.000278633	5.92278E-05	7.70253E-05	5.66948E-05	5.83542E-06	6.83657E-05	5.83542E-06	1.87812E-05	2.72519E-05	1.61544E-05	7.13592E-09	1.046E-07	2.0439E-08	1.32174E-07	0.13217351
3837103773195	383710	3773195	7.5285E-05	0.000231112	0.000271769	0.00026815	5.69995E-05	7.41274E-05	5.45618E-05	5.61588E-06	6.57936E-05	5.61588E-06	1.87718E-05	2.72383E-05	1.61463E-05	6.87606E-09	1.0078E-07	1.9685E-08	1.27337E-07	0.12733661
3837203773195	383720	3773195	7.24688E-05	0.000222467	0.000261603	0.000258119	5.48674E-05	7.13545E-05	5.25208E-05	5.40581E-06	6.33325E-05	5.40581E-06	1.87437E-05	2.71976E-05	1.61222E-05	6.62744E-09	9.7118E-08	1.8963E-08	1.22709E-07	0.12270863
3837303773195	383730	3773195	7.00137E-05	0.00021493	0.00025274	0.000249375	5.30086E-05	6.89372E-05	5.07416E-05	5.22267E-06	6.11869E-05	5.22267E-06	1.87562E-05	2.72157E-05	1.61329E-05	6.41086E-09	9.3933E-08	1.8334E-08	1.18679E-07	0.11867851
3837403773195	383740	3773195	6.81176E-05	0.000209109	0.000245895	0.000242621	5.1573E-05	6.70702E-05	4.93673E-05	5.08123E-06	5.95298E-05	5.08123E-06	1.88716E-05	2.73831E-05	1.62322E-05	6.24366E-09	9.1478E-08	1.7849E-08	1.15571E-07	0.11557145
3837503773195	383750	3773195	6.63611E-05	0.000203717	0.000239555	0.000236365	5.02431E-05	6.53407E-05	4.80943E-05	4.9502E-06	5.79948E-05	4.9502E-06	1.89839E-05	2.75461E-05	1.63288E-05	6.08852E-09	8.9202E-08	1.74E-08	1.1269E-07	0.11269019
3837603773195	383760	3773195	6.47099E-05	0.000198648	0.000233594	0.000230484	4.89929E-05	6.37149E-05	4.68976E-05	4.82703E-06	5.65517E-05	4.82703E-06	1.90806E-05	2.76864E-05	1.64119E-05	5.94247E-09	8.7059E-08	1.6977E-08	1.09978E-07	0.10997821
3837703773195	383770	3773195	6.31657E-05	0.000193908	0.00022802	0.000224984	4.78238E-05	6.21945E-05	4.57785E-05	4.71184E-06	5.52022E-05	4.71184E-06	1.91617E-05	2.78041E-05	1.64817E-05	5.80526E-09	8.5048E-08	1.6579E-08	1.07433E-07	0.10743275
3837803773195	383780	3773195	6.1725E-05	0.000189485	0.000222819	0.000219852	4.6733E-05	6.07759E-05	4.47344E-05	4.60437E-06	5.39431E-05	4.60437E-06	1.92272E-05	2.78991E-05	1.6538E-05	5.67698E-09	8.3169E-08	1.6208E-08	1.05054E-07	0.10505381
3837903773195	383790	3773195	6.04221E-05	0.000185486	0.000218116	0.000215212	4.57466E-05	5.94931E-05	4.37902E-05	4.50719E-06	5.28045E-05	4.50719E-06	1.92834E-05	2.79806E-05	1.65863E-05	5.56036E-09	8.1464E-08	1.587E-08	1.02894E-07	0.10289387
3838003773195	383800	3773195	5.91483E-05	0.000181575	0.000213518	0.000210674	4.47822E-05	5.82389E-05	4.2867E-05	4.41217E-06	5.16913E-05	4.41217E-06	1.93021E-05	2.80077E-05	1.66024E-05	5.44618E-09	7.9793E-08	1.5539E-08	1.00778E-07	0.10077797
3838103773195	383810	3773195	5.7635E-05	0.00017693	0.000208055	0.000205284	4.36364E-05	5.67488E-05	4.17702E-05	4.29928E-06	5.03688E-05	4.29928E-06	1.92272E-05	2.78991E-05	1.6538E-05	5.31131E-09	7.7814E-08	1.5147E-08	9.82724E-08	0.09827242
3838203773195	383820	3773195	5.60164E-05	0.000171961	0.000202212	0.000199519	4.2411E-05	5.51551E-05	4.05972E-05	4.17854E-06	4.89543E-05	4.17854E-06	1.90993E-05	2.77135E-05	1.6428E-05	5.1674E-09	7.5699E-08	1.4729E-08	9.55956E-08	0.09559561
3838303773195	383830	3773195	5.44487E-05	0.000167148	0.000196552	0.000193935	4.1224E-05	5.36115E-05	3.9461E-05	4.0616E-06	4.75842E-05	4.0616E-06	1.89527E-05	2.75008E-05	1.63019E-05	5.02788E-09	7.3648E-08	1.4325E-08	9.30008E-08	0.09300077
3838403773195	383840	3773195	5.26378E-05	0.000161589	0.000190015	0.000187485	3.9853E-05	5.18284E-05	3.81486E-05	3.92651E-06	4.60016E-05	3.92651E-06	1.875E-05	2.72066E-05	1.61275E-05	4.86783E-09	7.1289E-08	1.3861E-08	9.00182E-08	0.09001817
3838503773195	383850	3773195	5.0923E-05	0.000156325	0.000183825	0.000181378	3.85547E-05	5.01401E-05	3.69058E-05	3.7986E-06	4.4503E-05	3.7986E-06	1.85441E-05	2.69079E-05	1.59505E-05	4.71605E-09	6.9053E-08	1.3421E-08	8.719E-08	0.08719004
3838603773195	383860	3773195	4.92065E-05	0.000151055	0.000177629	0.000175264	3.72551E-05	4.84499E-05	3.56618E-05	3.67056E-06	4.30029E-05	3.67056E-06	1.83289E-05	2.65956E-05	1.57653E-05	4.56436E-09	6.6817E-08	1.2982E-08	8.43626E-08	0.08436258
3838703773195	383870	3773195	4.74918E-05	0.000145792	0.000171439	0.000169156	3.59568E-05	4.67615E-05	3.4419E-05	3.54265E-06	4.15043E-05	3.54265E-06	1.80949E-05	2.62561E-05	1.55641E-05	4.4129E-09	6.4584E-08	1.2543E-08	8.15393E-08	0.08153934
3838803773195	383880	3773195	4.58678E-05	0.000140806	0.000165576	0.000163372	3.47273E-05	4.51625E-05	3.32421E-05	3.4215E-06	4.00851E-05	3.4215E-06	1.78641E-05	2.59212E-05	1.53656E-05	4.26922E-09	6.2465E-08	1.2127E-08	7.88615E-08	0.07886153
3838903773195	383890	3773195	4.38827E-05	0.000134712	0.000158411	0.000156301	3.32243E-05	4.32079E-05	3.18034E-05	3.27342E-06	3.83502E-05	3.27342E-06	1.75147E-05	2.54143E-05	1.50651E-05	4.09409E-09	5.9878E-08	1.1621E-08	7.5593E-08	0.07559296
3839003773195	383900	3773195	4.19611E-05	0.000128813	0.000151474	0.000149457	3.17694E-05	4.13159E-05	3.04107E-05	3.13008E-06	3.66709E-05	3.13008E-06	1.71279E-05	2.4853E-05	1.47324E-05	3.92411E-09	5.7369E-08	1.113E-08	7.24223E-08	0.07242225
3839103773195	383910	3773195	4.01883E-05	0.000123371	0.000145074	0.000143143	3.04272E-05	3.95703E-05	2.91259E-05	2.99784E-06	3.51216E-05	2.99784E-06	1.67412E-05	2.42918E-05	1.43997E-05	3.76645E-09	5.5042E-08	1.0675E-08	6.94834E-08	0.06948337
3829703773205	382970	3773205	2.22099E-05	6.81805E-05	8.01747E-05	7.91072E-05	1.68155E-05	2.18684E-05	1.60963E-05	1.65675E-06	1.94098E-05	1.65675E-06	1.13978E-05	1.65385E-05	9.80369E-06	3.35154E-09	4.4209E-08	7.8482E-09	5.54092E-08	0.05540924
3829803773205	382980	3773205	2.3676E-05	7.26813E-05	8.54673E-05	8.43293E-05	1.79255E-05	2.3312E-05	1.71589E-05	1.76611E-06	2.06911E-05	1.76611E-06	1.17472E-05	1.70454E-05	1.01042E-05	3.61533E-09	4.7571E-08	8.4306E-09	5.96165E-08	0.05961648
3829903773205	382990	3773205	2.50895E-05	7.70206E-05	9.05699E-05	8.93639E-05	1.89957E-05	2.47038E-05	1.81833E-05	1.87155E-06	2.19264E-05	1.87155E-06	1.20092E-05	1.74256E-05	1.03296E-05	3.87953E-09	5.0912E-08	9.0074E-09	6.37987E-08	0.0637987
3830003773205	383000	3773205	2.63942E-05	8.10256E-05	9.52795E-05	9.40108E-05	1.99835E-05	2.59884E-05	1.91289E-05	1.96887E-06	2.30666E-05	1.96887E-06	1.21745E-05	1.76655E-05	1.04718E-05	4.1439E-09	5.4212E-08	9.5697E-09	6.79261E-08	0.06792606
3830103773205	383010	3773205	2.7521E-05	8.44848E-05	9.93472E-05	9.80244E-05	2.08366E-05	2.70979E-05	1.99455E-05	2.05293E-06	2.40514E-05	2.05293E-06	1.21901E-05	1.76881E-05	1.04852E-05	4.39635E-09	5.731E-08	1.0091E-08	7.17966E-08	0.07179663
3830203773205	383020	3773205	2.88783E-05	8.86514E-05	0.000104247	0.000102859	2.18642E-05	2.84343E-05	2.09292E-05	2.15417E-06	2.52375E-05	2.15417E-06	1.2212E-05	1.77198E-05	1.0504E-05	4.67888E-09	6.0828E-08	1.0702E-08	7.62093E-08	0.07620931
3830303773205	383030	3773205	3.02791E-05	9.29516E-05	0.000109304	0.000107848	2.29248E-05	2.98135E-05	2.19444E-05	2.25867E-06	2.64617E-05	2.25867E-06	1.22494E-05	1.77741E-05	1.05362E-05	5.03248E-09	6.5132E-08	1.1422E-08	8.1586E-08	0.08158605
3830403773205	383040	3773205	3.16582E-05	9.71851E-05	0.000114282	0.00011276	2.39689E-05	3.11714E-05	2.29438E-05	2.36154E-06	2.76669E-05	2.36154E-06	1.22806E-05	1.78194E-05	1.0563E-05	5.42584E-09	6.9852E-08	1.2194E-08	8.7472E-08	0.08747201
3830503773205	383050	3773205	3.3088E-05	0.000101574	0.000119443	0.000117853	2.50515E-05	3.25793E-05	2.39801E-05	2.4682E-06	2.89165E-05	2.4682E-06	1.23055E-05	1.78556E-05	1.05844E-05	5.84831E-09	7.4903E-08	1.3025E-08	9.37755E-08	0.09377554
3830603773205	383060	3773205	3.45959E-05	0.000106203	0.000124886	0.000123224	2.61931E-05	3.40639E-05	2.50729E-05	2.58068E-06	3.02343E-05	2.58068E-06	1.2265E-05	1.77968E-05	1.05496E-05	6.32306E-09	8.0542E-08	1.3951E-08	1.00816E-07	0.10081598

			EGIODemolition	EGIOSite Grubbing / Prep	EGIOMass Grading / Excavation	EGIOMass Grading / Excavation	EGIODrainage / Utilities Trenching	EGIODrainage / Utilities Trenching	EGIOFoundations / Concrete Pads	EGIOFoundations / Concrete Pads	EGIOBuilding / Structure Construction	EGIOBuilding / Structure Construction	EGIOAsphalt Paving	EGIOArchitectural Coating	EGIOLandscaping or Other Finishing	EGIOWaterside Construction (Piles)	HIWaterside Construction (Landscaping)	HIWaterside Construction (Landscaping)	KMDemolition	KMSite Grubbing / Prep
Unique Identifier	X (UTM)	Y (UTM)	2025	2025	2025	2026	2026	2027	2026	2027	2026	2027	2027	2027	2027	2027	2025	2026	2025	2025
3834303773205	383430	3773205	0.007246857	0.00284232	0.000941289	0.000921895	0.002140686	0.002137383	0.002812582	0.002810767	0.003012626	0.002940415	0.000117232	0.000117232	0.00317488	0.000117232	0.00171936	0.001665506	0.002772094	0.012031084
3834403773205	383440	3773205	0.004212617	0.00165225	0.000547174	0.0005359	0.001244387	0.001242466	0.001634961	0.001633906	0.001751248	0.001709271	6.81474E-05	6.81474E-05	0.001845566	6.81474E-05	0.001033537	0.001001165	0.00162764	0.007064072
3834503773205	383450	3773205	0.003018333	0.00118383	0.000392049	0.000383971	0.000891601	0.000890225	0.001171447	0.001170691	0.001254766	0.00122469	4.88275E-05	4.88275E-05	0.001322345	4.88275E-05	0.000753741	0.000730133	0.001163955	0.005051647
3834603773205	383460	3773205	0.002403406	0.00094265	0.000312177	0.000305745	0.000709955	0.000708859	0.000932787	0.000932186	0.000999132	0.000975183	3.88798E-05	3.88798E-05	0.001052943	3.88798E-05	0.000607232	0.000588212	0.00092381	0.004009399
3834703773205	383470	3773205	0.001982716	0.00077765	0.000257534	0.000252227	0.000585685	0.000584781	0.000769513	0.000769016	0.000824245	0.000804488	3.20743E-05	3.20743E-05	0.000868637	3.20743E-05	0.000505439	0.000489608	0.000759074	0.003294435
3834803773205	383480	3773205	0.001636711	0.00064194	0.000212591	0.000208211	0.000483476	0.00048273	0.000635225	0.000634815	0.000680405	0.000664096	2.6477E-05	2.6477E-05	0.00071705	2.6477E-05	0.000420089	0.000406931	0.000622862	0.002703266
3834903773205	383490	3773205	0.001380149	0.00054131	0.000179267	0.000175573	0.000407689	0.00040706	0.00053565	0.000535305	0.000573748	0.000559996	2.23266E-05	2.23266E-05	0.000604649	2.23266E-05	0.000355993	0.000344843	0.000522056	0.00226576
3835003773205	383500	3773205	0.001191212	0.00046721	0.000154726	0.000151538	0.000351878	0.000351335	0.000462322	0.000462024	0.000495205	0.000483335	1.92702E-05	1.92702E-05	0.000521875	1.92702E-05	0.000308376	0.000298717	0.000448221	0.001945311
3835103773205	383510	3773205	0.001050024	0.00041183	0.000136387	0.000133577	0.000310172	0.000309693	0.000407525	0.000407262	0.000436511	0.00042648	1.69862E-05	1.69862E-05	0.00046002	1.69862E-05	0.000272572	0.000264034	0.000393416	0.001707455
3835203773205	383520	3773205	0.000934075	0.00036636	0.000121326	0.000118827	0.000275921	0.000275496	0.000362524	0.000362291	0.000388309	0.000379001	1.51105E-05	1.51105E-05	0.000409222	1.51105E-05	0.000242953	0.000235343	0.000348544	0.001512707
3835303773205	383530	3773205	0.000836531	0.0003281	0.000108656	0.000106418	0.000247107	0.000246726	0.000324666	0.000324457	0.000347758	0.000339423	1.35325E-05	1.35325E-05	0.000366488	1.35325E-05	0.00021787	0.000211046	0.000310878	0.001349231
3835403773205	383540	3773205	0.000754076	0.00029576	9.79463E-05	9.59283E-05	0.00022275	0.000222407	0.000292665	0.000292476	0.000313481	0.000305967	1.21987E-05	1.21987E-05	0.000330364	1.21987E-05	0.000196557	0.000190401	0.000279127	0.00121143
3835503773205	383550	3773205	0.000683145	0.00026794	8.87332E-05	8.6905E-05	0.000201798	0.000201486	0.000265136	0.000264965	0.000283993	0.000277186	1.10512E-05	1.10512E-05	0.000299289	1.10512E-05	0.000178143	0.000172563	0.000251884	0.001093195
3835603773205	383560	3773205	0.000620199	0.00024325	8.05572E-05	7.88974E-05	0.000183204	0.000182921	0.000240706	0.00024055	0.000257826	0.000251646	1.00329E-05	1.00329E-05	0.000271712	1.00329E-05	0.000161741	0.000156675	0.000227758	0.000988484
3835703773205	383570	3773205	0.000566163	0.00022206	7.35385E-05	7.20233E-05	0.000167242	0.000166984	0.000219734	0.000219592	0.000235362	0.000229721	9.1588E-06	9.1588E-06	0.000248039	9.1588E-06	0.000147622	0.000142998	0.000207112	0.000898879
3835803773205	383580	3773205	0.000521945	0.00020471	6.7795E-05	6.63982E-05	0.00015418	0.000153942	0.000202572	0.000202442	0.00021698	0.000211779	8.44348E-06	8.44348E-06	0.000228666	8.44348E-06	0.000136045	0.000131784	0.000190295	0.000825892
3835903773205	383590	3773205	0.00048405	0.00018985	6.28728E-05	6.15774E-05	0.000142986	0.000142765	0.000187865	0.000187744	0.000201227	0.000196403	7.83046E-06	7.83046E-06	0.000212064	7.83046E-06	0.000126104	0.000122154	0.00017592	0.000763504
3836003773205	383600	3773205	0.00045034	0.00017663	5.84943E-05	5.72891E-05	0.000133028	0.000132823	0.000174782	0.000174669	0.000187213	0.000182726	7.28514E-06	7.28514E-06	0.000197296	7.28514E-06	0.000117242	0.00011357	0.000163154	0.000708098
3836103773205	383610	3773205	0.000420187	0.0001648	5.45778E-05	5.34533E-05	0.000124121	0.00012393	0.000163079	0.000162974	0.000174678	0.000170491	6.79736E-06	6.79736E-06	0.000184086	6.79736E-06	0.000109302	0.000105879	0.000151752	0.000658616
3836203773205	383620	3773205	0.000393196	0.00015422	5.1072E-05	5.00197E-05	0.000116148	0.000115969	0.000152604	0.000152505	0.000163458	0.00015954	6.36073E-06	6.36073E-06	0.000172261	6.36073E-06	0.000102186	9.8985E-05	0.000141566	0.000614408
3836303773205	383630	3773205	0.000369448	0.0001449	4.79873E-05	4.69986E-05	0.000109133	0.000108965	0.000143387	0.000143294	0.000153585	0.000149904	5.97655E-06	5.97655E-06	0.000161857	5.97655E-06	9.59196E-05	9.29152E-05	0.000132632	0.000575631
3836403773205	383640	3773205	0.000348331	0.00013662	4.52445E-05	4.43123E-05	0.000102895	0.000102737	0.000135191	0.000135104	0.000144807	0.000141336	5.63495E-06	5.63495E-06	0.000152605	5.63495E-06	9.03424E-05	8.75127E-05	0.000124702	0.000541215
3836503773205	383650	3773205	0.000329074	0.00012907	4.27432E-05	4.18625E-05	9.72068E-05	9.70568E-05	0.000127717	0.000127635	0.000136801	0.000133522	5.32342E-06	5.32342E-06	0.000144169	5.32342E-06	8.52531E-05	8.25828E-05	0.000117485	0.000509893
3836603773205	383660	3773205	0.000312448	0.00012255	4.05837E-05	3.97475E-05	9.22957E-05	9.21533E-05	0.000121264	0.000121186	0.000129889	0.000126776	5.05447E-06	5.05447E-06	0.000136885	5.05447E-06	8.08581E-05	7.83254E-05	0.00011128	0.000482961
3836703773205	383670	3773205	0.000297125	0.00011654	3.85933E-05	3.77982E-05	8.77693E-05	8.76338E-05	0.000115317	0.000115243	0.000123519	0.000120559	4.80658E-06	4.80658E-06	0.000130172	4.80658E-06	7.68075E-05	7.44017E-05	0.00010557	0.000458181
3836803773205	383680	3773205	0.000285098	0.00011182	3.70312E-05	3.62682E-05	8.42166E-05	8.40866E-05	0.00011065	0.000110578	0.000118519	0.000115679	4.61202E-06	4.61202E-06	0.000124903	4.61202E-06	7.36251E-05	7.1319E-05	0.000101118	0.000438861
3836903773205	383690	3773205	0.000276718	0.00010853	3.59427E-05	3.52021E-05	8.17411E-05	8.1615E-05	0.000107397	0.000107328	0.000115036	0.000112278	4.47646E-06	4.47646E-06	0.000121231	4.47646E-06	7.14024E-05	6.9166E-05	9.80588E-05	0.000425582
3837003773205	383700	3773205	0.000268993	0.0001055	3.49393E-05	3.42195E-05	7.94593E-05	7.93367E-05	0.000104399	0.000104332	0.000111825	0.000109144	4.3515E-06	4.3515E-06	0.000117847	4.3515E-06	6.93466E-05	6.71746E-05	9.52322E-05	0.000413314
3837103773205	383710	3773205	0.000259338	0.00010172	3.36852E-05	3.29911E-05	7.66071E-05	7.64889E-05	0.000100652	0.000100587	0.00010781	0.000105226	4.1953E-06	4.1953E-06	0.000113617	4.1953E-06	6.67814E-05	6.46896E-05	9.16566E-05	0.000397796
3837203773205	383720	3773205	0.000249906	9.8017E-05	3.24602E-05	3.17914E-05	7.38212E-05	7.37073E-05	9.69913E-05	9.69288E-05	0.00010389	0.0001014	4.04273E-06	4.04273E-06	0.000109485	4.04273E-06	6.42807E-05	6.22673E-05	8.81692E-05	0.00038266
3837303773205	383730	3773205	0.000241742	9.4815E-05	3.13997E-05	3.07527E-05	7.14094E-05	7.12992E-05	9.38226E-05	9.3762E-05	0.000100496	9.80869E-05	3.91065E-06	3.91065E-06	0.000105908	3.91065E-06	6.21083E-05	6.01629E-05	8.51548E-05	0.000369578
3837403773205	383740	3773205	0.000235643	9.2423E-05	3.06075E-05	2.99769E-05	6.96078E-05	6.95004E-05	9.14556E-05	9.13965E-05	9.79603E-05	9.56123E-05	3.81199E-06	3.81199E-06	0.000103236	3.81199E-06	6.04794E-05	5.85851E-05	8.29256E-05	0.000359903
3837503773205	383750	3773205	0.000229984	9.0203E-05	2.98725E-05	2.9257E-05	6.79363E-05	6.78314E-05	8.92594E-05	8.92018E-05	9.56079E-05	9.33163E-05	3.72045E-06	3.72045E-06	0.000100757	3.72045E-06	5.8969E-05	5.71219E-05	8.08662E-05	0.000350965
3837603773205	383760	3773205	0.000224703	8.8132E-05	2.91865E-05	2.85852E-05	6.63762E-05	6.62737E-05	8.72096E-05	8.71533E-05	9.34124E-05	9.11733E-05	3.63501E-06	3.63501E-06	9.84433E-05	3.63501E-06	5.75572E-05	5.57544E-05	7.89494E-05	0.000342646
3837703773205	383770	3773205	0.000219736	8.6184E-05	2.85413E-05	2.79533E-05	6.49089E-05	6.48088E-05	8.52818E-05	8.52268E-05	9.13475E-05	8.91579E-05	3.55466E-06	3.55466E-06	9.62673E-05	3.55466E-06	5.62368E-05	5.44754E-05	7.71661E-05	0.000334906
3837803773205	383780	3773205	0.000215092	8.4362E-05	2.79382E-05	2.73625E-05	6.35372E-05	6.34392E-05	8.34796E-05	8.34257E-05	8.9417E-05	8.72738E-05	3.47954E-06	3.47954E-06	9.42328E-05	3.47954E-06	5.50098E-05	5.32868E-05	7.55141E-05	0.000327736
3837903773205	383790	3773205	0.00021096	8.2742E-05	2.74015E-05	2.68369E-05	6.23167E-05	6.22205E-05	8.1876E-05	8.18232E-05	8.76994E-05	8.55973E-05	3.4127E-06	3.4127E-06	9.24227E-05	3.4127E-06	5.39245E-05	5.22355E-05	7.4068E-05	0.00032146
3838003773205	383800	3773205	0.000206874	8.1139E-05	2.68707E-05	2.6317E-05	6.11095E-05	6.10152E-05	8.02899E-05	8.02381E-05	8.60005E-05	8.39391E-05	3.34659E-06	3.34659E-06	9.06323E-05	3.34659E-06	5.28571E-05	5.12016E-05	7.26445E-05	0.000315282
3838103773205	383810	3773205	0.000201799	7.9148E-05	2.62115E-05	2.56715E-05	5.96104E-05	5.95184E-05	7.83203E-05	7.82697E-05	8.38908E-05	8.188E-05	3.26449E-06	3.26449E-06	8.84089E-05	3.26449E-06	5.15225E-05	4.99087E-05	7.08114E-05	0.000307327
3838203773205	383820	3773205	0.000196284	7.6985E-05	2.54952E-05	2.49699E-05	5.79813E-05	5.78918E-05	7.61798E-05	7.61307E-05	8.15981E-05	7.96423E-05	3.17528E-06	3.17528E-06	8.59928E-05	3.17528E-06	5.00641E-05	4.84959E-05	6.87905E-05	0.000298556
3838303773205	383830	3773205	0.000190958	7.4896E-05	2.48033E-05	2.42923E-05	5.64079E-05	5.63209E-05	7.41126E-05	7.40648E-05	7.93839E-05	7.74811E-05	3.08911E-06	3.08911E-06	8.36593E-05	3.08911E-06	4.86558E-05	4.71318E-05	6.68352E-05	0.00029007
3838403773205	383840	3773205	0.000184949	7.2539E-05	2.40228E-05	2.35279E-05	5.46329E-05	5.45486E-05	7.17805E-05	7.17342E-05	7.68859E-05	7.5043E-05	2.99191E-06	2.99191E-06	8.10268E-05	2.99191E-06	4.70521E-05	4.55783E-05	6.4588E-05	0.000280316
3838503773205	383850	3773205	0.000179263	7.0309E-05	2.32843E-05	2.28046E-05	5.29534E-05	5.28717E-05	6.95739E-05	6.9529E-05	7.45223E-05	7.2736E-05	2.89993E-06	2.89993E-06	7.85359E-05	2.89993E-06	4.55363E-05	4.411E-05	6.2463E-05	0.000271094
3838603773205	383860	3773205	0.00017355	6.8069E-05	2.25423E-05	2.20779E-05	5.12659E-05	5.11868E-05	6.73567E-05	6.73133E-05	7.21475E-05	7.04182E-05	2.80752E-06	2.80752E-06	7.60332E-05	2.80752E-06	4.40114E-05	4.26329E-05	6.03221E-05	0.000261802
3838703773205	383870	3773205	0.000167829	6.5825E-05	2.17992E-05	2.135E-05	4.95758E-05	4.94993E-05	6.51362E-05	6.50941E-05	6.9769E-05	6.80966E-05	2.71496E-06	2.71496E-06	7.35266E-05	2.71496E-06	4.2483E-05	4.11524E-05	5.81699E-05	0.000252462
3838803773205	383880	3773205	0.000162386	6.369E-05	2.10922E-05	2.06576E-05	4.7968E-05	4.7894E-05	6.30236E-05	6.2983E-05	6.75062E-05	6.58881E-05	2.62691E-06	2.62691E-06	7.11419E-05	2.62691E-06	4.103E-05	3.97449E-05	5.61286E-05	0.000243602
3838903773205	383890	3773205	0.000155775	6.1097E-05	2.02335E-05	1.98166E-05	4.60152E-05	4.59442E-05	6.04579E-05	6.04189E-05	6.4758E-05	6.32058E-05	2.51997E-06	2.51997E-06	6.82457E-05	2.51997E-06	3.92576E-05	3.8028E-05	5.36121E-05	0.00023268
3839003773205	383900	3773205	0.000149335	5.8571E-05	1.9397E-05	1.89974E-05	4.41128E-05	4.40447E-05	5.79585E-05	5.79211E-05	6.20807E-05	6.05927E-05	2.41579E-06	2.41579E-06	6.54243E-05	2.41579E-06	3.75391E-05	3.63633E-05	5.11702E-05	0.000222082
3839103773205	383910	3773205	0.000143497	5.6281E-05	1.86387E-05	1.82546E-05	4.23882E-05	4.23228E-05	5.56925E-05	5.56566E-05	5.96537E-05	5.82238E-05	2.32134E-06	2.32134E-06	6.28665E-05	2.32134E-06	3.59909E-05	3.48636E-05	4.89796E-05	0.000212575
3829703773215	382970	3773215	0.000188335	7.3868E-05	2.44627E-05	2.39586E-05	5.56332E-05	5.55473E-05	7.30947E-05	7.30476E-05	7.82936E-05	7.64169E-05	3.04669E-06	3.04669E-06	8.25103E-05	3.04669E-06	3.84647E-05	3.72599E-05	2.71772E-05	0.000117951
3829803773215	382980	3773215	0.000204493	8.0205E-05	2.65615E-05	2.60142E-05	6.04064E-05	6.03132E-05	7.93661E-05	7.93149E-05	8.5011E-05	8.29733E-05	3.30808E-06	3.30808E-06	8.95895E-05	3.30808E-06	4.18695E-05	4.05581E-05	2.8922E-05	0.000125524
3829903773215	382990	3773215	0.00022129	8.6793E-05	2.87432E-05	2.8151E-05	6.53679E-05	6.52671E-05	8.58849E-05	8.58295E-05	9.19935E-05	8.97884E-05	3.5798E-06	3.5798E-06	9.6948E-05	3.5798E-06	4.54107E-05	4.39883E-05	3.06171E-05	0.00013288
3830003773215	383000	3773215	0.000238365	9.349E-05	3.0961E-05	3.03231E-05	7.04117E-05	7.03031E-05	9.25118E-05	9.24521E-05	9.90917E-05	9.67165E-05	3.85602E-06	3.85602E-06	0.000104429	3.85602E-06	4.89572E-05	4.74238E-05	3.20586E-05	0.000139137
3830103773215	383010	3773215	0.000255071	0.00010004	3.3131E-05	3.24484E-05	7.53468E-05	7.52305E-05	9.89958E-05	9.89319E-05	0.000106037	0.000103495	4.12628E-06	4.12628E-06	0.000111748	4.12628E-06	5.25558E-05	5.09096E-05	3.35251E-05	0.000145501
3830203773215	383020	3773215	0.000274733	0.00010775	3.56848E-05	3.49496E-05	8.11547E-05	8.10295E-05	0.000106627	0.000106558	0.00011421	0.000111473	4.44434E-06	4.44434E-06	0.000120362	4.44434E-06	5.65562E-05	5.47847E-05	3.50866E-05	0.000152278
3830303773215	383030	3773215	0.000299954	0.00011765	3.89608E-05	3.81581E-05	8.8605E-05	8.84683E-05	0.000116415	0.00011634	0.000124695	0.000121707	4.85235E-06	4.85235E-06	0.000131411	4.85235E-06	6.13764E-05	5.94539E-05	3.66504E-05	0.000159065
3830403773215	383040	3773215	0.000327376	0.0001284	4.25227E-05	4.16466E-05	9.67054E-05	9.65562E-05	0.000127058	0.000126976	0.000136095	0.000132833	5.29596E-06	5.29596E-06	0.000143425	5.29596E-06	6.66899E-05	6.4601E-05	3.82413E-05	0.00016597
3830503773215	383050	3773215	0.000357852	0.00014035	4.64812E-05	4.55235E-05	0.000105708	0.000105545	0.000138886	0.000138797	0.000148765	0.000145199	5.78897E-06	5.78897E-06	0.000156777	5.78897E-06	7.26492E-05	7.03737E-05	3.99183E-05	0.000173248
3830603773215	383060	3773215	0.00039334	0.00015427	5.10907E-05	5.0038E-05	0.000116191	0.000116012	0.000152659	0.000152561	0.000163517	0.000159598	6.36305E-06	6.36305E-06	0.000172324	6.36305E-06	7.95952E-05	7.71021E-05	4.17084E-05	0.000181017
3834303773215	383430	3773215	0.006151797	0.00241282	0.000799052	0.000782589	0.001817211	0.001814407	0.002387577	0.002386037	0.002557394	0.002496094	9.95174E-05	9.95174E-05	0.002695129	9.95174E-05	0.001552291	0.00150367	0.0025439	0.011040705
3834403773215	383440	3773215	0.004404661	0.00172757	0.000572118	0.000560331	0.001301116	0.001299108	0.001709496	0.001708393	0.001831083	0.001787193	7.12541E-05	7.12541E-05	0.001929701	7.12541E-05	0.001097791	0.001063406	0.001767626	0.007671624
3834503773215	383450	3773215	0.003106294	0.00121833	0.000403474	0.000395161	0.000917584	0.000916168	0.001205585	0.001204807	0.001291333	0.0012638	5.02504E-05	5.02504E-05	0.001360881	5.02504E-05	0.000788148	0.000763462	0.001243785	0.005398114
3834603773215	383460	3773215	0.002443295	0.00095829	0.000317358	0.000310819	0.000721738	0.000720624	0.000948269	0.000947657	0.001015714	0.000991368	3.95251E-05	3.95251E-05	0.001070418	3.95251E-05	0.000626396	0.000606776	0.000972742	0.004221767
3834703773215	383470	3773215	0.002002162	0.00078528	0.000260059	0.000254701	0.000591429	0.000590516	0.00077706	0.000776559	0.000832329	0.000812378	3.23889E-05	3.23889E-05	0.000877156	3.23889E-05	0.000517062	0.000500866	0.000791757	0.003436282
3834803773215	383480	3773215	0.00164775	0.00064627	0.000214025	0.000209615	0.000486737	0.000485986	0.000639509	0.000639096	0.000684994	0.000668575	2.66556E-05	2.66556E-05	0.000721886	2.66556E-05	0.000427746	0.000414348	0.000645966	0.002803537
3834903773215	383490	3773215	0.0013887	0.00054467	0.000180377	0.000176661	0.000410215	0.000409582	0.000538969	0.000538621	0.000577303	0.000563465	2.2465E-05	2.2465E-05	0.000608395	2.2465E-05	0.000361745	0.000350414	0.000539796	0.002342754
3835003773215	383500	3773215	0.001198245	0.00046997	0.000155639	0.000152432	0.000353956	0.00035341	0.000465052	0.000464752	0.000498128	0.000486188	1.9384E-05	1.9384E-05	0.000524956	1.9384E-05	0.000312899	0.000303098	0.000462322	0.002006512
3835103773215	383510	3773215	0.001055988	0.00041417	0.000137162	0.000134335	0.000311934	0.000311452	0.00040984	0.000409576	0.00043899	0.000428468	1.70827E-05	1.70827E-05	0.000462633	1.70827E-05	0.000276242	0.00026759	0.000404917	0.00175737
3835203773215	383520	3773215	0.000939689	0.00036856	0.000122056	0.000119541	0.00027758	0.000277151	0.000364703	0.000364468	0.000390643	0.000381279	1.52013E-05	1.52013E-05	0.000411682	1.52013E-05	0.000246112	0.000238403	0.000358246	0.001554813
3835303773215	383530	3773215	0.000841192	0.00032993	0.000109262	0.000107011	0.000248484	0.000248101	0.000326476	0.000326265	0.000349696	0.000341314	1.36079E-05	1.36079E-05	0.00036853	1.36079E-05	0.000220464	0.000213559	0.0003189	0.00138405
3835403773215	383540	3773215	0.000757821	0.00029723	9.84328E-05	9.64048E-05	0.000223857	0.000223511	0.000294118	0.000293929	0.000315038	0.000307486	1.22593E-05	1.22593E-05	0.000332005	1.22593E-05	0.000198674	0.000192451	0.000285771	0.001240268
3835503773215	383550	3773215	0.000687043	0.00026947	8.92395E-05	8.74009E-05	0.000202949	0.000202636	0.000266649	0.000266477	0.000285614	0.000278768	1.11143E-05	1.11143E-05	0.000300997	1.11143E-05	0.000180127	0.000174485	0.0002578	0.001118869
3835603773215	383560	3773215	0.000626405	0.00024568	8.13633E-05	7.9687E-05	0.000185037	0.000184752	0.000243115	0.000242958	0.000260406	0.000254164	1.01333E-05	1.01333E-05	0.000274431	1.01333E-05	0.000164199	0.000159056	0.000233947	0.001015346
3835703773215	383570	3773215	0.000573924	0.0002251	7.45465E-05	7.30106E-05	0.000169534	0.000169273	0.000222746	0.000222602	0.000238589	0.00023287	9.28434E-06	9.28434E-06	0.000251438	9.28434E-06	0.000150375	0.000145665	0.00021338	0.000926085
3835803773215	383580	3773215	0.000529463	0.00020766	6.87715E-05	6.73546E-05	0.000156401	0.000156159	0.00020549	0.000205357	0.000220105	0.00021483	8.5651E-06	8.5651E-06	0.00023196	8.5651E-06	0.000138645	0.000134302	0.000196027	0.000850771
3835903773215	383590	3773215	0.000490768	0.00019249	6.37455E-05	6.24321E-05	0.000144971	0.000144747	0.000190472	0.000190349	0.00020402	0.000199129	7.93914E-06	7.93914E-06	0.000215008	7.93914E-06	0.000128416	0.000124394	0.000180975	0.000785446
3836003773215	383600	3773215	0.000456439	0.00017902	5.92865E-05	5.8065E-05	0.00013483	0.000134622	0.000177149	0.000177034	0.000189748	0.0001852	7.3838E-06	7.3838E-06	0.000199968	7.3838E-06	0.000119326	0.000115589	0.000167657	0.000727644

Unique Identifier	X (UTM)	Y (UTM)	KMMass Grading / Excavation	KMMass Grading / Excavation	KMDrainage / Utilities Trenching	KMFoundations / Concrete Pads	KMBuilding / Structure Construction	KMAsphalt Paving	KMArchitectural Coating	KMLandscaping or Other Finishing	KMWaterside Construction (Piles)	EWNDemolition	EWNSite Grubbing / Prep	EWNDrainage / Utilities Trenching	EWNDrainage / Utilities Trenching	EWNDrainage / Utilities Trenching	EWNFoundation s / Concrete Pads	EWNBuilding / Structure Construction	EWNAsphalt Paving	EWNLandscaping or Other Finishing	EWNWaterside Construction (Piles)
			2025	2026	2026	2026	2026	2026	2026	2026	2026	2027	2027	2027	2028	2029	2029	2029	2029	2029	2029
3834303773205	383430	3773205	0.009144906	0.009050266	0.003250028	0.001719902	0.005907264	0.000189777	0.000189777	0.006097041	0.000189777	0.007601	0.000414264	0.000972771	0.000953985	0.000934247	0.000809231	0.001757198	0.000125015	0.001819705	0.000125015
3834403773205	383440	3773205	0.005369448	0.005313879	0.00190826	0.001009844	0.00346846	0.000111428	0.000111428	0.003579888	0.000111428	0.004656677	0.000253795	0.000595958	0.00058445	0.000572357	0.000495768	0.00107653	7.65893-05	0.001114824	7.65893E-05
3834503773205	383450	3773205	0.003839791	0.003800052	0.001364631	0.000722158	0.00248036	7.96841E-05	7.96841E-05	0.002560044	7.96841E-05	0.003427133	0.000186783	0.000438602	0.000430132	0.000421232	0.000364866	0.000792284	5.63667E-05	0.000820467	5.63667E-05
3834603773205	383460	3773205	0.003047571	0.003016031	0.001083083	0.000573163	0.001968615	6.32438E-05	6.32438E-05	0.002031859	6.32438E-05	0.002774043	0.000151189	0.00035502	0.000348164	0.00034096	0.000295335	0.000641303	4.56252E-05	0.000664115	4.56252E-05
3834703773205	383470	3773205	0.002504122	0.002478206	0.000889945	0.000470956	0.001617568	5.1966E-05	5.1966E-05	0.001669534	5.1966E-05	0.002315781	0.000126213	0.000296372	0.000290649	0.000284635	0.000246547	0.000535362	3.80881E-05	0.000554406	3.80881E-05
3834803773205	383480	3773205	0.00205477	0.002033505	0.000730249	0.000386445	0.001327304	4.2641E-05	4.2641E-05	0.001369945	4.2641E-05	0.001928667	0.000105115	0.000246829	0.000242063	0.000237054	0.000205333	0.000445869	3.17212E-05	0.000461729	3.17212E-05
3834903773205	383490	3773205	0.001722219	0.001704396	0.000612063	0.000323902	0.001112489	3.57398E-05	3.57398E-05	0.001148228	3.57398E-05	0.001636168	8.91732E-05	0.000209396	0.000205352	0.000201103	0.000174193	0.000378249	2.69104E-05	0.000391704	2.69104E-05
3835003773205	383500	3773205	0.001478644	0.001463342	0.000525499	0.000278092	0.000955148	3.06851E-05	3.06851E-05	0.000985833	3.06851E-05	0.00141781	7.72725E-05	0.00018145	0.000177946	0.000174264	0.000150945	0.000327769	2.3319E-05	0.000339428	2.3319E-05
3835103773205	383510	3773205	0.001297848	0.001284416	0.000461245	0.000244089	0.000838361	2.69332E-05	2.69332E-05	0.000865294	2.69332E-05	0.001252973	6.82887E-05	0.000160355	0.000157258	0.000154004	0.000133396	0.000289662	2.06079E-05	0.000299966	2.06079E-05
3835203773205	383520	3773205	0.001149818	0.001137919	0.000408636	0.000216249	0.000742739	2.38612E-05	2.38612E-05	0.000766601	2.38612E-05	0.001116314	6.08406E-05	0.000142865	0.000140106	0.000137207	0.000118847	0.000258069	1.83602E-05	0.000267249	1.83602E-05
3835303773205	383530	3773205	0.00102556	0.001014946	0.000364476	0.000192879	0.000662473	2.12826E-05	2.12826E-05	0.000683755	2.12826E-05	0.00100042	5.45242E-05	0.000128033	0.000125561	0.000122963	0.000106509	0.000231277	1.64541E-05	0.000239504	1.64541E-05
3835403773205	383540	3773205	0.000920816	0.000911287	0.000327251	0.00017318	0.000594813	1.9109E-05	1.9109E-05	0.000613922	1.9109E-05	0.000901838	4.91513E-05	0.000115417	0.000113188	0.000110846	9.60131E-05	0.000208487	1.48327E-05	0.000215903	1.48327E-05
3835503773205	383550	3773205	0.000830945	0.000822345	0.000295311	0.000156278	0.000536759	1.72439E-05	1.72439E-05	0.000554003	1.72439E-05	0.00081664	4.4508E-05	0.000104513	0.000102495	0.000100374	8.69427E-05	0.000188791	1.34314E-05	0.000195507	1.34314E-05
3835603773205	383560	3773205	0.000751353	0.000743577	0.000267025	0.000141309	0.000485346	1.55922E-05	1.55922E-05	0.000500938	1.55922E-05	0.000740769	4.03729E-05	9.48031E-05	9.29723E-05	9.10486E-05	7.88651E-05	0.000171251	1.21836E-05	0.000177343	1.21836E-05
3835703773205	383570	3773205	0.000683244	0.000676173	0.000242819	0.000128499	0.00044135	1.41788E-05	1.41788E-05	0.000455528	1.41788E-05	0.000675433	3.6812E-05	8.64414E-05	8.47722E-05	8.30181E-05	7.19092E-05	0.000156146	1.1109E-05	0.000161701	1.1109E-05
3835803773205	383580	3773205	0.000627766	0.000621269	0.000223103	0.000118065	0.000405513	1.30275E-05	1.30275E-05	0.000418541	1.30275E-05	0.000621797	3.38887E-05	7.95771E-05	7.80404E-05	7.64257E-05	6.61989E-05	0.000143747	1.02268E-05	0.00014886	1.02268E-05
3835903773205	383590	3773205	0.000580344	0.000574338	0.00020625	0.000109147	0.00037488	1.20434E-05	1.20434E-05	0.000386924	1.20434E-05	0.000575726	3.13778E-05	7.3681E-05	7.22581E-05	7.0763E-05	6.12939E-05	0.000133096	9.46907E-06	0.000137831	9.46907E-06
3836003773205	383600	3773205	0.00053823	0.00053266	0.000191283	0.000101226	0.000347676	1.11695E-05	1.11695E-05	0.000358846	1.11695E-05	0.000534693	2.91414E-05	6.84296E-05	6.71081E-05	6.57196E-05	5.69254E-05	0.00012361	8.79419E-06	0.000128007	8.79419E-06
3836103773205	383610	3773205	0.000500618	0.000495437	0.000177916	9.41524E-05	0.00032338	1.03889E-05	1.03889E-05	0.000333769	1.03889E-05	0.000497947	2.71388E-05	6.3727E-05	6.24963E-05	6.12032E-05	5.30134E-05	0.000115115	8.18984E-06	0.00011921	8.18984E-06
3836203773205	383620	3773205	0.000467015	0.000462182	0.000165974	8.78326E-05	0.000301674	9.69159E-06	9.69159E-06	0.000311366	9.69159E-06	0.000465031	2.53448E-05	5.95143E-05	5.8365E-05	5.71574E-05	4.95089E-05	0.000107506	7.64845E-06	0.00011133	7.64845E-06
3836303773205	383630	3773205	0.000437541	0.000433013	0.000155499	8.22892E-05	0.000282635	9.07993E-06	9.07993E-06	0.000291715	9.07993E-06	0.000436057	2.37657E-05	5.58063E-05	5.47286E-05	5.35962E-05	4.64243E-05	0.000100808	7.17192E-06	0.000104394	7.17192E-06
3836403773205	383640	3773205	0.000411381	0.000407124	0.000146202	7.73693E-05	0.000265737	8.53706E-06	8.53706E-06	0.000274274	8.53706E-06	0.000410261	2.23598E-05	5.25049E-05	5.1491E-05	5.04256E-05	4.3678E-05	9.48441E-05	6.74765E-06	9.82179E-05	6.74765E-06
3836503773205	383650	3773205	0.000387573	0.000383562	0.00013774	7.28917E-05	0.000250358	8.04299E-06	8.04299E-06	0.000258401	8.04299E-06	0.000386747	2.10782E-05	4.94956E-05	4.85398E-05	4.75355E-05	4.11746E-05	8.94081E-05	6.36091E-06	9.25886E-05	6.36091E-06
3836603773205	383660	3773205	0.000367102	0.000363303	0.000130465	6.90417E-05	0.000237134	7.61817E-06	7.61817E-06	0.000244752	7.61817E-06	0.000366426	1.99707E-05	4.68949E-05	4.59893E-05	4.50378E-05	3.90111E-05	8.47103E-05	6.02668E-06	8.77236E-05	6.02668E-06
3836703773205	383670	3773205	0.000348266	0.000344662	0.000123771	6.54992E-05	0.000224967	7.22729E-06	7.22729E-06	0.000232194	7.22729E-06	0.00034769	1.89495E-05	4.44971E-05	4.36378E-05	4.27349E-05	3.70164E-05	8.03788E-05	5.71852E-06	8.32381E-05	5.71852E-06
3836803773205	383680	3773205	0.000333581	0.000330129	0.000118552	6.27374E-05	0.000215481	6.92254E-06	6.92254E-06	0.000222403	6.92254E-06	0.000332919	1.81445E-05	4.26068E-05	4.1784E-05	4.09195E-05	3.54439E-05	7.69643E-05	5.47559E-06	7.97021E-05	5.47559E-06
3836903773205	383690	3773205	0.000323488	0.0003214	0.000114965	6.0839E-05	0.000208961	6.71308E-06	6.71308E-06	0.000215674	6.71308E-06	0.000322491	1.75762E-05	4.12722E-05	4.04751E-05	3.96377E-05	3.43336E-05	7.45534E-05	5.30407E-06	7.72054E-05	5.30407E-06
3837003773205	383700	3773205	0.000314163	0.000310912	0.000111651	5.90853E-05	0.000202937	6.51957E-06	6.51957E-06	0.000209457	6.51957E-06	0.000312797	1.70479E-05	4.00316E-05	3.92585E-05	3.84462E-05	3.33016E-05	7.23124E-05	5.14464E-06	7.48847E-05	5.14464E-06
3837103773205	383710	3773205	0.000302367	0.000299238	0.000107459	5.68669E-05	0.000195318	6.27478E-06	6.27478E-06	0.000201593	6.27478E-06	0.00030086	1.63973E-05	3.85039E-05	3.77603E-05	3.6979E-05	3.20307E-05	6.95528E-05	4.94831E-06	7.2027E-05	4.94831E-06
3837203773205	383720	3773205	0.000290863	0.000287853	0.00010337	5.47032E-05	0.000187886	6.03604E-06	6.03604E-06	0.000193922	6.03604E-06	0.000289245	1.57642E-05	3.70174E-05	3.63025E-05	3.55514E-05	3.07941E-05	6.68676E-05	4.75727E-06	6.92462E-05	4.75727E-06
3837303773205	383730	3773205	0.000280918	0.000278011	9.98362E-05	5.28329E-05	0.000181463	5.82967E-06	5.82967E-06	0.000187292	5.82967E-06	0.000279123	1.52125E-05	3.57219E-05	3.50321E-05	3.43072E-05	2.97164E-05	6.45275E-05	4.59078E-06	6.68229E-05	4.59078E-06
3837403773205	383740	3773205	0.000273565	0.000270734	9.72228E-05	5.14499E-05	0.000176712	5.67707E-06	5.67707E-06	0.00018239	5.67707E-06	0.000271412	1.47923E-05	3.47351E-05	3.40644E-05	3.33595E-05	2.88956E-05	6.2745E-05	4.46397E-06	6.4977E-05	4.46397E-06
3837503773205	383750	3773205	0.000266771	0.00026401	9.48083E-05	5.01722E-05	0.000172324	5.53608E-06	5.53608E-06	0.00017786	5.53608E-06	0.000264238	1.44013E-05	3.38169E-05	3.31639E-05	3.24777E-05	2.81317E-05	6.10864E-05	4.34597E-06	6.32594E-05	4.34597E-06
3837603773205	383760	3773205	0.000260448	0.000257752	9.2561E-05	4.89829E-05	0.000168239	5.40486E-06	5.40486E-06	0.000173644	5.40486E-06	0.000257523	1.40353E-05	3.29576E-05	3.23211E-05	3.16524E-05	2.74168E-05	5.9534E-05	4.23552E-06	6.16518E-05	4.23552E-06
3837703773205	383770	3773205	0.000254565	0.00025193	9.04703E-05	4.78765E-05	0.000164439	5.28277E-06	5.28277E-06	0.000169722	5.28277E-06	0.000251236	1.36927E-05	3.2153E-05	3.15321E-05	3.08797E-05	2.67476E-05	5.80808E-05	4.13213E-06	6.01468E-05	4.13213E-06
3837803773205	383780	3773205	0.000249115	0.000246537	8.85334E-05	4.68515E-05	0.000160919	5.16967E-06	5.16967E-06	0.000166088	5.16967E-06	0.000245379	1.33735E-05	3.14034E-05	3.0797E-05	3.01598E-05	2.6124E-05	5.67266E-05	4.03579E-06	5.87445E-05	4.03579E-06
3837903773205	383790	3773205	0.000244344	0.000241815	8.6838E-05	4.59543E-05	0.000157837	5.07067E-06	5.07067E-06	0.000162908	5.07067E-06	0.000240172	1.30897E-05	3.07371E-05	3.01435E-05	2.95198E-05	2.55696E-05	5.5523E-05	3.95016E-06	5.7498E-05	3.95016E-06
3838003773205	383800	3773205	0.000239648	0.000237168	8.51691E-05	4.50712E-05	0.000154804	4.97322E-06	4.97322E-06	0.000159777	4.97322E-06	0.00023508	1.28122E-05	3.00854E-05	2.95044E-05	2.8894E-05	2.50276E-05	5.43458E-05	3.86641E-06	5.6279E-05	3.86641E-06
3838103773205	383810	3773205	0.000233601	0.000231183	8.302E-05	4.39338E-05	0.000150897	4.84773E-06	4.84773E-06	0.000155745	4.84773E-06	0.000228863	1.24733E-05	2.92897E-05	2.87241E-05	2.81298E-05	2.43656E-05	5.29085E-05	3.76415E-06	5.47906E-05	3.76415E-06
3838203773205	383820	3773205	0.000226934	0.000224586	8.06506E-05	4.268E-05	0.000146591	4.70938E-06	4.70938E-06	0.0001513	4.70938E-06	0.000222148	1.21074E-05	2.84303E-05	2.78813E-05	2.73044E-05	2.36507E-05	5.13561E-05	3.65371E-06	5.3183E-05	3.65371E-06
3838303773205	383830	3773205	0.000220484	0.000218202	7.83582E-05	4.14669E-05	0.000142424	4.57552E-06	4.57552E-06	0.000147	4.57552E-06	0.000215678	1.17547E-05	2.76023E-05	2.70693E-05	2.65092E-05	2.29619E-05	4.98604E-05	3.5473E-06	5.1634E-05	3.5473E-06
3838403773205	383840	3773205	0.00021307	0.000210865	7.57235E-05	4.00726E-05	0.000137635	4.42168E-06	4.42168E-06	0.000142057	4.42168E-06	0.000208396	1.13579E-05	2.66704E-05	2.61554E-05	2.56142E-05	2.21867E-05	4.8177E-05	3.42753E-06	4.98908E-05	3.42753E-06
3838503773205	383850	3773205	0.00020606	0.000203928	7.32321E-05	3.87542E-05	0.000133107	4.2762E-06	4.2762E-06	0.000137383	4.2762E-06	0.000201513	1.09827E-05	2.57895E-05	2.52914E-05	2.47681E-05	2.14538E-05	4.65857E-05	3.31432E-06	4.82428E-05	3.31432E-06
3838603773205	383860	3773205	0.000198998	0.000196938	7.07222E-05	3.74259E-05	0.000128545	4.12963E-06	4.12963E-06	0.000132675	4.12963E-06	0.000194622	1.06071E-05	2.49075E-05	2.44265E-05	2.39211E-05	2.07202E-05	4.49926E-05	3.20098E-06	4.65931E-05	3.20098E-06
3838703773205	383870	3773205	0.000191898	0.000189912	6.81989E-05	3.60906E-05	0.000123959	3.9823E-06	3.9823E-06	0.000127941	3.9823E-06	0.00018773	1.02316E-05	2.40256E-05	2.35617E-05	2.30741E-05	1.99865E-05	4.33995E-05	3.08764E-06	4.49433E-05	3.08764E-06
3838803773205	383880	3773205	0.000185164	0.000183247	6.58057E-05	3.48241E-05	0.000119609	3.84255E-06	3.84255E-06	0.000123451	3.84255E-06	0.000181199	9.87559E-06	2.31897E-05	2.27419E-05	2.22714E-05	1.92912E-05	4.18896E-05	2.98022E-06	4.33797E-05	2.98022E-06
3838903773205	383890	3773205	0.000176862	0.000175031	6.28553E-05	3.32628E-05	0.000114246	3.67027E-06	3.67027E-06	0.000117916	3.67027E-06	0.000173328	9.4466E-06	2.21824E-05	2.1754E-05	2.13039E-05	1.84532E-05	4.00699E-05	2.85076E-06	4.14953E-05	2.85076E-06
3839003773205	383900	3773205	0.000168806	0.000167059	5.99925E-05	3.17478E-05	0.000109043	3.5031E-06	3.5031E-06	0.000112546	3.5031E-06	0.000165717	9.03179E-06	2.12083E-05	2.07988E-05	2.03684E-05	1.76429E-05	3.83104E-05	2.72558E-06	3.96732E-05	2.72558E-06
3839103773205	383910	3773205	0.00016158	0.000159907	5.74241E-05	3.03886E-05	0.000104374	3.35313E-06	3.35313E-06	0.000107727	3.35313E-06	0.000158872	8.65872E-06	2.03323E-05	1.99397E-05	1.95271E-05	1.69141E-05	3.6728E-05	2.613E-06	3.80345E-05	2.613E-06
3829703773215	382970	3773215	8.96553E-05	8.87274E-05	3.18628E-05	1.68617E-05	5.79139E-05	1.86054E-06	1.86054E-06	5.97745E-05	1.86054E-06	0.00018466	1.00642E-05	2.36327E-05	2.31763E-05	2.26968E-05	1.96596E-05	4.26897E-05	3.03714E-06	4.42082E-05	3.03714E-06
3829803773215	382980	3773215	9.54113E-05	9.44239E-05	3.39084E-05	1.79442E-05	6.16321E-05	1.97999E-06	1.97999E-06	6.36121E-05	1.97999E-06	0.000201344	1.09735E-05	2.57679E-05	2.52703E-05	2.47474E-05	2.14359E-05	4.65467E-05	3.31155E-06	4.82025E-05	3.31155E-06
3829903773215	382990	3773215	0.000101003	9.99578E-05	3.58957E-05	1.89959E-05	6.52442E-05	2.09604E-06	2.09604E-06	6.73402E-05	2.09604E-06	0.000218817	1.19258E-05	2.80041E-05	2.74633E-05	2.6895E-05	2.32961E-05	5.05861E-05	3.59893E-06	5.23856E-05	3.59893E-06
3830003773215	383000	3773215	0.000105759	0.000104664	3.75858E-05	1.98903E-05	6.83162E-05	2.19473E-06	2.19473E-06	7.05109E-05	2.19473E-06	0.00023652	1.28906E-05	3.02696E-05	2.96851E-05	2.90709E-05	2.51808E-05	5.46786E-05	3.89009E-06	5.66237E-05	3.89009E-06
3830103773215	383010	3773215	0.000110597	0.000109452	3.93051E-05	2.08001E-05	7.14412E-05	2.29512E-06	2.29512E-06	7.37363E-05	2.29512E-06	0.000254161	1.38521E-05	3.25274E-05	3.18992E-05	3.12392E-05	2.7059E-05	5.87569E-05	4.18024E-06	6.08471E-05	4.18024E-06
3830203773215	383020	3773215	0.000115748	0.00011455	4.11359E-05	2.17689E-05	7.47687E-05	2.40202E-06	2.40202E-06	7.71707E-05	2.40202E-06	0.000274773	1.49755E-05	3.51653E-05	3.44862E-05	3.37727E-05	2.92534E-05	6.35221E-05	4.51925E-06	6.57817E-05	4.51925E-06
3830303773215	383030	3773215	0.000120907	0.000119655	4.29693E-05	2.27392E-05	7.81011E-05	2.50908E-06	2.50908E-06	8.06102E-05	2.50908E-06	0.000299482	1.63222E-05	3.83275E-05	3.75874E-05	3.68096E-05	3.1884E-05	6.92342E-05	4.92564E-06	7.1697E-05	4.92564E-06
3830403773215	383040	3773215	0.000126155	0.000124849	4.48345E-05	2.37262E-05	8.14913E-05	2.61799E-06	2.61799E-06	8.41093E-05	2.61799E-06	0.000326388	1.77886E-05	4.17709E-05	4.09643E-05	4.01167E-05	3.47485E-05	7.54544E-05	5.36817E-06	7.81384E-05	5.36817E-06
3830503773215	383050	3773215	0.000131687	0.000130324	4.68005E-05	2.47667E-05	8.50648E-05	2.73279E-06	2.73279E-06	8.77976E-05	2.73279E-06	0.00035661	1.94357E-05	4.56387E-05	4.47573E-05	4.38313E-05	3.7966E-05	8.2441E-05	5.86523E-06	8.53736E-05	5.86523E-06
3830603773215	383060	3773215	0.000137592	0.000136168	4.88993E-05	2.58773E-05	8.88795E-05	2.85534E-06	2.85534E-06	9.17348E-05	2.85534E-06	0.000391923	2.13603E-05	5.0158E-05	4.91894E-05	4.81717E-05	4.17256E-05	9.06047E-05	6.44604E-06	9.38277E-05	6.44604E-06
3834303773215	383430	3773215	0.008392113	0.008305262	0.002982491	0.001578323	0.005420988	0.000174155	0.000174155	0.005595142	0.000174155	0.006929587	0.000377671	0.000886844	0.000869718	0.000851723	0.00073775	0.001601981	0.000113972	0.001658967	0.000113972
3834403773215	383440	3773215	0.005831252	0.005770904	0.002072381	0.001096696	0.003766768	0.000121011	0.000121011	0.00388778	0.000121011	0.004912469	0.000267736	0.000628694	0.000616554	0.000603797	0.000523	0.001135664	8.07963-05	0.001176062	8.07963E-05
3834503773215	383450	3773215	0.004103142	0.004060679	0.001458225	0.000771687	0.002650475	8.51492E-05	8.51492E-05	0.002735624	8.51492E-05	0.003563004	0.000194188	0.000455991	0.00044718S	0.00043793Z	0.000379331	0.000823695	5.86014E-05	0.000852995	5.86014E-05
3834603773215	383460	3773215	0.003208993	0.003175783	0.001140451	0.000603522	0.002072888	6.65936E-05	6.65936E-05	0.002139482	6.65936E-05	0.002847595	0.000155198	0.000364433	0.000357396	0.000350001	0.000303166	0.000658306	4.6835E-05	0.000681724	4.6835E-05
3834703773215	383470	3773215	0.002611941	0.00258491	0.000928263	0.000491233	0.001687215	5.42035E-05	5.42035E-05	0.001741419	5.42035E-05	0.002358774	0.000128556	0.000301874	0.000296045	0.000289919	0.000251124	0.000545301	3.87952E-05	0.000564699	3.87952E-05
3834803773215	383480	3773215	0.002130987	0.002108934	0.000757336	0.000400779	0.001376537	4.42226E-05	4.42226E-05	0.00142076	4.42226E-05	0.001956078	0.000106609	0.000250338	0.000245503	0.000240424	0.000208252	0.000452206	3.2172E-05	0.000468292	3.2172E-05
3834903773215	383490	3773215	0.001780743	0.001762314	0.000632862	0.000334908	0.001150292	3.69543E-05	3.69543E-05	0.001187247	3.69543E-05	0.001656512	9.0282E-05	0.000211999	0.000207905	0.000203604	0.000176359	0.000382952	2.7245E-05	0.000396575	2.7245E-05
3835003773215	383500	3773215	0.001525163	0.001509379	0.000542031	0.000286841	0.000985197	3.16505E-05	3.16505E-05	0.001016848	3.16505E-05	0.00143369	7.8138E-05	0.000183483	0.000179939	0.000176216	0.000152636	0.00033144	2.35802E-05	0.00034323	2.35802E-05
3835103773215	383510	3773215	0.001335788	0.001321964	0.000474729	0.000251225	0.000862869	2.77205E-05	2.77205E-05	0.000890589	2.77205E-05	0.001265783	6.89868E-05	0.000161994	0.000158866	0.000155579	0.00013476	0.000292624	2.08186E-05	0.000303033	2.08186E-05
3835203773215	383520	3773215	0.001181824	0.001169593	0.000420011	0.000222268	0.000763413	2.45254E-05	2.45254E-05	0.000787939	2.45254E-05	0.001127409	6.14452E-05	0.000144285	0.000141499	0.000138571	0.000120028	0.000260634	1.85427E-05	0.000269905	1.85427E-05
3835303773215	383530	3773215	0.001052026	0.001041138	0.000373882	0.000197857	0.000679569	2.18318E-05	2.18318E-05	0.000701401	2.18318E-05	0.001009447	5.50162E-05	0.000129188	0.000126694	0.000124072	0.00010747	0.000233364	1.66026E-05	0.000241665	1.66026E-05
3835403773215	383540	3773215	0.000942736	0.000932979	0.000335041	0.000177302	0.000608972	1.95638E-05	1.95638E-05	0.000628535	1.95638E-05	0.000909104	4.95474E-05	0.000116347	0.0001141	0.000111739	9.67867E-05	0.000210167	1.49522E-05	0.000217643	1.49522E-05
3835503773215	383550	3773215	0.00085046	0.000841658	0.000302247	0.000159948	0.000549365	1.76489E-05	1.76489E-05	0.000567014	1.76489E-05	0.000823616	4.48881E-05	0.000105406	0.00010337	0.000101231	8.76853E-05	0.000190403	1.35462E-05	0.000197176	1.35462E-05
3835603773215	383560	3773215	0.000771772	0.000763784	0.000274282	0.000145149	0.000498535	1.60159E-05	1.60159E-05	0.000514551	1.60159E-05	0.000750133	4.08832E-05	9.60015E-05	9.41476E-05	9.21996E-05	7.9862E-05	0.000173416	1.23376E-05	0.000179584	1.23376E-05
3835703773215	383570	3773215	0.000703924	0.000696639	0.000250169	0.000132388	0.000454708	1.4608E-05	1.4608E-05	0.000469316	1.4608E-05	0.000686344	3.74066E-05	8.78378E-05	8.61416E-05	8.43592E-05	7.30708E-05	0.000158669	1.12884E-05	0.000164313	1.12884E-05
3835803773215	383580	3773215	0.000646677	0.000639984	0.000229824	0.000121622	0.000417729	1.342E-05	1.342E-05	0.000431149	1.342E-05	0.000632172	3.44542E-05	8.09049E-05	7.93425E-05	7.77009E-05	6.73034E-05	0.000146145	1.03975E-05	0.000151344	1.03975E-05
3835903773215	383590	3773215	0.000597023	0.000590844	0.000212177	0.000112283	0.000385654	1.23895E-05	1.23895E-05	0.000398044	1.23895E-05	0.000584937	3.18798E-05	7.48598E-05	7.34142E-05	7.18952E-05	6.22746E-05	0.000135226	9.62057E-06	0.000140036	9.62057E-06
3836003773215	383600	3773215	0.000553087	0.000547363	0.000196563	0.00010402	0.000357273	1.14778E-05	1.14778E-05	0.000368751	1.14778E-05	0.000542985	2.95934E-05	6.94908E-05	6.81489E-05	6.67388E-05	5.78082E-05	0.000125527	8.93058E-06	0.000129992	8.93058E-06

			ISDemolition	ISDrainage / Utilities Trenching	ISDrainage / Utilities Trenching	ISAsphalt Paving	ISAsphalt Paving	SVDemolition	SVSite Grubbing / Prep	SVMass Grading / Excavation	SVMass Grading / Excavation	SVDrainage / Utilities Trenching	SVFoundations / Concrete Pads	SVBuilding / Structure Construction	SVBuilding / Structure Construction	SVAsphalt Paving	SVAsphalt Paving	SVArchitectural Coating	SVArchitectural Coating	SVLandscaping or Other Finishing	SVLandscaping or Other Finishing
Unique Identifier	X (UTM)	Y (UTM)	2027	2027	2028	2027	2028	2027	2027	2027	2028	2028	2028	2028	2029	2028	2029	2028	2029	2028	2029
3834303773205	383430	3773205	0.001283154	0.000516677	0.000503421	0.000133439	0.000124304	0.011040321	0.007937391	0.005351617	0.005283668	0.00374889	0.001190926	0.001706075	0.001640978	0.000167741	0.000156065	0.000167741	0.000156065	0.001706075	0.001640978
3834403773205	383440	3773205	0.000753382	0.000303358	0.000295575	7.83465-05	7.29833E-05	0.005904337	0.004244898	0.002862032	0.002825693	0.002004898	0.000636905	0.000912405	0.000877591	8.97073E-05	8.34632E-05	8.97073E-05	8.34632E-05	0.000912405	0.000877591
3834503773205	383450	3773205	0.000539066	0.000217061	0.000211492	5.60591E-05	5.22216E-05	0.004032606	0.002899225	0.00195474	0.001929921	0.001369326	0.000435	0.000623164	0.000599386	6.12692E-05	5.70046E-05	6.12692E-05	5.70046E-05	0.000623164	0.000599386
3834603773205	383460	3773205	0.000428159	0.000172403	0.00016798	4.45255E-05	4.14775E-05	0.003126932	0.002248094	0.00151573	0.001496485	0.001061792	0.000337304	0.000483209	0.000464772	4.75089E-05	4.42021E-05	4.75089E-05	4.42021E-05	0.000483209	0.000464772
3834703773205	383470	3773205	0.000352116	0.000141784	0.000138146	3.66176E-05	3.41109E-05	0.002531586	0.001820073	0.001227145	0.001211564	0.000859634	0.000273084	0.000391209	0.000376282	3.84636E-05	3.57863E-05	3.84636E-05	3.57863E-05	0.000391209	0.000376282
3834803773205	383480	3773205	0.000289266	0.000116476	0.000113488	3.00817E-05	2.80224E-05	0.002052419	0.001475578	0.000994877	0.000982245	0.000696927	0.000221396	0.000317163	0.000305061	3.11834E-05	2.90128E-05	3.11834E-05	2.90128E-05	0.000317163	0.000305061
3834903773205	383490	3773205	0.000242757	9.77489E-05	9.52409E-05	2.5245E-05	2.35168E-05	0.001707187	0.001227374	0.000827531	0.000817024	0.000579698	0.000184155	0.000263814	0.000253748	2.59381E-05	2.41327E-05	2.59381E-05	2.41327E-05	0.000263814	0.000253748
3835003773205	383500	3773205	0.000208687	8.40302E-05	8.18742E-05	2.1702E-05	2.02164E-05	0.001459461	0.001049273	0.00070745	0.000698468	0.00049558	0.000157433	0.000225532	0.000216927	2.21743E-05	2.06308E-05	2.21743E-05	2.06308E-05	0.000225532	0.000216927
3835103773205	383510	3773205	0.000183393	7.38453E-05	7.19506E-05	1.90716E-05	1.7766E-05	0.001278345	0.000919061	0.000619657	0.00061179	0.000434079	0.000137896	0.000197544	0.000190007	1.94225E-05	1.80706E-05	1.94225E-05	1.80706E-05	0.000197544	0.000190007
3835203773205	383520	3773205	0.000162675	6.55029E-05	6.38223E-05	1.6917E-05	1.5759E-05	0.001131217	0.000813284	0.000548339	0.000541377	0.00038412	0.000122025	0.000174808	0.000168138	1.71871E-05	1.59908E-05	1.71871E-05	1.59908E-05	0.000174808	0.000168138
3835303773205	383530	3773205	0.000145279	5.84984E-05	5.69975E-05	1.5108E-05	1.40738E-05	0.001008321	0.000724928	0.000488767	0.000482561	0.000342389	0.000108768	0.000155817	0.000149872	1.53199E-05	1.42535E-05	1.53199E-05	1.42535E-05	0.000155817	0.000149872
3835403773205	383540	3773205	0.000130607	5.25905E-05	5.12412E-05	1.35822E-05	1.26524E-05	0.000905104	0.00065072	0.000438734	0.000433164	0.00030734	9.76341E-05	0.000139867	0.00013453	1.37517E-05	1.27945E-05	1.37517E-05	1.27945E-05	0.000139867	0.00013453
3835503773205	383550	3773205	0.000118012	4.75191E-05	4.62999E-05	1.22725E-05	1.14324E-05	0.000816729	0.000587184	0.000395896	0.000390869	0.000277331	8.8101E-05	0.00012621	0.000121394	1.24089E-05	1.15452E-05	1.24089E-05	1.15452E-05	0.00012621	0.000121394
3835603773205	383560	3773205	0.000106847	4.30233E-05	4.19195E-05	1.11114E-05	1.03507E-05	0.000738474	0.000530923	0.000357963	0.000353418	0.000250759	7.96597E-05	0.000114117	0.000109763	1.122E-05	1.0439E-05	1.122E-05	1.0439E-05	0.000114117	0.000109763
3835703773205	383570	3773205	9.72888E-05	3.91745E-05	3.81694E-05	1.01174E-05	9.42477E-06	0.000671685	0.000482905	0.000325589	0.000321455	0.00022808	7.24551E-05	0.000103796	9.98359E-05	1.02052E-05	9.49489E-06	1.02052E-05	9.49489E-06	0.000103796	9.98359E-05
3835803773205	383580	3773205	8.9502E-05	3.60391E-05	3.51144E-05	9.30759E-06	8.67043E-06	0.000617529	0.00044397	0.000299337	0.000295536	0.00020969	6.66132E-05	9.54275E-05	9.17864E-05	9.3824E-06	8.72934E-06	9.3824E-06	8.72934E-06	9.54275E-05	9.17864E-05
3835903773205	383590	3773205	8.28457E-05	3.33588E-05	3.25029E-05	8.61538E-06	8.0256E-06	0.000571346	0.000410767	0.000276951	0.000273434	0.000194008	6.16314E-05	8.82908E-05	8.4922E-05	8.68072E-06	8.0765E-06	8.68072E-06	8.0765E-06	8.82908E-05	8.4922E-05
3836003773205	383600	3773205	7.69326E-05	3.09778E-05	3.0183E-05	8.00046E-06	7.45278E-06	0.00053033	0.000381278	0.000257069	0.000253805	0.000180081	5.7207E-05	8.19525E-05	7.88256E-05	8.05755E-06	7.4967E-06	8.05755E-06	7.4967E-06	8.19525E-05	7.88256E-05
3836103773205	383610	3773205	7.16497E-05	2.88506E-05	2.81104E-05	7.45107E-06	6.941E-06	0.000493706	0.000354948	0.000239316	0.000236277	0.000167645	5.32564E-05	7.6293E-05	7.3382E-05	7.5011E-06	6.97899E-06	7.5011E-06	6.97899E-06	7.6293E-05	7.3382E-05
3836203773205	383620	3773205	6.69271E-05	2.6949E-05	2.62576E-05	6.95995E-06	6.4835E-06	0.000460984	0.000331422	0.000223455	0.000220617	0.000156533	4.97266E-05	7.12364E-05	6.85184E-05	7.00394E-06	6.51643E-06	7.00394E-06	6.51643E-06	7.12364E-05	6.85184E-05
3836303773205	383630	3773205	6.27857E-05	2.52814E-05	2.46328E-05	6.52928E-06	6.08231E-06	0.000432298	0.000310799	0.000209549	0.000206889	0.000146793	4.66322E-05	6.68035E-05	6.42546E-05	6.5681E-06	6.11093E-06	6.5681E-06	6.11093E-06	6.68035E-05	6.42546E-05
3836403773205	383640	3773205	5.91096E-05	2.38012E-05	2.31905E-05	6.14699E-06	5.72619E-06	0.000406854	0.000292506	0.000197216	0.000194712	0.000138153	4.38876E-05	6.28717E-05	6.04728E-05	6.18153E-06	5.75126E-06	6.18153E-06	5.75126E-06	6.28717E-05	6.04728E-05
3836503773205	383650	3773205	5.57633E-05	2.24537E-05	2.18776E-05	5.79899E-06	5.40202E-06	0.000383674	0.000275841	0.00018598	0.000183618	0.000130282	4.13871E-05	5.92896E-05	5.70274E-05	5.82933E-06	5.42358E-06	5.82933E-06	5.42358E-06	5.92896E-05	5.70274E-05
3836603773205	383660	3773205	5.28892E-05	2.12965E-05	2.075E-05	5.50011E-06	5.12359E-06	0.000363772	0.000261532	0.000176332	0.000174094	0.000123524	3.92403E-05	5.62141E-05	5.40692E-05	5.52695E-06	5.14225E-06	5.52695E-06	5.14225E-06	5.62141E-05	5.40692E-05
3836703773205	383670	3773205	5.02428E-05	2.02309E-05	1.97118E-05	5.2249E-06	4.86723E-06	0.000345428	0.000248344	0.000167441	0.000165315	0.000117295	3.72616E-05	5.33795E-05	5.13428E-05	5.24825E-06	4.88295E-06	5.24825E-06	4.88295E-06	5.33795E-05	5.13428E-05
3836803773205	383680	3773205	4.81889E-05	1.94038E-05	1.8906E-05	5.01131E-06	4.66826E-06	0.000331192	0.000238109	0.0016054	0.000158502	0.000112461	3.57259E-05	5.11796E-05	4.92268E-05	5.03196E-06	4.68171E-06	5.03196E-06	4.68171E-06	5.11796E-05	4.92268E-05
3836903773205	383690	3773205	4.67931E-05	1.88418E-05	1.83584E-05	4.86615E-06	4.53304E-06	0.000321544	0.000231173	0.00155863	0.00153884	0.000109185	3.46852E-05	4.96886E-05	4.77927E-05	4.88537E-06	4.54532E-06	4.88537E-06	4.54532E-06	4.96886E-05	4.77927E-05
3837003773205	383700	3773205	4.55076E-05	1.83242E-05	1.7854E-05	4.73248E-06	4.40851E-06	0.00031268	0.0002248	0.00151566	0.000149642	0.000106175	3.3729E-05	4.83188E-05	4.64752E-05	4.75069E-06	4.42002E-06	4.75069E-06	4.42002E-06	4.83188E-05	4.64752E-05
3837103773205	383710	3773205	4.38603E-05	1.76609E-05	1.72077E-05	4.56117E-06	4.24893E-06	0.00030125	0.000216582	0.00146026	0.000144172	0.000102293	3.2496E-05	4.65525E-05	4.47763E-05	4.57703E-06	4.25844E-06	4.57703E-06	4.25844E-06	4.65525E-05	4.47763E-05
3837203773205	383720	3773205	4.22493E-05	1.70122E-05	1.65757E-05	4.39363E-06	4.09286E-06	0.00029006	0.000208538	0.00140602	0.00138817	9.8494E-05	3.1289E-05	4.48234E-05	4.31131E-05	4.40702E-06	4.10027E-06	4.40702E-06	4.10027E-06	4.48234E-05	4.31131E-05
3837303773205	383730	3773205	4.08632E-05	1.64541E-05	1.60319E-05	4.24949E-06	3.95859E-06	0.000280448	0.000201627	0.00135943	0.00134217	9.52299E-05	3.02521E-05	4.3338E-05	4.16844E-05	4.26097E-06	3.96439E-06	4.26097E-06	3.96439E-06	4.3338E-05	4.16844E-05
3837403773205	383740	3773205	3.98475E-05	1.60451E-05	1.56334E-05	4.14386E-06	3.86019E-06	0.000273446	0.000196593	0.000132548	0.000130865	9.28522E-05	2.94967E-05	4.22559E-05	4.06436E-05	4.15459E-06	3.86541E-06	4.15459E-06	3.86541E-06	4.22559E-05	4.06436E-05
3837503773205	383750	3773205	3.89113E-05	1.56681E-05	1.52661E-05	4.04651E-06	3.7695E-06	0.000266996	0.000191955	0.000129422	0.000127779	9.0662E-05	2.8801E-05	4.12592E-05	3.96849E-05	4.05659E-06	3.77423E-06	4.05659E-06	3.77423E-06	4.12592E-05	3.96849E-05
3837603773205	383760	3773205	3.80381E-05	1.53165E-05	1.49235E-05	3.95569E-06	3.6849E-06	0.000261	0.000187645	0.000126516	0.000124909	8.86261E-05	2.81542E-05	4.03327E-05	3.87937E-05	3.9655E-06	3.68948E-06	3.9655E-06	3.68948E-06	4.03327E-05	3.87937E-05
3837703773205	383770	3773205	3.72263E-05	1.49896E-05	1.4605E-05	3.87127E-06	3.60626E-06	0.000255396	0.000183616	0.000123799	0.000122227	8.67233E-05	2.75498E-05	3.94667E-05	3.79609E-05	3.88036E-06	3.61026E-06	3.88036E-06	3.61026E-06	3.94667E-05	3.79609E-05
3837803773205	383780	3773205	3.64732E-05	1.46864E-05	1.43095E-05	3.79296E-06	3.53331E-06	0.000250176	0.000179863	0.000121269	0.000119729	8.49506E-05	2.69866E-05	3.866E-05	3.71849E-05	3.80104E-06	3.53647E-06	3.80104E-06	3.53647E-06	3.866E-05	3.71849E-05
3837903773205	383790	3773205	3.58137E-05	1.44208E-05	1.40508E-05	3.72437E-06	3.46942E-06	0.000245579	0.000176558	0.00011904	0.000117529	8.33897E-05	2.64908E-05	3.79496E-05	3.65016E-05	3.7312E-06	3.47149E-06	3.7312E-06	3.47149E-06	3.79496E-05	3.65016E-05
3838003773205	383800	3773205	3.51612E-05	1.41581E-05	1.37948E-05	3.65652E-06	3.40621E-06	0.000240982	0.000173253	0.000116812	0.000115329	8.18287E-05	2.59949E-05	3.72393E-05	3.58184E-05	3.66135E-06	3.4065E-06	3.66135E-06	3.4065E-06	3.72393E-05	3.58184E-05
3838103773205	383810	3773205	3.43131E-05	1.38166E-05	1.34621E-05	3.56832E-06	3.32405E-06	0.000235022	0.000168968	0.000113923	0.000112477	7.98049E-05	2.5352E-05	3.63183E-05	3.49325E-05	3.5708E-06	3.32225E-06	3.5708E-06	3.32225E-06	3.63183E-05	3.49325E-05
3838203773205	383820	3773205	3.33741E-05	1.34385E-05	1.30937E-05	3.47068E-06	3.23309E-06	0.000228447	0.000164241	0.000110736	0.00010933	7.75724E-05	2.46428E-05	3.53023E-05	3.39553E-05	3.47091E-06	3.22931E-06	3.47091E-06	3.22931E-06	3.53023E-05	3.39553E-05
3838303773205	383830	3773205	3.24645E-05	1.30722E-05	1.27368E-05	3.37609E-06	3.14497E-06	0.000222087	0.000159668	0.000107653	0.000106286	7.54125E-05	2.39566E-05	3.43193E-05	3.30098E-05	3.37426E-06	3.1394E-06	3.37426E-06	3.1394E-06	3.43193E-05	3.30098E-05
3838403773205	383840	3773205	3.14194E-05	1.26514E-05	1.23268E-05	3.2674E-06	3.04373E-06	0.000214808	0.000154435	0.000104125	0.000102803	7.2941E-05	2.31715E-05	3.31946E-05	3.1928E-05	3.26368E-06	3.03651E-06	3.26368E-06	3.03651E-06	3.31946E-05	3.1928E-05
3838503773205	383850	3773205	3.04288E-05	1.22525E-05	1.19381E-05	3.16438E-06	2.94776E-06	0.000207931	0.000149491	0.000100791	9.95113E-05	7.06056E-05	2.24296E-05	3.21318E-05	3.09058E-05	3.15919E-06	2.93929E-06	3.15919E-06	2.93929E-06	3.21318E-05	3.09058E-05
3838603773205	383860	3773205	2.94311E-05	1.18508E-05	1.15467E-05	3.06064E-06	2.85112E-06	0.000201	0.000144508	9.74313E-05	9.61942E-05	6.82521E-05	2.16819E-05	3.10607E-05	2.98756E-05	3.05388E-06	2.84131E-06	3.05388E-06	2.84131E-06	3.10607E-05	2.98756E-05
3838703773205	383870	3773205	2.84265E-05	1.14463E-05	1.11526E-05	2.95616E-06	2.7538E-06	0.000194033	0.000139499	9.40543E-05	9.28601E-05	6.58865E-05	2.09304E-05	2.99842E-05	2.88401E-05	2.94803E-06	2.74283E-06	2.94803E-06	2.74283E-06	2.99842E-05	2.88401E-05
3838803773205	383880	3773205	2.74722E-05	1.1062E-05	1.07782E-05	2.85692E-06	2.66135E-06	0.000187423	0.000134747	9.08501E-05	8.96966E-05	6.36419E-05	2.02174E-05	2.89627E-05	2.78576E-05	2.8476E-06	2.64939E-06	2.8476E-06	2.64939E-06	2.89627E-05	2.78576E-05
3838903773205	383890	3773205	2.62916E-05	1.05866E-05	1.0315E-05	2.73414E-06	2.54697E-06	0.0001792	0.000128893	8.69031E-05	8.57997E-05	6.08769E-05	1.9339E-05	2.77044E-05	2.66473E-05	2.72388E-06	2.53429E-06	2.72388E-06	2.53429E-06	2.77044E-05	2.66473E-05
3839003773205	383900	3773205	2.51417E-05	1.01236E-05	9.86385E-06	2.61456E-06	2.43558E-06	0.000171324	0.000123173	8.30468E-05	8.19923E-05	5.81755E-05	1.84809E-05	2.6475E-05	2.54648E-05	2.60301E-06	2.42183E-06	2.60301E-06	2.42183E-06	2.6475E-05	2.54648E-05
3839103773205	383910	3773205	2.41063E-05	9.7067E-06	9.45765E-06	2.50689E-06	2.33528E-06	0.000164162	0.000118023	7.95748E-05	7.85644E-05	5.57434E-05	1.77082E-05	2.53681E-05	2.44002E-05	2.49419E-06	2.32058E-06	2.49419E-06	2.32058E-06	2.53681E-05	2.44002E-05
3829703773215	382970	3773215	1.51361E-05	6.09475E-06	5.93837E-06	1.57405E-06	1.4663E-06	8.62458E-05	6.2006E-05	4.18062E-05	4.12754E-05	2.92859E-05	9.30338E-06	1.33277E-05	1.28191E-05	1.31037E-06	1.21916E-06	1.31037E-06	1.21916E-06	1.33277E-05	1.28191E-05
3829803773215	382980	3773215	1.58962E-05	6.40081E-06	6.23658E-06	1.6531E-06	1.53993E-06	9.13594E-05	6.56824E-05	4.4285E-05	4.37227E-05	3.10223E-05	9.85499E-06	1.41179E-05	1.35792E-05	1.38807E-06	1.29145E-06	1.38807E-06	1.29145E-06	1.41179E-05	1.35792E-05
3829903773215	382990	3773215	1.65711E-05	6.67255E-06	6.50135E-06	1.72328E-06	1.60531E-06	9.62058E-05	6.91667E-05	4.66342E-05	4.60421E-05	3.2668E-05	1.03778E-05	1.48668E-05	1.42995E-05	1.4617E-06	1.35996E-06	1.4617E-06	1.35996E-06	1.48668E-05	1.42995E-05
3830003773215	383000	3773215	1.70783E-05	6.87678E-06	6.70034E-06	1.77602E-06	1.65444E-06	0.000100045	7.19272E-05	4.84954E-05	4.78797E-05	3.39718E-05	1.0792E-05	1.54601E-05	1.48703E-05	1.52004E-06	1.41423E-06	1.52004E-06	1.41423E-06	1.54601E-05	1.48703E-05
3830103773215	383010	3773215	1.74416E-05	7.02305E-06	6.84286E-06	1.8138E-06	1.68964E-06	0.000104464	7.51041E-05	5.06373E-05	4.99944E-05	3.54722E-05	1.12686E-05	1.6143E-05	1.5527E-05	1.58717E-06	1.4767E-06	1.58717E-06	1.4767E-06	1.6143E-05	1.5527E-05
3830203773215	383020	3773215	1.80955E-05	7.28636E-06	7.09941E-06	1.8818E-06	1.75298E-06	0.000108767	7.81976E-05	5.27231E-05	5.20537E-05	3.69333E-05	1.17328E-05	1.68079E-05	1.61666E-05	1.65255E-06	1.53752E-06	1.65255E-06	1.53752E-06	1.68079E-05	1.61666E-05
3830303773215	383030	3773215	1.88332E-05	7.58341E-06	7.38884E-06	1.95852E-06	1.82445E-06	0.000112928	8.11887E-05	5.47398E-05	5.40448E-05	3.83461E-05	1.21816E-05	1.74508E-05	1.6785E-05	1.71576E-06	1.59633E-06	1.71576E-06	1.59633E-06	1.74508E-05	1.6785E-05
3830403773215	383040	3773215	1.95821E-05	7.88497E-06	7.68267E-06	2.0364E-06	1.897E-06	0.000117239	8.42887E-05	5.68299E-05	5.61083E-05	3.98102E-05	1.26467E-05	1.81171E-05	1.74259E-05	1.78127E-06	1.65729E-06	1.78127E-06	1.65729E-06	1.81171E-05	1.74259E-05
3830503773215	383050	3773215	2.03673E-05	8.20116E-06	7.99074E-06	2.11806E-06	1.97307E-06	0.000121818	8.75809E-05	5.90495E-05	5.82998E-05	4.13651E-05	1.31406E-05	1.88248E-05	1.81065E-05	1.85084E-06	1.72202E-06	1.85084E-06	1.72202E-06	1.88248E-05	1.81065E-05
3830603773215	383060	3773215	2.12029E-05	8.5376E-06	8.31855E-06	2.20495E-06	2.05401E-06	0.000126727	9.111E-05	6.14289E-05	6.0649E-05	4.30319E-05	1.36701E-05	1.95833E-05	1.88361E-05	1.92542E-06	1.79141E-06	1.92542E-06	1.79141E-06	1.95833E-05	1.88361E-05
3834303773215	383430	3773215	0.001176642	0.000473789	0.000461633	0.000122363	0.000113986	0.009375798	0.00674069	0.004544766	0.004487062	0.003183679	0.001011373	0.001448854	0.001393572	0.000142451	0.000132536	0.000142451	0.000132536	0.001448854	0.001393572
3834403773215	383440	3773215	0.000818243	0.000329475	0.000321022	8.50916E-05	7.92666E-05	0.006502018	0.004674598	0.003151748	0.003111731	0.002207848	0.000701377	0.001004765	0.000966427	9.87882E-05	9.1912E-05	9.87882E-05	9.1912E-05	0.001004765	0.000966427
3834503773215	383450	3773215	0.000576044	0.000231951	0.000226	5.99046E-05	5.58037E-05	0.004345589	0.003124242	0.002106454	0.002079709	0.001475603	0.000468761	0.000671529	0.000645907	6.60245E-05	6.14289E-05	6.60245E-05	6.14289E-05	0.000671529	0.000645907
3834603773215	383460	3773215	0.000450833	0.000181533	0.000176876	4.68835E-05	4.3674E-05	0.003303521	0.002375053	0.001601329	0.001580997	0.001121755	0.000356353	0.000510497	0.000491019	5.01919E-05	4.66983E-05	5.01919E-05	4.66983E-05	0.000510497	0.000491019
3834703773215	383470	3773215	0.000367272	0.000147886	0.000144092	3.81937E-05	3.55791E-05	0.002639934	0.001897969	0.001279665	0.001263418	0.000896425	0.000284771	0.000407952	0.000392387	4.01097E-05	3.73179E-05	4.01097E-05	3.73179E-05	0.000407952	0.000392387
3834803773215	383480	3773215	0.00029999	0.000120795	0.000117695	3.11969E-05	2.90613E-05	0.002123217	0.001526478	0.001029195	0.001016128	0.000720967	0.000229033	0.000328103	0.000315584	3.2259E-05	3.00136E-05	3.2259E-05	3.00136E-05	0.000328103	0.000315584
3834903773215	383490	3773215	0.000250999	0.000101068	9.84746E-05	2.61021E-05	2.43153E-05	0.001758252	0.001264087	0.000852284	0.000841463	0.000597038	0.000189664	0.000271705	0.000261338	2.67139E-05	2.48545E-05	2.67139E-05	2.48545E-05	0.000271705	0.000261338
3835003773215	383500	3773215	0.000215241	8.66694E-05	8.44457E-05	2.23836E-05	2.08513E-05	0.001497929	0.001076929	0.000726097	0.000716878	0.000508642	0.000161582	0.000231477	0.000222645	2.27587E-05	2.11746E-05	2.27587E-05	2.11746E-05	0.000231477	0.000222645
3835103773215	383510	3773215	0.000188741	7.5999E-05	7.40491E-05	1.96278E-05	1.82842E-05	0.001308448	0.000940703	0.000634249	0.000626196	0.000444301	0.000141143	0.000202196	0.000194481	1.98799E-05	1.84961E-05	1.98799E-05	1.84961E-05	0.000202196	0.000194481
3835203773215	383520	3773215	0.000167188	6.73202E-05	6.55929E-05	1.73864E-05	1.61962E-05	0.001155921	0.000831045	0.000560314	0.0005532	0.000392509	0.00012469	0.000178626	0.00017181	1.75624E-05	1.634E-05	1.75624E-05	1.634E-05	0.000178626	0.00017181
3835303773215	383530	3773215	0.00014901	6.00006E-05	5.84612E-05	1.5496E-05	1.44352E-05	0.001028098	0.000739147	0.000498354	0.000492026	0.000349105	0.000110902	0.000158873	0.000152811	1.56204E-05	1.45331E-05	1.56204E-05	1.45331E-05	0.000158873	0.000152811
3835403773215	383540	3773215	0.000133696	5.38344E-05	5.24532E-05	1.39035E-05	1.29517E-05	0.000920952	0.000662115	0.000446417	0.000440749	0.000312722	9.93437E-05	0.000142316	0.000136886	1.39925E-05	1.30185E-05	1.39925E-05	1.30185E-05	0.000142316	0.000136886
3835503773215	383550	3773215	0.000120758	4.86247E-05	4.73771E-05	1.2558E-05	1.16983E-05	0.000830769	0.000597278	0.000402702	0.000397589	0.000282099	8.96156E-05	0.00012838	0.000123481	1.26223E-05	1.17437E-05	1.26223E-05	1.17437E-05	0.00012838	0.000123481
3835603773215	383560	3773215	0.00010972	4.418E-05	4.30465E-05	1.14101E-05	1.0629E-05	0.000754109	0.000542164	0.000365542	0.000360901	0.000256068	8.13462E-05	0.000116533	0.000112087	1.14575E-05	1.066E-05	1.14575E-05	1.066E-05	0.000116533	0.000112087
3835703773215	383570	3773215	0.000100196	4.03453E-05	3.93101E-05	1.04197E-05	9.70644E-06	0.000688175	0.000494761	0.000333582	0.000329346	0.000233679	7.42339E-05	0.000106345	0.000102287	1.04558E-05	9.72799E-06	1.04558E-05	9.72799E-06	0.000106345	0.000102287
3835803773215	383580	3773215	9.21624E-05	3.71103E-05	3.61581E-05	9.58425E-06	8.92815E-06	0.000632727	0.000454897	0.000306704	0.00030281	0.000214851	6.82527E-05	9.77761E-05	9.40454E-05	9.61332E-06	8.94418E-06	9.61332E-06	8.94418E-06	9.77761E-05	9.40454E-05
3835903773215	383590	3773215	8.51902E-05	3.43029E-05	3.34227E-05	8.85919E-06	8.25273E-06	0.0005847	0.000420368	0.000283424	0.000279825	0.000198543	6.3072E-05	9.03544E-05	8.69069E-05	8.88362E-06	8.26527E-06	8.88362E-06	8.26527E-06	9.03544E-05	8.69069E-05
3836003773215	383600	3773215	7.90187E-05	3.18178E-05	3.10015E-05	8.21739E-06	7.65487E-06	0.000542223	0.000389829	0.000262834	0.000259497	0.000184119	5.84899E-05	8.37904E-05	8.05933E-05	8.23825E-06	7.66482E-06	8.23825E-06	7.66482E-06	8.37904E-05	8.05933E-05

			MDemolition	MSite Grubbing / Prep	MMass Grading / Excavation	MMass Grading / Excavation	MDrainage / Utilities Trenching	MFoundations / Concrete Pads	MBuilding / Structure Construction	MAsphalt Paving	MLandscaping or Other Finishing	MWaterside Construction (Piles)	RSSWDemolition	RSSWPlacing Base	RSSWForm	Child Risk				
Unique Identifier	X (UTM)	Y (UTM)	2027	2027	2027	2028	2028	2028	2028	2028	2028	2028	2029	2029	2029	3rd Trimester	0<2	2<16	Total	per million
3834303773205	383430	3773205	0.002409622	0.007397123	0.008698411	0.008582589	0.001824365	0.002372572	0.001746342	0.000179746	0.002105833	0.000179746	2.06309E-05	2.99359E-05	1.77454E-05	2.04564E-07	3.0411E-06	6.3278E-07	3.87843E-06	3.87843258
3834403773205	383440	3773205	0.001413213	0.004338319	0.005101508	0.00503358	0.001069967	0.001391483	0.001024208	0.000105419	0.001235045	0.000105419	2.16384E-05	3.13978E-05	1.8612E-05	1.20034E-07	1.7845E-06	3.6204E-07	2.26654E-06	2.2665435
3834503773205	383450	3773205	0.001009644	0.003099433	0.00364468	0.00359615	0.000764419	0.00099412	0.000731727	7.53144E-05	0.000882355	7.53144E-05	2.21344E-05	3.21175E-05	1.90386E-05	8.60919E-08	1.2787E-06	2.5632E-07	1.62113E-06	1.62112825
3834603773205	383460	3773205	0.000800681	0.002457952	0.00289035	0.002851864	0.000606209	0.00078837	0.000580283	5.97267E-05	0.000699737	5.97267E-05	2.23808E-05	3.2475E-05	1.92505E-05	6.85257E-08	1.0169E-06	2.0267E-07	1.28812E-06	1.28812432
3834703773205	383470	3773205	0.000657351	0.002017954	0.002372948	0.002341352	0.000497691	0.000647244	0.000476407	4.90351E-05	0.000574477	4.90351E-05	2.25711E-05	3.27511E-05	1.94142E-05	5.64689E-08	8.373E-07	1.6625E-07	1.06002E-06	1.06002031
3834803773205	383480	3773205	0.000538836	0.001654135	0.001945127	0.001919227	0.000407962	0.000530551	0.000390515	4.01945E-05	0.000470904	4.01945E-05	2.27083E-05	3.29503E-05	1.95323E-05	4.65012E-08	6.888E-07	1.3632E-07	8.71612E-07	0.87161221
3834903773205	383490	3773205	0.00045116	0.001384983	0.001628627	0.001606942	0.000341581	0.000444223	0.000326972	3.36543E-05	0.000394281	3.36543E-05	2.26896E-05	3.29231E-05	1.95162E-05	3.91071E-08	5.7872E-07	1.1427E-07	7.32091E-07	0.73209074
3835003773205	383500	3773205	0.000386975	0.001187945	0.001396926	0.001378326	0.000292985	0.000381024	0.000280455	2.88663E-05	0.000338187	2.88663E-05	2.25804E-05	3.27647E-05	1.94223E-05	3.36726E-08	4.9789E-07	9.8166E-08	6.29728E-07	0.62972803
3835103773205	383510	3773205	0.000339354	0.001041758	0.001225022	0.001208711	0.000256931	0.000334136	0.000245942	2.53141E-05	0.000296571	2.53141E-05	2.24557E-05	3.25837E-05	1.93149E-05	2.96235E-08	4.3774E-07	8.6228E-08	5.53587E-07	0.55358651
3835203773205	383520	3773205	0.00030038	0.000922113	0.00108433	0.001069892	0.000227422	0.000295761	0.000217696	2.24068E-05	0.00026251	2.24068E-05	2.22841E-05	3.23347E-05	1.91674E-05	2.63008E-08	3.884E-07	7.6454E-08	4.9116E-07	0.49115955
3835303773205	383530	3773205	0.000267687	0.000821753	0.000966315	0.000953448	0.00020267	0.000263571	0.000194003	1.99681E-05	0.000233939	1.99681E-05	2.20564E-05	3.20043E-05	1.89715E-05	2.35067E-08	3.4694E-07	6.8247E-08	4.38697E-07	0.43869731
3835403773205	383540	3773205	0.000240144	0.000737202	0.000866889	0.000855346	0.000181817	0.000236452	0.000174042	1.79136E-05	0.000209869	1.79136E-05	2.17881E-05	3.16151E-05	1.87408E-05	2.11469E-08	3.1195E-07	6.1325E-08	3.94419E-07	0.39441851
3835503773205	383550	3773205	0.000216526	0.000664699	0.000781631	0.000771224	0.000163936	0.000213197	0.000156925	1.61518E-05	0.000189228	1.61518E-05	2.14825E-05	3.11715E-05	1.84778E-05	1.91187E-08	2.8188E-07	5.5381E-08	3.56382E-07	0.35638238
3835603773205	383560	3773205	0.000195628	0.000600545	0.000706192	0.000696789	0.000148114	0.00019262	0.000141779	1.45929E-05	0.000170965	1.45929E-05	2.1105E-05	3.06238E-05	1.81532E-05	1.732E-08	2.5523E-07	5.0112E-08	3.22664E-07	0.32266388
3835703773205	383570	3773205	0.000177759	0.000545689	0.000641686	0.000633142	0.000134584	0.000175026	0.000128828	1.32599E-05	0.000155348	1.32599E-05	2.07276E-05	3.00762E-05	1.78286E-05	1.5778E-08	2.324E-07	4.5602E-08	2.93776E-07	0.29377598
3835803773205	383580	3773205	0.000163206	0.000501015	0.000589153	0.000581308	0.000123566	0.000160697	0.000118282	1.21744E-05	0.00014263	1.21744E-05	2.04437E-05	2.96643E-05	1.75844E-05	1.45191E-08	2.1376E-07	4.1927E-08	2.7021E-07	0.27020969
3835903773205	383590	3773205	0.00015077	0.000462836	0.000544258	0.000537011	0.00011415	0.000148451	0.000109268	1.12466E-05	0.000131762	1.12466E-05	2.02067E-05	2.93203E-05	1.73805E-05	1.34414E-08	1.9782E-07	3.8784E-08	2.50046E-07	0.25004614
3836003773205	383600	3773205	0.000139732	0.000428952	0.000504413	0.000497696	0.000105793	0.000137583	0.000101269	1.04233E-05	0.000122115	1.04233E-05	1.99727E-05	2.89809E-05	1.71793E-05	1.24834E-08	1.8365E-07	3.5991E-08	2.32127E-07	0.23212691
3836103773205	383610	3773205	0.000129879	0.000398706	0.000468845	0.000462602	9.83334E-05	0.000127882	9.4128E-05	9.6883E-06	0.000113505	9.6883E-06	1.97388E-05	2.86414E-05	1.6978E-05	1.16269E-08	1.7099E-07	3.3496E-08	2.16113E-07	0.2161131
3836203773205	383620	3773205	0.000121078	0.00037169	0.00437077	0.000431257	9.16705E-05	0.000119217	8.775E-05	9.03183E-06	0.000105814	9.03183E-06	1.95173E-05	2.832E-05	1.67875E-05	1.0861E-08	1.5967E-07	3.1266E-08	2.01795E-07	0.20179544
3836303773205	383630	3773205	0.000113361	0.000347999	0.000409218	0.00040377	8.58276E-05	0.000111618	8.2157E-05	8.45617E-06	9.90693E-05	8.45617E-06	1.9327E-05	2.80439E-05	1.66239E-05	1.01881E-08	1.4973E-07	2.9308E-08	1.89224E-07	0.18922363
3836403773205	383640	3773205	0.000106513	0.000326977	0.000384498	0.000379378	8.06429E-05	0.000104875	7.7194E-05	7.94534E-06	9.30847E-05	7.94534E-06	1.91555E-05	2.7795E-05	1.64763E-05	9.59037E-09	1.409E-07	2.757E-08	1.78058E-07	0.17805798
3836503773205	383650	3773205	0.000100282	0.000307848	0.000362004	0.000357184	7.59252E-05	9.87401E-05	7.26781E-05	7.48053E-06	8.76391E-05	7.48053E-06	1.89839E-05	2.75461E-05	1.63288E-05	9.04578E-09	1.3286E-07	2.5987E-08	1.67889E-07	0.16788851
3836603773205	383660	3773205	9.49237E-05	0.000291399	0.000342662	0.000338099	7.18683E-05	9.34641E-05	6.87947E-05	7.08083E-06	8.29563E-05	7.08083E-06	1.88529E-05	2.7356E-05	1.62161E-05	8.57663E-09	1.2593E-07	2.4624E-08	1.59133E-07	0.15913274
3836703773205	383670	3773205	8.99918E-05	0.000276259	0.000324858	0.000320533	6.81343E-05	8.86081E-05	6.52204E-05	6.71293E-06	7.86462E-05	6.71293E-06	1.87188E-05	2.71614E-05	1.61007E-05	8.14462E-09	1.1956E-07	2.3369E-08	1.51071E-07	0.15107092
3836803773205	383680	3773205	8.61413E-05	0.000264439	0.000310959	0.000306818	6.5219E-05	8.48168E-05	6.24298E-05	6.42571E-06	7.52812E-05	6.42571E-06	1.86845E-05	2.71116E-05	1.60712E-05	7.80671E-09	1.1458E-07	2.2389E-08	1.44771E-07	0.14477125
3836903773205	383690	3773205	8.34758E-05	0.000256256	0.000301336	0.000297324	6.32009E-05	8.21923E-05	6.0498E-05	6.22687E-06	7.29517E-05	6.22687E-06	1.88155E-05	2.73017E-05	1.61839E-05	7.5729E-09	1.1114E-07	2.1712E-08	1.4042E-07	0.14041996
3837003773205	383700	3773205	8.10098E-05	0.000248686	0.000292435	0.000288541	6.13339E-05	7.97642E-05	5.87108E-05	6.04292E-06	7.07967E-05	6.04292E-06	1.89714E-05	2.7528E-05	1.6318E-05	7.35703E-09	1.0796E-07	2.1087E-08	1.36402E-07	0.13640185
3837103773205	383710	3773205	7.79124E-05	0.000239178	0.000281253	0.000277508	5.89888E-05	7.67144E-05	5.6466E-05	5.81187E-06	6.80898E-05	5.81187E-06	1.8959E-05	2.75099E-05	1.63073E-05	7.08554E-09	1.0396E-07	2.0298E-08	1.3134E-07	0.13133963
3837203773205	383720	3773205	7.48912E-05	0.000229903	0.000270347	0.000266748	5.67014E-05	7.37397E-05	5.42764E-05	5.58651E-06	6.54495E-05	5.58651E-06	1.89091E-05	2.74374E-05	1.62644E-05	6.82063E-09	1.0005E-07	1.9528E-08	1.264E-07	0.12640028
3837303773205	383730	3773205	7.22747E-05	0.000221871	0.000260902	0.000257428	5.47204E-05	7.11634E-05	5.23801E-05	5.39132E-06	6.31628E-05	5.39132E-06	1.89091E-05	2.74374E-05	1.62644E-05	6.59138E-09	9.6673E-08	1.8863E-08	1.22127E-07	0.12212745
3837403773205	383740	3773205	7.03258E-05	0.000215888	0.000253867	0.000250487	5.32449E-05	6.92445E-05	5.09678E-05	5.24595E-06	6.14597E-05	5.24595E-06	1.90369E-05	2.7623E-05	1.63744E-05	6.42097E-09	9.4166E-08	1.8368E-08	1.18955E-07	0.11895513
3837503773205	383750	3773205	6.8524E-05	0.000210357	0.000247363	0.000244069	5.18807E-05	6.74704E-05	4.96619E-05	5.11155E-06	5.9885E-05	5.11155E-06	1.9168E-05	2.78131E-05	1.64871E-05	6.26323E-09	9.1847E-08	1.791E-08	1.1602E-07	0.11602024
3837603773205	383760	3773205	6.68474E-05	0.00020521	0.00024131	0.00023807	5.06113E-05	6.58196E-05	4.84468E-05	4.98648E-06	5.84197E-05	4.98648E-06	1.92865E-05	2.79851E-05	1.6589E-05	6.11619E-09	8.9685E-08	1.7484E-08	1.13286E-07	0.11328558
3837703773205	383770	3773205	6.52869E-05	0.000200419	0.000235677	0.000232539	4.94298E-05	6.42831E-05	4.73158E-05	4.87007E-06	5.7056E-05	4.87007E-06	1.93957E-05	2.81435E-05	1.66829E-05	5.97879E-09	8.7668E-08	1.7086E-08	1.10733E-07	0.11073287
3837803773205	383780	3773205	6.38425E-05	0.000195986	0.000230463	0.000227394	4.83363E-05	6.28609E-05	4.6269E-05	4.76233E-06	5.57937E-05	4.76233E-06	1.94861E-05	2.82748E-05	1.67607E-05	5.85106E-09	8.5794E-08	1.6716E-08	1.08361E-07	0.10836144
3837903773205	383790	3773205	6.2576E-05	0.000192097	0.000225891	0.000222883	4.73773E-05	6.16138E-05	4.53511E-05	4.66785E-06	5.46868E-05	4.66785E-06	1.95797E-05	2.84106E-05	1.68412E-05	5.73845E-09	8.4145E-08	1.639E-08	1.06274E-07	0.10627412
3838003773205	383800	3773205	6.13312E-05	0.000188276	0.000221397	0.000218449	4.64349E-05	6.03882E-05	4.4449E-05	4.575E-06	5.3599E-05	4.575E-06	1.96234E-05	2.84739E-05	1.68788E-05	5.62744E-09	8.2521E-08	1.6068E-08	1.04216E-07	0.1042163
3838103773205	383810	3773205	5.97453E-05	0.000183408	0.000215673	0.000212801	4.52342E-05	5.88267E-05	4.32996E-05	4.4567E-06	5.2213E-05	4.4567E-06	1.95516E-05	2.83698E-05	1.68171E-05	5.48681E-09	8.0453E-08	1.566E-08	1.016E-07	0.10159996
3838203773205	383820	3773205	5.79997E-05	0.000178049	0.000209371	0.000206583	4.39126E-05	5.71079E-05	4.20346E-05	4.32649E-06	5.06875E-05	4.32649E-06	1.94113E-05	2.81662E-05	1.66963E-05	5.3327E-09	7.8184E-08	1.5212E-08	9.8729E-08	0.09872896
3838303773205	383830	3773205	5.6314E-05	0.000172874	0.000203286	0.000200579	4.26363E-05	5.54482E-05	4.08129E-05	4.20074E-06	4.92143E-05	4.20074E-06	1.92584E-05	2.79444E-05	1.65649E-05	5.18372E-09	7.599E-08	1.4779E-08	9.59534E-08	0.09595341
3838403773205	383840	3773205	5.43815E-05	0.000166942	0.00019631	0.000193696	4.11732E-05	5.35454E-05	3.94123E-05	4.05659E-06	4.75255E-05	4.05659E-06	1.90463E-05	2.76366E-05	1.63824E-05	5.01377E-09	7.3482E-08	1.4286E-08	9.27823E-08	0.09278231
3838503773205	383850	3773205	5.25561E-05	0.000161338	0.000189721	0.000187194	3.97911E-05	5.1748E-05	3.80894E-05	3.92042E-06	4.59302E-05	3.92042E-06	1.88342E-05	2.73288E-05	1.62E-05	4.85303E-09	7.111E-08	1.382E-08	8.97836E-08	0.08978362
3838603773205	383860	3773205	5.07162E-05	0.00015569	0.000183079	0.000180641	3.83981E-05	4.99364E-05	3.67559E-05	3.78317E-06	4.43223E-05	3.78317E-06	1.86002E-05	2.69894E-05	1.59987E-05	4.69128E-09	6.8723E-08	1.3351E-08	8.67652E-08	0.08676521
3838703773205	383870	3773205	4.88708E-05	0.000150025	0.000176417	0.000174068	3.70009E-05	4.81194E-05	3.54185E-05	3.64552E-06	4.27095E-05	3.64552E-06	1.83476E-05	2.66227E-05	1.57814E-05	4.52894E-09	6.6325E-08	1.2881E-08	8.37349E-08	0.08373493
3838803773205	383880	3773205	4.71198E-05	0.00014465	0.00017096	0.000167831	3.56752E-05	4.63953E-05	3.41495E-05	3.5149E-06	4.11793E-05	3.5149E-06	1.80949E-05	2.62561E-05	1.55641E-05	4.37475E-09	6.4049E-08	1.2434E-08	8.08582E-08	0.0808582
3838903773205	383890	3773205	4.49732E-05	0.00013806	0.000162347	0.000160186	3.405E-05	4.42817E-05	3.25937E-05	3.35477E-06	3.93033E-05	3.35477E-06	1.76957E-05	2.56768E-05	1.52207E-05	4.18588E-09	6.1256E-08	1.1888E-08	7.73301E-08	0.07733008
3839003773205	383900	3773205	4.28937E-05	0.000131676	0.000154841	0.000152779	3.24756E-05	4.22342E-05	3.10867E-05	3.19966E-06	3.7486E-05	3.19966E-06	1.72527E-05	2.50341E-05	1.48397E-05	4.00238E-09	5.8544E-08	1.1357E-08	7.39032E-08	0.07390322
3839103773205	383910	3773205	4.10302E-05	0.000125956	0.000148114	0.000146141	3.10647E-05	4.03993E-05	2.97361E-05	3.06065E-06	3.58574E-05	3.06065E-06	1.68379E-05	2.44321E-05	1.44828E-05	3.8371E-09	5.6103E-08	1.088E-08	7.082E-08	0.07082002
3829703773215	382970	3773215	2.24421E-05	6.88935E-05	8.10131E-05	7.99344E-05	1.69913E-05	2.20971E-05	1.62647E-05	1.67407E-06	1.96128E-05	1.67407E-06	1.14384E-05	1.65973E-05	9.83857E-06	3.41115E-09	4.4937E-08	7.9653E-09	5.63134E-08	0.05631336
3829803773215	382980	3773215	2.3921E-05	7.34333E-05	8.63516E-05	8.52018E-05	1.8111E-05	2.35532E-05	1.73364E-05	1.78438E-06	2.09052E-05	1.78438E-06	1.17877E-05	1.71043E-05	1.01391E-05	3.68142E-09	4.8372E-08	8.5592E-09	6.06124E-08	0.06061244
3829903773215	382990	3773215	2.53708E-05	7.7884E-05	9.15852E-05	9.03657E-05	1.92087E-05	2.49807E-05	1.83872E-05	1.89253E-06	2.21722E-05	1.89253E-06	1.20529E-05	1.7489E-05	1.03671E-05	3.95756E-09	5.1855E-08	9.1581E-09	6.49702E-08	0.06497022
3830003773215	383000	3773215	2.6621E-05	8.17219E-05	9.60983E-05	9.48187E-05	2.01552E-05	2.62117E-05	1.92932E-05	1.98579E-06	2.32648E-05	1.98579E-06	1.21933E-05	1.76927E-05	1.04879E-05	4.22614E-09	5.5179E-08	9.7188E-09	6.91241E-08	0.06912412
3830103773215	383010	3773215	2.79093E-05	8.56768E-05	0.000100749	9.94074E-05	2.11306E-05	2.74802E-05	2.02269E-05	2.0819E-06	2.43907E-05	2.0819E-06	1.21465E-05	1.76248E-05	1.04476E-05	4.49293E-09	5.8491E-08	1.0289E-08	7.32728E-08	0.07327275
3830203773215	383020	3773215	2.92358E-05	8.97487E-05	0.000105537	0.000104132	2.21349E-05	2.87862E-05	2.11882E-05	2.18084E-06	2.55499E-05	2.18084E-06	1.22151E-05	1.77244E-05	1.05066E-05	4.79707E-09	6.2235E-08	1.0925E-08	7.7957E-08	0.07795698
3830303773215	383030	3773215	3.05676E-05	9.38373E-05	0.000110345	0.000108876	2.31433E-05	3.00976E-05	2.21535E-05	2.28019E-06	2.67139E-05	2.28019E-06	1.22681E-05	1.78013E-05	1.05522E-05	5.16515E-09	6.6669E-08	1.1653E-08	8.34876E-08	0.08348756
3830403773215	383040	3773215	3.19285E-05	9.8015E-05	0.000115258	0.000113723	2.41736E-05	3.14376E-05	2.31398E-05	2.38171E-06	2.79032E-05	2.38171E-06	1.23211E-05	1.78782E-05	1.05979E-05	5.56191E-09	7.142E-08	1.2431E-08	8.94129E-08	0.0894129
3830503773215	383050	3773215	3.33638E-05	0.000102421	0.000120439	0.000118835	2.52603E-05	3.28508E-05	2.418E-05	2.48877E-06	2.91575E-05	2.48877E-06	1.23555E-05	1.7928E-05	1.06274E-05	5.99988E-09	7.6639E-08	1.3287E-08	9.59263E-08	0.09592633
3830603773215	383060	3773215	3.48971E-05	0.000107128	0.000125974	0.000124296	2.64212E-05	3.43605E-05	2.52912E-05	2.60315E-06	3.04975E-05	2.60315E-06	1.23804E-05	1.79642E-05	1.06488E-05	6.50336E-09	8.2597E-08	1.4263E-08	1.03363E-07	0.10336279
3834303773215	383430	3773215	0.002210673	0.006786383	0.007980231	0.007873973	0.001673738	0.002176682	0.001602156	0.000164905	0.001931966	0.000164905	2.08212E-05	3.0212E-05	1.7909E-05	1.82649E-07	2.7355E-06	5.6137E-07	3.47957E-06	3.47956521
3834403773215	383440	3773215	0.001535006	0.004712203	0.005541165	0.005467383	0.001162179	0.001511404	0.001112476	0.000114504	0.001341483	0.000114504	2.18162E-05	3.16558E-05	1.87649E-05	1.28408E-07	1.9169E-06	3.9191E-07	2.43723E-06	2.43723166
3834503773215	383450	3773215	0.001079059	0.003312525	0.003895259	0.003843392	0.000816974	0.001062468	0.000782034	8.04924E-05	0.000943019	8.04924E-05	2.23621E-05	3.24479E-05	1.92344E-05	9.06327E-08	1.3517E-06	2.7251E-07	1.71485E-06	1.7148459
3834603773215	383460	3773215	0.00084319	0.002588447	0.003043802	0.003003273	0.000638393	0.000830225	0.000611091	6.28977E-05	0.000736886	6.28977E-05	2.26553E-05	3.28733E-05	1.94866E-05	7.11498E-08	1.06E-06	2.1206E-07	1.34316E-06	1.34315712
3834703773215	383470	3773215	0.000685707	0.002105001	0.002475309	0.002442349	0.00051916	0.000675163	0.000496957	5.11502E-05	0.000599257	5.11502E-05	2.2883E-05	3.32037E-05	1.96825E-05	5.81374E-08	8.6512E-07	1.722E-07	1.09546E-06	1.09546064
3834803773215	383480	3773215	0.000558849	0.00171557	0.00201737	0.001990508	0.000423114	0.000550256	0.000405019	4.16873E-05	0.000488393	4.16873E-05	2.30296E-05	3.34165E-05	1.98086E-05	4.76474E-08	7.0811E-07	1.4034E-07	8.96098E-07	0.8960977
3834903773215	383490	3773215	0.000466506	0.001432091	0.001684022	0.001661599	0.000353199	0.000459333	0.000338094	3.4799E-05	0.000407692	3.4799E-05	2.30047E-05	3.33803E-05	1.97871E-05	3.99862E-08	5.9353E-07	1.1728E-07	7.50805E-07	0.75080491
3835003773215	383500	3773215	0.000399157	0.001225344	0.001440904	0.001421718	0.000302209	0.00039302	0.000289284	2.97751E-05	0.000348834	2.97751E-05	2.28674E-05	3.31811E-05	1.96691E-05	3.43729E-08	5.0969E-07	1.0052E-07	6.44577E-07	0.64457689
3835103773215	383510	3773215	0.000349279	0.001072228	0.001260852	0.001244063	0.000264445	0.000343909	0.000253136	2.60545E-05	0.000305245	2.60545E-05	2.27052E-05	3.29458E-05	1.95296E-05	3.01966E-08	4.4738E-07	8.8119E-08	5.65694E-07	0.56569369
3835203773215	383520	3773215	0.00030875	0.000947809	0.001114546	0.001099706	0.00023376	0.000304003	0.000223763	2.30312E-05	0.000269825	2.30312E-05	2.249E-05	3.26335E-05	1.93444E-05	2.67906E-08	3.9661E-07	7.8043E-08	5.01442E-07	0.50144208
3835303773215	383530	3773215	0.000274604	0.000842987	0.000991284	0.000978085	0.000207907	0.000270382	0.000199016	2.04841E-05	0.000239984	2.04841E-05	2.22061E-05	3.22216E-05	1.91003E-05	2.39117E-08	3.5373E-07	6.9546E-08	4.47184E-07	0.44718433
3835403773215	383540	3773215	0.000245873	0.000754787	0.000887568	0.00087575	0.000186154	0.000242092	0.000178193	1.83409E-05	0.000214875	1.83409E-05	2.18817E-05	3.17509E-05	1.88213E-05	2.14808E-08	3.1755E-07	6.2386E-08	4.01416E-07	0.40141551
3835503773215	383550	3773215	0.000221629	0.000680362	0.00080005	0.000789398	0.000167799	0.000218221	0.000160623	1.65324E-05	0.000193687	1.65324E-05	2.15355E-05	3.12485E-05	1.85235E-05	1.94227E-08	2.8694E-07	5.6335E-08	3.627E-07	0.36270001
3835603773215	383560	3773215	0.000200969	0.000616939	0.00072547	0.00071581	0.000152157	0.000197879	0.000145649	1.49912E-05	0.000175632	1.49912E-05	2.11892E-05	3.07461E-05	1.82256E-05	1.76634E-08	2.608E-07	5.1172E-08	3.29633E-07	0.32963321
3835703773215	383570	3773215	0.000183163	0.000562278	0.000661192	0.000652388	0.000138675	0.000180346	0.000132745	1.3663E-05	0.000160071	1.3663E-05	2.08461E-05	3.02482E-05	1.79305E-05	1.61434E-08	2.3822E-07	4.6717E-08	3.01083E-07	0.30108279
3835803773215	383580	3773215	0.000168147	0.000516183	0.000606989	0.000598907	0.000127307	0.000165562	0.000121863	1.25429E-05	0.000146948	1.25429E-05	2.0556E-05	2.98272E-05	1.7681E-05	1.48583E-08	2.1915E-07	4.2956E-08	2.76962E-07	0.2769618
3835903773215	383590	3773215	0.000155126	0.000476211	0.000559985	0.000552529	0.000117449	0.000152741	0.000112426	1.15716E-05	0.000135569	1.15716E-05	2.02971E-05	2.94516E-05	1.74583E-05	1.37417E-08	2.0258E-07	3.9692E-08	2.56014E-07	0.25601443
3836003773215	383600	3773215	0.000143611	0.000440862	0.000518417	0.000511514	0.00010873	0.000141403	0.00010408	1.07127E-05	0.000125506	1.07127E-05	2.00476E-05	2.90895E-05	1.72437E-05	1.27522E-08	1.8791E-07	3.6802E-08	2.37462E-07	0.23746168

			EGIODemolition	EGIOSite Grubbing / Prep	EGIOMass Grading / Excavation	EGIOMass Grading / Excavation	EGIODrainage / Utilities Trenching	EGIODrainage / Utilities Trenching	EGIOFoundations / Concrete Pads	EGIOFoundations / Concrete Pads	EGIOBuilding / Structure Construction	EGIOBuilding / Structure Construction	EGIOAsphalt Paving	EGIOArchitectural Coating	EGIOLandscaping or Other Finishing	EGIOWaterside Construction (Piles)	HIWaterside Construction (Landscaping)	HIWaterside Construction (Landscaping)	KMDemolition	KMSite Grubbing / Prep
Unique Identifier	X (UTM)	Y (UTM)	2025	2025	2025	2026	2026	2027	2026	2027	2026	2027	2027	2027	2027	2027	2025	2026	2025	2025
3836103773215	383610	3773215	0.00042678	0.00016739	5.54342E-05	5.4292E-05	0.000126069	0.000125874	0.000165638	0.000165531	0.000177419	0.000173166	6.90401E-06	6.90401E-06	0.000186974	6.90401E-06	0.000111466	0.000107974	0.000156195	0.000677896
3836203773215	383620	3773215	0.000400023	0.00015689	5.19587E-05	5.08881E-05	0.000118165	0.000117982	0.000155253	0.000155153	0.000166295	0.000162309	6.47116E-06	6.47116E-06	0.000175252	6.47116E-06	0.000104365	0.000101096	0.00014588	0.000633128
3836303773215	383630	3773215	0.000376113	0.00014752	4.8853E-05	4.78465E-05	0.000111102	0.00011093	0.000145973	0.000145879	0.000156356	0.000152608	6.08436E-06	6.08436E-06	0.000164777	6.08436E-06	9.80167E-05	9.49466E-05	0.000136692	0.000593251
3836403773215	383640	3773215	0.000354592	0.00013908	4.60577E-05	4.51087E-05	0.000104745	0.000104583	0.000137621	0.000137532	0.000147409	0.000143876	5.73622E-06	5.73622E-06	0.000155348	5.73622E-06	9.22977E-05	8.94068E-05	0.00012844	0.000557441
3836503773215	383650	3773215	0.000334948	0.00013137	4.35062E-05	4.26098E-05	9.89421E-05	9.87894E-05	0.000129997	0.000129913	0.000139243	0.000135905	5.41845E-06	5.41845E-06	0.000146742	5.41845E-06	8.70757E-05	8.43483E-05	0.000120934	0.000524862
3836603773215	383660	3773215	0.000318376	0.00012487	4.13537E-05	4.05016E-05	9.40468E-05	9.39017E-05	0.000123565	0.000123485	0.000132354	0.000129181	5.15036E-06	5.15036E-06	0.000139482	5.15036E-06	8.26717E-05	8.00823E-05	0.000114631	0.000497508
3836703773215	383670	3773215	0.000303089	0.00011888	3.9368E-05	3.85569E-05	8.9531E-05	8.93929E-05	0.000117632	0.000117556	0.000125999	0.000122978	4.90306E-06	4.90306E-06	0.000132785	4.90306E-06	7.86103E-05	7.61481E-05	0.000108836	0.000472354
3836803773215	383680	3773215	0.000290999	0.00011413	3.77977E-05	3.70189E-05	8.59597E-05	8.58271E-05	0.00011294	0.000112867	0.000120973	0.000118073	4.70749E-06	4.70749E-06	0.000127488	4.70749E-06	7.53957E-05	7.30341E-05	0.000104282	0.000452592
3836903773215	383690	3773215	0.000282511	0.0001108	3.66952E-05	3.59391E-05	8.34524E-05	8.33237E-05	0.000109646	0.000109575	0.000117444	0.000114629	4.57018E-06	4.57018E-06	0.000123769	4.57018E-06	7.31371E-05	7.08463E-05	0.000101125	0.000438891
3837003773215	383700	3773215	0.000274625	0.00010771	3.56708E-05	3.49359E-05	8.11229E-05	8.09977E-05	0.000106585	0.000106516	0.000114166	0.000111429	4.4426E-06	4.4426E-06	0.000120314	4.4426E-06	7.10311E-05	6.88063E-05	9.81832E-05	0.000426122
3837103773215	383710	3773215	0.000265329	0.00010407	3.44633E-05	3.37533E-05	7.83768E-05	7.82558E-05	0.000102977	0.00010291	0.000110301	0.000107657	4.29221E-06	4.29221E-06	0.000116242	4.29221E-06	6.85502E-05	6.6403E-05	9.46936E-05	0.000410977
3837203773215	383720	3773215	0.00025632	0.00010053	3.32932E-05	3.26072E-05	7.57156E-05	7.55987E-05	9.94804E-05	9.94162E-05	0.000106556	0.000104002	4.14648E-06	4.14648E-06	0.000112295	4.14648E-06	6.61427E-05	6.4071E-05	9.13035E-05	0.000396264
3837303773215	383730	3773215	0.000248389	9.7421E-05	3.2263E-05	3.15983E-05	7.33728E-05	7.32595E-05	9.64022E-05	9.634E-05	0.000103259	0.000100784	4.01817E-06	4.01817E-06	0.00010882	4.01817E-06	6.40224E-05	6.20171E-05	8.83276E-05	0.000383348
3837403773215	383740	3773215	0.000242209	9.4998E-05	3.14603E-05	3.08121E-05	7.15473E-05	7.14369E-05	9.40038E-05	9.39432E-05	0.00010069	9.82764E-05	3.91821E-06	3.91821E-06	0.000106113	3.91821E-06	6.2363E-05	6.04097E-05	8.60306E-05	0.000373379
3837503773215	383750	3773215	0.000236496	9.2757E-05	3.07183E-05	3.00854E-05	6.98599E-05	6.97521E-05	9.17867E-05	9.17275E-05	9.83151E-05	9.59585E-05	3.82579E-06	3.82579E-06	0.00010361	3.82579E-06	6.08274E-05	5.89222E-05	8.39101E-05	0.000364176
3837603773215	383760	3773215	0.000231134	9.0654E-05	3.00218E-05	2.94033E-05	6.82759E-05	6.81705E-05	8.97056E-05	8.96477E-05	9.60859E-05	9.37827E-05	3.73905E-06	3.73905E-06	0.000101261	3.73905E-06	5.93905E-05	5.75303E-05	8.19344E-05	0.000355601
3837703773215	383770	3773215	0.000226113	8.8685E-05	2.93697E-05	2.87645E-05	6.67927E-05	6.66897E-05	8.77569E-05	8.77003E-05	9.39986E-05	9.17455E-05	3.65783E-06	3.65783E-06	9.90612E-05	3.65783E-06	5.80469E-05	5.62287E-05	8.00968E-05	0.000347626
3837803773215	383780	3773215	0.000221353	8.6818E-05	2.87513E-05	2.8159E-05	6.53865E-05	6.52856E-05	8.59093E-05	8.58539E-05	9.20196E-05	8.98139E-05	3.58082E-06	3.58082E-06	9.69756E-05	3.58082E-06	5.67804E-05	5.50019E-05	7.83723E-05	0.000340141
3837903773215	383790	3773215	0.00021688	8.5063E-05	2.81703E-05	2.75899E-05	6.40652E-05	6.39663E-05	8.41733E-05	8.4119E-05	9.01601E-05	8.7999E-05	3.50846E-06	3.50846E-06	9.50159E-05	3.50846E-06	5.56E-05	5.38585E-05	7.67723E-05	0.000333197
3838003773215	383800	3773215	0.000212469	8.3333E-05	2.75975E-05	2.70289E-05	6.27624E-05	6.26656E-05	8.24616E-05	8.24084E-05	8.83267E-05	8.62096E-05	3.43711E-06	3.43711E-06	9.30838E-05	3.43711E-06	5.44412E-05	5.2736E-05	7.51973E-05	0.000326361
3838103773215	383810	3773215	0.000207107	8.123E-05	2.6901E-05	2.63467E-05	6.11785E-05	6.10841E-05	8.03805E-05	8.03286E-05	8.60975E-05	8.40338E-05	3.35037E-06	3.35037E-06	9.07346E-05	3.35037E-06	5.30222E-05	5.13614E-05	7.32239E-05	0.000317797
3838203773215	383820	3773215	0.000201314	7.8958E-05	2.61485E-05	2.56097E-05	5.94671E-05	5.93754E-05	7.8132E-05	7.80816E-05	8.36891E-05	8.16832E-05	3.25665E-06	3.25665E-06	8.81965E-05	3.25665E-06	5.1483E-05	4.98705E-05	7.10672E-05	0.000308436
3838303773215	383830	3773215	0.000195736	7.677E-05	2.5424E-05	2.49002E-05	5.78195E-05	5.77302E-05	7.59672E-05	7.59182E-05	8.13704E-05	7.942E-05	3.16642E-06	3.16642E-06	8.57528E-05	3.16642E-06	4.99995E-05	4.84334E-05	6.89897E-05	0.00029942
3838403773215	383840	3773215	0.000189511	7.4329E-05	2.46155E-05	2.41083E-05	5.59808E-05	5.58944E-05	7.35514E-05	7.35039E-05	7.87827E-05	7.68943E-05	3.06572E-06	3.06572E-06	8.30258E-05	3.06572E-06	4.83347E-05	4.68208E-05	6.66361E-05	0.000289205
3838503773215	383850	3773215	0.000183601	7.2011E-05	2.38478E-05	2.33565E-05	5.42349E-05	5.41512E-05	7.12576E-05	7.12116E-05	7.63258E-05	7.44963E-05	2.97011E-06	2.97011E-06	8.04365E-05	2.97011E-06	4.67525E-05	4.52881E-05	6.44024E-05	0.000279511
3838603773215	383860	3773215	0.000177502	6.9619E-05	2.30557E-05	2.25806E-05	5.24334E-05	5.23525E-05	6.88906E-05	6.88461E-05	7.37904E-05	7.20217E-05	2.87145E-06	2.87145E-06	7.77646E-05	2.87145E-06	4.51183E-05	4.37051E-05	6.2085E-05	0.000269453
3838703773215	383870	3773215	0.000171179	6.7139E-05	2.22343E-05	2.17762E-05	5.05655E-05	5.04875E-05	6.64364E-05	6.63936E-05	7.11617E-05	6.9456E-05	2.76916E-06	2.76916E-06	7.49943E-05	2.76916E-06	4.34177E-05	4.20577E-05	5.96703E-05	0.000258973
3838803773215	383880	3773215	0.000165179	6.4786E-05	2.1455E-05	2.1013E-05	4.87931E-05	4.87178E-05	6.41078E-05	6.40664E-05	6.86674E-05	6.70215E-05	2.6721E-06	2.6721E-06	7.23657E-05	2.6721E-06	4.18085E-05	4.0499E-05	5.73846E-05	0.000249053
3838903773215	383890	3773215	0.000158577	6.2196E-05	2.05975E-05	2.01731E-05	4.6843E-05	4.67707E-05	6.15456E-05	6.15059E-05	6.5923E-05	6.43428E-05	2.5653E-06	2.5653E-06	6.94734E-05	2.5653E-06	4.00416E-05	3.87874E-05	5.48613E-05	0.000238102
3839003773215	383900	3773215	0.0001522	5.9695E-05	1.97692E-05	1.93619E-05	4.49592E-05	4.48898E-05	5.90705E-05	5.90324E-05	6.32719E-05	6.17553E-05	2.46214E-06	2.46214E-06	6.66796E-05	2.46214E-06	3.83391E-05	3.71383E-05	5.24353E-05	0.000227573
3839103773215	383910	3773215	0.000146308	5.7384E-05	1.90038E-05	1.86123E-05	4.32187E-05	4.3152E-05	5.67837E-05	5.6747E-05	6.08224E-05	5.93645E-05	2.36682E-06	2.36682E-06	6.40982E-05	2.36682E-06	3.67713E-05	3.56195E-05	5.02039E-05	0.000217889
3829703773225	382970	3773225	0.000192736	7.5594E-05	2.50343E-05	2.45185E-05	5.69333E-05	5.68454E-05	7.48029E-05	7.47546E-05	8.01232E-05	7.82027E-05	3.11788E-06	3.11788E-06	8.44385E-05	3.11788E-06	3.92899E-05	3.80593E-05	2.75121E-05	0.000119405
3829803773225	382980	3773225	0.000209946	8.2344E-05	2.72697E-05	2.67078E-05	6.20169E-05	6.19212E-05	8.14821E-05	8.14295E-05	8.72775E-05	8.51855E-05	3.39628E-06	3.39628E-06	9.1978E-05	3.39628E-06	4.29136E-05	4.15694E-05	2.9343E-05	0.00012735
3829903773225	382990	3773225	0.000227002	8.9034E-05	2.94852E-05	2.88777E-05	6.70554E-05	6.69519E-05	8.8102E-05	8.80452E-05	9.43683E-05	9.21063E-05	3.67221E-06	3.67221E-06	9.94507E-05	3.67221E-06	4.64816E-05	4.50257E-05	3.0995E-05	0.00013452
3830003773225	383000	3773225	0.00024388	9.5653E-05	3.16773E-05	3.10247E-05	7.20408E-05	7.19297E-05	9.46522E-05	9.45912E-05	0.00010384	9.89542E-05	3.94523E-06	3.94523E-06	0.000106845	3.94523E-06	4.99367E-05	4.83726E-05	3.22759E-05	0.00014008
3830103773225	383010	3773225	0.000260586	0.00010221	3.38473E-05	3.315E-05	7.69759E-05	7.68571E-05	0.000101136	0.000101071	0.00010833	0.000105733	4.21549E-06	4.21549E-06	0.000114164	4.21549E-06	5.36608E-05	5.19801E-05	3.38646E-05	0.000146975
3830203773225	383020	3773225	0.000281882	0.00011056	3.66135E-05	3.58591E-05	8.32667E-05	8.31382E-05	0.000109402	0.000109331	0.000117183	0.000114374	4.56E-06	4.56E-06	0.000123494	4.56E-06	5.77742E-05	5.59646E-05	3.53808E-05	0.000153555
3830303773225	383030	3773225	0.000307445	0.00012058	3.99338E-05	3.91111E-05	9.08178E-05	9.06777E-05	0.000119323	0.000119246	0.00012781	0.000124746	4.97353E-06	4.97353E-06	0.000134693	4.97353E-06	6.26787E-05	6.07155E-05	3.69333E-05	0.000160293
3830403773225	383040	3773225	0.000335963	0.00013177	4.3638E-05	4.27389E-05	9.92419E-05	9.90887E-05	0.000130391	0.000130307	0.000139665	0.000136317	5.43487E-06	5.43487E-06	0.000147187	5.43487E-06	6.81878E-05	6.6052E-05	3.85401E-05	0.000167267
3830503773225	383050	3773225	0.000368262	0.00014444	4.78333E-05	4.68478E-05	0.000108783	0.000108615	0.000142927	0.000142834	0.000153092	0.000149423	5.95737E-06	5.95737E-06	0.000161337	5.95737E-06	7.44467E-05	7.21149E-05	4.02419E-05	0.000174653
3830603773225	383060	3773225	0.000406122	0.00015929	5.27508E-05	5.1664E-05	0.000119966	0.000119781	0.00015762	0.000157518	0.000168831	0.000164784	6.56982E-06	6.56982E-06	0.000177924	6.56982E-06	8.17891E-05	7.92273E-05	4.20569E-05	0.00018253
3830703773225	383070	3773225	0.000451571	0.00017711	5.86542E-05	5.74457E-05	0.000133392	0.000133186	0.000175259	0.000175146	0.000187725	0.000183225	7.30504E-06	7.30504E-06	0.000197835	7.30504E-06	9.06115E-05	8.77734E-05	4.40348E-05	0.000191114
3834303773225	383430	3773225	0.005146405	0.00201849	0.000668463	0.00065469	0.001520223	0.001517877	0.001997374	0.001996085	0.002139437	0.002088156	8.32532E-05	8.32532E-05	0.002254662	8.32532E-05	0.001410449	0.001366271	0.00237214	0.010295254
3834403773225	383440	3773225	0.004914462	0.00192752	0.000638336	0.000625184	0.001451708	0.001449468	0.001907355	0.001906124	0.002043015	0.001994045	7.95011E-05	7.95011E-05	0.002153047	7.95011E-05	0.001233725	0.001195082	0.002032132	0.008819595
3834503773225	383450	3773225	0.003319356	0.0013019	0.000431149	0.000422265	0.000980522	0.000979009	0.001288277	0.001287446	0.001379906	0.00134683	5.36971E-05	5.36971E-05	0.001454224	5.36971E-05	0.000854858	0.000828082	0.001378605	0.005983243
3834603773225	383460	3773225	0.002526945	0.0009911	0.000328223	0.00032146	0.000746447	0.000745296	0.000980734	0.000980101	0.001050489	0.001025309	4.08783E-05	4.08783E-05	0.001107066	4.08783E-05	0.00065832	0.00063701	0.001042476	0.004524419
3834703773225	383470	3773225	0.002028506	0.00079561	0.000263481	0.000258053	0.000599211	0.000598286	0.000787285	0.000786777	0.00084328	0.000823067	3.28151E-05	3.28151E-05	0.000888697	3.28151E-05	0.000532012	0.000515349	0.000829245	0.003598982
3834803773225	383480	3773225	0.001668507	0.00065441	0.000216721	0.000212256	0.000492869	0.000492108	0.000647565	0.000647147	0.000693623	0.000676998	2.69914E-05	2.69914E-05	0.00073098	2.69914E-05	0.00043927	0.000425511	0.000674861	0.002928943
3834903773225	383490	3773225	0.001408343	0.00055237	0.000182929	0.00017916	0.000416018	0.000415376	0.000546593	0.00054624	0.000585469	0.000571436	2.27827E-05	2.27827E-05	0.000617001	2.27827E-05	0.000371525	0.000359888	0.000563708	0.002446532
3835003773225	383500	3773225	0.001215751	0.00047683	0.000157913	0.000154659	0.000359127	0.000358573	0.000471846	0.000471541	0.000505406	0.000493292	1.96672E-05	1.96672E-05	0.000532626	1.96672E-05	0.000321091	0.000311034	0.000482088	0.002092296
3835103773225	383510	3773225	0.00106956	0.0004195	0.000138924	0.000136062	0.000315943	0.000315455	0.000415107	0.00041484	0.000444632	0.00043974	1.73022E-05	1.73022E-05	0.000468579	1.73022E-05	0.000282657	0.00027380	0.000420652	0.001825661
3835203773225	383520	3773225	0.000950845	0.00037293	0.000123505	0.00012096	0.000280875	0.000280441	0.000369033	0.000368795	0.00039528	0.000385806	1.53818E-05	1.53818E-05	0.000416569	1.53818E-05	0.00025133	0.000243458	0.000371141	0.001610778
3835303773225	383530	3773225	0.000849617	0.00033323	0.000110356	0.000108082	0.000250973	0.000250586	0.000329745	0.000329533	0.000353199	0.000344733	1.37442E-05	1.37442E-05	0.000372221	1.37442E-05	0.000224529	0.000217497	0.000329215	0.001428818
3835403773225	383540	3773225	0.000764118	0.0002997	9.92507E-05	9.72058E-05	0.000225717	0.000225368	0.000296562	0.000296371	0.000317655	0.000310041	1.23611E-05	1.23611E-05	0.000334763	1.23611E-05	0.000201849	0.000195527	0.000294074	0.001276304
3835503773225	383550	3773225	0.000692567	0.00027163	8.9957E-05	8.81036E-05	0.000204581	0.000204265	0.000268793	0.000268619	0.00028791	0.000281009	1.12036E-05	1.12036E-05	0.000303417	1.12036E-05	0.000182852	0.000177125	0.000264897	0.00114967
3835603773225	383560	3773225	0.000633627	0.00024852	8.23013E-05	8.06056E-05	0.00018717	0.000186882	0.000245917	0.000245759	0.000263408	0.000257094	1.02502E-05	1.02502E-05	0.000277595	1.02502E-05	0.000167182	0.000161946	0.000241019	0.00104604
3835703773225	383570	3773225	0.00058233	0.0002284	7.56385E-05	7.40801E-05	0.000172018	0.000171752	0.000226009	0.000225863	0.000242084	0.000236281	9.42035E-06	9.42035E-06	0.000255122	9.42035E-06	0.000153522	0.000148713	0.000220337	0.000956278
3835803773225	383580	3773225	0.000537016	0.00021063	6.97527E-05	6.83155E-05	0.000158632	0.000158387	0.000208422	0.000208287	0.000223246	0.000217895	8.6873E-06	8.6873E-06	0.000235269	8.6873E-06	0.000141434	0.000137004	0.000202142	0.00087731
3835903773225	383590	3773225	0.000496957	0.00019491	6.45493E-05	6.32194E-05	0.000146799	0.000146572	0.000192874	0.00019275	0.000206592	0.00020164	8.03925E-06	8.03925E-06	0.000217719	8.03925E-06	0.000130734	0.000126639	0.000186126	0.0008078
3836003773225	383600	3773225	0.000461568	0.00018103	5.99527E-05	5.87174E-05	0.000136345	0.000136134	0.000179139	0.000179024	0.000191881	0.000187281	7.46677E-06	7.46677E-06	0.000202215	7.46677E-06	0.000121278	0.000117479	0.000172043	0.000746679
3836103773225	383610	3773225	0.000431936	0.00016941	5.61038E-05	5.49479E-05	0.000127592	0.000127395	0.000167639	0.000167531	0.000179562	0.000175258	6.98741E-06	6.98741E-06	0.000189233	6.98741E-06	0.000113353	0.000109802	0.000160307	0.000695743
3836203773225	383620	3773225	0.000405178	0.00015892	5.26283E-05	5.1544E-05	0.000119688	0.000119503	0.000157254	0.000157153	0.000168439	0.000164401	6.55456E-06	6.55456E-06	0.00017751	6.55456E-06	0.000106191	0.000102865	0.000149745	0.000649904
3836303773225	383630	3773225	0.000381197	0.00014951	4.95133E-05	4.84932E-05	0.000112604	0.00011243	0.000147946	0.000147851	0.000158469	0.000154671	6.16661E-06	6.16661E-06	0.000167004	6.16661E-06	9.97711E-05	9.66461E-05	0.000140317	0.000608986
3836403773225	383640	3773225	0.000359577	0.00014103	4.67052E-05	4.57429E-05	0.000106217	0.000106053	0.000139556	0.000139466	0.000149481	0.000145898	5.81686E-06	5.81686E-06	0.000157532	5.81686E-06	9.39822E-05	9.10385E-05	0.000131849	0.000572232
3836503773225	383650	3773225	0.000339834	0.00013329	4.41408E-05	4.32314E-05	0.000100385	0.000100231	0.000131893	0.000131808	0.000141274	0.000137888	5.49749E-06	5.49749E-06	0.000148883	5.49749E-06	8.86938E-05	8.59157E-05	0.000124141	0.000538779
3836603773225	383660	3773225	0.000323703	0.00012696	4.20455E-05	4.11792E-05	9.56202E-05	9.54727E-05	0.000125632	0.000125551	0.000134568	0.000131342	5.23653E-06	5.23653E-06	0.000141816	5.23653E-06	8.43795E-05	8.17366E-05	0.00011789	0.000511651
3836703773225	383670	3773225	0.000308828	0.00012113	4.01135E-05	3.9287E-05	9.12264E-05	9.10857E-05	0.00011986	0.000119782	0.000128385	0.000125307	4.99591E-06	4.99591E-06	0.000135299	4.99591E-06	8.04006E-05	7.78823E-05	0.000112144	0.000486713
3836803773225	383680	3773225	0.000296766	0.0001164	3.85467E-05	3.77525E-05	8.76631E-05	8.75279E-05	0.000115178	0.000115104	0.00012337	0.000120413	4.80077E-06	4.80077E-06	0.000130014	4.80077E-06	7.71752E-05	7.47579E-05	0.000107514	0.000466618
3836903773225	383690	3773225	0.000288026	0.00011297	3.74115E-05	3.66407E-05	8.50815E-05	8.49502E-05	0.000111786	0.000111714	0.000119737	0.000116867	4.65939E-06	4.65939E-06	0.000126186	4.65939E-06	7.48378E-05	7.24937E-05	0.000104198	0.000452229
3837003773225	383700	3773225	0.000279835	0.00010976	3.63475E-05	3.55986E-05	8.26618E-05	8.25342E-05	0.000108607	0.000108537	0.000116331	0.000113543	4.52688E-06	4.52688E-06	0.000122597	4.52688E-06	7.2642E-05	7.03667E-05	0.000101084	0.000438714
3837103773225	383710	3773225	0.00027105	0.00010631	3.52065E-05	3.44811E-05	8.00669E-05	7.99434E-05	0.000105197	0.00010513	0.00011268	0.000109979	4.38477E-06	4.38477E-06	0.000118748	4.38477E-06	7.02813E-05	6.80799E-05	9.77261E-05	0.000424138
3837203773225	383720	3773225	0.000262616	0.000103	3.4111E-05	3.34082E-05	7.75755E-05	7.74558E-05	0.000101924	0.000101858	0.000109173	0.000106557	4.24833E-06	4.24833E-06	0.000115053	4.24833E-06	6.8012E-05	6.58817E-05	9.45012E-05	0.000410142
3837303773225	383730	3773225	0.000255053	0.00010004	3.31287E-05	3.24461E-05	7.53415E-05	7.52252E-05	9.89888E-05	9.8925E-05	0.000106029	0.000103488	4.12599E-06	4.12599E-06	0.00011174	4.12599E-06	6.59741E-05	6.39077E-05	9.16158E-05	0.000397619
3837403773225	383740	3773225	0.000248784	9.7576E-05	3.23143E-05	3.16485E-05	7.34895E-05	7.33761E-05	9.65556E-05	9.64933E-05	0.000103423	0.000100944	4.02457E-06	4.02457E-06	0.000108993	4.02457E-06	6.42789E-05	6.22655E-05	8.92328E-05	0.000387277
3837503773225	383750	3773225	0.000242999	9.5308E-05	3.1563E-05	3.09127E-05	7.17808E-05	7.16701E-05	9.43106E-05	9.42497E-05	0.000101018	9.85971E-05	3.93099E-06	3.93099E-06	0.000106459	3.93099E-06	6.27146E-05	6.07503E-05	8.70444E-05	0.000377779
3837603773225	383760	3773225	0.000237583	9.3183E-05	3.08595E-05	3.02237E-05	7.01809E-05	7.00726E-05	9.22085E-05	9.2149E-05	9.87669E-05	9.63995E-05	3.84338E-06	3.84338E-06	0.000104086	3.84338E-06	6.12508E-05	5.93323E-05	8.50054E-05	0.000368929
3837703773225	383770	3773225	0.000232499	9.119E-05	3.01992E-05	2.9577E-05	6.86792E-05	6.85732E-05	9.02355E-05	9.01772E-05	9.66534E-05	9.43367E-05	3.76114E-06	3.76114E-06	0.000101859	3.76114E-06	5.98838E-05	5.80082E-05	8.31135E-05	0.000360718

			KMMass Grading / Excavation	KMMass Grading / Excavation	KMDrainage / Utilities Trenching	KMFoundations / Concrete Pads	KMBuilding / Structure Construction	KMAsphalt Paving	KMArchitectural Coating	KMLandscaping or Other Finishing	KMWaterside Construction (Piles)	EWNDemolition	EWNSite Grubbing / Prep	EWNDrainage / Utilities Trenching	EWNDrainage / Utilities Trenching	EWNDrainage / Utilities Trenching	EWNFoundation s / Concrete Pads	EWNBuilding / Structure Construction	EWNAsphalt Paving	EWNLandscaping or Other Finishing	EWNWaterside Construction (Piles)
Unique Identifier	X (UTM)	Y (UTM)	2025	2026	2026	2026	2026	2026	2026	2026	2026	2027	2027	2027	2028	2029	2029	2029	2029	2029	2029
3836103773215	383610	3773215	0.000515273	0.000509941	0.000183124	9.69086E-05	0.000332847	1.06931E-05	1.06931E-05	0.00034354	1.06931E-05	0.000506699	2.76158E-05	6.4847E-05	6.35947E-05	6.22789E-05	5.39451E-05	0.000117139	8.33378E-06	0.000121306	8.33378E-06
3836203773215	383620	3773215	0.000481245	0.000476264	0.00017031	9.05088E-05	0.000310866	9.98688E-06	9.98688E-06	0.000320853	9.98688E-06	0.000473951	2.58309E-05	6.06559E-05	5.94846E-05	5.82538E-05	5.04586E-05	0.000109568	7.79516E-06	0.000113465	7.79516E-06
3836303773215	383630	3773215	0.000450934	0.000446267	0.000160258	8.48082E-05	0.000291286	9.35787E-06	9.35787E-06	0.000300644	9.35787E-06	0.000444679	2.42356E-05	5.69097E-05	5.58107E-05	5.46559E-05	4.73422E-05	0.000102801	7.31372E-06	0.000106458	7.31372E-06
3836403773215	383640	3773215	0.000423714	0.000419329	0.000150585	7.96889E-05	0.000273703	8.793E-06	8.793E-06	0.000282496	8.793E-06	0.000418316	2.27988E-05	5.35358E-05	5.2502E-05	5.14157E-05	4.45355E-05	9.67063E-05	6.88013E-06	0.000100146	6.88013E-06
3836503773215	383650	3773215	0.000398951	0.000394822	0.000141784	7.50315E-05	0.000257707	8.2791E-06	8.2791E-06	0.000265986	8.2791E-06	0.000394258	2.14876E-05	5.04569E-05	4.94825E-05	4.84587E-05	4.19743E-05	9.11446E-05	6.48445E-06	9.43868E-05	6.48445E-06
3836603773215	383660	3773215	0.000378159	0.000374245	0.000134395	7.11212E-05	0.000244276	7.84762E-06	7.84762E-06	0.000252124	7.84762E-06	0.000373945	2.03805E-05	4.78572E-05	4.6933E-05	4.59619E-05	3.98116E-05	8.64485E-05	6.15034E-06	8.95237E-05	6.15034E-06
3836703773215	383670	3773215	0.000359039	0.000355324	0.0001276	6.75253E-05	0.000231926	7.45085E-06	7.45085E-06	0.000239377	7.45085E-06	0.000355216	1.93597E-05	4.54603E-05	4.45824E-05	4.366E-05	3.78177E-05	8.21188E-05	5.84231E-06	8.504E-05	5.84231E-06
3836803773215	383680	3773215	0.000344018	0.000340458	0.000122261	6.47003E-05	0.000222223	7.13913E-06	7.13913E-06	0.000229362	7.13913E-06	0.000340347	1.85493E-05	4.35573E-05	4.27162E-05	4.18323E-05	3.62346E-05	7.86813E-05	5.59775E-06	8.14801E-05	5.59775E-06
3836903773215	383690	3773215	0.000333604	0.000330151	0.00011856	6.27416E-05	0.000215495	6.92301E-06	6.92301E-06	0.000222418	6.92301E-06	0.000329788	1.79739E-05	4.2206E-05	4.1391E-05	4.05346E-05	3.51105E-05	7.62403E-05	5.42409E-06	7.89523E-05	5.42409E-06
3837003773215	383700	3773215	0.000323898	0.000320546	0.000115111	6.09163E-05	0.000209226	6.7216E-06	6.7216E-06	0.000215948	6.7216E-06	0.000319895	1.74347E-05	4.094E-05	4.01494E-05	3.93186E-05	3.40573E-05	7.39533E-05	5.26138E-06	7.6584E-05	5.26138E-06
3837103773215	383710	3773215	0.000312386	0.000309153	0.00011102	5.87512E-05	0.00020179	6.4827E-06	6.4827E-06	0.000208272	6.4827E-06	0.000308364	1.68062E-05	3.94642E-05	3.87021E-05	3.79013E-05	3.28296E-05	7.12875E-05	5.07172E-06	7.38234E-05	5.07172E-06
3837203773215	383720	3773215	0.000301203	0.000298085	0.000107045	5.66478E-05	0.000194566	6.25061E-06	6.25061E-06	0.000200816	6.25061E-06	0.000297185	1.6197E-05	3.80335E-05	3.72991E-05	3.65273E-05	3.16394E-05	6.87032E-05	4.88786E-06	7.11471E-05	4.88786E-06
3837303773215	383730	3773215	0.000291385	0.00028837	0.000103556	5.48015E-05	0.000188224	6.04688E-06	6.04688E-06	0.000194271	6.04688E-06	0.000287292	1.56578E-05	3.67675E-05	3.60575E-05	3.53114E-05	3.05862E-05	6.64162E-05	4.72515E-06	6.87788E-05	4.72515E-06
3837403773215	383740	3773215	0.000283808	0.00028087	0.000100863	5.33763E-05	0.000183329	5.88963E-06	5.88963E-06	0.000189219	5.88963E-06	0.000279459	1.52309E-05	3.5765E-05	3.50744E-05	3.43486E-05	2.97523E-05	6.46054E-05	4.59632E-06	6.69035E-05	4.59632E-06
3837503773215	383750	3773215	0.000276812	0.000273948	9.83769E-05	5.20607E-05	0.00017881	5.74446E-06	5.74446E-06	0.000184555	5.74446E-06	0.000272185	1.48345E-05	3.48341E-05	3.41614E-05	3.34546E-05	2.89779E-05	6.29238E-05	4.47669E-06	6.51621E-05	4.47669E-06
3837603773215	383760	3773215	0.000270295	0.000267497	9.60606E-05	5.08349E-05	0.0001746	5.60921E-06	5.60921E-06	0.000180209	5.60921E-06	0.000265356	1.44622E-05	3.396E-05	3.33042E-05	3.26151E-05	2.82508E-05	6.13448E-05	4.36435E-06	6.3527E-05	4.36435E-06
3837703773215	383770	3773215	0.000264233	0.000261498	9.39062E-05	4.96948E-05	0.000170684	5.48341E-06	5.48341E-06	0.000176168	5.48341E-06	0.000258962	1.41138E-05	3.31418E-05	3.25018E-05	3.18293E-05	2.75701E-05	5.98668E-05	4.2592E-06	6.19664E-05	4.2592E-06
3837803773215	383780	3773215	0.000258544	0.000255868	9.18844E-05	4.86249E-05	0.00016701	5.36535E-06	5.36535E-06	0.000172375	5.36535E-06	0.000252936	1.37853E-05	3.23706E-05	3.17455E-05	3.10886E-05	2.69285E-05	5.84737E-05	4.16009E-06	6.05538E-05	4.16009E-06
3837903773215	383790	3773215	0.000253266	0.000250644	9.00086E-05	4.76322E-05	0.0001636	5.25581E-06	5.25581E-06	0.000168856	5.25581E-06	0.000247316	1.3479E-05	3.16513E-05	3.10401E-05	3.03979E-05	2.63302E-05	5.71745E-05	4.06765E-06	5.92083E-05	4.06765E-06
3838003773215	383800	3773215	0.000248069	0.000245502	8.81619E-05	4.6655E-05	0.000160243	5.14798E-06	5.14798E-06	0.000165391	5.14798E-06	0.000241818	1.31794E-05	3.09477E-05	3.03501E-05	2.97221E-05	2.57449E-05	5.59035E-05	3.97723E-06	5.78921E-05	3.97723E-06
3838103773215	383810	3773215	0.000241559	0.000239059	8.58483E-05	4.54306E-05	0.000156038	5.01289E-06	5.01289E-06	0.000161051	5.01289E-06	0.000235233	1.28205E-05	3.0105E-05	2.95237E-05	2.89128E-05	2.50439E-05	5.43812E-05	3.86893E-06	5.63157E-05	3.86893E-06
3838203773215	383820	3773215	0.000234445	0.000232018	8.33198E-05	4.40925E-05	0.000151442	4.86524E-06	4.86524E-06	0.000156308	4.86524E-06	0.000228166	1.24354E-05	2.92006E-05	2.86367E-05	2.80441E-05	2.42914E-05	5.27474E-05	3.75269E-06	5.46238E-05	3.75269E-06
3838303773215	383830	3773215	0.000227591	0.000225236	8.08841E-05	4.28036E-05	0.000147015	4.72301E-06	4.72301E-06	0.000151738	4.72301E-06	0.000221382	1.20656E-05	2.83323E-05	2.77852E-05	2.72103E-05	2.35692E-05	5.11791E-05	3.64112E-06	5.29997E-05	3.64112E-06
3838403773215	383840	3773215	0.000219827	0.000217552	7.81247E-05	4.13433E-05	0.000142	4.56189E-06	4.56189E-06	0.000146562	4.56189E-06	0.000213833	1.16542E-05	2.73661E-05	2.68377E-05	2.62824E-05	2.27654E-05	4.94338E-05	3.51695E-06	5.11923E-05	3.51695E-06
3838503773215	383850	3773215	0.000212458	0.000210259	7.5506E-05	3.99575E-05	0.00013724	4.40897E-06	4.40897E-06	0.000141649	4.40897E-06	0.000206673	1.1264E-05	2.64499E-05	2.59391E-05	2.54024E-05	2.20032E-05	4.77787E-05	3.3992E-06	4.94783E-05	3.3992E-06
3838603773215	383860	3773215	0.000204813	0.000202694	7.2789E-05	3.85197E-05	0.000132302	4.25032E-06	4.25032E-06	0.000136552	4.25032E-06	0.000199315	1.08629E-05	2.55082E-05	2.50156E-05	2.4498E-05	2.12199E-05	4.60777E-05	3.27818E-06	4.77168E-05	3.27818E-06
3838703773215	383870	3773215	0.000196847	0.00019481	6.9958E-05	3.70215E-05	0.000127156	4.08502E-06	4.08502E-06	0.000131241	4.08502E-06	0.000191704	1.04481E-05	2.45342E-05	2.40604E-05	2.35626E-05	2.04096E-05	4.43182E-05	3.153E-06	4.58947E-05	3.153E-06
3838803773215	383880	3773215	0.000189307	0.000187348	6.72783E-05	3.56034E-05	0.000122285	3.92854E-06	3.92854E-06	0.000126214	3.92854E-06	0.000184507	1.00559E-05	2.36131E-05	2.31571E-05	2.26779E-05	1.96433E-05	4.26543E-05	3.03462E-06	4.41716E-05	3.03462E-06
3838903773215	383890	3773215	0.000180983	0.00017911	6.43199E-05	3.40378E-05	0.000116908	3.75579E-06	3.75579E-06	0.000120664	3.75579E-06	0.000176666	9.62854E-06	2.26096E-05	2.2173E-05	2.17142E-05	1.88086E-05	4.08417E-05	2.90567E-06	4.22945E-05	2.90567E-06
3839003773215	383900	3773215	0.00017298	0.00017119	6.14756E-05	3.25327E-05	0.000111738	3.58971E-06	3.58971E-06	0.000115328	3.58971E-06	0.000169147	9.21875E-06	2.16474E-05	2.12293E-05	2.07901E-05	1.80081E-05	3.91034E-05	2.782E-06	4.04944E-05	2.782E-06
3839103773215	383910	3773215	0.000165619	0.000163905	5.88595E-05	3.11482E-05	0.000106983	3.43695E-06	3.43695E-06	0.00011042	3.43695E-06	0.000162218	8.84108E-06	2.07605E-05	2.03596E-05	1.99384E-05	1.72703E-05	3.75015E-05	2.66803E-06	3.88355E-05	2.66803E-06
3829703773225	382970	3773225	9.07602E-05	8.98209E-05	3.22555E-05	1.70695E-05	5.86277E-05	1.88347E-06	1.88347E-06	6.05111E-05	1.88347E-06	0.000188703	1.02846E-05	2.41501E-05	2.36837E-05	2.31937E-05	2.009E-05	4.36243E-05	3.10363E-06	4.51761E-05	3.10363E-06
3829803773225	382980	3773225	9.67999E-05	9.57982E-05	3.44019E-05	1.82054E-05	6.25291E-05	2.00881E-06	2.00881E-06	6.45379E-05	2.00881E-06	0.000206467	1.12527E-05	2.64235E-05	2.59132E-05	2.5377E-05	2.19812E-05	4.77309E-05	3.3958E-06	4.94288E-05	3.3958E-06
3829903773225	382990	3773225	0.00010225	0.000101192	3.63388E-05	1.92304E-05	6.60496E-05	2.12191E-06	2.12191E-06	6.81715E-05	2.12191E-06	0.000224108	1.22142E-05	2.86812E-05	2.81273E-05	2.75454E-05	2.38594E-05	5.18093E-05	3.68595E-06	5.36522E-05	3.68595E-06
3830003773225	383000	3773225	0.000106475	0.000105374	3.78405E-05	2.00251E-05	6.87791E-05	2.2096E-06	2.2096E-06	7.09887E-05	2.2096E-06	0.000241298	1.3151E-05	3.08811E-05	3.02848E-05	2.96581E-05	2.56895E-05	5.57832E-05	3.96867E-06	5.77675E-05	3.96867E-06
3830103773225	383010	3773225	0.000111716	0.00011056	3.97031E-05	2.10107E-05	7.21645E-05	2.31836E-06	2.31836E-06	7.44829E-05	2.31836E-06	0.000259689	1.41534E-05	3.32349E-05	3.25931E-05	3.19187E-05	2.76475E-05	6.0035E-05	4.27116E-06	6.21705E-05	4.27116E-06
3830203773225	383020	3773225	0.000116718	0.00011551	4.14808E-05	2.19515E-05	7.53956E-05	2.42216E-06	2.42216E-06	7.78178E-05	2.42216E-06	0.000281037	1.53169E-05	3.59669E-05	3.52723E-05	3.45425E-05	2.99202E-05	6.497E-05	4.62227E-06	6.72811E-05	4.62227E-06
3830303773225	383030	3773225	0.00012184	0.000120579	4.33009E-05	2.29147E-05	7.87039E-05	2.52844E-06	2.52844E-06	8.12324E-05	2.52844E-06	0.000306013	1.66781E-05	3.91634E-05	3.84071E-05	3.76124E-05	3.25793E-05	7.07441E-05	5.03306E-06	7.32606E-05	5.03306E-06
3830403773225	383040	3773225	0.00012714	0.000125825	4.51847E-05	2.39116E-05	8.21279E-05	2.63844E-06	2.63844E-06	8.47664E-05	2.63844E-06	0.0003339	1.8198E-05	4.27322E-05	4.1907E-05	4.10399E-05	3.55482E-05	7.71908E-05	5.49171E-06	7.99367E-05	5.49171E-06
3830503773225	383050	3773225	0.000132755	0.000131381	4.718E-05	2.49675E-05	8.57545E-05	2.75495E-06	2.75495E-06	8.85094E-05	2.75495E-06	0.000365691	1.99306E-05	4.68008E-05	4.58971E-05	4.49474E-05	3.89328E-05	8.45403E-05	6.01459E-06	8.75476E-05	6.01459E-06
3830603773225	383060	3773225	0.000138742	0.000137306	4.93079E-05	2.60935E-05	8.96222E-05	2.8792E-06	2.8792E-06	9.25014E-05	2.8792E-06	0.000403041	2.19662E-05	5.15809E-05	5.05848E-05	4.95382E-05	4.29093E-05	9.31749E-05	6.62889E-06	9.64894E-05	6.62889E-06
3830703773225	383070	3773225	0.000145267	0.000143764	5.16268E-05	2.73207E-05	9.38371E-05	3.01461E-06	3.01461E-06	9.68517E-05	3.01461E-06	0.000448025	2.44179E-05	5.73379E-05	5.62306E-05	5.50672E-05	4.76984E-05	0.000103574	7.36875E-06	0.000107259	7.36875E-06
3834303773225	383430	3773225	0.00782549	0.007744504	0.002781118	0.001471757	0.005054971	0.000162396	0.000162396	0.005217367	0.000162396	0.006368218	0.000347076	0.000815	0.000799262	0.000782724	0.000677985	0.001472204	0.000104739	0.001524573	0.000104739
3834403773225	383440	3773225	0.006703832	0.006634454	0.00238249	0.001260804	0.004330422	0.000139119	0.000139119	0.004469542	0.000139119	0.005471855	0.000298223	0.000700284	0.000686761	0.000672551	0.000582555	0.001264982	8.99967E-05	0.001309981	8.99967E-05
3834503773225	383450	3773225	0.004547902	0.004500836	0.001616289	0.000855334	0.002937773	9.43789E-05	9.43789E-05	0.003032152	9.43789E-05	0.003840228	0.000209297	0.00049147	0.000481979	0.00047206	0.00040884 5	0.000887783	6.3161E-05	0.000919364	6.3161E-05
3834603773225	383460	3773225	0.003439041	0.00340345	0.001222208	0.000646788	0.00222149	7.13676E-05	7.13676E-05	0.002292858	7.13676E-05	0.002977838	0.000162296	0.000381102	0.000373742	0.000366009	0.000317032	0.000688416	4.89771E-05	0.000712904	4.89771E-05
3834703773225	383470	3773225	0.00273561	0.002707299	0.000972214	0.000514492	0.001767101	5.67699E-05	5.67699E-05	0.00182387	5.67699E-05	0.002416828	0.00013172	0.000309304	0.000303331	0.000297055	0.000257305	0.000558722	3.97501E-05	0.000578597	3.97501E-05
3834803773225	383480	3773225	0.002226309	0.002203269	0.000791213	0.000418707	0.001438111	4.62008E-05	4.62008E-05	0.001484312	4.62008E-05	0.002000924	0.000109053	0.000256077	0.000251132	0.000245936	0.000213026	0.000462573	3.29096E-05	0.000479028	3.29096E-05
3834903773225	383490	3773225	0.001859625	0.00184038	0.000660896	0.000349744	0.001201247	3.85913E-05	3.85913E-05	0.001239839	3.85913E-05	0.001694995	9.23794E-05	0.000216924	0.000212735	0.000208334	0.000180456	0.000391849	2.78779E-05	0.000405788	2.78779E-05
3835003773225	383500	3773225	0.001590368	0.001573909	0.000565204	0.000299104	0.001027318	3.30036E-05	3.30036E-05	0.001060321	3.30036E-05	0.001466071	7.99028E-05	0.000187627	0.000184003	0.000180196	0.000156083	0.000338926	2.41128E-05	0.000350982	2.41128E-05
3835103773225	383510	3773225	0.001387697	0.001373336	0.000493177	0.000260987	0.0008964	2.87978E-05	2.87978E-05	0.000925198	2.87978E-05	0.00129089	7.03552E-05	0.000165207	0.000162017	0.000158665	0.000137433	0.000298428	2.12315E-05	0.000309043	2.12315E-05
3835203773225	383520	3773225	0.001224363	0.001211692	0.000435129	0.000230269	0.00079089 2	2.54082E-05	2.54082E-05	0.000816301	2.54082E-05	0.001147699	6.25511E-05	0.000146882	0.000144045	0.000141065	0.000122188	0.000265325	1.88764E-05	0.000274763	1.88764E-05
3835303773225	383530	3773225	0.001086054	0.001074814	0.000385975	0.000204257	0.00070155	2.2538E-05	2.2538E-05	0.000724088	2.2538E-05	0.001024998	5.58637E-05	0.000131179	0.000128645	0.000125984	0.000109125	0.000236959	1.68584E-05	0.000245388	1.68584E-05
3835403773225	383540	3773225	0.000970127	0.000960087	0.000344776	0.000182454	0.000626665	2.01323E-05	2.01323E-05	0.000646798	2.01323E-05	0.000921019	5.01967E-05	0.000117871	0.000115595	0.000113203	9.80551E-05	0.000212921	1.51482E-05	0.000220495	1.51482E-05
3835503773225	383550	3773225	0.000873872	0.000864828	0.000310567	0.000164351	0.000564488	1.81348E-05	1.81348E-05	0.000582623	1.81348E-05	0.000833784	4.54423E-05	0.000106707	0.000104646	0.000102481	8.87678E-05	0.000192754	1.37134E-05	0.000199611	1.37134E-05
3835603773225	383560	3773225	0.000795102	0.000786873	0.000282573	0.000149537	0.000513606	1.65001E-05	1.65001E-05	0.000530106	1.65001E-05	0.000761718	4.15146E-05	9.74841E-05	9.56016E-05	9.36235E-05	8.10954E-05	0.000176094	1.25281E-05	0.000182358	1.25281E-05
3835703773225	383570	3773225	0.000726873	0.000719351	0.000258325	0.000136705	0.000469533	1.50842E-05	1.50842E-05	0.000484617	1.50842E-05	0.000698863	3.80889E-05	8.944E-05	8.77128E-05	8.58979E-05	7.44036E-05	0.000161563	1.14943E-05	0.00016731	1.14943E-05
3835803773225	383580	3773225	0.000666849	0.000659948	0.000236993	0.000125416	0.000430759	1.38386E-05	1.38386E-05	0.000444598	1.38386E-05	0.000643244	3.50576E-05	8.23219E-05	8.07321E-05	7.90617E-05	6.84822E-05	0.000148705	1.05796E-05	0.000153995	1.05796E-05
3835903773225	383590	3773225	0.000614014	0.00060766	0.000218216	0.000115479	0.00039663	1.27421E-05	1.27421E-05	0.000409372	1.27421E-05	0.000594018	3.23747E-05	7.6022E-05	7.45539E-05	7.30113E-05	6.32414E-05	0.000137325	9.76993E-06	0.00014221	9.76993E-06
3836003773225	383600	3773225	0.000567556	0.000561682	0.000201705	0.000106741	0.000366619	1.1778E-05	1.1778E-05	0.000378397	1.1778E-05	0.000550535	3.00048E-05	7.0457E-05	6.90964E-05	6.76668E-05	5.8612E-05	0.000127272	9.05475E-06	0.0001318	9.05475E-06
3836103773225	383610	3773225	0.000528839	0.000523366	0.000187945	9.94598E-05	0.00034161	1.09746E-05	1.09746E-05	0.000352584	1.09746E-05	0.000514065	2.80172E-05	6.57897E-05	6.45192E-05	6.31843E-05	5.47293E-05	0.000118841	8.45493E-06	0.000123069	8.45493E-06
3836203773225	383620	3773225	0.000493996	0.000488884	0.000175562	9.29069E-05	0.000319103	1.02515E-05	1.02515E-05	0.000329354	1.02515E-05	0.000481141	2.62228E-05	6.1576E-05	6.03869E-05	5.91375E-05	5.12241E-05	0.00011123	7.91341E-06	0.000115187	7.91341E-06
3836303773225	383630	3773225	0.000462894	0.000458104	0.000164509	8.70575E-05	0.000299012	9.60607E-06	9.60607E-06	0.000308618	9.60607E-06	0.000451623	2.46141E-05	5.77985E-05	5.66823E-05	5.55095E-05	4.80816E-05	0.000104406	7.42794E-06	0.00010812	7.42794E-06
3836403773225	383640	3773225	0.000434958	0.000430456	0.000154581	8.18034E-05	0.000280966	9.02632E-06	9.02632E-06	0.000289993	9.02632E-06	0.000425024	2.31643E-05	5.43942E-05	5.33438E-05	5.22401E-05	4.52496E-05	9.82569E-05	6.99045E-06	0.000101752	6.99045E-06
3836503773225	383650	3773225	0.00040953	0.000405291	0.000145544	7.70211E-05	0.000264541	8.49864E-06	8.49864E-06	0.000273039	8.49864E-06	0.000400736	2.18406E-05	5.12859E-05	5.02955E-05	4.92549E-05	4.26639E-05	9.26421E-05	6.59099E-06	9.59376E-05	6.59099E-06
3836603773225	383660	3773225	0.000388909	0.000384885	0.000138215	7.3143E-05	0.000251221	8.07072E-06	8.07072E-06	0.000259291	8.07072E-06	0.00038089	2.0759E-05	4.8746E-05	4.78046E-05	4.68155E-05	4.0551E-05	8.8054E-05	6.26457E-06	9.11863E-05	6.26457E-06
3836703773225	383670	3773225	0.000369954	0.000366125	0.000131479	6.95781E-05	0.000238976	7.67736E-06	7.67736E-06	0.000246654	7.67736E-06	0.00036259	1.97616E-05	4.6404E-05	4.55079E-05	4.45663E-05	3.86027E-05	8.38234E-05	5.96358E-06	8.68052E-05	5.96358E-06
3836803773225	383680	3773225	0.000354679	0.000351009	0.00012605	6.67053E-05	0.000229109	7.36037E-06	7.36037E-06	0.00023647	7.36037E-06	0.000347712	1.89508E-05	4.45E-05	4.36407E-05	4.27377E-05	3.70188E-05	8.03841E-05	5.7189E-06	8.32436E-05	5.7189E-06
3836903773225	383690	3773225	0.000343742	0.000340185	0.000122163	6.46483E-05	0.000222044	7.1334E-06	7.1334E-06	0.000229178	7.1334E-06	0.00033684	1.83582E-05	4.31085E-05	4.2276E-05	4.14013E-05	3.58612E-05	7.78706E-05	5.54007E-06	8.06406E-05	5.54007E-06
3837003773225	383700	3773225	0.000333469	0.000330018	0.000118512	6.27163E-05	0.000215409	6.92022E-06	6.92022E-06	0.000222329	6.92022E-06	0.000326587	1.77994E-05	4.17964E-05	4.09893E-05	4.01412E-05	3.47697E-05	7.55004E-05	5.37144E-06	7.81861E-05	5.37144E-06
3837103773225	383710	3773225	0.00032239	0.000319054	0.000114575	6.06326E-05	0.000208252	6.6903E-06	6.6903E-06	0.000214942	6.6903E-06	0.000315615	1.72014E-05	4.03922E-05	3.96122E-05	3.87926E-05	3.36016E-05	7.29638E-05	5.19098E-06	7.55593E-05	5.19098E-06
3837203773225	383720	3773225	0.000311752	0.000308525	0.000110794	5.86318E-05	0.00020138	6.46953E-06	6.46953E-06	0.000207849	6.46953E-06	0.000305064	1.66264E-05	3.90419E-05	3.82879E-05	3.74957E-05	3.24783E-05	7.05246E-05	5.01745E-06	7.30333E-05	5.01745E-06
3837303773225	383730	3773225	0.000302233	0.000299105	0.000107411	5.68416E-05	0.000195231	6.27199E-06	6.27199E-06	0.000201503	6.27199E-06	0.000295562	1.61085E-05	3.78258E-05	3.70953E-05	3.63278E-05	3.14666E-05	6.83279E-05	4.86116E-06	7.07585E-05	4.86116E-06
3837403773225	383740	3773225	0.000294372	0.000291325	0.000104617	5.53631E-05	0.000190153	6.10885E-06	6.10885E-06	0.000196262	6.10885E-06	0.000287576	1.56732E-05	3.68037E-05	3.6093E-05	3.53462E-05	3.06164E-05	6.64817E-05	4.72981E-06	6.88466E-05	4.72981E-06
3837503773225	383750	3773225	0.000287152	0.00028418	0.000102052	5.40053E-05	0.00018549	5.95904E-06	5.95904E-06	0.000191449	5.95904E-06	0.000280179	1.52701E-05	3.58571E-05	3.51647E-05	3.44371E-05	2.98289E-05	6.47718E-05	4.60816E-06	6.70758E-05	4.60816E-06
3837603773225	383760	3773225	0.000280426	0.000277524	9.96611E-05	5.27403E-05	0.000181144	5.81945E-06	5.81945E-06	0.000186964	5.81945E-06	0.000273242	1.4892E-05	3.49693E-05	3.4294E-05	3.35845E-05	2.90904E-05	6.3168E-05	4.49407E-06	6.54151E-05	4.49407E-06
3837703773225	383770	3773225	0.000274184	0.000271347	9.7443E-05	5.15665E-05	0.000177113	5.68993E-06	5.68993E-06	0.000182803	5.68993E-06	0.000266741	1.45378E-05	3.41374E-05	3.34781E-05	3.27855E-05	2.83983E-05	6.16652E-05	4.38715E-06	6.38588E-05	4.38715E-06

Unique Identifier	X (UTM)	Y (UTM)	ISDemolition 2027	ISDrainage / Utilities Trenching 2027	ISDrainage / Utilities Trenching 2028	ISAsphalt Paving 2027	ISAsphalt Paving 2028	SVDemolition 2027	SVSite Grubbing / Prep 2027	SVMass Grading / Excavation 2027	SVMass Grading / Excavation 2028	SVDrainage / Utilities Trenching 2028	SVFoundations / Concrete Pads 2028	SVBuilding / Structure Construction 2028	SVBuilding / Structure Construction 2029	SVAsphalt Paving 2028	SVAsphalt Paving 2029	SVArchitectural Coating 2028	SVArchitectural Coating 2029	SVLandscaping or Other Finishing 2028	SVLandscaping or Other Finishing 2029
3836103773215	383610	3773215	7.37078E-05	2.96793E-05	2.89178E-05	7.6651E-06	7.14038E-06	0.000505715	0.000363582	0.000245137	0.000242025	0.000171722	5.45518E-05	7.81488E-05	7.51669E-05	7.68356E-06	7.14875E-06	7.68356E-06	7.14875E-06	7.81488E-05	7.51669E-05
3836203773215	383620	3773215	6.89279E-05	2.77547E-05	2.70425E-05	7.16802E-06	6.67733E-06	0.000472851	0.000339954	0.000229207	0.000226296	0.000160563	5.10067E-05	7.30702E-05	7.02821E-05	7.18424E-06	6.68418E-06	7.18424E-06	6.68418E-06	7.30702E-05	7.02821E-05
3836303773215	383630	3773215	6.46692E-05	2.60398E-05	2.53717E-05	6.72515E-06	6.26477E-06	0.000443585	0.000318914	0.000215021	0.000212291	0.000150625	4.78498E-05	6.85478E-05	6.59323E-05	6.7396E-06	6.27048E-06	6.7396E-06	6.27048E-06	6.85478E-05	6.59323E-05
3836403773215	383640	3773215	6.08436E-05	2.44994E-05	2.38708E-05	6.32731E-06	5.89417E-06	0.000417287	0.000300006	0.000202273	0.000199705	0.000141695	4.5013E-05	6.44838E-05	6.20234E-05	6.34003E-06	5.89873E-06	6.34003E-06	5.89873E-06	6.44838E-05	6.20234E-05
3836503773215	383650	3773215	5.73617E-05	2.30974E-05	2.25048E-05	5.96522E-06	5.55686E-06	0.000393349	0.000282796	0.000190669	0.000188249	0.000133567	4.24308E-05	6.07847E-05	5.84654E-05	5.97633E-06	5.56035E-06	5.97633E-06	5.56035E-06	6.07847E-05	5.84654E-05
3836603773215	383660	3773215	5.44443E-05	2.19226E-05	2.13602E-05	5.66183E-06	5.27424E-06	0.000373268	0.00026836	0.000180936	0.000178638	0.000126748	4.02647E-05	5.76816E-05	5.54807E-05	5.67124E-06	5.27649E-06	5.67124E-06	5.27649E-06	5.76816E-05	5.54807E-05
3836703773215	383670	3773215	5.17588E-05	2.08413E-05	2.03066E-05	5.38256E-06	5.01409E-06	0.000354774	0.000255063	0.000171971	0.000169787	0.000120468	3.82697E-05	5.48236E-05	5.27318E-05	5.39024E-06	5.01505E-06	5.39024E-06	5.01505E-06	5.48236E-05	5.27318E-05
3836803773215	383680	3773215	4.96574E-05	1.99951E-05	1.94821E-05	5.16402E-06	4.81052E-06	0.000340306	0.000244661	0.000164958	0.000162863	0.000115555	3.6709E-05	5.25879E-05	5.05814E-05	5.17043E-06	4.81054E-06	5.17043E-06	4.81054E-06	5.25879E-05	5.05814E-05
3836903773215	383690	3773215	4.82182E-05	1.94157E-05	1.89175E-05	5.01436E-06	4.6711E-06	0.000330408	0.000237546	0.00016016	0.000158127	0.000112195	3.56413E-05	5.10584E-05	4.91102E-05	5.02005E-06	4.67062E-06	5.02005E-06	4.67062E-06	5.10584E-05	4.91102E-05
3837003773215	383700	3773215	4.68797E-05	1.88767E-05	1.83924E-05	4.87516E-06	4.54143E-06	0.000321232	0.000230949	0.000155712	0.000153735	0.000109079	3.46515E-05	4.96404E-05	4.77464E-05	4.88063E-06	4.54091E-06	4.88063E-06	4.54091E-06	4.96404E-05	4.77464E-05
3837103773215	383710	3773215	4.52743E-05	1.82302E-05	1.77625E-05	4.70821E-06	4.38591E-06	0.000310176	0.000223	0.000150353	0.000148444	0.000105325	3.34589E-05	4.7932E-05	4.61031E-05	4.71265E-06	4.38463E-06	4.71265E-06	4.38463E-06	4.7932E-05	4.61031E-05
3837203773215	383720	3773215	4.3715E-05	1.76024E-05	1.71507E-05	4.54606E-06	4.23485E-06	0.000299424	0.000215269	0.000145141	0.000143298	0.000101673	3.2299E-05	4.62703E-05	4.45048E-05	4.54928E-06	4.23263E-06	4.54928E-06	4.23263E-06	4.62703E-05	4.45048E-05
3837303773215	383730	3773215	4.23485E-05	1.70521E-05	1.66146E-05	4.40395E-06	4.10247E-06	0.000290016	0.000208506	0.000140581	0.000138796	9.84788E-05	3.12842E-05	4.48165E-05	4.31065E-05	4.40635E-06	4.09964E-06	4.40635E-06	4.09964E-06	4.48165E-05	4.31065E-05
3837403773215	383740	3773215	4.13034E-05	1.66313E-05	1.62046E-05	4.29526E-06	4.00123E-06	0.000282871	0.000203369	0.000137117	0.000135376	9.60527E-05	3.05135E-05	4.37124E-05	4.20445E-05	4.29779E-06	3.99864E-06	4.29779E-06	3.99864E-06	4.37124E-05	4.20445E-05
3837503773215	383750	3773215	4.03393E-05	1.62431E-05	1.58263E-05	4.19501E-06	3.90783E-06	0.000276288	0.000198636	0.000133926	0.000132225	9.38172E-05	2.98033E-05	4.26951E-05	4.1066E-05	4.19776E-06	3.90558E-06	4.19776E-06	3.90558E-06	4.26951E-05	4.1066E-05
3837603773215	383760	3773215	3.94409E-05	1.58813E-05	1.54739E-05	4.10158E-06	3.8208E-06	0.000270158	0.000194229	0.000130955	0.000129292	9.17359E-05	2.91421E-05	4.17479E-05	4.0155E-05	4.10464E-06	3.81894E-06	4.10464E-06	3.81894E-06	4.17479E-05	4.0155E-05
3837703773215	383770	3773215	3.86053E-05	1.55449E-05	1.51461E-05	4.01469E-06	3.73986E-06	0.000264439	0.000190117	0.000128182	0.000126555	8.97938E-05	2.85252E-05	4.08641E-05	3.93049E-05	4.01774E-06	3.73809E-06	4.01774E-06	3.73809E-06	4.08641E-05	3.93049E-05
3837803773215	383780	3773215	3.78187E-05	1.52282E-05	1.48374E-05	3.93288E-06	3.66365E-06	0.000259031	0.000186229	0.000125561	0.000123967	8.79576E-05	2.79419E-05	4.00284E-05	3.85011E-05	3.93558E-06	3.66164E-06	3.93558E-06	3.66164E-06	4.00284E-05	3.85011E-05
3837903773215	383790	3773215	3.70865E-05	1.49333E-05	1.45502E-05	3.85674E-06	3.59273E-06	0.000253962	0.000182585	0.000123104	0.000121541	8.62363E-05	2.73951E-05	3.92451E-05	3.77477E-05	3.85856E-06	3.58999E-06	3.85856E-06	3.58999E-06	3.92451E-05	3.77477E-05
3838003773215	383800	3773215	3.63642E-05	1.46425E-05	1.42668E-05	3.78162E-06	3.52275E-06	0.0024892	0.00017896	0.00012066	0.000119128	8.45241E-05	2.68511E-05	3.84659E-05	3.69982E-05	3.78195E-06	3.51871E-06	3.78195E-06	3.51871E-06	3.84659E-05	3.69982E-05
3838103773215	383810	3773215	3.54518E-05	1.42751E-05	1.39088E-05	3.68674E-06	3.43436E-06	0.000242541	0.000174374	0.000117568	0.000116075	8.23581E-05	2.61631E-05	3.74802E-05	3.60501E-05	3.68504E-06	3.42854E-06	3.68504E-06	3.42854E-06	3.74802E-05	3.60501E-05
3838203773215	383820	3773215	3.445E-05	1.38717E-05	1.35158E-05	3.58256E-06	3.33731E-06	0.000235557	0.000169352	0.000114182	0.000112733	7.99864E-05	2.54096E-05	3.64009E-05	3.5012E-05	3.57892E-06	3.32981E-06	3.57892E-06	3.32981E-06	3.64009E-05	3.5012E-05
3838303773215	383830	3773215	3.34845E-05	1.34829E-05	1.3137E-05	3.48216E-06	3.24378E-06	0.000228831	0.000164517	0.000110922	0.000109514	7.77025E-05	2.46841E-05	3.53615E-05	3.40122E-05	3.47673E-06	3.23473E-06	3.47673E-06	3.23473E-06	3.53615E-05	3.40122E-05
3838403773215	383840	3773215	3.23877E-05	1.30413E-05	1.27067E-05	3.36809E-06	3.13753E-06	0.000221222	0.000159047	0.000107234	0.000105872	7.51191E-05	2.38634E-05	3.41858E-05	3.28814E-05	3.36114E-06	3.12718E-06	3.36114E-06	3.12718E-06	3.41858E-05	3.28814E-05
3838503773215	383850	3773215	3.13467E-05	1.26221E-05	1.22983E-05	3.25984E-06	3.03669E-06	0.000214006	0.000153859	0.000103736	0.000102419	7.26687E-05	2.3085E-05	3.30707E-05	3.18088E-05	3.2515E-06	3.02518E-06	3.2515E-06	3.02518E-06	3.30707E-05	3.18088E-05
3838603773215	383860	3773215	3.02667E-05	1.21872E-05	1.18746E-05	3.14753E-06	2.93206E-06	0.000206532	0.000148485	0.000100113	9.88419E-05	7.01307E-05	2.22787E-05	3.19156E-05	3.06979E-05	3.13793E-06	2.91952E-06	3.13793E-06	2.91952E-06	3.19156E-05	3.06979E-05
3838703773215	383870	3773215	2.91391E-05	1.17332E-05	1.14322E-05	3.03027E-06	2.82283E-06	0.000198737	0.000142881	9.63344E-05	9.51113E-05	6.74837E-05	2.14379E-05	3.0711E-05	2.95392E-05	3.0195E-06	2.80933E-06	3.0195E-06	2.80933E-06	3.0711E-05	2.95392E-05
3838803773215	383880	3773215	2.80689E-05	1.13023E-05	1.10123E-05	2.91897E-06	2.71915E-06	0.000191351	0.000137571	9.27545E-05	9.15768E-05	6.49759E-05	2.06412E-05	2.95698E-05	2.84415E-05	2.90729E-06	2.70493E-06	2.90729E-06	2.70493E-06	2.95698E-05	2.84415E-05
3838903773215	383890	3773215	2.6884E-05	1.08252E-05	1.05474E-05	2.79575E-06	2.60437E-06	0.000183173	0.000131692	8.87902E-05	8.76629E-05	6.21989E-05	1.9759E-05	2.8306E-05	2.72259E-05	2.78303E-06	2.58932E-06	2.78303E-06	2.58932E-06	2.8306E-05	2.72259E-05
3839003773215	383900	3773215	2.57397E-05	1.03644E-05	1.00985E-05	2.67675E-06	2.49351E-06	0.000175262	0.000126004	8.49555E-05	8.38768E-05	5.95126E-05	1.89056E-05	2.70835E-05	2.60501E-05	2.66284E-06	2.47749E-06	2.66284E-06	2.47749E-06	2.70835E-05	2.60501E-05
3839103773215	383910	3773215	2.46876E-05	9.94075E-06	9.68569E-06	2.56734E-06	2.39159E-06	0.000167975	0.000120765	8.1423E-05	8.03892E-05	5.70381E-05	1.81195E-05	2.59574E-05	2.49669E-05	2.55212E-06	2.37448E-06	2.55212E-06	2.37448E-06	2.59574E-05	2.49669E-05
3829703773225	382970	3773225	1.53164E-05	6.16733E-06	6.00909E-06	1.5928E-06	1.48376E-06	8.71723E-05	6.26721E-05	4.22553E-05	4.17188E-05	2.96005E-05	9.40333E-06	1.34708E-05	1.29569E-05	1.32445E-06	1.23226E-06	1.32445E-06	1.23226E-06	1.34708E-05	1.29569E-05
3829803773225	382980	3773225	1.60918E-05	6.47957E-06	6.31333E-06	1.67344E-06	1.55888E-06	9.25086E-05	6.65087E-05	4.48421E-05	4.42727E-05	3.14125E-05	9.97896E-06	1.42955E-05	1.375E-05	1.40553E-06	1.30769E-06	1.40553E-06	1.30769E-06	1.42955E-05	1.375E-05
3829903773225	382990	3773225	1.67332E-05	6.73781E-06	6.56494E-06	1.74013E-06	1.62101E-06	9.72035E-05	6.98841E-05	4.71178E-05	4.65196E-05	3.30068E-05	1.04854E-05	1.5021E-05	1.44478E-05	1.47686E-06	1.37406E-06	1.47686E-06	1.37406E-06	1.5021E-05	1.44478E-05
3830003773225	383000	3773225	1.71607E-05	6.90997E-06	6.73268E-06	1.7846E-06	1.66243E-06	0.00010058	7.23115E-05	4.87545E-05	4.81355E-05	3.41533E-05	1.08496E-05	1.55427E-05	1.49497E-05	1.52816E-06	1.42179E-06	1.52816E-06	1.42179E-06	1.55427E-05	1.49497E-05
3830103773225	383010	3773225	1.75897E-05	7.08269E-06	6.90097E-06	1.8292E-06	1.70398E-06	0.000105355	7.57446E-05	5.10692E-05	5.04207E-05	3.57747E-05	1.13647E-05	1.62807E-05	1.56594E-05	1.60071E-06	1.48929E-06	1.60071E-06	1.48929E-06	1.62807E-05	1.56594E-05
3830203773225	383020	3773225	1.82617E-05	7.35331E-06	7.16464E-06	1.89909E-06	1.76909E-06	0.000109507	7.87293E-05	5.30815E-05	5.24076E-05	3.71844E-05	1.18125E-05	1.69222E-05	1.62765E-05	1.66378E-06	1.54798E-06	1.66378E-06	1.54798E-06	1.69222E-05	1.62765E-05
3830303773225	383030	3773225	1.89953E-05	7.64868E-06	7.45243E-06	1.97538E-06	1.84015E-06	0.000113676	8.17268E-05	5.51025E-05	5.44029E-05	3.86002E-05	1.22623E-05	1.75665E-05	1.68962E-05	1.72713E-06	1.60691E-06	1.72713E-06	1.60691E-06	1.75665E-05	1.68962E-05
3830403773225	383040	3773225	1.97512E-05	7.95305E-06	7.74899E-06	2.05399E-06	1.91338E-06	0.00011805	8.48716E-05	5.72228E-05	5.64963E-05	4.00855E-05	1.27341E-05	1.82424E-05	1.75464E-05	1.79359E-06	1.66875E-06	1.79359E-06	1.66875E-06	1.82424E-05	1.75464E-05
3830503773225	383050	3773225	2.0549E-05	8.2743E-06	8.062E-06	2.13695E-06	1.99067E-06	0.000122709	8.82213E-05	5.94814E-05	5.87261E-05	4.16676E-05	1.32367E-05	1.89624E-05	1.82389E-05	1.86438E-06	1.73461E-06	1.86438E-06	1.73461E-06	1.89624E-05	1.82389E-05
3830603773225	383060	3773225	2.13971E-05	8.6158E-06	8.39474E-06	2.22515E-06	2.07283E-06	0.00012768	9.17953E-05	6.1891E-05	6.11052E-05	4.33556E-05	1.3773E-05	1.97306E-05	1.89778E-05	1.93991E-06	1.80488E-06	1.93991E-06	1.80488E-06	1.97306E-05	1.89778E-05
3830703773225	383070	3773225	2.23193E-05	8.98712E-06	8.75654E-06	2.32105E-06	2.16216E-06	0.000133168	9.57407E-05	6.45511E-05	6.37315E-05	4.52191E-05	1.43649E-05	2.05787E-05	1.97935E-05	2.02329E-06	1.88246E-06	2.02329E-06	1.88246E-06	2.05787E-05	1.97935E-05
3834303773225	383430	3773225	0.001096011	0.000441322	0.000429999	0.000113978	0.000106175	0.007817183	0.00562013	0.003789253	0.003741141	0.00265443	0.000843244	0.001207999	0.001161907	0.00011877	0.000110503	0.00011877	0.000110503	0.001207999	0.001161907
3834403773225	383440	3773225	0.000940739	0.0003788	0.000369081	9.78303E-05	9.11333E-05	0.007667141	0.005512258	0.003716523	0.003669335	0.002603481	0.000827059	0.001184813	0.001139606	0.00011649	0.000108382	0.00011649	0.000108382	0.001184813	0.001139606
3834503773225	383450	3773225	0.000638426	0.00025707	0.000250474	6.63918E-05	6.18469E-05	0.004884916	0.00351199	0.002367884	0.00233782	0.001658739	0.000526939	0.000754872	0.00072607	7.42188E-05	6.90528E-05	7.42188E-05	6.90528E-05	0.000754872	0.00072607
3834603773225	383460	3773225	0.000483113	0.000194531	0.00018954	5.02404E-05	4.68012E-05	0.003566098	0.002563831	0.001728608	0.001706661	0.001210917	0.000384677	0.000551074	0.000530047	5.41814E-05	5.04101E-05	5.41814E-05	5.04101E-05	0.000551074	0.000530047
3834703773225	383470	3773225	0.000384649	0.000154884	0.00015091	4.00088E-05	3.72626E-05	0.002771668	0.001992679	0.001343521	0.001326463	0.000941157	0.000298982	0.000428309	0.000411967	4.21112E-05	3.91801E-05	4.21112E-05	3.91801E-05	0.000428309	0.000411967
3834803773225	383480	3773225	0.000313389	0.00012619	0.000122952	3.25903E-05	3.03593E-05	0.002219895	0.001595984	0.001076058	0.001062396	0.000753795	0.000239461	0.000343043	0.000329954	3.37279E-05	3.13803E-05	3.37279E-05	3.13803E-05	0.000343043	0.000329954
3834903773225	383490	3773225	0.00026209	0.000105534	0.000102826	2.72556E-05	2.53898E-05	0.001835321	0.001319496	0.000889642	0.000878347	0.000623208	0.000197977	0.000283615	0.000272793	2.78849E-05	2.5944E-05	2.78849E-05	2.5944E-05	0.000283615	0.000272793
3835003773225	383500	3773225	0.000224415	9.03635E-05	8.8045E-05	2.33376E-05	2.174E-05	0.001559506	0.0011212	0.000755945	0.000746347	0.000529551	0.000168225	0.000240992	0.000231797	2.36943E-05	2.20451E-05	2.36943E-05	2.20451E-05	0.000240992	0.000231797
3835103773225	383510	3773225	0.000196049	7.89414E-05	7.6916E-05	2.03877E-05	1.89921E-05	0.001355852	0.000974784	0.000657227	0.000648882	0.000460398	0.000146257	0.000209521	0.000201527	2.06001E-05	1.91662E-05	2.06001E-05	1.91662E-05	0.000209521	0.000201527
3835203773225	383520	3773225	0.00017318	6.97332E-05	6.7944E-05	1.80096E-05	1.67767E-05	0.001193721	0.000858221	0.000578637	0.00057129	0.000405344	0.000128767	0.000184467	0.00017742	1.81368E-05	1.68743E-05	1.81368E-05	1.68743E-05	0.000184467	0.000177429
3835303773225	383530	3773225	0.000153804	6.19309E-05	6.0342E-05	1.59945E-05	1.48996E-05	0.001057417	0.000760225	0.000512566	0.000506058	0.00035906	0.000114064	0.000163404	0.000157169	1.60658E-05	1.49476E-05	1.60658E-05	1.49476E-05	0.000163404	0.000157169
3835403773225	383540	3773225	0.000137555	5.53883E-05	5.39672E-05	1.43048E-05	1.33256E-05	0.00094383	0.000678563	0.00045706	0.000451698	0.00032049	0.000101812	0.000145851	0.000140286	1.434E-05	1.33419E-05	1.434E-05	1.33419E-05	0.000145851	0.000140286
3835503773225	383550	3773225	0.000124054	4.99518E-05	4.86702E-05	1.29008E-05	1.20176E-05	0.000849959	0.000611074	0.000412004	0.000406773	0.000288615	9.16856E-05	0.000131345	0.000126334	1.29138E-05	1.20149E-05	1.29138E-05	1.20149E-05	0.000131345	0.000126334
3835603773225	383560	3773225	0.000113005	4.55027E-05	4.43353E-05	1.17517E-05	1.09472E-05	0.000773637	0.000556203	0.00037508	0.000370247	0.000262699	8.34527E-05	0.000119551	0.00011499	1.17542E-05	1.09361E-05	1.17542E-05	1.09361E-05	0.000119551	0.00011499
3835703773225	383570	3773225	0.000103428	4.16466E-05	4.05781E-05	1.07558E-05	1.00195E-05	0.000707712	0.000508807	0.000343052	0.000338696	0.000240313	7.63414E-05	0.000109364	0.000105191	1.07526E-05	1.00042E-05	1.07526E-05	1.00042E-05	0.000109364	0.000105191
3835803773225	383580	3773225	9.50015E-05	3.82535E-05	3.7272E-05	9.8795E-06	9.20319E-06	0.000649796	0.000467168	0.000314978	0.000310979	0.000220647	7.00939E-05	0.000100414	9.65825E-05	9.87266E-06	9.18547E-06	9.87266E-06	9.18547E-06	0.000100414	9.65825E-05
3835903773225	383590	3773225	8.75781E-05	3.52644E-05	3.43596E-05	9.10751E-06	8.48405E-06	0.000598874	0.000430558	0.000290294	0.000286609	0.000203356	6.46009E-05	9.25447E-05	8.90136E-05	9.09897E-06	8.46563E-06	9.09897E-06	8.46563E-06	9.25447E-05	8.90136E-05
3836003773225	383600	3773225	8.10502E-05	3.26359E-05	3.17985E-05	8.42866E-06	7.85167E-06	0.000554143	0.000398399	0.000268612	0.000265201	0.000188167	5.97757E-05	8.56324E-05	8.2365E-05	8.41935E-06	7.83332E-06	8.41935E-06	7.83332E-06	8.56324E-05	8.2365E-05
3836103773225	383610	3773225	7.56122E-05	3.04462E-05	2.9665E-05	7.86315E-06	7.32487E-06	0.000516976	0.000371677	0.000250596	0.000247414	0.000175546	5.57665E-05	7.98889E-05	7.68407E-05	7.85465E-06	7.30793E-06	7.85465E-06	7.30793E-06	7.98889E-05	7.68407E-05
3836203773225	383620	3773225	7.07191E-05	2.84759E-05	2.77453E-05	7.3543E-06	6.85086E-06	0.000483541	0.0003476	0.000234389	0.000231413	0.000164193	5.21599E-05	7.47222E-05	7.18711E-05	7.34666E-06	6.8353E-06	7.34666E-06	6.8353E-06	7.47222E-05	7.18711E-05
3836303773225	383630	3773225	6.63486E-05	2.67161E-05	2.60306E-05	6.8998E-06	6.42747E-06	0.000453688	0.000326177	0.000219918	0.000217126	0.000154056	4.89396E-05	7.01089E-05	6.74339E-05	6.89309E-06	6.41329E-06	6.89309E-06	6.41329E-06	7.01089E-05	6.74339E-05
3836403773225	383640	3773225	6.24238E-05	2.51357E-05	2.44908E-05	6.49165E-06	6.04725E-06	0.000426855	0.000306885	0.000206911	0.000204284	0.000144944	4.60451E-05	6.59624E-05	6.34455E-05	6.4854E-06	6.03398E-06	6.4854E-06	6.03398E-06	6.59624E-05	6.34455E-05
3836503773225	383650	3773225	5.88497E-05	2.36965E-05	2.30886E-05	6.11996E-06	5.70102E-06	0.000402409	0.0028931	0.000195061	0.000192585	0.000136643	4.34081E-05	6.21848E-05	5.98121E-05	6.11398E-06	5.68842E-06	6.11398E-06	5.68842E-06	6.21848E-05	5.98121E-05
3836603773225	383660	3773225	5.59575E-05	2.25319E-05	2.19538E-05	5.81919E-06	5.42083E-06	0.000382623	0.000275085	0.00018547	0.000183115	0.000129925	4.12737E-05	5.91271E-05	5.68711E-05	5.81336E-06	5.40872E-06	5.81336E-06	5.40872E-06	5.91271E-05	5.68711E-05
3836703773225	383670	3773225	5.32971E-05	2.14607E-05	2.09101E-05	5.54253E-06	5.16312E-06	0.000364395	0.0026198	0.000176635	0.000174392	0.000123735	3.93075E-05	5.63105E-05	5.41619E-05	5.53643E-06	5.15106E-06	5.53643E-06	5.15106E-06	5.63105E-05	5.41619E-05
3836803773225	383680	3773225	5.11622E-05	2.06011E-05	2.00725E-05	5.32051E-06	4.95629E-06	0.000349758	0.000251457	0.00016954	0.000167387	0.000118765	3.77286E-05	5.40486E-05	5.19863E-05	5.31404E-06	4.94415E-06	5.31404E-06	4.94415E-06	5.40486E-05	5.19863E-05
3836903773225	383690	3773225	4.96476E-05	1.99912E-05	1.94783E-05	5.16301E-06	4.80957E-06	0.000339388	0.000244002	0.000164513	0.000162424	0.000115244	3.661E-05	5.24461E-05	5.0445E-05	5.15648E-06	4.79757E-06	5.15648E-06	4.79757E-06	5.24461E-05	5.0445E-05
3837003773225	383700	3773225	4.8228E-05	1.94196E-05	1.89213E-05	5.01538E-06	4.67205E-06	0.000329687	0.000237027	0.00015981	0.000157781	0.00011195	3.55635E-05	5.09469E-05	4.9003E-05	5.00908E-06	4.66042E-06	5.00908E-06	4.66042E-06	5.09469E-05	4.9003E-05
3837103773225	383710	3773225	4.66883E-05	1.87996E-05	1.83173E-05	4.85526E-06	4.52289E-06	0.000319157	0.000229456	0.000154706	0.000152742	0.000108374	3.44276E-05	4.93197E-05	4.74378E-05	4.84909E-06	4.51157E-06	4.84909E-06	4.51157E-06	4.93197E-05	4.74378E-05
3837203773225	383720	3773225	4.521E-05	1.82044E-05	1.77373E-05	4.70153E-06	4.37968E-06	0.000309027	0.000222174	0.000149796	0.000147894	0.000104934	3.3335E-05	4.77544E-05	4.59323E-05	4.69519E-06	4.36838E-06	4.69519E-06	4.36838E-06	4.77544E-05	4.59323E-05
3837303773225	383730	3773225	4.38882E-05	1.76721E-05	1.72187E-05	4.56407E-06	4.25164E-06	0.000300003	0.000215686	0.000145421	0.000143575	0.00010187	3.23615E-05	4.63598E-05	4.45909E-05	4.55808E-06	4.24081E-06	4.55808E-06	4.24081E-06	4.63598E-05	4.45909E-05
3837403773225	383740	3773225	4.28054E-05	1.72361E-05	1.67939E-05	4.45146E-06	4.14674E-06	0.000292644	0.000210395	0.000141854	0.000140053	9.93712E-05	3.15677E-05	4.52227E-05	4.34971E-05	4.44628E-06	4.13679E-06	4.44628E-06	4.13679E-06	4.52227E-05	4.34971E-05
3837503773225	383750	3773225	4.18106E-05	1.68355E-05	1.64036E-05	4.34801E-06	4.05036E-06	0.000285891	0.00020554	0.000138581	0.000136822	9.70782E-05	3.08393E-05	4.41791E-05	4.24934E-05	4.34368E-06	4.04133E-06	4.34368E-06	4.04133E-06	4.41791E-05	4.24934E-05
3837603773225	383760	3773225	4.08842E-05	1.64625E-05	1.60401E-05	4.25167E-06	3.96062E-06	0.000279619	0.000201031	0.000135541	0.00013382	9.49485E-05	3.01627E-05	4.32099E-05	4.15612E-05	4.24839E-06	3.95268E-06	4.24839E-06	3.95268E-06	4.32099E-05	4.15612E-05
3837703773225	383770	3773225	4.00235E-05	1.61159E-05	1.57025E-05	4.16217E-06	3.87724E-06	0.000273775	0.00019683	0.000132708	0.000131023	9.29641E-05	2.95323E-05	4.23068E-05	4.06926E-05	4.15959E-06	3.87006E-06	4.15959E-06	3.87006E-06	4.23068E-05	4.06926E-05

			MDemolition	MSite Grubbing / Prep	MMass Grading / Excavation	MMass Grading / Excavation	MDrainage / Utilities Trenching	MFoundations / Concrete Pads	MBuilding / Structure Construction	MAsphalt Paving	MLandscaping or Other Finishing	MWaterside Construction (Piles)	RSSWDemolition	RSSWPlacing Base	RSSWForm	Child Risk				
Unique Identifier	X (UTM)	Y (UTM)	2027	2027	2027	2028	2028	2028	2028	2028	2028	2028	2029	2029	2029	3rd Trimester	0<2	2<16	Total	per million
3836103773215	383610	3773215	0.000133702	0.000410442	0.000482646	0.00047622	0.000101228	0.000131646	9.68988E-05	9.9735E-06	0.000116846	9.9735E-06	1.98511E-05	2.88043E-05	1.70746E-05	1.18991E-08	1.7526E-07	3.4313E-08	2.21474E-07	0.22147364
3836203773215	383620	3773215	0.000124789	0.000383081	0.000450472	0.000444474	9.44799E-05	0.00012287	9.04393E-05	9.30863E-06	0.000109057	9.30863E-06	1.96546E-05	2.85192E-05	1.69056E-05	1.11304E-08	1.6387E-07	3.2072E-08	2.07073E-07	0.20707285
3836303773215	383630	3773215	0.000116852	0.000358716	0.000421821	0.000416204	8.84708E-05	0.000115056	8.46872E-05	8.71659E-06	0.00010212	8.71659E-06	1.94736E-05	2.82567E-05	1.675E-05	1.04446E-08	1.5371E-07	3.0073E-08	1.94232E-07	0.19423174
3836403773215	383640	3773215	0.000109727	0.000336842	0.000396098	0.000390824	8.30759E-05	0.000108039	7.9523E-05	8.18505E-06	9.58931E-05	8.18505E-06	1.93052E-05	2.80123E-05	1.66051E-05	9.828E-09	1.4458E-07	2.8278E-08	1.8269E-07	0.18269032
3836503773215	383650	3773215	0.000103245	0.000316945	0.000372701	0.000367738	7.81686E-05	0.000101658	7.48256E-05	7.70156E-06	9.02287E-05	7.70156E-06	1.91336E-05	2.77633E-05	1.64575E-05	9.26619E-09	1.3627E-07	2.6642E-08	1.72179E-07	0.17217856
3836603773215	383660	3773215	9.78015E-05	0.000300234	0.00035305	0.000348349	7.40472E-05	9.62977E-05	7.08804E-05	7.2955E-06	8.54714E-05	7.2955E-06	1.90213E-05	2.76004E-05	1.6361E-05	8.79348E-09	1.2928E-07	2.5267E-08	1.63339E-07	0.16333918
3836703773215	383670	3773215	9.27934E-05	0.00028486	0.000334972	0.000330511	7.02554E-05	9.13666E-05	6.72508E-05	6.92192E-06	8.10947E-05	6.92192E-06	1.88997E-05	2.74239E-05	1.62563E-05	8.35817E-09	1.2284E-07	2.4001E-08	1.55202E-07	0.15520167
3836803773215	383680	3773215	8.88522E-05	0.000272761	0.000320745	0.000316474	6.72715E-05	8.74861E-05	6.43945E-05	6.62793E-06	7.76504E-05	6.62793E-06	1.88654E-05	2.73741E-05	1.62268E-05	8.0151E-09	1.1777E-07	2.3005E-08	1.48794E-07	0.14879421
3836903773215	383690	3773215	8.6105E-05	0.000264328	0.000310828	0.000306689	6.51916E-05	8.47811E-05	6.24035E-05	6.423E-06	7.52495E-05	6.423E-06	1.89808E-05	2.75415E-05	1.63261E-05	7.77583E-09	1.1425E-07	2.2312E-08	1.44333E-07	0.14433293
3837003773215	383700	3773215	8.35411E-05	0.000256457	0.000301572	0.000297557	6.32504E-05	8.22566E-05	6.05453E-05	6.23174E-06	7.30088E-05	6.23174E-06	1.91243E-05	2.77497E-05	1.64495E-05	7.55306E-09	1.1096E-07	2.1666E-08	1.40178E-07	0.14017811
3837103773215	383710	3773215	8.05126E-05	0.00024716	0.00029064	0.00028677	6.09575E-05	7.92747E-05	5.83505E-05	6.00584E-06	7.03622E-05	6.00584E-06	1.91492E-05	2.7786E-05	1.6471E-05	7.28961E-09	1.0707E-07	2.09E-08	1.35259E-07	0.13525938
3837203773215	383720	3773215	7.75731E-05	0.000238136	0.000280028	0.0002763	5.87319E-05	7.63803E-05	5.62201E-05	5.78656E-06	6.77932E-05	5.78656E-06	1.91461E-05	2.77814E-05	1.64683E-05	7.03392E-09	1.0329E-07	2.0157E-08	1.30484E-07	0.13048436
3837303773215	383730	3773215	7.49874E-05	0.000230198	0.000270694	0.00026709	5.67742E-05	7.38344E-05	5.43461E-05	5.59368E-06	6.55335E-05	5.59368E-06	1.91836E-05	2.78357E-05	1.65005E-05	6.80915E-09	9.9976E-08	1.9503E-08	1.26288E-07	0.12628804
3837403773215	383740	3773215	7.29769E-05	0.000224026	0.000263437	0.000259929	5.5252E-05	7.18548E-05	5.28891E-05	5.44371E-06	6.37765E-05	5.44371E-06	1.93239E-05	2.80394E-05	1.66212E-05	6.63481E-09	9.7406E-08	1.8997E-08	1.23037E-07	0.12303728
3837503773215	383750	3773215	7.11206E-05	0.000218328	0.000256736	0.000253317	5.38466E-05	7.00271E-05	5.15437E-05	5.30524E-06	6.21542E-05	5.30524E-06	1.94705E-05	2.82522E-05	1.67473E-05	6.47373E-09	9.5032E-08	1.8529E-08	1.20035E-07	0.12003452
3837603773215	383760	3773215	6.93914E-05	0.00021302	0.000250494	0.000247158	5.25374E-05	6.83244E-05	5.02905E-05	5.17625E-06	6.0643E-05	5.17625E-06	1.96047E-05	2.84468E-05	1.68627E-05	6.3232E-09	9.2815E-08	1.8092E-08	1.17231E-07	0.11723055
3837703773215	383770	3773215	6.77837E-05	0.000208084	0.00024469	0.000241432	5.13202E-05	6.67415E-05	4.91254E-05	5.05632E-06	5.9238E-05	5.05632E-06	1.97263E-05	2.86233E-05	1.69673E-05	6.18277E-09	9.0749E-08	1.7685E-08	1.14617E-07	0.1146166
3837803773215	383780	3773215	6.6274E-05	0.00020345	0.00023924	0.000236055	5.01772E-05	6.5255E-05	4.80312E-05	4.94371E-06	5.79186E-05	4.94371E-06	1.98292E-05	2.87727E-05	1.70558E-05	6.05045E-09	8.8804E-08	1.7301E-08	1.12156E-07	0.1121556
3837903773215	383790	3773215	6.48732E-05	0.000199149	0.000234183	0.000231065	4.91166E-05	6.38757E-05	4.7016E-05	4.83921E-06	5.66944E-05	4.83921E-06	1.99072E-05	2.88858E-05	1.71229E-05	5.92708E-09	8.6993E-08	1.6943E-08	1.09863E-07	0.10986319
3838003773215	383800	3773215	6.34996E-05	0.000194933	0.000229225	0.000226173	4.80766E-05	6.25232E-05	4.60205E-05	4.73675E-06	5.5494E-05	4.73675E-06	1.99447E-05	2.89401E-05	1.71551E-05	5.80561E-09	8.5209E-08	1.6591E-08	1.07606E-07	0.107606
3838103773215	383810	3773215	6.17921E-05	0.000189691	0.000223061	0.000220091	4.67838E-05	6.0842E-05	4.4783E-05	4.60938E-06	5.40018E-05	4.60938E-06	1.98636E-05	2.88224E-05	1.70854E-05	5.65541E-09	8.2997E-08	1.6154E-08	1.04806E-07	0.10480637
3838203773215	383820	3773215	5.99304E-05	0.000183976	0.000216341	0.00021346	4.53743E-05	5.90089E-05	4.34338E-05	4.4705E-06	5.23748E-05	4.4705E-06	1.97201E-05	2.86142E-05	1.69619E-05	5.49205E-09	8.0587E-08	1.5679E-08	1.01758E-07	0.1017582
3838303773215	383830	3773215	5.81394E-05	0.000178478	0.000209876	0.000207081	4.40184E-05	5.72455E-05	4.21358E-05	4.33691E-06	5.08096E-05	4.33691E-06	1.95641E-05	2.83879E-05	1.68278E-05	5.33471E-09	7.8266E-08	1.5222E-08	9.88227E-08	0.09882272
3838403773215	383840	3773215	5.61144E-05	0.000172262	0.000202566	0.000199868	4.24852E-05	5.52516E-05	4.06682E-05	4.18585E-06	4.90399E-05	4.18585E-06	1.93426E-05	2.80666E-05	1.66373E-05	5.15756E-09	7.5649E-08	1.4707E-08	9.55132E-08	0.0955132
3838503773215	383850	3773215	5.41947E-05	0.000166368	0.000195635	0.00019303	4.10317E-05	5.33614E-05	3.92769E-05	4.04265E-06	4.73622E-05	4.04265E-06	1.91243E-05	2.77497E-05	1.64495E-05	4.98939E-09	7.3164E-08	1.4219E-08	9.2372E-08	0.09237201
3838603773215	383860	3773215	5.22059E-05	0.000160263	0.000188456	0.000185947	3.9526E-05	5.14032E-05	3.78356E-05	3.8943E-06	4.56242E-05	3.8943E-06	1.88716E-05	2.73831E-05	1.62322E-05	4.81533E-09	7.0591E-08	1.3714E-08	8.91195E-08	0.08911952
3838703773215	383870	3773215	5.01374E-05	0.000153913	0.000180989	0.000178579	3.79598E-05	4.93665E-05	3.63364E-05	3.73999E-06	4.38164E-05	3.73999E-06	1.85722E-05	2.69486E-05	1.59746E-05	4.63428E-09	6.7913E-08	1.3188E-08	8.57355E-08	0.08573548
3838803773215	383880	3773215	4.81795E-05	0.000147903	0.000173921	0.000171606	3.64775E-05	4.74387E-05	3.49175E-05	3.59395E-06	4.21053E-05	3.59395E-06	1.82634E-05	2.65005E-05	1.5709E-05	4.46278E-09	6.5376E-08	1.2691E-08	8.25305E-08	0.08253047
3838903773215	383890	3773215	4.60293E-05	0.000141302	0.000166159	0.000163947	3.48495E-05	4.53215E-05	3.33591E-05	3.43355E-06	4.02262E-05	3.43355E-06	1.78579E-05	2.59121E-05	1.53602E-05	4.27379E-09	6.258E-08	1.2144E-08	7.89982E-08	0.07899816
3839003773215	383900	3773215	4.39643E-05	0.000134963	0.000158705	0.000156592	3.32861E-05	4.32883E-05	3.18626E-05	3.27952E-06	3.84216E-05	3.27952E-06	1.74243E-05	2.5283E-05	1.49873E-05	4.09175E-09	5.9888E-08	1.1618E-08	7.55973E-08	0.07559732
3839103773215	383910	3773215	4.20681E-05	0.000129142	0.00015186	0.00014938	3.18505E-05	4.14213E-05	3.04883E-05	3.13807E-06	3.67645E-05	3.13807E-06	1.70032E-05	2.4672E-05	1.4625E-05	3.92403E-09	5.7409E-08	1.1133E-08	7.24657E-08	0.07246569
3829703773225	382970	3773225	2.27198E-05	6.97458E-05	8.20153E-05	8.09233E-05	1.72015E-05	2.23704E-05	1.64659E-05	1.69478E-06	1.98554E-05	1.69478E-06	1.14945E-05	1.66788E-05	9.88686E-06	3.47768E-09	4.5755E-08	8.0983E-09	5.73305E-08	0.05733055
3829803773225	382980	3773225	2.4273E-05	7.45139E-05	8.76223E-05	8.64556E-05	1.83775E-05	2.38998E-05	1.75915E-05	1.81064E-06	2.12128E-05	1.81064E-06	1.18533E-05	1.71993E-05	1.01954E-05	3.76438E-09	4.9392E-08	8.7258E-09	6.18823E-08	0.06188231
3829903773225	382990	3773225	2.56883E-05	7.88588E-05	9.27315E-05	9.14967E-05	1.94491E-05	2.52934E-05	1.86173E-05	1.91622E-06	2.24497E-05	1.91622E-06	1.20997E-05	1.75569E-05	1.04074E-05	4.04161E-09	5.2874E-08	9.3217E-09	6.6237E-08	0.06623699
3830003773225	383000	3773225	2.68079E-05	8.22957E-05	9.6773E-05	9.54844E-05	2.02967E-05	2.63957E-05	1.94287E-05	1.99973E-06	2.34282E-05	1.99973E-06	1.22182E-05	1.77289E-05	1.05093E-05	4.30055E-09	5.6046E-08	9.8507E-09	7.01975E-08	0.07019746
3830103773225	383010	3773225	2.81797E-05	8.65068E-05	0.000101725	0.00010037	2.13353E-05	2.77464E-05	2.04229E-05	2.10206E-06	2.4627E-05	2.10206E-06	1.21839E-05	1.76791E-05	1.04798E-05	4.57401E-09	5.9466E-08	1.0447E-08	7.44868E-08	0.07448677
3830203773225	383020	3773225	2.94698E-05	9.04673E-05	0.000106382	0.000104966	2.23121E-05	2.90167E-05	2.13579E-05	2.1983E-06	2.57545E-05	2.1983E-06	1.22744E-05	1.78104E-05	1.05576E-05	4.89335E-09	6.3361E-08	1.1098E-08	7.93526E-08	0.0793526
3830303773225	383030	3773225	3.07926E-05	9.4528E-05	0.000111157	0.000109677	2.33136E-05	3.03192E-05	2.23166E-05	2.29697E-06	2.69105E-05	2.29697E-06	1.23523E-05	1.79235E-05	1.06247E-05	5.26536E-09	6.7834E-08	1.1831E-08	8.49308E-08	0.08493078
3830403773225	383040	3773225	3.21644E-05	9.87392E-05	0.000116109	0.000114563	2.43522E-05	3.16699E-05	2.33107E-05	2.3993E-06	2.81093E-05	2.3993E-06	1.24303E-05	1.80367E-05	1.06918E-05	5.6758E-09	7.2737E-08	1.2632E-08	9.10449E-08	0.09104494
3830503773225	383050	3773225	3.36197E-05	0.000103207	0.000121362	0.000119747	2.5454E-05	3.31027E-05	2.43654E-05	2.50786E-06	2.93811E-05	2.50786E-06	1.25052E-05	1.81453E-05	1.07562E-05	6.13614E-09	7.8205E-08	1.3526E-08	9.78665E-08	0.09786646
3830603773225	383060	3773225	3.51747E-05	0.00010798	0.000126976	0.000125285	2.66314E-05	3.46339E-05	2.54924E-05	2.62386E-06	3.07401E-05	2.62386E-06	1.25488E-05	1.82087E-05	1.07937E-05	6.6685E-09	8.4481E-08	1.4548E-08	1.05697E-07	0.10569737
3830703773225	383070	3773225	3.68713E-05	0.000113189	0.0001331	0.000131328	2.79159E-05	3.63044E-05	2.6722E-05	2.75041E-06	3.22228E-05	2.75041E-06	1.27017E-05	1.84304E-05	1.09252E-05	7.29955E-09	9.1868E-08	1.5748E-08	1.14916E-07	0.11491612
3834303773225	383430	3773225	0.00206072	0.006326054	0.007438921	0.00733987	0.001560206	0.002029034	0.00149348	0.000153719	0.001800919	0.000153719	2.07962E-05	3.01758E-05	1.78876E-05	1.64218E-07	2.4846E-06	4.9946E-07	3.14826E-06	3.14825784
3834403773225	383440	3773225	0.001765208	0.005418885	0.006372165	0.006287319	0.001336469	0.001738067	0.001279312	0.000131676	0.001542663	0.000131676	2.18256E-05	3.16694E-05	1.8773E-05	1.45822E-07	2.1844E-06	4.5111E-07	2.78132E-06	2.78132079
3834503773225	383450	3773225	0.001196345	0.003672573	0.004318645	0.004261142	0.000905773	0.00117795	0.000867036	8.92413E-05	0.001045518	8.92413E-05	2.24744E-05	3.26108E-05	1.9331E-05	9.903E-08	1.4828E-06	3.0115E-07	1.88301E-06	1.8830141
3834603773225	383460	3773225	0.000903804	0.002774523	0.003262612	0.00321917	0.000684286	0.000889908	0.000655021	6.74192E-05	0.000789859	6.74192E-05	2.29017E-05	3.32309E-05	1.96986E-05	7.52064E-08	1.1247E-06	2.2618E-07	1.42605E-06	1.42605434
3834703773225	383470	3773225	0.000718236	0.00220486	0.002592734	0.002558211	0.000543788	0.000707192	0.000520532	5.35768E-05	0.000627686	5.35768E-05	2.32012E-05	3.36654E-05	1.99562E-05	6.01115E-08	8.9768E-07	1.7931E-07	1.1371E-06	1.13710269
3834803773225	383480	3773225	0.000583897	0.001792462	0.002107789	0.002079723	0.000442078	0.000574919	0.000423172	4.35557E-05	0.000510283	4.35557E-05	2.33634E-05	3.39008E-05	2.00957E-05	4.91732E-08	7.3325E-07	1.4573E-07	9.28151E-07	0.92815098
3834903773225	383490	3773225	0.000487215	0.001495665	0.00175878	0.001735361	0.000368879	0.000479723	0.000353103	3.63438E-05	0.00042579	3.63438E-05	2.33509E-05	3.38827E-05	2.0085E-05	4.12756E-08	6.1463E-07	1.2172E-07	7.77621E-07	0.77762103
3835003773225	383500	3773225	0.000416259	0.001277844	0.00150264	0.001482632	0.000315157	0.000409859	0.000301679	3.10508E-05	0.00036378	3.10508E-05	2.32168E-05	3.3688E-05	1.99696E-05	3.54522E-08	5.2727E-07	1.0415E-07	6.66876E-07	0.66687572
3835103773225	383510	3773225	0.000362879	0.001113977	0.001309946	0.001292504	0.000274742	0.0003573	0.000262992	2.7069E-05	0.00031713	2.7069E-05	2.30265E-05	3.34119E-05	1.98059E-05	3.10509E-08	4.6132E-07	9.0969E-08	5.83343E-07	0.58334316
3835203773225	383520	3773225	0.000319884	0.000981989	0.001154738	0.001139363	0.00024219	0.000314966	0.000231832	2.38617E-05	0.000279555	2.38617E-05	2.2777E-05	3.30499E-05	1.95913E-05	2.74906E-08	4.0803E-07	8.0353E-08	5.15878E-07	0.51587848
3835303773225	383530	3773225	0.000283504	0.00087031	0.001023413	0.001009786	0.000214646	0.000279145	0.000205466	2.1148E-05	0.000247762	2.1148E-05	2.24338E-05	3.2552E-05	1.92962E-05	2.44654E-08	3.628E-07	7.1362E-08	4.58628E-07	0.45862822
3835403773225	383540	3773225	0.000253035	0.000776773	0.00091342	0.000901259	0.000191577	0.000249144	0.000183384	1.88751E-05	0.000221134	1.88751E-05	2.20439E-05	3.19862E-05	1.89608E-05	2.19206E-08	3.2479E-07	6.3822E-08	4.10532E-07	0.41053187
3835503773225	383550	3773225	0.000227747	0.000699145	0.000822138	0.000811191	0.000172431	0.000224246	0.000165057	1.69888E-05	0.000199035	1.69888E-05	2.16571E-05	3.1425E-05	1.86281E-05	1.98E-08	2.9315E-07	5.7556E-08	3.70503E-07	0.37050296
3835603773225	383560	3773225	0.000207064	0.00063565	0.000747472	0.000737519	0.000156771	0.00020388	0.000150067	1.54459E-05	0.000180958	1.54459E-05	2.13359E-05	3.09588E-05	1.83517E-05	1.80594E-08	2.672E-07	5.2427E-08	3.37682E-07	0.33768242
3835703773225	383570	3773225	0.000189158	0.000580682	0.000682834	0.000673742	0.000143215	0.000186249	0.00013709	1.41102E-05	0.00016531	1.41102E-05	2.10208E-05	3.05016E-05	1.80808E-05	1.65482E-08	2.4468E-07	4.7982E-08	3.0921E-07	0.30921045
3835803773225	383580	3773225	0.000173413	0.000532348	0.000625998	0.000617663	0.000131294	0.000170747	0.000125679	1.29357E-05	0.00015155	1.29357E-05	2.0712E-05	3.00536E-05	1.78151E-05	1.5216E-08	2.2484E-07	4.4068E-08	2.84128E-07	0.28412762
3835903773225	383590	3773225	0.000159559	0.000489819	0.000575987	0.000568318	0.000120805	0.000157106	0.000115638	1.19023E-05	0.000139443	1.19023E-05	2.04157E-05	2.96236E-05	1.75603E-05	1.40408E-08	2.0736E-07	4.062E-08	2.62017E-07	0.2620171
3836003773225	383600	3773225	0.000147384	0.000452442	0.000532035	0.000524951	0.000111587	0.000145117	0.000106814	1.09941E-05	0.000128803	1.09941E-05	2.01443E-05	2.92298E-05	1.73268E-05	1.30054E-08	1.9196E-07	3.7586E-08	2.42547E-07	0.2425471
3836103773225	383610	3773225	0.000137237	0.000421293	0.000495406	0.00048881	0.000103904	0.000135127	9.94606E-05	1.02372E-05	0.000119935	1.02372E-05	1.99603E-05	2.89628E-05	1.71685E-05	1.21405E-08	1.791E-07	3.5055E-08	2.26297E-07	0.22629716
3836203773225	383620	3773225	0.000128111	0.00039328	0.000462465	0.000456307	9.69954E-05	0.000126142	9.28471E-05	9.55647E-06	0.00011196	9.55647E-06	1.97793E-05	2.87002E-05	1.70129E-05	1.13609E-08	1.6752E-07	3.2777E-08	2.11658E-07	0.21165765
3836303773225	383630	3773225	0.000119964	0.000368269	0.000433055	0.000427288	9.08269E-05	0.00011812	8.69425E-05	8.94872E-06	0.00010484	8.94872E-06	1.96109E-05	2.84558E-05	1.6868E-05	1.06637E-08	1.5717E-07	3.0741E-08	1.98572E-07	0.19857181
3836403773225	383640	3773225	0.00011265	0.000345816	0.000406651	0.000401236	8.52891E-05	0.000110918	8.16415E-05	8.40311E-06	9.84477E-05	8.40311E-06	1.94549E-05	2.82295E-05	1.67339E-05	1.00365E-08	1.4786E-07	2.891E-08	1.86804E-07	0.18680392
3836503773225	383650	3773225	0.000105996	0.000325389	0.000382631	0.000377536	8.02513E-05	0.000104366	7.68192E-05	7.90676E-06	9.26327E-05	7.90676E-06	1.92958E-05	2.79987E-05	1.65971E-05	9.46463E-09	1.3937E-07	2.7242E-08	1.76081E-07	0.17608099
3836603773225	383660	3773225	0.000100594	0.000308806	0.000363131	0.000358296	7.61615E-05	9.90474E-05	7.29043E-05	7.50381E-06	8.79119E-05	7.50381E-06	1.92085E-05	2.7872E-05	1.65219E-05	8.99942E-09	1.3248E-07	2.5887E-08	1.67365E-07	0.16736529
3836703773225	383670	3773225	9.56277E-05	0.000293561	0.000345203	0.000340607	7.24013E-05	9.41573E-05	6.93049E-05	7.13334E-06	8.35716E-05	7.13334E-06	1.91118E-05	2.77316E-05	1.64388E-05	8.57117E-09	1.2613E-07	2.4639E-08	1.59344E-07	0.15934433
3836803773225	383680	3773225	9.16212E-05	0.000281261	0.00033074	0.000326336	6.9368E-05	9.02125E-05	6.64013E-05	6.83448E-06	8.00702E-05	6.83448E-06	1.90775E-05	2.76819E-05	1.64092E-05	8.22509E-09	1.2101E-07	2.3632E-08	1.52868E-07	0.15286778
3836903773225	383690	3773225	8.87379E-05	0.00027241	0.000320332	0.000316067	6.7185E-05	8.73735E-05	6.43117E-05	6.6194E-06	7.75505E-05	6.6194E-06	1.9168E-05	2.78131E-05	1.64871E-05	7.97593E-09	1.1733E-07	2.2909E-08	1.48212E-07	0.14821218
3837003773225	383700	3773225	8.6027E-05	0.000264088	0.000310546	0.000306411	6.51325E-05	8.47043E-05	6.2347E-05	6.41718E-06	7.51813E-05	6.41718E-06	1.92865E-05	2.79851E-05	1.6589E-05	7.74207E-09	1.1387E-07	2.2229E-08	1.43841E-07	0.14384146
3837103773225	383710	3773225	8.31092E-05	0.000255131	0.000300013	0.000296018	6.29234E-05	8.18314E-05	6.02323E-05	6.19953E-06	7.26314E-05	6.19953E-06	1.93489E-05	2.80756E-05	1.66427E-05	7.49043E-09	1.1015E-07	2.1497E-08	1.39135E-07	0.13913494
3837203773225	383720	3773225	8.03058E-05	0.000246525	0.000289893	0.000286033	6.08009E-05	7.9071E-05	5.82006E-05	5.99041E-06	7.01814E-05	5.99041E-06	1.94019E-05	2.81526E-05	1.66883E-05	7.24877E-09	1.0657E-07	2.0794E-08	1.34615E-07	0.13461459
3837303773225	383730	3773225	7.77927E-05	0.00023881	0.000280821	0.000277082	5.88981E-05	7.65965E-05	5.63792E-05	5.80294E-06	6.79851E-05	5.80294E-06	1.9483E-05	2.82703E-05	1.6758E-05	7.03229E-09	1.0337E-07	2.0163E-08	1.30567E-07	0.13056651
3837403773225	383740	3773225	7.57096E-05	0.000232415	0.000273301	0.000269662	5.7321E-05	7.45455E-05	5.48695E-05	5.64755E-06	6.61646E-05	5.64755E-06	1.96358E-05	2.8492E-05	1.68895E-05	6.85312E-09	1.0072E-07	1.9642E-08	1.27218E-07	0.12721821
3837503773225	383750	3773225	7.37916E-05	0.000226528	0.000266378	0.000262831	5.58689E-05	7.2657E-05	5.34795E-05	5.50448E-06	6.44885E-05	5.50448E-06	1.97949E-05	2.87229E-05	1.70263E-05	6.68822E-09	9.8287E-08	1.9162E-08	1.24138E-07	0.12413779
3837603773225	383760	3773225	7.20061E-05	0.000221046	0.000259932	0.000256471	5.4517E-05	7.0899E-05	5.21855E-05	5.37129E-06	6.29281E-05	5.37129E-06	1.99447E-05	2.89401E-05	1.71551E-05	6.53424E-09	9.6014E-08	1.8715E-08	1.21263E-07	0.12126346
3837703773225	383770	3773225	7.03476E-05	0.000215955	0.000253945	0.000250564	5.32614E-05	6.9266E-05	5.09835E-05	5.24758E-06	6.14787E-05	5.24758E-06	2.00788E-05	2.91347E-05	1.72705E-05	6.39069E-09	9.3898E-08	1.8298E-08	1.18587E-07	0.11858662

Unique Identifier	X (UTM)	Y (UTM)	EGIODemolition 2025	EGIOSite Grubbing / Prep 2025	EGIOMass Grading / Excavation 2025	EGIOMass Grading / Excavation 2026	EGIODrainage / Utilities Trenching 2026	EGIODrainage / Utilities Trenching 2027	EGIOFoundations / Concrete Pads 2026	EGIOFoundations / Concrete Pads 2027	EGIOBuilding / Structure Construction 2026	EGIOBuilding / Structure Construction 2027	EGIOAsphalt Paving 2027	EGIOArchitectural Coating 2027	EGIOLandscaping or Other Finishing 2027	EGIOWaterside Construction (Piles) 2027	HIWaterside Construction (Landscaping) 2025	HIWaterside Construction (Landscaping) 2026	KMDemolition 2025	KMSite Grubbing / Prep 2025
3837803773225	383780	3773225	0.000227631	8.928E-05	2.95668E-05	2.89577E-05	6.72411E-05	6.71374E-05	8.8346E-05	8.8289E-05	9.46296E-05	9.23614E-05	3.68238E-06	3.68238E-06	9.97262E-05	3.68238E-06	5.85815E-05	5.67466E-05	8.13166E-05	0.00035292
3837903773225	383790	3773225	0.000222763	8.7371E-05	2.89345E-05	2.83383E-05	6.58031E-05	6.57015E-05	8.64566E-05	8.64008E-05	9.26058E-05	9.03861E-05	3.60363E-06	3.60363E-06	9.75934E-05	3.60363E-06	5.72863E-05	5.5492E-05	7.95265E-05	0.000345151
3838003773225	383800	3773225	0.000218011	8.5507E-05	2.83173E-05	2.77339E-05	6.43995E-05	6.43001E-05	8.46125E-05	8.45579E-05	9.06306E-05	8.84582E-05	3.52676E-06	3.52676E-06	9.55117E-05	3.52676E-06	5.60288E-05	5.42738E-05	7.77907E-05	0.000337617
3838103773225	383810	3773225	0.000212371	8.3295E-05	2.75847E-05	2.70163E-05	6.27333E-05	6.26365E-05	8.24233E-05	8.23701E-05	8.82856E-05	8.61695E-05	3.43551E-06	3.43551E-06	9.30405E-05	3.43551E-06	5.45273E-05	5.28194E-05	7.56793E-05	0.000328453
3838203773225	383820	3773225	0.00020629	8.091E-05	2.67948E-05	2.62428E-05	6.0937E-05	6.0843E-05	8.00633E-05	8.00116E-05	8.57578E-05	8.37022E-05	3.33714E-06	3.33714E-06	9.03765E-05	3.33714E-06	5.29002E-05	5.12433E-05	7.33777E-05	0.000318465
3838303773225	383830	3773225	0.000200461	7.8623E-05	2.60377E-05	2.55012E-05	5.92151E-05	5.91237E-05	7.78008E-05	7.77506E-05	8.33344E-05	8.13369E-05	3.24284E-06	3.24284E-06	8.78226E-05	3.24284E-06	5.13449E-05	4.97367E-05	7.11735E-05	0.000308898
3838403773225	383840	3773225	0.00019402	7.6098E-05	2.52012E-05	2.46819E-05	5.73127E-05	5.72243E-05	7.53014E-05	7.52528E-05	8.06572E-05	7.87239E-05	3.13866E-06	3.13866E-06	8.50012E-05	3.13866E-06	4.9612E-05	4.8058E-05	6.87045E-05	0.000298182
3838503773225	383850	3773225	0.000187904	7.3698E-05	2.44067E-05	2.39038E-05	5.55058E-05	5.54202E-05	7.29274E-05	7.28803E-05	7.81144E-05	7.6242E-05	3.03971E-06	3.03971E-06	8.23214E-05	3.03971E-06	4.79688E-05	4.64663E-05	6.63645E-05	0.000288027
3838603773225	383860	3773225	0.00018141	7.1151E-05	2.35632E-05	2.30777E-05	5.35875E-05	5.35048E-05	7.0407E-05	7.03616E-05	7.54147E-05	7.3607E-05	2.93466E-06	2.93466E-06	7.94764E-05	2.93466E-06	4.62197E-05	4.4772E-05	6.38638E-05	0.000277173
3838703773225	383870	3773225	0.000174458	6.8425E-05	2.26602E-05	2.21933E-05	5.15339E-05	5.14544E-05	6.77088E-05	6.76651E-05	7.25246E-05	7.07862E-05	2.8222E-06	2.8222E-06	7.64306E-05	2.8222E-06	4.43433E-05	4.29544E-05	6.11708E-05	0.000265485
3838803773225	383880	3773225	0.000167829	6.5825E-05	2.17992E-05	2.135E-05	4.95758E-05	4.94993E-05	6.51362E-05	6.50941E-05	6.9769E-05	6.80966E-05	2.71496E-06	2.71496E-06	7.35266E-05	2.71496E-06	4.2562E-05	4.12289E-05	5.8618E-05	0.000254406
3838903773225	383890	3773225	0.000161263	6.325E-05	2.09463E-05	2.05148E-05	4.76363E-05	4.75628E-05	6.25879E-05	6.25475E-05	6.70394E-05	6.54325E-05	2.60875E-06	2.60875E-06	7.065E-05	2.60875E-06	4.08004E-05	3.95224E-05	5.60947E-05	0.000243455
3839003773225	383900	3773225	0.000155012	6.0798E-05	2.01343E-05	1.97195E-05	4.57897E-05	4.5719E-05	6.01616E-05	6.01228E-05	6.44406E-05	6.2896E-05	2.50762E-06	2.50762E-06	6.79112E-05	2.50762E-06	3.91303E-05	3.79046E-05	5.37004E-05	0.000233063
3839103773225	383910	3773225	0.000149074	5.8469E-05	1.93632E-05	1.89642E-05	4.40359E-05	4.39679E-05	5.78574E-05	5.782E-05	6.19725E-05	6.0487E-05	2.41157E-06	2.41157E-06	6.53102E-05	2.41157E-06	3.7548E-05	3.6372E-05	5.14396E-05	0.000223251
3829703773235	382970	3773235	0.000197011	7.7271E-05	2.55897E-05	2.50624E-05	5.81962E-05	5.81064E-05	7.64622E-05	7.64129E-05	8.19006E-05	7.99375E-05	3.18705E-06	3.18705E-06	8.63116E-05	3.18705E-06	4.00846E-05	3.88291E-05	2.7838E-05	0.000120819
3829803773235	382980	3773235	0.000215128	8.4376E-05	2.79428E-05	2.73671E-05	6.35478E-05	6.34498E-05	8.34935E-05	8.34396E-05	8.9432E-05	8.72883E-05	3.48012E-06	3.48012E-06	9.42486E-05	3.48012E-06	4.3902E-05	4.25269E-05	2.97345E-05	0.00012905
3829903773235	382990	3773235	0.000232347	9.113E-05	3.01793E-05	2.95575E-05	6.86341E-05	6.85282E-05	9.01762E-05	9.0118E-05	9.659E-05	9.42748E-05	3.75867E-06	3.75867E-06	0.000101792	3.75867E-06	4.7479E-05	4.59919E-05	3.13345E-05	0.000135994
3830003773235	383000	3773235	0.000248748	9.7562E-05	3.23097E-05	3.1644E-05	7.34789E-05	7.33655E-05	9.65417E-05	9.64794E-05	0.000103408	0.00010093	4.02399E-06	4.02399E-06	0.000108977	4.02399E-06	5.0787E-05	4.91962E-05	3.25339E-05	0.000141199
3830103773235	383010	3773235	0.000266388	0.00010448	3.4601E-05	3.38881E-05	7.86899E-05	7.85684E-05	0.000103388	0.000103321	0.000110742	0.000108087	4.30936E-06	4.30936E-06	0.000116706	4.30936E-06	5.46259E-05	5.29149E-05	3.41701E-05	0.000148301
3830203773235	383020	3773235	0.000288502	0.00011315	3.74733E-05	3.67013E-05	8.52221E-05	8.50906E-05	0.000111971	0.000111898	0.000119935	0.00011706	4.66709E-06	4.66709E-06	0.000126394	4.66709E-06	5.8908E-05	5.70628E-05	3.56479E-05	0.000154714
3830303773235	383030	3773235	0.000314227	0.00012324	4.08147E-05	3.99737E-05	9.2821E-05	9.26778E-05	0.000121955	0.000121876	0.000130629	0.000127498	5.08324E-06	5.08324E-06	0.000137664	5.08324E-06	6.38394E-05	6.18398E-05	3.7189E-05	0.000161403
3830403773235	383040	3773235	0.000343517	0.00013473	4.46192E-05	4.36999E-05	0.000101473	0.000101317	0.000133323	0.000133237	0.000142805	0.000139382	5.55706E-06	5.55706E-06	0.000150496	5.55706E-06	6.94776E-05	6.73014E-05	3.88026E-05	0.000168406
3830503773235	383050	3773235	0.000377289	0.00014798	4.90058E-05	4.79961E-05	0.000111449	0.000111277	0.00014643	0.000146336	0.000156845	0.000153085	6.1034E-06	6.1034E-06	0.000165292	6.1034E-06	7.59787E-05	7.35989E-05	4.05202E-05	0.000175861
3830603773235	383060	3773235	0.00041725	0.00016365	5.41963E-05	5.30797E-05	0.000123254	0.000123064	0.000161939	0.000161835	0.000173457	0.000169299	6.74985E-06	6.74985E-06	0.000182799	6.74985E-06	8.3653E-05	8.10328E-05	4.23601E-05	0.000183846
3830703773235	383070	3773235	0.000465089	0.00018241	6.041E-05	5.91653E-05	0.000137385	0.000137173	0.000180506	0.000180389	0.000193344	0.00018871	7.52372E-06	7.52372E-06	0.000203757	7.52372E-06	9.28574E-05	8.9949E-05	4.43494E-05	0.000192479
3834403773235	383440	3773235	0.005544433	0.0021746	0.000720162	0.000705324	0.001637799	0.001635272	0.002151853	0.002150465	0.002304904	0.002249656	8.96921E-05	8.96921E-05	0.00242904	8.96921E-05	0.001402445	0.001358517	0.002355832	0.010224477
3834503773235	383450	3773235	0.003627592	0.00142279	0.000471185	0.000461477	0.001071573	0.001069919	0.001407907	0.001406998	0.001508044	0.001471897	5.86834E-05	5.86834E-05	0.001589264	5.86834E-05	0.000945642	0.000916022	0.001554371	0.006746079
3834603773235	383460	3773235	0.002649163	0.00103904	0.000344098	0.000337008	0.00078255	0.000781342	0.001028168	0.001027505	0.001101297	0.001074899	4.28554E-05	4.28554E-05	0.00116061	4.28554E-05	0.000701037	0.000679079	0.00112933	0.004901373
3834703773235	383470	3773235	0.002073991	0.00081345	0.000269389	0.000263839	0.000612647	0.000611702	0.000804938	0.000804419	0.000862189	0.000841523	3.35509E-05	3.35509E-05	0.000908625	3.35509E-05	0.000552789	0.000535475	0.000875283	0.003798788
3834803773235	383480	3773235	0.001699495	0.00066657	0.000220746	0.000216198	0.000502023	0.000501248	0.000659592	0.000659166	0.000706505	0.000689571	2.74927E-05	2.74927E-05	0.000744556	2.74927E-05	0.000454333	0.000440102	0.000708841	0.003076419
3834903773235	383490	3773235	0.001434499	0.00056263	0.000186326	0.000182487	0.000423744	0.00042309	0.000556744	0.000556385	0.000596343	0.000582049	2.32058E-05	2.32058E-05	0.00062846	2.32058E-05	0.000383817	0.000371795	0.000591261	0.002566113
3835003773235	383500	3773235	0.001237146	0.00048523	0.000160692	0.000157381	0.000365447	0.000364883	0.00048015	0.00047984	0.0005143	0.000501973	2.00133E-05	2.00133E-05	0.000541999	2.00133E-05	0.000331006	0.000320638	0.000504368	0.002188992
3835103773235	383510	3773235	0.001085431	0.00042572	0.000140986	0.000138081	0.000320631	0.000320136	0.000421267	0.000420995	0.00045123	0.000440414	1.7559E-05	1.7559E-05	0.000475532	1.7559E-05	0.000290256	0.000281165	0.000438114	0.001901447
3835203773235	383520	3773235	0.000963069	0.00037773	0.000125092	0.000122515	0.000284486	0.000284047	0.000373777	0.000373536	0.000400362	0.000390766	1.55795E-05	1.55795E-05	0.000421925	1.55795E-05	0.000257306	0.000249246	0.000385145	0.001671556
3835303773235	383530	3773235	0.000858545	0.00033673	0.000111516	0.000109218	0.00025361	0.000253219	0.000333211	0.000332996	0.00035691	0.000348355	1.38887E-05	1.38887E-05	0.000376133	1.38887E-05	0.000229113	0.000221937	0.000340298	0.001476916
3835403773235	383540	3773235	0.000770504	0.0003022	0.00010008	9.80182E-05	0.000227603	0.000227252	0.000299041	0.000298848	0.00032031	0.000312632	1.24644E-05	1.24644E-05	0.000337561	1.24644E-05	0.000205365	0.000198933	0.000302896	0.00131459
3835503773235	383550	3773235	0.00069783	0.0002737	9.06407E-05	8.87732E-05	0.000206136	0.000205818	0.000270835	0.000270661	0.000290098	0.000283145	1.12888E-05	1.12888E-05	0.000305723	1.12888E-05	0.000185769	0.00017995	0.000272299	0.001181798
3835603773235	383560	3773235	0.000640516	0.00025122	8.31962E-05	8.1482E-05	0.000189205	0.000188913	0.000248591	0.000248431	0.000266272	0.00025989	1.03616E-05	1.03616E-05	0.000280613	1.03616E-05	0.000170305	0.000164971	0.000248347	0.001077843
3835703773235	383570	3773235	0.00059028	0.00023152	7.6671E-05	7.50913E-05	0.000174366	0.000174097	0.000229094	0.000228946	0.000245388	0.000239506	9.54894E-06	9.54894E-06	0.000258604	9.54894E-06	0.00015674	0.00015183	0.000227472	0.000987246
3835803773235	383580	3773235	0.000544211	0.00021345	7.06872E-05	6.92308E-05	0.000160757	0.000160509	0.000211214	0.000211078	0.000226237	0.000220814	8.80369E-06	8.80369E-06	0.000238421	8.80369E-06	0.000144294	0.000139774	0.000208433	0.000904615
3835903773235	383590	3773235	0.000502714	0.00019717	6.52972E-05	6.39518E-05	0.000148499	0.00014827	0.000195109	0.000194983	0.000208986	0.000203976	8.13239E-06	8.13239E-06	0.000220241	8.13239E-06	0.00013308	0.000128912	0.000191379	0.000830597
3836003773235	383600	3773235	0.000466283	0.00018288	6.05652E-05	5.93173E-05	0.000137738	0.000137525	0.000180969	0.000180853	0.000193841	0.000189195	7.54305E-06	7.54305E-06	0.000204281	7.54305E-06	0.00012323	0.00011937	0.000176483	0.000765949
3836103773235	383610	3773235	0.000436714	0.00017129	5.67245E-05	5.55558E-05	0.000129003	0.000128804	0.000169493	0.000169384	0.000181549	0.000177197	7.06472E-06	7.06472E-06	0.000191326	7.06472E-06	0.000115235	0.000111625	0.000164464	0.000713785
3836203773235	383620	3773235	0.00040993	0.00016078	5.32455E-05	5.21485E-05	0.000121091	0.000120904	0.000159098	0.000158996	0.000170414	0.000166329	6.63143E-06	6.63143E-06	0.000179592	6.63143E-06	0.000107993	0.00010461	0.000153631	0.000666768
3836303773235	383630	3773235	0.000385885	0.00015135	5.01223E-05	4.90896E-05	0.000113989	0.000113813	0.000149766	0.000149669	0.000160418	0.000156573	6.24245E-06	6.24245E-06	0.000169058	6.24245E-06	0.000101491	9.83126E-05	0.000143947	0.00062474
3836403773235	383640	3773235	0.000364212	0.00014285	4.73072E-05	4.63325E-05	0.000107586	0.00010742	0.000141354	0.000141263	0.000151408	0.000147779	5.89184E-06	5.89184E-06	0.000159563	5.89184E-06	9.56326E-05	9.26372E-05	0.000135259	0.000587034
3836503773235	383650	3773235	0.000344352	0.00013506	4.47277E-05	4.38061E-05	0.00010172	0.000101563	0.000133647	0.000133561	0.000143152	0.000139721	5.57058E-06	5.57058E-06	0.000150862	5.57058E-06	9.02689E-05	8.74415E-05	0.000127336	0.000552648
3836603773235	383660	3773235	0.000328688	0.00012892	4.2693E-05	4.18134E-05	9.70927E-05	9.69429E-05	0.000127567	0.000127485	0.00013664	0.000133365	5.31717E-06	5.31717E-06	0.000144	5.31717E-06	8.6046E-05	8.33509E-05	0.00012114	0.000525755
3836703773235	383670	3773235	0.000314236	0.00012325	4.08158E-05	3.99749E-05	9.28237E-05	9.26805E-05	0.000121958	0.000121879	0.000130632	0.000127501	5.08338E-06	5.08338E-06	0.000137668	5.08338E-06	8.21515E-05	7.95783E-05	0.000115446	0.000501043
3836803773235	383680	3773235	0.000302245	0.00011854	3.92583E-05	3.84495E-05	8.92816E-05	8.91438E-05	0.000117304	0.000117229	0.000125648	0.000122636	4.8894E-06	4.8894E-06	0.000132415	4.8894E-06	7.89225E-05	7.64505E-05	0.000110755	0.000480683
3836903773235	383690	3773235	0.000293254	0.00011502	3.80905E-05	3.73057E-05	8.66257E-05	8.6492E-05	0.000113815	0.000113741	0.00012191	0.000118988	4.74396E-06	4.74396E-06	0.000128476	4.74396E-06	7.65043E-05	7.4108E-05	0.000107272	0.000465567
3837003773235	383700	3773235	0.000284847	0.00011172	3.69985E-05	3.62362E-05	8.41423E-05	8.40124E-05	0.000110552	0.000110481	0.000118415	0.000115577	4.60795E-06	4.60795E-06	0.000124792	4.60795E-06	7.42332E-05	7.19081E-05	0.000104006	0.000451394
3837103773235	383710	3773235	0.000276547	0.00010847	3.59205E-05	3.51804E-05	8.16907E-05	8.15646E-05	0.000107331	0.000107262	0.000114965	0.000112209	4.47369E-06	4.47369E-06	0.000121157	4.47369E-06	7.19891E-05	6.97342E-05	0.000100777	0.000437378
3837203773235	383720	3773235	0.000268733	0.0001054	3.49055E-05	3.41863E-05	7.93824E-05	7.92599E-05	0.000104298	0.000104231	0.000111716	0.000109038	4.34728E-06	4.34728E-06	0.000117733	4.34728E-06	6.98651E-05	6.76768E-05	9.77306E-05	0.000424158
3837303773235	383730	3773235	0.000261583	0.0001026	3.39768E-05	3.32768E-05	7.72704E-05	7.71511E-05	0.000101523	0.000101458	0.000108744	0.000106137	4.23162E-06	4.23162E-06	0.000114601	4.23162E-06	6.79223E-05	6.57948E-05	9.49471E-05	0.000412077
3837403773235	383740	3773235	0.000255251	0.00010011	3.31543E-05	3.24712E-05	7.53998E-05	7.52835E-05	9.90655E-05	9.90016E-05	0.000106112	0.000103568	4.12918E-06	4.12918E-06	0.000111826	4.12918E-06	6.61966E-05	6.41232E-05	9.24894E-05	0.00040141
3837503773235	383750	3773235	0.000249412	9.7823E-05	3.2396E-05	3.17285E-05	7.36752E-05	7.35616E-05	9.67996E-05	9.67372E-05	0.000103684	0.000101199	4.03474E-06	4.03474E-06	0.000109269	4.03474E-06	6.46054E-05	6.25818E-05	9.02331E-05	0.000391618
3837603773235	383760	3773235	0.00024396	9.5685E-05	3.16878E-05	3.1035E-05	7.20647E-05	7.19535E-05	9.46836E-05	9.46225E-05	0.000101418	9.8987E-05	3.94654E-06	3.94654E-06	0.00010688	3.94654E-06	6.31182E-05	6.11412E-05	8.81352E-05	0.000382513
3837703773235	383770	3773235	0.000238823	9.367E-05	3.10205E-05	3.03814E-05	7.05471E-05	7.04382E-05	9.26896E-05	9.26298E-05	9.92821E-05	9.69024E-05	3.86343E-06	3.86343E-06	0.000104629	3.86343E-06	6.17262E-05	5.97928E-05	8.61822E-05	0.000374037
3837803773235	383780	3773235	0.000233874	9.1728E-05	3.03777E-05	2.97518E-05	6.90851E-05	6.89785E-05	9.07688E-05	9.07102E-05	9.72247E-05	9.48943E-05	3.78337E-06	3.78337E-06	0.000102461	3.78337E-06	6.03933E-05	5.85017E-05	8.43197E-05	0.000365953
3837903773235	383790	3773235	0.000228628	8.9671E-05	2.96963E-05	2.90845E-05	6.75356E-05	6.74314E-05	8.8733E-05	8.86757E-05	9.50441E-05	9.27659E-05	3.69851E-06	3.69851E-06	0.000100163	3.69851E-06	5.89887E-05	5.7141E-05	8.23463E-05	0.000357389
3838003773235	383800	3773235	0.000223508	8.7663E-05	2.90313E-05	2.84332E-05	6.60233E-05	6.59214E-05	8.6746E-05	8.669E-05	9.29158E-05	9.06886E-05	3.61569E-06	3.61569E-06	9.792E-05	3.61569E-06	5.76217E-05	5.58169E-05	8.04249E-05	0.00034905
3838103773235	383810	3773235	0.000217571	8.5334E-05	2.82602E-05	2.76779E-05	6.42695E-05	6.41703E-05	8.44417E-05	8.43872E-05	9.04476E-05	8.82796E-05	3.51964E-06	3.51964E-06	9.53189E-05	3.51964E-06	5.60306E-05	5.42756E-05	7.81641E-05	0.000339238
3838203773235	383820	3773235	0.000211212	8.284E-05	2.74342E-05	2.68689E-05	6.2391E-05	6.22947E-05	8.19736E-05	8.19207E-05	8.7804E-05	8.56993E-05	3.41677E-06	3.41677E-06	9.25329E-05	3.41677E-06	5.4321E-05	5.26195E-05	7.572E-05	0.00032863
3838303773235	383830	3773235	0.00020514	8.0459E-05	2.66455E-05	2.60965E-05	6.05974E-05	6.05039E-05	7.96171E-05	7.95657E-05	8.52798E-05	8.32357E-05	3.31855E-06	3.31855E-06	8.98728E-05	3.31855E-06	5.26885E-05	5.10382E-05	7.33845E-05	0.000318494
3838403773235	383840	3773235	0.000198467	7.7841E-05	2.57787E-05	2.52475E-05	5.8626E-05	5.85356E-05	7.7027E-05	7.69772E-05	8.25055E-05	8.05279E-05	3.21059E-06	3.21059E-06	8.6949E-05	3.21059E-06	5.08875E-05	4.92936E-05	7.07956E-05	0.000307258
3838503773235	383850	3773235	0.000192161	7.5368E-05	2.49597E-05	2.44454E-05	5.67635E-05	5.66759E-05	7.45798E-05	7.45316E-05	7.98842E-05	7.79695E-05	3.10859E-06	3.10859E-06	8.41866E-05	3.10859E-06	4.9185E-05	4.76445E-05	6.83515E-05	0.00029665
3838603773235	383860	3773235	0.000185272	7.2666E-05	2.40648E-05	2.3569E-05	5.47284E-05	5.4644E-05	7.1906E-05	7.18596E-05	7.70203E-05	7.51742E-05	2.99714E-06	2.99714E-06	8.11684E-05	2.99714E-06	4.73194E-05	4.58373E-05	6.56607E-05	0.000284972
3838703773235	383870	3773235	0.000177628	6.9668E-05	2.3072E-05	2.25966E-05	5.24705E-05	5.23896E-05	6.89394E-05	6.88949E-05	7.38427E-05	7.20727E-05	2.87349E-06	2.87349E-06	7.78197E-05	2.87349E-06	4.52528E-05	4.38354E-05	6.26689E-05	0.000271987
3838803773235	383880	3773235	0.000170371	6.6822E-05	2.21293E-05	2.16734E-05	5.03267E-05	5.0249E-05	6.61227E-05	6.608E-05	7.08257E-05	6.9128E-05	2.75608E-06	2.75608E-06	7.46402E-05	2.75608E-06	4.32957E-05	4.19396E-05	5.98401E-05	0.0002597
3838903773235	383890	3773235	0.00016385	6.4264E-05	2.12823E-05	2.08438E-05	4.84004E-05	4.83258E-05	6.35919E-05	6.35508E-05	6.81148E-05	6.64821E-05	2.65059E-06	2.65059E-06	7.17833E-05	2.65059E-06	4.15448E-05	4.02436E-05	5.73167E-05	0.000248759
3839003773235	383900	3773235	0.000157742	6.1869E-05	2.0489E-05	2.00669E-05	4.65962E-05	4.65243E-05	6.12214E-05	6.11819E-05	6.55757E-05	6.40039E-05	2.55179E-06	2.55179E-06	6.91075E-05	2.55179E-06	3.9907E-05	3.8657E-05	5.49632E-05	0.000238544
3839103773235	383910	3773235	0.000151778	5.9529E-05	1.97143E-05	1.93081E-05	4.48345E-05	4.47653E-05	5.89067E-05	5.88686E-05	6.30964E-05	6.1584E-05	2.45531E-06	2.45531E-06	6.64946E-05	2.45531E-06	3.83176E-05	3.71174E-05	5.26797E-05	0.000228634
3829703773245	382970	3773245	0.000201044	7.8852E-05	2.61135E-05	2.55755E-05	5.93875E-05	5.92959E-05	7.80274E-05	7.79711E-05	8.35771E-05	8.15738E-05	3.25229E-06	3.25229E-06	8.80784E-05	3.25229E-06	4.08309E-05	3.9552E-05	2.8139E-05	0.000122125
3829803773245	382980	3773245	0.000219969	8.6275E-05	2.85717E-05	2.7983E-05	6.49779E-05	6.48776E-05	8.53725E-05	8.53174E-05	9.14446E-05	8.92527E-05	3.55844E-06	3.55844E-06	9.63696E-05	3.55844E-06	4.48151E-05	4.34114E-05	3.0092E-05	0.000130602
3829903773245	382990	3773245	0.00023691	9.2919E-05	3.0772E-05	3.0138E-05	6.99819E-05	6.98739E-05	9.19471E-05	9.18878E-05	9.84868E-05	9.61261E-05	3.83248E-06	3.83248E-06	0.000103791	3.83248E-06	4.83204E-05	4.68069E-05	3.15336E-05	0.000136858
3830003773245	383000	3773245	0.00025314	9.9285E-05	3.28802E-05	3.22027E-05	7.47763E-05	7.46609E-05	9.82463E-05	9.81829E-05	0.000105234	0.000102712	4.09504E-06	4.09504E-06	0.000110902	4.09504E-06	5.16373E-05	5.00199E-05	3.27873E-05	0.000142299

			KMMass Grading / Excavation	KMMass Grading / Excavation	KMDrainage / Utilities Trenching	KMFoundations / Concrete Pads	KMBuilding / Structure Construction	KMAsphalt Paving	KMArchitectural Coating	KMLandscaping or Other Finishing	KMWaterside Construction (Piles)	EWNDemolition	EWNSite Grubbing / Prep	EWNDrainage / Utilities Trenching	EWNDrainage / Utilities Trenching	EWNDrainage / Utilities Trenching	EWNFoundation s / Concrete Pads	EWNBuilding / Structure Construction	EWNAsphalt Paving	EWNLandscaping or Other Finishing	EWNWaterside Construction (Piles)
Unique Identifier	X (UTM)	Y (UTM)	2025	2026	2026	2026	2026	2026	2026	2026	2026	2027	2027	2027	2028	2029	2029	2029	2029	2029	2029
3837803773225	383780	3773225	0.000268257	0.00026548	9.53363E-05	5.04516E-05	0.000173284	5.56691E-06	5.56691E-06	0.000178851	5.56691E-06	0.000260555	1.42006E-05	3.33456E-05	3.27017E-05	3.2025E-05	2.77396E-05	6.0235E-05	4.28539E-06	6.23777E-05	4.28539E-06
3837903773225	383790	3773225	0.000262351	0.000259636	9.32376E-05	4.9341E-05	0.000169469	5.44436E-06	5.44436E-06	0.000174913	5.44436E-06	0.000254437	1.38671E-05	3.25627E-05	3.19338E-05	3.12731E-05	2.70883E-05	5.88207E-05	4.18477E-06	6.09131E-05	4.18477E-06
3838003773225	383800	3773225	0.000256625	0.000253969	9.12025E-05	4.8264E-05	0.00016577	5.32553E-06	5.32553E-06	0.000171096	5.32553E-06	0.000248518	1.35446E-05	3.18052E-05	3.1191E-05	3.05456E-05	2.64582E-05	5.74524E-05	4.08743E-06	5.94961E-05	4.08743E-06
3838103773225	383810	3773225	0.00024966	0.000247076	8.87271E-05	4.6954E-05	0.000161271	5.18098E-06	5.18098E-06	0.000166452	5.18098E-06	0.000241581	1.31665E-05	3.09174E-05	3.03203E-05	2.9693E-05	2.57196E-05	5.58487E-05	3.97333E-06	5.78353E-05	3.97333E-06
3838203773225	383820	3773225	0.000242067	0.000239562	8.60287E-05	4.55261E-05	0.000156366	5.02342E-06	5.02342E-06	0.00016139	5.02342E-06	0.000234146	1.27613E-05	2.99659E-05	2.93872E-05	2.87791E-05	2.49281E-05	5.41299E-05	3.85105E-06	5.60554E-05	3.85105E-06
3838303773225	383830	3773225	0.000234795	0.000232366	8.34445E-05	4.41585E-05	0.000151669	4.87252E-06	4.87252E-06	0.000156542	4.87252E-06	0.000227048	1.23744E-05	2.90575E-05	2.84964E-05	2.79067E-05	2.41724E-05	5.2489E-05	3.73431E-06	5.43561E-05	3.73431E-06
3838403773225	383840	3773225	0.00022665	0.000224305	8.05498E-05	4.26266E-05	0.000146408	4.70349E-06	4.70349E-06	0.000151111	4.70349E-06	0.000219215	1.19475E-05	2.8055E-05	2.75133E-05	2.6944E-05	2.33385E-05	5.06782E-05	3.60548E-06	5.24809E-05	3.60548E-06
3838503773225	383850	3773225	0.000218931	0.000216665	7.78063E-05	4.11748E-05	0.000141421	4.5433E-06	4.5433E-06	0.000145964	4.5433E-06	0.000211804	1.15436E-05	2.71065E-05	2.6583E-05	2.6033E-05	2.25494E-05	4.89647E-05	3.48357E-06	5.07065E-05	3.48357E-06
3838603773225	383860	3773225	0.000210681	0.000208501	7.48745E-05	3.96233E-05	0.000136092	4.3721E-06	4.3721E-06	0.000140464	4.3721E-06	0.000203955	1.11158E-05	2.61021E-05	2.5598E-05	2.50684E-05	2.17139E-05	4.71503E-05	3.35449E-06	4.88276E-05	3.35449E-06
3838703773225	383870	3773225	0.000201797	0.000199709	7.17171E-05	3.79524E-05	0.000130353	4.18773E-06	4.18773E-06	0.000134541	4.18773E-06	0.000195602	1.06605E-05	2.5033E-05	2.45496E-05	2.40416E-05	2.08245E-05	4.52192E-05	3.2171E-06	4.68277E-05	3.2171E-06
3838803773225	383880	3773225	0.000193376	0.000191375	6.87243E-05	3.63686E-05	0.000124914	4.01297E-06	4.01297E-06	0.000128927	4.01297E-06	0.000187685	1.0229E-05	2.40197E-05	2.35559E-05	2.30685E-05	1.99816E-05	4.33889E-05	3.08688E-06	4.49323E-05	3.08688E-06
3838903773225	383890	3773225	0.000185052	0.000183137	6.57659E-05	3.48031E-05	0.000119536	3.84023E-06	3.84023E-06	0.000123377	3.84023E-06	0.000179897	9.80465E-06	2.30232E-05	2.25786E-05	2.21114E-05	1.91526E-05	4.15887E-05	2.95881E-06	4.30681E-05	2.95881E-06
3839003773225	383900	3773225	0.000177153	0.00017532	6.29588E-05	3.33175E-05	0.000114434	3.67631E-06	3.67631E-06	0.00011811	3.67631E-06	0.000172509	9.40194E-06	2.20775E-05	2.16512E-05	2.12032E-05	1.83659E-05	3.98805E-05	2.83728E-06	4.12992E-05	2.83728E-06
3839103773225	383910	3773225	0.000169695	0.000167939	6.03082E-05	3.19149E-05	0.000109616	3.52154E-06	3.52154E-06	0.000113138	3.52154E-06	0.000165526	9.02136E-06	2.11839E-05	2.07748E-05	2.03449E-05	1.76225E-05	3.82662E-05	2.72243E-06	3.96274E-05	2.72243E-06
3829703773235	382970	3773235	9.18353E-05	9.08849E-05	3.26375E-05	1.72717E-05	5.93221E-05	1.90578E-06	1.90578E-06	6.12279E-05	1.90578E-06	0.000192593	1.04965E-05	2.46479E-05	2.41719E-05	2.36717E-05	2.05041E-05	4.45235E-05	3.16761E-06	4.61073E-05	3.16761E-06
3829803773235	382980	3773235	9.80915E-05	9.70763E-05	3.4861E-05	1.84483E-05	6.33634E-05	2.03561E-06	2.03561E-06	6.5399E-05	2.03561E-06	0.000211306	1.15164E-05	2.70428E-05	2.65206E-05	2.59718E-05	2.24964E-05	4.88497E-05	3.47539E-06	5.05873E-05	3.47539E-06
3829903773235	382990	3773235	0.00010337	0.0001023	3.67368E-05	1.9441E-05	6.67729E-05	2.14515E-06	2.14515E-06	6.89181E-05	2.14515E-06	0.000229016	1.24817E-05	2.93093E-05	2.87433E-05	2.81486E-05	2.43819E-05	5.29439E-05	3.76667E-06	5.48272E-05	3.76667E-06
3830003773235	383000	3773235	0.000107327	0.000106216	3.8143E-05	2.01851E-05	6.93289E-05	2.22726E-06	2.22726E-06	7.15561E-05	2.22726E-06	0.000245463	1.33781E-05	3.14142E-05	3.08075E-05	3.01701E-05	2.61329E-05	5.67461E-05	4.03718E-06	5.87647E-05	4.03718E-06
3830103773235	383010	3773235	0.000112724	0.000111558	4.00613E-05	2.12003E-05	7.28156E-05	2.33927E-06	2.33927E-06	7.51549E-05	2.33927E-06	0.000264613	1.44217E-05	3.3865E-05	3.3211E-05	3.25238E-05	2.81717E-05	6.11731E-05	4.35214E-06	6.33492E-05	4.35214E-06
3830203773235	383020	3773235	0.000117599	0.000116382	4.17939E-05	2.21172E-05	7.59647E-05	2.44044E-06	2.44044E-06	7.84052E-05	2.44044E-06	0.00028671	1.56261E-05	3.6693E-05	3.59844E-05	3.52399E-05	3.05243E-05	6.62817E-05	4.71558E-06	6.86395E-05	4.71558E-06
3830303773235	383030	3773235	0.000122683	0.000121414	4.36007E-05	2.30733E-05	7.92489E-05	2.54595E-06	2.54595E-06	8.17948E-05	2.54595E-06	0.000311825	1.69949E-05	3.99071E-05	3.91365E-05	3.83267E-05	3.31981E-05	7.20876E-05	5.12865E-06	7.46519E-05	5.12865E-06
3830403773235	383040	3773235	0.000128006	0.000126682	4.54925E-05	2.40745E-05	8.26873E-05	2.65641E-06	2.65641E-06	8.53437E-05	2.65641E-06	0.00034037	1.85506E-05	4.35603E-05	4.27191E-05	4.18352E-05	3.6237E-05	7.86866E-05	5.59813E-06	8.14856E-05	5.59813E-06
3830503773235	383050	3773235	0.000133673	0.00013229	4.75063E-05	2.51402E-05	8.63476E-05	2.77401E-06	2.77401E-06	8.91217E-05	2.77401E-06	0.000373409	2.03513E-05	4.77886E-05	4.68658E-05	4.58961E-05	3.97545E-05	8.63246E-05	6.14153E-06	8.93954E-05	6.14153E-06
3830603773235	383060	3773235	0.000139742	0.000138296	4.96634E-05	2.62817E-05	9.02684E-05	2.89996E-06	2.89996E-06	9.31683E-05	2.89996E-06	0.000412482	2.24808E-05	5.27891E-05	5.17697E-05	5.06985E-05	4.39144E-05	9.53574E-05	6.78417E-06	9.87495E-05	6.78417E-06
3830703773235	383070	3773235	0.000146305	0.000144791	5.19956E-05	2.75159E-05	9.45074E-05	3.03615E-06	3.03615E-06	9.75435E-05	3.03615E-06	0.000459433	2.50397E-05	5.8798E-05	5.76625E-05	5.64694E-05	4.8913E-05	0.000106212	7.55639E-06	0.00010999	7.55639E-06
3834403773235	383440	3773235	0.007771693	0.007691263	0.002761999	0.001461639	0.00502022	0.00016128	0.00016128	0.005181499	0.00016128	0.006179661	0.0003368	0.000790869	0.000775596	0.000759548	0.00065791	0.001428613	0.000101638	0.001479432	0.000101638
3834503773235	383450	3773235	0.005127739	0.005074672	0.001822358	0.000964385	0.003312326	0.000106412	0.000106412	0.003418737	0.000106412	0.004222419	0.000230127	0.000540382	0.000529947	0.000518982	0.000449535	0.000976138	6.9447E-05	0.001010862	6.9447E-05
3834603773235	383460	3773235	0.003725566	0.00368701	0.001324037	0.000700675	0.002406575	7.73136E-05	7.73136E-05	0.002483888	7.73136E-05	0.003156242	0.000172019	0.000403934	0.000396133	0.000387937	0.000336026	0.000729659	5.19113E-05	0.000755615	5.19113E-05
3834703773235	383470	3773235	0.002887484	0.002857601	0.001026189	0.000543055	0.001865206	5.99216E-05	5.99216E-05	0.001925127	5.99216E-05	0.002501322	0.000136325	0.000320117	0.00031936	0.00030744	0.0002663	0.000578255	4.11397E-05	0.000598825	4.11397E-05
3834803773235	383480	3773235	0.002338406	0.002314206	0.000831051	0.000439789	0.001510522	4.8527E-05	4.8527E-05	0.001559049	4.8527E-05	0.002061857	0.000112374	0.000263875	0.000258779	0.000253425	0.000219513	0.00047666	3.39118E-05	0.000493616	3.39118E-05
3834903773235	383490	3773235	0.001950519	0.001930334	0.000693199	0.000366838	0.001259962	4.04775E-05	4.04775E-05	0.001300439	4.04775E-05	0.001744818	9.50948E-05	0.000223301	0.000218988	0.000214457	0.00018576	0.000403367	2.86974E-05	0.000417715	2.86974E-05
3835003773235	383500	3773235	0.001663867	0.001646648	0.000591325	0.000312927	0.001074796	3.45289E-05	3.45289E-05	0.001109324	3.45289E-05	0.00150617	8.20882E-05	0.000192759	0.000189036	0.000185125	0.000160353	0.000348196	2.47723E-05	0.000360582	2.47723E-05
3835103773235	383510	3773235	0.001445302	0.001430345	0.000513649	0.000271821	0.000933611	2.99932E-05	2.99932E-05	0.000963604	2.99932E-05	0.001321272	7.2011E-05	0.000169096	0.00016583	0.000162399	0.000140668	0.000305451	2.17312E-05	0.000316317	2.17312E-05
3835203773235	383520	3773235	0.001270561	0.001257412	0.000451547	0.000238957	0.000820734	2.63669E-05	2.63669E-05	0.000847101	2.63669E-05	0.001171321	6.38385E-05	0.000149905	0.00014701	0.00014396	0.00012403	0.000270786	1.92649E-05	0.000280418	1.92649E-05
3835303773235	383530	3773235	0.001122613	0.001110996	0.000398968	0.000211132	0.000725166	2.32967E-05	2.32967E-05	0.000748463	2.32967E-05	0.001042793	5.68336E-05	0.000133456	0.000130879	0.000128171	0.00011102	0.000241073	1.7151E-05	0.000249648	1.7151E-05
3835403773235	383540	3773235	0.000999228	0.000988887	0.000355118	0.000187927	0.000645464	2.07362E-05	2.07362E-05	0.0006662	2.07362E-05	0.000934357	5.09237E-05	0.000119578	0.000117269	0.000114843	9.94752E-05	0.000216004	1.53675E-05	0.00022368	1.53675E-05
3835503773235	383550	3773235	0.000898292	0.000888996	0.000319246	0.000168944	0.000580263	1.86415E-05	1.86415E-05	0.000598904	1.86415E-05	0.000844695	4.6037E-05	0.000108103	0.00010616	0.000103822	8.99295E-05	0.000195276	1.38929E-05	0.000202223	1.38929E-05
3835603773235	383560	3773235	0.000819276	0.000810797	0.000291164	0.000154083	0.000529221	1.70018E-05	1.70018E-05	0.000546223	1.70018E-05	0.000773793	4.21727E-05	9.90295E-05	9.71171E-05	9.51077E-05	8.23809E-05	0.000178885	1.27267E-05	0.000185249	1.27267E-05
3835703773235	383570	3773235	0.000750412	0.000742646	0.000266691	0.000141132	0.000484738	1.55727E-05	1.55727E-05	0.000500311	1.55727E-05	0.000711566	3.87812E-05	9.10657E-05	8.93071E-05	8.74592E-05	7.5756E-05	0.0001645	1.17033E-05	0.000170351	1.17033E-05
3835803773235	383580	3773235	0.000687604	0.000680488	0.000244369	0.000129319	0.000444166	1.42693E-05	1.42693E-05	0.000458435	1.42693E-05	0.000654492	3.56706E-05	8.37614E-05	8.21438E-05	8.04442E-05	6.96797E-05	0.000151305	1.07646E-05	0.000156688	1.07646E-05
3835903773235	383590	3773235	0.000631342	0.000624808	0.000224374	0.000118738	0.000407823	1.31017E-05	1.31017E-05	0.00042092	1.31017E-05	0.000603091	3.28692E-05	7.71832E-05	7.56927E-05	7.41265E-05	6.42074E-05	0.000139422	9.91916E-06	0.000144382	9.91916E-06
3836003773235	383600	3773235	0.000582203	0.000576178	0.00020691	0.000109496	0.00037608	1.2082E-05	1.2082E-05	0.000388163	1.2082E-05	0.000557939	3.04084E-05	7.14046E-05	7.00257E-05	6.85768E-05	5.94003E-05	0.000128984	9.17653E-06	0.000133572	9.17653E-06
3836103773235	383610	3773235	0.000542553	0.000536938	0.000192819	0.000102039	0.000350469	1.12592E-05	1.12592E-05	0.000361728	1.12592E-05	0.000521278	2.84103E-05	6.67128E-05	6.54245E-05	6.40708E-05	5.54972E-05	0.000120509	8.57356E-06	0.000124796	8.57356E-06
3836203773235	383620	3773235	0.000506815	0.00050157	0.000180118	9.53178E-05	0.000327383	1.05175E-05	1.05175E-05	0.00033791	1.05175E-05	0.00048809	2.66017E-05	6.24658E-05	6.12595E-05	5.9992E-05	5.19642E-05	0.000112837	8.02776E-06	0.000116851	8.02776E-06
3836303773235	383630	3773235	0.000474869	0.000469955	0.000168765	8.93097E-05	0.000306748	9.85457E-06	9.85457E-06	0.000316602	9.85457E-06	0.000458308	2.49784E-05	5.86539E-05	5.75213E-05	5.63311E-05	4.87932E-05	0.000105952	7.53788E-06	0.00010972	7.53788E-06
3836403773235	383640	3773235	0.000446208	0.000441591	0.000158579	8.39194E-05	0.000288234	9.2598E-06	9.2598E-06	0.000297494	9.2598E-06	0.000431478	2.35161E-05	5.52203E-05	5.41539E-05	5.30334E-05	4.59368E-05	9.97491E-05	7.09661E-06	0.000103297	7.09661E-06
3836503773235	383650	3773235	0.000420071	0.000415724	0.00014929	7.90037E-05	0.00027135	8.71739E-06	8.71739E-06	0.000280067	8.71739E-06	0.000406915	2.21774E-05	5.20767E-05	5.10711E-05	5.00144E-05	4.33217E-05	9.40706E-05	6.69261E-06	9.74169E-05	6.69261E-06
3836603773235	383660	3773235	0.00039963	0.000395494	0.000142025	7.51593E-05	0.000258146	8.2932E-06	8.2932E-06	0.000266439	8.2932E-06	0.000387551	2.1122E-05	4.95985E-05	4.86407E-05	4.76343E-05	4.12602E-05	8.9594E-05	6.37413E-06	9.2781E-05	6.37413E-06
3836703773235	383670	3773235	0.000380846	0.000376905	0.00013535	7.16266E-05	0.000246012	7.9034E-06	7.9034E-06	0.000253916	7.9034E-06	0.000369688	2.01485E-05	4.73124E-05	4.63987E-05	4.54387E-05	3.93584E-05	8.54643E-05	6.08033E-06	8.85045E-05	6.08033E-06
3836803773235	383680	3773235	0.00036537	0.000361589	0.00012985	6.8716E-05	0.000236015	7.58223E-06	7.58223E-06	0.000243598	7.58223E-06	0.000354841	1.93393E-05	4.54123E-05	4.45353E-05	4.36139E-05	3.77777E-05	8.20321E-05	5.83614E-06	8.49502E-05	5.83614E-06
3836903773235	383690	3773235	0.00035388	0.000350218	0.000125766	6.65551E-05	0.000228593	7.34379E-06	7.34379E-06	0.000235937	7.34379E-06	0.000343647	1.87292E-05	4.39797E-05	4.31304E-05	4.2238E-05	3.65859E-05	7.94442E-05	5.65202E-06	8.22702E-05	5.65202E-06
3837003773235	383700	3773235	0.000343107	0.000339557	0.000121938	6.4529E-05	0.000221634	7.12023E-06	7.12023E-06	0.000228755	7.12023E-06	0.000333111	1.8155E-05	4.26313E-05	4.1808E-05	4.0943E-05	3.54643E-05	7.70085E-05	5.47874E-06	7.97479E-05	5.47874E-06
3837103773235	383710	3773235	0.000332454	0.000329013	0.000118152	6.25253E-05	0.000214753	6.89915E-06	6.89915E-06	0.000221652	6.89915E-06	0.000322682	1.75866E-05	4.12967E-05	4.04992E-05	3.96612E-05	3.4354E-05	7.45976E-05	5.30722E-06	7.72512E-05	5.30722E-06
3837203773235	383720	3773235	0.000322405	0.000319069	0.00011458	6.06354E-05	0.000208262	6.69061E-06	6.69061E-06	0.000214952	6.69061E-06	0.000312805	1.70483E-05	4.00326E-05	3.92595E-05	3.84472E-05	3.33024E-05	7.23142E-05	5.14476E-06	7.48866E-05	5.14476E-06
3837303773235	383730	3773235	0.000313222	0.000309981	0.000111317	5.89084E-05	0.00020233	6.50005E-06	6.50005E-06	0.00020883	6.50005E-06	0.000303732	1.65538E-05	3.88714E-05	3.81207E-05	3.7332E-05	3.23364E-05	7.02166E-05	4.99553E-06	7.27144E-05	4.99553E-06
3837403773235	383740	3773235	0.000305115	0.000301957	0.000108435	5.73836E-05	0.000197093	6.3318E-06	6.3318E-06	0.000203424	6.3318E-06	0.000295631	1.61123E-05	3.78346E-05	3.7104E-05	3.63363E-05	3.1474E-05	6.83438E-05	4.8623E-06	7.0775E-05	4.8623E-06
3837503773235	383750	3773235	0.000297671	0.000294591	0.00010579	5.59837E-05	0.000192284	6.17733E-06	6.17733E-06	0.000198462	6.17733E-06	0.000288127	1.57033E-05	3.68743E-05	3.61622E-05	3.5414E-05	3.06751E-05	6.66091E-05	4.73888E-06	6.89786E-05	4.73888E-06
3837603773235	383760	3773235	0.000290751	0.000287742	0.000103331	5.46821E-05	0.000187814	6.03371E-06	6.03371E-06	0.000193848	6.03371E-06	0.00028109	1.53198E-05	3.59737E-05	3.52791E-05	3.45491E-05	2.99259E-05	6.49824E-05	4.62315E-06	6.7294E-05	4.62315E-06
3837703773235	383770	3773235	0.000284308	0.000281366	0.000101041	5.34704E-05	0.000183652	5.90001E-06	5.90001E-06	0.000189552	5.90001E-06	0.00027449	1.49601E-05	3.51291E-05	3.44507E-05	3.37379E-05	2.92233E-05	6.34566E-05	4.51459E-06	6.57139E-05	4.51459E-06
3837803773235	383780	3773235	0.000278164	0.000275285	9.88572E-05	5.23148E-05	0.000179683	5.7725E-06	5.7725E-06	0.000185456	5.7725E-06	0.000268173	1.46158E-05	3.43206E-05	3.36579E-05	3.29614E-05	2.85507E-05	6.19962E-05	4.4107E-06	6.42016E-05	4.4107E-06
3837903773235	383790	3773235	0.000271654	0.000268842	9.65435E-05	5.10905E-05	0.000175478	5.6374E-06	5.6374E-06	0.000181115	5.6374E-06	0.000261581	1.42565E-05	3.34769E-05	3.28304E-05	3.21511E-05	2.78489E-05	6.04722E-05	4.30227E-06	6.26233E-05	4.30227E-06
3838003773235	383800	3773235	0.000265315	0.000262569	9.42909E-05	4.98984E-05	0.000171384	5.50587E-06	5.50587E-06	0.000176889	5.50587E-06	0.000255187	1.3908E-05	3.26587E-05	3.2028E-05	3.13653E-05	2.71682E-05	5.89941E-05	4.19711E-06	6.10927E-05	4.19711E-06
3838103773235	383810	3773235	0.000257857	0.000255188	9.16403E-05	4.84957E-05	0.000166566	5.3511E-06	5.3511E-06	0.000171917	5.3511E-06	0.000247883	1.35099E-05	3.17238E-05	3.11112E-05	3.04675E-05	2.63905E-05	5.73055E-05	4.07697E-06	5.93439E-05	4.07697E-06
3838203773235	383820	3773235	0.000249794	0.000247209	8.87748E-05	4.69793E-05	0.000161357	5.18377E-06	5.18377E-06	0.000166541	5.18377E-06	0.000240088	1.30851E-05	3.07263E-05	3.01329E-05	2.95094E-05	2.55607E-05	5.55035E-05	3.94877E-06	5.74779E-05	3.94877E-06
3838303773235	383830	3773235	0.000242089	0.000239584	8.60367E-05	4.55303E-05	0.000156381	5.02389E-06	5.02389E-06	0.000161405	5.02389E-06	0.000232668	1.26807E-05	2.97767E-05	2.92017E-05	2.85975E-05	2.47708E-05	5.37882E-05	3.82674E-06	5.57016E-05	3.82674E-06
3838403773235	383840	3773235	0.000233549	0.000231132	8.30014E-05	4.3924E-05	0.000150864	4.84665E-06	4.84665E-06	0.00015571	4.84665E-06	0.000224552	1.22384E-05	2.8738E-05	2.81831E-05	2.75999E-05	2.39067E-05	5.19119E-05	3.69325E-06	5.37586E-05	3.69325E-06
3838503773235	383850	3773235	0.000225486	0.000223152	8.01359E-05	4.24076E-05	0.000145655	4.67932E-06	4.67932E-06	0.000150335	4.67932E-06	0.000216895	1.18211E-05	2.77581E-05	2.72221E-05	2.66588E-05	2.30915E-05	5.01418E-05	3.56732E-06	5.19255E-05	3.56732E-06
3838603773235	383860	3773235	0.000216609	0.000214367	7.69812E-05	4.07381E-05	0.000139921	4.49511E-06	4.49511E-06	0.000144416	4.49511E-06	0.000208565	1.1367E-05	2.6692E-05	2.61765E-05	2.56349E-05	2.22046E-05	4.8216E-05	3.4303E-06	4.99311E-05	3.4303E-06
3838703773235	383870	3773235	0.000206739	0.0002046	7.34736E-05	3.88819E-05	0.000133546	4.2903E-06	4.2903E-06	0.000137836	4.2903E-06	0.000199407	1.08679E-05	2.552E-05	2.50272E-05	2.45093E-05	2.12296E-05	4.60989E-05	3.27969E-06	4.77387E-05	3.27969E-06
3838803773235	383880	3773235	0.000197407	0.000195364	7.0157E-05	3.71268E-05	0.000127518	4.09663E-06	4.09663E-06	0.000131614	4.09663E-06	0.000190763	1.03968E-05	2.44137E-05	2.39422E-05	2.34468E-05	2.03093E-05	4.41005E-05	3.13751E-06	4.56692E-05	3.13751E-06
3838903773235	383890	3773235	0.000189083	0.000187126	6.71987E-05	3.55613E-05	0.000122141	3.92389E-06	3.92389E-06	0.000126064	3.92389E-06	0.000183021	9.97491E-06	2.3423E-05	2.29706E-05	2.24954E-05	1.94852E-05	4.23109E-05	3.01019E-06	4.3816E-05	3.01019E-06
3839003773235	383900	3773235	0.000181319	0.000179442	6.44393E-05	3.4101E-05	0.000117125	3.76276E-06	3.76276E-06	0.000120888	3.76276E-06	0.000175793	9.58097E-06	2.24979E-05	2.20635E-05	2.16069E-05	1.87156E-05	4.06399E-05	2.89131E-06	4.20855E-05	2.89131E-06
3839103773235	383910	3773235	0.000173786	0.000171987	6.17622E-05	3.26843E-05	0.000112259	3.60644E-06	3.60644E-06	0.000115866	3.60644E-06	0.000168787	9.19913E-06	2.16013E-05	2.11842E-05	2.07458E-05	1.79698E-05	3.90202E-05	2.77608E-06	4.04083E-05	2.77608E-06
3829703773245	382970	3773245	9.28282E-05	9.18675E-05	3.29904E-05	1.74584E-05	5.99635E-05	1.92639E-06	1.92639E-06	6.18899E-05	1.92639E-06	0.000196237	1.06952E-05	2.51143E-05	2.46293E-05	2.41197E-05	2.08922E-05	4.53661E-05	3.22755E-06	4.69799E-05	3.22755E-06
3829803773245	382980	3773245	9.92711E-05	9.82437E-05	3.52802E-05	1.86701E-05	6.41254E-05	2.06009E-06	2.06009E-06	6.61855E-05	2.06009E-06	0.00021577	1.17597E-05	2.76141E-05	2.70808E-05	2.65205E-05	2.29717E-05	4.98816E-05	3.54881E-06	5.1656E-05	3.54881E-06
3829903773245	382990	3773245	0.000104027	0.00010295	3.69703E-05	1.95645E-05	6.71973E-05	2.15878E-06	2.15878E-06	6.93561E-05	2.15878E-06	0.000233189	1.27091E-05	2.98434E-05	2.92671E-05	2.86615E-05	2.48262E-05	5.39086E-05	3.83531E-06	5.58263E-05	3.83531E-06
3830003773245	383000	3773245	0.000108163	0.000107043	3.84402E-05	2.03424E-05	6.9869E-05	2.24461E-06	2.24461E-06	7.21136E-05	2.24461E-06	0.000249215	1.35825E-05	3.18943E-05	3.12784E-05	3.06313E-05	2.65324E-05	5.76135E-05	4.09889E-06	5.96629E-05	4.09889E-06

			ISDemolition	ISDrainage / Utilities Trenching	ISDrainage / Utilities Trenching	ISAsphalt Paving	ISAsphalt Paving	SVDemolition	SVSite Grubbing / Prep	SVMass Grading / Excavation	SVMass Grading / Excavation	SVDrainage / Utilities Trenching	SVFoundations / Concrete Pads	SVBuilding / Structure Construction	SVBuilding / Structure Construction	SVAsphalt Paving	SVAsphalt Paving	SVArchitectural Coating	SVArchitectural Coating	SVLandscaping or Other Finishing	SVLandscaping or Other Finishing
Unique Identifier	X (UTM)	Y (UTM)	2027	2027	2028	2027	2028	2027	2027	2027	2028	2028	2028	2028	2029	2028	2029	2028	2029	2028	2029
3837803773225	383780	3773225	3.92047E-05	1.57863E-05	1.53812E-05	4.07702E-06	3.79793E-06	0.000268172	0.000192801	0.000129992	0.000128341	9.10613E-05	2.89278E-05	4.14409E-05	3.98597E-05	4.07446E-06	3.79085E-06	4.07446E-06	3.79085E-06	4.14409E-05	3.98597E-05
3837903773225	383790	3773225	3.83846E-05	1.5456E-05	1.50594E-05	3.99173E-06	3.71847E-06	0.000262523	0.00018874	0.000127254	0.000125638	8.91434E-05	2.83186E-05	4.05681E-05	3.90202E-05	3.98864E-06	3.71101E-06	3.98864E-06	3.71101E-06	4.05681E-05	3.90202E-05
3838003773225	383800	3773225	3.75868E-05	1.51348E-05	1.47464E-05	3.90876E-06	3.64118E-06	0.000256991	0.000184763	0.000124572	0.000122991	8.72648E-05	2.77218E-05	3.97132E-05	3.81979E-05	3.90459E-06	3.63281E-06	3.90459E-06	3.63281E-06	3.97132E-05	3.81979E-05
3838103773225	383810	3773225	3.66101E-05	1.47415E-05	1.43633E-05	3.8072E-06	3.54657E-06	0.000250203	0.000179882	0.000121282	0.000119742	8.49597E-05	2.69895E-05	3.86641E-05	3.71889E-05	3.80144E-06	3.53684E-06	3.80144E-06	3.53684E-06	3.86641E-05	3.71889E-05
3838203773225	383820	3773225	3.55412E-05	1.43111E-05	1.39439E-05	3.69604E-06	3.44302E-06	0.000242782	0.000174547	0.000117684	0.00011619	8.24398E-05	2.6189E-05	3.75174E-05	3.60859E-05	3.68869E-06	3.43194E-06	3.68869E-06	3.43194E-06	3.75174E-05	3.60859E-05
3838303773225	383830	3773225	3.4517E-05	1.38987E-05	1.35421E-05	3.58953E-06	3.34381E-06	0.000235672	0.000169436	0.000114238	0.000112788	8.00258E-05	2.54221E-05	3.64188E-05	3.50292E-05	3.58068E-06	3.33145E-06	3.58068E-06	3.33145E-06	3.64188E-05	3.50292E-05
3838403773225	383840	3773225	3.33671E-05	1.34357E-05	1.3091E-05	3.46995E-06	3.23241E-06	0.000227708	0.00016371	0.000110378	0.000108976	7.73213E-05	2.4563E-05	3.5188E-05	3.38454E-05	3.45967E-06	3.21886E-06	3.45967E-06	3.21886E-06	3.5188E-05	3.38454E-05
3838503773225	383850	3773225	3.22773E-05	1.29968E-05	1.26634E-05	3.35662E-06	3.12684E-06	0.00022018	0.000158298	0.000106729	0.000105374	7.47651E-05	2.3751E-05	3.40247E-05	3.27265E-05	3.3453E-06	3.11245E-06	3.3453E-06	3.11245E-06	3.40247E-05	3.27265E-05
3838603773225	383860	3773225	3.11106E-05	1.25271E-05	1.22057E-05	3.23529E-06	3.01381E-06	0.000212118	0.000152501	0.000102821	0.000101515	7.20274E-05	2.28813E-05	3.27788E-05	3.15281E-05	3.2228E-06	2.99848E-06	3.2228E-06	2.99848E-06	3.27788E-05	3.15281E-05
3838703773225	383870	3773225	2.98503E-05	1.20196E-05	1.17112E-05	3.10423E-06	2.89172E-06	0.000203441	0.000146263	9.86145E-05	9.73624E-05	6.9081E-05	2.19453E-05	3.14379E-05	3.02384E-05	3.09097E-06	2.87582E-06	3.09097E-06	2.87582E-06	3.14379E-05	3.02384E-05
3838803773225	383880	3773225	2.86543E-05	1.1538E-05	1.1242E-05	2.97985E-06	2.77586E-06	0.000195182	0.000140325	9.46114E-05	9.34101E-05	6.62767E-05	2.10544E-05	3.01617E-05	2.90109E-05	2.96549E-06	2.75908E-06	2.96549E-06	2.75908E-06	3.01617E-05	2.90109E-05
3838903773225	383890	3773225	2.7468E-05	1.10603E-05	1.07766E-05	2.85649E-06	2.66094E-06	0.000186995	0.000134439	9.06428E-05	8.94919E-05	6.34967E-05	2.01713E-05	2.88966E-05	2.7794E-05	2.8411E-06	2.64335E-06	2.8411E-06	2.64335E-06	2.88966E-05	2.7794E-05
3839003773225	383900	3773225	2.63391E-05	1.06058E-05	1.03336E-05	2.73908E-06	2.55158E-06	0.0001792	0.000128835	8.68642E-05	8.57613E-05	6.08497E-05	1.93304E-05	2.7692E-05	2.66354E-05	2.72267E-06	2.53315E-06	2.72267E-06	2.53315E-06	2.7692E-05	2.66354E-05
3839103773225	383910	3773225	2.52716E-05	1.01759E-05	9.91483E-06	2.62807E-06	2.44817E-06	0.000171823	0.000123532	8.32886E-05	8.22311E-05	5.83449E-05	1.85347E-05	2.65521E-05	2.5539E-05	2.61059E-06	2.42888E-06	2.61059E-06	2.42888E-06	2.65521E-05	2.5539E-05
3829703773235	382970	3773235	1.54896E-05	6.23709E-06	6.07706E-06	1.61081E-06	1.50055E-06	8.80721E-05	6.3319E-05	4.26915E-05	4.21495E-05	2.99061E-05	9.50039E-06	1.36099E-05	1.30906E-05	1.33812E-06	1.24498E-06	1.33812E-06	1.24498E-06	1.36099E-05	1.30906E-05
3829803773235	382980	3773235	1.62693E-05	6.55103E-06	6.38294E-06	1.69189E-06	1.57607E-06	9.35598E-05	6.72645E-05	4.53516E-05	4.47758E-05	3.17695E-05	1.00924E-05	1.44579E-05	1.39063E-05	1.4215E-06	1.32255E-06	1.4215E-06	1.32255E-06	1.44579E-05	1.39063E-05
3829903773235	382990	3773235	1.68729E-05	6.79407E-06	6.61976E-06	1.75466E-06	1.63455E-06	9.80766E-05	7.05117E-05	4.7541E-05	4.69374E-05	3.33032E-05	1.05796E-05	1.51559E-05	1.45776E-05	1.49012E-06	1.3864E-06	1.49012E-06	1.3864E-06	1.51559E-05	1.45776E-05
3830003773235	383000	3773235	1.72557E-05	6.94823E-06	6.76995E-06	1.79448E-06	1.67163E-06	0.000101346	7.28624E-05	4.91259E-05	4.85021E-05	3.44134E-05	1.09323E-05	1.56611E-05	1.50636E-05	1.5398E-06	1.43262E-06	1.5398E-06	1.43262E-06	1.56611E-05	1.50636E-05
3830103773235	383010	3773235	1.77336E-05	7.14064E-06	6.95743E-06	1.84417E-06	1.71793E-06	0.000106121	7.62954E-05	5.14405E-05	5.07874E-05	3.60349E-05	1.14474E-05	1.6399E-05	1.57733E-05	1.61235E-06	1.50012E-06	1.61235E-06	1.50012E-06	1.6399E-05	1.57733E-05
3830203773235	383020	3773235	1.84168E-05	7.41576E-06	7.22549E-06	1.91522E-06	1.78411E-06	0.000110157	7.91968E-05	5.33968E-05	5.27188E-05	3.74053E-05	1.18827E-05	1.70227E-05	1.63732E-05	1.67366E-06	1.55717E-06	1.67366E-06	1.55717E-06	1.70227E-05	1.63732E-05
3830303773235	383030	3773235	1.91448E-05	7.70888E-06	7.51109E-06	1.99092E-06	1.85463E-06	0.000114353	8.22135E-05	5.54307E-05	5.47269E-05	3.88301E-05	1.23353E-05	1.76711E-05	1.69968E-05	1.73742E-06	1.61648E-06	1.73742E-06	1.61648E-06	1.76711E-05	1.69968E-05
3830403773235	383040	3773235	1.99049E-05	8.01493E-06	7.80929E-06	2.06997E-06	1.92827E-06	0.000118763	8.5384E-05	5.75683E-05	5.68374E-05	4.03275E-05	1.2811E-05	1.83526E-05	1.76523E-05	1.80442E-06	1.67882E-06	1.80442E-06	1.67882E-06	1.83526E-05	1.76523E-05
3830503773235	383050	3773235	2.07097E-05	8.339E-06	8.12504E-06	2.15366E-06	2.00623E-06	0.000123493	8.8785E-05	5.98614E-05	5.91013E-05	4.19338E-05	1.33213E-05	1.90836E-05	1.83554E-05	1.87629E-06	1.74569E-06	1.87629E-06	1.74569E-06	1.90836E-05	1.83554E-05
3830603773235	383060	3773235	2.15704E-05	8.68557E-06	8.46272E-06	2.24317E-06	2.08961E-06	0.000128527	9.24038E-05	6.23013E-05	6.15102E-05	4.3643E-05	1.38643E-05	1.98614E-05	1.91036E-05	1.95277E-06	1.81684E-06	1.95277E-06	1.81684E-06	1.98614E-05	1.91036E-05
3830703773235	383070	3773235	2.24981E-05	9.05914E-06	8.82671E-06	2.33965E-06	2.17949E-06	0.000134059	9.63812E-05	6.4983E-05	6.41579E-05	4.55216E-05	1.4461E-05	2.07163E-05	1.99259E-05	2.03682E-06	1.89505E-06	2.03682E-06	1.89505E-06	2.07163E-05	1.99259E-05
3834403773235	383440	3773235	0.001090544	0.000439121	0.000427854	0.000113409	0.000105646	0.009039448	0.006498872	0.004381726	0.004326092	0.003069467	0.000975091	0.001396877	0.001343578	0.000137341	0.000127781	0.000137341	0.000127781	0.001396877	0.001343578
3834503773235	383450	3773235	0.000719743	0.000289813	0.000282377	7.48483E-05	6.97245E-05	0.005595996	0.004023217	0.002712568	0.002678128	0.001900196	0.000603644	0.000864756	0.000831761	8.50226E-05	7.91045E-05	8.50226E-05	7.91045E-05	0.000864756	0.000831761
3834603773235	383460	3773235	0.000523303	0.000210714	0.000205308	5.44199E-05	5.06945E-05	0.003898698	0.002802952	0.001889831	0.001865836	0.001323856	0.000420555	0.000602471	0.000579483	5.92347E-05	5.51117E-05	5.92347E-05	5.51117E-05	0.000602471	0.000579483
3834703773235	383470	3773235	0.000405976	0.000163471	0.000159277	4.22187E-05	3.93286E-05	0.002939331	0.00211322	0.001424793	0.001406703	0.00099809	0.000317067	0.000454219	0.000436888	4.46586E-05	4.15501E-05	4.46586E-05	4.15501E-05	0.000454219	0.000436888
3834803773235	383480	3773235	0.000329139	0.000132532	0.000129131	3.42281E-05	3.1885E-05	0.0023388	0.00168147	0.001133696	0.001119301	0.000794171	0.000252288	0.000361418	0.000347628	3.55345E-05	3.30611E-05	3.55345E-05	3.30611E-05	0.000361418	0.000347628
3834903773235	383490	3773235	0.000274865	0.000110678	0.000107838	2.8584E-05	2.66273E-05	0.001928757	0.001386671	0.000934933	0.000923063	0.000654935	0.000208056	0.000298053	0.000286681	2.93045E-05	2.72647E-05	2.93045E-05	2.72647E-05	0.000298053	0.000286681
3835003773235	383500	3773235	0.000234751	9.45251E-05	9.20999E-05	2.44124E-05	2.27413E-05	0.001632834	0.001173919	0.00079149	0.00078144	0.000554451	0.000176135	0.000252324	0.000242696	2.48084E-05	2.30816E-05	2.48084E-05	2.30816E-05	0.000252324	0.000242696
3835103773235	383510	3773235	0.000204157	8.22062E-05	8.00971E-05	2.12309E-05	1.97775E-05	0.001411683	0.001014923	0.00068429	0.000675602	0.000479356	0.000152279	0.000218149	0.000209825	2.14484E-05	1.99554E-05	2.14484E-05	1.99554E-05	0.000218149	0.000209825
3835203773235	383520	3773235	0.000179686	7.23527E-05	7.04963E-05	1.86861E-05	1.74069E-05	0.001237356	0.000889592	0.000599788	0.000592173	0.000420161	0.000133474	0.00019121	0.000183914	1.87997E-05	1.74912E-05	1.87997E-05	1.74912E-05	0.00019121	0.000183914
3835303773235	383530	3773235	0.000158955	6.40053E-05	6.23631E-05	1.65303E-05	1.53987E-05	0.00109103	0.000784391	0.000528859	0.000522144	0.000370474	0.00011769	0.000168598	0.000162165	1.65765E-05	1.54227E-05	1.65765E-05	1.54227E-05	0.000168598	0.000162165
3835403773235	383540	3773235	0.000141653	5.70385E-05	5.5575E-05	1.4731E-05	1.37226E-05	0.000969817	0.000697246	0.000470103	0.000464134	0.000329314	0.000104615	0.000149867	0.000144149	1.47349E-05	1.37093E-05	1.47349E-05	1.37093E-05	0.000149867	0.000144149
3835503773235	383550	3773235	0.000127494	5.1337E-05	5.00198E-05	1.32585E-05	1.23509E-05	0.000871357	0.000626459	0.000422376	0.000417014	0.000295881	9.39939E-05	0.000134652	0.000129514	1.32389E-05	1.23174E-05	1.32389E-05	1.23174E-05	0.000134652	0.000129514
3835603773235	383560	3773235	0.000116408	4.68732E-05	4.56706E-05	1.21057E-05	1.1277E-05	0.000794974	0.000571543	0.000385351	0.000380458	0.000269944	8.57543E-05	0.000122848	0.000118161	1.20784E-05	1.12377E-05	1.20784E-05	1.12377E-05	0.000122848	0.000118161
3835703773235	383570	3773235	0.000106744	4.29817E-05	4.18789E-05	1.11006E-05	1.03407E-05	0.000728603	0.000523826	0.000353179	0.000348694	0.000247407	7.85949E-05	0.000112592	0.000108296	1.107E-05	1.02995E-05	1.107E-05	1.02995E-05	0.000112592	0.000108296
3835803773235	383580	3773235	9.79231E-05	3.94299E-05	3.84183E-05	1.01833E-05	9.48622E-06	0.000668095	0.000480324	0.000323848	0.000319736	0.000226861	7.20678E-05	0.000103242	9.93023E-05	1.01507E-05	9.44414E-06	1.01507E-05	9.44414E-06	0.000103242	9.93023E-05
3835903773235	383590	3773235	9.00162E-05	3.62461E-05	3.53161E-05	9.36106E-06	8.72025E-06	0.00061393	0.000441382	0.000297592	0.000293814	0.000208468	6.6225E-05	9.48713E-05	9.12514E-05	9.32772E-06	8.67846E-06	9.32772E-06	8.67846E-06	9.48713E-05	9.12514E-05
3836003773235	383600	3773235	8.31097E-05	3.34651E-05	3.26065E-05	8.64284E-06	8.05119E-06	0.000566722	0.000407442	0.000274709	0.000271221	0.000192438	6.11327E-05	8.75763E-05	8.42348E-05	8.61047E-06	8.01114E-06	8.61047E-06	8.01114E-06	8.75763E-05	8.42348E-05
3836103773235	383610	3773235	7.75418E-05	3.12231E-05	3.0422E-05	8.06381E-06	7.5118E-06	0.000528824	0.000380196	0.000256339	0.000253084	0.000179569	5.70446E-05	8.17199E-05	7.86018E-05	8.03467E-06	7.47542E-06	8.03467E-06	7.47542E-06	8.17199E-05	7.86018E-05
3836203773235	383620	3773235	7.25202E-05	2.92011E-05	2.84519E-05	7.5416E-06	7.02533E-06	0.00049465	0.000355627	0.000239774	0.000236729	0.000167965	5.33582E-05	7.64389E-05	7.35223E-05	7.51545E-06	6.99234E-06	7.51545E-06	6.99234E-06	7.64389E-05	7.35223E-05
3836303773235	383630	3773235	6.80337E-05	2.73946E-05	2.66917E-05	7.07503E-06	6.59071E-06	0.000464111	0.000333671	0.00022497	0.000222114	0.000157595	5.00639E-05	7.17197E-05	6.89831E-05	7.05145E-06	6.56064E-06	7.05145E-06	6.56064E-06	7.17197E-05	6.89831E-05
3836403773235	383640	3773235	6.40069E-05	2.57731E-05	2.51119E-05	6.65627E-06	6.20061E-06	0.000436681	0.00031395	0.00021674	0.000208986	0.000148281	4.7105E-05	6.74809E-05	6.49061E-05	6.6347E-06	6.17289E-06	6.6347E-06	6.17289E-06	6.74809E-05	6.49061E-05
3836503773235	383650	3773235	6.03336E-05	2.4294E-05	2.36707E-05	6.27427E-06	5.84476E-06	0.000411638	0.000295946	0.000199535	0.000197002	0.000139777	4.44037E-05	6.3611E-05	6.11839E-05	6.25421E-06	5.81889E-06	6.25421E-06	5.81889E-06	6.3611E-05	6.11839E-05
3836603773235	383660	3773235	5.74679E-05	2.31401E-05	2.25464E-05	5.97626E-06	5.56715E-06	0.00039211	0.000281906	0.000190069	0.000187656	0.000133146	4.22972E-05	6.05933E-05	5.82813E-05	5.95751E-06	5.54284E-06	5.95751E-06	5.54284E-06	6.05933E-05	5.82813E-05
3836703773235	383670	3773235	5.48355E-05	2.20802E-05	2.15137E-05	5.70251E-06	5.31214E-06	0.000374141	0.000268987	0.000181359	0.000179056	0.000127045	4.03589E-05	5.78165E-05	5.56105E-05	5.6845E-06	5.28883E-06	5.6845E-06	5.28883E-06	5.78165E-05	5.56105E-05
3836803773235	383680	3773235	5.26712E-05	2.12087E-05	2.06645E-05	5.47744E-06	5.10248E-06	0.000359353	0.000258355	0.00017419	0.000171979	0.000122023	3.87636E-05	5.55313E-05	5.34124E-05	5.45981E-06	5.07978E-06	5.45981E-06	5.07978E-06	5.55313E-05	5.34124E-05
3836903773235	383690	3773235	5.10784E-05	2.05673E-05	2.00396E-05	5.3118E-06	4.94817E-06	0.000348475	0.000250535	0.000168918	0.000166773	0.000118329	3.75902E-05	5.38503E-05	5.17956E-05	5.29455E-06	4.92602E-06	5.29455E-06	4.92602E-06	5.38503E-05	5.17956E-05
3837003773235	383700	3773235	4.95875E-05	1.9967E-05	1.94547E-05	5.15676E-06	4.80375E-06	0.00033831	0.00024322	0.00016399	0.000161908	0.000114878	3.64937E-05	5.22795E-05	5.02848E-05	5.14011E-06	4.78233E-06	5.14011E-06	4.78233E-06	5.22795E-05	5.02848E-05
3837103773235	383710	3773235	4.81107E-05	1.93723E-05	1.88753E-05	5.00317E-06	4.66068E-06	0.000328252	0.000235996	0.000159115	0.000157095	0.000111463	3.54088E-05	5.07253E-05	4.87898E-05	4.98729E-06	4.64015E-06	4.98729E-06	4.64015E-06	5.07253E-05	4.87898E-05
3837203773235	383720	3773235	4.6719E-05	1.8812E-05	1.83293E-05	4.85845E-06	4.52586E-06	0.000318791	0.000229194	0.000154529	0.000152567	0.00010825	3.43882E-05	4.92632E-05	4.73835E-05	4.84354E-06	4.50641E-06	4.84354E-06	4.50641E-06	4.92632E-05	4.73835E-05
3837303773235	383730	3773235	4.54503E-05	1.83011E-05	1.78316E-05	4.72652E-06	4.40296E-06	0.000310176	0.000223	0.000150353	0.000148444	0.000105325	3.34589E-05	4.7932E-05	4.61031E-05	4.71265E-06	4.38463E-06	4.71265E-06	4.38463E-06	4.7932E-05	4.61031E-05
3837403773235	383740	3773235	4.4334E-05	1.78516E-05	1.73936E-05	4.61042E-06	4.29481E-06	0.000302631	0.000217575	0.000146695	0.000144833	0.000102762	3.2645E-05	4.67659E-05	4.49815E-05	4.59801E-06	4.27796E-06	4.59801E-06	4.27796E-06	4.67659E-05	4.49815E-05
3837503773235	383750	3773235	4.33084E-05	1.74386E-05	1.69912E-05	4.50377E-06	4.19546E-06	0.000295718	0.000212605	0.000143344	0.000141524	0.000100415	3.18992E-05	4.56976E-05	4.3954E-05	4.49297E-06	4.18024E-06	4.49297E-06	4.18024E-06	4.56976E-05	4.3954E-05
3837603773235	383760	3773235	4.23555E-05	1.70549E-05	1.66174E-05	4.40468E-06	4.10315E-06	0.000289303	0.000207993	0.000140235	0.000138455	9.82368E-05	3.12073E-05	4.47064E-05	4.30006E-05	4.39552E-06	4.08957E-06	4.39552E-06	4.08957E-06	4.47064E-05	4.30006E-05
3837703773235	383770	3773235	4.14668E-05	1.66971E-05	1.62687E-05	4.31226E-06	4.01707E-06	0.000283308	0.000203683	0.000137329	0.000135585	9.62009E-05	3.05606E-05	4.37799E-05	4.21094E-05	4.30442E-06	4.00481E-06	4.30442E-06	4.00481E-06	4.37799E-05	4.21094E-05
3837803773235	383780	3773235	4.06187E-05	1.63556E-05	1.5936E-05	4.22407E-06	3.9349E-06	0.000277535	0.000199532	0.00013453	0.000132822	9.42407E-05	2.99378E-05	4.28878E-05	4.12514E-05	4.21671E-06	3.92321E-06	4.21671E-06	3.92321E-06	4.28878E-05	4.12514E-05
3837903773235	383790	3773235	3.97133E-05	1.5991E-05	1.55808E-05	4.12991E-06	3.84719E-06	0.000271325	0.000195068	0.000131521	0.000129851	9.21322E-05	2.9268E-05	4.19283E-05	4.03284E-05	4.12237E-06	3.83543E-06	4.12237E-06	3.83543E-06	4.19283E-05	4.03284E-05
3838003773235	383800	3773235	3.88303E-05	1.56355E-05	1.52343E-05	4.03808E-06	3.76165E-06	0.000265223	0.000190681	0.000128562	0.00012693	9.006E-05	2.86098E-05	4.09852E-05	3.94214E-05	4.02965E-06	3.74917E-06	4.02965E-06	3.74917E-06	4.09852E-05	3.94214E-05
3838103773235	383810	3773235	3.77838E-05	1.52141E-05	1.48237E-05	3.92925E-06	3.66027E-06	0.00025798	0.000185474	0.000125052	0.000123464	8.76006E-05	2.78285E-05	3.9866E-05	3.83449E-05	3.91961E-06	3.64678E-06	3.91961E-06	3.64678E-06	3.9866E-05	3.83449E-05
3838203773235	383820	3773235	3.66478E-05	1.47567E-05	1.43781E-05	3.81112E-06	3.55023E-06	0.000250122	0.000179824	0.000121243	0.000119703	8.49325E-05	2.69809E-05	3.86517E-05	3.7177E-05	3.80023E-06	3.53571E-06	3.80023E-06	3.53571E-06	3.86517E-05	3.7177E-05
3838303773235	383830	3773235	3.55622E-05	1.43195E-05	1.39521E-05	3.69822E-06	3.44506E-06	0.000242612	0.000174425	0.000117602	0.000116109	8.23823E-05	2.61707E-05	3.74912E-05	3.60607E-05	3.68612E-06	3.42955E-06	3.68612E-06	3.42955E-06	3.74912E-05	3.60607E-05
3838403773235	383840	3773235	3.43578E-05	1.38346E-05	1.34796E-05	3.57297E-06	3.32838E-06	0.000234292	0.000168443	0.000113569	0.000112127	7.95569E-05	2.52732E-05	3.62054E-05	3.48239E-05	3.5597E-06	3.31193E-06	3.5597E-06	3.31193E-06	3.62054E-05	3.48239E-05
3838503773235	383850	3773235	3.3219E-05	1.3376E-05	1.30328E-05	3.45455E-06	3.21806E-06	0.000226434	0.000162794	0.00010976	0.000108367	7.68888E-05	2.44256E-05	3.49911E-05	3.3656E-05	3.44032E-06	3.20085E-06	3.44032E-06	3.20085E-06	3.49911E-05	3.3656E-05
3838603773235	383860	3773235	3.19629E-05	1.28703E-05	1.254E-05	3.32392E-06	3.09638E-06	0.000217784	0.000156575	0.000105567	0.000104227	7.39514E-05	2.34925E-05	3.36544E-05	3.23703E-05	3.30889E-06	3.07857E-06	3.30889E-06	3.07857E-06	3.36544E-05	3.23703E-05
3838703773235	383870	3773235	3.05601E-05	1.23054E-05	1.19897E-05	3.17804E-06	2.96048E-06	0.000208127	0.000149632	0.000100886	9.96051E-05	7.06722E-05	2.24507E-05	3.21621E-05	3.09349E-05	3.16216E-06	2.94206E-06	3.16216E-06	2.94206E-06	3.21621E-05	3.09349E-05
3838803773235	383880	3773235	2.92313E-05	1.17704E-05	1.14684E-05	3.03986E-06	2.83176E-06	0.000198959	0.000143041	9.64424E-05	9.52179E-05	6.75594E-05	2.14619E-05	3.07455E-05	2.95723E-05	3.02288E-06	2.81247E-06	3.02288E-06	2.81247E-06	3.07455E-05	2.95723E-05
3838903773235	383890	3773235	2.80451E-05	1.12927E-05	1.1003E-05	2.9165E-06	2.71685E-06	0.000190772	0.000137155	9.24738E-05	9.12997E-05	6.47793E-05	2.05787E-05	2.94803E-05	2.83554E-05	2.89849E-06	2.69674E-06	2.89849E-06	2.69674E-06	2.94803E-05	2.83554E-05
3839003773235	383900	3773235	2.69371E-05	1.08465E-05	1.05683E-05	2.80127E-06	2.60951E-06	0.000183129	0.00013166	8.87686E-05	8.76415E-05	6.21838E-05	1.97542E-05	2.82991E-05	2.72193E-05	2.78236E-06	2.58869E-06	2.78236E-06	2.58869E-06	2.82991E-05	2.72193E-05
3839103773235	383910	3773235	2.58584E-05	1.04122E-05	1.01451E-05	2.6891E-06	2.50501E-06	0.000175681	0.000126305	8.51584E-05	8.40772E-05	5.96548E-05	1.89508E-05	2.71482E-05	2.61123E-05	2.6692E-06	2.48341E-06	2.6692E-06	2.48341E-06	2.71482E-05	2.61123E-05
3829703773245	382970	3773245	1.56517E-05	6.30235E-06	6.14065E-06	1.62767E-06	1.51625E-06	8.89095E-05	6.39211E-05	4.30974E-05	4.25502E-05	3.01904E-05	9.59072E-06	1.37393E-05	1.32151E-05	1.35084E-06	1.25682E-06	1.35084E-06	1.25682E-06	1.37393E-05	1.32151E-05
3829803773245	382980	3773245	1.64286E-05	6.61516E-06	6.44544E-06	1.70846E-06	1.5915E-06	9.4522E-05	6.79562E-05	4.5818E-05	4.52363E-05	3.20962E-05	1.01961E-05	1.46066E-05	1.40493E-05	1.43612E-06	1.33616E-06	1.43612E-06	1.33616E-06	1.46066E-05	1.40493E-05
3829903773245	382990	3773245	1.694E-05	6.82108E-06	6.64607E-06	1.76164E-06	1.64104E-06	9.83528E-05	7.07103E-05	4.76749E-05	4.70696E-05	3.3397E-05	1.06094E-05	1.51986E-05	1.46187E-05	1.49432E-06	1.39031E-06	1.49432E-06	1.39031E-06	1.51986E-05	1.46187E-05
3830003773245	383000	3773245	1.73228E-05	6.97523E-06	6.79627E-06	1.80145E-06	1.67813E-06	0.00010213	7.3426E-05	4.95059E-05	4.88773E-05	3.46796E-05	1.10168E-05	1.57823E-05	1.51801E-05	1.55171E-06	1.4437E-06	1.55171E-06	1.4437E-06	1.57823E-05	1.51801E-05

			MDemolition	MSite Grubbing / Prep	MMass Grading / Excavation	MMass Grading / Excavation	MDrainage / Utilities Trenching	MFoundations / Concrete Pads	MBuilding / Structure Construction	MAsphalt Paving	MLandscaping or Other Finishing	MWaterside Construction (Piles)	RSSWDemolition	RSSWPlacing Base	RSSWForm	Child Risk				
Unique Identifier	X (UTM)	Y (UTM)	2027	2027	2027	2028	2028	2028	2028	2028	2028	2028	2029	2029	2029	3rd Trimester	0<2	2<16	Total	per million
3837803773225	383780	3773225	6.87744E-05	0.000211126	0.000248266	0.000244961	5.20703E-05	6.7717E-05	4.98434E-05	5.13022E-06	6.01038E-05	5.13022E-06	2.0188E-05	2.92932E-05	1.73644E-05	6.25393E-09	9.18831E-08	1.7901E-08	1.16038E-07	0.11603779
3837903773225	383790	3773225	6.72121E-05	0.00020633	0.000242627	0.000239396	5.08874E-05	6.61787E-05	4.87111E-05	5.01368E-06	5.87385E-05	5.01368E-06	2.02503E-05	2.93837E-05	1.74181E-05	6.11753E-09	8.9874E-08	1.7504E-08	1.13496E-07	0.11349634
3838003773225	383800	3773225	6.56988E-05	0.000201684	0.000237164	0.000234006	4.97417E-05	6.46886E-05	4.76144E-05	4.9008E-06	5.74159E-05	4.9008E-06	2.02753E-05	2.94199E-05	1.74395E-05	5.98496E-09	8.7923E-08	1.7119E-08	1.11027E-07	0.11102718
3838103773225	383810	3773225	6.38716E-05	0.000196075	0.000230568	0.000227498	4.83582E-05	6.28895E-05	4.62901E-05	4.7645E-06	5.58191E-05	4.7645E-06	2.0188E-05	2.92932E-05	1.73644E-05	5.8254E-09	8.5568E-08	1.6654E-08	1.08048E-07	0.10804795
3838203773225	383820	3773225	6.18865E-05	0.000189981	0.000223402	0.000220427	4.68553E-05	6.09349E-05	4.48514E-05	4.61642E-06	5.40842E-05	4.61642E-06	2.00351E-05	2.90714E-05	1.72329E-05	5.65224E-09	8.3009E-08	1.615E-08	1.04812E-07	0.10481183
3838303773225	383830	3773225	5.99866E-05	0.000184149	0.000216544	0.00021366	4.54169E-05	5.90643E-05	4.34745E-05	4.4747E-06	5.24239E-05	4.4747E-06	1.98729E-05	2.8836E-05	1.70934E-05	5.4864E-09	8.0559E-08	1.5668E-08	1.01713E-07	0.10171267
3838403773225	383840	3773225	5.78618E-05	0.000177626	0.000208873	0.000206092	4.38082E-05	5.69722E-05	4.19346E-05	4.3162E-06	5.0567E-05	4.3162E-06	1.96483E-05	2.85101E-05	1.69002E-05	5.3016E-09	7.7824E-08	1.513E-08	9.82551E-08	0.0982551
3838503773225	383850	3773225	5.58531E-05	0.000171459	0.000201622	0.000198938	4.22874E-05	5.49943E-05	4.04788E-05	4.16636E-06	4.88116E-05	4.16636E-06	1.94206E-05	2.81797E-05	1.67044E-05	5.12633E-09	7.5231E-08	1.4621E-08	9.49775E-08	0.09497753
3838603773225	383860	3773225	5.37065E-05	0.00016487	0.000193873	0.000191292	4.06621E-05	5.28808E-05	3.89231E-05	4.00624E-06	4.69356E-05	4.00624E-06	1.9143E-05	2.77769E-05	1.64656E-05	4.93952E-09	7.2465E-08	1.4077E-08	9.14816E-08	0.09148162
3838703773225	383870	3773225	5.14039E-05	0.000157801	0.000185561	0.00018309	3.89188E-05	5.06135E-05	3.72543E-05	3.83447E-06	4.49233E-05	3.83447E-06	1.87874E-05	2.72609E-05	1.61597E-05	4.73883E-09	6.9491E-08	1.3495E-08	8.7725E-08	0.08772501
3838803773225	383880	3773225	4.92228E-05	0.000151106	0.000177688	0.000175322	3.72674E-05	4.8466E-05	3.56736E-05	3.67177E-06	4.30172E-05	3.67177E-06	1.84193E-05	2.67268E-05	1.58431E-05	4.54819E-09	6.6668E-08	1.2942E-08	8.41585E-08	0.08415849
3838903773225	383890	3773225	4.70708E-05	0.000144499	0.000169919	0.000167657	3.56381E-05	4.6347E-05	3.4114E-05	3.51124E-06	4.11364E-05	3.51124E-06	1.80107E-05	2.61339E-05	1.54917E-05	4.35961E-09	6.3876E-08	1.2396E-08	8.06316E-08	0.08063163
3839003773225	383900	3773225	4.50331E-05	0.000138244	0.000162563	0.000160399	3.40953E-05	4.43407E-05	3.26371E-05	3.35924E-06	3.93556E-05	3.35924E-06	1.75927E-05	2.55274E-05	1.51321E-05	4.18049E-09	6.1225E-08	1.1877E-08	7.72825E-08	0.07728253
3839103773225	383910	3773225	4.31115E-05	0.000132345	0.000155627	0.000153554	3.26404E-05	4.24486E-05	3.12445E-05	3.2159E-06	3.76763E-05	3.2159E-06	1.71747E-05	2.49209E-05	1.47726E-05	4.01096E-09	5.8718E-08	1.1386E-08	7.41151E-08	0.07411507
3829703773235	382970	3773235	2.29865E-05	7.05646E-05	8.29782E-05	8.18733E-05	1.74035E-05	2.26331E-05	1.66592E-05	1.71468E-06	2.00885E-05	1.71468E-06	1.15538E-05	1.67648E-05	9.93784E-06	3.54224E-09	4.6548E-08	8.2268E-09	5.83172E-08	0.05831723
3829803773235	382980	3773235	2.45996E-05	7.55166E-05	8.88013E-05	8.76189E-05	1.86248E-05	2.42214E-05	1.78283E-05	1.83501E-06	2.14983E-05	1.83501E-06	1.19188E-05	1.72944E-05	1.02518E-05	3.84283E-09	5.0355E-08	8.8821E-09	6.30799E-08	0.06307992
3829903773235	382990	3773235	2.59732E-05	7.97333E-05	9.37598E-05	9.25114E-05	1.96648E-05	2.55739E-05	1.88238E-05	1.93747E-06	2.26987E-05	1.93747E-06	1.21402E-05	1.76157E-05	1.04422E-05	4.11961E-09	5.3816E-08	9.4715E-09	6.74072E-08	0.06740721
3830003773235	383000	3773235	2.70293E-05	8.29752E-05	9.75721E-05	9.62729E-05	2.04643E-05	2.66137E-05	1.95891E-05	2.01625E-06	2.36216E-05	2.01625E-06	1.224E-05	1.77606E-05	1.05281E-05	4.36873E-09	5.6859E-08	9.9783E-09	7.12057E-08	0.07120573
3830103773235	383010	3773235	2.84228E-05	8.72532E-05	0.000102603	0.000101236	2.15194E-05	2.79858E-05	2.05991E-05	2.1202E-06	2.48395E-05	2.1202E-06	1.22244E-05	1.77379E-05	1.05147E-05	4.65454E-09	6.0426E-08	1.0594E-08	7.56747E-08	0.07567474
3830203773235	383020	3773235	2.96785E-05	9.11079E-05	0.000107135	0.000105709	2.24701E-05	2.92222E-05	2.15091E-05	2.21387E-06	2.59368E-05	2.21387E-06	1.23336E-05	1.78963E-05	1.06086E-05	4.98236E-09	6.4401E-08	1.1255E-08	8.06384E-08	0.08063841
3830303773235	383030	3773235	3.09904E-05	9.51352E-05	0.000111871	0.000110382	2.34634E-05	3.05139E-05	2.24599E-05	2.31173E-06	2.70834E-05	2.31173E-06	1.24334E-05	1.80412E-05	1.06944E-05	5.3558E-09	6.8886E-08	1.1991E-08	8.62324E-08	0.08623241
3830403773235	383040	3773235	3.23695E-05	9.93686E-05	0.000116849	0.000115294	2.45075E-05	3.18717E-05	2.34593-05	2.4146E-06	2.82885E-05	2.4146E-06	1.25395E-05	1.81951E-05	1.07857E-05	5.7756E-09	7.3891E-08	1.2807E-08	9.24743E-08	0.09247431
3830503773235	383050	3773235	3.38392E-05	0.000103881	0.000122155	0.000120529	2.56202E-05	3.33189E-05	2.45245E-05	2.52424E-06	2.9573E-05	2.52424E-06	1.26424E-05	1.83444E-05	1.08742E-05	6.25384E-09	7.9557E-08	1.373E-08	9.95411E-08	0.09954107
3830603773235	383060	3773235	3.54124E-05	0.00010871	0.000127834	0.000126132	2.68113E-05	3.48679E-05	2.56647E-05	2.64159E-06	3.09479E-05	2.64159E-06	1.27235E-05	1.84621E-05	1.0944E-05	6.81166E-09	8.6115E-08	1.4793E-08	1.0772E-07	0.10771988
3830703773235	383070	3773235	3.71181E-05	0.000113946	0.000133991	0.000132207	2.81027E-05	3.65474E-05	2.69009E-05	2.76882E-06	3.24385E-05	2.76882E-06	1.28951E-05	1.87111E-05	1.10915E-05	7.47101E-09	9.3811E-08	1.6038E-08	1.1732E-07	0.11731983
3834403773235	383440	3773235	0.002046929	0.006283719	0.007389139	0.007290751	0.001549765	0.002015456	0.001483486	0.000152691	0.001788867	0.000152691	2.1785E-05	3.16105E-05	1.87381E-05	1.67223E-07	2.5127E-06	5.2282E-07	3.20273E-06	3.20273075
3834503773235	383450	3773235	0.001349267	0.004142016	0.004870672	0.004805818	0.001021553	0.001328521	0.000977864	0.000100648	0.001179161	0.000100648	2.25368E-05	3.27013E-05	1.93847E-05	1.10318E-07	1.6575E-06	3.3914E-07	2.10692E-06	2.10692487
3834603773235	383460	3773235	0.000979311	0.003006315	0.00353518	0.003488108	0.000741453	0.000964253	0.000709743	7.30516E-05	0.000855846	7.30516E-05	2.31388E-05	3.35749E-05	1.99025E-05	8.04699E-08	1.2076E-06	2.4422E-07	1.53224E-06	1.53223881
3834703773235	383470	3773235	0.000758201	0.002327545	0.002737003	0.002700559	0.000574047	0.000746543	0.000549496	5.65579E-05	0.000662612	5.65579E-05	2.35256E-05	3.41361E-05	2.02352E-05	6.26931E-08	9.3936E-07	1.8843E-07	1.19048E-06	1.19047558
3834803773235	383480	3773235	0.000613363	0.001882918	0.002214158	0.002184676	0.000464387	0.000603932	0.000444527	4.57538E-05	0.000536034	4.57538E-05	2.37034E-05	3.43941E-05	2.03881E-05	5.10505E-08	7.637E-07	1.5232E-07	9.67075E-07	0.96707498
3834903773235	383490	3773235	0.000511087	0.001568948	0.001844955	0.001820389	0.000386952	0.000503228	0.000370404	3.81245E-05	0.000446653	3.81245E-05	2.37034E-05	3.43941E-05	2.03881E-05	4.28086E-08	6.3944E-07	1.2701E-07	8.09262E-07	0.8092622
3835003773235	383500	3773235	0.000435542	0.00133704	0.001572249	0.001551314	0.000329756	0.000428846	0.000315654	3.24893E-05	0.000380632	3.24893E-05	2.35724E-05	3.4204E-05	2.02755E-05	3.66938E-08	5.4736E-07	1.0839E-07	6.92439E-07	0.69243857
3835103773235	383510	3773235	0.000377976	0.001160322	0.001364444	0.001346276	0.000286172	0.000372165	0.000273933	2.81951E-05	0.000330324	2.81951E-05	2.33571E-05	3.38917E-05	2.00903E-05	3.20132E-08	4.7695E-07	9.4235E-08	6.03197E-07	0.60319652
3835203773235	383520	3773235	0.000331981	0.001019126	0.001198409	0.001182452	0.000251349	0.000326877	0.000240599	2.47641E-05	0.000290128	2.47641E-05	2.3067E-05	3.34708E-05	1.98408E-05	2.82559E-08	4.205E-07	8.2935E-08	5.31689E-07	0.53168852
3835303773235	383530	3773235	0.000293071	0.000899676	0.001057946	0.001043859	0.000221889	0.000288564	0.000212399	2.18616E-05	0.000256122	2.18616E-05	2.26647E-05	3.28869E-05	1.94947E-05	2.5062E-08	3.7257E-07	7.337E-08	4.70998E-07	0.47099753
3835403773235	383540	3773235	0.000260643	0.000800129	0.000940887	0.000928359	0.000197337	0.000256636	0.000188898	1.94427E-05	0.000227783	1.94427E-05	2.22092E-05	3.22261E-05	1.9103E-05	2.23868E-08	3.3247E-07	6.5388E-08	4.20244E-07	0.42024446
3835503773235	383550	3773235	0.000234133	0.000718747	0.000845188	0.000833934	0.000177266	0.000230533	0.000169685	1.74651E-05	0.000204615	1.74651E-05	2.17788E-05	3.16015E-05	1.87327E-05	2.019E-08	2.9958E-07	5.8858E-08	3.78625E-07	0.37862501
3835603773235	383560	3773235	0.00021338	0.00065504	0.000770273	0.000760017	0.000161554	0.000210099	0.000154644	1.59171E-05	0.000186479	1.59171E-05	2.14887E-05	3.11806E-05	1.84832E-05	1.84645E-08	2.7377E-07	5.3747E-08	3.45979E-07	0.34597912
3835703773235	383570	3773235	0.000195304	0.000599548	0.00070502	0.000695632	0.000147868	0.000192301	0.000141544	1.45687E-05	0.000170681	1.45687E-05	2.12048E-05	3.07687E-05	1.82391E-05	1.69568E-08	2.5123E-07	4.929E-08	3.17479E-07	0.3174794
3835803773235	383580	3773235	0.000178828	0.00054897	0.000645544	0.000636948	0.000135393	0.000176078	0.000129603	1.33396E-05	0.000156282	1.33396E-05	2.08804E-05	3.0298E-05	1.796E-05	1.55783E-08	2.3064E-07	4.5221E-08	2.91442E-07	0.29144178
3835903773235	383590	3773235	0.000164077	0.000503689	0.000592297	0.000584411	0.000124226	0.000161555	0.000118913	1.22393E-05	0.000143392	1.22393E-05	2.0556E-05	2.98272E-05	1.7681E-05	1.43405E-08	2.1217E-07	4.1571E-08	2.68079E-07	0.2680787
3836003773235	383600	3773235	0.0001512	0.000464157	0.00054581	0.000538543	0.000114476	0.000148875	0.00010958	1.12787E-05	0.000132137	1.12787E-05	2.02691E-05	2.94108E-05	1.74342E-05	1.32568E-08	1.96E-07	3.8382E-08	2.47641E-07	0.24764139
3836103773235	383610	3773235	0.000140808	0.000432255	0.000508297	0.000501529	0.000106608	0.000138643	0.000102049	1.05035E-05	0.000123056	1.05035E-05	2.01006E-05	2.91664E-05	1.72893E-05	1.23801E-08	1.8294E-07	3.5809E-08	2.31124E-07	0.23112369
3836203773235	383620	3773235	0.000131443	0.000403507	0.00047491	0.000468173	9.95177E-05	0.000129422	9.52616E-05	9.80498E-06	0.000114872	9.80498E-06	1.99353E-05	2.89265E-05	1.71471E-05	1.15881E-08	1.7114E-07	3.3486E-08	2.16212E-07	0.21621234
3836303773235	383630	3773235	0.000123076	0.000377822	0.000444288	0.000438373	9.3183E-05	0.000121184	8.91978E-05	9.18086E-06	0.00010756	9.18086E-06	1.97825E-05	2.87048E-05	1.70156E-05	1.08788E-08	1.6058E-07	3.1408E-08	2.02866E-07	0.20286589
3836403773235	383640	3773235	0.000115571	0.000354784	0.00047197	0.000411642	8.75009E-05	0.000113794	8.37588E-05	8.62103E-06	0.000101001	8.62103E-06	1.9639E-05	2.84966E-05	1.68922E-05	1.02412E-08	1.5109E-07	2.9541E-08	1.90874E-07	0.19087381
3836503773235	383650	3773235	0.000108729	0.000333778	0.000392496	0.00038727	8.23203E-05	0.000107057	7.87997E-05	8.11061E-06	9.50209E-05	8.11061E-06	1.94955E-05	2.82884E-05	1.67688E-05	9.65853E-09	1.4243E-07	2.7836E-08	1.79921E-07	0.17992147
3836603773235	383660	3773235	0.000103374	0.00031734	0.000373166	0.000368197	7.82662E-05	0.000101784	7.49189E-05	7.71117E-06	9.03413E-05	7.71117E-06	1.94237E-05	2.81843E-05	1.67071E-05	9.2012E-09	1.3563E-07	2.6501E-08	1.71335E-07	0.17133476
3836703773235	383670	3773235	9.84529E-05	0.000302233	0.000355402	0.00035067	7.45404E-05	9.69391E-05	7.13525E-05	7.34409E-06	8.60407E-05	7.34409E-06	1.93426E-05	2.80666E-05	1.66373E-05	8.78021E-09	1.2938E-07	2.5272E-08	1.63434E-07	0.16343379
3836803773235	383680	3773235	9.4392E-05	0.000289767	0.000340742	0.000336205	7.14658E-05	9.29406E-05	6.84094E-05	7.04117E-06	8.24917E-05	7.04117E-06	1.93083E-05	2.80168E-05	1.66078E-05	8.43228E-09	1.2422E-07	2.4257E-08	1.56909E-07	0.15690904
3836903773235	383690	3773235	9.13672E-05	0.000280481	0.000329823	0.000325432	6.91756E-05	8.99623E-05	6.62172E-05	6.81553E-06	7.98482E-05	6.81553E-06	1.93769E-05	2.81164E-05	1.66668E-05	8.17285E-09	1.2038E-07	2.3502E-08	1.5205E-07	0.15205036
3837003773235	383700	3773235	8.85274E-05	0.000271764	0.000319572	0.000315317	6.70256E-05	8.71662E-05	6.41591E-05	6.6037E-06	7.73665E-05	6.6037E-06	1.94705E-05	2.82522E-05	1.67473E-05	7.92977E-09	1.1677E-07	2.2795E-08	1.47497E-07	0.14749684
3837103773235	383710	3773235	8.57167E-05	0.000263136	0.000309426	0.000305306	6.48976E-05	8.43988E-05	6.21221E-05	6.39403E-06	7.49102E-05	6.39403E-06	1.9561E-05	2.83834E-05	1.68251E-05	7.68954E-09	1.1321E-07	2.2094E-08	1.42995E-07	0.1429953
3837203773235	383720	3773235	8.30639E-05	0.000254992	0.000299849	0.000295857	6.28891E-05	8.17867E-05	6.01995E-05	6.19615E-06	7.25918E-05	6.19615E-06	1.96639E-05	2.85328E-05	1.69136E-05	7.46299E-09	1.0985E-07	2.1433E-08	1.3875E-07	0.13874974
3837303773235	383730	3773235	8.06342E-05	0.000247533	0.000291079	0.000287203	6.10495E-05	7.93944E-05	5.84386E-05	6.0149E-06	7.04684E-05	6.0149E-06	1.97918E-05	2.87183E-05	1.70237E-05	7.25585E-09	1.0678E-07	2.0829E-08	1.34868E-07	0.13486829
3837403773235	383740	3773235	7.84858E-05	0.000240938	0.000283323	0.000279551	5.94229E-05	7.7279E-05	5.68816E-05	5.85464E-06	6.85909E-05	5.85464E-06	1.9954E-05	2.89537E-05	1.71632E-05	7.07264E-09	1.0407E-07	2.0295E-08	1.31437E-07	0.13143717
3837503773235	383750	3773235	7.6508E-05	0.000234866	0.000276183	0.000272506	5.79255E-05	7.53316E-05	5.54482E-05	5.70711E-06	6.68624E-05	5.70711E-06	2.01256E-05	2.92026E-05	1.73107E-05	6.90411E-09	1.0157E-07	1.9804E-08	1.28282E-07	0.12828209
3837603773235	383760	3773235	7.46698E-05	0.000229224	0.000269548	0.000265959	5.65338E-05	7.35217E-05	5.4116E-05	5.56999E-06	6.5256E-05	5.56999E-06	2.02909E-05	2.94425E-05	1.74529E-05	6.74708E-09	9.925E-08	1.9347E-08	1.25344E-07	0.12534412
3837703773235	383770	3773235	7.29569E-05	0.000223965	0.000263365	0.000259858	5.52369E-05	7.18352E-05	5.28746E-05	5.44222E-06	6.3759E-05	5.44222E-06	2.04406E-05	2.96598E-05	1.75817E-05	6.6002E-09	9.708E-08	1.8919E-08	1.22599E-07	0.12259906
3837803773235	383780	3773235	7.13257E-05	0.000218957	0.000257476	0.000254048	5.40019E-05	7.0229E-05	5.16924E-05	5.32053E-06	6.23334E-05	5.32053E-06	2.05592E-05	2.98318E-05	1.76837E-05	6.45959E-09	9.5004E-08	1.851E-08	1.19973E-07	0.11997326
3837903773235	383790	3773235	6.96055E-05	0.000213677	0.000251266	0.000247921	5.26995E-05	6.85352E-05	5.04457E-05	5.19222E-06	6.08301E-05	5.19222E-06	2.06059E-05	2.98997E-05	1.77239E-05	6.31069E-09	9.2805E-08	1.8076E-08	1.17192E-07	0.11719213
3838003773235	383800	3773235	6.79325E-05	0.000208541	0.000245227	0.000241962	5.14328E-05	6.6888E-05	4.92332E-05	5.06742E-06	5.9368E-05	5.06742E-06	2.06153E-05	2.99132E-05	1.7732E-05	6.16561E-09	9.0663E-08	1.7653E-08	1.14482E-07	0.11448223
3838103773235	383810	3773235	6.59764E-05	0.000202536	0.000238166	0.000234995	4.99519E-05	6.4962E-05	4.78156E-05	4.92151E-06	5.76586E-05	4.92151E-06	2.05186E-05	2.97729E-05	1.76488E-05	5.99596E-09	8.8155E-08	1.7159E-08	1.11309E-07	0.11130922
3838203773235	383820	3773235	6.38679E-05	0.000196064	0.000230555	0.000227485	4.83555E-05	6.28859E-05	4.62875E-05	4.76422E-06	5.58159E-05	4.76422E-06	2.03595E-05	2.95421E-05	1.7512E-05	5.81326E-09	8.545E-08	1.6626E-08	1.07889E-07	0.10788891
3838303773235	383830	3773235	6.18556E-05	0.000189886	0.00022329	0.000220317	4.68319E-05	6.09045E-05	4.48291E-05	4.61412E-06	5.40573E-05	4.61412E-06	2.01911E-05	2.92977E-05	1.73671E-05	5.63874E-09	8.2866E-08	1.6117E-08	1.04622E-07	0.10462193
3838403773235	383840	3773235	5.96292E-05	0.000183051	0.000215253	0.000212387	4.51463E-05	5.87123E-05	4.32155E-05	4.44804E-06	5.21115E-05	4.44804E-06	1.99571E-05	2.89582E-05	1.71659E-05	5.44594E-09	8.0009E-08	1.5555E-08	1.0101E-07	0.1010104
3838503773235	383850	3773235	5.75298E-05	0.000176606	0.000207675	0.000204909	4.35568E-05	5.66452E-05	4.1694E-05	4.29143E-06	5.02768E-05	4.29143E-06	1.97263E-05	2.86233E-05	1.69673E-05	5.26385E-09	7.7311E-08	1.5025E-08	9.76002E-08	0.09760022
3838603773235	383860	3773235	5.52235E-05	0.000169527	0.000199349	0.000196695	4.18106E-05	5.43744E-05	4.00225E-05	4.11939E-06	4.82613E-05	4.11939E-06	1.94206E-05	2.81797E-05	1.67044E-05	5.06399E-09	7.4347E-08	1.4444E-08	9.38552E-08	0.09385517
3838703773235	383870	3773235	5.26668E-05	0.000161678	0.00019012	0.000187589	3.98749E-05	5.1857E-05	3.81696E-05	3.92868E-06	4.6027E-05	3.92868E-06	1.89995E-05	2.75687E-05	1.63422E-05	4.84204E-09	7.1055E-08	1.3799E-08	8.96954E-08	0.08969543
3838803773235	383880	3773235	5.02535E-05	0.00015427	0.000181408	0.000178993	3.80478E-05	4.94808E-05	3.64206E-05	3.74866E-06	4.39179E-05	3.74866E-06	1.85628E-05	2.6935E-05	1.59665E-05	4.63185E-09	6.7938E-08	1.3188E-08	8.5758E-08	0.08575796
3838903773235	383890	3773235	4.81033E-05	0.000147669	0.000173646	0.000171334	3.64198E-05	4.73636E-05	3.48622E-05	3.58826E-06	4.20387E-05	3.58826E-06	1.81573E-05	2.63466E-05	1.56178E-05	4.44384E-09	6.5152E-08	1.2643E-08	8.22389E-08	0.0822389
3839003773235	383900	3773235	4.61E-05	0.000141519	0.000166415	0.000164199	3.49031E-05	4.53912E-05	3.34104E-05	3.43883E-06	4.02881E-05	3.43883E-06	1.77612E-05	2.57718E-05	1.5277E-05	4.26817E-09	6.2551E-08	1.2134E-08	7.89527E-08	0.07895271
3839103773235	383910	3773235	4.41603E-05	0.000135564	0.000159413	0.00015729	3.34345E-05	4.34813E-05	3.20046E-05	3.29413E-06	3.85929E-05	3.29413E-06	1.73463E-05	2.51699E-05	1.49202E-05	4.09737E-09	6.0022E-08	1.164E-08	7.57595E-08	0.07575952
3829703773245	382970	3773245	2.32351E-05	7.13277E-05	8.38756E-05	8.27587E-05	1.75917E-05	2.28778E-05	1.68393E-05	1.73322E-06	2.03058E-05	1.73322E-06	1.16131E-05	1.68508E-05	9.98882E-06	3.60283E-09	4.7292E-08	8.347E-09	5.92416E-08	0.05924156
3829803773245	382980	3773245	2.48954E-05	7.64246E-05	8.9869E-05	8.86724E-05	1.88487E-05	2.45126E-05	1.80426E-05	1.85707E-06	2.17568E-05	1.85707E-06	1.19811E-05	1.73849E-05	1.03054E-05	3.91565E-09	5.1247E-08	9.0258E-09	6.41886E-08	0.06418857
3829903773245	382990	3773245	2.61347E-05	8.02291E-05	9.43428E-05	9.30866E-05	1.9787E-05	2.57329E-05	1.89408E-05	1.94952E-06	2.28398E-05	1.94952E-06	1.21777E-05	1.767E-05	1.04744E-05	4.18239E-09	5.4552E-08	9.5808E-09	6.83153E-08	0.06831526
3830003773245	383000	3773245	2.72343E-05	8.36047E-05	9.83123E-05	9.70032E-05	2.06196E-05	2.68156E-05	1.97377E-05	2.03154E-06	2.38008E-05	2.03154E-06	1.22463E-05	1.77696E-05	1.05335E-05	4.43222E-09	5.7618E-08	1.0095E-08	7.2146E-08	0.07214604

			EGIODemolition	EGIOSite Grubbing / Prep	EGIOMass Grading / Excavation	EGIOMass Grading / Excavation	EGIODrainage / Utilities Trenching	EGIODrainage / Utilities Trenching	EGIOFoundations / Concrete Pads	EGIOFoundations / Concrete Pads	EGIOBuilding / Structure Construction	EGIOBuilding / Structure Construction	EGIOAsphalt Paving	EGIOArchitectural Coating	EGIOLandscaping or Other Finishing	EGIOWaterside Construction (Piles)	HIWaterside Construction (Landscaping)	HIWaterside Construction (Landscaping)	KMDemolition	KMSite Grubbing / Prep
Unique Identifier	X (UTM)	Y (UTM)	2025	2025	2025	2026	2026	2027	2026	2027	2026	2027	2027	2027	2027	2027	2025	2026	2025	2025
3830103773245	383010	3773245	0.000272263	0.00010679	3.5364E-05	3.46354E-05	8.04251E-05	8.0301E-05	0.000105668	0.0001056	0.000113184	0.000110471	4.40439E-06	4.40439E-06	0.000119279	4.40439E-06	5.5609E-05	5.38672E-05	3.44439E-05	0.000149489
3830203773245	383020	3773245	0.00029452	0.00011551	3.8255E-05	3.74668E-05	8.69998E-05	8.68656E-05	0.000114306	0.000114233	0.000122436	0.000119502	4.76444E-06	4.76444E-06	0.000129031	4.76444E-06	5.99054E-05	5.8029E-05	3.58855E-05	0.000155746
3830303773245	383030	3773245	0.000320218	0.00012559	4.15928E-05	4.07359E-05	9.45907E-05	9.44448E-05	0.00012428	0.0001242	0.000133119	0.000129928	5.18015E-06	5.18015E-06	0.000140289	5.18015E-06	6.4844E-05	6.28129E-05	3.74131E-05	0.000162375
3830403773245	383040	3773245	0.000349885	0.00013723	4.54463E-05	4.451E-05	0.000103354	0.000103195	0.000135794	0.000135707	0.000145453	0.000141966	5.66008E-06	5.66008E-06	0.000153286	5.66008E-06	7.05468E-05	6.83371E-05	3.90311E-05	0.000169398
3830503773245	383050	3773245	0.000384744	0.0001509	4.99742E-05	4.89445E-05	0.000113652	0.000113476	0.000149323	0.000149227	0.000159944	0.00015611	6.224E-06	6.224E-06	0.000168558	6.224E-06	7.72147E-05	7.47962E-05	4.07579E-05	0.000176892
3830603773245	383060	3773245	0.000426214	0.00016717	5.53607E-05	5.422E-05	0.000125902	0.000125707	0.000165418	0.000165312	0.000177184	0.000172937	6.89486E-06	6.89486E-06	0.000186726	6.89486E-06	8.51186E-05	8.24525E-05	4.26113E-05	0.000184936
3830703773245	383070	3773245	0.000475615	0.00018654	6.17773E-05	6.05045E-05	0.000140494	0.000140278	0.000184591	0.000184472	0.00019772	0.000192981	7.69402E-06	7.69402E-06	0.000208369	7.69402E-06	9.45527E-05	9.15911E-05	4.46028E-05	0.000193579
3830803773245	383080	3773245	0.000536864	0.00021057	6.97328E-05	6.82961E-05	0.000158587	0.000158342	0.000208363	0.000208228	0.000223182	0.000217833	8.68483E-06	8.68483E-06	0.000235202	8.68483E-06	0.000106215	0.000102888	4.6755E-05	0.00020292
3830903773245	383090	3773245	0.000611828	0.00023997	7.94698E-05	7.78325E-05	0.000180731	0.000180452	0.000237457	0.000237304	0.000254346	0.000248249	9.89752E-06	9.89752E-06	0.000268044	9.89752E-06	0.000120577	0.0001168	4.90611E-05	0.000212928
3831003773245	383100	3773245	0.000694435	0.00027237	9.01997E-05	8.83412E-05	0.000205133	0.000204816	0.000269518	0.000269344	0.000288687	0.000281767	1.12339E-05	1.12339E-05	0.000304235	1.12339E-05	0.000136896	0.000132608	5.13196E-05	0.000222731
3831103773245	383110	3773245	0.00080407	0.00031537	0.00010444	0.000102288	0.000237518	0.000237152	0.000312068	0.000311867	0.000334264	0.000326252	1.30074E-05	1.30074E-05	0.000352266	1.30074E-05	0.000157563	0.000152628	5.34673E-05	0.000232052
3831203773245	383120	3773245	0.000996383	0.0003908	0.00012942	0.000126753	0.000294327	0.000293873	0.000386707	0.000386457	0.000414211	0.000404283	1.61185E-05	1.61185E-05	0.00043652	1.61185E-05	0.000194187	0.000188105	5.6665E-05	0.00024593
3831303773245	383130	3773245	0.001320005	0.00051772	0.000171455	0.000167922	0.000389923	0.000389321	0.000512308	0.000511977	0.000548746	0.000535593	2.13537E-05	2.13537E-05	0.0005783	2.13537E-05	0.000256007	0.000247988	6.04058E-05	0.000262166
3834403773245	383440	3773245	0.00651582	0.0025556	0.000846335	0.000828898	0.001924742	0.001921772	0.002528859	0.002527227	0.002708723	0.002643797	0.000105406	0.000105406	0.002854609	0.000105406	0.001652227	0.001600476	0.002815839	0.012220941
3834503773245	383450	3773245	0.004112279	0.00161289	0.000534141	0.000523136	0.001214747	0.001212873	0.001596019	0.001594989	0.001709536	0.001668559	6.65242E-05	6.65242E-05	0.001801607	6.65242E-05	0.001080514	0.00104667	0.00180174	0.007819679
3834603773245	383460	3773245	0.002855471	0.00111996	0.000370895	0.000363253	0.000843492	0.000842191	0.001108238	0.001107523	0.001187062	0.001158609	4.61929E-05	4.61929E-05	0.001250994	4.61929E-05	0.000766327	0.000742324	0.001252337	0.005435231
3834703773245	383470	3773245	0.002178937	0.00085461	0.000283021	0.000277189	0.000643647	0.000642654	0.000845668	0.000845123	0.000905817	0.000884105	3.52486E-05	3.52486E-05	0.000954602	3.52486E-05	0.000589768	0.000571296	0.000946936	0.004109769
3834803773245	383480	3773245	0.001774226	0.00069588	0.000230453	0.000225705	0.000524098	0.000523289	0.000688596	0.000688151	0.000737572	0.000719893	2.87016E-05	2.87016E-05	0.000777296	2.87016E-05	0.000481672	0.000466585	0.000762297	0.003308421
3834903773245	383490	3773245	0.001494068	0.00058599	0.000194063	0.000190065	0.00044134	0.000440659	0.000579863	0.000579489	0.000621106	0.000606219	2.41695E-05	2.41695E-05	0.000654558	2.41695E-05	0.000405713	0.000393005	0.000634087	0.002751982
3835003773245	383500	3773245	0.001286215	0.00050447	0.000167066	0.000163623	0.000379942	0.000379355	0.000499194	0.000498872	0.000534699	0.000521882	2.08071E-05	2.08071E-05	0.000563496	2.08071E-05	0.000348952	0.000338022	0.000539439	0.002341202
3835103773245	383510	3773245	0.001125958	0.00044162	0.00014625	0.000143237	0.000332602	0.000332089	0.000436996	0.000436714	0.000468077	0.000456858	1.82146E-05	1.82146E-05	0.000493287	1.82146E-05	0.000305034	0.00029548	0.000467018	0.002026892
3835203773245	383520	3773245	0.000997578	0.00039126	0.000129575	0.000126905	0.00029468	0.000294225	0.000387171	0.000386921	0.000414708	0.000404768	1.61378E-05	1.61378E-05	0.000437043	1.61378E-05	0.000269766	0.000261316	0.000409468	0.001777122
3835303773245	383530	3773245	0.000888599	0.00034852	0.00011542	0.000113041	0.000262488	0.000262083	0.000344875	0.000344652	0.000369404	0.00036055	1.43748E-05	1.43748E-05	0.000389299	1.43748E-05	0.000239804	0.000232293	0.000361066	0.001567051
3835403773245	383540	3773245	0.000797234	0.00031269	0.000103552	0.000101419	0.000235499	0.000235136	0.000309415	0.000309215	0.000331422	0.000323478	1.28968E-05	1.28968E-05	0.000349272	1.28968E-05	0.000214701	0.000207976	0.000320896	0.001392713
3835503773245	383550	3773245	0.000721516	0.00028299	9.37172E-05	9.17863E-05	0.000213132	0.000212803	0.000280028	0.000279847	0.000299945	0.000292755	1.16719E-05	1.16719E-05	0.000316099	1.16719E-05	0.000193929	0.000187855	0.000287939	0.001249677
3835603773245	383560	3773245	0.000660941	0.00025923	8.58492E-05	8.40804E-05	0.000195239	0.000194938	0.000256518	0.000256353	0.000274763	0.000268177	1.0692E-05	1.0692E-05	0.000289561	1.0692E-05	0.000177318	0.000171764	0.000261785	0.001136165
3835703773245	383570	3773245	0.000608028	0.00023848	7.89763E-05	7.73491E-05	0.00017909	0.00017933	0.00023598	0.00023583	0.00025276	0.000246708	9.83606E-06	9.83606E-06	0.00026638	9.83606E-06	0.00016281	0.000157711	0.000239095	0.001037691
3835803773245	383580	3773245	0.000559184	0.00021932	7.2632E-05	7.11355E-05	0.00016518	0.000164925	0.00021702	0.000216885	0.000232461	0.000226889	9.0459E-06	9.0459E-06	0.000244981	9.0459E-06	0.000149424	0.000144744	0.000218291	0.000947399
3835903773245	383590	3773245	0.000515163	0.00020205	6.69142E-05	6.55355E-05	0.000152177	0.000151942	0.00019994	0.00019981	0.000214161	0.000209028	8.33378E-06	8.33378E-06	0.000225695	8.33378E-06	0.000137369	0.000133067	0.000199671	0.000866584
3836003773245	383600	3773245	0.000476756	0.00018699	6.19255E-05	6.06496E-05	0.000140831	0.000140614	0.000185034	0.000184915	0.000198195	0.000193444	7.71247E-06	7.71247E-06	0.000208869	7.71247E-06	0.000126855	0.000122882	0.00018353	0.000796535
3836103773245	383610	3773245	0.000446523	0.00017513	5.79985E-05	5.68035E-05	0.000131901	0.000131697	0.0001733	0.000173188	0.000185626	0.000181177	7.22338E-06	7.22338E-06	0.000195624	7.22338E-06	0.00011858	0.000114866	0.000170905	0.000741738
3836203773245	383620	3773245	0.000419163	0.0001644	5.44448E-05	5.33231E-05	0.000123819	0.000123628	0.000162682	0.000162577	0.000174253	0.000170076	6.7808E-06	6.7808E-06	0.000183637	6.7808E-06	0.000111096	0.000107616	0.000159542	0.000692423
3836303773245	383630	3773245	0.000394571	0.00015476	5.12505E-05	5.01946E-05	0.000116554	0.000116374	0.000153137	0.000153038	0.000164029	0.000160097	6.38296E-06	6.38296E-06	0.000172863	6.38296E-06	0.000104372	0.000101103	0.000149383	0.000648332
3836403773245	383640	3773245	0.000372331	0.00014603	4.83618E-05	4.73654E-05	0.000109985	0.000109815	0.000144506	0.000144412	0.000154784	0.000151074	6.02319E-06	6.02319E-06	0.00016312	6.02319E-06	9.83001E-05	9.52212E-05	0.000140254	0.000608711
3836503773245	383650	3773245	0.000351969	0.00013805	4.5717E-05	4.47751E-05	0.00010397	0.00010381	0.000136603	0.000136515	0.000146319	0.000142812	5.69379E-06	5.69379E-06	0.000154199	5.69379E-06	9.27444E-05	8.98395E-05	0.000131937	0.000572616
3836603773245	383660	3773245	0.000335712	0.00013167	4.36053E-05	4.27069E-05	9.91676E-05	9.90146E-05	0.000130293	0.000130209	0.00013956	0.000136215	5.4308E-06	5.4308E-06	0.000147077	5.4308E-06	8.83189E-05	8.55526E-05	0.000125351	0.000544034
3836703773245	383670	3773245	0.000320685	0.00012578	4.16535E-05	4.07953E-05	9.47287E-05	9.45825E-05	0.000124461	0.000124381	0.000133313	0.000130118	5.18771E-06	5.18771E-06	0.000140493	5.18771E-06	8.42324E-05	8.15941E-05	0.000119293	0.000517741
3836803773245	383680	3773245	0.000308173	0.00012087	4.00283E-05	3.92036E-05	9.10327E-05	9.08923E-05	0.000119605	0.000119528	0.000128112	0.000125041	4.9853E-06	4.9853E-06	0.000135012	4.9853E-06	8.08365E-05	7.83046E-05	0.00011429	0.000496024
3836903773245	383690	3773245	0.00029884	0.00011721	3.88162E-05	3.80164E-05	8.8276E-05	8.81398E-05	0.000115983	0.000115908	0.000124232	0.000121255	4.83433E-06	4.83433E-06	0.000130923	4.83433E-06	7.83036E-05	7.58509E-05	0.000110589	0.000479966
3837003773245	383700	3773245	0.000290083	0.00011377	3.76787E-05	3.69024E-05	8.56891E-05	8.55569E-05	0.000112584	0.000112512	0.000120592	0.000117701	4.69266E-06	4.69266E-06	0.000127087	4.69266E-06	7.59213E-05	7.35433E-05	0.000107116	0.000464889
3837103773245	383710	3773245	0.000282089	0.00011064	3.66403E-05	3.58854E-05	8.33277E-05	8.31992E-05	0.000109482	0.000109411	0.000117269	0.000114458	4.56335E-06	4.56335E-06	0.000123584	4.56335E-06	7.37399E-05	7.14302E-05	0.00010394	0.000451109
3837203773245	383720	3773245	0.000274724	0.00010775	3.56837E-05	3.49485E-05	8.11521E-05	8.10269E-05	0.000106623	0.000106554	0.000114207	0.000111469	4.4442E-06	4.4442E-06	0.000120358	4.4442E-06	7.172E-05	6.94736E-05	0.00010101	0.00043839
3837303773245	383730	3773245	0.000267826	0.00010504	3.47877E-05	3.40709E-05	7.91144E-05	7.89923E-05	0.000103946	0.000103879	0.000111339	0.00010867	4.33261E-06	4.33261E-06	0.000117336	4.33261E-06	6.98274E-05	6.76403E-05	9.82647E-05	0.000426476
3837403773245	383740	3773245	0.000261152	0.00010243	3.39208E-05	3.32219E-05	7.7143E-05	7.7024E-05	0.000101356	0.00010129	0.000108565	0.000105963	4.22465E-06	4.22465E-06	0.000114412	4.22465E-06	6.79923E-05	6.58626E-05	9.56124E-05	0.000414965
3837503773245	383750	3773245	0.000254954	9.9997E-05	3.31158E-05	3.24335E-05	7.53123E-05	7.51961E-05	9.89505E-05	9.88866E-05	0.000105988	0.000103448	4.12439E-06	4.12439E-06	0.000111697	4.12439E-06	6.62898E-05	6.42135E-05	9.31592E-05	0.000404318
3837603773245	383760	3773245	0.000249125	9.771E-05	3.23587E-05	3.1692E-05	7.35903E-05	7.34768E-05	9.66881E-05	9.66257E-05	0.000103565	0.000101083	4.03009E-06	4.03009E-06	0.000109143	4.03009E-06	6.46897E-05	6.26635E-05	9.08645E-05	0.000394358
3837703773245	383770	3773245	0.000243646	9.5561E-05	3.1647E-05	3.0995E-05	7.19718E-05	7.18608E-05	9.45616E-05	9.45006E-05	0.000101287	9.88595E-05	3.94145E-06	3.94145E-06	0.000106742	3.94145E-06	6.319E-05	6.12108E-05	8.87236E-05	0.000385067
3837803773245	383780	3773245	0.000238392	9.3501E-05	3.09645E-05	3.03265E-05	7.04197E-05	7.0311E-05	9.25223E-05	9.24626E-05	9.91029E-05	9.67275E-05	3.85645E-06	3.85645E-06	0.00010444	3.85645E-06	6.17603E-05	5.98258E-05	8.66914E-05	0.000376247
3837903773245	383790	3773245	0.000232957	9.1369E-05	3.02587E-05	2.96352E-05	6.88145E-05	6.87083E-05	9.04132E-05	9.03549E-05	9.68439E-05	9.45226E-05	3.76855E-06	3.76855E-06	0.00010206	3.76855E-06	6.02893E-05	5.84009E-05	8.45958E-05	0.000367152
3838003773245	383800	3773245	0.000227703	8.9308E-05	2.95762E-05	2.89668E-05	6.72623E-05	6.71586E-05	8.83739E-05	8.83169E-05	9.46595E-05	9.23906E-05	3.68354E-06	3.68354E-06	9.97577E-05	3.68354E-06	5.88739E-05	5.70298E-05	8.25816E-05	0.00035841
3838103773245	383810	3773245	0.000221739	8.6969E-05	2.88015E-05	2.82081E-05	6.55006E-05	6.53995E-05	8.60592E-05	8.60037E-05	9.21802E-05	8.99707E-05	3.58706E-06	3.58706E-06	9.71448E-05	3.58706E-06	5.72648E-05	5.54711E-05	8.02733E-05	0.000348392
3838203773245	383820	3773245	0.000215416	8.4489E-05	2.79802E-05	2.74037E-05	6.36327E-05	6.35345E-05	8.36051E-05	8.35511E-05	8.95515E-05	8.7405E-05	3.48477E-06	3.48477E-06	9.43745E-05	3.48477E-06	5.55552E-05	5.38151E-05	7.78066E-05	0.000337686
3838303773245	383830	3773245	0.000209362	8.2115E-05	2.71938E-05	2.66335E-05	6.18444E-05	6.1749E-05	8.12555E-05	8.12031E-05	8.70348E-05	8.49486E-05	3.38684E-06	3.38684E-06	9.17223E-05	3.38684E-06	5.39209E-05	5.2232E-05	7.5453E-05	0.000327471
3838403773245	383840	3773245	0.000202446	7.9402E-05	2.62955E-05	2.57537E-05	5.98014E-05	5.97092E-05	7.85713E-05	7.85206E-05	8.41596E-05	8.21424E-05	3.27496E-06	3.27496E-06	8.86923E-05	3.27496E-06	5.20427E-05	5.04126E-05	7.27305E-05	0.000315656
3838503773245	383850	3773245	0.000195898	7.6834E-05	2.5445E-05	2.49207E-05	5.78672E-05	5.77779E-05	7.603E-05	7.59809E-05	8.14376E-05	7.94856E-05	3.16903E-06	3.16903E-06	8.58236E-05	3.16903E-06	5.02686E-05	4.8694E-05	7.01642E-05	0.000304518
3838603773245	383860	3773245	0.000188838	7.4065E-05	2.4528E-05	2.40226E-05	5.57818E-05	5.56957E-05	7.32899E-05	7.32427E-05	7.85027E-05	7.6621E-05	3.05482E-06	3.05482E-06	8.27307E-05	3.05482E-06	4.83509E-05	4.68364E-05	6.73761E-05	0.000292417
3838703773245	383870	3773245	0.000181041	7.1007E-05	2.35153E-05	2.30308E-05	5.34788E-05	5.33962E-05	7.02641E-05	7.02187E-05	7.52616E-05	7.34576E-05	2.9287E-06	2.9287E-06	7.9315E-05	2.9287E-06	4.62359E-05	4.47877E-05	6.42938E-05	0.00027904
3838803773245	383880	3773245	0.000173658	6.8111E-05	2.25563E-05	2.20916E-05	5.12978E-05	5.12186E-05	6.73986E-05	6.73551E-05	7.21923E-05	7.04619E-05	2.80926E-06	2.80926E-06	7.60804E-05	2.80926E-06	4.42393E-05	4.28536E-05	6.13903E-05	0.000266438
3838903773245	383890	3773245	0.000166841	6.5437E-05	2.16708E-05	2.12243E-05	4.9284E-05	4.92079E-05	6.47527E-05	6.47109E-05	6.93582E-05	6.76957E-05	2.69898E-06	2.69898E-06	7.30937E-05	2.69898E-06	4.24059E-05	4.10777E-05	5.87312E-05	0.000254897
3839003773245	383900	3773245	0.000160419	6.2918E-05	2.08367E-05	2.04074E-05	4.73869E-05	4.73138E-05	6.22602E-05	6.222E-05	6.66884E-05	6.509E-05	2.59509E-06	2.59509E-06	7.02801E-05	2.59509E-06	4.0682E-05	3.94077E-05	5.6235E-05	0.000244064
3839103773245	383910	3773245	0.000154239	6.0495E-05	2.0034E-05	1.96212E-05	4.55615E-05	4.54912E-05	5.98618E-05	5.98232E-05	6.41195E-05	6.25826E-05	2.49512E-06	2.49512E-06	6.75728E-05	2.49512E-06	3.9028E-05	3.78056E-05	5.38475E-05	0.000233702
3829703773255	382970	3773255	0.000206164	8.086E-05	2.67785E-05	2.62268E-05	6.08999E-05	6.08059E-05	8.00145E-05	7.99628E-05	8.57055E-05	8.36512E-05	3.33511E-06	3.33511E-06	9.03214E-05	3.33511E-06	4.18229E-05	4.05129E-05	2.85893E-05	0.00012408
3829803773255	382980	3773255	0.000224173	8.7924E-05	2.91177E-05	2.85177E-05	6.62196E-05	6.61174E-05	8.70039E-05	8.69478E-05	9.31921E-05	9.09583E-05	3.62644E-06	3.62644E-06	9.82112E-05	3.62644E-06	4.55919E-05	4.41638E-05	3.03817E-05	0.000131859
3829903773255	382990	3773255	0.000240682	9.4399E-05	3.1262E-05	3.06179E-05	7.10963E-05	7.09866E-05	9.34112E-05	9.33509E-05	0.000100055	9.76568E-05	3.89351E-06	3.89351E-06	0.000105444	3.89351E-06	4.89698E-05	4.74359E-05	3.17101E-05	0.000137624
3830003773255	383000	3773255	0.000257011	0.0001008	3.3383E-05	3.26952E-05	7.59199E-05	7.58027E-05	9.97488E-05	9.96844E-05	0.000106843	0.000104282	4.15766E-06	4.15766E-06	0.000112598	4.15766E-06	5.2301E-05	5.06629E-05	3.29684E-05	0.000143085
3830103773255	383010	3773255	0.000275739	0.00010815	3.58155E-05	3.50776E-05	8.14519E-05	8.13262E-05	0.000107017	0.000106948	0.000114629	0.000111881	4.46062E-06	4.46062E-06	0.000120802	4.46062E-06	5.61974E-05	5.44372E-05	3.45887E-05	0.000150118
3830203773255	383020	3773255	0.000297664	0.00011675	3.86633E-05	3.78667E-05	8.79284E-05	8.77928E-05	0.000115526	0.000115452	0.000123743	0.000120777	4.8153E-06	4.8153E-06	0.000130408	4.8153E-06	6.04615E-05	5.85677E-05	3.60213E-05	0.000156335
3830303773255	383030	3773255	0.000323173	0.00012675	4.19767E-05	4.11118E-05	9.54637E-05	9.53164E-05	0.000125427	0.000125346	0.000134348	0.000131127	5.22796E-06	5.22796E-06	0.000141583	5.22796E-06	6.53767E-05	6.3329E-05	3.75488E-05	0.000162965
3830403773255	383040	3773255	0.000352355	0.0001382	4.57672E-05	4.48242E-05	0.000104084	0.000103923	0.000136753	0.000136665	0.000146479	0.000142968	5.70004E-06	5.70004E-06	0.000154368	5.70004E-06	7.09899E-05	6.87663E-05	3.91624E-05	0.000169968
3830503773255	383050	3773255	0.000385894	0.00015135	5.01235E-05	4.90908E-05	0.000113991	0.000113815	0.00014977	0.000149673	0.000160422	0.000156577	6.2426E-06	6.2426E-06	0.000169062	6.2426E-06	7.74622E-05	7.5036E-05	4.08688E-05	0.000177373
3830603773255	383060	3773255	0.000426008	0.00016709	5.53338E-05	5.41938E-05	0.000125841	0.000125646	0.000165338	0.000165231	0.000177098	0.000172853	6.89152E-06	6.89152E-06	0.000186636	6.89152E-06	8.5167E-05	8.24994E-05	4.27041E-05	0.000185339
3830703773255	383070	3773255	0.000474304	0.00018603	6.1607E-05	6.03377E-05	0.00014010 7	0.000139891	0.000184082	0.000183964	0.000197175	0.000192449	7.6728E-06	7.6728E-06	0.000207795	7.6728E-06	9.43876E-05	9.14312E-05	4.46685E-05	0.000193864
3830803773255	383080	3773255	0.000534277	0.00020955	6.93968E-05	6.7967E-05	0.000157823	0.000157579	0.000207359	0.000207225	0.000222107	0.000216783	8.64298E-06	8.64298E-06	0.000234069	8.64298E-06	0.000105781	0.000102467	4.67889E-05	0.000203067
3830903773255	383090	3773255	0.000606241	0.00023778	7.87442E-05	7.71218E-05	0.000179081	0.000178804	0.000235288	0.000235137	0.000252023	0.000245982	9.80714E-06	9.80714E-06	0.000265597	9.80714E-06	0.000119457	0.000115716	4.89773E-05	0.000212565
3831003773255	383100	3773255	0.000691714	0.0002713	8.98462E-05	8.7995E-05	0.000204329	0.000204014	0.000268461	0.000268288	0.000287556	0.000280663	1.11898E-05	1.11898E-05	0.000303043	1.11898E-05	0.000135312	0.000131074	5.10005E-05	0.000221346
3831103773255	383110	3773255	0.000799875	0.00031372	0.000103895	0.000101755	0.000236279	0.000235915	0.00031044	0.00031024	0.00033252	0.00032455	1.29396E-05	1.29396E-05	0.000350429	1.29396E-05	0.000155581	0.000150708	5.33677E-05	0.00023162
3831203773255	383120	3773255	0.00097568	0.00038268	0.00012673	0.000124119	0.000288211	0.000287766	0.000378672	0.000378427	0.000405605	0.000395883	1.57835E-05	1.57835E-05	0.00042745	1.57835E-05	0.000188447	0.000182544	5.6287E-05	0.00024429

			KMMass Grading / Excavation	KMMass Grading / Excavation	KMDrainage / Utilities Trenching	KMFoundations / Concrete Pads	KMBuilding / Structure Construction	KMAsphalt Paving	KMArchitectural Coating	KMLandscaping or Other Finishing	KMWaterside Construction (Piles)	EWNDemolition	EWNSite Grubbing / Prep	EWNDrainage / Utilities Trenching	EWNDrainage / Utilities Trenching	EWNDrainage / Utilities Trenching	EWNFoundation s / Concrete Pads	EWNBuilding / Structure Construction	EWNAsphalt Paving	EWNLandscaping or Other Finishing	EWNWaterside Construction (Piles)
Unique Identifier	X (UTM)	Y (UTM)	2025	2026	2026	2026	2026	2026	2026	2026	2026	2027	2027	2027	2028	2029	2029	2029	2029	2029	2029
3830103773245	383010	3773245	0.000113628	0.000112452	4.03823E-05	2.13702E-05	7.33991E-05	2.35802E-06	2.35802E-06	7.57571E-05	2.35802E-06	0.00026985	1.47072E-05	3.45352E-05	3.38683E-05	3.31675E-05	2.87293E-05	6.23839E-05	4.43828E-06	6.4603E-05	4.43828E-06
3830203773245	383020	3773245	0.000118383	0.000117158	4.20725E-05	2.22646E-05	7.64711E-05	2.45671E-06	2.45671E-06	7.89278E-05	2.45671E-06	0.000291764	1.59015E-05	3.73397E-05	3.66187E-05	3.5861E-05	3.10623E-05	6.74499E-05	4.7987E-06	6.98493E-05	4.7987E-06
3830303773245	383030	3773245	0.000123423	0.000122145	4.38634E-05	2.32123E-05	7.97263E-05	2.56129E-06	2.56129E-06	8.22876E-05	2.56129E-06	0.000316832	1.72678E-05	4.0548E-05	3.9765E-05	3.89422E-05	3.37312E-05	7.32453E-05	5.21101E-06	7.58508E-05	5.21101E-06
3830403773245	383040	3773245	0.00012876	0.000127428	4.57605E-05	2.42163E-05	8.31744E-05	2.67206E-06	2.67206E-06	8.58465E-05	2.67206E-06	0.000345722	1.88423E-05	4.42452E-05	4.33908E-05	4.2493E-05	3.68069E-05	7.99239E-05	5.68615E-06	8.2767E-05	5.68615E-06
3830503773245	383050	3773245	0.000134457	0.000133065	4.77849E-05	2.52876E-05	8.6854E-05	2.79027E-06	2.79027E-06	8.96443E-05	2.79027E-06	0.000379557	2.06864E-05	4.85755E-05	4.76374E-05	4.66518E-05	4.04091E-05	8.7746E-05	6.24265E-06	9.08673E-05	6.24265E-06
3830603773245	383060	3773245	0.000140571	0.000139116	4.99579E-05	2.64375E-05	9.08037E-05	2.91716E-06	2.91716E-06	9.37208E-05	2.91716E-06	0.00041984	2.28818E-05	5.37308E-05	5.26932E-05	5.1603E-05	4.46978E-05	9.70585E-05	6.90519E-06	0.000100511	6.90519E-06
3830703773245	383070	3773245	0.000147141	0.000145618	5.22928E-05	2.76731E-05	9.50475E-05	3.0535E-06	3.0535E-06	9.8101E-05	3.0535E-06	0.000467971	2.5505E-05	5.98906E-05	5.8734E-05	5.75188E-05	4.9822E-05	0.000108185	7.69681E-06	0.000112034	7.69681E-06
3830803773245	383080	3773245	0.000154241	0.000152645	5.4816E-05	2.90084E-05	9.96338E-05	3.20083E-06	3.20083E-06	0.000102835	3.20083E-06	0.000527602	2.8755E-05	6.75222E-05	6.62183E-05	6.48481E-05	5.61706E-05	0.000121971	8.67758E-06	0.00012631	8.67758E-06
3830903773245	383090	3773245	0.000161848	0.000160173	5.75196E-05	3.04392E-05	0.000104548	3.35871E-06	3.35871E-06	0.000107907	3.35871E-06	0.000601284	3.27708E-05	7.69519E-05	7.54659E-05	7.39044E-05	6.4015E-05	0.000139005	9.88944E-06	0.000143949	9.88944E-06
3831003773245	383100	3773245	0.000169299	0.000167547	6.01676E-05	3.18405E-05	0.000109361	3.51333E-06	3.51333E-06	0.000112874	3.51333E-06	0.00068479	3.73219E-05	8.76389E-05	8.59465E-05	8.41682E-05	7.29053E-05	0.00015831	1.12629E-05	0.000163941	1.12629E-05
3831103773245	383110	3773245	0.000176384	0.000174559	6.26855E-05	3.31729E-05	0.000113937	3.66035E-06	3.66035E-06	0.000117598	3.66035E-06	0.000791028	4.31121E-05	0.000101235	9.92803E-05	9.72261E-05	8.42159E-05	0.00018287	1.30102E-05	0.000189375	1.30102E-05
3831203773245	383120	3773245	0.000186933	0.000184998	6.64345E-05	3.51569E-05	0.000120752	3.87927E-06	3.87927E-06	0.000124631	3.87927E-06	0.000980443	5.34354E-05	0.000125476	0.000123053	0.000120507	0.000104382	0.000226659	1.61255E-05	0.000234721	1.61255E-05
3831303773245	383130	3773245	0.000199274	0.000197211	7.08203E-05	3.74779E-05	0.000128723	4.13537E-06	4.13537E-06	0.000132859	4.13537E-06	0.00130239	7.0982E-05	0.000166679	0.00016346	0.000160078	0.000138657	0.000301086	2.14207E-05	0.000311797	2.14207E-05
3834403773245	383440	3773245	0.009289218	0.009193084	0.003301315	0.001747043	0.006000484	0.000192772	0.000192772	0.006193255	0.000192772	0.007237377	0.000394446	0.000926234	0.000908348	0.000889553	0.000770519	0.001673135	0.000119035	0.001732653	0.000119035
3834503773245	383450	3773245	0.005943789	0.005882277	0.002112376	0.001117861	0.003839463	0.000123347	0.000123347	0.00396281	0.000123347	0.004796284	0.000261404	0.000613825	0.000601971	0.000589516	0.000510631	0.001108804	7.88854E-05	0.001148247	7.88854E-05
3834603773245	383460	3773245	0.004131355	0.0040886	0.001468251	0.000776993	0.002668699	8.57347E-05	8.57347E-05	0.002754434	8.57347E-05	0.003435104	0.000187218	0.000439622	0.000431133	0.000422212	0.000365714	0.000794127	5.64978E-05	0.000822376	5.64978E-05
3834703773245	383470	3773245	0.003123862	0.003091533	0.001110196	0.000587512	0.002017897	6.4827E-05	6.4827E-05	0.002082724	6.4827E-05	0.002658364	0.000144884	0.000340216	0.000333646	0.000326742	0.00028302	0.00061456	4.37226E-05	0.000636421	4.37226E-05
3834803773245	383480	3773245	0.002514753	0.002488728	0.000893723	0.000472955	0.001624435	5.21866E-05	5.21866E-05	0.001676622	5.21866E-05	0.00217795	0.000118701	0.000278733	0.00027335	0.000267694	0.000231873	0.000503498	3.58212E-05	0.000521409	3.58212E-05
3834903773245	383490	3773245	0.0020918	0.002070152	0.000743409	0.000393409	0.001351224	4.34094E-05	4.34094E-05	0.001394633	4.34094E-05	0.001837803	0.000100163	0.000235201	0.000230659	0.000225886	0.000195659	0.000424863	3.02267E-05	0.000439976	3.02267E-05
3835003773245	383500	3773245	0.001779563	0.001761146	0.000632443	0.000334686	0.00114953	3.69298E-05	3.69298E-05	0.00118646	3.69298E-05	0.001582317	8.62383E-05	0.000202504	0.000198593	0.000194484	0.000168459	0.0003658	2.60247E-05	0.000378812	2.60247E-05
3835103773245	383510	3773245	0.001540654	0.00152471	0.000547536	0.000289754	0.000995204	3.19719E-05	3.19719E-05	0.001027176	3.19719E-05	0.001383867	7.54225E-05	0.000177106	0.000173686	0.000170092	0.000147332	0.000319922	2.27607E-05	0.000331302	2.27607E-05
3835203773245	383520	3773245	0.001350802	0.001336822	0.000480064	0.000254048	0.000872567	2.80321E-05	2.80321E-05	0.000900599	2.80321E-05	0.001224007	6.671E-05	0.000156648	0.000153623	0.000150444	0.000130312	0.000282966	2.01315E-05	0.000293032	2.01315E-05
3835303773245	383530	3773245	0.001191126	0.001178799	0.000423317	0.000224018	0.000769422	2.47185E-05	2.47185E-05	0.000794141	2.47185E-05	0.001087953	5.92948E-05	0.000139235	0.000136547	0.000133721	0.000115828	0.000251513	1.78938E-05	0.00026046	1.78938E-05
3835403773245	383540	3773245	0.00105861	0.001047655	0.000376222	0.000199095	0.000683822	2.19685E-05	2.19685E-05	0.000705791	2.19685E-05	0.000973774	5.3072E-05	0.000124623	0.000122216	0.000119688	0.000103672	0.000225117	1.60159E-05	0.000233125	1.60159E-05
3835503773245	383550	3773245	0.000949888	0.000940057	0.000337583	0.000178647	0.000613592	1.97122E-05	1.97122E-05	0.000633304	1.97122E-05	0.000879128	4.79136E-05	0.00011251	0.00011033	0.000108055	9.35953E-05	0.000203237	1.44592E-05	0.000210466	1.44592E-05
3835603773245	383560	3773245	0.000863607	0.000854669	0.000306919	0.00016242	0.000557857	1.79217E-05	1.79217E-05	0.000575779	1.79217E-05	0.000803287	4.37802E-05	0.000102804	0.000100819	9.87328E-05	8.5521E-05	0.000185704	1.32118E-05	0.00019231	1.32118E-05
3835703773245	383570	3773245	0.000788756	0.000780593	0.000280318	0.000148343	0.000509507	1.63684E-05	1.63684E-05	0.000525875	1.63684E-05	0.000737009	4.0168E-05	9.43219E-05	9.25005E-05	9.05866E-05	7.84648E-05	0.000170382	1.21217E-05	0.000176443	1.21217E-05
3835803773245	383580	3773245	0.000720124	0.000712671	0.000255926	0.000135435	0.000465173	1.49441E-05	1.49441E-05	0.000480117	1.49441E-05	0.000675877	3.68362E-05	8.64983E-05	8.48279E-05	8.30727E-05	7.19565E-05	0.000156249	1.11163E-05	0.000161807	1.11163E-05
3835903773245	383590	3773245	0.000658696	0.00065188	0.00023496	0.000123882	0.000425493	1.36694E-05	1.36694E-05	0.000439162	1.36694E-05	0.000620832	3.38361E-05	7.94537E-05	7.79193E-05	7.63071E-05	6.60961E-05	0.000143524	1.02109E-05	0.000148629	1.02109E-05
3836003773245	383600	3773245	0.000605451	0.000599185	0.000215173	0.000113869	0.000391099	1.25644E-05	1.25644E-05	0.000403663	1.25644E-05	0.000572824	3.12196E-05	7.33096E-05	7.18939E-05	7.04063E-05	6.0985E-05	0.000132425	9.42134E-06	0.000137136	9.42134E-06
3836103773245	383610	3773245	0.0005638	0.000557965	0.00020037	0.000106035	0.000364194	1.17001E-05	1.17001E-05	0.000375894	1.17001E-05	0.000535006	2.91585E-05	6.84698E-05	6.71475E-05	6.57582E-05	5.69588E-05	0.000123683	8.79936E-06	0.000128082	8.79936E-06
3836203773245	383620	3773245	0.000526315	0.000520868	0.000187048	9.89852E-05	0.00033998	1.09222E-05	1.09222E-05	0.000350902	1.09222E-05	0.000500834	2.72961E-05	6.40964E-05	6.28586E-05	6.1558E-05	5.33207E-05	0.000115783	8.23732E-06	0.000119901	8.23732E-06
3836303773245	383630	3773245	0.000492802	0.000487702	0.000175138	9.26823E-05	0.000318331	1.02267E-05	1.02267E-05	0.000328558	1.02267E-05	0.000470138	2.56231E-05	6.01679E-05	5.9006E-05	5.77851E-05	5.00527E-05	0.000108686	7.73245E-06	0.000112553	7.73245E-06
3836403773245	383640	3773245	0.000462685	0.000457897	0.000164435	8.70182E-05	0.000298877	9.60173E-06	9.60173E-06	0.000308479	9.60173E-06	0.000442435	2.41133E-05	5.66226E-05	5.55291E-05	5.43802E-05	4.71033E-05	0.000102282	7.27682E-06	0.000105921	7.27682E-06
3836503773245	383650	3773245	0.000435249	0.000430744	0.000154684	8.18582E-05	0.000281154	9.03237E-06	9.03237E-06	0.000290187	9.03237E-06	0.000417091	2.2732E-05	5.3379E-05	5.23482E-05	5.12651E-05	4.44051E-05	9.64231E-05	6.85998E-06	9.9853E-05	6.85998E-06
3836603773245	383660	3773245	0.000413524	0.000409244	0.000146963	7.77723E-05	0.000267121	8.58152E-06	8.58152E-06	0.000275702	8.58152E-06	0.000396862	2.16295E-05	5.07901E-05	4.98093E-05	4.87787E-05	4.22514E-05	9.17464E-05	6.52726E-06	9.50101E-05	6.52726E-06
3836703773245	383670	3773245	0.000393538	0.000389465	0.00013986	7.40136E-05	0.000254211	8.16678E-06	8.16678E-06	0.000262378	8.16678E-06	0.000378194	2.06121E-05	4.84011E-05	4.74664E-05	4.64843E-05	4.0264E-05	8.74309E-05	6.22024E-06	9.0541E-05	6.22024E-06
3836803773245	383680	3773245	0.000377032	0.00037313	0.000133994	7.09091E-05	0.000243548	7.82423E-06	7.82423E-06	0.000251372	7.82423E-06	0.000362643	1.97645E-05	4.64108E-05	4.55146E-05	4.45729E-05	3.86084E-05	8.38358E-05	5.96447E-06	8.68181E-05	5.96447E-06
3836903773245	383690	3773245	0.000364825	0.00036105	0.000129656	6.86135E-05	0.000235663	7.57092E-06	7.57092E-06	0.000243234	7.57092E-06	0.000350974	1.91286E-05	4.49174E-05	4.405E-05	4.31386E-05	3.73661E-05	8.11382E-05	5.77254E-06	8.40244E-05	5.77254E-06
3837003773245	383700	3773245	0.000353365	0.000349708	0.000125583	6.64582E-05	0.000228261	7.3331E-06	7.3331E-06	0.000235594	7.3331E-06	0.000339971	1.85289E-05	4.35093E-05	4.26691E-05	4.17862E-05	3.61947E-05	7.85945E-05	5.59158E-06	8.13903E-05	5.59158E-06
3837103773245	383710	3773245	0.000342891	0.000339342	0.000121861	6.44883E-05	0.000221495	7.11574E-06	7.11574E-06	0.00022861	7.11574E-06	0.000329872	1.79785E-05	4.22168E-05	4.14015E-05	4.05449E-05	3.51194E-05	7.62598E-05	5.42547E-06	7.89725E-05	5.42547E-06
3837203773245	383720	3773245	0.000333223	0.000329774	0.000118425	6.267E-05	0.000215249	6.9151E-06	6.9151E-06	0.000222165	6.9151E-06	0.000320477	1.74664E-05	4.10144E-05	4.02224E-05	3.93902E-05	3.41192E-05	7.40878E-05	5.27095E-06	7.67233E-05	5.27095E-06
3837303773245	383730	3773245	0.000324167	0.000320812	0.000115206	6.09668E-05	0.0002094	6.72718E-06	6.72718E-06	0.000216127	6.72718E-06	0.000311649	1.69853E-05	3.98846E-05	3.91144E-05	3.83051E-05	3.31793E-05	7.20469E-05	5.12575E-06	7.46098E-05	5.12575E-06
3837403773245	383740	3773245	0.000315417	0.000312153	0.000112097	5.93212E-05	0.000203748	6.5456E-06	6.5456E-06	0.000210293	6.5456E-06	0.000303088	1.65187E-05	3.8789E-05	3.804E-05	3.72529E-05	3.22679E-05	7.00679E-05	4.98495E-06	7.25604E-05	4.98495E-06
3837503773245	383750	3773245	0.000307324	0.000304144	0.000109221	5.77992E-05	0.00019852	6.37766E-06	6.37766E-06	0.000204898	6.37766E-06	0.00029511	1.60839E-05	3.7768E-05	3.70386E-05	3.62723E-05	3.14185E-05	6.82235E-05	4.85373E-06	7.06503E-05	4.85373E-06
3837603773245	383760	3773245	0.000299754	0.000296652	0.00010653	5.63754E-05	0.00019363	6.22056E-06	6.22056E-06	0.000199851	6.22056E-06	0.000287599	1.56745E-05	3.68067E-05	3.60959E-05	3.5349E-05	3.06188E-05	6.6487E-05	4.73019E-06	6.88521E-05	4.73019E-06
3837703773245	383770	3773245	0.000292692	0.000289663	0.00010402	5.50472E-05	0.000189068	6.07399E-06	6.07399E-06	0.000195142	6.07399E-06	0.000280547	1.52902E-05	3.59042E-05	3.52108E-05	3.44823E-05	2.98681E-05	6.48567E-05	4.61421E-06	6.71638E-05	4.61421E-06
3837803773245	383780	3773245	0.000285988	0.000283028	0.000101638	5.37863E-05	0.000184737	5.93487E-06	5.93487E-06	0.000190672	5.93487E-06	0.000273824	1.49238E-05	3.50438E-05	3.43671E-05	3.3656E-05	2.91523E-05	6.33026E-05	4.50364E-06	6.55544E-05	4.50364E-06
3837903773245	383790	3773245	0.000279074	0.000276186	9.91808E-05	5.24861E-05	0.000180272	5.7914E-06	5.7914E-06	0.000186063	5.7914E-06	0.000266956	1.45494E-05	3.41648E-05	3.35051E-05	3.28118E-05	2.84211E-05	6.17148E-05	4.39067E-06	6.39101E-05	4.39067E-06
3838003773245	383800	3773245	0.00027243	0.000269611	9.68195E-05	5.12365E-05	0.000175979	5.65352E-06	5.65352E-06	0.000181633	5.65352E-06	0.000260356	1.41897E-05	3.33201E-05	3.26767E-05	3.20006E-05	2.77184E-05	6.0189E-05	4.28212E-06	6.233E-05	4.28212E-06
3838103773245	383810	3773245	0.000264815	0.000262074	9.41132E-05	4.98043E-05	0.00017106	5.49549E-06	5.49549E-06	0.000176556	5.49549E-06	0.000252967	1.3787E-05	3.23745E-05	3.17493E-05	3.10924E-05	2.69318E-05	5.84808E-05	4.16059E-06	6.05611E-05	4.16059E-06
3838203773245	383820	3773245	0.000256677	0.000254021	9.12211E-05	4.82739E-05	0.000165804	5.32662E-06	5.32662E-06	0.00017113	5.32662E-06	0.000245187	1.3363E-05	3.13789E-05	3.07729E-05	3.01362E-05	2.61036E-05	5.66824E-05	4.03265E-06	5.86987E-05	4.03265E-06
3838303773245	383830	3773245	0.000248913	0.000246337	8.84618E-05	4.68136E-05	0.000160788	5.16549E-06	5.16549E-06	0.000165954	5.16549E-06	0.000237768	1.29587E-05	3.04294E-05	2.98417E-05	2.92243E-05	2.53137E-05	5.49671E-05	3.91062E-06	5.69224E-05	3.91062E-06
3838403773245	383840	3773245	0.000239932	0.000237449	8.52699E-05	4.51245E-05	0.000154987	4.97911E-06	4.97911E-06	0.000159966	4.97911E-06	0.000229338	1.24992E-05	2.93505E-05	2.87837E-05	2.81881E-05	2.44162E-05	5.30183E-05	3.77196E-06	5.49042E-05	3.77196E-06
3838503773245	383850	3773245	0.000231466	0.00022907	8.22611E-05	4.35323E-05	0.000149518	4.80342E-06	4.80342E-06	0.000154322	4.80342E-06	0.000221382	1.20656E-05	2.83323E-05	2.77852E-05	2.72103E-05	2.35692E-05	5.11791E-05	3.64112E-06	5.29997E-05	3.64112E-06
3838603773245	383860	3773245	0.000222268	0.000219968	7.89923E-05	4.18024E-05	0.000143577	4.61255E-06	4.61255E-06	0.000148189	4.61255E-06	0.000212845	1.16003E-05	2.72397E-05	2.67137E-05	2.6161E-05	2.26603E-05	4.92054E-05	3.5007E-06	5.09558E-05	3.5007E-06
3838703773245	383870	3773245	0.0002121	0.000209905	7.53786E-05	3.98901E-05	0.000137008	4.40154E-06	4.40154E-06	0.00014141	4.40154E-06	0.000203504	1.10912E-05	2.60442E-05	2.55413E-05	2.50128E-05	2.16658E-05	4.70459E-05	3.34706E-06	4.87194E-05	3.34706E-06
3838803773245	383880	3773245	0.000202521	0.000200425	7.19745E-05	3.80886E-05	0.000130821	4.20276E-06	4.20276E-06	0.000135024	4.20276E-06	0.000194713	1.06121E-05	2.49193E-05	2.44381E-05	2.39324E-05	2.07299E-05	4.50138E-05	3.20249E-06	4.66151E-05	3.20249E-06
3838903773245	383890	3773245	0.000193749	0.000191744	6.88569E-05	3.64388E-05	0.000125155	4.02072E-06	4.02072E-06	0.000129175	4.02072E-06	0.000186628	1.01715E-05	2.38845E-05	2.34233E-05	2.29386E-05	1.98691E-05	4.31446E-05	3.06951E-06	4.46793E-05	3.06951E-06
3839003773245	383900	3773245	0.000185515	0.000183595	6.59304E-05	3.48901E-05	0.000119835	3.84983E-06	3.84983E-06	0.000123685	3.84983E-06	0.00017904	9.75791E-06	2.29134E-05	2.24709E-05	2.2006E-05	1.90613E-05	4.13904E-05	2.9447E-06	4.28628E-05	2.9447E-06
3839103773245	383910	3773245	0.000177638	0.0001758	6.31312E-05	3.34088E-05	0.000114748	3.68638E-06	3.68638E-06	0.000118434	3.68638E-06	0.000171774	9.36188E-06	2.19835E-05	2.15589E-05	2.11129E-05	1.82877E-05	3.97106E-05	2.82519E-06	4.11232E-05	2.82519E-06
3829703773255	382970	3773255	9.43139E-05	9.33378E-05	3.35184E-05	1.77378E-05	6.09232E-05	1.95722E-06	1.95722E-06	6.28804E-05	1.95722E-06	0.000201023	1.0956E-05	2.57267E-05	2.52299E-05	2.47079E-05	2.14016E-05	4.64724E-05	3.30626E-06	4.81255E-05	3.30626E-06
3829803773255	382980	3773255	0.000100227	9.91894E-05	3.56198E-05	1.88499E-05	6.47426E-05	2.07992E-06	2.07992E-06	6.68226E-05	2.07992E-06	0.000219552	1.19659E-05	2.80981E-05	2.75555E-05	2.69854E-05	2.33744E-05	5.07561E-05	3.61102E-06	5.25616E-05	3.61102E-06
3829903773255	382990	3773255	0.000104609	0.000103526	3.71772E-05	1.9674E-05	6.75735E-05	2.17087E-06	2.17087E-06	6.97443E-05	2.17087E-06	0.000236397	1.2884E-05	3.0254E-05	2.96697E-05	2.90558E-05	2.51678E-05	5.46503E-05	3.88807E-06	5.65943E-05	3.88807E-06
3830003773255	383000	3773255	0.00010876	0.000107634	3.86524E-05	2.04547E-05	7.02548E-05	2.25701E-06	2.25701E-06	7.25118E-05	2.25701E-06	0.000252454	1.37591E-05	3.23089E-05	3.16849E-05	3.10293E-05	2.68772E-05	5.83622E-05	4.15216E-06	6.04383E-05	4.15216E-06
3830103773255	383010	3773255	0.000114105	0.000112924	4.05522E-05	2.146E-05	7.37078E-05	2.36794E-06	2.36794E-06	7.60757E-05	2.36794E-06	0.000272545	1.48541E-05	3.48802E-05	3.42066E-05	3.34988E-05	2.90162E-05	6.3007E-05	4.48261E-06	6.52483E-05	4.48261E-06
3830203773255	383020	3773255	0.000118831	0.000117601	4.22317E-05	2.23488E-05	7.67604E-05	2.46601E-06	2.46601E-06	7.92264E-05	2.46601E-06	0.000294229	1.60359E-05	3.76553E-05	3.69281E-05	3.6164E-05	3.13248E-05	6.80199E-05	4.83925E-06	7.04395E-05	4.83925E-06
3830303773255	383030	3773255	0.00012387	0.000122589	4.40226E-05	2.32966E-05	8.00156E-05	2.57058E-06	2.57058E-06	8.25862E-05	2.57058E-06	0.000319229	1.73984E-05	4.08547E-05	4.00658E-05	3.92368E-05	3.39863E-05	7.37993E-05	5.25042E-06	7.64245E-05	5.25042E-06
3830403773255	383040	3773255	0.000129194	0.000127856	4.59144E-05	2.42977E-05	8.34541E-05	2.68105E-06	2.68105E-06	8.61352E-05	2.68105E-06	0.000347766	1.89537E-05	4.45069E-05	4.36474E-05	4.27443E-05	3.70245E-05	8.03965E-05	5.71978E-06	8.32564E-05	5.71978E-06
3830503773255	383050	3773255	0.000134823	0.000133427	4.79149E-05	2.53564E-05	8.70903E-05	2.79786E-06	2.79786E-06	8.98882E-05	2.79786E-06	0.000380591	2.07427E-05	4.87078E-05	4.77672E-05	4.67788E-05	4.05192E-05	8.7985E-05	6.25965E-06	9.11148E-05	6.25965E-06
3830603773255	383060	3773255	0.000140877	0.000139419	5.00667E-05	2.64951E-05	9.10014E-05	2.92351E-06	2.92351E-06	9.39249E-05	2.92351E-06	0.00041974	2.28764E-05	5.37181E-05	5.26807E-05	5.15907E-05	4.46872E-05	9.70355E-05	6.90355E-06	0.000100487	6.90355E-06
3830703773255	383070	3773255	0.000147357	0.000145832	5.23697E-05	2.77138E-05	9.51874E-05	3.05799E-06	3.05799E-06	9.82454E-05	3.05799E-06	0.000466845	2.54437E-05	5.97465E-05	5.85928E-05	5.73804E-05	4.97021E-05	0.000107925	7.6783E-06	0.000111764	7.6783E-06
3830803773255	383080	3773255	0.000154353	0.000152755	5.48558E-05	2.90295E-05	9.97061E-05	3.20316E-06	3.20316E-06	0.000102909	3.20316E-06	0.000525152	2.86215E-05	6.72086E-05	6.59107E-05	6.4547E-05	5.59097E-05	0.000121405	8.63728E-06	0.000125723	8.63728E-06
3830903773255	383090	3773255	0.000161572	0.0001599	5.74215E-05	3.03872E-05	0.000104369	3.35298E-06	3.35298E-06	0.000107722	3.35298E-06	0.000594875	3.24215E-05	7.61317E-05	7.46615E-05	7.31167E-05	6.33327E-05	0.000137523	9.78403E-06	0.000142415	9.78403E-06
3831003773255	383100	3773255	0.000168246	0.000166505	5.97935E-05	3.16425E-05	0.000108681	3.49148E-06	3.49148E-06	0.000112172	3.49148E-06	0.000676222	3.6855E-05	8.65424E-05	8.48711E-05	8.31151E-05	7.19931E-05	0.000156329	1.1122E-05	0.00016189	1.1122E-05
3831103773255	383110	3773255	0.000176056	0.000174234	6.25688E-05	3.31111E-05	0.000113725	3.65354E-06	3.65354E-06	0.000117379	3.65354E-06	0.00078086	4.25579E-05	9.99339E-05	9.80041E-05	9.59763E-05	8.31333E-05	0.000180519	1.2843E-05	0.000186941	1.2843E-05
3831203773255	383120	3773255	0.000185686	0.000183765	6.59914E-05	3.49224E-05	0.000119946	3.8534E-06	3.8534E-06	0.0001238	3.8534E-06	0.000950275	5.17912E-05	0.000121616	0.000119267	0.000116799	0.00010117	0.000219684	1.56294E-05	0.000227499	1.56294E-05

			ISDemolition	ISDrainage / Utilities Trenching	ISDrainage / Utilities Trenching	ISAsphalt Paving	ISAsphalt Paving	SVDemolition	SVSite Grubbing / Prep	SVMass Grading / Excavation	SVMass Grading / Excavation	SVDrainage / Utilities Trenching	SVFoundations / Concrete Pads	SVBuilding / Structure Construction	SVBuilding / Structure Construction	SVAsphalt Paving	SVAsphalt Paving	SVArchitectural Coating	SVArchitectural Coating	SVLandscaping or Other Finishing	SVLandscaping or Other Finishing
Unique Identifier	X (UTM)	Y (UTM)	2027	2027	2028	2027	2028	2027	2027	2027	2028	2028	2028	2028	2029	2028	2029	2028	2029	2028	2029
3830103773245	383010	3773245	1.78817E-05	7.20028E-06	7.01554E-06	1.85957E-06	1.73227E-06	0.000106772	7.67629E-05	5.17558E-05	5.10986E-05	3.62557E-05	1.15175E-05	1.64995E-05	1.587E-05	1.62223E-06	1.50931E-06	1.62223E-06	1.50931E-06	1.64995E-05	1.587E-05
3830203773245	383020	3773245	1.85607E-05	7.4737E-06	7.28195E-06	1.93019E-06	1.79806E-06	0.000110754	7.96259E-05	5.36861E-05	5.30045E-05	3.76079E-05	1.19471E-05	1.71149E-05	1.64619E-05	1.68273E-06	1.56561E-06	1.68273E-06	1.56561E-06	1.71149E-05	1.64619E-05
3830303773245	383030	3773245	1.92817E-05	7.76401E-06	7.56481E-06	2.00516E-06	1.8679E-06	0.00011495	8.26427E-05	5.57201E-05	5.50126E-05	3.90328E-05	1.23997E-05	1.77633E-05	1.70856E-05	1.74649E-06	1.62492E-06	1.74649E-06	1.62492E-06	1.77633E-05	1.70856E-05
3830403773245	383040	3773245	2.00432E-05	8.07063E-06	7.86356E-06	2.08435E-06	1.94167E-06	0.000119404	8.58451E-05	5.78792E-05	5.71444E-05	4.05453E-05	1.28802E-05	1.84517E-05	1.77476E-05	1.81416E-06	1.68789E-06	1.81416E-06	1.68789E-06	1.84517E-05	1.77476E-05
3830503773245	383050	3773245	2.08522E-05	8.39638E-06	8.18096E-06	2.16848E-06	2.02004E-06	0.000124161	8.92653E-05	6.01853E-05	5.94211E-05	4.21607E-05	1.33934E-05	1.91868E-05	1.84547E-05	1.88644E-06	1.75514E-06	1.88644E-06	1.75514E-06	1.91868E-05	1.84547E-05
3830603773245	383060	3773245	2.17213E-05	8.74633E-06	8.52192E-06	2.25886E-06	2.10423E-06	0.000129248	9.29226E-05	6.2651E-05	6.18556E-05	4.3888E-05	1.39421E-05	1.99729E-05	1.92108E-05	1.96373E-06	1.82704E-06	1.96373E-06	1.82704E-06	1.99729E-05	1.92108E-05
3830703773245	383070	3773245	2.2649E-05	9.1199E-06	8.88591E-06	2.35534E-06	2.1941E-06	0.00013479	9.69064E-05	6.53371E-05	6.45075E-05	4.57696E-05	1.45398E-05	2.08292E-05	2.00345E-05	2.04792E-06	1.90538E-06	2.04792E-06	1.90538E-06	2.08292E-05	2.00345E-05
3830803773245	383080	3773245	2.36508E-05	9.52329E-06	9.27895E-06	2.45952E-06	2.29115E-06	0.000140758	0.000101198	6.82304E-05	6.73641E-05	4.77964E-05	1.51837E-05	2.17516E-05	2.09216E-05	2.13861E-06	1.98975E-06	2.13861E-06	1.98975E-06	2.17516E-05	2.09216E-05
3830903773245	383090	3773245	2.47197E-05	9.95369E-06	9.6983E-06	2.57068E-06	2.3947E-06	0.000147262	0.000105873	7.13828E-05	7.04765E-05	5.00048E-05	1.58852E-05	2.27566E-05	2.18883E-05	2.23742E-06	2.08168E-06	2.23742E-06	2.08168E-06	2.27566E-05	2.18883E-05
3831003773245	383100	3773245	2.57662E-05	1.03751E-05	1.01089E-05	2.67951E-06	2.49608E-06	0.000154024	0.000110735	7.46605E-05	7.37125E-05	5.23008E-05	1.66146E-05	2.38015E-05	2.28933E-05	2.34015E-06	2.17727E-06	2.34015E-06	2.17727E-06	2.38015E-05	2.28933E-05
3831103773245	383110	3773245	2.69343E-05	1.08454E-05	1.05672E-05	2.80098E-06	2.60924E-06	0.000160019	0.000115045	7.75667E-05	7.65819E-05	5.43367E-05	1.72614E-05	2.4728E-05	2.37845E-05	2.43125E-06	2.26202E-06	2.43125E-06	2.26202E-06	2.4728E-05	2.37845E-05
3831203773245	383120	3773245	2.83329E-05	1.14086E-05	1.11159E-05	2.94643E-06	2.74473E-06	0.000168777	0.000121341	8.18117E-05	8.0773E-05	5.73104E-05	1.8206E-05	2.60813E-05	2.50861E-05	2.5643E-06	2.38581E-06	2.5643E-06	2.38581E-06	2.60813E-05	2.50861E-05
3831303773245	383130	3773245	2.99761E-05	1.20702E-05	1.17605E-05	3.1173E-06	2.90391E-06	0.000178621	0.000128419	8.65835E-05	8.54842E-05	6.06531E-05	1.92679E-05	2.76025E-05	2.65493E-05	2.71387E-06	2.52497E-06	2.71387E-06	2.52497E-06	2.76025E-05	2.65493E-05
3834403773245	383440	3773245	0.001303443	0.000524847	0.000511381	0.000135549	0.00012627	0.011023937	0.007925612	0.005343675	0.005275828	0.003743327	0.001189159	0.001703543	0.001638543	0.000167492	0.000155833	0.000167492	0.000155833	0.001703543	0.001638543
3834503773245	383450	3773245	0.000834194	0.000335898	0.00032728	8.67504E-05	8.08118E-05	0.006619658	0.004759175	0.003208772	0.003168031	0.002247794	0.000714067	0.001022944	0.000983913	0.000100576	9.35749E-05	0.000100576	9.35749E-05	0.001022944	0.000983913
3834603773245	383460	3773245	0.000580195	0.000233622	0.000227628	6.03363E-05	5.62059E-05	0.004376021	0.003146122	0.002121205	0.002094273	0.001485937	0.000472044	0.000676232	0.00065043	6.64869E-05	6.18591E-05	6.64869E-05	6.18591E-05	0.000676232	0.00065043
3834703773245	383470	3773245	0.000439131	0.000176821	0.000172285	4.56666E-05	4.25404E-05	0.00320736	0.002305918	0.001554716	0.001534976	0.001089103	0.00034598	0.000495637	0.000476726	4.87309E-05	4.5339E-05	4.87309E-05	4.5339E-05	0.000495637	0.000476726
3834803773245	383480	3773245	0.000353878	0.000142493	0.000138837	3.68009E-05	3.42816E-05	0.00253196	0.001820342	0.001227327	0.001211744	0.000859761	0.000273124	0.000391267	0.000376338	3.84692E-05	3.57916E-05	3.84692E-05	3.57916E-05	0.000391267	0.000376338
3834903773245	383490	3773245	0.000294692	0.000118661	0.000115617	3.06459E-05	2.8548E-05	0.002079493	0.001495042	0.001008	0.000995202	0.00070612	0.000224316	0.000321347	0.000309085	3.15947E-05	2.93955E-05	3.15947E-05	2.93955E-05	0.000321347	0.000309085
3835003773245	383500	3773245	0.000250996	0.000101067	9.84735E-05	2.61019E-05	2.4315E-05	0.001753566	0.001260719	0.000850013	0.00083922	0.000595447	0.000189158	0.000270981	0.000260641	2.66427E-05	2.47883E-05	2.66427E-05	2.47883E-05	0.000270981	0.000260641
3835103773245	383510	3773245	0.000217554	8.76005E-05	8.5353E-05	2.26241E-05	2.10753E-05	0.0015091	0.001084961	0.000731512	0.000722224	0.000512435	0.000162788	0.000233203	0.000224305	2.29285E-05	2.13325E-05	2.29285E-05	2.13325E-05	0.000233203	0.000224305
3835203773245	383520	3773245	0.000190969	7.68958E-05	7.49228E-05	1.98594E-05	1.84999E-05	0.001317981	0.000947556	0.00063887	0.000630758	0.000447538	0.000142171	0.000203669	0.000195898	2.00247E-05	1.86309E-05	2.00247E-05	1.86309E-05	0.000203669	0.000195898
3835303773245	383530	3773245	0.000168596	6.78873E-05	6.61455E-05	1.75328E-05	1.63326E-05	0.001158923	0.000833203	0.000561769	0.000554637	0.000393528	0.000125014	0.00017909	0.000172257	1.76081E-05	1.63824E-05	1.76081E-05	1.63824E-05	0.00017909	0.000172257
3835403773245	383540	3773245	0.000150017	6.04063E-05	5.88564E-05	1.56008E-05	1.45328E-05	0.001028027	0.000739096	0.000498319	0.000491992	0.00034908	0.000110894	0.000158862	0.000152801	1.56193E-05	1.45321E-05	1.56193E-05	1.45321E-05	0.000158862	0.000152801
3835503773245	383550	3773245	0.000134765	5.42648E-05	5.28725E-05	1.40146E-05	1.30553E-05	0.000921398	0.000662435	0.000446633	0.000440962	0.000312873	9.93918E-05	0.000142385	0.000136952	1.39992E-05	1.30248E-05	1.39992E-05	1.30248E-05	0.000142385	0.000136952
3835603773245	383560	3773245	0.00012266	4.93904E-05	4.81231E-05	1.27557E-05	1.18825E-05	0.000837549	0.000602152	0.000405988	0.000400833	0.000284401	9.03469E-05	0.000129427	0.000124489	1.27253E-05	1.18395E-05	1.27253E-05	1.18395E-05	0.000129427	0.000124489
3835703773245	383570	3773245	0.000112154	4.51601E-05	4.40014E-05	1.16632E-05	1.08648E-05	0.0007652	0.00055008	0.00037088	0.000366171	0.000259807	8.2534E-05	0.000118235	0.000113724	1.16248E-05	1.08157E-05	1.16248E-05	1.08157E-05	0.000118235	0.000113724
3835803773245	383580	3773245	0.000102513	4.12781E-05	4.0219E-05	1.06606E-05	9.93086E-06	0.000698804	0.000502402	0.000338734	0.000334433	0.000237288	7.53804E-05	0.000107987	0.000103867	1.06172E-05	9.87823E-06	1.06172E-05	9.87823E-06	0.000107987	0.000103867
3835903773245	383590	3773245	9.38782E-05	3.78012E-05	3.68313E-05	9.76268E-06	9.09437E-06	0.000639542	0.000459796	0.000310008	0.000306072	0.000217165	6.89878E-05	9.88293E-05	9.50584E-05	9.71686E-06	9.04052E-06	9.71686E-06	9.04052E-06	9.88293E-05	9.50584E-05
3836003773245	383600	3773245	8.63904E-05	3.47861E-05	3.38936E-05	8.98401E-06	8.369E-06	0.000588326	0.000422974	0.000285181	0.000281561	0.000199774	6.34631E-05	9.09148E-05	8.74458E-05	8.93871E-06	8.31653E-06	8.93871E-06	8.31653E-06	9.09148E-05	8.74458E-05
3836103773245	383610	3773245	8.05416E-05	3.24311E-05	3.1599E-05	8.37577E-06	7.8024E-06	0.000548522	0.000394357	0.000265887	0.000262511	0.000186258	5.91694E-05	8.47637E-05	8.15295E-05	8.33394E-06	7.75386E-06	8.33394E-06	7.75386E-06	8.47637E-05	8.15295E-05
3836203773245	383620	3773245	7.52755E-05	3.03106E-05	2.95329E-05	7.82813E-06	7.29225E-06	0.000512699	0.000368603	0.000248523	0.000245367	0.000174094	5.53052E-05	7.92281E-05	7.62051E-05	7.78968E-06	7.24748E-06	7.78968E-06	7.24748E-06	7.92281E-05	7.62051E-05
3836303773245	383630	3773245	7.05682E-05	2.84152E-05	2.76861E-05	7.33861E-06	6.83624E-06	0.0004806	0.00034559	0.00023307	0.000230048	0.000163225	5.18524E-05	7.42817E-05	7.14474E-05	7.30335E-06	6.795E-06	7.30335E-06	6.795E-06	7.42817E-05	7.14474E-05
3836403773245	383640	3773245	6.63361E-05	2.6711E-05	2.60257E-05	6.89849E-06	6.42625E-06	0.000451906	0.000324896	0.000219054	0.000216273	0.000153451	4.87474E-05	6.98336E-05	6.71691E-05	6.86602E-06	6.38811E-06	6.86602E-06	6.38811E-06	6.98336E-05	6.71691E-05
3836503773245	383650	3773245	6.24811E-05	2.51588E-05	2.45133E-05	6.4976E-06	6.0528E-06	0.000425652	0.000306021	0.000206328	0.000203708	0.000144536	4.59153E-05	6.57765E-05	6.32668E-05	6.46713E-06	6.01698E-06	6.46713E-06	6.01698E-06	6.57765E-05	6.32668E-05
3836603773245	383660	3773245	5.94338E-05	2.39317E-05	2.33177E-05	6.1807E-06	5.7576E-06	0.000404912	0.00029111	0.000196275	0.000193783	0.000137493	4.36781E-05	6.25716E-05	6.01841E-05	6.15202E-06	5.72381E-06	6.15202E-06	5.72381E-06	6.25716E-05	6.01841E-05
3836703773245	383670	3773245	5.66309E-05	2.28031E-05	2.22181E-05	5.88922E-06	5.48607E-06	0.000385812	0.000277378	0.000187016	0.000184642	0.000131008	4.16178E-05	5.962E-05	5.73452E-05	5.86182E-06	5.45381E-06	5.86182E-06	5.45381E-06	5.962E-05	5.73452E-05
3836803773245	383680	3773245	5.43213E-05	2.18731E-05	2.13119E-05	5.64904E-06	5.26233E-06	0.000370052	0.000266047	0.000179377	0.000177099	0.000125656	3.99178E-05	5.71846E-05	5.50027E-05	5.62238E-06	5.23103E-06	5.62238E-06	5.23103E-06	5.71846E-05	5.50027E-05
3836903773245	383690	3773245	5.26251E-05	2.11901E-05	2.06464E-05	5.47264E-06	5.09801E-06	0.000358498	0.00025774	0.000173776	0.00017157	0.000121733	3.86714E-05	5.53991E-05	5.32853E-05	5.44682E-06	5.06769E-06	5.44682E-06	5.06769E-06	5.53991E-05	5.32853E-05
3837003773245	383700	3773245	5.10364E-05	2.05504E-05	2.00232E-05	5.30744E-06	4.94411E-06	0.000347665	0.000249952	0.000168525	0.000166385	0.000118054	3.75028E-05	5.3725E-05	5.16751E-05	5.28223E-06	4.91456E-06	5.28223E-06	4.91456E-06	5.3725E-05	5.16751E-05
3837103773245	383710	3773245	4.95875E-05	1.9967E-05	1.94547E-05	5.15676E-06	4.80375E-06	0.00033782	0.000242875	0.000163753	0.000161674	0.000114711	3.64409E-05	5.22038E-05	5.02119E-05	5.13266E-06	4.7754E-06	5.13266E-06	4.7754E-06	5.22038E-05	5.02119E-05
3837203773245	383720	3773245	4.82532E-05	1.94297E-05	1.89312E-05	5.018E-06	4.67448E-06	0.000328787	0.00023638	0.000159374	0.000157351	0.000111644	3.54664E-05	5.08079E-05	4.88692E-05	4.99541E-06	4.6477E-06	4.99541E-06	4.6477E-06	5.08079E-05	4.88692E-05
3837303773245	383730	3773245	4.70054E-05	1.89273E-05	1.84417E-05	4.88824E-06	4.55361E-06	0.000320359	0.000230321	0.000155289	0.000153317	0.000108782	3.45573E-05	4.95055E-05	4.76166E-05	4.86737E-06	4.52857E-06	4.86737E-06	4.52857E-06	4.95055E-05	4.76166E-05
3837403773245	383740	3773245	4.57968E-05	1.84407E-05	1.79675E-05	4.76255E-06	4.43653E-06	0.000312208	0.00022446	0.000151338	0.000149416	0.000106014	3.3678E-05	4.82458E-05	4.64005E-05	4.74352E-06	4.41334E-06	4.74352E-06	4.41334E-06	4.82458E-05	4.64005E-05
3837503773245	383750	3773245	4.46805E-05	1.79911E-05	1.75295E-05	4.64646E-06	4.32838E-06	0.000304689	0.000219055	0.000147693	0.000145818	0.000103461	3.2867E-05	4.70839E-05	4.52874E-05	4.62928E-06	4.30705E-06	4.62928E-06	4.30705E-06	4.70839E-05	4.52874E-05
3837603773245	383760	3773245	4.36353E-05	1.75703E-05	1.71195E-05	4.53777E-06	4.22714E-06	0.00029766	0.000214001	0.000144286	0.000142454	0.000101074	3.21087E-05	4.59977E-05	4.42426E-05	4.52248E-06	4.20769E-06	4.52248E-06	4.20769E-06	4.59977E-05	4.42426E-05
3837703773245	383770	3773245	4.26615E-05	1.71782E-05	1.67374E-05	4.4365E-06	4.13279E-06	0.000291103	0.000209287	0.000141107	0.000139316	9.88479E-05	3.14014E-05	4.49845E-05	4.32681E-05	4.42286E-06	4.11501E-06	4.42286E-06	4.11501E-06	4.49845E-05	4.32681E-05
3837803773245	383780	3773245	4.17337E-05	1.68046E-05	1.63734E-05	4.34002E-06	4.04292E-06	0.000284822	0.000204772	0.000138063	0.00013631	9.67152E-05	3.07239E-05	4.40139E-05	4.23345E-05	4.32743E-06	4.02622E-06	4.32743E-06	4.02622E-06	4.40139E-05	4.23345E-05
3837903773245	383790	3773245	4.07724E-05	1.64175E-05	1.59963E-05	4.24005E-06	3.94979E-06	0.000278256	0.000200051	0.00013488	0.000133168	9.44857E-05	3.00157E-05	4.29993E-05	4.13586E-05	4.22768E-06	3.93341E-06	4.22768E-06	3.93341E-06	4.29993E-05	4.13586E-05
3838003773245	383800	3773245	3.98475E-05	1.60451E-05	1.56334E-05	4.14386E-06	3.86019E-06	0.000271904	0.000195485	0.000131801	0.000130128	9.23288E-05	2.93305E-05	4.20177E-05	4.04145E-05	4.13117E-06	3.84362E-06	4.13117E-06	3.84362E-06	4.20177E-05	4.04145E-05
3838103773245	383810	3773245	3.87786E-05	1.56147E-05	1.5214E-05	4.0327E-06	3.75664E-06	0.000264546	0.000190194	0.000128234	0.000126606	8.98301E-05	2.85367E-05	4.08806E-05	3.93208E-05	4.01937E-06	3.7396E-06	4.01937E-06	3.7396E-06	4.08806E-05	3.93208E-05
3838203773245	383820	3773245	3.76357E-05	1.51544E-05	1.47656E-05	3.91385E-06	3.64592E-06	0.000256662	0.000184526	0.000124413	0.000122833	8.71529E-05	2.76862E-05	3.96622E-05	3.81489E-05	3.89958E-06	3.62815E-06	3.89958E-06	3.62815E-06	3.96622E-05	3.81489E-05
3838303773245	383830	3773245	3.65416E-05	1.47139E-05	1.43364E-05	3.80008E-06	3.53994E-06	0.000249116	0.000179101	0.000120755	0.000119222	8.45906E-05	2.68723E-05	3.84962E-05	3.70273E-05	3.78493E-06	3.52148E-06	3.78493E-06	3.52148E-06	3.84962E-05	3.70273E-05
3838403773245	383840	3773245	3.52743E-05	1.42036E-05	1.38392E-05	3.66829E-06	3.41717E-06	0.000240376	0.000172818	0.000116519	0.000115039	8.1623E-05	2.59295E-05	3.71457E-05	3.57283E-05	3.65215E-06	3.39794E-06	3.65215E-06	3.39794E-06	3.71457E-05	3.57283E-05
3838503773245	383850	3773245	3.40769E-05	1.37215E-05	1.33694E-05	3.54376E-06	3.30117E-06	0.000232136	0.000166893	0.000112524	0.000111095	7.88248E-05	2.50406E-05	3.58722E-05	3.45035E-05	3.52694E-06	3.28145E-06	3.52694E-06	3.28145E-06	3.58722E-05	3.45035E-05
3838603773245	383860	3773245	3.27761E-05	1.31977E-05	1.28591E-05	3.40849E-06	3.17516E-06	0.000223182	0.000160456	0.000108184	0.00010681	7.57846E-05	2.40748E-05	3.44887E-05	3.31727E-05	3.39091E-06	3.15489E-06	3.39091E-06	3.15489E-06	3.44887E-05	3.31727E-05
3838703773245	383870	3773245	3.13314E-05	1.2616E-05	1.22923E-05	3.25825E-06	3.0352E-06	0.000213231	0.000153302	0.00010336	0.000102048	7.24056E-05	2.30014E-05	3.29509E-05	3.16936E-05	3.23972E-06	3.01422E-06	3.23972E-06	3.01422E-06	3.29509E-05	3.16936E-05
3838803773245	383880	3773245	2.99677E-05	1.20668E-05	1.17572E-05	3.11643E-06	2.90309E-06	0.000203833	0.000146545	9.88045E-05	9.755E-05	6.92141E-05	2.19875E-05	3.14985E-05	3.02967E-05	3.09692E-06	2.88136E-06	3.09692E-06	2.88136E-06	3.14985E-05	3.02967E-05
3838903773245	383890	3773245	2.87158E-05	1.15628E-05	1.12661E-05	2.98624E-06	2.78182E-06	0.0001952	0.000140338	9.462E-05	9.34186E-05	6.62828E-05	2.10563E-05	3.01645E-05	2.90135E-05	2.96576E-06	2.75933E-06	2.96576E-06	2.75933E-06	3.01645E-05	2.90135E-05
3839003773245	383900	3773245	2.75393E-05	1.1089E-05	1.08045E-05	2.8639E-06	2.66785E-06	0.000187084	0.000134503	9.0686E-05	8.95345E-05	6.35269E-05	2.01809E-05	2.89103E-05	2.78072E-05	2.84245E-06	2.64461E-06	2.84245E-06	2.64461E-06	2.89103E-05	2.78072E-05
3839103773245	383910	3773245	2.64103E-05	1.06344E-05	1.03616E-05	2.74649E-06	2.55848E-06	0.000179289	0.000128899	8.69074E-05	8.58039E-05	6.088E-05	1.934E-05	2.77057E-05	2.66486E-05	2.72402E-06	2.53441E-06	2.72402E-06	2.53441E-06	2.77057E-05	2.66486E-05
3829703773255	382970	3773255	1.58641E-05	6.38787E-06	6.22397E-06	1.64976E-06	1.53682E-06	9.01923E-05	6.48434E-05	4.37193E-05	4.31642E-05	3.0626E-05	9.7291E-06	1.39375E-05	1.34057E-05	1.37033E-06	1.27495E-06	1.37033E-06	1.27495E-06	1.39375E-05	1.34057E-05
3829803773255	382980	3773255	1.65613E-05	6.66861E-06	6.49751E-06	1.72226E-06	1.60436E-06	9.52971E-05	6.85134E-05	4.61937E-05	4.56072E-05	3.23594E-05	1.02798E-05	1.47264E-05	1.41645E-05	1.44789E-06	1.34711E-06	1.44789E-06	1.34711E-06	1.47264E-05	1.41645E-05
3829903773255	382990	3773255	1.70336E-05	6.85877E-06	6.6828E-06	1.77137E-06	1.65011E-06	9.87715E-05	7.10113E-05	4.78779E-05	4.727E-05	3.35392E-05	1.06545E-05	1.52633E-05	1.46809E-05	1.50068E-06	1.39623E-06	1.50068E-06	1.39623E-06	1.52633E-05	1.46809E-05
3830003773255	383000	3773255	1.74402E-05	7.02249E-06	6.84231E-06	1.81366E-06	1.6895E-06	0.000102611	7.37718E-05	4.97391E-05	4.91076E-05	3.4843E-05	1.10687E-05	1.58566E-05	1.52516E-05	1.55902E-06	1.4505E-06	1.55902E-06	1.4505E-06	1.58566E-05	1.52516E-05
3830103773255	383010	3773255	1.79851E-05	7.24191E-06	7.0561E-06	1.87032E-06	1.74229E-06	0.000107208	7.70768E-05	5.19674E-05	5.13076E-05	3.6404E-05	1.15646E-05	1.6567E-05	1.59349E-05	1.62886E-06	1.51548E-06	1.62886E-06	1.51548E-06	1.6567E-05	1.59349E-05
3830203773255	383020	3773255	1.86557E-05	7.51196E-06	7.31923E-06	1.94007E-06	1.80726E-06	0.000111217	7.9959E-05	5.39106E-05	5.32262E-05	3.77652E-05	1.1997E-05	1.71865E-05	1.65307E-05	1.68977E-06	1.57215E-06	1.68977E-06	1.57215E-06	1.71865E-05	1.65307E-05
3830303773255	383030	3773255	1.93739E-05	7.80114E-06	7.60099E-06	2.01475E-06	1.87683E-06	0.000115458	8.30077E-05	5.59662E-05	5.52556E-05	3.92052E-05	1.24545E-05	1.78418E-05	1.7161E-05	1.7542E-06	1.6321E-06	1.7542E-06	1.6321E-06	1.78418E-05	1.7161E-05
3830403773255	383040	3773255	2.01312E-05	8.10608E-06	7.8981E-06	2.09351E-06	1.95019E-06	0.000119965	8.62486E-05	5.81513E-05	5.7413E-05	4.07359E-05	1.29407E-05	1.85384E-05	1.78311E-05	1.82269E-06	1.69582E-06	1.82269E-06	1.69582E-06	1.85384E-05	1.78311E-05
3830503773255	383050	3773255	2.09304E-05	8.42789E-06	8.21165E-06	2.17662E-06	2.02762E-06	0.000124767	8.97009E-05	6.04789E-05	5.9711E-05	4.23664E-05	1.34587E-05	1.92804E-05	1.85448E-05	1.89565E-06	1.7637E-06	1.89565E-06	1.7637E-06	1.92804E-05	1.85448E-05
3830603773255	383060	3773255	2.17869E-05	8.77277E-06	8.54768E-06	2.26569E-06	2.11059E-06	0.000129908	9.33965E-05	6.29706E-05	6.21711E-05	4.41119E-05	1.40132E-05	2.00748E-05	1.93088E-05	1.97375E-06	1.83636E-06	1.97375E-06	1.83636E-06	2.00748E-05	1.93088E-05
3830703773255	383070	3773255	2.27035E-05	9.14184E-06	8.90729E-06	2.36101E-06	2.19938E-06	0.000135422	9.73612E-05	6.56437E-05	6.48102E-05	4.59844E-05	1.46081E-05	2.0927E-05	2.01285E-05	2.05753E-06	1.91432E-06	2.05753E-06	1.91432E-06	2.0927E-05	2.01285E-05
3830803773255	383080	3773255	2.36913E-05	9.53961E-06	9.29485E-06	2.46374E-06	2.29508E-06	0.000141338	0.000101614	6.85111E-05	6.76412E-05	4.79931E-05	1.52462E-05	2.18411E-05	2.10077E-05	2.14741E-06	1.99794E-06	2.14741E-06	1.99794E-06	2.18411E-05	2.10077E-05
3830903773255	383090	3773255	2.47197E-05	9.95369E-06	9.6983E-06	2.57068E-06	2.3947E-06	0.000147547	0.000106078	7.1521E-05	7.06129E-05	5.01016E-05	1.5916E-05	2.28006E-05	2.19306E-05	2.24175E-06	2.08571E-06	2.24175E-06	2.08571E-06	2.28006E-05	2.19306E-05
3831003773255	383100	3773255	2.58179E-05	1.03959E-05	1.01292E-05	2.68489E-06	2.50109E-06	0.000153186	0.000110133	7.42545E-05	7.33117E-05	5.20164E-05	1.65243E-05	2.36721E-05	2.27688E-05	2.32743E-06	2.16543E-06	2.32743E-06	2.16543E-06	2.36721E-05	2.27688E-05
3831103773255	383110	3773255	2.71006E-05	1.09124E-05	1.06324E-05	2.81827E-06	2.62535E-06	0.000159422	0.000114616	7.72774E-05	7.62962E-05	5.4134E-05	1.7197E-05	2.46357E-05	2.36957E-05	2.42218E-06	2.25358E-06	2.42218E-06	2.25358E-06	2.46357E-05	2.36957E-05
3831203773255	383120	3773255	2.84335E-05	1.14491E-05	1.11554E-05	2.95689E-06	2.75447E-06	0.000167476	0.000120406	8.11812E-05	8.01505E-05	5.68687E-05	1.80657E-05	2.58803E-05	2.48928E-05	2.54454E-06	2.36743E-06	2.54454E-06	2.36743E-06	2.58803E-05	2.48928E-05

			MDemolition	MSite Grubbing / Prep	MMass Grading / Excavation	MMass Grading / Excavation	MDrainage / Utilities Trenching	MFoundations / Concrete Pads	MBuilding / Structure Construction	MAsphalt Paving	MLandscaping or Other Finishing	MWaterside Construction (Piles)	RSSWDemolition	RSSWPlacing Base	RSSWForm	Child Risk				
Unique Identifier	X (UTM)	Y (UTM)	2027	2027	2027	2028	2028	2028	2028	2028	2028	2028	2029	2029	2029	3rd Trimester	0<2	2<16	Total	per million
3830103773245	383010	3773245	2.86351E-05	8.79049E-05	0.000103369	0.000101993	2.16802E-05	2.81949E-05	2.0753E-05	2.13604E-06	2.5025E-05	2.13604E-06	1.22681E-05	1.78013E-05	1.05522E-05	4.73471E-09	6.1373E-08	1.074E-08	7.68481E-08	0.07684805
3830203773245	383020	3773245	2.98618E-05	9.16705E-05	0.000107797	0.000106362	2.26088E-05	2.94026E-05	2.16419E-05	2.22754E-06	2.6097E-05	2.22754E-06	1.2396E-05	1.79869E-05	1.06623E-05	5.06261E-09	6.5338E-08	1.1396E-08	8.17965E-08	0.0817965
3830303773245	383030	3773245	3.11628E-05	9.56644E-05	0.000112493	0.000110996	2.35939E-05	3.06836E-05	2.25848E-05	2.32459E-06	2.7234E-05	2.32459E-06	1.25208E-05	1.81679E-05	1.07696E-05	5.43535E-09	6.9811E-08	1.213E-08	8.73759E-08	0.08737594
3830403773245	383040	3773245	3.25455E-05	9.9909E-05	0.000117485	0.00011592	2.46407E-05	3.2045E-05	2.35869E-05	2.42773E-06	2.84424E-05	2.42773E-06	1.26424E-05	1.83444E-05	1.08742E-05	5.85978E-09	7.4868E-08	1.2955E-08	9.36822E-08	0.09368224
3830503773245	383050	3773245	3.40207E-05	0.000104438	0.00012281	0.000121175	2.57576E-05	3.34976E-05	2.4656E-05	2.53777E-06	2.97316E-05	2.53777E-06	1.27641E-05	1.8521E-05	1.09788E-05	6.35096E-09	8.0675E-08	1.3897E-08	1.00923E-07	0.10092343
3830603773245	383060	3773245	3.56066E-05	0.000109306	0.000128535	0.000126823	2.69583E-05	3.50591E-05	2.58054E-05	2.65607E-06	3.11176E-05	2.65607E-06	1.28826E-05	1.86929E-05	1.10808E-05	6.92676E-09	8.7432E-08	1.4989E-08	1.09347E-07	0.10934715
3830703773245	383070	3773245	3.73104E-05	0.000114537	0.000134686	0.000132892	2.82484E-05	3.67367E-05	2.70402E-05	2.78317E-06	3.26066E-05	2.78317E-06	1.30573E-05	1.89464E-05	1.1231E-05	7.60414E-09	9.5323E-08	1.626E-08	1.19187E-07	0.11918674
3830803773245	383080	3773245	3.91558E-05	0.000120202	0.000141347	0.000139465	2.96455E-05	3.85538E-05	2.83777E-05	2.92083E-06	3.42193E-05	2.92083E-06	1.32476E-05	1.92225E-05	1.13947E-05	8.43065E-09	1.0487E-07	1.7789E-08	1.31085E-07	0.13108541
3830903773245	383090	3773245	4.11336E-05	0.000126273	0.000148487	0.00014651	3.1143E-05	4.05012E-05	2.98111E-05	3.06836E-06	3.59478E-05	3.06836E-06	1.35002E-05	1.95891E-05	1.1612E-05	9.43012E-09	1.1632E-07	1.9622E-08	1.45368E-07	0.14536775
3831003773245	383100	3773245	4.30806E-05	0.00013225	0.000155515	0.000153445	3.26171E-05	4.24182E-05	3.12221E-05	3.2136E-06	3.76493E-05	3.2136E-06	1.38621E-05	2.01142E-05	1.19233E-05	1.05267E-08	1.2879E-07	2.1638E-08	1.60956E-07	0.16095597
3831103773245	383110	3773245	4.49351E-05	0.000137943	0.00016221	0.00016005	3.40211E-05	4.42442E-05	3.25661E-05	3.35193E-06	3.927E-05	3.35193E-06	1.42457E-05	2.06709E-05	1.22533E-05	1.19341E-08	1.4458E-07	2.4119E-08	1.80636E-07	0.18063579
3831203773245	383120	3773245	4.76805E-05	0.000146371	0.00017212	0.000169828	3.60997E-05	4.69474E-05	3.45558E-05	3.55672E-06	4.16693E-05	3.55672E-06	1.43767E-05	2.0861E-05	1.2366E-05	1.43849E-08	1.7191E-07	2.8413E-08	2.14709E-07	0.21470917
3831303773245	383130	3773245	5.08904E-05	0.000156225	0.000183707	0.000181261	3.853E-05	5.01079E-05	3.68822E-05	3.79617E-06	4.44745E-05	3.79617E-06	1.44142E-05	2.09153E-05	1.23982E-05	1.8445E-08	2.1671E-07	3.543E-08	2.70584E-07	0.27058438
3834403773245	383440	3773245	0.0024474	0.007513096	0.008834786	0.008717149	0.001852968	0.002409769	0.001773722	0.000182564	0.002138849	0.000182564	2.16603E-05	3.14295E-05	1.86308E-05	1.98494E-07	2.9885E-06	6.2664E-07	3.81363E-06	3.81363042
3834503773245	383450	3773245	0.001564512	0.004802782	0.005647678	0.005572478	0.001184518	0.001540456	0.00113386	0.000116705	0.001367269	0.000116705	2.25181E-05	3.26742E-05	1.93686E-05	1.26784E-07	1.9095E-06	3.9389E-07	2.43017E-06	2.43017009
3834603773245	383460	3773245	0.001086283	0.003334701	0.003921335	0.003869122	0.000822443	0.00106958	0.000787269	8.10312E-05	0.000949332	8.10312E-05	2.33166E-05	3.38329E-05	2.00554E-05	8.83045E-08	1.329E-06	2.7047E-07	1.68781E-06	1.68780771
3834703773245	383470	3773245	0.000820461	0.002518674	0.002961754	0.002922318	0.000621185	0.000807846	0.000594619	6.12022E-05	0.000717023	6.12022E-05	2.38219E-05	3.45661E-05	2.04901E-05	6.70981E-08	1.0084E-06	2.0334E-07	1.27883E-06	1.2788304
3834803773245	383480	3773245	0.000659779	0.002025407	0.002381712	0.002349999	0.00049953	0.000649634	0.000478166	4.92162E-05	0.000576598	4.92162E-05	2.40559E-05	3.49056E-05	2.06913E-05	5.42996E-08	8.1481E-07	1.6326E-07	1.03237E-06	1.03237195
3834903773245	383490	3773245	0.000548239	0.001683	0.00197907	0.001952719	0.000415081	0.00053981	0.000397329	4.08959E-05	0.000479121	4.08959E-05	2.41151E-05	3.49916E-05	2.07423E-05	4.54087E-08	6.8035E-07	1.357E-07	8.61454E-07	0.86145415
3835003773245	383500	3773245	0.000465939	0.001430353	0.001681979	0.001659583	0.000352771	0.000458775	0.00033768	3.47567E-05	0.000407197	3.47567E-05	2.40371E-05	3.48784E-05	2.06752E-05	3.8826E-08	5.8089E-07	1.1544E-07	7.35159E-07	0.73515931
3835103773245	383510	3773245	0.000403	0.001237142	0.001454778	0.001435407	0.000305118	0.000396804	0.000292069	3.00618E-05	0.000352193	3.00618E-05	2.38562E-05	3.46159E-05	2.05196E-05	3.37711E-08	5.0459E-07	1E-07	6.38368E-07	0.6383675
3835203773245	383520	3773245	0.000353017	0.001083702	0.001274345	0.001257377	0.000267275	0.000347589	0.000255845	2.63333E-05	0.000308511	2.63333E-05	2.3588E-05	3.42267E-05	2.02889E-05	2.97394E-08	4.4381E-07	8.7764E-08	5.61309E-07	0.56130931
3835303773245	383530	3773245	0.000311013	0.000954755	0.001122714	0.001107765	0.000235473	0.000306231	0.00022502	2.32E-05	0.000271802	2.32E-05	2.32074E-05	3.36745E-05	1.99615E-05	2.63349E-08	3.9254E-07	7.7479E-08	4.96349E-07	0.49634923
3835403773245	383540	3773245	0.000276179	0.000847822	0.00099697	0.000983695	0.0002091	0.000271933	0.000200157	2.06016E-05	0.00024136	2.06016E-05	2.27614E-05	3.30272E-05	1.95779E-05	2.34975E-08	3.4986E-07	6.8944E-08	4.423E-07	0.44229958
3835503773245	383550	3773245	0.00024762	0.000760151	0.000893876	0.000881974	0.000187477	0.000243813	0.0001794	1.84712E-05	0.000216402	1.84712E-05	2.23215E-05	3.2389E-05	1.91996E-05	2.116E-08	3.1474E-07	6.1941E-08	3.97842E-07	0.39784152
3835603773245	383560	3773245	0.000224959	0.000690584	0.00081207	0.000801257	0.00017032	0.0002215	0.000163036	1.67808E-05	0.000196597	1.67808E-05	2.1994E-05	3.19138E-05	1.89179E-05	1.92987E-08	2.868E-07	5.6386E-08	3.62489E-07	0.36248874
3835703773245	383570	3773245	0.000205311	0.000630269	0.000741144	0.000731276	0.000155444	0.000202154	0.000148796	1.53151E-05	0.000179427	1.53151E-05	2.16696E-05	3.14431E-05	1.86388E-05	1.76792E-08	2.6252E-07	5.1566E-08	3.31762E-07	0.33176219
3835803773245	383580	3773245	0.000187311	0.000575011	0.000676166	0.000667163	0.000141816	0.000184431	0.000135751	1.39724E-05	0.000163696	1.39724E-05	2.12922E-05	3.08954E-05	1.83142E-05	1.619E-08	2.402E-07	4.7142E-08	3.03535E-07	0.30353495
3835903773245	383590	3773245	0.000171208	0.00052558	0.000618039	0.00060981	0.000129625	0.000168576	0.000124081	1.27713E-05	0.000149624	1.27713E-05	2.09116E-05	3.03432E-05	1.79868E-05	1.48532E-08	2.2019E-07	4.3179E-08	2.78221E-07	0.27822137
3836003773245	383600	3773245	0.000157255	0.000482745	0.000567668	0.00056011	0.00011906	0.000154837	0.000113968	1.17304E-05	0.000137429	1.17304E-05	2.05903E-05	2.9877E-05	1.77105E-05	1.36913E-08	2.0281E-07	3.9741E-08	2.56239E-07	0.25623931
3836103773245	383610	3773245	0.000146337	0.000449228	0.000528256	0.000521222	0.000110794	0.000144087	0.000106056	1.0916E-05	0.000127888	1.0916E-05	2.04188E-05	2.96281E-05	1.75629E-05	1.27799E-08	1.8918E-07	3.7052E-08	2.39015E-07	0.23901519
3836203773245	383620	3773245	0.000136515	0.000419076	0.000492799	0.000486238	0.000103357	0.000134416	9.89372E-05	1.01833E-05	0.000119304	1.01833E-05	2.02535E-05	2.93882E-05	1.74207E-05	1.19577E-08	1.769E-07	3.463E-08	2.23489E-07	0.22348886
3836303773245	383630	3773245	0.000127738	0.000392133	0.000461116	0.000454976	9.67123E-05	0.000125774	9.25762E-05	9.52858E-06	0.000111633	9.52858E-06	2.01006E-05	2.91664E-05	1.72893E-05	1.12209E-08	1.659E-07	3.2463E-08	2.09586E-07	0.20958576
3836403773245	383640	3773245	0.000119852	0.000367924	0.000432649	0.000426888	9.07418E-05	0.000118009	8.6861E-05	8.94033E-06	0.000104742	8.94033E-06	1.9954E-05	2.89537E-05	1.71632E-05	1.05571E-08	1.56E-07	3.0512E-08	1.97069E-07	0.19706871
3836503773245	383650	3773245	0.000112668	0.000345871	0.000406716	0.000401301	8.53028E-05	0.000110936	8.16547E-05	8.40446E-06	9.84636E-05	8.40446E-06	1.98074E-05	2.8741E-05	1.70371E-05	9.95108E-09	1.4696E-07	2.8732E-08	1.85648E-07	0.18564778
3836603773245	383660	3773245	0.000106978	0.000328403	0.000386175	0.000381033	8.09945E-05	0.000105333	7.75306E-05	7.97999E-06	9.34906E-05	7.97999E-06	1.97263E-05	2.86233E-05	1.69673E-05	9.46958E-09	1.3979E-07	2.7321E-08	1.76583E-07	0.17658303
3836703773245	383670	3773245	0.000101743	0.000312332	0.000367277	0.000362387	7.70311E-05	0.000100178	7.37367E-05	7.58949E-06	8.89157E-05	7.58949E-06	1.96358E-05	2.8492E-05	1.68895E-05	9.02574E-09	1.3319E-07	2.602E-08	1.68232E-07	0.16823201
3836803773245	383680	3773245	9.74132E-05	0.000299042	0.000351649	0.000346966	7.37532E-05	9.59154E-05	7.0599E-05	7.26653E-06	8.5132E-05	7.26653E-06	1.95859E-05	2.84196E-05	1.68466E-05	8.65793E-09	1.2772E-07	2.4944E-08	1.61318E-07	0.16131759
3836903773245	383690	3773245	9.42015E-05	0.000289182	0.000340055	0.000335527	7.13215E-05	9.27531E-05	6.82713E-05	7.02695E-06	8.23252E-05	7.02695E-06	1.96296E-05	2.8483E-05	1.68841E-05	8.38489E-09	1.2366E-07	2.4147E-08	1.56191E-07	0.15619067
3837003773245	383700	3773245	9.11839E-05	0.000279919	0.000329162	0.000324779	6.90369E-05	8.97819E-05	6.60844E-05	6.80186E-06	7.96881E-05	6.80186E-06	1.96951E-05	2.8578E-05	1.69405E-05	8.12853E-09	1.1985E-07	2.3397E-08	1.51377E-07	0.15137672
3837103773245	383710	3773245	8.84204E-05	0.000271435	0.000319186	0.000314936	6.69446E-05	8.70608E-05	6.40815E-05	6.59571E-06	7.7273E-05	6.59571E-06	1.98012E-05	2.87319E-05	1.70317E-05	7.89426E-09	1.1637E-07	2.2713E-08	1.46978E-07	0.14697755
3837203773245	383720	3773245	8.58619E-05	0.000263581	0.00030995	0.000305823	6.50075E-05	8.45417E-05	6.22273E-05	6.40486E-06	7.5037E-05	6.40486E-06	1.99384E-05	2.89311E-05	1.71498E-05	7.67806E-09	1.1316E-07	2.2081E-08	1.42917E-07	0.1429171
3837303773245	383730	3773245	8.34649E-05	0.000256223	0.000301297	0.000297285	6.31927E-05	8.21815E-05	6.04901E-05	6.22606E-06	7.29422E-05	6.22606E-06	2.00944E-05	2.91574E-05	1.72839E-05	7.47555E-09	1.1015E-07	2.1489E-08	1.39114E-07	0.13911409
3837403773245	383740	3773245	8.11477E-05	0.00024911	0.000292932	0.000289032	6.14383E-05	7.99E-05	5.88108E-05	6.05321E-06	7.09172E-05	6.05321E-06	2.02441E-05	2.93746E-05	1.74127E-05	7.27971E-09	1.0724E-07	2.0916E-08	1.35437E-07	0.13543686
3837503773245	383750	3773245	7.90011E-05	0.00024252	0.000285183	0.000281386	5.98131E-05	7.77864E-05	5.72551E-05	5.89309E-06	6.90412E-05	5.89309E-06	2.04001E-05	2.96009E-05	1.75468E-05	7.09827E-09	1.0455E-07	2.0386E-08	1.32031E-07	0.13203129
3837603773245	383760	3773245	7.69906E-05	0.000236348	0.000277926	0.000274225	5.82909E-05	7.58068E-05	5.5798E-05	5.74311E-06	6.72842E-05	5.74311E-06	2.05467E-05	2.98137E-05	1.76729E-05	6.92815E-09	1.0202E-07	1.9888E-08	1.2884E-07	0.12883984
3837703773245	383770	3773245	7.5118E-05	0.000230599	0.000271166	0.000267555	5.68731E-05	7.3963E-05	5.44408E-05	5.60343E-06	6.56477E-05	5.60343E-06	2.06839E-05	3.00128E-05	1.7791E-05	6.76895E-09	9.9664E-08	1.9424E-08	1.25856E-07	0.12585626
3837803773245	383780	3773245	7.33398E-05	0.00022514	0.000264747	0.000261222	5.55268E-05	7.22121E-05	5.31521E-05	5.47078E-06	6.40936E-05	5.47078E-06	2.07931E-05	3.01712E-05	1.78849E-05	6.61724E-09	9.7417E-08	1.8981E-08	1.23015E-07	0.12301507
3837903773245	383790	3773245	7.15126E-05	0.000219531	0.000258151	0.000254713	5.41434E-05	7.0413E-05	5.18278E-05	5.33448E-06	6.24968E-05	5.33448E-06	2.0843E-05	3.02437E-05	1.79278E-05	6.46069E-09	9.5099E-08	1.8524E-08	1.20083E-07	0.12008343
3838003773245	383800	3773245	6.97597E-05	0.00021415	0.000251823	0.00024847	5.28163E-05	6.86871E-05	5.05575E-05	5.20372E-06	6.09649E-05	5.20372E-06	2.08648E-05	3.02753E-05	1.79466E-05	6.30991E-09	9.2868E-08	1.8083E-08	1.17261E-07	0.11726119
3838103773245	383810	3773245	6.77601E-05	0.000208012	0.000244605	0.000241348	5.13023E-05	6.67182E-05	4.91083E-05	5.05456E-06	5.92174E-05	5.05456E-06	2.07837E-05	3.01577E-05	1.78768E-05	6.13784E-09	9.0319E-08	1.758E-08	1.14037E-07	0.11403698
3838203773245	383820	3773245	6.56317E-05	0.000201478	0.000236921	0.000233767	4.96908E-05	6.46225E-05	4.75657E-05	4.89579E-06	5.73573E-05	4.89579E-06	2.06403E-05	2.99495E-05	1.77534E-05	5.95456E-09	8.7601E-08	1.7045E-08	1.10601E-07	0.11060089
3838303773245	383830	3773245	6.36012E-05	0.000195245	0.000229592	0.000226535	4.81535E-05	6.26233E-05	4.60941E-05	4.74433E-06	5.55828E-05	4.74433E-06	2.04874E-05	2.97277E-05	1.7622E-05	5.77945E-09	8.5005E-08	1.6534E-08	1.07319E-07	0.107319
3838403773245	383840	3773245	6.12623E-05	0.000188065	0.000221149	0.000218204	4.63827E-05	6.03203E-05	4.4399E-05	4.56986E-06	5.35387E-05	4.56986E-06	2.0241E-05	2.93701E-05	1.741E-05	5.57788E-09	8.2014E-08	1.5946E-08	1.03538E-07	0.1035376
3838503773245	383850	3773245	5.90576E-05	0.000181297	0.00021319	0.000210351	4.47135E-05	5.81495E-05	4.28012E-05	4.4054E-06	5.1612E-05	4.4054E-06	1.99977E-05	2.90171E-05	1.72007E-05	5.38756E-09	7.919E-08	1.5391E-08	9.99689E-08	0.0999689
3838603773245	383860	3773245	5.66697E-05	0.000173966	0.00020457	0.000201846	4.29056E-05	5.57983E-05	4.10706E-05	4.22727E-06	4.95252E-05	4.22727E-06	1.96795E-05	2.85554E-05	1.69271E-05	5.18143E-09	7.6129E-08	1.4791E-08	9.61018E-08	0.09610178
3838703773245	383870	3773245	5.40368E-05	0.000165884	0.000195066	0.000192468	4.09122E-05	5.32059E-05	3.91625E-05	4.03087E-06	4.72242E-05	4.03087E-06	1.92428E-05	2.79217E-05	1.65514E-05	4.95369E-09	7.2747E-08	1.4128E-08	9.18291E-08	0.09182905
3838803773245	383880	3773245	5.15618E-05	0.000158286	0.000186131	0.000183653	3.90383E-05	5.0769E-05	3.73687E-05	3.84625E-06	4.50612E-05	3.84625E-06	1.87936E-05	2.727E-05	1.61651E-05	4.73874E-09	6.9557E-08	1.3503E-08	8.77989E-08	0.08779886
3838903773245	383890	3773245	4.92972E-05	0.000151334	0.000177956	0.000175587	3.73238E-05	4.85392E-05	3.57275E-05	3.67732E-06	4.30822E-05	3.67732E-06	1.83601E-05	2.66408E-05	1.57922E-05	4.54129E-09	6.6628E-08	1.293E-08	8.40997E-08	0.08409968
3839003773245	383900	3773245	4.7176E-05	0.000144822	0.000170299	0.000168032	3.57178E-05	4.64507E-05	3.41902E-05	3.51909E-06	4.12284E-05	3.51909E-06	1.79296E-05	2.60162E-05	1.54219E-05	4.35569E-09	6.3877E-08	1.2392E-08	8.06242E-08	0.08062422
3839103773245	383910	3773245	4.51474E-05	0.000138595	0.000162976	0.000160806	3.41819E-05	4.44532E-05	3.272E-05	3.36777E-06	3.94555E-05	3.36777E-06	1.74929E-05	2.53826E-05	1.50463E-05	4.17774E-09	6.124E-08	1.1876E-08	7.7294E-08	0.07729396
3829703773255	382970	3773255	2.36071E-05	7.24696E-05	8.52184E-05	8.40837E-05	1.78733E-05	2.32441E-05	1.71089E-05	1.76097E-06	2.06309E-05	1.76097E-06	1.17129E-05	1.69956E-05	1.00747E-05	3.68313E-09	4.8292E-08	8.5119E-09	6.04872E-08	0.06048723
3829803773255	382980	3773255	2.51331E-05	7.71543E-05	9.07271E-05	8.9519E-05	1.90287E-05	2.47467E-05	1.82149E-05	1.8748E-06	2.19645E-05	1.8748E-06	1.20404E-05	1.74709E-05	1.03564E-05	3.97782E-09	5.2004E-08	9.1463E-09	6.51281E-08	0.06512811
3829903773255	382990	3773255	2.62762E-05	8.06636E-05	9.48537E-05	9.35907E-05	1.98942E-05	2.58722E-05	1.90434E-05	1.96008E-06	2.29635E-05	1.96008E-06	1.22213E-05	1.77334E-05	1.0512E-05	4.23415E-09	5.5163E-08	9.6734E-09	6.90705E-08	0.06907052
3830003773255	383000	3773255	2.73704E-05	8.40224E-05	9.88035E-05	9.74879E-05	2.07226E-05	2.69496E-05	1.98364E-05	2.04169E-06	2.39197E-05	2.04169E-06	1.23055E-05	1.78556E-05	1.05844E-05	4.48529E-09	5.8245E-08	1.019E-08	7.29204E-08	0.07292043
3830103773255	383010	3773255	2.87404E-05	8.8228E-05	0.000103749	0.000102367	2.17598E-05	2.82985E-05	2.08292E-05	2.14389E-06	2.5117E-05	2.14389E-06	1.23555E-05	1.7928E-05	1.06274E-05	4.78154E-09	6.1921E-08	1.0821E-08	7.7524E-08	0.07752405
3830203773255	383020	3773255	2.99616E-05	9.19768E-05	0.000108157	0.000106717	2.26844E-05	2.95009E-05	2.17143E-05	2.23498E-06	2.61842E-05	2.23498E-06	1.25021E-05	1.81408E-05	1.07535E-05	5.10549E-09	6.5841E-08	1.1471E-08	8.24175E-08	0.08241745
3830303773255	383030	3773255	3.12626E-05	9.59707E-05	0.000112854	0.000111351	2.36694E-05	3.07819E-05	2.26572E-05	2.33203E-06	2.73212E-05	2.33203E-06	1.26455E-05	1.8349E-05	1.08769E-05	5.47612E-09	7.0291E-08	1.2204E-08	8.79707E-08	0.08797066
3830403773255	383040	3773255	3.2638E-05	0.000100193	0.000117819	0.00011625	2.47108E-05	3.21362E-05	2.3654E-05	2.43463E-06	2.85232E-05	2.43463E-06	1.28046E-05	1.85798E-05	1.10137E-05	5.89455E-09	7.5282E-08	1.3021E-08	9.41973E-08	0.09419732
3830503773255	383050	3773255	3.40969E-05	0.000104672	0.000123085	0.000121446	2.58153E-05	3.35726E-05	2.47113E-05	2.54346E-06	2.97982E-05	2.54346E-06	1.29793E-05	1.88333E-05	1.1164E-05	6.36973E-09	8.0911E-08	1.394E-08	1.0122E-07	0.10122035
3830603773255	383060	3773255	3.56646E-05	0.000109484	0.000128745	0.00012703	2.70023E-05	3.51163E-05	2.58475E-05	2.6604E-06	3.11683E-05	2.6604E-06	1.31571E-05	1.90912E-05	1.13169E-05	6.92922E-09	8.7486E-08	1.5006E-08	1.09421E-07	0.10942119
3830703773255	383070	3773255	3.73485E-05	0.000114654	0.000134823	0.000133028	2.82772E-05	3.67743E-05	2.70679E-05	2.78601E-06	3.26399E-05	2.78601E-06	1.33505E-05	1.93719E-05	1.14833E-05	7.59213E-09	9.5213E-08	1.6254E-08	1.19059E-07	0.11905853
3830803773255	383080	3773255	3.91649E-05	0.000120229	0.00014138	0.000139497	2.96524E-05	3.85627E-05	2.83842E-05	2.9215E-06	3.42272E-05	2.9215E-06	1.35408E-05	1.9648E-05	1.16469E-05	8.4016E-09	1.0456E-07	1.7752E-08	1.30717E-07	0.13071714
3830903773255	383090	3773255	4.10447E-05	0.000126	0.000148166	0.000146193	3.10757E-05	4.04136E-05	2.97466E-05	3.06173E-06	3.58701E-05	3.06173E-06	1.37841E-05	2.0001E-05	1.18562E-05	9.35854E-09	1.1552E-07	1.9496E-08	1.44376E-07	0.14437591
3831003773255	383100	3773255	4.27885E-05	0.000131353	0.000154461	0.000152404	3.23959E-05	4.21306E-05	3.10104E-05	3.19181E-06	3.7394E-05	3.19181E-06	1.41272E-05	2.04989E-05	1.21513E-05	1.04665E-08	1.2806E-07	2.1464E-08	1.59986E-07	0.15998561
3831103773255	383110	3773255	4.47718E-05	0.000137442	0.00016162	0.000159468	3.38975E-05	4.40834E-05	3.24478E-05	3.33975E-06	3.91273E-05	3.33975E-06	1.45608E-05	2.1128E-05	1.25243E-05	1.18634E-08	1.438E-07	2.3933E-08	1.79599E-07	0.17959885
3831203773255	383120	3773255	4.73031E-05	0.000145212	0.000170758	0.000168484	3.58139E-05	4.65757E-05	3.42823E-05	3.52857E-06	4.13394E-05	3.52857E-06	1.47635E-05	2.14222E-05	1.26987E-05	1.40953E-08	1.687E-07	2.7814E-08	2.10608E-07	0.21060772

			EGIODemolition	EGIOSite Grubbing / Prep	EGIOMass Grading / Excavation	EGIOMass Grading / Excavation	EGIODrainage / Utilities Trenching	EGIODrainage / Utilities Trenching	EGIOFoundations / Concrete Pads	EGIOFoundations / Concrete Pads	EGIOBuilding / Structure Construction	EGIOBuilding / Structure Construction	EGIOAsphalt Paving	EGIOArchitectural Coating	EGIOLandscaping or Other Finishing	EGIOWaterside Construction (Piles)	HIWaterside Construction (Landscaping)	HIWaterside Construction (Landscaping)	KMDemolition	KMSite Grubbing / Prep
Unique Identifier	X (UTM)	Y (UTM)	2025	2025	2025	2026	2026	2027	2026	2027	2026	2027	2027	2027	2027	2027	2025	2026	2025	2025
3831303773255	383130	3773255	0.001257311	0.00049313	0.000163311	0.000159946	0.000371404	0.00037083	0.000487976	0.000487661	0.000522683	0.000510154	2.03395E-05	2.03395E-05	0.000550833	2.03395E-05	0.00024059	0.000233054	5.96228E-05	0.000258767
3831403773255	383140	3773255	0.001723765	0.00067608	0.000223899	0.000219285	0.000509192	0.000508406	0.000669011	0.00066858	0.000716595	0.000699418	2.78853E-05	2.78853E-05	0.000755189	2.78853E-05	0.000327076	0.000316831	6.34248E-05	0.000275268
3834403773255	383440	3773255	0.00483975	0.00189822	0.000628632	0.000615679	0.001429639	0.001427433	0.001878358	0.001877146	0.002011956	0.001963731	7.82925E-05	7.82925E-05	0.002120316	7.82925E-05	0.001417843	0.001373434	0.002436902	0.010576326
3834503773255	383450	3773255	0.004785121	0.00187679	0.000621536	0.00060873	0.001413502	0.001411321	0.001857156	0.001855958	0.001989246	0.001941565	7.74088E-05	7.74088E-05	0.002096382	7.74088E-05	0.001265551	0.001225911	0.002129165	0.009240728
3834603773255	383460	3773255	0.003188937	0.00125075	0.000414209	0.000405675	0.000941997	0.000940543	0.00123766	0.001236862	0.001325689	0.001293913	5.15873E-05	5.15873E-05	0.001397087	5.15873E-05	0.000865428	0.000838321	0.001429556	0.006204372
3834703773255	383470	3773255	0.002370155	0.00092961	0.000307858	0.000301515	0.000700132	0.000699052	0.000919882	0.000919289	0.000985309	0.000961691	3.83419E-05	3.83419E-05	0.001038375	3.83419E-05	0.000650137	0.000629773	0.001056222	0.004584077
3834803773255	383480	3773255	0.001910114	0.00074917	0.000248103	0.000242992	0.000564238	0.000563368	0.000741336	0.000740857	0.000794063	0.00077503	3.08999E-05	3.08999E-05	0.000836829	3.08999E-05	0.000525927	0.000509454	0.000843068	0.003658974
3834903773255	383490	3773255	0.00159904	0.00062717	0.000207698	0.000203419	0.000472349	0.00047162	0.000620604	0.000620204	0.000664745	0.000648811	2.58676E-05	2.58676E-05	0.000700547	2.58676E-05	0.000440475	0.000426678	0.000697822	0.003028596
3835003773255	383500	3773255	0.001371688	0.000538	0.000178168	0.000174497	0.00040519	0.000404565	0.000532367	0.000532023	0.000570231	0.000556563	2.21898E-05	2.21898E-05	0.000600942	2.21898E-05	0.000377364	0.000365544	0.000591582	0.002567508
3835103773255	383510	3773255	0.001196979	0.00046947	0.000155475	0.000152271	0.000353582	0.000353036	0.00046456	0.00046426	0.000497602	0.000485675	1.93635E-05	1.93635E-05	0.000524402	1.93635E-05	0.000328618	0.000318325	0.00051032	0.002214824
3835203773255	383520	3773255	0.001058189	0.00041504	0.000137447	0.000134615	0.000312584	0.000312101	0.000410694	0.000410429	0.000439905	0.00042936	1.71183E-05	1.71183E-05	0.000463597	1.71183E-05	0.00028982	0.000280742	0.000446207	0.00193657
3835303773255	383530	3773255	0.00094189	0.00036942	0.000122341	0.000119821	0.00027823	0.0002778	0.000365557	0.000365321	0.000391558	0.000382172	1.52369E-05	1.52369E-05	0.000412646	1.52369E-05	0.00025727	0.000249212	0.000392891	0.001705176
3835403773255	383540	3773255	0.00084474	0.00033132	0.000109723	0.000107462	0.000249532	0.000249147	0.000327853	0.000327641	0.000351171	0.000342754	1.36653E-05	1.36653E-05	0.000370084	1.36653E-05	0.000230092	0.000222885	0.000348752	0.00151361
3835503773255	383550	3773255	0.000763192	0.00029933	9.91305E-05	9.70881E-05	0.000225443	0.000225095	0.000296203	0.000296012	0.00031727	0.000309666	1.23461E-05	1.23461E-05	0.000334358	1.23461E-05	0.000207312	0.000200818	0.000312052	0.001354329
3835603773255	383560	3773255	0.000693896	0.00027216	9.01297E-05	8.82727E-05	0.000204974	0.000204657	0.000269308	0.000269135	0.000288463	0.000281549	1.12251E-05	1.12251E-05	0.000303999	1.12251E-05	0.000187999	0.00018211	0.000281164	0.00122027
3835703773255	383570	3773255	0.000634337	0.0002488	8.23935E-05	8.06959E-05	0.00018738	0.000187091	0.000246193	0.000246034	0.000263703	0.000257382	1.02616E-05	1.02616E-05	0.000277906	1.02616E-05	0.000171421	0.000166052	0.00025484	0.001106022
3835803773255	383580	3773255	0.000580444	0.00022766	7.53935E-05	7.38401E-05	0.00017146	0.000171196	0.000225277	0.000225131	0.000241299	0.000235516	9.38983E-06	9.38983E-06	0.000254295	9.38983E-06	0.00015644	0.00015154	0.000231211	0.001003472
3835903773255	383590	3773255	0.000532516	0.00020886	6.91682E-05	6.77431E-05	0.000157303	0.00015706	0.000206675	0.000206542	0.000221375	0.000216069	8.6145E-06	8.6145E-06	0.000233298	8.6145E-06	0.000143135	0.000138652	0.000210355	0.000912953
3836003773255	383600	3773255	0.000491047	0.0001926	6.37817E-05	6.24675E-05	0.000145053	0.000144829	0.00019058	0.000190457	0.000204135	0.000199242	7.94365E-06	7.94365E-06	0.00021513	7.94365E-06	0.000131638	0.000127515	0.000192449	0.000835243
3836103773255	383610	3773255	0.000459529	0.00018023	5.96878E-05	5.84581E-05	0.000135743	0.000135533	0.000178348	0.000178233	0.000191033	0.000186454	7.43378E-06	7.43378E-06	0.000201322	7.43378E-06	0.000122902	0.000119052	0.000178927	0.000776557
3836203773255	383620	3773255	0.000431029	0.00016906	5.5986E-05	5.48325E-05	0.000127324	0.000127127	0.000167287	0.000167179	0.000179185	0.00017489	6.97274E-06	6.97274E-06	0.000188836	6.97274E-06	0.00011501	0.000111408	0.000166775	0.000723813
3836303773255	383630	3773255	0.000405385	0.000159	5.26552E-05	5.15703E-05	0.000119749	0.000119564	0.000157334	0.000157233	0.000168525	0.000164485	6.5579E-06	6.5579E-06	0.000177601	6.5579E-06	0.000107917	0.000104537	0.000155912	0.000676668
3836403773255	383640	3773255	0.000382229	0.00014992	4.96475E-05	4.86246E-05	0.000112909	0.000112735	0.000148347	0.000148252	0.000158898	0.00015509	6.18331E-06	6.18331E-06	0.000167456	6.18331E-06	0.000101524	9.83438E-05	0.000146165	0.000634366
3836503773255	383650	3773255	0.000361023	0.0001416	4.6893E-05	4.59268E-05	0.000106644	0.00010648	0.000140117	0.000140026	0.000150083	0.000146485	5.84026E-06	5.84026E-06	0.000158166	5.84026E-06	9.56792E-05	9.26824E-05	0.000137296	0.000595874
3836603773255	383660	3773255	0.000343616	0.00013477	4.4632E-05	4.37124E-05	0.000101502	0.000101346	0.000133361	0.000133275	0.000142846	0.000139422	5.55866E-06	5.55866E-06	0.00015054	5.55866E-06	9.08913E-05	8.80444E-05	0.000130072	0.000564522
3836703773255	383670	3773255	0.000327556	0.00012847	4.2546E-05	4.16694E-05	9.67584E-05	9.66091E-05	0.000127128	0.000127046	0.00013617	0.000132906	5.29886E-06	5.29886E-06	0.000143504	5.29886E-06	8.64801E-05	8.37714E-05	0.000123444	0.000535754
3836803773255	383680	3773255	0.000314245	0.00012325	4.0817E-05	3.9976E-05	9.28263E-05	9.26831E-05	0.000121962	0.000121883	0.000130636	0.000127505	5.08353E-06	5.08353E-06	0.000137672	5.08353E-06	8.28314E-05	8.02369E-05	0.000117992	0.000512093
3836903773255	383690	3773255	0.000304499	0.00011943	3.95512E-05	3.87363E-05	8.99476E-05	8.98088E-05	0.000118179	0.000118103	0.000126585	0.000123551	4.92587E-06	4.92587E-06	0.000133402	4.92587E-06	8.0162E-05	7.76512E-05	0.000114038	0.000494934
3837003773255	383700	3773255	0.00029532	0.00011583	3.83588E-05	3.75685E-05	8.7236E-05	8.71013E-05	0.000114617	0.000114543	0.000122769	0.000119826	4.77738E-06	4.77738E-06	0.000129381	4.77738E-06	7.76434E-05	7.52115E-05	0.000110316	0.000478777
3837103773255	383710	3773255	0.000287595	0.0001128	3.73555E-05	3.65858E-05	8.49542E-05	8.48231E-05	0.000111619	0.000111547	0.000119558	0.000116692	4.65242E-06	4.65242E-06	0.000125997	4.65242E-06	7.55159E-05	7.31505E-05	0.000107183	0.000465184
3837203773255	383720	3773255	0.000280661	0.00011008	3.64548E-05	3.57037E-05	8.29056E-05	8.27779E-05	0.000108927	0.000108857	0.000116675	0.000113878	4.54024E-06	4.54024E-06	0.000122959	4.54024E-06	7.35946E-05	7.12895E-05	0.000104361	0.000452936
3837303773255	383730	3773255	0.000273987	0.00010746	3.5588E-05	3.48548E-05	8.09345E-05	8.08096E-05	0.000106337	0.000106269	0.000113901	0.00011117	4.43228E-06	4.43228E-06	0.000120035	4.43228E-06	7.17415E-05	6.94944E-05	0.000101643	0.00044114
3837403773255	383740	3773255	0.000266882	0.00010468	3.46652E-05	3.39509E-05	7.88358E-05	7.87141E-05	0.00010358	0.000103513	0.000110947	0.000108288	4.31735E-06	4.31735E-06	0.000116922	4.31735E-06	6.97754E-05	6.75899E-05	9.87581E-05	0.000428617
3837503773255	383750	3773255	0.000260254	0.00010208	3.38042E-05	3.31077E-05	7.68777E-05	7.67591E-05	0.000101007	0.000100942	0.000108191	0.000105598	4.21012E-06	4.21012E-06	0.000114018	4.21012E-06	6.79366E-05	6.58087E-05	9.60695E-05	0.000416949
3837603773255	383760	3773255	0.000254011	9.9627E-05	3.29933E-05	3.23136E-05	7.50337E-05	7.49179E-05	9.85845E-05	9.85208E-05	0.000105596	0.000103065	4.10913E-06	4.10913E-06	0.000111283	4.10913E-06	6.62091E-05	6.41353E-05	9.35507E-05	0.000406017
3837703773255	383770	3773255	0.000248146	9.7326E-05	3.22315E-05	3.15674E-05	7.33011E-05	7.3188E-05	9.63081E-05	9.62459E-05	0.000103158	0.000100685	4.01425E-06	4.01425E-06	0.000108714	4.01425E-06	6.45892E-05	6.25662E-05	9.11994E-05	0.000395812
3837803773255	383780	3773255	0.000242568	9.5139E-05	3.1507E-05	3.08578E-05	7.16535E-05	7.15429E-05	9.41433E-05	9.40825E-05	0.000100839	9.84221E-05	3.92402E-06	3.92402E-06	0.00010627	3.92402E-06	6.30537E-05	6.10787E-05	8.89816E-05	0.000386186
3837903773255	383790	3773255	0.000236981	9.2947E-05	3.07813E-05	3.01471E-05	7.00031E-05	6.98951E-05	9.1975E-05	9.19156E-05	9.85167E-05	9.61553E-05	3.83364E-06	3.83364E-06	0.000103823	3.83364E-06	6.1527E-05	5.95999E-05	8.67796E-05	0.00037663
3838003773255	383800	3773255	0.000231601	9.0837E-05	3.00825E-05	2.94627E-05	6.84139E-05	6.83083E-05	8.98869E-05	8.98289E-05	9.628E-05	9.39723E-05	3.74661E-06	3.74661E-06	0.000101465	3.74661E-06	6.00614E-05	5.81802E-05	8.46659E-05	0.000367456
3838103773255	383810	3773255	0.000225682	8.8516E-05	2.93137E-05	2.87097E-05	6.66654E-05	6.65625E-05	8.75896E-05	8.75331E-05	9.38194E-05	9.15706E-05	3.65085E-06	3.65085E-06	9.88723E-05	3.65085E-06	5.84523E-05	5.66215E-05	8.23372E-05	0.000357349
3838203773255	383820	3773255	0.000219431	8.6064E-05	2.85017E-05	2.79144E-05	6.48187E-05	6.47187E-05	8.51633E-05	8.51084E-05	9.12205E-05	8.9034E-05	3.54972E-06	3.54972E-06	9.61335E-05	3.54972E-06	5.67535E-05	5.49759E-05	7.98705E-05	0.000346644
3838303773255	383830	3773255	0.000213457	8.3721E-05	2.77258E-05	2.71546E-05	6.30543E-05	6.2957E-05	8.28451E-05	8.27916E-05	8.87375E-05	8.66105E-05	3.4531E-06	3.4531E-06	9.35167E-05	3.4531E-06	5.51318E-05	5.3405E-05	7.75146E-05	0.000336419
3838403773255	383840	3773255	0.000206317	8.092E-05	2.67983E-05	2.62462E-05	6.0945E-05	6.08509E-05	8.00737E-05	8.00221E-05	8.5769E-05	8.37131E-05	3.33758E-06	3.33758E-06	9.03883E-05	3.33758E-06	5.31836E-05	5.15178E-05	7.46677E-05	0.000324063
3838503773255	383850	3773255	0.000199535	7.8261E-05	2.59175E-05	2.53835E-05	5.89418E-05	5.88508E-05	7.74418E-05	7.73918E-05	8.29498E-05	8.09616E-05	3.22788E-06	3.22788E-06	8.74173E-05	3.22788E-06	5.13377E-05	4.97297E-05	7.19724E-05	0.000312365
3838603773255	383860	3773255	0.000192314	7.5428E-05	2.49795E-05	2.44648E-05	5.68086E-05	5.67209E-05	7.4639E-05	7.45909E-05	7.99477E-05	7.80314E-05	3.11106E-06	3.11106E-06	8.42535E-05	3.11106E-06	4.9368E-05	4.78217E-05	6.90915E-05	0.000299862
3838703773255	383870	3773255	0.000184392	7.2321E-05	2.39505E-05	2.3457E-05	5.44684E-05	5.43844E-05	7.15644E-05	7.15182E-05	7.66544E-05	7.4817E-05	2.9829E-06	2.9829E-06	8.07828E-05	2.9829E-06	4.72136E-05	4.57347E-05	6.59322E-05	0.000286151
3838803773255	383880	3773255	0.000176892	6.9379E-05	2.29763E-05	2.25029E-05	5.2253E-05	5.21723E-05	6.86535E-05	6.86092E-05	7.35365E-05	7.17739E-05	2.86157E-06	2.86157E-06	7.7497E-05	2.86157E-06	4.51811E-05	4.37659E-05	6.29563E-05	0.000273235
3838903773255	383890	3773255	0.000169787	6.6593E-05	2.20535E-05	2.15991E-05	5.01542E-05	5.00769E-05	6.58961E-05	6.58536E-05	7.0583E-05	6.88911E-05	2.74664E-06	2.74664E-06	7.43844E-05	2.74664E-06	4.32616E-05	4.19066E-05	6.01546E-05	0.000261075
3839003773255	383900	3773255	0.000163041	6.3947E-05	2.11773E-05	2.0741E-05	4.81617E-05	4.80873E-05	6.32781E-05	6.32373E-05	6.77788E-05	6.61541E-05	2.63752E-06	2.63752E-06	7.14292E-05	2.63752E-06	4.1448E-05	4.01497E-05	5.75114E-05	0.000249603
3839103773255	383910	3773255	0.000156628	6.1432E-05	2.03443E-05	1.99252E-05	4.62672E-05	4.61958E-05	6.07891E-05	6.07499E-05	6.51127E-05	6.3552E-05	2.53377E-06	2.53377E-06	6.86195E-05	2.53377E-06	3.97312E-05	3.84868E-05	5.50175E-05	0.00023878
3829703773265	382970	3773265	0.000211086	8.2791E-05	2.74178E-05	2.68529E-05	6.23538E-05	6.22576E-05	8.19248E-05	8.18719E-05	8.77517E-05	8.56483E-05	3.41474E-06	3.41474E-06	9.24778E-05	3.41474E-06	4.27844E-05	4.14443E-05	2.90284E-05	0.000125985
3829803773265	382980	3773265	0.000227999	8.9425E-05	2.96147E-05	2.90045E-05	6.73499E-05	6.7246E-05	8.8489E-05	8.84319E-05	9.47827E-05	9.25108E-05	3.68834E-06	3.68834E-06	9.98875E-05	3.68834E-06	4.62915E-05	4.48415E-05	3.06397E-05	0.000132978
3829903773265	382990	3773265	0.000243978	9.5692E-05	3.16902E-05	3.10372E-05	7.207E-05	7.19588E-05	9.46906E-05	9.46295E-05	0.000101425	9.89943E-05	3.94683E-06	3.94683E-06	0.000106888	3.94683E-06	4.95241E-05	4.79729E-05	3.18436E-05	0.000138204
3830003773265	383000	3773265	0.000260442	0.00010215	3.38287E-05	3.31317E-05	7.69334E-05	7.68147E-05	0.00010108	0.000101015	0.00010827	0.000105675	4.21317E-06	4.21317E-06	0.000114101	4.21317E-06	5.28571E-05	5.12016E-05	3.31268E-05	0.000143773
3830103773265	383010	3773265	0.000278739	0.00010933	3.62052E-05	3.54592E-05	8.23381E-05	8.2211E-05	0.000108181	0.000108112	0.000115876	0.000113098	4.50915E-06	4.50915E-06	0.000122117	4.50915E-06	5.67589E-05	5.49811E-05	3.46838E-05	0.00015053
3830203773265	383020	3773265	0.000300188	0.00011774	3.89912E-05	3.81878E-05	8.8674E-05	8.85372E-05	0.000116506	0.000116431	0.000124793	0.000121801	4.85613E-06	4.85613E-06	0.000131514	4.85613E-06	6.08561E-05	5.895E-05	3.61027E-05	0.000156688
3830303773265	383030	3773265	0.000324996	0.00012747	4.22135E-05	4.13438E-05	9.60023E-05	9.58541E-05	0.000126134	0.000126053	0.000135106	0.000131867	5.25745E-06	5.25745E-06	0.000142382	5.25745E-06	6.56889E-05	6.36314E-05	3.76122E-05	0.00016324
3830403773265	383040	3773265	0.000353083	0.00013848	4.58617E-05	4.49168E-05	0.000104299	0.000104138	0.000137035	0.000136947	0.000146782	0.000143264	5.71181E-06	5.71181E-06	0.000154687	5.71181E-06	7.10778E-05	6.88515E-05	3.9176E-05	0.000170027
3830503773265	383050	3773265	0.000385759	0.0001513	5.0106E-05	4.90736E-05	0.000113951	0.000113776	0.000149717	0.000149621	0.000160366	0.000156522	6.24042E-06	6.24042E-06	0.000169003	6.24042E-06	7.73133E-05	7.48917E-05	4.07624E-05	0.000176912
3830603773265	383060	3773265	0.00042387	0.00016625	5.50562E-05	5.39218E-05	0.000125209	0.000125016	0.000164508	0.000164402	0.000176209	0.000171985	6.85693E-06	6.85693E-06	0.000185699	6.85693E-06	8.44782E-05	8.18321E-05	4.24552E-05	0.000184258
3830703773265	383070	3773265	0.00047072	0.00018462	6.11415E-05	5.98818E-05	0.000139048	0.000138834	0.000182692	0.000182574	0.000195685	0.000190995	7.61483E-06	7.61483E-06	0.000206225	7.61483E-06	9.33382E-05	9.04147E-05	4.43629E-05	0.000192538
3830803773265	383080	3773265	0.000528834	0.00020742	6.86898E-05	6.72746E-05	0.000156215	0.000155974	0.000205246	0.000205114	0.000219844	0.000214575	8.55493E-06	8.55493E-06	0.000231684	8.55493E-06	0.000104243	0.000100978	4.64427E-05	0.000201565
3830903773265	383090	3773265	0.000599414	0.0002351	7.78575E-05	7.62534E-05	0.000177064	0.000176791	0.000232639	0.000232489	0.000249186	0.000243213	9.69671E-06	9.69671E-06	0.000262606	9.69671E-06	0.000117407	0.000113729	4.85836E-05	0.000210856
3831003773265	383100	3773265	0.000680558	0.00026692	8.83972E-05	8.65759E-05	0.000201034	0.000200723	0.000264132	0.000263961	0.000282918	0.000276137	1.10094E-05	1.10094E-05	0.000298155	1.10094E-05	0.000132522	0.000128371	5.08172E-05	0.0002055
3831103773265	383110	3773265	0.000781192	0.00030639	0.000101469	9.93779E-05	0.00023076	0.000230404	0.000303189	0.000302993	0.000324753	0.000316969	1.26373E-05	1.26373E-05	0.000342244	1.26373E-05	0.000151064	0.000146332	5.32885E-05	0.000231276
3831203773265	383120	3773265	0.000933078	0.00036597	0.000121197	0.0001187	0.000275627	0.000275201	0.000362138	0.000361904	0.000387895	0.000378597	1.50944E-05	1.50944E-05	0.000408786	1.50944E-05	0.000178916	0.000173132	5.61128E-05	0.000243533
3831303773265	383130	3773265	0.001158212	0.00045427	0.000150439	0.00014734	0.00034213	0.000341602	0.000449514	0.000449224	0.000481486	0.000469945	1.87364E-05	1.87364E-05	0.000507418	1.87364E-05	0.000219894	0.000213006	5.922E-05	0.000257019
3831403773265	383140	3773265	0.001514816	0.00059413	0.000196758	0.000192704	0.000447469	0.000446779	0.000587916	0.000587537	0.000629732	0.000614637	2.45051E-05	2.45051E-05	0.000663648	2.45051E-05	0.000284243	0.00027534	6.27142E-05	0.000272184
3831503773265	383150	3773265	0.002273886	0.00089185	0.000295353	0.000289268	0.000671695	0.000670658	0.000882519	0.00088195	0.000945288	0.00092263	3.67846E-05	3.67846E-05	0.000996199	3.67846E-05	0.000420026	0.00040687	6.69936E-05	0.000290757
3834503773265	383450	3773265	0.005818034	0.00228191	0.0007557	0.00074013	0.001718619	0.001715967	0.002258041	0.002256584	0.002418644	0.0023606	9.41182E-05	9.41182E-05	0.002548906	9.41182E-05	0.001541018	0.00149275	0.002596629	0.011269554
3834603773265	383460	3773265	0.003709714	0.001455	0.000481852	0.000471924	0.001095832	0.001094141	0.001439779	0.00143885	0.001542183	0.001505218	6.00119E-05	6.00119E-05	0.001625242	6.00119E-05	0.00101106	0.000979391	0.001680568	0.007293786
3834703773265	383470	3773265	0.002646451	0.00103798	0.000343746	0.000336663	0.000781749	0.000780542	0.001027115	0.001026453	0.001100169	0.001073798	4.28116E-05	4.28116E-05	0.001159422	4.28116E-05	0.00073292	0.000709963	0.001201384	0.005214091
3834803773265	383480	3773265	0.002101	0.00082404	0.000272897	0.000267275	0.000620625	0.000619668	0.00081542	0.000814894	0.000873417	0.000852482	3.39878E-05	3.39878E-05	0.000920457	3.39878E-05	0.00058502	0.000566696	0.000947742	0.004113265
3834903773265	383490	3773265	0.001742869	0.00068358	0.00022638	0.000221716	0.000514835	0.000514041	0.000676426	0.00067599	0.000724537	0.00070717	2.81943E-05	2.81943E-05	0.000763559	2.81943E-05	0.000485934	0.000470714	0.000779052	0.003381142
3835003773265	383500	3773265	0.001484394	0.0005822	0.000192807	0.000188834	0.000438483	0.000437806	0.000576109	0.000575737	0.000617085	0.000602293	2.4013E-05	2.4013E-05	0.000650319	2.4013E-05	0.000413524	0.000400571	0.000656582	0.002849612
3835103773265	383510	3773265	0.001288407	0.00050533	0.00016735	0.000163902	0.000380589	0.000380002	0.000500044	0.000499722	0.00053561	0.000522771	2.08425E-05	2.08425E-05	0.000564457	2.08425E-05	0.000358166	0.000346947	0.000563592	0.002446031
3835203773265	383520	3773265	0.001134572	0.00044499	0.000147369	0.000144332	0.000335147	0.00033463	0.000440339	0.000440055	0.000471658	0.000460353	1.83539E-05	1.83539E-05	0.000497061	1.83539E-05	0.000314533	0.000304681	0.000490823	0.002130208

			KMMass Grading / Excavation	KMMass Grading / Excavation	KMDrainage / Utilities Trenching	KMFoundations / Concrete Pads	KMBuilding / Structure Construction	KMAsphalt Paving	KMArchitectural Coating	KMLandscaping or Other Finishing	KMWaterside Construction (Piles)	EWNDemolition	EWNSite Grubbing / Prep	EWNDrainage / Utilities Trenching	EWNDrainage / Utilities Trenching	EWNDrainage / Utilities Trenching	EWNFoundation s / Concrete Pads	EWNBuilding / Structure Construction	EWNAsphalt Paving	EWNLandscaping or Other Finishing	EWNWaterside Construction (Piles)
Unique Identifier	X (UTM)	Y (UTM)	2025	2026	2026	2026	2026	2026	2026	2026	2026	2027	2027	2027	2028	2029	2029	2029	2029	2029	2029
3831303773255	383130	3773255	0.000196691	0.000194655	6.99023E-05	3.6992E-05	0.000127055	4.08176E-06	4.08176E-06	0.000131136	4.08176E-06	0.001220554	6.65218E-05	0.000156206	0.000153189	0.00015002	0.000129945	0.000282167	2.00747E-05	0.000292205	2.00747E-05
3831403773255	383140	3773255	0.000209233	0.000207068	7.43598E-05	3.93509E-05	0.000135157	4.34204E-06	4.34204E-06	0.000139499	4.34204E-06	0.001671067	9.10753E-05	0.000213862	0.000209732	0.000205393	0.000177908	0.000386317	2.74844E-05	0.000400059	2.74844E-05
3834403773255	383440	3773255	0.008039136	0.007955938	0.002857046	0.001511938	0.005192978	0.00016683	0.00016683	0.005359807	0.00016683	0.006382873	0.000347875	0.000816876	0.000801101	0.000784525	0.000679545	0.001475592	0.00010498	0.001528082	0.00010498
3834503773255	383450	3773255	0.007023938	0.006951247	0.002496253	0.001321007	0.004537199	0.000145762	0.000145762	0.004682961	0.000145762	0.005594525	0.000304909	0.000715983	0.000702157	0.000687629	0.000595614	0.001293341	9.20143E-05	0.001339348	9.20143E-05
3834603773255	383460	3773255	0.004715985	0.004667179	0.001676024	0.000886945	0.003046348	9.7867E-05	9.7867E-05	0.003144215	9.7867E-05	0.003862984	0.000210538	0.000494382	0.000484835	0.000474803	0.000411268	0.000893044	6.35353E-05	0.000924812	6.35353E-05
3834703773255	383470	3773255	0.003484387	0.003448327	0.001238324	0.000655316	0.002250782	7.23087E-05	7.23087E-05	0.002323091	7.23087E-05	0.00291927	0.000159104	0.000373606	0.000366391	0.00035881	0.000310797	0.000674876	4.80138E-05	0.000698883	4.80138E-05
3834803773255	383480	3773255	0.00278121	0.002752427	0.00098842	0.000523068	0.001796557	5.77162E-05	5.77162E-05	0.001854273	5.77162E-05	0.002369371	0.000129134	0.000303231	0.000297375	0.000291222	0.000252252	0.000547751	3.89695E-05	0.000567236	3.89695E-05
3834903773255	383490	3773255	0.002302056	0.002278232	0.000818133	0.000432953	0.001487041	4.77727E-05	4.77727E-05	0.001534814	4.77727E-05	0.001988221	0.000108361	0.000254451	0.000249537	0.000244374	0.000211674	0.000459637	3.27007E-05	0.000475987	3.27007E-05
3835003773255	383500	3773255	0.00195158	0.001931383	0.000693576	0.000367038	0.001260647	4.04995E-05	4.04995E-05	0.001301146	4.04995E-05	0.001705179	9.29344E-05	0.000218228	0.00021403	0.000209585	0.00018154	0.000394203	2.80454E-05	0.000408226	2.80454E-05
3835103773255	383510	3773255	0.001683502	0.00166608	0.000598303	0.00031662	0.001087479	3.49364E-05	3.49364E-05	0.001122415	3.49364E-05	0.001485711	8.09731E-05	0.00019014	0.000186468	0.00018261	0.000158174	0.000343466	2.44358E-05	0.000355684	2.44358E-05
3835203773255	383520	3773255	0.001472	0.001456766	0.000523137	0.000276842	0.000950856	3.05472E-05	3.05472E-05	0.000981403	3.05472E-05	0.001310522	7.14251E-05	0.00016772	0.000164481	0.000161078	0.000139523	0.000302966	2.15544E-05	0.000313743	2.15544E-05
3835303773255	383530	3773255	0.001296116	0.001282702	0.000460629	0.000243763	0.000837242	2.68972E-05	2.68972E-05	0.000864139	2.68972E-05	0.001163258	6.33991E-05	0.000148873	0.000145998	0.000142977	0.000123845	0.000268922	1.91323E-05	0.000278488	1.91323E-05
3835403773255	383540	3773255	0.001150505	0.001138599	0.000408881	0.000216378	0.000743183	2.38755E-05	2.38755E-05	0.000767058	2.38755E-05	0.001040113	5.66875E-05	0.000133113	0.000130542	0.000127841	0.000110734	0.000240453	1.71069E-05	0.000249007	1.71069E-05
3835503773255	383550	3773255	0.001029434	0.001018781	0.000365853	0.000193608	0.000664976	2.1363E-05	2.1363E-05	0.000686339	2.1363E-05	0.000936753	5.10543E-05	0.000119885	0.00011757	0.000115137	9.97303E-05	0.000216558	1.5407E-05	0.000224262	1.5407E-05
3835603773255	383560	3773255	0.000927535	0.000917936	0.000329639	0.000174444	0.000599153	1.92484E-05	1.92484E-05	0.000618401	1.92484E-05	0.000849037	4.62736E-05	0.000108659	0.000106561	0.000104356	9.03917E-05	0.00019628	1.39643E-05	0.000203262	1.39643E-05
3835703773255	383570	3773255	0.000840695	0.000831994	0.000298776	0.000158111	0.000543057	1.74463E-05	1.74463E-05	0.000560503	1.74463E-05	0.000773686	4.21669E-05	9.90157E-05	9.71036E-05	9.50945E-05	8.23695E-05	0.00017886	1.2725E-05	0.000185223	1.2725E-05
3835803773255	383580	3773255	0.000762746	0.000754852	0.000271074	0.000143451	0.000492705	1.58286E-05	1.58286E-05	0.000508533	1.58286E-05	0.000705593	3.84557E-05	9.03013E-05	8.85575E-05	8.67252E-05	7.51202E-05	0.000163119	1.1605E-05	0.000168921	1.1605E-05
3835903773255	383590	3773255	0.000693942	0.00068676	0.000246622	0.000130511	0.00044826	1.44008E-05	1.44008E-05	0.000462661	1.44008E-05	0.000645089	3.51582E-05	8.2558E-05	8.09637E-05	7.92885E-05	6.86786E-05	0.000149132	1.06099E-05	0.000154436	1.06099E-05
3836003773255	383600	3773255	0.000634874	0.000628303	0.000225629	0.000119402	0.000410104	1.3175E-05	1.3175E-05	0.000423279	1.3175E-05	0.000592793	3.2308E-05	7.58652E-05	7.44002E-05	7.28607E-05	6.3111E-05	0.000137042	9.74978E-06	0.000141917	9.74978E-06
3836103773255	383610	3773255	0.000590266	0.000584157	0.000209776	0.000111013	0.00038129	1.22493E-05	1.22493E-05	0.000393539	1.22493E-05	0.000553031	3.01409E-05	7.07765E-05	6.94097E-05	6.79736E-05	5.88778E-05	0.00012785	9.0958E-06	0.000132397	9.0958E-06
3836203773255	383620	3773255	0.000550175	0.000544482	0.000195528	0.000103473	0.000355393	1.14173E-05	1.14173E-05	0.00036681	1.14173E-05	0.00051712	2.81837E-05	6.61807E-05	6.49027E-05	6.35598E-05	5.50546E-05	0.000119548	8.50518E-06	0.0001238	8.50518E-06
3836303773255	383630	3773255	0.00051434	0.000509017	0.000182792	9.67331E-05	0.000332244	1.06737E-05	1.06737E-05	0.000342918	1.06737E-05	0.000484869	2.6426E-05	6.20533E-05	6.08549E-05	5.95958E-05	5.16211E-05	0.000112092	7.97474E-06	0.000116079	7.97474E-06
3836403773255	383640	3773255	0.000482186	0.000477195	0.000171365	9.06857E-05	0.000311474	1.00064E-05	1.00064E-05	0.00032148	1.00064E-05	0.000455789	2.48411E-05	5.83315E-05	5.72051E-05	5.60215E-05	4.8525E-05	0.000105369	7.49645E-06	0.000109117	7.49645E-06
3836503773255	383650	3773255	0.000452928	0.00044824	0.000160967	8.51831E-05	0.000292574	9.39924E-06	9.39924E-06	0.000301973	9.39924E-06	0.00042922	2.3393E-05	5.49312E-05	5.38704E-05	5.27558E-05	4.56964E-05	9.92269E-05	7.05946E-06	0.000102757	7.05946E-06
3836603773255	383660	3773255	0.000429097	0.000424656	0.000152498	8.07012E-05	0.000277181	8.9047E-06	8.9047E-06	0.00028608	8.9047E-06	0.000407428	2.22054E-05	5.21424E-05	5.11355E-05	5.00774E-05	4.33764E-05	9.41892E-05	6.70105E-06	9.75397E-05	6.70105E-06
3836703773255	383670	3773255	0.00040723	0.000403016	0.000144726	7.65887E-05	0.000263055	8.45092E-06	8.45092E-06	0.000271506	8.45092E-06	0.000387352	2.11112E-05	4.9573E-05	4.86157E-05	4.76098E-05	4.1239E-05	8.9548E-05	6.37085E-06	9.27334E-05	6.37085E-06
3836803773255	383680	3773255	0.000389245	0.000385217	0.000138335	7.32062E-05	0.000251438	8.07769E-06	8.07769E-06	0.000259515	8.07769E-06	0.000370714	2.02044E-05	4.74437E-05	4.65275E-05	4.55648E-05	3.94676E-05	8.57015E-05	6.0972E-06	8.87501E-05	6.0972E-06
3836903773255	383690	3773255	0.000376203	0.000372309	0.0001337	7.07533E-05	0.000243013	7.80703E-06	7.80703E-06	0.00025082	7.80703E-06	0.00035847	1.95371E-05	4.58768E-05	4.49909E-05	4.406E-05	3.81641E-05	8.28711E-05	5.89583E-06	8.5819E-05	5.89583E-06
3837003773255	383700	3773255	0.000363922	0.000360156	0.000129335	6.84436E-05	0.00023508	7.55217E-06	7.55217E-06	0.000242632	7.55217E-06	0.000346909	1.8907E-05	4.43971E-05	4.35398E-05	4.26389E-05	3.69332E-05	8.01982E-05	5.70567E-06	8.30511E-05	5.70567E-06
3837103773255	383710	3773255	0.000353589	0.00034993	0.000125663	6.65003E-05	0.000228405	7.33775E-06	7.33775E-06	0.000235743	7.33775E-06	0.000337085	1.83716E-05	4.31399E-05	4.23068E-05	4.14314E-05	3.58873E-05	7.79272E-05	5.5441E-06	8.06993E-05	5.5441E-06
3837203773255	383720	3773255	0.00034428	0.000340717	0.000122354	6.47494E-05	0.000222392	7.14455E-06	7.14455E-06	0.000229536	7.14455E-06	0.000328157	1.7885E-05	4.19973E-05	4.11863E-05	4.03341E-05	3.49368E-05	7.58633E-05	5.39726E-06	7.85619E-05	5.39726E-06
3837303773255	383730	3773255	0.000335313	0.000331843	0.000119168	6.30631E-05	0.0002166	6.95849E-06	6.95849E-06	0.000223558	6.95849E-06	0.000319528	1.74147E-05	4.08929E-05	4.01032E-05	3.92735E-05	3.40181E-05	7.38683E-05	5.25533E-06	7.6496E-05	5.25533E-06
3837403773255	383740	3773255	0.000325795	0.000322423	0.000115785	6.12729E-05	0.000210451	6.76095E-06	6.76095E-06	0.000217212	6.76095E-06	0.000310408	1.69177E-05	3.97258E-05	3.89587E-05	3.81526E-05	3.30473E-05	7.17601E-05	5.10535E-06	7.43128E-05	5.10535E-06
3837503773255	383750	3773255	0.000316925	0.000313645	0.000112633	5.96048E-05	0.000204722	6.57689E-06	6.57689E-06	0.000211299	6.57689E-06	0.000301871	1.64524E-05	3.86332E-05	3.78872E-05	3.71033E-05	3.21383E-05	6.97865E-05	4.96493E-06	7.22689E-05	4.96493E-06
3837603773255	383760	3773255	0.000308616	0.000305422	0.00010968	5.80421E-05	0.000199354	6.40446E-06	6.40446E-06	0.000205759	6.40446E-06	0.000293824	1.60138E-05	3.76033E-05	3.68772E-05	3.61142E-05	3.12816E-05	6.79261E-05	4.83258E-06	7.03424E-05	4.83258E-06
3837703773255	383770	3773255	0.000300859	0.000297746	0.000106923	5.65832E-05	0.000194344	6.24349E-06	6.24349E-06	0.000200587	6.24349E-06	0.000286266	1.56019E-05	3.66362E-05	3.59287E-05	3.51853E-05	3.0477E-05	6.6179E-05	4.70828E-06	6.85331E-05	4.70828E-06
3837803773255	383780	3773255	0.000293543	0.000290505	0.000104323	5.52072E-05	0.000189618	6.09166E-06	6.09166E-06	0.000195709	6.09166E-06	0.0002791	1.52113E-05	3.5719E-05	3.50292E-05	3.43044E-05	2.9714E-05	6.45222E-05	4.5904E-06	6.68174E-05	4.5904E-06
3837903773255	383790	3773255	0.000286279	0.000283316	0.000101741	5.38411E-05	0.000184925	5.94091E-06	5.94091E-06	0.000190866	5.94091E-06	0.000272009	1.48249E-05	3.48116E-05	3.41393E-05	3.34329E-05	2.89591E-05	6.28831E-05	4.47379E-06	6.512E-05	4.47379E-06
3838003773255	383800	3773255	0.000279306	0.000276415	9.92631E-05	5.25297E-05	0.000180421	5.79621E-06	5.79621E-06	0.000186217	5.79621E-06	0.000265202	1.44539E-05	3.39404E-05	3.3285E-05	3.25963E-05	2.82345E-05	6.13094E-05	4.36184E-06	6.34904E-05	4.36184E-06
3838103773255	383810	3773255	0.000271624	0.000268813	9.65329E-05	5.10848E-05	0.000175459	5.63679E-06	5.63679E-06	0.000181095	5.63679E-06	0.000257821	1.40516E-05	3.29958E-05	3.23586E-05	3.16891E-05	2.74486E-05	5.96031E-05	4.24044E-06	6.17233E-05	4.24044E-06
3838203773255	383820	3773255	0.000263486	0.000260759	9.36409E-05	4.95544E-05	0.000170202	5.46791E-06	5.46791E-06	0.00017567	5.46791E-06	0.000250103	1.36309E-05	3.2008E-05	3.13899E-05	3.07404E-05	2.66269E-05	5.78188E-05	4.11349E-06	5.98755E-05	4.11349E-06
3838303773255	383830	3773255	0.000255714	0.000253068	9.08789E-05	4.80927E-05	0.000165182	5.30663E-06	5.30663E-06	0.000170488	5.30663E-06	0.000242745	1.32299E-05	3.10663E-05	3.04664E-05	2.9836E-05	2.58435E-05	5.61177E-05	3.99247E-06	5.81139E-05	3.99247E-06
3838403773255	383840	3773255	0.000246322	0.000243773	8.75411E-05	4.63264E-05	0.000159115	5.11173E-06	5.11173E-06	0.000164227	5.11173E-06	0.000234024	1.27546E-05	2.99502E-05	2.93718E-05	2.87641E-05	2.49151E-05	5.41016E-05	3.84903E-06	5.60261E-05	3.84903E-06
3838503773255	383850	3773255	0.000237431	0.000234974	8.43811E-05	4.46541E-05	0.000153371	4.92721E-06	4.92721E-06	0.000158299	4.92721E-06	0.000225777	1.23052E-05	2.88948E-05	2.83368E-05	2.77505E-05	2.40371E-05	5.21952E-05	3.7134E-06	5.40519E-05	3.7134E-06
3838603773255	383860	3773255	0.000227927	0.000225568	8.10035E-05	4.28667E-05	0.000147232	4.72999E-06	4.72999E-06	0.000151962	4.72999E-06	0.000217041	1.1829E-05	2.77767E-05	2.72403E-05	2.66767E-05	2.3107E-05	5.01755E-05	3.56971E-06	5.19603E-05	3.56971E-06
3838703773255	383870	3773255	0.000217505	0.000215254	7.72996E-05	4.09066E-05	0.0001405	4.5137E-06	4.5137E-06	0.000145014	4.5137E-06	0.000207554	1.1312E-05	2.65626E-05	2.60497E-05	2.55107E-05	2.2097E-05	4.79823E-05	3.41368E-06	4.96891E-05	3.41368E-06
3838803773255	383880	3773255	0.000207688	0.000205538	7.38105E-05	3.90603E-05	0.000134158	4.30997E-06	4.30997E-06	0.000138468	4.30997E-06	0.000198618	1.0825E-05	2.54191E-05	2.49282E-05	2.44124E-05	2.11457E-05	4.59166E-05	3.26672E-06	4.75499E-05	3.26672E-06
3838903773255	383890	3773255	0.000198445	0.000196391	7.05258E-05	3.7322E-05	0.000128188	4.11817E-06	4.11817E-06	0.000132306	4.11817E-06	0.000190188	1.03655E-05	2.43402E-05	2.38701E-05	2.33762E-05	2.02482E-05	4.39677E-05	3.12806E-06	4.55317E-05	3.12806E-06
3839003773255	383900	3773255	0.000189725	0.000187762	6.74268E-05	3.5682E-05	0.000122555	3.93721E-06	3.93721E-06	0.000126493	3.93721E-06	0.000182233	9.93193E-06	2.3322E-05	2.28717E-05	2.23984E-05	1.94012E-05	4.21286E-05	2.99722E-06	4.36272E-05	2.99722E-06
3839103773255	383910	3773255	0.000181498	0.00017962	6.4503E-05	3.41347E-05	0.000117241	3.76648E-06	3.76648E-06	0.000121007	3.76648E-06	0.000174706	9.52171E-06	2.23588E-05	2.1927E-05	2.14733E-05	1.85999E-05	4.03885E-05	2.87343E-06	4.18253E-05	2.87343E-06
3829703773265	382970	3773265	9.57622E-05	9.47712E-05	3.40331E-05	1.80102E-05	6.18588E-05	1.98728E-06	1.98728E-06	6.3846E-05	1.98728E-06	0.000205663	1.12089E-05	2.63206E-05	2.58123E-05	2.52782E-05	2.18956E-05	4.75451E-05	3.38258E-06	4.92364E-05	3.38258E-06
3829803773265	382980	3773265	0.000101078	0.000100032	3.59222E-05	1.90099E-05	6.52924E-05	2.09758E-06	2.09758E-06	6.739E-05	2.09758E-06	0.000222952	1.21512E-05	2.85332E-05	2.79822E-05	2.74032E-05	2.37363E-05	5.1542E-05	3.66693E-06	5.33755E-05	3.66693E-06
3829903773265	382990	3773265	0.00010505	0.000103962	3.73338E-05	1.97569E-05	6.7858E-05	2.18001E-06	2.18001E-06	7.0038E-05	2.18001E-06	0.000239116	1.30321E-05	3.06018E-05	3.00109E-05	2.93899E-05	2.54571E-05	5.52787E-05	3.93278E-06	5.72451E-05	3.93278E-06
3830003773265	383000	3773265	0.000109283	0.000108152	3.88382E-05	2.0553E-05	7.05924E-05	2.26785E-06	2.26785E-06	7.28602E-05	2.26785E-06	0.000255256	1.39118E-05	3.26675E-05	3.20367E-05	3.13738E-05	2.71755E-05	5.90101E-05	4.19825E-06	6.11092E-05	4.19825E-06
3830103773265	383010	3773265	0.000114419	0.000113235	4.06636E-05	2.1519E-05	7.39103E-05	2.37444E-06	2.37444E-06	7.62847E-05	2.37444E-06	0.000275149	1.4996E-05	3.52133E-05	3.45333E-05	3.38188E-05	2.92934E-05	6.36088E-05	4.52542E-06	6.58715E-05	4.52542E-06
3830203773265	383020	3773265	0.0001191	0.000117867	4.23272E-05	2.23994E-05	7.6934E-05	2.47158E-06	2.47158E-06	7.94056E-05	2.47158E-06	0.000295922	1.61281E-05	3.78718E-05	3.71405E-05	3.6372E-05	3.15049E-05	6.84111E-05	4.86708E-06	7.08446E-05	4.86708E-06
3830303773265	383030	3773265	0.00012408	0.000122795	4.40969E-05	2.33359E-05	8.01507E-05	2.57492E-06	2.57492E-06	8.27256E-05	2.57492E-06	0.000320163	1.74493E-05	4.09743E-05	4.0183E-05	3.93516E-05	3.40858E-05	7.40153E-05	5.26579E-06	7.66482E-05	5.26579E-06
3830403773265	383040	3773265	0.000129238	0.000127901	4.59303E-05	2.43061E-05	8.34831E-05	2.68198E-06	2.68198E-06	8.6165E-05	2.68198E-06	0.000347582	1.89437E-05	4.44833E-05	4.36243E-05	4.27217E-05	3.70049E-05	8.0354E-05	5.71675E-06	8.32124E-05	5.71675E-06
3830503773265	383050	3773265	0.000134472	0.00013308	4.77902E-05	2.52904E-05	8.68637E-05	2.79058E-06	2.79058E-06	8.96542E-05	2.79058E-06	0.000378998	2.06559E-05	4.85039E-05	4.75673E-05	4.65831E-05	4.03496E-05	8.76168E-05	6.23346E-06	9.07335E-05	6.23346E-06
3830603773265	383060	3773265	0.000140056	0.000138607	4.97748E-05	2.63406E-05	9.04709E-05	2.90647E-06	2.90647E-06	9.33774E-05	2.90647E-06	0.000415453	2.26427E-05	5.31693E-05	5.21426E-05	5.10637E-05	4.42307E-05	9.60442E-05	6.83303E-06	9.94608E-05	6.83303E-06
3830703773265	383070	3773265	0.00014635	0.000144835	5.20115E-05	2.75243E-05	9.45363E-05	3.03707E-06	3.03707E-06	9.75734E-05	3.03707E-06	0.00046062	2.51044E-05	5.89499E-05	5.78115E-05	5.66153E-05	4.90394E-05	0.000106486	7.57591E-06	0.000110274	7.57591E-06
3830803773265	383080	3773265	0.000153211	0.000151625	5.44498E-05	2.88146E-05	9.89682E-05	3.17945E-06	3.17945E-06	0.000102148	3.17945E-06	0.000516485	2.81491E-05	6.60993E-05	6.48229E-05	6.34816E-05	5.49869E-05	0.000119401	8.49472E-06	0.000123648	8.49472E-06
3830903773265	383090	3773265	0.000160273	0.000158614	5.69598E-05	3.01429E-05	0.00010353	3.32602E-06	3.32602E-06	0.000106856	3.32602E-06	0.000583666	3.18105E-05	7.46971E-05	7.32546E-05	7.17389E-05	6.21393E-05	0.000134932	9.59966E-06	0.000139732	9.59966E-06
3831003773265	383100	3773265	0.000167642	0.000165907	5.95786E-05	3.15287E-05	0.00010829	3.47893E-06	3.47893E-06	0.000111769	3.47893E-06	0.000661574	3.60566E-05	8.46678E-05	8.30328E-05	8.13147E-05	7.04337E-05	0.000152943	1.0881E-05	0.000158383	1.0881E-05
3831103773265	383110	3773265	0.000175794	0.000173975	6.24759E-05	3.3062E-05	0.000113556	3.64812E-06	3.64812E-06	0.000117205	3.64812E-06	0.000757063	4.12609E-05	9.68883E-05	9.50173E-05	9.30513E-05	8.05998E-05	0.000175018	1.24516E-05	0.000181243	1.24516E-05
3831203773265	383120	3773265	0.000185111	0.000183196	6.57871E-05	3.48143E-05	0.000119575	3.84147E-06	3.84147E-06	0.000123416	3.84147E-06	0.000900697	4.90892E-05	0.000115271	0.000113045	0.000110706	9.58917E-05	0.000208223	1.48139E-05	0.00021563	1.48139E-05
3831303773265	383130	3773265	0.000195362	0.00019334	6.943E-05	3.67421E-05	0.000126196	4.05418E-06	4.05418E-06	0.000130251	4.05418E-06	0.001112639	6.06402E-05	0.000142395	0.000139645	0.000136756	0.000118456	0.0002572	1.82998E-05	0.000266369	1.82998E-05
3831403773265	383140	3773265	0.000206889	0.000204748	7.35266E-05	3.891E-05	0.000133642	4.29339E-06	4.29339E-06	0.000137936	4.29339E-06	0.00144627	7.88236E-05	0.000185093	0.000181518	0.000177763	0.000153975	0.000334348	2.37871E-05	0.000346242	2.37871E-05
3831503773265	383150	3773265	0.000221006	0.000218719	7.85439E-05	4.15651E-05	0.000142762	4.58637E-06	4.58637E-06	0.000147348	4.58637E-06	0.002150638	0.000117213	0.000275237	0.000269922	0.000264337	0.000228965	0.000497184	3.5372E-05	0.00051487	3.5372E-05
3834503773265	383450	3773265	0.008566063	0.008477412	0.003044312	0.001611038	0.005533353	0.000177765	0.000177765	0.005711118	0.000177765	0.00677289	0.000369131	0.00086679	0.000850051	0.000832463	0.000721068	0.001565755	0.000111395	0.001621453	0.000111395
3834603773265	383460	3773265	0.005544055	0.005486679	0.001970314	0.001042682	0.00358125	0.000115051	0.000115051	0.003696301	0.000115051	0.004491434	0.000244789	0.000574811	0.00056371	0.000552047	0.000478175	0.001038329	7.38715E-05	0.001075265	7.38715E-05
3834703773265	383470	3773265	0.003963265	0.003922249	0.001408513	0.00074538	0.00256012	8.22464E-05	8.22464E-05	0.002642366	8.22464E-05	0.0032783	0.000178672	0.000419555	0.000411452	0.000402939	0.00034902	0.000757877	5.39188E-05	0.000784836	5.39188E-05
3834803773265	383480	3773265	0.00312652	0.003094164	0.001111141	0.000588011	0.002019614	6.48821E-05	6.48821E-05	0.002084496	6.48821E-05	0.002626067	0.000143124	0.000336082	0.000329592	0.000322773	0.000279581	0.000607094	4.31914E-05	0.000628689	4.31914E-05
3834903773265	383490	3773265	0.002570029	0.002543431	0.000913368	0.000483351	0.001660141	5.33337E-05	5.33337E-05	0.001713475	5.33337E-05	0.002185791	0.000119128	0.000279736	0.000274334	0.000268658	0.000232708	0.000505311	3.59501E-05	0.000523286	3.59501E-05
3835003773265	383500	3773265	0.002166009	0.002143593	0.000769783	0.000407366	0.00139916	4.49494E-05	4.49494E-05	0.001444109	4.49494E-05	0.001862266	0.000101496	0.000238332	0.000233729	0.000228893	0.000198264	0.000430518	3.06291E-05	0.000445833	3.06291E-05
3835103773265	383510	3773265	0.001859244	0.001840003	0.000660761	0.000349672	0.001201001	3.85834E-05	3.85834E-05	0.001239585	3.85834E-05	0.001613894	8.79593E-05	0.000206545	0.000202556	0.000198365	0.000171821	0.0003731	2.6544E-05	0.000386372	2.6544E-05
3835203773265	383520	3773265	0.001619185	0.001602428	0.000575446	0.000304524	0.001045933	3.36016E-05	3.36016E-05	0.001079534	3.36016E-05	0.001417534	7.72574E-05	0.000181415	0.000177912	0.000174231	0.000150916	0.000327705	2.33145E-05	0.000339362	2.33145E-05

			ISDemolition	ISDrainage / Utilities Trenching	ISDrainage / Utilities Trenching	ISAsphalt Paving	ISAsphalt Paving	SVDemolition	SVSite Grubbing / Prep	SVMass Grading / Excavation	SVMass Grading / Excavation	SVDrainage / Utilities Trenching	SVFoundations / Concrete Pads	SVBuilding / Structure Construction	SVBuilding / Structure Construction	SVAsphalt Paving	SVAsphalt Paving	SVArchitectural Coating	SVArchitectural Coating	SVLandscaping or Other Finishing	SVLandscaping or Other Finishing
Unique Identifier	X (UTM)	Y (UTM)	2027	2027	2028	2027	2028	2027	2027	2027	2028	2028	2028	2028	2029	2028	2029	2028	2029	2028	2029
3831303773255	383130	3773255	2.98936E-05	1.2037E-05	1.17282E-05	3.10873E-06	2.89592E-06	0.000176572	0.000126945	8.55903E-05	8.45036E-05	5.99573E-05	1.90469E-05	2.72859E-05	2.62447E-05	2.68274E-06	2.496E-06	2.68274E-06	2.496E-06	2.72859E-05	2.62447E-05
3831403773255	383140	3773255	3.15577E-05	1.27071E-05	1.23811E-05	3.28178E-06	3.05713E-06	0.000186879	0.000134356	9.05866E-05	8.94365E-05	6.34573E-05	2.01588E-05	2.88787E-05	2.77768E-05	2.83934E-06	2.64171E-06	2.83934E-06	2.64171E-06	2.88787E-05	2.77768E-05
3834403773255	383440	3773255	0.001126001	0.000453398	0.000441765	0.000117096	0.00010908	0.007976855	0.005734925	0.003866651	0.003817557	0.002708649	0.000860468	0.001232673	0.00118564	0.000121196	0.00011276	0.000121196	0.00011276	0.001232673	0.00118564
3834503773255	383450	3773255	0.000985668	0.000396891	0.000386708	0.000102503	9.54858E-05	0.007982645	0.005739089	0.003869458	0.003820328	0.002710615	0.000861093	0.001233568	0.001186501	0.000121284	0.000112842	0.000121284	0.000112842	0.001233568	0.001186501
3834603773255	383460	3773255	0.000662152	0.000266623	0.000259783	6.88592E-05	6.41454E-05	0.005077675	0.003650573	0.002461321	0.00243007	0.001724193	0.000547732	0.00078466	0.00075472	7.71475E-05	7.17776E-05	7.71475E-05	7.17776E-05	0.00078466	0.00075472
3834703773255	383470	3773255	0.000489667	0.00019717	0.000192112	5.0922E-05	4.74361E-05	0.003624914	0.002606116	0.001757118	0.001734809	0.001230889	0.000391022	0.000560163	0.000538789	5.5075E-05	5.12415E-05	5.5075E-05	5.12415E-05	0.000560163	0.000538789
3834803773255	383480	3773255	0.000391231	0.000157534	0.000153492	4.06854E-05	3.79002E-05	0.00283109	0.0020354	0.001372325	0.001354901	0.000961335	0.000305391	0.000437492	0.000420799	4.30141E-05	4.00201E-05	4.30141E-05	4.00201E-05	0.000437492	0.000420799
3834903773255	383490	3773255	0.000324172	0.000130532	0.000127183	3.37116E-05	3.14038E-05	0.002309036	0.001660072	0.001119268	0.001105057	0.000784064	0.000249077	0.000356818	0.000343204	3.50823E-05	3.26403E-05	3.50823E-05	3.26403E-05	0.000356818	0.000343204
3835003773255	383500	3773255	0.000275123	0.000110782	0.000107939	2.86109E-05	2.66523E-05	0.001937621	0.001393044	0.00093923	0.000927305	0.000657945	0.000209012	0.000299423	0.000287998	2.94392E-05	2.739E-05	2.94392E-05	2.739E-05	0.000299423	0.000287998
3835103773255	383510	3773255	0.000237602	9.56734E-05	9.32187E-05	2.4709E-05	2.30175E-05	0.001659266	0.001192922	0.000804302	0.00079409	0.000563426	0.000178986	0.000256409	0.000246625	2.521E-05	2.34553E-05	2.521E-05	2.34553E-05	0.000256409	0.000246625
3835203773255	383520	3773255	0.000207991	8.37501E-05	8.16013E-05	2.16296E-05	2.01489E-05	0.0014433	0.001037654	0.000699616	0.000690733	0.000490092	0.00015569	0.000223035	0.000214525	2.19287E-05	2.04024E-05	2.19287E-05	2.04024E-05	0.000223035	0.000214525
3835303773255	383530	3773255	0.000183355	7.38301E-05	7.19358E-05	1.90677E-05	1.77624E-05	0.001266078	0.000910241	0.000613711	0.000605919	0.000429914	0.000136573	0.000195649	0.000188184	1.92361E-05	1.78972E-05	1.92361E-05	1.78972E-05	0.000195649	0.000188184
3835403773255	383540	3773255	0.000162949	6.56132E-05	6.39298E-05	1.69455E-05	1.57855E-05	0.001120892	0.00080586	0.000543334	0.000536436	0.000380614	0.000120911	0.000173213	0.000166604	1.70302E-05	1.58448E-05	1.70302E-05	1.58448E-05	0.000173213	0.000166604
3835503773255	383550	3773255	0.000145971	5.87769E-05	5.72689E-05	1.518E-05	1.41408E-05	0.00100114	0.000719766	0.000485287	0.000479125	0.000339951	0.000107994	0.000154707	0.000148804	1.52108E-05	1.4152E-05	1.52108E-05	1.4152E-05	0.000154707	0.000148804
3835603773255	383560	3773255	0.000131674	5.30203E-05	5.166E-05	1.36932E-05	1.27559E-05	0.000900988	0.000647761	0.000436739	0.000431194	0.000305943	9.71901E-05	0.000139231	0.000133918	1.36891E-05	1.27363E-05	1.36891E-05	1.27363E-05	0.000139231	0.000133918
3835703773255	383570	3773255	0.000119482	4.8111E-05	4.68766E-05	1.24253E-05	1.15747E-05	0.000816132	0.000586755	0.000395607	0.000390584	0.000277129	8.80367E-05	0.000126118	0.000121306	1.23999E-05	1.15368E-05	1.23999E-05	1.15368E-05	0.000126118	0.000121306
3835803773255	383580	3773255	0.000108531	4.37013E-05	4.258E-05	1.12865E-05	1.05138E-05	0.000740274	0.000532217	0.000358836	0.00035428	0.00025137	7.98538E-05	0.000114395	0.000110031	1.12473E-05	1.04645E-05	1.12473E-05	1.04645E-05	0.000114395	0.000110031
3835903773255	383590	3773255	9.88565E-05	3.98057E-05	3.87844E-05	1.02804E-05	9.57664E-06	0.000673565	0.000484257	0.0003265	0.000322354	0.000228718	7.26579E-05	0.000104087	0.000100115	1.02338E-05	9.52146E-06	1.02338E-05	9.52146E-06	0.000104087	0.000100115
3836003773255	383600	3773255	9.05472E-05	3.64599E-05	3.55244E-05	9.41628E-06	8.77168E-06	0.000616495	0.000443227	0.000298836	0.000295042	0.000209339	6.65017E-05	9.52678E-05	9.16328E-05	9.3667E-06	8.71473E-06	9.3667E-06	8.71473E-06	9.52678E-05	9.16328E-05
3836103773255	383610	3773255	8.4282E-05	3.39372E-05	3.30664E-05	8.76475E-06	8.16475E-06	0.000573751	0.000412496	0.000278117	0.000274585	0.000194825	6.18909E-05	8.86625E-05	8.52795E-05	8.71727E-06	8.1105E-06	8.71727E-06	8.1105E-06	8.86625E-05	8.52795E-05
3836203773255	383620	3773255	7.86512E-05	3.16699E-05	3.08573E-05	8.17918E-06	7.61927E-06	0.000535372	0.000384904	0.000259513	0.000256218	0.000181793	5.77509E-05	8.27318E-05	7.95751E-05	8.13416E-06	7.56798E-06	8.13416E-06	7.56798E-06	8.27318E-05	7.95751E-05
3836303773255	383630	3773255	7.36156E-05	2.96422E-05	2.88817E-05	7.65551E-06	7.13145E-06	0.000501082	0.000360251	0.000242892	0.000239808	0.000170149	5.40521E-05	7.74329E-05	7.44784E-05	7.61318E-06	7.08326E-06	7.61318E-06	7.08326E-06	7.74329E-05	7.44784E-05
3836403773255	383640	3773255	6.9097E-05	2.78227E-05	2.71089E-05	7.18561E-06	6.69371E-06	0.0004703 2	0.000338135	0.00022798	0.000225086	0.000159704	5.07338E-05	7.26792E-05	6.99061E-05	7.1458E-06	6.64841E-06	7.1458E-06	6.64841E-06	7.26792E-05	6.99061E-05
3836503773255	383650	3773255	6.49849E-05	2.6167E-05	2.54956E-05	6.75798E-06	6.29536E-06	0.00044232	0.000318004	0.000214408	0.000211685	0.000150196	4.77134E-05	6.83523E-05	6.57443E-05	6.72038E-06	6.2526E-06	6.72038E-06	6.2526E-06	6.83523E-05	6.57443E-05
3836603773255	383660	3773255	6.16386E-05	2.48195E-05	2.41827E-05	6.40999E-06	5.97119E-06	0.00041954	0.000301627	0.000203365	0.000200783	0.000142461	4.52561E-05	6.48321E-05	6.23584E-05	6.37427E-06	5.93059E-06	6.37427E-06	5.93059E-06	6.48321E-05	6.23584E-05
3836703773255	383670	3773255	5.85703E-05	2.3584E-05	2.29789E-05	6.0909E-06	5.67395E-06	0.000398614	0.000286582	0.000193222	0.000190768	0.000135355	4.29987E-05	6.15983E-05	5.9248E-05	6.05632E-06	5.63477E-06	6.05632E-06	5.63477E-06	6.15983E-05	5.9248E-05
3836803773255	383680	3773255	5.60497E-05	2.25691E-05	2.199E-05	5.82878E-06	5.42977E-06	0.000381438	0.000274233	0.000184896	0.000182548	0.000129522	4.11459E-05	5.8944E-05	5.6695E-05	5.79536E-06	5.39197E-06	5.79536E-06	5.39197E-06	5.8944E-05	5.6695E-05
3836903773255	383690	3773255	5.42347E-05	2.18383E-05	2.12779E-05	5.64003E-06	5.25394E-06	0.000369063	0.000265337	0.000178898	0.000176626	0.00012532	3.98111E-05	5.70318E-05	5.48557E-05	5.60735E-06	5.21705E-06	5.60735E-06	5.21705E-06	5.70318E-05	5.48557E-05
3837003773255	383700	3773255	5.25287E-05	2.11513E-05	2.06086E-05	5.46262E-06	5.08867E-06	0.000357446	0.000256985	0.000173266	0.000171066	0.000121376	3.8558E-05	5.52366E-05	5.3129E-05	5.43085E-06	5.05283E-06	5.43085E-06	5.05283E-06	5.52366E-05	5.3129E-05
3837103773255	383710	3773255	5.11021E-05	2.05769E-05	2.00489E-05	5.31427E-06	4.95047E-06	0.000347745	0.00025001	0.000168564	0.000166423	0.000118081	3.75114E-05	5.37374E-05	5.1687E-05	5.28345E-06	4.91569E-06	5.28345E-06	4.91569E-06	5.37374E-05	5.1687E-05
3837203773255	383720	3773255	4.98223E-05	2.00615E-05	1.95468E-05	5.18117E-06	4.82649E-06	0.000339112	0.000243803	0.000164379	0.000162292	0.00011515	3.65802E-05	5.24034E-05	5.04039E-05	5.15229E-06	4.79366E-06	5.15229E-06	4.79366E-06	5.24034E-05	5.04039E-05
3837303773255	383730	3773255	4.85871E-05	1.95642E-05	1.90622E-05	5.05272E-06	4.70683E-06	0.000330809	0.000237834	0.000160354	0.000158318	0.000112331	3.56846E-05	5.11204E-05	4.91698E-05	5.02614E-06	4.67629E-06	5.02614E-06	4.67629E-06	5.11204E-05	4.91698E-05
3837403773255	383740	3773255	4.72709E-05	1.90342E-05	1.85458E-05	4.91585E-06	4.57933E-06	0.000321918	0.000231442	0.000156045	0.000154063	0.000109312	3.47255E-05	4.97464E-05	4.78483E-05	4.89105E-06	4.55061E-06	4.89105E-06	4.55061E-06	4.97464E-05	4.78483E-05
3837503773255	383750	3773255	4.60442E-05	1.85402E-05	1.80645E-05	4.78827E-06	4.46049E-06	0.000313651	0.000225498	0.000152037	0.000150107	0.000106504	3.38337E-05	4.84689E-05	4.66195E-05	4.76544E-06	4.43374E-06	4.76544E-06	4.43374E-06	4.84689E-05	4.66195E-05
3837603773255	383760	3773255	4.48956E-05	1.80778E-05	1.76139E-05	4.66884E-06	4.34923E-06	0.000305918	0.000219938	0.000148289	0.000146406	0.000103879	3.29996E-05	4.72739E-05	4.54701E-05	4.64795E-06	4.32443E-06	4.64795E-06	4.32443E-06	4.72739E-05	4.54701E-05
3837703773255	383770	3773255	4.38226E-05	1.76457E-05	1.71929E-05	4.55724E-06	4.24527E-06	0.000298702	0.000214751	0.000144791	0.000142953	0.000101428	3.22212E-05	4.61588E-05	4.43976E-05	4.53832E-06	4.22243E-06	4.53832E-06	4.22243E-06	4.61588E-05	4.43976E-05
3837803773255	383780	3773255	4.28096E-05	1.72378E-05	1.67955E-05	4.4519E-06	4.14714E-06	0.00029186	0.000209832	0.000141474	0.000139678	9.9105E-05	3.14831E-05	4.51015E-05	4.33806E-05	4.43436E-06	4.12571E-06	4.43436E-06	4.12571E-06	4.51015E-05	4.33806E-05
3837903773255	383790	3773255	4.17994E-05	1.6831E-05	1.63992E-05	4.34685E-06	4.04928E-06	0.000285	0.0002049	0.000138149	0.000136395	9.67757E-05	3.07432E-05	4.40415E-05	4.2361E-05	4.33014E-06	4.02874E-06	4.33014E-06	4.02874E-06	4.40415E-05	4.2361E-05
3838003773255	383800	3773255	4.08297E-05	1.64406E-05	1.60188E-05	4.24601E-06	3.95534E-06	0.000278381	0.000200141	0.000134941	0.000133227	9.45281E-05	3.00291E-05	4.30186E-05	4.13772E-05	4.22957E-06	3.93517E-06	4.22957E-06	3.93517E-06	4.30186E-05	4.13772E-05
3838103773255	383810	3773255	3.97538E-05	1.60074E-05	1.55967E-05	4.13412E-06	3.85112E-06	0.000270996	0.000194831	0.000131361	0.000129693	9.20203E-05	2.92325E-05	4.18773E-05	4.02795E-05	4.11736E-06	3.83077E-06	4.11736E-06	3.83077E-06	4.18773E-05	4.02795E-05
3838203773255	383820	3773255	3.86109E-05	1.55472E-05	1.51483E-05	4.01527E-06	3.7404E-06	0.000263129	0.000189176	0.000127548	0.000125928	8.93491E-05	2.83839E-05	4.06617E-05	3.91102E-05	3.99784E-06	3.71957E-06	3.99784E-06	3.71957E-06	4.06617E-05	3.91102E-05
3838303773255	383830	3773255	3.75183E-05	1.51072E-05	1.47196E-05	3.90164E-06	3.63455E-06	0.00025561	0.00018377	0.000123903	0.00012233	8.67959E-05	2.75728E-05	3.94998E-05	3.79926E-05	3.88361E-06	3.61329E-06	3.88361E-06	3.61329E-06	3.94998E-05	3.79926E-05
3838403773255	383840	3773255	3.61909E-05	1.45727E-05	1.41988E-05	3.76361E-06	3.50596E-06	0.000246479	0.000177205	0.000119477	0.00011796	8.36952E-05	2.65878E-05	3.80887E-05	3.66354E-05	3.74487E-06	3.4842E-06	3.74487E-06	3.4842E-06	3.80887E-05	3.66354E-05
3838503773255	383850	3773255	3.49348E-05	1.40669E-05	1.3706E-05	3.63298E-06	3.38428E-06	0.000237837	0.000170992	0.000115288	0.000113824	8.07609E-05	2.56557E-05	3.67533E-05	3.53509E-05	3.61357E-06	3.36205E-06	3.61357E-06	3.36205E-06	3.67533E-05	3.53509E-05
3838603773255	383860	3773255	3.35893E-05	1.35251E-05	1.31781E-05	3.49305E-06	3.25393E-06	0.000228581	0.000164337	0.000110801	0.000109394	7.76178E-05	2.46572E-05	3.53229E-05	3.39752E-05	3.47294E-06	3.2312E-06	3.47294E-06	3.2312E-06	3.53229E-05	3.39752E-05
3838703773255	383870	3773255	3.21082E-05	1.29288E-05	1.2597E-05	3.33903E-06	3.11046E-06	0.000218389	0.00015701	0.000105861	0.000104517	7.41571E-05	2.35578E-05	3.3748E-05	3.24603E-05	3.31809E-06	3.08714E-06	3.31809E-06	3.08714E-06	3.3748E-05	3.24603E-05
3838803773255	383880	3773255	3.07096E-05	1.23656E-05	1.20483E-05	3.19359E-06	2.97497E-06	0.000208759	0.000150086	0.000101193	9.99078E-05	7.0887E-05	2.2519E-05	3.22598E-05	3.10289E-05	3.17177E-06	2.951E-06	3.17177E-06	2.951E-06	3.22598E-05	3.10289E-05
3838903773255	383890	3773255	2.93892E-05	1.18339E-05	1.15303E-05	3.05628E-06	2.84706E-06	0.000199654	0.000143541	9.67792E-05	9.55504E-05	6.77953E-05	2.15368E-05	3.08528E-05	2.96756E-05	3.03344E-06	2.8223E-06	3.03344E-06	2.8223E-06	3.08528E-05	2.96756E-05
3839003773255	383900	3773255	2.81429E-05	1.13321E-05	1.10413E-05	2.92667E-06	2.72632E-06	0.000191048	0.000137353	9.26076E-05	9.14318E-05	6.48731E-05	2.06085E-05	2.9523E-05	2.83965E-05	2.90269E-06	2.70065E-06	2.90269E-06	2.70065E-06	2.9523E-05	2.83965E-05
3839103773255	383910	3773255	2.69636E-05	1.08572E-05	1.05787E-05	2.80403E-06	2.61208E-06	0.000182915	0.000131506	8.8665E-05	8.75392E-05	6.21112E-05	1.97311E-05	2.82661E-05	2.71875E-05	2.77911E-06	2.58567E-06	2.77911E-06	2.58567E-06	2.82661E-05	2.71875E-05
3829703773265	382970	3773265	1.60569E-05	6.46551E-06	6.29962E-06	1.66981E-06	1.5555E-06	9.14128E-05	6.57209E-05	4.43109E-05	4.37483E-05	3.10405E-05	9.86076E-06	1.41261E-05	1.35871E-05	1.38888E-06	1.2922E-06	1.38888E-06	1.2922E-06	1.41261E-05	1.35871E-05
3829803773265	382980	3773265	1.66773E-05	6.71531E-06	6.54301E-06	1.73432E-06	1.6156E-06	9.5983E-05	6.90666E-05	4.65262E-05	4.59355E-05	3.25923E-05	1.03537E-05	1.48324E-05	1.42664E-05	1.45831E-06	1.35681E-06	1.45831E-06	1.35681E-06	1.48324E-05	1.42664E-05
3829903773265	382990	3773265	1.7109E-05	6.88915E-06	6.7124E-06	1.77922E-06	1.65742E-06	9.90833E-05	7.12355E-05	4.8029E-05	4.74192E-05	3.36451E-05	1.06882E-05	1.53115E-05	1.47272E-05	1.50542E-06	1.40063E-06	1.50542E-06	1.40063E-06	1.53115E-05	1.47272E-05
3830003773265	383000	3773265	1.75589E-05	7.07031E-06	6.88891E-06	1.82601E-06	1.70101E-06	0.000103003	7.40537E-05	4.99291E-05	4.92952E-05	3.49761E-05	1.1111E-05	1.59172E-05	1.53099E-05	1.56497E-06	1.45604E-06	1.56497E-06	1.45604E-06	1.59172E-05	1.53099E-05
3830103773265	383010	3773265	1.80983E-05	7.28748E-06	7.1005E-06	1.88209E-06	1.75325E-06	0.000107511	7.72946E-05	5.21142E-05	5.14525E-05	3.65068E-05	1.15973E-05	1.66138E-05	1.59799E-05	1.63346E-06	1.51977E-06	1.63346E-06	1.51977E-06	1.66138E-05	1.59799E-05
3830203773265	383020	3773265	1.8748E-05	7.54909E-06	7.35541E-06	1.94966E-06	1.81619E-06	0.00011152	8.01768E-05	5.40575E-05	5.33711E-05	3.78681E-05	1.20297E-05	1.72333E-05	1.65758E-05	1.69437E-06	1.57644E-06	1.69437E-06	1.57644E-06	1.72333E-05	1.65758E-05
3830303773265	383030	3773265	1.9441E-05	7.82815E-06	7.6273E-06	2.02173E-06	1.88333E-06	0.000115769	8.32319E-05	5.61173E-05	5.54048E-05	3.93111E-05	1.24881E-05	1.789E-05	1.72074E-05	1.75894E-06	1.63651E-06	1.75894E-06	1.63651E-06	1.789E-05	1.72074E-05
3830403773265	383040	3773265	2.01801E-05	8.12577E-06	7.91728E-06	2.09859E-06	1.95493E-06	0.000120206	8.64216E-05	5.82679E-05	5.75281E-05	4.08176E-05	1.29667E-05	1.85756E-05	1.78668E-05	1.82634E-06	1.69922E-06	1.82634E-06	1.69922E-06	1.85756E-05	1.78668E-05
3830503773265	383050	3773265	2.09696E-05	8.44364E-06	8.227E-06	2.18069E-06	2.03141E-06	0.000124741	8.96817E-05	6.04659E-05	5.96982E-05	4.23573E-05	1.34558E-05	1.92763E-05	1.85408E-05	1.89524E-06	1.76332E-06	1.89524E-06	1.76332E-06	1.92763E-05	1.85408E-05
3830603773265	383060	3773265	2.18386E-05	8.79359E-06	8.56797E-06	2.27107E-06	2.1156E-06	0.000129453	9.30699E-05	6.27504E-05	6.19536E-05	4.39576E-05	1.39642E-05	2.00046E-05	1.92413E-05	1.96684E-06	1.82994E-06	1.96684E-06	1.82994E-06	2.00046E-05	1.92413E-05
3830703773265	383070	3773265	2.27454E-05	9.15872E-06	8.92373E-06	2.36537E-06	2.20344E-06	0.000134772	9.68936E-05	6.53284E-05	6.4499E-05	4.57636E-05	1.45379E-05	2.08265E-05	2.00318E-05	2.04765E-06	1.90512E-06	2.04765E-06	1.90512E-06	2.08265E-05	2.00318E-05
3830803773265	383080	3773265	2.37291E-05	9.5548E-06	9.30965E-06	2.46766E-06	2.29873E-06	0.000140554	0.00010105	6.81311E-05	6.7266E-05	4.77269E-05	1.51616E-05	2.17199E-05	2.08912E-05	2.1355E-06	1.98685E-06	2.1355E-06	1.98685E-06	2.17199E-05	2.08912E-05
3830903773265	383090	3773265	2.47882E-05	9.98126E-06	9.72516E-06	2.5778E-06	2.40133E-06	0.00014646	0.000105297	7.09942E-05	7.00928E-05	4.97325E-05	1.57987E-05	2.26327E-05	2.17691E-05	2.22524E-06	2.07035E-06	2.22524E-06	2.07035E-06	2.26327E-05	2.17691E-05
3831003773265	383100	3773265	2.59758E-05	1.04595E-05	1.01911E-05	2.7013E-06	2.51638E-06	0.000152358	0.000109537	7.38529E-05	7.29152E-05	5.17351E-05	1.64349E-05	2.3544E-05	2.26457E-05	2.31484E-06	2.15372E-06	2.31484E-06	2.15372E-06	2.3544E-05	2.26457E-05
3831103773265	383110	3773265	2.72179E-05	1.09596E-05	1.06784E-05	2.83048E-06	2.63672E-06	0.000159119	0.000114398	7.71306E-05	7.61513E-05	5.40312E-05	1.71643E-05	2.45889E-05	2.36507E-05	2.41758E-06	2.2493E-06	2.41758E-06	2.2493E-06	2.45889E-05	2.36507E-05
3831203773265	383120	3773265	2.85425E-05	1.1493E-05	1.11981E-05	2.96822E-06	2.76503E-06	0.00016695	0.000120028	8.09264E-05	7.98989E-05	5.66902E-05	1.8009E-05	2.5799E-05	2.48147E-05	2.53655E-06	2.36E-06	2.53655E-06	2.36E-06	2.5799E-05	2.48147E-05
3831303773265	383130	3773265	2.99705E-05	1.2068E-05	1.17583E-05	3.11672E-06	2.90336E-06	0.000175271	0.00012601	8.49598E-05	8.38811E-05	5.95156E-05	1.89066E-05	2.70849E-05	2.60514E-05	2.66297E-06	2.47762E-06	2.66297E-06	2.47762E-06	2.70849E-05	2.60514E-05
3831403773265	383140	3773265	3.15549E-05	1.2706E-05	1.238E-05	3.28149E-06	3.05686E-06	0.000184563	0.000132691	8.94639E-05	8.8328E-05	6.26708E-05	1.99089E-05	2.85207E-05	2.74325E-05	2.80415E-06	2.60897E-06	2.80415E-06	2.60897E-06	2.85207E-05	2.74325E-05
3831503773265	383150	3773265	3.33448E-05	1.34267E-05	1.30822E-05	3.46763E-06	3.23025E-06	0.000196287	0.00014112	9.51469E-05	9.39388E-05	6.66518E-05	2.11736E-05	3.03325E-05	2.91751E-05	2.98228E-06	2.77469E-06	2.98228E-06	2.77469E-06	3.03325E-05	2.91751E-05
3834503773265	383450	3773265	0.001202015	0.000484006	0.000471587	0.000125001	0.000116444	0.010005728	0.007193575	0.004850114	0.004788534	0.00339758	0.001079324	0.001546198	0.001487201	0.000152022	0.00014144	0.000152022	0.00014144	0.001546198	0.001487201
3834603773265	383460	3773265	0.000778288	0.000313387	0.000305346	8.09365E-05	7.5396E-05	0.006119413	0.004399526	0.002966286	0.002928624	0.002077929	0.000660105	0.000945641	0.000909559	9.29751E-05	8.65035E-05	9.29751E-05	8.65035E-05	0.000945641	0.000909559
3834703773265	383470	3773265	0.0005568	0.000224202	0.00021845	5.79033E-05	5.39395E-05	0.004195423	0.003016281	0.002033663	0.002007842	0.001424612	0.000452563	0.000648324	0.000623587	6.3743E-05	5.93062E-05	6.3743E-05	5.93062E-05	0.000648324	0.000623587
3834803773265	383480	3773265	0.000439634	0.000177024	0.000172482	4.57189E-05	4.25892E-05	0.003229516	0.002321847	0.001565456	0.00154558	0.001096626	0.00034837	0.000499061	0.000480019	4.90675E-05	4.56522E-05	4.90675E-05	4.56522E-05	0.000499061	0.000480019
3834903773265	383490	3773265	0.000361736	0.000145657	0.00014192	3.7618E-05	3.50429E-05	0.002609564	0.001876135	0.001264944	0.001248883	0.000886113	0.000281495	0.000403259	0.000387873	3.96483E-05	3.68886E-05	3.96483E-05	3.68886E-05	0.000403259	0.000387873
3835003773265	383500	3773265	0.000305187	0.000122887	0.000119734	3.17374E-05	2.95648E-05	0.002172197	0.001561692	0.001052938	0.001039569	0.000737599	0.000234316	0.000335672	0.000322865	3.30032E-05	3.0706E-05	3.30032E-05	3.0706E-05	0.000335672	0.000322865
3835103773265	383510	3773265	0.000262252	0.000105599	0.00010289	2.72724E-05	2.54055E-05	0.001847972	0.001328591	0.000895774	0.000884401	0.000627504	0.000199342	0.000285569	0.000274673	2.80771E-05	2.61228E-05	2.80771E-05	2.61228E-05	0.000285569	0.000274673
3835203773265	383520	3773265	0.000228647	9.20677E-05	8.97055E-05	2.37778E-05	2.215E-05	0.001598936	0.001149548	0.000775058	0.000765218	0.00054294	0.000172478	0.000247086	0.000237658	2.42934E-05	2.26024E-05	2.42934E-05	2.26024E-05	0.000247086	0.000237658

			MDemolition	MSite Grubbing / Prep	MMass Grading / Excavation	MMass Grading / Excavation	MDrainage / Utilities Trenching	MFoundations / Concrete Pads	MBuilding / Structure Construction	MAsphalt Paving	MLandscaping or Other Finishing	MWaterside Construction (Piles)	RSSWDemolition	RSSWPlacing Base	RSSWForm	Child Risk				
Unique Identifier	X (UTM)	Y (UTM)	2027	2027	2027	2028	2028	2028	2028	2028	2028	2028	2029	2029	2029	3rd Trimester	0<2	2<16	Total	per million
3831303773255	383130	3773255	5.01936E-05	0.000154086	0.000181192	0.00017878	3.80024E-05	4.94218E-05	3.63772E-05	3.74419E-06	4.38655E-05	3.74419E-06	1.48821E-05	2.15942E-05	1.28006E-05	1.76094E-08	2.0752E-07	3.3813E-08	2.5894E-07	0.25893986
3831403773255	383140	3773255	5.34688E-05	0.00016414	0.000193015	0.000190445	4.04822E-05	5.26467E-05	3.87509E-05	3.98851E-06	4.67279E-05	3.98851E-06	1.49445E-05	2.16847E-05	1.28543E-05	2.33614E-08	2.7055E-07	4.3527E-08	3.3744E-07	0.33744039
3834403773255	383440	3773255	0.002116761	0.006498092	0.007641225	0.00753948	0.001602636	0.002084215	0.001534096	0.0001579	0.001849895	0.0001579	2.13639E-05	3.09995E-05	1.83759E-05	1.64037E-07	2.5018E-06	5.0675E-07	3.17256E-06	3.17255903
3834503773255	383450	3773255	0.001849553	0.00567781	0.006676639	0.006587738	0.001400328	0.001821115	0.00134044	0.000137967	0.001616375	0.000137967	2.24245E-05	3.25384E-05	1.92881E-05	1.48965E-07	2.2472E-06	4.6725E-07	2.86345E-06	2.86344681
3834603773255	383460	3773255	0.001240447	0.003807959	0.004477848	0.004418225	0.000939164	0.001221374	0.000898998	9.25311E-05	0.00108406	9.25311E-05	2.33977E-05	3.39506E-05	2.01252E-05	1.00004E-07	1.5085E-06	3.0917E-07	1.91768E-06	1.91767821
3834703773255	383470	3773255	0.000915486	0.002810385	0.003304783	0.003260779	0.00069313	0.00090141	0.000663487	6.82907E-05	0.000800068	6.82907E-05	2.40496E-05	3.48965E-05	2.0686E-05	7.4166E-08	1.1175E-06	2.2675E-07	1.41839E-06	1.41839271
3834803773255	383480	3773255	0.000729974	0.002240894	0.002635108	0.002600021	0.000552676	0.00071875	0.000529039	5.44524E-05	0.000637944	5.44524E-05	2.43771E-05	3.53718E-05	2.09677E-05	5.94669E-08	8.9481E-07	1.8032E-07	1.1346E-06	1.13460022
3834903773255	383490	3773255	0.00060359	0.001852917	0.002178878	0.002149866	0.000456988	0.000594309	0.000437444	4.50248E-05	0.000527493	4.50248E-05	2.45393E-05	3.56071E-05	2.11072E-05	4.94625E-08	7.4322E-07	1.49E-07	9.41684E-07	0.94168363
3835003773255	383500	3773255	0.000511181	0.001569238	0.001845295	0.001820725	0.000387024	0.000503321	0.000370472	3.81315E-05	0.000446735	3.81315E-05	2.45612E-05	3.56388E-05	2.1126E-05	4.21383E-08	6.3228E-07	1.2624E-07	8.00663E-07	0.80066288
3835103773255	383510	3773255	0.000440532	0.001352358	0.001590262	0.001569088	0.000333534	0.000433759	0.00031927	3.28615E-05	0.000384993	3.28615E-05	2.44738E-05	3.55121E-05	2.10508E-05	3.6522E-08	5.4727E-07	1.0891E-07	6.92708E-07	0.69270802
3835203773255	383520	3773255	0.000384824	0.001181344	0.001389164	0.001370667	0.000291357	0.000378907	0.000278896	2.8706E-05	0.000336308	2.8706E-05	2.42929E-05	3.52496E-05	2.08952E-05	3.20773E-08	4.8006E-07	9.5282E-08	6.0742E-07	0.60741954
3835303773255	383530	3773255	0.000338532	0.001039235	0.001222055	0.001205783	0.000256308	0.000333327	0.000245347	2.52528E-05	0.000295852	2.52528E-05	2.39966E-05	3.48196E-05	2.06403E-05	2.83689E-08	4.2404E-07	8.3971E-08	5.36375E-07	0.53637519
3835403773255	383540	3773255	0.00030024	0.000921685	0.001083826	0.001069394	0.000227317	0.000295623	0.000217595	2.23964E-05	0.000262388	2.23964E-05	2.36192E-05	3.42719E-05	2.03157E-05	2.52874E-08	3.7753E-07	7.4617E-08	4.77438E-07	0.47743767
3835503773255	383550	3773255	0.000268422	0.000824009	0.000968968	0.000956065	0.000203227	0.000264295	0.000194535	2.00229E-05	0.000234581	2.00229E-05	2.32074E-05	3.36745E-05	1.99615E-05	2.27155E-08	3.3876E-07	6.6843E-08	4.28321E-07	0.4283211
3835603773255	383560	3773255	0.000241663	0.000741864	0.000872371	0.000860756	0.000182967	0.000237947	0.000175142	1.80268E-05	0.000211196	1.80268E-05	2.2777E-05	3.30499E-05	1.95913E-05	2.05426E-08	3.0604E-07	6.0301E-08	3.86887E-07	0.38688675
3835703773255	383570	3773255	0.000218873	0.000671901	0.000790101	0.00077958	0.000165712	0.000215507	0.000158625	1.63268E-05	0.000191279	1.63268E-05	2.23496E-05	3.24298E-05	1.92237E-05	1.86845E-08	2.7809E-07	5.4725E-08	3.515E-07	0.35150038
3835803773255	383580	3773255	0.00019843	0.000609146	0.000716306	0.000706768	0.000150235	0.000195379	0.00014381	1.48019E-05	0.000173413	1.48019E-05	2.18755E-05	3.17418E-05	1.88159E-05	1.70112E-08	2.5294E-07	4.9719E-08	3.19672E-07	0.31967171
3835903773255	383590	3773255	0.000180399	0.000553794	0.000651216	0.000642545	0.000136583	0.000177625	0.000130742	1.34569E-05	0.000157656	1.34569E-05	2.14107E-05	3.10674E-05	1.84161E-05	1.55296E-08	2.307E-07	4.5298E-08	2.91523E-07	0.29152274
3836003773255	383600	3773255	0.000164919	0.000506274	0.000595336	0.000587409	0.000124863	0.000162383	0.000119523	1.23021E-05	0.000144127	1.23021E-05	2.10177E-05	3.04971E-05	1.80781E-05	1.42537E-08	2.1155E-07	4.15E-08	2.67306E-07	0.26730592
3836103773255	383610	3773255	0.000153226	0.000470379	0.000553127	0.000545762	0.00011601	0.00015087	0.000111049	1.14299E-05	0.000133909	1.14299E-05	2.08305E-05	3.02255E-05	1.79171E-05	1.32874E-08	1.9707E-07	3.8634E-08	2.48989E-07	0.24898917
3836203773255	383620	3773255	0.000142722	0.000438132	0.000515208	0.000508347	0.000108057	0.000140528	0.000103436	1.06463E-05	0.000124729	1.06463E-05	2.06527E-05	2.99676E-05	1.77642E-05	1.24169E-08	1.8403E-07	3.6056E-08	2.32499E-07	0.23249919
3836303773255	383630	3773255	0.000133336	0.000409317	0.000481323	0.000474914	0.000100951	0.000131285	9.66332E-05	9.94616E-06	0.000116525	9.94616E-06	2.04843E-05	2.97231E-05	1.76193E-05	1.16366E-08	1.7235E-07	3.3748E-08	2.17732E-07	0.21773187
3836403773255	383640	3773255	0.000124916	0.000383471	0.00045093	0.000444926	9.45761E-05	0.000122995	9.05313E-05	9.31811E-06	0.000109168	9.31811E-06	2.03283E-05	2.94968E-05	1.74851E-05	1.09346E-08	1.6185E-07	3.1676E-08	2.04458E-07	0.20445795
3836503773255	383650	3773255	0.000117257	0.000359959	0.00042382	0.000417646	8.87772E-05	0.000115454	8.49804E-05	8.74677E-06	0.000102474	8.74677E-06	2.01724E-05	2.92705E-05	1.7351E-05	1.02943E-08	1.5228E-07	2.9787E-08	1.92358E-07	0.19235786
3836603773255	383660	3773255	0.000111015	0.000340797	0.000400749	0.000395413	8.40513E-05	0.000109308	8.04566E-05	8.28115E-06	9.70189E-05	8.28115E-06	2.00694E-05	2.91212E-05	1.72624E-05	9.77103E-09	1.4446E-07	2.8246E-08	1.8248E-07	0.18248035
3836703773255	383670	3773255	0.00010529	0.000323222	0.000380083	0.000375022	7.97169E-05	0.000103671	7.63076E-05	7.85411E-06	9.20158E-05	7.85411E-06	1.99571E-05	2.89582E-05	1.71659E-05	9.28985E-09	1.3728E-07	2.6831E-08	1.73402E-07	0.17340234
3836803773255	383680	3773255	0.000100576	0.000308751	0.000363066	0.000358231	7.61477E-05	9.90295E-05	7.28911E-05	7.50246E-06	8.7896E-05	7.50246E-06	1.98854E-05	2.88541E-05	1.71041E-05	8.89284E-09	1.3136E-07	2.5664E-08	1.65919E-07	0.16591911
3836903773255	383690	3773255	9.71465E-05	0.000298223	0.000350686	0.000346016	7.35512E-05	9.56528E-05	7.04056E-05	7.24664E-06	8.48989E-05	7.24664E-06	1.99072E-05	2.88858E-05	1.71229E-05	8.60374E-09	1.2706E-07	2.4816E-08	1.60476E-07	0.16047629
3837003773255	383700	3773255	9.39166E-05	0.000288308	0.000339026	0.000334512	7.11058E-05	9.24725E-05	6.80648E-05	7.0057E-06	8.20762E-05	7.0057E-06	1.99447E-05	2.89401E-05	1.71551E-05	8.33142E-09	1.23E-07	2.4018E-08	1.5535E-07	0.15535037
3837103773255	383710	3773255	9.11875E-05	0.00027993	0.000329175	0.000324792	6.90396E-05	8.97855E-05	6.6087E-05	6.80213E-06	7.96912E-05	6.80213E-06	2.00569E-05	2.91031E-05	1.72517E-05	8.10218E-09	1.1959E-07	2.3346E-08	1.51036E-07	0.15103557
3837203773255	383720	3773255	8.87216E-05	0.00027236	0.000320273	0.000316009	6.71726E-05	8.73574E-05	6.42998E-05	6.61818E-06	7.75362E-05	6.61818E-06	2.02223E-05	2.9343E-05	1.73939E-05	7.89582E-09	1.1651E-07	2.2741E-08	1.47151E-07	0.14715099
3837303773255	383730	3773255	8.63427E-05	0.000265057	0.000311686	0.000307536	6.53715E-05	8.50151E-05	6.25758E-05	6.44073E-06	7.54572E-05	6.44073E-06	2.04032E-05	2.96055E-05	1.75495E-05	7.69708E-09	1.1355E-07	2.2158E-08	1.43409E-07	0.14340928
3837403773255	383740	3773255	8.3826E-05	0.000257331	0.000302601	0.000298571	6.34661E-05	8.25371E-05	6.07518E-05	6.25299E-06	7.32578E-05	6.25299E-06	2.05311E-05	2.9791E-05	1.76595E-05	7.48592E-09	1.1041E-07	2.1538E-08	1.39435E-07	0.13943452
3837503773255	383750	3773255	8.1478E-05	0.000250123	0.000294125	0.000290208	6.16883E-05	8.02252E-05	5.90501E-05	6.07784E-06	7.12058E-05	6.07784E-06	2.06652E-05	2.99857E-05	1.77749E-05	7.28899E-09	1.0748E-07	2.096E-08	1.35728E-07	0.13572844
3837603773255	383760	3773255	7.92769E-05	0.000243367	0.000286179	0.000282369	6.00219E-05	7.8058E-05	5.74549E-05	5.91366E-06	6.92823E-05	5.91366E-06	2.07931E-05	3.01712E-05	1.78849E-05	7.10412E-09	1.0473E-07	2.0418E-08	1.32251E-07	0.13225122
3837703773255	383770	3773255	7.72229E-05	0.000237061	0.000278764	0.000275052	5.84668E-05	7.60355E-05	5.59663E-05	5.76044E-06	6.74872E-05	5.76044E-06	2.09116E-05	3.03432E-05	1.79868E-05	6.93109E-09	1.0216E-07	1.9912E-08	1.28999E-07	0.12899908
3837803773255	383780	3773255	7.52832E-05	0.000231106	0.000271762	0.000268144	5.69981E-05	7.41256E-05	5.45605E-05	5.61574E-06	6.5792E-05	5.61574E-06	2.10114E-05	3.04881E-05	1.80727E-05	6.76735E-09	9.9724E-08	1.9432E-08	1.25923E-07	0.12592349
3837903773255	383790	3773255	7.33634E-05	0.000225213	0.000264832	0.000261306	5.55447E-05	7.22354E-05	5.31692E-05	5.47254E-06	6.41142E-05	5.47254E-06	2.10676E-05	3.05695E-05	1.8121E-05	6.60428E-09	9.7304E-08	1.8955E-08	1.22863E-07	0.12286317
3838003773255	383800	3773255	7.15234E-05	0.000219565	0.00025819	0.000254752	5.41516E-05	7.04237E-05	5.18357E-05	5.33529E-06	6.25063E-05	5.33529E-06	2.10957E-05	3.06103E-05	1.81451E-05	6.44759E-09	9.4979E-08	1.8496E-08	1.19923E-07	0.11992296
3838103773255	383810	3773255	6.95057E-05	0.00021337	0.000250906	0.000247565	5.26239E-05	6.8437E-05	5.03733E-05	5.18477E-06	6.07429E-05	5.18477E-06	2.10395E-05	3.05288E-05	1.80969E-05	6.27511E-09	9.242E-08	1.7991E-08	1.16686E-07	0.11668591
3838203773255	383820	3773255	6.73736E-05	0.000206825	0.00024321	0.000239971	5.10097E-05	6.63377E-05	4.88282E-05	5.02573E-06	5.88796E-05	5.02573E-06	2.09147E-05	3.03478E-05	1.79895E-05	6.09266E-09	8.9711E-08	1.7457E-08	1.13261E-07	0.11326088
3838303773255	383830	3773255	6.53413E-05	0.000200587	0.000235873	0.000232733	4.9471E-05	6.43367E-05	4.73553E-05	4.87413E-06	5.71036E-05	4.87413E-06	2.07837E-05	3.01577E-05	1.78768E-05	5.91839E-09	8.7124E-08	1.6948E-08	1.0999E-07	0.10999004
3838403773255	383840	3773255	6.28953E-05	0.000193078	0.000227044	0.000224021	4.76191E-05	6.19283E-05	4.55826E-05	4.69167E-06	5.49659E-05	4.69167E-06	2.05248E-05	2.9782E-05	1.76542E-05	5.7087E-09	8.4007E-08	1.6335E-08	1.0605E-07	0.1060505
3838503773255	383850	3773255	6.058E-05	0.00018597	0.000218686	0.000215774	4.58661E-05	5.96485E-05	4.39046E-05	4.51896E-06	5.29425E-05	4.51896E-06	2.02659E-05	2.94063E-05	1.74315E-05	5.50995E-09	8.1054E-08	1.5755E-08	1.02318E-07	0.10231825
3838603773255	383860	3773255	5.8114E-05	0.0001784	0.000209784	0.000206991	4.39991E-05	5.72205E-05	4.21174E-05	4.33501E-06	5.07874E-05	4.33501E-06	1.99353E-05	2.89265E-05	1.71471E-05	5.29781E-09	7.79E-08	1.5136E-08	9.83341E-08	0.09833414
3838703773255	383870	3773255	5.54176E-05	0.000170123	0.00020005	0.000197387	4.19576E-05	5.45656E-05	4.01632E-05	4.13388E-06	4.8431E-05	4.13388E-06	1.94892E-05	2.82793E-05	1.67634E-05	5.06523E-09	7.4443E-08	1.4459E-08	9.39666E-08	0.09396656
3838803773255	383880	3773255	5.28827E-05	0.000162341	0.0001909	0.000188358	4.00384E-05	5.20696E-05	3.83261E-05	3.94479E-06	4.62157E-05	3.94479E-06	1.90307E-05	2.7614E-05	1.6369E-05	4.84575E-09	7.1181E-08	1.382E-08	8.98472E-08	0.08984723
3838903773255	383890	3773255	5.04966E-05	0.000155016	0.000182286	0.000179859	3.82319E-05	4.97202E-05	3.65968E-05	3.76679E-06	4.41304E-05	3.76679E-06	1.85659E-05	2.69396E-05	1.59692E-05	4.63862E-09	6.8106E-08	1.3217E-08	8.59619E-08	0.08596187
3839003773255	383900	3773255	4.82521E-05	0.000148125	0.000174183	0.000171864	3.65324E-05	4.75101E-05	3.49701E-05	3.59936E-06	4.21688E-05	3.59936E-06	1.81043E-05	2.62697E-05	1.55721E-05	4.44276E-09	6.5199E-08	1.2649E-08	8.2291E-08	0.08229095
3839103773255	383910	3773255	4.61363E-05	0.000141631	0.000166546	0.000164328	3.49306E-05	4.54269E-05	3.34367E-05	3.44154E-06	4.03198E-05	3.44154E-06	1.76426E-05	2.55998E-05	1.51751E-05	4.25743E-09	6.2451E-08	1.2112E-08	7.88203E-08	0.07882031
3829703773265	382970	3773265	2.397E-05	7.35837E-05	8.65284E-05	8.53763E-05	1.81481E-05	2.36014E-05	1.73719E-05	1.78804E-06	2.0948E-05	1.78804E-06	1.18158E-05	1.7145E-05	1.01632E-05	3.76068E-09	4.926E-08	8.671E-09	6.16913E-08	0.06169132
3829803773265	382980	3773265	2.53418E-05	7.77948E-05	9.14804E-05	9.02623E-05	1.91867E-05	2.49521E-05	1.83661E-05	1.89037E-06	2.21469E-05	1.89037E-06	1.20966E-05	1.75524E-05	1.04047E-05	4.03407E-09	5.2688E-08	9.2541E-09	6.5976E-08	0.06597598
3829903773265	382990	3773265	2.63815E-05	8.09866E-05	9.52336E-05	9.39656E-05	1.99739E-05	2.59759E-05	1.91196E-05	1.96793E-06	2.30555E-05	1.96793E-06	1.22681E-05	1.78013E-05	1.05522E-05	4.27835E-09	5.568E-08	9.7501E-09	6.97082E-08	0.06970819
3830003773265	383000	3773265	2.74884E-05	8.43845E-05	9.92293E-05	9.7908E-05	2.08119E-05	2.70657E-05	1.99218E-05	2.05049E-06	2.40228E-05	2.05049E-06	1.23742E-05	1.79552E-05	1.06435E-05	4.53181E-09	5.8794E-08	1.0273E-08	7.35988E-08	0.07359879
3830103773265	383010	3773265	2.88039E-05	8.8423E-05	0.000103978	0.000102594	2.18079E-05	2.8361E-05	2.08753E-05	2.14863E-06	2.51725E-05	2.14863E-06	1.24522E-05	1.80683E-05	1.07105E-05	4.82147E-09	6.238E-08	1.0891E-08	7.8092E-08	0.07809197
3830203773265	383020	3773265	3.00124E-05	9.21328E-05	0.000108341	0.000106898	2.27229E-05	2.95509E-05	2.17511E-05	2.23877E-06	2.62286E-05	2.23877E-06	1.26081E-05	1.82946E-05	1.08447E-05	5.13809E-09	6.6217E-08	1.1524E-08	8.2879E-08	0.08287898
3830303773265	383030	3773265	3.12989E-05	9.60822E-05	0.000112985	0.00011148	2.36969E-05	3.08176E-05	2.26835E-05	2.33474E-06	2.73529E-05	2.33474E-06	1.27734E-05	1.85345E-05	1.09869E-05	5.50022E-09	7.057E-08	1.224E-08	8.83098E-08	0.08830982
3830403773265	383040	3773265	3.26326E-05	0.000100176	0.000117799	0.000116231	2.47067E-05	3.21308E-05	2.365E-05	2.43422E-06	2.85185E-05	2.43422E-06	1.29544E-05	1.8797E-05	1.11425E-05	5.9032E-09	7.5379E-08	1.3029E-08	9.43116E-08	0.09431164
3830503773265	383050	3773265	3.39898E-05	0.000104343	0.000122699	0.000121065	2.57343E-05	3.34672E-05	2.46337E-05	2.53547E-06	2.97046E-05	2.53547E-06	1.31696E-05	1.91094E-05	1.13276E-05	6.36211E-09	8.0797E-08	1.3908E-08	1.01068E-07	0.10106778
3830603773265	383060	3773265	3.54396E-05	0.000108794	0.000127932	0.000126229	2.6832E-05	3.48947E-05	2.56844E-05	2.64362E-06	3.09717E-05	2.64362E-06	1.33973E-05	1.94398E-05	1.15235E-05	6.8895E-09	8.6985E-08	1.4905E-08	1.0878E-07	0.10878012
3830703773265	383070	3773265	3.70709E-05	0.000113801	0.000133821	0.000132039	2.8067E-05	3.65009E-05	2.68667E-05	2.7653-06	3.23973E-05	2.7653E-06	1.36032E-05	1.97385E-05	1.17006E-05	7.5315E-09	9.4471E-08	1.6108E-08	1.18111E-07	0.11811064
3830803773265	383080	3773265	3.88528E-05	0.000119271	0.000140253	0.000138386	2.94161E-05	3.82554E-05	2.8158E-05	2.89822E-06	3.39545E-05	2.89822E-06	1.38028E-05	2.00282E-05	1.18723E-05	8.31506E-09	1.0353E-07	1.7555E-08	1.29403E-07	0.12940255
3830903773265	383090	3773265	4.06873E-05	0.000124903	0.000146876	0.00014492	3.0805E-05	4.00617E-05	2.94876E-05	3.03506E-06	3.55577E-05	3.03506E-06	1.40679E-05	2.04129E-05	1.21003E-05	9.25E-09	1.1424E-07	1.9247E-08	1.42738E-07	0.14273772
3831003773265	383100	3773265	4.25599E-05	0.000130651	0.000153635	0.00015159	3.22228E-05	4.19055E-05	3.08447E-05	3.17475E-06	3.71942E-05	3.17475E-06	1.44329E-05	2.09424E-05	1.24143E-05	1.03154E-08	1.2638E-07	2.1159E-08	1.57855E-07	0.15785486
3831103773265	383110	3773265	4.46302E-05	0.000137007	0.000161109	0.000158964	3.37903E-05	4.3944E-05	3.23452E-05	3.32919E-06	3.90036E-05	3.32919E-06	1.47573E-05	2.14132E-05	1.26933E-05	1.16217E-08	1.4119E-07	2.3475E-08	1.76284E-07	0.17628385
3831203773265	383120	3773265	4.70436E-05	0.000144416	0.000169821	0.00016756	3.56175E-05	4.63202E-05	3.40942E-05	3.50921E-06	4.11127E-05	3.50921E-06	1.50068E-05	2.17752E-05	1.29079E-05	1.35549E-08	1.6285E-07	2.6835E-08	2.03236E-07	0.20323624
3831303773265	383130	3773265	4.97091E-05	0.000152598	0.000179443	0.000177054	3.76356E-05	4.89448E-05	3.6026E-05	3.70805E-06	4.34421E-05	3.70805E-06	1.52345E-05	2.21057E-05	1.31038E-05	1.63723E-08	1.9411E-07	3.1639E-08	2.42119E-07	0.24211885
3831403773265	383140	3773265	5.27158E-05	0.000161828	0.000190297	0.000187763	3.9912E-05	5.19053E-05	3.82051E-05	3.93233E-06	4.60698E-05	3.93233E-06	1.54404E-05	2.24044E-05	1.32809E-05	2.07695E-08	2.4249E-07	3.901E-08	3.0227E-07	0.30227023
3831503773265	383150	3773265	5.65082E-05	0.00017347	0.000203987	0.000201271	4.27833E-05	5.56393E-05	4.09536E-05	4.21522E-06	4.9384E-05	4.21522E-06	1.54123E-05	2.23636E-05	1.32567E-05	2.99852E-08	3.4298E-07	5.4176E-08	4.27138E-07	0.42713791
3834503773265	383450	3773265	0.002256384	0.00692671	0.008145244	0.008036789	0.001708347	0.002221691	0.001635285	0.000168315	0.001971915	0.000168315	2.20346E-05	3.19726E-05	1.89527E-05	1.8147E-07	2.7385E-06	5.7454E-07	3.49446E-06	3.4944649
3834603773265	383460	3773265	0.001458846	0.004478406	0.005266239	0.005196118	0.001104517	0.001436415	0.00105728	0.000108823	0.001274925	0.000108823	2.34102E-05	3.39687E-05	2.01359E-05	1.17106E-07	1.7684E-06	3.6559E-07	2.25114E-06	2.25114255
3834703773265	383470	3773265	0.001041729	0.003197928	0.003760501	0.003710429	0.00078871	0.001025711	0.000754979	7.77077E-05	0.000910395	7.77077E-05	2.42337E-05	3.51636E-05	2.08442E-05	8.38008E-08	1.265E-06	2.585E-07	1.60733E-06	1.60732628
3834803773265	383480	3773265	0.000820974	0.00252025	0.002963608	0.002924147	0.000621574	0.000808351	0.000594991	6.12406E-05	0.000717472	6.12406E-05	2.46485E-05	3.57655E-05	2.12011E-05	6.63271E-08	1.0003E-06	2.0287E-07	1.26945E-06	1.26945165
3834903773265	383490	3773265	0.000674173	0.002069596	0.002433675	0.00240127	0.000510428	0.000663807	0.000488598	5.02899E-05	0.000589178	5.02899E-05	2.49043E-05	3.61367E-05	2.14211E-05	5.474E-08	8.2455E-07	1.6626E-07	1.04556E-06	1.04555739
3835003773265	383500	3773265	0.000567619	0.001742491	0.002049027	0.002021744	0.000429754	0.000558891	0.000411374	4.23415E-05	0.000496057	4.23415E-05	2.50322E-05	3.63223E-05	2.15311E-05	4.63358E-08	6.9708E-07	1.3991E-07	8.83327E-07	0.88332721
3835103773265	383510	3773265	0.000486745	0.001494223	0.001757083	0.001733687	0.000368523	0.000479261	0.000352762	3.63087E-05	0.000425379	3.63087E-05	2.50447E-05	3.63404E-05	2.15418E-05	3.9952E-08	6.0027E-07	1.2002E-07	7.60249E-07	0.76024917
3835203773265	383520	3773265	0.00042349	0.001300042	0.001528743	0.001508387	0.000320632	0.000416979	0.000306919	3.15902E-05	0.0003701	3.15902E-05	2.49573E-05	3.62136E-05	2.14667E-05	3.49477E-08	5.2443E-07	1.0453E-07	6.63902E-07	0.66390239

Unique Identifier	X (UTM)	Y (UTM)	EGIODemolition 2025	EGIOSite Grubbing / Prep 2025	EGIOMass Grading / Excavation 2025	EGIOMass Grading / Excavation 2026	EGIODrainage / Utilities Trenching 2026	EGIODrainage / Utilities Trenching 2027	EGIOFoundations / Concrete Pads 2026	EGIOFoundations / Concrete Pads 2027	EGIOBuilding / Structure Construction 2026	EGIOBuilding / Structure Construction 2027	EGIOAsphalt Paving 2027	EGIOArchitectural Coating 2027	EGIOLandscaping or Other Finishing 2027	EGIOWaterside Construction (Piles) 2027	HIWaterside Construction (Landscaping) 2025	HIWaterside Construction (Landscaping) 2026	KMDemolition 2025	KMSite Grubbing / Prep 2025
3835303773265	383530	3773265	0.001007306	0.00039508	0.000130838	0.000128142	0.000297553	0.000297094	0.000390946	0.000390694	0.000418752	0.000408715	1.62952E-05	1.62952E-05	0.000441305	1.62952E-05	0.000278405	0.000269685	0.000430983	0.001870498
3835403773265	383540	3773265	0.000902126	0.00035383	0.000117177	0.000114762	0.000266484	0.000266073	0.000350125	0.000349899	0.000375027	0.000366038	1.45937E-05	1.45937E-05	0.000395225	1.45937E-05	0.000248535	0.000240751	0.000381863	0.001657314
3835503773265	383550	3773265	0.000812962	0.00031886	0.000105595	0.000103419	0.000240145	0.000239774	0.000315519	0.000315315	0.00033796	0.00032986	1.31513E-05	1.31513E-05	0.000356162	1.31513E-05	0.000223238	0.000216246	0.000340558	0.001478045
3835603773265	383560	3773265	0.000732528	0.00028731	9.51475E-05	9.31871E-05	0.000216385	0.000216051	0.000284302	0.000284118	0.000304523	0.000297223	1.18501E-05	1.18501E-05	0.00032092	1.18501E-05	0.00020047	0.000194191	0.000303647	0.001317851
3835703773265	383570	3773265	0.00066431	0.00026055	8.62867E-05	8.45089E-05	0.000196234	0.000195931	0.000257826	0.000257659	0.000276163	0.000269544	1.07465E-05	1.07465E-05	0.000291037	1.07465E-05	0.000181219	0.000175543	0.000272657	0.00118335
3835803773265	383580	3773265	0.000604193	0.00023697	7.84782E-05	7.68612E-05	0.000178476	0.0001782	0.000234494	0.000234342	0.000251172	0.000245152	9.77401E-06	9.77401E-06	0.0002647	9.77401E-06	0.000164289	0.000159143	0.00024559	0.00106588
3835903773265	383590	3773265	0.00055154	0.00021632	7.16392E-05	7.01631E-05	0.000162922	0.000162671	0.000214059	0.000213921	0.000229284	0.000223788	8.92225E-06	8.92225E-06	0.000241632	8.92225E-06	0.000149484	0.000144801	0.000222079	0.000963841
3836003773265	383600	3773265	0.00050646	0.00019864	6.57837E-05	6.44283E-05	0.000149606	0.000149375	0.000196562	0.000196436	0.000210543	0.000205496	8.19298E-06	8.19298E-06	0.000221882	8.19298E-06	0.000136831	0.000132545	0.00020211	0.000877172
3836103773265	383610	3773265	0.000473361	0.00018566	6.14845E-05	6.02177E-05	0.000139829	0.000139613	0.000183716	0.000183598	0.000196783	0.000192066	7.65755E-06	7.65755E-06	0.000207381	7.65755E-06	0.000127542	0.000123548	0.000187538	0.000813929
3836203773265	383620	3773265	0.000443514	0.00017395	5.76077E-05	5.64207E-05	0.000131012	0.00013081	0.000172132	0.000172021	0.000184375	0.000179956	7.17471E-06	7.17471E-06	0.000194305	7.17471E-06	0.000119177	0.000115445	0.000174487	0.000757286
3836303773265	383630	3773265	0.000416658	0.00016342	5.41193E-05	5.30043E-05	0.000123079	0.000122889	0.000161709	0.000161605	0.000173211	0.000169059	6.74026E-06	6.74026E-06	0.000182539	6.74026E-06	0.000111665	0.000108167	0.000162826	0.000706674
3836403773265	383640	3773265	0.000392424	0.00015391	5.09717E-05	4.99215E-05	0.00011592	0.000115741	0.000152304	0.000152206	0.000163137	0.000159226	6.34823E-06	6.34823E-06	0.000171923	6.34823E-06	0.000104896	0.000101611	0.000152375	0.000661317
3836503773265	383650	3773265	0.000370337	0.00014525	4.81028E-05	4.71117E-05	0.000109396	0.000109227	0.000143732	0.000143639	0.000153955	0.000150265	5.99094E-06	5.99094E-06	0.000162246	5.99094E-06	9.8745E-05	9.56521E-05	0.000142922	0.000620291
3836603773265	383660	3773265	0.000351664	0.00013793	4.56773E-05	4.47362E-05	0.00010388	0.000103719	0.000136484	0.000136396	0.000146192	0.000142688	5.68885E-06	5.68885E-06	0.000154065	5.68885E-06	9.35499E-05	9.06197E-05	0.000134983	0.000585836
3836703773265	383670	3773265	0.000334508	0.0001312	4.3449E-05	4.25538E-05	9.8812E-05	9.86596E-05	0.000129826	0.000129742	0.00013906	0.000135727	5.41133E-06	5.41133E-06	0.000146549	5.41133E-06	8.87925E-05	8.60113E-05	0.000127741	0.000554406
3836803773265	383680	3773265	0.000320343	0.00012564	4.16092E-05	4.07519E-05	9.46279E-05	9.44819E-05	0.000124329	0.000124248	0.000133172	0.000129979	5.18219E-06	5.18219E-06	0.000140344	5.18219E-06	8.4871E-05	8.22127E-05	0.000121807	0.000528653
3836903773265	383690	3773265	0.000310167	0.00012165	4.02873E-05	3.94573E-05	9.16218E-05	9.14804E-05	0.000120379	0.000120301	0.000128941	0.00012585	5.01756E-06	5.01756E-06	0.000135885	5.01756E-06	8.20546E-05	7.94845E-05	0.00011758	0.000510306
3837003773265	383700	3773265	0.000300565	0.00011789	3.90402E-05	3.82358E-05	8.87854E-05	8.86485E-05	0.000116652	0.000116577	0.000124949	0.000121954	4.86223E-06	4.86223E-06	0.000131679	4.86223E-06	7.93996E-05	7.69127E-05	0.000113604	0.000493048
3837103773265	383710	3773265	0.000293074	0.00011495	3.80672E-05	3.72828E-05	8.65726E-05	8.64391E-05	0.000113745	0.000113672	0.000121835	0.000118915	4.74105E-06	4.74105E-06	0.000128397	4.74105E-06	7.73151E-05	7.48935E-05	0.000110501	0.000479583
3837203773265	383720	3773265	0.000286553	0.00011239	3.72202E-05	3.64533E-05	8.46464E-05	8.45158E-05	0.000111214	0.000111143	0.000119124	0.000116269	4.63556E-06	4.63556E-06	0.00012554	4.63556E-06	7.54871E-05	7.31227E-05	0.000107785	0.000467796
3837303773265	383730	3773265	0.000280167	0.00010989	3.63907E-05	3.56409E-05	8.27599E-05	8.26322E-05	0.000108736	0.000108666	0.00011647	0.000113678	4.53225E-06	4.53225E-06	0.000122742	4.53225E-06	7.36897E-05	7.13816E-05	0.000105115	0.000456207
3837403773265	383740	3773265	0.000272604	0.00010692	3.54083E-05	3.46788E-05	8.05259E-05	8.04017E-05	0.000105801	0.000105732	0.000113326	0.000110609	4.40991E-06	4.40991E-06	0.000119429	4.40991E-06	7.158E-05	6.9338E-05	0.000101976	0.000442584
3837503773265	383750	3773265	0.000265535	0.00010415	3.44902E-05	3.37795E-05	7.84378E-05	7.83168E-05	0.000103057	0.000102991	0.000110387	0.000107741	4.29555E-06	4.29555E-06	0.000116332	4.29555E-06	6.96068E-05	6.74265E-05	9.90477E-05	0.000429874
3837603773265	383760	3773265	0.000258871	0.00010153	3.36245E-05	3.29317E-05	7.64691E-05	7.63511E-05	0.00010047	0.000100406	0.000107616	0.000105037	4.18774E-06	4.18774E-06	0.000113412	4.18774E-06	6.77465E-05	6.56245E-05	9.62981E-05	0.000417941
3837703773265	383770	3773265	0.000252592	9.907E-05	3.2809E-05	3.2133E-05	7.46145E-05	7.44994E-05	9.80337E-05	9.79704E-05	0.000105006	0.000102489	4.08618E-06	4.08618E-06	0.000110662	4.08618E-06	6.59938E-05	6.39268E-05	9.37182E-05	0.000406744
3837803773265	383780	3773265	0.000246637	9.6734E-05	3.20355E-05	3.13755E-05	7.28554E-05	7.2743E-05	9.57224E-05	9.56607E-05	0.000102531	0.000100073	3.98984E-06	3.98984E-06	0.000108053	3.98984E-06	6.43399E-05	6.23246E-05	9.12922E-05	0.000396215
3837903773265	383790	3773265	0.000240915	9.449E-05	3.12923E-05	3.06476E-05	7.11653E-05	7.10555E-05	9.35018E-05	9.34415E-05	0.000100152	9.77516E-05	3.89728E-06	3.89728E-06	0.000105546	3.89728E-06	6.27595E-05	6.07937E-05	8.89793E-05	0.000386177
3838003773265	383800	3773265	0.000235401	9.2327E-05	3.0576E-05	2.9946E-05	6.95362E-05	6.94289E-05	9.13614E-05	9.13025E-05	9.78595E-05	9.55139E-05	3.80807E-06	3.80807E-06	0.00010313	3.80807E-06	6.12418E-05	5.93236E-05	8.67661E-05	0.000376571
3838103773265	383810	3773265	0.000229499	9.0013E-05	2.98095E-05	2.91953E-05	6.7793E-05	6.76884E-05	8.90711E-05	8.90137E-05	9.54063E-05	9.31195E-05	3.7126E-06	3.7126E-06	0.000100545	3.7126E-06	5.96255E-05	5.77579E-05	8.44034E-05	0.000366317
3838203773265	383820	3773265	0.000223365	8.7607E-05	2.90127E-05	2.84149E-05	6.59808E-05	6.5879E-05	8.66902E-05	8.66342E-05	9.2856E-05	9.06303E-05	3.61336E-06	3.61336E-06	9.7857E-05	3.61336E-06	5.79446E-05	5.61297E-05	8.19435E-05	0.00035564
3838303773265	383830	3773265	0.000217481	8.5299E-05	2.82485E-05	2.76665E-05	6.4243E-05	6.41438E-05	8.44068E-05	8.43524E-05	9.04103E-05	8.82432E-05	3.51819E-06	3.51819E-06	9.52796E-05	3.51819E-06	5.63373E-05	5.45727E-05	7.95921E-05	0.000345435
3838403773265	383840	3773265	0.000210107	8.2407E-05	2.72907E-05	2.67284E-05	6.20646E-05	6.19689E-05	8.15448E-05	8.14922E-05	8.73447E-05	8.52511E-05	3.3989E-06	3.3989E-06	9.20489E-05	3.3989E-06	5.43156E-05	5.26143E-05	7.66117E-05	0.0003325
3838503773265	383850	3773265	0.000203101	7.9659E-05	2.63807E-05	2.58371E-05	5.99951E-05	5.99025E-05	7.88257E-05	7.87749E-05	8.44322E-05	8.24084E-05	3.28556E-06	3.28556E-06	8.89795E-05	3.28556E-06	5.23979E-05	5.07567E-05	7.37896E-05	0.000320252
3838603773265	383860	3773265	0.0001957	7.6756E-05	2.54193E-05	2.48956E-05	5.78088E-05	5.77196E-05	7.59533E-05	7.59042E-05	8.13554E-05	7.94054E-05	3.16583E-06	3.16583E-06	8.5737E-05	3.16583E-06	5.03726E-05	4.87948E-05	7.08046E-05	0.000307297
3838703773265	383870	3773265	0.00018767	7.3607E-05	2.43763E-05	2.38741E-05	5.54368E-05	5.53513E-05	7.28368E-05	7.27898E-05	7.80173E-05	7.61472E-05	3.03593E-06	3.03593E-06	8.22191E-05	3.03593E-06	4.81823E-05	4.66731E-05	6.75707E-05	0.000293262
3838803773265	383880	3773265	0.00018008	7.063E-05	2.33905E-05	2.29086E-05	5.31949E-05	5.31128E-05	6.98911E-05	6.9846E-05	7.48621E-05	7.30677E-05	2.91315E-06	2.91315E-06	7.8894E-05	2.91315E-06	4.61175E-05	4.4673E-05	6.45314E-05	0.000280071
3838903773265	383890	3773265	0.00017267	6.7724E-05	2.2428E-05	2.19659E-05	5.10059E-05	5.09272E-05	6.70151E-05	6.69719E-05	7.17816E-05	7.0061E-05	2.79328E-06	2.79328E-06	7.56476E-05	2.79328E-06	4.41119E-05	4.27302E-05	6.15826E-05	0.000267273
3839003773265	383900	3773265	0.00016561	6.4955E-05	2.1511E-05	2.10678E-05	4.89205E-05	4.8845E-05	6.42751E-05	6.42336E-05	6.88467E-05	6.71965E-05	2.67907E-06	2.67907E-06	7.25546E-05	2.67907E-06	4.22104E-05	4.08883E-05	5.87945E-05	0.000255172
3839103773265	383910	3773265	0.000158982	6.2355E-05	2.065E-05	2.02245E-05	4.69624E-05	4.68899E-05	6.17024E-05	6.16626E-05	6.6091E-05	6.45068E-05	2.57184E-06	2.57184E-06	6.96505E-05	2.57184E-06	4.0429E-05	3.91627E-05	5.6192E-05	0.000243877
3829703773275	382970	3773275	0.000215577	8.4552E-05	2.80012E-05	2.74242E-05	6.36805E-05	6.35822E-05	8.36678E-05	8.36138E-05	8.96187E-05	8.74706E-05	3.48739E-06	3.48739E-06	9.44453E-05	3.48739E-06	4.36616E-05	4.22941E-05	2.94222E-05	0.000127694
3829803773275	382980	3773275	0.000231413	9.0763E-05	3.0058E-05	2.94387E-05	6.83581E-05	6.82527E-05	8.98136E-05	8.97557E-05	9.62016E-05	9.38957E-05	3.74355E-06	3.74355E-06	0.000101383	3.74355E-06	4.6914E-05	4.54445E-05	3.08615E-05	0.000133941
3829903773275	382990	3773275	0.000246924	9.6847E-05	3.20728E-05	3.1412E-05	7.29403E-05	7.28277E-05	9.5834E-05	9.57722E-05	0.00010265	0.00010019	3.99449E-06	3.99449E-06	0.000108179	3.99449E-06	5.00336E-05	4.84664E-05	3.19749E-05	0.000138773
3830003773275	383000	3773275	0.000263371	0.0001033	3.4209E-05	3.35042E-05	7.77984E-05	7.76783E-05	0.000102217	0.000102151	0.000109487	0.000106863	4.26054E-06	4.26054E-06	0.000115384	4.26054E-06	5.33379E-05	5.16673E-05	3.32603E-05	0.000144352
3830103773275	383010	3773275	0.000282107	0.00011065	3.66427E-05	3.58877E-05	8.3333E-05	8.32045E-05	0.000109489	0.000109418	0.000117276	0.000114465	4.56364E-06	4.56364E-06	0.000123592	4.56364E-06	5.72002E-05	5.54085E-05	3.47517E-05	0.000150825
3830203773275	383020	3773275	0.000303331	0.00011897	3.93995E-05	3.85877E-05	8.96026E-05	8.94644E-05	0.000117726	0.00011765	0.000126099	0.000123077	4.90698E-06	4.90698E-06	0.000132891	4.90698E-06	6.13243E-05	5.94035E-05	3.61344E-05	0.000156826
3830303773275	383030	3773275	0.000327673	0.00012852	4.25612E-05	4.16843E-05	9.67929E-05	9.66436E-05	0.000127173	0.000127091	0.000136218	0.000132953	5.30075E-06	5.30075E-06	0.000143555	5.30075E-06	6.60208E-05	6.39529E-05	3.76077E-05	0.00016322
3830403773275	383040	3773275	0.000355472	0.00013942	4.6172E-05	4.52207E-05	0.000105005	0.000104843	0.000137962	0.000137873	0.000147775	0.000144233	5.75046E-06	5.75046E-06	0.000155734	5.75046E-06	7.12625E-05	6.90304E-05	3.9099E-05	0.000169693
3830503773275	383050	3773275	0.000386298	0.00015151	5.0176E-05	4.91422E-05	0.000114111	0.000113935	0.000149926	0.00014983	0.00016059	0.000156741	6.24914E-06	6.24914E-06	0.000169239	6.24914E-06	7.70263E-05	7.46137E-05	4.05836E-05	0.000176136
3830603773275	383060	3773275	0.00042149	0.00016531	5.4747E-05	5.3619E-05	0.000124506	0.000124314	0.000163585	0.000163479	0.00017522	0.00017102	6.81843E-06	6.81843E-06	0.000184657	6.81843E-06	8.36763E-05	8.10554E-05	4.22583E-05	0.000183404
3830703773275	383070	3773275	0.000465816	0.0001827	6.05045E-05	5.92579E-05	0.0001376	0.000137387	0.000180788	0.000180671	0.000193647	0.000189005	7.53549E-06	7.53549E-06	0.000204076	7.53549E-06	9.20376E-05	8.91548E-05	4.41547E-05	0.000191635
3830803773275	383080	3773275	0.000520606	0.00020419	6.76212E-05	6.62279E-05	0.000153785	0.000153547	0.000202053	0.000201922	0.000216424	0.000211236	8.42183E-06	8.42183E-06	0.00022808	8.42183E-06	0.000102306	9.91015E-05	4.62141E-05	0.000200573
3830903773275	383090	3773275	0.000586444	0.00023001	7.61728E-05	7.46034E-05	0.000173233	0.000172966	0.000227605	0.000227458	0.000243794	0.00023795	9.4869E-06	9.4869E-06	0.000256924	9.4869E-06	0.00011454	0.000110953	4.84138E-05	0.000210119
3831003773275	383100	3773275	0.000661211	0.00025934	8.58842E-05	8.41147E-05	0.000195318	0.000195017	0.000256623	0.000256457	0.000274875	0.000268287	1.06964E-05	1.06964E-05	0.000289679	1.06964E-05	0.000128312	0.000124293	5.07176E-05	0.000220118
3831103773275	383110	3773275	0.000753366	0.00029548	9.78542E-05	9.5838E-05	0.000222541	0.000222197	0.000292389	0.000292201	0.000313186	0.000305679	1.21872E-05	1.21872E-05	0.000330053	1.21872E-05	0.000145139	0.000140593	5.3026E-05	0.000230136
3831203773275	383120	3773275	0.000878845	0.0003447	0.000114153	0.000111801	0.000259606	0.000259206	0.000341089	0.000340869	0.000365349	0.000356592	1.4217E-05	1.4217E-05	0.000385026	1.4217E-05	0.000167871	0.000162613	5.55764E-05	0.000241206
3831303773275	383130	3773275	0.001049063	0.00041146	0.000136262	0.000133455	0.000309888	0.0003094	0.000407152	0.00040689	0.000436111	0.00042568	1.69707E-05	1.69707E-05	0.000459599	1.69707E-05	0.000198389	0.000192175	5.83826E-05	0.000253385
3831403773275	383140	3773275	0.001308023	0.00051303	0.000169898	0.000166398	0.000386384	0.000385788	0.000507658	0.0005073	0.000543765	0.000530731	2.11599E-05	2.11599E-05	0.000573051	2.11599E-05	0.000244282	0.000236631	6.17161E-05	0.000267852
3831503773275	383150	3773275	0.001925213	0.0007551	0.000250065	0.000244912	0.000568699	0.000567821	0.000747196	0.000746713	0.00080034	0.000781156	3.11441E-05	3.11441E-05	0.000843444	3.11441E-05	0.000352669	0.000341623	6.6498E-05	0.000288606
3834503773275	383450	3773275	0.006148303	0.00241145	0.000798599	0.000782145	0.001816179	0.001813376	0.002386221	0.002384682	0.002555941	0.002494677	9.94609E-05	9.94609E-05	0.002693598	9.94609E-05	0.001703694	0.001650331	0.002866276	0.012439841
3834603773275	383460	3773275	0.004594712	0.00180211	0.000596804	0.000584507	0.001357255	0.001355161	0.001783256	0.001782105	0.00191009	0.001864306	7.43285E-05	7.43285E-05	0.002012963	7.43285E-05	0.001242962	0.0012040 3	0.002074467	0.009003333
3834703773275	383470	3773275	0.003124904	0.00122563	0.000405892	0.000397529	0.000923082	0.000921657	0.001212808	0.001212026	0.001299069	0.001267931	5.05515E-05	5.05515E-05	0.001369034	5.05515E-05	0.000866814	0.000839664	0.001431798	0.006214106
3834803773275	383480	3773275	0.002406855	0.000944	0.000312625	0.000306184	0.000710973	0.000709876	0.000934126	0.000933523	0.001000566	0.000976583	3.89356E-05	3.89356E-05	0.001054454	3.89356E-05	0.000674293	0.000653173	0.001103056	0.004787341
3834903773275	383490	3773275	0.001956201	0.00076725	0.00025409	0.000248854	0.000577852	0.000576961	0.000759222	0.000758732	0.000813222	0.000793729	3.16454E-05	3.16454E-05	0.0008570 2	3.16454E-05	0.0005500 7	0.00053284	0.000891642	0.003869791
3835003773275	383500	3773275	0.001642307	0.00064414	0.000213318	0.000208923	0.000485129	0.000484381	0.000637397	0.000636985	0.000682731	0.000666367	2.65675E-05	2.65675E-05	0.000719502	2.65675E-05	0.000462007	0.000447536	0.000742397	0.003222057
3835103773275	383510	3773275	0.001410688	0.00055329	0.000183233	0.000179458	0.00041671	0.000416067	0.000547503	0.00054715	0.000586444	0.000572387	2.28207E-05	2.28207E-05	0.000618028	2.28207E-05	0.000396331	0.000383917	0.000631546	0.002740952
3835203773275	383520	3773275	0.001232835	0.00048354	0.000160132	0.000156833	0.000364173	0.000363612	0.000478476	0.000478167	0.000512508	0.000500223	1.99435E-05	1.99435E-05	0.00054011	1.99435E-05	0.000345506	0.000334684	0.000546162	0.002370383
3835303773275	383530	3773275	0.001089805	0.00042744	0.000141554	0.000138637	0.000321923	0.000321426	0.000422965	0.000422692	0.000453048	0.000442189	1.76297E-05	1.76297E-05	0.000477448	1.76297E-05	0.000304471	0.000294934	0.000477582	0.00207274
3835403773275	383540	3773275	0.000972554	0.00038145	0.000126324	0.000123722	0.000287288	0.000286844	0.000377459	0.000377215	0.000404305	0.000394614	1.5733E-05	1.5733E-05	0.00042608	1.5733E-05	0.00027081	0.000262328	0.000421632	0.001829914
3835503773275	383550	3773275	0.000873366	0.00034255	0.000113441	0.000111104	0.000257988	0.00025759	0.000338963	0.000338744	0.000363071	0.000354369	1.41284E-05	1.41284E-05	0.000382625	1.41284E-05	0.000242348	0.000234757	0.00037461	0.001625835
3835603773275	383560	3773275	0.000781013	0.00030632	0.000101445	9.9355E-05	0.000230707	0.000230351	0.000303119	0.000302924	0.000324679	0.000316896	1.26344E-05	1.26344E-05	0.000342165	1.26344E-05	0.00021589	0.000209128	0.00033118	0.001437343
3835703773275	383570	3773275	0.000704001	0.00027612	9.14422E-05	8.95581E-05	0.000207958	0.000207638	0.00027323	0.00027354	0.000292664	0.000285649	1.13886E-05	1.13886E-05	0.000308426	1.13886E-05	0.000193874	0.000187801	0.000295287	0.001281569
3835803773275	383580	3773275	0.000636959	0.00024982	8.27342E-05	8.10296E-05	0.000188155	0.000187864	0.000247211	0.000247051	0.000264793	0.000258446	1.03041E-05	1.03041E-05	0.000279055	1.03041E-05	0.000174778	0.000169303	0.000264365	0.001147362
3835903773275	383590	3773275	0.000579205	0.00022717	7.52325E-05	7.36824E-05	0.000171094	0.00017083	0.000224796	0.000224651	0.000240784	0.000235013	9.36978E-06	9.36978E-06	0.000253752	9.36978E-06	0.000158354	0.000153394	0.00023795	0.001032721
3836003773275	383600	3773275	0.000530145	0.00020793	6.88602E-05	6.74414E-05	0.000156602	0.000156361	0.000205755	0.000205622	0.000220389	0.000215107	8.57614E-06	8.57614E-06	0.000232259	8.57614E-06	0.000144423	0.000139899	0.000215684	0.000936084
3836103773275	383610	3773275	0.00049384	0.00019369	6.41445E-05	6.28229E-05	0.000145878	0.000145653	0.000191664	0.000191541	0.000205297	0.000200376	7.98883E-06	7.98883E-06	0.000216353	7.98883E-06	0.000134115	0.000129915	0.000199297	0.000864964
3836203773275	383620	3773275	0.000461343	0.00018095	5.99235E-05	5.86889E-05	0.000136278	0.000136068	0.000179052	0.000178937	0.000191787	0.00018719	7.46313E-06	7.46313E-06	0.000202116	7.46313E-06	0.000124907	0.000120995	0.000184741	0.000801789
3836303773275	383630	3773275	0.000432349	0.00016957	5.61575E-05	5.50005E-05	0.000127714	0.000127517	0.000167799	0.000167691	0.000179734	0.000175426	6.9941E-06	6.9941E-06	0.000189414	6.9941E-06	0.000116709	0.000113054	0.000171851	0.000745844

			KMMass Grading / Excavation	KMMass Grading / Excavation	KMDrainage / Utilities Trenching	KMFoundations / Concrete Pads	KMBuilding / Structure Construction	KMAsphalt Paving	KMArchitectural Coating	KMLandscaping or Other Finishing	KMWaterside Construction (Piles)	EWNDemolition	EWNSite Grubbing / Prep	EWNDrainage / Utilities Trenching	EWNDrainage / Utilities Trenching	EWNDrainage / Utilities Trenching	EWNFoundation s / Concrete Pads	EWNBuilding / Structure Construction	EWNAsphalt Paving	EWNLandscaping or Other Finishing	EWNWaterside Construction (Piles)
Unique Identifier	X (UTM)	Y (UTM)	2025	2026	2026	2026	2026	2026	2026	2026	2026	2027	2027	2027	2028	2029	2029	2029	2029	2029	2029
3835303773265	383530	3773265	0.001421778	0.001407064	0.000505289	0.000267397	0.000918415	2.9505E-05	2.9505E-05	0.00094792	2.9505E-05	0.001254642	6.83796E-05	0.000160568	0.000157468	0.000154209	0.000133574	0.000290048	2.06354E-05	0.000300366	2.06354E-05
3835403773265	383540	3773265	0.001259736	0.001246699	0.0004477	0.000236921	0.000813742	2.61423E-05	2.61423E-05	0.000839884	2.61423E-05	0.001119775	6.10292E-05	0.000143308	0.000140541	0.000137633	0.000119215	0.000258869	1.84172E-05	0.000268078	1.84172E-05
3835503773265	383550	3773265	0.001123472	0.001111845	0.000399273	0.000211294	0.00072572	2.33145E-05	2.33145E-05	0.000749035	2.33145E-05	0.001005435	5.47975E-05	0.000128675	0.00012619	0.000123579	0.000107042	0.000232436	1.65366E-05	0.000240705	1.65366E-05
3835603773265	383560	3773265	0.001001707	0.00099134	0.000355999	0.000188393	0.000647065	2.07876E-05	2.07876E-05	0.000667852	2.07876E-05	0.000902527	4.91889E-05	0.000115505	0.000113274	0.000110931	9.60865E-05	0.000208646	1.4844E-05	0.000216068	1.4844E-05
3835703773265	383570	3773265	0.000899472	0.000890163	0.000319665	0.000169166	0.000581025	1.8666E-05	1.8666E-05	0.000599691	1.8666E-05	0.000815454	4.44433E-05	0.000104361	0.000102346	0.000100228	8.68163E-05	0.000188516	1.34119E-05	0.000195222	1.34119E-05
3835803773265	383580	3773265	0.000810182	0.000801798	0.000287933	0.000152373	0.000523347	1.68131E-05	1.68131E-05	0.00054016	1.68131E-05	0.000738839	4.02677E-05	9.45561E-05	9.27302E-05	9.08115E-05	7.86596E-05	0.000170805	1.21518E-05	0.000176881	1.21518E-05
3835903773265	383590	3773265	0.000732622	0.00072504	0.000260368	0.000137786	0.000473246	1.52035E-05	1.52035E-05	0.000488449	1.52035E-05	0.000671796	3.66137E-05	8.5976E-05	8.43157E-05	8.25711E-05	7.1522E-05	0.000155306	1.10492E-05	0.00016083	1.10492E-05
3836003773265	383600	3773265	0.000666744	0.000659844	0.000236956	0.000125396	0.000430692	1.38364E-05	1.38364E-05	0.000444528	1.38364E-05	0.000614477	3.34898E-05	7.86403E-05	7.71217E-05	7.5526E-05	6.54196E-05	0.000142055	1.01064E-05	0.000147108	1.01064E-05
3836103773265	383610	3773265	0.000618673	0.00061227	0.00021972	0.000116355	0.000399639	1.28388E-05	1.28388E-05	0.000412478	1.28388E-05	0.000572341	3.11933E-05	7.32478E-05	7.18333E-05	7.0347E-05	6.09336E-05	0.000132314	9.41341E-06	0.00013702	9.41341E-06
3836203773265	383620	3773265	0.000575618	0.000569661	0.00020457	0.000108258	0.000371828	1.19453E-05	1.19453E-05	0.000383773	1.19453E-05	0.000534417	2.91264E-05	6.83943E-05	6.70735E-05	6.56857E-05	5.68961E-05	0.000123546	8.78966E-06	0.000127941	8.78966E-06
3836303773265	383630	3773265	0.000537148	0.000531589	0.000190898	0.000101023	0.000346977	1.1147E-05	1.1147E-05	0.000358124	1.1147E-05	0.000500367	2.72706E-05	6.40366E-05	6.28E-05	6.15006E-05	5.3271E-05	0.000115675	8.22963E-06	0.00011979	8.22963E-06
3836403773265	383640	3773265	0.000502671	0.000497469	0.000178645	9.45385E-05	0.000324707	1.04315E-05	1.04315E-05	0.000335138	1.04315E-05	0.000469709	2.55997E-05	6.0113E-05	5.89522E-05	5.77324E-05	5.0007E-05	0.000108587	7.7254E-06	0.00011245	7.7254E-06
3836503773265	383650	3773265	0.000471487	0.000466608	0.000167563	8.86736E-05	0.000304563	9.78439E-06	9.78439E-06	0.000314347	9.78439E-06	0.00044183	2.40803E-05	5.65451E-05	5.54532E-05	5.43058E-05	4.70389E-05	0.000102142	7.26687E-06	0.000105776	7.26687E-06
3836603773265	383660	3773265	0.000445298	0.000440689	0.000158255	8.37481E-05	0.000287645	9.2409E-06	9.2409E-06	0.000296886	9.2409E-06	0.000418286	2.27971E-05	5.35319E-05	5.24981E-05	5.14119E-05	4.45323E-05	9.66992E-05	6.87963E-06	0.000100139	6.87963E-06
3836703773265	383670	3773265	0.000421407	0.000417046	0.000149765	7.9255E-05	0.000272213	8.74513E-06	8.74513E-06	0.000280958	8.74513E-06	0.000396709	2.16211E-05	5.07705E-05	4.97901E-05	4.87599E-05	4.22351E-05	9.1711E-05	6.52474E-06	9.49734E-05	6.52474E-06
3836803773265	383680	3773265	0.000401832	0.000397674	0.000142808	7.55735E-05	0.000259569	8.3389E-06	8.3389E-06	0.000267907	8.3389E-06	0.000378899	2.06505E-05	4.84912E-05	4.75548E-05	4.65708E-05	4.0339E-05	8.75938E-05	6.23182E-06	9.07097E-05	6.23182E-06
3836903773265	383690	3773265	0.000387887	0.000383872	0.000137852	7.29507E-05	0.00025056	8.0495E-06	8.0495E-06	0.00025861	8.0495E-06	0.000366058	1.99507E-05	4.68479E-05	4.59432E-05	4.49926E-05	3.8972E-05	8.46253E-05	6.02063E-06	8.76356E-05	6.02063E-06
3837003773265	383700	3773265	0.000374769	0.000370891	0.00013319	7.04837E-05	0.000242087	7.77729E-06	7.77729E-06	0.000249864	7.77729E-06	0.000353915	1.92888E-05	4.52937E-05	4.44191E-05	4.35E-05	3.76791E-05	8.18179E-05	5.8209E-06	8.47283E-05	5.8209E-06
3837103773265	383710	3773265	0.000364534	0.000360761	0.000129553	6.85587E-05	0.000235475	7.56488E-06	7.56488E-06	0.00024304	7.56488E-06	0.000344328	1.87663E-05	4.40669E-05	4.32159E-05	4.23217E-05	3.66585E-05	7.96017E-05	5.66323E-06	8.24333E-05	5.66323E-06
3837203773265	383720	3773265	0.000355575	0.000351895	0.000126369	6.68738E-05	0.000229688	7.37896E-06	7.37896E-06	0.000237067	7.37896E-06	0.000335844	1.8304E-05	4.29811E-05	4.21511E-05	4.1279E-05	3.57553E-05	7.76404E-05	5.5237E-06	8.04023E-05	5.5237E-06
3837303773265	383730	3773265	0.000346766	0.000343177	0.000123238	6.5217E-05	0.000223998	7.19615E-06	7.19615E-06	0.000231194	7.19615E-06	0.000327491	1.78487E-05	4.1912E-05	4.11027E-05	4.02522E-05	3.48659E-05	7.57093E-05	5.38631E-06	7.84024E-05	5.38631E-06
3837403773265	383740	3773265	0.000336411	0.000332929	0.000119558	6.32695E-05	0.000217309	6.98126E-06	6.98126E-06	0.00022429	6.98126E-06	0.000317767	1.73187E-05	4.06675E-05	3.98822E-05	3.9057E-05	3.38306E-05	7.34612E-05	5.22637E-06	7.60744E-05	5.22637E-06
3837503773265	383750	3773265	0.00032675	0.000323369	0.000116124	6.14526E-05	0.000211068	6.78078E-06	6.78078E-06	0.000217849	6.78078E-06	0.000308663	1.68225E-05	3.95024E-05	3.87396E-05	3.7938E-05	3.28614E-05	7.13566E-05	5.07663E-06	7.38949E-05	5.07663E-06
3837603773265	383760	3773265	0.000317679	0.000314392	0.00011291	5.97467E-05	0.000205209	6.59254E-06	6.59254E-06	0.000211801	6.59254E-06	0.000300064	1.63539E-05	3.8402E-05	3.76604E-05	3.68812E-05	3.1946E-05	6.93687E-05	4.93521E-06	7.18363E-05	4.93521E-06
3837703773265	383770	3773265	0.000309169	0.000305969	0.000109876	5.8146E-05	0.000199711	6.41592E-06	6.41592E-06	0.000206127	6.41592E-06	0.000291955	1.59119E-05	3.73642E-05	3.66427E-05	3.58845E-05	3.10827E-05	6.74942E-05	4.80185E-06	6.98951E-05	4.80185E-06
3837803773265	383780	3773265	0.000301165	0.000298049	0.000107032	5.66408E-05	0.000194541	6.24984E-06	6.24984E-06	0.000200791	6.24984E-06	0.000284306	1.54951E-05	3.63853E-05	3.56827E-05	3.49444E-05	3.02683E-05	6.57259E-05	4.67604E-06	6.80639E-05	4.67604E-06
3837903773265	383790	3773265	0.000293535	0.000290498	0.00010432	5.52058E-05	0.000189613	6.0915E-06	6.0915E-06	0.000195704	6.0915E-06	0.000276986	1.50961E-05	3.54485E-05	3.4764E-05	3.40447E-05	2.9489E-05	6.40336E-05	4.55565E-06	6.63115E-05	4.55565E-06
3838003773265	383800	3773265	0.000286234	0.000283272	0.000101725	5.38326E-05	0.000184896	5.93998E-06	5.93998E-06	0.000190836	5.93998E-06	0.000269973	1.47139E-05	3.45509E-05	3.38837E-05	3.31826E-05	2.87423E-05	6.24122E-05	4.44029E-06	6.46324E-05	4.44029E-06
3838103773265	383810	3773265	0.00027844	0.000275558	9.89553E-05	5.23668E-05	0.000179862	5.77824E-06	5.77824E-06	0.00018564	5.77824E-06	0.000262576	1.43107E-05	3.36043E-05	3.29554E-05	3.22735E-05	2.79549E-05	6.07023E-05	4.31864E-06	6.28616E-05	4.31864E-06
3838203773265	383820	3773265	0.000270325	0.000267527	9.60712E-05	5.08405E-05	0.000174619	5.60983E-06	5.60983E-06	0.000180229	5.60983E-06	0.000254942	1.38947E-05	3.26273E-05	3.19973E-05	3.13352E-05	2.71421E-05	5.89375E-05	4.19308E-06	6.1034E-05	4.19308E-06
3838303773265	383830	3773265	0.000262568	0.00025985	9.33145E-05	4.93817E-05	0.000169609	5.44886E-06	5.44886E-06	0.000175058	5.44886E-06	0.000247653	1.34974E-05	3.16944E-05	3.10824E-05	3.04393E-05	2.63661E-05	5.72523E-05	4.0732E-06	5.92889E-05	4.0732E-06
3838403773265	383840	3773265	0.000252735	0.00025012	8.98202E-05	4.75325E-05	0.000163258	5.24481E-06	5.24481E-06	0.000168502	5.24481E-06	0.000238641	1.30062E-05	3.05411E-05	2.99513E-05	2.93316E-05	2.54066E-05	5.51689E-05	3.92497E-06	5.71314E-05	3.92497E-06
3838503773265	383850	3773265	0.000243426	0.000240907	8.65116E-05	4.57816E-05	0.000157244	5.05162E-06	5.05162E-06	0.000162295	5.05162E-06	0.000230103	1.25409E-05	2.94485E-05	2.88798E-05	2.82822E-05	2.44977E-05	5.31953E-05	3.78456E-06	5.50875E-05	3.78456E-06
3838603773265	383860	3773265	0.000233579	0.000231161	8.3012E-05	4.39296E-05	0.000150883	4.84727E-06	4.84727E-06	0.00015573	4.84727E-06	0.000221153	1.20531E-05	2.8303E-05	2.77564E-05	2.71821E-05	2.35447E-05	5.1126E-05	3.63734E-06	5.29447E-05	3.63734E-06
3838703773265	383870	3773265	0.00022291	0.000220603	7.92205E-05	4.19232E-05	0.000143992	4.62587E-06	4.62587E-06	0.000148617	4.62587E-06	0.000211528	1.15285E-05	2.70712E-05	2.65484E-05	2.59991E-05	2.25201E-05	4.8901E-05	3.47904E-06	5.06405E-05	3.47904E-06
3838803773265	383880	3773265	0.000212884	0.000210681	7.56572E-05	4.00375E-05	0.000137515	4.4178E-06	4.4178E-06	0.000141933	4.4178E-06	0.000202478	1.10353E-05	2.59129E-05	2.54125E-05	2.48867E-05	2.15565E-05	4.68087E-05	3.33019E-06	4.84738E-05	3.33019E-06
3838903773265	383890	3773265	0.000203156	0.000201053	7.22E-05	3.8208E-05	0.000131231	4.21593E-06	4.21593E-06	0.000135447	4.21593E-06	0.000193695	1.05566E-05	2.4789E-05	2.43103E-05	2.38073E-05	2.06215E-05	4.47784E-05	3.18574E-06	4.63713E-05	3.18574E-06
3839003773265	383900	3773265	0.000193958	0.000191951	6.89312E-05	3.64781E-05	0.00012529	4.02506E-06	4.02506E-06	0.000129315	4.02506E-06	0.00018538	1.01034E-05	2.37248E-05	2.32666E-05	2.27852E-05	1.97362E-05	4.28561E-05	3.04898E-06	4.43806E-05	3.04898E-06
3839103773265	383910	3773265	0.000185373	0.000183454	6.588E-05	3.48634E-05	0.000119744	3.84689E-06	3.84689E-06	0.000123591	3.84689E-06	0.000177593	9.67904E-06	2.27282E-05	2.22893E-05	2.18281E-05	1.89072E-05	4.10559E-05	2.9209E-06	4.25163E-05	2.9209E-06
3829703773275	382970	3773275	9.70612E-05	9.60567E-05	3.44948E-05	1.82545E-05	6.26979E-05	2.01423E-06	2.01423E-06	6.47121E-05	2.01423E-06	0.000209874	1.14384E-05	2.68595E-05	2.63408E-05	2.57958E-05	2.2344E-05	4.85186E-05	3.45184E-06	5.02446E-05	3.45184E-06
3829803773275	382980	3773275	0.000101809	0.000100756	3.61823E-05	1.91475E-05	6.5765E-05	2.11277E-06	2.11277E-06	6.78778E-05	2.11277E-06	0.000225953	1.23148E-05	2.89174E-05	2.83589E-05	2.77722E-05	2.40559E-05	5.22359E-05	3.7163E-06	5.4094E-05	3.7163E-06
3829903773275	382990	3773275	0.000105483	0.000104391	3.74877E-05	1.98383E-05	6.81377E-05	2.18899E-06	2.18899E-06	7.03267E-05	2.18899E-06	0.000241459	1.31598E-05	3.09017E-05	3.03049E-05	2.96779E-05	2.57066E-05	5.58203E-05	3.97132E-06	5.7806E-05	3.97132E-06
3830003773275	383000	3773275	0.000109723	0.000108587	3.89947E-05	2.06358E-05	7.08769E-05	2.27699E-06	2.27699E-06	7.31539E-05	2.27699E-06	0.000257523	1.40353E-05	3.29576E-05	3.23211E-05	3.16524E-05	2.74168E-05	5.9534E-05	4.23552E-06	6.16518E-05	4.23552E-06
3830103773275	383010	3773275	0.000114643	0.000113456	4.07432E-05	2.15611E-05	7.4055E-05	2.37909E-06	2.37909E-06	7.64341E-05	2.37909E-06	0.000277078	1.51011E-05	3.54603E-05	3.47755E-05	3.4056E-05	2.94988E-05	6.40549E-05	4.55716E-06	6.63335E-05	4.55716E-06
3830203773275	383020	3773275	0.000119204	0.000117971	4.23643E-05	2.2419E-05	7.70016E-05	2.47375E-06	2.47375E-06	7.94753E-05	2.47375E-06	0.000297859	1.62337E-05	3.81198E-05	3.73836E-05	3.66101E-05	3.17112E-05	6.88589E-05	4.89894E-06	7.13084E-05	4.89894E-06
3830303773275	383030	3773275	0.000124065	0.000122781	4.40916E-05	2.33331E-05	8.0141E-05	2.57461E-06	2.57461E-06	8.27156E-05	2.57461E-06	0.000321587	1.75269E-05	4.11565E-05	4.03617E-05	3.95266E-05	3.42374E-05	7.43445E-05	5.28921E-06	7.69891E-05	5.28921E-06
3830403773275	383040	3773275	0.000128984	0.00012765	4.58401E-05	2.42584E-05	8.33191E-05	2.67671E-06	2.67671E-06	8.59558E-05	2.67671E-06	0.000348057	1.89696E-05	4.45441E-05	4.36839E-05	4.278E-05	3.70555E-05	8.04638E-05	5.72456E-06	8.3326E-05	5.72456E-06
3830503773275	383050	3773275	0.000133882	0.000132496	4.75806E-05	2.51795E-05	8.64827E-05	2.77834E-06	2.77834E-06	8.9261E-05	2.77834E-06	0.000377237	2.05599E-05	4.82786E-05	4.73463E-05	4.63666E-05	4.01621E-05	8.72096E-05	6.2045E-06	9.03119E-05	6.2045E-06
3830603773275	383060	3773275	0.000139407	0.000137964	4.9544E-05	2.62185E-05	9.00514E-05	2.89299E-06	2.89299E-06	9.29444E-05	2.89299E-06	0.000411509	2.24278E-05	5.26647E-05	5.16477E-05	5.0579E-05	4.38108E-05	9.51326E-05	6.76817E-06	9.85167E-05	6.76817E-06
3830703773275	383070	3773275	0.000145663	0.000144155	5.17674E-05	2.73951E-05	9.40927E-05	3.02282E-06	3.02282E-06	9.71155E-05	3.02282E-06	0.000454097	2.47489E-05	5.8115E-05	5.69927E-05	5.58135E-05	4.83449E-05	0.000104978	7.46862E-06	0.000108712	7.46862E-06
3830803773275	383080	3773275	0.000152457	0.000150879	5.41819E-05	2.86728E-05	9.84812E-05	3.16381E-06	3.16381E-06	0.000101645	3.16381E-06	0.000506538	2.7607E-05	6.48264E-05	6.35746E-05	6.22591E-05	5.3928E-05	0.000117101	8.33114E-06	0.000121267	8.33114E-06
3830903773275	383090	3773275	0.000159713	0.00015806	5.67608E-05	3.00376E-05	0.000103169	3.3144E-06	3.3144E-06	0.000106483	3.3144E-06	0.000569072	3.10151E-05	7.28294E-05	7.1423E-05	6.99452E-05	6.05856E-05	0.000131558	9.35964E-06	0.000136238	9.35964E-06
3831003773275	383100	3773275	0.000167313	0.000165582	5.94618E-05	3.1467E-05	0.000108078	3.47212E-06	3.47212E-06	0.00011155	3.47212E-06	0.000639645	3.48615E-05	8.18613E-05	8.02805E-05	7.86194E-05	6.8099E-05	0.000147873	1.05204E-05	0.000153133	1.05204E-05
3831103773275	383110	3773275	0.000174928	0.000173118	6.21681E-05	3.28991E-05	0.000112997	3.63014E-06	3.63014E-06	0.000116627	3.63014E-06	0.000726037	3.957E-05	9.29177E-05	9.11234E-05	8.92379E-05	7.72967E-05	0.000167845	1.19413E-05	0.000173816	1.19413E-05
3831203773275	383120	3773275	0.000183342	0.000181445	6.51583E-05	3.44815E-05	0.000118432	3.80475E-06	3.80475E-06	0.000122237	3.80475E-06	0.000843026	4.5946E-05	0.00010789	0.000105806	0.000103617	8.97518E-05	0.000194891	1.38654E-05	0.000201823	1.38654E-05
3831303773275	383130	3773275	0.000192599	0.000190606	6.84483E-05	3.62226E-05	0.000124412	3.99686E-06	3.99686E-06	0.000128409	3.99686E-06	0.001000328	5.45192E-05	0.000128021	0.000125549	0.000122951	0.000106499	0.000231256	1.64526E-05	0.000239482	1.64526E-05
3831403773275	383140	3773275	0.000203596	0.000201489	7.23566E-05	3.82908E-05	0.000131516	4.22507E-06	4.22507E-06	0.000135741	4.22507E-06	0.00123717	6.74273E-05	0.000158332	0.000155275	0.000152062	0.000131714	0.000286009	2.0348E-05	0.000296183	2.0348E-05
3831503773275	383150	3773275	0.000219371	0.000217101	7.79629E-05	4.12577E-05	0.000141706	4.55244E-06	4.55244E-06	0.000146258	4.55244E-06	0.001800346	9.81212E-05	0.000230407	0.000225958	0.000221282	0.000191672	0.000416204	2.96106E-05	0.000431009	2.96106E-05
3834503773275	383450	3773275	0.009455605	0.009357749	0.003360448	0.001778336	0.006107964	0.000196225	0.000196225	0.006304188	0.000196225	0.007535596	0.0004107	0.0009644	0.000945777	0.000926208	0.000802268	0.001742078	0.000123939	0.001804047	0.000123939
3834603773275	383460	3773275	0.006843493	0.006772669	0.002432124	0.001287071	0.004420638	0.000142017	0.000142017	0.004562655	0.000142017	0.005488616	0.000299137	0.000702429	0.000688865	0.000674611	0.000584339	0.001268857	9.02723E-05	0.001313993	9.02723E-05
3834703773275	383470	3773275	0.004723383	0.004674501	0.001678653	0.000888337	0.003051127	9.80205E-05	9.80205E-05	0.003149148	9.80205E-05	0.00385839	0.000210287	0.000493794	0.000484258	0.000474239	0.000410779	0.000891982	6.34597E-05	0.00092371	6.34597E-05
3834803773275	383480	3773275	0.003638889	0.00360123	0.001293233	0.000684374	0.002350585	7.55149E-05	7.55149E-05	0.0024261	7.55149E-05	0.003014529	0.000164296	0.000385797	0.000378347	0.000370519	0.000320938	0.000696898	4.95806E-05	0.000721689	4.95806E-05
3834903773275	383490	3773275	0.002941453	0.002911012	0.001045369	0.000553206	0.001900068	6.10416E-05	6.10416E-05	0.001961109	6.10416E-05	0.002465296	0.000134362	0.000315507	0.000309414	0.000303012	0.000262465	0.000569927	4.05472E-05	0.0005902	4.05472E-05
3835003773275	383500	3773275	0.002449107	0.002423761	0.000870393	0.000460609	0.001582031	5.08243E-05	5.08243E-05	0.001632855	5.08243E-05	0.002073503	0.000113009	0.000265366	0.000260241	0.000254856	0.000220753	0.000479352	3.41033E-05	0.000496404	3.41033E-05
3835103773275	383510	3773275	0.002083416	0.002061855	0.00074043	0.000391833	0.001345808	4.32354E-05	4.32354E-05	0.001389043	4.32354E-05	0.001779986	9.70115E-05	0.000227801	0.000223402	0.00021878	0.000189504	0.000411497	2.92758E-05	0.000426135	2.92758E-05
3835203773275	383520	3773275	0.001801744	0.001783097	0.000640326	0.000338858	0.001163858	3.73901E-05	3.73901E-05	0.001201248	3.73901E-05	0.001552065	8.45895E-05	0.000198632	0.000194796	0.000190766	0.000165239	0.000358806	2.55271E-05	0.00037157	2.55271E-05
3835303773275	383530	3773275	0.001575504	0.001559199	0.000559922	0.000296308	0.001017716	3.26952E-05	3.26952E-05	0.001050411	3.26952E-05	0.001367627	7.45374E-05	0.000175028	0.000171648	0.000168096	0.000145603	0.000316168	2.24936E-05	0.000327415	2.24936E-05
3835403773275	383540	3773275	0.00139093	0.001376535	0.000494326	0.000261595	0.000898488	2.88648E-05	2.88648E-05	0.000927353	2.88648E-05	0.001216129	6.62806E-05	0.000155639	0.000152634	0.000149476	0.000129474	0.000281144	2.00019E-05	0.000291145	2.00019E-05
3835503773275	383550	3773275	0.001235808	0.001223019	0.000439196	0.000232421	0.000798285	2.56457E-05	2.56457E-05	0.000823931	2.56457E-05	0.001087945	5.92944E-05	0.000139234	0.000136546	0.00013372	0.000115827	0.000251511	1.78937E-05	0.000260458	1.78937E-05
3835603773275	383560	3773275	0.001092534	0.001081228	0.000388278	0.000205475	0.000705736	2.26725E-05	2.26725E-05	0.000728408	2.26725E-05	0.000968851	5.28036E-05	0.000123993	0.000121598	0.000119082	0.000103148	0.000223979	1.59349E-05	0.000231946	1.59349E-05
3835703773275	383570	3773275	0.000974129	0.000964047	0.000346198	0.000183207	0.00062925	2.02153E-05	2.02153E-05	0.000649466	2.02153E-05	0.000869687	4.73991E-05	0.000111302	0.000109153	0.000106894	9.25902E-05	0.000201054	1.43039E-05	0.000208206	1.43039E-05
3835803773275	383580	3773275	0.000872118	0.000863092	0.000309944	0.000164021	0.000563355	1.80984E-05	1.80984E-05	0.000581453	1.80984E-05	0.000783655	4.27102E-05	0.000100292	9.83549E-05	9.63198E-05	8.34309E-05	0.000181165	1.28889E-05	0.00018761	1.28889E-05
3835903773275	383590	3773275	0.000784978	0.000776855	0.000278975	0.000147633	0.000507066	1.629E-05	1.629E-05	0.00052356	1.629E-05	0.000709605	3.86744E-05	9.08148E-05	8.90611E-05	8.72183E-05	7.55473E-05	0.000164046	1.1671E-05	0.000169882	1.1671E-05
3836003773275	383600	3773275	0.000711524	0.00070416	0.00025287	0.000133818	0.000459617	1.47657E-05	1.47657E-05	0.000474383	1.47657E-05	0.000646743	3.52483E-05	8.27697E-05	8.11713E-05	7.94918E-05	6.88547E-05	0.000149514	1.06371E-05	0.000154832	1.06371E-05
3836103773275	383610	3773275	0.000657465	0.000650661	0.000233658	0.000123651	0.000424697	1.36438E-05	1.36438E-05	0.000438341	1.36438E-05	0.000600159	3.27094E-05	7.68079E-05	7.53246E-05	7.37661E-05	6.38952E-05	0.000138745	9.87093E-06	0.00014368	9.87093E-06
3836203773275	383620	3773275	0.000609445	0.000603138	0.000216592	0.00011462	0.000393679	1.26473E-05	1.26473E-05	0.000406326	1.26473E-05	0.000558574	3.0443E-05	7.14859E-05	7.01055E-05	6.86549E-05	5.94679E-05	0.000129131	9.18698E-06	0.000133725	9.18698E-06
3836303773275	383630	3773275	0.000566921	0.000561054	0.000201479	0.000106622	0.00036621	1.17649E-05	1.17649E-05	0.000377974	1.17649E-05	0.000521561	2.84258E-05	6.6749E-05	6.546E-05	6.41056E-05	5.55274E-05	0.000120574	8.57822E-06	0.000124864	8.57822E-06

			ISDemolition	ISDrainage / Utilities Trenching	ISDrainage / Utilities Trenching	ISAsphalt Paving	ISAsphalt Paving	SVDemolition	SVSite Grubbing / Prep	SVMass Grading / Excavation	SVMass Grading / Excavation	SVDrainage / Utilities Trenching	SVFoundations / Concrete Pads	SVBuilding / Structure Construction	SVBuilding / Structure Construction	SVAsphalt Paving	SVAsphalt Paving	SVArchitectural Coating	SVArchitectural Coating	SVLandscaping or Other Finishing	SVLandscaping or Other Finishing
Unique Identifier	X (UTM)	Y (UTM)	2027	2027	2028	2027	2028	2027	2027	2027	2028	2028	2028	2028	2029	2028	2029	2028	2029	2028	2029
3835303773265	383530	3773265	0.000201005	8.0937E-05	7.88604E-05	2.09031E-05	1.94722E-05	0.001397019	0.001004381	0.000677182	0.000668584	0.000474377	0.000150697	0.000215883	0.000207646	2.12256E-05	1.97481E-05	2.12256E-05	1.97481E-05	0.000215883	0.000207646
3835403773265	383540	3773265	0.000178305	7.17968E-05	6.99547E-05	1.85425E-05	1.72732E-05	0.001233356	0.000886716	0.000597849	0.000590259	0.000418803	0.000133043	0.000190592	0.00018332	1.8739E-05	1.74346E-05	1.8739E-05	1.74346E-05	0.000190592	0.00018332
3835503773265	383550	3773265	0.000159207	6.41065E-05	6.24617E-05	1.65564E-05	1.5423E-05	0.001097079	0.00078874	0.000531791	0.000525039	0.000372528	0.000118343	0.000169533	0.000163064	1.66684E-05	1.55082E-05	1.66684E-05	1.55082E-05	0.000169533	0.000163064
3835603773265	383560	3773265	0.000142124	5.72281E-05	5.57598E-05	1.47799E-05	1.37682E-05	0.000976009	0.000701697	0.000473104	0.000467097	0.000331417	0.000105283	0.000150824	0.000145069	1.4829E-05	1.37968E-05	1.4829E-05	1.37968E-05	0.000150824	0.000145069
3835703773265	383570	3773265	0.000127772	5.1449E-05	5.01289E-05	1.32874E-05	1.23778E-05	0.000874992	0.000629072	0.000424138	0.000418753	0.000297115	9.43859E-05	0.000135214	0.000130054	1.32942E-05	1.23688E-05	1.32942E-05	1.23688E-05	0.000135214	0.000130054
3835803773265	383580	3773265	0.000115225	4.63967E-05	4.52063E-05	1.19826E-05	1.11623E-05	0.000787294	0.000566022	0.000381628	0.000376783	0.000267336	8.49259E-05	0.000121662	0.000117019	1.19617E-05	1.11291E-05	1.19617E-05	1.11291E-05	0.000121662	0.000117019
3835903773265	383590	3773265	0.000104318	4.2005E-05	4.09273E-05	1.08484E-05	1.01057E-05	0.000711561	0.000511574	0.000344918	0.000340538	0.00024162	7.67565E-05	0.000109958	0.000105763	1.08111E-05	1.00586E-05	1.08111E-05	1.00586E-05	0.000109958	0.000105763
3836003773265	383600	3773265	9.50504E-05	3.82732E-05	3.72912E-05	9.88459E-06	9.20793E-06	0.000647578	0.000465574	0.000313903	0.000309917	0.000219894	6.98547E-05	0.000100071	9.62528E-05	9.83895E-06	9.15411E-06	9.83895E-06	9.15411E-06	0.000100071	9.62528E-05
3836103773265	383610	3773265	8.82976E-05	3.55541E-05	3.46419E-05	9.18234E-06	8.55376E-06	0.000601297	0.0004323	0.000291469	0.000287768	0.000204179	6.48623E-05	9.29192E-05	8.93738E-05	9.13578E-06	8.49989E-06	9.13578E-06	8.49989E-06	9.29192E-05	8.93738E-05
3836203773265	383620	3773265	8.22477E-05	3.3118E-05	3.22683E-05	8.55319E-06	7.96767E-06	0.000559925	0.000402556	0.000271414	0.000267968	0.0001903	6.03994E-05	8.65259E-05	8.32244E-05	8.5072E-06	7.91505E-06	8.5072E-06	7.91505E-06	8.65259E-05	8.32244E-05
3836303773265	383630	3773265	7.68418E-05	3.09413E-05	3.01474E-05	7.99101E-06	7.44398E-06	0.000523016	0.00037602	0.000253523	0.000250304	0.000177597	5.6418E-05	8.08223E-05	7.77385E-05	7.94642E-06	7.39331E-06	7.94642E-06	7.39331E-06	8.08223E-05	7.77385E-05
3836403773265	383640	3773265	7.19962E-05	2.89901E-05	2.82463E-05	7.48711E-06	6.97457E-06	0.000489955	0.000352251	0.000237498	0.000234482	0.000166371	5.28518E-05	7.57134E-05	7.28245E-05	7.44412E-06	6.92597E-06	7.44412E-06	6.92597E-06	7.57134E-05	7.28245E-05
3836503773265	383650	3773265	6.76117E-05	2.72247E-05	2.65262E-05	7.03115E-06	6.54983E-06	0.000460049	0.00033075	0.000223001	0.00022017	0.000156216	4.96257E-05	7.10919E-05	6.83793E-05	6.98973E-06	6.50321E-06	6.98973E-06	6.50321E-06	7.10919E-05	6.83793E-05
3836603773265	383660	3773265	6.39342E-05	2.57439E-05	2.50834E-05	6.64872E-06	6.19357E-06	0.00043497	0.00031272	0.000210845	0.000208168	0.0001477	4.69205E-05	6.72165E-05	6.46518E-05	6.60871E-06	6.14871E-06	6.60871E-06	6.14871E-06	6.72165E-05	6.46518E-05
3836703773265	383670	3773265	6.05781E-05	2.43925E-05	2.37667E-05	6.2997E-06	5.86845E-06	0.000412066	0.000296253	0.000199742	0.000197206	0.000139923	4.44498E-05	6.36771E-05	6.12474E-05	6.26071E-06	5.82493E-06	6.26071E-06	5.82493E-06	6.36771E-05	6.12474E-05
3836803773265	383680	3773265	5.78311E-05	2.32864E-05	2.26889E-05	6.01404E-06	5.60234E-06	0.000393331	0.000282784	0.000190661	0.00018824	0.000133561	4.24288E-05	6.07819E-05	5.84627E-05	5.97606E-06	5.56009E-06	5.97606E-06	5.56009E-06	6.07819E-05	5.84627E-05
3836903773265	383690	3773265	5.5889E-05	2.25044E-05	2.1927E-05	5.81207E-06	5.4142E-06	0.000380084	0.000273259	0.000184239	0.0001819	0.000129063	4.09998E-05	5.87348E-05	5.64937E-05	5.77479E-06	5.37283E-06	5.77479E-06	5.37283E-06	5.87348E-05	5.64937E-05
3837003773265	383700	3773265	5.40628E-05	2.1769E-05	2.12105E-05	5.62216E-06	5.23729E-06	0.00036762	0.000264299	0.000178198	0.000175935	0.00012483	3.96554E-05	5.68088E-05	5.46412E-05	5.58542E-06	5.19665E-06	5.58542E-06	5.19665E-06	5.68088E-05	5.46412E-05
3837103773265	383710	3773265	5.26516E-05	2.12008E-05	2.06569E-05	5.4754E-06	5.10058E-06	0.000358025	0.000257401	0.000173547	0.000171344	0.000121572	3.86204E-05	5.53261E-05	5.32151E-05	5.43965E-06	5.06102E-06	5.43965E-06	5.06102E-06	5.53261E-05	5.32151E-05
3837203773265	383720	3773265	5.14235E-05	2.07063E-05	2.0175E-05	5.34768E-06	4.9816E-06	0.000349749	0.000251451	0.000169535	0.000167383	0.000118762	3.77277E-05	5.40472E-05	5.1985E-05	5.3139E-06	4.94403E-06	5.3139E-06	4.94403E-06	5.40472E-05	5.1985E-05
3837303773265	383730	3773265	5.02149E-05	2.02196E-05	1.97008E-05	5.222E-06	4.86452E-06	0.000341642	0.000245622	0.000165606	0.000163503	0.000116009	3.68532E-05	5.27944E-05	5.078E-05	5.19073E-06	4.82943E-06	5.19073E-06	4.82943E-06	5.27944E-05	5.078E-05
3837403773265	383740	3773265	4.87799E-05	1.96418E-05	1.91379E-05	5.07277E-06	4.72551E-06	0.000331932	0.000238641	0.000160899	0.000158856	0.000112712	3.58057E-05	5.12938E-05	4.93367E-05	5.04319E-06	4.69216E-06	5.04319E-06	4.69216E-06	5.12938E-05	4.93367E-05
3837503773265	383750	3773265	4.74414E-05	1.91028E-05	1.86127E-05	4.93357E-06	4.59584E-06	0.000322898	0.000232146	0.00015652	0.000154532	0.000109644	3.48312E-05	4.98979E-05	4.7994E-05	4.90594E-06	4.56446E-06	4.90594E-06	4.56446E-06	4.98979E-05	4.7994E-05
3837603773265	383760	3773265	4.61839E-05	1.85965E-05	1.81194E-05	4.8028E-06	4.47402E-06	0.000314417	0.000226049	0.000152409	0.000150473	0.000106765	3.39164E-05	4.85873E-05	4.67334E-05	4.77708E-06	4.44457E-06	4.77708E-06	4.44457E-06	4.85873E-05	4.67334E-05
3837703773265	383770	3773265	4.50046E-05	1.81217E-05	1.76567E-05	4.68017E-06	4.35978E-06	0.000306479	0.000220342	0.000148561	0.000146675	0.000104069	3.30601E-05	4.73606E-05	4.55536E-05	4.65648E-06	4.33237E-06	4.65648E-06	4.33237E-06	4.73606E-05	4.55536E-05
3837803773265	383780	3773265	4.38952E-05	1.76749E-05	1.72214E-05	4.5648E-06	4.25231E-06	0.000298987	0.000214955	0.000144929	0.000143089	0.000101525	3.22519E-05	4.62029E-05	4.44399E-05	4.54265E-06	4.22646E-06	4.54265E-06	4.22646E-06	4.62029E-05	4.44399E-05
3837903773265	383790	3773265	4.28347E-05	1.72479E-05	1.68054E-05	4.45452E-06	4.14958E-06	0.000291816	0.0002098	0.000141453	0.000139657	9.90899E-05	3.14783E-05	4.50946E-05	4.3374E-05	4.43369E-06	4.12508E-06	4.43369E-06	4.12508E-06	4.50946E-05	4.3374E-05
3838003773265	383800	3773265	4.18189E-05	1.68389E-05	1.64069E-05	4.34888E-06	4.05117E-06	0.000284911	0.000204836	0.000138106	0.000136353	9.67455E-05	3.07335E-05	4.40277E-05	4.23478E-05	4.32879E-06	4.02748E-06	4.32879E-06	4.02748E-06	4.40277E-05	4.23478E-05
3838103773265	383810	3773265	4.07291E-05	1.64001E-05	1.59793E-05	4.23555E-06	3.9456E-06	0.000277455	0.000199475	0.000134492	0.000132784	9.42134E-05	2.99292E-05	4.28754E-05	4.12395E-05	4.2155E-06	3.92208E-06	4.2155E-06	3.92208E-06	4.28754E-05	4.12395E-05
3838203773265	383820	3773265	3.95904E-05	1.59415E-05	1.55325E-05	4.11712E-06	3.83528E-06	0.00026965	0.000193864	0.000130709	0.000129049	9.15635E-05	2.90874E-05	4.16694E-05	4.00795E-05	4.09692E-06	3.81176E-06	4.09692E-06	3.81176E-06	4.16694E-05	4.00795E-05
3838303773265	383830	3773265	3.85005E-05	1.55027E-05	1.51049E-05	4.00379E-06	3.72971E-06	0.000262176	0.00018849	0.000127086	0.000125472	8.90254E-05	2.82811E-05	4.05144E-05	3.89685E-05	3.98336E-06	3.7061E-06	3.98336E-06	3.7061E-06	4.05144E-05	3.89685E-05
3838403773265	383840	3773265	3.71131E-05	1.4944E-05	1.45606E-05	3.8595E-06	3.5953E-06	0.000252626	0.000181624	0.000122456	0.000120901	8.57825E-05	2.72509E-05	3.90386E-05	3.7549E-05	3.83826E-06	3.5711E-06	3.83826E-06	3.5711E-06	3.90386E-05	3.7549E-05
3838503773265	383850	3773265	3.57969E-05	1.44141E-05	1.40442E-05	3.72263E-06	3.46779E-06	0.000243583	0.000175123	0.000118073	0.000116574	8.27121E-05	2.62755E-05	3.76413E-05	3.6205E-05	3.70088E-06	3.44328E-06	3.70088E-06	3.44328E-06	3.76413E-05	3.6205E-05
3838603773265	383860	3773265	3.44011E-05	1.3852E-05	1.34966E-05	3.57747E-06	3.33258E-06	0.000233998	0.000168232	0.000113427	0.000111986	7.94571E-05	2.52415E-05	3.61599E-05	3.47802E-05	3.55523E-06	3.30777E-06	3.55523E-06	3.30777E-06	3.61599E-05	3.47802E-05
3838703773265	383870	3773265	3.28851E-05	1.32416E-05	1.29018E-05	3.41982E-06	3.18571E-06	0.000223565	0.000160731	0.00010837	0.000106994	7.59147E-05	2.41161E-05	3.45479E-05	3.32297E-05	3.39673E-06	3.1603E-06	3.39673E-06	3.1603E-06	3.45479E-05	3.32297E-05
3838803773265	383880	3773265	3.14557E-05	1.2666E-05	1.23411E-05	3.27118E-06	3.04725E-06	0.000213721	0.000153654	0.000103598	0.000102283	7.25719E-05	2.30542E-05	3.30266E-05	3.17665E-05	3.24717E-06	3.02115E-06	3.24717E-06	3.02115E-06	3.30266E-05	3.17665E-05
3838903773265	383890	3773265	3.00669E-05	1.21068E-05	1.17962E-05	3.12675E-06	2.9127E-06	0.000204144	0.000146769	9.89557E-05	9.76992E-05	6.932E-05	2.20212E-05	3.15467E-05	3.0343E-05	3.10166E-06	2.88577E-06	3.10166E-06	2.88577E-06	3.15467E-05	3.0343E-05
3839003773265	383900	3773265	2.87507E-05	1.15768E-05	1.12798E-05	2.98987E-06	2.7852E-06	0.000195057	0.000140236	9.45509E-05	9.33504E-05	6.62344E-05	2.1041E-05	3.01425E-05	2.89924E-05	2.9636E-06	2.75732E-06	2.9636E-06	2.75732E-06	3.01425E-05	2.89924E-05
3839103773265	383910	3773265	2.75183E-05	1.10806E-05	1.07963E-05	2.86172E-06	2.66582E-06	0.000186558	0.000134125	9.04312E-05	8.9283E-05	6.33484E-05	2.01242E-05	2.88291E-05	2.77291E-05	2.83447E-06	2.63718E-06	2.83447E-06	2.63718E-06	2.88291E-05	2.77291E-05
3829703773275	382970	3773275	1.62176E-05	6.53021E-06	6.36266E-06	1.68652E-06	1.57107E-06	9.24908E-05	6.64959E-05	4.48334E-05	4.42642E-05	3.14065E-05	9.97704E-06	1.42927E-05	1.37474E-05	1.40526E-06	1.30744E-06	1.40526E-06	1.30744E-06	1.42927E-05	1.37474E-05
3829803773275	382980	3773275	1.67751E-05	6.75469E-06	6.58138E-06	1.74449E-06	1.62507E-06	9.65443E-05	6.94101E-05	4.67983E-05	4.62041E-05	3.27829E-05	1.04143E-05	1.49191E-05	1.43499E-05	1.46684E-06	1.36474E-06	1.46684E-06	1.36474E-06	1.49191E-05	1.43499E-05
3829903773275	382990	3773275	1.71817E-05	6.91841E-06	6.7409E-06	1.78678E-06	1.66446E-06	9.94307E-05	7.14853E-05	4.81974E-05	4.75855E-05	3.3763E-05	1.07257E-05	1.53652E-05	1.47789E-05	1.5107E-06	1.40554E-06	1.5107E-06	1.40554E-06	1.53652E-05	1.47789E-05
3830003773275	383000	3773275	1.76623E-05	7.11195E-06	6.92947E-06	1.83676E-06	1.71102E-06	0.000103342	7.42971E-05	5.00932E-05	4.94572E-05	3.50911E-05	1.11475E-05	1.59695E-05	1.53602E-05	1.57012E-06	1.46083E-06	1.57012E-06	1.46083E-06	1.59695E-05	1.53602E-05
3830103773275	383010	3773275	1.81877E-05	7.32349E-06	7.13559E-06	1.89139E-06	1.76192E-06	0.000107716	7.74419E-05	5.22135E-05	5.15506E-05	3.65764E-05	1.16194E-05	1.66455E-05	1.60104E-05	1.63658E-06	1.52266E-06	1.63658E-06	1.52266E-06	1.66455E-05	1.60104E-05
3830203773275	383020	3773275	1.88402E-05	7.58623E-06	7.39158E-06	1.95925E-06	1.82513E-06	0.000111645	8.02664E-05	5.41179E-05	5.34308E-05	3.79104E-05	1.20432E-05	1.72526E-05	1.65943E-05	1.69627E-06	1.5782E-06	1.69627E-06	1.5782E-06	1.72526E-05	1.65943E-05
3830303773275	383030	3773275	1.95346E-05	7.86584E-06	7.66403E-06	2.03146E-06	1.8924E-06	0.000115823	8.32703E-05	5.61433E-05	5.54304E-05	3.93292E-05	1.24939E-05	1.78983E-05	1.72153E-05	1.75975E-06	1.63726E-06	1.75975E-06	1.63726E-06	1.78983E-05	1.72153E-05
3830403773275	383040	3773275	2.02975E-05	8.17303E-06	7.96333E-06	2.1108E-06	1.9663E-06	0.00012001	8.62807E-05	5.81729E-05	5.74343E-05	4.0751E-05	1.29455E-05	1.85453E-05	1.78377E-05	1.82337E-06	1.69645E-06	1.82337E-06	1.69645E-06	1.85453E-05	1.78377E-05
3830503773275	383050	3773275	2.11288E-05	8.50778E-06	8.28949E-06	2.19725E-06	2.04684E-06	0.000124055	8.91885E-05	6.01334E-05	5.93699E-05	4.21244E-05	1.33818E-05	1.91703E-05	1.84388E-05	1.88482E-06	1.75363E-06	1.88482E-06	1.75363E-06	1.91703E-05	1.84388E-05
3830603773275	383060	3773275	2.20328E-05	8.87179E-06	8.64416E-06	2.29126E-06	2.13441E-06	0.00012858	9.24422E-05	6.23272E-05	6.15358E-05	4.36611E-05	1.387E-05	1.98697E-05	1.91115E-05	1.95358E-06	1.8176E-06	1.95358E-06	1.8176E-06	1.98697E-05	1.91115E-05
3830703773275	383070	3773275	2.29327E-05	9.23411E-06	8.99719E-06	2.38484E-06	2.22158E-06	0.000133845	9.62275E-05	6.48793E-05	6.40556E-05	4.5449E-05	1.4438E-05	2.06833E-05	1.98941E-05	2.03357E-06	1.89203E-06	2.03357E-06	1.89203E-06	2.06833E-05	1.98941E-05
3830803773275	383080	3773275	2.38967E-05	9.62231E-06	9.37543E-06	2.4851E-06	2.31498E-06	0.000139583	0.000100352	6.76604E-05	6.68013E-05	4.73971E-05	1.50569E-05	2.15699E-05	2.07469E-05	2.12074E-06	1.97313E-06	2.12074E-06	1.97313E-06	2.15699E-05	2.07469E-05
3830903773275	383090	3773275	2.49502E-05	1.00465E-05	9.78875E-06	2.59465E-06	2.41703E-06	0.00014564	0.000104708	7.05969E-05	6.97005E-05	4.94542E-05	1.57103E-05	2.2506E-05	2.16473E-05	2.21278E-06	2.05876E-06	2.21278E-06	2.05876E-06	2.2506E-05	2.16473E-05
3831003773275	383100	3773275	2.6096E-05	1.05079E-05	1.02383E-05	2.7138E-06	2.52803E-06	0.000152215	0.000109434	7.37838E-05	7.2847E-05	5.16867E-05	1.64195E-05	2.3522E-05	2.26245E-05	2.31268E-06	2.1517E-06	2.31268E-06	2.1517E-06	2.3522E-05	2.26245E-05
3831103773275	383110	3773275	2.72375E-05	1.09675E-05	1.06861E-05	2.83251E-06	2.63861E-06	0.000158808	0.000114174	7.69794E-05	7.6002E-05	5.39253E-05	1.71307E-05	2.45407E-05	2.36044E-05	2.41284E-06	2.24489E-06	2.41284E-06	2.24489E-06	2.45407E-05	2.36044E-05
3831203773275	383120	3773275	2.84559E-05	1.14581E-05	1.11641E-05	2.95921E-06	2.75664E-06	0.000165828	0.000119221	8.03823E-05	7.93617E-05	5.63091E-05	1.78879E-05	2.56256E-05	2.46478E-05	2.5195E-06	2.34413E-06	2.5195E-06	2.34413E-06	2.56256E-05	2.46478E-05
3831303773275	383130	3773275	2.97819E-05	1.1992E-05	1.16843E-05	3.09711E-06	2.88509E-06	0.000173489	0.000124729	8.40961E-05	8.30284E-05	5.89106E-05	1.87144E-05	2.68095E-05	2.57866E-05	2.6359E-06	2.45243E-06	2.6359E-06	2.45243E-06	2.68095E-05	2.57866E-05
3831403773275	383140	3773275	3.13146E-05	1.26092E-05	1.22857E-05	3.2565E-06	3.03358E-06	0.000182496	0.000131205	8.8462E-05	8.73388E-05	6.1969E-05	1.9686E-05	2.82013E-05	2.71253E-05	2.77275E-06	2.57975E-06	2.77275E-06	2.57975E-06	2.82013E-05	2.71253E-05
3831503773275	383150	3773275	3.33084E-05	1.3412E-05	1.30679E-05	3.46385E-06	3.22673E-06	0.000194612	0.000139915	9.4335E-05	9.31372E-05	6.60831E-05	2.09929E-05	3.00736E-05	2.89262E-05	2.95683E-06	2.75102E-06	2.95683E-06	2.75102E-06	3.00736E-05	2.89262E-05
3834503773275	383450	3773275	0.001326103	0.000533972	0.000520271	0.000137906	0.000128465	0.010691061	0.007686293	0.005182319	0.00511652	0.003630294	0.001153251	0.001589066	0.000370016	3.78231E-05	3.51904E-05	3.78231E-05	3.51904E-05	0.000384695	0.000370016
3834603773275	383460	3773275	0.000960629	0.000386809	0.000376884	9.98987E-05	9.30601E-05	0.00783949	0.005636168	0.003800066	0.003751817	0.002662005	0.000845651	0.001211446	0.001165223	0.000119109	0.000110818	0.000119109	0.000110818	0.001211446	0.001165223
3834703773275	383470	3773275	0.000663379	0.000267117	0.000260264	6.89868E-05	6.42642E-05	0.005135912	0.003692442	0.00248955	0.002457941	0.001743968	0.000554014	0.000793659	0.000763376	7.80323E-05	7.26008E-05	7.80323E-05	7.26008E-05	0.000793659	0.000763376
3834803773275	383480	3773275	0.000511447	0.00020594	0.000200657	5.3187E-05	4.9546E-05	0.003836818	0.002758464	0.001859835	0.001836221	0.001302843	0.00041388	0.000592908	0.000570285	5.82946E-05	5.42369E-05	5.82946E-05	5.42369E-05	0.000592908	0.000570285
3834903773275	383490	3773275	0.00041379	0.000166617	0.000162342	4.30313E-05	4.00855E-05	0.003036357	0.002182976	0.001471825	0.001453137	0.001031036	0.000327534	0.000469212	0.000451309	4.61328E-05	4.29217E-05	4.61328E-05	4.29217E-05	0.000469212	0.000451309
3835003773275	383500	3773275	0.000344867	0.000138865	0.000135302	3.58638E-05	3.34087E-05	0.00248943	0.001789765	0.001206711	0.001191389	0.000845319	0.000268536	0.000384695	0.000370016	3.78231E-05	3.51904E-05	3.78231E-05	3.51904E-05	0.000384695	0.000370016
3835103773275	383510	3773275	0.00029368	0.000118254	0.00011522	3.05407E-05	2.845E-05	0.002093595	0.001505181	0.001014836	0.001001951	0.000710909	0.000225837	0.000323526	0.000311182	3.1809E-05	2.95949E-05	3.1809E-05	2.95949E-05	0.000323526	0.000311182
3835203773275	383520	3773275	0.000254252	0.000102377	9.97508E-05	2.64404E-05	2.46304E-05	0.001795553	0.001290905	0.000870365	0.000859314	0.000609704	0.000193687	0.000277469	0.000266882	2.72807E-05	2.53818E-05	2.72807E-05	2.53818E-05	0.000277469	0.000266882
3835303773275	383530	3773275	0.000222579	8.96243E-05	8.73247E-05	2.31467E-05	2.15622E-05	0.001560343	0.001121802	0.000756351	0.000746748	0.000529836	0.000168315	0.000241122	0.000231922	2.3707E-05	2.20569E-05	2.3707E-05	2.20569E-05	0.000241122	0.000231922
3835403773275	383540	3773275	0.000196731	7.9216E-05	7.71835E-05	2.04586E-05	1.90581E-05	0.001370988	0.000985666	0.000664564	0.000656126	0.000465537	0.000147889	0.00021186	0.00020377	2.083E-05	1.93802E-05	2.083E-05	1.93802E-05	0.00021186	0.00020377
3835503773275	383550	3773275	0.000174998	7.04652E-05	6.86572E-05	1.81986E-05	1.69528E-05	0.001213552	0.000872478	0.00058825	0.000580781	0.000412078	0.000130907	0.000187532	0.000180376	1.84381E-05	1.71547E-05	1.84381E-05	1.71547E-05	0.000187532	0.000180376
3835603773275	383560	3773275	0.000154909	6.2376E-05	6.07756E-05	1.61095E-05	1.50067E-05	0.001069283	0.000768757	0.000518318	0.000511737	0.00036309	0.000115344	0.000165238	0.000158933	1.62461E-05	1.51153E-05	1.62461E-05	1.51153E-05	0.000165238	0.000158933
3835703773275	383570	3773275	0.000138293	5.56854E-05	5.42567E-05	1.43815E-05	1.3397E-05	0.000951064	0.000683763	0.000461013	0.00045516	0.000322947	0.000102592	0.000146969	0.000141361	1.445E-05	1.34442E-05	1.445E-05	1.34442E-05	0.000146969	0.000141361
3835803773275	383580	3773275	0.000123963	4.99153E-05	4.86346E-05	1.28913E-05	1.20088E-05	0.000849771	0.00061094	0.000411913	0.000406683	0.000288551	9.16654E-05	0.000131316	0.000126306	1.2911E-05	1.20123E-05	1.2911E-05	1.20123E-05	0.000131316	0.000126306
3835903773275	383590	3773275	0.000111712	4.49823E-05	4.38282E-05	1.16173E-05	1.0822E-05	0.000763891	0.000549196	0.000370284	0.000365582	0.000259389	8.24014E-05	0.000118045	0.00011341	1.16061E-05	1.07983E-05	1.16061E-05	1.07983E-05	0.000118045	0.00011341
3836003773275	383600	3773275	0.00010138	4.08218E-05	3.97744E-05	1.05428E-05	9.82109E-06	0.000692015	0.000497521	0.000335443	0.000331184	0.000234983	7.46481E-05	0.000106938	0.000102858	1.05141E-05	9.78227E-06	1.05141E-05	9.78227E-06	0.000106938	0.000102858
3836103773275	383610	3773275	9.37831E-05	3.77629E-05	3.6794E-05	9.7528E-06	9.08516E-06	0.000639578	0.000459822	0.000310025	0.000306089	0.000217177	6.89917E-05	9.88348E-05	9.50637E-05	9.71741E-06	9.04102E-06	9.71741E-06	9.04102E-06	9.88348E-05	9.50637E-05
3836203773275	383620	3773275	8.70345E-05	3.50455E-05	3.41463E-05	9.05099E-06	8.4314E-06	0.000593119	0.00042642	0.00028755	0.000283854	0.000201402	6.39801E-05	9.16554E-05	8.81582E-05	9.01153E-06	8.38428E-06	9.01153E-06	8.38428E-06	9.16554E-05	8.81582E-05
3836303773275	383630	3773275	8.10572E-05	3.26387E-05	3.18012E-05	8.42939E-06	7.85235E-06	0.000552094	0.000396926	0.000267619	0.000264221	0.000187471	5.95547E-05	8.53158E-05	8.20605E-05	8.38822E-06	7.80436E-06	8.38822E-06	7.80436E-06	8.53158E-05	8.20605E-05

			MDemolition	MSite Grubbing / Prep	MMass Grading / Excavation	MMass Grading / Excavation	MDrainage / Utilities Trenching	MFoundations / Concrete Pads	MBuilding / Structure Construction	MAsphalt Paving	MLandscaping or Other Finishing	MWaterside Construction (Piles)	RSSWDemolition	RSSWPlacing Base	RSSWForm	Child Risk				
Unique Identifier	X (UTM)	Y (UTM)	2027	2027	2027	2028	2028	2028	2028	2028	2028	2028	2029	2029	2029	3rd Trimester	0<2	2<16	Total	per million
3835303773265	383530	3773265	0.000371506	0.001140458	0.001341086	0.001323229	0.000281273	0.000365793	0.000269244	2.77124E-05	0.000324669	2.77124E-05	2.47608E-05	3.59285E-05	2.12977E-05	3.0822E-08	4.6194E-07	9.1825E-08	5.84587E-07	0.58458655
3835403773265	383540	3773265	0.000328866	0.001009562	0.001187162	0.001171355	0.00024899	0.000323809	0.000238341	2.45317E-05	0.000287405	2.45317E-05	2.44801E-05	3.55211E-05	2.10562E-05	2.74257E-08	4.1054E-07	8.1421E-08	5.19391E-07	0.51939133
3835503773265	383550	3773265	0.000293038	0.000899576	0.001057828	0.001043743	0.000221864	0.000288532	0.000212376	2.18592E-05	0.000256094	2.18592E-05	2.41182E-05	3.49961E-05	2.0745E-05	2.45604E-08	3.6723E-07	7.2685E-08	4.64472E-07	0.46447195
3835603773265	383560	3773265	0.000261055	0.000801394	0.000942374	0.000929826	0.000197649	0.000257041	0.000189196	1.94734E-05	0.000228143	1.94734E-05	2.36036E-05	3.42493E-05	2.03023E-05	2.19907E-08	3.2842E-07	6.488E-08	4.15288E-07	0.41528795
3835703773265	383570	3773265	0.000234224	0.000719026	0.000845516	0.000834257	0.000177335	0.000230622	0.0001695	1.74719E-05	0.000204694	1.74719E-05	2.30702E-05	3.34753E-05	1.98435E-05	1.98248E-08	2.9574E-07	5.8328E-08	3.73896E-07	0.37389592
3835803773265	383580	3773265	0.000210811	0.000647152	0.000760998	0.000750865	0.000159608	0.000207569	0.000152782	1.57254E-05	0.000184233	1.57254E-05	2.24931E-05	3.2638E-05	1.93471E-05	1.79265E-08	2.6713E-07	5.2607E-08	3.37668E-07	0.33766781
3835903773265	383590	3773265	0.000190484	0.000584754	0.000687622	0.000678467	0.000144219	0.000187555	0.000138051	1.42092E-05	0.000166469	1.42092E-05	2.19316E-05	3.18233E-05	1.88642E-05	1.6272E-08	2.4223E-07	4.7638E-08	3.06135E-07	0.30613504
3836003773265	383600	3773265	0.000173226	0.000531775	0.000625323	0.000616997	0.000131152	0.000170563	0.000125543	1.29218E-05	0.000151387	1.29218E-05	2.14669E-05	3.11489E-05	1.84644E-05	1.48624E-08	2.2102E-07	4.3417E-08	2.793E-07	0.27929996
3836103773265	383610	3773265	0.000160622	0.000493083	0.000579825	0.000572105	0.00012161	0.000158153	0.000116409	1.19816E-05	0.000140372	1.19816E-05	2.1261E-05	3.08502E-05	1.82873E-05	1.3831E-08	2.0552E-07	4.0339E-08	2.59689E-07	0.25968863
3836203773265	383620	3773265	0.000149341	0.000458453	0.000539103	0.000531924	0.000113069	0.000147045	0.000108233	1.11401E-05	0.000130514	1.11401E-05	2.10645E-05	3.0565E-05	1.81183E-05	1.29048E-08	1.9161E-07	3.7581E-08	2.42093E-07	0.2420926
3836303773265	383630	3773265	0.000139265	0.000427521	0.000502729	0.000496035	0.00010544	0.000137124	0.000100931	1.03885E-05	0.000121708	1.03885E-05	2.08804E-05	3.0298E-05	1.796E-05	1.20749E-08	1.7915E-07	3.5114E-08	2.26341E-07	0.22634115
3836403773265	383640	3773265	0.000130238	0.000399808	0.000470142	0.000463882	9.86055E-05	0.000128236	9.43884E-05	9.7151E-06	0.000113819	9.7151E-06	2.0712E-05	3.00536E-05	1.78151E-05	1.13291E-08	1.6797E-07	3.2901E-08	2.12199E-07	0.21219851
3836503773265	383650	3773265	0.000122073	0.000374742	0.000440666	0.000434798	9.24233E-05	0.000120196	8.84706E-05	9.10601E-06	0.000106683	9.10601E-06	2.05467E-05	2.98137E-05	1.76729E-05	1.06525E-08	1.5783E-07	3.0896E-08	1.9938E-07	0.19937984
3836603773265	383660	3773265	0.000115216	0.000353692	0.000415913	0.000410375	8.72317E-05	0.000113444	8.3501E-05	8.5945E-06	0.00010069	8.5945E-06	2.04219E-05	2.96326E-05	1.75656E-05	1.00827E-08	1.493E-07	2.9211E-08	1.88594E-07	0.18859413
3836703773265	383670	3773265	0.000108961	0.000334491	0.000393334	0.000388097	8.24961E-05	0.000107286	7.8968E-05	8.12793E-06	9.52239E-05	8.12793E-06	2.0294E-05	2.94471E-05	1.74556E-05	9.56157E-09	1.415E-07	2.7671E-08	1.78736E-07	0.17873615
3836803773265	383680	3773265	0.000103831	0.000318744	0.000374817	0.000369826	7.86124E-05	0.000102235	7.52503E-05	7.74528E-06	9.07409E-05	7.74528E-06	2.02004E-05	2.93113E-05	1.73751E-05	9.13321E-09	1.351E-07	2.6407E-08	1.70641E-07	0.17064084
3836903773265	383690	3773265	0.000100168	0.000307497	0.000361592	0.000356777	7.58386E-05	9.86275E-05	7.25952E-05	7.472E-06	8.75392E-05	7.472E-06	2.02036E-05	2.93158E-05	1.73778E-05	8.82691E-09	1.3053E-07	2.5505E-08	1.64859E-07	0.16485929
3837003773265	383700	3773265	9.67182E-05	0.000296908	0.00034914	0.000344491	7.3227E-05	9.52311E-05	7.00953E-05	7.21469E-06	8.45247E-05	7.21469E-06	2.0216E-05	2.93339E-05	1.73885E-05	8.53845E-09	1.2622E-07	2.4655E-08	1.59416E-07	0.15941555
3837103773265	383710	3773265	9.40164E-05	0.000288614	0.000339387	0.000334868	7.11814E-05	9.25708E-05	6.81372E-05	7.01315E-06	8.21635E-05	7.01315E-06	2.03283E-05	2.94968E-05	1.74851E-05	8.3132E-09	1.2286E-07	2.3993E-08	1.55167E-07	0.15516651
3837203773265	383720	3773265	9.16394E-05	0.000281317	0.000330806	0.000326401	6.93817E-05	9.02303E-05	6.64144E-05	6.83583E-06	8.00861E-05	6.83583E-06	2.05186E-05	2.97729E-05	1.76488E-05	8.11634E-09	1.1992E-07	2.3413E-08	1.51451E-07	0.15145145
3837303773265	383730	3773265	8.93004E-05	0.000274137	0.000322363	0.00031807	6.76109E-05	8.79274E-05	6.47193E-05	6.66136E-06	7.8042E-05	6.66136E-06	2.07276E-05	3.00762E-05	1.78286E-05	7.92301E-09	1.1703E-07	2.2844E-08	1.47802E-07	0.14780179
3837403773265	383740	3773265	8.65659E-05	0.000265742	0.000312491	0.00030833	6.55405E-05	8.52349E-05	6.27375E-05	6.45738E-06	7.56523E-05	6.45738E-06	2.08305E-05	3.02255E-05	1.79171E-05	7.69527E-09	1.1364E-07	2.2174E-08	1.43504E-07	0.14350425
3837503773265	383750	3773265	8.40129E-05	0.000257905	0.000303275	0.000299237	6.36076E-05	8.27211E-05	6.08872E-05	6.26694E-06	7.34211E-05	6.26694E-06	2.09397E-05	3.0384E-05	1.8011E-05	7.48261E-09	1.1046E-07	2.1548E-08	1.39492E-07	0.13949246
3837603773265	383760	3773265	8.16122E-05	0.000250536	0.000294609	0.000290686	6.179E-05	8.03574E-05	5.91474E-05	6.08786E-06	7.13231E-05	6.08786E-06	2.10458E-05	3.05379E-05	1.81022E-05	7.28257E-09	1.0748E-07	2.0959E-08	1.3572E-07	0.13572019
3837703773265	383770	3773265	7.93604E-05	0.000243623	0.00028648	0.000282666	6.00851E-05	7.81402E-05	5.75154E-05	5.91989E-06	6.93552E-05	5.91989E-06	2.11425E-05	3.06782E-05	1.81854E-05	7.09454E-09	1.0468E-07	2.0406E-08	1.32177E-07	0.1321766
3837803773265	383780	3773265	7.72447E-05	0.000237128	0.000278843	0.00027513	5.84832E-05	7.6057E-05	5.59821E-05	5.76206E-06	6.75062E-05	5.76206E-06	2.12267E-05	3.08004E-05	1.82578E-05	6.91716E-09	1.0203E-07	1.9885E-08	1.28837E-07	0.12883663
3837903773265	383790	3773265	7.52287E-05	0.000230939	0.000271566	0.00026795	5.69569E-05	7.4072E-05	5.4521E-05	5.61168E-06	6.57444E-05	5.61168E-06	2.12859E-05	3.08864E-05	1.83088E-05	6.74759E-09	9.9511E-08	1.9387E-08	1.25646E-07	0.12564569
3838003773265	383800	3773265	7.32999E-05	0.000225018	0.000264603	0.000261079	5.54966E-05	7.21728E-05	5.31231E-05	5.4678E-06	6.40587E-05	5.4678E-06	2.13234E-05	3.09407E-05	1.8341E-05	6.58487E-09	9.7091E-08	1.891E-08	1.22586E-07	0.12258561
3838103773265	383810	3773265	7.12513E-05	0.000218729	0.000257207	0.000253783	5.39455E-05	7.01557E-05	5.16384E-05	5.31498E-06	6.22684E-05	5.31498E-06	2.12859E-05	3.08864E-05	1.83088E-05	6.41108E-09	9.4507E-08	1.84E-08	1.19318E-07	0.11931819
3838203773265	383820	3773265	6.91228E-05	0.000212195	0.000249524	0.000246202	5.23341E-05	6.806E-05	5.00959E-05	5.15621E-06	6.04083E-05	5.15621E-06	2.11892E-05	3.07461E-05	1.82256E-05	6.23026E-09	9.1818E-08	1.787E-08	1.15918E-07	0.11591802
3838303773265	383830	3773265	6.70924E-05	0.000205962	0.000242194	0.00023897	5.07968E-05	6.60608E-05	4.86243E-05	5.00475E-06	5.86338E-05	5.00475E-06	2.1077E-05	3.05831E-05	1.8129E-05	6.05723E-09	8.9245E-08	1.7363E-08	1.12666E-07	0.11266571
3838403773265	383840	3773265	6.4532E-05	0.000198102	0.000232952	0.00022985	4.88583E-05	6.35398E-05	4.67688E-05	4.81376E-06	5.63963E-05	4.81376E-06	2.08087E-05	3.01939E-05	1.78983E-05	5.8389E-09	8.5995E-08	1.6724E-08	1.08558E-07	0.10855808
3838503773265	383850	3773265	6.21115E-05	0.000190671	0.000224214	0.000221229	4.70256E-05	6.11564E-05	4.50145E-05	4.6332E-06	5.42809E-05	4.6332E-06	2.05373E-05	2.98001E-05	1.76649E-05	5.6319E-09	8.2915E-08	1.6119E-08	1.04666E-07	0.10466566
3838603773265	383860	3773265	5.95566E-05	0.000182828	0.000214991	0.000212129	4.50913E-05	5.86409E-05	4.31629E-05	4.44262E-06	5.20481E-05	4.44262E-06	2.01942E-05	2.93022E-05	1.73698E-05	5.41308E-09	7.9658E-08	1.548E-08	1.00551E-07	0.10055111
3838703773265	383870	3773265	5.67985E-05	0.000174362	0.000205035	0.000202305	4.30031E-05	5.59252E-05	4.1164E-05	4.23688E-06	4.96377E-05	4.23688E-06	1.97357E-05	2.86369E-05	1.69754E-05	5.17596E-09	7.6129E-08	1.4788E-08	9.60934E-08	0.09609344
3838803773265	383880	3773265	5.42092E-05	0.000166413	0.000195688	0.000193082	4.10427E-05	5.33757E-05	3.92874E-05	4.04373E-06	4.73749E-05	4.04373E-06	1.92709E-05	2.79625E-05	1.65756E-05	4.95262E-09	7.2807E-08	1.4137E-08	9.18972E-08	0.0918972
3838903773265	383890	3773265	5.17015E-05	0.000158715	0.000186635	0.00018415	3.91441E-05	5.09065E-05	3.747E-05	3.85667E-06	4.51833E-05	3.85667E-06	1.87749E-05	2.72428E-05	1.6149E-05	4.73545E-09	6.9579E-08	1.3505E-08	8.78198E-08	0.08781985
3839003773265	383900	3773265	4.93353E-05	0.000151451	0.000178094	0.000175723	3.73526E-05	4.85768E-05	3.57551E-05	3.68017E-06	4.31155E-05	3.68017E-06	1.8279E-05	2.65232E-05	1.57224E-05	4.52954E-09	6.6521E-08	1.2907E-08	8.39571E-08	0.08395706
3839103773265	383910	3773265	4.71289E-05	0.000144677	0.000170129	0.000167864	3.56821E-05	4.64042E-05	3.4156E-05	3.51558E-06	4.11872E-05	3.51558E-06	1.77955E-05	2.58216E-05	1.53065E-05	4.33688E-09	6.3661E-08	1.2347E-08	8.03452E-08	0.08034522
3829703773275	382970	3773275	2.4293E-05	7.45752E-05	8.76943E-05	8.65267E-05	1.83926E-05	2.39194E-05	1.7606E-05	1.81213E-06	2.12303E-05	1.81213E-06	1.19094E-05	1.72808E-05	1.02437E-05	3.83116E-09	5.0137E-08	8.8141E-09	6.27825E-08	0.06278252
3829803773275	382980	3773275	2.55196E-05	7.83407E-05	9.21223E-05	9.08957E-05	1.93213E-05	2.51272E-05	1.8495E-05	1.90363E-06	2.23023E-05	1.90363E-06	1.21527E-05	1.76338E-05	1.0453E-05	4.08389E-09	5.3291E-08	9.3479E-09	6.67232E-08	0.06672319
3829903773275	382990	3773275	2.64777E-05	8.12819E-05	9.55808E-05	9.43081E-05	2.00467E-05	2.60705E-05	1.91893E-05	1.9751E-06	2.31395E-05	1.9751E-06	1.23149E-05	1.78692E-05	1.05925E-05	4.31853E-09	5.6152E-08	9.8193E-09	7.02901E-08	0.07029009
3830003773275	383000	3773275	2.75827E-05	8.46742E-05	9.95699E-05	9.82441E-05	2.08833E-05	2.71586E-05	1.99902E-05	2.05753E-06	2.41053E-05	2.05753E-06	1.24397E-05	1.80502E-05	1.06998E-05	4.57152E-09	5.9263E-08	1.0341E-08	7.41752E-08	0.07417521
3830103773275	383010	3773275	2.88438E-05	8.85455E-05	0.000104122	0.000102736	2.18381E-05	2.84003E-05	2.09042E-05	2.1516E-06	2.52074E-05	2.1516E-06	1.25395E-05	1.81951E-05	1.07857E-05	4.86216E-09	6.284E-08	1.0949E-08	7.86515E-08	0.07865149
3830203773275	383020	3773275	3.00214E-05	9.21607E-05	0.000108373	0.00010693	2.27297E-05	2.95598E-05	2.17577E-05	2.23945E-06	2.62366E-05	2.23945E-06	1.27111E-05	1.8444E-05	1.09332E-05	5.17554E-09	6.663E-08	1.1577E-08	8.33827E-08	0.08338272
3830303773275	383030	3773275	3.12771E-05	9.60153E-05	0.000112906	0.000111403	2.36804E-05	3.07962E-05	2.26677E-05	2.33311E-06	2.73339E-05	2.33311E-06	1.28889E-05	1.8702E-05	1.10862E-05	5.52993E-09	7.0889E-08	1.2278E-08	8.86975E-08	0.08869746
3830403773275	383040	3773275	3.25509E-05	9.99257E-05	0.000117504	0.00011594	2.46448E-05	3.20504E-05	2.35908E-05	2.42813E-06	2.84471E-05	2.42813E-06	1.30947E-05	1.90007E-05	1.12632E-05	5.92524E-09	7.5595E-08	1.3043E-08	9.45632E-08	0.09456323
3830503773275	383050	3773275	3.38174E-05	0.000103814	0.000122076	0.000120451	2.56038E-05	3.32975E-05	2.45088E-05	2.52261E-06	2.9554E-05	2.52261E-06	1.33786E-05	1.94126E-05	1.15074E-05	6.35608E-09	8.0682E-08	1.3862E-08	1.00899E-07	0.10089928
3830603773275	383060	3773275	3.52219E-05	0.000108125	0.000127146	0.000125453	2.66671E-05	3.46803E-05	2.55266E-05	2.62738E-06	3.07814E-05	2.62738E-06	1.36562E-05	1.98154E-05	1.17462E-05	6.84805E-09	8.6483E-08	1.4802E-08	1.08133E-07	0.10813294
3830703773275	383070	3773275	3.68368E-05	0.000113083	0.000132976	0.000131205	2.78898E-05	3.62704E-05	2.6697E-05	2.74784E-06	3.21927E-05	2.74784E-06	1.38745E-05	2.01323E-05	1.1934E-05	7.45889E-09	9.363E-08	1.5951E-08	1.1704E-07	0.11703971
3830803773275	383080	3773275	3.85951E-05	0.00011848	0.000139323	0.000137468	2.9221E-05	3.80017E-05	2.79713E-05	2.879E-06	3.37293E-05	2.879E-06	1.40898E-05	2.04446E-05	1.21191E-05	8.20147E-09	1.0224E-07	1.7327E-08	1.27772E-07	0.12777215
3830903773275	383090	3773275	4.04677E-05	0.000124229	0.000146083	0.000144138	3.06388E-05	3.98455E-05	2.93285E-05	3.01869E-06	3.53658E-05	3.01869E-06	1.433E-05	2.07931E-05	1.23257E-05	9.0812E-09	1.1238E-07	1.8931E-08	1.40389E-07	0.1403894
3831003773275	383100	3773275	4.24002E-05	0.000130161	0.000153059	0.000151021	3.21019E-05	4.17483E-05	3.0729E-05	3.16284E-06	3.70547E-05	3.16284E-06	1.462E-05	2.1214E-05	1.25752E-05	1.00707E-08	1.2372E-07	2.0721E-08	1.54516E-07	0.15451564
3831103773275	383110	3773275	4.43526E-05	0.000136155	0.000160107	0.000157975	3.35801E-05	4.36707E-05	3.2144E-05	3.30848E-06	3.87615E-05	3.30848E-06	1.48977E-05	2.16168E-05	1.2814E-05	1.12668E-08	1.373E-07	2.2842E-08	1.71404E-07	0.17140439
3831203773275	383120	3773275	4.6521E-05	0.000142811	0.000167935	0.000165698	3.52218E-05	4.58057E-05	3.37155E-05	3.47023E-06	4.0656E-05	3.47023E-06	1.51628E-05	2.20016E-05	1.30421E-05	1.28688E-08	1.5531E-07	2.5627E-08	1.93808E-07	0.19380786
3831303773275	383130	3773275	4.89144E-05	0.000150159	0.000176574	0.000174223	3.70339E-05	4.81623E-05	3.54501E-05	3.64876E-06	4.27476E-05	3.64876E-06	1.54279E-05	2.23863E-05	1.32701E-05	1.50113E-08	1.7922E-07	2.929E-08	2.23525E-07	0.2235247
3831403773275	383140	3773275	5.17668E-05	0.000158915	0.000186871	0.000184383	3.91935E-05	5.09709E-05	3.75173E-05	3.86154E-06	4.52404E-05	3.86154E-06	1.56837E-05	2.27574E-05	1.34901E-05	1.82255E-08	2.1483E-07	3.4691E-08	2.67751E-07	0.26775053
3831503773275	383150	3773275	5.59729E-05	0.000171827	0.000202055	0.000199364	4.2378E-05	5.51123E-05	4.05656E-05	4.1753E-06	4.89162E-05	4.1753E-06	1.5718E-05	2.28072E-05	1.35197E-05	2.57441E-08	2.9723E-07	4.7072E-08	3.70043E-07	0.37004302
3834503773275	383450	3773275	0.002490684	0.00764597	0.008991035	0.008871318	0.001885739	0.002452388	0.001805091	0.000185792	0.002176676	0.000185792	2.19503E-05	3.18504E-05	1.88803E-05	1.97753E-07	2.9948E-06	6.2592E-07	3.81846E-06	3.81846208
3834603773275	383460	3773275	0.001801661	0.005530787	0.006503753	0.006417154	0.001364068	0.001773959	0.00130573	0.000134395	0.00157452	0.000134395	2.33571E-05	3.38917E-05	2.00903E-05	1.44632E-07	2.1839E-06	4.5646E-07	2.78495E-06	2.78494942
3834703773275	383470	3773275	0.001242193	0.003813318	0.0044815	0.004424442	0.000940485	0.001223093	0.000900263	9.26613E-05	0.001085586	9.26613E-05	2.42773E-05	3.52269E-05	2.08818E-05	9.95064E-08	1.5037E-06	3.1001E-07	1.91323E-06	1.91323271
3834803773275	383480	3773275	0.000956059	0.002934937	0.003451245	0.003405291	0.000723849	0.000941359	0.000692892	7.13172E-05	0.000835526	7.13172E-05	2.48076E-05	3.59964E-05	2.13379E-05	7.67424E-08	1.1593E-06	2.369E-07	1.47293E-06	1.47293087
3834903773275	383490	3773275	0.00077206	0.002370091	0.002787033	0.002749924	0.00058454	0.000760189	0.000559541	5.75918E-05	0.000674724	5.75918E-05	2.51788E-05	3.6535E-05	2.16572E-05	6.22028E-08	9.3889E-07	1.9058E-07	1.19167E-06	1.19166643
3835003773275	383500	3773275	0.000642183	0.001971391	0.002318195	0.002287328	0.000486208	0.000632309	0.000465414	4.79036E-05	0.000561221	4.79036E-05	2.54252E-05	3.68925E-05	2.18692E-05	5.1974E-08	7.8369E-07	1.5822E-07	9.93878E-07	0.99387796
3835103773275	383510	3773275	0.000545743	0.001675335	0.001970057	0.001943826	0.000413191	0.000537351	0.00039552	4.07096E-05	0.000476939	4.07096E-05	2.555E-05	3.70736E-05	2.19765E-05	4.43874E-08	6.6853E-07	1.3437E-07	8.47291E-07	0.84729148
3835203773275	383520	3773275	0.00047149	0.001447393	0.001702016	0.001679353	0.000356973	0.000464241	0.000341706	3.51708E-05	0.000412048	3.51708E-05	2.55625E-05	3.70917E-05	2.19872E-05	3.85458E-08	5.7986E-07	1.1612E-07	7.3453E-07	0.73453024
3835303773275	383530	3773275	0.000411883	0.001264409	0.001486841	0.001467043	0.000311843	0.00040555	0.000298507	3.07244E-05	0.000359955	3.07244E-05	2.54751E-05	3.6965E-05	2.19121E-05	3.38492E-08	5.0859E-07	1.0153E-07	6.43976E-07	0.64397561
3835403773275	383540	3773275	0.000363284	0.001115219	0.001311406	0.001293945	0.000275048	0.000357698	0.000263285	2.70992E-05	0.000317484	2.70992E-05	2.52942E-05	3.67025E-05	2.17565E-05	3.00098E-08	4.5037E-07	8.9667E-08	5.70043E-07	0.57004311
3835503773275	383550	3773275	0.000322472	0.000989932	0.001164079	0.001148579	0.000244149	0.000317513	0.000233707	2.40547E-05	0.000281817	2.40547E-05	2.50197E-05	3.63042E-05	2.15204E-05	2.67746E-08	4.0134E-07	7.9715E-08	5.0783E-07	0.50782991
3835603773275	383560	3773275	0.000284822	0.000874354	0.001028168	0.001014478	0.000215643	0.000280442	0.000206421	2.12463E-05	0.000248913	2.12463E-05	2.45082E-05	3.55619E-05	2.10804E-05	2.37771E-08	3.5596E-07	7.0536E-08	4.50271E-07	0.45027148
3835703773275	383570	3773275	0.000253737	0.000778929	0.000915957	0.00090376	0.000192109	0.000249836	0.000183893	1.89275E-05	0.000221748	1.89275E-05	2.39404E-05	3.47381E-05	2.0592E-05	2.12914E-08	3.1836E-07	6.2959E-08	4.02611E-07	0.40261116
3835803773275	383580	3773275	0.00022698	0.000696789	0.000819367	0.000808457	0.00017185	0.00022349	0.000164501	1.69316E-05	0.000198364	1.69316E-05	2.33104E-05	3.38238E-05	2.00501E-05	1.91415E-08	2.8588E-07	5.6431E-08	3.61453E-07	0.36145264
3835903773275	383590	3773275	0.000204142	0.000626681	0.000736926	0.000727114	0.00015456	0.000201003	0.000147949	1.5228E-05	0.000178405	1.5228E-05	2.26803E-05	3.29095E-05	1.95081E-05	1.72989E-08	2.5807E-07	5.0859E-08	3.26226E-07	0.32622641
3836003773275	383600	3773275	0.000184897	0.000567603	0.000667454	0.000658567	0.000139989	0.000182054	0.000134002	1.37924E-05	0.000161587	1.37924E-05	2.21375E-05	3.2122E-05	1.90413E-05	1.57409E-08	2.3457E-07	4.6164E-08	2.96479E-07	0.29647903
3836103773275	383610	3773275	0.000170728	0.000524104	0.000616304	0.000608097	0.000129261	0.000168103	0.000123733	1.27354E-05	0.000149203	1.27354E-05	2.18724E-05	3.17373E-05	1.88132E-05	1.45917E-08	2.1726E-07	4.2712E-08	2.74559E-07	0.27455885
3836203773275	383620	3773275	0.000158146	0.00048548	0.000570884	0.000563283	0.000119735	0.000155714	0.000114614	1.17969E-05	0.000138208	1.17969E-05	2.16259E-05	3.13797E-05	1.86013E-05	1.35678E-08	2.0184E-07	3.9644E-08	2.5505E-07	0.25505023
3836303773275	383630	3773275	0.00014701	0.000451295	0.000530686	0.00052362	0.000111304	0.000144749	0.000106543	1.09662E-05	0.000128476	1.09662E-05	2.14014E-05	3.10538E-05	1.84081E-05	1.26584E-08	1.8816E-07	3.6926E-08	2.37742E-07	0.23774198

			EGIODemolition	EGIOSite Grubbing / Prep	EGIOMass Grading / Excavation	EGIOMass Grading / Excavation	EGIODrainage / Utilities Trenching	EGIODrainage / Utilities Trenching	EGIOFoundations / Concrete Pads	EGIOFoundations / Concrete Pads	EGIOBuilding / Structure Construction	EGIOBuilding / Structure Construction	EGIOAsphalt Paving	EGIOArchitectural Coating	EGIOLandscaping or Other Finishing	EGIOWaterside Construction (Piles)	HIWaterside Construction (Landscaping)	HIWaterside Construction (Landscaping)	KMDemolition	KMSite Grubbing / Prep
Unique Identifier	X (UTM)	Y (UTM)	2025	2025	2025	2026	2026	2027	2026	2027	2026	2027	2027	2027	2027	2027	2025	2026	2025	2025
3836403773275	383640	3773275	0.000406355	0.00015938	5.27812E-05	5.16937E-05	0.000120035	0.00011985	0.000157711	0.000157609	0.000168928	0.000164879	6.5736E-06	6.5736E-06	0.000178026	6.5736E-06	0.00010937	0.000105945	0.000160375	0.000696037
3836503773275	383650	3773275	0.000382714	0.00015011	4.97105E-05	4.86863E-05	0.000113052	0.000112878	0.000148536	0.00014844	0.0001591	0.000155287	6.19116E-06	6.19116E-06	0.000167669	6.19116E-06	0.000102717	9.94994E-05	0.000150021	0.000651102
3836603773275	383660	3773275	0.000363026	0.00014238	4.71532E-05	4.61816E-05	0.000107236	0.000107071	0.000140894	0.000140803	0.000150915	0.000147298	5.87266E-06	5.87266E-06	0.000159043	5.87266E-06	9.71807E-05	9.41368E-05	0.000141453	0.000613917
3836703773275	383670	3773275	0.000344999	0.00013531	4.48117E-05	4.38884E-05	0.000101911	0.000101754	0.000133898	0.000133811	0.000143421	0.000139984	5.58104E-06	5.58104E-06	0.000151146	5.58104E-06	9.21273E-05	8.92417E-05	0.000133668	0.000580129
3836803773275	383680	3773275	0.000329891	0.00012939	4.28493E-05	4.19665E-05	9.74483E-05	9.72979E-05	0.000128034	0.000127952	0.000137141	0.000133854	5.33664E-06	5.33664E-06	0.000144527	5.33664E-06	8.79027E-05	8.51494E-05	0.000127196	0.000552039
3836903773275	383690	3773275	0.000318673	0.00012499	4.13922E-05	4.05393E-05	9.41344E-05	9.39891E-05	0.00012368	0.0001236	0.000132477	0.000129302	5.15516E-06	5.15516E-06	0.000139612	5.15516E-06	8.47652E-05	8.21102E-05	0.000122418	0.000531305
3837003773275	383700	3773275	0.000308047	0.00012082	4.0012E-05	3.91876E-05	9.09956E-05	9.08552E-05	0.000119556	0.000119479	0.00012806	0.00012499	4.98327E-06	4.98327E-06	0.000134957	4.98327E-06	8.17981E-05	7.9236E-05	0.000117915	0.000511759
3837103773275	383710	3773275	0.000299613	0.00011751	3.89165E-05	3.81147E-05	8.85042E-05	8.83676E-05	0.000116283	0.000116208	0.000124554	0.000121568	4.84683E-06	4.84683E-06	0.000131262	4.84683E-06	7.94319E-05	7.6944E-05	0.000114339	0.000496241
3837203773275	383720	3773275	0.000292149	0.00011458	3.7947E-05	3.71652E-05	8.62994E-05	8.61662E-05	0.000113386	0.000113313	0.000121451	0.00011854	4.72608E-06	4.72608E-06	0.000127992	4.72608E-06	7.73259E-05	7.49039E-05	0.000111164	0.00048246
3837303773275	383730	3773275	0.000284999	0.00011178	3.70183E-05	3.62556E-05	8.41874E-05	8.40575E-05	0.000110611	0.00011054	0.000118478	0.000115639	4.61042E-06	4.61042E-06	0.000124859	4.61042E-06	7.53042E-05	7.29455E-05	0.000108118	0.00046924
3837403773275	383740	3773275	0.000277652	0.0001089	3.6064E-05	3.5321E-05	8.2017E-05	8.18905E-05	0.00010776	0.00010769	0.000115424	0.000112657	4.49157E-06	4.49157E-06	0.000121641	4.49157E-06	7.32268E-05	7.09332E-05	0.000104993	0.000455676
3837503773275	383750	3773275	0.000270799	0.00010621	3.51738E-05	3.44491E-05	7.99926E-05	7.98692E-05	0.0001051	0.000105032	0.000112575	0.000109877	4.3807E-06	4.3807E-06	0.000118638	4.3807E-06	7.12912E-05	6.90582E-05	0.000102087	0.000443065
3837603773275	383760	3773275	0.00026382	0.00010347	3.42673E-05	3.35613E-05	7.7931E-05	7.78108E-05	0.000102391	0.000102325	0.000109674	0.000107045	4.2678E-06	4.2678E-06	0.000115581	4.2678E-06	6.93269E-05	6.71555E-05	9.9145E-05	0.000430296
3837703773275	383770	3773275	0.000256948	0.00010078	3.33748E-05	3.26872E-05	7.59013E-05	7.57842E-05	9.97244E-05	9.966E-05	0.000106817	0.000104257	4.15665E-06	4.15665E-06	0.00011257	4.15665E-06	6.73967E-05	6.52857E-05	9.62619E-05	0.000417783
3837803773275	383780	3773275	0.00025049	9.8246E-05	3.2536E-05	3.18656E-05	7.39936E-05	7.38794E-05	9.72179E-05	9.71552E-05	0.000104133	0.000101637	4.05217E-06	4.05217E-06	0.000109741	4.05217E-06	6.55884E-05	6.35341E-05	9.35711E-05	0.000406105
3837903773275	383790	3773275	0.000244769	9.6002E-05	3.17928E-05	3.11378E-05	7.23035E-05	7.21919E-05	9.49973E-05	9.49361E-05	0.000101754	9.9315E-05	3.95962E-06	3.95962E-06	0.000107234	3.95962E-06	6.39883E-05	6.1984E-05	9.12039E-05	0.000395832
3838003773275	383800	3773275	0.000239299	9.3856E-05	3.10823E-05	3.04419E-05	7.06877E-05	7.05786E-05	9.28744E-05	9.28144E-05	9.948E-05	9.70956E-05	3.87113E-06	3.87113E-06	0.000104838	3.87113E-06	6.24653E-05	6.05087E-05	8.89567E-05	0.000386078
3838103773275	383810	3773275	0.000233398	9.1542E-05	3.03158E-05	2.96912E-05	6.89445E-05	6.88381E-05	9.05841E-05	9.05256E-05	9.70268E-05	9.47012E-05	3.77567E-06	3.77567E-06	0.000102252	3.77567E-06	6.08328E-05	5.89274E-05	8.65443E-05	0.000375608
3838203773275	383820	3773275	0.000227209	8.9115E-05	2.9512E-05	2.89039E-05	6.71164E-05	6.70129E-05	8.81822E-05	8.81253E-05	9.44541E-05	9.21901E-05	3.67555E-06	3.67555E-06	9.95412E-05	3.67555E-06	5.9125E-05	5.72731E-05	8.4021E-05	0.000364657
3838303773275	383830	3773275	0.000221263	8.6782E-05	2.87397E-05	2.81475E-05	6.536E-05	6.52591E-05	8.58745E-05	8.5819E-05	9.19823E-05	8.97775E-05	3.57936E-06	3.57936E-06	9.69362E-05	3.57936E-06	5.7489E-05	5.56883E-05	8.16063E-05	0.000354177
3838403773275	383840	3773275	0.000213754	8.3837E-05	2.77643E-05	2.71923E-05	6.31419E-05	6.30444E-05	8.29601E-05	8.29066E-05	8.88607E-05	8.67307E-05	3.45789E-06	3.45789E-06	9.36465E-05	3.45789E-06	5.54206E-05	5.36847E-05	7.8533E-05	0.000340839
3838503773275	383850	3773275	0.000206586	8.1026E-05	2.68333E-05	2.62805E-05	6.10246E-05	6.09304E-05	8.01783E-05	8.01266E-05	8.5881E-05	8.38225E-05	3.34194E-06	3.34194E-06	9.05063E-05	3.34194E-06	5.34473E-05	5.17733E-05	7.56069E-05	0.000328139
3838603773275	383860	3773275	0.000199032	7.8063E-05	2.58522E-05	2.53195E-05	5.87932E-05	5.87025E-05	7.72466E-05	7.71967E-05	8.27407E-05	8.07575E-05	3.21974E-06	3.21974E-06	8.7197E-05	3.21974E-06	5.13736E-05	4.97645E-05	7.25291E-05	0.000314781
3838703773275	383870	3773275	0.000190787	7.4829E-05	2.47812E-05	2.42706E-05	5.63575E-05	5.62706E-05	7.40464E-05	7.39986E-05	7.9313E-05	7.74119E-05	3.08635E-06	3.08635E-06	8.35846E-05	3.08635E-06	4.91151E-05	4.75767E-05	6.91752E-05	0.000300225
3838803773275	383880	3773275	0.000182982	7.1768E-05	2.37673E-05	2.32776E-05	5.40519E-05	5.39685E-05	7.10171E-05	7.09712E-05	7.60681E-05	7.42448E-05	2.96009E-06	2.96009E-06	8.0165E-05	2.96009E-06	4.69875E-05	4.55158E-05	6.60205E-05	0.000286534
3838903773275	383890	3773275	0.000175428	6.8805E-05	2.27862E-05	2.23167E-05	5.18205E-05	5.17405E-05	6.80853E-05	6.80414E-05	7.29279E-05	7.11798E-05	2.83789E-06	2.83789E-06	7.68556E-05	2.83789E-06	4.49353E-05	4.35278E-05	6.2988E-05	0.000273372
3839003773275	383900	3773275	0.000168269	6.5997E-05	2.18563E-05	2.1406E-05	4.97058E-05	4.96291E-05	6.5307E-05	6.52648E-05	6.99519E-05	6.82752E-05	2.72208E-06	2.72208E-06	7.37194E-05	2.72208E-06	4.30033E-05	4.16563E-05	6.01388E-05	0.000261007
3839103773275	383910	3773275	0.000161541	6.3359E-05	2.09825E-05	2.05502E-05	4.77186E-05	4.76449E-05	6.26959E-05	6.26555E-05	6.71552E-05	6.55455E-05	2.61325E-06	2.61325E-06	7.0772E-05	2.61325E-06	4.11914E-05	3.99012E-05	5.74774E-05	0.000249456
3839203773275	383920	3773275	0.000217715	8.5391E-05	2.82788E-05	2.76962E-05	6.43119E-05	6.42127E-05	8.44975E-05	8.4443E-05	9.05073E-05	8.83379E-05	3.52197E-06	3.52197E-06	9.53819E-05	3.52197E-06	4.40132E-05	4.26347E-05	2.95376E-05	0.000128195
3839803773275	382980	3773275	0.000233272	9.1492E-05	3.02995E-05	2.96752E-05	6.89074E-05	6.8801E-05	9.05353E-05	9.04768E-05	9.69746E-05	9.46501E-05	3.77363E-06	3.77363E-06	0.000102197	3.77363E-06	4.71884E-05	4.57104E-05	3.09339E-05	0.000134255
3839903773275	382990	3773275	0.000248847	9.7601E-05	3.23225E-05	3.16565E-05	7.35081E-05	7.33947E-05	9.658E-05	9.65177E-05	0.000103449	0.00010097	4.02558E-06	4.02558E-06	0.000109021	4.02558E-06	5.0317E-05	4.8741E-05	3.20994E-05	0.000139314
3830003773285	383000	3773285	0.000265589	0.00010417	3.44972E-05	3.37864E-05	7.84537E-05	7.83327E-05	0.000103078	0.000103011	0.000110409	0.000107763	4.29643E-06	4.29643E-06	0.000116356	4.29643E-06	5.36303E-05	5.19505E-05	3.33169E-05	0.000144598
3830103773285	383010	3773285	0.000284326	0.00011152	3.69308E-05	3.61699E-05	8.39884E-05	8.38588E-05	0.00011035	0.000110279	0.000118198	0.000115365	4.59953E-06	4.59953E-06	0.000124564	4.59953E-06	5.73814E-05	5.55841E-05	3.46815E-05	0.00015052
3830203773285	383020	3773285	0.000304957	0.00011961	3.96107E-05	3.87945E-05	9.00829E-05	8.99439E-05	0.000118357	0.000118281	0.000126775	0.000123737	4.93328E-06	4.93328E-06	0.000133603	4.93328E-06	6.13154E-05	5.93948E-05	3.60032E-05	0.000156256
3830303773285	383030	3773285	0.000328176	0.00012872	4.26265E-05	4.17482E-05	9.69415E-05	9.67919E-05	0.000127368	0.000127286	0.000136428	0.000133157	5.30889E-06	5.30889E-06	0.000143775	5.30889E-06	6.57678E-05	6.37078E-05	3.74085E-05	0.000162356
3830403773285	383040	3773285	0.000353864	0.00013879	4.59632E-05	4.50162E-05	0.00010453	0.000104368	0.000137338	0.00013725	0.000147107	0.000143581	5.72445E-06	5.72445E-06	0.000155029	5.72445E-06	7.06508E-05	6.84379E-05	3.88954E-05	0.000168809
3830503773285	383050	3773285	0.000381574	0.00014966	4.95623E-05	4.85412E-05	0.000112715	0.000112541	0.000148093	0.000147997	0.000158626	0.000154824	6.17271E-06	6.17271E-06	0.000167169	6.17271E-06	7.59159E-05	7.35381E-05	4.05135E-05	0.000175831
3830603773285	383060	3773285	0.000412427	0.00016176	5.35698E-05	5.24661E-05	0.000121829	0.000121641	0.000160067	0.000159964	0.000171452	0.000167342	6.67182E-06	6.67182E-06	0.000180686	6.67182E-06	8.17245E-05	7.91648E-05	4.20727E-05	0.000182599
3830703773285	383070	3773285	0.000452406	0.00017744	5.87627E-05	5.75519E-05	0.000133639	0.000133432	0.000175584	0.00017547	0.000188072	0.000183564	7.31856E-06	7.31856E-06	0.000198201	7.31856E-06	8.92392E-05	8.6444E-05	4.38696E-05	0.000190397
3830803773285	383080	3773285	0.000501205	0.00019658	6.51012E-05	6.37599E-05	0.000148054	0.000147825	0.000194523	0.000194398	0.000208358	0.000203364	8.10798E-06	8.10798E-06	0.00021958	8.10798E-06	9.83521E-05	9.52716E-05	4.58362E-05	0.000198932
3830903773285	383090	3773285	0.000559669	0.00021951	7.2695E-05	7.11972E-05	0.000165324	0.000165068	0.000217213	0.000217073	0.000232663	0.000227086	9.05375E-06	9.05375E-06	0.000245193	9.05375E-06	0.000109178	0.000105759	4.79182E-05	0.000207968
3831003773285	383100	3773285	0.000628552	0.00024653	8.16422E-05	7.99601E-05	0.000185671	0.000185385	0.000243948	0.00024379	0.000261298	0.000255035	1.01681E-05	1.01681E-05	0.000275371	1.01681E-05	0.000121816	0.000118001	5.00568E-05	0.00021725
3831103773285	383110	3773285	0.000713971	0.00028003	9.27372E-05	9.08265E-05	0.000210904	0.000210578	0.0002771	0.000276921	0.000296808	0.000289694	1.15499E-05	1.15499E-05	0.000312794	1.15499E-05	0.000137342	0.000133041	5.2347E-05	0.00022719
3831203773285	383120	3773285	0.000823543	0.000323	0.000106969	0.000104765	0.00024327	0.000242895	0.000319626	0.000319419	0.000342359	0.000334153	1.33224E-05	1.33224E-05	0.000360798	1.33224E-05	0.000157063	0.000152143	5.485E-05	0.000238053
3831303773285	383130	3773285	0.000965135	0.00037854	0.000125361	0.000122778	0.000285096	0.000284656	0.000374579	0.000374337	0.000401221	0.000391604	1.5613E-05	1.5613E-05	0.00042283	1.5613E-05	0.000182262	0.000176553	5.75634E-05	0.000249829
3831403773285	383140	3773285	0.0011705	0.00045909	0.000152035	0.000148903	0.00034576	0.000345226	0.000454283	0.00045399	0.000486594	0.000474931	1.89351E-05	1.89351E-05	0.000512801	1.89351E-05	0.000218409	0.000211568	6.08041E-05	0.000263894
3831503773285	383150	3773285	0.001623849	0.0006369	0.000210921	0.000206575	0.000479677	0.000478937	0.000630233	0.000629826	0.000675058	0.000658877	2.6269E-05	2.6269E-05	0.000711415	2.6269E-05	0.000297451	0.000288135	6.58644E-05	0.000285856
3831603773285	383160	3773285	0.002445182	0.00095903	0.000317603	0.000311059	0.000722295	0.00072118	0.000949001	0.000948389	0.001016498	0.000992134	3.95556E-05	3.95556E-05	0.001071245	3.95556E-05	0.000438161	0.000424437	7.08431E-05	0.000307464
3834603773285	383460	3773285	0.006043968	0.00237053	0.000785047	0.000768872	0.001785359	0.001782604	0.002345728	0.002344214	0.002512568	0.002452343	9.77731E-05	9.77731E-05	0.002647889	9.77731E-05	0.001610506	0.001560062	0.002699015	0.011713916
3834703773285	383470	3773285	0.004042183	0.0015854	0.000525036	0.000514219	0.001194041	0.001192199	0.001568814	0.001567802	0.001680396	0.001640118	6.53903E-05	6.53903E-05	0.001770898	6.53903E-05	0.001107943	0.00107324	0.0018441	0.008003525
3834803773285	383480	3773285	0.002931252	0.00114968	0.000380738	0.000372894	0.000865878	0.000864542	0.00113765	0.001136916	0.001218565	0.001189357	4.74188E-05	4.74188E-05	0.001284194	4.74188E-05	0.000819326	0.000793663	0.001353455	0.005874092
3834903773285	383490	3773285	0.002285877	0.00089655	0.000296911	0.000290793	0.000675237	0.000674195	0.000887173	0.0008866	0.000950273	0.000927495	3.69786E-05	3.69786E-05	0.001001453	3.69786E-05	0.000644732	0.000624537	0.001056613	0.004585776
3835003773285	383500	3773285	0.001868079	0.00073269	0.000242643	0.000237644	0.000551821	0.00055097	0.000725021	0.000724553	0.000776588	0.000757974	3.02199E-05	3.02199E-05	0.000818413	3.02199E-05	0.000528622	0.000512064	0.000859416	0.003729927
3835103773285	383510	3773285	0.00157954	0.00061952	0.000205165	0.000200938	0.000466589	0.000465869	0.000613036	0.000612641	0.000656638	0.000640899	2.55522E-05	2.55522E-05	0.000692004	2.55522E-05	0.00044705	0.00043347	0.000721179	0.003129967
3835203773285	383520	3773285	0.001362787	0.0005345	0.000177011	0.000173364	0.000402561	0.000401939	0.000528912	0.000528571	0.000566531	0.000552951	2.20458E-05	2.20458E-05	0.000597043	2.20458E-05	0.000385176	0.000373112	0.000616618	0.002676167
3835303773285	383530	3773285	0.00119494	0.00046868	0.000155211	0.000152013	0.000352982	0.000352437	0.000463772	0.000463473	0.000496758	0.000484851	1.93307E-05	1.93307E-05	0.000523512	1.93307E-05	0.000336913	0.00032636	0.000535333	0.002323385
3835403773285	383540	3773285	0.001061	0.00041614	0.000137813	0.000134973	0.000313414	0.000312931	0.000411785	0.00041152	0.000441074	0.000430501	1.71638E-05	1.71638E-05	0.000464829	1.71638E-05	0.000298224	0.000288883	0.000470431	0.002041703
3835503773285	383550	3773285	0.000948339	0.00037195	0.000123179	0.000120641	0.000280135	0.000279702	0.00036806	0.000367823	0.000394238	0.000384789	1.53412E-05	1.53412E-05	0.000415471	1.53412E-05	0.000265647	0.000257327	0.000416022	0.001805566
3835603773285	383560	3773285	0.00084298	0.00033063	0.000109494	0.000107238	0.000249012	0.000248628	0.000327169	0.000326958	0.000350439	0.000342039	1.36369E-05	1.36369E-05	0.000369313	1.36369E-05	0.000235237	0.000227869	0.000365522	0.00158639
3835703773285	383570	3773285	0.000756169	0.00029658	9.82182E-05	9.61945E-05	0.000223369	0.000223024	0.000293477	0.000293288	0.000314351	0.000306816	1.22325E-05	1.22325E-05	0.000331281	1.22325E-05	0.000210185	0.000203602	0.000324182	0.001406974
3835803773285	383580	3773285	0.000681474	0.00026728	8.85162E-05	8.66924E-05	0.000201304	0.000200994	0.000264487	0.000264317	0.000283299	0.000276508	1.10242E-05	1.10242E-05	0.000298557	1.10242E-05	0.000188677	0.000182767	0.000288917	0.00125392
3835903773285	383590	3773285	0.000617378	0.00024214	8.01908E-05	7.85386E-05	0.000182371	0.000182089	0.000239611	0.000239457	0.000256653	0.000250502	9.98731E-06	9.98731E-06	0.000270476	9.98731E-06	0.0001702	0.000164947	0.000258947	0.001123849
3836003773285	383600	3773285	0.000563217	0.0002209	7.31558E-05	7.16486E-05	0.000166372	0.000166115	0.00021859	0.000218449	0.000234138	0.000228526	9.11114E-06	9.11114E-06	0.000246748	9.11114E-06	0.000154754	0.000149907	0.000233818	0.001014787
3836103773285	383610	3773285	0.000521576	0.00020457	6.77472E-05	6.63513E-05	0.000154071	0.000153833	0.000202429	0.000202299	0.000216827	0.00021163	8.43753E-06	8.43753E-06	0.000228505	8.43753E-06	0.000142814	0.000138341	0.000214598	0.000931369
3836203773285	383620	3773285	0.000484696	0.0001901	6.29568E-05	6.16597E-05	0.000143177	0.000142956	0.000188116	0.000187994	0.000201495	0.000196666	7.84092E-06	7.84092E-06	0.000212348	7.84092E-06	0.000132259	0.000128116	0.000197702	0.000858039
3836303773285	383630	3773285	0.000452262	0.00017738	5.8744E-05	5.75337E-05	0.000133596	0.00013339	0.000175528	0.000175414	0.000188012	0.000183506	7.31623E-06	7.31623E-06	0.000198138	7.31623E-06	0.000123	0.000119148	0.00018296	0.00079406
3836403773285	383640	3773285	0.000423628	0.00016615	5.50247E-05	5.3891E-05	0.000125138	0.000124944	0.000164414	0.000164308	0.000176108	0.000171887	6.85301E-06	6.85301E-06	0.000185593	6.85301E-06	0.000114842	0.000111245	0.00017004	0.000737986
3836503773285	383650	3773285	0.000397795	0.00015602	5.16693E-05	5.06048E-05	0.000117507	0.000117325	0.000154389	0.000154289	0.000165369	0.000161406	6.43512E-06	6.43512E-06	0.000174276	6.43512E-06	0.000107497	0.00010413	0.000158474	0.000687787
3836603773285	383660	3773285	0.000376993	0.00014786	4.89673E-05	4.79584E-05	0.000111362	0.00011119	0.000146315	0.000146221	0.000156722	0.000152965	6.0986E-06	6.0986E-06	0.000165162	6.0986E-06	0.00010159	9.84081E-05	0.00014922	0.000647625
3836703773285	383670	3773285	0.000358095	0.00014045	4.65127E-05	4.55543E-05	0.000105779	0.000105616	0.00013898	0.000138891	0.000148865	0.000145297	5.79289E-06	5.79289E-06	0.000156883	5.79289E-06	9.62407E-05	9.32263E-05	0.000140878	0.000611422
3836803773285	383680	3773285	0.000341828	0.00013407	4.43998E-05	4.3485E-05	0.000100974	0.000100819	0.000132667	0.000132582	0.000142103	0.000138697	5.52975E-06	5.52975E-06	0.000149757	5.52975E-06	9.1643E-05	8.87725E-05	0.000133745	0.000580463
3836903773285	383690	3773285	0.000328984	0.00012903	4.27315E-05	4.18511E-05	9.71803E-05	9.70304E-05	0.000127682	0.0001276	0.000136764	0.000133485	5.32197E-06	5.32197E-06	0.000144129	5.32197E-06	8.80157E-05	8.52589E-05	0.000128146	0.000556164
3837003773285	383700	3773285	0.000316858	0.00012428	4.11565E-05	4.03085E-05	9.35984E-05	9.3454E-05	0.000122976	0.000122897	0.000131723	0.000128565	5.12581E-06	5.12581E-06	0.000138817	5.12581E-06	8.45948E-05	8.19451E-05	0.000122885	0.000533328
3837103773285	383710	3773285	0.000306799	0.00012033	3.98498E-05	3.90288E-05	9.06268E-05	9.0487E-05	0.000119072	0.000118995	0.000127541	0.000124484	4.96307E-06	4.96307E-06	0.00013441	4.96307E-06	8.17532E-05	7.91926E-05	0.00011853	0.000514431
3837203773285	383720	3773285	0.000297727	0.00011677	3.86715E-05	3.78747E-05	8.7947E-05	8.78113E-05	0.000115551	0.000115476	0.000123769	0.000120803	4.81632E-06	4.81632E-06	0.000130435	4.81632E-06	7.91826E-05	7.67024E-05	0.000114602	0.00049738
3837303773285	383730	3773285	0.000289373	0.0001135	3.75865E-05	3.68121E-05	8.54795E-05	8.53476E-05	0.000112309	0.000112236	0.000120297	0.000117413	4.68119E-06	4.68119E-06	0.000126776	4.68119E-06	7.6811E-05	7.44052E-05	0.000110983	0.000481675
3837403773285	383740	3773285	0.000282466	0.00011079	3.66893E-05	3.59334E-05	8.34392E-05	8.33104E-05	0.000109628	0.000109557	0.000117425	0.000114611	4.56945E-06	4.56945E-06	0.00012375	4.56945E-06	7.4836E-05	7.2492E-05	0.000107978	0.000468631

			KMMass Grading / Excavation	KMMass Grading / Excavation	KMDrainage / Utilities Trenching	KMFoundations / Concrete Pads	KMBuilding / Structure Construction	KMAsphalt Paving	KMArchitectural Coating	KMLandscaping or Other Finishing	KMWaterside Construction (Piles)	EWNDemolition	EWNSite Grubbing / Prep	EWNDrainage / Utilities Trenching	EWNDrainage / Utilities Trenching	EWNDrainage / Utilities Trenching	EWNFoundation s / Concrete Pads	EWNBuilding / Structure Construction	EWNAsphalt Paving	EWNLandscaping or Other Finishing	EWNWaterside Construction (Piles)
Unique Identifier	X (UTM)	Y (UTM)	2025	2026	2026	2026	2026	2026	2026	2026	2026	2027	2027	2027	2028	2029	2029	2029	2029	2029	2029
3836403773275	383640	3773275	0.000529063	0.000523587	0.000188025	9.95019E-05	0.000341754	1.09792E-05	1.09792E-05	0.000352734	1.09792E-05	0.00048843	2.66201E-05	6.25089E-05	6.13018E-05	6.00334E-05	5.20001E-05	0.000112915	8.0333E-06	0.000116932	8.0333E-06
3836503773275	383650	3773275	0.000494907	0.000489785	0.000175886	9.30782E-05	0.000319691	1.02704E-05	1.02704E-05	0.000329962	1.02704E-05	0.000458392	2.4983E-05	5.86647E-05	5.75318E-05	5.63414E-05	4.88022E-05	0.000105971	7.53927E-06	0.000109741	7.53927E-06
3836603773275	383660	3773275	0.000466642	0.000461813	0.000165841	8.77624E-05	0.000301433	9.68384E-06	9.68384E-06	0.000311117	9.68384E-06	0.000433393	2.36205E-05	5.54653E-05	5.43942E-05	5.32687E-05	4.61406E-05	0.000100192	7.12809E-06	0.000103756	7.12809E-06
3836703773275	383670	3773275	0.00044096	0.000436397	0.000156714	8.29323E-05	0.000284844	9.15089E-06	9.15089E-06	0.000293994	9.15089E-06	0.00041056	2.2376E-05	5.25432E-05	5.15285E-05	5.04623E-05	4.37098E-05	9.49132E-05	6.75256E-06	9.82894E-05	6.75256E-06
3836803773275	383680	3773275	0.000419608	0.000415266	0.000149125	7.89166E-05	0.000271051	8.70779E-06	8.70779E-06	0.000279759	8.70779E-06	0.000391448	2.13344E-05	5.00973E-05	4.91299E-05	4.81133E-05	4.16751E-05	9.0495E-05	6.43823E-06	9.37141E-05	6.43823E-06
3836903773275	383690	3773275	0.000403848	0.000399669	0.000143524	7.59526E-05	0.000260871	8.38073E-06	8.38073E-06	0.000269251	8.38073E-06	0.000377199	2.05578E-05	4.82737E-05	4.73414E-05	4.63619E-05	4.0158E-05	8.72008E-05	6.20387E-06	9.03027E-05	6.20387E-06
3837003773275	383700	3773275	0.000388992	0.000384966	0.000138245	7.31585E-05	0.000251274	8.07243E-06	8.07243E-06	0.000259346	8.07243E-06	0.000363708	1.98225E-05	4.65471E-05	4.56482E-05	4.47037E-05	3.87217E-05	8.40819E-05	5.98197E-06	8.70729E-05	5.98197E-06
3837103773275	383710	3773275	0.000377196	0.000373292	0.000134052	7.094E-05	0.000243654	7.82764E-06	7.82764E-06	0.000251482	7.82764E-06	0.000352889	1.92329E-05	4.51624E-05	4.42903E-05	4.33739E-05	3.75699E-05	8.15807E-05	5.80403E-06	8.44827E-05	5.80403E-06
3837203773275	383720	3773275	0.000366721	0.000362926	0.00013033	6.89701E-05	0.000236888	7.61027E-06	7.61027E-06	0.000244498	7.61027E-06	0.000343218	1.87058E-05	4.39248E-05	4.30766E-05	4.21853E-05	3.65403E-05	7.93451E-05	5.64497E-06	8.21675E-05	5.64497E-06
3837303773275	383730	3773275	0.000356673	0.000352981	0.000126759	6.70802E-05	0.000230397	7.40174E-06	7.40174E-06	0.000237799	7.40174E-06	0.000333915	1.81988E-05	4.27342E-05	4.19089E-05	4.10418E-05	3.55499E-05	7.71944E-05	5.49196E-06	7.99404E-05	5.49196E-06
3837403773275	383740	3773275	0.000346363	0.000342778	0.000123095	6.51412E-05	0.000223737	7.18778E-06	7.18778E-06	0.000230925	7.18778E-06	0.000324374	1.76788E-05	4.15132E-05	4.07115E-05	3.98692E-05	3.45341E-05	7.49888E-05	5.33505E-06	7.76563E-05	5.33505E-06
3837503773275	383750	3773275	0.000336777	0.000333291	0.000119688	6.33383E-05	0.000217545	6.98885E-06	6.98885E-06	0.000224534	6.98885E-06	0.000315462	1.71931E-05	4.03726E-05	3.9593E-05	3.87737E-05	3.35853E-05	7.29284E-05	5.18846E-06	7.55227E-05	5.18846E-06
3837603773275	383760	3773275	0.000327071	0.000323686	0.000116239	6.1513E-05	0.000211276	6.78744E-06	6.78744E-06	0.000218063	6.78744E-06	0.000306434	1.67011E-05	3.92173E-05	3.84599E-05	3.76642E-05	3.26242E-05	7.08415E-05	5.03999E-06	7.33615E-05	5.03999E-06
3837703773275	383770	3773275	0.00031756	0.000314274	0.000112858	5.97242E-05	0.000205132	6.59006E-06	6.59006E-06	0.000211722	6.59006E-06	0.000297591	1.62191E-05	3.80855E-05	3.735E-05	3.65772E-05	3.16827E-05	6.8797E-05	4.89453E-06	7.12443E-05	4.89453E-06
3837803773275	383780	3773275	0.000308683	0.000305489	0.000109704	5.80547E-05	0.000199398	6.40585E-06	6.40585E-06	0.000205804	6.40585E-06	0.000289291	1.57667E-05	3.70232E-05	3.63083E-05	3.5557E-05	3.0799E-05	6.68782E-05	4.75802E-06	6.92572E-05	4.75802E-06
3837903773275	383790	3773275	0.000300874	0.00029776	0.000106928	5.65861E-05	0.000194353	6.2438E-06	6.2438E-06	0.000200597	6.2438E-06	0.000281917	1.53649E-05	3.60796E-05	3.53828E-05	3.46507E-05	3.0014E-05	6.51736E-05	4.63675E-06	6.7492E-05	4.63675E-06
3838003773275	383800	3773275	0.000293461	0.000290424	0.000104294	5.51918E-05	0.000189565	6.08995E-06	6.08995E-06	0.000195655	6.08995E-06	0.000274888	1.49818E-05	3.518E-05	3.45006E-05	3.37868E-05	2.92657E-05	6.35486E-05	4.52114E-06	6.58092E-05	4.52114E-06
3838103773275	383810	3773275	0.000285502	0.000282548	0.000101465	5.3695E-05	0.000184424	5.9248E-06	5.9248E-06	0.000190349	5.9248E-06	0.000267431	1.45753E-05	3.42256E-05	3.35646E-05	3.28702E-05	2.84717E-05	6.18245E-05	4.39848E-06	6.40238E-05	4.39848E-06
3838203773275	383820	3773275	0.000277178	0.00027431	9.85069E-05	5.21295E-05	0.000179047	5.75205E-06	5.75205E-06	0.000184799	5.75205E-06	0.000259697	1.41538E-05	3.32359E-05	3.2594E-05	3.19196E-05	2.76483E-05	6.00367E-05	4.27129E-06	6.21724E-05	4.27129E-06
3838303773275	383830	3773275	0.000269212	0.000266426	9.56759E-05	5.06313E-05	0.000173901	5.58674E-06	5.58674E-06	0.000179488	5.58674E-06	0.000252301	1.37507E-05	3.22893E-05	3.16657E-05	3.10105E-05	2.68609E-05	5.83268E-05	4.14964E-06	6.04016E-05	4.14964E-06
3838403773275	383840	3773275	0.000259074	0.000256393	9.20728E-05	4.87246E-05	0.000167352	5.37635E-06	5.37635E-06	0.000172728	5.37635E-06	0.000243105	1.32495E-05	3.11124E-05	3.05116E-05	2.98802E-05	2.58819E-05	5.62009E-05	3.99839E-06	5.82001E-05	3.99839E-06
3838503773275	383850	3773275	0.000249421	0.000246839	8.86422E-05	4.69091E-05	0.000161116	5.17603E-06	5.17603E-06	0.000166292	5.17603E-06	0.000234353	1.27725E-05	2.99923E-05	2.94131E-05	2.88046E-05	2.49501E-05	5.41777E-05	3.85445E-06	5.61049E-05	3.85445E-06
3838603773275	383860	3773275	0.000239267	0.000236791	8.50338E-05	4.49995E-05	0.000154558	4.96532E-06	4.96532E-06	0.000159523	4.96532E-06	0.000225211	1.22743E-05	2.88223E-05	2.82657E-05	2.76809E-05	2.39768E-05	5.20642E-05	3.70408E-06	5.39162E-05	3.70408E-06
3838703773275	383870	3773275	0.000228203	0.00022584	8.11017E-05	4.29187E-05	0.000147411	4.73572E-06	4.73572E-06	0.000152146	4.73572E-06	0.000215326	1.17355E-05	2.75572E-05	2.70251E-05	2.64659E-05	2.29244E-05	4.9779E-05	3.5415E-06	5.15497E-05	3.5415E-06
3838803773275	383880	3773275	0.000217796	0.000215542	7.7403E-05	4.09614E-05	0.000140688	4.51975E-06	4.51975E-06	0.000145208	4.51975E-06	0.000206023	1.12285E-05	2.63666E-05	2.58575E-05	2.53225E-05	2.1934E-05	4.76283E-05	3.38849E-06	4.93225E-05	3.38849E-06
3838903773275	383890	3773275	0.000207792	0.000205642	7.38477E-05	3.90799E-05	0.000134226	4.31214E-06	4.31214E-06	0.000138538	4.31214E-06	0.000197064	1.07403E-05	2.52201E-05	2.47331E-05	2.42214E-05	2.09802E-05	4.55573E-05	3.24115E-06	4.71778E-05	3.24115E-06
3839003773275	383900	3773275	0.000198393	0.0001963	7.05073E-05	3.73122E-05	0.000128154	4.11709E-06	4.11709E-06	0.000132271	4.11709E-06	0.000188626	1.02804E-05	2.41403E-05	2.36741E-05	2.31842E-05	2.00819E-05	4.36066E-05	3.10237E-06	4.51578E-05	3.10237E-06
3839103773275	383910	3773275	0.000189613	0.000187651	6.7387E-05	3.5661E-05	0.000122483	3.93489E-06	3.93489E-06	0.000126418	3.93489E-06	0.000180724	9.84972E-06	2.3129E-05	2.26823E-05	2.2213E-05	1.92406E-05	4.17798E-05	2.97241E-06	4.3266E-05	2.97241E-06
3829703773285	382970	3773285	9.7442E-05	9.64336E-05	3.46301E-05	1.83261E-05	6.29438E-05	2.02213E-06	2.02213E-06	6.4966E-05	2.02213E-06	0.000211559	1.15302E-05	2.70751E-05	2.65523E-05	2.60029E-05	2.25233E-05	4.89081E-05	3.47954E-06	5.06478E-05	3.47954E-06
3829803773285	382980	3773285	0.000102048	0.000100992	3.62672E-05	1.91924E-05	6.59194E-05	2.11773E-06	2.11773E-06	6.80371E-05	2.11773E-06	0.000227255	1.23857E-05	2.90839E-05	2.85223E-05	2.79321E-05	2.41944E-05	5.25368E-05	3.73771E-06	5.44056E-05	3.73771E-06
3829903773285	382990	3773285	0.000105893	0.000104797	3.76336E-05	1.99156E-05	6.8403E-05	2.19751E-06	2.19751E-06	7.06005E-05	2.19751E-06	0.00024286	1.32362E-05	3.1081E-05	3.04808E-05	2.98501E-05	2.58558E-05	5.61443E-05	3.99436E-06	5.81414E-05	3.99436E-06
3830003773285	383000	3773285	0.00010991	0.000108772	3.9061E-05	2.06709E-05	7.09975E-05	2.28087E-06	2.28087E-06	7.32784E-05	2.28087E-06	0.000259376	1.41363E-05	3.31947E-05	3.25537E-05	3.18801E-05	2.76141E-05	5.99624E-05	4.266E-06	6.20954E-05	4.266E-06
3830103773285	383010	3773285	0.000114411	0.000113227	4.06609E-05	2.15176E-05	7.39055E-05	2.37429E-06	2.37429E-06	7.62798E-05	2.37429E-06	0.000277691	1.51345E-05	3.55387E-05	3.48524E-05	3.41312E-05	2.9564E-05	6.41965E-05	4.56723E-06	6.64801E-05	4.56723E-06
3830203773285	383020	3773285	0.000118771	0.000117542	4.22104E-05	2.23376E-05	7.67218E-05	2.46477E-06	2.46477E-06	7.91866E-05	2.46477E-06	0.00029756	1.62174E-05	3.80815E-05	3.73461E-05	3.65734E-05	3.16794E-05	6.87899E-05	4.89403E-06	7.12369E-05	4.89403E-06
3830303773285	383030	3773285	0.000123408	0.00012213	4.38581E-05	2.32095E-05	7.97166E-05	2.56098E-06	2.56098E-06	8.22776E-05	2.56098E-06	0.000320378	1.7461E-05	4.10017E-05	4.02099E-05	3.93779E-05	3.41086E-05	7.40648E-05	5.26931E-06	7.66995E-05	5.26931E-06
3830403773285	383040	3773285	0.000128313	0.000126985	4.56013E-05	2.4132E-05	8.28851E-05	2.66277E-06	2.66277E-06	8.55478E-05	2.66277E-06	0.000345239	1.8816E-05	4.41835E-05	4.33303E-05	4.24337E-05	3.67555E-05	7.98124E-05	5.67822E-06	8.26515E-05	5.67822E-06
3830503773285	383050	3773285	0.000133651	0.000132267	4.74983E-05	2.51359E-05	8.63332E-05	2.77354E-06	2.77354E-06	8.91067E-05	2.77354E-06	0.000371877	2.02678E-05	4.75926E-05	4.66736E-05	4.57078E-05	3.95915E-05	8.59706E-05	6.11634E-06	8.90287E-05	6.11634E-06
3830603773285	383060	3773285	0.000138794	0.000137358	4.93264E-05	2.61034E-05	8.96559E-05	2.88029E-06	2.88029E-06	9.25362E-05	2.88029E-06	0.000401333	2.18732E-05	5.13624E-05	5.03705E-05	4.93283E-05	4.27275E-05	9.27802E-05	6.60081E-06	9.60806E-05	6.60081E-06
3830703773285	383070	3773285	0.000144722	0.000143224	5.14331E-05	2.72182E-05	9.3485E-05	3.0033E-06	3.0033E-06	9.64883E-05	3.0033E-06	0.000439556	2.39564E-05	5.62541E-05	5.51678E-05	5.40263E-05	4.67968E-05	0.000101617	7.22947E-06	0.000105231	7.22947E-06
3830803773285	383080	3773285	0.00015121	0.000149645	5.37388E-05	2.84384E-05	9.76758E-05	3.13793E-06	3.13793E-06	0.000100814	3.13793E-06	0.000485987	2.64869E-05	6.21963E-05	6.09952E-05	5.97332E-05	5.17401E-05	0.00011235	7.99313E-06	0.000116347	7.99313E-06
3830903773285	383090	3773285	0.000158078	0.000156442	5.61798E-05	2.97301E-05	0.000102113	3.28047E-06	3.28047E-06	0.000105393	3.28047E-06	0.00054127	2.94999E-05	6.92713E-05	6.79336E-05	6.6528E-05	5.76256E-05	0.000125131	8.90237E-06	0.000129582	8.90237E-06
3831003773285	383100	3773285	0.000165133	0.000163424	5.86871E-05	3.1057E-05	0.00010667	3.42688E-06	3.42688E-06	0.000110097	3.42688E-06	0.000605955	3.30253E-05	7.75497E-05	7.60521E-05	7.44785E-05	6.45123E-05	0.000140085	9.96626E-06	0.000145068	9.96626E-06
3831103773285	383110	3773285	0.000172689	0.000170901	6.13721E-05	3.24779E-05	0.00011155	3.58366E-06	3.58366E-06	0.000115134	3.58366E-06	0.000685563	3.73641E-05	8.77379E-05	8.60436E-05	8.42632E-05	7.29876E-05	0.000158488	1.12756E-05	0.000164126	1.12756E-05
3831203773285	383120	3773285	0.000180946	0.000179073	6.43066E-05	3.40308E-05	0.000116884	3.75502E-06	3.75502E-06	0.000120639	3.75502E-06	0.000786848	4.28842E-05	0.0001007	9.87556E-05	9.67122E-05	8.37708E-05	0.000181903	1.29414E-05	0.000188374	1.29414E-05
3831303773285	383130	3773285	0.000189897	0.000187932	6.74879E-05	3.57143E-05	0.000122666	3.94078E-06	3.94078E-06	0.000126607	3.94078E-06	0.000916432	4.99467E-05	0.000117284	0.000115019	0.00011264	9.75669E-05	0.000211861	1.50727E-05	0.000219397	1.50727E-05
3831403773285	383140	3773285	0.000200588	0.000198512	7.12873E-05	3.7725E-05	0.000129572	4.16263E-06	4.16263E-06	0.000133735	4.16263E-06	0.001102478	6.00865E-05	0.000141094	0.00013837	0.000135507	0.000117374	0.000254871	1.81327E-05	0.000263937	1.81327E-05
3831503773285	383150	3773285	0.000217281	0.000215032	7.722E-05	4.08645E-05	0.000140355	4.50906E-06	4.50906E-06	0.000144864	4.50906E-06	0.001510021	8.22981E-05	0.000193251	0.00018952	0.000185598	0.000160763	0.000349086	2.48356E-05	0.000361504	2.48356E-05
3831603773285	383160	3773285	0.000233705	0.000231287	8.30571E-05	4.39535E-05	0.000150965	4.8499E-06	4.8499E-06	0.000155815	4.8499E-06	0.002234381	0.000121777	0.000285955	0.000280432	0.00027463	0.000237881	0.000516544	3.67493E-05	0.000534919	3.67493E-05
3834603773285	383460	3773285	0.008903825	0.008811679	0.00316435	0.001674562	0.005751534	0.000184774	0.000184774	0.005936308	0.000184774	0.007060466	0.000384805	0.000903593	0.000886144	0.000867809	0.000751684	0.001632237	0.000116125	0.0016903	0.000116125
3834703773285	383470	3773285	0.006083532	0.006020573	0.00216204	0.001144143	0.003929732	0.000126247	0.000126247	0.004055978	0.000126247	0.004897852	0.000266939	0.000626824	0.000614719	0.000602	0.000521444	0.001132285	8.05559E-05	0.001172562	8.05559E-05
3834803773285	383480	3773285	0.004464936	0.004418729	0.001586803	0.00083973	0.00288418	9.26572E-05	9.26572E-05	0.002976837	9.26572E-05	0.003644159	0.000198611	0.000466377	0.000457371	0.000447907	0.000387971	0.000842456	5.99362E-05	0.000872424	5.99362E-05
3834903773285	383490	3773285	0.003485679	0.003449605	0.001238783	0.000655559	0.002251617	7.23355E-05	7.23355E-05	0.002323952	7.23355E-05	0.002877724	0.00015684	0.000368289	0.000361177	0.000353704	0.000306374	0.000665272	4.73305E-05	0.000688937	4.73305E-05
3835003773285	383500	3773285	0.002835142	0.002805801	0.001007587	0.000533211	0.001831395	5.88354E-05	5.88354E-05	0.00189023	5.88354E-05	0.00236395	0.000128838	0.000302537	0.000296694	0.000290556	0.000251675	0.000546498	3.88804E-05	0.000565938	3.88804E-05
3835103773285	383510	3773285	0.002379109	0.002354487	0.000845517	0.000447444	0.001536814	4.93717E-05	4.93717E-05	0.001586186	4.93717E-05	0.002001001	0.000109057	0.000256087	0.000251141	0.000245945	0.00021303	0.000462591	3.29109E-05	0.00047904	3.29109E-05
3835203773285	383520	3773285	0.002034172	0.002013121	0.000722929	0.000382571	0.001313998	4.22135E-05	4.22135E-05	0.001356212	4.22135E-05	0.001724665	9.39965E-05	0.000220721	0.000216459	0.00021198	0.000183614	0.000398708	2.83659E-05	0.00041289	2.83659E-05
3835303773285	383530	3773285	0.00176602	0.001747744	0.00062763	0.000332139	0.001140782	3.66488E-05	3.66488E-05	0.001177431	3.66488E-05	0.001508528	8.22167E-05	0.00019306	0.000189332	0.000185415	0.00016064	0.000348741	2.48111E-05	0.000361147	2.48111E-05
3835403773285	383540	3773285	0.001551912	0.001535851	0.000551537	0.000291872	0.001002477	3.22056E-05	3.22056E-05	0.001034682	3.22056E-05	0.00133494	7.27559E-05	0.000170845	0.000167545	0.000164079	0.000142123	0.000308611	2.1956E-05	0.000319589	2.1956E-05
3835503773285	383550	3773285	0.001372422	0.001358219	0.000487748	0.000258114	0.000886533	2.84808E-05	2.84808E-05	0.000915014	2.84808E-05	0.001188663	6.47837E-05	0.000152124	0.000149187	0.0001461	0.00012655	0.000274795	1.95502E-05	0.00028457	1.95502E-05
3835603773285	383560	3773285	0.001205826	0.001193347	0.000428541	0.000226782	0.000778918	2.50235E-05	2.50235E-05	0.000803942	2.50235E-05	0.00105228	5.73506E-05	0.00013467	0.00013269	0.000129337	0.00011203	0.000243266	1.73071E-05	0.00025191	1.73071E-05
3835703773285	383570	3773285	0.00106945	0.001058383	0.000380074	0.000201134	0.000690825	2.21934E-05	2.21934E-05	0.00071301	2.21934E-05	0.000939854	5.12233E-05	0.000120282	0.000117959	0.000115518	0.00010006	0.000217275	1.5458E-05	0.00022500	1.5458E-05
3835803773285	383580	3773285	0.000953113	0.000943249	0.000338729	0.000179254	0.000615675	1.97792E-05	1.97792E-05	0.000635454	1.97792E-05	0.000843317	4.59619E-05	0.000107927	0.000105843	0.000103653	8.97827E-05	0.000194958	1.38702E-05	0.00020189	1.38702E-05
3835903773285	383590	3773285	0.000854245	0.000845404	0.000303592	0.00016066	0.00055181	1.77275E-05	1.77275E-05	0.000569537	1.77275E-05	0.000760738	4.14612E-05	9.73587E-05	9.54786E-05	9.35031E-05	8.09911E-05	0.000175867	1.2512E-05	0.00018212	1.2512E-05
3836003773285	383600	3773285	0.000771346	0.000763263	0.00027413	0.000145069	0.00049826	1.60071E-05	1.60071E-05	0.000514268	1.60071E-05	0.000690984	3.76595E-05	8.84317E-05	8.67239E-05	8.49295E-05	7.35648E-05	0.000159742	1.13647E-05	0.00016542	1.13647E-05
3836103773285	383610	3773285	0.00070794	0.000700614	0.000251596	0.000133144	0.000457303	1.46913E-05	1.46913E-05	0.000471994	1.46913E-05	0.000637264	3.47317E-05	8.15566E-05	7.99816E-05	7.83267E-05	6.78455E-05	0.000147322	1.04812E-05	0.00015256	1.04812E-05
3836203773285	383620	3773285	0.000652201	0.000645452	0.000231787	0.000122661	0.000421297	1.35346E-05	1.35346E-05	0.000434832	1.35346E-05	0.000589791	3.21444E-05	7.54811E-05	7.40234E-05	7.24918E-05	6.27914E-05	0.000136348	9.70041E-06	0.00014119	9.70041E-06
3836303773285	383630	3773285	0.00060357	0.000597324	0.000214504	0.000113515	0.000389883	1.25254E-05	1.25254E-05	0.000402409	1.25254E-05	0.000548146	2.98746E-05	7.01513E-05	6.87966E-05	6.73731E-05	5.83577E-05	0.00012672	9.01546E-06	0.00013122	9.01546E-06
3836403773285	383640	3773285	0.000560948	0.000555143	0.000199357	0.000105499	0.000362351	1.16409E-05	1.16409E-05	0.000373992	1.16409E-05	0.000511462	2.78753E-05	6.54565E-05	6.41925E-05	6.28643E-05	5.44522E-05	0.00011824	8.41211E-06	0.00012244	8.41211E-06
3836503773285	383650	3773285	0.000522791	0.000517381	0.000185796	9.83225E-05	0.000337703	1.08491E-05	1.08491E-05	0.000348553	1.08491E-05	0.000478438	2.60755E-05	6.12301E-05	6.00477E-05	5.88053E-05	5.09363E-05	0.000110605	7.86896E-06	0.00011454	7.86896E-06
3836603773285	383660	3773285	0.000492264	0.00048717	0.000174947	9.25812E-05	0.000317984	1.02156E-05	1.02156E-05	0.0003282	1.02156E-05	0.000451838	2.46257E-05	5.78259E-05	5.67092E-05	5.55359E-05	4.81044E-05	0.000104456	7.43147E-06	0.00010817	7.43147E-06
3836703773285	383670	3773285	0.000464746	0.000459936	0.000165167	8.74057E-05	0.000300208	9.64449E-06	9.64449E-06	0.000309853	9.64449E-06	0.000427749	2.33129E-05	5.47431E-05	5.36859E-05	5.25751E-05	4.55398E-05	9.8887E-05	7.03528E-06	0.00010240	7.03528E-06
3836803773285	383680	3773285	0.000441214	0.000436648	0.000156804	8.29801E-05	0.000285008	9.15615E-06	9.15615E-06	0.000294164	9.15615E-06	0.00040703	2.21837E-05	5.20914E-05	5.10855E-05	5.00285E-05	4.3334E-05	9.40971E-05	6.6945E-06	9.74444E-05	6.6945E-06
3836903773285	383690	3773285	0.000422744	0.000418369	0.00015024	7.95064E-05	0.000273077	8.77286E-06	8.77286E-06	0.000281849	8.77286E-06	0.000390629	2.12898E-05	4.99924E-05	4.9027E-05	4.80126E-05	4.15879E-05	9.03056E-05	6.42475E-06	9.35179E-05	6.42475E-06
3837003773285	383700	3773285	0.000405386	0.000401191	0.000144071	7.62419E-05	0.000261864	8.41265E-06	8.41265E-06	0.000270277	8.41265E-06	0.00037517	2.04472E-05	4.8014E-05	4.70868E-05	4.61125E-05	3.9942E-05	8.67317E-05	6.17049E-06	8.9817E-05	6.17049E-06
3837103773285	383710	3773285	0.000391022	0.000386975	0.000138966	7.35404E-05	0.000252586	8.11457E-06	8.11457E-06	0.0002607	8.11457E-06	0.000362276	1.97445E-05	4.63638E-05	4.54685E-05	4.45277E-05	3.85693E-05	8.37509E-05	5.95842E-06	8.67301E-05	5.95842E-06
3837203773285	383720	3773285	0.000378062	0.000374149	0.00013436	7.11029E-05	0.000244214	7.84561E-06	7.84561E-06	0.000252059	7.84561E-06	0.000350599	1.91081E-05	4.48694E-05	4.4003E-05	4.30925E-05	3.73261E-05	8.10514E-05	5.76637E-06	8.39346E-05	5.76637E-06
3837303773285	383730	3773285	0.000366124	0.000362335	0.000130118	6.88578E-05	0.000236502	7.59788E-06	7.59788E-06	0.0002441	7.59788E-06	0.000339803	1.85197E-05	4.34877E-05	4.2648E-05	4.16755E-05	3.61767E-05	7.85556E-05	5.58881E-06	8.135E-05	5.58881E-06
3837403773285	383740	3773285	0.00035621	0.000352523	0.000126594	6.69931E-05	0.000230098	7.39213E-06	7.39213E-06	0.00023749	7.39213E-06	0.000330745	1.8026E-05	4.23285E-05	4.15111E-05	4.06522E-05	3.52124E-05	7.64616E-05	5.43983E-06	7.91815E-05	5.43983E-06

Unique Identifier	X (UTM)	Y (UTM)	ISDemolition	ISDrainage / Utilities Trenching	ISDrainage / Utilities Trenching	ISAsphalt Paving	ISAsphalt Paving	SVDemolition	SVSite Grubbing / Prep	SVMass Grading / Excavation	SVMass Grading / Excavation	SVDrainage / Utilities Trenching	SVFoundations / Concrete Pads	SVBuilding / Structure Construction	SVBuilding / Structure Construction	SVAsphalt Paving	SVAsphalt Paving	SVArchitectural Coating	SVArchitectural Coating	SVLandscaping or Other Finishing	SVLandscaping or Other Finishing
			2027	2027	2028	2027	2028	2027	2027	2027	2028	2028	2028	2028	2029	2028	2029	2028	2029	2028	2029
3836403773275	383640	3773275	7.57352E-05	3.04957E-05	2.97132E-05	7.87593E-06	7.33678E-06	0.00051563	0.00037071	0.000249943	0.00024677	0.000175089	5.56214E-05	7.9681E-05	7.66407E-05	7.83421E-06	7.28891E-06	7.83421E-06	7.28891E-06	7.9681E-05	7.66407E-05
3836503773275	383650	3773275	7.09315E-05	2.85614E-05	2.78286E-05	7.37639E-06	6.87143E-06	0.000482757	0.000347076	0.00023409	0.000231038	0.000163927	5.20753E-05	7.46011E-05	7.17546E-05	7.33475E-06	6.82421E-06	7.33475E-06	6.82421E-06	7.46011E-05	7.17546E-05
3836603773275	383660	3773275	6.69606E-05	2.69625E-05	2.62707E-05	6.96344E-06	6.48675E-06	0.000455621	0.000327567	0.000220855	0.000218051	0.000154712	4.91481E-05	7.04077E-05	6.77212E-05	6.92246E-06	6.44062E-06	6.92246E-06	6.44062E-06	7.04077E-05	6.77212E-05
3836703773275	383670	3773275	6.33516E-05	2.55093E-05	2.48548E-05	6.58813E-06	6.13713E-06	0.000430944	0.000309825	0.000208893	0.000206241	0.000146333	4.64862E-05	6.65943E-05	6.40533E-05	6.54753E-06	6.09179E-06	6.54753E-06	6.09179E-06	6.65943E-05	6.40533E-05
3836803773275	383680	3773275	6.03559E-05	2.4303E-05	2.36795E-05	6.2766E-06	5.84693E-06	0.000410462	0.0002951	0.000198965	0.000196439	0.000139378	4.42768E-05	6.34293E-05	6.10091E-05	6.23635E-06	5.80226E-06	6.23635E-06	5.80226E-06	6.34293E-05	6.10091E-05
3836903773275	383690	3773275	5.81567E-05	2.34175E-05	2.28167E-05	6.04789E-06	5.63388E-06	0.000395433	0.000284295	0.00019168	0.000189246	0.000134275	4.26556E-05	6.11068E-05	5.87752E-05	6.008E-06	5.58981E-06	6.008E-06	5.58981E-06	6.11068E-05	5.87752E-05
3837003773275	383700	3773275	5.60832E-05	2.25826E-05	2.20032E-05	5.83227E-06	5.43301E-06	0.00038126	0.000274105	0.000184809	0.000182463	0.000129462	4.11267E-05	5.89165E-05	5.66685E-05	5.79265E-06	5.38945E-06	5.79265E-06	5.38945E-06	5.89165E-05	5.66685E-05
3837103773275	383710	3773275	5.44485E-05	2.19243E-05	2.13618E-05	5.66226E-06	5.27465E-06	0.000370124	0.000266099	0.000179411	0.000177133	0.00012568	3.99255E-05	5.71957E-05	5.50133E-05	5.62346E-06	5.23204E-06	5.62346E-06	5.23204E-06	5.71957E-05	5.50133E-05
3837203773275	383720	3773275	5.30023E-05	2.1342E-05	2.07945E-05	5.51188E-06	5.13456E-06	0.000360324	0.000259053	0.000174661	0.000172444	0.000122353	3.88684E-05	5.56813E-05	5.35567E-05	5.47457E-06	5.09351E-06	5.47457E-06	5.09351E-06	5.56813E-05	5.35567E-05
3837303773275	383730	3773275	5.16163E-05	2.07839E-05	2.02507E-05	5.36774E-06	5.00028E-06	0.00035097	0.000252328	0.000170127	0.000167967	0.000119177	3.78593E-05	5.42358E-05	5.21664E-05	5.33245E-06	4.96128E-06	5.33245E-06	4.96128E-06	5.42358E-05	5.21664E-05
3837403773275	383740	3773275	5.01911E-05	2.02101E-05	1.96915E-05	5.21953E-06	4.86222E-06	0.000341339	0.000245404	0.000165459	0.000163358	0.000115906	3.68205E-05	5.27476E-05	5.0735E-05	5.18613E-06	4.82515E-06	5.18613E-06	4.82515E-06	5.27476E-05	5.0735E-05
3837503773275	383750	3773275	4.88665E-05	1.96767E-05	1.91719E-05	5.08178E-06	4.73391E-06	0.000332404	0.00023898	0.000161127	0.000159082	0.000112872	3.58566E-05	5.13668E-05	4.94068E-05	5.05037E-06	4.69883E-06	5.05037E-06	4.69883E-06	5.13668E-05	4.94068E-05
3837603773275	383760	3773275	4.75196E-05	1.91343E-05	1.86434E-05	4.94171E-06	4.60342E-06	0.000323317	0.000232447	0.000156723	0.000154733	0.000109787	3.48764E-05	4.99626E-05	4.80562E-05	4.9123E-06	4.57038E-06	4.9123E-06	4.57038E-06	4.99626E-05	4.80562E-05
3837703773275	383770	3773275	4.61978E-05	1.86021E-05	1.81248E-05	4.80426E-06	4.47538E-06	0.000314381	0.000226023	0.000152391	0.000150456	0.000106752	3.39125E-05	4.85818E-05	4.67281E-05	4.77654E-06	4.44407E-06	4.77654E-06	4.44407E-06	4.85818E-05	4.67281E-05
3837803773275	383780	3773275	4.49641E-05	1.81053E-05	1.76408E-05	4.67595E-06	4.35586E-06	0.000306052	0.000220035	0.000148354	0.00014647	0.000103924	3.3014E-05	4.72946E-05	4.549E-05	4.64999E-06	4.32632E-06	4.64999E-06	4.32632E-06	4.72946E-05	4.549E-05
3837903773275	383790	3773275	4.38812E-05	1.76693E-05	1.7216E-05	4.56335E-06	4.25096E-06	0.000298747	0.000214783	0.000144813	0.000142974	0.000101443	3.2226E-05	4.61657E-05	4.44042E-05	4.53899E-06	4.22306E-06	4.53899E-06	4.22306E-06	4.61657E-05	4.44042E-05
3838003773275	383800	3773275	4.28515E-05	1.72547E-05	1.6812E-05	4.45626E-06	4.1512E-06	0.000291771	0.000209767	0.000141431	0.000139636	9.90748E-05	3.14735E-05	4.50877E-05	4.33674E-05	4.43301E-06	4.12445E-06	4.43301E-06	4.12445E-06	4.50877E-05	4.33674E-05
3838103773275	383810	3773275	4.17407E-05	1.68074E-05	1.63762E-05	4.34074E-06	4.04359E-06	0.000284199	0.000204323	0.000137761	0.000136012	9.65034E-05	3.06567E-05	4.39176E-05	4.22418E-05	4.31796E-06	4.01741E-06	4.31796E-06	4.01741E-06	4.39176E-05	4.22418E-05
3838203773275	383820	3773275	4.0574E-05	1.63376E-05	1.59184E-05	4.21942E-06	3.93057E-06	0.000276216	0.000198584	0.000133891	0.000132191	9.3793E-05	2.97956E-05	4.2684E-05	4.10554E-05	4.19668E-06	3.90457E-06	4.19668E-06	3.90457E-06	4.2684E-05	4.10554E-05
3838303773275	383830	3773275	3.94548E-05	1.5887E-05	1.54794E-05	4.10303E-06	3.82215E-06	0.000268555	0.000193076	0.000130178	0.000128525	9.11914E-05	2.89692E-05	4.15001E-05	3.99166E-05	4.08028E-06	3.79627E-06	4.08028E-06	3.79627E-06	4.15001E-05	3.99166E-05
3838403773275	383840	3773275	3.80227E-05	1.53103E-05	1.49175E-05	3.9541E-06	3.68342E-06	0.000258719	0.000186005	0.00012541	0.000123818	8.78517E-05	2.79082E-05	3.99802E-05	3.84548E-05	3.93084E-06	3.65724E-06	3.93084E-06	3.65724E-06	3.99802E-05	3.84548E-05
3838503773275	383850	3773275	3.6659E-05	1.47612E-05	1.43825E-05	3.81228E-06	3.55131E-06	0.000249347	0.000179267	0.000120867	0.000119333	8.46693E-05	2.68973E-05	3.8532E-05	3.70618E-05	3.78845E-06	3.52475E-06	3.78845E-06	3.52475E-06	3.8532E-05	3.70618E-05
3838603773275	383860	3773275	3.52199E-05	1.41817E-05	1.38178E-05	3.66262E-06	3.41189E-06	0.000239468	0.000172164	0.000116078	0.000114604	8.13145E-05	2.58315E-05	3.70052E-05	3.55933E-05	3.63834E-06	3.38509E-06	3.63834E-06	3.38509E-06	3.70052E-05	3.55933E-05
3838703773275	383870	3773275	3.36452E-05	1.35476E-05	1.32E-05	3.49887E-06	3.25935E-06	0.000228626	0.000164369	0.000110823	0.000109415	7.76329E-05	2.4662E-05	3.53298E-05	3.39818E-05	3.47362E-06	3.23183E-06	3.47362E-06	3.23183E-06	3.53298E-05	3.39818E-05
3838803773275	383880	3773275	3.21627E-05	1.29507E-05	1.26184E-05	3.3447E-06	3.11574E-06	0.000218416	0.000157029	0.000105874	0.000104529	7.41662E-05	2.35607E-05	3.37521E-05	3.24643E-05	3.3185E-06	3.08751E-06	3.3185E-06	3.08751E-06	3.37521E-05	3.24643E-05
3838903773275	383890	3773275	3.0732E-05	1.23746E-05	1.20571E-05	3.19591E-06	2.97713E-06	0.000208554	0.000149939	0.000101093	9.98097E-05	7.08174E-05	2.24969E-05	3.22281E-05	3.09985E-05	3.16866E-06	2.94811E-06	3.16866E-06	2.94811E-06	3.22281E-05	3.09985E-05
3839003773275	383900	3773275	2.93864E-05	1.18328E-05	1.15292E-05	3.05599E-06	2.84679E-06	0.000199271	0.000143265	9.65935E-05	9.53671E-05	6.76652E-05	2.14955E-05	3.07936E-05	2.96187E-05	3.02762E-06	2.81688E-06	3.02762E-06	2.81688E-06	3.07936E-05	2.96187E-05
3839103773275	383910	3773275	2.81275E-05	1.13259E-05	1.10353E-05	2.92507E-06	2.72483E-06	0.000190594	0.000137027	9.23874E-05	9.12144E-05	6.47188E-05	2.05595E-05	2.94528E-05	2.8329E-05	2.89578E-06	2.69422E-06	2.89578E-06	2.69422E-06	2.94528E-05	2.8329E-05
3829703773285	382970	3773285	1.63056E-05	6.56565E-06	6.3972E-06	1.69567E-06	1.57959E-06	9.28026E-05	6.672E-05	4.49846E-05	4.44134E-05	3.15124E-05	1.00107E-05	1.43409E-05	1.37937E-05	1.40999E-06	1.31185E-06	1.40999E-06	1.31185E-06	1.43409E-05	1.37937E-05
3829803773285	382980	3773285	1.68631E-05	6.79013E-06	6.61592E-06	1.75365E-06	1.6336E-06	9.67581E-05	6.95638E-05	4.69019E-05	4.63064E-05	3.28555E-05	1.04374E-05	1.49522E-05	1.43816E-05	1.47009E-06	1.36776E-06	1.47009E-06	1.36776E-06	1.49522E-05	1.43816E-05
3829903773285	382990	3773285	1.732E-05	6.97411E-06	6.79517E-06	1.80116E-06	1.67786E-06	9.97693E-05	7.17287E-05	4.83615E-05	4.77475E-05	3.3878E-05	1.07622E-05	1.54175E-05	1.48292E-05	1.51584E-06	1.41033E-06	1.51584E-06	1.41033E-06	1.54175E-05	1.48292E-05
3830003773285	383000	3773285	1.78132E-05	7.17271E-06	6.98868E-06	1.85245E-06	1.72564E-06	0.000103351	7.43035E-05	5.00975E-05	4.94614E-05	3.50941E-05	1.11485E-05	1.59709E-05	1.53615E-05	1.57025E-06	1.46096E-06	1.57025E-06	1.46096E-06	1.59709E-05	1.53615E-05
3830103773285	383010	3773285	1.83302E-05	7.38087E-06	7.1915E-06	1.90621E-06	1.77572E-06	0.00010744	7.72433E-05	5.20797E-05	5.14184E-05	3.64826E-05	1.15896E-05	1.66028E-05	1.59693E-05	1.63238E-06	1.51876E-06	1.63238E-06	1.51876E-06	1.66028E-05	1.59693E-05
3830203773285	383020	3773285	1.90148E-05	7.65655E-06	7.46011E-06	1.97741E-06	1.84205E-06	0.000111083	7.98629E-05	5.38459E-05	5.31622E-05	3.77199E-05	1.19826E-05	1.71659E-05	1.65109E-05	1.68774E-06	1.57027E-06	1.68774E-06	1.57027E-06	1.71659E-05	1.65109E-05
3830303773285	383030	3773285	1.97456E-05	7.9508E-06	7.7468E-06	2.0534E-06	1.91284E-06	0.000115021	8.26939E-05	5.57546E-05	5.50467E-05	3.9057E-05	1.24074E-05	1.77744E-05	1.70962E-05	1.74757E-06	1.62593E-06	1.74757E-06	1.62593E-06	1.77744E-05	1.70962E-05
3830403773285	383040	3773285	2.05169E-05	8.26136E-06	8.04939E-06	2.13361E-06	1.98755E-06	0.000119048	8.55889E-05	5.77065E-05	5.69738E-05	4.04243E-05	1.28418E-05	1.83966E-05	1.76947E-05	1.80875E-06	1.68285E-06	1.80875E-06	1.68285E-06	1.83966E-05	1.76947E-05
3830503773285	383050	3773285	2.13678E-05	8.60399E-06	8.38323E-06	2.2221E-06	2.06998E-06	0.000123823	8.9022E-05	6.00212E-05	5.92591E-05	4.20457E-05	1.33569E-05	1.91345E-05	1.84044E-05	1.8813E-06	1.75035E-06	1.8813E-06	1.75035E-06	1.91345E-05	1.84044E-05
3830603773285	383060	3773285	2.21782E-05	8.9303E-06	8.70117E-06	2.30637E-06	2.14849E-06	0.000128447	9.23461E-05	6.22624E-05	6.14719E-05	4.36158E-05	1.38556E-05	1.9849E-05	1.90917E-05	1.95155E-06	1.81571E-06	1.95155E-06	1.81571E-06	1.9849E-05	1.90917E-05
3830703773285	383070	3773285	2.30388E-05	9.27687E-06	9.03885E-06	2.39588E-06	2.23187E-06	0.000133498	9.59777E-05	6.47109E-05	6.38893E-05	4.5331E-05	1.44005E-05	2.06296E-05	1.98425E-05	2.02829E-06	1.88711E-06	2.02829E-06	1.88711E-06	2.06296E-05	1.98425E-05
3830803773285	383080	3773285	2.3968E-05	9.651E-06	9.40339E-06	2.49251E-06	2.32188E-06	0.000138986	9.99231E-05	6.7371E-05	6.65156E-05	4.71945E-05	1.49925E-05	2.14776E-05	2.06581E-05	2.11167E-06	1.96469E-06	2.11167E-06	1.96469E-06	2.14776E-05	2.06581E-05
3830903773285	383090	3773285	2.49558E-05	1.00488E-05	9.79094E-06	2.59523E-06	2.41758E-06	0.000144785	0.000104093	7.01823E-05	6.92912E-05	4.91638E-05	1.56181E-05	2.23738E-05	2.15202E-05	2.19979E-06	2.04667E-06	2.19979E-06	2.04667E-06	2.23738E-05	2.15202E-05
3831003773285	383100	3773285	2.59828E-05	1.04623E-05	1.01939E-05	2.70203E-06	2.51706E-06	0.000150718	0.000108358	7.30583E-05	7.21307E-05	5.11785E-05	1.62581E-05	2.32907E-05	2.2402E-05	2.28994E-06	2.13054E-06	2.28994E-06	2.13054E-06	2.32907E-05	2.2402E-05
3831103773285	383110	3773285	2.70768E-05	1.09028E-05	1.06231E-05	2.8158E-06	2.62304E-06	0.000157053	0.000112912	7.61287E-05	7.51621E-05	5.33293E-05	1.69414E-05	2.42695E-05	2.33435E-05	2.38617E-06	2.22008E-06	2.38617E-06	2.22008E-06	2.42695E-05	2.33435E-05
3831203773285	383120	3773285	2.82617E-05	1.13799E-05	1.10879E-05	2.93902E-06	2.73783E-06	0.000163939	0.000117863	7.94668E-05	7.84578E-05	5.56677E-05	1.76842E-05	2.53337E-05	2.43671E-05	2.4908E-06	2.31743E-06	2.4908E-06	2.31743E-06	2.53337E-05	2.43671E-05
3831303773285	383130	3773285	2.95387E-05	1.18941E-05	1.1589E-05	3.07182E-06	2.86154E-06	0.000171351	0.000123192	8.30597E-05	8.20051E-05	5.81846E-05	1.84838E-05	2.64791E-05	2.54688E-05	2.60342E-06	2.42221E-06	2.60342E-06	2.42221E-06	2.64791E-05	2.54688E-05
3831403773285	383140	3773285	3.1031E-05	1.2495E-05	1.21744E-05	3.22701E-06	3.0061E-06	0.000180135	0.000129507	8.73176E-05	8.6209E-05	6.11673E-05	1.94313E-05	2.78365E-05	2.67744E-05	2.73688E-06	2.54638E-06	2.73688E-06	2.54638E-06	2.78365E-05	2.67744E-05
3831503773285	383150	3773285	3.31883E-05	1.33637E-05	1.30208E-05	3.45135E-06	3.21509E-06	0.0001934	0.000139044	9.37477E-05	9.25574E-05	6.56717E-05	2.08622E-05	2.98864E-05	2.87461E-05	2.93842E-06	2.73389E-06	2.93842E-06	2.73389E-06	2.98864E-05	2.87461E-05
3831603773285	383160	3773285	3.52226E-05	1.41828E-05	1.38189E-05	3.662391E-06	3.41216E-06	0.000206523	0.000148479	0.000100109	9.88376E-05	7.01277E-05	2.22778E-05	3.19143E-05	3.06965E-05	3.1378E-06	2.91939E-06	3.1378E-06	2.91939E-06	3.19143E-05	3.06965E-05
3834603773285	383460	3773285	0.001249777	0.000503238	0.000490326	0.000129968	0.000121071	0.010613715	0.007630685	0.005144827	0.005079504	0.00360403	0.001144908	0.001640151	0.00157757	0.000161259	0.000150035	0.000161259	0.000150035	0.001640151	0.00157757
3834703773285	383470	3773285	0.000854159	0.000343937	0.000335113	8.88266E-05	8.27459E-05	0.00689134	0.004954499	0.003340465	0.003298052	0.002340047	0.000743373	0.001064927	0.001024294	0.000104703	9.74154E-05	0.000104703	9.74154E-05	0.001064927	0.001024294
3834803773285	383480	3773285	0.000627244	0.000252567	0.000246087	6.5229E-05	6.07637E-05	0.004847526	0.003485108	0.00234976	0.002319925	0.001646043	0.000522906	0.000749094	0.000720512	7.36507E-05	6.85242E-05	7.36507E-05	6.85242E-05	0.000749094	0.000720512
3834903773285	383490	3773285	0.000490056	0.000197327	0.000192264	5.09624E-05	4.74737E-05	0.003677013	0.002643572	0.001782372	0.001759742	0.001248579	0.000396642	0.000568213	0.000546533	5.58666E-05	5.1978E-05	5.58666E-05	5.1978E-05	0.000568213	0.000546533
3835003773285	383500	3773285	0.000398964	0.000160648	0.000156526	4.14895E-05	3.86493E-05	0.00293142	0.002107532	0.001420958	0.001402917	0.000995403	0.000316214	0.000452996	0.000435712	4.45384E-05	4.14383E-05	4.45384E-05	4.14383E-05	0.000452996	0.000435712
3835103773285	383510	3773285	0.000335123	0.000134941	0.000131479	3.48505E-05	3.24648E-05	0.002425028	0.001743464	0.001175493	0.001160568	0.000823451	0.000261589	0.000374743	0.000360444	3.68446E-05	3.428E-05	3.68446E-05	3.428E-05	0.000374743	0.000360444
3835203773285	383520	3773285	0.000286835	0.000115498	0.000112534	2.98288E-05	2.77869E-05	0.002050905	0.001474489	0.000994143	0.00098152	0.000696412	0.000221232	0.000316929	0.000304836	3.11603E-05	2.89914E-05	3.11603E-05	2.89914E-05	0.000316929	0.000304836
3835303773285	383530	3773285	0.000249298	0.000100383	9.78075E-05	2.59253E-05	2.41506E-05	0.001766127	0.001269749	0.000856101	0.000845232	0.000599712	0.000190513	0.000272922	0.00026258	2.68336E-05	2.49658E-05	2.68336E-05	2.49658E-05	0.000272922	0.000262508
3835403773285	383540	3773285	0.000219321	8.83123E-05	8.60464E-05	2.28079E-05	2.12465E-05	0.001542633	0.001109069	0.000747766	0.000738272	0.00052382	0.000166405	0.000238385	0.000229289	2.34379E-05	2.18065E-05	2.34379E-05	2.18065E-05	0.000238385	0.000229289
3835503773285	383550	3773285	0.000194185	7.81909E-05	7.61847E-05	2.01939E-05	1.88115E-05	0.001357625	0.000976058	0.000658086	0.000649731	0.000461	0.000146448	0.000209795	0.000201791	2.0627E-05	1.91913E-05	2.0627E-05	1.91913E-05	0.000209795	0.000201791
3835603773285	383560	3773285	0.000170837	6.87897E-05	6.70247E-05	1.77659E-05	1.65497E-05	0.001187244	0.000853564	0.000575497	0.000568191	0.000403145	0.000128069	0.000183466	0.000176466	1.80384E-05	1.67828E-05	1.80384E-05	1.67828E-05	0.000183466	0.000176466
3835703773285	383570	3773285	0.000151712	6.10887E-05	5.95213E-05	1.5777E-05	1.4697E-05	0.001049381	0.000754448	0.000508671	0.000502212	0.000356332	0.000113197	0.000162162	0.000155975	1.59437E-05	1.4834E-05	1.59437E-05	1.4834E-05	0.000162162	0.000155975
3835803773285	383580	3773285	0.000135381	5.45129E-05	5.31143E-05	1.40787E-05	1.3115E-05	0.000932685	0.0006705	0.00045210 4	0.000446364	0.000316706	0.000100609	0.000144129	0.00013863	1.41707E-05	1.31844E-05	1.41707E-05	1.31844E-05	0.000144129	0.00013863
3835903773285	383590	3773285	0.000121492	4.892E-05	4.76649E-05	1.26343E-05	1.17694E-05	0.000834128	0.000599693	0.00040433	0.000399196	0.000283239	8.99779E-05	0.000128899	0.000123981	1.26733E-05	1.17912E-05	1.26733E-05	1.17912E-05	0.000128899	0.000123981
3836003773285	383600	3773285	0.000109834	4.42262E-05	4.30914E-05	1.1422E-05	1.06401E-05	0.000752149	0.000540754	0.000364592	0.000359963	0.000255402	8.11348E-05	0.000116231	0.000111796	1.14278E-05	1.06323E-05	1.14278E-05	1.06323E-05	0.000116231	0.000111796
3836103773285	383610	3773285	0.000100923	4.06378E-05	3.95952E-05	1.04953E-05	9.77683E-06	0.000690028	0.000496093	0.00033448	0.000330233	0.000234308	7.44338E-05	0.000106631	0.000102562	1.04839E-05	9.75419E-06	1.04839E-05	9.75419E-06	0.000106631	0.000102562
3836203773285	383620	3773285	9.30873E-05	3.74827E-05	3.6521E-05	9.68044E-06	9.01776E-06	0.000635631	0.000456985	0.000308112	0.0003042	0.000215837	6.8566E-05	9.82249E-05	9.44771E-05	9.65744E-06	8.98523E-06	9.65744E-06	8.98523E-06	9.82249E-05	9.44771E-05
3836303773285	383630	3773285	8.62479E-05	3.47288E-05	3.38377E-05	8.96918E-06	8.35519E-06	0.000588326	0.000422974	0.000285181	0.000281561	0.000199774	6.34631E-05	9.09148E-05	8.74458E-05	8.93871E-06	8.31653E-06	8.93871E-06	8.31653E-06	9.09148E-05	8.74458E-05
3836403773285	383640	3773285	8.02538E-05	3.23152E-05	3.1486E-05	8.34584E-06	7.77452E-06	0.000547007	0.000393268	0.000265153	0.000261786	0.000185744	5.9006E-05	8.45297E-05	8.13044E-05	8.31093E-06	7.73245E-06	8.31093E-06	7.73245E-06	8.45297E-05	8.13044E-05
3836503773285	383650	3773285	7.48843E-05	3.01531E-05	2.93794E-05	7.78745E-06	7.25435E-06	0.000510089	0.000366726	0.000247257	0.000244118	0.000173208	5.50236E-05	7.88247E-05	7.58171E-05	7.75002E-06	7.21058E-06	7.75002E-06	7.21058E-06	7.88247E-05	7.58171E-05
3836603773285	383660	3773285	7.05962E-05	2.84264E-05	2.76971E-05	7.34152E-06	6.83895E-06	0.000480664	0.000345571	0.000232994	0.000230036	0.000163216	5.18495E-05	7.42775E-05	7.14434E-05	7.30294E-06	6.79462E-06	7.30294E-06	6.79462E-06	7.42775E-05	7.14434E-05
3836703773285	383670	3773285	6.67301E-05	2.68697E-05	2.61803E-05	6.93947E-06	6.46442E-06	0.000454151	0.00032651	0.000220142	0.000217347	0.000154213	4.89896E-05	7.01805E-05	6.75027E-05	6.90013E-06	6.41984E-06	6.90013E-06	6.41984E-06	7.01805E-05	6.75027E-05
3836803773285	383680	3773285	6.34256E-05	2.55391E-05	2.48838E-05	6.59583E-06	6.1443E-06	0.000431505	0.000310229	0.000209165	0.000206509	0.000146523	4.65467E-05	6.6681E-05	6.41367E-05	6.55605E-06	6.09972E-06	6.55605E-06	6.09972E-06	6.6681E-05	6.41367E-05
3836903773285	383690	3773285	6.08422E-05	2.44988E-05	2.38703E-05	6.32716E-06	5.89403E-06	0.000413803	0.000297502	0.000200584	0.000198038	0.000140512	4.46372E-05	6.39455E-05	6.15056E-05	6.2871E-06	5.84949E-06	6.2871E-06	5.84949E-06	6.39455E-05	6.15056E-05
3837003773285	383700	3773285	5.84138E-05	2.3521E-05	2.29175E-05	6.07463E-06	5.65879E-06	0.000397171	0.000285544	0.000192522	0.000190078	0.000134865	4.2843E-05	6.13753E-05	5.90334E-05	6.0344E-06	5.61437E-06	6.0344E-06	5.61437E-06	6.13753E-05	5.90334E-05
3837103773285	383710	3773285	5.64116E-05	2.27148E-05	2.2132E-05	5.86641E-06	5.46482E-06	0.000383478	0.0002757	0.000185885	0.000183525	0.000130215	4.1366E-05	5.92593E-05	5.69982E-05	5.82636E-06	5.42081E-06	5.82636E-06	5.42081E-06	5.92593E-05	5.69982E-05
3837203773285	383720	3773285	5.46105E-05	2.19896E-05	2.14254E-05	5.67912E-06	5.29035E-06	0.000371193	0.000266867	0.00017993	0.000177645	0.000126043	4.00408E-05	5.73609E-05	5.51722E-05	5.6397E-06	5.24715E-06	5.6397E-06	5.24715E-06	5.73609E-05	5.51722E-05
3837303773285	383730	3773285	5.29534E-05	2.13223E-05	2.07753E-05	5.50679E-06	5.12982E-06	0.000359932	0.000258772	0.000174471	0.000172256	0.00012222	3.88261E-05	5.56207E-05	5.34985E-05	5.46861E-06	5.08797E-06	5.46861E-06	5.08797E-06	5.56207E-05	5.34985E-05
3837403773285	383740	3773285	5.15869E-05	2.07721E-05	2.02392E-05	5.36469E-06	4.99744E-06	0.000350711	0.000252142	0.000170002	0.000167843	0.000119089	3.78315E-05	5.41959E-05	5.2128E-05	5.32852E-06	4.95763E-06	5.32852E-06	4.95763E-06	5.41959E-05	5.2128E-05

			MDemolition	MSite Grubbing / Prep	MMass Grading / Excavation	MMass Grading / Excavation	MDrainage / Utilities Trenching	MFoundations / Concrete Pads	MBuilding / Structure Construction	MAsphalt Paving	MLandscaping or Other Finishing	MWaterside Construction (Piles)	RSSWDemolition	RSSWPlacing Base	RSSWForm	Child Risk				
Unique Identifier	X (UTM)	Y (UTM)	2027	2027	2027	2028	2028	2028	2028	2028	2028	2028	2029	2029	2029	3rd Trimester	0<2	2<16	Total	per million
3836403773275	383640	3773275	0.000137095	0.000420859	0.000494895	0.000488306	0.000103797	0.000134987	9.9358E-05	1.02266E-05	0.000119811	1.02266E-05	2.11986E-05	3.07596E-05	1.82337E-05	1.18466E-08	1.7595E-07	3.4504E-08	2.22304E-07	0.2223038
3836503773275	383650	3773275	0.000128153	0.000393408	0.000462616	0.000456456	9.7027E-05	0.000126183	9.28774E-05	9.55958E-06	0.000111997	9.55958E-06	2.10052E-05	3.0479E-05	1.80673E-05	1.11119E-08	1.6492E-07	3.2316E-08	2.08347E-07	0.20834678
3836603773275	383660	3773275	0.000120754	0.000370693	0.000435904	0.0004301	9.14245E-05	0.000118897	8.75146E-05	9.0076E-06	0.00010553	9.0076E-06	2.0868E-05	3.02799E-05	1.79493E-05	1.05023E-08	1.5577E-07	3.0504E-08	1.96777E-07	0.19677689
3836703773275	383670	3773275	0.000114029	0.000350049	0.000411629	0.000406148	8.63332E-05	0.000112276	8.2641E-05	8.50598E-06	9.96529E-05	8.50598E-06	2.07276E-05	3.00762E-05	1.78286E-05	9.94685E-09	1.4744E-07	2.8855E-08	1.86242E-07	0.18624218
3836803773275	383680	3773275	0.000108435	0.000332876	0.000391435	0.000386223	8.20977E-05	0.000106767	7.85866E-05	8.08868E-06	9.4764E-05	8.08868E-06	2.06247E-05	2.99268E-05	1.774E-05	9.48357E-09	1.405E-07	2.7482E-08	1.77465E-07	0.17746451
3836903773275	383690	3773275	0.000104298	0.000320175	0.0003765	0.000371487	7.89654E-05	0.000102694	7.55883E-05	7.78007E-06	9.11484E-05	7.78007E-06	2.06091E-05	2.99042E-05	1.77266E-05	9.14072E-09	1.3537E-07	2.6467E-08	1.70974E-07	0.17097401
3837003773275	383700	3773275	0.000100394	0.000308194	0.000362411	0.000357585	7.60104E-05	9.88508E-05	7.27596E-05	7.48892E-06	8.77374E-05	7.48892E-06	2.05966E-05	2.98861E-05	1.77159E-05	8.81692E-09	1.3052E-07	2.5509E-08	1.64847E-07	0.16484688
3837103773275	383710	3773275	9.72862E-05	0.000298652	0.00035119	0.000346514	7.3657E-05	9.57903E-05	7.05069E-05	7.25706E-06	8.5021E-05	7.25706E-06	2.06714E-05	2.99947E-05	1.77803E-05	8.55971E-09	1.2667E-07	2.4749E-08	1.59981E-07	0.15998119
3837203773275	383720	3773275	9.45172E-05	0.000290152	0.000341194	0.000336651	7.15606E-05	9.30639E-05	6.85001E-05	7.05051E-06	8.26011E-05	7.05051E-06	2.08025E-05	3.01848E-05	1.78929E-05	8.33148E-09	1.2326E-07	2.4074E-08	1.55663E-07	0.1556631
3837303773275	383730	3773275	9.18571E-05	0.000281985	0.000331592	0.000327177	6.95466E-05	9.04447E-05	6.65722E-05	6.85208E-06	8.02764E-05	6.85208E-06	2.09584E-05	3.04111E-05	1.80271E-05	8.11262E-09	1.1998E-07	2.3427E-08	1.51522E-07	0.1515219
3837403773275	383740	3773275	8.91335E-05	0.000273624	0.00032176	0.000317476	6.74845E-05	8.7763E-05	6.45983E-05	6.64891E-06	7.78962E-05	6.64891E-06	2.10832E-05	3.05922E-05	1.81344E-05	7.88792E-09	1.1662E-07	2.2763E-08	1.47271E-07	0.14727103
3837503773275	383750	3773275	8.65968E-05	0.000265837	0.000312603	0.00030844	6.55639E-05	8.52653E-05	6.27599E-05	6.45968E-06	7.56793E-05	6.45968E-06	2.12236E-05	3.07958E-05	1.82552E-05	7.67873E-09	1.1349E-07	2.2145E-08	1.43315E-07	0.14331487
3837603773275	383760	3773275	8.4031E-05	0.000257961	0.000303341	0.000299302	6.36213E-05	8.2739E-05	6.09004E-05	6.26829E-06	7.3437E-05	6.26829E-06	2.13171E-05	3.09316E-05	1.83356E-05	7.46649E-09	1.1032E-07	2.1519E-08	1.39303E-07	0.13930312
3837703773275	383770	3773275	8.15215E-05	0.000250257	0.000294282	0.000290363	6.17213E-05	8.02681E-05	5.90817E-05	6.08109E-06	7.12439E-05	6.08109E-06	2.13764E-05	3.10176E-05	1.83866E-05	7.25812E-09	1.072E-07	2.0904E-08	1.35367E-07	0.13536685
3837803773275	383780	3773275	7.9179E-05	0.000243066	0.000285825	0.00028202	5.99477E-05	7.79615E-05	5.73839E-05	5.90635E-06	6.91966E-05	5.90635E-06	2.14294E-05	3.10946E-05	1.84322E-05	7.06313E-09	1.0429E-07	2.033E-08	1.31686E-07	0.13168628
3837903773275	383790	3773275	7.7114E-05	0.000236727	0.000278371	0.000274665	5.83843E-05	7.59283E-05	5.58874E-05	5.75232E-06	6.7392E-05	5.75232E-06	2.15074E-05	3.12077E-05	1.84993E-05	6.89109E-09	1.0173E-07	1.9823E-08	1.28441E-07	0.12844131
3838003773275	383800	3773275	7.51525E-05	0.000230705	0.00027129	0.000267678	5.68992E-05	7.3997E-05	5.44658E-05	5.606E-06	6.56778E-05	5.606E-06	2.15667E-05	3.12937E-05	1.85503E-05	6.72734E-09	9.9286E-08	1.9341E-08	1.25354E-07	0.1253542
3838103773275	383810	3773275	7.30603E-05	0.000224283	0.000263738	0.000260226	5.53152E-05	7.1937E-05	5.29495E-05	5.44993E-06	6.38494E-05	5.44993E-06	2.1548E-05	3.12666E-05	1.85342E-05	6.55132E-09	9.6663E-08	1.8823E-08	1.22038E-07	0.12203765
3838203773275	383820	3773275	7.08775E-05	0.000217582	0.000255858	0.000252451	5.36625E-05	6.97877E-05	5.13675E-05	5.2871E-06	6.19417E-05	5.2871E-06	2.14606E-05	3.11398E-05	1.84591E-05	6.36705E-09	9.3918E-08	1.8282E-08	1.18567E-07	0.11856668
3838303773275	383830	3773275	6.87908E-05	0.000211176	0.000248325	0.000245019	5.20826E-05	6.7733E-05	4.98552E-05	5.13144E-06	6.01181E-05	5.13144E-06	2.13608E-05	3.0995E-05	1.83732E-05	6.19046E-09	9.1288E-08	1.7764E-08	1.15242E-07	0.11524174
3838403773275	383840	3773275	6.61506E-05	0.000203071	0.000238795	0.000235615	5.00837E-05	6.51335E-05	4.79418E-05	4.9345E-06	5.78108E-05	4.9345E-06	2.10863E-05	3.05967E-05	1.81371E-05	5.96645E-09	8.7949E-08	1.7107E-08	1.11022E-07	0.11102156
3838503773275	383850	3773275	6.36411E-05	0.000195367	0.000229736	0.000226677	4.81838E-05	6.26626E-05	4.61231E-05	4.74731E-06	5.56177E-05	4.74731E-06	2.08056E-05	3.01893E-05	1.78956E-05	5.75294E-09	8.4767E-08	1.6481E-08	1.07001E-07	0.10700091
3838603773275	383860	3773275	6.10082E-05	0.000187285	0.000220231	0.000217299	4.61904E-05	6.00702E-05	4.42149E-05	4.55091E-06	5.33167E-05	4.55091E-06	2.045E-05	2.96734E-05	1.75898E-05	5.52826E-09	8.1419E-08	1.5824E-08	1.02771E-07	0.10277129
3838703773275	383870	3773275	5.81485E-05	0.000178506	0.000209908	0.000207113	4.40252E-05	5.72544E-05	4.21424E-05	4.33759E-06	5.08176E-05	4.33759E-06	1.99727E-05	2.89809E-05	1.71793E-05	5.2833E-09	7.7769E-08	1.5108E-08	9.8161E-08	0.09816097
3838803773275	383880	3773275	5.5463E-05	0.000170262	0.000200214	0.000197548	4.1992E-05	5.46102E-05	4.01961E-05	4.13726E-06	4.84706E-05	4.13726E-06	1.94861E-05	2.82748E-05	1.67607E-05	5.05237E-09	7.4331E-08	1.4435E-08	9.38181E-08	0.09381806
3838903773275	383890	3773275	5.28864E-05	0.000162352	0.000190913	0.000188371	4.00412E-05	5.20732E-05	3.83287E-05	3.94506E-06	4.62188E-05	3.94506E-06	1.89808E-05	2.75415E-05	1.63261E-05	4.82981E-09	7.1019E-08	1.3786E-08	8.96354E-08	0.08963537
3839003773275	383900	3773275	5.04676E-05	0.000154927	0.000182181	0.000179755	3.82099E-05	4.96916E-05	3.65757E-05	3.76463E-06	4.4105E-05	3.76463E-06	1.84786E-05	2.68128E-05	1.58941E-05	4.62007E-09	6.7901E-08	1.3176E-08	8.56971E-08	0.08569709
3839103773275	383910	3773275	4.82121E-05	0.000148003	0.000174039	0.000171722	3.65022E-05	4.74708E-05	3.49411E-05	3.59638E-06	4.21339E-05	3.59638E-06	1.79889E-05	2.61022E-05	1.54729E-05	4.42367E-09	6.4983E-08	1.2605E-08	8.20124E-08	0.08201239
3829703773275	382970	3773285	2.43782E-05	7.4837E-05	8.80022E-05	8.68304E-05	1.84572E-05	2.40034E-05	1.76678E-05	1.81849E-06	2.13048E-05	1.81849E-06	1.19531E-05	1.73442E-05	1.02813E-05	3.86089E-09	5.0493E-08	8.8674E-09	6.3221E-08	0.0632098
3829803773285	382980	3773285	2.5565E-05	7.848E-05	9.22861E-05	9.10572E-05	1.93557E-05	2.51719E-05	1.85279E-05	1.90702E-06	2.23419E-05	1.90702E-06	1.21995E-05	1.77017E-05	1.04932E-05	4.10819E-09	5.3575E-08	9.3884E-09	6.70721E-08	0.06707207
3829903773285	382990	3773285	2.65557E-05	8.15214E-05	9.58625E-05	9.4586E-05	2.01058E-05	2.61474E-05	1.92459E-05	1.98092E-06	2.32077E-05	1.98092E-06	1.23835E-05	1.79688E-05	1.06515E-05	4.34566E-09	5.6483E-08	9.8682E-09	7.06965E-08	0.07069652
3830003773285	383000	3773285	2.76063E-05	8.47466E-05	9.9655E-05	9.83281E-05	2.09012E-05	2.71818E-05	2.00073E-05	2.05929E-06	2.41259E-05	2.05929E-06	1.25395E-05	1.81951E-05	1.07857E-05	4.59883E-09	5.9575E-08	1.0386E-08	7.45597E-08	0.07455971
3830103773285	383010	3773285	2.87694E-05	8.83172E-05	0.000103854	0.000102471	2.17818E-05	2.83271E-05	2.08503E-05	2.14605E-06	2.51424E-05	2.14605E-06	1.26518E-05	1.8358E-05	1.08823E-05	4.88282E-09	6.3043E-08	1.0963E-08	7.88886E-08	0.07888863
3830203773285	383020	3773285	2.98908E-05	9.17596E-05	0.000107902	0.000106465	2.26308E-05	2.94312E-05	2.1663E-05	2.2297E-06	2.61224E-05	2.2297E-06	1.28826E-05	1.86929E-05	1.10808E-05	5.18552E-09	6.67E-08	1.1564E-08	8.34497E-08	0.08344975
3830303773285	383030	3773285	3.10829E-05	9.54193E-05	0.000112205	0.000110711	2.35334E-05	3.0605E-05	2.2527E-05	2.31863E-06	2.71642E-05	2.31863E-06	1.30978E-05	1.90053E-05	1.12659E-05	5.52318E-09	7.0759E-08	1.2235E-08	8.85174E-08	0.08851742
3830403773285	383040	3773285	3.2335E-05	9.92628E-05	0.000116725	0.000115171	2.44814E-05	3.18378E-05	2.34344E-05	2.41203E-06	2.82584E-05	2.41203E-06	1.33287E-05	1.93402E-05	1.14645E-05	5.89343E-09	7.5194E-08	1.2958E-08	9.40457E-08	0.09404568
3830503773285	383050	3773285	3.3685E-05	0.000103407	0.000121598	0.000119979	2.55035E-05	3.31671E-05	2.44128E-05	2.51273E-06	2.94382E-05	2.51273E-06	1.3572E-05	1.96932E-05	1.16737E-05	6.29335E-09	7.9988E-08	1.3745E-08	1.00026E-07	0.10002631
3830603773285	383060	3773285	3.49969E-05	0.000107434	0.000126334	0.000124652	2.64967E-05	3.44588E-05	2.53635E-05	2.61059E-06	3.05847E-05	2.61059E-06	1.38028E-05	2.00282E-05	1.18723E-05	6.72808E-09	8.5138E-08	1.4584E-08	1.0645E-07	0.10644992
3830703773285	383070	3773285	3.65211E-05	0.000112113	0.000131836	0.000130081	2.76507E-05	3.59596E-05	2.64682E-05	2.72429E-06	3.19168E-05	2.72429E-06	1.40274E-05	2.0354E-05	1.20655E-05	7.28216E-09	9.1645E-08	1.5631E-08	1.14558E-07	0.11455793
3830803773285	383080	3773285	3.81923E-05	0.000117244	0.000137869	0.000136033	2.8916E-05	3.76051E-05	2.76794E-05	2.84895E-06	3.33773E-05	2.84895E-06	1.42582E-05	2.0689E-05	1.2264E-05	7.94847E-09	9.9411E-08	1.6872E-08	1.24231E-07	0.12423116
3830903773285	383090	3773285	3.99615E-05	0.000122675	0.000144255	0.000142335	3.02555E-05	3.9347E-05	2.89616E-05	2.98092E-06	3.49234E-05	2.98092E-06	1.44984E-05	2.10375E-05	1.24706E-05	8.73438E-09	1.085E-07	1.8313E-08	1.35547E-07	0.13554682
3831003773285	383100	3773285	4.1776E-05	0.000128245	0.000150806	0.000148798	3.16293E-05	4.11337E-05	3.02766E-05	3.11628E-06	3.65092E-05	3.11628E-06	1.47417E-05	2.13905E-05	1.26799E-05	9.64599E-09	1.1896E-07	1.9959E-08	1.48563E-07	0.14856257
3831103773285	383110	3773285	4.37212E-05	0.000134216	0.000157828	0.000155726	3.3102E-05	4.30489E-05	3.16864E-05	3.26138E-06	3.82091E-05	3.26138E-06	1.49944E-05	2.17571E-05	1.28972E-05	1.07598E-08	1.3164E-07	2.1937E-08	1.64336E-07	0.16433638
3831203773285	383120	3773285	4.58514E-05	0.000140756	0.000165518	0.000163314	3.47149E-05	4.51464E-05	3.32302E-05	3.42029E-06	4.00708E-05	3.42029E-06	1.5247E-05	2.21238E-05	1.31145E-05	1.21682E-08	1.4756E-07	2.4399E-08	1.84125E-07	0.18412525
3831303773285	383130	3773285	4.81613E-05	0.000147847	0.000173856	0.000171541	3.64638E-05	4.74208E-05	3.49043E-05	3.59259E-06	4.20895E-05	3.59259E-06	1.55122E-05	2.25085E-05	1.33426E-05	1.39632E-08	1.677E-07	2.7485E-08	2.09152E-07	0.20915211
3831403773285	383140	3773285	5.09303E-05	0.000156347	0.000183852	0.000181404	3.85602E-05	5.01472E-05	3.69111E-05	3.79914E-06	4.45094E-05	3.79914E-06	1.57804E-05	2.28977E-05	1.35733E-05	1.6533E-08	1.9635E-07	3.1833E-08	2.44719E-07	0.24471935
3831503773285	383150	3773285	5.53197E-05	0.000169822	0.000199697	0.000197038	4.18835E-05	5.44691E-05	4.00922E-05	4.12657E-06	4.83453E-05	4.12657E-06	1.59582E-05	2.31557E-05	1.37262E-05	2.21108E-08	2.5794E-07	4.1077E-08	3.2113E-07	0.32113038
3831603773285	383160	3773285	5.97417E-05	0.000183397	0.000215659	0.000212788	4.52314E-05	5.88231E-05	4.3297E-05	4.45643E-06	5.22099E-05	4.45643E-06	1.58584E-05	2.30109E-05	1.36404E-05	3.20123E-08	3.6608E-07	5.7041E-08	4.55133E-07	0.45513252
3834603773285	383460	3773285	0.002345354	0.007199834	0.008466415	0.008353683	0.001775708	0.002309293	0.001699765	0.000174952	0.002049669	0.000174952	2.30109E-05	3.33893E-05	1.97925E-05	1.88711E-07	2.8473E-06	6.017E-07	3.63768E-06	3.6376826
3834703773285	383470	3773285	0.001601046	0.004914934	0.00577956	0.005702604	0.001212179	0.001576428	0.001160337	0.00011943	0.001399197	0.00011943	2.40153E-05	3.48467E-05	2.06564E-05	1.28211E-07	1.9374E-06	4.0411E-07	2.46969E-06	2.46969201
3834803773285	383480	3773285	0.001173928	0.003603758	0.004237724	0.004181298	0.000888801	0.001155878	0.000850789	8.75691E-05	0.001025928	8.75691E-05	2.47327E-05	3.58877E-05	2.12735E-05	9.3846E-08	1.4191E-06	2.9268E-07	1.8056E-06	1.80559804
3834903773285	383490	3773285	0.00091555	0.00281058	0.003305012	0.003261005	0.000693178	0.000901472	0.000663533	6.82954E-05	0.000800124	6.82954E-05	2.52973E-05	3.6707E-05	2.17592E-05	7.33091E-08	1.1083E-06	2.2667E-07	1.40826E-06	1.40826065
3835003773285	383500	3773285	0.000743919	0.002283702	0.002685446	0.002649689	0.000563233	0.00073248	0.000539145	5.54926E-05	0.000650131	5.54926E-05	2.57028E-05	3.72954E-05	2.21079E-05	5.97682E-08	9.0293E-07	1.8348E-07	1.14618E-06	1.14618232
3835103773285	383510	3773285	0.000623624	0.001914418	0.002251199	0.002221224	0.000472156	0.000614035	0.000451964	4.65192E-05	0.000545002	4.65192E-05	2.59524E-05	3.76575E-05	2.23226E-05	5.03146E-08	7.5941E-07	1.5353E-07	9.6325E-07	0.96325
3835203773285	383520	3773285	0.000532656	0.001635162	0.001922817	0.001897214	0.000403283	0.000524466	0.000386036	3.97335E-05	0.000465503	3.97335E-05	2.60865E-05	3.78521E-05	2.2438E-05	4.31759E-08	6.5098E-07	1.3104E-07	8.25193E-07	0.82519284
3835303773285	383530	3773285	0.000461975	0.001418182	0.001667666	0.001645461	0.000349769	0.000454871	0.00033481	3.4461E-05	0.000403732	3.4461E-05	2.61083E-05	3.78838E-05	2.24567E-05	3.76304E-08	5.6673E-07	1.1367E-07	7.18031E-07	0.71803119
3835403773285	383540	3773285	0.000405564	0.001245013	0.001464033	0.001444539	0.00030706	0.000399329	0.000293928	3.02531E-05	0.000354434	3.02531E-05	2.60397E-05	3.77842E-05	2.23977E-05	3.3201E-08	4.9945E-07	9.9866E-08	6.32519E-07	0.63251869
3835503773285	383550	3773285	0.00035831	0.001099951	0.001293452	0.00127623	0.000271283	0.000352801	0.000259681	2.67281E-05	0.000313137	2.67281E-05	2.58713E-05	3.75398E-05	2.22528E-05	2.94824E-08	4.4299E-07	8.8333E-08	5.60807E-07	0.5608067
3835603773285	383560	3773285	0.000314495	0.000965445	0.001135284	0.001120168	0.000238109	0.000309659	0.000227926	2.34597E-05	0.000274846	2.34597E-05	2.54564E-05	3.69378E-05	2.1896E-05	2.60211E-08	3.9048E-07	7.7646E-08	4.94147E-07	0.49414743
3835703773285	383570	3773285	0.000278667	0.000855459	0.00100595	0.000992556	0.000210983	0.000274382	0.00020196	2.07871E-05	0.000243535	2.07871E-05	2.49449E-05	3.61955E-05	2.1456E-05	2.31801E-08	3.4742E-07	6.8919E-08	4.39514E-07	0.43951414
3835803773285	383580	3773285	0.000248137	0.000761739	0.000895743	0.000883816	0.000187869	0.000244322	0.000179834	1.85098E-05	0.000216854	1.85098E-05	2.43335E-05	3.53084E-05	2.09301E-05	2.07486E-08	3.1059E-07	6.1482E-08	3.92824E-07	0.3928236
3835903773285	383590	3773285	0.000222217	0.000682167	0.000802173	0.000791492	0.000168244	0.0002188	0.000161049	1.65762E-05	0.000194201	1.65762E-05	2.36815E-05	3.43624E-05	2.03694E-05	1.86749E-08	2.7922E-07	5.5166E-08	3.5306E-07	0.3530597
3836003773285	383600	3773285	0.000200495	0.000615485	0.00072376	0.000714123	0.000151798	0.000197412	0.000145306	1.49559E-05	0.000175218	1.49559E-05	2.30733E-05	3.34798E-05	1.98462E-05	1.69307E-08	2.5286E-07	4.9874E-08	3.1966E-07	0.31966037
3836103773285	383610	3773285	0.000183879	0.000564478	0.00066378	0.000654941	0.000139218	0.000181052	0.000133264	1.37165E-05	0.000160697	1.37165E-05	2.2699E-05	3.29367E-05	1.95242E-05	1.55937E-08	2.3266E-07	4.5832E-08	2.94086E-07	0.29408585
3836203773285	383620	3773285	0.00016928	0.000519659	0.000611077	0.00060294	0.000128164	0.000166677	0.000122683	1.26274E-05	0.000147938	1.26274E-05	2.23559E-05	3.24388E-05	1.92291E-05	1.4415E-08	2.1487E-07	4.2278E-08	2.71564E-07	0.27156359
3836303773285	383630	3773285	0.000156543	0.000480561	0.000565101	0.000557576	0.000118522	0.000154136	0.000113453	1.16773E-05	0.000136807	1.16773E-05	2.20533E-05	3.19998E-05	1.89688E-05	1.33835E-08	1.9932E-07	3.9176E-08	2.51875E-07	0.25187525
3836403773285	383640	3773285	0.000145386	0.000446309	0.000524823	0.000517835	0.000110074	0.00014315	0.000105366	1.0845E-05	0.000127057	1.0845E-05	2.17913E-05	3.16196E-05	1.87435E-05	1.24769E-08	1.8566E-07	3.6456E-08	2.34589E-07	0.23458906
3836503773285	383650	3773285	0.000135397	0.000415645	0.000488764	0.000482256	0.000102511	0.000133315	9.81271E-05	1.00999E-05	0.000118327	1.00999E-05	2.15448E-05	3.1262E-05	1.85315E-05	1.16628E-08	1.734E-07	3.4019E-08	2.19083E-07	0.21908281
3836603773285	383660	3773285	0.000127402	0.000391102	0.000459904	0.00045378	9.64582E-05	0.000125443	9.23329E-05	9.50354E-06	0.00011134	9.50354E-06	2.13951E-05	3.10448E-05	1.84027E-05	1.10098E-08	1.6358E-07	3.2069E-08	2.06656E-07	0.20665588
3836703773285	383670	3773285	0.000120196	0.000368982	0.000433893	0.000428116	9.10028E-05	0.000118348	8.71108E-05	8.96605E-06	0.000105043	8.96605E-06	2.12485E-05	3.0832E-05	1.82766E-05	1.04195E-08	1.547E-07	3.0308E-08	1.95431E-07	0.19543143
3836803773285	383680	3773285	0.000114033	0.00035006	0.000411642	0.000406161	8.63359E-05	0.000112279	8.26436E-05	8.50625E-06	9.96561E-05	8.50625E-06	2.11331E-05	3.06646E-05	1.81773E-05	9.91333E-09	1.471E-07	2.88E-08	1.85816E-07	0.18581557
3836903773285	383690	3773285	0.000109188	0.000335187	0.000394153	0.000388905	8.26679E-05	0.000107509	7.91324E-05	8.14485E-06	9.54221E-05	8.14485E-06	2.10894E-05	3.06012E-05	1.81398E-05	9.51508E-09	1.4112E-07	2.7616E-08	1.78255E-07	0.17825531
3837003773285	383700	3773285	0.000104633	0.000321206	0.000377712	0.000372683	7.92196E-05	0.000103024	7.58316E-05	7.80511E-06	9.14418E-05	7.80511E-06	2.10364E-05	3.05243E-05	1.80942E-05	9.14012E-09	1.355E-07	2.6501E-08	1.71141E-07	0.17114124
3837103773285	383710	3773285	0.000100857	0.000309614	0.000364081	0.000359233	7.63607E-05	9.93064E-05	7.30949E-05	7.52344E-06	8.81418E-05	7.52344E-06	2.10489E-05	3.05424E-05	1.81049E-05	8.82945E-09	1.3084E-07	2.5578E-08	1.65249E-07	0.16524908
3837203773285	383720	3773285	9.74459E-05	0.000299142	0.000351766	0.000347083	7.37779E-05	9.59476E-05	7.06226E-05	7.26897E-06	8.51606E-05	7.26897E-06	2.10957E-05	3.06103E-05	1.81451E-05	8.54909E-09	1.2664E-07	2.4746E-08	1.59933E-07	0.15993281
3837303773285	383730	3773285	9.42995E-05	0.000289483	0.000340408	0.000335876	7.13957E-05	9.28495E-05	6.83423E-05	7.03426E-06	8.24108E-05	7.03426E-06	2.11674E-05	3.07144E-05	1.82069E-05	8.29083E-09	1.2276E-07	2.398E-08	1.55036E-07	0.15503604
3837403773285	383740	3773285	9.16738E-05	0.000281423	0.00033093	0.000326524	6.94078E-05	9.02643E-05	6.64394E-05	6.8384E-06	8.01162E-05	6.8384E-06	2.13296E-05	3.09497E-05	1.83464E-05	8.07655E-09	1.1955E-07	2.3345E-08	1.50973E-07	0.15097251

Unique Identifier	X (UTM)	Y (UTM)	EGIODemolition 2025	EGIOSite Grubbing / Prep 2025	EGIOMass Grading / Excavation 2025	EGIOMass Grading / Excavation 2026	EGIODrainage / Utilities Trenching 2026	EGIODrainage / Utilities Trenching 2027	EGIOFoundations / Concrete Pads 2026	EGIOFoundations / Concrete Pads 2027	EGIOBuilding / Structure Construction 2026	EGIOBuilding / Structure Construction 2027	EGIOAsphalt Paving 2027	EGIOArchitectural Coating 2027	EGIOLandscaping or Other Finishing 2027	EGIOWaterside Construction (Piles) 2027	HIWaterside Construction (Landscaping) 2025	HIWaterside Construction (Landscaping) 2026	KMDemolition 2025	KMSite Grubbing / Prep 2025
3837503773285	383750	3773285	0.000276089	0.00010829	3.5861E-05	3.51221E-05	8.15554E-05	8.14295E-05	0.000107153	0.000107084	0.000114774	0.000112023	4.46628E-06	4.46628E-06	0.000120956	4.46628E-06	7.30044E-05	7.07178E-05	0.000105201	0.00045658
3837603773285	383760	3773285	0.00026885	0.00010545	3.49207E-05	3.42012E-05	7.94168E-05	7.92943E-05	0.000104343	0.000104276	0.000111765	0.000109086	4.34917E-06	4.34917E-06	0.000117784	4.34917E-06	7.09504E-05	6.87281E-05	0.000102085	0.000443055
3837703773285	383770	3773285	0.000261323	0.00010249	3.3943E-05	3.32437E-05	7.71934E-05	7.70743E-05	0.000101422	0.000101357	0.000108636	0.000106032	4.22741E-06	4.22741E-06	0.000114487	4.22741E-06	6.88246E-05	6.66689E-05	9.8869E-05	0.000429098
3837803773285	383780	3773285	0.000254272	9.9729E-05	3.30272E-05	3.23467E-05	7.51106E-05	7.49947E-05	9.86856E-05	9.86219E-05	0.000105705	0.000103171	4.11335E-06	4.11335E-06	0.000111398	4.11335E-06	6.68352E-05	6.47418E-05	9.58704E-05	0.000416084
3837903773285	383790	3773285	0.000248586	9.7499E-05	3.22887E-05	3.16234E-05	7.34311E-05	7.33178E-05	9.64789E-05	9.64167E-05	0.000103341	0.000100864	4.02137E-06	4.02137E-06	0.000108907	4.02137E-06	6.52243E-05	6.31813E-05	9.34602E-05	0.000405624
3838003773285	383800	3773285	0.00024317	9.5375E-05	3.15852E-05	3.09344E-05	7.18312E-05	7.17204E-05	9.43768E-05	9.43159E-05	0.000101089	9.86663E-05	3.93375E-06	3.93375E-06	0.000106534	3.93375E-06	6.36995E-05	6.17043E-05	9.11858E-05	0.000395753
3838103773285	383810	3773285	0.000237278	9.3064E-05	3.08198E-05	3.01848E-05	7.00907E-05	6.99826E-05	9.209E-05	9.20306E-05	9.86399E-05	9.62756E-05	3.83844E-06	3.83844E-06	0.000103952	3.83844E-06	6.20509E-05	6.01073E-05	8.87281E-05	0.000385086
3838203773285	383820	3773285	0.00023099	9.0598E-05	3.00032E-05	2.9385E-05	6.82334E-05	6.81281E-05	8.96498E-05	8.9592E-05	9.60261E-05	9.37244E-05	3.73672E-06	3.73672E-06	0.000101198	3.73672E-06	6.03018E-05	5.8413E-05	8.61166E-05	0.000373752
3838303773285	383830	3773285	0.000224954	8.823E-05	2.92192E-05	2.86171E-05	6.64505E-05	6.63479E-05	8.73072E-05	8.72509E-05	9.35169E-05	9.12754E-05	3.63908E-06	3.63908E-06	9.85535E-05	3.63908E-06	5.86263E-05	5.679E-05	8.36204E-05	0.000362918
3838403773285	383840	3773285	0.000217329	8.5239E-05	2.82287E-05	2.76471E-05	6.41978E-05	6.40988E-05	8.43476E-05	8.42932E-05	9.03468E-05	8.81812E-05	3.51572E-06	3.51572E-06	9.52127E-05	3.51572E-06	5.65149E-05	5.47447E-05	8.04589E-05	0.000349197
3838503773285	383850	3773285	0.000210017	8.2372E-05	2.7279E-05	2.6717E-05	6.20381E-05	6.19424E-05	8.151E-05	8.14574E-05	8.73073E-05	8.52146E-05	3.39744E-06	3.39744E-06	9.20095E-05	3.39744E-06	5.44932E-05	5.27863E-05	7.74377E-05	0.000336085
3838603773285	383860	3773285	0.000202302	7.9346E-05	2.62768E-05	2.57354E-05	5.9759E-05	5.96668E-05	7.85155E-05	7.84648E-05	8.40999E-05	8.20841E-05	3.27263E-06	3.27263E-06	8.86293E-05	3.27263E-06	5.23674E-05	5.07272E-05	7.42603E-05	0.000322295
3838703773285	383870	3773285	0.000193814	7.6016E-05	2.51743E-05	2.46557E-05	5.72517E-05	5.71633E-05	7.52212E-05	7.51727E-05	8.05713E-05	7.864E-05	3.13532E-06	3.13532E-06	8.49107E-05	3.13532E-06	5.00354E-05	4.84681E-05	7.0773E-05	0.00030716
3838803773285	383880	3773285	0.000185802	7.2874E-05	2.41337E-05	2.36364E-05	5.4885E-05	5.48003E-05	7.21117E-05	7.20651E-05	7.72406E-05	7.53892E-05	3.00571E-06	3.00571E-06	8.14006E-05	3.00571E-06	4.78432E-05	4.63447E-05	6.75073E-05	0.000292987
3838903773285	383890	3773285	0.000178131	6.9866E-05	2.31373E-05	2.26606E-05	5.26191E-05	5.25379E-05	6.91346E-05	6.909E-05	7.40518E-05	7.22768E-05	2.88162E-06	2.88162E-06	7.80401E-05	2.88162E-06	4.57551E-05	4.4322E-05	6.44001E-05	0.000279501
3839003773285	383900	3773285	0.000170892	6.7026E-05	2.2197E-05	2.17397E-05	5.04806E-05	5.04027E-05	6.63249E-05	6.62821E-05	7.10422E-05	6.93394E-05	2.76451E-06	2.76451E-06	7.48684E-05	2.76451E-06	4.37926E-05	4.24209E-05	6.14921E-05	0.00026688
3839103773285	383910	3773285	0.000164101	6.4363E-05	2.1315E-05	2.08758E-05	4.84747E-05	4.83999E-05	6.36895E-05	6.36484E-05	6.82194E-05	6.65842E-05	2.65466E-06	2.65466E-06	7.18935E-05	2.65466E-06	4.19574E-05	4.06432E-05	5.87809E-05	0.000255113
3829703773295	382970	3773295	0.000219008	8.5898E-05	2.84468E-05	2.78607E-05	6.4694E-05	6.45942E-05	8.49995E-05	8.49446E-05	9.1045E-05	8.88627E-05	3.54289E-06	3.54289E-06	9.59485E-05	3.54289E-06	4.41819E-05	4.2798E-05	2.9567E-05	0.000128323
3829803773295	382980	3773295	0.000234395	9.1933E-05	3.04453E-05	2.98181E-05	6.9239E-05	6.91322E-05	9.0971E-05	9.09123E-05	9.74413E-05	9.51057E-05	3.79179E-06	3.79179E-06	0.000102689	3.79179E-06	4.73086E-05	4.58268E-05	3.09429E-05	0.000134295
3829903773295	382990	3773295	0.000250176	9.8123E-05	3.24952E-05	3.18257E-05	7.39008E-05	7.37867E-05	9.70959E-05	9.70333E-05	0.000104002	0.000101509	4.04709E-06	4.04709E-06	0.000109603	4.04709E-06	5.04749E-05	4.88939E-05	3.21967E-05	0.000139736
3830003773295	383000	3773295	0.000266882	0.00010468	3.46652E-05	3.39509E-05	7.88358E-05	7.87141E-05	0.00010358	0.000103513	0.000110947	0.000108288	4.31735E-06	4.31735E-06	0.000116922	4.31735E-06	5.37684E-05	5.20843E-05	3.33712E-05	0.000144833
3830103773295	383010	3773295	0.000285772	0.00011208	3.71187E-05	3.63539E-05	8.44156E-05	8.42853E-05	0.000110911	0.000110839	0.0001188	0.000115952	4.62292E-06	4.62292E-06	0.000125198	4.62292E-06	5.74944E-05	5.56935E-05	3.46861E-05	0.00015054
3830203773295	383020	3773295	0.000304993	0.00011962	3.96153E-05	3.87991E-05	9.00935E-05	8.99545E-05	0.000118371	0.000118295	0.00012679	0.000123751	4.93387E-06	4.93387E-06	0.000133619	4.93387E-06	6.11611E-05	5.92454E-05	3.59805E-05	0.000156158
3830303773295	383030	3773295	0.000325939	0.00012784	4.2336E-05	4.14637E-05	9.62809E-05	9.61323E-05	0.0001265	0.000126419	0.000135498	0.00013225	5.27271E-06	5.27271E-06	0.000142795	5.27271E-06	6.51633E-05	6.31222E-05	3.73972E-05	0.000162307
3830403773295	383040	3773295	0.000348394	0.00013665	4.52527E-05	4.43203E-05	0.000102914	0.000102755	0.000135215	0.000135128	0.000144833	0.000141361	5.63596E-06	5.63596E-06	0.000152633	5.63596E-06	6.94202E-05	6.72458E-05	3.87324E-05	0.000168101
3830503773295	383050	3773295	0.000372448	0.00014608	4.8377E-05	4.73803E-05	0.000110019	0.00010985	0.000144551	0.000144458	0.000154832	0.000151121	6.02508E-06	6.02508E-06	0.000163171	6.02508E-06	7.39534E-05	7.1637E-05	4.00224E-05	0.0001737
3830603773295	383060	3773295	0.000399098	0.00015653	5.18385E-05	5.07704E-05	0.000117892	0.00011771	0.000154894	0.000154794	0.000165911	0.000161934	6.45619E-06	6.45619E-06	0.000174846	6.45619E-06	7.89368E-05	7.64644E-05	4.13259E-05	0.000179357
3830703773295	383070	3773295	0.000434307	0.00017034	5.64118E-05	5.52496E-05	0.000128292	0.000128094	0.000168559	0.00016845	0.000180548	0.00017622	7.02577E-06	7.02577E-06	0.000190272	7.02577E-06	8.55383E-05	8.28591E-05	4.29779E-05	0.000186527
3830803773295	383080	3773295	0.000476909	0.00018705	6.19453E-05	6.0669E-05	0.000140877	0.000140659	0.000185093	0.000184974	0.000198258	0.000193506	7.71494E-06	7.71494E-06	0.000208936	7.71494E-06	9.34763E-05	9.05485E-05	4.48088E-05	0.000194473
3830903773295	383090	3773295	0.000528331	0.00020722	6.86245E-05	6.72106E-05	0.000156066	0.000155826	0.000205051	0.000204918	0.000219635	0.00021437	8.54679E-06	8.54679E-06	0.000231464	8.54679E-06	0.000102989	9.97635E-05	4.68003E-05	0.000203116
3831003773295	383100	3773295	0.000592903	0.00023254	7.70117E-05	7.5425E-05	0.000175141	0.00017487	0.000230112	0.000229963	0.000246478	0.0002405	9.59137E-06	9.59137E-06	0.000259753	9.59137E-06	0.000114847	0.00011125	4.90407E-05	0.00021284
3831103773295	383110	3773295	0.000672941	0.00026394	8.74078E-05	8.56069E-05	0.000198784	0.000198477	0.000261176	0.000261007	0.000279752	0.000273046	1.08862E-05	1.08862E-05	0.000294818	1.08862E-05	0.000129403	0.00012535	5.14667E-05	0.000223369
3831203773295	383120	3773295	0.000768959	0.0003016	9.98795E-05	9.78216E-05	0.000227147	0.000226796	0.000298441	0.000298249	0.000319668	0.000312005	1.24394E-05	1.24394E-05	0.000336884	1.24394E-05	0.000146664	0.00014207	5.39629E-05	0.000234203
3831303773295	383130	3773295	0.000887548	0.00034811	0.000115283	0.000112908	0.000262177	0.000261773	0.000344467	0.000344245	0.000368967	0.000360123	1.43578E-05	1.43578E-05	0.000388839	1.43578E-05	0.000167742	0.000162488	5.66039E-05	0.000245665
3831403773295	383140	3773295	0.001051407	0.00041238	0.000136567	0.000133753	0.000310581	0.000310101	0.000408062	0.000407799	0.000437086	0.000426609	1.70086E-05	1.70086E-05	0.000460626	1.70086E-05	0.000196593	0.000190435	5.97382E-05	0.000259268
3831503773295	383150	3773295	0.001392822	0.00054628	0.000180913	0.000177185	0.000411433	0.000410798	0.000540569	0.00054022	0.000579017	0.000565138	2.25316E-05	2.25316E-05	0.000610202	2.25316E-05	0.000256298	0.00024827	6.48256E-05	0.000281348
3831603773295	383160	3773295	0.001945602	0.00076309	0.000252713	0.000247506	0.000574721	0.000573835	0.000755109	0.000754622	0.000808816	0.000789429	3.1474E-05	3.1474E-05	0.000852377	3.1474E-05	0.000351257	0.000340255	6.99039E-05	0.000303388
3831703773295	383170	3773295	0.002876812	0.00112833	0.000373667	0.000365968	0.000849796	0.000848485	0.001116521	0.001115801	0.001195934	0.001167268	4.65381E-05	4.65381E-05	0.001260344	4.65381E-05	0.000507305	0.000491415	7.51543E-05	0.000326175
3834603773295	383460	3773295	0.005044369	0.00197847	0.000655209	0.00064171	0.001490082	0.001487783	0.001957773	0.00195651	0.002097019	0.002046755	8.16026E-05	8.16026E-05	0.00220996	8.16026E-05	0.001549117	0.001500596	0.002602509	0.011295072
3834703773295	383470	3773295	0.005523649	0.00216645	0.000717463	0.00070268	0.001631659	0.001629141	0.002143787	0.002142403	0.002296263	0.002241223	8.93559E-05	8.93559E-05	0.002419935	8.93559E-05	0.001487958	0.001441352	0.002492967	0.010819653
3834803773295	383480	3773295	0.003804968	0.00149236	0.000494225	0.00048404	0.001123969	0.001122235	0.001476748	0.001475796	0.001581782	0.001543867	6.15529E-05	6.15529E-05	0.001666973	6.15529E-05	0.001048852	0.001015999	0.001748997	0.00759077
3834903773295	383490	3773295	0.002791223	0.00109476	0.00036255	0.00035508	0.000824514	0.000823241	0.001083303	0.001082604	0.001160353	0.00113254	4.51535E-05	4.51535E-05	0.001222847	4.51535E-05	0.000783149	0.000758619	0.001297343	0.005630559
3835003773295	383500	3773295	0.00219453	0.00086073	0.000285046	0.000279173	0.000648253	0.000647253	0.00085172	0.000851171	0.000912299	0.000890431	3.55008E-05	3.55008E-05	0.000961433	3.55008E-05	0.000621137	0.000601681	0.001021651	0.004434038
3835103773295	383510	3773295	0.00181371	0.00071136	0.000235582	0.000230728	0.000535761	0.000534935	0.00070392	0.00070346	0.00075386	0.00073514	2.93403E-05	2.93403E-05	0.000794594	2.93403E-05	0.000515029	0.00049898	0.000841103	0.003650448
3835203773295	383520	3773295	0.001538825	0.00060355	0.000199877	0.000195759	0.000454561	0.00045386	0.000597234	0.000596849	0.000639712	0.00062437	2.48935E-05	2.48935E-05	0.000674166	2.48935E-05	0.000437142	0.00042345	0.000708714	0.003075869
3835303773295	383530	3773295	0.001334359	0.00052335	0.000173319	0.000169748	0.000394163	0.000393555	0.000517879	0.000517544	0.000554713	0.000541417	2.15859E-05	2.15859E-05	0.000584588	2.15859E-05	0.000378647	0.000366787	0.000609476	0.002645169
3835403773295	383540	3773295	0.001174667	0.00046072	0.000152577	0.000149433	0.000346991	0.000346456	0.000455901	0.000455607	0.000488327	0.000476622	1.90026E-05	1.90026E-05	0.000514627	1.90026E-05	0.000332657	0.000322237	0.000531674	0.002307503
3835503773295	383550	3773295	0.001043431	0.00040925	0.000135531	0.000132738	0.000308225	0.000307749	0.000404967	0.000404705	0.00043377	0.000423373	1.68796E-05	1.68796E-05	0.000457132	1.68796E-05	0.00029466	0.000285431	0.000467586	0.002029357
3835603773295	383560	3773295	0.000920315	0.00036096	0.000119539	0.000117076	0.000271857	0.000271437	0.000357184	0.000356953	0.000382589	0.000373418	1.48879E-05	1.48879E-05	0.000403194	1.48879E-05	0.000258958	0.000250847	0.000407613	0.001769068
3835703773295	383570	3773295	0.000820076	0.00032165	0.000106519	0.000104324	0.000242246	0.000241873	0.00031828	0.000318075	0.000340918	0.000332746	1.32663E-05	1.32663E-05	0.000359279	1.32663E-05	0.000229904	0.000222703	0.000359104	0.001558536
3835803773295	383580	3773295	0.000735267	0.00028838	9.55033E-05	9.35356E-05	0.000217194	0.000216859	0.000285365	0.000285181	0.000305662	0.000298335	1.18944E-05	1.18944E-05	0.000322124	1.18944E-05	0.000205313	0.000198882	0.000318303	0.001381457
3835903773295	383590	3773295	0.000663223	0.00026013	8.61455E-05	8.43706E-05	0.000195913	0.00019561	0.000257404	0.000257238	0.000275712	0.00026910	1.07289E-05	1.07289E-05	0.000290561	1.07289E-05	0.000184456	0.000178678	0.000283909	0.001232184
3836003773295	383600	3773295	0.000602361	0.00023625	7.82402E-05	7.66281E-05	0.000177934	0.00017766	0.000233783	0.000233632	0.00025041	0.000244408	9.74437E-06	9.74437E-06	0.000263897	9.74437E-06	0.000166883	0.000161655	0.000255109	0.001107191
3836103773295	383610	3773295	0.000553741	0.00021718	7.1925E-05	7.04431E-05	0.000163572	0.0001633	0.000214913	0.000214774	0.000230198	0.000224681	8.95785E-06	8.95785E-06	0.000242596	8.95785E-06	0.00015284	0.000148053	0.000232236	0.001007921
3836203773295	383620	3773295	0.000511346	0.00020056	6.64183E-05	6.50499E-05	0.000151049	0.000150816	0.000198459	0.000198331	0.000212574	0.000207479	8.27203E-06	8.27203E-06	0.000224023	8.27203E-06	0.000140615	0.00013621	0.000212434	0.00092198
3836303773295	383630	3773295	0.000474663	0.00018617	6.16537E-05	6.03834E-05	0.000140213	0.000139997	0.000184222	0.000184103	0.000197325	0.000192595	7.67862E-06	7.67862E-06	0.000207952	7.67862E-06	0.000130052	0.000125979	0.000195421	0.000848139
3836403773295	383640	3773295	0.000442786	0.00017367	5.75132E-05	5.63282E-05	0.000130797	0.000130595	0.00017185	0.000171739	0.000184073	0.000179661	7.16294E-06	7.16294E-06	0.000193987	7.16294E-06	0.000120896	0.00011709	0.000180751	0.000784473
3836503773295	383650	3773295	0.000414304	0.0001625	5.38137E-05	5.27049E-05	0.000122383	0.000122195	0.000160796	0.000160692	0.000172232	0.000168104	6.70219E-06	6.70219E-06	0.000181508	6.70219E-06	0.00011273	0.000109199	0.000167739	0.000727998
3836603773295	383660	3773295	0.000392128	0.0001538	5.09332E-05	4.98838E-05	0.000115833	0.000115654	0.000152189	0.000152091	0.000163013	0.000159106	6.34344E-06	6.34344E-06	0.000171793	6.34344E-06	0.000106374	0.000103043	0.000157666	0.00068428
3836703773295	383670	3773295	0.000372232	0.00014599	4.8349E-05	4.73528E-05	0.000109956	0.000109786	0.000144467	0.000144374	0.000154743	0.000151033	6.02159E-06	6.02159E-06	0.000163077	6.02159E-06	0.000100686	9.75323E-05	0.000148693	0.000645337
3836803773295	383680	3773295	0.000354646	0.0001391	4.60647E-05	4.51156E-05	0.000104761	0.000104599	0.000137642	0.000137553	0.000147432	0.000143898	5.73709E-06	5.73709E-06	0.000155372	5.73709E-06	9.56703E-05	9.26737E-05	0.000140817	0.000611157
3836903773295	383690	3773295	0.000339924	0.00013332	4.41525E-05	4.32428E-05	0.000100412	0.000100257	0.000131928	0.000131843	0.000141312	0.000137924	5.49894E-06	5.49894E-06	0.000148922	5.49894E-06	9.14726E-05	8.86075E-05	0.000134259	0.000582693
3837003773295	383700	3773295	0.00032611	0.0001279	4.23582E-05	4.14854E-05	9.63313E-05	9.61826E-05	0.000126567	0.000126485	0.000135569	0.000132319	5.27547E-06	5.27547E-06	0.00014287	5.27547E-06	8.75439E-05	8.48019E-05	0.000128144	0.000556154
3837103773295	383710	3773295	0.000314281	0.00012327	4.08217E-05	3.99806E-05	9.28369E-05	9.26937E-05	0.000121976	0.000121897	0.000130651	0.000127519	5.08411E-06	5.08411E-06	0.000137688	5.08411E-06	8.41786E-05	8.15419E-05	0.000122925	0.000533505
3837203773295	383720	3773295	0.000303457	0.00011902	3.94158E-05	3.86037E-05	8.96398E-05	8.95015E-05	0.000117775	0.000117699	0.000126152	0.000123128	4.90902E-06	4.90902E-06	0.000132946	4.90902E-06	8.11002E-05	7.856E-05	0.000118166	0.000512849
3837303773295	383730	3773295	0.000293837	0.00011525	3.81663E-05	3.738E-05	8.67982E-05	8.66642E-05	0.000114041	0.000113968	0.000122153	0.000119225	4.7534E-06	4.7534E-06	0.00012873	4.7534E-06	7.83615E-05	7.59065E-05	0.000113941	0.000494512
3837403773295	383740	3773295	0.000287352	0.0001127	3.7324E-05	3.6555E-05	8.48825E-05	8.47516E-05	0.000111525	0.000111453	0.000119457	0.000116593	4.64849E-06	4.64849E-06	0.00012589	4.64849E-06	7.64792E-05	7.40837E-05	0.000111047	0.00048195
3837503773295	383750	3773295	0.000281442	0.00011039	3.65563E-05	3.58031E-05	8.31367E-05	8.30084E-05	0.000109231	0.00010916	0.000117	0.000114195	4.55288E-06	4.55288E-06	0.000123301	4.55288E-06	7.47552E-05	7.24138E-05	0.000108396	0.000470448
3837603773295	383760	3773295	0.000273969	0.00010745	3.55857E-05	3.48525E-05	8.09292E-05	8.08043E-05	0.00010633	0.000106262	0.000113893	0.000111163	4.43199E-06	4.43199E-06	0.000120027	4.43199E-06	7.26133E-05	7.03389E-05	0.000105115	0.000456207
3837703773295	383770	3773295	0.000265715	0.00010422	3.45135E-05	3.38024E-05	7.84909E-05	7.83698E-05	0.000103127	0.00010306	0.000110462	0.000107814	4.29846E-06	4.29846E-06	0.000116411	4.29846E-06	7.02723E-05	6.80712E-05	0.000101533	0.000440659
3837803773295	383780	3773295	0.000258053	0.00010121	3.35183E-05	3.28277E-05	7.62277E-05	7.611E-05	0.000100153	0.000100089	0.000107277	0.000104705	4.17452E-06	4.17452E-06	0.000113054	4.17452E-06	6.80981E-05	6.59651E-05	9.82194E-05	0.000426279
3837903773295	383790	3773295	0.000252368	9.8982E-05	3.27798E-05	3.21045E-05	7.45481E-05	7.44331E-05	9.79465E-05	9.78833E-05	0.000104913	0.000102398	4.08254E-06	4.08254E-06	0.000110563	4.08254E-06	6.64674E-05	6.43855E-05	9.57504E-05	0.000415564
3838003773295	383800	3773295	0.000247014	9.6882E-05	3.20845E-05	3.14234E-05	7.29668E-05	7.28542E-05	9.58689E-05	9.5807E-05	0.000102688	0.000100226	3.99594E-06	3.99594E-06	0.000108218	3.99594E-06	6.4939E-05	6.2905E-05	9.34466E-05	0.000405565
3838103773295	383810	3773295	0.000241104	9.4564E-05	3.13168E-05	3.06716E-05	7.1221E-05	7.11111E-05	9.35751E-05	9.35147E-05	0.000100231	9.78281E-05	3.90033E-06	3.90033E-06	0.0001056 29	3.90033E-06	6.32689E-05	6.12872E-05	9.09278E-05	0.000394633
3838203773295	383820	3773295	0.000234718	9.206E-05	3.04873E-05	2.98592E-05	6.93345E-05	6.92275E-05	9.10965E-05	9.10377E-05	9.75757E-05	9.52369E-05	3.79702E-06	3.79702E-06	0.000102831	3.79702E-06	6.14786E-05	5.9553E-05	8.82303E-05	0.000382926
3838303773295	383830	3773295	0.000228583	8.9654E-05	2.96905E-05	2.90788E-05	6.75224E-05	6.74182E-05	8.87156E-05	8.86583E-05	9.50254E-05	9.27477E-05	3.69778E-06	3.69778E-06	0.000100143	3.69778E-06	5.97619E-05	5.789E-05	8.56481E-05	0.000371719
3838403773295	383840	3773295	0.000220841	8.6617E-05	2.86848E-05	2.80938E-05	6.52353E-05	6.51346E-05	8.57106E-05	8.56553E-05	9.18068E-05	8.96062E-05	3.57253E-06	3.57253E-06	9.67513E-05	3.57253E-06	5.76074E-05	5.5803E-05	8.23983E-05	0.000357615

			KMMass Grading / Excavation	KMMass Grading / Excavation	KMDrainage / Utilities Trenching	KMFoundations / Concrete Pads	KMBuilding / Structure Construction	KMAsphalt Paving	KMArchitectural Coating	KMLandscaping or Other Finishing	KMWaterside Construction (Piles)	EWNDemolition	EWNSite Grubbing / Prep	EWNDrainage / Utilities Trenching	EWNDrainage / Utilities Trenching	EWNDrainage / Utilities Trenching	EWNFoundation s / Concrete Pads	EWNBuilding / Structure Construction	EWNAsphalt Paving	EWNLandscaping or Other Finishing	EWNWaterside Construction (Piles)
Unique Identifier	X (UTM)	Y (UTM)	2025	2026	2026	2026	2026	2026	2026	2026	2026	2027	2027	2027	2028	2029	2029	2029	2029	2029	2029
3837503773285	383750	3773285	0.000347049	0.000343458	0.000123339	6.52703E-05	0.000224181	7.20203E-06	7.20203E-06	0.000231383	7.20203E-06	0.000322315	1.75666E-05	4.12496E-05	4.0453E-05	3.9616E-05	3.43149E-05	7.45127E-05	5.30117E-06	7.71633E-05	5.30117E-06
3837603773285	383760	3773285	0.000336769	0.000333284	0.000119685	6.33369E-05	0.00021754	6.9887E-06	6.9887E-06	0.000224529	6.9887E-06	0.000312935	1.70554E-05	4.00492E-05	3.92758E-05	3.84632E-05	3.33163E-05	7.23443E-05	5.14691E-06	7.49177E-05	5.14691E-06
3837703773285	383770	3773285	0.00032616	0.000322785	0.000115915	6.13417E-05	0.000210687	6.76854E-06	6.76854E-06	0.000217456	6.76854E-06	0.000303265	1.65283E-05	3.88116E-05	3.80621E-05	3.72745E-05	3.22867E-05	7.01086E-05	4.98785E-06	7.26026E-05	4.98785E-06
3837803773285	383780	3773285	0.000316268	0.000312995	0.000112399	5.94813E-05	0.000204297	6.56326E-06	6.56326E-06	0.000210861	6.56326E-06	0.000294222	1.60355E-05	3.76543E-05	3.69272E-05	3.61631E-05	3.1324E-05	6.80181E-05	4.83912E-06	7.04377E-05	4.83912E-06
3837903773285	383790	3773285	0.000308317	0.000305127	0.000109574	5.79859E-05	0.000199161	6.39826E-06	6.39826E-06	0.00020556	6.39826E-06	0.000286825	1.56323E-05	3.67077E-05	3.59988E-05	3.5254E-05	3.05365E-05	6.63082E-05	4.71747E-06	6.8667E-05	4.71747E-06
3838003773285	383800	3773285	0.000300814	0.000297701	0.000106907	5.65748E-05	0.000194315	6.24256E-06	6.24256E-06	0.000200557	6.24256E-06	0.000279804	1.52497E-05	3.58091E-05	3.51176E-05	3.4391E-05	2.9789E-05	6.4685E-05	4.60199E-06	6.6986E-05	4.60199E-06
3838103773285	383810	3773285	0.000292707	0.000289677	0.000104026	5.505E-05	0.000189077	6.0743E-06	6.0743E-06	0.000195152	6.0743E-06	0.0002723	1.48407E-05	3.48488E-05	3.41758E-05	3.34687E-05	2.89901E-05	6.29503E-05	4.47858E-06	6.51896E-05	4.47858E-06
3838203773285	383820	3773285	0.000284091	0.000281151	0.000100964	5.34297E-05	0.000183512	5.89552E-06	5.89552E-06	0.000189408	5.89552E-06	0.000264406	1.44105E-05	3.38385E-05	3.3185E-05	3.24984E-05	2.81497E-05	6.11253E-05	4.34874E-06	6.32997E-05	4.34874E-06
3838303773285	383830	3773285	0.000275857	0.000273002	9.80373E-05	5.1881E-05	0.000178193	5.72463E-06	5.72463E-06	0.000183918	5.72463E-06	0.000256849	1.39986E-05	3.28713E-05	3.22365E-05	3.15695E-05	2.73451E-05	5.93782E-05	4.22444E-06	6.14905E-05	4.22444E-06
3838403773285	383840	3773285	0.000265427	0.00026268	9.43307E-05	4.99195E-05	0.000171456	5.50819E-06	5.50819E-06	0.000176964	5.50819E-06	0.0002475	1.34891E-05	3.16748E-05	3.10632E-05	3.04204E-05	2.63498E-05	5.72169E-05	4.07068E-06	5.92523E-05	4.07068E-06
3838503773285	383850	3773285	0.00025546	0.000252817	9.07886E-05	4.8045E-05	0.000165018	5.30136E-06	5.30136E-06	0.000170319	5.30136E-06	0.000238557	1.30016E-05	3.05303E-05	2.99407E-05	2.93212E-05	2.53976E-05	5.51495E-05	3.92359E-06	5.71113E-05	3.92359E-06
3838603773285	383860	3773285	0.000244979	0.000242443	8.70635E-05	4.60737E-05	0.000158247	5.08384E-06	5.08384E-06	0.000163331	5.08384E-06	0.000229208	1.24921E-05	2.93338E-05	2.87674E-05	2.81721E-05	2.44023E-05	5.29882E-05	3.76982E-06	5.48731E-05	3.76982E-06
3838703773285	383870	3773285	0.000233474	0.000231058	8.29748E-05	4.391E-05	0.000150815	4.8451E-06	4.8451E-06	0.000155661	4.8451E-06	0.000219032	1.19375E-05	2.80315E-05	2.74902E-05	2.69214E-05	2.33189E-05	5.06357E-05	3.60246E-06	5.24369E-05	3.60246E-06
3838803773285	383880	3773285	0.000222701	0.000220396	7.91462E-05	4.18839E-05	0.000143856	4.62153E-06	4.62153E-06	0.000148478	4.62153E-06	0.000209484	1.14171E-05	2.68096E-05	2.62918E-05	2.57478E-05	2.23024E-05	4.84284E-05	3.44542E-06	5.01511E-05	3.44542E-06
3838903773285	383890	3773285	0.000212451	0.000210252	7.55033E-05	3.99561E-05	0.000137235	4.40882E-06	4.40882E-06	0.000141644	4.40882E-06	0.00020038	1.09209E-05	2.56444E-05	2.51492E-05	2.46289E-05	2.13332E-05	4.63237E-05	3.29568E-06	4.79715E-05	3.29568E-06
3839003773285	383900	3773285	0.000202857	0.000200758	7.20939E-05	3.81518E-05	0.000131038	4.20973E-06	4.20973E-06	0.000135248	4.20973E-06	0.000191835	1.04552E-05	2.45508E-05	2.40767E-05	2.35786E-05	2.04234E-05	4.43483E-05	3.15514E-06	4.59258E-05	3.15514E-06
3839103773285	383910	3773285	0.000193913	0.000191907	6.89153E-05	3.64697E-05	0.000125261	4.02413E-06	4.02413E-06	0.000129285	4.02413E-06	0.000183841	1.00196E-05	2.35278E-05	2.30735E-05	2.25961E-05	1.95724E-05	4.25003E-05	3.02367E-06	4.40121E-05	3.02367E-06
3829703773295	382970	3773295	9.7539E-05	9.65296E-05	3.46646E-05	1.83444E-05	6.30065E-05	2.02415E-06	2.02415E-06	6.50307E-05	2.02415E-06	0.000212355	1.15736E-05	2.7177E-05	2.66522E-05	2.61007E-05	2.26081E-05	4.90922E-05	3.49264E-06	5.08385E-05	3.49264E-06
3829803773295	382980	3773295	0.000102078	0.000101022	3.62778E-05	1.91981E-05	6.59386E-05	2.11835E-06	2.11835E-06	6.8057E-05	2.11835E-06	0.000227806	1.24157E-05	2.91545E-05	2.85915E-05	2.79999E-05	2.42531E-05	5.26642E-05	3.74678E-06	5.45376E-05	3.74678E-06
3829903773295	382990	3773295	0.000106214	0.000105115	3.77477E-05	1.99759E-05	6.86103E-05	2.20418E-06	2.20418E-06	7.08145E-05	2.20418E-06	0.000243564	1.32746E-05	3.11712E-05	3.05692E-05	2.99367E-05	2.59308E-05	5.63071E-05	4.00595E-06	5.83101E-05	4.00595E-06
3830003773295	383000	3773295	0.000110089	0.00010895	3.91247E-05	2.07046E-05	7.11132E-05	2.28458E-06	2.28458E-06	7.33978E-05	2.28458E-06	0.000260065	1.41739E-05	3.32829E-05	3.26402E-05	3.19648E-05	2.76875E-05	6.01217E-05	4.27733E-06	6.22604E-05	4.27733E-06
3830103773295	383010	3773295	0.000114426	0.000113242	4.06662E-05	2.15204E-05	7.39151E-05	2.3746E-06	2.3746E-06	7.62897E-05	2.3746E-06	0.000278655	1.51871E-05	3.56621E-05	3.49735E-05	3.42498E-05	2.96667E-05	6.44195E-05	4.5831E-06	6.67111E-05	4.5831E-06
3830203773295	383020	3773295	0.000118697	0.000117468	4.21839E-05	2.23236E-05	7.66736E-05	2.46322E-06	2.46322E-06	7.91368E-05	2.46322E-06	0.000297185	1.6197E-05	3.80335E-05	3.72991E-05	3.65273E-05	3.16394E-05	6.87032E-05	4.88786E-06	7.11471E-05	4.88786E-06
3830303773295	383030	3773295	0.00012337	0.000122094	4.38448E-05	2.32025E-05	7.96925E-05	2.5602E-06	2.5602E-06	8.22527E-05	2.5602E-06	0.00031733	1.72949E-05	4.06117E-05	3.98274E-05	3.90034E-05	3.37842E-05	7.33603E-05	5.21919E-06	7.59699E-05	5.21919E-06
3830403773295	383040	3773295	0.000127775	0.000126453	4.54102E-05	2.40309E-05	8.25378E-05	2.65161E-06	2.65161E-06	8.51894E-05	2.65161E-06	0.000338854	1.8468E-05	4.33662E-05	4.25288E-05	4.16488E-05	3.60756E-05	7.83361E-05	5.57319E-06	8.11227E-05	5.57319E-06
3830503773295	383050	3773295	0.00013203	0.000130664	4.69226E-05	2.48313E-05	8.52867E-05	2.73992E-06	2.73992E-06	8.80266E-05	2.73992E-06	0.000361832	1.97203E-05	4.6307E-05	4.54127E-05	4.44731E-05	3.8522E-05	8.36482E-05	5.95112E-06	8.66237E-05	5.95112E-06
3830603773295	383060	3773295	0.000136331	0.00013492	4.84509E-05	2.564E-05	8.80645E-05	2.82916E-06	2.82916E-06	9.08936E-05	2.82916E-06	0.000387153	2.11003E-05	4.95476E-05	4.85907E-05	4.75854E-05	4.12178E-05	8.95019E-05	6.36758E-06	9.26857E-05	6.36758E-06
3830703773295	383070	3773295	0.000141781	0.000140313	5.03877E-05	2.6665E-05	9.15849E-05	2.94226E-06	2.94226E-06	9.45272E-05	2.94226E-06	0.000420682	2.29277E-05	5.38386E-05	5.27989E-05	5.17065E-05	4.47874E-05	9.72532E-05	6.91904E-06	0.000100713	6.91904E-06
3830803773295	383080	3773295	0.00014782	0.000146291	5.25342E-05	2.78009E-05	9.54864E-05	3.0676E-06	3.0676E-06	9.8554E-05	3.0676E-06	0.000461064	2.51286E-05	5.90067E-05	5.78672E-05	5.66699E-05	4.90867E-05	0.000106589	7.58322E-06	0.00011038	7.58322E-06
3830903773295	383090	3773295	0.00015439	0.000152792	5.4869E-05	2.90365E-05	9.97302E-05	3.20393E-06	3.20393E-06	0.000102934	3.20393E-06	0.000509547	2.7771E-05	6.52115E-05	6.39522E-05	6.2629E-05	5.42484E-05	0.000117797	8.38063E-06	0.000121987	8.38063E-06
3831003773295	383100	3773295	0.000161781	0.000160107	5.74958E-05	3.04265E-05	0.000104505	3.35731E-06	3.35731E-06	0.000107862	3.35731E-06	0.000570082	3.10702E-05	7.29588E-05	7.15498E-05	7.00694E-05	6.06932E-05	0.000131792	9.37626E-06	0.00013648	9.37626E-06
3831103773295	383110	3773295	0.000169784	0.000168027	6.034E-05	3.19317E-05	0.000109674	3.5234E-06	3.5234E-06	0.000113198	3.5234E-06	0.000644538	3.51281E-05	8.24875E-05	8.08946E-05	7.92208E-05	6.86199E-05	0.000149004	1.06008E-05	0.000154305	1.06008E-05
3831203773295	383120	3773295	0.000178019	0.000176177	6.32666E-05	3.34804E-05	0.000114994	3.69428E-06	3.69428E-06	0.000118688	3.69428E-06	0.000732997	3.99493E-05	9.38085E-05	9.19969E-05	9.00934E-05	7.80377E-05	0.000169454	1.20557E-05	0.000175482	1.20557E-05
3831303773295	383130	3773295	0.000186731	0.000184799	6.63629E-05	3.5119E-05	0.000120621	3.87509E-06	3.87509E-06	0.000124497	3.87509E-06	0.000841181	4.58454E-05	0.000107654	0.000105575	0.00010339	8.95553E-05	0.000194464	1.38351E-05	0.000201382	1.38351E-05
3831403773295	383140	3773295	0.000197071	0.000195032	7.00376E-05	3.70636E-05	0.000127301	4.08966E-06	4.08966E-06	0.00013139	4.08966E-06	0.000989386	5.39228E-05	0.000126621	0.000124176	0.000121606	0.000105334	0.000228726	1.62726E-05	0.000236862	1.62726E-05
3831503773295	383150	3773295	0.000213854	0.000211641	7.60021E-05	4.022E-05	0.000138142	4.43794E-06	4.43794E-06	0.00014258	4.43794E-06	0.001296548	7.06636E-05	0.000165931	0.000162727	0.00015936	0.000138035	0.000299736	2.13246E-05	0.000310398	2.13246E-05
3831603773295	383160	3773295	0.000230607	0.000228221	8.1956E-05	4.33708E-05	0.000148964	4.7856E-06	4.7856E-06	0.000153749	4.7856E-06	0.001786318	9.73567E-05	0.000228612	0.000224197	0.000219558	0.000190178	0.000412961	2.93799E-05	0.000427651	2.93799E-05
3831703773295	383170	3773295	0.000247928	0.000245362	8.81115E-05	4.66283E-05	0.000160152	5.14504E-06	5.14504E-06	0.000165297	5.14504E-06	0.002589865	0.000141151	0.000331449	0.000325049	0.000318323	0.000275727	0.000598725	4.2596E-05	0.000620023	4.2596E-05
3834603773295	383460	3773295	0.008585459	0.008496608	0.003051205	0.001614686	0.005545882	0.000178167	0.000178167	0.005724049	0.000178167	0.006964548	0.000379577	0.000891318	0.000874106	0.00085602	0.000741472	0.001610063	0.000114547	0.001667337	0.000114547
3834703773295	383470	3773295	0.00822409	0.008138979	0.002922777	0.001546723	0.005312452	0.000170668	0.000170668	0.005483119	0.000170668	0.006533192	0.000356067	0.000836113	0.000819967	0.000803001	0.000695549	0.001510342	0.000107453	0.001564069	0.000107453
3834803773295	383480	3773295	0.005769794	0.005710083	0.00205054	0.001085138	0.003727069	0.000119736	0.000119736	0.003846805	0.000119736	0.004634702	0.000252597	0.000593146	0.000581692	0.000569656	0.000493428	0.001071449	7.62278E-05	0.001109563	7.62278E-05
3834903773295	383490	3773295	0.004279825	0.004235533	0.001521016	0.000804916	0.002764605	8.88157E-05	8.88157E-05	0.002853421	8.88157E-05	0.003477829	0.000189546	0.00044509	0.000436495	0.000427464	0.000370263	0.000804004	5.72005E-05	0.000832604	5.72005E-05
3835003773295	383500	3773295	0.003370341	0.003335462	0.001197793	0.000633867	0.002177113	6.9942E-05	6.9942E-05	0.002247055	6.9942E-05	0.002766379	0.000150771	0.000354039	0.000347202	0.000340018	0.000294519	0.000639531	4.54992E-05	0.00066228	4.54992E-05
3835103773295	383510	3773295	0.00277473	0.00274604	0.000986117	0.00052185	0.001792371	5.75817E-05	5.75817E-05	0.001849952	5.75817E-05	0.002297068	0.000125193	0.000293977	0.0002883	0.000282335	0.000244555	0.000531036	3.77803E-05	0.000549926	3.77803E-05
3835203773295	383520	3773295	0.002337988	0.002313792	0.000830903	0.00043971	0.001510252	4.85184E-05	4.85184E-05	0.00155877	4.85184E-05	0.001950841	0.000106323	0.000249667	0.000244846	0.00023978	0.000207694	0.000450995	3.20859E-05	0.000467038	3.20859E-05
3835303773295	383530	3773295	0.002010611	0.001989803	0.000714555	0.00037814	0.001298779	4.17246E-05	4.17246E-05	0.001340503	4.17246E-05	0.001689964	9.21053E-05	0.00021628	0.00021204	0.000207715	0.00017992	0.000390686	2.77952E-05	0.00040483	2.77952E-05
3835403773295	383540	3773295	0.001753948	0.001735797	0.000623339	0.000329869	0.001132984	3.63983E-05	3.63983E-05	0.001169383	3.63983E-05	0.001484394	8.09014E-05	0.000189972	0.000186303	0.000182448	0.000158034	0.000343162	2.44141E-05	0.000355369	2.44141E-05
3835503773295	383550	3773295	0.001542528	0.001526564	0.000548202	0.000290107	0.000996415	3.20108E-05	3.20108E-05	0.001028426	3.20108E-05	0.001314312	7.16317E-05	0.000168205	0.000164957	0.000161543	0.000139927	0.000303842	2.16168E-05	0.000314651	2.16168E-05
3835603773295	383560	3773295	0.00134468	0.001330764	0.000477889	0.000252897	0.000868612	2.79051E-05	2.79051E-05	0.000896518	2.79051E-05	0.001154644	6.29296E-05	0.000147771	0.000144917	0.000141918	0.000122928	0.0026693	1.89907E-05	0.000276426	1.89907E-05
3835703773295	383570	3773295	0.001184653	0.001172393	0.000421016	0.0002228	0.000765241	2.45841E-05	2.45841E-05	0.000789825	2.45841E-05	0.001024723	5.58487E-05	0.000131143	0.000128611	0.00012595	0.000109096	0.000236895	1.68538E-05	0.000245322	1.68538E-05
3835803773295	383580	3773295	0.001050055	0.001039188	0.000373181	0.000197486	0.000678296	2.17909E-05	2.17909E-05	0.000700087	2.17909E-05	0.000914763	4.98558E-05	0.000117071	0.00011481	0.000112434	9.73891E-05	0.000211475	1.50453E-05	0.00021899	1.50453E-05
3835903773295	383590	3773295	0.000936591	0.000926898	0.000332857	0.000176147	0.000605003	1.94363E-05	1.94363E-05	0.000624439	1.94363E-05	0.00082148	4.47717E-05	0.000105132	0.000103102	0.000100969	8.74578E-05	0.000189909	1.3511E-05	0.000196665	1.3511E-05
3836003773295	383600	3773295	0.000841583	0.000832874	0.000299092	0.000158278	0.000543631	1.74647E-05	1.74647E-05	0.000561096	1.74647E-05	0.000742874	4.04876E-05	9.50726E-05	9.32366E-05	9.13074E-05	7.90892E-05	0.000171738	1.22182E-05	0.000177847	1.22182E-05
3836103773295	383610	3773295	0.000766128	0.000758199	0.000272276	0.000144087	0.000494889	1.58988E-05	1.58988E-05	0.000510788	1.58988E-05	0.000679989	3.70603E-05	8.70245E-05	8.5344E-05	8.35781E-05	7.23942E-05	0.0001572	1.11839E-05	0.00016279 2	1.11839E-05
3836203773295	383620	3773295	0.000700803	0.00069355	0.00024906	0.000131802	0.000452692	1.45432E-05	1.45432E-05	0.000467235	1.45432E-05	0.000625235	3.40761E-05	8.00171E-05	7.84719E-05	7.68482E-05	6.65649E-05	0.000144542	1.02834E-05	0.000149683	1.02834E-05
3836303773295	383630	3773295	0.000644676	0.000638004	0.000229113	0.000121246	0.000416436	1.33784E-05	1.33784E-05	0.000429815	1.33784E-05	0.000577923	3.14976E-05	7.39622E-05	7.25339E-05	7.10331E-05	6.15279E-05	0.000133604	9.50521E-06	0.000138357	9.50521E-06
3836403773295	383640	3773295	0.000596283	0.000590112	0.000211914	0.000112144	0.000385177	1.23742E-05	1.23742E-05	0.000397551	1.23742E-05	0.00053690 5	2.9262E-05	6.87128E-05	6.73859E-05	6.59916E-05	5.7161E-05	0.000124122	8.83059E-06	0.000128537	8.83059E-06
3836503773295	383650	3773295	0.000553356	0.000547629	0.000196658	0.000104071	0.000357447	1.14833E-05	1.14833E-05	0.00036893	1.14833E-05	0.000500313	2.72677E-05	6.40298E-05	6.27933E-05	6.1494E-05	5.32653E-05	0.000115662	8.22875E-06	0.000119777	8.22875E-06
3836603773295	383660	3773295	0.000520126	0.000514743	0.000184849	9.78212E-05	0.000335982	1.07938E-05	1.07938E-05	0.000346776	1.07938E-05	0.000471807	2.57141E-05	6.03815E-05	5.92155E-05	5.79903E-05	5.02304E-05	0.000109072	7.7599E-06	0.000112952	7.7599E-06
3836703773295	383670	3773295	0.000490525	0.000485448	0.000174329	9.2254E-05	0.00031686	1.01795E-05	1.01795E-05	0.00032704	1.01795E-05	0.000446271	2.43224E-05	5.71135E-05	5.60106E-05	5.48517E-05	4.75118E-05	0.000103169	7.33991E-06	0.000106839	7.33991E-06
3836803773295	383680	3773295	0.000464544	0.000459737	0.000165095	8.73678E-05	0.000300078	9.64031E-06	9.64031E-06	0.000309718	9.64031E-06	0.000423745	2.30946E-05	5.42306E-05	5.31833E-05	5.20829E-05	4.51135E-05	9.79613E-05	6.96942E-06	0.000101446	6.96942E-06
3836903773295	383690	3773295	0.000442909	0.000438325	0.000157406	8.32988E-05	0.000286102	9.19132E-06	9.19132E-06	0.000295294	9.19132E-06	0.000404871	2.2066E-05	5.18151E-05	5.08145E-05	4.97631E-05	4.31041E-05	9.3598E-05	6.65899E-06	9.69275E-05	6.65899E-06
3837003773295	383700	3773295	0.000422736	0.000418361	0.000150237	7.95049E-05	0.000273072	8.7727E-06	8.7727E-06	0.000281844	8.7727E-06	0.000387206	2.11033E-05	4.95544E-05	4.85975E-05	4.75919E-05	4.12235E-05	8.95143E-05	6.36846E-06	9.26986E-05	6.36846E-06
3837103773295	383710	3773295	0.000405521	0.000401324	0.000144119	7.62671E-05	0.000261951	8.41544E-06	8.41544E-06	0.000270366	8.41544E-06	0.000372046	2.0277E-05	4.76142E-05	4.66947E-05	4.57285E-05	3.96094E-05	8.60095E-05	6.11911E-06	8.90691E-05	6.11911E-06
3837203773295	383720	3773295	0.00038982	0.000385786	0.000138539	7.33143E-05	0.000251809	8.08962E-06	8.08962E-06	0.000259899	8.08962E-06	0.000358179	1.95212E-05	4.58396E-05	4.49543E-05	4.40242E-05	3.81331E-05	8.28038E-05	5.89105E-06	8.57494E-05	5.89105E-06
3837303773295	383730	3773295	0.000375882	0.000371992	0.000133585	7.06929E-05	0.000242805	7.80037E-06	7.80037E-06	0.000250606	7.80037E-06	0.000345814	1.88473E-05	4.4257E-05	4.34023E-05	4.25043E-05	3.68166E-05	7.99451E-05	5.68766E-06	8.2789E-05	5.68766E-06
3837403773295	383740	3773295	0.000366333	0.000362542	0.000130192	6.88971E-05	0.000236637	7.60222E-06	7.60222E-06	0.00024424	7.60222E-06	0.0003372	1.83778E-05	4.31546E-05	4.23212E-05	4.14455E-05	3.58996E-05	7.79538E-05	5.54599E-06	8.07267E-05	5.54599E-06
3837503773295	383750	3773295	0.000357591	0.00035389	0.000127085	6.72529E-05	0.00023099	7.42079E-06	7.42079E-06	0.000238411	7.42079E-06	0.000329267	1.79455E-05	4.21394E-05	4.13256E-05	4.04706E-05	3.5055E-05	7.61199E-05	5.41552E-06	7.88277E-05	5.41552E-06
3837603773295	383760	3773295	0.000346766	0.000343177	0.000123238	6.5217E-05	0.000223998	7.19615E-06	7.19615E-06	0.000231194	7.19615E-06	0.000319543	1.74155E-05	4.08949E-05	4.01052E-05	3.92753E-05	3.40198E-05	7.38719E-05	5.25559E-06	7.64997E-05	5.25559E-06
3837703773295	383770	3773295	0.000334947	0.000331481	0.000119038	6.29943E-05	0.000216363	6.95089E-06	6.95089E-06	0.000223314	6.95089E-06	0.000308984	1.684E-05	3.95436E-05	3.878E-05	3.79776E-05	3.28956E-05	7.14309E-05	5.08192E-06	7.39719E-05	5.08192E-06
3837803773295	383780	3773295	0.000324018	0.000320664	0.000115153	6.09387E-05	0.000209303	6.72408E-06	6.72408E-06	0.000216027	6.72408E-06	0.000299176	1.63055E-05	3.82883E-05	3.75489E-05	3.6772E-05	3.18514E-05	6.91634E-05	4.9206E-06	7.16237E-05	4.9206E-06
3837903773295	383790	3773295	0.000315873	0.000312604	0.000112259	5.94069E-05	0.000204042	6.55505E-06	6.55505E-06	0.000210597	6.55505E-06	0.00029171	1.58986E-05	3.73329E-05	3.66119E-05	3.58544E-05	3.10566E-05	6.74375E-05	4.79782E-06	6.98365E-05	4.79782E-06
3838003773295	383800	3773295	0.000308273	0.000305082	0.000109558	5.79775E-05	0.000199132	6.39733E-06	6.39733E-06	0.00020553	6.39733E-06	0.000284704	1.55168E-05	3.64363E-05	3.57326E-05	3.49933E-05	3.03107E-05	6.58179E-05	4.68259E-06	6.81592E-05	4.68259E-06
3838103773295	383810	3773295	0.000299963	0.000296859	0.000106605	5.64148E-05	0.000193765	6.2249E-06	6.2249E-06	0.00019999	6.2249E-06	0.000277124	1.51036E-05	3.54661E-05	3.47813E-05	3.40616E-05	2.95037E-05	6.40655E-05	4.55791E-06	6.63444E-05	4.55791E-06
3838203773295	383820	3773295	0.000291064	0.000288052	0.000103442	5.47411E-05	0.000188017	6.04022E-06	6.04022E-06	0.000194057	6.04022E-06	0.000269061	1.46642E-05	3.44343E-05	3.37693E-05	3.30706E-05	2.86453E-05	6.22016E-05	4.42531E-06	6.44142E-05	4.42531E-06
3838303773295	383830	3773295	0.000282546	0.000279622	0.000100415	5.3139E-05	0.000182514	5.86345E-06	5.86345E-06	0.000188377	5.86345E-06	0.000261351	1.4244E-05	3.34475E-05	3.28016E-05	3.21229E-05	2.78244E-05	6.04191E-05	4.29849E-06	6.25683E-05	4.29849E-06
3838403773295	383840	3773295	0.000271825	0.000269012	9.66046E-05	5.11228E-05	0.000175589	5.64097E-06	5.64097E-06	0.00018123	5.64097E-06	0.000251834	1.37253E-05	3.22295E-05	3.16071E-05	3.09531E-05	2.68112E-05	5.82188E-05	4.14196E-06	6.02898E-05	4.14196E-06

			ISDemolition	ISDrainage / Utilities Trenching	ISDrainage / Utilities Trenching	ISAsphalt Paving	ISAsphalt Paving	SVDemolition	SVSite Grubbing / Prep	SVMass Grading / Excavation	SVMass Grading / Excavation	SVDrainage / Utilities Trenching	SVFoundations / Concrete Pads	SVBuilding / Structure Construction	SVBuilding / Structure Construction	SVAsphalt Paving	SVAsphalt Paving	SVArchitectural Coating	SVArchitectural Coating	SVLandscaping or Other Finishing	SVLandscaping or Other Finishing
Unique Identifier	X (UTM)	Y (UTM)	2027	2027	2028	2027	2028	2027	2027	2027	2028	2028	2028	2028	2029	2028	2029	2028	2029	2028	2029
3837503773285	383750	3773285	5.03253E-05	2.02641E-05	1.97441E-05	5.23348E-06	4.87522E-06	0.00034223	0.000246045	0.000165891	0.000163784	0.000116209	3.69166E-05	5.28853E-05	5.08674E-05	5.19966E-06	4.83774E-06	5.19966E-06	4.83774E-06	5.28853E-05	5.08674E-05
3837603773285	383760	3773285	4.89001E-05	1.96902E-05	1.9185E-05	5.08527E-06	4.73715E-06	0.000332582	0.000239108	0.000161214	0.000159167	0.000112933	3.58758E-05	5.13943E-05	4.94333E-05	5.05307E-06	4.70135E-06	5.05307E-06	4.70135E-06	5.13943E-05	4.94333E-05
3837703773285	383770	3773285	4.74218E-05	1.9095E-05	1.8605E-05	4.93154E-06	4.59395E-06	0.000322551	0.000231896	0.000156351	0.000154366	0.000109526	3.47937E-05	4.98442E-05	4.79423E-05	4.90066E-06	4.55955E-06	4.90066E-06	4.55955E-06	4.98442E-05	4.79423E-05
3837803773285	383780	3773285	4.60428E-05	1.85397E-05	1.8064E-05	4.78813E-06	4.46035E-06	0.000313205	0.000225178	0.000151821	0.000149894	0.000106353	3.37857E-05	4.84E-05	4.65533E-05	4.75868E-06	4.42745E-06	4.75868E-06	4.42745E-06	4.84E-05	4.65533E-05
3837903773285	383790	3773285	4.49417E-05	1.80963E-05	1.7632E-05	4.67363E-06	4.35369E-06	0.000305802	0.000219855	0.000148233	0.000146351	0.000103839	3.29871E-05	4.7256E-05	4.54529E-05	4.6462E-06	4.3228E-06	4.6462E-06	4.3228E-06	4.7256E-05	4.54529E-05
3838003773285	383800	3773285	4.39008E-05	1.76772E-05	1.72236E-05	4.56538E-06	4.25285E-06	0.000298782	0.000214808	0.00014483	0.000142991	0.000101456	3.22298E-05	4.61712E-05	4.44095E-05	4.53954E-06	4.22356E-06	4.53954E-06	4.22356E-06	4.61712E-05	4.44095E-05
3838103773285	383810	3773285	4.27705E-05	1.7222E-05	1.67802E-05	4.44783E-06	4.14335E-06	0.000291094	0.000209281	0.000141103	0.000139311	9.88449E-05	3.14005E-05	4.49831E-05	4.32667E-05	4.42272E-06	4.11488E-06	4.42272E-06	4.11488E-06	4.49831E-05	4.32667E-05
3838203773285	383820	3773285	4.15633E-05	1.67359E-05	1.63065E-05	4.32229E-06	4.0264E-06	0.000282853	0.000203356	0.000137109	0.000135368	9.60467E-05	3.05116E-05	4.37097E-05	4.20419E-05	4.29752E-06	3.99839E-06	4.29752E-06	3.99839E-06	4.37097E-05	4.20419E-05
3838303773285	383830	3773285	4.04077E-05	1.62707E-05	1.58532E-05	4.20213E-06	3.91447E-06	0.000274951	0.000197675	0.000133278	0.000131586	9.33634E-05	2.96592E-05	4.24886E-05	4.08674E-05	4.17746E-06	3.88669E-06	4.17746E-06	3.88669E-06	4.24886E-05	4.08674E-05
3838403773285	383840	3773285	3.89351E-05	1.56777E-05	1.52754E-05	4.04898E-06	3.7718E-06	0.00026484	0.000190405	0.000128377	0.000126747	8.99299E-05	2.85684E-05	4.0926E-05	3.93645E-05	4.02383E-06	3.74375E-06	4.02383E-06	3.74375E-06	4.0926E-05	3.93645E-05
3838503773285	383850	3773285	3.75267E-05	1.51106E-05	1.47229E-05	3.90251E-06	3.63536E-06	0.000255174	0.000183456	0.000123691	0.000122121	8.66477E-05	2.75258E-05	3.94323E-05	3.79278E-05	3.87697E-06	3.60712E-06	3.87697E-06	3.60712E-06	3.94323E-05	3.79278E-05
3838603773285	383860	3773285	3.604E-05	1.45119E-05	1.41396E-05	3.74791E-06	3.49135E-06	0.000244964	0.000176116	0.000118742	0.000117235	8.31809E-05	2.64245E-05	3.78546E-05	3.64103E-05	3.72186E-06	3.4628E-06	3.72186E-06	3.4628E-06	3.78546E-05	3.64103E-05
3838703773285	383870	3773285	3.44025E-05	1.38526E-05	1.34972E-05	3.57762E-06	3.33271E-06	0.000233695	0.000168014	0.00011328	0.000111841	7.93542E-05	2.52088E-05	3.61131E-05	3.47352E-05	3.55063E-06	3.30349E-06	3.55063E-06	3.30349E-06	3.61131E-05	3.47352E-05
3838803773285	383880	3773285	3.28655E-05	1.32337E-05	1.28942E-05	3.41779E-06	3.18382E-06	0.000223102	0.000160398	0.000108145	0.000106772	7.57574E-05	2.40662E-05	3.44763E-05	3.31608E-05	3.38969E-06	3.15375E-06	3.38969E-06	3.15375E-06	3.44763E-05	3.31608E-05
3838903773285	383890	3773285	3.14012E-05	1.26441E-05	1.23197E-05	3.26551E-06	3.04197E-06	0.000213009	0.000153142	0.000103252	0.000101941	7.23299E-05	2.29774E-05	3.29165E-05	3.16605E-05	3.23634E-06	3.01107E-06	3.23634E-06	3.01107E-06	3.29165E-05	3.16605E-05
3839003773285	383900	3773285	3.00264E-05	1.20905E-05	1.17803E-05	3.12253E-06	2.90878E-06	0.00020353	0.000146327	9.86577E-05	9.74051E-05	6.91112E-05	2.19549E-05	3.14517E-05	3.02516E-05	3.09232E-06	2.87708E-06	3.09232E-06	2.87708E-06	3.14517E-05	3.02516E-05
3839103773285	383910	3773285	2.87437E-05	1.1574E-05	1.1277E-05	2.98915E-06	2.78452E-06	0.000194692	0.000139973	9.43739E-05	9.31756E-05	6.61103E-05	2.10016E-05	3.0086E-05	2.89381E-05	2.95805E-06	2.75215E-06	2.95805E-06	2.75215E-06	3.0086E-05	2.89381E-05
3829703773295	382970	3773295	1.63685E-05	6.59097E-06	6.42186E-06	1.70221E-06	1.58568E-06	9.28828E-05	6.67777E-05	4.50234E-05	4.44518E-05	3.15396E-05	1.00193E-05	1.43533E-05	1.38056E-05	1.41121E-06	1.31298E-06	1.41121E-06	1.31298E-06	1.43533E-05	1.38056E-05
3829803773295	382980	3773295	1.69358E-05	6.81939E-06	6.64442E-06	1.7612E-06	1.64064E-06	9.68026E-05	6.95958E-05	4.69235E-05	4.63277E-05	3.28706E-05	1.04422E-05	1.4959E-05	1.43883E-05	1.47077E-06	1.36839E-06	1.47077E-06	1.36839E-06	1.4959E-05	1.43883E-05
3829903773295	382990	3773295	1.74555E-05	7.02868E-06	6.84834E-06	1.81525E-06	1.69099E-06	0.000100206	7.20425E-05	4.85731E-05	4.79564E-05	3.40262E-05	1.08093E-05	1.54849E-05	1.48941E-05	1.52247E-06	1.4165E-06	1.52247E-06	1.4165E-06	1.54849E-05	1.48941E-05
3830003773295	383000	3773295	1.79585E-05	7.23122E-06	7.04569E-06	1.86756E-06	1.73972E-06	0.000103342	7.42971E-05	5.00932E-05	4.94572E-05	3.50911E-05	1.11475E-05	1.59695E-05	1.53602E-05	1.57012E-06	1.46083E-06	1.57012E-06	1.46083E-06	1.59695E-05	1.53602E-05
3830103773295	383010	3773295	1.85118E-05	7.45401E-06	7.26276E-06	1.9251E-06	1.79332E-06	0.000107199	7.70704E-05	5.19631E-05	5.13033E-05	3.64009E-05	1.15636E-05	1.65656E-05	1.59335E-05	1.62873E-06	1.51536E-06	1.62873E-06	1.51536E-06	1.65656E-05	1.59335E-05
3830203773295	383020	3773295	1.92063E-05	7.73363E-06	7.53521E-06	1.99732E-06	1.86059E-06	0.00011078	7.96452E-05	5.3699E-05	5.30172E-05	3.7617E-05	1.195E-05	1.71191E-05	1.64659E-05	1.68314E-06	1.56598E-06	1.68314E-06	1.56598E-06	1.71191E-05	1.64659E-05
3830303773295	383030	3773295	1.99524E-05	8.03406E-06	7.82793E-06	2.07491E-06	1.93287E-06	0.000115092	8.27451E-05	5.57891E-05	5.50808E-05	3.90812E-05	1.24151E-05	1.77854E-05	1.71067E-05	1.74865E-06	1.62694E-06	1.74865E-06	1.62694E-06	1.77854E-05	1.71067E-05
3830403773295	383040	3773295	2.0658E-05	8.31818E-06	8.10476E-06	2.14829E-06	2.00122E-06	0.000119039	8.55825E-05	5.77022E-05	5.69696E-05	4.04213E-05	1.28408E-05	1.83952E-05	1.76934E-05	1.80861E-06	1.68272E-06	1.80861E-06	1.68272E-06	1.83952E-05	1.76934E-05
3830503773295	383050	3773295	2.13426E-05	8.59386E-06	8.37337E-06	2.21948E-06	2.06755E-06	0.000122745	8.8247E-05	5.94986E-05	5.87432E-05	4.16797E-05	1.32406E-05	1.89679E-05	1.82442E-05	1.86492E-06	1.73511E-06	1.86492E-06	1.73511E-06	1.89679E-05	1.82442E-05
3830603773295	383060	3773295	2.20273E-05	8.86954E-06	8.64197E-06	2.29068E-06	2.13387E-06	0.000126469	9.09242E-05	6.13037E-05	6.05254E-05	4.29442E-05	1.36423E-05	1.95434E-05	1.87977E-05	1.9215E-06	1.78775E-06	1.9215E-06	1.78775E-06	1.95434E-05	1.87977E-05
3830703773295	383070	3773295	2.28251E-05	9.19079E-06	8.95498E-06	2.37365E-06	2.21116E-06	0.000131128	9.4274E-05	6.35622E-05	6.27552E-05	4.45263E-05	1.41449E-05	2.02634E-05	1.94902E-05	1.99229E-06	1.85362E-06	1.99229E-06	1.85362E-06	2.02634E-05	1.94902E-05
3830803773295	383080	3773295	2.36969E-05	9.54186E-06	9.29704E-06	2.46432E-06	2.29562E-06	0.00013626	9.79632E-05	6.60496E-05	6.5211E-05	4.62688E-05	1.46984E-05	2.10564E-05	2.02529E-05	2.07025E-06	1.92615E-06	2.07025E-06	1.92615E-06	2.10564E-05	2.02529E-05
3830903773295	383090	3773295	2.46387E-05	9.92106E-06	9.66651E-06	2.56225E-06	2.38685E-06	0.000141819	0.00010196	6.87443E-05	6.78715E-05	4.81564E-05	1.52981E-05	2.19154E-05	2.10792E-05	2.15472E-06	2.00474E-06	2.15472E-06	2.00474E-06	2.19154E-05	2.10792E-05
3831003773295	383100	3773295	2.56838E-05	1.03419E-05	1.00765E-05	2.67094E-06	2.4881E-06	0.000148037	0.000106431	7.17585E-05	7.08474E-05	5.02679E-05	1.59688E-05	2.28763E-05	2.20035E-05	2.24919E-06	2.09264E-06	2.24919E-06	2.09264E-06	2.28763E-05	2.20035E-05
3831103773295	383110	3773295	2.68114E-05	1.07959E-05	1.05189E-05	2.78819E-06	2.59733E-06	0.000154736	0.000111247	7.50059E-05	7.40536E-05	5.25428E-05	1.66915E-05	2.39116E-05	2.29992E-05	2.35098E-06	2.18734E-06	2.35098E-06	2.18734E-06	2.39116E-05	2.29992E-05
3831203773295	383120	3773295	2.79808E-05	1.12668E-05	1.09777E-05	2.90981E-06	2.71062E-06	0.000161605	0.000116185	7.83354E-05	7.73408E-05	5.48752E-05	1.74324E-05	2.4973E-05	2.40202E-05	2.45534E-06	2.28444E-06	2.45534E-06	2.28444E-06	2.4973E-05	2.40202E-05
3831303773295	383130	3773295	2.92202E-05	1.17659E-05	1.1464E-05	3.0387E-06	2.83068E-06	0.000168839	0.000121386	8.18419E-05	8.08028E-05	5.73315E-05	1.82128E-05	2.60909E-05	2.50954E-05	2.56525E-06	2.38669E-06	2.56525E-06	2.38669E-06	2.60909E-05	2.50954E-05
3831403773295	383140	3773295	3.06649E-05	1.23476E-05	1.20308E-05	3.18894E-06	2.97064E-06	0.000177365	0.000127516	8.59746E-05	8.4883E-05	6.02265E-05	1.91324E-05	2.74084E-05	2.63626E-05	2.69478E-06	2.50721E-06	2.69478E-06	2.50721E-06	2.74084E-05	2.63626E-05
3831503773295	383150	3773295	3.28683E-05	1.32348E-05	1.28953E-05	3.41808E-06	3.18409E-06	0.000190924	0.000137264	9.25472E-05	9.13721E-05	6.48307E-05	2.05951E-05	2.95037E-05	2.8378E-05	2.90079E-06	2.69888E-06	2.90079E-06	2.69888E-06	2.95037E-05	2.8378E-05
3831603773295	383160	3773295	3.50228E-05	1.41024E-05	1.37405E-05	3.64213E-06	3.39281E-06	0.00020369	0.000146442	9.87354E-05	9.74818E-05	6.91657E-05	2.19722E-05	3.14765E-05	3.02755E-05	3.09476E-06	2.87935E-06	3.09476E-06	2.87935E-06	3.14765E-05	3.02755E-05
3831703773295	383170	3773295	3.71969E-05	1.49778E-05	1.45935E-05	3.86822E-06	3.60342E-06	0.000218087	0.000156792	0.000105714	0.000104372	7.40542E-05	2.35251E-05	3.37012E-05	3.24153E-05	3.31349E-06	3.08285E-06	3.31349E-06	3.08285E-06	3.37012E-05	3.24153E-05
3834603773295	383460	3773295	0.001202976	0.000484393	0.000471965	0.000125101	0.000116537	0.008754519	0.006294024	0.004243611	0.004189731	0.002972715	0.000944355	0.001352847	0.001301228	0.000133011	0.000123753	0.000133011	0.000123753	0.001352847	0.001301228
3834703773295	383470	3773295	0.001154442	0.00046485	0.000452923	0.000120054	0.000111836	0.009705895	0.006978011	0.004704775	0.00464504	0.003295768	0.001046981	0.001499864	0.001442636	0.000147466	0.000137202	0.000147466	0.000137202	0.001499864	0.001442636
3834803773295	383480	3773295	0.000810242	0.000326254	0.000317883	8.42596E-05	7.84915E-05	0.006511773	0.004681611	0.003156476	0.003116399	0.00221116	0.000702429	0.001006273	0.000967877	9.89364E-05	9.20499E-05	9.89364E-05	9.20499E-05	0.001006273	0.000967877
3834903773295	383490	3773295	0.000601381	0.000242153	0.00023594	6.25395E-05	5.82583E-05	0.004645431	0.003339813	0.002251797	0.002223207	0.001577419	0.000501106	0.000717864	0.000690474	7.05802E-05	6.56674E-05	7.05802E-05	6.56674E-05	0.000717864	0.000690474
3835003773295	383500	3773295	0.000473968	0.000190849	0.000185952	4.92894E-05	4.59153E-05	0.003560441	0.002559764	0.001725866	0.001703953	0.001208996	0.000384067	0.0005502	0.000529206	5.40954E-05	5.03301E-05	5.40954E-05	5.03301E-05	0.0005502	0.000529206
3835103773295	383510	3773295	0.000390562	0.000157265	0.00015323	4.06158E-05	3.78354E-05	0.002877585	0.002068827	0.001394862	0.001377152	0.000977123	0.000310407	0.000444677	0.00042771	4.37205E-05	4.06773E-05	4.37205E-05	4.06773E-05	0.000444677	0.00042771
3835203773295	383520	3773295	0.000329418	0.000132644	0.000129241	3.42572E-05	3.19121E-05	0.002391718	0.001719516	0.001159347	0.001144627	0.00081214	0.000257996	0.000369595	0.000355493	3.63385E-05	3.38091E-05	3.63385E-05	3.38091E-05	0.000369595	0.000355493
3835303773295	383530	3773295	0.000283585	0.000114189	0.000111259	2.94909E-05	2.74721E-05	0.002035528	0.001463434	0.000986689	0.000974161	0.000691191	0.000219574	0.000314553	0.000302551	3.09267E-05	2.87741E-05	3.09267E-05	2.87741E-05	0.000314553	0.000302551
3835403773295	383540	3773295	0.000247651	9.97197E-05	9.71612E-05	2.5754E-05	2.3991E-05	0.001761343	0.00126631	0.000853782	0.000842942	0.000598088	0.000189997	0.000272183	0.000261797	2.67609E-05	2.48982E-05	2.67609E-05	2.48982E-05	0.000272183	0.000261797
3835503773295	383550	3773295	0.000218051	8.78008E-05	8.55481E-05	2.26758E-05	2.11235E-05	0.001539345	0.001106706	0.000746173	0.000736699	0.000522706	0.00016605	0.000237877	0.000228801	2.3388E-05	2.17601E-05	2.3388E-05	2.17601E-05	0.000237877	0.000228801
3835603773295	383560	3773295	0.00019034	7.66426E-05	7.46762E-05	1.9794E-05	1.8439E-05	0.001334034	0.000959098	0.000646651	0.000638441	0.000452989	0.000143903	0.00020615	0.000198284	2.02686E-05	1.88578E-05	2.02686E-05	1.88578E-05	0.00020615	0.000198284
3835703773295	383570	3773295	0.000167912	6.76116E-05	6.58769E-05	1.74616E-05	1.62663E-05	0.001169685	0.00084094	0.000566986	0.000559787	0.000397182	0.000126175	0.000180753	0.000173856	1.77716E-05	1.65346E-05	1.77716E-05	1.65346E-05	0.000180753	0.000173856
3835803773295	383580	3773295	0.000149031	6.00091E-05	5.84694E-05	1.54982E-05	1.44372E-05	0.00103298	0.000742657	0.00050072	0.000494363	0.000350762	0.000111428	0.000159628	0.000153537	1.56945E-05	1.46021E-05	1.56945E-05	1.46021E-05	0.000159628	0.000153537
3835903773295	383590	3773295	0.000133102	5.35953E-05	5.22202E-05	1.38417E-05	1.28942E-05	0.000918699	0.00066049	0.000445324	0.0004396	0.000311957	9.91006E-05	0.000141968	0.000136551	1.39582E-05	1.29866E-05	1.39582E-05	1.29866E-05	0.000141968	0.000136551
3836003773295	383600	3773295	0.000119752	4.82196E-05	4.69824E-05	1.24534E-05	1.16009E-05	0.000823633	0.000592148	0.000399243	0.000394174	0.000279676	8.88458E-05	0.000127277	0.000122421	1.25138E-05	1.16428E-05	1.25138E-05	1.16428E-05	0.000127277	0.000122421
3836103773295	383610	3773295	0.000109147	4.39494E-05	4.28217E-05	1.13505E-05	1.05735E-05	0.000748826	0.000538365	0.000362981	0.000358373	0.000254274	8.07763E-05	0.000115717	0.000111302	1.13773E-05	1.05853E-05	1.13773E-05	1.05853E-05	0.000115717	0.000111302
3836203773295	383620	3773295	9.99617E-05	4.02508E-05	3.9218E-05	1.03953E-05	9.6837E-06	0.000684443	0.000492077	0.000331772	0.00032756	0.000232412	7.38312E-05	0.000105768	0.000101732	1.03991E-05	9.67523E-06	1.03991E-05	9.67523E-06	0.000105768	0.000101732
3836303773295	383630	3773295	9.2066E-05	3.70715E-05	3.61203E-05	9.57422E-06	8.91881E-06	0.000629404	0.000452507	0.000305094	0.00030122	0.000213723	6.78942E-05	9.72626E-05	9.35515E-05	9.56283E-06	8.89721E-06	9.56283E-06	8.89721E-06	9.72626E-05	9.35515E-05
3836403773295	383640	3773295	8.52587E-05	3.43304E-05	3.34496E-05	8.86631E-06	8.25936E-06	0.000582125	0.000418517	0.000282176	0.000278593	0.000197669	6.27942E-05	8.99566E-05	8.65242E-05	8.8445E-06	8.22888E-06	8.8445E-06	8.22888E-06	8.99566E-05	8.65242E-05
3836503773295	383650	3773295	7.92157E-05	3.18971E-05	3.10788E-05	8.23788E-06	7.67395E-06	0.000540326	0.000388465	0.000261914	0.000258589	0.000183475	5.82852E-05	8.34972E-05	8.03113E-05	8.20942E-06	7.638E-06	8.20942E-06	7.638E-06	8.34972E-05	8.03113E-05
3836603773295	383660	3773295	7.45489E-05	3.0018E-05	2.92478E-05	7.75257E-06	7.22187E-06	0.000508138	0.000365324	0.000246312	0.000243184	0.000172545	5.48132E-05	7.85232E-05	7.55271E-05	7.72038E-06	7.183E-06	7.72038E-06	7.183E-06	7.85232E-05	7.55271E-05
3836703773295	383670	3773295	7.03894E-05	2.83431E-05	2.76159E-05	7.32001E-06	6.81891E-06	0.000479496	0.000344732	0.000232428	0.000229477	0.000162819	5.17236E-05	7.40972E-05	7.127E-05	7.28521E-06	6.77812E-06	7.28521E-06	6.77812E-06	7.40972E-05	7.127E-05
3836803773295	383680	3773295	6.67412E-05	2.68742E-05	2.61847E-05	6.94063E-06	6.4655E-06	0.000454409	0.000326696	0.000220268	0.000217471	0.000154301	4.90174E-05	7.02205E-05	6.75411E-05	6.90405E-06	6.42349E-06	6.90405E-06	6.42349E-06	7.02205E-05	6.75411E-05
3836903773295	383690	3773295	6.37079E-05	2.56527E-05	2.49946E-05	6.62518E-06	6.17165E-06	0.000433563	0.000311708	0.000210163	0.000207494	0.000147222	4.67687E-05	6.6999E-05	6.44426E-05	6.58732E-06	6.12881E-06	6.58732E-06	6.12881E-06	6.6999E-05	6.44426E-05
3837003773295	383700	3773295	6.08785E-05	2.45135E-05	2.38845E-05	6.33094E-06	5.89755E-06	0.000414124	0.000297733	0.0002007	0.000198191	0.000140621	4.46718E-05	6.39951E-05	6.15533E-05	6.29198E-06	5.85402E-06	6.29198E-06	5.85402E-06	6.39951E-05	6.15533E-05
3837103773295	383710	3773295	5.84711E-05	2.35441E-05	2.294E-05	6.08059E-06	5.66434E-06	0.000397607	0.000285858	0.000192734	0.000190286	0.000135013	4.28901E-05	6.14427E-05	5.90983E-05	6.04103E-06	5.62054E-06	6.04103E-06	5.62054E-06	6.14427E-05	5.90983E-05
3837203773295	383720	3773295	5.6276E-05	2.26602E-05	2.20788E-05	5.85232E-06	5.45169E-06	0.00038256	0.00027504	0.00018544	0.000183085	0.000129903	4.1267E-05	5.91175E-05	5.68618E-05	5.81241E-06	5.40784E-06	5.81241E-06	5.40784E-06	5.91175E-05	5.68618E-05
3837303773295	383730	3773295	5.43325E-05	2.18776E-05	2.13163E-05	5.6502E-06	5.26341E-06	0.000369277	0.00026549	0.00017901	0.000176728	0.000125393	3.98342E-05	5.70649E-05	5.48875E-05	5.6106E-06	5.22007E-06	5.6106E-06	5.22007E-06	5.70649E-05	5.48875E-05
3837403773295	383740	3773295	5.30205E-05	2.13493E-05	2.08016E-05	5.51376E-06	5.13632E-06	0.000360413	0.000259117	0.000174704	0.000172486	0.000122383	3.8878E-05	5.56951E-05	5.357E-05	5.47592E-06	5.09477E-06	5.47592E-06	5.09477E-06	5.56951E-05	5.357E-05
3837503773295	383750	3773295	5.18245E-05	2.08677E-05	2.03323E-05	5.38939E-06	5.02045E-06	0.000352377	0.00025334	0.00017089	0.00016864	0.000119654	3.80112E-05	5.44533E-05	5.23756E-05	5.35383E-06	4.98118E-06	5.35383E-06	4.98118E-06	5.44533E-05	5.23756E-05
3837603773295	383760	3773295	5.03211E-05	2.02624E-05	1.97425E-05	5.23304E-06	4.87481E-06	0.000342195	0.000246019	0.000165873	0.000163767	0.000116197	3.69127E-05	5.28798E-05	5.08621E-05	5.19912E-06	4.83723E-06	5.19912E-06	4.83723E-06	5.28798E-05	5.08621E-05
3837703773295	383770	3773295	4.86709E-05	1.95979E-05	1.90951E-05	5.06144E-06	4.71496E-06	0.000330952	0.000237936	0.000160423	0.000158387	0.000112379	3.57E-05	5.11424E-05	4.9191E-05	5.0283E-06	4.67831E-06	5.0283E-06	4.67831E-06	5.11424E-05	4.9191E-05
3837803773295	383780	3773295	4.71452E-05	1.89836E-05	1.84965E-05	4.90277E-06	4.56715E-06	0.000320573	0.000230475	0.000155393	0.00015342	0.000108855	3.45804E-05	4.95386E-05	4.76484E-05	4.87061E-06	4.53159E-06	4.87061E-06	4.53159E-06	4.95386E-05	4.76484E-05
3837903773295	383790	3773295	4.60176E-05	1.85295E-05	1.80541E-05	4.78551E-06	4.45792E-06	0.000313001	0.00022503	0.000151722	0.000149796	0.000106284	3.37636E-05	4.83684E-05	4.65228E-05	4.75556E-06	4.42455E-06	4.75556E-06	4.42455E-06	4.83684E-05	4.65228E-05
3838003773295	383800	3773295	4.49655E-05	1.81059E-05	1.76414E-05	4.6761E-06	4.35599E-06	0.000305927	0.000219945	0.000148293	0.00014641	0.000103882	3.30005E-05	4.72753E-05	4.54715E-05	4.64809E-06	4.32456E-06	4.64809E-06	4.32456E-06	4.72753E-05	4.54715E-05
3838103773295	383810	3773295	4.38086E-05	1.76401E-05	1.71875E-05	4.55579E-06	4.24392E-06	0.000298078	0.000214302	0.000144489	0.000142654	0.000101217	3.21539E-05	4.60624E-05	4.43049E-05	4.52884E-06	4.21361E-06	4.52884E-06	4.21361E-06	4.60624E-05	4.43049E-05
3838203773295	383820	3773295	4.25609E-05	1.71376E-05	1.66979E-05	4.42604E-06	4.12305E-06	0.00028957	0.000208185	0.000140365	0.000138582	9.83276E-05	3.12361E-05	4.47477E-05	4.30403E-05	4.39958E-06	4.09335E-06	4.39958E-06	4.09335E-06	4.47477E-05	4.30403E-05
3838303773295	383830	3773295	4.13676E-05	1.66572E-05	1.62298E-05	4.30195E-06	4.00746E-06	0.000281428	0.000202331	0.000136418	0.000134686	9.55626E-05	3.03578E-05	4.34894E-05	4.183E-05	4.27586E-06	3.97824E-06	4.27586E-06	3.97824E-06	4.34894E-05	4.183E-05
3838403773295	383840	3773295	3.98531E-05	1.60473E-05	1.56356E-05	4.14444E-06	3.86073E-06	0.000271031	0.000194857	0.000131378	0.00012971	9.20324E-05	2.92363E-05	4.18828E-05	4.02847E-05	4.1179E-06	3.83128E-06	4.1179E-06	3.83128E-06	4.18828E-05	4.02847E-05

			MDemolition	MSite Grubbing / Prep	MMass Grading / Excavation	MMass Grading / Excavation	MDrainage / Utilities Trenching	MFoundations / Concrete Pads	MBuilding / Structure Construction	MAsphalt Paving	MLandscaping or Other Finishing	MWaterside Construction (Piles)	RSSWDemolition	RSSWPlacing Base	RSSWForm	Child Risk				
Unique Identifier	X (UTM)	Y (UTM)	2027	2027	2027	2028	2028	2028	2028	2028	2028	2028	2029	2029	2029	3rd Trimester	0<2	2<16	Total	per million
3837503773285	383750	3773285	8.92424E-05	0.000273959	0.000322153	0.000317863	6.75669E-05	8.78702E-05	6.46772E-05	6.65703E-06	7.79913E-05	6.65703E-06	2.15168E-05	3.12213E-05	1.85074E-05	7.87852E-09	1.1658E-07	2.2757E-08	1.47217E-07	0.14721704
3837603773285	383760	3773285	8.65296E-05	0.000265631	0.00031236	0.000308201	6.5513E-05	8.51992E-05	6.27112E-05	6.45467E-06	7.56206E-05	6.45467E-06	2.1601E-05	3.13435E-05	1.85798E-05	7.65552E-09	1.1324E-07	2.2097E-08	1.42992E-07	0.14299249
3837703773285	383770	3773285	8.37352E-05	0.000257053	0.000302273	0.000298248	6.33974E-05	8.24478E-05	6.0686E-05	6.24623E-06	7.31785E-05	6.24623E-06	2.16197E-05	3.13707E-05	1.85959E-05	7.42478E-09	1.0979E-07	2.1414E-08	1.38624E-07	0.13862418
3837803773285	383780	3773285	8.11296E-05	0.000249054	0.000292867	0.000288967	6.14246E-05	7.98821E-05	5.87976E-05	6.05186E-06	7.09013E-05	6.05186E-06	2.16322E-05	3.13888E-05	1.86066E-05	7.20922E-09	1.0656E-07	2.0776E-08	1.34546E-07	0.13454581
3837903773285	383790	3773285	7.90247E-05	0.000242592	0.000285269	0.00028147	5.9831E-05	7.78097E-05	5.72721E-05	5.89485E-06	6.90618E-05	5.89485E-06	2.1732E-05	3.15336E-05	1.86925E-05	7.03563E-09	1.0396E-07	2.0264E-08	1.31263E-07	0.13126342
3838003773285	383800	3773285	7.70378E-05	0.000236493	0.000278096	0.000274393	5.83266E-05	7.58533E-05	5.58322E-05	5.74663E-06	6.73254E-05	5.74663E-06	2.18162E-05	3.16558E-05	1.87649E-05	6.87127E-09	1.0151E-07	1.9778E-08	1.28158E-07	0.12815781
3838103773285	383810	3773285	7.49021E-05	0.000229937	0.000270387	0.000266786	5.67096E-05	7.37504E-05	5.42843E-05	5.58732E-06	6.5459E-05	5.58732E-06	2.18131E-05	3.16513E-05	1.87622E-05	6.69328E-09	9.885E-08	1.9253E-08	1.24797E-07	0.12479697
3838203773285	383820	3773285	7.2643E-05	0.000223002	0.000262232	0.00025874	5.49992E-05	7.15261E-05	5.26471E-05	5.4188E-06	6.34847E-05	5.4188E-06	2.17351E-05	3.15381E-05	1.86952E-05	6.50392E-09	9.6024E-08	1.8696E-08	1.21223E-07	0.1212234
3838303773285	383830	3773285	7.04855E-05	0.000216378	0.000254443	0.000251055	5.33658E-05	6.94018E-05	5.10835E-05	5.25786E-06	6.15992E-05	5.25786E-06	2.16415E-05	3.14023E-05	1.86147E-05	6.32264E-09	9.3319E-08	1.8162E-08	1.17803E-07	0.11780348
3838403773285	383840	3773285	6.77728E-05	0.000208051	0.000244651	0.000241393	5.13119E-05	6.67307E-05	4.91175E-05	5.05551E-06	5.92285E-05	5.05551E-06	2.13639E-05	3.09995E-05	1.83759E-05	6.09336E-09	8.9896E-08	1.7489E-08	1.13478E-07	0.11347836
3838503773285	383850	3773285	6.51816E-05	0.000200096	0.000235297	0.000232164	4.93501E-05	6.41794E-05	4.72396E-05	4.86222E-06	5.6964E-05	4.86222E-06	2.1077E-05	3.05831E-05	1.8129E-05	5.87398E-09	8.6622E-08	1.6845E-08	1.09342E-07	0.10934158
3838603773285	383860	3773285	6.24635E-05	0.000191752	0.000225485	0.000222482	4.72922E-05	6.15031E-05	4.52696E-05	4.65946E-06	5.45885E-05	4.65946E-06	2.0712E-05	3.00536E-05	1.78151E-05	5.64301E-09	8.3177E-08	1.6168E-08	1.04988E-07	0.10498827
3838703773285	383870	3773285	5.94931E-05	0.000182634	0.000214762	0.000211902	4.50432E-05	5.85783E-05	4.31168E-05	4.43788E-06	5.19926E-05	4.43788E-06	2.02067E-05	2.93203E-05	1.73805E-05	5.38933E-09	7.9393E-08	1.5426E-08	1.00209E-07	0.10020889
3838803773285	383880	3773285	5.6715E-05	0.000174105	0.000204734	0.000202008	4.29399E-05	5.5843E-05	4.11035E-05	4.23066E-06	4.95648E-05	4.23066E-06	1.97045E-05	2.85916E-05	1.69485E-05	5.15107E-09	7.5842E-08	1.473E-08	9.57237E-08	0.09572373
3838903773285	383890	3773285	5.40749E-05	0.000166001	0.000195203	0.000192604	4.0941E-05	5.32434E-05	3.91901E-05	4.03371E-06	4.72575E-05	4.03371E-06	1.91867E-05	2.78403E-05	1.65031E-05	4.92389E-09	7.2458E-08	1.4067E-08	9.14498E-08	0.0914498
3839003773285	383900	3773285	5.16071E-05	0.000158425	0.000186295	0.000183814	3.90726E-05	5.08136E-05	3.74016E-05	3.84963E-06	4.51009E-05	3.84963E-06	1.86813E-05	2.7107E-05	1.60685E-05	4.71058E-09	6.9284E-08	1.3446E-08	8.74405E-08	0.08744052
3839103773285	383910	3773285	4.93099E-05	0.000151373	0.000178002	0.000175632	3.73334E-05	4.85518E-05	3.57367E-05	3.67827E-06	4.30933E-05	3.67827E-06	1.81947E-05	2.6401E-05	1.565E-05	4.51125E-09	6.632E-08	1.2866E-08	8.36969E-08	0.08369688
3829703773295	382970	3773295	2.43891E-05	7.48704E-05	8.80415E-05	8.68692E-05	1.84654E-05	2.40141E-05	1.76757E-05	1.81931E-06	2.13143E-05	1.81931E-06	1.19843E-05	1.73894E-05	1.03081E-05	3.87664E-09	5.0672E-08	8.8908E-09	6.34391E-08	0.06343914
3829803773295	382980	3773295	2.55523E-05	7.8441E-05	9.22402E-05	9.1012E-05	1.9346E-05	2.51594E-05	1.85187E-05	1.90607E-06	2.23308E-05	1.90607E-06	1.22369E-05	1.7756E-05	1.05254E-05	4.12084E-09	5.3715E-08	9.4045E-09	6.72405E-08	0.06724046
3829903773295	382990	3773295	2.66192E-05	8.17163E-05	9.60917E-05	9.48122E-05	2.01538E-05	2.62099E-05	1.92919E-05	1.98566E-06	2.32632E-05	1.98566E-06	1.24428E-05	1.80548E-05	1.07025E-05	4.36436E-09	5.6714E-08	9.9043E-09	7.09829E-08	0.07098295
3830003773295	383000	3773295	2.76154E-05	8.47744E-05	9.96878E-05	9.83604E-05	2.09081E-05	2.71908E-05	2.00139E-05	2.05997E-06	2.41338E-05	2.05997E-06	1.26206E-05	1.83128E-05	1.08554E-05	4.61518E-09	5.9768E-08	1.0408E-08	7.47909E-08	0.07479094
3830103773295	383010	3773295	2.87404E-05	8.8228E-05	0.000103749	0.000102367	2.17598E-05	2.82985E-05	2.08292E-05	2.14389E-06	2.5117E-05	2.14389E-06	1.2789E-05	1.85572E-05	1.10003E-05	4.89825E-09	6.3212E-08	1.0982E-08	7.90914E-08	0.07909141
3830203773295	383020	3773295	2.98237E-05	9.15535E-05	0.000107659	0.000106226	2.258E-05	2.93651E-05	2.16143E-05	2.22469E-06	2.60637E-05	2.22469E-06	1.30043E-05	1.88695E-05	1.11854E-05	5.18285E-09	6.6666E-08	1.155E-08	8.33992E-08	0.08339921
3830303773295	383030	3773295	3.10176E-05	9.52188E-05	0.000111969	0.000110479	2.3484E-05	3.05407E-05	2.24796E-05	2.31376E-06	2.71071E-05	2.31376E-06	1.32195E-05	1.91818E-05	1.13706E-05	5.49331E-09	7.0436E-08	1.2178E-08	8.81079E-08	0.08810791
3830403773295	383040	3773295	3.21408E-05	9.86668E-05	0.000116024	0.000114479	2.43344E-05	3.16466E-05	2.32936E-05	2.39754E-06	2.80887E-05	2.39754E-06	1.34254E-05	1.94805E-05	1.15476E-05	5.81824E-09	7.4337E-08	1.282E-08	9.29756E-08	0.09297561
3830503773295	383050	3773295	3.32241E-05	0.000101992	0.000119935	0.000118338	2.51545E-05	3.27132E-05	2.40787E-05	2.47835E-06	2.90354E-05	2.47835E-06	1.3625E-05	1.97702E-05	1.17194E-05	6.16024E-09	7.8409E-08	1.3483E-08	9.80516E-08	0.09805155
3830603773295	383060	3773295	3.43201E-05	0.000105357	0.000123891	0.000122241	2.59843E-05	3.37924E-05	2.4873E-05	2.5601E-06	2.99932E-05	2.5601E-06	1.38153E-05	2.00463E-05	1.1883E-05	6.53353E-09	8.2821E-08	1.4196E-08	1.0355E-07	0.10355012
3830703773295	383070	3773295	3.57191E-05	0.000109651	0.000128941	0.000127224	2.70435E-05	3.51699E-05	2.58869E-05	2.66446E-06	3.12159E-05	2.66446E-06	1.40367E-05	2.03676E-05	1.20735E-05	7.0241E-09	8.86E-08	1.5127E-08	1.10752E-07	0.11075155
3830803773295	383080	3773295	3.72687E-05	0.000114408	0.000134535	0.000132744	2.82168E-05	3.66957E-05	2.701E-05	2.78006E-06	3.25701E-05	2.78006E-06	1.42707E-05	2.07071E-05	1.22747E-05	7.61017E-09	9.5462E-08	1.6225E-08	1.19298E-07	0.11929766
3830903773295	383090	3773295	3.8958E-05	0.000119594	0.000140633	0.000138761	2.94958E-05	3.8359E-05	2.82343E-05	2.90607E-06	3.40465E-05	2.90607E-06	1.45109E-05	2.10556E-05	1.24813E-05	8.3078E-09	1.0357E-07	1.7515E-08	1.29396E-07	0.12939614
3831003773295	383100	3773295	4.08615E-05	0.000125438	0.000147504	0.00014554	3.09369E-05	4.02332E-05	2.96138E-05	3.04806E-06	3.57099E-05	3.04806E-06	1.47667E-05	2.14267E-05	1.27013E-05	9.17206E-09	1.1355E-07	1.9091E-08	1.41816E-07	0.14181647
3831103773295	383110	3773295	4.29264E-05	0.000131777	0.000154959	0.000152895	3.25003E-05	4.22664E-05	3.11104E-05	3.20209E-06	3.75145E-05	3.20209E-06	1.50287E-05	2.18069E-05	1.29267E-05	1.02272E-08	1.2565E-07	2.0984E-08	1.56856E-07	0.15685612
3831203773295	383120	3773295	4.50476E-05	0.000138288	0.000162616	0.00016045	3.41063E-05	4.4355E-05	3.26477E-05	3.36032E-06	3.93683E-05	3.36032E-06	1.52907E-05	2.21871E-05	1.31521E-05	1.14734E-08	1.3982E-07	2.3182E-08	1.74471E-07	0.17447129
3831303773295	383130	3773295	4.7294E-05	0.000145184	0.000170725	0.000168452	3.58071E-05	4.65668E-05	3.42757E-05	3.52789E-06	4.13315E-05	3.52789E-06	1.55527E-05	2.25673E-05	1.33775E-05	1.29914E-08	1.5696E-07	2.5817E-08	1.95766E-07	0.19576625
3831403773295	383140	3773295	4.99668E-05	0.000153389	0.000180373	0.000177972	3.78307E-05	4.91985E-05	3.62128E-05	3.72727E-06	4.36673E-05	3.72727E-06	1.58366E-05	2.29792E-05	1.36216E-05	1.50642E-08	1.8023E-07	2.9364E-08	2.24653E-07	0.22465319
3831503773295	383150	3773295	5.43598E-05	0.000166875	0.000196231	0.000193619	4.11567E-05	5.3524E-05	3.93965E-05	4.05496E-06	4.75065E-05	4.05496E-06	1.61142E-05	2.3382E-05	1.38604E-05	1.9319E-08	2.2758E-07	3.6518E-08	2.83415E-07	0.2834154
3831603773295	383160	3773295	5.87836E-05	0.000180456	0.000212201	0.000209375	4.45061E-05	5.78798E-05	4.26027E-05	4.38496E-06	5.13726E-05	4.38496E-06	1.6214E-05	2.35269E-05	1.39462E-05	2.60566E-08	3.0167E-07	4.7528E-08	3.75257E-07	0.3752573
3831703773295	383170	3773295	6.34052E-05	0.000194643	0.000228884	0.000225837	4.80052E-05	6.24303E-05	4.59521E-05	4.72971E-06	5.54115E-05	4.72971E-06	1.60861E-05	2.33413E-05	1.38362E-05	3.72194E-08	4.2351E-07	6.5348E-08	5.26074E-07	0.52607376
3834603773295	383460	3773295	0.002260451	0.006939194	0.008159924	0.008051272	0.001711425	0.002225694	0.001638232	0.000168618	0.001975469	0.000168618	2.28518E-05	3.31585E-05	1.96557E-05	1.7448E-07	2.6637E-06	5.4691E-07	3.38506E-06	3.38506071
3834703773295	383470	3773295	0.002165864	0.00664883	0.00781848	0.007714375	0.001639813	0.002132563	0.001569682	0.000161563	0.001892808	0.000161563	2.33228E-05	3.38419E-05	2.00608E-05	1.73751E-07	2.6238E-06	5.5351E-07	3.35111E-06	3.3511072
3834803773295	383480	3773295	0.001518167	0.004660511	0.005480379	0.005407407	0.00114943	0.001494824	0.001100272	0.000113248	0.001326767	0.000113248	2.44364E-05	3.54578E-05	2.10186E-05	1.21299E-07	1.8342E-06	3.8242E-07	2.33793E-06	2.33792569
3834903773295	383490	3773295	0.001124983	0.003453504	0.004061038	0.004006965	0.000851744	0.001107686	0.000815317	8.39181E-05	0.000983153	8.39181E-05	2.52443E-05	3.663E-05	2.17135E-05	8.97497E-08	1.358E-06	2.8017E-07	1.72794E-06	1.72793805
3835003773295	383500	3773295	0.000885011	0.002716832	0.003194772	0.003152233	0.000670057	0.000871403	0.0006414	6.60174E-05	0.000773435	6.60174E-05	2.5837E-05	3.749E-05	2.22233E-05	7.07037E-08	1.0697E-06	2.1893E-07	1.3593E-06	1.35930488
3835103773295	383510	3773295	0.00072788	0.002234466	0.002627549	0.002592562	0.00055109	0.000716688	0.000527522	5.42962E-05	0.000636114	5.42962E-05	2.62238E-05	3.80512E-05	2.2556E-05	5.83249E-08	8.8186E-07	1.7941E-07	1.1196E-06	1.11959957
3835203773295	383520	3773295	0.000612675	0.001880807	0.002211675	0.002182226	0.000463867	0.000603255	0.000444028	4.57025E-05	0.000535433	4.57025E-05	2.64889E-05	3.8436E-05	2.27841E-05	4.92881E-08	7.4459E-07	1.5073E-07	9.44615E-07	0.94461489
3835303773295	383530	3773295	0.000526343	0.001615783	0.001900029	0.00187473	0.000398503	0.00051825	0.000381461	3.92626E-05	0.000459986	3.92626E-05	2.66355E-05	3.86487E-05	2.29102E-05	4.25278E-08	6.4184E-07	1.294E-07	8.13767E-07	0.81376707
3835403773295	383540	3773295	0.000458688	0.001408095	0.001655804	0.001633757	0.000347281	0.000451636	0.000332429	3.42158E-05	0.00040086	3.42158E-05	2.66854E-05	3.87211E-05	2.29531E-05	3.72317E-08	5.6133E-07	1.1276E-07	7.11327E-07	0.71132728
3835503773295	383550	3773295	0.00040299	0.001237109	0.001454738	0.001435368	0.00030511	0.000396793	0.000292062	3.0061E-05	0.000352183	3.0061E-05	2.66417E-05	3.86577E-05	2.29155E-05	3.28706E-08	4.9503E-07	9.9131E-08	6.27035E-07	0.62703476
3835603773295	383560	3773295	0.000350911	0.001077235	0.001266741	0.001249874	0.00026568	0.000345515	0.000254318	2.61762E-05	0.00030667	2.61762E-05	2.63641E-05	3.82549E-05	2.26767E-05	2.87846E-08	4.3294E-07	8.6419E-08	5.48141E-07	0.54814113
3835703773295	383570	3773295	0.000308832	0.00094806	0.001114841	0.001099997	0.000233822	0.000304083	0.000223822	2.30373E-05	0.000269896	2.30373E-05	2.59524E-05	3.76575E-05	2.23226E-05	2.5471E-08	3.8262E-07	7.6161E-08	4.84251E-07	0.4842514
3835803773295	383580	3773295	0.000273483	0.000839545	0.000987236	0.000974091	0.000207058	0.000269278	0.000198203	2.04004E-05	0.000239004	2.04004E-05	2.54003E-05	3.68563E-05	2.18477E-05	2.26772E-08	3.4022E-07	6.7555E-08	4.30456E-07	0.43045639
3835903773295	383590	3773295	0.000243717	0.00074817	0.000879786	0.000868072	0.000184522	0.0002399	0.000176631	1.81801E-05	0.000212991	1.81801E-05	2.47702E-05	3.59421E-05	2.13057E-05	2.0315E-08	3.0441E-07	6.0311E-08	3.85037E-07	0.38503698
3836003773295	383600	3773295	0.000218816	0.000671728	0.000789898	0.00077938	0.00016567	0.000215452	0.000158584	1.63226E-05	0.00019123	1.63226E-05	2.41307E-05	3.50142E-05	2.07557E-05	1.83305E-08	2.7435E-07	5.425E-08	3.46933E-07	0.34693258
3836103773295	383610	3773295	0.000199043	0.000611029	0.00071852	0.000708953	0.000150699	0.000195983	0.000144254	1.48476E-05	0.000173949	1.48476E-05	2.36379E-05	3.42991E-05	2.03318E-05	1.67506E-08	2.5044E-07	4.9442E-08	3.16631E-07	0.31663131
3836203773295	383620	3773295	0.000181934	0.000558506	0.000656758	0.000648013	0.000137745	0.000179137	0.000131854	1.35714E-05	0.000158997	1.35714E-05	2.31762E-05	3.36292E-05	1.99347E-05	1.5379E-08	2.297E-07	4.5282E-08	2.90356E-07	0.29035595
3836303773295	383630	3773295	0.000167238	0.000513393	0.000603708	0.000595669	0.000126619	0.000164667	0.000121204	1.24751E-05	0.000146154	1.24751E-05	2.2777E-05	3.30499E-05	1.95913E-05	1.41973E-08	2.1184E-07	4.1708E-08	2.67743E-07	0.267743
3836403773295	383640	3773295	0.000154571	0.000474506	0.00055798	0.000550551	0.000117028	0.000152194	0.000112023	1.15302E-05	0.000135084	1.15302E-05	2.24401E-05	3.2561E-05	1.93015E-05	1.31754E-08	1.9641E-07	3.8626E-08	2.4821E-07	0.2482097
3836503773295	383650	3773295	0.000143335	0.000440015	0.000517422	0.000510532	0.000108522	0.000141131	0.00010388	1.06921E-05	0.000125265	1.06921E-05	2.21313E-05	3.21129E-05	1.90359E-05	1.22664E-08	1.8269E-07	3.589E-08	2.30851E-07	0.23085119
3836603773295	383660	3773295	0.000134635	0.000413305	0.000486013	0.000479542	0.000101934	0.000132565	9.75748E-05	1.00431E-05	0.000117661	1.00431E-05	2.19691E-05	3.18776E-05	1.88964E-05	1.1561E-08	1.7206E-07	3.3773E-08	2.17394E-07	0.21739443
3836703773295	383670	3773295	0.000126881	0.000389503	0.000458024	0.000451925	9.60639E-05	0.00012493	9.19555E-05	9.4647E-06	0.000110885	9.4647E-06	2.18131E-05	3.16513E-05	1.87622E-05	1.0931E-08	1.6257E-07	3.1884E-08	2.05385E-07	0.2053846
3836803773295	383680	3773295	0.000120077	0.000368615	0.000433461	0.000427689	9.09121E-05	0.00011823	8.7024E-05	8.95712E-06	0.000104938	8.95712E-06	2.1679E-05	3.14567E-05	1.86469E-05	1.03765E-08	1.5422E-07	3.0225E-08	1.94825E-07	0.19482493
3836903773295	383690	3773295	0.000114404	0.000351202	0.000412985	0.000407486	8.66176E-05	0.000112645	8.29132E-05	8.534E-06	9.99812E-05	8.534E-06	2.15948E-05	3.13345E-05	1.85744E-05	9.91381E-09	1.4726E-07	2.8842E-08	1.86018E-07	0.18601794
3837003773295	383700	3773295	0.000109117	0.00033497	0.000393897	0.000388653	8.26143E-05	0.000107439	7.90811E-05	8.13957E-06	9.53602E-05	8.13957E-06	2.14981E-05	3.11941E-05	1.84913E-05	9.48132E-09	1.4076E-07	2.7551E-08	1.77793E-07	0.17779288
3837103773295	383710	3773295	0.000104599	0.0003211	0.00037587	0.00037256	7.91935E-05	0.00010299	7.58066E-05	7.80254E-06	9.14117E-05	7.80254E-06	2.1445E-05	3.11172E-05	1.84456E-05	9.11167E-09	1.3521E-07	2.6449E-08	1.70767E-07	0.1707666
3837203773295	383720	3773295	0.000100476	0.000308444	0.000362705	0.000357876	7.60722E-05	9.89312E-05	7.28188E-05	7.49501E-06	8.78088E-05	7.49501E-06	2.14076E-05	3.10629E-05	1.84134E-05	8.77411E-09	1.3014E-07	2.5443E-08	1.64353E-07	0.1643528
3837303773295	383730	3773295	9.68126E-05	0.000297198	0.00034948	0.000344827	7.32984E-05	9.5324E-05	7.01637E-05	7.22173E-06	8.46071E-05	7.22173E-06	2.14014E-05	3.10538E-05	1.84081E-05	8.47423E-09	1.2563E-07	2.4551E-08	1.58657E-07	0.15865703
3837403773295	383740	3773295	9.42813E-05	0.000289427	0.000340343	0.000335811	7.1382E-05	9.28317E-05	6.83292E-05	7.03291E-06	8.2395E-05	7.03291E-06	2.15854E-05	3.13209E-05	1.85664E-05	8.26973E-09	1.2256E-07	2.3942E-08	1.54768E-07	0.15476823
3837503773295	383750	3773295	9.19569E-05	0.000282292	0.000331952	0.000327532	6.96221E-05	9.0543E-05	6.66446E-05	6.85952E-06	8.03636E-05	6.85952E-06	2.18162E-05	3.16558E-05	1.87649E-05	8.08273E-09	1.1974E-07	2.3385E-08	1.51211E-07	0.15121139
3837603773295	383760	3773295	8.9099E-05	0.000273519	0.000321635	0.000317353	6.74584E-05	8.7729E-05	6.45734E-05	6.64634E-06	7.7866E-05	6.64634E-06	2.18973E-05	3.17735E-05	1.88347E-05	7.84962E-09	1.1624E-07	2.2691E-08	1.46785E-07	0.14678544
3837703773295	383770	3773295	8.59943E-05	0.000263988	0.000310428	0.000306295	6.51078E-05	8.46721E-05	6.23233E-05	6.41474E-06	7.51528E-05	6.41474E-06	2.18692E-05	3.17328E-05	1.88105E-05	7.59418E-09	1.1241E-07	2.1934E-08	1.41941E-07	0.14194105
3837803773295	383780	3773295	8.31201E-05	0.000255164	0.000300052	0.000296057	6.29316E-05	8.18421E-05	6.02402E-05	6.20034E-06	7.26409E-05	6.20034E-06	2.18443E-05	3.16965E-05	1.87891E-05	7.35756E-09	1.0887E-07	2.1232E-08	1.37456E-07	0.13745564
3837903773295	383790	3773295	8.09608E-05	0.000248536	0.000292258	0.000288366	6.12968E-05	7.9716E-05	5.86753E-05	6.03927E-06	7.07539E-05	6.03927E-06	2.19597E-05	3.1864E-05	1.88883E-05	7.18131E-09	1.0622E-07	2.0709E-08	1.34114E-07	0.13411416
3838003773295	383800	3773295	7.89467E-05	0.000242353	0.000284987	0.000281192	5.97719E-05	7.77328E-05	5.72156E-05	5.88902E-06	6.89936E-05	5.88902E-06	2.20658E-05	3.20179E-05	1.89796E-05	7.0163E-09	1.0375E-07	2.0221E-08	1.30989E-07	0.13098883
3838103773295	383810	3773295	7.67584E-05	0.000235635	0.000277087	0.000273398	5.81151E-05	7.55781E-05	5.56296E-05	5.72579E-06	6.70812E-05	5.72579E-06	2.20782E-05	3.2036E-05	1.89903E-05	6.83536E-09	1.0104E-07	1.9686E-08	1.27565E-07	0.12756496
3838203773295	383820	3773295	7.44231E-05	0.000228466	0.000268657	0.00026508	5.6347E-05	7.32788E-05	5.39372E-05	5.55158E-06	6.50403E-05	5.55158E-06	2.20065E-05	3.19319E-05	1.89286E-05	6.64103E-09	9.8138E-08	1.9112E-08	1.2389E-07	0.12389028
3838303773295	383830	3773295	7.2193E-05	0.00022162	0.000260607	0.000257137	5.46585E-05	7.1083E-05	5.23209E-05	5.38523E-06	6.30914E-05	5.38523E-06	2.19223E-05	3.18097E-05	1.88561E-05	6.45476E-09	9.5353E-08	1.8563E-08	1.2037E-07	0.1203704
3838403773295	383840	3773295	6.94023E-05	0.000213053	0.000250533	0.000247197	5.25456E-05	6.83351E-05	5.02984E-05	5.17706E-06	6.06525E-05	5.17706E-06	2.16415E-05	3.14023E-05	1.86147E-05	6.2202E-09	9.1847E-08	1.7872E-08	1.15939E-07	0.11593939

			EGIODemolition	EGIOSite Grubbing / Prep	EGIOMass Grading / Excavation	EGIOMass Grading / Excavation	EGIODrainage / Utilities Trenching	EGIODrainage / Utilities Trenching	EGIOFoundations / Concrete Pads	EGIOFoundations / Concrete Pads	EGIOBuilding / Structure Construction	EGIOBuilding / Structure Construction	EGIOAsphalt Paving	EGIOArchitectural Coating	EGIOLandscaping or Other Finishing	EGIOWaterside Construction (Piles)	HIWaterside Construction (Landscaping)	HIWaterside Construction (Landscaping)	KMDemolition	KMSite Grubbing / Prep
Unique Identifier	X (UTM)	Y (UTM)	2025	2025	2025	2026	2026	2027	2026	2027	2026	2027	2027	2027	2027	2027	2025	2026	2025	2025
3838503773295	383850	3773295	0.000213377	8.3689E-05	2.77153E-05	2.71443E-05	6.30304E-05	6.29332E-05	8.28137E-05	8.27603E-05	8.87038E-05	8.65777E-05	3.45179E-06	3.45179E-06	9.34812E-05	3.45179E-06	5.55318E-05	5.37925E-05	7.9273E-05	0.000344051
3838603773295	383860	3773295	0.000205508	8.0603E-05	2.66933E-05	2.61434E-05	6.07062E-05	6.06125E-05	7.976E-05	7.97085E-05	8.54329E-05	8.33851E-05	3.3245E-06	3.3245E-06	9.00341E-05	3.3245E-06	5.33523E-05	5.16812E-05	7.59939E-05	0.000329819
3838703773295	383870	3773295	0.000196787	7.7183E-05	2.55605E-05	2.50339E-05	5.81299E-05	5.80402E-05	7.63751E-05	7.63258E-05	8.18072E-05	7.98464E-05	3.18342E-06	3.18342E-06	8.62132E-05	3.18342E-06	5.09484E-05	4.93526E-05	7.23775E-05	0.000314123
3838803773295	383880	3773295	0.000188577	7.3963E-05	2.44942E-05	2.39895E-05	5.57048E-05	5.56189E-05	7.31888E-05	7.31416E-05	7.83944E-05	7.65153E-05	3.05061E-06	3.05061E-06	8.26165E-05	3.05061E-06	4.86971E-05	4.71718E-05	6.89987E-05	0.000299459
3838903773295	383890	3773295	0.00018079	7.0908E-05	2.34827E-05	2.29988E-05	5.34045E-05	5.33221E-05	7.01665E-05	7.01212E-05	7.51571E-05	7.33556E-05	2.92463E-06	2.92463E-06	7.92048E-05	2.92463E-06	4.65713E-05	4.51126E-05	6.58214E-05	0.000285669
3839003773295	383900	3773295	0.00017347	6.8037E-05	2.25318E-05	2.20676E-05	5.12421E-05	5.1163E-05	6.73254E-05	6.72819E-05	7.21139E-05	7.03854E-05	2.80621E-06	2.80621E-06	7.59978E-05	2.80621E-06	4.45783E-05	4.3182E-05	6.28522E-05	0.000272783
3839103773295	383910	3773295	0.000166616	6.5349E-05	2.16417E-05	2.11958E-05	4.92176E-05	4.91417E-05	6.46655E-05	6.46238E-05	6.92649E-05	6.76046E-05	2.69535E-06	2.69535E-06	7.29953E-05	2.69535E-06	4.27216E-05	4.13835E-05	6.00935E-05	0.00026081
3829703773305	382970	3773305	0.00022005	8.6307E-05	2.85822E-05	2.79933E-05	6.50018E-05	6.49015E-05	8.54038E-05	8.53487E-05	9.14782E-05	8.92855E-05	3.55975E-06	3.55975E-06	9.6405E-05	3.55975E-06	4.43021E-05	4.29144E-05	2.95783E-05	0.000128372
3829803773305	382980	3773305	0.000235131	9.2222E-05	3.0541E-05	2.99117E-05	6.94566E-05	6.93494E-05	9.12569E-05	9.1198E-05	9.77475E-05	9.54045E-05	3.80371E-06	3.80371E-06	0.000103012	3.80371E-06	4.73571E-05	4.58737E-05	3.09226E-05	0.000134206
3829903773305	382990	3773305	0.000250877	9.8397E-05	3.25862E-05	3.19148E-05	7.41077E-05	7.39934E-05	9.73678E-05	9.7305E-05	0.000104293	0.000101793	4.05842E-06	4.05842E-06	0.00010991	4.05842E-06	5.05E-05	4.89182E-05	3.22103E-05	0.000139795
3830003773305	383000	3773305	0.000267484	0.00010491	3.47433E-05	3.40275E-05	7.90136E-05	7.88916E-05	0.000103813	0.000103746	0.000111197	0.000108532	4.32709E-06	4.32709E-06	0.000117186	4.32709E-06	5.37774E-05	5.2093E-05	3.34436E-05	0.000145148
3830103773305	383010	3773305	0.000286023	0.00011218	3.71513E-05	3.63859E-05	8.44898E-05	8.43595E-05	0.000111009	0.000110937	0.000118904	0.000116054	4.62699E-06	4.62699E-06	0.000125308	4.62699E-06	5.74083E-05	5.56101E-05	3.46996E-05	0.000150599
3830203773305	383020	3773305	0.000303466	0.00011902	3.9417E-05	3.86049E-05	8.96424E-05	8.95041E-05	0.000117778	0.000117702	0.000126155	0.000123132	4.90916E-06	4.90916E-06	0.00013295	4.90916E-06	6.07216E-05	5.88197E-05	3.59624E-05	0.000156079
3830303773305	383030	3773305	0.000321071	0.00012593	4.17037E-05	4.08444E-05	9.48428E-05	9.46965E-05	0.000124611	0.000124531	0.000133474	0.000130275	5.19396E-06	5.19396E-06	0.000140663	5.19396E-06	6.40457E-05	6.20396E-05	3.70442E-05	0.000160774
3830403773305	383040	3773305	0.000339924	0.00013332	4.41525E-05	4.32428E-05	0.000100412	0.000100257	0.000131928	0.000131843	0.000141312	0.000137924	5.49894E-06	5.49894E-06	0.000148922	5.49894E-06	6.75814E-05	6.54647E-05	3.81101E-05	0.0001654
3830503773305	383050	3773305	0.00036087	0.00014154	4.68732E-05	4.59074E-05	0.000106599	0.000106435	0.000140058	0.000139967	0.000150019	0.000146423	5.83779E-06	5.83779E-06	0.000158099	5.83779E-06	7.14975E-05	6.92581E-05	3.92122E-05	0.000170184
3830603773305	383060	3773305	0.000383801	0.00015053	4.98517E-05	4.88245E-05	0.000113373	0.000113198	0.000148957	0.000148861	0.000159552	0.000155728	6.20874E-06	6.20874E-06	0.000168145	6.20874E-06	7.5758E-05	7.33851E-05	4.03188E-05	0.000174987
3830703773305	383070	3773305	0.000414574	0.0001626	5.38487E-05	5.27392E-05	0.000122463	0.000122274	0.0001609	0.000160797	0.000172344	0.000168213	6.70655E-06	6.70655E-06	0.000181627	6.70655E-06	8.15164E-05	7.89632E-05	4.18102E-05	0.000181459
3830803773305	383080	3773305	0.000451481	0.00017708	5.86425E-05	5.74343E-05	0.000133365	0.000133159	0.000175224	0.000175111	0.000187687	0.000183189	7.30359E-06	7.30359E-06	0.000197796	7.30359E-06	8.83853E-05	8.56169E-05	4.34826E-05	0.000188718
3830903773305	383090	3773305	0.000496732	0.00019483	6.45202E-05	6.31908E-05	0.000146732	0.000146506	0.000192787	0.000192663	0.000206499	0.000201549	8.03562E-06	8.03562E-06	0.000217621	8.03562E-06	9.67628E-05	9.3732E-05	4.53836E-05	0.000196968
3831003773305	383100	3773305	0.000557891	0.00021881	7.2464E-05	7.0971E-05	0.000164798	0.000164544	0.000216523	0.000216384	0.000231923	0.000226364	9.02498E-06	9.02498E-06	0.000244414	9.02498E-06	0.00010805	0.000104666	4.78028E-05	0.000207468
3831103773305	383110	3773305	0.000633402	0.00024843	8.22722E-05	8.05771E-05	0.000187104	0.000186815	0.0002458	0.0002457	0.000263315	0.000257003	1.02465E-05	1.02465E-05	0.000277496	1.02465E-05	0.000121849	0.000118032	5.04325E-05	0.000218881
3831203773305	383120	3773305	0.000718588	0.00028184	9.33368E-05	9.14138E-05	0.000212267	0.00021194	0.000278892	0.000278712	0.000298728	0.000291567	1.16246E-05	1.16246E-05	0.000314816	1.16246E-05	0.000137208	0.00013291	5.29535E-05	0.000229822
3831303773305	383130	3773305	0.000818836	0.00032116	0.000106358	0.000104167	0.00024188	0.00024157	0.000317799	0.000317594	0.000340402	0.000332243	1.32463E-05	1.32463E-05	0.000358736	1.32463E-05	0.000155082	0.000150225	5.55199E-05	0.00024096
3831403773305	383140	3773305	0.00095239	0.00037354	0.000123705	0.000121156	0.000281331	0.000280897	0.000369632	0.000369394	0.000395923	0.000386432	1.54068E-05	1.54068E-05	0.000417246	1.54068E-05	0.000178724	0.000173126	5.85479E-05	0.000254102
3831503773305	383150	3773305	0.001214727	0.00047643	0.00015778	0.000154529	0.000358824	0.000358271	0.000471448	0.000471144	0.00050498	0.000492876	1.96506E-05	1.96506E-05	0.000532177	1.96506E-05	0.000225021	0.000217973	6.35538E-05	0.000275828
3831603773305	383160	3773305	0.001615765	0.00063373	0.000209871	0.000205546	0.000477289	0.000476553	0.000627095	0.000626691	0.000671698	0.000655597	2.61382E-05	2.61382E-05	0.000707874	2.61382E-05	0.000294748	0.000285516	6.88244E-05	0.000298703
3831703773305	383170	3773305	0.00224014	0.00087861	0.00029097	0.000284975	0.000661727	0.000660706	0.000869422	0.000868861	0.00093126	0.000908938	3.62387E-05	3.62387E-05	0.000981415	3.62387E-05	0.000401976	0.000389386	7.39842E-05	0.000321097
3834703773305	383470	3773305	0.006234908	0.00244542	0.000809848	0.000793162	0.001841761	0.00183892	0.002419834	0.002418272	0.002591944	0.002529816	0.000100862	0.000100862	0.00273154	0.000100862	0.001747825	0.00169308	0.002948797	0.012797986
3834803773305	383480	3773305	0.005152207	0.00202077	0.000669216	0.000655428	0.001521937	0.001519589	0.001999626	0.001998336	0.002141849	0.00209051	8.33471E-05	8.33471E-05	0.002257204	8.33471E-05	0.001388727	0.001345229	0.002335358	0.010135619
3834903773305	383490	3773305	0.003592436	0.001409	0.000466619	0.000457005	0.001061188	0.001059551	0.001394262	0.001393363	0.001493429	0.001457632	5.81147E-05	5.81147E-05	0.001573862	5.81147E-05	0.000991535	0.000960478	0.001659805	0.00720367
3835003773305	383500	3773305	0.002683097	0.00105235	0.000348506	0.000341325	0.000792574	0.000791351	0.001041338	0.001040666	0.001115403	0.001088668	4.34044E-05	4.34044E-05	0.001175477	4.34044E-05	0.000753528	0.000729926	0.001253908	0.005442047
3835103773305	383510	3773305	0.002138742	0.00083884	0.0002778	0.000272076	0.000631774	0.000630799	0.000830069	0.000829533	0.000889107	0.000867796	3.45984E-05	3.45984E-05	0.000936992	3.45984E-05	0.000605905	0.000586926	0.001001702	0.004347458
3835203773305	383520	3773305	0.001767911	0.0006934	0.000229633	0.000224901	0.000522232	0.000521427	0.000686145	0.000685702	0.000734947	0.000717331	2.85994E-05	2.85994E-05	0.00077453	2.85994E-05	0.000502815	0.000487066	0.000825452	0.00358252
3835303773305	383530	3773305	0.001507235	0.00059116	0.000195774	0.00019174	0.00044523	0.000444543	0.000584974	0.000584596	0.00062658	0.000611561	2.43825E-05	2.43825E-05	0.000660326	2.43825E-05	0.000429059	0.00041562	0.000699422	0.00303554
3835403773305	383540	3773305	0.001310287	0.00051391	0.000170192	0.000166686	0.000387052	0.000386455	0.000508536	0.000508208	0.000544706	0.000531649	2.11965E-05	2.11965E-05	0.000574042	2.11965E-05	0.000372752	0.000361077	0.000603348	0.002618572
3835503773305	383550	3773305	0.001151449	0.00045161	0.000149561	0.000146479	0.000340132	0.000339608	0.000446889	0.000446601	0.000478674	0.000467201	1.8627E-05	1.8627E-05	0.000504455	1.8627E-05	0.000327058	0.000316814	0.000525573	0.002281023
3835603773305	383560	3773305	0.001005931	0.00039454	0.00013066	0.000127968	0.000297147	0.000296689	0.000390413	0.000390161	0.000418181	0.000408157	1.62729E-05	1.62729E-05	0.000440703	1.62729E-05	0.000284944	0.000276019	0.000454112	0.001970878
3835703773305	383570	3773305	0.000889426	0.00034885	0.000115527	0.000113147	0.000262732	0.000262327	0.000345195	0.000344973	0.000369747	0.000360885	1.43882E-05	1.43882E-05	0.000389661	1.43882E-05	0.000251117	0.00024325	0.000396999	0.001723003
3835803773305	383580	3773305	0.000792842	0.00031096	0.000102982	0.00010086	0.000234202	0.00023384	0.00030771	0.000307512	0.000329596	0.000321696	1.28258E-05	1.28258E-05	0.000347348	1.28258E-05	0.000223051	0.000216065	0.000349909	0.001518629
3835903773305	383590	3773305	0.000712139	0.00027931	9.24992E-05	9.05934E-05	0.000210362	0.000210038	0.000276389	0.00027621	0.000296047	0.000288951	1.15202E-05	1.15202E-05	0.000311991	1.15202E-05	0.000199575	0.000193323	0.000310758	0.001348711
3836003773305	383600	3773305	0.000644468	0.00025277	8.37095E-05	8.19848E-05	0.000190373	0.000190079	0.000250125	0.000249964	0.000267915	0.000261493	1.04255E-05	1.04255E-05	0.000282344	1.04255E-05	0.000179904	0.000174269	0.000278152	0.001207197
3836103773305	383610	3773305	0.00058904	0.00023103	7.651E-05	7.49336E-05	0.000174	0.000173731	0.000228613	0.000228465	0.000244873	0.000239003	9.52889E-06	9.52889E-06	0.000258061	9.52889E-06	0.00016381	0.000158679	0.000251628	0.001092085
3836203773305	383620	3773305	0.000541346	0.00021232	7.0315E-05	6.88663E-05	0.000159911	0.000159664	0.000210102	0.000209966	0.000225046	0.000219651	8.75734E-06	8.75734E-06	0.000237166	8.75734E-06	0.000149977	0.000145279	0.000228968	0.000993738
3836303773305	383630	3773305	0.000500397	0.00019626	6.49962E-05	6.3657E-05	0.000147815	0.000147587	0.000194209	0.000194084	0.000208022	0.000203036	8.0949E-06	8.0949E-06	0.000219226	8.0949E-06	0.000138105	0.000133779	0.000209633	0.0009098 2
3836403773305	383640	3773305	0.000464882	0.00018233	6.03832E-05	5.91391E-05	0.000137324	0.000137112	0.000180426	0.000180309	0.000193258	0.000188626	7.52038E-06	7.52038E-06	0.000203667	7.52038E-06	0.000127824	0.00012382	0.000192981	0.000837551
3836503773305	383650	3773305	0.000433436	0.00017	5.62987E-05	5.51387E-05	0.000128035	0.000127837	0.000168221	0.000168113	0.000180186	0.000175867	7.01168E-06	7.01168E-06	0.00018989	7.01168E-06	0.000118745	0.000115026	0.000178352	0.000774062
3836603773305	383660	3773305	0.000408744	0.00016032	5.30915E-05	5.19976E-05	0.000120741	0.000120555	0.000158638	0.000158536	0.000169921	0.000165848	6.61225E-06	6.61225E-06	0.000179073	6.61225E-06	0.000111614	0.000108118	0.000166924	0.000724462
3836703773305	383670	3773305	0.000386711	0.00015167	5.02297E-05	4.91948E-05	0.000114233	0.000114056	0.000150087	0.00014999	0.000160762	0.000156908	6.25582E-06	6.25582E-06	0.00016942	6.25582E-06	0.000105266	0.000101969	0.000156801	0.000680528
3836803773305	383680	3773305	0.000366951	0.00014392	4.7663E-05	4.6681E-05	0.000108396	0.000108228	0.000142418	0.000142326	0.000152547	0.000148891	5.93616E-06	5.93616E-06	0.000160763	5.93616E-06	9.95863E-05	9.64671E-05	0.000147785	0.000641398
3836903773305	383690	3773305	0.000349742	0.00013717	4.54277E-05	4.44917E-05	0.000103312	0.000103153	0.000135738	0.000135651	0.000145393	0.000141908	5.65776E-06	5.65776E-06	0.000153223	5.65776E-06	9.4646E-05	9.16815E-05	0.000139982	0.000607532
3837003773305	383700	3773305	0.000333718	0.00013089	4.33463E-05	4.24532E-05	9.85786E-05	9.84265E-05	0.000129519	0.000129436	0.000138731	0.000135406	5.39854E-06	5.39854E-06	0.000146203	5.39854E-06	9.00608E-05	8.72399E-05	0.000132767	0.0005762 2
3837103773305	383710	3773305	0.000320667	0.00012577	4.16512E-05	4.0793E-05	9.47234E-05	9.45772E-05	0.000124454	0.000124374	0.000133306	0.000130111	5.18742E-06	5.18742E-06	0.000140486	5.18742E-06	8.63223E-05	8.36185E-05	0.000126911	0.000550801
3837203773305	383720	3773305	0.000309044	0.00012121	4.01415E-05	3.93144E-05	9.12901E-05	9.11492E-05	0.000119943	0.000119866	0.000128474	0.000125395	4.9994E-06	4.9994E-06	0.000135394	4.9994E-06	8.29946E-05	8.0395E-05	0.000121715	0.00052825
3837303773305	383730	3773305	0.000298724	0.00011716	3.8801E-05	3.80016E-05	8.82415E-05	8.81054E-05	0.000115938	0.000115863	0.000124184	0.000121207	4.83244E-06	4.83244E-06	0.000130872	4.83244E-06	8.03065E-05	7.75296E-05	0.000117109	0.000508263
3837403773305	383740	3773305	0.000291852	0.00011447	3.79085E-05	3.71275E-05	8.62118E-05	8.60788E-05	0.000113271	0.000113198	0.000121327	0.000118419	4.72129E-06	4.72129E-06	0.000127862	4.72129E-06	7.80309E-05	7.55868E-05	0.000113993	0.000494738
3837503773305	383750	3773305	0.000285493	0.00011197	3.70825E-05	3.63185E-05	8.43333E-05	8.42032E-05	0.000110803	0.000110731	0.000118684	0.000115839	4.61842E-06	4.61842E-06	0.000125076	4.61842E-06	7.6167E-05	7.37813E-05	0.000111099	0.000482176
3837603773305	383760	3773305	0.00027811	0.00010908	3.61235E-05	3.53792E-05	8.21523E-05	8.20256E-05	0.000107937	0.000107868	0.000115614	0.000112843	4.49898E-06	4.49898E-06	0.000121841	4.49898E-06	7.40305E-05	7.17117E-05	0.00010779	0.000467816
3837703773305	383770	3773305	0.00027026	0.000106	3.51038E-05	3.43806E-05	7.98334E-05	7.97102E-05	0.000104891	0.000104823	0.000112351	0.000109658	4.37198E-06	4.37198E-06	0.000118402	4.37198E-06	7.17738E-05	6.95257E-05	0.000104305	0.00045269
3837803773305	383780	3773305	0.000262939	0.00010313	3.4153E-05	3.34493E-05	7.7671E-05	7.75512E-05	0.00010205	0.000101984	0.000109308	0.000106688	4.25356E-06	4.25356E-06	0.000115195	4.25356E-06	6.96713E-05	6.74891E-05	0.000101069	0.000438645
3837903773305	383790	3773305	0.00025693	0.00010077	3.33725E-05	3.26849E-05	7.5896E-05	7.57789E-05	9.97174E-05	9.96531E-05	0.00010681	0.00010425	4.15636E-06	4.15636E-06	0.000112562	4.15636E-06	6.79348E-05	6.5807E-05	9.8405E-05	0.000427085
3838003773305	383800	3773305	0.000251227	9.8535E-05	3.26317E-05	3.19593E-05	7.42112E-05	7.40967E-05	9.75038E-05	9.74409E-05	0.000104439	0.000101935	4.06409E-06	4.06409E-06	0.000110064	4.06409E-06	6.62934E-05	6.4217E-05	9.58998E-05	0.000416212
3838103773305	383810	3773305	0.000245146	9.615E-05	3.18418E-05	3.11858E-05	7.24149E-05	7.23032E-05	9.51438E-05	9.50824E-05	0.000101911	9.94681E-05	3.96572E-06	3.96572E-06	0.0001074	3.96572E-06	6.45605E-05	6.25384E-05	9.32588E-05	0.00040475
3838203773305	383820	3773305	0.000238643	9.3599E-05	3.09972E-05	3.03585E-05	7.0494E-05	7.03852E-05	9.26199E-05	9.25601E-05	9.92075E-05	9.68295E-05	3.86052E-06	3.86052E-06	0.000104551	3.86052E-06	6.27218E-05	6.07572E-05	9.04617E-05	0.00039261
3838303773305	383830	3773305	0.000232436	9.1165E-05	3.0191E-05	2.9569E-05	6.86606E-05	6.85547E-05	9.02111E-05	9.01528E-05	9.66273E-05	9.43112E-05	3.76012E-06	3.76012E-06	0.000101831	3.76012E-06	6.09691E-05	5.90595E-05	8.78048E-05	0.000381079
3838403773305	383840	3773305	0.000224416	8.8019E-05	2.91492E-05	2.85486E-05	6.62913E-05	6.6189E-05	8.7098E-05	8.70418E-05	9.32929E-05	9.10567E-05	3.63036E-06	3.63036E-06	9.83174E-05	3.63036E-06	5.8725E-05	5.68856E-05	8.43921E-05	0.000366268
3838503773305	383850	3773305	0.000216673	8.4982E-05	2.81435E-05	2.75636E-05	6.40042E-05	6.39054E-05	8.40931E-05	8.40388E-05	9.00742E-05	8.79152E-05	3.50511E-06	3.50511E-06	9.49254E-05	3.50511E-06	5.65633E-05	5.47917E-05	8.11106E-05	0.000352026
3838603773305	383860	3773305	0.000208652	8.1836E-05	2.71017E-05	2.65433E-05	6.16348E-05	6.15397E-05	8.09801E-05	8.09278E-05	8.67398E-05	8.46607E-05	3.37536E-06	3.37536E-06	9.14114E-05	3.37536E-06	5.43299E-05	5.26282E-05	7.77296E-05	0.000337352
3838703773305	383870	3773305	0.000199913	7.8409E-05	2.59665E-05	2.54315E-05	5.90532E-05	5.89621E-05	7.75882E-05	7.75381E-05	8.31066E-05	8.11146E-05	3.23398E-06	3.23398E-06	8.75826E-05	3.23398E-06	5.19136E-05	5.02875E-05	7.40725E-05	0.00032148
3838803773305	383880	3773305	0.000191685	7.5182E-05	2.48978E-05	2.43849E-05	5.66228E-05	5.65355E-05	7.4395E-05	7.4347E-05	7.96863E-05	7.77763E-05	3.10088E-06	3.10088E-06	8.39781E-05	3.10088E-06	4.96479E-05	4.80928E-05	7.06553E-05	0.000306649
3838903773305	383890	3773305	0.000183709	7.2053E-05	2.38618E-05	2.33702E-05	5.42668E-05	5.4183E-05	7.12994E-05	7.12534E-05	7.63706E-05	7.454E-05	2.97186E-06	2.97186E-06	8.04837E-05	2.97186E-06	4.76611E-05	4.59745E-05	6.7367E-05	0.000292378
3839003773305	383900	3773305	0.000176146	6.9087E-05	2.28795E-05	2.24081E-05	5.20327E-05	5.19524E-05	6.83642E-05	6.83201E-05	7.32266E-05	7.14714E-05	2.84951E-06	2.84951E-06	7.71704E-05	2.84951E-06	4.53981E-05	4.39762E-05	6.42757E-05	0.000278961
3839103773305	383910	3773305	0.000169059	6.6307E-05	2.1959E-05	2.15066E-05	4.99393E-05	4.98623E-05	6.56137E-05	6.55714E-05	7.02805E-05	6.85959E-05	2.73487E-06	2.73487E-06	7.40657E-05	2.73487E-06	4.35715E-05	4.21099E-05	6.13948E-05	0.000266458
3829703773315	382970	3773315	0.000219853	8.6229E-05	2.85565E-05	2.79681E-05	6.49434E-05	6.48432E-05	8.53271E-05	8.52721E-05	9.1396E-05	8.92053E-05	3.55655E-06	3.55655E-06	9.63184E-05	3.55655E-06	4.41532E-05	4.27702E-05	2.94538E-05	0.000127832
3829803773315	382980	3773315	0.000234484	9.1968E-05	3.0457E-05	2.98295E-05	6.92655E-05	6.91587E-05	9.10059E-05	9.09471E-05	9.74786E-05	9.51421E-05	3.79325E-06	3.79325E-06	0.000102729	3.79325E-06	4.71059E-05	4.56305E-05	3.07574E-05	0.000133489
3829903773315	382990	3773315	0.000249727	9.7946E-05	3.24368E-05	3.17685E-05	7.37681E-05	7.36543E-05	9.69216E-05	9.68591E-05	0.000103815	0.000101327	4.03982E-06	4.03982E-06	0.000109406	4.03982E-06	5.01394E-05	4.85689E-05	3.20179E-05	0.00013896
3830003773315	383000	3773315	0.00026576	0.00010423	3.45193E-05	3.38081E-05	7.85041E-05	7.8383E-05	0.000103144	0.000103078	0.00011048	0.000107832	4.29919E-06	4.29919E-06	0.00011643	4.29919E-06	5.32895E-05	5.16203E-05	3.32558E-05	0.000144333

Unique Identifier	X (UTM)	Y (UTM)	KMMass Grading / Excavation	KMMass Grading / Excavation	KMDrainage / Utilities Trenching	KMFoundations / Concrete Pads	KMBuilding / Structure Construction	KMAsphalt Paving	KMArchitectural Coating	KMLandscaping or Other Finishing	KMWaterside Construction (Piles)	EWNDemolition	EWNSite Grubbing / Prep	EWNDrainage / Utilities Trenching	EWNDrainage / Utilities Trenching	EWNDrainage / Utilities Trenching	EWNFoundation s / Concrete Pads	EWNBuilding / Structure Construction	EWNAsphalt Paving	EWNLandscaping or Other Finishing	EWNWaterside Construction (Piles)
			2025	2026	2026	2026	2026	2026	2026	2026	2026	2027	2027	2027	2028	2029	2029	2029	2029	2029	2029
3838503773295	383850	3773295	0.000261515	0.000258809	9.29404E-05	4.91837E-05	0.000168929	5.42701E-06	5.42701E-06	0.000174356	5.42701E-06	0.000242691	1.3227E-05	3.10595E-05	3.04597E-05	2.98294E-05	2.58378E-05	5.61053E-05	3.99159E-06	5.81011E-05	3.99159E-06
3838603773295	383860	3773295	0.000250697	0.000248103	8.90959E-05	4.71492E-05	0.000161941	5.20252E-06	5.20252E-06	0.000167144	5.20252E-06	0.000233136	1.27062E-05	2.98365E-05	2.92603E-05	2.86549E-05	2.48205E-05	5.38962E-05	3.83443E-06	5.58134E-05	3.83443E-06
3838703773295	383870	3773295	0.000238767	0.000236296	8.4856E-05	4.49055E-05	0.000154235	4.95494E-06	4.95494E-06	0.00015919	4.95494E-06	0.000222684	1.21366E-05	2.84989E-05	2.79486E-05	2.73703E-05	2.37078E-05	5.148E-05	3.66253E-06	5.33113E-05	3.66253E-06
3838803773295	383880	3773295	0.000227621	0.000225265	8.08947E-05	4.28092E-05	0.000147035	4.72363E-06	4.72363E-06	0.000151758	4.72363E-06	0.000212891	1.16028E-05	2.72456E-05	2.67195E-05	2.61666E-05	2.26652E-05	4.92161E-05	3.50146E-06	5.09668E-05	3.50146E-06
3838903773295	383890	3773295	0.000217139	0.000214892	7.71696E-05	4.08378E-05	0.000140264	4.50611E-06	4.50611E-06	0.00014477	4.50611E-06	0.000203657	1.10996E-05	2.60638E-05	2.55605E-05	2.50316E-05	2.16821E-05	4.70813E-05	3.34958E-06	4.87561E-05	3.34958E-06
3839003773295	383900	3773295	0.000207344	0.000205198	7.36885E-05	3.89957E-05	0.000133937	4.30285E-06	4.30285E-06	0.000138239	4.30285E-06	0.000194997	1.06276E-05	2.49556E-05	2.44736E-05	2.39673E-05	2.07601E-05	4.50793E-05	3.20715E-06	4.66829E-05	3.20715E-06
3839103773295	383910	3773295	0.000198244	0.000196192	7.04542E-05	3.72841E-05	0.000128058	4.11399E-06	4.11399E-06	0.000132172	4.11399E-06	0.000186919	1.01873E-05	2.39217E-05	2.34598E-05	2.29744E-05	1.99001E-05	4.32119E-05	3.07429E-06	4.4749E-05	3.07429E-06
3829703773305	382970	3773305	9.75764E-05	9.65665E-05	3.46779E-05	1.83514E-05	6.30306E-05	2.02492E-06	2.02492E-06	6.50556E-05	2.02492E-06	0.000212898	1.16032E-05	2.72466E-05	2.67204E-05	2.61676E-05	2.2666E-05	4.92178E-05	3.50158E-06	5.09686E-05	3.50158E-06
3829803773305	382980	3773305	0.000102011	0.000100955	3.62539E-05	1.91854E-05	6.58952E-05	2.11695E-06	2.11695E-06	6.80122E-05	2.11695E-06	0.00022799	1.24258E-05	2.9178E-05	2.86146E-05	2.80225E-05	2.42727E-05	5.27067E-05	3.7498E-06	5.45816E-05	3.7498E-06
3829903773305	382990	3773305	0.000106259	0.000105159	3.77636E-05	1.99844E-05	6.86393E-05	2.20511E-06	2.20511E-06	7.08444E-05	2.20511E-06	0.00024361	1.32771E-05	3.1177E-05	3.0575E-05	2.99424E-05	2.59357E-05	5.63177E-05	4.0067E-06	5.83211E-05	4.0067E-06
3830003773305	383000	3773305	0.000110328	0.000109186	3.92096E-05	2.07496E-05	7.12676E-05	2.28954E-06	2.28954E-06	7.35571E-05	2.28954E-06	0.000259988	1.41697E-05	3.32731E-05	3.26306E-05	3.19554E-05	2.76793E-05	6.0104E-05	4.27607E-06	6.2242E-05	4.27607E-06
3830103773305	383010	3773305	0.000114471	0.000113287	4.06822E-05	2.15288E-05	7.39441E-05	2.37553E-06	2.37553E-06	7.63196E-05	2.37553E-06	0.000278173	1.51608E-05	3.56004E-05	3.49129E-05	3.41905E-05	2.96154E-05	6.4308E-05	4.57517E-06	6.65956E-05	4.57517E-06
3830203773305	383020	3773305	0.000118637	0.000117409	4.21627E-05	2.23123E-05	7.6635E-05	2.46198E-06	2.46198E-06	7.9097E-05	2.46198E-06	0.000294834	1.60689E-05	3.77327E-05	3.7004E-05	3.62384E-05	3.13892E-05	6.81598E-05	4.8492E-06	7.05843E-05	4.8492E-06
3830303773305	383030	3773305	0.000122206	0.000120941	4.34309E-05	2.29835E-05	7.89402E-05	2.53603E-06	2.53603E-06	8.14763E-05	2.53603E-06	0.000311641	1.69848E-05	3.98836E-05	3.91134E-05	3.83041E-05	3.31785E-05	7.20451E-05	5.12562E-06	7.46079E-05	5.12562E-06
3830403773305	383040	3773305	0.000125722	0.000124421	4.46806E-05	2.36448E-05	8.12116E-05	2.60901E-06	2.60901E-06	8.38206E-05	2.60901E-06	0.000329558	1.79613E-05	4.21766E-05	4.13621E-05	4.05063E-05	3.5086E-05	7.61872E-05	5.42031E-06	7.88973E-05	5.42031E-06
3830503773305	383050	3773305	0.000129358	0.000128019	4.59727E-05	2.43286E-05	8.35602E-05	2.68446E-06	2.68446E-06	8.62447E-05	2.68446E-06	0.000349443	1.90451E-05	4.47215E-05	4.38578E-05	4.29504E-05	3.7203E-05	8.07842E-05	5.74736E-06	8.36578E-05	5.74736E-06
3830603773305	383060	3773305	0.000133008	0.000131632	4.72702E-05	2.50152E-05	8.59184E-05	2.76022E-06	2.76022E-06	8.86787E-05	2.76022E-06	0.00037115	2.02282E-05	4.74995E-05	4.65823E-05	4.56184E-05	3.95141E-05	8.58024E-05	6.10438E-06	8.88546E-05	6.10438E-06
3830703773305	383070	3773305	0.000137928	0.000136501	4.90187E-05	2.59405E-05	8.90965E-05	2.86231E-06	2.86231E-06	9.19588E-05	2.86231E-06	0.000400369	2.18206E-05	5.12389E-05	5.02494E-05	4.92097E-05	4.26248E-05	9.25571E-05	6.58494E-06	9.58496E-05	6.58494E-06
3830803773305	383080	3773305	0.000143445	0.000141961	5.09794E-05	2.69781E-05	9.26604E-05	2.97681E-06	2.97681E-06	9.56372E-05	2.97681E-06	0.000435268	2.37227E-05	5.57054E-05	5.46296E-05	5.34993E-05	4.63403E-05	0.000100625	7.15895E-06	0.000104205	7.15895E-06
3830903773305	383090	3773305	0.000149717	0.000148167	5.32081E-05	2.81575E-05	9.67113E-05	3.10695E-06	3.10695E-06	9.98182E-05	3.10695E-06	0.000477879	2.6045E-05	6.11586E-05	5.99776E-05	5.87366E-05	5.08768E-05	0.000110476	7.85977E-06	0.000114406	7.85977E-06
3831003773305	383100	3773305	0.000157697	0.000156065	5.60444E-05	2.96585E-05	0.000101867	3.27257E-06	3.27257E-06	0.000105139	3.27257E-06	0.000535297	2.91744E-05	6.8507E-05	6.71841E-05	6.5794E-05	5.69898E-05	0.00012375	8.80414E-06	0.000128152	8.80414E-06
3831103773305	383110	3773305	0.000166373	0.000164651	5.91275E-05	3.129E-05	0.00010747	3.45259E-06	3.45259E-06	0.000110923	3.45259E-06	0.000605664	3.30095E-05	7.75124E-05	7.60156E-05	7.44428E-05	6.44813E-05	0.000140017	9.96147E-06	0.000144998	9.96147E-06
3831203773305	383120	3773305	0.000174689	0.000172881	6.20832E-05	3.28542E-05	0.000112843	3.62519E-06	3.62519E-06	0.000116468	3.62519E-06	0.000684208	3.72902E-05	8.75644E-05	8.58735E-05	8.40967E-05	7.28434E-05	0.000158175	1.12533E-05	0.000163802	1.12533E-05
3831303773305	383130	3773305	0.000183155	0.00018126	6.5092E-05	3.44464E-05	0.000118311	3.80088E-06	3.80088E-06	0.000122112	3.80088E-06	0.000775784	4.22812E-05	9.92842E-05	9.73669E-05	9.53523E-05	8.25929E-05	0.000179345	1.27595E-05	0.000185725	1.27595E-05
3831403773305	383140	3773305	0.000193144	0.000191146	6.8642E-05	3.63251E-05	0.000124764	4.00817E-06	4.00817E-06	0.000128772	4.00817E-06	0.00089703	4.88893E-05	0.000114801	0.000112584	0.000110255	9.55012E-05	0.000207375	1.47536E-05	0.000214752	1.47536E-05
3831503773305	383150	3773305	0.000209659	0.000207489	7.4511E-05	3.94309E-05	0.000135431	4.35087E-06	4.35087E-06	0.000139782	4.35087E-06	0.001134752	6.18454E-05	0.000145225	0.00014242	0.000139473	0.00012081	0.000262332	1.86635E-05	0.000271663	1.86635E-05
3831603773305	383160	3773305	0.000227046	0.000224696	8.06904E-05	4.27011E-05	0.000146663	4.7117E-06	4.7117E-06	0.00015137	4.7117E-06	0.001493972	8.14234E-05	0.000191198	0.000187505	0.000183626	0.000159054	0.000345376	2.45717E-05	0.00035766	2.45717E-05
3831703773305	383170	3773305	0.000244068	0.000241542	8.67398E-05	4.59024E-05	0.000157659	5.06494E-06	5.06494E-06	0.000162724	5.06494E-06	0.002049277	0.000111688	0.000262265	0.0002572	0.000251879	0.000218174	0.000473752	3.37049E-05	0.000490604	3.37049E-05
3834703773305	383470	3773305	0.009727834	0.00962716	0.003457196	0.001829535	0.006283813	0.000201874	0.000201874	0.006485687	0.000201874	0.00771204	0.000420316	0.000986981	0.000967922	0.000947895	0.000821053	0.001782868	0.000126841	0.001846289	0.000126841
3834803773305	383480	3773305	0.007704151	0.00762442	0.002737995	0.001448936	0.00497659	0.000159878	0.000159878	0.005136468	0.000159878	0.006092235	0.000332035	0.00077968	0.000764624	0.000748803	0.000648603	0.001408402	0.0001002	0.001458502	0.0001002
3834903773305	383490	3773305	0.005475557	0.005418891	0.00194597	0.0010298	0.003537003	0.00011363	0.00011363	0.003650633	0.00011363	0.004374063	0.000238392	0.00055979	0.000548979	0.00053762	0.000465679	0.001011195	7.19411E-05	0.001047166	7.19411E-05
3835003773305	383500	3773305	0.004136536	0.004093727	0.001470093	0.000777967	0.002672046	8.58422E-05	8.58422E-05	0.002757888	8.58422E-05	0.003339149	0.000181988	0.000427342	0.000419089	0.000410418	0.000355499	0.000771944	5.49196E-05	0.000799404	5.49196E-05
3835103773305	383510	3773305	0.003304532	0.003270333	0.001174405	0.00062149	0.002134603	6.85763E-05	6.85763E-05	0.002203179	6.85763E-05	0.002691456	0.000146688	0.000344451	0.000337799	0.00033081	0.000286543	0.00062221	4.42669E-05	0.000644344	4.42669E-05
3835203773305	383520	3773305	0.002723097	0.002694916	0.000967767	0.000512139	0.001759018	5.65102E-05	5.65102E-05	0.001815528	5.65102E-05	0.002236127	0.000121872	0.000286178	0.000280652	0.000274845	0.000238067	0.000516947	3.6778E-05	0.000535336	3.6778E-05
3835303773305	383530	3773305	0.002307334	0.002283455	0.000820008	0.000433945	0.001490451	4.78822E-05	4.78822E-05	0.001538333	4.78822E-05	0.001908789	0.000104031	0.000244286	0.000239568	0.000234611	0.000203217	0.000441274	3.13942E-05	0.000456971	3.13942E-05
3835403773305	383540	3773305	0.001990394	0.001969795	0.00070737	0.000374338	0.001285719	4.1305E-05	4.1305E-05	0.001327024	4.1305E-05	0.001658143	9.03709E-05	0.000212208	0.00020811	0.000203804	0.000176532	0.000383329	2.72718E-05	0.000396965	2.72718E-05
3835503773305	383550	3773305	0.001733821	0.001715877	0.000616186	0.000326083	0.001119983	3.59806E-05	3.59806E-05	0.001155963	3.59806E-05	0.001454394	7.92664E-05	0.000186132	0.000182538	0.000178761	0.00015484	0.000336227	2.39207E-05	0.000348187	2.39207E-05
3835603773305	383560	3773305	0.001498077	0.001482574	0.000532405	0.000281747	0.000967701	3.10884E-05	3.10884E-05	0.00099879	3.10884E-05	0.001266618	6.90323E-05	0.000162101	0.000158971	0.000155681	0.000134849	0.000292816	2.08323E-05	0.000303233	2.08323E-05
3835703773305	383570	3773305	0.001309666	0.001296112	0.000465445	0.000246312	0.000845995	2.71784E-05	2.71784E-05	0.000873173	2.71784E-05	0.001115786	6.08118E-05	0.000142797	0.00014004	0.000137142	0.00011891	0.000257947	1.83515E-05	0.00026712	1.83515E-05
3835803773305	383580	3773305	0.00115432	0.001142374	0.000410236	0.000217096	0.000745647	2.39547E-05	2.39547E-05	0.000769602	2.39547E-05	0.000990703	5.39946E-05	0.00012679	0.000124341	0.000121768	0.000105474	0.000229031	1.62943E-05	0.000237178	1.62943E-05
3835903773305	383590	3773305	0.001025164	0.001014555	0.000364335	0.000192805	0.000662217	2.12744E-05	2.12744E-05	0.00068349	2.12744E-05	0.000886057	4.82913E-05	0.000113397	0.00011207	0.000108906	9.4333E-05	0.000204839	1.45732E-05	0.000212125	1.45732E-05
3836003773305	383600	3773305	0.000917599	0.000908102	0.000326107	0.000172575	0.000592734	1.90422E-05	1.90422E-05	0.000611776	1.90422E-05	0.000798356	4.35114E-05	0.000102173	0.0001002	9.81267E-05	8.4996E-05	0.000184564	1.31307E-05	0.000191129	1.31307E-05
3836103773305	383610	3773305	0.000830101	0.00082151	0.000295011	0.000156119	0.000536214	1.72264E-05	1.72264E-05	0.00055344	1.72264E-05	0.000726573	3.95992E-05	9.29863E-05	9.11906E-05	8.93038E-05	7.73537E-05	0.000167969	1.19501E-05	0.000173944	1.19501E-05
3836203773305	383620	3773305	0.000755347	0.00074753	0.000268444	0.00014206	0.000487926	1.56751E-05	1.56751E-05	0.00050361	1.56751E-05	0.000664867	3.62361E-05	8.50892E-05	8.3446E-05	8.17194E-05	7.07842E-05	0.000153704	1.09352E-05	0.000159171	1.09352E-05
3836303773305	383630	3773305	0.00069156	0.000684403	0.000245775	0.000130063	0.000446722	1.43514E-05	1.43514E-05	0.000461073	1.43514E-05	0.000611897	3.33492E-05	7.83101E-05	7.67978E-05	7.52088E-05	6.51448E-05	0.000141458	1.0064E-05	0.00014649	1.0064E-05
3836403773305	383640	3773305	0.000636628	0.000630039	0.000226253	0.000119732	0.000411238	1.32114E-05	1.32114E-05	0.000424449	1.32114E-05	0.000566009	3.08482E-05	7.24374E-05	7.10386E-05	6.95687E-05	6.02595E-05	0.00013085	9.30926E-06	0.000135505	9.30926E-06
3836503773305	383650	3773305	0.00058837	0.000582281	0.000209102	0.000110656	0.000380065	1.221E-05	1.221E-05	0.000392275	1.221E-05	0.000525489	2.86398E-05	6.72517E-05	6.5953E-05	6.45884E-05	5.59456E-05	0.000121482	8.64282E-06	0.000125804	8.64282E-06
3836603773305	383660	3773305	0.000550668	0.000544969	0.000195703	0.000103565	0.000355711	1.14276E-05	1.14276E-05	0.000367138	1.14276E-05	0.000493614	2.69026E-05	6.31723E-05	6.19524E-05	6.06705E-05	5.2552E-05	0.000114114	8.11856E-06	0.000118173	8.11856E-06
3836703773305	383670	3773305	0.000517274	0.000511921	0.000183835	9.72849E-05	0.00033414	1.07346E-05	1.07346E-05	0.000344874	1.07346E-05	0.000465237	2.5356E-05	5.95408E-05	5.8391E-05	5.71828E-05	4.95309E-05	0.000107553	7.65185E-06	0.000111379	7.65185E-06
3836803773305	383680	3773305	0.000487531	0.000482485	0.000173265	9.1691E-05	0.000314927	1.01173E-05	1.01173E-05	0.000325044	1.01173E-05	0.00043984	2.39718E-05	5.62904E-05	5.52033E-05	5.40611E-05	4.6827E-05	0.000101682	7.23413E-06	0.000105299	7.23413E-06
3836903773305	383690	3773305	0.000461789	0.00045701	0.000164116	8.68497E-05	0.000298298	9.58314E-06	9.58314E-06	0.000307882	9.58314E-06	0.000417742	2.27675E-05	5.34623E-05	5.24299E-05	5.13451E-05	4.44744E-05	9.65735E-05	6.87068E-06	0.000100009	6.87068E-06
3837003773305	383700	3773305	0.000437989	0.000433456	0.000155658	8.23735E-05	0.000282924	9.08922E-06	9.08922E-06	0.000292013	9.08922E-06	0.000397237	2.16499E-05	5.08381E-05	4.98564E-05	4.88248E-05	4.22914E-05	9.18332E-05	6.53343E-06	9.50999E-05	6.53343E-06
3837103773305	383710	3773305	0.000418668	0.000414335	0.000148791	7.87397E-05	0.000270443	8.68827E-06	8.68827E-06	0.000279132	8.68827E-06	0.000380484	2.07369E-05	4.8694E-05	4.77537E-05	4.67656E-05	4.05078E-05	8.79602E-05	6.25789E-06	9.10891E-05	6.25789E-06
3837203773305	383720	3773305	0.000401526	0.000397371	0.000142699	7.55159E-05	0.000259371	8.33255E-06	8.33255E-06	0.000267703	8.33255E-06	0.000365568	1.99239E-05	4.67852E-05	4.58817E-05	4.49324E-05	3.89198E-05	8.4512E-05	6.01257E-06	8.75183E-05	6.01257E-06
3837303773305	383730	3773305	0.000386334	0.000382336	0.0001373	7.26586E-05	0.000249557	8.01727E-06	8.01727E-06	0.000257574	8.01727E-06	0.000352299	1.92007E-05	4.5087E-05	4.42163E-05	4.33014E-05	3.75071E-05	8.14444E-05	5.79433E-06	8.43416E-05	5.79433E-06
3837403773305	383740	3773305	0.000376053	0.000372162	0.000133646	7.07252E-05	0.000242916	7.80393E-06	7.80393E-06	0.00025072	7.80393E-06	0.000343195	1.87046E-05	4.39219E-05	4.30737E-05	4.21824E-05	3.65378E-05	7.93397E-05	5.64459E-06	8.2162E-05	5.64459E-06
3837503773305	383750	3773305	0.000366505	0.000362712	0.000130253	6.89294E-05	0.000236748	7.60578E-06	7.60578E-06	0.000244354	7.60578E-06	0.000334704	1.82418E-05	4.28351E-05	4.20079E-05	4.11387E-05	3.56338E-05	7.73767E-05	5.50493E-06	8.01292E-05	5.50493E-06
3837603773305	383760	3773305	0.00035559	0.00035191	0.000126374	6.68766E-05	0.000229698	7.37927E-06	7.37927E-06	0.000237077	7.37927E-06	0.000325033	1.77147E-05	4.15975E-05	4.07942E-05	3.99501E-05	3.46042E-05	7.51411E-05	5.34588E-06	7.7814E-05	5.34588E-06
3837703773305	383770	3773305	0.000344093	0.000340532	0.000122288	6.47143E-05	0.000222271	7.14068E-06	7.14068E-06	0.000229412	7.14068E-06	0.00031488	1.71614E-05	4.02981E-05	3.95199E-05	3.87022E-05	3.35233E-05	7.27939E-05	5.17889E-06	7.53833E-05	5.17889E-06
3837803773305	383780	3773305	0.000333417	0.000329966	0.000118494	6.27065E-05	0.000215375	6.91913E-06	6.91913E-06	0.000222294	6.91913E-06	0.000305401	1.66447E-05	3.9085E-05	3.83302E-05	3.75371E-05	3.25141E-05	7.06025E-05	5.02299E-06	7.3114E-05	5.02299E-06
3837903773305	383790	3773305	0.00032463	0.00032127	0.00011537	6.10539E-05	0.000209699	6.73678E-06	6.73678E-06	0.000216435	6.73678E-06	0.000297507	1.62145E-05	3.80747E-05	3.73394E-05	3.65668E-05	3.16737E-05	6.87775E-05	4.89315E-06	7.12241E-05	4.89315E-06
3838003773305	383800	3773305	0.000316365	0.000313091	0.000112434	5.94995E-05	0.00020436	6.56528E-06	6.56528E-06	0.000210925	6.56528E-06	0.000290041	1.58076E-05	3.71193E-05	3.64025E-05	3.56493E-05	3.08789E-05	6.70517E-05	4.77036E-06	6.94368E-05	4.77036E-06
3838103773305	383810	3773305	0.000307653	0.000304469	0.000109337	5.7861E-05	0.000198732	6.38447E-06	6.38447E-06	0.000205117	6.38447E-06	0.000282208	1.53807E-05	3.61168E-05	3.54194E-05	3.46865E-05	3.0045E-05	6.52408E-05	4.64153E-06	6.75616E-05	4.64153E-06
3838203773305	383820	3773305	0.000298425	0.000295337	0.000106058	5.61255E-05	0.000192772	6.19298E-06	6.19298E-06	0.000198965	6.19298E-06	0.000273962	1.49313E-05	3.50614E-05	3.43844E-05	3.36729E-05	2.9167E-05	6.33344E-05	4.5059E-06	6.55874E-05	4.5059E-06
3838303773305	383830	3773305	0.000289661	0.000286663	0.000102943	5.44771E-05	0.00018711	6.01109E-06	6.01109E-06	0.000193121	6.01109E-06	0.000266121	1.45039E-05	3.4058E-05	3.34003E-05	3.27092E-05	2.83323E-05	6.15218E-05	4.37695E-06	6.37103E-05	4.37695E-06
3838403773305	383840	3773305	0.000278402	0.000275521	9.89421E-05	5.23598E-05	0.000179837	5.77746E-06	5.77746E-06	0.000185615	5.77746E-06	0.000256244	1.39656E-05	3.27939E-05	3.21606E-05	3.14952E-05	2.72807E-05	5.92384E-05	4.21449E-06	6.13457E-05	4.21449E-06
3838503773305	383850	3773305	0.000267577	0.000264808	9.50949E-05	5.03238E-05	0.000172845	5.55281E-06	5.55281E-06	0.000178398	5.55281E-06	0.000246749	1.34482E-05	3.15788E-05	3.0969E-05	3.03282E-05	2.62699E-05	5.70435E-05	4.05834E-06	5.90726E-05	4.05834E-06
3838603773305	383860	3773305	0.000256424	0.00025377	9.11309E-05	4.82261E-05	0.00016564	5.32135E-06	5.32135E-06	0.000170961	5.32135E-06	0.000237002	1.29169E-05	3.03314E-05	2.97456E-05	2.91302E-05	2.52322E-05	5.47901E-05	3.89802E-06	5.67391E-05	3.89802E-06
3838703773305	383870	3773305	0.000244359	0.00024183	8.68433E-05	4.59571E-05	0.000157847	5.07098E-06	5.07098E-06	0.000162918	5.07098E-06	0.000226512	1.23452E-05	2.89889E-05	2.84291E-05	2.78409E-05	2.41154E-05	5.23651E-05	3.72549E-06	5.42278E-05	3.72549E-06
3838803773305	383880	3773305	0.000233086	0.000230674	8.28369E-05	4.3837E-05	0.000150565	4.83704E-06	4.83704E-06	0.000155402	4.83704E-06	0.000216681	1.18094E-05	2.77307E-05	2.71952E-05	2.66325E-05	2.30687E-05	5.00923E-05	3.56379E-06	5.18742E-05	3.56379E-06
3838903773305	383890	3773305	0.000222238	0.000219938	7.89817E-05	4.17968E-05	0.000143557	4.61193E-06	4.61193E-06	0.000148169	4.61193E-06	0.000207202	1.12928E-05	2.65175E-05	2.60055E-05	2.54674E-05	2.20595E-05	4.79009E-05	3.40789E-06	4.96048E-05	3.40789E-06
3839003773305	383900	3773305	0.00021204	0.000209846	7.53574E-05	3.98788E-05	0.00013697	4.4003E-06	4.4003E-06	0.00014137	4.4003E-06	0.000198266	1.08058E-05	2.5374E-05	2.4884E-05	2.43691E-05	2.11082E-05	4.58352E-05	3.26092E-06	4.74656E-05	3.26092E-06
3839103773305	383910	3773305	0.000202536	0.00020044	7.19798E-05	3.80914E-05	0.000130831	4.20307E-06	4.20307E-06	0.000135034	4.20307E-06	0.000189897	1.03497E-05	2.43029E-05	2.38336E-05	2.33405E-05	2.02172E-05	4.39004E-05	3.12328E-06	4.54621E-05	3.12328E-06
3829703773315	382970	3773315	9.71658E-05	9.61602E-05	3.45319E-05	1.82742E-05	6.27654E-05	2.0164E-06	2.0164E-06	6.47818E-05	2.0164E-06	0.00021214	1.15619E-05	2.71496E-05	2.66253E-05	2.60744E-05	2.25853E-05	4.90426E-05	3.48912E-06	5.07871E-05	3.48912E-06
3829803773315	382980	3773315	0.000101466	0.000100416	3.60602E-05	1.90829E-05	6.55432E-05	2.10564E-06	2.10564E-06	6.76488E-05	2.10564E-06	0.000226734	1.23573E-05	2.90173E-05	2.8457E-05	2.78682E-05	2.4139E-05	5.24164E-05	3.72915E-06	5.4281E-05	3.72915E-06
3829903773315	382990	3773315	0.000105624	0.000104531	3.75381E-05	1.9865E-05	6.82293E-05	2.19194E-06	2.19194E-06	7.04213E-05	2.19194E-06	0.000241795	1.31782E-05	3.09448E-05	3.03472E-05	2.97193E-05	2.57425E-05	5.58982E-05	3.97686E-06	5.78866E-05	3.97686E-06
3830003773315	383000	3773315	0.000109708	0.000108573	3.89894E-05	2.0633E-05	7.08673E-05	2.27668E-06	2.27668E-06	7.3144E-05	2.27668E-06	0.0002575	1.40341E-05	3.29546E-05	3.23182E-05	3.16495E-05	2.74144E-05	5.95287E-05	4.23515E-06	6.16463E-05	4.23515E-06

			ISDemolition	ISDrainage / Utilities Trenching	ISDrainage / Utilities Trenching	ISAsphalt Paving	ISAsphalt Paving	SVDemolition	SVSite Grubbing / Prep	SVMass Grading / Excavation	SVMass Grading / Excavation	SVDrainage / Utilities Trenching	SVFoundations / Concrete Pads	SVBuilding / Structure Construction	SVBuilding / Structure Construction	SVAsphalt Paving	SVAsphalt Paving	SVArchitectural Coating	SVArchitectural Coating	SVLandscaping or Other Finishing	SVLandscaping or Other Finishing
Unique Identifier	X (UTM)	Y (UTM)	2027	2027	2028	2027	2028	2027	2027	2027	2028	2028	2028	2028	2029	2028	2029	2028	2029	2028	2029
3838503773295	383850	3773295	3.83957E-05	1.54605E-05	1.50638E-05	3.99289E-06	3.71956E-06	0.000261036	0.000187671	0.000126533	0.000124926	8.86382E-05	2.81581E-05	4.03382E-05	3.8799E-05	3.96604E-06	3.68998E-06	3.96604E-06	3.68998E-06	4.03382E-05	3.8799E-05
3838603773295	383860	3773295	3.68616E-05	1.48428E-05	1.44619E-05	3.83335E-06	3.57094E-06	0.000250497	0.000180093	0.000121424	0.000119882	8.50595E-05	2.70212E-05	3.87096E-05	3.72326E-05	3.80591E-06	3.541E-06	3.80591E-06	3.541E-06	3.87096E-05	3.72326E-05
3838703773295	383870	3773295	3.5164E-05	1.41592E-05	1.37959E-05	3.65681E-06	3.40648E-06	0.000238791	0.000171677	0.00011575	0.00011428	8.10846E-05	2.57585E-05	3.69006E-05	3.54926E-05	3.62806E-06	3.37552E-06	3.62806E-06	3.37552E-06	3.69006E-05	3.54926E-05
3838803773295	383880	3773295	3.35725E-05	1.35184E-05	1.31715E-05	3.49131E-06	3.25231E-06	0.000227833	0.000163799	0.000110438	0.000109036	7.73637E-05	2.45765E-05	3.52073E-05	3.38639E-05	3.46157E-06	3.22063E-06	3.46157E-06	3.22063E-06	3.52073E-05	3.38639E-05
3838903773295	383890	3773295	3.20733E-05	1.29147E-05	1.25833E-05	3.3354E-06	3.10707E-06	0.000217499	0.00015637	0.000105429	0.00010409	7.38546E-05	2.34617E-05	3.36103E-05	3.23279E-05	3.30456E-06	3.07454E-06	3.30456E-06	3.07454E-06	3.36103E-05	3.23279E-05
3839003773295	383900	3773295	3.06719E-05	1.23504E-05	1.20335E-05	3.18966E-06	2.97131E-06	0.000207833	0.0001494 2	0.000100743	9.94644E-05	7.05724E-05	2.2419E-05	3.21166E-05	3.08912E-05	3.1577E-06	2.9379E-06	3.1577E-06	2.9379E-06	3.21166E-05	3.08912E-05
3839103773295	383910	3773295	2.93655E-05	1.18244E-05	1.1521E-05	3.05381E-06	2.84476E-06	0.000198844	0.000142958	9.63862E-05	9.51624E-05	6.752E-05	2.14494E-05	3.07276E-05	2.95551E-05	3.02112E-06	2.81084E-06	3.02112E-06	2.81084E-06	3.07276E-05	2.95551E-05
3829703773305	382970	3773305	1.64244E-05	6.61347E-06	6.44379E-06	1.70802E-06	1.5911E-06	9.29184E-05	6.68033E-05	4.50407E-05	4.44688E-05	3.15517E-05	1.00232E-05	1.43588E-05	1.38109E-05	1.41175E-06	1.31349E-06	1.41175E-06	1.31349E-06	1.43588E-05	1.38109E-05
3829803773305	382980	3773305	1.69944E-05	6.84302E-06	6.66745E-06	1.7673E-06	1.64632E-06	9.67581E-05	6.95638E-05	4.69019E-05	4.63064E-05	3.28555E-05	1.04374E-05	1.49522E-05	1.43816E-05	1.47009E-06	1.36776E-06	1.47009E-06	1.36776E-06	1.49522E-05	1.43816E-05
3829903773305	382990	3773305	1.75491E-05	7.06638E-06	6.88507E-06	1.82499E-06	1.70006E-06	0.000100411	7.21898E-05	4.86725E-05	4.80545E-05	3.40958E-05	1.08314E-05	1.55166E-05	1.49245E-05	1.52559E-06	1.4194E-06	1.52559E-06	1.4194E-06	1.55166E-05	1.49245E-05
3830003773305	383000	3773305	1.80969E-05	7.28692E-06	7.09996E-06	1.88195E-06	1.75312E-06	0.000103769	7.46045E-05	5.03005E-05	4.96618E-05	3.52363E-05	1.11937E-05	1.60356E-05	1.54237E-05	1.57661E-06	1.46687E-06	1.57661E-06	1.46687E-06	1.60356E-05	1.54237E-05
3830103773305	383010	3773305	1.86502E-05	7.50971E-06	7.31703E-06	1.93949E-06	1.80672E-06	0.000107155	7.70384E-05	5.19415E-05	5.1282E-05	3.63858E-05	1.15588E-05	1.65587E-05	1.59269E-05	1.62805E-06	1.51473E-06	1.62805E-06	1.51473E-06	1.65587E-05	1.59269E-05
3830203773305	383020	3773305	1.93488E-05	7.79102E-06	7.59112E-06	2.01214E-06	1.8744E-06	0.000111137	7.99014E-05	5.38718E-05	5.31878E-05	3.7738E-05	1.19884E-05	1.71741E-05	1.65188E-05	1.68855E-06	1.57102E-06	1.68855E-06	1.57102E-06	1.71741E-05	1.65188E-05
3830303773305	383030	3773305	1.99594E-05	8.03688E-06	7.83067E-06	2.07564E-06	1.93355E-06	0.000114291	8.21687E-05	5.54005E-05	5.46971E-05	3.88089E-05	1.23286E-05	1.76615E-05	1.69876E-05	1.73647E-06	1.6156E-06	1.73647E-06	1.6156E-06	1.76615E-05	1.69876E-05
3830403773305	383040	3773305	2.05476E-05	8.27374E-06	8.06145E-06	2.13681E-06	1.99053E-06	0.000117382	8.43912E-05	5.6899E-05	5.61765E-05	3.98586E-05	1.26621E-05	1.81392E-05	1.74471E-05	1.78344E-06	1.6593E-06	1.78344E-06	1.6593E-06	1.81392E-05	1.74471E-05
3830503773305	383050	3773305	2.11358E-05	8.51059E-06	8.29224E-06	2.19798E-06	2.04751E-06	0.000120544	8.66649E-05	5.8432E-05	5.76901E-05	4.09325E-05	1.30032E-05	1.86279E-05	1.79171E-05	1.83149E-06	1.70401E-06	1.83149E-06	1.70401E-06	1.86279E-05	1.79171E-05
3830603773305	383060	3773305	2.17115E-05	8.74239E-06	8.51808E-06	2.25784E-06	2.10328E-06	0.00012368	8.89195E-05	5.99521E-05	5.91909E-05	4.19973E-05	1.33415E-05	1.91125E-05	1.83832E-05	1.87913E-06	1.74834E-06	1.87913E-06	1.74834E-06	1.91125E-05	1.83832E-05
3830703773305	383070	3773305	2.24338E-05	9.03326E-06	8.80149E-06	2.33296E-06	2.17326E-06	0.000127876	9.19362E-05	6.1986E-05	6.1199E-05	4.34222E-05	1.37941E-05	1.97609E-05	1.90069E-05	1.94289E-06	1.80765E-06	1.94289E-06	1.80765E-06	1.97609E-05	1.90069E-05
3830803773305	383080	3773305	2.32303E-05	9.35395E-06	9.11395E-06	2.41579E-06	2.25041E-06	0.000132562	9.53052E-05	6.42575E-05	6.34416E-05	4.50134E-05	1.42996E-05	2.0485E-05	1.97034E-05	2.01408E-06	1.87389E-06	2.01408E-06	1.87389E-06	2.0485E-05	1.97034E-05
3830903773305	383090	3773305	2.41273E-05	9.71514E-06	9.46588E-06	2.50907E-06	2.33731E-06	0.000137881	9.91289E-05	6.68356E-05	6.5987E-05	4.68193E-05	1.48733E-05	2.13069E-05	2.04939E-05	2.09489E-06	1.94907E-06	2.09489E-06	1.94907E-06	2.13069E-05	2.04939E-05
3831003773305	383100	3773305	2.52451E-05	1.01652E-05	9.90442E-06	2.62531E-06	2.44559E-06	0.000144625	0.000103977	7.01046E-05	6.92145E-05	4.91093E-05	1.56008E-05	2.23491E-05	2.14963E-05	2.19735E-06	2.04441E-06	2.19735E-06	2.04441E-06	2.23491E-05	2.14963E-05
3831103773305	383110	3773305	2.64551E-05	1.06524E-05	1.03791E-05	2.75114E-06	2.56281E-06	0.00015193	0.000109229	7.36456E-05	7.27106E-05	5.15899E-05	1.63888E-05	2.34779E-05	2.25821E-05	2.30834E-06	2.14767E-06	2.30834E-06	2.14767E-06	2.34779E-05	2.25821E-05
3831203773305	383120	3773305	2.76287E-05	1.1125E-05	1.08396E-05	2.8732E-06	2.67651E-06	0.000158888	0.000114232	7.70183E-05	7.60404E-05	5.39525E-05	1.71393E-05	2.45531E-05	2.36163E-05	2.41406E-06	2.24603E-06	2.41406E-06	2.24603E-06	2.45531E-05	2.36163E-05
3831303773305	383130	3773305	2.88289E-05	1.16083E-05	1.13105E-05	2.99801E-06	2.79278E-06	0.000165926	0.000119292	8.04298E-05	7.94086E-05	5.63423E-05	1.78985E-05	2.56407E-05	2.46624E-05	2.52099E-06	2.34551E-06	2.52099E-06	2.34551E-06	2.56407E-05	2.46624E-05
3831403773305	383140	3773305	3.0229E-05	1.21721E-05	1.18598E-05	3.1436E-06	2.92841E-06	0.000174193	0.000125235	8.44373E-05	8.33652E-05	5.91496E-05	1.87903E-05	2.69183E-05	2.58912E-05	2.6466E-06	2.46238E-06	2.6466E-06	2.46238E-06	2.69183E-05	2.58912E-05
3831503773305	383150	3773305	3.2431E-05	1.30587E-05	1.27237E-05	3.3726E-06	3.14172E-06	0.00018769	0.000134939	9.09796E-05	8.98245E-05	6.37326E-05	2.02462E-05	2.9004E-05	2.78973E-05	2.85166E-06	2.65317E-06	2.85166E-06	2.65317E-06	2.9004E-05	2.78973E-05
3831603773305	383160	3773305	3.47071E-05	1.39752E-05	1.36167E-05	3.60929E-06	3.36222E-06	0.000201623	0.000144956	9.77336E-05	9.64927E-05	6.84639E-05	2.17492E-05	3.11571E-05	2.99683E-05	3.06335E-06	2.85013E-06	3.06335E-06	2.85013E-06	3.11571E-05	2.99683E-05
3831703773305	383170	3773305	3.69161E-05	1.48647E-05	1.44833E-05	3.83902E-06	3.57621E-06	0.000214675	0.000154339	0.00010406	0.000102739	7.28956E-05	2.31571E-05	3.31739E-05	3.19081E-05	3.26165E-06	3.03462E-06	3.26165E-06	3.03462E-06	3.31739E-05	3.19081E-05
3834703773305	383470	3773305	0.001364519	0.00054944	0.000535343	0.000141901	0.000132187	0.011068169	0.007957413	0.005365116	0.005296996	0.003758346	0.00119393	0.001710378	0.001645117	0.000168164	0.000156459	0.000168164	0.000156459	0.001710378	0.001645117
3834803773305	383480	3773305	0.001081644	0.000435537	0.000424362	0.000112483	0.000104783	0.00906898	0.006520104	0.004396041	0.004340226	0.003079495	0.000978276	0.001401441	0.001347968	0.000137789	0.000128198	0.000137789	0.000128198	0.001401441	0.001347968
3834903773305	383490	3773305	0.000769087	0.000309682	0.000301737	7.99797E-05	7.45047E-05	0.006169302	0.004435393	0.002990469	0.0029525	0.00209487	0.000665486	0.00095335	0.00091697 4	9.37331E-05	8.72088E-05	9.37331E-05	8.72088E-05	0.00095335	0.000916974
3835003773305	383500	3773305	0.000581381	0.0002341	0.000228094	6.04596E-05	5.63208E-05	0.004492904	0.003230154	0.002177862	0.002150211	0.001525626	0.000484652	0.000694294	0.000667803	6.82628E-05	6.35113E-05	6.82628E-05	6.35113E-05	0.000694294	0.000667803
3835103773305	383510	3773305	0.000464815	0.000187163	0.000182361	4.83375E-05	4.50285E-05	0.0035002	0.002516454	0.001696665	0.001675123	0.00118854	0.000377569	0.00054089	0.000520252	5.31802E-05	4.94785E-05	5.31802E-05	4.94785E-05	0.00054089	0.000520252
3835203773305	383520	3773305	0.000383389	0.000154376	0.000150415	3.98698E-05	3.71405E-05	0.002832159	0.002036168	0.001372843	0.001355412	0.000961698	0.000305507	0.000437657	0.000420958	4.30303E-05	4.00352E-05	4.30303E-05	4.00352E-05	0.000437657	0.000420958
3835303773305	383530	3773305	0.000325176	0.000130936	0.000127577	3.38161E-05	3.15012E-05	0.002368502	0.001702824	0.001148093	0.001133516	0.000804257	0.000255492	0.000366008	0.000352042	3.59857E-05	3.3481E-05	3.59857E-05	3.3481E-05	0.000366008	0.000352042
3835403773305	383540	3773305	0.0002808	0.000113068	0.000110167	2.92013E-05	2.72023E-05	0.002022575	0.001454121	0.00098041	0.000967962	0.000686793	0.000218176	0.000312551	0.000300625	3.07299E-05	2.8591E-05	3.07299E-05	2.8591E-05	0.000312551	0.000300625
3835503773305	383550	3773305	0.000244878	9.86029E-05	9.60731E-05	2.54656E-05	2.37223E-05	0.00174716	0.001256113	0.000846908	0.000836155	0.000593272	0.000188467	0.000269991	0.000259689	2.65454E-05	2.46977E-05	2.65454E-05	2.46977E-05	0.000269991	0.000259689
3835603773305	383560	3773305	0.000211868	8.53113E-05	8.31224E-05	2.20328E-05	2.05246E-05	0.001498294	0.001077192	0.000726274	0.000717052	0.000508766	0.000161622	0.000231533	0.000222699	2.27643E-05	2.11798E-05	2.27643E-05	2.11798E-05	0.000231533	0.000222699
3835703773305	383570	3773305	0.000185473	7.4683E-05	7.27669E-05	1.92879E-05	1.79676E-05	0.001302132	0.000936162	0.000631187	0.000623173	0.000442156	0.000140462	0.00020122	0.000193542	1.97839E-05	1.84068E-05	1.97839E-05	1.84068E-05	0.00020122	0.000193542
3835803773305	383580	3773305	0.000163695	6.59136E-05	6.42225E-05	1.70231E-05	1.58578E-05	0.001142095	0.000821104	0.000553612	0.000546583	0.000387814	0.000123198	0.000176489	0.000169755	1.73524E-05	1.61446E-05	1.73524E-05	1.61446E-05	0.000176489	0.000169755
3835903773305	383590	3773305	0.000145575	5.86177E-05	5.71138E-05	1.51388E-05	1.41025E-05	0.001010539	0.000726523	0.000489842	0.000483623	0.000343142	0.000109007	0.00015616	0.000150201	1.53536E-05	1.42849E-05	1.53536E-05	1.42849E-05	0.00015616	0.000150201
3836003773305	383600	3773305	0.000130471	5.25359E-05	5.1188E-05	1.35681E-05	1.26393E-05	0.000901897	0.000648415	0.00043718	0.000431629	0.000306251	9.72881E-05	0.000139371	0.000134053	1.37029E-05	1.27491E-05	1.37029E-05	1.27491E-05	0.000139371	0.000134053
3836103773305	383610	3773305	0.000118179	4.75861E-05	4.63651E-05	1.22898E-05	1.14485E-05	0.000814163	0.000585339	0.000394652	0.000389642	0.00027646	8.78243E-05	0.000125814	0.000121013	1.237E-05	1.15089E-05	1.237E-05	1.15089E-05	0.000125814	0.000121013
3836203773305	383620	3773305	0.00010767	4.33547E-05	4.22423E-05	1.1197E-05	1.04305E-05	0.000739739	0.000531832	0.000358577	0.000354024	0.000251188	7.97961E-05	0.000114313	0.000109951	1.12392E-05	1.04569E-05	1.12392E-05	1.04569E-05	0.000114313	0.000109951
3836303773305	383630	3773305	9.87E-05	3.97427E-05	3.8723E-05	1.02641E-05	9.56148E-06	0.000676656	0.000486479	0.000327998	0.000323834	0.000229768	7.29913E-05	0.000104565	0.000100575	1.02808E-05	9.56516E-06	1.02808E-05	9.56516E-06	0.000104565	0.000100575
3836403773305	383640	3773305	9.09705E-05	3.66304E-05	3.56905E-05	9.4603E-06	8.81269E-06	0.000622589	0.000447608	0.00030179	0.000297958	0.000211409	6.71591E-05	9.62095E-05	9.25385E-05	9.45928E-06	8.80087E-06	9.45928E-06	8.80087E-06	9.62095E-05	9.25385E-05
3836503773305	383650	3773305	8.41786E-05	3.38955E-05	3.30259E-05	8.75399E-06	8.15473E-06	0.000575266	0.000413585	0.000278851	0.00027531	0.000195339	6.20543E-05	8.88965E-05	8.55046E-05	8.74028E-06	8.13191E-06	8.74028E-06	8.13191E-06	8.88965E-05	8.55046E-05
3836603773305	383660	3773305	7.88789E-05	3.17616E-05	3.09466E-05	8.20286E-06	7.64133E-06	0.000538499	0.000387152	0.000261029	0.000257715	0.000182855	5.80882E-05	8.3215E-05	8.00398E-05	8.18167E-06	7.61218E-06	8.18167E-06	7.61218E-06	8.3215E-05	8.00398E-05
3836703773305	383670	3773305	7.41857E-05	2.98718E-05	2.91053E-05	7.7148E-06	7.18667E-06	0.000506009	0.000363793	0.00024528	0.000242165	0.000171822	5.45835E-05	7.81942E-05	7.52106E-05	7.68803E-06	7.1529E-06	7.68803E-06	7.1529E-06	7.81942E-05	7.52106E-05
3836803773305	383680	3773305	7.00038E-05	2.81879E-05	2.74646E-05	7.27991E-06	6.78156E-06	0.000477127	0.000343028	0.000231279	0.000228343	0.000162015	5.1468E-05	7.3731E-05	7.09177E-05	7.24921E-06	6.74462E-06	7.24921E-06	6.74462E-06	7.3731E-05	7.09177E-05
3836903773305	383690	3773305	6.63878E-05	2.67318E-05	2.6046E-05	6.90387E-06	6.43126E-06	0.000452173	0.000325088	0.000219184	0.000216401	0.000153542	4.87762E-05	6.98749E-05	6.72088E-05	6.87008E-06	6.39188E-06	6.87008E-06	6.39188E-06	6.98749E-05	6.72088E-05
3837003773305	383700	3773305	6.30428E-05	2.53849E-05	2.47336E-05	6.55601E-06	6.10722E-06	0.000429108	0.000308506	0.000208003	0.000205362	0.00014571	4.62882E-05	6.63107E-05	6.37805E-05	6.51964E-06	6.06584E-06	6.51964E-06	6.06584E-06	6.63107E-05	6.37805E-05
3837103773305	383710	3773305	6.03336E-05	2.4294E-05	2.36707E-05	6.27427E-06	5.84476E-06	0.000410462	0.0002951	0.000198965	0.000196439	0.000139378	4.42768E-05	6.34293E-05	6.10091E-05	6.23635E-06	5.80226E-06	6.23635E-06	5.80226E-06	6.34293E-05	6.10091E-05
3837203773305	383720	3773305	5.79345E-05	2.3328E-05	2.27295E-05	6.02479E-06	5.61236E-06	0.000393972	0.000283245	0.000190972	0.000188547	0.000133779	4.2498E-05	6.0881E-05	5.85581E-05	5.9858E-06	5.56916E-06	5.9858E-06	5.56916E-06	6.0881E-05	5.85581E-05
3837303773305	383730	3773305	5.58122E-05	2.24734E-05	2.18968E-05	5.80408E-06	5.40675E-06	0.000379406	0.000272773	0.000183911	0.000181576	0.000128833	4.09268E-05	5.86302E-05	5.63931E-05	5.7645E-06	5.36326E-06	5.7645E-06	5.36326E-06	5.86302E-05	5.63931E-05
3837403773305	383740	3773305	5.43968E-05	2.19035E-05	2.13415E-05	5.65689E-06	5.26964E-06	0.000369794	0.000265862	0.000179252	0.000176976	0.000125569	3.98899E-05	5.71447E-05	5.49643E-05	5.61845E-06	5.22738E-06	5.61845E-06	5.22738E-06	5.71447E-05	5.49643E-05
3837503773305	383750	3773305	5.30862E-05	2.13758E-05	2.08273E-05	5.52059E-06	5.14268E-06	0.0036093	0.000259489	0.000174955	0.000172733	0.000122559	3.89337E-05	5.57749E-05	5.36468E-05	5.48377E-06	5.10207E-06	5.48377E-06	5.10207E-06	5.57749E-05	5.36468E-05
3837603773305	383760	3773305	5.15716E-05	2.07659E-05	2.02331E-05	5.36309E-06	4.99595E-06	0.000350649	0.000252098	0.000169971	0.000167813	0.000119068	3.78247E-05	5.41862E-05	5.21187E-05	5.32757E-06	4.95675E-06	5.32757E-06	4.95675E-06	5.41862E-05	5.21187E-05
3837703773305	383770	3773305	4.99718E-05	2.01217E-05	1.96055E-05	5.19672E-06	4.84097E-06	0.000339762	0.000244271	0.000164694	0.000162603	0.000115371	3.66504E-05	5.25039E-05	5.05006E-05	5.16217E-06	4.80285E-06	5.16217E-06	4.80285E-06	5.25039E-05	5.05006E-05
3837803773305	383780	3773305	4.84837E-05	1.95225E-05	1.90217E-05	5.04197E-06	4.69682E-06	0.0032966	0.000237008	0.000159797	0.000157768	0.00011194	3.55606E-05	5.09428E-05	4.8999E-05	5.00868E-06	4.66005E-06	5.00868E-06	4.66005E-06	5.09428E-05	4.8999E-05
3837903773305	383790	3773305	4.72681E-05	1.90331E-05	1.85447E-05	4.91556E-06	4.57906E-06	0.000321473	0.000231121	0.000155829	0.00015385	0.00010916	3.46775E-05	4.96776E-05	4.77821E-05	4.88428E-06	4.54431E-06	4.88428E-06	4.54431E-06	4.96776E-05	4.77821E-05
3838003773305	383800	3773305	4.61224E-05	1.85717E-05	1.80952E-05	4.79641E-06	4.46807E-06	0.000313758	0.000225575	0.000152089	0.000150158	0.000106541	3.38452E-05	4.84854E-05	4.66354E-05	4.76707E-06	4.43525E-06	4.76707E-06	4.43525E-06	4.84854E-05	4.66354E-05
3838103773305	383810	3773305	4.49082E-05	1.80828E-05	1.76189E-05	4.67014E-06	4.35044E-06	0.000305526	0.000219657	0.000148099	0.000146218	0.000103746	3.29573E-05	4.72133E-05	4.54119E-05	4.642E-06	4.31889E-06	4.642E-06	4.31889E-06	4.72133E-05	4.54119E-05
3838203773305	383820	3773305	4.36158E-05	1.75624E-05	1.71118E-05	4.53574E-06	4.22524E-06	0.000296715	0.000213322	0.000143828	0.000142002	0.000100754	3.20069E-05	4.58518E-05	4.41023E-05	4.50813E-06	4.19434E-06	4.50813E-06	4.19434E-06	4.58518E-05	4.41023E-05
3838303773305	383830	3773305	4.23876E-05	1.70679E-05	1.663E-05	4.40802E-06	4.10626E-06	0.000288341	0.000207302	0.000139769	0.000137994	9.79101E-05	3.11035E-05	4.45577E-05	4.28576E-05	4.3809E-06	4.07597E-06	4.3809E-06	4.07597E-06	4.45577E-05	4.28576E-05
3838403773305	383840	3773305	4.07976E-05	1.64276E-05	1.60061E-05	4.24267E-06	3.95223E-06	0.000277419	0.000199449	0.000134474	0.000132767	9.42013E-05	2.99254E-05	4.28699E-05	4.12342E-05	4.21495E-06	3.92157E-06	4.21495E-06	3.92157E-06	4.28699E-05	4.12342E-05
3838503773305	383850	3773305	3.92662E-05	1.5811E-05	1.54053E-05	4.08341E-06	3.80388E-06	0.000266916	0.000191898	0.000129383	0.00012774	9.06348E-05	2.87923E-05	4.12468E-05	3.9673E-05	4.05537E-06	3.7731E-06	4.05537E-06	3.7731E-06	4.12468E-05	3.9673E-05
3838603773305	383860	3773305	3.76846E-05	1.51741E-05	1.47848E-05	3.91893E-06	3.65066E-06	0.000256047	0.000184084	0.000124115	0.000122539	8.69442E-05	2.76199E-05	3.95672E-05	3.80575E-05	3.89024E-06	3.61946E-06	3.89024E-06	3.61946E-06	3.95672E-05	3.80575E-05
3838703773305	383870	3773305	3.5966E-05	1.44821E-05	1.41106E-05	3.74021E-06	3.48417E-06	0.000244207	0.000175572	0.000118375	0.000116872	8.29238E-05	2.63428E-05	3.77376E-05	3.62977E-05	3.71035E-06	3.45209E-06	3.71035E-06	3.45209E-06	3.77376E-05	3.62977E-05
3838803773305	383880	3773305	3.43592E-05	1.38351E-05	1.34802E-05	3.57311E-06	3.32851E-06	0.000233133	0.00016761	0.000113008	0.000111573	7.91636E-05	2.51483E-05	3.60264E-05	3.46518E-05	3.5421E-06	3.29556E-06	3.5421E-06	3.29556E-06	3.60264E-05	3.46518E-05
3838903773305	383890	3773305	3.28068E-05	1.32101E-05	1.28711E-05	3.41168E-06	3.17814E-06	0.000222434	0.000159918	0.000107821	0.000106452	7.55305E-05	2.39941E-05	3.4373E-05	3.30615E-05	3.37954E-06	3.14431E-06	3.37954E-06	3.14431E-06	3.4373E-05	3.30615E-05
3839003773305	383900	3773305	3.13453E-05	1.26216E-05	1.22977E-05	3.2597E-06	3.03655E-06	0.000212367	0.00015268	0.000102942	0.000101635	7.21121E-05	2.29082E-05	3.28174E-05	3.15652E-05	3.22659E-06	3.002E-06	3.22659E-06	3.002E-06	3.28174E-05	3.15652E-05
3839103773305	383910	3773305	2.99817E-05	1.20725E-05	1.17627E-05	3.11788E-06	2.90445E-06	0.000202977	0.00014593	9.839E-05	9.71407E-05	6.89237E-05	2.18953E-05	3.13663E-05	3.01695E-05	3.08393E-06	2.86927E-06	3.08393E-06	2.86927E-06	3.13663E-05	3.01695E-05
3829703773315	382970	3773315	1.6437E-05	6.61854E-06	6.44872E-06	1.70933E-06	1.59232E-06	9.25799E-05	6.65599E-05	4.48766E-05	4.43068E-05	3.14368E-05	9.98665E-06	1.43065E-05	1.37606E-05	1.40661E-06	1.3087E-06	1.40661E-06	1.3087E-06	1.43065E-05	1.37606E-05
3829803773315	382980	3773315	1.70126E-05	6.85033E-06	6.67457E-06	1.76919E-06	1.64808E-06	9.63127E-05	6.92436E-05	4.6686E-05	4.60932E-05	3.27043E-05	1.03893E-05	1.48833E-05	1.43154E-05	1.46332E-06	1.36147E-06	1.46332E-06	1.36147E-06	1.48833E-05	1.43154E-05
3829903773315	382990	3773315	1.75799E-05	7.07875E-06	6.89713E-06	1.82819E-06	1.70304E-06	9.99207E-05	7.18376E-05	4.84349E-05	4.782E-05	3.39294E-05	1.07785E-05	1.54409E-05	1.48517E-05	1.51814E-06	1.41247E-06	1.51814E-06	1.41247E-06	1.54409E-05	1.48517E-05
3830003773315	383000	3773315	1.81541E-05	7.30999E-06	7.12243E-06	1.88791E-06	1.75867E-06	0.000103457	7.43803E-05	5.01493E-05	4.95126E-05	3.51304E-05	1.116E-05	1.59874E-05	1.53774E-05	1.57188E-06	1.46247E-06	1.57188E-06	1.46247E-06	1.59874E-05	1.53774E-05

			MDemolition	MSite Grubbing / Prep	MMass Grading / Excavation	MMass Grading / Excavation	MDrainage / Utilities Trenching	MFoundations / Concrete Pads	MBuilding / Structure Construction	MAsphalt Paving	MLandscaping or Other Finishing	MWaterside Construction (Piles)	RSSWDemolition	RSSWPlacing Base	RSSWForm	Child Risk				
Unique Identifier	X (UTM)	Y (UTM)	2027	2027	2027	2028	2028	2028	2028	2028	2028	2028	2029	2029	2029	3rd Trimester	0<2	2<16	Total	per million
3838503773295	383850	3773295	6.6724E-05	0.000204831	0.000240865	0.000237658	5.05179E-05	6.56981E-05	4.83574E-05	4.97727E-06	5.83119E-05	4.97727E-06	2.13483E-05	3.09769E-05	1.83625E-05	5.99441E-09	8.84737E-08	1.7209E-08	1.11676E-07	0.11167609
3838603773295	383860	3773295	6.39205E-05	0.000196225	0.000230745	0.000227672	4.83953E-05	6.29377E-05	4.63256E-05	4.76815E-06	5.58619E-05	4.76815E-06	2.0974E-05	3.04337E-05	1.80405E-05	5.75713E-09	8.4929E-08	1.6512E-08	1.07198E-07	0.10719813
3838703773295	383870	3773295	6.08431E-05	0.000186778	0.000219635	0.000216711	4.60653E-05	5.99076E-05	4.40953E-05	4.53859E-06	5.31724E-05	4.53859E-06	2.04469E-05	2.96688E-05	1.75871E-05	5.49504E-09	8.1015E-08	1.5745E-08	1.02255E-07	0.10225502
3838803773295	383880	3773295	5.79689E-05	0.000177954	0.00020926	0.000206474	4.38892E-05	5.70776E-05	4.20122E-05	4.32419E-06	5.06606E-05	4.32419E-06	1.99228E-05	2.89084E-05	1.71363E-05	5.2495E-09	7.7352E-08	1.5026E-08	9.76277E-08	0.09762773
3838903773295	383890	3773295	5.52707E-05	0.000169671	0.00019952	0.000196863	4.18464E-05	5.44208E-05	4.00567E-05	4.12291E-06	4.83025E-05	4.12291E-06	1.93988E-05	2.81481E-05	1.66856E-05	5.01785E-09	7.3899E-08	1.4349E-08	9.32664E-08	0.09326636
3839003773295	383900	3773295	5.27521E-05	0.00016194	0.000190428	0.000187892	3.99395E-05	5.1941E-05	3.82314E-05	3.93504E-06	4.61015E-05	3.93504E-06	1.88903E-05	2.74103E-05	1.62483E-05	4.80088E-09	7.0667E-08	1.3717E-08	8.91843E-08	0.08918426
3839103773295	383910	3773295	5.04132E-05	0.00015476	0.000181985	0.000179562	3.81687E-05	4.9638E-05	3.65363E-05	3.76057E-06	4.40574E-05	3.76057E-06	1.84037E-05	2.67042E-05	1.58297E-05	4.59874E-09	6.7658E-08	1.3127E-08	8.5384E-08	0.08538399
3829703773305	382970	3773305	2.43819E-05	7.48482E-05	8.80153E-05	8.68434E-05	1.84599E-05	2.4007E-05	1.76705E-05	1.81876E-06	2.1308E-05	1.81876E-06	1.20155E-05	1.74347E-05	1.03349E-05	3.88861E-09	5.0805E-08	8.9063E-09	6.35995E-08	0.06359952
3829803773305	382980	3773305	2.55178E-05	7.83352E-05	9.21157E-05	9.08892E-05	1.93199E-05	2.51254E-05	1.84937E-05	1.9035E-06	2.23007E-05	1.9035E-06	1.22712E-05	1.78058E-05	1.05549E-05	4.12766E-09	5.3783E-08	9.409E-09	6.73196E-08	0.06731963
3829903773305	382990	3773305	2.66083E-05	8.16829E-05	9.60524E-05	9.47735E-05	2.01456E-05	2.61992E-05	1.9284E-05	1.98485E-06	2.32537E-05	1.98485E-06	1.24865E-05	1.81181E-05	1.07401E-05	4.3719E-09	5.68E-08	9.9146E-09	7.1087E-08	0.071087
3830003773305	383000	3773305	2.76535E-05	8.48914E-05	9.98254E-05	9.84962E-05	2.09369E-05	2.72283E-05	2.00415E-05	2.06281E-06	2.41671E-05	2.06281E-06	1.2683E-05	1.84033E-05	1.09091E-05	4.62394E-09	5.9886E-08	1.0426E-08	7.49352E-08	0.07493521
3830103773305	383010	3773305	2.87168E-05	8.81556E-05	0.000103664	0.000102283	2.1742E-05	2.82753E-05	2.08121E-05	2.14213E-06	2.50964E-05	2.14213E-06	1.28733E-05	1.86794E-05	1.10728E-05	4.90002E-09	6.3236E-08	1.0976E-08	7.91125E-08	0.07911246
3830203773305	383020	3773305	2.97783E-05	9.14142E-05	0.000107496	0.000106064	2.25457E-05	2.93204E-05	2.15814E-05	2.22131E-06	2.60241E-05	2.22131E-06	1.30729E-05	1.8969E-05	1.12445E-05	5.16167E-09	6.6434E-08	1.1514E-08	8.31101E-08	0.08311007
3830303773305	383030	3773305	3.06837E-05	9.41938E-05	0.000110764	0.000109289	2.32312E-05	3.0212E-05	2.22377E-05	2.28885E-06	2.68154E-05	2.28885E-06	1.32507E-05	1.9227E-05	1.13974E-05	5.41765E-09	6.9517E-08	1.2021E-08	8.69555E-08	0.08695549
3830403773305	383040	3773305	3.15765E-05	9.69344E-05	0.000113987	0.000112469	2.39071E-05	3.1091E-05	2.28847E-05	2.35545E-06	2.75956E-05	2.35545E-06	1.34129E-05	1.94624E-05	1.15369E-05	5.6877E-09	7.2746E-08	1.2548E-08	9.09821E-08	0.09098205
3830503773305	383050	3773305	3.25019E-05	9.97753E-05	0.000117328	0.000115765	2.46077E-05	3.20022E-05	2.35553E-05	2.42448E-06	2.84043E-05	2.42448E-06	1.35751E-05	1.96978E-05	1.16764E-05	5.98423E-09	7.6271E-08	1.3121E-08	9.53761E-08	0.09537608
3830603773305	383060	3773305	3.3431E-05	0.000102627	0.000120681	0.000119074	2.53111E-05	3.29169E-05	2.42287E-05	2.49378E-06	2.92162E-05	2.49378E-06	1.37279E-05	1.99195E-05	1.18079E-05	6.30445E-09	8.0053E-08	1.373E-08	1.00087E-07	0.10008748
3830703773305	383070	3773305	3.46921E-05	0.000106499	0.000125234	0.000123566	2.62659E-05	3.41586E-05	2.51426E-05	2.58785E-06	3.03183E-05	2.58785E-06	1.39338E-05	2.02183E-05	1.1985E-05	6.73497E-09	8.5138E-08	1.455E-08	1.06422E-07	0.10642248
3830803773305	383080	3773305	3.61038E-05	0.000110832	0.0013033	0.000128594	2.73348E-05	3.55486E-05	2.61657E-05	2.69316E-06	3.15521E-05	2.69316E-06	1.41553E-05	2.05396E-05	1.21755E-05	7.2461E-09	9.1145E-08	1.5513E-08	1.13904E-07	0.11390381
3830903773305	383090	3773305	3.77151E-05	0.000115779	0.000136146	0.000134334	2.85547E-05	3.71352E-05	2.73335E-05	2.81335E-06	3.29602E-05	2.81335E-06	1.44048E-05	2.09017E-05	1.23901E-05	7.86611E-09	9.8394E-08	1.6669E-08	1.22929E-07	0.12292887
3831003773305	383100	3773305	3.97655E-05	0.000122073	0.000143548	0.000141637	3.01071E-05	3.91541E-05	2.88195E-05	2.9663E-06	3.47521E-05	2.9663E-06	1.47043E-05	2.13362E-05	1.26477E-05	8.69752E-09	1.0807E-07	1.8206E-08	1.34979E-07	0.13497852
3831103773305	383110	3773305	4.2001E-05	0.000128936	0.000151618	0.000149599	3.17997E-05	4.13552E-05	3.04397E-05	3.13306E-06	3.67058E-05	3.13306E-06	1.501E-05	2.17798E-05	1.29106E-05	9.70768E-09	1.1974E-07	2.0045E-08	1.49496E-07	0.1494964
3831203773305	383120	3773305	4.4144E-05	0.000135514	0.000159354	0.000157232	3.34221E-05	4.34652E-05	3.19928E-05	3.29292E-06	3.85786E-05	3.29292E-06	1.52845E-05	2.21781E-05	1.31467E-05	1.08264E-08	1.3255E-07	2.2041E-08	1.65417E-07	0.16541722
3831303773305	383130	3773305	4.6325E-05	0.00014221	0.000167227	0.000165	3.50735E-05	4.56127E-05	3.35735E-05	3.45561E-06	4.04847E-05	3.45561E-06	1.55527E-05	2.25673E-05	1.33775E-05	1.21239E-08	1.473E-07	2.4319E-08	1.83739E-07	0.18373881
3831403773305	383140	3773305	4.89017E-05	0.00015012	0.000176528	0.000174178	3.70243E-05	4.81498E-05	3.54408E-05	3.64782E-06	4.27365E-05	3.64782E-06	1.58459E-05	2.29928E-05	1.36297E-05	1.38343E-08	1.6663E-07	2.7286E-08	2.07748E-07	0.20774789
3831503773305	383150	3773305	5.32075E-05	0.000163338	0.000192072	0.000189515	4.02843E-05	5.23894E-05	3.85615E-05	3.96901E-06	4.64995E-05	3.96901E-06	1.62078E-05	2.35178E-05	1.39409E-05	1.71538E-08	2.0388E-07	3.2969E-08	2.54006E-07	0.25400551
3831603773305	383160	3773305	5.77638E-05	0.000177325	0.00020852	0.000205743	4.3734E-05	5.68757E-05	4.18636E-05	4.30889E-06	5.04814E-05	4.30889E-06	1.64417E-05	2.38573E-05	1.41421E-05	2.21176E-08	2.5893E-07	4.1247E-08	3.22292E-07	0.32229182
3831703773305	383170	3773305	6.22802E-05	0.00019119	0.000224823	0.00022183	4.71534E-05	6.13226E-05	4.51368E-05	4.64579E-06	5.44284E-05	4.64579E-06	1.65166E-05	2.39659E-05	1.42065E-05	2.9704E-08	3.4219E-07	5.3631E-08	4.25522E-07	0.42552203
3834703773305	383470	3773305	0.002562088	0.007865167	0.009248793	0.009125643	0.0019398	0.002522694	0.00185684	0.000191119	0.002239078	0.000191119	2.30546E-05	3.34527E-05	1.98301E-05	2.02522E-07	3.071E-06	6.4413E-07	3.91761E-06	3.91761116
3834803773305	383480	3773305	0.002028568	0.006227353	0.007322858	0.007225352	0.001535863	0.001997377	0.001470178	0.000151321	0.00177282	0.000151321	2.39436E-05	3.47426E-05	2.05947E-05	1.62485E-07	2.4555E-06	5.175E-07	3.13494E-06	3.13493673
3834903773305	383490	3773305	0.001440402	0.004421784	0.005199656	0.005130422	0.001090552	0.001418254	0.001043912	0.000107447	0.001258806	0.000107447	2.50915E-05	3.64083E-05	2.15821E-05	1.14886E-07	1.7382E-06	3.6223E-07	2.21535E-06	2.21534799
3835003773305	383500	3773305	0.00108705	0.003337057	0.003924106	0.003871856	0.000823024	0.001070336	0.000787826	8.10885E-05	0.000950003	8.10885E-05	2.5837E-05	3.749E-05	2.22233E-05	8.65596E-08	1.3106E-06	2.7043E-07	1.66756E-06	1.66755874
3835103773305	383510	3773305	0.00086753	0.002663167	0.003131667	0.003089968	0.000656822	0.000854191	0.000628731	6.47134E-05	0.000758158	6.47134E-05	2.63797E-05	3.82775E-05	2.26902E-05	6.91583E-08	1.047E-06	2.1446E-07	1.33064E-06	1.33063743
3835203773305	383520	3773305	0.00071414	0.002192287	0.00257795	0.002543624	0.000540688	0.00070316	0.000517564	5.32713E-05	0.000624106	5.32713E-05	2.67852E-05	3.88659E-05	2.30389E-05	5.70896E-08	8.6384E-07	1.759E-07	1.09683E-06	1.09683052
3835303773305	383530	3773305	0.000604477	0.001855641	0.002182081	0.002153026	0.00045766	0.000595183	0.000438087	4.50909E-05	0.000528269	4.50909E-05	2.7041E-05	3.92371E-05	2.3259E-05	4.85017E-08	7.3332E-07	1.4861E-07	9.30438E-07	0.93043809
3835403773305	383540	3773305	0.000520903	0.001599084	0.001880391	0.001855354	0.000394385	0.000512894	0.000377518	3.88568E-05	0.000455232	3.88568E-05	2.71939E-05	3.94589E-05	2.33904E-05	4.19708E-08	6.34E-07	1.2796E-07	8.03934E-07	0.80393415
3835503773305	383550	3773305	0.000453278	0.001391484	0.001636271	0.001614484	0.000343184	0.000446308	0.000328507	3.38122E-05	0.000396132	3.38122E-05	2.72469E-05	3.95358E-05	2.3436E-05	3.6688E-08	5.5364E-07	1.1134E-07	7.01665E-07	0.70166486
3835603773305	383560	3773305	0.000391181	0.001200857	0.00141211	0.001393307	0.000296169	0.000385166	0.000283503	2.91801E-05	0.000341863	2.91801E-05	2.71003E-05	3.93231E-05	2.33099E-05	3.18363E-08	4.7983E-07	9.6144E-08	6.0781E-07	0.60780982
3835703773305	383570	3773305	0.000341602	0.00104866	0.001233138	0.001216718	0.000258633	0.00033635	0.000247572	2.54818E-05	0.000298535	2.54818E-05	2.67852E-05	3.88659E-05	2.30389E-05	2.79545E-08	4.208E-07	8.4048E-08	5.32798E-07	0.53279824
3835803773305	383580	3773305	0.000300772	0.000923317	0.001085745	0.001071288	0.000227719	0.000296147	0.00021798	2.2436E-05	0.000262852	2.2436E-05	2.63236E-05	3.81961E-05	2.26419E-05	2.47466E-08	3.7204E-07	7.4101E-08	4.7089E-07	0.47089038
3835903773305	383590	3773305	0.000266867	0.000819236	0.000963354	0.000950527	0.000202049	0.000262764	0.000193408	1.99069E-05	0.000233222	1.99069E-05	2.57496E-05	3.73633E-05	2.21482E-05	2.20737E-08	3.3145E-07	6.5853E-08	4.19375E-07	0.41937493
3836003773305	383600	3773305	0.000238656	0.000732634	0.000861518	0.000850046	0.000180691	0.000234987	0.000172963	1.78026E-05	0.000208568	1.78026E-05	2.51382E-05	3.64761E-05	2.16223E-05	1.98417E-08	2.9758E-07	5.8994E-08	3.76412E-07	0.37641188
3836103773305	383610	3773305	0.000215723	0.000662231	0.000778729	0.000768361	0.000163327	0.000212406	0.000156342	1.60918E-05	0.000188526	1.60918E-05	2.45893E-05	3.56795E-05	2.11501E-05	1.80213E-08	2.6997E-07	5.342E-08	3.41412E-07	0.34141217
3836203773305	383620	3773305	0.00019614	0.000602116	0.000708039	0.000698612	0.000148501	0.000193124	0.00014215	1.46311E-05	0.000171412	1.46311E-05	2.40621E-05	3.49146E-05	2.06967E-05	1.64616E-08	2.4634E-07	4.8662E-08	3.11464E-07	0.31146357
3836303773305	383630	3773305	0.000179441	0.000550853	0.000647758	0.000639133	0.000135858	0.000176682	0.000130048	1.33854E-05	0.000156818	1.33854E-05	2.35911E-05	3.42312E-05	2.02915E-05	1.51274E-08	2.2614E-07	4.4606E-08	2.85873E-07	0.28587337
3836403773305	383640	3773305	0.000165061	0.000506708	0.000595847	0.000587913	0.00012497	0.000162523	0.000119626	1.23127E-05	0.000144251	1.23127E-05	2.31762E-05	3.36292E-05	1.99347E-05	1.39753E-08	2.0871E-07	4.1112E-08	2.63798E-07	0.26379843
3836503773305	383650	3773305	0.000152433	0.000467944	0.000550264	0.000542937	0.00011541	0.00015009	0.000110474	1.13708E-05	0.000133216	1.13708E-05	2.2805E-05	3.30906E-05	1.96154E-05	1.29602E-08	1.9337E-07	3.8043E-08	2.4437E-07	0.2443702
3836603773305	383660	3773305	0.000142561	0.000437636	0.000514625	0.000507772	0.000107935	0.000140369	0.000103319	1.06343E-05	0.000124588	1.06343E-05	2.25898E-05	3.27783E-05	1.94303E-05	1.21655E-08	1.8136E-07	3.5645E-08	2.29172E-07	0.22917192
3836703773305	383670	3773305	0.000133818	0.000410799	0.000483066	0.000476634	0.000101316	0.000131761	9.6983E-05	9.98216E-06	0.000116947	9.98216E-06	2.23902E-05	3.24886E-05	1.92586E-05	1.14596E-08	1.7071E-07	3.352E-08	2.15686E-07	0.21568559
3836803773305	383680	3773305	0.00012603	0.000386891	0.000454952	0.000448894	9.54196E-05	0.000124092	9.13388E-05	9.40122E-06	0.000110141	9.40122E-06	2.22061E-05	3.22216E-05	1.91003E-05	1.08292E-08	1.612E-07	3.1625E-08	2.03653E-07	0.20365284
3836903773305	383690	3773305	0.000119289	0.000366197	0.000430618	0.000424884	9.03159E-05	0.000117455	8.64533E-05	8.89837E-06	0.00010425	8.89837E-06	2.20533E-05	3.19998E-05	1.89688E-05	1.02822E-08	1.5296E-07	2.9984E-08	1.93222E-07	0.19322158
3837003773305	383700	3773305	0.000113056	0.000347063	0.000408118	0.000402684	8.55968E-05	0.000111318	8.19361E-05	8.43343E-06	9.88029E-05	8.43343E-06	2.18848E-05	3.17554E-05	1.88239E-05	9.77526E-09	1.4532E-07	2.8465E-08	1.8356E-07	0.1835599
3837103773305	383710	3773305	0.00010799	0.000331511	0.00038983	0.000384639	8.17611E-05	0.00010633	7.82644E-05	8.05552E-06	9.43755E-05	8.05552E-06	2.17881E-05	3.16151E-05	1.87408E-05	9.36306E-09	1.3911E-07	2.7231E-08	1.75709E-07	0.17570871
3837203773305	383720	3773305	0.000103496	0.000317713	0.000373605	0.00036863	7.83582E-05	0.000101904	7.5007E-05	7.72024E-06	9.04475E-05	7.72024E-06	2.17164E-05	3.1511E-05	1.86791E-05	8.99681E-09	1.336E-07	2.6137E-08	1.68737E-07	0.16873682
3837303773305	383730	3773305	9.95054E-05	0.000305464	0.000359201	0.000354418	7.53372E-05	9.79754E-05	7.21152E-05	7.4226E-06	8.69604E-05	7.4226E-06	2.16759E-05	3.14521E-05	1.86442E-05	8.67189E-09	1.2872E-07	2.5166E-08	1.62554E-07	0.16255369
3837403773305	383740	3773305	9.67854E-05	0.000297114	0.000349382	0.00034473	7.32778E-05	9.52972E-05	7.01439E-05	7.2197E-06	8.45833E-05	7.2197E-06	2.18256E-05	3.16694E-05	1.8773E-05	8.45304E-09	1.2542E-07	2.4512E-08	1.58385E-07	0.15838453
3837503773305	383750	3773305	9.42523E-05	0.000289338	0.000340238	0.000335708	7.136E-05	9.28031E-05	6.83081E-05	7.03074E-06	8.23696E-05	7.03074E-06	2.2019E-05	3.195E-05	1.89393E-05	8.24997E-09	1.2236E-07	2.3905E-08	1.54515E-07	0.154515
3837603773305	383760	3773305	9.1369E-05	0.000280487	0.00032983	0.000325438	6.9177E-05	8.99641E-05	6.62185E-05	6.81566E-06	7.98498E-05	6.81566E-06	2.21188E-05	3.20948E-05	1.90252E-05	8.01668E-09	1.1885E-07	2.3209E-08	1.50075E-07	0.15007547
3837703773305	383770	3773305	8.83423E-05	0.000271196	0.000318904	0.000314658	6.68855E-05	8.6984E-05	6.4025E-05	6.58989E-06	7.72048E-05	6.58989E-06	2.21375E-05	3.2122E-05	1.90413E-05	7.77017E-09	1.1514E-07	2.2475E-08	1.4539E-07	0.14538952
3837803773305	383780	3773305	8.55298E-05	0.000262562	0.000308751	0.00030464	6.47561E-05	8.42147E-05	6.19866E-05	6.38009E-06	7.47468E-05	6.38009E-06	2.21593E-05	3.21537E-05	1.90601E-05	7.54088E-09	1.117E-07	2.1793E-08	1.41033E-07	0.14103274
3837903773305	383790	3773305	8.32054E-05	0.000255426	0.00030036	0.000296361	6.29962E-05	8.19261E-05	6.0302E-05	6.2067E-06	7.27155E-05	6.2067E-06	2.22654E-05	3.23076E-05	1.91513E-05	7.35222E-09	1.0886E-07	2.1232E-08	1.37449E-07	0.13744851
3838003773305	383800	3773305	8.10189E-05	0.000248714	0.000292467	0.000288573	6.13408E-05	7.97732E-05	5.87174E-05	6.0436E-06	7.08046E-05	6.0436E-06	2.23559E-05	3.24388E-05	1.92291E-05	7.17419E-09	1.0619E-07	2.0703E-08	1.34069E-07	0.13406905
3838103773305	383810	3773305	7.87235E-05	0.000241668	0.000284181	0.000280397	5.96029E-05	7.75131E-05	5.70538E-05	5.87238E-06	6.87986E-05	5.87238E-06	2.23715E-05	3.24615E-05	1.92425E-05	6.98582E-09	1.0337E-07	2.0144E-08	1.30497E-07	0.13049711
3838203773305	383820	3773305	7.63029E-05	0.000234237	0.000275443	0.000271776	5.77702E-05	7.51297E-05	5.52996E-05	5.69181E-06	6.66832E-05	5.69181E-06	2.23059E-05	3.23664E-05	1.91862E-05	6.78568E-09	1.0037E-07	1.9551E-08	1.26706E-07	0.12670558
3838303773305	383830	3773305	7.40057E-05	0.000227185	0.000267151	0.000263594	5.6031E-05	7.28678E-05	5.36347E-05	5.52045E-06	6.46756E-05	5.52045E-06	2.2228E-05	3.22533E-05	1.91191E-05	6.59521E-09	9.7516E-08	1.8988E-08	1.231E-07	0.12309968
3838403773305	383840	3773305	7.10771E-05	0.000218194	0.000256579	0.000253162	5.38136E-05	6.99842E-05	5.15122E-05	5.30199E-06	6.21162E-05	5.30199E-06	2.19348E-05	3.18278E-05	1.88669E-05	6.35019E-09	9.3848E-08	1.8266E-08	1.18464E-07	0.11846412
3838503773305	383850	3773305	6.82682E-05	0.000209572	0.000246439	0.000243158	5.1687E-05	6.72185E-05	4.94765E-05	5.09246E-06	5.96614E-05	5.09246E-06	2.16228E-05	3.13752E-05	1.85986E-05	6.11425E-09	9.0318E-08	1.7571E-08	1.14003E-07	0.11400329
3838603773305	383860	3773305	6.53794E-05	0.000200704	0.000236011	0.000232868	4.94999E-05	6.43742E-05	4.73829E-05	4.87698E-06	5.71369E-05	4.87698E-06	2.1236E-05	3.08139E-05	1.82659E-05	5.87066E-09	8.6675E-08	1.6855E-08	1.09401E-07	0.10940088
3838703773305	383870	3773305	6.22639E-05	0.000191139	0.000224764	0.000221771	4.7141E-05	6.13065E-05	4.51249E-05	4.64457E-06	5.44141E-05	4.64457E-06	2.0712E-05	3.00536E-05	1.78151E-05	5.60657E-09	8.2728E-08	1.608E-08	1.04415E-07	0.10441456
3838803773305	383880	3773305	5.93588E-05	0.000182221	0.000214277	0.000211424	4.49416E-05	5.84461E-05	4.30195E-05	4.42787E-06	5.18753E-05	4.42787E-06	2.01942E-05	2.93022E-05	1.73698E-05	5.35911E-09	7.9032E-08	1.5356E-08	9.97467E-08	0.09974674
3838903773305	383890	3773305	5.65681E-05	0.000173654	0.000204203	0.000201484	4.28286E-05	5.56983E-05	4.0997E-05	4.21969E-06	4.94364E-05	4.21969E-06	1.96577E-05	2.85237E-05	1.69083E-05	5.12034E-09	7.5469E-08	1.4657E-08	9.52462E-08	0.09524621
3839003773305	383900	3773305	5.39461E-05	0.000165605	0.000194738	0.000192145	4.08435E-05	5.31166E-05	3.90967E-05	4.0241E-06	4.71449E-05	4.0241E-06	1.91243E-05	2.77497E-05	1.64495E-05	4.89516E-09	7.2111E-08	1.3999E-08	9.10059E-08	0.09100595
3839103773305	383910	3773305	5.15073E-05	0.000158119	0.000185935	0.000183459	3.89971E-05	5.07154E-05	3.73293E-05	3.84219E-06	4.50136E-05	3.84219E-06	1.86158E-05	2.7012E-05	1.60122E-05	4.68489E-09	6.8978E-08	1.3386E-08	8.70488E-08	0.0870488
3829703773315	382970	3773315	2.42603E-05	7.44749E-05	8.75764E-05	8.64103E-05	1.83679E-05	2.38873E-05	1.75823E-05	1.8097E-06	2.12017E-05	1.8097E-06	1.20155E-05	1.74347E-05	1.03349E-05	3.87967E-09	5.0672E-08	8.8765E-09	6.34277E-08	0.06342767
3829803773315	382980	3773315	2.53581E-05	7.7845E-05	9.15393E-05	9.03205E-05	1.9199E-05	2.49682E-05	1.8378E-05	1.89159E-06	2.21611E-05	1.89159E-06	1.22712E-05	1.78058E-05	1.05549E-05	4.11141E-09	5.3559E-08	9.3637E-09	6.70343E-08	0.06703427
3829903773315	382990	3773315	2.64232E-05	8.11147E-05	9.53843E-05	9.41142E-05	2.00055E-05	2.60169E-05	1.91499E-05	1.97104E-06	2.3092E-05	1.97104E-06	1.24989E-05	1.81362E-05	1.07508E-05	4.3483E-09	5.6489E-08	9.8554E-09	7.0693E-08	0.07069303
3830003773315	383000	3773315	2.74666E-05	8.43177E-05	9.91507E-05	9.78305E-05	2.07954E-05	2.70443E-05	1.99061E-05	2.04887E-06	2.40038E-05	2.04887E-06	1.27048E-05	1.8435E-05	1.09279E-05	4.59334E-09	5.9501E-08	1.0358E-08	7.44516E-08	0.0744516

Unique Identifier	X (UTM)	Y (UTM)	EGIODemolition 2025	EGIOSite Grubbing / Prep 2025	EGIOMass Grading / Excavation 2025	EGIOMass Grading / Excavation 2026	EGIODrainage / Utilities Trenching 2026	EGIODrainage / Utilities Trenching 2027	EGIOFoundations / Concrete Pads 2026	EGIOFoundations / Concrete Pads 2027	EGIOBuilding / Structure Construction 2026	EGIOBuilding / Structure Construction 2027	EGIOAsphalt Paving 2027	EGIOArchitectural Coating 2027	EGIOLandscaping or Other Finishing 2027	EGIOWaterside Construction (Piles) 2027	HIWaterside Construction (Landscaping) 2025	HIWaterside Construction (Landscaping) 2026	KMDemolition 2025	KMSite Grubbing / Prep 2025
3830103773315	383010	3773315	0.000283688	0.00011127	3.6848E-05	3.60888E-05	8.38E-05	8.36707E-05	0.000110102	0.000110031	0.000117933	0.000115106	4.58921E-06	4.58921E-06	0.000124285	4.58921E-06	5.67894E-05	5.50106E-05	3.45661E-05	0.000150019
3830203773315	383020	3773315	0.000299397	0.00011743	3.88885E-05	3.80873E-05	8.84405E-05	8.83041E-05	0.000116199	0.000116124	0.000124464	0.000121481	4.84334E-06	4.84334E-06	0.000131167	4.84334E-06	5.97708E-05	5.78987E-05	3.55958E-05	0.000154488
3830303773315	383030	3773315	0.000315772	0.00012385	4.10153E-05	4.01703E-05	9.32774E-05	9.31335E-05	0.000122554	0.000122475	0.000131271	0.000128124	5.10823E-06	5.10823E-06	0.000138341	5.10823E-06	6.28474E-05	6.08789E-05	3.65848E-05	0.00015878
3830403773315	383040	3773315	0.00033343	0.00013078	4.3309E-05	4.24167E-05	9.84937E-05	9.83417E-05	0.000129408	0.000129324	0.000138612	0.000135289	5.39389E-06	5.39389E-06	0.000146077	5.39389E-06	6.61535E-05	6.40814E-05	3.7585E-05	0.000163122
3830503773315	383050	3773315	0.000352948	0.00013843	4.58442E-05	4.48996E-05	0.000104259	0.000104098	0.000136983	0.000136895	0.000146726	0.000143209	5.70963E-06	5.70963E-06	0.000154628	5.70963E-06	6.98005E-05	6.76142E-05	3.86215E-05	0.00016762
3830603773315	383060	3773315	0.000374478	0.00014688	4.86407E-05	4.76385E-05	0.000110619	0.000110448	0.000145339	0.000145245	0.000155676	0.000151945	6.05792E-06	6.05792E-06	0.00016406	6.05792E-06	7.38027E-05	7.1491E-05	3.96806E-05	0.000172217
3830703773315	383070	3773315	0.000402098	0.00015771	5.22282E-05	5.11521E-05	0.000118778	0.000118594	0.000156058	0.000155958	0.000167158	0.000163151	6.50472E-06	6.50472E-06	0.000176161	6.50472E-06	7.89565E-05	7.64835E-05	4.1043E-05	0.00017813
3830803773315	383080	3773315	0.000434604	0.00017046	5.64503E-05	5.52873E-05	0.00012838	0.000128182	0.000168674	0.000168565	0.000180671	0.000176341	7.03057E-06	7.03057E-06	0.000190402	7.03057E-06	8.49984E-05	8.23361E-05	4.25502E-05	0.000184671
3830903773315	383090	3773315	0.000474376	0.00018606	6.16163E-05	6.03468E-05	0.000140128	0.000139912	0.00018411	0.000183992	0.000197205	0.000192478	7.67397E-06	7.67397E-06	0.000207826	7.67397E-06	9.23587E-05	8.94659E-05	4.43041E-05	0.000192283
3831003773315	383100	3773315	0.000529525	0.00020769	6.87797E-05	6.73626E-05	0.000156419	0.000156178	0.000205514	0.000205382	0.000220132	0.000214855	8.56612E-06	8.56612E-06	0.000231987	8.56612E-06	0.000102564	9.93517E-05	4.66848E-05	0.000202616
3831103773315	383110	3773315	0.00059628	0.00023387	7.74503E-05	7.58546E-05	0.000176138	0.000175866	0.000231422	0.000231273	0.000247882	0.000241941	9.646E-06	9.646E-06	0.000261233	9.646E-06	0.000114811	0.000111215	4.92625E-05	0.000213803
3831203773315	383120	3773315	0.000670875	0.00026313	8.71395E-05	8.53441E-05	0.000198173	0.000197868	0.000260374	0.000260206	0.000278893	0.000272208	1.08527E-05	1.08527E-05	0.000293913	1.08527E-05	0.000128332	0.000124312	5.17496E-05	0.000224597
3831303773315	383130	3773315	0.000757642	0.00029716	9.84095E-05	9.63819E-05	0.000223804	0.000223458	0.000294049	0.000293859	0.000314963	0.000307413	1.22563E-05	1.22563E-05	0.000331926	1.22563E-05	0.000143908	0.000139401	5.42865E-05	0.000235607
3831403773315	383140	3773315	0.000870357	0.00034137	0.00011305	0.000110721	0.000257099	0.000256702	0.000337795	0.000337577	0.00036182	0.000353148	1.40797E-05	1.40797E-05	0.000381307	1.40797E-05	0.000164037	0.000158899	5.72511E-05	0.000248474
3831503773315	383150	3773315	0.001085251	0.00042565	0.000140963	0.000138058	0.000320578	0.000320083	0.000421198	0.000420926	0.000451155	0.000440341	1.75561E-05	1.75561E-05	0.000475453	1.75561E-05	0.000202421	0.000196081	6.22751E-05	0.000270278
3831603773315	383160	3773315	0.001404634	0.00055092	0.000182447	0.000178688	0.000414922	0.000414282	0.000545153	0.000544801	0.000583927	0.000569931	2.27227E-05	2.27227E-05	0.000615376	2.27227E-05	0.000258891	0.000250783	6.7616E-05	0.000293458
3831703773315	383170	3773315	0.001895321	0.00074337	0.000246182	0.00024111	0.000559869	0.000559005	0.000735594	0.000735119	0.000787913	0.000769027	3.06606E-05	3.06606E-05	0.000830348	3.06606E-05	0.000345235	0.000334422	7.29817E-05	0.000316746
3831803773315	383180	3773315	0.002751046	0.001079	0.000357331	0.000349969	0.000812646	0.000811392	0.00106771	0.001067021	0.001143651	0.001116238	4.45036E-05	4.45036E-05	0.001205245	4.45036E-05	0.000496104	0.000480565	7.86779E-05	0.000341467
3834803773315	383480	3773315	0.005799406	0.00227461	0.000753281	0.00073776	0.001713116	0.001710473	0.002250811	0.002249358	0.002410899	0.002353111	9.38168E-05	9.38168E-05	0.002540745	9.38168E-05	0.001610757	0.001560305	0.002733319	0.011862796
3834903773315	383490	3773315	0.00478054	0.00187499	0.000620941	0.000608147	0.001412148	0.001409969	0.001855378	0.001854181	0.001987342	0.001939706	7.73347E-05	7.73347E-05	0.002094376	7.73347E-05	0.001290238	0.001249825	0.002181569	0.009468163
3835003773315	383500	3773315	0.003454553	0.00135492	0.000448709	0.000439464	0.001020458	0.001018884	0.001340749	0.001339883	0.001436109	0.001401686	5.58842E-05	5.58842E-05	0.001513455	5.58842E-05	0.000953578	0.00092371	0.00160591	0.006969762
3835103773315	383510	3773315	0.002596124	0.00101824	0.000337209	0.000330261	0.000766883	0.000765699	0.001007583	0.001006933	0.001079248	0.001053379	4.19974E-05	4.19974E-05	0.001137373	4.19974E-05	0.000728907	0.000706076	0.001219828	0.00529414
3835203773315	383520	3773315	0.002062835	0.00080907	0.00026794	0.00026242	0.000609352	0.000608411	0.000800608	0.000800092	0.000857551	0.000836996	3.33704E-05	3.33704E-05	0.000903737	3.33704E-05	0.000584557	0.000566248	0.000971452	0.004216169
3835303773315	383530	3773315	0.00171383	0.00067219	0.000222608	0.000218022	0.000506257	0.000505476	0.000665156	0.000664727	0.000712465	0.000695387	2.77246E-05	2.77246E-05	0.000750837	2.77246E-05	0.000487672	0.00047239	0.000804682	0.003492375
3835403773315	383540	3773315	0.001463035	0.00057382	0.000190033	0.000186117	0.000432173	0.000431507	0.000567819	0.000567453	0.000608205	0.000593627	2.36675E-05	2.36675E-05	0.000640962	2.36675E-05	0.000416898	0.00040384	0.000682924	0.002963938
3835503773315	383550	3773315	0.001267317	0.00049706	0.000164611	0.000161219	0.000374359	0.000373782	0.000491859	0.000491542	0.000526842	0.000514214	2.05013E-05	2.05013E-05	0.000555217	2.05013E-05	0.000361097	0.000349787	0.000587072	0.002547933
3835603773315	383560	3773315	0.00109506	0.0004295	0.000142237	0.000139306	0.000323475	0.000322976	0.000425004	0.00042473	0.000455233	0.000444321	1.77148E-05	1.77148E-05	0.00047975	1.77148E-05	0.000311625	0.000301864	0.000502354	0.002180251
3835703773315	383570	3773315	0.000960231	0.00037662	0.000124724	0.000122154	0.000283648	0.00028321	0.000372676	0.000372435	0.000399182	0.000389614	1.55336E-05	1.55336E-05	0.000420681	1.55336E-05	0.00027259	0.000264052	0.000435806	0.001891429
3835803773315	383580	3773315	0.000851333	0.0003339	0.000110579	0.000108301	0.00025148	0.000251092	0.000330411	0.000330198	0.000353912	0.000345429	1.3772E-05	1.3772E-05	0.000372973	1.3772E-05	0.000240974	0.00023326	0.000382207	0.001658807
3835903773315	383590	3773315	0.000762294	0.00029898	9.90138E-05	9.69738E-05	0.000225178	0.000224831	0.000295854	0.000295664	0.000316897	0.000309301	1.23316E-05	1.23316E-05	0.000333964	1.23316E-05	0.00021504	0.000208304	0.000338505	0.001469137
3836003773315	383600	3773315	0.000688139	0.0002699	8.93818E-05	8.75403E-05	0.000203273	0.000202959	0.000267074	0.000266902	0.00028607	0.000279213	1.1132E-05	1.1132E-05	0.000301477	1.1132E-05	0.000193409	0.000187351	0.000302269	0.001311869
3836103773315	383610	3773315	0.000627447	0.00024609	8.14987E-05	7.98195E-05	0.000185345	0.000185059	0.000243519	0.000243362	0.000260839	0.000254587	1.01502E-05	1.01502E-05	0.000274887	1.01502E-05	0.000175694	0.000170191	0.000272759	0.001183792
3836203773315	383620	3773315	0.000575388	0.00022568	7.47367E-05	7.31968E-05	0.000169967	0.000169704	0.000223314	0.00022317	0.000239197	0.000233464	9.30803E-06	9.30803E-06	0.00025208	9.30803E-06	0.00016052	0.000155492	0.000247623	0.0010747
3836303773315	383630	3773315	0.000530217	0.00020796	6.88695E-05	6.74505E-05	0.000156624	0.000156382	0.000205783	0.00020565	0.000220419	0.000215136	8.57731E-06	8.57731E-06	0.00023229	8.57731E-06	0.000147358	0.000142742	0.000225954	0.000980656
3836403773315	383640	3773315	0.000490508	0.00019238	6.37117E-05	6.2399E-05	0.000144894	0.00014467	0.000190371	0.000190248	0.000203911	0.000199024	7.93493E-06	7.93493E-06	0.000214894	7.93493E-06	0.000135802	0.000131548	0.000207037	0.000898555
3836503773315	383650	3773315	0.000455666	0.00017872	5.91862E-05	5.79667E-05	0.000134602	0.000134394	0.000176849	0.000176735	0.000189427	0.000184887	7.3713E-06	7.3713E-06	0.000199629	7.3713E-06	0.000125673	0.000121737	0.000190555	0.000827022
3836603773315	383660	3773315	0.000427113	0.00016752	5.54773E-05	5.43343E-05	0.000126167	0.000125972	0.000165767	0.00016566	0.000177557	0.000173301	6.90939E-06	6.90939E-06	0.00018712	6.90939E-06	0.000117382	0.000113705	0.000177126	0.000768739
3836703773315	383670	3773315	0.000401756	0.00015757	5.21838E-05	5.11087E-05	0.000118677	0.000118494	0.000155926	0.000155825	0.000167016	0.000163013	6.4992E-06	6.4992E-06	0.000176011	6.4992E-06	0.000110034	0.000106588	0.000165288	0.000717361
3836803773315	383680	3773315	0.000379005	0.00014865	4.92287E-05	4.82144E-05	0.000111956	0.000111783	0.000147096	0.000147001	0.000157558	0.000153781	6.13115E-06	6.13115E-06	0.000166044	6.13115E-06	0.000103454	0.000100214	0.00015474	0.000671581
3836903773315	383690	3773315	0.00035884	0.00014074	4.66095E-05	4.56492E-05	0.000106	0.000105836	0.00013927	0.00013918	0.000149175	0.0001456	5.80495E-06	5.80495E-06	0.00015721	5.80495E-06	9.76364E-05	9.45782E-05	0.000145456	0.000631291
3837003773315	383700	3773315	0.000340292	0.00013347	4.42003E-05	4.32897E-05	0.000100521	0.000100366	0.000132071	0.000131986	0.000141465	0.000138074	5.5049E-06	5.5049E-06	0.000149084	5.5049E-06	9.2296E-05	8.94051E-05	0.000136979	0.000594499
3837103773315	383710	3773315	0.000326424	0.00012803	4.2399E-05	4.15254E-05	9.64241E-05	9.62753E-05	0.000126689	0.000126607	0.000135699	0.000132447	5.28056E-06	5.28056E-06	0.000143008	5.28056E-06	8.83009E-05	8.55352E-05	0.000130661	0.000567076
3837203773315	383720	3773315	0.000314595	0.00012339	4.08625E-05	4.00206E-05	9.29298E-05	9.27864E-05	0.000122098	0.000122019	0.000130782	0.000127647	5.08919E-06	5.08919E-06	0.000137825	5.08919E-06	8.4889E-05	8.22301E-05	0.000125288	0.000543759
3837303773315	383730	3773315	0.000303942	0.00011921	3.94788E-05	3.86654E-05	8.97831E-05	8.96445E-05	0.000117963	0.000117887	0.000126353	0.000123325	4.91687E-06	4.91687E-06	0.000133158	4.91687E-06	8.1816E-05	7.92534E-05	0.000120461	0.000522809
3837403773315	383740	3773315	0.000296218	0.00011618	3.84755E-05	3.76828E-05	8.75013E-05	8.73663E-05	0.000114965	0.000114891	0.000123142	0.00012019	4.79191E-06	4.79191E-06	0.000129774	4.79191E-06	7.95593E-05	7.70673E-05	0.000116919	0.000507438
3837503773315	383750	3773315	0.000289005	0.00011335	3.75387E-05	3.67652E-05	8.53707E-05	8.5239E-05	0.000112166	0.000112094	0.000120144	0.000117264	4.67523E-06	4.67523E-06	0.000126614	4.67523E-06	7.74425E-05	7.50168E-05	0.000113602	0.000493039
3837603773315	383760	3773315	0.000281838	0.00011054	3.66077E-05	3.58534E-05	8.32534E-05	8.3125E-05	0.000109384	0.000109314	0.000117164	0.000114356	4.55928E-06	4.55928E-06	0.000123474	4.55928E-06	7.53454E-05	7.29855E-05	0.00011032	0.000478797
3837703773315	383770	3773315	0.000274885	0.00010781	3.57047E-05	3.4969E-05	8.11998E-05	8.10745E-05	0.000106686	0.000106617	0.000114274	0.000111535	4.44681E-06	4.44681E-06	0.000120429	4.44681E-06	7.33112E-05	7.10149E-05	0.000107147	0.000465027
3837803773315	383780	3773315	0.000268382	0.00010526	3.486E-05	3.41418E-05	7.92789E-05	7.91566E-05	0.000104162	0.000104095	0.000111571	0.000108896	4.34162E-06	4.34162E-06	0.00011758	4.34162E-06	7.14114E-05	6.91747E-05	0.000104194	0.000452209
3837903773315	383790	3773315	0.000261835	0.0001027	3.40095E-05	3.33088E-05	7.73447E-05	7.72253E-05	0.000101621	0.000101555	0.000108849	0.000106239	4.23569E-06	4.23569E-06	0.000114711	4.23569E-06	6.95081E-05	6.7331E-05	0.000101243	0.000439401
3838003773315	383800	3773315	0.000255628	0.00010026	3.32033E-05	3.25192E-05	7.55113E-05	7.53948E-05	9.92119E-05	9.91479E-05	0.000106268	0.000103721	4.13529E-06	4.13529E-06	0.000111992	4.13529E-06	6.77106E-05	6.55898E-05	9.84684E-05	0.00042736
3838103773315	383810	3773315	0.00024926	9.7763E-05	3.23762E-05	3.17091E-05	7.36301E-05	7.35165E-05	9.67404E-05	9.66779E-05	0.000103621	0.000101137	4.03227E-06	4.03227E-06	0.000109202	4.03227E-06	6.58826E-05	6.38191E-05	9.56531E-05	0.000415141
3838203773315	383820	3773315	0.000242649	9.517E-05	3.15175E-05	3.08681E-05	7.16773E-05	7.15667E-05	9.41746E-05	9.41139E-05	0.000100873	9.84549E-05	3.92533E-06	3.92533E-06	0.000106306	3.92533E-06	6.39954E-05	6.1991E-05	9.27564E-05	0.000402569
3838303773315	383830	3773315	0.000236335	9.2694E-05	3.06973E-05	3.00649E-05	6.98121E-05	6.97044E-05	9.1724E-05	9.16648E-05	9.82478E-05	9.58929E-05	3.82318E-06	3.82318E-06	0.000103539	3.82318E-06	6.21998E-05	6.02515E-05	9.0009E-05	0.000390646
3838403773315	383840	3773315	0.000228008	8.9428E-05	2.96158E-05	2.90056E-05	6.73526E-05	6.72486E-05	8.84924E-05	8.84353E-05	9.47865E-05	9.25145E-05	3.68848E-06	3.68848E-06	9.98914E-05	3.68848E-06	5.98569E-05	5.79821E-05	8.64198E-05	0.000375068
3838503773315	383850	3773315	0.000219934	8.6261E-05	2.8567E-05	2.79784E-05	6.49673E-05	6.4867E-05	8.53585E-05	8.53034E-05	9.14296E-05	8.92381E-05	3.55786E-06	3.55786E-06	9.63538E-05	3.55786E-06	5.75912E-05	5.57874E-05	8.29596E-05	0.00036005
3838603773315	383860	3773315	0.000211742	8.3048E-05	2.7503E-05	2.69363E-05	6.25475E-05	6.2451E-05	8.21793E-05	8.21263E-05	8.80243E-05	8.59144E-05	3.42534E-06	3.42534E-06	9.27651E-05	3.42534E-06	5.53022E-05	5.35701E-05	7.94677E-05	0.000344895
3838703773315	383870	3773315	0.000203047	7.9638E-05	2.63737E-05	2.58303E-05	5.99792E-05	5.98866E-05	7.88048E-05	7.8754E-05	8.44098E-05	8.23865E-05	3.28469E-06	3.28469E-06	8.89559E-05	3.28469E-06	5.28876E-05	5.12311E-05	7.57924E-05	0.000328945
3838803773315	383880	3773315	0.000194865	7.6429E-05	2.53108E-05	2.47893E-05	5.75621E-05	5.74733E-05	7.56291E-05	7.55803E-05	8.10082E-05	7.90664E-05	3.15232E-06	3.15232E-06	8.53711E-05	3.15232E-06	5.06237E-05	4.90381E-05	7.23616E-05	0.000314055
3838903773315	383890	3773315	0.000186655	7.3209E-05	2.42445E-05	2.3745E-05	5.5137E-05	5.5052E-05	7.24428E-05	7.23961E-05	7.75953E-05	7.57354E-05	3.01952E-06	3.01952E-06	8.17744E-05	3.01952E-06	4.83652E-05	4.68503E-05	6.89444E-05	0.000299224
3839003773315	383900	3773315	0.000178832	7.014E-05	2.32283E-05	2.27497E-05	5.28261E-05	5.27445E-05	6.94065E-05	6.93617E-05	7.43431E-05	7.25611E-05	2.89296E-06	2.89296E-06	7.8347E-05	2.89296E-06	4.62251E-05	4.47773E-05	6.5715E-05	0.000285208
3839103773315	383910	3773315	0.000171485	6.7259E-05	2.2274E-05	2.18151E-05	5.06557E-05	5.05775E-05	6.6555E-05	6.6512E-05	7.12887E-05	6.95799E-05	2.7741E-06	2.7741E-06	7.51281E-05	2.7741E-06	4.42195E-05	4.28345E-05	6.27028E-05	0.000272135
3829703773325	382970	3773325	0.000218811	8.5821E-05	2.84212E-05	2.78356E-05	6.46356E-05	6.45359E-05	8.49228E-05	8.4868E-05	9.09629E-05	8.87826E-05	3.5397E-06	3.5397E-06	9.58619E-05	3.5397E-06	4.38285E-05	4.24557E-05	2.92388E-05	0.000126899
3829803773325	382980	3773325	0.000232823	9.1316E-05	3.02412E-05	2.96181E-05	6.87747E-05	6.86686E-05	9.0361E-05	9.03026E-05	9.67879E-05	9.44679E-05	3.76637E-06	3.76637E-06	0.000102001	3.76637E-06	4.66359E-05	4.51752E-05	3.04813E-05	0.000132291
3829903773325	382990	3773325	0.000247275	9.6985E-05	3.21183E-05	3.14566E-05	7.30438E-05	7.29311E-05	9.59699E-05	9.5908E-05	0.000102796	0.000100332	4.00016E-06	4.00016E-06	0.000108332	4.00016E-06	4.95008E-05	4.79503E-05	3.16784E-05	0.000137487
3830003773325	383000	3773325	0.000262167	0.00010283	3.40527E-05	3.33511E-05	7.74428E-05	7.73233E-05	0.00010175	0.000101684	0.000108987	0.000106374	4.24107E-06	4.24107E-06	0.000114856	4.24107E-06	5.24123E-05	5.07706E-05	3.28326E-05	0.000142496
3830103773325	383010	3773325	0.000278685	0.0001093	3.61982E-05	3.54524E-05	8.23221E-05	8.21951E-05	0.000108161	0.000108091	0.000115853	0.000113076	4.50828E-06	4.50828E-06	0.000122093	4.50828E-06	5.56305E-05	5.38881E-05	3.40569E-05	0.000147809
3830203773325	383020	3773325	0.000293802	0.00011523	3.81617E-05	3.73754E-05	8.67876E-05	8.66536E-05	0.000114027	0.000113954	0.000122138	0.00011921	4.75282E-06	4.75282E-06	0.000128716	4.75282E-06	5.8499E-05	5.66666E-05	3.50527E-05	0.000152131
3830303773325	383030	3773325	0.000309861	0.00012153	4.02477E-05	3.94184E-05	9.15316E-05	9.13903E-05	0.00012026	0.000120183	0.000128814	0.000125726	5.01262E-06	5.01262E-06	0.000135752	5.01262E-06	6.1536E-05	5.96086E-05	3.60484E-05	0.000156453
3830403773325	383040	3773325	0.000327152	0.00012831	4.24935E-05	4.1618E-05	9.6639E-05	9.64899E-05	0.000126971	0.000126889	0.000136002	0.000132742	5.29232E-06	5.29232E-06	0.000143327	5.29232E-06	6.47901E-05	6.27608E-05	3.70578E-05	0.000160833
3830503773325	383050	3773325	0.000345816	0.00013563	4.49178E-05	4.39924E-05	0.000102152	0.000101995	0.000134215	0.000134128	0.000143761	0.000140315	5.59426E-06	5.59426E-06	0.000151504	5.59426E-06	6.82829E-05	6.61441E-05	3.80716E-05	0.000165233
3830603773325	383060	3773325	0.000366457	0.00014373	4.75988E-05	4.66181E-05	0.00010825	0.000108083	0.000142226	0.000142134	0.000152342	0.00014869	5.92817E-06	5.92817E-06	0.000160546	5.92817E-06	7.2129E-05	6.98698E-05	3.91194E-05	0.000169781
3830703773325	383070	3773325	0.000391328	0.00015348	5.08293E-05	4.97821E-05	0.000115596	0.000115418	0.000151879	0.000151781	0.000162681	0.000158782	6.33051E-06	6.33051E-06	0.000171443	6.33051E-06	7.67626E-05	7.43583E-05	4.03528E-05	0.000175134
3830803773325	383080	3773325	0.000419954	0.00016471	5.45475E-05	5.34236E-05	0.000124052	0.000123861	0.000162989	0.000162883	0.000174581	0.000170396	6.79358E-06	6.79358E-06	0.000183984	6.79358E-06	8.20725E-05	7.95019E-05	4.16903E-05	0.000180939
3830903773325	383090	3773325	0.000454849	0.0001784	5.908E-05	5.78627E-05	0.00013436	0.000134153	0.000176532	0.000176418	0.000189088	0.000184555	7.35808E-06	7.35808E-06	0.000199271	7.35808E-06	8.85324E-05	8.57594E-05	4.32767E-05	0.000187824
3831003773325	383100	3773325	0.000504115	0.00019772	6.54792E-05	6.41301E-05	0.000148913	0.000148683	0.000195652	0.000195526	0.000209568	0.000204545	8.15506E-06	8.15506E-06	0.000220855	8.15506E-06	9.76758E-05	9.46164E-05	4.55624E-05	0.000197744
3831103773325	383110	3773325	0.000562876	0.00022077	7.31115E-05	7.16051E-05	0.000166271	0.000166014	0.000218458	0.000218317	0.000233996	0.000228387	9.10562E-06	9.10562E-06	0.000246598	9.10562E-06	0.0001085	0.000105102	4.80382E-05	0.000208489

			KMMass Grading / Excavation	KMMass Grading / Excavation	KMDrainage / Utilities Trenching	KMFoundations / Concrete Pads	KMBuilding / Structure Construction	KMAsphalt Paving	KMArchitectural Coating	KMLandscaping or Other Finishing	KMWaterside Construction (Piles)	EWNDemolition	EWNSite Grubbing / Prep	EWNDrainage / Utilities Trenching	EWNDrainage / Utilities Trenching	EWNDrainage / Utilities Trenching	EWNFoundation s / Concrete Pads	EWNBuilding / Structure Construction	EWNAsphalt Paving	EWNLandscaping or Other Finishing	EWNWaterside Construction (Piles)
Unique Identifier	X (UTM)	Y (UTM)	2025	2026	2026	2026	2026	2026	2026	2026	2026	2027	2027	2027	2028	2029	2029	2029	2029	2029	2029
3830103773315	383010	3773315	0.000114031	0.000112851	4.05256E-05	2.1446E-05	7.36595E-05	2.36639E-06	2.36639E-06	7.60259E-05	2.36639E-06	0.000274995	1.49876E-05	3.51937E-05	3.45141E-05	3.38E-05	2.92771E-05	6.35734E-05	4.5229E-06	6.58349E-05	4.5229E-06
3830203773315	383020	3773315	0.000117428	0.000116212	4.17328E-05	2.20849E-05	7.58538E-05	2.43688E-06	2.43688E-06	7.82907E-05	2.43688E-06	0.000290034	1.58072E-05	3.71183E-05	3.64015E-05	3.56483E-05	3.08781E-05	6.70499E-05	4.77024E-06	6.9435E-05	4.77024E-06
3830303773315	383030	3773315	0.00012069	0.000119441	4.28923E-05	2.26984E-05	7.79612E-05	2.50458E-06	2.50458E-06	8.04658E-05	2.50458E-06	0.000305592	1.66552E-05	3.91095E-05	3.83542E-05	3.75606E-05	3.25345E-05	7.06468E-05	5.02614E-06	7.31598E-05	5.02614E-06
3830403773315	383040	3773315	0.00012399	0.000122707	4.4065E-05	2.33191E-05	8.00928E-05	2.57306E-06	2.57306E-06	8.26659E-05	2.57306E-06	0.000322368	1.75695E-05	4.12565E-05	4.04598E-05	3.96226E-05	3.43206E-05	7.45251E-05	5.30206E-06	7.71761E-05	5.30206E-06
3830503773315	383050	3773315	0.000127409	0.000126091	4.52802E-05	2.39621E-05	8.23015E-05	2.64402E-06	2.64402E-06	8.49456E-05	2.64402E-06	0.000340898	1.85794E-05	4.36279E-05	4.27854E-05	4.19001E-05	3.62933E-05	7.88087E-05	5.60681E-06	8.16121E-05	5.60681E-06
3830603773315	383060	3773315	0.000130903	0.000129548	4.65219E-05	2.46192E-05	8.45585E-05	2.71653E-06	2.71653E-06	8.7275E-05	2.71653E-06	0.00036125	1.96886E-05	4.62325E-05	4.53397E-05	4.44016E-05	3.846E-05	8.35137E-05	5.94155E-06	8.64844E-05	5.94155E-06
3830703773315	383070	3773315	0.000135397	0.000133996	4.81192E-05	2.54645E-05	8.74617E-05	2.80979E-06	2.80979E-06	9.02714E-05	2.80979E-06	0.000387398	2.11137E-05	4.95789E-05	4.86215E-05	4.76155E-05	4.12439E-05	8.95586E-05	6.37161E-06	9.27444E-05	6.37161E-06
3830803773315	383080	3773315	0.00014037	0.000138917	4.98863E-05	2.63996E-05	9.06735E-05	2.91298E-06	2.91298E-06	9.35864E-05	2.91298E-06	0.000418071	2.27854E-05	5.35045E-05	5.24712E-05	5.13856E-05	4.45095E-05	9.66496E-05	6.8761E-06	0.000100088	6.8761E-06
3830903773315	383090	3773315	0.000146156	0.000144643	5.19425E-05	2.74878E-05	9.44109E-05	3.03305E-06	3.03305E-06	9.7444E-05	3.03305E-06	0.00045546	2.48231E-05	5.82894E-05	5.71638E-05	5.5981E-05	4.849E-05	0.000105293	7.49103E-06	0.000109039	7.49103E-06
3831003773315	383100	3773315	0.000154009	0.000152416	5.47337E-05	2.89649E-05	9.94843E-05	3.19603E-06	3.19603E-06	0.00010268	3.19603E-06	0.000507266	2.76466E-05	6.49195E-05	6.36659E-05	6.23485E-05	5.40054E-05	0.00011727	8.3431E-06	0.000121441	8.3431E-06
3831103773315	383110	3773315	0.000162513	0.000160831	5.77558E-05	3.05641E-05	0.000104977	3.3725E-06	3.3725E-06	0.00010835	3.3725E-06	0.000569577	3.10427E-05	7.28941E-05	7.14864E-05	7.00073E-05	6.06394E-05	0.000131675	9.36795E-06	0.000136359	9.36795E-06
3831203773315	383120	3773315	0.000170718	0.000168951	6.06717E-05	3.21072E-05	0.000110277	3.54276E-06	3.54276E-06	0.00011382	3.54276E-06	0.000638565	3.48026E-05	8.17231E-05	8.0145E-05	7.84867E-05	6.79841E-05	0.000147623	1.05026E-05	0.000152875	1.05026E-05
3831303773315	383130	3773315	0.000179087	0.000177233	6.3646E-05	3.36812E-05	0.000115683	3.71644E-06	3.71644E-06	0.0001194	3.71644E-06	0.000718219	3.91439E-05	9.19172E-05	9.01422E-05	8.82771E-05	7.64644E-05	0.000166038	1.18127E-05	0.000171944	1.18127E-05
3831403773315	383140	3773315	0.000188867	0.000186912	6.71217E-05	3.55206E-05	0.000122001	3.9194E-06	3.9194E-06	0.00012592	3.9194E-06	0.00082128	4.47608E-05	0.000105107	0.000103077	0.000100944	8.74367E-05	0.000189863	1.35078E-05	0.000196617	1.35078E-05
3831503773315	383150	3773315	0.00020544	0.000203314	7.30119E-05	3.86376E-05	0.000132707	4.26334E-06	4.26334E-06	0.00013697	4.26334E-06	0.001017977	5.54811E-05	0.00013028	0.000127764	0.000125121	0.000108378	0.000235336	1.67429E-05	0.000243707	1.67429E-05
3831603773315	383160	3773315	0.000223059	0.000220751	7.92736E-05	4.19513E-05	0.000144088	4.62897E-06	4.62897E-06	0.000148717	4.62897E-06	0.001308539	7.13171E-05	0.000167466	0.000164232	0.000160834	0.000139312	0.000302508	2.15218E-05	0.000313269	2.15218E-05
3831703773315	383170	3773315	0.000240761	0.000238269	8.55644E-05	4.52804E-05	0.000155522	4.99631E-06	4.99631E-06	0.000160519	4.99631E-06	0.001754596	9.56277E-05	0.000224552	0.000220216	0.000215659	0.000186801	0.000405627	2.88582E-05	0.000420056	2.88582E-05
3831803773315	383180	3773315	0.000259552	0.000256866	9.22426E-05	4.88144E-05	0.000167661	5.38626E-06	5.38626E-06	0.000173047	5.38626E-06	0.002535532	0.00013819	0.000324496	0.000318229	0.000311645	0.000269942	0.000586164	4.17024E-05	0.000607015	4.17024E-05
3834803773315	383480	3773315	0.00901699	0.008923673	0.003204567	0.001695845	0.005824635	0.000187122	0.000187122	0.006011757	0.000187122	0.007089684	0.000386397	0.000907333	0.000889811	0.0008714	0.000754795	0.001638992	0.000116605	0.001697295	0.000116605
3834903773315	383490	3773315	0.007196813	0.007122333	0.002557691	0.00135352	0.004648869	0.00014935	0.00014935	0.004798219	0.00014935	0.005651653	0.000308022	0.000723295	0.000709327	0.00069465	0.000601697	0.001306548	9.29538E-05	0.001353025	9.29538E-05
3835003773315	383500	3773315	0.005297762	0.005242935	0.001882783	0.000996362	0.003422154	0.00010994	0.00010994	0.003532094	0.00010994	0.004199035	0.000228853	0.00053739	0.000527012	0.000516108	0.000447045	0.000970732	6.90624E-05	0.001005263	6.90624E-05
3835103773315	383510	3773315	0.004024111	0.003982465	0.001430137	0.000756823	0.002599423	8.35091E-05	8.35091E-05	0.002682933	8.35091E-05	0.003222405	0.000175625	0.000412401	0.000404437	0.000396069	0.00034307	0.000744955	5.29995E-05	0.000771455	5.29995E-05
3835203773315	383520	3773315	0.003204738	0.003171572	0.001138939	0.000602722	0.00207014	6.65053E-05	6.65053E-05	0.002136645	6.65053E-05	0.002589659	0.00014114	0.000331423	0.000325023	0.000318298	0.000275705	0.000598677	4.25926E-05	0.000619973	4.25926E-05
3835303773315	383530	3773315	0.002654577	0.002627105	0.000943416	0.000499252	0.001714757	5.50883E-05	5.50883E-05	0.001769845	5.50883E-05	0.002162254	0.000117846	0.000276724	0.00027138	0.000265765	0.000230202	0.000499869	3.5563E-05	0.00051761	3.5563E-05
3835403773315	383540	3773315	0.002252909	0.002229594	0.000800666	0.00042371	0.001455294	4.67528E-05	4.67528E-05	0.001502047	4.67528E-05	0.001848737	0.000100759	0.0002366	0.000232031	0.00022723	0.000196824	0.000427391	3.04065E-05	0.000442594	3.04065E-05
3835503773315	383550	3773315	0.001936701	0.001916658	0.000688288	0.000364239	0.001251035	4.01908E-05	4.01908E-05	0.001291226	4.01908E-05	0.001600946	8.72536E-05	0.000204888	0.000200931	0.000196774	0.000170443	0.000370106	2.63311E-05	0.000383272	2.63311E-05
3835603773315	383560	3773315	0.001657223	0.001640072	0.000588964	0.000311678	0.001070503	3.4391E-05	3.4391E-05	0.001104894	3.4391E-05	0.001381164	7.52752E-05	0.00017676	0.00017334	0.00016976	0.00014704	0.000319297	2.27163E-05	0.000330655	2.27163E-05
3835703773315	383570	3773315	0.001437687	0.001422809	0.000510943	0.000270389	0.000928692	2.98352E-05	2.98352E-05	0.000958527	2.98352E-05	0.001207645	6.58182E-05	0.000154554	0.000151569	0.000148433	0.00012857	0.000279183	1.98624E-05	0.000289114	1.98624E-05
3835803773315	383580	3773315	0.00126087	0.001247822	0.000448103	0.000237135	0.000814475	2.61658E-05	2.61658E-05	0.00084064	2.61658E-05	0.001067126	5.81598E-05	0.00013657	0.000133933	0.000131162	0.00011361	0.000246698	1.75512E-05	0.00025547	1.75512E-05
3835903773315	383590	3773315	0.001116701	0.001105144	0.000396867	0.00021002	0.000721346	2.3174E-05	2.3174E-05	0.00074452	2.3174E-05	0.000951837	5.18764E-05	0.000121815	0.000119463	0.000116991	0.000101336	0.000220046	1.56551E-05	0.000227873	1.56551E-05
3836003773315	383600	3773315	0.00099716	0.000986841	0.000354383	0.000187538	0.000644128	2.06933E-05	2.06933E-05	0.000664821	2.06933E-05	0.000855675	4.66354E-05	0.000109509	0.000107394	0.000105172	9.1098E-05	0.000197815	1.40735E-05	0.000204852	1.40735E-05
3836103773315	383610	3773315	0.000899808	0.000890496	0.000319785	0.000169229	0.000581242	1.8673E-05	1.8673E-05	0.000599915	1.8673E-05	0.000776894	4.23417E-05	9.94263E-05	9.75063E-05	9.54888E-05	8.27111E-05	0.000179602	1.27777E-05	0.000185991	1.27777E-05
3836203773315	383620	3773315	0.000816887	0.000808433	0.000290315	0.000153634	0.000527678	1.69522E-05	1.69522E-05	0.00054463	1.69522E-05	0.000709414	3.8664E-05	9.07903E-05	8.90371E-05	8.71948E-05	7.55269E-05	0.000164002	1.16679E-05	0.000169836	1.16679E-05
3836303773315	383630	3773315	0.000745403	0.000737689	0.00026491	0.00014019	0.000481502	1.54687E-05	1.54687E-05	0.000496971	1.54687E-05	0.0006509	3.54749E-05	8.33018E-05	8.16931E-05	8.00028E-05	6.92973E-05	0.000150475	1.07055E-05	0.000155828	1.07055E-05
3836403773315	383640	3773315	0.000682997	0.000675929	0.000242732	0.000128453	0.00044119	1.41737E-05	1.41737E-05	0.000455364	1.41737E-05	0.000599523	3.26748E-05	7.67265E-05	7.52449E-05	7.3688E-05	6.38275E-05	0.000138598	9.86047E-06	0.000143528	9.86047E-06
3836503773315	383650	3773315	0.000628625	0.000622119	0.000223408	0.000118227	0.000406068	1.30453E-05	1.30453E-05	0.000419113	1.30453E-05	0.000554493	3.02206E-05	7.09636E-05	6.95933E-05	6.81533E-05	5.90335E-05	0.000128188	9.11986E-06	0.000132748	9.11986E-06
3836603773315	383660	3773315	0.000584323	0.000578276	0.000207664	0.000109895	0.000377451	1.2126E-05	1.2126E-05	0.000389577	1.2126E-05	0.000517587	2.82092E-05	6.62404E-05	6.49613E-05	6.36172E-05	5.51043E-05	0.000119656	8.51286E-06	0.000123912	8.51286E-06
3836703773315	383670	3773315	0.00054527	0.000539627	0.000193785	0.00010255	0.000352224	1.13156E-05	1.13156E-05	0.00036354	1.13156E-05	0.000484885	2.64268E-05	6.20552E-05	6.08569E-05	5.95977E-05	5.16227E-05	0.000112096	7.975E-06	0.000116083	7.975E-06
3836803773315	383680	3773315	0.000510473	0.00050519	0.000181418	9.6005 8E-05	0.000329746	1.05934E-05	1.05934E-05	0.00034034	1.05934E-05	0.000455597	2.48306E-05	5.8307E-05	5.71811E-05	5.59979E-05	4.85046E-05	0.000105325	7.4933E-06	0.000109072	7.4933E-06
3836903773315	383690	3773315	0.000479849	0.000474883	0.000170534	9.02462E-05	0.000309964	9.95791E-06	9.95791E-06	0.000319922	9.95791E-06	0.000429694	2.34189E-05	5.4992E-05	5.393E-05	5.28142E-05	4.57469E-05	9.93366E-05	7.06727E-06	0.00010287	7.06727E-06
3837003773315	383700	3773315	0.000451882	0.000447206	0.000160595	8.49865E-05	0.000291899	9.37755E-06	9.37755E-06	0.000301276	9.37755E-06	0.000405943	2.21244E-05	5.19523E-05	5.0949E-05	4.98948E-05	4.32182E-05	9.38458E-05	6.67662E-06	9.71841E-05	6.67662E-06
3837103773315	383710	3773315	0.000431038	0.000426577	0.000153188	8.10663E-05	0.000278434	8.94499E-06	8.94499E-06	0.000287379	8.94499E-06	0.000388118	2.11529E-05	4.9671E-05	4.87118E-05	4.77039E-05	4.13205E-05	8.9725E-05	6.38345E-06	9.29167E-05	6.38345E-06
3837203773315	383720	3773315	0.000413315	0.000409037	0.000146889	7.7733E-05	0.000266986	8.57718E-06	8.57718E-06	0.000275563	8.57718E-06	0.000372888	2.03229E-05	4.7722E-05	4.68004E-05	4.58321E-05	3.96991E-05	8.62042E-05	6.13297E-06	8.92707E-05	6.13297E-06
3837303773315	383730	3773315	0.00039739	0.000393278	0.000141229	7.47381E-05	0.000256699	8.24672E-06	8.24672E-06	0.000264946	8.24672E-06	0.000359167	1.95751E-05	4.5966E-05	4.50783E-05	4.41456E-05	3.82383E-05	8.30322E-05	5.90729E-06	8.59858E-05	5.90729E-06
3837403773315	383740	3773315	0.000385707	0.000381715	0.000137077	7.25407E-05	0.000249152	8.00426E-06	8.00426E-06	0.000257156	8.00426E-06	0.000349014	1.90217E-05	4.46666E-05	4.3804E-05	4.28977E-05	3.71574E-05	8.0685E-05	5.7403E-06	8.35552E-05	5.7403E-06
3837503773315	383750	3773315	0.000374762	0.000370884	0.000133187	7.04823E-05	0.000242082	7.77713E-06	7.77713E-06	0.000249859	7.77713E-06	0.000339474	1.85018E-05	4.34456E-05	4.26066E-05	4.17251E-05	3.61417E-05	7.84795E-05	5.58339E-06	8.12712E-05	5.58339E-06
3837603773315	383760	3773315	0.000363937	0.00036017	0.00012934	6.84464E-05	0.000235089	7.55248E-06	7.55248E-06	0.000242642	7.55248E-06	0.000330025	1.79868E-05	4.22364E-05	4.14208E-05	4.05637E-05	3.51357E-05	7.62952E-05	5.42799E-06	7.90092E-05	5.42799E-06
3837703773315	383770	3773315	0.00035347	0.000349812	0.00012562	6.64778E-05	0.000228328	7.33527E-06	7.33527E-06	0.000235663	7.33527E-06	0.00032086	1.74873E-05	4.10634E-05	4.02705E-05	3.94372E-05	3.416E-05	7.41763E-05	5.27725E-06	7.6815E-05	5.27725E-06
3837803773315	383780	3773315	0.000343727	0.00034017	0.000122158	6.46455E-05	0.000222035	7.13309E-06	7.13309E-06	0.000229168	7.13309E-06	0.000312277	1.70195E-05	3.99649E-05	3.91932E-05	3.83822E-05	3.32462E-05	7.21921E-05	5.13608E-06	7.47601E-05	5.13608E-06
3837903773315	383790	3773315	0.000333992	0.000330535	0.000118698	6.28146E-05	0.000215746	6.93106E-06	6.93106E-06	0.000222677	6.93106E-06	0.000303701	1.65521E-05	3.88674E-05	3.81169E-05	3.73282E-05	3.23332E-05	7.02095E-05	4.99503E-06	7.2707E-05	4.99503E-06
3838003773315	383800	3773315	0.000324839	0.000321477	0.000115445	6.10932E-05	0.000209834	6.74112E-06	6.74112E-06	0.000216575	6.74112E-06	0.000295592	1.61102E-05	3.78297E-05	3.70992E-05	3.63316E-05	3.14699E-05	6.8335E-05	4.86167E-06	7.07658E-05	4.86167E-06
3838103773315	383810	3773315	0.000315552	0.000312286	0.000112145	5.93465E-05	0.000203834	6.54839E-06	6.54839E-06	0.000210383	6.54839E-06	0.000287377	1.56624E-05	3.67783E-05	3.6068E-05	3.53217E-05	3.05952E-05	6.64357E-05	4.72654E-06	6.87989E-05	4.72654E-06
3838203773315	383820	3773315	0.000305996	0.000302829	0.000108748	5.75493E-05	0.000197662	6.35008E-06	6.35008E-06	0.000204012	6.35008E-06	0.000278946	1.52029E-05	3.56994E-05	3.501E-05	3.42856E-05	2.96977E-05	6.44868E-05	4.58789E-06	6.67807E-05	4.58789E-06
3838303773315	383830	3773315	0.000296932	0.000293859	0.000105527	5.58447E-05	0.000191807	6.16199E-06	6.16199E-06	0.000197969	6.16199E-06	0.000270937	1.47664E-05	3.46744E-05	3.40048E-05	3.33012E-05	2.8845E-05	6.26352E-05	4.45616E-06	6.48633E-05	4.45616E-06
3838403773315	383840	3773315	0.000285092	0.000282141	0.000101319	5.36178E-05	0.000184158	5.91628E-06	5.91628E-06	0.000190075	5.91628E-06	0.00026067	1.42068E-05	3.33603E-05	3.27161E-05	3.20392E-05	2.77519E-05	6.02615E-05	4.28728E-06	6.24052E-05	4.28728E-06
3838503773315	383850	3773315	0.000273677	0.000270844	9.72626E-05	5.1471E-05	0.000176785	5.67939E-06	5.67939E-06	0.000182464	5.67939E-06	0.000250769	1.36672E-05	3.20933E-05	3.14735E-05	3.08223E-05	2.66978E-05	5.79728E-05	4.12445E-06	6.0035E-05	4.12445E-06
3838603773315	383860	3773315	0.000262157	0.000259444	9.31686E-05	4.93045E-05	0.000169344	5.44033E-06	5.44033E-06	0.000174784	5.44033E-06	0.0002408	1.31239E-05	3.08174E-05	3.02223E-05	2.9597E-05	2.56365E-05	5.56681E-05	3.96049E-06	5.76483E-05	3.96049E-06
3838703773315	383870	3773315	0.000250033	0.000247445	8.88597E-05	4.70242E-05	0.000161512	5.18873E-06	5.18873E-06	0.000166701	5.18873E-06	0.000230333	1.25535E-05	2.94779E-05	2.89086E-05	2.83105E-05	2.45221E-05	5.32484E-05	3.78833E-06	5.51425E-05	3.78833E-06
3838803773315	383880	3773315	0.000238715	0.000236244	8.48374E-05	4.48956E-05	0.000154201	4.95386E-06	4.95386E-06	0.000159155	4.95386E-06	0.000220532	1.20193E-05	2.82236E-05	2.76785E-05	2.71059E-05	2.34787E-05	5.09826E-05	3.62714E-06	5.27962E-05	3.62714E-06
3838903773315	383890	3773315	0.000227442	0.000225088	8.0831E-05	4.27755E-05	0.000146919	4.71991E-06	4.71991E-06	0.000151639	4.71991E-06	0.00021077	1.14872E-05	2.69742E-05	2.64533E-05	2.59059E-05	2.24394E-05	4.87257E-05	3.46657E-06	5.0459E-05	3.46657E-06
3839003773315	383900	3773315	0.000216788	0.000214545	7.70448E-05	4.07718E-05	0.000140037	4.49883E-06	4.49883E-06	0.000144536	4.49883E-06	0.00020152	1.09831E-05	2.57904E-05	2.52924E-05	2.47691E-05	2.14546E-05	4.65875E-05	3.31445E-06	4.82447E-05	3.31445E-06
3839103773315	383910	3773315	0.000206851	0.000204711	7.35134E-05	3.8903E-05	0.000133618	4.29262E-06	4.29262E-06	0.000137911	4.29262E-06	0.000192845	1.05103E-05	2.46802E-05	2.42036E-05	2.37028E-05	2.0531E-05	4.45819E-05	3.17176E-06	4.61678E-05	3.17176E-06
3829703773325	382970	3773325	9.64565E-05	9.54583E-05	3.42799E-05	1.81408E-05	6.23073E-05	2.00168E-06	2.00168E-06	6.43089E-05	2.00168E-06	0.000210555	1.14755E-05	2.69467E-05	2.64264E-05	2.58796E-05	2.24165E-05	4.86762E-05	3.46305E-06	5.04077E-05	3.46305E-06
3829803773325	382980	3773325	0.000100555	9.95145E-05	3.57365E-05	1.89116E-05	6.49548E-05	2.08674E-06	2.08674E-06	6.70416E-05	2.08674E-06	0.000224414	1.22309E-05	2.87204E-05	2.81658E-05	2.7583E-05	2.3892E-05	5.18801E-05	3.69099E-06	5.37256E-05	3.69099E-06
3829903773325	382990	3773325	0.000104505	0.000103423	3.71401E-05	1.96544E-05	6.7506E-05	2.1687E-06	2.1687E-06	6.96747E-05	2.1687E-06	0.000238633	1.30058E-05	3.05401E-05	2.99503E-05	2.93306E-05	2.54058E-05	5.51672E-05	3.92485E-06	5.71296E-05	3.92485E-06
3830003773325	383000	3773325	0.000108312	0.000107191	3.84932E-05	2.03705E-05	6.99655E-05	2.24771E-06	2.24771E-06	7.22132E-05	2.24771E-06	0.000253158	1.37974E-05	3.2399E-05	3.17733E-05	3.11159E-05	2.69522E-05	5.85251E-05	4.16374E-06	6.06069E-05	4.16374E-06
3830103773325	383010	3773325	0.000112351	0.000111188	3.99286E-05	2.11301E-05	7.25745E-05	2.33153E-06	2.33153E-06	7.4906E-05	2.33153E-06	0.00026923	1.46734E-05	3.44559E-05	3.37905E-05	3.30913E-05	2.86632E-05	6.22405E-05	4.42808E-06	6.44545E-05	4.42808E-06
3830203773325	383020	3773325	0.000115636	0.000114439	4.10961E-05	2.17479E-05	7.46964E-05	2.3997E-06	2.3997E-06	7.70961E-05	2.3997E-06	0.000283694	1.54617E-05	3.63069E-05	3.56058E-05	3.48691E-05	3.02031E-05	6.55842E-05	4.66597E-06	6.79172E-05	4.66597E-06
3830303773325	383030	3773325	0.000118921	0.00011769	4.22635E-05	2.23657E-05	7.68183E-05	2.46787E-06	2.46787E-06	7.92862E-05	2.46787E-06	0.00029903	1.62975E-05	3.82697E-05	3.75307E-05	3.67541E-05	3.18359E-05	6.91298E-05	4.91821E-06	7.15889E-05	4.91821E-06
3830403773325	383040	3773325	0.00012225	0.000120985	4.34468E-05	2.29919E-05	7.89692E-05	2.53696E-06	2.53696E-06	8.15061E-05	2.53696E-06	0.000315515	1.7196E-05	4.03795E-05	3.95997E-05	3.87803E-05	3.3591E-05	7.29408E-05	5.18935E-06	7.553555E-05	5.18935E-06
3830503773325	383050	3773325	0.000125595	0.000124295	4.46355E-05	2.36209E-05	8.11297E-05	2.60637E-06	2.60637E-06	8.3736E-05	2.60637E-06	0.000333226	1.81612E-05	4.2646E-05	4.18225E-05	4.09571E-05	3.54765E-05	7.70351E-05	5.48063E-06	7.97754E-05	5.48063E-06
3830603773325	383060	3773325	0.000129052	0.000127716	4.58639E-05	2.4271E-05	8.33625E-05	2.6781E-06	2.6781E-06	8.60406E-05	2.6781E-06	0.000352751	1.92254E-05	4.51448E-05	4.4273E-05	4.33569E-05	3.75552E-05	8.15488E-05	5.80176E-06	8.44497E-05	5.80176E-06
3830703773325	383070	3773325	0.00013312	0.000131743	4.731E-05	2.50363E-05	8.59908E-05	2.76254E-06	2.76254E-06	8.87533E-05	2.76254E-06	0.000376257	2.05065E-05	4.81531E-05	4.72232E-05	4.62462E-05	4.00578E-05	8.69831E-05	6.18838E-06	9.00773E-05	6.18838E-06
3830803773325	383080	3773325	0.000137533	0.000136109	4.8878E-05	2.58661E-05	8.88409E-05	2.8541E-06	2.8541E-06	9.1695E-05	2.8541E-06	0.000403209	2.19754E-05	5.16024E-05	5.06059E-05	4.95589E-05	4.29272E-05	9.32138E-05	6.63166E-06	9.65297E-05	6.63166E-06
3830903773325	383090	3773325	0.000142766	0.000141289	5.0738E-05	2.68503E-05	9.22215E-05	2.96271E-06	2.96271E-06	9.51842E-05	2.96271E-06	0.000435996	2.37623E-05	5.57984E-05	5.47209E-05	5.35887E-05	4.64178E-05	0.000100793	7.17091E-06	0.000104379	7.17091E-06
3831003773325	383100	3773325	0.000150306	0.000148751	5.34177E-05	2.82685E-05	9.70923E-05	3.11919E-06	3.11919E-06	0.000100211	3.11919E-06	0.000482335	2.62879E-05	6.17289E-05	6.05369E-05	5.92843E-05	5.13512E-05	0.000111506	7.93306E-06	0.000115473	7.93306E-06
3831103773325	383110	3773325	0.000158474	0.000156834	5.63204E-05	2.98045E-05	0.000102368	3.28868E-06	3.28868E-06	0.000105657	3.28868E-06	0.000537288	2.92829E-05	6.87618E-05	6.74339E-05	6.60386E-05	5.72018E-05	0.00012421	8.83689E-06	0.000128629	8.83689E-06

			ISDemolition	ISDrainage / Utilities Trenching	ISDrainage / Utilities Trenching	ISAsphalt Paving	ISAsphalt Paving	SVDemolition	SVSite Grubbing / Prep	SVMass Grading / Excavation	SVMass Grading / Excavation	SVDrainage / Utilities Trenching	SVFoundations / Concrete Pads	SVBuilding / Structure Construction	SVBuilding / Structure Construction	SVAsphalt Paving	SVAsphalt Paving	SVArchitectural Coating	SVArchitectural Coating	SVLandscaping or Other Finishing	SVLandscaping or Other Finishing
Unique Identifier	X (UTM)	Y (UTM)	2027	2027	2028	2027	2028	2027	2027	2027	2028	2028	2028	2028	2029	2028	2029	2028	2029	2028	2029
3830103773315	383010	3773315	1.87619E-05	7.55472E-06	7.36089E-06	1.95111E-06	1.81755E-06	0.00010719	7.7064E-05	5.19587E-05	5.1299E-05	3.63979E-05	1.15627E-05	1.65642E-05	1.59322E-05	1.62859E-06	1.51523E-06	1.62859E-06	1.51523E-06	1.65642E-05	1.59322E-05
3830203773315	383020	3773315	1.93306E-05	7.7837E-06	7.58399E-06	2.01025E-06	1.87264E-06	0.000110184	7.9216E-05	5.34097E-05	5.27316E-05	3.74143E-05	1.18856E-05	1.70268E-05	1.63771E-05	1.67407E-06	1.55755E-06	1.67407E-06	1.55755E-06	1.70268E-05	1.63771E-05
3830303773315	383030	3773315	1.98797E-05	8.00481E-06	7.79943E-06	2.06735E-06	1.92583E-06	0.000113061	8.12848E-05	5.48046E-05	5.41087E-05	3.83914E-05	1.2196E-05	1.74715E-05	1.68048E-05	1.71779E-06	1.59822E-06	1.71779E-06	1.59822E-06	1.74715E-05	1.68048E-05
3830403773315	383040	3773315	2.0419E-05	8.22198E-06	8.01102E-06	2.12344E-06	1.97808E-06	0.000115939	8.33536E-05	5.61994E-05	5.54858E-05	3.93685E-05	1.25064E-05	1.79161E-05	1.72325E-05	1.76151E-06	1.6389E-06	1.76151E-06	1.6389E-06	1.79161E-05	1.72325E-05
3830503773315	383050	3773315	2.09598E-05	8.43971E-06	8.22317E-06	2.17967E-06	2.03046E-06	0.00011887	8.54608E-05	5.76201E-05	5.68885E-05	4.03638E-05	1.28225E-05	1.83691E-05	1.76682E-05	1.80604E-06	1.68033E-06	1.80604E-06	1.68033E-06	1.83691E-05	1.76682E-05
3830603773315	383060	3773315	2.14963E-05	8.65575E-06	8.43366E-06	2.23547E-06	2.08244E-06	0.000121854	8.76065E-05	5.90668E-05	5.83168E-05	4.13772E-05	1.31445E-05	1.88303E-05	1.81118E-05	1.85139E-06	1.72252E-06	1.85139E-06	1.72252E-06	1.88303E-05	1.81118E-05
3830703773315	383070	3773315	2.21558E-05	8.9213E-06	8.6924E-06	2.30405E-06	2.14632E-06	0.000125685	9.03606E-05	6.09237E-05	6.01502E-05	4.2678E-05	1.35577E-05	1.94222E-05	1.86812E-05	1.90959E-06	1.77667E-06	1.90959E-06	1.77667E-06	1.94222E-05	1.86812E-05
3830803773315	383080	3773315	2.28782E-05	9.21217E-06	8.97581E-06	2.37917E-06	2.2163E-06	0.000129925	9.34093E-05	6.29792E-05	6.21796E-05	4.41179E-05	1.40151E-05	2.00775E-05	1.93115E-05	1.97402E-06	1.83662E-06	1.97402E-06	1.83662E-06	2.00775E-05	1.93115E-05
3830903773315	383090	3773315	2.37081E-05	9.54636E-06	9.30142E-06	2.46548E-06	2.2967E-06	0.000134834	9.69384E-05	6.53587E-05	6.45288E-05	4.57848E-05	1.45446E-05	2.08361E-05	2.00411E-05	2.0486E-06	1.906E-06	2.0486E-06	1.906E-06	2.08361E-05	2.00411E-05
3831003773315	383100	3773315	2.48175E-05	9.99307E-06	9.73668E-06	2.58085E-06	2.40418E-06	0.000141498	0.000101729	6.85888E-05	6.7718E-05	4.80475E-05	1.52635E-05	2.18659E-05	2.10315E-05	2.14984E-06	2.0002E-06	2.14984E-06	2.0002E-06	2.18659E-05	2.10315E-05
3831103773315	383110	3773315	2.60135E-05	1.04747E-05	1.02059E-05	2.70523E-06	2.52004E-06	0.000148687	0.000106898	7.20738E-05	7.11586E-05	5.04888E-05	1.6039E-05	2.29768E-05	2.21001E-05	2.25907E-06	2.10183E-06	2.25907E-06	2.10183E-06	2.29768E-05	2.21001E-05
3831203773315	383120	3773315	2.71718E-05	1.09411E-05	1.06603E-05	2.82568E-06	2.63225E-06	0.000155565	0.000111843	7.54075E-05	7.44501E-05	5.28241E-05	1.67809E-05	2.40396E-05	2.31224E-05	2.36357E-06	2.19905E-06	2.36357E-06	2.19905E-06	2.40396E-05	2.31224E-05
3831303773315	383130	3773315	2.83539E-05	1.1417E-05	1.11241E-05	2.94861E-06	2.74676E-06	0.000162549	0.000116864	7.87932E-05	7.77927E-05	5.51958E-05	1.75343E-05	2.5119E-05	2.41605E-05	2.46969E-06	2.29778E-06	2.46969E-06	2.29778E-06	2.5119E-05	2.41605E-05
3831403773315	383140	3773315	2.97274E-05	1.19701E-05	1.1663E-05	3.09144E-06	2.87981E-06	0.000170692	0.000122718	8.27402E-05	8.16896E-05	5.79608E-05	1.84126E-05	2.63772E-05	2.53708E-05	2.5934E-06	2.41289E-06	2.5934E-06	2.41289E-06	2.63772E-05	2.53708E-05
3831503773315	383150	3773315	3.19671E-05	1.28719E-05	1.25417E-05	3.32436E-06	3.09679E-06	0.000184394	0.000132569	8.93818E-05	8.8247E-05	6.26133E-05	1.98907E-05	2.84946E-05	2.74073E-05	2.80158E-06	2.60657E-06	2.80158E-06	2.60657E-06	2.84946E-05	2.74073E-05
3831603773315	383160	3773315	3.42921E-05	1.38081E-05	1.34538E-05	3.56614E-06	3.32202E-06	0.00019863	0.000142804	9.62826E-05	9.50601E-05	6.74474E-05	2.14263E-05	3.06945E-05	2.95233E-05	3.01787E-06	2.80782E-06	3.01787E-06	2.80782E-06	3.06945E-05	2.95233E-05
3831703773315	383170	3773315	3.65933E-05	1.47347E-05	1.43567E-05	3.80545E-06	3.54495E-06	0.000212216	0.000152572	0.000102868	0.000101562	7.20607E-05	2.28918E-05	3.2794E-05	3.15427E-05	3.22429E-06	2.99986E-06	3.22429E-06	2.99986E-06	3.2794E-05	3.15427E-05
3831803773315	383180	3773315	3.89449E-05	1.56816E-05	1.52793E-05	4.05E-06	3.77275E-06	0.00022769	0.000163697	0.000110369	0.000108968	7.73153E-05	2.45611E-05	3.51853E-05	3.38427E-05	3.4594E-06	3.21861E-06	3.4594E-06	3.21861E-06	3.51853E-05	3.38427E-05
3834803773315	383480	3773315	0.001265124	0.000509418	0.000496347	0.000131564	0.000122558	0.010308831	0.00741149	0.004997039	0.004933592	0.003500503	0.00111202	0.001593037	0.001532253	0.000156627	0.000145725	0.000156627	0.000145725	0.001593037	0.001532253
3834903773315	383490	3773315	0.001010575	0.00040692	0.00039648	0.000105093	9.78986E-05	0.008423914	0.006056337	0.004083356	0.004031511	0.002860454	0.000908693	0.001301758	0.001252089	0.000127988	0.00011908	0.000127988	0.00011908	0.001301758	0.001252089
3835003773315	383500	3773315	0.000744228	0.000299672	0.000291983	7.73945E-05	7.20964E-05	0.005956489	0.004282392	0.002887312	0.002850652	0.002022606	0.00064253	0.000920464	0.000885343	9.04997E-05	8.42005E-05	9.04997E-05	8.42005E-05	0.000920464	0.000885343
3835103773315	383510	3773315	0.000565696	0.000227784	0.00022194	5.88285E-05	5.48013E-05	0.004371772	0.003143066	0.002119145	0.002092239	0.001484494	0.000471586	0.000675575	0.000649798	6.64223E-05	6.1799E-05	6.64223E-05	6.1799E-05	0.000675575	0.000649798
3835203773315	383520	3773315	0.000450901	0.000181561	0.000176902	4.68906E-05	4.36807E-05	0.003397055	0.002442298	0.001646667	0.00162576	0.001153516	0.000366442	0.000524951	0.000504921	5.1613E-05	4.80205E-05	5.1613E-05	4.80205E-05	0.000524951	0.000504921
3835303773315	383530	3773315	0.000373853	0.000150536	0.000146674	3.88781E-05	3.62167E-05	0.002766172	0.001988727	0.001340857	0.001323832	0.000939291	0.000298389	0.00042746	0.00041115	4.20277E-05	3.91024E-05	4.20277E-05	3.91024E-05	0.00042746	0.00041115
3835403773315	383540	3773315	0.000317609	0.000127889	0.000124608	3.30291E-05	3.07681E-05	0.002317882	0.001666432	0.001123556	0.00110929	0.000787068	0.000250031	0.000358185	0.000344518	3.52167E-05	3.27654E-05	3.52167E-05	3.27654E-05	0.000358185	0.000344518
3835503773315	383550	3773315	0.000273331	0.00011006	0.000107236	2.84245E-05	2.64787E-05	0.001972009	0.001417767	0.000955899	0.000943762	0.000669622	0.000212722	0.000304737	0.00029311	2.99616E-05	2.78762E-05	2.99616E-05	2.78762E-05	0.000304737	0.00029311
3835603773315	383560	3773315	0.000234199	9.43029E-05	9.18834E-05	2.43555E-05	2.26878E-05	0.001671418	0.001201659	0.000810193	0.000799906	0.000567553	0.000180297	0.000258286	0.000248431	2.53946E-05	2.3627E-05	2.53946E-05	2.3627E-05	0.000258286	0.000248431
3835703773315	383570	3773315	0.000203449	8.1921E-05	7.98191E-05	2.11572E-05	1.97089E-05	0.001439514	0.001034932	0.000697781	0.000688921	0.000488806	0.000155281	0.00022245	0.000213962	2.18712E-05	2.03489E-05	2.18712E-05	2.03489E-05	0.00022245	0.000213962
3835803773315	383580	3773315	0.000178669	7.19431E-05	7.00973E-05	1.85803E-05	1.73084E-05	0.001254978	0.000902261	0.00060833	0.000600606	0.000426145	0.000135375	0.000193933	0.000186534	1.90675E-05	1.77403E-05	1.90675E-05	1.77403E-05	0.000193933	0.000186534
3835903773315	383590	3773315	0.000158451	6.38022E-05	6.21652E-05	1.64778E-05	1.53498E-05	0.001106397	0.00079544	0.000536308	0.000529499	0.000375692	0.000119348	0.000170973	0.000164449	1.681E-05	1.56399E-05	1.681E-05	1.56399E-05	0.000170973	0.000164449
3836003773315	383600	3773315	0.000141676	5.70475E-05	5.55838E-05	1.47333E-05	1.37247E-05	0.000984463	0.000707775	0.000477203	0.000471144	0.000334288	0.000106195	0.00015213	0.000146326	1.49574E-05	1.39163E-05	1.49574E-05	1.39163E-05	0.00015213	0.000146326
3836103773315	383610	3773315	0.00012801	5.15446E-05	5.02221E-05	1.33121E-05	1.24008E-05	0.000886039	0.000637014	0.000429493	0.00042404	0.000300867	9.55776E-05	0.000136921	0.000131696	1.3462E-05	1.2525E-05	1.3462E-05	1.2525E-05	0.000136921	0.000131696
3836203773315	383620	3773315	0.000116361	4.68541E-05	4.5652E-05	1.21007E-05	1.12724E-05	0.000802715	0.000577109	0.000389103	0.000384163	0.000272573	8.65894E-05	0.000124045	0.000119312	1.2196E-05	1.13471E-05	1.2196E-05	1.13471E-05	0.000124045	0.000119312
3836303773315	383630	3773315	0.000106312	4.28078E-05	4.17095E-05	1.10557E-05	1.02989E-05	0.000731356	0.000525805	0.000354513	0.000350012	0.000248342	7.88918E-05	0.000113017	0.000108705	1.11118E-05	1.03384E-05	1.11118E-05	1.03384E-05	0.000113017	0.000108705
3836403773315	383640	3773315	9.75333E-05	3.9273E-05	3.82653E-05	1.01428E-05	9.44845E-06	0.000669431	0.000481285	0.000324496	0.000320376	0.000227314	7.2212E-05	0.000103448	9.95009E-05	1.0171E-05	9.46303E-06	1.0171E-05	9.46303E-06	0.000103448	9.95009E-05
3836503773315	383650	3773315	8.98807E-05	3.61915E-05	3.5263E-05	9.34697E-06	8.70712E-06	0.000615729	0.000442676	0.000298465	0.000294675	0.000209079	6.64191E-05	9.5149E-05	9.15189E-05	9.35506E-06	8.7039E-06	9.35506E-06	8.7039E-06	9.5149E-05	9.15189E-05
3836603773315	383660	3773315	8.36491E-05	3.36823E-05	3.28181E-05	8.69892E-06	8.10343E-06	0.00057221	0.000411388	0.00027737	0.000273848	0.000194302	6.17246E-05	8.84243E-05	8.50504E-05	8.69385E-06	8.08871E-06	8.69385E-06	8.08871E-06	8.84243E-05	8.50504E-05
3836703773315	383670	3773315	7.81552E-05	3.14701E-05	3.06627E-05	8.1276E-06	7.57122E-06	0.000533938	0.000383872	0.000258818	0.000255532	0.000181306	5.75962E-05	8.25101E-05	7.93619E-05	8.11237E-06	7.5477E-06	8.11237E-06	7.5477E-06	8.25101E-05	7.93619E-05
3836803773315	383680	3773315	7.32565E-05	2.94976E-05	2.87408E-05	7.61817E-06	7.09666E-06	0.000499933	0.000359425	0.000242335	0.000239258	0.000169759	5.39281E-05	7.72553E-05	7.43076E-05	7.59572E-06	7.06701E-06	7.59572E-06	7.06701E-06	7.72553E-05	7.43076E-05
3836903773315	383690	3773315	6.89475E-05	2.77625E-05	2.70502E-05	7.17006E-06	6.67923E-06	0.000470071	0.000337956	0.000227859	0.000224966	0.000159619	5.07068E-05	7.26407E-05	6.9869E-05	7.14201E-06	6.64489E-06	7.14201E-06	6.64489E-06	7.26407E-05	6.9869E-05
3837003773315	383700	3773315	6.50087E-05	2.61765E-05	2.55049E-05	6.76045E-06	6.29766E-06	0.000442837	0.000318376	0.000214658	0.000211933	0.000150371	4.77691E-05	6.84321E-05	6.58211E-05	6.72823E-06	6.25991E-06	6.72823E-06	6.25991E-06	6.84321E-05	6.58211E-05
3837103773315	383710	3773315	6.20857E-05	2.49996E-05	2.43581E-05	6.45648E-06	6.0145E-06	0.000422641	0.000303856	0.000204868	0.000202267	0.000143513	4.55905E-05	6.53112E-05	6.28192E-05	6.42138E-06	5.97441E-06	6.42138E-06	5.97441E-06	6.53112E-05	6.28192E-05
3837203773315	383720	3773315	5.96042E-05	2.40004E-05	2.33846E-05	6.19843E-06	5.77411E-06	0.000405536	0.000291558	0.000196577	0.000194081	0.000137705	4.37454E-05	6.2668E-05	6.02768E-05	6.16149E-06	5.73262E-06	6.16149E-06	5.73262E-06	6.2668E-05	6.02768E-05
3837303773315	383730	3773315	5.73784E-05	2.31041E-05	2.25113E-05	5.96696E-06	5.55849E-06	0.000390213	0.000280542	0.000189149	0.000186748	0.000132502	4.20925E-05	6.03001E-05	5.79993E-05	5.92868E-06	5.51602E-06	5.92868E-06	5.51602E-06	6.03001E-05	5.79993E-05
3837403773315	383740	3773315	5.57619E-05	2.24532E-05	2.18771E-05	5.79885E-06	5.40188E-06	0.000379157	0.000272593	0.00018379	0.000181457	0.000128748	4.08999E-05	5.85916E-05	5.6356E-05	5.76071E-06	5.35973E-06	5.76071E-06	5.35973E-06	5.85916E-05	5.6356E-05
3837503773315	383750	3773315	5.42501E-05	2.18444E-05	2.1284E-05	5.64163E-06	5.25543E-06	0.000368859	0.000265189	0.000178798	0.000176528	0.000125251	3.9789E-05	5.70002E-05	5.48253E-05	5.60424E-06	5.21415E-06	5.60424E-06	5.21415E-06	5.70002E-05	5.48253E-05
3837603773315	383760	3773315	5.27536E-05	2.12419E-05	2.06969E-05	5.48601E-06	5.11046E-06	0.000358685	0.000257875	0.000173867	0.000171659	0.000121796	3.86915E-05	5.5428E-05	5.33131E-05	5.44966E-06	5.07034E-06	5.44966E-06	5.07034E-06	5.5428E-05	5.33131E-05
3837703773315	383770	3773315	5.13047E-05	2.06585E-05	2.01284E-05	5.33533E-06	4.9701E-06	0.000348849	0.000250804	0.000169099	0.000166952	0.000118457	3.76306E-05	5.39081E-05	5.18512E-05	5.30023E-06	4.93131E-06	5.30023E-06	4.93131E-06	5.39081E-05	5.18512E-05
3837803773315	383780	3773315	4.9955E-05	2.0115E-05	1.95989E-05	5.19497E-06	4.83935E-06	0.000339727	0.000244245	0.000164677	0.000162586	0.000115359	3.66465E-05	5.24984E-05	5.04953E-05	5.16163E-06	4.80235E-06	5.16163E-06	4.80235E-06	5.24984E-05	5.04953E-05
3837903773315	383790	3773315	4.86053E-05	1.95715E-05	1.90693E-05	5.05461E-06	4.70859E-06	0.000330595	0.0003768	0.000160251	0.000158216	0.000112258	3.56615E-05	5.10873E-05	4.9138E-05	5.02289E-06	4.67327E-06	5.02289E-06	4.67327E-06	5.10873E-05	4.9138E-05
3838003773315	383800	3773315	4.73338E-05	1.90595E-05	1.85705E-05	4.92239E-06	4.58542E-06	0.000321998	0.000231499	0.000156084	0.000154102	0.000109339	3.47342E-05	4.97588E-05	4.78602E-05	4.89227E-06	4.55174E-06	4.89227E-06	4.55174E-06	4.97588E-05	4.78602E-05
3838103773315	383810	3773315	4.60386E-05	1.8538E-05	1.80623E-05	4.78769E-06	4.45995E-06	0.000313214	0.000225184	0.000151826	0.000149898	0.000106356	3.37866E-05	4.84014E-05	4.65546E-05	4.75881E-06	4.42757E-06	4.75881E-06	4.42757E-06	4.84014E-05	4.65546E-05
3838203773315	383820	3773315	4.47014E-05	1.79996E-05	1.75377E-05	4.64864E-06	4.33041E-06	0.000304101	0.000218632	0.000147408	0.000145536	0.000103261	3.28035E-05	4.69931E-05	4.52E-05	4.62034E-06	4.29874E-06	4.62034E-06	4.29874E-06	4.69931E-05	4.52E-05
3838303773315	383830	3773315	4.34313E-05	1.74882E-05	1.70395E-05	4.51656E-06	4.20737E-06	0.00029545	0.000212413	0.000143215	0.000141396	0.000100324	3.18704E-05	4.56563E-05	4.39143E-05	4.48891E-06	4.17646E-06	4.48891E-06	4.17646E-06	4.56563E-05	4.39143E-05
3838403773315	383840	3773315	4.17589E-05	1.68147E-05	1.63833E-05	4.34263E-06	4.04535E-06	0.000283958	0.00020415	0.000137644	0.000135896	9.64218E-05	3.06307E-05	4.38804E-05	4.22061E-05	4.3143E-06	4.01401E-06	4.3143E-06	4.01401E-06	4.38804E-05	4.22061E-05
3838503773315	383850	3773315	4.01423E-05	1.61638E-05	1.57491E-05	4.17452E-06	3.88875E-06	0.000272858	0.00019617	0.000132263	0.000130584	9.26525E-05	2.94333E-05	4.2165E-05	4.05562E-05	4.14565E-06	3.85709E-06	4.14565E-06	3.85709E-06	4.2165E-05	4.05562E-05
3838603773315	383860	3773315	3.85089E-05	1.55061E-05	1.51082E-05	4.00466E-06	3.73052E-06	0.000261633	0.0001881	0.000126822	0.000125212	8.88409E-05	2.82225E-05	4.04304E-05	3.88878E-05	3.97511E-06	3.69842E-06	3.97511E-06	3.69842E-06	4.04304E-05	3.88878E-05
3838703773315	383870	3773315	3.67833E-05	1.48113E-05	1.44312E-05	3.82521E-06	3.56336E-06	0.000249739	0.000179549	0.000121057	0.00011952	8.48024E-05	2.69395E-05	3.85925E-05	3.712E-05	3.79441E-06	3.5303E-06	3.79441E-06	3.5303E-06	3.85925E-05	3.712E-05
3838803773315	383880	3773315	3.51682E-05	1.41609E-05	1.37976E-05	3.65724E-06	3.40689E-06	0.000238621	0.000171556	0.000115668	0.000114199	8.10271E-05	2.57402E-05	3.68744E-05	3.54675E-05	3.62548E-06	3.37313E-06	3.62548E-06	3.37313E-06	3.68744E-05	3.54675E-05
3838903773315	383890	3773315	3.35558E-05	1.35116E-05	1.3165E-05	3.48957E-06	3.25069E-06	0.000227494	0.000163556	0.000110274	0.000108874	7.72487E-05	2.45399E-05	3.5155E-05	3.38136E-05	3.45642E-06	3.21584E-06	3.45642E-06	3.21584E-06	3.5155E-05	3.38136E-05
3839003773315	383900	3773315	3.20286E-05	1.28967E-05	1.25658E-05	3.33075E-06	3.10274E-06	0.000216973	0.000155992	0.000105174	0.000103839	7.36761E-05	2.3405E-05	3.35291E-05	3.22498E-05	3.29657E-06	3.06711E-06	3.29657E-06	3.06711E-06	3.35291E-05	3.22498E-05
3839103773315	383910	3773315	3.0602E-05	1.23223E-05	1.20061E-05	3.1824E-06	2.96454E-06	0.000207156	0.000148934	0.000100415	9.91403E-05	7.03425E-05	2.2346E-05	3.2012E-05	3.07906E-05	3.14741E-06	2.92833E-06	3.14741E-06	2.92833E-06	3.2012E-05	3.07906E-05
3829703773325	382970	3773325	1.64132E-05	6.60897E-06	6.43941E-06	1.70686E-06	1.59002E-06	9.19652E-05	6.6118E-05	4.45786E-05	4.40126E-05	3.1228E-05	9.92034E-06	1.42115E-05	1.36692E-05	1.39727E-06	1.30001E-06	1.39727E-06	1.30001E-06	1.42115E-05	1.36692E-05
3829803773325	382980	3773325	1.69833E-05	6.83852E-06	6.66306E-06	1.76614E-06	1.64524E-06	9.55554E-05	6.86992E-05	4.63189E-05	4.57308E-05	3.24471E-05	1.03076E-05	1.47663E-05	1.42029E-05	1.45182E-06	1.35076E-06	1.45182E-06	1.35076E-06	1.47663E-05	1.42029E-05
3829903773325	382990	3773325	1.75436E-05	7.06412E-06	6.88288E-06	1.82441E-06	1.69952E-06	9.90031E-05	7.11779E-05	4.79902E-05	4.73808E-05	3.36178E-05	1.06795E-05	1.52991E-05	1.47153E-05	1.5042E-06	1.3995E-06	1.5042E-06	1.3995E-06	1.52991E-05	1.47153E-05
3830003773325	383000	3773325	1.81011E-05	7.28861E-06	7.1016E-06	1.88238E-06	1.75352E-06	0.000102317	7.35605E-05	4.95966E-05	4.89669E-05	3.47432E-05	1.1037E-05	1.58112E-05	1.52079E-05	1.55455E-06	1.44635E-06	1.55455E-06	1.44635E-06	1.58112E-05	1.52079E-05
3830103773325	383010	3773325	1.86893E-05	7.52546E-06	7.33238E-06	1.94356E-06	1.81051E-06	0.000105827	7.6084E-05	5.1298E-05	5.06467E-05	3.59351E-05	1.14156E-05	1.63536E-05	1.57296E-05	1.60788E-06	1.49596E-06	1.60788E-06	1.49596E-06	1.63536E-05	1.57296E-05
3830203773325	383020	3773325	1.92188E-05	7.73869E-06	7.54014E-06	1.99863E-06	1.86181E-06	0.000108714	7.81592E-05	5.26972E-05	5.20281E-05	3.69152E-05	1.1727E-05	1.67997E-05	1.61587E-05	1.65174E-06	1.53677E-06	1.65174E-06	1.53677E-06	1.67997E-05	1.61587E-05
3830303773325	383030	3773325	1.97428E-05	7.94967E-06	7.74571E-06	2.05311E-06	1.91257E-06	0.000111573	8.02152E-05	5.40834E-05	5.33967E-05	3.78862E-05	1.20355E-05	1.72416E-05	1.65837E-05	1.69519E-06	1.57719E-06	1.69519E-06	1.57719E-06	1.72416E-05	1.65837E-05
3830403773325	383040	3773325	2.0264E-05	8.15953E-06	7.95017E-06	2.10731E-06	1.96305E-06	0.000114433	8.22712E-05	5.54696E-05	5.47653E-05	3.88573E-05	1.2344E-05	1.76835E-05	1.70088E-05	1.73863E-06	1.61762E-06	1.73863E-06	1.61762E-06	1.76835E-05	1.70088E-05
3830503773325	383050	3773325	2.07795E-05	8.36713E-06	8.15245E-06	2.16093E-06	2.013E-06	0.000117302	8.43336E-05	5.68601E-05	5.61382E-05	3.98314E-05	1.26534E-05	1.81268E-05	1.74351E-05	1.78222E-06	1.65817E-06	1.78222E-06	1.65817E-06	1.81268E-05	1.74351E-05
3830603773325	383060	3773325	2.13021E-05	8.57754E-06	8.35747E-06	2.21527E-06	2.06362E-06	0.000120251	8.64536E-05	5.82895E-05	5.75494E-05	4.08327E-05	1.29715E-05	1.85825E-05	1.78734E-05	1.82702E-06	1.69985E-06	1.82702E-06	1.69985E-06	1.85825E-05	1.78734E-05
3830703773325	383070	3773325	2.19001E-05	8.81834E-06	8.59209E-06	2.27746E-06	2.12155E-06	0.000123725	8.89515E-05	5.99737E-05	5.92122E-05	4.20125E-05	1.33463E-05	1.91194E-05	1.83899E-05	1.87981E-06	1.74897E-06	1.87981E-06	1.74897E-06	1.91194E-05	1.83899E-05
3830803773325	383080	3773325	2.254E-05	9.07602E-06	8.84315E-06	2.34401E-06	2.18355E-06	0.000127458	9.16352E-05	6.17831E-05	6.09986E-05	4.328E-05	1.37489E-05	1.96962E-05	1.89447E-05	1.93652E-06	1.80173E-06	1.93652E-06	1.80173E-06	1.96962E-05	1.89447E-05
3830903773325	383090	3773325	2.32917E-05	9.3787E-06	9.13807E-06	2.42218E-06	2.25637E-06	0.000131885	9.48184E-05	6.39293E-05	6.31176E-05	4.47835E-05	1.42266E-05	2.03804E-05	1.96028E-05	2.0038E-06	1.86432E-06	2.0038E-06	1.86432E-06	2.03804E-05	1.96028E-05
3831003773325	383100	3773325	2.43662E-05	9.81135E-06	9.55961E-06	2.53392E-06	2.36046E-06	0.000138326	9.94492E-05	6.70515E-05	6.62001E-05	4.69706E-05	1.49214E-05	2.13758E-05	2.05601E-05	2.10166E-06	1.95537E-06	2.10166E-06	1.95537E-06	2.13758E-05	2.05601E-05
3831103773325	383110	3773325	2.55231E-05	1.02772E-05	1.00135E-05	2.65423E-06	2.47253E-06	0.000145266	0.000104439	7.04155E-05	6.95214E-05	4.93271E-05	1.567E-05	2.24482E-05	2.15917E-05	2.2071E-06	2.05347E-06	2.2071E-06	2.05347E-06	2.24482E-05	2.15917E-05

			MDemolition	MSite Grubbing / Prep	MMass Grading / Excavation	MMass Grading / Excavation	MDrainage / Utilities Trenching	MFoundations / Concrete Pads	MBuilding / Structure Construction	MAsphalt Paving	MLandscaping or Other Finishing	MWaterside Construction (Piles)	RSSWDemolition	RSSWPlacing Base	RSSWForm	Child Risk				
Unique Identifier	X (UTM)	Y (UTM)	2027	2027	2027	2028	2028	2028	2028	2028	2028	2028	2029	2029	2029	3rd Trimester	0<2	2<16	Total	per million
3830103773315	383010	3773315	2.85753E-05	8.77211E-05	0.000103153	0.000101779	2.16348E-05	2.81359E-05	2.07096E-05	2.13157E-06	2.49727E-05	2.13157E-06	1.29138E-05	1.87382E-05	1.11076E-05	4.86405E-09	6.281E-08	1.0907E-08	7.85816E-08	0.07858164
3830203773315	383020	3773315	2.94372E-05	9.0367E-05	0.000106264	0.000104849	2.22874E-05	2.89845E-05	2.13342E-05	2.19586E-06	2.57259E-05	2.19586E-06	1.30791E-05	1.89781E-05	1.12498E-05	5.0953E-09	6.5611E-08	1.137E-08	8.20756E-08	0.0820756
3830303773315	383030	3773315	3.02682E-05	9.29182E-05	0.000109264	0.000107809	2.29166E-05	2.98028E-05	2.19365E-05	2.25786E-06	2.64522E-05	2.25786E-06	1.3232E-05	1.91999E-05	1.13813E-05	5.33248E-09	6.8463E-08	1.1838E-08	8.5633E-08	0.08563301
3830403773315	383040	3773315	3.11047E-05	9.54861E-05	0.000112284	0.000110789	2.35499E-05	3.06265E-05	2.25427E-05	2.32026E-06	2.71833E-05	2.32026E-06	1.33786E-05	1.94126E-05	1.15074E-05	5.58542E-09	7.1488E-08	1.2331E-08	8.94045E-08	0.08940447
3830503773315	383050	3773315	3.19757E-05	9.81599E-05	0.000115428	0.000113891	2.42093E-05	3.1484E-05	2.3174E-05	2.38523E-06	2.79444E-05	2.38523E-06	1.35221E-05	1.96208E-05	1.16308E-05	5.86209E-09	7.478E-08	1.2865E-08	9.35064E-08	0.09350643
3830603773315	383060	3773315	3.28684E-05	0.0001009	0.000118651	0.000117071	2.48853E-05	3.23631E-05	2.3821E-05	2.45182E-06	2.87246E-05	2.45182E-06	1.36624E-05	1.98245E-05	1.17516E-05	6.16359E-09	7.8345E-08	1.3439E-08	9.79483E-08	0.09794834
3830703773315	383070	3773315	3.4017E-05	0.000104426	0.000122797	0.000121162	2.57549E-05	3.3494E-05	2.46534E-05	2.5375E-06	2.97284E-05	2.5375E-06	1.38496E-05	2.00961E-05	1.19125E-05	6.55077E-09	8.2925E-08	1.4177E-08	1.03653E-07	0.10365287
3830803773315	383080	3773315	3.52927E-05	0.000108342	0.000127402	0.000125705	2.67207E-05	3.475E-05	2.55779E-05	2.63265E-06	3.08432E-05	2.63265E-06	1.40523E-05	2.03903E-05	1.20869E-05	7.00223E-09	8.824E-08	1.503E-08	1.10273E-07	0.11027264
3830903773315	383090	3773315	3.67733E-05	0.000112888	0.000132747	0.000130979	2.78417E-05	3.62079E-05	2.6651E-05	2.7431E-06	3.21372E-05	2.7431E-06	1.42863E-05	2.07297E-05	1.22882E-05	7.55051E-09	9.4672E-08	1.6058E-08	1.1828E-07	0.11828048
3831003773315	383100	3773315	3.87893E-05	0.000119076	0.000140024	0.00013816	2.9368E-05	3.81929E-05	2.8112E-05	2.89348E-06	3.3899E-05	2.89348E-06	1.46107E-05	2.12004E-05	1.25672E-05	8.30868E-09	1.0355E-07	1.7474E-08	1.29336E-07	0.12933649
3831103773315	383110	3773315	4.0974E-05	0.000125783	0.000147911	0.000145941	3.10221E-05	4.0344E-05	2.96954E-05	3.05645E-06	3.58083E-05	3.05645E-06	1.49351E-05	2.16711E-05	1.28462E-05	9.21261E-09	1.1406E-07	1.9139E-08	1.42415E-07	0.14241465
3831203773315	383120	3773315	4.30825E-05	0.000132256	0.000155522	0.000153451	3.26185E-05	4.242E-05	3.12235E-05	3.21373E-06	3.76509E-05	3.21373E-06	1.52252E-05	2.20921E-05	1.30957E-05	1.02045E-08	1.2549E-07	2.0931E-08	1.56629E-07	0.15662912
3831303773315	383130	3773315	4.52345E-05	0.000138862	0.00016329	0.000161116	3.42478E-05	4.4539E-05	3.27831E-05	3.37426E-06	3.95316E-05	3.37426E-06	1.55059E-05	2.24994E-05	1.33372E-05	1.13418E-08	1.3851E-07	2.2954E-08	1.72801E-07	0.17280117
3831403773315	383140	3773315	4.77549E-05	0.000146599	0.000172389	0.000170093	3.6156E-05	4.70206E-05	3.46097E-05	3.56227E-06	4.17343E-05	3.56227E-06	1.58147E-05	2.29475E-05	1.36028E-05	1.28043E-08	1.5515E-07	2.5529E-08	1.93481E-07	0.19348097
3831503773315	383150	3773315	5.20571E-05	0.000159806	0.000187919	0.000185417	3.94133E-05	5.12567E-05	3.77277E-05	3.8832E-06	4.54941E-05	3.8832E-06	1.62577E-05	2.35902E-05	1.39838E-05	1.55672E-08	1.8641E-07	3.0347E-08	2.32327E-07	0.23232706
3831603773315	383160	3773315	5.66588E-05	0.000173933	0.000204531	0.000201807	4.28973E-05	5.57876E-05	4.10627E-05	4.22646E-06	4.95156E-05	4.22646E-06	1.65727E-05	2.40474E-05	1.42548E-05	1.95795E-08	2.3123E-07	3.7166E-08	2.87971E-07	0.28797111
3831703773315	383170	3773315	6.13149E-05	0.000188226	0.000221338	0.000218391	4.64225E-05	6.03721E-05	4.44372E-05	4.57378E-06	5.35847E-05	4.57378E-06	1.67287E-05	2.42737E-05	1.43889E-05	2.56229E-08	2.9791E-07	4.7209E-08	3.70746E-07	0.37074589
3831803773315	383180	3773315	6.63357E-05	0.000203639	0.000239463	0.000236274	5.02239E-05	6.53157E-05	4.80759E-05	4.94831E-06	5.79726E-05	4.94831E-06	1.65946E-05	2.40791E-05	1.42736E-05	3.60175E-08	4.1154E-07	6.4262E-08	5.11819E-07	0.51181876
3834803773315	383480	3773315	0.002374507	0.007289326	0.008571651	0.008457517	0.001797779	0.002337997	0.001720893	0.000177126	0.002075146	0.000177126	2.40777E-05	3.49373E-05	2.07101E-05	1.87787E-07	2.8474E-06	5.9741E-07	3.63255E-06	3.63255317
3834903773315	383490	3773315	0.001894585	0.005816048	0.006839196	0.006748131	0.001434422	0.001865454	0.001373076	0.000141326	0.001655729	0.000141326	2.49417E-05	3.6191E-05	2.14533E-05	1.51383E-07	2.289E-06	4.8169E-07	2.92204E-06	2.92203899
3835003773315	383500	3773315	0.00139334	0.004277313	0.00502977	0.004962797	0.001054921	0.001371916	0.001009805	0.000103936	0.001217677	0.000103936	2.57247E-05	3.73271E-05	2.21267E-05	1.10876E-07	1.6788E-06	3.4962E-07	2.13929E-06	2.13929085
3835103773315	383510	3773315	0.001057241	0.003245548	0.003816499	0.003765681	0.000800455	0.001040985	0.000766222	7.88649E-05	0.000923952	7.88649E-05	2.64827E-05	3.84269E-05	2.27787E-05	8.40176E-08	1.2729E-06	2.6264E-07	1.61958E-06	1.61958389
3835203773315	383520	3773315	0.000841052	0.002581885	0.003036086	0.00299566	0.000636775	0.00082812	0.000609542	6.27383E-05	0.000735018	6.27383E-05	2.70504E-05	3.92507E-05	2.3267E-05	6.6921E-08	1.0138E-06	2.0767E-07	1.28839E-06	1.28839452
3835303773315	383530	3773315	0.000695926	0.002136373	0.002512199	0.002478749	0.000526897	0.000685226	0.000504363	5.19126E-05	0.000608189	5.19126E-05	2.74122E-05	3.97757E-05	2.35782E-05	5.55283E-08	8.4077E-07	1.7126E-07	1.06756E-06	1.0675591
3835403773315	383540	3773315	0.000589992	0.001811173	0.002129791	0.002101432	0.000446693	0.0005809 2	0.000427589	4.40104E-05	0.00051561	4.40104E-05	2.76399E-05	4.01061E-05	2.37741E-05	4.7248E-08	7.1485E-07	1.4494E-07	9.07035E-07	0.90703469
3835503773315	383550	3773315	0.000506621	0.00155524	0.001828835	0.001804483	0.000383571	0.000498832	0.000367167	3.77914E-05	0.00044275	3.77914E-05	2.77584E-05	4.02781E-05	2.3876E-05	4.07446E-08	6.1589E-07	1.2436E-07	7.80988E-07	0.78098813
3835603773315	383560	3773315	0.000432978	0.001329169	0.001562994	0.001542182	0.000327815	0.000426321	0.000313796	3.2298E-05	0.000378392	3.2298E-05	2.76961E-05	4.01876E-05	2.38224E-05	3.50014E-08	5.2847E-07	1.0627E-07	6.69744E-07	0.66974383
3835703773315	383570	3773315	0.000375184	0.001151749	0.001354363	0.001336329	0.000284058	0.000369415	0.00027191	2.79868E-05	0.000327883	2.79868E-05	2.74496E-05	3.983E-05	2.36104E-05	3.04923E-08	4.5983E-07	9.2142E-08	5.82469E-07	0.5824688
3835803773315	383580	3773315	0.000328683	0.001008999	0.0011865	0.001170702	0.000248851	0.000323629	0.000238209	2.45181E-05	0.000287245	2.45181E-05	2.70597E-05	3.92642E-05	2.3275E-05	2.68553E-08	4.045E-07	8.0801E-08	5.12152E-07	0.51215235
3835903773315	383590	3773315	0.000290812	0.000892741	0.001049791	0.001035812	0.000220178	0.0002863 4	0.000210762	2.16931E-05	0.000254148	2.16931E-05	2.65731E-05	3.85582E-05	2.28565E-05	2.38853E-08	3.5933E-07	7.1585E-08	4.54798E-07	0.45479811
3836003773315	383600	3773315	0.000259438	0.000796431	0.000936537	0.000924067	0.000196425	0.000255449	0.000188025	1.93528E-05	0.00022673	1.93528E-05	2.60272E-05	3.77661E-05	2.2387E-05	2.14179E-08	3.2183E-07	6.3961E-08	4.0720E-07	0.4072038
3836103773315	383610	3773315	0.000233908	0.000718057	0.000844376	0.000833133	0.000177096	0.000230311	0.000169522	1.74483E-05	0.000204418	1.74483E-05	2.55157E-05	3.70238E-05	2.1947E-05	1.94043E-08	2.9124E-07	5.7763E-08	3.68406E-07	0.36840582
3836203773315	383620	3773315	0.000212177	0.000651347	0.00076593	0.000755732	0.000160643	0.000208915	0.000153773	1.58273E-05	0.000185427	1.58273E-05	2.50041E-05	3.62815E-05	2.15069E-05	1.76846E-08	2.6514E-07	5.2488E-08	3.35309E-07	0.33530888
3836303773315	383630	3773315	0.000193455	0.000593872	0.000698345	0.000689047	0.000146468	0.00019048	0.000140204	1.44307E-05	0.000169065	1.44307E-05	2.4505E-05	3.55573E-05	2.10777E-05	1.61982E-08	2.4259E-07	4.7944E-08	3.06736E-07	0.30673581
3836403773315	383640	3773315	0.00017712	0.000543728	0.00063938	0.000630867	0.000134101	0.000174397	0.000128366	1.32123E-05	0.00015479	1.32123E-05	2.40215E-05	3.48558E-05	2.06618E-05	1.4897E-08	2.2288E-07	4.398E-08	2.81753E-07	0.28175285
3836503773315	383650	3773315	0.000162891	0.000500046	0.000588013	0.000580184	0.000123327	0.000160386	0.000118053	1.21508E-05	0.000142355	1.21508E-05	2.35786E-05	3.42131E-05	2.02808E-05	1.37603E-08	2.0566E-07	4.0526E-08	2.59949E-07	0.25994926
3836603773315	383660	3773315	0.000151296	0.000464452	0.000546157	0.000538885	0.000114549	0.000148969	0.00010965	1.12859E-05	0.000132221	1.12859E-05	2.32667E-05	3.37605E-05	2.00125E-05	1.2832E-08	1.9162E-07	3.7713E-08	2.4216E-07	0.24216031
3836703773315	383670	3773315	0.000141074	0.000433074	0.00050926	0.000502479	0.00010681	0.000138905	0.000102242	1.05234E-05	0.000123289	1.05234E-05	2.29828E-05	3.33486E-05	1.97684E-05	1.20113E-08	1.7921E-07	3.5231E-08	2.2645E-07	0.22645033
3836803773315	383680	3773315	0.000131969	0.000405123	0.000476391	0.000470048	9.99161E-05	0.00012994	9.56429E-05	9.84423E-06	0.000115331	9.84423E-06	2.27146E-05	3.29593E-05	1.95376E-05	1.12782E-08	1.6813E-07	3.3019E-08	2.12428E-07	0.21242839
3836903773315	383690	3773315	0.000123956	0.000380524	0.000447465	0.000441507	9.38493E-05	0.00012205	8.98356E-05	9.24651E-06	0.000108329	9.24651E-06	2.24744E-05	3.26108E-05	1.9331E-05	1.06313E-08	1.5836E-07	3.1071E-08	2.00067E-07	0.20006672
3837003773315	383700	3773315	0.00011664	0.000358065	0.00042105	0.000415448	8.83101E-05	0.000114847	8.45333E-05	8.70075E-06	0.000101935	8.70075E-06	2.22311E-05	3.22578E-05	1.91218E-05	1.00389E-08	1.4943E-07	2.929E-08	1.88757E-07	0.1887572
3837103773315	383710	3773315	0.00011118	0.000341304	0.000401345	0.000396001	8.41763E-05	0.000109471	8.05763E-05	8.29347E-06	9.71633E-05	8.29347E-06	2.21126E-05	3.20858E-05	1.90198E-05	9.5967E-09	1.4276E-07	2.7963E-08	1.8032E-07	0.18032046
3837203773315	383720	3773315	0.000106529	0.000327027	0.000384557	0.000379436	8.06552E-05	0.000104891	7.72058E-05	7.94656E-06	9.30989E-05	7.94656E-06	2.20346E-05	3.19726E-05	1.89527E-05	9.22018E-09	1.3709E-07	2.6833E-08	1.7314E-07	0.17313975
3837303773315	383730	3773315	0.000102351	0.000314198	0.000369472	0.000364552	7.74913E-05	0.000100777	7.41772E-05	7.63483E-06	8.94469E-05	7.63483E-06	2.19815E-05	3.18957E-05	1.89071E-05	8.88155E-09	1.3198E-07	2.5819E-08	1.66684E-07	0.16668445
3837403773315	383740	3773315	9.92676E-05	0.000304735	0.000358343	0.000353571	7.51572E-05	9.77413E-05	7.19429E-05	7.40487E-06	8.67527E-05	7.40487E-06	2.2072E-05	3.20269E-05	1.89849E-05	8.63393E-09	1.2825E-07	2.5077E-08	1.6196E-07	0.16196021
3837503773315	383750	3773315	9.63753E-05	0.000295855	0.000347902	0.000343269	7.29674E-05	9.48934E-05	6.98467E-05	7.18911E-06	8.4225E-05	7.18911E-06	2.21937E-05	3.22035E-05	1.90896E-05	8.40216E-09	1.2475E-07	2.4382E-08	1.57538E-07	0.15753762
3837603773315	383760	3773315	9.35156E-05	0.000287077	0.000337579	0.000333084	7.08022E-05	9.20777E-05	6.77742E-05	6.97579E-06	8.17258E-05	6.97579E-06	2.23091E-05	3.23709E-05	1.91888E-05	8.17255E-09	1.2129E-07	2.3695E-08	1.53159E-07	0.15315889
3837703773315	383770	3773315	9.07502E-05	0.000278588	0.000327596	0.000323234	6.87085E-05	8.93549E-05	6.57701E-05	6.76951E-06	7.93091E-05	6.76951E-06	2.24182E-05	3.25294E-05	1.92827E-05	7.95025E-09	1.1794E-07	2.303E-08	1.48921E-07	0.14892108
3837803773315	383780	3773315	8.817E-05	0.000270667	0.000318282	0.000314044	6.6755E-05	8.68143E-05	6.39E-05	6.57703E-06	7.70541E-05	6.57703E-06	2.25337E-05	3.26968E-05	1.9382E-05	7.74294E-09	1.1482E-07	2.241E-08	1.44971E-07	0.14497105
3837903773315	383790	3773315	8.56024E-05	0.000262785	0.000309013	0.000304899	6.4811E-05	8.42862E-05	6.20392E-05	6.38551E-06	7.48103E-05	6.38551E-06	2.26085E-05	3.28054E-05	1.94464E-05	7.53525E-09	1.1169E-07	2.1791E-08	1.41018E-07	0.14101799
3838003773315	383800	3773315	8.31854E-05	0.000255365	0.000300288	0.00029629	6.29811E-05	8.19064E-05	6.02876E-05	6.20521E-06	7.2698E-05	6.20521E-06	2.26709E-05	3.2896E-05	1.95001E-05	7.3394E-09	1.0875E-07	2.1208E-08	1.37293E-07	0.13729294
3838103773315	383810	3773315	8.07413E-05	0.000247862	0.000291465	0.000287584	6.11306E-05	7.94998E-05	5.85162E-05	6.02289E-06	7.0562E-05	6.02289E-06	2.26771E-05	3.2905E-05	1.95054E-05	7.13995E-09	1.0575E-07	2.0615E-08	1.33504E-07	0.1335037
3838203773315	383820	3773315	7.82354E-05	0.000240169	0.000282419	0.000278659	5.92333E-05	7.70325E-05	5.67001E-05	5.83597E-06	6.8372E-05	5.83597E-06	2.26179E-05	3.2819E-05	1.94545E-05	6.93408E-09	1.0266E-07	2.0004E-08	1.29596E-07	0.12959639
3838303773315	383830	3773315	7.58584E-05	0.000232872	0.000273838	0.000270192	5.74336E-05	7.4692E-05	5.49774E-05	5.65865E-06	6.62947E-05	5.65865E-06	2.25492E-05	3.27194E-05	1.93954E-05	6.73833E-09	9.9722E-08	1.9423E-08	1.25884E-07	0.12588394
3838403773315	383840	3773315	7.27827E-05	0.00022343	0.000262736	0.000259237	5.5105E-05	7.16636E-05	5.27483E-05	5.42922E-06	6.36068E-05	5.42922E-06	2.22342E-05	3.22623E-05	1.91244E-05	6.48191E-09	9.5878E-08	1.8666E-08	1.21026E-07	0.12102629
3838503773315	383850	3773315	6.98178E-05	0.000214329	0.000252033	0.000248677	5.28602E-05	6.87443E-05	5.05995E-05	5.20805E-06	6.10156E-05	5.20805E-06	2.18973E-05	3.17735E-05	1.88347E-05	6.23416E-09	9.2167E-08	1.7935E-08	1.16336E-07	0.11633587
3838603773315	383860	3773315	6.68383E-05	0.000205182	0.000241277	0.000238065	5.06044E-05	6.58106E-05	4.84402E-05	4.9858E-06	5.84118E-05	4.9858E-06	2.14981E-05	3.11941E-05	1.84913E-05	5.98369E-09	8.8416E-08	1.7198E-08	1.11598E-07	0.11159795
3838703773315	383870	3773315	6.37082E-05	0.000195573	0.000229978	0.000226916	4.82346E-05	6.27287E-05	4.61717E-05	4.75231E-06	5.56764E-05	4.75231E-06	2.09896E-05	3.04564E-05	1.80539E-05	5.71931E-09	8.4461E-08	1.6421E-08	1.06601E-07	0.10660083
3838803773315	383880	3773315	6.07905E-05	0.000186616	0.000219445	0.000216524	4.60255E-05	5.98558E-05	4.40571E-05	4.53466E-06	5.31264E-05	4.53466E-06	2.04874E-05	2.97277E-05	1.7622E-05	5.47176E-09	8.076E-08	1.5695E-08	1.01926E-07	0.10192618
3838903773315	383890	3773315	5.78909E-05	0.000177715	0.000208978	0.000206196	4.38301E-05	5.70007E-05	4.19557E-05	4.31837E-06	5.05924E-05	4.31837E-06	1.99291E-05	2.89175E-05	1.71417E-05	5.22457E-09	7.7067E-08	1.497E-08	9.72618E-08	0.09726182
3839003773315	383900	3773315	5.51564E-05	0.00016932	0.000199107	0.000196456	4.17598E-05	5.43083E-05	3.99739E-05	4.11439E-06	4.82026E-05	4.11439E-06	1.93707E-05	2.81073E-05	1.66614E-05	4.99027E-09	7.357E-08	1.4285E-08	9.28452E-08	0.09284521
3839103773315	383910	3773315	5.26069E-05	0.000161494	0.000189904	0.000187375	3.98296E-05	5.17981E-05	3.81262E-05	3.924212E-06	4.59746E-05	3.92421E-06	1.88373E-05	2.73333E-05	1.62027E-05	4.77113E-09	7.0301E-08	1.3645E-08	8.87176E-08	0.08871761
3829703773325	382970	3773325	2.40625E-05	7.38678E-05	8.68625E-05	8.57059E-05	1.82181E-05	2.36925E-05	1.7439E-05	1.79494E-06	2.10289E-05	1.79494E-06	1.19905E-05	1.73985E-05	1.03135E-05	3.85666E-09	5.036E-08	8.8162E-09	6.30326E-08	0.06303258
3829803773325	382980	3773325	2.51059E-05	7.70707E-05	9.06288E-05	8.94221E-05	1.90081E-05	2.47199E-05	1.81952E-05	1.87277E-06	2.19407E-05	1.87277E-06	1.22432E-05	1.77651E-05	1.05308E-05	4.07807E-09	5.3118E-08	9.2812E-09	6.64771E-08	0.06647712
3829903773325	382990	3773325	2.61148E-05	8.01678E-05	9.42708E-05	9.30155E-05	1.97719E-05	2.57132E-05	1.89263E-05	1.94803E-06	2.28224E-05	1.94803E-06	1.24677E-05	1.8091E-05	1.0724E-05	4.3026E-09	5.5896E-08	9.7474E-09	6.99461E-08	0.06994607
3830003773325	383000	3773325	2.70855E-05	8.31479E-05	9.77751E-05	9.64732E-05	2.05069E-05	2.66691E-05	1.96299E-05	2.02044E-06	2.36708E-05	2.02044E-06	1.26674E-05	1.83806E-05	1.08957E-05	4.53019E-09	5.8694E-08	1.0214E-08	7.34388E-08	0.07343883
3830103773325	383010	3773325	2.81162E-05	8.63118E-05	0.000101496	0.000100144	2.12872E-05	2.76839E-05	2.03768E-05	2.09733E-06	2.45715E-05	2.09733E-06	1.28764E-05	1.86839E-05	1.10754E-05	4.78021E-09	6.1755E-08	1.0723E-08	7.72586E-08	0.07725863
3830203773325	383020	3773325	2.89527E-05	8.88798E-05	0.000104515	0.000103124	2.19206E-05	2.85075E-05	2.09831E-05	2.15972E-06	2.53025E-05	2.15972E-06	1.30323E-05	1.89102E-05	1.12096E-05	5.00292E-09	6.4454E-08	1.1168E-08	8.06249E-08	0.08062492
3830303773325	383030	3773325	2.97892E-05	9.14477E-05	0.000107535	0.000106103	2.25539E-05	2.93312E-05	2.15893E-05	2.22212E-06	2.60336E-05	2.22212E-06	1.31821E-05	1.91275E-05	1.13384E-05	5.23687E-09	6.7273E-08	1.1631E-08	8.41407E-08	0.08414072
3830403773325	383040	3773325	3.06348E-05	9.40434E-05	0.000110587	0.000109115	2.31941E-05	3.01637E-05	2.22021E-05	2.2852E-06	2.67725E-05	2.2852E-06	1.33255E-05	1.93357E-05	1.14618E-05	5.48598E-09	7.026E-08	1.2118E-08	8.78636E-08	0.08786356
3830503773325	383050	3773325	3.14894E-05	9.6667E-05	0.000113673	0.000112159	2.38412E-05	3.10052E-05	2.28215E-05	2.34895E-06	2.75194E-05	2.34895E-06	1.34659E-05	1.95393E-05	1.15825E-05	5.75154E-09	7.3425E-08	1.2632E-08	9.1808E-08	0.09180803
3830603773325	383060	3773325	3.23731E-05	9.93798E-05	0.000116862	0.000115306	2.45102E-05	3.18753E-05	2.3462E-05	2.41487E-06	2.82917E-05	2.41487E-06	1.36E-05	1.9734E-05	1.16979E-05	6.04202E-09	7.6868E-08	1.3188E-08	9.6098E-08	0.09609805
3830703773325	383070	3773325	3.34146E-05	0.000102577	0.000120622	0.000119016	2.52988E-05	3.29008E-05	2.42168E-05	2.49256E-06	2.92019E-05	2.49256E-06	1.37654E-05	1.99738E-05	1.18401E-05	6.39085E-09	8.0996E-08	1.3853E-08	1.0124E-07	0.10123972
3830803773325	383080	3773325	3.45469E-05	0.000106053	0.00012471	0.000123049	2.6156E-05	3.40157E-05	2.50374E-05	2.57702E-06	3.01915E-05	2.57702E-06	1.39432E-05	2.02318E-05	1.1993E-05	6.78868E-09	8.5683E-08	1.4604E-08	1.07076E-07	0.10707578
3830903773325	383090	3773325	3.58842E-05	0.000110158	0.000129537	0.000127812	2.71685E-05	3.53325E-05	2.60066E-05	2.67678E-06	3.13602E-05	2.67678E-06	1.41553E-05	2.05396E-05	1.21755E-05	7.27169E-09	9.1362E-08	1.5512E-08	1.14146E-07	0.11414558
3831003773325	383100	3773325	3.78149E-05	0.000116085	0.000136507	0.000134689	2.86303E-05	3.72334E-05	2.74058E-05	2.8208E-06	3.30474E-05	2.8208E-06	1.44859E-05	2.10194E-05	1.24599E-05	7.95579E-09	9.9417E-08	1.6802E-08	1.24175E-07	0.12417533
3831103773325	383110	3773325	3.9907E-05	0.000122508	0.000144059	0.000142141	3.02143E-05	3.92934E-05	2.89221E-05	2.97686E-06	3.48758E-05	2.97686E-06	1.48228E-05	2.15082E-05	1.27496E-05	8.76046E-09	1.0883E-07	1.83E-08	1.35888E-07	0.1358879

			EGIODemolition	EGIOSite Grubbing / Prep	EGIOMass Grading / Excavation	EGIOMass Grading / Excavation	EGIODrainage / Utilities Trenching	EGIODrainage / Utilities Trenching	EGIOFoundations / Concrete Pads	EGIOFoundations / Concrete Pads	EGIOBuilding / Structure Construction	EGIOBuilding / Structure Construction	EGIOAsphalt Paving	EGIOArchitectural Coating	EGIOLandscaping or Other Finishing	EGIOWaterside Construction (Piles)	HIWaterside Construction (Landscaping)	HIWaterside Construction (Landscaping)	KMDemolition	KMSite Grubbing / Prep
Unique Identifier	X (UTM)	Y (UTM)	2025	2025	2025	2026	2026	2027	2026	2027	2026	2027	2027	2027	2027	2027	2025	2026	2025	2025
3831203773325	383120	3773325	0.00062866	0.00024657	8.16562E-05	7.99738E-05	0.000185703	0.000185417	0.00024399	0.000243832	0.000261343	0.000255079	1.01698E-05	1.01698E-05	0.000275419	1.01698E-05	0.000120496	0.000116722	5.0471E-05	0.000219048
3831303773325	383130	3773325	0.000704836	0.00027645	9.15507E-05	8.96644E-05	0.000208205	0.000207884	0.000273554	0.000273378	0.000293011	0.000285988	1.14021E-05	1.14021E-05	0.000308792	1.14021E-05	0.000134282	0.000130076	5.29762E-05	0.00022992
3831403773325	383140	3773325	0.000802049	0.00031457	0.000104178	0.000102031	0.000236921	0.000236556	0.000311284	0.000311083	0.000333424	0.000325432	1.29747E-05	1.29747E-05	0.000351381	1.29747E-05	0.000151812	0.000147057	5.58842E-05	0.000242541
3831503773325	383150	3773325	0.000984455	0.00038612	0.00012787	0.000125236	0.000290803	0.000290355	0.000382078	0.000381831	0.000409253	0.000399443	1.59255E-05	1.59255E-05	0.000431294	1.59255E-05	0.000184778	0.000178991	6.08992E-05	0.000264307
3831603773325	383160	3773325	0.001248553	0.0004897	0.000162174	0.000158832	0.000368817	0.000368248	0.000484577	0.000484264	0.000519042	0.000506601	2.01978E-05	2.01978E-05	0.000546997	2.01978E-05	0.00023224	0.000224965	6.62898E-05	0.000287702
3831703773325	383170	3773325	0.001660271	0.00065118	0.000215651	0.000211208	0.000490436	0.000489679	0.000644369	0.000643953	0.000690199	0.000673656	2.68582E-05	2.68582E-05	0.000727372	2.68582E-05	0.000306218	0.000296627	7.19746E-05	0.000312375
3831803773325	383180	3773325	0.002370245	0.00092964	0.000307869	0.000301526	0.000700159	0.000699078	0.000919917	0.000919323	0.000985346	0.000961728	3.83434E-05	3.83434E-05	0.001038415	3.83434E-05	0.000436023	0.000422365	7.76685E-05	0.000337087
3834903773325	383490	3773325	0.006961444	0.00273038	0.000904217	0.000885587	0.002056377	0.002053204	0.00270181	0.002700067	0.002893976	0.002824609	0.000112615	0.000112615	0.003049839	0.000112615	0.001812849	0.001756067	0.003099481	0.013451966
3835003773325	383500	3773325	0.00469381	0.00184098	0.000609676	0.000597114	0.001386529	0.001384389	0.001821717	0.001820542	0.001951287	0.001904515	7.59316E-05	7.59316E-05	0.002056379	7.59316E-05	0.001265441	0.001225805	0.002157141	0.009362146
3835103773325	383510	3773325	0.003332649	0.00130711	0.000432875	0.000423957	0.000984448	0.000982929	0.001293436	0.001292602	0.001385432	0.001352224	5.39122E-05	5.39122E-05	0.001460048	5.39122E-05	0.000918206	0.000889446	0.00155602	0.006753239
3835203773325	383520	3773325	0.002495032	0.00097859	0.000324078	0.000317401	0.00073702	0.000735883	0.000968348	0.000967723	0.001037222	0.00101236	4.03621E-05	4.03621E-05	0.001093084	4.03621E-05	0.00069975	0.000677833	0.001177443	0.005110186
3835303773325	383530	3773325	0.001999018	0.00078404	0.000259651	0.000254301	0.0005905	0.000589589	0.00077584	0.00077534	0.000831022	0.000811103	3.23381E-05	3.23381E-05	0.000875779	3.23381E-05	0.000565965	0.000548238	0.000945476	0.004103433
3835403773325	383540	3773325	0.001665543	0.00065325	0.000216336	0.000211879	0.000491993	0.000491234	0.000646415	0.000645998	0.000692391	0.000675795	2.69434E-05	2.69434E-05	0.000729682	2.69434E-05	0.000473768	0.000458929	0.000785572	0.003409439
3835503773325	383550	3773325	0.001415888	0.00055533	0.000183909	0.00018012	0.000418246	0.000417601	0.000549521	0.000549167	0.000588606	0.000574497	2.29048E-05	2.29048E-05	0.000620307	2.29048E-05	0.000403636	0.000390993	0.00066403	0.002881936
3835603773325	383560	3773325	0.001206958	0.00047339	0.000156771	0.000153541	0.000356529	0.000355979	0.000468433	0.000468131	0.00050175	0.000489724	1.95249E-05	1.95249E-05	0.000528773	1.95249E-05	0.000344324	0.000333539	0.000561504	0.002436965
3835703773325	383570	3773325	0.001047024	0.00041066	0.000135997	0.000133195	0.000309286	0.000308809	0.000406361	0.000406099	0.000435263	0.00042483	1.69377E-05	1.69377E-05	0.000458706	1.69377E-05	0.000298402	0.000289056	0.00048247	0.002093956
3835803773325	383580	3773325	0.000922066	0.00036165	0.000119767	0.000117299	0.000272374	0.000271954	0.000357864	0.000357633	0.000383317	0.000374129	1.49162E-05	1.49162E-05	0.000403961	1.49162E-05	0.000262257	0.000254042	0.000420569	0.001825298
3835903773325	383590	3773325	0.00082198	0.00032239	0.000106766	0.000104567	0.000242809	0.000242434	0.000319019	0.000318813	0.000341709	0.000333519	1.32971E-05	1.32971E-05	0.000360113	1.32971E-05	0.000233174	0.000225871	0.000371057	0.001610415
3836003773325	383600	3773325	0.000739588	0.00029008	9.60645E-05	9.40852E-05	0.000218471	0.000218134	0.000287042	0.000286857	0.000307458	0.000300088	1.19643E-05	1.19643E-05	0.000324017	1.19643E-05	0.000209129	0.000202578	0.000330356	0.001433768
3836103773325	383610	3773325	0.000672447	0.00026374	8.73437E-05	8.55441E-05	0.000198638	0.000198331	0.000260984	0.000260815	0.000279546	0.000272846	1.08782E-05	1.08782E-05	0.000294602	1.08782E-05	0.000189486	0.000183551	0.000297293	0.001290271
3836203773325	383620	3773325	0.000615133	0.00024126	7.98992E-05	7.8253E-05	0.000181707	0.000181427	0.00023874	0.000238586	0.00025572	0.00024959	9.95099E-06	9.95099E-06	0.000269492	9.95099E-06	0.000172709	0.0001673	0.000269212	0.001168401
3836303773325	383630	3773325	0.000564681	0.00022148	7.3346E-05	7.18348E-05	0.000166804	0.000166547	0.000219159	0.000219017	0.000234746	0.00022912	9.13483E-06	9.13483E-06	0.000247389	9.13483E-06	0.000157962	0.000153014	0.000244672	0.001061892
3836403773325	383640	3773325	0.00051978	0.00020386	6.75138E-05	6.61228E-05	0.00015354	0.000153304	0.000201732	0.00020160	0.00021608	0.00021090	8.40847E-06	8.40847E-06	0.000227718	8.40847E-06	0.000144846	0.000140309	0.000222982	0.000967759
3836503773325	383650	3773325	0.000480717	0.00018854	6.244E-05	6.11535E-05	0.000142002	0.000141782	0.000186571	0.000186451	0.000199841	0.000195051	7.77655E-06	7.77655E-06	0.000210604	7.77655E-06	0.000133444	0.000129265	0.00020424	0.000886415
3836603773325	383660	3773325	0.000447547	0.00017553	5.81315E-05	5.69338E-05	0.000132203	0.000131999	0.000173698	0.000173586	0.000186052	0.000181592	7.23995E-06	7.23995E-06	0.000196072	7.23995E-06	0.000123768	0.000119891	0.000188419	0.00081775
3836703773325	383670	3773325	0.000418229	0.00016404	5.43235E-05	5.32042E-05	0.000123543	0.000123352	0.000162319	0.000162214	0.000173864	0.000169697	6.76568E-06	6.76568E-06	0.000183228	6.76568E-06	0.000115231	0.000111622	0.000174535	0.000757493
3836803773325	383680	3773325	0.000392011	0.00015375	5.0918E-05	4.98689E-05	0.000115798	0.000115619	0.000152144	0.000152045	0.000162965	0.000159059	6.34155E-06	6.34155E-06	0.000171742	6.34155E-06	0.000107614	0.000104243	0.000162215	0.000704022
3836903773325	383690	3773325	0.000368505	0.00014453	4.78648E-05	4.68786E-05	0.000108855	0.000108687	0.000143021	0.000142928	0.000153193	0.000149521	5.96129E-06	5.96129E-06	0.000161444	5.96129E-06	0.000100799	9.76418E-05	0.000151243	0.000656406
3837003773325	383700	3773325	0.000347254	0.0001362	4.51045E-05	4.41752E-05	0.000102577	0.000102419	0.000134773	0.000134686	0.000144358	0.000140898	5.61751E-06	5.61751E-06	0.000152133	5.61751E-06	9.46513E-05	9.16867E-05	0.000141399	0.000613681
3837103773325	383710	3773325	0.000332442	0.00013039	4.31807E-05	4.2291E-05	9.82018E-05	9.80503E-05	0.000129024	0.000128941	0.000138201	0.000134889	5.37791E-06	5.37791E-06	0.000145644	5.37791E-06	9.03585E-05	8.75283E-05	0.000134553	0.00058397
3837203773325	383720	3773325	0.000320379	0.00012566	4.16138E-05	4.07564E-05	9.46385E-05	9.44925E-05	0.000124343	0.000124262	0.000133186	0.000129994	5.18277E-06	5.18277E-06	0.00014036	5.18277E-06	8.68569E-05	8.41363E-05	0.000128988	0.000559818
3837303773325	383730	3773325	0.000309358	0.00012133	4.01823E-05	3.93544E-05	9.1383E-05	9.1242E-05	0.000120065	0.000119988	0.000128605	0.000125522	5.00448E-06	5.00448E-06	0.000135531	5.00448E-06	8.36583E-05	8.1038E-05	0.000123921	0.000537826
3837403773325	383740	3773325	0.000300736	0.00011795	3.90623E-05	3.82575E-05	8.88359E-05	8.86988E-05	0.000116719	0.000116643	0.00012502	0.000122024	4.86499E-06	4.86499E-06	0.000131754	4.86499E-06	8.11343E-05	7.8593E-05	0.000119929	0.000520501
3837503773325	383750	3773325	0.00029267	0.00011479	3.80147E-05	3.72314E-05	8.64532E-05	8.63199E-05	0.000113588	0.000113515	0.000121667	0.000118751	4.73451E-06	4.73451E-06	0.00012822	4.73451E-06	7.87646E-05	7.62975E-05	0.000116188	0.000504265
3837603773325	383760	3773325	0.000285655	0.00011204	3.71035E-05	3.6339E-05	8.43811E-05	8.42509E-05	0.000110866	0.000110794	0.000118751	0.000115905	4.62103E-06	4.62103E-06	0.000125147	4.62103E-06	7.66909E-05	7.42887E-05	0.000112914	0.000490053
3837703773325	383770	3773325	0.000279556	0.00010965	3.63113E-05	3.55632E-05	8.25795E-05	8.24521E-05	0.000108499	0.000108429	0.000116216	0.00011343	4.52237E-06	4.52237E-06	0.000122475	4.52237E-06	7.48736E-05	7.25284E-05	0.000110046	0.000477608
3837803773325	383780	3773325	0.000273933	0.00010744	3.5581E-05	3.48479E-05	8.09186E-05	8.07937E-05	0.000106316	0.000106248	0.000113878	0.000111149	4.43141E-06	4.43141E-06	0.000120011	4.43141E-06	7.31928E-05	7.09002E-05	0.000107398	0.000466117
3837903773325	383790	3773325	0.000266811	0.00010465	3.46558E-05	3.39418E-05	7.88146E-05	7.8693E-05	0.000103552	0.000103485	0.000110917	0.000108259	4.31619E-06	4.31619E-06	0.000116891	4.31619E-06	7.11136E-05	6.88862E-05	0.000104146	0.000452003
3838003773325	383800	3773325	0.000260083	0.00010201	3.3782E-05	3.3086E-05	7.68273E-05	7.67087E-05	0.000100941	0.000100876	0.00010812	0.000105529	4.20736E-06	4.20736E-06	0.000113944	4.20736E-06	6.91547E-05	6.69886E-05	0.000101094	0.000438753
3838103773325	383810	3773325	0.000253374	9.9377E-05	3.29105E-05	3.22324E-05	7.48453E-05	7.47298E-05	9.83369E-05	9.82735E-05	0.000105331	0.000102806	4.09882E-06	4.09882E-06	0.000111004	4.09882E-06	6.72137E-05	6.51084E-05	9.80791E-05	0.00042567
3838203773325	383820	3773325	0.000246646	9.6738E-05	3.20367E-05	3.13766E-05	7.2858E-05	7.27456E-05	9.57259E-05	9.56642E-05	0.000102534	0.000100077	3.98999E-06	3.98999E-06	0.000108057	3.98999E-06	6.52799E-05	6.32352E-05	9.50828E-05	0.000412666
3838303773325	383830	3773325	0.000240242	9.4226E-05	3.12048E-05	3.05619E-05	7.09663E-05	7.08568E-05	9.32404E-05	9.31802E-05	9.98721E-05	9.74782E-05	3.88639E-06	3.88639E-06	0.000105251	3.88639E-06	6.34429E-05	6.14558E-05	9.22472E-05	0.000400359
3838403773325	383840	3773325	0.000231592	9.0834E-05	3.00813E-05	2.94616E-05	6.84112E-05	6.83056E-05	8.98834E-05	8.98254E-05	9.62763E-05	9.39686E-05	3.74646E-06	3.74646E-06	0.000101462	3.74646E-06	6.09961E-05	5.90855E-05	8.84747E-05	0.000383986
3838503773325	383850	3773325	0.000223158	8.7526E-05	2.89858E-05	2.83886E-05	6.59198E-05	6.58181E-05	8.661E-05	8.65541E-05	9.27701E-05	9.05465E-05	3.61002E-06	3.61002E-06	9.77665E-05	3.61002E-06	5.86191E-05	5.67831E-05	8.48176E-05	0.000368114
3838603773325	383860	3773325	0.000214796	8.4246E-05	2.78997E-05	2.73248E-05	6.34496E-05	6.33517E-05	8.33645E-05	8.33107E-05	8.92938E-05	8.71535E-05	3.47475E-06	3.47475E-06	9.4103E-05	3.47475E-06	5.62727E-05	5.45102E-05	8.12148E-05	0.000352478
3838703773325	383870	3773325	0.000206155	8.0857E-05	2.67773E-05	2.62256E-05	6.08972E-05	6.08033E-05	8.0011E-05	7.99593E-05	8.57017E-05	8.36475E-05	3.33497E-06	3.33497E-06	9.03175E-05	3.33497E-06	5.38617E-05	5.21747E-05	7.75259E-05	0.000336468
3838803773325	383880	3773325	0.000198035	7.7672E-05	2.57227E-05	2.51927E-05	5.84987E-05	5.84084E-05	7.68596E-05	7.681E-05	8.23263E-05	8.03529E-05	3.20361E-06	3.20361E-06	8.67602E-05	3.20361E-06	5.16032E-05	4.99869E-05	7.40793E-05	0.000321509
3838903773325	383890	3773325	0.000189592	7.4361E-05	2.4626E-05	2.41186E-05	5.60046E-05	5.59182E-05	7.35828E-05	7.35353E-05	7.88163E-05	7.69271E-05	3.06703E-06	3.06703E-06	8.30612E-05	3.06703E-06	4.92729E-05	4.77296E-05	7.05376E-05	0.000306138
3839003773325	383900	3773325	0.000181491	7.1183E-05	2.35737E-05	2.3088E-05	5.36114E-05	5.35287E-05	7.04384E-05	7.03929E-05	7.54483E-05	7.36398E-05	2.93597E-06	2.93597E-06	7.95118E-05	2.93597E-06	4.70503E-05	4.55766E-05	6.71656E-05	0.000291504
3839103773325	383910	3773325	0.000173883	6.8199E-05	2.25855E-05	2.21202E-05	5.13641E-05	5.12849E-05	6.74857E-05	6.74422E-05	7.22856E-05	7.0553E-05	2.8129E-06	2.8129E-06	7.61788E-05	2.8129E-06	4.49676E-05	4.35591E-05	6.402E-05	0.000277851
3829703773335	382970	3773335	0.000217428	8.5278E-05	2.82415E-05	2.76596E-05	6.4227E-05	6.41279E-05	8.43859E-05	8.43315E-05	9.03879E-05	8.82213E-05	3.51732E-06	3.51732E-06	9.52559E-05	3.51732E-06	4.3441E-05	4.20803E-05	2.89922E-05	0.000125828
3829803773335	382980	3773335	0.000230595	9.0443E-05	2.99518E-05	2.93347E-05	6.81167E-05	6.80116E-05	8.94964E-05	8.94387E-05	9.58618E-05	9.35641E-05	3.73033E-06	3.73033E-06	0.000101025	3.73033E-06	4.60637E-05	4.46209E-05	3.01486E-05	0.000130847
3829903773335	382990	3773335	0.000244014	9.5706E-05	3.16948E-05	3.10418E-05	7.20806E-05	7.19694E-05	9.47045E-05	9.46434E-05	0.00010144	9.90089E-05	3.94741E-06	3.94741E-06	0.000106904	3.94741E-06	4.87043E-05	4.71788E-05	3.1253E-05	0.00013564
3830003773335	383000	3773335	0.000257532	0.00010101	3.34507E-05	3.27615E-05	7.60738E-05	7.59564E-05	9.9951E-05	9.98865E-05	0.00010706	0.000104494	4.16609E-06	4.16609E-06	0.000112826	4.16609E-06	5.13323E-05	4.97245E-05	3.22917E-05	0.000140148
3830103773335	383010	3773335	0.000272362	0.00010682	3.53768E-05	3.46479E-05	8.04543E-05	8.03301E-05	0.000105706	0.000105638	0.000113225	0.000110511	4.40598E-06	4.40598E-06	0.000119323	4.40598E-06	5.42044E-05	5.25066E-05	3.33825E-05	0.000144883
3830203773335	383020	3773335	0.000287155	0.00011263	3.72983E-05	3.65299E-05	8.48242E-05	8.46933E-05	0.000111448	0.000111376	0.000119375	0.000116513	4.6453E-06	4.6453E-06	0.000125804	4.6453E-06	5.70333E-05	5.52469E-05	3.43873E-05	0.000149243
3830303773335	383030	3773335	0.000303215	0.00011893	3.93843E-05	3.85729E-05	8.95682E-05	8.943E-05	0.000117681	0.000117605	0.000126051	0.000123029	4.9051E-06	4.9051E-06	0.00013284	4.9051E-06	6.00919E-05	5.82097E-05	3.54261E-05	0.000153752
3830403773335	383040	3773335	0.000320442	0.00012568	4.1622E-05	4.07644E-05	9.46571E-05	9.4511E-05	0.000124367	0.000124287	0.000133213	0.00013002	5.18378E-06	5.18378E-06	0.000140387	5.18378E-06	6.33532E-05	6.13689E-05	3.64716E-05	0.000158289
3830503773335	383050	3773335	0.00033846	0.00013275	4.39623E-05	4.30566E-05	9.99795E-05	9.98252E-05	0.00013136	0.000131275	0.000140703	0.00013733	5.47526E-06	5.47526E-06	0.000148281	5.47526E-06	6.67347E-05	6.46445E-05	3.74764E-05	0.00016265
3830603773335	383060	3773335	0.000358436	0.00014058	4.6557E-05	4.55978E-05	0.00010588	0.000105717	0.000139113	0.000139023	0.000149007	0.000145436	5.79841E-06	5.79841E-06	0.000157032	5.79841E-06	7.04696E-05	6.82624E-05	3.85265E-05	0.000167208
3830703773335	383070	3773335	0.000380873	0.00014938	4.94713E-05	4.84521E-05	0.000112508	0.000112334	0.000147821	0.000147726	0.000158335	0.000154539	6.16137E-06	6.16137E-06	0.000166862	6.16137E-06	7.46458E-05	7.23078E-05	3.96377E-05	0.00017203
3830803773335	383080	3773335	0.000406095	0.00015928	5.27473E-05	5.16606E-05	0.000119958	0.000119773	0.00015761	0.000157508	0.00016882	0.000164773	6.56938E-06	6.56938E-06	0.000177912	6.56938E-06	7.93189E-05	7.68345E-05	4.08122E-05	0.000177128
3830903773335	383090	3773335	0.000436795	0.00017132	5.6735E-05	5.55661E-05	0.000129027	0.000128828	0.000169525	0.000169415	0.000181582	0.00017723	7.06602E-06	7.06602E-06	0.000191362	7.06602E-06	8.50038E-05	8.23413E-05	4.22334E-05	0.000183296
3831003773335	383100	3773335	0.000481211	0.00018874	6.25042E-05	6.12164E-05	0.000142147	0.000141928	0.000186763	0.000186643	0.000200047	0.000195252	7.78454E-06	7.78454E-06	0.000210821	7.78454E-06	9.32736E-05	9.03521E-05	4.44218E-05	0.000192794
3831103773335	383110	3773335	0.000533289	0.00020916	6.92685E-05	6.78413E-05	0.000157531	0.000157288	0.000206975	0.000206842	0.000221696	0.000216382	8.627E-06	8.627E-06	0.000233636	8.627E-06	0.000102909	9.96853E-05	4.67799E-05	0.000203028
3831203773335	383120	3773335	0.000592148	0.00023225	7.69137E-05	7.5329E-05	0.000174918	0.000174648	0.000229819	0.000229671	0.000246165	0.000240264	9.57916E-06	9.57916E-06	0.000259423	9.57916E-06	0.00011371	0.000110148	4.91674E-05	0.00021339
3831303773335	383130	3773335	0.000660142	0.00025892	8.57453E-05	8.39787E-05	0.000195003	0.000194702	0.000256208	0.000256043	0.000274431	0.000267853	1.06791E-05	1.06791E-05	0.000289211	1.06791E-05	0.000126107	0.000122157	5.16432E-05	0.000224135
3831403773335	383140	3773335	0.000745678	0.00029247	9.68555E-05	9.48599E-05	0.00022027	0.00021993	0.000289405	0.000289219	0.000309989	0.000302559	1.20628E-05	1.20628E-05	0.000326685	1.20628E-05	0.000141666	0.000137229	5.44992E-05	0.00023653
3831503773335	383150	3773335	0.000903914	0.00035453	0.000117409	0.00011499	0.000267012	0.0002666	0.000350818	0.000350592	0.00037577	0.000366763	1.46226E-05	1.46226E-05	0.000396009	1.46226E-05	0.000170539	0.000165197	5.94553E-05	0.00025804
3831603773335	383160	3773335	0.001128769	0.00044272	0.000146615	0.000143594	0.000333433	0.000332918	0.000438087	0.000437805	0.000469246	0.000457999	1.82601E-05	1.82601E-05	0.000494519	1.82601E-05	0.000211396	0.000204775	6.48528E-05	0.000281466
3831703773335	383170	3773335	0.001486747	0.00058312	0.000193113	0.000189134	0.000439178	0.0004385	0.000577022	0.00057665	0.000618063	0.000603248	2.40511E-05	2.40511E-05	0.00065135	2.40511E-05	0.000276447	0.000267788	7.07209E-05	0.000306934
3831803773335	383180	3773335	0.002111635	0.00082821	0.000274279	0.000268628	0.000623767	0.000622804	0.000819548	0.000819019	0.000877838	0.000856797	3.41599E-05	3.41599E-05	0.000925116	3.41599E-05	0.00039192	0.000379644	7.66524E-05	0.000332677
3831903773335	383190	3773335	0.003378449	0.00132507	0.000438824	0.000429783	0.000997977	0.000996437	0.001311212	0.001310366	0.001404471	0.001370807	5.46531E-05	5.46531E-05	0.001480113	5.46531E-05	0.000632406	0.000612598	8.33081E-05	0.000361563
3835003773335	383500	3773335	0.006944154	0.00272359	0.000901971	0.000883387	0.002051269	0.002048104	0.0026951	0.002693361	0.002886788	0.002817593	0.000112335	0.000112335	0.003042264	0.000112335	0.001797394	0.001741096	0.00309684	0.013440504
3835103773335	383510	3773335	0.004497643	0.00176404	0.000584196	0.000572159	0.001328582	0.001326532	0.001745583	0.001744456	0.001869737	0.001824921	7.27582E-05	7.27582E-05	0.001970437	7.27582E-05	0.001207515	0.001169693	0.002070912	0.008987903
3835203773335	383520	3773335	0.003188784	0.00125069	0.000414189	0.000405655	0.000941951	0.000940498	0.001237601	0.001236802	0.001325625	0.001293851	5.15849E-05	5.15849E-05	0.00139702	5.15849E-05	0.000876557	0.000849101	0.001493763	0.006483039
3835303773335	383530	3773335	0.002426643	0.00095176	0.000315195	0.000308701	0.000716819	0.000715712	0.000941806	0.000941198	0.001008792	0.000984611	3.92557E-05	3.92557E-05	0.001063123	3.92557E-05	0.000678923	0.000657658	0.001148512	0.004984623

			KMMass Grading / Excavation	KMMass Grading / Excavation	KMDrainage / Utilities Trenching	KMFoundations / Concrete Pads	KMBuilding / Structure Construction	KMAsphalt Paving	KMArchitectural Coating	KMLandscaping or Other Finishing	KMWaterside Construction (Piles)	EWNDemolition	EWNSite Grubbing / Prep	EWNDrainage / Utilities Trenching	EWNDrainage / Utilities Trenching	EWNDrainage / Utilities Trenching	EWNFoundation s / Concrete Pads	EWNBuilding / Structure Construction	EWNAsphalt Paving	EWNLandscaping or Other Finishing	EWNWaterside Construction (Piles)
Unique Identifier	X (UTM)	Y (UTM)	2025	2026	2026	2026	2026	2026	2026	2026	2026	2027	2027	2027	2028	2029	2029	2029	2029	2029	2029
3831203773325	383120	3773325	0.000166499	0.000164776	5.91726E-05	3.13139E-05	0.000107552	3.45523E-06	3.45523E-06	0.000111008	3.45523E-06	0.000598375	3.26122E-05	7.65796E-05	7.51007E-05	7.35468E-05	6.37052E-05	0.000138332	9.84158E-06	0.000143253	9.84158E-06
3831303773325	383130	3773325	0.000174764	0.000172955	6.21097E-05	3.28682E-05	0.000112891	3.62674E-06	3.62674E-06	0.000116518	3.62674E-06	0.000668741	3.64472E-05	8.5585E-05	8.39323E-05	8.21956E-05	7.11967E-05	0.000154599	1.09989E-05	0.000160099	1.09989E-05
3831403773325	383140	3773325	0.000184357	0.000182449	6.55192E-05	3.46725E-05	0.000119088	3.82582E-06	3.82582E-06	0.000122914	3.82582E-06	0.000758334	4.13302E-05	9.7051E-05	9.51768E-05	9.32075E-05	8.07351E-05	0.000175311	1.24725E-05	0.000181548	1.24725E-05
3831503773325	383150	3773325	0.000200901	0.000198822	7.13987E-05	3.77839E-05	0.000129775	4.16914E-06	4.16914E-06	0.000133944	4.16914E-06	0.000926922	5.05184E-05	0.000118627	0.000116336	0.000113929	9.86836E-05	0.000214286	1.52453E-05	0.000221908	1.52453E-05
3831603773325	383160	3773325	0.000218685	0.000216421	7.77188E-05	4.11285E-05	0.000141262	4.53818E-06	4.53818E-06	0.0001458	4.53818E-06	0.001170685	6.38039E-05	0.000149823	0.00014693	0.00014389	0.000124636	0.000270639	1.92545E-05	0.000280266	1.92545E-05
3831703773325	383170	3773325	0.000237438	0.000234981	8.43837E-05	4.46555E-05	0.000153376	4.92736E-06	4.92736E-06	0.000158304	4.92736E-06	0.001552187	8.45962E-05	0.000198648	0.000194812	0.000190781	0.000165252	0.000358834	2.55291E-05	0.000371599	2.55291E-05
3831803773325	383180	3773325	0.000256222	0.00025357	9.10593E-05	4.81882E-05	0.00016551	5.31717E-06	5.31717E-06	0.000170827	5.31717E-06	0.002224029	0.000121212	0.00028463	0.000279133	0.000273358	0.000236779	0.000514151	3.6579E-05	0.00053244	3.6579E-05
3834903773325	383490	3773325	0.010224928	0.01011911	0.003633859	0.001923025	0.006604917	0.00021219	0.00021219	0.006817107	0.00021219	0.007865613	0.000428686	0.001006636	0.000987196	0.00096677	0.000837403	0.001818371	0.000129367	0.001883055	0.000129367
3835003773325	383500	3773325	0.007116229	0.007042583	0.002529052	0.001338365	0.004596815	0.000147677	0.000147677	0.004744492	0.000147677	0.005533278	0.000301571	0.000708145	0.00069447	0.000680101	0.000589094	0.001279182	9.10069E-05	0.001324686	9.10069E-05
3835103773325	383510	3773325	0.005133181	0.005080058	0.001824292	0.000965409	0.003315841	0.000106525	0.000106525	0.003422366	0.000106525	0.004033953	0.000219856	0.000516263	0.000506293	0.000495817	0.00042947	0.000932569	6.63472E-05	0.000965742	6.63472E-05
3835203773325	383520	3773325	0.003884286	0.003844087	0.001380445	0.000730526	0.002509102	8.06074E-05	8.06074E-05	0.002589709	8.06074E-05	0.003085554	0.000168167	0.000394887	0.000387261	0.000379249	0.0003285	0.000713318	5.07487E-05	0.000738692	5.07487E-05
3835303773325	383530	3773325	0.003119047	0.003086768	0.001108485	0.000586606	0.002014786	6.4727E-05	6.4727E-05	0.002079513	6.4727E-05	0.002499943	0.00013625	0.000319941	0.000313763	0.000307271	0.000266154	0.000577936	4.11171E-05	0.000598495	4.11171E-05
3835403773325	383540	3773325	0.002591537	0.002564717	0.000921012	0.000487396	0.001674035	5.37801E-05	5.37801E-05	0.001727815	5.37801E-05	0.002093962	0.000114124	0.000267984	0.000262809	0.000257371	0.000222931	0.000484082	3.44398E-05	0.000501302	3.44398E-05
3835503773325	383550	3773325	0.002190578	0.002167908	0.000778514	0.000411987	0.001415031	4.54593E-05	4.54593E-05	0.00146049	4.54593E-05	0.001784029	9.72319E-05	0.000228319	0.00022391	0.000219277	0.000189935	0.000412431	2.93423E-05	0.000427103	2.93423E-05
3835603773325	383560	3773325	0.001852353	0.001833183	0.000658312	0.000348376	0.00119655	3.84404E-05	3.84404E-05	0.001234991	3.84404E-05	0.001521568	8.29274E-05	0.000194729	0.000190969	0.000187017	0.000161992	0.000351756	2.50255E-05	0.000364268	2.50255E-05
3835703773325	383570	3773325	0.00159163	0.001575158	0.000565653	0.000299341	0.001028133	3.30298E-05	3.30298E-05	0.001061162	3.30298E-05	0.001318125	7.18395E-05	0.000168693	0.000165435	0.000162012	0.000140333	0.000304724	2.16795E-05	0.000315564	2.16795E-05
3835803773325	383580	3773325	0.001387421	0.001373063	0.000493079	0.000260935	0.000896222	2.8792E-05	2.8792E-05	0.000925014	2.8792E-05	0.001157921	6.31082E-05	0.00014819	0.000145328	0.000142321	0.000123277	0.000267688	1.90446E-05	0.00027721	1.90446E-05
3835903773325	383590	3773325	0.001224087	0.001211419	0.000435031	0.000230217	0.000790714	2.54025E-05	2.54025E-05	0.000816116	2.54025E-05	0.001028995	5.60816E-05	0.00013169	0.000129147	0.000126475	0.000109551	0.000237883	1.69241E-05	0.000246345	1.69241E-05
3836003773325	383600	3773325	0.001089817	0.001078538	0.000387312	0.000204964	0.00070398	2.26161E-05	2.26161E-05	0.000726597	2.26161E-05	0.000922389	5.02714E-05	0.000118047	0.000115767	0.000113372	9.82011E-05	0.000213238	1.51707E-05	0.000220823	1.51707E-05
3836103773325	383610	3773325	0.000980743	0.000970594	0.000348548	0.000184451	0.000633523	2.03526E-05	2.03526E-05	0.000653876	2.03526E-05	0.00083527	4.55233E-05	0.000106897	0.000104833	0.000102664	8.8926E-05	0.000193097	1.37378E-05	0.000199966	1.37378E-05
3836203773325	383620	3773325	0.000888109	0.000878918	0.000315627	0.000167029	0.000573685	1.84302E-05	1.84302E-05	0.000592115	1.84302E-05	0.000760883	4.14691E-05	9.73773E-05	9.54969E-05	9.35209E-05	8.10065E-05	0.000175901	1.25144E-05	0.000182158	1.25144E-05
3836303773325	383630	3773325	0.000807151	0.000798798	0.000286855	0.000151803	0.000521389	1.67502E-05	1.67502E-05	0.000538139	1.67502E-05	0.00069554	3.79078E-05	8.90147E-05	8.72957E-05	8.54895E-05	7.40498E-05	0.000160795	1.14397E-05	0.000166515	1.14397E-05
3836403773325	383640	3773325	0.0007356	0.000727988	0.000261427	0.000138346	0.00047517	1.52653E-05	1.52653E-05	0.000490435	1.52653E-05	0.000637455	3.47421E-05	8.15811E-05	8.00056E-05	7.83502E-05	6.78659E-05	0.000147367	1.04843E-05	0.000152609	1.04843E-05
3836503773325	383650	3773325	0.00067377	0.000666797	0.000239452	0.000126717	0.00043523	1.39822E-05	1.39822E-05	0.000449212	1.39822E-05	0.000586958	3.199E-05	7.51185E-05	7.36679E-05	7.21436E-05	6.24898E-05	0.000135693	9.65382E-06	0.00014052	9.65382E-06
3836603773325	383660	3773325	0.000621577	0.000615144	0.000220904	0.000116901	0.000401515	1.28991E-05	1.28991E-05	0.000414414	1.28991E-05	0.000544072	2.96526E-05	6.963E-05	6.82853E-05	6.68725E-05	5.7924E-05	0.000125779	8.94846E-06	0.000130253	8.94846E-06
3836703773325	383670	3773325	0.000575775	0.000569817	0.000204626	0.000108287	0.000371929	1.19486E-05	1.19486E-05	0.000383878	1.19486E-05	0.00050624	2.75907E-05	6.47882E-05	6.35371E-05	6.22224E-05	5.38962E-05	0.000117032	8.32622E-06	0.000121196	8.32622E-06
3836803773325	383680	3773325	0.000535132	0.000529594	0.000190182	0.000100643	0.000345675	1.11052E-05	1.11052E-05	0.00035678	1.11052E-05	0.000472496	2.57516E-05	6.04697E-05	5.9302E-05	5.8075E-05	5.03037E-05	0.000109232	7.77124E-06	0.000113117	7.77124E-06
3836903773325	383690	3773325	0.000498939	0.000493775	0.000177319	9.38364E-05	0.000322295	1.03541E-05	1.03541E-05	0.000332649	1.03541E-05	0.000442305	2.41062E-05	5.66059E-05	5.55128E-05	5.43642E-05	4.70895E-05	0.000102252	7.27468E-06	0.000105889	7.27468E-06
3837003773325	383700	3773325	0.000466463	0.000461635	0.000165777	8.77287E-05	0.000301317	9.68012E-06	9.68012E-06	0.000310997	9.68012E-06	0.000415077	2.26223E-05	5.31213E-05	5.20955E-05	5.10176E-05	4.41907E-05	9.59575E-05	6.82686E-06	9.93709E-05	6.82686E-06
3837103773325	383710	3773325	0.000443879	0.000439285	0.000157751	8.34813E-05	0.000286729	9.21146E-06	9.21146E-06	0.000295941	9.21146E-06	0.00039602	2.15836E-05	5.06823E-05	4.97036E-05	4.86752E-05	4.21617E-05	9.15517E-05	6.51341E-06	9.48084E-05	6.51341E-06
3837203773325	383720	3773325	0.000425521	0.000421117	0.000151227	8.00287E-05	0.000274871	8.83049E-06	8.83049E-06	0.000283701	8.83049E-06	0.000380445	2.07348E-05	4.86891E-05	4.77489E-05	4.67609E-05	4.05037E-05	8.79513E-05	6.25726E-06	9.108E-05	6.25726E-06
3837303773325	383730	3773325	0.000408805	0.000404575	0.000145286	7.68849E-05	0.000264073	8.48361E-06	8.48361E-06	0.000272556	8.48361E-06	0.000366227	1.99598E-05	4.68694E-05	4.59643E-05	4.50133E-05	3.89899E-05	8.46642E-05	6.0234E-06	8.76759E-05	6.0234E-06
3837403773325	383740	3773325	0.000395636	0.000391542	0.000140606	7.44081E-05	0.000255566	8.21031E-06	8.21031E-06	0.000263776	8.21031E-06	0.000354964	1.9346E-05	4.5428E-05	4.45507E-05	4.36289E-05	3.77908E-05	8.20604E-05	5.83815E-06	8.49795E-05	5.83815E-06
3837503773325	383750	3773325	0.000383295	0.000379328	0.00013622	7.20872E-05	0.000247594	7.95421E-06	7.95421E-06	0.000255548	7.95421E-06	0.000344389	1.87697E-05	4.40747E-05	4.32236E-05	4.23293E-05	3.6665E-05	7.96159E-05	5.66424E-06	8.2448E-05	5.66424E-06
3837603773325	383760	3773325	0.000372492	0.000368637	0.000132381	7.00555E-05	0.000240616	7.73003E-06	7.73003E-06	0.000248346	7.73003E-06	0.000335094	1.82631E-05	4.28851E-05	4.20569E-05	4.11867E-05	3.56754E-05	7.7467E-05	5.51136E-06	8.02227E-05	5.51136E-06
3837703773325	383770	3773325	0.000363033	0.000359276	0.000129019	6.82765E-05	0.000234506	7.53374E-06	7.53374E-06	0.00024204	7.53374E-06	0.000326894	1.78161E-05	4.18356E-05	4.10277E-05	4.01788E-05	3.48023E-05	7.55712E-05	5.37648E-06	7.82594E-05	5.37648E-06
3837803773325	383780	3773325	0.000354299	0.000350632	0.000125915	6.66337E-05	0.000228863	7.35247E-06	7.35247E-06	0.000236216	7.35247E-06	0.000319267	1.74005E-05	4.08596E-05	4.00706E-05	3.92415E-05	3.39904E-05	7.38082E-05	5.25105E-06	7.64337E-05	5.25105E-06
3837903773325	383790	3773325	0.00034357	0.000340015	0.000122102	6.4616E-05	0.000221933	7.12984E-06	7.12984E-06	0.000229063	7.12984E-06	0.000309964	1.68935E-05	3.9669E-05	3.8903E-05	3.8098E-05	3.3E-05	7.16575E-05	5.09804E-06	7.42065E-05	5.09804E-06
3838003773325	383800	3773325	0.000333499	0.000330048	0.000118523	6.27219E-05	0.000215428	6.92084E-06	6.92084E-06	0.000222349	6.92084E-06	0.000301197	1.64156E-05	3.8547E-05	3.78026E-05	3.70205E-05	3.20666E-05	6.96307E-05	4.95385E-06	7.21076E-05	4.95385E-06
3838103773325	383810	3773325	0.000323555	0.000320206	0.000114989	6.08517E-05	0.000209004	6.71447E-06	6.71447E-06	0.000215719	6.71447E-06	0.000292537	1.59437E-05	3.74387E-05	3.67157E-05	3.59561E-05	3.11446E-05	6.76287E-05	4.81142E-06	7.00344E-05	4.81142E-06
3838203773325	383820	3773325	0.00031367	0.000310424	0.000111476	5.89927E-05	0.000202619	6.50935E-06	6.50935E-06	0.000209129	6.50935E-06	0.000283923	1.54742E-05	3.63363E-05	3.56346E-05	3.48973E-05	3.02276E-05	6.56373E-05	4.66974E-06	6.79722E-05	4.66974E-06
3838303773325	383830	3773325	0.000304316	0.000301166	0.000108151	5.72333E-05	0.000196577	6.31522E-06	6.31522E-06	0.000202892	6.31522E-06	0.000275753	1.50289E-05	3.52907E-05	3.46092E-05	3.38931E-05	2.93578E-05	6.37486E-05	4.53537E-06	6.60163E-05	4.53537E-06
3838403773325	383840	3773325	0.000291871	0.00028885	0.000103729	5.48927E-05	0.000188537	6.05695E-06	6.05695E-06	0.000194594	6.05695E-06	0.00026508	1.44472E-05	3.39247E-05	3.32696E-05	3.25812E-05	2.82214E-05	6.12811E-05	4.35982E-06	6.3461E-05	4.35982E-06
3838503773325	383850	3773325	0.000279806	0.00027691	9.94409E-05	5.26237E-05	0.000180744	5.80659E-06	5.80659E-06	0.000186551	5.80659E-06	0.000254735	1.38834E-05	3.26009E-05	3.19713E-05	3.13098E-05	2.71201E-05	5.88897E-05	4.18968E-06	6.09845E-05	4.18968E-06
3838603773325	383860	3773325	0.000267921	0.000265148	9.52169E-05	5.03884E-05	0.000173067	5.55994E-06	5.55994E-06	0.000178627	5.55994E-06	0.000244544	1.3328E-05	3.12966E-05	3.06922E-05	3.00572E-05	2.60351E-05	5.65337E-05	4.02207E-06	5.85447E-05	4.02207E-06
3838703773325	383870	3773325	0.000255752	0.000253105	9.08921E-05	4.80998E-05	0.000165206	5.30741E-06	5.30741E-06	0.000170513	5.30741E-06	0.000234123	1.276E-05	2.99629E-05	2.93843E-05	2.87763E-05	2.49257E-05	5.41246E-05	3.85067E-06	5.60499E-05	3.85067E-06
3838803773325	383880	3773325	0.000244381	0.000241852	8.68512E-05	4.59613E-05	0.000157861	5.07145E-06	5.07145E-06	0.000162933	5.07145E-06	0.000224353	1.22275E-05	2.87126E-05	2.81581E-05	2.75755E-05	2.38855E-05	5.18659E-05	3.68998E-06	5.37109E-05	3.68998E-06
3838903773325	383890	3773325	0.000232698	0.000230289	8.26989E-05	4.37639E-05	0.000150314	4.82898E-06	4.82898E-06	0.000155143	4.82898E-06	0.000214315	1.16804E-05	2.74279E-05	2.68982E-05	2.63417E-05	2.28168E-05	4.95453E-05	3.52488E-06	5.13077E-05	3.52488E-06
3839003773325	383900	3773325	0.000221574	0.000219281	7.87456E-05	4.16719E-05	0.000143128	4.59814E-06	4.59814E-06	0.000147726	4.59814E-06	0.000204729	1.1158E-05	2.6201E-05	2.56951E-05	2.51634E-05	2.17962E-05	4.73291E-05	3.36721E-06	4.90127E-05	3.36721E-06
3839103773325	383910	3773325	0.000211196	0.000209011	7.50576E-05	3.97202E-05	0.000136425	4.38279E-06	4.38279E-06	0.000140808	4.38279E-06	0.000195755	1.06689E-05	2.50526E-05	2.45688E-05	2.40604E-05	2.08408E-05	4.52546E-05	3.21962E-06	4.68644E-05	3.21962E-06
3829703773335	382970	3773335	9.56428E-05	9.46529E-05	3.39907E-05	1.79877E-05	6.17816E-05	1.9848E-06	1.9848E-06	6.37664E-05	1.9848E-06	0.000208657	1.13721E-05	2.67037E-05	2.6188E-05	2.56462E-05	2.22144E-05	4.82372E-05	3.43182E-06	4.99531E-05	3.43182E-06
3829803773335	382980	3773335	9.94577E-05	9.84284E-05	3.53465E-05	1.87052E-05	6.42459E-05	2.06397E-06	2.06397E-06	6.63099E-05	2.06397E-06	0.000221612	1.20781E-05	2.83617E-05	2.7814E-05	2.72386E-05	2.35937E-05	5.12322E-05	3.6449E-06	5.30547E-05	3.6449E-06
3829903773335	382990	3773335	0.000103101	0.000102034	3.66413E-05	1.93904E-05	6.65993E-05	2.13957E-06	2.13957E-06	6.87389E-05	2.13957E-06	0.000234736	1.27934E-05	3.00413E-05	2.94612E-05	2.88516E-05	2.49909E-05	5.42662E-05	3.86075E-06	5.61966E-05	3.86075E-06
3830003773335	383000	3773335	0.000106528	0.000105425	3.78591E-05	2.00349E-05	6.88129E-05	2.21068E-06	2.21068E-06	7.10236E-05	2.21068E-06	0.000247852	1.35083E-05	3.17199E-05	3.11074E-05	3.04637E-05	2.63873E-05	5.72984E-05	4.07647E-06	5.93366E-05	4.07647E-06
3830103773335	383010	3773335	0.000110126	0.000108986	3.9138E-05	2.07117E-05	7.11373E-05	2.28536E-06	2.28536E-06	7.34227E-05	2.28536E-06	0.000262216	1.42911E-05	3.35582E-05	3.29102E-05	3.22293E-05	2.79165E-05	6.06191E-05	4.31272E-06	6.27755E-05	4.31272E-06
3830203773335	383020	3773335	0.000113441	0.000112267	4.0316E-05	2.13351E-05	7.32786E-05	2.35415E-06	2.35415E-06	7.56327E-05	2.35415E-06	0.000276443	1.50665E-05	3.53789E-05	3.46957E-05	3.39778E-05	2.94311E-05	6.3908E-05	4.54671E-06	6.61813E-05	4.54671E-06
3830303773335	383030	3773335	0.000116868	0.000115658	4.15339E-05	2.19796E-05	7.54921E-05	2.42526E-06	2.42526E-06	7.79174E-05	2.42526E-06	0.000291841	1.59057E-05	3.73495E-05	3.66283E-05	3.58704E-05	3.10705E-05	6.74676E-05	4.79996E-06	6.98676E-05	4.79996E-06
3830403773335	383040	3773335	0.000120317	0.000119072	4.27597E-05	2.26282E-05	7.77201E-05	2.49684E-06	2.49684E-06	8.0217E-05	2.49684E-06	0.000308303	1.68029E-05	3.94564E-05	3.86944E-05	3.78938E-05	3.28231E-05	7.12734E-05	5.07072E-06	7.38087E-05	5.07072E-06
3830503773335	383050	3773335	0.000123632	0.000122352	4.39377E-05	2.32517E-05	7.98613E-05	2.56563E-06	2.56563E-06	8.2427E-05	2.56563E-06	0.000325416	1.77356E-05	4.16465E-05	4.08422E-05	3.99972E-05	3.4645E-05	7.52296E-05	5.35218E-06	7.79056E-05	5.35218E-06
3830603773335	383060	3773335	0.000127096	0.00012578	4.51688E-05	2.39032E-05	8.2099E-05	2.63751E-06	2.63751E-06	8.47365E-05	2.63751E-06	0.000344343	1.87672E-05	4.40688E-05	4.32178E-05	4.23236E-05	3.66601E-05	7.96053E-05	5.66348E-06	8.2437E-05	5.66348E-06
3830703773335	383070	3773335	0.000130761	0.000129408	4.64715E-05	2.45926E-05	8.44669E-05	2.71358E-06	2.71358E-06	8.71804E-05	2.71358E-06	0.000365522	1.99214E-05	4.67793E-05	4.58759E-05	4.49267E-05	3.89149E-05	8.45014E-05	6.01182E-06	8.75073E-05	6.01182E-06
3830803773335	383080	3773335	0.000134636	0.000133243	4.78486E-05	2.53213E-05	8.69698E-05	2.79399E-06	2.79399E-06	8.97637E-05	2.79399E-06	0.000389251	2.12147E-05	4.98161E-05	4.88541E-05	4.78432E-05	4.14411E-05	8.99869E-05	6.40209E-06	9.3188E-05	6.40209E-06
3830903773335	383090	3773335	0.000139324	0.000137883	4.95148E-05	2.6203E-05	8.99983E-05	2.89129E-06	2.89129E-06	9.28896E-05	2.89129E-06	0.000418094	2.27867E-05	5.35074E-05	5.24741E-05	5.13884E-05	4.45119E-05	9.66549E-05	6.87648E-06	0.000100093	6.87648E-06
3831003773335	383100	3773335	0.000146544	0.000145027	5.20805E-05	2.75608E-05	9.46617E-05	3.0411E-06	3.0411E-06	9.77028E-05	3.0411E-06	0.000459924	2.50664E-05	5.88607E-05	5.7724E-05	5.65297E-05	4.89652E-05	0.000106325	7.56445E-06	0.000110107	7.56445E-06
3831103773335	383110	3773335	0.000154323	0.000152726	5.48452E-05	2.90239E-05	9.96868E-05	3.20254E-06	3.20254E-06	0.000102889	3.20254E-06	0.000508759	2.7728E-05	6.51106E-05	6.38532E-05	6.25321E-05	5.41644E-05	0.000117615	8.36766E-06	0.000121799	8.36766E-06
3831203773335	383120	3773335	0.000162199	0.000160521	5.76443E-05	3.05052E-05	0.000104775	3.36599E-06	3.36599E-06	0.000108141	3.36599E-06	0.000563651	3.07197E-05	7.21356E-05	7.07426E-05	6.92789E-05	6.00884E-05	0.000130305	9.27047E-06	0.00013494	9.27047E-06
3831303773335	383130	3773335	0.000170367	0.000168604	6.0547E-05	3.20412E-05	0.00011005	3.53548E-06	3.53548E-06	0.000113586	3.53548E-06	0.000626804	3.41616E-05	8.0218E-05	7.86689E-05	7.70412E-05	6.6732E-05	0.000144905	1.03092E-05	0.000150059	1.03092E-05
3831403773335	383140	3773335	0.000179788	0.000177928	6.38954E-05	3.38132E-05	0.000116136	3.731E-06	3.731E-06	0.000119868	3.731E-06	0.000706183	3.84879E-05	9.03768E-05	8.86315E-05	8.67976E-05	7.51829E-05	0.000163255	1.16147E-05	0.000169063	1.16147E-05
3831503773335	383150	3773335	0.000196138	0.000194108	6.9706E-05	3.68881E-05	0.000126698	4.0703E-06	4.0703E-06	0.000130768	4.0703E-06	0.000853531	4.65185E-05	0.000109234	0.000107125	0.000104908	9.08702E-05	0.000197319	1.40382E-05	0.000204338	1.40382E-05
3831603773335	383160	3773335	0.000213944	0.00021173	7.6034E-05	4.02369E-05	0.0001382	4.4398E-06	4.4398E-06	0.000142639	4.4398E-06	0.001062938	5.79315E-05	0.000136034	0.000133407	0.000130647	0.000113164	0.00024573	1.74824E-05	0.000254471	1.74824E-05
3831703773335	383170	3773335	0.000233302	0.000230888	8.29138E-05	4.38777E-05	0.000150704	4.84153E-06	4.84153E-06	0.000155546	4.84153E-06	0.001397841	7.61841E-05	0.000178895	0.00017544	0.00017181	0.000148819	0.000323153	2.29906E-05	0.000334648	2.29906E-05
3831803773335	383180	3773335	0.00025287	0.000250253	8.9868E-05	4.75578E-05	0.000163344	5.2476E-06	5.2476E-06	0.000168592	5.2476E-06	0.001994002	0.000108676	0.000255191	0.000250263	0.000245085	0.000212289	0.000460973	3.27957E-05	0.000477371	3.27957E-05
3831903773335	383190	3773335	0.000274826	0.000271982	9.76712E-05	5.16872E-05	0.000177527	5.70325E-06	5.70325E-06	0.000183231	5.70325E-06	0.003239533	0.000176559	0.000414593	0.000406587	0.000398174	0.000344893	0.000748915	5.32812E-05	0.000775555	5.32812E-05
3835003773335	383500	3773335	0.010216216	0.010110488	0.003630763	0.001921386	0.006599289	0.000212009	0.000212009	0.006811298	0.000212009	0.00777906	0.000423969	0.000995559	0.000976333	0.000956132	0.000828188	0.001798362	0.000127944	0.001862334	0.000127944
3835103773335	383510	3773335	0.006831764	0.006761062	0.002427955	0.001284865	0.004413062	0.000141774	0.000141774	0.004554836	0.000141774	0.005267976	0.000287112	0.000674192	0.000661173	0.000647492	0.000560849	0.00121785	8.66434E-05	0.001261171	8.66434E-05
3835203773335	383520	3773335	0.004927801	0.004876803	0.001751302	0.000926782	0.003183173	0.000102263	0.000102263	0.003285436	0.000102263	0.003841705	0.000209378	0.000491659	0.000482164	0.000472188	0.000409003	0.000888125	6.31853E-05	0.000919717	6.31853E-05
3835303773335	383530	3773335	0.003788845	0.003749634	0.001346526	0.000712576	0.002447451	7.86268E-05	7.86268E-05	0.002526077	7.86268E-05	0.002985119	0.000162693	0.000382033	0.000374656	0.000366904	0.000317807	0.000690099	4.90968E-05	0.000714648	4.90968E-05

			ISDemolition	ISDrainage / Utilities Trenching	ISDrainage / Utilities Trenching	ISAsphalt Paving	ISAsphalt Paving	SVDemolition	SVSite Grubbing / Prep	SVMass Grading / Excavation	SVMass Grading / Excavation	SVDrainage / Utilities Trenching	SVFoundations / Concrete Pads	SVBuilding / Structure Construction	SVBuilding / Structure Construction	SVAsphalt Paving	SVAsphalt Paving	SVArchitectural Coating	SVArchitectural Coating	SVLandscaping or Other Finishing	SVLandscaping or Other Finishing
Unique Identifier	X (UTM)	Y (UTM)	2027	2027	2028	2027	2028	2027	2027	2027	2028	2028	2028	2028	2029	2028	2029	2028	2029	2028	2029
3831203773325	383120	3773325	2.66605E-05	1.07352E-05	1.04597E-05	2.7725E-06	2.58271E-06	0.000152028	0.0001093	7.36931E-05	7.27575E-05	5.16232E-05	1.63994E-05	2.34931E-05	2.25967E-05	2.30983E-06	2.14906E-06	2.30983E-06	2.14906E-06	2.34931E-05	2.25967E-05
3831303773325	383130	3773325	2.78285E-05	1.12055E-05	1.0918E-05	2.89397E-06	2.69587E-06	0.000158959	0.000114283	7.70528E-05	7.60745E-05	5.39767E-05	1.7147E-05	2.45642E-05	2.36269E-05	2.41514E-06	2.24703E-06	2.41514E-06	2.24703E-06	2.45642E-05	2.36269E-05
3831403773325	383140	3773325	2.91783E-05	1.1749E-05	1.14475E-05	3.03434E-06	2.82662E-06	0.000166968	0.000120041	8.09351E-05	7.99075E-05	5.66963E-05	1.80109E-05	2.58018E-05	2.48173E-05	2.53682E-06	2.36025E-06	2.53682E-06	2.36025E-06	2.58018E-05	2.48173E-05
3831503773325	383150	3773325	3.14473E-05	1.26627E-05	1.23378E-05	3.27031E-06	3.04643E-06	0.000180768	0.000129962	8.76242E-05	8.65117E-05	6.13821E-05	1.94995E-05	2.79343E-05	2.68684E-05	2.74649E-06	2.55532E-06	2.74649E-06	2.55532E-06	2.79343E-05	2.68684E-05
3831603773325	383160	3773325	3.3817E-05	1.36168E-05	1.32675E-05	3.51674E-06	3.276E-06	0.000195289	0.000140402	9.46632E-05	9.34613E-05	6.6313E-05	2.10659E-05	3.01783E-05	2.90268E-05	2.96712E-06	2.76059E-06	2.96712E-06	2.76059E-06	3.01783E-05	2.90268E-05
3831703773325	383170	3773325	3.62608E-05	1.46008E-05	1.42262E-05	3.77087E-06	3.51273E-06	0.000210274	0.000151175	0.000101927	0.000100633	7.14012E-05	2.26823E-05	3.24938E-05	3.1254E-05	3.19478E-06	2.97241E-06	3.19478E-06	2.97241E-06	3.24938E-05	3.1254E-05
3831803773325	383180	3773325	3.86151E-05	1.55488E-05	1.51499E-05	4.0157E-06	3.74081E-06	0.000225071	0.000161814	0.0001091	0.000107714	7.64259E-05	2.42786E-05	3.47805E-05	3.34534E-05	3.41961E-06	3.18159E-06	3.41961E-06	3.18159E-06	3.47805E-05	3.34534E-05
3834903773325	383490	3773325	0.001435615	0.000578068	0.000563236	0.000149294	0.000139074	0.012549955	0.009022737	0.006083388	0.006006148	0.004261507	0.001353771	0.001939361	0.001865363	0.000190677	0.000177405	0.000190677	0.000177405	0.001939361	0.001865363
3835003773325	383500	3773325	0.00099929	0.000402376	0.000392052	0.000103919	9.68053E-05	0.008300332	0.005967488	0.004023451	0.003972367	0.00281849	0.000895362	0.001282661	0.00123372	0.000126111	0.000117333	0.000126111	0.000117333	0.001282661	0.00123372
3835103773325	383510	3773325	0.000721234	0.000290413	0.000282962	7.50033E-05	6.98689E-05	0.005767276	0.004146358	0.002795594	0.002760099	0.001958356	0.00062212	0.000891224	0.000857219	8.76249E-05	8.15257E-05	8.76249E-05	8.15257E-05	0.000891224	0.000857219
3835203773325	383520	3773325	0.000546175	0.000219924	0.000214281	5.67984E-05	5.29103E-05	0.004219129	0.003033324	0.002045154	0.002019187	0.001432662	0.00045512	0.000651987	0.00062711	6.41032E-05	5.96413E-05	6.41032E-05	5.96413E-05	0.000651987	0.00062711
3835303773325	383530	3773325	0.000438962	0.000176753	0.000172218	4.5649E-05	4.25241E-05	0.003310524	0.002380087	0.001604723	0.001584348	0.001124133	0.000357108	0.000511579	0.00049206	5.02983E-05	4.67973E-05	5.02983E-05	4.67973E-05	0.000511579	0.00049206
3835403773325	383540	3773325	0.000365081	0.000147004	0.000143233	3.79659E-05	3.53669E-05	0.002705743	0.001945283	0.001311565	0.001294913	0.000918772	0.00029187	0.000418122	0.000402168	4.11096E-05	3.82482E-05	4.11096E-05	3.82482E-05	0.000418122	0.000402168
3835503773325	383550	3773325	0.000308933	0.000124396	0.000121204	3.21269E-05	2.99277E-05	0.00225757	0.00162307	0.001094321	0.001080426	0.000766588	0.000243525	0.000348865	0.000335554	3.43003E-05	3.19128E-05	3.43003E-05	3.19128E-05	0.000348865	0.000335554
3835603773325	383560	3773325	0.000261569	0.000105324	0.000102622	2.72014E-05	2.53393E-05	0.00188668	0.001356421	0.000914538	0.000902926	0.000640648	0.000203517	0.000291551	0.000280427	2.86652E-05	2.667E-05	2.86652E-05	2.667E-05	0.000291551	0.000280427
3835703773325	383570	3773325	0.000225054	9.06206E-05	8.82956E-05	2.3404E-05	2.18019E-05	0.001606473	0.001154967	0.000778712	0.000768825	0.0005455	0.000173291	0.00024825	0.000238778	2.44079E-05	2.2709E-05	2.44079E-05	2.2709E-05	0.00024825	0.000238778
3835803773325	383580	3773325	0.000196443	7.91001E-05	7.70706E-05	2.04287E-05	1.90302E-05	0.001390516	0.000999705	0.00067403	0.000665472	0.000472168	0.000149996	0.000214878	0.000206679	2.11267E-05	1.96562E-05	2.11267E-05	1.96562E-05	0.000214878	0.000206679
3835903773325	383590	3773325	0.000173547	6.98806E-05	6.80877E-05	1.80476E-05	1.68122E-05	0.001219904	0.000877045	0.000591329	0.000583821	0.000414235	0.000131592	0.000188513	0.00018132	1.85346E-05	1.72445E-05	1.85346E-05	1.72445E-05	0.000188513	0.00018132
3836003773325	383600	3773325	0.000154716	6.22983E-05	6.06999E-05	1.60894E-05	1.4988E-05	0.001081417	0.00077748	0.000524199	0.000517544	0.00036721	0.000116653	0.000167113	0.000160736	1.64305E-05	1.52868E-05	1.64305E-05	1.52868E-05	0.000167113	0.000160736
3836103773325	383610	3773325	0.000139411	5.61355E-05	5.46952E-05	1.44978E-05	1.35053E-05	0.000970049	0.000697412	0.000470215	0.000464245	0.000329393	0.00010464	0.000149903	0.000144183	1.47384E-05	1.37125E-05	1.47384E-05	1.37125E-05	0.000149903	0.000144183
3836203773325	383620	3773325	0.000126407	5.08993E-05	4.95933E-05	1.31454E-05	1.22456E-05	0.000876186	0.00062993	0.000424717	0.000419324	0.000297521	9.45147E-05	0.000135398	0.000130232	1.33123E-05	1.23857E-05	1.33123E-05	1.23857E-05	0.000135398	0.000130232
3836303773325	383630	3773325	0.000115034	4.63196E-05	4.51312E-05	1.19627E-05	1.11438E-05	0.000794617	0.000571287	0.000385178	0.000380287	0.000269823	8.57159E-05	0.000122793	0.000118108	1.2073E-05	1.12326E-05	1.2073E-05	1.12326E-05	0.000122793	0.000118108
3836403773325	383640	3773325	0.000104974	4.22689E-05	4.11843E-05	1.09165E-05	1.01692E-05	0.000722955	0.000519766	0.000350441	0.000345991	0.000245489	7.79856E-05	0.000111719	0.000107456	1.09842E-05	1.02196E-05	1.09842E-05	1.02196E-05	0.000111719	0.000107456
3836503773325	383650	3773325	9.6273E-05	3.87655E-05	3.77709E-05	1.00117E-05	9.32636E-06	0.000661405	0.000475514	0.000320605	0.000316534	0.000224589	7.13461E-05	0.000102208	9.83079E-05	1.0049E-05	9.34956E-06	1.0049E-05	9.34956E-06	0.000102208	9.83079E-05
3836603773325	383660	3773325	8.89278E-05	3.58078E-05	3.48891E-05	9.24787E-06	8.6148E-06	0.000609734	0.000438365	0.000295559	0.000291806	0.000207043	6.57724E-05	9.42229E-05	9.06278E-05	9.26397E-06	8.61915E-06	9.26397E-06	8.61915E-06	9.42229E-05	9.06278E-05
3836703773325	383670	3773325	8.24796E-05	3.32114E-05	3.23593E-05	8.57731E-06	7.99014E-06	0.000564548	0.00040588	0.000273656	0.000270181	0.0001917	6.08982E-05	8.72404E-05	8.39117E-05	8.57745E-06	7.98041E-06	8.57745E-06	7.98041E-06	8.72404E-05	8.39117E-05
3836803773325	383680	3773325	7.67524E-05	3.09053E-05	3.01123E-05	7.98171E-06	7.43532E-06	0.000524575	0.000377141	0.000254279	0.000251051	0.000178126	5.65862E-05	8.10632E-05	7.79702E-05	7.97011E-06	7.41535E-06	7.97011E-06	7.41535E-06	8.10632E-05	7.79702E-05
3836903773325	383690	3773325	7.16525E-05	2.88517E-05	2.81115E-05	7.45136E-06	6.94127E-06	0.000489091	0.00035163	0.00023707	0.000234069	0.000166078	5.27586E-05	7.55799E-05	7.26961E-05	7.43099E-06	6.91375E-06	7.43099E-06	6.91375E-06	7.55799E-05	7.26961E-05
3837003773325	383700	3773325	6.70738E-05	2.70081E-05	2.63151E-05	6.97521E-06	6.49772E-06	0.000457331	0.000328796	0.000221684	0.000218869	0.000155293	4.93326E-05	7.0672E-05	6.79755E-05	6.94845E-06	6.4648E-06	6.94845E-06	6.4648E-06	7.0672E-05	6.79755E-05
3837103773325	383710	3773325	6.39021E-05	2.57309E-05	2.50708E-05	6.64537E-06	6.19046E-06	0.000435362	0.000313002	0.000211035	0.000208355	0.000147833	4.69628E-05	6.72771E-05	6.47101E-05	6.61466E-06	6.15425E-06	6.61466E-06	6.15425E-06	6.72771E-05	6.47101E-05
3837203773325	383720	3773325	6.1334E-05	2.46969E-05	2.40632E-05	6.37831E-06	5.94168E-06	0.000417589	0.000300224	0.00020242	0.00019985	0.000141798	4.50456E-05	6.45306E-05	6.20684E-05	6.34463E-06	5.90301E-06	6.34463E-06	5.90301E-06	6.45306E-05	6.20684E-05
3837303773325	383730	3773325	5.8995E-05	2.37551E-05	2.31456E-05	6.13507E-06	5.71509E-06	0.000401447	0.000288618	0.000194595	0.000192124	0.000136317	4.33043E-05	6.20361E-05	5.9669E-05	6.09937E-06	5.67482E-06	6.09937E-06	5.67482E-06	6.20361E-05	5.9669E-05
3837403773325	383740	3773325	5.71661E-05	2.30186E-05	2.2428E-05	5.94487E-06	5.53791E-06	0.000388859	0.000279568	0.000188493	0.0001861	0.000132042	4.19464E-05	6.00908E-05	5.7798E-05	5.90811E-06	5.49687E-06	5.90811E-06	5.49687E-06	6.00908E-05	5.7798E-05
3837503773325	383750	3773325	5.54545E-05	2.23294E-05	2.17565E-05	5.76688E-06	5.3721E-06	0.000377135	0.000271139	0.00018281	0.000180489	0.000128061	4.06818E-05	5.82791E-05	5.60554E-05	5.72998E-06	5.33115E-06	5.72998E-06	5.33115E-06	5.82791E-05	5.60554E-05
3837603773325	383760	3773325	5.39636E-05	2.17291E-05	2.11716E-05	5.61184E-06	5.22768E-06	0.00036697	0.000263831	0.000177883	0.000175624	0.00012461	3.95853E-05	5.67083E-05	5.45446E-05	5.57554E-06	5.18746E-06	5.57554E-06	5.18746E-06	5.67083E-05	5.45446E-05
3837703773325	383770	3773325	5.26628E-05	2.12053E-05	2.06612E-05	5.47657E-06	5.10166E-06	0.000358168	0.000257503	0.000173616	0.000171412	0.000121621	3.86358E-05	5.53482E-05	5.32363E-05	5.44181E-06	5.06303E-06	5.44181E-06	5.06303E-06	5.53482E-05	5.32363E-05
3837803773325	383780	3773325	5.14654E-05	2.07232E-05	2.01915E-05	5.35204E-06	4.98567E-06	0.000350114	0.000251713	0.000169712	0.000167558	0.000118886	3.77671E-05	5.41036E-05	5.20393E-05	5.31945E-06	4.94919E-06	5.31945E-06	4.94919E-06	5.41036E-05	5.20393E-05
3837903773325	383790	3773325	4.99732E-05	2.01223E-05	1.9606E-05	5.19686E-06	4.84111E-06	0.000339976	0.000244424	0.000164798	0.000162706	0.000115444	3.66735E-05	5.2537E-05	5.05324E-05	5.16542E-06	4.80588E-06	5.16542E-06	4.80588E-06	5.2537E-05	5.05324E-05
3838003773325	383800	3773325	4.85703E-05	1.95574E-05	1.90556E-05	5.05098E-06	4.70521E-06	0.000330471	0.00023759	0.00016019	0.000158156	0.000112216	3.56481E-05	5.1068E-05	4.91195E-05	5.02099E-06	4.67151E-06	5.02099E-06	4.67151E-06	5.1068E-05	4.91195E-05
3838103773325	383810	3773325	4.71829E-05	1.89988E-05	1.85113E-05	4.90669E-06	4.5708E-06	0.000321036	0.000230808	0.000155617	0.000153641	0.000109012	3.46304E-05	4.96101E-05	4.77172E-05	4.87765E-06	4.53814E-06	4.87765E-06	4.53814E-06	4.96101E-05	4.77172E-05
3838203773325	383820	3773325	4.5801E-05	1.84423E-05	1.79692E-05	4.76299E-06	4.43694E-06	0.00031162	0.000224038	0.000151053	0.000149135	0.000105815	3.36146E-05	4.8155E-05	4.63176E-05	4.73458E-06	4.40503E-06	4.73458E-06	4.40503E-06	4.8155E-05	4.63176E-05
3838303773325	383830	3773325	4.44904E-05	1.79146E-05	1.7455E-05	4.6267E-06	4.30997E-06	0.000302702	0.000217626	0.00014673	0.000144867	0.000102787	3.26527E-05	4.67769E-05	4.49921E-05	4.59909E-06	4.27897E-06	4.59909E-06	4.27897E-06	4.67769E-05	4.49921E-05
3838403773325	383840	3773325	4.27313E-05	1.72063E-05	1.67648E-05	4.44376E-06	4.13956E-06	0.000290604	0.000208928	0.000140866	0.000139077	9.86785E-05	3.13476E-05	4.49074E-05	4.31939E-05	4.41528E-06	4.10795E-06	4.41528E-06	4.10795E-06	4.49074E-05	4.31939E-05
3838503773325	383850	3773325	4.10225E-05	1.65182E-05	1.60944E-05	4.26606E-06	3.97402E-06	0.000278862	0.000200487	0.000135174	0.000133458	9.46914E-05	3.0081E-05	4.30929E-05	4.14487E-05	4.23688E-06	3.94197E-06	4.23688E-06	3.94197E-06	4.30929E-05	4.14487E-05
3838603773325	383860	3773325	3.93375E-05	1.58397E-05	1.54333E-05	4.09082E-06	3.81078E-06	0.000267272	0.000192154	0.000129556	0.000127911	9.07558E-05	2.88308E-05	4.13019E-05	3.9726E-05	4.06078E-06	3.77813E-06	4.06078E-06	3.77813E-06	4.13019E-05	3.9726E-05
3838703773325	383870	3773325	3.76049E-05	1.51421E-05	1.47536E-05	3.91065E-06	3.64294E-06	0.000255334	0.000183571	0.000123769	0.000122198	8.67021E-05	2.7543E-05	3.94571E-05	3.79516E-05	3.87941E-06	3.60938E-06	3.87941E-06	3.60938E-06	3.94571E-05	3.79516E-05
3838803773325	383880	3773325	3.59841E-05	1.44894E-05	1.41177E-05	3.7421E-06	3.48593E-06	0.00024418	0.000175552	0.000118362	0.00011686	8.29147E-05	2.63399E-05	3.77335E-05	3.62937E-05	3.70994E-06	3.45171E-06	3.70994E-06	3.45171E-06	3.77335E-05	3.62937E-05
3838903773325	383890	3773325	3.43117E-05	1.3816E-05	1.34615E-05	3.56817E-06	3.32391E-06	0.000232635	0.000167252	0.000112766	0.000111334	7.89942E-05	2.50944E-05	3.59493E-05	3.45776E-05	3.53452E-06	3.2885E-06	3.53452E-06	3.2885E-06	3.59493E-05	3.45776E-05
3839003773325	383900	3773325	3.2716E-05	1.31735E-05	1.28355E-05	3.40224E-06	3.16934E-06	0.000221641	0.000159348	0.000107437	0.000106073	7.52613E-05	2.39086E-05	3.42505E-05	3.29436E-05	3.3675E-06	3.1331E-06	3.3675E-06	3.1331E-06	3.42505E-05	3.29436E-05
3839103773325	383910	3773325	3.12252E-05	1.25732E-05	1.22506E-05	3.2472E-06	3.02491E-06	0.000211378	0.000151969	0.000102462	0.000101161	7.17763E-05	2.28015E-05	3.26646E-05	3.14182E-05	3.21157E-06	2.98803E-06	3.21157E-06	2.98803E-06	3.26646E-05	3.14182E-05
3829703773335	382970	3773335	1.63657E-05	6.58985E-06	6.42077E-06	1.70192E-06	1.58541E-06	9.12525E-05	6.56056E-05	4.42332E-05	4.36715E-05	3.0986E-05	9.84346E-06	1.41014E-05	1.35633E-05	1.38644E-06	1.28994E-06	1.38644E-06	1.28994E-06	1.41014E-05	1.35633E-05
3829803773335	382980	3773335	1.69162E-05	6.81151E-06	6.63675E-06	1.75917E-06	1.63874E-06	9.46111E-05	6.80202E-05	4.58612E-05	4.52789E-05	3.21265E-05	1.02058E-05	1.46204E-05	1.40625E-05	1.43747E-06	1.33741E-06	1.43747E-06	1.33741E-06	1.46204E-05	1.40625E-05
3829903773335	382990	3773335	1.74513E-05	7.02699E-06	6.8467E-06	1.81482E-06	1.69058E-06	9.78093E-05	7.03196E-05	4.74115E-05	4.68095E-05	3.32125E-05	1.05508E-05	1.51146E-05	1.45379E-05	1.48606E-06	1.38262E-06	1.48606E-06	1.38262E-06	1.51146E-05	1.45379E-05
3830003773335	383000	3773335	1.79683E-05	7.23516E-06	7.04952E-06	1.86858E-06	1.74067E-06	0.000100803	7.24717E-05	4.88625E-05	4.82421E-05	3.42289E-05	1.08736E-05	1.55772E-05	1.49828E-05	1.53154E-06	1.42494E-06	1.53154E-06	1.42494E-06	1.55772E-05	1.49828E-05
3830103773335	383010	3773335	1.85104E-05	7.45345E-06	7.26222E-06	1.92496E-06	1.79318E-06	0.000103947	7.47326E-05	5.03869E-05	4.97471E-05	3.52968E-05	1.12129E-05	1.60631E-05	1.54502E-05	1.57932E-06	1.46939E-06	1.57932E-06	1.46939E-06	1.60631E-05	1.54502E-05
3830203773335	383020	3773335	1.90204E-05	7.6588E-06	7.4623E-06	1.97799E-06	1.84259E-06	0.000106825	7.68014E-05	5.17817E-05	5.11242E-05	3.62739E-05	1.15233E-05	1.65078E-05	1.58779E-05	1.62304E-06	1.51007E-06	1.62304E-06	1.51007E-06	1.65078E-05	1.58779E-05
3830303773335	383030	3773335	1.95444E-05	7.86978E-06	7.66786E-06	2.03248E-06	1.89335E-06	0.000109783	7.89278E-05	5.32154E-05	5.25397E-05	3.72782E-05	1.18423E-05	1.69649E-05	1.63176E-05	1.66798E-06	1.55188E-06	1.66798E-06	1.55188E-06	1.69649E-05	1.63176E-05
3830403773335	383040	3773335	2.00683E-05	8.08076E-06	7.87343E-06	2.08697E-06	1.9441E-06	0.000112758	8.10671E-05	5.46577E-05	5.39638E-05	3.82886E-05	1.21633E-05	1.74247E-05	1.67598E-05	1.71319E-06	1.59394E-06	1.71319E-06	1.59394E-06	1.74247E-05	1.67598E-05
3830503773335	383050	3773335	2.05699E-05	8.28274E-06	8.07022E-06	2.13913E-06	1.9927E-06	0.0001156	8.31102E-05	5.60353E-05	5.53238E-05	3.92536E-05	1.24699E-05	1.78638E-05	1.71822E-05	1.75637E-06	1.63411E-06	1.75637E-06	1.63411E-06	1.78638E-05	1.71822E-05
3830603773335	383060	3773335	2.10855E-05	8.49034E-06	8.2725E-06	2.19275E-06	2.04264E-06	0.000118558	8.52367E-05	5.7469E-05	5.67393E-05	4.02579E-05	1.27889E-05	1.83209E-05	1.76218E-05	1.8013E-06	1.67592E-06	1.8013E-06	1.67592E-06	1.83209E-05	1.76218E-05
3830703773335	383070	3773335	2.16207E-05	8.70582E-06	8.48245E-06	2.2484E-06	2.09448E-06	0.000121658	8.74656E-05	5.89718E-05	5.8223E-05	4.13106E-05	1.31233E-05	1.88E-05	1.80827E-05	1.84841E-06	1.71975E-06	1.84841E-06	1.71975E-06	1.88E-05	1.80827E-05
3830803773335	383080	3773335	2.21809E-05	8.93143E-06	8.70227E-06	2.30666E-06	2.14876E-06	0.000124928	8.98162E-05	6.05566E-05	5.97878E-05	4.24209E-05	1.3476E-05	1.93052E-05	1.85686E-05	1.89808E-06	1.76597E-06	1.89808E-06	1.76597E-06	1.93052E-05	1.85686E-05
3830903773335	383090	3773335	2.2853E-05	9.20204E-06	8.96594E-06	2.37656E-06	2.21387E-06	0.000128883	9.266E-05	6.2474E-05	6.16808E-05	4.3764E-05	1.39027E-05	1.99165E-05	1.91565E-05	1.95818E-06	1.82188E-06	1.95818E-06	1.82188E-06	1.99165E-05	1.91565E-05
3831003773335	383100	3773335	2.38884E-05	9.61893E-06	9.37214E-06	2.48422E-06	2.31416E-06	0.000135057	9.70986E-05	6.54666E-05	6.46354E-05	4.58604E-05	1.45687E-05	2.08705E-05	2.00742E-05	2.05198E-06	1.90915E-06	2.05198E-06	1.90915E-06	2.08705E-05	2.00742E-05
3831103773335	383110	3773335	2.49992E-05	1.00662E-05	9.80794E-06	2.59974E-06	2.42177E-06	0.000141694	0.00010187	6.86838E-05	6.78118E-05	4.81141E-05	1.52846E-05	2.18961E-05	2.10607E-05	2.15282E-06	2.00297E-06	2.15282E-06	2.00297E-06	2.18961E-05	2.10607E-05
3831203773335	383120	3773335	2.61183E-05	1.05169E-05	1.0247E-05	2.71613E-06	2.53019E-06	0.000148358	0.000106661	7.1914E-05	7.10009E-05	5.03768E-05	1.60034E-05	2.29259E-05	2.20511E-05	2.25407E-06	2.09717E-06	2.25407E-06	2.09717E-06	2.29259E-05	2.20511E-05
3831303773335	383130	3773335	2.72766E-05	1.09833E-05	1.07015E-05	2.83658E-06	2.6424E-06	0.000155235	0.000111606	7.52478E-05	7.42924E-05	5.27122E-05	1.67453E-05	2.39887E-05	2.30734E-05	2.35856E-06	2.19439E-06	2.35856E-06	2.19439E-06	2.39887E-05	2.30734E-05
3831403773335	383140	3773335	2.86082E-05	1.15194E-05	1.12239E-05	2.97505E-06	2.77139E-06	0.000163146	0.000117293	7.90825E-05	7.80784E-05	5.53985E-05	1.75987E-05	2.52112E-05	2.42492E-05	2.47876E-06	2.30622E-06	2.47876E-06	2.30622E-06	2.52112E-05	2.42492E-05
3831503773335	383150	3773335	3.08787E-05	1.24337E-05	1.21147E-05	3.21117E-06	2.99135E-06	0.000176901	0.000127182	8.57501E-05	8.46613E-05	6.00692E-05	1.90825E-05	2.73368E-05	2.62937E-05	2.68774E-06	2.50066E-06	2.68774E-06	2.50066E-06	2.73368E-05	2.62937E-05
3831603773335	383160	3773335	3.32819E-05	1.34014E-05	1.30575E-05	3.46109E-06	3.22416E-06	0.000191619	0.000137763	9.2884E-05	9.17047E-05	6.50667E-05	2.067E-05	2.96111E-05	2.84812E-05	2.91135E-06	2.70871E-06	2.91135E-06	2.70871E-06	2.96111E-05	2.84812E-05
3831703773335	383170	3773335	3.58137E-05	1.44208E-05	1.40508E-05	3.72437E-06	3.46942E-06	0.0002072	0.000148966	0.000100437	9.91616E-05	7.03576E-05	2.23508E-05	3.20189E-05	3.07972E-05	3.14809E-06	2.92896E-06	3.14809E-06	2.92896E-06	3.20189E-05	3.07972E-05
3831803773335	383180	3773335	3.8284E-05	1.54155E-05	1.502E-05	3.98127E-06	3.70873E-06	0.00022255	0.000160001	0.000107877	0.000106508	7.56698E-05	2.40066E-05	3.43909E-05	3.30787E-05	3.3813E-06	3.14595E-06	3.3813E-06	3.14595E-06	3.43909E-05	3.30787E-05
3831903773335	383190	3773335	4.10197E-05	1.65171E-05	1.60933E-05	4.26577E-06	3.97375E-06	0.000239619	0.000172273	0.000116151	0.000114677	8.13659E-05	2.58479E-05	3.70286E-05	3.56158E-05	3.64064E-06	3.38724E-06	3.64064E-06	3.38724E-06	3.70286E-05	3.56158E-05
3835003773335	383500	3773335	0.001434475	0.000577609	0.000562789	0.000149175	0.000138964	0.012553849	0.009025535	0.006085275	0.006008011	0.004262829	0.001354191	0.001939962	0.001865941	0.000190736	0.00017746	0.000190736	0.00017746	0.001939962	0.001865941
3835103773335	383510	3773335	0.000959516	0.000386361	0.000376448	9.97831E-05	9.29523E-05	0.007970868	0.005730621	0.003863749	0.003814692	0.002706616	0.000859822	0.001231748	0.00118475	0.000121105	0.000112676	0.000121105	0.000112676	0.001231748	0.00118475
3835203773335	383520	3773335	0.000692528	0.000278855	0.0002717	7.20181E-05	6.7088E-05	0.005532129	0.003977301	0.00268161	0.002647562	0.001878509	0.000596754	0.000854887	0.000822268	8.40522E-05	7.82017E-05	8.40522E-05	7.82017E-05	0.000854887	0.000822268
3835303773335	383530	3773335	0.000532874	0.000214568	0.000209063	5.54152E-05	5.16217E-05	0.004121498	0.002963133	0.001997829	0.001972463	0.00139951	0.000444588	0.0006369	0.000612599	6.26198E-05	5.82612E-05	6.26198E-05	5.82612E-05	0.0006369	0.000612599

			MDemolition	MSite Grubbing / Prep	MMass Grading / Excavation	MMass Grading / Excavation	MDrainage / Utilities Trenching	MFoundations / Concrete Pads	MBuilding / Structure Construction	MAsphalt Paving	MLandscaping or Other Finishing	MWaterside Construction (Piles)	RSSWDemolition	RSSWPlacing Base	RSSWForm	Child Risk				
Unique Identifier	X (UTM)	Y (UTM)	2027	2027	2027	2028	2028	2028	2028	2028	2028	2028	2029	2029	2029	3rd Trimester	0<2	2<16	Total	per million
3831203773325	383120	3773325	4.19665E-05	0.00012883	0.000151493	0.000149476	3.17736E-05	4.13212E-05	3.04147E-05	3.13049E-06	3.66757E-05	3.13049E-06	1.51254E-05	2.19472E-05	1.30099E-05	9.64591E-09	1.191E-07	1.9919E-08	1.4866E-07	0.14866045
3831303773325	383130	3773325	4.40895E-05	0.000135347	0.000159157	0.000157038	3.33809E-05	4.34116E-05	3.19533E-05	3.28886E-06	3.8531E-05	3.28886E-06	1.54186E-05	2.23727E-05	1.32621E-05	1.06572E-08	1.3074E-07	2.1743E-08	1.6314E-07	0.16313976
3831403773325	383140	3773325	4.65555E-05	0.000142917	0.000168059	0.000165821	3.52479E-05	4.58396E-05	3.37405E-05	3.4728E-06	4.06861E-05	3.4728E-06	1.57461E-05	2.28479E-05	1.35438E-05	1.19351E-08	1.4538E-07	2.4024E-08	1.81336E-07	0.18133604
3831503773325	383150	3773325	5.08323E-05	0.000156046	0.000183498	0.000181055	3.8486E-05	5.00507E-05	3.68401E-05	3.79183E-06	4.44237E-05	3.79183E-06	1.62639E-05	2.35993E-05	1.39892E-05	1.4316E-08	1.7252E-07	2.8247E-08	2.15087E-07	0.21508703
3831603773325	383160	3773325	5.54612E-05	0.000170256	0.000200207	0.000197542	4.19906E-05	5.46084E-05	4.01948E-05	4.13713E-06	4.8469E-05	4.13713E-06	1.66601E-05	2.41741E-05	1.43299E-05	1.76836E-08	2.1041E-07	3.4076E-08	2.62166E-07	0.26216592
3831703773325	383170	3773325	6.03786E-05	0.000185352	0.000217959	0.000215056	4.57136E-05	5.94502E-05	4.37586E-05	4.50394E-06	5.27665E-05	4.50394E-06	1.69002E-05	2.45226E-05	1.45365E-05	2.28232E-08	2.6745E-07	4.2778E-08	3.33048E-07	0.33304834
3831803773325	383180	3773325	6.54085E-05	0.000200793	0.000236116	0.000232972	4.95219E-05	6.44028E-05	4.74039E-05	4.87914E-06	5.71622E-05	4.87914E-06	1.68722E-05	2.44819E-05	1.45124E-05	3.15494E-08	3.6307E-07	5.7367E-08	4.51987E-07	0.45198738
3834903773325	383490	3773325	0.002693355	0.008268134	0.009722649	0.00959319	0.002039184	0.002651942	0.001951974	0.000200911	0.002353795	0.000200911	2.46672E-05	3.57927E-05	2.12172E-05	2.16411E-07	3.2669E-06	6.9522E-07	4.1785E-06	4.17850369
3835003773325	383500	3773325	0.00187313	0.005750185	0.006761746	0.006671712	0.001418178	0.001844329	0.001357527	0.000139726	0.001636979	0.000139726	2.52505E-05	3.66391E-05	2.17189E-05	1.49232E-07	2.2585E-06	4.7474E-07	2.88245E-06	2.88244877
3835103773325	383510	3773325	0.001349737	0.004143459	0.004872368	0.004807491	0.001021908	0.001328983	0.000978204	0.000100684	0.001179571	0.000100684	2.64733E-05	3.84133E-05	2.27706E-05	1.07215E-07	1.6243E-06	3.381E-07	2.06965E-06	2.06965331
3835203773325	383520	3773325	0.001020174	0.003131758	0.003682691	0.003633655	0.000772391	0.001004488	0.000739358	7.60998E-05	0.000891558	7.60998E-05	2.72562E-05	3.95494E-05	2.34441E-05	8.0943E-08	1.227E-06	2.5308E-07	1.56106E-06	1.5610577
3835303773325	383530	3773325	0.000818289	0.002512006	0.002953913	0.002914581	0.00061954	0.000805707	0.000593044	6.10402E-05	0.000715125	6.10402E-05	2.77428E-05	4.02555E-05	2.38626E-05	6.50094E-08	9.854E-07	2.0185E-07	1.25225E-06	1.25225454
3835403773325	383540	3773325	0.000679149	0.00208487	0.002451636	0.002418992	0.000514195	0.000668706	0.000492204	5.06611E-05	0.000593526	5.06611E-05	2.80579E-05	4.07126E-05	2.41336E-05	5.41061E-08	8.197E-07	1.67E-07	1.04081E-06	1.04080896
3835503773325	383550	3773325	0.000573416	0.001760288	0.002069955	0.002042393	0.000434143	0.000564599	0.000415576	4.27739E-05	0.000501124	4.27739E-05	2.82544E-05	4.09978E-05	2.43026E-05	4.58541E-08	6.9414E-07	1.4076E-07	8.80757E-07	0.88075675
3835603773325	383560	3773325	0.000484259	0.001486591	0.00174811	0.001724833	0.000366641	0.000476813	0.00035096	3.61233E-05	0.000423207	3.61233E-05	2.82825E-05	4.10385E-05	2.43268E-05	3.89069E-08	5.8838E-07	1.1877E-07	7.46057E-07	0.74605665
3835703773325	383570	3773325	0.000415593	0.0012758	0.001500236	0.00148026	0.000314653	0.000409203	0.000301196	3.10012E-05	0.000363198	3.10012E-05	2.81109E-05	4.07896E-05	2.41792E-05	3.35595E-08	5.0695E-07	1.0192E-07	6.42432E-07	0.64243189
3835803773325	383580	3773325	0.00036186	0.001110846	0.001306265	0.001288871	0.00027397	0.000356296	0.000262253	2.69929E-05	0.000316239	2.69929E-05	2.78052E-05	4.0346E-05	2.39163E-05	2.93717E-08	4.4317E-07	8.88E-08	5.61343E-07	0.56134293
3835903773325	383590	3773325	0.000318922	0.000979036	0.001151267	0.001135937	0.000241461	0.000314019	0.000231135	2.379E-05	0.000278715	2.379E-05	2.7406E-05	3.97666E-05	2.35729E-05	2.60185E-08	3.9212E-07	7.8338E-08	4.96478E-07	0.49647785
3836003773325	383600	3773325	0.00028366	0.000870789	0.001023976	0.001010342	0.000214764	0.000279299	0.000205579	2.11596E-05	0.000247899	2.11596E-05	2.69412E-05	3.90923E-05	2.31731E-05	2.3259E-08	3.5013E-07	6.9766E-08	4.43151E-07	0.44315085
3836103773325	383610	3773325	0.000255036	0.000782917	0.000920647	0.000908388	0.000193092	0.000251115	0.000184834	1.90244E-05	0.000222883	1.90244E-05	2.64858E-05	3.84314E-05	2.27814E-05	2.10139E-08	3.1597E-07	6.282E-08	3.99807E-07	0.39980687
3836203773325	383620	3773325	0.000230745	0.000708348	0.000832959	0.000821868	0.000174701	0.000227197	0.00016723	1.72124E-05	0.000201654	1.72124E-05	2.60148E-05	3.7748E-05	2.23762E-05	1.91031E-08	2.8693E-07	5.6929E-08	3.62957E-07	0.36295719
3836303773325	383630	3773325	0.000209533	0.000643231	0.000756387	0.000746315	0.000158641	0.000206311	0.000151856	1.56301E-05	0.000183117	1.56301E-05	2.55032E-05	3.70057E-05	2.19362E-05	1.74285E-08	2.6149E-07	5.1784E-08	3.30702E-07	0.33070227
3836403773325	383640	3773325	0.000190802	0.000585728	0.000688769	0.000679598	0.000144459	0.000187868	0.000138281	1.42328E-05	0.000166747	1.42328E-05	2.49542E-05	3.62091E-05	2.1464E-05	1.59445E-08	2.3897E-07	4.7241E-08	3.02151E-07	0.30215107
3836503773325	383650	3773325	0.000174622	0.000536058	0.00063036	0.000621967	0.000132209	0.000171937	0.000126555	1.30259E-05	0.000152607	1.30259E-05	2.44364E-05	3.54578E-05	2.10186E-05	1.46587E-08	2.1946E-07	4.3317E-08	2.77441E-07	0.27744087
3836603773325	383660	3773325	0.000160967	0.000494142	0.00058107	0.000573333	0.000121871	0.000158492	0.000116659	1.20073E-05	0.000140674	1.20073E-05	2.4006E-05	3.48332E-05	2.06484E-05	1.35707E-08	2.0298E-07	4.0006E-08	2.56554E-07	0.25655373
3836703773325	383670	3773325	0.000148986	0.000457361	0.000537819	0.000530658	0.0001128	0.000146695	0.000107976	1.11136E-05	0.000130203	1.11136E-05	2.36129E-05	3.42629E-05	2.03103E-05	1.26134E-08	1.8848E-07	3.71E-08	2.38193E-07	0.23819282
3836803773325	383680	3773325	0.000138354	0.000424724	0.000499441	0.000492791	0.000104751	0.000136227	0.000100271	1.03205E-05	0.000120912	1.03205E-05	2.32511E-05	3.37378E-05	1.99991E-05	1.17614E-08	1.7559E-07	3.452E-08	2.21869E-07	0.22186942
3836903773325	383690	3773325	0.000128892	0.000395675	0.000465282	0.000459086	9.75861E-05	0.00012691	9.34126E-05	9.61467E-06	0.000112642	9.61467E-06	2.29142E-05	3.3249E-05	1.97093E-05	1.10007E-08	1.6409E-07	3.2221E-08	2.0731E-07	0.20731018
3837003773325	383700	3773325	0.0001204	0.000369606	0.000434627	0.00042884	9.11566E-05	0.000118548	8.72581E-05	8.98121E-06	0.000105221	8.98121E-06	2.25992E-05	3.27919E-05	1.94384E-05	1.03162E-08	1.5375E-07	3.0158E-08	1.94222E-07	0.19422191
3837103773325	383710	3773325	0.000114484	0.000351447	0.000413273	0.00040777	8.6678E-05	0.000112724	8.2971E-05	8.53995E-06	0.000100051	8.53995E-06	2.24588E-05	3.25882E-05	1.93176E-05	9.83966E-09	1.4655E-07	2.8723E-08	1.85114E-07	0.18511371
3837203773325	383720	3773325	0.00010967	0.000336669	0.000395895	0.000390624	8.30333E-05	0.000107984	7.94822E-05	8.18086E-06	9.58439E-05	8.18086E-06	2.23777E-05	3.24705E-05	1.92479E-05	9.4519E-09	1.407E-07	2.7556E-08	1.77705E-07	0.17770549
3837303773325	383730	3773325	0.000105285	0.000323206	0.000380063	0.000375003	7.97128E-05	0.000103666	7.63037E-05	7.8537E-06	9.20111E-05	7.8537E-06	2.23091E-05	3.23709E-05	1.91888E-05	9.09834E-09	1.3536E-07	2.6494E-08	1.70954E-07	0.1709541
3837403773325	383740	3773325	0.000101817	0.000312561	0.000367546	0.000362652	7.70874E-05	0.000100252	7.37906E-05	7.59504E-06	8.89807E-05	7.59504E-06	2.23434E-05	3.24207E-05	1.92183E-05	8.8203E-09	1.3116E-07	2.5658E-08	1.65643E-07	0.16564257
3837503773325	383750	3773325	9.85654E-05	0.000302579	0.000355808	0.00035107	7.46255E-05	9.70499E-05	7.1434E-05	7.35248E-06	8.6139E-05	7.35248E-06	2.23995E-05	3.25022E-05	1.92666E-05	8.55983E-09	1.2723E-07	2.4876E-08	1.60667E-07	0.16066732
3837603773325	383760	3773325	9.57112E-05	0.000293817	0.000345504	0.000340904	7.24645E-05	9.42395E-05	6.93654E-05	7.13957E-06	8.36446E-05	7.13957E-06	2.25212E-05	3.26787E-05	1.93713E-05	8.33227E-09	1.2379E-07	2.4193E-08	1.56319E-07	0.15631859
3837703773325	383770	3773325	9.31998E-05	0.000286107	0.000336439	0.000331959	7.05632E-05	9.17668E-05	6.75454E-05	6.95224E-06	8.14499E-05	6.95224E-06	2.27083E-05	3.29503E-05	1.95323E-05	8.1334E-09	1.2079E-07	2.3595E-08	1.52516E-07	0.15251598
3837803773325	383780	3773325	9.08791E-05	0.000278983	0.000328061	0.000323693	6.88061E-05	8.94817E-05	6.58634E-05	6.77912E-06	7.94217E-05	6.77912E-06	2.29236E-05	3.32626E-05	1.97174E-05	7.94981E-09	1.1801E-07	2.3044E-08	1.49006E-07	0.1490059
3837903773325	383790	3773325	8.8052E-05	0.000270305	0.000317856	0.000313624	6.66657E-05	8.66982E-05	6.38146E-05	6.56824E-06	7.6951E-05	6.56824E-06	2.29641E-05	3.33214E-05	1.97523E-05	7.72207E-09	1.1458E-07	2.2363E-08	1.44664E-07	0.1446641
3838003773325	383800	3773325	8.53974E-05	0.000262155	0.000308273	0.000304168	6.46558E-05	8.40843E-05	6.18906E-05	6.37021E-06	7.46311E-05	6.37021E-06	2.29984E-05	3.33712E-05	1.97818E-05	7.50778E-09	1.1135E-07	2.1723E-08	1.40582E-07	0.14058187
3838103773325	383810	3773325	8.27826E-05	0.000254128	0.000298834	0.000294855	6.26761E-05	8.15098E-05	5.99956E-05	6.17517E-06	7.2346E-05	6.17517E-06	2.29922E-05	3.33622E-05	1.97764E-05	7.29548E-09	1.0816E-07	2.1091E-08	1.36542E-07	0.13654157
3838203773325	383820	3773325	8.01896E-05	0.000246168	0.000289474	0.000285619	6.07129E-05	7.89567E-05	5.81164E-05	5.98174E-06	7.00799E-05	5.98174E-06	2.29392E-05	3.32852E-05	1.97308E-05	7.08383E-09	1.0497E-07	2.0461E-08	1.32518E-07	0.1325175
3838303773325	383830	3773325	7.77382E-05	0.000238643	0.000280625	0.000276888	5.88569E-05	7.65429E-05	5.63398E-05	5.79888E-06	6.79375E-05	5.79888E-06	2.28768E-05	3.31947E-05	1.96771E-05	6.88309E-09	1.0196E-07	1.9864E-08	1.28704E-07	0.12870353
3838403773325	383840	3773325	7.45047E-05	0.000228717	0.000268952	0.000265371	5.64088E-05	7.33592E-05	5.39963E-05	5.55768E-06	6.51117E-05	5.55768E-06	2.25399E-05	3.27059E-05	1.93874E-05	6.61475E-09	9.7929E-08	1.907E-08	1.23613E-07	0.12361345
3838503773325	383850	3773325	7.13765E-05	0.000219113	0.000257659	0.000254229	5.40403E-05	7.0279E-05	5.17292E-05	5.32432E-06	6.23778E-05	5.32432E-06	2.21749E-05	3.21763E-05	1.90735E-05	6.35409E-09	9.4019E-08	1.83E-08	1.18673E-07	0.11867273
3838603773325	383860	3773325	6.83008E-05	0.000209672	0.000246557	0.000243274	5.17117E-05	6.72507E-05	4.95001E-05	5.0949E-06	5.96899E-05	5.0949E-06	2.17694E-05	3.15879E-05	1.87247E-05	6.09673E-09	9.016E-08	1.7541E-08	1.13798E-07	0.11379832
3838703773325	383870	3773325	6.51617E-05	0.000200035	0.000235225	0.000232093	4.9335E-05	6.41598E-05	4.72251E-05	4.86073E-06	5.69466E-05	4.86073E-06	2.12735E-05	3.08683E-05	1.82981E-05	5.83236E-09	8.6201E-08	1.6763E-08	1.08796E-07	0.1087963
3838803773325	383880	3773325	6.22312E-05	0.000191039	0.000224646	0.000221655	4.71163E-05	6.12744E-05	4.51013E-05	4.64213E-06	5.43855E-05	4.64213E-06	2.07869E-05	3.01622E-05	1.78795E-05	5.58483E-09	8.2496E-08	1.6036E-08	1.04116E-07	0.10411599
3838903773325	383890	3773325	5.92264E-05	0.000181815	0.000213799	0.000210952	4.48413E-05	5.83157E-05	4.29235E-05	4.41799E-06	5.17595E-05	4.41799E-06	2.02098E-05	2.93248E-05	1.73832E-05	5.3294E-09	7.8677E-08	1.5286E-08	9.9292E-08	0.09929197
3839003773325	383900	3773325	5.63721E-05	0.000173053	0.000203496	0.000200786	4.26803E-05	5.55053E-05	4.08549E-05	4.20507E-06	4.92651E-05	4.20507E-06	1.96265E-05	2.84785E-05	1.68815E-05	5.08555E-09	7.5033E-08	1.4572E-08	9.46911E-08	0.09469108
3839103773325	383910	3773325	5.3712E-05	0.000164887	0.000193893	0.000191311	4.06663E-05	5.28861E-05	3.89271E-05	4.00664E-06	4.69404E-05	4.00664E-06	1.90681E-05	2.76683E-05	1.64012E-05	4.85747E-09	7.1628E-08	1.3905E-08	9.03913E-08	0.09039125
3829703773335	382970	3773335	2.38375E-05	7.31771E-05	8.60502E-05	8.49045E-05	1.80478E-05	2.3471E-05	1.72759E-05	1.77816E-06	2.08323E-05	1.77816E-06	1.19562E-05	1.73487E-05	1.02839E-05	3.82827E-09	4.998E-08	8.7444E-09	6.2553E-08	0.06255304
3829803773335	382980	3773335	2.48083E-05	7.61572E-05	8.95546E-05	8.83622E-05	1.87828E-05	2.44268E-05	1.79795E-05	1.85057E-06	2.16806E-05	1.85057E-06	1.21964E-05	1.76972E-05	1.04905E-05	4.03568E-09	5.2562E-08	9.1794E-09	6.57771E-08	0.0657771
3829903773335	382990	3773335	2.57355E-05	7.90036E-05	9.29018E-05	9.16648E-05	1.94848E-05	2.53398E-05	1.86515E-05	1.91974E-06	2.2491E-05	1.91974E-06	1.24054E-05	1.80004E-05	1.06703E-05	4.2436E-09	5.5134E-08	9.6106E-09	6.89878E-08	0.06898778
3830003773335	383000	3773335	2.66065E-05	8.16773E-05	9.60459E-05	9.4767E-05	2.01442E-05	2.61974E-05	1.92827E-05	1.98471E-06	2.32521E-05	1.98471E-06	1.25894E-05	1.82675E-05	1.08286E-05	4.44963E-09	5.7665E-08	1.0032E-08	7.21471E-08	0.07214705
3830103773335	383010	3773335	2.75228E-05	8.44904E-05	9.93537E-05	9.80308E-05	2.0838E-05	2.70996E-05	1.99468E-05	2.05306E-06	2.40529E-05	2.05306E-06	1.27766E-05	1.85391E-05	1.09896E-05	4.67352E-09	6.0405E-08	1.0488E-08	7.55656E-08	0.07556563
3830203773335	383020	3773335	2.83666E-05	8.70805E-05	0.0001024	0.000101036	2.14768E-05	2.79304E-05	2.05583E-05	2.116E-06	2.47903E-05	2.116E-06	1.29356E-05	1.87699E-05	1.11264E-05	4.89299E-09	6.3071E-08	1.0928E-08	7.88913E-08	0.07889127
3830303773335	383030	3773335	2.92394E-05	8.97599E-05	0.00010555	0.000104145	2.21376E-05	2.87898E-05	2.11909E-05	2.18111E-06	2.55531E-05	2.18111E-06	1.30978E-05	1.90053E-05	1.12659E-05	5.12897E-09	6.5925E-08	1.1397E-08	8.24503E-08	0.08245028
3830403773335	383040	3773335	3.01212E-05	9.2467E-05	0.000108734	0.000107286	2.28053E-05	2.96581E-05	2.183E-05	2.24689E-06	2.63238E-05	2.24689E-06	1.32507E-05	1.9227E-05	1.13974E-05	5.37906E-09	6.8933E-08	1.1889E-08	8.62006E-08	0.08620061
3830503773335	383050	3773335	3.09686E-05	9.50684E-05	0.000111793	0.000110304	2.34469E-05	3.04925E-05	2.24441E-05	2.3101E-06	2.70643E-05	2.3101E-06	1.33879E-05	1.94262E-05	1.15154E-05	5.63661E-09	7.2009E-08	1.2389E-08	9.00342E-08	0.09003421
3830603773335	383060	3773335	3.18541E-05	9.77867E-05	0.000114989	0.000113458	2.41173E-05	3.13643E-05	2.30859E-05	2.37616E-06	2.78382E-05	2.37616E-06	1.35283E-05	1.96299E-05	1.16362E-05	5.91937E-09	7.537E-08	1.2932E-08	9.42218E-08	0.0942218
3830703773335	383070	3773335	3.27922E-05	0.000100667	0.000118376	0.000116799	2.48276E-05	3.2288E-05	2.37658E-05	2.44614E-06	2.8658E-05	2.44614E-06	1.36687E-05	1.98335E-05	1.17569E-05	6.23394E-09	7.9092E-08	1.3531E-08	9.88572E-08	0.09885723
3830803773335	383080	3773335	3.37866E-05	0.000103719	0.000121965	0.000120341	2.55804E-05	3.32671E-05	2.44864E-05	2.52031E-06	2.9527E-05	2.52031E-06	1.38122E-05	2.00417E-05	1.18803E-05	6.58423E-09	8.3218E-08	1.4192E-08	1.03994E-07	0.10399439
3830903773335	383090	3773335	3.49878E-05	0.000107407	0.000126301	0.00012462	2.64899E-05	3.44499E-05	2.5357E-05	2.60991E-06	3.05768E-05	2.60991E-06	1.39993E-05	2.03133E-05	1.20413E-05	7.01023E-09	8.8234E-08	1.4995E-08	1.10238E-07	0.11023833
3831003773335	383100	3773335	3.68314E-05	0.000113066	0.000132956	0.000131186	2.78857E-05	3.62651E-05	2.66931E-05	2.74744E-06	3.21879E-05	2.74744E-06	1.43331E-05	2.07976E-05	1.23284E-05	7.63253E-09	9.5594E-08	1.6178E-08	1.19404E-07	0.11940392
3831103773335	383110	3773335	3.88201E-05	0.000119171	0.000140135	0.000138269	2.93914E-05	3.82232E-05	2.81344E-05	2.89578E-06	3.39259E-05	2.89578E-06	1.46762E-05	2.12955E-05	1.26235E-05	8.35291E-09	1.0406E-07	1.7531E-08	1.29945E-07	0.12994516
3831203773335	383120	3773335	4.08342E-05	0.000125354	0.000147406	0.000145443	3.09163E-05	4.02064E-05	2.95941E-05	3.04603E-06	3.56862E-05	3.04603E-06	1.49944E-05	2.17571E-05	1.28972E-05	9.15462E-09	1.1341E-07	1.9014E-08	1.41582E-07	0.14158238
3831303773335	383130	3773335	4.293E-05	0.000131788	0.000154972	0.000152908	3.25031E-05	4.22699E-05	3.1113E-05	3.20236E-06	3.75177E-05	3.20236E-06	1.53063E-05	2.22098E-05	1.31655E-05	1.00682E-08	1.24E-07	2.0682E-08	1.54748E-07	0.15474793
3831403773335	383140	3773335	4.5347E-05	0.000139207	0.000163697	0.000161517	3.4333E-05	4.46497E-05	3.28646E-05	3.38266E-06	3.963E-05	3.38266E-06	1.56494E-05	2.27076E-05	1.34606E-05	1.12065E-08	1.3711E-07	2.2741E-08	1.71063E-07	0.17106257
3831503773335	383150	3773335	4.95531E-05	0.000152119	0.00017888	0.000176498	3.75175E-05	4.87912E-05	3.5913E-05	3.69641E-06	4.33058E-05	3.69641E-06	1.62327E-05	2.3554E-05	1.39623E-05	1.33002E-08	1.6115E-07	2.6509E-08	2.00961E-07	0.20096058
3831603773335	383160	3773335	5.41729E-05	0.000166301	0.000195557	0.000192953	4.10152E-05	5.33399E-05	3.92611E-05	4.04102E-06	4.73431E-05	4.04102E-06	1.67162E-05	2.42556E-05	1.43782E-05	1.62064E-08	1.9406E-07	3.1617E-08	2.41888E-07	0.24188842
3831703773335	383170	3773335	5.923E-05	0.000181826	0.000213812	0.000210965	4.4844E-05	5.83193E-05	4.29262E-05	4.41826E-06	5.17627E-05	4.41826E-06	1.70375E-05	2.47218E-05	1.46546E-05	2.07225E-08	2.4445E-07	3.936E-08	3.04529E-07	0.30452887
3831803773335	383180	3773335	6.44558E-05	0.000197868	0.000232677	0.000229579	4.88006E-05	6.34648E-05	4.67135E-05	4.80808E-06	5.63297E-05	4.80808E-06	1.70718E-05	2.47716E-05	1.46841E-05	2.84569E-08	3.2946E-07	5.2397E-08	4.10312E-07	0.4103124
3831903773335	383190	3773335	7.01716E-05	0.000215415	0.00025331	0.000249937	5.31281E-05	6.90927E-05	5.0856E-05	5.23445E-06	6.13249E-05	5.23445E-06	1.67599E-05	2.43189E-05	1.44158E-05	4.40054E-08	4.987E-07	7.8496E-08	6.212E-07	0.62119981
3835003773335	383500	3773335	0.002690856	0.008260464	0.009713629	0.00958429	0.002037293	0.002649482	0.001950163	0.000200724	0.002351612	0.000200724	2.50727E-05	3.63811E-05	2.1566E-05	2.1593E-07	3.261E-06	6.9379E-07	4.17073E-06	4.17072611
3835103773335	383510	3773335	0.001797901	0.005519245	0.006490181	0.006403763	0.001361221	0.001770257	0.001303005	0.000134114	0.001571234	0.000134114	2.64421E-05	3.83681E-05	2.27438E-05	1.43086E-07	2.1663E-06	4.5515E-07	2.76454E-06	2.76454122
3835203773335	383520	3773335	0.001295328	0.003976433	0.00467596	0.004613698	0.000980715	0.001275411	0.000938772	9.66249E-05	0.001132022	9.66249E-05	2.73498E-05	3.96852E-05	2.35246E-05	1.02759E-07	1.5576E-06	3.2397E-07	1.98432E-06	1.98431856
3835303773335	383530	3773335	0.000994821	0.00305393	0.003591171	0.003543354	0.000753196	0.000979525	0.000720984	7.42086E-05	0.000869401	7.42086E-05	2.79861E-05	4.06085E-05	2.40719E-05	7.88377E-08	1.1957E-06	2.4658E-07	1.52108E-06	1.5210796

			EGIODemolition	EGIOSite Grubbing / Prep	EGIOMass Grading / Excavation	EGIOMass Grading / Excavation	EGIODrainage / Utilities Trenching	EGIODrainage / Utilities Trenching	EGIOFoundations / Concrete Pads	EGIOFoundations / Concrete Pads	EGIOBuilding / Structure Construction	EGIOBuilding / Structure Construction	EGIOAsphalt Paving	EGIOArchitectural Coating	EGIOLandscaping or Other Finishing	EGIOWaterside Construction (Piles)	HIWaterside Construction (Landscaping)	HIWaterside Construction (Landscaping)	KMDemolition	KMSite Grubbing / Prep
Unique Identifier	X (UTM)	Y (UTM)	2025	2025	2025	2026	2026	2027	2026	2027	2026	2027	2027	2027	2027	2027	2025	2026	2025	2025
3835403773335	383540	3773335	0.00194721	0.00076372	0.000252922	0.000247711	0.000575196	0.000574309	0.000755733	0.000755245	0.000809484	0.000790081	3.15E-05	3.15E-05	0.000853081	3.15E-05	0.000550439	0.000533198	0.000924013	0.004010283
3835503773335	383550	3773335	0.001612477	0.00063244	0.000209444	0.000205128	0.000476318	0.000475583	0.00062582	0.000625416	0.000670331	0.000654263	2.6085E-05	2.6085E-05	0.000706433	2.6085E-05	0.000458477	0.000444116	0.000763329	0.0033129
3835603773335	383560	3773335	0.001352745	0.00053057	0.000175707	0.000172087	0.000399594	0.000398978	0.000525015	0.000524676	0.000562356	0.000548877	2.18833E-05	2.18833E-05	0.000592643	2.18833E-05	0.000385887	0.0003738	0.000636685	0.002763258
3835703773335	383570	3773335	0.001158473	0.00045437	0.000150473	0.000147373	0.000342207	0.000341679	0.000449616	0.000449325	0.000481594	0.000470051	1.87406E-05	1.87406E-05	0.000507532	1.87406E-05	0.000330855	0.000320492	0.000541088	0.002348362
3835803773335	383580	3773335	0.001011204	0.00039661	0.000131345	0.000128638	0.000298705	0.000298244	0.000392459	0.000392206	0.000420372	0.000410296	1.63582E-05	1.63582E-05	0.000443013	1.63582E-05	0.0002886	0.000279561	0.000468025	0.002031263
3835903773335	383590	3773335	0.000895533	0.00035124	0.00011632	0.000113924	0.000264536	0.000264128	0.000347566	0.000347342	0.000372287	0.000363363	1.4487E-05	1.4487E-05	0.000392337	1.4487E-05	0.000255155	0.000247163	0.000410496	0.001781581
3836003773335	383600	3773335	0.000801303	0.00031428	0.000104081	0.000101936	0.000236701	0.000236336	0.000310994	0.000310794	0.000333114	0.000325129	1.29627E-05	1.29627E-05	0.000351054	1.29627E-05	0.000227751	0.000220618	0.000363639	0.001578219
3836103773335	383610	3773335	0.000724597	0.0002842	9.41173E-05	9.21782E-05	0.000214042	0.000213712	0.000281224	0.000281042	0.000301226	0.000294005	1.17218E-05	1.17218E-05	0.000317449	1.17218E-05	0.000205331	0.0001989	0.00032552	0.001412779
3836203773335	383620	3773335	0.000659738	0.00025876	8.56928E-05	8.39273E-05	0.000194883	0.000194583	0.00025605	0.00025586	0.000274263	0.000267689	1.06726E-05	1.06726E-05	0.000289034	1.06726E-05	0.000186327	0.00018049	0.000293396	0.001273357
3836303773335	383630	3773335	0.000602917	0.00023647	7.83125E-05	7.6699E-05	0.000178099	0.000177824	0.000233999	0.000233848	0.000250642	0.000244634	9.75338E-06	9.75338E-06	0.000264141	9.75338E-06	0.000169665	0.000164351	0.000265404	0.001151871
3836403773335	383640	3773335	0.000552286	0.00021661	7.1736E-05	7.0258E-05	0.000163143	0.000162891	0.000214348	0.00021421	0.000229593	0.00022409	8.93431E-06	8.93431E-06	0.000241959	8.93431E-06	0.00015484	0.00014999	0.000240646	0.001044419
3836503773335	383650	3773335	0.000508696	0.00019952	6.60742E-05	6.47128E-05	0.000150266	0.000150035	0.00019743	0.000197303	0.000211473	0.000206404	8.22916E-06	8.22916E-06	0.000222862	8.22916E-06	0.000142078	0.000137628	0.000219466	0.000952496
3836603773335	383660	3773335	0.000470612	0.00018458	6.11275E-05	5.98681E-05	0.000139017	0.000138802	0.00018265	0.000182532	0.000195641	0.000190951	7.61308E-06	7.61308E-06	0.000206177	7.61308E-06	0.000130933	0.000126832	0.000201078	0.000872694
3836703773335	383670	3773335	0.000437253	0.0001715	5.67945E-05	5.56243E-05	0.000129162	0.000128963	0.000169703	0.000169593	0.000181773	0.000177416	7.07343E-06	7.07343E-06	0.000191563	7.07343E-06	0.000121179	0.000117384	0.000185074	0.000803233
3836803773335	383680	3773335	0.000407649	0.00015989	5.29492E-05	5.18582E-05	0.000120417	0.000120232	0.000158213	0.000158111	0.000169466	0.000165404	6.59452E-06	6.59452E-06	0.000178593	6.59452E-06	0.000112544	0.000109019	0.000170982	0.000742072
3836903773335	383690	3773335	0.000381188	0.00014951	4.95122E-05	4.8492E-05	0.000112601	0.000112427	0.000147943	0.000147847	0.000158465	0.000154667	6.16646E-06	6.16646E-06	0.000167	6.16646E-06	0.000104837	0.000101553	0.000158471	0.000687777
3837003773335	383700	3773335	0.000357574	0.00014025	4.6445E-05	4.54881E-05	0.000105626	0.000105463	0.000138778	0.000138689	0.000148649	0.000145086	5.78446E-06	5.78446E-06	0.000156655	5.78446E-06	9.79736E-05	9.49049E-05	0.000147387	0.000639669
3837103773335	383710	3773335	0.0003412	0.00013382	4.43182E-05	4.34051E-05	0.000100789	0.000100633	0.000132423	0.000132338	0.000141842	0.000138442	5.51958E-06	5.51958E-06	0.000149481	5.51958E-06	9.32001E-05	9.02809E-05	0.000139711	0.000606354
3837203773335	383720	3773335	0.000327924	0.00012862	4.25938E-05	4.17163E-05	9.68672E-05	9.67178E-05	0.000127271	0.000127189	0.000136323	0.000133055	5.30482E-06	5.30482E-06	0.000143665	5.30482E-06	8.93271E-05	8.65292E-05	0.000133503	0.000579412
3837303773335	383730	3773335	0.000315807	0.00012386	4.102E-05	4.01748E-05	9.3288E-05	9.31441E-05	0.000122568	0.000122489	0.000131286	0.000128139	5.10881E-06	5.10881E-06	0.000138357	5.10881E-06	8.57949E-05	8.31076E-05	0.000127863	0.000554936
3837403773335	383740	3773335	0.000306448	0.00012019	3.98043E-05	3.89842E-05	9.05233E-05	9.03836E-05	0.000118936	0.000118859	0.000127395	0.000124342	4.9574E-06	4.9574E-06	0.000134256	4.9574E-06	8.30466E-05	8.04454E-05	0.00012348	0.000535911
3837503773335	383750	3773335	0.000297655	0.00011674	3.86622E-05	3.78656E-05	8.79258E-05	8.77901E-05	0.000115523	0.000115448	0.00012374	0.000120774	4.81515E-06	4.81515E-06	0.000130404	4.81515E-06	8.0458E-05	7.79379E-05	0.000119359	0.000518026
3837603773335	383760	3773335	0.000290326	0.00011387	3.77102E-05	3.69332E-05	8.57607E-05	8.56284E-05	0.000112678	0.000112606	0.000120693	0.0001178	4.69659E-06	4.69659E-06	0.000127193	4.69659E-06	7.8282E-05	7.58301E-05	0.000115894	0.000502988
3837703773335	383770	3773335	0.000284227	0.00011148	3.6918E-05	3.61574E-05	8.39592E-05	8.38297E-05	0.000110311	0.00011024	0.000118157	0.000115325	4.59793E-06	4.59793E-06	0.000124521	4.59793E-06	7.64451E-05	7.40507E-05	0.000112968	0.000490289
3837803773335	383780	3773335	0.000278586	0.00010927	3.61853E-05	3.54398E-05	8.2293E-05	8.2166E-05	0.000108122	0.000108052	0.000115812	0.000113036	4.50668E-06	4.50668E-06	0.00012205	4.50668E-06	7.47409E-05	7.23999E-05	0.000110259	0.000478532
3837903773335	383790	3773335	0.000271373	0.00010644	3.52485E-05	3.45223E-05	8.01624E-05	8.00387E-05	0.000105323	0.000105255	0.000112814	0.00011011	4.39E-06	4.39E-06	0.00011889	4.39E-06	7.26169E-05	7.03424E-05	0.000106905	0.000463976
3838003773335	383800	3773335	0.000264601	0.00010378	3.43688E-05	3.36607E-05	7.81619E-05	7.80413E-05	0.000102694	0.000102628	0.000109999	0.000107362	4.28044E-06	4.28044E-06	0.000115923	4.28044E-06	7.06257E-05	6.84136E-05	0.000103775	0.000450392
3838103773335	383810	3773335	0.000257847	0.00010113	3.34915E-05	3.28015E-05	7.61666E-05	7.60491E-05	0.000100073	0.000100008	0.000107191	0.000104621	4.17118E-06	4.17118E-06	0.000112964	4.17118E-06	6.86506E-05	6.65003E-05	0.000100682	0.000436966
3838203773335	383820	3773335	0.000251002	9.8447E-05	3.26025E-05	3.19308E-05	7.41449E-05	7.40305E-05	9.74166E-05	9.73538E-05	0.000104345	0.000101844	4.06046E-06	4.06046E-06	0.000109965	4.06046E-06	6.66684E-05	6.45802E-05	9.75835E-05	0.000423519
3838303773335	383830	3773335	0.00024449	9.5893E-05	3.17567E-05	3.11024E-05	7.22213E-05	7.21098E-05	9.48893E-05	9.48281E-05	0.000101638	9.92021E-05	3.95511E-06	3.95511E-06	0.000107112	3.95511E-06	6.47866E-05	6.27573E-05	9.46551E-05	0.00041081
3838403773335	383840	3773335	0.00023541	9.2331E-05	3.05772E-05	2.99472E-05	6.95388E-05	6.94315E-05	9.13649E-05	9.1306E-05	9.78632E-05	9.55175E-05	3.80821E-06	3.80821E-06	0.000103134	3.80821E-06	6.22069E-05	6.02585E-05	9.06472E-05	0.000393415
3838503773335	383850	3773335	0.00022649	8.8833E-05	2.94187E-05	2.88125E-05	6.69042E-05	6.68009E-05	8.79033E-05	8.78466E-05	9.41554E-05	9.18986E-05	3.66393E-06	3.66393E-06	9.92264E-05	3.66393E-06	5.96847E-05	5.78153E-05	8.67434E-05	0.000376473
3838603773335	383860	3773335	0.000217787	8.5419E-05	2.82882E-05	2.77053E-05	6.43332E-05	6.42339E-05	8.45254E-05	8.44708E-05	9.05372E-05	8.83671E-05	3.52313E-06	3.52313E-06	9.54134E-05	3.52313E-06	5.72325E-05	5.54398E-05	8.29573E-05	0.000360041
3838703773335	383870	3773335	0.000208957	8.1956E-05	2.71413E-05	2.65821E-05	6.1725E-05	6.16298E-05	8.10986E-05	8.10463E-05	8.68667E-05	8.47846E-05	3.3803E-06	3.3803E-06	9.15425E-05	3.3803E-06	5.47587E-05	5.30435E-05	7.91508E-05	0.00034352
3838803773335	383880	3773335	0.000200658	7.8701E-05	2.60633E-05	2.55263E-05	5.92734E-05	5.9182E-05	7.78775E-05	7.78273E-05	8.34166E-05	8.14171E-05	3.24604E-06	3.24604E-06	8.79092E-05	3.24604E-06	5.24446E-05	5.08019E-05	7.55978E-05	0.0003281
3838903773335	383890	3773335	0.000192152	7.5365E-05	2.49585E-05	2.44443E-05	5.67608E-05	5.66732E-05	7.45763E-05	7.45282E-05	7.98805E-05	7.79658E-05	3.10844E-06	3.10844E-06	8.41827E-05	3.10844E-06	5.00874E-05	4.85185E-05	7.19927E-05	0.000312454
3839003773335	383900	3773335	0.000184014	7.2173E-05	2.39015E-05	2.3409E-05	5.4357E-05	5.42731E-05	7.1418E-05	7.13719E-05	7.64975E-05	7.46639E-05	2.9768E-06	2.9768E-06	8.06175E-05	2.9768E-06	4.78432E-05	4.63447E-05	6.85732E-05	0.000297613
3839103773335	383910	3773335	0.000176344	6.9165E-05	2.29052E-05	2.24332E-05	5.20911E-05	5.20107E-05	6.84409E-05	6.83967E-05	7.33087E-05	7.15516E-05	2.85271E-06	2.85271E-06	7.7257E-05	2.85271E-06	4.57372E-05	4.43046E-05	6.53778E-05	0.000283744
3829703773345	382970	3773345	0.000215353	8.4464E-05	2.7972E-05	2.73957E-05	6.36141E-05	6.3516E-05	8.35807E-05	8.35267E-05	8.95253E-05	8.73794E-05	3.48375E-06	3.48375E-06	9.4347E-05	3.48375E-06	4.2919E-05	4.15747E-05	2.86731E-05	0.000124443
3829803773345	382980	3773345	0.000227766	8.9333E-05	2.95843E-05	2.89748E-05	6.72809E-05	6.71771E-05	8.83983E-05	8.83413E-05	9.46856E-05	9.24161E-05	3.68456E-06	3.68456E-06	9.97852E-05	3.68456E-06	4.53766E-05	4.39553E-05	2.97548E-05	0.000129138
3829903773345	382990	3773345	0.000240502	9.4328E-05	3.12387E-05	3.0595E-05	7.10432E-05	7.09336E-05	9.33415E-05	9.32813E-05	9.99804E-05	9.75839E-05	3.8906E-06	3.8906E-06	0.000105365	3.8906E-06	4.78755E-05	4.63759E-05	3.08004E-05	0.000133676
3830003773345	383000	3773345	0.000253383	9.938E-05	3.29117E-05	3.22336E-05	7.4848E-05	7.47325E-05	9.83404E-05	9.8277E-05	0.000105335	0.00010281	4.09896E-06	4.09896E-06	0.000111008	4.09896E-06	5.0378E-05	4.88E-05	3.17939E-05	0.000137988
3830103773345	383010	3773345	0.000267466	0.0001049	3.4741E-05	3.40252E-05	7.90082E-05	7.88863E-05	0.000103807	0.00010374	0.00011119	0.000108525	4.32679E-06	4.32679E-06	0.000117178	4.32679E-06	5.31047E-05	5.14414E-05	3.28394E-05	0.000142525
3830203773345	383020	3773345	0.000280293	0.00010993	3.6407E-05	3.56569E-05	8.27971E-05	8.26693E-05	0.000108785	0.000108714	0.000116522	0.000113729	4.53429E-06	4.53429E-06	0.000122797	4.53429E-06	5.5539E-05	5.37994E-05	3.3679E-05	0.000146169
3830303773345	383030	3773345	0.000293829	0.00011524	3.81652E-05	3.73788E-05	8.67955E-05	8.66616E-05	0.000114038	0.000113964	0.000122149	0.000119221	4.75326E-06	4.75326E-06	0.000128728	4.75326E-06	5.81025E-05	5.62826E-05	3.45095E-05	0.000149774
3830403773345	383040	3773345	0.000308828	0.00012113	4.01135E-05	3.9287E-05	9.12264E-05	9.10857E-05	0.00011986	0.000119782	0.000128385	0.000125307	4.99591E-06	4.99591E-06	0.000135299	4.99591E-06	6.09315E-05	5.9023E-05	3.53899E-05	0.000153595
3830503773345	383050	3773345	0.000325876	0.00012781	4.23278E-05	4.14557E-05	9.62623E-05	9.61138E-05	0.000126476	0.000126394	0.000135472	0.000132224	5.27169E-06	5.27169E-06	0.000142768	5.27169E-06	6.41461E-05	6.2137E-05	3.63607E-05	0.000157808
3830603773345	383060	3773345	0.000344783	0.00013523	4.47837E-05	4.3861E-05	0.000101847	0.00010169	0.000133814	0.000133728	0.000143332	0.000139896	5.57755E-06	5.57755E-06	0.000151051	5.57755E-06	6.76945E-05	6.55741E-05	3.73814E-05	0.000162238
3830703773345	383070	3773345	0.000364373	0.00014291	4.73282E-05	4.6353E-05	0.000107634	0.000107468	0.000141417	0.000141326	0.000151475	0.000147845	5.89446E-06	5.89446E-06	0.000159633	5.89446E-06	7.13415E-05	6.91069E-05	3.83296E-05	0.000166353
3830803773345	383080	3773345	0.000385714	0.00015128	5.01002E-05	4.90679E-05	0.000113938	0.000113762	0.0001497	0.000149603	0.000160347	0.000156504	6.23969E-06	6.23969E-06	0.000168983	6.23969E-06	7.52934E-05	7.29351E-05	3.92891E-05	0.000170518
3830903773345	383090	3773345	0.000412077	0.00016162	5.35243E-05	5.24215E-05	0.000121725	0.000121538	0.000159931	0.000159828	0.000171306	0.0001672	6.66615E-06	6.66615E-06	0.000180533	6.66615E-06	8.01854E-05	7.76738E-05	4.05248E-05	0.00017588
3831003773345	383100	3773345	0.000453151	0.00017773	5.88595E-05	5.76468E-05	0.000133859	0.000133652	0.000175873	0.000175759	0.000188382	0.000183866	7.33062E-06	7.33062E-06	0.000198528	7.33062E-06	8.78758E-05	8.51234E-05	4.27267E-05	0.000185437
3831103773345	383110	3773345	0.000501241	0.00019659	6.51058E-05	6.37644E-05	0.000148064	0.000147836	0.000194537	0.000194411	0.000208373	0.000203379	8.10856E-06	8.10856E-06	0.000219596	8.10856E-06	9.68255E-05	9.37928E-05	4.51143E-05	0.000195799
3831203773345	383120	3773345	0.000558924	0.00021922	7.25982E-05	7.11024E-05	0.000165103	0.000164849	0.000216924	0.000216784	0.000232353	0.000226783	9.04169E-06	9.04169E-06	0.000244867	9.04169E-06	0.000107505	0.000104137	4.77598E-05	0.000207281
3831303773345	383130	3773345	0.000628893	0.00024666	8.16865E-05	8.00035E-05	0.000185772	0.000185485	0.00024408	0.00024323	0.00026144	0.000255174	1.01736E-05	1.01736E-05	0.000275521	1.01736E-05	0.000120394	0.000116623	5.06792E-05	0.000219951
3831403773345	383140	3773345	0.000716549	0.00028104	9.3072E-05	9.11544E-05	0.000211665	0.000211338	0.0002781	0.000277921	0.00029788	0.00029074	1.15916E-05	1.15916E-05	0.000313923	1.15916E-05	0.00013648	0.000132205	5.39651E-05	0.000234213
3831503773345	383150	3773345	0.000857539	0.00033634	0.000111385	0.00010909	0.000253313	0.000252922	0.00033282	0.000332605	0.000356492	0.000347947	1.38724E-05	1.38724E-05	0.000375692	1.38724E-05	0.000162333	0.000157249	5.86904E-05	0.000254721
3831603773345	383160	3773345	0.001054093	0.00041343	0.000136915	0.000134094	0.000311374	0.000310893	0.000409105	0.000408841	0.000438202	0.000427699	1.7052E-05	1.7052E-05	0.000461803	1.7052E-05	0.000198202	0.000191994	6.38457E-05	0.000277095
3831703773345	383170	3773345	0.001364188	0.00053505	0.000177193	0.000173543	0.000402974	0.000402353	0.000529456	0.000529114	0.000567113	0.00055352	2.20684E-05	2.20684E-05	0.000597657	2.20684E-05	0.000254665	0.000246688	6.95577E-05	0.000301885
3831803773345	383180	3773345	0.001899596	0.00074505	0.000246737	0.000241654	0.000561132	0.000560266	0.000737253	0.000736778	0.000789691	0.000770762	3.07297E-05	3.07297E-05	0.000832221	3.07297E-05	0.000352599	0.000341555	7.54258E-05	0.000327353
3831903773345	383190	3773345	0.002965132	0.00116297	0.000385139	0.000377204	0.000875886	0.000874534	0.001150799	0.001150057	0.00123265	0.001203104	4.79669E-05	4.79669E-05	0.001299037	4.79669E-05	0.000549284	0.000532079	8.18869E-05	0.000355395
3835103773345	383510	3773345	0.006510188	0.00255339	0.000845604	0.000828181	0.001923078	0.001920111	0.002526673	0.002525043	0.002706382	0.002641512	0.000105315	0.000105315	0.002852142	0.000105315	0.001678925	0.001626338	0.002908428	0.012622783
3835203773345	383520	3773345	0.004374491	0.00171574	0.000568199	0.000556492	0.001292203	0.001290209	0.001697786	0.001696691	0.001818541	0.001774951	7.0766E-05	7.0766E-05	0.001916483	7.0766E-05	0.001166633	0.001130092	0.002014498	0.008743063
3835303773345	383530	3773345	0.003143282	0.00123284	0.000408279	0.000399867	0.00092851	0.000927077	0.001219941	0.001219154	0.001306709	0.001275388	5.08488E-05	5.08488E-05	0.001377085	5.08488E-05	0.000860042	0.000833104	0.001473615	0.006395595
3835403773345	383540	3773345	0.00236958	0.00092938	0.000307783	0.000301442	0.000699962	0.000698882	0.000919659	0.000919066	0.00098507	0.000961458	3.83326E-05	3.83326E-05	0.001038123	3.83326E-05	0.000661347	0.000640632	0.001124057	0.004878488
3835503773345	383550	3773345	0.001881659	0.00073801	0.000244407	0.000239372	0.000555833	0.000554975	0.000730292	0.000729821	0.000782234	0.000763484	3.04395E-05	3.04395E-05	0.000824363	3.04395E-05	0.000531481	0.000514834	0.000895528	0.003886655
3835603773345	383560	3773345	0.001549585	0.00060777	0.000201275	0.000197128	0.00045774	0.000457034	0.000601411	0.000601022	0.000644186	0.000628745	2.50676E-05	2.50676E-05	0.00067888	2.50676E-05	0.000440717	0.000426913	0.000735907	0.003193888
3835703773345	383570	3773345	0.001308347	0.00051315	0.00016994	0.000166439	0.000386479	0.000385883	0.000507783	0.000507456	0.000543899	0.000530862	2.11651E-05	2.11651E-05	0.000573192	2.11651E-05	0.000373527	0.000361827	0.00061808	0.002682512
3835803773345	383580	3773345	0.001127548	0.00044224	0.000146456	0.000143439	0.000333072	0.000332558	0.000437613	0.000437331	0.000468738	0.000457503	1.82403E-05	1.82403E-05	0.000493984	1.82403E-05	0.000322383	0.000312285	0.000528823	0.002295127
3835903773345	383590	3773345	0.000988039	0.00038752	0.000128336	0.000125692	0.000291862	0.000291412	0.000383468	0.000383221	0.000410743	0.000400897	1.59835E-05	1.59835E-05	0.000432864	1.59835E-05	0.000282395	0.00027355	0.00045938	0.001993743
3836003773345	383600	3773345	0.000876357	0.00034372	0.000113829	0.000111484	0.000258872	0.000258472	0.000340123	0.000339904	0.000364315	0.000355582	1.41768E-05	1.41768E-05	0.000383936	1.41768E-05	0.000250109	0.000242275	0.000403621	0.001751742
3836103773345	383610	3773345	0.000784929	0.00030786	0.000101954	9.98532E-05	0.000231864	0.000231506	0.000304639	0.000304443	0.000326307	0.000318485	1.26978E-05	1.26978E-05	0.000343881	1.26978E-05	0.000223505	0.000216504	0.000357961	0.001553576
3836203773345	383620	3773345	0.000709031	0.00027809	9.20955E-05	9.0198E-05	0.000209444	0.000209121	0.000275182	0.000275005	0.000294755	0.00028769	1.147E-05	1.147E-05	0.00031063	1.147E-05	0.000201302	0.000194997	0.000320084	0.001389187
3836303773345	383630	3773345	0.000644316	0.00025271	8.36897E-05	8.19654E-05	0.000190328	0.000190034	0.000250066	0.000249904	0.000267852	0.000261431	1.04231E-05	1.04231E-05	0.000282277	1.04231E-05	0.000182317	0.000176607	0.000287899	0.0012495
3836403773345	383640	3773345	0.000588007	0.00023062	7.63758E-05	7.48022E-05	0.000173695	0.000173426	0.000228212	0.000228065	0.000244443	0.000238584	9.51218E-06	9.51218E-06	0.000257609	9.51218E-06	0.000165783	0.00016059	0.00026004	0.001128593
3836503773345	383650	3773345	0.000539765	0.0002117	7.01097E-05	6.86652E-05	0.000159444	0.000159198	0.000209488	0.000209353	0.000224388	0.00021901	8.73176E-06	8.73176E-06	0.000236473	8.73176E-06	0.000151622	0.000146873	0.000236323	0.001025659
3836603773345	383660	3773345	0.000496822	0.00019486	6.45318E-05	6.32023E-05	0.000146759	0.000146532	0.000192822	0.000192697	0.000206536	0.000201586	8.03707E-06	8.03707E-06	0.00021766	8.03707E-06	0.000139025	0.000134671	0.000215354	0.00093465

Unique Identifier	X (UTM)	Y (UTM)	KMMass Grading / Excavation	KMMass Grading / Excavation	KMDrainage / Utilities Trenching	KMFoundations / Concrete Pads	KMBuilding / Structure Construction	KMAsphalt Paving	KMArchitectural Coating	KMLandscaping or Other Finishing	KMWaterside Construction (Piles)	EWNDemolition	EWNSite Grubbing / Prep	EWNDrainage / Utilities Trenching	EWNDrainage / Utilities Trenching	EWNDrainage / Utilities Trenching	EWNFoundation s / Concrete Pads	EWNBuilding / Structure Construction	EWNAsphalt Paving	EWNLandscaping or Other Finishing	EWNWaterside Construction (Piles)
			2025	2026	2026	2026	2026	2026	2026	2026	2026	2027	2027	2027	2028	2029	2029	2029	2029	2029	2029
3835403773335	383540	3773335	0.003048242	0.003016696	0.001083321	0.00057329	0.001969049	6.32577E-05	6.32577E-05	0.002032307	6.32577E-05	0.002423857	0.000132103	0.000310204	0.000304213	0.000297919	0.000258053	0.000560347	3.98657E-05	0.00058028	3.98657E-05
3835503773335	383550	3773335	0.002518157	0.002492097	0.000894933	0.000473595	0.001626634	5.22573E-05	5.22573E-05	0.001678892	5.22573E-05	0.002019867	0.000110085	0.000258501	0.000253509	0.000248264	0.000215043	0.000466953	3.32212E-05	0.000483563	3.32212E-05
3835603773335	383560	3773335	0.002100371	0.002078634	0.000746455	0.000395021	0.00135676	4.35873E-05	4.35873E-05	0.001400347	4.35873E-05	0.001700033	9.2654E-05	0.000217569	0.000213368	0.000208953	0.000180992	0.000393013	2.79608E-05	0.000406994	2.79608E-05
3835703773335	383570	3773335	0.001785005	0.001766532	0.000634377	0.00033571	0.001153046	3.70428E-05	3.70428E-05	0.001190089	3.70428E-05	0.001457174	7.94178E-05	0.000186488	0.000182887	0.000179103	0.000155136	0.000336869	2.39664E-05	0.000348852	2.39664E-05
3835803773335	383580	3773335	0.001543976	0.001527998	0.000548717	0.000290379	0.00099735	3.20409E-05	3.20409E-05	0.001029391	3.20409E-05	0.001270438	6.92405E-05	0.00016259	0.00015945	0.000156151	0.000135256	0.0002937	2.08952E-05	0.000304147	2.08952E-05
3835903773335	383590	3773335	0.001354191	0.001340177	0.000481269	0.000254686	0.000874756	2.81024E-05	2.81024E-05	0.000902859	2.81024E-05	0.001122562	6.11811E-05	0.000143665	0.00014089	0.000137975	0.000119512	0.000259514	1.8463E-05	0.000268745	1.8463E-05
3836003773335	383600	3773335	0.001199614	0.0011872	0.000426334	0.000225614	0.000774906	2.48946E-05	2.48946E-05	0.0007998	2.48946E-05	0.001001408	5.4578E-05	0.000128159	0.000125685	0.000123084	0.000106614	0.000231505	1.64703E-05	0.00023974	1.64703E-05
3836103773335	383610	3773335	0.001073863	0.001062749	0.000381642	0.000201964	0.000693675	2.2285E-05	2.2285E-05	0.00071596	2.2285E-05	0.000902267	4.91747E-05	0.000115471	0.000113242	0.000110899	9.60588E-05	0.000208586	1.48398E-05	0.000216006	1.48398E-05
3836203773335	383620	3773335	0.000967887	0.000957871	0.00034398	0.000182033	0.000625219	2.00858E-05	2.00858E-05	0.000645304	2.00858E-05	0.000818256	4.4596E-05	0.00010472	0.000102698	0.000100573	8.71147E-05	0.000189164	1.3458E-05	0.000195893	1.3458E-05
3836303773335	383630	3773335	0.000875544	0.000866483	0.000311162	0.000164666	0.000565569	1.81695E-05	1.81695E-05	0.000583738	1.81695E-05	0.000744666	4.05853E-05	9.53019E-05	9.34615E-05	9.15277E-05	7.928E-05	0.000172152	1.22477E-05	0.000178276	1.22477E-05
3836403773335	383640	3773335	0.00079387	0.000785654	0.000282135	0.000149305	0.00051281	1.64745E-05	1.64745E-05	0.000529285	1.64745E-05	0.000679238	3.70194E-05	8.69285E-05	8.52498E-05	8.34859E-05	7.23143E-05	0.000157026	1.11716E-05	0.000162612	1.11716E-05
3836503773335	383650	3773335	0.000723999	0.000716506	0.000257303	0.000136164	0.000467676	1.50246E-05	1.50246E-05	0.0004827	1.50246E-05	0.000622922	3.39501E-05	7.97212E-05	7.81817E-05	7.6564E-05	6.63187E-05	0.000144007	1.02453E-05	0.00014913	1.02453E-05
3836603773335	383660	3773335	0.00066334	0.000656475	0.000235746	0.000124756	0.000428493	1.37658E-05	1.37658E-05	0.000442258	1.37658E-05	0.000573742	3.12697E-05	7.34272E-05	7.20092E-05	7.05193E-05	6.10828E-05	0.000132638	9.43645E-06	0.000137356	9.43645E-06
3836703773335	383670	3773335	0.000610543	0.000604224	0.000216982	0.000114826	0.000394388	1.26701E-05	1.26701E-05	0.000407058	1.26701E-05	0.000530703	2.8924E-05	6.7919E-05	6.66075E-05	6.52293E-05	5.65007E-05	0.000122688	8.72858E-06	0.000127052	8.72858E-06
3836803773335	383680	3773335	0.000564054	0.000558217	0.00020046	0.000106083	0.000364358	1.17054E-05	1.17054E-05	0.000376063	1.17054E-05	0.000492595	2.68471E-05	6.3042E-05	6.18246E-05	6.05454E-05	5.24436E-05	0.000113878	8.10181E-06	0.000117929	8.10181E-06
3836903773335	383690	3773335	0.000522784	0.000517374	0.000185793	9.83211E-05	0.000337699	1.08489E-05	1.08489E-05	0.000348548	1.08489E-05	0.000458607	2.49946E-05	5.86921E-05	5.75587E-05	5.63678E-05	4.8825E-05	0.000106021	7.54279E-06	0.000109792	7.54279E-06
3837003773335	383700	3773335	0.000486217	0.000481185	0.000172798	9.14439E-05	0.000314078	1.00901E-05	1.00901E-05	0.000324168	1.00901E-05	0.000428339	2.3345E-05	5.48185E-05	5.37599E-05	5.26476E-05	4.56026E-05	9.90233E-05	7.04498E-06	0.000102546	7.04498E-06
3837103773335	383710	3773335	0.000460893	0.000456124	0.000163798	8.66812E-05	0.00029772	9.56455E-06	9.56455E-06	0.000307284	9.56455E-06	0.000407244	2.21953E-05	5.21189E-05	5.11124E-05	5.00548E-05	4.33568E-05	9.41467E-05	6.69803E-06	9.74957E-05	6.69803E-06
3837203773335	383720	3773335	0.000440415	0.000435857	0.00015652	8.28298E-05	0.000284492	9.13958E-06	9.13958E-06	0.000293631	9.13958E-06	0.000390116	2.12618E-05	4.99268E-05	4.89626E-05	4.79496E-05	4.15332E-05	9.0187E-05	6.41632E-06	9.33951E-05	6.41632E-06
3837303773335	383730	3773335	0.000421811	0.000417445	0.000149908	7.93308E-05	0.000272474	8.75349E-06	8.75349E-06	0.000281227	8.75349E-06	0.000374504	2.04109E-05	4.79287E-05	4.70032E-05	4.60306E-05	3.98711E-05	8.65777E-05	6.15954E-06	8.96575E-05	6.15954E-06
3837403773335	383740	3773335	0.00040735	0.000403134	0.000144769	7.66111E-05	0.000263132	8.4534E-06	8.4534E-06	0.000271586	8.4534E-06	0.000362306	1.97462E-05	4.63677E-05	4.54723E-05	4.45315E-05	3.85725E-05	8.37579E-05	5.95893E-06	8.67374E-05	5.95893E-06
3837503773335	383750	3773335	0.000393755	0.00038968	0.000139937	7.40543E-05	0.000254351	8.17127E-06	8.17127E-06	0.000262522	8.17127E-06	0.000350829	1.91206E-05	4.48988E-05	4.40318E-05	4.31207E-05	3.73506E-05	8.11045E-05	5.77015E-06	8.39896E-05	5.77015E-06
3837603773335	383760	3773335	0.000382325	0.000378368	0.000135875	7.19046E-05	0.000246967	7.93407E-06	7.93407E-06	0.000254901	7.93407E-06	0.000341135	1.85923E-05	4.36583E-05	4.28152E-05	4.19293E-05	3.63186E-05	7.88636E-05	5.61072E-06	8.16689E-05	5.61072E-06
3837703773335	383770	3773335	0.000372672	0.000368815	0.000132445	7.00891E-05	0.000240732	7.73375E-06	7.73375E-06	0.000248465	7.73375E-06	0.000332889	1.81429E-05	4.26029E-05	4.17802E-05	4.09157E-05	3.54406E-05	7.69572E-05	5.47509E-06	7.96947E-05	5.47509E-06
3837803773335	383780	3773335	0.000363735	0.000359971	0.000129269	6.84085E-05	0.000234959	7.5483E-06	7.5483E-06	0.000242507	7.5483E-06	0.000325201	1.77239E-05	4.1619E-05	4.08153E-05	3.99708E-05	3.46222E-05	7.518E-05	5.34865E-06	7.78543E-05	5.34865E-06
3837903773335	383790	3773335	0.000352671	0.000349021	0.000125337	6.63276E-05	0.000227812	7.3187E-06	7.3187E-06	0.000235131	7.3187E-06	0.000315745	1.72085E-05	4.04088E-05	3.96285E-05	3.88086E-05	3.36154E-05	7.29939E-05	5.19312E-06	7.55905E-05	5.19312E-06
3838003773335	383800	3773335	0.000342346	0.000338803	0.000121667	6.43858E-05	0.000221143	7.10443E-06	7.10443E-06	0.000228247	7.10443E-06	0.000306871	1.67249E-05	3.92731E-05	3.85147E-05	3.77178E-05	3.26706E-05	7.09424E-05	5.04717E-06	7.34659E-05	5.04717E-06
3838103773335	383810	3773335	0.00033214	0.000328703	0.00011804	6.24664E-05	0.00021455	6.89264E-06	6.89264E-06	0.000221443	6.89264E-06	0.000298081	1.62458E-05	3.81482E-05	3.74115E-05	3.66374E-05	3.17348E-05	6.89103E-05	4.90259E-06	7.13616E-05	4.90259E-06
3838203773335	383820	3773335	0.00032192	0.000318588	0.000114408	6.05442E-05	0.000207948	6.68054E-06	6.68054E-06	0.000214629	6.68054E-06	0.000289283	1.57663E-05	3.70223E-05	3.63073E-05	3.55561E-05	3.07982E-05	6.68764E-05	4.7579E-06	6.92554E-05	4.7579E-06
3838303773335	383830	3773335	0.000312259	0.000309028	0.000110975	5.87273E-05	0.000201708	6.48006E-06	6.48006E-06	0.000208188	6.48006E-06	0.000280937	1.53114E-05	3.59541E-05	3.52598E-05	3.45303E-05	2.99096E-05	6.4947E-05	4.62063E-06	6.72573E-05	4.62063E-06
3838403773335	383840	3773335	0.000299038	0.000295943	0.000106276	5.62407E-05	0.000193167	6.20568E-06	6.20568E-06	0.000199373	6.20568E-06	0.000269735	1.47009E-05	3.45205E-05	3.38539E-05	3.31534E-05	2.8717E-05	6.23573E-05	4.43639E-06	6.45755E-05	4.43639E-06
3838503773335	383850	3773335	0.000286159	0.000283198	0.000101699	5.38186E-05	0.000184848	5.93843E-06	5.93843E-06	0.000190787	5.93843E-06	0.000258809	1.41054E-05	3.31222E-05	3.24826E-05	3.18105E-05	2.75538E-05	5.98314E-05	4.25668E-06	6.19597E-05	4.25668E-06
3838603773335	383860	3773335	0.000273669	0.000270837	9.72599E-05	5.14696E-05	0.00017678	5.67924E-06	5.67924E-06	0.000182459	5.67924E-06	0.000248204	1.35274E-05	3.1765E-05	3.11516E-05	3.0507E-05	2.64248E-05	5.73798E-05	4.08226E-06	5.94209E-05	4.08226E-06
3838703773335	383870	3773335	0.000261112	0.00025841	9.27971E-05	4.91079E-05	0.000168668	5.41864E-06	5.41864E-06	0.000174087	5.41864E-06	0.000237538	1.29461E-05	3.04E-05	2.98129E-05	2.91961E-05	2.52892E-05	5.4914E-05	3.90684E-06	5.68675E-05	3.90684E-06
3838803773335	383880	3773335	0.000249391	0.00024681	8.86316E-05	4.69035E-05	0.000161097	5.17541E-06	5.17541E-06	0.000166272	5.17541E-06	0.000227561	1.24024E-05	2.91231E-05	2.85607E-05	2.79698E-05	2.4227E-05	5.26076E-05	3.74275E-06	5.4479E-05	3.74275E-06
3838903773335	383890	3773335	0.000237498	0.00023504	8.44049E-05	4.46668E-05	0.000153415	4.9286E-06	4.9286E-06	0.000158343	4.9286E-06	0.000217416	1.18495E-05	2.78248E-05	2.72874E-05	2.67228E-05	2.31469E-05	5.02622E-05	3.57588E-06	5.20501E-05	3.57588E-06
3839003773335	383900	3773335	0.000226217	0.000223876	8.03959E-05	4.25452E-05	0.000146128	4.69451E-06	4.69451E-06	0.000150822	4.69451E-06	0.000207768	1.13236E-05	2.65901E-05	2.60766E-05	2.5537E-05	2.21198E-05	4.80319E-05	3.41721E-06	4.97405E-05	3.41721E-06
3839103773335	383910	3773335	0.000215676	0.000213444	7.66495E-05	4.05626E-05	0.000139318	4.47575E-06	4.47575E-06	0.000143794	4.47575E-06	0.000198703	1.08296E-05	2.54298E-05	2.49388E-05	2.44227E-05	2.11546E-05	4.59361E-05	3.2681E-06	4.75701E-05	3.2681E-06
3829703773345	382970	3773345	9.45901E-05	9.36112E-05	3.36166E-05	1.77898E-05	6.11016E-05	1.96295E-06	1.96295E-06	6.30646E-05	1.96295E-06	0.000206099	1.12327E-05	2.63764E-05	2.58671E-05	2.53319E-05	2.19421E-05	4.7646E-05	3.38975E-06	4.93409E-05	3.38975E-06
3829803773345	382980	3773345	9.81587E-05	9.71428E-05	3.48848E-05	1.84609E-05	6.34068E-05	2.03701E-06	2.03701E-06	6.54438E-05	2.03701E-06	0.000218258	1.18954E-05	2.79325E-05	2.73931E-05	2.68263E-05	2.32366E-05	5.04569E-05	3.58974E-06	5.22518E-05	3.58974E-06
3829903773345	382990	3773345	0.000101608	0.000100556	3.61106E-05	1.91096E-05	6.56348E-05	2.10858E-06	2.10858E-06	6.77434E-05	2.10858E-06	0.00023067	1.25718E-05	2.9521E-05	2.89509E-05	2.83519E-05	2.4558E-05	5.33263E-05	3.79388E-06	5.52232E-05	3.79388E-06
3830003773345	383000	3773345	0.000104885	0.0001038	3.72754E-05	1.9726E-05	6.77519E-05	2.1766E-06	2.1766E-06	6.99285E-05	2.1766E-06	0.000243166	1.32529E-05	3.11202E-05	3.05192E-05	2.98878E-05	2.58884E-05	5.62151E-05	3.9994E-06	5.82148E-05	3.9994E-06
3830103773345	383010	3773345	0.000108334	0.000107213	3.85012E-05	2.03747E-05	6.99799E-05	2.24818E-06	2.24818E-06	7.22281E-05	2.24818E-06	0.000256787	1.39953E-05	3.28635E-05	3.22289E-05	3.1562E-05	2.73386E-05	5.93641E-05	4.22343E-06	6.14758E-05	4.22343E-06
3830203773345	383020	3773345	0.000111104	0.000109954	3.94856E-05	2.08956E-05	7.17691E-05	2.30565E-06	2.30565E-06	7.40748E-05	2.30565E-06	0.000269061	1.46642E-05	3.44343E-05	3.37693E-05	3.30706E-05	2.86453E-05	6.22016E-05	4.42531E-06	6.44142E-05	4.42531E-06
3830303773345	383030	3773345	0.000113844	0.000112666	4.04593E-05	2.14109E-05	7.3539E-05	2.36251E-06	2.36251E-06	7.59015E-05	2.36251E-06	0.000281994	1.5369E-05	3.60894E-05	3.53924E-05	3.46601E-05	3.00221E-05	6.51913E-05	4.63801E-06	6.75103E-05	4.63801E-06
3830403773345	383040	3773345	0.000116748	0.00011554	4.14914E-05	2.19571E-05	7.54149E-05	2.42278E-06	2.42278E-06	7.78377E-05	2.42278E-06	0.000296289	1.61481E-05	3.79189E-05	3.71866E-05	3.64172E-05	3.15441E-05	6.84961E-05	4.87313E-06	7.09326E-05	4.87313E-06
3830503773345	383050	3773345	0.000119951	0.00011871	4.26296E-05	2.25594E-05	7.74838E-05	2.48925E-06	2.48925E-06	7.99731E-05	2.48925E-06	0.000312522	1.70328E-05	3.99963E-05	3.92239E-05	3.84124E-05	3.32722E-05	7.22487E-05	5.1401E-06	7.48188E-05	5.1401E-06
3830603773345	383060	3773345	0.000123318	0.000122042	4.38263E-05	2.31927E-05	7.96588E-05	2.55912E-06	2.55912E-06	8.22179E-05	2.55912E-06	0.000330469	1.8011E-05	4.22932E-05	4.14765E-05	4.06183E-05	3.5183E-05	7.63978E-05	5.43529E-06	7.91155E-05	5.43529E-06
3830703773345	383070	3773345	0.000126446	0.000125138	4.4938E-05	2.3781E-05	8.16794E-05	2.62403E-06	2.62403E-06	8.43035E-05	2.62403E-06	0.000348968	1.90192E-05	4.46607E-05	4.37983E-05	4.2892E-05	3.71525E-05	8.06744E-05	5.73955E-06	8.35442E-05	5.73955E-06
3830803773345	383080	3773345	0.000129612	0.00012827	4.60629E-05	2.43763E-05	8.37242E-05	2.68972E-06	2.68972E-06	8.64139E-05	2.68972E-06	0.000369052	2.01138E-05	4.7231E-05	4.63189E-05	4.53606E-05	3.92907E-05	8.53174E-05	6.06987E-06	8.83523E-05	6.06987E-06
3830903773345	383090	3773345	0.000133688	0.000132304	4.75116E-05	2.5143E-05	8.63573E-05	2.77432E-06	2.77432E-06	8.91316E-05	2.77432E-06	0.000393853	2.14655E-05	5.0405E-05	4.94316E-05	4.84088E-05	4.19311E-05	9.10508E-05	6.47777E-06	9.42897E-05	6.47777E-06
3831003773345	383100	3773345	0.000140952	0.000139493	5.00932E-05	2.65091E-05	9.10496E-05	2.92506E-06	2.92506E-06	9.39747E-05	2.92506E-06	0.00043265	2.358E-05	5.53702E-05	5.4301E-05	5.31774E-05	4.60616E-05	0.0001000 2	7.11588E-06	0.000103578	7.11588E-06
3831103773345	383110	3773345	0.000148828	0.000147288	5.28924E-05	2.79904E-05	9.61374E-05	3.08851E-06	3.08851E-06	9.92259E-05	3.08851E-06	0.000477894	2.60458E-05	6.11606E-05	5.99795E-05	5.87384E-05	5.08784E-05	0.000110479	7.86002E-06	0.000114409	7.86002E-06
3831203773345	383120	3773345	0.000157556	0.000155925	5.5994E-05	2.96318E-05	0.000101775	3.26962E-06	3.26962E-06	0.000105045	3.26962E-06	0.00053199	2.89941E-05	6.80837E-05	6.67689E-05	6.53874E-05	5.56377E-05	0.000122985	8.74974E-06	0.00012736	8.74974E-06
3831303773345	383130	3773345	0.000167186	0.000165456	5.94167E-05	3.14431E-05	0.000107996	3.46948E-06	3.46948E-06	0.000111466	3.46948E-06	0.000597425	3.25604E-05	7.6458E-05	7.49816E-05	7.34301E-05	6.36042E-05	0.000138113	9.82597E-06	0.000143026	9.82597E-06
3831403773345	383140	3773345	0.000178026	0.000176184	6.32692E-05	3.34818E-05	0.000114998	3.69444E-06	3.69444E-06	0.000118693	3.69444E-06	0.000679277	3.70215E-05	8.69334E-05	8.52546E-05	8.34906E-05	7.23184E-05	0.000157035	1.11722E-05	0.000162621	1.11722E-05
3831503773345	383150	3773345	0.000193615	0.000191611	6.88092E-05	3.64136E-05	0.000125068	4.01793E-06	4.01793E-06	0.000129086	4.01793E-06	0.000811051	4.42033E-05	0.000103798	0.00010179 3	9.96871E-05	8.63476E-05	0.000187499	1.33395E-05	0.000194168	1.33395E-05
3831603773345	383160	3773345	0.000210622	0.000208442	7.48533E-05	3.96121E-05	0.000136054	4.37086E-06	4.37086E-06	0.000140424	4.37086E-06	0.000994677	5.42112E-05	0.000127298	0.00012484	0.000122257	0.000105897	0.000229949	1.63597E-05	0.000238129	1.63597E-05
3831703773345	383170	3773345	0.000229465	0.00022709	8.15501E-05	4.3156E-05	0.000148226	4.7619E-06	4.7619E-06	0.000152988	4.7619E-06	0.00128504	7.00363E-05	0.000164459	0.000161283	0.000157946	0.00013681	0.000297075	2.11353E-05	0.000307643	2.11353E-05
3831803773345	383180	3773345	0.000248823	0.000246248	8.84299E-05	4.67968E-05	0.000160731	5.16363E-06	5.16363E-06	0.000165894	5.16363E-06	0.001790506	9.75849E-05	0.000229148	0.000224723	0.000220073	0.000190624	0.000413929	2.94488E-05	0.000428653	2.94488E-05
3831903773345	383190	3773345	0.000270138	0.000267342	9.60049E-05	5.08054E-05	0.000174499	5.60595E-06	5.60595E-06	0.000180105	5.60595E-06	0.002808552	0.00015307	0.000359437	0.00035249 5	0.000345202	0.000299009	0.000649281	4.61928E-05	0.000672377	4.61928E-05
3835103773345	383510	3773345	0.009594661	0.009495366	0.003409867	0.001804489	0.006197789	0.00019911	0.00019911	0.006396899	0.00019911	0.007252109	0.000395249	0.00092812	0.00091019 7	0.000891364	0.000772087	0.001676541	0.000119277	0.00173618	0.000119277
3835203773345	383520	3773345	0.00664566	0.006576884	0.002361815	0.001249864	0.004292845	0.000137912	0.000137912	0.004430757	0.000137912	0.005074334	0.000276558	0.00064941	0.000636869	0.000623692	0.000540233	0.001173084	8.34586E-05	0.001214813	8.34586E-05
3835303773345	383530	3773345	0.004861334	0.004811024	0.00172768	0.000914282	0.003140238	0.000100883	0.000100883	0.003241121	0.000100883	0.003758338	0.000204834	0.000480989	0.000471701	0.000461941	0.000400127	0.000868852	6.18141E-05	0.000899759	6.18141E-05
3835403773345	383540	3773345	0.003708171	0.003669795	0.001317855	0.000697404	0.002395338	7.69527E-05	7.69527E-05	0.002472291	7.69527E-05	0.002899355	0.000158019	0.000371057	0.000363892	0.000356363	0.000308676	0.000670272	4.76863E-05	0.000694115	4.76863E-05
3835503773345	383550	3773345	0.002954272	0.002923698	0.001049925	0.000555616	0.001908348	6.13076E-05	6.13076E-05	0.001969656	6.13076E-05	0.002333254	0.000127165	0.000298608	0.000292842	0.000286783	0.000248407	0.000539401	3.83755E-05	0.000558589	3.83755E-05
3835603773345	383560	3773345	0.002427696	0.002402571	0.000862784	0.000456582	0.0015682	5.038E-05	5.038E-05	0.00161858	5.038E-05	0.00193545	0.000105485	0.000247698	0.000242914	0.000237888	0.000206055	0.000447437	3.18327E-05	0.000463353	3.18327E-05
3835703773345	383570	3773345	0.002038995	0.002017894	0.000724643	0.000383478	0.001317114	4.23136E-05	4.23136E-05	0.001359427	4.23136E-05	0.001640103	8.93877E-05	0.000209899	0.000205846	0.000201587	0.000174612	0.000379159	2.69751E-05	0.000392646	2.69751E-05
3835803773345	383580	3773345	0.001744542	0.001726487	0.000619996	0.0003281	0.001126908	3.62031E-05	3.62031E-05	0.001163111	3.62031E-05	0.0014149	7.71139E-05	0.000181078	0.000177581	0.000173907	0.000150636	0.000327096	2.32711E-05	0.000338732	2.32711E-05
3835903773345	383590	3773345	0.001515457	0.001499774	0.000538582	0.000285015	0.000978928	3.14491E-05	3.14491E-05	0.001010377	3.14491E-05	0.001238624	6.75066E-05	0.000158518	0.000155457	0.000152241	0.000131869	0.000286345	2.03719E-05	0.000296531	2.03719E-05
3836003773345	383600	3773345	0.001331511	0.001317731	0.000473208	0.00025042	0.000860106	2.76318E-05	2.76318E-05	0.000887737	2.76318E-05	0.001096276	5.97485E-05	0.000140301	0.000137591	0.000134744	0.000116714	0.000253437	1.80307E-05	0.000262452	1.80307E-05
3836103773345	383610	3773345	0.001180883	0.001168662	0.000419677	0.000222091	0.000762806	2.45059E-05	2.45059E-05	0.000787312	2.45059E-05	0.000979019	5.33578E-05	0.000125294	0.000122875	0.000120332	0.00010423	0.000226329	1.61021E-05	0.000234381	1.61021E-05
3836203773345	383620	3773345	0.00105593	0.001045002	0.000375269	0.000198591	0.000682091	2.19129E-05	2.19129E-05	0.000704004	2.19129E-05	0.000881188	4.80259E-05	0.000112774	0.000110596	0.000108308	9.38146E-05	0.000203713	1.44931E-05	0.000210959	1.44931E-05
3836303773345	383630	3773345	0.000949753	0.000939924	0.000337535	0.000178622	0.000613505	1.97095E-05	1.97095E-05	0.000633214	1.97095E-05	0.00079759	4.34697E-05	0.000102075	0.000100104	9.80326E-05	8.49145E-05	0.000184387	1.31181E-05	0.000190946	1.31181E-05
3836403773345	383640	3773345	0.000857851	0.000848973	0.000304873	0.000161338	0.000554139	1.78023E-05	1.78023E-05	0.000571941	1.78023E-05	0.000724843	3.95049E-05	9.27648E-05	9.09735E-05	8.90911E-05	7.71695E-05	0.000167569	1.19216E-05	0.00017353	1.19216E-05
3836503773345	383650	3773345	0.000779611	0.000771542	0.000277067	0.000146623	0.000503599	1.61786E-05	1.61786E-05	0.000519778	1.61786E-05	0.000662562	3.61105E-05	8.47942E-05	8.31567E-05	8.14361E-05	7.05389E-05	0.000153171	1.08973E-05	0.00015862	1.08973E-05
3836603773345	383660	3773345	0.000710434	0.000703081	0.000252483	0.000133613	0.000458913	1.47431E-05	1.47431E-05	0.000473656	1.47431E-05	0.000607188	3.30925E-05	7.77074E-05	7.62068E-05	7.463E-05	6.46435E-05	0.00014037	9.98653E-06	0.000145363	9.98653E-06

			ISDemolition	ISDrainage / Utilities Trenching	ISDrainage / Utilities Trenching	ISAsphalt Paving	ISAsphalt Paving	SVDemolition	SVSite Grubbing / Prep	SVMass Grading / Excavation	SVMass Grading / Excavation	SVDrainage / Utilities Trenching	SVFoundations / Concrete Pads	SVBuilding / Structure Construction	SVBuilding / Structure Construction	SVAsphalt Paving	SVAsphalt Paving	SVArchitectural Coating	SVArchitectural Coating	SVLandscaping or Other Finishing	SVLandscaping or Other Finishing
Unique Identifier	X (UTM)	Y (UTM)	2027	2027	2028	2027	2028	2027	2027	2027	2028	2028	2028	2028	2029	2028	2029	2028	2029	2028	2029
3835403773335	383540	3773335	0.000429107	0.000172785	0.000168352	4.46242E-05	4.15694E-05	0.003241285	0.002330308	0.00157116	0.001551212	0.001100622	0.000349639	0.00050088	0.000481768	4.92463E-05	4.58185E-05	4.92463E-05	4.58185E-05	0.00050088	0.000481768
3835503773335	383550	3773335	0.00035486	0.000142889	0.000139223	3.6903E-05	3.43768E-05	0.002632469	0.001892602	0.001276047	0.001259845	0.00089389	0.000283966	0.000406799	0.000391277	3.99963E-05	3.72124E-05	3.99963E-05	3.72124E-05	0.000406799	0.000391277
3835603773335	383560	3773335	0.00029635	0.000119329	0.000116267	3.08184E-05	2.87087E-05	0.002164714	0.001556312	0.00104931	0.001035987	0.000735058	0.000233509	0.000334516	0.000321752	3.28895E-05	3.06002E-05	3.28895E-05	3.06002E-05	0.000334516	0.000321752
3835703773335	383570	3773335	0.000252182	0.000101544	9.89389E-05	2.62252E-05	2.443E-05	0.001818796	0.001307615	0.000881632	0.000870438	0.000617597	0.000196195	0.000281061	0.000270337	2.76338E-05	2.57103E-05	2.76338E-05	2.57103E-05	0.000281061	0.000270337
3835803773335	383580	3773335	0.000218418	8.79488E-05	8.56923E-05	2.2714E-05	2.11591E-05	0.001559773	0.001121392	0.000756075	0.000746475	0.000529642	0.000168254	0.000241034	0.000231837	2.36984E-05	2.20488E-05	2.36984E-05	2.20488E-05	0.000241034	0.000231837
3835903773335	383590	3773335	0.000191825	7.72407E-05	7.52589E-05	1.99485E-05	1.85829E-05	0.001358863	0.000976949	0.000658687	0.000650324	0.00046142	0.000146581	0.000209987	0.000201975	2.06458E-05	1.92088E-05	2.06458E-05	1.92088E-05	0.000209987	0.000201975
3836003773335	383600	3773335	0.000170154	6.85146E-05	6.67567E-05	1.76948E-05	1.64835E-05	0.001197276	0.000860776	0.00058036	0.000572991	0.000406551	0.000129151	0.000185017	0.000177957	1.81908E-05	1.69246E-05	1.81908E-05	1.69246E-05	0.000185017	0.000177957
3836103773335	383610	3773335	0.00015252	6.14139E-05	5.98382E-05	1.5861E-05	1.47752E-05	0.001067421	0.000767418	0.000517415	0.000510846	0.000362457	0.000115143	0.00016495	0.000158656	1.62178E-05	1.5089E-05	1.62178E-05	1.5089E-05	0.00016495	0.000158656
3836203773335	383620	3773335	0.000137649	5.5426E-05	5.4004E-05	1.43145E-05	1.33346E-05	0.000958984	0.000689457	0.000464852	0.00045895	0.000325636	0.000103446	0.000148193	0.000142539	1.45703E-05	1.35561E-05	1.45703E-05	1.35561E-05	0.000148193	0.000142539
3836303773335	383630	3773335	0.000124683	5.0205E-05	4.89169E-05	1.29661E-05	1.20785E-05	0.000865166	0.000622007	0.000419375	0.00041405	0.000293779	9.3326E-05	0.000133695	0.000128594	1.31449E-05	1.22299E-05	1.31449E-05	1.22299E-05	0.000133695	0.000128594
3836403773335	383640	3773335	0.000113205	4.55832E-05	4.44136E-05	1.17725E-05	1.09666E-05	0.000782653	0.000562685	0.000379378	0.000374561	0.00026576	8.44252E-05	0.000120944	0.00011633	1.18912E-05	1.10635E-05	1.18912E-05	1.10635E-05	0.000120944	0.00011633
3836503773335	383650	3773335	0.000103378	4.16264E-05	4.05583E-05	1.07506E-05	1.00146E-05	0.000712514	0.000512259	0.00034538	0.000340994	0.000241944	7.68593E-05	0.000110106	0.000105905	1.08256E-05	1.0072E-05	1.08256E-05	1.0072E-05	0.000110106	0.000105905
3836603773335	383660	3773335	9.48408E-05	3.81888E-05	3.7209E-05	9.86279E-06	9.18763E-06	0.000652006	0.000468757	0.000316049	0.000312036	0.000221397	7.03323E-05	0.000100755	9.69109E-05	9.90623E-06	9.2167E-06	9.90623E-06	9.2167E-06	0.000100755	9.69109E-05
3836703773335	383670	3773335	8.74062E-05	3.51952E-05	3.42922E-05	9.08964E-06	8.4674E-06	0.000599587	0.00043107	0.00029064	0.00028695	0.000203598	6.46778E-05	9.26549E-05	8.91196E-05	9.1098E-06	8.47571E-06	9.1098E-06	8.47571E-06	9.26549E-05	8.91196E-05
3836803773335	383680	3773335	8.08546E-05	3.25571E-05	3.17218E-05	8.40832E-06	7.83272E-06	0.0005536	0.000398008	0.000268348	0.000264941	0.000187982	5.97171E-05	8.55484E-05	8.22843E-05	8.41109E-06	7.82564E-06	8.41109E-06	7.82564E-06	8.55484E-05	8.22843E-05
3836903773335	383690	3773335	7.50352E-05	3.02138E-05	2.94386E-05	7.80314E-06	7.26897E-06	0.000512922	0.000368763	0.000248631	0.000245474	0.00017417	5.53292E-05	7.92625E-05	7.62382E-05	7.79306E-06	7.25063E-06	7.79306E-06	7.25063E-06	7.92625E-05	7.62382E-05
3837003773335	383700	3773335	6.98766E-05	2.81367E-05	2.74148E-05	7.26668E-06	6.76924E-06	0.00047702	0.000342951	0.00023122	0.000228292	0.000161979	5.14564E-05	7.37145E-05	7.09018E-05	7.24758E-06	6.74311E-06	7.24758E-06	6.74311E-06	7.37145E-05	7.09018E-05
3837103773335	383710	3773335	6.63179E-05	2.67037E-05	2.60186E-05	6.8966E-06	6.42449E-06	0.000452289	0.000325171	0.00021924	0.000216456	0.000153581	4.87887E-05	6.98928E-05	6.7226E-05	6.87184E-06	6.39352E-06	6.87184E-06	6.39352E-06	6.98928E-05	6.7226E-05
3837203773335	383720	3773335	6.3448E-05	2.55481E-05	2.48926E-05	6.59815E-06	6.14647E-06	0.000432378	0.000310856	0.000209588	0.000206927	0.00014682	4.66409E-05	6.68159E-05	6.42665E-05	6.56932E-06	6.11206E-06	6.56932E-06	6.11206E-06	6.68159E-05	6.42665E-05
3837303773335	383730	3773335	6.08422E-05	2.44988E-05	2.38703E-05	6.32716E-06	5.89403E-06	0.000414329	0.00029788	0.000200839	0.000198289	0.000140691	4.46939E-05	6.40268E-05	6.15838E-05	6.29509E-06	5.85692E-06	6.29509E-06	5.85692E-06	6.40268E-05	6.15838E-05
3837403773335	383740	3773335	5.88288E-05	2.36881E-05	2.30803E-05	6.11778E-06	5.69899E-06	0.000400422	0.000287882	0.000194098	0.000191634	0.000135969	4.31938E-05	6.18778E-05	5.95168E-05	6.0838E-06	5.66034E-06	6.0838E-06	5.66034E-06	6.18778E-05	5.95168E-05
3837503773335	383750	3773335	5.69383E-05	2.29269E-05	2.23387E-05	5.92119E-06	5.51585E-06	0.000387415	0.000278531	0.000187793	0.000185409	0.000131552	4.17907E-05	5.98678E-05	5.75835E-05	5.88618E-06	5.47647E-06	5.88618E-06	5.47647E-06	5.98678E-05	5.75835E-05
3837603773335	383760	3773335	5.53595E-05	2.22912E-05	2.17192E-05	5.757E-06	5.3629E-06	0.000376609	0.000270762	0.000182555	0.000180237	0.000127883	4.06251E-05	5.81979E-05	5.59773E-05	5.722E-06	5.32372E-06	5.722E-06	5.32372E-06	5.81979E-05	5.59773E-05
3837703773335	383770	3773335	5.40335E-05	2.17572E-05	2.1199E-05	5.61911E-06	5.23445E-06	0.000367611	0.000264293	0.000178194	0.000175931	0.000124827	3.96545E-05	5.68074E-05	5.46399E-05	5.58529E-06	5.19652E-06	5.58529E-06	5.19652E-06	5.68074E-05	5.46399E-05
3837803773335	383780	3773335	5.28081E-05	2.12638E-05	2.07183E-05	5.49168E-06	5.11574E-06	0.000359353	0.000258355	0.00017419	0.000171979	0.000122023	3.87636E-05	5.55313E-05	5.34124E-05	5.45981E-06	5.07978E-06	5.45981E-06	5.07978E-06	5.55313E-05	5.34124E-05
3837903773335	383790	3773335	5.12712E-05	2.0645E-05	2.01153E-05	5.33185E-06	4.96685E-06	0.000348894	0.000250836	0.000169121	0.000166973	0.000118472	3.76354E-05	5.3915E-05	5.18579E-05	5.30091E-06	4.93194E-06	5.30091E-06	4.93194E-06	5.3915E-05	5.18579E-05
3838003773335	383800	3773335	4.98348E-05	2.00666E-05	1.95517E-05	5.18248E-06	4.82771E-06	0.000339148	0.000243829	0.000164396	0.000162309	0.000115162	3.65841E-05	5.24089E-05	5.04092E-05	5.15283E-06	4.79417E-06	5.15283E-06	4.79417E-06	5.24089E-05	5.04092E-05
3838103773335	383810	3773335	4.84125E-05	1.94939E-05	1.89937E-05	5.03456E-06	4.68991E-06	0.000329482	0.000236879	0.000159711	0.000157683	0.00011188	3.55414E-05	5.09152E-05	4.89725E-05	5.00597E-06	4.65753E-06	5.00597E-06	4.65753E-06	5.09152E-05	4.89725E-05
3838203773335	383820	3773335	4.69831E-05	1.89183E-05	1.84329E-05	4.88592E-06	4.55145E-06	0.000319753	0.000229885	0.000154995	0.00015302	0.000108577	3.4492E-05	4.94119E-05	4.75265E-05	4.85816E-06	4.52001E-06	4.85816E-06	4.52001E-06	4.94119E-05	4.75265E-05
3838303773335	383830	3773335	4.56306E-05	1.83737E-05	1.79023E-05	4.74526E-06	4.42042E-06	0.000310542	0.000223263	0.00015053	0.000148619	0.000105449	3.34983E-05	4.79884E-05	4.61574E-05	4.7182E-06	4.38979E-06	4.7182E-06	4.38979E-06	4.79884E-05	4.61574E-05
3838403773335	383840	3773335	4.37611E-05	1.76209E-05	1.71688E-05	4.55085E-06	4.23932E-06	0.000297677	0.000214014	0.000144294	0.000142462	0.00010108	3.21107E-05	4.60005E-05	4.42453E-05	4.52275E-06	4.20794E-06	4.52275E-06	4.20794E-06	4.60005E-05	4.42453E-05
3838503773335	383850	3773335	4.19349E-05	1.68856E-05	1.64524E-05	4.36094E-06	4.06241E-06	0.000285116	0.000204983	0.000138205	0.000136451	9.6815E-05	3.07557E-05	4.40594E-05	4.23782E-05	4.3319E-06	4.03038E-06	4.3319E-06	4.03038E-06	4.40594E-05	4.23782E-05
3838603773335	383860	3773335	4.01632E-05	1.61722E-05	1.57573E-05	4.1767E-06	3.89078E-06	0.000272911	0.000196208	0.000132289	0.00013061	9.26707E-05	2.94391E-05	4.21733E-05	4.05641E-05	4.14646E-06	3.85785E-06	4.14646E-06	3.85785E-06	4.21733E-05	4.05641E-05
3838703773335	383870	3773335	3.83748E-05	1.54521E-05	1.50556E-05	3.99071E-06	3.71752E-06	0.000260581	0.000187344	0.000126313	0.000124709	8.84839E-05	2.81091E-05	4.0268E-05	3.87315E-05	3.95913E-06	3.68356E-06	3.95913E-06	3.68356E-06	4.0268E-05	3.87315E-05
3838803773335	383880	3773335	3.67037E-05	1.47792E-05	1.44E-05	3.81693E-06	3.55564E-06	0.000249071	0.000179069	0.000120733	0.0001192	8.45755E-05	2.68675E-05	3.84893E-05	3.70207E-05	3.78425E-06	3.52085E-06	3.78425E-06	3.52085E-06	3.84893E-05	3.70207E-05
3838903773335	383890	3773335	3.50019E-05	1.40939E-05	1.37323E-05	3.63995E-06	3.39078E-06	0.000237329	0.000170627	0.000115042	0.000113581	8.05884E-05	2.56009E-05	3.66748E-05	3.52755E-05	3.60586E-06	3.35487E-06	3.60586E-06	3.35487E-06	3.66748E-05	3.52755E-05
3839003773335	383900	3773335	3.33839E-05	1.34424E-05	1.30975E-05	3.47169E-06	3.23404E-06	0.000226194	0.000162621	0.000109644	0.000108252	7.68071E-05	2.43996E-05	3.4954E-05	3.36203E-05	3.43666E-06	3.19745E-06	3.43666E-06	3.19745E-06	3.4954E-05	3.36203E-05
3839103773335	383910	3773335	3.18679E-05	1.2832E-05	1.25028E-05	3.31404E-06	3.08718E-06	0.000215761	0.000155121	0.000104587	0.000103259	7.32647E-05	2.32743E-05	3.33419E-05	3.20697E-05	3.27816E-06	3.04999E-06	3.27816E-06	3.04999E-06	3.33419E-05	3.20697E-05
3829703773345	382970	3773345	1.62777E-05	6.5544E-06	6.38623E-06	1.69277E-06	1.57689E-06	9.03082E-05	6.49267E-05	4.37754E-05	4.32196E-05	3.06654E-05	9.7416E-06	1.39554E-05	1.3423E-05	1.37209E-06	1.27659E-06	1.37209E-06	1.27659E-06	1.39554E-05	1.3423E-05
3829803773345	382980	3773345	1.68058E-05	6.76707E-06	6.59344E-06	1.74769E-06	1.62805E-06	9.34529E-05	6.71876E-05	4.52998E-05	4.47246E-05	3.17332E-05	1.00808E-05	1.44414E-05	1.38904E-05	1.41987E-06	1.32104E-06	1.41987E-06	1.32104E-06	1.44414E-05	1.38904E-05
3829903773345	382990	3773345	1.73228E-05	6.97523E-06	6.79627E-06	1.80145E-06	1.67813E-06	9.64908E-05	6.93717E-05	4.67724E-05	4.61785E-05	3.27648E-05	1.04085E-05	1.49109E-05	1.43419E-05	1.46603E-06	1.36399E-06	1.46603E-06	1.36399E-06	1.49109E-05	1.43419E-05
3830003773345	383000	3773345	1.78188E-05	7.17496E-06	6.99087E-06	1.85303E-06	1.72618E-06	9.93595E-05	7.14341E-05	4.81629E-05	4.75514E-05	3.37388E-05	1.0718E-05	1.53541E-05	1.47683E-05	1.50961E-06	1.40454E-06	1.50961E-06	1.40454E-06	1.53541E-05	1.47683E-05
3830103773345	383010	3773345	1.83386E-05	7.38425E-06	7.19479E-06	1.90709E-06	1.77653E-06	0.000102371	7.35989E-05	4.96225E-05	4.89925E-05	3.47613E-05	1.10428E-05	1.58195E-05	1.52159E-05	1.55536E-06	1.4471E-06	1.55536E-06	1.4471E-06	1.58195E-05	1.52159E-05
3830203773345	383020	3773345	1.87703E-05	7.5581E-06	7.36418E-06	1.95198E-06	1.81836E-06	0.000104767	7.53218E-05	5.07841E-05	5.01393E-05	3.55751E-05	1.13013E-05	1.61898E-05	1.55721E-05	1.59177E-06	1.48098E-06	1.59177E-06	1.48098E-06	1.61898E-05	1.55721E-05
3830303773345	383030	3773345	1.91937E-05	7.72857E-06	7.53027E-06	1.99601E-06	1.85937E-06	0.000107137	7.70255E-05	5.19328E-05	5.12735E-05	3.63798E-05	1.15569E-05	1.6556E-05	1.59243E-05	1.62778E-06	1.51448E-06	1.62778E-06	1.51448E-06	1.6556E-05	1.59243E-05
3830403773345	383040	3773345	1.9631E-05	7.90466E-06	7.70185E-06	2.04149E-06	1.90174E-06	0.000109622	7.88125E-05	5.31377E-05	5.2463E-05	3.72238E-05	1.1825E-05	1.69401E-05	1.62937E-05	1.66554E-06	1.54961E-06	1.66554E-06	1.54961E-06	1.69401E-05	1.62937E-05
3830503773345	383050	3773345	2.01047E-05	8.09539E-06	7.88768E-06	2.09075E-06	1.94762E-06	0.000112357	8.07788E-05	5.44634E-05	5.37719E-05	3.81525E-05	1.21201E-05	1.73627E-05	1.67002E-05	1.7071E-06	1.58827E-06	1.7071E-06	1.58827E-06	1.73627E-05	1.67002E-05
3830603773345	383060	3773345	2.05965E-05	8.29343E-06	8.08064E-06	2.14189E-06	1.99527E-06	0.000115217	8.28348E-05	5.58496E-05	5.51405E-05	3.91235E-05	1.24285E-05	1.78046E-05	1.71253E-05	1.75055E-06	1.6287E-06	1.75055E-06	1.6287E-06	1.78046E-05	1.71253E-05
3830703773345	383070	3773345	2.1045E-05	8.47402E-06	8.2566E-06	2.18853E-06	2.03872E-06	0.000117827	8.47114E-05	5.71149E-05	5.63897E-05	4.00099E-05	1.27101E-05	1.8208E-05	1.75133E-05	1.79021E-06	1.6656E-06	1.79021E-06	1.6656E-06	1.8208E-05	1.75133E-05
3830803773345	383080	3773345	2.14893E-05	8.65293E-06	8.43092E-06	2.23474E-06	2.08176E-06	0.000120447	8.65945E-05	5.83845E-05	5.76432E-05	4.08992E-05	1.29926E-05	1.86128E-05	1.79026E-05	1.83E-06	1.70262E-06	1.83E-06	1.70262E-06	1.86128E-05	1.79026E-05
3830903773345	383090	3773345	2.2065E-05	8.88473E-06	8.65677E-06	2.2946E-06	2.13753E-06	0.00012385	8.90412E-05	6.00341E-05	5.92719E-05	4.20548E-05	1.33597E-05	1.91386E-05	1.84084E-05	1.88171E-06	1.75073E-06	1.88171E-06	1.75073E-06	1.91386E-05	1.84084E-05
3831003773345	383100	3773345	2.31213E-05	9.31006E-06	9.07119E-06	2.40445E-06	2.23985E-06	0.000130113	9.35438E-05	6.30699E-05	6.22691E-05	4.41815E-05	1.40353E-05	2.01065E-05	1.93393E-05	1.97686E-06	1.83926E-06	1.97686E-06	1.83926E-06	2.01065E-05	1.93393E-05
3831103773345	383110	3773345	2.426E-05	9.76859E-06	9.51795E-06	2.52287E-06	2.35017E-06	0.000136883	9.84116E-05	6.63519E-05	6.55094E-05	4.64805E-05	1.47657E-05	2.11527E-05	2.03456E-05	2.07973E-06	1.93497E-06	2.07973E-06	1.93497E-06	2.11527E-05	2.03456E-05
3831203773345	383120	3773345	2.55133E-05	1.02732E-05	1.00097E-05	2.65321E-06	2.47158E-06	0.000144349	0.000103779	6.99707E-05	6.90823E-05	4.90156E-05	1.5571E-05	2.23064E-05	2.14553E-05	2.19316E-06	2.0405E-06	2.19316E-06	2.0405E-06	2.23064E-05	2.14553E-05
3831303773345	383130	3773345	2.68882E-05	1.08269E-05	1.05491E-05	2.79619E-06	2.60477E-06	0.000152554	0.000109678	7.39479E-05	7.3009E-05	5.18017E-05	1.64561E-05	2.35743E-05	2.26748E-05	2.31782E-06	2.15649E-06	2.31782E-06	2.15649E-06	2.35743E-05	2.26748E-05
3831403773345	383140	3773345	2.84237E-05	1.14452E-05	1.11515E-05	2.95587E-06	2.75353E-06	0.000161748	0.000116288	7.84045E-05	7.7409E-05	5.49236E-05	1.74478E-05	2.49951E-05	2.40413E-05	2.45751E-06	2.28645E-06	2.45751E-06	2.28645E-06	2.49951E-05	2.40413E-05
3831503773345	383150	3773345	3.05992E-05	1.23211E-05	1.2005E-05	3.18211E-06	2.96427E-06	0.000174915	0.000125754	8.47871E-05	8.37105E-05	5.93946E-05	1.88682E-05	2.70298E-05	2.59984E-05	2.65756E-06	2.47258E-06	2.65756E-06	2.47258E-06	2.70298E-05	2.59984E-05
3831603773345	383160	3773345	3.29102E-05	1.32517E-05	1.29117E-05	3.42244E-06	3.18815E-06	0.000189044	0.000135912	9.1636E-05	9.04725E-05	6.41924E-05	2.03923E-05	2.92132E-05	2.80986E-05	2.87223E-06	2.67231E-06	2.87223E-06	2.67231E-06	2.92132E-05	2.80986E-05
3831703773345	383170	3773345	3.53903E-05	1.42503E-05	1.38847E-05	3.68035E-06	3.42841E-06	0.000204323	0.000146897	9.9042E-05	9.77845E-05	6.93805E-05	2.20404E-05	3.15742E-05	3.03695E-05	3.10437E-06	2.88829E-06	3.10437E-06	2.88829E-06	3.15742E-05	3.03695E-05
3831803773345	383180	3773345	3.78592E-05	1.52445E-05	1.48533E-05	3.9371E-06	3.66758E-06	0.000219173	0.000157574	0.000106241	0.000104892	7.44233E-05	2.36424E-05	3.38691E-05	3.25768E-05	3.33E-06	3.09822E-06	3.33E-06	3.09822E-06	3.38691E-05	3.25768E-05
3831903773345	383190	3773345	4.04273E-05	1.62785E-05	1.58609E-05	4.20416E-06	3.91636E-06	0.000236733	0.000170198	0.000114752	0.000113295	8.03858E-05	2.55365E-05	3.65826E-05	3.51868E-05	3.59679E-06	3.34643E-06	3.59679E-06	3.34643E-06	3.65826E-05	3.51868E-05
3835103773345	383510	3773345	0.00134741	0.000542551	0.00052863	0.000140121	0.000130529	0.011775009	0.008465592	0.005707745	0.005635275	0.003998363	0.001270177	0.001819607	0.001750178	0.000178903	0.000166451	0.000178903	0.000166451	0.001819607	0.001750178
3835203773345	383520	3773345	0.000933534	0.000375899	0.000366254	9.7081E-05	9.04353E-05	0.007771356	0.005587183	0.003767039	0.00371921	0.002638869	0.000838301	0.001200918	0.001155096	0.000118074	0.000109855	0.000118074	0.000109855	0.001200918	0.001155096
3835303773345	383530	3773345	0.000683296	0.000275137	0.000268078	7.10581E-05	6.61937E-05	0.005474792	0.003936079	0.00265381	0.002620122	0.00185904	0.000590569	0.000846027	0.000813746	8.31811E-05	7.73912E-05	8.31811E-05	7.73912E-05	0.000846027	0.000813746
3835403773345	383540	3773345	0.000521637	0.000210044	0.000204654	5.42467E-05	5.05332E-05	0.004040276	0.002904739	0.001958458	0.001933592	0.00137193	0.000435827	0.000624349	0.000600527	6.13858E-05	5.7113E-05	6.13858E-05	5.7113E-05	0.000624349	0.000600527
3835503773345	383550	3773345	0.000416004	0.000167509	0.00016321	4.32616E-05	4.03001E-05	0.003142932	0.002259598	0.001523485	0.001504142	0.001067225	0.00033903	0.000485681	0.00046715	4.7752E-05	4.44282E-05	4.7752E-05	4.44282E-05	0.000485681	0.00046715
3835603773345	383560	3773345	0.000342245	0.000137809	0.000134273	3.55911E-05	3.31547E-05	0.002537644	0.001824428	0.001230082	0.001214464	0.000861691	0.000273737	0.000392145	0.000377183	3.85556E-05	3.58719E-05	3.85556E-05	3.58719E-05	0.000392145	0.000377183
3835703773345	383570	3773345	0.0002878	0.000115886	0.000112913	2.99292E-05	2.78804E-05	0.002102094	0.001511292	0.001018956	0.001006019	0.000713795	0.000226754	0.000324839	0.000312445	3.19381E-05	2.9715E-05	3.19381E-05	2.9715E-05	0.000324839	0.000312445
3835803773345	383580	3773345	0.000246557	9.92792E-05	9.6732E-05	2.56402E-05	2.3885E-05	0.001779125	0.001279094	0.000862402	0.000851452	0.000604126	0.000191915	0.00027493	0.00026444	2.70311E-05	2.51496E-05	2.70311E-05	2.51496E-05	0.00027493	0.00026444
3835903773345	383590	3773345	0.000214464	8.63566E-05	8.41409E-05	2.23028E-05	2.0776E-05	0.001532726	0.001101947	0.000742964	0.000733531	0.000520458	0.000165336	0.000236854	0.000227817	2.32874E-05	2.16665E-05	2.32874E-05	2.16665E-05	0.000236854	0.000227817
3836003773345	383600	3773345	0.000188688	7.59776E-05	7.40282E-05	1.96223E-05	1.8279E-05	0.001337794	0.000961801	0.000648474	0.00064024	0.000454266	0.000144309	0.000206731	0.000198843	2.03257E-05	1.89109E-05	2.03257E-05	1.89109E-05	0.000206731	0.000198843
3836103773345	383610	3773345	0.000167571	6.74743E-05	6.57431E-05	1.74262E-05	1.62333E-05	0.001180144	0.00084846	0.000572056	0.000564792	0.000400734	0.000127303	0.000182369	0.000175411	1.79305E-05	1.66824E-05	1.79305E-05	1.66824E-05	0.000182369	0.000175411
3836203773345	383620	3773345	0.000150045	6.04175E-05	5.88674E-05	1.56037E-05	1.45355E-05	0.001050896	0.000755537	0.000509405	0.000502937	0.000356846	0.000113361	0.000162396	0.0001562	1.59667E-05	1.48554E-05	1.59667E-05	1.48554E-05	0.000162396	0.0001562
3836303773345	383630	3773345	0.000135144	5.44173E-05	5.30211E-05	1.4054E-05	1.30919E-05	0.000942066	0.000677294	0.000456651	0.000450853	0.000319891	0.000101621	0.000145579	0.000140024	1.43132E-05	1.3317E-05	1.43132E-05	1.3317E-05	0.000145579	0.000140024
3836403773345	383640	3773345	0.000122236	4.92199E-05	4.7957E-05	1.27117E-05	1.18415E-05	0.000848551	0.000610062	0.000411321	0.000406099	0.000288137	9.15337E-05	0.000131128	0.000126124	1.28924E-05	1.1995E-05	1.28924E-05	1.1995E-05	0.000131128	0.000126124
3836503773345	383650	3773345	0.000111239	4.47916E-05	4.36424E-05	1.15681E-05	1.07762E-05	0.000769432	0.00055318	0.00037297	0.000368234	0.000261271	8.29991E-05	0.000118901	0.00011436	1.16903E-05	1.08766E-05	1.16903E-05	1.08766E-05	0.000118901	0.000114365
3836603773345	383660	3773345	0.000101507	4.0873E-05	3.98243E-05	1.0556E-05	9.8334E-06	0.00069989	0.000503183	0.000339261	0.000334953	0.000237657	7.54976E-05	0.000108155	0.000104028	1.06338E-05	9.89359E-06	1.06338E-05	9.89359E-06	0.000108155	0.000104028

			MDemolition	MSite Grubbing / Prep	MMass Grading / Excavation	MMass Grading / Excavation	MDrainage / Utilities Trenching	MFoundations / Concrete Pads	MBuilding / Structure Construction	MAsphalt Paving	MLandscaping or Other Finishing	MWaterside Construction (Piles)	RSSWDemolition	RSSWPlacing Base	RSSWForm	Child Risk				
Unique Identifier	X (UTM)	Y (UTM)	2027	2027	2027	2028	2028	2028	2028	2028	2028	2028	2029	2029	2029	3rd Trimester	0<2	2<16	Total	per million
3835403773335	383540	3773335	0.000799452	0.002454181	0.002885916	0.002847489	0.000605279	0.00078716	0.000579393	5.96351E-05	0.000698663	5.96351E-05	2.8426E-05	4.12467E-05	2.44502E-05	6.34363E-08	9.6199E-07	1.9707E-07	1.2225E-06	1.22249666
3835503773335	383550	3773335	0.000659641	0.002024983	0.002381215	0.002349508	0.000499425	0.000649498	0.000478066	4.92059E-05	0.000576478	4.92059E-05	2.87223E-05	4.16767E-05	2.47051E-05	5.24926E-08	7.9562E-07	1.6208E-07	1.0102E-06	1.01019669
3835603773335	383560	3773335	0.000549484	0.001686821	0.001983564	0.001957152	0.000416024	0.000541035	0.000398232	4.09887E-05	0.000480209	4.09887E-05	2.88564E-05	4.18713E-05	2.48205E-05	4.39046E-08	6.649E-07	1.3477E-07	8.43574E-07	0.84357438
3835703773335	383570	3773335	0.000466389	0.001431735	0.001683603	0.001661186	0.000353111	0.000459218	0.00033801	3.47903E-05	0.00040759	3.47903E-05	2.87878E-05	4.17717E-05	2.47614E-05	3.74358E-08	5.6638E-07	1.1429E-07	7.18109E-07	0.71810945
3835803773335	383580	3773335	0.000402932	0.00123693	0.001454529	0.001435161	0.000305066	0.000396736	0.000292019	3.00567E-05	0.000352133	3.00567E-05	2.85757E-05	4.14639E-05	2.4579E-05	3.25005E-08	4.9119E-07	9.8744E-08	6.22432E-07	0.62243184
3835903773335	383590	3773335	0.00035301	0.00108368	0.001274319	0.001257351	0.00026727	0.000347582	0.00025584	2.63328E-05	0.000308505	2.63328E-05	2.827E-05	4.10204E-05	2.43161E-05	2.86149E-08	4.3198E-07	8.6561E-08	5.47159E-07	0.54715852
3836003773335	383600	3773335	0.000312385	0.000958967	0.001127666	0.001112651	0.000236512	0.000307581	0.000226397	2.33023E-05	0.000273001	2.33023E-05	2.78832E-05	4.04591E-05	2.39834E-05	2.54478E-08	3.8374E-07	7.6672E-08	4.85858E-07	0.48585776
3836103773335	383610	3773335	0.000279364	0.000857598	0.001008465	0.000995037	0.000211511	0.000275068	0.000202465	2.08391E-05	0.000244143	2.08391E-05	2.74746E-05	3.98662E-05	2.36319E-05	2.28691E-08	3.4447E-07	6.8654E-08	4.35991E-07	0.43599056
3836203773335	383620	3773335	0.000251558	0.000772239	0.00090809	0.000895998	0.000190459	0.00024769	0.000182313	1.87649E-05	0.000219843	1.87649E-05	2.70254E-05	3.92145E-05	2.32455E-05	2.06923E-08	3.1133E-07	6.1912E-08	3.93939E-07	0.39393901
3836303773335	383630	3773335	0.00022735	0.000697926	0.000820703	0.000809775	0.000172131	0.000223854	0.000164769	1.69592E-05	0.000198687	1.69592E-05	2.65139E-05	3.84722E-05	2.28055E-05	1.87914E-08	2.8242E-07	5.6045E-08	3.57255E-07	0.35725514
3836403773335	383640	3773335	0.000205962	0.000632268	0.000743496	0.000733596	0.000155937	0.000202795	0.000149268	1.53637E-05	0.000179996	1.53637E-05	2.59274E-05	3.76213E-05	2.23011E-05	1.71052E-08	2.5679E-07	5.0859E-08	3.24758E-07	0.32475781
3836503773335	383650	3773335	0.000187674	0.000576125	0.000677476	0.000668455	0.000142091	0.000184788	0.000136014	1.39995E-05	0.000164013	1.39995E-05	2.5366E-05	3.68066E-05	2.18182E-05	1.56591E-08	2.3483E-07	4.6427E-08	2.96917E-07	0.29691698
3836603773335	383660	3773335	0.000171807	0.000527419	0.000620201	0.000611943	0.000130078	0.000169166	0.000124515	1.2816E-05	0.000150147	1.2816E-05	2.48263E-05	3.60235E-05	2.1354E-05	1.44005E-08	2.1573E-07	4.2582E-08	2.72713E-07	0.27271281
3836703773335	383670	3773335	0.000158	0.000485034	0.00057036	0.000562766	0.000119625	0.000155571	0.000114509	1.1786E-05	0.000138081	1.1786E-05	2.43304E-05	3.53039E-05	2.09274E-05	1.33022E-08	1.9908E-07	3.9236E-08	2.51614E-07	0.25161436
3836803773335	383680	3773335	0.000145845	0.000447719	0.00052648	0.00051947	0.000110422	0.000143602	0.000105699	1.08793E-05	0.000127458	1.08793E-05	2.38781E-05	3.46476E-05	2.05384E-05	1.23324E-08	1.8438E-07	3.6289E-08	2.33003E-07	0.2330025
3836903773335	383690	3773335	0.000135057	0.000414603	0.000487539	0.000481048	0.000102254	0.000132981	9.78812E-05	1.00746E-05	0.00011803	1.00746E-05	2.34632E-05	3.40456E-05	2.01815E-05	1.14691E-08	1.7131E-07	3.3672E-08	2.16453E-07	0.21645343
3837003773335	383700	3773335	0.000125499	0.000385259	0.000453033	0.000447001	9.50171E-05	0.000123569	9.09534E-05	9.36156E-06	0.000109677	9.36156E-06	2.3092E-05	3.3507E-05	1.98623E-05	1.07022E-08	1.5971E-07	3.1353E-08	2.01766E-07	0.2017655
3837103773335	383710	3773335	0.00011887	0.000364911	0.000429105	0.000423391	8.99985E-05	0.000117042	8.61495E-05	8.86711E-06	0.000103884	8.86711E-06	2.29173E-05	3.32535E-05	1.9712E-05	1.01706E-08	1.5167E-07	2.9748E-08	1.91588E-07	0.19158849
3837203773335	383720	3773335	0.000113503	0.000348434	0.000409729	0.000404274	8.59348E-05	0.000111757	8.22596E-05	8.46673E-06	9.9193E-05	8.46673E-06	2.28081E-05	3.30951E-05	1.96181E-05	9.7402E-09	1.4516E-07	2.8449E-08	1.83353E-07	0.18335297
3837303773335	383730	3773335	0.000108625	0.000333461	0.000392122	0.000386901	8.2242E-05	0.000106955	7.87247E-05	8.10289E-06	9.49305E-05	8.10289E-06	2.27021E-05	3.29412E-05	1.95269E-05	9.34848E-09	1.3924E-07	2.7269E-08	1.75862E-07	0.17586228
3837403773335	383740	3773335	0.000104824	0.000321791	0.0003784	0.000373361	7.93638E-05	0.000103212	7.59697E-05	7.81932E-06	9.16083E-05	7.81932E-06	2.2699E-05	3.29367E-05	1.95242E-05	9.04453E-09	1.3465E-07	2.6354E-08	1.70047E-07	0.17004748
3837503773335	383750	3773335	0.000101249	0.000310817	0.000365496	0.000360629	7.66574E-05	9.96923E-05	7.3379E-05	7.55267E-06	8.84843E-05	7.55267E-06	2.27146E-05	3.29593E-05	1.95376E-05	8.75876E-09	1.3033E-07	2.5494E-08	1.64582E-07	0.16458198
3837603773335	383760	3773335	9.82315E-05	0.000301554	0.000354603	0.000349881	7.43728E-05	9.67212E-05	7.11921E-05	7.32758E-06	8.58472E-05	7.32758E-06	2.28144E-05	3.31042E-05	1.96235E-05	8.51911E-09	1.267E-07	2.4773E-08	1.59996E-07	0.15999568
3837703773335	383770	3773335	9.56694E-05	0.000293689	0.000345354	0.000340755	7.24329E-05	9.41984E-05	6.93352E-05	7.13646E-06	8.36081E-05	7.13646E-06	2.30078E-05	3.33848E-05	1.97898E-05	8.31759E-09	1.2365E-07	2.4165E-08	1.56134E-07	0.15613412
3837803773335	383780	3773335	9.32924E-05	0.000286392	0.000336773	0.000332289	7.06332E-05	9.18579E-05	6.76125E-05	6.95914E-06	8.15307E-05	6.95914E-06	2.32324E-05	3.37107E-05	1.9983E-05	8.13103E-09	1.2083E-07	2.3603E-08	1.5256E-07	0.15255966
3837903773335	383790	3773335	9.03764E-05	0.00027744	0.000326247	0.000321903	6.84255E-05	8.89868E-05	6.54992E-05	6.74163E-06	7.89824E-05	6.74163E-06	2.32854E-05	3.37876E-05	2.00286E-05	7.8977E-09	1.173E-07	2.2903E-08	1.48103E-07	0.1481027
3838003773335	383800	3773335	8.76546E-05	0.000269085	0.000316421	0.000312208	6.63648E-05	8.63069E-05	6.35266E-05	6.53859E-06	7.66038E-05	6.53859E-06	2.33353E-05	3.386E-05	2.00715E-05	7.67943E-09	1.1401E-07	2.2249E-08	1.43937E-07	0.14393663
3838103773335	383810	3773335	8.49709E-05	0.000260846	0.000306734	0.000302649	6.43329E-05	8.36644E-05	6.15816E-05	6.3384E-06	7.42584E-05	6.3384E-06	2.33447E-05	3.38736E-05	2.00796E-05	7.46302E-09	1.1074E-07	2.1602E-08	1.3981E-07	0.13981013
3838203773335	383820	3773335	8.22891E-05	0.000252613	0.000297052	0.000293097	6.23024E-05	8.10238E-05	5.96379E-05	6.13835E-06	7.19146E-05	6.13835E-06	2.3301E-05	3.38102E-05	2.0042E-05	7.24547E-09	1.0747E-07	2.0954E-08	1.35667E-07	0.13566686
3838303773335	383830	3773335	7.9756E-05	0.000244837	0.000287908	0.000284075	6.03846E-05	7.85297E-05	5.78021E-05	5.94939E-06	6.97009E-05	5.94939E-06	2.3248E-05	3.37333E-05	1.99964E-05	7.03933E-09	1.0436E-07	2.0339E-08	1.31744E-07	0.13174365
3838403773335	383840	3773335	7.63265E-05	0.000234309	0.000275528	0.00027186	5.77881E-05	7.51529E-05	5.53167E-05	5.69357E-06	6.67038E-05	5.69357E-06	2.2883E-05	3.32037E-05	1.96825E-05	6.75555E-09	1.001E-07	1.9499E-08	1.26354E-07	0.12635416
3838503773335	383850	3773335	7.29896E-05	0.000224065	0.000263483	0.000259974	5.52616E-05	7.18673E-05	5.28983E-05	5.44465E-06	6.37876E-05	5.44465E-06	2.24775E-05	3.26153E-05	1.93337E-05	6.47831E-09	9.5937E-08	1.8678E-08	1.21094E-07	0.12109367
3838603773335	383860	3773335	6.97597E-05	0.00021415	0.000251823	0.00024847	5.28163E-05	6.86871E-05	5.05575E-05	5.20372E-06	6.09649E-05	5.20372E-06	2.20377E-05	3.19772E-05	1.89554E-05	6.20884E-09	9.1893E-08	1.7882E-08	1.15984E-07	0.11598446
3838703773335	383870	3773335	6.65208E-05	0.000204207	0.000240131	0.000236934	5.0364E-05	6.5498E-05	4.82101E-05	4.96211E-06	5.81343E-05	4.96211E-06	2.15292E-05	3.12394E-05	1.85181E-05	5.93705E-09	8.7818E-08	1.7081E-08	1.10836E-07	0.11083641
3838803773335	383880	3773335	6.35032E-05	0.000194944	0.000229238	0.000226186	4.80794E-05	6.25268E-05	4.60231E-05	4.73702E-06	5.54972E-05	4.73702E-06	2.10333E-05	3.05197E-05	1.80915E-05	5.68274E-09	8.4008E-08	1.6333E-08	1.06024E-07	0.10602362
3838903773335	383890	3773335	6.04457E-05	0.000185558	0.000218201	0.000215296	4.57645E-05	5.95163E-05	4.38073E-05	4.50895E-06	5.28251E-05	4.50895E-06	2.04531E-05	2.96779E-05	1.75924E-05	5.42378E-09	8.0132E-08	1.5572E-08	1.01127E-07	0.10112742
3839003773335	383900	3773335	5.75515E-05	0.000176673	0.000207753	0.000204987	4.35732E-05	5.66666E-05	4.17097E-05	4.29305E-06	5.02958E-05	4.29305E-06	1.9876E-05	2.88405E-05	1.70961E-05	5.17737E-09	7.6447E-08	1.485E-08	9.64738E-08	0.09647382
3839103773335	383910	3773335	5.48479E-05	0.000168374	0.000197994	0.000195357	4.15263E-05	5.40046E-05	3.97503E-05	4.09138E-06	4.7933E-05	4.09138E-06	1.93208E-05	2.80349E-05	1.66185E-05	4.94636E-09	7.2995E-08	1.4173E-08	9.21147E-08	0.09211467
3829703773345	382970	3773345	2.35526E-05	7.23025E-05	8.50219E-05	8.38898E-05	1.78321E-05	2.31905E-05	1.70695E-05	1.75691E-06	2.05833E-05	1.75691E-06	1.19032E-05	1.72717E-05	1.02383E-05	3.78856E-09	4.9457E-08	8.6477E-09	6.18936E-08	0.0618936
3829803773345	382980	3773345	2.44581E-05	7.50821E-05	8.82904E-05	8.71148E-05	1.85176E-05	2.4082E-05	1.77257E-05	1.82445E-06	2.13746E-05	1.82445E-06	1.21277E-05	1.75976E-05	1.04315E-05	3.98354E-09	5.1883E-08	9.0559E-09	6.49222E-08	0.0649222
3829903773345	382990	3773345	2.53363E-05	7.77781E-05	9.14607E-05	9.02429E-05	1.91826E-05	2.49468E-05	1.83622E-05	1.88996E-06	2.21421E-05	1.88996E-06	1.23305E-05	1.78918E-05	1.06059E-05	4.18068E-09	5.4321E-08	9.4646E-09	6.79658E-08	0.06796583
3830003773345	383000	3773345	2.61692E-05	8.03349E-05	9.44673E-05	9.32094E-05	1.98131E-05	2.57668E-05	1.89658E-05	1.95209E-06	2.287E-05	1.95209E-06	1.25083E-05	1.81498E-05	1.07588E-05	4.37712E-09	5.6735E-08	9.8671E-09	7.09794E-08	0.07097941
3830103773345	383010	3773345	2.70456E-05	8.30254E-05	9.7631E-05	9.63311E-05	2.04767E-05	2.66298E-05	1.9601E-05	2.01747E-06	2.36359E-05	2.01747E-06	1.26923E-05	1.84169E-05	1.09171E-05	4.59013E-09	5.9344E-08	1.03E-08	7.42344E-08	0.07423441
3830203773345	383020	3773345	2.77515E-05	8.51922E-05	0.000100179	9.88452E-05	2.10111E-05	2.73248E-05	2.01125E-05	2.07012E-06	2.42528E-05	2.07012E-06	1.2814E-05	1.85934E-05	1.10218E-05	4.77889E-09	6.163E-08	1.0676E-08	7.70849E-08	0.07708486
3830303773345	383030	3773345	2.84537E-05	8.73479E-05	0.000102714	0.000101346	2.15428E-05	2.80162E-05	2.06214E-05	2.1225E-06	2.48664E-05	2.1225E-06	1.29263E-05	1.87563E-05	1.11184E-05	4.97576E-09	6.4E-08	1.1065E-08	8.00405E-08	0.08004051
3830403773345	383040	3773345	2.91976E-05	8.96317E-05	0.0001054	0.000103996	2.2106E-05	2.87487E-05	2.11606E-05	2.178E-06	2.55166E-05	2.178E-06	1.30448E-05	1.89283E-05	1.12203E-05	5.19214E-09	6.6595E-08	1.1488E-08	8.32755E-08	0.08327554
3830503773345	383050	3773345	3.0016E-05	9.21439E-05	0.000108354	0.000106911	2.27256E-05	2.95545E-05	2.17537E-05	2.23904E-06	2.62318E-05	2.23904E-06	1.31789E-05	1.91229E-05	1.13357E-05	5.43686E-09	6.9523E-08	1.1964E-08	8.69239E-08	0.08692387
3830603773345	383060	3773345	3.08779E-05	9.47898E-05	0.000111465	0.000109981	2.33782E-05	3.04031E-05	2.23784E-05	2.30334E-06	2.6985E-05	2.30334E-06	1.33131E-05	1.93176E-05	1.14511E-05	5.70575E-09	7.2726E-08	1.2483E-08	9.09144E-08	0.09091436
3830703773345	383070	3773345	3.16799E-05	9.72519E-05	0.00011436	0.000112838	2.39854E-05	3.11928E-05	2.29596E-05	2.36316E-06	2.76859E-05	2.36316E-06	1.3416E-05	1.94669E-05	1.15396E-05	5.97952E-09	7.5959E-08	1.3002E-08	9.49406E-08	0.09494064
3830803773345	383080	3773345	3.24965E-05	9.97586E-05	0.000117308	0.000115746	2.46036E-05	3.19968E-05	2.35514E-05	2.42407E-06	2.83995E-05	2.42407E-06	1.35096E-05	1.96027E-05	1.16201E-05	6.2745E-09	7.9425E-08	1.3555E-08	9.92544E-08	0.09925444
3830903773345	383090	3773345	3.35435E-05	0.000102973	0.000121087	0.000119475	2.53963E-05	3.30277E-05	2.43102E-05	2.50217E-06	2.93145E-05	2.50217E-06	1.36562E-05	1.98154E-05	1.17462E-05	6.64106E-09	8.3744E-08	1.4246E-08	1.04632E-07	0.10463159
3831003773345	383100	3773345	3.53906E-05	0.000108643	0.000127755	0.000126054	2.67949E-05	3.48465E-05	2.56489E-05	2.63996E-06	3.09288E-05	2.63996E-06	1.40274E-05	2.0354E-05	1.20655E-05	7.22436E-09	9.0689E-08	1.5369E-08	1.13282E-07	0.11328189
3831103773345	383110	3773345	3.73975E-05	0.000114804	0.000135	0.000133202	2.83143E-05	3.68225E-05	2.71034E-05	2.78967E-06	3.26827E-05	2.78967E-06	1.44142E-05	2.09153E-05	1.23982E-05	7.89881E-09	9.8671E-08	1.6652E-08	1.23222E-07	0.12322171
3831203773345	383120	3773345	3.9624E-05	0.000121639	0.000143037	0.000141133	3E-05	3.90147E-05	2.87169E-05	2.95575E-06	3.46284E-05	2.95575E-06	1.48166E-05	2.14992E-05	1.27443E-05	8.69818E-09	1.0808E-07	1.8156E-08	1.3493E-07	0.1349299
3831303773345	383130	3773345	4.20845E-05	0.000129192	0.000151919	0.000149896	3.18629E-05	4.14374E-05	3.05002E-05	3.13929E-06	3.67787E-05	3.13929E-06	1.52377E-05	2.21102E-05	1.31065E-05	9.65519E-09	1.1926E-07	1.9935E-08	1.4885E-07	0.14885008
3831403773345	383140	3773345	4.48589E-05	0.000137709	0.000161935	0.000159778	3.39634E-05	4.41691E-05	3.25109E-05	3.34625E-06	3.92034E-05	3.34625E-06	1.56775E-05	2.27484E-05	1.34848E-05	1.08382E-08	1.3299E-07	2.2106E-08	1.65932E-07	0.16593205
3831503773345	383150	3773345	4.88617E-05	0.000149997	0.000176384	0.000174036	3.6994E-05	4.81105E-05	3.54119E-05	3.64484E-06	4.27016E-05	3.64484E-06	1.62639E-05	2.35993E-05	1.39892E-05	1.2718E-08	1.5465E-07	2.5516E-08	1.92885E-07	0.19288516
3831603773345	383160	3773345	5.32602E-05	0.0001635	0.000192262	0.000189702	4.03242E-05	5.24413E-05	3.85996E-05	3.97294E-06	4.65455E-05	3.97294E-06	1.67661E-05	2.4328E-05	1.44211E-05	1.52782E-08	1.8377E-07	3.0053E-08	2.29099E-07	0.22909865
3831703773345	383170	3773345	5.81703E-05	0.000178573	0.000209987	0.000207191	4.40417E-05	5.72759E-05	4.21582E-05	4.33921E-06	5.08366E-05	4.33921E-06	1.71467E-05	2.48802E-05	1.47485E-05	1.92173E-08	2.2789E-07	3.6857E-08	2.83966E-07	0.28396557
3831803773345	383180	3773345	6.32963E-05	0.000194309	0.000228491	0.000225449	4.79227E-05	6.23231E-05	4.58732E-05	4.72159E-06	5.53164E-05	4.72159E-06	1.72808E-05	2.50748E-05	1.48638E-05	2.58625E-08	3.0118E-07	4.8063E-08	3.75101E-07	0.37510099
3831903773345	383190	3773345	6.8896E-05	0.000211499	0.000248705	0.000245394	5.21623E-05	6.78367E-05	4.99315E-05	5.13929E-06	6.02101E-05	5.13929E-06	1.70312E-05	2.47127E-05	1.46492E-05	3.88998E-08	4.434E-07	6.9781E-08	5.5208E-07	0.55208023
3835103773345	383510	3773345	0.00252673	0.007756624	0.009121155	0.008999705	0.00191303	0.002487879	0.001831215	0.000188481	0.002208177	0.000188481	2.62425E-05	3.80784E-05	2.25721E-05	2.0256E-07	3.0602E-06	6.5047E-07	3.9132E-06	3.91319723
3835203773345	383520	3773345	0.00174852	0.005367655	0.006311923	0.006227878	0.001323834	0.001721635	0.001267217	0.000130431	0.001528079	0.000130431	2.72562E-05	3.95494E-05	2.34441E-05	1.39074E-07	2.1061E-06	4.4241E-07	2.68762E-06	2.6876238
3835303773345	383530	3773345	0.001277614	0.003922056	0.004612016	0.004550606	0.000967303	0.0012579	0.000925935	9.53036E-05	0.001116542	9.53036E-05	2.80329E-05	4.06764E-05	2.41121E-05	1.01286E-07	1.5357E-06	3.195E-07	1.95647E-06	1.95646504
3835403773345	383540	3773345	0.000973363	0.002988055	0.003513708	0.003466923	0.000736949	0.000958396	0.000705432	7.26079E-05	0.000850648	7.26079E-05	2.86942E-05	4.16359E-05	2.46809E-05	7.70656E-08	1.1692E-06	2.4111E-07	1.48739E-06	1.48739316
3835503773345	383550	3773345	0.000774493	0.002377561	0.002795817	0.00275859	0.000586382	0.000762585	0.000561304	5.77733E-05	0.000676851	5.77733E-05	2.91465E-05	4.22922E-05	2.507E-05	6.14013E-08	9.3149E-07	1.9075E-07	1.18364E-06	1.18364494
3835603773345	383560	3773345	0.000635622	0.001951249	0.002294509	0.002263957	0.00048124	0.000625849	0.000460659	4.74142E-05	0.000555487	4.74142E-05	2.93929E-05	4.26498E-05	2.52819E-05	5.05423E-08	7.6635E-07	1.5604E-07	9.72929E-07	0.97292891
3835703773345	383570	3773345	0.000533162	0.001636716	0.001924645	0.001899018	0.000403666	0.000524965	0.000386403	3.97712E-05	0.000465945	3.97712E-05	2.94553E-05	4.27403E-05	2.53356E-05	4.25608E-08	6.4482E-07	1.3065E-07	8.18032E-07	0.81803244
3835803773345	383580	3773345	0.000455598	0.001398608	0.001644649	0.00162275	0.000344941	0.000448593	0.000330189	3.39853E-05	0.00039816	3.39853E-05	2.93617E-05	4.26045E-05	2.52551E-05	3.65297E-08	5.5293E-07	1.1156E-07	7.01016E-07	0.70101613
3835903773345	383590	3773345	0.0003953	0.001213502	0.001426979	0.001407978	0.000299288	0.000389222	0.000286488	2.94874E-05	0.000345463	2.94874E-05	2.91496E-05	4.22968E-05	2.50727E-05	3.18458E-08	4.8153E-07	9.68E-08	6.10175E-07	0.61017452
3836003773345	383600	3773345	0.000346922	0.001064992	0.001252343	0.001235668	0.000262661	0.000341588	0.000251428	2.58787E-05	0.000303185	2.58787E-05	2.88439E-05	4.18532E-05	2.48097E-05	2.80856E-08	4.2421E-07	8.5003E-08	5.37297E-07	0.53729745
3836103773345	383610	3773345	0.000307344	0.000943492	0.00110947	0.001094697	0.000232695	0.000302618	0.000222743	2.29263E-05	0.000268596	2.29263E-05	2.8454E-05	4.12874E-05	2.44744E-05	2.50044E-08	3.7725E-07	7.5377E-08	4.77633E-07	0.47763287
3836203773345	383620	3773345	0.000274542	0.000842798	0.000991061	0.000977865	0.000207861	0.000270321	0.000198971	2.04795E-05	0.00023993	2.04795E-05	2.80049E-05	4.06357E-05	2.4088E-05	2.24462E-08	3.3827E-07	6.7418E-08	4.28138E-07	0.4281376
3836303773345	383630	3773345	0.000246695	0.000757311	0.000890535	0.000878677	0.000186777	0.000242902	0.000178789	1.84022E-05	0.000215593	1.84022E-05	2.74964E-05	3.98979E-05	2.36507E-05	2.02686E-08	3.0511E-07	6.0669E-08	3.86051E-07	0.38605131
3836403773345	383640	3773345	0.000222616	0.000683393	0.000803614	0.000792913	0.000168546	0.000219193	0.000161338	1.6606E-05	0.00019455	1.6606E-05	2.69225E-05	3.90651E-05	2.3157E-05	1.83796E-08	2.7637E-07	5.4837E-08	3.49583E-07	0.34958328
3836503773345	383650	3773345	0.00020213	0.000620504	0.000736502	0.000719946	0.000153036	0.000199022	0.000146491	1.50779E-05	0.000176647	1.50779E-05	2.63485E-05	3.82323E-05	2.26633E-05	1.67674E-08	2.5185E-07	4.9875E-08	3.18494E-07	0.31849361
3836603773345	383660	3773345	0.000184032	0.000564946	0.00066433	0.000655484	0.000139334	0.000181202	0.000133375	1.37278E-05	0.00016083	1.37278E-05	2.57372E-05	3.73452E-05	2.21375E-05	1.53382E-08	2.3013E-07	4.5492E-08	2.90965E-07	0.29096458

			EGIODemolition	EGIOSite Grubbing / Prep	EGIOMass Grading / Excavation	EGIOMass Grading / Excavation	EGIODrainage / Utilities Trenching	EGIODrainage / Utilities Trenching	EGIOFoundations / Concrete Pads	EGIOFoundations / Concrete Pads	EGIOBuilding / Structure Construction	EGIOBuilding / Structure Construction	EGIOAsphalt Paving	EGIOArchitectural Coating	EGIOLandscaping or Other Finishing	EGIOWaterside Construction (Piles)	HIWaterside Construction (Landscaping)	HIWaterside Construction (Landscaping)	KMDemolition	KMSite Grubbing / Prep
Unique Identifier	X (UTM)	Y (UTM)	2025	2025	2025	2026	2026	2027	2026	2027	2026	2027	2027	2027	2027	2027	2025	2026	2025	2025
3836703773345	383670	3773345	0.000459322	0.00018015	5.9661E-05	5.84318E-05	0.000135682	0.000135472	0.000178268	0.000178153	0.000190947	0.00018637	7.43044E-06	7.43044E-06	0.000201231	7.43044E-06	0.000128029	0.000124018	0.000197161	0.000855692
3836803773345	383680	3773345	0.000426421	0.00016725	5.53875E-05	5.42463E-05	0.000125963	0.000125768	0.000165498	0.000165392	0.00017727	0.00017302	6.8982E-06	6.8982E-06	0.000186817	6.8982E-06	0.000118392	0.000114683	0.000181303	0.00078687
3836903773345	383690	3773345	0.000397274	0.00015582	5.16017E-05	5.05385E-05	0.000117353	0.000117172	0.000154186	0.000154087	0.000165153	0.000161194	6.4267E-06	6.4267E-06	0.000174048	6.4267E-06	0.000109871	0.000106429	0.000167356	0.000726338
3837003773345	383700	3773345	0.000371487	0.0001457	4.82522E-05	4.7258E-05	0.000109735	0.000109566	0.000144178	0.000144085	0.000154433	0.000150731	6.00953E-06	6.00953E-06	0.00016275	6.00953E-06	0.000102338	9.91327E-05	0.000155093	0.000673113
3837103773345	383710	3773345	0.000352697	0.00013833	4.58115E-05	4.48676E-05	0.000104185	0.000104024	0.000136885	0.000136797	0.000146621	0.000143107	5.70556E-06	5.70556E-06	0.000154518	5.70556E-06	9.68417E-05	9.38084E-05	0.000146178	0.000634425
3837203773345	383720	3773345	0.000337158	0.00013224	4.37932E-05	4.28909E-05	9.95948E-05	9.94411E-05	0.000130854	0.00013077	0.000140161	0.000136802	5.45419E-06	5.45419E-06	0.00014771	5.45419E-06	9.22906E-05	8.93998E-05	0.000138828	0.000602523
3837303773345	383730	3773345	0.000323155	0.00012675	4.19743E-05	4.11095E-05	9.54584E-05	9.53111E-05	0.00012542	0.000125339	0.00013434	0.00013112	5.22767E-06	5.22767E-06	0.000141576	5.22767E-06	8.81969E-05	8.54344E-05	0.000132238	0.000573922
3837403773345	383740	3773345	0.000313086	0.0001228	4.06665E-05	3.98286E-05	9.24841E-05	9.23414E-05	0.000121512	0.000121434	0.000130154	0.000127035	5.06478E-06	5.06478E-06	0.000137164	5.06478E-06	8.52262E-05	8.25568E-05	0.000127463	0.000553198
3837503773345	383750	3773345	0.000303628	0.00011909	3.9438E-05	3.86254E-05	8.96902E-05	8.95518E-05	0.000117841	0.000117765	0.000126223	0.000123197	4.91178E-06	4.91178E-06	0.000133021	4.91178E-06	8.24331E-05	7.98511E-05	0.000122986	0.00053377
3837603773345	383760	3773345	0.000295661	0.00011596	3.84032E-05	3.76119E-05	8.73368E-05	8.7202E-05	0.000114749	0.000114675	0.000122911	0.000119965	4.7829E-06	4.7829E-06	0.00012953	4.7829E-06	8.00598E-05	7.75522E-05	0.000119178	0.00051724
3837703773345	383770	3773345	0.000288906	0.00011331	3.75258E-05	3.67527E-05	8.53415E-05	8.52099E-05	0.000112128	0.000112055	0.000120103	0.000117224	4.67363E-06	4.67363E-06	0.000126571	4.67363E-06	7.80255E-05	7.55816E-05	0.000115917	0.000503086
3837803773345	383780	3773345	0.000282691	0.00011088	3.67185E-05	3.5962E-05	8.35055E-05	8.33766E-05	0.000109715	0.000109645	0.000117519	0.000114702	4.57308E-06	4.57308E-06	0.000123848	4.57308E-06	7.61455E-05	7.37605E-05	0.000112905	0.000490014
3837903773345	383790	3773345	0.000275685	0.00010813	3.58085E-05	3.50707E-05	8.1436E-05	8.13103E-05	0.000106996	0.000106927	0.000114606	0.000111859	4.45975E-06	4.45975E-06	0.000120779	4.45975E-06	7.40592E-05	7.17395E-05	0.000109582	0.000475595
3838003773345	383800	3773345	0.000269155	0.00010557	3.49603E-05	3.424E-05	7.950771E-05	7.93844E-05	0.000104462	0.000104394	0.000111892	0.00010921	4.35411E-06	4.35411E-06	0.000117918	4.35411E-06	7.21128E-05	6.98541E-05	0.000106491	0.000462178
3838103773345	383810	3773345	0.000262499	0.00010296	3.40958E-05	3.33933E-05	7.75541E-05	7.74214E-05	0.000101879	0.000101813	0.000109125	0.000106509	4.24644E-06	4.24644E-06	0.000115002	4.24644E-06	7.01503E-05	6.79531E-05	0.000103388	0.000448713
3838203773345	383820	3773345	0.000255547	0.00010023	3.31928E-05	3.25089E-05	7.54874E-05	7.53709E-05	9.91806E-05	9.91166E-05	0.000106235	0.000103688	4.13398E-06	4.13398E-06	0.000111956	4.13398E-06	6.8116E-05	6.59825E-05	0.000100188	0.000434824
3838303773345	383830	3773345	0.000248936	9.7636E-05	3.23342E-05	3.1668E-05	7.35346E-05	7.34211E-05	9.66149E-05	9.65525E-05	0.000103487	0.000101006	4.02704E-06	4.02704E-06	0.00010906	4.02704E-06	6.61912E-05	6.41179E-05	9.71671E-05	0.000421712
3838403773345	383840	3773345	0.000239362	9.3881E-05	3.10905E-05	3.04499E-05	7.07063E-05	7.05972E-05	9.28988E-05	9.28388E-05	9.95062E-05	9.71211E-05	3.87215E-06	3.87215E-06	0.000104865	3.87215E-06	6.34591E-05	6.14714E-05	9.28967E-05	0.000403178
3838503773345	383850	3773345	0.000229895	9.0168E-05	2.98608E-05	2.92456E-05	6.79097E-05	6.7805E-05	8.92245E-05	8.91669E-05	9.55706E-05	9.32798E-05	3.719E-06	3.719E-06	0.000100718	3.719E-06	6.07736E-05	5.88701E-05	8.87123E-05	0.000385018
3838603773345	383860	3773345	0.000220751	8.6582E-05	2.86732E-05	2.80824E-05	6.52087E-05	6.51081E-05	8.56757E-05	8.56205E-05	9.17694E-05	8.95698E-05	3.57108E-06	3.57108E-06	9.67119E-05	3.57108E-06	5.81886E-05	5.6366E-05	8.46999E-05	0.000367603
3838703773345	383870	3773345	0.000211625	8.3002E-05	2.74878E-05	2.69215E-05	6.2513E-05	6.24166E-05	8.2134E-05	8.2081E-05	8.79757E-05	8.5867E-05	3.42345E-06	3.42345E-06	9.27139E-05	3.42345E-06	5.56251E-05	5.38828E-05	8.07327E-05	0.000350386
3838803773345	383880	3773345	0.000203083	7.9652E-05	2.63783E-05	2.58348E-05	5.98898E-05	5.98972E-05	7.88188E-05	7.87679E-05	8.44247E-05	8.24011E-05	3.28527E-06	3.28527E-06	8.89717E-05	3.28527E-06	5.32357E-05	5.15682E-05	7.70484E-05	0.000334396
3838903773345	383890	3773345	0.000194568	7.6312E-05	2.52723E-05	2.47516E-05	5.74745E-05	5.73859E-05	7.5514E-05	7.54653E-05	8.08849E-05	7.89462E-05	3.14753E-06	3.14753E-06	8.52412E-05	3.14753E-06	5.08659E-05	4.92727E-05	7.34072E-05	0.000318592
3839003773345	383900	3773345	0.000186485	7.3142E-05	2.42223E-05	2.37233E-05	5.50866E-05	5.50016E-05	7.23766E-05	7.23299E-05	7.75244E-05	7.56662E-05	3.01675E-06	3.01675E-06	8.16997E-05	3.01675E-06	4.86253E-05	4.71023E-05	6.99741E-05	0.000303692
3839103773345	383910	3773345	0.000178823	7.0137E-05	2.32272E-05	2.27486E-05	5.28234E-05	5.27419E-05	6.9403E-05	6.93583E-05	7.43393E-05	7.25574E-05	2.89281E-06	2.89281E-06	7.83431E-05	2.89281E-06	4.65121E-05	4.50553E-05	6.67492E-05	0.000289696
3829703773355	382970	3773355	0.00021282	8.3471E-05	2.7643E-05	2.70735E-05	6.28659E-05	6.27689E-05	8.25976E-05	8.25443E-05	8.84723E-05	8.63517E-05	3.44278E-06	3.44278E-06	9.32373E-05	3.44278E-06	4.2309E-05	4.09838E-05	2.83042E-05	0.000122842
3829803773355	382980	3773355	0.000224532	8.8065E-05	2.91643E-05	2.85634E-05	6.63258E-05	6.62234E-05	8.71434E-05	8.70871E-05	9.33414E-05	9.11041E-05	3.63225E-06	3.63225E-06	9.83686E-05	3.63225E-06	4.4616E-05	4.32185E-05	2.93158E-05	0.000127233
3829903773355	382990	3773355	0.000236829	9.2888E-05	3.07615E-05	3.01277E-05	6.9958E-05	6.98501E-05	9.19157E-05	9.18564E-05	9.84532E-05	9.60933E-05	3.83117E-06	3.83117E-06	0.000103756	3.83117E-06	4.7027E-05	4.5554E-05	3.03296E-05	0.000131633
3830003773355	383000	3773355	0.000249565	9.7883E-05	3.24158E-05	3.1748E-05	7.37203E-05	7.36066E-05	9.68589E-05	9.67964E-05	0.000103748	0.000101261	4.03721E-06	4.03721E-06	0.000109336	4.03721E-06	4.95044E-05	4.79538E-05	3.13254E-05	0.000135954
3830103773355	383010	3773355	0.000263523	0.00010336	3.42288E-05	3.35236E-05	7.78435E-05	7.77234E-05	0.000102276	0.00010221	0.000109551	0.000106925	4.26301E-06	4.26301E-06	0.000115451	4.26301E-06	5.22113E-05	5.0576E-05	3.238E-05	0.000140531
3830203773355	383020	3773355	0.00027365	0.0001073	3.55332E-05	3.48011E-05	8.08098E-05	8.06851E-05	0.000106174	0.000106105	0.000113725	0.000110999	4.42545E-06	4.42545E-06	0.00011985	4.42545E-06	5.40931E-05	5.23988E-05	3.29548E-05	0.000143026
3830303773355	383030	3773355	0.000283643	0.00011125	3.68422E-05	3.60831E-05	8.37867E-05	8.36575E-05	0.000110085	0.000110014	0.000117915	0.000115088	4.58848E-06	4.58848E-06	0.000124265	4.58848E-06	5.5966E-05	5.4213E-05	3.34549E-05	0.000145197
3830403773355	383040	3773355	0.000295912	0.00011606	3.84358E-05	3.76439E-05	8.74111E-05	8.72762E-05	0.000114847	0.000114773	0.000123015	0.000120067	4.78697E-06	4.78697E-06	0.00012964	4.78697E-06	5.82693E-05	5.64442E-05	3.40954E-05	0.000147976
3830503773355	383050	3773355	0.000312206	0.00012245	4.05522E-05	3.97166E-05	9.2224E-05	9.20817E-05	0.00012117	0.000121092	0.000129789	0.000126678	5.05054E-06	5.05054E-06	0.000136779	5.05054E-06	6.1353E-05	5.94313E-05	3.50481E-05	0.000152111
3830603773355	383060	3773355	0.000330269	0.00012954	4.28983E-05	4.20145E-05	9.75597E-05	9.74092E-05	0.000128181	0.000128098	0.000137298	0.000134007	5.34274E-06	5.34274E-06	0.000144692	5.34274E-06	6.47596E-05	6.27312E-05	3.60597E-05	0.000156502
3830703773355	383070	3773355	0.000347559	0.00013632	4.51442E-05	4.4214E-05	0.000102667	0.000102509	0.000134891	0.000134804	0.000144485	0.000141022	5.62245E-06	5.62245E-06	0.000152267	5.62245E-06	6.79851E-05	6.58556E-05	3.68722E-05	0.000160028
3830803773355	383080	3773355	0.000365837	0.00014349	4.75183E-05	4.65393E-05	0.000108067	0.0001079	0.000141985	0.000141894	0.000152084	0.000148439	5.91814E-06	5.91814E-06	0.000160275	5.91814E-06	7.13791E-05	6.91434E-05	3.76643E-05	0.000163466
3830903773355	383090	3773355	0.000388786	0.00015249	5.04992E-05	4.94587E-05	0.000114846	0.000114668	0.000150892	0.000150795	0.000161624	0.00015775	6.28939E-06	6.28939E-06	0.000170329	6.28939E-06	7.56558E-05	7.32861E-05	3.87618E-05	0.000168229
3831003773355	383100	3773355	0.000427229	0.00016757	5.54925E-05	5.43492E-05	0.000126201	0.000126007	0.000165812	0.000165705	0.000177606	0.000173348	6.91128E-06	6.91128E-06	0.000187171	6.91128E-06	8.28834E-05	8.02873E-05	4.09864E-05	0.000177884
3831103773355	383110	3773355	0.000472265	0.00018523	6.13422E-05	6.00783E-05	0.000139505	0.00013929	0.000183291	0.000183173	0.000196328	0.000191622	7.63982E-06	7.63982E-06	0.000206901	7.63982E-06	9.13093E-05	8.84493E-05	4.34147E-05	0.000188423
3831203773355	383120	3773355	0.000529588	0.00020771	6.87878E-05	6.73706E-05	0.000156438	0.000156196	0.000205539	0.000205406	0.000220158	0.000214881	8.56714E-06	8.56714E-06	0.000232015	8.56714E-06	0.000101997	9.88026E-05	4.63409E-05	0.000201123
3831303773355	383130	3773355	0.000602621	0.00023636	7.8274E-05	7.66613E-05	0.000178011	0.000177737	0.000233884	0.000233733	0.000250519	0.000244514	9.74858E-06	9.74858E-06	0.000264011	9.74858E-06	0.000115559	0.00011194	4.97649E-05	0.000215983
3831403773355	383140	3773355	0.00069492	0.00027256	9.02627E-05	8.84029E-05	0.000205276	0.000204959	0.000269706	0.000269532	0.000288889	0.000281964	1.12417E-05	1.12417E-05	0.000304448	1.12417E-05	0.000132608	0.000128455	5.35849E-05	0.000232562
3831503773355	383150	3773355	0.000821297	0.00032212	0.000106678	0.00010448	0.000242607	0.000242233	0.000318754	0.000318548	0.000341425	0.000333242	1.32861E-05	1.32861E-05	0.000359814	1.32861E-05	0.000155834	0.000150953	5.80319E-05	0.000251862
3831603773355	383160	3773355	0.000994785	0.00039017	0.000129212	0.00012655	0.000293855	0.000293401	0.000386086	0.000385837	0.000413547	0.000403634	1.60926E-05	1.60926E-05	0.000435819	1.60926E-05	0.000187514	0.000181641	6.28975E-05	0.000272979
3831703773355	383170	3773355	0.001264092	0.00049579	0.000164192	0.000160809	0.000373407	0.000372831	0.000490608	0.000490291	0.000525502	0.000512906	2.04492E-05	2.04492E-05	0.000553804	2.04492E-05	0.00023641	0.00022906	6.83673E-05	0.000296719
3831803773355	383180	3773355	0.001724699	0.00067645	0.00022402	0.000219404	0.000509468	0.000508682	0.000669374	0.000668942	0.000716983	0.000699797	2.79004E-05	2.79004E-05	0.000755598	2.79004E-05	0.000319543	0.000309534	7.41291E-05	0.000321725
3831903773355	383190	3773355	0.002618436	0.00102699	0.000340107	0.000333099	0.000773473	0.00077228	0.001016243	0.001015587	0.001088523	0.001062431	4.23584E-05	4.23584E-05	0.001147148	4.23584E-05	0.000480312	0.000465268	8.02439E-05	0.000348264
3835203773355	383520	3773355	0.006493428	0.00254681	0.000843427	0.000826049	0.001918127	0.001915167	0.002520168	0.002518542	0.002699415	0.002634711	0.000105044	0.000105044	0.002844799	0.000105044	0.00166264	0.001610563	0.002895669	0.012567408
3835303773355	383530	3773355	0.004307251	0.00168936	0.000559466	0.000547939	0.001272341	0.001270378	0.00167169	0.001670611	0.001790589	0.001747669	6.96783E-05	6.96783E-05	0.001887026	6.96783E-05	0.001142984	0.001107184	0.001983363	0.008607933
3835403773355	383540	3773355	0.00300909	0.00118021	0.000390849	0.000382796	0.000888871	0.000887499	0.00116786	0.001167106	0.001250924	0.00122094	4.8678E-05	4.8678E-05	0.001318296	4.8678E-05	0.000822708	0.000796939	0.001414961	0.006141031
3835503773355	383550	3773355	0.00225506	0.00088447	0.000292908	0.000286873	0.000666134	0.000665106	0.000875212	0.000874648	0.000937462	0.000914991	3.648E-05	3.648E-05	0.000987951	3.648E-05	0.000629545	0.000609826	0.001073059	0.004657152
3835603773355	383560	3773355	0.001810369	0.00071005	0.000235148	0.000230303	0.000534774	0.000533949	0.000702623	0.00070217	0.000752597	0.000734558	2.92863E-05	2.92863E-05	0.000793131	2.92863E-05	0.000511562	0.000495539	0.000864221	0.003750779
3835703773355	383570	3773355	0.001501145	0.00058877	0.000194983	0.000190965	0.000443431	0.000442747	0.00058261	0.000582234	0.00062404	0.00060909	2.4284E-05	2.4284E-05	0.000657658	2.4284E-05	0.000427306	0.000413922	0.000715295	0.003104431
3835803773355	383580	3773355	0.001274224	0.00049977	0.000165508	0.000162098	0.0003764	0.000375819	0.00049454	0.000494221	0.000529714	0.000517017	2.06131E-05	2.06131E-05	0.000558243	2.06131E-05	0.000364209	0.000352802	0.000604183	0.002622196
3835903773355	383590	3773355	0.001101141	0.00043188	0.000143026	0.000140079	0.000325272	0.00032477	0.000427364	0.000427089	0.000457761	0.000446788	1.78131E-05	1.78131E-05	0.000482415	1.78131E-05	0.000315284	0.000305409	0.000518478	0.002250232
3836003773355	383600	3773355	0.000966554	0.0003791	0.000125545	0.000122958	0.000285515	0.000285075	0.00037513	0.000374888	0.000401811	0.00039218	1.56359E-05	1.56359E-05	0.000423452	1.56359E-05	0.000276703	0.000268036	0.000451265	0.001958522
3836103773355	383610	3773355	0.000856156	0.0003358	0.000111206	0.000108914	0.000252904	0.000252514	0.000332283	0.000332069	0.000355917	0.000347386	1.385E-05	1.385E-05	0.000375086	1.385E-05	0.000244757	0.000237091	0.000395942	0.001718416
3836203773355	383620	3773355	0.000766219	0.00030052	9.95237E-05	9.74731E-05	0.000226337	0.000225988	0.000297378	0.000297186	0.000318529	0.000310894	1.23951E-05	1.23951E-05	0.000335684	1.23951E-05	0.000218554	0.000211708	0.0003508	0.001522715
3836303773355	383630	3773355	0.000691588	0.00027125	8.98298E-05	8.7979E-05	0.000204292	0.000203976	0.000268413	0.000268239	0.000287503	0.000280612	1.11878E-05	1.11878E-05	0.000302988	1.11878E-05	0.000196685	0.000190524	0.00031346	0.001360438
3836403773355	383640	3773355	0.000628498	0.00024651	8.16352E-05	7.99532E-05	0.000185655	0.000185369	0.00024392	0.000243769	0.000261276	0.00025513	1.01672E-05	1.01672E-05	0.000275348	1.01672E-05	0.000178145	0.000172565	0.000281953	0.001223698
3836503773355	383650	3773355	0.000574921	0.00022549	7.4676E-05	7.31374E-05	0.000169829	0.000169567	0.000223133	0.000222989	0.000239003	0.000233274	9.30047E-06	9.30047E-06	0.000251875	9.30047E-06	0.000162375	0.000157289	0.000255315	0.001108085
3836603773355	383660	3773355	0.00052613	0.00020636	6.83387E-05	6.69307E-05	0.000155416	0.000155177	0.000204197	0.000204065	0.00021872	0.000213478	8.51119E-06	8.51119E-06	0.0002305	8.51119E-06	0.000148036	0.000143399	0.000231252	0.001003649
3836703773355	383670	3773355	0.00048369	0.00018971	6.28262E-05	6.15317E-05	0.00014288	0.000142659	0.000187725	0.000187604	0.000201077	0.000196258	7.82464E-06	7.82464E-06	0.000211907	7.82464E-06	0.000135568	0.000131322	0.000210456	0.000913395
3836803773355	383680	3773355	0.000446972	0.00017531	5.80568E-05	5.68607E-05	0.000132033	0.00013183	0.000173474	0.000173363	0.000185813	0.000181359	7.23065E-06	7.23065E-06	0.00019582	7.23065E-06	0.00012478	0.000120871	0.000192567	0.000835753
3836903773355	383690	3773355	0.000414708	0.00016265	5.38662E-05	5.27563E-05	0.000122503	0.000122314	0.000160953	0.000160849	0.0001724	0.000168268	6.70873E-06	6.70873E-06	0.000181686	6.70873E-06	0.000115312	0.0001117	0.000176952	0.000767982
3837003773355	383700	3773355	0.000386406	0.00015155	5.019E-05	4.91559E-05	0.000114142	0.000113966	0.000149968	0.000149872	0.000160635	0.000156784	6.25088E-06	6.25088E-06	0.000169286	6.25088E-06	0.000107017	0.000103665	0.000163346	0.000708933
3837103773355	383710	3773355	0.000364885	0.00014311	4.73947E-05	4.64182E-05	0.000107785	0.000107619	0.000141616	0.000141524	0.000151688	0.000148052	5.90274E-06	5.90274E-06	0.000159858	5.90274E-06	0.000100695	9.7541E-05	0.000153017	0.000664106
3837203773355	383720	3773355	0.000346813	0.00013603	4.50473E-05	4.41192E-05	0.000102447	0.000102289	0.000134602	0.000134515	0.000144175	0.00014072	5.61039E-06	5.61039E-06	0.00015194	5.61039E-06	9.53886E-05	9.24009E-05	0.000144382	0.000626626
3837303773355	383730	3773355	0.000330745	0.00012972	4.29602E-05	4.2075E-05	9.77003E-05	9.75496E-05	0.000128365	0.000128283	0.000137495	0.0001342	5.35045E-06	5.35045E-06	0.000144901	5.35045E-06	9.06743E-05	8.78342E-05	0.000136744	0.000593477
3837403773355	383740	3773355	0.000319921	0.00012548	4.15543E-05	4.06982E-05	9.45032E-05	9.43574E-05	0.000124165	0.000124085	0.000132996	0.000129808	5.17536E-06	5.17536E-06	0.000140159	5.17536E-06	8.74704E-05	8.47306E-05	0.000131559	0.000570975
3837503773355	383750	3773355	0.000309772	0.0001215	4.0236E-05	3.9407E-05	9.1505E-05	9.13638E-05	0.000120226	0.000120148	0.000128777	0.00012569	5.01117E-06	5.01117E-06	0.000135712	5.01117E-06	8.44602E-05	8.18148E-05	0.0001267	0.000549888
3837603773355	383760	3773355	0.000301104	0.0001181	3.91102E-05	3.83044E-05	8.89446E-05	8.88074E-05	0.000116862	0.000116786	0.000125173	0.000122173	4.87095E-06	4.87095E-06	0.000131915	4.87095E-06	8.18734E-05	7.9309E-05	0.000122525	0.000531766
3837703773355	383770	3773355	0.000293703	0.00011519	3.81488E-05	3.73628E-05	8.67584E-05	8.66245E-05	0.000113989	0.000113916	0.000122097	0.00011917	4.75122E-06	4.75122E-06	0.000128672	4.75122E-06	7.96418E-05	7.71473E-05	0.000118924	0.00051614
3837803773355	383780	3773355	0.000286823	0.0001125	3.72552E-05	3.64876E-05	8.4726E-05	8.45953E-05	0.000111319	0.000111247	0.000119236	0.000116378	4.63992E-06	4.63992E-06	0.000125658	4.63992E-06	7.75627E-05	7.51333E-05	0.000115573	0.000501594
3837903773355	383790	3773355	0.000280059	0.00010984	3.63767E-05	3.56272E-05	8.27281E-05	8.26004E-05	0.000108694	0.000108624	0.000116425	0.000113634	4.53051E-06	4.53051E-06	0.000122695	4.53051E-06	7.55248E-05	7.31592E-05	0.000112298	0.000487381
3838003773355	383800	3773355	0.000273754	0.00010737	3.55577E-05	3.48251E-05	8.08655E-05	8.07407E-05	0.000106247	0.000106178	0.000113803	0.000111076	4.42851E-06	4.42851E-06	0.000119933	4.42851E-06	7.36215E-05	7.13155E-05	0.000109247	0.000474141

			KMMass Grading / Excavation	KMMass Grading / Excavation	KMDrainage / Utilities Trenching	KMFoundations / Concrete Pads	KMBuilding / Structure Construction	KMAsphalt Paving	KMArchitectural Coating	KMLandscaping or Other Finishing	KMWaterside Construction (Piles)	EWNDemolition	EWNSite Grubbing / Prep	EWNDrainage / Utilities Trenching	EWNDrainage / Utilities Trenching	EWNDrainage / Utilities Trenching	EWNFoundation s / Concrete Pads	EWNBuilding / Structure Construction	EWNAsphalt Paving	EWNLandscaping or Other Finishing	EWNWaterside Construction (Piles)
Unique Identifier	X (UTM)	Y (UTM)	2025	2026	2026	2026	2026	2026	2026	2026	2026	2027	2027	2027	2028	2029	2029	2029	2029	2029	2029
3836703773345	383670	3773345	0.000650417	0.000643686	0.000231153	0.000122325	0.000420145	1.34976E-05	1.34976E-05	0.000433642	1.34976E-05	0.000558865	3.04589E-05	7.15232E-05	7.0142E-05	6.86907E-05	5.94989E-05	0.000129198	9.19177E-06	0.000133794	9.19177E-06
3836803773345	383680	3773345	0.000598105	0.000591915	0.000212562	0.000112487	0.000386353	1.2412E-05	1.2412E-05	0.000398765	1.2412E-05	0.000516515	2.81507E-05	6.61033E-05	6.48267E-05	6.34854E-05	5.49902E-05	0.000119408	8.49523E-06	0.000123656	8.49523E-06
3836903773345	383690	3773345	0.000552094	0.00054638	0.00019621	0.000103834	0.000356632	1.14572E-05	1.14572E-05	0.000368089	1.14572E-05	0.000479081	2.61105E-05	6.13124E-05	6.01284E-05	5.88843E-05	5.10048E-05	0.000110754	7.87954E-06	0.000114694	7.87954E-06
3837003773345	383700	3773345	0.000511638	0.000506343	0.000181832	9.62248E-05	0.000330499	1.06176E-05	1.06176E-05	0.000341116	1.06176E-05	0.000446011	2.43082E-05	5.70802E-05	5.59779E-05	5.48197E-05	4.7484E-05	0.000103109	7.33563E-06	0.000106777	7.33563E-06
3837103773345	383710	3773345	0.00048223	0.00047724	0.000171381	9.06941E-05	0.000311503	1.00073E-05	1.00073E-05	0.00032151	1.00073E-05	0.000421838	2.29907E-05	5.39866E-05	5.2944E-05	5.18486E-05	4.49105E-05	9.75205E-05	6.93806E-06	0.00010099	6.93806E-06
3837203773345	383720	3773345	0.000457982	0.000453242	0.000162763	8.61336E-05	0.000295839	9.50412E-06	9.50412E-06	0.000305343	9.50412E-06	0.000401823	2.18999E-05	5.14251E-05	5.0432E-05	4.93885E-05	4.27797E-05	9.28935E-05	6.60887E-06	9.61979E-05	6.60887E-06
3837303773345	383730	3773345	0.000436242	0.000431727	0.000155037	8.20449E-05	0.000281796	9.05297E-06	9.05297E-06	0.000290849	9.05297E-06	0.000383822	2.09188E-05	4.91213E-05	4.81727E-05	4.7176E-05	4.08632E-05	8.87319E-05	6.3128E-06	9.18883E-05	6.3128E-06
3837403773345	383740	3773345	0.000420489	0.000416138	0.000149439	7.90823E-05	0.00027162	8.72607E-06	8.72607E-06	0.000280346	8.72607E-06	0.000370721	2.02048E-05	4.74447E-05	4.65284E-05	4.55657E-05	3.94684E-05	8.57033E-05	6.09733E-06	8.87519E-05	6.09733E-06
3837503773345	383750	3773345	0.000405722	0.000401523	0.00014419	7.6305E-05	0.000262081	8.41962E-06	8.41962E-06	0.000270501	8.41962E-06	0.000358417	1.95342E-05	4.58699E-05	4.49841E-05	4.40534E-05	3.81584E-05	8.28587E-05	5.89495E-06	8.58062E-05	5.89495E-06
3837603773345	383760	3773345	0.000393157	0.000389089	0.000139725	7.3942E-05	0.000253965	8.15888E-06	8.15888E-06	0.000262124	8.15888E-06	0.000347912	1.89616E-05	4.45255E-05	4.36656E-05	4.27622E-05	3.704E-05	8.04301E-05	5.72217E-06	8.32912E-05	5.72217E-06
3837703773345	383770	3773345	0.000382399	0.000378442	0.000135902	7.19187E-05	0.000247016	7.93562E-06	7.93562E-06	0.000254951	7.93562E-06	0.000338876	1.84692E-05	4.33692E-05	4.25317E-05	4.16517E-05	3.60781E-05	7.83414E-05	5.57357E-06	8.11282E-05	5.57357E-06
3837803773345	383780	3773345	0.000372463	0.000368608	0.00013237	7.00498E-05	0.000240597	7.72941E-06	7.72941E-06	0.000248326	7.72941E-06	0.000330469	1.8011E-05	4.22932E-05	4.14765E-05	4.06183E-05	3.5183E-05	7.63978E-05	5.43529E-06	7.91155E-05	5.43529E-06
3837903773345	383790	3773345	0.000361503	0.000357762	0.000128475	6.79886E-05	0.000233517	7.50198E-06	7.50198E-06	0.000241019	7.50198E-06	0.000321205	1.75061E-05	4.11075E-05	4.03137E-05	3.94796E-05	3.41967E-05	7.4256E-05	5.28291E-06	7.68975E-05	5.28291E-06
3838003773345	383800	3773345	0.000351305	0.000347669	0.000124851	6.60707E-05	0.00022693	7.29034E-06	7.29034E-06	0.00023422	7.29034E-06	0.000312537	1.70337E-05	3.99983E-05	3.92259E-05	3.84142E-05	3.32739E-05	7.22522E-05	5.14036E-06	7.48224E-05	5.14036E-06
3838103773345	383810	3773345	0.000341069	0.00033754	0.000121213	6.41457E-05	0.000220318	7.07794E-06	7.07794E-06	0.000227396	7.07794E-06	0.000303816	1.65584E-05	3.88821E-05	3.81313E-05	3.73423E-05	3.23454E-05	7.02361E-05	4.99692E-06	7.27345E-05	4.99692E-06
3838203773345	383820	3773345	0.000330513	0.000327092	0.000117462	6.21603E-05	0.000213499	6.85887E-06	6.85887E-06	0.000220358	6.85887E-06	0.000294827	1.60684E-05	3.77317E-05	3.70031E-05	3.62374E-05	3.13884E-05	6.8158E-05	4.84907E-06	7.05825E-05	4.84907E-06
3838303773345	383830	3773345	0.000320546	0.000317229	0.00011392	6.02858E-05	0.000207061	6.65204E-06	6.65204E-06	0.000213713	6.65204E-06	0.000286312	1.56044E-05	3.6642E-05	3.59344E-05	3.51909E-05	3.04819E-05	6.61896E-05	4.70903E-06	6.85441E-05	4.70903E-06
3838403773345	383840	3773345	0.000306458	0.000303287	0.000108913	5.76363E-05	0.000197961	6.35968E-06	6.35968E-06	0.00020432	6.35968E-06	0.000274505	1.49609E-05	3.5131E-05	3.44526E-05	3.37397E-05	2.92249E-05	6.34601E-05	4.51484E-06	6.57175E-05	4.51484E-06
3838503773345	383850	3773345	0.000292654	0.000289626	0.000104007	5.50402E-05	0.000189044	6.07322E-06	6.07322E-06	0.000195117	6.07322E-06	0.000262921	1.43295E-05	3.36484E-05	3.29986E-05	3.23158E-05	2.79915E-05	6.07819E-05	4.32431E-06	6.29441E-05	4.32431E-06
3838603773345	383860	3773345	0.000279418	0.000276526	9.93029E-05	5.25507E-05	0.000180493	5.79853E-06	5.79853E-06	0.000186292	5.79853E-06	0.000251795	1.37232E-05	3.22246E-05	3.16023E-05	3.09484E-05	2.68071E-05	5.821E-05	4.14133E-06	6.02806E-05	4.14133E-06
3838703773345	383870	3773345	0.00026633	0.000263574	9.46518E-05	5.00894E-05	0.000172039	5.52694E-06	5.52694E-06	0.000177566	5.52694E-06	0.000240777	1.31227E-05	3.08145E-05	3.02194E-05	2.95941E-05	2.5634E-05	5.56628E-05	3.96011E-06	5.76428E-05	3.96011E-06
3838803773345	383880	3773345	0.000254176	0.000251546	9.03323E-05	4.78035E-05	0.000164188	5.27472E-06	5.27472E-06	0.000169463	5.27472E-06	0.000230502	1.25626E-05	2.94994E-05	2.89298E-05	2.83312E-05	2.45401E-05	5.32873E-05	3.7911E-06	5.51829E-05	3.7911E-06
3838903773345	383890	3773345	0.000242164	0.000239658	8.60632E-05	4.55443E-05	0.000156429	5.02543E-06	5.02543E-06	0.000161454	5.02543E-06	0.000220333	1.20084E-05	2.81981E-05	2.76536E-05	2.70814E-05	2.34575E-05	5.09366E-05	3.62386E-06	5.27485E-05	3.62386E-06
3839003773345	383900	3773345	0.000230839	0.00022845	8.20383E-05	4.34143E-05	0.000149113	4.79041E-06	4.79041E-06	0.000153903	4.79041E-06	0.000210716	1.14843E-05	2.69673E-05	2.64466E-05	2.58994E-05	2.24337E-05	4.87134E-05	3.46569E-06	5.04462E-05	3.46569E-06
3839103773345	383910	3773345	0.0002202	0.000217921	7.82574E-05	4.14135E-05	0.000142241	4.56963E-06	4.56963E-06	0.000146811	4.56963E-06	0.000201635	1.09894E-05	2.58051E-05	2.53068E-05	2.47832E-05	2.14669E-05	4.6614E-05	3.31633E-06	4.82722E-05	3.31633E-06
3829703773355	382970	3773355	9.33732E-05	9.24069E-05	3.31841E-05	1.75609E-05	6.03156E-05	1.9377E-06	1.9377E-06	6.22533E-05	1.9377E-06	0.000203113	1.10699E-05	2.59943E-05	2.54923E-05	2.49648E-05	2.16242E-05	4.69556E-05	3.34064E-06	4.8626E-05	3.34064E-06
3829803773355	382980	3773355	9.67103E-05	9.57095E-05	3.43701E-05	1.81885E-05	6.24712E-05	2.00695E-06	2.00695E-06	6.44782E-05	2.00695E-06	0.000214545	1.1693E-05	2.74573E-05	2.69271E-05	2.63699E-05	2.28412E-05	4.95984E-05	3.52866E-06	5.13627E-05	3.52866E-06
3829903773355	382990	3773355	0.000100055	9.90195E-05	3.55588E-05	1.88176E-05	6.46317E-05	2.07636E-06	2.07636E-06	6.67081E-05	2.07636E-06	0.000226505	1.23448E-05	2.89879E-05	2.84281E-05	2.78399E-05	2.41146E-05	5.23633E-05	3.72537E-06	5.4226E-05	3.72537E-06
3830003773355	383000	3773355	0.00010334	0.00010227	3.67262E-05	1.94354E-05	6.67537E-05	2.14453E-06	2.14453E-06	6.88982E-05	2.14453E-06	0.000238848	1.30175E-05	3.05675E-05	2.99772E-05	2.9357E-05	2.54286E-05	5.52167E-05	3.92837E-06	5.71809E-05	3.92837E-06
3830103773355	383010	3773355	0.000106819	0.000105713	3.79626E-05	2.00897E-05	6.9001E-05	2.21673E-06	2.21673E-06	7.12177E-05	2.21673E-06	0.000252354	1.37536E-05	3.22961E-05	3.16724E-05	3.10171E-05	2.68666E-05	5.83392E-05	4.15052E-06	6.04145E-05	4.15052E-06
3830203773355	383020	3773355	0.000108715	0.00010759	3.86365E-05	2.04463E-05	7.02259E-05	2.25608E-06	2.25608E-06	7.2482E-05	2.25608E-06	0.000261902	1.4274E-05	3.35181E-05	3.28708E-05	3.21907E-05	2.78831E-05	6.05465E-05	4.30756E-06	6.27003E-05	4.30756E-06
3830303773355	383030	3773355	0.000110365	0.000109223	3.92229E-05	2.07566E-05	7.12917E-05	2.29032E-06	2.29032E-06	7.3582E-05	2.29032E-06	0.00027145	1.47944E-05	3.474E-05	3.40692E-05	3.33642E-05	2.88996E-05	6.27538E-05	4.4646E-06	6.49861E-05	4.4646E-06
3830403773355	383040	3773355	0.000112478	0.000111314	3.99737E-05	2.1154E-05	7.26564E-05	2.33416E-06	2.33416E-06	7.49906E-05	2.33416E-06	0.000283119	1.54304E-05	3.62334E-05	3.55337E-05	3.47985E-05	3.0142E-05	6.54515E-05	4.65652E-06	6.77797E-05	4.65652E-06
3830503773355	383050	3773355	0.000115621	0.000114424	4.10908E-05	2.17451E-05	7.46867E-05	2.39939E-06	2.39939E-06	7.70861E-05	2.39939E-06	0.000298663	1.62775E-05	3.82227E-05	3.74845E-05	3.67089E-05	3.17968E-05	6.90448E-05	4.91217E-06	7.15009E-05	4.91217E-06
3830603773355	383060	3773355	0.000118958	0.000117727	4.22768E-05	2.23727E-05	7.68424E-05	2.46864E-06	2.46864E-06	7.93111E-05	2.46864E-06	0.000315845	1.72139E-05	4.04216E-05	3.9641E-05	3.88208E-05	3.3626E-05	7.30169E-05	5.19476E-06	7.56143E-05	5.19476E-06
3830703773355	383070	3773355	0.000121638	0.000120379	4.32293E-05	2.28768E-05	7.85737E-05	2.52426E-06	2.52426E-06	8.1098E-05	2.52426E-06	0.0003322	1.81053E-05	4.25147E-05	4.16937E-05	4.0831E-05	3.53673E-05	7.67979E-05	5.46375E-06	7.95298E-05	5.46375E-06
3830803773355	383080	3773355	0.000124251	0.000122965	4.41579E-05	2.33682E-05	8.02616E-05	2.57848E-06	2.57848E-06	8.28401E-05	2.57848E-06	0.000349451	1.90455E-05	4.47224E-05	4.38588E-05	4.29513E-05	3.72038E-05	8.07859E-05	5.74748E-06	8.36597E-05	5.74748E-06
3830903773355	383090	3773355	0.000127872	0.000126549	4.54447E-05	2.40492E-05	8.26005E-05	2.65363E-06	2.65363E-06	8.52542E-05	2.65363E-06	0.000371119	2.02265E-05	4.74956E-05	4.65784E-05	4.56147E-05	3.95108E-05	8.57953E-05	6.10387E-06	8.88473E-05	6.10387E-06
3831003773355	383100	3773355	0.000135211	0.000133812	4.80529E-05	2.54294E-05	8.73411E-05	2.80592E-06	2.80592E-06	9.0147E-05	2.80592E-06	0.000407497	2.22091E-05	5.21512E-05	5.11441E-05	5.00859E-05	4.33837E-05	9.42051E-05	6.70219E-06	9.75562E-05	6.70219E-06
3831103773355	383110	3773355	0.000143222	0.000141739	5.08998E-05	2.6936E-05	9.25157E-05	2.97216E-06	2.97216E-06	9.54878E-05	2.97216E-06	0.000449993	2.45252E-05	5.75897E-05	5.64776E-05	5.5309E-05	4.79079E-05	0.000104029	7.40112E-06	0.00010773	7.40112E-06
3831203773355	383120	3773355	0.000152875	0.000151293	5.43304E-05	2.87515E-05	9.87512E-05	3.17248E-06	3.17248E-06	0.000101924	3.17248E-06	0.00050395	2.74659E-05	6.44952E-05	6.32497E-05	6.1941E-05	5.36525E-05	0.000116503	8.28857E-06	0.000120647	8.28857E-06
3831303773355	383130	3773355	0.00016417	0.000162471	5.83448E-05	3.08758E-05	0.000106048	3.40689E-06	3.40689E-06	0.000109455	3.40689E-06	0.000572563	3.12054E-05	7.32763E-05	7.18612E-05	7.03743E-05	6.09573E-05	0.000132365	9.41706E-06	0.000137074	9.41706E-06
3831403773355	383140	3773355	0.000176772	0.000174943	6.28235E-05	3.32459E-05	0.000114188	3.66841E-06	3.66841E-06	0.000117857	3.66841E-06	0.000659101	3.59219E-05	8.43513E-05	8.27224E-05	8.10108E-05	7.01704E-05	0.000152371	1.08404E-05	0.000157791	1.08404E-05
3831503773355	383150	3773355	0.000191442	0.000189461	6.80371E-05	3.6005E-05	0.000123664	3.97285E-06	3.97285E-06	0.000127637	3.97285E-06	0.000777376	4.2368E-05	9.94881E-05	9.75668E-05	9.55481E-05	8.27624E-05	0.000179714	1.27857E-05	0.000186107	1.27857E-05
3831603773355	383160	3773355	0.000207493	0.000205346	7.37416E-05	3.90238E-05	0.000134033	4.30594E-06	4.30594E-06	0.000138339	4.30594E-06	0.000939395	5.11982E-05	0.000120223	0.000117901	0.000115462	0.000100012	0.000217169	1.54504E-05	0.000224894	1.54504E-05
3831703773355	383170	3773355	0.000225538	0.000223204	8.01544E-05	4.24174E-05	0.000145689	4.68041E-06	4.68041E-06	0.000150369	4.68041E-06	0.001190654	6.48922E-05	0.000152379	0.000149436	0.000146345	0.000126762	0.000275255	1.95829E-05	0.000285047	1.95829E-05
3831803773355	383180	3773355	0.000244546	0.000242015	8.69096E-05	4.59922E-05	0.000157967	5.07486E-06	5.07486E-06	0.000163042	5.07486E-06	0.001619858	8.82844E-05	0.000207308	0.000203305	0.000199098	0.000172456	0.000374479	2.66421E-05	0.0003878	2.66421E-05
3831903773355	383190	3773355	0.000264718	0.000261978	9.40787E-05	4.97861E-05	0.000170998	5.49348E-06	5.49348E-06	0.000176491	5.49348E-06	0.0024529	0.000133686	0.00031392	0.000307858	0.000301488	0.000261145	0.000567061	4.03433E-05	0.000587233	4.03433E-05
3835203773355	383520	3773355	0.00955257	0.00945371	0.003394908	0.001796573	0.006170599	0.000198237	0.000198237	0.006368836	0.000198237	0.007164767	0.000390489	0.000916942	0.000899235	0.000880629	0.000762788	0.00165635	0.00011784	0.00171527	0.00011784
3835303773355	383530	3773355	0.006542947	0.006475234	0.002325312	0.001230546	0.004226497	0.00013578	0.00013578	0.004362277	0.00013578	0.004957323	0.00027018	0.000634435	0.000622183	0.00060931	0.000527775	0.001146033	8.15341E-05	0.0011868	8.15341E-05
3835403773355	383540	3773355	0.004667838	0.004619531	0.001658913	0.000877891	0.003015247	9.68679E-05	9.68679E-05	0.003112115	9.68679E-05	0.003586978	0.000195495	0.000459059	0.000450194	0.000440879	0.000381883	0.000829237	5.89957E-05	0.000858735	5.89957E-05
3835503773355	383550	3773355	0.003539932	0.003503297	0.001258064	0.000665763	0.002286662	7.34613E-05	7.34613E-05	0.002360124	7.34613E-05	0.002752635	0.000150022	0.00035228	0.00034547	0.00033832	0.00029305	0.000636354	4.52731E-05	0.00065899	4.52731E-05
3835603773355	383560	3773355	0.002850992	0.002821487	0.00101322	0.000536192	0.001841633	5.91643E-05	5.91643E-05	0.001900797	5.91643E-05	0.002239083	0.000122033	0.000286556	0.000281023	0.000275208	0.000238381	0.000517631	3.68266E-05	0.000536044	3.68266E-05
3835703773355	383570	3773355	0.002359698	0.002335278	0.000838618	0.000443794	0.001524276	4.89689E-05	4.89689E-05	0.001573245	4.89689E-05	0.001870498	0.000101945	0.000239385	0.000234762	0.000229905	0.0001991	0.000432421	3.07644E-05	0.000447803	3.07644E-05
3835803773355	383580	3773355	0.001993148	0.001972521	0.000708349	0.000374856	0.001287499	4.13622E-05	4.13622E-05	0.001328861	4.13622E-05	0.001593695	8.68584E-05	0.00020396	0.000200021	0.000195883	0.000169671	0.00036843	2.62118E-05	0.000381536	2.62118E-05
3835903773355	383590	3773355	0.001710416	0.001692715	0.000607868	0.000321682	0.001104864	3.54949E-05	3.54949E-05	0.001140359	3.54949E-05	0.001378745	7.51434E-05	0.000176451	0.000173043	0.000169463	0.000146786	0.000318738	2.26765E-05	0.000330076	2.26765E-05
3836003773355	383600	3773355	0.001488685	0.001473279	0.00052907	0.00027998	0.000961635	3.08935E-05	3.08935E-05	0.000992528	3.08935E-05	0.0012091	6.58975E-05	0.00015474	0.00015175	0.00014861	0.00012872	0.00027951	1.98863E-05	0.00028946	1.98863E-05
3836103773355	383610	3773355	0.00130618	0.001292662	0.000464206	0.000245656	0.000843743	2.71061E-05	2.71061E-05	0.000870849	2.71061E-05	0.001068704	5.82457E-05	0.000136772	0.000134131	0.000131355	0.000113778	0.000247063	1.75772E-05	0.000255851	1.75772E-05
3836203773355	383620	3773355	0.001157426	0.001145448	0.00041134	0.00021768	0.000747653	2.40191E-05	2.40191E-05	0.000771673	2.40191E-05	0.000953598	5.19723E-05	0.000122041	0.000119684	0.000117208	0.000101524	0.000220453	1.5684E-05	0.000228295	1.5684E-05
3836303773355	383630	3773355	0.001034078	0.001023376	0.000367503	0.000194481	0.000667975	2.14594E-05	2.14594E-05	0.000689435	2.14594E-05	0.000857589	4.67397E-05	0.000109754	0.000107634	0.000105407	9.13022E-05	0.000198257	1.41049E-05	0.00020531	1.41049E-05
3836403773355	383640	3773355	0.000930141	0.000920515	0.000330565	0.000174934	0.000600836	1.93025E-05	1.93025E-05	0.000620138	1.93025E-05	0.000776251	4.23067E-05	9.9344E-05	9.74256E-05	9.54097E-05	8.26426E-05	0.000179453	1.27671E-05	0.000185837	1.27671E-05
3836503773355	383650	3773355	0.000842262	0.000833546	0.000299333	0.000158406	0.00054407	1.74788E-05	1.74788E-05	0.000561549	1.74788E-05	0.000707094	3.85375E-05	9.04934E-05	8.87459E-05	8.69096E-05	7.52799E-05	0.000163466	1.16297E-05	0.000169281	1.16297E-05
3836603773355	383660	3773355	0.00076288	0.000754985	0.000271122	0.000143476	0.000492792	1.58314E-05	1.58314E-05	0.000508623	1.58314E-05	0.000644323	3.51164E-05	8.246E-05	8.08676E-05	7.91944E-05	6.85971E-05	0.000148955	1.05973E-05	0.000154253	1.05973E-05
3836703773355	383670	3773355	0.000694278	0.000687093	0.000246741	0.000130574	0.000448477	1.44078E-05	1.44078E-05	0.000462885	1.44078E-05	0.000589761	3.21427E-05	7.54771E-05	7.40196E-05	7.24881E-05	6.27882E-05	0.000136341	9.69991E-06	0.00014119	9.69991E-06
3836803773355	383680	3773355	0.000635262	0.000628687	0.000225767	0.000119475	0.000410355	1.31831E-05	1.31831E-05	0.000423538	1.31831E-05	0.000542548	2.95696E-05	6.9435E-05	6.80941E-05	6.66852E-05	5.77618E-05	0.000125426	8.9234E-06	0.00012988	8.9234E-06
3836903773355	383690	3773355	0.000583749	0.000577707	0.00020746	0.000109787	0.00037708	1.21141E-05	1.21141E-05	0.000389194	1.21141E-05	0.000501125	2.7312E-05	6.41336E-05	6.28951E-05	6.15938E-05	5.33517E-05	0.00011585	8.2421E-06	0.00011971	8.2421E-06
3837003773355	383700	3773355	0.000538865	0.000533288	0.000191508	0.000101345	0.000348086	1.11826E-05	1.11826E-05	0.000359269	1.11826E-05	0.00046487	2.5336E-05	5.94937E-05	5.83448E-05	5.71376E-05	4.94918E-05	0.000107469	7.64581E-06	0.00011129	7.64581E-06
3837103773355	383710	3773355	0.000504792	0.000499567	0.000179399	9.49373E-05	0.000326076	1.04755E-05	1.04755E-05	0.000336552	1.04755E-05	0.000437206	2.38283E-05	5.59533E-05	5.48728E-05	5.37374E-05	4.65466E-05	0.000101073	7.19081E-06	0.000104669	7.19081E-06
3837203773355	383720	3773355	0.000476303	0.000471373	0.000169274	8.95793E-05	0.000307673	9.88432E-06	9.88432E-06	0.000317558	9.88432E-06	0.000413982	2.25626E-05	5.29812E-05	5.19581E-05	5.0883E-05	4.40742E-05	9.57044E-05	6.80885E-06	9.91088E-05	6.80885E-06
3837303773355	383730	3773355	0.000451106	0.000446437	0.00016032	8.48405E-05	0.000291397	9.36144E-06	9.36144E-06	0.000300759	9.36144E-06	0.000393378	2.14396E-05	5.03442E-05	4.9372E-05	4.83505E-05	4.18805E-05	9.0941E-05	6.46996E-06	9.4176E-05	6.46996E-06
3837403773355	383740	3773355	0.000434002	0.000429511	0.000154241	8.16237E-05	0.000280349	9.00649E-06	9.00649E-06	0.000289355	9.00649E-06	0.000379328	2.06738E-05	4.85461E-05	4.76086E-05	4.66235E-05	4.03847E-05	8.76929E-05	6.23888E-06	9.08123E-05	6.23888E-06
3837503773355	383750	3773355	0.000417973	0.000413648	0.000148544	7.86091E-05	0.000269995	8.67386E-06	8.67386E-06	0.000278669	8.67386E-06	0.000366135	1.99548E-05	4.68577E-05	4.59528E-05	4.5002E-05	3.89801E-05	8.4643E-05	6.02189E-06	8.76539E-05	6.02189E-06
3837603773355	383760	3773355	0.000404199	0.000400016	0.000143649	7.60186E-05	0.000261097	8.38802E-06	8.38802E-06	0.000269485	8.38802E-06	0.000354764	1.93351E-05	4.54025E-05	4.45257E-05	4.36045E-05	3.77696E-05	8.20144E-05	5.83488E-06	8.49318E-05	5.83488E-06
3837703773355	383770	3773355	0.000392321	0.000388261	0.000139428	7.37847E-05	0.000253425	8.14152E-06	8.14152E-06	0.000261566	8.14152E-06	0.000344925	1.87989E-05	4.41433E-05	4.32909E-05	4.23951E-05	3.67221E-05	7.97398E-05	5.67306E-06	8.25763E-05	5.67306E-06
3837803773355	383780	3773355	0.000381265	0.000377319	0.000135498	7.17053E-05	0.000246282	7.91207E-06	7.91207E-06	0.000254195	7.91207E-06	0.000335722	1.82973E-05	4.29655E-05	4.21357E-05	4.12639E-05	3.57422E-05	7.76121E-05	5.52168E-06	8.0373E-05	5.52168E-06
3837903773355	383790	3773355	0.000370462	0.000366628	0.000131659	6.96735E-05	0.000239304	7.68789E-06	7.68789E-06	0.000246992	7.68789E-06	0.000326687	1.78049E-05	4.18018E-05	4.10018E-05	4.01534E-05	3.47803E-05	7.55234E-05	5.37308E-06	7.82099E-05	5.37308E-06
3838003773355	383800	3773355	0.000360398	0.000356668	0.000128083	6.77808E-05	0.000232803	7.47905E-06	7.47905E-06	0.000240283	7.47905E-06	0.000318226	1.73437E-05	4.07263E-05	3.99399E-05	3.91135E-05	3.38796E-05	7.35674E-05	5.23393E-06	7.61844E-05	5.23393E-06

			ISDemolition	ISDrainage / Utilities Trenching	ISDrainage / Utilities Trenching	ISAsphalt Paving	ISAsphalt Paving	SVDemolition	SVSite Grubbing / Prep	SVMass Grading / Excavation	SVMass Grading / Excavation	SVDrainage / Utilities Trenching	SVFoundations / Concrete Pads	SVBuilding / Structure Construction	SVBuilding / Structure Construction	SVAsphalt Paving	SVAsphalt Paving	SVArchitectural Coating	SVArchitectural Coating	SVLandscaping or Other Finishing	SVLandscaping or Other Finishing
Unique Identifier	X (UTM)	Y (UTM)	2027	2027	2028	2027	2028	2027	2027	2027	2028	2028	2028	2028	2029	2028	2029	2028	2029	2028	2029
3836703773345	383670	3773345	9.30566E-05	3.74704E-05	3.6509E-05	9.67724E-06	9.01478E-06	0.000639917	0.000460065	0.000310189	0.000306251	0.000217292	6.90282E-05	9.88871E-05	9.5114E-05	9.72255E-06	9.04581E-06	9.72255E-06	9.04581E-06	9.88871E-05	9.5114E-05
3836803773345	383680	3773345	8.56848E-05	3.4502E-05	3.36168E-05	8.91063E-06	8.30064E-06	0.000587898	0.000422667	0.000284974	0.000281356	0.000199629	6.3417E-05	9.08487E-05	8.73823E-05	8.93221E-06	8.31048E-06	8.93221E-06	8.31048E-06	9.08487E-05	8.73823E-05
3836903773345	383690	3773345	7.91975E-05	3.18898E-05	3.10716E-05	8.23599E-06	7.67219E-06	0.000542312	0.000389893	0.000262877	0.000259539	0.000184149	5.84995E-05	8.38042E-05	8.06066E-05	8.2396E-06	7.66608E-06	8.2396E-06	7.66608E-06	8.38042E-05	8.06066E-05
3837003773345	383700	3773345	7.34898E-05	2.95916E-05	2.88323E-05	7.64243E-06	7.11927E-06	0.000502401	0.000361199	0.000243531	0.000240439	0.000170597	5.41943E-05	7.76366E-05	7.46744E-05	7.63321E-06	7.1019E-06	7.63321E-06	7.1019E-06	7.76366E-05	7.46744E-05
3837103773345	383710	3773345	6.93513E-05	2.79251E-05	2.72086E-05	7.21205E-06	6.71834E-06	0.000473563	0.000340466	0.000229552	0.000226638	0.000160805	5.10836E-05	7.31803E-05	7.03881E-05	7.19507E-06	6.69425E-06	7.19507E-06	6.69425E-06	7.31803E-05	7.03881E-05
3837203773345	383720	3773345	6.59448E-05	2.65535E-05	2.58722E-05	6.85781E-06	6.38835E-06	0.000449866	0.000323429	0.000218065	0.000215296	0.000152758	4.85273E-05	6.95183E-05	6.68658E-05	6.83502E-06	6.35927E-06	6.83502E-06	6.35927E-06	6.95183E-05	6.68658E-05
3837303773345	383730	3773345	6.28933E-05	2.53247E-05	2.4675E-05	6.54047E-06	6.09273E-06	0.000428672	0.000308192	0.000207792	0.000205153	0.000145561	4.62411E-05	6.62432E-05	6.37157E-05	6.51301E-06	6.05967E-06	6.51301E-06	6.05967E-06	6.62432E-05	6.37157E-05
3837403773345	383740	3773345	6.06969E-05	2.44403E-05	2.38132E-05	6.31205E-06	5.87996E-06	0.000413456	0.000297252	0.000200416	0.000197871	0.000140394	4.45997E-05	6.38918E-05	6.1454E-05	6.28182E-06	5.84458E-06	6.28182E-06	5.84458E-06	6.38918E-05	6.1454E-05
3837503773345	383750	3773345	5.86401E-05	2.36122E-05	2.30063E-05	6.09817E-06	5.68071E-06	0.000399255	0.000287043	0.000193532	0.000191075	0.000135572	4.30679E-05	6.16974E-05	5.93433E-05	6.06607E-06	5.64384E-06	6.06607E-06	5.64384E-06	6.16974E-05	5.93433E-05
3837603773345	383760	3773345	5.68992E-05	2.29111E-05	2.23233E-05	5.91712E-06	5.51206E-06	0.0003873	0.000278447	0.000187737	0.000185354	0.000131513	4.17783E-05	5.98499E-05	5.75663E-05	5.88442E-06	5.47484E-06	5.88442E-06	5.47484E-06	5.98499E-05	5.75663E-05
3837703773345	383770	3773345	5.54167E-05	2.23142E-05	2.17417E-05	5.76296E-06	5.36845E-06	0.000377179	0.000271171	0.000182832	0.00018051	0.000128076	4.06866E-05	5.8286E-05	5.6062E-05	5.73066E-06	5.33178E-06	5.73066E-06	5.33178E-06	5.8286E-05	5.6062E-05
3837803773345	383780	3773345	5.40489E-05	2.17634E-05	2.1205E-05	5.62071E-06	5.23594E-06	0.000367896	0.000264498	0.000178332	0.000176068	0.000124924	3.96852E-05	5.68515E-05	5.46823E-05	5.58962E-06	5.20055E-06	5.58962E-06	5.20055E-06	5.68515E-05	5.46823E-05
3837903773345	383790	3773345	5.25287E-05	2.11513E-05	2.06086E-05	5.46262E-06	5.08867E-06	0.000357562	0.000257068	0.000173322	0.000171122	0.000121415	3.85705E-05	5.52545E-05	5.31463E-05	5.43261E-06	5.05447E-06	5.43261E-06	5.05447E-06	5.52545E-05	5.31463E-05
3838003773345	383800	3773345	5.11161E-05	2.05825E-05	2.00544E-05	5.31572E-06	4.95183E-06	0.000347985	0.000250183	0.00016868	0.000166539	0.000118163	3.75374E-05	5.37746E-05	5.17228E-05	5.2871E-06	4.91909E-06	5.2871E-06	4.91909E-06	5.37746E-05	5.17228E-05
3838103773345	383810	3773345	4.96909E-05	2.00086E-05	1.94953E-05	5.16751E-06	4.81376E-06	0.000338319	0.000243233	0.000163995	0.000161913	0.000114881	3.64947E-05	5.22809E-05	5.02861E-05	5.14024E-06	4.78245E-06	5.14024E-06	4.78245E-06	5.22809E-05	5.02861E-05
3838203773345	383820	3773345	4.82154E-05	1.94145E-05	1.89164E-05	5.01407E-06	4.67083E-06	0.00032827	0.000236008	0.000159124	0.000157103	0.000111469	3.54107E-05	5.0728E-05	4.87924E-05	4.98756E-06	4.6404E-06	4.98756E-06	4.6404E-06	5.0728E-05	4.87924E-05
3838303773345	383830	3773345	4.6821E-05	1.8853E-05	1.83693E-05	4.86906E-06	4.53575E-06	0.000318773	0.000229181	0.00015452	0.000152558	0.000108244	3.43863E-05	4.92605E-05	4.73809E-05	4.84327E-06	4.50616E-06	4.84327E-06	4.50616E-06	4.92605E-05	4.73809E-05
3838403773345	383840	3773345	4.48272E-05	1.80502E-05	1.75871E-05	4.66172E-06	4.34259E-06	0.000305036	0.000219304	0.000147861	0.000145984	0.000103579	3.29044E-05	4.71376E-05	4.5339E-05	4.63455E-06	4.31197E-06	4.63455E-06	4.31197E-06	4.71376E-05	4.5339E-05
3838503773345	383850	3773345	4.28697E-05	1.7262E-05	1.68191E-05	4.45815E-06	4.15296E-06	0.000291539	0.000209601	0.000141319	0.000139525	9.89961E-05	3.14485E-05	4.50519E-05	4.3333E-05	4.42949E-06	4.12118E-06	4.42949E-06	4.12118E-06	4.50519E-05	4.3333E-05
3838603773345	383860	3773345	4.09876E-05	1.65041E-05	1.60807E-05	4.26243E-06	3.97064E-06	0.000278568	0.000200275	0.000135031	0.000133317	9.45916E-05	3.00493E-05	4.30475E-05	4.1405E-05	4.23242E-06	3.93782E-06	4.23242E-06	3.93782E-06	4.30475E-05	4.1405E-05
3838703773345	383870	3773345	3.91237E-05	1.57536E-05	1.53494E-05	4.06859E-06	3.79007E-06	0.000265713	0.000191033	0.0001288	0.000127165	9.02264E-05	2.86626E-05	4.10609E-05	3.94942E-05	4.0371E-06	3.75609E-06	4.0371E-06	3.75609E-06	4.10609E-05	3.94942E-05
3838803773345	383880	3773345	3.73897E-05	1.50554E-05	1.46691E-05	3.88827E-06	3.6221E-06	0.000253757	0.000182438	0.000123005	0.000121443	8.61667E-05	2.7373E-05	3.92134E-05	3.77172E-05	3.85545E-06	3.58709E-06	3.85545E-06	3.58709E-06	3.92134E-05	3.77172E-05
3838903773345	383890	3773345	3.56712E-05	1.43634E-05	1.39949E-05	3.70955E-06	3.45561E-06	0.000241909	0.000173919	0.000117261	0.000115772	8.21433E-05	2.60948E-05	3.73824E-05	3.59561E-05	3.67543E-06	3.4196E-06	3.67543E-06	3.4196E-06	3.73824E-05	3.59561E-05
3839003773345	383900	3773345	3.4049E-05	1.37102E-05	1.33585E-05	3.54086E-06	3.29847E-06	0.000230737	0.000165887	0.000111846	0.000110426	7.83499E-05	2.48897E-05	3.56561E-05	3.42956E-05	3.50569E-06	3.26168E-06	3.50569E-06	3.26168E-06	3.56561E-05	3.42956E-05
3839103773345	383910	3773345	3.25204E-05	1.30947E-05	1.27588E-05	3.3819E-06	3.15039E-06	0.000220234	0.000158336	0.000106755	0.000105399	7.47833E-05	2.37567E-05	3.4033E-05	3.27344E-05	3.34611E-06	3.1132E-06	3.34611E-06	3.1132E-06	3.4033E-05	3.27344E-05
3829703773355	382970	3773355	1.61589E-05	6.50658E-06	6.33964E-06	1.68041E-06	1.56538E-06	8.92213E-05	6.41453E-05	4.32486E-05	4.26995E-05	3.02963E-05	9.62435E-06	1.37875E-05	1.32614E-05	1.35558E-06	1.26122E-06	1.35558E-06	1.26122E-06	1.37875E-05	1.32614E-05
3829803773355	382980	3773355	1.66619E-05	6.70912E-06	6.53698E-06	1.73272E-06	1.61411E-06	9.21701E-05	6.62653E-05	4.4678E-05	4.41107E-05	3.12976E-05	9.94244E-06	1.42432E-05	1.36997E-05	1.40038E-06	1.30291E-06	1.40038E-06	1.30291E-06	1.42432E-05	1.36997E-05
3829903773355	382990	3773355	1.71663E-05	6.91222E-06	6.73487E-06	1.78518E-06	1.66297E-06	9.51189E-05	6.83853E-05	4.61073E-05	4.55219E-05	3.22989E-05	1.02605E-05	1.46988E-05	1.4138E-05	1.44519E-06	1.34459E-06	1.44519E-06	1.34459E-06	1.46988E-05	1.4138E-05
3830003773355	383000	3773355	1.76637E-05	7.11251E-06	6.93002E-06	1.8369E-06	1.71116E-06	9.79964E-05	7.04541E-05	4.75022E-05	4.6899E-05	3.3276E-05	1.05709E-05	1.51435E-05	1.45657E-05	1.4889E-06	1.38527E-06	1.4889E-06	1.38527E-06	1.51435E-05	1.45657E-05
3830103773355	383010	3773355	1.81863E-05	7.32293E-06	7.13504E-06	1.89125E-06	1.76178E-06	0.000101043	7.26446E-05	4.89791E-05	4.83572E-05	3.43106E-05	1.08996E-05	1.56143E-05	1.50186E-05	1.5352E-06	1.42834E-06	1.5352E-06	1.42834E-06	1.56143E-05	1.50186E-05
3830203773355	383020	3773355	1.84909E-05	7.44557E-06	7.25454E-06	1.92292E-06	1.79129E-06	0.000102665	7.38103E-05	4.9765E-05	4.91331E-05	3.48612E-05	1.10745E-05	1.58649E-05	1.52596E-05	1.55983E-06	1.45126E-06	1.55983E-06	1.45126E-06	1.58649E-05	1.52596E-05
3830303773355	383030	3773355	1.87452E-05	7.54797E-06	7.35431E-06	1.94937E-06	1.81592E-06	0.000104037	7.47966E-05	5.043E-05	4.97897E-05	3.5327E-05	1.12225E-05	1.60769E-05	1.54635E-05	1.58068E-06	1.47065E-06	1.58068E-06	1.47065E-06	1.60769E-05	1.54635E-05
3830403773355	383040	3773355	1.9054E-05	7.67231E-06	7.47546E-06	1.98148E-06	1.84584E-06	0.0001058	7.60648E-05	5.12851E-05	5.06339E-05	3.5926E-05	1.14128E-05	1.63495E-05	1.57257E-05	1.60748E-06	1.49559E-06	1.60748E-06	1.49559E-06	1.63495E-05	1.57257E-05
3830503773355	383050	3773355	1.95109E-05	7.85628E-06	7.65471E-06	2.02899E-06	1.8901E-06	0.000108473	7.79863E-05	5.25806E-05	5.1913E-05	3.68335E-05	1.17011E-05	1.67625E-05	1.61229E-05	1.64808E-06	1.53337E-06	1.64808E-06	1.53337E-06	1.67625E-05	1.61229E-05
3830603773355	383060	3773355	1.99915E-05	8.04982E-06	7.84328E-06	2.07898E-06	1.93666E-06	0.000111297	8.00166E-05	5.39495E-05	5.32645E-05	3.77925E-05	1.20057E-05	1.71989E-05	1.65427E-05	1.69099E-06	1.57329E-06	1.69099E-06	1.57329E-06	1.71989E-05	1.65427E-05
3830703773355	383070	3773355	2.03618E-05	8.19891E-06	7.98855E-06	2.11748E-06	1.97253E-06	0.000113489	8.15923E-05	5.50118E-05	5.43134E-05	3.85366E-05	1.22421E-05	1.75376E-05	1.68684E-05	1.72429E-06	1.60427E-06	1.72429E-06	1.60427E-06	1.75376E-05	1.68684E-05
3830803773355	383080	3773355	2.07097E-05	8.339E-06	8.12504E-06	2.15366E-06	2.00623E-06	0.000115573	8.3091E-05	5.60223E-05	5.5311E-05	3.92445E-05	1.2467E-05	1.78597E-05	1.71783E-05	1.75596E-06	1.63374E-06	1.75596E-06	1.63374E-06	1.78597E-05	1.71783E-05
3830903773355	383090	3773355	2.12085E-05	8.53985E-06	8.32074E-06	2.20553E-06	2.05455E-06	0.00011854	8.52238E-05	5.74604E-05	5.67308E-05	4.02519E-05	1.2787E-05	1.83181E-05	1.76192E-05	1.80103E-06	1.67567E-06	1.80103E-06	1.67567E-06	1.83181E-05	1.76192E-05
3831003773355	383100	3773355	2.22955E-05	8.97756E-06	8.74722E-06	2.31858E-06	2.15986E-06	0.000124937	8.98226E-05	6.0561E-05	5.9792E-05	4.24239E-05	1.3477E-05	1.93066E-05	1.85699E-05	1.89822E-06	1.76609E-06	1.89822E-06	1.76609E-06	1.93066E-05	1.85699E-05
3831103773355	383110	3773355	2.34734E-05	9.45184E-06	9.20933E-06	2.44107E-06	2.27396E-06	0.000131894	9.48248E-05	6.39336E-05	6.31219E-05	4.47865E-05	1.42275E-05	2.03818E-05	1.96041E-05	2.00393E-06	1.86445E-06	2.00393E-06	1.86445E-06	2.03818E-05	1.96041E-05
3831203773355	383120	3773355	2.4886E-05	1.00206E-05	9.76354E-06	2.58797E-06	2.41081E-06	0.000140269	0.000100845	6.79929E-05	6.71296E-05	4.76301E-05	1.51309E-05	2.16759E-05	2.08488E-05	2.13116E-06	1.98282E-06	2.13116E-06	1.98282E-06	2.16759E-05	2.08488E-05
3831303773355	383130	3773355	2.65193E-05	1.06783E-05	1.04044E-05	2.75783E-06	2.56904E-06	0.000150015	0.000107852	7.27172E-05	7.17939E-05	5.09395E-05	1.61822E-05	2.3182E-05	2.22974E-05	2.27924E-06	2.1206E-06	2.27924E-06	2.1206E-06	2.3182E-05	2.22974E-05
3831403773355	383140	3773355	2.83134E-05	1.14007E-05	1.11082E-05	2.94439E-06	2.74283E-06	0.000160794	0.000115602	7.79424E-05	7.69528E-05	5.45999E-05	1.7345E-05	2.48477E-05	2.38997E-05	2.44302E-06	2.27298E-06	2.44302E-06	2.27298E-06	2.48477E-05	2.38997E-05
3831503773355	383150	3773355	3.03645E-05	1.22266E-05	1.19129E-05	3.1577E-06	2.94153E-06	0.000173213	0.000124531	8.39623E-05	8.28962E-05	5.88169E-05	1.86846E-05	2.67668E-05	2.57455E-05	2.63171E-06	2.44853E-06	2.63171E-06	2.44853E-06	2.67668E-05	2.57455E-05
3831603773355	383160	3773355	3.25609E-05	1.31111E-05	1.27747E-05	3.38611E-06	3.15431E-06	0.000186621	0.00013417	9.04614E-05	8.93128E-05	6.33696E-05	2.01309E-05	2.88388E-05	2.77384E-05	2.83542E-06	2.63806E-06	2.83542E-06	2.63806E-06	2.88388E-05	2.77384E-05
3831703773355	383170	3773355	3.49516E-05	1.40737E-05	1.37126E-05	3.63472E-06	3.3859E-06	0.000201347	0.000144758	9.75997E-05	9.63605E-05	6.83701E-05	2.17194E-05	3.11144E-05	2.99272E-05	3.05916E-06	2.84622E-06	3.05916E-06	2.84622E-06	3.11144E-05	2.99272E-05
3831803773355	383180	3773355	3.73953E-05	1.50577E-05	1.46713E-05	3.88886E-06	3.62264E-06	0.000216064	0.000155338	0.000104734	0.000103404	7.33675E-05	2.3307E-05	3.33887E-05	3.21147E-05	3.28276E-06	3.05427E-06	3.28276E-06	3.05427E-06	3.33887E-05	3.21147E-05
3831903773355	383190	3773355	3.98265E-05	1.60366E-05	1.56252E-05	4.14168E-06	3.85816E-06	0.000232884	0.000167431	0.000112887	0.000111453	7.90789E-05	2.51213E-05	3.59879E-05	3.46147E-05	3.53831E-06	3.29203E-06	3.53831E-06	3.29203E-06	3.59879E-05	3.46147E-05
3835203773355	383520	3773355	0.001341638	0.000540227	0.000526366	0.000139521	0.00012997	0.011770679	0.008462479	0.005705646	0.005633203	0.003996893	0.00126971	0.001818938	0.001749535	0.000178837	0.000166389	0.000178837	0.000166389	0.001818938	0.001749535
3835303773355	383530	3773355	0.00091923	0.000370139	0.000360642	9.55936E-05	8.90496E-05	0.007670963	0.005515006	0.003718375	0.003671164	0.002604779	0.000827472	0.001185404	0.001140174	0.000116548	0.000108436	0.000116548	0.000108436	0.001185404	0.001140174
3835403773355	383540	3773355	0.000656242	0.000264244	0.000257464	6.82446E-05	6.35729E-05	0.005248091	0.003773093	0.002543927	0.002511627	0.00178206	0.000566115	0.000810994	0.00078005	7.97367E-05	7.41866E-05	7.97367E-05	7.41866E-05	0.000810994	0.00078005
3835503773355	383550	3773355	0.000498127	0.000200577	0.000195431	5.18018E-05	4.82557E-05	0.003849237	0.002767392	0.001865855	0.001842165	0.00130706	0.00041522	0.000594827	0.000572131	5.84832E-05	5.44125E-05	5.84832E-05	5.44125E-05	0.000594827	0.000572131
3835603773355	383560	3773355	0.000401592	0.000161706	0.000157557	4.17628E-05	3.89039E-05	0.003030486	0.002178755	0.001468979	0.001450328	0.001029042	0.0003269	0.000468305	0.000450436	4.60436E-05	4.28387E-05	4.60436E-05	4.28387E-05	0.000468305	0.000450436
3835703773355	383570	3773355	0.000332769	0.000133993	0.000130555	3.46056E-05	3.22367E-05	0.002465848	0.001772811	0.00119528	0.001180104	0.000837312	0.000265993	0.000381051	0.000366511	3.74648E-05	3.4857E-05	3.74648E-05	3.4857E-05	0.000381051	0.000366511
3835803773355	383580	3773355	0.000281422	0.000113318	0.000110411	2.92659E-05	2.72625E-05	0.002055199	0.001477576	0.000996224	0.000983575	0.00069787	0.000221696	0.000317592	0.000305474	3.12256E-05	2.90521E-05	3.12256E-05	2.90521E-05	0.000317592	0.000305474
3835903773355	383590	3773355	0.000241819	9.73714E-05	9.48731E-05	2.51475E-05	2.3426E-05	0.00174512	0.001254647	0.000845919	0.000835178	0.000592579	0.000188247	0.000269676	0.00025938	2.65144E-05	2.46689E-05	2.65144E-05	2.46689E-05	0.000269676	0.000259386
3836003773355	383600	3773355	0.000210757	8.4864E-05	8.26866E-05	2.19173E-05	2.04169E-05	0.001506561	0.001083136	0.000730281	0.000721009	0.000511573	0.000162514	0.000232811	0.00022392	2.28899E-05	2.12966E-05	2.28899E-05	2.12966E-05	0.000232811	0.000223928
3836103773355	383610	3773355	0.000185181	7.45655E-05	7.26523E-05	1.92576E-05	1.79393E-05	0.001313134	0.000944072	0.0006362	0.000628439	0.000445892	0.000141649	0.00020292	0.000195178	1.99511E-05	1.85624E-05	1.99511E-05	1.85624E-05	0.00020292	0.000195178
3836203773355	383620	3773355	0.000164325	6.61674E-05	6.44697E-05	1.70886E-05	1.59188E-05	0.001157436	0.000832133	0.000561048	0.000553925	0.000393023	0.000124853	0.00017886	0.000172035	1.75855E-05	1.63614E-05	1.75855E-05	1.63614E-05	0.00017886	0.000172035
3836303773355	383630	3773355	0.00014702	5.91995E-05	5.76806E-05	1.52891E-05	1.42425E-05	0.001029809	0.00074037	0.000499183	0.000492845	0.000349685	0.000111086	0.000159138	0.000153066	1.56464E-05	1.45573E-05	1.56464E-05	1.45573E-05	0.000159138	0.000153066
3836403773355	383640	3773355	0.000132432	5.33253E-05	5.19571E-05	1.3772E-05	1.28292E-05	0.00092326	0.000663774	0.000447535	0.000441853	0.000313505	9.95926E-05	0.000142673	0.000137229	1.40275E-05	1.30511E-05	1.40275E-05	1.30511E-05	0.000142673	0.000137229
3836503773355	383650	3773355	0.000120089	4.83552E-05	4.71145E-05	1.24884E-05	1.16335E-05	0.000833834	0.000599481	0.000404187	0.000399055	0.000283139	8.99462E-05	0.000128853	0.00012393	1.26688E-05	1.1787E-05	1.26688E-05	1.1787E-05	0.000128853	0.000123937
3836603773355	383660	3773355	0.000108925	4.38599E-05	4.27346E-05	1.13274E-05	1.0552E-05	0.00075345	0.00054169	0.000365223	0.000360585	0.000255844	8.12751E-05	0.000116432	0.000111989	1.14475E-05	1.06507E-05	1.14475E-05	1.06507E-05	0.000116432	0.000111989
3836703773355	383670	3773355	9.92673E-05	3.99712E-05	3.89456E-05	1.03231E-05	9.61643E-06	0.000684434	0.000492071	0.000331768	0.000327556	0.000232409	7.38303E-05	0.000105766	0.000101731	1.03989E-05	9.6751E-06	1.03989E-05	9.6751E-06	0.000105766	0.000101731
3836803773355	383680	3773355	9.09524E-05	3.66231E-05	3.56834E-05	9.45842E-06	8.81093E-06	0.000625422	0.000449644	0.000303163	0.000299314	0.00021237	6.74647E-05	9.66473E-05	9.29596E-05	9.50233E-06	8.84092E-06	9.50233E-06	8.84092E-06	9.66473E-05	9.29596E-05
3836903773355	383690	3773355	8.36896E-05	3.36986E-05	3.2834E-05	8.70314E-06	8.10736E-06	0.000574152	0.000412784	0.000278311	0.000274777	0.000194961	6.19341E-05	8.87245E-05	8.53391E-05	8.72336E-06	8.11617E-06	8.72336E-06	8.11617E-06	8.87245E-05	8.53391E-05
3837003773355	383700	3773355	7.73574E-05	3.11489E-05	3.03497E-05	8.04463E-06	7.49393E-06	0.000529671	0.000380804	0.000256749	0.000253489	0.000179857	5.71359E-05	8.18507E-05	7.87276E-05	8.04753E-06	7.48738E-06	8.04753E-06	7.48738E-06	8.18507E-05	7.87276E-05
3837103773355	383710	3773355	7.25593E-05	2.92169E-05	2.84672E-05	7.54566E-06	7.02912E-06	0.000496111	0.000356677	0.000240482	0.000237429	0.000168461	5.35158E-05	7.66647E-05	7.37395E-05	7.53765E-06	7.01299E-06	7.53765E-06	7.01299E-06	7.66647E-05	7.37395E-05
3837203773355	383720	3773355	6.85507E-05	2.76027E-05	2.68945E-05	7.12879E-06	6.64079E-06	0.000468147	0.000336572	0.000226927	0.000224045	0.000158966	5.04993E-05	7.23433E-05	6.9583E-05	7.11277E-06	6.61768E-06	7.11277E-06	6.61768E-06	7.23433E-05	6.9583E-05
3837303773355	383730	3773355	6.50059E-05	2.61754E-05	2.55038E-05	6.76016E-06	6.29739E-06	0.000443487	0.000318843	0.000214973	0.000212244	0.000150592	4.78392E-05	6.85326E-05	6.59177E-05	6.73811E-06	6.2691E-06	6.73811E-06	6.2691E-06	6.85326E-05	6.59177E-05
3837403773355	383740	3773355	6.2618E-05	2.52139E-05	2.4567E-05	6.51184E-06	6.06607E-06	0.000426908	0.000306924	0.000206937	0.000204309	0.000144962	4.60508E-05	6.59706E-05	6.34535E-05	6.48621E-06	6.03474E-06	6.48621E-06	6.03474E-06	6.59706E-05	6.34535E-05
3837503773355	383750	3773355	6.03825E-05	2.43137E-05	2.36899E-05	6.27936E-06	5.8495E-06	0.000411425	0.000295792	0.000199431	0.000196899	0.000139705	4.43806E-05	6.3578E-05	6.11521E-05	6.25096E-06	5.81586E-06	6.25096E-06	5.81586E-06	6.3578E-05	6.11521E-05
3837603773355	383760	3773355	5.84683E-05	2.3543E-05	2.29389E-05	6.0803E-06	5.66406E-06	0.00039824	0.000286313	0.00019304	0.00019058	0.000135228	4.29584E-05	6.15405E-05	5.91923E-05	6.05064E-06	5.62948E-06	6.05064E-06	5.62948E-06	6.15405E-05	5.91923E-05
3837703773355	383770	3773355	5.68279E-05	2.28825E-05	2.22954E-05	5.90971E-06	5.50516E-06	0.000386988	0.000278223	0.000187586	0.000185204	0.000131407	4.17446E-05	5.98017E-05	5.75199E-05	5.87969E-06	5.47043E-06	5.87969E-06	5.47043E-06	5.98017E-05	5.75199E-05
3837803773355	383780	3773355	5.53008E-05	2.22675E-05	2.16962E-05	5.7509E-06	5.35722E-06	0.000376573	0.000270736	0.000182538	0.00018022	0.000127871	4.06212E-05	5.81924E-05	5.5972E-05	5.72146E-06	5.32321E-06	5.72146E-06	5.32321E-06	5.81924E-05	5.5972E-05
3837903773355	383790	3773355	5.38071E-05	2.16661E-05	2.11102E-05	5.59557E-06	5.21252E-06	0.000366409	0.000263428	0.000177611	0.000175356	0.000124419	3.95247E-05	5.66216E-05	5.44611E-05	5.56702E-06	5.17952E-06	5.56702E-06	5.17952E-06	5.66216E-05	5.44611E-05
3838003773355	383800	3773355	5.24155E-05	2.11057E-05	2.05642E-05	5.45085E-06	5.07771E-06	0.000356983	0.000256651	0.000173042	0.000170845	0.000121218	3.8508E-05	5.51651E-05	5.30602E-05	5.42381E-06	5.04628E-06	5.42381E-06	5.04628E-06	5.51651E-05	5.30602E-05

			MDemolition	MSite Grubbing / Prep	MMass Grading / Excavation	MMass Grading / Excavation	MDrainage / Utilities Trenching	MFoundations / Concrete Pads	MBuilding / Structure Construction	MAsphalt Paving	MLandscaping or Other Finishing	MWaterside Construction (Piles)	RSSWDemolition	RSSWPlacing Base	RSSWForm	Child Risk				
Unique Identifier	X (UTM)	Y (UTM)	2027	2027	2027	2028	2028	2028	2028	2028	2028	2028	2029	2029	2029	3rd Trimester	0<2	2<16	Total	per million
3836703773345	383670	3773345	0.000168338	0.000516768	0.000607677	0.000599586	0.000127451	0.00016575	0.000122001	1.25572E-05	0.000147115	1.25572E-05	2.5157E-05	3.65033E-05	2.16384E-05	1.4095E-08	2.1126E-07	4.1691E-08	2.67046E-07	0.26704557
3836803773345	383680	3773345	0.000154664	0.00047479	0.000558315	0.00055088	0.000117098	0.000152285	0.00011209	1.15371E-05	0.000135165	1.15371E-05	2.46236E-05	3.57293E-05	2.11796E-05	1.30086E-08	1.9478E-07	3.838E-08	2.46166E-07	0.24616592
3836903773345	383690	3773345	0.000142639	0.000437876	0.000514906	0.00050805	0.000107994	0.000140445	0.000103375	1.06401E-05	0.000124656	1.06401E-05	2.41401E-05	3.50278E-05	2.07638E-05	1.20506E-08	1.8025E-07	3.5467E-08	2.2777E-07	0.22777047
3837003773345	383700	3773345	0.000132067	0.000405423	0.000476745	0.000470397	9.99903E-05	0.000130037	9.5714E-05	9.85154E-06	0.000115417	9.85154E-06	2.37096E-05	3.44032E-05	2.03935E-05	1.12061E-08	1.6746E-07	3.2906E-08	2.11572E-07	0.21157204
3837103773345	383710	3773345	0.000124372	0.0003818	0.000448965	0.000442987	9.41639E-05	0.000122459	9.01368E-05	9.2775E-06	0.000108692	9.2775E-06	2.34819E-05	3.40728E-05	2.01976E-05	1.05915E-08	1.5815E-07	3.1044E-08	1.9979E-07	0.19978979
3837203773345	383720	3773345	0.000118023	0.000362309	0.000426046	0.000420373	8.9357E-05	0.000116208	8.55354E-05	8.80389E-06	0.000103143	8.80389E-06	2.33104E-05	3.38238E-05	2.00501E-05	1.00841E-08	1.5047E-07	2.951E-08	1.90067E-07	0.19006655
3837303773345	383730	3773345	0.00011233	0.000344835	0.000405498	0.000400099	8.50473E-05	0.000110603	8.14101E-05	8.37929E-06	9.81686E-05	8.37929E-06	2.3145E-05	3.35839E-05	1.99079E-05	9.62829E-09	1.4358E-07	2.8134E-08	1.81339E-07	0.18133889
3837403773345	383740	3773345	0.000108195	0.00033214	0.00039057	0.000385369	8.19164E-05	0.000106532	7.8413E-05	8.07081E-06	9.45547E-05	8.07081E-06	2.3117E-05	3.35432E-05	1.98837E-05	9.2987E-09	1.3859E-07	2.7139E-08	1.75025E-07	0.17502494
3837503773345	383750	3773345	0.000104314	0.000320226	0.000376559	0.000371545	7.89778E-05	0.00010271	7.56001E-05	7.78129E-06	9.11627E-05	7.78129E-06	2.31045E-05	3.35251E-05	1.9873E-05	8.98943E-09	1.3391E-07	2.6206E-08	1.69103E-07	0.16910301
3837603773345	383760	3773345	0.000101004	0.000310065	0.000364611	0.000359757	7.6472E-05	9.94511E-05	7.32015E-05	7.5344E-06	8.82703E-05	7.5344E-06	2.317E-05	3.36202E-05	1.99293E-05	8.7271E-09	1.2993E-07	2.5415E-08	1.64076E-07	0.16407603
3837703773345	383770	3773345	9.8159E-05	0.000301331	0.000354341	0.000349623	7.43178E-05	9.66497E-05	7.11394E-05	7.32216E-06	8.57838E-05	7.32216E-06	2.33166E-05	3.38329E-05	2.00554E-05	8.50309E-09	1.2654E-07	2.4739E-08	1.59781E-07	0.15978053
3837803773345	383780	3773345	9.55225E-05	0.000293237	0.000344823	0.000340232	7.23217E-05	9.40537E-05	6.92287E-05	7.12549E-06	8.34797E-05	7.12549E-06	2.35006E-05	3.40999E-05	2.02137E-05	8.29638E-09	1.234E-07	2.4115E-08	1.55815E-07	0.1558153
3837903773345	383790	3773345	9.26301E-05	0.000284358	0.000334382	0.00032993	7.01318E-05	9.12058E-05	6.71325E-05	6.90974E-06	8.09519E-05	6.90974E-06	2.35911E-05	3.42312E-05	2.02915E-05	8.0668E-09	1.1993E-07	2.3424E-08	1.51421E-07	0.15142128
3838003773345	383800	3773345	8.99391E-05	0.000276098	0.000324668	0.000320345	6.80944E-05	8.85563E-05	6.51822E-05	6.70901E-06	7.86002E-05	6.70901E-06	2.36847E-05	3.4367E-05	2.0372E-05	7.85301E-09	1.167E-07	2.2782E-08	1.47331E-07	0.1473308
3838103773345	383810	3773345	8.72427E-05	0.00026782	0.000314935	0.000310741	6.6053E-05	8.59013E-05	6.32281E-05	6.50787E-06	7.62438E-05	6.50787E-06	2.37252E-05	3.44258E-05	2.04069E-05	7.63734E-09	1.1344E-07	2.2135E-08	1.43211E-07	0.14321061
3838203773345	383820	3773345	8.44738E-05	0.00025932	0.000304939	0.000300879	6.39565E-05	8.31749E-05	6.12213E-05	6.30132E-06	7.38239E-05	6.30132E-06	2.36909E-05	3.4376E-05	2.03774E-05	7.41393E-09	1.1007E-07	2.1467E-08	1.38949E-07	0.1389486
3838303773345	383830	3773345	8.18608E-05	0.000251299	0.000295507	0.000291572	6.19782E-05	8.06022E-05	5.93276E-05	6.1064E-06	7.15404E-05	6.1064E-06	2.36504E-05	3.43172E-05	2.03425E-05	7.20251E-09	1.0688E-07	2.0836E-08	1.34918E-07	0.13491797
3838403773345	383840	3773345	7.82082E-05	0.000240086	0.000282321	0.000278562	5.92127E-05	7.70057E-05	5.66804E-05	5.83394E-06	6.83482E-05	5.83394E-06	2.3248E-05	3.37333E-05	1.99964E-05	6.90132E-09	1.0235E-07	1.9942E-08	1.29191E-07	0.12919123
3838503773345	383850	3773345	7.46372E-05	0.000229123	0.0002643	0.000265843	5.65091E-05	7.34896E-05	5.40923E-05	5.56756E-06	6.52274E-05	5.56756E-06	2.27926E-05	3.30725E-05	1.96047E-05	6.60527E-09	9.7898E-08	1.9065E-08	1.23568E-07	0.12356808
3838603773345	383860	3773345	7.12186E-05	0.000218629	0.00025709	0.000253666	5.39208E-05	7.01236E-05	5.16148E-05	5.31255E-06	6.22399E-05	5.31255E-06	2.23153E-05	3.238E-05	1.91942E-05	6.32064E-09	9.3623E-08	1.8223E-08	1.18166E-07	0.11816627
3838703773345	383870	3773345	6.78454E-05	0.000208274	0.000244913	0.000241652	5.13669E-05	6.68022E-05	4.91701E-05	5.06092E-06	5.92919E-05	5.06092E-06	2.17788E-05	3.16015E-05	1.87327E-05	6.0383E-09	8.9386E-08	1.739E-08	1.12814E-07	0.11281371
3838803773345	383880	3773345	6.47153E-05	0.000198665	0.000233614	0.000230503	4.89971E-05	6.37203E-05	4.69016E-05	4.82744E-06	5.65565E-05	4.82744E-06	2.1261E-05	3.08502E-05	1.82873E-05	5.77535E-09	8.5443E-08	1.6615E-08	1.07833E-07	0.10783274
3838903773345	383890	3773345	6.16288E-05	0.00018919	0.000222472	0.000219509	4.66602E-05	6.06812E-05	4.46647E-05	4.5972E-06	5.38591E-05	4.5972E-06	2.06902E-05	3.00219E-05	1.77964E-05	5.51466E-09	8.1537E-08	1.5848E-08	1.029E-07	0.10289966
3839003773345	383900	3773345	5.87237E-05	0.000180272	0.00021985	0.000209162	4.44607E-05	5.78208E-05	4.25593E-05	4.38049E-06	5.13203E-05	4.38049E-06	2.01318E-05	2.92117E-05	1.73161E-05	5.26826E-09	7.7848E-08	1.5125E-08	9.8241E-08	0.09824102
3839103773345	383910	3773345	5.59965E-05	0.0001719	0.00020214	0.000199448	4.23959E-05	5.51355E-05	4.05827E-05	4.17705E-06	4.89368E-05	4.17705E-06	1.95891E-05	2.84241E-05	1.68493E-05	5.03605E-09	7.4374E-08	1.4444E-08	9.38547E-08	0.0938547
3829703773355	382970	3773355	2.32278E-05	7.13054E-05	8.38494E-05	8.27329E-05	1.75862E-05	2.28707E-05	1.68341E-05	1.73268E-06	2.02994E-05	1.73268E-06	1.18314E-05	1.71676E-05	1.01766E-05	3.74129E-09	4.8838E-08	8.5349E-09	6.1114E-08	0.06111398
3829803773355	382980	3773355	2.40734E-05	7.39012E-05	8.69018E-05	8.57447E-05	1.82264E-05	2.37033E-05	1.74469E-05	1.79575E-06	2.10384E-05	1.79575E-06	1.20435E-05	1.74754E-05	1.03591E-05	3.92473E-09	5.1118E-08	8.9184E-09	6.3961E-08	0.06396104
3829903773355	382990	3773355	2.49226E-05	7.65081E-05	8.99673E-05	8.87693E-05	1.88693E-05	2.45394E-05	1.80623E-05	1.8591E-06	2.17805E-05	1.8591E-06	1.22463E-05	1.77696E-05	1.05335E-05	4.11522E-09	5.3475E-08	9.3132E-09	6.6903E-08	0.06690299
3830003773355	383000	3773355	2.57573E-05	7.90704E-05	9.29804E-05	9.17423E-05	1.95013E-05	2.53613E-05	1.86673E-05	1.92136E-06	2.251E-05	1.92136E-06	1.24303E-05	1.80367E-05	1.06918E-05	4.31005E-09	5.5873E-08	9.7131E-09	6.98957E-08	0.06989568
3830103773355	383010	3773355	2.6641E-05	8.17832E-05	9.61703E-05	9.48898E-05	2.01703E-05	2.62313E-05	1.93077E-05	1.98728E-06	2.32823E-05	1.98728E-06	1.26237E-05	1.83173E-05	1.08581E-05	4.52196E-09	5.8472E-08	1.0145E-08	7.31397E-08	0.07313966
3830203773355	383020	3773355	2.71291E-05	8.32816E-05	9.79323E-05	9.66283E-05	2.05399E-05	2.67119E-05	1.96615E-05	2.02369E-06	2.37088E-05	2.02369E-06	1.26736E-05	1.83897E-05	1.0901E-05	4.66607E-09	6.0197E-08	1.0427E-08	7.52903E-08	0.07529027
3830303773355	383030	3773355	2.75573E-05	8.45962E-05	9.94782E-05	9.81536E-05	2.08641E-05	2.71336E-05	1.99718E-05	2.05564E-06	2.40831E-05	2.05564E-06	1.26986E-05	1.84259E-05	1.09225E-05	4.80736E-09	6.1869E-08	1.0697E-08	7.73736E-08	0.07737363
3830403773355	383040	3773355	2.81017E-05	8.62673E-05	0.000101443	0.000100093	2.12762E-05	2.76696E-05	2.03663E-05	2.09624E-06	2.45588E-05	2.09624E-06	1.27516E-05	1.85029E-05	1.09681E-05	4.98098E-09	6.3932E-08	1.103E-08	7.99429E-08	0.0799429
3830503773355	383050	3773355	2.89055E-05	8.87349E-05	0.000104131	0.00012245	2.56821E-05	3.33993E-05	2.45837E-05	2.53033E-06	2.96444E-05	2.53033E-06	1.36562E-05	1.98154E-05	1.17462E-05	6.84013E-09	8.6027E-08	1.4594E-08	1.07462E-07	0.10746152
3831103773355	383110	3773355	3.59568E-05	0.000110381	0.000129799	0.000128071	2.72235E-05	3.54039E-05	2.60592E-05	2.68219E-06	3.14236E-05	2.68219E-06	1.40929E-05	2.04491E-05	1.21218E-05	7.48016E-09	9.3651E-08	1.5828E-08	1.16959E-07	0.11695869
3831203773355	383120	3773355	3.84082E-05	0.000117907	0.000138649	0.000136802	2.90795E-05	3.78177E-05	2.78359E-05	2.86506E-06	3.3566E-05	2.86506E-06	1.46076E-05	2.11959E-05	1.25645E-05	8.28763E-09	1.0323E-07	1.7371E-08	1.28886E-07	0.128886
3831303773355	383130	3773355	4.12824E-05	0.00012673	0.000149024	0.00014704	3.12556E-05	4.06477E-05	2.99189E-05	3.07946E-06	3.60778E-05	3.07946E-06	1.51722E-05	2.20151E-05	1.30501E-05	9.3033E-09	1.152E-07	1.9289E-08	1.43788E-07	0.14378813
3831403773355	383140	3773355	4.44978E-05	0.000136601	0.000160631	0.000158492	3.369E-05	4.38136E-05	3.22492E-05	3.31931E-06	3.88878E-05	3.31931E-06	1.57336E-05	2.28298E-05	1.35331E-05	1.05651E-08	1.2993E-07	2.1634E-08	1.62132E-07	0.16213207
3831503773355	383150	3773355	4.82593E-05	0.000148148	0.00017421	0.00017189	3.65379E-05	4.75173E-05	3.49753E-05	3.5999E-06	4.21751E-05	3.5999E-06	1.63045E-05	2.36581E-05	1.40241E-05	1.22594E-08	1.4952E-07	2.4724E-08	1.86498E-07	0.18649795
3831603773355	383160	3773355	5.24019E-05	0.000160865	0.000189164	0.000186645	3.96744E-05	5.15962E-05	3.79776E-05	3.90892E-06	4.57954E-05	3.90892E-06	1.68191E-05	2.44049E-05	1.44668E-05	1.45322E-08	1.7545E-07	2.8775E-08	2.18758E-07	0.21875794
3831703773355	383170	3773355	5.70906E-05	0.000175258	0.00020609	0.000203345	4.32243E-05	5.62128E-05	4.13757E-05	4.25867E-06	4.98931E-05	4.25867E-06	1.72371E-05	2.50114E-05	1.48263E-05	1.79719E-08	2.1413E-07	3.4748E-08	2.66849E-07	0.26684884
3831803773355	383180	3773355	6.20715E-05	0.000190549	0.00022407	0.000221086	4.69954E-05	6.11171E-05	4.49855E-05	4.63022E-06	5.4246E-05	4.63022E-06	1.74648E-05	2.53418E-05	1.50221E-05	2.37025E-08	2.7755E-07	4.4417E-08	3.45669E-07	0.34566948
3831903773355	383190	3773355	6.74262E-05	0.000206987	0.0002434	0.000240159	5.10495E-05	6.63895E-05	4.88663E-05	5.02966E-06	5.89256E-05	5.02966E-06	1.73089E-05	2.51155E-05	1.4888E-05	3.46089E-08	3.9678E-07	6.2476E-08	4.93868E-07	0.49386802
3835203773355	383520	3773355	0.00251542	0.007721905	0.009080328	0.008959421	0.001904467	0.002476743	0.001823018	0.000187638	0.002198293	0.000187638	2.67696E-05	3.88433E-05	2.30255E-05	2.01663E-07	3.0467E-06	6.4791E-07	3.89632E-06	3.89631807
3835303773355	383530	3773355	0.001721242	0.005283917	0.006213454	0.00613072	0.001303182	0.001694777	0.001247448	0.000128396	0.00150424	0.000128396	2.793E-05	4.0527E-05	2.40236E-05	1.36852E-07	2.0729E-06	4.3545E-07	2.64516E-06	2.64515848
3835403773355	383540	3773355	0.001226356	0.0037647	0.00442679	0.004368033	0.000928495	0.001207499	0.000888785	9.14799E-05	0.001071745	9.14799E-05	2.8872E-05	4.18939E-05	2.48339E-05	9.71263E-08	1.4732E-06	3.0623E-07	1.87654E-06	1.87654016
3835503773355	383550	3773355	0.000928785	0.00285121	0.003352789	0.003308146	0.000703199	0.000914504	0.000673125	6.92827E-05	0.00081169	6.92827E-05	2.9524E-05	4.28399E-05	2.53946E-05	7.34782E-08	1.1152E-06	2.2974E-07	1.41841E-06	1.41840917
3835603773355	383560	3773355	0.000747074	0.002293388	0.002696837	0.002660928	0.000565622	0.000735587	0.000541432	5.57279E-05	0.000652888	5.57279E-05	2.9864E-05	4.33332E-05	2.56871E-05	5.91843E-08	8.9817E-07	1.838E-07	1.14116E-06	1.14115673
3835703773355	383570	3773355	0.000617533	0.001895719	0.00222921	0.002199528	0.000467544	0.000608038	0.000447549	4.60648E-05	0.000539679	4.60648E-05	3.0048E-05	4.36003E-05	2.58454E-05	4.90644E-08	7.4421E-07	1.5145E-07	9.44733E-07	0.94473327
3835803773355	383580	3773355	0.000520929	0.001599162	0.001880483	0.001855444	0.000394404	0.000512919	0.000377536	3.88587E-05	0.000455254	3.88587E-05	3.00854E-05	4.36546E-05	2.58776E-05	4.15467E-08	6.2971E-07	1.2754E-07	7.98797E-07	0.79879749
3835903773355	383590	3773355	0.000446468	0.001370579	0.001611688	0.001590228	0.000338028	0.000439603	0.000323572	3.33042E-05	0.00039018	3.33042E-05	2.99856E-05	4.35098E-05	2.57917E-05	3.57631E-08	5.4155E-07	1.0923E-07	6.86548E-07	0.68654796
3836003773355	383600	3773355	0.000388116	0.001191449	0.001401046	0.001382391	0.000293849	0.000382148	0.000281282	2.89515E-05	0.000339185	2.89515E-05	2.97735E-05	4.3202E-05	2.56093E-05	3.12354E-08	4.7251E-07	9.4963E-08	5.98707E-07	0.59870659
3836103773355	383610	3773355	0.000340132	0.001044148	0.001227832	0.001211483	0.00025752	0.000334903	0.000246507	2.53722E-05	0.000297251	2.53722E-05	2.94335E-05	4.27086E-05	2.53168E-05	2.75097E-08	4.1569E-07	8.3274E-08	5.26475E-07	0.52647469
3836203773355	383620	3773355	0.000301058	0.000924197	0.00108678	0.001072309	0.000227936	0.000296429	0.000218188	2.24574E-05	0.000263103	2.24574E-05	2.90062E-05	4.20886E-05	2.49492E-05	2.44712E-08	3.6936E-07	7.378E-08	4.67615E-07	0.46761519
3836303773355	383630	3773355	0.000268689	0.000824828	0.00096993	0.000957016	0.000203429	0.000264557	0.000194729	2.00428E-05	0.000234814	2.00428E-05	2.85102E-05	4.13689E-05	2.45226E-05	2.19492E-08	3.3092E-07	6.5933E-08	4.18806E-07	0.41880553
3836403773355	383640	3773355	0.00024144	0.000741179	0.000871566	0.000859961	0.000182798	0.000237728	0.00017498	1.80102E-05	0.000211001	1.80102E-05	2.79643E-05	4.05768E-05	2.40531E-05	1.98207E-08	2.985E-07	5.9335E-08	3.77652E-07	0.37765222
3836503773355	383650	3773355	0.000218421	0.000670514	0.00078847	0.000777971	0.00016537	0.000215062	0.000158298	1.62931E-05	0.000190884	1.62931E-05	2.74028E-05	3.97621E-05	2.35702E-05	1.80175E-08	2.7104E-07	5.3765E-08	3.42825E-07	0.34282455
3836603773355	383660	3773355	0.000197648	0.000606745	0.000713483	0.000703983	0.000149643	0.000194609	0.000143243	1.47435E-05	0.00017273	1.47435E-05	2.6726E-05	3.87799E-05	2.2988E-05	1.63836E-08	2.4619E-07	4.8737E-08	3.11308E-07	0.31130845
3836703773355	383670	3773355	0.00017971	0.000551677	0.000648727	0.000640089	0.000136061	0.000176946	0.000130242	1.34054E-05	0.000157053	1.34054E-05	2.60553E-05	3.78068E-05	2.24111E-05	1.4968E-08	2.2467E-07	4.4395E-08	2.84034E-07	0.28403369
3836803773355	383680	3773355	0.000164284	0.000504324	0.000593044	0.000585147	0.000124382	0.000161758	0.000119063	1.22548E-05	0.000143572	1.22548E-05	2.54346E-05	3.69061E-05	2.18772E-05	1.37473E-08	2.0613E-07	4.0663E-08	2.6054E-07	0.26053966
3836903773355	383690	3773355	0.000150824	0.000463004	0.000544454	0.000537205	0.000114191	0.000148505	0.000109308	1.12507E-05	0.000131809	1.12507E-05	2.48731E-05	3.60914E-05	2.13943E-05	1.26792E-08	1.8992E-07	3.7406E-08	2.40001E-07	0.24000148
3837003773355	383700	3773355	0.000139098	0.000427008	0.000502127	0.000495441	0.000105314	0.0003696	0.00010081	1.0376E-05	0.000121562	1.0376E-05	2.43771E-05	3.53718E-05	2.09677E-05	1.1746E-08	1.7576E-07	3.4569E-08	2.22079E-07	0.22207852
3837103773355	383710	3773355	0.000130187	0.000399653	0.000469959	0.000463701	9.8567E-05	0.000128186	9.43516E-05	9.71131E-06	0.000113774	9.71131E-06	2.40746E-05	3.49327E-05	2.07074E-05	1.1037E-08	1.6501E-07	3.2416E-08	2.08466E-07	0.20846601
3837203773355	383720	3773355	0.000122735	0.000376775	0.000443057	0.000437157	9.29247E-05	0.000120848	8.89506E-05	9.15541E-06	0.000107261	9.15541E-06	2.38344E-05	3.45842E-05	2.05008E-05	1.04431E-08	1.5601E-07	3.0616E-08	1.97073E-07	0.19707258
3837303773355	383730	3773355	0.000116145	0.000356544	0.000419266	0.000413684	8.79351E-05	0.000114359	8.41743E-05	8.6638E-06	0.000101502	8.6638E-06	2.36067E-05	3.42538E-05	2.0305E-05	9.91675E-09	1.4804E-07	2.9025E-08	1.86983E-07	0.18698303
3837403773355	383740	3773355	0.000111657	0.000342769	0.000403068	0.000397701	8.45376E-05	0.00010994	8.09222E-05	8.32907E-06	9.75803E-05	8.32907E-06	2.35568E-05	3.41814E-05	2.0262E-05	9.56021E-09	1.4264E-07	2.7946E-08	1.80145E-07	0.18014515
3837503773355	383750	3773355	0.000107449	0.000329851	0.000387878	0.000382713	8.13517E-05	0.000105797	7.78726E-05	8.01518E-06	9.39029E-05	8.01518E-06	2.35162E-05	3.41226E-05	2.02272E-05	9.22592E-09	1.3757E-07	2.6936E-08	1.73736E-07	0.17373565
3837603773355	383760	3773355	0.000103826	0.000318727	0.000374797	0.000369807	7.86082E-05	0.000102229	7.52464E-05	7.74488E-06	9.07361E-05	7.74488E-06	2.35412E-05	3.41588E-05	2.02486E-05	8.93916E-09	1.3323E-07	2.607E-08	1.68236E-07	0.16823565
3837703773355	383770	3773355	0.000100692	0.000309107	0.000363485	0.000358645	7.62357E-05	9.91438E-05	7.29753E-05	7.51112E-06	8.79975E-05	7.51112E-06	2.36472E-05	3.43126E-05	2.03398E-05	8.69257E-09	1.2949E-07	2.5325E-08	1.63503E-07	0.16350281
3837803773355	383780	3773355	9.77688E-05	0.000300133	0.000352932	0.000348233	7.40224E-05	9.62656E-05	7.08567E-05	7.29306E-06	8.54428E-05	7.29306E-06	2.37845E-05	3.45118E-05	2.04579E-05	8.46308E-09	1.26E-07	2.4631E-08	1.59098E-07	0.15909807
3837903773355	383790	3773355	9.49146E-05	0.000291371	0.000342629	0.000338067	7.18614E-05	9.34552E-05	6.87881E-05	7.08015E-06	8.29484E-05	7.08015E-06	2.39093E-05	3.46928E-05	2.05652E-05	8.23839E-09	1.226E-07	2.3953E-08	1.54788E-07	0.15478831
3838003773355	383800	3773355	9.22527E-05	0.0002832	0.00033302	0.000328586	6.98461E-05	9.08342E-05	6.68589E-05	6.88158E-06	8.06221E-05	6.88158E-06	2.40465E-05	3.4892E-05	2.06833E-05	8.02896E-09	1.1942E-07	2.3321E-08	1.50772E-07	0.15077216

			EGIODemolition	EGIOSite Grubbing / Prep	EGIOMass Grading / Excavation	EGIOMass Grading / Excavation	EGIODrainage / Utilities Trenching	EGIODrainage / Utilities Trenching	EGIOFoundations / Concrete Pads	EGIOFoundations / Concrete Pads	EGIOBuilding / Structure Construction	EGIOBuilding / Structure Construction	EGIOAsphalt Paving	EGIOArchitectural Coating	EGIOLandscaping or Other Finishing	EGIOWaterside Construction (Piles)	HIWaterside Construction (Landscaping)	HIWaterside Construction (Landscaping)	KMDemolition	KMSite Grubbing / Prep
Unique Identifier	X (UTM)	Y (UTM)	2025	2025	2025	2026	2026	2027	2026	2027	2026	2027	2027	2027	2027	2027	2025	2026	2025	2025
3838103773355	383810	3773355	0.000267206	0.0001048	3.47072E-05	3.39921E-05	7.89313E-05	7.88095E-05	0.000103705	0.000103638	0.000111081	0.000108419	4.32258E-06	4.32258E-06	0.000117064	4.32258E-06	7.16661E-05	6.94214E-05	0.000106133	0.000460626
3838203773355	383820	3773355	0.000260128	0.00010203	3.37878E-05	3.30917E-05	7.68405E-05	7.6722E-05	0.000100958	0.000100893	0.000108139	0.000105547	4.20808E-06	4.20808E-06	0.000113963	4.20808E-06	6.95816E-05	6.74022E-05	0.000102825	0.000446267
3838303773355	383830	3773355	0.000253409	9.9391E-05	3.29152E-05	3.2237E-05	7.48559E-05	7.47404E-05	9.83509E-05	9.82874E-05	0.000105346	0.000102821	4.0994E-06	4.0994E-06	0.00011102	4.0994E-06	6.76084E-05	6.54907E-05	9.97085E-05	0.000432742
3838403773355	383840	3773355	0.000243314	9.5431E-05	3.16038E-05	3.09527E-05	7.18737E-05	7.17628E-05	9.44326E-05	9.43717E-05	0.000101149	9.87246E-05	3.93608E-06	3.93608E-06	0.000106597	3.93608E-06	6.47202E-05	6.2693E-05	9.51666E-05	0.00041303
3838503773355	383850	3773355	0.000233281	9.1496E-05	3.03007E-05	2.96764E-05	6.891E-05	6.88037E-05	9.05387E-05	9.04803E-05	9.69783E-05	9.46538E-05	3.77378E-06	3.77378E-06	0.000102201	3.77378E-06	6.18625E-05	5.99249E-05	9.06925E-05	0.000393612
3838603773355	383860	3773355	0.000223688	8.7734E-05	2.90547E-05	2.8456E-05	6.60763E-05	6.59744E-05	8.68157E-05	8.67597E-05	9.29904E-05	9.07615E-05	3.61859E-06	3.61859E-06	9.79987E-05	3.61859E-06	5.9143E-05	5.72905E-05	8.6447E-05	0.000375186
3838703773355	383870	3773355	0.000214284	8.4045E-05	2.78332E-05	2.72597E-05	6.32984E-05	6.32007E-05	8.31658E-05	8.31122E-05	8.9081E-05	8.69458E-05	3.46646E-06	3.46646E-06	9.38787E-05	3.46646E-06	5.64934E-05	5.47239E-05	8.23259E-05	0.0003573
3838803773355	383880	3773355	0.00020549	8.0596E-05	2.6691E-05	2.61411E-05	6.07009E-05	6.06072E-05	7.9753E-05	7.97016E-05	8.54254E-05	8.33778E-05	3.32421E-06	3.32421E-06	9.00263E-05	3.32421E-06	5.4025E-05	5.23328E-05	7.84991E-05	0.000340691
3838903773355	383890	3773355	0.000196975	7.7257E-05	2.5585E-05	2.50579E-05	5.81856E-05	5.80958E-05	7.64483E-05	7.63989E-05	8.18856E-05	7.99229E-05	3.18647E-06	3.18647E-06	8.62958E-05	3.18647E-06	5.16445E-05	5.00269E-05	7.48238E-05	0.000324741
3839003773355	383900	3773355	0.000188937	7.4104E-05	2.45408E-05	2.40352E-05	5.5811E-05	5.57248E-05	7.33283E-05	7.3281E-05	7.85438E-05	7.66611E-05	3.05642E-06	3.05642E-06	8.27739E-05	3.05642E-06	4.94075E-05	4.78599E-05	7.13795E-05	0.000309792
3839103773355	383910	3773355	0.000181293	7.1106E-05	2.3548E-05	2.30628E-05	5.3553E-05	5.34704E-05	7.03617E-05	7.03163E-05	7.53662E-05	7.35597E-05	2.93277E-06	2.93277E-06	7.94252E-05	2.93277E-06	4.72871E-05	4.5806E-05	6.81274E-05	0.000295678
3829703773365	382970	3773365	0.000210143	8.2421E-05	2.72953E-05	2.6733E-05	6.20753E-05	6.19795E-05	8.15588E-05	8.15061E-05	8.73596E-05	8.52657E-05	3.39948E-06	3.39948E-06	9.20646E-05	3.39948E-06	4.16776E-05	4.03722E-05	2.79127E-05	0.000121143
3829803773365	382980	3773365	0.000221155	8.674E-05	2.87257E-05	2.81338E-05	6.53281E-05	6.52273E-05	8.58326E-05	8.57772E-05	9.19375E-05	8.97338E-05	3.57762E-06	3.57762E-06	9.6889E-05	3.57762E-06	4.38392E-05	4.24661E-05	2.88541E-05	0.000125229
3829903773365	382990	3773365	0.000232975	9.1376E-05	3.0261E-05	2.96375E-05	6.88198E-05	6.87136E-05	9.04202E-05	9.03619E-05	9.68513E-05	9.45299E-05	3.76884E-06	3.76884E-06	0.000102068	3.76884E-06	4.61516E-05	4.4706E-05	2.98295E-05	0.000129462
3830003773365	383000	3773365	0.000245613	9.6333E-05	3.19025E-05	3.12452E-05	7.25529E-05	7.2441E-05	9.5325E-05	9.52635E-05	0.000102105	9.96576E-05	3.97328E-06	3.97328E-06	0.000107604	3.97328E-06	4.86146E-05	4.70919E-05	3.0832E-05	0.000133813
3830103773365	383010	3773365	0.000259472	0.00010177	3.37027E-05	3.30083E-05	7.66469E-05	7.65286E-05	0.000100704	0.000100639	0.000107867	0.000105281	4.19748E-06	4.19748E-06	0.000113676	4.19748E-06	5.13054E-05	4.96984E-05	3.18957E-05	0.00013843
3830203773365	383020	3773365	0.000267053	0.00010474	3.46873E-05	3.39727E-05	7.88862E-05	7.87645E-05	0.000103646	0.000103579	0.000111018	0.000108357	4.32011E-06	4.32011E-06	0.000116997	4.32011E-06	5.26993E-05	5.10486E-05	3.22193E-05	0.000139834
3830303773365	383030	3773365	0.000274167	0.00010753	3.56113E-05	3.48776E-05	8.09876E-05	8.08626E-05	0.000106407	0.000106338	0.000113975	0.000111243	4.43519E-06	4.43519E-06	0.000120114	4.43519E-06	5.39909E-05	5.22998E-05	3.24117E-05	0.000140669
3830403773365	383040	3773365	0.000284227	0.00011148	3.6918E-05	3.61574E-05	8.39592E-05	8.38297E-05	0.000110311	0.00011024	0.000118157	0.000115325	4.59793E-06	4.59793E-06	0.000124521	4.59793E-06	5.58673E-05	5.41174E-05	3.28349E-05	0.000142506
3830503773365	383050	3773365	0.000300026	0.00011767	3.89702E-05	3.81672E-05	8.86263E-05	8.84895E-05	0.000116443	0.000116368	0.000124725	0.000121736	4.85351E-06	4.85351E-06	0.000131443	4.85351E-06	5.88721E-05	5.70281E-05	3.37921E-05	0.00014666
3830603773365	383060	3773365	0.000317433	0.0001245	4.12312E-05	4.03817E-05	9.37682E-05	9.36236E-05	0.000123199	0.00012312	0.000131962	0.000128799	5.13511E-06	5.13511E-06	0.000139069	5.13511E-06	6.21711E-05	6.02237E-05	3.4806E-05	0.00015106
3830703773365	383070	3773365	0.000333026	0.00013062	4.32565E-05	4.23653E-05	9.83743E-05	9.82225E-05	0.000129251	0.000129168	0.000138444	0.000135125	5.38735E-06	5.38735E-06	0.0001459	5.38735E-06	6.50915E-05	6.30527E-05	3.55279E-05	0.000154194
3830803773365	383080	3773365	0.000349032	0.0001369	4.53355E-05	4.44014E-05	0.000103102	0.000102943	0.000135463	0.000135376	0.000145098	0.00014162	5.64628E-06	5.64628E-06	0.000152912	5.64628E-06	6.80819E-05	6.59495E-05	3.62091E-05	0.00015715
3830903773365	383090	3773365	0.000369313	0.00014485	4.79698E-05	4.69815E-05	0.000109093	0.000108925	0.000143334	0.000143242	0.000153529	0.000149849	5.97437E-06	5.97437E-06	0.000161798	5.97437E-06	7.18886E-05	6.96369E-05	3.72162E-05	0.000161521
3831003773365	383100	3773365	0.00040543	0.00015902	5.2661E-05	5.1576E-05	0.000119762	0.000119577	0.000157352	0.00015725	0.000168543	0.000164503	6.55863E-06	6.55863E-06	0.000177621	6.55863E-06	7.86928E-05	7.6228E-05	3.94136E-05	0.000171058
3831103773365	383110	3773365	0.000447601	0.00017556	5.81385E-05	5.69406E-05	0.000132219	0.000132015	0.000173719	0.000173606	0.000186074	0.000181614	7.24082E-06	7.24082E-06	0.000196096	7.24082E-06	8.66075E-05	8.38948E-05	4.18351E-05	0.000181567
3831203773365	383120	3773365	0.00050399	0.00019767	6.54628E-05	6.41141E-05	0.000148876	0.000148646	0.000195604	0.000195477	0.000209516	0.000204494	8.15303E-06	8.15303E-06	0.0002208	8.15303E-06	9.71682E-05	9.41247E-05	4.49604E-05	0.000195131
3831303773365	383130	3773365	0.00057925	0.00022719	7.52383E-05	7.36882E-05	0.000171108	0.000170844	0.000224813	0.000224668	0.000240803	0.000235031	9.37051E-06	9.37051E-06	0.000253772	9.37051E-06	0.000111218	0.000107734	4.8828E-05	0.000211917
3831403773365	383140	3773365	0.000676013	0.00026514	8.78068E-05	8.59977E-05	0.000199691	0.000199383	0.000262368	0.000262199	0.000281029	0.000274293	1.09358E-05	1.09358E-05	0.000296164	1.09358E-05	0.000129184	0.000125138	5.31821E-05	0.000230814
3831503773365	383150	3773365	0.000789779	0.00030976	0.000102584	0.00010047	0.000233297	0.000232937	0.000306522	0.000306324	0.000328323	0.000320453	1.27762E-05	1.27762E-05	0.000346006	1.27762E-05	0.000150108	0.000145406	5.73597E-05	0.000248945
3831603773365	383160	3773365	0.000942878	0.00036981	0.00012247	0.000119946	0.000278521	0.000278092	0.000365941	0.000365705	0.000391968	0.000382573	1.52529E-05	1.52529E-05	0.000413079	1.52529E-05	0.000178048	0.000172471	6.19244E-05	0.000268756
3831703773365	383170	3773365	0.001176697	0.00046152	0.00015284	0.000149691	0.000347591	0.000347054	0.000456689	0.000456394	0.000489171	0.000477445	1.90354E-05	1.90354E-05	0.000515516	1.90354E-05	0.000220364	0.000213462	6.7143E-05	0.000291405
3831803773365	383180	3773365	0.001570181	0.00061585	0.00020395	0.000199748	0.000463824	0.000463108	0.000609404	0.000609011	0.000652748	0.000637102	2.54008E-05	2.54008E-05	0.000687903	2.54008E-05	0.000290828	0.000281719	7.28708E-05	0.000316264
3831903773365	383190	3773365	0.002302062	0.0009029	0.000299013	0.000292852	0.000680018	0.000678969	0.000893455	0.000892878	0.000957002	0.000934063	3.72404E-05	3.72404E-05	0.001008544	3.72404E-05	0.0004205	0.000407416	7.86009E-05	0.000341133
3835303773365	383530	3773365	0.006341479	0.00248722	0.00082369	0.000806719	0.001873242	0.001870352	0.002461195	0.002459607	0.002636247	0.002573058	0.000102586	0.000102586	0.00277823	0.000102586	0.001613565	0.001563025	0.002820155	0.012239671
3835403773365	383540	3773365	0.004068734	0.00159581	0.000528485	0.000517596	0.001201884	0.00120003	0.001579119	0.0015781	0.001691433	0.001650891	6.58198E-05	6.58198E-05	0.00178253	6.58198E-05	0.001077213	0.001043473	0.001871879	0.008124088
3835503773365	383550	3773365	0.002820764	0.00110634	0.000366387	0.000358838	0.00083324	0.000831954	0.001094769	0.001094062	0.001172634	0.001144526	4.56314E-05	4.56314E-05	0.001235789	4.56314E-05	0.000772958	0.000748747	0.001332237	0.005782002
3835603773365	383560	3773365	0.002172928	0.00085225	0.00028224	0.000276425	0.000641872	0.000640882	0.000843336	0.000842792	0.000903319	0.000881666	3.51514E-05	3.51514E-05	0.000951969	3.51514E-05	0.000607334	0.000588311	0.001037613	0.004503312
3835703773365	383570	3773365	0.001750657	0.00068663	0.000227392	0.000222706	0.000517135	0.000516338	0.000679448	0.00067901	0.000727774	0.00071033	2.83203E-05	2.83203E-05	0.00076697	2.83203E-05	0.00049553	0.000480009	0.000838773	0.003640332
3835803773365	383580	3773365	0.001455777	0.00057098	0.00018909	0.000185194	0.00043003	0.000429366	0.000565003	0.000564638	0.000605188	0.000590682	2.35501E-05	2.35501E-05	0.000637782	2.35501E-05	0.000415199	0.000402194	0.000696256	0.003021799
3835903773365	383590	3773365	0.001239832	0.00048628	0.000161041	0.000157723	0.00036624	0.000365675	0.000481192	0.000480881	0.000515417	0.000503062	2.00567E-05	2.00567E-05	0.000543176	2.00567E-05	0.000355086	0.000343964	0.000590077	0.002560976
3836003773365	383600	3773365	0.001075533	0.00042184	0.0001397	0.000136822	0.000317707	0.000317217	0.000417426	0.000417156	0.000447115	0.000436398	1.73989E-05	1.73989E-05	0.000471196	1.73989E-05	0.000308557	0.000298893	0.000508374	0.002206377
3836103773365	383610	3773365	0.000939994	0.00036868	0.000122095	0.00011958	0.00027767	0.000277241	0.000364822	0.000364586	0.00039077	0.000381403	1.52063E-05	1.52063E-05	0.000411816	1.52063E-05	0.000269621	0.000261176	0.000440423	0.001911465
3836203773365	383620	3773365	0.000831995	0.00032632	0.000108067	0.000105841	0.000245767	0.000245388	0.000322906	0.000322698	0.000345873	0.000337582	1.34592E-05	1.34592E-05	0.0003645	1.34592E-05	0.000238283	0.00023082	0.00038607	0.001675573
3836303773365	383630	3773365	0.000744932	0.00029217	9.67587E-05	9.47651E-05	0.000220049	0.00021971	0.000289116	0.000288929	0.000309679	0.000302256	1.20507E-05	1.20507E-05	0.000326358	1.20507E-05	0.000212844	0.000206177	0.000342226	0.001485284
3836403773365	383640	3773365	0.000674181	0.00026442	8.75688E-05	8.57646E-05	0.00019915	0.000198842	0.000261657	0.000261488	0.000280267	0.000273549	1.09062E-05	1.09062E-05	0.000295362	1.09062E-05	0.000192055	0.000186039	0.000306614	0.001330727
3836503773365	383650	3773365	0.000614504	0.00024102	7.98175E-05	7.8173E-05	0.000181522	0.000181241	0.000238496	0.000238342	0.000255459	0.000249335	9.94082E-06	9.94082E-06	0.000269217	9.94082E-06	0.000174465	0.000169001	0.000276665	0.001200744
3836603773365	383660	3773365	0.000559085	0.00021928	7.26192E-05	7.1123E-05	0.000165151	0.000164896	0.000216987	0.000216847	0.00023242	0.000226849	9.04431E-06	9.04431E-06	0.000244938	9.04431E-06	0.000158139	0.000153186	0.000249058	0.001080927
3836703773365	383670	3773365	0.00051104	0.00020044	6.63787E-05	6.5011E-05	0.000150959	0.000150726	0.00019834	0.000198212	0.000212447	0.000207355	8.26709E-06	8.26709E-06	0.000223889	8.26709E-06	0.000144	0.000139489	0.000225295	0.000977797
3836803773365	383680	3773365	0.000469741	0.00018424	6.10143E-05	5.97572E-05	0.000138759	0.000138545	0.000182312	0.000182194	0.000195278	0.000190598	7.59899E-06	7.59899E-06	0.000205796	7.59899E-06	0.000131837	0.000127708	0.000204982	0.000889636
3836903773365	383690	3773365	0.000433346	0.00016996	5.6287E-05	5.51273E-05	0.000128008	0.000127811	0.000168186	0.000168078	0.000180148	0.00017583	7.01023E-06	7.01023E-06	0.000189851	7.01023E-06	0.000121127	0.000117334	0.000187201	0.000812466
3837003773365	383700	3773365	0.000401738	0.00015757	5.21815E-05	5.11064E-05	0.000118672	0.000118488	0.000155919	0.000155818	0.000167009	0.000163006	6.49891E-06	6.49891E-06	0.000176003	6.49891E-06	0.000111833	0.00010833	0.000171853	0.000745854
3837103773365	383710	3773365	0.00037755	0.00014808	4.90397E-05	4.80293E-05	0.000111526	0.000111354	0.000146531	0.000146437	0.000156953	0.000153191	6.10761E-06	6.10761E-06	0.000165406	6.10761E-06	0.000104704	0.000101425	0.00016013	0.000694976
3837203773365	383720	3773365	0.000357376	0.00014017	4.64193E-05	4.54629E-05	0.000105567	0.000105404	0.000138701	0.000138612	0.000148567	0.000145006	5.78127E-06	5.78127E-06	0.000156568	5.78127E-06	9.87576E-05	9.56643E-05	0.000150392	0.000652713
3837303773365	383730	3773365	0.000339511	0.00013316	4.40988E-05	4.31902E-05	0.00010029	0.000100135	0.000131768	0.000131683	0.00014114	0.000137757	5.49226E-06	5.49226E-06	0.000148741	5.49226E-06	9.34997E-05	9.05711E-05	0.000141817	0.000615498
3837403773365	383740	3773365	0.000327781	0.00012856	4.25752E-05	4.1698E-05	9.68248E-05	9.66754E-05	0.000127215	0.000127133	0.000136263	0.000132997	5.3025E-06	5.3025E-06	0.000143602	5.3025E-06	9.00123E-05	8.7193E-05	0.000136137	0.000590845
3837503773365	383750	3773365	0.000316769	0.00012424	4.11448E-05	4.02971E-05	9.35719E-05	9.34275E-05	0.000122941	0.000122862	0.000131685	0.000128529	5.12436E-06	5.12436E-06	0.000138778	5.12436E-06	8.67367E-05	8.40199E-05	0.000130814	0.000567744
3837603773365	383760	3773365	0.000307284	0.00012052	3.99128E-05	3.90905E-05	9.07701E-05	9.063E-05	0.00011926	0.000119183	0.000127742	0.00012468	4.97092E-06	4.97092E-06	0.000134622	4.97092E-06	8.38987E-05	8.12709E-05	0.000126209	0.000547756
3837703773365	383770	3773365	0.000299092	0.00011731	3.88488E-05	3.80484E-05	8.83503E-05	8.8214E-05	0.000116081	0.000116006	0.000124337	0.000121357	4.8384E-06	4.8384E-06	0.000131033	4.8384E-06	8.14303E-05	7.88798E-05	0.000122203	0.000530372
3837803773365	383780	3773365	0.000291448	0.00011431	3.7856E-05	3.7076E-05	8.60924E-05	8.59596E-05	0.000113114	0.000113041	0.000121159	0.000118255	4.71475E-06	4.71475E-06	0.000127685	4.71475E-06	7.91198E-05	7.66416E-05	0.000118463	0.000514136
3837903773365	383790	3773365	0.00028437	0.00011153	3.69367E-05	3.61756E-05	8.40017E-05	8.3872E-05	0.000110367	0.000110296	0.000118217	0.000115383	4.60025E-06	4.60025E-06	0.000124584	4.60025E-06	7.69761E-05	7.4565E-05	0.000114993	0.000499079
3838003773365	383800	3773365	0.000277778	0.00010895	3.60803E-05	3.5337E-05	8.20542E-05	8.19276E-05	0.000107808	0.000107739	0.000115476	0.000112708	4.4936E-06	4.4936E-06	0.000121696	4.4936E-06	7.49777E-05	7.26292E-05	0.000111771	0.000485093
3838103773365	383810	3773365	0.000271212	0.00010637	3.52275E-05	3.45017E-05	8.01147E-05	7.9991E-05	0.00010526	0.000105192	0.000112747	0.000110044	4.38739E-06	4.38739E-06	0.000118819	4.38739E-06	7.29954E-05	7.07091E-05	0.000108589	0.000471283
3838203773365	383820	3773365	0.000264475	0.00010373	3.43525E-05	3.36447E-05	7.81247E-05	7.80042E-05	0.000102646	0.000102579	0.000109946	0.000107311	4.27841E-06	4.27841E-06	0.000115868	4.27841E-06	7.09863E-05	6.87628E-05	0.000105375	0.000457336
3838303773365	383830	3773365	0.000258098	0.00010123	3.35242E-05	3.28335E-05	7.62409E-05	7.61233E-05	0.000100171	0.000100106	0.000107295	0.000104723	4.17525E-06	4.17525E-06	0.000113074	4.17525E-06	6.90883E-05	6.69243E-05	0.000102354	0.000444224
3838403773365	383840	3773365	0.000247661	9.7136E-05	3.21685E-05	3.15057E-05	7.31578E-05	7.3045E-05	9.61198E-05	9.60578E-05	0.000102956	0.000100489	4.0064E-06	4.0064E-06	0.000108501	4.0064E-06	6.60889E-05	6.40189E-05	9.76129E-05	0.000423647
3838503773365	383850	3773365	0.00023717	9.3021E-05	3.08058E-05	3.01711E-05	7.00589E-05	6.99508E-05	9.20482E-05	9.19888E-05	9.85951E-05	9.62318E-05	3.83669E-06	3.83669E-06	0.000103905	3.83669E-06	6.30913E-05	6.11152E-05	9.28922E-05	0.000403159
3838603773365	383860	3773365	0.000227191	8.9107E-05	2.95097E-05	2.89017E-05	6.711111E-05	6.70076E-05	8.81752E-05	8.81183E-05	9.44467E-05	9.21828E-05	3.67526E-06	3.67526E-06	9.95334E-05	3.67526E-06	6.02534E-05	5.83661E-05	8.84385E-05	0.000383829
3838703773365	383870	3773365	0.000217437	8.5282E-05	2.82427E-05	2.76608E-05	6.42297E-05	6.41306E-05	8.43894E-05	8.4335E-05	9.03916E-05	8.8225E-05	3.51746E-06	3.51746E-06	9.52599E-05	3.51746E-06	5.7498E-05	5.5697E-05	8.41318E-05	0.000365138
3838803773365	383880	3773365	0.000208356	8.172E-05	2.70632E-05	2.65056E-05	6.15473E-05	6.14523E-05	8.08651E-05	8.08129E-05	8.66166E-05	8.45404E-05	3.37056E-06	3.37056E-06	9.12815E-05	3.37056E-06	5.49399E-05	5.3219E-05	8.01466E-05	0.000347842
3838903773365	383890	3773365	0.00019967	7.8313E-05	2.5935E-05	2.54006E-05	5.89816E-05	5.88906E-05	7.74941E-05	7.74441E-05	8.30058E-05	8.10162E-05	3.23006E-06	3.23006E-06	8.74763E-05	3.23006E-06	5.2502E-05	5.08575E-05	7.63627E-05	0.00033142
3839003773365	383900	3773365	0.000191496	7.5108E-05	2.48733E-05	2.43609E-05	5.65671E-05	5.64798E-05	7.43218E-05	7.42738E-05	7.96079E-05	7.76998E-05	3.09783E-06	3.09783E-06	8.38954E-05	3.09783E-06	5.02183E-05	4.86454E-05	7.28301E-05	0.000316088
3839103773365	383910	3773365	0.000183727	7.206E-05	2.38642E-05	2.33725E-05	5.42721E-05	5.41883E-05	7.13064E-05	7.12604E-05	7.63781E-05	7.45473E-05	2.97215E-06	2.97215E-06	8.04916E-05	2.97215E-06	4.80549E-05	4.65497E-05	6.94966E-05	0.00030162
3829703773375	382970	3773375	0.000206191	8.0871E-05	2.6782E-05	2.62302E-05	6.09078E-05	6.08138E-05	8.00249E-05	7.99733E-05	8.57167E-05	8.36621E-05	3.33555E-06	3.33555E-06	9.03332E-05	3.33555E-06	4.07914E-05	3.95137E-05	2.7365E-05	0.000118766
3829803773375	382980	3773375	0.000216978	8.5102E-05	2.81832E-05	2.76025E-05	6.40944E-05	6.39955E-05	8.42116E-05	8.41573E-05	9.02012E-05	8.80391E-05	3.51005E-06	3.51005E-06	9.50592E-05	3.51005E-06	4.29064E-05	4.15625E-05	2.82929E-05	0.000122793
3829903773375	382990	3773375	0.000228224	8.9513E-05	2.96438E-05	2.90331E-05	6.74162E-05	6.73122E-05	8.85761E-05	8.8519E-05	9.48761E-05	9.26019E-05	3.69197E-06	3.69197E-06	9.99859E-05	3.69197E-06	4.51039E-05	4.36912E-05	2.92162E-05	0.0001268
3830003773375	383000	3773375	0.000239676	9.4004E-05	3.11313E-05	3.04899E-05	7.07991E-05	7.06899E-05	9.30208E-05	9.29608E-05	9.96369E-05	9.72486E-05	3.87723E-06	3.87723E-06	0.000105003	3.87723E-06	4.73248E-05	4.58425E-05	3.01033E-05	0.000130651

			KMMass Grading / Excavation	KMMass Grading / Excavation	KMDrainage / Utilities Trenching	KMFoundations / Concrete Pads	KMBuilding / Structure Construction	KMAsphalt Paving	KMArchitectural Coating	KMLandscaping or Other Finishing	KMWaterside Construction (Piles)	EWNDemolition	EWNSite Grubbing / Prep	EWNDrainage / Utilities Trenching	EWNDrainage / Utilities Trenching	EWNDrainage / Utilities Trenching	EWNFoundation s / Concrete Pads	EWNBuilding / Structure Construction	EWNAsphalt Paving	EWNLandscaping or Other Finishing	EWNWaterside Construction (Piles)
Unique Identifier	X (UTM)	Y (UTM)	2025	2026	2026	2026	2026	2026	2026	2026	2026	2027	2027	2027	2028	2029	2029	2029	2029	2029	2029
3838103773355	383810	3773355	0.000350125	0.000346502	0.000124432	6.58488E-05	0.000226168	7.26586E-06	7.26586E-06	0.000233434	7.26586E-06	0.000309558	1.68713E-05	3.96171E-05	3.8852E-05	3.80481E-05	3.29568E-05	7.15637E-05	5.09137E-06	7.41094E-05	5.09137E-06
3838203773355	383820	3773355	0.00033921	0.0003357	0.000120553	6.3796E-05	0.000219117	7.03936E-06	7.03936E-06	0.000226156	7.03936E-06	0.00030037	1.63706E-05	3.84412E-05	3.76988E-05	3.69188E-05	3.19786E-05	6.94395E-05	4.94025E-06	7.19097E-05	4.94025E-06
3838303773355	383830	3773355	0.00032893	0.000325526	0.000116899	6.18626E-05	0.000212476	6.82602E-06	6.82602E-06	0.000219302	6.82602E-06	0.000291672	1.58965E-05	3.7328E-05	3.66071E-05	3.58497E-05	3.10525E-05	6.74287E-05	4.79719E-06	6.98273E-05	4.79719E-06
3838403773355	383840	3773355	0.000313947	0.000310698	0.000111574	5.90446E-05	0.000202798	6.51508E-06	6.51508E-06	0.000209313	6.51508E-06	0.000279237	1.52188E-05	3.57366E-05	3.50465E-05	3.43213E-05	2.97287E-05	6.4554E-05	4.59267E-06	6.68504E-05	4.59267E-06
3838503773355	383850	3773355	0.000299187	0.000296091	0.000106329	5.62687E-05	0.000193263	6.20878E-06	6.20878E-06	0.000199472	6.20878E-06	0.000266979	1.45507E-05	3.41678E-05	3.35079E-05	3.28146E-05	2.84236E-05	6.17201E-05	4.39105E-06	6.39156E-05	4.39105E-06
3838603773355	383860	3773355	0.000285181	0.00028223	0.000101351	5.36347E-05	0.000184216	5.91814E-06	5.91814E-06	0.000190134	5.91814E-06	0.000255317	1.39151E-05	3.26753E-05	3.20443E-05	3.13813E-05	2.71821E-05	5.90242E-05	4.19926E-06	6.11239E-05	4.19926E-06
3838703773355	383870	3773355	0.000271586	0.000268776	9.65196E-05	5.10778E-05	0.000175434	5.63601E-06	5.63601E-06	0.000181071	5.63601E-06	0.00024397	1.32967E-05	3.12231E-05	3.06202E-05	2.99866E-05	2.5974E-05	5.64009E-05	4.01262E-06	5.84072E-05	4.01262E-06
3838803773355	383880	3773355	0.000258962	0.000256282	9.2033E-05	4.87035E-05	0.00016728	5.37403E-06	5.37403E-06	0.000172654	5.37403E-06	0.000233388	1.272E-05	2.98689E-05	2.92921E-05	2.8686E-05	2.48474E-05	5.39546E-05	3.83858E-06	5.58739E-05	3.83858E-06
3838903773355	383890	3773355	0.000246838	0.000244283	8.77241E-05	4.64233E-05	0.000159448	5.12242E-06	5.12242E-06	0.00016457	5.12242E-06	0.000223189	1.21641E-05	2.85636E-05	2.8012E-05	2.74324E-05	2.37616E-05	5.15969E-05	3.67084E-06	5.34323E-05	3.67084E-06
3839003773355	383900	3773355	0.000235475	0.000233038	8.36859E-05	4.42863E-05	0.000152108	4.88662E-06	4.88662E-06	0.000156994	4.88662E-06	0.000213603	1.16416E-05	2.73368E-05	2.68088E-05	2.62541E-05	2.2741E-05	4.93807E-05	3.51317E-06	5.11373E-05	3.51317E-06
3839103773355	383910	3773355	0.000224747	0.000222421	7.98732E-05	4.22686E-05	0.000145178	4.66399E-06	4.66399E-06	0.000149842	4.66399E-06	0.000204514	1.11463E-05	2.61736E-05	2.56681E-05	2.51371E-05	2.17734E-05	4.72796E-05	3.36369E-06	4.89614E-05	3.36369E-06
3829703773365	382970	3773365	9.20816E-05	9.11287E-05	3.27251E-05	1.7318E-05	5.94813E-05	1.9109E-06	1.9109E-06	6.13922E-05	1.9109E-06	0.00020002	1.09013E-05	2.55984E-05	2.5104E-05	2.45846E-05	2.12949E-05	4.62405E-05	3.28976E-06	4.78854E-05	3.28976E-06
3829803773365	382980	3773365	9.51874E-05	9.42023E-05	3.38288E-05	1.79021E-05	6.14874E-05	1.97535E-06	1.97535E-06	6.34628E-05	1.97535E-06	0.000210732	1.14851E-05	2.69693E-05	2.64485E-05	2.59012E-05	2.24353E-05	4.87169E-05	3.46594E-06	5.04499E-05	3.46594E-06
3829903773365	382990	3773365	9.84051E-05	9.73867E-05	3.49724E-05	1.85073E-05	6.35659E-05	2.04212E-06	2.04212E-06	6.56081E-05	2.04212E-06	0.000222209	1.21107E-05	2.84382E-05	2.7889E-05	2.7312E-05	2.36572E-05	5.13703E-05	3.65472E-06	5.31976E-05	3.65472E-06
3830003773365	383000	3773365	0.000101712	0.00010066	3.61478E-05	1.91293E-05	6.57023E-05	2.11075E-06	2.11075E-06	6.78131E-05	2.11075E-06	0.00023446	1.27784E-05	3.0006E-05	2.94266E-05	2.88177E-05	2.49615E-05	5.42025E-05	3.85621E-06	5.61306E-05	3.85621E-06
3830103773365	383010	3773365	0.000105221	0.000104132	3.73948E-05	1.97892E-05	6.79689E-05	2.18357E-06	2.18357E-06	7.01525E-05	2.18357E-06	0.000247852	1.35083E-05	3.17199E-05	3.11074E-05	3.04637E-05	2.63873E-05	5.72984E-05	4.07647E-06	5.93366E-05	4.07647E-06
3830203773365	383020	3773365	0.000106289	0.000105189	3.77742E-05	1.999E-05	6.86586E-05	2.20573E-06	2.20573E-06	7.08643E-05	2.20573E-06	0.000255003	1.3898E-05	3.26352E-05	3.20049E-05	3.13427E-05	2.71486E-05	5.89517E-05	4.19409E-06	6.10487E-05	4.19409E-06
3830303773365	383030	3773365	0.000106923	0.000105817	3.79997E-05	2.01093E-05	6.90685E-05	2.21889E-06	2.21889E-06	7.12874E-05	2.21889E-06	0.000261688	1.42623E-05	3.34906E-05	3.28439E-05	3.21643E-05	2.78603E-05	6.0497E-05	4.30403E-06	6.2649E-05	4.30403E-06
3830403773365	383040	3773365	0.000108319	0.000107198	3.84959E-05	2.03719E-05	6.99703E-05	2.24787E-06	2.24787E-06	7.22182E-05	2.24787E-06	0.000271244	1.47831E-05	3.47136E-05	3.40432E-05	3.33388E-05	2.88776E-05	6.2706E-05	4.4612E-06	6.49366E-05	4.4612E-06
3830503773365	383050	3773365	0.000111477	0.000110324	3.96182E-05	2.09658E-05	7.20102E-05	2.3134E-06	2.3134E-06	7.43236E-05	2.3134E-06	0.000286351	1.56065E-05	3.66469E-05	3.59393E-05	3.51956E-05	3.0486E-05	6.61985E-05	4.70966E-06	6.85533E-05	4.70966E-06
3830603773365	383060	3773365	0.000114822	0.000113634	4.08069E-05	2.15948E-05	7.41707E-05	2.38281E-06	2.38281E-06	7.65535E-05	2.38281E-06	0.000302951	1.65112E-05	3.87714E-05	3.80227E-05	3.7236E-05	3.22533E-05	7.00361E-05	4.98269E-06	7.25274E-05	4.98269E-06
3830703773365	383070	3773365	0.000117204	0.000115991	4.16533E-05	2.20427E-05	7.57091E-05	2.43223E-06	2.43223E-06	7.81413E-05	2.43223E-06	0.000317751	1.73179E-05	4.06656E-05	3.98803E-05	3.90551E-05	3.3829E-05	7.34577E-05	5.22612E-06	7.60707E-05	5.22612E-06
3830803773365	383080	3773365	0.000119451	0.000118215	4.24519E-05	2.24654E-05	7.71607E-05	2.47887E-06	2.47887E-06	7.96396E-05	2.47887E-06	0.00033295	1.81462E-05	4.26107E-05	4.17879E-05	4.09232E-05	3.54471E-05	7.69713E-05	5.4761E-06	7.97094E-05	5.4761E-06
3830903773365	383090	3773365	0.000122773	0.000121502	4.36326E-05	2.30902E-05	7.93067E-05	2.54781E-06	2.54781E-06	8.18545E-05	2.54781E-06	0.000352207	1.91957E-05	4.50752E-05	4.42048E-05	4.32901E-05	3.74973E-05	8.14232E-05	5.79282E-06	8.43196E-05	5.79282E-06
3831003773365	383100	3773365	0.000130022	0.000128677	4.62089E-05	2.44536E-05	8.39894E-05	2.69824E-06	2.69824E-06	8.66877E-05	2.69824E-06	0.000386387	2.10586E-05	4.94496E-05	4.84946E-05	4.74912E-05	4.11363E-05	8.93249E-05	6.35499E-06	9.25024E-05	6.35499E-06
3831103773365	383110	3773365	0.00013801	0.000136582	4.90478E-05	2.59559E-05	8.91495E-05	2.86402E-06	2.86402E-06	9.20136E-05	2.86402E-06	0.000426218	2.32294E-05	5.45471E-05	5.34937E-05	5.23869E-05	4.53768E-05	9.8533E-05	7.01009E-06	0.000102038	7.01009E-06
3831203773365	383120	3773365	0.000148321	0.000146786	5.2712E-05	2.7895E-05	9.58095E-05	3.07798E-06	3.07798E-06	9.88875E-05	3.07798E-06	0.000479403	2.61281E-05	6.13536E-05	6.01688E-05	5.89238E-05	5.1039E-05	0.000110828	7.88483E-06	0.000114771	7.88483E-06
3831303773365	383130	3773365	0.000161079	0.000159412	5.72464E-05	3.02946E-05	0.000104051	3.34275E-06	3.34275E-06	0.000107394	3.34275E-06	0.00055029	2.99915E-05	7.04257E-05	6.90657E-05	6.76366E-05	5.85859E-05	0.000127216	9.05072E-06	0.000131741	9.05072E-06
3831403773365	383140	3773365	0.000175443	0.000173628	6.23512E-05	3.2996E-05	0.00011333	3.64083E-06	3.64083E-06	0.000116971	3.64083E-06	0.000641238	3.49483E-05	8.20651E-05	8.04804E-05	7.88152E-05	6.82686E-05	0.000148241	1.05466E-05	0.000153514	1.05466E-05
3831503773365	383150	3773365	0.000189225	0.000187267	6.72491E-05	3.5588E-05	0.000122232	3.92683E-06	3.92683E-06	0.000126159	3.92683E-06	0.000747714	4.07514E-05	9.56919E-05	9.38439E-05	9.19022E-05	7.96044E-05	0.000172856	1.22978E-05	0.000179005	1.22978E-05
3831603773365	383160	3773365	0.000204283	0.000202169	7.26007E-05	3.842E-05	0.000131959	4.23932E-06	4.23932E-06	0.000136199	4.23932E-06	0.000890475	4.85321E-05	0.000113962	0.000111762	0.000109449	9.48034E-05	0.00020586	1.46458E-05	0.000213183	1.46458E-05
3831703773365	383170	3773365	0.000221499	0.000219207	7.8719E-05	4.16578E-05	0.00014308	4.59659E-06	4.59659E-06	0.000147677	4.59659E-06	0.001107784	6.03757E-05	0.000141773	0.000139036	0.000136159	0.000117939	0.000256097	1.82199E-05	0.000265207	1.82199E-05
3831803773365	383180	3773365	0.000240395	0.000237907	8.54344E-05	4.52116E-05	0.000155286	4.98872E-06	4.98872E-06	0.000160275	4.98872E-06	0.001471431	8.01949E-05	0.000188313	0.000184676	0.000180855	0.000156654	0.000340165	2.42009E-05	0.000352266	2.42009E-05
3831903773365	383190	3773365	0.000259298	0.000256614	9.21524E-05	4.87667E-05	0.000167497	5.381E-06	5.381E-06	0.000172878	5.381E-06	0.002145118	0.000116912	0.000274531	0.000269229	0.000263659	0.000228377	0.000495908	3.52812E-05	0.000513549	3.52812E-05
3835303773365	383530	3773365	0.009303455	0.009207173	0.003306375	0.001749721	0.00600968	0.000193067	0.000193067	0.006202747	0.000193067	0.006935276	0.000377982	0.000887572	0.000870432	0.000852422	0.000738356	0.001603296	0.000114066	0.001660329	0.000114066
3835403773365	383540	3773365	0.006175173	0.006111266	0.002194608	0.001161378	0.003988928	0.000128148	0.000128148	0.004117077	0.000128148	0.004662167	0.000254094	0.000596661	0.000585139	0.000573032	0.000496352	0.001077799	7.66796E-05	0.001116139	7.66796E-05
3835503773365	383550	3773365	0.004394938	0.004349455	0.001561927	0.000826566	0.002838964	9.12046E-05	9.12046E-05	0.002930169	9.12046E-05	0.003363191	0.000183298	0.000430419	0.00042210 7	0.000413373	0.000358058	0.000777502	5.53151E-05	0.000805159	5.53151E-05
3835603773365	383560	3773365	0.003422997	0.003387572	0.001216506	0.00064377	0.002211127	7.10347E-05	7.10347E-05	0.002282161	7.10347E-05	0.002648463	0.000144345	0.000338948	0.000332403	0.000325525	0.000281966	0.000612271	4.35598E-05	0.000634051	4.35598E-05
3835703773365	383570	3773365	0.00276704	0.002738404	0.000983384	0.000520403	0.001787404	5.74221E-05	5.74221E-05	0.001844826	5.74221E-05	0.002162453	0.000117856	0.000276749	0.000271405	0.000265789	0.000230223	0.000499915	3.55663E-05	0.000517699	3.55663E-05
3835803773365	383580	3773365	0.002296889	0.002273119	0.000816297	0.000431981	0.001483704	4.76655E-05	4.76655E-05	0.001531369	4.76655E-05	0.00181154	9.87313E-05	0.00023184	0.000227363	0.000222658	0.000192863	0.000418791	2.97948E-05	0.000433689	2.97948E-05
3835903773365	383590	3773365	0.001946615	0.001926469	0.000691812	0.000366104	0.00125744	4.03965E-05	4.03965E-05	0.001297836	4.03965E-05	0.001548259	8.43821E-05	0.000198145	0.000194319	0.000190298	0.000164834	0.000357926	2.54645E-05	0.000370659	2.54645E-05
3836003773365	383600	3773365	0.001677082	0.001659726	0.000596022	0.000315412	0.001083331	3.48031E-05	3.48031E-05	0.001118135	3.48031E-05	0.001344235	7.32626E-05	0.000172034	0.000168712	0.000165221	0.000143112	0.00031076	2.21089E-05	0.000321814	2.21089E-05
3836103773365	383610	3773365	0.001452917	0.001437881	0.000516355	0.000273253	0.00093853	3.01512E-05	3.01512E-05	0.000968681	3.01512E-05	0.001173549	6.39599E-05	0.00015019	0.00014729	0.000144242	0.00012494	0.000271301	1.93016E-05	0.000280952	1.93016E-05
3836203773365	383620	3773365	0.001273614	0.001260434	0.000452633	0.000239531	0.000822707	2.64303E-05	2.64303E-05	0.000849137	2.64303E-05	0.001036269	5.6478E-05	0.000132621	0.00013006	0.000127369	0.000110325	0.000239565	1.70437E-05	0.000248086	1.70437E-05
3836303773365	383630	3773365	0.001128974	0.00111729	0.000401229	0.000212329	0.000729275	2.34287E-05	2.34287E-05	0.000752703	2.34287E-05	0.000924893	5.04079E-05	0.000118367	0.000116081	0.00011368	9.84676E-05	0.000213817	1.52119E-05	0.000221423	1.52119E-05
3836403773365	383640	3773365	0.001011494	0.001001026	0.000359477	0.000190234	0.000653387	2.09907E-05	2.09907E-05	0.00067437 8	2.09907E-05	0.000833922	4.54498E-05	0.000106725	0.000104664	0.000102498	8.87825E-05	0.000192786	1.37157E-05	0.000199644	1.37157E-05
3836503773365	383650	3773365	0.000912694	0.000903248	0.000324364	0.000171652	0.000589566	1.89404E-05	1.89404E-05	0.000608506	1.89404E-05	0.000757017	4.12584E-05	9.68825E-05	9.50116E-05	9.30457E-05	8.05949E-05	0.000175007	1.24508E-05	0.000181232	1.24508E-05
3836603773365	383660	3773365	0.00082162	0.000813117	0.000291997	0.000154524	0.000530735	1.70504E-05	1.70504E-05	0.000547786	1.70504E-05	0.000685816	3.73778E-05	8.77702E-05	8.60753E-05	8.42943E-05	7.30146E-05	0.000158547	1.12797E-05	0.000164187	1.12797E-05
3836703773365	383670	3773365	0.00074323	0.000735539	0.000264138	0.000139781	0.000480099	1.54237E-05	1.54237E-05	0.000495522	1.54237E-05	0.000624193	3.40193E-05	7.98838E-05	7.83412E-05	7.67202E-05	6.6454E-05	0.000144301	1.02662E-05	0.000149434	1.02662E-05
3836803773365	383680	3773365	0.000676218	0.00066922	0.000240323	0.000127178	0.000436812	1.4033E-05	1.4033E-05	0.000450845	1.4033E-05	0.0005712	3.11312E-05	7.31018E-05	7.16902E-05	7.02068E-05	6.08122E-05	0.00013205	9.39465E-06	0.000136747	9.39465E-06
3836903773365	383690	3773365	0.000617561	0.000611169	0.000219476	0.000116146	0.000398921	1.28157E-05	1.28157E-05	0.000411737	1.28157E-05	0.00052457	2.85898E-05	6.71341E-05	6.58377E-05	6.44755E-05	5.58477E-05	0.00012127	8.62771E-06	0.000125584	8.62771E-06
3837003773365	383700	3773365	0.000566928	0.000561061	0.000201482	0.000106623	0.000366214	1.1765E-05	1.1765E-05	0.000377979	1.1765E-05	0.000484119	2.63851E-05	6.19572E-05	6.07608E-05	5.95036E-05	5.15412E-05	0.000111919	7.9624E-06	0.0001159	7.9624E-06
3837103773365	383710	3773365	0.000528256	0.000522789	0.000187738	9.93503E-05	0.000341234	1.09625E-05	1.09625E-05	0.000352196	1.09625E-05	0.000453078	2.46934E-05	5.79846E-05	5.68649E-05	5.56883E-05	4.82364E-05	0.000104743	7.45187E-06	0.000108468	7.45187E-06
3837203773365	383720	3773365	0.000496131	0.000490997	0.000176321	9.33085E-05	0.000320482	1.02958E-05	1.02958E-05	0.000330778	1.02958E-05	0.000427191	2.32824E-05	5.46715E-05	5.36158E-05	5.25064E-05	4.54803E-05	9.87578E-05	7.02609E-06	0.000102271	7.02609E-06
3837303773365	383730	3773365	0.000467844	0.000463002	0.000166268	8.79884E-05	0.00030221	9.70879E-06	9.70879E-06	0.000311918	9.70879E-06	0.00040432	2.20359E-05	5.17445E-05	5.07453E-05	4.96953E-05	4.30454E-05	9.34705E-05	6.64992E-06	9.67955E-05	6.64992E-06
3837403773365	383740	3773365	0.000449105	0.000444457	0.000159608	8.44642E-05	0.000290105	9.31991E-06	9.31991E-06	0.000299425	9.31991E-06	0.000389105	2.12067E-05	4.97974E-05	4.88358E-05	4.78253E-05	4.14256E-05	8.99533E-05	6.39969E-06	9.31532E-05	6.39969E-06
3837503773365	383750	3773365	0.000431546	0.00042708	0.000153368	8.11618E-05	0.000278762	8.95552E-06	8.95552E-06	0.000287718	8.95552E-06	0.000374818	2.04281E-05	4.79689E-05	4.70426E-05	4.60692E-05	3.99045E-05	8.66503E-05	6.1647E-06	8.97326E-05	6.1647E-06
3837603773365	383760	3773365	0.000416353	0.000412044	0.000147969	7.83045E-05	0.000268948	8.64024E-06	8.64024E-06	0.000277589	8.64024E-06	0.000362421	1.97524E-05	4.63824E-05	4.54867E-05	4.45456E-05	3.85848E-05	8.37845E-05	5.96081E-06	8.67649E-05	5.96081E-06
3837703773365	383770	3773365	0.000403139	0.000398967	0.000143272	7.58192E-05	0.000260413	8.36602E-06	8.36602E-06	0.000268779	8.36602E-06	0.00035161	1.91632E-05	4.49988E-05	4.41298E-05	4.32167E-05	3.74337E-05	8.12851E-05	5.783E-06	8.41766E-05	5.783E-06
3837803773365	383780	3773365	0.000390798	0.000386754	0.000138887	7.34983E-05	0.000252441	8.10992E-06	8.10992E-06	0.000260551	8.10992E-06	0.000341472	1.86107E-05	4.37014E-05	4.28574E-05	4.19707E-05	3.63544E-05	7.89415E-05	5.61626E-06	8.17496E-05	5.61626E-06
3837903773365	383790	3773365	0.000379353	0.000375427	0.000134819	7.13458E-05	0.000245048	7.87241E-06	7.87241E-06	0.00025292	7.87241E-06	0.000332031	1.80961E-05	4.24931E-05	4.16725E-05	4.08103E-05	3.53493E-05	7.67589E-05	5.46098E-06	7.94894E-05	5.46098E-06
3838003773365	383800	3773365	0.000368722	0.000364906	0.000131041	6.93464E-05	0.000238181	7.65179E-06	7.65179E-06	0.000245832	7.65179E-06	0.000323195	1.76146E-05	4.13623E-05	4.05636E-05	3.97243E-05	3.44086E-05	7.47162E-05	5.31566E-06	7.73741E-05	5.31566E-06
3838103773365	383810	3773365	0.000358225	0.000354518	0.000127311	6.73722E-05	0.0002314	7.43396E-06	7.43396E-06	0.000238834	7.43396E-06	0.000314436	1.71372E-05	4.02413E-05	3.94642E-05	3.86476E-05	3.3476E-05	7.26912E-05	5.17159E-06	7.5277E-05	5.17159E-06
3838203773365	383820	3773365	0.000347624	0.000344027	0.000123543	6.53784E-05	0.000224552	7.21396E-06	7.21396E-06	0.000231766	7.21396E-06	0.000305577	1.66543E-05	3.91075E-05	3.83523E-05	3.75588E-05	3.25329E-05	7.06432E-05	5.02588E-06	7.31562E-05	5.02588E-06
3838303773365	383830	3773365	0.000337658	0.000334163	0.000120001	6.3504E-05	0.000218114	7.00713E-06	7.00713E-06	0.000225121	7.00713E-06	0.000297208	1.61982E-05	3.80365E-05	3.73019E-05	3.65301E-05	3.16419E-05	6.87085E-05	4.88824E-06	7.11526E-05	4.88824E-06
3838403773365	383840	3773365	0.000322017	0.000318684	0.000114442	6.05624E-05	0.000208011	6.68256E-06	6.68256E-06	0.000214693	6.68256E-06	0.000284344	1.54971E-05	3.63902E-05	3.56875E-05	3.49491E-05	3.02724E-05	6.57347E-05	4.67667E-06	6.8073E-05	4.67667E-06
3838503773365	383850	3773365	0.000306444	0.000303272	0.000108908	5.76335E-05	0.000197951	6.35937E-06	6.35937E-06	0.00020431	6.35937E-06	0.000271535	1.4799E-05	3.47508E-05	3.40797E-05	3.33746E-05	2.89086E-05	6.27733E-05	4.46598E-06	6.50063E-05	4.46598E-06
3838603773365	383860	3773365	0.000291751	0.000288732	0.000103686	5.48703E-05	0.00018846	6.05447E-06	6.05447E-06	0.000194515	6.05447E-06	0.000259406	1.4138E-05	3.31986E-05	3.25575E-05	3.18839E-05	2.76174E-05	5.99695E-05	4.2665E-06	6.21027E-05	4.2665E-06
3838703773365	383870	3773365	0.000277544	0.000274672	9.86369E-05	5.21983E-05	0.000179283	5.75964E-06	5.75964E-06	0.000185043	5.75964E-06	0.000247645	1.3497E-05	3.16935E-05	3.10814E-05	3.04383E-05	2.63653E-05	5.72506E-05	4.07307E-06	5.92871E-05	4.07307E-06
3838803773365	383880	3773365	0.000264397	0.000261661	9.39646E-05	4.97257E-05	0.00017079	5.48681E-06	5.48681E-06	0.000176277	5.48681E-06	0.000236719	1.29015E-05	3.02951E-05	2.97101E-05	2.90954E-05	2.5202E-05	5.47246E-05	3.89336E-06	5.66713E-05	3.89336E-06
3838903773365	383890	3773365	0.000251914	0.000249307	8.95284E-05	4.73781E-05	0.000162727	5.22777E-06	5.22777E-06	0.000167955	5.22777E-06	0.000226313	1.23344E-05	2.89634E-05	2.84041E-05	2.78164E-05	2.40942E-05	5.23191E-05	3.72222E-06	5.41802E-05	3.72222E-06
3839003773365	383900	3773365	0.00024026	0.000237774	8.53866E-05	4.51863E-05	0.000155199	4.98593E-06	4.98593E-06	0.000160185	4.98593E-06	0.000216543	1.18019E-05	2.7713E-05	2.71779E-05	2.66155E-05	2.3054E-05	5.00604E-05	3.56153E-06	5.18412E-05	3.56153E-06
3839103773365	383910	3773365	0.000229263	0.000226891	8.14784E-05	4.31181E-05	0.000148095	4.75772E-06	4.75772E-06	0.000152853	4.75772E-06	0.000207301	1.12982E-05	2.65303E-05	2.6018E-05	2.54796E-05	2.20701E-05	4.79239E-05	3.40953E-06	4.96286E-05	3.40953E-06
3829703773375	382970	3773375	9.02749E-05	8.93407E-05	3.2083E-05	1.69782E-05	5.83142E-05	1.8734E-06	1.8734E-06	6.01876E-05	1.8734E-06	0.000195701	1.0666E-05	2.50457E-05	2.4562E-05	2.40538E-05	2.08351E-05	4.52422E-05	3.21874E-06	4.68515E-05	3.21874E-06
3829803773375	382980	3773375	9.33359E-05	9.23699E-05	3.31708E-05	1.75539E-05	6.02914E-05	1.93692E-06	1.93692E-06	6.22284E-05	1.93692E-06	0.000206168	1.12364E-05	2.63853E-05	2.58757E-05	2.53403E-05	2.19494E-05	4.76619E-05	3.39089E-06	4.93574E-05	3.39089E-06
3829903773375	382990	3773375	9.63819E-05	9.53844E-05	3.42534E-05	1.81267E-05	6.2259E-05	2.00013E-06	2.00013E-06	6.42592E-05	2.00013E-06	0.000217071	1.18307E-05	2.77807E-05	2.72442E-05	2.66805E-05	2.31103E-05	5.01825E-05	3.57022E-06	5.19676E-05	3.57022E-06
3830003773375	383000	3773375	9.93084E-05	9.82807E-05	3.52934E-05	1.86771E-05	6.41495E-05	2.06087E-06	2.06087E-06	6.62103E-05	2.06087E-06	0.000228128	1.24333E-05	2.91957E-05	2.86319E-05	2.80394E-05	2.42874E-05	5.27386E-05	3.75207E-06	5.46146E-05	3.75207E-06

			ISDemolition	ISDrainage / Utilities Trenching	ISDrainage / Utilities Trenching	ISAsphalt Paving	ISAsphalt Paving	SVDemolition	SVSite Grubbing / Prep	SVMass Grading / Excavation	SVMass Grading / Excavation	SVDrainage / Utilities Trenching	SVFoundations / Concrete Pads	SVBuilding / Structure Construction	SVBuilding / Structure Construction	SVAsphalt Paving	SVAsphalt Paving	SVArchitectural Coating	SVArchitectural Coating	SVLandscaping or Other Finishing	SVLandscaping or Other Finishing
Unique Identifier	X (UTM)	Y (UTM)	2027	2027	2028	2027	2028	2027	2027	2027	2028	2028	2028	2028	2029	2028	2029	2028	2029	2028	2029
3838103773355	383810	3773355	5.09875E-05	2.05307E-05	2.0004E-05	5.30235E-06	4.93937E-06	0.000347317	0.000249702	0.000168356	0.000166219	0.000117936	3.74653E-05	5.36714E-05	5.16235E-05	5.27695E-06	4.90965E-06	5.27695E-06	4.90965E-06	5.36714E-05	5.16235E-05
3838203773355	383820	3773355	4.94632E-05	1.99169E-05	1.94059E-05	5.14383E-06	4.7917E-06	0.000336929	0.000242234	0.000163321	0.000161247	0.000114409	3.63448E-05	5.20661E-05	5.00795E-05	5.11913E-06	4.76281E-06	5.11913E-06	4.76281E-06	5.20661E-05	5.00795E-05
3838303773355	383830	3773355	4.80254E-05	1.9338E-05	1.88419E-05	4.99431E-06	4.65242E-06	0.000327139	0.000235195	0.000158575	0.000156562	0.000111084	3.52887E-05	5.05532E-05	4.86243E-05	4.97037E-06	4.62441E-06	4.97037E-06	4.62441E-06	5.05532E-05	4.86243E-05
3838403773355	383840	3773355	4.5903E-05	1.84834E-05	1.80092E-05	4.7736E-06	4.44682E-06	0.000312493	0.000224665	0.000151476	0.000149553	0.000106111	3.37088E-05	4.82899E-05	4.64474E-05	4.74785E-06	4.41737E-06	4.74785E-06	4.41737E-06	4.82899E-05	4.64474E-05
3838503773355	383850	3773355	4.38072E-05	1.76395E-05	1.71869E-05	4.55565E-06	4.24378E-06	0.000298025	0.000214264	0.000144463	0.000142629	0.000101198	3.21481E-05	4.60542E-05	4.42969E-05	4.52803E-06	4.21286E-06	4.52803E-06	4.21286E-06	4.60542E-05	4.42969E-05
3838603773355	383860	3773355	4.18162E-05	1.68378E-05	1.64058E-05	4.34859E-06	4.0509E-06	0.000284279	0.000204381	0.000137799	0.00013605	9.65307E-05	3.06653E-05	4.39299E-05	4.22538E-05	4.31918E-06	4.01854E-06	4.31918E-06	4.01854E-06	4.39299E-05	4.22538E-05
3838703773355	383870	3773355	3.98782E-05	1.60574E-05	1.56454E-05	4.14706E-06	3.86317E-06	0.000270898	0.000194761	0.000131313	0.000129646	9.1987E-05	2.92219E-05	4.18622E-05	4.02649E-05	4.11587E-06	3.82939E-06	4.11587E-06	3.82939E-06	4.18622E-05	4.02649E-05
3838803773355	383880	3773355	3.80772E-05	1.53322E-05	1.49389E-05	3.95976E-06	3.68869E-06	0.00025847	0.000185826	0.000125289	0.000123698	8.7767E-05	2.78813E-05	3.99417E-05	3.84177E-05	3.92705E-06	3.65371E-06	3.92705E-06	3.65371E-06	3.99417E-05	3.84177E-05
3838903773355	383890	3773355	3.63418E-05	1.46335E-05	1.4258E-05	3.7793E-06	3.52058E-06	0.000246514	0.00017723	0.000119494	0.000117977	8.37073E-05	2.65917E-05	3.80942E-05	3.66407E-05	3.74541E-06	3.48471E-06	3.74541E-06	3.48471E-06	3.80942E-05	3.66407E-05
3839003773355	383900	3773355	3.47141E-05	1.3978E-05	1.36194E-05	3.61002E-06	3.36289E-06	0.000235316	0.00016918	0.000114066	0.000112617	7.99048E-05	2.53837E-05	3.63637E-05	3.49762E-05	3.57527E-06	3.32641E-06	3.57527E-06	3.32641E-06	3.63637E-05	3.49762E-05
3839103773355	383910	3773355	3.31743E-05	1.3358E-05	1.30153E-05	3.4499E-06	3.21373E-06	0.000224733	0.00016157	0.000108935	0.000107552	7.6311E-05	2.4242E-05	3.47282E-05	3.34031E-05	3.41446E-06	3.1768E-06	3.41446E-06	3.1768E-06	3.47282E-05	3.34031E-05
3829703773365	382970	3773365	1.60206E-05	6.45088E-06	6.28537E-06	1.66603E-06	1.55198E-06	8.8081E-05	6.33254E-05	4.26958E-05	4.21537E-05	2.99091E-05	9.50135E-06	1.36113E-05	1.30919E-05	1.33825E-06	1.24511E-06	1.33825E-06	1.24511E-06	1.36113E-05	1.30919E-05
3829803773365	382980	3773365	1.64956E-05	6.64217E-06	6.47175E-06	1.71543E-06	1.598E-06	9.08249E-05	6.52981E-05	4.40259E-05	4.34669E-05	3.08408E-05	9.79733E-06	1.40353E-05	1.34998E-05	1.37994E-06	1.28389E-06	1.37994E-06	1.28389E-06	1.40353E-05	1.34998E-05
3829903773365	382990	3773365	1.69847E-05	6.83908E-06	6.66361E-06	1.76629E-06	1.64538E-06	9.36668E-05	6.73413E-05	4.54034E-05	4.4827E-05	3.18058E-05	1.01039E-05	1.44744E-05	1.39222E-05	1.42312E-06	1.32407E-06	1.42312E-06	1.32407E-06	1.44744E-05	1.39222E-05
3830003773365	383000	3773365	1.74863E-05	7.04106E-06	6.8604E-06	1.81845E-06	1.69397E-06	9.6571E-05	6.94293E-05	4.68112E-05	4.62169E-05	3.2792E-05	1.04172E-05	1.49232E-05	1.43538E-05	1.46725E-06	1.36512E-06	1.46725E-06	1.36512E-06	1.49232E-05	1.43538E-05
3830103773365	383010	3773365	1.8013E-05	7.25316E-06	7.06707E-06	1.87323E-06	1.745E-06	9.96445E-05	7.1639E-05	4.83011E-05	4.76878E-05	3.38356E-05	1.07487E-05	1.53982E-05	1.48107E-05	1.51395E-06	1.40857E-06	1.51395E-06	1.40857E-06	1.53982E-05	1.48107E-05
3830203773365	383020	3773365	1.81877E-05	7.32349E-06	7.13559E-06	1.89139E-06	1.76192E-06	0.000100509	7.22603E-05	4.872E-05	4.81014E-05	3.41291E-05	1.08419E-05	1.55317E-05	1.49391E-05	1.52707E-06	1.42078E-06	1.52707E-06	1.42078E-06	1.55317E-05	1.49391E-05
3830303773365	383030	3773365	1.82729E-05	7.35781E-06	7.16903E-06	1.90026E-06	1.77017E-06	0.000100927	7.25613E-05	4.89229E-05	4.83018E-05	3.42713E-05	1.08871E-05	1.55964E-05	1.50013E-05	1.53344E-06	1.4267E-06	1.53344E-06	1.4267E-06	1.55964E-05	1.50013E-05
3830403773365	383040	3773365	1.84573E-05	7.43207E-06	7.24138E-06	1.91944E-06	1.78804E-06	0.000102014	7.33427E-05	4.94498E-05	4.88219E-05	3.46403E-05	1.10043E-05	1.57644E-05	1.51629E-05	1.54995E-06	1.44207E-06	1.54995E-06	1.44207E-06	1.57644E-05	1.51629E-05
3830503773365	383050	3773365	1.89128E-05	7.61548E-06	7.42009E-06	1.9668E-06	1.83217E-06	0.000104696	7.52706E-05	5.07496E-05	5.01052E-05	3.55509E-05	1.12936E-05	1.61788E-05	1.55615E-05	1.59069E-06	1.47997E-06	1.59069E-06	1.47997E-06	1.61788E-05	1.55615E-05
3830603773365	383060	3773365	1.93921E-05	7.80846E-06	7.60811E-06	2.01664E-06	1.87859E-06	0.000107529	7.73074E-05	5.21228E-05	5.1461E-05	3.65129E-05	1.15992E-05	1.66166E-05	1.59825E-05	1.63373E-06	1.52002E-06	1.63373E-06	1.52002E-06	1.66166E-05	1.59825E-05
3830703773365	383070	3773365	1.97051E-05	7.93448E-06	7.7309E-06	2.04919E-06	1.90891E-06	0.000109417	7.86652E-05	5.30383E-05	5.23649E-05	3.71542E-05	1.18029E-05	1.69084E-05	1.62633E-05	1.66243E-06	1.54672E-06	1.66243E-06	1.54672E-06	1.69084E-05	1.62633E-05
3830803773365	383080	3773365	1.99859E-05	8.04757E-06	7.84109E-06	2.0784E-06	1.93612E-06	0.000111128	7.9895E-05	5.38675E-05	5.31835E-05	3.7735E-05	1.19874E-05	1.71727E-05	1.65175E-05	1.68842E-06	1.5709E-06	1.68842E-06	1.5709E-06	1.71727E-05	1.65175E-05
3830903773365	383090	3773365	2.04316E-05	8.22704E-06	8.01596E-06	2.12475E-06	1.9793E-06	0.000113809	8.18228E-05	5.51673E-05	5.44669E-05	3.86455E-05	1.22767E-05	1.75871E-05	1.69161E-05	1.72916E-06	1.6088E-06	1.72916E-06	1.6088E-06	1.75871E-05	1.69161E-05
3831003773365	383100	3773365	2.15256E-05	8.66756E-06	8.44518E-06	2.23852E-06	2.08528E-06	0.000120188	8.64088E-05	5.82593E-05	5.75196E-05	4.08115E-05	1.29648E-05	1.85728E-05	1.78642E-05	1.82607E-06	1.69897E-06	1.82607E-06	1.69897E-06	1.85728E-05	1.78642E-05
3831103773365	383110	3773365	2.27203E-05	9.14859E-06	8.91387E-06	2.36275E-06	2.20101E-06	0.00012719	9.1443E-05	6.16535E-05	6.08707E-05	4.31892E-05	1.37201E-05	1.96549E-05	1.8905E-05	1.93246E-06	1.79795E-06	1.93246E-06	1.79795E-06	1.96549E-05	1.8905E-05
3831203773365	383120	3773365	2.426E-05	9.76859E-06	9.51795E-06	2.52287E-06	2.35017E-06	0.00013626	9.79632E-05	6.60496E-05	6.5211E-05	4.62688E-05	1.46984E-05	2.10564E-05	2.02529E-05	2.07025E-06	1.92615E-06	2.07025E-06	1.92615E-06	2.10564E-05	2.02529E-05
3831303773365	383130	3773365	2.61365E-05	1.05242E-05	1.02542E-05	2.71801E-06	2.53195E-06	0.000147404	0.000105976	7.14519E-05	7.05447E-05	5.00532E-05	1.59006E-05	2.27786E-05	2.19095E-05	2.23958E-06	2.0837E-06	2.23958E-06	2.0837E-06	2.27786E-05	2.19095E-05
3831403773365	383140	3773365	2.81946E-05	1.13529E-05	1.10616E-05	2.93204E-06	2.73133E-06	0.000159779	0.000114872	7.74501E-05	7.64668E-05	5.4255E-05	1.72354E-05	2.46908E-05	2.37487E-05	2.42759E-06	2.25862E-06	2.42759E-06	2.25862E-06	2.46908E-05	2.37487E-05
3831503773365	383150	3773365	3.0127E-05	1.2131E-05	1.18197E-05	3.133E-06	2.91852E-06	0.000171476	0.000123282	8.31202E-05	8.20648E-05	5.8227E-05	1.84972E-05	2.64984E-05	2.54873E-05	2.60531E-06	2.42397E-06	2.60531E-06	2.42397E-06	2.64984E-05	2.54873E-05
3831603773365	383160	3773365	3.21977E-05	1.29648E-05	1.26321E-05	3.34833E-06	3.11912E-06	0.000184109	0.000132364	8.92436E-05	8.81105E-05	6.25165E-05	1.98599E-05	2.84505E-05	2.7365E-05	2.79725E-06	2.60254E-06	2.79725E-06	2.60254E-06	2.84505E-05	2.7365E-05
3831703773365	383170	3773365	3.44975E-05	1.38908E-05	1.35344E-05	3.5875E-06	3.34191E-06	0.000198265	0.000142541	9.61055E-05	9.48853E-05	6.73234E-05	2.13869E-05	3.06381E-05	2.94691E-05	3.01233E-06	2.80265E-06	3.01233E-06	2.80265E-06	3.06381E-05	2.94691E-05
3831803773365	383180	3773365	3.69482E-05	1.48776E-05	1.44959E-05	3.84236E-06	3.57933E-06	0.000213427	0.000153443	0.000103455	0.000102142	7.24721E-05	2.30225E-05	3.29812E-05	3.17228E-05	3.2427E-06	3.01699E-06	3.2427E-06	3.01699E-06	3.29812E-05	3.17228E-05
3831903773365	383190	3773365	3.9297E-05	1.58234E-05	1.54174E-05	4.08661E-06	3.80686E-06	0.000228581	0.000164337	0.000110801	0.000109394	7.76178E-05	2.46572E-05	3.53229E-05	3.39752E-05	3.47294E-06	3.2312E-06	3.47294E-06	3.2312E-06	3.53229E-05	3.39752E-05
3835303773365	383530	3773365	0.001306857	0.000526222	0.00051272	0.000135904	0.000126601	0.011510169	0.008275187	0.005579368	0.005508528	0.003908433	0.001241609	0.001778681	0.001710814	0.000174879	0.000162707	0.000174879	0.000162707	0.001778681	0.001710814
3835403773365	383540	3773365	0.000867783	0.000349423	0.000340458	9.02434E-05	8.40657E-05	0.007247797	0.005210773	0.003513252	0.003468645	0.002461087	0.000781824	0.001120011	0.001077276	0.000110119	0.000102454	0.000110119	0.000102454	0.001120011	0.001077276
3835503773365	383550	3773365	0.000618049	0.000248865	0.00024248	6.42728E-05	5.98729E-05	0.004917068	0.003535105	0.002383469	0.002353207	0.001669657	0.000530407	0.000759841	0.000730848	7.47073E-05	6.95073E-05	7.47073E-05	6.95073E-05	0.000759841	0.000730848
3835603773365	383560	3773365	0.000481794	0.000194	0.000189023	5.01032E-05	4.66734E-05	0.003714394	0.002670447	0.001800492	0.001777632	0.001261273	0.000400674	0.00057399	0.000552089	5.64345E-05	5.25064E-05	5.64345E-05	5.25064E-05	0.00057399	0.000552089
3835703773365	383570	3773365	0.000389879	0.000156989	0.000152962	4.05447E-05	3.77692E-05	0.002936106	0.002110901	0.0014232	0.001405159	0.000996995	0.00031672	0.0004537	0.000436408	4.46096E-05	4.15046E-05	4.46096E-05	4.15046E-05	0.00045372	0.000436408
3835803773365	383580	3773365	0.000324015	0.000130469	0.000127121	3.36953E-05	3.13887E-05	0.00239693	0.001723262	0.001161873	0.001147121	0.00081391	0.000258558	0.000370401	0.000356268	3.64177E-05	3.38828E-05	3.64177E-05	3.38828E-05	0.000370401	0.000356268
3835903773365	383590	3773365	0.000274949	0.000110711	0.000107871	2.85928E-05	2.66354E-05	0.002005488	0.001441837	0.000972128	0.000959785	0.00068099	0.000216333	0.000309911	0.000298086	3.04703E-05	2.83494E-05	3.04703E-05	2.83494E-05	0.000309911	0.000298086
3836003773365	383600	3773365	0.000237194	9.55092E-05	9.30586E-05	2.46666E-05	2.2978E-05	0.001710483	0.001229744	0.000829129	0.000818602	0.000580818	0.000184511	0.000264323	0.000254238	2.59882E-05	2.41792E-05	2.59882E-05	2.41792E-05	0.000264323	0.000254238
3836103773365	383610	3773365	0.000205789	8.28634E-05	8.07373E-05	2.14006E-05	1.99356E-05	0.001469715	0.001056645	0.00071242	0.000703375	0.000499061	0.000158539	0.000227117	0.000218451	2.23301E-05	2.07758E-05	2.23301E-05	2.07758E-05	0.000227117	0.000218451
3836203773365	383620	3773365	0.00018066	7.27448E-05	7.08784E-05	1.87874E-05	1.75013E-05	0.001280056	0.000920291	0.000620486	0.000612608	0.00043466	0.00013808	0.000197809	0.000190261	1.94485E-05	1.80948E-05	1.94485E-05	1.80948E-05	0.000197809	0.000190261
3836303773365	383630	3773365	0.000160378	6.4578E-05	6.29211E-05	1.66782E-05	1.55365E-05	0.001128945	0.00081165	0.000547238	0.00054029	0.000383349	0.00012178	0.000174457	0.000167801	1.71526E-05	1.59587E-05	1.71526E-05	1.59587E-05	0.000174457	0.000167801
3836403773365	383640	3773365	0.000143896	5.79415E-05	5.64548E-05	1.49642E-05	1.39398E-05	0.00100759	0.000724403	0.000488413	0.000482212	0.000342141	0.000108689	0.000155704	0.000149763	1.53088E-05	1.42432E-05	1.53088E-05	1.42432E-05	0.000155704	0.000149763
3836503773365	383650	3773365	0.000130027	5.2357E-05	5.10137E-05	1.35219E-05	1.25963E-05	0.000906413	0.000651662	0.000439369	0.000433791	0.000307785	9.77754E-05	0.000140069	0.000134725	1.37716E-05	1.2813E-05	1.37716E-05	1.2813E-05	0.000140069	0.000134725
3836603773365	383660	3773365	0.000117227	4.72029E-05	4.59918E-05	1.21908E-05	1.13563E-05	0.000813664	0.00058498	0.000394411	0.000389403	0.000276291	8.77705E-05	0.000125737	0.000120939	1.23624E-05	1.15019E-05	1.23624E-05	1.15019E-05	0.000125737	0.000120939
3836703773365	383670	3773365	0.000106197	4.27617E-05	4.16645E-05	1.10438E-05	1.02878E-05	0.000734296	0.000527919	0.000355938	0.000351419	0.00024934	7.9209E-05	0.000113472	0.000109142	1.11565E-05	1.03799E-05	1.11565E-05	1.03799E-05	0.000113472	0.000109142
3836803773365	383680	3773365	9.67592E-05	3.89613E-05	3.79616E-05	1.00623E-05	9.37347E-06	0.000666901	0.000479466	0.00032327	0.000319165	0.000226455	7.1939E-05	0.000103057	9.91249E-05	1.01325E-05	9.42726E-06	1.01325E-05	9.42726E-06	0.000103057	9.91249E-05
3836903773365	383690	3773365	8.84877E-05	3.56306E-05	3.47164E-05	9.2021E-06	8.57217E-06	0.000608246	0.000437296	0.000294837	0.000291094	0.000206538	6.56119E-05	9.3993E-05	9.04066E-05	9.24136E-06	8.59812E-06	9.24136E-06	8.59812E-06	9.3993E-05	9.04066E-05
3837003773365	383700	3773365	8.13436E-05	3.2754E-05	3.19136E-05	8.45918E-06	7.8801E-06	0.000557858	0.00040107	0.000270413	0.000266979	0.000189428	6.01765E-05	8.62065E-05	8.29172E-05	8.47579E-06	7.88583E-06	8.47579E-06	7.88583E-06	8.62065E-05	8.29172E-05
3837103773365	383710	3773365	7.58931E-05	3.05593E-05	2.97752E-05	7.89235E-06	7.35208E-06	0.000519613	0.000373573	0.000251874	0.000248676	0.000176441	5.60509E-05	8.02964E-05	7.72326E-05	7.89471E-06	7.3452E-06	7.89471E-06	7.3452E-06	8.02964E-05	7.72326E-05
3837203773365	383720	3773365	7.13703E-05	2.87381E-05	2.80008E-05	7.42201E-06	6.91393E-06	0.000487978	0.000350829	0.000236539	0.000233536	0.000165699	5.26384E-05	7.54078E-05	7.25306E-05	7.41407E-06	6.89801E-06	7.41407E-06	6.89801E-06	7.54078E-05	7.25306E-05
3837303773365	383730	3773365	6.73868E-05	2.71341E-05	2.64379E-05	7.00776E-06	6.52804E-06	0.0004602	0.00033085	0.00022307	0.000220242	0.000156267	4.96421E-05	7.11153E-05	6.84018E-05	6.99203E-06	6.50535E-06	6.99203E-06	6.50535E-06	7.11153E-05	6.84018E-05
3837403773365	383740	3773365	6.47684E-05	2.60798E-05	2.54106E-05	6.73546E-06	6.27438E-06	0.000441973	0.000317754	0.000214239	0.000211519	0.000150078	4.76759E-05	6.82986E-05	6.56926E-05	6.7151E-06	6.24769E-06	6.7151E-06	6.24769E-06	6.82986E-05	6.56926E-05
3837503773365	383750	3773365	6.23148E-05	2.50918E-05	2.4448E-05	6.48031E-06	6.0367E-06	0.000424957	0.000305521	0.000205991	0.000203376	0.0001443	4.58404E-05	6.56691E-05	6.31635E-05	6.45657E-06	6.00716E-06	6.45657E-06	6.00716E-06	6.56691E-05	6.31635E-05
3837603773365	383760	3773365	6.02008E-05	2.42406E-05	2.36186E-05	6.26047E-06	5.8319E-06	0.000410347	0.000295017	0.000198909	0.000196383	0.000139339	4.42643E-05	6.34114E-05	6.09919E-05	6.23459E-06	5.80063E-06	6.23459E-06	5.80063E-06	6.34114E-05	6.09919E-05
3837703773365	383770	3773365	5.83677E-05	2.35024E-05	2.28994E-05	6.06983E-06	5.65432E-06	0.000397741	0.000285954	0.000192798	0.0001903	0.000135058	4.29045E-05	6.14634E-05	5.91182E-05	6.04306E-06	5.62243E-06	6.04306E-06	5.62243E-06	6.14634E-05	5.91182E-05
3837803773365	383780	3773365	5.66575E-05	2.28138E-05	2.22285E-05	5.89199E-06	5.48864E-06	0.000386017	0.000277525	0.000187115	0.00018474	0.000131077	4.16399E-05	5.96517E-05	5.73756E-05	5.86493E-06	5.4567E-06	5.86493E-06	5.4567E-06	5.96517E-05	5.73756E-05
3837903773365	383790	3773365	5.50744E-05	2.21764E-05	2.16074E-05	5.72736E-06	5.33529E-06	0.000375219	0.000269762	0.000181882	0.000179572	0.000127411	4.04751E-05	5.79831E-05	5.57707E-05	5.70088E-06	5.30407E-06	5.70088E-06	5.30407E-06	5.79831E-05	5.57707E-05
3838003773365	383800	3773365	5.36031E-05	2.1584E-05	2.10302E-05	5.57436E-06	5.19276E-06	0.000365233	0.000262582	0.000177041	0.000174793	0.00012402	3.93979E-05	5.64399E-05	5.42864E-05	5.54915E-06	5.1629E-06	5.54915E-06	5.1629E-06	5.64399E-05	5.42864E-05
3838103773365	383810	3773365	5.21458E-05	2.09971E-05	2.04584E-05	5.42281E-06	5.05158E-06	0.000355362	0.000255486	0.000172256	0.000170069	0.000120668	3.83331E-05	5.49145E-05	5.28192E-05	5.39918E-06	5.02336E-06	5.39918E-06	5.02336E-06	5.49145E-05	5.28192E-05
3838203773365	383820	3773365	5.06704E-05	2.0403E-05	1.98795E-05	5.26937E-06	4.90865E-06	0.000345339	0.00024828	0.000167398	0.000165272	0.000117265	3.7252E-05	5.33657E-05	5.13295E-05	5.2469E-06	4.88169E-06	5.2469E-06	4.88169E-06	5.33657E-05	5.13295E-05
3838303773365	383830	3773365	4.92801E-05	1.98432E-05	1.93341E-05	5.12479E-06	4.77397E-06	0.000335896	0.000241491	0.00016282	0.000160753	0.000114058	3.62333E-05	5.19064E-05	4.99259E-05	5.10342E-06	4.7482E-06	5.10342E-06	4.7482E-06	5.19064E-05	4.99259E-05
3838403773365	383840	3773365	4.70641E-05	1.89509E-05	1.84647E-05	4.89434E-06	4.5593E-06	0.000320591	0.000230487	0.000155401	0.000153428	0.000108861	3.45823E-05	4.95413E-05	4.7651E-05	4.87088E-06	4.53185E-06	4.87088E-06	4.53185E-06	4.95413E-05	4.7651E-05
3838503773365	383850	3773365	4.48523E-05	1.80603E-05	1.75969E-05	4.66433E-06	4.34503E-06	0.000305294	0.0002194	0.000147987	0.000146108	0.000103667	3.29323E-05	4.71775E-05	4.53774E-05	4.63848E-06	4.31562E-06	4.63848E-06	4.31562E-06	4.71775E-05	4.53774E-05
3838603773365	383860	3773365	4.27621E-05	1.72187E-05	1.67769E-05	4.44696E-06	4.14254E-06	0.000290844	0.000209101	0.000140982	0.000139192	9.87602E-05	3.13736E-05	4.49446E-05	4.32297E-05	4.41893E-06	4.11135E-06	4.41893E-06	4.11135E-06	4.49446E-05	4.32297E-05
3838703773365	383870	3773365	4.07361E-05	1.64029E-05	1.5982E-05	4.23627E-06	3.94627E-06	0.00027684	0.000199033	0.000134194	0.00013249	9.40047E-05	2.98629E-05	4.27804E-05	4.11481E-05	4.20616E-06	3.91339E-06	4.20616E-06	3.91339E-06	4.27804E-05	4.11481E-05
3838803773365	383880	3773365	3.88596E-05	1.56473E-05	1.52458E-05	4.04113E-06	3.76449E-06	0.000263887	0.00018972	0.000127915	0.000126291	8.96062E-05	2.84656E-05	4.07787E-05	3.92228E-05	4.00935E-06	3.73028E-06	4.00935E-06	3.73028E-06	4.07787E-05	3.92228E-05
3838903773365	383890	3773365	3.7074E-05	1.49283E-05	1.45453E-05	3.85544E-06	3.59151E-06	0.000251584	0.000180875	0.000121951	0.000120403	8.54286E-05	2.71385E-05	3.88775E-05	3.73941E-05	3.82242E-06	3.55636E-06	3.82242E-06	3.55636E-06	3.88775E-05	3.73941E-05
3839003773365	383900	3773365	3.54029E-05	1.42554E-05	1.38896E-05	3.68166E-06	3.42962E-06	0.000240091	0.000172613	0.00011638	0.000114903	8.15262E-05	2.58988E-05	3.71016E-05	3.5686E-05	3.64782E-06	3.39391E-06	3.64782E-06	3.39391E-06	3.71016E-05	3.5686E-05
3839103773365	383910	3773365	3.38254E-05	1.36202E-05	1.32708E-05	3.51761E-06	3.27681E-06	0.00022924	0.000164811	0.000111121	0.00010971	7.78417E-05	2.47283E-05	3.54248E-05	3.40731E-05	3.48295E-06	3.24052E-06	3.48295E-06	3.24052E-06	3.54248E-05	3.40731E-05
3829703773375	382970	3773375	1.5797E-05	6.36086E-06	6.19766E-06	1.64278E-06	1.53032E-06	8.64507E-05	6.21533E-05	4.19056E-05	4.13735E-05	2.93555E-05	9.32549E-06	1.33593E-05	1.28496E-05	1.31348E-06	1.22206E-06	1.31348E-06	1.22206E-06	1.33593E-05	1.28496E-05
3829803773375	382980	3773375	1.62679E-05	6.55046E-06	6.3824E-06	1.69175E-06	1.57594E-06	8.91589E-05	6.41004E-05	4.32183E-05	4.26696E-05	3.02751E-05	9.61763E-06	1.37778E-05	1.32521E-05	1.35463E-06	1.26034E-06	1.35463E-06	1.26034E-06	1.37778E-05	1.32521E-05
3829903773375	382990	3773375	1.6736E-05	6.73894E-06	6.56603E-06	1.74042E-06	1.62128E-06	9.18494E-05	6.60347E-05	4.45225E-05	4.39572E-05	3.11887E-05	9.90785E-06	1.41936E-05	1.3652E-05	1.39551E-06	1.29838E-06	1.39551E-06	1.29838E-06	1.41936E-05	1.3652E-05
3830003773375	383000	3773375	1.71817E-05	6.91841E-06	6.7409E-06	1.78678E-06	1.66446E-06	9.44151E-05	6.78793E-05	4.57662E-05	4.51851E-05	3.20599E-05	1.01846E-05	1.45901E-05	1.40334E-05	1.43449E-06	1.33464E-06	1.43449E-06	1.33464E-06	1.45901E-05	1.40334E-05

			MDemolition	MSite Grubbing / Prep	MMass Grading / Excavation	MMass Grading / Excavation	MDrainage / Utilities Trenching	MFoundations / Concrete Pads	MBuilding / Structure Construction	MAsphalt Paving	MLandscaping or Other Finishing	MWaterside Construction (Piles)	RSSWDemolition	RSSWPlacing Base	RSSWForm	Child Risk				
Unique Identifier	X (UTM)	Y (UTM)	2027	2027	2027	2028	2028	2028	2028	2028	2028	2028	2029	2029	2029	3rd Trimester	0<2	2<16	Total	per million
3838103773355	383810	3773355	8.95454E-05	0.000274889	0.000323247	0.000318943	6.77963E-05	8.81686E-05	6.48969E-05	6.67963E-06	7.82561E-05	6.67963E-06	2.41214E-05	3.50006E-05	2.07477E-05	7.81395E-09	1.1617E-07	2.2675E-08	1.46657E-07	0.14665678
3838203773355	383820	3773355	8.6682E-05	0.000266099	0.000312911	0.000308744	6.56284E-05	8.53492E-05	6.28217E-05	6.46604E-06	7.57538E-05	6.46604E-06	2.40964E-05	3.49644E-05	2.07262E-05	7.58426E-09	1.127E-07	2.1987E-08	1.42268E-07	0.14226761
3838303773355	383830	3773355	8.39857E-05	0.000257821	0.000303177	0.00029914	6.3587E-05	8.26943E-05	6.08675E-05	6.26491E-06	7.33973E-05	6.26491E-06	2.40652E-05	3.49192E-05	2.06994E-05	7.3673E-09	1.0942E-07	2.1337E-08	1.38125E-07	0.13812513
3838403773355	383840	3773355	8.01044E-05	0.000245907	0.000289166	0.000285316	6.06484E-05	7.88727E-05	5.80546E-05	5.97538E-06	7.00054E-05	5.97538E-06	2.36223E-05	3.42764E-05	2.03184E-05	7.04803E-09	1.0461E-07	2.0388E-08	1.32049E-07	0.13204866
3838503773355	383850	3773355	7.62902E-05	0.000234198	0.000275397	0.00027173	5.77606E-05	7.51172E-05	5.52904E-05	5.69087E-06	6.66721E-05	5.69087E-06	2.31201E-05	3.35477E-05	1.98864E-05	6.73253E-09	9.9866E-08	1.9452E-08	1.2605E-07	0.12605033
3838603773355	383860	3773355	7.26775E-05	0.000223107	0.000262356	0.000258863	5.50254E-05	7.156E-05	5.26721E-05	5.42137E-06	6.35148E-05	5.42137E-06	2.25992E-05	3.27919E-05	1.94384E-05	6.43235E-09	9.5353E-08	1.8563E-08	1.20348E-07	0.12034837
3838703773355	383870	3773355	6.91754E-05	0.000212357	0.000249714	0.000246389	5.23739E-05	6.81118E-05	5.0134E-05	5.16014E-06	6.04543E-05	5.16014E-06	2.20408E-05	3.19817E-05	1.89581E-05	6.13996E-09	9.0961E-08	1.7699E-08	1.148E-07	0.11480017
3838803773355	383880	3773355	6.59274E-05	0.000202386	0.000237989	0.00023482	4.99148E-05	6.49137E-05	4.778E-05	4.91785E-06	5.76158E-05	4.91785E-06	2.14981E-05	3.11941E-05	1.84913E-05	5.86776E-09	8.6875E-08	1.6896E-08	1.09639E-07	0.1096393
3838903773355	383890	3773355	6.28119E-05	0.000192822	0.000226742	0.000223723	4.75559E-05	6.18461E-05	4.55221E-05	4.68545E-06	5.4893E-05	4.68545E-06	2.09397E-05	3.0384E-05	1.8011E-05	5.60555E-09	8.2943E-08	1.6124E-08	1.04672E-07	0.10467237
3839003773355	383900	3773355	5.98959E-05	0.00018387	0.000216216	0.000213337	4.53482E-05	5.8975E-05	4.34088E-05	4.46793E-06	5.23447E-05	4.46793E-06	2.04001E-05	2.96009E-05	1.75468E-05	5.35917E-09	7.9251E-08	1.54E-08	1.0001E-07	0.10000953
3839103773355	383910	3773355	5.71451E-05	0.000175426	0.000206286	0.000203539	4.32655E-05	5.62664E-05	4.14152E-05	4.26273E-06	4.99406E-05	4.26273E-06	1.98698E-05	2.88315E-05	1.70907E-05	5.12592E-09	7.5758E-08	1.4715E-08	9.55988E-08	0.09559883
3829703773365	382970	3773365	2.28885E-05	7.02638E-05	8.26245E-05	8.15243E-05	1.73293E-05	2.25366E-05	1.65882E-05	1.70737E-06	2.00029E-05	1.70737E-06	1.17566E-05	1.7059E-05	1.01122E-05	3.69144E-09	4.8184E-08	8.4168E-09	6.02919E-08	0.06029188
3829803773365	382980	3773365	2.36742E-05	7.26757E-05	8.54607E-05	8.43228E-05	1.79241E-05	2.33102E-05	1.71576E-05	1.76598E-06	2.06895E-05	1.76598E-06	1.19499E-05	1.73396E-05	1.02786E-05	3.86343E-09	5.0319E-08	8.7754E-09	6.29581E-08	0.06295808
3829903773365	382990	3773365	2.44907E-05	7.51824E-05	8.84083E-05	8.72311E-05	1.85424E-05	2.41142E-05	1.77494E-05	1.82689E-06	2.14031E-05	1.82689E-06	1.21465E-05	1.76248E-05	1.04476E-05	4.0465E-09	5.2585E-08	9.1549E-09	6.57859E-08	0.06578594
3830003773365	383000	3773365	2.53291E-05	7.77559E-05	9.14345E-05	9.02171E-05	1.91771E-05	2.49396E-05	1.83569E-05	1.88942E-06	2.21358E-05	1.88942E-06	1.2343E-05	1.79099E-05	1.06166E-05	4.24047E-09	5.4975E-08	9.5539E-09	6.87697E-08	0.06876968
3830103773365	383010	3773365	2.62182E-05	8.04853E-05	9.46441E-05	9.33839E-05	1.98502E-05	2.58151E-05	1.90013E-05	1.95574E-06	2.29128E-05	1.95574E-06	1.25457E-05	1.82041E-05	1.0791E-05	4.4516E-09	5.7569E-08	9.9853E-09	7.20061E-08	0.07200608
3830203773365	383020	3773365	2.64994E-05	8.13487E-05	9.56594E-05	9.43857E-05	2.00632E-05	2.6092E-05	1.92051E-05	1.97672E-06	2.31586E-05	1.97672E-06	1.25239E-05	1.81724E-05	1.07723E-05	4.55555E-09	5.8786E-08	1.018E-08	7.35217E-08	0.07352174
3830303773365	383030	3773365	2.66736E-05	8.18835E-05	9.62882E-05	9.50061E-05	2.01951E-05	2.62635E-05	1.93314E-05	1.98972E-06	2.33108E-05	1.98972E-06	1.24522E-05	1.80683E-05	1.07105E-05	4.64835E-09	5.9843E-08	1.0344E-08	7.4836E-08	0.074836
3830403773365	383040	3773365	2.70402E-05	8.30087E-05	9.76114E-05	9.63117E-05	2.04726E-05	2.66244E-05	1.9597E-05	2.01706E-06	2.36311E-05	2.01706E-06	1.24334E-05	1.80412E-05	1.06944E-05	4.7864E-09	6.1457E-08	1.0601E-08	7.68446E-08	0.07684458
3830503773365	383050	3773365	2.78458E-05	8.54819E-05	0.00010052	9.91812E-05	2.10825E-05	2.74177E-05	2.01809E-05	2.07716E-06	2.43352E-05	2.07716E-06	1.25707E-05	1.82403E-05	1.08125E-05	5.01587E-09	6.4216E-08	1.1051E-08	8.02833E-08	0.08028327
3830603773365	383060	3773365	2.87023E-05	8.8111E-05	0.000103611	0.000102232	2.1731E-05	2.8261E-05	2.08016E-05	2.14105E-06	2.50837E-05	2.14105E-06	1.27142E-05	1.84485E-05	1.09359E-05	5.26688E-09	6.7225E-08	1.154E-08	8.40317E-08	0.08403172
3830703773365	383070	3773365	2.9321E-05	9.00105E-05	0.000105845	0.000104436	2.21995E-05	2.88702E-05	2.125E-05	2.1872E-06	2.56244E-05	2.1872E-06	1.27454E-05	1.84938E-05	1.09627E-05	5.4837E-09	6.9777E-08	1.1948E-08	8.72079E-08	0.08720789
3830803773365	383080	3773365	2.99108E-05	9.18209E-05	0.000107974	0.000106536	2.26459E-05	2.94509E-05	2.16774E-05	2.23119E-06	2.61398E-05	2.23119E-06	1.27422E-05	1.84893E-05	1.09601E-05	5.70373E-09	7.2351E-08	1.2356E-08	9.04106E-08	0.09041057
3830903773365	383090	3773365	3.07672E-05	9.44501E-05	0.000111066	0.000109587	2.32944E-05	3.02941E-05	2.22981E-05	2.29508E-06	2.68883E-05	2.29508E-06	1.28233E-05	1.8607E-05	1.10298E-05	5.98862E-09	7.5722E-08	1.2896E-08	9.46066E-08	0.09460663
3831003773365	383100	3773365	3.25999E-05	0.000100076	0.000117681	0.000116114	2.46819E-05	3.20986E-05	2.36264E-05	2.43179E-06	2.84899E-05	2.43179E-06	1.32819E-05	1.92723E-05	1.14242E-05	6.51268E-09	8.2027E-08	1.3926E-08	1.02465E-07	0.10246537
3831103773365	383110	3773365	3.46213E-05	0.000106281	0.000124978	0.000123314	2.62124E-05	3.4089E-05	2.50913E-05	2.58257E-06	3.02565E-05	2.58257E-06	1.37591E-05	1.99648E-05	1.18347E-05	7.11832E-09	8.9279E-08	1.5104E-08	1.11501E-07	0.11150086
3831203773365	383120	3773365	3.72288E-05	0.000114286	0.000134391	0.000132601	2.81865E-05	3.66563E-05	2.69811E-05	2.77708E-06	3.25352E-05	2.77708E-06	1.43799E-05	2.08655E-05	1.23686E-05	7.92328E-09	9.8889E-08	1.6662E-08	1.23474E-07	0.12347402
3831303773365	383130	3773365	4.04623E-05	0.000124212	0.000146063	0.000144118	3.06347E-05	3.98401E-05	2.93245E-05	3.01828E-06	3.53611E-05	3.01828E-06	1.50942E-05	2.1902E-05	1.2983E-05	8.9847E-09	1.1148E-07	1.8694E-08	1.39162E-07	0.13916181
3831403773365	383140	3773365	4.41167E-05	0.000135431	0.000159256	0.000157135	3.34015E-05	4.34384E-05	3.1973E-05	3.29089E-06	3.85548E-05	3.29089E-06	1.57929E-05	2.29158E-05	1.3584E-05	1.0323E-08	1.272E-07	2.1208E-08	1.58736E-07	0.15873563
3831503773365	383150	3773365	4.76442E-05	0.000146259	0.000171989	0.000169699	3.60722E-05	4.69116E-05	3.45295E-05	3.55402E-06	4.16375E-05	3.55402E-06	1.63481E-05	2.37215E-05	1.40616E-05	1.18554E-08	1.4496E-07	2.4015E-08	1.80835E-07	0.18083486
3831603773365	383160	3773365	5.152E-05	0.00018598	0.00018598	0.000183504	3.90067E-05	5.07279E-05	3.73385E-05	3.84313E-06	4.50247E-05	3.84313E-06	1.68628E-05	2.44683E-05	1.45043E-05	1.38719E-08	1.6805E-07	2.7628E-08	2.0955E-07	0.20955011
3831703773365	383170	3773365	5.5982E-05	0.000171855	0.000202087	0.000199397	4.23849E-05	5.51212E-05	4.05722E-05	4.17597E-06	4.89242E-05	4.17597E-06	1.73182E-05	2.51291E-05	1.4896E-05	1.68756E-08	2.0196E-07	3.2874E-08	2.5171E-07	0.25170976
3831803773365	383180	3773365	6.09139E-05	0.000186995	0.000219891	0.000216963	4.61189E-05	5.99773E-05	4.41465E-05	4.54387E-06	5.32343E-05	4.54387E-06	1.76239E-05	2.55727E-05	1.5159E-05	2.17962E-08	2.5666E-07	4.122E-08	3.19677E-07	0.31967725
3831903773365	383190	3773365	6.59546E-05	0.000202469	0.000238087	0.000234917	4.99354E-05	6.49405E-05	4.77998E-05	4.91988E-06	5.76395E-05	4.91988E-06	1.76208E-05	2.55682E-05	1.51563E-05	3.07312E-08	3.5458E-07	5.5998E-08	4.41307E-07	0.44130687
3835303773365	383530	3773365	0.002449503	0.007519552	0.008842378	0.00872464	0.00185456	0.00241184	0.001775246	0.000182721	0.002140687	0.000182721	2.75526E-05	3.99794E-05	2.3699E-05	1.96491E-07	2.9683E-06	6.3149E-07	3.79629E-06	3.79629266
3835403773365	383540	3773365	0.001623891	0.004985064	0.005862028	0.005783974	0.001229475	0.001598922	0.001176894	0.000121134	0.001419162	0.000121134	2.89562E-05	4.20161E-05	2.49063E-05	1.29173E-07	1.9565E-06	4.1089E-07	2.49657E-06	2.49657259
3835503773365	383550	3773365	0.001154132	0.003542986	0.004166261	0.004110786	0.000873813	0.001136386	0.000836442	8.60924E-05	0.001008627	8.60924E-05	2.98016E-05	4.32427E-05	2.56334E-05	9.13079E-08	1.3855E-06	2.8752E-07	1.76438E-06	1.76437734
3835603773365	383560	3773365	0.000897747	0.00275593	0.003240748	0.003197596	0.0006797	0.000883944	0.000650631	6.69674E-05	0.000784566	6.69674E-05	3.02476E-05	4.389E-05	2.60171E-05	7.09594E-08	1.0774E-06	2.2174E-07	1.37007E-06	1.37006623
3835703773365	383570	3773365	0.000724755	0.002224874	0.002616269	0.002581433	0.000548724	0.000713612	0.000525257	5.40631E-05	0.000633383	5.40631E-05	3.05533E-05	4.43335E-05	2.628E-05	5.73677E-08	8.7093E-07	1.7807E-07	1.10637E-06	1.1063683
3835803773365	383580	3773365	0.000600806	0.001844372	0.00216883	0.002139952	0.000454881	0.000591568	0.000435427	4.48171E-05	0.000525061	4.48171E-05	3.07155E-05	4.45689E-05	2.64195E-05	4.76972E-08	7.2374E-07	1.4718E-07	9.18616E-07	0.91861597
3835903773365	383590	3773365	0.00050851	0.001561038	0.001835653	0.001811211	0.000385002	0.000500691	0.000368536	3.79323E-05	0.000444401	3.79323E-05	3.07436E-05	4.46096E-05	2.64437E-05	4.05243E-08	6.1444E-07	1.2437E-07	7.79333E-07	0.77933278
3836003773365	383600	3773365	0.000437536	0.001343162	0.001579448	0.001558417	0.000331266	0.000430809	0.000317099	3.2638E-05	0.000382375	3.2638E-05	3.065E-05	4.44738E-05	2.63632E-05	3.50189E-08	5.3049E-07	1.0694E-07	6.7245E-07	0.67244984
3836103773365	383610	3773365	0.000378561	0.001162116	0.001366553	0.001348357	0.000286615	0.00037274	0.000274357	2.82387E-05	0.000330834	2.82387E-05	3.0388E-05	4.40936E-05	2.61378E-05	3.04474E-08	4.6075E-07	9.2541E-08	5.83738E-07	0.58373806
3836203773365	383620	3773365	0.000331433	0.001017444	0.00119643	0.0011805	0.000250934	0.000326337	0.000240202	2.47233E-05	0.000289649	2.47233E-05	2.99981E-05	4.35279E-05	2.58024E-05	2.67921E-08	4.0498E-07	8.1077E-08	5.12854E-07	0.51285361
3836303773365	383630	3773365	0.000293455	0.000900857	0.001059334	0.001045229	0.00022218	0.000288943	0.000212678	2.18903E-05	0.000256459	2.18903E-05	2.95333E-05	4.28535E-05	2.54027E-05	2.38418E-08	3.5998E-07	7.1863E-08	4.55688E-07	0.45568847
3836403773365	383640	3773365	0.000262634	0.00080624	0.000948072	0.000935449	0.000198844	0.000258595	0.00019034	1.95911E-05	0.000229523	1.95911E-05	2.90436E-05	4.21429E-05	2.49814E-05	2.14435E-08	3.2341E-07	6.4402E-08	4.09257E-07	0.40925731
3836503773365	383650	3773365	0.000236738	0.000726746	0.000854594	0.000843215	0.000179239	0.000233098	0.000171573	1.76595E-05	0.000206892	1.76595E-05	2.85164E-05	4.1378E-05	2.4528E-05	1.94234E-08	2.9262E-07	5.8141E-08	3.70187E-07	0.37018661
3836603773365	383660	3773365	0.000212901	0.000653569	0.000768544	0.000758311	0.000161191	0.000209627	0.000154297	1.58813E-05	0.00018606	1.58813E-05	2.77928E-05	4.03279E-05	2.39056E-05	1.75559E-08	2.6418E-07	5.2375E-08	3.34114E-07	0.33411426
3836703773365	383670	3773365	0.000192402	0.000590641	0.000694546	0.000685298	0.000145671	0.000189444	0.000139441	1.43522E-05	0.000168145	1.43522E-05	2.70441E-05	3.92416E-05	2.32616E-05	1.5944E-08	2.3966E-07	4.7417E-08	3.03018E-07	0.30301774
3836803773365	383680	3773365	0.000174886	0.000536871	0.000631317	0.000622911	0.00013241	0.000172197	0.000126747	1.30456E-05	0.000152838	1.30456E-05	2.63298E-05	3.82051E-05	2.26472E-05	1.45629E-08	2.1866E-07	4.3182E-08	2.76401E-07	0.27640143
3836903773365	383690	3773365	0.000159565	0.000489836	0.000576007	0.000568337	0.000120809	0.000157111	0.000115642	1.19027E-05	0.000139448	1.19027E-05	2.56529E-05	3.7223E-05	2.2065E-05	1.33508E-08	2.0024E-07	3.9478E-08	2.53069E-07	0.25306871
3837003773365	383700	3773365	0.000146342	0.000449245	0.000528275	0.000521241	0.000110798	0.000144092	0.00010606	1.09164E-05	0.000127892	1.09164E-05	2.50634E-05	3.63675E-05	2.15579E-05	1.2302E-08	1.8432E-07	3.6281E-08	2.329E-07	0.23290021
3837103773365	383710	3773365	0.000136233	0.000418213	0.000491784	0.000485236	0.000103145	0.000134139	9.87333E-05	1.01623E-05	0.000119058	1.01623E-05	2.46922E-05	3.58289E-05	2.12386E-05	1.15001E-08	1.7215E-07	3.3842E-08	2.17488E-07	0.21748776
3837203773365	383720	3773365	0.000127834	0.000392428	0.000461463	0.000455319	9.67852E-05	0.000125868	9.26459E-05	9.53576E-06	0.000111717	9.53576E-06	2.4399E-05	3.54034E-05	2.09864E-05	1.08329E-08	1.6202E-07	3.1816E-08	2.04673E-07	0.20467258
3837303773365	383730	3773365	0.00012044	0.000369729	0.000434771	0.000428982	9.11869E-05	0.000118588	8.72871E-05	8.98419E-06	0.000105255	8.98419E-06	2.41276E-05	3.50097E-05	2.0753E-05	1.02441E-08	1.531E-07	3.0032E-08	1.93374E-07	0.19337352
3837403773365	383740	3773365	0.000115524	0.000354639	0.000417026	0.000411474	8.74652E-05	0.000113748	8.37246E-05	8.61751E-06	0.00010096	8.61751E-06	2.40559E-05	3.49056E-05	2.06913E-05	9.85504E-09	1.4719E-07	2.8853E-08	1.85902E-07	0.18590183
3837503773365	383750	3773365	0.000110921	0.000340507	0.000400408	0.000395077	8.39798E-05	0.000109215	8.03883E-05	8.27411E-06	9.69365E-05	8.27411E-06	2.39872E-05	3.4806E-05	2.06323E-05	9.49014E-09	1.4166E-07	2.7748E-08	1.78898E-07	0.17889805
3837603773365	383760	3773365	0.00010693	0.000328258	0.000386004	0.000380865	8.09588E-05	0.000105286	7.74964E-05	7.97647E-06	9.34494E-05	7.97647E-06	2.39779E-05	3.47924E-05	2.06242E-05	9.17477E-09	1.3687E-07	2.6794E-08	1.72844E-07	0.17284411
3837703773365	383770	3773365	0.000103452	0.00031758	0.000373448	0.000368475	7.83252E-05	0.000101861	7.49755E-05	7.71699E-06	9.04095E-05	7.71699E-06	2.40371E-05	3.48784E-05	2.06752E-05	8.90103E-09	1.3272E-07	2.5966E-08	1.67587E-07	0.16758656
3837803773365	383780	3773365	0.000100197	0.000307587	0.000361697	0.000356881	7.58606E-05	9.86561E-05	7.26163E-05	7.47417E-06	8.75646E-05	7.47417E-06	2.41214E-05	3.50006E-05	2.07477E-05	8.64536E-09	1.2884E-07	2.5193E-08	1.62676E-07	0.16267636
3837903773365	383790	3773365	9.71773E-05	0.000298318	0.000350797	0.000346126	7.35746E-05	9.56831E-05	7.0428E-05	7.24894E-06	8.49259E-05	7.24894E-06	2.42337E-05	3.51636E-05	2.08442E-05	8.40835E-09	1.2524E-07	2.4476E-08	1.58125E-07	0.15812485
3838003773365	383800	3773365	9.43684E-05	0.000289695	0.000340657	0.000336121	7.14479E-05	9.29174E-05	6.83923E-05	7.03941E-06	8.24711E-05	7.03941E-06	2.43615E-05	3.53491E-05	2.09543E-05	8.18793E-09	1.2189E-07	2.3811E-08	1.53893E-07	0.15389329
3838103773365	383810	3773365	9.15994E-05	0.000281194	0.000330662	0.000326259	6.93515E-05	9.0191E-05	6.63855E-05	6.83286E-06	8.00512E-05	6.83286E-06	2.4452E-05	3.54804E-05	2.10321E-05	7.96963E-09	1.1858E-07	2.3152E-08	1.49707E-07	0.14970672
3838203773365	383820	3773365	8.88141E-05	0.000272644	0.000320607	0.000316338	6.72427E-05	8.74485E-05	6.43669E-05	6.62509E-06	7.76171E-05	6.62509E-06	2.44863E-05	3.55302E-05	2.10616E-05	7.74806E-09	1.1523E-07	2.2487E-08	1.45464E-07	0.14546449
3838303773365	383830	3773365	8.61958E-05	0.000264606	0.000311155	0.000307012	6.52603E-05	8.48704E-05	6.24693E-05	6.42977E-06	7.53288E-05	6.42977E-06	2.45113E-05	3.55664E-05	2.1083E-05	7.53921E-09	1.1207E-07	2.1859E-08	1.41469E-07	0.14146856
3838403773365	383840	3773365	8.21475E-05	0.000252179	0.000296542	0.000292593	6.21953E-05	8.08844E-05	5.95354E-05	6.12779E-06	7.17909E-05	6.12779E-06	2.40527E-05	3.4901E-05	2.06886E-05	7.20711E-09	1.0706E-07	2.0871E-08	1.35142E-07	0.13514165
3838503773365	383850	3773365	7.81265E-05	0.000239835	0.000282026	0.000278271	5.91509E-05	7.69253E-05	5.66212E-05	5.82784E-06	6.82769E-05	5.82784E-06	2.35131E-05	3.4118E-05	2.02245E-05	6.87536E-09	1.0207E-07	1.9885E-08	1.28828E-07	0.12882801
3838603773365	383860	3773365	7.43378E-05	0.000228204	0.000268349	0.000264776	5.62824E-05	7.31948E-05	5.38753E-05	5.54522E-06	6.49658E-05	5.54522E-06	2.29641E-05	3.33214E-05	1.97523E-05	6.56146E-09	9.7344E-08	1.8955E-08	1.2286E-07	0.12285966
3838703773365	383870	3773365	7.06797E-05	0.000216974	0.000255144	0.000251747	5.35128E-05	6.95929E-05	5.12242E-05	5.27235E-06	6.17689E-05	5.27235E-06	2.23746E-05	3.2466E-05	1.92452E-05	6.25678E-09	9.2764E-08	1.8053E-08	1.17073E-07	0.11707344
3838803773365	383880	3773365	6.72992E-05	0.000206597	0.000242941	0.000239706	5.09534E-05	6.62644E-05	4.87742E-05	5.02018E-06	5.88146E-05	5.02018E-06	2.181E-05	3.16468E-05	1.87596E-05	5.97421E-09	8.8518E-08	1.7219E-08	1.11711E-07	0.1117112
3838903773365	383890	3773365	6.40966E-05	0.000196765	0.00023138	0.000228299	4.85286E-05	6.3111E-05	4.64532E-05	4.78128E-06	5.60157E-05	4.78128E-06	2.12423E-05	3.0823E-05	1.82712E-05	5.70519E-09	8.448E-08	1.6426E-08	1.06611E-07	0.10661102
3839003773365	383900	3773365	6.11062E-05	0.000187586	0.000220585	0.000217648	4.62645E-05	6.01667E-05	4.42859E-05	4.55821E-06	5.34024E-05	4.55821E-06	2.06933E-05	3.00264E-05	1.7799E-05	5.45332E-09	8.0702E-08	1.5684E-08	1.0184E-07	0.10183955
3839103773365	383910	3773365	5.82882E-05	0.000178935	0.000210413	0.000207611	4.4131E-05	5.7392E-05	4.22436E-05	4.34801E-06	5.09397E-05	4.34801E-06	2.01599E-05	2.92524E-05	1.73402E-05	5.21499E-09	7.713E-08	1.4984E-08	9.73289E-08	0.0973289
3829703773375	382970	3773375	2.24186E-05	6.88211E-05	8.0928E-05	7.98504E-05	1.69735E-05	2.20739E-05	1.62476E-05	1.67231E-06	1.95922E-05	1.67231E-06	1.16255E-05	1.68689E-05	9.99955E-06	3.61971E-09	4.7247E-08	8.2494E-09	5.91157E-08	0.05911575
3829803773375	382980	3773375	2.31915E-05	7.1194E-05	8.37184E-05	8.26036E-05	1.75587E-05	2.2835E-05	1.68078E-05	1.72997E-06	2.02677E-05	1.72997E-06	1.18252E-05	1.71586E-05	1.01713E-05	3.78838E-09	4.9343E-08	8.6012E-09	6.17321E-08	0.06173209
3829903773375	382990	3773375	2.39627E-05	7.35614E-05	8.65022E-05	8.53504E-05	1.81426E-05	2.35943E-05	1.73667E-05	1.7875E-06	2.09417E-05	1.7875E-06	1.20123E-05	1.74302E-05	1.03322E-05	3.96233E-09	5.1494E-08	8.9613E-09	6.44175E-08	0.06441747
3830003773375	383000	3773375	2.47049E-05	7.58397E-05	8.91812E-05	8.79938E-05	1.87045E-05	2.4325E-05	1.79045E-05	1.84286E-06	2.15902E-05	1.84286E-06	1.21777E-05	1.767E-05	1.04744E-05	4.13708E-09	5.3643E-08	9.319E-09	6.70991E-08	0.06709911

			EGIODemolition	EGIOSite Grubbing / Prep	EGIOMass Grading / Excavation	EGIOMass Grading / Excavation	EGIODrainage / Utilities Trenching	EGIODrainage / Utilities Trenching	EGIOFoundations / Concrete Pads	EGIOFoundations / Concrete Pads	EGIOBuilding / Structure Construction	EGIOBuilding / Structure Construction	EGIOAsphalt Paving	EGIOArchitectural Coating	EGIOLandscaping or Other Finishing	EGIOWaterside Construction (Piles)	HIWaterside Construction (Landscaping)	HIWaterside Construction (Landscaping)	KMDemolition	KMSite Grubbing / Prep
Unique Identifier	X (UTM)	Y (UTM)	2025	2025	2025	2026	2026	2027	2026	2027	2026	2027	2027	2027	2027	2027	2025	2026	2025	2025
3830103773375	383010	3773375	0.000252107	9.888E-05	3.2746E-05	3.20713E-05	7.44712E-05	7.43563E-05	9.78454E-05	9.77823E-05	0.000104805	0.000102293	4.07833E-06	4.07833E-06	0.000110449	4.07833E-06	4.97304E-05	4.81727E-05	3.10335E-05	0.000134687
3830203773375	383020	3773375	0.000258942	0.00010156	3.36338E-05	3.29409E-05	7.64903E-05	7.63723E-05	0.000100498	0.000100433	0.000107646	0.000105066	4.1889E-06	4.1889E-06	0.000113444	4.1889E-06	5.09897E-05	4.93926E-05	3.12733E-05	0.000135729
3830303773375	383030	3773375	0.000265643	0.00010419	3.45042E-05	3.37933E-05	7.84696E-05	7.83486E-05	0.000103099	0.000103032	0.000110432	0.000107785	4.2973E-06	4.2973E-06	0.000116379	4.2973E-06	5.22185E-05	5.05829E-05	3.14137E-05	0.000136337
3830403773375	383040	3773375	0.000275245	0.00010795	3.57513E-05	3.50147E-05	8.1306E-05	8.11805E-05	0.000106825	0.000106756	0.000114423	0.000111681	4.45263E-06	4.45263E-06	0.000120586	4.45263E-06	5.40214E-05	5.23293E-05	3.18029E-05	0.000138027
3830503773375	383050	3773375	0.000290038	0.00011376	3.76728E-05	3.68966E-05	8.56758E-05	8.55436E-05	0.000112567	0.000112494	0.000120573	0.000117683	4.69194E-06	4.69194E-06	0.000127067	4.69194E-06	5.68414E-05	5.5061E-05	3.26991E-05	0.000141916
3830603773375	383060	3773375	0.000306269	0.00012012	3.9781E-05	3.89614E-05	9.04703E-05	9.03307E-05	0.000118866	0.000118789	0.00012732	0.000124269	4.9545E-06	4.9545E-06	0.000134178	4.9545E-06	5.99269E-05	5.80499E-05	3.36541E-05	0.000146061
3830703773375	383070	3773375	0.000321709	0.00012618	4.17865E-05	4.09256E-05	9.50312E-05	9.48845E-05	0.000124859	0.000124778	0.000133739	0.000130533	5.20427E-06	5.20427E-06	0.000140942	5.20427E-06	6.28456E-05	6.08771E-05	3.44394E-05	0.000149469
3830803773375	383080	3773375	0.000337804	0.00013249	4.38772E-05	4.29731E-05	9.97858E-05	9.96318E-05	0.000131105	0.000131021	0.00014043	0.000137064	5.46465E-06	5.46465E-06	0.000147994	5.46465E-06	6.58826E-05	6.38191E-05	3.52269E-05	0.000152887
3830903773375	383090	3773375	0.000357744	0.00014031	4.64672E-05	4.55098E-05	0.000105676	0.000105513	0.000138844	0.000138755	0.00014872	0.000145155	5.78722E-06	5.78722E-06	0.000156729	5.78722E-06	6.9648E-05	6.74665E-05	3.62996E-05	0.000157543
3831003773375	383100	3773375	0.000392936	0.00015412	5.10382E-05	4.99866E-05	0.000116071	0.000115892	0.000152503	0.000152404	0.000163349	0.000159434	6.35651E-06	6.35651E-06	0.000172147	6.35651E-06	7.6289E-05	7.38995E-05	3.85129E-05	0.000167149
3831103773375	383110	3773375	0.000434128	0.00017027	5.63885E-05	5.52267E-05	0.000128239	0.000128041	0.000168489	0.000168381	0.000180473	0.000176147	7.02287E-06	7.02287E-06	0.000190193	7.02287E-06	8.40351E-05	8.14029E-05	4.09774E-05	0.000177845
3831203773375	383120	3773375	0.000488792	0.00019171	6.34888E-05	6.21807E-05	0.000144387	0.000144164	0.000189705	0.000189583	0.000203198	0.000198328	7.90717E-06	7.90717E-06	0.000214142	7.90717E-06	9.42961E-05	9.13426E-05	4.41502E-05	0.000191615
3831303773375	383130	3773375	0.000561825	0.00022036	7.2975E-05	7.14715E-05	0.00016596	0.000165704	0.00021805	0.000217909	0.000233559	0.000227961	9.08862E-06	9.08862E-06	0.000246138	9.08862E-06	0.000107967	0.000104586	4.80993E-05	0.000208754
3831403773375	383140	3773375	0.000655705	0.00025718	8.5169E-05	8.34142E-05	0.000193692	0.000193393	0.000254486	0.000254322	0.000272586	0.000266052	1.06073E-05	1.06073E-05	0.000287267	1.06073E-05	0.000125447	0.000121518	5.25643E-05	0.000228133
3831503773375	383150	3773375	0.000757785	0.00029721	9.84282E-05	9.64002E-05	0.000223846	0.000223501	0.000294104	0.000293915	0.000315023	0.000307472	1.22587E-05	1.22587E-05	0.000331989	1.22587E-05	0.000144236	0.000139719	5.64975E-05	0.000245203
3831603773375	383160	3773375	0.000892713	0.00035013	0.000115954	0.000113565	0.000263703	0.000263296	0.000346471	0.000346248	0.000371114	0.000362219	1.44414E-05	1.44414E-05	0.000391101	1.44414E-05	0.000168859	0.00016357	6.08041E-05	0.000263894
3831703773375	383170	3773375	0.001093218	0.00042878	0.000141997	0.000139072	0.000322931	0.000322433	0.00042429	0.000424016	0.000454467	0.000443574	1.7685E-05	1.7685E-05	0.000478944	1.7685E-05	0.0002051	0.000198676	6.57784E-05	0.000285483
3831803773375	383180	3773375	0.001421385	0.00055749	0.000184623	0.000180819	0.00041987	0.000419222	0.000551655	0.000551299	0.000590891	0.000576728	2.29937E-05	2.29937E-05	0.000622715	2.29937E-05	0.000263712	0.000255452	7.13523E-05	0.000309674
3831903773375	383190	3773375	0.001986066	0.00077896	0.000257969	0.000252654	0.000586674	0.000585769	0.000770813	0.000770316	0.000825637	0.000805847	3.21285E-05	3.21285E-05	0.000870104	3.21285E-05	0.000363635	0.000352246	7.69873E-05	0.00033413
3835403773375	383540	3773375	0.005773717	0.00226453	0.000749944	0.000734492	0.001705528	0.001702896	0.002240841	0.002239395	0.00240022	0.002342688	9.34013E-05	9.34013E-05	0.002529491	9.34013E-05	0.001474324	0.001428146	0.002586294	0.011224698
3835503773375	383550	3773375	0.003815594	0.00149653	0.000495605	0.000485393	0.001127108	0.001125369	0.001480872	0.001479917	0.001586199	0.001548179	6.17248E-05	6.17248E-05	0.001671628	6.17248E-05	0.001015092	0.000983298	0.001768661	0.007676112
3835703773375	383570	3773375	0.002073686	0.00081333	0.00026935	0.0002638	0.000612557	0.000611612	0.000804819	0.0008043	0.000862062	0.000841399	3.3546E-05	3.3546E-05	0.000908491	3.3546E-05	0.000582157	0.000563923	0.000995619	0.004321057
3835803773375	383580	3773375	0.001675693	0.00065723	0.000217655	0.00021317	0.000494992	0.000494228	0.000650354	0.000649934	0.00069661	0.000679913	2.71076E-05	2.71076E-05	0.000734128	2.71076E-05	0.00047619	0.000461275	0.000806526	0.00350038
3835903773375	383590	3773375	0.001407706	0.00055212	0.000182846	0.000179079	0.000415829	0.000415188	0.000546345	0.000545993	0.000585204	0.000571177	2.27724E-05	2.27724E-05	0.000616722	2.27724E-05	0.0004028	0.000390183	0.000676051	0.002934109
3836003773375	383600	3773375	0.001208673	0.00047406	0.000156994	0.000153759	0.000357036	0.000356485	0.000469099	0.000468796	0.000502463	0.00049042	1.95527E-05	1.95527E-05	0.000529525	1.95527E-05	0.000347122	0.00033625	0.000577528	0.002506514
3836103773375	383610	3773375	0.001039192	0.00040759	0.00013498	0.000132199	0.000306972	0.000306499	0.000403321	0.000403061	0.000432007	0.000421652	1.6811E-05	1.6811E-05	0.000455274	1.6811E-05	0.000298885	0.000289523	0.000492761	0.002138616
3836203773375	383620	3773375	0.000906994	0.00035574	0.000117809	0.000115382	0.000267922	0.000267508	0.000352014	0.000351787	0.000377051	0.000368013	1.46724E-05	1.46724E-05	0.000397358	1.46724E-05	0.000260718	0.000252551	0.000426127	0.00184942
3836303773375	383630	3773375	0.000804725	0.00031562	0.000104525	0.000102372	0.000237712	0.000237345	0.000312322	0.000312121	0.000334536	0.000326518	1.3018E-05	1.3018E-05	0.000352554	1.3018E-05	0.000230912	0.000223679	0.000374398	0.001624912
3836403773375	383640	3773375	0.00072527	0.00028446	9.42048E-05	9.22639E-05	0.000214241	0.000213911	0.000281485	0.000281303	0.000301506	0.000294279	1.17327E-05	1.17327E-05	0.000317744	1.17327E-05	0.000207591	0.000201089	0.000334153	0.001450249
3836503773375	383650	3773375	0.000658839	0.00025841	8.55762E-05	8.3813E-05	0.000194618	0.000194318	0.000255703	0.000255538	0.000273889	0.000267324	1.0658E-05	1.0658E-05	0.00028864	1.0658E-05	0.000188	0.000182112	0.000300547	0.001304395
3836603773375	383660	3773375	0.000596253	0.00023386	7.74468E-05	7.58512E-05	0.00017613	0.000175858	0.000231412	0.000231263	0.000247871	0.00024193	9.64556E-06	9.64556E-06	0.000261221	9.64556E-06	0.00016953	0.00016422	0.00026909	0.00116787
3836703773375	383670	3773375	0.000541984	0.00021257	7.03978E-05	6.89474E-05	0.000160099	0.000159852	0.00021035	0.000210214	0.000225311	0.00021991	8.76765E-06	8.76765E-06	0.000237445	8.76765E-06	0.000153509	0.000148701	0.000241988	0.001050244
3836803773375	383680	3773375	0.000495259	0.00019425	6.43288E-05	6.30034E-05	0.000146297	0.000146071	0.000192215	0.000192091	0.000205887	0.000200952	8.01179E-06	8.01179E-06	0.000216975	8.01179E-06	0.000139727	0.00013535	0.000218818	0.000949687
3836903773375	383690	3773375	0.000453124	0.00017772	5.8856E-05	5.76434E-05	0.000133851	0.000133644	0.000175862	0.000175749	0.000188371	0.000183855	7.33018E-06	7.33018E-06	0.000198516	7.33018E-06	0.000127306	0.000123318	0.000198073	0.00085965
3837003773375	383700	3773375	0.00041716	0.00016362	5.41847E-05	5.30683E-05	0.000123227	0.000123037	0.000161904	0.0001618	0.00017342	0.000169263	6.74839E-06	6.74839E-06	0.00018276	6.74839E-06	0.0001167	0.000113045	0.000180464	0.000783226
3837103773375	383710	3773375	0.000390547	0.00015318	5.07278E-05	4.96827E-05	0.000115366	0.000115188	0.000151575	0.000151478	0.000162356	0.000158465	6.31786E-06	6.31786E-06	0.0001711	6.31786E-06	0.000108832	0.000105423	0.000167449	0.00072674
3837203773375	383720	3773375	0.000368891	0.00014468	4.7915E-05	4.69278E-05	0.000108969	0.000108801	0.000143171	0.000143078	0.000153354	0.000149678	5.96754E-06	5.96754E-06	0.000161613	5.96754E-06	0.000102419	9.92109E-05	0.000156885	0.000680892
3837303773375	383730	3773375	0.000349724	0.00013717	4.54253E-05	4.44894E-05	0.000103307	0.000103147	0.000135731	0.000135644	0.000145385	0.0001419	5.65747E-06	5.65747E-06	0.000153215	5.65747E-06	9.67502E-05	9.37198E-05	0.000147584	0.000640524
3837403773375	383740	3773375	0.000336789	0.00013209	4.37453E-05	4.2844E-05	9.9486E-05	9.93325E-05	0.000130712	0.000130627	0.000140008	0.000136652	5.44823E-06	5.44823E-06	0.000147549	5.44823E-06	9.28897E-05	8.99802E-05	0.000141258	0.000613072
3837503773375	383750	3773375	0.0003247	0.00012735	4.2175E-05	4.1306E-05	9.59147E-05	9.57667E-05	0.000126019	0.000125938	0.000134982	0.000131747	5.25266E-06	5.25266E-06	0.000142252	5.25266E-06	8.92822E-05	8.64857E-05	0.000135365	0.000587496
3837603773375	383760	3773375	0.000314191	0.00012323	4.081E-05	3.99692E-05	9.28104E-05	9.26672E-05	0.000121941	0.000121862	0.000130614	0.000127483	5.08265E-06	5.08265E-06	0.000137648	5.08265E-06	8.61339E-05	8.3436E-05	0.000130231	0.00056521
3837703773375	383770	3773375	0.000305056	0.00011965	3.96235E-05	3.88071E-05	9.01121E-05	8.9973E-05	0.000118395	0.000118319	0.000126816	0.000123777	4.93488E-06	4.93488E-06	0.000133646	4.93488E-06	8.33803E-05	8.07687E-05	0.000125743	0.000545733
3837803773375	383780	3773375	0.000296496	0.00011629	3.85117E-05	3.77182E-05	8.75835E-05	8.74484E-05	0.000115073	0.000114999	0.000123258	0.000120303	4.79641E-06	4.79641E-06	0.000129896	4.79641E-06	8.07971E-05	7.82664E-05	0.00012154	0.000527494
3837903773375	383790	3773375	0.000288673	0.00011322	3.74955E-05	3.6723E-05	8.52726E-05	8.5141E-05	0.000112037	0.000111965	0.000120006	0.000117129	4.66985E-06	4.66985E-06	0.000126469	4.66985E-06	7.84291E-05	7.59726E-05	0.000117693	0.000510797
3838003773375	383800	3773375	0.00028137	0.00011036	3.6547E-05	3.5794E-05	8.31155E-05	8.29872E-05	0.000109203	0.000109132	0.00011697	0.000114166	4.55172E-06	4.55172E-06	0.00012327	4.55172E-06	7.62137E-05	7.38265E-05	0.000114104	0.000495219
3838103773375	383810	3773375	0.000274679	0.00010773	3.56778E-05	3.49427E-05	8.11388E-05	8.10136E-05	0.000106606	0.000106537	0.000114188	0.000111451	4.44347E-06	4.44347E-06	0.000120338	4.44347E-06	7.41812E-05	7.18577E-05	0.000110818	0.000480958
3838203773375	383820	3773375	0.000268616	0.00010535	3.48903E-05	3.41715E-05	7.93479E-05	7.92254E-05	0.000104253	0.000104185	0.000111668	0.000108991	4.34539E-06	4.34539E-06	0.000117682	4.34539E-06	7.23353E-05	7.00696E-05	0.00010784	0.000468032
3838303773375	383830	3773375	0.000262912	0.00010312	3.41495E-05	3.34459E-05	7.76631E-05	7.75432E-05	0.000102039	0.000101973	0.000109297	0.000106677	4.25313E-06	4.25313E-06	0.000115183	4.25313E-06	7.0606E-05	6.83944E-05	0.000105063	0.000455981
3838403773375	383840	3773375	0.00025226	9.894E-05	3.27658E-05	3.20907E-05	7.45163E-05	7.44013E-05	9.79047E-05	9.78415E-05	0.000104868	0.000102355	4.0808E-06	4.0808E-06	0.000110516	4.0808E-06	6.75312E-05	6.5416E-05	0.000100177	0.000434775
3838503773375	383850	3773375	0.000241374	9.467E-05	3.13518E-05	3.07059E-05	7.13006E-05	7.11906E-05	9.36796E-05	9.36192E-05	0.000100343	9.79374E-05	3.90469E-06	3.90469E-06	0.000105747	3.90469E-06	6.44098E-05	6.23924E-05	9.52367E-05	0.000413334
3838603773375	383860	3773375	0.000231026	9.0612E-05	3.00078E-05	2.93896E-05	6.82444E-05	6.81387E-05	8.96637E-05	8.96059E-05	9.60411E-05	9.3739E-05	3.73731E-06	3.73731E-06	0.000101214	3.73731E-06	6.14553E-05	5.95304E-05	9.05793E-05	0.000393121
3838703773375	383870	3773375	0.000220886	8.6634E-05	2.86907E-05	2.80955E-05	6.52485E-05	6.51479E-05	8.5728E-05	8.56727E-05	9.18254E-05	8.96244E-05	3.57326E-06	3.57326E-06	9.67709E-05	3.57326E-06	5.85797E-05	5.67448E-05	8.60645E-05	0.000373526
3838803773375	383880	3773375	0.000211454	8.2935E-05	2.74657E-05	2.68998E-05	6.24626E-05	6.23663E-05	8.20677E-05	8.20148E-05	8.79048E-05	8.57977E-05	3.42069E-06	3.42069E-06	9.26391E-05	3.42069E-06	5.59139E-05	5.41626E-05	8.18914E-05	0.000355414
3838903773375	383890	3773375	0.00020249	7.942E-05	2.63013E-05	2.57594E-05	5.98147E-05	5.97224E-05	7.85887E-05	7.8538E-05	8.41783E-05	8.21606E-05	3.27568E-06	3.27568E-06	8.87119E-05	3.27568E-06	5.33917E-05	5.17194E-05	7.79582E-05	0.000338344
3839003773375	383900	3773375	0.000194083	7.6122E-05	2.52093E-05	2.46899E-05	5.73313E-05	5.72428E-05	7.53258E-05	7.52772E-05	8.06833E-05	7.87494E-05	3.13968E-06	3.13968E-06	8.50287E-05	3.13968E-06	5.10363E-05	4.94378E-05	7.42965E-05	0.000322452
3839103773375	383910	3773375	0.000186134	7.3004E-05	2.41768E-05	2.36787E-05	5.49831E-05	5.48983E-05	7.22407E-05	7.2194E-05	7.73788E-05	7.5524E-05	3.01109E-06	3.01109E-06	8.15462E-05	3.01109E-06	4.88155E-05	4.72865E-05	7.08612E-05	0.000307543
3829703773385	382970	3773385	0.000201269	7.894E-05	2.61427E-05	2.5604E-05	5.94539E-05	5.93621E-05	7.81146E-05	7.80642E-05	8.36705E-05	8.16649E-05	3.25592E-06	3.25592E-06	8.81768E-05	3.25592E-06	3.97169E-05	3.84728E-05	2.66861E-05	0.00011582
3829803773385	382980	3773385	0.000212281	8.326E-05	2.7573E-05	2.70049E-05	6.27067E-05	6.261E-05	8.23884E-05	8.23353E-05	8.82483E-05	8.6133E-05	3.43406E-06	3.43406E-06	9.30012E-05	3.43406E-06	4.18785E-05	4.05668E-05	2.76547E-05	0.000120023
3829903773385	382990	3773385	0.000222987	8.7459E-05	2.89637E-05	2.83669E-05	6.58694E-05	6.57678E-05	8.65438E-05	8.64879E-05	9.26992E-05	9.04772E-05	3.60726E-06	3.60726E-06	9.76918E-05	3.60726E-06	4.39648E-05	4.25877E-05	2.8526E-05	0.000123805
3830003773385	383000	3773385	0.000232589	9.1225E-05	3.02108E-05	2.95884E-05	6.87057E-05	6.85997E-05	9.02703E-05	9.02121E-05	9.66908E-05	9.43732E-05	3.76259E-06	3.76259E-06	0.000101898	3.76259E-06	4.58161E-05	4.43811E-05	2.92117E-05	0.000126781
3830103773385	383010	3773385	0.000242999	9.5308E-05	3.1563E-05	3.09127E-05	7.17808E-05	7.16701E-05	9.43106E-05	9.42497E-05	0.00010118	9.85971E-05	3.93099E-06	3.93099E-06	0.000106459	3.93099E-06	4.78199E-05	4.63221E-05	2.99291E-05	0.000129894
3830203773385	383020	3773385	0.000250374	9.82E-05	3.25208E-05	3.18508E-05	7.39591E-05	7.3845E-05	9.71726E-05	9.71099E-05	0.00010084	0.000101589	4.05029E-06	4.05029E-06	0.00010969	4.05029E-06	4.9203E-05	4.76618E-05	3.0221E-05	0.000131161
3830303773385	383030	3773385	0.000258107	0.00010123	3.35253E-05	3.28346E-05	7.62436E-05	7.61259E-05	0.000100174	0.000100109	0.000107299	0.000104727	4.17539E-06	4.17539E-06	0.000113078	4.17539E-06	5.06542E-05	4.90677E-05	3.0479E-05	0.000132281
3830403773385	383040	3773385	0.000267996	0.00010511	3.48098E-05	3.40926E-05	7.91648E-05	7.90426E-05	0.000104012	0.000103945	0.00011141	0.00010874	4.33537E-06	4.33537E-06	0.00011741	4.33537E-06	5.25307E-05	5.08853E-05	3.09316E-05	0.000134245
3830503773385	383050	3773385	0.000281667	0.00011047	3.65855E-05	3.58317E-05	8.3203E-05	8.30746E-05	0.000109318	0.000109247	0.000117093	0.000114286	4.55652E-06	4.55652E-06	0.000123399	4.55652E-06	5.51444E-05	5.34171E-05	3.17463E-05	0.000137781
3830603773385	383060	3773385	0.000296559	0.00011631	3.85198E-05	3.77262E-05	8.76021E-05	8.74669E-05	0.000115098	0.000115023	0.000123284	0.000120329	4.79743E-06	4.79743E-06	0.000129924	4.79743E-06	5.79859E-05	5.61697E-05	3.26199E-05	0.000141573
3830703773385	383070	3773385	0.000312269	0.00012248	4.05603E-05	3.97246E-05	9.22426E-05	9.21003E-05	0.000121195	0.000121117	0.000129815	0.000126703	5.05156E-06	5.05156E-06	0.000136806	5.05156E-06	6.09745E-05	5.90647E-05	3.3507E-05	0.000145423
3830803773385	383080	3773385	0.000329209	0.00012912	4.27607E-05	4.18796E-05	9.72466E-05	9.70966E-05	0.000127769	0.000127687	0.000136857	0.000133577	5.3256E-06	5.3256E-06	0.000144228	5.3256E-06	6.41928E-05	6.21821E-05	3.44484E-05	0.000149509
3830903773385	383090	3773385	0.000349643	0.00013713	4.54148E-05	4.44791E-05	0.000103283	0.000103123	0.0001357	0.000135612	0.000145352	0.000141868	5.65616E-06	5.65616E-06	0.00015318	5.65616E-06	6.80658E-05	6.59338E-05	3.56298E-05	0.000154636
3831003773385	383100	3773385	0.000384376	0.00015076	4.99263E-05	4.88977E-05	0.000113543	0.000113368	0.00014918	0.000149084	0.000159791	0.000155961	6.21804E-06	6.21804E-06	0.000168397	6.21804E-06	7.46261E-05	7.22886E-05	3.78611E-05	0.00016432
3831103773385	383110	3773385	0.000425119	0.00016674	5.52183E-05	5.40806E-05	0.000125578	0.000125384	0.000164993	0.000164887	0.000176728	0.000172492	6.87713E-06	6.87713E-06	0.000186246	6.87713E-06	8.23004E-05	7.97226E-05	4.03754E-05	0.000175232
3831203773385	383120	3773385	0.000477915	0.00018744	6.2076E-05	6.0797E-05	0.000141174	0.000140956	0.000185484	0.000185364	0.000198676	0.000193914	7.73121E-06	7.73121E-06	0.000209377	7.73121E-06	9.2226E-05	8.93373E-05	4.35347E-05	0.000188943
3831303773385	383130	3773385	0.000547489	0.00021473	7.1113E-05	6.96478E-05	0.000161726	0.000161476	0.000212486	0.000212349	0.0002276	0.000222144	8.85672E-06	8.85672E-06	0.000239858	8.85672E-06	0.000105277	0.000101979	4.74317E-05	0.000205857
3831403773385	383140	3773385	0.000636537	0.00024966	8.26793E-05	8.09758E-05	0.00018803	0.00018774	0.000247047	0.000246887	0.000264618	0.000258275	1.02972E-05	1.02972E-05	0.00027887	1.02972E-05	0.00012189	0.000118072	5.1865E-05	0.000225098
3831503773385	383150	3773385	0.000728252	0.00028563	9.45922E-05	9.26432E-05	0.000215122	0.00021479	0.000282642	0.00028246	0.000302745	0.000295489	1.17809E-05	1.17809E-05	0.000319051	1.17809E-05	0.00013879	0.000134443	5.55764E-05	0.000241206
3831603773385	383160	3773385	0.000846932	0.00033218	0.000110007	0.000107741	0.00025018	0.00024793	0.000328703	0.000328491	0.000352082	0.000343643	1.37008E-05	1.37008E-05	0.000371044	1.37008E-05	0.000160466	0.00015544	5.96364E-05	0.000258826
3831703773385	383170	3773385	0.001017563	0.0003991	0.000132171	0.000129447	0.000300583	0.000300119	0.000394927	0.000394672	0.000423016	0.000412877	1.64611E-05	1.64611E-05	0.000445799	1.64611E-05	0.000191321	0.000185328	6.43594E-05	0.000279324

			KMMass Grading / Excavation	KMMass Grading / Excavation	KMDrainage / Utilities Trenching	KMFoundations / Concrete Pads	KMBuilding / Structure Construction	KMAsphalt Paving	KMArchitectural Coating	KMLandscaping or Other Finishing	KMWaterside Construction (Piles)	EWNDemolition	EWNSite Grubbing / Prep	EWNDrainage / Utilities Trenching	EWNDrainage / Utilities Trenching	EWNDrainage / Utilities Trenching	EWNFoundation s / Concrete Pads	EWNBuilding / Structure Construction	EWNAsphalt Paving	EWNLandscaping or Other Finishing	EWNWaterside Construction (Piles)
Unique Identifier	X (UTM)	Y (UTM)	2025	2026	2026	2026	2026	2026	2026	2026	2026	2027	2027	2027	2028	2029	2029	2029	2029	2029	2029
3830103773375	383010	3773375	0.000102377	0.000101317	3.63839E-05	1.92542E-05	6.61315E-05	2.12454E-06	2.12454E-06	6.82561E-05	2.12454E-06	0.000240126	1.30872E-05	3.07312E-05	3.01377E-05	2.95142E-05	2.55648E-05	5.55123E-05	3.9494E-06	5.7487E-05	3.9494E-06
3830203773375	383020	3773375	0.000103168	0.0001021	3.66652E-05	1.94031E-05	6.66427E-05	2.14097E-06	2.14097E-06	6.87837E-05	2.14097E-06	0.000246589	1.34394E-05	3.15582E-05	3.09488E-05	3.03085E-05	2.62528E-05	5.70063E-05	4.05569E-06	5.90341E-05	4.05569E-06
3830303773375	383030	3773375	0.000103631	0.000102559	3.68297E-05	1.94901E-05	6.69417E-05	2.15057E-06	2.15057E-06	6.90923E-05	2.15057E-06	0.000252928	1.37849E-05	3.23696E-05	3.17445E-05	3.10877E-05	2.69277E-05	5.8472E-05	4.15996E-06	6.05519E-05	4.15996E-06
3830403773375	383040	3773375	0.000104915	0.000103829	3.7286E-05	1.97316E-05	6.77712E-05	2.17722E-06	2.17722E-06	6.99484E-05	2.17722E-06	0.000262094	1.42844E-05	3.35426E-05	3.28948E-05	3.22142E-05	2.79035E-05	6.05908E-05	4.31071E-06	6.27461E-05	4.31071E-06
3830503773375	383050	3773375	0.000107872	0.000106755	3.83367E-05	2.02876E-05	6.96809E-05	2.23857E-06	2.23857E-06	7.19195E-05	2.23857E-06	0.000276259	1.50565E-05	3.53554E-05	3.46727E-05	3.39553E-05	2.94116E-05	6.38655E-05	4.54368E-06	6.61373E-05	4.54368E-06
3830603773375	383060	3773375	0.000111022	0.000109873	3.94564E-05	2.08802E-05	7.1716E-05	2.30395E-06	2.30395E-06	7.402E-05	2.30395E-06	0.000291764	1.59015E-05	3.73397E-05	3.66187E-05	3.5861E-05	3.10623E-05	6.74499E-05	4.7987E-06	6.98493E-05	4.7987E-06
3830703773375	383070	3773375	0.000113613	0.000112437	4.0377E-05	2.13674E-05	7.38895E-05	2.35771E-06	2.35771E-06	7.57472E-05	2.35771E-06	0.000306511	1.67052E-05	3.92271E-05	3.84696E-05	3.76736E-05	3.26323E-05	7.08592E-05	5.04125E-06	7.33798E-05	5.04125E-06
3830803773375	383080	3773375	0.000116211	0.000115008	4.13004E-05	2.1856E-05	7.50677E-05	2.41163E-06	2.41163E-06	7.74793E-05	2.41163E-06	0.000321878	1.75428E-05	4.11938E-05	4.03983E-05	3.95624E-05	3.42684E-05	7.44118E-05	5.294E-06	7.70588E-05	5.294E-06
3830903773375	383090	3773375	0.000119749	0.00011851	4.2558E-05	2.25215E-05	7.73536E-05	2.48506E-06	2.48506E-06	7.98387E-05	2.48506E-06	0.000340867	1.85777E-05	4.3624E-05	4.27815E-05	4.18963E-05	3.629E-05	7.88016E-05	5.60631E-06	8.16048E-05	5.60631E-06
3831003773375	383100	3773375	0.000127051	0.000125736	4.51529E-05	2.38947E-05	8.207E-05	2.63658E-06	2.63658E-06	8.47066E-05	2.63658E-06	0.000374175	2.0393E-05	4.78866E-05	4.69619E-05	4.59902E-05	3.9836E-05	8.65016E-05	6.15412E-06	8.95787E-05	6.15412E-06
3831103773375	383110	3773375	0.000135181	0.000133782	4.80423E-05	2.54238E-05	8.73218E-05	2.8053E-06	2.8053E-06	9.01271E-05	2.8053E-06	0.000413094	2.25142E-05	5.28675E-05	5.18466E-05	5.07738E-05	4.39796E-05	9.54991E-05	6.79424E-06	9.88962E-05	6.79424E-06
3831203773375	383120	3773375	0.000145648	0.000144141	5.17621E-05	2.73923E-05	9.4083E-05	3.02251E-06	3.02251E-06	9.71055E-05	3.02251E-06	0.000464678	2.53256E-05	5.94692E-05	5.83208E-05	5.71141E-05	4.94714E-05	0.000107424	7.64266E-06	0.000111246	7.64266E-06
3831303773375	383130	3773375	0.000158675	0.000157033	5.6392E-05	2.98424E-05	0.000102498	3.29286E-06	3.29286E-06	0.000105791	3.29286E-06	0.000533536	2.90784E-05	6.82816E-05	6.6963E-05	6.55775E-05	5.68023E-05	0.000123343	8.77518E-06	0.00012773	8.77518E-06
3831403773375	383140	3773375	0.000173405	0.000171611	6.16269E-05	3.26127E-05	0.000112013	3.59854E-06	3.59854E-06	0.000115612	3.59854E-06	0.000621873	3.38929E-05	7.95869E-05	7.805E-05	7.64351E-05	6.6207E-05	0.000143765	1.02281E-05	0.000148879	1.02281E-05
3831503773375	383150	3773375	0.000186381	0.000184452	6.62382E-05	3.5053E-05	0.000120395	3.8678E-06	3.8678E-06	0.000124263	3.8678E-06	0.000717385	3.90984E-05	9.18104E-05	9.00374E-05	8.81745E-05	7.63755E-05	0.000165845	1.1799E-05	0.000171744	1.1799E-05
3831603773375	383160	3773375	0.000200588	0.000198512	7.12873E-05	3.7725E-05	0.000129572	4.16263E-06	4.16263E-06	0.000133735	4.16263E-06	0.000843057	4.59477E-05	0.000107894	0.00010581	0.000103621	8.9755E-05	0.000194898	1.38659E-05	0.000201831	1.38659E-05
3831703773375	383170	3773375	0.000216997	0.000214752	7.71191E-05	4.08112E-05	0.000140172	4.50317E-06	4.50317E-06	0.000144675	4.50317E-06	0.001028988	5.60812E-05	0.000131689	0.000129146	0.000126474	0.00010955	0.000237881	1.6924E-05	0.000246343	1.6924E-05
3831803773375	383180	3773375	0.000235385	0.000232949	8.36541E-05	4.42694E-05	0.00015205	4.88476E-06	4.88476E-06	0.000156935	4.88476E-06	0.001331379	7.25619E-05	0.000170389	0.000167099	0.000163641	0.000141744	0.000307788	2.18975E-05	0.000318737	2.18975E-05
3831903773375	383190	3773375	0.000253975	0.000251346	9.02606E-05	4.77656E-05	0.000164058	5.27053E-06	5.27053E-06	0.000169329	5.27053E-06	0.001850398	0.000100849	0.000236813	0.00023224	0.000227434	0.000197	0.000427775	3.04339E-05	0.000442992	3.04339E-05
3835403773375	383540	3773375	0.008531967	0.00844367	0.003032194	0.001604626	0.005511328	0.000177057	0.000177057	0.005688385	0.000177057	0.0063323	0.000345119	0.000810403	0.000794754	0.000778309	0.000674161	0.0014639	0.000104149	0.001515974	0.000104149
3835503773375	383550	3773375	0.005834664	0.005774281	0.002073594	0.001097338	0.003768972	0.000121082	0.000121082	0.003890054	0.000121082	0.004388381	0.000239172	0.000561622	0.000550776	0.00053938	0.000467204	0.001014505	7.21766E-05	0.001050593	7.21766E-05
3835703773375	383570	3773375	0.003284464	0.003250473	0.001167273	0.000617716	0.00212164	6.81598E-05	6.81598E-05	0.002189799	6.81598E-05	0.002532523	0.000138026	0.000324111	0.00031782	0.000311275	0.000269622	0.000585468	4.16529E-05	0.000606295	4.16529E-05
3835803773375	383580	3773375	0.002660662	0.002633127	0.000945578	0.000500396	0.001718687	5.52146E-05	5.52146E-05	0.001773902	5.52146E-05	0.002071903	0.000112921	0.000265161	0.00026004	0.00025466	0.000220583	0.000478982	3.4077E-05	0.000496021	3.4077E-05
3835903773375	383590	3773375	0.002220236	0.002207155	0.000792608	0.000419445	0.001440648	4.62823E-05	4.62823E-05	0.00148693	4.62823E-05	0.001751464	9.54571E-05	0.000224151	0.00021983	0.000215274	0.000186468	0.000404903	2.88067E-05	0.000419307	2.88067E-05
3836003773375	383600	3773375	0.001905218	0.001885501	0.000677099	0.000358318	0.001230699	3.95374E-05	3.95374E-05	0.001270236	3.95374E-05	0.001507831	8.21788E-05	0.000192971	0.000189245	0.000185329	0.000160529	0.00034858	2.47996E-05	0.00036098	2.47996E-05
3836103773375	383610	3773375	0.001625576	0.001608753	0.000577717	0.000305726	0.001050061	3.37343E-05	3.37343E-05	0.001083795	3.37343E-05	0.001296901	7.06828E-05	0.000165976	0.000162771	0.000159403	0.000138073	0.000299817	2.13304E-05	0.000310482	2.13304E-05
3836203773375	383620	3773375	0.001405757	0.001391208	0.000499595	0.000264384	0.000908066	2.91725E-05	2.91725E-05	0.000937238	2.91725E-05	0.001130119	6.1593E-05	0.000144632	0.000141839	0.000138904	0.000120317	0.000261261	1.85873E-05	0.000270554	1.85873E-05
3836303773375	383630	3773375	0.001235106	0.001222324	0.000438947	0.000232289	0.000797832	2.56312E-05	2.56312E-05	0.000823463	2.56312E-05	0.000999945	5.44983E-05	0.000127972	0.000125501	0.000122904	0.000106458	0.000231167	1.64463E-05	0.00023939	1.64463E-05
3836403773375	383640	3773375	0.001102344	0.001090936	0.000391764	0.00020732	0.000712073	2.28761E-05	2.28761E-05	0.000734949	2.28761E-05	0.000898117	4.89485E-05	0.00011494	0.000112721	0.000110388	9.5617E-05	0.000207627	1.47715E-05	0.000215012	1.47715E-05
3836503773375	383650	3773375	0.000991479	0.000981218	0.000352364	0.00018647	0.000640458	2.05754E-05	2.05754E-05	0.000661033	2.05754E-05	0.000821682	4.42922E-05	0.000104006	0.000101998	9.98875E-05	8.65212E-05	0.000187876	1.33663E-05	0.000194559	1.33663E-05
3836603773375	383660	3773375	0.000887706	0.000878519	0.000315484	0.000166953	0.000573425	1.84218E-05	1.84218E-05	0.000591846	1.84218E-05	0.000732423	3.9918E-05	9.3735E-05	9.19248E-05	9.00228E-05	7.79765E-05	0.000169321	1.20463E-05	0.000175345	1.20463E-05
3836703773375	383670	3773375	0.000798297	0.000790036	0.000283709	0.000150137	0.00051567	1.65664E-05	1.65664E-05	0.000532236	1.65664E-05	0.000662891	3.61284E-05	8.48363E-05	8.31981E-05	8.14766E-05	7.05739E-05	0.000153247	1.09027E-05	0.000158698	1.09027E-05
3836803773375	383680	3773375	0.000721864	0.000714393	0.000256545	0.000135762	0.000466297	1.49802E-05	1.49802E-05	0.000481277	1.49802E-05	0.000603122	3.28709E-05	7.71871E-05	7.56965E-05	7.41303E-05	6.42106E-05	0.00013943	9.91966E-06	0.000144389	9.91966E-06
3836903773375	383690	3773375	0.000653426	0.000646663	0.000232222	0.000122891	0.000422088	1.356E-05	1.356E-05	0.000435648	1.356E-05	0.000549317	2.99385E-05	7.03012E-05	6.89436E-05	6.75171E-05	5.84824E-05	0.000126991	9.03473E-06	0.000131508	9.03473E-06
3837003773375	383700	3773375	0.000595335	0.000589174	0.000211577	0.000111966	0.000384564	1.23545E-05	1.23545E-05	0.000396919	1.23545E-05	0.000503399	2.74359E-05	6.44247E-05	6.31805E-05	6.18733E-05	5.35938E-05	0.000116376	8.2795E-06	0.000120515	8.2795E-06
3837103773375	383710	3773375	0.0005524	0.000546683	0.000196319	0.000103891	0.00035683	1.14635E-05	1.14635E-05	0.000368293	1.14635E-05	0.00046928	2.55764E-05	6.00581E-05	5.88984E-05	5.76797E-05	4.99614E-05	0.000108488	7.71834E-06	0.000112347	7.71834E-06
3837203773375	383720	3773375	0.00051755	0.000512194	0.000183933	9.73368E-05	0.000334318	1.07403E-05	1.07403E-05	0.000345058	1.07403E-05	0.000441493	2.4062E-05	5.6502E-05	5.54109E-05	5.42644E-05	4.70031E-05	0.000102064	7.26133E-06	0.000105695	7.26133E-06
3837303773375	383730	3773375	0.000486867	0.000481828	0.000173029	9.1566E-05	0.000314497	1.01035E-05	1.01035E-05	0.000324601	1.01035E-05	0.000416946	2.27241E-05	5.33604E-05	5.233E-05	5.12472E-05	4.43896E-05	9.63894E-05	6.85759E-06	9.98182E-05	6.85759E-06
3837403773375	383740	3773375	0.000466	0.000461177	0.000165613	8.76416E-05	0.000301018	9.67052E-06	9.67052E-06	0.000310689	9.67052E-06	0.000400192	2.1811E-05	5.12164E-05	5.02273E-05	4.91881E-05	4.2606E-05	9.25164E-05	6.58204E-06	9.58074E-05	6.58204E-06
3837503773375	383750	3773375	0.000446559	0.000441938	0.000158704	8.39854E-05	0.00028846	9.26708E-06	9.26708E-06	0.000297728	9.26708E-06	0.000384542	2.0958E-05	4.92134E-05	4.8263E-05	4.72644E-05	4.09398E-05	8.88983E-05	6.32464E-06	9.20606E-05	6.32464E-06
3837603773375	383760	3773375	0.00042962	0.000425174	0.000152683	8.07995E-05	0.000277518	8.91555E-06	8.91555E-06	0.000286434	8.91555E-06	0.000370867	2.02127E-05	4.74633E-05	4.65467E-05	4.55836E-05	3.94839E-05	8.57369E-05	6.09972E-06	8.87868E-05	6.09972E-06
3837703773375	383770	3773375	0.000414815	0.000410522	0.000147422	7.80152E-05	0.000267955	8.60832E-06	8.60832E-06	0.000276563	8.60832E-06	0.000358884	1.95596E-05	4.59297E-05	4.50427E-05	4.41108E-05	3.82081E-05	8.29667E-05	5.90263E-06	8.5918E-05	5.90263E-06
3837803773375	383780	3773375	0.000400952	0.000396802	0.000142495	7.54078E-05	0.000259	8.32062E-06	8.32062E-06	0.00026732	8.32062E-06	0.000347628	1.89462E-05	4.44892E-05	4.36301E-05	4.27273E-05	3.70098E-05	8.03646E-05	5.71751E-06	8.32234E-05	5.71751E-06
3837903773375	383790	3773375	0.00038826	0.000384242	0.000137985	7.30209E-05	0.000250801	8.05724E-06	8.05724E-06	0.000258858	8.05724E-06	0.000337276	1.8382E-05	4.31644E-05	4.23308E-05	4.1455E-05	3.59077E-05	7.79715E-05	5.54725E-06	8.07451E-05	5.54725E-06
3838003773375	383800	3773375	0.000376419	0.000372524	0.000133776	7.0794E-05	0.000243153	7.81152E-06	7.81152E-06	0.000250964	7.81152E-06	0.000327575	1.78533E-05	4.19228E-05	4.11132E-05	4.02626E-05	3.48749E-05	7.57287E-05	5.38769E-06	7.84226E-05	5.38769E-06
3838103773375	383810	3773375	0.000365579	0.000361796	0.000129924	6.87553E-05	0.00023615	7.58657E-06	7.58657E-06	0.000243737	7.58657E-06	0.000318632	1.73658E-05	4.07783E-05	3.99908E-05	3.91634E-05	3.39228E-05	7.36612E-05	5.2406E-06	7.62815E-05	5.2406E-06
3838203773375	383820	3773375	0.000355754	0.000352073	0.000126432	6.69075E-05	0.000229804	7.38268E-06	7.38268E-06	0.000237187	7.38268E-06	0.000310462	1.69206E-05	3.97327E-05	3.89654E-05	3.81592E-05	3.3053E-05	7.17725E-05	5.10623E-06	7.43257E-05	5.10623E-06
3838303773375	383830	3773375	0.000346594	0.000343007	0.000123177	6.51847E-05	0.000223887	7.19258E-06	7.19258E-06	0.000231079	7.19258E-06	0.00030279	1.65024E-05	3.87508E-05	3.80025E-05	3.72162E-05	3.22362E-05	6.99989E-05	4.98004E-06	7.24889E-05	4.98004E-06
3838403773375	383840	3773375	0.000330476	0.000327055	0.000117448	6.21533E-05	0.000213475	6.85809E-06	6.85809E-06	0.000220333	6.85809E-06	0.000289651	1.57863E-05	3.70693E-05	3.63534E-05	3.56013E-05	3.08373E-05	6.69614E-05	4.76394E-06	6.93434E-05	4.76394E-06
3838503773375	383850	3773375	0.000314178	0.000310927	0.000111656	5.90881E-05	0.000202947	6.51988E-06	6.51988E-06	0.000209467	6.51988E-06	0.000276358	1.50619E-05	3.53682E-05	3.46852E-05	3.39675E-05	2.94222E-05	6.38885E-05	4.54532E-06	6.61611E-05	4.54532E-06
3838603773375	383860	3773375	0.000298814	0.000295721	0.000106196	5.61985E-05	0.000193022	6.20104E-06	6.20104E-06	0.000199223	6.20104E-06	0.000263786	1.43767E-05	3.37591E-05	3.31072E-05	3.24222E-05	2.80836E-05	6.0982E-05	4.33854E-06	6.31512E-05	4.33854E-06
3838703773375	383870	3773375	0.00028392	0.00028098	0.000100903	5.33974E-05	0.000183401	5.89195E-06	5.89195E-06	0.000189293	5.89195E-06	0.000251566	1.37106E-05	3.21952E-05	3.15735E-05	3.09202E-05	2.67826E-05	5.81569E-05	4.13755E-06	6.02256E-05	4.13755E-06
3838803773375	383880	3773375	0.000270153	0.000267357	9.60102E-05	5.08082E-05	0.000174509	5.60626E-06	5.60626E-06	0.000180115	5.60626E-06	0.000240226	1.30926E-05	3.07439E-05	3.01502E-05	2.95264E-05	2.55753E-05	5.55353E-05	3.95104E-06	5.75109E-05	3.95104E-06
3838903773375	383890	3773375	0.000257178	0.000254516	9.13989E-05	4.83679E-05	0.000166127	5.337E-06	5.337E-06	0.000171464	5.337E-06	0.000229491	1.25075E-05	2.93701E-05	2.88029E-05	2.8207E-05	2.44325E-05	5.30537E-05	3.77448E-06	5.49409E-05	3.77448E-06
3839003773375	383900	3773375	0.000245098	0.000242562	8.71059E-05	4.60961E-05	0.000158324	5.08632E-06	5.08632E-06	0.00016341	5.08632E-06	0.000219453	1.19605E-05	2.80854E-05	2.7543E-05	2.69732E-05	2.33638E-05	5.0733E-05	3.60938E-06	5.25377E-05	3.60938E-06
3839103773375	383910	3773375	0.000233765	0.000231346	8.30783E-05	4.39647E-05	0.000151003	4.85114E-06	4.85114E-06	0.000155855	4.85114E-06	0.000209997	1.14451E-05	2.68752E-05	2.63562E-05	2.58109E-05	2.2357E-05	4.8547E-05	3.45385E-06	5.02739E-05	3.45385E-06
3829703773385	382970	3773385	8.80352E-05	8.71242E-05	3.1287E-05	1.6557E-05	5.68674E-05	1.82692E-06	1.82692E-06	5.86944E-05	1.82692E-06	0.000190456	1.03801E-05	2.43745E-05	2.39038E-05	2.34092E-05	2.02767E-05	4.40296E-05	3.13247E-06	4.55959E-05	3.13247E-06
3829803773385	382980	3773385	9.12305E-05	9.02864E-05	3.24226E-05	1.71579E-05	5.89315E-05	1.89323E-06	1.89323E-06	6.08247E-05	1.89323E-06	0.000201138	1.09623E-05	2.57414E-05	2.52444E-05	2.4722E-05	2.14139E-05	4.64989E-05	3.30815E-06	4.8153E-05	3.30815E-06
3829903773385	382990	3773385	9.41048E-05	9.31309E-05	3.34441E-05	1.76985E-05	6.07882E-05	1.95288E-06	1.95288E-06	6.2741E-05	1.95288E-06	0.00021149	1.15265E-05	2.70663E-05	2.65436E-05	2.59944E-05	2.2516E-05	4.88921E-05	3.47841E-06	5.06313E-05	3.47841E-06
3830003773385	383000	3773385	9.63669E-05	9.53696E-05	3.42481E-05	1.81239E-05	6.22494E-05	1.99982E-06	1.99982E-06	6.42492E-05	1.99982E-06	0.000220739	1.20306E-05	2.825E-05	2.77045E-05	2.71313E-05	2.35007E-05	5.10304E-05	3.63054E-06	5.28457E-05	3.63054E-06
3830103773385	383010	3773385	9.87335E-05	9.77118E-05	3.50891E-05	1.8569E-05	6.37781E-05	2.04894E-06	2.04894E-06	6.58271E-05	2.04894E-06	0.000230754	1.25764E-05	2.95318E-05	2.89615E-05	2.83622E-05	2.4567E-05	5.33457E-05	3.79526E-06	5.52434E-05	3.79526E-06
3830203773385	383020	3773385	9.96966E-05	9.86649E-05	3.54314E-05	1.87502E-05	6.44002E-05	2.06892E-06	2.06892E-06	6.64692E-05	2.06892E-06	0.000237791	1.29599E-05	3.04323E-05	2.98446E-05	2.92271E-05	2.53161E-05	5.49725E-05	3.91099E-06	5.69279E-05	3.91099E-06
3830303773385	383030	3773385	0.000100548	9.95071E-05	3.57339E-05	1.89102E-05	6.495E-05	2.08658E-06	2.08658E-06	6.70366E-05	2.08658E-06	0.000245187	1.3363E-05	3.13789E-05	3.07729E-05	3.01362E-05	2.61036E-05	5.66824E-05	4.03265E-06	5.86987E-05	4.03265E-06
3830403773385	383040	3773385	0.000102041	0.000100985	3.62645E-05	1.9191E-05	6.59145E-05	2.11757E-06	2.11757E-06	6.80321E-05	2.11757E-06	0.00025469	1.38809E-05	3.2595E-05	3.19655E-05	3.13041E-05	2.71152E-05	5.88791E-05	4.18893E-06	6.09735E-05	4.18893E-06
3830503773385	383050	3773385	0.000104728	0.000103645	3.72197E-05	1.96965E-05	6.76506E-05	2.17335E-06	2.17335E-06	6.9824E-05	2.17335E-06	0.000267798	1.45953E-05	3.42726E-05	3.36108E-05	3.29153E-05	2.85108E-05	6.19095E-05	4.40453E-06	6.41118E-05	4.40453E-06
3830603773385	383060	3773385	0.00010761	0.000106497	3.82438E-05	2.02385E-05	6.95121E-05	2.23315E-06	2.23315E-06	7.17453E-05	2.23315E-06	0.000282078	1.53736E-05	3.61002E-05	3.5403E-05	3.46705E-05	3.00311E-05	6.52108E-05	4.63939E-06	6.75304E-05	4.63939E-06
3830703773385	383070	3773385	0.000110537	0.000109393	3.92839E-05	2.07889E-05	7.14026E-05	2.29388E-06	2.29388E-06	7.36965E-05	2.29388E-06	0.000297116	1.61932E-05	3.80247E-05	3.72904E-05	3.65188E-05	3.16321E-05	6.86872E-05	4.88673E-06	7.11306E-05	4.88673E-06
3830803773385	383080	3773385	0.000113642	0.000112466	4.03877E-05	2.1373E-05	7.34088E-05	2.35833E-06	2.35833E-06	7.57671E-05	2.35833E-06	0.000313318	1.70762E-05	4.00982E-05	3.93239E-05	3.85102E-05	3.3357E-05	7.24328E-05	5.1532E-06	7.50094E-05	5.1532E-06
3830903773385	383090	3773385	0.00011754	0.000116323	4.17726E-05	2.21059E-05	7.59261E-05	2.4392E-06	2.4392E-06	7.83653E-05	2.4392E-06	0.000332805	1.81383E-05	4.25921E-05	4.17696E-05	4.09054E-05	3.54316E-05	7.69377E-05	5.4737E-06	7.96746E-05	5.4737E-06
3831003773385	383100	3773385	0.000124901	0.000123608	4.43887E-05	2.34904E-05	8.06812E-05	2.59196E-06	2.59196E-06	8.32731E-05	2.59196E-06	0.000365668	1.99294E-05	4.67979E-05	4.58942E-05	4.49446E-05	3.89304E-05	8.4535E-05	6.01421E-06	8.75421E-05	6.01421E-06
3831103773385	383110	3773385	0.000133195	0.000131817	4.73365E-05	2.50503E-05	8.6039E-05	2.76409E-06	2.76409E-06	8.88031E-05	2.76409E-06	0.000404166	2.20276E-05	5.17249E-05	5.07261E-05	4.96765E-05	4.30291E-05	9.34351E-05	6.6474E-06	9.67588E-05	6.6474E-06
3831203773385	383120	3773385	0.000143617	0.000142131	5.10404E-05	2.70104E-05	9.27713E-05	2.98037E-06	2.98037E-06	9.57516E-05	2.98037E-06	0.000454005	2.47438E-05	5.81032E-05	5.69812E-05	5.58022E-05	4.83351E-05	0.000104957	7.46711E-06	0.00010869	7.46711E-06
3831303773385	383130	3773385	0.000156473	0.000154854	5.56093E-05	2.94282E-05	0.000101076	3.24716E-06	3.24716E-06	0.000104323	3.24716E-06	0.000519632	2.83206E-05	6.65021E-05	6.52179E-05	6.38684E-05	5.5322E-05	0.000120128	8.54648E-06	0.000124402	8.54648E-06
3831403773385	383140	3773385	0.000171098	0.000169328	6.0807E-05	3.21788E-05	0.000110523	3.55066E-06	3.55066E-06	0.000114074	3.55066E-06	0.000603466	3.28897E-05	7.72312E-05	7.57398E-05	7.41727E-05	6.42473E-05	0.000139509	9.92533E-06	0.000144472	9.92533E-06
3831503773385	383150	3773385	0.000183342	0.000181445	6.51583E-05	3.44815E-05	0.000118432	3.80475E-06	3.80475E-06	0.000122237	3.80475E-06	0.000689261	3.75656E-05	8.82112E-05	8.65077E-05	8.47178E-05	7.33814E-05	0.000159343	1.13364E-05	0.000165011	1.13364E-05
3831603773385	383160	3773385	0.000196735	0.000194699	6.99182E-05	3.70005E-05	0.000127084	4.08269E-06	4.08269E-06	0.000131166	4.08269E-06	0.000799742	4.3587E-05	0.00010235	0.000100374	9.82971E-05	8.51436E-05	0.000184884	1.31535E-05	0.000191461	1.31535E-05
3831703773385	383170	3773385	0.000212316	0.000210119	7.54556E-05	3.99308E-05	0.000137148	4.40603E-06	4.40603E-06	0.000141554	4.40603E-06	0.000957794	5.2201E-05	0.000122578	0.000120211	0.000117723	0.00010197	0.000221423	1.5753E-05	0.000229299	1.5753E-05

			ISDemolition	ISDrainage / Utilities Trenching	ISDrainage / Utilities Trenching	ISAsphalt Paving	ISAsphalt Paving	SVDemolition	SVSite Grubbing / Prep	SVMass Grading / Excavation	SVMass Grading / Excavation	SVDrainage / Utilities Trenching	SVFoundations / Concrete Pads	SVBuilding / Structure Construction	SVBuilding / Structure Construction	SVAsphalt Paving	SVAsphalt Paving	SVArchitectural Coating	SVArchitectural Coating	SVLandscaping or Other Finishing	SVLandscaping or Other Finishing
Unique Identifier	X (UTM)	Y (UTM)	2027	2027	2028	2027	2028	2027	2027	2027	2028	2028	2028	2028	2029	2028	2029	2028	2029	2028	2029
3830103773375	383010	3773375	1.76483E-05	7.10632E-06	6.92399E-06	1.83531E-06	1.70967E-06	9.70966E-05	6.98072E-05	4.7066E-05	4.64684E-05	3.29705E-05	1.04739E-05	1.50045E-05	1.4432E-05	1.47523E-06	1.37255E-06	1.47523E-06	1.37255E-06	1.50045E-05	1.4432E-05
3830203773375	383020	3773375	1.77601E-05	7.15133E-06	6.96785E-06	1.84693E-06	1.7205E-06	9.76846E-05	7.02299E-05	4.7351E-05	4.67498E-05	3.31701E-05	1.05373E-05	1.50953E-05	1.45194E-05	1.48417E-06	1.38086E-06	1.48417E-06	1.38086E-06	1.50953E-05	1.45194E-05
3830303773375	383030	3773375	1.77992E-05	7.16708E-06	6.98319E-06	1.851E-06	1.72429E-06	9.79251E-05	7.04029E-05	4.74676E-05	4.68649E-05	3.32518E-05	1.05632E-05	1.51325E-05	1.45551E-05	1.48782E-06	1.38426E-06	1.48782E-06	1.38426E-06	1.51325E-05	1.45551E-05
3830403773375	383040	3773375	1.79543E-05	7.22953E-06	7.04404E-06	1.86713E-06	1.73931E-06	9.88695E-05	7.10818E-05	4.79254E-05	4.73169E-05	3.35725E-05	1.06651E-05	1.52784E-05	1.46955E-05	1.50217E-06	1.39761E-06	1.50217E-06	1.39761E-06	1.52784E-05	1.46955E-05
3830503773375	383050	3773375	1.83763E-05	7.39944E-06	7.20959E-06	1.91101E-06	1.78019E-06	0.000101364	7.28752E-05	4.91345E-05	4.85107E-05	3.44195E-05	1.09342E-05	1.56639E-05	1.50662E-05	1.54007E-06	1.43287E-06	1.54007E-06	1.43287E-06	1.56639E-05	1.50662E-05
3830603773375	383060	3773375	1.88234E-05	7.57948E-06	7.38501E-06	1.9575E-06	1.8235E-06	0.000104001	7.4771E-05	5.04128E-05	4.97727E-05	3.53149E-05	1.12186E-05	1.60714E-05	1.54582E-05	1.58013E-06	1.47015E-06	1.58013E-06	1.47015E-06	1.60714E-05	1.54582E-05
3830703773375	383070	3773375	1.91671E-05	7.71788E-06	7.51986E-06	1.99325E-06	1.8568E-06	0.000106077	7.62634E-05	5.14189E-05	5.07661E-05	3.60198E-05	1.14426E-05	1.63922E-05	1.57667E-05	1.61167E-06	1.49949E-06	1.61167E-06	1.49949E-06	1.63922E-05	1.57667E-05
3830803773375	383080	3773375	1.95011E-05	7.85234E-06	7.65087E-06	2.02798E-06	1.88915E-06	0.000108126	7.77365E-05	5.24122E-05	5.17467E-05	3.67155E-05	1.16636E-05	1.67088E-05	1.60713E-05	1.6428E-06	1.52846E-06	1.6428E-06	1.52846E-06	1.67088E-05	1.60713E-05
3830903773375	383090	3773375	1.99873E-05	8.04813E-06	7.84164E-06	2.07854E-06	1.93625E-06	0.00011103	7.98245E-05	5.382E-05	5.31366E-05	3.77017E-05	1.19769E-05	1.71576E-05	1.65029E-05	1.68693E-06	1.56951E-06	1.68693E-06	1.56951E-06	1.71576E-05	1.65029E-05
3831003773375	383100	3773375	2.11037E-05	8.49765E-06	8.27963E-06	2.19464E-06	2.0444E-06	0.000117498	8.44745E-05	5.69551E-05	5.6232E-05	3.98979E-05	1.26745E-05	1.81571E-05	1.74643E-05	1.7852E-06	1.66094E-06	1.7852E-06	1.66094E-06	1.81571E-05	1.74643E-05
3831103773375	383110	3773375	2.23374E-05	8.99444E-06	8.76367E-06	2.32294E-06	2.16392E-06	0.000124678	8.96368E-05	6.04357E-05	5.96684E-05	4.23362E-05	1.34491E-05	1.92667E-05	1.85315E-05	1.89429E-06	1.76244E-06	1.89429E-06	1.76244E-06	1.92667E-05	1.85315E-05
3831203773375	383120	3773375	2.39191E-05	9.63131E-06	9.3842E-06	2.48742E-06	2.31714E-06	0.000133943	9.62979E-05	6.49268E-05	6.41025E-05	4.54823E-05	1.44485E-05	2.06984E-05	1.99087E-05	2.03506E-06	1.89341E-06	2.03506E-06	1.89341E-06	2.06984E-05	1.99087E-05
3831303773375	383130	3773375	2.58543E-05	1.04105E-05	1.01434E-05	2.68866E-06	2.50461E-06	0.0001454	0.000104535	7.04803E-05	6.95854E-05	4.93725E-05	1.56844E-05	2.24688E-05	2.16115E-05	2.20913E-06	2.05536E-06	2.20913E-06	2.05536E-06	2.24688E-05	2.16115E-05
3831403773375	383140	3773375	2.7978E-05	1.12657E-05	1.09766E-05	2.90952E-06	2.71035E-06	0.000158157	0.000113707	7.66642E-05	7.56908E-05	5.37044E-05	1.70605E-05	2.44402E-05	2.35077E-05	2.40296E-06	2.2357E-06	2.40296E-06	2.2357E-06	2.44402E-05	2.35077E-05
3831503773375	383150	3773375	2.98056E-05	1.20016E-05	1.16937E-05	3.09958E-06	2.88739E-06	0.000169204	0.000121649	8.2019E-05	8.09776E-05	5.74556E-05	1.82522E-05	2.61473E-05	2.51497E-05	2.5708E-06	2.39186E-06	2.5708E-06	2.39186E-06	2.61473E-05	2.51497E-05
3831603773375	383160	3773375	3.17715E-05	1.27932E-05	1.24649E-05	3.30402E-06	3.07784E-06	0.000181169	0.00013025	8.78186E-05	8.67036E-05	6.15183E-05	1.95428E-05	2.79962E-05	2.6928E-05	2.75258E-06	2.56099E-06	2.75258E-06	2.56099E-06	2.79962E-05	2.6928E-05
3831703773375	383170	3773375	3.39861E-05	1.36849E-05	1.33338E-05	3.53432E-06	3.29237E-06	0.000194799	0.00014005	9.44257E-05	9.32268E-05	6.61467E-05	2.10131E-05	3.01025E-05	2.8954E-05	2.95967E-06	2.75366E-06	2.95967E-06	2.75366E-06	3.01025E-05	2.8954E-05
3831803773375	383180	3773375	3.63907E-05	1.46532E-05	1.42772E-05	3.78438E-06	3.52532E-06	0.000209712	0.000150772	0.000101655	0.000100364	7.12107E-05	2.26218E-05	3.24071E-05	3.11706E-05	3.18626E-06	2.96448E-06	3.18626E-06	2.96448E-06	3.24071E-05	3.11706E-05
3831903773375	383190	3773375	3.87688E-05	1.56107E-05	1.52102E-05	4.03169E-06	3.75569E-06	0.000224198	0.000161186	0.000108676	0.000107296	7.61295E-05	2.41844E-05	3.46456E-05	3.33237E-05	3.40634E-06	3.16924E-06	3.40634E-06	3.16924E-06	3.46456E-05	3.33237E-05
3835403773375	383540	3773375	0.001198643	0.000482648	0.000470265	0.000124651	0.000116118	0.010465821	0.007524357	0.005073137	0.005008725	0.003553811	0.001128955	0.001617297	0.001555587	0.000159012	0.000147944	0.000159012	0.000147944	0.001617297	0.001555587
3835503773375	383550	3773375	0.000820055	0.000330205	0.000321733	8.52801E-05	7.94421E-05	0.006791544	0.004882751	0.003292091	0.003250292	0.00230616	0.000732608	0.001049506	0.001009461	0.000103187	9.60047E-05	0.000103187	9.60047E-05	0.001049506	0.001009461
3835703773375	383570	3773375	0.000462423	0.0001862	0.000181423	4.80888E-05	4.47968E-05	0.003544806	0.002548523	0.001718288	0.001696471	0.001203687	0.00038238	0.000547783	0.000526882	5.38579E-05	5.01091E-05	5.38579E-05	5.01091E-05	0.000547783	0.000526882
3835803773375	383580	3773375	0.000375018	0.000151006	0.000147131	3.89993E-05	3.63295E-05	0.002811143	0.002021059	0.001362656	0.001345355	0.000954562	0.00030324	0.000434409	0.000417834	4.2711E-05	3.97381E-05	4.2711E-05	3.97381E-05	0.000434409	0.000417834
3835903773375	383590	3773375	0.000314722	0.000126727	0.000123475	3.27289E-05	3.04884E-05	0.002320822	0.001668545	0.001124981	0.001110697	0.000788067	0.000250349	0.00035864	0.000344955	3.52613E-05	3.2807E-05	3.52613E-05	3.2807E-05	0.00035864	0.000344955
3836003773375	383600	3773375	0.000269195	0.000108395	0.000105613	2.79944E-05	2.6078E-05	0.001959652	0.001408883	0.00094991	0.000937849	0.000665426	0.000211389	0.000302828	0.000291273	2.97739E-05	2.77015E-05	2.97739E-05	2.77015E-05	0.000302828	0.000291273
3836103773375	383610	3773375	0.000230024	9.26218E-05	9.02454E-05	2.39209E-05	2.22834E-05	0.00165507	0.001189906	0.000802269	0.000792082	0.000562001	0.000178533	0.00025576	0.000246001	2.51462E-05	2.33959E-05	2.51462E-05	2.33959E-05	0.00025576	0.000246001
3836203773375	383620	3773375	0.000199225	8.02202E-05	7.8162E-05	2.0718E-05	1.92997E-05	0.001420048	0.001020938	0.000688345	0.000679606	0.000482197	0.000153181	0.000219442	0.000211069	2.15754E-05	2.00737E-05	2.15754E-05	2.00737E-05	0.000219442	0.000211069
3836303773375	383630	3773375	0.000175304	7.05884E-05	6.87773E-05	1.82304E-05	1.69824E-05	0.001240269	0.000891686	0.0006012	0.000593567	0.00042115	0.000133789	0.00019166	0.000184347	1.8844E-05	1.75323E-05	1.8844E-05	1.75323E-05	0.00019166	0.000184347
3836403773375	383640	3773375	0.000156689	6.30927E-05	6.14739E-05	1.62946E-05	1.51791E-05	0.001102085	0.00079234	0.000534218	0.000527435	0.000374228	0.000118883	0.000170307	0.000163808	1.67445E-05	1.5579E-05	1.67445E-05	1.5579E-05	0.000170307	0.000163808
3836503773375	383650	3773375	0.000141136	5.68303E-05	5.53722E-05	1.46772E-05	1.36725E-05	0.000987839	0.000710203	0.000478839	0.000472759	0.000335434	0.000106559	0.000152652	0.000146828	1.50087E-05	1.3964E-05	1.50087E-05	1.3964E-05	0.000152652	0.000146828
3836603773375	383660	3773375	0.000126561	5.09612E-05	4.96536E-05	1.31614E-05	1.22605E-05	0.000881576	0.000633805	0.00042733	0.00042190	0.000299351	9.50961E-05	0.000136231	0.000131033	1.33942E-05	1.24619E-05	1.33942E-05	1.24619E-05	0.000136231	0.000131033
3836703773375	383670	3773375	0.000113988	4.58988E-05	4.47212E-05	1.1854E-05	1.10425E-05	0.000790599	0.000568398	0.00038323	0.000378364	0.000268459	8.52825E-05	0.000122172	0.000117511	1.20119E-05	1.11758E-05	1.20119E-05	1.11758E-05	0.000122172	0.000117511
3836803773375	383680	3773375	0.000103227	4.15656E-05	4.04991E-05	1.07349E-05	1E-05	0.00071328	0.00051281	0.000345751	0.000341361	0.000242204	7.6942E-05	0.000110224	0.000106018	1.08372E-05	1.00829E-05	1.08372E-05	1.00829E-05	0.000110224	0.000106018
3836903773375	383690	3773375	9.3575E-05	3.76791E-05	3.67123E-05	9.73115E-06	9.06499E-06	0.000644478	0.000463345	0.0003124	0.000308434	0.000218841	6.95202E-05	9.9592E-05	9.5792E-05	9.79185E-06	9.11029E-06	9.79185E-06	9.11029E-06	9.9592E-05	9.5792E-05
3837003773375	383700	3773375	8.53774E-05	3.43783E-05	3.34962E-05	8.87866E-06	8.27087E-06	0.000586437	0.000421617	0.000284266	0.000280657	0.000199133	6.32594E-05	9.06229E-05	8.71651E-05	8.91001E-06	8.28983E-06	8.91001E-06	8.28983E-06	9.06229E-05	8.71651E-05
3837103773375	383710	3773375	7.93247E-05	3.1941E-05	3.11215E-05	8.24921E-06	7.68451E-06	0.000543836	0.000390988	0.000263615	0.000260268	0.000184667	5.86639E-05	8.40396E-05	8.0833E-05	8.26275E-06	7.68762E-06	8.26275E-06	7.68762E-06	8.40396E-05	8.0833E-05
3837203773375	383720	3773375	7.44176E-05	2.99651E-05	2.91963E-05	7.73892E-06	7.20914E-06	0.00050943	0.000366252	0.000246938	0.000243803	0.000172984	5.49525E-05	7.87229E-05	7.57191E-05	7.74E-06	7.20126E-06	7.74E-06	7.20126E-06	7.87229E-05	7.57191E-05
3837303773375	383730	3773375	7.0096E-05	2.8225E-05	2.75008E-05	7.2895E-06	6.79049E-06	0.000479238	0.000344546	0.000232303	0.000229353	0.000162732	5.16957E-05	7.40573E-05	7.12316E-05	7.28129E-06	6.77447E-06	7.28129E-06	6.77447E-06	7.40573E-05	7.12316E-05
3837403773375	383740	3773375	6.71772E-05	2.70497E-05	2.63557E-05	6.98596E-06	6.50773E-06	0.00045889	0.000329917	0.00022244	0.000219615	0.000155822	4.95008E-05	7.09129E-05	6.82072E-05	6.97214E-06	6.48684E-06	6.97214E-06	6.48684E-06	7.09129E-05	6.82072E-05
3837503773375	383750	3773375	6.44568E-05	2.59543E-05	2.52884E-05	6.70306E-06	6.2442E-06	0.000439986	0.000316326	0.000213276	0.000210568	0.000149403	4.74616E-05	6.79916E-05	6.53973E-05	6.68491E-06	6.21961E-06	6.68491E-06	6.21961E-06	6.79916E-05	6.53973E-05
3837603773375	383760	3773375	6.20927E-05	2.50024E-05	2.43609E-05	6.45721E-06	6.01518E-06	0.000423612	0.000304554	0.000205339	0.000202732	0.000143843	4.56953E-05	6.54613E-05	6.29635E-05	6.43613E-06	5.98814E-06	6.43613E-06	5.98814E-06	6.54613E-05	6.29635E-05
3837703773375	383770	3773375	6.00332E-05	2.41731E-05	2.35529E-05	6.24303E-06	5.81566E-06	0.000409411	0.000294344	0.000198455	0.000195936	0.000139021	4.41634E-05	6.32668E-05	6.08528E-05	6.22037E-06	5.7874E-06	6.22037E-06	5.7874E-06	6.32668E-05	6.08528E-05
3837803773375	383780	3773375	5.8105E-05	2.33967E-05	2.27964E-05	6.04252E-06	5.62887E-06	0.000396155	0.000284814	0.00019203	0.000189592	0.00013452	4.27335E-05	6.12183E-05	5.88825E-05	6.01897E-06	5.60001E-06	6.01897E-06	5.60001E-06	6.12183E-05	5.88825E-05
3837903773375	383790	3773375	5.63431E-05	2.26872E-05	2.21051E-05	5.85929E-06	5.45819E-06	0.000384084	0.000276135	0.000186178	0.000183814	0.000130421	4.14313E-05	5.93529E-05	5.70883E-05	5.83556E-06	5.42937E-06	5.83556E-06	5.42937E-06	5.93529E-05	5.70883E-05
3838003773375	383800	3773375	5.47014E-05	2.20262E-05	2.1461E-05	5.68856E-06	5.29915E-06	0.000372876	0.000268078	0.000180746	0.000178451	0.000126615	4.02224E-05	5.76211E-05	5.54225E-05	5.66528E-06	5.27095E-06	5.66528E-06	5.27095E-06	5.76211E-05	5.54225E-05
3838103773375	383810	3773375	5.31965E-05	2.14202E-05	2.08706E-05	5.53207E-06	5.15337E-06	0.000362676	0.000260744	0.000175801	0.000173569	0.000123151	3.91221E-05	5.60448E-05	5.39063E-05	5.5103E-06	5.12676E-06	5.5103E-06	5.12676E-06	5.60448E-05	5.39063E-05
3838203773375	383820	3773375	5.1837E-05	2.08728E-05	2.03373E-05	5.39069E-06	5.02167E-06	0.000353491	0.000254141	0.000171349	0.000169173	0.000120033	3.81313E-05	5.46254E-05	5.25411E-05	5.37075E-06	4.99692E-06	5.37075E-06	4.99692E-06	5.46254E-05	5.25411E-05
3838303773375	383830	3773375	5.05656E-05	2.03608E-05	1.98384E-05	5.25847E-06	4.8985E-06	0.000344912	0.000247973	0.0001671 9	0.000165068	0.000117119	3.72058E-05	5.32997E-05	5.1266E-05	5.2404E-06	4.87564E-06	5.2404E-06	4.87564E-06	5.32997E-05	5.1266E-05
3838403773375	383840	3773375	4.82811E-05	1.9441E-05	1.89422E-05	5.0209E-06	4.67719E-06	0.000329125	0.000236623	0.000159538	0.000157513	0.000111759	3.5503E-05	5.08602E-05	4.89196E-05	5.000555E-06	4.65249E-06	5.000555E-06	4.65249E-06	5.08602E-05	4.89196E-05
3838503773375	383850	3773375	4.59659E-05	1.85087E-05	1.80338E-05	4.78014E-06	4.45291E-06	0.00031309	0.000225094	0.000151765	0.000149838	0.000106314	3.37732E-05	4.83821E-05	4.65361E-05	4.75692E-06	4.42581E-06	4.75692E-06	4.42581E-06	4.83821E-05	4.65361E-05
3838603773375	383860	3773375	4.37806E-05	1.76288E-05	1.71765E-05	4.55288E-06	4.24121E-06	0.000297963	0.000214219	0.000144433	0.000142599	0.000101177	3.21414E-05	4.60445E-05	4.42877E-05	4.52708E-06	4.21197E-06	4.52708E-06	4.21197E-06	4.60445E-05	4.42877E-05
3838703773375	383870	3773375	4.16555E-05	1.67731E-05	1.63427E-05	4.33188E-06	4.03534E-06	0.000283263	0.00020365 1	0.000137307	0.000135564	9.61858E-05	3.05558E-05	4.3773E-05	4.21028E-05	4.30375E-06	4.00418E-06	4.30375E-06	4.00418E-06	4.3773E-05	4.21028E-05
3838803773375	383880	3773375	3.96882E-05	1.59809E-05	1.55709E-05	4.1273E-06	3.84476E-06	0.000269677	0.000193883	0.000130722	0.000129062	9.15725E-05	2.90902E-05	4.16736E-05	4.00835E-05	4.09733E-06	3.81214E-06	4.09733E-06	3.81214E-06	4.16736E-05	4.00835E-05
3838903773375	383890	3773375	3.78313E-05	1.52332E-05	1.48424E-05	3.93419E-06	3.66487E-06	0.000256875	0.000184679	0.000124516	0.000122935	8.72255E-05	2.77093E-05	3.96953E-05	3.81807E-05	3.90283E-06	3.63117E-06	3.90283E-06	3.63117E-06	3.96953E-05	3.81807E-05
3839003773375	383900	3773375	3.61001E-05	1.45361E-05	1.41632E-05	3.75416E-06	3.49717E-06	0.000244955	0.00017611	0.000118738	0.000117231	8.31779E-05	2.64235E-05	3.78533E-05	3.64089E-05	3.72172E-06	3.46267E-06	3.72172E-06	3.46267E-06	3.78533E-05	3.64089E-05
3839103773375	383910	3773375	3.44723E-05	1.38807E-05	1.35246E-05	3.58488E-06	3.33948E-06	0.000233766	0.000168065	0.000113314	0.000111876	7.93784E-05	2.52165E-05	3.61242E-05	3.47458E-05	3.55171E-06	3.3045E-06	3.55171E-06	3.3045E-06	3.61242E-05	3.47458E-05
3829703773385	382970	3773385	1.5491E-05	6.23765E-06	6.07761E-06	1.61096E-06	1.50068E-06	8.44105E-05	6.06866E-05	4.09166E-05	4.03971E-05	2.86627E-05	9.10542E-06	1.30441E-05	1.25464E-05	1.28249E-06	1.19322E-06	1.28249E-06	1.19322E-06	1.30441E-05	1.25464E-05
3829803773385	382980	3773385	1.59898E-05	6.4385E-06	6.27331E-06	1.66283E-06	1.549E-06	8.72524E-05	6.27298E-05	4.22942E-05	4.17572E-05	2.96277E-05	9.41198E-06	1.34832E-05	1.29688E-05	1.32567E-06	1.23339E-06	1.32567E-06	1.23339E-06	1.34832E-05	1.29688E-05
3829903773385	382990	3773385	1.64342E-05	6.61741E-06	6.44763E-06	1.70904E-06	1.59205E-06	8.98004E-05	6.45616E-05	4.35293E-05	4.29766E-05	3.04929E-05	9.68682E-06	1.3877E-05	1.33475E-05	1.36438E-06	1.26941E-06	1.36438E-06	1.26941E-06	1.3877E-05	1.33475E-05
3830003773385	383000	3773385	1.67765E-05	6.75525E-06	6.58193E-06	1.74464E-06	1.62521E-06	9.17514E-05	6.59643E-05	4.4475E-05	4.39103E-05	3.11554E-05	9.89728E-06	1.41785E-05	1.36375E-05	1.39402E-06	1.29699E-06	1.39402E-06	1.29699E-06	1.41785E-05	1.36375E-05
3830103773385	383010	3773385	1.71328E-05	6.89872E-06	6.72172E-06	1.78169E-06	1.65972E-06	9.37915E-05	6.7431E-05	4.54639E-05	4.48867E-05	3.18482E-05	1.01173E-05	1.44937E-05	1.39407E-05	1.42502E-06	1.32583E-06	1.42502E-06	1.32583E-06	1.44937E-05	1.39407E-05
3830203773385	383020	3773385	1.72529E-05	6.9471E-06	6.76886E-06	1.79419E-06	1.67136E-06	9.45042E-05	6.79434E-05	4.58094E-05	4.52277E-05	3.20902E-05	1.01942E-05	1.46039E-05	1.40466E-05	1.43585E-06	1.3359E-06	1.43585E-06	1.3359E-06	1.46039E-05	1.40466E-05
3830303773385	383030	3773385	1.7341E-05	6.98255E-06	6.80339E-06	1.80334E-06	1.67989E-06	9.50654E-05	6.83469E-05	4.60814E-05	4.54963E-05	3.22808E-05	1.02548E-05	1.46906E-05	1.41301E-05	1.44437E-06	1.34384E-06	1.44437E-06	1.34384E-06	1.46906E-05	1.41301E-05
3830403773385	383040	3773385	1.75212E-05	7.05512E-06	6.87411E-06	1.82208E-06	1.69735E-06	9.61879E-05	6.91539E-05	4.66255E-05	4.60335E-05	3.26619E-05	1.03759E-05	1.4864E-05	1.42969E-05	1.46143E-06	1.3597E-06	1.46143E-06	1.3597E-06	1.4864E-05	1.42969E-05
3830503773385	383050	3773385	1.78999E-05	7.20759E-06	7.02266E-06	1.86146E-06	1.73403E-06	9.84329E-05	7.07679E-05	4.77138E-05	4.7108E-05	3.34242E-05	1.0618E-05	1.5211E-05	1.46306E-05	1.49554E-06	1.39144E-06	1.49554E-06	1.39144E-06	1.5211E-05	1.46306E-05
3830603773385	383060	3773385	1.83023E-05	7.36962E-06	7.18054E-06	1.90331E-06	1.77301E-06	0.00010082	7.24845E-05	4.88711E-05	4.82506E-05	3.4235E-05	1.08756E-05	1.55799E-05	1.49855E-05	1.53181E-06	1.42519E-06	1.53181E-06	1.42519E-06	1.55799E-05	1.49855E-05
3830703773385	383070	3773385	1.87033E-05	7.53109E-06	7.33786E-06	1.94501E-06	1.81186E-06	0.000103217	7.42074E-05	5.00327E-05	4.93975E-05	3.50487E-05	1.11341E-05	1.59502E-05	1.53417E-05	1.56822E-06	1.45907E-06	1.56822E-06	1.45907E-06	1.59502E-05	1.53417E-05
3830803773385	383080	3773385	1.91266E-05	7.70156E-06	7.50396E-06	1.98904E-06	1.85287E-06	0.000105756	7.60328E-05	5.12635E-05	5.06126E-05	3.59109E-05	1.1408E-05	1.63426E-05	1.5719E-05	1.6068E-06	1.49496E-06	1.6068E-06	1.49496E-06	1.63426E-05	1.5719E-05
3830903773385	383090	3773385	1.96785E-05	7.92379E-06	7.72049E-06	2.04643E-06	1.90634E-06	0.000109025	7.83834E-05	5.28483E-05	5.21773E-05	3.70211E-05	1.17606E-05	1.68478E-05	1.6205E-05	1.65647E-06	1.54118E-06	1.65647E-06	1.54118E-06	1.68478E-05	1.6205E-05
3831003773385	383100	3773385	2.08173E-05	8.38232E-06	8.16725E-06	2.16485E-06	2.01665E-06	0.000115591	8.31038E-05	5.6031E-05	5.53196E-05	3.92506E-05	1.24689E-05	1.78625E-05	1.71809E-05	1.75623E-06	1.63399E-06	1.75623E-06	1.63399E-06	1.78625E-05	1.71809E-05
3831103773385	383110	3773385	2.20887E-05	8.89429E-06	8.66609E-06	2.29707E-06	2.13983E-06	0.00012295	8.83943E-05	5.9598E-05	5.88413E-05	4.17493E-05	1.32627E-05	1.89996E-05	1.82747E-05	1.86803E-06	1.73801E-06	1.86803E-06	1.73801E-06	1.89996E-05	1.82747E-05
3831203773385	383120	3773385	2.36774E-05	9.53398E-06	9.28936E-06	2.46228E-06	2.29373E-06	0.000132224	9.50618E-05	6.40934E-05	6.32796E-05	4.48984E-05	1.42631E-05	2.04327E-05	1.96531E-05	2.00894E-06	1.86911E-06	2.00894E-06	1.86911E-06	2.04327E-05	1.96531E-05
3831303773385	383130	3773385	2.56014E-05	1.03087E-05	1.00442E-05	2.66236E-06	2.48011E-06	0.000143574	0.000103222	6.9595E-05	6.87114E-05	4.87524E-05	1.54874E-05	2.21866E-05	2.13401E-05	2.18138E-06	2.02955E-06	2.18138E-06	2.02955E-06	2.21866E-05	2.13401E-05
3831403773385	383140	3773385	2.77237E-05	1.11633E-05	1.08769E-05	2.88308E-06	2.68571E-06	0.000156295	0.000112368	7.57616E-05	7.47997E-05	5.30722E-05	1.68597E-05	2.41525E-05	2.3231E-05	2.37467E-06	2.20938E-06	2.37467E-06	2.20938E-06	2.41525E-05	2.3231E-05
3831503773385	383150	3773385	2.94563E-05	1.18609E-05	1.15566E-05	3.06325E-06	2.85355E-06	0.000166754	0.000119887	8.08314E-05	7.98051E-05	5.66237E-05	1.79879E-05	2.57687E-05	2.47855E-05	2.53357E-06	2.35722E-06	2.53357E-06	2.35722E-06	2.57687E-05	2.47855E-05
3831603773385	383160	3773385	3.13244E-05	1.26131E-05	1.22895E-05	3.25752E-06	3.03452E-06	0.000178095	0.000128041	8.63287E-05	8.52326E-05	6.04746E-05	1.92112E-05	2.75213E-05	2.64712E-05	2.70588E-06	2.51754E-06	2.70588E-06	2.51754E-06	2.75213E-05	2.64712E-05
3831703773385	383170	3773385	3.34468E-05	1.34677E-05	1.31222E-05	3.47823E-06	3.24013E-06	0.000191129	0.000137411	9.26465E-05	9.14702E-05	6.49003E-05	2.06172E-05	2.95354E-05	2.84084E-05	2.90391E-06	2.70178E-06	2.90391E-06	2.70178E-06	2

			MDemolition	MSite Grubbing / Prep	MMass Grading / Excavation	MMass Grading / Excavation	MDrainage / Utilities Trenching	MFoundations / Concrete Pads	MBuilding / Structure Construction	MAsphalt Paving	MLandscaping or Other Finishing	MWaterside Construction (Piles)	RSSWDemolition	RSSWPlacing Base	RSSWForm	Child Risk				
Unique Identifier	X (UTM)	Y (UTM)	2027	2027	2027	2028	2028	2028	2028	2028	2028	2028	2029	2029	2029	3rd Trimester	0<2	2<16	Total	per million
3830103773375	383010	3773375	2.54833E-05	7.82293E-05	9.19913E-05	9.07664E-05	1.92938E-05	2.50915E-05	1.84687E-05	1.90093E-06	2.22705E-05	1.90093E-06	1.23492E-05	1.7919E-05	1.0622E-05	4.32538E-09	5.5951E-08	9.7023E-09	6.99784E-08	0.06997845
3830203773375	383020	3773375	2.56974E-05	7.88866E-05	9.27642E-05	9.1529E-05	1.94559E-05	2.53023E-05	1.86239E-05	1.9169E-06	2.24577E-05	1.9169E-06	1.22962E-05	1.7842E-05	1.05764E-05	4.41703E-09	5.701E-08	9.8695E-09	7.12965E-08	0.07129645
3830303773375	383030	3773375	2.58317E-05	7.92988E-05	9.32489E-05	9.20073E-05	1.95576E-05	2.54345E-05	1.87212E-05	1.92691E-06	2.2575E-05	1.92691E-06	1.21964E-05	1.76972E-05	1.04905E-05	4.50295E-09	5.7977E-08	1.0018E-08	7.2498E-08	0.07249802
3830403773375	383040	3773375	2.6171E-05	8.03405E-05	9.44738E-05	9.32159E-05	1.98145E-05	2.57686E-05	1.89671E-05	1.95222E-06	2.28716E-05	1.95222E-06	1.21621E-05	1.76474E-05	1.0461E-05	4.63428E-09	5.9508E-08	1.026E-08	7.44027E-08	0.07440274
3830503773375	383050	3773375	2.69277E-05	8.26633E-05	9.72053E-05	9.5911E-05	2.03874E-05	2.65136E-05	1.95155E-05	2.00867E-06	2.35328E-05	2.00867E-06	1.22837E-05	1.78239E-05	1.05657E-05	4.84923E-09	6.2092E-08	1.0682E-08	7.76234E-08	0.07762342
3830603773375	383060	3773375	2.77333E-05	8.51365E-05	0.000100114	9.87805E-05	2.09974E-05	2.73069E-05	2.00994E-05	2.06877E-06	2.42369E-05	2.06877E-06	1.24085E-05	1.8005E-05	1.0673E-05	5.08379E-09	6.4906E-08	1.1139E-08	8.11285E-08	0.08112846
3830703773375	383070	3773375	2.84029E-05	8.71919E-05	0.000102531	0.000101165	2.15043E-05	2.79662E-05	2.05846E-05	2.11871E-06	2.4822E-05	2.11871E-06	1.24584E-05	1.80774E-05	1.07159E-05	5.30171E-09	6.7489E-08	1.1554E-08	8.43442E-08	0.08434417
3830803773375	383080	3773375	2.90797E-05	8.92697E-05	0.000104974	0.000103576	2.20167E-05	2.86326E-05	2.10751E-05	2.1692E-06	2.54135E-05	2.1692E-06	1.24896E-05	1.81227E-05	1.07427E-05	5.52754E-09	7.0157E-08	1.1981E-08	8.76664E-08	0.08766637
3830903773375	383090	3773375	2.99888E-05	9.20604E-05	0.000108255	0.000106814	2.2705E-05	2.95277E-05	2.1734E-05	2.23701E-06	2.6208E-05	2.23701E-06	1.25988E-05	1.82811E-05	1.08366E-05	5.81129E-09	7.3536E-08	1.2526E-08	9.18734E-08	0.09187341
3831003773375	383100	3773375	3.18305E-05	9.77143E-05	0.000114904	0.000113374	2.40994E-05	3.13411E-05	2.30688E-05	2.3744E-06	2.78176E-05	2.3744E-06	1.30885E-05	1.89917E-05	1.12579E-05	6.32501E-09	7.9735E-08	1.3541E-08	9.96005E-08	0.09960047
3831103773375	383110	3773375	3.38828E-05	0.000104014	0.000122312	0.000120684	2.56532E-05	3.33618E-05	2.45561E-05	2.52748E-06	2.96111E-05	2.52748E-06	1.36156E-05	1.97566E-05	1.17113E-05	6.92082E-09	8.6894E-08	1.4708E-08	1.08522E-07	0.10852198
3831203773375	383120	3773375	3.65229E-05	0.000112119	0.000131843	0.000130087	2.76521E-05	3.59613E-05	2.64695E-05	2.72443E-06	3.19184E-05	2.72443E-06	1.42863E-05	2.07297E-05	1.22882E-05	7.70729E-09	9.6319E-08	1.6241E-08	1.20267E-07	0.12026695
3831303773375	383130	3773375	3.98145E-05	0.000122224	0.000143725	0.000141811	3.01442E-05	3.92023E-05	2.8855E-05	2.96996E-06	3.47949E-05	2.96996E-06	1.5063E-05	2.18567E-05	1.29562E-05	8.74575E-09	1.0869E-07	1.8243E-08	1.3568E-07	0.13568029
3831403773375	383140	3773375	4.3556E-05	0.00013371	0.00015723	0.000155138	3.2977E-05	4.28863E-05	3.15667E-05	3.24906E-06	3.80648E-05	3.24906E-06	1.58179E-05	2.2952E-05	1.36055E-05	1.00546E-08	1.2413E-07	2.0721E-08	1.54904E-07	0.15490445
3831503773375	383150	3773375	4.68694E-05	0.000143881	0.000169192	0.000166939	3.54856E-05	4.61487E-05	3.3968E-05	3.49622E-06	4.09604E-05	3.49622E-06	1.63668E-05	2.37486E-05	1.40777E-05	1.14373E-08	1.402E-07	2.3267E-08	1.74907E-07	0.17490738
3831603773375	383160	3773375	5.0513E-05	0.000155066	0.000182345	0.000179917	3.82442E-05	4.97363E-05	3.66086E-05	3.76801E-06	4.41446E-05	3.76801E-06	1.68878E-05	2.45045E-05	1.45258E-05	1.3226E-08	1.6076E-07	2.6491E-08	2.00476E-07	0.20047612
3831703773375	383170	3773375	5.47535E-05	0.000168084	0.000197653	0.000195021	4.14548E-05	5.39117E-05	3.96819E-05	4.08434E-06	4.78506E-05	4.08434E-06	1.73775E-05	2.52151E-05	1.4947E-05	1.58213E-08	1.902E-07	3.1059E-08	2.37082E-07	0.23708201
3831803773375	383180	3773375	5.9533E-05	0.000182756	0.000214906	0.000212045	4.50734E-05	5.86176E-05	4.31458E-05	4.44086E-06	5.20275E-05	4.44086E-06	1.77612E-05	2.57718E-05	1.5277E-05	1.99554E-08	2.3639E-07	3.8126E-08	2.94473E-07	0.29447313
3831903773375	383190	3773375	6.44359E-05	0.000197807	0.000232605	0.000229508	4.87855E-05	6.34451E-05	4.66991E-05	4.80659E-06	5.63123E-05	4.80659E-06	1.79171E-05	2.59981E-05	1.54112E-05	2.68958E-08	3.1281E-07	4.9685E-08	3.89393E-07	0.38939281
3835403773375	383540	3773375	0.0022457	0.006893913	0.008106677	0.007998735	0.001700258	0.002211171	0.001627542	0.000167518	0.001962578	0.000167518	2.89968E-05	4.2075E-05	2.49412E-05	1.79726E-07	2.7171E-06	5.766E-07	3.47341E-06	3.47340951
3835503773375	383550	3773375	0.001533785	0.004708454	0.005536757	0.005463034	0.001161254	0.001510202	0.001111591	0.000114413	0.001340416	0.000114413	2.97641E-05	4.31884E-05	2.56012E-05	1.2174E-07	1.8453E-06	3.8663E-07	2.35364E-06	2.35363616
3835703773375	383570	3773375	0.000861003	0.002643131	0.003108106	0.003066721	0.00065188	0.000847764	0.000624001	6.42265E-05	0.000752454	6.42265E-05	3.09744E-05	4.49445E-05	2.66422E-05	6.79722E-08	1.0325E-06	2.1215E-07	1.31263E-06	1.31263338
3835803773375	383580	3773375	0.00069651	0.002138166	0.002514309	0.00248083	0.00052734	0.000685801	0.000504787	5.19561E-05	0.000608699	5.19561E-05	3.12614E-05	4.5361E-05	2.68891E-05	5.50856E-08	8.3661E-07	1.708E-07	1.0625E-06	1.06249772
3835903773375	383590	3773375	0.000583057	0.001789883	0.002104756	0.002076731	0.000441442	0.000574092	0.000422563	4.34931E-05	0.000509549	4.34931E-05	3.13986E-05	4.55601E-05	2.70071E-05	4.6253E-08	7.0209E-07	1.4261E-07	8.90949E-07	0.89094905
3836003773375	383600	3773375	0.000497429	0.001527021	0.001795651	0.001771742	0.000376612	0.00048978	0.000360505	3.71057E-05	0.000434716	3.71057E-05	3.14361E-05	4.56144E-05	2.70393E-05	3.96115E-08	6.0082E-07	1.2151E-07	7.61937E-07	0.76193654
3836103773375	383610	3773375	0.000423813	0.001301033	0.001529909	0.001509538	0.000320876	0.000417297	0.000307153	3.16143E-05	0.000370382	3.16143E-05	3.12895E-05	4.54017E-05	2.69132E-05	3.39094E-08	5.1383E-07	1.0347E-07	6.5121E-07	0.6512095
3836203773375	383620	3773375	0.000366002	0.001123563	0.001321219	0.001303626	0.000277106	0.000360375	0.000265255	2.73019E-05	0.000319859	2.73019E-05	3.09619E-05	4.49264E-05	2.66315E-05	2.94335E-08	4.4552E-07	8.9388E-08	5.64337E-07	0.56433675
3836303773375	383630	3773375	0.000321167	0.000985927	0.001159369	0.001143932	0.000243161	0.000316229	0.000232762	2.39574E-05	0.000280676	2.39574E-05	3.0544E-05	4.43199E-05	2.6272E-05	2.59597E-08	3.925E-07	7.8503E-08	4.96961E-07	0.49696076
3836403773375	383640	3773375	0.000286315	0.000878938	0.001033559	0.001019797	0.000216774	0.000281913	0.000207503	2.13577E-05	0.000250219	2.13577E-05	3.01291E-05	4.3718E-05	2.59151E-05	2.32565E-08	3.5124E-07	7.0066E-08	4.44566E-07	0.44456594
3836503773375	383650	3773375	0.000257237	0.000789674	0.000928592	0.000916228	0.000194759	0.000253282	0.000186429	1.91886E-05	0.000224807	1.91886E-05	2.96612E-05	4.3039E-05	2.55127E-05	2.09968E-08	3.1677E-07	6.3039E-08	4.00805E-07	0.40080547
3836603773375	383660	3773375	0.000230063	0.000706253	0.000830496	0.000819438	0.000174184	0.000226525	0.000166735	1.71615E-05	0.000201058	1.71615E-05	2.89406E-05	4.19935E-05	2.48929E-05	1.88759E-08	2.8444E-07	5.6472E-08	3.59789E-07	0.35978921
3836703773375	383670	3773375	0.000206677	0.000634463	0.000746077	0.000736142	0.000156479	0.000203499	0.000149787	1.54171E-05	0.000180621	1.54171E-05	2.8139E-05	4.08303E-05	2.42034E-05	1.70439E-08	2.5654E-07	5.0821E-08	3.24401E-07	0.32440139
3836803773375	383680	3773375	0.000186701	0.00057314	0.000673965	0.000664991	0.000141354	0.00018383	0.000135309	1.39269E-05	0.000163163	1.39269E-05	2.73311E-05	3.9658E-05	2.35085E-05	1.54735E-08	2.3264E-07	4.5993E-08	2.94102E-07	0.29410239
3836903773375	383690	3773375	0.000168831	0.000518283	0.000609459	0.000601344	0.000127825	0.000166235	0.000122358	1.2594E-05	0.000147546	1.2594E-05	2.64795E-05	3.84224E-05	2.2776E-05	1.40634E-08	2.1119E-07	4.1675E-08	2.66931E-07	0.26693115
3837003773375	383700	3773375	0.000153669	0.000471738	0.000554725	0.000547339	0.000116346	0.000151306	0.00011137	1.14629E-05	0.000134296	1.14629E-05	2.57527E-05	3.73678E-05	2.21509E-05	1.28638E-08	1.9296E-07	3.8012E-08	2.43839E-07	0.243839
3837103773375	383710	3773375	0.000142448	0.000437291	0.000514218	0.000507372	0.00010785	0.000140258	0.000103237	1.06259E-05	0.000124489	1.06259E-05	2.53285E-05	3.67522E-05	2.1786E-05	1.19764E-08	1.7948E-07	3.5307E-08	2.26765E-07	0.22676546
3837203773375	383720	3773375	0.000133337	0.000409323	0.00048133	0.000474921	0.000100952	0.000131287	9.66345E-05	9.94629E-06	0.000116527	9.94629E-06	2.50135E-05	3.62951E-05	2.1515E-05	1.12553E-08	1.6853E-07	3.3113E-08	2.12899E-07	0.21289875
3837303773375	383730	3773375	0.000125319	0.000384707	0.000452384	0.000446361	9.48811E-05	0.000123392	9.08233E-05	9.34816E-06	0.00010952	9.34816E-06	2.47171E-05	3.58651E-05	2.12601E-05	1.06191E-08	1.5887E-07	3.1182E-08	2.00675E-07	0.20067542
3837403773375	383740	3773375	0.000119852	0.000367924	0.000432649	0.000426888	9.07418E-05	0.000118009	8.6861E-05	8.94033E-06	0.000104742	8.94033E-06	2.46204E-05	3.57248E-05	2.11769E-05	1.01874E-08	1.5232E-07	2.9872E-08	1.92376E-07	0.19237624
3837503773375	383750	3773375	0.000114758	0.000352288	0.000414262	0.000408746	8.68855E-05	0.000112994	8.31696E-05	8.56039E-06	0.00010029	8.56039E-06	2.45238E-05	3.55845E-05	2.10938E-05	9.78459E-09	1.462E-07	2.8651E-08	1.84638E-07	0.1846383
3837603773375	383760	3773375	0.000110315	0.000338647	0.000398221	0.000392918	8.3521E-05	0.000108618	7.9949E-05	8.22891E-06	9.64068E-05	8.22891E-06	2.44738E-05	3.55121E-05	2.10508E-05	9.43381E-09	1.4088E-07	2.7588E-08	1.77899E-07	0.17789922
3837703773375	383770	3773375	0.000106424	0.000326704	0.000384177	0.000379062	8.05755E-05	0.000104788	7.71295E-05	7.93871E-06	9.3007E-05	7.93871E-06	2.44863E-05	3.55302E-05	2.10616E-05	9.12769E-09	1.3623E-07	2.6661E-08	1.72017E-07	0.17201653
3837803773375	383780	3773375	0.000102779	0.000315513	0.000371018	0.000366077	7.78155E-05	0.000101198	7.44876E-05	7.66678E-06	8.98211E-05	7.66678E-06	2.45113E-05	3.55664E-05	2.1083E-05	8.8409E-09	1.3187E-07	2.5794E-08	1.66506E-07	0.16650647
3837903773375	383790	3773375	9.94382E-05	0.000305258	0.000358959	0.000354179	7.52864E-05	9.79093E-05	7.20666E-05	7.41759E-06	8.69017E-05	7.41759E-06	2.45705E-05	3.56524E-05	2.1134E-05	8.57844E-09	1.2789E-07	2.5E-08	1.61464E-07	0.16146375
3838003773375	383800	3773375	9.63208E-05	0.000295688	0.000347705	0.000343076	7.29261E-05	9.48398E-05	6.98073E-05	7.18505E-06	8.41774E-05	7.18505E-06	2.46454E-05	3.5761E-05	2.11984E-05	8.33346E-09	1.2417E-07	2.4259E-08	1.56758E-07	0.15675831
3838103773375	383810	3773375	9.3463E-05	0.000286915	0.000337389	0.000332896	7.07624E-05	9.20259E-05	6.77361E-05	6.97186E-06	8.16798E-05	6.97186E-06	2.47421E-05	3.59013E-05	2.12816E-05	8.10906E-09	1.2076E-07	2.3582E-08	1.52449E-07	0.15244906
3838203773375	383820	3773375	9.08718E-05	0.000278961	0.000328035	0.000323667	6.88006E-05	8.94746E-05	6.58582E-05	6.77858E-06	7.94153E-05	6.77858E-06	2.48669E-05	3.60824E-05	2.13889E-05	7.90565E-09	1.1767E-07	2.2968E-08	1.48543E-07	0.14854348
3838303773375	383830	3773375	8.84548E-05	0.000271541	0.00031931	0.000315058	6.69707E-05	8.70948E-05	6.41065E-05	6.59828E-06	7.73031E-05	6.59828E-06	2.49854E-05	3.62544E-05	2.14909E-05	7.7154E-09	1.1478E-07	2.2394E-08	1.44894E-07	0.14489351
3838403773375	383840	3773375	8.42832E-05	0.000258735	0.000304251	0.0003002	6.38123E-05	8.29873E-05	6.10832E-05	6.2871E-06	7.36574E-05	6.2871E-06	2.45238E-05	3.55845E-05	2.10938E-05	7.37436E-09	1.0964E-07	2.1377E-08	1.38389E-07	0.13838947
3838503773375	383850	3773375	8.00771E-05	0.000245823	0.000289068	0.000285219	6.06278E-05	7.88459E-05	5.80349E-05	5.97335E-06	6.99816E-05	5.97335E-06	2.39592E-05	3.47653E-05	2.06081E-05	7.02826E-09	1.0442E-07	2.0348E-08	1.31797E-07	0.13179681
3838603773375	383860	3773375	7.61197E-05	0.000233674	0.000274782	0.000271123	5.76315E-05	7.49493E-05	5.51667E-05	5.67814E-06	6.6523E-05	5.67814E-06	2.33821E-05	3.39279E-05	2.01118E-05	6.70103E-09	9.9492E-08	1.9376E-08	1.2557E-07	0.12556966
3838703773375	383870	3773375	7.22874E-05	0.00022191	0.000260948	0.000257473	5.473E-05	7.11759E-05	5.23893E-05	5.39227E-06	6.31739E-05	5.39227E-06	2.27614E-05	3.30272E-05	1.95779E-05	6.3826E-09	9.4701E-08	1.8433E-08	1.19517E-07	0.11951724
3838803773375	383880	3773375	6.87508E-05	0.000211053	0.000248181	0.000244877	5.20524E-05	6.76937E-05	4.98263E-05	5.12847E-06	6.00832E-05	5.12847E-06	2.21656E-05	3.21627E-05	1.90654E-05	6.08763E-09	9.0266E-08	1.7561E-08	1.13915E-07	0.11391471
3838903773375	383890	3773375	6.54212E-05	0.000200832	0.000236162	0.000233017	4.95315E-05	6.44153E-05	4.74131E-05	4.88009E-06	5.71733E-05	4.88009E-06	2.1576E-05	3.13073E-05	1.85583E-05	5.80876E-09	8.6077E-08	1.6738E-08	1.08623E-07	0.10862346
3839003773375	383900	3773375	6.23256E-05	0.000191329	0.000224987	0.000221991	4.71877E-05	6.13673E-05	4.51697E-05	4.64917E-06	5.4468E-05	4.64917E-06	2.10114E-05	3.04881E-05	1.80727E-05	5.54847E-09	8.2169E-08	1.5971E-08	1.03689E-07	0.10368873
3839103773375	383910	3773375	5.94223E-05	0.000182416	0.000214507	0.00021165	4.49896E-05	5.85087E-05	4.30656E-05	4.43261E-06	5.19308E-05	4.43261E-06	2.04656E-05	2.9696E-05	1.76032E-05	5.30352E-09	7.8495E-08	1.5251E-08	9.90493E-08	0.09904932
3829703773385	382970	3773385	2.18415E-05	6.70497E-05	7.8845E-05	7.77952E-05	1.65366E-05	2.15057E-05	1.58294E-05	1.62927E-06	1.90879E-05	1.62927E-06	1.14477E-05	1.66109E-05	9.84662E-06	3.53089E-09	4.6086E-08	8.0428E-09	5.76596E-08	0.05765963
3829803773385	382980	3773385	2.26472E-05	6.95229E-05	8.17533E-05	8.06647E-05	1.71466E-05	2.2299E-05	1.64133E-05	1.68937E-06	1.9792E-05	1.68937E-06	1.16692E-05	1.69323E-05	1.00371E-05	3.70398E-09	4.8242E-08	8.4054E-09	6.03511E-08	0.06035106
3829903773385	382990	3773385	2.33748E-05	7.17566E-05	8.43799E-05	8.32564E-05	1.76975E-05	2.30154E-05	1.69406E-05	1.74364E-06	2.04279E-05	1.74364E-06	1.1847E-05	1.71903E-05	1.019E-05	3.86919E-09	5.0283E-08	8.7469E-09	6.28994E-08	0.06289944
3830003773385	383000	3773385	2.395E-05	7.35224E-05	8.64564E-05	8.53052E-05	1.8133E-05	2.35818E-05	1.73575E-05	1.78655E-06	2.09306E-05	1.78655E-06	1.19531E-05	1.73442E-05	1.02813E-05	4.01321E-09	5.2041E-08	9.0373E-09	6.50913E-08	0.06509127
3830103773385	383010	3773385	2.45524E-05	7.53718E-05	8.8631E-05	8.74509E-05	1.85891E-05	2.41749E-05	1.77941E-05	1.83149E-06	2.14575E-05	1.83149E-06	1.20622E-05	1.75026E-05	1.03752E-05	4.16825E-09	5.3926E-08	9.3481E-09	6.74427E-08	0.06744272
3830203773385	383020	3773385	2.48101E-05	7.61627E-05	8.95612E-05	8.83686E-05	1.87842E-05	2.44286E-05	1.79808E-05	1.85071E-06	2.16822E-05	1.85071E-06	1.20186E-05	1.74392E-05	1.03376E-05	4.26881E-09	5.5097E-08	9.5337E-09	6.88993E-08	0.06889928
3830303773385	383030	3773385	2.50424E-05	7.68757E-05	9.03996E-05	8.91959E-05	1.896E-05	2.46573E-05	1.81491E-05	1.86803E-06	2.18852E-05	1.86803E-06	1.19468E-05	1.73351E-05	1.02759E-05	4.37232E-09	5.6289E-08	9.7203E-09	7.03813E-08	0.07038129
3830403773385	383040	3773385	2.54343E-05	7.80789E-05	9.18144E-05	9.05919E-05	1.92567E-05	2.50432E-05	1.84332E-05	1.89727E-06	2.22277E-05	1.89727E-06	1.1925E-05	1.73034E-05	1.02571E-05	4.50995E-09	5.7907E-08	9.9782E-09	7.23948E-08	0.07239478
3830503773385	383050	3773385	2.61256E-05	8.02012E-05	9.43101E-05	9.30543E-05	1.97802E-05	2.57239E-05	1.89342E-05	1.94884E-06	2.28319E-05	1.94884E-06	1.20217E-05	1.74437E-05	1.03403E-05	4.70814E-09	6.0286E-08	1.0366E-08	7.53597E-08	0.07535971
3830603773385	383060	3773385	2.68642E-05	8.24683E-05	9.6976E-05	9.56848E-05	2.03393E-05	2.64511E-05	1.94695E-05	2.00393E-06	2.34773E-05	2.00393E-06	1.21215E-05	1.75886E-05	1.04261E-05	4.92339E-09	6.2867E-08	1.0785E-08	7.8575E-08	0.078575
3830703773385	383070	3773385	2.76154E-05	8.47744E-05	9.96878E-05	9.83604E-05	2.09081E-05	2.71908E-05	2.00139E-05	2.05997E-06	2.41338E-05	2.05997E-06	1.2212E-05	1.77198E-05	1.0504E-05	5.14894E-09	6.5563E-08	1.1221E-08	8.19326E-08	0.0819326
3830803773385	383080	3773385	2.84156E-05	8.72309E-05	0.000102576	0.000101211	2.15139E-05	2.79787E-05	2.05938E-05	2.11966E-06	2.48331E-05	2.11966E-06	1.22993E-05	1.78466E-05	1.05791E-05	5.39149E-09	6.8458E-08	1.1689E-08	8.55384E-08	0.08553843
3830903773385	383090	3773385	2.94118E-05	9.0289E-05	0.000106173	0.000104759	2.22681E-05	2.89595E-05	2.13158E-05	2.19397E-06	2.57037E-05	2.19397E-06	1.24615E-05	1.80819E-05	1.07186E-05	5.6858E-09	7.1983E-08	1.2261E-08	8.99296E-08	0.08992963
3831003773385	383100	3773385	3.12644E-05	9.59763E-05	0.00011286	0.000111358	2.36708E-05	3.07837E-05	2.26585E-05	2.33217E-06	2.73228E-05	2.33217E-06	1.29824E-05	1.88378E-05	1.11667E-05	6.1948E-09	7.8136E-08	1.327E-08	9.76013E-08	0.0976013
3831103773385	383110	3773385	3.33511E-05	0.000102382	0.000120393	0.00011879	2.52507E-05	3.28383E-05	2.41708E-05	2.48782E-06	2.91464E-05	2.48782E-06	1.3547E-05	1.9657E-05	1.16523E-05	6.7874E-09	8.5276E-08	1.4436E-08	1.06499E-07	0.10649913
3831203773385	383120	3773385	3.59749E-05	0.000110437	0.000129865	0.000128135	2.72372E-05	3.54218E-05	2.60724E-05	2.68355E-06	3.14395E-05	2.68355E-06	1.42457E-05	2.06709E-05	1.22533E-05	7.55105E-09	9.4451E-08	1.5932E-08	1.17934E-07	0.11793434
3831303773385	383130	3773385	3.92175E-05	0.000120391	0.00014157	0.000139685	2.96922E-05	3.86145E-05	2.84224E-05	2.92543E-06	3.42732E-05	2.92543E-06	1.50443E-05	2.18296E-05	1.29401E-05	8.54618E-09	1.0634E-07	1.7861E-08	1.32749E-07	0.13274852
3831403773385	383140	3773385	4.29228E-05	0.000131766	0.000154945	0.000152882	3.24976E-05	4.22628E-05	3.11077E-05	3.20182E-06	3.75114E-05	3.20182E-06	1.58303E-05	2.29701E-05	1.36162E-05	9.79611E-09	1.2114E-07	2.0241E-08	1.51174E-07	0.15117354
3831503773385	383150	3773385	4.6042E-05	0.000141341	0.000166205	0.000163992	3.48591E-05	4.5334E-05	3.33683E-05	3.4345E-06	4.02373E-05	3.4345E-06	1.63731E-05	2.37577E-05	1.40831E-05	1.10459E-08	1.3571E-07	2.2555E-08	1.69313E-07	0.16931325
3831603773385	383160	3773385	4.94696E-05	0.000151863	0.000178579	0.000176201	3.74543E-05	4.8709E-05	3.58525E-05	3.69018E-06	4.32328E-05	3.69018E-06	1.69002E-05	2.45226E-05	1.45365E-05	1.26305E-08	1.54E-07	2.5431E-08	1.92058E-07	0.19205841
3831703773385	383170	3773385	5.34779E-05	0.000164168	0.000193048	0.000190478	4.0489E-05	5.26556E-05	3.87574E-05	3.98918E-06	4.67358E-05	3.98918E-06	1.7418E-05	2.5274E-05	1.49819E-05	1.48592E-08	1.7942E-07	2.9389E-08	2.23666E-07	0.22366572

			EGIODemolition	EGIOSite Grubbing / Prep	EGIOMass Grading / Excavation	EGIOMass Grading / Excavation	EGIODrainage / Utilities Trenching	EGIODrainage / Utilities Trenching	EGIOFoundations / Concrete Pads	EGIOFoundations / Concrete Pads	EGIOBuilding / Structure Construction	EGIOBuilding / Structure Construction	EGIOAsphalt Paving	EGIOArchitectural Coating	EGIOLandscaping or Other Finishing	EGIOWaterside Construction (Piles)	HIWaterside Construction (Landscaping)	HIWaterside Construction (Landscaping)	KMDemolition	KMSite Grubbing / Prep
Unique Identifier	X (UTM)	Y (UTM)	2025	2025	2025	2026	2026	2027	2026	2027	2026	2027	2027	2027	2027	2027	2025	2026	2025	2025
3831803773385	383180	3773385	0.00128626	0.00050449	0.000167071	0.000163629	0.000379955	0.000379369	0.000499211	0.000498889	0.000534717	0.0005219	2.08078E-05	2.08078E-05	0.000563516	2.08078E-05	0.000239329	0.000231833	6.97342E-05	0.000302651
3831903773385	383190	3773385	0.001717378	0.00067358	0.000223069	0.000218473	0.000507305	0.000506522	0.000666533	0.000666103	0.00071394	0.000696827	2.7782E-05	2.7782E-05	0.000752391	2.7782E-05	0.000315412	0.000305532	7.51882E-05	0.000326322
3832003773385	383200	3773385	0.002443224	0.00095827	0.000317349	0.00031081	0.000721716	0.000720603	0.000948241	0.000947629	0.001015684	0.000991339	3.9524E-05	3.9524E-05	0.001070387	3.9524E-05	0.000442807	0.000428938	8.06015E-05	0.000349816
3835503773385	383550	3773385	0.005303464	0.00208009	0.000688863	0.00067467	0.001566618	0.0015642	0.002058331	0.002057002	0.002204729	0.002151883	8.5794E-05	8.5794E-05	0.002323471	8.5794E-05	0.001371889	0.001328919	0.002416247	0.010486682
3835603773385	383560	3773385	0.003511912	0.00137742	0.00045616	0.000446761	0.001037402	0.001035801	0.00136301	0.001362131	0.001459954	0.00142496	5.68121E-05	5.68121E-05	0.001538584	5.68121E-05	0.000944933	0.000915336	0.001648333	0.007153883
3835703773385	383570	3773385	0.002508235	0.00098377	0.000325793	0.00031908	0.000740921	0.000739777	0.000973473	0.000972845	0.001042711	0.001017718	4.05757E-05	4.05757E-05	0.001098869	4.05757E-05	0.000696482	0.000674667	0.001202457	0.005218747
3835803773385	383580	3773385	0.00195612	0.00076722	0.000254079	0.000248844	0.000577828	0.000576937	0.000759191	0.000758701	0.000813188	0.000793697	3.16441E-05	3.16441E-05	0.000856985	3.16441E-05	0.000552934	0.000535615	0.00094503	0.004101499
3835903773385	383590	3773385	0.001615846	0.00063376	0.000209881	0.000205557	0.000477313	0.000476576	0.000627127	0.000626722	0.000671731	0.00065563	2.61395E-05	2.61395E-05	0.000707909	2.61395E-05	0.000461471	0.000447017	0.000781558	0.003392015
3836003773385	383600	3773385	0.001370358	0.00053747	0.000177995	0.000174328	0.000404797	0.000404173	0.000531851	0.000531507	0.000569678	0.000556024	2.21682E-05	2.21682E-05	0.00060036	2.21682E-05	0.000393708	0.000381376	0.000661013	0.002868843
3836103773385	383610	3773385	0.001157072	0.00045382	0.000150291	0.000147195	0.000341793	0.000341266	0.000449072	0.000448782	0.000481012	0.000469482	1.87179E-05	1.87179E-05	0.000506918	1.87179E-05	0.000333482	0.000323036	0.000554529	0.002406694
3836203773385	383620	3773385	0.000993824	0.00038979	0.000129087	0.000126427	0.000293571	0.000293118	0.000385713	0.000385465	0.000413147	0.000403244	1.60771E-05	1.60771E-05	0.000435398	1.60771E-05	0.00028665	0.000277672	0.000472309	0.002049855
3836303773385	383630	3773385	0.000872477	0.0003422	0.000113325	0.00011099	0.000257725	0.000257328	0.000338617	0.000338399	0.000362702	0.000354008	1.4114E-05	1.4114E-05	0.000382236	1.4114E-05	0.00025138	0.000243507	0.000410758	0.00178272
3836403773385	383640	3773385	0.000782971	0.00030709	0.0001017	9.96041E-05	0.000231286	0.000230929	0.000303879	0.000303683	0.000325493	0.000317691	1.26661E-05	1.26661E-05	0.000343023	1.26661E-05	0.000225132	0.000218081	0.000365178	0.001584898
3836503773385	383650	3773385	0.000708717	0.00027797	9.20547E-05	9.0158E-05	0.000209351	0.000209028	0.00027506	0.000274883	0.000294624	0.000287562	1.14649E-05	1.14649E-05	0.000310492	1.14649E-05	0.00020323	0.000196865	0.000327366	0.001420794
3836603773385	383660	3773385	0.000637714	0.00025012	8.28322E-05	8.11255E-05	0.000188378	0.000188087	0.000247503	0.000247344	0.000265107	0.000258753	1.03163E-05	1.03163E-05	0.000279385	1.03163E-05	0.000182245	0.000176537	0.000291406	0.001264724
3836703773385	383670	3773385	0.000576286	0.00022603	7.48533E-05	7.33111E-05	0.000170232	0.000169969	0.000223663	0.000223518	0.000239571	0.000233828	9.32256E-06	9.32256E-06	0.000252473	9.32256E-06	0.000164063	0.000158924	0.000260463	0.001130429
3836803773385	383680	3773385	0.00052331	0.00020525	6.79723E-05	6.65719E-05	0.000154583	0.000154345	0.000203102	0.000202971	0.000217548	0.000212333	8.46557E-06	8.46557E-06	0.000229264	8.46557E-06	0.000148391	0.000143743	0.000233972	0.001015455
3836903773385	383690	3773385	0.000474412	0.00018607	6.1621E-05	6.03514E-05	0.000140139	0.000139923	0.000184124	0.000184005	0.00019722	0.000192493	7.67455E-06	7.67455E-06	0.000207842	7.67455E-06	0.000133952	0.000129756	0.000209737	0.000910272
3837003773385	383700	3773385	0.000433481	0.00017002	5.63045E-05	5.51444E-05	0.000128048	0.000127851	0.000168238	0.00016813	0.000180204	0.000175885	7.01241E-06	7.01241E-06	0.00018991	7.01241E-06	0.000121854	0.000118037	0.00018955	0.000822661
3837103773385	383710	3773385	0.000404155	0.00015852	5.24953E-05	5.14137E-05	0.000119385	0.000119201	0.000156857	0.000156755	0.000168013	0.000163986	6.538E-06	6.538E-06	0.000177062	6.538E-06	0.000113154	0.000109609	0.000175087	0.000759889
3837203773385	383720	3773385	0.000380909	0.0001494	4.9476E-05	4.84566E-05	0.000112519	0.000112345	0.000147835	0.000147739	0.00015835	0.000154554	6.16196E-06	6.16196E-06	0.000166878	6.16196E-06	0.00010624	0.000102912	0.00016364	0.00071021
3837303773385	383730	3773385	0.000360322	0.00014132	4.6802E-05	4.58377E-05	0.000106437	0.000106273	0.000139845	0.000139755	0.000149791	0.000146201	5.82892E-06	5.82892E-06	0.000157859	5.82892E-06	0.000100123	9.69867E-05	0.000153554	0.000666434
3837403773385	383740	3773385	0.000346077	0.00013574	4.49517E-05	4.40255E-05	0.000102229	0.000102072	0.000134316	0.000134229	0.000143869	0.000140421	5.59848E-06	5.59848E-06	0.000151618	5.59848E-06	9.58568E-05	9.28544E-05	0.000146529	0.000635947
3837503773385	383750	3773385	0.000332837	0.00013054	4.3232E-05	4.23413E-05	9.83185E-05	9.81668E-05	0.000129178	0.000129094	0.000138365	0.000135049	5.3843E-06	5.3843E-06	0.000145818	5.3843E-06	9.18941E-05	8.90158E-05	0.000140023	0.000607709
3837603773385	383760	3773385	0.000321242	0.000126	4.17258E-05	4.08661E-05	9.48932E-05	9.47468E-05	0.000124677	0.000124597	0.000133545	0.000130344	5.19672E-06	5.19672E-06	0.000140737	5.19672E-06	8.84122E-05	8.56429E-05	0.00013432	0.000582958
3837703773385	383770	3773385	0.000311092	0.00012201	4.04075E-05	3.9575E-05	9.1895E-05	9.17533E-05	0.000120738	0.00012066	0.000129326	0.000126226	5.03253E-06	5.03253E-06	0.000136291	5.03253E-06	8.53518E-05	8.26784E-05	0.000129312	0.000561222
3837803773385	383780	3773385	0.000301589	0.00011829	3.91732E-05	3.83661E-05	8.90879E-05	8.89505E-05	0.00011705	0.000116974	0.000125375	0.00012237	4.8788E-06	4.8788E-06	0.000132127	4.8788E-06	8.24851E-05	7.99015E-05	0.000124634	0.00054092
3837903773385	383790	3773385	0.000293011	0.00011492	3.8059E-05	3.72749E-05	8.65541E-05	8.64205E-05	0.000113721	0.000113647	0.000121809	0.000118889	4.74003E-06	4.74003E-06	0.000128369	4.74003E-06	7.98876E-05	7.73853E-05	0.000120398	0.000522534
3838003773385	383800	3773385	0.000284981	0.00011177	3.7016E-05	3.62533E-05	8.41821E-05	8.40522E-05	0.000110604	0.000110533	0.000118471	0.000115631	4.61013E-06	4.61013E-06	0.000124852	4.61013E-06	7.74551E-05	7.5029E-05	0.000116439	0.000505355
3838103773385	383810	3773385	0.00027811	0.00010908	3.61235E-05	3.53792E-05	8.21523E-05	8.20256E-05	0.000107937	0.000107868	0.000115614	0.000112843	4.49898E-06	4.49898E-06	0.000121841	4.49898E-06	7.53562E-05	7.29959E-05	0.000113029	0.000490554
3838203773385	383820	3773385	0.000272739	0.00010697	3.54258E-05	3.46959E-05	8.05657E-05	8.04414E-05	0.000105853	0.000105784	0.000113382	0.000110664	4.41209E-06	4.41209E-06	0.000119488	4.41209E-06	7.36807E-05	7.13729E-05	0.000110302	0.000478718
3838303773385	383830	3773385	0.000267736	0.00010501	3.4776E-05	3.40595E-05	7.90878E-05	7.89658E-05	0.000103911	0.000103844	0.000111302	0.000108634	4.33115E-06	4.33115E-06	0.000117296	4.33115E-06	7.21272E-05	6.9868E-05	0.000107783	0.000467787
3838403773385	383840	3773385	0.000256903	0.00010076	3.3369E-05	3.26815E-05	7.5888E-05	7.57709E-05	9.9707E-05	9.96426E-05	0.000106799	0.000104239	4.15592E-06	4.15592E-06	0.000112551	4.15592E-06	6.89843E-05	6.68236E-05	0.000102764	0.000446002
3838503773385	383850	3773385	0.000245613	9.6333E-05	3.19025E-05	3.12452E-05	7.25529E-05	7.2441E-05	9.5325E-05	9.52635E-05	0.000102105	9.96576E-05	3.97328E-06	3.97328E-06	0.000107604	3.97328E-06	6.57355E-05	6.36766E-05	9.75971E-05	0.000423578
3838603773385	383860	3773385	0.000234862	9.2116E-05	3.0506E-05	2.98775E-05	6.9377E-05	6.92699E-05	9.11523E-05	9.10935E-05	9.76355E-05	9.52952E-05	3.79935E-06	3.79935E-06	0.000102894	3.79935E-06	6.2659E-05	6.06964E-05	9.27247E-05	0.000402432
3838703773385	383870	3773385	0.000224317	8.798E-05	2.91363E-05	2.8536E-05	6.62621E-05	6.61598E-05	8.70597E-05	8.70035E-05	9.32518E-05	9.10166E-05	3.62877E-06	3.62877E-06	9.82741E-05	3.62877E-06	5.96578E-05	5.77892E-05	8.79904E-05	0.000381884
3838803773385	383880	3773385	0.000214526	8.414E-05	2.78647E-05	2.72906E-05	6.337E-05	6.32723E-05	8.32599E-05	8.32062E-05	8.91818E-05	8.70442E-05	3.47039E-06	3.47039E-06	9.39849E-05	3.47039E-06	5.68862E-05	5.51044E-05	8.3634E-05	0.000362977
3838903773385	383890	3773385	0.000205302	8.0522E-05	2.66665E-05	2.61171E-05	6.06452E-05	6.05516E-05	7.96798E-05	7.96284E-05	8.5347E-05	8.33013E-05	3.32116E-06	3.32116E-06	8.99436E-05	3.32116E-06	5.42797E-05	5.25796E-05	7.95537E-05	0.000345268
3839003773385	383900	3773385	0.000196661	7.7133E-05	2.55442E-05	2.50179E-05	5.80927E-05	5.80031E-05	7.63263E-05	7.6277E-05	8.1755E-05	7.97953E-05	3.18138E-06	3.18138E-06	8.61581E-05	3.18138E-06	5.18526E-05	5.02284E-05	7.5763E-05	0.000328817
3839103773385	383910	3773385	0.000188541	7.3949E-05	2.44895E-05	2.39849E-05	5.56942E-05	5.56083E-05	7.31749E-05	7.31277E-05	7.83795E-05	7.65007E-05	3.05003E-06	3.05003E-06	8.26008E-05	3.05003E-06	4.95761E-05	4.80233E-05	7.22236E-05	0.000313455
3829703773385	382970	3773395	0.00019658	7.7102E-05	2.55337E-05	2.50076E-05	5.80689E-05	5.79793E-05	7.62949E-05	7.62457E-05	8.17214E-05	7.97625E-05	3.18007E-06	3.18007E-06	8.61227E-05	3.18007E-06	3.87015E-05	3.74893E-05	2.60117E-05	0.000112893
3829803773395	382980	3773395	0.000207754	8.1484E-05	2.6985E-05	2.6429E-05	6.13695E-05	6.12748E-05	8.06315E-05	8.05795E-05	8.63664E-05	8.42962E-05	3.36083E-06	3.36083E-06	9.10179E-05	3.36083E-06	4.08919E-05	3.9611E-05	2.70143E-05	0.000117244
3829903773395	382990	3773395	0.000218038	8.5518E-05	2.83208E-05	2.77373E-05	6.44075E-05	6.43081E-05	8.4623E-05	8.45684E-05	9.06418E-05	8.84691E-05	3.5272E-06	3.5272E-06	9.55235E-05	3.5272E-06	4.28938E-05	4.15503E-05	2.78448E-05	0.000120848
3830003773395	383000	3773395	0.000226086	8.8674E-05	2.93662E-05	2.87611E-05	6.67848E-05	6.66817E-05	8.77464E-05	8.76898E-05	9.39874E-05	9.17346E-05	3.65739E-06	3.65739E-06	9.90493E-05	3.65739E-06	4.44384E-05	4.30465E-05	2.83472E-05	0.000123029
3830103773395	383010	3773395	0.00023488	9.2123E-05	3.05083E-05	2.98798E-05	6.93823E-05	6.92752E-05	9.11592E-05	9.11004E-05	9.76429E-05	9.53025E-05	3.79964E-06	3.79964E-06	0.000102902	3.79964E-06	4.61247E-05	4.46799E-05	2.88745E-05	0.000125317
3830203773395	383020	3773395	0.00024282	9.5237E-05	3.15397E-05	3.08898E-05	7.17278E-05	7.16171E-05	9.42409E-05	9.41801E-05	0.000100944	9.85242E-05	3.92809E-06	3.92809E-06	0.00010638	3.92809E-06	4.76333E-05	4.61414E-05	2.92343E-05	0.000126879
3830303773395	383030	3773395	0.000251406	9.8605E-05	3.2655E-05	3.19822E-05	7.42643E-05	7.41497E-05	9.75735E-05	9.75106E-05	0.000104513	0.000102008	4.067E-06	4.067E-06	0.000110142	4.067E-06	4.92694E-05	4.77261E-05	2.96168E-05	0.000128539
3830403773395	383040	3773395	0.000261538	0.00010258	3.3971E-05	3.32711E-05	7.72571E-05	7.71379E-05	0.000101506	0.00010144	0.000108725	0.000106119	4.2309E-06	4.2309E-06	0.000114581	4.2309E-06	5.12104E-05	4.96063E-05	3.01328E-05	0.000130778
3830503773395	383050	3773395	0.000274239	0.00010756	3.56207E-05	3.48868E-05	8.10088E-05	8.08838E-05	0.000106435	0.000106366	0.000114005	0.000111272	4.43635E-06	4.43635E-06	0.000120145	4.43635E-06	5.36429E-05	5.19627E-05	3.08864E-05	0.000134049
3830603773395	383060	3773395	0.000288062	0.00011298	3.74162E-05	3.66453E-05	8.50921E-05	8.49608E-05	0.0001118	0.000111728	0.000119752	0.000116881	4.65997E-06	4.65997E-06	0.000126201	4.65997E-06	5.62889E-05	5.45258E-05	3.17011E-05	0.000137585
3830703773395	383070	3773395	0.000303924	0.0001192	3.94765E-05	3.86631E-05	8.97778E-05	8.96392E-05	0.000117956	0.00011788	0.000126346	0.000123317	4.91657E-06	4.91657E-06	0.000133151	4.91657E-06	5.93188E-05	5.74608E-05	3.26606E-05	0.000141749
3830803773395	383080	3773395	0.000321574	0.00012613	4.1769E-05	4.09084E-05	9.49914E-05	9.48448E-05	0.000124806	0.000124726	0.000133683	0.000130479	5.20209E-06	5.20209E-06	0.000140883	5.20209E-06	6.26841E-05	6.07207E-05	3.3722E-05	0.000146356
3830903773395	383090	3773395	0.000342439	0.00013431	4.44792E-05	4.35627E-05	0.000101155	0.000100999	0.000132904	0.000132818	0.000142357	0.000138945	5.53963E-06	5.53963E-06	0.000150024	5.53963E-06	6.66468E-05	6.45593E-05	3.4987E-05	0.000151846
3831003773395	383100	3773395	0.000376741	0.00014776	4.89347E-05	4.79264E-05	0.000111288	0.000111116	0.000146217	0.000146123	0.000156617	0.000152863	6.09454E-06	6.09454E-06	0.000165052	6.09454E-06	7.31318E-05	7.08411E-05	3.72207E-05	0.00016154
3831103773395	383110	3773395	0.000417214	0.00016364	5.41917E-05	5.30751E-05	0.000123243	0.000123053	0.000161925	0.000161821	0.000173442	0.000169285	6.74927E-06	6.74927E-06	0.000182783	6.74927E-06	8.07612E-05	7.82316E-05	3.97689E-05	0.0001726
3831203773395	383120	3773395	0.000468493	0.00018375	6.08522E-05	5.95984E-05	0.00013839	0.000138177	0.000181827	0.00018171	0.000194759	0.000190091	7.57879E-06	7.57879E-06	0.000205249	7.57879E-06	9.04177E-05	8.75857E-05	4.29123E-05	0.000186242
3831303773395	383130	3773395	0.000535076	0.00020986	6.95007E-05	6.80687E-05	0.000158059	0.000157815	0.000207669	0.000207535	0.000222439	0.000217107	8.65591E-06	8.65591E-06	0.000234419	8.65591E-06	0.000102927	9.97027E-05	4.67573E-05	0.00020293
3831403773395	383140	3773395	0.000620001	0.00024317	8.05315E-05	7.88723E-05	0.000183145	0.000182863	0.000240629	0.000240474	0.000257744	0.000251566	1.00297E-05	1.00297E-05	0.000271625	1.00297E-05	0.000118803	0.000115081	5.11589E-05	0.000222033
3831503773395	383150	3773395	0.000702555	0.00027555	9.12543E-05	8.93742E-05	0.000207531	0.000207211	0.000272669	0.000272493	0.000292063	0.000285062	1.13652E-05	1.13652E-05	0.000307792	1.13652E-05	0.000134036	0.000129838	5.46554E-05	0.000237208
3831603773395	383160	3773395	0.000806836	0.00031645	0.000104799	0.00010264	0.000238335	0.000237968	0.000313142	0.00031294	0.000335414	0.000327374	1.30522E-05	1.30522E-05	0.000353478	1.30522E-05	0.000153111	0.000148315	5.84732E-05	0.000253778
3831703773395	383170	3773395	0.000952183	0.00037346	0.000123678	0.00012113	0.00028127	0.00028036	0.000369552	0.000369314	0.000395837	0.000386349	1.54034E-05	1.54034E-05	0.000417156	1.54034E-05	0.000179445	0.000173825	6.29359E-05	0.000273146
3831803773395	383180	3773395	0.001170859	0.00045923	0.000152082	0.000148949	0.000345866	0.000345332	0.000454423	0.00045413	0.000486744	0.000475077	1.8941E-05	1.8941E-05	0.000512958	1.8941E-05	0.000218583	0.000211736	6.80844E-05	0.000295491
3831903773395	383190	3773395	0.001500193	0.0005884	0.000194859	0.000190844	0.00044315	0.000442466	0.000582241	0.000581865	0.000623653	0.000608704	2.42686E-05	2.42686E-05	0.000657241	2.42686E-05	0.000276696	0.000268029	7.3466E-05	0.000318848
3832003773395	383200	3773395	0.002038845	0.00079966	0.000264824	0.000259368	0.000602265	0.000601335	0.000791297	0.000790787	0.000847578	0.000827262	3.29823E-05	3.29823E-05	0.000893227	3.29823E-05	0.000370567	0.00035896	7.90241E-05	0.00034297
3832103773395	383210	3773395	0.003034393	0.00119013	0.000394135	0.000386014	0.000896345	0.000894962	0.00117768	0.00117692	0.001261442	0.001231206	4.90873E-05	4.90873E-05	0.001329381	4.90873E-05	0.0005403 2	0.000523396	8.50439E-05	0.000369096
3835503773395	383550	3773395	0.005954489	0.00233543	0.00077324	0.000757489	0.001758927	0.001758213	0.002311	0.002309509	0.00247537	0.002416037	9.63256E-05	9.63256E-05	0.002608688	9.63256E-05	0.0015897	0.001539908	0.002843858	0.012342546
3835603773395	383560	3773395	0.004660532	0.00182793	0.000605353	0.000592881	0.001376698	0.001374574	0.001808802	0.001807635	0.001937452	0.001891013	7.53933E-05	7.53933E-05	0.002041799	7.53933E-05	0.001225963	0.001187563	0.002158757	0.009369158
3835803773395	383580	3773395	0.002325838	0.00091223	0.000302101	0.000295877	0.000687041	0.000685981	0.000902682	0.0009021	0.000966885	0.00094371	3.7625E-05	3.7625E-05	0.00101896	3.7625E-05	0.000652528	0.000632089	0.001123994	0.004878213
3835903773395	383590	3773395	0.001875094	0.00073544	0.000243555	0.000238536	0.000553894	0.000553039	0.000727744	0.000727274	0.000779504	0.00076082	3.03333E-05	3.03333E-05	0.000821487	3.03333E-05	0.000533779	0.00051706	0.00091094	0.003953542
3836003773395	383600	3773395	0.001561352	0.00061238	0.000202803	0.000198624	0.000461216	0.000460504	0.000605977	0.000605586	0.000649077	0.000633519	2.52579E-05	2.52579E-05	0.000684035	2.52579E-05	0.000448521	0.000434472	0.000758687	0.003292755
3836103773395	383610	3773395	0.00129367	0.0005074	0.000168034	0.000164572	0.000382144	0.000381554	0.000502087	0.000501763	0.000537798	0.000524907	2.09277E-05	2.09277E-05	0.000566762	2.09277E-05	0.000373566	0.000361865	0.000625825	0.002716123
3836203773395	383620	3773395	0.001094206	0.00042916	0.000142126	0.000139197	0.000323223	0.000322725	0.000424673	0.000424399	0.000454878	0.000443975	1.77009E-05	1.77009E-05	0.000479377	1.77009E-05	0.000316585	0.000306669	0.000525362	0.00228011
3836303773395	383630	3773395	0.000949596	0.00037244	0.000123342	0.000120801	0.000280506	0.000280073	0.000368548	0.00036831	0.000394761	0.000385299	1.53616E-05	1.53616E-05	0.000416022	1.53616E-05	0.000274706	0.000266102	0.000451982	0.001961635
3836403773395	383640	3773395	0.000845962	0.0003318	0.000109881	0.000107617	0.000249893	0.000249507	0.000328327	0.000328115	0.000351679	0.000343249	1.36851E-05	1.36851E-05	0.00037062	1.36851E-05	0.000244347	0.000236693	0.000399042	0.001731872
3836503773395	383650	3773395	0.000761127	0.00029852	9.88622E-05	9.68253E-05	0.000224833	0.000224486	0.000295401	0.000295211	0.000316412	0.000308827	1.23127E-05	1.23127E-05	0.000333453	1.23127E-05	0.000219307	0.000212438	0.000355621	0.00154342
3836603773395	383660	3773395	0.00068063	0.00026695	8.84065E-05	8.6585E-05	0.000201055	0.000200745	0.00026416	0.000263989	0.000282848	0.000276166	1.10105E-05	1.10105E-05	0.000298187	1.10105E-05	0.000195477	0.000189355	0.000314601	0.001365388
3836703773395	383670	3773395	0.000611603	0.00023988	7.94407E-05	7.78039E-05	0.000180665	0.000180386	0.00023737	0.000237216	0.000254253	0.000248158	9.89389E-06	9.89389E-06	0.000267946	9.89389E-06	0.000174991	0.00016951	0.00027958	0.001213395

			KMMass Grading / Excavation	KMMass Grading / Excavation	KMDrainage / Utilities Trenching	KMFoundations / Concrete Pads	KMBuilding / Structure Construction	KMAsphalt Paving	KMArchitectural Coating	KMLandscaping or Other Finishing	KMWaterside Construction (Piles)	EWNDemolition	EWNSite Grubbing / Prep	EWNDrainage / Utilities Trenching	EWNDrainage / Utilities Trenching	EWNDrainage / Utilities Trenching	EWNFoundation s / Concrete Pads	EWNBuilding / Structure Construction	EWNAsphalt Paving	EWNLandscaping or Other Finishing	EWNWaterside Construction (Piles)
Unique Identifier	X (UTM)	Y (UTM)	2025	2026	2026	2026	2026	2026	2026	2026	2026	2027	2027	2027	2028	2029	2029	2029	2029	2029	2029
3831803773385	383180	3773385	0.000230047	0.000227667	8.1757E-05	4.32655E-05	0.000148602	4.77398E-06	4.77398E-06	0.000153376	4.77398E-06	0.001205179	6.56838E-05	0.000154238	0.000151259	0.00014813	0.000128308	0.000278613	1.98218E-05	0.000288524	1.98218E-05
3831903773385	383190	3773385	0.00024804	0.000245473	8.81513E-05	4.66493E-05	0.000160224	5.14736E-06	5.14736E-06	0.000165372	5.14736E-06	0.001600257	8.72161E-05	0.0002048	0.000200845	0.000196689	0.000170369	0.000369947	2.63197E-05	0.000383107	2.63197E-05
3832003773385	383200	3773385	0.000265897	0.000263146	9.44979E-05	5.00079E-05	0.00017176	5.51795E-06	5.51795E-06	0.000177278	5.51795E-06	0.002266394	0.000123521	0.000290052	0.00028445	0.000278565	0.000241289	0.000523945	3.72758E-05	0.000542583	3.72758E-05
3835503773385	383550	3773385	0.007970996	0.007888504	0.00283283	0.001499123	0.005148962	0.000165416	0.000165416	0.005314378	0.000165416	0.005898348	0.000321468	0.000754867	0.000740289	0.000724972	0.000627961	0.001363579	9.70113E-05	0.001412085	9.70113E-05
3835603773385	383560	3773385	0.005437714	0.005381439	0.001932521	0.001022683	0.003512558	0.000112844	0.000112844	0.003625402	0.000112844	0.004083692	0.000222567	0.000522628	0.000512536	0.000501931	0.000434765	0.000944067	6.71653E-05	0.00097765	6.71653E-05
3835703773385	383570	3773385	0.003966804	0.003925752	0.001409771	0.000746045	0.002562406	8.23199E-05	8.23199E-05	0.002644725	8.23199E-05	0.003019981	0.000164593	0.000386495	0.000379031	0.000371189	0.000321519	0.000698159	4.96702E-05	0.000722994	4.96702E-05
3835803773385	383580	3773385	0.003117576	0.003085312	0.001107962	0.000586329	0.002013836	6.46965E-05	6.46965E-05	0.002078533	6.46965E-05	0.002399294	0.000130765	0.00030706	0.00030113	0.0002949	0.000255438	0.000554668	3.94617E-05	0.000574399	3.94617E-05
3835903773385	383590	3773385	0.002578293	0.00255161	0.000916305	0.000484905	0.00166548	5.35052E-05	5.35052E-05	0.001718985	5.35052E-05	0.002001407	0.000109079	0.000256139	0.000251192	0.000245995	0.000213077	0.000462685	3.29175E-05	0.000479144	3.29175E-05
3836003773385	383600	3773385	0.002180627	0.002158059	0.00077478	0.000410115	0.001408602	4.52528E-05	4.52528E-05	0.001453855	4.52528E-05	0.001705561	9.29553E-05	0.000218277	0.00021406	0.000209632	0.000181581	0.000394291	2.80517E-05	0.000408317	2.80517E-05
3836103773385	383610	3773385	0.001829344	0.001810412	0.000650135	0.000344049	0.001181687	3.79629E-05	3.79629E-05	0.00121965	3.79629E-05	0.001442626	7.8625E-05	0.000184626	0.000181061	0.000177315	0.000153587	0.000333506	2.37271E-05	0.000345369	2.37271E-05
3836203773385	383620	3773385	0.001558109	0.001541984	0.00055374	0.000293037	0.001006479	3.23342E-05	3.23342E-05	0.001038814	3.23342E-05	0.001238441	6.74966E-05	0.000158495	0.000155434	0.000152218	0.000131849	0.000286302	2.03689E-05	0.000296487	2.03689E-05
3836303773385	383630	3773385	0.001355057	0.001341034	0.000481577	0.000254849	0.000875316	2.81204E-05	2.81204E-05	0.000903436	2.81204E-05	0.001084752	5.91204E-05	0.000138826	0.000136145	0.000133328	0.000115487	0.000250773	1.78411E-05	0.000259693	1.78411E-05
3836403773385	383640	3773385	0.001204691	0.001192224	0.000428138	0.000226569	0.000778185	2.5E-05	2.5E-05	0.000803185	2.5E-05	0.000970344	5.2885E-05	0.000124184	0.000121786	0.000119266	0.000103307	0.000224324	1.59594E-05	0.000232304	1.59594E-05
3836503773385	383650	3773385	0.001079955	0.001068778	0.000383807	0.000203109	0.00069761	2.24114E-05	2.24114E-05	0.000720021	2.24114E-05	0.000875047	4.76912E-05	0.000111988	0.000109825	0.000107553	9.31608E-05	0.000202293	1.43921E-05	0.000209489	1.43921E-05
3836603773385	383660	3773385	0.000961325	0.000951376	0.000341647	0.00018079	0.00062098	1.99496E-05	1.99496E-05	0.000640929	1.99496E-05	0.000784183	4.2739E-05	0.000100359	9.84212E-05	9.63847E-05	8.34871E-05	0.000181287	1.28976E-05	0.000187736	1.28976E-05
3836703773385	383670	3773385	0.000859247	0.000850355	0.00030537	0.0001616	0.000555041	1.78313E-05	1.78313E-05	0.000572872	1.78313E-05	0.000705609	3.84566E-05	9.03033E-05	8.85594E-05	8.67271E-05	7.51218E-05	0.000163122	1.16053E-05	0.000168925	1.16053E-05
3836803773385	383680	3773385	0.000771854	0.000763866	0.000274311	0.000145164	0.000498588	1.60177E-05	1.60177E-05	0.000514606	1.60177E-05	0.000637968	3.47701E-05	8.16467E-05	8.007E-05	7.84133E-05	6.79205E-05	0.000147485	1.04928E-05	0.000152732	1.04928E-05
3836903773385	383690	3773385	0.000691904	0.000684743	0.000245897	0.000130128	0.000446944	1.43585E-05	1.43585E-05	0.000461302	1.43585E-05	0.000575772	3.13803E-05	7.36868E-05	7.22639E-05	7.07687E-05	6.12988E-05	0.000133107	9.46983E-06	0.000137842	9.46983E-06
3837003773385	383700	3773385	0.00062531	0.000618839	0.00022223	0.000117603	0.000403927	1.29766E-05	1.29766E-05	0.000416903	1.29766E-05	0.000523651	2.85397E-05	6.70165E-05	6.57224E-05	6.43625E-05	5.57499E-05	0.000121058	8.6126E-06	0.000125364	8.6126E-06
3837103773385	383710	3773385	0.000577597	0.000571619	0.000205273	0.00010863	0.000373106	1.19864E-05	1.19864E-05	0.000385092	1.19864E-05	0.00048611	2.64936E-05	6.2212E-05	6.10106E-05	5.97483E-05	5.17531E-05	0.000112379	7.99515E-06	0.000116376	7.99515E-06
3837203773385	383720	3773385	0.000539835	0.000534249	0.000191853	0.000101528	0.000348713	1.12028E-05	1.12028E-05	0.000359916	1.12028E-05	0.000456287	2.48682E-05	5.83952E-05	5.72676E-05	5.60826E-05	4.8578E-05	0.000105484	7.50463E-06	0.000109237	7.50463E-06
3837303773385	383730	3773385	0.000506561	0.000501319	0.000180028	9.527E-05	0.000327219	1.05122E-05	1.05122E-05	0.000337731	1.05122E-05	0.000429932	2.34318E-05	5.50224E-05	5.39598E-05	5.28433E-05	4.57722E-05	9.93915E-05	7.07117E-06	0.000102927	7.07117E-06
3837403773385	383740	3773385	0.000483388	0.000478385	0.000171792	9.09117E-05	0.00031225	1.00313E-05	1.00313E-05	0.000322281	1.00313E-05	0.000411509	2.24278E-05	5.26647E-05	5.16477E-05	5.0579E-05	4.38108E-05	9.51326E-05	6.76817E-06	9.85167E-05	6.76817E-06
3837503773385	383750	3773385	0.000461924	0.000457143	0.000164164	8.6875E-05	0.000298385	9.58593E-06	9.58593E-06	0.000307971	9.58593E-06	0.000394396	2.14951E-05	5.04746E-05	4.94998E-05	4.84756E-05	4.19889E-05	9.11765E-05	6.48671E-06	9.44198E-05	6.48671E-06
3837603773385	383760	3773385	0.00044311	0.000438524	0.000157478	8.33367E-05	0.000286232	9.19551E-06	9.19551E-06	0.000295428	9.19551E-06	0.000379366	2.06759E-05	4.8551E-05	4.76134E-05	4.66282E-05	4.03887E-05	8.77017E-05	6.23951E-06	9.08215E-05	6.23951E-06
3837703773385	383770	3773385	0.000426589	0.000422174	0.000151606	8.02295E-05	0.00027556	8.85265E-06	8.85265E-06	0.000284413	8.85265E-06	0.000366127	1.99544E-05	4.68567E-05	4.59518E-05	4.50011E-05	3.89793E-05	8.46412E-05	6.02177E-06	8.76521E-05	6.02177E-06
3837803773385	383780	3773385	0.000411157	0.000406902	0.000146122	7.73272E-05	0.000265592	8.53241E-06	8.53241E-06	0.000274124	8.53241E-06	0.000353715	1.92779E-05	4.52683E-05	4.43941E-05	4.34755E-05	3.76579E-05	8.17719E-05	5.81763E-06	8.46807E-05	5.81763E-06
3837903773385	383790	3773385	0.000397181	0.000393071	0.000141155	7.46988E-05	0.000256564	8.24238E-06	8.24238E-06	0.000264807	8.24238E-06	0.000342437	1.86633E-05	4.38248E-05	4.29785E-05	4.20893E-05	3.64571E-05	7.91645E-05	5.63213E-06	8.19806E-05	5.63213E-06
3838003773385	383800	3773385	0.000384124	0.000380149	0.000136515	7.2243E-05	0.00024813	7.97141E-06	7.97141E-06	0.000256101	7.97141E-06	0.000331855	1.80865E-05	4.24706E-05	4.16504E-05	4.07887E-05	3.53306E-05	7.67182E-05	5.45809E-06	7.94473E-05	5.45809E-06
3838103773385	383810	3773385	0.000372873	0.000369014	0.000132516	7.01271E-05	0.00024086	7.73793E-06	7.73793E-06	0.0002486	7.73793E-06	0.000322675	1.75862E-05	4.12957E-05	4.04982E-05	3.96603E-05	3.43532E-05	7.45959E-05	5.30709E-06	7.72494E-05	5.30709E-06
3838203773385	383820	3773385	0.000363877	0.000360111	0.000129319	6.84351E-05	0.000235051	7.55124E-06	7.55124E-06	0.000242602	7.55124E-06	0.000315225	1.71801E-05	4.03422E-05	3.95632E-05	3.87446E-05	3.356E-05	7.28735E-05	5.18456E-06	7.54658E-05	5.18456E-06
3838303773385	383830	3773385	0.000355568	0.000351888	0.000126366	6.68724E-05	0.000229683	7.37881E-06	7.37881E-06	0.000237062	7.37881E-06	0.000308272	1.68012E-05	3.94524E-05	3.86906E-05	3.789E-05	3.28198E-05	7.12663E-05	5.07021E-06	7.38014E-05	5.07021E-06
3838403773385	383840	3773385	0.000339009	0.0003355	0.000120481	6.37581E-05	0.000218987	7.03517E-06	7.03517E-06	0.000226022	7.03517E-06	0.000294888	1.60718E-05	3.77396E-05	3.70108E-05	3.6245E-05	3.13949E-05	6.81721E-05	4.85008E-06	7.05972E-05	4.85008E-06
3838503773385	383850	3773385	0.000321965	0.000318633	0.000114424	6.05526E-05	0.000207977	6.68147E-06	6.68147E-06	0.000214658	6.68147E-06	0.000281113	1.5321E-05	3.59767E-05	3.52819E-05	3.45519E-05	2.99284E-05	6.49877E-05	4.62353E-06	6.72995E-05	4.62353E-06
3838603773385	383860	3773385	0.000305891	0.000302725	0.000108711	5.75296E-05	0.000197594	6.34791E-06	6.34791E-06	0.000203942	6.34791E-06	0.000268081	1.46108E-05	3.43089E-05	3.36463E-05	3.29501E-05	2.8541E-05	6.1975E-05	4.40919E-06	6.41796E-05	4.40919E-06
3838703773385	383870	3773385	0.000290273	0.000287269	0.000103161	5.45923E-05	0.000187505	6.0238E-06	6.0238E-06	0.000193529	6.0238E-06	0.000255379	1.39185E-05	3.26832E-05	3.2052E-05	3.13888E-05	2.71886E-05	5.90384E-05	4.20026E-06	6.11385E-05	4.20026E-06
3838803773385	383880	3773385	0.000275901	0.000273046	9.80532E-05	5.18894E-05	0.000178222	5.72556E-06	5.72556E-06	0.000183947	5.72556E-06	0.000243633	1.32783E-05	3.118E-05	3.05779E-05	2.99452E-05	2.59381E-05	5.6323E-05	4.00708E-06	5.83266E-05	4.00708E-06
3838903773385	383890	3773385	0.000262441	0.000259725	9.32694E-05	4.93578E-05	0.000169527	5.44622E-06	5.44622E-06	0.000174973	5.44622E-06	0.000232584	1.26761E-05	2.9766E-05	2.91912E-05	2.85872E-05	2.47618E-05	5.37688E-05	3.82536E-06	5.56815E-05	3.82536E-06
3839003773385	383900	3773385	0.000249936	0.000247349	8.88252E-05	4.7006E-05	0.000161449	5.18672E-06	5.18672E-06	0.000166636	5.18672E-06	0.000222286	1.21149E-05	2.8448E-05	2.78986E-05	2.73214E-05	2.36654E-05	5.1388E-05	3.65598E-06	5.3216E-05	3.65598E-06
3839103773385	383910	3773385	0.00023826	0.000235794	8.46756E-05	4.481E-05	0.000153907	4.94441E-06	4.94441E-06	0.000158851	4.94441E-06	0.000212615	1.15878E-05	2.72103E-05	2.66849E-05	2.61327E-05	2.26358E-05	4.91523E-05	3.49692E-06	5.09008E-05	3.49692E-06
3829703773395	382970	3773395	8.58105E-05	8.49224E-05	3.04964E-05	1.61386E-05	5.54303E-05	1.78075E-06	1.78075E-06	5.72111E-05	1.78075E-06	0.000185502	1.01101E-05	2.37405E-05	2.3282E-05	2.28003E-05	1.97493E-05	4.28844E-05	3.05099E-06	4.44099E-05	3.05099E-06
3829803773395	382980	3773395	8.91178E-05	8.81955E-05	3.16718E-05	1.67606E-05	5.75667E-05	1.84939E-06	1.84939E-06	5.94161E-05	1.84939E-06	0.000196306	1.06989E-05	2.51231E-05	2.4638E-05	2.41282E-05	2.08995E-05	4.5382E-05	3.22869E-06	4.69964E-05	3.22869E-06
3829903773395	382990	3773395	9.18577E-05	9.0907E-05	3.26455E-05	1.72759E-05	5.93366E-05	1.90625E-06	1.90625E-06	6.12428E-05	1.90625E-06	0.000206237	1.12402E-05	2.63941E-05	2.58844E-05	2.53488E-05	2.19568E-05	4.76778E-05	3.39202E-06	4.93738E-05	3.39202E-06
3830003773395	383000	3773395	9.3515E-05	9.25473E-05	3.32345E-05	1.75876E-05	6.04072E-05	1.94064E-06	1.94064E-06	6.23478E-05	1.94064E-06	0.000213986	1.16625E-05	2.73857E-05	2.68569E-05	2.63012E-05	2.27817E-05	4.94692E-05	3.51947E-06	5.12289E-05	3.51947E-06
3830103773395	383010	3773395	9.52545E-05	9.42688E-05	3.38527E-05	1.79147E-05	6.15308E-05	1.97674E-06	1.97674E-06	6.35076E-05	1.97674E-06	0.000222439	1.21232E-05	2.84676E-05	2.79178E-05	2.73402E-05	2.36817E-05	5.14234E-05	3.6585E-06	5.32526E-05	3.6585E-06
3830203773395	383020	3773395	9.64416E-05	9.54435E-05	3.42746E-05	1.8138E-05	6.22976E-05	2.00137E-06	2.00137E-06	6.4299E-05	2.00137E-06	0.000230065	1.25388E-05	2.94436E-05	2.8875E-05	2.82775E-05	2.44936E-05	5.31864E-05	3.78393E-06	5.50784E-05	3.78393E-06
3830303773395	383030	3773395	9.77033E-05	9.66922E-05	3.4723E-05	1.83753E-05	6.31126E-05	2.02756E-06	2.02756E-06	6.51402E-05	2.02756E-06	0.000238335	1.29895E-05	3.05019E-05	2.99129E-05	2.92939E-05	2.5374E-05	5.50981E-05	3.91993E-06	5.70581E-05	3.91993E-06
3830403773395	383040	3773395	9.94055E-05	9.83767E-05	3.53279E-05	1.86954E-05	6.42122E-05	2.06288E-06	2.06288E-06	6.62751E-05	2.06288E-06	0.000248112	1.35224E-05	3.17532E-05	3.114E-05	3.04957E-05	2.6415E-05	5.73586E-05	4.08075E-06	5.93989E-05	4.08075E-06
3830503773395	383050	3773395	0.000101892	0.000100837	3.62115E-05	1.9163E-05	6.58181E-05	2.11447E-06	2.11447E-06	6.79325E-05	2.11447E-06	0.000260317	1.41876E-05	3.33152E-05	3.26719E-05	3.19959E-05	2.77144E-05	6.01801E-05	4.28149E-06	6.23209E-05	4.28149E-06
3830603773395	383060	3773395	0.000104579	0.000103497	3.71666E-05	1.96684E-05	6.75542E-05	2.17025E-06	2.17025E-06	6.97244E-05	2.17025E-06	0.000273602	1.49117E-05	3.50154E-05	3.43392E-05	3.36287E-05	2.91287E-05	6.32512E-05	4.49998E-06	6.55012E-05	4.49998E-06
3830703773395	383070	3773395	0.000107745	0.00010663	3.82916E-05	2.02638E-05	6.9599E-05	2.23594E-06	2.23594E-06	7.18349E-05	2.23594E-06	0.000288793	1.57396E-05	3.69595E-05	3.62458E-05	3.54959E-05	3.0746E-05	6.67631E-05	4.74984E-06	6.91381E-05	4.74984E-06
3830803773395	383080	3773395	0.000111246	0.000110095	3.9536E-05	2.09223E-05	7.18607E-05	2.3086E-06	2.3086E-06	7.41693E-05	2.3086E-06	0.000305684	1.66602E-05	3.91212E-05	3.83658E-05	3.75719E-05	3.25443E-05	7.0668E-05	5.02765E-06	7.31818E-05	5.02765E-06
3830903773395	383090	3773395	0.000115419	0.000114225	4.10191E-05	2.17072E-05	7.45565E-05	2.3952E-06	2.3952E-06	7.69517E-05	2.3952E-06	0.000325569	1.77439E-05	4.16661E-05	4.08615E-05	4.0016E-05	3.46613E-05	7.5265E-05	5.3547E-06	7.79423E-05	5.3547E-06
3831003773395	383100	3773395	0.000122788	0.000121517	4.36379E-05	2.3093E-05	7.93164E-05	2.54812E-06	2.54812E-06	8.18645E-05	2.54812E-06	0.000358019	1.95125E-05	4.5819E-05	4.49342E-05	4.40044E-05	3.8116E-05	8.27667E-05	5.8884E-06	8.57109E-05	5.8884E-06
3831103773395	383110	3773395	0.000131194	0.000129837	4.66254E-05	2.4674E-05	8.47466E-05	2.72257E-06	2.72257E-06	8.74691E-05	2.72257E-06	0.000396249	2.15961E-05	5.07117E-05	4.97324E-05	4.87034E-05	4.21862E-05	9.16048E-05	6.51719E-06	9.48634E-05	6.51719E-06
3831203773395	383120	3773395	0.000141564	0.000140099	5.03108E-05	2.66243E-05	9.14451E-05	2.93777E-06	2.93777E-06	9.43828E-05	2.93777E-06	0.000444671	2.42351E-05	5.69087E-05	5.58097E-05	5.4655E-05	4.73414E-05	0.000102799	7.31359E-06	0.000106456	7.31359E-06
3831303773395	383130	3773395	0.000154248	0.000152652	5.48186E-05	2.90098E-05	9.96386E-05	3.20099E-06	3.20099E-06	0.00010284	3.20099E-06	0.000507495	2.76592E-05	6.49489E-05	6.36947E-05	6.23768E-05	5.40299E-05	0.000117323	8.34688E-06	0.000121496	8.34688E-06
3831403773395	383140	3773395	0.000168769	0.000167022	5.99792E-05	3.17408E-05	0.000109018	3.50233E-06	3.50233E-06	0.000112521	3.50233E-06	0.000587471	3.20179E-05	7.51842E-05	7.37323E-05	7.22067E-05	6.25444E-05	0.000135811	9.66225E-06	0.000140643	9.66225E-06
3831503773395	383150	3773395	0.000180304	0.000178438	6.40785E-05	3.39101E-05	0.000116469	3.74169E-06	3.74169E-06	0.000120211	3.74169E-06	0.000664706	3.62273E-05	8.50686E-05	8.34258E-05	8.16997E-05	7.07671E-05	0.000153667	1.09325E-05	0.000159133	1.09325E-05
3831603773395	383160	3773395	0.000192898	0.000190902	6.85545E-05	3.62788E-05	0.000124605	4.00306E-06	4.00306E-06	0.000128608	4.00306E-06	0.000761764	4.15171E-05	9.749E-05	9.56074E-05	9.36292E-05	8.11003E-05	0.000176104	1.25289E-05	0.000182369	1.25289E-05
3831703773395	383170	3773395	0.00020762	0.00020547	7.37867E-05	3.90476E-05	0.000134115	4.30858E-06	4.30858E-06	0.000138424	4.30858E-06	0.000896325	4.88509E-05	0.000114711	0.00011249	0.000110168	9.54262E-05	0.000207212	1.4742E-05	0.00021483	1.4742E-05
3831803773395	383180	3773395	0.000224605	0.00022228	7.98228E-05	4.22419E-05	0.000145086	4.66104E-06	4.66104E-06	0.000149747	4.66104E-06	0.001097478	5.9814E-05	0.000140454	0.00013774	0.00013489	0.00011684	0.000253715	1.80504E-05	0.00026274	1.80504E-05
3831903773395	383190	3773395	0.000242358	0.00023985	8.61322E-05	4.55808E-05	0.000156554	5.02946E-06	5.02946E-06	0.000161584	5.02946E-06	0.001397956	7.61904E-05	0.000178909	0.000175454	0.000171824	0.000148832	0.000323179	2.29924E-05	0.000334675	2.29924E-05
3832003773395	383200	3773395	0.000260694	0.000257996	9.26486E-05	4.90293E-05	0.000168398	5.40997E-06	5.40997E-06	0.000173808	5.40997E-06	0.001887327	0.000102862	0.000241539	0.000236874	0.000231973	0.000200932	0.000436312	3.10412E-05	0.000451833	3.10412E-05
3832103773395	383210	3773395	0.000280553	0.000277649	9.97062E-05	5.27641E-05	0.000181226	5.82208E-06	5.82208E-06	0.000187048	5.82208E-06	0.002770544	0.000150998	0.000354572	0.000347725	0.00034053	0.000294963	0.000640494	4.55677E-05	0.000663278	4.55677E-05
3835503773395	383550	3773395	0.00938165	0.009284559	0.003334165	0.001764427	0.006060192	0.00019469	0.00019469	0.006254882	0.00019469	0.006872199	0.000374544	0.000879499	0.000862515	0.000844669	0.000731641	0.001588714	0.000113028	0.001645228	0.000113028
3835603773395	383560	3773395	0.007121559	0.007047858	0.002530946	0.001339367	0.004600258	0.000147788	0.000147788	0.004748046	0.000147788	0.005273757	0.000287427	0.000674932	0.000661898	0.000648203	0.000561464	0.001219186	8.67385E-05	0.001262555	8.67385E-05
3835803773395	383580	3773395	0.003707962	0.003669588	0.001317781	0.000697364	0.002395203	7.69483E-05	7.69483E-05	0.002472151	7.69483E-05	0.002823591	0.000153889	0.000361361	0.000354383	0.00034705	0.00030061	0.000652757	4.64401E-05	0.000675977	4.64401E-05
3835903773395	383590	3773395	0.003005113	0.002974013	0.001067994	0.000565178	0.00194119	6.23627E-05	6.23627E-05	0.002003552	6.23627E-05	0.002309158	0.000125852	0.000295524	0.000289818	0.000283821	0.000245842	0.000533831	3.79792E-05	0.00055282	3.79792E-05
3836003773395	383600	3773395	0.002502845	0.002476943	0.000889492	0.000470716	0.001616743	5.19395E-05	5.19395E-05	0.001668683	5.19395E-05	0.001938069	0.000105627	0.000248033	0.000243243	0.00023821	0.000206334	0.000448042	3.18758E-05	0.00046398	3.18758E-05
3836103773395	383610	3773395	0.002064543	0.002043177	0.000733722	0.000388283	0.001333617	4.28438E-05	4.28438E-05	0.00137646	4.28438E-05	0.001611336	8.78199E-05	0.000206218	0.000202235	0.000198051	0.000171549	0.000372508	2.6502E-05	0.000385759	2.6502E-05
3836203773395	383620	3773395	0.001733127	0.00171519	0.00061594	0.000325953	0.001119534	3.59662E-05	3.59662E-05	0.0011555	3.59662E-05	0.001363232	7.42979E-05	0.000174465	0.000171096	0.000167556	0.000145135	0.000315152	2.24213E-05	0.000326362	2.24213E-05
3836303773395	383630	3773395	0.001491052	0.001475621	0.000529908	0.000280425	0.000963163	3.09426E-05	3.09426E-05	0.000994106	3.09426E-05	0.001181129	6.43731E-05	0.00015116	0.000148241	0.000145174	0.000125748	0.000273053	1.94263E-05	0.000282766	1.94263E-05
3836403773395	383640	3773395	0.001316407	0.001302784	0.000467841	0.00024758	0.000850349	2.73183E-05	2.73183E-05	0.000877668	2.73183E-05	0.001049087	5.71766E-05	0.000134261	0.000131669	0.000128944	0.00011169	0.000242528	1.72545E-05	0.000251155	1.72545E-05
3836503773395	383650	3773395	0.001173164	0.001161022	0.000416933	0.000220639	0.000757819	2.43457E-05	2.43457E-05	0.000782165	2.43457E-05	0.000940406	5.12533E-05	0.000120352	0.000118028	0.000115586	0.000100119	0.000217403	1.5467E-05	0.000225136	1.5467E-05
3836603773395	383660	3773395	0.001037841	0.0010271	0.00036884	0.000195189	0.000670406	2.15375E-05	2.15375E-05	0.000691943	2.15375E-05	0.000837559	4.5648E-05	0.00010719	0.00010512	0.000102945	8.91697E-05	0.000193627	1.37755E-05	0.000200514	1.37755E-05
3836703773395	383670	3773395	0.000922309	0.000912764	0.000327782	0.000173461	0.000595777	1.91399E-05	1.91399E-05	0.000614917	1.91399E-05	0.000749406	4.08436E-05	9.59084E-05	9.40563E-05	9.21102E-05	7.97846E-05	0.000173247	1.23256E-05	0.00017941	1.23256E-05

			ISDemolition	ISDrainage / Utilities Trenching	ISDrainage / Utilities Trenching	ISAsphalt Paving	ISAsphalt Paving	SVDemolition	SVSite Grubbing / Prep	SVMass Grading / Excavation	SVMass Grading / Excavation	SVDrainage / Utilities Trenching	SVFoundations / Concrete Pads	SVBuilding / Structure Construction	SVBuilding / Structure Construction	SVAsphalt Paving	SVAsphalt Paving	SVArchitectural Coating	SVArchitectural Coating	SVLandscaping or Other Finishing	SVLandscaping or Other Finishing
Unique Identifier	X (UTM)	Y (UTM)	2027	2027	2028	2027	2028	2027	2027	2027	2028	2028	2028	2028	2029	2028	2029	2028	2029	2028	2029
3831803773385	383180	3773385	3.57885E-05	1.44107E-05	1.40409E-05	3.72176E-06	3.46698E-06	0.000205641	0.000147845	9.96812E-05	9.84155E-05	6.98282E-05	2.21826E-05	3.1778E-05	3.056555E-05	3.1244E-06	2.90692E-06	3.1244E-06	2.90692E-06	3.1778E-05	3.056555E-05
3831903773385	383190	3773385	3.81177E-05	1.53485E-05	1.49547E-05	3.96398E-06	3.69262E-06	0.000219735	0.000157977	0.000106513	0.00010516	7.46139E-05	2.37029E-05	3.39559E-05	3.26603E-05	3.33853E-06	3.10615E-06	3.33853E-06	3.10615E-06	3.39559E-05	3.26603E-05
3832003773385	383200	3773385	4.0398E-05	1.62667E-05	1.58494E-05	4.20111E-06	3.91352E-06	0.000234497	0.00016859	0.000113668	0.000112225	7.96265E-05	2.52953E-05	3.6237E-05	3.48544E-05	3.56281E-06	3.31482E-06	3.56281E-06	3.31482E-06	3.6237E-05	3.48544E-05
3835503773385	383550	3773385	0.001119813	0.000450906	0.000439337	0.000116453	0.000108481	0.009595889	0.006898923	0.004651452	0.004592393	0.003258414	0.001035114	0.001482865	0.001426285	0.000145795	0.000135647	0.000145795	0.000135647	0.001482865	0.001426285
3835603773385	383560	3773385	0.000764376	0.000307785	0.000299888	7.94898E-05	7.40482E-05	0.006237053	0.004484103	0.00302331	0.002984924	0.002117876	0.000672795	0.00096382	0.000927044	9.47624E-05	8.81665E-05	9.47624E-05	8.81665E-05	0.00096382	0.000927044
3835703773385	383570	3773385	0.000558099	0.000224725	0.00021896	5.80384E-05	5.40654E-05	0.004363602	0.003137193	0.002115185	0.002088329	0.00148172	0.000470704	0.000674313	0.000648584	6.62982E-05	6.16835E-05	6.62982E-05	6.16835E-05	0.000674313	0.000648584
3835803773385	383580	3773385	0.000439078	0.0001768	0.000172264	4.56611E-05	4.25353E-05	0.003339112	0.00240064	0.00161858	0.00159803	0.001133841	0.000360192	0.000515997	0.000496309	5.07327E-05	4.72014E-05	5.07327E-05	4.72014E-05	0.000515997	0.000496309
3835903773385	383590	3773385	0.00036352	0.000146376	0.00014262	3.78036E-05	3.52157E-05	0.002711775	0.001949619	0.001314489	0.001297799	0.00092082	0.000292521	0.000419054	0.000403065	4.12012E-05	3.83334E-05	4.12012E-05	3.83334E-05	0.000419054	0.000403065
3836003773385	383600	3773385	0.000307817	0.000123946	0.000120766	3.20108E-05	2.98195E-05	0.002262408	0.001626548	0.001096665	0.001082741	0.000768231	0.000244047	0.000349613	0.000336273	3.43738E-05	3.19812E-05	3.43738E-05	3.19812E-05	0.000349613	0.000336273
3836103773385	383610	3773385	0.000258612	0.000104133	0.000101462	2.68939E-05	2.50529E-05	0.001875473	0.001348363	0.000909105	0.000897563	0.000636842	0.000202308	0.000289819	0.000278761	2.84949E-05	2.65115E-05	2.84949E-05	2.65115E-05	0.000289819	0.000278761
3836203773385	383620	3773385	0.000220618	8.88344E-05	8.65551E-05	2.29427E-05	2.13721E-05	0.001582232	0.001137539	0.000766961	0.000757224	0.000537268	0.000170676	0.000244504	0.000235175	2.40396E-05	2.23663E-05	2.40396E-05	2.23663E-05	0.000244504	0.000235175
3836303773385	383630	3773385	0.000192166	7.73779E-05	7.53926E-05	1.99839E-05	1.86159E-05	0.001366515	0.00098245	0.000662396	0.000653986	0.000464019	0.000147407	0.000211169	0.000203112	2.07621E-05	1.9317E-05	2.07621E-05	1.9317E-05	0.000211169	0.000203112
3836403773385	383640	3773385	0.000171092	6.88921E-05	6.71245E-05	1.77923E-05	1.65744E-05	0.001208973	0.000869186	0.00058603	0.000578589	0.000410523	0.000130413	0.000186824	0.000179696	1.83685E-05	1.70899E-05	1.83685E-05	1.70899E-05	0.000186824	0.000179696
3836503773385	383650	3773385	0.000153601	6.18494E-05	6.02625E-05	1.59735E-05	1.488E-05	0.001079609	0.00077618	0.000523323	0.000516678	0.000366596	0.000116458	0.000166833	0.000160468	1.6403E-05	1.52613E-05	1.6403E-05	1.52613E-05	0.000166833	0.000160468
3836603773385	383660	3773385	0.000136949	5.51442E-05	5.37293E-05	1.42417E-05	1.32668E-05	0.000957443	0.000688349	0.000464105	0.000458212	0.000325113	0.00010328	0.000147955	0.00014231	1.45469E-05	1.35343E-05	1.45469E-05	1.35343E-05	0.000147955	0.00014231
3836703773385	383670	3773385	0.000122604	4.93679E-05	4.81012E-05	1.27499E-05	1.18771E-05	0.000853086	0.000613322	0.000413519	0.000408269	0.000289677	9.20229E-05	0.000131828	0.000126798	1.29613E-05	1.20591E-05	1.29613E-05	1.20591E-05	0.000131828	0.000126798
3836803773385	383680	3773385	0.000110307	4.44163E-05	4.32767E-05	1.14711E-05	1.06859E-05	0.000764265	0.000549465	0.000370465	0.000365761	0.000259517	8.24418E-05	0.000118103	0.000113597	1.16118E-05	1.08036E-05	1.16118E-05	1.08036E-05	0.000118103	0.000113597
3836903773385	383690	3773385	9.90325E-05	3.98766E-05	3.88535E-05	1.02987E-05	9.59369E-06	0.000683445	0.00049136	0.000331289	0.000327082	0.000232073	7.37236E-05	0.000105614	0.000101584	1.03839E-05	9.66112E-06	1.03839E-05	9.66112E-06	0.000105614	0.000101584
3837003773385	383700	3773385	8.9632E-05	3.60914E-05	3.51654E-05	9.32111E-06	8.68302E-06	0.000616656	0.000443342	0.000298914	0.000295119	0.000209394	6.6519E-05	9.52926E-05	9.16566E-05	9.36914E-06	8.717E-06	9.36914E-06	8.717E-06	9.52926E-05	9.16566E-05
3837103773385	383710	3773385	8.29057E-05	3.3383E-05	3.25265E-05	8.62162E-06	8.03142E-06	0.000569181	0.0004092 1	0.000275901	0.000272398	0.000193273	6.13979E-05	8.79563E-05	8.46002E-05	8.64783E-06	8.0459E-06	8.64783E-06	8.0459E-06	8.79563E-05	8.46002E-05
3837203773385	383720	3773385	7.75879E-05	3.12417E-05	3.04401E-05	8.0686E-06	7.51626E-06	0.000531809	0.000382342	0.000257786	0.000254513	0.000180583	5.73665E-05	8.21811E-05	7.90454E-05	8.08002E-06	7.51761E-06	8.08002E-06	7.51761E-06	8.21811E-05	7.90454E-05
3837303773385	383730	3773385	7.29016E-05	2.93547E-05	2.86016E-05	7.58126E-06	7.06228E-06	0.000498998	0.000358752	0.000241881	0.00023881	0.000169441	5.38272E-05	7.71108E-05	7.41685E-05	7.5815E-06	7.05379E-06	7.5815E-06	7.05379E-06	7.71108E-05	7.41685E-05
3837403773385	383740	3773385	6.96559E-05	2.80478E-05	2.73281E-05	7.24373E-06	6.74785E-06	0.000476334	0.000342458	0.000230895	0.000227963	0.000161746	5.13824E-05	7.36085E-05	7.07999E-05	7.23716E-06	6.73342E-06	7.23716E-06	6.73342E-06	7.36085E-05	7.07999E-05
3837503773385	383750	3773385	6.6649E-05	2.6837E-05	2.614855E-05	6.93104E-06	6.45657E-06	0.000455407	0.000327413	0.000220751	0.000217948	0.00015464	4.91251E-05	7.03746E-05	6.76894E-05	6.91921E-06	6.4376E-06	6.91921E-06	6.4376E-06	7.03746E-05	6.76894E-05
3837603773385	383760	3773385	6.40181E-05	2.57776E-05	2.51163E-05	6.65743E-06	6.20169E-06	0.000437162	0.000314296	0.000211907	0.000209217	0.000148444	4.71569E-05	6.75552E-05	6.49776E-05	6.642E-06	6.17969E-06	6.642E-06	6.17969E-06	6.75552E-05	6.49776E-05
3837703773385	383770	3773385	6.1714E-05	2.48499E-05	2.42123E-05	6.41783E-06	5.97849E-06	0.000421233	0.000302844	0.000204186	0.000201593	0.000143035	4.54387E-05	6.50937E-05	6.261E-05	6.39999E-06	5.95452E-06	6.39999E-06	5.95452E-06	6.50937E-05	6.261E-05
3837803773385	383780	3773385	5.95623E-05	2.39835E-05	2.33681E-05	6.19407E-06	5.77005E-06	0.000406391	0.000292173	0.000196992	0.00019449	0.000137996	4.38377E-05	6.28001E-05	6.04039E-05	6.17449E-06	5.74471E-06	6.17449E-06	5.74471E-06	6.28001E-05	6.04039E-05
3837903773385	383790	3773385	5.76174E-05	2.32003E-05	2.26051E-05	5.99181E-06	5.58163E-06	0.000393028	0.000282566	0.000190514	0.000188095	0.000133458	4.23962E-05	6.07351E-05	5.84177E-05	5.97146E-06	5.55581E-06	5.97146E-06	5.55581E-06	6.07351E-05	5.84177E-05
3838003773385	383800	3773385	5.57996E-05	2.24684E-05	2.18919E-05	5.80277E-06	5.40554E-06	0.000380582	0.000273618	0.000184481	0.000182139	0.000129232	4.10537E-05	5.88119E-05	5.65679E-05	5.78237E-06	5.37988E-06	5.78237E-06	5.37988E-06	5.88119E-05	5.65679E-05
3838103773385	383810	3773385	5.42403E-05	2.18405E-05	2.12801E-05	5.64061E-06	5.25448E-06	0.000369972	0.00026599	0.000179338	0.000177061	0.000125629	3.99091E-05	5.71723E-05	5.49908E-05	5.62116E-06	5.2299E-06	5.62116E-06	5.2299E-06	5.71723E-05	5.49908E-05
3838203773385	383820	3773385	5.30023E-05	2.1342E-05	2.07945E-05	5.51188E-06	5.13456E-06	0.000361669	0.00026002	0.000175313	0.000173087	0.00012281	3.90135E-05	5.58892E-05	5.37567E-05	5.49501E-06	5.11253E-06	5.49501E-06	5.11253E-06	5.58892E-05	5.37567E-05
3838303773385	383830	3773385	5.18566E-05	2.08807E-05	2.03449E-05	5.39273E-06	5.02356E-06	0.000354017	0.000254519	0.000171604	0.000169425	0.000120211	3.8188E-05	5.47066E-05	5.26192E-05	5.37874E-06	5.00435E-06	5.37874E-06	5.00435E-06	5.47066E-05	5.26192E-05
3838403773385	383840	3773385	4.95121E-05	1.99366E-05	1.94251E-05	5.14891E-06	4.79644E-06	0.000337794	0.000242855	0.00016374	0.000161661	0.000114702	3.6438E-05	5.21997E-05	5.0208E-05	5.13226E-06	4.77502E-06	5.13226E-06	4.77502E-06	5.21997E-05	5.0208E-05
3838503773385	383850	3773385	4.70893E-05	1.89611E-05	1.84746E-05	4.89696E-06	4.56173E-06	0.000321001	0.000230782	0.0001556	0.000153624	0.000109	3.46265E-05	4.96046E-05	4.77119E-05	4.87711E-06	4.53764E-06	4.87711E-06	4.53764E-06	4.96046E-05	4.77119E-05
3838603773385	383860	3773385	4.4802E-05	1.80401E-05	1.75772E-05	4.6591E-06	4.34016E-06	0.000305143	0.000219381	0.000147913	0.000146035	0.000103615	3.2916E-05	4.71541E-05	4.53549E-05	4.63618E-06	4.31348E-06	4.63618E-06	4.31348E-06	4.71541E-05	4.53549E-05
3838703773385	383870	3773385	4.25734E-05	1.71427E-05	1.67029E-05	4.42734E-06	4.12427E-06	0.000289704	0.000208282	0.000140429	0.000138646	9.83729E-05	3.12506E-05	4.47683E-05	4.30602E-05	4.40161E-06	4.09523E-06	4.40161E-06	4.09523E-06	4.47683E-05	4.30602E-05
3838803773385	383880	3773385	4.05181E-05	1.63151E-05	1.58965E-05	4.2136E-06	3.92516E-06	0.000275495	0.000198066	0.000133542	0.000131846	9.35479E-05	2.97178E-05	4.25725E-05	4.09481E-05	4.18572E-06	3.89437E-06	4.18572E-06	3.89437E-06	4.25725E-05	4.09481E-05
3838903773385	383890	3773385	3.85914E-05	1.55393E-05	1.51406E-05	4.01323E-06	3.7385E-06	0.000262194	0.000188503	0.000127094	0.000125481	8.90315E-05	2.8283E-05	4.05172E-05	3.89712E-05	3.98363E-06	3.70635E-06	3.98363E-06	3.70635E-06	4.05172E-05	3.89712E-05
3839003773385	383900	3773385	3.67987E-05	1.48174E-05	1.44373E-05	3.82681E-06	3.56484E-06	0.000249846	0.000179626	0.000121109	0.000119571	8.48387E-05	2.69511E-05	3.86091E-05	3.71359E-05	3.79603E-06	3.53181E-06	3.79603E-06	3.53181E-06	3.86091E-05	3.71359E-05
3839103773385	383910	3773385	3.5122E-05	1.41423E-05	1.37795E-05	3.65245E-06	3.40242E-06	0.000238309	0.000171332	0.000115517	0.00011405	8.09212E-05	2.57066E-05	3.68263E-05	3.54211E-05	3.62075E-06	3.36872E-06	3.62075E-06	3.36872E-06	3.68263E-05	3.54211E-05
3829703773395	382970	3773395	1.51739E-05	6.10994E-06	5.95317E-06	1.57798E-06	1.46996E-06	8.23704E-05	5.92199E-05	3.99277E-05	3.94208E-05	2.797E-05	8.88535E-06	1.27288E-05	1.224312E-05	1.25149E-06	1.16438E-06	1.25149E-06	1.16438E-06	1.27288E-05	1.224312E-05
3829803773395	382980	3773395	1.5695E-05	6.31979E-06	6.15764E-06	1.63217E-06	1.52044E-06	8.53282E-05	6.13463E-05	4.13614E-05	4.08363E-05	2.89743E-05	9.2044E-06	1.31859E-05	1.26828E-05	1.29643E-06	1.20619E-06	1.29643E-06	1.20619E-06	1.31859E-05	1.26828E-05
3829903773395	382990	3773395	1.61212E-05	6.49139E-06	6.32484E-06	1.67649E-06	1.56173E-06	8.77513E-05	6.30884E-05	4.2536E-05	4.1996E-05	2.97972E-05	9.46579E-06	1.35603E-05	1.30429E-05	1.33325E-06	1.24045E-06	1.33325E-06	1.24045E-06	1.35603E-05	1.30429E-05
3830003773395	383000	3773395	1.63629E-05	6.58872E-06	6.41967E-06	1.70163E-06	1.58514E-06	8.91322E-05	6.40812E-05	4.32054E-05	4.26568E-05	3.0266E-05	9.61474E-06	1.37737E-05	1.32482E-05	1.35423E-06	1.25997E-06	1.35423E-06	1.25997E-06	1.37737E-05	1.32482E-05
3830103773395	383010	3773395	1.6613E-05	6.68943E-06	6.51779E-06	1.72764E-06	1.60937E-06	9.05843E-05	6.51252E-05	4.39093E-05	4.33518E-05	3.07591E-05	9.77139E-06	1.39981E-05	1.3464E-05	1.37629E-06	1.28049E-06	1.37629E-06	1.28049E-06	1.39981E-05	1.3464E-05
3830203773395	383020	3773395	1.67583E-05	6.74794E-06	6.5748E-06	1.74275E-06	1.62345E-06	9.14752E-05	6.57657E-05	4.43411E-05	4.37781E-05	3.10616E-05	9.86749E-06	1.41358E-05	1.35964E-05	1.38983E-06	1.29309E-06	1.38983E-06	1.29309E-06	1.41358E-05	1.35964E-05
3830303773395	383030	3773395	1.6905E-05	6.80701E-06	6.63236E-06	1.75801E-06	1.63766E-06	9.24017E-05	6.64318E-05	4.47902E-05	4.42215E-05	3.13762E-05	9.96743E-06	1.4279E-05	1.37341E-05	1.4039E-06	1.30618E-06	1.4039E-06	1.30618E-06	1.4279E-05	1.37341E-05
3830403773395	383040	3773395	1.71188E-05	6.89309E-06	6.71623E-06	1.78024E-06	1.65837E-06	9.37202E-05	6.73797E-05	4.54294E-05	4.48525E-05	3.1824E-05	1.01097E-05	1.44827E-05	1.39301E-05	1.42393E-06	1.32482E-06	1.42393E-06	1.32482E-06	1.44827E-05	1.39301E-05
3830503773395	383050	3773395	1.74625E-05	7.03149E-06	6.85108E-06	1.81598E-06	1.69167E-06	9.57603E-05	6.88465E-05	4.64183E-05	4.58289E-05	3.25167E-05	1.03297E-05	1.4798E-05	1.42333E-05	1.45493E-06	1.35366E-06	1.45493E-06	1.35366E-06	1.4798E-05	1.42333E-05
3830603773395	383060	3773395	1.78342E-05	7.18115E-06	6.9969E-06	1.85463E-06	1.72767E-06	9.79697E-05	7.04349E-05	4.74892E-05	4.68863E-05	3.32669E-05	1.05681E-05	1.51394E-05	1.45617E-05	1.4885E-06	1.38489E-06	1.4885E-06	1.38489E-06	1.51394E-05	1.45617E-05
3830703773395	383070	3773395	1.82813E-05	7.36118E-06	7.17231E-06	1.90113E-06	1.77098E-06	0.000100616	7.23371E-05	4.87718E-05	4.81525E-05	3.41654E-05	1.08535E-05	1.55483E-05	1.4955E-05	1.5287E-06	1.42229E-06	1.5287E-06	1.42229E-06	1.55483E-05	1.4955E-05
3830803773395	383080	3773395	1.87787E-05	7.56147E-06	7.36747E-06	1.95286E-06	1.81917E-06	0.000103555	7.44508E-05	5.01968E-05	4.95595E-05	3.51637E-05	1.11706E-05	1.60026E-05	1.5392E-05	1.57337E-06	1.46385E-06	1.57337E-06	1.46385E-06	1.60026E-05	1.5392E-05
3830903773395	383090	3773395	1.93851E-05	7.80564E-06	7.60537E-06	2.01592E-06	1.87792E-06	0.00010711	7.70063E-05	5.19199E-05	5.12607E-05	3.63707E-05	1.1554E-05	1.65519E-05	1.59203E-05	1.62737E-06	1.5141E-06	1.62737E-06	1.5141E-06	1.65519E-05	1.59203E-05
3831003773395	383100	3773395	2.0535E-05	8.26867E-06	8.05652E-06	2.1355E-06	1.98931E-06	0.000113703	8.1746E-05	5.51155E-05	5.44157E-05	3.86092E-05	1.22652E-05	1.75706E-05	1.69002E-05	1.72754E-06	1.60729E-06	1.72754E-06	1.60729E-06	1.75706E-05	1.69002E-05
3831103773395	383110	3773395	2.184E-05	8.79415E-06	8.56852E-06	2.27121E-06	2.11573E-06	0.000121222	8.71517E-05	5.87602E-05	5.80141E-05	4.11624E-05	1.30762E-05	1.87325E-05	1.80178E-05	1.84178E-06	1.71358E-06	1.84178E-06	1.71358E-06	1.87325E-05	1.80178E-05
3831203773395	383120	3773395	2.34343E-05	9.43609E-06	9.19398E-06	2.437E-06	2.27017E-06	0.000130487	9.38128E-05	6.32513E-05	6.24482E-05	4.43085E-05	1.40757E-05	2.01643E-05	1.93949E-05	1.98254E-06	1.84455E-06	1.98254E-06	1.84455E-06	2.01643E-05	1.93949E-05
3831303773395	383130	3773395	2.53471E-05	1.02063E-05	9.94443E-06	2.63592E-06	2.45547E-06	0.000141738	0.000101902	6.87054E-05	6.78331E-05	4.81292E-05	1.52894E-05	2.1903E-05	2.10673E-05	2.1535E-06	2.0036E-06	2.1535E-06	2.0036E-06	2.1903E-05	2.10673E-05
3831403773395	383140	3773395	2.7468E-05	1.10603E-05	1.07766E-05	2.85649E-06	2.66094E-06	0.000154416	0.000111016	7.48505E-05	7.39001E-05	5.24339E-05	1.66569E-05	2.3862E-05	2.29516E-05	2.34611E-06	2.18281E-06	2.34611E-06	2.18281E-06	2.3862E-05	2.29516E-05
3831503773395	383150	3773395	2.91084E-05	1.17208E-05	1.14201E-05	3.02707E-06	2.81985E-06	0.000164295	0.00011812	7.96396E-05	7.86284E-05	5.57887E-05	1.77227E-05	2.53888E-05	2.44201E-05	2.49622E-06	2.32247E-06	2.49622E-06	2.32247E-06	2.53888E-05	2.44201E-05
3831603773395	383160	3773395	3.08745E-05	1.2432E-05	1.2113E-05	3.21073E-06	2.99094E-06	0.000174995	0.000125812	8.48259E-05	8.37489E-05	5.94219E-05	1.88768E-05	2.70422E-05	2.60104E-05	2.65878E-06	2.47371E-06	2.65878E-06	2.47371E-06	2.70422E-05	2.60104E-05
3831703773395	383170	3773395	3.29019E-05	1.32483E-05	1.29084E-05	3.42157E-06	3.18734E-06	0.000187414	0.00013474	9.08457E-05	8.96923E-05	6.36388E-05	2.02164E-05	2.89613E-05	2.78562E-05	2.84746E-06	2.64926E-06	2.84746E-06	2.64926E-06	2.89613E-05	2.78562E-05
3831803773395	383180	3773395	3.51696E-05	1.41614E-05	1.37981E-05	3.65739E-06	3.40702E-06	0.000201454	0.000144834	9.76515E-05	9.64117E-05	6.84064E-05	2.1731E-05	3.11309E-05	2.99431E-05	3.06078E-06	2.84774E-06	3.06078E-06	2.84774E-06	3.11309E-05	2.99431E-05
3831903773395	383190	3773395	3.74945E-05	1.50976E-05	1.47103E-05	3.89917E-06	3.63225E-06	0.000215877	0.000155204	0.000104643	0.000103314	7.3304E-05	2.32868E-05	3.33598E-05	3.20869E-05	3.27992E-06	3.05162E-06	3.27992E-06	3.05162E-06	3.33598E-05	3.20869E-05
3832003773395	383200	3773395	3.98489E-05	1.60456E-05	1.56339E-05	4.14401E-06	3.86032E-06	0.000230336	0.000165599	0.000111652	0.000110234	7.82137E-05	2.48465E-05	3.55941E-05	3.4236E-05	3.4996E-06	3.25601E-06	3.4996E-06	3.25601E-06	3.55941E-05	3.4236E-05
3832103773395	383210	3773395	4.22744E-05	1.70223E-05	1.65856E-05	4.39625E-06	4.0953E-06	0.000246853	0.000177474	0.000119658	0.000118139	8.38223E-05	2.66282E-05	3.81465E-05	3.6691E-05	3.75055E-06	3.48949E-06	3.75055E-06	3.48949E-06	3.81465E-05	3.6691E-05
3835503773395	383550	3773395	0.001316854	0.000530247	0.000516642	0.000136944	0.000127569	0.010820657	0.007779465	0.005245138	0.005178542	0.0036743	0.001167231	0.00167213	0.001608328	0.000164403	0.00015296	0.000164403	0.00015296	0.00167213	0.001608328
3835603773395	383560	3773395	0.001000596	0.000402902	0.000392565	0.000104055	9.69319E-05	0.008402613	0.006041023	0.004073031	0.004021316	0.002853221	0.000906395	0.001298467	0.001248923	0.000127665	0.000118779	0.000127665	0.000118779	0.001298467	0.001248923
3835803773395	383580	3773395	0.000521857	0.000210132	0.00020474	5.42695E-05	5.05544E-05	0.004035305	0.002901165	0.001956049	0.001931213	0.001370242	0.000435291	0.000623581	0.000599788	6.13103E-05	5.70427E-05	6.13103E-05	5.70427E-05	0.000623581	0.000599788
3835903773395	383590	3773395	0.000423362	0.000170472	0.000166098	4.40267E-05	4.10128E-05	0.003199013	0.002299917	0.00155067	0.001530981	0.001086268	0.000345079	0.000494348	0.000475485	4.86041E-05	4.5221E-05	4.86041E-05	4.5221E-05	0.000494348	0.000475485
3836003773395	383600	3773395	0.000352996	0.000142138	0.000138491	3.67092E-05	3.41962E-05	0.002620522	0.001884013	0.001270256	0.001254127	0.000889834	0.000282677	0.000404953	0.000389501	3.98148E-05	3.70435E-05	3.98148E-05	3.70435E-05	0.000404953	0.000389501
3836103773395	383610	3773395	0.000291605	0.000117418	0.000114406	3.03249E-05	2.8249E-05	0.002131279	0.001532274	0.001033103	0.001019986	0.000723705	0.000229902	0.000329349	0.000316783	3.23815E-05	3.01276E-05	3.23815E-05	3.01276E-05	0.000329349	0.000316783
3836203773395	383620	3773395	0.000245184	9.87262E-05	9.61931E-05	2.54974E-05	2.3752E-05	0.001769869	0.00127244	0.000857915	0.000847022	0.000600983	0.000190917	0.0002735	0.000263064	2.68904E-05	2.50187E-05	2.68904E-05	2.50187E-05	0.0002735	0.000263064
3836303773395	383630	3773395	0.000211272	8.50711E-05	8.28884E-05	2.19708E-05	2.04668E-05	0.001510339	0.001085851	0.000732112	0.000722817	0.000512856	0.000162921	0.000233395	0.000224489	2.29473E-05	2.135E-05	2.29473E-05	2.135E-05	0.000233395	0.000224489
3836403773395	383640	3773395	0.000186802	7.52181E-05	7.32882E-05	1.94261E-05	1.80963E-05	0.001326052	0.000953359	0.000642782	0.000634621	0.000450279	0.000143042	0.000204916	0.000197098	2.01473E-05	1.8745E-05	2.01473E-05	1.8745E-05	0.000204916	0.000197098
3836503773395	383650	3773395	0.000166725	6.71339E-05	6.54115E-05	1.73383E-05	1.61514E-05	0.001176643	0.000845942	0.000570359	0.000563117	0.000399545	0.000126925	0.000181828	0.00017489	1.78773E-05	1.66329E-05	1.78773E-05	1.66329E-05	0.000181828	0.00017489
3836603773395	383660	3773395	0.00014774	5.94892E-05	5.79629E-05	1.53639E-05	1.43122E-05	0.001036544	0.000745219	0.000502448	0.000496068	0.000351972	0.000111813	0.00016078	0.00015467	1.57487E-05	1.46525E-05	1.57487E-05	1.46525E-05	0.00016078	0.000154067
3836703773395	383670	3773395	0.000131512	5.29551E-05	5.15964E-05	1.36764E-05	1.27402E-05	0.000917897	0.000659918	0.000444936	0.000439286	0.000311684	9.90141E-05	0.000141844	0.000136432	1.3946E-05	1.29753E-05	1.3946E-05	1.29753E-05	0.000141844	0.000136432

			MDemolition	MSite Grubbing / Prep	MMass Grading / Excavation	MMass Grading / Excavation	MDrainage / Utilities Trenching	MFoundations / Concrete Pads	MBuilding / Structure Construction	MAsphalt Paving	MLandscaping or Other Finishing	MWaterside Construction (Piles)	RSSWDemolition	RSSWPlacing Base	RSSWForm	Child Risk				
Unique Identifier	X (UTM)	Y (UTM)	2027	2027	2027	2028	2028	2028	2028	2028	2028	2028	2029	2029	2029	3rd Trimester	0<2	2<16	Total	per million
3831803773385	383180	3773385	5.80687E-05	0.000178261	0.00020962	0.000206829	4.39648E-05	5.71758E-05	4.20845E-05	4.33163E-06	5.07478E-05	4.33163E-06	1.78641E-05	2.59212E-05	1.53656E-05	1.82773E-08	2.1784E-07	3.5293E-08	2.7141E-07	0.27141039
3831903773385	383190	3773385	6.27647E-05	0.000192677	0.000226572	0.000223555	4.75202E-05	6.17996E-05	4.54879E-05	4.68193E-06	5.48518E-05	4.68193E-06	1.81417E-05	2.6324E-05	1.56043E-05	2.362E-08	2.7701E-07	4.4267E-08	3.44898E-07	0.34489755
3832003773385	383200	3773385	6.74988E-05	0.00020721	0.000243662	0.000240417	5.11045E-05	6.6461E-05	4.89189E-05	5.03507E-06	5.8989E-05	5.03507E-06	1.8254E-05	2.6487E-05	1.57009E-05	3.24528E-08	3.7374E-07	5.8865E-08	4.6506E-07	0.46506034
3831503773385	383550	3773385	0.002097379	0.00643859	0.007571255	0.007470442	0.001587961	0.00206513	0.001520048	0.000156454	0.001832956	0.000156454	2.93805E-05	4.26317E-05	2.52712E-05	1.66975E-07	2.5283E-06	5.3412E-07	3.22938E-06	3.229375 46
3831603773385	383560	3773385	0.001428792	0.004386146	0.005157748	0.005089072	0.001081763	0.001406823	0.001035499	0.000106581	0.00124866	0.000106581	3.05252E-05	4.42928E-05	2.62559E-05	1.13025E-07	1.715E-06	3.5803E-07	2.18605E-06	2.18605333
3831703773385	383570	3773385	0.001040736	0.003194881	0.003756918	0.003706894	0.000787959	0.001024734	0.00075426	7.76337E-05	0.000909527	7.76337E-05	3.12988E-05	4.54153E-05	2.69212E-05	8.20391E-08	1.2465E-06	2.5747E-07	1.586E-06	1.58600435
3831803773385	383580	3773385	0.000816768	0.002507338	0.002948424	0.002909165	0.000618389	0.00080421	0.000591942	6.09268E-05	0.000713796	6.09268E-05	3.1723E-05	4.60308E-05	2.72861E-05	6.44076E-08	9.7883E-07	2.0067E-07	1.24391E-06	1.2439094
3831903773385	383590	3773385	0.000674592	0.002070883	0.002435188	0.002402763	0.000510745	0.00066422	0.000488902	5.03212E-05	0.000589545	5.03212E-05	3.19383E-05	4.63431E-05	2.74713E-05	5.3305E-08	8.0989E-07	1.651E-07	1.02829E-06	1.02828875
3832003773385	383600	3773385	0.000569789	0.001749153	0.002056861	0.002029473	0.000431397	0.000561028	0.000412947	4.25034E-05	0.000497954	4.25034E-05	3.20755E-05	4.65423E-05	2.75893E-05	4.516551E-08	6.8583E-07	1.3914E-07	8.70133E-07	0.87013284
3832103773385	383610	3773385	0.000477258	0.001465101	0.001722839	0.001699899	0.00036134	0.00046992	0.000345887	3.56011E-05	0.000417089	3.56011E-05	3.21098E-05	4.65921E-05	2.76188E-05	3.80036E-08	5.7656E-07	1.1642E-07	7.30983E-07	0.73098266
3832603773385	383620	3773385	0.000405886	0.001245999	0.001465193	0.001445683	0.000307303	0.000399645	0.00029416	3.0277E-05	0.000354714	3.0277E-05	3.18946E-05	4.62798E-05	2.74337E-05	3.24831E-08	4.9229E-07	9.8992E-08	6.23766E-07	0.62376642
3832603773385	383630	3773385	0.000352507	0.001082137	0.001272505	0.001255561	0.000266889	0.000347087	0.000255475	2.62953E-05	0.000308066	2.62953E-05	3.15421E-05	4.57683E-05	2.71305E-05	2.83557E-08	4.2927E-07	8.602E-08	5.43645E-07	0.54364496
3832603773385	383640	3773385	0.000313009	0.000960883	0.00112992	0.001114874	0.000236984	0.000308196	0.000226849	2.33489E-05	0.000273547	2.33489E-05	3.12146E-05	4.52931E-05	2.68488E-05	2.53008E-08	3.8262E-07	7.6456E-08	4.84375E-07	0.48437474
3832603773385	383650	3773385	0.000280267	0.000860372	0.001011727	0.000998256	0.000212195	0.000275958	0.00020312	2.09065E-05	0.000244933	2.09065E-05	3.08309E-05	4.47363E-05	2.65188E-05	2.27649E-08	3.439E-07	6.8545E-08	4.35211E-07	0.43521098
3832603773385	383660	3773385	0.000249186	0.000764959	0.000899529	0.000887551	0.000188663	0.000245355	0.000180594	1.8588E-05	0.000217771	1.8588E-05	3.01353E-05	4.3727E-05	2.59205E-05	2.03473E-08	3.0702E-07	6.1039E-08	3.88404E-07	0.38840391
3832703773385	383670	3773385	0.000222476	0.000682964	0.000803109	0.000792416	0.000168441	0.000219055	0.000161237	1.65956E-05	0.000194428	1.65956E-05	2.93056E-05	4.25231E-05	2.52068E-05	1.82623E-08	2.7523E-07	5.459E-08	3.48082E-07	0.34808178
3832803773385	383680	3773385	0.000199635	0.000612845	0.000720655	0.00071106	0.000151147	0.000196565	0.000144683	1.48918E-05	0.000174466	1.48918E-05	2.84104E-05	4.12241E-05	2.44368E-05	1.64721E-08	2.4796E-07	4.9074E-08	3.13506E-07	0.31350619
3832903773385	383690	3773385	0.00017877	0.000548792	0.000645334	0.000636741	0.000135349	0.000176021	0.000129561	1.33353E-05	0.000156232	1.33353E-05	2.73717E-05	3.97169E-05	2.35433E-05	1.48288E-08	2.2295E-07	4.4032E-08	2.81815E-07	0.28181475
3833003773385	383700	3773385	0.000161394	0.000495451	0.000582609	0.000574852	0.000122194	0.000158912	0.000116968	1.20391E-05	0.000141046	1.20391E-05	2.64858E-05	3.84314E-05	2.27814E-05	1.34573E-08	2.0209E-07	3.9838E-08	2.55389E-07	0.25538927
3833103773385	383710	3773385	0.00014893	0.000457188	0.000537616	0.000530457	0.000112757	0.00014664	0.000107935	1.11094E-05	0.000130154	1.11094E-05	2.59961E-05	3.77208E-05	2.23601E-05	1.24741E-08	1.8714E-07	3.6836E-08	2.36455E-07	0.23645494
3833203773385	383720	3773385	0.00013906	0.000426891	0.000501989	0.000495305	0.000105285	0.000136922	0.000100782	1.03732E-05	0.000121529	1.03732E-05	2.56529E-05	3.7223E-05	2.2065E-05	1.16953E-08	1.7531E-07	3.4463E-08	2.21464E-07	0.22146351
3833303773385	383730	3773385	0.000130367	0.000400204	0.00047060 7	0.000464341	9.8703E-05	0.000128362	9.44818E-05	9.72471E-06	0.000113931	9.72471E-06	2.53348E-05	3.67613E-05	2.17913E-05	1.10077E-08	1.6486E-07	3.2372E-08	2.08239E-07	0.20823892
3833403773385	383740	3773385	0.000124297	0.000381571	0.000448697	0.000442722	9.41076E-05	0.000122386	9.00829E-05	9.27195E-06	0.000108627	9.27195E-06	2.521E-05	3.65802E-05	2.1684E-05	1.05296E-08	1.5759E-07	3.0919E-08	1.99041E-07	0.19904084
3833503773385	383750	3773385	0.000118678	0.00036432	0.000428411	0.000422706	8.98529E-05	0.000116853	8.60101E-05	8.85276E-06	0.000103716	8.85276E-06	2.50821E-05	3.63947E-05	2.1574E-05	1.00862E-08	1.5086E-07	2.9573E-08	1.90515E-07	0.19051507
3833603773385	383760	3773385	0.000113749	0.000349191	0.00041062	0.000405153	8.61216E-05	0.000112	8.24384E-05	8.48513E-06	9.94087E-05	8.48513E-06	2.49916E-05	3.62634E-05	2.14962E-05	9.69756E-09	1.4495E-07	2.8395E-08	1.83043E-07	0.18304323
3833703773385	383770	3773385	0.000109416	0.000335889	0.000394978	0.000389719	8.2841E-05	0.000107734	7.92981E-05	8.16191E-06	9.56219E-05	8.16191E-06	2.49542E-05	3.62091E-05	2.1464E-05	9.35652E-09	1.3977E-07	2.7362E-08	1.76486E-07	0.17648629
3833803773385	383780	3773385	0.000105368	0.000323462	0.000380365	0.0003753	7.9776E-05	0.000103748	7.63642E-05	7.85993E-06	9.2084E-05	7.85993E-06	2.4923E-05	3.61638E-05	2.14372E-05	9.03766E-09	1.3492E-07	2.6397E-08	1.70358E-07	0.17035797
3833903773385	383790	3773385	0.000101699	0.000312199	0.00036712	0.000362232	7.69981E-05	0.000100135	7.37051E-05	7.58624E-06	8.88776E-05	7.58624E-06	2.49293E-05	3.61729E-05	2.14426E-05	8.74913E-09	1.3054E-07	2.5524E-08	1.64812E-07	0.16481196
3833803773385	383800	3773385	9.82697E-05	0.000301671	0.00035474	0.000350017	7.44016E-05	9.67587E-05	7.12197E-05	7.33042E-06	8.58805E-05	7.33042E-06	2.4948E-05	3.62E-05	2.14587E-05	8.47933E-09	1.2644E-07	2.4708E-08	1.59628E-07	0.15962769
3833810773385	383810	3773385	9.53065E-05	0.000292575	0.000344044	0.000339463	7.21582E-05	9.38411E-05	6.90722E-05	7.10939E-06	8.32909E-05	7.10939E-06	2.50447E-05	3.63404E-05	2.15418E-05	8.24728E-09	1.2291E-07	2.4006E-08	1.55167E-07	0.15516687
3833820773385	383820	3773385	9.29222E-05	0.000285255	0.000335437	0.00033097	7.0353E-05	9.14935E-05	6.73442E-05	6.93153E-06	8.12072E-05	6.93153E-06	2.52568E-05	3.66481E-05	2.17243E-05	8.06293E-09	1.2011E-07	2.3447E-08	1.51616E-07	0.15161622
3833830773385	383830	3773385	9.07194E-05	0.000278493	0.000327485	0.000323124	6.86852E-05	8.93245E-05	6.57477E-05	6.76721E-06	7.92821E-05	6.76721E-06	2.54751E-05	3.6965E-05	2.19121E-05	7.89218E-09	1.1751E-07	2.293E-08	1.4833E-07	0.14833007
3833840773385	383840	3773385	8.64353E-05	0.000265341	0.00031202	0.000307865	6.54416E-05	8.51063E-05	6.26428E-05	6.44763E-06	7.55381E-05	6.44763E-06	2.50166E-05	3.62996E-05	2.15177E-05	7.54309E-09	1.1224E-07	2.1887E-08	1.41666E-07	0.14166567
3833850773385	383850	3773385	8.20405E-05	0.00025185	0.000296155	0.000292212	6.21142E-05	8.0779E-05	5.94578E-05	6.11981E-06	7.16974E-05	6.11981E-06	2.44239E-05	3.54397E-05	2.10079E-05	7.18225E-09	1.0679E-07	2.0813E-08	1.34786E-07	0.13478628
3833860773385	383860	3773385	7.79015E-05	0.000239144	0.000281214	0.00027747	5.89806E-05	7.67037E-05	5.64581E-05	5.81106E-06	6.80802E-05	5.81106E-06	2.38188E-05	3.45616E-05	2.04874E-05	6.8408E-09	1.0164E-07	1.9798E-08	1.28284E-07	0.1282837
3833870773385	383870	3773385	7.38878E-05	0.000226823	0.000266725	0.000263173	5.59417E-05	7.27517E-05	5.35492E-05	5.51166E-06	6.45725E-05	5.51166E-06	2.31606E-05	3.36066E-05	1.99213E-05	6.50793E-09	9.6632E-08	1.8811E-08	1.21951E-07	0.12195126
3833880773385	383880	3773385	7.0197E-05	0.000215493	0.000253402	0.000250028	5.31473E-05	6.91177E-05	5.08744E-05	5.23634E-06	6.13471E-05	5.23634E-06	2.25337E-05	3.26968E-05	1.9382E-05	6.20067E-09	9.2009E-08	1.7902E-08	1.16112E-07	0.11611168
3833890773385	383890	3773385	6.67458E-05	0.000204898	0.000240943	0.000237735	5.05344E-05	6.57195E-05	4.83731E-05	4.9789E-06	5.83309E-05	4.9789E-06	2.19223E-05	3.18097E-05	1.88561E-05	5.91222E-09	8.7672E-08	1.705E-08	1.10634E-07	0.11063407
3833900773385	383900	3773385	6.35431E-05	0.000195066	0.000229382	0.000226328	4.81096E-05	6.25661E-05	4.60521E-05	4.74E-06	5.55321E-05	4.74E-06	2.13421E-05	3.09678E-05	1.83571E-05	5.6435E-09	8.3635E-08	1.6258E-08	1.05536E-07	0.10553596
3833910773385	383910	3773385	6.05546E-05	0.000185892	0.000218594	0.000215683	4.58469E-05	5.96235E-05	4.38862E-05	4.51707E-06	5.29203E-05	4.51707E-06	2.07869E-05	3.01622E-05	1.78795E-05	5.39196E-09	7.9858E-08	1.5517E-08	1.00767E-07	0.10076722
3829703773395	382970	3773395	2.12718E-05	6.53007E-05	7.67882E-05	7.57658E-05	1.61052E-05	2.09447E-05	1.54164E-05	1.58677E-06	1.859E-05	1.58677E-06	1.12668E-05	1.63484E-05	9.69101E-06	3.44528E-09	4.4961E-08	7.8421E-09	5.62483E-08	0.05624834
3829803773395	382980	3773395	2.2101E-05	6.78463E-05	7.97817E-05	7.87194E-05	1.6733E-05	2.17612E-05	1.60174E-05	1.64862E-06	1.93147E-05	1.64862E-06	1.15101E-05	1.67014E-05	9.90028E-06	3.62166E-09	4.7163E-08	8.2125E-09	5.89967E-08	0.05899673
3829903773395	382990	3773395	2.27942E-05	6.99741E-05	8.22839E-05	8.11882E-05	1.72578E-05	2.24437E-05	1.65198E-05	1.70033E-06	1.99204E-05	1.70033E-06	1.16786E-05	1.69459E-05	1.00452E-05	3.78008E-09	4.9119E-08	8.5393E-09	6.14381E-08	0.0614381
3830003773395	383000	3773395	2.32206E-05	7.12832E-05	8.38232E-05	8.2707E-05	1.75807E-05	2.28635E-05	1.68288E-05	1.73214E-06	2.02931E-05	1.73214E-06	1.17254E-05	1.70138E-05	1.00854E-05	3.89776E-09	5.0537E-08	8.7712E-09	6.32061E-08	0.06320609
3830103773395	383010	3773395	2.36688E-05	7.2659E-05	8.54411E-05	8.43034E-05	1.792E-05	2.33048E-05	1.71536E-05	1.76557E-06	2.06848E-05	1.76557E-06	1.1769E-05	1.70771E-05	1.0123E-05	4.02544E-09	5.2071E-08	9.0213E-09	6.51174E-08	0.0651174
3830203773395	383020	3773395	2.39809E-05	7.36171E-05	8.65677E-05	8.5415E-05	1.81563E-05	2.36121E-05	1.73798E-05	1.78885E-06	2.09575E-05	1.78885E-06	1.1741E-05	1.70364E-05	1.00988E-05	4.13582E-09	5.3367E-08	9.2279E-09	6.67311E-08	0.06673106
3830303773395	383030	3773395	2.43147E-05	7.46421E-05	8.77729E-05	8.66042E-05	1.84091E-05	2.39409E-05	1.76218E-05	1.81376E-06	2.12493E-05	1.81376E-06	1.17066E-05	1.69866E-05	1.00693E-05	4.25498E-09	5.4765E-08	9.4503E-09	6.84706E-08	0.0684706
3830403773395	383040	3773395	2.47593E-05	7.60068E-05	8.93778E-05	8.81877E-05	1.87457E-05	2.43786E-05	1.7944E-05	1.84692E-06	2.16378E-05	1.84692E-06	1.17035E-05	1.69821E-05	1.00666E-05	4.39836E-09	5.6464E-08	9.7233E-09	7.05858E-08	0.07058584
3830503773395	383050	3773395	2.5398E-05	7.79675E-05	9.16834E-05	9.04626E-05	1.92293E-05	2.50075E-05	1.84069E-05	1.89456E-06	2.2196E-05	1.89456E-06	1.17784E-05	1.70907E-05	1.0131E-05	4.58241E-09	5.8673E-08	1.0082E-08	7.33374E-08	0.07333737
3830603773395	383060	3773395	2.60894E-05	8.00898E-05	9.41791E-05	9.2925E-05	1.97527E-05	2.56882E-05	1.89079E-05	1.94613E-06	2.28002E-05	1.94613E-06	1.18626E-05	1.72129E-05	1.02035E-05	4.78248E-09	6.1072E-08	1.0472E-08	7.63269E-08	0.07632695
3830703773395	383070	3773395	2.68986E-05	8.25742E-05	9.71005E-05	9.58075E-05	2.03654E-05	2.6485E-05	1.94944E-05	2.0065E-06	2.35074E-05	2.0065E-06	1.19843E-05	1.73894E-05	1.03081E-05	5.01299E-09	6.3843E-08	1.0923E-08	7.97793E-08	0.07977932
3830803773395	383080	3773395	2.77932E-05	8.53203E-05	0.00010033	9.89938E-05	2.10427E-05	2.73659E-05	2.01428E-05	2.07323E-06	2.42892E-05	2.07323E-06	1.21277E-05	1.75976E-05	1.04315E-05	5.26913E-09	6.6921E-08	1.1424E-08	8.36141E-08	0.08361409
3830903773395	383090	3773395	2.88547E-05	8.8579E-05	0.000104162	0.000102775	2.18464E-05	2.8411E-05	2.09121E-05	2.15241E-06	2.52169E-05	2.15241E-06	1.23336E-05	1.78963E-05	1.06086E-05	5.57213E-09	7.0565E-08	1.2017E-08	8.81545E-08	0.08815445
3831003773395	383100	3773395	3.07055E-05	9.42607E-05	0.000110843	0.000109367	2.32477E-05	3.02334E-05	2.22534E-05	2.29048E-06	2.68344E-05	2.29048E-06	1.28764E-05	1.86839E-05	1.10754E-05	6.07612E-09	7.6665E-08	1.3018E-08	9.57599E-08	0.09575991
3831103773395	383110	3773395	3.28176E-05	0.000100744	0.000118467	0.00011689	2.48468E-05	3.2313E-05	2.37842E-05	2.44803E-06	2.86802E-05	2.44803E-06	1.34815E-05	1.9562E-05	1.15959E-05	6.66693E-09	8.3796E-08	1.4185E-08	1.04648E-07	0.10464801
3831203773395	383120	3773395	3.54215E-05	0.000108738	0.000127867	0.000126164	2.68182E-05	3.48769E-05	2.56713E-05	2.64226E-06	3.09558E-05	2.64226E-06	1.42052E-05	2.0612E-05	1.22184E-05	7.41189E-09	9.2765E-08	1.565E-08	1.15827E-07	0.11582733
3831303773395	383130	3773395	3.86133E-05	0.000118536	0.000139389	0.000137533	2.92348E-05	3.80195E-05	2.79845E-05	2.88035E-06	3.37452E-05	2.88035E-06	1.50256E-05	2.18024E-05	1.2924E-05	8.36919E-09	1.0423E-07	1.7514E-08	1.30116E-07	0.13011598
3831403773395	383140	3773395	4.22841E-05	0.000129805	0.00015264	0.000150607	3.2014E-05	4.16339E-05	3.06448E-05	3.15418E-06	3.69532E-05	3.15418E-06	1.58459E-05	2.29928E-05	1.36297E-05	9.56873E-09	1.1848E-07	1.9811E-08	1.47855E-07	0.147855
3831503773395	383150	3773395	4.52163E-05	0.000138806	0.000163225	0.000161052	3.42341E-05	4.45211E-05	3.277E-05	3.37291E-06	3.95158E-05	3.37291E-06	1.63762E-05	2.37622E-05	1.40858E-05	1.07003E-08	1.3171E-07	2.1917E-08	1.64331E-07	0.16433098
3831603773395	383160	3773395	4.84299E-05	0.000148671	0.000174825	0.000172498	3.66671E-05	4.76852E-05	3.50989E-05	3.61262E-06	4.23242E-05	3.61262E-06	1.69034E-05	2.45271E-05	1.45392E-05	1.21032E-08	1.4797E-07	2.4481E-08	1.84553E-07	0.18455346
3831703773395	383170	3773395	5.22041E-05	0.000160258	0.00018845	0.000185941	3.95246E-05	5.14014E-05	3.78343E-05	3.89416E-06	4.56226E-05	3.89416E-06	1.74399E-05	2.53056E-05	1.50007E-05	1.40202E-08	1.6996E-07	2.7917E-08	2.11894E-07	0.21189366
3831803773395	383180	3773395	5.65862E-05	0.00017371	0.000204269	0.000201549	4.28424E-05	5.57161E-05	4.10101E-05	4.22105E-06	4.94522E-05	4.22105E-06	1.7939E-05	2.60298E-05	1.54299E-05	1.68343E-08	2.0181E-07	3.2835E-08	2.51478E-07	0.25147828
3831903773395	383190	3773395	6.11951E-05	0.000187858	0.000220906	0.000217965	4.63319E-05	6.02542E-05	4.43504E-05	4.56485E-06	5.34801E-05	4.56485E-06	1.83102E-05	2.65684E-05	1.57492E-05	2.09648E-08	2.4791E-07	3.9858E-08	3.08732E-07	0.30873171
3832003773395	383200	3773395	6.60127E-05	0.000202648	0.000238297	0.000235124	4.99793E-05	6.49977E-05	4.78419E-05	4.92421E-06	5.76903E-05	4.92421E-06	1.8488E-05	2.68264E-05	1.59022E-05	2.75731E-08	3.2074E-07	5.0838E-08	3.99156E-07	0.39915573
3832103773395	383210	3773395	7.11968E-05	0.000218562	0.000257011	0.000253589	5.39043E-05	7.01021E-05	5.1599E-05	5.31092E-06	6.22208E-05	5.31092E-06	1.84006E-05	2.66997E-05	1.5827E-05	3.95633E-08	4.517E-07	7.025E-08	5.6151E-07	0.56151025
3835503773395	383550	3773395	0.002468835	0.007578898	0.008912164	0.008793497	0.001869197	0.002430875	0.001789257	0.000184163	0.002157582	0.000184163	2.89438E-05	4.1998E-05	2.48956E-05	1.93458E-07	2.9425E-06	6.1623E-07	3.75216E-06	3.75216267
3835603773395	383560	3773395	0.001872935	0.005749589	0.006761045	0.006671021	0.001418031	0.001844138	0.001357386	0.000139712	0.001636809	0.000139712	3.05221E-05	4.42883E-05	2.62532E-05	1.48447E-07	2.2508E-06	4.732E-07	2.87247E-06	2.87247018
3835803773395	383580	3773395	0.00097221	0.002984518	0.003509549	0.003462819	0.000736077	0.000957262	0.000704597	7.2522E-05	0.000849641	7.2522E-05	3.20911E-05	4.65649E-05	2.76027E-05	7.65285E-08	1.1634E-06	2.3962E-07	1.47957E-06	1.4795676
3835903773395	383590	3773395	0.000786881	0.00241559	0.002840536	0.002802713	0.000595761	0.000774782	0.000570282	5.86974E-05	0.000687677	5.86974E-05	3.23594E-05	4.69542E-05	2.78335E-05	6.19957E-08	9.4255E-07	1.9288E-07	1.19742E-06	1.19741984
3836003773395	383600	3773395	0.000654482	0.002009147	0.002362592	0.002331134	0.000495519	0.000644419	0.000474327	4.88211E-05	0.00057197	4.88211E-05	3.25715E-05	4.72619E-05	2.80159E-05	5.16842E-08	7.8552E-07	1.5988E-07	9.97081E-07	0.99708122
3836103773395	383610	3773395	0.000538987	0.001654597	0.001945671	0.001919764	0.000408076	0.0005307	0.000390624	4.02057E-05	0.000471035	4.02057E-05	3.28117E-05	4.76104E-05	2.82225E-05	4.27364E-08	6.4904E-07	1.3141E-07	8.23186E-07	0.82318601
3836203773395	383620	3773395	0.000451728	0.001386727	0.001630677	0.001608964	0.000342011	0.000444782	0.000327384	3.36966E-05	0.000394777	3.36966E-05	3.2768E-05	4.75471E-05	2.81849E-05	3.59944E-08	5.4611E-07	1.1006E-07	6.92169E-07	0.69216901
3836303773395	383630	3773395	0.00038806	0.001191276	0.001400843	0.001382191	0.000293806	0.000382093	0.000281241	2.89473E-05	0.000339136	2.89473E-05	3.25216E-05	4.71895E-05	2.7973E-05	3.10766E-08	4.7101E-07	9.4562E-08	5.96647E-07	0.59664652
3836403773395	383640	3773395	0.000342157	0.001050364	0.001235142	0.001218696	0.000259053	0.000336896	0.000247974	2.55232E-05	0.000299021	2.55232E-05	3.22564E-05	4.68048E-05	2.77449E-05	2.75333E-08	4.1688E-07	8.3438E-08	5.27847E-07	0.52784674
3836503773395	383650	3773395	0.000304542	0.000934892	0.001099356	0.001084718	0.000230574	0.00029986	0.000220713	2.27173E-05	0.000266148	2.27173E-05	3.19196E-05	4.6316E-05	2.74552E-05	2.46268E-08	3.7247E-07	7.4349E-08	4.71449E-07	0.47144928
3836603773395	383660	3773395	0.000269064	0.000825981	0.000971286	0.000958353	0.000203713	0.000264927	0.000195001	2.00708E-05	0.000235143	2.00708E-05	3.12676E-05	4.537E-05	2.68944E-05	2.18752E-08	3.3047E-07	6.5783E-08	4.18125E-07	0.4181253
3836703773395	383670	3773395	0.000238822	0.000733141	0.000862114	0.000850635	0.000180816	0.000235149	0.000173083	1.78149E-05	0.000208713	1.78149E-05	3.0441E-05	4.41706E-05	2.61834E-05	1.95213E-08	2.9455E-07	5.8487E-08	3.72561E-07	0.37256114

			EGIODemolition	EGIOSite Grubbing / Prep	EGIOMass Grading / Excavation	EGIOMass Grading / Excavation	EGIODrainage / Utilities Trenching	EGIODrainage / Utilities Trenching	EGIOFoundations / Concrete Pads	EGIOFoundations / Concrete Pads	EGIOBuilding / Structure Construction	EGIOBuilding / Structure Construction	EGIOAsphalt Paving	EGIOArchitectural Coating	EGIOLandscaping or Other Finishing	EGIOWaterside Construction (Piles)	HIWaterside Construction (Landscaping)	HIWaterside Construction (Landscaping)	KMDemolition	KMSite Grubbing / Prep
Unique Identifier	X (UTM)	Y (UTM)	2025	2025	2025	2026	2026	2027	2026	2027	2026	2027	2027	2027	2027	2027	2025	2026	2025	2025
3836803773395	383680	3773395	0.000552618	0.00021674	7.17792E-05	7.03003E-05	0.000163241	0.000162989	0.000214477	0.000214339	0.000229732	0.000224225	8.93969E-06	8.93969E-06	0.000242104	8.93969E-06	0.000157475	0.000152543	0.000249836	0.001084306
3836903773395	383690	3773395	0.00049781	0.00019525	6.46602E-05	6.33279E-05	0.000147051	0.000146824	0.000193205	0.000193081	0.000206947	0.000201987	8.05306E-06	8.05306E-06	0.000218093	8.05306E-06	0.00014125	0.000136825	0.00022248	0.000965579
3837003773395	383700	3773395	0.00045263	0.00017753	5.87918E-05	5.75805E-05	0.000133705	0.000133499	0.000175671	0.000175557	0.000188165	0.000183655	7.32219E-06	7.32219E-06	0.000198299	7.32219E-06	0.000127855	0.00012385	0.000200035	0.000868166
3837103773395	383710	3773395	0.000420134	0.00016478	5.45708E-05	5.34465E-05	0.000124105	0.000123914	0.000163058	0.000162953	0.000174656	0.000170469	6.79649E-06	6.79649E-06	0.000184062	6.79649E-06	0.000118178	0.000114477	0.000183883	0.000798067
3837203773395	383720	3773395	0.000394481	0.00015472	5.12388E-05	5.01831E-05	0.000116528	0.000116348	0.000153102	0.000153003	0.000163992	0.000160061	6.38151E-06	6.38151E-06	0.000172824	6.38151E-06	0.000110526	0.000107064	0.000171156	0.000742829
3837303773395	383730	3773395	0.000371801	0.00014583	4.8293E-05	4.7298E-05	0.000109828	0.000109659	0.0001443	0.000144207	0.000154563	0.000150859	6.01462E-06	6.01462E-06	0.000162888	6.01462E-06	0.000103763	0.000100512	0.000159958	0.00069423
3837403773395	383740	3773395	0.00035567	0.0001395	4.61977E-05	4.52458E-05	0.000105063	0.000104901	0.000138039	0.00013795	0.000147857	0.000144313	5.75366E-06	5.75366E-06	0.00015582	5.75366E-06	0.89208E-05	0.58224E-05	0.000151954	0.00065949
3837503773395	383750	3773395	0.000340688	0.00013362	4.42517E-05	4.33399E-05	0.000100637	0.000100482	0.000132224	0.000132139	0.000141629	0.000138234	5.51129E-06	5.51129E-06	0.000149257	5.51129E-06	9.44289E-05	9.14712E-05	0.000144556	0.000627382
3837603773395	383760	3773395	0.000327798	0.00012857	4.25775E-05	4.17003E-05	9.68301E-05	9.66807E-05	0.000127222	0.00012714	0.000136271	0.000133004	5.30279E-06	5.30279E-06	0.00014361	5.30279E-06	9.05541E-05	8.77177E-05	0.000138185	0.000599734
3837703773395	383770	3773395	0.000316796	0.00012425	4.11483E-05	4.03005E-05	9.35799E-05	9.34355E-05	0.000122952	0.000122872	0.000131697	0.00012854	5.12479E-06	5.12479E-06	0.000138789	5.12479E-06	8.72318E-05	8.44995E-05	0.000132729	0.000576053
3837803773395	383780	3773395	0.000306484	0.00012021	3.9809E-05	3.89888E-05	9.05339E-05	9.03942E-05	0.00011895	0.000118873	0.00012741	0.000124356	4.95799E-06	4.95799E-06	0.000134272	4.95799E-06	8.41158E-05	8.14811E-05	0.000127628	0.000553915
3837903773395	383790	3773395	0.000298266	0.00011698	3.87415E-05	3.79433E-05	8.81062E-05	8.79703E-05	0.00011576	0.000115685	0.000123993	0.000121021	4.82503E-06	4.82503E-06	0.000130671	4.82503E-06	8.1599E-05	7.90431E-05	0.0001235	0.000536
3838003773395	383800	3773395	0.000290757	0.00011404	3.77662E-05	3.69881E-05	8.58881E-05	8.57556E-05	0.000112846	0.000112773	0.000120872	0.000117975	4.70356E-06	4.70356E-06	0.000127382	4.70356E-06	7.92938E-05	7.68102E-05	0.000119721	0.000519597
3838103773395	383810	3773395	0.00028411	0.00011143	3.69028E-05	3.61425E-05	8.39247E-05	8.37952E-05	0.000110266	0.000110195	0.000118109	0.000115278	4.59604E-06	4.59604E-06	0.00012447	4.59604E-06	7.72362E-05	7.4817E-05	0.000116356	0.000504992
3838203773395	383820	3773395	0.000278433	0.00010921	3.61655E-05	3.54204E-05	8.22479E-05	8.2121E-05	0.000108063	0.000107993	0.000115749	0.000112974	4.50421E-06	4.50421E-06	0.000121983	4.50421E-06	7.54602E-05	7.30967E-05	0.00011345	0.000492381
3838303773395	383830	3773395	0.000273071	0.0001071	3.5469E-05	3.47382E-05	8.06639E-05	8.05394E-05	0.000105982	0.000105913	0.00011352	0.000110799	4.41746E-06	4.41746E-06	0.000119634	4.41746E-06	7.37901E-05	7.14789E-05	0.00011073	0.000480575
3838403773395	383840	3773395	0.000262203	0.00010284	3.40573E-05	3.33556E-05	7.74534E-05	7.73339E-05	0.000101764	0.000101698	0.000109002	0.000106389	4.24165E-06	4.24165E-06	0.000114872	4.24165E-06	7.06185E-05	6.84066E-05	0.000105638	0.000458475
3838503773395	383850	3773395	0.00025085	9.8387E-05	3.25827E-05	3.19113E-05	7.40997E-05	7.39854E-05	9.73574E-05	9.72946E-05	0.000104282	0.000101782	4.05799E-06	4.05799E-06	0.000109898	4.05799E-06	6.73339E-05	6.52249E-05	0.000100392	0.000435708
3838603773395	383860	3773395	0.000239918	9.4099E-05	3.11628E-05	3.05208E-05	7.08708E-05	7.07614E-05	9.31149E-05	9.30548E-05	9.97377E-05	9.7347E-05	3.88115E-06	3.88115E-06	0.000105109	3.88115E-06	6.4191E-05	6.21804E-05	9.53884E-05	0.000413992
3838703773395	383870	3773395	0.000228754	8.972E-05	2.97127E-05	2.91005E-05	6.75728E-05	6.74685E-05	8.87818E-05	8.87245E-05	9.50964E-05	9.2817E-05	3.70054E-06	3.70054E-06	0.000100218	3.70054E-06	6.10086E-05	5.90977E-05	9.0344E-05	0.000392099
3838803773395	383880	3773395	0.000218425	8.5669E-05	2.8371E-05	2.77865E-05	6.45215E-05	6.4422E-05	8.47729E-05	8.47182E-05	9.08023E-05	8.86258E-05	3.53345E-06	3.53345E-06	9.56927E-05	3.53345E-06	5.80738E-05	5.62548E-05	8.57137E-05	0.000372004
3838903773395	383890	3773395	0.000208742	8.1872E-05	2.71133E-05	2.65547E-05	6.16614E-05	6.15662E-05	8.10149E-05	8.09627E-05	8.67711E-05	8.46971E-05	3.37681E-06	3.37681E-06	9.14507E-05	3.37681E-06	5.53345E-05	5.36013E-05	8.14048E-05	0.000353303
3839003773395	383900	3773395	0.000199724	7.8335E-05	2.5942E-05	2.54075E-05	5.89975E-05	5.89065E-05	7.7515E-05	7.7465E-05	8.30282E-05	8.10381E-05	3.23093E-06	3.23093E-06	8.75E-05	3.23093E-06	5.27926E-05	5.1139E-05	7.74241E-05	0.000336026
3839103773395	383910	3773395	0.00019129	7.5027E-05	2.48465E-05	2.43346E-05	5.65061E-05	5.64189E-05	7.42416E-05	7.41937E-05	7.95221E-05	7.76159E-05	3.09449E-06	3.09449E-06	8.38049E-05	3.09449E-06	5.04246E-05	4.88452E-05	7.37263E-05	0.000319977
3829703773405	382970	3773405	0.000192682	7.5573E-05	2.50273E-05	2.45117E-05	5.69174E-05	5.68295E-05	7.4782E-05	7.47337E-05	8.01008E-05	7.81808E-05	3.11701E-06	3.11701E-06	8.44149E-05	3.11701E-06	3.78548E-05	3.66691E-05	2.54165E-05	0.00011031
3829803773405	382980	3773405	0.000203748	7.9913E-05	2.64647E-05	2.59194E-05	6.01861E-05	6.00933E-05	7.90767E-05	7.90257E-05	8.4701E-05	8.26708E-05	3.29602E-06	3.29602E-06	8.92629E-05	3.29602E-06	4.00182E-05	3.87648E-05	2.64168E-05	0.000114651
3829903773405	382990	3773405	0.0002137	8.3816E-05	2.77573E-05	2.71854E-05	6.31259E-05	6.30285E-05	8.29392E-05	8.28857E-05	8.88383E-05	8.67089E-05	3.45702E-06	3.45702E-06	9.36229E-05	3.45702E-06	4.19538E-05	4.06398E-05	2.72134E-05	0.000118108
3830003773405	383000	3773405	0.000221011	8.6684E-05	2.8707E-05	2.81155E-05	6.52857E-05	6.51849E-05	8.57768E-05	8.57215E-05	9.18777E-05	8.96754E-05	3.57529E-06	3.57529E-06	9.6826E-05	3.57529E-06	4.33549E-05	4.19969E-05	2.76185E-05	0.000119866
3830103773405	383010	3773405	0.000229095	8.9854E-05	2.9757E-05	2.91439E-05	6.76736E-05	6.75692E-05	8.89143E-05	8.88569E-05	9.52383E-05	9.29555E-05	3.70607E-06	3.70607E-06	0.000100368	3.70607E-06	4.49048E-05	4.34983E-05	2.80643E-05	0.000121801
3830203773405	383020	3773405	0.000237314	9.3078E-05	3.08245E-05	3.01894E-05	7.01013E-05	6.99931E-05	9.2104E-05	9.20445E-05	9.86548E-05	9.62901E-05	3.83902E-06	3.83902E-06	0.000103968	3.83902E-06	4.64816E-05	4.50257E-05	2.84717E-05	0.000123569
3830303773405	383030	3773405	0.000246278	9.6594E-05	3.19888E-05	3.13298E-05	7.27492E-05	7.2637E-05	9.5583E-05	9.55213E-05	0.000102381	9.99273E-05	3.98403E-06	3.98403E-06	0.000107895	3.98403E-06	4.8202E-05	4.66922E-05	2.89243E-05	0.000125533
3830403773405	383040	3773405	0.000256499	0.0001006	3.33165E-05	3.26301E-05	7.57686E-05	7.56517E-05	9.95501E-05	9.94858E-05	0.000106631	0.000104075	4.14938E-06	4.14938E-06	0.000112373	4.14938E-06	5.01663E-05	4.8595E-05	2.94833E-05	0.000127959
3830503773405	383050	3773405	0.000268742	0.0001054	3.49067E-05	3.41875E-05	7.9385E-05	7.92625E-05	0.000104302	0.000104234	0.00011172	0.000109042	4.34743E-06	4.34743E-06	0.000117737	4.34743E-06	5.25199E-05	5.08749E-05	3.02188E-05	0.000131152
3830603773405	383060	3773405	0.000282026	0.00011061	3.66322E-05	3.58774E-05	8.33092E-05	8.31806E-05	0.000109457	0.000109387	0.000117242	0.000114432	4.56233E-06	4.56233E-06	0.000123557	4.56233E-06	5.50672E-05	5.33424E-05	3.10154E-05	0.000134609
3830703773405	383070	3773405	0.000297897	0.00011684	3.86937E-05	3.78964E-05	8.79974E-05	8.78617E-05	0.000115617	0.000115543	0.00012384	0.000120872	4.81908E-06	4.81908E-06	0.00013051	4.81908E-06	5.81061E-05	5.62861E-05	3.20111E-05	0.00013893
3830803773405	383080	3773405	0.000315852	0.00012388	4.10258E-05	4.01806E-05	9.33013E-05	9.31573E-05	0.000122586	0.000122507	0.000131305	0.000128157	5.10954E-06	5.10954E-06	0.000138376	5.10954E-06	6.15342E-05	5.96069E-05	3.31291E-05	0.000143782
3830903773405	383090	3773405	0.000336754	0.00013208	4.37407E-05	4.28395E-05	9.94754E-05	9.93219E-05	0.000130698	0.000130613	0.000139993	0.000136638	5.44765E-06	5.44765E-06	0.000147533	5.44765E-06	6.55113E-05	6.34593E-05	3.44213E-05	0.000149391
3831003773405	383100	3773405	0.00037031	0.00014524	4.80993E-05	4.71083E-05	0.000109388	0.000109219	0.000143721	0.000143629	0.000153944	0.000150254	5.9905E-06	5.9905E-06	0.000162235	5.9905E-06	7.18563E-05	6.96056E-05	3.66097E-05	0.000158889
3831103773405	383110	3773405	0.00040993	0.00016078	5.32455E-05	5.21485E-05	0.000121091	0.000120904	0.000159098	0.000158996	0.000170414	0.000166329	6.63143E-06	6.63143E-06	0.000179592	6.63143E-06	7.93297E-05	7.68449E-05	3.91239E-05	0.000169801
3831203773405	383120	3773405	0.000458819	0.00017996	5.95957E-05	5.83678E-05	0.000135533	0.000135324	0.000178073	0.000177958	0.000190738	0.000186166	7.4223E-06	7.4223E-06	0.000201011	7.4223E-06	8.85395E-05	8.57663E-05	4.21519E-05	0.000182942
3831303773405	383130	3773405	0.000520678	0.00020422	6.76305E-05	6.62371E-05	0.000153806	0.000153568	0.000202081	0.00020195	0.000216454	0.000211265	8.423E-06	8.423E-06	0.000228111	8.423E-06	0.000100171	9.70336E-05	4.57909E-05	0.000198736
3831403773405	383140	3773405	0.000598651	0.0002348	7.77583E-05	7.61562E-05	0.000176839	0.000176566	0.000232343	0.000232193	0.000248868	0.000242903	9.68436E-06	9.68436E-06	0.000262272	9.68436E-06	0.00011477	0.000111175	4.99799E-05	0.000216916
3831503773405	383150	3773405	0.000674765	0.00026465	8.76447E-05	8.58389E-05	0.000199322	0.000199015	0.000261883	0.000261714	0.00028051	0.000273786	1.09156E-05	1.09156E-05	0.000295617	1.09156E-05	0.000128857	0.000124821	5.34016E-05	0.000231767
3831603773405	383160	3773405	0.000769228	0.0003017	9.99145E-05	9.78559E-05	0.000227226	0.000226876	0.000298546	0.000298353	0.00031978	0.000312115	1.24438E-05	1.24438E-05	0.000337002	1.24438E-05	0.000146195	0.000141616	5.71448E-05	0.000248012
3831703773405	383170	3773405	0.000892372	0.00035	0.00011591	0.000113521	0.000263602	0.000263196	0.000346339	0.000346115	0.000370972	0.00036208	1.44359E-05	1.44359E-05	0.000390952	1.44359E-05	0.00016858	0.000163299	6.13246E-05	0.000266153
3831803773405	383180	3773405	0.001059698	0.00041563	0.000137643	0.000134807	0.00031303	0.000312547	0.00041128	0.000411014	0.000440532	0.000429973	1.71427E-05	1.71427E-05	0.000464258	1.71427E-05	0.000198629	0.000192408	6.5973E-05	0.000286327
3831903773405	383190	3773405	0.001292305	0.00050686	0.000167857	0.000164398	0.000381741	0.000381152	0.000501557	0.000501234	0.00053723	0.000524353	2.09056E-05	2.09056E-05	0.000566164	2.09056E-05	0.000239801	0.00023229	7.09133E-05	0.000307769
3832003773405	383200	3773405	0.001653705	0.00064861	0.000214799	0.000210373	0.000488496	0.000487743	0.00064182	0.000641406	0.00068747	0.000670991	2.67519E-05	2.67519E-05	0.000724495	2.67519E-05	0.000302677	0.000293196	7.64057E-05	0.000331606
3832103773405	383210	3773405	0.002237347	0.00087752	0.000290607	0.00028462	0.000660901	0.000659882	0.000868338	0.000867778	0.000930098	0.000907804	3.61935E-05	3.61935E-05	0.000980191	3.61935E-05	0.000401451	0.000388876	8.20996E-05	0.000356318
3832203773405	383220	3773405	0.003174584	0.00124512	0.000412344	0.000403849	0.000937757	0.00093631	0.00123209	0.001231295	0.001319722	0.001288089	5.13552E-05	5.13552E-05	0.001390799	5.13552E-05	0.000554963	0.000537581	8.8047E-05	0.00038213
3835603773405	383560	3773405	0.006330036	0.00248273	0.000822204	0.000805263	0.001869862	0.001866977	0.002456754	0.002455169	0.00263149	0.002568415	0.000102401	0.000102401	0.002773216	0.000102401	0.001619942	0.001569202	0.002862816	0.012424823
3835703773405	383570	3773405	0.003992333	0.00156585	0.000518561	0.000507877	0.001179316	0.001177496	0.001549467	0.001548467	0.001659672	0.001619891	6.45839E-05	6.45839E-05	0.001749059	6.45839E-05	0.001072197	0.001038614	0.00187567	0.00814054
3835803773405	383580	3773405	0.002844459	0.00111564	0.000369465	0.000361852	0.000840239	0.000838943	0.001103965	0.001103252	0.001182484	0.00115414	4.60147E-05	4.60147E-05	0.00124617	4.60147E-05	0.000789061	0.000764346	0.001366846	0.005932208
3835903773405	383590	3773405	0.002183679	0.00085647	0.000283637	0.000277793	0.000645048	0.000644053	0.000847509	0.000846962	0.000907788	0.000886029	3.53253E-05	3.53253E-05	0.00095668	3.53253E-05	0.000619495	0.000600091	0.001062991	0.004613454
3836003773405	383600	3773405	0.001767004	0.00069304	0.000229515	0.000224786	0.000521964	0.000521159	0.000685793	0.00068535	0.00073457	0.000716963	2.85848E-05	2.85848E-05	0.000774132	2.85848E-05	0.000507491	0.000491596	0.000862924	0.003745151
3836103773405	383610	3773405	0.001442053	0.00056559	0.000187307	0.000183448	0.000425975	0.000425318	0.000559676	0.000559315	0.000599483	0.000585114	2.3328E-05	2.3328E-05	0.00063177	2.3328E-05	0.000417228	0.00040416	0.00070278	0.003050116
3836203773405	383620	3773405	0.001207829	0.00047373	0.000156884	0.000153652	0.000356787	0.000356236	0.000468771	0.000468469	0.000502112	0.000490077	1.9539E-05	1.9539E-05	0.000529155	1.9539E-05	0.000350552	0.000339572	0.00058513	0.002539506
3836303773405	383630	3773405	0.001037036	0.00040674	0.0001347	0.000131925	0.000306335	0.000305863	0.000402485	0.000402225	0.000431111	0.000420778	1.67761E-05	1.67761E-05	0.00045433	1.67761E-05	0.00030117	0.000291737	0.000498423	0.00216319
3836403773405	383640	3773405	0.000910866	0.00035725	0.000118312	0.000115874	0.000269065	0.00026865	0.000353517	0.000353288	0.00037866	0.000369584	1.4735E-05	1.4735E-05	0.000399054	1.4735E-05	0.000264261	0.000255983	0.000433957	0.001883404
3836503773405	383650	3773405	0.000810141	0.00031775	0.000105229	0.000103061	0.000239312	0.000238943	0.000314424	0.000314222	0.000336788	0.000328715	1.31056E-05	1.31056E-05	0.000354926	1.31056E-05	0.000234507	0.000227162	0.000382282	0.001659131
3836603773405	383660	3773405	0.000720196	0.00028247	9.35457E-05	9.16183E-05	0.000212742	0.000212414	0.000279516	0.000279335	0.00029922	0.00029222	1.16506E-05	1.16506E-05	0.000315521	1.16506E-05	0.000207812	0.00020303	0.00033622	0.001459217
3836703773405	383670	3773405	0.00064454	0.0002528	8.37188E-05	8.19939E-05	0.000190394	0.0001901	0.000250153	0.000249991	0.000267945	0.000261522	1.04267E-05	1.04267E-05	0.000282376	1.04267E-05	0.000185295	0.00017949	0.000297609	0.001291646
3836803773405	383680	3773405	0.000580929	0.00022785	7.54565E-05	7.39018E-05	0.000171604	0.000171339	0.000225465	0.000225319	0.000241501	0.000235712	9.39768E-06	9.39768E-06	0.000254508	9.39768E-06	0.000166332	0.000161122	0.0002653	0.001151419
3836903773405	383690	3773405	0.000524002	0.00020552	6.80622E-05	6.66598E-05	0.000154788	0.000154549	0.000203371	0.000203239	0.000217835	0.000212614	8.47676E-06	8.47676E-06	0.000229567	8.47676E-06	0.00014939	0.000144711	0.000236626	0.001026976
3837003773405	383700	3773405	0.000476684	0.00018696	6.19162E-05	6.06405E-05	0.00014081	0.000140593	0.000185006	0.000184887	0.000198165	0.000193415	7.71131E-06	7.71131E-06	0.000208837	7.71131E-06	0.000135305	0.000131067	0.000212923	0.000924101
3837103773405	383710	3773405	0.000440397	0.00017273	5.72028E-05	5.60243E-05	0.000130091	0.00012989	0.000170923	0.000170812	0.00018308	0.000178691	7.12429E-06	7.12429E-06	0.00019294	7.12429E-06	0.000124468	0.000120569	0.000194764	0.00084529
3837203773405	383720	3773405	0.000410684	0.00016108	5.33435E-05	5.22444E-05	0.000121314	0.000121127	0.000159391	0.000159288	0.000170728	0.000166635	6.64363E-06	6.64363E-06	0.000179923	6.64363E-06	0.000115583	0.000111962	0.000179941	0.000780957
3837303773405	383730	3773405	0.000384646	0.00015086	4.99613E-05	4.8932E-05	0.000113622	0.000113447	0.000149285	0.000149189	0.000159903	0.00015607	6.2224E-06	6.2224E-06	0.000168515	6.2224E-06	0.000107806	0.000104429	0.000167021	0.000724884
3837403773405	383740	3773405	0.000365586	0.00014339	4.74857E-05	4.65073E-05	0.000107992	0.000107826	0.000141888	0.000141796	0.000151979	0.000148337	5.91407E-06	5.91407E-06	0.000160165	5.91407E-06	0.00010208	9.88825E-05	0.00015753	0.000683691
3837503773405	383750	3773405	0.000348053	0.00013651	4.52083E-05	4.42769E-05	0.000102813	0.000102654	0.000135083	0.000134996	0.000144691	0.000141223	5.63044E-06	5.63044E-06	0.000152483	5.63044E-06	9.68237E-05	9.3791E-05	0.000148849	0.000646014
3837603773405	383760	3773405	0.000333664	0.00013087	4.33393E-05	4.24464E-05	9.85626E-05	9.84106E-05	0.000129498	0.000129415	0.000138709	0.000135384	5.39767E-06	5.39767E-06	0.00014618	5.39767E-06	9.24951E-05	8.95979E-05	0.000141716	0.000615056
3837703773405	383770	3773405	0.000321996	0.00012629	4.18238E-05	4.09621E-05	9.51161E-05	9.49693E-05	0.00012497	0.000124889	0.000133859	0.00013065	5.20892E-06	5.20892E-06	0.000141068	5.20892E-06	8.89611E-05	8.61747E-05	0.000135895	0.000589794
3837803773405	383780	3773405	0.00031111	0.00012202	4.04098E-05	3.95772E-05	9.19004E-05	9.17586E-05	0.000120745	0.000120667	0.000129233	0.000126233	5.03282E-06	5.03282E-06	0.000136299	5.03282E-06	8.56657E-05	8.29825E-05	0.000130484	0.00056631
3837903773405	383790	3773405	0.000304562	0.00011945	3.95593E-05	3.87443E-05	8.99661E-05	8.98273E-05	0.000118204	0.000118127	0.000126611	0.000123576	4.92689E-06	4.92689E-06	0.00013343	4.92689E-06	8.36009E-05	8.09824E-05	0.00012706	0.000551449
3838003773405	383800	3773405	0.000298975	0.00011726	3.88337E-05	3.80336E-05	8.83158E-05	8.81796E-05	0.000116035	0.000115961	0.000124288	0.000121309	4.83651E-06	4.83651E-06	0.000130982	4.83651E-06	8.1807E-05	7.92447E-05	0.00012408	0.000538514
3838103773405	383810	3773405	0.000293011	0.00011492	3.8059E-05	3.72749E-05	8.65541E-05	8.64205E-05	0.000113721	0.000113647	0.000121809	0.000118889	4.74003E-06	4.74003E-06	0.000128369	4.74003E-06	7.99163E-05	7.74131E-05	0.000120959	0.00052497
3838203773405	383820	3773405	0.000285799	0.00011209	3.71222E-05	3.63573E-05	8.44235E-05	8.42933E-05	0.000110921	0.00011085	0.000118811	0.000115963	4.62336E-06	4.62336E-06	0.00012521	4.62336E-06	7.76972E-05	7.52636E-05	0.000117331	0.000509225

Unique Identifier	X (UTM)	Y (UTM)	KMMass Grading / Excavation	KMMass Grading / Excavation	KMDrainage / Utilities Trenching	KMFoundations / Concrete Pads	KMBuilding / Structure Construction	KMAsphalt Paving	KMArchitectural Coating	KMLandscaping or Other Finishing	KMWaterside Construction (Piles)	EWNDemolition	EWNSite Grubbing / Prep	EWNDrainage / Utilities Trenching	EWNDrainage / Utilities Trenching	EWNDrainage / Utilities Trenching	EWNFoundation s / Concrete Pads	EWNBuilding / Structure Construction	EWNAsphalt Paving	EWNLandscaping or Other Finishing	EWNWaterside Construction (Piles)
			2025	2026	2026	2026	2026	2026	2026	2026	2026	2027	2027	2027	2028	2029	2029	2029	2029	2029	2029
3836803773395	383680	3773395	0.000824188	0.000815659	0.00029291	0.000155007	0.000532394	1.71037E-05	1.71037E-05	0.000549498	1.71037E-05	0.000674177	3.67435E-05	8.62807E-05	8.46146E-05	8.28638E-05	7.17755E-05	0.000155856	1.10883E-05	0.0001614	1.10883E-05
3836903773395	383690	3773395	0.000733943	0.000726347	0.000260838	0.000138034	0.000474099	1.52309E-05	1.52309E-05	0.00048933	1.52309E-05	0.00060463	3.29531E-05	7.73801E-05	7.58859E-05	7.43157E-05	6.43712E-05	0.000139778	9.94447E-06	0.000144751	9.94447E-06
3837003773395	383700	3773395	0.000659898	0.000653069	0.000234523	0.000124109	0.000426269	1.36943E-05	1.36943E-05	0.000439964	1.36943E-05	0.000547219	2.98242E-05	7.00327E-05	6.86803E-05	6.72593E-05	5.8259E-05	0.000126506	9.00022E-06	0.000131006	9.00022E-06
3837103773395	383710	3773395	0.000606616	0.000600338	0.000215587	0.000114088	0.000391851	1.25886E-05	1.25886E-05	0.00040444	1.25886E-05	0.000505681	2.75603E-05	6.47167E-05	6.34669E-05	6.21537E-05	5.38367E-05	0.000116903	8.31703E-06	0.000121062	8.31703E-06
3837203773395	383720	3773395	0.000564629	0.000558786	0.000200665	0.000106191	0.000364729	1.17173E-05	1.17173E-05	0.000376446	1.17173E-05	0.000472833	2.577E-05	6.05128E-05	5.93443E-05	5.81164E-05	5.03396E-05	0.000109309	7.77678E-06	0.000113198	7.77678E-06
3837303773395	383730	3773395	0.000527689	0.000522228	0.000187536	9.92436E-05	0.000340867	1.09507E-05	1.09507E-05	0.000351818	1.09507E-05	0.000443844	2.41901E-05	5.68029E-05	5.57059E-05	5.45533E-05	4.72533E-05	0.000102608	7.29999E-06	0.000106258	7.29999E-06
3837403773395	383740	3773395	0.000501283	0.000496095	0.000178152	9.42773E-05	0.00032381	1.04027E-05	1.04027E-05	0.000334212	1.04027E-05	0.000423041	2.30563E-05	5.41404E-05	5.30949E-05	5.19963E-05	4.50385E-05	9.77984E-05	6.95783E-06	0.000101277	6.95783E-06
3837503773395	383750	3773395	0.000476877	0.000471942	0.000169479	8.96874E-05	0.000308045	9.89625E-06	9.89625E-06	0.000317941	9.89625E-06	0.000403768	2.20059E-05	5.1674E-05	5.06761E-05	4.96276E-05	4.29867E-05	9.33431E-05	6.64086E-06	9.66635E-05	6.64086E-06
3837603773395	383760	3773395	0.000455862	0.000451144	0.00016201	8.57349E-05	0.000294469	9.46013E-06	9.46013E-06	0.000303929	9.46013E-06	0.000387122	2.10987E-05	4.95436E-05	4.85869E-05	4.75816E-05	4.12145E-05	8.94949E-05	6.36708E-06	9.26784E-05	6.36708E-06
3837703773395	383770	3773395	0.000437862	0.00043333	0.000155613	8.23496E-05	0.000282842	9.08659E-06	9.08659E-06	0.000291929	9.08659E-06	0.000372827	2.03196E-05	4.77141E-05	4.67927E-05	4.58245E-05	3.96926E-05	8.61901E-05	6.13196E-06	8.9256E-05	6.13196E-06
3837803773395	383780	3773395	0.000421034	0.000416677	0.000149632	7.91848E-05	0.000271972	8.73738E-06	8.73738E-06	0.00028071	8.73738E-06	0.00035942	1.95888E-05	4.59983E-05	4.511E-05	4.41767E-05	3.82652E-05	8.30906E-05	5.91145E-06	8.60463E-05	5.91145E-06
3837903773395	383790	3773395	0.000407417	0.0004032	0.000144793	7.66238E-05	0.000263176	8.45479E-06	8.45479E-06	0.000271631	8.45479E-06	0.000348509	1.89942E-05	4.46019E-05	4.37406E-05	4.28356E-05	3.71036E-05	8.05682E-05	5.73199E-06	8.34342E-05	5.73199E-06
3838003773395	383800	3773395	0.000394949	0.000390862	0.000140362	7.42789E-05	0.000255122	8.19606E-06	8.19606E-06	0.000263318	8.19606E-06	0.000338486	1.84479E-05	4.33192E-05	4.24827E-05	4.16037E-05	3.60365E-05	7.82511E-05	5.56715E-06	8.10347E-05	5.56715E-06
3838103773395	383810	3773395	0.000383848	0.000379875	0.000136416	7.21911E-05	0.000247951	7.96568E-06	7.96568E-06	0.000255917	7.96568E-06	0.000329482	1.79572E-05	4.21668E-05	4.13525E-05	4.04969E-05	3.50779E-05	7.61695E-05	5.41905E-06	7.8879E-05	5.41905E-06
3838203773395	383820	3773395	0.000374262	0.000370388	0.00013301	7.03882E-05	0.000241759	7.76675E-06	7.76675E-06	0.000249526	7.76675E-06	0.000321626	1.7529E-05	4.11614E-05	4.03666E-05	3.95313E-05	3.42415E-05	7.43534E-05	5.28984E-06	7.69983E-05	5.28984E-06
3838303773395	383830	3773395	0.000365288	0.000361508	0.00012982	6.87005E-05	0.000235962	7.58053E-06	7.58053E-06	0.000243543	7.58053E-06	0.000314198	1.71242E-05	4.02109E-05	3.94344E-05	3.86185E-05	3.34508E-05	7.26364E-05	5.16768E-06	7.52202E-05	5.16768E-06
3838403773395	383840	3773395	0.00034849	0.000344884	0.000123851	6.55413E-05	0.000225112	7.23193E-06	7.23193E-06	0.000232343	7.23193E-06	0.00030073	1.63902E-05	3.84872E-05	3.7744E-05	3.6963E-05	3.20169E-05	6.95227E-05	4.94617E-06	7.19958E-05	4.94617E-06
3838503773395	383850	3773395	0.000331185	0.000327757	0.0001177	6.22866E-05	0.000213933	6.87281E-06	6.87281E-06	0.000220806	6.87281E-06	0.000286856	1.5634E-05	3.67116E-05	3.60027E-05	3.52578E-05	3.05398E-05	6.63153E-05	4.71798E-06	6.86743E-05	4.71798E-06
3838603773395	383860	3773395	0.000314678	0.000311422	0.000111834	5.91822E-05	0.00020327	6.53026E-06	6.53026E-06	0.0002098	6.53026E-06	0.000273587	1.49108E-05	3.50134E-05	3.43373E-05	3.36268E-05	2.91271E-05	6.32477E-05	4.49973E-06	6.54976E-05	4.49973E-06
3838703773395	383870	3773395	0.000298037	0.000294953	0.00010592	5.60525E-05	0.000192521	6.18492E-06	6.18492E-06	0.000198706	6.18492E-06	0.000260195	1.4181E-05	3.32995E-05	3.26565E-05	3.19808E-05	2.77013E-05	6.01518E-05	4.27947E-06	6.22915E-05	4.27947E-06
3838803773395	383880	3773395	0.000282762	0.000279836	0.000100492	5.31797E-05	0.000182654	5.86794E-06	5.86794E-06	0.000188522	5.86794E-06	0.000247829	1.3507E-05	3.1717E-05	3.11045E-05	3.04609E-05	2.63848E-05	5.72931E-05	4.07609E-06	5.93311E-05	4.07609E-06
3838903773395	383890	3773395	0.000268548	0.000265769	9.54398E-05	5.05064E-05	0.000173472	5.57295E-06	5.57295E-06	0.000179045	5.57295E-06	0.000236267	1.28769E-05	3.02373E-05	2.96534E-05	2.90398E-05	2.51539E-05	5.46202E-05	3.88593E-06	5.65632E-05	3.88593E-06
3839003773395	383900	3773395	0.000255416	0.000252772	9.07727E-05	4.80366E-05	0.000164989	5.30043E-06	5.30043E-06	0.000170289	5.30043E-06	0.00022554	1.22922E-05	2.88644E-05	2.8307E-05	2.77213E-05	2.40118E-05	5.21403E-05	3.7095E-06	5.3995E-05	3.7095E-06
3839103773395	383910	3773395	0.000243217	0.0002407	8.64373E-05	4.57423E-05	0.000157109	5.04728E-06	5.04728E-06	0.000162156	5.04728E-06	0.000215525	1.17464E-05	2.75827E-05	2.70501E-05	2.64904E-05	2.29456E-05	4.9825E-05	3.54478E-06	5.15974E-05	3.54478E-06
3829703773405	382970	3773405	8.3847E-05	8.29793E-05	2.97986E-05	1.57693E-05	5.4162E-05	1.74001E-06	1.74001E-06	5.5902E-05	1.74001E-06	0.000181352	9.88393E-06	2.32093E-05	2.27611E-05	2.22902E-05	1.93075E-05	4.1925E-05	2.98274E-06	4.34164E-05	2.98274E-06
3829803773405	382980	3773405	8.71468E-05	8.62449E-05	3.09713E-05	1.63899E-05	5.62936E-05	1.80849E-06	1.80849E-06	5.8102E-05	1.80849E-06	0.000192018	1.04652E-05	2.45744E-05	2.40998E-05	2.36012E-05	2.0443E-05	4.43907E-05	3.15816E-06	4.59698E-05	3.15816E-06
3829903773405	382990	3773405	8.97747E-05	8.88457E-05	3.19052E-05	1.68841E-05	5.79911E-05	1.86302E-06	1.86302E-06	5.98541E-05	1.86302E-06	0.000201612	1.09881E-05	2.58022E-05	2.53039E-05	2.47804E-05	2.14644E-05	4.66087E-05	3.31596E-06	4.82667E-05	3.31596E-06
3830003773405	383000	3773405	9.11111E-05	9.01682E-05	3.23802E-05	1.71355E-05	5.88543E-05	1.89075E-06	1.89075E-06	6.07451E-05	1.89075E-06	0.000208649	1.13716E-05	2.67027E-05	2.61871E-05	2.56453E-05	2.22136E-05	4.82354E-05	3.43169E-06	4.99513E-05	3.43169E-06
3830103773405	383010	3773405	9.25818E-05	9.16237E-05	3.29029E-05	1.74121E-05	5.98044E-05	1.92128E-06	1.92128E-06	6.17256E-05	1.92128E-06	0.000216444	1.17965E-05	2.77003E-05	2.71654E-05	2.66033E-05	2.30434E-05	5.00374E-05	3.55989E-06	5.18173E-05	3.55989E-06
3830203773405	383020	3773405	9.39257E-05	9.29536E-05	3.33804E-05	1.76648E-05	6.06724E-05	1.94916E-06	1.94916E-06	6.26216E-05	1.94916E-06	0.000224376	1.22288E-05	2.87155E-05	2.8161E-05	2.75783E-05	2.38879E-05	5.18712E-05	3.69036E-06	5.37164E-05	3.69036E-06
3830303773405	383030	3773405	9.54188E-05	9.44313E-05	3.39111E-05	1.79456E-05	6.16369E-05	1.98015E-06	1.98015E-06	6.36171E-05	1.98015E-06	0.000233036	1.27008E-05	2.98238E-05	2.92479E-05	2.86427E-05	2.48099E-05	5.38732E-05	3.83279E-06	5.57896E-05	3.83279E-06
3830403773405	383040	3773405	9.72628E-05	9.62562E-05	3.45664E-05	1.82924E-05	6.28281E-05	2.01842E-06	2.01842E-06	6.48465E-05	2.01842E-06	0.000242898	1.32383E-05	3.10859E-05	3.04856E-05	2.98548E-05	2.58598E-05	5.61531E-05	3.99499E-06	5.81506E-05	3.99499E-06
3830503773405	383050	3773405	9.96892E-05	9.86575E-05	3.54287E-05	1.87488E-05	6.43954E-05	2.06877E-06	2.06877E-06	6.64642E-05	2.06877E-06	0.00025469	1.38809E-05	3.2595E-05	3.19655E-05	3.13041E-05	2.71152E-05	5.88791E-05	4.18893E-06	6.09735E-05	4.18893E-06
3830603773405	383060	3773405	0.000102317	0.000101258	3.63627E-05	1.9243E-05	6.6093E-05	2.1233E-06	2.1233E-06	6.82163E-05	2.1233E-06	0.000267461	1.4577E-05	3.42295E-05	3.35685E-05	3.28739E-05	2.84749E-05	6.18316E-05	4.39899E-06	6.40311E-05	4.39899E-06
3830703773405	383070	3773405	0.000105602	0.000104509	3.75301E-05	1.98608E-05	6.82149E-05	2.19147E-06	2.19147E-06	7.04064E-05	2.19147E-06	0.000282675	1.54062E-05	3.61766E-05	3.5478E-05	3.47439E-05	3.00947E-05	6.53488E-05	4.64922E-06	6.76734E-05	4.64922E-06
3830803773405	383080	3773405	0.00010929	0.000108159	3.88408E-05	2.05544E-05	7.05972E-05	2.26801E-06	2.26801E-06	7.28652E-05	2.26801E-06	0.000299842	1.63418E-05	3.83736E-05	3.76325E-05	3.68539E-05	3.19223E-05	6.93174E-05	4.93156E-06	7.17832E-05	4.93156E-06
3830903773405	383090	3773405	0.000113553	0.000112378	4.03558E-05	2.13561E-05	7.33509E-05	2.35647E-06	2.35647E-06	7.57074E-05	2.35647E-06	0.000319757	1.74272E-05	4.09223E-05	4.01321E-05	3.93017E-05	3.40426E-05	7.39214E-05	5.25911E-06	7.6551E-05	5.25911E-06
3831003773405	383100	3773405	0.000120772	0.000119522	4.29215E-05	2.27139E-05	7.80143E-05	2.50629E-06	2.50629E-06	8.05206E-05	2.50629E-06	0.000351487	1.91565E-05	4.49831E-05	4.41144E-05	4.32017E-05	3.74207E-05	8.12568E-05	5.78098E-06	8.41473E-05	5.78098E-06
3831103773405	383110	3773405	0.000129067	0.000127731	4.58693E-05	2.42738E-05	8.33721E-05	2.67841E-06	2.67841E-06	8.60506E-05	2.67841E-06	0.000388899	2.11955E-05	4.9771E-05	4.88098E-05	4.77999E-05	4.14036E-05	8.99055E-05	6.39629E-06	9.31037E-05	6.39629E-06
3831203773405	383120	3773405	0.000139056	0.000137617	4.94193E-05	2.61525E-05	8.98247E-05	2.88571E-06	2.88571E-06	9.27104E-05	2.88571E-06	0.000435046	2.37106E-05	5.56769E-05	5.46018E-05	5.3472E-05	4.63167E-05	0.000100574	7.15529E-06	0.000104152	7.15529E-06
3831303773405	383130	3773405	0.00015106	0.000149497	5.36857E-05	2.84103E-05	9.75794E-05	3.13484E-06	3.13484E-06	0.000100714	3.13484E-06	0.000493415	2.68917E-05	6.31468E-05	6.19274E-05	6.06461E-05	5.25308E-05	0.000114067	8.11529E-06	0.000118125	8.11529E-06
3831403773405	383140	3773405	0.000164879	0.000163173	5.85969E-05	3.10092E-05	0.000106506	3.42161E-06	3.42161E-06	0.000109927	3.42161E-06	0.000566851	3.08941E-05	7.25452E-05	7.11443E-05	6.96723E-05	6.03492E-05	0.000131045	9.32311E-06	0.000135706	9.32311E-06
3831503773405	383150	3773405	0.000176168	0.000174344	6.26086E-05	3.31322E-05	0.000113798	3.65586E-06	3.65586E-06	0.000117453	3.65586E-06	0.000638114	3.4778E-05	8.16653E-05	8.00883E-05	7.84312E-05	6.7936E-05	0.000147519	1.04952E-05	0.000152767	1.04952E-05
3831603773405	383160	3773405	0.000188516	0.000186565	6.6997E-05	3.54546E-05	0.000121774	3.91211E-06	3.91211E-06	0.000125686	3.91211E-06	0.000726114	3.95741E-05	9.29275E-05	9.1133E-05	8.92474E-05	7.73048E-05	0.000167863	1.19425E-05	0.000173834	1.19425E-05
3831703773405	383170	3773405	0.000202305	0.000200211	7.18976E-05	3.80479E-05	0.000130681	4.19827E-06	4.19827E-06	0.00013488	4.19827E-06	0.000840162	4.57899E-05	0.000107523	0.000105447	0.000103265	8.94469E-05	0.000194229	1.38183E-05	0.000201138	1.38183E-05
3831803773405	383180	3773405	0.000217639	0.000215387	7.73473E-05	4.09319E-05	0.000140587	4.51649E-06	4.51649E-06	0.000145103	4.51649E-06	0.000994004	5.41745E-05	0.000127212	0.000124755	0.000122174	0.000105825	0.000229794	1.63486E-05	0.000237968	1.63486E-05
3831903773405	383190	3773405	0.000233937	0.000231516	8.31393E-05	4.3997E-05	0.000151114	4.8547E-06	4.8547E-06	0.000155969	4.8547E-06	0.001205761	6.57155E-05	0.000154312	0.000151333	0.000148201	0.00012837	0.000278748	1.98314E-05	0.000288663	1.98314E-05
3832003773405	383200	3773405	0.000252056	0.000249448	8.95788E-05	4.74047E-05	0.000162819	5.23072E-06	5.23072E-06	0.000168049	5.23072E-06	0.001530427	8.34102E-05	0.000195863	0.000192081	0.000188106	0.000162935	0.000353804	2.51712E-05	0.000366389	2.51712E-05
3832103773405	383210	3773405	0.00027084	0.000268037	9.62543E-05	5.09374E-05	0.000174952	5.62052E-06	5.62052E-06	0.000180573	5.62052E-06	0.002043757	0.000111387	0.000261559	0.00025608	0.0002512	0.000217586	0.000472475	3.36141E-05	0.000489282	3.36141E-05
3832203773405	383220	3773405	0.00029046	0.000287454	0.000103227	5.46274E-05	0.000187626	6.02767E-06	6.02767E-06	0.000193654	6.02767E-06	0.002836645	0.000154601	0.000363032	0.000356021	0.000348655	0.000302	0.000655775	4.66549E-05	0.000679103	4.66549E-05
3835603773405	383560	3773405	0.00944419	0.009346452	0.003356391	0.001776189	0.00610059	0.000195988	0.000195988	0.006296578	0.000195988	0.006926693	0.000377514	0.000886473	0.000869355	0.000851367	0.000737442	0.001601312	0.000113925	0.001658274	0.000113925
3835703773405	383570	3773405	0.006187678	0.006123642	0.002199052	0.00116373	0.003997006	0.000128408	0.000128408	0.004125414	0.000128408	0.004614227	0.000251481	0.000590526	0.000579122	0.000567139	0.000491248	0.001066716	7.58911E-05	0.001104662	7.58911E-05
3835803773405	383580	3773405	0.004509111	0.004462446	0.001602503	0.000848038	0.002912715	9.35739E-05	9.35739E-05	0.003006289	9.35739E-05	0.003403918	0.000185518	0.000435631	0.000427219	0.000418379	0.000362394	0.000786917	5.59849E-05	0.00081491	5.59849E-05
3835903773405	383590	3773405	0.003506717	0.003470426	0.00124626	0.000659516	0.002265207	7.27721E-05	7.27721E-05	0.002337979	7.27721E-05	0.00267347	0.000145708	0.000342149	0.000335542	0.000328599	0.000284628	0.000618052	4.39711E-05	0.000640038	4.39711E-05
3836003773405	383600	3773405	0.002846714	0.002817253	0.0010117	0.000535388	0.00183887	5.90755E-05	5.90755E-05	0.001897945	5.90755E-05	0.002187261	0.000119209	0.000279924	0.000274519	0.000268838	0.000232864	0.000505651	3.59743E-05	0.000523638	3.59743E-05
3836103773405	383610	3773405	0.002318413	0.00229442	0.000823946	0.000436029	0.001497607	4.81121E-05	4.81121E-05	0.001545719	4.81121E-05	0.001794542	9.78048E-05	0.000229664	0.000225229	0.000220569	0.000191054	0.000414862	2.95152E-05	0.000429619	2.95152E-05
3836203773405	383620	3773405	0.001930295	0.001910318	0.000686012	0.000363035	0.001246898	4.00578E-05	4.00578E-05	0.001286955	4.00578E-05	0.001504439	8.19939E-05	0.000192537	0.000188819	0.000184912	0.000160168	0.000347796	2.47438E-05	0.000360168	2.47438E-05
3836303773405	383630	3773405	0.001644255	0.001627239	0.000584355	0.000309239	0.001062127	3.41219E-05	3.41219E-05	0.001096249	3.41219E-05	0.001290032	7.03084E-05	0.000165097	0.000161909	0.000158559	0.000137342	0.000298229	2.12174E-05	0.000308838	2.12174E-05
3836403773405	383640	3773405	0.001431588	0.001416772	0.000508775	0.000269242	0.000924752	2.97086E-05	2.97086E-05	0.00095446	2.97086E-05	0.001130027	6.1588E-05	0.00014462	0.00014182	0.00013893	0.00012037	0.00026124	1.85858E-05	0.00027053	1.85858E-05
3836503773405	383650	3773405	0.001261117	0.001248065	0.000448191	0.000237181	0.000814634	2.61709E-05	2.61709E-05	0.000840805	2.61709E-05	0.001001377	5.45763E-05	0.000128156	0.000125681	0.00012308	0.00010661	0.000231498	1.64698E-05	0.000239733	1.64698E-05
3836603773405	383660	3773405	0.00110916	0.001097682	0.000394187	0.000208602	0.000716476	2.30175E-05	2.30175E-05	0.000739493	2.30175E-05	0.000886532	4.83171E-05	0.000113458	0.000111267	0.000108965	9.43836E-05	0.000204948	1.4581E-05	0.00021223	1.4581E-05
3836703773405	383670	3773405	0.000981788	0.000971628	0.00034892	0.000184647	0.000634198	2.03743E-05	2.03743E-05	0.000654573	2.03743E-05	0.000790002	4.30561E-05	0.000101104	9.91515E-05	9.71E-05	8.41067E-05	0.000182633	1.29933E-05	0.000189129	1.29933E-05
3836803773405	383680	3773405	0.000875201	0.000866144	0.00031104	0.000164601	0.000565347	1.81623E-05	1.81623E-05	0.000583509	1.81623E-05	0.000708901	3.8636E-05	9.07247E-05	8.89727E-05	8.71317E-05	7.54723E-05	0.000163884	1.16594E-05	0.000169713	1.16594E-05
3836903773405	383690	3773405	0.000780611	0.000772532	0.000277423	0.000146811	0.000504245	1.61994E-05	1.61994E-05	0.000520445	1.61994E-05	0.000636605	3.46958E-05	8.14723E-05	7.9899E-05	7.82458E-05	6.77754E-05	0.00014717	1.04704E-05	0.000152405	1.04704E-05
3837003773405	383700	3773405	0.000702415	0.000695146	0.000249633	0.000132105	0.000453734	1.45767E-05	1.45767E-05	0.000468311	1.45767E-05	0.000576522	3.14212E-05	7.37829E-05	7.2358E-05	7.08609E-05	6.13787E-05	0.00013328	9.48217E-06	0.000138021	9.48217E-06
3837103773405	383710	3773405	0.000642511	0.000635862	0.000228343	0.000120838	0.000415038	1.33335E-05	1.33335E-05	0.000428371	1.33335E-05	0.000530275	2.89006E-05	6.78642E-05	6.65536E-05	6.51766E-05	5.64551E-05	0.000122589	8.72153E-06	0.00012695	8.72153E-06
3837203773405	383720	3773405	0.000593611	0.000587467	0.000210965	0.000111642	0.00038345	1.23187E-05	1.23187E-05	0.000395769	1.23187E-05	0.000492358	2.68341E-05	6.30116E-05	6.17948E-05	6.05162E-05	5.24183E-05	0.000113823	8.09791E-06	0.000117872	8.09791E-06
3837303773405	383730	3773405	0.000550989	0.000545287	0.000195817	0.000103626	0.000355918	1.14342E-05	1.14342E-05	0.000367352	1.14342E-05	0.000459204	2.50272E-05	5.87686E-05	5.76337E-05	5.64412E-05	4.88886E-05	0.000106159	7.55261E-06	0.000109935	7.55261E-06
3837403773405	383740	3773405	0.000519678	0.0005143	0.00018469	9.7737E-05	0.000335692	1.07845E-05	1.07845E-05	0.000346477	1.07845E-05	0.000434763	2.36952E-05	5.56407E-05	5.45662E-05	5.34372E-05	4.62865E-05	0.000100508	7.15063E-06	0.000104084	7.15063E-06
3837503773405	383750	3773405	0.00049104	0.000485958	0.000174512	9.23509E-05	0.000317193	1.01902E-05	1.01902E-05	0.000327383	1.01902E-05	0.000412344	2.24733E-05	5.27715E-05	5.17524E-05	5.06816E-05	4.38997E-05	9.53256E-05	6.7819E-06	9.87165E-05	6.7819E-06
3837603773405	383760	3773405	0.000467508	0.00046267	0.000166149	8.79252E-05	0.000301993	9.70181E-06	9.70181E-06	0.000311694	9.70181E-06	0.000393853	2.14655E-05	5.0405E-05	4.94316E-05	4.84088E-05	4.19311E-05	9.10508E-05	6.47777E-06	9.42897E-05	6.47777E-06
3837703773405	383770	3773405	0.000448306	0.000443667	0.000159325	8.43139E-05	0.000289589	9.30334E-06	9.30334E-06	0.000298892	9.30334E-06	0.000378723	2.06409E-05	4.84687E-05	4.75327E-05	4.65492E-05	4.03203E-05	8.7553E-05	6.22893E-06	9.06675E-05	6.22893E-06
3837803773405	383780	3773405	0.000430456	0.000426001	0.000152981	8.09568E-05	0.000278058	8.9329E-06	8.9329E-06	0.000286991	8.9329E-06	0.000364611	1.98718E-05	4.66627E-05	4.57616E-05	4.48147E-05	3.88179E-05	8.42907E-05	5.99683E-06	8.72892E-05	5.99683E-06
3837903773405	383790	3773405	0.00041916	0.000414822	0.000148966	7.88324E-05	0.000270762	8.69849E-06	8.69849E-06	0.00027946	8.69849E-06	0.000355614	1.93814E-05	4.55113E-05	4.46324E-05	4.37089E-05	3.78601E-05	8.22109E-05	5.84886E-06	8.51353E-05	5.84886E-06
3838003773405	383800	3773405	0.000409328	0.000405092	0.000145472	7.69832E-05	0.00026441	8.49445E-06	8.49445E-06	0.000272905	8.49445E-06	0.000347697	1.89499E-05	4.4498E-05	4.36387E-05	4.27358E-05	3.70172E-05	8.03806E-05	5.71864E-06	8.32399E-05	5.71864E-06
3838103773405	383810	3773405	0.000399033	0.000394903	0.000141813	7.5047E-05	0.00025776	8.2808E-06	8.2808E-06	0.000266041	8.2808E-06	0.000339367	1.84959E-05	4.34319E-05	4.25932E-05	4.17119E-05	3.61303E-05	7.84547E-05	5.58163E-06	8.12455E-05	5.58163E-06
3838203773405	383820	3773405	0.000387065	0.00038306	0.00013756	7.27962E-05	0.00025003	8.03245E-06	8.03245E-06	0.000258062	8.03245E-06	0.000329704	1.79693E-05	4.21952E-05	4.13804E-05	4.05242E-05	3.51015E-05	7.62208E-05	5.4227E-06	7.89322E-05	5.4227E-06

			ISDemolition	ISDrainage / Utilities Trenching	ISDrainage / Utilities Trenching	ISAsphalt Paving	ISAsphalt Paving	SVDemolition	SVSite Grubbing / Prep	SVMass Grading / Excavation	SVMass Grading / Excavation	SVDrainage / Utilities Trenching	SVFoundations / Concrete Pads	SVBuilding / Structure Construction	SVBuilding / Structure Construction	SVAsphalt Paving	SVAsphalt Paving	SVArchitectural Coating	SVArchitectural Coating	SVLandscaping or Other Finishing	SVLandscaping or Other Finishing
Unique Identifier	X (UTM)	Y (UTM)	2027	2027	2028	2027	2028	2027	2027	2027	2028	2028	2028	2028	2029	2028	2029	2028	2029	2028	2029
3836803773395	383680	3773395	0.000117713	4.73987E-05	4.61826E-05	1.22414E-05	1.14034E-05	0.000817816	0.000587965	0.000396423	0.00039139	0.0002777	8.82183E-05	0.000126378	0.000121556	1.24255E-05	1.15606E-05	1.24255E-05	1.15606E-05	0.000126378	0.000121556
3836903773395	383690	3773395	0.000104994	4.22773E-05	4.11926E-05	1.09187E-05	1.01713E-05	0.000726171	0.000522078	0.000352	0.00034753	0.000246581	7.83325E-05	0.000112216	0.000107934	1.10331E-05	1.02651E-05	1.10331E-05	1.02651E-05	0.000112216	0.000107934
3837003773395	383700	3773395	9.45446E-05	3.80695E-05	3.70928E-05	9.83199E-06	9.15893E-06	0.000651632	0.000468488	0.000315868	0.000311857	0.00022127	7.02919E-05	0.000100697	9.68553E-05	9.90054E-06	9.21141E-06	9.90054E-06	9.21141E-06	0.000100697	9.68553E-05
3837103773395	383710	3773395	8.70318E-05	3.50444E-05	3.41452E-05	9.0507E-06	8.43113E-06	0.000598446	0.00043025	0.000290087	0.000286404	0.000203211	6.45548E-05	9.24787E-05	8.89501E-05	9.09247E-06	8.45959E-06	9.09247E-06	8.45959E-06	9.24787E-05	8.89501E-05
3837203773395	383720	3773395	8.11173E-05	3.26629E-05	3.18248E-05	8.43564E-06	7.85817E-06	0.000556789	0.000400301	0.000269894	0.000266468	0.000189065	6.00612E-05	8.60413E-05	8.27583E-05	8.45955E-06	7.87072E-06	8.45955E-06	7.87072E-06	8.60413E-05	8.27583E-05
3837303773395	383730	3773395	7.59126E-05	3.05671E-05	2.97829E-05	7.89439E-06	7.35397E-06	0.000520263	0.000374041	0.000252189	0.000248987	0.000176662	5.61211E-05	8.03969E-05	7.73293E-05	7.9046E-06	7.3544E-06	7.9046E-06	7.3544E-06	8.03969E-05	7.73293E-05
3837403773395	383740	3773395	7.22072E-05	2.90751E-05	2.83291E-05	7.50905E-06	6.99501E-06	0.000494356	0.000355415	0.000239631	0.000236589	0.000167865	5.33265E-05	7.63935E-05	7.34786E-05	7.51098E-06	6.98818E-06	7.51098E-06	6.98818E-06	7.63935E-05	7.34786E-05
3837503773395	383750	3773395	6.87812E-05	2.76956E-05	2.6985E-05	7.15277E-06	6.66312E-06	0.000470481	0.00033825	0.000228058	0.000225162	0.000159758	5.07511E-05	7.2704E-05	6.99299E-05	7.14823E-06	6.65068E-06	7.14823E-06	6.65068E-06	7.2704E-05	6.99299E-05
3837603773395	383760	3773395	6.58372E-05	2.65102E-05	2.583E-05	6.84662E-06	6.37793E-06	0.000450017	0.000323538	0.000218139	0.000215369	0.000152809	4.85437E-05	6.95418E-05	6.68883E-05	6.83732E-06	6.36141E-06	6.83732E-06	6.36141E-06	6.95418E-05	6.68883E-05
3837703773395	383770	3773395	6.33222E-05	2.54975E-05	2.48433E-05	6.58507E-06	6.13429E-06	0.000432601	0.000311016	0.000209696	0.000207034	0.000146895	4.66649E-05	6.68503E-05	6.42996E-05	6.5727E-06	6.11521E-06	6.5727E-06	6.11521E-06	6.68503E-05	6.42996E-05
3837803773395	383780	3773395	6.09707E-05	2.45506E-05	2.39207E-05	6.34053E-06	5.90649E-06	0.00041636	0.0002993	0.000201824	0.000199261	0.000141381	4.4913E-05	6.43406E-05	6.18857E-05	6.32595E-06	5.88563E-06	6.32595E-06	5.88563E-06	6.43406E-05	6.18857E-05
3837903773395	383790	3773395	5.90803E-05	2.37894E-05	2.3179E-05	6.14394E-06	5.72335E-06	0.000403371	0.000290002	0.000195528	0.000193045	0.00013697	4.35119E-05	6.23334E-05	5.99551E-05	6.1286E-06	5.70202E-06	6.1286E-06	5.70202E-06	6.23334E-05	5.99551E-05
3838003773395	383800	3773395	5.73533E-05	2.3094E-05	2.25015E-05	5.96435E-06	5.55605E-06	0.000391558	0.000281509	0.000189801	0.000187392	0.000132959	4.22376E-05	6.0508E-05	5.81992E-05	5.94912E-06	5.53503E-06	5.94912E-06	5.53503E-06	6.0508E-05	5.81992E-05
3838103773395	383810	3773395	5.58177E-05	2.24757E-05	2.1899E-05	5.80466E-06	5.4073E-06	0.000381135	0.000274015	0.000184749	0.000182403	0.000129419	4.11132E-05	5.88972E-05	5.665E-05	5.79076E-06	5.38769E-06	5.79076E-06	5.38769E-06	5.88972E-05	5.665E-05
3838203773395	383820	3773395	5.4496E-05	2.19435E-05	2.13804E-05	5.6672E-06	5.27925E-06	0.000372262	0.000267636	0.000180448	0.000178157	0.000126406	4.01561E-05	5.75261E-05	5.53311E-05	5.65594E-06	5.26226E-06	5.65594E-06	5.26226E-06	5.75261E-05	5.53311E-05
3838303773395	383830	3773395	5.32566E-05	2.14444E-05	2.08942E-05	5.53832E-06	5.15919E-06	0.00036395	0.00026166	0.000176419	0.000174179	0.000123584	3.92595E-05	5.62416E-05	5.40957E-05	5.52966E-06	5.14476E-06	5.52966E-06	5.14476E-06	5.62416E-05	5.40957E-05
3838403773395	383840	3773395	5.08786E-05	2.04869E-05	1.99612E-05	5.29102E-06	4.92882E-06	0.000347486	0.000249824	0.000168438	0.0001663	0.000117994	3.74836E-05	5.36975E-05	5.16486E-05	5.27952E-06	4.91204E-06	5.27952E-06	4.91204E-06	5.36975E-05	5.16486E-05
3838503773395	383850	3773395	4.84208E-05	1.94972E-05	1.8997E-05	5.03543E-06	4.69073E-06	0.000330444	0.000237571	0.000160177	0.000158144	0.000112207	3.56452E-05	5.10639E-05	4.91155E-05	5.02059E-06	4.67113E-06	5.02059E-06	4.67113E-06	5.10639E-05	4.91155E-05
3838603773395	383860	3773395	4.60735E-05	1.8552E-05	1.80761E-05	4.79132E-06	4.46333E-06	0.00031415	0.000225857	0.000152279	0.000150346	0.000106674	3.38875E-05	4.8546E-05	4.66937E-05	4.77302E-06	4.4408E-06	4.77302E-06	4.4408E-06	4.8546E-05	4.66937E-05
3838703773395	383870	3773395	4.36968E-05	1.7595E-05	1.71436E-05	4.54417E-06	4.23309E-06	0.00029766	0.00021401	0.000144286	0.000142454	0.000101074	3.21087E-05	4.59977E-05	4.42426E-05	4.52248E-06	4.20769E-06	4.52248E-06	4.20769E-06	4.59977E-05	4.42426E-05
3838803773395	383880	3773395	4.1513E-05	1.67157E-05	1.62868E-05	4.31706E-06	4.02153E-06	0.000282524	0.000203119	0.000136949	0.00013521	9.59347E-05	3.0476E-05	4.36587E-05	4.19929E-05	4.29251E-06	3.99373E-06	4.29251E-06	3.99373E-06	4.36587E-05	4.19929E-05
3838903773395	383890	3773395	3.94772E-05	1.5896E-05	1.54881E-05	4.10535E-06	3.82432E-06	0.000268448	0.000192999	0.000130126	0.000128474	9.11551E-05	2.89576E-05	4.14836E-05	3.99007E-05	4.07865E-06	3.79476E-06	4.07865E-06	3.79476E-06	4.14836E-05	3.99007E-05
3839003773395	383900	3773395	3.75923E-05	1.5137E-05	1.47486E-05	3.90934E-06	3.64173E-06	0.00025545	0.000183655	0.000123825	0.000122253	8.67415E-05	2.75555E-05	3.9475E-05	3.79688E-05	3.88117E-06	3.61102E-06	3.88117E-06	3.61102E-06	3.9475E-05	3.79688E-05
3839103773395	383910	3773395	3.58388E-05	1.44309E-05	1.40607E-05	3.72699E-06	3.47186E-06	0.000243379	0.000174976	0.000117974	0.000116476	8.26425E-05	2.62534E-05	3.76096E-05	3.61746E-05	3.69776E-06	3.44038E-06	3.69776E-06	3.44038E-06	3.76096E-05	3.61746E-05
3829703773405	382970	3773405	1.48846E-05	5.99348E-06	5.8397E-06	1.5479E-06	1.44194E-06	8.0562E-05	5.79197E-05	3.90511E-05	3.85553E-05	2.73559E-05	8.69027E-06	1.24493E-05	1.19743E-05	1.22402E-06	1.13882E-06	1.22402E-06	1.13882E-06	1.24493E-05	1.19743E-05
3829803773405	382980	3773405	1.54128E-05	6.20615E-06	6.04691E-06	1.60282E-06	1.4931E-06	8.35197E-05	6.00461E-05	4.04848E-05	3.99708E-05	2.83602E-05	9.00932E-06	1.29064E-05	1.24139E-05	1.26895E-06	1.18063E-06	1.26895E-06	1.18063E-06	1.29064E-05	1.24139E-05
3829903773405	382990	3773405	1.58222E-05	6.37099E-06	6.20753E-06	1.6454E-06	1.53276E-06	8.5836E-05	6.17114E-05	4.16076E-05	4.10793E-05	2.91468E-05	9.25918E-06	1.32643E-05	1.27582E-05	1.30415E-06	1.21337E-06	1.30415E-06	1.21337E-06	1.32643E-05	1.27582E-05
3830003773405	383000	3773405	1.6008E-05	6.44582E-06	6.28044E-06	1.66472E-06	1.55076E-06	8.69139E-05	6.24864E-05	4.21301E-05	4.15952E-05	2.95128E-05	9.37546E-06	1.34309E-05	1.29184E-05	1.32052E-06	1.22861E-06	1.32052E-06	1.22861E-06	1.34309E-05	1.29184E-05
3830103773405	383010	3773405	1.62064E-05	6.52571E-06	6.35828E-06	1.68535E-06	1.56998E-06	8.80899E-05	6.33318E-05	4.27001E-05	4.2158E-05	2.99121E-05	9.50231E-06	1.36126E-05	1.30932E-05	1.33839E-06	1.24523E-06	1.33839E-06	1.24523E-06	1.36126E-05	1.30932E-05
3830203773405	383020	3773405	1.63741E-05	6.59322E-06	6.42406E-06	1.70279E-06	1.58623E-06	8.91233E-05	6.40748E-05	4.32011E-05	4.26526E-05	3.0263E-05	9.61378E-06	1.37723E-05	1.32468E-05	1.35409E-06	1.25984E-06	1.35409E-06	1.25984E-06	1.37723E-05	1.32468E-05
3830303773405	383030	3773405	1.65585E-05	6.66749E-06	6.49642E-06	1.72197E-06	1.60409E-06	9.02547E-05	6.48882E-05	4.37495E-05	4.3194E-05	3.06472E-05	9.73583E-06	1.39472E-05	1.3415E-05	1.37128E-06	1.27583E-06	1.37128E-06	1.27583E-06	1.39472E-05	1.3415E-05
3830403773405	383040	3773405	1.6796E-05	6.76313E-06	6.58961E-06	1.74667E-06	1.6271E-06	9.17068E-05	6.59322E-05	4.44534E-05	4.3889E-05	3.11403E-05	9.89247E-06	1.41716E-05	1.36308E-05	1.39334E-06	1.29636E-06	1.39334E-06	1.29636E-06	1.41716E-05	1.36308E-05
3830503773405	383050	3773405	1.71328E-05	6.89872E-06	6.72172E-06	1.78169E-06	1.65972E-06	9.37024E-05	6.73669E-05	4.54207E-05	4.4844E-05	3.18179E-05	1.01077E-05	1.44799E-05	1.39275E-05	1.42366E-06	1.32457E-06	1.42366E-06	1.32457E-06	1.44799E-05	1.39275E-05
3830603773405	383060	3773405	1.74974E-05	7.04556E-06	6.86479E-06	1.81961E-06	1.69505E-06	9.58672E-05	6.89233E-05	4.64701E-05	4.58801E-05	3.2553E-05	1.03413E-05	1.48145E-05	1.42492E-05	1.45656E-06	1.35517E-06	1.45656E-06	1.35517E-06	1.48145E-05	1.42492E-05
3830703773405	383070	3773405	1.79711E-05	7.23628E-06	7.05062E-06	1.86887E-06	1.74094E-06	9.86378E-05	7.09153E-05	4.78131E-05	4.7206E-05	3.34938E-05	1.06401E-05	1.52426E-05	1.4661E-05	1.49865E-06	1.39434E-06	1.49865E-06	1.39434E-06	1.52426E-05	1.4661E-05
3830803773405	383080	3773405	1.85076E-05	7.45233E-06	7.26112E-06	1.92467E-06	1.79291E-06	0.000101783	7.31762E-05	4.93375E-05	4.87111E-05	3.45617E-05	1.09794E-05	1.57286E-05	1.51285E-05	1.54643E-06	1.43879E-06	1.54643E-06	1.43879E-06	1.57286E-05	1.51285E-05
3830903773405	383090	3773405	1.91364E-05	7.7055E-06	7.5078E-06	1.99005E-06	1.85382E-06	0.000105444	7.58086E-05	5.11123E-05	5.04634E-05	3.5805E-05	1.13743E-05	1.62944E-05	1.56727E-05	1.60206E-06	1.49055E-06	1.60206E-06	1.49055E-06	1.62944E-05	1.56727E-05
3831003773405	383100	3773405	2.02709E-05	8.16234E-06	7.95292E-06	2.10804E-06	1.96373E-06	0.00011193	8.04714E-05	5.42561E-05	5.35672E-05	3.80072E-05	1.20739E-05	1.72966E-05	1.66367E-05	1.7006E-06	1.58223E-06	1.7006E-06	1.58223E-06	1.72966E-05	1.66367E-05
3831103773405	383110	3773405	2.15676E-05	8.68444E-06	8.46162E-06	2.24288E-06	2.08934E-06	0.000119369	8.58195E-05	5.7862E-05	5.71273E-05	4.05332E-05	1.28764E-05	1.84462E-05	1.77423E-05	1.81362E-06	1.68738E-06	1.81362E-06	1.68738E-06	1.84462E-05	1.77423E-05
3831203773405	383120	3773405	2.31157E-05	9.30781E-06	9.069E-06	2.40387E-06	2.23931E-06	0.000128322	9.22564E-05	6.22019E-05	6.14122E-05	4.35734E-05	1.38422E-05	1.98297E-05	1.90731E-05	1.94965E-06	1.81395E-06	1.94965E-06	1.81395E-06	1.98297E-05	1.90731E-05
3831303773405	383130	3773405	2.49419E-05	1.00431E-05	9.78546E-06	2.59378E-06	2.41622E-06	0.000139012	9.99423E-05	6.7384E-05	6.65284E-05	4.72035E-05	1.49954E-05	2.14818E-05	2.06621E-05	2.11208E-06	1.96507E-06	2.11208E-06	1.96507E-06	2.14818E-05	2.06621E-05
3831403773405	383140	3773405	2.69818E-05	1.08646E-05	1.05858E-05	2.80592E-06	2.61384E-06	0.000151137	0.000108659	7.32613E-05	7.23311E-05	5.13207E-05	1.63033E-05	2.33554E-05	2.24643E-05	2.2963E-06	2.13646E-06	2.2963E-06	2.13646E-06	2.33554E-05	2.24643E-05
3831503773405	383150	3773405	2.86026E-05	1.15172E-05	1.12217E-05	2.97447E-06	2.77085E-06	0.000160857	0.000115647	7.79727E-05	7.69827E-05	5.46211E-05	1.73517E-05	2.48574E-05	2.39089E-05	2.44397E-06	2.27386E-06	2.44397E-06	2.27386E-06	2.48574E-05	2.39089E-05
3831603773405	383160	3773405	3.03491E-05	1.22204E-05	1.19069E-05	3.1561E-06	2.94005E-06	0.000171414	0.000123237	8.30899E-05	8.2035E-05	5.82058E-05	1.84905E-05	2.64888E-05	2.54781E-05	2.60437E-06	2.42309E-06	2.60437E-06	2.42309E-06	2.64888E-05	2.54781E-05
3831703773405	383170	3773405	3.22689E-05	1.29935E-05	1.26601E-05	3.35574E-06	3.12602E-06	0.000183111	0.000131647	8.876E-05	8.7633E-05	6.21777E-05	1.97523E-05	2.82963E-05	2.72167E-05	2.78209E-06	2.58844E-06	2.78209E-06	2.58844E-06	2.82963E-05	2.72167E-05
3831803773405	383180	3773405	3.43606E-05	1.38357E-05	1.34807E-05	3.57326E-06	3.32865E-06	0.000195975	0.000140895	9.49957E-05	9.37896E-05	6.6546E-05	2.11399E-05	3.02843E-05	2.91287E-05	2.97754E-06	2.77029E-06	2.97754E-06	2.77029E-06	3.02843E-05	2.91287E-05
3831903773405	383190	3773405	3.65416E-05	1.47139E-05	1.43364E-05	3.80008E-06	3.53994E-06	0.000209409	0.000150554	0.000101508	0.000100219	7.11078E-05	2.25891E-05	3.23603E-05	3.11256E-05	3.18165E-06	2.96019E-06	3.18165E-06	2.96019E-06	3.23603E-05	3.11256E-05
3832003773405	383200	3773405	3.89197E-05	1.56715E-05	1.52694E-05	4.04738E-06	3.77031E-06	0.000224136	0.000161141	0.000108646	0.000107267	7.61083E-05	2.41776E-05	3.4636E-05	3.33144E-05	3.4054E-06	3.16836E-06	3.4054E-06	3.16836E-06	3.4636E-05	3.33144E-05
3832103773405	383210	3773405	4.13355E-05	1.66442E-05	1.62172E-05	4.29861E-06	4.00434E-06	0.000239263	0.000172017	0.000115979	0.000114506	8.12449E-05	2.58094E-05	3.69736E-05	3.55628E-05	3.63523E-06	3.3822E-06	3.63523E-06	3.3822E-06	3.69736E-05	3.55628E-05
3832203773405	383220	3773405	4.37793E-05	1.76282E-05	1.7176E-05	4.55274E-06	4.24108E-06	0.000255441	0.000183648	0.000123821	0.000122249	8.67384E-05	2.75546E-05	3.94736E-05	3.79675E-05	3.88103E-06	3.61089E-06	3.88103E-06	3.61089E-06	3.94736E-05	3.79675E-05
3835603773405	383560	3773405	0.00132665	0.000534192	0.000520486	0.000137962	0.000128518	0.011554962	0.00830739	0.005601081	0.005529965	0.003923643	0.001246441	0.001785603	0.001717472	0.00017556	0.00016334	0.00017556	0.00016334	0.001785603	0.001717472
3835703773405	383570	3773405	0.000869624	0.000350165	0.000341181	9.04349E-05	8.42441E-05	0.007161542	0.00514876	0.003471442	0.003427365	0.002431798	0.00077252	0.001106682	0.001064456	0.000108809	0.000101235	0.000108809	0.000101235	0.001106682	0.001064456
3835803773405	383580	3773405	0.000634212	0.000255373	0.000248821	6.59536E-05	6.14387E-05	0.005012062	0.003603401	0.002429516	0.002398669	0.001701913	0.000540654	0.00077452	0.000744968	7.61506E-05	7.08501E-05	7.61506E-05	7.08501E-05	0.00077452	0.000744968
3835903773405	383590	3773405	0.000493694	0.000198792	0.000193691	5.13408E-05	4.78262E-05	0.003779909	0.002717549	0.00183225	0.001808986	0.001283519	0.000407741	0.000584114	0.000561827	5.74299E-05	5.34325E-05	5.74299E-05	5.34325E-05	0.000584114	0.000561827
3836003773405	383600	3773405	0.000401219	0.000161556	0.00015741	4.1724E-05	3.88677E-05	0.003007617	0.002162313	0.001457894	0.001439383	0.001021277	0.000324433	0.000464771	0.000447037	4.56961E-05	4.25154E-05	4.56961E-05	4.25154E-05	0.000464771	0.000447037
3836103773405	383610	3773405	0.000327213	0.000131756	0.000128376	3.40279E-05	3.16985E-05	0.002409946	0.00173262	0.001168182	0.00115335	0.00081833	0.000259962	0.000372412	0.000358202	3.66154E-05	3.40668E-05	3.66154E-05	3.40668E-05	0.000372412	0.000358202
3836203773405	383620	3773405	0.000272854	0.000109868	0.000107049	2.8375E-05	2.64325E-05	0.001982601	0.001425383	0.000961034	0.000948832	0.000673219	0.000213864	0.000306374	0.00029468	3.01226E-05	2.80259E-05	3.01226E-05	2.80259E-05	0.000306374	0.00029468
3836303773405	383630	3773405	0.000232786	9.37341E-05	9.13292E-05	2.42081E-05	2.2551E-05	0.001673609	0.001203234	0.000811255	0.000800955	0.000568297	0.000180533	0.000258625	0.000248757	2.54279E-05	2.3658E-05	2.54279E-05	2.3658E-05	0.000258625	0.000248757
3836403773405	383640	3773405	0.000202993	8.17376E-05	7.96404E-05	2.11099E-05	1.96648E-05	0.001447371	0.001040581	0.00070159	0.000692682	0.000491475	0.000156129	0.000223664	0.00021513	2.19906E-05	2.04599E-05	2.19906E-05	2.04599E-05	0.000223664	0.00021513
3836503773405	383650	3773405	0.000179103	7.21181E-05	7.02677E-05	1.86255E-05	1.73505E-05	0.001268466	0.000911958	0.000614868	0.000607061	0.000430725	0.00013683	0.000196018	0.000188538	1.92724E-05	1.79309E-05	1.92724E-05	1.79309E-05	0.000196018	0.000188538
3836603773405	383660	3773405	0.000157793	6.35372E-05	6.1907E-05	1.64094E-05	1.5286E-05	0.001110478	0.000798373	0.000538286	0.000531452	0.000377078	0.000119788	0.000171604	0.00016505	1.6872E-05	1.56976E-05	1.6872E-05	1.56976E-05	0.000171604	0.000165056
3836703773405	383670	3773405	0.00013991	5.63363E-05	5.48909E-05	1.45496E-05	1.35536E-05	0.000979171	0.00070397	0.000474637	0.000468611	0.000332491	0.000105624	0.000151313	0.00014553	1.4877E-05	1.38415E-05	1.4877E-05	1.38415E-05	0.000151313	0.000145539
3836803773405	383680	3773405	0.000124929	5.0304E-05	4.90134E-05	1.29917E-05	1.21024E-05	0.000870137	0.000625581	0.000421785	0.000416429	0.000295467	9.38622E-05	0.000134463	0.000129333	1.32204E-05	1.23002E-05	1.32204E-05	1.23002E-05	0.000134463	0.000129333
3836903773405	383690	3773405	0.000111612	4.49418E-05	4.37887E-05	1.16068E-05	1.08123E-05	0.00077386	0.000556363	0.000375116	0.000370353	0.000262775	8.34767E-05	0.000119586	0.000115023	1.17576E-05	1.09392E-05	1.17576E-05	1.09392E-05	0.000119586	0.000115023
3837003773405	383700	3773405	0.000100586	4.05023E-05	3.94631E-05	1.04603E-05	9.74421E-06	0.000694848	0.000499558	0.000336816	0.00033254	0.000235945	7.49537E-05	0.000107376	0.000103279	1.05571E-05	9.82232E-06	1.05571E-05	9.82232E-06	0.000107376	0.000103279
3837103773405	383710	3773405	9.214E-05	3.71013E-05	3.61494E-05	9.58192E-06	8.92598E-06	0.000634839	0.000456414	0.000307728	0.000303821	0.000215568	6.84804E-05	9.81024E-05	9.43592E-05	9.6454E-06	8.97403E-06	9.6454E-06	8.97403E-06	9.81024E-05	9.43592E-05
3837203773405	383720	3773405	8.52461E-05	3.43254E-05	3.34447E-05	8.865E-06	8.25814E-06	0.000586117	0.000421386	0.000284111	0.000280503	0.000199024	6.32248E-05	9.05733E-05	8.71174E-05	8.90514E-06	8.2853E-06	8.90514E-06	8.2853E-06	9.05733E-05	8.71174E-05
3837303773405	383730	3773405	7.92338E-05	3.19045E-05	3.10859E-05	8.23977E-06	7.67571E-06	0.000543809	0.000390969	0.000263603	0.000260256	0.000184658	5.8661E-05	8.40355E-05	8.0829E-05	8.26234E-06	7.68724E-06	8.26234E-06	7.68724E-06	8.40355E-05	8.0829E-05
3837403773405	383740	3773405	7.48312E-05	3.01317E-05	2.93586E-05	7.78192E-06	7.24921E-06	0.000512967	0.000368795	0.000248652	0.000245495	0.000174185	5.5334E-05	7.92694E-05	7.62448E-05	7.79374E-06	7.25126E-06	7.79374E-06	7.25126E-06	7.92694E-05	7.62448E-05
3837503773405	383750	3773405	7.08016E-05	2.85091E-05	2.77776E-05	7.36287E-06	6.85884E-06	0.000484833	0.000348568	0.000235015	0.000232031	0.000164632	5.22992E-05	7.49218E-05	7.20631E-05	7.36629E-06	6.85356E-06	7.36629E-06	6.85356E-06	7.49218E-05	7.20631E-05
3837603773405	383760	3773405	6.74985E-05	2.71791E-05	2.64818E-05	7.01938E-06	6.53886E-06	0.00046183	0.000332031	0.000223865	0.000221022	0.000156821	4.98179E-05	7.13672E-05	6.86442E-05	7.0168E-06	6.5284E-06	7.0168E-06	6.5284E-06	7.13672E-05	6.86442E-05
3837703773405	383770	3773405	6.48131E-05	2.60978E-05	2.54282E-05	6.74011E-06	6.27871E-06	0.000443211	0.000318645	0.000214839	0.000212112	0.000150498	4.78095E-05	6.849E-05	6.58767E-05	6.73391E-06	6.2652E-06	6.73391E-06	6.2652E-06	6.849E-05	6.58767E-05
3837803773405	383780	3773405	6.23162E-05	2.50924E-05	2.44486E-05	6.48046E-06	6.03683E-06	0.000425937	0.000306226	0.000206466	0.000203845	0.000144633	4.59461E-05	6.58206E-05	6.33091E-05	6.47146E-06	6.02101E-06	6.47146E-06	6.02101E-06	6.58206E-05	6.33091E-05
3837903773405	383790	3773405	6.07653E-05	2.44679E-05	2.38401E-05	6.31917E-06	5.88659E-06	0.000415344	0.00029861	0.000201331	0.000198775	0.000141036	4.48035E-05	6.41837E-05	6.17347E-05	6.31052E-06	5.87128E-06	6.31052E-06	5.87128E-06	6.41837E-05	6.17347E-05
3838003773405	383800	3773405	5.94226E-05	2.39272E-05	2.33133E-05	6.17954E-06	5.75651E-06	0.000406266	0.000292083	0.000196931	0.000194431	0.000137953	4.38242E-05	6.27809E-05	6.03854E-05	6.17259E-06	5.74295E-06	6.17259E-06	5.74295E-06	6.27809E-05	6.03854E-05
3838103773405	383810	3773405	5.80072E-05	2.33573E-05	2.2758E-05	6.03235E-06	5.6194E-06	0.000396734	0.00028523	0.00019231	0.000189869	0.000134716	4.27959E-05	6.13078E-05	5.89686E-05	6.02776E-06	5.6082E-06	6.02776E-06	5.6082E-06	6.13078E-05	5.89686E-05
3838203773405	383820	3773405	5.63417E-05	2.26867E-05	2.21046E-05	5.85915E-06	5.45805E-06	0.000385429	0.000277102	0.00018683	0.000184458	0.000130878	4.15764E-05	5.95608E-05	5.72882E-05	5.856E-06	5.44839E-06	5.856E-06	5.44839E-06	5.95608E-05	5.72882E-05

			MDemolition	MSite Grubbing / Prep	MMass Grading / Excavation	MMass Grading / Excavation	MDrainage / Utilities Trenching	MFoundations / Concrete Pads	MBuilding / Structure Construction	MAsphalt Paving	MLandscaping or Other Finishing	MWaterside Construction (Piles)	RSSWDemolition	RSSWPlacing Base	RSSWForm	Child Risk				
Unique Identifier	X (UTM)	Y (UTM)	2027	2027	2027	2028	2028	2028	2028	2028	2028	2028	2029	2029	2029	3rd Trimester	0<2	2<16	Total	per million
3836803773395	383680	3773395	0.000213171	0.000654399	0.00076952	0.000759274	0.000161396	0.000209894	0.000154493	1.59015E-05	0.000186296	1.59015E-05	2.95084E-05	4.28173E-05	2.53812E-05	1.75171E-08	2.64E-07	5.2299E-08	3.33814E-07	0.33381442
3836903773395	383690	3773395	0.00018962	0.000582102	0.000684505	0.00067539	0.000143565	0.000186705	0.000137425	1.41447E-05	0.000165714	1.41447E-05	2.83511E-05	4.11381E-05	2.43858E-05	1.56669E-08	2.3582E-07	4.6611E-08	2.981E-07	0.29809995
3837003773395	383700	3773395	0.000170305	0.000522806	0.000614777	0.000606592	0.000128941	0.000167686	0.000123426	1.27039E-05	0.000148834	1.27039E-05	2.73529E-05	3.96897E-05	2.35273E-05	1.41458E-08	2.1267E-07	4.1951E-08	2.68768E-07	0.26876814
3837103773395	383710	3773395	0.000156391	0.000480093	0.00056455	0.000557033	0.000118406	0.000153986	0.000113342	1.1666E-05	0.000136674	1.1666E-05	2.67759E-05	3.88524E-05	2.30309E-05	1.30508E-08	1.9601E-07	3.8603E-08	2.47662E-07	0.24766207
3837203773395	383720	3773395	0.000145422	0.000446421	0.000524954	0.000517964	0.000110102	0.000143186	0.000105393	1.08478E-05	0.000127088	1.08478E-05	2.63766E-05	3.8273E-05	2.26875E-05	1.21872E-08	1.8287E-07	3.5968E-08	2.31024E-07	0.23102404
3837303773395	383730	3773395	0.000135774	0.000416803	0.000490127	0.000483601	0.000102797	0.000133687	9.84006E-05	1.01281E-05	0.000118657	1.01281E-05	2.60023E-05	3.77299E-05	2.23655E-05	1.14259E-08	1.7129E-07	3.365E-08	2.1637E-07	0.21636962
3837403773395	383740	3773395	0.000128866	0.000395597	0.00046519	0.000458996	9.75669E-05	0.000126885	9.33942E-05	9.61278E-06	0.00011262	9.61278E-06	2.58307E-05	3.74809E-05	2.22179E-05	1.08823E-08	1.6303E-07	3.1996E-08	2.05905E-07	0.20590497
3837503773395	383750	3773395	0.000122485	0.000376007	0.000442153	0.000436266	9.27352E-05	0.000120601	8.87691E-05	9.13673E-06	0.000107043	9.13673E-06	2.56405E-05	3.72049E-05	2.20543E-05	1.0379E-08	1.5538E-07	3.0468E-08	1.96223E-07	0.19622294
3837603773395	383760	3773395	0.000116987	0.000359129	0.00042306	0.000416683	8.85725E-05	0.000115188	8.47845E-05	8.72661E-06	0.000102238	8.72661E-06	2.5497E-05	3.69966E-05	2.19309E-05	9.94567E-09	1.4879E-07	2.9154E-08	1.87887E-07	0.18788714
3837703773395	383770	3773395	0.000112274	0.000344662	0.000405295	0.000399898	8.50047E-05	0.000110548	8.13693E-05	8.37509E-06	9.81195E-05	8.37509E-06	2.54159E-05	3.6879E-05	2.18611E-05	9.57481E-09	1.4315E-07	2.8029E-08	1.80753E-07	0.18075303
3837803773395	383780	3773395	0.000107867	0.000331132	0.000389384	0.0003842	8.16677E-05	0.000106208	7.8175E-05	8.04631E-06	9.42676E-05	8.04631E-06	2.5341E-05	3.67703E-05	2.17967E-05	9.22772E-09	1.3787E-07	2.6978E-08	1.74079E-07	0.17407906
3837903773395	383790	3773395	0.000104287	0.000320142	0.000376461	0.000371448	7.89572E-05	0.000102683	7.55804E-05	7.77926E-06	9.11389E-05	7.77926E-06	2.53878E-05	3.68382E-05	2.1837E-05	8.9481E-09	1.3362E-07	2.613E-08	1.68695E-07	0.16869541
3838003773395	383800	3773395	0.000101008	0.000310076	0.000364625	0.000359769	7.64747E-05	9.94547E-05	7.32041E-05	7.53467E-06	8.82734E-05	7.53467E-06	2.54751E-05	3.6965E-05	2.19121E-05	8.69223E-09	1.2972E-07	2.5354E-08	1.63769E-07	0.16376923
3838103773395	383810	3773395	9.80773E-05	0.00030108	0.00035404	0.00034933	7.4256E-05	9.65693E-05	7.10803E-05	7.31607E-06	8.57124E-05	7.31607E-06	2.56186E-05	3.71732E-05	2.20355E-05	8.4647E-09	1.2626E-07	2.4664E-08	1.59387E-07	0.15938675
3838203773395	383820	3773395	9.55424E-05	0.000293299	0.000344895	0.000340303	7.23368E-05	9.40734E-05	6.92431E-05	7.12698E-06	8.34971E-05	7.12698E-06	2.58276E-05	3.74764E-05	2.22153E-05	8.26884E-09	1.2327E-07	2.4069E-08	1.55611E-07	0.15561141
3838303773395	383830	3773395	9.31672E-05	0.000286007	0.000336321	0.000331843	7.05385E-05	9.17347E-05	6.75217E-05	6.9498E-06	8.14213E-05	6.9498E-06	2.60366E-05	3.77797E-05	2.2395E-05	8.08493E-09	1.2047E-07	2.3511E-08	1.52069E-07	0.15206895
3838403773395	383840	3773395	8.88214E-05	0.000272666	0.000320633	0.000316364	6.72482E-05	8.74557E-05	6.43722E-05	6.62563E-06	7.76234E-05	6.62563E-06	2.55968E-05	3.71415E-05	2.20167E-05	7.73217E-09	1.1514E-07	2.2456E-08	1.45327E-07	0.14532671
3838503773395	383850	3773395	8.43594E-05	0.000258969	0.000304526	0.000300471	6.387E-05	8.30624E-05	6.11384E-05	6.29279E-06	7.3724E-05	6.29279E-06	2.50228E-05	3.63087E-05	2.1523E-05	7.36703E-09	1.0962E-07	2.1368E-08	1.38359E-07	0.13835891
3838603773395	383860	3773395	8.01098E-05	0.000245923	0.000289186	0.000285335	6.06525E-05	7.88781E-05	5.80586E-05	5.97579E-06	7.00101E-05	5.97579E-06	2.44177E-05	3.54306E-05	2.10025E-05	7.01765E-09	1.0435E-07	2.0328E-08	1.31698E-07	0.13169829
3838703773395	383870	3773395	7.58402E-05	0.000232816	0.000273773	0.000270128	5.74199E-05	7.46741E-05	5.49642E-05	5.6573E-06	6.62788E-05	5.6573E-06	2.37065E-05	3.43986E-05	2.03908E-05	6.66386E-09	9.9021E-08	1.9279E-08	1.24964E-07	0.12496367
3838803773395	383880	3773395	7.19226E-05	0.00022079	0.000259631	0.000256174	5.44538E-05	7.08168E-05	5.2125E-05	5.36507E-06	6.28551E-05	5.36507E-06	2.30265E-05	3.34119E-05	1.98059E-05	6.33816E-09	9.4117E-08	1.8314E-08	1.18769E-07	0.11876925
3838903773395	383890	3773395	6.82809E-05	0.00020961	0.000246485	0.000243203	5.16966E-05	6.7231E-05	4.94857E-05	5.09341E-06	5.96725E-05	5.09341E-06	2.23715E-05	3.24615E-05	1.92425E-05	6.03429E-09	8.9545E-08	1.7416E-08	1.12995E-07	0.11299487
3839003773395	383900	3773395	6.49185E-05	0.000199289	0.000234347	0.000231227	4.91509E-05	6.39204E-05	4.70489E-05	4.8426E-06	5.67341E-05	4.8426E-06	2.17538E-05	3.15653E-05	1.87113E-05	5.75272E-09	8.5312E-08	1.6585E-08	1.07649E-07	0.10764943
3839103773395	383910	3773395	6.17975E-05	0.000189708	0.000223081	0.00022011	4.6788E-05	6.08474E-05	4.4787E-05	4.60978E-06	5.40065E-05	4.60978E-06	2.11736E-05	3.07234E-05	1.82122E-05	5.49053E-09	8.1373E-08	1.5812E-08	1.02676E-07	0.1026756
3829703773405	382970	3773405	2.07655E-05	6.37465E-05	7.49607E-05	7.39626E-05	1.57219E-05	2.04462E-05	1.50495E-05	1.549E-06	1.81475E-05	1.549E-06	1.11109E-05	1.61221E-05	9.55686E-06	3.37266E-09	4.4E-08	7.6689E-09	5.50413E-08	0.05504129
3829803773405	382980	3773405	2.15929E-05	6.62866E-05	7.79476E-05	7.69097E-05	1.63484E-05	2.12609E-05	1.56492E-05	1.61072E-06	1.88707E-05	1.61072E-06	1.13604E-05	1.64842E-05	9.7715E-06	3.54757E-09	4.6185E-08	8.0367E-09	5.77691E-08	0.05776906
3829903773405	382990	3773405	2.22552E-05	6.83198E-05	8.03384E-05	7.92687E-05	1.68498E-05	2.19131E-05	1.61292E-05	1.66013E-06	1.94495E-05	1.66013E-06	1.15226E-05	1.67196E-05	9.91101E-06	3.70055E-09	4.8072E-08	8.3513E-09	6.01241E-08	0.06012406
3830003773405	383000	3773405	2.26018E-05	6.93837E-05	8.15895E-05	8.05032E-05	1.71122E-05	2.22543E-05	1.63804E-05	1.68598E-06	1.97523E-05	1.68598E-06	1.1532E-05	1.67331E-05	9.91906E-06	3.80535E-09	4.9322E-08	8.5537E-09	6.16815E-08	0.06168154
3830103773405	383010	3773405	2.29829E-05	7.05535E-05	8.29651E-05	8.18604E-05	1.74007E-05	2.26295E-05	1.66565E-05	1.71441E-06	2.00854E-05	1.71441E-06	1.15476E-05	1.67558E-05	9.93248E-06	3.92114E-09	5.0703E-08	8.7771E-09	6.34016E-08	0.06340163
3830203773405	383020	3773405	2.33367E-05	7.16397E-05	8.42424E-05	8.31207E-05	1.76686E-05	2.29779E-05	1.6913E-05	1.7408E-06	2.03946E-05	1.7408E-06	1.1532E-05	1.67331E-05	9.91906E-06	4.03702E-09	5.2074E-08	8.997E-09	6.51076E-08	0.06510756
3830303773405	383030	3773405	2.37268E-05	7.28373E-05	8.56507E-05	8.45102E-05	1.7964E-05	2.3362E-05	1.71957E-05	1.7699E-06	2.07355E-05	1.7699E-06	1.15195E-05	1.6715E-05	9.90833E-06	4.16375E-09	5.3574E-08	9.2376E-09	6.69754E-08	0.06697543
3830403773405	383040	3773405	2.42041E-05	7.43023E-05	8.73734E-05	8.621E-05	1.83253E-05	2.38319E-05	1.75416E-05	1.8055E-06	2.11526E-05	1.8055E-06	1.15351E-05	1.67377E-05	9.92174E-06	4.31004E-09	5.5317E-08	9.5187E-09	6.9146E-08	0.06914605
3830503773405	383050	3773405	2.48283E-05	7.62185E-05	8.96267E-05	8.84333E-05	1.87979E-05	2.44465E-05	1.7994E-05	1.85206E-06	2.16981E-05	1.85206E-06	1.16037E-05	1.68372E-05	9.98077E-06	4.48794E-09	5.7454E-08	9.8664E-09	7.18086E-08	0.07180861
3830603773405	383060	3773405	2.55033E-05	7.82906E-05	9.20633E-05	9.08375E-05	1.93089E-05	2.51111E-05	1.84832E-05	1.90241E-06	2.2288E-05	1.90241E-06	1.16848E-05	1.69549E-05	1.00505E-05	4.68083E-09	5.9771E-08	1.0243E-08	7.46951E-08	0.07469508
3830703773405	383070	3773405	2.63398E-05	8.08585E-05	9.5083E-05	9.38169E-05	1.99423E-05	2.59348E-05	1.90894E-05	1.96481E-06	2.3019E-05	1.96481E-06	1.18314E-05	1.71676E-05	1.01766E-05	4.91301E-09	6.2571E-08	1.07E-08	7.81842E-08	0.07818417
3830803773405	383080	3773405	2.72779E-05	8.37384E-05	9.84695E-05	9.71583E-05	2.06525E-05	2.68585E-05	1.97693E-05	2.03479E-06	2.38389E-05	2.03479E-06	1.20092E-05	1.74256E-05	1.03296E-05	5.17519E-09	6.5731E-08	1.1216E-08	8.21221E-08	0.08212207
3830903773405	383090	3773405	2.83593E-05	8.70583E-05	0.000102373	0.00010101	2.14713E-05	2.79233E-05	2.05531E-05	2.11546E-06	2.4784E-05	2.11546E-06	1.22369E-05	1.7756E-05	1.05254E-05	5.47984E-09	6.9401E-08	1.1815E-08	8.66951E-08	0.08669508
3831003773405	383100	3773405	3.01702E-05	9.26174E-05	0.000108911	0.00010746	2.28424E-05	2.97063E-05	2.18655E-05	2.250556-06	2.63666E-05	2.25055E-06	1.2789E-05	1.85572E-05	1.10003E-05	5.97302E-09	7.5371E-08	1.2795E-08	9.41387E-08	0.09413873
3831103773405	383110	3773405	3.22497E-05	9.9001E-05	0.000116417	0.000114867	2.44168E-05	3.17538E-05	2.33725E-05	2.40566E-06	2.81839E-05	2.40566E-06	1.34035E-05	1.94488E-05	1.15289E-05	6.55224E-09	8.2366E-08	1.394E-08	1.02859E-07	0.10285855
3831203773405	383120	3773405	3.47519E-05	0.000106682	0.00012545	0.000123779	2.63113E-05	3.42176E-05	2.5186E-05	2.59232E-06	3.03707E-05	2.59232E-06	1.41241E-05	2.04944E-05	1.21486E-05	7.2638E-09	9.0941E-08	1.5341E-08	1.13546E-07	0.11354641
3831303773405	383130	3773405	3.77677E-05	0.00011594	0.000136336	0.000134521	2.85946E-05	3.7187E-05	2.73716E-05	2.81728E-06	3.30062E-05	2.81728E-06	1.4932E-05	2.16666E-05	1.28435E-05	8.15602E-09	1.0165E-07	1.7084E-08	1.26886E-07	0.12688572
3831403773405	383140	3773405	4.12498E-05	0.00012663	0.000148906	0.000146923	3.12309E-05	4.06155E-05	2.98952E-05	3.07702E-06	3.60493E-05	3.07702E-06	1.57555E-05	2.28615E-05	1.35518E-05	9.26366E-09	1.1484E-07	1.9215E-08	1.43314E-07	0.14331395
3831503773405	383150	3773405	4.41131E-05	0.00013542	0.000159242	0.000157122	3.33988E-05	4.34348E-05	3.19704E-05	3.29062E-06	3.85516E-05	3.29062E-06	1.63169E-05	2.36762E-05	1.40348E-05	1.03156E-08	1.2719E-07	2.1187E-08	1.58697E-07	0.15869654
3831603773405	383160	3773405	4.72522E-05	0.000145056	0.000170574	0.000168303	3.57755E-05	4.65257E-05	3.42455E-05	3.52478E-06	4.1295E-05	3.52478E-06	1.68722E-05	2.44819E-05	1.45124E-05	1.15987E-08	1.4214E-07	2.3554E-08	1.7729E-07	0.17729033
3831703773405	383170	3773405	5.07724E-05	0.000155863	0.000183282	0.000180841	3.84407E-05	4.99918E-05	3.67967E-05	3.78737E-06	4.43714E-05	3.78737E-06	1.74243E-05	2.5283E-05	1.49873E-05	1.32401E-08	1.6107E-07	2.6525E-08	2.00836E-07	0.20083644
3831803773405	383180	3773405	5.471E-05	0.00016795	0.000197496	0.000194866	4.14219E-05	5.38688E-05	3.96504E-05	4.08109E-06	4.78125E-05	4.08109E-06	1.79514E-05	2.60479E-05	1.54407E-05	1.54235E-08	1.8598E-07	3.0394E-08	2.31801E-07	0.23180108
3831903773405	383190	3773405	5.89106E-05	0.000180845	0.000212659	0.000209828	4.46022E-05	5.80048E-05	4.26947E-05	4.39443E-06	5.14836E-05	4.39443E-06	1.84069E-05	2.67087E-05	1.58324E-05	1.83888E-08	2.1941E-07	3.5517E-08	2.73311E-07	0.27331092
3832003773405	383200	3773405	6.36121E-05	0.000195278	0.000229631	0.000226573	4.81618E-05	6.2634E-05	4.6102E-05	4.74514E-06	5.55923E-05	4.74514E-06	1.87718E-05	2.72383E-05	1.61463E-05	2.28927E-08	2.6957E-07	4.3097E-08	3.35555E-07	0.33555536
3832103773405	383210	3773405	6.85803E-05	0.00021053	0.000247566	0.000244269	5.19233E-05	6.75258E-05	4.97027E-05	5.11574E-06	5.99341E-05	5.11574E-06	1.89434E-05	2.74872E-05	1.62939E-05	2.99997E-08	3.4784E-07	5.4738E-08	4.32577E-07	0.43257681
3832203773405	383220	3773405	7.36682E-05	0.000226149	0.000265932	0.000262391	5.57755E-05	7.25355E-05	5.33901E-05	5.49528E-06	6.43806E-05	5.49528E-06	1.89278E-05	2.74646E-05	1.62805E-05	4.12136E-08	4.7047E-07	7.255E-08	5.84231E-07	0.58423148
3835603773405	383560	3773405	0.00248544	0.007629872	0.008972105	0.008852639	0.001881769	0.002447224	0.001801291	0.000185401	0.002172093	0.000185401	3.05564E-05	4.4338E-05	2.62827E-05	1.982E-07	2.9996E-06	6.3611E-07	3.83393E-06	3.83392768
3835703773405	383570	3773405	0.001626063	0.004991732	0.005869868	0.00579171	0.00123112	0.001601061	0.001178468	0.000121296	0.00142106	0.000121296	3.17043E-05	4.60037E-05	2.727E-05	1.28534E-07	1.9507E-06	4.0826E-07	2.48749E-06	2.48749444
3835803773405	383580	3773405	0.001183244	0.003632355	0.004271353	0.004214479	0.000895854	0.001165051	0.000857541	8.8264E-05	0.001034069	8.8264E-05	3.23282E-05	4.69089E-05	2.78066E-05	9.31556E-08	1.4159E-06	2.933E-07	1.80231E-06	1.80230751
3835903773405	383590	3773405	0.000918872	0.002820779	0.003317005	0.003272839	0.000695694	0.000904744	0.000665941	6.85432E-05	0.000803027	6.85432E-05	3.27368E-05	4.75018E-05	2.81581E-05	7.22562E-08	1.099E-06	2.2576E-07	1.39697E-06	1.39696927
3836003773405	383600	3773405	0.000744858	0.002286587	0.002688839	0.002653037	0.000563945	0.000733406	0.000539827	5.55627E-05	0.000650952	5.55627E-05	3.3055E-05	4.79635E-05	2.84318E-05	5.86652E-08	8.9216E-07	1.8214E-07	1.13296E-06	1.13296197
3836103773405	383610	3773405	0.000605626	0.001859167	0.002186228	0.002157118	0.000458529	0.000596314	0.000438919	4.51766E-05	0.000529273	4.51766E-05	3.34293E-05	4.85066E-05	2.87537E-05	4.78593E-08	7.2743E-07	1.4766E-07	9.22948E-07	0.92294761
3836203773405	383620	3773405	0.0005034	0.001545352	0.001817208	0.001793011	0.000381133	0.00049566	0.000364833	3.75511E-05	0.000439935	3.75511E-05	3.35572E-05	4.86922E-05	2.88637E-05	3.99585E-08	6.0683E-07	1.2257E-07	7.69367E-07	0.76936735
3836303773405	383630	3773405	0.000428128	0.00131428	0.001545485	0.001524907	0.000324143	0.000421545	0.00031028	3.19362E-05	0.000374153	3.19362E-05	3.3448E-05	4.85338E-05	2.87698E-05	3.41497E-08	5.1811E-07	1.0422E-07	6.56481E-07	0.65648098
3836403773405	383640	3773405	0.000372217	0.001142642	0.001343653	0.001325762	0.000281812	0.000366494	0.000269759	2.77655E-05	0.00032529	2.77655E-05	3.32078E-05	4.81853E-05	2.85632E-05	2.9836E-08	4.522E-07	9.0647E-08	5.72687E-07	0.57268699
3836503773405	383650	3773405	0.00032744	0.001005183	0.001182013	0.001166275	0.00024791	0.000322405	0.000237308	2.44253E-05	0.000286158	2.44253E-05	3.28553E-05	4.76738E-05	2.82601E-05	2.63799E-08	3.9939E-07	7.9817E-08	5.05591E-07	0.50559073
3836603773405	383660	3773405	0.000287585	0.000882837	0.001038144	0.001024321	0.000217736	0.000283163	0.000208424	2.14524E-05	0.000251329	2.14524E-05	3.22315E-05	4.67686E-05	2.77235E-05	2.32952E-08	3.5228E-07	7.0195E-08	4.45769E-07	0.44576924
3836703773405	383670	3773405	0.000254231	0.000780444	0.000917738	0.000905518	0.000192482	0.000250322	0.00018425	1.89643E-05	0.000222179	1.89643E-05	3.14329E-05	4.56099E-05	2.70366E-05	2.07052E-08	3.1274E-07	6.2152E-08	3.95597E-07	0.39559685
3836803773405	383680	3773405	0.000226356	0.000694873	0.000817114	0.000806234	0.000171378	0.000222875	0.000164048	1.6885E-05	0.000197818	1.6885E-05	3.05284E-05	4.42973E-05	2.62585E-05	1.85334E-08	2.7961E-07	5.5434E-08	3.53573E-07	0.35357311
3836903773405	383690	3773405	0.00020166	0.000619061	0.000727965	0.000718272	0.00015268	0.000198559	0.00014615	1.50428E-05	0.000176236	1.50428E-05	2.9446E-05	4.27267E-05	2.53275E-05	1.65999E-08	2.5014E-07	4.9479E-08	3.16214E-07	0.31621405
3837003773405	383700	3773405	0.000181257	0.000556429	0.000654315	0.000645602	0.000137233	0.00017847	0.000131364	1.35209E-05	0.000158406	1.35209E-05	2.84572E-05	4.1292E-05	2.4477E-05	1.49981E-08	2.2574E-07	4.4562E-08	2.85296E-07	0.28529556
3837103773405	383710	3773405	0.000165621	0.000508429	0.000597871	0.000589911	0.000125395	0.000163075	0.000120032	1.23545E-05	0.000144741	1.23545E-05	2.77678E-05	4.02917E-05	2.38841E-05	1.37699E-08	2.0703E-07	4.0802E-08	2.61605E-07	0.26160485
3837203773405	383720	3773405	0.000152856	0.000469242	0.000551791	0.000544443	0.00011573	0.000150506	0.000110781	1.14023E-05	0.000133585	1.14023E-05	2.72344E-05	3.95177E-05	2.34253E-05	1.2766E-08	1.9175E-07	3.7735E-08	2.42252E-07	0.24225229
3837303773405	383730	3773405	0.000141735	0.000435102	0.000511644	0.000504832	0.00010731	0.000139556	0.000102721	1.05727E-05	0.000123866	1.05727E-05	2.67478E-05	3.88116E-05	2.30067E-05	1.18892E-08	1.7841E-07	3.5063E-08	2.25365E-07	0.22536489
3837403773405	383740	3773405	0.000133555	0.000409991	0.000482116	0.000475696	0.000101117	0.000131502	9.67923E-05	9.96253E-06	0.000116717	9.96253E-06	2.64795E-05	3.84224E-05	2.2776E-05	1.12455E-08	1.6862E-07	3.3104E-08	2.12968E-07	0.21296826
3837503773405	383750	3773405	0.000126079	0.000387041	0.000455129	0.000449069	9.54567E-05	0.000124141	9.13743E-05	9.40487E-06	0.000110184	9.40487E-06	2.61894E-05	3.80015E-05	2.25265E-05	1.06556E-08	1.5965E-07	3.1312E-08	2.01616E-07	0.2016161
3837603773405	383760	3773405	0.000119932	0.000368169	0.000432937	0.000427172	9.08022E-05	0.000118088	8.69188E-05	8.94629E-06	0.000104811	8.94629E-06	2.59836E-05	3.77027E-05	2.23494E-05	1.01709E-08	1.5228E-07	2.9841E-08	1.9229E-07	0.19228987
3837703773405	383770	3773405	0.000114911	0.000352756	0.000414812	0.000409289	8.70009E-05	0.000113144	8.32801E-05	8.57176E-06	0.000100424	8.57176E-06	2.58713E-05	3.75398E-05	2.22528E-05	9.77608E-09	1.4627E-07	2.8644E-08	1.84691E-07	0.18469064
3837803773405	383780	3773405	0.00011024	0.000338418	0.000397952	0.000392653	8.34647E-05	0.000108545	7.98951E-05	8.22336E-06	9.63418E-05	8.22336E-06	2.57621E-05	3.73814E-05	2.21589E-05	9.40853E-09	1.4068E-07	2.753E-08	1.7762E-07	0.17761968
3837903773405	383790	3773405	0.000107253	0.000329249	0.00038717	0.000382015	8.12034E-05	0.000105604	7.77305E-05	8.00056E-06	9.37317E-05	8.00056E-06	2.59555E-05	3.7662E-05	2.23253E-05	9.17945E-09	1.3718E-07	2.6831E-08	1.73193E-07	0.17319293
3838003773405	383800	3773405	0.00010464	0.000321228	0.000377738	0.000372708	7.92251E-05	0.000103032	7.58368E-05	7.80565E-06	9.14481E-05	7.80565E-06	2.62487E-05	3.80874E-05	2.25775E-05	8.98117E-09	1.3415E-07	2.6224E-08	1.69354E-07	0.16935441
3838103773405	383810	3773405	0.000101913	0.000312856	0.000367893	0.000362995	7.71602E-05	0.000100346	7.38603E-05	7.60221E-06	8.90647E-05	7.60221E-06	2.65014E-05	3.84541E-05	2.27948E-05	8.7723E-09	1.3096E-07	2.5588E-08	1.65319E-07	0.16531915
3838203773405	383820	3773405	9.87668E-05	0.000303197	0.000356535	0.000351788	7.4778E-05	9.72482E-05	7.158E-05	7.36751E-06	8.6315E-05	7.36751E-06	2.65918E-05	3.85853E-05	2.28726E-05	8.52656E-09	1.2722E-07	2.4843E-08	1.60589E-07	0.16058915

			EGIODemolition	EGIOSite Grubbing / Prep	EGIOMass Grading / Excavation	EGIOMass Grading / Excavation	EGIODrainage / Utilities Trenching	EGIODrainage / Utilities Trenching	EGIOFoundations / Concrete Pads	EGIOFoundations / Concrete Pads	EGIOBuilding / Structure Construction	EGIOBuilding / Structure Construction	EGIOAsphalt Paving	EGIOArchitectural Coating	EGIOLandscaping or Other Finishing	EGIOWaterside Construction (Piles)	HIWaterside Construction (Landscaping)	HIWaterside Construction (Landscaping)	KMDemolition	KMSite Grubbing / Prep
Unique Identifier	X (UTM)	Y (UTM)	2025	2025	2025	2026	2026	2027	2026	2027	2026	2027	2027	2027	2027	2027	2025	2026	2025	2025
3838303773405	383830	3773405	0.000278936	0.0001094	3.62308E-05	3.54844E-05	8.23964E-05	8.22693E-05	0.000108258	0.000108188	0.000115958	0.000113179	4.51235E-06	4.51235E-06	0.000122203	4.51235E-06	7.55984E-05	7.32305E-05	0.000113907	0.000494365
3838403773405	383840	3773405	0.000268122	0.00010516	3.48262E-05	3.41086E-05	7.92019E-05	7.90797E-05	0.000104061	0.000103994	0.000111462	0.000108791	4.3374E-06	4.3374E-06	0.000117465	4.3374E-06	7.24196E-05	7.01513E-05	0.000108783	0.000472128
3838503773405	383850	3773405	0.000257002	0.0001008	3.33818E-05	3.26941E-05	7.59172E-05	7.58001E-05	9.97453E-05	9.96809E-05	0.00010684	0.000104279	4.15752E-06	4.15752E-06	0.000112594	4.15752E-06	6.91816E-05	6.70147E-05	0.000103583	0.000449557
3838603773405	383860	3773405	0.000246044	9.6502E-05	3.19585E-05	3.13E-05	7.26803E-05	7.25681E-05	9.54924E-05	9.54307E-05	0.000102284	9.98325E-05	3.98025E-06	3.98025E-06	0.000107793	3.98025E-06	6.601E-05	6.39424E-05	9.85091E-05	0.000427537
3838703773405	383870	3773405	0.000234026	9.1788E-05	3.03975E-05	2.97712E-05	6.91302E-05	6.90236E-05	9.08281E-05	9.07695E-05	9.72882E-05	9.49563E-05	3.78584E-06	3.78584E-06	0.000102528	3.78584E-06	6.25801E-05	6.06199E-05	9.30506E-05	0.000403846
3838803773405	383880	3773405	0.000222942	8.7441E-05	2.89578E-05	2.83612E-05	6.58561E-05	6.57545E-05	8.65263E-05	8.64705E-05	9.26805E-05	9.0459E-05	3.60653E-06	3.60653E-06	9.76721E-05	3.60653E-06	5.94282E-05	5.75668E-05	8.8056E-05	0.000382169
3838903773405	383890	3773405	0.000212631	8.3397E-05	2.76185E-05	2.70495E-05	6.28102E-05	6.27133E-05	8.25244E-05	8.24711E-05	8.83939E-05	8.62752E-05	3.43973E-06	3.43973E-06	9.31546E-05	3.43973E-06	5.65077E-05	5.47378E-05	8.34461E-05	0.000362162
3839003773405	383900	3773405	0.000203092	7.9656E-05	2.63795E-05	2.5836E-05	5.99925E-05	5.98999E-05	7.88222E-05	7.87714E-05	8.44285E-05	8.24048E-05	3.28542E-06	3.28542E-06	8.89756E-05	3.28542E-06	5.38133E-05	5.21278E-05	7.92097E-05	0.000343776
3839103773405	383910	3773405	0.000194245	7.6186E-05	2.52303E-05	2.47105E-05	5.7379E-05	5.72905E-05	7.53885E-05	7.53399E-05	8.07505E-05	7.88115E-05	3.1423E-06	3.1423E-06	8.50996E-05	3.1423E-06	5.1327E-05	4.97193E-05	7.53104E-05	0.000326852
3829703773415	382970	3773415	0.000189619	7.4371E-05	2.46295E-05	2.4122E-05	5.60126E-05	5.59262E-05	7.35932E-05	7.35457E-05	7.88275E-05	7.69381E-05	3.06746E-06	3.06746E-06	8.3073E-05	3.06746E-06	3.71785E-05	3.6014E-05	2.49164E-05	0.000108139
3829803773415	382980	3773415	0.000200281	7.8553E-05	2.60143E-05	2.54783E-05	5.9162E-05	5.90707E-05	7.77311E-05	7.7681E-05	8.32597E-05	8.1264E-05	3.23994E-06	3.23994E-06	8.77439E-05	3.23994E-06	3.92576E-05	3.8028E-05	2.58691E-05	0.000112274
3829903773415	382990	3773415	0.000209963	8.2351E-05	2.7272E-05	2.67101E-05	6.20222E-05	6.19265E-05	8.1489E-05	8.14365E-05	8.72849E-05	8.51928E-05	3.39657E-06	3.39657E-06	9.19859E-05	3.39657E-06	4.11394E-05	3.98509E-05	2.66341E-05	0.000115594
3830003773415	383000	3773415	0.00021714	8.5165E-05	2.82042E-05	2.76231E-05	6.41421E-05	6.40432E-05	8.42744E-05	8.422E-05	9.02684E-05	8.81047E-05	3.51267E-06	3.51267E-06	9.513E-05	3.51267E-06	4.25189E-05	4.11871E-05	2.70233E-05	0.000117283
3830103773415	383010	3773415	0.00022508	8.828E-05	2.92355E-05	2.86331E-05	6.64876E-05	6.6385E-05	8.7356E-05	8.72996E-05	9.35692E-05	9.13264E-05	3.64112E-06	3.64112E-06	9.86086E-05	3.64112E-06	4.40455E-05	4.26659E-05	2.74556E-05	0.000119159
3830203773415	383020	3773415	0.000233353	9.1524E-05	3.031E-05	2.96855E-05	6.89312E-05	6.88249E-05	9.05666E-05	9.05082E-05	9.70082E-05	9.46829E-05	3.77494E-06	3.77494E-06	0.000102233	3.77494E-06	4.56367E-05	4.42073E-05	2.78833E-05	0.000121015
3830303773415	383030	3773415	0.00024238	9.5065E-05	3.14825E-05	3.08338E-05	7.15977E-05	7.14873E-05	9.40701E-05	9.40094E-05	0.000100761	9.83456E-05	3.92097E-06	3.92097E-06	0.000106188	3.92097E-06	4.73768E-05	4.58929E-05	2.8363E-05	0.000123098
3830403773415	383040	3773415	0.000252583	9.9067E-05	3.28078E-05	3.21319E-05	7.46118E-05	7.44967E-05	9.80302E-05	9.79669E-05	0.000105003	0.000102486	4.08603E-06	4.08603E-06	0.000110658	4.08603E-06	4.93429E-05	4.77974E-05	2.89424E-05	0.000125612
3830503773415	383050	3773415	0.000264637	0.00010379	3.43735E-05	3.36653E-05	7.81725E-05	7.80519E-05	0.000102708	0.000102642	0.000110014	0.000107377	4.28102E-06	4.28102E-06	0.000115939	4.28102E-06	5.16624E-05	5.00442E-05	2.96801E-05	0.000128814
3830603773415	383060	3773415	0.00027767	0.00010891	3.60663E-05	3.53232E-05	8.20223E-05	8.18958E-05	0.000107767	0.000107697	0.000115432	0.000112665	4.49186E-06	4.49186E-06	0.000121648	4.49186E-06	5.41667E-05	5.24701E-05	3.04767E-05	0.000132271
3830703773415	383070	3773415	0.000293478	0.00011511	3.81197E-05	3.73343E-05	8.6692E-05	8.65583E-05	0.000113902	0.000113829	0.000122003	0.000119079	4.74759E-06	4.74759E-06	0.000128574	4.74759E-06	5.71966E-05	5.54051E-05	3.14793E-05	0.000136622
3830803773415	383080	3773415	0.000311514	0.00012218	4.04623E-05	3.96287E-05	9.20197E-05	9.18778E-05	0.000120902	0.000120824	0.000129501	0.000126397	5.03935E-06	5.03935E-06	0.000136476	5.03935E-06	6.06409E-05	5.87415E-05	3.26153E-05	0.000141553
3830903773415	383090	3773415	0.000332289	0.00013033	4.31608E-05	4.22716E-05	9.81567E-05	9.80052E-05	0.000128965	0.000128882	0.000138138	0.000134827	5.37544E-06	5.37544E-06	0.000145577	5.37544E-06	6.45964E-05	6.25731E-05	3.39076E-05	0.000147161
3831003773415	383100	3773415	0.000365011	0.00014316	4.7411E-05	4.64342E-05	0.000107822	0.000107656	0.000141665	0.000141573	0.00015174	0.000148103	5.90477E-06	5.90477E-06	0.000159913	5.90477E-06	7.07853E-05	6.85682E-05	3.60258E-05	0.000156354
3831103773415	383110	3773415	0.000403607	0.0001583	5.24242E-05	5.1344E-05	0.000119223	0.000119039	0.000156644	0.000156543	0.000167785	0.000163764	6.52913E-06	6.52913E-06	0.000176822	6.52913E-06	7.80686E-05	7.56233E-05	3.84676E-05	0.000166952
3831203773415	383120	3773415	0.000450107	0.00017654	5.8464E-05	5.72594E-05	0.000132959	0.000132754	0.000174691	0.000174578	0.000187116	0.000182631	7.28136E-06	7.28136E-06	0.000197194	7.28136E-06	8.68282E-05	8.41085E-05	4.1335E-05	0.000179397
3831303773415	383130	3773415	0.000507026	0.00019886	6.58572E-05	6.45003E-05	0.000149773	0.000149542	0.000196782	0.000196655	0.000210778	0.000205726	8.20214E-06	8.20214E-06	0.00022213	8.20214E-06	9.75359E-05	9.44809E-05	4.47047E-05	0.000194021
3831403773415	383140	3773415	0.000577669	0.00022657	7.5033E-05	7.34871E-05	0.000170641	0.000170377	0.000224199	0.000224055	0.000240146	0.000234389	9.34494E-06	9.34494E-06	0.000253079	9.34494E-06	0.000110777	0.000107307	4.85836E-05	0.000210856
3831503773415	383150	3773415	0.000649651	0.0002548	8.43827E-05	8.26441E-05	0.000191904	0.000191608	0.000252136	0.000251974	0.00027007	0.000263596	1.05094E-05	1.05094E-05	0.000284615	1.05094E-05	0.000124143	0.000120255	5.20053E-05	0.000225707
3831603773415	383160	3773415	0.000737495	0.00028926	9.57927E-05	9.3819E-05	0.000217852	0.000217516	0.00028623	0.000286045	0.000306588	0.000299239	1.19304E-05	1.19304E-05	0.0003231	1.19304E-05	0.000140338	0.000135943	5.57507E-05	0.000241962
3831703773415	383170	3773415	0.000843474	0.00033082	0.000109558	0.000107301	0.000249158	0.000248774	0.000327361	0.00032715	0.000350645	0.00034224	1.36448E-05	1.36448E-05	0.000369529	1.36448E-05	0.000159687	0.000154686	5.96703E-05	0.000258973
3831803773415	383180	3773415	0.000969797	0.00038037	0.000125966	0.000123371	0.000286473	0.000286031	0.000376388	0.000376145	0.000403159	0.000393495	1.56884E-05	1.56884E-05	0.000424872	1.56884E-05	0.00018248	0.000176765	6.36533E-05	0.00027626
3831903773415	383190	3773415	0.001131401	0.00044375	0.000146957	0.000143929	0.00033421	0.000333695	0.000439109	0.000438825	0.00047034	0.000459066	1.83026E-05	1.83026E-05	0.000495672	1.83026E-05	0.000211285	0.000204667	6.79486E-05	0.000294902
3832003773415	383200	3773415	0.001376044	0.0005397	0.000178733	0.000175051	0.000406477	0.00040585	0.000534057	0.000533713	0.000572042	0.00055833	2.22602E-05	2.22602E-05	0.000602851	2.22602E-05	0.000254305	0.000246339	7.31333E-05	0.000317404
3832103773415	383210	3773415	0.001731552	0.00067914	0.00022491	0.000220276	0.000511492	0.000510703	0.000672034	0.0006716	0.000719832	0.000702578	2.80113E-05	2.80113E-05	0.0007586	2.80113E-05	0.000315668	0.000305781	7.87095E-05	0.000341605
3832203773415	383220	3773415	0.002263269	0.00088769	0.000293974	0.000287917	0.000668559	0.000667527	0.000878399	0.000877832	0.000940875	0.000918322	3.66128E-05	3.66128E-05	0.000991548	3.66128E-05	0.000405629	0.000392924	8.44985E-05	0.000366729
3832303773415	383230	3773415	0.003138341	0.0012309	0.000407637	0.000399238	0.000927051	0.00092562	0.001218024	0.001217238	0.001304655	0.001273383	5.07689E-05	5.07689E-05	0.001374921	5.07689E-05	0.000551955	0.000534667	9.07558E-05	0.000393887
3835703773415	383570	3773415	0.0051835	0.00203304	0.000673281	0.000659409	0.001531181	0.001528818	0.002011771	0.002010473	0.002154858	0.002103207	8.38533E-05	8.38533E-05	0.002270914	8.38533E-05	0.001372404	0.001329418	0.002406461	0.010444212
3835903773415	383590	3773415	0.002589451	0.00101562	0.000336342	0.000329412	0.000764911	0.000763731	0.001004993	0.001004345	0.001076473	0.001050671	4.18895E-05	4.18895E-05	0.0011345	4.18895E-05	0.000730605	0.000707721	0.001256811	0.005454649
3836003773415	383600	3773415	0.002015922	0.00079067	0.000261847	0.000256452	0.000595494	0.000594575	0.000782401	0.000781896	0.000838049	0.000817961	3.26115E-05	3.26115E-05	0.000883184	3.26115E-05	0.000578661	0.000560536	0.000987044	0.004283842
3836103773415	383610	3773415	0.00161793	0.00063457	0.000210152	0.000205822	0.000477929	0.000477191	0.000627936	0.00062753	0.000672597	0.000656476	2.61732E-05	2.61732E-05	0.000708822	2.61732E-05	0.000468885	0.000454199	0.00079276	0.003440633
3836203773415	383620	3773415	0.001339775	0.00052548	0.000174022	0.000170437	0.000395763	0.000395152	0.000519981	0.000519645	0.000556964	0.000543614	2.16735E-05	2.16735E-05	0.000586961	2.16735E-05	0.000390054	0.000377837	0.000653882	0.002837894
3836303773415	383630	3773415	0.00113741	0.00044611	0.000147737	0.000144693	0.000335985	0.000335467	0.000441441	0.000441156	0.000472838	0.000461505	1.83998E-05	1.83998E-05	0.000498304	1.83998E-05	0.000331568	0.000321182	0.000551315	0.002392747
3836403773415	383640	3773415	0.00098362	0.00038579	0.000127762	0.000125129	0.000290557	0.000290108	0.000381753	0.000381507	0.000408905	0.000399104	1.5912E-05	1.5912E-05	0.000430928	1.5912E-05	0.000286564	0.000277588	0.00047276	0.00205181
3836503773415	383650	3773415	0.000863647	0.00033873	0.000112179	0.000109867	0.000255117	0.000254724	0.000335191	0.000334974	0.000359031	0.000350425	1.39712E-05	1.39712E-05	0.000378368	1.39712E-05	0.000251115	0.00024325	0.000411195	0.001784616
3836603773415	383660	3773415	0.000762824	0.00029919	9.90827E-05	9.70412E-05	0.000225335	0.000224987	0.00029606	0.00029586	0.000317117	0.000309516	1.23402E-05	1.23402E-05	0.000334197	1.23402E-05	0.000221112	0.000214186	0.000359389	0.001559773
3836703773415	383670	3773415	0.000679812	0.00026663	8.83003E-05	8.6481E-05	0.000200813	0.000200503	0.000263842	0.000263672	0.000282608	0.000275834	1.09973E-05	1.09973E-05	0.000297829	1.09973E-05	0.000196331	0.000190182	0.000316823	0.001375033
3836803773415	383680	3773415	0.000611253	0.00023974	7.93952E-05	7.77593E-05	0.000180561	0.000180282	0.000237234	0.000237081	0.000254107	0.000248016	9.88822E-06	9.88822E-06	0.000267793	9.88822E-06	0.000175816	0.000170309	0.000281784	0.001222961
3836903773415	383690	3773415	0.000552241	0.0002166	7.17302E-05	7.02523E-05	0.000163129	0.000162878	0.000214331	0.000214192	0.000229575	0.000224072	8.93359E-06	8.93359E-06	0.000241939	8.93359E-06	0.000158159	0.000153205	0.000251809	0.001092871
3837003773415	383700	3773415	0.000502948	0.00019726	6.53275E-05	6.39815E-05	0.000148568	0.000148339	0.000195199	0.000195073	0.000209083	0.000204071	8.13617E-06	8.13617E-06	0.000220344	8.13617E-06	0.000143417	0.000138925	0.000226913	0.00098482
3837103773415	383710	3773415	0.000462349	0.00018134	6.00542E-05	5.88168E-05	0.000136576	0.000136365	0.000179443	0.000179327	0.000192205	0.000187598	7.47941E-06	7.47941E-06	0.000202557	7.47941E-06	0.000131261	0.00012715	0.000206478	0.000896129
3837203773415	383720	3773415	0.000427948	0.00016785	5.55858E-05	5.44406E-05	0.000126414	0.000126219	0.000166091	0.000165984	0.00017904	0.00017364	6.9229E-06	6.9229E-06	0.000187486	6.9229E-06	0.000120959	0.00011717	0.000189242	0.000821325
3837303773415	383730	3773415	0.00039811	0.00015614	5.17102E-05	5.06448E-05	0.0001176	0.000117418	0.000154511	0.000154411	0.0001655	0.000161533	6.44021E-06	6.44021E-06	0.000174414	6.44021E-06	0.000112031	0.000108522	0.000174374	0.000756795
3837403773415	383740	3773415	0.00037578	0.00014739	4.88098E-05	4.78042E-05	0.000111004	0.000110832	0.000145844	0.00014575	0.000156217	0.000152473	6.07899E-06	6.07899E-06	0.000164631	6.07899E-06	0.00010532	0.000102021	0.000163224	0.000708403
3837503773415	383750	3773415	0.000355517	0.00013944	4.61778E-05	4.52264E-05	0.000105018	0.000104856	0.00013798	0.000137891	0.000147794	0.000144251	5.75119E-06	5.75119E-06	0.000155754	5.75119E-06	9.92401E-05	9.61317E-05	0.000153164	0.000664745
3837603773415	383760	3773415	0.000339484	0.00013315	4.40953E-05	4.31868E-05	0.000100282	0.000100127	0.000131757	0.000131672	0.000141129	0.000137746	5.49182E-06	5.49182E-06	0.000148729	5.49182E-06	9.44128E-05	9.14556E-05	0.000145196	0.000630162
3837703773415	383770	3773415	0.000327197	0.00012833	4.24993E-05	4.16237E-05	9.66523E-05	9.65032E-05	0.000126988	0.000126907	0.000136021	0.00013276	5.29305E-06	5.29305E-06	0.000143346	5.29305E-06	9.06814E-05	8.78411E-05	0.000139036	0.000603427
3837803773415	383780	3773415	0.000315718	0.00012383	4.10083E-05	4.01634E-05	9.32615E-05	9.31176E-05	0.000122533	0.000122454	0.000131249	0.000128103	5.10736E-06	5.10736E-06	0.000138317	5.10736E-06	8.71995E-05	8.44682E-05	0.000133304	0.000578548
3837903773415	383790	3773415	0.000310858	0.00012192	4.03772E-05	3.95453E-05	9.18261E-05	9.16844E-05	0.000120647	0.00012057	0.000129228	0.000126131	5.02875E-06	5.02875E-06	0.000136188	5.02875E-06	8.5594E-05	8.2913E-05	0.000130604	0.00056683
3838003773415	383800	3773415	0.000307364	0.00012055	3.99233E-05	3.91008E-05	9.0794E-05	9.06539E-05	0.000119291	0.000119214	0.000127776	0.000124713	4.97223E-06	4.97223E-06	0.000134658	4.97223E-06	8.43633E-05	8.17209E-05	0.000128513	0.000557755
3838103773415	383810	3773415	0.000302281	0.00011856	3.9263E-05	3.8454E-05	8.92922E-05	8.91544E-05	0.000117318	0.000117243	0.000125663	0.00012265	4.88998E-06	4.88998E-06	0.00013243	4.88998E-06	8.26968E-05	8.01066E-05	0.000125734	0.000545694
3838203773415	383820	3773415	0.00029337	0.00011506	3.81057E-05	3.73206E-05	8.66602E-05	8.65265E-05	0.00011386	0.000113787	0.000121958	0.000119035	4.74584E-06	4.74584E-06	0.000128527	4.74584E-06	7.99898E-05	7.74844E-05	0.000121303	0.000526462
3838303773415	383830	3773415	0.000284909	0.00011175	3.70067E-05	3.62442E-05	8.41608E-05	8.4031E-05	0.000110576	0.000110505	0.000118441	0.000115602	4.60897E-06	4.60897E-06	0.00012482	4.60897E-06	7.74281E-05	7.50029E-05	0.000117125	0.000508331
3838403773415	383840	3773415	0.000274095	0.0001075	3.5602E-05	3.48685E-05	8.09663E-05	8.08414E-05	0.000106379	0.000106311	0.000113945	0.000111214	4.43403E-06	4.43403E-06	0.000120082	4.43403E-06	7.42332E-05	7.19081E-05	0.000111949	0.000485869
3838503773415	383850	3773415	0.000263245	0.00010325	3.41927E-05	3.34882E-05	7.77612E-05	7.76412E-05	0.000102168	0.000102102	0.000109435	0.000106812	4.2585E-06	4.2585E-06	0.000115329	4.2585E-06	7.10508E-05	6.88254E-05	0.000106815	0.000463583
3838603773415	383860	3773415	0.000252278	9.8947E-05	3.27682E-05	3.2093E-05	7.45216E-05	7.44066E-05	9.79117E-05	9.78485E-05	0.000104876	0.000102362	4.08109E-06	4.08109E-06	0.000110524	4.08109E-06	6.78595E-05	6.5734E-05	0.000101686	0.000441326
3838703773415	383870	3773415	0.00023938	9.3888E-05	3.10928E-05	3.04522E-05	7.07116E-05	7.06025E-05	9.29057E-05	9.28458E-05	9.95137E-05	9.71284E-05	3.87244E-06	3.87244E-06	0.000104873	3.87244E-06	6.41695E-05	6.21595E-05	9.57912E-05	0.00041574
3838803773415	383880	3773415	0.000227514	8.9234E-05	2.95517E-05	2.89428E-05	6.72066E-05	6.71029E-05	8.83007E-05	8.82437E-05	9.45811E-05	9.2314E-05	3.68049E-06	3.68049E-06	9.9675E-05	3.68049E-06	6.07933E-05	5.88892E-05	9.04187E-05	0.000392423
3838903773415	383890	3773415	0.000216547	8.4933E-05	2.81272E-05	2.75476E-05	6.3967E-05	6.38683E-05	8.40443E-05	8.39901E-05	9.00219E-05	8.78642E-05	3.50308E-06	3.50308E-06	9.48703E-05	3.50308E-06	5.76827E-05	5.5876E-05	8.5492E-05	0.000371041
3839003773415	383900	3773415	0.00020646	8.0977E-05	2.6817E-05	2.62645E-05	6.09874E-05	6.08933E-05	8.01295E-05	8.00778E-05	8.58287E-05	8.37714E-05	3.33991E-06	3.33991E-06	9.04512E-05	3.33991E-06	5.48322E-05	5.31148E-05	8.0993E-05	0.000351515
3839103773415	383910	3773415	0.000197191	7.7341E-05	2.5613E-05	2.50853E-05	5.82493E-05	5.81594E-05	7.65319E-05	7.64826E-05	8.19753E-05	8.00104E-05	3.18995E-06	3.18995E-06	8.63903E-05	3.18995E-06	5.22203E-05	5.05847E-05	7.68855E-05	0.000333688
3829703773425	382970	3773425	0.000186781	7.3258E-05	2.42608E-05	2.3761E-05	5.51742E-05	5.5089E-05	7.24916E-05	7.24449E-05	7.76476E-05	7.57864E-05	3.02155E-06	3.02155E-06	8.18295E-05	3.02155E-06	3.65524E-05	3.54075E-05	2.44344E-05	0.000106047
3829803773425	382980	3773425	0.000197083	7.7299E-05	2.5599E-05	2.50716E-05	5.82174E-05	5.81276E-05	7.64901E-05	7.64407E-05	8.19305E-05	7.99666E-05	3.18821E-06	3.18821E-06	8.6343E-05	3.18821E-06	3.85562E-05	3.73486E-05	2.53418E-05	0.000109985
3829903773425	382990	3773425	0.000206559	8.1015E-05	2.68298E-05	2.6277E-05	6.10166E-05	6.09225E-05	8.01678E-05	8.01161E-05	8.58698E-05	8.38115E-05	3.3415E-06	3.3415E-06	9.04945E-05	3.3415E-06	4.03932E-05	3.9128E-05	2.60796E-05	0.000113187
3830003773425	383000	3773425	0.000213637	8.3791E-05	2.77492E-05	2.71774E-05	6.31074E-05	6.301E-05	8.29148E-05	8.28613E-05	8.88121E-05	8.66834E-05	3.456E-06	3.456E-06	9.35954E-05	3.456E-06	4.17583E-05	4.04504E-05	2.64575E-05	0.000114828
3830103773425	383010	3773425	0.00022146	8.686E-05	2.87653E-05	2.81727E-05	6.54183E-05	6.53174E-05	8.59511E-05	8.58957E-05	9.20644E-05	8.98577E-05	3.58256E-06	3.58256E-06	9.70228E-05	3.58256E-06	4.3267E-05	4.19118E-05	2.68853E-05	0.000116684
3830203773425	383020	3773425	0.000229796	9.0129E-05	2.9848E-05	2.9233E-05	6.78806E-05	6.77758E-05	8.91862E-05	8.91286E-05	9.55295E-05	9.32397E-05	3.7174E-06	3.7174E-06	0.000100675	3.7174E-06	4.48779E-05	4.34722E-05	2.73356E-05	0.000118638
3830303773425	383030	3773425	0.000238904	9.3701E-05	3.1031E-05	3.03917E-05	7.05709E-05	7.0462E-05	9.2721E-05	9.26612E-05	9.93158E-05	9.69352E-05	3.86474E-06	3.86474E-06	0.000104665	3.86474E-06	4.66341E-05	4.51734E-05	2.78403E-05	0.000120829

			KMMass Grading / Excavation	KMMass Grading / Excavation	KMDrainage / Utilities Trenching	KMFoundations / Concrete Pads	KMBuilding / Structure Construction	KMAsphalt Paving	KMArchitectural Coating	KMLandscaping or Other Finishing	KMWaterside Construction (Piles)	EWNDemolition	EWNSite Grubbing / Prep	EWNDrainage / Utilities Trenching	EWNDrainage / Utilities Trenching	EWNDrainage / Utilities Trenching	EWNFoundation s / Concrete Pads	EWNBuilding / Structure Construction	EWNAsphalt Paving	EWNLandscaping or Other Finishing	EWNWaterside Construction (Piles)
Unique Identifier	X (UTM)	Y (UTM)	2025	2026	2026	2026	2026	2026	2026	2026	2026	2027	2027	2027	2028	2029	2029	2029	2029	2029	2029
3838303773405	383830	3773405	0.00037577	0.000371881	0.000133546	7.06718E-05	0.000242733	7.79805E-06	7.79805E-06	0.000250531	7.79805E-06	0.000320531	1.74693E-05	4.10213E-05	4.02291E-05	3.93968E-05	3.41249E-05	7.41002E-05	5.27183E-06	7.67361E-05	5.27183E-06
3838403773405	383840	3773405	0.000358868	0.000355154	0.000127539	6.7493E-05	0.000231815	7.44729E-06	7.44729E-06	0.000239262	7.44729E-06	0.000307078	1.67361E-05	3.92996E-05	3.85407E-05	3.77432E-05	3.26927E-05	7.09902E-05	5.05057E-06	7.35154E-05	5.05057E-06
3838503773405	383850	3773405	0.000341711	0.000338175	0.000121442	6.42664E-05	0.000220733	7.09126E-06	7.09126E-06	0.000227824	7.09126E-06	0.000293441	1.59929E-05	3.75543E-05	3.68291E-05	3.60671E-05	3.12408E-05	6.78376E-05	4.82628E-06	7.02507E-05	4.82628E-06
3838603773405	383860	3773405	0.000324973	0.00032161	0.000115493	6.11184E-05	0.000209921	6.74391E-06	6.74391E-06	0.000216664	6.74391E-06	0.00028011	1.52664E-05	3.58483E-05	3.5156E-05	3.44286E-05	2.98216E-05	6.47558E-05	4.60703E-06	6.70593E-05	4.60703E-06
3838703773405	383870	3773405	0.000306966	0.000303789	0.000109093	5.77318E-05	0.000198289	6.37022E-06	6.37022E-06	0.000204659	6.37022E-06	0.000265769	1.44848E-05	3.40129E-05	3.33561E-05	3.26659E-05	2.82948E-05	6.14404E-05	4.37115E-06	6.3626E-05	4.37115E-06
3838803773405	383880	3773405	0.000290489	0.000287483	0.000103238	5.4633E-05	0.000187645	6.02829E-06	6.02829E-06	0.000193673	6.02829E-06	0.000252576	1.37657E-05	3.23245E-05	3.17003E-05	3.10444E-05	2.68902E-05	5.83905E-05	4.15417E-06	6.04676E-05	4.15417E-06
3838903773405	383890	3773405	0.000275282	0.000272433	9.7833E-05	5.17729E-05	0.000177822	5.7127E-06	5.7127E-06	0.000183534	5.7127E-06	0.000240325	1.3098E-05	3.07567E-05	3.01627E-05	2.95386E-05	2.55859E-05	5.55584E-05	3.95268E-06	5.75347E-05	3.95268E-06
3839003773405	383900	3773405	0.000261306	0.000258602	9.28661E-05	4.91444E-05	0.000168794	5.42267E-06	5.42267E-06	0.000174217	5.42267E-06	0.000229016	1.24817E-05	2.93093E-05	2.87433E-05	2.81486E-05	2.43819E-05	5.29439E-05	3.76667E-06	5.48272E-05	3.76667E-06
3839103773405	383910	3773405	0.000248443	0.000245872	8.82946E-05	4.67252E-05	0.000160485	5.15573E-06	5.15573E-06	0.00016564	5.15573E-06	0.000218557	1.19116E-05	2.79708E-05	2.74306E-05	2.6863E-05	2.32684E-05	5.05259E-05	3.59465E-06	5.23233E-05	3.59465E-06
3829703773415	382970	3773415	8.21971E-05	8.13464E-05	2.92122E-05	1.5459E-05	5.30962E-05	1.70577E-06	1.70577E-06	5.4802E-05	1.70577E-06	0.000178037	9.70324E-06	2.2785E-05	2.2345E-05	2.18827E-05	1.89545E-05	4.11585E-05	2.92821E-06	4.26226E-05	2.92821E-06
3829803773415	382980	3773415	8.53401E-05	8.44569E-05	3.03292E-05	1.60501E-05	5.51265E-05	1.77099E-06	1.77099E-06	5.68975E-05	1.77099E-06	0.000188289	1.0262E-05	2.40971E-05	2.36318E-05	2.31428E-05	2.0046E-05	4.35287E-05	3.09683E-06	4.50771E-05	3.09683E-06
3829903773415	382990	3773415	8.78635E-05	8.69542E-05	3.1226E-05	1.65247E-05	5.67565E-05	1.82336E-06	1.82336E-06	5.85799E-05	1.82336E-06	0.000197608	1.07699E-05	2.52897E-05	2.48013E-05	2.42882E-05	2.10381E-05	4.56829E-05	3.25009E-06	4.7308E-05	3.25009E-06
3830003773415	383000	3773415	8.91476E-05	8.8225E-05	3.16824E-05	1.67662E-05	5.7586E-05	1.85001E-06	1.85001E-06	5.9436E-05	1.85001E-06	0.00020453	1.11471E-05	2.61756E-05	2.56701E-05	2.51389E-05	2.1775E-05	4.72831E-05	3.36394E-06	4.89651E-05	3.36394E-06
3830103773415	383010	3773415	9.05736E-05	8.96362E-05	3.21891E-05	1.70344E-05	5.85071E-05	1.8796E-06	1.8796E-06	6.03867E-05	1.8796E-06	0.000212186	1.15644E-05	2.71555E-05	2.66311E-05	2.608E-05	2.25902E-05	4.90532E-05	3.48987E-06	5.07981E-05	3.48987E-06
3830203773415	383020	3773415	9.19846E-05	9.10326E-05	3.26906E-05	1.72997E-05	5.94186E-05	1.90888E-06	1.90888E-06	6.13274E-05	1.90888E-06	0.000220188	1.20005E-05	2.81795E-05	2.76353E-05	2.70635E-05	2.3442E-05	5.0903E-05	3.62147E-06	5.27137E-05	3.62147E-06
3830303773415	383030	3773415	9.35673E-05	9.2599E-05	3.32531E-05	1.75974E-05	6.04409E-05	1.94173E-06	1.94173E-06	6.23827E-05	1.94173E-06	0.000228917	1.24763E-05	2.92966E-05	2.87308E-05	2.81364E-05	2.43713E-05	5.29209E-05	3.76504E-06	5.48034E-05	3.76504E-06
3830403773415	383040	3773415	9.54785E-05	9.44904E-05	3.39323E-05	1.79569E-05	6.16755E-05	1.98139E-06	1.98139E-06	6.36569E-05	1.98139E-06	0.000238779	1.30137E-05	3.05587E-05	2.99686E-05	2.93485E-05	2.54213E-05	5.52008E-05	3.92724E-06	5.71644E-05	3.92724E-06
3830503773415	383050	3773415	9.79123E-05	9.6899E-05	3.47973E-05	1.84146E-05	6.32477E-05	2.03189E-06	2.03189E-06	6.52796E-05	2.03189E-06	0.000250379	1.3646E-05	3.20433E-05	3.14245E-05	3.07743E-05	2.66563E-05	5.78825E-05	4.11803E-06	5.99415E-05	4.11803E-06
3830603773415	383060	3773415	0.00010054	9.94997E-05	3.57312E-05	1.89088E-05	6.49452E-05	2.08643E-06	2.08643E-06	6.70316E-05	2.08643E-06	0.000262913	1.43291E-05	3.36474E-05	3.29977E-05	3.23149E-05	2.79907E-05	6.07802E-05	4.32418E-06	6.29423E-05	4.32418E-06
3830703773415	383070	3773415	0.000103848	0.000102773	3.69066E-05	1.95308E-05	6.70816E-05	2.15506E-06	2.15506E-06	6.92366E-05	2.15506E-06	0.000278051	1.51541E-05	3.55847E-05	3.48975E-05	3.41755E-05	2.96023E-05	6.42797E-05	4.57315E-06	6.65663E-05	4.57315E-06
3830803773415	383080	3773415	0.000107595	0.000106482	3.82385E-05	2.02357E-05	6.95025E-05	2.23284E-06	2.23284E-06	7.17353E-05	2.23284E-06	0.000295271	1.60926E-05	3.77885E-05	3.70588E-05	3.6292E-05	3.14357E-05	6.82606E-05	4.85638E-06	7.06888E-05	4.85638E-06
3830903773415	383090	3773415	0.000111858	0.000110701	3.97535E-05	2.10374E-05	7.22562E-05	2.3213E-06	2.3213E-06	7.45775E-05	2.3213E-06	0.000315071	1.71718E-05	4.03226E-05	3.95439E-05	3.87257E-05	3.35437E-05	7.28381E-05	5.18204E-06	7.54292E-05	5.18204E-06
3831003773415	383100	3773415	0.000118846	0.000117616	4.2237E-05	2.23516E-05	7.67701E-05	2.46632E-06	2.46632E-06	7.92364E-05	2.46632E-06	0.000345997	1.88573E-05	4.42805E-05	4.34254E-05	4.25269E-05	3.68362E-05	7.99876E-05	5.69069E-06	8.2833E-05	5.69069E-06
3831103773415	383110	3773415	0.000126902	0.000125588	4.50998E-05	2.38666E-05	8.19736E-05	2.63348E-06	2.63348E-06	8.46071E-05	2.63348E-06	0.000382444	2.08437E-05	4.89449E-05	4.79997E-05	4.70066E-05	4.07164E-05	8.84133E-05	6.29013E-06	9.15584E-05	6.29013E-06
3831203773415	383120	3773415	0.000136361	0.000134949	4.84615E-05	2.56456E-05	8.80838E-05	2.82978E-06	2.82978E-06	9.09135E-05	2.82978E-06	0.00042631	2.32344E-05	5.45589E-05	5.35053E-05	5.23982E-05	4.53866E-05	9.85543E-05	7.0116E-06	0.00010206	7.0116E-06
3831303773415	383130	3773415	0.000147477	0.000145951	5.24121E-05	2.77363E-05	9.52645E-05	3.06047E-06	3.06047E-06	9.8325E-05	3.06047E-06	0.000480015	2.61614E-05	6.1432E-05	6.02457E-05	5.89991E-05	5.11042E-05	0.00011097	7.8949E-06	0.000114917	7.8949E-06
3831403773415	383140	3773415	0.000160273	0.000158614	5.69598E-05	3.01429E-05	0.00010353	3.32602E-06	3.32602E-06	0.000106856	3.32602E-06	0.000546545	2.97874E-05	6.99465E-05	6.85958E-05	6.71764E-05	5.81873E-05	0.00012635	8.98914E-06	0.000130845	8.98914E-06
3831503773415	383150	3773415	0.000171561	0.000169786	6.09715E-05	3.22659E-05	0.000110822	3.56027E-06	3.56027E-06	0.000114382	3.56027E-06	0.000614002	3.34639E-05	7.85796E-05	7.70621E-05	7.54676E-05	6.5369E-05	0.000141945	1.00986E-05	0.000146994	1.00986E-05
3831603773415	383160	3773415	0.000183917	0.000182014	6.53626E-05	3.45897E-05	0.000118803	3.81668E-06	3.81668E-06	0.00012262	3.81668E-06	0.000695984	3.7932E-05	8.90715E-05	8.73515E-05	8.55441E-05	7.40971E-05	0.000160897	1.1447E-05	0.000166621	1.1447E-05
3831703773415	383170	3773415	0.000196847	0.00019481	6.9958E-05	3.70215E-05	0.000127156	4.08502E-06	4.08502E-06	0.000131241	4.08502E-06	0.000794282	4.32894E-05	0.000101652	9.96887E-05	9.76261E-05	8.45623E-05	0.000183622	1.30637E-05	0.000190154	1.30637E-05
3831803773415	383180	3773415	0.000209987	0.000207814	7.46277E-05	3.94927E-05	0.000135644	4.35769E-06	4.35769E-06	0.000140001	4.35769E-06	0.000910513	4.96242E-05	0.000116527	0.000114277	0.000111912	9.69367E-05	0.000210492	1.49754E-05	0.00021798	1.49754E-05
3831903773415	383190	3773415	0.000224157	0.000221837	7.96636E-05	4.21577E-05	0.000144797	4.65175E-06	4.65175E-06	0.000149449	4.65175E-06	0.001057915	5.76577E-05	0.000135391	0.000132777	0.00013002	0.00011263	0.000244569	1.73997E-05	0.000253269	1.73997E-05
3832003773415	383200	3773415	0.000241261	0.000238764	8.57422E-05	4.53744E-05	0.000155845	5.00669E-06	5.00669E-06	0.000160852	5.00669E-06	0.001278708	6.96912E-05	0.000163648	0.000160488	0.000157167	0.000136136	0.000295611	2.10312E-05	0.000306127	2.10312E-05
3832103773415	383210	3773415	0.000259656	0.000256969	9.22798E-05	4.88341E-05	0.000167728	5.38843E-06	5.38843E-06	0.000173117	5.38843E-06	0.001594522	8.69035E-05	0.000204066	0.000200125	0.000195984	0.000169759	0.000368621	2.62254E-05	0.000381734	2.62254E-05
3832203773415	383220	3773415	0.000278753	0.000275869	9.90668E-05	5.24258E-05	0.000180064	5.78474E-06	5.78474E-06	0.000185849	5.78474E-06	0.002058986	0.000112217	0.000263508	0.000258419	0.000253072	0.000219208	0.000475996	3.38645E-05	0.000492928	3.38645E-05
3832303773415	383230	3773415	0.000299396	0.000296297	0.000106403	5.6308E-05	0.000193398	6.21312E-06	6.21312E-06	0.000199612	6.21312E-06	0.002814487	0.000153393	0.000360196	0.00035324	0.000345931	0.000299641	0.000650652	4.62904E-05	0.000673798	4.62904E-05
3835703773415	383570	3773415	0.007938715	0.007856557	0.002821357	0.001493051	0.00512811	0.000164746	0.000164746	0.005292855	0.000164746	0.005892254	0.000321135	0.000754087	0.000739524	0.000724223	0.000627312	0.00136217	9.69111E-05	0.001410626	9.69111E-05
3835903773415	383590	3773415	0.004146115	0.004103206	0.001473497	0.000779769	0.002678233	8.6041E-05	8.6041E-05	0.002764274	8.6041E-05	0.003145186	0.000171417	0.000402519	0.000394746	0.000386578	0.000334848	0.000727103	5.17295E-05	0.000752968	5.17295E-05
3836003773415	383600	3773415	0.003256176	0.003222478	0.00115722	0.000612396	0.002103367	6.75728E-05	6.75728E-05	0.00217094	6.75728E-05	0.002487555	0.000135575	0.000318356	0.000312208	0.000305748	0.000264835	0.000575072	4.09133E-05	0.000595529	4.09133E-05
3836103773415	383610	3773415	0.002615248	0.002588183	0.000929439	0.000491855	0.001689352	5.42721E-05	5.42721E-05	0.001743624	5.42721E-05	0.00201074	0.000109588	0.000257333	0.000252364	0.000247142	0.000214071	0.000464843	3.3071E-05	0.000481378	3.3071E-05
3836203773415	383620	3773415	0.002157102	0.002134778	0.000766617	0.000405691	0.001393407	4.47646E-05	4.47646E-05	0.001438171	4.47646E-05	0.001668211	9.09197E-05	0.000213497	0.000209374	0.000205042	0.000177604	0.000385657	2.74374E-05	0.000399376	2.74374E-05
3836303773415	383630	3773415	0.001818743	0.001799921	0.000646367	0.000342055	0.001174839	3.77429E-05	3.77429E-05	0.001212582	3.77429E-05	0.001414525	7.70934E-05	0.00018103	0.000177534	0.000173861	0.000150596	0.0032701	2.3265E-05	0.000338642	2.3265E-05
3836403773415	383640	3773415	0.001559594	0.001543454	0.000554268	0.000293316	0.001007439	3.2365E-05	3.2365E-05	0.001039804	3.2365E-05	0.001220049	6.64942E-05	0.000156141	0.000153126	0.000149957	0.000129891	0.000282051	2.00664E-05	0.000292084	2.00664E-05
3836503773415	383650	3773415	0.001356498	0.00134246	0.00048289	0.00025512	0.000876247	2.81503E-05	2.81503E-05	0.000904397	2.81503E-05	0.001067394	5.81744E-05	0.000136604	0.000133966	0.000131195	0.00011639	0.00024676	1.75556E-05	0.000255538	1.75556E-05
3836603773415	383660	3773415	0.001185594	0.001173324	0.000421351	0.000222977	0.000765849	2.46037E-05	2.46037E-05	0.000790453	2.46037E-05	0.00093879	5.11653E-05	0.000120146	0.000117826	0.00011538	9.99472E-05	0.000217029	1.54405E-05	0.00022475	1.54405E-05
3836703773415	383670	3773415	0.001045172	0.001034356	0.000371446	0.000196568	0.000675142	2.16896E-05	2.16896E-05	0.000696831	2.16896E-05	0.000832988	4.53989E-05	0.000106605	0.000104547	0.000102383	8.86831E-05	0.0001925	1.37003E-05	0.00019942	1.37003E-05
3836803773415	383680	3773415	0.000929581	0.000919961	0.000330366	0.000174828	0.000600474	1.92908E-05	1.92908E-05	0.000619765	1.92908E-05	0.000745646	4.06387E-05	9.54273E-05	9.35845E-05	9.16481E-05	7.93843E-05	0.000172378	1.22638E-05	0.00017851	1.22638E-05
3836903773415	383690	3773415	0.000830698	0.000822101	0.000295224	0.000156231	0.0005366	1.72388E-05	1.72388E-05	0.000553838	1.72388E-05	0.000670647	3.65512E-05	8.5829E-05	8.41715E-05	8.243E-05	7.13997E-05	0.00015504	1.10303E-05	0.000160555	1.10303E-05
3837003773415	383700	3773415	0.000748568	0.000740821	0.000266035	0.000140785	0.000483547	1.55344E-05	1.55344E-05	0.000499081	1.55344E-05	0.000608076	3.31409E-05	7.78211E-05	7.63183E-05	7.47392E-05	6.47381E-05	0.000140575	1.00011E-05	0.000145575	1.00011E-05
3837103773415	383710	3773415	0.000681153	0.000674104	0.000242077	0.000128106	0.000439999	1.41354E-05	1.41354E-05	0.000454135	1.41354E-05	0.000556507	3.03303E-05	7.12214E-05	6.9846E-05	6.84008E-05	5.92478E-05	0.000128653	9.15298E-06	0.00013323	9.15298E-06
3837203773415	383720	3773415	0.000624295	0.000617834	0.000221869	0.000117412	0.000403271	1.29555E-05	1.29555E-05	0.000416226	1.29555E-05	0.00051283 2	2.795E-05	6.56319E-05	6.43645E-05	6.30327E-05	5.45981E-05	0.000118556	8.43465E-06	0.000122774	8.43465E-06
3837303773415	383730	3773415	0.000575245	0.000569292	0.000204438	0.000108188	0.000371587	1.19376E-05	1.19376E-05	0.000383524	1.19376E-05	0.000475007	2.58885E-05	6.07911E-05	5.96172E-05	5.83837E-05	5.05711E-05	0.000109812	7.81254E-06	0.000113718	7.81254E-06
3837403773415	383740	3773415	0.000538462	0.000532889	0.000191365	0.00010127	0.000347826	1.11743E-05	1.11743E-05	0.000359	1.11743E-05	0.000446539	2.4337E-05	5.71478E-05	5.60442E-05	5.48846E-05	4.75403E-05	0.000103231	7.34432E-06	0.000106903	7.34432E-06
3837503773415	383750	3773415	0.000505277	0.000500048	0.000179571	9.50285E-05	0.00032639	1.04856E-05	1.04856E-05	0.000336875	1.04856E-05	0.000420766	2.29323E-05	5.38494E-05	5.28095E-05	5.17168E-05	4.47964E-05	9.72727E-05	6.92043E-06	0.000100733	6.92043E-06
3837603773415	383760	3773415	0.00047899	0.000474033	0.000170229	9.00847E-05	0.00030941	9.9401E-06	9.9401E-06	0.00031935	9.9401E-06	0.000400277	2.18156E-05	5.12271E-05	5.02379E-05	4.91984E-05	4.2615E-05	9.25359E-05	6.58343E-06	9.58276E-05	6.58343E-06
3837703773415	383770	3773415	0.000458669	0.000453922	0.000163007	8.62628E-05	0.000296283	9.51838E-06	9.51838E-06	0.000305801	9.51838E-06	0.000384381	2.09493E-05	4.91928E-05	4.82429E-05	4.72447E-05	4.09227E-05	8.88612E-05	6.32199E-06	9.20222E-05	6.32199E-06
3837803773415	383780	3773415	0.000439758	0.000435207	0.000156287	8.27063E-05	0.000284067	9.12594E-06	9.12594E-06	0.000293193	9.12594E-06	0.00036955	2.01409E-05	4.72947E-05	4.63814E-05	4.54217E-05	3.93437E-05	8.54325E-05	6.07806E-06	8.84715E-05	6.07806E-06
3837903773415	383790	3773415	0.000430852	0.000426393	0.000153121	8.10312E-05	0.000278314	8.94111E-06	8.94111E-06	0.000287255	8.94111E-06	0.000362467	1.97549E-05	4.63883E-05	4.54925E-05	4.45512E-05	3.85896E-05	8.37951E-05	5.96157E-06	8.67759E-05	5.96157E-06
3838003773415	383800	3773415	0.000423953	0.000419566	0.00015067	7.97338E-05	0.000273858	8.79796E-06	8.79796E-06	0.000282656	8.79796E-06	0.000356847	1.94486E-05	4.5669E-05	4.47871E-05	4.38604E-05	3.79913E-05	8.24958E-05	5.86913E-06	8.54304E-05	5.86913E-06
3838103773415	383810	3773415	0.000414785	0.000410493	0.000147411	7.80096E-05	0.000267936	8.60771E-06	8.60771E-06	0.000276543	8.60771E-06	0.000349397	1.90426E-05	4.47156E-05	4.38521E-05	4.29447E-05	3.71981E-05	8.07735E-05	5.7466E-06	8.36468E-05	5.7466E-06
3838203773415	383820	3773415	0.000400168	0.000396026	0.000142216	7.52604E-05	0.000258493	8.30435E-06	8.30435E-06	0.000266798	8.30435E-06	0.000337766	1.84087E-05	4.32271E-05	4.23923E-05	4.15152E-05	3.59599E-05	7.80847E-05	5.55531E-06	8.08624E-05	5.55531E-06
3838303773415	383830	3773415	0.000386386	0.000382387	0.000137319	7.26685E-05	0.000249591	8.01835E-06	8.01835E-06	0.000257609	8.01835E-06	0.000326763	1.7809E-05	4.18189E-05	4.10114E-05	4.01628E-05	3.47885E-05	7.55411E-05	5.37434E-06	7.82283E-05	5.37434E-06
3838403773415	383840	3773415	0.000369312	0.00036549	0.000131251	6.94573E-05	0.000238562	7.66403E-06	7.66403E-06	0.000246226	7.66403E-06	0.000313287	1.70746E-05	4.00943E-05	3.932E-05	3.85065E-05	3.33538E-05	7.24257E-05	5.1527E-06	7.50021E-05	5.1527E-06
3838503773415	383850	3773415	0.000352372	0.000348726	0.00012523	6.62714E-05	0.000227619	7.3125E-06	7.3125E-06	0.000234932	7.3125E-06	0.000299918	1.63459E-05	3.83834E-05	3.76421E-05	3.68633E-05	3.19305E-05	6.93351E-05	4.93282E-06	7.18015E-05	4.93282E-06
3838603773415	383860	3773415	0.000335455	0.000331984	0.000119218	6.30898E-05	0.000216691	6.96143E-06	6.96143E-06	0.000223653	6.96143E-06	0.000286565	1.56182E-05	3.66744E-05	3.59662E-05	3.5222E-05	3.05088E-05	6.6248E-05	4.71319E-06	6.86046E-05	4.71319E-06
3838703773415	383870	3773415	0.000316007	0.000312737	0.000112306	5.94321E-05	0.000204129	6.55784E-06	6.55784E-06	0.000210686	6.55784E-06	0.000271259	1.4784E-05	3.47155E-05	3.40451E-05	3.33407E-05	2.88793E-05	6.27096E-05	4.46145E-06	6.49403E-05	4.46145E-06
3838803773415	383880	3773415	0.000298284	0.000295197	0.000106008	5.60988E-05	0.00019268	6.19004E-06	6.19004E-06	0.00019887	6.19004E-06	0.000257224	1.4019E-05	3.29193E-05	3.22836E-05	3.16157E-05	2.7385E-05	5.9465E-05	4.23061E-06	6.15803E-05	4.23061E-06
3838903773415	383890	3773415	0.000282031	0.000279112	0.000100232	5.30421E-05	0.000182181	5.85276E-06	5.85276E-06	0.000188034	5.85276E-06	0.000244269	1.3313E-05	3.12613E-05	3.06576E-05	3.00233E-05	2.60058E-05	5.647E-05	4.01753E-06	5.84787E-05	4.01753E-06
3839003773415	383900	3773415	0.000267189	0.000264424	9.49569E-05	5.02508E-05	0.000172594	5.54476E-06	5.54476E-06	0.000178139	5.54476E-06	0.00023237	1.26645E-05	2.97385E-05	2.91642E-05	2.85608E-05	2.4739E-05	5.37192E-05	3.82183E-06	5.56301E-05	3.82183E-06
3839103773415	383910	3773415	0.000253639	0.000251014	9.01413E-05	4.77024E-05	0.000163841	5.26356E-06	5.26356E-06	0.000169105	5.26356E-06	0.000221451	1.20694E-05	2.83412E-05	2.77939E-05	2.72188E-05	2.35765E-05	5.1195E-05	3.64225E-06	5.30162E-05	3.64225E-06
3829703773425	382970	3773425	8.06069E-05	7.97727E-05	2.86471E-05	1.51599E-05	5.2069E-05	1.67277E-06	1.67277E-06	5.37418E-05	1.67277E-06	0.000174974	9.53632E-06	2.23931E-05	2.19606E-05	2.15062E-05	1.86284E-05	4.04505E-05	2.87783E-06	4.18894E-05	2.87783E-06
3829803773425	382980	3773425	8.36006E-05	8.27354E-05	2.9711E-05	1.5723E-05	5.40028E-05	1.7349E-06	1.7349E-06	5.57377E-05	1.7349E-06	0.000184844	1.00742E-05	2.36562E-05	2.31994E-05	2.27193E-05	1.96792E-05	4.27322E-05	3.04016E-06	4.42522E-05	3.04016E-06
3829903773425	382990	3773425	8.60344E-05	8.51441E-05	3.0576E-05	1.61807E-05	5.5575E-05	1.7854E-06	1.7854E-06	5.73604E-05	1.7854E-06	0.000193948	1.05704E-05	2.48213E-05	2.4342E-05	2.38383E-05	2.06484E-05	4.48368E-05	3.1899E-06	4.64318E-05	3.1899E-06
3830003773425	383000	3773425	8.72812E-05	8.63779E-05	3.10191E-05	1.64152E-05	5.63804E-05	1.81128E-06	1.81128E-06	5.81916E-05	1.81128E-06	0.000200785	1.09431E-05	2.56964E-05	2.52001E-05	2.46787E-05	2.13764E-05	4.64175E-05	3.30236E-06	4.80687E-05	3.30236E-06
3830103773425	383010	3773425	8.86922E-05	8.77743E-05	3.15205E-05	1.66805E-05	5.72918E-05	1.84056E-06	1.84056E-06	5.91324E-05	1.84056E-06	0.000208343	1.13549E-05	2.66635E-05	2.61486E-05	2.56076E-05	2.2181E-05	4.81646E-05	3.42665E-06	4.98779E-05	3.42665E-06
3830203773425	383020	3773425	9.01779E-05	8.92446E-05	3.20485E-05	1.696E-05	5.82515E-05	1.87139E-06	1.87139E-06	6.01229E-05	1.87139E-06	0.000216413	1.17948E-05	2.76964E-05	2.71615E-05	2.65995E-05	2.30402E-05	5.00303E-05	3.55939E-06	5.181E-05	3.55939E-06
3830303773425	383030	3773425	9.18427E-05	9.08922E-05	3.26402E-05	1.72731E-05	5.93269E-05	1.90594E-06	1.90594E-06	6.12329E-05	1.90594E-06	0.000225218	1.22747E-05	2.88233E-05	2.82667E-05	2.76818E-05	2.39776E-05	5.20659E-05	3.70421E-06	5.3918E-05	3.70421E-06

			ISDemolition	ISDrainage / Utilities Trenching	ISDrainage / Utilities Trenching	ISAsphalt Paving	ISAsphalt Paving	SVDemolition	SVSite Grubbing / Prep	SVMass Grading / Excavation	SVMass Grading / Excavation	SVDrainage / Utilities Trenching	SVFoundations / Concrete Pads	SVBuilding / Structure Construction	SVBuilding / Structure Construction	SVAsphalt Paving	SVAsphalt Paving	SVArchitectural Coating	SVArchitectural Coating	SVLandscaping or Other Finishing	SVLandscaping or Other Finishing
Unique Identifier	X (UTM)	Y (UTM)	2027	2027	2028	2027	2028	2027	2027	2027	2028	2028	2028	2028	2029	2028	2029	2028	2029	2028	2029
3838303773405	383830	3773405	5.47684E-05	2.20532E-05	2.14873E-05	5.69554E-06	5.30564E-06	0.000374738	0.000269416	0.000181648	0.000179342	0.000127247	4.04233E-05	5.79088E-05	5.56992E-05	5.69357E-06	5.29727E-06	5.69357E-06	5.29727E-06	5.79088E-05	5.56992E-05
3838403773405	383840	3773405	5.23778E-05	2.10905E-05	2.05494E-05	5.44693E-06	5.07405E-06	0.000358186	0.000257516	0.000173625	0.00017142	0.000121627	3.86377E-05	5.53509E-05	5.32389E-05	5.44208E-06	5.06329E-06	5.44208E-06	5.06329E-06	5.53509E-05	5.32389E-05
3838503773405	383850	3773405	4.99452E-05	2.0111E-05	1.9595E-05	5.19396E-06	4.8384E-06	0.000341313	0.000245385	0.000165446	0.000163345	0.000115897	3.68176E-05	5.27435E-05	5.0731E-05	5.18572E-06	4.82477E-06	5.18572E-06	4.82477E-06	5.27435E-05	5.0731E-05
3838603773405	383860	3773405	4.75657E-05	1.91529E-05	1.86615E-05	4.94651E-06	4.60789E-06	0.000324796	0.000233511	0.000157439	0.000155441	0.000110289	3.50359E-05	5.01911E-05	4.8276E-05	4.93477E-06	4.59129E-06	4.93477E-06	4.59129E-06	5.01911E-05	4.8276E-05
3838703773405	383870	3773405	4.49934E-05	1.81172E-05	1.76523E-05	4.67901E-06	4.3587E-06	0.00030688	0.00022063	0.000148755	0.000146867	0.000104205	3.31034E-05	4.74226E-05	4.56131E-05	4.66257E-06	4.33803E-06	4.66257E-06	4.33803E-06	4.74226E-05	4.56131E-05
3838803773405	383880	3773405	4.26349E-05	1.71675E-05	1.6727E-05	4.43374E-06	4.13022E-06	0.000290497	0.000208852	0.000140814	0.000139026	9.86422E-05	3.13361E-05	4.48909E-05	4.3178E-05	4.41366E-06	4.10644E-06	4.41366E-06	4.10644E-06	4.48909E-05	4.3178E-05
3838903773405	383890	3773405	4.04539E-05	1.62892E-05	1.58713E-05	4.20692E-06	3.91893E-06	0.000275388	0.000197989	0.00013349	0.000131795	9.35116E-05	2.97062E-05	4.2556E-05	4.09323E-05	4.18409E-06	3.89286E-06	4.18409E-06	3.89286E-06	4.2556E-05	4.09323E-05
3839003773405	383900	3773405	3.8446E-05	1.54808E-05	1.50836E-05	3.99812E-06	3.72443E-06	0.000261517	0.000188016	0.000126766	0.000125157	8.88016E-05	2.821E-05	4.04125E-05	3.88706E-05	3.97335E-06	3.69678E-06	3.97335E-06	3.69678E-06	4.04125E-05	3.88706E-05
3839103773405	383910	3773405	3.65975E-05	1.47364E-05	1.43583E-05	3.80589E-06	3.54535E-06	0.000248768	0.000178851	0.000120586	0.000119055	8.44727E-05	2.68348E-05	3.84425E-05	3.69757E-05	3.77965E-06	3.51657E-06	3.77965E-06	3.51657E-06	3.84425E-05	3.69757E-05
3829703773415	382970	3773415	1.46415E-05	5.89558E-06	5.74432E-06	1.52262E-06	1.41838E-06	7.90207E-05	5.68116E-05	3.8304E-05	3.78177E-05	2.68326E-05	8.52402E-06	1.22112E-05	1.17452E-05	1.2006E-06	1.11703E-06	1.2006E-06	1.11703E-06	1.22112E-05	1.17452E-05
3829803773415	382980	3773415	1.51501E-05	6.10037E-06	5.94386E-06	1.57551E-06	1.46765E-06	8.18537E-05	5.88484E-05	3.96773E-05	3.91735E-05	2.77945E-05	8.82961E-06	1.2649E-05	1.21663E-05	1.24364E-06	1.15708E-06	1.24364E-06	1.15708E-06	1.2649E-05	1.21663E-05
3829903773415	382990	3773415	1.55455E-05	6.25959E-06	6.09899E-06	1.61663E-06	1.50596E-06	8.4072E-05	6.04432E-05	4.07525E-05	4.02351E-05	2.85478E-05	9.0689E-06	1.29918E-05	1.2496E-05	1.27735E-06	1.18844E-06	1.27735E-06	1.18844E-06	1.29918E-05	1.2496E-05
3830003773415	383000	3773415	1.57174E-05	6.32879E-06	6.16641E-06	1.6345E-06	1.52261E-06	8.50876E-05	6.11734E-05	4.12448E-05	4.07212E-05	2.88926E-05	9.17845E-06	1.31487E-05	1.2647E-05	1.29278E-06	1.20279E-06	1.29278E-06	1.20279E-06	1.31487E-05	1.2647E-05
3830103773415	383010	3773415	1.5906E-05	6.40475E-06	6.24042E-06	1.65411E-06	1.54088E-06	8.6219E-05	6.19868E-05	4.17933E-05	4.12626E-05	2.92768E-05	9.3005E-06	1.33235E-05	1.28152E-05	1.30997E-06	1.21879E-06	1.30997E-06	1.21879E-06	1.33235E-05	1.28152E-05
3830203773415	383020	3773415	1.60849E-05	6.47676E-06	6.31058E-06	1.67271E-06	1.55821E-06	8.73059E-05	6.27682E-05	4.23201E-05	4.17828E-05	2.96459E-05	9.41774E-06	1.34915E-05	1.29767E-05	1.32648E-06	1.23415E-06	1.32648E-06	1.23415E-06	1.34915E-05	1.29767E-05
3830303773415	383030	3773415	1.62847E-05	6.55721E-06	6.38897E-06	1.69349E-06	1.57756E-06	8.85264E-05	6.36457E-05	4.29117E-05	4.23669E-05	3.00603E-05	9.5494E-06	1.36801E-05	1.31581E-05	1.34502E-06	1.2514E-06	1.34502E-06	1.2514E-06	1.36801E-05	1.31581E-05
3830403773415	383040	3773415	1.65376E-05	6.65905E-06	6.48819E-06	1.71979E-06	1.60206E-06	9.00409E-05	6.47345E-05	4.36459E-05	4.30917E-05	3.05746E-05	9.71277E-06	1.39141E-05	1.33832E-05	1.36803E-06	1.27281E-06	1.36803E-06	1.27281E-06	1.39141E-05	1.33832E-05
3830503773415	383050	3773415	1.68771E-05	6.79576E-06	6.6214E-06	1.7551E-06	1.63495E-06	9.20543E-05	6.6182E-05	4.46218E-05	4.40553E-05	3.12583E-05	9.92995E-06	1.42253E-05	1.36825E-05	1.39862E-06	1.30127E-06	1.39862E-06	1.30127E-06	1.42253E-05	1.36825E-05
3830603773415	383060	3773415	1.72459E-05	6.94429E-06	6.76612E-06	1.79346E-06	1.67069E-06	9.4228E-05	6.77448E-05	4.56755E-05	4.50956E-05	3.19964E-05	1.01644E-05	1.45612E-05	1.40056E-05	1.43165E-06	1.332E-06	1.43165E-06	1.332E-06	1.45612E-05	1.40056E-05
3830703773415	383070	3773415	1.77308E-05	7.13951E-06	6.95633E-06	1.84388E-06	1.71765E-06	9.70521E-05	6.97752E-05	4.70444E-05	4.64471E-05	3.29553E-05	1.04691E-05	1.49976E-05	1.44253E-05	1.47456E-06	1.37192E-06	1.47456E-06	1.37192E-06	1.49976E-05	1.44253E-05
3830803773415	383080	3773415	1.82855E-05	7.36287E-06	7.17396E-06	1.90156E-06	1.77139E-06	0.000100268	7.20874E-05	4.86034E-05	4.79863E-05	3.40474E-05	1.0816E-05	1.54946E-05	1.49034E-05	1.52342E-06	1.41738E-06	1.52342E-06	1.41738E-06	1.54946E-05	1.49034E-05
3830903773415	383090	3773415	1.89184E-05	7.61773E-06	7.42228E-06	1.96739E-06	1.83271E-06	0.000103947	7.47326E-05	5.03869E-05	4.97471E-05	3.52968E-05	1.12129E-05	1.60631E-05	1.54502E-05	1.57932E-06	1.46939E-06	1.57932E-06	1.46939E-06	1.60631E-05	1.54502E-05
3831003773415	383100	3773415	2.00208E-05	8.06163E-06	7.85479E-06	2.08203E-06	1.9395E-06	0.000110237	7.92545E-05	5.34356E-05	5.27572E-05	3.74325E-05	1.18913E-05	1.70351E-05	1.63851E-05	1.67488E-06	1.5583E-06	1.67488E-06	1.5583E-06	1.70351E-05	1.63851E-05
3831103773415	383110	3773415	2.12867E-05	8.57136E-06	8.35144E-06	2.21367E-06	2.06213E-06	0.00011748	8.44617E-05	5.69465E-05	5.62234E-05	3.98919E-05	1.26726E-05	1.81543E-05	1.74616E-05	1.78493E-06	1.66069E-06	1.78493E-06	1.66069E-06	1.81543E-05	1.74616E-05
3831203773415	383120	3773415	2.2765E-05	9.1666E-06	8.93141E-06	2.3674E-06	2.20534E-06	0.000125979	9.0572E-05	6.10662E-05	6.02909E-05	4.27778E-05	1.35894E-05	1.94677E-05	1.87249E-05	1.91405E-06	1.78083E-06	1.91405E-06	1.78083E-06	1.94677E-05	1.87249E-05
3831303773415	383130	3773415	2.44696E-05	9.85298E-06	9.60018E-06	2.54467E-06	2.37047E-06	0.000135903	9.7707E-05	6.58769E-05	6.50405E-05	4.61478E-05	1.466E-05	2.10013E-05	2.02E-05	2.06484E-06	1.92112E-06	2.06484E-06	1.92112E-06	2.10013E-05	2.02E-05
3831403773415	383140	3773415	2.63838E-05	1.06238E-05	1.03512E-05	2.74373E-06	2.55591E-06	0.0001472	0.000105828	7.13526E-05	7.04466E-05	4.99836E-05	1.58785E-05	2.27469E-05	2.1879E-05	2.23647E-06	2.0808E-06	2.23647E-06	2.0808E-06	2.27469E-05	2.1879E-05
3831503773415	383150	3773415	2.80241E-05	1.12843E-05	1.09947E-05	2.91432E-06	2.71481E-06	0.000156981	0.000112861	7.60942E-05	7.5128E-05	5.33051E-05	1.69337E-05	2.42585E-05	2.33329E-05	2.38509E-06	2.21908E-06	2.38509E-06	2.21908E-06	2.42585E-05	2.33329E-05
3831603773415	383160	3773415	2.97888E-05	1.19948E-05	1.16871E-05	3.09783E-06	2.88577E-06	0.00016761	0.000120502	8.1246E-05	8.02144E-05	5.69141E-05	1.80801E-05	2.59009E-05	2.49126E-05	2.54657E-06	2.36931E-06	2.54657E-06	2.36931E-06	2.59009E-05	2.49126E-05
3831703773415	383170	3773415	3.1608E-05	1.27274E-05	1.24008E-05	3.28702E-06	3.062E-06	0.000178647	0.000128438	8.65965E-05	8.5497E-05	6.06622E-05	1.92708E-05	2.76066E-05	2.65533E-05	2.71427E-06	2.52535E-06	2.71427E-06	2.52535E-06	2.76066E-05	2.65533E-05
3831803773415	383180	3773415	3.3437E-05	1.34638E-05	1.31184E-05	3.47722E-06	3.23918E-06	0.000189766	0.000136431	9.19858E-05	9.08179E-05	6.44375E-05	2.04701E-05	2.93247E-05	2.82058E-05	2.8832E-06	2.68251E-06	2.8832E-06	2.68251E-06	2.93247E-05	2.82058E-05
3831903773415	383190	3773415	3.53875E-05	1.42492E-05	1.38836E-05	3.68006E-06	3.42814E-06	0.000201668	0.000144988	9.77552E-05	9.6514E-05	6.8479E-05	2.1754E-05	3.1164E-05	2.99749E-05	3.06403E-06	2.85076E-06	3.06403E-06	2.85076E-06	3.1164E-05	2.99749E-05
3832003773415	383200	3773415	3.7686E-05	1.51747E-05	1.47854E-05	3.91908E-06	3.65079E-06	0.000215824	0.000155166	0.000104617	0.000103289	7.32859E-05	2.3281E-05	3.33515E-05	3.2079E-05	3.27911E-06	3.05087E-06	3.27911E-06	3.05087E-06	3.33515E-05	3.2079E-05
3832103773415	383210	3773415	4.01227E-05	1.61559E-05	1.57414E-05	4.17248E-06	3.88685E-06	0.000230844	0.000165964	0.000111898	0.000110477	7.83862E-05	2.49013E-05	3.56726E-05	3.43115E-05	3.50732E-06	3.26319E-06	3.50732E-06	3.26319E-06	3.56726E-05	3.43115E-05
3832203773415	383220	3773415	4.26307E-05	1.71658E-05	1.67254E-05	4.4333E-06	4.12982E-06	0.000245864	0.000176763	0.000119179	0.000117665	8.34865E-05	2.65215E-05	3.79937E-05	3.6544E-05	3.73553E-06	3.47551E-06	3.73553E-06	3.47551E-06	3.79937E-05	3.6544E-05
3832303773415	383230	3773415	4.52394E-05	1.82162E-05	1.77488E-05	4.70458E-06	4.38252E-06	0.000263174	0.000189208	0.000127569	0.00012595	8.93642E-05	2.83887E-05	4.06686E-05	3.91168E-05	3.99852E-06	3.7202E-06	3.99852E-06	3.7202E-06	4.06686E-05	3.91168E-05
3835703773415	383570	3773415	0.001115273	0.000449078	0.000437556	0.000115981	0.000108041	0.009408092	0.006763908	0.00456042	0.004502518	0.003194645	0.001014857	0.001453844	0.001398372	0.000142941	0.000132992	0.000142941	0.000132992	0.001453844	0.001398372
3835903773415	383590	3773415	0.000583362	0.000234898	0.000228871	6.06657E-05	5.65127E-05	0.004543737	0.0032667	0.002202503	0.002174538	0.001542887	0.000490136	0.00070215	0.000675358	6.90351E-05	6.42299E-05	6.90351E-05	6.42299E-05	0.00070215	0.000675358
3836003773415	383600	3773415	0.000458642	0.000184678	0.000179939	4.76956E-05	4.44305E-05	0.003476191	0.002499193	0.001685027	0.001663633	0.001180388	0.000374979	0.00053718	0.000516684	5.28154E-05	4.91392E-05	5.28154E-05	4.91392E-05	0.00053718	0.000516684
3836103773415	383610	3773415	0.000368851	0.000148522	0.000144711	3.83579E-05	3.57321E-05	0.002740292	0.001970121	0.001328312	0.001311447	0.000930503	0.000295597	0.000423461	0.000407303	4.16345E-05	3.87365E-05	4.16345E-05	3.87365E-05	0.000423461	0.000407303
3836203773415	383620	3773415	0.000304677	0.000122682	0.000119534	3.16843E-05	2.95154E-05	0.002229766	0.001603081	0.001080843	0.00106712	0.000757147	0.000240526	0.000344569	0.000331421	3.38779E-05	3.15198E-05	3.38779E-05	3.15198E-05	0.000344569	0.000331421
3836303773415	383630	3773415	0.000257286	0.000103599	0.000100941	2.6756E-05	2.49244E-05	0.001861192	0.001338096	0.000902183	0.000890728	0.000631993	0.000200768	0.000287612	0.000276638	2.8278E-05	2.63097E-05	2.8278E-05	2.63097E-05	0.000287612	0.000276638
3836403773415	383640	3773415	0.000220982	8.89812E-05	8.66982E-05	2.29806E-05	2.14075E-05	0.001583417	0.001138391	0.000767536	0.000757791	0.000537671	0.000170804	0.000244687	0.000235351	2.40576E-05	2.23831E-05	2.40576E-05	2.23831E-05	0.000244687	0.000235351
3836503773415	383650	3773415	0.000192525	7.75225E-05	7.55335E-05	2.00213E-05	1.86507E-05	0.001368734	0.000984045	0.000663472	0.000655048	0.000464772	0.000147646	0.000211512	0.000203442	2.07958E-05	1.93483E-05	2.07958E-05	1.93483E-05	0.000211512	0.000203442
3836603773415	383660	3773415	0.000168564	6.78743E-05	6.61329E-05	1.75295E-05	1.63295E-05	0.001190193	0.000855684	0.000576927	0.000569602	0.000404146	0.000128387	0.000183922	0.000176904	1.80832E-05	1.68245E-05	1.80832E-05	1.68245E-05	0.000183922	0.000176904
3836703773415	383670	3773415	0.000148859	5.99399E-05	5.8402E-05	1.54803E-05	1.44206E-05	0.001044856	0.000751194	0.000506477	0.000500046	0.000354795	0.000112709	0.000161463	0.000155302	1.5875E-05	1.477E-05	1.5875E-05	1.477E-05	0.000161463	0.000155302
3836803773415	383680	3773415	0.00013262	5.34012E-05	5.20311E-05	1.37916E-05	1.28475E-05	0.000926218	0.0006659	0.000448969	0.000443268	0.00031451	9.99117E-05	0.00014313	0.000137668	1.40725E-05	1.30929E-05	1.40725E-05	1.30929E-05	0.00014313	0.000137668
3836903773415	383690	3773415	0.00011871	4.77999E-05	4.65735E-05	1.2345E-05	1.14999E-05	0.000825353	0.000593384	0.000400076	0.000394997	0.00028026	8.90313E-05	0.000127543	0.000122676	1.254E-05	1.16671E-05	1.254E-05	1.16671E-05	0.000127543	0.000122676
3837003773415	383700	3773415	0.000107142	4.3142E-05	4.20351E-05	1.1142E-05	1.03793E-05	0.000742091	0.000533523	0.000359717	0.000355149	0.000251987	8.00498E-05	0.000114676	0.000110301	1.12749E-05	1.04901E-05	1.12749E-05	1.04901E-05	0.000114676	0.000110301
3837103773415	383710	3773415	9.76395E-05	3.93157E-05	3.8307E-05	1.01538E-05	9.45874E-06	0.000674251	0.00048475	0.000326832	0.000322683	0.000228951	7.27319E-05	0.000104193	0.000100217	1.02442E-05	9.53116E-06	1.02442E-05	9.53116E-06	0.000104193	0.000100217
3837203773415	383720	3773415	8.9618E-05	3.60858E-05	3.51599E-05	9.31965E-06	8.68167E-06	0.000617351	0.000443842	0.000299251	0.000295451	0.00020963	6.6594E-05	9.54E-05	9.17599E-05	9.37969E-06	8.72682E-06	9.37969E-06	8.72682E-06	9.54E-05	9.17599E-05
3837303773415	383730	3773415	8.26948E-05	3.3298E-05	3.24437E-05	8.59968E-06	8.01098E-06	0.000568477	0.00040870 4	0.00027556	0.000272061	0.000193034	6.1322E-05	8.78475E-05	8.44956E-05	8.63714E-06	8.03595E-06	8.63714E-06	8.03595E-06	8.78475E-05	8.44956E-05
3837403773415	383740	3773415	7.75125E-05	3.12113E-05	3.04105E-05	8.06076E-06	7.50895E-06	0.000532094	0.000382547	0.000257924	0.000254649	0.00018068	5.73973E-05	8.22251E-05	7.90878E-05	8.08435E-06	7.52163E-06	8.08435E-06	7.52163E-06	8.22251E-05	7.90878E-05
3837503773415	383750	3773415	7.28345E-05	2.93277E-05	2.85752E-05	7.57429E-06	7.05578E-06	0.000499354	0.000359008	0.000242054	0.000238981	0.000169562	5.38656E-05	7.71658E-05	7.42215E-05	7.58692E-06	7.05883E-06	7.58692E-06	7.05883E-06	7.71658E-05	7.42215E-05
3837603773415	383760	3773415	6.91375E-05	2.7839E-05	2.71248E-05	7.18982E-06	6.69764E-06	0.000473581	0.000340479	0.000229561	0.000226646	0.000160811	5.10855E-05	7.31831E-05	7.03907E-05	7.19534E-06	6.6945E-06	7.19534E-06	6.6945E-06	7.31831E-05	7.03907E-05
3837703773415	383770	3773415	6.62927E-05	2.66936E-05	2.60087E-05	6.89399E-06	6.42205E-06	0.000453821	0.000326273	0.000219983	0.000217189	0.000154101	4.8954E-05	7.01296E-05	6.74537E-05	6.89512E-06	6.41518E-06	6.89512E-06	6.41518E-06	7.01296E-05	6.74537E-05
3837803773415	383780	3773415	6.36464E-05	2.5628E-05	2.49704E-05	6.61878E-06	6.16569E-06	0.000435478	0.000313085	0.000211091	0.000208411	0.000147873	4.69753E-05	6.7295E-05	6.47273E-05	6.61642E-06	6.15589E-06	6.61642E-06	6.15589E-06	6.7295E-05	6.47273E-05
3837903773415	383790	3773415	6.24434E-05	2.51436E-05	2.44985E-05	6.49368E-06	6.04915E-06	0.000427336	0.000307231	0.000207144	0.000204514	0.000145108	4.6097E-05	6.60367E-05	6.3517E-05	6.49271E-06	6.04078E-06	6.49271E-06	6.04078E-06	6.60367E-05	6.3517E-05
3838003773415	383800	3773415	6.15296E-05	2.47756E-05	2.414E-05	6.39865E-06	5.96063E-06	0.00042134	0.000302921	0.000204238	0.000201645	0.000143072	4.54502E-05	6.51102E-05	6.26259E-05	6.40161E-06	5.95603E-06	6.40161E-06	5.95603E-06	6.51102E-05	6.26259E-05
3838103773415	383810	3773415	6.02777E-05	2.42715E-05	2.36488E-05	6.26846E-06	5.83935E-06	0.000413028	0.000296945	0.000200209	0.000197667	0.000140249	4.45536E-05	6.38258E-05	6.13904E-05	6.27533E-06	5.83853E-06	6.27533E-06	5.83853E-06	6.38258E-05	6.13904E-05
3838203773415	383820	3773415	5.82308E-05	2.34473E-05	2.28457E-05	6.05559E-06	5.64105E-06	0.000398988	0.000286851	0.000193403	0.000190947	0.000135482	4.30391E-05	6.16561E-05	5.93036E-05	6.06201E-06	5.64006E-06	6.06201E-06	5.64006E-06	6.16561E-05	5.93036E-05
3838303773415	383830	3773415	5.62998E-05	2.26698E-05	2.20881E-05	5.85479E-06	5.45399E-06	0.00038575	0.000277333	0.000186986	0.000184612	0.000130986	4.1611E-05	5.96104E-05	5.73359E-05	5.86087E-06	5.45292E-06	5.86087E-06	5.45292E-06	5.96104E-05	5.73359E-05
3838403773415	383840	3773415	5.38868E-05	2.16982E-05	2.11414E-05	5.60385E-06	5.22024E-06	0.000369028	0.000265311	0.0017888	0.000176609	0.000125308	3.98073E-05	5.70263E-05	5.48504E-05	5.60681E-06	5.21655E-06	5.60681E-06	5.21655E-06	5.70263E-05	5.48504E-05
3838503773415	383850	3773415	5.14877E-05	2.07322E-05	2.02002E-05	5.35437E-06	4.98783E-06	0.000352386	0.000253347	0.000170813	0.000168645	0.000119657	3.80121E-05	5.44547E-05	5.23769E-05	5.35397E-06	4.9813E-06	5.35397E-06	4.9813E-06	5.44547E-05	5.23769E-05
3838603773415	383860	3773415	4.90845E-05	1.97645E-05	1.92574E-05	5.10445E-06	4.75502E-06	0.0003357	0.00024135	0.000162725	0.000160659	0.000113991	3.62122E-05	5.18762E-05	4.98968E-05	5.10045E-06	4.74543E-06	5.10045E-06	4.74543E-06	5.18762E-05	4.98968E-05
3838703773415	383870	3773415	4.63054E-05	1.86454E-05	1.81671E-05	4.81544E-06	4.4858E-06	0.000316297	0.0002274	0.00015332	0.000151373	0.000107403	3.41191E-05	4.88777E-05	4.70128E-05	4.80564E-06	4.47115E-06	4.80564E-06	4.47115E-06	4.88777E-05	4.70128E-05
3838803773415	383880	3773415	4.37681E-05	1.76237E-05	1.71716E-05	4.55158E-06	4.23999E-06	0.000298613	0.000214686	0.000144748	0.00014291	0.000101398	3.22116E-05	4.6145E-05	4.43843E-05	4.53696E-06	4.22117E-06	4.53696E-06	4.22117E-06	4.6145E-05	4.43843E-05
3838903773415	383890	3773415	4.14347E-05	1.66842E-05	1.62561E-05	4.30892E-06	4.01395E-06	0.000282408	0.000203036	0.000136893	0.000135155	9.58954E-05	3.04635E-05	4.36408E-05	4.19757E-05	4.29075E-06	3.99209E-06	4.29075E-06	3.99209E-06	4.36408E-05	4.19757E-05
3839003773415	383900	3773415	3.93011E-05	1.58251E-05	1.54191E-05	4.08705E-06	3.80727E-06	0.000267628	0.00019241	0.000129728	0.000128081	9.08768E-05	2.88692E-05	4.13569E-05	3.97789E-05	4.0662E-06	3.78317E-06	4.0662E-06	3.78317E-06	4.13569E-05	3.97789E-05
3839103773415	383910	3773415	3.7352E-05	1.50402E-05	1.46543E-05	3.88435E-06	3.61844E-06	0.000254158	0.000182726	0.000123199	0.000121635	8.63028E-05	2.74162E-05	3.92754E-05	3.77768E-05	3.86154E-06	3.59276E-06	3.86154E-06	3.59276E-06	3.92754E-05	3.77768E-05
3829703773425	382970	3773425	1.44026E-05	5.79938E-06	5.65058E-06	1.49777E-06	1.39524E-06	7.75419E-05	5.57484E-05	3.75872E-05	3.71099E-05	2.63304E-05	8.36449E-06	1.19826E-05	1.15254E-05	1.17813E-06	1.09613E-06	1.17813E-06	1.09613E-06	1.19826E-05	1.15254E-05
3829803773425	382980	3773425	1.48902E-05	5.99573E-06	5.8419E-06	1.54848E-06	1.44248E-06	8.02323E-05	5.76827E-05	3.88913E-05	3.83975E-05	2.7244E-05	8.65471E-06	1.23984E-05	1.19253E-05	1.21901E-06	1.13416E-06	1.21901E-06	1.13416E-06	1.23984E-05	1.19253E-05
3829903773425	382990	3773425	1.52745E-05	6.15045E-06	5.99264E-06	1.58844E-06	1.4797E-06	8.23793E-05	5.92263E-05	3.99321E-05	3.94225E-05	2.7973E-05	8.88631E-06	1.27302E-05	1.22445E-05	1.25163E-06	1.16451E-06	1.25163E-06	1.16451E-06	1.27302E-05	1.22445E-05
3830003773425	383000	3773425	1.54379E-05	6.21627E-06	6.05678E-06	1.60544E-06	1.49554E-06	8.33504E-05	5.99244E-05	4.04028E-05	3.98898E-05	2.83028E-05	8.99106E-06	1.28802E-05	1.23888E-05	1.26638E-06	1.17823E-06	1.26638E-06	1.17823E-06	1.28802E-05	1.23888E-05
3830103773425	383010	3773425	1.56224E-05	6.29054E-06	6.12914E-06	1.62462E-06	1.5134E-06	8.44551E-05	6.07186E-05	4.09382E-05	4.04185E-05	2.86779E-05	9.11022E-06	1.3051E-05	1.2553E-05	1.28317E-06	1.19385E-06	1.28317E-06	1.19385E-06	1.3051E-05	1.2553E-05
3830203773425	383020	3773425	1.58138E-05	6.36761E-06	6.20424E-06	1.64452E-06	1.53195E-06	8.56132E-05	6.15513E-05	4.14996E-05	4.09727E-05	2.90711E-05	9.23515E-06	1.32299E-05	1.27251E-05	1.30076E-06	1.21022E-06	1.30076E-06	1.21022E-06	1.32299E-05	1.27251E-05
3830303773425	383030	3773425	1.60304E-05	6.45482E-06	6.28921E-06	1.66705E-06	1.55293E-06	8.69139E-05	6.24864E-05	4.21301E-05	4.15952E-05	2.95128E-05	9.37546E-06	1.34309E-05	1.29184E-05	1.32052E-06	1.22861E-06	1.32052E-06	1.22861E-06	1.34309E-05	1.29184E-05

																		Child Risk				
			MDemolition	MSite Grubbing / Prep	MMass Grading / Excavation	MMass Grading / Excavation	MDrainage / Utilities Trenching	MFoundations / Concrete Pads	MBuilding / Structure Construction	MAsphalt Paving	MLandscaping or Other Finishing	MWaterside Construction (Piles)	RSSWDemolition	RSSWPlacing Base	RSSWForm						
Unique Identifier	X (UTM)	Y (UTM)	2027	2027	2027	2028	2028	2028	2028	2028	2028	2028	2029	2029	2029	3rd Trimester	0<2	2<16	Total	per million
3838303773405	383830	3773405	9.58019E-05	0.000294095	0.000345832	0.000341227	7.25332E-05	9.43289E-05	6.94312E-05	7.14634E-06	8.37239E-05	7.14634E-06	2.66729E-05	3.8703E-05	2.29424E-05	8.29404E-09	1.2368E-07	2.414E-08	1.56117E-07	0.15611685
3838403773405	383840	3773405	9.14289E-05	0.000280671	0.000330046	0.000325651	6.92223E-05	9.00231E-05	6.62619E-05	6.82013E-06	7.99022E-05	6.82013E-06	2.62674E-05	3.81146E-05	2.25936E-05	7.94041E-09	1.1833E-07	2.3081E-08	1.49351E-07	0.14935078
3838503773405	383850	3773405	8.7005E-05	0.00026709	0.000314077	0.000309895	6.5873E-05	8.56673E-05	6.30558E-05	6.49014E-06	7.60361E-05	6.49014E-06	2.57496E-05	3.73633E-05	2.21482E-05	7.57995E-09	1.1288E-07	2.2005E-08	1.42464E-07	0.14246421
3838603773405	383860	3773405	8.26955E-05	0.000253861	0.00029852	0.000294545	6.26102E-05	8.1424E-05	5.99325E-05	6.16867E-06	7.22698E-05	6.16867E-06	2.51694E-05	3.65214E-05	2.16491E-05	7.22708E-09	1.0755E-07	2.0953E-08	1.35729E-07	0.13572946
3838703773405	383870	3773405	7.80793E-05	0.00023969	0.000281856	0.000278103	5.91152E-05	7.68788E-05	5.6587E-05	5.82433E-06	6.82357E-05	5.82433E-06	2.4374E-05	3.53672E-05	2.0965E-05	6.84503E-09	1.0179E-07	1.9819E-08	1.28452E-07	0.12845248
3838803773405	383880	3773405	7.38587E-05	0.000226734	0.00026662	0.00026307	5.59197E-05	7.27231E-05	5.35282E-05	5.50949E-06	6.45472E-05	5.50949E-06	2.36192E-05	3.42719E-05	2.03157E-05	6.49445E-09	9.6507E-08	1.878E-08	1.21781E-07	0.12178094
3838903773405	383890	3773405	6.99666E-05	0.000214785	0.00025257	0.000249207	5.29729E-05	6.88908E-05	5.07074E-05	5.21915E-06	6.11457E-05	5.21915E-06	2.28955E-05	3.32219E-05	1.96932E-05	6.16994E-09	9.1621E-08	1.782E-08	1.15611E-07	0.11561131
3839003773405	383900	3773405	6.63938E-05	0.000203817	0.000239673	0.000236481	5.02678E-05	6.53729E-05	4.8118E-05	4.95264E-06	5.80233E-05	4.95264E-06	2.22248E-05	3.22487E-05	1.91164E-05	5.87098E-09	8.7124E-08	1.6937E-08	1.09932E-07	0.10993226
3839103773405	383910	3773405	6.31076E-05	0.00019373	0.00022781	0.000224777	4.77799E-05	6.21373E-05	4.57364E-05	4.70751E-06	5.51515E-05	4.70751E-06	2.1601E-05	3.13435E-05	1.85798E-05	5.59509E-09	8.2977E-08	1.6124E-08	1.04696E-07	0.10469606
3829703773415	382970	3773415	2.03355E-05	6.24264E-05	7.34083E-05	7.24309E-05	1.53963E-05	2.00228E-05	1.47379E-05	1.51692E-06	1.77717E-05	1.51692E-06	1.09861E-05	1.59411E-05	9.44954E-06	3.31414E-09	4.3219E-08	7.5262E-09	5.40592E-08	0.05405924
3829803773415	382980	3773415	2.1123E-05	6.48439E-05	7.62511E-05	7.52358E-05	1.59926E-05	2.07982E-05	1.53086E-05	1.57567E-06	1.84599E-05	1.57567E-06	1.12263E-05	1.62896E-05	9.65613E-06	3.48214E-09	4.5315E-08	7.879E-09	5.66764E-08	0.05667639
3829903773415	382990	3773415	2.17617E-05	6.68046E-05	7.85568E-05	7.75108E-05	1.64761E-05	2.14271E-05	1.57715E-05	1.62331E-06	1.90181E-05	1.62331E-06	1.13854E-05	1.65204E-05	9.79296E-06	3.63055E-09	4.7144E-08	8.1835E-09	5.8958E-08	0.05895798
3830003773415	383000	3773415	2.20938E-05	6.7824E-05	7.97555E-05	7.86935E-05	1.67276E-05	2.1754E-05	1.60122E-05	1.64808E-06	1.93083E-05	1.64808E-06	1.13854E-05	1.65204E-05	9.79296E-06	3.73313E-09	4.8366E-08	8.3806E-09	6.04792E-08	0.0604792
3830103773415	383010	3773415	2.24639E-05	6.89603E-05	8.10917E-05	8.0012E-05	1.70078E-05	2.21185E-05	1.62804E-05	1.67569E-06	1.96318E-05	1.67569E-06	1.13916E-05	1.65295E-05	9.79833E-06	3.8467E-09	4.9718E-08	8.5989E-09	6.21639E-08	0.06216393
3830203773415	383020	3773415	2.28323E-05	7.00911E-05	8.24214E-05	8.1324E-05	1.72867E-05	2.24812E-05	1.65474E-05	1.70317E-06	1.99537E-05	1.70317E-06	1.13854E-05	1.65204E-05	9.79296E-06	3.96411E-09	5.1111E-08	8.8229E-09	6.3898E-08	0.06389803
3830303773415	383030	3773415	2.32442E-05	7.13556E-05	8.39083E-05	8.27911E-05	1.75986E-05	2.28868E-05	1.68459E-05	1.7339E-06	2.03137E-05	1.7339E-06	1.13822E-05	1.65159E-05	9.79028E-06	4.09281E-09	5.2641E-08	9.069E-09	6.58028E-08	0.06580279
3830403773415	383040	3773415	2.37377E-05	7.28707E-05	8.569E-05	8.4549E-05	1.79722E-05	2.33727E-05	1.72036E-05	1.77071E-06	2.0745E-05	1.77071E-06	1.14072E-05	1.65521E-05	9.81174E-06	4.23977E-09	5.4398E-08	9.3531E-09	6.79906E-08	0.06799058
3830503773415	383050	3773415	2.43619E-05	7.47869E-05	8.79433E-05	8.67723E-05	1.84448E-05	2.39873E-05	1.7656E-05	1.81728E-06	2.12905E-05	1.81728E-06	1.14852E-05	1.66652E-05	9.87882E-06	4.41551E-09	5.6512E-08	9.6975E-09	7.0625E-08	0.07062503
3830603773415	383060	3773415	2.50333E-05	7.68479E-05	9.03668E-05	8.91636E-05	1.89531E-05	2.46484E-05	1.81426E-05	1.86736E-06	2.18773E-05	1.86736E-06	1.15725E-05	1.6792E-05	9.95394E-06	4.60544E-09	5.8797E-08	1.0069E-08	7.34716E-08	0.07347158
3830703773415	383070	3773415	2.58752E-05	7.94325E-05	9.34061E-05	9.21624E-05	1.95906E-05	2.54774E-05	1.87527E-05	1.93016E-06	2.26131E-05	1.93016E-06	1.17316E-05	1.70228E-05	1.00908E-05	4.83717E-09	6.1594E-08	1.0527E-08	7.69579E-08	0.0769579
3830803773415	383080	3773415	2.68261E-05	8.23514E-05	9.68385E-05	9.5549E-05	2.03105E-05	2.64136E-05	1.94418E-05	2.00109E-06	2.3444E-05	2.00109E-06	1.19281E-05	1.7308E-05	1.02598E-05	5.10108E-09	6.4778E-08	1.1047E-08	8.09258E-08	0.08092583
3830903773415	383090	3773415	2.79039E-05	8.56601E-05	0.000100729	9.93881E-05	2.11265E-05	2.74748E-05	2.0223E-05	2.08149E-06	2.43866E-05	2.08149E-06	1.21683E-05	1.76565E-05	1.04664E-05	5.40424E-09	6.8432E-08	1.1643E-08	8.54791E-08	0.08547907
3831003773415	383100	3773415	2.96549E-05	9.10355E-05	0.00010705	0.000105625	2.24522E-05	2.91989E-05	2.1492E-05	2.21211E-06	2.59162E-05	2.21211E-06	1.27111E-05	1.8444E-05	1.09332E-05	5.88453E-09	7.4242E-08	1.2596E-08	9.2723E-08	0.09272304
3831103773415	383110	3773415	3.16709E-05	9.72241E-05	0.000114328	0.000112805	2.39785E-05	3.11839E-05	2.2953E-05	2.36249E-06	2.7678E-05	2.36249E-06	1.33255E-05	1.93357E-05	1.14618E-05	6.44852E-09	8.1052E-08	1.3711E-08	1.01211E-07	0.10121119
3831203773415	383120	3773415	3.40406E-05	0.000104499	0.000122882	0.000121246	2.57727E-05	3.35172E-05	2.46705E-05	2.53926E-06	2.97495E-05	2.53926E-06	1.40243E-05	2.03495E-05	1.20628E-05	7.12478E-09	8.9198E-08	1.5042E-08	1.11365E-07	0.11136521
3831303773415	383130	3773415	3.68241E-05	0.000113044	0.00013293	0.00013116	2.78802E-05	3.62579E-05	2.66878E-05	2.74689E-06	3.21816E-05	2.74689E-06	1.47978E-05	2.1472E-05	1.27282E-05	7.94669E-09	9.9064E-08	1.6649E-08	1.2366E-07	0.1236597
3831403773415	383140	3773415	4.00413E-05	0.00012292	0.000144544	0.000142619	3.03159E-05	3.94256E-05	2.90194E-05	2.98688E-06	3.49932E-05	2.98688E-06	1.56057E-05	2.26443E-05	1.34231E-05	8.9538E-09	1.1108E-07	1.8593E-08	1.38625E-07	0.13862489
3831503773415	383150	3773415	4.28919E-05	0.000131671	0.000154834	0.000152772	3.24742E-05	4.22324E-05	3.10854E-05	3.19952E-06	3.74844E-05	3.19952E-06	1.62109E-05	2.35223E-05	1.39436E-05	9.95676E-09	1.2291E-07	2.0487E-08	1.53353E-07	0.15335296
3831603773415	383160	3773415	4.6022E-05	0.00014128	0.000166133	0.000163921	3.4844E-05	4.53144E-05	3.33538E-05	3.43301E-06	4.02199E-05	3.43301E-06	1.68129E-05	2.43959E-05	1.44614E-05	1.11617E-08	1.3701E-07	2.2729E-08	1.70903E-07	0.17090307
3831703773415	383170	3773415	4.93099E-05	0.000151373	0.000178002	0.000175632	3.73334E-05	4.85518E-05	3.57367E-05	3.67827E-06	4.30933E-05	3.67827E-06	1.73775E-05	2.52151E-05	1.4947E-05	1.25885E-08	1.5356E-07	2.5337E-08	1.91482E-07	0.19148191
3831803773415	383180	3773415	5.26632E-05	0.000161667	0.000190107	0.000187576	3.98722E-05	5.18534E-05	3.8167E-05	3.92841E-06	4.60238E-05	3.92841E-06	1.78859E-05	2.59529E-05	1.53843E-05	1.42575E-08	1.7273E-07	2.8329E-08	2.15317E-07	0.21531673
3831903773415	383190	3773415	5.62923E-05	0.000172808	0.000203207	0.000200502	4.26198E-05	5.54267E-05	4.07971E-05	4.19912E-06	4.91953E-05	4.19912E-06	1.83788E-05	2.6668E-05	1.58083E-05	1.63555E-08	1.9662E-07	3.2022E-08	2.44994E-07	0.24499397
3832003773415	383200	3773415	6.06979E-05	0.000186332	0.000219111	0.000216194	4.59554E-05	5.97647E-05	4.399E-05	4.52776E-06	5.30456E-05	4.52776E-06	1.88685E-05	2.73786E-05	1.62295E-05	1.947E-08	2.3172E-07	3.7384E-08	2.88575E-07	0.28857498
3832103773415	383210	3773415	6.54575E-05	0.000200943	0.000236293	0.000233146	4.95589E-05	6.4451E-05	4.74394E-05	4.8828E-06	5.7205E-05	4.8828E-06	1.9274E-05	2.7967E-05	1.65783E-05	2.39008E-08	2.8113E-07	4.4821E-08	3.49847E-07	0.34984666
3832203773415	383220	3773415	7.04619E-05	0.000216306	0.000254358	0.000250971	5.33479E-05	6.93785E-05	5.10664E-05	5.2561E-06	6.15786E-05	5.2561E-06	1.95298E-05	2.83381E-05	1.67983E-05	3.03997E-08	3.5288E-07	5.5462E-08	4.38739E-07	0.43873929
3832303773415	383230	3773415	7.58765E-05	0.000232928	0.000273904	0.000270257	5.74474E-05	7.47098E-05	5.49905E-05	5.66E-06	6.63105E-05	5.66E-06	1.95267E-05	2.83336E-05	1.67956E-05	4.0939E-08	4.683E-07	7.2405E-08	5.81648E-07	0.58164842
3835703773415	383570	3773415	0.00208785	0.006409341	0.00753686	0.007436505	0.001580747	0.002055748	0.001513143	0.000155743	0.001824629	0.000155743	3.17199E-05	4.60263E-05	2.72835E-05	1.65447E-07	2.5087E-06	5.2841E-07	3.20251E-06	3.20251026
3835903773415	383590	3773415	0.001087192	0.003337491	0.003924617	0.00387236	0.000823131	0.001070475	0.000787928	8.1099E-05	0.000950126	8.1099E-05	3.30113E-05	4.79001E-05	2.83942E-05	8.54782E-08	1.2999E-06	2.6833E-07	1.65368E-06	1.65367657
3836003773415	383600	3773415	0.000852515	0.002617073	0.003077464	0.003036487	0.000645453	0.000839407	0.000617849	6.35933E-05	0.000745036	6.35933E-05	3.34823E-05	4.85836E-05	2.87994E-05	6.70289E-08	1.0197E-06	2.0888E-07	1.29559E-06	1.2955936
3836103773415	383610	3773415	0.000683565	0.002098428	0.002467579	0.002434723	0.000517539	0.000673055	0.000495405	5.09905E-05	0.000597386	5.09905E-05	3.39658E-05	4.92851E-05	2.92152E-05	5.38799E-08	8.1942E-07	1.6679E-07	1.04009E-06	1.04008873
3836203773415	383620	3773415	0.000562866	0.001727902	0.002031872	0.002004817	0.000426156	0.000554212	0.00040793	4.1987E-05	0.000491904	4.1987E-05	3.42497E-05	4.9697E-05	2.94594E-05	4.453661E-08	6.7687E-07	1.3705E-07	8.58453E-07	0.85845285
3836303773415	383630	3773415	0.000473787	0.001454445	0.001710308	0.001687535	0.000358712	0.000466502	0.000343371	3.53421E-05	0.000414055	3.53421E-05	3.43027E-05	4.97739E-05	2.9505E-05	3.76607E-08	5.7188E-07	1.1527E-07	7.24802E-07	0.72480218
3836403773415	383640	3773415	0.000405628	0.001245208	0.001464262	0.001444765	0.000307108	0.000399391	0.000293974	3.02578E-05	0.000354489	3.02578E-05	3.41436E-05	4.95431E-05	2.93681E-05	3.24034E-08	4.9156E-07	9.8688E-08	6.22647E-07	0.62264668
3836503773415	383650	3773415	0.000352272	0.001081413	0.001271653	0.001254721	0.000266711	0.000346855	0.000255304	2.62777E-05	0.00030786	2.62777E-05	3.38036E-05	4.90498E-05	2.90757E-05	2.8286E-08	4.2864E-07	8.5762E-08	5.42689E-07	0.5426891
3836603773415	383660	3773415	0.000307431	0.00094376	0.001109784	0.001095007	0.000232761	0.000302704	0.000222807	2.29328E-05	0.000268672	2.29328E-05	3.32203E-05	4.82034E-05	2.8574E-05	2.48202E-08	3.7569E-07	7.4932E-08	4.75441E-07	0.47544093
3836703773415	383670	3773415	0.000270645	0.000830833	0.000976992	0.000963983	0.00020491	0.000266483	0.000196146	2.01887E-05	0.000236524	2.01887E-05	3.24592E-05	4.7099E-05	2.79193E-05	2.19692E-08	3.3215E-07	6.6062E-08	4.20177E-07	0.42017747
3836803773415	383680	3773415	0.000240406	0.000738004	0.000867832	0.000856277	0.000182015	0.000236709	0.000174231	1.7933E-05	0.000210097	1.7933E-05	3.15952E-05	4.58452E-05	2.71761E-05	1.96186E-08	2.9626E-07	5.878E-08	3.74662E-07	0.37466184
3836903773415	383690	3773415	0.000214574	0.000658705	0.000774583	0.000764269	0.000162458	0.000211275	0.00015551	1.60061E-05	0.000187522	1.60061E-05	3.06157E-05	4.4424E-05	2.63337E-05	1.76029E-08	2.6551E-07	5.256E-08	3.35677E-07	0.33567739
3837003773415	383700	3773415	0.000193135	0.000592892	0.000697192	0.000687909	0.000146226	0.000190166	0.000139972	1.44069E-05	0.000168786	1.44069E-05	2.96799E-05	4.30662E-05	2.55288E-05	1.5925E-08	2.3994E-07	4.7399E-08	3.03261E-07	0.3032606
3837103773415	383710	3773415	0.000175547	0.000538899	0.000633701	0.000625263	0.00013291	0.000172848	0.000127225	1.30949E-05	0.000153415	1.30949E-05	2.8872E-05	4.18939E-05	2.48339E-05	1.45457E-08	2.1892E-07	4.317E-08	2.76635E-07	0.27663522
3837203773415	383720	3773415	0.000160719	0.000493378	0.000580173	0.000572448	0.000121683	0.000158247	0.000116479	1.19888E-05	0.000140456	1.19888E-05	2.81702E-05	4.08755E-05	2.42302E-05	1.33801E-08	2.0117E-07	3.9607E-08	2.54157E-07	0.25415672
3837303773415	383730	3773415	0.000147932	0.000454125	0.000534013	0.000526903	0.000112002	0.000145657	0.000107212	1.1035E-05	0.000129281	1.1035E-05	2.75401E-05	3.99613E-05	2.36882E-05	1.23726E-08	1.8584E-07	3.6534E-08	2.34743E-07	0.23474255
3837403773415	383740	3773415	0.000138335	0.000424663	0.000499369	0.00049272	0.000104735	0.000136208	0.000100256	1.03191E-05	0.000120894	1.03191E-05	2.71564E-05	3.94046E-05	2.33582E-05	1.16172E-08	1.7434E-07	3.4234E-08	2.2019E-07	0.22019026
3837503773415	383750	3773415	0.000129683	0.000398104	0.000468138	0.000461904	9.81851E-05	0.000127689	9.3986E-05	9.67369E-06	0.000113333	9.67369E-06	2.67665E-05	3.88388E-05	2.30228E-05	1.09343E-08	1.6395E-07	3.2159E-08	2.07045E-07	0.20704464
3837603773415	383760	3773415	0.000122826	0.000377054	0.000443384	0.000437481	9.29934E-05	0.000120937	8.90164E-05	9.16218E-06	0.000107341	9.16218E-06	2.64951E-05	3.8445E-05	2.27894E-05	1.03934E-08	1.5572E-07	3.0518E-08	1.96634E-07	0.19663416
3837703773415	383770	3773415	0.000117515	0.00036075	0.000424212	0.000418563	8.89723E-05	0.000115708	8.51672E-05	8.76599E-06	0.000102699	8.76599E-06	2.63548E-05	3.82413E-05	2.26687E-05	9.97623E-09	1.4937E-07	2.9251E-08	1.88601E-07	0.18860097
3837803773415	383780	3773415	0.000112575	0.000345587	0.000406382	0.000400971	8.52328E-05	0.000110844	8.15876E-05	8.39756E-06	9.83827E-05	8.39756E-06	2.62144E-05	3.80377E-05	2.2548E-05	9.58747E-09	1.4346E-07	2.8073E-08	1.81119E-07	0.1811194
3837903773415	383790	3773415	0.000110198	0.00033829	0.000397801	0.000392505	8.34331E-05	0.000108504	7.98649E-05	8.22024E-06	9.63054E-05	8.22024E-06	2.65388E-05	3.85084E-05	2.2827E-05	9.41003E-09	1.4073E-07	2.7527E-08	1.77672E-07	0.17767153
3838003773415	383800	3773415	0.000108329	0.000332553	0.000391055	0.000385848	8.2018E-05	0.000106664	7.85104E-05	8.08083E-06	9.4672E-05	8.08083E-06	2.70535E-05	3.92552E-05	2.32697E-05	9.27534E-09	1.3865E-07	2.7108E-08	1.75038E-07	0.17503778
3838103773415	383810	3773415	0.000105882	0.000325038	0.000382218	0.000377129	8.01648E-05	0.000104254	7.67363E-05	7.89823E-06	9.25328E-05	7.89823E-06	2.74372E-05	3.98119E-05	2.35997E-05	9.09173E-09	1.3584E-07	2.6545E-08	1.71476E-07	0.17147583
3838203773415	383820	3773415	0.000102062	0.000313313	0.00036843	0.000363524	7.72729E-05	0.000100493	7.39681E-05	7.61331E-06	8.91948E-05	7.61331E-06	2.73966E-05	3.97531E-05	2.35648E-05	8.79066E-09	1.3126E-07	2.5634E-08	1.65686E-07	0.16568635
3838303773415	383830	3773415	9.84656E-05	0.000302272	0.000355448	0.000350715	7.455E-05	9.69516E-05	7.13617E-05	7.34504E-06	8.60518E-05	7.34504E-06	2.73405E-05	3.96716E-05	2.35165E-05	8.50611E-09	1.2694E-07	2.4776E-08	1.60219E-07	0.16021922
3838403773415	383840	3773415	9.40472E-05	0.000288709	0.000339498	0.000334977	7.12048E-05	9.26012E-05	6.81595E-05	7.01545E-06	8.21904E-05	7.01545E-06	2.6963E-05	3.91239E-05	2.31919E-05	8.15015E-09	1.2154E-07	2.3708E-08	1.53401E-07	0.15340148
3838503773415	383850	3773415	8.9676E-05	0.00027529	0.000323718	0.000319408	6.78952E-05	8.82972E-05	6.49915E-05	6.68938E-06	7.83703E-05	6.68938E-06	2.65076E-05	3.84631E-05	2.28002E-05	7.79567E-09	1.1618E-07	2.2648E-08	1.46621E-07	0.14662099
3838603773415	383860	3773415	8.53211E-05	0.000261921	0.000307998	0.000303897	6.45981E-05	8.40093E-05	6.18354E-05	6.36453E-06	7.45645E-05	6.36453E-06	2.59555E-05	3.7662E-05	2.23253E-05	7.44024E-09	1.108E-07	2.1588E-08	1.39831E-07	0.13983116
3838703773415	383870	3773415	8.03421E-05	0.000246636	0.000290024	0.000286162	6.08283E-05	7.91067E-05	5.82269E-05	5.99311E-06	7.02131E-05	5.99311E-06	2.50759E-05	3.63856E-05	2.15687E-05	7.02859E-09	1.0459E-07	2.0365E-08	1.31986E-07	0.13198573
3838803773415	383880	3773415	7.58094E-05	0.000232722	0.000273662	0.000270018	5.73966E-05	7.46437E-05	5.49419E-05	5.655E-06	6.62519E-05	5.655E-06	2.42368E-05	3.51681E-05	2.08469E-05	6.65221E-09	9.8918E-08	1.9249E-08	1.2482E-07	0.12481989
3838903773415	383890	3773415	7.16541E-05	0.000219966	0.000258662	0.000255218	5.42505E-05	7.05523E-05	5.19304E-05	5.34503E-06	6.26204E-05	5.34503E-06	2.34445E-05	3.40185E-05	2.01654E-05	6.30605E-09	9.3704E-08	1.8225E-08	1.18235E-07	0.1182352
3839003773415	383900	3773415	6.78635E-05	0.000208329	0.000244978	0.000241716	5.13806E-05	6.68201E-05	4.91832E-05	5.06228E-06	5.93078E-05	5.06228E-06	2.27146E-05	3.29593E-05	1.95376E-05	5.98912E-09	8.8934E-08	1.7288E-08	1.12212E-07	0.11221185
3839103773415	383910	3773415	6.44032E-05	0.000197707	0.000232487	0.000229391	4.87608E-05	6.3413E-05	4.66754E-05	4.80415E-06	5.62837E-05	4.80415E-06	2.2047E-05	3.19907E-05	1.89635E-05	5.69907E-09	8.4572E-08	1.6433E-08	1.06704E-07	0.10670374
3829703773425	382970	3773425	1.99236E-05	6.11619E-05	7.19214E-05	7.09638E-05	1.50845E-05	1.96172E-05	1.44394E-05	1.4862E-06	1.74117E-05	1.4862E-06	1.08707E-05	1.57736E-05	9.35026E-06	3.25916E-09	4.2482E-08	7.3915E-09	5.31323E-08	0.05313231
3829803773425	382980	3773425	2.0673E-05	6.34625E-05	7.46267E-05	7.3633E-05	1.56519E-05	2.03551E-05	1.49825E-05	1.5421E-06	1.80667E-05	1.5421E-06	1.10984E-05	1.6104E-05	9.54612E-06	3.42089E-09	4.4497E-08	7.7298E-09	5.56475E-08	0.05564755
3829903773425	382990	3773425	2.12863E-05	6.53452E-05	7.68406E-05	7.58175E-05	1.61162E-05	2.0959E-05	1.5427E-05	1.58785E-06	1.86027E-05	1.58785E-06	1.12512E-05	1.63258E-05	9.67759E-06	3.56563E-09	4.6278E-08	8.0259E-09	5.78694E-08	0.05786939
3830003773425	383000	3773425	2.16111E-05	6.63423E-05	7.80131E-05	7.69744E-05	1.63621E-05	2.12788E-05	1.56624E-05	1.61208E-06	1.88865E-05	1.61208E-06	1.12481E-05	1.63213E-05	9.67491E-06	3.66663E-09	4.7479E-08	8.2194E-09	5.93649E-08	0.05936486
3830103773425	383010	3773425	2.19758E-05	6.74619E-05	7.93297E-05	7.82734E-05	1.66383E-05	2.16379E-05	1.59267E-05	1.63928E-06	1.92053E-05	1.63928E-06	1.12512E-05	1.63258E-05	9.67759E-06	3.77866E-09	4.8814E-08	8.4345E-09	6.10269E-08	0.06102687
3830203773425	383020	3773425	2.23605E-05	6.86428E-05	8.07184E-05	7.96436E-05	1.69295E-05	2.20167E-05	1.62055E-05	1.66798E-06	1.95414E-05	1.66798E-06	1.12512E-05	1.63258E-05	9.67759E-06	3.89785E-09	5.0232E-08	8.6631E-09	6.27934E-08	0.06279336
3830303773425	383030	3773425	2.27923E-05	6.99686E-05	8.22773E-05	8.11818E-05	1.72565E-05	2.24419E-05	1.65185E-05	1.70019E-06	1.99188E-05	1.70019E-06	1.12606E-05	1.63394E-05	9.68564E-06	4.02855E-09	5.1791E-08	8.9147E-09	6.47346E-08	0.06473461

			EGIODemolition	EGIOSite Grubbing / Prep	EGIOMass Grading / Excavation	EGIOMass Grading / Excavation	EGIODrainage / Utilities Trenching	EGIODrainage / Utilities Trenching	EGIOFoundations / Concrete Pads	EGIOFoundations / Concrete Pads	EGIOBuilding / Structure Construction	EGIOBuilding / Structure Construction	EGIOAsphalt Paving	EGIOArchitectural Coating	EGIOLandscaping or Other Finishing	EGIOWaterside Construction (Piles)	HIWaterside Construction (Landscaping)	HIWaterside Construction (Landscaping)	KMDemolition	KMSite Grubbing / Prep
Unique Identifier	X (UTM)	Y (UTM)	2025	2025	2025	2026	2026	2027	2026	2027	2026	2027	2027	2027	2027	2027	2025	2026	2025	2025
3830403773425	383040	3773425	0.000249107	9.7703E-05	3.23563E-05	3.16897E-05	7.3585E-05	7.34715E-05	9.66811E-05	9.66187E-05	0.000103558	0.000101075	4.0298E-06	4.0298E-06	0.000109135	4.0298E-06	4.86038E-05	4.70815E-05	2.84355E-05	0.000123412
3830503773425	383050	3773425	0.000261008	0.00010237	3.39022E-05	3.32037E-05	7.71006E-05	7.69816E-05	0.0001013	0.000101235	0.000108505	0.000105904	4.22232E-06	4.22232E-06	0.000114349	4.22232E-06	5.08946E-05	4.93005E-05	2.91732E-05	0.000126614
3830603773425	383060	3773425	0.000273853	0.00010741	3.55705E-05	3.48376E-05	8.08947E-05	8.07699E-05	0.000106285	0.000106216	0.000113845	0.000111116	4.4301E-06	4.4301E-06	0.000119976	4.4301E-06	5.33648E-05	5.16933E-05	2.99676E-05	0.000130061
3830703773425	383070	3773425	0.000289634	0.0001136	3.76203E-05	3.68452E-05	8.55565E-05	8.54244E-05	0.00011241	0.000112337	0.000120405	0.000117519	4.6854E-06	4.6854E-06	0.00012689	4.6854E-06	5.63875E-05	5.46214E-05	3.09724E-05	0.000134422
3830803773425	383080	3773425	0.000307822	0.00012073	3.99828E-05	3.9159E-05	9.09293E-05	9.0789E-05	0.000119469	0.000119392	0.000127966	0.000124899	4.97964E-06	4.97964E-06	0.000134858	4.97964E-06	5.98623E-05	5.79873E-05	3.2122E-05	0.000139412
3830903773425	383090	3773425	0.00032858	0.00012887	4.2679E-05	4.17997E-05	9.70609E-05	9.69111E-05	0.000127525	0.000127443	0.000136596	0.000133321	5.31543E-06	5.31543E-06	0.000143952	5.31543E-06	6.38143E-05	6.18155E-05	3.34052E-05	0.000144981
3831003773425	383100	3773425	0.000360753	0.00014149	4.6858E-05	4.58926E-05	0.000106565	0.0001064	0.000140012	0.000139922	0.000149971	0.000146376	5.8359E-06	5.8359E-06	0.000158048	5.8359E-06	6.98992E-05	6.77098E-05	3.54578E-05	0.000153889
3831103773425	383110	3773425	0.00039864	0.00015635	5.1779E-05	5.07122E-05	0.000117756	0.000117575	0.000154716	0.000154616	0.00016572	0.000161748	6.44878E-06	6.44878E-06	0.000174646	6.44878E-06	7.70478E-05	7.46345E-05	3.78227E-05	0.000164153
3831203773425	383120	3773425	0.000443307	0.00017387	5.75808E-05	5.63945E-05	0.000130951	0.000130749	0.000172052	0.000171941	0.000184289	0.000179872	7.17137E-06	7.17137E-06	0.000194215	7.17137E-06	8.54648E-05	8.27879E-05	4.05429E-05	0.000175959
3831303773425	383130	3773425	0.000496364	0.00019468	6.44723E-05	6.3144E-05	0.000146623	0.000146397	0.000192644	0.00019252	0.000206346	0.0002014	8.02966E-06	8.02966E-06	0.000217459	8.02966E-06	9.5446E-05	9.24565E-05	4.36546E-05	0.000189464
3831403773425	383140	3773425	0.000561304	0.00022015	7.29073E-05	7.14052E-05	0.000165806	0.000165551	0.000217848	0.000217707	0.000233342	0.000227749	9.0802E-06	9.0802E-06	0.00024591	9.0802E-06	0.000107628	0.000104257	4.7237E-05	0.000205012
3831503773425	383150	3773425	0.000630393	0.00024725	8.18813E-05	8.01943E-05	0.000186215	0.000185928	0.000244662	0.000244504	0.000262064	0.000255782	1.01979E-05	1.01979E-05	0.000276178	1.01979E-05	0.000120496	0.000116722	5.06339E-05	0.000219755
3831603773425	383160	3773425	0.000713944	0.00028002	9.27337E-05	9.0823E-05	0.000210896	0.00021057	0.000277089	0.00027691	0.000296797	0.000289683	1.15495E-05	1.15495E-05	0.000312782	1.15495E-05	0.000135961	0.000131703	5.4377E-05	0.000236
3831703773425	383170	3773425	0.000807339	0.00031665	0.000104865	0.000102704	0.000238484	0.000238116	0.000313337	0.000313135	0.000335623	0.000327578	1.30603E-05	1.30603E-05	0.000353699	1.30603E-05	0.00015309	0.000148296	5.80432E-05	0.000251912
3831803773425	383180	3773425	0.00090456	0.00035478	0.000117493	0.000115072	0.000267203	0.00026679	0.000351069	0.000350843	0.000376039	0.000367026	1.4633E-05	1.4633E-05	0.000396292	1.4633E-05	0.000170722	0.000165374	6.13586E-05	0.000266301
3831903773425	383190	3773425	0.001021084	0.00040048	0.000132628	0.000129895	0.000301623	0.000301158	0.000396293	0.000396038	0.00042448	0.000414305	1.6518E-05	1.6518E-05	0.000447341	1.6518E-05	0.000191671	0.000185667	6.49184E-05	0.00028175
3832003773425	383200	3773425	0.00119591	0.00046905	0.000155336	0.000152135	0.000353266	0.000352721	0.000464145	0.000463846	0.000497158	0.000485241	1.93462E-05	1.93462E-05	0.000523933	1.93462E-05	0.000222877	0.000215896	6.96437E-05	0.000302258
3832103773425	383210	3773425	0.0014352	0.00056291	0.000186417	0.000182576	0.000423951	0.000423297	0.000557016	0.000556657	0.000596634	0.000582333	2.32172E-05	2.32172E-05	0.000628767	2.32172E-05	0.000265073	0.000256771	7.48759E-05	0.000324967
3832203773425	383220	3773425	0.001799878	0.00070594	0.000233785	0.000228968	0.000531675	0.000530855	0.000698552	0.000698101	0.000748236	0.000730301	2.91166E-05	2.91166E-05	0.000788534	2.91166E-05	0.000328649	0.000318355	8.08459E-05	0.000350877
3832303773425	383230	3773425	0.002482259	0.00097358	0.000322419	0.000315776	0.000733247	0.000732116	0.000963391	0.00096277	0.001031912	0.001007178	4.01554E-05	4.01554E-05	0.001087489	4.01554E-05	0.000446253	0.000432276	8.8013E-05	0.000381983
3832403773425	383240	3773425	0.003760094	0.00147476	0.000488396	0.000478333	0.001110714	0.001109	0.001459332	0.001458391	0.001563127	0.00152566	6.08269E-05	6.08269E-05	0.001647314	6.08269E-05	0.000662599	0.000641845	9.54472E-05	0.000414248
3835703773425	383570	3773425	0.005600858	0.00219674	0.000727491	0.000712502	0.001654466	0.001651914	0.002173752	0.00217235	0.00232836	0.002272551	9.06049E-05	9.06049E-05	0.002453761	9.06049E-05	0.001551532	0.001502935	0.002715266	0.011784447
3835803773425	383580	3773425	0.004373646	0.00171541	0.00056809	0.000556385	0.001291954	0.00128996	0.001697458	0.001696363	0.00181819	0.001774609	7.07524E-05	7.07524E-05	0.001916114	7.07524E-05	0.001197314	0.001159812	0.002073308	0.008998304
3835903773425	383590	3773425	0.003071955	0.00120486	0.000399014	0.000390793	0.000907441	0.000906041	0.001192258	0.001191489	0.001277058	0.001246447	4.96949E-05	4.96949E-05	0.001345837	4.96949E-05	0.000864421	0.000837346	0.001486685	0.006452316
3836003773425	383600	3773425	0.002330356	0.000914	0.000302688	0.000296452	0.000688376	0.000687314	0.000904436	0.000903852	0.000968764	0.000945543	3.76981E-05	3.76981E-05	0.001020939	3.76981E-05	0.000667112	0.000646217	0.00113884	0.004942644
3836103773425	383610	3773425	0.001825486	0.00071598	0.000237111	0.000232226	0.00053924	0.000538408	0.00070849	0.000708033	0.000758882	0.000740692	2.95308E-05	2.95308E-05	0.000799753	2.95308E-05	0.000529465	0.000512881	0.00089711	0.00389352
3836203773425	383620	3773425	0.001491077	0.00058482	0.000193675	0.000189684	0.000440457	0.000439777	0.000578703	0.000578329	0.000619863	0.000605005	2.41211E-05	2.41211E-05	0.000653247	2.41211E-05	0.000435097	0.000421469	0.000731514	0.003174824
3836303773425	383630	3773425	0.001249775	0.00049018	0.000162332	0.000158988	0.000369177	0.000368608	0.000485051	0.000484738	0.00051955	0.000507097	2.02176E-05	2.02176E-05	0.000547532	2.02176E-05	0.000365555	0.000354105	0.00060996	0.002647271
3836403773425	383640	3773425	0.001063443	0.0004171	0.00013813	0.000135284	0.000314136	0.000313651	0.000412734	0.000412467	0.000442089	0.000431492	1.72033E-05	1.72033E-05	0.000465899	1.72033E-05	0.000310981	0.00030124	0.000514948	0.002234909
3836503773425	383650	3773425	0.000921599	0.00036146	0.000119706	0.000117239	0.000272236	0.000271816	0.000357682	0.000357452	0.000383123	0.000373939	1.49087E-05	1.49087E-05	0.000403757	1.49087E-05	0.000269052	0.000260625	0.000442233	0.001919323
3836603773425	383660	3773425	0.000808812	0.00031723	0.000105056	0.000102891	0.000238919	0.000238551	0.000313909	0.000313706	0.000336235	0.000328176	1.30841E-05	1.30841E-05	0.000354344	1.30841E-05	0.000235436	0.000228062	0.000384197	0.001667441
3836703773425	383670	3773425	0.00071822	0.0002817	9.3289E-05	9.13669E-05	0.000212159	0.000211831	0.000278749	0.000278569	0.000298575	0.000291418	1.16186E-05	1.16186E-05	0.000314655	1.16186E-05	0.000208307	0.000201783	0.000337573	0.00146509
3836803773425	383680	3773425	0.000644316	0.00025271	8.36897E-05	8.19654E-05	0.000190328	0.000190034	0.000250066	0.000249904	0.000267852	0.000261431	1.04231E-05	1.04231E-05	0.000282277	1.04231E-05	0.00018612	0.000180291	0.000299621	0.001300377
3836903773425	383690	3773425	0.000582079	0.0002283	7.56058E-05	7.40481E-05	0.000171943	0.000171678	0.000225911	0.000225765	0.000241979	0.000236179	9.41628E-06	9.41628E-06	0.000255011	9.41628E-06	0.000167419	0.000162175	0.000267798	0.001162262
3837003773425	383700	3773425	0.000529975	0.00020786	6.8838E-05	6.74197E-05	0.000156552	0.00015631	0.000205689	0.000205556	0.000220318	0.000215037	8.57338E-06	8.57338E-06	0.000232184	8.57338E-06	0.000151758	0.000147005	0.000241284	0.001047189
3837103773425	383710	3773425	0.000484813	0.00019015	6.2972E-05	6.16746E-05	0.000143211	0.00014299	0.000188161	0.00018804	0.000201544	0.000196713	7.84281E-06	7.84281E-06	0.000212399	7.84281E-06	0.000138205	0.000133876	0.000218445	0.000948067
3837203773425	383720	3773425	0.000445714	0.00017482	5.78935E-05	5.67007E-05	0.000131662	0.000131459	0.000172986	0.000172875	0.00018529	0.000180849	7.21031E-06	7.21031E-06	0.000195269	7.21031E-06	0.00012648	0.000122519	0.000198783	0.000862734
3837303773425	383730	3773425	0.000412292	0.00016171	5.35523E-05	5.2449E-05	0.000121789	0.000121601	0.000160015	0.000159912	0.000171396	0.000167288	6.66964E-06	6.66964E-06	0.000180627	6.66964E-06	0.000116458	0.00011281	0.000182055	0.000790131
3837403773425	383740	3773425	0.00038708	0.00015182	5.02775E-05	4.92416E-05	0.000114341	0.000114165	0.00015023	0.000150133	0.000160915	0.000157058	6.26178E-06	6.26178E-06	0.000169581	6.26178E-06	0.000108872	0.000105461	0.000169427	0.000735325
3837503773425	383750	3773425	0.000364535	0.00014298	4.73492E-05	4.63736E-05	0.000107682	0.000107516	0.00014148	0.000141389	0.000151543	0.00014791	5.89707E-06	5.89707E-06	0.000159704	5.89707E-06	0.000102096	9.88982E-05	0.000158191	0.000686559
3837603773425	383760	3773425	0.000346957	0.00013608	4.5066E-05	4.41375E-05	0.000102489	0.000102331	0.000134658	0.000134571	0.000144235	0.000140778	5.61272E-06	5.61272E-06	0.000152003	5.61272E-06	9.6795E-05	9.37632E-05	0.000149417	0.00064848
3837703773425	383770	3773425	0.00033378	0.00013091	4.33545E-05	4.24612E-05	9.85971E-05	9.8445E-05	0.000129544	0.00012946	0.000138758	0.000135432	5.39956E-06	5.39956E-06	0.000146231	5.39956E-06	9.27857E-05	8.98795E-05	0.000142788	0.000619711
3837803773425	383780	3773425	0.000321484	0.00012609	4.17573E-05	4.0897E-05	9.49648E-05	9.48183E-05	0.000124771	0.000124691	0.000133646	0.000130442	5.20064E-06	5.20064E-06	0.000140844	5.20064E-06	8.9049E-05	8.62598E-05	0.000136624	0.000592957
3837903773425	383790	3773425	0.000316742	0.00012423	4.11413E-05	4.02937E-05	9.35639E-05	9.34196E-05	0.000122931	0.000122851	0.000131674	0.000128518	5.12392E-06	5.12392E-06	0.000138766	5.12392E-06	8.74632E-05	8.47237E-05	0.000133947	0.000581337
3838003773425	383800	3773425	0.000313499	0.00012296	4.07202E-05	3.98812E-05	9.26061E-05	9.24632E-05	0.000121672	0.000121594	0.000130326	0.000127202	5.07147E-06	5.07147E-06	0.000137345	5.07147E-06	8.62864E-05	8.35837E-05	0.000131932	0.000572596
3838103773425	383810	3773425	0.000308523	0.00012101	4.00738E-05	3.92482E-05	9.11362E-05	9.09956E-05	0.000119741	0.000119664	0.000128258	0.000125183	4.99097E-06	4.99097E-06	0.000135165	4.99097E-06	8.46324E-05	8.19816E-05	0.000129158	0.000560554
3838203773425	383820	3773425	0.000299397	0.00011743	3.88885E-05	3.80873E-05	8.84405E-05	8.83041E-05	0.000116199	0.000116124	0.000124464	0.000121481	4.84334E-06	4.84334E-06	0.000131167	4.84334E-06	8.18465E-05	7.92829E-05	0.000124582	0.000540694
3838303773425	383830	3773425	0.000290864	0.00011408	3.77802E-05	3.70018E-05	8.59199E-05	8.57874E-05	0.000112888	0.000112815	0.000120917	0.000118018	4.70531E-06	4.70531E-06	0.000127429	4.70531E-06	7.92489E-05	7.67667E-05	0.00012033	0.000522239
3838403773425	383840	3773425	0.000280005	0.00010982	3.63697E-05	3.56203E-05	8.27122E-05	8.25846E-05	0.000108673	0.000108603	0.000116402	0.000113612	4.52964E-06	4.52964E-06	0.000122671	4.52964E-06	7.60253E-05	7.36441E-05	0.000115084	0.000499472
3838503773425	383850	3773425	0.000269092	0.00010554	3.49522E-05	3.4232E-05	7.94885E-05	7.93658E-05	0.000104437	0.00010437	0.000111866	0.000109184	4.35309E-06	4.35309E-06	0.00011789	4.35309E-06	7.28071E-05	7.05266E-05	0.000109874	0.000476862
3838603773425	383860	3773425	0.000258008	0.00010119	3.35125E-05	3.2822E-05	7.62144E-05	7.60968E-05	0.000100136	0.000100071	0.000107258	0.000104687	4.17379E-06	4.17379E-06	0.000113035	4.17379E-06	6.97655E-05	6.73866E-05	0.000104642	0.000454154
3838703773425	383870	3773425	0.000244715	9.5981E-05	3.17858E-05	3.11309E-05	7.22876E-05	7.2176E-05	9.49764E-05	9.49151E-05	0.000101732	9.92932E-05	3.95875E-06	3.95875E-06	0.000107211	3.95875E-06	6.57517E-05	6.36922E-05	9.8525E-05	0.000427605
3838803773425	383880	3773425	0.000232517	9.1197E-05	3.02015E-05	2.95792E-05	6.86845E-05	6.85785E-05	9.02424E-05	9.01842E-05	9.66609E-05	9.4344E-05	3.76143E-06	3.76143E-06	0.000101867	3.76143E-06	6.22679E-05	6.03176E-05	9.29601E-05	0.000403453
3838903773425	383890	3773425	0.000221119	8.6726E-05	2.8721E-05	2.81292E-05	6.53175E-05	6.52167E-05	8.58187E-05	8.57633E-05	9.19225E-05	8.97192E-05	3.57704E-06	3.57704E-06	9.68733E-05	3.57704E-06	5.90282E-05	5.71793E-05	8.78048E-05	0.000381079
3839003773425	383900	3773425	0.000210556	8.2583E-05	2.7349E-05	2.67855E-05	6.21973E-05	6.21013E-05	8.17191E-05	8.16664E-05	8.75314E-05	8.54333E-05	3.40616E-06	3.40616E-06	9.22456E-05	3.40616E-06	5.60377E-05	5.42825E-05	8.30682E-05	0.000360522
3839103773425	383910	3773425	0.000200883	7.8789E-05	2.60925E-05	2.55549E-05	5.93398E-05	5.92482E-05	7.79647E-05	7.79144E-05	8.35099E-05	8.15082E-05	3.24967E-06	3.24967E-06	8.80076E-05	3.24967E-06	5.33074E-05	5.16377E-05	7.87593E-05	0.000343821
3829703773435	382970	3773435	0.000184212	7.2251E-05	2.39272E-05	2.34342E-05	5.44153E-05	5.43314E-05	7.14946E-05	7.14485E-05	7.65797E-05	7.47441E-05	2.97999E-06	2.97999E-06	8.07041E-05	2.97999E-06	3.59838E-05	3.48567E-05	2.39817E-05	0.000104082
3829803773435	382980	3773435	0.000194074	7.6119E-05	2.52082E-05	2.46888E-05	5.73286E-05	5.72401E-05	7.53223E-05	7.52737E-05	8.06796E-05	7.87457E-05	3.13953E-06	3.13953E-06	8.50248E-05	3.13953E-06	3.78961E-05	3.67091E-05	2.48281E-05	0.000107756
3829903773435	382990	3773435	0.000203344	7.9754E-05	2.64122E-05	2.5868E-05	6.00668E-05	5.99741E-05	7.89199E-05	7.88689E-05	8.4533E-05	8.25068E-05	3.28949E-06	3.28949E-06	8.90858E-05	3.28949E-06	3.96917E-05	3.84485E-05	2.5541E-05	0.00011085
3830003773435	383000	3773435	0.000210664	8.2625E-05	2.7363E-05	2.67992E-05	6.22291E-05	6.21331E-05	8.1761E-05	8.17082E-05	8.75762E-05	8.5477E-05	3.40791E-06	3.40791E-06	9.22929E-05	3.40791E-06	4.11053E-05	3.98178E-05	2.59529E-05	0.000112637
3830103773435	383010	3773435	0.000218703	8.5778E-05	2.84072E-05	2.78219E-05	6.46038E-05	6.45041E-05	8.48809E-05	8.48262E-05	9.09181E-05	8.87388E-05	3.53795E-06	3.53795E-06	9.58147E-05	3.53795E-06	4.26588E-05	4.13227E-05	2.64123E-05	0.000114631
3830203773435	383020	3773435	0.000227281	8.9143E-05	2.95213E-05	2.89131E-05	6.71376E-05	6.70341E-05	8.82101E-05	8.81532E-05	9.4484E-05	9.22193E-05	3.67671E-06	3.67671E-06	9.95727E-05	3.67671E-06	4.43164E-05	4.29283E-05	2.68966E-05	0.000116733
3830303773435	383030	3773435	0.000236604	9.2799E-05	3.07323E-05	3.00991E-05	6.98917E-05	6.97839E-05	9.18286E-05	9.17693E-05	9.83599E-05	9.60022E-05	3.82754E-06	3.82754E-06	0.000103657	3.82754E-06	4.61157E-05	4.46713E-05	2.74329E-05	0.000119061
3830403773435	383040	3773435	0.000247014	9.6882E-05	3.20845E-05	3.14234E-05	7.29668E-05	7.28542E-05	9.58689E-05	9.5807E-05	0.000102688	0.000100226	3.99594E-06	3.99594E-06	0.000108218	3.99594E-06	4.81213E-05	4.6614E-05	2.80575E-05	0.000121772
3830503773435	383050	3773435	0.000259221	0.00010167	3.367E-05	3.29763E-05	7.65726E-05	7.64544E-05	0.000100606	0.000100541	0.000107762	0.000105179	4.19341E-06	4.19341E-06	0.000113566	4.19341E-06	5.04713E-05	4.88904E-05	2.88224E-05	0.000125091
3830603773435	383060	3773435	0.000272406	0.00010684	3.53827E-05	3.46537E-05	8.04675E-05	8.03434E-05	0.000105724	0.000105656	0.000113243	0.000110529	4.40671E-06	4.40671E-06	0.000119342	4.40671E-06	5.30042E-05	5.1344E-05	2.96394E-05	0.000128637
3830703773435	383070	3773435	0.00028852	0.00011316	3.74757E-05	3.67035E-05	8.52274E-05	8.50959E-05	0.000111978	0.000111905	0.000119942	0.000117067	4.66738E-06	4.66738E-06	0.000126402	4.66738E-06	5.60862E-05	5.43294E-05	3.06578E-05	0.000133057
3830803773435	383080	3773435	0.000307113	0.00012045	3.98907E-05	3.90688E-05	9.07197E-05	9.05797E-05	0.000119194	0.000119117	0.000127671	0.000124611	4.96816E-06	4.96816E-06	0.000134548	4.96816E-06	5.96327E-05	5.77649E-05	3.18165E-05	0.000138086
3830903773435	383090	3773435	0.00032823	0.00012874	4.26335E-05	4.17551E-05	9.69574E-05	9.68078E-05	0.000127389	0.000127307	0.00013645	0.000133179	5.30976E-06	5.30976E-06	0.000143799	5.30976E-06	6.3651E-05	6.16573E-05	3.31019E-05	0.000143665
3831003773435	383100	3773435	0.000360026	0.00014121	4.67635E-05	4.58E-05	0.00010635	0.000106186	0.00013973	0.00013964	0.000149668	0.000146081	5.82413E-06	5.82413E-06	0.000157729	5.82413E-06	6.96642E-05	6.74821E-05	3.50866E-05	0.000152278
3831103773435	383110	3773435	0.000397382	0.00015586	5.16157E-05	5.05522E-05	0.000117385	0.000117204	0.000154228	0.000154129	0.000165198	0.000161238	6.42844E-06	6.42844E-06	0.000174095	6.42844E-06	7.67124E-05	7.43096E-05	3.73701E-05	0.000162189
3831203773435	383120	3773435	0.000441035	0.00017298	5.72857E-05	5.61054E-05	0.00013028	0.000130078	0.00017117	0.00017106	0.000183345	0.00017895	7.13461E-06	7.13461E-06	0.000193219	7.13461E-06	8.49392E-05	8.22787E-05	3.99658E-05	0.000173454
3831303773435	383130	3773435	0.000492493	0.00019316	6.39695E-05	6.26515E-05	0.00014548	0.000145255	0.000191142	0.000191018	0.000204737	0.000199829	7.96704E-06	7.96704E-06	0.000215763	7.96704E-06	9.46262E-05	9.16623E-05	4.29214E-05	0.000186282
3831403773435	383140	3773435	0.000554738	0.00021758	7.20545E-05	7.05699E-05	0.000163867	0.000163614	0.0002153	0.000215161	0.000230613	0.000225085	8.97398E-06	8.97398E-06	0.000243033	8.97398E-06	0.000106312	0.000102982	4.63047E-05	0.000200965
3831503773435	383150	3773435	0.000621016	0.00024357	8.06633E-05	7.90014E-05	0.000183445	0.000183162	0.000241023	0.000240867	0.000258166	0.000251978	1.00462E-05	1.00462E-05	0.00027207	1.00462E-05	0.000118675	0.000114958	4.95454E-05	0.00021503
3831603773435	383160	3773435	0.000699824	0.00027448	9.08997E-05	8.90268E-05	0.000206725	0.000206406	0.000271609	0.000271434	0.000290927	0.000283954	1.1321E-05	1.1321E-05	0.000306596	1.1321E-05	0.000133297	0.000129122	5.31006E-05	0.000230461
3831703773435	383170	3773435	0.000787022	0.00030868	0.000102226	0.000100119	0.000232482	0.000232124	0.000305451	0.000305254	0.000327177	0.000319334	1.27316E-05	1.27316E-05	0.000344798	1.27316E-05	0.000149358	0.00014468	5.66129E-05	0.000245704

			KMMass Grading / Excavation	KMMass Grading / Excavation	KMDrainage / Utilities Trenching	KMFoundations / Concrete Pads	KMBuilding / Structure Construction	KMAsphalt Paving	KMArchitectural Coating	KMLandscaping or Other Finishing	KMWaterside Construction (Piles)	EWNDemolition	EWNSite Grubbing / Prep	EWNDrainage / Utilities Trenching	EWNDrainage / Utilities Trenching	EWNDrainage / Utilities Trenching	EWNFoundation s / Concrete Pads	EWNBuilding / Structure Construction	EWNAsphalt Paving	EWNLandscaping or Other Finishing	EWNWaterside Construction (Piles)
Unique Identifier	X (UTM)	Y (UTM)	2025	2026	2026	2026	2026	2026	2026	2026	2026	2027	2027	2027	2028	2029	2029	2029	2029	2029	2029
3830403773425	383040	3773425	9.38062E-05	9.28354E-05	3.3338E-05	1.76423E-05	6.05953E-05	1.94668E-06	1.94668E-06	6.25419E-05	1.94668E-06	0.000235073	1.28118E-05	3.00844E-05	2.95035E-05	2.8893E-05	2.50267E-05	5.43441E-05	3.86629E-06	5.62772E-05	3.86629E-06
3830503773425	383050	3773425	9.624E-05	9.5244E-05	3.42029E-05	1.81001E-05	6.21674E-05	1.99719E-06	1.99719E-06	6.41646E-05	1.99719E-06	0.000246512	1.34352E-05	3.15484E-05	3.09392E-05	3.0299E-05	2.62446E-05	5.69886E-05	4.05443E-06	5.90158E-05	4.05443E-06
3830603773425	383060	3773425	9.88605E-05	9.78374E-05	3.51342E-05	1.85929E-05	6.38601E-05	2.05157E-06	2.05157E-06	6.59117E-05	2.05157E-06	0.000258863	1.41083E-05	3.3129E-05	3.24893E-05	3.18171E-05	2.75595E-05	5.98438E-05	4.25756E-06	6.19726E-05	4.25756E-06
3830703773425	383070	3773425	0.000102175	0.000101118	3.63123E-05	1.92163E-05	6.60013E-05	2.12036E-06	2.12036E-06	6.81217E-05	2.12036E-06	0.000273946	1.49304E-05	3.50595E-05	3.43824E-05	3.3671E-05	2.91654E-05	6.33309E-05	4.50565E-06	6.55837E-05	4.50565E-06
3830803773425	383080	3773425	0.000105968	0.000104871	3.76601E-05	1.99296E-05	6.84512E-05	2.19906E-06	2.19906E-06	7.06502E-05	2.19906E-06	0.000291305	1.58765E-05	3.7281E-05	3.6561E-05	3.58045E-05	3.10134E-05	6.73437E-05	4.79114E-06	6.97393E-05	4.79114E-06
3830903773425	383090	3773425	0.000110201	0.00010906	3.91645E-05	2.07257E-05	7.11856E-05	2.28691E-06	2.28691E-06	7.34725E-05	2.28691E-06	0.000311067	1.69535E-05	3.98101E-05	3.90413E-05	3.82335E-05	3.31174E-05	7.19124E-05	5.11618E-06	7.44705E-05	5.11618E-06
3831003773425	383100	3773425	0.000116972	0.000115762	4.1571E-05	2.19992E-05	7.55596E-05	2.42743E-06	2.42743E-06	7.7987E-05	2.42743E-06	0.000341465	1.86103E-05	4.37004E-05	4.28565E-05	4.19697E-05	3.63536E-05	7.89397E-05	5.61613E-06	8.17478E-05	5.61613E-06
3831103773425	383110	3773425	0.000124774	0.000123483	4.43436E-05	2.34665E-05	8.05992E-05	2.58933E-06	2.58933E-06	8.31885E-05	2.58933E-06	0.000377222	2.05591E-05	4.82766E-05	4.73443E-05	4.63647E-05	4.01605E-05	8.72061E-05	6.20424E-06	9.03082E-05	6.20424E-06
3831203773425	383120	3773425	0.000133748	0.000132363	4.75328E-05	2.51542E-05	8.63959E-05	2.77555E-06	2.77555E-06	8.91714E-05	2.77555E-06	0.000419373	2.28564E-05	5.3671E-05	5.26346E-05	5.15455E-05	4.4648E-05	9.69505E-05	6.89751E-06	0.000100399	6.89751E-06
3831303773425	383130	3773425	0.000144013	0.000142522	5.1181E-05	2.70848E-05	9.30269E-05	2.98858E-06	2.98858E-06	9.60155E-05	2.98858E-06	0.000469418	2.55839E-05	6.00758E-05	5.89157E-05	5.76966E-05	4.9976E-05	0.0010852	7.72061E-06	0.00011238	7.72061E-06
3831403773425	383140	3773425	0.000155831	0.000154218	5.53811E-05	2.93075E-05	0.000100661	3.23383E-06	3.23383E-06	0.000103895	3.23383E-06	0.000530588	2.89178E-05	6.79043E-05	6.6593E-05	6.52152E-05	5.64885E-05	0.000122661	8.72669E-06	0.000127025	8.72669E-06
3831503773425	383150	3773425	0.000167037	0.000165308	5.93636E-05	3.1415E-05	0.0001079	3.46638E-06	3.46638E-06	0.000111366	3.46638E-06	0.000595419	3.24511E-05	7.62013E-05	7.47298E-05	7.31835E-05	6.33906E-05	0.000137649	9.79297E-06	0.000142545	9.79297E-06
3831603773425	383160	3773425	0.000179385	0.000177529	6.37521E-05	3.37374E-05	0.000115876	3.72264E-06	3.72264E-06	0.000119599	3.72264E-06	0.000673534	3.67085E-05	8.61984E-05	8.45338E-05	8.27848E-05	7.1707E-05	0.000155707	1.10777E-05	0.000161246	1.10777E-05
3831703773425	383170	3773425	0.00019148	0.000189498	6.80504E-05	3.6012E-05	0.000123689	3.97362E-06	3.97362E-06	0.000127662	3.97362E-06	0.000760363	4.14407E-05	9.73107E-05	9.54315E-05	9.34569E-05	8.09511E-05	0.000175781	1.25058E-05	0.000182033	1.25058E-05
3831803773425	383180	3773425	0.000202417	0.000200322	7.19374E-05	3.8069E-05	0.000130754	4.20059E-06	4.20059E-06	0.000134954	4.20059E-06	0.000850009	4.63266E-05	0.000108784	0.000106683	0.000104475	9.04952E-05	0.000196505	1.39803E-05	0.000203495	1.39803E-05
3831903773425	383190	3773425	0.00021416	0.000211944	7.61109E-05	4.02776E-05	0.000138339	4.4443E-06	4.4443E-06	0.000142784	4.4443E-06	0.000956753	5.21443E-05	0.000122445	0.00012008	0.000117595	0.00010186	0.000221182	1.57359E-05	0.0002905	1.57359E-05
3832003773425	383200	3773425	0.000229749	0.000227371	8.16509E-05	4.32093E-05	0.000148409	4.76779E-06	4.76779E-06	0.000153177	4.76779E-06	0.001116069	6.08272E-05	0.000142834	0.000140075	0.000137177	0.000118821	0.000258013	1.83562E-05	0.000267191	1.83562E-05
3832103773425	383210	3773425	0.000247009	0.000244453	8.77852E-05	4.64556E-05	0.000159559	5.12598E-06	5.12598E-06	0.000164685	5.12598E-06	0.001332176	7.26053E-05	0.000170491	0.000167199	0.000163739	0.000141828	0.000307972	2.19106E-05	0.000318927	2.19106E-05
3832203773425	383220	3773425	0.000266704	0.000263944	9.47844E-05	5.01596E-05	0.000172281	5.53469E-06	5.53469E-06	0.000177815	5.53469E-06	0.00165874	9.04035E-05	0.000212284	0.000208185	0.000203877	0.000176596	0.000383467	2.72816E-05	0.000397108	2.72816E-05
3832303773425	383230	3773425	0.000290348	0.000287343	0.000103187	5.46063E-05	0.000187554	6.02535E-06	6.02535E-06	0.000193579	6.02535E-06	0.002265368	0.000123466	0.00028992	0.000284322	0.000278439	0.00024118	0.000523707	3.7259E-05	0.000542337	3.7259E-05
3832403773425	383240	3773425	0.000314872	0.000311614	0.000111903	5.92187E-05	0.000203396	6.53429E-06	6.53429E-06	0.00020993	6.53429E-06	0.003385626	0.000184521	0.00043329	0.000424923	0.000416131	0.000360447	0.000782688	5.56841E-05	0.00081053	5.56841E-05
3835703773425	383570	3773425	0.008957436	0.008864735	0.003183403	0.001684644	0.005786165	0.000185886	0.000185886	0.005972052	0.000185886	0.006708756	0.000365636	0.000858582	0.00084202	0.00082458	0.00071424	0.001550929	0.00011034	0.001606099	0.00011034
3835803773425	383580	3773425	0.00683967	0.006768886	0.002430765	0.001286352	0.004418169	0.000141938	0.000141938	0.004560107	0.000141938	0.005147136	0.000280526	0.000658727	0.000646006	0.00063264	0.000547984	0.001189914	8.4656E-05	0.001232242	8.4656E-05
3835903773425	383590	3773425	0.004904448	0.004853692	0.001743002	0.00092239	0.003168088	0.000101778	0.000101778	0.003269866	0.000101778	0.003714165	0.000202427	0.000475336	0.000466157	0.000456512	0.000395424	0.00085864	6.10876E-05	0.000889184	6.10876E-05
3836003773425	383600	3773425	0.003756937	0.003718056	0.001335186	0.000706575	0.002426839	7.79647E-05	7.79647E-05	0.002504804	7.79647E-05	0.0028597	0.000155857	0.000365982	0.000358915	0.000351489	0.000304455	0.000661105	4.70341E-05	0.000684622	4.70341E-05
3836103773425	383610	3773425	0.00295949	0.002928863	0.00105178	0.000556598	0.001911719	6.14159E-05	6.14159E-05	0.001973135	6.14159E-05	0.002263048	0.000123339	0.000289623	0.00028403	0.000278154	0.000240933	0.000523171	3.72208E-05	0.000541782	3.72208E-05
3836203773425	383620	3773425	0.002413205	0.00238823	0.000857634	0.000453857	0.001558839	5.00793E-05	5.00793E-05	0.001608918	5.00793E-05	0.001853668	0.000101027	0.000237231	0.00023265	0.000227836	0.000197349	0.000428531	3.04876E-05	0.000443774	3.04876E-05
3836303773425	383630	3773425	0.002012208	0.001991384	0.000715123	0.00037844	0.001299811	4.17577E-05	4.17577E-05	0.001341568	4.17577E-05	0.001552693	8.46238E-05	0.000198713	0.000194875	0.000190843	0.000165306	0.000358951	2.55374E-05	0.00037172	2.55374E-05
3836403773425	383640	3773425	0.001698769	0.001681189	0.000603729	0.000319491	0.001097341	3.52532E-05	3.52532E-05	0.001132594	3.52532E-05	0.001317551	7.18082E-05	0.000168619	0.000165363	0.000161942	0.00014027	0.000304591	2.167E-05	0.000315426	2.167E-05
3836503773425	383650	3773425	0.00145889	0.001443792	0.000518478	0.000274377	0.000942388	3.02752E-05	3.02752E-05	0.000972663	3.02752E-05	0.001137807	6.20119E-05	0.000145616	0.000142804	0.000139849	0.000121135	0.000263038	1.87137E-05	0.000272395	1.87137E-05
3836603773425	383660	3773425	0.001267433	0.001254316	0.000450436	0.000238369	0.000818714	2.6302E-05	2.6302E-05	0.000845016	2.6302E-05	0.000994333	5.41924E-05	0.000127254	0.000124797	0.000122214	0.00010586	0.00022987	1.6354E-05	0.000238047	1.6354E-05
3836703773425	383670	3773425	0.001113625	0.0011021	0.000395774	0.000209442	0.00071936	2.31102E-05	2.31102E-05	0.00074247	2.31102E-05	0.000879013	4.79073E-05	0.000112495	0.000110323	0.00010804	9.35831E-05	0.00020321	1.44573E-05	0.000210439	1.44573E-05
3836803773425	383680	3773425	0.000988425	0.000978196	0.000351279	0.000185895	0.000638486	2.0512E-05	2.0512E-05	0.000658997	2.0512E-05	0.000785018	4.27845E-05	0.000100466	9.85259E-05	9.64873E-05	8.3576E-05	0.00018148	1.29113E-05	0.000187936	1.29113E-05
3836903773425	383690	3773425	0.000883443	0.0008743	0.000313969	0.000166151	0.000570671	1.83334E-05	1.83334E-05	0.000589004	1.83334E-05	0.000706007	3.84783E-05	9.03543E-05	8.86094E-05	8.6776E-05	7.51642E-05	0.000163215	1.16118E-05	0.00016902	1.16118E-05
3837003773425	383700	3773425	0.000795975	0.000787738	0.000282883	0.000149701	0.00051417	1.65182E-05	1.65182E-05	0.000530688	1.65182E-05	0.000639921	3.48765E-05	8.18966E-05	8.03151E-05	7.86533E-05	6.81284E-05	0.000147937	1.05249E-05	0.000153199	1.05249E-05
3837103773425	383710	3773425	0.000720632	0.000713174	0.000256107	0.000135531	0.000465501	1.49547E-05	1.49547E-05	0.000480456	1.49547E-05	0.000582793	3.1763E-05	7.45854E-05	7.31451E-05	7.16317E-05	6.20463E-05	0.00013473	9.58531E-06	0.000139523	9.58531E-06
3837203773425	383720	3773425	0.00065577	0.000648983	0.000233055	0.000123332	0.000423603	1.36087E-05	1.36087E-05	0.000437211	1.36087E-05	0.000533429	2.90726E-05	6.82679E-05	6.69496E-05	6.55643E-05	5.67909E-05	0.000123318	8.77341E-06	0.000127705	8.77341E-06
3837303773425	383730	3773425	0.000600584	0.000594368	0.000213443	0.000112953	0.000387954	1.24634E-05	1.24634E-05	0.000400418	1.24634E-05	0.000491255	2.6774E-05	6.28705E-05	6.16564E-05	6.03807E-05	5.23009E-05	0.000113568	8.07977E-06	0.000117608	8.07977E-06
3837403773425	383740	3773425	0.000558925	0.000553141	0.000198638	0.000105118	0.000361045	1.15989E-05	1.15989E-05	0.000372643	1.15989E-05	0.000459273	2.5031E-05	5.87774E-05	5.76423E-05	5.64497E-05	4.88959E-05	0.000106175	7.55375E-06	0.000109951	7.55375E-06
3837503773425	383750	3773425	0.000521858	0.000516457	0.000185464	9.8147E-05	0.000337101	1.08297E-05	1.08297E-05	0.00034793	1.08297E-05	0.000430728	2.34752E-05	5.51243E-05	5.40598E-05	5.29412E-05	4.58569E-05	9.95756E-05	7.08427E-06	0.000103118	7.08427E-06
3837603773425	383760	3773425	0.000492914	0.000487813	0.000175178	9.27034E-05	0.000318404	1.0229E-05	1.0229E-05	0.000328633	1.0229E-05	0.000408355	2.22559E-05	5.22609E-05	5.12517E-05	5.01913E-05	4.3475E-05	9.44034E-05	6.71629E-06	9.77615E-05	6.71629E-06
3837703773425	383770	3773425	0.000471047	0.000466172	0.000167406	8.85908E-05	0.000304278	9.77525E-06	9.77525E-06	0.000314054	9.77525E-06	0.000391379	2.13307E-05	5.00885E-05	4.91212E-05	4.81048E-05	4.16678E-05	9.0479E-05	6.43709E-06	9.36976E-05	6.43709E-06
3837803773425	383780	3773425	0.00045071	0.000446046	0.000160179	8.47661E-05	0.000291142	9.35322E-06	9.35322E-06	0.000300495	9.35322E-06	0.000375553	2.04681E-05	4.8063E-05	4.71348E-05	4.61596E-05	3.99828E-05	8.68202E-05	6.17679E-06	8.99086E-05	6.17679E-06
3837903773425	383790	3773425	0.000441878	0.000437305	0.00015704	8.3105E-05	0.000285437	9.16994E-06	9.16994E-06	0.000294607	9.16994E-06	0.000368554	2.00867E-05	4.71673E-05	4.62565E-05	4.52994E-05	3.92377E-05	8.52023E-05	6.06169E-06	8.82332E-05	6.06169E-06
3838003773425	383800	3773425	0.000435234	0.00043073	0.000154679	8.18554E-05	0.000281145	9.03206E-06	9.03206E-06	0.000290177	9.03206E-06	0.000363156	1.97925E-05	4.64765E-05	4.5579E-05	4.46359E-05	3.8663E-05	8.39544E-05	5.9729E-06	8.69409E-05	5.9729E-06
3838103773425	383810	3773425	0.000426081	0.000421671	0.000151426	8.0134E-05	0.000275232	8.84211E-06	8.84211E-06	0.000284074	8.84211E-06	0.000355752	1.9389E-05	4.55289E-05	4.46497E-05	4.37259E-05	3.78747E-05	8.22427E-05	5.85113E-06	8.51683E-05	5.85113E-06
3838203773425	383820	3773425	0.000410985	0.000406732	0.000146061	7.72949E-05	0.000265481	8.52885E-06	8.52885E-06	0.00027401	8.52885E-06	0.000343846	1.874E-05	4.40051E-05	4.31554E-05	4.22624E-05	3.66071E-05	7.94902E-05	5.6553E-06	8.23179E-05	5.6553E-06
3838303773425	383830	3773425	0.000396957	0.000392849	0.000141076	7.46566E-05	0.000256419	8.23773E-06	8.23773E-06	0.000264657	8.23773E-06	0.00033272	1.81337E-05	4.25813E-05	4.1759E-05	4.0895E-05	3.54227E-05	7.69182E-05	5.47232E-06	7.96544E-05	5.47232E-06
3838403773425	383840	3773425	0.000379652	0.000375723	0.000134925	7.1402E-05	0.000245241	7.87861E-06	7.87861E-06	0.000253119	7.87861E-06	0.000319183	1.73959E-05	4.08488E-05	4.006E-05	3.92311E-05	3.39815E-05	7.37887E-05	5.24967E-06	7.64135E-05	5.24967E-06
3838503773425	383850	3773425	0.000362466	0.000358715	0.000128818	6.81698E-05	0.000234139	7.52196E-06	7.52196E-06	0.000241661	7.52196E-06	0.000305738	1.66631E-05	3.91281E-05	3.83725E-05	3.75785E-05	3.255E-05	7.06804E-05	5.02853E-06	7.31946E-05	5.02853E-06
3838603773425	383860	3773425	0.000345205	0.000341633	0.000122683	6.49235E-05	0.00022299	7.16377E-06	7.16377E-06	0.000230153	7.16377E-06	0.000292246	1.59278E-05	3.74015E-05	3.66792E-05	3.59203E-05	3.11137E-05	6.75615E-05	4.80663E-06	6.99648E-05	4.80663E-06
3838703773425	383870	3773425	0.000325026	0.000321662	0.000115512	6.11283E-05	0.000209954	6.74499E-06	6.74499E-06	0.000216699	6.74499E-06	0.000276534	1.50715E-05	3.53907E-05	3.47073E-05	3.39891E-05	2.94409E-05	6.39292E-05	4.54822E-06	6.62033E-05	4.54822E-06
3838803773425	383880	3773425	0.000306668	0.000303494	0.000108987	5.76756E-05	0.000198096	6.36402E-06	6.36402E-06	0.00020446	6.36402E-06	0.000262155	1.42878E-05	3.35504E-05	3.29025E-05	3.22217E-05	2.791E-05	6.06049E-05	4.31171E-06	6.27608E-05	4.31171E-06
3838903773425	383890	3773425	0.000289661	0.000286663	0.000102943	5.44771E-05	0.00018711	6.01109E-06	6.01109E-06	0.000193121	6.01109E-06	0.000248748	1.35571E-05	3.18346E-05	3.12198E-05	3.05738E-05	2.64826E-05	5.75055E-05	4.0912E-06	5.95511E-05	4.0912E-06
3839003773425	383900	3773425	0.000274035	0.000271199	9.73899E-05	5.15384E-05	0.000177016	5.68683E-06	5.68683E-06	0.000182703	5.68683E-06	0.000236359	1.28819E-05	3.02491E-05	2.96649E-05	2.90511E-05	2.51637E-05	5.46414E-05	3.88744E-06	5.65852E-05	3.88744E-06
3839103773425	383910	3773425	0.00025982	0.000257132	9.23381E-05	4.8865E-05	0.000167834	5.39184E-06	5.39184E-06	0.000173226	5.39184E-06	0.000225019	1.22638E-05	2.87978E-05	2.82417E-05	2.76573E-05	2.39564E-05	5.20199E-05	3.70094E-06	5.38704E-05	3.70094E-06
3829703773435	382970	3773435	7.91138E-05	7.8295E-05	2.81164E-05	1.48791E-05	5.11045E-05	1.64178E-06	1.64178E-06	5.27463E-05	1.64178E-06	0.000172179	9.384E-06	2.20354E-05	2.16099E-05	2.11627E-05	1.83309E-05	3.98044E-05	2.83187E-06	4.12203E-05	2.83187E-06
3829803773435	382980	3773435	8.19059E-05	8.10583E-05	2.91087E-05	1.54042E-05	5.29081E-05	1.69973E-06	1.69973E-06	5.46079E-05	1.69973E-06	0.000181613	9.89812E-06	2.32427E-05	2.27938E-05	2.23222E-05	1.93352E-05	4.19852E-05	2.98702E-06	4.34787E-05	2.98702E-06
3829903773435	382990	3773435	8.42576E-05	8.33856E-05	2.99445E-05	1.58465E-05	5.44272E-05	1.74853E-06	1.74853E-06	5.61758E-05	1.74853E-06	0.000190502	1.03826E-05	2.43803E-05	2.39095E-05	2.34148E-05	2.02816E-05	4.40403E-05	3.13323E-06	4.56069E-05	3.13323E-06
3830003773435	383000	3773435	8.56164E-05	8.47303E-05	3.04274E-05	1.61021E-05	5.53049E-05	1.77673E-06	1.77673E-06	5.70817E-05	1.77673E-06	0.000197569	1.07678E-05	2.52848E-05	2.47965E-05	2.42835E-05	2.1034E-05	4.56741E-05	3.24946E-06	4.72988E-05	3.24946E-06
3830103773435	383010	3773435	8.71319E-05	8.62302E-05	3.0966E-05	1.63871E-05	5.62839E-05	1.80818E-06	1.80818E-06	5.80921E-05	1.80818E-06	0.000205334	1.11909E-05	2.62784E-05	2.5771E-05	2.52378E-05	2.18606E-05	4.7469E-05	3.37716E-06	4.91575E-05	3.37716E-06
3830203773435	383020	3773435	8.87295E-05	8.78113E-05	3.15338E-05	1.66876E-05	5.73159E-05	1.84133E-06	1.84133E-06	5.91573E-05	1.84133E-06	0.000213626	1.16429E-05	2.73397E-05	2.68117E-05	2.6257E-05	2.27434E-05	4.9386E-05	3.51355E-06	5.11428E-05	3.51355E-06
3830303773435	383030	3773435	9.04989E-05	8.95623E-05	3.21626E-05	1.70203E-05	5.84589E-05	1.87805E-06	1.87805E-06	6.03369E-05	1.87805E-06	0.000222623	1.21332E-05	2.84911E-05	2.79409E-05	2.73628E-05	2.37013E-05	5.14659E-05	3.66152E-06	5.32966E-05	3.66152E-06
3830403773435	383040	3773435	9.25594E-05	9.16015E-05	3.28949E-05	1.74079E-05	5.97899E-05	1.92081E-06	1.92081E-06	6.17107E-05	1.92081E-06	0.000232645	1.26795E-05	2.97738E-05	2.91988E-05	2.85947E-05	2.47683E-05	5.37829E-05	3.82637E-06	5.56961E-05	3.82637E-06
3830503773435	383050	3773435	9.50828E-05	9.40988E-05	3.37917E-05	1.78824E-05	6.14199E-05	1.97318E-06	1.97318E-06	6.33931E-05	1.97318E-06	0.00024436	1.3318E-05	3.12731E-05	3.06692E-05	3.00346E-05	2.60155E-05	5.64912E-05	4.01904E-06	5.85007E-05	4.01904E-06
3830603773435	383060	3773435	9.77779E-05	9.6766E-05	3.47495E-05	1.83893E-05	6.31609E-05	2.02911E-06	2.02911E-06	6.519E-05	2.02911E-06	0.000257002	1.40069E-05	3.28909E-05	3.22558E-05	3.15884E-05	2.73614E-05	5.94137E-05	4.22696E-06	6.15271E-05	4.22696E-06
3830703773435	383070	3773435	0.000101137	0.000100091	3.59435E-05	1.90211E-05	6.5331E-05	2.09882E-06	2.09882E-06	6.74298E-05	2.09882E-06	0.000272369	1.48445E-05	3.48576E-05	3.41845E-05	3.34772E-05	2.89975E-05	6.29663E-05	4.47971E-06	6.52061E-05	4.47971E-06
3830803773435	383080	3773435	0.00010496	0.00010374	3.73019E-05	1.974E-05	6.78001E-05	2.17815E-06	2.17815E-06	6.99783E-05	2.17815E-06	0.000290087	1.58101E-05	3.71251E-05	3.64082E-05	3.56549E-05	3.08838E-05	6.70623E-05	4.77112E-06	6.94478E-05	4.77112E-06
3830903773435	383090	3773435	0.0001092	0.00010807	3.8809E-05	2.05376E-05	7.05393E-05	2.26615E-06	2.26615E-06	7.28055E-05	2.26615E-06	0.000310163	1.69043E-05	3.96945E-05	3.89279E-05	3.81225E-05	3.30212E-05	7.17035E-05	5.10132E-06	7.42542E-05	5.10132E-06
3831003773435	383100	3773435	0.000115748	0.00011455	4.11359E-05	2.17689E-05	7.47687E-05	2.40202E-06	2.40202E-06	7.71707E-05	2.40202E-06	0.000340193	1.8541E-05	4.35377E-05	4.2697E-05	4.18135E-05	3.62183E-05	7.86459E-05	5.59523E-06	8.14435E-05	5.59523E-06
3831103773435	383110	3773435	0.000123281	0.000122005	4.3813E-05	2.31857E-05	7.96347E-05	2.55834E-06	2.55834E-06	8.2193E-05	2.55834E-06	0.000375461	2.04631E-05	4.80512E-05	4.71233E-05	4.61483E-05	3.9973E-05	8.6799E-05	6.17528E-06	8.98866E-05	6.17528E-06
3831203773435	383120	3773435	0.000131844	0.000130479	4.68563E-05	2.47962E-05	8.51661E-05	2.73605E-06	2.73605E-06	8.79022E-05	2.73605E-06	0.000416655	2.27082E-05	5.33232E-05	5.22934E-05	5.12114E-05	4.43586E-05	9.63222E-05	6.8528E-06	9.97486E-05	6.8528E-06
3831303773435	383130	3773435	0.000141594	0.000140129	5.03214E-05	2.66299E-05	9.14644E-05	2.93839E-06	2.93839E-06	9.44027E-05	2.93839E-06	0.000465222	2.53552E-05	5.95388E-05	5.8389E-05	5.71809E-05	4.95293E-05	0.0010755	7.6516E-06	0.000111376	7.6516E-06
3831403773435	383140	3773435	0.000152755	0.000151174	5.4288E-05	2.8729E-05	9.86741E-05	3.17E-06	3.17E-06	0.000101844	3.17E-06	0.000523904	2.85534E-05	6.70489E-05	6.57541E-05	6.43936E-05	5.57768E-05	0.000121116	8.61675E-06	0.000125424	8.61675E-06
3831503773435	383150	3773435	0.000163446	0.000161755	5.80874E-05	3.07396E-05	0.00010558	3.39186E-06	3.39186E-06	0.000108972	3.39186E-06	0.000586162	3.19466E-05	7.50166E-05	7.35679E-05	7.20457E-05	6.2405E-05	0.000135509	9.64072E-06	0.000140329	9.64072E-06
3831603773435	383160	3773435	0.000175175	0.000173362	6.22557E-05	3.29455E-05	0.000113156	3.63526E-06	3.63526E-06	0.000116791	3.63526E-06	0.000659936	3.59673E-05	8.44581E-05	8.28271E-05	8.11133E-05	7.02593E-05	0.000152564	1.08541E-05	0.00015799	1.08541E-05
3831703773435	383170	3773435	0.000186761	0.000184829	6.63735E-05	3.51246E-05	0.000120641	3.87571E-06	3.87571E-06	0.000124516	3.87571E-06	0.000741198	4.03962E-05	9.4858E-05	9.30261E-05	9.11013E-05	7.89107E-05	0.00017135	1.21906E-05	0.000177445	1.21906E-05

			ISDemolition	ISDrainage / Utilities Trenching	ISDrainage / Utilities Trenching	ISAsphalt Paving	ISAsphalt Paving	SVDemolition	SVSite Grubbing / Prep	SVMass Grading / Excavation	SVMass Grading / Excavation	SVDrainage / Utilities Trenching	SVFoundations / Concrete Pads	SVBuilding / Structure Construction	SVBuilding / Structure Construction	SVAsphalt Paving	SVAsphalt Paving	SVArchitectural Coating	SVArchitectural Coating	SVLandscaping or Other Finishing	SVLandscaping or Other Finishing
Unique Identifier	X (UTM)	Y (UTM)	2027	2027	2028	2027	2028	2027	2027	2027	2028	2028	2028	2028	2029	2028	2029	2028	2029	2028	2029
3830403773425	383040	3773425	1.62972E-05	6.56228E-06	6.39391E-06	1.6948E-06	1.57878E-06	8.84997E-05	6.36265E-05	4.28988E-05	4.23541E-05	3.00513E-05	9.54651E-06	1.3676E-05	1.31541E-05	1.34462E-06	1.25102E-06	1.34462E-06	1.25102E-06	1.3676E-05	1.31541E-05
3830503773425	383050	3773425	1.66437E-05	6.7018E-06	6.52985E-06	1.73083E-06	1.61235E-06	9.05131E-05	6.5074E-05	4.38747E-05	4.33177E-05	3.07349E-05	9.7637E-06	1.39871E-05	1.34534E-05	1.37521E-06	1.27949E-06	1.37521E-06	1.27949E-06	1.39871E-05	1.34534E-05
3830603773425	383060	3773425	1.70168E-05	6.85202E-06	6.67622E-06	1.76963E-06	1.64849E-06	9.26957E-05	6.66432E-05	4.49327E-05	4.43622E-05	3.14761E-05	9.99914E-06	1.43244E-05	1.37778E-05	1.40837E-06	1.31034E-06	1.40837E-06	1.31034E-06	1.43244E-05	1.37778E-05
3830703773425	383070	3773425	1.75086E-05	7.05006E-06	6.86917E-06	1.82078E-06	1.69613E-06	9.55465E-05	6.86927E-05	4.63146E-05	4.57266E-05	3.24441E-05	1.03067E-05	1.47649E-05	1.42016E-05	1.45168E-06	1.35064E-06	1.45168E-06	1.35064E-06	1.47649E-05	1.42016E-05
3830803773425	383080	3773425	1.80745E-05	7.27792E-06	7.09119E-06	1.87962E-06	1.75095E-06	9.88249E-05	7.10498E-05	4.79038E-05	4.72956E-05	3.35573E-05	1.06603E-05	1.52715E-05	1.46888E-05	1.50149E-06	1.39698E-06	1.50149E-06	1.39698E-06	1.52715E-05	1.46888E-05
3830903773425	383090	3773425	1.87102E-05	7.5339E-06	7.3406E-06	1.94574E-06	1.81254E-06	0.000102495	7.36886E-05	4.9683E-05	4.90521E-05	3.48037E-05	1.10562E-05	1.58387E-05	1.52344E-05	1.55726E-06	1.44887E-06	1.55726E-06	1.44887E-06	1.58387E-05	1.52344E-05
3831003773425	383100	3773425	1.97805E-05	7.96486E-06	7.76051E-06	2.05704E-06	1.91622E-06	0.000108589	7.80695E-05	5.26367E-05	5.19684E-05	3.68728E-05	1.17136E-05	1.67804E-05	1.61401E-05	1.64984E-06	1.535E-06	1.64984E-06	1.535E-06	1.67804E-05	1.61401E-05
3831103773425	383110	3773425	2.10143E-05	8.46165E-06	8.24454E-06	2.18534E-06	2.03574E-06	0.000115627	8.31294E-05	5.60482E-05	5.53366E-05	3.92627E-05	1.24727E-05	1.7868E-05	1.71862E-05	1.75677E-06	1.63449E-06	1.75677E-06	1.63449E-06	1.7868E-05	1.71862E-05
3831203773425	383120	3773425	2.24241E-05	9.02932E-06	8.79765E-06	2.33195E-06	2.17231E-06	0.000123698	8.89323E-05	5.99607E-05	5.91994E-05	4.20034E-05	1.33434E-05	1.91152E-05	1.83859E-05	1.8794E-06	1.74859E-06	1.8794E-06	1.74859E-06	1.91152E-05	1.83859E-05
3831303773425	383130	3773425	2.40099E-05	9.66788E-06	9.41983E-06	2.49686E-06	2.32594E-06	0.000132883	9.55358E-05	6.44129E-05	6.35951E-05	4.51223E-05	1.43342E-05	2.05346E-05	1.97511E-05	2.01895E-06	1.87843E-06	2.01895E-06	1.87843E-06	2.05346E-05	1.97511E-05
3831403773425	383140	3773425	2.57998E-05	1.03886E-05	1.0122E-05	2.683E-06	2.49933E-06	0.000143369	0.000103074	6.94957E-05	6.86133E-05	4.86828E-05	1.54653E-05	2.2155E-05	2.13096E-05	2.17827E-06	2.02665E-06	2.17827E-06	2.02665E-06	2.2155E-05	2.13096E-05
3831503773425	383150	3773425	2.74485E-05	1.10525E-05	1.07689E-05	2.85445E-06	2.65905E-06	0.000153151	0.000110107	7.42373E-05	7.32947E-05	5.20043E-05	1.65204E-05	2.36666E-05	2.27635E-05	2.32689E-06	2.16492E-06	2.32689E-06	2.16492E-06	2.36666E-05	2.27635E-05
3831603773425	383160	3773425	2.92327E-05	1.17709E-05	1.14689E-05	3.04E-06	2.8319E-06	0.000163841	0.000117793	7.94193E-05	7.84109E-05	5.56345E-05	1.76736E-05	2.53186E-05	2.43525E-05	2.48931E-06	2.31604E-06	2.48931E-06	2.31604E-06	2.53186E-05	2.43525E-05
3831703773425	383170	3773425	3.09499E-05	1.24624E-05	1.21426E-05	3.21858E-06	2.99825E-06	0.000174211	0.000125248	8.44459E-05	8.33737E-05	5.91557E-05	1.87922E-05	2.6921E-05	2.58938E-05	2.64687E-06	2.46263E-06	2.64687E-06	2.46263E-06	2.6921E-05	2.58938E-05
3831803773425	383180	3773425	3.24939E-05	1.3084E-05	1.27483E-05	3.37914E-06	3.14782E-06	0.000183512	0.000131935	8.89543E-05	8.78249E-05	6.23139E-05	1.97955E-05	2.83583E-05	2.72763E-05	2.78818E-06	2.59411E-06	2.78818E-06	2.59411E-06	2.83583E-05	2.72763E-05
3831903773425	383190	3773425	3.4144E-05	1.37485E-05	1.33957E-05	3.55074E-06	3.30767E-06	0.000193472	0.000139096	9.37822E-05	9.25915E-05	6.56959E-05	2.08699E-05	2.98974E-05	2.87567E-05	2.9395E-06	2.7349E-06	2.9395E-06	2.7349E-06	2.98974E-05	2.87567E-05
3832003773425	383200	3773425	3.62971E-05	1.46155E-05	1.42405E-05	3.77465E-06	3.51625E-06	0.000206621	0.000148549	0.000100156	9.88845E-05	7.01609E-05	2.22883E-05	3.19294E-05	3.07111E-05	3.13929E-06	2.92078E-06	3.13929E-06	2.92078E-06	3.19294E-05	3.07111E-05
3832103773425	383210	3773425	3.86403E-05	1.5559E-05	1.51598E-05	4.01832E-06	3.74324E-06	0.000221	0.000158887	0.000107126	0.000105766	7.50434E-05	2.38394E-05	3.41514E-05	3.28483E-05	3.35775E-06	3.12403E-06	3.35775E-06	3.12403E-06	3.41514E-05	3.28483E-05
3832203773425	383220	3773425	4.12587E-05	1.66133E-05	1.6187E-05	4.29061E-06	3.9969E-06	0.000237125	0.00017048	0.000114942	0.000113483	8.05189E-05	2.55788E-05	3.66432E-05	3.5245E-05	3.60274E-06	3.35197E-06	3.60274E-06	3.35197E-06	3.66432E-05	3.5245E-05
3832303773425	383230	3773425	4.42878E-05	1.7833E-05	1.73755E-05	4.60563E-06	4.29035E-06	0.000255869	0.000183956	0.000124028	0.000122453	8.68837E-05	2.76007E-05	3.95397E-05	3.8031E-05	3.88753E-06	3.61694E-06	3.88753E-06	3.61694E-06	3.95397E-05	3.8031E-05
3832403773425	383240	3773425	4.73338E-05	1.90595E-05	1.85705E-05	4.92239E-06	4.58542E-06	0.000275334	0.00019795	0.000133464	0.000131769	9.34935E-05	2.97005E-05	4.25478E-05	4.09243E-05	4.18328E-06	3.8921E-06	4.18328E-06	3.8921E-06	4.25478E-05	4.09243E-05
3835703773425	383570	3773425	0.001257462	0.000506332	0.000493341	0.000130767	0.000121816	0.010193347	0.007328463	0.00494106	0.004878324	0.003461288	0.001099563	0.001575191	0.001515088	0.000154872	0.000144092	0.000154872	0.000144092	0.001575191	0.001515088
3835803773425	383580	3773425	0.000961071	0.000386987	0.000377058	9.99448E-05	9.3103E-05	0.007893041	0.005674668	0.003826024	0.003777446	0.002680189	0.000851427	0.001219722	0.001173182	0.000119923	0.000111575	0.000119923	0.000111575	0.001219722	0.001173182
3835903773425	383590	3773425	0.000689707	0.000277719	0.000270593	7.17247E-05	6.68147E-05	0.005452592	0.003920117	0.00264356	0.002609497	0.001851501	0.000588174	0.000842596	0.000810446	8.28437E-05	7.70774E-05	8.28437E-05	7.70774E-05	0.000842596	0.000810446
3836003773425	383600	3773425	0.000528882	0.000212961	0.000207497	5.5E-05	5.1235E-05	0.004068072	0.002924723	0.001971932	0.001946895	0.001381369	0.000438825	0.000628644	0.000604658	6.18081E-05	5.75059E-05	6.18081E-05	5.75059E-05	0.000628644	0.000604658
3836103773425	383610	3773425	0.000417142	0.000167967	0.000163657	4.33798E-05	4.04102E-05	0.003130504	0.002250663	0.001517461	0.001498194	0.001063005	0.000337689	0.000483761	0.000465303	4.75632E-05	4.42526E-05	4.75632E-05	4.42526E-05	0.000483761	0.000465303
3836203773425	383620	3773425	0.000340613	0.000137152	0.000133633	3.54214E-05	3.29966E-05	0.002513474	0.001807052	0.001218366	0.001202897	0.000853484	0.00027113	0.00038841	0.00037359	3.81884E-05	3.55303E-05	3.81884E-05	3.55303E-05	0.00038841	0.00037359
3836303773425	383630	3773425	0.000284447	0.000114536	0.000111597	2.95805E-05	2.75556E-05	0.002071511	0.001489304	0.001004131	0.000991382	0.000703409	0.000223455	0.000320113	0.000307899	3.14734E-05	2.92827E-05	3.14734E-05	2.92827E-05	0.000320113	0.000307899
3836403773425	383640	3773425	0.000240541	9.68566E-05	9.43715E-05	2.50146E-05	2.33022E-05	0.001732933	0.001245885	0.000840011	0.000829346	0.000588441	0.000186933	0.000267792	0.000257575	2.63293E-05	2.44966E-05	2.63293E-05	2.44966E-05	0.000267792	0.000257575
3836503773425	383650	3773425	0.00020693	8.3323E-05	8.11852E-05	2.15193E-05	2.00462E-05	0.001477438	0.001062198	0.000716164	0.000707071	0.000501684	0.000159372	0.00022831	0.000219599	2.24474E-05	2.0885E-05	2.24474E-05	2.0885E-05	0.00022831	0.000219599
3836603773425	383660	3773425	0.000180095	7.25176E-05	7.0657E-05	1.87287E-05	1.74466E-05	0.001276252	0.000917556	0.000618642	0.000610788	0.000433369	0.00013767	0.000197221	0.000189696	1.93907E-05	1.8041E-05	1.93907E-05	1.8041E-05	0.000197221	0.000189696
3836703773425	383670	3773425	0.000158519	6.38297E-05	6.2192E-05	1.64849E-05	1.53564E-05	0.001116357	0.0008026	0.000541136	0.000534265	0.000379074	0.000120422	0.000172512	0.00016593	1.69613E-05	1.57807E-05	1.69613E-05	1.57807E-05	0.000172512	0.00016593
3836803773425	383680	3773425	0.000140939	5.6751E-05	5.52949E-05	1.46567E-05	1.36534E-05	0.00098735	0.000709851	0.000478602	0.000472525	0.000335268	0.000106506	0.000152576	0.000146755	1.50013E-05	1.39571E-05	1.50013E-05	1.39571E-05	0.000152576	0.000146755
3836903773425	383690	3773425	0.000126182	5.08087E-05	4.95051E-05	1.31221E-05	1.22238E-05	0.000879954	0.000632639	0.000426544	0.000421128	0.0002988	9.49212E-05	0.00013598	0.000130792	1.33696E-05	1.2439E-05	1.33696E-05	1.2439E-05	0.00013598	0.000130792
3837003773425	383700	3773425	0.000113872	4.58521E-05	4.46757E-05	1.18419E-05	1.10313E-05	0.000791027	0.000568706	0.000383438	0.000378569	0.000268604	8.53286E-05	0.000122238	0.000117574	1.20184E-05	1.11819E-05	1.20184E-05	1.11819E-05	0.000122238	0.000117574
3837103773425	383710	3773425	0.000103256	4.15774E-05	4.05106E-05	1.07379E-05	1.00029E-05	0.000714839	0.000513931	0.000346507	0.000342107	0.000242733	7.71102E-05	0.00011046 5	0.00010625	1.08609E-05	1.01049E-05	1.08609E-05	1.01049E-05	0.000110465	0.00010625
3837203773425	383720	3773425	9.41045E-05	3.78923E-05	3.69201E-05	9.78622E-06	9.11629E-06	0.000649627	0.000467047	0.000314896	0.000310898	0.00022059	7.00757E-05	0.000100388	9.65573E-05	9.87009E-06	9.18308E-06	9.87009E-06	9.18308E-06	0.000100388	9.65573E-05
3837303773425	383730	3773425	8.63108E-05	3.47541E-05	3.38624E-05	8.97572E-06	8.36128E-06	0.000594437	0.000427368	0.000288144	0.000284485	0.000201849	6.41223E-05	9.18592E-05	8.83542E-05	9.03156E-06	8.40292E-06	9.03156E-06	8.40292E-06	9.18592E-05	8.83542E-05
3837403773425	383740	3773425	8.04368E-05	3.23889E-05	3.15579E-05	8.36488E-06	7.79225E-06	0.000553074	0.00039763	0.000268094	0.00026469	0.000187804	5.96604E-05	8.54672E-05	8.22061E-05	8.40311E-06	7.81821E-06	8.40311E-06	7.81821E-06	8.54672E-05	8.22061E-05
3837503773425	383750	3773425	7.5207E-05	3.0283E-05	2.9506E-05	7.82101E-06	7.28562E-06	0.000516388	0.000371255	0.000250311	0.000247132	0.000175346	5.57031E-05	7.9798E-05	7.67533E-05	7.84572E-06	7.29961E-06	7.84572E-06	7.29961E-06	7.9798E-05	7.67533E-05
3837603773425	383760	3773425	7.11313E-05	2.86419E-05	2.7907E-05	7.39717E-06	6.89079E-06	0.000487924	0.000350791	0.000236513	0.00023351	0.000165681	5.26327E-05	7.53995E-05	7.25226E-05	7.41326E-06	6.89726E-06	7.41326E-06	6.89726E-06	7.53995E-05	7.25226E-05
3837703773425	383770	3773425	6.80672E-05	2.74081E-05	2.67049E-05	7.07852E-06	6.59395E-06	0.000466597	0.000335458	0.000226175	0.000223303	0.000158439	5.03321E-05	7.21038E-05	6.93526E-05	7.08922E-06	6.59577E-06	7.08922E-06	6.59577E-06	7.21038E-05	6.93526E-05
3837803773425	383780	3773425	6.52169E-05	2.62604E-05	2.55866E-05	6.7821E-06	6.31783E-06	0.000446801	0.000321226	0.00021658	0.00021383	0.000151717	4.81967E-05	6.90448E-05	6.64103E-05	6.78846E-06	6.31595E-06	6.78846E-06	6.31595E-06	6.90448E-05	6.64103E-05
3837903773425	383790	3773425	6.40264E-05	2.5781E-05	2.51195E-05	6.65831E-06	6.20251E-06	0.000438757	0.000315442	0.00021268	0.00020998	0.000148986	4.7329E-05	6.78016E-05	6.52146E-05	6.66623E-06	6.20223E-06	6.66623E-06	6.20223E-06	6.78016E-05	6.52146E-05
3838003773425	383800	3773425	6.31504E-05	2.54283E-05	2.47758E-05	6.5672E-06	6.11764E-06	0.000433055	0.000311343	0.000209916	0.000207251	0.00014705	4.67139E-05	6.69205E-05	6.43671E-05	6.57961E-06	6.12163E-06	6.57961E-06	6.12163E-06	6.69205E-05	6.43671E-05
3838103773425	383810	3773425	6.19055E-05	2.4927E-05	2.42874E-05	6.43774E-06	5.99704E-06	0.000424797	0.000305406	0.000205913	0.000203299	0.000144245	4.58231E-05	6.56444E-05	6.31397E-05	6.45413E-06	6.00489E-06	6.45413E-06	6.00489E-06	6.56444E-05	6.31397E-05
3838203773425	383820	3773425	5.97928E-05	2.40763E-05	2.34586E-05	6.21804E-06	5.79238E-06	0.000410293	0.000294979	0.000198883	0.000196358	0.000139321	4.42586E-05	6.34031E-05	6.09839E-05	6.23377E-06	5.79987E-06	6.23377E-06	5.79987E-06	6.34031E-05	6.09839E-05
3838303773425	383830	3773425	5.7827E-05	2.32847E-05	2.26873E-05	6.0136E-06	5.60194E-06	0.000396796	0.000285275	0.000192341	0.000189899	0.000134738	4.28027E-05	6.13175E-05	5.89778E-05	6.02871E-06	5.60908E-06	6.02871E-06	5.60908E-06	6.13175E-05	5.89778E-05
3838403773425	383840	3773425	5.53832E-05	2.23007E-05	2.17285E-05	5.75947E-06	5.3652E-06	0.000379852	0.000273093	0.000184127	0.000181789	0.000128984	4.09749E-05	5.8699E-05	5.64593E-05	5.77127E-06	5.36956E-06	5.77127E-06	5.36956E-06	5.8699E-05	5.64593E-05
3838503773425	383850	3773425	5.29492E-05	2.13206E-05	2.07736E-05	5.50635E-06	5.12941E-06	0.000362961	0.000260949	0.000175939	0.000173706	0.000123248	3.91528E-05	5.60888E-05	5.39487E-05	5.51463E-06	5.13079E-06	5.51463E-06	5.13079E-06	5.60888E-05	5.39487E-05
3838603773425	383860	3773425	5.04999E-05	2.03344E-05	1.98127E-05	5.25164E-06	4.89214E-06	0.000345927	0.000248703	0.000167683	0.000165554	0.000117464	3.73154E-05	5.34566E-05	5.14169E-05	4.89E-06	5.25583E-06	4.89E-06	5.25583E-06	5.34566E-05	5.14169E-05
3838703773425	383870	3773425	4.7616E-05	1.91732E-05	1.86812E-05	4.95174E-06	4.61276E-06	0.000325749	0.000234196	0.000157902	0.000155897	0.000110612	3.51387E-05	5.03384E-05	4.84177E-05	4.94926E-06	4.60476E-06	4.94926E-06	4.60476E-06	5.03384E-05	4.84177E-05
3838803773425	383880	3773425	4.49879E-05	1.81149E-05	1.76501E-05	4.67842E-06	4.35816E-06	0.000307397	0.000221002	0.000149006	0.000147114	0.000104381	3.31591E-05	4.75024E-05	4.56899E-05	4.67042E-06	4.34534E-06	4.67042E-06	4.34534E-06	4.75024E-05	4.56899E-05
3838903773425	383890	3773425	4.25483E-05	1.71326E-05	1.6693E-05	4.42473E-06	4.12183E-06	0.000290408	0.000208788	0.000140771	0.000138983	9.86119E-05	3.13265E-05	4.48771E-05	4.31648E-05	4.4123E-06	4.10518E-06	4.4123E-06	4.10518E-06	4.48771E-05	4.31648E-05
3839003773425	383900	3773425	4.03002E-05	1.62273E-05	1.5811E-05	4.19094E-06	3.90404E-06	0.000274809	0.000197573	0.000133209	0.000131518	9.3315E-05	2.96438E-05	4.24665E-05	4.08462E-05	4.1753E-06	3.88467E-06	4.1753E-06	3.88467E-06	4.24665E-05	4.08462E-05
3839103773425	383910	3773425	3.82532E-05	1.54031E-05	1.50079E-05	3.97807E-06	3.70575E-06	0.000260635	0.000187382	0.000126339	0.000124734	8.85021E-05	2.81148E-05	4.02762E-05	3.87395E-05	3.95995E-06	3.68431E-06	3.95995E-06	3.68431E-06	4.02762E-05	3.87395E-05
3829703773435	382970	3773435	1.41762E-05	5.70824E-06	5.56178E-06	1.47423E-06	1.37331E-06	7.61343E-05	5.47364E-05	3.69049E-05	3.64363E-05	2.58524E-05	8.21265E-06	1.17651E-05	1.13162E-05	1.15674E-06	1.07623E-06	1.15674E-06	1.07623E-06	1.17651E-05	1.13162E-05
3829803773435	382980	3773435	1.46345E-05	5.89277E-06	5.74158E-06	1.52189E-06	1.41771E-06	7.86555E-05	5.6549E-05	3.8127E-05	3.76429E-05	2.67085E-05	8.48462E-06	1.21547E-05	1.1691E-05	1.19505E-06	1.11187E-06	1.19505E-06	1.11187E-06	1.21547E-05	1.1691E-05
3829903773435	382990	3773435	1.50048E-05	6.04186E-06	5.88685E-06	1.5604E-06	1.45358E-06	8.07134E-05	5.80286E-05	3.91245E-05	3.86278E-05	2.74073E-05	8.70661E-06	1.24727E-05	1.19968E-05	1.22632E-06	1.14096E-06	1.22632E-06	1.14096E-06	1.24727E-05	1.19968E-05
3830003773435	383000	3773435	1.51878E-05	6.11557E-06	5.95866E-06	1.57943E-06	1.47131E-06	8.17914E-05	5.88036E-05	3.9647E-05	3.91437E-05	2.77734E-05	8.82289E-06	1.26393E-05	1.21571E-05	1.24269E-06	1.1562E-06	1.24269E-06	1.1562E-06	1.26393E-05	1.21571E-05
3830103773435	383010	3773435	1.53932E-05	6.19827E-06	6.03924E-06	1.60079E-06	1.49121E-06	8.3003E-05	5.96746E-05	4.02343E-05	3.97235E-05	2.81848E-05	8.95358E-06	1.28266E-05	1.23371E-05	1.2611E-06	1.17332E-06	1.2611E-06	1.17332E-06	1.28266E-05	1.23371E-05
3830203773435	383020	3773435	1.56084E-05	6.28491E-06	6.12366E-06	1.62317E-06	1.51205E-06	8.4268E-05	6.05841E-05	4.08476E-05	4.03289E-05	2.86143E-05	9.09004E-06	1.3022E-05	1.25252E-05	1.28032E-06	1.19121E-06	1.28032E-06	1.19121E-06	1.3022E-05	1.25252E-05
3830303773435	383030	3773435	1.58487E-05	6.38168E-06	6.21794E-06	1.64816E-06	1.53533E-06	8.56845E-05	6.16025E-05	4.15342E-05	4.10068E-05	2.90953E-05	9.24284E-06	1.32409E-05	1.27357E-05	1.30184E-06	1.21123E-06	1.30184E-06	1.21123E-06	1.32409E-05	1.27357E-05
3830403773435	383040	3773435	1.61352E-05	6.49701E-06	6.33032E-06	1.67794E-06	1.56308E-06	8.73593E-05	6.28066E-05	4.2346E-05	4.18084E-05	2.9664E-05	9.42351E-06	1.34998E-05	1.29847E-05	1.32729E-06	1.2349E-06	1.32729E-06	1.2349E-06	1.34998E-05	1.29847E-05
3830503773435	383050	3773435	1.65026E-05	6.64498E-06	6.47449E-06	1.71616E-06	1.59868E-06	8.94885E-05	6.43374E-05	4.33781E-05	4.28274E-05	3.0387E-05	9.65318E-06	1.38288E-05	1.33011E-05	1.35964E-06	1.265E-06	1.35964E-06	1.265E-06	1.38288E-05	1.33011E-05
3830603773435	383060	3773435	1.68952E-05	6.80307E-06	6.62853E-06	1.75699E-06	1.63671E-06	9.17692E-05	6.59771E-05	4.44836E-05	4.39188E-05	3.11615E-05	9.8992E-06	1.41812E-05	1.36401E-05	1.39429E-06	1.29724E-06	1.39429E-06	1.29724E-06	1.41812E-05	1.36401E-05
3830703773435	383070	3773435	1.73996E-05	7.00618E-06	6.82642E-06	1.80944E-06	1.68558E-06	9.46645E-05	6.80587E-05	4.58871E-05	4.53045E-05	3.21446E-05	1.02115E-05	1.46286E-05	1.40705E-05	1.43828E-06	1.33817E-06	1.43828E-06	1.33817E-06	1.46286E-05	1.40705E-05
3830803773435	383080	3773435	1.79767E-05	7.23853E-06	7.05281E-06	1.86945E-06	1.74148E-06	9.79875E-05	7.04477E-05	4.74979E-05	4.68948E-05	3.3273E-05	1.057E-05	1.51421E-05	1.45644E-05	1.48877E-06	1.38514E-06	1.48877E-06	1.38514E-06	1.51421E-05	1.45644E-05
3830903773435	383090	3773435	1.8618E-05	7.49677E-06	7.30443E-06	1.93615E-06	1.80361E-06	0.000101685	7.31057E-05	4.929E-05	4.86642E-05	3.45284E-05	1.09688E-05	1.57135E-05	1.51139E-05	1.54494E-06	1.43741E-06	1.54494E-06	1.43741E-06	1.57135E-05	1.51139E-05
3831003773435	383100	3773435	1.96562E-05	7.91479E-06	7.71172E-06	2.0441E-06	1.90417E-06	0.000107582	7.73458E-05	5.21488E-05	5.14866E-05	3.6531E-05	1.1605E-05	1.66248E-05	1.59905E-05	1.63455E-06	1.52077E-06	1.63455E-06	1.52077E-06	1.66248E-05	1.59905E-05
3831103773435	383110	3773435	2.08522E-05	8.39638E-06	8.18096E-06	2.16848E-06	2.02004E-06	0.00011438	8.22327E-05	5.54437E-05	5.47397E-05	3.88391E-05	1.23382E-05	1.76752E-05	1.70008E-05	1.73782E-06	1.61686E-06	1.73782E-06	1.61686E-06	1.76752E-05	1.70008E-05
3831203773435	383120	3773435	2.22019E-05	8.93986E-06	8.71049E-06	2.30884E-06	2.15079E-06	0.000122086	8.7773E-05	5.91791E-05	5.84277E-05	4.14559E-05	1.31695E-05	1.88661E-05	1.81462E-05	1.8549E-06	1.72579E-06	1.8549E-06	1.72579E-06	1.88661E-05	1.81462E-05
3831303773435	383130	3773435	2.37179E-05	9.5503E-06	9.30526E-06	2.4665E-06	2.29765E-06	0.000130834	9.40626E-05	6.34197E-05	6.26145E-05	4.44265E-05	1.41132E-05	2.0218E-05	1.94465E-05	1.98782E-06	1.84946E-06	1.98782E-06	1.84946E-06	2.0218E-05	1.94465E-05
3831403773435	383140	3773435	2.54197E-05	1.02356E-05	9.97294E-06	2.64347E-06	2.46251E-06	0.000140758	0.000101198	6.82304E-05	6.73641E-05	4.77964E-05	1.51837E-05	2.17516E-05	2.09216E-05	2.13861E-06	1.98975E-06	2.13861E-06	1.98975E-06	2.17516E-05	2.09216E-05
3831503773435	383150	3773435	2.7007E-05	1.08747E-05	1.05957E-05	2.80854E-06	2.61628E-06	0.000150131	0.000107936	7.27733E-05	7.18493E-05	5.09788E-05	1.61947E-05	2.31999E-05	2.23146E-05	2.281E-06	2.12223E-06	2.281E-06	2.12223E-06	2.31999E-05	2.23146E-05
3831603773435	383160	3773435	2.87158E-05	1.15628E-05	1.12661E-05	2.98624E-06	2.78182E-06	0.000160322	0.000115263	7.77136E-05	7.67268E-05	5.44395E-05	1.7294E-05	2.47748E-05	2.38295E-05	2.43585E-06	2.2663E-06	2.43585E-06	2.2663E-06	2.47748E-05	2.38295E-05
3831703773435	383170	3773435	3.03757E-05	1.22311E-05	1.19173E-05	3.15886E-06	2.94262E-06	0.000170309	0.000122443	8.25545E-05	8.15063E-05	5.78307E-05	1.83713E-05	2.6318E-05	2.53139E-05	2.58758E-06	2.40747E-06	2.58758E-06	2.40747E-06	2.6318E-05	2.53139E-05

			MDemolition	MSite Grubbing / Prep	MMass Grading / Excavation	MMass Grading / Excavation	MDrainage / Utilities Trenching	MFoundations / Concrete Pads	MBuilding / Structure Construction	MAsphalt Paving	MLandscaping or Other Finishing	MWaterside Construction (Piles)	RSSWDemolition	RSSWPlacing Base	RSSWForm	Child Risk				
Unique Identifier	X (UTM)	Y (UTM)	2027	2027	2027	2028	2028	2028	2028	2028	2028	2028	2029	2029	2029	3rd Trimester	0<2	2<16	Total	per million
3830403773425	383040	3773425	2.32986E-05	7.15227E-05	8.41048E-05	8.2985E-05	1.76398E-05	2.29404E-05	1.68854E-05	1.73796E-06	2.03613E-05	1.73796E-06	1.1298E-05	1.63937E-05	9.71784E-06	4.1762E-09	5.356E-08	9.2016E-09	6.69382E-08	0.06693817
3830503773425	383050	3773425	2.3921E-05	7.34333E-05	8.63516E-05	8.52018E-05	1.8111E-05	2.35532E-05	1.73364E-05	1.78438E-06	2.09052E-05	1.78438E-06	1.13822E-05	1.65159E-05	9.79028E-06	4.35011E-09	5.5655E-08	9.5428E-09	6.95478E-08	0.0695478
3830603773425	383060	3773425	2.45887E-05	7.54832E-05	8.8762E-05	8.75801E-05	1.86165E-05	2.42107E-05	1.78204E-05	1.8342E-06	2.14888E-05	1.8342E-06	1.14758E-05	1.66517E-05	9.87077E-06	4.53768E-09	5.7914E-08	9.9108E-09	7.23623E-08	0.07236228
3830703773425	383070	3773425	2.54289E-05	7.80622E-05	9.17948E-05	9.05725E-05	1.92526E-05	2.50379E-05	1.84292E-05	1.89686E-06	2.2223E-05	1.89686E-06	1.16474E-05	1.69006E-05	1.00183E-05	4.76916E-09	6.0709E-08	1.0368E-08	7.58458E-08	0.07584585
3830803773425	383080	3773425	2.63869E-05	8.10033E-05	9.52533E-05	9.3985E-05	1.9978E-05	2.59812E-05	1.91236E-05	1.96833E-06	2.30603E-05	1.96833E-06	1.18595E-05	1.72084E-05	1.02008E-05	5.03548E-09	6.3923E-08	1.0893E-08	7.98513E-08	0.07985132
3830903773425	383090	3773425	2.74575E-05	8.42898E-05	9.91179E-05	9.77982E-05	2.07885E-05	2.70353E-05	1.98995E-05	2.04819E-06	2.39959E-05	2.04819E-06	1.2109E-05	1.75705E-05	1.04154E-05	5.33805E-09	6.7568E-08	1.1488E-08	8.43934E-08	0.08439345
3831003773425	383100	3773425	2.91505E-05	8.94869E-05	0.000105229	0.000103828	2.20703E-05	2.87023E-05	2.11264E-05	2.17448E-06	2.54754E-05	2.17448E-06	1.26393E-05	1.83399E-05	1.08715E-05	5.80908E-09	7.3258E-08	1.242E-08	9.14874E-08	0.09148744
3831103773425	383110	3773425	3.11029E-05	9.54806E-05	0.000112277	0.000110782	2.35485E-05	3.06247E-05	2.25414E-05	2.32012E-06	2.71817E-05	2.32012E-06	1.32507E-05	1.9227E-05	1.13974E-05	6.36139E-09	7.9919E-08	1.351E-08	9.97899E-08	0.09978993
3831203773425	383120	3773425	3.33439E-05	0.00010236	0.000120367	0.000118764	2.52452E-05	3.28312E-05	2.41655E-05	2.48728E-06	2.91401E-05	2.48728E-06	1.39307E-05	2.02137E-05	1.19823E-05	7.00965E-09	8.7719E-08	1.4783E-08	1.09512E-07	0.10951218
3831303773425	383130	3773425	3.59114E-05	0.000110242	0.000129635	0.000127909	2.71891E-05	3.53593E-05	2.60263E-05	2.67881E-06	3.1384E-05	2.67881E-06	1.46637E-05	2.12774E-05	1.26128E-05	7.77459E-09	9.6894E-08	1.6276E-08	1.20945E-07	0.12094525
3831403773425	383140	3773425	3.88746E-05	0.000119338	0.000140332	0.000138463	2.94326E-05	3.82768E-05	2.81738E-05	2.89985E-06	3.39735E-05	2.89985E-06	1.54435E-05	2.24089E-05	1.32835E-05	8.70122E-09	1.0795E-07	1.8067E-08	1.3472E-07	0.13472017
3831503773425	383150	3773425	4.16961E-05	0.000128	0.000150518	0.000148513	3.15689E-05	4.1055E-05	3.02187E-05	3.11032E-06	3.64394E-05	3.11032E-06	1.60923E-05	2.33503E-05	1.38416E-05	9.66897E-09	1.194E-07	1.9904E-08	1.48969E-07	0.14896907
3831603773425	383160	3773425	4.48153E-05	0.000137575	0.000161777	0.000159623	3.39304E-05	4.41263E-05	3.24793E-05	3.343E-06	3.91653E-05	3.343E-06	1.67443E-05	2.42963E-05	1.44024E-05	1.08232E-08	1.3295E-07	2.2066E-08	1.65841E-07	0.16584148
3831703773425	383170	3773425	4.78783E-05	0.000146978	0.000172834	0.000170533	3.62494E-05	4.71421E-05	3.46992E-05	3.57148E-06	4.18421E-05	3.57148E-06	1.7312E-05	2.51201E-05	1.48907E-05	1.20902E-08	1.477E-07	2.4398E-08	1.84188E-07	0.18418824
3831803773425	383180	3773425	5.06545E-05	0.000155501	0.000182856	0.000180421	3.83514E-05	4.98756E-05	3.67112E-05	3.77857E-06	4.42683E-05	3.77857E-06	1.77674E-05	2.57809E-05	1.52824E-05	1.33861E-08	1.6265E-07	2.674E-08	2.0278E-07	0.20278001
3831903773425	383190	3773425	5.36448E-05	0.00016468	0.000193651	0.000191072	4.06154E-05	5.282E-05	3.88784E-05	4.00163E-06	4.68817E-05	4.00163E-06	1.82291E-05	2.64507E-05	1.56795E-05	1.492E-08	1.8024E-07	2.9478E-08	2.24642E-07	0.22464231
3832003773425	383200	3773425	5.76277E-05	0.000176907	0.000208028	0.000205258	4.36309E-05	5.67417E-05	4.1765E-05	4.29874E-06	5.03624E-05	4.29874E-06	1.87936E-05	2.727E-05	1.61651E-05	1.71934E-08	2.0615E-07	3.3482E-08	2.56826E-07	0.25682585
3832103773425	383210	3773425	6.20607E-05	0.000190515	0.000224031	0.000221048	4.69872E-05	6.11064E-05	4.49777E-05	4.62941E-06	5.42365E-05	4.62941E-06	1.93239E-05	2.80394E-05	1.66212E-05	2.02479E-08	2.4062E-07	3.8754E-08	2.99623E-07	0.29962332
3832203773425	383220	3773425	6.71432E-05	0.000206118	0.000242378	0.00023915	5.08352E-05	6.61108E-05	4.86611E-05	5.00854E-06	5.86782E-05	5.00854E-06	1.97887E-05	2.87138E-05	1.7021E-05	2.48117E-08	2.9157E-07	4.6452E-08	3.62835E-07	0.3628355
3832303773425	383230	3773425	7.33561E-05	0.000225191	0.000264806	0.00026128	5.55392E-05	7.22282E-05	5.31639E-05	5.472E-06	6.41079E-05	5.472E-06	1.99914E-05	2.9008E-05	1.71954E-05	3.31706E-08	3.8376E-07	6.0211E-08	4.77137E-07	0.47713655
3832403773425	383240	3773425	7.97197E-05	0.000244726	0.000287777	0.000283946	6.03571E-05	7.84939E-05	5.77758E-05	5.94669E-06	6.96692E-05	5.94669E-06	1.97762E-05	2.86957E-05	1.70102E-05	4.85278E-08	5.5141E-07	8.4888E-08	6.84828E-07	0.68482848
3835703773425	383570	3773425	0.002355873	0.007232125	0.008504387	0.008391149	0.001783672	0.00231965	0.001707389	0.000175736	0.002058861	0.000175736	3.16139E-05	4.58724E-05	2.71922E-05	1.84368E-07	2.8053E-06	5.8678E-07	3.57643E-06	3.57643275
3835803773425	383580	3773425	0.001797467	0.005517914	0.006488615	0.006402218	0.001360893	0.00176983	0.001302691	0.000134082	0.001570855	0.000134082	3.22377E-05	4.67776E-05	2.77288E-05	1.41869E-07	2.1538E-06	4.5114E-07	2.74683E-06	2.74683117
3835903773425	383590	3773425	0.001286917	0.003950615	0.004645599	0.004583742	0.000974347	0.00126713	0.000932677	9.59975E-05	0.001124672	9.59975E-05	3.32359E-05	4.8226E-05	2.85874E-05	1.01199E-07	1.5386E-06	3.1902E-07	1.95878E-06	1.95878315
3836003773425	383600	3773425	0.000984223	0.003021394	0.003552911	0.003505604	0.000745172	0.000969089	0.000713303	7.3418E-05	0.000860139	7.3418E-05	3.38473E-05	4.91131E-05	2.91133E-05	7.73716E-08	1.1769E-06	2.4209E-07	1.49635E-06	1.49634917
3836103773425	383610	3773425	0.000773978	0.002375979	0.002793957	0.002756755	0.000585992	0.000762078	0.000560931	5.77349E-05	0.0006764	5.77349E-05	3.44399E-05	4.99731E-05	2.9623E-05	6.09053E-08	9.2656E-07	1.8917E-07	1.17664E-06	1.17663645
3836203773425	383620	3773425	0.000630026	0.00193407	0.002274308	0.002244026	0.000477003	0.000620339	0.000456603	4.69967E-05	0.000550597	4.69967E-05	3.48486E-05	5.0566E-05	2.99745E-05	4.97328E-08	7.5625E-07	1.535E-07	9.5949E-07	0.95948975
3836303773425	383630	3773425	0.000524431	0.001609912	0.001893125	0.001867918	0.000397055	0.000516367	0.000380074	3.91199E-05	0.000458314	3.91199E-05	3.50638E-05	5.08783E-05	3.01596E-05	4.15675E-08	6.3164E-07	1.2757E-07	8.00776E-07	0.800776
3836403773425	383640	3773425	0.000441959	0.001356736	0.001595411	0.001574168	0.000334614	0.000435163	0.000320304	3.29679E-05	0.000386239	3.29679E-05	3.5042E-05	5.08466E-05	3.01409E-05	3.52039E-08	5.3444E-07	1.0746E-07	6.77105E-07	0.67710475
3836503773425	383650	3773425	0.000378923	0.00116323	0.001367863	0.001349649	0.000286889	0.000373097	0.00027462	2.82658E-05	0.000331151	2.82658E-05	3.4755E-05	5.04302E-05	2.9894E-05	3.03387E-08	4.6011E-07	9.2163E-08	5.82607E-07	0.58260704
3836603773425	383660	3773425	0.000328675	0.001008977	0.001186474	0.001170676	0.000248846	0.000323622	0.000238203	2.45175E-05	0.000287238	2.45175E-05	3.42309E-05	4.96698E-05	2.94433E-05	2.64576E-08	4.008E-07	8.0014E-08	5.07273E-07	0.50727328
3836703773425	383670	3773425	0.000288366	0.000885233	0.001040961	0.0010271	0.000218326	0.000283932	0.000208989	2.15106E-05	0.00025201	2.15106E-05	3.35322E-05	4.8656E-05	2.88423E-05	2.33381E-08	3.5314E-07	7.0293E-08	4.46776E-07	0.44677574
3836803773425	383680	3773425	0.000255599	0.000784644	0.000922677	0.000910391	0.000193518	0.000251669	0.000185242	1.90664E-05	0.000223375	1.90664E-05	3.27274E-05	4.74882E-05	2.81501E-05	2.07959E-08	3.1432E-07	6.2405E-08	3.97521E-07	0.39752097
3836903773425	383690	3773425	0.000228159	0.0007041	0.000823625	0.000812658	0.000172743	0.000224651	0.000165356	1.70195E-05	0.000199395	1.70195E-05	3.18291E-05	4.61847E-05	2.73774E-05	1.86604E-08	2.8172E-07	5.5804E-08	3.56189E-07	0.35618931
3837003773425	383700	3773425	0.000205322	0.000630302	0.000741184	0.000731315	0.000155452	0.000202165	0.000148804	1.5316E-05	0.000179436	1.5316E-05	3.09307E-05	4.48812E-05	2.66047E-05	1.68777E-08	2.5453E-07	5.0313E-08	3.21721E-07	0.32172059
3837103773425	383710	3773425	0.000185672	0.000569981	0.000670251	0.000661327	0.000140575	0.000182817	0.000134563	1.38502E-05	0.000162264	1.38502E-05	3.00168E-05	4.3555E-05	2.58185E-05	1.53386E-08	2.3107E-07	4.5588E-08	2.91994E-07	0.29199413
3837203773425	383720	3773425	0.00016877	0.000518094	0.000609236	0.000601124	0.000127778	0.000166175	0.000122314	1.25894E-05	0.000147492	1.25894E-05	2.91528E-05	4.23013E-05	2.50753E-05	1.40108E-08	2.1084E-07	4.1525E-08	2.66374E-07	0.26637427
3837303773425	383730	3773425	0.000154395	0.000473966	0.000557345	0.000549924	0.000116895	0.000152021	0.000111896	1.15171E-05	0.00013493	1.15171E-05	2.83948E-05	4.12014E-05	2.44234E-05	1.28789E-08	1.936E-07	3.8071E-08	2.44555E-07	0.24455452
3837403773425	383740	3773425	0.000143535	0.000440628	0.000518142	0.000511243	0.000108673	0.000141328	0.000104025	1.0707E-05	0.000125439	1.0707E-05	2.79113E-05	4.04999E-05	2.40075E-05	1.20243E-08	1.8059E-07	3.5468E-08	2.28086E-07	0.22808577
3837503773425	383750	3773425	0.000133882	0.000410994	0.000483295	0.00047686	0.000101364	0.000131823	9.7029E-05	9.9869E-06	0.000117003	9.9869E-06	2.74403E-05	3.98164E-05	2.36024E-05	1.12626E-08	1.69E-07	3.3153E-08	2.13417E-07	0.21341705
3837603773425	383760	3773425	0.000126339	0.000387838	0.000456066	0.000449993	9.56531E-05	0.000124396	9.15623E-05	9.42423E-06	0.000110411	9.42423E-06	2.7119E-05	3.93502E-05	2.3326E-05	1.06679E-08	1.5995E-07	3.1347E-08	2.01967E-07	0.2019667
3837703773425	383770	3773425	0.000120628	0.000370308	0.000435452	0.000429654	9.13297E-05	0.000118774	8.74238E-05	8.99826E-06	0.00010542	8.99826E-06	2.69474E-05	3.91013E-05	2.31785E-05	1.02195E-08	1.5312E-07	2.9986E-08	1.9333E-07	0.19332965
3837803773425	383780	3773425	0.000115323	0.000354021	0.000416299	0.000410756	8.73127E-05	0.000113549	8.35786E-05	8.60249E-06	0.000100784	8.60249E-06	2.67728E-05	3.88478E-05	2.30282E-05	9.80199E-09	1.4677E-07	2.872E-08	1.85292E-07	0.18529161
3837903773425	383790	3773425	0.000112966	0.000346785	0.00040779	0.000402361	8.55281E-05	0.000111229	8.18703E-05	8.42666E-06	9.87237E-05	8.42666E-06	2.71128E-05	3.93412E-05	2.33207E-05	9.62685E-09	1.4408E-07	2.818E-08	1.81884E-07	0.18188372
3838003773425	383800	3773425	0.000111158	0.000341237	0.000401266	0.000395924	8.41598E-05	0.000109449	8.05605E-05	8.29185E-06	9.71442E-05	8.29185E-06	2.7668E-05	4.01468E-05	2.37982E-05	9.49839E-09	1.4209E-07	2.7778E-08	1.79364E-07	0.17936405
3838103773425	383810	3773425	0.000108714	0.000333734	0.000392443	0.000387218	8.23093E-05	0.000107043	7.87891E-05	8.10952E-06	9.50082E-05	8.10952E-06	2.80922E-05	4.07624E-05	2.41631E-05	9.31615E-09	1.3929E-07	2.7218E-08	1.75823E-07	0.17582269
3838203773425	383820	3773425	0.000104771	0.000321629	0.00037821	0.000373174	7.9324E-05	0.00010316	7.59315E-05	7.8154E-06	9.15623E-05	7.8154E-06	2.8061E-05	4.07171E-05	2.41363E-05	9.0061E-09	1.3457E-07	2.6279E-08	1.69856E-07	0.16985596
3838303773425	383830	3773425	0.000101109	0.000310388	0.000364991	0.000360131	7.65516E-05	9.95548E-05	7.32777E-05	7.54225E-06	8.83622E-05	7.54225E-06	2.80298E-05	4.06719E-05	2.41095E-05	8.71735E-09	1.3018E-07	2.5406E-08	1.64303E-07	0.16430259
3838403773425	383840	3773425	9.66329E-05	0.000296646	0.000348832	0.000344187	7.31624E-05	9.51471E-05	7.00335E-05	7.20833E-06	8.44501E-05	7.20833E-06	2.76773E-05	4.01604E-05	2.38063E-05	8.35773E-09	1.2472E-07	2.4327E-08	1.57409E-07	0.15740877
3838503773425	383850	3773425	9.21964E-05	0.000283027	0.000332817	0.000328385	6.98035E-05	9.07788E-05	6.68182E-05	6.87739E-06	8.05729E-05	6.87739E-06	2.72406E-05	3.95268E-05	2.34307E-05	7.99913E-09	1.1929E-07	2.3253E-08	1.50544E-07	0.15054387
3838603773425	383860	3773425	8.77563E-05	0.000269397	0.000316788	0.00031257	6.64417E-05	8.64069E-05	6.36002E-05	6.54617E-06	7.66926E-05	6.54617E-06	2.6701E-05	3.87437E-05	2.29665E-05	7.63769E-09	1.1382E-07	2.2174E-08	1.43633E-07	0.14363306
3838703773425	383870	3773425	8.25939E-05	0.000253549	0.000298153	0.000294183	6.25332E-05	8.1324E-05	5.98589E-05	6.16109E-06	7.2181E-05	6.16109E-06	2.57964E-05	3.74312E-05	2.21884E-05	7.21161E-09	1.0739E-07	2.0908E-08	1.35507E-07	0.13550729
3838803773425	383880	3773425	7.79015E-05	0.000239144	0.000281214	0.00027747	5.89806E-05	7.67037E-05	5.64581E-05	5.81106E-06	6.80802E-05	5.81106E-06	2.49355E-05	3.61819E-05	2.14479E-05	6.82281E-09	1.0152E-07	1.9755E-08	1.281E-07	0.12809962
3838903773425	383890	3773425	7.35593E-05	0.000225815	0.000265539	0.000262004	5.5693E-05	7.24283E-05	5.33112E-05	5.48716E-06	6.42855E-05	5.48716E-06	2.40995E-05	3.49689E-05	2.07289E-05	6.46153E-09	9.6077E-08	1.8685E-08	1.21223E-07	0.12122296
3839003773425	383900	3773425	6.9571E-05	0.000213571	0.000251142	0.000247798	5.26734E-05	6.85013E-05	5.04207E-05	5.18965E-06	6.08E-05	5.18965E-06	2.33197E-05	3.38374E-05	2.00581E-05	6.12854E-09	9.1062E-08	1.7701E-08	1.14891E-07	0.11489111
3839103773425	383910	3773425	6.59438E-05	0.000202436	0.000238048	0.000234878	4.99271E-05	6.49298E-05	4.77919E-05	4.91907E-06	5.763E-05	4.91907E-06	2.26085E-05	3.28054E-05	1.94464E-05	5.82488E-09	8.6492E-08	1.6804E-08	1.09121E-07	0.10912125
3829703773435	382970	3773435	1.95334E-05	5.99643E-05	7.05131E-05	6.95742E-05	1.47891E-05	1.92331E-05	1.41566E-05	1.4571E-06	1.70708E-05	1.4571E-06	1.07615E-05	1.56152E-05	9.25636E-06	3.20871E-09	4.1802E-08	7.266E-09	5.22767E-08	0.05227673
3829803773435	382980	3773435	2.02339E-05	6.21144E-05	7.30415E-05	7.20689E-05	1.53194E-05	1.99227E-05	1.46642E-05	1.50934E-06	1.76829E-05	1.50934E-06	1.09736E-05	1.5923E-05	9.4388E-06	3.36255E-09	4.3714E-08	7.5867E-09	5.46631E-08	0.05466305
3829903773435	382990	3773435	2.08254E-05	6.39304E-05	7.51769E-05	7.41759E-05	1.57673E-05	2.05052E-05	1.50929E-05	1.55347E-06	1.81999E-05	1.55347E-06	1.11202E-05	1.61357E-05	9.5649E-06	3.50376E-09	4.5449E-08	7.8744E-09	5.68274E-08	0.0568274
3830003773435	383000	3773435	2.11756E-05	6.50054E-05	7.64411E-05	7.54232E-05	1.60324E-05	2.085E-05	1.53467E-05	1.57959E-06	1.85059E-05	1.57959E-06	1.11296E-05	1.61493E-05	9.57295E-06	3.60909E-09	4.6707E-08	8.0776E-09	5.83939E-08	0.05839386
3830103773435	383010	3773435	2.15657E-05	6.6203E-05	7.78494E-05	7.68128E-05	1.63278E-05	2.12341E-05	1.56295E-05	1.60869E-06	1.88469E-05	1.60869E-06	1.11483E-05	1.61764E-05	9.58905E-06	3.72506E-09	4.8094E-08	8.302E-09	6.0121E-08	0.06012104
3830203773435	383020	3773435	2.19776E-05	6.74675E-05	7.93363E-05	7.82799E-05	1.66396E-05	2.16397E-05	1.5928E-05	1.63942E-06	1.92068E-05	1.63942E-06	1.1167E-05	1.62036E-05	9.60515E-06	3.84856E-09	4.9569E-08	8.5405E-09	6.19584E-08	0.06195842
3830303773435	383030	3773435	2.24331E-05	6.88657E-05	8.09804E-05	7.99021E-05	1.69845E-05	2.20881E-05	1.62581E-05	1.67339E-06	1.96049E-05	1.67339E-06	1.1192E-05	1.62398E-05	9.62661E-06	3.98317E-09	5.118E-08	8.8011E-09	6.39644E-08	0.06396443
3830403773435	383040	3773435	2.29593E-05	7.0481E-05	8.28799E-05	8.17764E-05	1.73829E-05	2.26063E-05	1.66394E-05	1.71265E-06	2.00647E-05	1.71265E-06	1.1245E-05	1.63167E-05	9.67222E-06	4.13447E-09	5.2997E-08	9.0959E-09	6.62275E-08	0.06622755
3830503773435	383050	3773435	2.36034E-05	7.24585E-05	8.52053E-05	8.40707E-05	1.78706E-05	2.32405E-05	1.71063E-05	1.7607E-06	2.06277E-05	1.7607E-06	1.13479E-05	1.64661E-05	9.76076E-06	4.31317E-09	5.5152E-08	9.4476E-09	6.89125E-08	0.06891249
3830603773435	383060	3773435	2.42875E-05	7.45585E-05	8.76747E-05	8.65073E-05	1.83885E-05	2.39141E-05	1.76021E-05	1.81173E-06	2.12255E-05	1.81173E-06	1.14633E-05	1.66336E-05	9.86003E-06	4.50576E-09	5.7471E-08	9.8258E-09	7.18029E-08	0.0718029
3830703773435	383070	3773435	2.51367E-05	7.71654E-05	9.07402E-05	8.9532E-05	1.90314E-05	2.47502E-05	1.82175E-05	1.87507E-06	2.19677E-05	1.87507E-06	1.16505E-05	1.69051E-05	1.0021E-05	4.74174E-09	6.0319E-08	1.0291E-08	7.53517E-08	0.07535167
3830803773435	383080	3773435	2.61021E-05	8.01288E-05	9.42249E-05	9.29703E-05	1.97623E-05	2.57007E-05	1.89171E-05	1.94708E-06	2.28113E-05	1.94708E-06	1.18751E-05	1.7231E-05	1.02142E-05	5.01323E-09	6.3592E-08	1.0825E-08	7.94301E-08	0.07943013
3830903773435	383090	3773435	2.7169E-05	8.34041E-05	9.80764E-05	9.67705E-05	2.05701E-05	2.67513E-05	1.96904E-05	2.02667E-06	2.37437E-05	2.02667E-06	1.21371E-05	1.76112E-05	1.04396E-05	5.32021E-09	6.7284E-08	1.1427E-08	8.40316E-08	0.08403159
3831003773435	383100	3773435	2.88075E-05	8.84341E-05	0.000103991	0.000102607	2.18107E-05	2.83646E-05	2.08779E-05	2.1489E-06	2.51757E-05	2.1489E-06	1.26549E-05	1.83625E-05	1.08849E-05	5.78392E-09	7.2876E-08	1.2342E-08	9.10017E-08	0.09100166
3831103773435	383110	3773435	3.06874E-05	9.4205E-05	0.000110777	0.000109302	2.32339E-05	3.02155E-05	2.22403E-05	2.28912E-06	2.68185E-05	2.28912E-06	1.32476E-05	1.92225E-05	1.13947E-05	6.32654E-09	7.9407E-08	1.3409E-08	9.91426E-08	0.09914256
3831203773435	383120	3773435	3.28231E-05	0.000100761	0.000118487	0.000116909	2.48509E-05	3.23184E-05	2.37881E-05	2.44844E-06	2.8685E-05	2.44844E-06	1.39057E-05	2.01775E-05	1.19608E-05	6.95754E-09	8.6984E-08	1.4644E-08	1.08586E-07	0.10858555
3831303773435	383130	3773435	3.52582E-05	0.000108237	0.000127277	0.000125583	2.66946E-05	3.47161E-05	2.55529E-05	2.63008E-06	3.08131E-05	2.63008E-06	1.462E-05	2.1214E-05	1.25752E-05	7.697E-09	9.5837E-08	1.6083E-08	1.19618E-07	0.11961767
3831403773435	383140	3773435	3.80508E-05	0.000116809	0.000137358	0.000135529	2.88089E-05	3.74657E-05	2.75768E-05	2.83839E-06	3.32536E-05	2.83839E-06	1.53812E-05	2.23184E-05	1.32299E-05	8.58324E-09	1.064E-07	1.7793E-08	1.32776E-07	0.132776
3831503773435	383150	3773435	4.07363E-05	0.000125053	0.000147052	0.000145094	3.08421E-05	4.01099E-05	2.95231E-05	3.03872E-06	3.56005E-05	3.03872E-06	1.60268E-05	2.32553E-05	1.37853E-05	9.51114E-09	1.1737E-07	1.9554E-08	1.46433E-07	0.14643263
3831603773435	383160	3773435	4.36867E-05	0.000134111	0.000157703	0.000155603	3.30759E-05	4.3015E-05	3.16614E-05	3.25881E-06	3.8179E-05	3.25881E-06	1.66819E-05	2.42058E-05	1.43487E-05	1.06013E-08	1.3018E-07	2.1598E-08	1.62376E-07	0.16237649
3831703773435	383170	3773435	4.66117E-05	0.00014309	0.000168262	0.000166022	3.52905E-05	4.5895E-05	3.37812E-05	3.477E-06	4.07352E-05	3.477E-06	1.7259E-05	2.50431E-05	1.48451E-05	1.17888E-08	1.4402E-07	2.3791E-08	1.79602E-07	0.17960198

			EGIODemolition	EGIOSite Grubbing / Prep	EGIOMass Grading / Excavation	EGIOMass Grading / Excavation	EGIODrainage / Utilities Trenching	EGIODrainage / Utilities Trenching	EGIOFoundations / Concrete Pads	EGIOFoundations / Concrete Pads	EGIOBuilding / Structure Construction	EGIOBuilding / Structure Construction	EGIOAsphalt Paving	EGIOArchitectural Coating	EGIOLandscaping or Other Finishing	EGIOWaterside Construction (Piles)	HIWaterside Construction (Landscaping)	HIWaterside Construction (Landscaping)	KMDemolition	KMSite Grubbing / Prep
Unique Identifier	X (UTM)	Y (UTM)	2025	2025	2025	2026	2026	2027	2026	2027	2026	2027	2027	2027	2027	2027	2025	2026	2025	2025
3831803773435	383180	3773435	0.000877623	0.00034422	0.000113994	0.000111645	0.000259246	0.000258846	0.000340615	0.000340395	0.000364841	0.000356096	1.41973E-05	1.41973E-05	0.000384491	1.41973E-05	0.000165898	0.000160701	5.98378E-05	0.0002597
3831903773435	383190	3773435	0.000984842	0.00038627	0.00012792	0.000125285	0.000290917	0.000290469	0.000382227	0.000381981	0.000409413	0.0003996	1.59318E-05	1.59318E-05	0.000431463	1.59318E-05	0.000185356	0.00017955	6.33229E-05	0.000274826
3832003773435	383200	3773435	0.001139557	0.00044695	0.000148016	0.000144967	0.000336619	0.0003361	0.000442274	0.000441989	0.000473731	0.000462376	1.84346E-05	1.84346E-05	0.000499245	1.84346E-05	0.000213314	0.000206633	6.78445E-05	0.00029445
3832103773435	383210	3773435	0.001344724	0.00052742	0.000174665	0.000171066	0.000397225	0.000396612	0.000521902	0.000521565	0.000559022	0.000545622	2.17536E-05	2.17536E-05	0.000589129	2.17536E-05	0.000250105	0.000242271	7.28708E-05	0.000316264
3832203773435	383220	3773435	0.001657612	0.00065014	0.000215306	0.00021087	0.000489651	0.000488895	0.000643337	0.000642922	0.000689094	0.000672577	2.68151E-05	2.68151E-05	0.000726207	2.68151E-05	0.000305818	0.000296239	7.87254E-05	0.000341674
3832303773435	383230	3773435	0.002260619	0.00088665	0.00029363	0.00028758	0.000667776	0.000666746	0.00087737	0.000876804	0.000939773	0.000917247	3.657E-05	3.657E-05	0.000990387	3.657E-05	0.000412501	0.000399581	8.59468E-05	0.000373015
3832403773435	383240	3773435	0.003382805	0.00132678	0.00043939	0.000430337	0.000999264	0.000997722	0.001312902	0.001312055	0.001406282	0.001372574	5.47235E-05	5.47235E-05	0.001482022	5.47235E-05	0.000611473	0.00059232	9.33901E-05	0.000405319
3835803773435	383580	3773435	0.005478856	0.00214888	0.000711645	0.000696982	0.001618427	0.00161593	0.002126402	0.00212503	0.002277642	0.002223048	8.86313E-05	8.86313E-05	0.002400311	8.86313E-05	0.001480131	0.00143377	0.002550015	0.011067243
3836003773435	383600	3773435	0.002692618	0.00105608	0.000349742	0.000342536	0.000795386	0.000794159	0.001045034	0.001044359	0.001119361	0.001092531	4.35584E-05	4.35584E-05	0.001179648	4.35584E-05	0.000768747	0.000744669	0.001312154	0.005694843
3836103773435	383610	3773435	0.002072815	0.00081299	0.000269236	0.000263689	0.000612299	0.000611355	0.000804481	0.000803962	0.0008617	0.000841045	3.35319E-05	3.35319E-05	0.000908109	3.35319E-05	0.000599533	0.000580754	0.001016788	0.004412931
3836203773435	383620	3773435	0.001653184	0.0006484	0.000214731	0.000210307	0.000488343	0.000487589	0.000641618	0.000641204	0.000687253	0.00067078	2.67435E-05	2.67435E-05	0.000724267	2.67435E-05	0.00048278	0.000467659	0.000813204	0.003529364
3836303773435	383630	3773435	0.00136434	0.00053511	0.000177213	0.000173562	0.00040302	0.000402398	0.000529515	0.000529173	0.000567177	0.000553582	2.20709E-05	2.20709E-05	0.000597724	2.20709E-05	0.000399935	0.000387408	0.000668925	0.00290318
3836403773435	383640	3773435	0.001145242	0.00044918	0.000148755	0.00014569	0.000338299	0.000337777	0.000444481	0.000444194	0.000476094	0.000464683	1.85266E-05	1.85266E-05	0.000501736	1.85266E-05	0.0003359	0.000325379	0.000557779	0.002420798
3836503773435	383650	3773435	0.000981949	0.00038513	0.000127545	0.000124917	0.000290063	0.000289615	0.000381105	0.000380859	0.000408211	0.000398426	1.5885E-05	1.5885E-05	0.000430196	1.5885E-05	0.000287628	0.000278619	0.000474222	0.002058155
3836603773435	383660	3773435	0.000858474	0.00033671	0.000111507	0.000109209	0.000253589	0.000253198	0.000333183	0.000332968	0.00035688	0.000348326	1.38875E-05	1.38875E-05	0.000376101	1.38875E-05	0.000250815	0.000242959	0.000410709	0.001782504
3836703773435	383670	3773435	0.000761594	0.00029871	9.89228E-05	9.68847E-05	0.000224971	0.000224624	0.000295583	0.000295392	0.000316606	0.000309017	1.23203E-05	1.23203E-05	0.000333658	1.23203E-05	0.000221733	0.000214788	0.000360726	0.001565578
3836803773435	383680	3773435	0.000682112	0.00026753	8.8599E-05	8.67735E-05	0.000201493	0.000201182	0.000264735	0.000264564	0.000283564	0.000276767	1.10345E-05	1.10345E-05	0.000298836	1.10345E-05	0.000197808	0.000191612	0.000319763	0.001387792
3836903773435	383690	3773435	0.000612376	0.00024018	7.9541E-05	7.79022E-05	0.000180893	0.000180614	0.000237669	0.000237516	0.000254574	0.000248472	9.90638E-06	9.90638E-06	0.000268284	9.90638E-06	0.000176808	0.00017127	0.000283986	0.001232518
3837003773435	383700	3773435	0.000554531	0.00021749	7.20277E-05	7.05436E-05	0.00016380	0.000163553	0.000215219	0.00021508	0.000230527	0.00022500	8.97064E-06	8.97064E-06	0.000242943	8.97064E-06	0.000159382	0.00015439	0.000254439	0.001104284
3837103773435	383710	3773435	0.000505256	0.00019817	6.56273E-05	6.42752E-05	0.00014925	0.0001490	0.000196095	0.000195969	0.000210042	0.000205008	8.17351E-06	8.17351E-06	0.000221355	8.17351E-06	0.000144554	0.000140026	0.000229412	0.000995663
3837203773435	383720	3773435	0.000463121	0.00018164	6.01545E-05	5.89151E-05	0.000136804	0.000136593	0.000179742	0.000179626	0.000192526	0.000187912	7.4919E-06	7.4919E-06	0.000202896	7.4919E-06	0.000131887	0.000127756	0.000208128	0.000903289
3837303773435	383730	3773435	0.000427193	0.00016755	5.54878E-05	5.43446E-05	0.000126191	0.000125996	0.000165798	0.000165691	0.000177591	0.000173334	6.9107E-06	6.9107E-06	0.000187155	6.9107E-06	0.000121088	0.000117295	0.000190062	0.000824881
3837403773435	383740	3773435	0.000400544	0.0001571	5.20263E-05	5.09544E-05	0.000118319	0.000118136	0.000155455	0.000155355	0.000166512	0.000162521	6.47959E-06	6.47959E-06	0.00017548	6.47959E-06	0.000113037	0.000109496	0.00017663	0.000766588
3837503773435	383750	3773435	0.000376723	0.00014776	4.89323E-05	4.79242E-05	0.000111282	0.000111111	0.00014621	0.00014616	0.00015661	0.00015856	6.09425E-06	6.09425E-06	0.000165044	6.09425E-06	0.000105856	0.00010254	0.000164693	0.000714777
3837603773435	383760	3773435	0.000357682	0.00014029	4.6459E-05	4.55018E-05	0.000105657	0.000105494	0.00013882	0.00013873	0.000148694	0.000145129	5.78621E-06	5.78621E-06	0.000156702	5.78621E-06	0.000100101	9.69658E-05	0.000155145	0.000673339
3837703773435	383770	3773435	0.000342969	0.00013452	4.4548E-05	4.36302E-05	0.000101311	0.000101155	0.00013311	0.000133024	0.000142577	0.00013916	5.5482E-06	5.5482E-06	0.000150256	5.5482E-06	9.562E-05	9.2625E-05	0.00014772	0.000641113
3837803773435	383780	3773435	0.000329289	0.00012915	4.27712E-05	4.18899E-05	9.72705E-05	9.71204E-05	0.000127801	0.000127718	0.000136891	0.000133609	5.32691E-06	5.32691E-06	0.000144263	5.32691E-06	9.14654E-05	8.86005E-05	0.000140851	0.000611304
3837903773435	383790	3773435	0.000322023	0.0001263	4.18273E-05	4.09655E-05	9.5124E-05	9.49773E-05	0.000124981	0.0001249	0.00013387	0.000130661	5.20936E-06	5.20936E-06	0.00014108	5.20936E-06	8.91495E-05	8.63571E-05	0.000136984	0.000594518
3838003773435	383800	3773435	0.000316068	0.00012397	4.10538E-05	4.0208E-05	9.33649E-05	9.32209E-05	0.000122669	0.00012259	0.000131394	0.000128245	5.11302E-06	5.11302E-06	0.000138471	5.11302E-06	8.72031E-05	8.44717E-05	0.000133718	0.000580345
3838103773435	383810	3773435	0.000310032	0.0001216	4.02698E-05	3.94401E-05	9.1582E-05	9.14407E-05	0.000120327	0.000120249	0.000128885	0.000125796	5.01538E-06	5.01538E-06	0.000135826	5.01538E-06	8.52388E-05	8.25689E-05	0.000130436	0.000566104
3838203773435	383820	3773435	0.000303125	0.00011889	3.93727E-05	3.85615E-05	8.954616E-05	8.94035E-05	0.000117646	0.00011757	0.000126014	0.000122993	4.90364E-06	4.90364E-06	0.0001328	4.90364E-06	8.3052E-05	8.04507E-05	0.000126813	0.000550379
3838303773435	383830	3773435	0.000296658	0.00011635	3.85327E-05	3.77388E-05	8.76313E-05	8.74961E-05	0.000115136	0.000115062	0.000123325	0.000120369	4.79903E-06	4.79903E-06	0.000129967	4.79903E-06	8.10123E-05	7.84749E-05	0.000123441	0.000535744
3838403773435	383840	3773435	0.000285879	0.00011213	3.71327E-05	3.63676E-05	8.44474E-05	8.43171E-05	0.000110953	0.000110881	0.000118844	0.000115996	4.62466E-06	4.62466E-06	0.000125245	4.62466E-06	7.77941E-05	7.53574E-05	0.000118187	0.000512938
3838503773435	383850	3773435	0.000274418	0.00010763	3.5644E-05	3.49096E-05	8.10619E-05	8.09368E-05	0.000106505	0.000106436	0.00011408	0.000111345	4.43926E-06	4.43926E-06	0.000120224	4.43926E-06	7.44108E-05	7.20801E-05	0.00011269	0.00048908
3838603773435	383860	3773435	0.000263038	0.00010317	3.41658E-05	3.34619E-05	7.77002E-05	7.75803E-05	0.000102088	0.000102022	0.000109349	0.000106728	4.25516E-06	4.25516E-06	0.000115238	4.25516E-06	7.1076E-05	6.88497E-05	0.000107288	0.000465636
3838703773435	383870	3773435	0.000250014	9.8059E-05	3.24742E-05	3.18051E-05	7.3853E-05	7.3739E-05	9.70332E-05	9.69706E-05	0.000103935	0.000101443	4.04447E-06	4.04447E-06	0.000109532	4.04447E-06	6.73177E-05	6.52092E-05	0.000101236	0.000439372
3838803773435	383880	3773435	0.000237996	9.3345E-05	3.09132E-05	3.02762E-05	7.0303E-05	7.01945E-05	9.23689E-05	9.23093E-05	9.89386E-05	9.65671E-05	3.85006E-06	3.85006E-06	0.000104267	3.85006E-06	6.38663E-05	6.18659E-05	9.56984E-05	0.000415338
3838903773435	383890	3773435	0.000226347	8.8776E-05	2.94E-05	2.87943E-05	6.68617E-05	6.67585E-05	8.78475E-05	8.77909E-05	9.40957E-05	9.18403E-05	3.6616E-06	3.6616E-06	9.91635E-05	3.6616E-06	6.05458E-05	5.86494E-05	9.03915E-05	0.000392305
3839003773435	383900	3773435	0.000215335	8.4457E-05	2.79697E-05	2.73934E-05	6.36088E-05	6.35107E-05	8.35737E-05	8.35198E-05	8.95179E-05	8.73722E-05	3.48346E-06	3.48346E-06	9.43391E-05	3.48346E-06	5.74226E-05	5.5624E-05	8.54263E-05	0.000370756
3839103773435	383910	3773435	0.000205257	8.0505E-05	2.66607E-05	2.61114E-05	6.06319E-05	6.05383E-05	7.96624E-05	7.9611E-05	8.53284E-05	8.32831E-05	3.32044E-06	3.32044E-06	8.99239E-05	3.32044E-06	5.45757E-05	5.28663E-05	8.09138E-05	0.000351171
3829703773445	382970	3773445	0.000181895	7.1342E-05	2.36262E-05	2.31394E-05	5.37308E-05	5.36479E-05	7.05953E-05	7.05497E-05	7.56163E-05	7.38038E-05	2.94251E-06	2.94251E-06	7.96889E-05	2.94251E-06	3.54671E-05	3.43562E-05	2.35563E-05	0.000102236
3829803773445	382980	3773445	0.000191182	7.4984E-05	2.48325E-05	2.43209E-05	5.64743E-05	5.63871E-05	7.41998E-05	7.41519E-05	7.94772E-05	7.75722E-05	3.09275E-06	3.09275E-06	8.37577E-05	3.09275E-06	3.72646E-05	3.60974E-05	2.43257E-05	0.000105575
3829903773445	382990	3773445	0.000200281	7.8553E-05	2.60143E-05	2.54783E-05	5.9162E-05	5.90707E-05	7.77311E-05	7.7681E-05	8.32597E-05	8.1264E-05	3.23994E-06	3.23994E-06	8.77439E-05	3.23994E-06	3.90226E-05	3.78004E-05	2.50137E-05	0.000108561
3830003773445	383000	3773445	0.000208221	8.1667E-05	2.70457E-05	2.64884E-05	6.15075E-05	6.14126E-05	8.08128E-05	8.07606E-05	8.65606E-05	8.44857E-05	3.36838E-06	3.36838E-06	9.12225E-05	3.36838E-06	4.05564E-05	3.92861E-05	2.55048E-05	0.000110693
3830103773445	383010	3773445	0.000216853	8.5053E-05	2.81668E-05	2.75865E-05	6.40572E-05	6.39584E-05	8.41628E-05	8.41085E-05	9.01489E-05	8.79881E-05	3.50802E-06	3.50802E-06	9.50041E-05	3.50802E-06	4.22229E-05	4.09004E-05	2.60343E-05	0.000112991
3830203773445	383020	3773445	0.000225853	8.8583E-05	2.93358E-05	2.87314E-05	6.67158E-05	6.66128E-05	8.76558E-05	8.75992E-05	9.38903E-05	9.16398E-05	3.65361E-06	3.65361E-06	9.8947E-05	3.65361E-06	4.39594E-05	4.25825E-05	2.65662E-05	0.000115299
3830303773445	383030	3773445	0.000235499	9.2366E-05	3.05888E-05	2.99586E-05	6.95654E-05	6.9458E-05	9.13998E-05	9.13408E-05	9.79006E-05	9.5554E-05	3.80967E-06	3.80967E-06	0.000103173	3.80967E-06	4.58197E-05	4.43845E-05	2.71365E-05	0.000117774
3830403773445	383040	3773445	0.000246287	9.6597E-05	3.199E-05	3.13309E-05	7.27519E-05	7.26396E-05	9.55865E-05	9.55248E-05	0.000102385	9.99309E-05	3.98417E-06	3.98417E-06	0.000107899	3.98417E-06	4.7897E-05	4.63968E-05	2.77905E-05	0.000120613
3830503773445	383050	3773445	0.00025923	0.00010167	3.36712E-05	3.29774E-05	7.65752E-05	7.64571E-05	0.00010061	0.000100545	0.000107766	0.000105183	4.19355E-06	4.19355E-06	0.00011357	4.19355E-06	5.0378E-05	4.88E-05	2.86075E-05	0.000124158
3830603773445	383060	3773445	0.00027326	0.00010718	3.54935E-05	3.47622E-05	8.07196E-05	8.0595E-05	0.000106055	0.000105987	0.000113598	0.000110875	4.42051E-06	4.42051E-06	0.000119716	4.42051E-06	5.30652E-05	5.14031E-05	2.94742E-05	0.00012792
3830703773445	383070	3773445	0.000290011	0.00011375	3.76693E-05	3.68932E-05	8.56679E-05	8.55357E-05	0.000112556	0.000112484	0.000120562	0.000117672	4.6915E-06	4.6915E-06	0.000127055	4.6915E-06	5.62638E-05	5.45015E-05	3.0513E-05	0.000132428
3830803773445	383080	3773445	0.00030926	0.0001213	4.01695E-05	3.93419E-05	9.13538E-05	9.12128E-05	0.000120027	0.000119949	0.000128564	0.000125482	5.00288E-06	5.00288E-06	0.000135488	5.00288E-06	5.99287E-05	5.80516E-05	3.1683E-05	0.000137506
3830903773445	383090	3773445	0.000330978	0.00012981	4.29905E-05	4.21047E-05	9.77693E-05	9.76185E-05	0.000128456	0.000128373	0.000137593	0.000134295	5.35422E-06	5.35422E-06	0.000145003	5.35422E-06	6.40564E-05	6.20501E-05	3.29684E-05	0.000143085
3831003773445	383100	3773445	0.000362532	0.00014219	4.7089E-05	4.61188E-05	0.00010709	0.00010625	0.000140702	0.000140612	0.00015071	0.000147097	5.86467E-06	5.86467E-06	0.000158827	5.86467E-06	7.00194E-05	6.78262E-05	3.48807E-05	0.000151385
3831103773445	383110	3773445	0.000399376	0.00015664	5.18747E-05	5.08059E-05	0.000117974	0.000117792	0.000155002	0.000154902	0.000166027	0.000162047	6.4607E-06	6.4607E-06	0.000174968	6.4607E-06	7.69743E-05	7.45633E-05	3.70578E-05	0.000160833
3831203773445	383120	3773445	0.000442732	0.00017365	5.75062E-05	5.63213E-05	0.000130781	0.000130579	0.000171829	0.000171718	0.00018405	0.000179639	7.16207E-06	7.16207E-06	0.000193963	7.16207E-06	8.51437E-05	8.24768E-05	3.95471E-05	0.000171637
3831303773445	383130	3773445	0.000494055	0.00019378	6.41725E-05	6.28503E-05	0.000145942	0.000145716	0.000191748	0.000191624	0.000205386	0.000200463	7.99232E-06	7.99232E-06	0.000216448	7.99232E-06	9.48074E-05	9.18379E-05	4.23941E-05	0.000183993
3831403773445	383140	3773445	0.000555951	0.00021805	7.2212E-05	7.07242E-05	0.000164225	0.000163972	0.00021577	0.000215631	0.000231117	0.000225577	8.9936E-06	8.9936E-06	0.000243564	8.9936E-06	0.000106434	0.0001031	4.56438E-05	0.000198097
3831503773445	383150	3773445	0.000619849	0.00024311	8.05117E-05	7.88528E-05	0.0001831	0.000182818	0.00024057	0.00024015	0.00025768	0.000251504	1.00273E-05	1.00273E-05	0.000271558	1.00273E-05	0.000118365	0.000114657	4.86401E-05	0.000211102
3831603773445	383160	3773445	0.000694507	0.0002724	9.0209E-05	8.83504E-05	0.000205154	0.000204837	0.000269546	0.000269372	0.000288717	0.000281797	1.1235E-05	1.1235E-05	0.000304267	1.1235E-05	0.000132232	0.00012809	5.18899E-05	0.000225206
3831703773445	383170	3773445	0.000780079	0.00030596	0.000101324	9.92362E-05	0.000230431	0.000230076	0.000302757	0.000302561	0.00032429	0.00031617	1.26193E-05	1.26193E-05	0.000341756	1.26193E-05	0.000148036	0.00014339	5.52913E-05	0.000239968
3831803773445	383180	3773445	0.000876213	0.00034366	0.000113811	0.000111466	0.000258829	0.00025843	0.00034068	0.000339848	0.000364255	0.000355524	1.41745E-05	1.41745E-05	0.000383873	1.41745E-05	0.000165695	0.000160505	5.8738E-05	0.000254927
3831903773445	383190	3773445	0.000991901	0.00038904	0.000128837	0.000126183	0.000293003	0.000292551	0.000384967	0.000384719	0.000412348	0.000402464	1.6046E-05	1.6046E-05	0.000434556	1.6046E-05	0.000186861	0.000181008	6.24901E-05	0.000271212
3832003773445	383200	3773445	0.001147075	0.0004499	0.000148993	0.000145923	0.00033884	0.000338317	0.000445192	0.000444905	0.000476856	0.000465426	1.85562E-05	1.85562E-05	0.000502538	1.85562E-05	0.000215169	0.000208429	6.69529E-05	0.0029058
3832103773445	383210	3773445	0.001349619	0.00052934	0.000175301	0.000171689	0.000398671	0.000398056	0.00052380	0.000523463	0.000561057	0.000547608	2.18327E-05	2.18327E-05	0.000591274	2.18327E-05	0.00025199	0.000244098	7.18389E-05	0.000311786
3832203773445	383220	3773445	0.001654406	0.00064888	0.00021489	0.000210462	0.000488703	0.000487949	0.000642092	0.000641678	0.000687761	0.000671276	2.67633E-05	2.67633E-05	0.000724802	2.67633E-05	0.00030718	0.00029758	7.74603E-05	0.000336183
3832303773445	383230	3773445	0.002232631	0.00087567	0.000289995	0.00028402	0.000659508	0.000658491	0.000866508	0.000865949	0.000928138	0.000905891	3.61172E-05	3.61172E-05	0.000978126	3.61172E-05	0.000411595	0.000398703	8.43468E-05	0.000366071
3832403773445	383240	3773445	0.003299685	0.00129418	0.000428594	0.000419763	0.000974711	0.000973207	0.001280643	0.001279816	0.001371728	0.001338849	5.33789E-05	5.33789E-05	0.001445607	5.33789E-05	0.000605802	0.000586827	9.1428E-05	0.000396804
3835803773445	383580	3773445	0.005658748	0.00221944	0.000735011	0.000719867	0.001671567	0.001668987	0.00219622	0.002194803	0.002352426	0.002296039	9.15414E-05	9.15414E-05	0.002479122	9.15414E-05	0.001600765	0.001550626	0.002754775	0.011955917
3835903773445	383590	3773445	0.004481206	0.00175759	0.000582061	0.000570068	0.001323726	0.001321684	0.001739203	0.001738081	0.001862904	0.001818251	7.24923E-05	7.24923E-05	0.001963236	7.24923E-05	0.0012365	0.00119779	0.002120751	0.00920421
3836003773445	383600	3773445	0.003159584	0.00123923	0.000410396	0.00040194	0.000933326	0.000931886	0.001226268	0.001225477	0.001313486	0.001282003	5.11125E-05	5.11125E-05	0.001384227	5.11125E-05	0.00089615	0.000868081	0.001529782	0.006639364
3836103773445	383610	3773445	0.002364829	0.00092752	0.000307166	0.000300837	0.000698559	0.000697481	0.000917815	0.000917223	0.000983094	0.00095953	3.82558E-05	3.82558E-05	0.001036042	3.82558E-05	0.000681406	0.000660063	0.001156557	0.00501954
3836203773445	383620	3773445	0.001846216	0.00072411	0.000239804	0.000234863	0.000545363	0.000544522	0.000716536	0.000716074	0.0007675	0.000749103	2.98662E-05	2.98662E-05	0.000808835	2.98662E-05	0.000538278	0.000521418	0.000908133	0.003941363
3836303773445	383630	3773445	0.001496834	0.00058708	0.000194423	0.000190417	0.000442158	0.000441475	0.000580937	0.000580562	0.000622256	0.000607341	2.42142E-05	2.42142E-05	0.00065577	2.42142E-05	0.000438984	0.000425234	0.000735762	0.00319326
3836403773445	383640	3773445	0.001237128	0.00048522	0.00016069	0.000157379	0.000365442	0.000364878	0.000480143	0.000479833	0.000514293	0.000501965	2.0013E-05	2.0013E-05	0.000541991	2.0013E-05	0.000363524	0.000352138	0.000605111	0.002626223
3836503773445	383650	3773445	0.001048335	0.00041117	0.000136168	0.000133362	0.000309673	0.000309195	0.00040687	0.000406608	0.000435809	0.000425363	1.69589E-05	1.69589E-05	0.00045928	1.69589E-05	0.000307822	0.00029818	0.000508869	0.002208528
3836603773445	383660	3773445	0.000912491	0.00035789	0.000118523	0.000116081	0.000269546	0.00026913	0.000354148	0.000353919	0.000379336	0.000370244	1.47613E-05	1.47613E-05	0.000399766	1.47613E-05	0.000267373	0.000258998	0.000439158	0.001905975

			KMMass Grading / Excavation	KMMass Grading / Excavation	KMDrainage / Utilities Trenching	KMFoundations / Concrete Pads	KMBuilding / Structure Construction	KMAsphalt Paving	KMArchitectural Coating	KMLandscaping or Other Finishing	KMWaterside Construction (Piles)	EWNDemolition	EWNSite Grubbing / Prep	EWNDrainage / Utilities Trenching	EWNDrainage / Utilities Trenching	EWNDrainage / Utilities Trenching	EWNFoundation s / Concrete Pads	EWNBuilding / Structure Construction	EWNAsphalt Paving	EWNLandscaping or Other Finishing	EWNWaterside Construction (Piles)
Unique Identifier	X (UTM)	Y (UTM)	2025	2026	2026	2026	2026	2026	2026	2026	2026	2027	2027	2027	2028	2029	2029	2029	2029	2029	2029
3831803773435	383180	3773435	0.0001974	0.000195357	7.01544E-05	3.71254E-05	0.000127513	4.09648E-06	4.09648E-06	0.000131609	4.09648E-06	0.000825132	4.49708E-05	0.0001056	0.000103561	0.000101418	8.78467E-05	0.000190754	1.35711E-05	0.000197539	1.35711E-05
3831903773435	383190	3773435	0.000208897	0.000206735	7.42404E-05	3.92877E-05	0.00013494	4.33507E-06	4.33507E-06	0.000139275	4.33507E-06	0.000924028	5.03607E-05	0.000118256	0.000115973	0.000113573	9.83755E-05	0.000213617	1.51977E-05	0.000221215	1.51977E-05
3832003773435	383200	3773435	0.000223813	0.000221497	7.95415E-05	4.20931E-05	0.000144575	4.64462E-06	4.64462E-06	0.00014922	4.64462E-06	0.001066361	5.8118E-05	0.000136472	0.000133837	0.000131067	0.000113529	0.000246521	1.75386E-05	0.00025529	1.75386E-05
3832103773435	383210	3773435	0.000240395	0.000237907	8.54344E-05	4.52116E-05	0.000155286	4.98872E-06	4.98872E-06	0.000160275	4.98872E-06	0.001254244	6.83579E-05	0.000160517	0.000157418	0.00015416	0.000133532	0.000289956	2.06288E-05	0.00030027	2.06288E-05
3832203773435	383220	3773435	0.000259708	0.000257021	9.22983E-05	4.88439E-05	0.000167762	5.38952E-06	5.38952E-06	0.000173151	5.38952E-06	0.001539676	8.39143E-05	0.000197047	0.000193241	0.000189243	0.0001639	0.000355942	2.53234E-05	0.000368604	2.53234E-05
3832303773435	383230	3773435	0.000283531	0.000280597	0.000100765	5.33244E-05	0.000183151	5.8839E-06	5.8839E-06	0.000189034	5.8839E-06	0.002088825	0.000113844	0.000267326	0.000262164	0.00025674	0.000222384	0.000482894	3.43553E-05	0.000500072	3.43553E-05
3832403773435	383240	3773435	0.000308086	0.000304898	0.000109491	5.79424E-05	0.000199012	6.39346E-06	6.39346E-06	0.000205405	6.39346E-06	0.003116212	0.000169838	0.000398811	0.000391109	0.000383017	0.000331764	0.000720405	5.1253E-05	0.000746032	5.1253E-05
3832503773435	383580	3773435	0.008412285	0.008325226	0.00298966	0.001582117	0.005434018	0.000174573	0.000174573	0.005608592	0.000174573	0.006345332	0.000345829	0.000812071	0.000796389	0.000779911	0.000675548	0.001466913	0.000104363	0.001519094	0.000104363
3832603773435	383600	3773435	0.004328688	0.00428389	0.001538382	0.000814106	0.002796169	8.98297E-05	8.98297E-05	0.002885998	8.98297E-05	0.003285313	0.000179054	0.000420452	0.00041233	0.000403801	0.000349767	0.000759498	5.40342E-05	0.000786515	5.40342E-05
3832703773435	383610	3773435	0.003354298	0.003319584	0.001192091	0.00063085	0.00216675	6.9609E-05	6.9609E-05	0.002236359	6.9609E-05	0.002552025	0.000139089	0.000326606	0.000320299	0.000313672	0.000271698	0.000589977	4.19737E-05	0.000610964	4.19737E-05
3832803773435	383620	3773435	0.002682693	0.00265493	0.000953408	0.00050454	0.001732918	5.56718E-05	5.56718E-05	0.00178859	5.56718E-05	0.002047309	0.000111581	0.000262013	0.000256953	0.000251637	0.000217964	0.000473297	3.36725E-05	0.000490133	3.36725E-05
3832903773435	383630	3773435	0.002206727	0.002183889	0.000784253	0.000415024	0.001425462	4.57944E-05	4.57944E-05	0.001471256	4.57944E-05	0.001689995	9.21069E-05	0.000216284	0.000212108	0.000207719	0.000179923	0.000390693	2.77957E-05	0.000404591	2.77957E-05
3833003773435	383640	3773435	0.001840065	0.001821022	0.000653945	0.000346065	0.001188612	3.81854E-05	3.81854E-05	0.001226798	3.81854E-05	0.001415245	7.71327E-05	0.000181122	0.000177624	0.000173949	0.000150672	0.000327176	2.32768E-05	0.000338814	2.32768E-05
3833103773435	383650	3773435	0.001564417	0.001548227	0.000555982	0.000294223	0.001010554	3.24651E-05	3.24651E-05	0.001043019	3.24651E-05	0.001209291	6.59079E-05	0.000154764	0.000151776	0.000148635	0.000128746	0.000279564	1.98894E-05	0.000289508	1.98894E-05
3833203773435	383660	3773435	0.001354893	0.001340871	0.000481518	0.000254818	0.00087521	2.8117E-05	2.8117E-05	0.000903327	2.8117E-05	0.001052938	5.73865E-05	0.000134754	0.000132152	0.000129418	0.0001121	0.000243418	1.73179E-05	0.000252077	1.73179E-05
3833303773435	383670	3773435	0.001190006	0.001177691	0.000422919	0.000223807	0.000768699	2.46952E-05	2.46952E-05	0.000793394	2.46952E-05	0.000929885	5.06799E-05	0.000119006	0.000116708	0.000114293	9.89991E-05	0.000214971	1.5294E-05	0.000222618	1.5294E-05
3833403773435	383680	3773435	0.00105487	0.001043953	0.000374893	0.000198392	0.000681406	2.18909E-05	2.18909E-05	0.000703297	2.18909E-05	0.00082906	4.51848E-05	0.000106103	0.000104054	0.000101901	8.82649E-05	0.000191662	1.36357E-05	0.00019848	1.36357E-05
3833503773435	383690	3773435	0.000936845	0.00092715	0.000332947	0.000176194	0.000605167	1.94416E-05	1.94416E-05	0.000624608	1.94416E-05	0.000740976	4.03841E-05	9.48295E-05	9.29983E-05	9.10741E-05	7.88871E-05	0.000171299	1.2187E-05	0.000177392	1.2187E-05
3833603773435	383700	3773435	0.000839373	0.000830687	0.000298307	0.000157863	0.000542203	1.74188E-05	1.74188E-05	0.000559622	1.74188E-05	0.000667991	3.64063E-05	8.5489E-05	8.38381E-05	8.21034E-05	7.11168E-05	0.000154426	1.09866E-05	0.000159919	1.09866E-05
3833703773435	383710	3773435	0.00075681	0.000748978	0.000268964	0.000142335	0.000488871	1.57055E-05	1.57055E-05	0.000504576	1.57055E-05	0.000605924	3.30237E-05	7.75458E-05	7.60483E-05	7.44748E-05	6.4509E-05	0.000140077	9.96575E-06	0.00014506	9.96575E-06
3833803773435	383720	3773435	0.000686596	0.00067949	0.000244011	0.00012913	0.000443515	1.42484E-05	1.42484E-05	0.000457763	1.42484E-05	0.000552954	3.01367E-05	7.07667E-05	6.94001E-05	6.79642E-05	5.88696E-05	0.000127832	9.09455E-06	0.000132379	9.09455E-06
3833903773435	383730	3773435	0.000626997	0.000620508	0.00022283	0.000117921	0.000405017	1.30116E-05	1.30116E-05	0.000418028	1.30116E-05	0.000507809	2.76763E-05	6.49891E-05	6.37341E-05	6.24154E-05	5.40633E-05	0.000117395	8.35204E-06	0.000121571	8.35204E-06
3834003773435	383740	3773435	0.000582688	0.000576658	0.000207083	0.000109587	0.000376395	1.20921E-05	1.20921E-05	0.000388487	1.20921E-05	0.000474081	2.5838E-05	6.06726E-05	5.95009E-05	5.82698E-05	5.04725E-05	0.000109598	7.7973E-06	0.000113497	7.7973E-06
3834103773435	383750	3773435	0.000543307	0.000537684	0.000193087	0.000102181	0.000350956	1.12748E-05	1.12748E-05	0.000362231	1.12748E-05	0.00044402	2.41997E-05	5.68254E-05	5.5728E-05	5.4575E-05	4.72721E-05	0.000102649	7.30289E-06	0.0001063	7.30289E-06
3834203773435	383760	3773435	0.000511809	0.000506513	0.000181893	9.62571E-05	0.00033061	1.06212E-05	1.06212E-05	0.000341231	1.06212E-05	0.000419886	2.28843E-05	5.37367E-05	5.2699E-05	5.16086E-05	4.47027E-05	9.70691E-05	6.90595E-06	0.000100522	6.90595E-06
3834303773435	383770	3773435	0.000487314	0.000482271	0.000173188	9.16503E-05	0.000314787	1.01128E-05	1.01128E-05	0.0003249	1.01128E-05	0.000401035	2.18569E-05	5.13241E-05	5.0333E-05	4.92916E-05	4.26957E-05	9.27111E-05	6.5959E-06	9.60091E-05	6.5959E-06
3834403773435	383780	3773435	0.000464656	0.000459847	0.000165135	8.73889E-05	0.00030015	9.64263E-06	9.64263E-06	0.000309793	9.64263E-06	0.000383562	2.09046E-05	4.9088E-05	4.814E-05	4.7144E-05	4.08355E-05	8.86718E-05	6.30852E-06	9.1826E-05	6.30852E-06
3834503773435	383790	3773435	0.000451897	0.000447221	0.000160601	8.49893E-05	0.000291909	9.37786E-06	9.37786E-06	0.000301286	9.37786E-06	0.000373608	2.03621E-05	4.78141E-05	4.68907E-05	4.59205E-05	3.97757E-05	8.63706E-05	6.1448E-06	8.9443E-05	6.1448E-06
3834603773435	383800	3773435	0.000441124	0.000436559	0.000156772	8.29632E-05	0.00028495	9.1543E-06	9.1543E-06	0.000294104	9.1543E-06	0.000365124	1.98997E-05	4.67283E-05	4.5826E-05	4.48778E-05	3.88725E-05	8.44093E-05	6.00527E-06	8.7412E-05	6.00527E-06
3834703773435	383810	3773435	0.000430299	0.000425846	0.000152925	8.09273E-05	0.000277957	8.92965E-06	8.92965E-06	0.000286887	8.92965E-06	0.000356541	1.94319E-05	4.56298E-05	4.47487E-05	4.38228E-05	3.79587E-05	8.2425E-05	5.8641E-06	8.53571E-05	5.8641E-06
3834803773435	383820	3773435	0.000418347	0.000414017	0.000148677	7.86793E-05	0.000270236	8.68161E-06	8.68161E-06	0.000278918	8.68161E-06	0.000347077	1.89161E-05	4.44187E-05	4.35609E-05	4.26596E-05	3.69511E-05	8.02372E-05	5.70844E-06	8.30914E-05	5.70844E-06
3834903773435	383830	3773435	0.000407223	0.000403008	0.000144724	7.65873E-05	0.00026305	8.45076E-06	8.45076E-06	0.000271501	8.45076E-06	0.000338195	1.84321E-05	4.3282E-05	4.24461E-05	4.15679E-05	3.60055E-05	7.81839E-05	5.56236E-06	8.0965E-05	5.56236E-06
3835003773435	383840	3773435	0.000389887	0.000385852	0.000138563	7.3327E-05	0.000251853	8.09102E-06	8.09102E-06	0.000259944	8.09102E-06	0.000324742	1.76989E-05	4.15603E-05	4.07577E-05	3.99144E-05	3.45733E-05	7.50738E-05	5.34109E-06	7.77443E-05	5.34109E-06
3835103773435	383850	3773435	0.000371753	0.000367906	0.000132118	6.99164E-05	0.000240139	7.71469E-06	7.71469E-06	0.000247853	7.71469E-06	0.000310722	1.69348E-05	3.9766E-05	3.89981E-05	3.81912E-05	3.30807E-05	7.18327E-05	5.11051E-06	7.4388E-05	5.11051E-06
3835203773435	383860	3773435	0.000353933	0.00035027	0.000125785	6.65649E-05	0.000228627	7.34488E-06	7.34488E-06	0.000235972	7.34488E-06	0.00029694	1.61836E-05	3.80022E-05	3.72683E-05	3.64972E-05	3.16134E-05	6.86465E-05	4.88383E-06	7.10884E-05	4.88383E-06
3835303773435	383870	3773435	0.000333969	0.000330513	0.00011869	6.28104E-05	0.000215732	6.9306E-06	6.9306E-06	0.000222662	6.9306E-06	0.00028155	1.53448E-05	3.60325E-05	3.53367E-05	3.46056E-05	2.99749E-05	6.50886E-05	4.6307E-06	6.7404E-05	4.6307E-06
3835403773435	383880	3773435	0.000315701	0.000312434	0.000112198	5.93746E-05	0.000203931	6.55149E-06	6.55149E-06	0.000210482	6.55149E-06	0.000267385	1.45728E-05	3.42197E-05	3.35589E-05	3.28645E-05	2.84668E-05	6.18139E-05	4.39773E-06	6.40128E-05	4.39773E-06
3835503773435	383890	3773435	0.000298194	0.000295108	0.000105976	5.6082E-05	0.000192622	6.18818E-06	6.18818E-06	0.00019881	6.18818E-06	0.000253748	1.38296E-05	3.24745E-05	3.18473E-05	3.11884E-05	2.7015E-05	5.86614E-05	4.17344E-06	6.07481E-05	4.17344E-06
3835603773435	383900	3773435	0.000281814	0.000278898	0.000100155	5.30014E-05	0.000182041	5.84826E-06	5.84826E-06	0.00018789	5.84826E-06	0.000240915	1.31302E-05	3.08321E-05	3.02367E-05	2.96111E-05	2.56487E-05	5.56947E-05	3.96237E-06	5.76758E-05	3.96237E-06
3835703773435	383910	3773435	0.000266928	0.000264165	9.4864E-05	5.02017E-05	0.000172425	5.53933E-06	5.53933E-06	0.000177965	5.53933E-06	0.000229169	1.249E-05	2.93289E-05	2.87625E-05	2.81674E-05	2.43982E-05	5.29793E-05	3.76919E-06	5.48639E-05	3.76919E-06
3835803773445	382970	3773445	7.77102E-05	7.6906E-05	2.76176E-05	1.46151E-05	5.01979E-05	1.61266E-06	1.61266E-06	5.18105E-05	1.61266E-06	0.000169645	9.24587E-06	2.1711E-05	2.12918E-05	2.08512E-05	1.80611E-05	3.92185E-05	2.79018E-06	4.06136E-05	2.79018E-06
3835903773445	382980	3773445	8.02485E-05	7.9418E-05	2.85197E-05	1.50925E-05	5.18375E-05	1.66533E-06	1.66533E-06	5.35029E-05	1.66533E-06	0.000178519	9.72953E-06	2.28468E-05	2.24056E-05	2.1942E-05	1.90058E-05	4.12701E-05	2.93614E-06	4.27381E-05	2.93614E-06
3836003773445	382990	3773445	8.25181E-05	8.16641E-05	2.93263E-05	1.55194E-05	5.33036E-05	1.71243E-06	1.71243E-06	5.5016E-05	1.71243E-06	0.000187217	1.02036E-05	2.396E-05	2.34973E-05	2.30111E-05	1.99319E-05	4.32809E-05	3.0792E-06	4.48205E-05	3.0792E-06
3836103773445	383000	3773445	8.41382E-05	8.32674E-05	2.9902E-05	1.5824E-05	5.43501E-05	1.74605E-06	1.74605E-06	5.60961E-05	1.74605E-06	0.000194867	1.06205E-05	2.49389E-05	2.44573E-05	2.39513E-05	2.07462E-05	4.50492E-05	3.20501E-06	4.66517E-05	3.20501E-06
3836203773445	383010	3773445	8.58851E-05	8.49963E-05	3.05229E-05	1.61526E-05	5.54785E-05	1.7823E-06	1.7823E-06	5.72608E-05	1.7823E-06	0.000203174	1.10733E-05	2.60021E-05	2.55E-05	2.49724E-05	2.16307E-05	4.69698E-05	3.34165E-06	4.86406E-05	3.34165E-06
3836303773445	383020	3773445	8.76396E-05	8.67326E-05	3.11464E-05	1.64826E-05	5.66118E-05	1.81871E-06	1.81871E-06	5.84306E-05	1.81871E-06	0.000211842	1.15457E-05	2.71114E-05	2.65878E-05	2.60377E-05	2.25535E-05	4.89736E-05	3.4842E-06	5.07157E-05	3.4842E-06
3836403773445	383030	3773445	8.95209E-05	8.85945E-05	3.1815E-05	1.68364E-05	5.78271E-05	1.85775E-06	1.85775E-06	5.96849E-05	1.85775E-06	0.000221122	1.20514E-05	2.8299E-05	2.77525E-05	2.71783E-05	2.35415E-05	5.11189E-05	3.63684E-06	5.29373E-05	3.63684E-06
3836503773445	383040	3773445	9.16785E-05	9.07297E-05	3.25818E-05	1.72422E-05	5.92208E-05	1.90253E-06	1.90253E-06	6.11234E-05	1.90253E-06	0.000231482	1.2616E-05	2.96249E-05	2.90528E-05	2.84516E-05	2.46444E-05	5.35139E-05	3.80722E-06	5.54175E-05	3.80722E-06
3836603773445	383050	3773445	9.43736E-05	9.33969E-05	3.35396E-05	1.7749E-05	6.09618E-05	1.95846E-06	1.95846E-06	6.29202E-05	1.95846E-06	0.000243847	1.329E-05	3.12074E-05	3.06048E-05	2.99715E-05	2.59609E-05	5.63726E-05	4.01061E-06	5.83779E-05	4.01061E-06
3836703773445	383060	3773445	9.72329E-05	9.62267E-05	3.45558E-05	1.82868E-05	6.28088E-05	2.0178E-06	2.0178E-06	6.48266E-05	2.0178E-06	0.000257247	1.40203E-05	3.29223E-05	3.22865E-05	3.16185E-05	2.73875E-05	5.94703E-05	4.23099E-06	6.15858E-05	4.23099E-06
3836803773445	383070	3773445	0.00010066	9.9618E-05	3.57737E-05	1.89313E-05	6.50224E-05	2.08891E-06	2.08891E-06	6.71113E-05	2.08891E-06	0.000273188	1.48891E-05	3.49625E-05	3.42873E-05	3.35779E-05	2.90847E-05	6.31557E-05	4.49318E-06	6.54022E-05	4.49318E-06
3836903773445	383080	3773445	0.000104519	0.000103438	3.71454E-05	1.96572E-05	6.75156E-05	2.16901E-06	2.16901E-06	6.96846E-05	2.16901E-06	0.000291488	1.58865E-05	3.73045E-05	3.65841E-05	3.58271E-05	3.1033E-05	6.73862E-05	4.79417E-06	6.97833E-05	4.79417E-06
3837003773445	383090	3773445	0.00010876	0.000107634	3.86524E-05	2.04547E-05	7.02548E-05	2.25701E-06	2.25701E-06	7.25118E-05	2.25701E-06	0.000312116	1.70107E-05	3.99444E-05	3.9173E-05	3.83625E-05	3.3229E-05	7.21549E-05	5.13343E-06	7.47216E-05	5.13343E-06
3837103773445	383100	3773445	0.000115068	0.000113878	4.08944E-05	2.16412E-05	7.43299E-05	2.38792E-06	2.38792E-06	7.67178E-05	2.38792E-06	0.000341909	1.86345E-05	4.37572E-05	4.29122E-05	4.20243E-05	3.64009E-05	7.90424E-05	5.62344E-06	8.18541E-05	5.62344E-06
3837203773445	383110	3773445	0.00012225	0.000120985	4.34468E-05	2.29919E-05	7.89692E-05	2.53696E-06	2.53696E-06	8.15061E-05	2.53696E-06	0.000376701	2.05307E-05	4.821E-05	4.7279E-05	4.63007E-05	4.01051E-05	8.70857E-05	6.19568E-06	9.01836E-05	6.19568E-06
3837303773445	383120	3773445	0.000130463	0.000129113	4.63654E-05	2.45364E-05	8.4274E-05	2.70739E-06	2.70739E-06	8.69813E-05	2.70739E-06	0.000417642	2.27621E-05	5.34496E-05	5.24174E-05	5.13329E-05	4.44638E-05	9.65505E-05	6.86905E-06	9.9985E-05	6.86905E-06
3837403773445	383130	3773445	0.000139854	0.000138407	4.97032E-05	2.63027E-05	9.03407E-05	2.90229E-06	2.90229E-06	9.3243E-05	2.90229E-06	0.000466118	2.5404E-05	5.96534E-05	5.85015E-05	5.72915E-05	4.96247E-05	0.000107757	7.66633E-06	0.00011159	7.66633E-06
3837503773445	383140	3773445	0.000150575	0.000149017	5.35132E-05	2.8319E-05	9.72659E-05	3.12476E-06	3.12476E-06	0.000100391	3.12476E-06	0.000524532	2.85877E-05	6.71292E-05	6.58329E-05	6.44708E-05	5.58437E-05	0.000121261	8.62708E-06	0.000125575	8.62708E-06
3837603773445	383150	3773445	0.00016046	0.000158799	5.70261E-05	3.0178E-05	0.000103651	3.32989E-06	3.32989E-06	0.000106981	3.32989E-06	0.00058463	3.18631E-05	7.48206E-05	7.33757E-05	7.18575E-05	6.2242E-05	0.000135155	9.61553E-06	0.000139963	9.61553E-06
3837703773445	383160	3773445	0.00017118	0.000169409	6.08362E-05	3.21943E-05	0.000110576	3.55237E-06	3.55237E-06	0.000114128	3.55237E-06	0.000654606	3.56769E-05	8.37761E-05	8.21583E-05	8.04583E-05	6.96919E-05	0.000151332	1.07664E-05	0.000156715	1.07664E-05
3837803773445	383170	3773445	0.000182401	0.000180514	6.4824E-05	3.43046E-05	0.000117824	3.78523E-06	3.78523E-06	0.00012161	3.78523E-06	0.000734528	4.00328E-05	9.40044E-05	9.21891E-05	9.02816E-05	7.82007E-05	0.000169808	1.20809E-05	0.000175849	1.20809E-05
3837903773445	383180	3773445	0.000193772	0.000191766	6.88649E-05	3.6443E-05	0.000125169	4.02118E-06	4.02118E-06	0.00012919	4.02118E-06	0.000824022	4.49102E-05	0.000105458	0.00010342	0.000101281	8.77285E-05	0.000190497	1.35528E-05	0.000197274	1.35528E-05
3838003773445	383190	3773445	0.00020615	0.000204016	7.3264E-05	3.8771E-05	0.000133165	4.27806E-06	4.27806E-06	0.000137443	4.27806E-06	0.00093147	5.07663E-05	0.000119209	0.000116907	0.000114488	9.91679E-05	0.000215337	1.53201E-05	0.000222997	1.53201E-05
3838103773445	383200	3773445	0.000220872	0.000218586	7.84962E-05	4.15399E-05	0.000142675	4.58358E-06	4.58358E-06	0.000147259	4.58358E-06	0.001075457	5.86138E-05	0.000137636	0.000134978	0.000132186	0.000114497	0.000248624	1.76883E-05	0.000257468	1.76883E-05
3838203773445	383210	3773445	0.00023699	0.000234538	8.42245E-05	4.45713E-05	0.000153087	4.91807E-06	4.91807E-06	0.000158005	4.91807E-06	0.001263302	6.88516E-05	0.000161677	0.000158554	0.000155274	0.000134496	0.0002920S	2.07778E-05	0.000302439	2.07778E-05
3838303773445	383220	3773445	0.000255535	0.000252891	9.08152E-05	4.8059E-05	0.000165066	5.30291E-06	5.30291E-06	0.000170369	5.30291E-06	0.001545618	8.42382E-05	0.000197807	0.000193987	0.000189973	0.000164552	0.000357316	2.54211E-05	0.000370026	2.54211E-05
3838403773445	383230	3773445	0.000278253	0.000275374	9.8889E-05	5.23317E-05	0.000179741	5.77436E-06	5.77436E-06	0.000185515	5.77436E-06	0.002081979	0.000113471	0.00026645	0.000261305	0.000255898	0.000221655	0.000481312	3.42427E-05	0.000498433	3.42427E-05
3838503773445	383240	3773445	0.000301613	0.000298492	0.000107191	5.67251E-05	0.000194831	6.25914E-06	6.25914E-06	0.00020109	6.25914E-06	0.003082101	0.000167978	0.000394445	0.000386828	0.000378824	0.000328132	0.0007125Z	5.06919E-05	0.000737865	5.06919E-05
3838603773445	383580	3773445	0.009087772	0.008993722	0.003229723	0.001709157	0.005870357	0.000188591	0.000188591	0.006058948	0.000188591	0.006906632	0.00037642	0.000883906	0.000866837	0.000848901	0.000735306	0.001596674	0.000113595	0.001653471	0.000113595
3838703773445	383590	3773445	0.006996181	0.006923777	0.002486388	0.001315787	0.004519268	0.000145186	0.000145186	0.004664455	0.000145186	0.005281031	0.000287823	0.000675863	0.000662811	0.000649097	0.000562239	0.001220868	8.68582E-05	0.001264297	8.68582E-05
3838803773445	383600	3773445	0.005046624	0.004994397	0.001793531	0.00094913	0.003259929	0.000104729	0.000104729	0.003364657	0.000104729	0.003816124	0.000207984	0.000488385	0.000478954	0.000469044	0.000406279	0.000882211	6.27645E-05	0.000913593	6.27645E-05
3838903773445	383610	3773445	0.003815385	0.0037759	0.001355958	0.000717568	0.002464595	7.91776E-05	7.91776E-05	0.002543772	7.91776E-05	0.002886491	0.000157318	0.000369411	0.000362277	0.000354782	0.000307307	0.000667299	4.74747E-05	0.000691036	4.74747E-05
3839003773445	383620	3773445	0.002995856	0.002964852	0.001064704	0.000563437	0.00193521	6.21706E-05	6.21706E-05	0.00199738	6.21706E-05	0.002269618	0.000123697	0.000290464	0.000284855	0.000278961	0.000241632	0.00052469	3.73289E-05	0.000543354	3.73289E-05
3839103773445	383630	3773445	0.002427218	0.002402098	0.000862614	0.000456492	0.001567891	5.03701E-05	5.03701E-05	0.001618261	5.03701E-05	0.001843392	0.000100467	0.000235916	0.00023136	0.000226573	0.000196255	0.000426155	3.03186E-05	0.000441314	3.03186E-05
3839203773445	383640	3773445	0.001996209	0.001975551	0.000709437	0.000375431	0.001289476	4.14257E-05	4.14257E-05	0.001330902	4.14257E-05	0.001521598	8.29291E-05	0.000194733	0.000190973	0.000187021	0.000161995	0.000351763	2.5026E-05	0.000364276	2.5026E-05
3839303773445	383650	3773445	0.001678717	0.001661344	0.000596603	0.00031572	0.001084388	3.4837E-05	3.4837E-05	0.001119225	3.4837E-05	0.001285377	7.00547E-05	0.000164502	0.000161325	0.000157987	0.000136846	0.000297153	2.11408E-05	0.000307724	2.11408E-05
3839403773445	383660	3773445	0.001448744	0.001433751	0.000514872	0.000272468	0.000935834	3.00646E-05	3.00646E-05	0.000965899	3.00646E-05	0.001114629	6.07487E-05	0.000142649	0.000139895	0.000137	0.000118668	0.0002576S	1.83325E-05	0.000266846	1.83325E-05

Unique Identifier	X (UTM)	Y (UTM)	ISDemolition	ISDrainage / Utilities Trenching	ISDrainage / Utilities Trenching	ISAsphalt Paving	ISAsphalt Paving	SVDemolition	SVSite Grubbing / Prep	SVMass Grading / Excavation	SVMass Grading / Excavation	SVDrainage / Utilities Trenching	SVFoundations / Concrete Pads	SVBuilding / Structure Construction	SVBuilding / Structure Construction	SVAsphalt Paving	SVAsphalt Paving	SVArchitectural Coating	SVArchitectural Coating	SVLandscaping or Other Finishing	SVLandscaping or Other Finishing
			2027	2027	2028	2027	2028	2027	2027	2027	2028	2028	2028	2028	2029	2028	2029	2028	2029	2028	2029
3831803773435	383180	3773435	3.18861E-05	1.28393E-05	1.25099E-05	3.31593E-06	3.08894E-06	0.000179396	0.000128976	8.69592E-05	8.58551E-05	6.09163E-05	1.93515E-05	2.77223E-05	2.66645E-05	2.72564E-06	2.53592E-06	2.72564E-06	2.53592E-06	2.77223E-05	2.66645E-05
3831903773435	383190	3773435	3.35083E-05	1.34925E-05	1.31463E-05	3.48463E-06	3.24608E-06	0.000189187	0.000136015	9.17051E-05	9.05407E-05	6.42408E-05	2.04077E-05	2.92352E-05	2.81197E-05	2.8744E-06	2.67433E-06	2.8744E-06	2.67433E-06	2.92352E-05	2.81197E-05
3832003773435	383200	3773435	3.55845E-05	1.43285E-05	1.39609E-05	3.70054E-06	3.44722E-06	0.000201846	0.000145116	9.78415E-05	9.65993E-05	6.85395E-05	2.17732E-05	3.11915E-05	3.00014E-05	3.06674E-06	2.85328E-06	3.06674E-06	2.85328E-06	3.11915E-05	3.00014E-05
3832103773435	383210	3773435	3.78536E-05	1.52422E-05	1.48511E-05	3.93651E-06	3.66704E-06	0.000215779	0.000155134	0.000104595	0.000103267	7.32707E-05	2.32762E-05	3.33446E-05	3.20723E-05	3.27843E-06	3.05024E-06	3.27843E-06	3.05024E-06	3.33446E-05	3.20723E-05
3832203773435	383220	3773435	4.04301E-05	1.62797E-05	1.5862E-05	4.20445E-06	3.91663E-06	0.000231708	0.000166586	0.000112317	0.000110891	7.86796E-05	2.49945E-05	3.58061E-05	3.44399E-05	3.52045E-06	3.27541E-06	3.52045E-06	3.27541E-06	3.58061E-05	3.44399E-05
3832303773435	383230	3773435	4.34733E-05	1.7505E-05	1.70559E-05	4.52092E-06	4.21144E-06	0.000250595	0.000180164	0.000121472	0.000119929	8.50928E-05	2.70318E-05	3.87247E-05	3.72471E-05	3.8074E-06	3.54239E-06	3.8074E-06	3.54239E-06	3.87247E-05	3.72471E-05
3832403773435	383240	3773435	4.64745E-05	1.87135E-05	1.82334E-05	4.83303E-06	4.50218E-06	0.000270256	0.0001943	0.000131002	0.000129339	9.17692E-05	2.91527E-05	4.1763E-05	4.01695E-05	4.10613E-06	3.82032E-06	4.10613E-06	3.82032E-06	4.1763E-05	4.01695E-05
3832503773435	383250	3773435	0.001181811	0.00047587	0.000463661	0.0001229	0.000114487	0.0099804	0.007175366	0.004837837	0.004776412	0.00338898	0.001076592	0.001542284	0.001483437	0.000151637	0.000141082	0.000151637	0.000141082	0.001542284	0.001483437
3832603773435	383600	3773435	0.000609083	0.000245254	0.000238962	6.33404E-05	5.90044E-05	0.004750982	0.003415698	0.002302962	0.002273721	0.00161326	0.000512491	0.000734175	0.000706162	7.21839E-05	6.71595E-05	7.21839E-05	6.71595E-05	0.000734175	0.000706162
3832703773435	383610	3773435	0.000472542	0.000190275	0.000185393	4.9141E-05	4.57771E-05	0.003596344	0.002585576	0.001743269	0.001721135	0.001221187	0.00038794	0.000555748	0.000534543	5.46409E-05	5.08376E-05	5.46409E-05	5.08376E-05	0.000555748	0.000534543
3832803773435	383620	3773435	0.000378438	0.000152383	0.000148473	3.9355E-05	3.66609E-05	0.002818528	0.002026369	0.001366236	0.001348889	0.000957069	0.000304036	0.000435551	0.000418932	4.28232E-05	3.98425E-05	4.28232E-05	3.98425E-05	0.000435551	0.000418932
3832903773435	383630	3773435	0.00031176	0.000125534	0.000122313	3.24209E-05	3.02015E-05	0.002286898	0.001644155	0.001108537	0.001094462	0.000776547	0.000246689	0.000353397	0.000339913	3.47459E-05	3.23274E-05	3.47459E-05	3.23274E-05	0.000353397	0.000339913
3833003773435	383640	3773435	0.000260399	0.000104853	0.000102163	2.70797E-05	2.5226E-05	0.001886787	0.001356498	0.00091459	0.000902977	0.000640684	0.000203529	0.000291568	0.000280443	2.86668E-05	2.66715E-05	2.86668E-05	2.66715E-05	0.000291568	0.000280443
3833103773435	383650	3773435	0.000221779	8.93019E-05	8.70106E-05	2.30635E-05	2.14846E-05	0.001590963	0.001143816	0.000771193	0.000761402	0.000540233	0.000171618	0.000245854	0.000236473	2.41722E-05	2.24897E-05	2.41722E-05	2.24897E-05	0.000245854	0.000236473
3833203773435	383660	3773435	0.000192416	7.74786E-05	7.54908E-05	2.00099E-05	1.86401E-05	0.001369277	0.000984436	0.000663735	0.000655308	0.000464957	0.000147705	0.000211596	0.000203523	2.08041E-05	1.9356E-05	2.08041E-05	1.9356E-05	0.000211596	0.000203523
3833303773435	383670	3773435	0.000169295	6.81686E-05	6.64196E-05	1.76055E-05	1.64003E-05	0.001196999	0.000860578	0.000580226	0.000572859	0.000406457	0.000129121	0.000184974	0.000177916	1.81866E-05	1.69207E-05	1.81866E-05	1.69207E-05	0.000184974	0.000177916
3833403773435	383680	3773435	0.00015033	6.05323E-05	5.89792E-05	1.56333E-05	1.45631E-05	0.001057096	0.000759995	0.00051241	0.000505904	0.000358951	0.00011403	0.000163354	0.000157122	1.6061E-05	1.4943E-05	1.6061E-05	1.4943E-05	0.000163354	0.000157122
3833503773435	383690	3773435	0.000133745	5.38541E-05	5.24724E-05	1.39086E-05	1.29565E-05	0.000935759	0.00067276	0.000453594	0.000447835	0.00031775	0.000100941	0.000144604	0.000139087	1.42174E-05	1.32278E-05	1.42174E-05	1.32278E-05	0.000144604	0.000139087
3833603773435	383700	3773435	0.000120033	4.83327E-05	4.70926E-05	1.24826E-05	1.16281E-05	0.00083623	0.000601204	0.00040534	0.000400202	0.000283953	9.02047E-05	0.000129224	0.000124293	1.27052E-05	1.18209E-05	1.27052E-05	1.18209E-05	0.000129224	0.000124293
3833703773435	383710	3773435	0.000108401	4.36489E-05	4.2529E-05	1.12729E-05	1.05012E-05	0.000752399	0.000540934	0.000364713	0.000360082	0.000255487	8.11617E-05	0.000116269	0.000111833	1.14315E-05	1.06358E-05	1.14315E-05	1.06358E-05	0.000116269	0.000111833
3833803773435	383720	3773435	9.84974E-05	3.96612E-05	3.86436E-05	1.0243E-05	9.54185E-06	0.000681538	0.000489989	0.000330365	0.00032617	0.000231426	7.3518E-05	0.000105319	0.0001013	1.03549E-05	9.63417E-06	1.03549E-05	9.63417E-06	0.000105319	0.0001013
3833903773435	383730	3773435	9.00819E-05	3.62726E-05	3.53419E-05	9.36789E-06	8.72661E-06	0.000621734	0.000446993	0.000301375	0.000297549	0.000211118	6.70668E-05	9.60773E-05	9.24114E-05	9.44629E-06	8.78878E-06	9.44629E-06	8.78878E-06	9.60773E-05	9.24114E-05
3834003773435	383740	3773435	8.38349E-05	3.37571E-05	3.2891E-05	8.71825E-06	8.12143E-06	0.000577627	0.000415282	0.000279995	0.00027644	0.000196141	6.23089E-05	8.92614E-05	8.58555E-05	8.77615E-06	8.16528E-06	8.77615E-06	8.16528E-06	8.92614E-05	8.58555E-05
3834103773435	383750	3773435	7.82781E-05	3.15196E-05	3.07109E-05	8.14038E-06	7.58313E-06	0.000538535	0.000387177	0.000261046	0.000257732	0.000182867	5.80921E-05	8.32205E-05	8.00451E-05	8.18221E-06	7.61268E-06	8.18221E-06	7.61268E-06	8.32205E-05	8.00451E-05
3834203773435	383760	3773435	7.38419E-05	2.97333E-05	2.89705E-05	7.67905E-06	7.15338E-06	0.000507452	0.000364831	0.000245979	0.000242856	0.000172312	5.47392E-05	7.84172E-05	7.54252E-05	7.70996E-06	7.1733E-06	7.70996E-06	7.1733E-06	7.84172E-05	7.54252E-05
3834303773435	383770	3773435	7.04048E-05	2.83493E-05	2.7622E-05	7.32161E-06	6.8204E-06	0.00048347	0.000347589	0.000234354	0.000231379	0.000164169	5.21522E-05	7.47112E-05	7.18605E-05	7.34558E-06	6.83429E-06	7.34558E-06	6.83429E-06	7.47112E-05	7.18605E-05
3834403773435	383780	3773435	6.72219E-05	2.70677E-05	2.63732E-05	6.99061E-06	6.51206E-06	0.000461323	0.000331666	0.000223619	0.000220779	0.000156648	4.97632E-05	7.12888E-05	6.85687E-05	7.00909E-06	6.52122E-06	7.00909E-06	6.52122E-06	7.12888E-05	6.85687E-05
3834503773435	383790	3773435	6.5467E-05	2.63611E-05	2.56847E-05	6.80811E-06	6.34206E-06	0.000449269	0.000323	0.000217776	0.000215011	0.000152555	4.84629E-05	6.94261E-05	6.67771E-05	6.82595E-06	6.35083E-06	6.82595E-06	6.35083E-06	6.94261E-05	6.67771E-05
3834603773435	383800	3773435	6.39957E-05	2.57686E-05	2.51075E-05	6.65511E-06	6.19953E-06	0.0004393	0.000315833	0.000212944	0.00021024	0.00014917	4.73876E-05	6.78856E-05	6.52954E-05	6.67449E-06	6.20991E-06	6.67449E-06	6.20991E-06	6.78856E-05	6.52954E-05
3834703773435	383810	3773435	6.25105E-05	2.51706E-05	2.45248E-05	6.50065E-06	6.05565E-06	0.000429296	0.00030864	0.000208094	0.000205452	0.000145773	4.63084E-05	6.63396E-05	6.38083E-05	6.52249E-06	6.06849E-06	6.52249E-06	6.06849E-06	6.63396E-05	6.38083E-05
3834803773435	383820	3773435	6.08533E-05	2.45033E-05	2.38746E-05	6.32833E-06	5.89512E-06	0.000418079	0.000300576	0.000202657	0.000200084	0.000141965	4.50985E-05	6.46063E-05	6.21412E-05	6.35207E-06	5.90994E-06	6.35207E-06	5.90994E-06	6.46063E-05	6.21412E-05
3834903773435	383830	3773435	5.93108E-05	2.38822E-05	2.32695E-05	6.16791E-06	5.74568E-06	0.000407638	0.00029307	0.000197596	0.000195087	0.000138419	4.39722E-05	6.29929E-05	6.05893E-05	6.19344E-06	5.76234E-06	6.19344E-06	5.76234E-06	6.29929E-05	6.05893E-05
3835003773435	383840	3773435	5.68643E-05	2.28971E-05	2.23096E-05	5.91349E-06	5.50868E-06	0.000390667	0.000280868	0.00018937	0.000186965	0.000132656	4.21415E-05	6.03703E-05	5.80668E-05	5.93559E-06	5.52244E-06	5.93559E-06	5.52244E-06	6.03703E-05	5.80668E-05
3835103773435	383850	3773435	5.42962E-05	2.1863E-05	2.13021E-05	5.64643E-06	5.25989E-06	0.000372787	0.000268014	0.000180703	0.000178408	0.000126585	4.02128E-05	5.76073E-05	5.54092E-05	5.66393E-06	5.26969E-06	5.66393E-06	5.26969E-06	5.76073E-05	5.54092E-05
3835203773435	383860	3773435	5.17672E-05	2.08447E-05	2.03099E-05	5.38343E-06	5.0149E-06	0.000355166	0.000255345	0.000172161	0.000169975	0.000120601	3.83119E-05	5.48842E-05	5.27901E-05	5.3962E-06	5.02059E-06	5.3962E-06	5.02059E-06	5.48842E-05	5.27901E-05
3835303773435	383870	3773435	4.89168E-05	1.9697E-05	1.91916E-05	5.08701E-06	4.73878E-06	0.000335219	0.00024104	0.000162492	0.000160429	0.000113828	3.61603E-05	5.18018E-05	4.98253E-05	5.09314E-06	4.73863E-06	5.09314E-06	4.73863E-06	5.18018E-05	4.98253E-05
3835403773435	383880	3773435	4.63054E-05	1.86454E-05	1.81671E-05	4.81544E-06	4.4858E-06	0.000316956	0.000227874	0.000153639	0.000151689	0.000107627	3.41902E-05	4.89796E-05	4.71108E-05	4.81566E-06	4.48046E-06	4.81566E-06	4.48046E-06	4.89796E-05	4.71108E-05
3835503773435	383890	3773435	4.37946E-05	1.76344E-05	1.7182E-05	4.55434E-06	4.24257E-06	0.000299424	0.000215269	0.000145141	0.000143298	0.000101673	3.2299E-05	4.62703E-05	4.45048E-05	4.54928E-06	4.23263E-06	4.54928E-06	4.23263E-06	4.62703E-05	4.45048E-05
3835603773435	383900	3773435	4.14389E-05	1.66859E-05	1.62578E-05	4.30936E-06	4.01436E-06	0.000283023	0.000203478	0.000137191	0.000135449	9.61041E-05	3.05298E-05	4.37358E-05	4.20671E-05	4.30009E-06	4.00078E-06	4.30009E-06	4.00078E-06	4.37358E-05	4.20671E-05
3835703773435	383910	3773435	3.92942E-05	1.58223E-05	1.54163E-05	4.08632E-06	3.80659E-06	0.000268145	0.000192782	0.000129979	0.000128329	9.10522E-05	2.8925E-05	4.14368E-05	3.98557E-05	4.07405E-06	3.79047E-06	4.07405E-06	3.79047E-06	4.14368E-05	3.98557E-05
3835803773445	382970	3773445	1.39639E-05	5.62272E-06	5.47846E-06	1.45215E-06	1.35274E-06	7.48158E-05	5.37885E-05	3.62658E-05	3.58053E-05	2.54047E-05	8.07043E-06	1.15614E-05	1.11202E-05	1.13671E-06	1.05759E-06	1.13671E-06	1.05759E-06	1.15614E-05	1.11202E-05
3829803773445	382980	3773445	1.43788E-05	5.78981E-06	5.64126E-06	1.4953E-06	1.39294E-06	7.70875E-05	5.54218E-05	3.73669E-05	3.68925E-05	2.61761E-05	8.31548E-06	1.19124E-05	1.14579E-05	1.17123E-06	1.0897E-06	1.17123E-06	1.0897E-06	1.19124E-05	1.14579E-05
3829903773445	382990	3773445	1.47379E-05	5.93441E-06	5.78214E-06	1.53264E-06	1.42772E-06	7.90831E-05	5.68565E-05	3.83343E-05	3.78475E-05	2.68537E-05	8.53074E-06	1.22208E-05	1.17545E-05	1.20155E-06	1.11791E-06	1.20155E-06	1.11791E-06	1.22208E-05	1.17545E-05
3830003773445	383000	3773445	1.49713E-05	6.02836E-06	5.87369E-06	1.55691E-06	1.45033E-06	8.04105E-05	5.78108E-05	3.89777E-05	3.84828E-05	2.73045E-05	8.67393E-06	1.24259E-05	1.19518E-05	1.22171E-06	1.13668E-06	1.22171E-06	1.13668E-06	1.24259E-05	1.19518E-05
3830103773445	383010	3773445	1.52228E-05	6.12963E-06	5.97236E-06	1.58306E-06	1.47469E-06	8.18537E-05	5.88484E-05	3.96773E-05	3.91735E-05	2.77945E-05	8.82961E-06	1.2649E-05	1.21663E-05	1.24364E-06	1.15708E-06	1.24364E-06	1.15708E-06	1.2649E-05	1.21663E-05
3830203773445	383020	3773445	1.54701E-05	6.22921E-06	6.06939E-06	1.60878E-06	1.49865E-06	8.3288E-05	5.98796E-05	4.03725E-05	3.98599E-05	2.82816E-05	8.98433E-06	1.28706E-05	1.23795E-05	1.26543E-06	1.17735E-06	1.26543E-06	1.17735E-06	1.28706E-05	1.23795E-05
3830303773445	383030	3773445	1.57342E-05	6.33555E-06	6.17299E-06	1.63624E-06	1.52423E-06	8.48114E-05	6.09748E-05	4.1111E-05	4.0589E-05	2.87989E-05	9.14866E-06	1.3106E-05	1.26059E-05	1.28858E-06	1.19889E-06	1.28858E-06	1.19889E-06	1.3106E-05	1.26059E-05
3830403773445	383040	3773445	1.60429E-05	6.45988E-06	6.29414E-06	1.66835E-06	1.55415E-06	8.66021E-05	6.22622E-05	4.1979E-05	4.1446E-05	2.94069E-05	9.34182E-06	1.33827E-05	1.28721E-05	1.31579E-06	1.2242E-06	1.31579E-06	1.2242E-06	1.33827E-05	1.28721E-05
3830503773445	383050	3773445	1.64453E-05	6.62191E-06	6.45201E-06	1.7102E-06	1.59313E-06	8.89095E-05	6.39211E-05	4.30974E-05	4.25502E-05	3.01904E-05	9.59072E-06	1.37393E-05	1.32151E-05	1.35084E-06	1.25682E-06	1.35084E-06	1.25682E-06	1.37393E-05	1.32151E-05
3830603773445	383060	3773445	1.68715E-05	6.79351E-06	6.61921E-06	1.75452E-06	1.63441E-06	9.13505E-05	6.5676E-05	4.42807E-05	4.37184E-05	3.10193E-05	9.85403E-06	1.41165E-05	1.35779E-05	1.38793E-06	1.29132E-06	1.38793E-06	1.29132E-06	1.41165E-05	1.35779E-05
3830703773445	383070	3773445	1.73913E-05	7.0028E-06	6.82313E-06	1.80857E-06	1.68476E-06	9.43349E-05	6.78217E-05	4.57273E-05	4.51467E-05	3.20327E-05	1.0176E-05	1.45777E-05	1.40215E-05	1.43327E-06	1.33351E-06	1.43327E-06	1.33351E-06	1.45777E-05	1.40215E-05
3830803773445	383080	3773445	1.79809E-05	7.24022E-06	7.05446E-06	1.86989E-06	1.74188E-06	9.77113E-05	7.02491E-05	4.7364E-05	4.67626E-05	3.31792E-05	1.05402E-05	1.50995E-05	1.45233E-05	1.48457E-06	1.38124E-06	1.48457E-06	1.38124E-06	1.50995E-05	1.45233E-05
3830903773445	383090	3773445	1.86278E-05	7.50071E-06	7.30826E-06	1.93716E-06	1.80455E-06	0.000101417	7.29136E-05	4.91604E-05	4.85363E-05	3.44376E-05	1.094E-05	1.56722E-05	1.50742E-05	1.54088E-06	1.43363E-06	1.54088E-06	1.43363E-06	1.56722E-05	1.50742E-05
3831003773445	383100	3773445	1.9631E-05	7.90466E-06	7.70185E-06	2.04149E-06	1.90174E-06	0.000107101	7.69999E-05	5.19156E-05	5.12564E-05	3.63676E-05	1.15531E-05	1.65505E-05	1.5919E-05	1.62724E-06	1.51397E-06	1.62724E-06	1.51397E-06	1.65505E-05	1.5919E-05
3831103773445	383110	3773445	2.07725E-05	8.36432E-06	8.14971E-06	2.1602E-06	2.01232E-06	0.000113578	8.16563E-05	5.5055E-05	5.4356E-05	3.85669E-05	1.22517E-05	1.75513E-05	1.68816E-05	1.72564E-06	1.60553E-06	1.72564E-06	1.60553E-06	1.75513E-05	1.68816E-05
3831203773445	383120	3773445	2.20706E-05	8.88698E-06	8.65896E-06	2.29519E-06	2.13807E-06	0.000120981	8.69788E-05	5.86436E-05	5.7899E-05	4.10807E-05	1.30503E-05	1.86954E-05	1.7982E-05	1.83812E-06	1.71018E-06	1.83812E-06	1.71018E-06	1.86954E-05	1.7982E-05
3831303773445	383130	3773445	2.35377E-05	9.47772E-06	9.23455E-06	2.44775E-06	2.28019E-06	0.000129409	9.30378E-05	6.27288E-05	6.19323E-05	4.39425E-05	1.39594E-05	1.99977E-05	1.92347E-05	1.96617E-06	1.82931E-06	1.96617E-06	1.82931E-06	1.99977E-05	1.92347E-05
3831403773445	383140	3773445	2.51808E-05	1.01393E-05	9.8792E-06	2.61863E-06	2.43937E-06	0.000138968	9.99103E-05	6.73624E-05	6.65071E-05	4.71884E-05	1.49905E-05	2.14749E-05	2.06555E-05	2.1114E-06	1.96444E-06	2.1114E-06	1.96444E-06	2.14749E-05	2.06555E-05
3831503773445	383150	3773445	2.66549E-05	1.07329E-05	1.04575E-05	2.77192E-06	2.58217E-06	0.000147645	0.000106149	7.15685E-05	7.06598E-05	5.01348E-05	1.59266E-05	2.28158E-05	2.19452E-05	2.24324E-06	2.0871E-06	2.24324E-06	2.0871E-06	2.28158E-05	2.19452E-05
3831603773445	383160	3773445	2.82267E-05	1.13658E-05	1.10742E-05	2.93539E-06	2.73444E-06	0.0001569	0.000112867	7.60985E-05	7.51323E-05	5.33082E-05	1.69346E-05	2.42599E-05	2.33342E-05	2.38523E-06	2.2192E-06	2.38523E-06	2.2192E-06	2.42599E-05	2.33342E-05
3831703773445	383170	3773445	2.98489E-05	1.2019E-05	1.17107E-05	3.10408E-06	2.89159E-06	0.000166692	0.000119842	8.08012E-05	7.97753E-05	5.66025E-05	1.79812E-05	2.57591E-05	2.47763E-05	2.53263E-06	2.35634E-06	2.53263E-06	2.35634E-06	2.57591E-05	2.47763E-05
3831803773445	383180	3773445	3.14711E-05	1.26722E-05	1.23471E-05	3.27278E-06	3.04874E-06	0.000176465	0.000126869	8.55385E-05	8.44524E-05	5.9921E-05	1.90354E-05	2.72693E-05	2.62288E-05	2.68111E-06	2.49449E-06	2.68111E-06	2.49449E-06	2.72693E-05	2.62288E-05
3831903773445	383190	3773445	3.3219E-05	1.3376E-05	1.30328E-05	3.45455E-06	3.21806E-06	0.000187057	0.000134484	9.0673E-05	8.95218E-05	6.35178E-05	2.0178E-05	2.89062E-05	2.78033E-05	2.84205E-06	2.64423E-06	2.84205E-06	2.64423E-06	2.89062E-05	2.78033E-05
3832003773445	383200	3773445	3.5266E-05	1.42003E-05	1.38359E-05	3.66742E-06	3.41636E-06	0.000199583	0.000143489	9.67447E-05	9.55163E-05	6.77711E-05	2.15291E-05	3.08418E-05	2.9665E-05	3.03236E-06	2.82129E-06	3.03236E-06	2.82129E-06	3.08418E-05	2.9665E-05
3832103773445	383210	3773445	3.7468E-05	1.50869E-05	1.46998E-05	3.89641E-06	3.62968E-06	0.000213142	0.000153238	0.000103317	0.000102005	7.23753E-05	2.29918E-05	3.29371E-05	3.16804E-05	3.23837E-06	3.01296E-06	3.23837E-06	3.01296E-06	3.29371E-05	3.16804E-05
3832203773445	383220	3773445	3.99355E-05	1.60805E-05	1.56679E-05	4.15301E-06	3.86872E-06	0.000228465	0.000164254	0.000110745	0.000109339	7.75785E-05	2.46447E-05	3.5305E-05	3.39579E-05	3.47118E-06	3.22957E-06	3.47118E-06	3.22957E-06	3.5305E-05	3.39579E-05
3832303773445	383230	3773445	4.28291E-05	1.72457E-05	1.68032E-05	4.45393E-06	4.14904E-06	0.000246514	0.00017723	0.000119494	0.000117977	8.37073E-05	2.65917E-05	3.80942E-05	3.66407E-05	3.74541E-06	3.48471E-06	3.74541E-06	3.48471E-06	3.80942E-05	3.66407E-05
3832403773445	383240	3773445	4.56641E-05	1.83872E-05	1.79154E-05	4.74875E-06	4.42367E-06	0.000265339	0.000190764	0.000128619	0.000126986	9.00993E-05	2.86222E-05	4.10031E-05	3.94386E-05	4.03141E-06	3.75081E-06	4.03141E-06	3.75081E-06	4.10031E-05	3.94386E-05
3835803773445	383580	3773445	0.001275852	0.000513737	0.000500556	0.00013268	0.000123597	0.010320341	0.007419765	0.005002618	0.004939101	0.003504411	0.001113262	0.001594815	0.001533964	0.000156802	0.000145888	0.000156802	0.000145888	0.001594815	0.001533964
3835903773445	383590	3773445	0.000983219	0.000395905	0.000385747	0.000102248	9.52485E-05	0.008112188	0.005832223	0.003932252	0.003882325	0.002754603	0.000875067	0.001253587	0.001205755	0.000123252	0.000114673	0.000123252	0.000114673	0.001253587	0.001205755
3836003773445	383600	3773445	0.000709813	0.000285815	0.000278481	7.38156E-05	6.87625E-05	0.005631034	0.004048408	0.002729553	0.002694896	0.001912094	0.000607423	0.000870171	0.000836969	8.55549E-05	7.95998E-05	8.55549E-05	7.95998E-05	0.000870171	0.000836969
3836103773445	383610	3773445	0.000537239	0.000216326	0.000210775	5.58691E-05	5.20445E-05	0.004146344	0.002980996	0.002009873	0.001984354	0.001407947	0.000447269	0.00064074	0.000616292	6.29973E-05	5.86124E-05	6.29973E-05	5.86124E-05	0.00064074	0.000616292
3836203773445	383620	3773445	0.000422398	0.000170084	0.00016572	4.39265E-05	4.09194E-05	0.003181917	0.002287625	0.001542383	0.001522799	0.001080463	0.000343235	0.000491706	0.000472944	4.83443E-05	4.49793E-05	4.83443E-05	4.49793E-05	0.000491706	0.000472944
3836303773445	383630	3773445	0.000342727	0.000138003	0.000134462	3.56412E-05	3.32014E-05	0.002536085	0.001823307	0.001229326	0.001213718	0.000861162	0.000273569	0.000391904	0.000376951	3.85319E-05	3.58499E-05	3.85319E-05	3.58499E-05	0.000391904	0.000376951
3836403773445	383640	3773445	0.000282344	0.000113689	0.000110772	2.93618E-05	2.73519E-05	0.002059626	0.001480759	0.00099837	0.000985694	0.000699374	0.000222173	0.000318277	0.000306133	3.12929E-05	2.91147E-05	3.12929E-05	2.91147E-05	0.000318277	0.000306133
3836503773445	383650	3773445	0.000237862	9.57781E-05	9.33207E-05	2.4736E-05	2.30427E-05	0.001715899	0.001233639	0.000831754	0.000821194	0.000582657	0.000185095	0.00026516	0.000255043	2.60705E-05	2.42558E-05	2.60705E-05	2.42558E-05	0.00026516	0.000255043
3836603773445	383660	3773445	0.000205635	8.28015E-05	8.0677E-05	2.13846E-05	1.99207E-05	0.001470579	0.001057266	0.000712839	0.000703788	0.000499355	0.000158632	0.00022725	0.000218579	2.23432E-05	2.0788E-05	2.23432E-05	2.0788E-05	0.00022725	0.000218579

			MDemolition	MSite Grubbing / Prep	MMass Grading / Excavation	MMass Grading / Excavation	MDrainage / Utilities Trenching	MFoundations / Concrete Pads	MBuilding / Structure Construction	MAsphalt Paving	MLandscaping or Other Finishing	MWaterside Construction (Piles)	RSSWDemolition	RSSWPlacing Base	RSSWForm	Child Risk				
Unique Identifier	X (UTM)	Y (UTM)	2027	2027	2027	2028	2028	2028	2028	2028	2028	2028	2029	2029	2029	3rd Trimester	0<2	2<16	Total	per million
3831803773435	383180	3773435	4.93081E-05	0.000151367	0.000177996	0.000175626	3.7332E-05	4.855E-05	3.57354E-05	3.67814E-06	4.30917E-05	3.67814E-06	1.77362E-05	2.57356E-05	1.52556E-05	1.30034E-08	1.5807E-07	2.5999E-08	1.97076E-07	0.19707565
3831903773435	383190	3773435	5.22223E-05	0.000160313	0.000188515	0.000186005	3.95384E-05	5.14193E-05	3.78474E-05	3.89552E-06	4.56384E-05	3.89552E-06	1.82228E-05	2.64417E-05	1.56741E-05	1.44258E-08	1.7444E-07	2.8558E-08	2.17423E-07	0.21742261
3832003773435	383200	3773435	5.60201E-05	0.000171972	0.000202225	0.000199532	4.24137E-05	5.51587E-05	4.05998E-05	4.17881E-06	4.89575E-05	4.17881E-06	1.88124E-05	2.72971E-05	1.61812E-05	1.64561E-08	1.9766E-07	3.217E-08	2.46289E-07	0.24628897
3832103773435	383210	3773435	6.02606E-05	0.00018499	0.000217533	0.000214636	4.56243E-05	5.93341E-05	4.36731E-05	4.49514E-06	5.26634E-05	4.49514E-06	1.93801E-05	2.81209E-05	1.66695E-05	1.91053E-08	2.277E-07	3.6803E-08	2.83612E-07	0.28361178
3832203773435	383220	3773435	6.5227E-05	0.000200236	0.000235461	0.000232326	4.93845E-05	6.42241E-05	4.72724E-05	4.86561E-06	5.70036E-05	4.86561E-06	1.99103E-05	2.88903E-05	1.71256E-05	2.30665E-08	2.7212E-07	4.3584E-08	3.3877E-07	0.33877037
3832303773435	383230	3773435	7.14744E-05	0.000219414	0.000258013	0.000254578	5.41145E-05	7.03755E-05	5.18002E-05	5.33163E-06	6.24635E-05	5.33163E-06	2.02036E-05	2.93158E-05	1.73778E-05	3.05265E-08	3.5462E-07	5.604E-08	4.41182E-07	0.4411821
3832403773435	383240	3773435	7.78362E-05	0.000238944	0.000280978	0.000277237	5.89311E-05	7.66394E-05	5.64108E-05	5.80619E-06	6.80232E-05	5.80619E-06	1.99914E-05	2.9008E-05	1.71954E-05	4.4172E-08	5.0376E-07	7.8408E-08	6.26338E-07	0.62633754
3832580773435	383580	3773435	0.002211934	0.006790255	0.007984784	0.007878465	0.001674692	0.002177923	0.00160307	0.000164999	0.001933069	0.000164999	3.27087E-05	4.74611E-05	2.8134E-05	1.75535E-07	2.6604E-06	5.6132E-07	3.39726E-06	3.39725786
3832600773435	383600	3773435	0.001134618	0.003483082	0.0040582	0.004041283	0.000859039	0.001117173	0.0008223	8.46368E-05	0.000991574	8.46368E-05	3.42403E-05	4.96834E-05	2.94513E-05	8.92202E-08	1.3568E-06	2.8019E-07	1.72621E-06	1.7262066
3832610773435	383610	3773435	0.000877702	0.002694394	0.003168387	0.0031262	0.000664523	0.000864207	0.000636103	6.54722E-05	0.000767048	6.54722E-05	3.49265E-05	5.06792E-05	3.00416E-05	6.90587E-08	1.0505E-06	2.1527E-07	1.33481E-06	1.33481154
3832620773435	383620	3773435	0.000700687	0.002150989	0.002529387	0.002495708	0.000530502	0.000689914	0.000507814	5.22677E-05	0.00061235	5.22677E-05	3.54506E-05	5.14396E-05	3.04923E-05	5.52325E-08	8.4013E-07	1.7095E-07	1.06631E-06	1.06630946
3832630773435	383630	3773435	0.000575327	0.001766154	0.002076852	0.002049198	0.00043559	0.000566481	0.000416961	4.29165E-05	0.000502794	4.29165E-05	3.57937E-05	5.19374E-05	3.07875E-05	4.55136E-08	6.9192E-07	1.4001E-07	8.77441E-07	0.877441
3832640773435	383640	3773435	0.000478837	0.001469947	0.001728538	0.001705522	0.000362536	0.000471475	0.000347031	3.57188E-05	0.000418469	3.57188E-05	3.58966E-05	5.20868E-05	3.0876E-05	3.8056E-08	5.7807E-07	1.164E-07	7.32527E-07	0.73252743
3832650773435	383650	3773435	0.000406377	0.001247508	0.001466968	0.001447435	0.000307675	0.000400129	0.000294517	3.03137E-05	0.000355144	3.03137E-05	3.56876E-05	5.17835E-05	3.06962E-05	3.24613E-08	4.9261E-07	9.8778E-08	6.2385E-07	0.62385023
3832660773435	383660	3773435	0.000351373	0.001078656	0.001268411	0.001251522	0.000266031	0.000345971	0.000254653	2.62107E-05	0.000307075	2.62107E-05	3.52572E-05	5.11589E-05	3.0326E-05	2.82132E-08	4.277E-07	8.546E-08	5.41376E-07	0.54137552
3832670773435	383670	3773435	0.000308137	0.000945927	0.001112332	0.001097521	0.000233296	0.000303399	0.000223318	2.29854E-05	0.000269289	2.29854E-05	3.46801E-05	5.03216E-05	2.98296E-05	2.48713E-08	3.7664E-07	7.5029E-08	4.76537E-07	0.47653712
3832680773435	383680	3773435	0.00027275	0.000837294	0.00098459	0.00097148	0.000206503	0.000268556	0.000197672	2.03457E-05	0.000238363	2.03457E-05	3.39689E-05	4.92896E-05	2.92179E-05	2.21304E-08	3.3476E-07	6.6509E-08	4.23405E-07	0.42340458
3832690773435	383690	3773435	0.000241901	0.000742594	0.000873229	0.000861602	0.000183147	0.000238181	0.000175315	1.80446E-05	0.000211404	1.80446E-05	3.30269E-05	4.79227E-05	2.84076E-05	1.97321E-08	2.9815E-07	5.9088E-08	3.76968E-07	0.37696753
3832700773435	383700	3773435	0.000216454	0.000664476	0.000781369	0.000770965	0.000163881	0.000213126	0.000156872	1.61464E-05	0.000189165	1.61464E-05	3.20537E-05	4.65106E-05	2.75705E-05	1.77479E-08	2.6787E-07	5.2971E-08	3.38587E-07	0.33858718
3832710773435	383710	3773435	0.000194926	0.00059839	0.000703657	0.000694288	0.000147582	0.000191929	0.00014127	1.45405E-05	0.000170351	1.45405E-05	3.1068E-05	4.50803E-05	2.67227E-05	1.60637E-08	2.4218E-07	4.7795E-08	3.06042E-07	0.30604213
3832720773435	383720	3773435	0.000176636	0.000542241	0.000637631	0.000629141	0.000133734	0.00017392	0.000128014	1.31761E-05	0.000154367	1.31761E-05	3.01353E-05	4.3727E-05	2.59205E-05	1.46284E-08	2.2031E-07	4.34E-08	2.78336E-07	0.27833623
3832730773435	383730	3773435	0.000161118	0.000494604	0.000581614	0.000573869	0.000121985	0.000158641	0.000116768	1.20186E-05	0.000140805	1.20186E-05	2.93056E-05	4.25231E-05	2.52068E-05	1.3408E-08	2.0172E-07	3.9673E-08	2.54797E-07	0.25479741
3832740773435	383740	3773435	0.000149574	0.000459166	0.000539941	0.000532752	0.000113245	0.000147274	0.000108402	1.11574E-05	0.000130717	1.11574E-05	2.87972E-05	4.17853E-05	2.47695E-05	1.25009E-08	1.879E-07	3.6907E-08	2.37306E-07	0.2373059
3832750773435	383750	3773435	0.00013932	0.000427688	0.000502926	0.000496229	0.000105481	0.000137178	0.00010097	1.03926E-05	0.000121755	1.03926E-05	2.82981E-05	4.10611E-05	2.43402E-05	1.16931E-08	1.756E-07	3.445E-08	2.21741E-07	0.22174122
3832760773435	383760	3773435	0.000131118	0.00040251	0.000473319	0.000467017	9.92718E-05	0.000129102	9.50262E-05	9.78075E-06	0.000114588	9.78075E-06	2.79362E-05	4.05361E-05	2.4029E-05	1.10469E-08	1.6576E-07	3.2487E-08	2.09295E-07	0.20929451
3832770773435	383770	3773435	0.000124731	0.000382903	0.000450262	0.000444267	9.44359E-05	0.000122813	9.03972E-05	9.3043E-06	0.000109006	9.3043E-06	2.77179E-05	4.02193E-05	2.38412E-05	1.05452E-08	1.5812E-07	3.0963E-08	1.99628E-07	0.19962784
3832780773435	383780	3773435	0.000118828	0.000364782	0.000428954	0.00042324	8.99669E-05	0.000117001	8.61193E-05	8.86399E-06	0.000103847	8.86399E-06	2.74871E-05	3.98843E-05	2.36426E-05	1.00804E-08	1.5104E-07	2.9554E-08	1.90677E-07	0.19067682
3832790773435	383790	3773435	0.000115466	0.000354461	0.000416817	0.000411267	8.74212E-05	0.000113691	8.36825E-05	8.61318E-06	0.000100909	8.61318E-06	2.76617E-05	4.01378E-05	2.37929E-05	9.82307E-09	1.4711E-07	2.8767E-08	1.85697E-07	0.18569661
3832800773435	383800	3773435	0.000112612	0.000345699	0.000406513	0.0004011	8.52602E-05	0.00011088	8.16139E-05	8.40027E-06	9.84144E-05	8.40027E-06	2.79768E-05	4.05949E-05	2.40639E-05	9.60765E-09	1.438E-07	2.8107E-08	1.81517E-07	0.18151662
3832810773435	383810	3773435	0.000109745	0.000336897	0.000396164	0.000390889	8.30896E-05	0.000108057	7.95361E-05	8.1864E-06	9.59089E-05	8.1864E-06	2.82981E-05	4.10611E-05	2.43402E-05	9.39058E-09	1.4048E-07	2.7442E-08	1.77308E-07	0.17730831
3832820773435	383820	3773435	0.000106595	0.000327227	0.000384793	0.000379669	8.07047E-05	0.000104956	7.72532E-05	7.95143E-06	9.3156E-05	7.95143E-06	2.85102E-05	4.13689E-05	2.45226E-05	9.14836E-09	1.3678E-07	2.6704E-08	1.72628E-07	0.17262772
3832830773435	383830	3773435	0.000103668	0.000318243	0.000374227	0.000369244	7.84887E-05	0.000102074	7.5132E-05	7.7331E-06	9.05982E-05	7.7331E-06	2.87254E-05	4.16812E-05	2.47078E-05	8.92251E-09	1.3333E-07	2.6016E-08	1.68266E-07	0.16826578
3832840773435	383840	3773435	9.91824E-05	0.000304473	0.000358035	0.000353268	7.50926E-05	9.76574E-05	7.18811E-05	7.3985E-06	8.66781E-05	7.3985E-06	2.84135E-05	4.12286E-05	2.44395E-05	8.56335E-09	1.2787E-07	2.4937E-08	1.61375E-07	0.16137507
3832850773435	383850	3773435	9.45081E-05	0.000290124	0.000341162	0.000336619	7.15537E-05	9.3055E-05	6.84935E-05	7.04983E-06	8.25932E-05	7.04983E-06	2.79394E-05	4.05406E-05	2.40317E-05	8.18566E-09	1.2215E-07	2.3806E-08	1.54142E-07	0.15414156
3832860773435	383860	3773435	8.99264E-05	0.000276059	0.000324622	0.0003203	6.80848E-05	8.85437E-05	6.5173E-05	6.70806E-06	7.85891E-05	6.70806E-06	2.73904E-05	3.9744E-05	2.35594E-05	7.81325E-09	1.1651E-07	2.2694E-08	1.47017E-07	0.14701739
3832870773435	383870	3773435	8.48185E-05	0.000260378	0.000306183	0.000302107	6.42175E-05	8.35144E-05	6.14711E-05	6.32703E-06	7.41252E-05	6.32703E-06	2.65419E-05	3.85129E-05	2.28297E-05	7.39315E-09	1.1016E-07	2.1445E-08	1.38999E-07	0.13899855
3832880773435	383880	3773435	8.01497E-05	0.000246046	0.00028933	0.000285477	6.06827E-05	7.89174E-05	5.80875E-05	5.97877E-06	7.0045E-05	5.97877E-06	2.57247E-05	3.73271E-05	2.21267E-05	7.00759E-09	1.0434E-07	2.03E-08	1.31646E-07	0.13164582
3832890773435	383890	3773435	7.56823E-05	0.000232332	0.000273203	0.000269565	5.73004E-05	7.45187E-05	5.48498E-05	5.64552E-06	6.61409E-05	5.64552E-06	2.487E-05	3.60869E-05	2.13916E-05	6.63668E-09	9.8743E-08	1.9201E-08	1.24581E-07	0.12458069
3832900773435	383900	3773435	7.15071E-05	0.000219514	0.000258131	0.000254694	5.41392E-05	7.04076E-05	5.18239E-05	5.33407E-06	6.2492E-05	5.33407E-06	2.40403E-05	3.48829E-05	2.06779E-05	6.28836E-09	9.3494E-08	1.8171E-08	1.17954E-07	0.11795388
3832910773435	383910	3773435	6.77129E-05	0.000207867	0.000244435	0.00024118	5.12666E-05	6.66718E-05	4.90741E-05	5.05104E-06	5.91762E-05	5.05104E-06	2.32854E-05	3.37876E-05	2.00286E-05	5.97101E-09	8.8716E-08	1.7234E-08	1.11921E-07	0.11192098
3829703773445	382970	3773445	1.91669E-05	5.88391E-05	6.919E-05	6.82687E-05	1.45116E-05	1.88722E-05	1.3891E-05	1.42975E-06	1.67505E-05	1.42975E-06	1.06679E-05	1.54794E-05	9.17587E-06	3.16245E-09	4.1176E-08	7.1501E-09	5.14882E-08	0.05148821
3829803773445	382980	3773445	1.9802E-05	6.07887E-05	7.14826E-05	7.05307E-05	1.49924E-05	1.94975E-05	1.43512E-05	1.47713E-06	1.73055E-05	1.47713E-06	1.0852E-05	1.57464E-05	9.33417E-06	3.30616E-09	4.2955E-08	7.4472E-09	5.37084E-08	0.05370845
3829903773445	382990	3773445	2.03718E-05	6.25378E-05	7.35393E-05	7.25601E-05	1.54238E-05	2.00585E-05	1.47642E-05	1.51963E-06	1.78034E-05	1.51963E-06	1.09923E-05	1.59501E-05	9.4549E-06	3.44423E-09	4.4649E-08	7.7276E-09	5.5821E-08	0.05582104
3830003773445	383000	3773445	2.07855E-05	6.38078E-05	7.50328E-05	7.40337E-05	1.5737E-05	2.04659E-05	1.5064E-05	1.55049E-06	1.8165E-05	1.55049E-06	1.1036E-05	1.60135E-05	9.49246E-06	3.56028E-09	4.6047E-08	7.955E-09	5.75618E-08	0.05756183
3830103773445	383010	3773445	2.12337E-05	6.51837E-05	7.66507E-05	7.56301E-05	1.60764E-05	2.09072E-05	1.53888E-05	1.58392E-06	1.85567E-05	1.58392E-06	1.1089E-05	1.60904E-05	9.53807E-06	3.68626E-09	4.7562E-08	8.2018E-09	5.94505E-08	0.05945046
3830203773445	383020	3773445	2.16819E-05	6.65595E-05	7.82686E-05	7.72264E-05	1.64157E-05	2.13485E-05	1.57136E-05	1.61736E-06	1.89484E-05	1.61736E-06	1.11296E-05	1.61493E-05	9.57295E-06	3.81676E-09	4.9128E-08	8.4557E-09	6.14001E-08	0.0614001
3830303773445	383030	3773445	2.21627E-05	6.80357E-05	8.00044E-05	7.89391E-05	1.67798E-05	2.18219E-05	1.60621E-05	1.65323E-06	1.93686E-05	1.65323E-06	1.11764E-05	1.62172E-05	9.6132E-06	3.95664E-09	5.0805E-08	8.7275E-09	6.34895E-08	0.06348949
3830403773445	383040	3773445	2.27125E-05	6.97235E-05	8.19891E-05	8.08974E-05	1.7196E-05	2.23633E-05	1.64606E-05	1.69424E-06	1.98491E-05	1.69424E-06	1.12481E-05	1.63213E-05	9.67491E-06	4.11369E-09	5.2693E-08	9.0344E-09	6.58412E-08	0.06584123
3830503773445	383050	3773445	2.3393E-05	7.18123E-05	8.44454E-05	8.3321E-05	1.77112E-05	2.30333E-05	1.69537E-05	1.745E-06	2.04437E-05	1.745E-06	1.13822E-05	1.65159E-05	9.79028E-06	4.30327E-09	5.4981E-08	9.4076E-09	6.86914E-08	0.06869143
3830603773445	383060	3773445	2.4117E-05	7.40349E-05	8.7059E-05	8.58998E-05	1.82594E-05	2.37461E-05	1.74785E-05	1.799E-06	2.10765E-05	1.799E-06	1.15257E-05	1.67241E-05	9.91369E-06	4.50798E-09	5.7446E-08	9.8094E-09	7.17632E-08	0.07176316
3830703773445	383070	3773445	2.49807E-05	7.66864E-05	9.01769E-05	8.89762E-05	1.89133E-05	2.45966E-05	1.81044E-05	1.86343E-06	2.18313E-05	1.86343E-06	1.17285E-05	1.70183E-05	1.00881E-05	4.75241E-09	6.0391E-08	1.029E-08	7.54331E-08	0.07543307
3830803773445	383080	3773445	2.59533E-05	7.9672E-05	9.36878E-05	9.24403E-05	1.96497E-05	2.55542E-05	1.88093E-05	1.93598E-06	2.26813E-05	1.93598E-06	1.19687E-05	1.73668E-05	1.02947E-05	5.03219E-09	6.3756E-08	1.0839E-08	7.96266E-08	0.07962665
3830903773445	383090	3773445	2.70184E-05	8.29418E-05	9.75328E-05	9.62341E-05	2.04561E-05	2.6603E-05	1.95812E-05	2.01544E-06	2.36121E-05	2.01544E-06	1.22369E-05	1.7756E-05	1.05254E-05	5.34636E-09	6.7526E-08	1.1452E-08	8.43242E-08	0.08432423
3831003773445	383100	3773445	2.85934E-05	8.77768E-05	0.000103218	0.000101844	2.16486E-05	2.81538E-05	2.07227E-05	2.13292E-06	2.49886E-05	2.13292E-06	1.2736E-05	1.84802E-05	1.09547E-05	5.80416E-09	7.3032E-08	1.2351E-08	9.11867E-08	0.09118667
3831103773445	383110	3773445	3.03844E-05	9.32747E-05	0.000109683	0.000108223	2.30045E-05	2.99172E-05	2.20207E-05	2.26652E-06	2.65537E-05	2.26652E-06	1.33068E-05	1.93085E-05	1.14457E-05	6.33633E-09	7.9418E-08	1.3392E-08	9.91464E-08	0.09914641
3831203773445	383120	3773445	3.24311E-05	9.9558E-05	0.000117072	0.000115513	2.45542E-05	3.19325E-05	2.35041E-05	2.4192E-06	2.83425E-05	2.4192E-06	1.3943E-05	2.02318E-05	1.1993E-05	6.95943E-09	8.6878E-08	1.4605E-08	1.08443E-07	0.10844287
3831303773445	383130	3773445	3.47719E-05	0.000106744	0.000125522	0.000123851	2.63264E-05	3.42372E-05	2.52005E-05	2.59381E-06	3.03881E-05	2.59381E-06	1.46419E-05	2.12457E-05	1.2594E-05	7.69288E-09	9.5633E-08	1.6026E-08	1.19353E-07	0.11935251
3831403773445	383140	3773445	3.74483E-05	0.00011496	0.000135183	0.000133383	2.83528E-05	3.68725E-05	2.71402E-05	2.79346E-06	3.27271E-05	2.79346E-06	1.53936E-05	2.23365E-05	1.32406E-05	8.56958E-09	1.0605E-07	1.771E-08	1.32332E-07	0.13233207
3831503773445	383150	3773445	3.99252E-05	0.000122563	0.000144124	0.000142205	3.0228E-05	3.93113E-05	2.89352E-05	2.97822E-06	3.48917E-05	2.97822E-06	1.60019E-05	2.32191E-05	1.37638E-05	9.45912E-09	1.1653E-07	1.9389E-08	1.45382E-07	0.14538161
3831603773445	383160	3773445	4.26179E-05	0.00013083	0.000153845	0.000151797	3.22668E-05	4.19626E-05	3.08868E-05	3.17908E-06	3.7245E-05	3.17908E-06	1.66195E-05	2.41153E-05	1.4295E-05	1.04873E-08	1.2858E-07	2.131E-08	1.6038E-07	0.16037961
3831703773445	383170	3773445	4.54432E-05	0.000139503	0.000164044	0.000161859	3.44058E-05	4.47444E-05	3.29343E-05	3.38983E-06	3.9714E-05	3.38983E-06	1.72153E-05	2.49798E-05	1.48075E-05	1.16514E-08	1.4214E-07	2.3457E-08	1.77251E-07	0.17725061
3831803773445	383180	3773445	4.83119E-05	0.000148309	0.0001744	0.000172077	3.65778E-05	4.75691E-05	3.50135E-05	3.60383E-06	4.22211E-05	3.60383E-06	1.77674E-05	2.57809E-05	1.52824E-05	1.29427E-08	1.5708E-07	2.581E-08	1.95837E-07	0.19583661
3831903773445	383190	3773445	5.1442E-05	0.000157918	0.000185699	0.000183226	3.89476E-05	5.0651E-05	3.72819E-05	3.83731E-06	4.49566E-05	3.83731E-06	1.83257E-05	2.65911E-05	1.57626E-05	1.44794E-08	1.7476E-07	2.8579E-08	2.17819E-07	0.21781882
3832003773445	383200	3773445	5.51799E-05	0.000169393	0.000199192	0.00019654	4.17777E-05	5.43315E-05	3.9991E-05	4.11615E-06	4.82232E-05	4.11615E-06	1.8934E-05	2.74737E-05	1.62858E-05	1.65164E-08	1.9804E-07	3.2207E-08	2.46759E-07	0.24675918
3832103773445	383210	3773445	5.92953E-05	0.000182026	0.000214048	0.000211198	4.48935E-05	5.83836E-05	4.29735E-05	4.42313E-06	5.18198E-05	4.42313E-06	1.95142E-05	2.83155E-05	1.67849E-05	1.91354E-08	2.277E-07	3.68E-08	2.8364E-07	0.28363964
3832203773445	383220	3773445	6.40512E-05	0.000196626	0.000231216	0.000228138	4.84942E-05	6.30664E-05	4.64203E-05	4.7779E-06	5.59761E-05	4.7779E-06	2.00507E-05	2.9094E-05	1.72463E-05	2.30032E-08	2.7104E-07	4.3448E-08	3.37487E-07	0.33748692
3832303773445	383230	3773445	6.9992E-05	0.000214863	0.000252662	0.000249297	5.29921E-05	6.89158E-05	5.07258E-05	5.22105E-06	6.11679E-05	5.22105E-06	2.03658E-05	2.95512E-05	1.75173E-05	3.01838E-08	3.504E-07	5.5511E-08	4.36098E-07	0.43609815
3832403773445	383240	3773445	7.60253E-05	0.000233385	0.000274441	0.000270787	5.756E-05	7.48563E-05	5.50984E-05	5.6711E-06	6.64406E-05	5.6711E-06	2.02067E-05	2.93203E-05	1.73805E-05	4.3227E-08	4.9291E-07	7.7081E-08	6.13214E-07	0.61321389
3835803773445	383580	3773445	0.002389371	0.007334958	0.00862531	0.008510462	0.001809033	0.002352633	0.001731666	0.000178235	0.002088136	0.000178235	3.32421E-05	4.8235E-05	2.85928E-05	1.87188E-07	2.8473E-06	5.9595E-07	3.63043E-06	3.63043358
3835903773445	383590	3773445	0.001837908	0.005642059	0.0066346	0.006546259	0.001391511	0.001809648	0.001332	0.000137099	0.001606197	0.000137099	3.38005E-05	4.90452E-05	2.9073E-05	1.45347E-07	2.2055E-06	4.6243E-07	2.81327E-06	2.81327491
3836003773445	383600	3773445	0.00132368	0.004063469	0.004778307	0.004714683	0.00100218	0.001303327	0.00095932	9.87398E-05	0.0011568	9.87398E-05	3.45803E-05	5.01768E-05	2.97438E-05	1.0421E-07	1.5839E-06	3.2854E-07	2.01668E-06	2.01667986
3836103773445	383610	3773445	0.000998864	0.00306634	0.003605765	0.003557754	0.000756257	0.000983506	0.000723914	7.45102E-05	0.000872934	7.45102E-05	3.53632E-05	5.13128E-05	3.04172E-05	7.86115E-08	1.1955E-06	2.4585E-07	1.52001E-06	1.52001044
3836203773445	383620	3773445	0.000782835	0.002403168	0.002825929	0.002788301	0.000592697	0.000770798	0.000567349	5.83955E-05	0.000684141	5.83955E-05	3.60152E-05	5.22588E-05	3.09779E-05	6.16689E-08	9.3809E-07	1.9141E-07	1.19116E-06	1.19115982
3836303773445	383630	3773445	0.000633029	0.001943289	0.002285149	0.002254722	0.000479277	0.000623296	0.000458779	4.72208E-05	0.000553221	4.72208E-05	3.64862E-05	5.29422E-05	3.13831E-05	5.00125E-08	7.6053E-07	1.542E-07	9.64744E-07	0.964744
3836403773445	383640	3773445	0.000519588	0.001595045	0.001875642	0.001850668	0.000393389	0.000511599	0.000376565	3.87586E-05	0.000454082	3.87586E-05	3.67451E-05	5.33179E-05	3.16058E-05	4.12232E-08	6.2645E-07	1.2632E-07	7.94002E-07	0.79400205
3836503773445	383650	3773445	0.000436112	0.001338789	0.001574306	0.001553344	0.000330188	0.000429407	0.000316067	3.25318E-05	0.00038113	3.25318E-05	3.66359E-05	5.31595E-05	3.15119E-05	3.4771E-08	5.2793E-07	1.0597E-07	6.68678E-07	0.66867761
3836603773445	383660	3773445	0.000375723	0.001153404	0.001356308	0.001338249	0.000284466	0.000369946	0.0002723	2.8027E-05	0.000328354	2.8027E-05	3.63021E-05	5.26752E-05	3.12248E-05	3.01047E-08	4.5665E-07	9.1322E-08	5.78079E-07	0.57807867

			EGIODemolition	EGIOSite Grubbing / Prep	EGIOMass Grading / Excavation	EGIOMass Grading / Excavation	EGIODrainage / Utilities Trenching	EGIODrainage / Utilities Trenching	EGIOFoundations / Concrete Pads	EGIOFoundations / Concrete Pads	EGIOBuilding / Structure Construction	EGIOBuilding / Structure Construction	EGIOAsphalt Paving	EGIOArchitectural Coating	EGIOLandscaping or Other Finishing	EGIOWaterside Construction (Piles)	HIWaterside Construction (Landscaping)	HIWaterside Construction (Landscaping)	KMDemolition	KMSite Grubbing / Prep
Unique Identifier	X (UTM)	Y (UTM)	2025	2025	2025	2026	2026	2027	2026	2027	2026	2027	2027	2027	2027	2027	2025	2026	2025	2025
3836703773445	383670	3773445	0.000808659	0.00031717	0.000105036	0.000102872	0.000238874	0.000238505	0.000313849	0.000313647	0.000336172	0.000328114	1.30817E-05	1.30817E-05	0.000354277	1.30817E-05	0.000236193	0.000228795	0.000385579	0.001673442
3836803773445	383680	3773445	0.00072324	0.00028367	9.39412E-05	9.20056E-05	0.000213642	0.000213312	0.000280697	0.000280516	0.000300662	0.000293455	1.16998E-05	1.16998E-05	0.000316855	1.16998E-05	0.000210429	0.000203838	0.000341456	0.001481945
3836903773445	383690	3773445	0.000644872	0.00025293	8.3762E-05	8.20362E-05	0.000190492	0.000190198	0.000250282	0.00025012	0.000268083	0.000261657	1.04321E-05	1.04321E-05	0.000282521	1.04321E-05	0.000186807	0.000180956	0.000301183	0.001307154
3837003773445	383700	3773445	0.000580678	0.00022775	7.54238E-05	7.38698E-05	0.000171529	0.000171265	0.000225367	0.000225222	0.000241396	0.00023561	9.39361E-06	9.39361E-06	0.000254398	9.39361E-06	0.00016744	0.000162196	0.000268303	0.001164452
3837103773445	383710	3773445	0.000526867	0.00020664	6.84343E-05	6.70243E-05	0.000155634	0.000155394	0.000204483	0.000204351	0.000219026	0.000213776	8.52311E-06	8.52311E-06	0.000230823	8.52311E-06	0.000151216	0.00014648	0.000240888	0.00104547
3837203773445	383720	3773445	0.000481427	0.00018882	6.25322E-05	6.12438E-05	0.000142211	0.000141992	0.000186847	0.000186726	0.000200136	0.000195339	7.78803E-06	7.78803E-06	0.000210915	7.78803E-06	0.000137529	0.000133221	0.000217854	0.000945503
3837303773445	383730	3773445	0.000442822	0.00017368	5.75178E-05	5.63328E-05	0.000130807	0.000130606	0.000171864	0.000171753	0.000184088	0.000179675	7.16352E-06	7.16352E-06	0.000194002	7.16352E-06	0.000125903	0.000121959	0.000198369	0.000860937
3837403773445	383740	3773445	0.000414592	0.00016261	5.3851E-05	5.27415E-05	0.000122468	0.000122279	0.000160907	0.000160804	0.000172352	0.000168221	6.70684E-06	6.70684E-06	0.000181634	6.70684E-06	0.000117357	0.000113681	0.00018408	0.000798921
3837503773445	383750	3773445	0.000389424	0.00015274	5.0582E-05	4.95398E-05	0.000115034	0.000114856	0.00015114	0.000151042	0.000161889	0.000158009	6.2997E-06	6.2997E-06	0.000170608	6.2997E-06	0.000109749	0.000106311	0.000171407	0.000743919
3837603773445	383760	3773445	0.000368828	0.00014466	4.79068E-05	4.69198E-05	0.00010895	0.000108782	0.000143146	0.000143054	0.000153327	0.000149652	5.96652E-06	5.96652E-06	0.000161585	5.96652E-06	0.000103511	0.000100269	0.00016104	0.000698925
3837703773445	383770	3773445	0.000352418	0.00013822	4.57753E-05	4.48322E-05	0.000104103	0.000103942	0.000136777	0.000136689	0.000146505	0.000142994	5.70106E-06	5.70106E-06	0.000154396	5.70106E-06	9.8519E-05	9.54332E-05	0.000152753	0.000662957
3837803773445	383780	3773445	0.000337203	0.00013226	4.3799E-05	4.28966E-05	9.9608E-05	9.94543E-05	0.000130872	0.000130787	0.00014018	0.00013682	5.45492E-06	5.45492E-06	0.00014773	5.45492E-06	9.38979E-05	9.09568E-05	0.000145106	0.000629769
3837903773445	383790	3773445	0.00032734	0.00012839	4.2518E-05	4.1642E-05	9.66948E-05	9.65456E-05	0.000127044	0.000126962	0.00013608	0.000132819	5.29538E-06	5.29538E-06	0.000143409	5.29538E-06	9.08268E-05	8.79819E-05	0.00014	0.000607611
3838003773445	383800	3773445	0.000318682	0.00012499	4.13933E-05	4.05405E-05	9.4137E-05	9.39918E-05	0.000123684	0.000123604	0.000132481	0.000129305	5.15531E-06	5.15531E-06	0.000139616	5.15531E-06	8.81108E-05	8.5351E-05	0.000135481	0.000587997
3838103773445	383810	3773445	0.000311433	0.00012215	4.04518E-05	3.96184E-05	9.19559E-05	9.18539E-05	0.000120871	0.000120793	0.000129467	0.000126364	5.03805E-06	5.03805E-06	0.00013644	5.03805E-06	8.58003E-05	8.31128E-05	0.000131631	0.00057129
3838203773445	383820	3773445	0.000306718	0.0001203	3.98393E-05	3.90185E-05	9.06029E-05	9.04631E-05	0.00011904	0.000118964	0.000127507	0.000124451	4.96176E-06	4.96176E-06	0.000134374	4.96176E-06	8.42073E-05	8.15697E-05	0.000128954	0.00055967
3838303773445	383830	3773445	0.000302433	0.00011862	3.92828E-05	3.84735E-05	8.93373E-05	8.91995E-05	0.000117378	0.000117302	0.000125726	0.000122712	4.89245E-06	4.89245E-06	0.000132497	4.89245E-06	8.27596E-05	8.01674E-05	0.000126526	0.000549131
3838403773445	383840	3773445	0.00029179	0.00011444	3.79003E-05	3.71195E-05	8.61932E-05	8.60602E-05	0.000113247	0.000113174	0.000121301	0.000118394	4.72027E-06	4.72027E-06	0.000127834	4.72027E-06	7.95647E-05	7.70726E-05	0.000121294	0.000526423
3838503773445	383850	3773445	0.000279772	0.00010973	3.63393E-05	3.55906E-05	8.26432E-05	8.25157E-05	0.000108582	0.000108512	0.000116305	0.000113517	4.52586E-06	4.52586E-06	0.000122569	4.52586E-06	7.6011E-05	7.36302E-05	0.000115503	0.000501289
3838603773445	383860	3773445	0.000268104	0.00010515	3.48238E-05	3.41063E-05	7.91966E-05	7.90744E-05	0.000104054	0.000103987	0.000111455	0.000108783	4.33711E-06	4.33711E-06	0.000117458	4.33711E-06	7.2581E-05	7.03077E-05	0.000109933	0.000477117
3838703773445	383870	3773445	0.000255341	0.00010015	3.3166E-05	3.24827E-05	7.54264E-05	7.531E-05	9.91004E-05	9.90364E-05	0.000106149	0.000103605	4.13064E-06	4.13064E-06	0.000111866	4.13064E-06	6.88802E-05	6.67228E-05	0.000103947	0.000451139
3838803773445	383880	3773445	0.000243547	9.5523E-05	3.16342E-05	3.09824E-05	7.19427E-05	7.18317E-05	9.45233E-05	9.44623E-05	0.000101246	9.88194E-05	3.93986E-06	3.93986E-06	0.000106699	3.93986E-06	6.54772E-05	6.34263E-05	9.84661E-05	0.00042735
3838903773445	383890	3773445	0.000231655	9.0858E-05	3.00895E-05	2.94696E-05	6.84298E-05	6.83242E-05	8.99078E-05	8.98498E-05	9.63024E-05	9.39941E-05	3.74748E-06	3.74748E-06	0.000101489	3.74748E-06	6.20778E-05	6.01334E-05	9.30121E-05	0.000403679
3839003773445	383900	3773445	0.000220221	8.6374E-05	2.86043E-05	2.8015E-05	6.50522E-05	6.49518E-05	8.54701E-05	8.54149E-05	9.15491E-05	8.93547E-05	3.56251E-06	3.56251E-06	9.64798E-05	3.56251E-06	5.8829E-05	5.69864E-05	8.78252E-05	0.000381167
3839103773445	383910	3773445	0.00020973	8.2259E-05	2.72417E-05	2.66804E-05	6.19532E-05	6.18576E-05	8.13984E-05	8.13459E-05	8.71879E-05	8.5098E-05	3.3928E-06	3.3928E-06	9.18836E-05	3.3928E-06	5.58601E-05	5.41105E-05	8.31022E-05	0.000360669
3829703773455	382970	3773455	0.000179811	7.0524E-05	2.33555E-05	2.28743E-05	5.31153E-05	5.30333E-05	6.97865E-05	6.97415E-05	7.47501E-05	7.29583E-05	2.9088E-06	2.9088E-06	7.87759E-05	2.9088E-06	3.49971E-05	3.39009E-05	2.31602E-05	0.000100517
3829803773455	382980	3773455	0.000188595	7.397E-05	2.44965E-05	2.39918E-05	5.57101E-05	5.56242E-05	7.31958E-05	7.31486E-05	7.84019E-05	7.65226E-05	3.0509E-06	3.0509E-06	8.26244E-05	3.0509E-06	3.66924E-05	3.55431E-05	2.38573E-05	0.000103542
3829903773455	382990	3773455	0.00019755	7.7482E-05	2.56597E-05	2.5131E-05	5.83554E-05	5.82654E-05	7.66714E-05	7.66219E-05	8.21246E-05	8.01561E-05	3.19577E-06	3.19577E-06	8.65477E-05	3.19577E-06	3.84199E-05	3.72165E-05	2.45226E-05	0.00010643
3830003773455	383000	3773455	0.000206029	8.0808E-05	2.6761E-05	2.62096E-05	6.08601E-05	6.07662E-05	7.99622E-05	7.99106E-05	8.56495E-05	8.35965E-05	3.33293E-06	3.33293E-06	9.02624E-05	3.33293E-06	4.00559E-05	3.88013E-05	2.50793E-05	0.000108846
3830103773455	383010	3773455	0.000215218	8.4411E-05	2.79545E-05	2.73785E-05	6.35743E-05	6.34762E-05	8.35284E-05	8.34745E-05	8.94693E-05	8.73248E-05	3.48157E-06	3.48157E-06	9.42879E-05	3.48157E-06	4.18283E-05	4.05181E-05	2.56745E-05	0.000111429
3830203773455	383020	3773455	0.000224613	8.8096E-05	2.91748E-05	2.85737E-05	6.63496E-05	6.62473E-05	8.71747E-05	8.71185E-05	9.3375E-05	9.11369E-05	3.63356E-06	3.63356E-06	9.8404E-05	3.63356E-06	4.36365E-05	4.22697E-05	2.62471E-05	0.000113914
3830303773455	383030	3773455	0.000234601	9.2014E-05	3.04722E-05	2.98443E-05	6.93E-05	6.91931E-05	9.10512E-05	9.09924E-05	9.75272E-05	9.51895E-05	3.79514E-06	3.79514E-06	0.00010278	3.79514E-06	4.55578E-05	4.41308E-05	2.68445E-05	0.000116507
3830403773455	383040	3773455	0.000245784	9.64E-05	3.19247E-05	3.12669E-05	7.26033E-05	7.24913E-05	9.53913E-05	9.53297E-05	0.000102176	9.97269E-05	3.97604E-06	3.97604E-06	0.000107679	3.97604E-06	4.77051E-05	4.62109E-05	2.75234E-05	0.000119454
3830503773455	383050	3773455	0.000259499	0.00010178	3.37062E-05	3.30117E-05	7.66548E-05	7.65365E-05	0.000100714	0.000100649	0.000107878	0.000105292	4.19791E-06	4.19791E-06	0.000113688	4.19791E-06	5.03295E-05	4.87531E-05	2.83879E-05	0.000123206
3830603773455	383060	3773455	0.000274427	0.00010763	3.56452E-05	3.49108E-05	8.10645E-05	8.09394E-05	0.000106508	0.000106439	0.000114084	0.000111349	4.4394E-06	4.4394E-06	0.000120228	4.4394E-06	5.31818E-05	5.15161E-05	2.93E-05	0.000127164
3830703773455	383070	3773455	0.000291924	0.0001145	3.79178E-05	3.71366E-05	8.6233E-05	8.61E-05	0.000113299	0.000113226	0.000121357	0.000118448	4.72245E-06	4.72245E-06	0.000127893	4.72245E-06	5.65131E-05	5.4743E-05	3.03613E-05	0.00013177
3830803773455	383080	3773455	0.000311972	0.00012236	4.05218E-05	3.96869E-05	9.21551E-05	9.20129E-05	0.00012108	0.000121002	0.000129691	0.000126583	5.04676E-06	5.04676E-06	0.000136676	5.04676E-06	6.03216E-05	5.84322E-05	3.15472E-05	0.000136917
3830903773455	383090	3773455	0.000334544	0.00013121	4.34537E-05	4.25584E-05	9.88227E-05	9.86702E-05	0.00012984	0.000129756	0.000139075	0.000135741	5.41191E-06	5.41191E-06	0.000146565	5.41191E-06	6.46018E-05	6.25783E-05	3.28349E-05	0.000142506
3831003773455	383100	3773455	0.000366071	0.00014358	4.75487E-05	4.6569E-05	0.000108136	0.000107969	0.000142076	0.000141984	0.000152181	0.000148533	5.92192E-06	5.92192E-06	0.000160377	5.92192E-06	7.05557E-05	6.83458E-05	3.46747E-05	0.000150491
3831103773455	383110	3773455	0.000402816	0.00015799	5.23215E-05	5.12435E-05	0.00011899	0.000118806	0.000156337	0.000156236	0.000167457	0.000163443	6.51635E-06	6.51635E-06	0.000176476	6.51635E-06	7.74855E-05	7.50585E-05	3.67477E-05	0.000159488
3831203773455	383120	3773455	0.000446325	0.00017505	5.79728E-05	5.67784E-05	0.000131842	0.000131639	0.000173223	0.000173112	0.000185544	0.000181097	7.22019E-06	7.22019E-06	0.000195537	7.22019E-06	8.56837E-05	8.29999E-05	3.91262E-05	0.00016981
3831303773455	383130	3773455	0.000498367	0.00019547	6.47325E-05	6.33988E-05	0.000147215	0.000146988	0.000193421	0.000193297	0.000207179	0.000202213	8.06207E-06	8.06207E-06	0.000218337	8.06207E-06	9.54801E-05	9.24895E-05	4.1869E-05	0.000181715
3831403773455	383140	3773455	0.000561124	0.00022008	7.2884E-05	7.13823E-05	0.000165753	0.000165498	0.000217778	0.000217638	0.000233268	0.000227676	9.07729E-06	9.07729E-06	0.000245831	9.07729E-06	0.000107273	0.000103913	4.49898E-05	0.000195259
3831503773455	383150	3773455	0.000624402	0.0002449	8.11032E-05	7.94322E-05	0.000184445	0.000184161	0.000242337	0.000242181	0.000259573	0.000253352	1.01009E-05	1.01009E-05	0.000273553	1.01009E-05	0.000119091	0.000115361	4.77575E-05	0.000207271
3831603773455	383160	3773455	0.000697417	0.00027354	9.0587E-05	8.87206E-05	0.000206014	0.000205696	0.000270675	0.0002705	0.000289927	0.000282977	1.12821E-05	1.12821E-05	0.000305542	1.12821E-05	0.000132657	0.000128502	5.07176E-05	0.000220118
3831703773455	383170	3773455	0.000784525	0.0003077	0.000101901	9.98018E-05	0.000231745	0.000231387	0.000304482	0.000304286	0.000326139	0.000318321	1.26912E-05	1.26912E-05	0.000343704	1.26912E-05	0.000148762	0.000144103	5.39923E-05	0.00023433
3831803773455	383180	3773455	0.000891114	0.00034951	0.000115746	0.000113361	0.000263231	0.000262825	0.000345851	0.000345628	0.000370449	0.00036157	1.44155E-05	1.44155E-05	0.000390401	1.44155E-05	0.000168409	0.000163134	5.76585E-05	0.000250242
3831903773455	383190	3773455	0.001022153	0.0004009	0.000132767	0.000130031	0.000301939	0.000301473	0.000396708	0.000396452	0.000424924	0.000414739	1.65353E-05	1.65353E-05	0.00044781	1.65353E-05	0.000192496	0.000186466	6.16618E-05	0.000267617
3832003773455	383200	3773455	0.001188356	0.00046609	0.000154355	0.000151174	0.000351035	0.000350493	0.000461214	0.000460916	0.000494017	0.000482176	1.9224E-05	1.9224E-05	0.000520624	1.9224E-05	0.00022303	0.000216044	6.60726E-05	0.00028676
3832103773455	383210	3773455	0.001403574	0.0005505	0.000182309	0.000178553	0.000414609	0.000413969	0.000544742	0.00054439	0.000583487	0.000569501	2.27056E-05	2.27056E-05	0.000614912	2.27056E-05	0.000262644	0.000254418	7.0825E-05	0.000307386
3832203773455	383220	3773455	0.001725777	0.00067687	0.00022416	0.000219541	0.000509786	0.000508999	0.000669792	0.00066936	0.000717431	0.000700235	2.79178E-05	2.79178E-05	0.00075607	2.79178E-05	0.00032185	0.000311769	7.62315E-05	0.00033085
3832303773455	383230	3773455	0.002331901	0.0009146	0.000302889	0.000296648	0.000688832	0.000687769	0.000905035	0.000904451	0.000969406	0.00094617	3.77231E-05	3.77231E-05	0.001021616	3.77231E-05	0.00043307	0.000419505	8.2817E-05	0.000359432
3832403773455	383240	3773455	0.003465484	0.00135921	0.000450129	0.000440855	0.001023687	0.001022108	0.001344991	0.001344123	0.001440653	0.001406122	5.6061E-05	5.6061E-05	0.001518244	5.6061E-05	0.000641036	0.000620958	8.95383E-05	0.000388603
3835903773455	383590	3773455	0.005692035	0.0022325	0.000739334	0.000724101	0.001681399	0.001678805	0.002209139	0.002207713	0.002366264	0.002309546	9.20799E-05	9.20799E-05	0.002493705	9.20799E-05	0.001532524	0.001484522	0.002629007	0.011410076
3836103773455	383610	3773455	0.002718666	0.0010663	0.000353126	0.00034585	0.000803081	0.000801842	0.001055143	0.001054462	0.00113019	0.0011031	4.39798E-05	4.39798E-05	0.001191059	4.39798E-05	0.00077825	0.000753873	0.001322522	0.005739837
3836203773455	383620	3773455	0.002086557	0.00081838	0.000271021	0.000265437	0.000616359	0.000615408	0.000809815	0.000809292	0.000867413	0.000846621	3.37542E-05	3.37542E-05	0.00091413	3.37542E-05	0.00060468	0.000585748	0.001021533	0.004433527
3836303773455	383630	3773455	0.001649627	0.00064701	0.000214269	0.000209854	0.00048729	0.00048654	0.000640238	0.000639825	0.000685775	0.000669337	2.6686E-05	2.6686E-05	0.000722709	2.6686E-05	0.00048306	0.000467939	0.000811088	0.003520181
3836403773455	383640	3773455	0.001340646	0.00052582	0.000174136	0.000170548	0.00039602	0.000395409	0.000520319	0.000519983	0.000557326	0.000543968	2.16876E-05	2.16876E-05	0.000587343	2.16876E-05	0.000394078	0.000381734	0.000657297	0.002852715
3836503773455	383650	3773455	0.001122293	0.00044018	0.000145774	0.00014277	0.00033152	0.000331008	0.000435574	0.000435293	0.000466554	0.000455371	1.81553E-05	1.81553E-05	0.000491682	1.81553E-05	0.000329985	0.00031965	0.000546778	0.002373054
3836603773455	383660	3773455	0.000971889	0.00038119	0.000126238	0.000123637	0.000287091	0.000286648	0.000377201	0.000376957	0.000404029	0.000394345	1.57222E-05	1.57222E-05	0.000425789	1.57222E-05	0.000285321	0.000276384	0.000469895	0.002039376
3836703773455	383670	3773455	0.000858896	0.00033687	0.000111561	0.000109263	0.000253714	0.000253322	0.000333347	0.000333131	0.000357056	0.000348497	1.38943E-05	1.38943E-05	0.000376286	1.38943E-05	0.00025147	0.00024359	0.00041175	0.001787022
3836803773455	383680	3773455	0.000766318	0.00030056	9.95365E-05	9.74857E-05	0.00022636	0.000226017	0.000297416	0.000297224	0.00031857	0.00031093	1.23967E-05	1.23967E-05	0.000335727	1.23967E-05	0.000223554	0.000216551	0.000363954	0.001579584
3836903773455	383690	3773455	0.000678914	0.00026628	8.81837E-05	8.63668E-05	0.000200548	0.000200239	0.000263494	0.000263324	0.000282235	0.00027547	1.09828E-05	1.09828E-05	0.000297435	1.09828E-05	0.000197201	0.000191024	0.000319013	0.001384541
3837003773455	383700	3773455	0.000608019	0.00023847	7.89752E-05	7.7348E-05	0.000179606	0.000179329	0.000235979	0.000235826	0.000252763	0.000246704	9.83591E-06	9.83591E-06	0.000266376	9.83591E-06	0.000175804	0.000170297	0.000282664	0.001226782
3837103773455	383710	3773455	0.000549726	0.00021561	7.14035E-05	6.99323E-05	0.000162386	0.000162136	0.000213354	0.000213217	0.000228529	0.000223052	8.8929E-06	8.8929E-06	0.000240837	8.8929E-06	0.000158204	0.000153248	0.000252891	0.001097565
3837203773455	383720	3773455	0.000501035	0.00019651	6.5079E-05	6.37381E-05	0.000148003	0.000147775	0.000194457	0.000194331	0.000208288	0.000203295	8.10522E-06	8.10522E-06	0.000219505	8.10522E-06	0.000143515	0.00013902	0.000228144	0.000990163
3837303773455	383730	3773455	0.000459825	0.00018035	5.97263E-05	5.84958E-05	0.00013583	0.000135621	0.000178463	0.000178348	0.000191156	0.000186574	7.43858E-06	7.43858E-06	0.000201451	7.43858E-06	0.000131087	0.000126981	0.000207286	0.000899635
3837403773455	383740	3773455	0.000429987	0.00016865	5.58507E-05	5.46999E-05	0.000127016	0.00012682	0.000166882	0.000166775	0.000178752	0.000174467	6.95588E-06	6.95588E-06	0.000188379	6.95588E-06	0.000122035	0.000118213	0.000192123	0.000833828
3837503773455	383750	3773455	0.000403463	0.00015824	5.24055E-05	5.13258E-05	0.000119181	0.000118997	0.000156588	0.000156487	0.000167726	0.000163705	6.52681E-06	6.52681E-06	0.000176759	6.52681E-06	0.000114002	0.000110431	0.000178717	0.000775644
3837603773455	383760	3773455	0.000381466	0.00014962	4.95483E-05	4.85275E-05	0.000112683	0.000112509	0.000148051	0.000147955	0.000158581	0.00015478	6.17096E-06	6.17096E-06	0.000167122	6.17096E-06	0.000107329	0.000103967	0.000167603	0.000727408
3837703773455	383770	3773455	0.000363601	0.00014261	4.72278E-05	4.62548E-05	0.000107406	0.00010724	0.000141117	0.000141026	0.000151154	0.000147531	5.88196E-06	5.88196E-06	0.000159295	5.88196E-06	0.000101888	9.86966E-05	0.000158557	0.00068815
3837803773455	383780	3773455	0.000347164	0.00013616	4.50928E-05	4.41638E-05	0.00010255	0.000102392	0.000134738	0.000134651	0.000144321	0.000140862	5.61606E-06	5.61606E-06	0.000152094	5.61606E-06	9.68955E-05	9.38605E-05	0.000150277	0.000652212
3837903773455	383790	3773455	0.000335029	0.0001314	4.35167E-05	4.26201E-05	9.89659E-05	9.88132E-05	0.000130028	0.000129944	0.000139277	0.000135938	5.41975E-06	5.41975E-06	0.000146778	5.41975E-06	9.3157E-05	9.02392E-05	0.000144069	0.000625271
3838003773455	383800	3773455	0.000324107	0.00012712	4.2098E-05	4.12306E-05	9.57396E-05	9.55919E-05	0.000125789	0.000125708	0.000134736	0.000131506	5.24307E-06	5.24307E-06	0.000141993	5.24307E-06	8.97845E-05	8.69723E-05	0.000138475	0.000600991
3838103773455	383810	3773455	0.000315664	0.00012381	4.10013E-05	4.01566E-05	9.32455E-05	9.31017E-05	0.000122512	0.000122433	0.000131226	0.000128081	5.10648E-06	5.10648E-06	0.000138294	5.10648E-06	8.71259E-05	8.4397E-05	0.000134053	0.000581799
3838203773455	383820	3773455	0.000311981	0.00012236	4.0523E-05	3.96881E-05	9.21577E-05	9.20155E-05	0.000121083	0.000121005	0.000129695	0.000126586	5.04691E-06	5.04691E-06	0.00013668	5.04691E-06	8.58092E-05	8.31215E-05	0.000131812	0.000572075
3838303773455	383830	3773455	0.000308721	0.00012108	4.00995E-05	3.92733E-05	9.11946E-05	9.10539E-05	0.000119818	0.00011974	0.00012834	0.000125264	4.99417E-06	4.99417E-06	0.000135252	4.99417E-06	8.46342E-05	8.19833E-05	0.000129819	0.000563422

Unique Identifier	X (UTM)	Y (UTM)	KMMass Grading / Excavation	KMMass Grading / Excavation	KMDrainage / Utilities Trenching	KMFoundations / Concrete Pads	KMBuilding / Structure Construction	KMAsphalt Paving	KMArchitectural Coating	KMLandscaping or Other Finishing	KMWaterside Construction (Piles)	EWNDemolition	EWNSite Grubbing / Prep	EWNDrainage / Utilities Trenching	EWNDrainage / Utilities Trenching	EWNDrainage / Utilities Trenching	EWNFoundation s / Concrete Pads	EWNBuilding / Structure Construction	EWNAsphalt Paving	EWNLandscaping or Other Finishing	EWNWaterside Construction (Piles)
			2025	2026	2026	2026	2026	2026	2026	2026	2026	2027	2027	2027	2028	2029	2029	2029	2029	2029	2029
3836703773445	383670	3773445	0.001271994	0.00125883	0.000452057	0.000239227	0.00082166	2.63967E-05	2.63967E-05	0.000848057	2.63967E-05	0.000983475	5.36007E-05	0.000125864	0.000123434	0.00012088	0.000104705	0.00022736	1.61754E-05	0.000235447	1.61754E-05
3836803773445	383680	3773445	0.001126436	0.001114778	0.000400326	0.000211851	0.000727635	2.3376E-05	2.3376E-05	0.000751011	2.3376E-05	0.000875552	4.77187E-05	0.000112053	0.000109889	0.000107615	9.32146E-05	0.00020241	1.44004E-05	0.00020961	1.44004E-05
3836903773445	383690	3773445	0.000993577	0.000983294	0.000353109	0.000186864	0.000641813	2.06189E-05	2.06189E-05	0.000662432	2.06189E-05	0.000777269	4.23622E-05	9.94743E-05	9.75534E-05	9.55349E-05	8.2751E-05	0.000179689	1.27839E-05	0.000186081	1.27839E-05
3837003773445	383700	3773445	0.000885108	0.000875948	0.00031456	0.000166464	0.000571746	1.83679E-05	1.83679E-05	0.000590114	1.83679E-05	0.000696826	3.79779E-05	8.91793E-05	8.74572E-05	8.56476E-05	7.41868E-05	0.000161092	1.14608E-05	0.000166823	1.14608E-05
3837103773445	383710	3773445	0.000794669	0.000786445	0.000282419	0.000149455	0.000513326	1.64911E-05	1.64911E-05	0.000529817	1.64911E-05	0.000629492	3.43081E-05	8.05619E-05	7.90062E-05	7.73715E-05	6.70181E-05	0.000145526	1.03534E-05	0.000150703	1.03534E-05
3837203773445	383720	3773445	0.000718683	0.000711245	0.000255414	0.000135164	0.000464242	1.49142E-05	1.49142E-05	0.000479156	1.49142E-05	0.000572686	3.12121E-05	7.32919E-05	7.18766E-05	7.03894E-05	6.09703E-05	0.000132393	9.41908E-06	0.000137103	9.41908E-06
3837303773445	383730	3773445	0.000654404	0.000647631	0.00023257	0.000123075	0.00042272	1.35803E-05	1.35803E-05	0.0004363	1.35803E-05	0.000524463	2.85839E-05	6.71204E-05	6.58242E-05	6.44623E-05	5.58363E-05	0.000121245	8.62595E-06	0.000125558	8.62595E-06
3837403773445	383740	3773445	0.000607265	0.000600981	0.000215817	0.00011421	0.000392271	1.26021E-05	1.26021E-05	0.000404873	1.26021E-05	0.000488912	2.66464E-05	6.25707E-05	6.13623E-05	6.00927E-05	5.20515E-05	0.000113027	8.04124E-06	0.000117047	8.04124E-06
3837503773445	383750	3773445	0.000565458	0.000559606	0.000200959	0.000106347	0.000365264	1.17345E-05	1.17345E-05	0.000376999	1.17345E-05	0.000457297	2.49233E-05	5.85246E-05	5.73944E-05	5.62069E-05	4.86856E-05	0.000105718	7.52126E-06	0.000109479	7.52126E-06
3837603773445	383760	3773445	0.000531257	0.000525759	0.000188805	9.99147E-05	0.000343172	1.10248E-05	1.10248E-05	0.000354197	1.10248E-05	0.000431341	2.35086E-05	5.52027E-05	5.41366E-05	5.30165E-05	4.59222E-05	9.97172E-05	7.09434E-06	0.000103264	7.09434E-06
3837703773445	383770	3773445	0.000503918	0.000498703	0.000179089	9.4773E-05	0.000325512	1.04574E-05	1.04574E-05	0.000335969	1.04574E-05	0.000410514	2.23735E-05	5.25373E-05	5.15227E-05	5.04567E-05	4.37049E-05	9.49025E-05	6.7518E-06	9.82784E-05	6.7518E-06
3837803773445	383780	3773445	0.000478692	0.000473738	0.000170123	9.00286E-05	0.000309217	9.9339E-06	9.9339E-06	0.000319151	9.9339E-06	0.000391249	2.13236E-05	5.00718E-05	4.91049E-05	4.80888E-05	4.16539E-05	9.04489E-05	6.43495E-06	9.36664E-05	6.43495E-06
3837903773445	383790	3773445	0.000461849	0.000457069	0.000164138	8.6861E-05	0.000298337	9.58438E-06	9.58438E-06	0.000307921	9.58438E-06	0.000378286	2.06171E-05	4.84128E-05	4.74779E-05	4.64955E-05	4.02738E-05	8.74521E-05	6.22175E-06	9.0563E-05	6.22175E-06
3838003773445	383800	3773445	0.00044694	0.000442315	0.000158839	8.4057E-05	0.000288706	9.27498E-06	9.27498E-06	0.000297981	9.27498E-06	0.00036677	1.99895E-05	4.6939E-05	4.60326E-05	4.50801E-05	3.90478E-05	8.47899E-05	6.03234E-06	8.78061E-05	6.03234E-06
3838103773445	383810	3773445	0.000434241	0.000429747	0.000154326	8.16686E-05	0.000280503	9.01145E-06	9.01145E-06	0.000289515	9.01145E-06	0.000356885	1.94507E-05	4.56739E-05	4.47919E-05	4.38651E-05	3.79954E-05	8.25047E-05	5.86976E-06	8.54396E-05	5.86976E-06
3838203773445	383820	3773445	0.000425409	0.000421007	0.000151187	8.00076E-05	0.000274798	8.82817E-06	8.82817E-06	0.000283626	8.82817E-06	0.000349841	1.90668E-05	4.47724E-05	4.39078E-05	4.29993E-05	3.72454E-05	8.08762E-05	5.75391E-06	8.37532E-05	5.75391E-06
3838303773445	383830	3773445	0.000417398	0.000413079	0.00014834	7.8501E-05	0.000269624	8.66193E-06	8.66193E-06	0.000278286	8.66193E-06	0.000343317	1.87112E-05	4.39375E-05	4.3089E-05	4.21975E-05	3.65509E-05	7.93681E-05	5.64661E-06	8.21914E-05	5.64661E-06
3838403773445	383840	3773445	0.000400138	0.000395997	0.000142206	7.52548E-05	0.000258474	8.30373E-06	8.30373E-06	0.000266778	8.30373E-06	0.000330041	1.79876E-05	4.22384E-05	4.14227E-05	4.05656E-05	3.51374E-05	7.62987E-05	5.42824E-06	7.90128E-05	5.42824E-06
3838503773445	383850	3773445	0.000381033	0.00037709	0.000135416	7.16617E-05	0.000246133	7.90727E-06	7.90727E-06	0.00025404	7.90727E-06	0.000315447	1.71922E-05	4.03706E-05	3.9591E-05	3.87719E-05	3.35836E-05	7.29249E-05	5.18821E-06	7.5519E-05	5.18821E-06
3838603773445	383860	3773445	0.00036266	0.000358907	0.000128887	6.82063E-05	0.000234265	7.52599E-06	7.52599E-06	0.000241791	7.52599E-06	0.000301396	1.64265E-05	3.85725E-05	3.78276E-05	3.70449E-05	3.20878E-05	6.96767E-05	4.95712E-06	7.21553E-05	4.95712E-06
3838703773445	383870	3773445	0.000342913	0.000339365	0.000121869	6.44925E-05	0.000221509	7.1162E-06	7.1162E-06	0.000228625	7.1162E-06	0.000286328	1.56052E-05	3.6644E-05	3.59364E-05	3.51928E-05	3.04835E-05	6.61932E-05	4.70929E-06	6.85478E-05	4.70929E-06
3838803773445	383880	3773445	0.000324832	0.00032147	0.00011543	6.10918E-05	0.000209829	6.74096E-06	6.74096E-06	0.00021657	6.74096E-06	0.000272461	1.48495E-05	3.48694E-05	3.4196E-05	3.34885E-05	2.90072E-05	6.29875E-05	4.48122E-06	6.52281E-05	4.48122E-06
3838903773445	383890	3773445	0.000306839	0.000303664	0.000109048	5.77079E-05	0.000198207	6.36759E-06	6.36759E-06	0.000204574	6.36759E-06	0.00025861	1.40946E-05	3.30967E-05	3.24576E-05	3.1786E-05	2.75326E-05	5.97854E-05	4.25341E-06	6.19121E-05	4.25341E-06
3839003773445	383900	3773445	0.000289728	0.000286729	0.000102967	5.44898E-05	0.000187153	6.01249E-06	6.01249E-06	0.000193166	6.01249E-06	0.000245371	1.3373E-05	3.14024E-05	3.0796E-05	3.01588E-05	2.61231E-05	5.67249E-05	4.03567E-06	5.87427E-05	4.03567E-06
3839103773445	383910	3773445	0.000274147	0.00027131	9.74297E-05	5.15594E-05	0.000177089	5.68915E-06	5.68915E-06	0.000182778	5.68915E-06	0.000233243	1.2712E-05	2.98502E-05	2.92738E-05	2.86681E-05	2.48319E-05	5.3921E-05	3.83619E-06	5.58391E-05	3.83619E-06
3829703773455	382970	3773455	7.64037E-05	7.5613E-05	2.71533E-05	1.43694E-05	4.93539E-05	1.58554E-06	1.58554E-06	5.09395E-05	1.58554E-06	0.000167348	9.12068E-06	2.14171E-05	2.10035E-05	2.05689E-05	1.78165E-05	3.86875E-05	2.7524E-06	4.00637E-05	2.7524E-06
3829803773455	382980	3773455	7.87031E-05	7.78886E-05	2.79705E-05	1.48019E-05	5.08393E-05	1.63326E-06	1.63326E-06	5.24725E-05	1.63326E-06	0.000175725	9.57721E-06	2.24891E-05	2.20548E-05	2.15985E-05	1.87083E-05	4.0624E-05	2.89018E-06	4.2069E-05	2.89018E-06
3829903773455	382990	3773455	8.08981E-05	8.00608E-05	2.87505E-05	1.52147E-05	5.22571E-05	1.67881E-06	1.67881E-06	5.39359E-05	1.67881E-06	0.000184277	1.00433E-05	2.35837E-05	2.31282E-05	2.26497E-05	1.96189E-05	4.26012E-05	3.03084E-06	4.41166E-05	3.03084E-06
3830003773455	383000	3773455	8.27346E-05	8.18784E-05	2.94032E-05	1.55601E-05	5.34434E-05	1.71692E-06	1.71692E-06	5.51604E-05	1.71692E-06	0.000192416	1.04869E-05	2.46253E-05	2.41498E-05	2.36501E-05	2.04854E-05	4.44828E-05	3.16471E-06	4.60652E-05	3.16471E-06
3830103773455	383010	3773455	8.46981E-05	8.38215E-05	3.0101E-05	1.59294E-05	5.47118E-05	1.75767E-06	1.75767E-06	5.64694E-05	1.75767E-06	0.000201222	1.09668E-05	2.57522E-05	2.52549E-05	2.47324E-05	2.14228E-05	4.65184E-05	3.30953E-06	4.81732E-05	3.30953E-06
3830203773455	383020	3773455	8.65869E-05	8.56908E-05	3.07723E-05	1.62846E-05	5.59319E-05	1.79687E-06	1.79687E-06	5.77287E-05	1.79687E-06	0.000210234	1.1458E-05	2.69056E-05	2.6386E-05	2.58401E-05	2.23823E-05	4.86018E-05	3.45776E-06	5.03307E-05	3.45776E-06
3830303773455	383030	3773455	8.85578E-05	8.76413E-05	3.14728E-05	1.66553E-05	5.7205E-05	1.83777E-06	1.83777E-06	5.90428E-05	1.83777E-06	0.000219813	1.19801E-05	2.81315E-05	2.75882E-05	2.70174E-05	2.34021E-05	5.08162E-05	3.6153E-06	5.26239E-05	3.6153E-06
3830403773455	383040	3773455	9.07975E-05	8.98579E-05	3.22687E-05	1.70765E-05	5.86518E-05	1.88425E-06	1.88425E-06	6.0536E-05	1.88425E-06	0.000230509	1.25631E-05	2.95004E-05	2.89307E-05	2.83321E-05	2.45409E-05	5.32891E-05	3.79123E-06	5.51847E-05	3.79123E-06
3830503773455	383050	3773455	9.36494E-05	9.26802E-05	3.32823E-05	1.76129E-05	6.0494E-05	1.94343E-06	1.94343E-06	6.24374E-05	1.94343E-06	0.000243572	1.3275E-05	3.11721E-05	3.05702E-05	2.99377E-05	2.59316E-05	5.63089E-05	4.00607E-06	5.83119E-05	4.00607E-06
3830603773455	383060	3773455	9.66581E-05	9.56578E-05	3.43515E-05	1.81787E-05	6.24375E-05	2.00587E-06	2.00587E-06	6.44433E-05	2.00587E-06	0.000257775	1.40491E-05	3.29899E-05	3.23528E-05	3.16834E-05	2.74437E-05	5.95924E-05	4.23968E-06	6.17123E-05	4.23968E-06
3830703773455	383070	3773455	0.000100159	9.91229E-05	3.55959E-05	1.88372E-05	6.46992E-05	2.07853E-06	2.07853E-06	6.67778E-05	2.07853E-06	0.000274391	1.49546E-05	3.51163E-05	3.44382E-05	3.37256E-05	2.92127E-05	6.34336E-05	4.51296E-06	6.569E-05	4.51296E-06
3830803773455	383080	3773455	0.000104072	0.000102994	3.69862E-05	1.9573E-05	6.72263E-05	2.15971E-06	2.15971E-06	6.9386E-05	2.15971E-06	0.000293403	1.59908E-05	3.75494E-05	3.68243E-05	3.60624E-05	3.12368E-05	6.78287E-05	4.82565E-06	7.02416E-05	4.82565E-06
3830903773455	383090	3773455	0.000108319	0.000107198	3.84959E-05	2.03719E-05	6.99703E-05	2.24787E-06	2.24787E-06	7.22182E-05	2.24787E-06	0.000314796	1.71568E-05	4.02873E-05	3.95093E-05	3.86919E-05	3.35144E-05	7.27744E-05	5.17751E-06	7.53632E-05	5.17751E-06
3831003773455	383100	3773455	0.000114389	0.000113205	4.0653E-05	2.15134E-05	7.3891E-05	2.37382E-06	2.37382E-06	7.62648E-05	2.37382E-06	0.000344558	1.87788E-05	4.40963E-05	4.32447E-05	4.235E-05	3.66829E-05	7.96548E-05	5.66701E-06	8.24883E-05	5.66701E-06
3831103773455	383110	3773455	0.000121228	0.000119973	4.30833E-05	2.27995E-05	7.83085E-05	2.51574E-06	2.51574E-06	8.08242E-05	2.51574E-06	0.000379251	2.06697E-05	4.85363E-05	4.7599E-05	4.66141E-05	4.03765E-05	8.76752E-05	6.23762E-06	9.0794E-05	6.23762E-06
3831203773455	383120	3773455	0.000129074	0.000127738	4.58719E-05	2.42752E-05	8.3377E-05	2.67857E-06	2.67857E-06	8.60555E-05	2.67857E-06	0.000420361	2.29102E-05	5.37975E-05	5.27586E-05	5.16669E-05	4.47532E-05	9.71789E-05	6.91375E-06	0.000100636	6.91375E-06
3831303773455	383130	3773455	0.000138122	0.000136693	4.90876E-05	2.5977E-05	8.92219E-05	2.86634E-06	2.86634E-06	9.20882E-05	2.86634E-06	0.000469571	2.55922E-05	6.00954E-05	5.89349E-05	5.77155E-05	4.99923E-05	0.000108555	7.72313E-06	0.000112417	7.72313E-06
3831403773455	383140	3773455	0.000148418	0.000146882	5.27465E-05	2.79132E-05	9.58722E-05	3.07999E-06	3.07999E-06	9.89522E-05	3.07999E-06	0.000528881	2.88247E-05	6.76858E-05	6.63787E-05	6.50053E-05	5.63067E-05	0.000122267	8.69861E-06	0.000126616	8.69861E-06
3831503773455	383150	3773455	0.000157548	0.000155918	5.59914E-05	2.96304E-05	0.00010177	3.26947E-06	3.26947E-06	0.00010504	3.26947E-06	0.000588497	3.20739E-05	7.53155E-05	7.3861E-05	7.23328E-05	6.26537E-05	0.000136049	9.67913E-06	0.000140888	9.67913E-06
3831603773455	383160	3773455	0.000167313	0.000165582	5.94618E-05	3.1467E-05	0.000108078	3.47212E-06	3.47212E-06	0.00011155	3.47212E-06	0.000657034	3.58092E-05	8.40867E-05	8.24629E-05	8.07567E-05	6.99503E-05	0.000151893	1.08064E-05	0.000157296	1.08064E-05
3831703773455	383170	3773455	0.000178116	0.000176273	6.33011E-05	3.34987E-05	0.000115056	3.6963E-06	3.6963E-06	0.000118753	3.6963E-06	0.000738518	4.02502E-05	9.4515E-05	9.26898E-05	9.0772E-05	7.86254E-05	0.00017073	1.21465E-05	0.000176804	1.21465E-05
3831803773455	383180	3773455	0.00019021	0.000188242	6.75993E-05	3.57733E-05	0.000122869	3.94728E-06	3.94728E-06	0.000126816	3.94728E-06	0.00083808	4.56764E-05	0.000107257	0.000105186	0.000103009	8.92252E-05	0.000193747	1.37841E-05	0.000200639	1.37841E-05
3831903773455	383190	3773455	0.000203417	0.000201312	7.22929E-05	3.82571E-05	0.0001314	4.22135E-06	4.22135E-06	0.000135621	4.22135E-06	0.000960367	5.23412E-05	0.000122907	0.000120534	0.00011804	0.000102244	0.000222017	1.57953E-05	0.000229915	1.57953E-05
3832003773455	383200	3773455	0.000217968	0.000215712	7.74641E-05	4.09937E-05	0.000140799	4.52331E-06	4.52331E-06	0.000145322	4.52331E-06	0.001115732	6.08088E-05	0.000142791	0.000140033	0.000137136	0.000118785	0.000257935	1.83507E-05	0.00026711	1.83507E-05
3832103773455	383210	3773455	0.000233646	0.000231228	8.30359E-05	4.39423E-05	0.000150926	4.84866E-06	4.84866E-06	0.000155775	4.84866E-06	0.001317811	7.18224E-05	0.000168653	0.000165396	0.000161974	0.000140299	0.000304651	2.16743E-05	0.000315489	2.16743E-05
3832203773455	383220	3773455	0.000251481	0.000248879	8.93745E-05	4.72966E-05	0.000162447	5.21879E-06	5.21879E-06	0.000167666	5.21879E-06	0.001620479	8.83182E-05	0.000207388	0.000203383	0.000199175	0.000172522	0.000374622	2.66523E-05	0.000387948	2.66523E-05
3832303773455	383230	3773455	0.000273206	0.000270379	9.70954E-05	5.13825E-05	0.000176481	5.66963E-06	5.66963E-06	0.000182151	5.66963E-06	0.002190913	0.000119408	0.000280392	0.000274977	0.000269287	0.000233253	0.000506495	3.60344E-05	0.000524512	3.60344E-05
3832403773455	383240	3773455	0.000295379	0.000292323	0.000104976	5.55526E-05	0.000190804	6.12977E-06	6.12977E-06	0.000196934	6.12977E-06	0.003259004	0.00017762	0.000417085	0.000409031	0.000400568	0.000346966	0.000753416	5.36015E-05	0.000780217	5.36015E-05
3835903773455	383590	3773455	0.008672874	0.008583118	0.003082272	0.001631126	0.005602349	0.000179981	0.000179981	0.00578233	0.000179981	0.006507443	0.000354664	0.000832818	0.000816735	0.000799836	0.000692807	0.001504389	0.000107029	0.001557904	0.000107029
3836103773455	383610	3773455	0.004362888	0.004317736	0.001550536	0.000820538	0.002818261	9.05395E-05	9.05395E-05	0.0029088	9.05395E-05	0.003276263	0.000178561	0.000419294	0.000411197	0.000402689	0.000348803	0.000757406	5.38853E-05	0.000784349	5.38853E-05
3836203773455	383620	3773455	0.003369953	0.003335078	0.001197655	0.000633794	0.002176862	6.99339E-05	6.99339E-05	0.002246796	6.99339E-05	0.002531176	0.000137952	0.000323938	0.000317683	0.000311109	0.000269479	0.000585157	4.16307E-05	0.000605972	4.16307E-05
3836303773455	383630	3773455	0.002675713	0.002648022	0.000950927	0.000503227	0.001728409	5.55269E-05	5.55269E-05	0.001783936	5.55269E-05	0.002012746	0.000109697	0.00025759	0.000252616	0.000247389	0.000214285	0.000465306	3.3104E-05	0.000481858	3.3104E-05
3836403773455	383640	3773455	0.002168368	0.002145927	0.000770621	0.00040781	0.001400684	4.49984E-05	4.49984E-05	0.001445682	4.49984E-05	0.001636313	8.91812E-05	0.000209414	0.00020537	0.000201121	0.000174208	0.000378283	2.69128E-05	0.000391739	2.69128E-05
3836503773455	383650	3773455	0.001803774	0.001785107	0.000641047	0.00033924	0.00116517	3.74323E-05	3.74323E-05	0.001202602	3.74323E-05	0.001366723	7.44882E-05	0.000174912	0.00017535	0.000167985	0.000145507	0.000315959	2.24788E-05	0.000327198	2.24788E-05
3836603773455	383660	3773455	0.001550143	0.0015341	0.000550909	0.000291539	0.001001334	3.21689E-05	3.21689E-05	0.001033503	3.21689E-05	0.001179598	6.42896E-05	0.000150964	0.000148049	0.000144986	0.000125584	0.000272699	1.94011E-05	0.0002824	1.94011E-05
3836703773455	383670	3773455	0.001358327	0.00134427	0.000482739	0.000255464	0.000877428	2.81883E-05	2.81883E-05	0.000905616	2.81883E-05	0.001038275	5.65874E-05	0.000132878	0.000130312	0.000127615	0.000110539	0.000240028	1.70767E-05	0.000248567	1.70767E-05
3836803773455	383680	3773455	0.001200652	0.001188227	0.000426702	0.000225809	0.000775576	2.49162E-05	2.49162E-05	0.000800492	2.49162E-05	0.000922251	5.02639E-05	0.000118029	0.00011575	0.000113355	9.81864E-05	0.000213206	1.51684E-05	0.00022079	1.51684E-05
3836903773455	383690	3773455	0.001052399	0.001041508	0.000374014	0.000197927	0.00067981	2.18396E-05	2.18396E-05	0.000701649	2.18396E-05	0.000813608	4.43427E-05	0.000104125	0.000102114	0.000100001	8.66198E-05	0.00018809	1.33816E-05	0.000194781	1.33816E-05
3837003773455	383700	3773455	0.000932485	0.000922835	0.000331398	0.000175375	0.00060235	1.93511E-05	1.93511E-05	0.00062170 1	1.93511E-05	0.000725585	3.95453E-05	9.28599E-05	9.10667E-05	8.91824E-05	7.72486E-05	0.000167741	1.19338E-05	0.000173708	1.19338E-05
3837103773455	383710	3773455	0.000834267	0.000825633	0.000296492	0.000156902	0.000538905	1.73129E-05	1.73129E-05	0.000556218	1.73129E-05	0.000653236	3.56022E-05	8.36007E-05	8.19862E-05	8.02899E-05	6.9546E-05	0.000151015	1.07439E-05	0.000156387	1.07439E-05
3837203773455	383720	3773455	0.00075263	0.00074841	0.000267479	0.000141549	0.00048617	1.56187E-05	1.56187E-05	0.000501789	1.56187E-05	0.000592846	3.23109E-05	7.58721E-05	7.44069E-05	7.28673E-05	6.31167E-05	0.000137054	9.75066E-06	0.000141929	9.75066E-06
3837303773455	383730	3773455	0.000683818	0.000676742	0.000243024	0.000128607	0.000441721	1.41907E-05	1.41907E-05	0.000455912	1.41907E-05	0.000541775	2.95274E-05	6.9336E-05	6.79971E-05	6.65901E-05	5.76794E-05	0.000125247	8.91068E-06	0.000129703	8.91068E-06
3837403773455	383740	3773455	0.000633798	0.000627239	0.000225247	0.0001192	0.00040941	1.31527E-05	1.31527E-05	0.000422563	1.31527E-05	0.00050444	2.74927E-05	6.45579E-05	6.33112E-05	6.20013E-05	5.37046E-05	0.000116616	8.29663E-06	0.000120765	8.29663E-06
3837503773455	383750	3773455	0.000589572	0.00058347	0.000209529	0.000110882	0.000380841	1.22349E-05	1.22349E-05	0.000393076	1.22349E-05	0.000471355	2.56895E-05	6.03237E-05	5.91588E-05	5.79347E-05	5.01823E-05	0.000108968	7.75247E-06	0.000112844	7.75247E-06
3837603773455	383760	3773455	0.000552908	0.000547186	0.000196499	0.000103987	0.000357158	1.1474E-05	1.1474E-05	0.000368632	1.1474E-05	0.000443829	2.41892E-05	5.68009E-05	5.5704E-05	5.45514E-05	4.72517E-05	0.000102604	7.29974E-06	0.000106254	7.29974E-06
3837703773455	383770	3773455	0.000523068	0.000517654	0.000185894	9.83745E-05	0.000337882	1.08548E-05	1.08548E-05	0.000348737	1.08548E-05	0.000421348	2.2964E-05	5.39239E-05	5.28825E-05	5.17884E-05	4.48584E-05	9.74072E-05	6.93E-06	0.000100872	6.93E-06
3837803773455	383780	3773455	0.000495751	0.00049062	0.000176186	9.32369E-05	0.000320236	1.02879E-05	1.02879E-05	0.000330524	1.02879E-05	0.000400728	2.18402E-05	5.1285E-05	5.02946E-05	4.92539E-05	4.26631E-05	9.26403E-05	6.59086E-06	9.59358E-05	6.59086E-06
3837903773455	383790	3773455	0.000475272	0.000470354	0.000168908	8.93855E-05	0.000307008	9.86294E-06	9.86294E-06	0.000316871	9.86294E-06	0.000385185	2.09931E-05	4.92957E-05	4.83438E-05	4.73435E-05	4.10083E-05	8.9047E-05	6.33521E-06	9.22146E-05	6.33521E-06
3838003773455	383800	3773455	0.000456817	0.00045209	0.000162349	8.59146E-05	0.000295087	9.47996E-06	9.47996E-06	0.000304567	9.47996E-06	0.000371135	2.02273E-05	4.74976E-05	4.65803E-05	4.56166E-05	3.95124E-05	8.57989E-05	6.10413E-06	8.88509E-05	6.10413E-06
3838103773455	383810	3773455	0.000442229	0.000437653	0.000157165	8.3171E-05	0.000285663	9.17722E-06	9.17722E-06	0.000294841	9.17722E-06	0.000359956	1.96181E-05	4.60669E-05	4.51773E-05	4.42425E-05	3.83223E-05	8.32145E-05	5.92026E-06	8.61746E-05	5.92026E-06
3838203773455	383820	3773455	0.000434838	0.000430338	0.000154538	8.1781E-05	0.000280889	9.02384E-06	9.02384E-06	0.000289913	9.02384E-06	0.000354045	1.92959E-05	4.53104E-05	4.44354E-05	4.3516E-05	3.76929E-05	8.1848E-05	5.82304E-06	8.47595E-05	5.82304E-06
3838303773455	383830	3773455	0.000428261	0.000423829	0.000152201	8.0544E-05	0.00027664	8.88735E-06	8.88735E-06	0.000285528	8.88735E-06	0.000348608	1.89996E-05	4.46147E-05	4.37531E-05	4.28478E-05	3.71142E-05	8.05912E-05	5.73363E-06	8.3458E-05	5.73363E-06

			ISDemolition	ISDrainage / Utilities Trenching	ISDrainage / Utilities Trenching	ISAsphalt Paving	ISAsphalt Paving	SVDemolition	SVSite Grubbing / Prep	SVMass Grading / Excavation	SVMass Grading / Excavation	SVDrainage / Utilities Trenching	SVFoundations / Concrete Pads	SVBuilding / Structure Construction	SVBuilding / Structure Construction	SVAsphalt Paving	SVAsphalt Paving	SVArchitectural Coating	SVArchitectural Coating	SVLandscaping or Other Finishing	SVLandscaping or Other Finishing
Unique Identifier	X (UTM)	Y (UTM)	2027	2027	2028	2027	2028	2027	2027	2027	2028	2028	2028	2028	2029	2028	2029	2028	2029	2028	2029
3836703773445	383670	3773445	0.00018086	7.28253E-05	7.09568E-05	1.88081E-05	1.75206E-05	0.001284671	0.000923608	0.000622723	0.000614817	0.000436227	0.000138578	0.000198522	0.000190947	1.95186E-05	1.816E-05	1.95186E-05	1.816E-05	0.000198522	0.000190947
3836803773445	383680	3773445	0.000160441	6.46033E-05	6.29458E-05	1.66847E-05	1.55425E-05	0.001133168	0.000814686	0.000549285	0.000542311	0.000384783	0.000122236	0.00017511	0.000168428	1.72167E-05	1.60184E-05	1.72167E-05	1.60184E-05	0.00017511	0.000168428
3836903773445	383690	3773445	0.000141778	5.70885E-05	5.56238E-05	1.47439E-05	1.37346E-05	0.000995724	0.000715871	0.000482661	0.000476533	0.000338111	0.000107409	0.00015387	0.000147999	1.51285E-05	1.40755E-05	1.51285E-05	1.40755E-05	0.00015387	0.000147999
3837003773445	383700	3773445	0.000126523	5.0946E-05	4.96388E-05	1.31575E-05	1.22568E-05	0.000884409	0.000635842	0.000428703	0.00042326	0.000300313	9.54017E-05	0.000136669	0.000131454	1.34372E-05	1.25019E-05	1.34372E-05	1.25019E-05	0.000136669	0.000131454
3837103773445	383710	3773445	0.000113787	4.58178E-05	4.46422E-05	1.18331E-05	1.1023E-05	0.000792158	0.000569519	0.000383986	0.000379111	0.000268988	8.54506E-05	0.000122413	0.000117742	1.20356E-05	1.11979E-05	1.20356E-05	1.11979E-05	0.000122413	0.000117742
3837203773445	383720	3773445	0.00010307	4.15026E-05	4.04377E-05	1.07186E-05	9.98487E-06	0.000715124	0.000514136	0.000346645	0.000342244	0.00024283	7.71409E-05	0.000110509	0.000106293	1.08652E-05	1.01089E-05	1.08652E-05	1.01089E-05	0.000110509	0.000106293
3837303773445	383730	3773445	9.39955E-05	3.78484E-05	3.68773E-05	9.77488E-06	9.10574E-06	0.000650358	0.000467572	0.00031525	0.000311248	0.000220838	7.01545E-05	0.000100501	9.66659E-05	9.88118E-06	9.1934E-06	9.88118E-06	9.1934E-06	0.000100501	9.66659E-05
3837403773445	383740	3773445	8.73503E-05	3.51727E-05	3.42702E-05	9.08383E-06	8.46199E-06	0.000603275	0.000433722	0.000292428	0.000288715	0.00020485	6.50756E-05	9.32248E-05	8.96678E-05	9.16583E-06	8.52784E-06	9.16583E-06	8.52784E-06	9.32248E-05	8.96678E-05
3837503773445	383750	3773445	8.14526E-05	3.27979E-05	3.19564E-05	8.47051E-06	7.89065E-06	0.000561644	0.000403792	0.000272248	0.000268791	0.000190714	6.05849E-05	8.67916E-05	8.348-05	8.53332E-06	7.93936E-06	8.53332E-06	7.93936E-06	8.67916E-05	8.348-05
3837603773445	383760	3773445	7.6635E-05	3.0858E-05	3.00663E-05	7.96951E-06	7.42395E-06	0.000527773	0.00037944	0.000255829	0.000252581	0.000179212	5.69312E-05	8.15574E-05	7.84456E-05	8.0187E-06	7.46056E-06	8.0187E-06	7.46056E-06	8.15574E-05	7.84456E-05
3837703773445	383770	3773445	7.27912E-05	2.93103E-05	2.85582E-05	7.56978E-06	7.05159E-06	0.000500869	0.000360097	0.000242788	0.000239705	0.000170077	5.4029E-05	7.73999E-05	7.44666E-05	7.60993E-06	7.08024E-06	7.60993E-06	7.08024E-06	7.73999E-05	7.44666E-05
3837803773445	383780	3773445	6.92423E-05	2.78812E-05	2.71659E-05	7.20072E-06	6.70779E-06	0.000476084	0.000342279	0.000230774	0.000227844	0.000161661	5.13555E-05	7.35699E-05	7.07628E-05	7.23337E-06	6.72989E-06	7.23337E-06	6.72989E-06	7.35699E-05	7.07628E-05
3837903773445	383790	3773445	6.68977E-05	2.69372E-05	2.6246E-05	6.9569E-06	6.48066E-06	0.000459844	0.000330603	0.000222902	0.000220072	0.000156146	4.96036E-05	7.10602E-05	6.83489E-05	6.98662E-06	6.50031E-06	6.98662E-06	6.50031E-06	7.10602E-05	6.83489E-05
3838003773445	383800	3773445	6.48298E-05	2.61045E-05	2.54347E-05	6.74185E-06	6.28034E-06	0.00044559	0.000320355	0.000215992	0.00021325	0.000151306	4.8066E-05	6.88575E-05	6.62302E-05	6.77005E-06	6.29882E-06	6.77005E-06	6.29882E-06	6.88575E-05	6.62302E-05
3838103773445	383810	3773445	6.30749E-05	2.53979E-05	2.47462E-05	6.55936E-06	6.11033E-06	0.000433607	0.00031174	0.000210184	0.000207516	0.000147237	4.67735E-05	6.70059E-05	6.44492E-05	6.588-06	6.12944E-06	6.588-06	6.12944E-06	6.70059E-05	6.44492E-05
3838203773445	383820	3773445	6.18747E-05	2.49146E-05	2.42754E-05	6.43454E-06	5.99406E-06	0.00042567	0.000306033	0.000206336	0.000203717	0.000144542	4.59173E-05	6.57793E-05	6.32694E-05	6.4674E-06	6.01723E-06	6.4674E-06	6.01723E-06	6.57793E-05	6.32694E-05
3838303773445	383830	3773445	6.07835E-05	2.44752E-05	2.38472E-05	6.32106E-06	5.88835E-06	0.000418507	0.000300884	0.000202865	0.000200289	0.00014211	4.51446E-05	6.46724E-05	6.22048E-05	6.35857E-06	5.91598E-06	6.35857E-06	5.91598E-06	6.46724E-05	6.22048E-05
3838403773445	383840	3773445	5.83509E-05	2.34957E-05	2.28929E-05	6.06809E-06	5.65269E-06	0.000401607	0.000288734	0.000194673	0.000192201	0.000136371	4.33216E-05	6.20609E-05	5.96929E-05	6.1018E-06	5.67709E-06	6.1018E-06	5.67709E-06	6.20609E-05	5.96929E-05
3838503773445	383850	3773445	5.56431E-05	2.24054E-05	2.18305E-05	5.7865E-06	5.39038E-06	0.000382712	0.000275149	0.000185513	0.000183158	0.000129955	4.12833E-05	5.91409E-05	5.68843E-05	5.81471E-06	5.40998E-06	5.81471E-06	5.40998E-06	5.91409E-05	5.68843E-05
3838603773445	383860	3773445	5.30345E-05	2.1355E-05	2.08071E-05	5.51522E-06	5.13767E-06	0.000364502	0.000262057	0.000176686	0.000174443	0.000123772	3.93191E-05	5.6327E-05	5.41778E-05	5.53805E-06	5.15257E-06	5.53805E-06	5.15257E-06	5.6327E-05	5.41778E-05
3838703773445	383870	3773445	5.02191E-05	2.02213E-05	1.97025E-05	5.22243E-06	4.86493E-06	0.000344769	0.00024787	0.000167121	0.000164999	0.000117071	3.71905E-05	5.32776E-05	5.12448E-05	5.23824E-06	4.87363E-06	5.23824E-06	4.87363E-06	5.32776E-05	5.12448E-05
3838803773445	383880	3773445	4.76356E-05	1.9181E-05	1.86889E-05	4.95377E-06	4.61466E-06	0.000326693	0.000234875	0.000158359	0.000156349	0.000110933	3.52406E-05	5.04843E-05	4.85581E-05	4.9636E-06	4.61811E-06	4.9636E-06	4.61811E-06	5.04843E-05	4.85581E-05
3838903773445	383890	3773445	4.50577E-05	1.8143E-05	1.76775E-05	4.68569E-06	4.36493E-06	0.000308635	0.000221892	0.000149606	0.000147706	0.000104801	3.32927E-05	4.76938E-05	4.5874E-05	4.68924E-06	4.36284E-06	4.68924E-06	4.36284E-06	4.76938E-05	4.5874E-05
3839003773445	383900	3773445	4.25972E-05	1.71523E-05	1.67122E-05	4.42981E-06	4.12657E-06	0.00029145	0.000209537	0.000141276	0.000139482	9.89659E-05	3.14389E-05	4.50382E-05	4.33197E-05	4.11992E-06	4.42814E-06	4.11992E-06	4.42814E-06	4.11992E-06	4.50382E-05	4.33197E-05
3839103773445	383910	3773445	4.03533E-05	1.62487E-05	1.58318E-05	4.19646E-06	3.90919E-06	0.000275824	0.000198303	0.000133701	0.000132004	9.36599E-05	2.97533E-05	4.26235E-05	4.09971E-05	4.19073E-06	3.89903E-06	4.19073E-06	3.89903E-06	4.26235E-05	4.09971E-05
3829703773455	382970	3773455	1.37669E-05	5.54339E-06	5.40116E-06	1.43166E-06	1.33365E-06	7.35864E-05	5.29046E-05	3.56698E-05	3.52169E-05	2.49873E-05	7.93781E-06	1.13714E-05	1.09375E-05	1.11803E-06	1.04021E-06	1.11803E-06	1.04021E-06	1.13714E-05	1.09375E-05
3829803773455	382980	3773455	1.41413E-05	5.69417E-06	5.54807E-06	1.4706E-06	1.36993E-06	7.56354E-05	5.43778E-05	3.6663E-05	3.61975E-05	2.5683E-05	8.15884E-06	1.1688E-05	1.12421E-05	1.14916E-06	1.06918E-06	1.14916E-06	1.06918E-06	1.1688E-05	1.12421E-05
3829903773455	382990	3773455	1.4492E-05	5.83539E-06	5.68567E-06	1.50707E-06	1.4039E-06	7.75597E-05	5.57612E-05	3.75958E-05	3.71185E-05	2.63364E-05	8.36641E-06	1.19854E-05	1.15281E-05	1.1784E-06	1.09638E-06	1.1784E-06	1.09638E-06	1.19854E-05	1.15281E-05
3830003773455	383000	3773455	1.47687E-05	5.94678E-06	5.7942E-06	1.53584E-06	1.4307E-06	7.91098E-05	5.68757E-05	3.83472E-05	3.78603E-05	2.68628E-05	8.53363E-06	1.22249E-05	1.17585E-05	1.20195E-06	1.11829E-06	1.20195E-06	1.11829E-06	1.22249E-05	1.17585E-05
3830103773455	383010	3773455	1.50621E-05	6.06493E-06	5.90932E-06	1.56635E-06	1.45913E-06	8.07669E-05	5.8067E-05	3.91504E-05	3.86533E-05	2.74255E-05	8.71237E-06	1.2481E-05	1.20048E-05	1.22713E-06	1.14171E-06	1.22713E-06	1.14171E-06	1.2481E-05	1.20048E-05
3830203773455	383020	3773455	1.53373E-05	6.17576E-06	6.01731E-06	1.59498E-06	1.48579E-06	8.23348E-05	5.91943E-05	3.99105E-05	3.94037E-05	2.79579E-05	8.88151E-06	1.27233E-05	1.22378E-05	1.25095E-06	1.16388E-06	1.25095E-06	1.16388E-06	1.27233E-05	1.22378E-05
3830303773455	383030	3773455	1.56224E-05	6.29054E-06	6.12914E-06	1.62462E-06	1.5134E-06	8.39651E-05	6.03664E-05	4.07007E-05	4.0184E-05	2.85115E-05	9.05737E-06	1.29752E-05	1.24802E-05	1.27572E-06	1.18692E-06	1.27572E-06	1.18692E-06	1.29752E-05	1.24802E-05
3830403773455	383040	3773455	1.59521E-05	6.42331E-06	6.25851E-06	1.65891E-06	1.54535E-06	8.58449E-05	6.17178E-05	4.16119E-05	4.10836E-05	2.91498E-05	9.26014E-06	1.32657E-05	1.27596E-05	1.30428E-06	1.2135E-06	1.30428E-06	1.2135E-06	1.32657E-05	1.27596E-05
3830503773455	383050	3773455	1.63881E-05	6.59885E-06	6.42954E-06	1.70424E-06	1.58758E-06	8.83215E-05	6.34984E-05	4.28124E-05	4.22688E-05	2.99908E-05	9.52729E-06	1.36484E-05	1.31277E-05	1.34191E-06	1.24851E-06	1.34191E-06	1.24851E-06	1.36484E-05	1.31277E-05
3830603773455	383060	3773455	1.68463E-05	6.78338E-06	6.60934E-06	1.7519E-06	1.63198E-06	9.09229E-05	6.53686E-05	4.40734E-05	4.35138E-05	3.08741E-05	9.8079E-06	1.40504E-05	1.35143E-05	1.38143E-06	1.28528E-06	1.38143E-06	1.28528E-06	1.40504E-05	1.35143E-05
3830703773455	383070	3773455	1.73829E-05	6.99942E-06	6.81984E-06	1.8077E-06	1.68395E-06	9.39786E-05	6.75655E-05	4.55546E-05	4.49762E-05	3.19117E-05	1.01375E-05	1.45226E-05	1.39685E-05	1.42786E-06	1.32847E-06	1.42786E-06	1.32847E-06	1.45226E-05	1.39685E-05
3830803773455	383080	3773455	1.79851E-05	7.24191E-06	7.0561E-06	1.87032E-06	1.74229E-06	9.74173E-05	7.00378E-05	4.72215E-05	4.66219E-05	3.30794E-05	1.05085E-05	1.5054E-05	1.44796E-05	1.48011E-06	1.37708E-06	1.48011E-06	1.37708E-06	1.5054E-05	1.44796E-05
3830903773455	383090	3773455	1.8639E-05	7.50521E-06	7.31265E-06	1.93833E-06	1.80564E-06	0.00010115	7.27214E-05	4.90309E-05	4.84083E-05	3.43469E-05	1.09111E-05	1.56309E-05	1.50344E-05	1.53682E-06	1.42985E-06	1.53682E-06	1.42985E-06	1.56309E-05	1.50344E-05
3831003773455	383100	3773455	1.96059E-05	7.89454E-06	7.69198E-06	2.03887E-06	1.8993E-06	0.00010662	7.66541E-05	5.16824E-05	5.10262E-05	3.62043E-05	1.15012E-05	1.64761E-05	1.58475E-05	1.61993E-06	1.50717E-06	1.61993E-06	1.50717E-06	1.64761E-05	1.58475E-05
3831103773455	383110	3773455	2.06943E-05	8.33281E-06	8.11901E-06	2.15206E-06	2.00474E-06	0.000112785	8.10863E-05	5.46707E-05	5.39765E-05	3.82977E-05	1.21662E-05	1.74288E-05	1.67638E-05	1.71359E-06	1.59432E-06	1.71359E-06	1.59432E-06	1.74288E-05	1.67638E-05
3831203773455	383120	3773455	2.19392E-05	8.83409E-06	8.60744E-06	2.28153E-06	2.12534E-06	0.000119859	8.61718E-05	5.80995E-05	5.73618E-05	4.06996E-05	1.29292E-05	1.85219E-05	1.78152E-05	1.82107E-06	1.69431E-06	1.82107E-06	1.69431E-06	1.85219E-05	1.78152E-05
3831303773455	383130	3773455	2.33588E-05	9.40571E-06	9.16438E-06	2.42915E-06	2.26286E-06	0.000127992	9.20195E-05	6.20422E-05	6.12544E-05	4.34615E-05	1.38066E-05	1.97788E-05	1.90241E-05	1.94465E-06	1.80929E-06	1.94465E-06	1.80929E-06	1.97788E-05	1.90241E-05
3831403773455	383140	3773455	2.49461E-05	1.00448E-05	9.78711E-06	2.59422E-06	2.41663E-06	0.000137195	9.86357E-05	6.6503E-05	6.56587E-05	4.65864E-05	1.47993E-05	2.12009E-05	2.0392E-05	2.08447E-06	1.93938E-06	2.08447E-06	1.93938E-06	2.12009E-05	2.0392E-05
3831503773455	383150	3773455	2.63111E-05	1.05945E-05	1.03227E-05	2.73618E-06	2.54887E-06	0.000145204	0.000104394	7.03853E-05	6.94916E-05	4.9306E-05	1.56632E-05	2.24386E-05	2.15824E-05	2.20615E-06	2.05259E-06	2.20615E-06	2.05259E-06	2.24386E-05	2.15824E-05
3831603773455	383160	3773455	2.77517E-05	1.11745E-05	1.08878E-05	2.88598E-06	2.68842E-06	0.00015373	0.000110523	7.4518E-05	7.35718E-05	5.2201E-05	1.65829E-05	2.3756E-05	2.28496E-05	2.33569E-06	2.17311E-06	2.33569E-06	2.17311E-06	2.3756E-05	2.28496E-05
3831703773455	383170	3773455	2.93278E-05	1.18092E-05	1.15062E-05	3.04988E-06	2.8411E-06	0.000163119	0.000117274	7.90695E-05	7.80656E-05	5.53894E-05	1.75958E-05	2.52071E-05	2.42453E-05	2.47835E-06	2.30584E-06	2.47835E-06	2.30584E-06	2.52071E-05	2.42453E-05
3831803773455	383180	3773455	3.10659E-05	1.25091E-05	1.21881E-05	3.23064E-06	3.00948E-06	0.000173578	0.000124793	8.41393E-05	8.3071E-05	5.89409E-05	1.8724E-05	2.68233E-05	2.57998E-05	2.63726E-06	2.45369E-06	2.63726E-06	2.45369E-06	2.68233E-05	2.57998E-05
3831903773455	383190	3773455	3.2934E-05	1.32613E-05	1.2921E-05	3.42491E-06	3.19045E-06	0.000184919	0.000132947	8.96366E-05	8.84985E-05	6.27918E-05	1.99474E-05	2.85758E-05	2.74855E-05	2.80956E-06	2.614E-06	2.80956E-06	2.614E-06	2.85758E-05	2.74855E-05
3832003773455	383200	3773455	3.49558E-05	1.40754E-05	1.37142E-05	3.63516E-06	3.38631E-06	0.000197329	0.000141869	9.56521E-05	9.44376E-05	6.70058E-05	2.1286E-05	3.04935E-05	2.933E-05	2.99811E-06	2.78943E-06	2.99811E-06	2.78943E-06	3.04935E-05	2.933E-05
3832103773455	383210	3773455	3.70921E-05	1.49356E-05	1.45524E-05	3.85732E-06	3.59327E-06	0.000210541	0.000151367	0.000102056	0.00010076	7.1492E-05	2.27112E-05	3.23531E-05	3.12937E-05	3.19884E-06	2.97619E-06	3.19884E-06	2.97619E-06	3.23531E-05	3.12937E-05
3832203773455	383220	3773455	3.94618E-05	1.58898E-05	1.54821E-05	4.10376E-06	3.82283E-06	0.000225303	0.00016198	0.000109212	0.000107825	7.65046E-05	2.43035E-05	3.48163E-05	3.34879E-05	3.42313E-06	3.18486E-06	3.42313E-06	3.18486E-06	3.48163E-05	3.34879E-05
3832303773455	383230	3773455	4.22227E-05	1.70015E-05	1.65653E-05	4.39087E-06	4.09029E-06	0.000242657	0.000174457	0.000117624	0.000116131	8.23974E-05	2.61756E-05	3.74981E-05	3.60673E-05	3.6868E-06	3.43018E-06	3.6868E-06	3.43018E-06	3.74981E-05	3.60673E-05
3832403773455	383240	3773455	4.48914E-05	1.80761E-05	1.76123E-05	4.6684E-06	4.34882E-06	0.000260564	0.000187331	0.000126304	0.0001247	8.84779E-05	2.81072E-05	4.02652E-05	3.87289E-05	3.95886E-06	3.68331E-06	3.95886E-06	3.68331E-06	4.02652E-05	3.87289E-05
3835903773455	383590	3773455	0.001218671	0.000490713	0.000478122	0.000126733	0.000118058	0.010398328	0.007475833	0.005040421	0.004976424	0.003530893	0.001121674	0.001606867	0.001545556	0.000157987	0.00014699	0.000157987	0.00014699	0.001606867	0.001545556
3836103773455	383610	3773455	0.000614076	0.000247265	0.000240921	6.38597E-05	5.94881E-05	0.004813023	0.003460302	0.002333035	0.002303413	0.001634327	0.000519184	0.000743763	0.000715384	7.31265E-05	6.80365E-05	7.31265E-05	6.80365E-05	0.000743763	0.000715384
3836203773455	383620	3773455	0.000474922	0.000191233	0.000186327	4.93886E-05	4.60077E-05	0.003634473	0.002612989	0.001761752	0.001739383	0.001234134	0.000392053	0.00056164	0.00054021	5.52202E-05	5.13766E-05	5.52202E-05	5.13766E-05	0.00056164	0.00054021
3836303773455	383630	3773455	0.000377631	0.000152058	0.000148156	3.9271E-05	3.65827E-05	0.00282366	0.002030058	0.001368723	0.001351345	0.000958812	0.00030459	0.000436344	0.000419695	4.29012E-05	3.9915E-05	4.29012E-05	3.9915E-05	0.000436344	0.000419695
3836403773455	383640	3773455	0.000306541	0.000123433	0.000120266	3.18782E-05	2.96959E-05	0.002254416	0.001620803	0.001092792	0.001078917	0.000765518	0.000243185	0.000348378	0.000335085	3.42524E-05	3.18682E-05	3.42524E-05	3.18682E-05	0.000348378	0.000335085
3836503773455	383650	3773455	0.00025546	0.000102864	0.000100225	2.65661E-05	2.47475E-05	0.001855072	0.001333696	0.000899216	0.000887799	0.000629915	0.000200108	0.000286667	0.000275729	2.8185E-05	2.62231E-05	2.8185E-05	2.62231E-05	0.000286667	0.000275729
3836603773455	383660	3773455	0.000219918	8.85525E-05	8.62805E-05	2.28699E-05	2.13043E-05	0.001582018	0.001137385	0.000766858	0.000757121	0.000537196	0.000170653	0.000244471	0.000235143	2.40363E-05	2.23633E-05	2.40363E-05	2.23633E-05	0.000244471	0.000235143
3836703773455	383670	3773455	0.000193034	7.77273E-05	7.5733E-05	2.00742E-05	1.87E-05	0.001378516	0.000991078	0.000668213	0.000659729	0.000468094	0.000148701	0.000213024	0.000204896	2.09444E-05	1.94866E-05	2.09444E-05	1.94866E-05	0.000213024	0.000204896
3836803773455	383680	3773455	0.000170923	6.8824E-05	6.70582E-05	1.77748E-05	1.6558E-05	0.001213205	0.000872228	0.000588081	0.000580614	0.00041196	0.000130869	0.000187478	0.000180325	1.84328E-05	1.71498E-05	1.84328E-05	1.71498E-05	0.000187478	0.000180325
3836903773455	383690	3773455	0.000150107	6.04423E-05	5.88915E-05	1.56101E-05	1.45415E-05	0.001058807	0.000761225	0.000513239	0.000506723	0.000359532	0.000114214	0.000163619	0.000157376	1.60869E-05	1.49672E-05	1.60869E-05	1.49672E-05	0.000163619	0.000157376
3837003773455	383700	3773455	0.000133248	5.36538E-05	5.22772E-05	1.38568E-05	1.29083E-05	0.000934975	0.000672196	0.00045321 4	0.00044746	0.000317483	0.000100856	0.000144483	0.00013897	1.42055E-05	1.32167E-05	1.42055E-05	1.32167E-05	0.000144483	0.00013897
3837103773455	383710	3773455	0.000119419	4.80857E-05	4.68519E-05	1.24188E-05	1.15687E-05	0.000834288	0.000599808	0.000404408	0.000399273	0.000283294	8.99952E-05	0.000128924	0.000124004	1.26757E-05	1.17934E-05	1.26757E-05	1.17934E-05	0.000128924	0.000124004
3837203773455	383720	3773455	0.000107912	4.3452E-05	4.23372E-05	1.12221E-05	1.04539E-05	0.000751098	0.000539999	0.000364083	0.00035946	0.000255045	8.10214E-05	0.000116068	0.000111639	1.14118E-05	1.06175E-05	1.14118E-05	1.06175E-05	0.000116068	0.000111639
3837303773455	383730	3773455	9.81998E-05	3.95413E-05	3.85268E-05	1.02121E-05	9.51302E-06	0.000681423	0.000489906	0.000330309	0.000326115	0.000231386	7.35055E-05	0.000105301	0.000101283	1.03532E-05	9.63253E-06	1.03532E-05	9.63253E-06	0.000105301	0.000101283
3837403773455	383740	3773455	9.11508E-05	3.6703E-05	3.57613E-05	9.47905E-06	8.83015E-06	0.000631266	0.000453846	0.000305996	0.000302111	0.000214355	6.80951E-05	9.75504E-05	9.38283E-05	9.59112E-06	8.92353E-06	9.59112E-06	8.92353E-06	9.75504E-05	9.38283E-05
3837503773455	383750	3773455	8.49122E-05	3.41909E-05	3.33137E-05	8.83028E-06	8.22579E-06	0.000587052	0.000422058	0.000284564	0.000280951	0.000199341	6.33257E-05	9.07179E-05	8.72565E-05	8.91935E-06	8.29852E-06	8.91935E-06	8.29852E-06	9.07179E-05	8.72565E-05
3837603773455	383760	3773455	7.97452E-05	3.21104E-05	3.12865E-05	8.29295E-06	7.72525E-06	0.000550588	0.000395843	0.000266889	0.0002635	0.00018696	5.93923E-05	8.50831E-05	8.18367E-05	8.36534E-06	7.78307E-06	8.36534E-06	7.78307E-06	8.50831E-05	8.18367E-05
3837703773455	383770	3773455	7.55466E-05	3.04197E-05	2.96392E-05	7.85632E-06	7.31851E-06	0.000521083	0.00037463	0.000252586	0.000249379	0.000176941	5.62095E-05	8.05236E-05	7.74511E-05	7.91705E-06	7.36598E-06	7.91705E-06	7.36598E-06	8.05236E-05	7.74511E-05
3837803773455	383780	3773455	7.17014E-05	2.88714E-05	2.81307E-05	7.45645E-06	6.94601E-06	0.000494134	0.000355255	0.000239523	0.000236482	0.00016779	5.33025E-05	7.63591E-05	7.34455E-05	7.5076E-06	6.98503E-06	7.5076E-06	6.98503E-06	7.63591E-05	7.34455E-05
3837903773455	383790	3773455	6.88357E-05	2.77175E-05	2.70064E-05	7.15843E-06	6.6684E-06	0.00047416	0.000340895	0.000229841	0.000226923	0.000161007	5.11479E-05	7.32726E-05	7.04768E-05	7.20413E-06	6.70269E-06	7.20413E-06	6.70269E-06	7.32726E-05	7.04768E-05
3838003773455	383800	3773455	6.6255E-05	2.66784E-05	2.59939E-05	6.89006E-06	6.4184E-06	0.000456227	0.000328002	0.000221149	0.000218341	0.000154918	4.92135E-05	7.05013E-05	6.78113E-05	6.93166E-06	6.44918E-06	6.93166E-06	6.44918E-06	7.05013E-05	6.78113E-05
3838103773455	383810	3773455	6.4229E-05	2.58626E-05	2.5199E-05	6.67938E-06	6.22213E-06	0.000442276	0.000317972	0.000214386	0.000211664	0.000150181	4.77085E-05	6.83454E-05	6.57376E-05	6.7197E-06	6.25197E-06	6.7197E-06	6.25197E-06	6.83454E-05	6.57376E-05
3838203773455	383820	3773455	6.32398E-05	2.54643E-05	2.48109E-05	6.5765E-06	6.1263E-06	0.000435861	0.000313361	0.000211277	0.000208594	0.000148003	4.70166E-05	6.73542E-05	6.47843E-05	6.62224E-06	6.1613E-06	6.62224E-06	6.1613E-06	6.73542E-05	6.47843E-05
3838303773455	383830	3773455	6.23582E-05	2.51093E-05	2.4465E-05	6.48482E-06	6.04089E-06	0.000430231	0.000309313	0.000208547	0.0002059	0.000146091	4.64093E-05	6.64841E-05	6.39474E-05	6.5367E-06	6.08171E-06	6.5367E-06	6.08171E-06	6.64841E-05	6.39474E-05

			MDemolition	MSite Grubbing / Prep	MMass Grading / Excavation	MMass Grading / Excavation	MDrainage / Utilities Trenching	MFoundations / Concrete Pads	MBuilding / Structure Construction	MAsphalt Paving	MLandscaping or Other Finishing	MWaterside Construction (Piles)	RSSWDemolition	RSSWPlacing Base	RSSWForm	Child Risk				
Unique Identifier	X (UTM)	Y (UTM)	2027	2027	2027	2028	2028	2028	2028	2028	2028	2028	2029	2029	2029	3rd Trimester	0<2	2<16	Total	per million
3836703773445	383670	3773445	0.000329352	0.001011055	0.001188917	0.001173087	0.000249358	0.000324288	0.000238694	2.4568E-05	0.00028783	2.4568E-05	3.58467E-05	5.20144E-05	3.08331E-05	2.65225E-08	4.0191E-07	8.0123E-08	5.0856E-07	0.50855995
3836803773445	383680	3773445	0.000291216	0.000893983	0.001051251	0.001037254	0.000220485	0.000286739	0.000211055	2.17233E-05	0.000254502	2.17233E-05	3.52447E-05	5.11408E-05	3.03152E-05	2.35721E-08	3.5683E-07	7.094E-08	4.51345E-07	0.45134477
3836903773445	383690	3773445	0.000256484	0.000787362	0.000925874	0.000913545	0.000194189	0.000252541	0.000185884	1.91324E-05	0.000224148	1.91324E-05	3.42746E-05	4.97332E-05	2.94808E-05	2.08739E-08	3.1563E-07	6.258E-08	3.99083E-07	0.39908349
3837003773445	383700	3773445	0.000228174	0.000700454	0.000823677	0.00081271	0.000172754	0.000224666	0.000165366	1.70206E-05	0.000199407	1.70206E-05	3.3239E-05	4.82305E-05	2.85901E-05	1.86679E-08	2.8196E-07	5.5774E-08	3.56398E-07	0.35639772
3837103773445	383710	3773445	0.000204598	0.000628079	0.00073857	0.000728736	0.000154904	0.000201452	0.00014828	1.5262E-05	0.000178803	1.5262E-05	3.21847E-05	4.67007E-05	2.76832E-05	1.68248E-08	2.5384E-07	5.0106E-08	3.20771E-07	0.32077128
3837203773445	383720	3773445	0.000184808	0.00056733	0.000667133	0.00065825	0.000139922	0.000181967	0.000133937	1.37858E-05	0.000161509	1.37858E-05	3.11865E-05	4.52523E-05	2.68247E-05	1.52733E-08	2.3019E-07	4.5351E-08	2.9081E-07	0.29081044
3837303773445	383730	3773445	0.000168082	0.000515983	0.000606753	0.000598674	0.000127258	0.000165498	0.000121815	1.25381E-05	0.000146891	1.25381E-05	3.02819E-05	4.39397E-05	2.60466E-05	1.39587E-08	2.1015E-07	4.1334E-08	2.65445E-07	0.2654453
3837403773445	383740	3773445	0.000155803	0.000478288	0.000562428	0.000554939	0.000117961	0.000153407	0.000112916	1.16221E-05	0.00013616	1.16221E-05	2.97423E-05	4.31567E-05	2.55824E-05	1.29951E-08	1.9547E-07	3.8394E-08	2.46856E-07	0.24685558
3837503773445	383750	3773445	0.000144923	0.000444889	0.000523153	0.000516187	0.000109724	0.000142695	0.000105031	1.08105E-05	0.000126652	1.08105E-05	2.92151E-05	4.23918E-05	2.5129E-05	1.21388E-08	1.8242E-07	3.5788E-08	2.30351E-07	0.23035058
3837603773445	383760	3773445	0.000136026	0.000417578	0.000491037	0.000484499	0.000102988	0.000133935	9.85834E-05	1.01469E-05	0.000118877	1.01469E-05	2.88096E-05	4.18034E-05	2.47802E-05	1.14381E-08	1.7175E-07	3.3659E-08	2.16849E-07	0.21684884
3837703773445	383770	3773445	0.000128906	0.00039572	0.000465334	0.000459138	9.75971E-05	0.000126924	9.34231E-05	9.61575E-06	0.000112655	9.61575E-06	2.8532E-05	4.14006E-05	2.45414E-05	1.08784E-08	1.6323E-07	3.1959E-08	2.06063E-07	0.20606303
3837803773445	383780	3773445	0.000122345	0.000375578	0.000441649	0.000435768	9.26294E-05	0.000120464	8.86679E-05	9.12631E-06	0.00010692	9.12631E-06	2.82388E-05	4.09751E-05	2.42892E-05	1.03611E-08	1.5535E-07	3.0391E-08	1.96101E-07	0.1961007
3837903773445	383790	3773445	0.000117939	0.000362053	0.000425745	0.000420076	8.92938E-05	0.000116126	8.54749E-05	8.79767E-06	0.00010307	8.79767E-06	2.8245E-05	4.09842E-05	2.42946E-05	1.00187E-08	1.5012E-07	2.9349E-08	1.8949E-07	0.18949011
3838003773445	383800	3773445	0.000114034	0.000350066	0.000411649	0.000406167	8.63373E-05	0.000112281	8.26449E-05	8.50638E-06	9.96577E-05	8.50638E-06	2.83293E-05	4.11064E-05	2.4367E-05	9.7163E-09	1.455E-07	2.8429E-08	1.83649E-07	0.18364907
3838103773445	383810	3773445	0.000110694	0.000339811	0.00039959	0.000394269	8.38081E-05	0.000108992	8.02239E-05	8.2572E-06	9.67383E-05	8.2572E-06	2.85289E-05	4.13961E-05	2.45387E-05	9.45998E-09	1.4158E-07	2.7647E-08	1.7869E-07	0.17869048
3838203773445	383820	3773445	0.000108338	0.00033258	0.000391087	0.00038588	8.20249E-05	0.000106673	7.85169E-05	8.0815E-06	9.46799E-05	8.0815E-06	2.89718E-05	4.20388E-05	2.49197E-05	9.285E-09	1.3889E-07	2.7109E-08	1.75286E-07	0.1752864
3838303773445	383830	3773445	0.000106194	0.000325996	0.000383345	0.000378241	8.04011E-05	0.000104561	7.69625E-05	7.92152E-06	9.28056E-05	7.92152E-06	2.9446E-05	4.27267E-05	2.53275E-05	9.12617E-09	1.3645E-07	2.6619E-08	1.72196E-07	0.17219573
3838403773445	383840	3773445	0.000101728	0.000312288	0.000367225	0.000362335	7.70201E-05	0.000100164	7.37262E-05	7.58841E-06	8.8903E-05	7.58841E-06	2.91777E-05	4.23375E-05	2.50968E-05	8.76953E-09	1.3103E-07	2.5546E-08	1.65348E-07	0.1653484
3838503773445	383850	3773445	9.6809E-05	0.000297187	0.000349467	0.000344814	7.32957E-05	9.53204E-05	7.0161E-05	7.22146E-06	8.4604E-05	7.22146E-06	2.86693E-05	4.15997E-05	2.46595E-05	8.37231E-09	1.2501E-07	2.4357E-08	1.57738E-07	0.15773772
3838603773445	383860	3773445	9.20875E-05	0.000282693	0.000332424	0.000327997	6.9721E-05	9.06716E-05	6.67393E-05	6.86927E-06	8.04778E-05	6.86927E-06	2.81078E-05	4.0785E-05	2.41765E-05	7.98908E-09	1.192E-07	2.3212E-08	1.50403E-07	0.15040325
3838703773445	383870	3773445	8.70377E-05	0.000267191	0.000314194	0.000310011	6.58977E-05	8.56994E-05	6.30794E-05	6.49257E-06	7.60646E-05	6.49257E-06	2.73155E-05	3.96354E-05	2.34951E-05	7.57489E-09	1.1294E-07	2.198E-08	1.42491E-07	0.14249057
3838803773445	383880	3773445	8.24143E-05	0.000252998	0.000297504	0.000293543	6.23972E-05	8.11471E-05	5.97287E-05	6.14769E-06	7.20241E-05	6.14769E-06	2.65482E-05	3.8522E-05	2.2835E-05	7.19442E-09	1.0719E-07	2.0849E-08	1.35229E-07	0.13522901
3838903773445	383890	3773445	7.78271E-05	0.000238916	0.000280945	0.000277205	5.89242E-05	7.66305E-05	5.64042E-05	5.80551E-06	6.80152E-05	5.80551E-06	2.5681E-05	3.72637E-05	2.20892E-05	6.81416E-09	1.0145E-07	1.9722E-08	1.27981E-07	0.12798148
3839003773445	383900	3773445	7.34686E-05	0.000225536	0.000265212	0.000261681	5.56243E-05	7.2339E-05	5.32454E-05	5.48039E-06	6.42062E-05	5.48039E-06	2.48014E-05	3.59873E-05	2.13326E-05	6.45113E-09	9.5971E-08	1.8648E-08	1.21071E-07	0.12107061
3839103773445	383910	3773445	6.95021E-05	0.000213359	0.000250893	0.000247552	5.26212E-05	6.84334E-05	5.03707E-05	5.1845E-06	6.07397E-05	5.1845E-06	2.39966E-05	3.48196E-05	2.06403E-05	6.11967E-09	9.0977E-08	1.767E-08	1.14766E-07	0.11476629
3829703773455	382970	3773455	1.88221E-05	5.77808E-05	6.79454E-05	6.70407E-05	1.42506E-05	1.85327E-05	1.36411E-05	1.40404E-06	1.64492E-05	1.40404E-06	1.05837E-05	1.53572E-05	9.10343E-06	3.12024E-09	4.0602E-08	7.0431E-09	5.07651E-08	0.05076511
3829803773455	382980	3773455	1.93992E-05	5.95521E-05	7.00284E-05	6.9096E-05	1.46874E-05	1.91009E-05	1.40593E-05	1.44708E-06	1.69535E-05	1.44708E-06	1.07428E-05	1.5588E-05	9.24026E-06	3.25485E-09	4.2261E-08	7.3192E-09	5.28354E-08	0.05283543
3829903773455	382990	3773455	1.99508E-05	6.12455E-05	7.20197E-05	7.10607E-05	1.51051E-05	1.9644E-05	1.44591E-05	1.48823E-06	1.74355E-05	1.48823E-06	1.08769E-05	1.57826E-05	9.35563E-06	3.39023E-09	4.392E-08	7.5933E-09	5.49032E-08	0.05490319
3830003773455	383000	3773455	2.04153E-05	6.26715E-05	7.36965E-05	7.27152E-05	1.54568E-05	2.01014E-05	1.47957E-05	1.52288E-06	1.78415E-05	1.52288E-06	1.09549E-05	1.58958E-05	9.42271E-06	3.51544E-09	4.5436E-08	7.8412E-09	5.67921E-08	0.05679215
3830103773455	383010	3773455	2.09125E-05	6.41977E-05	7.54913E-05	7.44861E-05	1.58332E-05	2.05909E-05	1.51561E-05	1.55997E-06	1.8276E-05	1.55997E-06	1.10391E-05	1.6018E-05	9.49515E-06	3.65079E-09	4.7072E-08	8.1084E-09	5.88314E-08	0.05883137
3830203773455	383020	3773455	2.13915E-05	6.56683E-05	7.72205E-05	7.61923E-05	1.61959E-05	2.10626E-05	1.55032E-05	1.5957E-06	1.86946E-05	1.5957E-06	1.11015E-05	1.61085E-05	9.54881E-06	3.78768E-09	4.8718E-08	8.3758E-09	6.08819E-08	0.06088191
3830303773455	383030	3773455	2.18942E-05	6.72113E-05	7.9035E-05	7.79826E-05	1.65764E-05	2.15575E-05	1.58675E-05	1.63319E-06	1.91339E-05	1.63319E-06	1.1167E-05	1.62036E-05	9.60515E-06	3.93272E-09	5.046E-08	8.6586E-09	6.30513E-08	0.06305133
3830403773455	383040	3773455	2.24621E-05	6.89548E-05	8.10852E-05	8.00055E-05	1.70064E-05	2.21167E-05	1.62791E-05	1.67556E-06	1.96302E-05	1.67556E-06	1.12575E-05	1.63348E-05	9.68296E-06	4.09548E-09	5.2417E-08	8.9766E-09	6.54889E-08	0.06548895
3830503773455	383050	3773455	2.31807E-05	7.11606E-05	8.36791E-05	8.25649E-05	1.75505E-05	2.28242E-05	1.67999E-05	1.72916E-06	2.02582E-05	1.72916E-06	1.14197E-05	1.65702E-05	9.82247E-06	4.29626E-09	5.4839E-08	9.3722E-09	6.85076E-08	0.06850764
3830603773455	383060	3773455	2.39391E-05	7.3489E-05	8.64171E-05	8.52664E-05	1.81247E-05	2.3571E-05	1.73496E-05	1.78574E-06	2.09211E-05	1.78574E-06	1.15912E-05	1.68191E-05	9.97004E-06	4.51356E-09	5.7454E-08	9.798E-09	7.17653E-08	0.07176529
3830703773455	383070	3773455	2.48174E-05	7.6185E-05	8.95874E-05	8.83945E-05	1.87896E-05	2.44358E-05	1.79861E-05	1.85125E-06	2.16886E-05	1.85125E-06	1.18096E-05	1.7136E-05	1.01578E-05	4.76779E-09	6.0511E-08	1.0296E-08	7.55745E-08	0.07557447
3830803773455	383080	3773455	2.5799E-05	7.91986E-05	9.3131E-05	9.1891E-05	1.95329E-05	2.54023E-05	1.86975E-05	1.92448E-06	2.25465E-05	1.92448E-06	1.20654E-05	1.75071E-05	1.03779E-05	5.05774E-09	6.399E-08	1.0862E-08	7.99098E-08	0.07990981
3830903773455	383090	3773455	2.6866E-05	8.24739E-05	9.69826E-05	9.56912E-05	2.03407E-05	2.64529E-05	1.94708E-05	2.00407E-06	2.34789E-05	2.00407E-06	1.2343E-05	1.79099E-05	1.06166E-05	5.38216E-09	6.7871E-08	1.1492E-08	8.47455E-08	0.08474553
3831003773455	383100	3773455	2.83775E-05	8.7114E-05	0.000102439	0.000101075	2.14851E-05	2.79412E-05	2.05662E-05	2.11682E-06	2.47998E-05	2.11682E-06	1.28265E-05	1.86115E-05	1.10325E-05	5.83664E-09	7.332E-08	1.2379E-08	9.15351E-08	0.09153514
3831103773455	383110	3773455	3.00813E-05	9.23445E-05	0.00010859	0.000107144	2.27751E-05	2.96188E-05	2.18011E-05	2.24391E-06	2.62889E-05	2.24391E-06	1.33661E-05	1.93945E-05	1.14967E-05	6.36332E-09	7.9615E-08	1.3402E-08	9.93807E-08	0.0993807
3831203773455	383120	3773455	3.20338E-05	9.83381E-05	0.000115638	0.000114098	2.42533E-05	3.15412E-05	2.32161E-05	2.38956E-06	2.79952E-05	2.38956E-06	1.39806E-05	2.02861E-05	1.20252E-05	6.98375E-09	8.7013E-08	1.4602E-08	1.08598E-07	0.10859844
3831303773455	383130	3773455	3.42838E-05	0.000105245	0.00012376	0.000122112	2.59568E-05	3.37566E-05	2.48467E-05	2.5574E-06	2.99615E-05	2.5574E-06	1.46668E-05	2.12819E-05	1.26155E-05	7.72159E-09	9.5784E-08	1.6022E-08	1.19527E-07	0.11952691
3831403773455	383140	3773455	3.68495E-05	0.000113122	0.000133022	0.000131251	2.78994E-05	3.62829E-05	2.67062E-05	2.74879E-06	3.22038E-05	2.74879E-06	1.54061E-05	2.23546E-05	1.32514E-05	8.60349E-09	1.0622E-07	1.7704E-08	1.32527E-07	0.13252697
3831503773455	383150	3773455	3.91322E-05	0.000120129	0.000141262	0.000139381	2.96277E-05	3.85305E-05	2.83606E-05	2.91907E-06	3.41987E-05	2.91907E-06	1.59801E-05	2.31874E-05	1.3745E-05	9.47635E-09	1.1645E-07	1.9338E-08	1.45265E-07	0.14526543
3831603773455	383160	3773455	4.15782E-05	0.000127638	0.000150092	0.000148093	3.14796E-05	4.09389E-05	3.01333E-05	3.10152E-06	3.63363E-05	3.10152E-06	1.65571E-05	2.40247E-05	1.42414E-05	1.04731E-08	1.2807E-07	2.1185E-08	1.59732E-07	0.159732
3831703773455	383170	3773455	4.42909E-05	0.000135966	0.000159884	0.000157755	3.35334E-05	4.36099E-05	3.20993E-05	3.30388E-06	3.8707E-05	3.30388E-06	1.71654E-05	2.49073E-05	1.47646E-05	1.16507E-08	1.4174E-07	2.3346E-08	1.76736E-07	0.1767361
3831803773455	383180	3773455	4.73321E-05	0.000145301	0.000170862	0.000168587	3.58359E-05	4.66043E-05	3.43033E-05	3.53073E-06	4.13648E-05	3.53073E-06	1.77986E-05	2.58261E-05	1.53092E-05	1.3077E-08	1.582E-07	2.5936E-08	1.97214E-07	0.197214
3831903773455	383190	3773455	5.06618E-05	0.000155523	0.000182882	0.000180447	3.83569E-05	4.98828E-05	3.67165E-05	3.77911E-06	4.42747E-05	3.77911E-06	1.84349E-05	2.67495E-05	1.58565E-05	1.48092E-08	1.7806E-07	2.9043E-08	2.21908E-07	0.22190798
3832003773455	383200	3773455	5.43489E-05	0.000166842	0.000196192	0.00019358	4.11485E-05	5.35132E-05	3.93887E-05	4.05415E-06	4.7497E-05	4.05415E-06	1.90619E-05	2.76592E-05	1.63958E-05	1.69789E-08	2.0274E-07	3.2889E-08	2.52609E-07	0.25260918
3832103773455	383210	3773455	5.83409E-05	0.000179096	0.000210603	0.000207798	4.41709E-05	5.74438E-05	4.22818E-05	4.35193E-06	5.09857E-05	4.35193E-06	1.96514E-05	2.85147E-05	1.69029E-05	1.97506E-08	2.3401E-07	3.7736E-08	2.91494E-07	0.29149423
3832203773455	383220	3773455	6.29044E-05	0.000193106	0.000227076	0.000224053	4.7626E-05	6.19372E-05	4.55892E-05	4.69235E-06	5.49739E-05	4.69235E-06	2.01973E-05	2.93067E-05	1.73724E-05	2.38293E-08	2.7954E-07	4.474E-08	3.48105E-07	0.34810454
3832303773455	383230	3773455	6.85712E-05	0.000210502	0.000247533	0.000244237	5.19164E-05	6.75169E-05	4.96961E-05	5.11506E-06	5.99262E-05	5.11506E-06	2.05342E-05	2.97956E-05	1.76622E-05	3.13546E-08	3.625E-07	5.7399E-08	4.51258E-07	0.45125827
3832403773455	383240	3773455	7.42779E-05	0.00022802	0.000268133	0.000264563	5.62371E-05	7.31358E-05	5.3832E-05	5.54076E-06	6.49135E-05	5.54076E-06	2.0425E-05	2.96371E-05	1.75683E-05	4.52009E-08	5.1352E-07	8.0269E-08	6.38994E-07	0.63899375
3835903773455	383590	3773455	0.002279746	0.006998428	0.008229579	0.00812	0.001726035	0.002244694	0.001652217	0.000170058	0.001992332	0.000170058	3.42341E-05	4.96744E-05	2.9446E-05	1.81474E-07	2.7482E-06	5.8068E-07	3.51037E-06	3.51037273
3836103773455	383610	3773455	0.001142864	0.003508394	0.004125584	0.004070651	0.000865281	0.001125291	0.000828276	8.52518E-05	0.000998779	8.52518E-05	3.57875E-05	5.19284E-05	3.07821E-05	9.00169E-08	1.3685E-06	2.8241E-07	1.74091E-06	1.74090571
3836203773455	383620	3773455	0.000881006	0.002704538	0.003180315	0.003137969	0.000667025	0.00086746	0.000638498	6.57186E-05	0.000769935	6.57186E-05	3.65423E-05	5.30237E-05	3.14314E-05	6.94516E-08	1.0561E-06	2.1623E-07	1.34181E-06	1.34181483
3836303773455	383630	3773455	0.000698073	0.002142962	0.002519948	0.002486395	0.000528523	0.000687339	0.000505919	5.20727E-05	0.000610064	5.20727E-05	3.71568E-05	5.39154E-05	3.19599E-05	5.51168E-08	8.3823E-07	1.7031E-07	1.06365E-06	1.06365467
3836403773455	383640	3773455	0.000564517	0.001732971	0.002037832	0.002010698	0.000427406	0.000555838	0.000409127	4.21102E-05	0.000493347	4.21102E-05	3.7581E-05	5.45309E-05	3.23248E-05	4.47375E-08	6.8004E-07	1.3733E-07	8.62113E-07	0.86211305
3836503773455	383650	3773455	0.000468641	0.001438648	0.001691732	0.001669206	0.000354816	0.000461435	0.000339642	3.49583E-05	0.000409558	3.49583E-05	3.75966E-05	5.45535E-05	3.23382E-05	3.73117E-08	5.6673E-07	1.1388E-07	7.17918E-07	0.71791831
3836603773455	383660	3773455	0.000402013	0.001234112	0.001451214	0.001431891	0.000304371	0.000395832	0.000291354	2.99882E-05	0.00035133	2.99882E-05	3.73596E-05	5.42096E-05	3.21343E-05	3.2159E-08	4.8805E-07	9.7679E-08	6.17883E-07	0.6178834
3836703773455	383670	3773455	0.00035168	0.001079597	0.001269518	0.001252614	0.000266263	0.000346273	0.000254876	2.62336E-05	0.000307343	2.62336E-05	3.7004E-05	5.36936E-05	3.18285E-05	2.82683E-08	4.2861E-07	8.5501E-08	5.42377E-07	0.54237688
3836803773455	383680	3773455	0.000310352	0.000952728	0.00112033	0.001105413	0.000234973	0.00030558	0.000224924	2.31507E-05	0.000271225	2.31507E-05	3.64987E-05	5.29603E-05	3.13938E-05	2.50718E-08	3.7977E-07	7.5539E-08	4.80378E-07	0.48037799
3836903773455	383690	3773455	0.00027159	0.000833735	0.000980404	0.00096735	0.000205626	0.000267414	0.000196832	2.02593E-05	0.00023735	2.02593E-05	3.5541E-05	5.15708E-05	3.05701E-05	2.20614E-08	3.338E-07	6.6204E-08	4.2206E-07	0.42206011
3837003773455	383700	3773455	0.000240293	0.000737658	0.000867426	0.000855876	0.00018193	0.000236598	0.000174149	1.79247E-05	0.000209999	1.79247E-05	3.44649E-05	5.00093E-05	2.96445E-05	1.96235E-08	2.9658E-07	5.8676E-08	3.74878E-07	0.37487763
3837103773455	383710	3773455	0.000214694	0.000659073	0.000775015	0.000764696	0.000162548	0.000211393	0.000155597	1.60151E-05	0.000187627	1.60151E-05	3.337E-05	4.84206E-05	2.87028E-05	1.76235E-08	2.6606E-07	5.2523E-08	3.36208E-07	0.33620792
3837203773455	383720	3773455	0.000193438	0.000593822	0.000698286	0.000688988	0.000146455	0.000190464	0.000140192	1.44295E-05	0.000169051	1.44295E-05	3.23219E-05	4.68998E-05	2.78013E-05	1.59581E-08	2.4066E-07	4.7415E-08	3.04037E-07	0.30403717
3837303773455	383730	3773455	0.00017554	0.000538877	0.000633675	0.000625237	0.000132904	0.000172841	0.00012722	1.30944E-05	0.000153409	1.30944E-05	3.13581E-05	4.55013E-05	2.69722E-05	1.45522E-08	2.1923E-07	4.3117E-08	2.76902E-07	0.27690155
3837403773455	383740	3773455	0.000162519	0.000498904	0.00058667	0.000578859	0.000123046	0.0001602	0.000117783	1.21231E-05	0.000142029	1.21231E-05	3.07966E-05	4.46866E-05	2.64893E-05	1.3531E-08	2.0366E-07	4E-08	2.57194E-07	0.2571941
3837503773455	383750	3773455	0.000151014	0.000463588	0.000545142	0.000537883	0.000114336	0.000148693	0.000109446	1.12649E-05	0.000131976	1.12649E-05	3.02414E-05	4.38809E-05	2.60117E-05	1.26264E-08	1.8988E-07	3.7245E-08	2.3975E-07	0.23975012
3837603773455	383760	3773455	0.000141481	0.000434322	0.000510727	0.000503927	0.000107118	0.000139306	0.000102536	1.05538E-05	0.000123644	1.05538E-05	2.98016E-05	4.32427E-05	2.56334E-05	1.18761E-08	1.7845E-07	3.4964E-08	2.25289E-07	0.22528888
3837703773455	383770	3773455	0.000133718	0.000410492	0.000482705	0.000476278	0.00010124	0.000131662	9.69107E-05	9.97472E-06	0.00011686	9.97472E-06	2.94865E-05	4.27856E-05	2.53624E-05	1.12658E-08	1.6915E-07	3.311E-08	2.13524E-07	0.21352444
3837803773455	383780	3773455	0.000126622	0.000388707	0.000457087	0.000451001	9.58675E-05	0.000124675	9.17675E-05	9.44534E-06	0.000110658	9.44534E-06	2.91559E-05	4.23058E-05	2.5078E-05	1.07061E-08	1.6062E-07	3.1414E-08	2.02745E-07	0.20274473
3837903773455	383790	3773455	0.000121287	0.00037233	0.00043783	0.000432	9.18284E-05	0.000119422	8.79012E-05	9.0474E-06	0.000105996	9.0474E-06	2.90436E-05	4.21429E-05	2.49814E-05	1.02884E-08	1.5425E-07	3.0147E-08	1.94689E-07	0.19468928
3838003773455	383800	3773455	0.000116477	0.000357563	0.000420465	0.000414867	8.81865E-05	0.000114686	8.4415E-05	8.68857E-06	0.000101792	8.68857E-06	2.89687E-05	4.20342E-05	2.4917E-05	9.91198E-09	1.4851E-07	2.9005E-08	1.87431E-07	0.1874314
3838103773455	383810	3773455	0.000112661	0.000345849	0.00040669	0.000401275	8.52973E-05	0.000110928	8.16494E-05	8.40392E-06	9.84572E-05	8.40392E-06	2.90685E-05	4.21791E-05	2.50029E-05	9.61637E-09	1.44E-07	2.8107E-08	1.81721E-07	0.18172098
3838203773455	383820	3773455	0.00011067	0.000339738	0.000399504	0.000394185	8.37903E-05	0.000108969	8.02068E-05	8.25544E-06	9.67177E-05	8.25544E-06	2.96394E-05	4.30074E-05	2.54939E-05	9.47265E-09	1.4178E-07	2.7661E-08	1.78909E-07	0.17890934
3838303773455	383830	3773455	0.000108885	0.000334257	0.000393059	0.000387825	8.24384E-05	0.00010721	7.89128E-05	8.12225E-06	9.51573E-05	8.12225E-06	3.02539E-05	4.3899E-05	2.60224E-05	9.34487E-09	1.398E-07	2.7263E-08	1.76407E-07	0.17640675

			EGIODemolition	EGIOSite Grubbing / Prep	EGIOMass Grading / Excavation	EGIOMass Grading / Excavation	EGIODrainage / Utilities Trenching	EGIODrainage / Utilities Trenching	EGIOFoundations / Concrete Pads	EGIOFoundations / Concrete Pads	EGIOBuilding / Structure Construction	EGIOBuilding / Structure Construction	EGIOAsphalt Paving	EGIOArchitectural Coating	EGIOLandscaping or Other Finishing	EGIOWaterside Construction (Piles)	HIWaterside Construction (Landscaping)	HIWaterside Construction (Landscaping)	KMDemolition	KMSite Grubbing / Prep
Unique Identifier	X (UTM)	Y (UTM)	2025	2025	2025	2026	2026	2027	2026	2027	2026	2027	2027	2027	2027	2027	2025	2026	2025	2025
3838403773455	383840	3773455	0.000297978	0.00011687	3.87042E-05	3.79067E-05	8.80213E-05	8.78855E-05	0.000115648	0.000115574	0.000123874	0.000120905	4.82038E-06	4.82038E-06	0.000130546	4.82038E-06	8.13962E-05	7.88467E-05	0.000124503	0.000540351
3838503773455	383850	3773455	0.000285412	0.00011194	3.7072E-05	3.63082E-05	8.43094E-05	8.41793E-05	0.000110772	0.0001107	0.00011865	0.000115806	4.61711E-06	4.61711E-06	0.00012504	4.61711E-06	7.76757E-05	7.52427E-05	0.000118422	0.000513959
3838603773455	383860	3773455	0.00027335	0.00010721	3.55052E-05	3.47736E-05	8.07461E-05	8.06215E-05	0.00010609	0.000106021	0.000113635	0.000110912	4.42197E-06	4.42197E-06	0.000119756	4.42197E-06	7.41256E-05	7.18038E-05	0.00011264	0.000488864
3838703773455	383870	3773455	0.000260622	0.00010222	3.3852E-05	3.31545E-05	7.69865E-05	7.68677E-05	0.00010115	0.000101085	0.000108344	0.000105747	4.21607E-06	4.21607E-06	0.00011418	4.21607E-06	7.0423E-05	6.82172E-05	0.000106631	0.000462787
3838803773455	383880	3773455	0.000248802	9.7584E-05	3.23167E-05	3.16508E-05	7.34948E-05	7.33814E-05	9.65626E-05	9.65003E-05	0.000103431	0.000100951	4.02486E-06	4.02486E-06	0.000109001	4.02486E-06	6.69984E-05	6.48999E-05	0.000101094	0.000438753
3838903773455	383890	3773455	0.000236766	9.2863E-05	3.07533E-05	3.01197E-05	6.99395E-05	6.98316E-05	9.18913E-05	9.1832E-05	9.84271E-05	9.60678E-05	3.83015E-06	3.83015E-06	0.000103728	3.83015E-06	6.35488E-05	6.15583E-05	9.554E-05	0.00041465
3839003773455	383900	3773455	0.000225089	8.8283E-05	2.92367E-05	2.86343E-05	6.64903E-05	6.63877E-05	8.73595E-05	8.73031E-05	9.35729E-05	9.133E-05	3.64126E-06	3.64126E-06	9.86126E-05	3.64126E-06	6.02247E-05	5.83383E-05	9.02104E-05	0.00039152
3839103773455	383910	3773455	0.000214365	8.4077E-05	2.78437E-05	2.727E-05	6.33223E-05	6.32246E-05	8.31972E-05	8.31435E-05	8.91146E-05	8.69786E-05	3.46777E-06	3.46777E-06	9.39141E-05	3.46777E-06	5.71822E-05	5.53912E-05	8.53516E-05	0.000370432
3839703773455	382970	3773465	0.000178113	6.9859E-05	2.3135E-05	2.26583E-05	5.26138E-05	5.25326E-05	6.91276E-05	6.9083E-05	7.40443E-05	7.22695E-05	2.88133E-06	2.88133E-06	7.80322E-05	2.88133E-06	3.45989E-05	3.35152E-05	2.28095E-05	9.89947E-05
3829803773465	382980	3773465	0.000186628	7.3198E-05	2.4241E-05	2.37416E-05	5.51291E-05	5.5044E-05	7.24324E-05	7.23856E-05	7.75841E-05	7.57245E-05	3.01908E-06	3.01908E-06	8.17626E-05	3.01908E-06	3.62403E-05	3.51052E-05	2.3468E-05	0.000101853
3829903773465	382990	3773465	0.000195565	7.6703E-05	2.54018E-05	2.48785E-05	5.7769E-05	5.76799E-05	7.5901E-05	7.5852E-05	8.12994E-05	7.93507E-05	3.16365E-06	3.16365E-06	8.5678E-05	3.16365E-06	3.79624E-05	3.67734E-05	2.41243E-05	0.000104701
3830003773465	383000	3773465	0.000204556	8.023E-05	2.65697E-05	2.60222E-05	6.04249E-05	6.03317E-05	7.93905E-05	7.93392E-05	8.50371E-05	8.29988E-05	3.3091E-06	3.3091E-06	8.9617E-05	3.3091E-06	3.96917E-05	3.84485E-05	2.47376E-05	0.000107363
3830103773465	383010	3773465	0.000214302	8.4052E-05	2.78355E-05	2.7262E-05	6.33037E-05	6.3206E-05	8.31728E-05	8.31191E-05	8.90884E-05	8.6953E-05	3.46675E-06	3.46675E-06	9.38865E-05	3.46675E-06	4.15664E-05	4.02644E-05	2.53848E-05	0.000110172
3830203773465	383020	3773465	0.000224335	8.7987E-05	2.91387E-05	2.85383E-05	6.62674E-05	6.61651E-05	8.70667E-05	8.70105E-05	9.32593E-05	9.10239E-05	3.62906E-06	3.62906E-06	9.8282E-05	3.62906E-06	4.3493E-05	4.21307E-05	2.6014E-05	0.000112902
3830303773465	383030	3773465	0.000235023	9.2179E-05	3.0527E-05	2.9898E-05	6.94247E-05	6.93176E-05	9.1215E-05	9.11562E-05	9.77027E-05	9.53608E-05	3.80196E-06	3.80196E-06	0.000102965	3.80196E-06	4.55416E-05	4.41152E-05	2.66657E-05	0.000115731
3830403773465	383040	3773465	0.000246987	9.6872E-05	3.2081E-05	3.142E-05	7.29589E-05	7.28463E-05	9.58584E-05	9.57965E-05	0.000102676	0.000100215	3.99551E-06	3.99551E-06	0.000108206	3.99551E-06	4.78307E-05	4.63325E-05	2.73922E-05	0.000118884
3830503773465	383050	3773465	0.000261682	0.00010264	3.39897E-05	3.32894E-05	7.72996E-05	7.71803E-05	0.000101562	0.000101496	0.000108785	0.000106178	4.23322E-06	4.23322E-06	0.000114644	4.23322E-06	5.06327E-05	4.90468E-05	2.83065E-05	0.000122852
3830603773465	383060	3773465	0.000277778	0.00010895	3.60803E-05	3.5337E-05	8.20542E-05	8.19276E-05	0.000107808	0.000107739	0.000115476	0.000112708	4.4936E-06	4.4936E-06	0.000121696	4.4936E-06	5.36967E-05	5.20148E-05	2.92751E-05	0.000127056
3830703773465	383070	3773465	0.000296532	0.0001163	3.85163E-05	3.77228E-05	8.75941E-05	8.7459E-05	0.000115087	0.000115013	0.000123273	0.000120318	4.79699E-06	4.79699E-06	0.000129912	4.79699E-06	5.72576E-05	5.54642E-05	3.03817E-05	0.000131859
3830803773465	383080	3773465	0.000318026	0.00012473	4.13082E-05	4.04571E-05	9.39433E-05	9.37984E-05	0.000123429	0.00012335	0.000132208	0.000129039	5.1447E-06	5.1447E-06	0.000139329	5.1447E-06	6.13279E-05	5.9407E-05	3.16151E-05	0.000137212
3830903773465	383090	3773465	0.00034234	0.00013427	4.44663E-05	4.35502E-05	0.000101126	0.00010097	0.000132866	0.00013278	0.000142316	0.000138905	5.53803E-06	5.53803E-06	0.000149981	5.53803E-06	6.59257E-05	6.38608E-05	3.29525E-05	0.000143016
3831003773465	383100	3773465	0.00037587	0.00014742	4.88215E-05	4.78156E-05	0.00011103	0.000110859	0.000145879	0.000145785	0.000156255	0.000152509	6.08044E-06	6.08044E-06	0.00016467	6.08044E-06	7.2251E-05	6.99879E-05	3.48445E-05	0.000151227
3831103773465	383110	3773465	0.000415256	0.00016287	5.39373E-05	5.2826E-05	0.000122665	0.000122475	0.000161165	0.000161061	0.000172628	0.00016849	6.71759E-06	6.71759E-06	0.000181926	6.71759E-06	7.96723E-05	7.71768E-05	3.69808E-05	0.000160499
3831203773465	383120	3773465	0.000461729	0.0001811	5.99737E-05	5.8738E-05	0.000136393	0.000136182	0.000179202	0.000179086	0.000191948	0.000187347	7.46938E-06	7.46938E-06	0.000202286	7.46938E-06	8.84265E-05	8.56568E-05	3.93955E-05	0.000170979
3831303773465	383130	3773465	0.000517031	0.00020279	6.71568E-05	6.57732E-05	0.000152729	0.000152493	0.000200665	0.000200536	0.000214938	0.000209786	8.364E-06	8.364E-06	0.000226514	8.364E-06	9.88455E-05	9.57494E-05	4.21112E-05	0.000182766
3831403773465	383140	3773465	0.000584037	0.00022907	7.58602E-05	7.42972E-05	0.000172522	0.000172256	0.000226671	0.000226525	0.000242793	0.000236973	9.44795E-06	9.44795E-06	0.000255869	9.44795E-06	0.000111437	0.000107946	4.51595E-05	0.000195996
3831503773465	383150	3773465	0.000652615	0.00025596	8.47677E-05	8.30212E-05	0.000192779	0.000192482	0.000253287	0.000253123	0.000271302	0.000264799	1.05573E-05	1.05573E-05	0.000285913	1.05573E-05	0.000124254	0.000120362	4.78594E-05	0.000207713
3831603773465	383160	3773465	0.000732447	0.00028728	9.5137E-05	9.31768E-05	0.000216361	0.000216027	0.00028427	0.00028408	0.000304489	0.000297191	1.18488E-05	1.18488E-05	0.000320888	1.18488E-05	0.000139097	0.00013474	5.07312E-05	0.000220177
3831703773465	383170	3773465	0.000833216	0.0003268	0.000108226	0.000105996	0.000246128	0.000245748	0.00032338	0.000323171	0.00034638	0.000338078	1.34789E-05	1.34789E-05	0.000365036	1.34789E-05	0.000157746	0.000152805	5.40828E-05	0.000234723
3831803773465	383180	3773465	0.000971234	0.00038093	0.000126153	0.000123554	0.000286898	0.000286455	0.000376946	0.000376703	0.000403756	0.000394079	1.57116E-05	1.57116E-05	0.000425502	1.57116E-05	0.000183203	0.000177465	5.81993E-05	0.000252589
3831903773465	383190	3773465	0.00114975	0.00045095	0.00014934	0.000146263	0.000339631	0.000339107	0.000446231	0.000445943	0.000477969	0.000466512	1.85995E-05	1.85995E-05	0.000503711	1.85995E-05	0.000216028	0.000209262	6.26666E-05	0.000271978
3832003773465	383200	3773465	0.001357397	0.00053239	0.000176311	0.000172679	0.000400969	0.00040035	0.00052682	0.00052648	0.00056429	0.000550765	2.19586E-05	2.19586E-05	0.000594682	2.19586E-05	0.000254358	0.000246391	6.68918E-05	0.000290315
3832103773465	383210	3773465	0.001622007	0.00063617	0.000210681	0.000206341	0.000479133	0.000478394	0.000629518	0.000629112	0.000674293	0.00065813	2.62392E-05	2.62392E-05	0.000710609	2.62392E-05	0.000303556	0.000294048	7.12414E-05	0.000309193
3832203773465	383220	3773465	0.002007237	0.00078727	0.000260719	0.000255347	0.000592928	0.000592013	0.00077903	0.000778527	0.000834438	0.000814437	3.2471E-05	3.2471E-05	0.000879379	3.2471E-05	0.000375672	0.000363906	7.60844E-05	0.000330212
3832303773465	383230	3773465	0.002729471	0.00107054	0.000354529	0.000347224	0.000806273	0.000805029	0.001059337	0.001058653	0.001134682	0.001107484	4.41546E-05	4.41546E-05	0.001195793	4.41546E-05	0.000512043	0.000496004	8.18371E-05	0.000355179
3835903773465	383590	3773465	0.00574078	0.00225161	0.000745666	0.000730302	0.001695799	0.001693182	0.002228058	0.00222662	0.002386528	0.002329324	9.28684E-05	9.28684E-05	0.002515061	9.28684E-05	0.001611441	0.001560967	0.002773432	0.012036889
3836003773465	383600	3773465	0.004553233	0.00178584	0.000591416	0.000579231	0.001345003	0.001342927	0.001767158	0.001766017	0.001892847	0.001847476	7.36575E-05	7.36575E-05	0.001994791	7.36575E-05	0.0012509	0.001211719	0.002137507	0.009276931
3836103773465	383610	3773465	0.003132018	0.00122842	0.000406816	0.000398434	0.000925183	0.000923755	0.001215569	0.001214785	0.001302027	0.001270818	5.06666E-05	5.06666E-05	0.001372151	5.06666E-05	0.000887146	0.000859359	0.001506679	0.006539092
3836203773465	383620	3773465	0.00233561	0.00091606	0.000303371	0.00029712	0.000689928	0.000688863	0.000906475	0.00090589	0.000970948	0.000947675	3.77831E-05	3.77831E-05	0.001023241	3.77831E-05	0.000672747	0.000651675	0.001137117	0.00493517
3836303773465	383630	3773465	0.001817636	0.0007129	0.000236091	0.000231227	0.000536921	0.000536092	0.000705444	0.000704988	0.000755618	0.000737506	2.94038E-05	2.94038E-05	0.000796314	2.94038E-05	0.00053027	0.000513661	0.000891325	0.003868416
3836403773465	383640	3773465	0.001458885	0.0005722	0.000189494	0.000185589	0.000430948	0.000430283	0.000566209	0.000565843	0.00060648	0.000591943	2.36003E-05	2.36003E-05	0.000639144	2.36003E-05	0.000428253	0.000414839	0.000715415	0.003104951
3836503773465	383650	3773465	0.001210901	0.00047493	0.000157283	0.000154042	0.000357694	0.000357142	0.000469963	0.00046966	0.000503389	0.000491324	1.95887E-05	1.95887E-05	0.000530501	1.95887E-05	0.00035611	0.000344956	0.000591277	0.002566182
3836603773465	383660	3773465	0.001037799	0.00040704	0.000134799	0.000132022	0.000306561	0.000306088	0.000402781	0.000402521	0.000431429	0.000421088	1.67885E-05	1.67885E-05	0.000454664	1.67885E-05	0.000304948	0.000295396	0.000503356	0.002184602
3836703773465	383670	3773465	0.00090792	0.0003561	0.000117929	0.000115499	0.000268195	0.000267781	0.000352373	0.000352146	0.000377436	0.000368389	1.46874E-05	1.46874E-05	0.000397764	1.46874E-05	0.000266203	0.000257865	0.00043691	0.001896222
3836803773465	383680	3773465	0.000803809	0.00031527	0.000104406	0.000102255	0.000237441	0.000237075	0.000311967	0.000311766	0.000334155	0.000326146	1.30032E-05	1.30032E-05	0.000352152	1.30032E-05	0.000234907	0.000227549	0.000383373	0.001663865
3836903773465	383690	3773465	0.000710459	0.00027865	9.2281E-05	9.03797E-05	0.000209866	0.000209542	0.000275737	0.000275559	0.000295348	0.000288269	1.14931E-05	1.14931E-05	0.000311255	1.14931E-05	0.000206766	0.00020029	0.000335405	0.001455681
3837003773465	383700	3773465	0.00063501	0.00024906	8.2481E-05	8.07816E-05	0.000187579	0.000187289	0.000246454	0.000246295	0.000263983	0.000257656	1.02725E-05	1.02725E-05	0.000278201	1.02725E-05	0.000183995	0.000178231	0.000296711	0.001287746
3837103773465	383710	3773465	0.000573717	0.00022502	7.45197E-05	7.29843E-05	0.000169473	0.000169212	0.000222666	0.000222522	0.000238503	0.000232786	9.281E-06	9.281E-06	0.000251348	9.281E-06	0.000165471	0.000160288	0.000265349	0.001151635
3837203773465	383720	3773465	0.000523022	0.00020514	6.7935E-05	6.65353E-05	0.000154498	0.00015426	0.000202991	0.00020286	0.000217428	0.000212217	8.46092E-06	8.46092E-06	0.000229138	8.46092E-06	0.000150147	0.000145444	0.000239505	0.001039469
3837303773465	383730	3773465	0.000480008	0.00018827	6.23478E-05	6.10632E-05	0.000141792	0.000141573	0.000186296	0.000186176	0.000199546	0.000194763	7.76507E-06	7.76507E-06	0.000210293	7.76507E-06	0.000137156	0.00013286	0.000217669	0.000944698
3837403773465	383740	3773465	0.000448571	0.00017594	5.82645E-05	5.7064E-05	0.000132506	0.000132301	0.000174095	0.000173983	0.000186477	0.000182008	7.25651E-06	7.25651E-06	0.000196521	7.25651E-06	0.000127605	0.000123608	0.000201644	0.000875149
3837503773465	383750	3773465	0.000420726	0.00016501	5.46478E-05	5.35219E-05	0.000124281	0.000124089	0.000163288	0.000163183	0.000174902	0.00017071	6.80608E-06	6.80608E-06	0.000184322	6.80608E-06	0.000119156	0.000115424	0.000187516	0.000813831
3837603773465	383760	3773465	0.000397714	0.00015599	5.16588E-05	5.05945E-05	0.000117483	0.000117302	0.000154357	0.000154258	0.000165336	0.000161373	6.43382E-06	6.43382E-06	0.00017424	6.43382E-06	0.00011216	0.000108647	0.000175838	0.00076315
3837703773465	383770	3773465	0.000379328	0.00014878	4.92707E-05	4.82555E-05	0.000112052	0.000111879	0.000147221	0.000147126	0.000157692	0.000153913	6.13638E-06	6.13638E-06	0.000166185	6.13638E-06	0.000106536	0.000103199	0.000166462	0.000722458
3837803773465	383780	3773465	0.000362388	0.00014213	4.70703E-05	4.61005E-05	0.000107048	0.000106883	0.000140647	0.000140556	0.00015065	0.000147039	5.86234E-06	5.86234E-06	0.000158764	5.86234E-06	0.000101368	9.81926E-05	0.000157865	0.000685145
3837903773465	383790	3773465	0.000348565	0.00013671	4.52748E-05	4.4342E-05	0.000102964	0.000102806	0.000135282	0.000135194	0.000144904	0.00014143	5.63872E-06	5.63872E-06	0.000152708	5.63872E-06	9.71179E-05	9.4076E-05	0.0001508	0.000654481
3838003773465	383800	3773465	0.00033594	0.00013176	4.36357E-05	4.27366E-05	9.92366E-05	9.90834E-05	0.00130384	0.0001303	0.00139657	0.00013631	5.43458E-06	5.43458E-06	0.000147179	5.43458E-06	9.32395E-05	9.03191E-05	0.000144359	0.000626528
3838103773465	383810	3773465	0.000325921	0.00012783	4.23337E-05	4.14614E-05	9.62755E-05	9.6127E-05	0.000126493	0.000126412	0.00013549	0.000132243	5.27242E-06	5.27242E-06	0.000142788	5.27242E-06	9.01164E-05	8.72937E-05	0.000139167	0.000603996
3838203773465	383820	3773465	0.000320855	0.00012584	4.16757E-05	4.0817E-05	9.47791E-05	9.46329E-05	0.000124527	0.000124447	0.000133384	0.000130187	5.19047E-06	5.19047E-06	0.000140568	5.19047E-06	8.83978E-05	8.5629E-05	0.000136271	0.000591424
3838303773465	383830	3773465	0.000316077	0.00012397	4.1055E-05	4.02091E-05	9.33676E-05	9.32235E-05	0.000122673	0.000122594	0.000131398	0.000128248	5.11317E-06	5.11317E-06	0.000138475	5.11317E-06	8.67887E-05	8.40703E-05	0.000133571	0.000579707
3838403773465	383840	3773465	0.000304616	0.00011947	3.95663E-05	3.87511E-05	8.99821E-05	8.98432E-05	0.000118225	0.000118148	0.000126633	0.000123598	4.92776E-06	4.92776E-06	0.000133454	4.92776E-06	8.33372E-05	8.07269E-05	0.000127888	0.000555044
3838503773465	383850	3773465	0.000291475	0.00011432	3.78595E-05	3.70795E-05	8.61004E-05	8.59675E-05	0.000113125	0.000113052	0.000121171	0.000118266	4.71519E-06	4.71519E-06	0.000127697	4.71519E-06	7.94445E-05	7.69561E-05	0.000121513	0.000527376
3838603773465	383860	3773465	0.000278936	0.0001094	3.62308E-05	3.54844E-05	8.23964E-05	8.22693E-05	0.000108258	0.000108188	0.000115958	0.000113179	4.51235E-06	4.51235E-06	0.000122203	4.51235E-06	7.57491E-05	7.33764E-05	0.000115478	0.000501181
3838703773465	383870	3773465	0.000265796	0.00010425	3.4524E-05	3.38127E-05	7.85147E-05	7.83936E-05	0.000103158	0.000103092	0.00011095	0.000107847	4.29977E-06	4.29977E-06	0.000116446	4.29977E-06	7.19209E-05	6.96682E-05	0.000109247	0.000474141
3838803773465	383880	3773465	0.000253616	9.9472E-05	3.2942E-05	3.22633E-05	7.49169E-05	7.48014E-05	9.84311E-05	9.83676E-05	0.000105432	0.000102905	4.10274E-06	4.10274E-06	0.00011111	4.10274E-06	6.83869E-05	6.62449E-05	0.000103517	0.000449272
3838903773465	383890	3773465	0.000241517	9.4726E-05	3.13705E-05	3.07242E-05	7.1343E-05	7.1233E-05	9.37354E-05	9.36749E-05	0.000100402	9.79957E-05	3.90702E-06	3.90702E-06	0.00010581	3.90702E-06	6.49103E-05	6.28772E-05	9.78981E-05	0.000424885
3839003773465	383900	3773465	0.000229904	9.0171E-05	2.9862E-05	2.92467E-05	6.79124E-05	6.78076E-05	8.9228E-05	8.91704E-05	9.55743E-05	9.32835E-05	3.71914E-06	3.71914E-06	0.000100722	3.71914E-06	6.15934E-05	5.96642E-05	9.2564E-05	0.000401734
3839103773465	383910	3773465	0.000219188	8.5969E-05	2.84702E-05	2.78836E-05	6.47471E-05	6.46472E-05	8.50692E-05	8.50143E-05	9.11197E-05	8.89356E-05	3.5458E-06	3.5458E-06	9.60272E-05	3.5458E-06	5.85438E-05	5.67101E-05	8.76735E-05	0.000380509
3829703773475	382970	3773475	0.000176892	6.9379E-05	2.29763E-05	2.25029E-05	5.2253E-05	5.21723E-05	6.86535E-05	6.86092E-05	7.35365E-05	7.17739E-05	2.86157E-06	2.86157E-06	7.7497E-05	2.86157E-06	3.42939E-05	3.32198E-05	2.25221E-05	9.77473E-05
3829803773475	382980	3773475	0.000185514	7.2761E-05	2.40963E-05	2.35999E-05	5.48001E-05	5.47155E-05	7.20001E-05	7.19537E-05	7.71211E-05	7.52726E-05	3.00106E-06	3.00106E-06	8.12747E-05	3.00106E-06	3.59515E-05	3.48254E-05	2.31806E-05	0.000100605
3829903773475	382990	3773475	0.000194685	7.6358E-05	2.52875E-05	2.47665E-05	5.75097E-05	5.74203E-05	7.55593E-05	7.55106E-05	8.09335E-05	7.89936E-05	3.14941E-06	3.14941E-06	8.52924E-05	3.14941E-06	3.77113E-05	3.65301E-05	2.3855E-05	0.000103532
3830003773475	383000	3773475	0.000204197	8.0089E-05	2.6523E-05	2.59765E-05	6.03188E-05	6.02257E-05	7.92515E-05	7.91999E-05	8.48877E-05	8.2853E-05	3.30329E-06	3.30329E-06	8.94596E-05	3.30329E-06	3.95375E-05	3.82991E-05	2.45158E-05	0.0001064
3830103773475	383010	3773475	0.000214526	8.414E-05	2.78647E-05	2.72906E-05	6.337E-05	6.32723E-05	8.32599E-05	8.32062E-05	8.91818E-05	8.70442E-05	3.47039E-06	3.47039E-06	9.39849E-05	3.47039E-06	4.15161E-05	4.02158E-05	2.52106E-05	0.000109416
3830203773475	383020	3773475	0.000225601	8.8484E-05	2.93032E-05	2.86994E-05	6.66415E-05	6.65387E-05	8.75582E-05	8.75017E-05	9.37858E-05	9.15378E-05	3.64954E-06	3.64954E-06	9.88369E-05	3.64954E-06	4.36329E-05	4.22663E-05	2.5928E-05	0.000112529
3830303773475	383030	3773475	0.000237619	9.3198E-05	3.08642E-05	3.02283E-05	7.01915E-05	7.00832E-05	9.22225E-05	9.2163E-05	9.87818E-05	9.6414E-05	3.84396E-06	3.84396E-06	0.000104102	3.84396E-06	4.59291E-05	4.44905E-05	2.66771E-05	0.00011578
3830403773475	383040	3773475	0.000250984	9.844E-05	3.26002E-05	3.19285E-05	7.41395E-05	7.40252E-05	9.74097E-05	9.73468E-05	0.000104338	0.000101837	4.06017E-06	4.06017E-06	0.000109957	4.06017E-06	4.84747E-05	4.69563E-05	2.7494E-05	0.000119326
3830503773475	383050	3773475	0.000266918	0.00010469	3.46698E-05	3.39555E-05	7.88464E-05	7.87247E-05	0.000103594	0.000103527	0.000110962	0.000108302	4.31793E-06	4.31793E-06	0.000116938	4.31793E-06	5.1501E-05	4.98879E-05	2.84694E-05	0.000123559

			KMMass Grading / Excavation	KMMass Grading / Excavation	KMDrainage / Utilities Trenching	KMFoundations / Concrete Pads	KMBuilding / Structure Construction	KMAsphalt Paving	KMArchitectural Coating	KMLandscaping or Other Finishing	KMWaterside Construction (Piles)	EWNDemolition	EWNSite Grubbing / Prep	EWNDrainage / Utilities Trenching	EWNDrainage / Utilities Trenching	EWNDrainage / Utilities Trenching	EWNFoundation s / Concrete Pads	EWNBuilding / Structure Construction	EWNAsphalt Paving	EWNLandscaping or Other Finishing	EWNWaterside Construction (Piles)
Unique Identifier	X (UTM)	Y (UTM)	2025	2026	2026	2026	2026	2026	2026	2026	2026	2027	2027	2027	2028	2029	2029	2029	2029	2029	2029
3838403773455	383840	3773455	0.000410724	0.000406473	0.000145968	7.72458E-05	0.000265312	8.52342E-06	8.52342E-06	0.000273836	8.52342E-06	0.00033527	1.82727E-05	4.29076E-05	4.2079E-05	4.12084E-05	3.56941E-05	7.75077E-05	5.51425E-06	8.02648E-05	5.51425E-06
3838503773455	383850	3773455	0.000390664	0.000386621	0.000138839	7.3473E-05	0.000252354	8.10713E-06	8.10713E-06	0.000260461	8.10713E-06	0.000320148	1.74485E-05	4.09723E-05	4.01811E-05	3.93497E-05	3.40842E-05	7.40117E-05	5.26553E-06	7.66445E-05	5.26553E-06
3838603773455	383860	3773455	0.000371589	0.000367743	0.00013206	6.98856E-05	0.000240032	7.71129E-06	7.71129E-06	0.000247744	7.71129E-06	0.000305745	1.66635E-05	3.91291E-05	3.83735E-05	3.75795E-05	3.25508E-05	7.06822E-05	5.02865E-06	7.31965E-05	5.02865E-06
3838703773455	383870	3773455	0.000351768	0.000348127	0.000125015	6.61577E-05	0.000227229	7.29995E-06	7.29995E-06	0.000234529	7.29995E-06	0.000290799	1.58489E-05	3.72163E-05	3.64976E-05	3.57424E-05	3.09596E-05	6.72269E-05	4.78283E-06	6.96183E-05	4.78283E-06
3838803773455	383880	3773455	0.000333499	0.000330048	0.000118523	6.27219E-05	0.000215428	6.92084E-06	6.92084E-06	0.000222349	6.92084E-06	0.000276956	1.50944E-05	3.54446E-05	3.47601E-05	3.40409E-05	2.94858E-05	6.40265E-05	4.55514E-06	6.63041E-05	4.55514E-06
3838903773455	383890	3773455	0.000315178	0.000311917	0.000112012	5.92763E-05	0.000203593	6.54064E-06	6.54064E-06	0.000210134	6.54064E-06	0.000263035	1.43358E-05	3.36631E-05	3.3013E-05	3.233E-05	2.80038E-05	6.08085E-05	4.3262E-06	6.29716E-05	4.3262E-06
3839003773455	383900	3773455	0.000297597	0.000294517	0.000105764	5.59697E-05	0.000192236	6.17578E-06	6.17578E-06	0.000198412	6.17578E-06	0.000249605	1.36038E-05	3.19443E-05	3.13274E-05	3.06792E-05	2.65739E-05	5.77037E-05	4.10531E-06	5.97564E-05	4.10531E-06
3839103773455	383910	3773455	0.000281568	0.000278654	0.000100067	5.29551E-05	0.000181882	5.84315E-06	5.84315E-06	0.000187725	5.84315E-06	0.000237286	1.29324E-05	3.03676E-05	2.97812E-05	2.9165E-05	2.52623E-05	5.48556E-05	3.90268E-06	5.6807E-05	3.90268E-06
3829703773465	382970	3773465	7.52465E-05	7.44678E-05	2.6742E-05	1.41518E-05	4.86064E-05	1.56153E-06	1.56153E-06	5.01679E-05	1.56153E-06	0.000165403	9.01468E-06	2.11682E-05	2.07594E-05	2.03299E-05	1.76094E-05	3.82379E-05	2.72042E-06	3.95981E-05	2.72042E-06
3829803773465	382980	3773465	7.7419E-05	7.66178E-05	2.75141E-05	1.45604E-05	5.00098E-05	1.60661E-06	1.60661E-06	5.16164E-05	1.60661E-06	0.000173519	9.45703E-06	2.22069E-05	2.1778E-05	2.13274E-05	1.84735E-05	4.01142E-05	2.85391E-06	4.15411E-05	2.85391E-06
3829903773465	382990	3773465	7.95841E-05	7.87605E-05	2.82836E-05	1.49676E-05	5.14083E-05	1.65154E-06	1.65154E-06	5.30599E-05	1.65154E-06	0.000182034	9.92108E-06	2.32966E-05	2.28467E-05	2.2374E-05	1.938E-05	4.20825E-05	2.99394E-06	4.35795E-05	2.99394E-06
3830003773465	383000	3773465	8.16073E-05	8.07627E-05	2.90026E-05	1.53481E-05	5.27152E-05	1.69353E-06	1.69353E-06	5.44088E-05	1.69353E-06	0.000190625	1.03893E-05	2.4396E-05	2.39249E-05	2.34299E-05	2.02946E-05	4.40686E-05	3.13524E-06	4.56362E-05	3.13524E-06
3830103773465	383010	3773465	8.37425E-05	8.28758E-05	2.97614E-05	1.57496E-05	5.40945E-05	1.73784E-06	1.73784E-06	5.58323E-05	1.73784E-06	0.000199928	1.08963E-05	2.55866E-05	2.50925E-05	2.45733E-05	2.12851E-05	4.62193E-05	3.28825E-06	4.78634E-05	3.28825E-06
3830203773465	383020	3773465	8.58179E-05	8.49298E-05	3.0499E-05	1.614E-05	5.54351E-05	1.78091E-06	1.78091E-06	5.72161E-05	1.78091E-06	0.000209507	1.14184E-05	2.68125E-05	2.62947E-05	2.57507E-05	2.23049E-05	4.84337E-05	3.44579E-06	5.01566E-05	3.44579E-06
3830303773465	383030	3773465	8.7968E-05	8.70577E-05	3.12632E-05	1.65443E-05	5.6824E-05	1.82553E-06	1.82553E-06	5.86496E-05	1.82553E-06	0.000219713	1.19746E-05	2.81187E-05	2.75757E-05	2.70052E-05	2.33915E-05	5.07932E-05	3.61366E-06	5.26001E-05	3.61366E-06
3830403773465	383040	3773465	9.03645E-05	8.94293E-05	3.21148E-05	1.69951E-05	5.83721E-05	1.87526E-06	1.87526E-06	6.02473E-05	1.87526E-06	0.000231106	1.25956E-05	2.95768E-05	2.90057E-05	2.84055E-05	2.46045E-05	5.34271E-05	3.80105E-06	5.53277E-05	3.80105E-06
3830503773465	383050	3773465	9.33807E-05	9.24143E-05	3.31868E-05	1.75623E-05	6.03204E-05	1.93785E-06	1.93785E-06	6.22582E-05	1.93785E-06	0.000245042	1.33551E-05	3.13603E-05	3.07547E-05	3.01183E-05	2.60881E-05	5.66487E-05	4.03025E-06	5.86639E-05	4.03025E-06
3830603773465	383060	3773465	9.6576E-05	9.55765E-05	3.43223E-05	1.81633E-05	6.23844E-05	2.00416E-06	2.00416E-06	6.43886E-05	2.00416E-06	0.000260302	1.41868E-05	3.33133E-05	3.267E-05	3.1994E-05	2.77127E-05	6.01766E-05	4.28124E-06	6.23172E-05	4.28124E-06
3830703773465	383070	3773465	0.000100227	9.91894E-05	3.56198E-05	1.88499E-05	6.47426E-05	2.07992E-06	2.07992E-06	6.68226E-05	2.07992E-06	0.000278051	1.51541E-05	3.55847E-05	3.48975E-05	3.41755E-05	2.96023E-05	6.42797E-05	4.57315E-06	6.65663E-05	4.57315E-06
3830803773465	383080	3773465	0.000104295	0.000103216	3.70658E-05	1.96151E-05	6.73709E-05	2.16436E-06	2.16436E-06	6.95353E-05	2.16436E-06	0.000298379	1.62621E-05	3.81864E-05	3.7449E-05	3.66741E-05	3.17666E-05	6.89793E-05	4.90751E-06	7.14331E-05	4.90751E-06
3830903773465	383090	3773465	0.000108708	0.000107583	3.86339E-05	2.04449E-05	7.02211E-05	2.25592E-06	2.25592E-06	7.2477E-05	2.25592E-06	0.000321373	1.75152E-05	4.11291E-05	4.03348E-05	3.95003E-05	3.42146E-05	7.42949E-05	5.28568E-06	7.69378E-05	5.28568E-06
3831003773465	383100	3773465	0.000114949	0.000113759	4.0852E-05	2.16187E-05	7.42527E-05	2.38544E-06	2.38544E-06	7.66381E-05	2.38544E-06	0.000353003	1.92391E-05	4.51771E-05	4.43047E-05	4.3388E-05	3.75821E-05	8.16073E-05	5.80592E-06	8.45102E-05	5.80592E-06
3831103773465	383110	3773465	0.000121997	0.000120734	4.33566E-05	2.29442E-05	7.88052E-05	2.5317E-06	2.5317E-06	8.13369E-05	2.5317E-06	0.000390193	2.1266E-05	4.99366E-05	4.89723E-05	4.7959E-05	4.15414E-05	9.02047E-05	6.41758E-06	9.34135E-05	6.41758E-06
3831203773465	383120	3773465	0.000129962	0.000128617	4.61876E-05	2.44423E-05	8.39508E-05	2.69701E-06	2.69701E-06	8.66478E-05	2.69701E-06	0.000434151	2.36618E-05	5.55623E-05	5.44893E-05	5.33619E-05	4.62213E-05	0.000100367	7.14056E-06	0.000103937	7.14056E-06
3831303773465	383130	3773465	0.000138921	0.000137484	4.93715E-05	2.61272E-05	8.97379E-05	2.88292E-06	2.88292E-06	9.26208E-05	2.88292E-06	0.000486554	2.65178E-05	6.22688E-05	6.10664E-05	5.98028E-05	5.18004E-05	0.000112481	8.00245E-06	0.000116483	8.00245E-06
3831403773465	383140	3773465	0.000148978	0.000147436	5.29454E-05	2.80185E-05	9.62339E-05	3.09161E-06	3.09161E-06	9.93255E-05	3.09161E-06	0.000550014	2.99765E-05	7.03904E-05	6.90311E-05	6.76028E-05	5.85566E-05	0.000127152	9.04619E-06	0.000131675	9.04619E-06
3831503773465	383150	3773465	0.000157884	0.00015625	5.61108E-05	2.96936E-05	0.000101987	3.27644E-06	3.27644E-06	0.000105264	3.27644E-06	0.000614814	3.35081E-05	7.86834E-05	7.7164E-05	7.55674E-05	6.54554E-05	0.000142133	1.0112E-05	0.000147189	1.0112E-05
3831603773465	383160	3773465	0.000167358	0.000165626	5.94777E-05	3.14754E-05	0.000108107	3.47305E-06	3.47305E-06	0.00011158	3.47305E-06	0.000689966	3.7604E-05	8.83013E-05	8.65961E-05	8.48044E-05	7.34564E-05	0.000159506	1.1348E-05	0.00016518	1.1348E-05
3831703773465	383170	3773465	0.000178415	0.000176568	6.34072E-05	3.35548E-05	0.000115249	3.7025E-06	3.7025E-06	0.000118952	3.7025E-06	0.000784528	4.27578E-05	0.000100403	9.84644E-05	9.64271E-05	8.35238E-05	0.000181367	1.29033E-05	0.000187819	1.29033E-05
3831803773465	383180	3773465	0.000191995	0.000190008	6.82334E-05	3.61089E-05	0.000124021	3.98431E-06	3.98431E-06	0.000128006	3.98431E-06	0.000913783	4.98023E-05	0.000116945	0.000114687	0.000112314	9.72848E-05	0.000211248	1.50292E-05	0.000218763	1.50292E-05
3831903773465	383190	3773465	0.000206732	0.000204593	7.34709E-05	3.88805E-05	0.000133541	4.29014E-06	4.29014E-06	0.000137831	4.29014E-06	0.001080916	5.89113E-05	0.000138335	0.000135664	0.000132857	0.000115078	0.000249886	1.7778E-05	0.000258775	1.7778E-05
3832003773465	383200	3773465	0.00022067	0.000218387	7.84245E-05	4.1502E-05	0.000142545	4.57939E-06	4.57939E-06	0.000147124	4.57939E-06	0.001276595	6.95761E-05	0.000163378	0.000160223	0.000156908	0.000135911	0.000295123	2.09964E-05	0.000305621	2.09964E-05
3832103773465	383210	3773465	0.000235019	0.000232587	8.35241E-05	4.42006E-05	0.000151814	4.87717E-06	4.87717E-06	0.000156691	4.87717E-06	0.001528091	8.32829E-05	0.000195564	0.000191787	0.000187819	0.000162686	0.000353264	2.51328E-05	0.00036583	2.51328E-05
3832203773465	383220	3773465	0.000250996	0.000248398	8.9202E-05	4.72054E-05	0.000162134	5.20872E-06	5.20872E-06	0.000167343	5.20872E-06	0.001897266	0.000103403	0.000242811	0.000238122	0.000233195	0.00020199	0.00043861	3.12047E-05	0.000454212	3.12047E-05
3832303773465	383230	3773465	0.000269974	0.00026718	9.59465E-05	5.07745E-05	0.000174393	5.60255E-06	5.60255E-06	0.000179995	5.60255E-06	0.002595616	0.000141464	0.000332185	0.00032577	0.00031903	0.000276339	0.000600054	4.26906E-05	0.000621399	4.26906E-05
3835903773465	383590	3773465	0.009149319	0.009054632	0.003251596	0.001720732	0.005910114	0.000189868	0.000189868	0.006099983	0.000189868	0.006854933	0.000373603	0.00087729	0.000860348	0.000842547	0.00072802	0.001584722	0.000112744	0.001641094	0.000112744
3836003773465	383600	3773465	0.007051457	0.006978481	0.002506032	0.001326183	0.004554975	0.000146333	0.000146333	0.004701308	0.000146333	0.005257371	0.000286534	0.000672835	0.000659842	0.000646189	0.00055972	0.001215398	8.6469E-05	0.001258633	8.6469E-05
3836103773465	383610	3773465	0.004970407	0.004918968	0.001766444	0.000934795	0.003210695	0.000103147	0.000103147	0.003313842	0.000103147	0.003704809	0.000201917	0.000474139	0.000464983	0.000455362	0.000394428	0.000856477	6.09337E-05	0.000886944	6.09337E-05
3836203773465	383620	3773465	0.003751255	0.003712433	0.001333167	0.000705507	0.002423169	7.78468E-05	7.78468E-05	0.002501016	7.78468E-05	0.002790873	0.000152106	0.000357174	0.000350277	0.000343029	0.000297127	0.000645193	4.5902E-05	0.000668144	4.5902E-05
3836303773465	383630	3773465	0.002940408	0.002909978	0.001044998	0.000553009	0.001899393	6.10199E-05	6.10199E-05	0.001960413	6.10199E-05	0.002188126	0.000119256	0.000280035	0.000274627	0.000268945	0.000232956	0.000505851	3.59885E-05	0.000523845	3.59885E-05
3836403773465	383640	3773465	0.002360094	0.002335669	0.000838759	0.000443868	0.001524531	4.89771E-05	4.89771E-05	0.001573509	4.89771E-05	0.001760584	9.59541E-05	0.000225318	0.00022096	0.000216395	0.000187438	0.000407011	2.89567E-05	0.00042149	2.89567E-05
3836503773465	383650	3773465	0.001950572	0.001930385	0.000693218	0.000366848	0.001259996	4.04786E-05	4.04786E-05	0.001300474	4.04786E-05	0.001460236	7.95848E-05	0.00018688	0.000183271	0.000179479	0.000155462	0.000337577	2.40168E-05	0.000349586	2.40168E-05
3836603773465	383660	3773465	0.00166053	0.001643345	0.000590139	0.0003123	0.00107264	3.44596E-05	3.44596E-05	0.001107099	3.44596E-05	0.001248035	6.80195E-05	0.000159723	0.000156638	0.000153397	0.000132871	0.0002885	2.05267E-05	0.000298784	2.05267E-05
3836703773465	383670	3773465	0.001441331	0.001426414	0.000512238	0.000271074	0.000931045	2.99108E-05	2.99108E-05	0.000960956	2.99108E-05	0.001088091	5.93024E-05	0.000139253	0.000136564	0.000133738	0.000115842	0.000251545	1.7896E-05	0.000260493	1.7896E-05
3836803773465	383680	3773465	0.001264715	0.001251627	0.00044947	0.000237858	0.000816958	2.62456E-05	2.62456E-05	0.000843204	2.62456E-05	0.000959494	5.22937E-05	0.000122795	0.000120424	0.00011793 2	0.000102151	0.000221816	1.5781E-05	0.000229706	1.5781E-05
3836903773465	383690	3773465	0.001106473	0.001095022	0.000393232	0.000208097	0.00071474	2.29617E-05	2.29617E-05	0.000737701	2.29617E-05	0.000844664	4.60353E-05	0.0001081	0.000106012	0.000103819	8.99262E-05	0.000195269	1.38924E-05	0.000202216	1.38924E-05
3837003773465	383700	3773465	0.000978825	0.000968695	0.000347867	0.00018409	0.000632284	2.03128E-05	2.03128E-05	0.000652596	2.03128E-05	0.000751971	4.09834E-05	9.62367E-05	9.43783E-05	9.24255E-05	8.00577E-05	0.00017384	1.23678E-05	0.000180024	1.23678E-05
3837103773465	383710	3773465	0.000875365	0.000866306	0.000311098	0.000164632	0.000565453	1.81657E-05	1.81657E-05	0.000583619	1.81657E-05	0.000676635	3.68775E-05	8.65953E-05	8.4923E-05	8.31659E-05	7.20372E-05	0.000156424	1.11288E-05	0.000161989	1.11288E-05
3837203773465	383720	3773465	0.000790107	0.00078193	0.000280798	0.000148597	0.000510379	1.63965E-05	1.63965E-05	0.000526776	1.63965E-05	0.000614339	3.34823E-05	7.86227E-05	7.71044E-05	7.5509E-05	6.54049E-05	0.000142023	1.01042E-05	0.000147075	1.01042E-05
3837303773465	383730	3773465	0.000718071	0.00071064	0.000255197	0.000135049	0.000463847	1.49015E-05	1.49015E-05	0.000478748	1.49015E-05	0.000561522	3.06037E-05	7.18632E-05	7.04755E-05	6.90173E-05	5.97818E-05	0.000129813	9.23546E-06	0.00013443	9.23546E-06
3837403773465	383740	3773465	0.000665207	0.000658322	0.000236409	0.000125107	0.000429698	1.38045E-05	1.38045E-05	0.000443503	1.38045E-05	0.000522549	2.84796E-05	6.68754E-05	6.5584E-05	6.4227E-05	5.56325E-05	0.000120803	8.59446E-06	0.0001251	8.59446E-06
3837503773465	383750	3773465	0.000618598	0.000612196	0.000219845	0.000116341	0.000399591	1.28373E-05	1.28373E-05	0.000412428	1.28373E-05	0.000488124	2.66034E-05	6.24697E-05	6.12634E-05	5.99958E-05	5.19675E-05	0.000112844	8.02827E-06	0.000116858	8.02827E-06
3837603773465	383760	3773465	0.000580075	0.000574072	0.000206154	0.000109096	0.000374707	1.20378E-05	1.20378E-05	0.000386745	1.20378E-05	0.000459571	2.50472E-05	5.88156E-05	5.76798E-05	5.64864E-05	4.89277E-05	0.000106244	7.55866E-06	0.000110023	7.55866E-06
3837703773465	383770	3773465	0.000549145	0.000543462	0.000195162	0.000103279	0.000354727	1.1396E-05	1.1396E-05	0.000366123	1.1396E-05	0.000436555	2.37928E-05	5.587E-05	5.47911E-05	5.36574E-05	4.64773E-05	0.000100923	7.1801E-06	0.000104513	7.1801E-06
3837803773465	383780	3773465	0.000520783	0.000515393	0.000185082	9.79448E-05	0.000336406	1.08074E-05	1.08074E-05	0.000347214	1.08074E-05	0.000415422	2.2641E-05	5.31654E-05	5.21387E-05	5.10599E-05	4.42274E-05	9.60372E-05	6.83253E-06	9.94534E-05	6.83253E-06
3837903773465	383790	3773465	0.000497475	0.000492327	0.000176799	9.35612E-05	0.00032135	1.03237E-05	1.03237E-05	0.000331674	1.03237E-05	0.000397987	2.16908E-05	5.09341E-05	4.99505E-05	4.8917E-05	4.23712E-05	9.20066E-05	6.54578E-06	9.52795E-05	6.54578E-06
3838003773465	383800	3773465	0.000476228	0.000471299	0.000169248	8.95652E-05	0.000307625	9.88277E-06	9.88277E-06	0.000317508	9.88277E-06	0.000382061	2.08228E-05	4.88959E-05	4.79517E-05	4.69595E-05	4.06757E-05	8.83248E-05	6.28383E-06	9.14667E-05	6.28383E-06
3838103773465	383810	3773465	0.000459102	0.00045435	0.000163161	8.63442E-05	0.000296562	9.52736E-06	9.52736E-06	0.00030609	9.52736E-06	0.000369152	2.01192E-05	4.72438E-05	4.63314E-05	4.53728E-05	3.93013E-05	8.53404E-05	6.07151E-06	8.83762E-05	6.07151E-06
3838203773465	383820	3773465	0.000449546	0.000444893	0.000159765	8.4547E-05	0.000290389	9.32906E-06	9.32906E-06	0.000299719	9.32906E-06	0.000361686	1.97124E-05	4.62884E-05	4.53945E-05	4.44552E-05	3.85065E-05	8.36146E-05	5.94872E-06	8.65889E-05	5.94872E-06
3838303773465	383830	3773465	0.000440639	0.000436079	0.0001566	8.28719E-05	0.000284636	9.14422E-06	9.14422E-06	0.00029378	9.14422E-06	0.000354611	1.93268E-05	4.53829E-05	4.45065E-05	4.35856E-05	3.77533E-05	8.1979E-05	5.83236E-06	8.48952E-05	5.83236E-06
3838403773465	383840	3773465	0.000421893	0.000417527	0.000149937	7.93463E-05	0.000272527	8.7552E-06	8.7552E-06	0.000281282	8.7552E-06	0.000340584	1.85623E-05	4.35877E-05	4.2746E-05	4.18615E-05	3.62599E-05	7.87361E-05	5.60165E-06	8.1537E-05	5.60165E-06
3838503773465	383850	3773465	0.000400862	0.000396713	0.000142463	7.5391E-05	0.000258942	8.31876E-06	8.31876E-06	0.00026726	8.31876E-06	0.000324956	1.77105E-05	4.15877E-05	4.07846E-05	3.99407E-05	3.45961E-05	7.51234E-05	5.34462E-06	7.77957E-05	5.34462E-06
3838603773465	383860	3773465	0.000380951	0.000377009	0.000135387	7.16463E-05	0.00024608	7.90557E-06	7.90557E-06	0.000253986	7.90557E-06	0.000310133	1.69026E-05	3.96906E-05	3.89241E-05	3.81187E-05	3.30179E-05	7.16964E-05	5.10081E-06	7.42468E-05	5.10081E-06
3838703773465	383870	3773465	0.000360398	0.000356668	0.000128083	6.77808E-05	0.000232803	7.47905E-06	7.47905E-06	0.000240283	7.47905E-06	0.00029485	1.60697E-05	3.77347E-05	3.7006E-05	3.62403E-05	3.13908E-05	6.81633E-05	4.84945E-06	7.0588E-05	4.84945E-06
3838803773465	383880	3773465	0.000341495	0.000337961	0.000121365	6.42257E-05	0.000220593	7.08677E-06	7.08677E-06	0.00022768	7.08677E-06	0.000280723	1.52998E-05	3.59267E-05	3.52329E-05	3.45039E-05	2.98868E-05	6.48974E-05	4.6171E-06	6.7206E-05	4.6171E-06
3838903773465	383890	3773465	0.000322958	0.000319615	0.000114777	6.07393E-05	0.000208618	6.70208E-06	6.70208E-06	0.00021532	6.70208E-06	0.000266818	1.45419E-05	3.41472E-05	3.34878E-05	3.27949E-05	2.84065E-05	6.16829E-05	4.38841E-06	6.38771E-05	4.38841E-06
3839003773465	383900	3773465	0.000305361	0.000302201	0.000108523	5.74299E-05	0.000197252	6.33691E-06	6.33691E-06	0.000203589	6.33691E-06	0.000253549	1.38187E-05	3.2449E-05	3.18224E-05	3.11639E-05	2.69938E-05	5.86153E-05	4.17016E-06	6.07004E-05	4.17016E-06
3839103773465	383910	3773465	0.000289228	0.000286234	0.000102789	5.43957E-05	0.00018683	6.00211E-06	6.00211E-06	0.000192832	6.00211E-06	0.000241305	1.31515E-05	3.08821E-05	3.02857E-05	2.96591E-05	2.56903E-05	5.57849E-05	3.9688E-06	5.77693E-05	3.9688E-06
3829703773475	382970	3773475	7.42984E-05	7.35295E-05	2.64051E-05	1.39735E-05	4.7994E-05	1.54185E-06	1.54185E-06	4.95358E-05	1.54185E-06	0.00016391	8.93331E-06	2.09771E-05	2.0572E-05	2.01463E-05	1.74505E-05	3.78927E-05	2.69586E-06	3.92406E-05	2.69586E-06
3829803773475	382980	3773475	7.64709E-05	7.56795E-05	2.71772E-05	1.4382E-05	4.93973E-05	1.58694E-06	1.58694E-06	5.09843E-05	1.58694E-06	0.000172103	9.37983E-06	2.20256E-05	2.16003E-05	2.11533E-05	1.83227E-05	3.97867E-05	2.83061E-06	4.1202E-05	2.83061E-06
3829903773475	382990	3773475	7.86957E-05	7.78813E-05	2.79678E-05	1.48005E-05	5.08344E-05	1.63311E-06	1.63311E-06	5.24675E-05	1.63311E-06	0.000180809	9.85431E-06	2.31398E-05	2.26929E-05	2.22234E-05	1.92496E-05	4.17993E-05	2.9738E-06	4.32862E-05	2.9738E-06
3830003773475	383000	3773475	8.08757E-05	8.00387E-05	2.87426E-05	1.52105E-05	5.22426E-05	1.67835E-06	1.67835E-06	5.3921E-05	1.67835E-06	0.000189859	1.03476E-05	2.4298E-05	2.38288E-05	2.33358E-05	2.02131E-05	4.38916E-05	3.12265E-06	4.54529E-05	3.12265E-06
3830103773475	383010	3773475	8.31676E-05	8.23069E-05	2.95571E-05	1.56415E-05	5.37231E-05	1.72591E-06	1.72591E-06	5.5449E-05	1.72591E-06	0.000199667	1.08821E-05	2.55533E-05	2.50598E-05	2.45413E-05	2.12574E-05	4.61591E-05	3.28397E-06	4.78011E-05	3.28397E-06
3830203773475	383020	3773475	8.55342E-05	8.4649E-05	3.03982E-05	1.60866E-05	5.52519E-05	1.77502E-06	1.77502E-06	5.70269E-05	1.77502E-06	0.00021018	1.14551E-05	2.68987E-05	2.63793E-05	2.58335E-05	2.23766E-05	4.85894E-05	3.45688E-06	5.03179E-05	3.45688E-06
3830303773475	383030	3773475	8.80054E-05	8.70946E-05	3.12764E-05	1.65514E-05	5.68481E-05	1.8263E-06	1.8263E-06	5.86744E-05	1.8263E-06	0.000221589	1.20769E-05	2.83588E-05	2.78112E-05	2.72357E-05	2.35912E-05	5.12269E-05	3.64452E-06	5.30492E-05	3.64452E-06
3830403773475	383040	3773475	9.07005E-05	8.97618E-05	3.22342E-05	1.70582E-05	5.85891E-05	1.88223E-06	1.88223E-06	6.04713E-05	1.88223E-06	0.000234253	1.27671E-05	2.99796E-05	2.94006E-05	2.87923E-05	2.49395E-05	5.41547E-05	3.85281E-06	5.60811E-05	3.85281E-06
3830503773475	383050	3773475	9.39182E-05	9.29462E-05	3.33778E-05	1.76634E-05	6.06676E-05	1.94901E-06	1.94901E-06	6.26166E-05	1.94901E-06	0.000249307	1.35875E-05	3.19061E-05	3.129E-05	3.06425E-05	2.65421E-05	5.76347E-05	4.1004E-06	5.96849E-05	4.1004E-06

			ISDemolition	ISDrainage / Utilities Trenching	ISDrainage / Utilities Trenching	ISAsphalt Paving	ISAsphalt Paving	SVDemolition	SVSite Grubbing / Prep	SVMass Grading / Excavation	SVMass Grading / Excavation	SVDrainage / Utilities Trenching	SVFoundations / Concrete Pads	SVBuilding / Structure Construction	SVBuilding / Structure Construction	SVAsphalt Paving	SVAsphalt Paving	SVArchitectural Coating	SVArchitectural Coating	SVLandscaping or Other Finishing	SVLandscaping or Other Finishing
Unique Identifier	X (UTM)	Y (UTM)	2027	2027	2028	2027	2028	2027	2027	2027	2028	2028	2028	2028	2029	2028	2029	2028	2029	2028	2029
3838403773455	383840	3773455	5.98865E-05	2.4114E-05	2.34953E-05	6.22778E-06	5.80145E-06	0.000413019	0.000296938	0.000200204	0.000197662	0.000140246	4.45526E-05	6.38244E-05	6.13891E-05	6.27519E-06	5.83841E-06	6.27519E-06	5.83841E-06	6.38244E-05	6.13891E-05
3838503773455	383850	3773455	5.70431E-05	2.29691E-05	2.23798E-05	5.93209E-06	5.526E-06	0.000393117	0.00028263	0.000190557	0.000188138	0.000133488	4.24058E-05	6.07489E-05	5.8431E-05	5.97281E-06	5.55707E-06	5.97281E-06	5.55707E-06	6.07489E-05	5.8431E-05
3838603773455	383860	3773455	5.43339E-05	2.18782E-05	2.13169E-05	5.65035E-06	5.26355E-06	0.000374159	0.000269	0.000181368	0.000179065	0.000127051	4.03608E-05	5.78193E-05	5.56132E-05	5.68477E-06	5.28908E-06	5.68477E-06	5.28908E-06	5.78193E-05	5.56132E-05
3838703773455	383870	3773455	5.15087E-05	2.07406E-05	2.02085E-05	5.35655E-06	4.98986E-06	0.000354328	0.000254743	0.000171755	0.000169574	0.000120317	3.82216E-05	5.47548E-05	5.26656E-05	5.38347E-06	5.00876E-06	5.38347E-06	5.00876E-06	5.47548E-05	5.26656E-05
3838803773455	383880	3773455	4.89015E-05	1.96908E-05	1.91856E-05	5.08542E-06	4.73729E-06	0.000336048	0.0002416	0.000162894	0.000160825	0.000114109	3.62497E-05	5.19299E-05	4.99484E-05	5.10573E-06	4.75034E-06	5.10573E-06	4.75034E-06	5.19299E-05	4.99484E-05
3838903773455	383890	3773455	4.62775E-05	1.86342E-05	1.81561E-05	4.81254E-06	4.48309E-06	0.000317624	0.000228355	0.000153963	0.000152008	0.000107854	3.42623E-05	4.90829E-05	4.72101E-05	4.82581E-06	4.48991E-06	4.82581E-06	4.48991E-06	4.90829E-05	4.72101E-05
3839003773455	383900	3773455	4.37513E-05	1.7617E-05	1.71655E-05	4.54983E-06	4.23837E-06	0.000299922	0.000215628	0.000145383	0.000143537	0.000101843	3.23528E-05	4.63474E-05	4.4579E-05	4.55686E-06	4.23968E-06	4.55686E-06	4.23968E-06	4.63474E-05	4.4579E-05
3839103773455	383910	3773455	4.14431E-05	1.66876E-05	1.62594E-05	4.30979E-06	4.01476E-06	0.000283807	0.000204041	0.000137571	0.000135824	9.63703E-05	3.06144E-05	4.3857E-05	4.21836E-05	4.312E-06	4.01187E-06	4.312E-06	4.01187E-06	4.3857E-05	4.21836E-05
3829703773465	382970	3773465	1.35978E-05	5.47532E-06	5.33483E-06	1.41408E-06	1.31727E-06	7.25084E-05	5.21296E-05	3.51473E-05	3.4701E-05	2.46212E-05	7.82153E-06	1.12048E-05	1.07773E-05	1.10165E-06	1.02497E-06	1.10165E-06	1.02497E-06	1.12048E-05	1.07773E-05
3829803773465	382980	3773465	1.39513E-05	5.61766E-06	5.47352E-06	1.45084E-06	1.35152E-06	7.44238E-05	5.35067E-05	3.60757E-05	3.56177E-05	2.52716E-05	8.02814E-06	1.15008E-05	1.1062E-05	1.13076E-06	1.05205E-06	1.13076E-06	1.05205E-06	1.15008E-05	1.1062E-05
3829903773465	382990	3773465	1.43006E-05	5.75831E-06	5.61057E-06	1.48716E-06	1.38536E-06	7.63303E-05	5.48773E-05	3.69999E-05	3.65301E-05	2.5919E-05	8.2338E-06	1.17954E-05	1.13454E-05	1.15972E-06	1.079E-06	1.15972E-06	1.079E-06	1.17954E-05	1.13454E-05
3830003773465	383000	3773465	1.4615E-05	5.8849E-06	5.73391E-06	1.51986E-06	1.41581E-06	7.80675E-05	5.61263E-05	3.7842E-05	3.73615E-05	2.65089E-05	8.42119E-06	1.20639E-05	1.16036E-05	1.18612E-06	1.10356E-06	1.18612E-06	1.10356E-06	1.20639E-05	1.16036E-05
3830103773465	383010	3773465	1.49475E-05	6.0188E-06	5.86437E-06	1.55444E-06	1.44803E-06	7.99116E-05	5.74521E-05	3.87359E-05	3.8244E-05	2.71351E-05	8.62012E-06	1.23488E-05	1.18777E-05	1.21413E-06	1.12962E-06	1.21413E-06	1.12962E-06	1.23488E-05	1.18777E-05
3830203773465	383020	3773465	1.52605E-05	6.14482E-06	5.98716E-06	1.58699E-06	1.47835E-06	8.16756E-05	5.87203E-05	3.95909E-05	3.90882E-05	2.7734E-05	8.81039E-06	1.26214E-05	1.21398E-05	1.24093E-06	1.15456E-06	1.24093E-06	1.15456E-06	1.26214E-05	1.21398E-05
3830303773465	383030	3773465	1.55833E-05	6.27478E-06	6.11379E-06	1.62055E-06	1.50961E-06	8.34929E-05	6.00269E-05	4.04719E-05	3.9958E-05	2.83512E-05	9.00644E-06	1.29023E-05	1.241E-05	1.26855E-06	1.18025E-06	1.26855E-06	1.18025E-06	1.29023E-05	1.241E-05
3830403773465	383040	3773465	1.59451E-05	6.4205E-06	6.25577E-06	1.65818E-06	1.54467E-06	8.55331E-05	6.14936E-05	4.14608E-05	4.09343E-05	2.90439E-05	9.2265E-06	1.32175E-05	1.27132E-05	1.29954E-06	1.20909E-06	1.29954E-06	1.20909E-06	1.32175E-05	1.27132E-05
3830503773465	383050	3773465	1.6416E-05	6.6101E-06	6.4405E-06	1.70715E-06	1.59029E-06	8.81879E-05	6.34023E-05	4.27476E-05	4.22049E-05	2.99454E-05	9.51288E-06	1.36278E-05	1.31078E-05	1.33988E-06	1.24662E-06	1.33988E-06	1.24662E-06	1.36278E-05	1.31078E-05
3830603773465	383060	3773465	1.69092E-05	6.8087E-06	6.63401E-06	1.75844E-06	1.63807E-06	9.09763E-05	6.5407E-05	4.40993E-05	4.35394E-05	3.08922E-05	9.81367E-06	1.40587E-05	1.35223E-05	1.38225E-06	1.28603E-06	1.38225E-06	1.28603E-06	1.40587E-05	1.35223E-05
3830703773465	383070	3773465	1.74793E-05	7.03824E-06	6.85766E-06	1.81772E-06	1.69329E-06	9.41924E-05	6.77192E-05	4.56582E-05	4.50785E-05	3.19843E-05	1.01606E-05	1.45557E-05	1.40003E-05	1.43111E-06	1.3315E-06	1.43111E-06	1.3315E-06	1.45557E-05	1.40003E-05
3830803773465	383080	3773465	1.81136E-05	7.29367E-06	7.10653E-06	1.88369E-06	1.75474E-06	9.77915E-05	7.03068E-05	4.74029E-05	4.6801E-05	3.32064E-05	1.05488E-05	1.51118E-05	1.45352E-05	1.48579E-06	1.38237E-06	1.48579E-06	1.38237E-06	1.51118E-05	1.45352E-05
3830903773465	383090	3773465	1.88025E-05	7.57104E-06	7.37678E-06	1.95533E-06	1.82147E-06	0.000101702	7.31185E-05	4.92986E-05	4.86727E-05	3.45344E-05	1.09707E-05	1.57162E-05	1.51165E-05	1.54521E-06	1.43766E-06	1.54521E-06	1.43766E-06	1.57162E-05	1.51165E-05
3831003773465	383100	3773465	1.98057E-05	7.97499E-06	7.77037E-06	2.05965E-06	1.91866E-06	0.000107342	7.71729E-05	5.20322E-05	5.13715E-05	3.64493E-05	1.1579E-05	1.65877E-05	1.59547E-05	1.63089E-06	1.51737E-06	1.63089E-06	1.51737E-06	1.65877E-05	1.59547E-05
3831103773465	383110	3773465	2.0936E-05	8.43014E-06	8.21385E-06	2.1772E-06	2.02816E-06	0.00011372	8.17588E-05	5.51241E-05	5.44242E-05	3.86153E-05	1.22671E-05	1.75734E-05	1.69028E-05	1.72781E-06	1.60754E-06	1.72781E-06	1.60754E-06	1.75734E-05	1.69028E-05
3831203773465	383120	3773465	2.22019E-05	8.93986E-06	8.71049E-06	2.30884E-06	2.15079E-06	0.00012091	8.69276E-05	5.8609E-05	5.78649E-05	4.10565E-05	1.30426E-05	1.86843E-05	1.79714E-05	1.83704E-06	1.70917E-06	1.83704E-06	1.70917E-06	1.86843E-05	1.79714E-05
3831303773465	383130	3773465	2.36047E-05	9.50472E-06	9.26086E-06	2.45473E-06	2.28669E-06	0.000128954	9.27112E-05	6.25085E-05	6.17149E-05	4.37882E-05	1.39104E-05	1.99275E-05	1.91671E-05	1.95926E-06	1.82289E-06	1.95926E-06	1.82289E-06	1.99275E-05	1.91671E-05
3831403773465	383140	3773465	2.51501E-05	1.0127E-05	9.86714E-06	2.61543E-06	2.43639E-06	0.000137917	9.91545E-05	6.68528E-05	6.6004E-05	4.68314E-05	1.48771E-05	2.13124E-05	2.04992E-05	2.09543E-06	1.94958E-06	2.09543E-06	1.94958E-06	2.13124E-05	2.04992E-05
3831503773465	383150	3773465	2.64788E-05	1.0662E-05	1.03885E-05	2.75361E-06	2.56511E-06	0.00014573	0.000104772	7.06401E-05	6.97432E-05	4.94844E-05	1.57199E-05	2.25198E-05	2.16605E-05	2.21414E-06	2.06002E-06	2.21414E-06	2.06002E-06	2.25198E-05	2.16605E-05
3831603773465	383160	3773465	2.78718E-05	1.12229E-05	1.0935E-05	2.89848E-06	2.70006E-06	0.000153988	0.000110709	7.46432E-05	7.36955E-05	5.22887E-05	1.66108E-05	2.3796E-05	2.2888E-05	2.33961E-06	2.17676E-06	2.33961E-06	2.17676E-06	2.3796E-05	2.2888E-05
3831703773465	383170	3773465	2.94801E-05	1.18705E-05	1.15659E-05	3.06572E-06	2.85585E-06	0.000163601	0.00011762	7.93027E-05	7.82958E-05	5.55528E-05	1.76477E-05	2.52814E-05	2.43168E-05	2.48566E-06	2.31264E-06	2.48566E-06	2.31264E-06	2.52814E-05	2.43168E-05
3831803773465	383180	3773465	3.14124E-05	1.26486E-05	1.23241E-05	3.26667E-06	3.04305E-06	0.000175351	0.000126068	8.49987E-05	8.39195E-05	5.95429E-05	1.89152E-05	2.70972E-05	2.60633E-05	2.66419E-06	2.47875E-06	2.66419E-06	2.47875E-06	2.70972E-05	2.60633E-05
3831903773465	383190	3773465	3.34496E-05	1.34689E-05	1.31233E-05	3.47852E-06	3.2404E-06	0.000187966	0.000135137	9.11135E-05	8.99566E-05	6.38264E-05	2.0276E-05	2.90466E-05	2.79383E-05	2.85585E-06	2.65707E-06	2.85585E-06	2.65707E-06	2.90466E-05	2.79383E-05
3832003773465	383200	3773465	3.53442E-05	1.42318E-05	1.38666E-05	3.67555E-06	3.42394E-06	0.000199735	0.000143598	9.68181E-05	9.55888E-05	6.78226E-05	2.15455E-05	3.08652E-05	2.96875E-05	3.03466E-06	2.82343E-06	3.03466E-06	2.82343E-06	3.08652E-05	2.96875E-05
3832103773465	383210	3773465	3.72724E-05	1.50082E-05	1.46231E-05	3.87607E-06	3.61073E-06	0.000211708	0.000152206	0.000102622	0.000101319	7.18883E-05	2.28371E-05	3.27155E-05	3.14672E-05	3.21658E-06	2.99269E-06	3.21658E-06	2.99269E-06	3.27155E-05	3.14672E-05
3832203773465	383220	3773465	3.9385E-05	1.58588E-05	1.54519E-05	4.09577E-06	3.81539E-06	0.000224911	0.000161699	0.000109022	0.000107638	7.63715E-05	2.42613E-05	3.47557E-05	3.34296E-05	3.41717E-06	3.17932E-06	3.41717E-06	3.17932E-06	3.47557E-05	3.34296E-05
3832303773465	383230	3773465	4.17421E-05	1.6808E-05	1.63767E-05	4.34089E-06	4.04373E-06	0.000240323	0.000172779	0.000116493	0.000115014	8.16049E-05	2.59238E-05	3.71374E-05	3.57204E-05	3.65134E-06	3.39718E-06	3.65134E-06	3.39718E-06	3.71374E-05	3.57204E-05
3835903773465	383590	3773465	0.001284824	0.00051735	0.000504076	0.000133613	0.000124466	0.010490819	0.007542329	0.005085255	0.005020688	0.003562299	0.001131651	0.00162116	0.001559303	0.000159392	0.000148297	0.000159392	0.000148297	0.00162116	0.001559303
3836003773465	383600	3773465	0.000991296	0.000399157	0.000388916	0.000103088	9.6031E-05	0.008261802	0.005939787	0.004004774	0.003953927	0.002805406	0.000891206	0.001276707	0.001227993	0.000125525	0.000116788	0.000125525	0.000116788	0.001276707	0.001227993
3836103773465	383610	3773465	0.000699391	0.000281618	0.000274393	7.27318E-05	6.77529E-05	0.005593466	0.004021398	0.002711342	0.002676917	0.001899337	0.000603371	0.000864365	0.000831385	8.49841E-05	7.90688E-05	8.49841E-05	7.90688E-05	0.000864365	0.000831385
3836203773465	383620	3773465	0.000528471	0.000212795	0.000207335	5.49573E-05	5.11952E-05	0.004104651	0.002951021	0.001989663	0.001964401	0.00139379	0.000442771	0.000634297	0.000610095	6.23639E-05	5.8023E-05	6.23639E-05	5.8023E-05	0.000634297	0.000610095
3836303773465	383630	3773465	0.000414822	0.000167033	0.000162748	4.31386E-05	4.01855E-05	0.0031405	0.002257849	0.001522306	0.001502978	0.001066399	0.000338768	0.000485305	0.000466788	4.77151E-05	4.43939E-05	4.77151E-05	4.43939E-05	0.000485305	0.000466788
3836403773465	383640	3773465	0.000333495	0.000134286	0.00013084	3.46812E-05	3.23071E-05	0.002476966	0.001780804	0.001200669	0.001185425	0.000841087	0.000267192	0.000382769	0.000368164	3.76337E-05	3.50142E-05	3.76337E-05	3.50142E-05	0.000382769	0.000368164
3836503773465	383650	3773465	0.000276111	0.00011118	0.000108327	2.87137E-05	2.6748E-05	0.002021488	0.00145334	0.000979883	0.000967442	0.000686424	0.000218059	0.000312383	0.000300464	3.07134E-05	2.85756E-05	3.07134E-05	2.85756E-05	0.000312383	0.000300464
3836603773465	383660	3773465	0.000235469	9.48143E-05	9.23817E-05	2.44871E-05	2.28108E-05	0.001705752	0.001226343	0.000826836	0.000816338	0.000579211	0.000184001	0.000263592	0.000253535	2.59163E-05	2.41124E-05	2.59163E-05	2.41124E-05	0.000263592	0.000253535
3836703773465	383670	3773465	0.000204744	8.24425E-05	8.03273E-05	2.12919E-05	1.98344E-05	0.001470659	0.001057324	0.000712878	0.000703827	0.000499382	0.000158641	0.000227263	0.000218591	2.23444E-05	2.07891E-05	2.23444E-05	2.07891E-05	0.000227263	0.000218591
3836803773465	383680	3773465	0.000179979	7.24709E-05	7.06115E-05	1.87166E-05	1.74353E-05	0.00128378	0.000922968	0.000622291	0.00061439	0.000435925	0.000138482	0.000198384	0.000190815	1.95051E-05	1.81474E-05	1.95051E-05	1.81474E-05	0.000198384	0.000190815
3836903773465	383690	3773465	0.000157766	6.35265E-05	6.18966E-05	1.64066E-05	1.52835E-05	0.001117881	0.000803696	0.000541875	0.000534995	0.000379592	0.000120586	0.000172748	0.000166156	1.69845E-05	1.58023E-05	1.69845E-05	1.58023E-05	0.000172748	0.000166156
3837003773465	383700	3773465	0.000139826	5.63026E-05	5.4858E-05	1.45409E-05	1.35455E-05	0.000985229	0.000708326	0.000477574	0.00047151	0.000334548	0.000106277	0.000152249	0.00014644	1.4969E-05	1.39271E-05	1.4969E-05	1.39271E-05	0.000152249	0.00014644
3837103773465	383710	3773465	0.000125267	5.04402E-05	4.9146E-05	1.30269E-05	1.21351E-05	0.000878591	0.000631659	0.000425883	0.000420476	0.000298338	9.47742E-05	0.00013577	0.000130589	1.33488E-05	1.24197E-05	1.33488E-05	1.24197E-05	0.00013577	0.000130589
3837203773465	383720	3773465	0.000113256	4.5604E-05	4.44339E-05	1.17779E-05	1.09716E-05	0.000791303	0.000568904	0.000383571	0.000378701	0.000268698	8.53584E-05	0.000122281	0.000117615	1.20226E-05	1.11858E-05	1.20226E-05	1.11858E-05	0.000122281	0.000117615
3837303773465	383730	3773465	0.000103096	4.15127E-05	4.04476E-05	1.07212E-05	9.9873E-06	0.000717975	0.000516185	0.000348027	0.000343608	0.000243798	7.74484E-05	0.00011095	0.000106716	1.09085E-05	1.01492E-05	1.09085E-05	1.01492E-05	0.00011095	0.000106716
3837403773465	383740	3773465	9.56484E-05	3.8514E-05	3.75258E-05	9.94677E-06	9.26586E-06	0.000664692	0.000477877	0.000322199	0.000318108	0.000225705	7.17007E-05	0.000102716	9.87965E-05	1.0099E-05	9.39603E-06	1.0099E-05	9.39603E-06	0.000102716	9.87965E-05
3837503773465	383750	3773465	8.90773E-05	3.5868E-05	3.49478E-05	9.26342E-06	8.62929E-06	0.000617876	0.00044422	0.000299506	0.000295703	0.000209808	6.66507E-05	9.54812E-05	9.1838E-05	9.38768E-06	8.73425E-06	9.38768E-06	8.73425E-06	9.54812E-05	9.1838E-05
3837603773465	383760	3773465	8.36505E-05	3.36829E-05	3.28187E-05	8.69907E-06	8.10357E-06	0.000579399	0.000416557	0.000280854	0.000277288	0.000196743	6.25002E-05	8.95353E-05	8.6119E-05	8.80308E-06	8.19034E-06	8.80308E-06	8.19034E-06	8.95353E-05	8.6119E-05
3837703773465	383770	3773465	7.93023E-05	3.1932E-05	3.11127E-05	8.24689E-06	7.68234E-06	0.000548735	0.000394511	0.000265991	0.000262613	0.000186331	5.91924E-05	8.47968E-05	8.15613E-05	8.33719E-06	7.75688E-06	8.33719E-06	7.75688E-06	8.47968E-05	8.15613E-05
3837803773465	383780	3773465	7.53132E-05	3.03258E-05	2.95477E-05	7.83205E-06	7.2959E-06	0.000520664	0.000374329	0.000252383	0.000249179	0.000176798	5.61643E-05	8.04588E-05	7.73889E-05	7.91069E-06	7.36006E-06	7.91069E-06	7.36006E-06	8.04588E-05	7.73889E-05
3837903773465	383790	3773465	7.20437E-05	2.90093E-05	2.8265E-05	7.49205E-06	6.97917E-06	0.000497768	0.000357868	0.000241285	0.000238222	0.000169024	5.36946E-05	7.69208E-05	7.39858E-05	7.56282E-06	7.03641E-06	7.56282E-06	7.03641E-06	7.69208E-05	7.39858E-05
3838003773465	383800	3773465	6.90648E-05	2.78098E-05	2.70963E-05	7.18226E-06	6.6906E-06	0.000476957	0.000342907	0.000231197	0.000228262	0.000161957	5.14497E-05	7.37048E-05	7.08926E-05	7.24664E-06	6.74223E-06	7.24664E-06	6.74223E-06	7.37048E-05	7.08926E-05
3838103773465	383810	3773465	6.66728E-05	2.68466E-05	2.61578E-05	6.93351E-06	6.45887E-06	0.000460405	0.000331006	0.000223174	0.00022034	0.000156337	4.96642E-05	7.1147E-05	6.84323E-05	6.99515E-06	6.50825E-06	6.99515E-06	6.50825E-06	7.1147E-05	6.84323E-05
3838203773465	383820	3773465	6.53706E-05	2.63222E-05	2.56469E-05	6.79809E-06	6.33272E-06	0.000451755	0.000324787	0.000218981	0.0002162	0.000153399	4.8731E-05	6.98102E-05	6.71465E-05	6.86372E-06	6.38597E-06	6.86372E-06	6.38597E-06	6.98102E-05	6.71465E-05
3838303773465	383830	3773465	6.41536E-05	2.58322E-05	2.51694E-05	6.67153E-06	6.21482E-06	0.000443683	0.000318984	0.000215068	0.000212338	0.000150659	4.78604E-05	6.85629E-05	6.59469E-05	6.74108E-06	6.27187E-06	6.74108E-06	6.27187E-06	6.85629E-05	6.59469E-05
3838403773465	383840	3773465	6.15086E-05	2.47672E-05	2.41317E-05	6.39647E-06	5.9586E-06	0.000425198	0.000305694	0.000206108	0.000203491	0.000144382	4.58663E-05	6.57063E-05	6.31992E-05	6.46022E-06	6.01056E-06	6.46022E-06	6.01056E-06	6.57063E-05	6.31992E-05
3838503773465	383850	3773465	5.85256E-05	2.3566E-05	2.29614E-05	6.08625E-06	5.66961E-06	0.000404244	0.00029063	0.000195951	0.000193463	0.000137267	4.36061E-05	6.24684E-05	6.00848E-05	6.14187E-06	5.71436E-06	6.14187E-06	5.71436E-06	6.24684E-05	6.00848E-05
3838603773465	383860	3773465	5.56976E-05	2.24273E-05	2.18519E-05	5.79216E-06	5.39566E-06	0.000384386	0.000276353	0.000186325	0.000183959	0.000130524	4.1464E-05	5.93997E-05	5.71333E-05	5.84016E-06	5.43366E-06	5.84016E-06	5.43366E-06	5.93997E-05	5.71333E-05
3838703773465	383870	3773465	5.2769E-05	2.12481E-05	2.07029E-05	5.48761E-06	5.11195E-06	0.000363763	0.000261526	0.000176328	0.000174089	0.000123521	3.92393E-05	5.62127E-05	5.40679E-05	5.52681E-06	5.14212E-06	5.52681E-06	5.14212E-06	5.62127E-05	5.40679E-05
3838803773465	383880	3773465	5.0071E-05	2.01617E-05	1.96444E-05	5.20703E-06	4.85058E-06	0.000344787	0.000247883	0.00016713	0.000165008	0.000117077	3.71924E-05	5.32804E-05	5.12474E-05	5.23851E-06	4.87388E-06	5.23851E-06	4.87388E-06	5.32804E-05	5.12474E-05
3838903773465	383890	3773465	4.74162E-05	1.90927E-05	1.86028E-05	4.93096E-06	4.59341E-06	0.000326114	0.000234458	0.000158079	0.000156072	0.000110736	3.51781E-05	5.03948E-05	4.8472E-05	4.9548E-06	4.60992E-06	4.9548E-06	4.60992E-06	5.03948E-05	4.8472E-05
3839003773465	383900	3773465	4.48886E-05	1.8075E-05	1.76112E-05	4.66811E-06	4.34855E-06	0.000308359	0.000221693	0.000149472	0.000147574	0.000104707	3.32629E-05	4.76511E-05	4.5833E-05	4.68504E-06	4.35894E-06	4.68504E-06	4.35894E-06	4.76511E-05	4.5833E-05
3839103773465	383910	3773465	4.25679E-05	1.71405E-05	1.67007E-05	4.42676E-06	4.12373E-06	0.000292109	0.000210011	0.000141595	0.000139798	9.91897E-05	3.151E-05	4.51401E-05	4.34177E-05	4.43815E-06	4.12924E-06	4.43815E-06	4.12924E-06	4.51401E-05	4.34177E-05
3829703773475	382970	3773475	1.34679E-05	5.42299E-06	5.28385E-06	1.40056E-06	1.30469E-06	7.16354E-05	5.15019E-05	3.47241E-05	3.42832E-05	2.43248E-05	7.72735E-06	1.10699E-05	1.06475E-05	1.08839E-06	1.01263E-06	1.08839E-06	1.01263E-06	1.10699E-05	1.06475E-05
3829803773475	382980	3773475	1.38283E-05	5.56815E-06	5.42528E-06	1.43805E-06	1.33961E-06	7.35686E-05	5.28918E-05	3.56612E-05	3.52084E-05	2.49812E-05	7.93589E-06	1.13686E-05	1.09349E-05	1.11776E-06	1.03996E-06	1.11776E-06	1.03996E-06	1.13686E-05	1.09349E-05
3829903773475	382990	3773475	1.41902E-05	5.71386E-06	5.56726E-06	1.47568E-06	1.37467E-06	7.55374E-05	5.43073E-05	3.66155E-05	3.61506E-05	2.56498E-05	8.14827E-06	1.16729E-05	1.12275E-05	1.14767E-06	1.06779E-06	1.14767E-06	1.06779E-06	1.16729E-05	1.12275E-05
3830003773475	383000	3773475	1.45395E-05	5.85451E-06	5.7043E-06	1.51201E-06	1.4085E-06	7.74439E-05	5.5678E-05	3.75397E-05	3.7063E-05	2.62971E-05	8.35392E-06	1.19675E-05	1.15109E-05	1.17664E-06	1.09474E-06	1.17664E-06	1.09474E-06	1.19675E-05	1.15109E-05
3830103773475	383010	3773475	1.49042E-05	6.00136E-06	5.84738E-06	1.54993E-06	1.44383E-06	7.94395E-05	5.71127E-05	3.8507E-05	3.80181E-05	2.69747E-05	8.56918E-06	1.22759E-05	1.18075E-05	1.20696E-06	1.12295E-06	1.20696E-06	1.12295E-06	1.22759E-05	1.18075E-05
3830203773475	383020	3773475	1.52759E-05	6.15101E-06	5.99319E-06	1.58858E-06	1.47984E-06	8.14974E-05	5.85922E-05	3.95045E-05	3.9003E-05	2.76735E-05	8.79117E-06	1.25939E-05	1.21134E-05	1.23823E-06	1.15204E-06	1.23823E-06	1.15204E-06	1.25939E-05	1.21134E-05
3830303773475	383030	3773475	1.56629E-05	6.30685E-06	6.14504E-06	1.62883E-06	1.51733E-06	8.36533E-05	6.01422E-05	4.05496E-05	4.00347E-05	2.84056E-05	9.02373E-06	1.29271E-05	1.24338E-05	1.27098E-06	1.18252E-06	1.27098E-06	1.18252E-06	1.29271E-05	1.24338E-05
3830403773475	383040	3773475	1.60821E-05	6.47564E-06	6.30949E-06	1.67242E-06	1.55794E-06	8.59963E-05	6.18267E-05	4.16853E-05	4.1156E-05	2.92012E-05	9.27647E-06	1.32891E-05	1.27821E-05	1.30658E-06	1.21564E-06	1.30658E-06	1.21564E-06	1.32891E-05	1.27821E-05
3830503773475	383050	3773475	1.65934E-05	6.68155E-06	6.51012E-06	1.7256E-06	1.60748E-06	8.88471E-05	6.38763E-05	4.30672E-05	4.25204E-05	3.01692E-05	9.58399E-06	1.37297E-05	1.32058E-05	1.3499E-06	1.25594E-06	1.3499E-06	1.25594E-06	1.37297E-05	1.32058E-05

			MDemolition	MSite Grubbing / Prep	MMass Grading / Excavation	MMass Grading / Excavation	MDrainage / Utilities Trenching	MFoundations / Concrete Pads	MBuilding / Structure Construction	MAsphalt Paving	MLandscaping or Other Finishing	MWaterside Construction (Piles)	RSSWDemolition	RSSWPlacing Base	RSSWForm	Child Risk				
Unique Identifier	X (UTM)	Y (UTM)	2027	2027	2027	2028	2028	2028	2028	2028	2028	2028	2029	2029	2029	3rd Trimester	0<2	2<16	Total	per million
3838403773455	383840	3773455	0.000104347	0.000320326	0.000376677	0.000371661	7.90025E-05	0.000102742	7.56238E-05	7.78372E-06	9.11912E-05	7.78372E-06	3.00074E-05	4.35414E-05	2.58105E-05	8.98331E-09	1.343E-07	2.6175E-08	1.69461E-07	0.1694607
3838503773455	383850	3773455	9.91896E-05	0.000304495	0.000358061	0.000353294	7.50981E-05	9.76645E-05	7.18864E-05	7.39904E-06	8.66845E-05	7.39904E-06	2.94616E-05	4.27494E-05	2.5341E-05	8.56687E-09	1.2798E-07	2.4928E-08	1.6148E-07	0.16147958
3838603773455	383860	3773455	9.42922E-05	0.000289461	0.000340382	0.00033585	7.13902E-05	9.28424E-05	6.83371E-05	7.03372E-06	8.24045E-05	7.03372E-06	2.88814E-05	4.19075E-05	2.48419E-05	8.16963E-09	1.2196E-07	2.3742E-08	1.53874E-07	0.15387441
3838703773455	383870	3773455	8.92242E-05	0.000273903	0.000322087	0.000317799	6.75532E-05	8.78523E-05	6.46641E-05	6.65568E-06	7.79754E-05	6.65568E-06	2.8114E-05	4.07941E-05	2.41819E-05	7.75484E-09	1.1568E-07	2.2507E-08	1.45946E-07	0.14594576
3838803773455	383880	3773455	8.45572E-05	0.000259576	0.00030524	0.000301176	6.40197E-05	8.32571E-05	6.12818E-05	6.30754E-06	7.38968E-05	6.30754E-06	2.73654E-05	3.97078E-05	2.3538E-05	7.37153E-09	1.0989E-07	2.1368E-08	1.38625E-07	0.13862497
3838903773455	383890	3773455	7.98884E-05	0.000245244	0.000288387	0.000284547	6.04849E-05	7.86601E-05	5.78981E-05	5.95927E-06	6.98167E-05	5.95927E-06	2.64983E-05	3.84495E-05	2.27921E-05	6.98518E-09	1.0405E-07	2.0223E-08	1.31258E-07	0.13125765
3839003773455	383900	3773455	7.54138E-05	0.000231507	0.000272234	0.000268609	5.70971E-05	7.42543E-05	5.46552E-05	5.62549E-06	6.59062E-05	5.62549E-06	2.55968E-05	3.71415E-05	2.20167E-05	6.61305E-09	9.8435E-08	1.9122E-08	1.24169E-07	0.1241693
3839103773455	383910	3773455	7.13365E-05	0.000218991	0.000257515	0.000254086	5.40101E-05	7.02397E-05	5.17002E-05	5.32135E-06	6.23429E-05	5.32135E-06	2.47639E-05	3.5933E-05	2.13004E-05	6.27286E-09	9.3306E-08	1.8117E-08	1.17695E-07	0.11769525
3829703773465	382970	3773465	1.85155E-05	5.68394E-05	6.68384E-05	6.59485E-05	1.40184E-05	1.82308E-05	1.34189E-05	1.38116E-06	1.61812E-05	1.38116E-06	1.05213E-05	1.52667E-05	9.04977E-06	3.0845E-09	4.0111E-08	6.9508E-09	5.01465E-08	0.05014654
3829803773465	382980	3773465	1.9058E-05	5.85049E-05	6.8797E-05	6.78809E-05	1.44292E-05	1.8765E-05	1.38121E-05	1.42163E-06	1.66553E-05	1.42163E-06	1.06679E-05	1.54794E-05	9.17587E-06	3.21426E-09	4.1707E-08	7.2151E-09	5.21364E-08	0.05213642
3829903773465	382990	3773465	1.96024E-05	6.0176E-05	7.0762E-05	6.98198E-05	1.48413E-05	1.9301E-05	1.42066E-05	1.46224E-06	1.71311E-05	1.46224E-06	1.08052E-05	1.56785E-05	9.29392E-06	3.34903E-09	4.3356E-08	7.4875E-09	5.41925E-08	0.05419254
3830003773465	383000	3773465	2.01105E-05	6.17357E-05	7.25961E-05	7.16295E-05	1.5226E-05	1.98013E-05	1.45748E-05	1.50014E-06	1.75751E-05	1.50014E-06	1.09112E-05	1.58324E-05	9.38514E-06	3.48266E-09	4.498E-08	7.7536E-09	5.6216E-08	0.05621597
3830103773465	383010	3773465	2.06494E-05	6.339E-05	7.45415E-05	7.3549E-05	1.5634E-05	2.03319E-05	1.49654E-05	1.54034E-06	1.80461E-05	1.54034E-06	1.10266E-05	1.59999E-05	9.48441E-06	3.62679E-09	4.6727E-08	8.0399E-09	5.83933E-08	0.05839332
3830203773465	383020	3773465	2.1172E-05	6.49943E-05	7.6428E-05	7.54103E-05	1.60297E-05	2.08464E-05	1.53441E-05	1.57932E-06	1.85028E-05	1.57932E-06	1.11202E-05	1.61357E-05	9.5649E-06	3.77363E-09	4.8497E-08	8.3281E-09	6.05989E-08	0.06059891
3830303773465	383030	3773465	2.17145E-05	6.66598E-05	7.83865E-05	7.73428E-05	1.64404E-05	2.13806E-05	1.57373E-05	1.61979E-06	1.89769E-05	1.61979E-06	1.12138E-05	1.62715E-05	9.64539E-06	3.92925E-09	5.0369E-08	8.6324E-09	6.29308E-08	0.06293078
3830403773465	383040	3773465	2.23188E-05	6.85147E-05	8.05677E-05	7.94949E-05	1.68979E-05	2.19756E-05	1.61752E-05	1.66487E-06	1.9505E-05	1.66487E-06	1.13323E-05	1.64435E-05	9.74735E-06	4.10327E-09	5.2462E-08	8.9724E-09	6.55373E-08	0.06553732
3830503773465	383050	3773465	2.30772E-05	7.08431E-05	8.33057E-05	8.21965E-05	1.74722E-05	2.27224E-05	1.67249E-05	1.72144E-06	2.01678E-05	1.72144E-06	1.15257E-05	1.67241E-05	9.91369E-06	4.31777E-09	5.5047E-08	9.3944E-09	6.87589E-08	0.06875893
3830603773465	383060	3773465	2.38774E-05	7.32996E-05	8.61943E-05	8.50466E-05	1.8078E-05	2.35103E-05	1.73049E-05	1.78114E-06	2.08671E-05	1.78114E-06	1.17254E-05	1.70138E-05	1.00854E-05	4.55131E-09	5.7853E-08	9.8508E-09	7.22554E-08	0.07225535
3830703773465	383070	3773465	2.4792E-05	7.6107E-05	8.94957E-05	8.8304E-05	1.87704E-05	2.44108E-05	1.79677E-05	1.84936E-06	2.16664E-05	1.84936E-06	1.19718E-05	1.73713E-05	1.02974E-05	4.82242E-09	6.1106E-08	1.038E-08	7.63079E-08	0.07630786
3830803773465	383080	3773465	2.58081E-05	7.92264E-05	9.31638E-05	9.19233E-05	1.95397E-05	2.54113E-05	1.87041E-05	1.92515E-06	2.25544E-05	1.92515E-06	1.22525E-05	1.77787E-05	1.05388E-05	5.13157E-09	6.4806E-08	1.098E-08	8.0918E-08	0.08091803
3830903773465	383090	3773465	2.69132E-05	8.26187E-05	9.71529E-05	9.58593E-05	2.03764E-05	2.64993E-05	1.9505E-05	2.00759E-06	2.35201E-05	2.00759E-06	1.25613E-05	1.82268E-05	1.08045E-05	5.47885E-09	6.8948E-08	1.1652E-08	8.60788E-08	0.08607882
3831003773465	383100	3773465	2.84628E-05	8.73758E-05	0.000102747	0.000101379	2.15496E-05	2.80251E-05	2.0628E-05	2.12318E-06	2.48744E-05	2.12318E-06	1.30729E-05	1.8969E-05	1.12445E-05	5.95948E-09	7.4694E-08	1.2585E-08	9.3238E-08	0.09323801
3831103773465	383110	3773465	3.02138E-05	9.27511E-05	0.000109068	0.000107615	2.28754E-05	2.97492E-05	2.18971E-05	2.2538E-06	2.64046E-05	2.2538E-06	1.36406E-05	1.97928E-05	1.17328E-05	6.52044E-09	8.1378E-08	1.3669E-08	1.01567E-07	0.10156684
3831203773465	383120	3773465	3.21916E-05	9.88227E-05	0.000116207	0.00011466	2.43728E-05	3.16967E-05	2.33305E-05	2.40133E-06	2.81331E-05	2.40133E-06	1.42707E-05	2.07071E-05	1.22747E-05	7.178E-09	8.9185E-08	1.4932E-08	1.11295E-07	0.11129528
3831303773465	383130	3773465	3.44162E-05	0.000105652	0.000124238	0.000122584	2.60571E-05	3.38871E-05	2.49427E-05	2.56728E-06	3.00773E-05	2.56728E-06	1.49476E-05	2.16893E-05	1.28569E-05	7.95411E-09	9.836E-08	1.6412E-08	1.22725E-07	0.1227252
3831403773465	383140	3773465	3.69203E-05	0.000113339	0.000133277	0.000131503	2.7953E-05	3.63526E-05	2.67575E-05	2.75407E-06	3.22656E-05	2.75407E-06	1.5665E-05	2.27303E-05	1.3474E-05	8.8842E-09	1.0929E-07	1.8166E-08	1.36342E-07	0.13634196
3831503773465	383150	3773465	3.91431E-05	0.000120163	0.000141301	0.00013942	2.96359E-05	3.85412E-05	2.83685E-05	2.91988E-06	3.42082E-05	2.91988E-06	1.62265E-05	2.3545E-05	1.3957E-05	9.81813E-09	1.2016E-07	1.9894E-08	1.49872E-07	0.14987189
3831603773465	383160	3773465	4.15129E-05	0.000127437	0.000149856	0.000147861	3.14301E-05	4.08746E-05	3.00859E-05	3.09665E-06	3.62792E-05	3.09665E-06	1.67911E-05	2.43642E-05	1.44426E-05	1.08933E-08	1.326E-07	2.1862E-08	1.65354E-07	0.16535378
3831703773465	383170	3773465	4.42819E-05	0.000135938	0.000159852	0.000157723	3.35265E-05	4.3601E-05	3.20927E-05	3.3032E-06	3.86991E-05	3.3032E-06	1.74243E-05	2.5283E-05	1.49873E-05	1.22381E-08	1.4809E-07	2.43E-08	1.84624E-07	0.18462444
3831803773465	383180	3773465	4.76914E-05	0.000146404	0.000172159	0.000169867	3.61079E-05	4.69581E-05	3.45637E-05	3.55754E-06	4.16788E-05	3.55754E-06	1.8148E-05	2.63331E-05	1.56097E-05	1.40596E-08	1.6894E-07	2.7564E-08	2.1056E-07	0.21056032
3831903773465	383190	3773465	5.1413E-05	0.000157829	0.000185594	0.000183123	3.89256E-05	5.06225E-05	3.72609E-05	3.83515E-06	4.49312E-05	3.83515E-06	1.88404E-05	2.73379E-05	1.62053E-05	1.63795E-08	1.9526E-07	3.1658E-08	2.43292E-07	0.24329228
3832003773465	383200	3773465	5.49513E-05	0.000168691	0.000198367	0.000195726	4.16046E-05	5.41064E-05	3.98253E-05	4.09909E-06	4.80234E-05	4.09909E-06	1.94081E-05	2.81616E-05	1.66936E-05	1.90405E-08	2.2517E-07	3.629E-08	2.805E-07	0.28049977
3832103773465	383210	3773465	5.86022E-05	0.000179898	0.000211546	0.000208729	4.43687E-05	5.77011E-05	4.24712E-05	4.37142E-06	5.1214E-05	4.37142E-06	1.99166E-05	2.88994E-05	1.7131E-05	2.23944E-08	2.6257E-07	4.2066E-08	3.27032E-07	0.32703186
3832203773465	383220	3773465	6.26903E-05	0.000192448	0.000226304	0.00022329	4.74639E-05	6.17264E-05	4.5434E-05	4.67638E-06	5.47867E-05	4.67638E-06	2.03751E-05	2.95647E-05	1.75254E-05	2.72232E-08	3.1599E-07	5.0296E-08	3.93505E-07	0.39350526
3832303773465	383230	3773465	6.76512E-05	0.000207678	0.000244212	0.00024096	5.12199E-05	6.6611E-05	4.90294E-05	5.04644E-06	5.91222E-05	5.04644E-06	2.06153E-05	2.99132E-05	1.7732E-05	3.61572E-08	4.1382E-07	6.5321E-08	5.15301E-07	0.51530145
3835903773465	383590	3773465	0.00240457	0.007381615	0.008680175	0.008564596	0.001820541	0.002367598	0.001742681	0.000179369	0.002101419	0.000179369	3.48423E-05	5.0557E-05	2.99691E-05	1.88868E-07	2.8711E-06	6.0094E-07	3.6609E-06	3.6609037
3836003773465	383600	3773465	0.001851444	0.005683614	0.006683465	0.006594473	0.00140176	0.001822977	0.00134181	0.000138108	0.001618027	0.000138108	3.52759E-05	5.11861E-05	3.03421E-05	1.46905E-07	2.2274E-06	4.6711E-07	2.84138E-06	2.84137617
3836103773465	383610	3773465	0.001302604	0.00399877	0.004702226	0.004639615	0.000986224	0.001282576	0.000944046	9.71677E-05	0.001138381	9.71677E-05	3.63552E-05	5.27521E-05	3.12704E-05	1.02889E-07	1.5627E-06	3.2388E-07	1.98948E-06	1.98948458
3836203773465	383620	3773465	0.000981031	0.003011595	0.00354139	0.003494235	0.000742755	0.000965947	0.000710989	7.31799E-05	0.000857349	7.31799E-05	3.71943E-05	5.39697E-05	3.19921E-05	7.7428E-08	1.1769E-06	2.4165E-07	1.496E-06	1.49600371
3836303773465	383630	3773465	0.000767351	0.002355636	0.002770036	0.002733152	0.000580975	0.000755553	0.000556128	5.72405E-05	0.000670609	5.72405E-05	3.78618E-05	5.49383E-05	3.25663E-05	6.0607E-08	9.2157E-07	1.8765E-07	1.16983E-06	1.16982755
3836403773465	383640	3773465	0.000614551	0.001886567	0.002218448	0.002188909	0.000465287	0.000605102	0.000445388	4.58424E-05	0.000537073	4.58424E-05	3.83952E-05	5.57122E-05	3.30251E-05	4.86812E-08	7.4005E-07	1.4968E-07	9.38411E-07	0.93841075
3836503773465	383650	3773465	0.000506839	0.001555908	0.001829621	0.001805259	0.000383736	0.000499046	0.000367325	3.78076E-05	0.00044294	3.78076E-05	3.85605E-05	5.59521E-05	3.31673E-05	4.03124E-08	6.1247E-07	1.2321E-07	7.75988E-07	0.77598756
3836603773465	383660	3773465	0.000430629	0.001321955	0.001554511	0.001533813	0.000326036	0.000424007	0.000312093	3.21227E-05	0.000376338	3.21227E-05	3.84264E-05	5.57575E-05	3.30519E-05	3.44084E-08	5.2236E-07	1.0463E-07	6.61398E-07	0.66139798
3836703773465	383670	3773465	0.000373106	0.001145371	0.001346863	0.001328929	0.000282485	0.000367369	0.000270404	2.78318E-05	0.000326067	2.78318E-05	3.8102E-05	5.52868E-05	3.27729E-05	2.99543E-08	4.5435E-07	9.0674E-08	5.74981E-07	0.57498096
3836803773465	383680	3773465	0.000326819	0.001003278	0.001179773	0.001164064	0.00024744	0.000321794	0.000236858	2.43791E-05	0.000285616	2.43791E-05	3.75966E-05	5.45535E-05	3.23382E-05	2.63695E-08	3.996E-07	7.9496E-08	5.05465E-07	0.5054651
3836903773465	383690	3773465	0.000285437	0.000876242	0.001030389	0.001016669	0.000216109	0.000281048	0.000206867	2.12922E-05	0.000249451	2.12922E-05	3.67014E-05	5.32545E-05	3.15682E-05	2.31556E-08	3.5052E-07	6.9524E-08	4.43201E-07	0.44320115
3837003773465	383700	3773465	0.000252117	0.000773955	0.000910107	0.000897989	0.000190882	0.0002482 4	0.000182718	1.88066E-05	0.000220332	1.88066E-05	3.56658E-05	5.17519E-05	3.06775E-05	2.05607E-08	3.1091E-07	6.1506E-08	3.92975E-07	0.3929747
3837103773465	383710	3773465	0.000225149	0.000691169	0.000812758	0.000801936	0.000170464	0.000221687	0.000163174	1.6795E-05	0.000196764	1.6795E-05	3.46115E-05	5.0222E-05	2.97706E-05	1.84553E-08	2.7878E-07	5.5025E-08	3.52257E-07	0.35225694
3837203773465	383720	3773465	0.000202955	0.000623038	0.000732642	0.000722887	0.000153661	0.000199835	0.000147089	1.51395E-05	0.000177368	1.51395E-05	3.3604E-05	4.87601E-05	2.8904E-05	1.67177E-08	2.5227E-07	4.9695E-08	3.18683E-07	0.31868313
3837303773465	383730	3773465	0.00018422	0.000565525	0.000665011	0.000656156	0.000139476	0.000181388	0.000133511	1.37419E-05	0.000160995	1.37419E-05	3.26432E-05	4.7366E-05	2.80776E-05	1.52473E-08	2.2985E-07	4.5197E-08	2.90295E-07	0.29029479
3837403773465	383740	3773465	0.000170463	0.000523291	0.000615347	0.000607154	0.00012906	0.000167842	0.000123541	1.27157E-05	0.000148972	1.27157E-05	3.20693E-05	4.65332E-05	2.7584E-05	1.41692E-08	2.1341E-07	4.1905E-08	2.69482E-07	0.26948207
3837503773465	383750	3773465	0.000158345	0.000486092	0.000571605	0.000563994	0.000119886	0.000155911	0.000114759	1.18118E-05	0.000138382	1.18118E-05	3.15078E-05	4.57185E-05	2.7101E-05	1.32171E-08	1.9889E-07	3.9004E-08	2.51116E-07	0.25111621
3837603773465	383760	3773465	0.000148329	0.000455344	0.000535448	0.000528318	0.000112302	0.000146048	0.0001075	1.10646E-05	0.000129629	1.10646E-05	3.1068E-05	4.50803E-05	2.67227E-05	1.243E-08	1.869E-07	3.661E-08	2.35938E-07	0.23593777
3837703773465	383770	3773465	0.000140285	0.000430651	0.000506411	0.000499668	0.000106212	0.000138128	0.00010167	1.04646E-05	0.000122599	1.04646E-05	3.07935E-05	4.4682E-05	2.64866E-05	1.17988E-08	1.7727E-07	3.4692E-08	2.23764E-07	0.22376424
3837803773465	383780	3773465	0.000132915	0.000408025	0.000479804	0.000473415	0.000100632	0.000130871	9.63281E-05	9.91475E-06	0.000116158	9.91475E-06	3.05003E-05	4.42566E-05	2.62344E-05	1.12191E-08	1.6844E-07	3.2934E-08	2.12591E-07	0.21259113
3837903773465	383790	3773465	0.000126852	0.000389414	0.000457919	0.000451822	9.60419E-05	0.000124902	9.19345E-05	9.46253E-06	0.00011086	9.46253E-06	3.03443E-05	4.40303E-05	2.61003E-05	1.07436E-08	1.6119E-07	3.1492E-08	2.03423E-07	0.20342285
3838003773465	383800	3773465	0.000121331	0.000372464	0.000437987	0.000432155	9.18614E-05	0.000119465	8.79328E-05	9.05065E-06	0.000106034	9.05065E-06	3.02008E-05	4.38221E-05	2.59768E-05	1.03099E-08	1.5458E-07	3.0178E-08	1.95063E-07	0.19506349
3838103773465	383810	3773465	0.000116865	0.000358755	0.000421867	0.00041625	8.84805E-05	0.000115068	8.46964E-05	8.71754E-06	0.000102131	8.71754E-06	3.02289E-05	4.38628E-05	2.6001E-05	9.96179E-09	1.4926E-07	2.9123E-08	1.88346E-07	0.1883461
3838203773465	383820	3773465	0.000114319	0.00035094	0.000412677	0.000407182	8.6553E-05	0.000112561	8.28514E-05	8.52763E-06	9.99066E-05	8.52763E-06	3.07124E-05	4.45644E-05	2.64168E-05	9.77287E-09	1.4635E-07	2.8542E-08	1.84669E-07	0.18466902
3838303773465	383830	3773465	0.000111946	0.000343654	0.000404109	0.000398728	8.4756E-05	0.000110225	8.11313E-05	8.35059E-06	9.78324E-05	8.35059E-06	3.12084E-05	4.5284E-05	2.68434E-05	9.59615E-09	1.4364E-07	2.7998E-08	1.81232E-07	0.18123215
3838403773465	383840	3773465	0.000107105	0.000328793	0.000386633	0.000381485	8.10907E-05	0.000105458	7.76227E-05	7.98946E-06	9.36016E-05	7.98946E-06	3.09151E-05	4.48586E-05	2.65912E-05	9.21E-09	1.3777E-07	2.6838E-08	1.73813E-07	0.17381337
3838503773465	383850	3773465	0.000101701	0.000312204	0.000367127	0.000362238	7.69995E-05	0.000100137	7.37064E-05	7.58638E-06	8.88792E-05	7.58638E-06	3.03381E-05	4.40212E-05	2.60949E-05	8.77383E-09	1.3115E-07	2.5533E-08	1.65453E-07	0.16545266
3838603773465	383860	3773465	9.65967E-05	0.000296535	0.000348701	0.000344058	7.3135E-05	9.51114E-05	7.00072E-05	7.20562E-06	8.44184E-05	7.20562E-06	2.97236E-05	4.31296E-05	2.55663E-05	8.35982E-09	1.2487E-07	2.4297E-08	1.57524E-07	0.15752412
3838703773465	383870	3773465	9.13454E-05	0.000280415	0.000329745	0.000325354	6.91591E-05	8.99409E-05	6.62014E-05	6.81391E-06	7.98292E-05	6.81391E-06	2.89282E-05	4.19754E-05	2.48822E-05	7.9304E-09	1.1836E-07	2.3019E-08	1.49313E-07	0.14931325
3838803773465	383880	3773465	8.65206E-05	0.000265603	0.000312328	0.000308169	6.55062E-05	8.51902E-05	6.27047E-05	6.454E-06	7.56127E-05	6.454E-06	2.81546E-05	4.08529E-05	2.42168E-05	7.53439E-09	1.1237E-07	2.1842E-08	1.41748E-07	0.14174755
3838903773465	383890	3773465	8.17991E-05	0.000251109	0.000295284	0.000291352	6.19315E-05	8.05414E-05	5.92829E-05	6.1018E-06	7.14865E-05	6.1018E-06	2.72937E-05	3.96037E-05	2.34763E-05	7.14442E-09	1.0648E-07	2.0686E-08	1.34307E-07	0.13430675
3839003773465	383900	3773465	7.73227E-05	0.000237367	0.000279125	0.000275408	5.85423E-05	7.61338E-05	5.60386E-05	5.76788E-06	6.75744E-05	5.76788E-06	2.6414E-05	3.83273E-05	2.27197E-05	6.7728E-09	1.0087E-07	1.9586E-08	1.27224E-07	0.12722434
3839103773465	383910	3773465	7.322E-05	0.000224773	0.000264314	0.000260795	5.54361E-05	7.20942E-05	5.30653E-05	5.46184E-06	6.3989E-05	5.46184E-06	2.55905E-05	3.71324E-05	2.20114E-05	6.43131E-09	9.5713E-08	1.8577E-08	1.20721E-07	0.12072112
3829703773475	382970	3773475	1.82578E-05	5.60484E-05	6.59083E-05	6.50307E-05	1.38233E-05	1.79771E-05	1.32321E-05	1.36194E-06	1.5956E-05	1.36194E-06	1.04901E-05	1.52214E-05	9.02294E-06	3.05711E-09	3.973E-08	6.8774E-09	4.96643E-08	0.04966434
3829803773475	382980	3773475	1.88022E-05	5.77195E-05	6.78734E-05	6.69696E-05	1.42355E-05	1.85131E-05	1.36266E-05	1.40255E-06	1.64317E-05	1.40255E-06	1.0643E-05	1.54432E-05	9.15441E-06	3.18811E-09	4.1339E-08	7.1442E-09	5.16713E-08	0.05167128
3829903773475	382990	3773475	1.93574E-05	5.9424E-05	6.98777E-05	6.89473E-05	1.46558E-05	1.90598E-05	1.40291E-05	1.44397E-06	1.6917E-05	1.44397E-06	1.07927E-05	1.56604E-05	9.28319E-06	3.32634E-09	4.3031E-08	7.4233E-09	5.37804E-08	0.05378037
3830003773475	383000	3773475	1.99018E-05	6.10951E-05	7.18428E-05	7.08862E-05	1.5068E-05	1.95958E-05	1.44236E-05	1.48457E-06	1.73927E-05	1.48457E-06	1.09268E-05	1.58551E-05	9.39856E-06	3.46816E-09	4.4757E-08	7.7067E-09	5.59318E-08	0.05593179
3830103773475	383010	3773475	2.04752E-05	6.28553E-05	7.39127E-05	7.29285E-05	1.55021E-05	2.01604E-05	1.48391E-05	1.52735E-06	1.78938E-05	1.52735E-06	1.10703E-05	1.60633E-05	9.52198E-06	3.62117E-09	4.6614E-08	8.0107E-09	5.82458E-08	0.05824578
3830203773475	383020	3773475	2.10685E-05	6.46768E-05	7.60546E-05	7.50419E-05	1.59513E-05	2.07446E-05	1.52692E-05	1.57161E-06	1.84124E-05	1.57161E-06	1.12107E-05	1.62669E-05	9.64271E-06	3.78405E-09	4.8584E-08	8.3324E-09	6.07004E-08	0.06070042
3830303773475	383030	3773475	2.16891E-05	6.65818E-05	7.82948E-05	7.72523E-05	1.64212E-05	2.13556E-05	1.57189E-05	1.6179E-06	1.89547E-05	1.6179E-06	1.13542E-05	1.64751E-05	9.76613E-06	3.95959E-09	5.07E-08	8.6775E-09	6.33368E-08	0.06333682
3830403773475	383040	3773475	2.23623E-05	6.86484E-05	8.07249E-05	7.965E-05	1.69309E-05	2.20185E-05	1.62068E-05	1.66811E-06	1.9543E-05	1.66811E-06	1.15195E-05	1.6715E-05	9.90833E-06	4.15405E-09	5.304E-08	9.0579E-09	6.62517E-08	0.06625173
3830503773475	383050	3773475	2.3168E-05	7.11216E-05	8.36332E-05	8.25196E-05	1.75409E-05	2.28117E-05	1.67907E-05	1.72821E-06	2.02471E-05	1.72821E-06	1.17441E-05	1.70409E-05	1.01015E-05	4.38583E-09	5.5829E-08	9.5126E-09	6.97278E-08	0.0697278

			EGIODemolition	EGIOSite Grubbing / Prep	EGIOMass Grading / Excavation	EGIOMass Grading / Excavation	EGIODrainage / Utilities Trenching	EGIODrainage / Utilities Trenching	EGIOFoundations / Concrete Pads	EGIOFoundations / Concrete Pads	EGIOBuilding / Structure Construction	EGIOBuilding / Structure Construction	EGIOAsphalt Paving	EGIOArchitectural Coating	EGIOLandscaping or Other Finishing	EGIOWaterside Construction (Piles)	HIWaterside Construction (Landscaping)	HIWaterside Construction (Landscaping)	KMDemolition	KMSite Grubbing / Prep
Unique Identifier	X (UTM)	Y (UTM)	2025	2025	2025	2026	2026	2027	2026	2027	2026	2027	2027	2027	2027	2027	2025	2026	2025	2025
3830603773475	383060	3773475	0.000284523	0.00011159	3.69565E-05	3.61951E-05	8.40468E-05	8.39171E-05	0.000110426	0.000110355	0.000118281	0.000115445	4.60272E-06	4.60272E-06	0.000124651	4.60272E-06	5.48394E-05	5.31217E-05	2.95059E-05	0.000128058
3830703773475	383070	3773475	0.00030511	0.00011967	3.96305E-05	3.8814E-05	9.0128E-05	8.99889E-05	0.000118416	0.00011834	0.000126839	0.000123798	4.93575E-06	4.93575E-06	0.00013367	4.93575E-06	5.8734E-05	5.68943E-05	3.06917E-05	0.000133204
3830803773475	383080	3773475	0.000329002	0.00012904	4.27338E-05	4.18534E-05	9.71856E-05	9.70357E-05	0.000127689	0.000127607	0.000136771	0.000133493	5.32226E-06	5.32226E-06	0.000144137	5.32226E-06	6.32474E-05	6.12664E-05	3.20269E-05	0.000138999
3830903773475	383090	3773475	0.00035628	0.00013974	4.6277E-05	4.53235E-05	0.000105244	0.000105081	0.000138276	0.000138187	0.000148111	0.000144561	5.76354E-06	5.76354E-06	0.000156088	5.76354E-06	6.83905E-05	6.62484E-05	3.34821E-05	0.000145315
3831003773475	383100	3773475	0.000394409	0.00015469	5.12295E-05	5.0174E-05	0.000116507	0.000116327	0.000153074	0.000152976	0.000163962	0.000160032	6.38034E-06	6.38034E-06	0.000172792	6.38034E-06	7.55733E-05	7.32062E-05	3.55868E-05	0.000154449
3831103773475	383110	3773475	0.000439957	0.00017256	5.71457E-05	5.59683E-05	0.000129961	0.000129761	0.000170752	0.000170642	0.000182897	0.000178513	7.11717E-06	7.11717E-06	0.000192747	7.11717E-06	8.41606E-05	8.15246E-05	3.79879E-05	0.00016487
3831203773475	383120	3773475	0.000492924	0.00019333	6.40255E-05	6.27063E-05	0.000145607	0.000145383	0.000191309	0.000191185	0.000204916	0.000200004	7.97401E-06	7.97401E-06	0.000215952	7.97401E-06	9.4149E-05	9.12001E-05	4.05632E-05	0.000176047
3831303773475	383130	3773475	0.000554289	0.0002174	7.19962E-05	7.05128E-05	0.000163734	0.000163482	0.000215125	0.000214987	0.000230426	0.000224903	8.96671E-06	8.96671E-06	0.000242836	8.96671E-06	0.000105705	0.000102394	4.32472E-05	0.000187696
3831403773475	383140	3773475	0.000628642	0.00024656	8.16538E-05	7.99715E-05	0.000185698	0.000185411	0.000243983	0.000243825	0.000261336	0.000255072	1.01695E-05	1.01695E-05	0.000275411	1.01695E-05	0.000119689	0.00011594	4.61915E-05	0.000200474
3831503773475	383150	3773475	0.000709327	0.00027821	9.2134E-05	9.02357E-05	0.000209532	0.000209209	0.000275297	0.00027512	0.000294878	0.00028781	1.14748E-05	1.14748E-05	0.000310759	1.14748E-05	0.000134801	0.000130578	4.89162E-05	0.0002123
3831603773475	383160	3773475	0.000805884	0.00031608	0.000104676	0.000102519	0.000238054	0.000237687	0.000312772	0.00031257	0.000335018	0.000326988	1.30368E-05	1.30368E-05	0.000353061	1.30368E-05	0.000152795	0.000148009	5.18016E-05	0.000224823
3831703773475	383170	3773475	0.000937884	0.00036785	0.000121821	0.000119311	0.000277046	0.000276619	0.000364003	0.000363768	0.000389892	0.000380547	1.51721E-05	1.51721E-05	0.000410891	1.51721E-05	0.000177244	0.000171692	5.53411E-05	0.000240184
3831803773475	383180	3773475	0.001142	0.00044791	0.000148334	0.000145277	0.000337341	0.000336821	0.000443222	0.000442936	0.000474746	0.000463367	1.84741E-05	1.84741E-05	0.000500315	1.84741E-05	0.000214902	0.00020817	5.99238E-05	0.000260074
3831903773475	383190	3773475	0.001434777	0.00056274	0.000186362	0.000182522	0.000423826	0.000423172	0.000556852	0.000556493	0.000596458	0.000582162	2.32104E-05	2.32104E-05	0.000628582	2.32104E-05	0.000268604	0.00026019	6.46559E-05	0.000280611
3832003773475	383200	3773475	0.001743803	0.00068394	0.000226501	0.000221835	0.000515111	0.000514316	0.000676789	0.000676352	0.000724925	0.000707549	2.82095E-05	2.82095E-05	0.000763968	2.82095E-05	0.000325314	0.000315125	6.84646E-05	0.000297141
3832103773475	383210	3773475	0.002115946	0.0008299	0.000274839	0.000269176	0.00062504	0.000624076	0.000821221	0.000820691	0.00087963	0.000858546	3.42296E-05	3.42296E-05	0.000927005	3.42296E-05	0.000395707	0.000383312	7.2167E-05	0.00031321
3832603773475	383600	3773475	0.005693292	0.00223299	0.000739498	0.000724261	0.001681771	0.001679176	0.002209627	0.002208201	0.002366786	0.002310056	9.21002E-05	9.21002E-05	0.002494256	9.21002E-05	0.001520424	0.001472801	0.002591445	0.011247052
3832610773475	383610	3773475	0.003668082	0.00143867	0.000476445	0.000466628	0.001083534	0.001081862	0.001423622	0.001422703	0.001524877	0.001488326	5.93385E-05	5.93385E-05	0.001607003	5.93385E-05	0.001022616	0.000990585	0.001735751	0.007533282
3832620773475	383620	3773475	0.00263825	0.00103476	0.00034268	0.00033562	0.000779326	0.000778124	0.001023933	0.001023272	0.00109676	0.001070471	4.26789E-05	4.26789E-05	0.001155829	4.26789E-05	0.000752862	0.00072981	0.001272033	0.005520711
3832630773475	383630	3773475	0.002025336	0.00079437	0.000263069	0.000257649	0.000598274	0.000597351	0.000786054	0.000785547	0.000841962	0.000821781	3.27638E-05	3.27638E-05	0.000887308	3.27638E-05	0.000586288	0.000567925	0.000985716	0.004278076
3832640773475	383640	3773475	0.00159331	0.00062492	0.000206954	0.00020269	0.000470656	0.00046993	0.00061838	0.000617981	0.000662363	0.000646486	2.57749E-05	2.57749E-05	0.000698036	2.57749E-05	0.000466334	0.000451728	0.000779736	0.003384109
3832650773475	383650	3773475	0.001310017	0.00051381	0.000170157	0.000166651	0.000386973	0.000386376	0.000508432	0.000508103	0.000544594	0.00053154	2.11921E-05	2.11921E-05	0.000573924	2.11921E-05	0.000384866	0.000372811	0.00063993	0.002777342
3832660773475	383660	3773475	0.001110159	0.00043542	0.000144198	0.000141227	0.000327935	0.000327429	0.000430864	0.000430586	0.000461509	0.000450447	1.7959E-05	1.7959E-05	0.000486365	1.7959E-05	0.000326225	0.000316007	0.000539452	0.002341261
3832670373475	383670	3773475	0.000960797	0.00037684	0.000124797	0.000122226	0.000283815	0.000283377	0.000372895	0.000372655	0.000399417	0.000389844	1.55428E-05	1.55428E-05	0.000420929	1.55428E-05	0.000281875	0.00027304	0.000463549	0.002011835
3832680373475	383680	3773475	0.000843572	0.00033086	0.000109571	0.000107313	0.000249187	0.000248803	0.000327399	0.000327188	0.000350686	0.00034228	1.36464E-05	1.36464E-05	0.000369573	1.36464E-05	0.00024679	0.00023906	0.000403614	0.001751712
3832690373475	383690	3773475	0.000743675	0.00029168	9.65953E-05	9.46051E-05	0.000219678	0.000219339	0.000288628	0.000288442	0.000309157	0.000301746	1.20304E-05	1.20304E-05	0.000325807	1.20304E-05	0.000216726	0.000209938	0.000352414	0.001529502
3832700373475	383700	3773475	0.00066333	0.00026017	8.61595E-05	8.43843E-05	0.000195945	0.000195642	0.000257446	0.000257279	0.000275756	0.000269147	1.07307E-05	1.07307E-05	0.000290608	1.07307E-05	0.000192494	0.000186465	0.000311251	0.001350852
3832710373475	383710	3773475	0.000598992	0.00023493	7.78027E-05	7.61997E-05	0.000176939	0.000176666	0.000232475	0.000232325	0.00024901	0.00024304	9.68988E-06	9.68988E-06	0.000262421	9.68988E-06	0.00017305	0.00016763	0.000278321	0.001207934
3832720373475	383720	3773475	0.000546385	0.0002143	7.09695E-05	6.95073E-05	0.000161399	0.00016115	0.000212058	0.000211921	0.00022714	0.00022196	8.83885E-06	8.83885E-06	0.000239374	8.83885E-06	0.000157129	0.00015220	0.000251443	0.001091279
3832730373475	383730	3773475	0.000501573	0.00019672	6.5149E-05	6.38067E-05	0.000148162	0.000147934	0.000194666	0.00019454	0.000208512	0.000203514	8.11394E-06	8.11394E-06	0.000219742	8.11394E-06	0.000143578	0.000139081	0.000228645	0.000992334
3832740373475	383740	3773475	0.000468466	0.00018374	6.08487E-05	5.9595E-05	0.000138383	0.000138169	0.000181817	0.000181699	0.000194748	0.00019008	7.57836E-06	7.57836E-06	0.000205237	7.57836E-06	0.000133507	0.000129325	0.000211726	0.000918905
3832750373475	383750	3773475	0.000439202	0.00017226	5.70477E-05	5.58723E-05	0.000129738	0.000129538	0.000170459	0.000170349	0.000182583	0.000178207	7.10496E-06	7.10496E-06	0.000192416	7.10496E-06	0.000124618	0.000120715	0.000196835	0.000854278
3832760373475	383760	3773475	0.000415149	0.00016283	5.39233E-05	5.28123E-05	0.000122633	0.000122444	0.000161124	0.00016102	0.000172583	0.000168447	6.71585E-06	6.71585E-06	0.000181878	6.71585E-06	0.00011729	0.000113617	0.000184578	0.000801082
3832770373475	383770	3773475	0.000396277	0.00015543	5.14722E-05	5.04117E-05	0.000117058	0.000116878	0.000153799	0.0001537	0.000164738	0.00016079	6.41057E-06	6.41057E-06	0.000173611	6.41057E-06	0.000111494	0.000108002	0.000174894	0.000759054
3832780373475	383780	3773475	0.000378852	0.00014859	4.92088E-05	4.8195E-05	0.000111911	0.000111738	0.000147037	0.000146942	0.000157495	0.000153719	6.12868E-06	6.12868E-06	0.000165977	6.12868E-06	0.000106157	0.000102832	0.000165994	0.000720425
3832790373475	383790	3773475	0.000363116	0.00014242	4.71648E-05	4.61931E-05	0.000107263	0.000107097	0.000140929	0.000140838	0.000150953	0.000147334	5.87411E-06	5.87411E-06	0.000159083	5.87411E-06	0.000101335	9.81614E-05	0.000157967	0.000685587
3838003773475	383800	3773475	0.00034852	0.00013669	4.5269E-05	4.43363E-05	0.000102951	0.000102792	0.000135264	0.000135177	0.000144885	0.000141412	5.638E-06	5.638E-06	0.000152688	5.638E-06	9.6874E-05	9.38397E-05	0.000150553	0.00065341
3838103773475	383810	3773475	0.000336673	0.00013205	4.37302E-05	4.28292E-05	9.94515E-05	9.9298E-05	0.000130666	0.000130582	0.00013996	0.000136605	5.44634E-06	5.44634E-06	0.000147498	5.44634E-06	9.32216E-05	9.03017E-05	0.000144481	0.000627058
3838203773475	383820	3773475	0.000330008	0.00012943	4.28645E-05	4.19813E-05	9.74828E-05	9.73324E-05	0.00012808	0.000127997	0.000137189	0.000133901	5.33853E-06	5.33853E-06	0.000144578	5.33853E-06	9.10438E-05	8.81921E-05	0.000140833	0.000611225
3838303773475	383830	3773475	0.000323604	0.00012692	4.20327E-05	4.11666E-05	9.5591E-05	9.54435E-05	0.000125594	0.000125513	0.000134527	0.000131302	5.23493E-06	5.23493E-06	0.000141772	5.23493E-06	8.89719E-05	8.61851E-05	0.000137373	0.000596208
3838403773475	383840	3773475	0.000311316	0.0001221	4.04367E-05	3.96035E-05	9.19614E-05	9.18195E-05	0.000120825	0.000120747	0.000129419	0.000126317	5.03616E-06	5.03616E-06	0.000136389	5.03616E-06	8.52764E-05	8.26054E-05	0.000131281	0.000569767
3838503773475	383850	3773475	0.00029761	0.00011673	3.86563E-05	3.78599E-05	8.79125E-05	8.77769E-05	0.000115506	0.000115431	0.000123721	0.000120755	4.81443E-06	4.81443E-06	0.000130384	4.81443E-06	8.12151E-05	7.86712E-05	0.000124611	0.000540822
3838603773475	383860	3773475	0.000284604	0.00011163	3.6967E-05	3.62053E-05	8.40706E-05	8.39409E-05	0.000110458	0.000110387	0.000118314	0.000115478	4.60403E-06	4.60403E-06	0.000124686	4.60403E-06	7.73779E-05	7.49543E-05	0.000118329	0.000513557
3838703773475	383870	3773475	0.000271032	0.0001063	3.52042E-05	3.44788E-05	8.00616E-05	7.99381E-05	0.00010519	0.000105123	0.000112672	0.000109971	4.38448E-06	4.38448E-06	0.00011874	4.38448E-06	7.34224E-05	7.11226E-05	0.000111873	0.000485535
3838803773475	383880	3773475	0.000258448	0.00010137	3.35697E-05	3.2878E-05	7.63444E-05	7.62266E-05	0.000100307	0.000100242	0.000107441	0.000104866	4.18091E-06	4.18091E-06	0.000113227	4.18091E-06	6.977E-05	6.75847E-05	0.000105932	0.000459752
3838903773475	383890	3773475	0.000246314	9.6608E-05	3.19935E-05	3.13343E-05	7.27599E-05	7.26476E-05	9.55969E-05	9.55353E-05	0.000102396	9.99419E-05	3.98461E-06	3.98461E-06	0.000107911	3.98461E-06	6.62719E-05	6.41961E-05	0.000100265	0.000435158
3839003773475	383900	3773475	0.000234781	9.2084E-05	3.04955E-05	2.98672E-05	6.93531E-05	6.92461E-05	9.11209E-05	9.10621E-05	9.76019E-05	9.52624E-05	3.79804E-06	3.79804E-06	0.000102858	3.79804E-06	6.29693E-05	6.0997E-05	9.49312E-05	0.000412008
3839103773475	383910	3773475	0.00022411	8.7899E-05	2.91095E-05	2.85097E-05	6.6201E-05	6.60989E-05	8.69795E-05	8.69234E-05	9.31659E-05	9.09328E-05	3.62542E-06	3.62542E-06	9.81836E-05	3.62542E-06	5.99233E-05	5.80464E-05	9.00294E-05	0.000390734
3829703773475	382970	3773485	0.000175778	6.8943E-05	2.28317E-05	2.23613E-05	5.1924E-05	5.18438E-05	6.82213E-05	6.81773E-05	7.30735E-05	7.1322E-05	2.84355E-06	2.84355E-06	7.70091E-05	2.84355E-06	3.40069E-05	3.29417E-05	2.2246E-05	9.65491E-05
3829803773485	382980	3773485	0.000184499	7.2363E-05	2.39645E-05	2.34707E-05	5.45002E-05	5.44162E-05	7.16062E-05	7.156E-05	7.66992E-05	7.48607E-05	2.98464E-06	2.98464E-06	8.083E-05	2.98464E-06	3.5677E-05	3.45595E-05	2.29068E-05	9.94171E-05
3829903773485	382990	3773485	0.000193877	7.6041E-05	2.51825E-05	2.46637E-05	5.72702E-05	5.71819E-05	7.52456E-05	7.5197E-05	8.05974E-05	7.86656E-05	3.13634E-06	3.13634E-06	8.49382E-05	3.13634E-06	3.74745E-05	3.63007E-05	2.35925E-05	0.000102393
3830003773485	383000	3773485	0.000203901	7.9973E-05	2.64845E-05	2.59388E-05	6.02313E-05	6.01383E-05	7.9136E-05	7.90849E-05	8.47645E-05	8.27328E-05	3.29849E-06	3.29849E-06	8.93298E-05	3.29849E-06	3.93904E-05	3.81566E-05	2.4294E-05	0.000105438
3830103773485	383010	3773485	0.000214805	8.4249E-05	2.79008E-05	2.7326E-05	6.34523E-05	6.33544E-05	8.3368E-05	8.33142E-05	8.92975E-05	8.71571E-05	3.47489E-06	3.47489E-06	9.41069E-05	3.47489E-06	4.14713E-05	4.01723E-05	2.50318E-05	0.00010864
3830203773485	383020	3773485	0.000226957	8.9016E-05	2.94793E-05	2.8872E-05	6.70421E-05	6.69387E-05	8.80846E-05	8.80277E-05	9.43496E-05	9.20881E-05	3.67148E-06	3.67148E-06	9.9431E-05	3.67148E-06	4.37872E-05	4.24157E-05	2.58329E-05	0.000112117
3830303773485	383030	3773485	0.000240412	9.4293E-05	3.1227E-05	3.05836E-05	7.10167E-05	7.09071E-05	9.33066E-05	9.32464E-05	9.99431E-05	9.75475E-05	3.88915E-06	3.88915E-06	0.000105326	3.88915E-06	4.63453E-05	4.48937E-05	2.66929E-05	0.000115849
3830403773485	383040	3773485	0.000255359	0.00010016	3.31683E-05	3.24849E-05	7.54317E-05	7.53153E-05	9.91074E-05	9.90434E-05	0.000106156	0.000103612	4.13093E-06	4.13093E-06	0.000111874	4.13093E-06	4.91797E-05	4.76393E-05	2.7614E-05	0.000119847
3830503773485	383050	3773485	0.000272721	0.00010696	3.54235E-05	3.46937E-05	8.05604E-05	8.04361E-05	0.000105846	0.000105778	0.000113374	0.000110657	4.4118E-06	4.4118E-06	0.00011948	4.4118E-06	5.24679E-05	5.08245E-05	2.86663E-05	0.000124414
3830603773485	383060	3773485	0.000292104	0.00011457	3.79412E-05	3.71594E-05	8.62861E-05	8.6153E-05	0.000113369	0.000113295	0.000121432	0.000118521	4.72536E-06	4.72536E-06	0.000127972	4.72536E-06	5.6131E-05	5.43729E-05	2.97888E-05	0.000129285
3830703773485	383070	3773485	0.000314945	0.00012353	4.0908E-05	4.00652E-05	9.30333E-05	9.28897E-05	0.000122234	0.000122155	0.000130927	0.000127789	5.09486E-06	5.09486E-06	0.000137979	5.09486E-06	6.04399E-05	5.85468E-05	3.1081E-05	0.000134894
3830803773485	383080	3773485	0.000341757	0.00013404	4.43905E-05	4.34759E-05	0.000100953	0.000100797	0.000132639	0.000132554	0.000142073	0.000138668	5.52859E-06	5.52859E-06	0.000149725	5.52859E-06	6.54898E-05	6.34385E-05	3.25452E-05	0.000141248
3830903773485	383090	3773485	0.000372744	0.0001462	4.84155E-05	4.7418E-05	0.000110107	0.000109937	0.000144666	0.000144573	0.000154955	0.000151241	6.02988E-06	6.02988E-06	0.000163301	6.02988E-06	7.13217E-05	6.90878E-05	3.41542E-05	0.000148232
3831003773485	383100	3773485	0.000416559	0.00016338	5.41065E-05	5.29917E-05	0.00012049	0.00012286	0.000161671	0.000161567	0.00017317	0.000169019	6.73866E-06	6.73866E-06	0.000182496	6.73866E-06	7.95772E-05	7.70847E-05	3.65101E-05	0.000158456
3831103773485	383110	3773485	0.000470388	0.00018449	6.10983E-05	5.98395E-05	0.00013895	0.000138736	0.000182563	0.000182445	0.000195547	0.00019086	7.60945E-06	7.60945E-06	0.000206079	7.60945E-06	8.97307E-05	8.69201E-05	3.92054E-05	0.000170154
3831203773485	383120	3773485	0.000532202	0.00020874	6.91273E-05	6.77031E-05	0.00015721	0.000156967	0.000206553	0.00020642	0.000221244	0.000215941	8.60942E-06	8.60942E-06	0.00023316	8.60942E-06	0.000101386	9.821E-05	4.19188E-05	0.000181931
3831303773485	383130	3773485	0.000601013	0.00023573	7.80652E-05	7.64567E-05	0.000177536	0.000177262	0.00023326	0.000233109	0.00024985	0.000243861	9.72257E-06	9.72257E-06	0.000263307	9.72257E-06	0.000114348	0.000110767	4.44965E-05	0.000193118
3831403773485	383140	3773485	0.00068566	0.00026893	8.90598E-05	8.72249E-05	0.000202541	0.000202228	0.000266112	0.00026594	0.000285039	0.000278207	1.10919E-05	1.10919E-05	0.000300391	1.10919E-05	0.000130305	0.000126224	4.72846E-05	0.000205218
3831503773485	383150	3773485	0.000784336	0.00030763	0.000101877	9.97778E-05	0.000231689	0.000231332	0.000304409	0.000304213	0.00032606	0.000318245	1.26882E-05	1.26882E-05	0.000343621	1.26882E-05	0.00014885	0.000144188	5.00025E-05	0.000217014
3831603773485	383160	3773485	0.000907156	0.0003558	0.00011783	0.000115402	0.00026797	0.000267556	0.00035207	0.00035185	0.000377118	0.000368079	1.4675E-05	1.4675E-05	0.000397429	1.4675E-05	0.000171819	0.000166438	5.28766E-05	0.000229488
3831703773485	383170	3773485	0.001088413	0.00042689	0.000141373	0.00013846	0.000321512	0.000321016	0.000422425	0.000422152	0.00045247	0.000441624	1.76072E-05	1.76072E-05	0.000476839	1.76072E-05	0.00020557	0.000199131	5.65043E-05	0.000245233
3831803773485	383180	3773485	0.001416319	0.0005555	0.000183965	0.000180174	0.000418374	0.000417728	0.000549689	0.000549334	0.000588785	0.000574672	2.29118E-05	2.29118E-05	0.000620496	2.29118E-05	0.000266128	0.000257792	6.12613E-05	0.000265878
3831903773485	383190	3773485	0.001941983	0.00076167	0.000252243	0.000247046	0.000573652	0.000572767	0.000753704	0.000753218	0.000807311	0.00078796	3.14154E-05	3.14154E-05	0.000850791	3.14154E-05	0.000362261	0.000350914	6.58485E-05	0.000285787
3836003773485	383600	3773485	0.005779439	0.00226678	0.000750687	0.00073522	0.001707218	0.001704584	0.002243061	0.002241614	0.002402599	0.00234501	9.34938E-05	9.34938E-05	0.002531997	9.34938E-05	0.001595455	0.001545482	0.002707011	0.011748617
3836103773485	383610	3773485	0.004379197	0.00171758	0.000568811	0.000557091	0.001293594	0.001291598	0.001699613	0.001698516	0.001820498	0.001776861	7.08421E-05	7.08421E-05	0.001918545	7.08421E-05	0.001196105	0.001158641	0.002022907	0.008779561
3836203773485	383620	3773485	0.003004285	0.00117832	0.000390224	0.000382184	0.000887451	0.000886082	0.001165995	0.001165242	0.001248926	0.00121899	4.86002E-05	4.86002E-05	0.00131619	4.86002E-05	0.000847623	0.000821074	0.001429164	0.006202673
3836303773485	383630	3773485	0.002247128	0.00088136	0.000291878	0.000285864	0.000663791	0.000662767	0.000872134	0.000871572	0.000934165	0.000911773	3.63517E-05	3.63517E-05	0.000984477	3.63517E-05	0.000646256	0.000626014	0.001085685	0.004711948
3836403773485	383640	3773485	0.001743399	0.00068379	0.000226449	0.000221783	0.000514992	0.000514197	0.000676632	0.000676195	0.000724757	0.000707385	2.82029E-05	2.82029E-05	0.000763791	2.82029E-05	0.000508239	0.00049232	0.000849936	0.003688783
3836503773485	383650	3773485	0.001419328	0.00055668	0.000184356	0.000180557	0.000419263	0.000418616	0.000550856	0.000550501	0.000590036	0.000575893	2.29604E-05	2.29604E-05	0.000621814	2.29604E-05	0.000416152	0.000403117	0.000692517	0.003005573

			KMMass Grading / Excavation	KMMass Grading / Excavation	KMDrainage / Utilities Trenching	KMFoundations / Concrete Pads	KMBuilding / Structure Construction	KMAsphalt Paving	KMArchitectural Coating	KMLandscaping or Other Finishing	KMWaterside Construction (Piles)	EWNDemolition	EWNSite Grubbing / Prep	EWNDrainage / Utilities Trenching	EWNDrainage / Utilities Trenching	EWNDrainage / Utilities Trenching	EWNFoundation s / Concrete Pads	EWNBuilding / Structure Construction	EWNAsphalt Paving	EWNLandscaping or Other Finishing	EWNWaterside Construction (Piles)
Unique Identifier	X (UTM)	Y (UTM)	2025	2026	2026	2026	2026	2026	2026	2026	2026	2027	2027	2027	2028	2029	2029	2029	2029	2029	2029
3830603773475	383060	3773475	9.73375E-05	9.63301E-05	3.4593E-05	1.83065E-05	6.28763E-05	2.01997E-06	2.01997E-06	6.48963E-05	2.01997E-06	0.00026593	1.44935E-05	3.40335E-05	3.33763E-05	3.26857E-05	2.83119E-05	6.14776E-05	4.3738E-06	6.36645E-05	4.3738E-06
3830703773475	383070	3773475	0.000101249	0.000100202	3.59833E-05	1.90422E-05	6.54033E-05	2.10115E-06	2.10115E-06	6.75045E-05	2.10115E-06	0.000285355	1.55522E-05	3.65196E-05	3.58143E-05	3.50733E-05	3.038E-05	6.59684E-05	4.69329E-06	6.8315E-05	4.69329E-06
3830803773475	383080	3773475	0.000105654	0.000104561	3.75487E-05	1.98706E-05	6.82486E-05	2.19256E-06	2.19256E-06	7.04412E-05	2.19256E-06	0.000307897	1.67808E-05	3.94044E-05	3.86435E-05	3.78439E-05	3.27799E-05	7.11796E-05	5.06404E-06	7.37116E-05	5.06404E-06
3830903773475	383090	3773475	0.000110455	0.000109312	3.92547E-05	2.07734E-05	7.13495E-05	2.29218E-06	2.29218E-06	7.36417E-05	2.29218E-06	0.000333639	1.81838E-05	4.26989E-05	4.18744E-05	4.10079E-05	3.55205E-05	7.71307E-05	5.48743E-06	7.98744E-05	5.48743E-06
3831003773475	383100	3773475	0.000117398	0.000116183	4.17222E-05	2.20792E-05	7.58345E-05	2.43626E-06	2.43626E-06	7.82708E-05	2.43626E-06	0.000369588	2.0143E-05	4.72996E-05	4.63862E-05	4.54264E-05	3.93478E-05	8.54413E-05	6.07869E-06	8.84807E-05	6.07869E-06
3831103773475	383110	3773475	0.000125319	0.000124022	4.45373E-05	2.3569E-05	8.09512E-05	2.60064E-06	2.60064E-06	8.35519E-05	2.60064E-06	0.000412658	2.24904E-05	5.28117E-05	5.17918E-05	5.07202E-05	4.39331E-05	9.53982E-05	6.78706E-06	9.87917E-05	6.78706E-06
3831203773475	383120	3773475	0.000133815	0.00013243	4.75567E-05	2.51668E-05	8.64393E-05	2.77695E-06	2.77695E-06	8.92162E-05	2.77695E-06	0.000462894	2.52283E-05	5.92409E-05	5.80969E-05	5.68948E-05	4.92815E-05	0.000107012	7.61331E-06	0.000110818	7.61331E-06
3831303773475	383130	3773475	0.000142669	0.000141193	5.07035E-05	2.68321E-05	9.21588E-05	2.96069E-06	2.96069E-06	9.51195E-05	2.96069E-06	0.000521171	2.84045E-05	6.6699E-05	6.5411E-05	6.40576E-05	5.54858E-05	0.000120484	8.5718E-06	0.00012477	8.5718E-06
3831403773475	383140	3773475	0.000152382	0.000150805	5.41553E-05	2.86588E-05	9.84329E-05	3.16226E-06	3.16226E-06	0.000101595	3.16226E-06	0.000591851	3.22566E-05	7.57447E-05	7.4282E-05	7.2745E-05	6.30107E-05	0.000136824	9.73429E-06	0.000141691	9.73429E-06
3831503773475	383150	3773475	0.000161371	0.000159701	5.73498E-05	3.03493E-05	0.000104239	3.34879E-06	3.34879E-06	0.000107588	3.34879E-06	0.000668488	3.64335E-05	8.55527E-05	8.39005E-05	8.21646E-05	7.11698E-05	0.000154541	1.09948E-05	0.000160038	1.09948E-05
3831603773475	383160	3773475	0.000170889	0.000169121	6.07327E-05	3.21395E-05	0.000110388	3.54633E-06	3.54633E-06	0.000113934	3.54633E-06	0.000759942	4.14178E-05	9.72568E-05	9.53787E-05	9.34052E-05	8.09063E-05	0.000175683	1.24989E-05	0.000181933	1.24989E-05
3831703773475	383170	3773475	0.000182566	0.000180676	6.48824E-05	3.43355E-05	0.00011793	3.78864E-06	3.78864E-06	0.000121719	3.78864E-06	0.000884365	4.8199E-05	0.00011318	0.000110995	0.000108698	9.41529E-05	0.000204447	1.45453E-05	0.00021172	1.45453E-05
3831803773475	383180	3773475	0.000197684	0.000195638	7.02552E-05	3.71788E-05	0.000127696	4.10237E-06	4.10237E-06	0.000131799	4.10237E-06	0.001076506	5.8671E-05	0.00013777	0.00013511	0.000132314	0.000114609	0.000248866	1.77055E-05	0.000257719	1.77055E-05
3831903773475	383190	3773475	0.000213294	0.000211087	7.58031E-05	4.01147E-05	0.00013778	4.42632E-06	4.42632E-06	0.000142206	4.42632E-06	0.001351501	7.36586E-05	0.000172964	0.000169624	0.000166114	0.000143886	0.00031244	2.22284E-05	0.000323554	2.22284E-05
3832003773475	383200	3773475	0.000225859	0.000223522	8.02685E-05	4.24778E-05	0.000145896	4.68707E-06	4.68707E-06	0.000150583	4.68707E-06	0.001642377	8.95117E-05	0.00021019	0.000206131	0.000201866	0.000174854	0.000379684	2.70125E-05	0.000393191	2.70125E-05
3832103773475	383210	3773475	0.000238073	0.000235609	8.46092E-05	4.47749E-05	0.000153786	4.94053E-06	4.94053E-06	0.000158727	4.94053E-06	0.002003627	0.0001092	0.000256423	0.000251471	0.000246268	0.000213314	0.000463198	3.2954E-05	0.000479675	3.2954E-05
3832603773475	383600	3773475	0.008548959	0.008460486	0.003038233	0.001607821	0.005522305	0.00017741	0.00017741	0.005699714	0.00017741	0.006327461	0.000344855	0.000809784	0.000794146	0.000777715	0.000673646	0.001462781	0.000104069	0.001514816	0.000104069
3832610773475	383610	3773475	0.005726098	0.005666838	0.00203501	0.00107692	0.003698843	0.000118829	0.000118829	0.003817672	0.000118829	0.004227863	0.000230424	0.000541079	0.00053063	0.000519651	0.000450114	0.000977397	6.95365E-05	0.001012165	6.95365E-05
3832620773475	383620	3773475	0.004196329	0.004152901	0.001491342	0.000789213	0.00271067	8.7083E-05	8.7083E-05	0.002797753	8.7083E-05	0.00308733	0.000168264	0.000395114	0.000387484	0.000379467	0.000328689	0.000713728	5.07779E-05	0.000739117	5.07779E-05
3832630773475	383630	3773475	0.003251794	0.003218141	0.001155662	0.000611572	0.002100536	6.74818E-05	6.74818E-05	0.002168018	6.74818E-05	0.002389807	0.000130248	0.000305846	0.00029994	0.000293734	0.000254428	0.000552475	3.93056E-05	0.000572128	3.93056E-05
3832640773475	383640	3773475	0.002572283	0.002545663	0.000914169	0.000483775	0.001661598	5.33805E-05	5.33805E-05	0.001714978	5.33805E-05	0.0018931	0.000103176	0.000242278	0.000237599	0.000232683	0.000201547	0.000437647	3.11362E-05	0.000453215	3.11362E-05
3832650773475	383650	3773475	0.002111076	0.002089229	0.00075026	0.000397035	0.001363676	4.38095E-05	4.38095E-05	0.001407485	4.38095E-05	0.001558252	8.49267E-05	0.000199424	0.000195573	0.000191526	0.000165897	0.000360236	2.56289E-05	0.000373051	2.56289E-05
3832660773475	383660	3773475	0.001779608	0.001761191	0.000632459	0.000334695	0.001149559	3.69308E-05	3.69308E-05	0.00118649	3.69308E-05	0.001318409	7.1855E-05	0.000168729	0.000165471	0.000162047	0.000140363	0.000304789	2.16841E-05	0.000315632	2.16841E-05
3832670773475	383670	3773475	0.001529209	0.001513383	0.000543469	0.000287602	0.000987811	3.17344E-05	3.17344E-05	0.001019546	3.17344E-05	0.001137883	6.20161E-05	0.000145626	0.000142813	0.000139858	0.000121143	0.000263056	1.8715E-05	0.00027243	1.8715E-05
3832680773475	383680	3773475	0.001331488	0.001317709	0.0004732	0.000250416	0.000860091	2.76313E-05	2.76313E-05	0.000887722	2.76313E-05	0.000995788	5.42717E-05	0.00012744	0.00012479	0.000122393	0.000106015	0.000230206	1.63779E-05	0.000238395	1.63779E-05
3832690773475	383690	3773475	0.001162585	0.001150553	0.000413173	0.00021865	0.000750986	2.41262E-05	2.41262E-05	0.000775112	2.41262E-05	0.000874771	4.76762E-05	0.000111953	0.000109791	0.000107519	9.31315E-05	0.000202229	1.43875E-05	0.000209423	1.43875E-05
3832700773475	383700	3773475	0.001026792	0.001016165	0.000364914	0.000193111	0.000663269	2.13082E-05	2.13082E-05	0.000684577	2.13082E-05	0.000777453	4.23722E-05	9.94979E-05	9.75764E-05	9.55575E-05	8.27706E-05	0.000179731	1.27869E-05	0.000186125	1.27869E-05
3832710773475	383710	3773475	0.000918159	0.000908656	0.000326306	0.00017268	0.000593096	1.90538E-05	1.90538E-05	0.00061215	1.90538E-05	0.000699437	3.81202E-05	8.95135E-05	8.77849E-05	8.59685E-05	7.44647E-05	0.000161696	1.15038E-05	0.000167448	1.15038E-05
3832720773475	383720	3773475	0.000829489	0.000820904	0.000294794	0.000156004	0.000535818	1.72137E-05	1.72137E-05	0.000553032	1.72137E-05	0.000635587	3.46403E-05	8.1342E-05	7.97711E-05	7.81206E-05	6.7667E-05	0.000146935	1.04536E-05	0.000152162	1.04536E-05
3832730773475	383730	3773475	0.00075428	0.000746473	0.000268065	0.000141859	0.000487236	1.5653E-05	1.5653E-05	0.000502889	1.5653E-05	0.000581269	3.16799E-05	7.43904E-05	7.29539E-05	7.14444E-05	6.18841E-05	0.000134378	9.56025E-06	0.000139158	9.56025E-06
3832740773475	383740	3773475	0.000698466	0.000691238	0.000248229	0.000131362	0.000451183	1.44947E-05	1.44947E-05	0.000465677	1.44947E-05	0.000540726	2.94703E-05	6.92018E-05	6.78654E-05	6.64612E-05	5.75678E-05	0.000125005	8.89343E-06	0.000129452	8.89343E-06
3832750773475	383750	3773475	0.000649342	0.000642622	0.000230771	0.000122123	0.00041945	1.34753E-05	1.34753E-05	0.000432926	1.34753E-05	0.000504992	2.75227E-05	6.46285E-05	6.33804E-05	6.2069E-05	5.37633E-05	0.000116744	8.3057E-06	0.000120897	8.3057E-06
3832760773475	383760	3773475	0.000608908	0.000602606	0.000216401	0.000114519	0.000393331	1.26362E-05	1.26362E-05	0.000405968	1.26362E-05	0.00047549	2.59148E-05	6.08529E-05	5.96777E-05	5.84429E-05	5.06225E-05	0.000109924	7.82048E-06	0.000113834	7.82048E-06
3832770773475	383770	3773475	0.000576962	0.000570991	0.000205048	0.000108511	0.000372696	1.19732E-05	1.19732E-05	0.000384669	1.19732E-05	0.000452052	2.46374E-05	5.78533E-05	5.67361E-05	5.55622E-05	4.81272E-05	0.000104505	7.43499E-06	0.000108223	7.43499E-06
3832780773475	383780	3773475	0.0005476	0.000541933	0.000194613	0.000102988	0.000353729	1.13639E-05	1.13639E-05	0.000365093	1.13639E-05	0.000430506	2.34631E-05	5.50958E-05	5.40319E-05	5.29139E-05	4.58333E-05	9.95243E-05	7.08062E-06	0.000103065	7.08062E-06
3832790773475	383790	3773475	0.000521119	0.000515726	0.000185202	9.8008E-05	0.000336623	1.08144E-05	1.08144E-05	0.000347438	1.08144E-05	0.000411042	2.24023E-05	5.26049E-05	5.1589E-05	5.05216E-05	4.37611E-05	9.50247E-05	6.76049E-06	9.84049E-05	6.76049E-06
3832800773475	383800	3773475	0.000496661	0.000491522	0.00017651	9.34082E-05	0.000320825	1.03068E-05	1.03068E-05	0.000331131	1.03068E-05	0.000393056	2.14221E-05	5.03031E-05	4.93317E-05	4.83109E-05	4.18463E-05	9.08667E-05	6.46467E-06	9.4099E-05	6.46467E-06
3832810773475	383810	3773475	0.000476631	0.000471698	0.000169391	8.9641E-05	0.000307886	9.89114E-06	9.89114E-06	0.000317777	9.89114E-06	0.00037824	2.06146E-05	4.84069E-05	4.74721E-05	4.64899E-05	4.02689E-05	8.74415E-05	6.22099E-06	9.0552E-05	6.22099E-06
3832820773475	383820	3773475	0.000464596	0.000459788	0.000165114	8.73777E-05	0.000300112	9.64139E-06	9.64139E-06	0.000309753	9.64139E-06	0.000369083	2.01155E-05	4.7235E-05	4.63228E-05	4.53643E-05	3.9294E-05	8.53245E-05	6.07038E-06	8.83597E-05	6.07038E-06
3832830773475	383830	3773475	0.000453181	0.000448491	0.000161057	8.52308E-05	0.000292738	9.40451E-06	9.40451E-06	0.000302143	9.40451E-06	0.000360323	1.96381E-05	4.61139E-05	4.52234E-05	4.42877E-05	3.83614E-05	8.32995E-05	5.92631E-06	8.62626E-05	5.92631E-06
3832840773475	383840	3773475	0.000433084	0.000428602	0.000153915	8.1451E-05	0.000279756	8.98744E-06	8.98744E-06	0.000288743	8.98744E-06	0.000345538	1.88323E-05	4.42217E-05	4.33677E-05	4.24704E-05	3.67873E-05	7.98814E-05	5.68313E-06	8.2723E-05	5.68313E-06
3832850773475	383850	3773475	0.000411082	0.000406828	0.000146095	7.73132E-05	0.000265544	8.53086E-06	8.53086E-06	0.000274075	8.53086E-06	0.000329451	1.79555E-05	4.21629E-05	4.13487E-05	4.04931E-05	3.50746E-05	7.61624E-05	5.41854E-06	7.88717E-05	5.41854E-06
3832860773475	383860	3773475	0.000390358	0.000386318	0.00013873	7.34154E-05	0.000252156	8.10078E-06	8.10078E-06	0.000260257	8.10078E-06	0.00031426	1.71276E-05	4.02187E-05	3.94421E-05	3.8626E-05	3.34573E-05	7.26505E-05	5.16869E-06	7.52349E-05	5.16869E-06
3832870773475	383870	3773475	0.000369058	0.000365239	0.00013116	6.94096E-05	0.000238398	7.65876E-06	7.65876E-06	0.000246056	7.65876E-06	0.000298655	1.62771E-05	3.82217E-05	3.74836E-05	3.6708E-05	3.1796E-05	6.9043E-05	4.91204E-06	7.14991E-05	4.91204E-06
3832880773475	383880	3773475	0.000349461	0.000345844	0.000124196	6.57238E-05	0.000225738	7.25208E-06	7.25208E-06	0.000232991	7.25208E-06	0.00028423	1.54909E-05	3.63755E-05	3.56731E-05	3.49349E-05	3.02602E-05	6.57082E-05	4.67478E-06	6.80455E-05	4.67478E-06
3832890773475	383890	3773475	0.000330767	0.000327344	0.000117552	6.2208E-05	0.000213663	6.86413E-06	6.86413E-06	0.000220527	6.86413E-06	0.000270394	1.47368E-05	3.46048E-05	3.39365E-05	3.32344E-05	2.87871E-05	6.25096E-05	4.44722E-06	6.47332E-05	4.44722E-06
3839003773475	383900	3773475	0.00031317	0.000309929	0.000111298	5.88986E-05	0.000202296	6.49897E-06	6.49897E-06	0.000208795	6.49897E-06	0.000257308	1.40236E-05	3.29301E-05	3.22942E-05	3.1626E-05	2.7394E-05	5.94845E-05	4.232E-06	6.16005E-05	4.232E-06
3839103773475	383910	3773475	0.000296999	0.000293926	0.000105551	5.58573E-05	0.00019185	6.16339E-06	6.16339E-06	0.000198014	6.16339E-06	0.00024521	1.33643E-05	3.13819E-05	3.07758E-05	3.01391E-05	2.6106E-05	5.66877E-05	4.03302E-06	5.87042E-05	4.03302E-06
3829703773485	382970	3773485	7.33876E-05	7.26281E-05	2.60814E-05	1.38022E-05	4.74056E-05	1.52295E-06	1.52295E-06	4.89286E-05	1.52295E-06	0.000162516	8.85736E-06	2.07987E-05	2.03971E-05	1.99751E-05	1.73021E-05	3.75705E-05	2.67294E-06	3.8907E-05	2.67294E-06
3829803773485	382980	3773485	7.55676E-05	7.47855E-05	2.68561E-05	1.42122E-05	4.88138E-05	1.56819E-06	1.56819E-06	5.0382E-05	1.56819E-06	0.000170771	9.30722E-06	2.18551E-05	2.1433E-05	2.09896E-05	1.81809E-05	3.94787E-05	2.8087E-06	4.08831E-05	2.8087E-06
3829903773485	382990	3773485	7.78297E-05	7.70242E-05	2.76601E-05	1.46376E-05	5.0275E-05	1.61514E-06	1.61514E-06	5.18902E-05	1.61514E-06	0.000179645	9.79087E-06	2.29908E-05	2.25468E-05	2.20803E-05	1.91257E-05	4.15303E-05	2.95465E-06	4.30076E-05	2.95465E-06
3830003773485	383000	3773485	8.0144E-05	7.93146E-05	2.84826E-05	1.50729E-05	5.177E-05	1.66316E-06	1.66316E-06	5.34332E-05	1.66316E-06	0.000189132	1.03079E-05	2.42049E-05	2.37375E-05	2.32464E-05	2.01357E-05	4.37234E-05	3.11069E-06	4.52788E-05	3.11069E-06
3830103773485	383010	3773485	8.25778E-05	8.17232E-05	2.93475E-05	1.55306E-05	5.33422E-05	1.71367E-06	1.71367E-06	5.50558E-05	1.71367E-06	0.000199445	1.087E-05	2.55249E-05	2.5032E-05	2.4514E-05	2.12337E-05	4.61078E-05	3.28032E-06	4.77479E-05	3.28032E-06
3830203773485	383020	3773485	8.52207E-05	8.43387E-05	3.02868E-05	1.60276E-05	5.50493E-05	1.76852E-06	1.76852E-06	5.68179E-05	1.76852E-06	0.000210931	1.1496E-05	2.69948E-05	2.64735E-05	2.59257E-05	2.24565E-05	4.87629E-05	3.46922E-06	5.04975E-05	3.46922E-06
3830303773485	383030	3773485	8.80576E-05	8.71463E-05	3.1295E-05	1.65612E-05	5.68819E-05	1.82739E-06	1.82739E-06	5.87093E-05	1.82739E-06	0.000223626	1.21879E-05	2.86195E-05	2.80668E-05	2.74861E-05	2.3808E-05	5.16978E-05	3.67802E-06	5.35368E-05	3.67802E-06
3830403773485	383040	3773485	9.10962E-05	9.01534E-05	3.23749E-05	1.71327E-05	5.88447E-05	1.89044E-06	1.89044E-06	6.07351E-05	1.89044E-06	0.000237722	1.29562E-05	3.04235E-05	2.9836E-05	2.92186E-05	2.53088E-05	5.49565E-05	3.90986E-06	5.69115E-05	3.90986E-06
3830503773485	383050	3773485	9.45677E-05	9.3589E-05	3.36086E-05	1.77856E-05	6.10872E-05	1.96249E-06	1.96249E-06	6.30496E-05	1.96249E-06	0.000254069	1.38471E-05	3.25156E-05	3.18877E-05	3.12279E-05	2.70492E-05	5.87357E-05	4.17873E-06	6.08251E-05	4.17873E-06
3830603773485	383060	3773485	9.82707E-05	9.72537E-05	3.49246E-05	1.8482E-05	6.34791E-05	2.03933E-06	2.03933E-06	6.55185E-05	2.03933E-06	0.000272323	1.4842E-05	3.48517E-05	3.41787E-05	3.34715E-05	2.89926E-05	6.29556E-05	4.47895E-06	6.51951E-05	4.47895E-06
3830703773485	383070	3773485	0.000102534	0.000101472	3.64396E-05	1.92837E-05	6.62328E-05	2.1278E-06	2.1278E-06	6.83606E-05	2.1278E-06	0.000293816	1.60134E-05	3.76024E-05	3.68762E-05	3.61132E-05	3.12808E-05	6.79243E-05	4.83245E-06	7.03406E-05	4.83245E-06
3830803773485	383080	3773485	0.000107364	0.000106253	3.81563E-05	2.01922E-05	6.9353E-05	2.22804E-06	2.22804E-06	7.1581E-05	2.22804E-06	0.000319053	1.73888E-05	4.08322E-05	4.00437E-05	3.92151E-05	3.39676E-05	7.37586E-05	5.24753E-06	7.63824E-05	5.24753E-06
3830903773485	383090	3773485	0.000112672	0.000111506	4.00427E-05	2.11905E-05	7.27818E-05	2.33819E-06	2.33819E-06	7.512E-05	2.33819E-06	0.000348256	1.89804E-05	4.45696E-05	4.37089E-05	4.28045E-05	3.70767E-05	8.05098E-05	5.72784E-06	8.33737E-05	5.72784E-06
3831003773485	383100	3773485	0.000120444	0.000119197	4.28048E-05	2.26521E-05	7.78021E-05	2.49947E-06	2.49947E-06	8.03016E-05	2.49947E-06	0.000389618	2.12347E-05	4.98631E-05	4.89002E-05	4.78884E-05	4.14803E-05	9.00719E-05	6.40813E-06	9.3276E-05	6.40813E-06
3831103773485	383110	3773485	0.000129335	0.000127997	4.59648E-05	2.43244E-05	8.35457E-05	2.68399E-06	2.68399E-06	8.62297E-05	2.68399E-06	0.000440621	2.40144E-05	5.63903E-05	5.53014E-05	5.41571E-05	4.69102E-05	0.000101863	7.24697E-06	0.000105486	7.24697E-06
3831203773485	383120	3773485	0.000138287	0.000136856	4.9146E-05	2.60079E-05	8.9328E-05	2.86975E-06	2.86975E-06	9.21977E-05	2.86975E-06	0.000499341	2.72147E-05	6.39053E-05	6.26712E-05	6.13745E-05	5.31617E-05	0.000115438	8.21276E-06	0.000119544	8.21276E-06
3831303773485	383130	3773485	0.00014679	0.000145271	5.2168E-05	2.76071E-05	9.48209E-05	3.04622E-06	3.04622E-06	9.78671E-05	3.04622E-06	0.000564922	3.0789E-05	7.22983E-05	7.09021E-05	6.94351E-05	6.01437E-05	0.000130599	9.29138E-06	0.000135244	9.29138E-06
3831403773485	383140	3773485	0.000155988	0.000154373	5.54368E-05	2.9337E-05	0.000100762	3.23709E-06	3.23709E-06	0.000103999	3.23709E-06	0.000645893	3.5202E-05	8.26609E-05	8.10646E-05	7.93873E-05	6.87642E-05	0.000149317	1.06231E-05	0.000154629	1.06231E-05
3831503773485	383150	3773485	0.000164954	0.000163247	5.86234E-05	3.10233E-05	0.000106554	3.42316E-06	3.42316E-06	0.000109977	3.42316E-06	0.00074034	4.03495E-05	9.47482E-05	9.29185E-05	9.09959E-05	7.88194E-05	0.000171152	1.21765E-05	0.00017724	1.21765E-05
3831603773485	383160	3773485	0.000174435	0.00017263	6.1993E-05	3.28065E-05	0.000112679	3.61992E-06	3.61992E-06	0.000116299	3.61992E-06	0.000857628	4.67418E-05	0.000109759	0.000107639	0.000105412	9.13063E-05	0.000198266	1.41056E-05	0.000205319	1.41056E-05
3831703773485	383170	3773485	0.000186403	0.000184474	6.62462E-05	3.50572E-05	0.000120409	3.86827E-06	3.86827E-06	0.000124278	3.86827E-06	0.001030335	5.61546E-05	0.000131862	0.000129315	0.00012664	0.000109693	0.000238193	1.69461E-05	0.000246666	1.69461E-05
3831803773485	383180	3773485	0.000202096	0.000200004	7.18233E-05	3.80086E-05	0.000130546	4.19393E-06	4.19393E-06	0.00013474	4.19393E-06	0.001341211	7.30977E-05	0.000171647	0.000168333	0.00016485	0.00014279	0.000310061	2.20592E-05	0.00032109	2.20592E-05
3831903773485	383190	3773485	0.000217229	0.000214981	7.72014E-05	4.08547E-05	0.000140322	4.50797E-06	4.50797E-06	0.00014483	4.50797E-06	0.001836187	0.000100075	0.000234994	0.000230456	0.000225688	0.000195487	0.000424489	3.02001E-05	0.000439589	3.02001E-05
3836003773485	383600	3773485	0.008930201	0.008837782	0.003173723	0.001679522	0.005768573	0.000185321	0.000185321	0.005953894	0.000185321	0.006589769	0.000359151	0.000843354	0.000827068	0.000809955	0.000701572	0.001523422	0.000108383	0.001577613	0.000108383
3836103773485	383610	3773485	0.006673402	0.006604339	0.002371675	0.001255081	0.004310766	0.000138488	0.000138488	0.004449253	0.000138488	0.004874782	0.000265682	0.000623871	0.000611824	0.000599164	0.000518988	0.001126951	8.01765E-05	0.001167039	8.01765E-05
3836203773485	383620	3773485	0.004714693	0.004665901	0.001675565	0.000886703	0.003045514	9.78402E-05	9.78402E-05	0.003143354	9.78402E-05	0.003425656	0.000186703	0.000438413	0.000429947	0.000421051	0.000364708	0.000791942	5.63424E-05	0.000820114	5.63424E-05
3836303773485	383630	3773485	0.003581583	0.003544517	0.001272866	0.000673596	0.002313567	7.43257E-05	7.43257E-05	0.002387893	7.43257E-05	0.002592974	0.00014132	0.000331847	0.000325439	0.000318705	0.000276058	0.000599443	4.26472E-05	0.000620767	4.26472E-05
3836403773485	383640	3773485	0.002803869	0.002774851	0.000996473	0.00052733	0.001811193	5.81864E-05	5.81864E-05	0.00186938	5.81864E-05	0.002029798	0.000110627	0.000259772	0.000254756	0.000249485	0.0002161	0.000469248	3.33845E-05	0.000485941	3.33845E-05
3836503773485	383650	3773485	0.002284556	0.002260913	0.000811913	0.000429661	0.001475737	4.74095E-05	4.74095E-05	0.001523147	4.74095E-05	0.001657316	9.03259E-05	0.000212102	0.000208006	0.000203702	0.000176444	0.000383138	2.72582E-05	0.000396767	2.72582E-05

			ISDemolition	ISDrainage / Utilities Trenching	ISDrainage / Utilities Trenching	ISAsphalt Paving	ISAsphalt Paving	SVDemolition	SVSite Grubbing / Prep	SVMass Grading / Excavation	SVMass Grading / Excavation	SVDrainage / Utilities Trenching	SVFoundations / Concrete Pads	SVBuilding / Structure Construction	SVBuilding / Structure Construction	SVAsphalt Paving	SVAsphalt Paving	SVArchitectural Coating	SVArchitectural Coating	SVLandscaping or Other Finishing	SVLandscaping or Other Finishing
Unique Identifier	X (UTM)	Y (UTM)	2027	2027	2028	2027	2028	2027	2027	2027	2028	2028	2028	2028	2029	2028	2029	2028	2029	2028	2029
3830603773475	383060	3773475	1.71314E-05	6.89816E-06	6.72117E-06	1.78154E-06	1.65959E-06	9.18672E-05	6.60475E-05	4.45311E-05	4.39657E-05	3.11947E-05	9.90977E-06	1.41964E-05	1.36547E-05	1.39578E-06	1.29863E-06	1.39578E-06	1.29863E-06	1.41964E-05	1.36547E-05
3830703773475	383070	3773475	1.77531E-05	7.14852E-06	6.96511E-06	1.8462E-06	1.71982E-06	9.53505E-05	6.85518E-05	4.62196E-05	4.56328E-05	3.23776E-05	1.02855E-05	1.47346E-05	1.41724E-05	1.4487E-06	1.34787E-06	1.4487E-06	1.34787E-06	1.47346E-05	1.41724E-05
3830803773475	383080	3773475	1.84545E-05	7.43095E-06	7.24029E-06	1.91915E-06	1.78777E-06	9.92882E-05	7.13828E-05	4.81283E-05	4.75173E-05	3.37146E-05	1.07103E-05	1.53431E-05	1.47577E-05	1.50853E-06	1.40353E-06	1.50853E-06	1.40353E-06	1.53431E-05	1.47577E-05
3830903773475	383090	3773475	1.9216E-05	7.73757E-06	7.53904E-06	1.99833E-06	1.86154E-06	0.000103573	7.44636E-05	5.02055E-05	4.9568E-05	3.51697E-05	1.11725E-05	1.60053E-05	1.53946E-05	1.57364E-06	1.4641E-06	1.57364E-06	1.4641E-06	1.60053E-05	1.53946E-05
3831003773475	383100	3773475	2.03464E-05	8.19272E-06	7.98252E-06	2.11588E-06	1.97104E-06	0.000109899	7.90111E-05	5.32715E-05	5.25952E-05	3.73175E-05	1.18548E-05	1.69828E-05	1.63348E-05	1.66974E-06	1.55352E-06	1.66974E-06	1.55352E-06	1.69828E-05	1.63348E-05
3831103773475	383110	3773475	2.16235E-05	8.70694E-06	8.48355E-06	2.24869E-06	2.09475E-06	0.000117088	8.41798E-05	5.67565E-05	5.60358E-05	3.97588E-05	1.26303E-05	1.80937E-05	1.74034E-05	1.77897E-06	1.65515E-06	1.77897E-06	1.65515E-06	1.80937E-05	1.74034E-05
3831203773475	383120	3773475	2.29634E-05	9.24649E-06	9.00925E-06	2.38803E-06	2.22456E-06	0.000124732	8.96753E-05	6.04616E-05	5.9694E-05	4.23543E-05	1.34549E-05	1.92749E-05	1.85395E-05	1.89511E-06	1.7632E-06	1.89511E-06	1.7632E-06	1.92749E-05	1.85395E-05
3831303773475	383130	3773475	2.43271E-05	9.79559E-06	9.54427E-06	2.52985E-06	2.35667E-06	0.000132616	9.53436E-05	6.42834E-05	6.34672E-05	4.50315E-05	1.43054E-05	2.04933E-05	1.97114E-05	2.01489E-06	1.87465E-06	2.01489E-06	1.87465E-06	2.04933E-05	1.97114E-05
3831403773475	383140	3773475	2.57928E-05	1.03858E-05	1.01193E-05	2.68227E-06	2.49865E-06	0.000141204	0.000101518	6.84463E-05	6.75773E-05	4.79477E-05	1.52318E-05	2.18204E-05	2.09878E-05	2.14538E-06	1.99605E-06	2.14538E-06	1.99605E-06	2.18204E-05	2.09878E-05
3831503773475	383150	3773475	2.71173E-05	1.09191E-05	1.0639E-05	2.82002E-06	2.62697E-06	0.000149053	0.000107161	7.22508E-05	7.13335E-05	5.06128E-05	1.60784E-05	2.30333E-05	2.21544E-05	2.26462E-06	2.10699E-06	2.26462E-06	2.10699E-06	2.30333E-05	2.21544E-05
3831603773475	383160	3773475	2.84992E-05	1.14755E-05	1.11811E-05	2.96372E-06	2.76084E-06	0.000157329	0.000113111	7.62626E-05	7.52943E-05	5.34231E-05	1.69712E-05	2.43122E-05	2.33846E-05	2.39037E-06	2.22399E-06	2.39037E-06	2.22399E-06	2.43122E-05	2.33846E-05
3831703773475	383170	3773475	3.01619E-05	1.21451E-05	1.18334E-05	3.13663E-06	2.92191E-06	0.000167449	0.000120387	8.11683E-05	8.01377E-05	5.68596E-05	1.80628E-05	2.58761E-05	2.48888E-05	2.54413E-06	2.36705E-06	2.54413E-06	2.36705E-06	2.58761E-05	2.48888E-05
3831803773475	383180	3773475	3.222E-05	1.29738E-05	1.26409E-05	3.35066E-06	3.12129E-06	0.000180394	0.000129693	8.74429E-05	8.63326E-05	6.12551E-05	1.94592E-05	2.78764E-05	2.68128E-05	2.7408E-06	2.55003E-06	2.7408E-06	2.55003E-06	2.78764E-05	2.68128E-05
3831903773475	383190	3773475	3.4239E-05	1.37867E-05	1.3433E-05	3.56062E-06	3.31687E-06	0.000193391	0.000139038	9.37434E-05	9.25531E-05	6.56687E-05	2.08613E-05	2.9885E-05	2.87447E-05	2.93829E-06	2.73377E-06	2.93829E-06	2.73377E-06	2.9885E-05	2.87447E-05
3832003773475	383200	3773475	3.59087E-05	1.44591E-05	1.40881E-05	3.73425E-06	3.47862E-06	0.00020385	0.000146557	9.88132E-05	9.75586E-05	6.92201E-05	2.19895E-05	3.15013E-05	3.02993E-05	3.09719E-06	2.88161E-06	3.09719E-06	2.88161E-06	3.15013E-05	3.02993E-05
3832103773475	383210	3773475	3.75546E-05	1.51218E-05	1.47338E-05	3.90542E-06	3.63807E-06	0.000213641	0.000153596	0.000103559	0.000102244	7.25447E-05	2.30456E-05	3.30142E-05	3.17545E-05	3.24595E-06	3.02001E-06	3.24595E-06	3.02001E-06	3.30142E-05	3.17545E-05
3832603773475	383600	3773475	0.00120177	0.000483907	0.000471491	0.000124976	0.00011642	0.01041546	0.00748815	0.005048725	0.004984623	0.00353671	0.001123522	0.001609514	0.001548102	0.000158247	0.000147232	0.000158247	0.000147232	0.001609514	0.001548102
3832610773475	383610	3773475	0.000805556	0.000324367	0.000316045	8.37723E-05	7.80376E-05	0.006605653	0.004749106	0.003201983	0.003161329	0.002243039	0.000712556	0.00102078	0.000981831	0.000100363	9.3377E-05	0.000100363	9.3377E-05	0.00102078	0.000981831
3832620773475	383620	3773475	0.000591001	0.000237974	0.000231868	6.146E-05	5.72527E-05	0.004675917	0.00336173	0.002266575	0.002237797	0.001587771	0.000504394	0.000722575	0.000695005	7.10434E-05	6.60984E-05	7.10434E-05	6.60984E-05	0.000722575	0.000695005
3832630773475	383630	3773475	0.000458589	0.000184656	0.000179919	4.76901E-05	4.44254E-05	0.003532138	0.002539416	0.001712147	0.001690408	0.001199385	0.000381014	0.000545826	0.000524999	5.36654E-05	4.993E-05	5.36654E-05	4.993E-05	0.000545826	0.000524999
3832640773475	383640	3773475	0.000363334	0.000146301	0.000142547	3.77843E-05	3.51977E-05	0.002730136	0.001962819	0.001323389	0.001306586	0.000927054	0.000294501	0.000421891	0.000405794	4.14802E-05	3.8593E-05	4.14802E-05	3.8593E-05	0.000421891	0.000405794
3832650773475	383650	3773475	0.000298696	0.000120274	0.000117188	3.10623E-05	2.89359E-05	0.002207708	0.001587222	0.001070151	0.001056563	0.000749657	0.000238147	0.00034116	0.000328143	3.35427E-05	3.1208E-05	3.35427E-05	3.1208E-05	0.00034116	0.000328143
3832660773475	383660	3773475	0.000252244	0.000101569	9.8963E-05	2.62316E-05	2.44359E-05	0.001841673	0.001324063	0.000892721	0.000881387	0.000625365	0.000198662	0.000284596	0.000273737	2.79814E-05	2.60337E-05	2.79814E-05	2.60337E-05	0.000284596	0.000273737
3832670373475	383670	3773475	0.000217144	8.74357E-05	8.51923E-05	2.25815E-05	2.10357E-05	0.001570116	0.001128828	0.000761088	0.000751425	0.000533154	0.000169369	0.000242632	0.000233734	2.38555E-05	2.2195E-05	2.38555E-05	2.2195E-05	0.000242632	0.000233734
3832680373475	383680	3773475	0.00018942	7.62724E-05	7.43155E-05	1.96984E-05	1.83499E-05	0.001358685	0.00097682	0.0006586	0.000650238	0.00046136	0.000146562	0.000209959	0.000201948	2.06431E-05	1.92063E-05	2.06431E-05	1.92063E-05	0.000209959	0.000201948
3832690373475	383690	3773475	0.000165716	6.67277E-05	6.50157E-05	1.72334E-05	1.60536E-05	0.001180189	0.000848492	0.000572077	0.000564814	0.000400749	0.000127308	0.000182376	0.000175417	1.79312E-05	1.66831E-05	1.79312E-05	1.66831E-05	0.000182376	0.000175417
3832700373475	383700	3773475	0.000146636	5.90447E-05	5.75298E-05	1.52491E-05	1.42052E-05	0.001038058	0.000746307	0.000503182	0.000496793	0.000352487	0.000111976	0.000160412	0.000154292	1.57717E-05	1.46739E-05	1.57717E-05	1.46739E-05	0.000160412	0.000154292
3832710373475	383710	3773475	0.000131357	5.28926E-05	5.15355E-05	1.36603E-05	1.27251E-05	0.000925389	0.000665304	0.000448567	0.000442872	0.000314228	9.98223E-05	0.000143002	0.000137545	1.40599E-05	1.30812E-05	1.40599E-05	1.30812E-05	0.000143002	0.000137545
3832720373475	383720	3773475	0.000118873	4.78657E-05	4.66376E-05	1.2362E-05	1.15157E-05	0.000834128	0.000599693	0.00040433	0.000399196	0.000283239	8.99779E-05	0.000128899	0.000123981	1.26733E-05	1.17912E-05	1.26733E-05	1.17912E-05	0.000128899	0.000123981
3832730373475	383730	3773475	0.000108271	4.35966E-05	4.2478E-05	1.12594E-05	1.04887E-05	0.000757129	0.000544335	0.000367006	0.000362346	0.000257093	8.1672E-05	0.000117	0.000112536	1.15034E-05	1.07027E-05	1.15034E-05	1.07027E-05	0.000117	0.000112536
3832740373475	383740	3773475	0.000100412	4.04319E-05	3.93946E-05	1.04421E-05	9.72729E-06	0.000700559	0.000503664	0.000339584	0.000335273	0.000237884	7.55697E-05	0.000108258	0.000104128	1.06439E-05	9.90304E-06	1.06439E-05	9.90304E-06	0.000108258	0.000104128
3832750373475	383750	3773475	9.34897E-05	3.76448E-05	3.66789E-05	9.72228E-06	9.05674E-06	0.000650946	0.000467995	0.000315535	0.000311529	0.000221037	7.02179E-05	0.000100591	9.67533E-05	9.89012E-06	9.20171E-06	9.89012E-06	9.20171E-06	0.000100591	9.67533E-05
3832760373475	383760	3773475	8.77974E-05	3.53527E-05	3.44456E-05	9.13032E-06	8.5053E-06	0.000610375	0.000438827	0.000295869	0.000292113	0.000207261	6.58415E-05	9.4322E-05	9.07231E-05	9.27371E-06	8.62821E-06	9.27371E-06	8.62821E-06	9.4322E-05	9.07231E-05
3832770373475	383770	3773475	8.33095E-05	3.35456E-05	3.26849E-05	8.66362E-06	8.07054E-06	0.000578598	0.00041598	0.000280466	0.000276905	0.000196471	6.24137E-05	8.94114E-05	8.59999E-05	8.7909E-06	8.17901E-06	8.7909E-06	8.17901E-06	8.94114E-05	8.59999E-05
3832780373475	383780	3773475	7.91835E-05	3.18842E-05	3.10661E-05	8.23454E-06	7.67084E-06	0.000549448	0.000395023	0.000266336	0.000262954	0.000186573	5.92693E-05	8.49069E-05	8.16672E-05	8.34802E-06	7.76695E-06	8.34802E-06	7.76695E-06	8.49069E-05	8.16672E-05
3832790373475	383790	3773475	7.54613E-05	3.03854E-05	2.96058E-05	7.84746E-06	7.31025E-06	0.00052323	0.000376174	0.000253627	0.000250407	0.00017767	5.64411E-05	8.08553E-05	7.77702E-05	7.94967E-06	7.39633E-06	7.94967E-06	7.39633E-06	8.08553E-05	7.77702E-05
3838003773475	383800	3773475	7.20214E-05	2.90003E-05	2.82562E-05	7.48972E-06	6.97701E-06	0.000499051	0.000358791	0.000241907	0.000238836	0.00016946	5.3833E-05	7.7119E-05	7.41765E-05	7.58232E-06	7.05455E-06	7.58232E-06	7.05455E-06	7.7119E-05	7.41765E-05
3838103773475	383810	3773475	6.92129E-05	2.78694E-05	2.71544E-05	7.19767E-06	6.70494E-06	0.000479452	0.0003447	0.000232407	0.000229456	0.000162804	5.17188E-05	7.40903E-05	7.12633E-05	7.28453E-06	6.77749E-06	7.28453E-06	6.77749E-06	7.40903E-05	7.12633E-05
3838203773475	383820	3773475	6.7553E-05	2.7201E-05	2.65031E-05	7.02505E-06	6.54414E-06	0.0004682	0.00033661	0.000226952	0.000224071	0.000158984	5.0505E-05	7.23516E-05	6.95909E-05	7.11358E-06	6.61844E-06	7.11358E-06	6.61844E-06	7.23516E-05	6.95909E-05
3838303773475	383830	3773475	6.59742E-05	2.65653E-05	2.58837E-05	6.86086E-06	6.39119E-06	0.000457483	0.000328905	0.000221757	0.000218942	0.000155344	4.9349E-05	7.06954E-05	6.7998E-05	6.95075E-06	6.46694E-06	6.95075E-06	6.46694E-06	7.06954E-05	6.7998E-05
3838403773475	383840	3773475	6.3135E-05	2.54221E-05	2.47698E-05	6.5656E-06	6.11615E-06	0.000437545	0.000314571	0.000212093	0.0002094	0.000148574	4.71983E-05	6.76144E-05	6.50345E-05	6.64782E-06	6.1851E-06	6.64782E-06	6.1851E-06	6.76144E-05	6.50345E-05
3838503773475	383850	3773475	6.00136E-05	2.41652E-05	2.35452E-05	6.241E-06	5.81377E-06	0.00041554	0.000298751	0.000201426	0.000198869	0.000141102	4.48246E-05	6.4214E-05	6.17639E-05	6.3135E-06	5.87405E-06	6.3135E-06	5.87405E-06	6.4214E-05	6.17639E-05
3838603773475	383860	3773475	5.70697E-05	2.29798E-05	2.23902E-05	5.93485E-06	5.52857E-06	0.000394792	0.000283834	0.000191369	0.000188939	0.000134057	4.25864E-05	6.10077E-05	5.86799E-05	5.99826E-06	5.58075E-06	5.99826E-06	5.58075E-06	6.10077E-05	5.86799E-05
3838703773475	383870	3773475	5.40349E-05	2.17578E-05	2.11996E-05	5.61925E-06	5.23458E-06	0.000373357	0.000268424	0.000180979	0.000178681	0.000126779	4.02743E-05	5.76954E-05	5.5494E-05	5.67259E-06	5.27775E-06	5.67259E-06	5.27775E-06	5.76954E-05	5.5494E-05
3838803773475	383880	3773475	5.12362E-05	2.06309E-05	2.01016E-05	5.32821E-06	4.96347E-06	0.000353616	0.0002543	0.000171409	0.000169233	0.000120075	3.81447E-05	5.46447E-05	5.25597E-05	5.37265E-06	4.99868E-06	5.37265E-06	4.99868E-06	5.46447E-05	5.25597E-05
3838903773475	383890	3773475	4.85606E-05	1.95535E-05	1.90518E-05	5.04996E-06	4.70426E-06	0.000334738	0.000240658	0.000162259	0.000160199	0.000113665	3.61084E-05	5.17275E-05	4.97538E-05	5.08583E-06	4.73183E-06	5.08583E-06	4.73183E-06	5.17275E-05	4.97538E-05
3839003773475	383900	3773475	4.60358E-05	1.85369E-05	1.80613E-05	4.7874E-06	4.45968E-06	0.000316956	0.000227874	0.000153639	0.000151689	0.000107627	3.41902E-05	4.89796E-05	4.71108E-05	4.81566E-06	4.48046E-06	4.81566E-06	4.48046E-06	4.89796E-05	4.71108E-05
3839103773475	383910	3773475	4.37122E-05	1.76012E-05	1.71496E-05	4.54576E-06	4.23458E-06	0.000300635	0.0002161	0.000145728	0.000143878	0.000102085	3.24297E-05	4.64575E-05	4.46849E-05	4.56769E-06	4.24975E-06	4.56769E-06	4.24975E-06	4.64575E-05	4.46849E-05
3829703773485	382970	3773485	1.33477E-05	5.37461E-06	5.23671E-06	1.38807E-06	1.29305E-06	7.08069E-05	5.09063E-05	3.43225E-05	3.38867E-05	2.40434E-05	7.63798E-06	1.09419E-05	1.05244E-05	1.0758E-06	1.00092E-06	1.0758E-06	1.00092E-06	1.09419E-05	1.05244E-05
3829803773485	382980	3773485	1.3711E-05	5.52089E-06	5.37924E-06	1.42585E-06	1.32824E-06	7.2749E-05	5.23026E-05	3.52639E-05	3.48161E-05	2.47029E-05	7.84748E-06	1.1242E-05	1.0813E-05	1.10531E-06	1.02837E-06	1.10531E-06	1.02837E-06	1.1242E-05	1.0813E-05
3829903773485	382990	3773485	1.40854E-05	5.67167E-06	5.52615E-06	1.46479E-06	1.36451E-06	7.47624E-05	5.37501E-05	3.62398E-05	3.57797E-05	2.53866E-05	8.06466E-06	1.15531E-05	1.11123E-05	1.1359E-06	1.05683E-06	1.1359E-06	1.05683E-06	1.15531E-05	1.11123E-05
3830003773485	383000	3773485	1.44641E-05	5.82413E-06	5.6747E-06	1.50416E-06	1.40119E-06	7.68114E-05	5.52232E-05	3.72331E-05	3.67603E-05	2.60823E-05	8.28569E-06	1.18698E-05	1.14169E-05	1.16703E-06	1.0858E-06	1.16703E-06	1.0858E-06	1.18698E-05	1.14169E-05
3830103773485	383010	3773485	1.48595E-05	5.98335E-06	5.82984E-06	1.54528E-06	1.4395E-06	7.89584E-05	5.67668E-05	3.82738E-05	3.77878E-05	2.68114E-05	8.51729E-06	1.22015E-05	1.1736E-05	1.19965E-06	1.11615E-06	1.19965E-06	1.11615E-06	1.22015E-05	1.1736E-05
3830203773485	383020	3773485	1.52884E-05	6.15607E-06	5.99813E-06	1.58989E-06	1.48105E-06	8.13014E-05	5.84513E-05	3.94095E-05	3.89092E-05	2.7607E-05	8.77003E-06	1.25636E-05	1.20842E-05	1.23525E-06	1.14927E-06	1.23525E-06	1.14927E-06	1.25636E-05	1.20842E-05
3830303773485	383030	3773485	1.57453E-05	6.34005E-06	6.17738E-06	1.63741E-06	1.52532E-06	8.38226E-05	6.02639E-05	4.06316E-05	4.01157E-05	2.84631E-05	9.04199E-06	1.29532E-05	1.2459E-05	1.27356E-06	1.18491E-06	1.27356E-06	1.18491E-06	1.29532E-05	1.2459E-05
3830403773485	383040	3773485	1.62344E-05	6.53696E-06	6.36924E-06	1.68826E-06	1.57269E-06	8.6513E-05	6.21982E-05	4.19358E-05	4.14033E-05	2.93767E-05	9.33221E-06	1.3369E-05	1.28589E-05	1.31443E-06	1.22294E-06	1.31443E-06	1.22294E-06	1.3369E-05	1.28589E-05
3830503773485	383050	3773485	1.6796E-05	6.76313E-06	6.58961E-06	1.74667E-06	1.6271E-06	8.96222E-05	6.44335E-05	4.34429E-05	4.28913E-05	3.04324E-05	9.6676E-06	1.38494E-05	1.3321E-05	1.36167E-06	1.26689E-06	1.36167E-06	1.26689E-06	1.38494E-05	1.3321E-05
3830603773485	383060	3773485	1.73913E-05	7.0028E-06	6.82313E-06	1.80857E-06	1.68476E-06	9.29362E-05	6.68161E-05	4.50493E-05	4.44774E-05	3.15578E-05	1.00251E-05	1.43616E-05	1.38136E-05	1.41202E-06	1.31374E-06	1.41202E-06	1.31374E-06	1.43616E-05	1.38136E-05
3830703773485	383070	3773485	1.80815E-05	7.28073E-06	7.09393E-06	1.88035E-06	1.75163E-06	9.6767E-05	6.95702E-05	4.69062E-05	4.63107E-05	3.28585E-05	1.04383E-05	1.49535E-05	1.4383E-05	1.47023E-06	1.36789E-06	1.47023E-06	1.36789E-06	1.49535E-05	1.4383E-05
3830803773485	383080	3773485	1.88639E-05	7.59579E-06	7.4009E-06	1.96172E-06	1.82743E-06	0.000101123	7.27022E-05	4.90179E-05	4.83956E-05	3.43378E-05	1.09082E-05	1.56267E-05	1.50305E-05	1.53641E-06	1.42947E-06	1.53641E-06	1.42947E-06	1.56267E-05	1.50305E-05
3830903773485	383090	3773485	1.97176E-05	7.93955E-06	7.73584E-06	2.0505E-06	1.91013E-06	0.000105898	7.61353E-05	5.13326E-05	5.06808E-05	3.59593E-05	1.14233E-05	1.63646E-05	1.57402E-05	1.60896E-06	1.49697E-06	1.60896E-06	1.49697E-06	1.63646E-05	1.57402E-05
3831003773485	383100	3773485	2.09891E-05	8.45152E-06	8.23468E-06	2.18272E-06	2.0333E-06	0.00011299	8.12336E-05	5.477E-05	5.40746E-05	3.83672E-05	1.21883E-05	1.74605E-05	1.67942E-05	1.71671E-06	1.59722E-06	1.71671E-06	1.59722E-06	1.74605E-05	1.67942E-05
3831103773485	383110	3773485	2.24101E-05	9.02369E-06	8.79217E-06	2.33049E-06	2.17096E-06	0.000121034	8.70172E-05	5.86695E-05	5.79246E-05	4.10989E-05	1.30561E-05	1.87036E-05	1.799E-05	1.83893E-06	1.71093E-06	1.83893E-06	1.71093E-06	1.87036E-05	1.799E-05
3831203773485	383120	3773485	2.37975E-05	9.58237E-06	9.33651E-06	2.47478E-06	2.30537E-06	0.000129026	9.27624E-05	6.25431E-05	6.1749E-05	4.38124E-05	1.39181E-05	1.99385E-05	1.91777E-05	1.96035E-06	1.8239E-06	1.96035E-06	1.8239E-06	1.99385E-05	1.91777E-05
3831303773485	383130	3773485	2.50788E-05	1.00983E-05	9.83918E-06	2.60802E-06	2.42949E-06	0.000136527	9.81554E-05	6.61792E-05	6.53389E-05	4.63595E-05	1.47272E-05	2.10977E-05	2.02927E-05	2.07432E-06	1.92993E-06	2.07432E-06	1.92993E-06	2.10977E-05	2.02927E-05
3831403773485	383140	3773485	2.64341E-05	1.0644E-05	1.03709E-05	2.74896E-06	2.56078E-06	0.000144589	0.000103952	7.00873E-05	6.91974E-05	4.90972E-05	1.55969E-05	2.23436E-05	2.1491E-05	2.19681E-06	2.0439E-06	2.19681E-06	2.0439E-06	2.23436E-05	2.1491E-05
3831503773485	383150	3773485	2.77321E-05	1.11667E-05	1.08802E-05	2.88395E-06	2.68653E-06	0.000152402	0.000109569	7.38745E-05	7.29365E-05	5.17502E-05	1.64397E-05	2.35509E-05	2.26523E-05	2.31552E-06	2.15435E-06	2.31552E-06	2.15435E-06	2.35509E-05	2.26523E-05
3831603773485	383160	3773485	2.90846E-05	1.17113E-05	1.14108E-05	3.0246E-06	2.81755E-06	0.000160616	0.000115474	7.78561E-05	7.68675E-05	5.45394E-05	1.73258E-05	2.48202E-05	2.38732E-05	2.44032E-06	2.27046E-06	2.44032E-06	2.27046E-06	2.48202E-05	2.38732E-05
3831703773485	383170	3773485	3.07306E-05	1.2374E-05	1.20565E-05	3.19577E-06	2.977E-06	0.000170906	0.000122872	8.28438E-05	8.17919E-05	5.80334E-05	1.84357E-05	2.64103E-05	2.54026E-05	2.59665E-06	2.41591E-06	2.59665E-06	2.41591E-06	2.64103E-05	2.54026E-05
3831803773485	383180	3773485	3.27244E-05	1.31769E-05	1.28388E-05	3.40311E-06	3.17015E-06	0.000184002	0.000132287	8.91918E-05	8.80594E-05	6.24802E-05	1.98484E-05	2.8434E-05	2.73491E-05	2.79562E-06	2.60103E-06	2.79562E-06	2.60103E-06	2.8434E-05	2.73491E-05
3831903773485	383190	3773485	3.44612E-05	1.38762E-05	1.35202E-05	3.58372E-06	3.3384E-06	0.000196278	0.000141113	9.51425E-05	9.39345E-05	6.66488E-05	2.11726E-05	3.03311E-05	2.91738E-05	2.98214E-06	2.77457E-06	2.98214E-06	2.77457E-06	3.03311E-05	2.91738E-05
3836003773485	383600	3773485	0.001254872	0.000505289	0.000492325	0.000130498	0.000121565	0.010578891	0.007605648	0.005127946	0.005062838	0.003592205	0.001141152	0.001634769	0.001572394	0.00016073	0.000149542	0.00016073	0.000149542	0.001634769	0.001572394
3836103773485	383610	3773485	0.000938727	0.00037799	0.000368292	9.76211E-05	9.09384E-05	0.007948863	0.005714801	0.003853083	0.003804161	0.002699144	0.000857449	0.001228348	0.001181479	0.000120771	0.000112364	0.000120771	0.000112364	0.001228348	0.001181479
3836203773485	383620	3773485	0.000663865	0.000267313	0.000260455	6.90374E-05	6.43114E-05	0.005366738	0.003858393	0.002601439	0.002568409	0.001822348	0.000578913	0.000829329	0.000797685	8.15393E-05	7.58638E-05	8.15393E-05	7.58638E-05	0.000829329	0.000797685
3836303773485	383630	3773485	0.000504947	0.000203323	0.000198106	5.2511E-05	4.89163E-05	0.003950654	0.002840306	0.001915016	0.001890701	0.001341498	0.00042616	0.0006105	0.000587206	6.00241E-05	5.58461E-05	6.00241E-05	5.58461E-05	0.0006105	0.000587206
3836403773485	383640	3773485	0.000395909	0.000159418	0.000155327	4.11718E-05	3.83534E-05	0.003012962	0.002166156	0.001460485	0.001441941	0.001023092	0.00032501	0.000465597	0.000447832	4.57773E-05	4.2591E-05	4.57773E-05	4.2591E-05	0.000465597	0.000447832
3836503773485	383650	3773485	0.000323112	0.000130105	0.000126767	3.36015E-05	3.13012E-05	0.002413215	0.001734971	0.001169767	0.001154915	0.00081944	0.000260315	0.000372917	0.000358688	3.66651E-05	3.4113E-05	3.66651E-05	3.4113E-05	0.000372917	0.000358688

			MDemolition	MSite Grubbing / Prep	MMass Grading / Excavation	MMass Grading / Excavation	MDrainage / Utilities Trenching	MFoundations / Concrete Pads	MBuilding / Structure Construction	MAsphalt Paving	MLandscaping or Other Finishing	MWaterside Construction (Piles)	RSSWDemolition	RSSWPlacing Base	RSSWForm	Child Risk				
Unique Identifier	X (UTM)	Y (UTM)	2027	2027	2027	2028	2028	2028	2028	2028	2028	2028	2029	2029	2029	3rd Trimester	0<2	2<16	Total	per million
3830603773475	383060	3773475	2.4019E-05	7.37341E-05	8.67053E-05	8.55508E-05	1.81852E-05	2.36497E-05	1.74074E-05	1.79169E-06	2.09908E-05	1.79169E-06	1.1978E-05	1.73804E-05	1.03027E-05	4.64017E-09	5.888E-08	1.0008E-08	7.35283E-08	0.0735283
3830703773475	383070	3773475	2.49952E-05	7.67309E-05	9.02293E-05	8.90279E-05	1.89243E-05	2.46109E-05	1.81149E-05	1.86451E-06	2.1844E-05	1.86451E-06	1.2265E-05	1.77968E-05	1.05496E-05	4.9364E-09	6.2427E-08	1.0584E-08	7.79475E-08	0.07794753
3830803773475	383080	3773475	2.60912E-05	8.00954E-05	9.41856E-05	9.29315E-05	1.97541E-05	2.569E-05	1.89092E-05	1.94627E-06	2.28018E-05	1.94627E-06	1.25925E-05	1.8272E-05	1.08313E-05	5.27844E-09	6.6513E-08	1.1246E-08	8.30371E-08	0.0830371
3830903773475	383090	3773475	2.72869E-05	8.37662E-05	9.85022E-05	9.71906E-05	2.06594E-05	2.68674E-05	1.97759E-05	2.03547E-06	2.38468E-05	2.03547E-06	1.29544E-05	1.8797E-05	1.11425E-05	5.666E-09	7.1124E-08	1.1992E-08	8.8782E-08	0.08878198
3831003773475	383100	3773475	2.90053E-05	8.90413E-05	0.000104705	0.000103311	2.19604E-05	2.85593E-05	2.10212E-05	2.16365E-06	2.53485E-05	2.16365E-06	1.35439E-05	1.96525E-05	1.16496E-05	6.21052E-09	7.7621E-08	1.3047E-08	9.68785E-08	0.09687851
3831103773475	383110	3773475	3.09668E-05	9.50628E-05	0.000111786	0.000110298	2.34455E-05	3.04907E-05	2.24428E-05	2.30997E-06	2.70627E-05	2.30997E-06	1.41989E-05	2.0603E-05	1.2213E-05	6.85649E-09	8.53E-08	1.429E-08	1.06447E-07	0.10644703
3831203773475	383120	3773475	3.30717E-05	0.000101524	0.000119384	0.000117795	2.50391E-05	3.25632E-05	2.39683E-05	2.46698E-06	2.89022E-05	2.46698E-06	1.48602E-05	2.15625E-05	1.27818E-05	7.59891E-09	9.4069E-08	1.5704E-08	1.17372E-07	0.11737243
3831303773475	383130	3773475	3.52709E-05	0.000108276	0.000127323	0.000125628	2.67042E-05	3.47286E-05	2.55621E-05	2.63103E-06	3.08242E-05	2.63103E-06	1.55028E-05	2.24949E-05	1.33345E-05	8.44667E-09	1.04E-07	1.7296E-08	1.29748E-07	0.12974774
3831403773475	383140	3773475	3.76878E-05	0.000115695	0.000136048	0.000134237	2.85341E-05	3.71084E-05	2.73138E-05	2.81132E-06	3.29364E-05	2.81132E-06	1.61672E-05	2.3459E-05	1.3906E-05	9.46111E-09	1.1581E-07	1.9179E-08	1.44452E-07	0.14445247
3831503773475	383150	3773475	3.99288E-05	0.000122575	0.000144138	0.000142218	3.02308E-05	3.93149E-05	2.89379E-05	2.97849E-06	3.48949E-05	2.97849E-06	1.67256E-05	2.42692E-05	1.43863E-05	1.0542E-08	1.2827E-07	2.1149E-08	1.5996E-07	0.15995953
3831603773475	383160	3773475	4.23076E-05	0.000129877	0.000152725	0.000150691	3.20318E-05	4.16571E-05	3.06619E-05	3.15594E-06	3.69738E-05	3.15594E-06	1.72808E-05	2.50748E-05	1.48638E-05	1.18191E-08	1.4288E-07	2.3448E-08	1.78151E-07	0.1781506
3831703773475	383170	3773475	4.52327E-05	0.000138857	0.000163284	0.00016111	3.42464E-05	4.45372E-05	3.27818E-05	3.37413E-06	3.95301E-05	3.37413E-06	1.79296E-05	2.60162E-05	1.54219E-05	1.35465E-08	1.6254E-07	2.6521E-08	2.02612E-07	0.20261151
3831803773475	383180	3773475	4.90468E-05	0.000150565	0.000177052	0.000174695	3.71342E-05	4.82927E-05	3.55461E-05	3.65865E-06	4.28633E-05	3.65865E-06	1.86876E-05	2.71161E-05	1.60739E-05	1.61794E-08	1.9226E-07	3.1137E-08	2.39581E-07	0.23958075
3831903773475	383190	3773475	5.30098E-05	0.000162731	0.000191358	0.00018881	4.01346E-05	5.21947E-05	3.84181E-05	3.95426E-06	4.63267E-05	3.95426E-06	1.93083E-05	2.80168E-05	1.66078E-05	1.9877E-08	2.3349E-07	3.7471E-08	2.90836E-07	0.29083616
3832003773475	383200	3773475	5.6207E-05	0.000172546	0.0002029	0.000200198	4.25552E-05	5.53427E-05	4.07353E-05	4.19276E-06	4.91208E-05	4.19276E-06	1.97357E-05	2.86369E-05	1.69754E-05	2.37321E-08	2.7612E-07	4.3994E-08	3.4385E-07	0.34384991
3832103773475	383210	3773475	5.93134E-05	0.000182082	0.000214114	0.000211263	4.49072E-05	5.84015E-05	4.29867E-05	4.42448E-06	5.18356E-05	4.42448E-06	2.01193E-05	2.91936E-05	1.73054E-05	2.83671E-08	3.271E-07	5.1854E-08	4.07321E-07	0.40732102
3832603773475	383600	3773475	0.00224596	0.006894709	0.008107613	0.007999659	0.001700454	0.002211426	0.00162773	0.000167537	0.001962805	0.000167537	3.59341E-05	5.21411E-05	3.09082E-05	1.79797E-07	2.7189E-06	5.7505E-07	3.47371E-06	3.47370778
3832610773475	383610	3773475	0.001501334	0.004608835	0.005419613	0.005347449	0.001136685	0.001478249	0.001088072	0.000111992	0.001312056	0.000111992	3.67825E-05	5.33722E-05	3.1638E-05	1.19108E-07	1.8066E-06	3.7632E-07	2.30203E-06	2.3020294
3832620773475	383620	3773475	0.001097845	0.003370195	0.003963073	0.003910304	0.000831197	0.001080965	0.000795649	8.18937E-05	0.000959436	8.18937E-05	3.78618E-05	5.49383E-05	3.25663E-05	8.68607E-08	1.3193E-06	2.7177E-07	1.67789E-06	1.6778867
3832630773475	383630	3773475	0.000848889	0.002605944	0.003064376	0.003023574	0.000642708	0.000835837	0.000615222	6.33229E-05	0.000741867	6.33229E-05	3.85574E-05	5.59476E-05	3.31646E-05	6.71677E-08	1.0207E-06	2.0844E-07	1.29633E-06	1.2963362
3832640773475	383640	3773475	0.00066992	0.002056539	0.002418322	0.002386121	0.000507208	0.00065962	0.000485516	4.99727E-05	0.000585461	4.99727E-05	3.91937E-05	5.68709E-05	3.37119E-05	5.30832E-08	8.0687E-07	1.6344E-07	1.02339E-06	1.02339168
3832650773475	383650	3773475	0.00054859	0.001684075	0.001980335	0.001953966	0.000415346	0.000540155	0.000397583	4.0922E-05	0.000479427	4.0922E-05	3.94963E-05	5.731E-05	3.39722E-05	4.36172E-08	6.6274E-07	1.3345E-07	8.39806E-07	0.83980608
3832660773475	383660	3773475	0.000461485	0.001416678	0.001665898	0.001643716	0.000349398	0.000454389	0.000334455	3.44244E-05	0.000403304	3.44244E-05	3.94869E-05	5.72964E-05	3.39641E-05	3.68483E-08	5.5953E-07	1.1213E-07	7.08509E-07	0.70850875
3832670773475	383670	3773475	0.000395766	0.001214933	0.001428662	0.001409639	0.000299641	0.000389681	0.000286826	2.95221E-05	0.000345871	2.95221E-05	3.92218E-05	5.69117E-05	3.37361E-05	3.17495E-08	4.8172E-07	9.6155E-08	6.09626E-07	0.60962566
3832680773475	383680	3773475	0.000343957	0.00105589	0.00124164	0.001225107	0.000260416	0.000338669	0.000249279	2.56575E-05	0.000300594	2.56575E-05	3.87352E-05	5.62056E-05	3.33175E-05	2.77293E-08	4.2035E-07	8.3617E-08	5.31695E-07	0.5316952
3832690773475	383690	3773475	0.000299783	0.000920281	0.001082175	0.001067766	0.00022697	0.000295173	0.000217264	2.23623E-05	0.000261988	2.23623E-05	3.79054E-05	5.50016E-05	3.26038E-05	2.4296E-08	3.6793E-07	7.2963E-08	4.65193E-07	0.46519263
3832700773475	383700	3773475	0.000264332	0.000811454	0.000954203	0.000941498	0.00020013	0.000260268	0.000191571	1.97178E-05	0.000231007	1.97178E-05	3.69166E-05	5.35668E-05	3.17533E-05	2.15347E-08	3.2578E-07	6.4429E-08	4.11747E-07	0.41174666
3832710773475	383710	3773475	0.000236014	0.000724524	0.000851981	0.000840636	0.000178691	0.000232386	0.000171048	1.76055E-05	0.000206259	1.76055E-05	3.59185E-05	5.21185E-05	3.08948E-05	1.93243E-08	2.9205E-07	5.7625E-08	3.68996E-07	0.36899627
3832720773475	383720	3773475	0.00021293	0.000653658	0.000768649	0.000758414	0.000161213	0.000209656	0.000154318	1.58835E-05	0.000186085	1.58835E-05	3.49702E-05	5.07425E-05	3.00791E-05	1.75185E-08	2.6449E-07	5.2084E-08	3.34098E-07	0.33409768
3832730773475	383730	3773475	0.000193375	0.000593627	0.000698057	0.000688762	0.000146407	0.000190401	0.000140146	1.44248E-05	0.000168995	1.44248E-05	3.40344E-05	4.93847E-05	2.92742E-05	1.59844E-08	2.411E-07	4.7392E-08	3.04475E-07	0.30447519
3832740773475	383740	3773475	0.000178851	0.000549042	0.000645629	0.000637032	0.000135411	0.000176101	0.00012962	1.33414E-05	0.000156303	1.33414E-05	3.34667E-05	4.85609E-05	2.87859E-05	1.48471E-08	2.2375E-07	4.3918E-08	2.82515E-07	0.28251513
3832750773475	383750	3773475	0.000166086	0.000509855	0.000599548	0.000591565	0.000125747	0.000163532	0.000120369	1.23892E-05	0.000145147	1.23892E-05	3.29021E-05	4.77417E-05	2.83003E-05	1.38447E-08	2.0846E-07	4.0864E-08	2.63173E-07	0.26317288
3832760773475	383760	3773475	0.00015558	0.000477603	0.000561622	0.000554144	0.000117792	0.000153188	0.000112754	1.16055E-05	0.000135965	1.16055E-05	3.24779E-05	4.71261E-05	2.79354E-05	1.30197E-08	1.9588E-07	3.8355E-08	2.47259E-07	0.24725884
3832770773475	383770	3773475	0.000147269	0.000452091	0.000531622	0.000524544	0.0001115	0.000145005	0.000106732	1.09855E-05	0.000128703	1.09855E-05	3.22596E-05	4.68093E-05	2.77476E-05	1.23691E-08	1.8596E-07	3.6377E-08	2.34704E-07	0.23470387
3832780773475	383780	3773475	0.000139639	0.000428668	0.000504079	0.000497367	0.000105723	0.000137492	0.000101202	1.04164E-05	0.000122034	1.04164E-05	3.20194E-05	4.64608E-05	2.7541E-05	1.17702E-08	1.7682E-07	3.456E-08	2.23155E-07	0.22315496
3832790773475	383790	3773475	0.000132764	0.000407562	0.00047926	0.000472879	0.000100518	0.000130723	9.62189E-05	9.90352E-06	0.000116026	9.90352E-06	3.17917E-05	4.61304E-05	2.73452E-05	1.12297E-08	1.6858E-07	3.2923E-08	2.12737E-07	0.21273713
3832800773475	383800	3773475	0.000126422	0.000388094	0.000456367	0.00045029	9.57163E-05	0.000124478	9.16228E-05	9.43045E-06	0.000110484	9.43045E-06	3.15515E-05	4.57819E-05	2.71386E-05	1.07299E-08	1.6097E-07	3.1412E-08	2.03108E-07	0.20310801
3832810773475	383810	3773475	0.000121218	0.000372119	0.000437581	0.000431754	9.17762E-05	0.000119354	8.78512E-05	9.04225E-06	0.000105936	9.04225E-06	3.14735E-05	4.56687E-05	2.70715E-05	1.03215E-08	1.5474E-07	3.0177E-08	1.95237E-07	0.19523712
3832820773475	383820	3773475	0.000118043	0.00036237	0.000426118	0.000420444	8.93721E-05	0.000116228	8.55499E-05	8.80538E-06	0.000103161	8.80538E-06	3.18509E-05	4.62164E-05	2.73961E-05	1.00807E-08	1.5105E-07	2.9442E-08	1.90568E-07	0.19056846
3832830773475	383830	3773475	0.000115034	0.000353135	0.000415258	0.000409729	8.70943E-05	0.000113265	8.33695E-05	8.58096E-06	0.000100531	8.58096E-06	3.22128E-05	4.67414E-05	2.77074E-05	9.85146E-09	1.4753E-07	2.8742E-08	1.86128E-07	0.1861277
3832840773475	383840	3773475	0.000109852	0.000337226	0.00039655	0.00039127	8.31707E-05	0.000108163	7.96137E-05	8.19439E-06	9.60025E-05	8.19439E-06	3.18665E-05	4.6239E-05	2.74096E-05	9.43754E-09	1.4124E-07	2.7499E-08	1.78176E-07	0.17817642
3832850773475	383850	3773475	0.000104207	0.000319897	0.000376173	0.000371164	7.88967E-05	0.000102605	7.55225E-05	7.7733E-06	9.10691E-05	7.7733E-06	3.12552E-05	4.53519E-05	2.68837E-05	8.98177E-09	1.3432E-07	2.6137E-08	1.69439E-07	0.16943889
3832860773475	383860	3773475	9.88993E-05	0.000303604	0.000357013	0.000352259	7.48783E-05	9.73786E-05	7.1676E-05	7.37739E-06	8.64308E-05	7.37739E-06	3.06126E-05	4.44195E-05	2.6331E-05	8.5514E-09	1.2779E-07	2.4853E-08	1.61195E-07	0.16119519
3832870773475	383870	3773475	9.34648E-05	0.000286921	0.000337395	0.000332903	7.07638E-05	9.20277E-05	6.77374E-05	6.972E-06	8.16814E-05	6.972E-06	2.9786E-05	4.32201E-05	2.562E-05	8.10698E-09	1.2106E-07	2.3531E-08	1.52696E-07	0.15269592
3832880773475	383880	3773475	8.84675E-05	0.00027158	0.000319356	0.000315104	6.69803E-05	8.71073E-05	6.41157E-05	6.59923E-06	7.73142E-05	6.59923E-06	2.89781E-05	4.20478E-05	2.49251E-05	7.69699E-09	1.1485E-07	2.2313E-08	1.44861E-07	0.14486115
3832890773475	383890	3773475	8.3708E-05	0.000256969	0.000302175	0.000298151	6.33768E-05	8.2421E-05	6.06663E-05	6.2442E-06	7.31547E-05	6.2442E-06	2.81296E-05	4.08167E-05	2.41953E-05	7.30446E-09	1.0891E-07	2.115E-08	1.37368E-07	0.1373683
3832900773475	383900	3773475	7.92334E-05	0.000243233	0.000286022	0.000282213	5.99889E-05	7.80151E-05	5.74234E-05	5.91041E-06	6.92442E-05	5.91041E-06	2.7275E-05	3.95765E-05	2.34602E-05	6.93379E-09	1.0331E-07	2.0052E-08	1.303E-07	0.13029987
3832910773475	383910	3773475	7.51235E-05	0.000230616	0.000271186	0.000267575	5.68773E-05	7.39684E-05	5.44448E-05	5.60383E-06	6.56524E-05	5.60383E-06	2.64671E-05	3.84043E-05	2.27653E-05	6.59232E-09	9.8158E-08	1.9043E-08	1.23793E-07	0.12379345
3829703773485	382970	3773485	1.80111E-05	5.52908E-05	6.50175E-05	6.41518E-05	1.36365E-05	1.77341E-05	1.30533E-05	1.34353E-06	1.57403E-05	1.34353E-06	1.04683E-05	1.51897E-05	9.00416E-06	3.03145E-09	3.937E-08	6.8082E-09	4.92101E-08	0.04921011
3829803773485	382980	3773485	1.85518E-05	5.69508E-05	6.69694E-05	6.60777E-05	1.40459E-05	1.82665E-05	1.34452E-05	1.38387E-06	1.62129E-05	1.38387E-06	1.06274E-05	1.54206E-05	9.14099E-06	3.16365E-09	4.0993E-08	7.0763E-09	5.12333E-08	0.05123326
3829903773485	382990	3773485	1.91161E-05	5.86831E-05	6.90066E-05	6.80877E-05	1.44731E-05	1.88222E-05	1.38541E-05	1.42596E-06	1.67061E-05	1.42596E-06	1.07896E-05	1.56559E-05	9.28051E-06	3.30481E-09	4.272E-08	7.3611E-09	5.33859E-08	0.05338593
3830003773485	383000	3773485	1.96913E-05	6.04489E-05	7.1083E-05	7.01365E-05	1.49086E-05	1.93885E-05	1.4271E-05	1.46887E-06	1.72088E-05	1.46887E-06	1.09487E-05	1.58867E-05	9.41734E-06	3.45435E-09	4.4542E-08	7.6603E-09	5.56564E-08	0.05565639
3830103773485	383010	3773485	2.02974E-05	6.23094E-05	7.32708E-05	7.22951E-05	1.53675E-05	1.99853E-05	1.47103E-05	1.51408E-06	1.77384E-05	1.51408E-06	1.1114E-05	1.61266E-05	9.55954E-06	3.61595E-09	4.6504E-08	7.9818E-09	5.81019E-08	0.05810193
3830203773485	383020	3773485	2.09579E-05	6.4337E-05	7.5655E-05	7.46477E-05	1.58675E-05	2.06356E-05	1.51889E-05	1.56335E-06	1.83156E-05	1.56335E-06	1.13011E-05	1.63982E-05	9.72052E-06	3.79515E-09	4.8675E-08	8.3372E-09	6.08077E-08	0.06080769
3830303773485	383030	3773485	2.16637E-05	6.65038E-05	7.82031E-05	7.71618E-05	1.6402E-05	2.13306E-05	1.57005E-05	1.616E-06	1.89325E-05	1.616E-06	1.15039E-05	1.66924E-05	9.89491E-06	3.99238E-09	5.1058E-08	8.7262E-09	6.37768E-08	0.06377681
3830403773485	383040	3773485	2.24186E-05	6.88211E-05	8.0928E-05	7.98504E-05	1.69735E-05	2.20739E-05	1.62476E-05	1.67231E-06	1.95922E-05	1.67231E-06	1.17191E-05	1.70047E-05	1.008E-05	4.20997E-09	5.3679E-08	9.1528E-09	6.70416E-08	0.06704163
3830503773485	383050	3773485	2.32823E-05	7.14726E-05	8.40459E-05	8.29268E-05	1.76274E-05	2.29243E-05	1.68735E-05	1.73674E-06	2.0347E-05	1.73674E-06	1.19811E-05	1.73849E-05	1.03054E-05	4.46197E-09	5.6709E-08	9.6463E-09	7.08177E-08	0.07081771
3830603773485	383060	3773485	2.42022E-05	7.42967E-05	8.73668E-05	8.62035E-05	1.83239E-05	2.38301E-05	1.75403E-05	1.80536E-06	2.1151E-05	1.80536E-06	1.22588E-05	1.77877E-05	1.05442E-05	4.74108E-09	6.0053E-08	1.0189E-08	7.49832E-08	0.07498316
3830703773485	383070	3773485	2.52601E-05	7.75442E-05	9.11856E-05	8.99715E-05	1.91249E-05	2.48717E-05	1.83069E-05	1.88428E-06	2.20755E-05	1.88428E-06	1.25925E-05	1.8272E-05	1.08313E-05	5.06863E-09	6.3969E-08	1.0824E-08	7.98622E-08	0.07986223
3830803773485	383080	3773485	2.64577E-05	8.12206E-05	9.55088E-05	9.4237E-05	2.00316E-05	2.60509E-05	1.91749E-05	1.97361E-06	2.31221E-05	1.97361E-06	1.29793E-05	1.88333E-05	1.1164E-05	5.45087E-09	6.8526E-08	1.1562E-08	8.55394E-08	0.08553941
3830903773485	383090	3773485	2.77732E-05	8.52591E-05	0.000100258	9.89227E-05	2.10276E-05	2.73462E-05	2.01283E-05	2.07174E-06	2.42718E-05	2.07174E-06	1.34004E-05	1.94443E-05	1.15262E-05	5.88921E-09	7.3731E-08	1.2403E-08	9.20227E-08	0.09202275
3831003773485	383100	3773485	2.96912E-05	9.11469E-05	0.000107181	0.000105754	2.24797E-05	2.92347E-05	2.15183E-05	2.21481E-06	2.59479E-05	2.21481E-06	1.40711E-05	2.04174E-05	1.2103E-05	6.5124E-09	8.1151E-08	1.3606E-08	1.01269E-07	0.10126892
3831103773485	383110	3773485	3.18868E-05	9.78869E-05	0.000115107	0.000113574	2.4142E-05	3.13965E-05	2.31095E-05	2.37859E-06	2.78667E-05	2.37859E-06	1.48041E-05	2.1481E-05	1.27335E-05	7.27011E-09	9.0121E-08	1.5054E-08	1.12445E-07	0.1124451
3831203773485	383120	3773485	3.41041E-05	0.000104694	0.000123111	0.000121472	2.58208E-05	3.35798E-05	2.47165E-05	2.544E-06	2.98045E-05	2.544E-06	1.54841E-05	2.24677E-05	1.33184E-05	8.12466E-09	1.0014E-07	1.666E-08	1.24922E-07	0.12492244
3831303773485	383130	3773485	3.62144E-05	0.000111172	0.000130729	0.000128989	2.74186E-05	3.56576E-05	2.6246E-05	2.70141E-06	3.16488E-05	2.70141E-06	1.60736E-05	2.33232E-05	1.38255E-05	9.05781E-09	1.1096E-07	1.8381E-08	1.38399E-07	0.13839868
3831403773485	383140	3773485	3.85008E-05	0.000118191	0.000138983	0.000137132	2.91496E-05	3.79088E-05	2.79029E-05	2.87196E-06	3.36469E-05	2.87196E-06	1.66757E-05	2.41967E-05	1.43433E-05	1.01903E-08	1.2399E-07	2.0445E-08	1.54624E-07	0.15462443
3831503773485	383150	3773485	4.07381E-05	0.000125059	0.000147059	0.000145101	3.08435E-05	4.01117E-05	2.95244E-05	3.03885E-06	3.56021E-05	3.03885E-06	1.72184E-05	2.49843E-05	1.48102E-05	1.14882E-08	1.3878E-07	2.2772E-08	1.73036E-07	0.17303642
3831603773485	383160	3773485	4.31097E-05	0.000132339	0.00015562	0.000153548	3.26391E-05	4.24468E-05	3.12432E-05	3.21576E-06	3.76747E-05	3.21576E-06	1.77549E-05	2.57628E-05	1.52717E-05	1.30814E-08	1.5679E-07	2.559E-08	1.95459E-07	0.19545899
3831703773485	383170	3773485	4.61164E-05	0.000141569	0.000166474	0.000164257	3.49155E-05	4.54073E-05	3.34222E-05	3.44005E-06	4.03023E-05	3.44005E-06	1.83913E-05	2.66861E-05	1.5819E-05	1.54057E-08	1.829E-07	2.965E-08	2.27951E-07	0.22795116
3831803773485	383180	3773485	5.00865E-05	0.000153757	0.000180806	0.000178398	3.79214E-05	4.93164E-05	3.62996E-05	3.7362E-06	4.3772E-05	3.7362E-06	1.90837E-05	2.76909E-05	1.64146E-05	1.95306E-08	2.2872E-07	3.6701E-08	2.84951E-07	0.28495095
3831903773485	383190	3773485	5.39824E-05	0.000165717	0.000194869	0.000192274	4.0871E-05	5.31523E-05	3.9123E-05	4.02681E-06	4.71766E-05	4.02681E-06	1.94456E-05	2.82159E-05	1.67258E-05	2.60069E-08	2.998E-07	4.7515E-08	3.73319E-07	0.37331942
3832603773485	383600	3773485	0.002345627	0.007200669	0.008467397	0.008354652	0.001775914	0.002309561	0.001699963	0.000174972	0.002049906	0.000174972	3.65798E-05	5.3078E-05	3.14636E-05	1.86322E-07	2.8237E-06	5.9317E-07	3.60319E-06	3.60318569
3832610773485	383610	3773485	0.001750574	0.005373961	0.006319338	0.006235195	0.001325389	0.001723658	0.001268706	0.000130584	0.001529874	0.000130584	3.74126E-05	5.42865E-05	3.21799E-05	1.3986E-07	2.1169E-06	4.4372E-07	2.70047E-06	2.70047074
3832620773485	383620	3773485	0.001233993	0.003788146	0.004454549	0.004395236	0.000934277	0.001215019	0.000894321	9.20496E-05	0.00107842	9.20496E-05	3.85043E-05	5.58706E-05	3.3119E-05	9.79951E-08	1.4866E-06	3.0738E-07	1.892E-06	1.8920005
3832630773485	383630	3773485	0.000935194	0.002870884	0.003375924	0.003330973	0.000708051	0.000920815	0.00067777	6.97607E-05	0.000817291	6.97607E-05	3.92592E-05	5.6966E-05	3.37683E-05	7.4142E-08	1.126E-06	2.3041E-07	1.43057E-06	1.43056786
3832640773485	383640	3773485	0.000730342	0.002242025	0.002636437	0.002601333	0.000552954	0.000719113	0.000529306	5.44798E-05	0.000638266	5.44798E-05	3.99798E-05	5.80115E-05	3.43388E-05	5.79243E-08	8.8019E-07	1.7852E-07	1.11663E-06	1.1166257
3832650773485	383650	3773485	0.000593686	0.001822514	0.002143127	0.002114591	0.00044949	0.000584558	0.000430266	4.4286E-05	0.000518838	4.4286E-05	4.03946E-05	5.86135E-05	3.47449E-05	4.72126E-08	7.1732E-07	1.4453E-07	9.0907E-07	0.90907003

			EGIODemolition	EGIOSite Grubbing / Prep	EGIOMass Grading / Excavation	EGIOMass Grading / Excavation	EGIODrainage / Utilities Trenching	EGIODrainage / Utilities Trenching	EGIOFoundations / Concrete Pads	EGIOFoundations / Concrete Pads	EGIOBuilding / Structure Construction	EGIOBuilding / Structure Construction	EGIOAsphalt Paving	EGIOArchitectural Coating	EGIOLandscaping or Other Finishing	EGIOWaterside Construction (Piles)	HIWaterside Construction (Landscaping)	HIWaterside Construction (Landscaping)	KMDemolition	KMSite Grubbing / Prep
Unique Identifier	X (UTM)	Y (UTM)	2025	2025	2025	2026	2026	2027	2026	2027	2026	2027	2027	2027	2027	2027	2025	2026	2025	2025
3836603773485	383660	3773485	0.001188203	0.00046603	0.000154335	0.000151155	0.000350989	0.000350448	0.000461154	0.000460857	0.000493954	0.000482114	1.92215E-05	1.92215E-05	0.000520557	1.92215E-05	0.000348945	0.000338015	0.000577746	0.002507457
3836703773485	383670	3773485	0.001016979	0.00039887	0.000132095	0.000129373	0.000300411	0.000299947	0.0003947	0.000394446	0.000422773	0.00041264	1.64516E-05	1.64516E-05	0.000445543	1.64516E-05	0.000298357	0.000289012	0.000491423	0.002132811
3836803773485	383680	3773485	0.00088533	0.00034724	0.000114995	0.000112626	0.000261522	0.000261119	0.000343606	0.000343384	0.000368045	0.000359223	1.4322E-05	1.4322E-05	0.000387867	1.4322E-05	0.000259125	0.000251008	0.000424547	0.001842565
3836903773485	383690	3773485	0.000778659	0.0003054	0.00010114	9.90557E-05	0.000230012	0.000229657	0.000302206	0.000302011	0.0003237	0.000315941	1.25964E-05	1.25964E-05	0.000341134	1.25964E-05	0.000227105	0.000219992	0.000370089	0.001606211
3837003773485	383700	3773485	0.000693348	0.00027194	9.00585E-05	8.8203E-05	0.000204812	0.000204496	0.000269096	0.000268922	0.000288235	0.000281326	1.12163E-05	1.12163E-05	0.000303759	1.12163E-05	0.000201406	0.000195098	0.000326464	0.001416875
3837103773485	383710	3773485	0.000625929	0.0002455	8.13015E-05	7.96264E-05	0.000184896	0.000184611	0.00024293	0.000242773	0.000260208	0.000253971	1.01256E-05	1.01256E-05	0.000274222	1.01256E-05	0.00018104	0.000175369	0.000291977	0.001267199
3837203773485	383720	3773485	0.000571337	0.00022409	7.42105E-05	7.26815E-05	0.00016877	0.00016851	0.000221742	0.000221599	0.000237513	0.00023182	9.2425E-06	9.2425E-06	0.000250305	9.2425E-06	0.000164515	0.000159362	0.000264062	0.001146046
3837303773485	383730	3773485	0.000524819	0.00020584	6.81683E-05	6.67638E-05	0.000155029	0.00015479	0.000203688	0.000203556	0.000218175	0.000212945	8.48998E-06	8.48998E-06	0.000229925	8.48998E-06	0.000150433	0.000145721	0.000240342	0.001043103
3837403773485	383740	3773485	0.000490184	0.00019226	6.36697E-05	6.23578E-05	0.000144798	0.000144575	0.000190246	0.000190123	0.000203777	0.000198892	7.9297E-06	7.9297E-06	0.000214752	7.9297E-06	0.000139888	0.000135506	0.000222611	0.000966149
3837503773485	383750	3773485	0.000459672	0.00018029	5.97065E-05	5.84763E-05	0.000135785	0.000135575	0.000178404	0.000178289	0.000191093	0.000186512	7.43611E-06	7.43611E-06	0.000201384	7.43611E-06	0.000130605	0.000126514	0.000207041	0.000898574
3837603773485	383760	3773485	0.000434657	0.00017048	5.64573E-05	5.52941E-05	0.000128396	0.000128198	0.000168695	0.000168586	0.000180694	0.000176362	7.03144E-06	7.03144E-06	0.000190425	7.03144E-06	0.000122968	0.000119116	0.000194246	0.000843041
3837703773485	383770	3773485	0.000415211	0.00016285	5.39315E-05	5.28203E-05	0.000122651	0.000122462	0.000161148	0.000161044	0.00017261	0.000168472	6.71686E-06	6.71686E-06	0.000181906	6.71686E-06	0.000116978	0.000113314	0.000184216	0.000799511
3837803773485	383780	3773485	0.000397328	0.00015584	5.16087E-05	5.05453E-05	0.000117369	0.000117188	0.000154207	0.000154108	0.000165175	0.000161216	6.42757E-06	6.42757E-06	0.000174071	6.42757E-06	0.00011148	0.000107988	0.000175023	0.000759614
3837903773485	383790	3773485	0.000379409	0.00014881	4.92812E-05	4.82658E-05	0.000112076	0.000111903	0.000147253	0.000147158	0.000157726	0.00015345	6.13769E-06	6.13769E-06	0.000166221	6.13769E-06	0.000106017	0.000102697	0.000165915	0.000720081
3838003773485	383800	3773485	0.000362586	0.00014221	4.7096E-05	4.61257E-05	0.000107106	0.000106941	0.000140723	0.000140633	0.000150732	0.000147119	5.86554E-06	5.86554E-06	0.00015885	5.86554E-06	0.000100905	9.77443E-05	0.00015741	0.000683171
3838103773485	383810	3773485	0.00034861	0.00013673	4.52807E-05	4.43477E-05	0.000102978	0.000102819	0.000135299	0.000135212	0.000144922	0.000141449	5.63945E-06	5.63945E-06	0.000152727	5.63945E-06	9.66354E-05	9.36086E-05	0.000150313	0.000652369
3838203773485	383820	3773485	0.00033978	0.00013327	4.41338E-05	4.32245E-05	0.00010037	0.000100215	0.000131872	0.000131787	0.000141252	0.000137866	5.49662E-06	5.49662E-06	0.000148859	5.49662E-06	9.38405E-05	9.09012E-05	0.000145651	0.000632136
3838303773485	383830	3773485	0.000331292	0.00012994	4.30313E-05	4.21447E-05	9.78622E-05	9.77112E-05	0.000128578	0.000128495	0.000137723	0.000134422	5.35931E-06	5.35931E-06	0.000145141	5.35931E-06	9.11748E-05	8.8319E-05	0.000141218	0.000612895
3838403773485	383840	3773485	0.00031927	0.0001247	4.12953E-05	4.04445E-05	9.39142E-05	9.37693E-05	0.00012339	0.00012331	0.000132167	0.000128999	5.1431E-06	5.1431E-06	0.000139285	5.1431E-06	8.71654E-05	8.44352E-05	0.000134596	0.000584156
3838503773485	383850	3773485	0.000303448	0.00011902	3.94147E-05	3.86026E-05	8.96371E-05	8.94988E-05	0.000117771	0.000117695	0.000126148	0.000123124	4.90887E-06	4.90887E-06	0.000132942	4.90887E-06	8.28798E-05	8.02838E-05	0.000127544	0.000553551
3838603773485	383860	3773485	0.00028976	0.00011365	3.76367E-05	3.68612E-05	8.55936E-05	8.54615E-05	0.000112459	0.000112386	0.000120457	0.00011757	4.68743E-06	4.68743E-06	0.000126945	4.68743E-06	7.88489E-05	7.63792E-05	0.000120927	0.000524832
3838703773485	383870	3773485	0.000275694	0.00010813	3.58097E-05	3.50719E-05	8.14386E-05	8.1313E-05	0.000107	0.000106931	0.00011461	0.000111863	4.45989E-06	4.45989E-06	0.000120783	4.45989E-06	7.47481E-05	7.24068E-05	0.000114219	0.00049572
3838803773485	383880	3773485	0.000262652	0.00010302	3.41157E-05	3.34128E-05	7.75861E-05	7.74664E-05	0.000101938	0.000101872	0.000109188	0.000106571	4.24891E-06	4.24891E-06	0.000115069	4.24891E-06	7.09629E-05	6.87402E-05	0.00010805	0.000468946
3838903773485	383890	3773485	0.000250095	9.8091E-05	3.24847E-05	3.18154E-05	7.38769E-05	7.37629E-05	9.70646E-05	9.70019E-05	0.000103968	0.000101476	4.04578E-06	4.04578E-06	0.000109568	4.04578E-06	6.73464E-05	6.5237E-05	0.000102173	0.000443438
3839003773485	383900	3773485	0.000238158	9.3409E-05	3.09342E-05	3.02968E-05	7.03507E-05	7.02422E-05	9.24316E-05	9.2372E-05	9.90058E-05	9.66327E-05	3.85268E-06	3.85268E-06	0.000104338	3.85268E-06	6.39273E-05	6.1925E-05	9.66398E-05	0.000419424
3839103773485	383910	3773485	0.000227119	8.9079E-05	2.95003E-05	2.88925E-05	6.70899E-05	6.69864E-05	8.81473E-05	8.80905E-05	9.44168E-05	9.21537E-05	3.6741E-06	3.6741E-06	9.95019E-05	3.6741E-06	6.0779E-05	5.88753E-05	9.15615E-05	0.000397383
3829703773495	382970	3773495	0.000175158	6.8699E-05	2.27512E-05	2.22824E-05	5.17409E-05	5.1661E-05	6.79807E-05	6.79369E-05	7.28159E-05	7.10705E-05	2.83353E-06	2.83353E-06	7.67376E-05	2.83353E-06	3.38096E-05	3.27506E-05	2.20287E-05	9.56062E-05
3829803773495	382980	3773495	0.000183996	7.2166E-05	2.38992E-05	2.34068E-05	5.43517E-05	5.42678E-05	7.1411E-05	7.13649E-05	7.64901E-05	7.46567E-05	2.97651E-06	2.97651E-06	8.06097E-05	2.97651E-06	3.54994E-05	3.43875E-05	2.26918E-05	9.8484E-05
3829903773495	382990	3773495	0.000193625	7.5943E-05	2.51498E-05	2.46317E-05	5.71959E-05	5.71077E-05	7.5148E-05	7.50995E-05	8.04929E-05	7.85635E-05	3.13227E-06	3.13227E-06	8.4828E-05	3.13227E-06	3.73364E-05	3.61669E-05	2.33888E-05	0.000101509
3830003773495	383000	3773495	0.000204197	8.0089E-05	2.6523E-05	2.59765E-05	6.03188E-05	6.02257E-05	7.9251E-05	7.91999E-05	8.48877E-05	8.2853E-05	3.30329E-06	3.30329E-06	8.94596E-05	3.30329E-06	3.93509E-05	3.81184E-05	2.41311E-05	0.000104731
3830103773495	383010	3773495	0.000215766	8.4626E-05	2.80257E-05	2.74482E-05	6.37362E-05	6.36378E-05	8.3741E-05	8.3687E-05	8.96971E-05	8.75471E-05	3.49044E-06	3.49044E-06	9.4528E-05	3.49044E-06	4.15502E-05	4.02488E-05	2.49141E-05	0.000108129
3830203773495	383020	3773495	0.000229023	8.9826E-05	2.97477E-05	2.91348E-05	6.76524E-05	6.7548E-05	8.88864E-05	8.8829E-05	9.52084E-05	9.29263E-05	3.7049E-06	3.7049E-06	0.000100336	3.7049E-06	4.40671E-05	4.26868E-05	2.5799E-05	0.000111969
3830303773495	383030	3773495	0.00024396	9.5685E-05	3.16878E-05	3.1035E-05	7.20647E-05	7.19535E-05	9.46836E-05	9.46225E-05	0.000101418	9.8987E-05	3.94654E-06	3.94654E-06	0.00010688	3.94654E-06	4.6896E-05	4.54272E-05	2.67676E-05	0.000116173
3830403773495	383040	3773495	0.000260613	0.00010222	3.38508E-05	3.31534E-05	7.69838E-05	7.6865E-05	0.000101147	0.000101081	0.000108341	0.000105744	4.21593E-06	4.21593E-06	0.000114176	4.21593E-06	5.00443E-05	4.84768E-05	2.78018E-05	0.000120662
3830503773495	383050	3773495	0.000279529	0.00010964	3.63078E-05	3.55598E-05	8.25716E-05	8.24441E-05	0.000108488	0.000108418	0.000116204	0.000113419	4.52194E-06	4.52194E-06	0.000122463	4.52194E-06	5.36142E-05	5.19349E-05	2.89356E-05	0.000125583
3830603773495	383060	3773495	0.000300825	0.00011799	3.9074E-05	3.82689E-05	8.88624E-05	8.87253E-05	0.000116754	0.000116678	0.000125058	0.00012206	4.86645E-06	4.86645E-06	0.000131793	4.86645E-06	5.76271E-05	5.58221E-05	3.01486E-05	0.000130847
3830703773495	383070	3773495	0.000326047	0.00012788	4.235E-05	4.14774E-05	9.63127E-05	9.61641E-05	0.000126542	0.000126461	0.000135543	0.000132294	5.27445E-06	5.27445E-06	0.000142843	5.27445E-06	6.2372E-05	6.04184E-05	3.15449E-05	0.000136907
3830803773495	383080	3773495	0.000355867	0.00013958	4.62233E-05	4.5271E-05	0.000105121	0.000104959	0.000138116	0.000138027	0.000147939	0.000144393	5.75685E-06	5.75685E-06	0.000155907	5.75685E-06	6.79797E-05	6.58504E-05	3.31313E-05	0.000143792
3830903773495	383090	3773495	0.000390682	0.00015323	5.07453E-05	4.96998E-05	0.000115405	0.000115227	0.000151628	0.00015153	0.000162412	0.000158519	6.32004E-06	6.32004E-06	0.000171159	6.32004E-06	7.4522E-05	7.21879E-05	3.48716E-05	0.000151345
3831003773495	383100	3773495	0.000440361	0.00017272	5.71982E-05	5.60197E-05	0.000130081	0.00012988	0.000170909	0.000170798	0.000183065	0.000178677	7.12371E-06	7.12371E-06	0.000192924	7.12371E-06	8.3879E-05	8.12517E-05	3.73949E-05	0.000162297
3831103773495	383110	3773495	0.000502364	0.00019703	6.52517E-05	6.39073E-05	0.000148396	0.000148167	0.000194973	0.000194847	0.00020884	0.000203834	8.12673E-06	8.12673E-06	0.000220088	8.12673E-06	9.55626E-05	9.25694E-05	4.02351E-05	0.000174623
3831203773495	383120	3773495	0.000573933	0.0002251	7.45477E-05	7.30117E-05	0.000169537	0.000169275	0.000222749	0.000222606	0.000238592	0.000232873	9.28449E-06	9.28449E-06	0.000251442	9.28449E-06	0.000109064	0.000105647	4.30074E-05	0.000186655
3831303773495	383130	3773495	0.000654223	0.0002566	8.49765E-05	8.32257E-05	0.000193254	0.000192956	0.000253911	0.000253747	0.00027197	0.000265451	1.05833E-05	1.05833E-05	0.000286618	1.05833E-05	0.000124217	0.000120326	4.55465E-05	0.000197675
3831403773495	383140	3773495	0.000756348	0.00029665	9.82415E-05	9.62174E-05	0.000223422	0.000223077	0.000293547	0.000293357	0.000314425	0.000306889	1.22354E-05	1.22354E-05	0.000331359	1.22354E-05	0.000143512	0.000139017	4.8278E-05	0.0002093
3831503773495	383150	3773495	0.000883785	0.00034663	0.000114794	0.000112429	0.000261066	0.000260663	0.000343006	0.000342785	0.000367403	0.000358596	1.4297E-05	1.4297E-05	0.00038719	1.4297E-05	0.000167625	0.000162375	5.10526E-05	0.000221572
3831603773495	383160	3773495	0.001051587	0.00041245	0.00013659	0.000133776	0.000310634	0.000310154	0.000408132	0.000407869	0.00043716	0.000426682	1.70115E-05	1.70115E-05	0.000460705	1.70115E-05	0.000199433	0.000193186	5.39674E-05	0.000234222
3831703773495	383170	3773495	0.001312649	0.00051484	0.000170499	0.000166986	0.00038775	0.000387152	0.000509453	0.000509124	0.000545688	0.000532608	2.12347E-05	2.12347E-05	0.000575077	2.12347E-05	0.000248654	0.000240865	5.74435E-05	0.000249309
3831803773495	383180	3773495	0.001800884	0.00070633	0.000233916	0.000229096	0.000531972	0.000531152	0.000698942	0.000698491	0.000748654	0.00073071	2.91329E-05	2.91329E-05	0.000788975	2.91329E-05	0.000340035	0.000329384	6.1655E-05	0.000267587
3831603773495	383610	3773495	0.005215602	0.00204563	0.000677451	0.000663493	0.001540663	0.001538286	0.00202423	0.002022924	0.002168203	0.002116233	8.43726E-05	8.43726E-05	0.002284978	8.43726E-05	0.001394476	0.001350798	0.00234816	0.010191181
3836203773495	383620	3773495	0.003389757	0.00132951	0.000440293	0.000431221	0.001001318	0.000999773	0.001315601	0.001314752	0.001409172	0.001375395	5.4836E-05	5.4836E-05	0.001485067	5.4836E-05	0.000945706	0.000916085	0.001589045	0.006896569
3836303773495	383630	3773495	0.002465589	0.00096704	0.000320254	0.000313655	0.000728323	0.000727199	0.000956921	0.000956304	0.001024982	0.001000414	3.98858E-05	3.98858E-05	0.001080185	3.98858E-05	0.000704406	0.00068242	0.001181449	0.00512757
3836403773495	383640	3773495	0.001888459	0.00074068	0.000245291	0.000240237	0.000557842	0.000556981	0.000732931	0.000732458	0.00078506	0.000766243	3.05495E-05	3.05495E-05	0.000827342	3.05495E-05	0.000548209	0.000531038	0.000916215	0.003976437
3836503773495	383650	3773495	0.001522999	0.00059734	0.000197821	0.000193745	0.000449886	0.000449192	0.000591092	0.00059071	0.000633133	0.000617957	2.46375E-05	2.46375E-05	0.000667232	2.46375E-05	0.000445507	0.000431553	0.000741474	0.00321805
3836603773495	383660	3773495	0.001262799	0.00049529	0.000164024	0.000160645	0.000373025	0.000372449	0.000490106	0.000489789	0.000524964	0.00051238	2.04283E-05	2.04283E-05	0.000553238	2.04283E-05	0.000370452	0.000358849	0.000613767	0.002663792
3836703773495	383670	3773495	0.001071248	0.00042016	0.000139144	0.000136277	0.000316442	0.000315953	0.000415763	0.000415495	0.000445334	0.00043466	1.73296E-05	1.73296E-05	0.000469319	1.73296E-05	0.000314136	0.000304297	0.000517996	0.00224814
3836803773495	383680	3773495	0.000926746	0.00036348	0.000120374	0.000117894	0.000273756	0.000273334	0.00035968	0.000359448	0.000385262	0.000376028	1.49919E-05	1.49919E-05	0.000406011	1.49919E-05	0.000271219	0.000262724	0.000445014	0.001931394
3836903773495	383690	3773495	0.000815216	0.00031974	0.000105888	0.000103706	0.000240811	0.000240439	0.000316394	0.00031619	0.000338898	0.000330774	1.31877E-05	1.31877E-05	0.00035715	1.31877E-05	0.000237838	0.000230389	0.000388315	0.001685316
3837003773495	383700	3773495	0.000726267	0.00028485	9.43343E-05	9.23907E-05	0.000214536	0.000214205	0.000281872	0.00028169	0.00030192	0.000294683	1.17488E-05	1.17488E-05	0.000318181	1.17488E-05	0.000211072	0.00020446	0.000342932	0.001488349
3837103773495	383710	3773495	0.000656109	0.00025734	8.52215E-05	8.34656E-05	0.000193811	0.000193512	0.000254643	0.000254479	0.000272754	0.000266216	1.06139E-05	1.06139E-05	0.000287444	1.06139E-05	0.000189893	0.000183945	0.000307083	0.00133276
3837203773495	383720	3773495	0.000599513	0.00023514	7.78703E-05	7.62659E-05	0.000177093	0.00017682	0.000232677	0.000232527	0.000249227	0.000243253	9.69831E-06	9.69831E-06	0.000262649	9.69831E-06	0.000172767	0.000167355	0.000278149	0.001207187
3837303773495	383730	3773495	0.000551226	0.0002162	7.15983E-05	7.01232E-05	0.000162829	0.000162578	0.000213937	0.000213799	0.000229153	0.0002366	8.91717E-06	8.91717E-06	0.000241495	8.91717E-06	0.000158146	0.000153193	0.000253502	0.001100217
3837403773495	383740	3773495	0.000515963	0.00020237	6.7018E-05	6.56372E-05	0.000152413	0.000152178	0.000200251	0.000200121	0.000214493	0.000209352	8.34671E-06	8.34671E-06	0.000226045	8.34671E-06	0.000147387	0.00014277	0.000235389	0.001021603
3837503773495	383750	3773495	0.000484867	0.00019017	6.2979E-05	6.16814E-05	0.000143227	0.000143006	0.000188182	0.000188061	0.000201566	0.000196735	7.84368E-06	7.84368E-06	0.000212422	7.84368E-06	0.000137906	0.000133586	0.000219454	0.000952447
3837603773495	383760	3773495	0.000459035	0.00018004	5.96237E-05	5.83952E-05	0.000135597	0.000135387	0.000178156	0.000178041	0.000190828	0.000186253	7.42579E-06	7.42579E-06	0.000201105	7.42579E-06	0.000130002	0.00012593	0.00020619	0.000894881
3837703773495	383770	3773495	0.000438502	0.00017199	5.69567E-05	5.57832E-05	0.000129531	0.000129331	0.000170187	0.000170077	0.000182292	0.000177922	7.09363E-06	7.09363E-06	0.00019211	7.09363E-06	0.000123673	0.000119799	0.000195577	0.000848817
3837803773495	383780	3773495	0.000419613	0.00016458	5.45032E-05	5.33802E-05	0.000123952	0.00012376	0.000162856	0.000162751	0.000174439	0.000170258	6.78806E-06	6.78806E-06	0.000183834	6.78806E-06	0.000117863	0.000114171	0.000185845	0.000806582
3837903773495	383790	3773495	0.000399241	0.00015659	5.18572E-05	5.07887E-05	0.000117934	0.000117752	0.00015495	0.00015485	0.000165971	0.000161992	6.45852E-06	6.45852E-06	0.000174909	6.45852E-06	0.000111672	0.000108174	0.000175508	0.000761716
3838003773495	383800	3773495	0.000379975	0.00014903	4.93547E-05	4.83378E-05	0.000112243	0.00011207	0.000147472	0.000147377	0.000157961	0.000154175	6.14684E-06	6.14684E-06	0.000166469	6.14684E-06	0.000105845	0.00010253	0.000165799	0.00071958
3838103773495	383810	3773495	0.00036334	0.00014251	4.7194E-05	4.62216E-05	0.000107329	0.000107163	0.000141016	0.000140925	0.000151046	0.000147425	5.87775E-06	5.87775E-06	0.000159181	5.87775E-06	0.000100806	9.76487E-05	0.000157415	0.00068319
3838203773495	383820	3773495	0.000350963	0.00013765	4.55863E-05	4.46471E-05	0.000103673	0.000103513	0.000136212	0.000136125	0.000145901	0.000142403	5.67752E-06	5.67752E-06	0.000153758	5.67752E-06	9.70031E-05	9.39648E-05	0.000151089	0.000655738
3838303773495	383830	3773495	0.000339233	0.00013305	4.40627E-05	4.31548E-05	0.000100208	0.000100053	0.00013166	0.000131575	0.000141024	0.000137644	5.48776E-06	5.48776E-06	0.000148619	5.48776E-06	9.34153E-05	9.04894E-05	0.000145131	0.000629877
3838403773495	383840	3773495	0.000324134	0.00012713	4.21015E-05	4.12341E-05	9.57476E-05	9.55998E-05	0.0001258	0.000125719	0.000134747	0.000131517	5.2435E-06	5.2435E-06	0.000142004	5.2435E-06	8.89145E-05	8.61295E-05	0.00013769	0.000597583
3838503773495	383850	3773495	0.000308469	0.00012099	4.00668E-05	3.92413E-05	9.11203E-05	9.09797E-05	0.00011972	0.000119643	0.000128235	0.000125162	4.9901E-06	4.9901E-06	0.000135142	4.9901E-06	8.42934E-05	8.16531E-05	0.00013007	0.000564512
3838603773495	383860	3773495	0.000293811	0.00011524	3.81628E-05	3.73765E-05	8.67902E-05	8.66563E-05	0.000114031	0.000113957	0.000122141	0.000119214	4.75296E-06	4.75296E-06	0.00012872	4.75296E-06	7.99898E-05	7.74844E-05	0.000122993	0.000533799
3838703773495	383870	3773495	0.00027908	0.00010946	3.62495E-05	3.55026E-05	8.24389E-05	8.23117E-05	0.000108314	0.000108244	0.000116018	0.000113237	4.51467E-06	4.51467E-06	0.000122266	4.51467E-06	7.57042E-05	7.3333E-05	0.000115973	0.000503332
3838803773495	383880	3773495	0.000265499	0.00010413	3.44855E-05	3.3775E-05	7.84272E-05	7.83062E-05	0.000103043	0.000102977	0.000110372	0.000107726	4.29497E-06	4.29497E-06	0.000116316	4.29497E-06	7.1772E-05	6.95239E-05	0.000109548	0.000475448
3838903773495	383890	3773495	0.000251954	9.882E-05	3.27262E-05	3.20519E-05	7.44261E-05	7.43113E-05	9.77862E-05	9.77231E-05	0.000104741	0.000102231	4.07586E-06	4.07586E-06	0.000110382	4.07586E-06	6.78864E-05	6.57601E-05	0.000103228	0.000448015

			KMMass Grading / Excavation	KMMass Grading / Excavation	KMDrainage / Utilities Trenching	KMFoundations / Concrete Pads	KMBuilding / Structure Construction	KMAsphalt Paving	KMArchitectural Coating	KMLandscaping or Other Finishing	KMWaterside Construction (Piles)	EWNDemolition	EWNSite Grubbing / Prep	EWNDrainage / Utilities Trenching	EWNDrainage / Utilities Trenching	EWNDrainage / Utilities Trenching	EWNFoundation s / Concrete Pads	EWNBuilding / Structure Construction	EWNAsphalt Paving	EWNLandscaping or Other Finishing	EWNWaterside Construction (Piles)
Unique Identifier	X (UTM)	Y (UTM)	2025	2026	2026	2026	2026	2026	2026	2026	2026	2027	2027	2027	2028	2029	2029	2029	2029	2029	2029
3836603773485	383660	3773485	0.001905934	0.00188621	0.000677354	0.000358453	0.001231162	3.95523E-05	3.95523E-05	0.001270714	3.95523E-05	0.001387703	7.56316E-05	0.000177597	0.000174168	0.000170564	0.00014774	0.000320809	2.28238E-05	0.000332221	2.28238E-05
3836703773485	383670	3773485	0.001621164	0.001604386	0.000576149	0.000304896	0.001047211	3.36427E-05	3.36427E-05	0.001080853	3.36427E-05	0.001185731	6.46239E-05	0.000151749	0.000148819	0.000145739	0.000126237	0.000274117	1.95019E-05	0.000283868	1.95019E-05
3836803773485	383680	3773485	0.001400546	0.001386051	0.000497743	0.000263404	0.0009047	2.90644E-05	2.90644E-05	0.000933764	2.90644E-05	0.001029868	5.61291E-05	0.000131802	0.000129257	0.000126582	0.000109644	0.000238085	1.69384E-05	0.000246554	1.69384E-05
3836903773485	383690	3773485	0.001220892	0.001208257	0.000433895	0.000229616	0.00078865	2.53362E-05	2.53362E-05	0.000813986	2.53362E-05	0.000903301	4.9231E-05	0.000115604	0.000113371	0.000111026	9.61688E-05	0.000208825	1.48568E-05	0.000216253	1.48568E-05
3837003773485	383700	3773485	0.001076976	0.00106583	0.000382749	0.000202549	0.000695686	2.23496E-05	2.23496E-05	0.000718035	2.23496E-05	0.000801901	4.37046E-05	0.000102627	0.000100645	9.85625E-05	8.53734E-05	0.000185383	1.3189E-05	0.000191978	1.3189E-05
3837103773485	383710	3773485	0.000963206	0.000953238	0.000342316	0.000181152	0.000622195	1.99886E-05	1.99886E-05	0.000642184	1.99886E-05	0.000721604	3.93283E-05	9.23503E-05	9.0567E-05	8.8693E-05	7.68247E-05	0.00016682	1.18684E-05	0.000172754	1.18684E-05
3837203773485	383720	3773485	0.000871117	0.000862102	0.000309588	0.000163833	0.000562709	1.80776E-05	1.80776E-05	0.000580786	1.80776E-05	0.000656452	3.57775E-05	8.40122E-05	8.23899E-05	8.06851E-05	6.98883E-05	0.000151758	1.07968E-05	0.000157157	1.07968E-05
3837303773485	383730	3773485	0.00079287	0.000784664	0.00028178	0.000149117	0.000512164	1.64538E-05	1.64538E-05	0.000528618	1.64538E-05	0.000601001	3.27553E-05	7.69157E-05	7.54303E-05	7.38696E-05	6.39848E-05	0.000138939	9.88478E-06	0.000143882	9.88478E-06
3837403773485	383740	3773485	0.000734376	0.000726776	0.000260991	0.000138116	0.000474379	1.52399E-05	1.52399E-05	0.000489619	1.52399E-05	0.000559286	3.04818E-05	7.15771E-05	7.01948E-05	6.87424E-05	5.95438E-05	0.000129296	9.19869E-06	0.000133895	9.19869E-06
3837503773485	383750	3773485	0.000683012	0.000675944	0.000242737	0.000128456	0.0004412	1.4174E-05	1.4174E-05	0.000455374	1.4174E-05	0.00052261	2.84829E-05	6.68833E-05	6.55917E-05	6.42345E-05	5.56391E-05	0.000120817	8.59547E-06	0.000125115	8.59547E-06
3837603773485	383760	3773485	0.000640801	0.00063417	0.000227736	0.000120517	0.000413933	1.3298E-05	1.3298E-05	0.000427231	1.3298E-05	0.000492366	2.68346E-05	6.30126E-05	6.17958E-05	6.05171E-05	5.24191E-05	0.000113825	8.09803E-06	0.000117874	8.09803E-06
3837703773485	383770	3773485	0.000607713	0.000601424	0.000215977	0.000114294	0.00039256	1.26114E-05	1.26114E-05	0.000405171	1.26114E-05	0.000468514	2.55346E-05	5.99602E-05	5.88023E-05	5.75856E-05	4.98798E-05	0.000108311	7.70575E-06	0.000112164	7.70575E-06
3837803773485	383780	3773485	0.000577388	0.000571412	0.000205199	0.000108591	0.000372971	1.19821E-05	1.19821E-05	0.000384953	1.19821E-05	0.000446647	2.43428E-05	5.71615E-05	5.60577E-05	5.48978E-05	4.75517E-05	0.000103256	7.34608E-06	0.000106929	7.34608E-06
3837903773485	383790	3773485	0.000547338	0.000541674	0.00019452	0.000102939	0.00035356	1.13585E-05	1.13585E-05	0.000364918	1.13585E-05	0.000425031	2.31648E-05	5.43952E-05	5.33448E-05	5.2241E-05	4.52505E-05	9.82587E-05	6.99057E-06	0.000101754	6.99057E-06
3838003773485	383800	3773485	0.000519282	0.000513908	0.000184549	9.76626E-05	0.000335437	1.07762E-05	1.07762E-05	0.000346213	1.07762E-05	0.00040484	2.20643E-05	5.18112E-05	5.08106E-05	4.97593E-05	4.31008E-05	9.35909E-05	6.65849E-06	9.69201E-05	6.65849E-06
3838103773485	383810	3773485	0.00049587	0.000490738	0.000176228	9.32594E-05	0.000320313	1.02904E-05	1.02904E-05	0.000330604	1.02904E-05	0.000387896	2.11408E-05	4.96426E-05	4.8684E-05	4.76766E-05	4.12968E-05	8.96736E-05	6.3798E-06	9.28635E-05	6.3798E-06
3838203773485	383820	3773485	0.000480491	0.000475518	0.000170763	9.0367E-05	0.000310379	9.97124E-06	9.97124E-06	0.00032035	9.97124E-06	0.000376533	2.05215E-05	4.81884E-05	4.72578E-05	4.628E-05	4.00871E-05	8.70468E-05	6.19291E-06	9.01432E-05	6.19291E-06
3838303773485	383830	3773485	0.000465866	0.000461044	0.000165565	8.76164E-05	0.000300932	9.66773E-06	9.66773E-06	0.000310599	9.66773E-06	0.000365698	1.9931E-05	4.68018E-05	4.5898E-05	4.49484E-05	3.89336E-05	8.45421E-05	6.01471E-06	8.75494E-05	6.01471E-06
3838403773485	383840	3773485	0.000444021	0.000439426	0.000157802	8.3508E-05	0.000286821	9.21441E-06	9.21441E-06	0.000296035	9.21441E-06	0.000349948	1.90726E-05	4.47861E-05	4.39213E-05	4.30125E-05	3.72568E-05	8.0901E-05	5.75567E-06	8.37788E-05	5.75567E-06
3838503773485	383850	3773485	0.000420758	0.000416404	0.000149534	7.91329E-05	0.000271794	8.73165E-06	8.73165E-06	0.000280525	8.73165E-06	0.000333233	1.81617E-05	4.2647E-05	4.18234E-05	4.09581E-05	3.54773E-05	7.70368E-05	5.48076E-06	7.97772E-05	5.48076E-06
3838603773485	383860	3773485	0.000398928	0.0003948	0.000141776	7.50273E-05	0.000257693	8.27864E-06	8.27864E-06	0.000265971	8.27864E-06	0.000317514	1.73049E-05	4.06352E-05	3.98505E-05	3.9026E-05	3.38037E-05	7.34028E-05	5.22221E-06	7.60139E-05	5.22221E-06
3838703773485	383870	3773485	0.0003768	0.000372901	0.000133912	7.08656E-05	0.000243399	7.81943E-06	7.81943E-06	0.000251218	7.81943E-06	0.000301557	1.64352E-05	3.85931E-05	3.78478E-05	3.70647E-05	3.21049E-05	6.97139E-05	4.95977E-06	7.21938E-05	4.95977E-06
3838803773485	383880	3773485	0.000356449	0.00035276	0.000126679	6.70381E-05	0.000230252	7.39709E-06	7.39709E-06	0.000237649	7.39709E-06	0.000286795	1.56307E-05	3.67038E-05	3.5995E-05	3.52502E-05	3.05333E-05	6.63011E-05	4.71697E-06	6.86596E-05	4.71697E-06
3838903773485	383890	3773485	0.00033706	0.000333572	0.000119789	6.33917E-05	0.000217728	6.99474E-06	6.99474E-06	0.000224723	6.99474E-06	0.00027266	1.48603E-05	3.48949E-05	3.4221E-05	3.35129E-05	2.90284E-05	6.30335E-05	4.48449E-06	6.52758E-05	4.48449E-06
3839003773485	383900	3773485	0.000318807	0.000315507	0.000113301	5.99587E-05	0.000205937	6.61594E-06	6.61594E-06	0.000212553	6.61594E-06	0.000259276	1.41309E-05	3.3182E-05	3.25412E-05	3.18679E-05	2.76035E-05	5.99394E-05	4.26436E-06	6.20716E-05	4.26436E-06
3839103773485	383910	3773485	0.000302054	0.000298928	0.000107348	5.68079E-05	0.000195115	6.26828E-06	6.26828E-06	0.000201384	6.26828E-06	0.000246918	1.34573E-05	3.16004E-05	3.09901E-05	3.03489E-05	2.62878E-05	5.70824E-05	4.06111E-06	5.9113E-05	4.06111E-06
3829703773485	382970	3773495	7.26709E-05	7.19188E-05	2.58267E-05	1.36674E-05	4.69426E-05	1.50808E-06	1.50808E-06	4.84507E-05	1.50808E-06	0.000161544	8.80436E-06	2.06743E-05	2.02751E-05	1.98555E-05	1.71986E-05	3.73457E-05	2.65695E-06	3.86742E-05	2.65695E-06
3829803773485	382980	3773495	7.48583E-05	7.40836E-05	2.66041E-05	1.40788E-05	4.83556E-05	1.55347E-06	1.55347E-06	4.99091E-05	1.55347E-06	0.000169898	9.25964E-06	2.17434E-05	2.13235E-05	2.08823E-05	1.8088E-05	3.92769E-05	2.79434E-06	4.06741E-05	2.79434E-06
3829903773485	382990	3773495	7.71577E-05	7.63592E-05	2.74213E-05	1.45112E-05	4.9841E-05	1.60119E-06	1.60119E-06	5.14422E-05	1.60119E-06	0.000178979	9.75457E-06	2.29056E-05	2.24632E-05	2.19984E-05	1.90548E-05	4.13763E-05	2.9437E-06	4.28481E-05	2.9437E-06
3830003773485	383000	3773495	7.96065E-05	7.87826E-05	2.82915E-05	1.49718E-05	5.14228E-05	1.65201E-06	1.65201E-06	5.30748E-05	1.65201E-06	0.000188948	1.02979E-05	2.41814E-05	2.37144E-05	2.32238E-05	2.01161E-05	4.36809E-05	3.10766E-06	4.52348E-05	3.10766E-06
3830103773485	383010	3773495	8.21896E-05	8.1339E-05	2.92095E-05	1.54576E-05	5.30914E-05	1.70561E-06	1.70561E-06	5.4797E-05	1.70561E-06	0.000199836	1.08913E-05	2.55749E-05	2.5081E-05	2.4562E-05	2.12753E-05	4.6198E-05	3.28674E-06	4.78414E-05	3.28674E-06
3830203773485	383020	3773495	8.51087E-05	8.42279E-05	3.0247E-05	1.60066E-05	5.4977E-05	1.76619E-06	1.76619E-06	5.67432E-05	1.76619E-06	0.000212309	1.15711E-05	2.71711E-05	2.66464E-05	2.60951E-05	2.26032E-05	4.90815E-05	3.49189E-06	5.08275E-05	3.49189E-06
3830303773485	383030	3773495	8.8304E-05	8.73901E-05	3.13825E-05	1.66075E-05	5.7041E-05	1.8325E-06	1.8325E-06	5.88735E-05	1.8325E-06	0.000226336	1.23356E-05	2.89664E-05	2.8407E-05	2.78192E-05	2.40966E-05	5.23244E-05	3.7226E-06	5.41857E-05	3.7226E-06
3830403773485	383040	3773495	9.17158E-05	9.07666E-05	3.25951E-05	1.72492E-05	5.9245E-05	1.9033E-06	1.9033E-06	6.11483E-05	1.9033E-06	0.000241979	1.31882E-05	3.09683E-05	3.03703E-05	2.97419E-05	2.5762E-05	5.59407E-05	3.97988E-06	5.79306E-05	3.97988E-06
3830503773485	383050	3773495	9.54561E-05	9.44682E-05	3.39244E-05	1.79526E-05	6.1661E-05	1.98092E-06	1.98092E-06	6.3642E-05	1.98092E-06	0.000259735	1.41559E-05	3.32408E-05	3.25988E-05	3.19243E-05	2.76524E-05	6.00456E-05	4.27192E-06	6.21815E-05	4.27192E-06
3830603773485	383060	3773495	9.94577E-05	9.84284E-05	3.53465E-05	1.87052E-05	6.42459E-05	2.06397E-06	2.06397E-06	6.63099E-05	2.06397E-06	0.000279743	1.52463E-05	3.58013E-05	3.51099E-05	3.43835E-05	2.97825E-05	6.46709E-05	4.60098E-06	6.69714E-05	4.60098E-06
3830703773485	383070	3773495	0.000104064	0.000102987	3.69835E-05	1.95716E-05	6.72214E-05	2.15956E-06	2.15956E-06	6.9381E-05	2.15956E-06	0.000303425	1.65371E-05	3.88322E-05	3.80823E-05	3.72943E-05	3.23038E-05	7.01458E-05	4.9905E-06	7.26411E-05	4.9905E-06
3830803773485	383080	3773495	0.000109297	0.000108166	3.88435E-05	2.05558E-05	7.0602E-05	2.26816E-06	2.26816E-06	7.28702E-05	2.26816E-06	0.000331465	1.80653E-05	4.24206E-05	4.16014E-05	4.07407E-05	3.5289E-05	7.66279E-05	5.45166E-06	7.93538E-05	5.45166E-06
3830903773485	383090	3773495	0.000115039	0.000113848	4.08838E-05	2.16356E-05	7.43106E-05	2.3873E-06	2.3873E-06	7.66979E-05	2.3873E-06	0.000364274	1.98534E-05	4.66196E-05	4.57193E-05	4.47733E-05	3.8782E-05	8.42129E-05	5.99129E-06	8.72085E-05	5.99129E-06
3831003773485	383100	3773495	0.000123363	0.000122086	4.38422E-05	2.32011E-05	7.96877E-05	2.56005E-06	2.56005E-06	8.22478E-05	2.56005E-06	0.000411218	2.24119E-05	5.26274E-05	5.16111E-05	5.05433E-05	4.37799E-05	9.50654E-05	6.76339E-06	9.84471E-05	6.76339E-06
3831103773485	383110	3773495	0.000132732	0.000131359	4.7172E-05	2.49632E-05	8.574E-05	2.75448E-06	2.75448E-06	8.84945E-05	2.75448E-06	0.000470008	2.5616E-05	6.01512E-05	5.89897E-05	5.77691E-05	5.00388E-05	0.000108656	7.73031E-06	0.000112521	7.73031E-06
3831203773485	383120	3773495	0.000141878	0.000140409	5.04222E-05	2.66832E-05	9.16476E-05	2.94427E-06	2.94427E-06	9.45919E-05	2.94427E-06	0.000538192	2.93321E-05	6.88774E-05	6.75473E-05	6.61497E-05	5.72979E-05	0.000124419	8.85175E-06	0.000128845	8.85175E-06
3831303773485	383130	3773495	0.000150254	0.000148699	5.33992E-05	2.82586E-05	9.70585E-05	3.1181E-06	3.1181E-06	0.000100177	3.1181E-06	0.000615097	3.35236E-05	7.87197E-05	7.71995E-05	7.56022E-05	6.54856E-05	0.000142198	1.01166E-05	0.000147256	1.01166E-05
3831403773485	383140	3773495	0.000159265	0.000157617	5.66016E-05	2.99534E-05	0.000102879	3.3051E-06	3.3051E-06	0.000106184	3.3051E-06	0.000713396	3.8881E-05	9.12999E-05	8.95368E-05	8.76842E-05	7.59508E-05	0.000164923	1.17334E-05	0.000170789	1.17334E-05
3831503773485	383150	3773495	0.000168418	0.000166675	5.98545E-05	3.16748E-05	0.000108792	3.49505E-06	3.49505E-06	0.000112287	3.49505E-06	0.000836801	4.56067E-05	0.000107093	0.000105025	0.000102852	8.9089E-05	0.000193451	1.3763E-05	0.000200333	1.3763E-05
3831603773485	383160	3773495	0.000178034	0.000176191	6.32719E-05	3.34832E-05	0.000115003	3.69459E-06	3.69459E-06	0.000118698	3.69459E-06	0.001000206	5.45125E-05	0.000128006	0.000125534	0.000122936	0.000106486	0.000231227	1.64506E-05	0.000239453	1.64506E-05
3831703773485	383170	3773495	0.000189501	0.00018754	6.73472E-05	3.56399E-05	0.000122411	3.93257E-06	3.93257E-06	0.000126343	3.93257E-06	0.001253754	6.83312E-05	0.000160455	0.000157356	0.0001541	0.000133479	0.000289843	2.06207E-05	0.000300153	2.06207E-05
3831803773485	383180	3773495	0.000203395	0.00020129	7.22849E-05	3.82529E-05	0.000131385	4.22089E-06	4.22089E-06	0.000135606	4.22089E-06	0.001726028	9.40708E-05	0.000220896	0.00021663	0.000212148	0.00018376	0.000399023	2.83883E-05	0.000413217	2.83883E-05
3831603773485	383610	3773495	0.007746384	0.007666216	0.002753004	0.001456879	0.005003871	0.000160754	0.000160754	0.005164626	0.000160754	0.005580015	0.000304118	0.000714126	0.00070036	0.000685845	0.00059407	0.001289987	9.17756E-05	0.001335875	9.17756E-05
3836203773485	383620	3773495	0.005242128	0.005187877	0.001863011	0.000985898	0.003386217	0.000108786	0.000108786	0.003495002	0.000108786	0.003744173	0.000204062	0.000479177	0.000469923	0.0004602	0.000398619	0.000865577	6.15811E-05	0.000896368	6.15811E-05
3836303773485	383630	3773495	0.0038975	0.003857165	0.001385141	0.000733011	0.002517638	8.08817E-05	8.08817E-05	0.00259852	8.08817E-05	0.002767435	0.000150829	0.000354174	0.000347335	0.000340148	0.000294632	0.000639775	4.55166E-05	0.000662533	4.55166E-05
3836403773485	383640	3773495	0.003022516	0.002991236	0.001074178	0.000568451	0.001952431	6.27238E-05	6.27238E-05	0.002015155	6.27238E-05	0.00214338	0.000116817	0.000274308	0.00026911	0.000263445	0.000228192	0.000495506	3.52526E-05	0.000513132	3.52526E-05
3836503773485	383650	3773495	0.002446061	0.002420747	0.000869311	0.000460036	0.001580063	5.07611E-05	5.07611E-05	0.001630824	5.07611E-05	0.001737062	9.46721E-05	0.000222308	0.000218015	0.000213504	0.000184934	0.000401574	2.85698E-05	0.000415859	2.85698E-05
3836603773485	383660	3773495	0.002024766	0.002003811	0.000719586	0.000380802	0.001307922	4.20183E-05	4.20183E-05	0.00134994	4.20183E-05	0.001443475	7.86713E-05	0.000184735	0.000181168	0.000177419	0.000153678	0.000333702	2.37411E-05	0.000345573	2.37411E-05
3836703773485	383670	3773495	0.001708826	0.001691141	0.000607303	0.000321383	0.001103837	3.54619E-05	3.54619E-05	0.001139299	3.54619E-05	0.001224528	6.67384E-05	0.000156714	0.000153688	0.000150508	0.000130368	0.000283086	2.01401E-05	0.000293156	2.01401E-05
3836803773485	383680	3773495	0.001468065	0.001452872	0.000521739	0.000276102	0.000948315	3.04656E-05	3.04656E-05	0.00097878	3.04656E-05	0.001058229	5.76749E-05	0.000135431	0.000132816	0.000130068	0.000112663	0.000244641	1.74049E-05	0.000253344	1.74049E-05
3836903773485	383690	3773495	0.00128102	0.001267763	0.000455265	0.000240924	0.000827491	2.6584E-05	2.6584E-05	0.000854075	2.6584E-05	0.00092928	5.0647E-05	0.000118929	0.000116632	0.000114219	9.89347E-05	0.000214831	1.52841E-05	0.000222473	1.52841E-05
3837003773495	383700	3773495	0.001131304	0.001119596	0.000402056	0.000212767	0.000730779	2.3477E-05	2.3477E-05	0.000754256	2.3477E-05	0.000826074	4.50221E-05	0.00010572	0.000103679	0.000101534	8.7947E-05	0.000190972	1.35866E-05	0.000197765	1.35866E-05
3837103773495	383710	3773495	0.00101304	0.001002556	0.000360026	0.000190525	0.000654385	2.10228E-05	2.10228E-05	0.00067548	2.10228E-05	0.000744398	4.05707E-05	9.52676E-05	9.34278E-05	9.14947E-05	7.92515E-05	0.00017209	1.22433E-05	0.000178211	1.22433E-05
3837203773495	383720	3773495	0.000917591	0.000908095	0.000326105	0.000172573	0.000592729	1.9042E-05	1.9042E-05	0.000611771	1.9042E-05	0.00067835	3.6971E-05	8.68148E-05	8.51383E-05	8.33767E-05	7.22198E-05	0.000156821	1.1157E-05	0.000162399	1.1157E-05
3837303773495	383730	3773495	0.000836282	0.000827628	0.000297208	0.000157281	0.000540207	1.73547E-05	1.73547E-05	0.000557562	1.73547E-05	0.000622027	3.39012E-05	7.96065E-05	7.80692E-05	7.64539E-05	6.62233E-05	0.0001438	1.02306E-05	0.000148915	1.02306E-05
3837403773495	383740	3773495	0.000776527	0.000768491	0.000275972	0.000146043	0.000501607	1.61146E-05	1.61146E-05	0.000517722	1.61146E-05	0.000580327	3.16286E-05	7.42699E-05	7.28357E-05	7.13286E-05	6.17839E-05	0.00013416	9.54476E-06	0.000138932	9.54476E-06
3837503773495	383750	3773495	0.000723961	0.000716469	0.00025729	0.000136157	0.000467652	1.50238E-05	1.50238E-05	0.000482675	1.50238E-05	0.000543613	2.96276E-05	6.95712E-05	6.82277E-05	6.6816E-05	5.78751E-05	0.000125672	8.94091E-06	0.000130143	8.94091E-06
3837603773495	383760	3773495	0.000680205	0.000673166	0.00024174	0.000127928	0.000439387	1.41157E-05	1.41157E-05	0.00045350	1.41157E-05	0.000512932	2.79554E-05	6.56447E-05	6.4377E-05	6.3045E-05	5.46087E-05	0.000118579	8.43629E-06	0.000122798	8.43629E-06
3837703773495	383770	3773495	0.000645191	0.000638514	0.000229296	0.000121342	0.000416769	1.33891E-05	1.33891E-05	0.000430158	1.33891E-05	0.000488239	2.66096E-05	6.24844E-05	6.12778E-05	6.00099E-05	5.19797E-05	0.000112871	8.03015E-06	0.000116886	8.03015E-06
3837803773495	383780	3773495	0.000613089	0.000606744	0.000217887	0.000115305	0.000396032	1.27229E-05	1.27229E-05	0.000408755	1.27229E-05	0.000465582	2.53748E-05	5.95848E-05	5.84342E-05	5.72251E-05	4.95676E-05	0.000107633	7.65752E-06	0.000111462	7.65752E-06
3837903773495	383790	3773495	0.000578985	0.000572994	0.000205767	0.000108891	0.000374003	1.20152E-05	1.20152E-05	0.000386018	1.20152E-05	0.000441662	2.40711E-05	5.65236E-05	5.54321E-05	5.42851E-05	4.7021E-05	0.000102103	7.2641E-06	0.000105735	7.2641E-06
3838003773495	383800	3773495	0.000546958	0.000541297	0.000194384	0.000102868	0.000353314	1.13506E-05	1.13506E-05	0.000364665	1.13506E-05	0.000419189	2.28463E-05	5.36475E-05	5.26115E-05	5.1523E-05	4.46285E-05	9.69081E-05	6.89449E-06	0.000100355	6.89449E-06
3838103773495	383810	3773495	0.000519297	0.000513923	0.000184554	9.76654E-05	0.000335446	1.07766E-05	1.07766E-05	0.000346223	1.07766E-05	0.000399695	2.17839E-05	5.11527E-05	5.01648E-05	4.91269E-05	4.2553E-05	9.24014E-05	6.57386E-06	9.56883E-05	6.57386E-06
3838203773495	383820	3773495	0.000498431	0.000493273	0.000177138	9.3741E-05	0.000321967	1.03435E-05	1.03435E-05	0.000332311	1.03435E-05	0.000384825	2.09735E-05	4.92497E-05	4.82986E-05	4.72993E-05	4.097E-05	8.89638E-05	6.3293E-06	9.21285E-05	6.3293E-06
3838303773495	383830	3773495	0.000478774	0.000473819	0.000170152	9.0044E-05	0.00030927	9.9356E-06	9.9356E-06	0.000319205	9.9356E-06	0.000370798	2.0209E-05	4.74545E-05	4.65381E-05	4.55751E-05	3.94766E-05	8.5721E-05	6.09859E-06	8.87703E-05	6.09859E-06
3838403773495	383840	3773495	0.000454227	0.000449526	0.000161429	8.54274E-05	0.000293413	9.4262E-06	9.4262E-06	0.000302839	9.4262E-06	0.000353493	1.92658E-05	4.52398E-05	4.43662E-05	4.34482E-05	3.76343E-05	8.17205E-05	5.81398E-06	8.46275E-05	5.81398E-06
3838503773495	383850	3773495	0.00042909	0.000424649	0.000152495	8.06998E-05	0.000277176	8.90455E-06	8.90455E-06	0.00028608	8.90455E-06	0.000335783	1.83006E-05	4.29733E-05	4.21434E-05	4.12714E-05	3.57488E-05	7.76263E-05	5.52269E-06	8.03876E-05	5.52269E-06
3838603773495	383860	3773495	0.000405744	0.000401545	0.000144198	7.63092E-05	0.000262096	8.42009E-06	8.42009E-06	0.000270516	8.42009E-06	0.000319275	1.74009E-05	4.08606E-05	4.00715E-05	3.92424E-05	3.39912E-05	7.38099E-05	5.25118E-06	7.64355E-05	5.25118E-06
3838703773495	383870	3773495	0.000382586	0.000378627	0.000135968	7.19538E-05	0.000247136	7.9395E-06	7.9395E-06	0.000255076	7.9395E-06	0.000302836	1.65049E-05	3.87567E-05	3.80083E-05	3.72218E-05	3.2241E-05	7.00095E-05	4.9808E-06	7.24999E-05	4.9808E-06
3838803773495	383880	3773495	0.000361391	0.000357651	0.000128435	6.79676E-05	0.000233445	7.49965E-06	7.49965E-06	0.000240945	7.49965E-06	0.000287706	1.56803E-05	3.68204E-05	3.61093E-05	3.53622E-05	3.06303E-05	6.65118E-05	4.73195E-06	6.88778E-05	4.73195E-06
3838903773495	383890	3773495	0.000340539	0.000337015	0.000121025	6.4046E-05	0.000219976	7.06694E-06	7.06694E-06	0.000227042	7.06694E-06	0.000272721	1.48637E-05	3.49027E-05	3.42287E-05	3.35205E-05	2.9035E-05	6.30477E-05	4.4855E-06	6.52904E-05	4.4855E-06

			ISDemolition	ISDrainage / Utilities Trenching	ISDrainage / Utilities Trenching	ISAsphalt Paving	ISAsphalt Paving	SVDemolition	SVSite Grubbing / Prep	SVMass Grading / Excavation	SVMass Grading / Excavation	SVDrainage / Utilities Trenching	SVFoundations / Concrete Pads	SVBuilding / Structure Construction	SVBuilding / Structure Construction	SVAsphalt Paving	SVAsphalt Paving	SVArchitectural Coating	SVArchitectural Coating	SVLandscaping or Other Finishing	SVLandscaping or Other Finishing
Unique Identifier	X (UTM)	Y (UTM)	2027	2027	2028	2027	2028	2027	2027	2027	2028	2028	2028	2028	2029	2028	2029	2028	2029	2028	2029
3836603773485	383660	3773485	0.000270042	0.000108736	0.000105946	2.80825E-05	2.61601E-05	0.001988401	0.001429552	0.000963845	0.000951607	0.000675188	0.00021449	0.00030727	0.000295546	3.02107E-05	2.81079E-05	3.02107E-05	2.81079E-05	0.00030727	0.000295546
3836703773485	383670	3773485	0.000230123	9.26618E-05	9.02843E-05	2.39312E-05	2.2293E-05	0.001675899	0.00120488	0.000812365	0.00080205	0.000569074	0.00018078	0.000258979	0.000249097	2.54627E-05	2.36904E-05	2.54627E-05	2.36904E-05	0.000258979	0.000249097
3836803773485	383680	3773485	0.000199186	8.02045E-05	7.81467E-05	2.07139E-05	1.92959E-05	0.001437447	0.001033446	0.000696779	0.000687932	0.000488105	0.000155058	0.000222131	0.000213655	2.18398E-05	2.03196E-05	2.18398E-05	2.03196E-05	0.000222131	0.000213655
3836903773485	383690	3773485	0.000173977	7.00539E-05	6.82565E-05	1.80924E-05	1.68539E-05	0.001245909	0.000895741	0.000603934	0.000596266	0.000423065	0.000134397	0.000192532	0.000185186	1.89297E-05	1.76121E-05	1.89297E-05	1.76121E-05	0.000192532	0.000185186
3837003773485	383700	3773485	0.000153763	6.19146E-05	6.03261E-05	1.59903E-05	1.48957E-05	0.001094148	0.000786633	0.00053037	0.000523636	0.000371533	0.000118026	0.00016908	0.000162629	1.66239E-05	1.54668E-05	1.66239E-05	1.54668E-05	0.00016908	0.000162629
3837103773485	383710	3773485	0.000137766	5.54733E-05	5.405E-05	1.43268E-05	1.3346E-05	0.000975323	0.000701204	0.000472772	0.000466769	0.000331184	0.000105209	0.000150718	0.000144967	1.48185E-05	1.37871E-05	1.48185E-05	1.37871E-05	0.000150718	0.000144967
3837203773485	383720	3773485	0.00012481	5.02562E-05	4.89668E-05	1.29794E-05	1.20909E-05	0.000879954	0.000632639	0.000426544	0.000421128	0.0002988	9.49212E-05	0.00013598	0.00130792	1.33696E-05	1.2439E-05	1.33696E-05	1.2439E-05	0.00013598	0.00130792
3837303773485	383730	3773485	0.000113787	4.58178E-05	4.46422E-05	1.18331E-05	1.1023E-05	0.000799401	0.000574726	0.000387497	0.000382577	0.000271448	8.62319E-05	0.000123532	0.000118819	1.21457E-05	1.13003E-05	1.21457E-05	1.13003E-05	0.000123532	0.000118819
3837403773485	383740	3773485	0.000105556	4.25035E-05	4.14129E-05	1.09771E-05	1.02257E-05	0.000739775	0.000531858	0.000358594	0.000354041	0.000251201	7.98E-05	0.000114318	0.000109956	1.12397E-05	1.04574E-05	1.12397E-05	1.04574E-05	0.000114318	0.000109956
3837503773485	383750	3773485	9.83213e-05	3.95903E-05	3.85745E-05	1.02247E-05	9.5248E-06	0.000687614	0.000494357	0.00033331	0.000329078	0.000233489	7.41734E-05	0.000106258	0.000102204	1.04472E-05	9.72006E-06	1.04472E-05	9.72006E-06	0.000106258	0.000102204
3837603773485	383760	3773485	9.23831E-05	3.71992E-05	3.62447E-05	9.6072E-06	8.94954E-06	0.000645048	0.000463755	0.000312677	0.000308707	0.000219035	6.95817E-05	9.96801E-05	9.58767E-05	9.80051E-06	9.11835E-06	9.80051E-06	9.11835E-06	9.96801E-05	9.58767E-05
3837703773485	383770	3773485	8.77373E-05	3.53285E-05	3.44221E-05	9.12408E-06	8.49948E-06	0.000612014	0.000440005	0.000296664	0.000292897	0.000207818	6.60184E-05	9.45754E-05	9.09668E-05	9.29862E-06	8.65139E-06	9.29862E-06	8.65139E-06	9.45754E-05	9.09668E-05
3837803773485	383780	3773485	8.34786E-05	3.36137E-05	3.27512E-05	8.6812E-06	8.08692E-06	0.000581805	0.000418286	0.00028202	0.00027844	0.00019756	6.27596E-05	8.9907E-05	8.64765E-05	8.83963E-06	8.22434E-06	8.83963E-06	8.22434E-06	8.9907E-05	8.64765E-05
3837903773485	383790	3773485	7.92478E-05	3.19101E-05	3.10914E-05	8.24122E-06	7.67706E-06	0.000551782	0.000396701	0.000267467	0.000264071	0.000187365	5.95211E-05	8.52676E-05	8.20141E-05	8.38348E-06	7.79995E-06	8.38348E-06	7.79995E-06	8.52676E-05	8.20141E-05
3838003773485	383800	3773485	7.52951E-05	3.03185E-05	2.95406E-05	7.83016E-06	7.29414E-06	0.000523773	0.000376564	0.00025389	0.000250667	0.000177854	5.64997E-05	8.09393E-05	7.7851E-05	7.95793E-06	7.40401E-06	7.95793E-06	7.40401E-06	8.09393E-05	7.7851E-05
3838103773485	383810	3773485	7.20004E-05	2.89918E-05	2.8248E-05	7.48754E-06	6.97498E-06	0.000500566	0.00035988	0.000242641	0.00023956	0.000169974	5.39963E-05	7.73531E-05	7.44016E-05	7.60533E-06	7.07596E-06	7.60533E-06	7.07596E-06	7.73531E-05	7.44016E-05
3838203773485	383820	3773485	6.98585E-05	2.81293E-05	2.74076E-05	7.2648E-06	6.76748E-06	0.00048575	0.000349228	0.00023546	0.00023247	0.000164943	5.23982E-05	7.50636E-05	7.21995E-05	7.38023E-06	6.86653E-06	7.38023E-06	6.86653E-06	7.50636E-05	7.21995E-05
3838303773485	383830	3773485	6.78157E-05	2.73068E-05	2.66062E-05	7.05236E-06	6.56959E-06	0.000471621	0.00033907	0.000228611	0.000225708	0.000160145	5.08741E-05	7.28802E-05	7.00994E-05	7.16556E-06	6.6668E-06	7.16556E-06	6.6668E-06	7.28802E-05	7.00994E-05
3838403773485	383840	3773485	6.47278E-05	2.60634E-05	2.53947E-05	6.73125E-06	6.27046E-06	0.000449821	0.000323397	0.000218044	0.000215275	0.000152743	4.85225E-05	6.95115E-05	6.68592E-05	6.83434E-06	6.35864E-06	6.83434E-06	6.35864E-06	6.95115E-05	6.68592E-05
3838503773485	383850	3773485	6.14262E-05	2.4734E-05	2.40994E-05	6.3879E-06	5.95061E-06	0.000426436	0.000306584	0.000206708	0.000204083	0.000144802	4.59999E-05	6.58977E-05	6.33833E-05	6.47904E-06	6.02806E-06	6.47904E-06	6.02806E-06	6.58977E-05	6.33833E-05
3838603773485	383860	3773485	5.8323E-05	2.34844E-05	2.28819E-05	6.06518E-06	5.64999E-06	0.000404476	0.000290796	0.000196063	0.000193574	0.000137345	4.3631E-05	6.25042E-05	6.01193E-05	6.14539E-06	5.71764E-06	6.14539E-06	5.71764E-06	6.25042E-05	6.01193E-05
3838703773485	383870	3773485	5.5168E-05	2.22141E-05	2.16441E-05	5.73709E-06	5.34436E-06	0.000382106	0.000274713	0.00018522	0.000182868	0.000129749	4.1218E-05	5.90473E-05	5.67943E-05	5.80551E-06	5.40142E-06	5.80551E-06	5.40142E-06	5.90473E-05	5.67943E-05
3838803773485	383880	3773485	5.22604E-05	2.10433E-05	2.05034E-05	5.43472E-06	5.06268E-06	0.000361518	0.000259912	0.00017524	0.000173015	0.000122758	3.89971E-05	5.58658E-05	5.37342E-05	5.49271E-06	5.11038E-06	5.49271E-06	5.11038E-06	5.58658E-05	5.37342E-05
3838903773485	383890	3773485	4.94855E-05	1.99259E-05	1.94147E-05	5.14615E-06	4.79387E-06	0.000341865	0.000245782	0.000165713	0.000163609	0.000116085	3.68772E-05	5.28288E-05	5.08131E-05	5.19411E-06	4.83258E-06	5.19411E-06	4.83258E-06	5.28288E-05	5.08131E-05
3839003773485	383900	3773485	4.68643E-05	1.88705E-05	1.83863E-05	4.87357E-06	4.53994E-06	0.000323344	0.000232467	0.000156736	0.000154746	0.000109796	3.48793E-05	4.99667E-05	4.80602E-05	4.91271E-06	4.57076E-06	4.91271E-06	4.57076E-06	4.99667E-05	4.80602E-05
3839103773485	383910	3773485	4.44555E-05	1.79005E-05	1.74413E-05	4.62307E-06	4.30659E-06	0.000306372	0.000220265	0.000148509	0.000146623	0.000104033	3.30486E-05	4.73441E-05	4.55377E-05	4.65486E-06	4.33086E-06	4.65486E-06	4.33086E-06	4.73441E-05	4.55377E-05
3829703773485	382970	3773495	1.32667E-05	5.34198E-06	5.20492E-06	1.37964E-06	1.2852E-06	7.01743E-05	5.04515E-05	3.40159E-05	3.3584E-05	2.38286E-05	7.56975E-06	1.08441E-05	1.04304E-05	1.06619E-06	9.91979E-07	1.06619E-06	9.91979E-07	1.08441E-05	1.04304E-05
3829803773485	382980	3773495	1.36341E-05	5.48994E-06	5.34909E-06	1.41785E-06	1.32079E-06	7.21254E-05	5.18542E-05	3.49616E-05	3.45177E-05	2.44911E-05	7.78021E-06	1.11456E-05	1.07204E-05	1.09583E-06	1.01956E-06	1.09583E-06	1.01956E-06	1.11456E-05	1.07204E-05
3829903773485	382990	3773495	1.40198E-05	5.64522E-06	5.50038E-06	1.45796E-06	1.35815E-06	7.41833E-05	5.33338E-05	3.59591E-05	3.55026E-05	2.51899E-05	8.0022E-06	1.14636E-05	1.10262E-05	1.1271E-06	1.04865E-06	1.1271E-06	1.04865E-06	1.14636E-05	1.10262E-05
3830003773485	383000	3773495	1.44277E-05	5.80951E-06	5.66045E-06	1.50039E-06	1.39768E-06	7.63748E-05	5.49094E-05	3.70215E-05	3.65514E-05	2.59341E-05	8.2386E-06	1.18023E-05	1.1352E-05	1.1604E-06	1.07963E-06	1.1604E-06	1.07963E-06	1.18023E-05	1.1352E-05
3830103773485	383010	3773495	1.48553E-05	5.98166E-06	5.82819E-06	1.54485E-06	1.43909E-06	7.86822E-05	5.65682E-05	3.81399E-05	3.76557E-05	2.67176E-05	8.4875E-06	1.21589E-05	1.16949E-05	1.19546E-06	1.11225E-06	1.19546E-06	1.11225E-06	1.21589E-05	1.16949E-05
3830203773485	383020	3773495	1.53401E-05	6.17689E-06	6.01841E-06	1.59527E-06	1.48606E-06	8.13103E-05	5.84577E-05	3.94138E-05	3.89134E-05	2.761E-05	8.77099E-06	1.2565E-05	1.20856E-05	1.23538E-06	1.1494E-06	1.23538E-06	1.1494E-06	1.2565E-05	1.20856E-05
3830303773485	383030	3773495	1.58697E-05	6.39012E-06	6.22617E-06	1.65034E-06	1.53736E-06	8.41878E-05	6.05265E-05	4.08087E-05	4.02905E-05	2.85871E-05	9.08139E-06	1.30097E-05	1.25133E-05	1.2791E-06	1.19007E-06	1.2791E-06	1.19007E-06	1.30097E-05	1.25133E-05
3830403773485	383040	3773495	1.64328E-05	6.61685E-06	6.44708E-06	1.70889E-06	1.59191E-06	8.72703E-05	6.27426E-05	4.23028E-05	4.17657E-05	2.96338E-05	9.4139E-06	1.3486E-05	1.29714E-05	1.32594E-06	1.23365E-06	1.32594E-06	1.23365E-06	1.3486E-05	1.29714E-05
3830503773485	383050	3773495	1.70475e-05	6.8644E-06	6.68828E-06	1.77283E-06	1.65147E-06	9.06378E-05	6.51636E-05	4.39352E-05	4.33774E-05	3.07773E-05	9.77715E-06	1.40064E-05	1.34719E-05	1.3771E-06	1.28125E-06	1.3771E-06	1.28125E-06	1.40064E-05	1.34719E-05
3830603773485	383060	3773495	1.77028E-05	7.12826E-06	6.94537E-06	1.84097E-06	1.71495E-06	9.42458E-05	6.77576E-05	4.56841E-05	4.51041E-05	3.20024E-05	1.01664E-05	1.45639E-05	1.40082E-05	1.43192E-06	1.33225E-06	1.43192E-06	1.33225E-06	1.45639E-05	1.40082E-05
3830703773485	383070	3773495	1.84573e-05	7.43207E-06	7.24138E-06	1.91944E-06	1.78804E-06	9.84062E-05	7.07487E-05	4.77008E-05	4.70952E-05	3.34152E-05	1.06151E-05	1.52068E-05	1.46266E-05	1.49513E-06	1.39106E-06	1.49513E-06	1.39106E-06	1.52068E-05	1.46266E-05
3830803773485	383080	3773495	1.93124E-05	7.77639E-06	7.57687E-06	2.00836E-06	1.87088E-06	0.000103146	7.41561E-05	4.99982E-05	4.93634E-05	3.50245E-05	1.11264E-05	1.59392E-05	1.53311E-05	1.56714E-06	1.45806E-06	1.56714E-06	1.45806E-06	1.59392E-05	1.53311E-05
3830903773485	383090	3773495	2.0243E-05	8.15109E-06	7.94195E-06	2.10513E-06	1.96102E-06	0.000108331	7.78838E-05	5.25115E-05	5.18448E-05	3.67851E-05	1.16857E-05	1.67405E-05	1.61017E-05	1.64592E-06	1.53135E-06	1.64592E-06	1.53135E-06	1.67405E-05	1.61017E-05
3831003773485	383100	3773495	2.15941E-05	8.69513e-06	8.47204E-06	2.24564E-06	2.09191E-06	0.000115894	8.33216E-05	5.61778E-05	5.54645E-05	3.93534E-05	1.25016E-05	1.79093E-05	1.72259E-05	1.76083E-06	1.63827E-06	1.76083E-06	1.63827E-06	1.79093E-05	1.72259E-05
3831103773485	383110	3773495	2.30682E-05	9.28868E-06	9.05036E-06	2.39893E-06	2.23471E-06	0.000124304	8.93678E-05	6.02543E-05	5.94893E-05	4.22091E-05	1.34087E-05	1.92089E-05	1.84759E-05	1.88861E-06	1.75715E-06	1.88861E-06	1.75715E-06	1.92089E-05	1.84759E-05
3831203773485	383120	3773495	2.44542e-05	9.84679E-06	9.59415E-06	2.54307E-06	2.36898E-06	0.00013242	9.52027E-05	6.41884E-05	6.33734E-05	4.4965E-05	1.42842e-05	2.0463E-05	1.96822E-05	2.01192E-06	1.87188E-06	2.01192E-06	1.87188E-06	2.0463E-05	1.96822E-05
3831303773485	383130	3773495	2.5688E-05	1.03436E-05	1.00782E-05	2.67137E-06	2.4885E-06	0.00013977	0.000100487	6.77511E-05	6.68908E-05	4.74607E-05	1.5077E-05	2.15988E-05	2.07747E-05	2.12358E-06	1.97577E-06	2.12358E-06	1.97577E-06	2.15988E-05	2.07747E-05
3831403773485	383140	3773495	2.69846E-05	1.08657E-05	1.05869E-05	2.80621E-06	2.61411E-06	0.000147645	0.000106149	7.15685E-05	7.06598E-05	5.01348E-05	1.59266E-05	2.28158E-05	2.19452E-05	2.24324E-06	2.0871E-06	2.24324E-06	2.0871E-06	2.28158E-05	2.19452E-05
3831503773485	383150	3773495	2.82742e-05	1.1385E-05	1.10929E-05	2.94033E-06	2.73904E-06	0.000155574	0.000111849	7.54119E-05	7.44544E-05	5.28272E-05	1.67818E-05	2.4041E-05	2.31237E-05	2.3637E-06	2.19918E-06	2.3637E-06	2.19918E-06	2.4041E-05	2.31237E-05
3831603773485	383160	3773495	2.96002E-05	1.19189E-05	1.16131E-05	3.07822E-06	2.8675E-06	0.000163832	0.000117786	7.9415E-05	7.84067E-05	5.56314E-05	1.76727E-05	2.53172E-05	2.43512E-05	2.48918E-06	2.31592E-06	2.48918E-06	2.31592E-06	2.53172E-05	2.43512E-05
3831703773485	383170	3773495	3.11106e-05	1.25271e-05	1.22057E-05	3.23529E-06	3.01381E-06	0.000173498	0.000124736	8.41004E-05	8.30326E-05	5.89137E-05	1.87154E-05	2.68109E-05	2.57879E-05	2.63604E-06	2.45256E-06	2.63604E-06	2.45256E-06	2.68109E-05	2.57879E-05
3831803773485	383180	3773495	3.27831E-05	1.32005E-05	1.28618E-05	3.40921E-06	3.17583E-06	0.000184607	0.000132723	8.94855E-05	8.83493E-05	6.26859E-05	1.99137E-05	2.85276E-05	2.74391E-05	2.80483E-06	2.6096E-06	2.80483E-06	2.6096E-06	2.85276E-05	2.74391E-05
3836103773485	383610	3773495	0.001089629	0.000438752	0.000427495	0.000113314	0.000105557	0.009529786	0.006851399	0.004619409	0.004560758	0.003235968	0.001027984	0.00147265	0.00141646	0.00014479	0.000134712	0.00014479	0.000134712	0.00147265	0.00141646
3836203773485	383620	3773495	0.00073803	0.000297177	0.000289552	7.675E-05	7.1496E-05	0.006095689	0.004382469	0.002954786	0.00291727	0.002069873	0.000657546	0.000941975	0.000906033	9.26146E-05	8.61682E-05	9.26146E-05	8.61682E-05	0.000941975	0.000906033
3836303773485	383630	3773495	0.000549381	0.000221215	0.000215539	5.71318E-05	5.32208E-05	0.004363914	0.003137417	0.002115337	0.002088479	0.001481826	0.000470738	0.00067361	0.00064863	6.6303E-05	6.16879E-05	6.6303E-05	6.16879E-05	0.00067361	0.00064863
3836403773485	383640	3773495	0.000426678	0.000171807	0.000167399	4.43715E-05	4.1334E-05	0.003287192	0.002363312	0.001593413	0.001573182	0.00111621	0.000354591	0.000507974	0.000488592	4.99438E-05	4.64675E-05	4.99438E-05	4.64675E-05	0.000507974	0.000488592
3836503773485	383650	3773495	0.000345861	0.000139265	0.000135692	3.59671E-05	3.3505E-05	0.002608976	0.001875712	0.001264659	0.001248602	0.000885913	0.000281432	0.000403168	0.000387785	3.96394E-05	3.68803E-05	3.96394E-05	3.68803E-05	0.000403168	0.000387785
3836603773485	383660	3773495	0.000286797	0.000115482	0.000112519	2.98249E-05	2.77832E-05	0.002129222	0.001530795	0.001032106	0.001019001	0.000723006	0.00022968	0.000329031	0.000316477	3.23502E-05	3.00985E-05	3.23502E-05	3.00985E-05	0.000329031	0.000316477
3836703773485	383670	3773495	0.000242505	9.76476E-05	9.51423E-05	2.52189E-05	2.34925E-05	0.001778501	0.001278646	0.0008621	0.000851154	0.000603914	0.000191848	0.000274834	0.000264348	2.70216E-05	2.51408E-05	2.70216E-05	2.51408E-05	0.000274834	0.000264348
3836803773485	383680	3773495	0.000208741	8.40522E-05	8.18956E-05	2.17076E-05	2.02216E-05	0.001515817	0.00108979	0.000734768	0.000725439	0.000514716	0.000163512	0.000234241	0.00022504	2.30305E-05	2.14275E-05	2.30305E-05	2.14275E-05	0.000234241	0.000225304
3836903773485	383690	3773495	0.000182499	7.34852E-05	7.15998E-05	1.89786E-05	1.76794E-05	0.001314658	0.000945167	0.000637259	0.000629168	0.00044641	0.000141813	0.000203156	0.000195404	1.99742E-05	1.85839E-05	1.99742E-05	1.85839E-05	0.000203156	0.000195404
3837003773485	383700	3773495	0.000161477	6.50208E-05	6.33525E-05	1.67925E-05	1.5643E-05	0.001155618	0.000830827	0.000560167	0.000553055	0.000392406	0.000124657	0.000178579	0.000171765	1.75578E-05	1.63357E-05	1.75578E-05	1.63357E-05	0.000178579	0.000171765
3837103773485	383710	3773495	0.000144856	5.8328E-05	5.68314E-05	1.5064E-05	1.40328E-05	0.001031198	0.000741376	0.000499857	0.00049351	0.000350157	0.000111236	0.000159352	0.000153272	1.56675E-05	1.45769E-05	1.56675E-05	1.45769E-05	0.000159352	0.000153272
3837203773485	383720	3773495	0.000131434	5.29236E-05	5.15657E-05	1.36682E-05	1.27326E-05	0.000931661	0.000669814	0.000451607	0.000445874	0.000316358	0.000100499	0.000143971	0.000138477	1.41552E-05	1.31699E-05	1.41552E-05	1.31699E-05	0.000143971	0.000138477
3837303773485	383730	3773495	0.000119989	4.83152E-05	4.70756E-05	1.24781E-05	1.16239E-05	0.000847428	0.000609255	0.000410777	0.000405562	0.000287756	9.14126E-05	0.000130954	0.000125958	1.28754E-05	1.19792E-05	1.28754E-05	1.19792E-05	0.000130954	0.000125958
3837403773485	383740	3773495	0.000111588	4.49322E-05	4.37794E-05	1.16044E-05	1.081E-05	0.000786199	0.000565234	0.000381097	0.000376258	0.000266964	8.48077E-05	0.000121492	0.000116857	1.19451E-05	1.11136E-05	1.19451E-05	1.11136E-05	0.000121492	0.000116857
3837503773485	383750	3773495	0.000104192	4.19544E-05	4.08779E-05	1.08353E-05	1.00936E-05	0.000732559	0.00052667	0.000355096	0.000350587	0.00024875	7.90216E-05	0.000113203	0.000108884	1.11301E-05	1.03554E-05	1.11301E-05	1.03554E-05	0.000113203	0.000108884
3837603773485	383760	3773495	9.80405E-05	3.94772E-05	3.84643E-05	1.01955E-05	9.49759E-06	0.000688202	0.00049478	0.00033595	0.00032959	0.00023368	7.42368E-05	0.000106349	0.000102291	1.04562E-05	9.72837E-06	1.04562E-05	9.72837E-06	0.000106349	0.000102291
3837703773485	383770	3773495	9.3125E-05	3.74979E-05	3.65358E-05	9.68436E-06	9.02141E-06	0.000653021	0.000469487	0.000316542	0.000312522	0.000221742	7.04418E-05	0.000100912	9.70618E-05	9.92166E-06	9.23106E-06	9.92166E-06	9.23106E-06	0.000100912	9.70618E-05
3837803773485	383780	3773495	8.86176E-05	3.56829E-05	3.47674E-05	9.21562E-06	8.58475E-06	0.000620834	0.000446346	0.000300939	0.000297118	0.000210813	6.69697E-05	9.59383E-05	9.22777E-05	9.43262E-06	8.77606E-06	9.43262E-06	8.77606E-06	9.59383E-05	9.22777E-05
3837903773485	383790	3773495	8.38111E-05	3.37476E-05	3.28817E-05	8.71578E-06	8.11913E-06	0.000586437	0.000421617	0.000284266	0.000280657	0.000199133	6.32594E-05	9.06229E-05	8.71651E-05	8.91001E-06	8.28983E-06	8.91001E-06	8.28983E-06	9.06229E-05	8.71651E-05
3838003773485	383800	3773495	7.92925E-05	3.19281E-05	3.11089E-05	8.24587E-06	7.6814E-06	0.000554143	0.000398399	0.000268612	0.000265201	0.000188167	5.97757E-05	8.56324E-05	8.23655E-05	8.41935E-06	7.83332E-06	8.41935E-06	7.83332E-06	8.56324E-05	8.23655E-05
3838103773485	383810	3773495	7.53915E-05	3.03573E-05	2.95784E-05	7.84019E-06	7.30348E-06	0.000526383	0.000378441	0.000255156	0.000251916	0.000178741	5.67813E-05	8.13427E-05	7.8239E-05	7.99758E-06	7.44091E-06	7.99758E-06	7.44091E-06	8.13427E-05	7.8239E-05
3838203773485	383820	3773495	7.24601E-05	2.91769E-05	2.84283E-05	7.53535E-06	7.01951E-06	0.000505715	0.000363582	0.000245137	0.000242025	0.000171722	5.45518E-05	7.81488E-05	7.51669E-05	7.68356E-06	7.14875E-06	7.68356E-06	7.14875E-06	7.81488E-05	7.51669E-05
3838303773485	383830	3773495	6.96936E-05	2.8063E-05	2.73429E-05	7.24765E-06	6.75151E-06	0.00048624	0.00034958	0.00023569	0.00023270	0.00016510	5.24511E-05	7.51393E-05	7.22723E-05	7.38768E-06	6.87345E-06	7.38768E-06	6.87345E-06	7.51393E-05	7.22723E-05
3838403773485	383840	3773495	6.62159E-05	2.66626E-05	2.59785E-05	6.88599E-06	6.41461E-06	0.00046151	0.0003318	0.00022370	0.00022086	0.00015671	4.97833E-05	7.13177E-05	6.85965E-05	7.01193E-06	6.52386E-06	7.01193E-06	6.52386E-06	7.13177E-05	6.85965E-05
3838503773485	383850	3773495	6.2646E-05	2.52252E-05	2.4578E-05	6.51475E-06	6.06878E-06	0.000436075	0.000313514	0.00021138	0.000208697	0.000148075	4.70397E-05	6.73872E-05	6.4816E-05	6.62549E-06	6.16432E-06	6.62549E-06	6.16432E-06	6.73872E-05	6.4816E-05
3838603773485	383860	3773495	5.93234E-05	2.38873E-05	2.32744E-05	6.16922E-06	5.7469E-06	0.00041244	0.000296522	0.000199924	0.000197385	0.00014005	4.44902E-05	6.37349E-05	6.1303E-05	6.26639E-06	5.83022E-06	6.26639E-06	5.83022E-06	6.37349E-05	6.1303E-05
3838703773485	383870	3773495	5.60189E-05	2.25567E-05	2.1978E-05	5.82558E-06	5.42679E-06	0.000388903	0.0002796	0.000188515	0.000186121	0.000132057	4.19512E-05	6.00977E-05	5.78046E-05	5.90879E-06	5.4975E-06	5.90879E-06	5.4975E-06	6.00977E-05	5.78046E-05
3838803773485	383880	3773495	5.29898E-05	2.1337E-05	2.07895E-05	5.51057E-06	5.13334E-06	0.000367371	0.0002642	0.00017807	0.000175816	0.000124746	3.96285E-05	5.67703E-05	5.46042E-05	5.58163E-06	5.19312E-06	5.58163E-06	5.19312E-06	5.67703E-05	5.46042E-05
3838903773485	383890	3773495	4.99983E-05	2.01324E-05	1.96159E-05	5.19948E-06	4.84354E-06	0.000346088	0.000248818	0.00016776	0.00016563	0.000117519	3.73327E-05	5.34814E-05	5.14407E-05	5.25827E-06	4.89227E-06	5.25827E-06	4.89227E-06	5.34814E-05	5.14407E-05

			MDemolition	MSite Grubbing / Prep	MMass Grading / Excavation	MMass Grading / Excavation	MDrainage / Utilities Trenching	MFoundations / Concrete Pads	MBuilding / Structure Construction	MAsphalt Paving	MLandscaping or Other Finishing	MWaterside Construction (Piles)	RSSWDemolition	RSSWPlacing Base	RSSWForm	Child Risk				
Unique Identifier	X (UTM)	Y (UTM)	2027	2027	2027	2028	2028	2028	2028	2028	2028	2028	2029	2029	2029	3rd Trimester	0<2	2<16	Total	per million
3836603773485	383660	3773485	0.000494186	0.001517066	0.001783946	0.001760192	0.000374157	0.000486588	0.000358155	3.68638E-05	0.000431883	3.68638E-05	4.0535E-05	5.88172E-05	3.48656E-05	3.94508E-08	5.9911E-07	1.2008E-07	7.58642E-07	0.7586417
3836703773485	383670	3773485	0.000419447	0.001287631	0.001514149	0.001493988	0.000317571	0.000412998	0.000303989	3.12887E-05	0.000366566	3.12887E-05	4.03634E-05	5.85682E-05	3.47181E-05	3.36372E-08	5.1046E-07	1.0187E-07	6.45969E-07	0.64596894
3836803773485	383680	3773485	0.000361645	0.001110189	0.001305492	0.001288109	0.000273808	0.000356085	0.000262098	2.69769E-05	0.000316052	2.69769E-05	3.99049E-05	5.79029E-05	3.43237E-05	2.91422E-08	4.4188E-07	8.7861E-08	5.58883E-07	0.55888344
3836903773485	383690	3773485	0.000314655	0.000965935	0.001135861	0.001120736	0.00023823	0.000309816	0.000228042	2.34716E-05	0.000274985	2.34716E-05	3.91563E-05	5.68166E-05	3.36797E-05	2.5486E-08	3.8608E-07	7.652E-08	4.88086E-07	0.48808587
3837003773485	383700	3773485	0.000277083	0.000850596	0.001000232	0.000986913	0.000209784	0.000272822	0.000200812	2.0669E-05	0.00024215	2.0669E-05	3.82299E-05	5.54723E-05	3.28829E-05	2.25577E-08	3.4139E-07	6.7475E-08	4.31421E-07	0.431421
3837103773485	383710	3773485	0.000247424	0.00075955	0.000893168	0.000881276	0.000187329	0.00024362	0.000179318	1.84566E-05	0.000216231	1.84566E-05	3.73034E-05	5.41281E-05	3.2086E-05	2.02424E-08	3.0605E-07	6.035E-08	3.86646E-07	0.38664582
3837203773485	383720	3773485	0.000223449	0.000685949	0.00080662	0.00079588	0.000169177	0.000220013	0.000161942	1.66682E-05	0.000195278	1.66682E-05	3.643E-05	5.28608E-05	3.13348E-05	1.83675E-08	2.7744E-07	5.46E-08	3.50412E-07	0.35041159
3837303773485	383730	3773485	0.000203108	0.000623506	0.000733192	0.00072343	0.000153776	0.000199985	0.0001472	1.51508E-05	0.000177501	1.51508E-05	3.55473E-05	5.15799E-05	3.05755E-05	1.67726E-08	2.5312E-07	4.9724E-08	3.19613E-07	0.3196128
3837403773485	383740	3773485	0.000187891	0.000576794	0.000678262	0.000669231	0.000142256	0.000185002	0.000136172	1.40157E-05	0.000164203	1.40157E-05	3.50108E-05	5.08014E-05	3.0114E-05	1.55815E-08	2.3494E-07	4.6088E-08	2.96611E-07	0.29661112
3837503773485	383750	3773485	0.000174547	0.00053583	0.000630092	0.000621702	0.000132153	0.000171863	0.000126501	1.30203E-05	0.000152541	1.30203E-05	3.44742E-05	5.00229E-05	2.96525E-05	1.45342E-08	2.1897E-07	4.2899E-08	2.76402E-07	0.27640249
3837603773485	383760	3773485	0.000163582	0.000502168	0.000590509	0.000582646	0.000123851	0.000161067	0.000118554	1.22024E-05	0.000142959	1.22024E-05	3.40906E-05	4.94662E-05	2.93225E-05	1.36741E-08	2.0585E-07	4.0283E-08	2.59806E-07	0.25980601
3837703773485	383770	3773485	0.00015497	0.00047532	0.000559422	0.000551973	0.000117331	0.000152587	0.000112313	1.156E-05	0.000135433	1.156E-05	3.39346E-05	4.92399E-05	2.91884E-05	1.30013E-08	1.9558E-07	3.8238E-08	2.46819E-07	0.24681897
3837803773485	383780	3773485	0.00014709	0.00045154	0.000530974	0.000523904	0.000111364	0.000144828	0.000106601	1.09721E-05	0.000128546	1.09721E-05	3.3763E-05	4.89909E-05	2.90408E-05	1.23841E-08	1.8616E-07	3.6365E-08	2.3491E-07	0.23490997
3837903773485	383790	3773485	0.000139303	0.000427638	0.000502867	0.000496171	0.000105469	0.000137162	0.000100958	1.03913E-05	0.000121741	1.03913E-05	3.3448E-05	4.85338E-05	2.87698E-05	1.17703E-08	1.768E-07	3.4509E-08	2.23084E-07	0.22308422
3838003773485	383800	3773485	0.000132049	0.000405368	0.000476679	0.000470332	9.99765E-05	0.000130019	9.57008E-05	9.85019E-06	0.000115401	9.85019E-06	3.30893E-05	4.80133E-05	2.84613E-05	1.11963E-08	1.6806E-07	3.2777E-08	2.12032E-07	0.21203156
3838103773485	383810	3773485	0.000125985	0.000386752	0.000454788	0.000448733	9.53852E-05	0.000124048	9.13059E-05	9.39783E-06	0.000110102	9.39783E-06	3.28772E-05	4.77055E-05	2.82788E-05	1.07178E-08	1.6077E-07	3.1333E-08	2.02817E-07	0.20281658
3838203773485	383820	3773485	0.000121964	0.000374408	0.000440273	0.000434411	9.23409E-05	0.000120089	8.83917E-05	9.09789E-06	0.000106587	9.09789E-06	3.30893E-05	4.80133E-05	2.84613E-05	1.04069E-08	1.5601E-07	3.039E-08	1.9681E-07	0.19680972
3838303773485	383830	3773485	0.000118142	0.000362677	0.000426478	0.0004208	8.94476E-05	0.000116326	8.56222E-05	8.81283E-06	0.000103248	8.81283E-06	3.32702E-05	4.82758E-05	2.86169E-05	1.01103E-08	1.5148E-07	2.9491E-08	1.91084E-07	0.19108411
3838403773485	383840	3773485	0.000112523	0.000345426	0.000406192	0.000400784	8.51929E-05	0.000110793	8.15495E-05	8.39363E-06	9.83367E-05	8.39363E-06	3.28397E-05	4.76512E-05	2.82467E-05	9.66041E-09	1.4464E-07	2.8143E-08	1.82444E-07	0.18244438
3838503773485	383850	3773485	0.000106566	0.000327138	0.000384688	0.000379566	8.06827E-05	0.000104927	7.72321E-05	7.94926E-06	9.31306E-05	7.94926E-06	3.21691E-05	4.66781E-05	2.76698E-05	9.17876E-09	1.3733E-07	2.6705E-08	1.73211E-07	0.17321125
3838603773485	383860	3773485	0.000100984	0.000310004	0.000364539	0.000359685	7.64568E-05	9.94315E-05	7.3187E-05	7.53291E-06	8.82528E-05	7.53291E-06	3.14704E-05	4.56642E-05	2.70688E-05	8.72569E-09	1.3045E-07	2.5355E-08	1.64533E-07	0.16453333
3838703773485	383870	3773485	9.53428E-05	0.000292686	0.000344175	0.000339592	7.21857E-05	9.38768E-05	6.90985E-05	7.11209E-06	8.33227E-05	7.11209E-06	3.06001E-05	4.44014E-05	2.63203E-05	8.26442E-09	1.2346E-07	2.3984E-08	1.5571E-07	0.15571044
3838803773485	383880	3773485	9.01587E-05	0.000276772	0.000325461	0.000321127	6.82607E-05	8.87724E-05	6.53414E-05	6.72538E-06	7.87921E-05	6.72538E-06	2.97454E-05	4.31612E-05	2.55851E-05	7.83901E-09	1.1702E-07	2.2721E-08	1.4758E-07	0.14758011
3838903773485	383890	3773485	8.52304E-05	0.000261643	0.00030767	0.000303574	6.45294E-05	8.39199E-05	6.17697E-05	6.35776E-06	7.44852E-05	6.35776E-06	2.88502E-05	4.18622E-05	2.48151E-05	7.43233E-09	1.1087E-07	2.1517E-08	1.39816E-07	0.13981623
3839003773485	383900	3773485	8.05943E-05	0.000247411	0.000290935	0.000287061	6.10193E-05	7.93551E-05	5.84097E-05	6.01193E-06	7.04335E-05	6.01193E-06	2.79487E-05	4.05542E-05	2.40397E-05	7.04816E-09	1.0506E-07	2.038E-08	1.3249E-07	0.13248952
3839103773485	383910	3773485	7.6341E-05	0.000234354	0.000275581	0.000271911	5.77991E-05	7.51672E-05	5.53272E-05	5.69465E-06	6.67165E-05	5.69465E-06	2.70972E-05	3.93186E-05	2.33072E-05	6.69465E-09	9.9722E-08	1.9336E-08	1.25753E-07	0.12575327
3829703773495	382970	3773495	1.78096E-05	5.46725E-05	6.42904E-05	6.34344E-05	1.3484E-05	1.75358E-05	1.29073E-05	1.32851E-06	1.55643E-05	1.32851E-06	1.04776E-05	1.52033E-05	9.01221E-06	3.01408E-09	3.9118E-08	6.7572E-09	4.88894E-08	0.0488894
3829803773495	382980	3773495	1.83504E-05	5.63325E-05	6.62424E-05	6.53603E-05	1.38934E-05	1.80682E-05	1.32992E-05	1.36884E-06	1.60369E-05	1.36884E-06	1.0643E-05	1.54432E-05	9.15441E-06	3.14775E-09	4.0757E-08	7.0277E-09	5.09329E-08	0.05093289
3829903773495	382990	3773495	1.89201E-05	5.80815E-05	6.82991E-05	6.73897E-05	1.43248E-05	1.86292E-05	1.37121E-05	1.41135E-06	1.65348E-05	1.41135E-06	1.08177E-05	1.56966E-05	9.30465E-06	3.29228E-09	4.2524E-08	7.3186E-09	5.31349E-08	0.05313492
3830003773495	383000	3773495	1.9528E-05	5.99476E-05	7.04935E-05	6.95548E-05	1.4785E-05	1.92277E-05	1.41527E-05	1.45669E-06	1.7066E-05	1.45669E-06	1.10017E-05	1.59637E-05	9.46295E-06	3.45001E-09	4.4446E-08	7.6345E-09	5.55309E-08	0.05553088
3830103773495	383010	3773495	2.01685E-05	6.19139E-05	7.28057E-05	7.18363E-05	1.52699E-05	1.98584E-05	1.46169E-05	1.50447E-06	1.76258E-05	1.50447E-06	1.11951E-05	1.62443E-05	9.6293E-06	3.62136E-09	4.6528E-08	7.9754E-09	5.81243E-08	0.05812425
3830203773495	383020	3773495	2.08925E-05	6.41365E-05	7.54192E-05	7.4415E-05	1.58181E-05	2.05713E-05	1.51416E-05	1.55848E-06	1.82585E-05	1.55848E-06	1.14259E-05	1.65792E-05	9.82784E-06	3.81716E-09	4.8903E-08	8.3646E-09	6.10844E-08	0.06108445
3830303773495	383030	3773495	2.16837E-05	6.65651E-05	7.82751E-05	7.72329E-05	1.64171E-05	2.13503E-05	1.5715E-05	1.61749E-06	1.89499E-05	1.61749E-06	1.16817E-05	1.69504E-05	1.00478E-05	4.03653E-09	5.1557E-08	8.7983E-09	6.43917E-08	0.06439174
3830403773495	383040	3773495	2.25292E-05	6.91609E-05	8.13275E-05	8.02446E-05	1.70573E-05	2.21828E-05	1.63278E-05	1.68057E-06	1.96889E-05	1.68057E-06	1.19562E-05	1.73487E-05	1.02839E-05	4.27917E-09	5.4481E-08	9.2753E-09	6.80358E-08	0.06803582
3830503773495	383050	3773495	2.34547E-05	7.20017E-05	8.46681E-05	8.35408E-05	1.77579E-05	2.3094E-05	1.69985E-05	1.7496E-06	2.04977E-05	1.7496E-06	1.22556E-05	1.77832E-05	1.05415E-05	4.55303E-09	5.7772E-08	9.8103E-09	7.21354E-08	0.07213543
3830603773495	383060	3773495	2.44436E-05	7.50375E-05	8.8238E-05	8.70631E-05	1.85066E-05	2.40677E-05	1.77152E-05	1.82337E-06	2.13619E-05	1.82337E-06	1.25769E-05	1.82494E-05	1.08179E-05	4.8587E-09	6.1429E-08	1.0403E-08	7.6691E-08	0.07669101
3830703773495	383070	3773495	2.55831E-05	7.85357E-05	9.23516E-05	9.11219E-05	1.93694E-05	2.51897E-05	1.8541E-05	1.90837E-06	2.23578E-05	1.90837E-06	1.29544E-05	1.8797E-05	1.11425E-05	5.21897E-09	6.5729E-08	1.11E-08	8.20477E-08	0.08204765
3830803773495	383080	3773495	2.6875E-05	8.25018E-05	9.70153E-05	9.57235E-05	2.03476E-05	2.64618E-05	1.94773E-05	2.00474E-06	2.34868E-05	2.00474E-06	1.33879E-05	1.94262E-05	1.15154E-05	5.64228E-09	7.0765E-08	1.1914E-08	8.8321E-08	0.08832098
3830903773495	383090	3773495	2.8294E-05	8.68577E-05	0.000102138	0.000100778	2.14219E-05	2.7859E-05	2.05057E-05	2.11059E-06	2.47269E-05	2.11059E-06	1.38558E-05	2.01051E-05	1.19179E-05	6.13188E-09	7.6561E-08	1.2848E-08	9.55407E-08	0.09554074
3831003773495	383100	3773495	3.03444E-05	9.31522E-05	0.000109539	0.000108081	2.29743E-05	2.98779E-05	2.19917E-05	2.26354E-06	2.65188E-05	2.26354E-06	1.45733E-05	2.11461E-05	1.2535E-05	6.83244E-09	8.4864E-08	1.4189E-08	1.05886E-07	0.10588555
3831103773495	383110	3773495	3.26525E-05	0.000100238	0.000117871	0.000116302	2.47218E-05	3.21505E-05	2.36645E-05	2.43571E-06	2.85359E-05	2.43571E-06	1.53344E-05	2.22505E-05	1.31896E-05	7.69431E-09	9.4999E-08	1.5816E-08	1.18509E-07	0.11850886
3831203773495	383120	3773495	3.49171E-05	0.000107189	0.000126046	0.000124368	2.64363E-05	3.43802E-05	2.53057E-05	2.60464E-06	3.0515E-05	2.60464E-06	1.60144E-05	2.32372E-05	1.37745E-05	8.66882E-09	1.0632E-07	1.7621E-08	1.32613E-07	0.13261323
3831303773495	383130	3773495	3.69947E-05	0.000113567	0.000133546	0.000131768	2.80093E-05	3.64259E-05	2.68114E-05	2.75962E-06	3.23307E-05	2.75962E-06	1.6579E-05	2.40564E-05	1.42602E-05	9.739E-09	1.1861E-07	1.9563E-08	1.4791E-07	0.14790955
3831403773495	383140	3773495	3.92375E-05	0.000120452	0.000141642	0.000139756	2.97073E-05	3.86342E-05	2.84368E-05	2.92692E-06	3.42907E-05	2.92692E-06	1.71498E-05	2.48847E-05	1.47511E-05	1.10803E-08	1.3386E-07	2.1967E-08	1.66912E-07	0.16691158
3831503773495	383150	3773495	4.1522E-05	0.000127465	0.000149889	0.000147893	3.1437E-05	4.08835E-05	3.00925E-05	3.09733E-06	3.62872E-05	3.09733E-06	1.76863E-05	2.56632E-05	1.52126E-05	1.27288E-08	1.5244E-07	2.4881E-08	1.90048E-07	0.19004767
3831603773495	383160	3773495	4.39317E-05	0.000134863	0.000158587	0.000156476	3.32614E-05	4.32562E-05	3.18389E-05	3.27708E-06	3.83931E-05	3.27708E-06	1.82135E-05	2.64281E-05	1.56661E-05	1.48702E-08	1.7636E-07	2.8619E-08	2.19845E-07	0.21984518
3831703773495	383170	3773495	4.68113E-05	0.000143703	0.000168983	0.000166733	3.54416E-05	4.60916E-05	3.39259E-05	3.49189E-06	4.09097E-05	3.49189E-06	1.87812E-05	2.72519E-05	1.61544E-05	1.81552E-08	2.1275E-07	3.4266E-08	2.65167E-07	0.2651674
3831803773495	383180	3773495	5.03515E-05	0.00015457	0.000181762	0.000179342	3.8122E-05	4.95773E-05	3.64916E-05	3.75597E-06	4.40035E-05	3.75597E-06	1.92865E-05	2.79851E-05	1.6589E-05	2.41968E-08	2.7901E-07	4.446E-08	3.4767E-07	0.34766987
3831603773495	383610	3773495	0.002032961	0.006240839	0.007338716	0.007240999	0.001539189	0.002001702	0.001473362	0.000151649	0.001776659	0.000151649	3.83047E-05	5.5581E-05	3.29473E-05	1.63684E-07	2.4718E-06	5.2113E-07	3.15662E-06	3.15662061
3836203773495	383620	3773495	0.001372413	0.004213071	0.004954226	0.00488826	0.001039077	0.001351311	0.000994639	0.000102375	0.001199389	0.000102375	3.93528E-05	5.71018E-05	3.38488E-05	1.0947E-07	1.6585E-06	3.4389E-07	2.11186E-06	2.11185736
3836303773495	383630	3773495	0.001017791	0.003124444	0.00367409	0.003625169	0.000770587	0.001002142	0.000737631	7.59221E-05	0.000889475	7.59221E-05	4.01482E-05	5.82559E-05	3.45329E-05	8.08894E-08	1.2276E-06	2.5148E-07	1.55996E-06	1.55996187
3836403773495	383640	3773495	0.000787299	0.002416871	0.002842042	0.0028042	0.000596077	0.000775193	0.000570585	5.87285E-05	0.000688042	5.87285E-05	4.08781E-05	5.9315E-05	3.51608E-05	6.25322E-08	9.4981E-07	1.927E-07	1.20505E-06	1.20505121
3836503773495	383650	3773495	0.000635582	0.001951127	0.002294365	0.002263815	0.00048121	0.000625809	0.00046063	4.74112E-05	0.000555452	4.74112E-05	4.1346E-05	5.9994E-05	3.55632E-05	5.0581E-08	7.6837E-07	1.5478E-07	9.73736E-07	0.97373576
3836603773495	383660	3773495	0.000524861	0.001611232	0.001894677	0.001869449	0.000397381	0.000516791	0.000380386	3.9152E-05	0.00045869	3.9152E-05	4.15893E-05	6.0347E-05	3.57725E-05	4.1912E-08	6.3648E-07	1.275E-07	8.05889E-07	0.80588872
3836703773495	383670	3773495	0.000441957	0.001356731	0.001595404	0.001574161	0.000334613	0.000435161	0.000320302	3.29677E-05	0.000386238	3.29677E-05	4.14989E-05	6.02157E-05	3.56947E-05	3.54444E-08	5.3794E-07	1.0727E-07	6.80652E-07	0.68065163
3836803773495	383680	3773495	0.000378878	0.00116309	0.001367699	0.001349488	0.000286855	0.000373053	0.000274587	2.82624E-05	0.000331112	2.82624E-05	4.10871E-05	5.96183E-05	3.53405E-05	3.05298E-08	4.63E-07	9.1973E-08	5.85499E-07	0.5854994
3836903773495	383690	3773495	0.000329956	0.001012909	0.001191099	0.001175239	0.000249816	0.000324883	0.000239132	2.46131E-05	0.000288358	2.46131E-05	4.04477E-05	5.86904E-05	3.47905E-05	2.6718E-08	4.0485E-07	8.0163E-08	5.11728E-07	0.51172804
3837003773495	383700	3773495	0.000290864	0.000892903	0.001049981	0.001036	0.000220218	0.000286392	0.0002108	2.1697E-05	0.000254194	2.1697E-05	3.96366E-05	5.75136E-05	3.40929E-05	2.36694E-08	3.5833E-07	7.0759E-08	4.52756E-07	0.45275639
3837103773495	383710	3773495	0.000260028	0.000798241	0.000938666	0.000926168	0.000196872	0.00025603	0.000188452	1.93968E-05	0.000227245	1.93968E-05	3.88194E-05	5.63278E-05	3.339E-05	2.12618E-08	3.2159E-07	6.3356E-08	4.06207E-07	0.40620689
3837203773495	383720	3773495	0.000235176	0.00072195	0.000848954	0.00083765	0.000178056	0.00023156	0.000170441	1.7543E-05	0.000205527	1.7543E-05	3.80489E-05	5.52098E-05	3.27273E-05	1.93184E-08	2.9194E-07	5.7402E-08	3.68655E-07	0.36865514
3837303773495	383730	3773495	0.000214039	0.000657062	0.00077251	0.000762363	0.000162052	0.000210748	0.000155122	1.59662E-05	0.000187054	1.59662E-05	3.72473E-05	5.40466E-05	3.20377E-05	1.76618E-08	2.6666E-07	5.2342E-08	3.36666E-07	0.33666589
3837403773495	383740	3773495	0.00019849	0.00060933	0.000716522	0.000706981	0.00015028	0.000195438	0.000143853	1.48063E-05	0.000173466	1.48063E-05	3.68231E-05	5.34311E-05	3.16728E-05	1.64462E-08	2.4811E-07	4.8633E-08	3.13189E-07	0.31318949
3837503773495	383750	3773495	0.00018483	0.000567397	0.000667212	0.000658328	0.000139938	0.000181988	0.000133953	1.37874E-05	0.000161528	1.37874E-05	3.63926E-05	5.28064E-05	3.13026E-05	1.5376E-08	2.3178E-07	4.5376E-08	2.92532E-07	0.29253198
3837603773495	383760	3773495	0.00017346	0.000532493	0.000626168	0.000617831	0.00013133	0.000170793	0.000125713	1.29393E-05	0.000151592	1.29393E-05	3.609E-05	5.23674E-05	3.10423E-05	1.44855E-08	2.1819E-07	4.267E-08	2.75345E-07	0.27534545
3837703773495	383770	3773495	0.000164349	0.000504525	0.00059328	0.00058538	0.000124432	0.000161822	0.00011911	1.22596E-05	0.000143629	1.22596E-05	3.59871E-05	5.22181E-05	3.09538E-05	1.37741E-08	2.0733E-07	4.0508E-08	2.61612E-07	0.26161217
3837803773495	383780	3773495	0.000156008	0.000478918	0.000563168	0.00055567	0.000118116	0.000153609	0.000113065	1.16374E-05	0.00013634	1.16374E-05	3.58561E-05	5.2028E-05	3.08411E-05	1.31212E-08	1.9736E-07	3.8529E-08	2.49014E-07	0.2490143
3837903773495	383790	3773495	0.000147189	0.000451846	0.000531334	0.000524259	0.00011144	0.000144926	0.000106674	1.09796E-05	0.000128633	1.09796E-05	3.54506E-05	5.14396E-05	3.04923E-05	1.24245E-08	1.8674E-07	3.6425E-08	2.35593E-07	0.23559336
3838003773495	383800	3773495	0.000138922	0.000426468	0.000501491	0.000494814	0.000105181	0.000136786	0.000100682	1.03629E-05	0.000121408	1.03629E-05	3.49733E-05	5.07471E-05	3.00818E-05	1.17687E-08	1.7675E-07	3.4449E-08	2.22972E-07	0.22297242
3838103773495	383810	3773495	0.000131786	0.00040456	0.000475729	0.000469395	9.97773E-05	0.00012976	9.55101E-05	9.83056E-06	0.000115171	9.83056E-06	3.45897E-05	5.01903E-05	2.97518E-05	1.12023E-08	1.6813E-07	3.2745E-08	2.12074E-07	0.21207387
3838203773495	383820	3773495	0.000126379	0.00038796	0.00045621	0.000450135	9.56834E-05	0.000124435	9.15913E-05	9.4272E-06	0.000110446	9.4272E-06	3.45054E-05	5.00681E-05	2.96794E-05	1.07766E-08	1.6164E-07	3.1462E-08	2.03874E-07	0.203874
3838303773495	383830	3773495	0.000121292	0.000372347	0.000437849	0.000432019	9.18326E-05	0.000119427	8.79051E-05	9.0478E-06	0.000106001	9.0478E-06	3.43869E-05	4.98961E-05	2.95774E-05	1.03748E-08	1.5551E-07	3.0254E-08	1.9614E-07	0.19614042
3838403773495	383840	3773495	0.000114996	0.000353018	0.00041512	0.000409593	8.70654E-05	0.000113228	8.33419E-05	8.57812E-06	0.000100498	8.57812E-06	3.38067E-05	4.90543E-05	2.90784E-05	9.86856E-09	1.4782E-07	2.874E-08	1.86425E-07	0.18642486
3838503773495	383850	3773495	0.000108573	0.000333299	0.000391932	0.000386714	8.22021E-05	0.000106903	7.86866E-05	8.09897E-06	9.48845E-05	8.09897E-06	3.30238E-05	4.79182E-05	2.84049E-05	9.34806E-09	1.3991E-07	2.7189E-08	1.7645E-07	0.1764496
3838603773495	383860	3773495	0.000102615	0.000315012	0.000370428	0.000365496	7.76919E-05	0.000101038	7.43692E-05	7.6546E-06	8.96784E-05	7.6546E-06	3.22252E-05	4.67595E-05	2.77181E-05	8.86344E-09	1.3256E-07	2.5747E-08	1.6717E-07	0.16716989
3838703773495	383870	3773495	9.672E-05	0.000296914	0.000349146	0.000344497	7.32284E-05	9.52329E-05	7.00966E-05	7.21483E-06	8.45263E-05	7.21483E-06	3.1277E-05	4.53836E-05	2.69025E-05	8.38069E-09	1.2524E-07	2.4314E-08	1.57938E-07	0.15793759
3838803773495	383880	3773495	9.13327E-05	0.000280376	0.000329699	0.000325309	6.91495E-05	8.99284E-05	6.61922E-05	6.81296E-06	7.98181E-05	6.81296E-06	3.03599E-05	4.40529E-05	2.61137E-05	7.93779E-09	1.1854E-07	2.3001E-08	1.49474E-07	0.14947437
3838903773495	383890	3773495	8.60415E-05	0.000264133	0.000310598	0.000306463	6.51435E-05	8.47186E-05	6.23575E-05	6.41826E-06	7.5194E-05	6.41826E-06	2.93306E-05	4.25593E-05	2.52283E-05	7.50008E-09	1.1192E-07	2.1705E-08	1.41121E-07	0.14112082

			EGIODemolition	EGIOSite Grubbing / Prep	EGIOMass Grading / Excavation	EGIOMass Grading / Excavation	EGIODrainage / Utilities Trenching	EGIODrainage / Utilities Trenching	EGIOFoundations / Concrete Pads	EGIOFoundations / Concrete Pads	EGIOBuilding / Structure Construction	EGIOBuilding / Structure Construction	EGIOAsphalt Paving	EGIOArchitectural Coating	EGIOLandscaping or Other Finishing	EGIOWaterside Construction (Piles)	HIWaterside Construction (Landscaping)	HIWaterside Construction (Landscaping)	KMDemolition	KMSite Grubbing / Prep
Unique Identifier	X (UTM)	Y (UTM)	2025	2025	2025	2026	2026	2027	2026	2027	2026	2027	2027	2027	2027	2027	2025	2026	2025	2025
3839003773495	383900	3773495	0.000238823	9.367E-05	3.10205E-05	3.03814E-05	7.05471E-05	7.04382E-05	9.26896E-05	9.26298E-05	9.92821E-05	9.69024E-05	3.86343E-06	3.86343E-06	0.000104629	3.86343E-06	6.41479E-05	6.21387E-05	9.71716E-05	0.000421732
3839103773495	383910	3773495	0.000226859	8.8977E-05	2.94665E-05	2.88594E-05	6.70129E-05	6.69095E-05	8.80462E-05	8.79894E-05	9.43085E-05	9.2048E-05	3.66989E-06	3.66989E-06	9.93878E-05	3.66989E-06	6.07503E-05	5.88475E-05	9.16905E-05	0.000397943
3829703773505	382970	3773505	0.000176038	6.9045E-05	2.28655E-05	2.23944E-05	5.20009E-05	5.19207E-05	6.83224E-05	6.82783E-05	7.31818E-05	7.14277E-05	2.84777E-06	2.84777E-06	7.71232E-05	2.84777E-06	3.38939E-05	3.28322E-05	2.19857E-05	9.54195E-05
3829803773505	382980	3773505	0.000185029	7.2571E-05	2.40333E-05	2.35382E-05	5.46568E-05	5.45725E-05	7.18119E-05	7.17655E-05	7.69195E-05	7.50758E-05	2.99322E-06	2.99322E-06	8.10622E-05	2.99322E-06	3.56052E-05	3.449E-05	2.26465E-05	9.82875E-05
3829903773505	382990	3773505	0.000194937	7.6457E-05	2.53202E-05	2.47985E-05	5.75833E-05	5.74945E-05	7.56569E-05	7.56081E-05	8.1038E-05	7.90956E-05	3.15348E-06	3.15348E-06	8.54026E-05	3.15348E-06	3.74888E-05	3.63146E-05	2.33549E-05	0.000101362
3830003773505	383000	3773505	0.0002062	8.0875E-05	2.67832E-05	2.62313E-05	6.09105E-05	6.08165E-05	8.00284E-05	7.99768E-05	8.57204E-05	8.36657E-05	3.33569E-06	3.33569E-06	9.03371E-05	3.33569E-06	3.96272E-05	3.8386E-05	2.41469E-05	0.000104799
3830103773505	383010	3773505	0.000218604	8.574E-05	2.83943E-05	2.78093E-05	6.45746E-05	6.4475E-05	8.48426E-05	8.47878E-05	9.0877E-05	8.86987E-05	3.53635E-06	3.53635E-06	9.57714E-05	3.53635E-06	4.19772E-05	4.06624E-05	2.49865E-05	0.000108443
3830203773505	383020	3773505	0.00023293	9.1359E-05	3.02552E-05	2.96318E-05	6.88065E-05	6.87004E-05	9.04028E-05	9.03444E-05	9.68327E-05	9.45116E-05	3.76811E-06	3.76811E-06	0.000102048	3.76811E-06	4.4686E-05	4.32863E-05	2.59461E-05	0.000112608
3830303773505	383030	3773505	0.000249251	9.776E-05	3.2375E-05	3.1708E-05	7.36275E-05	7.35139E-05	9.67369E-05	9.66744E-05	0.000103617	0.000101134	4.03212E-06	4.03212E-06	0.000109198	4.03212E-06	4.77679E-05	4.62717E-05	2.70052E-05	0.000117204
3830403773505	383040	3773505	0.000267583	0.00010495	3.47562E-05	3.40401E-05	7.90427E-05	7.89208E-05	0.000103852	0.000103785	0.000111238	0.000108572	4.32868E-06	4.32868E-06	0.000117229	4.32868E-06	5.12211E-05	4.96168E-05	2.81435E-05	0.000122145
3830503773505	383050	3773505	0.000287936	0.00011293	3.73998E-05	3.66293E-05	8.5055E-05	8.49237E-05	0.000111751	0.000111679	0.000119699	0.00011683	4.65794E-06	4.65794E-06	0.000126146	4.65794E-06	5.50511E-05	5.33268E-05	2.93362E-05	0.000127321
3830603773505	383060	3773505	0.000311029	0.00012199	4.03993E-05	3.9567E-05	9.18765E-05	9.17347E-05	0.000120714	0.000120636	0.000129299	0.0001262	5.03151E-06	5.03151E-06	0.000136263	5.03151E-06	5.93905E-05	5.75303E-05	3.06171E-05	0.00013288
3830703773505	383070	3773505	0.000338343	0.0001327	4.39472E-05	4.30417E-05	9.9945E-05	9.97908E-05	0.000131315	0.00013123	0.000140654	0.000137283	5.47337E-06	5.47337E-06	0.00014823	5.47337E-06	6.45193E-05	6.24984E-05	3.20745E-05	0.000139205
3830803773505	383080	3773505	0.000370741	0.00014541	4.81553E-05	4.71632E-05	0.000109515	0.000109346	0.000143889	0.000143796	0.000154123	0.000150429	5.99747E-06	5.99747E-06	0.000162423	5.99747E-06	7.05988E-05	6.83875E-05	3.37175E-05	0.000146336
3830903773505	383090	3773505	0.000408969	0.0001604	5.31207E-05	5.20262E-05	0.000120807	0.000120621	0.000158725	0.000158623	0.000170014	0.000165939	6.61588E-06	6.61588E-06	0.000179171	6.61588E-06	7.7769E-05	7.53331E-05	3.55098E-05	0.000154115
3831003773505	383100	3773505	0.000462888	0.00018155	6.01242E-05	5.88854E-05	0.000136735	0.000136524	0.000179652	0.000179536	0.000192429	0.000187817	7.48812E-06	7.48812E-06	0.000202793	7.48812E-06	8.78973E-05	8.51442E-05	3.80082E-05	0.000164958
3831103773505	383110	3773505	0.000530379	0.00020802	6.88905E-05	6.74711E-05	0.000156671	0.00015643	0.000205846	0.000205713	0.000220486	0.000215201	8.57992E-06	8.57992E-06	0.000232361	8.57992E-06	0.000100596	9.74454E-05	4.07669E-05	0.000176931
3831203773505	383120	3773505	0.000612061	0.00024006	7.95002E-05	7.78622E-05	0.0001808	0.000180521	0.000237547	0.000237394	0.000254443	0.000248344	9.9013E-06	9.9013E-06	0.000268147	9.9013E-06	0.000116002	0.000112369	4.3546E-05	0.000188993
3831303773505	383130	3773505	0.000710594	0.0002787	9.22985E-05	9.03968E-05	0.000209906	0.000209582	0.000275789	0.000275611	0.000295404	0.000288324	1.14953E-05	1.14953E-05	0.000311314	1.14953E-05	0.000134612	0.000130396	4.62277E-05	0.000200632
3831403773505	383140	3773505	0.000840572	0.00032968	0.000109181	0.000106932	0.000248301	0.000247918	0.000326235	0.000326025	0.000349438	0.000341063	1.35979E-05	1.35979E-05	0.000368258	1.35979E-05	0.000159321	0.000154331	4.90724E-05	0.000212978
3831503773505	383150	3773505	0.0010145	0.0003979	0.000131773	0.000129058	0.000299678	0.000299216	0.000393738	0.000393484	0.000421743	0.000411634	1.64115E-05	1.64115E-05	0.000444457	1.64115E-05	0.000192673	0.000186638	5.19442E-05	0.000225442
3831603773505	383160	3773505	0.001263805	0.00049568	0.000164155	0.000160773	0.000373322	0.000372746	0.000490496	0.00049018	0.000525382	0.000512789	2.04445E-05	2.04445E-05	0.000553678	2.04445E-05	0.000240775	0.000233233	5.49179E-05	0.000238348
3831703773505	383170	3773505	0.001651612	0.00064779	0.000214527	0.000210107	0.000487878	0.000487125	0.000641008	0.000640595	0.0006866	0.000670142	2.67181E-05	2.67181E-05	0.000723578	2.67181E-05	0.000316278	0.000306372	5.8016E-05	0.000251794
3831603773505	383610	3773505	0.006099594	0.00239235	0.000792272	0.000775948	0.00180179	0.00179901	0.002367317	0.002365789	0.002535692	0.002474913	9.86729E-05	9.86729E-05	0.002672259	9.86729E-05	0.001606549	0.001556228	0.002691794	0.011682574
3836203773505	383620	3773505	0.003791289	0.001487	0.000492448	0.000482302	0.001119928	0.0011182	0.001471439	0.00147049	0.001576095	0.001538317	6.13316E-05	6.13316E-05	0.00166098	6.13316E-05	0.001048269	0.001015435	0.001756872	0.00762495
3836303773505	383630	3773505	0.00269313	0.00105628	0.000349809	0.000342601	0.000795538	0.00079431	0.001045232	0.001044558	0.001119574	0.001092739	4.35667E-05	4.35667E-05	0.001179872	4.35667E-05	0.000765276	0.000741306	0.001281137	0.005560224
3836403773505	383640	3773505	0.002049129	0.0008037	0.00026616	0.000260676	0.000605303	0.000604369	0.000795289	0.000794775	0.000851853	0.000831435	3.31487E-05	3.31487E-05	0.000897732	3.31487E-05	0.000591722	0.000573188	0.000988124	0.004288527
3836503773505	383650	3773505	0.001631897	0.00064005	0.000211966	0.000207599	0.000482054	0.000481311	0.000633356	0.000632948	0.000678404	0.000662143	2.63991E-05	2.63991E-05	0.000714941	2.63991E-05	0.000476287	0.000461368	0.000792662	0.003440211
3836603773505	383660	3773505	0.001341553	0.00052618	0.000174253	0.000170663	0.000396288	0.000395677	0.000520671	0.000520335	0.000557704	0.000544336	2.17023E-05	2.17023E-05	0.00058774	2.17023E-05	0.000393021	0.000380711	0.000651497	0.002827542
3836703773505	383670	3773505	0.001128042	0.00044243	0.000146521	0.000143502	0.000333218	0.000332704	0.000437805	0.000437522	0.000468944	0.000457703	1.82483E-05	1.82483E-05	0.0004942	1.82483E-05	0.000330522	0.000320169	0.000545538	0.002367672
3836803773505	383680	3773505	0.000969752	0.00038035	0.00012596	0.000123365	0.00028646	0.000286018	0.000376371	0.000376128	0.00040314	0.000393477	1.56876E-05	1.56876E-05	0.000424852	1.56876E-05	0.000283647	0.000274763	0.00046602	0.00202256
3836903773505	383690	3773505	0.000853605	0.0003348	0.000110874	0.00010859	0.000252151	0.000251762	0.000331293	0.00033108	0.000354856	0.000346351	1.38087E-05	1.38087E-05	0.000373968	1.38087E-05	0.000248982	0.000241183	0.00040723	0.001767408
3837003773505	383700	3773505	0.000761055	0.0002985	9.88528E-05	9.68161E-05	0.000224812	0.000224465	0.000295373	0.000295183	0.000316382	0.000308798	1.23116E-05	1.23116E-05	0.000333421	1.23116E-05	0.000221175	0.000214247	0.000360138	0.001563024
3837103773505	383710	3773505	0.000688229	0.00026993	8.93935E-05	8.75517E-05	0.000203299	0.000202986	0.000267109	0.000266936	0.000286107	0.00027924	1.11335E-05	1.11335E-05	0.000301516	1.11335E-05	0.00019921	0.000192971	0.00032983	0.001401769
3837203773505	383720	3773505	0.000629729	0.00024699	8.1795E-05	8.01097E-05	0.000186019	0.000185732	0.000244404	0.000244247	0.000261788	0.000255513	1.01871E-05	1.01871E-05	0.000275887	1.01871E-05	0.000181515	0.00017583	0.00029309	0.001272031
3837303773505	383730	3773505	0.000579699	0.00022737	7.52967E-05	7.37453E-05	0.00017124	0.000170976	0.000224987	0.000224842	0.000240989	0.000235213	9.37777E-06	9.37777E-06	0.000253969	9.37777E-06	0.000166373	0.000161162	0.000267551	0.001161192
3837403773505	383740	3773505	0.000543852	0.00021331	7.06405E-05	6.91851E-05	0.000160651	0.000160403	0.000211075	0.000210938	0.000226087	0.000220668	8.79787E-06	8.79787E-06	0.000238264	8.79787E-06	0.000155427	0.000150558	0.00024911	0.001081153
3837503773505	383750	3773505	0.000512388	0.00020097	6.65537E-05	6.51824E-05	0.000151357	0.000151123	0.000198863	0.000198735	0.000213007	0.000207902	8.28888E-06	8.28888E-06	0.000224479	8.28888E-06	0.000145815	0.000141248	0.000232938	0.001010966
3837603773505	383760	3773505	0.000485648	0.00019048	6.30805E-05	6.17808E-05	0.000143458	0.000143237	0.000188485	0.000188364	0.000201891	0.000197052	7.85632E-06	7.85632E-06	0.000212765	7.85632E-06	0.000137628	0.000133317	0.000219174	0.000951229
3837703773505	383770	3773505	0.000463786	0.0001819	6.02408E-05	5.89997E-05	0.000137	0.000136789	0.00018	0.000179884	0.000192803	0.000188181	7.50265E-06	7.50265E-06	0.000203187	7.50265E-06	0.000130897	0.000126797	0.000207874	0.000902189
3837803773505	383780	3773505	0.000443657	0.00017401	5.76263E-05	5.6439E-05	0.000131054	0.000130852	0.000172188	0.000172077	0.000184435	0.000180014	7.17703E-06	7.17703E-06	0.000194368	7.17703E-06	0.000124712	0.000120805	0.0001975	0.000857165
3837903773505	383790	3773505	0.000420565	0.00016495	5.46268E-05	5.35013E-05	0.000124233	0.000124041	0.000163226	0.00016312	0.000174835	0.000170644	6.80346E-06	6.80346E-06	0.000184251	6.80346E-06	0.000117723	0.000114035	0.000185809	0.000806425
3838003773505	383800	3773505	0.000398514	0.0001563	5.17627E-05	5.06962E-05	0.000117719	0.000117537	0.000154667	0.000154568	0.000165668	0.000161697	6.44675E-06	6.44675E-06	0.000174591	6.44675E-06	0.000111082	0.000107602	0.000174722	0.000758308
3838103773505	383810	3773505	0.000378951	0.00014863	4.92217E-05	4.82075E-05	0.00011194	0.000111768	0.000147075	0.00014698	0.000157536	0.00015376	6.13028E-06	6.13028E-06	0.00016602	6.13028E-06	0.000105196	0.000101901	0.000164917	0.00071575
3838203773505	383820	3773505	0.000362595	0.00014221	4.70972E-05	4.61268E-05	0.000107109	0.000106943	0.000140727	0.000140636	0.000150736	0.000147123	5.86569E-06	5.86569E-06	0.000158854	5.86569E-06	0.000100259	9.71187E-05	0.000156699	0.000680086
3838303773505	383830	3773505	0.000347415	0.00013626	4.51255E-05	4.41958E-05	0.000102625	0.000102466	0.000134836	0.000134749	0.000144426	0.000140964	5.62013E-06	5.62013E-06	0.000152204	5.62013E-06	9.56936E-05	9.26963E-05	0.000149116	0.000647173
3838403773505	383840	3773505	0.000330448	0.00012961	4.29217E-05	4.20373E-05	9.76128E-05	9.74622E-05	0.00012825	0.000128168	0.000137372	0.000134079	5.34565E-06	5.34565E-06	0.000144771	5.34565E-06	9.06635E-05	8.78237E-05	0.000140786	0.000611019
3838503773505	383850	3773505	0.000313562	0.00012298	4.07283E-05	3.98892E-05	9.26247E-05	9.24818E-05	0.000121697	0.000121618	0.000130352	0.000127228	5.07248E-06	5.07248E-06	0.000137373	5.07248E-06	8.56998E-05	8.30155E-05	0.000132589	0.000575444
3838603773505	383860	3773505	0.00029787	0.00011683	3.86902E-05	3.7893E-05	8.79895E-05	8.78537E-05	0.000115607	0.000115532	0.000123829	0.000120861	4.81864E-06	4.81864E-06	0.000130498	4.81864E-06	8.11092E-05	7.85687E-05	0.000125028	0.000542629
3838703773505	383870	3773505	0.000282484	0.00011079	3.66917E-05	3.59357E-05	8.34445E-05	8.33157E-05	0.000109635	0.000109564	0.000117433	0.000114618	4.56974E-06	4.56974E-06	0.000123758	4.56974E-06	7.66442E-05	7.42436E-05	0.000117698	0.000510816
3838803773505	383880	3773505	0.000268338	0.00010525	3.48542E-05	3.4136E-05	7.92656E-05	7.91433E-05	0.000104145	0.000104077	0.000111552	0.000108878	4.34089E-06	4.34089E-06	0.00011756	4.34089E-06	7.25577E-05	7.02851E-05	0.000111013	0.000481802
3838903773505	383890	3773505	0.000253805	9.9546E-05	3.29665E-05	3.22873E-05	7.49727E-05	7.4857E-05	9.85043E-05	9.84407E-05	0.00010551	0.000102981	4.10579E-06	4.10579E-06	0.000111193	4.10579E-06	6.84102E-05	6.62675E-05	0.000104255	0.000452474
3839003773505	383900	3773505	0.000239532	9.3948E-05	3.11127E-05	3.04716E-05	7.07567E-05	7.06475E-05	9.2965E-05	9.2905E-05	9.95771E-05	9.71903E-05	3.87491E-06	3.87491E-06	0.00010494	3.87491E-06	6.4365E-05	6.2349E-05	9.76967E-05	0.00042401
3839103773505	383910	3773505	0.000226688	8.891E-05	2.94443E-05	2.88377E-05	6.69625E-05	6.68592E-05	8.798E-05	8.79232E-05	9.42376E-05	9.19787E-05	3.66712E-06	3.66712E-06	9.9313E-05	3.66712E-06	6.07324E-05	5.88301E-05	9.18353E-05	0.000398572
3829703773515	382970	3773515	0.000176946	6.9401E-05	2.29833E-05	2.25098E-05	5.22689E-05	5.21882E-05	6.86745E-05	6.86301E-05	7.35589E-05	7.17958E-05	2.86244E-06	2.86244E-06	7.75206E-05	2.86244E-06	3.39782E-05	3.29139E-05	2.19427E-05	9.52329E-05
3829803773515	382980	3773515	0.00018608	7.2983E-05	2.41698E-05	2.36718E-05	5.49672E-05	5.48824E-05	7.22197E-05	7.21731E-05	7.73564E-05	7.55022E-05	3.01022E-06	3.01022E-06	8.15226E-05	3.01022E-06	3.57129E-05	3.45943E-05	2.2599E-05	9.80813E-05
3829903773515	382990	3773515	0.000196266	7.6978E-05	2.54928E-05	2.49676E-05	5.7976E-05	5.78865E-05	7.61729E-05	7.61237E-05	8.15907E-05	7.9635E-05	3.17499E-06	3.17499E-06	8.5985E-05	3.17499E-06	3.76431E-05	3.64641E-05	2.33164E-05	0.000101195
3830003773515	383000	3773515	0.000208266	8.1685E-05	2.70515E-05	2.64941E-05	6.15207E-05	6.14258E-05	8.08302E-05	8.0778E-05	8.65792E-05	8.4504E-05	3.36911E-06	3.36911E-06	9.12422E-05	3.36911E-06	3.99088E-05	3.86588E-05	2.41628E-05	0.000104868
3830103773515	383010	3773515	0.000221577	8.6906E-05	2.87805E-05	2.81875E-05	6.54528E-05	6.53518E-05	8.59965E-05	8.5941E-05	9.2113E-05	8.99051E-05	3.58445E-06	3.58445E-06	9.70739E-05	3.58445E-06	4.24221E-05	4.10933E-05	2.50703E-05	0.000108807
3830203773515	383020	3773515	0.000237116	9.3E-05	3.07988E-05	3.01643E-05	7.00429E-05	6.99349E-05	9.20273E-05	9.19679E-05	9.85727E-05	9.621E-05	3.83582E-06	3.83582E-06	0.000103882	3.83582E-06	4.53497E-05	4.39293E-05	2.61136E-05	0.000113335
3830303773515	383030	3773515	0.000255035	0.00010003	3.31263E-05	3.24438E-05	7.53362E-05	7.52199E-05	9.89819E-05	9.8918E-05	0.000106022	0.000103481	4.1257E-06	4.1257E-06	0.000111732	4.1257E-06	4.87204E-05	4.71944E-05	2.72836E-05	0.000118413
3830403773515	383040	3773515	0.00027529	0.00010797	3.57572E-05	3.50204E-05	8.13192E-05	8.11937E-05	0.000106843	0.000106774	0.000114442	0.000111699	4.45335E-06	4.45335E-06	0.000120606	4.45335E-06	5.25271E-05	5.08818E-05	2.85441E-05	0.000123883
3830503773515	383050	3773515	0.000297278	0.0001166	3.86132E-05	3.78176E-05	8.78144E-05	8.76789E-05	0.000115377	0.000115302	0.000123583	0.000120621	4.80905E-06	4.80905E-06	0.000130239	4.80905E-06	5.6653E-05	5.48785E-05	2.98046E-05	0.000129354
3830603773515	383060	3773515	0.000322382	0.00012644	4.1874E-05	4.10112E-05	9.52302E-05	9.50832E-05	0.00012512	0.000125039	0.000134019	0.000130807	5.21517E-06	5.21517E-06	0.000141237	5.21517E-06	6.13602E-05	5.94383E-05	3.11579E-05	0.000135228
3830703773515	383070	3773515	0.000352077	0.00013809	4.5731E-05	4.47888E-05	0.000104002	0.000103841	0.000136645	0.000136557	0.000146364	0.000142855	5.69554E-06	5.69554E-06	0.000154246	5.69554E-06	6.69231E-05	6.48269E-05	3.26787E-05	0.000141828
3830803773515	383080	3773515	0.00038761	0.00015203	5.03463E-05	4.9309E-05	0.000114498	0.000114321	0.000150435	0.000150338	0.000161135	0.000157273	6.27035E-06	6.27035E-06	0.000169813	6.27035E-06	7.35713E-05	7.12669E-05	3.4376E-05	0.000149194
3830903773515	383090	3773515	0.000429852	0.00016859	5.58332E-05	5.46828E-05	0.000126976	0.00012678	0.00016683	0.000166722	0.000178696	0.000174413	6.9537E-06	6.9537E-06	0.00018832	6.9537E-06	8.14698E-05	7.8918E-05	3.62091E-05	0.00015715
3831003773515	383100	3773515	0.00048828	0.00019151	6.34223E-05	6.21156E-05	0.000144236	0.000144013	0.000189507	0.000189384	0.000202985	0.00019812	7.89889E-06	7.89889E-06	0.000213918	7.89889E-06	9.24179E-05	8.95232E-05	3.86487E-05	0.000167738
3831103773515	383110	3773515	0.000562058	0.00022045	7.30053E-05	7.15012E-05	0.000166029	0.000165773	0.000218141	0.000218	0.000233656	0.000228055	9.0924E-06	9.0924E-06	0.00024624	9.0924E-06	0.000106272	0.000102944	4.13055E-05	0.000179269
3831203773515	383120	3773515	0.000655929	0.00025726	8.51982E-05	8.34428E-05	0.000193758	0.000193459	0.000254573	0.000254409	0.00027268	0.000266144	1.06109E-05	1.06109E-05	0.000287365	1.06109E-05	0.000123935	0.000120053	4.40687E-05	0.000191261
3831303773515	383130	3773515	0.000776576	0.00030458	0.000100869	9.87906E-05	0.000229397	0.000229043	0.000301397	0.000301203	0.000322834	0.000315096	1.25626E-05	1.25626E-05	0.000340221	1.25626E-05	0.000146759	0.000142162	4.68433E-05	0.000203303
3831403773515	383140	3773515	0.000944036	0.00037026	0.00012262	0.000120094	0.000278864	0.000278433	0.00036639	0.000366154	0.00039245	0.000383043	1.52716E-05	1.52716E-05	0.000413586	1.52716E-05	0.000178753	0.000173154	4.97174E-05	0.000215777
3831503773515	383150	3773515	0.001185473	0.00046496	0.00015398	0.000150808	0.000350183	0.000349643	0.000460094	0.000459798	0.000492819	0.000481006	1.91774E-05	1.91774E-05	0.000519361	1.91774E-05	0.000225473	0.000218411	5.25915E-05	0.000228251
3831603773515	383160	3773515	0.00156093	0.00061222	0.000202748	0.000198571	0.000461091	0.00046038	0.000605813	0.000605422	0.000648902	0.000633348	2.52511E-05	2.52511E-05	0.00068385	2.52511E-05	0.000300377	0.000290969	5.55131E-05	0.000240931
3831703773515	383170	3773515	0.002188772	0.00085847	0.000284298	0.00027844	0.000646553	0.000645555	0.000849486	0.000848938	0.000909905	0.000888095	3.54077E-05	3.54077E-05	0.000958911	3.54077E-05	0.000429731	0.000416271	5.84438E-05	0.00025365
3836103773515	383610	3773515	0.004281482	0.00167926	0.000556119	0.000544661	0.001264729	0.001262777	0.001661688	0.001660616	0.001779876	0.001737213	6.92614E-05	6.92614E-05	0.001875736	6.92614E-05	0.001302013	0.001261232	0.002159787	0.009373627
3836203773515	383620	3773515	0.004216273	0.00165368	0.000547649	0.000536365	0.001245466	0.001243545	0.00163638	0.001635324	0.001752767	0.001710754	6.82065E-05	6.82065E-05	0.001847167	6.82065E-05	0.001157384	0.001121133	0.001934455	0.008395673

			KMMass Grading / Excavation	KMMass Grading / Excavation	KMDrainage / Utilities Trenching	KMFoundations / Concrete Pads	KMBuilding / Structure Construction	KMAsphalt Paving	KMArchitectural Coating	KMLandscaping or Other Finishing	KMWaterside Construction (Piles)	EWNDemolition	EWNSite Grubbing / Prep	EWNDrainage / Utilities Trenching	EWNDrainage / Utilities Trenching	EWNDrainage / Utilities Trenching	EWNFoundation s / Concrete Pads	EWNBuilding / Structure Construction	EWNAsphalt Paving	EWNLandscaping or Other Finishing	EWNWaterside Construction (Piles)
Unique Identifier	X (UTM)	Y (UTM)	2025	2026	2026	2026	2026	2026	2026	2026	2026	2027	2027	2027	2028	2029	2029	2029	2029	2029	2029
3839003773495	383900	3773495	0.000320561	0.000317244	0.000113925	6.02886E-05	0.00020707	6.65235E-06	6.65235E-06	0.000213723	6.65235E-06	0.000258273	1.40762E-05	3.30536E-05	3.24153E-05	3.17446E-05	2.74967E-05	5.97075E-05	4.24787E-06	6.18314E-05	4.24787E-06
3839103773495	383910	3773495	0.000302479	0.000299349	0.000107499	5.68879E-05	0.00019539	6.27711E-06	6.27711E-06	0.000201667	6.27711E-06	0.000245088	1.33576E-05	3.13662E-05	3.07605E-05	3.0124E-05	2.6093E-05	5.66594E-05	4.03101E-06	5.86749E-05	4.03101E-06
3829703773505	382970	3773505	7.2529E-05	7.17784E-05	2.57762E-05	1.36407E-05	4.6851E-05	1.50514E-06	1.50514E-06	4.83561E-05	1.50514E-06	0.000161935	8.82564E-06	2.07243E-05	2.03241E-05	1.99035E-05	1.72402E-05	3.7436E-05	2.66337E-06	3.87677E-05	2.66337E-06
3829803773505	382980	3773505	7.4709E-05	7.39358E-05	2.6551E-05	1.40507E-05	4.82592E-05	1.55038E-06	1.55038E-06	4.98096E-05	1.55038E-06	0.000170395	9.28677E-06	2.18071E-05	2.1386E-05	2.09435E-05	1.81409E-05	3.9392E-05	2.80253E-06	4.07932E-05	2.80253E-06
3829903773505	382990	3773505	7.70458E-05	7.62484E-05	2.73815E-05	1.44902E-05	4.97687E-05	1.59887E-06	1.59887E-06	5.13675E-05	1.59887E-06	0.000179714	9.79463E-06	2.29996E-05	2.25555E-05	2.20888E-05	1.9133E-05	4.15462E-05	2.95579E-06	4.30241E-05	2.95579E-06
3830003773505	383000	3773505	7.96587E-05	7.88344E-05	2.83101E-05	1.49816E-05	5.14565E-05	1.65309E-06	1.65309E-06	5.31096E-05	1.65309E-06	0.000190288	1.03709E-05	2.43529E-05	2.38826E-05	2.33885E-05	2.02588E-05	4.39907E-05	3.1297E-06	4.55556E-05	3.1297E-06
3830103773505	383010	3773505	8.24285E-05	8.15755E-05	2.92944E-05	1.55025E-05	5.32457E-05	1.71057E-06	1.71057E-06	5.49563E-05	1.71057E-06	0.000201919	1.10048E-05	2.58414E-05	2.53424E-05	2.4818E-05	2.1497E-05	4.66795E-05	3.32099E-06	4.834E-05	3.32099E-06
3830203773505	383020	3773505	8.5594E-05	8.47081E-05	3.04194E-05	1.60978E-05	5.52905E-05	1.77626E-06	1.77626E-06	5.70667E-05	1.77626E-06	0.000215341	1.17364E-05	2.75592E-05	2.7027E-05	2.64678E-05	2.2926E-05	4.97825E-05	3.54176E-06	5.15534E-05	3.54176E-06
3830303773505	383030	3773505	8.90879E-05	8.81659E-05	3.16611E-05	1.6755E-05	5.75474E-05	1.84877E-06	1.84877E-06	5.93962E-05	1.84877E-06	0.000230624	1.25693E-05	2.95151E-05	2.89451E-05	2.83462E-05	2.45531E-05	5.33156E-05	3.79312E-06	5.52122E-05	3.79312E-06
3830403773505	383040	3773505	9.28431E-05	9.18823E-05	3.29957E-05	1.74612E-05	5.99732E-05	1.9267E-06	1.9267E-06	6.18999E-05	1.9267E-06	0.000247775	1.35041E-05	3.17101E-05	3.10978E-05	3.04543E-05	2.63791E-05	5.72807E-05	4.07521E-06	5.93183E-05	4.07521E-06
3830503773505	383050	3773505	9.67775E-05	9.5776E-05	3.4394E-05	1.82012E-05	6.25146E-05	2.00835E-06	2.00835E-06	6.4523E-05	2.00835E-06	0.000266849	1.45436E-05	3.41511E-05	3.34916E-05	3.27986E-05	2.84097E-05	6.169E-05	4.38891E-06	6.38845E-05	4.38891E-06
3830603773505	383060	3773505	0.000101003	9.99578E-05	3.58957E-05	1.89959E-05	6.52442E-05	2.09604E-06	2.09604E-06	6.73402E-05	2.09604E-06	0.000288494	1.57233E-05	3.69213E-05	3.62083E-05	3.54591E-05	3.07142E-05	6.66941E-05	4.74493E-06	6.90666E-05	4.74493E-06
3830703773505	383070	3773505	0.000105811	0.000104716	3.76044E-05	1.99001E-05	6.83499E-05	2.19581E-06	2.19581E-06	7.05457E-05	2.19581E-06	0.000314122	1.71201E-05	4.02011E-05	3.94248E-05	3.8609E-05	3.34426E-05	7.26187E-05	5.16643E-06	7.52019E-05	5.16643E-06
3830803773505	383080	3773505	0.000111231	0.00011008	3.95307E-05	2.09195E-05	7.18511E-05	2.30829E-06	2.30829E-06	7.41594E-05	2.30829E-06	0.000344573	1.87797E-05	4.40982E-05	4.32467E-05	4.23518E-05	3.66846E-05	7.96584E-05	5.66726E-06	8.2492E-05	5.66726E-06
3830903773505	383090	3773505	0.000117144	0.000115932	4.1632E-05	2.20315E-05	7.56705E-05	2.43099E-06	2.43099E-06	7.81015E-05	2.43099E-06	0.000380576	2.07419E-05	4.87058E-05	4.77652E-05	4.67769E-05	4.05175E-05	8.79814E-05	6.2594E-06	9.11111E-05	6.2594E-06
3831003773505	383100	3773505	0.000125386	0.000124088	4.45612E-05	2.35816E-05	8.09946E-05	2.60203E-06	2.60203E-06	8.35967E-05	2.60203E-06	0.000431501	2.35174E-05	5.52232E-05	5.41568E-05	5.30363E-05	4.59393E-05	9.97544E-05	7.09699E-06	0.000103303	7.09699E-06
3831103773505	383110	3773505	0.000134487	0.000133095	4.77955E-05	2.52932E-05	8.68733E-05	2.79089E-06	2.79089E-06	8.96642E-05	2.79089E-06	0.00049552	2.70065E-05	6.34163E-05	6.21917E-05	6.09049E-05	5.2755E-05	0.000114554	8.14992E-06	0.000118629	8.14992E-06
3831203773505	383120	3773505	0.000143655	0.000142168	5.10537E-05	2.70174E-05	9.27954E-05	2.98115E-06	2.98115E-06	9.57765E-05	2.98115E-06	0.000573513	3.12572E-05	7.33978E-05	7.19804E-05	7.0491E-05	6.10584E-05	0.000132585	9.43268E-06	0.000137301	9.43268E-06
3831303773505	383130	3773505	0.000152501	0.000150923	5.41978E-05	2.86813E-05	9.85101E-05	3.16474E-06	3.16474E-06	0.000101675	3.16474E-06	0.00066819	3.64172E-05	8.55144E-05	8.38631E-05	8.21279E-05	7.1138E-05	0.000154472	1.09898E-05	0.000159967	1.09898E-05
3831403773505	383140	3773505	0.000161886	0.00016021	5.75329E-05	3.04462E-05	0.000104572	3.35948E-06	3.35948E-06	0.000107932	3.35948E-06	0.000794566	4.33049E-05	0.000101688	9.97243E-05	9.76609E-05	8.45925E-05	0.000183688	1.30684E-05	0.000190222	1.30684E-05
3831503773505	383150	3773505	0.00017136	0.000169586	6.08999E-05	3.2228E-05	0.000110692	3.55609E-06	3.55609E-06	0.000114248	3.55609E-06	0.000966156	5.26567E-05	0.000123648	0.00012126	0.000118751	0.000102861	0.000223356	1.58906E-05	0.000231301	1.58906E-05
3831603773505	383160	3773505	0.00018117	0.000179295	6.43862E-05	3.40729E-05	0.000117029	3.75966E-06	3.75966E-06	0.000120788	3.75966E-06	0.001215026	6.62205E-05	0.000155498	0.000152495	0.00014934	0.000129356	0.000280889	1.99838E-05	0.000290881	1.99838E-05
3831703773505	383170	3773505	0.00019139	0.000189409	6.80185E-05	3.59951E-05	0.000123631	3.97176E-06	3.97176E-06	0.000127602	3.97176E-06	0.001607692	8.76213E-05	0.000205751	0.000201778	0.000197603	0.000171161	0.000371666	2.6442E-05	0.000384887	2.6442E-05
3831603773505	383610	3773505	0.008880002	0.008788103	0.003155883	0.001670081	0.005736146	0.000184279	0.000184279	0.005920425	0.000184279	0.006262339	0.000341306	0.00080145	0.000785973	0.00076971	0.000666713	0.001447726	0.000102998	0.001499225	0.000102998
3836203773505	383620	3773505	0.005795775	0.005735794	0.002059773	0.001090024	0.003743852	0.000120275	0.000120275	0.003864127	0.000120275	0.004034321	0.000219876	0.00051631	0.000506339	0.000495862	0.000429509	0.000932654	6.63533E-05	0.00096583	6.63533E-05
3836303773505	383630	3773505	0.004226363	0.004182624	0.001502016	0.000794861	0.002730071	8.77063E-05	8.77063E-05	0.002817777	8.77063E-05	0.002920603	0.000159177	0.000373777	0.000366559	0.000358974	0.000310939	0.000675184	4.80357E-05	0.000699202	4.80357E-05
3836403773505	383640	3773505	0.003259738	0.003226002	0.001158485	0.000613066	0.002105667	6.76467E-05	6.76467E-05	0.002173314	6.76467E-05	0.002249511	0.000122601	0.000287891	0.000282331	0.00027649	0.000239492	0.000520042	3.69982E-05	0.000538541	3.69982E-05
3836503773505	383650	3773505	0.002614927	0.002587865	0.000929325	0.000491795	0.001689144	5.42655E-05	5.42655E-05	0.00174341	5.42655E-05	0.001807183	9.84938E-05	0.000231282	0.000226816	0.000222123	0.0001924	0.000417784	2.97231E-05	0.000432646	2.97231E-05
3836603773505	383660	3773505	0.002149233	0.002126991	0.000763821	0.000404211	0.001388324	4.46013E-05	4.46013E-05	0.001432925	4.46013E-05	0.001492609	8.13491E-05	0.000191023	0.000187334	0.000183458	0.000158909	0.000345061	2.45492E-05	0.000357336	2.45492E-05
3836703773505	383670	3773505	0.001799683	0.001781058	0.000639593	0.00033847	0.001162527	3.73474E-05	3.73474E-05	0.001199875	3.73474E-05	0.001258172	6.8572E-05	0.00016102	0.000157911	0.000154643	0.00013395	0.000290864	2.06934E-05	0.000301211	2.06934E-05
3836803773505	383680	3773505	0.001537362	0.001521451	0.000546366	0.000289135	0.000993078	3.19036E-05	3.19036E-05	0.001024981	3.19036E-05	0.001082455	5.89952E-05	0.000138532	0.000135857	0.000133046	0.000115242	0.000250242	1.78034E-05	0.000259144	1.78034E-05
3836903773505	383690	3773505	0.001343418	0.001329515	0.00047744	0.00025266	0.000867797	2.78789E-05	2.78789E-05	0.000895676	2.78789E-05	0.000952473	5.1911E-05	0.000121897	0.000119543	0.000117069	0.000101404	0.000220192	1.56655E-05	0.000228025	1.56655E-05
3837003773505	383700	3773505	0.001188065	0.00117577	0.000422229	0.000223442	0.000767445	2.4655E-05	2.4655E-05	0.0007921	2.4655E-05	0.00084837	4.62373E-05	0.000108574	0.000106477	0.000104274	9.03207E-05	0.000196126	1.39533E-05	0.000203103	1.39533E-05
3837103773505	383710	3773505	0.001065494	0.001054467	0.000378668	0.00020039	0.000688269	2.21113E-05	2.21113E-05	0.00071038	2.21113E-05	0.000766036	4.175E-05	9.80368E-05	9.61436E-05	9.41543E-05	8.15552E-05	0.000177092	1.25992E-05	0.000183392	1.25992E-05
3837203773505	383720	3773505	0.00096688	0.000956873	0.000343621	0.000181843	0.000624568	2.00649E-05	2.00649E-05	0.000644633	2.00649E-05	0.000699621	3.81302E-05	8.9537E-05	8.78079E-05	8.59911E-05	7.44843E-05	0.000161738	1.15068E-05	0.000167492	1.15068E-05
3837303773505	383730	3773505	0.000882629	0.000873495	0.00031368	0.000165998	0.000570145	1.83165E-05	1.83165E-05	0.000588462	1.83165E-05	0.000642815	3.50342E-05	8.2267E-05	8.06783E-05	7.9009E-05	6.84365E-05	0.000148606	1.05725E-05	0.000153892	1.05725E-05
3837403773505	383740	3773505	0.000821792	0.000813287	0.000292058	0.000154556	0.000530846	1.7054E-05	1.7054E-05	0.0005479	1.7054E-05	0.000601437	3.27791E-05	7.69715E-05	7.54851E-05	7.39233E-05	6.40313E-05	0.00013904	9.89196E-06	0.000143986	9.89196E-06
3837503773505	383750	3773505	0.000768442	0.000760489	0.000273098	0.000144523	0.000496384	1.59469E-05	1.59469E-05	0.000512331	1.59469E-05	0.000565106	3.0799E-05	7.23218E-05	7.09252E-05	6.94577E-05	6.01633E-05	0.000130641	9.2944E-06	0.000135288	9.2944E-06
3837603773505	383760	3773505	0.000723036	0.000715553	0.000256961	0.000135983	0.000467054	1.50046E-05	1.50046E-05	0.000482058	1.50046E-05	0.000534095	2.91089E-05	6.83531E-05	6.70332E-05	6.56462E-05	5.68618E-05	0.000123472	8.78437E-06	0.000127864	8.78437E-06
3837703773505	383770	3773505	0.00068576	0.000678663	0.000243714	0.000128972	0.000442975	1.4231E-05	1.4231E-05	0.000457206	1.4231E-05	0.000508483	2.7713E-05	6.50753E-05	6.38186E-05	6.24982E-05	5.41351E-05	0.000117551	8.36312E-06	0.000121733	8.36312E-06
3837803773505	383780	3773505	0.000651537	0.000644794	0.000231551	0.000122536	0.000420868	1.35208E-05	1.35208E-05	0.000434389	1.35208E-05	0.000484961	2.6431E-05	6.2065E-05	6.08665E-05	5.96071E-05	5.16308E-05	0.000112113	7.97626E-06	0.000116101	7.97626E-06
3837903773505	383790	3773505	0.000612969	0.000606626	0.000217844	0.000115282	0.000395955	1.27205E-05	1.27205E-05	0.000408675	1.27205E-05	0.000458683	2.49988E-05	5.87019E-05	5.75683E-05	5.63772E-05	4.88332E-05	0.000106038	7.54405E-06	0.00010981	7.54405E-06
3838003773505	383800	3773505	0.000576395	0.00057043	0.000204846	0.000108404	0.000372329	1.19615E-05	1.19615E-05	0.000384291	1.19615E-05	0.000433737	2.36392E-05	5.55094E-05	5.44374E-05	5.33111E-05	4.61773E-05	0.000100271	7.13376E-06	0.000103838	7.13376E-06
3838103773505	383810	3773505	0.000544046	0.000538416	0.00019335	0.00010232	0.000351433	1.12901E-05	1.12901E-05	0.000362723	1.12901E-05	0.000411586	2.2432E-05	5.26745E-05	5.16573E-05	5.05884E-05	4.3819E-05	9.51503E-05	6.76943E-06	9.85351E-05	6.76943E-06
3838203773505	383820	3773505	0.000516938	0.000511588	0.000183716	9.72217E-05	0.000333923	1.07276E-05	1.07276E-05	0.00034465	1.07276E-05	0.000392911	2.14141E-05	5.02845E-05	4.93134E-05	4.82931E-05	4.18308E-05	9.08331E-05	6.46228E-06	9.40642E-05	6.46228E-06
3838303773505	383830	3773505	0.000491921	0.00048683	0.000174825	9.25166E-05	0.000317762	1.02084E-05	1.02084E-05	0.000327971	1.02084E-05	0.000375637	2.04727E-05	4.80738E-05	4.71454E-05	4.61699E-05	3.99917E-05	8.68397E-05	6.17818E-06	8.99288E-05	6.17818E-06
3838403773505	383840	3773505	0.00046444	0.000459633	0.000165058	8.73482E-05	0.00030001	9.63814E-06	9.63814E-06	0.000309649	9.63814E-06	0.000356702	1.94407E-05	4.56504E-05	4.47689E-05	4.38426E-05	3.79758E-05	8.24622E-05	5.86674E-06	8.53956E-05	5.86674E-06
3838503773505	383850	3773505	0.000437399	0.000432872	0.000155448	8.22626E-05	0.000282543	9.07699E-06	9.07699E-06	0.00029162	9.07699E-06	0.000338034	1.84233E-05	4.32614E-05	4.2426E-05	4.15481E-05	3.59884E-05	7.81467E-05	5.55972E-06	8.09266E-05	5.55972E-06
3838603773505	383860	3773505	0.000412456	0.000408188	0.000146584	7.75715E-05	0.000266431	8.55937E-06	8.55937E-06	0.00027499	8.55937E-06	0.000320714	1.74794E-05	4.10448E-05	4.02522E-05	3.94193E-05	3.41445E-05	7.41427E-05	5.27485E-06	7.67801E-05	5.27485E-06
3838703773505	383870	3773505	0.000388275	0.000384257	0.00013799	7.30237E-05	0.000250811	8.05755E-06	8.05755E-06	0.000258868	8.05755E-06	0.000303846	1.656E-05	3.88861E-05	3.81351E-05	3.73461E-05	3.23487E-05	7.02432E-05	4.99742E-06	7.27419E-05	4.99742E-06
3838803773505	383880	3773505	0.000366221	0.000362431	0.000130152	6.8876E-05	0.000236565	7.59989E-06	7.59989E-06	0.000244165	7.59989E-06	0.000288341	1.5715E-05	3.69017E-05	3.61891E-05	3.54403E-05	3.06979E-05	6.66587E-05	4.74241E-06	6.90299E-05	4.74241E-06
3838903773505	383890	3773505	0.000343929	0.000340369	0.00012223	6.46834E-05	0.000222165	7.13727E-06	7.13727E-06	0.00022930	7.13727E-06	0.000272568	1.48553E-05	3.48831E-05	3.42095E-05	3.35016E-05	2.90187E-05	6.30123E-05	4.48298E-06	6.52538E-05	4.48298E-06
3839003773505	383900	3773505	0.000322293	0.000318958	0.00011454	6.06144E-05	0.000208189	6.68829E-06	6.68829E-06	0.000214878	6.68829E-06	0.000257124	1.40136E-05	3.29066E-05	3.22711E-05	3.16034E-05	2.73744E-05	5.9442E-05	4.22898E-06	6.15565E-05	4.22898E-06
3839103773505	383910	3773505	0.000302957	0.000299822	0.000107669	5.69778E-05	0.000195699	6.28702E-06	6.28702E-06	0.000201986	6.28702E-06	0.000243197	1.32545E-05	3.11241E-05	3.05231E-05	2.98915E-05	2.58916E-05	5.62221E-05	3.9999E-06	5.82221E-05	3.9999E-06
3829703773515	382970	3773515	7.23872E-05	7.1638E-05	2.57258E-05	1.3614E-05	4.67594E-05	1.50219E-06	1.50219E-06	4.82616E-05	1.50219E-06	0.000162325	8.84692E-06	2.07742E-05	2.03731E-05	1.99515E-05	1.72817E-05	3.75263E-05	2.66979E-06	3.88612E-05	2.66979E-06
3829803773515	382980	3773515	7.45522E-05	7.37807E-05	2.64953E-05	1.40212E-05	4.81579E-05	1.54712E-06	1.54712E-06	4.9705E-05	1.54712E-06	0.000170901	9.31431E-06	2.18718E-05	2.14494E-05	2.10056E-05	1.81947E-05	3.95088E-05	2.81084E-06	4.09142E-05	2.81084E-06
3829903773515	382990	3773515	7.69188E-05	7.61228E-05	2.73364E-05	1.44663E-05	4.96867E-05	1.59623E-06	1.59623E-06	5.12829E-05	1.59623E-06	0.000180456	9.83511E-06	2.30947E-05	2.26487E-05	2.21801E-05	1.92121E-05	4.17179E-05	2.968E-06	4.32019E-05	2.968E-06
3830003773515	383000	3773515	7.9711E-05	7.88861E-05	2.83287E-05	1.49914E-05	5.14903E-05	1.65418E-06	1.65418E-06	5.31445E-05	1.65418E-06	0.000191666	1.0446E-05	2.45293E-05	2.40556E-05	2.35579E-05	2.04055E-05	4.43093E-05	3.15237E-06	4.58855E-05	3.15237E-06
3830103773515	383010	3773515	8.27047E-05	8.18488E-05	2.93926E-05	1.55545E-05	5.34241E-05	1.7163E-06	1.7163E-06	5.51404E-05	1.7163E-06	0.000204101	1.11238E-05	2.61207E-05	2.56163E-05	2.50862E-05	2.17293E-05	4.7184E-05	3.35689E-06	4.88624E-05	3.35689E-06
3830203773515	383020	3773515	8.61464E-05	8.52549E-05	3.06158E-05	1.62017E-05	5.56473E-05	1.78773E-06	1.78773E-06	5.74351E-05	1.78773E-06	0.000218603	1.19141E-05	2.79766E-05	2.74364E-05	2.68687E-05	2.32733E-05	5.05366E-05	3.5954E-06	5.23343E-05	3.5954E-06
3830303773515	383030	3773515	9.00662E-05	8.90747E-05	3.19875E-05	1.69277E-05	5.81406E-05	1.86783E-06	1.86783E-06	6.00084E-05	1.86783E-06	0.000235325	1.28255E-05	3.01168E-05	2.95352E-05	2.89241E-05	2.50536E-05	5.44025E-05	3.87044E-06	5.63377E-05	3.87044E-06
3830403773515	383040	3773515	9.41646E-05	9.319E-05	3.34653E-05	1.77097E-05	6.08267E-05	1.95412E-06	1.95412E-06	6.27809E-05	1.95412E-06	0.000254238	1.38563E-05	3.25372E-05	3.19088E-05	3.12486E-05	2.70671E-05	5.87746E-05	4.1815E-06	6.08654E-05	4.1815E-06
3830503773515	383050	3773515	9.83229E-05	9.73054E-05	3.49432E-05	1.84918E-05	6.35129E-05	2.04042E-06	2.04042E-06	6.55533E-05	2.04042E-06	0.000274804	1.49772E-05	3.51692E-05	3.44901E-05	3.37764E-05	2.92567E-05	6.35291E-05	4.51976E-06	6.5789E-05	4.51976E-06
3830603773515	383060	3773515	0.000102787	0.000101724	3.65298E-05	1.93315E-05	6.63968E-05	2.13306E-06	2.13306E-06	6.85298E-05	2.13306E-06	0.000298303	1.62579E-05	3.81766E-05	3.74394E-05	3.66647E-05	3.17585E-05	6.89616E-05	4.90625E-06	7.14147E-05	4.90625E-06
3830703773515	383070	3773515	0.000107804	0.000106689	3.83128E-05	2.0275E-05	6.96375E-05	2.23718E-06	2.23718E-06	7.18747E-05	2.23718E-06	0.000326136	1.77748E-05	4.17386E-05	4.09326E-05	4.00856E-05	3.47216E-05	7.53959E-05	5.36401E-06	7.8078E-05	5.36401E-06
3830803773515	383080	3773515	0.000113404	0.00011223	4.03027E-05	2.13281E-05	7.32544E-05	2.35337E-06	2.35337E-06	7.56078E-05	2.35337E-06	0.000359489	1.95926E-05	4.60071E-05	4.51187E-05	4.41851E-05	3.82725E-05	8.31065E-05	5.91258E-06	8.60628E-05	5.91258E-06
3830903773515	383090	3773515	0.000119451	0.000118215	4.24519E-05	2.24654E-05	7.71607E-05	2.47887E-06	2.47887E-06	7.96396E-05	2.47887E-06	0.000399212	2.17576E-05	5.10909E-05	5.01043E-05	4.90676E-05	4.25017E-05	9.22899E-05	6.56592E-06	9.55728E-05	6.56592E-06
3831003773515	383100	3773515	0.000127499	0.000126179	4.53121E-05	2.3979E-05	8.23594E-05	2.64588E-06	2.64588E-06	8.50053E-05	2.64588E-06	0.000454342	2.47622E-05	5.81463E-05	5.70235E-05	5.58436E-05	4.83709E-05	0.000105035	7.47265E-06	0.000108771	7.47265E-06
3831103773515	383110	3773515	0.000136263	0.000134853	4.8427E-05	2.56274E-05	8.80211E-05	2.82777E-06	2.82777E-06	9.08488E-05	2.82777E-06	0.000524325	2.85764E-05	6.71028E-05	6.58069E-05	6.44453E-05	5.58217E-05	0.000121213	8.62368E-06	0.000125525	8.62368E-06
3831203773515	383120	3773515	0.000145379	0.000143875	5.16666E-05	2.73418E-05	9.39094E-05	3.01693E-06	3.01693E-06	9.69263E-05	3.01693E-06	0.000613926	3.34597E-05	7.85698E-05	7.70525E-05	7.54582E-05	6.53609E-05	0.000141927	1.00974E-05	0.000146976	1.00974E-05
3831303773515	383130	3773515	0.000154532	0.000152933	5.49195E-05	2.90632E-05	9.98218E-05	3.20688E-06	3.20688E-06	0.000103029	3.20688E-06	0.00073034	3.98045E-05	9.34684E-05	9.16635E-05	8.97669E-05	7.77548E-05	0.00016884	1.2012E-05	0.000174846	1.2012E-05
3831403773515	383140	3773515	0.000164013	0.000162316	5.82891E-05	3.08464E-05	0.000105946	3.40364E-06	3.40364E-06	0.00010935	3.40364E-06	0.000894602	4.8757E-05	0.000114491	0.00011228	0.000109956	9.52428E-05	0.000206814	1.47137E-05	0.000214171	1.47137E-05
3831503773515	383150	3773515	0.000173495	0.000171699	6.16587E-05	3.26295E-05	0.000112071	3.6004E-06	3.6004E-06	0.000115671	3.6004E-06	0.001136229	6.1926E-05	0.000145414	0.000142606	0.000139655	0.00012096	0.000262673	1.86878E-05	0.000272017	1.86878E-05
3831603773515	383160	3773515	0.000183133	0.000181238	6.5084E-05	3.44422E-05	0.000118297	3.80041E-06	3.80041E-06	0.000122097	3.80041E-06	0.001526843	8.32149E-05	0.000195404	0.000191631	0.000187666	0.000162554	0.000352975	2.51123E-05	0.000365531	2.51123E-05
3831703773515	383170	3773515	0.000192801	0.000190806	6.852E-05	3.62605E-05	0.000124542	4.00104E-06	4.00104E-06	0.000128543	4.00104E-06	0.002205768	0.000120217	0.000282293	0.000276841	0.000271113	0.000234834	0.000509929	3.62787E-05	0.000528068	3.62787E-05
3836103773515	383610	3773515	0.007124956	0.00705122	0.002532154	0.001340006	0.004602453	0.000147858	0.000147858	0.004750311	0.000147858	0.004731239	0.000257859	0.000605501	0.000593808	0.000581521	0.000503706	0.001093767	7.78156E-05	0.001132675	7.78156E-05
3836203773515	383620	3773515	0.006381606	0.006315563	0.002267973	0.001200203	0.004122277	0.000132432	0.000132432	0.004254709	0.000132432	0.004280297	0.000233282	0.000547789	0.000537211	0.000526096	0.000455697	0.000989518	7.03989E-05	0.001024718	7.03989E-05

			ISDemolition	ISDrainage / Utilities Trenching	ISDrainage / Utilities Trenching	ISAsphalt Paving	ISAsphalt Paving	SVDemolition	SVSite Grubbing / Prep	SVMass Grading / Excavation	SVMass Grading / Excavation	SVDrainage / Utilities Trenching	SVFoundations / Concrete Pads	SVBuilding / Structure Construction	SVBuilding / Structure Construction	SVAsphalt Paving	SVAsphalt Paving	SVArchitectural Coating	SVArchitectural Coating	SVLandscaping or Other Finishing	SVLandscaping or Other Finishing
Unique Identifier	X (UTM)	Y (UTM)	2027	2027	2028	2027	2028	2027	2027	2027	2028	2028	2028	2028	2029	2028	2029	2028	2029	2028	2029
3839003773495	383900	3773495	4.71228E-05	1.89746E-05	1.84877E-05	4.90045E-06	4.56498E-06	0.000325687	0.000234151	0.000157871	0.000155867	0.000110591	3.5132E-05	5.03288E-05	4.84084E-05	4.94831E-06	4.60388E-06	4.94831E-06	4.60388E-06	5.03288E-05	4.84084E-05
3839103773495	383910	3773495	4.45156E-05	1.79247E-05	1.74648E-05	4.62931E-06	4.31241E-06	0.000307272	0.000220912	0.000148945	0.000147054	0.000104338	3.31456E-05	4.74832E-05	4.56714E-05	4.66853E-06	4.34358E-06	4.66853E-06	4.34358E-06	4.74832E-05	4.56714E-05
3829703773505	382970	3773505	1.32946E-05	5.35323E-06	5.21588E-06	1.38255E-06	1.2879E-06	7.01209E-05	5.04131E-05	3.399E-05	3.35584E-05	2.38105E-05	7.56398E-06	1.08359E-05	1.04224E-05	1.06538E-06	9.91223E-07	1.06538E-06	9.91223E-07	1.08359E-05	1.04224E-05
3829803773505	382980	3773505	1.36649E-05	5.50232E-06	5.36115E-06	1.42105E-06	1.32377E-06	7.20719E-05	5.18158E-05	3.49357E-05	3.44921E-05	2.4473E-05	7.77444E-06	1.11374E-05	1.07124E-05	1.09502E-06	1.0188E-06	1.09502E-06	1.0188E-06	1.11374E-05	1.07124E-05
3829903773505	382990	3773505	1.40603E-05	5.66154E-06	5.51628E-06	1.46217E-06	1.36208E-06	7.41655E-05	5.33209E-05	3.59505E-05	3.54941E-05	2.51839E-05	8.00027E-06	1.14609E-05	1.10236E-05	1.12683E-06	1.0484E-06	1.12683E-06	1.0484E-06	1.14609E-05	1.10236E-05
3830003773505	383000	3773505	1.45032E-05	5.83989E-06	5.69005E-06	1.50823E-06	1.40498E-06	7.65352E-05	5.50247E-05	3.70992E-05	3.66282E-05	2.59886E-05	8.2559E-06	1.18271E-05	1.13758E-05	1.16283E-06	1.0819E-06	1.16283E-06	1.0819E-06	1.18271E-05	1.13758E-05
3830103773505	383010	3773505	1.49713E-05	6.02836E-06	5.87369E-06	1.55691E-06	1.45033E-06	7.90386E-05	5.68244E-05	3.83127E-05	3.78262E-05	2.68386E-05	8.52594E-06	1.22139E-05	1.17479E-05	1.20087E-06	1.11728E-06	1.20087E-06	1.11728E-06	1.22139E-05	1.17479E-05
3830203773505	383020	3773505	1.55064E-05	6.24384E-06	6.08364E-06	1.61256E-06	1.50217E-06	8.19161E-05	5.88932E-05	3.97075E-05	3.92033E-05	2.78157E-05	8.83634E-06	1.26586E-05	1.21756E-05	1.24459E-06	1.15796E-06	1.24459E-06	1.15796E-06	1.26586E-05	1.21756E-05
3830303773505	383030	3773505	1.60974E-05	6.48182E-06	6.31552E-06	1.67402E-06	1.55942E-06	8.50965E-05	6.11798E-05	4.12492E-05	4.07254E-05	2.88957E-05	9.17941E-06	1.31501E-05	1.26483E-05	1.29291E-06	1.20292E-06	1.29291E-06	1.20292E-06	1.31501E-05	1.26483E-05
3830403773505	383040	3773505	1.6729E-05	6.73612E-06	6.56329E-06	1.7397E-06	1.62061E-06	8.85086E-05	6.36329E-05	4.29031E-05	4.23584E-05	3.00543E-05	9.54748E-06	1.36773E-05	1.31555E-05	1.34475E-06	1.25115E-06	1.34475E-06	1.25115E-06	1.36773E-05	1.31555E-05
3830503773505	383050	3773505	1.73829E-05	6.99942E-06	6.81984E-06	1.8077E-06	1.68395E-06	9.20721E-05	6.61948E-05	4.46305E-05	4.40638E-05	3.12643E-05	9.93187E-06	1.4228E-05	1.36851E-05	1.39889E-06	1.30152E-06	1.39889E-06	1.30152E-06	1.4228E-05	1.36851E-05
3830603773505	383060	3773505	1.80815E-05	7.28073E-06	7.09393E-06	1.88035E-06	1.75163E-06	9.5885E-05	6.89361E-05	4.64787E-05	4.58886E-05	3.25591E-05	1.03432E-05	1.48172E-05	1.42519E-05	1.45683E-06	1.35542E-06	1.45683E-06	1.35542E-06	1.48172E-05	1.42519E-05
3830703773505	383070	3773505	1.88737E-05	7.59973E-06	7.40474E-06	1.96274E-06	1.82838E-06	0.00010025	7.20745E-05	4.85947E-05	4.79777E-05	3.40414E-05	1.08141E-05	1.54918E-05	1.49007E-05	1.52315E-06	1.41713E-06	1.52315E-06	1.41713E-06	1.54918E-05	1.49007E-05
3830803773505	383080	3773505	1.9761E-05	7.95699E-06	7.75283E-06	2.055E-06	1.91433E-06	0.00010515	7.55973E-05	5.09698E-05	5.03227E-05	3.57052E-05	1.13426E-05	1.6249E-05	1.5629E-05	1.59759E-06	1.48639E-06	1.59759E-06	1.48639E-06	1.6249E-05	1.5629E-05
3830903773505	383090	3773505	2.07153E-05	8.34125E-06	8.12723E-06	2.15424E-06	2.00677E-06	0.000110469	7.9421E-05	5.35479E-05	5.2868E-05	3.75111E-05	1.19163E-05	1.70709E-05	1.64195E-05	1.6784E-06	1.56158E-06	1.6784E-06	1.56158E-06	1.70709E-05	1.64195E-05
3831003773505	383100	3773505	2.2037E-05	8.87348E-06	8.64581E-06	2.2917E-06	2.13482E-06	0.000117908	8.47691E-05	5.71538E-05	5.64281E-05	4.00371E-05	1.27188E-05	1.82204E-05	1.75252E-05	1.79142E-06	1.66673E-06	1.79142E-06	1.66673E-06	1.82204E-05	1.75252E-05
3831103773505	383110	3773505	2.34468E-05	9.44115E-06	9.19892E-06	2.43831E-06	2.27139E-06	0.000126041	9.06168E-05	6.10964E-05	6.03207E-05	4.2799E-05	1.35961E-05	1.94773E-05	1.87341E-05	1.915E-06	1.78171E-06	1.915E-06	1.78171E-06	1.94773E-05	1.87341E-05
3831203773505	383120	3773505	2.48119E-05	9.99082E-06	9.73448E-06	2.58027E-06	2.40363E-06	0.000134148	9.64453E-05	6.50262E-05	6.42005E-05	4.55518E-05	1.44706E-05	2.07301E-05	1.99391E-05	2.03818E-06	1.89631E-06	2.03818E-06	1.89631E-06	2.07301E-05	1.99391E-05
3831303773505	383130	3773505	2.60862E-05	1.05039E-05	1.02344E-05	2.71278E-06	2.52708E-06	0.000141899	0.000102018	6.87831E-05	6.79098E-05	4.81837E-05	1.53067E-05	2.19278E-05	2.10911E-05	2.15593E-06	2.00587E-06	2.15593E-06	2.00587E-06	2.19278E-05	2.10911E-05
3831403773505	383140	3773505	2.7387E-05	1.10277E-05	1.07448E-05	2.84806E-06	2.65309E-06	0.000150041	0.000107872	7.27301E-05	7.18067E-05	5.09486E-05	1.61851E-05	2.31861E-05	2.23014E-05	2.27965E-06	2.12097E-06	2.27965E-06	2.12097E-06	2.31861E-05	2.23014E-05
3831503773505	383150	3773505	2.86627E-05	1.15414E-05	1.12453E-05	2.98072E-06	2.77667E-06	0.000158131	0.000113687	7.66512E-05	7.5678E-05	5.36954E-05	1.70576E-05	2.44361E-05	2.35037E-05	2.40255E-06	2.23532E-06	2.40255E-06	2.23532E-06	2.44361E-05	2.35037E-05
3831603773505	383160	3773505	2.99565E-05	1.20623E-05	1.17529E-05	3.11527E-06	2.90201E-06	0.000166407	0.000119637	8.0663E-05	7.96388E-05	5.65057E-05	1.79504E-05	2.57151E-05	2.47339E-05	2.5283E-06	2.35231E-06	2.5283E-06	2.35231E-06	2.57151E-05	2.47339E-05
3831703773505	383170	3773505	3.12587E-05	1.25867E-05	1.22638E-05	3.25069E-06	3.02816E-06	0.000174612	0.000125536	8.46402E-05	8.35656E-05	5.92918E-05	1.88355E-05	2.6983E-05	2.59534E-05	2.65296E-06	2.4683E-06	2.65296E-06	2.4683E-06	2.6983E-05	2.59534E-05
3831603773505	383610	3773505	0.001249061	0.000502949	0.000490045	0.000129894	0.000121002	0.011200678	0.00805268	0.005429347	0.005360412	0.003803342	0.001208224	0.001730855	0.001664813	0.000170177	0.000158332	0.000170177	0.000158332	0.001730855	0.001664813
3836203773505	383620	3773505	0.000815876	0.000328522	0.000320093	8.48455E-05	7.90373E-05	0.006855045	0.004928405	0.003322872	0.003280682	0.002327723	0.000739458	0.001059319	0.0010189	0.000104152	9.69024E-05	0.000104152	9.69024E-05	0.001059319	0.0010189
3836303773505	383630	3773505	0.000595638	0.000239841	0.000233687	6.19423E-05	5.7702E-05	0.004794359	0.003446884	0.002323988	0.002294481	0.001627989	0.00051717	0.000740878	0.00071261	7.28429E-05	6.77727E-05	7.28429E-05	6.77727E-05	0.000740878	0.00071261
3836403773505	383640	3773505	0.000460067	0.000185252	0.000180499	4.78438E-05	4.45686E-05	0.003590874	0.002581643	0.001740618	0.001718518	0.00121933	0.00038735	0.000554902	0.00053373	5.45578E-05	5.07603E-05	5.45578E-05	5.07603E-05	0.000554902	0.00053373
3836503773505	383650	3773505	0.00036965	0.000148844	0.000145025	3.8441E-05	3.58095E-05	0.002814644	0.002023576	0.001364353	0.00134703	0.00095575	0.000303617	0.000434951	0.000418355	4.27642E-05	3.97876E-05	4.27642E-05	3.97876E-05	0.000434951	0.000418355
3836603773505	383660	3773505	0.000304352	0.000122551	0.000119407	3.16505E-05	2.94838E-05	0.002277909	0.001637693	0.001104179	0.00109016	0.000773495	0.000245719	0.000352008	0.000338577	3.46093E-05	3.22003E-05	3.46093E-05	3.22003E-05	0.000352008	0.000338577
3836703773505	383670	3773505	0.000255343	0.000102817	0.000100179	2.65539E-05	2.47361E-05	0.001885914	0.00135587	0.000914166	0.000902559	0.000640388	0.000203435	0.000291433	0.000280313	2.86536E-05	2.66591E-05	2.86536E-05	2.66591E-05	0.000291433	0.000280313
3836803773505	383680	3773505	0.000218553	8.80028E-05	8.57449E-05	2.2728E-05	2.11721E-05	0.00159727	0.001148351	0.000774251	0.00076442	0.000542375	0.000172299	0.000246828	0.00023741	2.42681E-05	2.25789E-05	2.42681E-05	2.25789E-05	0.000246828	0.00023741
3836903773505	383690	3773505	0.000191344	7.70471E-05	7.50703E-05	1.98985E-05	1.85363E-05	0.00138697	0.000997156	0.000672311	0.000663775	0.000470964	0.000149613	0.00021433	0.000206152	2.10729E-05	1.96061E-05	2.10729E-05	1.96061E-05	0.00021433	0.000206152
3837003773505	383700	3773505	0.000169536	6.82659E-05	6.65144E-05	1.76306E-05	1.64237E-05	0.001220688	0.000877608	0.000591709	0.000584196	0.000414501	0.000131676	0.000188634	0.000181437	1.85465E-05	1.72555E-05	1.85465E-05	1.72555E-05	0.000188634	0.000181437
3837103773505	383710	3773505	0.000152317	6.13323E-05	5.97587E-05	1.58399E-05	1.47556E-05	0.001090834	0.00078425	0.000528764	0.00052205	0.000370407	0.000117669	0.000168568	0.000162136	1.65735E-05	1.54199E-05	1.65735E-05	1.54199E-05	0.000168568	0.000162136
3837203773505	383720	3773505	0.000138458	5.57518E-05	5.43214E-05	1.43987E-05	1.3413E-05	0.000987269	0.000709793	0.000478563	0.000472487	0.000335241	0.000106497	0.000152564	0.000146743	1.5E-05	1.3956E-05	1.5E-05	1.3956E-05	0.000152564	0.000146743
3837303773505	383730	3773505	0.000126607	5.09797E-05	4.96717E-05	1.31662E-05	1.22649E-05	0.000899384	0.000646609	0.000435962	0.000430427	0.000305398	9.70171E-05	0.000138983	0.00013368	1.36648E-05	1.27136E-05	1.36648E-05	1.27136E-05	0.000138983	0.00013368
3837403773505	383740	3773505	0.000118059	4.75377E-05	4.6318E-05	1.22773E-05	1.14368E-05	0.000836667	0.000601518	0.000405561	0.000400411	0.000284101	9.02517E-05	0.000129291	0.000124358	1.27119E-05	1.18271E-05	1.27119E-05	1.18271E-05	0.000129291	0.000124358
3837503773505	383750	3773505	0.000110561	4.45187E-05	4.33765E-05	1.14976E-05	1.07105E-05	0.000781922	0.00056216	0.000379024	0.000374212	0.000265512	8.43464E-05	0.000120831	0.000116221	1.18801E-05	1.10532E-05	1.18801E-05	1.10532E-05	0.000120831	0.000116221
3837603773505	383760	3773505	0.000104181	4.19499E-05	4.08735E-05	1.08341E-05	1.00925E-05	0.000735606	0.000528861	0.000356573	0.000352046	0.000249785	7.93502E-05	0.000113674	0.000109337	1.11764E-05	1.03985E-05	1.11764E-05	1.03985E-05	0.000113674	0.000109337
3837703773505	383770	3773505	9.89473E-05	3.98423E-05	3.88201E-05	1.02898E-05	9.58543E-06	0.000697859	0.000501723	0.000338276	0.000333981	0.000236968	7.52785E-05	0.000107841	0.000103726	1.06029E-05	9.86488E-06	1.06029E-05	9.86488E-06	0.000107841	0.000103726
3837803773505	383780	3773505	9.41394E-05	3.79064E-05	3.69338E-05	9.78985E-06	9.11968E-06	0.000663266	0.000476853	0.000321508	0.000317426	0.000225221	7.1547E-05	0.000102495	9.85846E-05	1.00773E-05	9.37588E-06	1.00773E-05	9.37588E-06	0.000102495	9.85846E-05
3837903773505	383790	3773505	8.87028E-05	3.57173E-05	3.48009E-05	9.22448E-06	8.59301E-06	0.000623997	0.00044862	0.000302472	0.000298632	0.000211886	6.73109E-05	9.6427E-05	9.27477E-05	9.48067E-06	8.82077E-06	9.48067E-06	8.82077E-06	9.6427E-05	9.27477E-05
3838003773505	383800	3773505	8.35387E-05	3.36379E-05	3.27748E-05	8.68744E-06	8.09274E-06	0.000586767	0.000421854	0.000284426	0.000280814	0.000199245	6.32949E-05	9.06738E-05	8.72141E-05	8.91502E-06	8.29449E-06	8.91502E-06	8.29449E-06	9.06738E-05	8.72141E-05
3838103773505	383810	3773505	7.89684E-05	3.17976E-05	3.09817E-05	8.21216E-06	7.64999E-06	0.000553929	0.000398245	0.000268508	0.000265099	0.000188094	5.97527E-05	8.55994E-05	8.23333E-05	8.4161E-06	7.8303E-06	8.4161E-06	7.8303E-06	8.55994E-05	8.23333E-05
3838203773505	383820	3773505	7.51428E-05	3.02571E-05	2.94808E-05	7.81433E-06	7.27939E-06	0.000526579	0.000378582	0.000255251	0.00025201	0.000178807	5.68024E-05	8.1373E-05	7.82681E-05	8.00056E-06	7.44368E-06	8.00056E-06	7.44368E-06	8.1373E-05	7.82681E-05
3838303773505	383830	3773505	7.16078E-05	2.88337E-05	2.80939E-05	7.44671E-06	6.93694E-06	0.000501359	0.00036045	0.000243025	0.00023994	0.000170243	5.40819E-05	7.74756E-05	7.45194E-05	7.61737E-06	7.08716E-06	7.61737E-06	7.08716E-06	7.74756E-05	7.45194E-05
3838403773505	383840	3773505	6.77095E-05	2.72641E-05	2.65645E-05	7.04132E-06	6.5593E-06	0.00047343	0.00034037	0.000229487	0.000226574	0.000160759	5.10691E-05	7.31597E-05	7.03682E-05	7.19303E-06	6.69236E-06	7.19303E-06	6.69236E-06	7.31597E-05	7.03682E-05
3838503773505	383850	3773505	6.38644E-05	2.57158E-05	2.5056E-05	6.64145E-06	6.18681E-06	0.000445884	0.000320566	0.000216135	0.000213391	0.000151406	4.80977E-05	6.8903E-05	6.62739E-05	6.77452E-06	6.30298E-06	6.77452E-06	6.30298E-06	6.8903E-05	6.62739E-05
3838603773505	383860	3773505	6.03112E-05	2.4285E-05	2.3662E-05	6.27195E-06	5.8426E-06	0.000420467	0.000302293	0.000203815	0.000201227	0.000142775	4.5356E-05	6.49753E-05	6.24961E-05	6.38835E-06	5.94369E-06	6.38835E-06	5.94369E-06	6.49753E-05	6.24961E-05
3838703773505	383870	3773505	5.68573E-05	2.28943E-05	2.23069E-05	5.91276E-06	5.508E-06	0.000395754	0.000284526	0.000191835	0.0001894	0.000134384	4.26902E-05	6.11564E-05	5.88229E-05	6.01287E-06	5.59435E-06	6.01287E-06	5.59435E-06	6.11564E-05	5.88229E-05
3838803773505	383880	3773505	5.37023E-05	2.16239E-05	2.10691E-05	5.58467E-06	5.20237E-06	0.000373215	0.000268321	0.00018091	0.000178613	0.00012673	4.02589E-05	5.76734E-05	5.54728E-05	5.67043E-06	5.27574E-06	5.67043E-06	5.27574E-06	5.76734E-05	5.54728E-05
3838903773505	383890	3773505	5.04985E-05	2.03338E-05	1.98121E-05	5.25149E-06	4.892E-06	0.000350328	0.000251867	0.000169816	0.00016766	0.000118959	3.77901E-05	5.41367E-05	5.2071E-05	5.3227E-06	4.95221E-06	5.3227E-06	4.95221E-06	5.41367E-05	5.2071E-05
3839003773505	383900	3773505	4.73785E-05	1.90775E-05	1.8588E-05	4.92704E-06	4.58975E-06	0.00032811	0.000235893	0.000159046	0.000157027	0.000111414	3.53934E-05	5.07032E-05	4.87686E-05	4.98512E-06	4.63813E-06	4.98512E-06	4.63813E-06	5.07032E-05	4.87686E-05
3839103773505	383910	3773505	4.45827E-05	1.79517E-05	1.74912E-05	4.63629E-06	4.31891E-06	0.000308315	0.000221661	0.00014945	0.000147553	0.000104692	3.32581E-05	4.76442E-05	4.58263E-05	4.68437E-06	4.35831E-06	4.68437E-06	4.35831E-06	4.76442E-05	4.58263E-05
3829703773515	382970	3773515	1.33253E-05	5.36561E-06	5.22794E-06	1.38574E-06	1.29088E-06	7.00674E-05	5.03747E-05	3.39641E-05	3.35328E-05	2.37923E-05	7.55822E-06	1.08276E-05	1.04145E-05	1.06457E-06	9.90468E-07	1.06457E-06	9.90468E-07	1.08276E-05	1.04145E-05
3829803773515	382980	3773515	1.3697E-05	5.51526E-06	5.37375E-06	1.42439E-06	1.32688E-06	7.20185E-05	5.17774E-05	3.49098E-05	3.44665E-05	2.44548E-05	7.76868E-06	1.11291E-05	1.07045E-05	1.09421E-06	1.01805E-06	1.09421E-06	1.01805E-06	1.11291E-05	1.07045E-05
3829903773515	382990	3773515	1.41022E-05	5.67842E-06	5.53273E-06	1.46653E-06	1.36614E-06	7.41566E-05	5.33145E-05	3.59462E-05	3.54898E-05	2.51809E-05	7.99931E-06	1.14595E-05	1.10223E-05	1.12669E-06	1.04827E-06	1.12669E-06	1.04827E-06	1.14595E-05	1.10223E-05
3830003773515	383000	3773515	1.45842E-05	5.87252E-06	5.72185E-06	1.51666E-06	1.41284E-06	7.67045E-05	5.51463E-05	3.71812E-05	3.67092E-05	2.6046E-05	8.27416E-06	1.18532E-05	1.1401E-05	1.16541E-06	1.08429E-06	1.16541E-06	1.08429E-06	1.18532E-05	1.1401E-05
3830103773515	383010	3773515	1.5097E-05	6.079E-06	5.92303E-06	1.56999E-06	1.46251E-06	7.94216E-05	5.70998E-05	3.84984E-05	3.80095E-05	2.69687E-05	8.56726E-06	1.22731E-05	1.18048E-05	1.20669E-06	1.1227E-06	1.20669E-06	1.1227E-06	1.22731E-05	1.18048E-05
3830203773515	383020	3773515	1.56908E-05	6.3181E-06	6.156E-06	1.63174E-06	1.52004E-06	8.25843E-05	5.93736E-05	4.00314E-05	3.95231E-05	2.80426E-05	8.90841E-06	1.27618E-05	1.22749E-05	1.25474E-06	1.1674E-06	1.25474E-06	1.1674E-06	1.27618E-05	1.22749E-05
3830303773515	383030	3773515	1.63531E-05	6.58478E-06	6.41583E-06	1.70061E-06	1.58419E-06	8.6121E-05	6.19163E-05	4.17458E-05	4.12157E-05	2.92436E-05	9.28993E-06	1.33084E-05	1.28006E-05	1.30848E-06	1.2174E-06	1.30848E-06	1.2174E-06	1.33084E-05	1.28006E-05
3830403773515	383040	3773515	1.70629E-05	6.87059E-06	6.69431E-06	1.77442E-06	1.65296E-06	8.99251E-05	6.46512E-05	4.35897E-05	4.30363E-05	3.05353E-05	9.70027E-06	1.38962E-05	1.3366E-05	1.36627E-06	1.27117E-06	1.36627E-06	1.27117E-06	1.38962E-05	1.3366E-05
3830503773515	383050	3773515	1.77601E-05	7.15133E-06	6.96785E-06	1.84693E-06	1.7205E-06	9.37024E-05	6.73669E-05	4.54207E-05	4.4844E-05	3.18179E-05	1.01077E-05	1.44799E-05	1.39275E-05	1.42366E-06	1.32457E-06	1.42366E-06	1.32457E-06	1.44799E-05	1.39275E-05
3830603773515	383060	3773515	1.85035E-05	7.45064E-06	7.25947E-06	1.92423E-06	1.79251E-06	9.7747E-05	7.02748E-05	4.73813E-05	4.67797E-05	3.31913E-05	1.0544E-05	1.5105E-05	1.45286E-05	1.48511E-06	1.38174E-06	1.48511E-06	1.38174E-06	1.5105E-05	1.45286E-05
3830703773515	383070	3773515	1.93306E-05	7.7837E-06	7.58399E-06	2.01025E-06	1.87264E-06	0.000102282	7.35349E-05	4.95793E-05	4.89498E-05	3.47311E-05	1.10332E-05	1.58057E-05	1.52026E-05	1.55401E-06	1.44584E-06	1.55401E-06	1.44584E-06	1.58057E-05	1.52026E-05
3830803773515	383080	3773515	2.0243E-05	8.15109E-06	7.94195E-06	2.10513E-06	1.96102E-06	0.000107333	7.71665E-05	5.20278E-05	5.13673E-05	3.64463E-05	1.15781E-05	1.65863E-05	1.59534E-05	1.63076E-06	1.51725E-06	1.63076E-06	1.51725E-06	1.65863E-05	1.59534E-05
3830903773515	383090	3773515	2.12141E-05	8.5421E-06	8.32293E-06	2.20612E-06	2.05509E-06	0.000112767	8.10735E-05	5.4662E-05	5.3968E-05	3.82916E-05	1.21643E-05	1.74261E-05	1.67611E-05	1.71332E-06	1.59407E-06	1.71332E-06	1.59407E-06	1.74261E-05	1.67611E-05
3831003773515	383100	3773515	2.24841E-05	9.05351E-06	8.82122E-06	2.3382E-06	2.17813E-06	0.000119983	8.62614E-05	5.81599E-05	5.74215E-05	4.07419E-05	1.29427E-05	1.85412E-05	1.78337E-05	1.82296E-06	1.69607E-06	1.82296E-06	1.69607E-06	1.85412E-05	1.78337E-05
3831103773515	383110	3773515	2.38143E-05	9.58912E-06	9.34309E-06	2.47652E-06	2.30699E-06	0.00012777	9.18593E-05	6.19342E-05	6.11478E-05	4.33859E-05	1.37826E-05	1.97444E-05	1.8991E-05	1.94126E-06	1.80614E-06	1.94126E-06	1.80614E-06	1.97444E-05	1.8991E-05
3831203773515	383120	3773515	2.51389E-05	1.01225E-05	9.86276E-06	2.61427E-06	2.43531E-06	0.000135805	9.76366E-05	6.58294E-05	6.49936E-05	4.61145E-05	1.46494E-05	2.09862E-05	2.01854E-05	2.06335E-06	1.91973E-06	2.06335E-06	1.91973E-06	2.09862E-05	2.01854E-05
3831303773515	383130	3773515	2.64076E-05	1.06333E-05	1.03605E-05	2.7462E-06	2.55821E-06	0.000143779	0.000103369	6.96943E-05	6.88094E-05	4.8822E-05	1.55095E-05	2.22183E-05	2.13705E-05	2.18449E-06	2.03244E-06	2.18449E-06	2.03244E-06	2.22183E-05	2.13705E-05
3831403773515	383140	3773515	2.76609E-05	1.1138E-05	1.08522E-05	2.87654E-06	2.67962E-06	0.000151868	0.000109185	7.36154E-05	7.26807E-05	5.15687E-05	1.63821E-05	2.34683E-05	2.25729E-05	2.3074E-06	2.14679E-06	2.3074E-06	2.14679E-06	2.34683E-05	2.25729E-05
3831503773515	383150	3773515	2.88778E-05	1.1628E-05	1.13297E-05	3.0031E-06	2.79752E-06	0.000159841	0.000114917	7.74804E-05	7.64966E-05	5.42762E-05	1.72422E-05	2.47004E-05	2.3758E-05	2.42854E-06	2.2595E-06	2.42854E-06	2.2595E-06	2.47004E-05	2.3758E-05
3831603773515	383160	3773515	3.00571E-05	1.21029E-05	1.17923E-05	3.12573E-06	2.91176E-06	0.000167574	0.000120477	8.12287E-05	8.01974E-05	5.6902E-05	1.80763E-05	2.58954E-05	2.49073E-05	2.54603E-06	2.36881E-06	2.54603E-06	2.36881E-06	2.58954E-05	2.49073E-05
3831703773515	383170	3773515	3.11358E-05	1.25372E-05	1.22155E-05	3.2379E-06	3.01625E-06	0.000176064	0.0001265	8.53441E-05	8.42605E-05	5.97849E-05	1.89921E-05	2.72074E-05	2.61693E-05	2.67502E-06	2.48883E-06	2.67502E-06	2.48883E-06	2.72074E-05	2.61693E-05
3836103773515	383610	3773515	0.001001317	0.000403192	0.000392848	0.00010413	9.70017E-05	0.007768505	0.005585134	0.003765657	0.003717845	0.002637901	0.000837993	0.001200477	0.001154672	0.00011803	0.000109815	0.00011803	0.000109815	0.001200477	0.001154672
3836203773515	383620	3773515	0.000898251	0.000361692	0.000352412	9.34119E-05	8.70173E-05	0.007658741	0.005506219	0.00371245	0.003665314	0.002600629	0.000826153	0.001183515	0.001138357	0.000116363	0.000108263	0.000116363	0.000108263	0.001183515	0.001138357

			MDemolition	MSite Grubbing / Prep	MMass Grading / Excavation	MMass Grading / Excavation	MDrainage / Utilities Trenching	MFoundations / Concrete Pads	MBuilding / Structure Construction	MAsphalt Paving	MLandscaping or Other Finishing	MWaterside Construction (Piles)	RSSWDemolition	RSSWPlacing Base	RSSWForm	Child Risk				
Unique Identifier	X (UTM)	Y (UTM)	2027	2027	2027	2028	2028	2028	2028	2028	2028	2028	2029	2029	2029	3rd Trimester	0<2	2<16	Total	per million
3839003773495	383900	3773495	8.09772E-05	0.000248586	0.000292317	0.000288424	6.13092E-05	7.97321E-05	5.86872E-05	6.04049E-06	7.07681E-05	6.04049E-06	2.82638E-05	4.10113E-05	2.43107E-05	7.07904E-09	1.0555E-07	2.0462E-08	1.33095E-07	0.13309518
3839103773495	383910	3773495	7.63955E-05	0.000234521	0.000275777	0.000272105	5.78403E-05	7.52208E-05	5.53666E-05	5.69872E-06	6.67641E-05	5.69872E-06	2.72906E-05	3.95992E-05	2.34736E-05	6.69703E-09	9.9787E-08	1.9336E-08	1.25819E-07	0.12581944
3829703773505	382970	3773505	1.77461E-05	5.44776E-05	6.40612E-05	6.32082E-05	1.34359E-05	1.74733E-05	1.28613E-05	1.32377E-06	1.55088E-05	1.32377E-06	1.05806E-05	1.53527E-05	9.10075E-06	3.02183E-09	3.9189E-08	6.7617E-09	4.89727E-08	0.0489727
3829803773505	382980	3773505	1.82832E-05	5.61264E-05	6.6E-05	6.51212E-05	1.38425E-05	1.80021E-05	1.32505E-05	1.36384E-06	1.59782E-05	1.36384E-06	1.0749E-05	1.55971E-05	9.24563E-06	3.15714E-09	4.0846E-08	7.0344E-09	5.10371E-08	0.05103712
3829903773505	382990	3773505	1.88603E-05	5.78977E-05	6.8083E-05	6.71764E-05	1.42794E-05	1.85703E-05	1.36687E-05	1.40688E-06	1.64825E-05	1.40688E-06	1.09299E-05	1.58596E-05	9.40124E-06	3.30541E-09	4.2656E-08	7.332E-09	5.32932E-08	0.0532932
3830003773505	383000	3773505	1.95062E-05	5.98808E-05	7.04149E-05	6.94773E-05	1.47685E-05	1.92063E-05	1.41369E-05	1.45507E-06	1.7047E-05	1.45507E-06	1.11452E-05	1.61719E-05	9.58637E-06	3.4734E-09	4.4704E-08	7.6687E-09	5.58457E-08	0.05584575
3830103773505	383010	3773505	2.01921E-05	6.19863E-05	7.28908E-05	7.19203E-05	1.52878E-05	1.98817E-05	1.4634E-05	1.50623E-06	1.76464E-05	1.50623E-06	1.13698E-05	1.64978E-05	9.77954E-06	3.65701E-09	4.6934E-08	8.0343E-09	5.86253E-08	0.05862531
3830203773505	383020	3773505	2.09706E-05	6.4376E-05	7.57009E-05	7.46929E-05	1.58772E-05	2.06481E-05	1.51981E-05	1.5643E-06	1.83267E-05	1.5643E-06	1.1638E-05	1.6887E-05	1.00103E-05	3.86859E-09	4.9502E-08	8.4547E-09	6.1825E-08	0.06182498
3830303773505	383030	3773505	2.18325E-05	6.70219E-05	7.88122E-05	7.77628E-05	1.65297E-05	2.14968E-05	1.58228E-05	1.62859E-06	1.908E-05	1.62859E-06	1.19406E-05	1.73261E-05	1.02705E-05	4.10818E-09	5.2401E-08	8.9288E-09	6.5438E-08	0.065438
3830403773505	383040	3773505	2.27579E-05	6.98627E-05	8.21529E-05	8.1059E-05	1.72304E-05	2.2408E-05	1.64935E-05	1.69762E-06	1.98887E-05	1.69762E-06	1.22619E-05	1.77922E-05	1.05469E-05	4.37511E-09	5.5619E-08	9.453E-09	6.94467E-08	0.06944674
3830503773505	383050	3773505	2.37268E-05	7.28373E-05	8.56507E-05	8.45102E-05	1.7964E-05	2.3362E-05	1.71957E-05	1.7699E-06	2.07355E-05	1.7699E-06	1.25894E-05	1.82675E-05	1.08286E-05	4.66853E-09	5.9138E-08	1.0024E-08	7.38304E-08	0.07383041
3830603773505	383060	3773505	2.47702E-05	7.60402E-05	8.94171E-05	8.82264E-05	1.87539E-05	2.43893E-05	1.79519E-05	1.84773E-06	2.16473E-05	1.84773E-06	1.29388E-05	1.87744E-05	1.11291E-05	4.99842E-09	6.3076E-08	1.0662E-08	7.87358E-08	0.07873584
3830703773505	383070	3773505	2.59551E-05	7.96776E-05	9.36943E-05	9.24468E-05	1.9651E-05	2.5556E-05	1.88106E-05	1.93612E-06	2.26828E-05	1.93612E-06	1.33443E-05	1.93628E-05	1.14779E-05	5.38622E-09	6.7691E-08	1.1407E-08	8.44843E-08	0.08448428
3830803773505	383080	3773505	2.72906E-05	8.37774E-05	9.85153E-05	9.72036E-05	2.06622E-05	2.6871E-05	1.97785E-05	2.03574E-06	2.385E-05	2.03574E-06	1.37966E-05	2.00191E-05	1.18669E-05	5.84268E-09	7.3101E-08	1.2279E-08	9.12223E-08	0.09122234
3830903773505	383090	3773505	2.87458E-05	8.82447E-05	0.000103769	0.000102387	2.1764E-05	2.83038E-05	2.08332E-05	2.14429E-06	2.51218E-05	2.14429E-06	1.428E-05	2.07207E-05	1.22828E-05	6.37529E-09	7.9375E-08	1.3286E-08	9.9036E-08	0.09903596
3831003773505	383100	3773505	3.07727E-05	9.44668E-05	0.000111085	0.000109606	2.32985E-05	3.02995E-05	2.23021E-05	2.29549E-06	2.68931E-05	2.29549E-06	1.49756E-05	2.173E-05	1.28811E-05	7.12552E-09	8.8205E-08	1.4703E-08	1.10034E-07	0.11003363
3831103773505	383110	3773505	3.30136E-05	0.000101346	0.000119175	0.000117588	2.49952E-05	3.2506E-05	2.39262E-05	2.46265E-06	2.88515E-05	2.46265E-06	1.57056E-05	2.27891E-05	1.35089E-05	8.04991E-09	9.8987E-08	1.6423E-08	1.23461E-07	0.12346068
3831203773505	383120	3773505	3.528E-05	0.000108303	0.000127356	0.00012566	2.67111E-05	3.47375E-05	2.55687E-05	2.63171E-06	3.08321E-05	2.63171E-06	1.63824E-05	2.37713E-05	1.40911E-05	9.14647E-09	1.1163E-07	1.8427E-08	1.392E-07	0.13920047
3831303773505	383130	3773505	3.74755E-05	0.000115043	0.000135282	0.00013348	2.83734E-05	3.68993E-05	2.71599E-05	2.79549E-06	3.27509E-05	2.79549E-06	1.69782E-05	2.46358E-05	1.46036E-05	1.04424E-08	1.2638E-07	2.075E-08	1.57574E-07	0.15757377
3831403773505	383140	3773505	3.98127E-05	0.000122218	0.000143718	0.000141805	3.01428E-05	3.92005E-05	2.88537E-05	2.96982E-06	3.47934E-05	2.96982E-06	1.75678E-05	2.54912E-05	1.51107E-05	1.21259E-08	1.4535E-07	2.373E-08	1.81208E-07	0.18120832
3831503773505	383150	3773505	4.21788E-05	0.000129482	0.00015226	0.000150232	3.19343E-05	4.15303E-05	3.05686E-05	3.14633E-06	3.68612E-05	3.14633E-06	1.81043E-05	2.62697E-05	1.55721E-05	1.43446E-08	1.7008E-07	2.7609E-08	2.12039E-07	0.21203892
3831603773505	383160	3773505	4.46339E-05	0.000137018	0.000161122	0.000158977	3.37931E-05	4.39476E-05	3.23478E-05	3.32946E-06	3.90068E-05	3.32946E-06	1.86127E-05	2.70075E-05	1.60095E-05	1.74826E-08	2.0473E-07	3.3038E-08	2.55251E-07	0.2552507
3831703773505	383170	3773505	4.71996E-05	0.000144895	0.000170384	0.000168116	3.57356E-05	4.64739E-05	3.42073E-05	3.52085E-06	4.1249E-05	3.52085E-06	1.90681E-05	2.76683E-05	1.64012E-05	2.2311E-08	2.5758E-07	4.1325E-08	3.21218E-07	0.32121785
3831603773505	383610	3773505	0.002331254	0.007156547	0.008415513	0.008303459	0.001765032	0.002295409	0.001689546	0.0001739	0.002037346	0.0001739	3.91906E-05	5.68664E-05	3.37092E-05	1.88892E-07	2.8471E-06	6.0212E-07	3.63816E-06	3.63815815
3836203773505	383620	3773505	0.001517632	0.004658868	0.005478447	0.0054055	0.001149025	0.001494297	0.001099884	0.000113208	0.001326299	0.000113208	4.01544E-05	5.8265E-05	3.45383E-05	1.21481E-07	1.8385E-06	3.8149E-07	2.34151E-06	2.34151298
3836303773505	383630	3773505	0.001103708	0.003388192	0.003984237	0.003931186	0.000835636	0.001086737	0.000799898	8.2331E-05	0.00096456	8.2331E-05	4.10778E-05	5.96047E-05	3.53325E-05	8.79191E-08	1.3334E-06	2.7305E-07	1.69436E-06	1.69435567
3836403773505	383640	3773505	0.000849063	0.002606478	0.003065005	0.003024194	0.00064284	0.000836008	0.000615348	6.33358E-05	0.00074202	6.33358E-05	4.18045E-05	6.06593E-05	3.59576E-05	6.75648E-08	1.0257E-06	2.0802E-07	1.30131E-06	1.30130574
3836503773505	383650	3773505	0.00067933	0.002085427	0.002452291	0.002419638	0.000514332	0.000668885	0.000492336	5.06746E-05	0.000593685	5.06746E-05	4.23192E-05	6.14061E-05	3.64003E-05	5.41088E-08	8.2181E-07	1.6535E-07	1.04127E-06	1.04126511
3836603773505	383660	3773505	0.000556938	0.001709704	0.002010472	0.001983702	0.000421667	0.000548375	0.000403634	4.15448E-05	0.000486723	4.15448E-05	4.26623E-05	6.1904E-05	3.66954E-05	4.44964E-08	6.7569E-07	1.3517E-07	8.55356E-07	0.85535643
3836703773505	383670	3773505	0.00046523	0.001428176	0.001679417	0.001657056	0.000352233	0.000458077	0.000337169	3.47038E-05	0.000406577	3.47038E-05	4.26717E-05	6.19176E-05	3.67035E-05	3.73231E-08	5.6648E-07	1.128E-07	7.166E-07	0.71659991
3836803773505	383680	3773505	0.000396515	0.001217234	0.001431367	0.001412308	0.000300208	0.000390419	0.000287369	2.9578E-05	0.000346525	2.9578E-05	4.2313E-05	6.13971E-05	3.63949E-05	3.19588E-08	4.8472E-07	9.6148E-08	6.12831E-07	0.61283083
3836903773505	383690	3773505	0.000345792	0.001061521	0.001248262	0.001231641	0.000261805	0.000340475	0.000250608	2.57943E-05	0.000302197	2.57943E-05	4.17796E-05	6.06231E-05	3.59361E-05	2.8001E-08	4.2437E-07	8.3914E-08	5.36284E-07	0.53628424
3837003773505	383700	3773505	0.000305226	0.000936992	0.001101826	0.001087155	0.000231092	0.000300533	0.000221209	2.27683E-05	0.000266745	2.27683E-05	4.10933E-05	5.96273E-05	3.53459E-05	2.48347E-08	3.7607E-07	7.4167E-08	4.75071E-07	0.47507065
3837103773505	383710	3773505	0.000273265	0.000838876	0.00098645	0.000973315	0.000206894	0.000269063	0.000198045	2.03842E-05	0.000238814	2.03842E-05	4.03946E-05	5.86135E-05	3.47449E-05	2.23381E-08	3.3798E-07	6.6506E-08	4.26822E-07	0.42682195
3837203773505	383720	3773505	0.000247584	0.00076004	0.000893745	0.000881844	0.00018745	0.000243777	0.000179433	1.84685E-05	0.00021637	1.84685E-05	3.97427E-05	5.76675E-05	3.41841E-05	2.033E-08	3.0734E-07	6.0363E-08	3.8803E-07	0.38803028
3837303773505	383730	3773505	0.000225683	0.000692806	0.000814684	0.000803836	0.000170868	0.000222212	0.000163561	1.683485E-05	0.00019723	1.68348E-05	3.90502E-05	5.66627E-05	3.35885E-05	1.86136E-08	2.8115E-07	5.5128E-08	3.54894E-07	0.35489368
3837403773505	383740	3773505	0.000209845	0.000644189	0.000757513	0.000747427	0.000158877	0.000206619	0.000152083	1.56534E-05	0.000183389	1.56534E-05	3.87508E-05	5.62282E-05	3.33309E-05	1.73767E-08	2.6227E-07	5.1359E-08	3.31006E-07	0.33100576
3837503773505	383750	3773505	0.000195973	0.000601604	0.000707437	0.000698017	0.000148375	0.0001929	0.000142029	1.46186E-05	0.000171266	1.46186E-05	3.84544E-05	5.57982E-05	3.30761E-05	1.62916E-08	2.4571E-07	4.8059E-08	3.10059E-07	0.31005862
3837603773505	383760	3773505	0.000184175	0.000565386	0.000664847	0.000655995	0.000139442	0.000181343	0.000133479	1.37385E-05	0.000160956	1.37385E-05	3.82361E-05	5.54814E-05	3.28882E-05	1.53683E-08	2.3162E-07	4.5256E-08	2.92239E-07	0.29223944
3837703773505	383770	3773505	0.000174478	0.000535618	0.000629843	0.000621456	0.0001321	0.000171795	0.000126451	1.30152E-05	0.000152481	1.30152E-05	3.81581E-05	5.53682E-05	3.28212E-05	1.4611E-08	2.2005E-07	4.2958E-08	2.77623E-07	0.2776228
3837803773505	383780	3773505	0.000165591	0.000508335	0.00059776	0.000589801	0.000125371	0.000163045	0.00012001	1.23522E-05	0.000144714	1.23522E-05	3.80458E-05	5.52053E-05	3.27246E-05	1.39152E-08	2.0943E-07	4.0851E-08	2.64198E-07	0.2641982
3837903773505	383790	3773505	0.000155634	0.00047777	0.000561819	0.000554338	0.000117833	0.000153241	0.000112794	1.16095E-05	0.000136013	1.16095E-05	3.7553E-05	5.44902E-05	3.23007E-05	1.31269E-08	1.9742E-07	3.8476E-08	2.4902E-07	0.24901975
3838003773505	383800	3773505	0.000146215	0.000448855	0.000527817	0.000520789	0.000110702	0.000143967	0.000105967	1.09069E-05	0.000127781	1.09069E-05	3.69572E-05	5.36257E-05	3.17882E-05	1.23777E-08	1.8601E-07	3.6224E-08	2.34607E-07	0.23460738
3838103773505	383810	3773505	0.000137892	0.000423304	0.000497771	0.000491143	0.0001044	0.000135772	9.99353E-05	1.0286E-05	0.000120507	1.0286E-05	3.63988E-05	5.28155E-05	3.13308E-05	1.17143E-08	1.7591E-07	3.4233E-08	2.21853E-07	0.22185251
3838203773505	383820	3773505	0.000130915	0.000401886	0.000472585	0.000466293	9.91179E-05	0.000128902	9.48789E-05	9.76559E-06	0.00011441	9.76559E-06	3.59871E-05	5.22181E-05	3.09538E-05	1.11587E-08	1.6744E-07	3.2567E-08	2.1117E-07	0.21116969
3838303773505	383830	3773505	0.000124484	0.000382145	0.000449371	0.000443388	9.42491E-05	0.00012257	9.02183E-05	9.28589E-06	0.00010879	9.28589E-06	3.5566E-05	5.1607E-05	3.05916E-05	1.06451E-08	1.5963E-07	3.1029E-08	2.013E-07	0.20129965
3838403773505	383840	3773505	0.000117455	0.000360566	0.000423996	0.00041835	8.89269E-05	0.000115649	8.51238E-05	8.76153E-06	0.000102647	8.76153E-06	3.48205E-05	5.05253E-05	2.99504E-05	1.00778E-08	1.51E-07	2.9337E-08	1.90419E-07	0.19041906
3838503773505	383850	3773505	0.000110559	0.000339399	0.000399105	0.000393791	8.37065E-05	0.00010886	8.01266E-05	8.24718E-06	9.66209E-05	8.24718E-06	3.39221E-05	4.92217E-05	2.91777E-05	9.51766E-09	1.425E-07	2.767E-08	1.79688E-07	0.17968778
3838603773505	383860	3773505	0.000104209	0.000319902	0.000376179	0.00037117	7.88981E-05	0.000102606	7.55239E-05	7.77344E-06	9.10707E-05	7.77344E-06	3.30113E-05	4.79001E-05	2.83942E-05	8.99971E-09	1.3464E-07	2.6131E-08	1.69773E-07	0.16977264
3838703773505	383870	3773505	9.80646E-05	0.000301041	0.000354	0.000349287	7.42464E-05	9.65568E-05	7.10711E-05	7.31512E-06	8.57013E-05	7.31512E-06	3.19882E-05	4.64155E-05	2.75142E-05	8.49571E-09	1.27E-07	2.4637E-08	1.60136E-07	0.16013565
3838803773505	383880	3773505	9.2465E-05	0.000283851	0.000333786	0.000329342	7.00068E-05	9.10432E-05	6.70128E-05	6.89742E-06	8.08076E-05	6.89742E-06	3.09994E-05	4.49808E-05	2.66637E-05	8.03479E-09	1.2002E-07	2.3272E-08	1.51329E-07	0.15132935
3838903773505	383890	3773505	8.68181E-05	0.000266517	0.000313402	0.000309229	6.57315E-05	8.54832E-05	6.29203E-05	6.47619E-06	7.58727E-05	6.47619E-06	2.9839E-05	4.3297E-05	2.56656E-05	7.56644E-09	1.1294E-07	2.1888E-08	1.42395E-07	0.14239465
3839003773505	383900	3773505	8.13473E-05	0.000249722	0.000293653	0.000289743	6.15894E-05	8.00965E-05	5.89554E-05	6.0681E-06	7.10916E-05	6.0681E-06	2.86194E-05	4.15273E-05	2.46165E-05	7.11002E-09	1.0605E-07	2.0542E-08	1.33699E-07	0.13369885
3839103773505	383910	3773505	7.64553E-05	0.000234705	0.000275994	0.000272319	5.78856E-05	7.52798E-05	5.541E-05	5.70318E-06	6.68164E-05	5.70318E-06	2.75495E-05	3.99748E-05	2.36963E-05	6.70104E-09	9.9874E-08	1.9338E-08	1.25913E-07	0.1259132
3829703773515	382970	3773515	1.76808E-05	5.4277E-05	6.38253E-05	6.29755E-05	1.33864E-05	1.7409E-05	1.28139E-05	1.3189E-06	1.54517E-05	1.3189E-06	1.06835E-05	1.5502E-05	9.18928E-06	3.02983E-09	3.9263E-08	6.7664E-09	4.90591E-08	0.04905911
3829803773515	382980	3773515	1.82143E-05	5.59147E-05	6.57511E-05	6.48756E-05	1.37903E-05	1.79342E-05	1.32006E-05	1.35869E-06	1.5918E-05	1.35869E-06	1.08551E-05	1.5751E-05	9.33685E-06	3.16664E-09	4.0934E-08	7.0412E-09	5.11419E-08	0.05114195
3829903773515	382990	3773515	1.87986E-05	5.77083E-05	6.78603E-05	6.69567E-05	1.42327E-05	1.85095E-05	1.3624E-05	1.40228E-06	1.64286E-05	1.40228E-06	1.10485E-05	1.60316E-05	9.5032E-06	3.31855E-09	4.2786E-08	7.3456E-09	5.34505E-08	0.0534505
3830003773515	383000	3773515	1.94845E-05	5.98139E-05	7.03363E-05	6.93997E-05	1.4752E-05	1.91849E-05	1.41211E-05	1.45344E-06	1.7028E-05	1.45344E-06	1.12918E-05	1.63846E-05	9.71247E-06	3.49746E-09	4.4968E-08	7.7041E-09	5.61698E-08	0.05616976
3830103773515	383010	3773515	2.02193E-05	6.20699E-05	7.29891E-05	7.20172E-05	1.53084E-05	1.99085E-05	1.46537E-05	1.50826E-06	1.76702E-05	1.50826E-06	1.15538E-05	1.67648E-05	9.93784E-06	3.69465E-09	4.7365E-08	8.0965E-09	5.91565E-08	0.05915649
3830203773515	383020	3773515	2.10649E-05	6.46656E-05	7.60415E-05	7.5029E-05	1.59486E-05	2.0741E-05	1.52665E-05	1.57134E-06	1.84092E-05	1.57134E-06	1.18657E-05	1.72174E-05	1.02061E-05	3.92409E-09	5.0151E-08	8.553E-09	6.26279E-08	0.06262787
3830303773515	383030	3773515	2.20121E-05	6.75733E-05	7.94607E-05	7.84027E-05	1.66657E-05	2.16736E-05	1.5953E-05	1.64199E-06	1.9237E-05	1.64199E-06	1.22182E-05	1.77289E-05	1.05093E-05	4.18727E-09	5.3338E-08	9.074E-09	6.65989E-08	0.06659894
3830403773515	383040	3773515	2.30319E-05	7.07039E-05	8.31419E-05	8.20349E-05	1.74378E-05	2.26777E-05	1.6692E-05	1.71806E-06	2.01282E-05	1.71806E-06	1.25956E-05	1.82765E-05	1.0834E-05	4.48219E-09	5.6893E-08	9.6534E-09	7.10291E-08	0.0710291
3830503773515	383050	3773515	2.40534E-05	7.38399E-05	8.68297E-05	8.56736E-05	1.82113E-05	2.36836E-05	1.74324E-05	1.79427E-06	2.1021E-05	1.79427E-06	1.29544E-05	1.8797E-05	1.11425E-05	4.79788E-09	6.0673E-08	1.0266E-08	7.57367E-08	0.07573669
3830603773515	383060	3773515	2.51512E-05	7.721E-05	9.07926E-05	8.95837E-05	1.90424E-05	2.47645E-05	1.8228E-05	1.87616E-06	2.19803E-05	1.87616E-06	1.33318E-05	1.93447E-05	1.14672E-05	5.15478E-09	6.4924E-08	1.0952E-08	8.1031E-08	0.08103098
3830703773515	383070	3773515	2.63833E-05	8.09922E-05	9.52402E-05	9.39721E-05	1.99752E-05	2.59776E-05	1.9121E-05	1.96806E-06	2.30571E-05	1.96806E-06	1.3756E-05	1.99603E-05	1.1832E-05	5.57362E-09	6.9892E-08	1.1752E-08	8.72179E-08	0.08721792
3830803773515	383080	3773515	2.77587E-05	8.52145E-05	0.000100205	9.8871E-05	2.10166E-05	2.73319E-05	2.01178E-05	2.07066E-06	2.42591E-05	2.07066E-06	1.4227E-05	2.06437E-05	1.22372E-05	6.06973E-09	7.5745E-08	1.2691E-08	9.45062E-08	0.09450618
3830903773515	383090	3773515	2.92466E-05	8.97821E-05	0.000105576	0.000104171	2.21431E-05	2.8797E-05	2.11961E-05	2.18165E-06	2.55594E-05	2.18165E-06	1.4723E-05	2.13634E-05	1.26638E-05	6.65195E-09	8.2566E-08	1.3781E-08	1.02998E-07	0.10299836
3831003773515	383100	3773515	3.12227E-05	9.58482E-05	0.00011271	0.000111209	2.36392E-05	3.07426E-05	2.26282E-05	2.32905E-06	2.72863E-05	2.32905E-06	1.53936E-05	2.23365E-05	1.32406E-05	7.45369E-09	9.1932E-08	1.5274E-08	1.1466E-07	0.11465988
3831103773515	383110	3773515	3.33783E-05	0.000102466	0.000120491	0.000118887	2.52713E-05	3.28651E-05	2.41905E-05	2.48985E-06	2.91702E-05	2.48985E-06	1.60861E-05	2.33413E-05	1.38362E-05	8.44926E-09	1.0345E-07	1.7099E-08	1.28998E-07	0.12899799
3831203773515	383120	3773515	3.56284E-05	0.000109373	0.000128614	0.000126901	2.69748E-05	3.50805E-05	2.58212E-05	2.6577E-06	3.11366E-05	2.6577E-06	1.67505E-05	2.43054E-05	1.44077E-05	9.6914E-09	1.1765E-07	1.9336E-08	1.46678E-07	0.14667795
3831303773515	383130	3773515	3.7902E-05	0.000116352	0.000136821	0.000134999	2.86962E-05	3.73192E-05	2.7469E-05	2.82729E-06	3.31235E-05	2.82729E-06	1.7365E-05	2.5197E-05	1.49363E-05	1.1258E-08	1.3534E-07	2.211E-08	1.68712E-07	0.16871198
3831403773515	383140	3773515	4.02627E-05	0.000123599	0.000145343	0.000143408	3.04835E-05	3.96436E-05	2.91799E-05	3.00339E-06	3.51866E-05	3.00339E-06	1.79421E-05	2.60343E-05	1.54326E-05	1.3397E-08	1.5922E-07	2.5848E-08	1.98466E-07	0.19846619
3831503773515	383150	3773515	4.26288E-05	0.000130863	0.000153884	0.000151835	3.2275E-05	4.19734E-05	3.08947E-05	3.17989E-06	3.72545E-05	3.17989E-06	1.84568E-05	2.67812E-05	1.58753E-05	1.64376E-08	1.9279E-07	3.1111E-08	2.40336E-07	0.24033558
3831603773515	383160	3773515	4.50548E-05	0.000138311	0.000162642	0.000160476	3.41118E-05	4.43621E-05	3.26529E-05	3.36086E-06	3.93747E-05	3.36086E-06	1.8881E-05	2.73967E-05	1.62402E-05	2.11335E-08	2.4415E-07	3.9257E-08	3.04536E-07	0.30453611
3831703773515	383170	3773515	4.74736E-05	0.000145736	0.000171373	0.000169092	3.59431E-05	4.67437E-05	3.44059E-05	3.54129E-06	4.14885E-05	3.54129E-06	1.9196E-05	2.78539E-05	1.65112E-05	2.89625E-08	3.2914E-07	5.2943E-08	4.11046E-07	0.41104595
3836103773515	383610	3773515	0.001866646	0.005730282	0.006738342	0.00664862	0.001413269	0.001837945	0.001352828	0.000139242	0.001631313	0.000139242	4.0117E-05	5.82107E-05	3.45061E-05	1.45924E-07	2.2227E-06	4.5022E-07	2.81881E-06	2.81881085
3836203773515	383620	3773515	0.001671225	0.005130371	0.006032897	0.005952567	0.001265312	0.001645528	0.001211199	0.000124665	0.001460528	0.000124665	4.09935E-05	5.94825E-05	3.526E-05	1.342E-07	2.0291E-06	4.2048E-07	2.58383E-06	2.58382981

			EGIODemolition	EGIOSite Grubbing / Prep	EGIOMass Grading / Excavation	EGIOMass Grading / Excavation	EGIODrainage / Utilities Trenching	EGIODrainage / Utilities Trenching	EGIOFoundations / Concrete Pads	EGIOFoundations / Concrete Pads	EGIOBuilding / Structure Construction	EGIOBuilding / Structure Construction	EGIOAsphalt Paving	EGIOArchitectural Coating	EGIOLandscaping or Other Finishing	EGIOWaterside Construction (Piles)	HIWaterside Construction (Landscaping)	HIWaterside Construction (Landscaping)	KMDemolition	KMSite Grubbing / Prep
Unique Identifier	X (UTM)	Y (UTM)	2025	2025	2025	2026	2026	2027	2026	2027	2026	2027	2027	2027	2027	2027	2025	2026	2025	2025
3836303773515	383630	3773515	0.002929905	0.00114915	0.000380563	0.000372722	0.00086548	0.000864144	0.001137127	0.001136393	0.001218005	0.00118881	4.7397E-05	4.7397E-05	0.001283604	4.7397E-05	0.0008289	0.000802937	0.001385387	0.006012679
3836403773515	383640	3773515	0.002210033	0.00086681	0.00028706	0.000281145	0.000652833	0.000651826	0.000857737	0.000857184	0.000918744	0.000896722	3.57516E-05	3.57516E-05	0.000968225	3.57516E-05	0.000635934	0.000616016	0.001061205	0.004605705
3836503773515	383650	3773515	0.001747136	0.00068525	0.000226934	0.000222259	0.000516095	0.000515299	0.000678082	0.000677644	0.00072631	0.000708901	2.82634E-05	2.82634E-05	0.000765428	2.82634E-05	0.000508722	0.000492788	0.000846668	0.0036746
3836603773515	383660	3773515	0.001425292	0.00055902	0.00018513	0.000181316	0.000421024	0.000420375	0.000553171	0.000552814	0.000592515	0.000578313	2.30569E-05	2.30569E-05	0.000624427	2.30569E-05	0.000416819	0.000403763	0.000691325	0.003000397
3836703773515	383670	3773515	0.001188069	0.00046598	0.000154317	0.000151138	0.00035095	0.000350408	0.000461102	0.000460804	0.000493898	0.000482059	1.92193E-05	1.92193E-05	0.000520498	1.92193E-05	0.00034768	0.00033679	0.000574369	0.002492803
3836803773515	383680	3773515	0.001015003	0.0003981	0.000131838	0.000129122	0.000299827	0.000299364	0.000393933	0.000393679	0.000421952	0.000411838	1.64197E-05	1.64197E-05	0.000444677	1.64197E-05	0.000296569	0.00028728	0.000487863	0.002117361
3836903773515	383690	3773515	0.000894554	0.00035086	0.000116193	0.000113799	0.000264247	0.000263839	0.000347186	0.000346962	0.00037188	0.000362966	1.44712E-05	1.44712E-05	0.000391908	1.44712E-05	0.000260702	0.000252536	0.000427141	0.001853821
3837003773515	383700	3773515	0.000798141	0.00031304	0.00010367	0.000101534	0.000235767	0.000235403	0.000309767	0.000309567	0.000331799	0.000323846	1.29115E-05	1.29115E-05	0.000349669	1.29115E-05	0.000231814	0.000224554	0.000378256	0.001641658
3837103773515	383710	3773515	0.000722693	0.00028345	9.387E-05	9.19359E-05	0.00021348	0.00021315	0.000280485	0.000280304	0.000300434	0.000293233	1.1691E-05	1.1691E-05	0.000316615	1.1691E-05	0.000209086	0.000202537	0.000339838	0.001474922
3837203773515	383720	3773515	0.000662405	0.0002598	8.60393E-05	8.42666E-05	0.000195671	0.000195369	0.000257087	0.000256921	0.000275372	0.000268771	1.07157E-05	1.07157E-05	0.000290203	1.07157E-05	0.000190867	0.000184889	0.000309072	0.001341394
3837303773515	383730	3773515	0.000610723	0.00023953	7.93263E-05	7.76919E-05	0.000180405	0.000180126	0.000237028	0.000236875	0.000253887	0.000247801	9.87965E-06	9.87965E-06	0.00026756	9.87965E-06	0.000175235	0.000169746	0.0002827	0.001226939
3837403773515	383740	3773515	0.00057413	0.00022518	7.45733E-05	7.30369E-05	0.000169595	0.000169334	0.000222826	0.000222682	0.000238674	0.000232954	9.28769E-06	9.28769E-06	0.000251529	9.28769E-06	0.000164061	0.000158922	0.000263867	0.001145202
3837503773515	383750	3773515	0.000541912	0.00021255	7.03885E-05	6.89382E-05	0.000160078	0.000159831	0.000210322	0.000210186	0.000225281	0.000219881	8.76649E-06	8.76649E-06	0.000237414	8.76649E-06	0.000154221	0.000149391	0.000247295	0.001073276
3837603773515	383760	3773515	0.000513834	0.00020153	6.67415E-05	6.53664E-05	0.000151784	0.00015155	0.000199424	0.000199296	0.000213608	0.000208488	8.31228E-06	8.31228E-06	0.000225113	8.31228E-06	0.000145634	0.000141072	0.000232847	0.001010573
3837703773515	383770	3773515	0.000489933	0.00019216	6.3637E-05	6.23259E-05	0.000144724	0.0001445	0.000190148	0.000190025	0.000203672	0.00019879	7.92563E-06	7.92563E-06	0.000214642	7.92563E-06	0.000138311	0.000133979	0.000220534	0.000957132
3837803773515	383780	3773515	0.000467846	0.0001835	6.07682E-05	5.95161E-05	0.000138199	0.000137986	0.000181576	0.000181459	0.000194491	0.000189829	7.56833E-06	7.56833E-06	0.000204965	7.56833E-06	0.000131557	0.000127437	0.000209189	0.000907895
3837903773515	383790	3773515	0.000441627	0.00017321	5.73627E-05	5.61808E-05	0.000130455	0.000130253	0.0001714	0.00017129	0.000183591	0.000179191	7.1442E-06	7.1442E-06	0.000193479	7.1442E-06	0.000123653	0.00011978	0.000195948	0.000850427
3838003773515	383800	3773515	0.000416559	0.00016338	5.41065E-05	5.29917E-05	0.000123049	0.00012286	0.000161671	0.000161567	0.00017317	0.000169019	6.73866E-06	6.73866E-06	0.000182496	6.73866E-06	0.000116131	0.000112494	0.000183372	0.000795847
3838103773515	383810	3773515	0.000394005	0.00015453	5.1177E-05	5.01226E-05	0.000116387	0.000116208	0.000152917	0.000152819	0.000163794	0.000159868	6.37381E-06	6.37381E-06	0.000172615	6.37381E-06	0.000109383	0.000105957	0.000172111	0.000746973
3838203773515	383820	3773515	0.000373993	0.00014669	4.85777E-05	4.75768E-05	0.000110476	0.000110305	0.000145151	0.000145057	0.000155474	0.000151748	6.05007E-06	6.05007E-06	0.000163848	6.05007E-06	0.000103404	0.000100165	0.000162147	0.000703728
3838303773515	383830	3773515	0.000355688	0.00013951	4.62E-05	4.52481E-05	0.000105068	0.000104906	0.000138046	0.000137957	0.000147865	0.00014432	5.75395E-06	5.75395E-06	0.000155828	5.75395E-06	9.79557E-05	9.48875E-05	0.000153085	0.000664401
3838403773515	383840	3773515	0.000336978	0.00013217	4.37698E-05	4.2868E-05	9.95417E-05	9.93881E-05	0.000130785	0.0001307	0.000140087	0.000136729	5.45128E-06	5.45128E-06	0.000147632	5.45128E-06	9.24359E-05	8.95406E-05	0.000143931	0.000624671
3838503773515	383850	3773515	0.000318951	0.0001251	4.14283E-05	4.05748E-05	9.42166E-05	9.40713E-05	0.000123788	0.000123708	0.000132593	0.000129415	5.15966E-06	5.15966E-06	0.000139734	5.15966E-06	8.71564E-05	8.44265E-05	0.000135196	0.000586759
3838603773515	383860	3773515	0.000302299	0.00011857	3.92653E-05	3.84563E-05	8.92975E-05	8.91597E-05	0.000117325	0.00011725	0.00012567	0.000122658	4.89027E-06	4.89027E-06	0.000132438	4.89027E-06	8.2304E-05	7.9726E-05	0.000127189	0.000552009
3838703773515	383870	3773515	0.000286266	0.00011228	3.71828E-05	3.64167E-05	8.45615E-05	8.4431E-05	0.000111103	0.000111031	0.000119005	0.000116152	4.63091E-06	4.63091E-06	0.000125414	4.63091E-06	7.76649E-05	7.52323E-05	0.00011956	0.0005189
3838803773515	383880	3773515	0.000271571	0.00010651	3.52742E-05	3.45474E-05	8.02208E-05	8.0097E-05	0.0001054	0.000105332	0.000112896	0.00011019	4.3932E-06	4.3932E-06	0.000118976	4.3932E-06	7.34313E-05	7.11313E-05	0.000112622	0.000488786
3838903773515	383890	3773515	0.000256311	0.00010053	3.3292E-05	3.26061E-05	7.57129E-05	7.55961E-05	9.94769E-05	9.94127E-05	0.000106552	0.000103998	4.14633E-06	4.14633E-06	0.000112291	4.14633E-06	6.90865E-05	6.69226E-05	0.000105531	0.000458014
3839003773515	383900	3773515	0.000241221	9.461E-05	3.1332E-05	3.06865E-05	7.12555E-05	7.11455E-05	9.36204E-05	9.356E-05	0.000100279	9.78755E-05	3.90222E-06	3.90222E-06	0.00010568	3.90222E-06	6.48242E-05	6.27938E-05	9.86132E-05	0.000427988
3839103773515	383910	3773515	0.000227802	8.9347E-05	2.9589E-05	2.89794E-05	6.72915E-05	6.71877E-05	8.84123E-05	8.83552E-05	9.47006E-05	9.24307E-05	3.68514E-06	3.68514E-06	9.98009E-05	3.68514E-06	6.10391E-05	5.91272E-05	9.24984E-05	0.00040145
3829703773525	382970	3773525	0.000178329	6.9943E-05	2.3163E-05	2.26858E-05	5.26775E-05	5.25962E-05	6.92113E-05	6.91666E-05	7.4134E-05	7.2357E-05	2.88482E-06	2.88482E-06	7.81266E-05	2.88482E-06	3.41486E-05	3.3079E-05	2.19518E-05	9.52722E-05
3829803773525	382980	3773525	0.000187724	7.3628E-05	2.43833E-05	2.3881E-05	5.54528E-05	5.53672E-05	7.28577E-05	7.28107E-05	7.80397E-05	7.61691E-05	3.03681E-06	3.03681E-06	8.22427E-05	3.03681E-06	3.59264E-05	3.48011E-05	2.26194E-05	9.81697E-05
3829903773525	382990	3773525	0.000198305	7.7778E-05	2.57577E-05	2.5227E-05	5.85783E-05	5.84879E-05	7.69642E-05	7.69145E-05	8.24383E-05	8.04623E-05	3.20797E-06	3.20797E-06	8.68782E-05	3.20797E-06	3.7923E-05	3.67351E-05	2.33571E-05	0.000101372
3830003773525	383000	3773525	0.000211032	8.277E-05	2.74108E-05	2.68461E-05	6.23379E-05	6.22417E-05	8.19039E-05	8.1851E-05	8.77293E-05	8.56265E-05	3.41386E-06	3.41386E-06	9.24542E-05	3.41386E-06	4.03196E-05	3.90567E-05	2.42556E-05	0.000105271
3830103773525	383010	3773525	0.000225215	8.8332E-05	2.9253E-05	2.86503E-05	6.65274E-05	6.64247E-05	8.74083E-05	8.73519E-05	9.36252E-05	9.13811E-05	3.6433E-06	3.6433E-06	9.86676E-05	3.6433E-06	4.29853E-05	4.1639E-05	2.52196E-05	0.000109455
3830203773525	383020	3773525	0.000241912	9.4881E-05	3.14218E-05	3.07744E-05	7.14598E-05	7.13495E-05	9.38888E-05	9.38282E-05	0.000100567	9.81561E-05	3.91341E-06	3.91341E-06	0.000105983	3.91341E-06	4.61211E-05	4.46765E-05	2.63399E-05	0.000114317
3830303773525	383030	3773525	0.00026135	0.0001025	3.39465E-05	3.32471E-05	7.72014E-05	7.70823E-05	0.000101433	0.000101367	0.000108647	0.000106043	4.22784E-06	4.22784E-06	0.000114498	4.22784E-06	4.97681E-05	4.82092E-05	2.76049E-05	0.000119807
3830403773525	383040	3773525	0.000283364	0.00011114	3.6806E-05	3.60477E-05	8.37045E-05	8.35753E-05	0.000109977	0.000109906	0.000117799	0.000114975	4.58398E-06	4.58398E-06	0.000124143	4.58398E-06	5.3894E-05	5.2206E-05	2.8965E-05	0.00012571
3830503773525	383050	3773525	0.000306843	0.00012035	3.98557E-05	3.90345E-05	9.06401E-05	9.05002E-05	0.000119089	0.000119012	0.000127559	0.000124502	4.9638E-06	4.9638E-06	0.000134429	4.9638E-06	5.82873E-05	5.64616E-05	3.02685E-05	0.000131368
3830603773525	383060	3773525	0.000333825	0.00013093	4.33603E-05	4.2467E-05	9.86104E-05	9.84582E-05	0.000129561	0.000129478	0.000138776	0.00013545	5.40028E-06	5.40028E-06	0.00014625	5.40028E-06	6.33299E-05	6.13463E-05	3.16626E-05	0.000137418
3830703773525	383070	3773525	0.000365981	0.00014354	4.7537E-05	4.65576E-05	0.000108109	0.000107942	0.000142041	0.000141949	0.000152144	0.000148497	5.92046E-06	5.92046E-06	0.000160338	5.92046E-06	6.93323E-05	6.71607E-05	3.32219E-05	0.000144185
3830803773525	383080	3773525	0.000404756	0.00015875	5.25735E-05	5.14903E-05	0.000119563	0.000119379	0.00015709	0.000156989	0.000168263	0.00016423	6.54773E-06	6.54773E-06	0.000177326	6.54773E-06	7.65635E-05	7.41654E-05	3.49576E-05	0.000151719
3830903773525	383090	3773525	0.00045122	0.00017697	5.86087E-05	5.74011E-05	0.000133288	0.000133083	0.000175123	0.00017501	0.000187579	0.000183083	7.29938E-06	7.29938E-06	0.000197682	7.29938E-06	8.52226E-05	8.25533E-05	3.68247E-05	0.000159822
3831003773525	383100	3773525	0.000514463	0.00020178	6.68232E-05	6.54464E-05	0.00015197	0.000151735	0.000199668	0.00019954	0.00021387	0.000208743	8.32245E-06	8.32245E-06	0.000225388	8.32245E-06	9.70318E-05	9.39926E-05	3.91941E-05	0.000170105
3831103773525	383110	3773525	0.000595561	0.00023359	7.7357E-05	7.57632E-05	0.000175926	0.000175654	0.000231144	0.000230994	0.000247584	0.000241649	9.63438E-06	9.63438E-06	0.000260918	9.63438E-06	0.000112197	0.000108683	4.17559E-05	0.000181223
3831203773525	383120	3773525	0.000701261	0.00027504	9.10863E-05	8.92096E-05	0.000207149	0.00020683	0.000272167	0.000271991	0.000291525	0.000284537	1.13443E-05	1.13443E-05	0.000307226	1.13443E-05	0.000132013	0.000127878	4.44263E-05	0.000192813
3831303773525	383130	3773525	0.000842351	0.00033038	0.000109412	0.000107158	0.000248826	0.000248442	0.000326925	0.000326714	0.000350178	0.000341784	1.36267E-05	1.36267E-05	0.000369038	1.36267E-05	0.000158643	0.00015376	4.71194E-05	0.000204501
3831403773525	383140	3773525	0.001045147	0.00040992	0.000135753	0.000132956	0.000308731	0.000308255	0.000405633	0.000405371	0.000434483	0.000424069	1.69073E-05	1.69073E-05	0.000457883	1.69073E-05	0.000197266	0.000191087	4.98599E-05	0.000216396
3831503773525	383150	3773525	0.001355987	0.00053184	0.000176128	0.000172499	0.000400552	0.000399934	0.000526273	0.000525933	0.000563704	0.000550192	2.19358E-05	2.19358E-05	0.000594064	2.19358E-05	0.000257934	0.000249855	5.26209E-05	0.000228378
3831603773525	383160	3773525	0.001887399	0.00074026	0.000245153	0.000240102	0.000557528	0.000556668	0.000732519	0.000732047	0.00078462	0.000765813	3.05324E-05	3.05324E-05	0.000826878	3.05324E-05	0.000366263	0.000354791	5.55131E-05	0.000240931
3836203773525	383620	3773525	0.004709169	0.001847	0.000611671	0.000599068	0.001391066	0.001388919	0.001827678	0.001826499	0.001957672	0.001910747	7.61801E-05	7.61801E-05	0.002063108	7.61801E-05	0.001281805	0.001241656	0.002138752	0.009282333
3836303773525	383630	3773525	0.003189395	0.00125093	0.000414268	0.000405733	0.000942132	0.000940678	0.001237838	0.001237039	0.001325879	0.001294098	5.15948E-05	5.15948E-05	0.001397288	5.15948E-05	0.000897972	0.000869846	0.00149926	0.006506896
3836403773525	383640	3773525	0.002365619	0.00092783	0.000307269	0.000300938	0.000698792	0.000697714	0.000918122	0.000917529	0.000983423	0.000959851	3.82686E-05	3.82686E-05	0.001036388	3.82686E-05	0.000678365	0.000657118	0.001131442	0.004910536
3836503773525	383650	3773525	0.001849827	0.00072553	0.000240273	0.000235322	0.00054643	0.000545587	0.000717937	0.000717474	0.000769001	0.000750568	2.99246E-05	2.99246E-05	0.000810417	2.99246E-05	0.000537042	0.000520221	0.000893826	0.003879269
3836603773525	383660	3773525	0.001504945	0.00059026	0.000195476	0.000191449	0.000444553	0.000443867	0.000584085	0.000583708	0.000625628	0.000610632	2.43454E-05	2.43454E-05	0.000659323	2.43454E-05	0.000439067	0.000425314	0.000728604	0.003162193
3836703773525	383670	3773525	0.001257383	0.00049316	0.000163321	0.000159956	0.000371425	0.000370852	0.000488004	0.000487689	0.000522713	0.000510184	2.03406E-05	2.03406E-05	0.000550865	2.03406E-05	0.000367257	0.000355754	0.000607326	0.002635839
3836803773525	383680	3773525	0.001076153	0.00042208	0.000139781	0.000136901	0.00031789	0.0003174	0.000417666	0.000417397	0.000447373	0.000436649	1.74089E-05	1.74089E-05	0.000471467	1.74089E-05	0.000313903	0.000304071	0.000517213	0.002244741
3836903773525	383690	3773525	0.000946165	0.0003711	0.000122897	0.000120365	0.000279493	0.000279061	0.000367217	0.00036698	0.000393335	0.000383907	1.53061E-05	1.53061E-05	0.000414519	1.53061E-05	0.000275307	0.000266684	0.000451964	0.001961557
3837003773525	383700	3773525	0.000842243	0.00033034	0.000109398	0.000107144	0.000248795	0.000248411	0.000326883	0.000326673	0.000350133	0.000341741	1.36249E-05	1.36249E-05	0.00036899	1.36249E-05	0.000244289	0.000236638	0.00039952	0.001733945
3837103773525	383710	3773525	0.000762537	0.00029908	9.90453E-05	9.70047E-05	0.00022525	0.00022402	0.000295949	0.000295758	0.000316998	0.0003094	1.23355E-05	1.23355E-05	0.000334071	1.23355E-05	0.000220366	0.000213463	0.00035909	0.001558477
3837203773525	383720	3773525	0.000700597	0.00027478	9.1E-05	8.91251E-05	0.000206953	0.000206634	0.000271909	0.000271734	0.000291249	0.000284267	1.13335E-05	1.13335E-05	0.000306935	1.13335E-05	0.000201681	0.000195364	0.000327541	0.00142155
3837303773525	383730	3773525	0.000647316	0.00025389	8.40793E-05	8.2347E-05	0.000191214	0.00019199	0.00025123	0.00025168	0.000269099	0.000262649	1.04716E-05	1.04716E-05	0.000283592	1.04716E-05	0.000185586	0.000179773	0.000300386	0.001303697
3837403773525	383740	3773525	0.000606564	0.0002379	7.87862E-05	7.71629E-05	0.000179176	0.0001789	0.000235414	0.000235262	0.000252158	0.000246114	9.81237E-06	9.81237E-06	0.000265738	9.81237E-06	0.00017321	0.000167784	0.000279518	0.00121313
3837503773525	383750	3773525	0.00057069	0.00022383	7.41265E-05	7.25992E-05	0.000168579	0.000168319	0.000221491	0.000221348	0.000237244	0.000231558	9.23204E-06	9.23204E-06	0.000250022	9.23204E-06	0.000162308	0.000157224	0.000261151	0.001133415
3837603773525	383760	3773525	0.000538633	0.00021126	6.99627E-05	6.85212E-05	0.00015911	0.000158864	0.000209049	0.000208914	0.000223918	0.000218551	8.71345E-06	8.71345E-06	0.000235978	8.71345E-06	0.000152567	0.000147789	0.000244755	0.001062256
3837703773525	383770	3773525	0.000509972	0.00020002	6.62398E-05	6.48751E-05	0.000150643	0.000150411	0.000197925	0.000197798	0.000212003	0.000206921	8.2498E-06	8.2498E-06	0.000223421	8.2498E-06	0.000143867	0.000139361	0.000230122	0.000998748
3837803773525	383780	3773525	0.000483861	0.00018978	6.28483E-05	6.15534E-05	0.00014293	0.00014271	0.000187792	0.00018767	0.000201148	0.000196327	7.8274E-06	7.8274E-06	0.000211982	7.8274E-06	0.00013595	0.000131692	0.00021682	0.000941015
3837903773525	383790	3773525	0.000454759	0.00017836	5.90683E-05	5.78513E-05	0.000134334	0.000134126	0.000176497	0.000176383	0.00018905	0.000184519	7.35663E-06	7.35663E-06	0.000199232	7.35663E-06	0.000127225	0.00012324	0.000202187	0.000877506
3838003773525	383800	3773525	0.000427193	0.00016755	5.54878E-05	5.43446E-05	0.000126191	0.000125996	0.000165798	0.000165691	0.000177591	0.000173334	6.9107E-06	6.9107E-06	0.000187155	6.9107E-06	0.000119002	0.000115274	0.000188419	0.00081775
3838103773525	383810	3773525	0.000402843	0.000158	5.2325E-05	5.12469E-05	0.000118998	0.000118814	0.000156348	0.000156247	0.000167468	0.000163454	6.51678E-06	6.51678E-06	0.000176487	6.51678E-06	0.000111749	0.000108249	0.000176295	0.000765134
3838203773525	383820	3773525	0.000382203	0.00014991	4.9644E-05	4.86212E-05	0.000112901	0.000112727	0.000148337	0.000148241	0.000158887	0.000155079	6.18288E-06	6.18288E-06	0.000167445	6.18288E-06	0.000105599	0.000102292	0.000166037	0.000720612
3838303773525	383830	3773525	0.000363295	0.00014249	4.71882E-05	4.62159E-05	0.000107316	0.00010715	0.000140999	0.000140908	0.000151027	0.000147407	5.87702E-06	5.87702E-06	0.000159161	5.87702E-06	9.99864E-05	9.68546E-05	0.000156684	0.000680018
3838403773525	383840	3773525	0.00034393	0.00013489	4.46728E-05	4.37524E-05	0.000101595	0.000101439	0.000133483	0.000133397	0.000142977	0.00013955	5.56375E-06	5.56375E-06	0.000150677	5.56375E-06	9.4289E-05	9.13357E-05	0.000147215	0.000638923
3838503773525	383850	3773525	0.000325185	0.00012754	4.2238E-05	4.13677E-05	9.6058E-05	9.59098E-05	0.000126208	0.000126126	0.000135184	0.000131944	5.2605E-06	5.2605E-06	0.000142465	5.2605E-06	8.88122E-05	8.60304E-05	0.000138138	0.000599527
3838603773525	383860	3773525	0.000307939	0.00012078	3.9998E-05	3.91739E-05	9.09638E-05	9.08234E-05	0.000119514	0.000119437	0.000128015	0.000124946	4.98152E-06	4.98152E-06	0.00013491	4.98152E-06	8.38019E-05	8.1177E-05	0.000129853	0.00056357
3838703773525	383870	3773525	0.000291287	0.00011425	3.7835E-05	3.70555E-05	8.60446E-05	8.59119E-05	0.000113051	0.000112978	0.000121092	0.00011819	4.71213E-06	4.71213E-06	0.000127614	4.71213E-06	7.89942E-05	7.652E-05	0.00012193	0.000529183
3838803773525	383880	3773525	0.000276017	0.00010826	3.58517E-05	3.5113E-05	8.15341E-05	8.14083E-05	0.000107125	0.000107056	0.000114744	0.000111994	4.46512E-06	4.46512E-06	0.000120924	4.46512E-06	7.46081E-05	7.22713E-05	0.000114724	0.00049791
3838903773525	383890	3773525	0.000260514	0.00010218	3.3838E-05	3.31408E-05	7.69546E-05	7.68359E-05	0.000101108	0.000101043	0.0001083	0.000105704	4.21433E-06	4.21433E-06	0.000114132	4.21433E-06	7.02005E-05	6.80017E-05	0.000107516	0.000466628

			KMMass Grading / Excavation	KMMass Grading / Excavation	KMDrainage / Utilities Trenching	KMFoundations / Concrete Pads	KMBuilding / Structure Construction	KMAsphalt Paving	KMArchitectural Coating	KMLandscaping or Other Finishing	KMWaterside Construction (Piles)	EWNDemolition	EWNSite Grubbing / Prep	EWNDrainage / Utilities Trenching	EWNDrainage / Utilities Trenching	EWNDrainage / Utilities Trenching	EWNFoundation s / Concrete Pads	EWNBuilding / Structure Construction	EWNAsphalt Paving	EWNLandscaping or Other Finishing	EWNWaterside Construction (Piles)
Unique Identifier	X (UTM)	Y (UTM)	2025	2026	2026	2026	2026	2026	2026	2026	2026	2027	2027	2027	2028	2029	2029	2029	2029	2029	2029
3836303773515	383630	3773515	0.004570277	0.004522979	0.001624241	0.000859542	0.002952226	9.48432E-05	9.48432E-05	0.00304707	9.48432E-05	0.003044399	0.000165924	0.00038962	0.000382096	0.00037419	0.000324118	0.000703803	5.00718E-05	0.000728839	5.00718E-05
3836403773515	383640	3773515	0.003500827	0.003463596	0.001244166	0.000658408	0.002261402	7.26498E-05	7.26498E-05	0.002334051	7.26498E-05	0.002332887	0.000127145	0.000298561	0.000292796	0.000286737	0.000248368	0.000539316	3.83694E-05	0.000558501	3.83694E-05
3836503773515	383650	3773515	0.002793088	0.002764182	0.000992642	0.000525302	0.001804229	5.79627E-05	5.79627E-05	0.001862192	5.79627E-05	0.001866968	0.000101752	0.000238933	0.000234319	0.000229471	0.000198765	0.000431605	3.07064E-05	0.000446958	3.07064E-05
3836603773515	383660	3773515	0.002280622	0.00225702	0.000810515	0.000428921	0.001473195	4.73279E-05	4.73279E-05	0.001520523	4.73279E-05	0.001535051	8.36623E-05	0.000196455	0.000192661	0.000188675	0.000163427	0.000354873	2.52473E-05	0.000367497	2.52473E-05
3836703773515	383670	3773515	0.001894796	0.001875186	0.000673396	0.000356358	0.001223966	3.93212E-05	3.93212E-05	0.001263288	3.93212E-05	0.001286893	7.01373E-05	0.000164696	0.000161515	0.000158173	0.000137008	0.000297504	2.11658E-05	0.000308087	2.11658E-05
3836803773515	383680	3773515	0.00160942	0.001592764	0.000571975	0.000302687	0.001039625	3.3399E-05	3.3399E-05	0.001073024	3.3399E-05	0.001103029	6.01165E-05	0.000141165	0.000138439	0.000135574	0.000117433	0.000254998	1.81417E-05	0.000264069	1.81417E-05
3836903773515	383690	3773515	0.001409101	0.001394518	0.000500784	0.000265013	0.000910226	2.92419E-05	2.92419E-05	0.000939468	2.92419E-05	0.000973445	5.3054E-05	0.000124581	0.000122175	0.000119647	0.000103637	0.000225041	1.60104E-05	0.000233046	1.60104E-05
3837003773515	383700	3773515	0.001247835	0.001234921	0.000443471	0.000234683	0.000806054	2.58953E-05	2.58953E-05	0.00083195	2.58953E-05	0.000869067	4.73653E-05	0.000111223	0.000109075	0.000106818	9.25242E-05	0.000200911	1.42937E-05	0.000208058	1.42937E-05
3837103773515	383710	3773515	0.001121098	0.001109496	0.000398429	0.000210847	0.000724187	2.32652E-05	2.32652E-05	0.000747452	2.32652E-05	0.000786756	4.28792E-05	0.000100688	9.87441E-05	9.6701E-05	8.3761E-05	0.000181882	1.29399E-05	0.000188352	1.29399E-05
3837203773515	383720	3773515	0.001019602	0.00100905	0.000362359	0.000191759	0.00065824	2.1159E-05	2.1159E-05	0.000679783	2.1159E-05	0.000720578	3.92724E-05	9.2219E-05	9.04382E-05	8.85669E-05	7.67155E-05	0.000166583	1.18515E-05	0.000172509	1.18515E-05
3837303773515	383730	3773515	0.000932605	0.000922953	0.00033144	0.000175397	0.000602427	1.93536E-05	1.93536E-05	0.000621781	1.93536E-05	0.000663741	3.61747E-05	8.49451E-05	8.33047E-05	8.15811E-05	7.06644E-05	0.000153444	1.09167E-05	0.000158902	1.09167E-05
3837403773515	383740	3773515	0.000870475	0.000861467	0.00030936	0.000163712	0.000562294	1.80643E-05	1.80643E-05	0.000580358	1.80643E-05	0.000622769	3.39417E-05	7.97016E-05	7.81624E-05	7.65452E-05	6.63024E-05	0.000143972	1.02428E-05	0.000149093	1.02428E-05
3837503773515	383750	3773515	0.000815804	0.000807361	0.00028993	0.00015343	0.000526979	1.69297E-05	1.69297E-05	0.000543908	1.69297E-05	0.000586652	3.19733E-05	7.50793E-05	7.36294E-05	7.2106E-05	6.24572E-05	0.000135622	9.64878E-06	0.000140446	9.64878E-06
3837603773515	383760	3773515	0.000768143	0.000760194	0.000272992	0.000144466	0.000496192	1.59407E-05	1.59407E-05	0.000512132	1.59407E-05	0.000555075	3.02523E-05	7.10381E-05	6.96663E-05	6.82248E-05	5.90954E-05	0.000128322	9.12943E-06	0.000132887	9.12943E-06
3837703773515	383770	3773515	0.000727523	0.000719993	0.000258556	0.000136827	0.000469952	1.50977E-05	1.50977E-05	0.00048505	1.50977E-05	0.000528046	2.87792E-05	6.7579E-05	6.6274E-05	6.49027E-05	5.62178E-05	0.000122074	8.68488E-06	0.000126416	8.68488E-06
3837803773515	383780	3773515	0.000690097	0.000682955	0.000245255	0.000129788	0.000445777	1.4321E-05	1.4321E-05	0.000460098	1.4321E-05	0.000503116	2.74205E-05	6.43884E-05	6.3145E-05	6.18385E-05	5.35636E-05	0.00011631	8.27484E-06	0.000120448	8.27484E-06
3837903773515	383790	3773515	0.000646415	0.000639726	0.000229731	0.000121573	0.00041756	1.34145E-05	1.34145E-05	0.000430974	1.34145E-05	0.000474265	2.5848E-05	6.06961E-05	5.9524E-05	5.82924E-05	5.0492E-05	0.00010964	7.80033E-06	0.000113541	7.80033E-06
3838003773515	383800	3773515	0.000604929	0.000598668	0.000214987	0.00011377	0.000390761	1.25536E-05	1.25536E-05	0.000403315	1.25536E-05	0.0004468	2.43512E-05	5.71811E-05	5.60769E-05	5.49166E-05	4.7568E-05	0.000103291	7.3486E-06	0.000106965	7.3486E-06
3838103773515	383810	3773515	0.000567779	0.000561904	0.000201784	0.000106784	0.000366764	1.17827E-05	1.17827E-05	0.000378547	1.17827E-05	0.000422091	2.30045E-05	5.40189E-05	5.29758E-05	5.18796E-05	4.49374E-05	9.75789E-05	6.94221E-06	0.00010105	6.94221E-06
3838203773515	383820	3773515	0.000534908	0.000529372	0.000190102	0.000100601	0.00034553	1.11005E-05	1.11005E-05	0.000356631	1.11005E-05	0.000400116	2.18068E-05	5.12066E-05	5.02177E-05	4.91787E-05	4.25979E-05	9.24987E-05	6.58079E-06	9.57891E-05	6.58079E-06
3838303773515	383830	3773515	0.000505016	0.000499789	0.000179479	9.49794E-05	0.000326221	1.04802E-05	1.04802E-05	0.000336701	1.04802E-05	0.00038004	2.07127E-05	4.86372E-05	4.7698E-05	4.67111E-05	4.04605E-05	8.78575E-05	6.25059E-06	9.09828E-05	6.25059E-06
3838403773515	383840	3773515	0.000474817	0.000469903	0.000168746	8.92998E-05	0.000306714	9.85349E-06	9.85349E-06	0.000316567	9.85349E-06	0.000359703	1.96043E-05	4.60346E-05	4.51456E-05	4.42115E-05	3.82954E-05	8.31561E-05	5.91611E-06	8.61142E-05	5.91611E-06
3838503773515	383850	3773515	0.000445999	0.000441384	0.000158505	8.38801E-05	0.000288099	9.25546E-06	9.25546E-06	0.000297354	9.25546E-06	0.000340209	1.85418E-05	4.35397E-05	4.26989E-05	4.18154E-05	3.62199E-05	7.86494E-05	5.59548E-06	8.14471E-05	5.59548E-06
3838603773515	383860	3773515	0.000419586	0.000415244	0.000149118	7.89124E-05	0.000271037	8.70732E-06	8.70732E-06	0.000279744	8.70732E-06	0.000322215	1.75611E-05	4.12369E-05	4.04405E-05	3.96038E-05	3.43043E-05	7.44897E-05	5.29954E-06	7.71394E-05	5.29954E-06
3838703773515	383870	3773515	0.000394419	0.000390337	0.000140173	7.41793E-05	0.00025478	8.18506E-06	8.18506E-06	0.000262965	8.18506E-06	0.000304964	1.6621E-05	3.90291E-05	3.82754E-05	3.74835E-05	3.24677E-05	7.05016E-05	5.01581E-06	7.30095E-05	5.01581E-06
3838803773515	383880	3773515	0.000371529	0.000367684	0.000132039	6.98743E-05	0.000239994	7.71005E-06	7.71005E-06	0.000247704	7.71005E-06	0.000289145	1.57588E-05	3.70046E-05	3.629E-05	3.55391E-05	3.07835E-05	6.68446E-05	4.75563E-06	6.92224E-05	4.75563E-06
3838903773515	383890	3773515	0.000348139	0.000344536	0.000123726	6.54753E-05	0.000224885	7.22465E-06	7.22465E-06	0.00023211	7.22465E-06	0.000272844	1.48703E-05	3.49184E-05	3.42441E-05	3.35355E-05	2.9048E-05	6.3076E-05	4.48752E-06	6.53198E-05	4.48752E-06
3839003773515	383900	3773515	0.000325317	0.00032195	0.000115615	6.1183E-05	0.000210142	6.75104E-06	6.75104E-06	0.000216893	6.75104E-06	0.00025678	1.39948E-05	3.28625E-05	3.22279E-05	3.15611E-05	2.73378E-05	5.93623E-05	4.22331E-06	6.1474E-05	4.22331E-06
3839103773515	383910	3773515	0.000305145	0.000301987	0.000108446	5.73892E-05	0.000197112	6.33242E-06	6.33242E-06	0.000203444	6.33242E-06	0.000242446	1.32136E-05	3.10281E-05	3.04289E-05	2.97993E-05	2.58118E-05	5.60487E-05	3.98756E-06	5.80425E-05	3.98756E-06
3829703773525	382970	3773525	7.2417E-05	7.16676E-05	2.57364E-05	1.36196E-05	4.67787E-05	1.50281E-06	1.50281E-06	4.82815E-05	1.50281E-06	0.000163137	8.89116E-06	2.08781E-05	2.04749E-05	2.00513E-05	1.73682E-05	3.77139E-05	2.68314E-06	3.90555E-05	2.68314E-06
3829803773525	382980	3773525	7.46194E-05	7.38472E-05	2.65192E-05	1.40338E-05	4.82013E-05	1.54852E-06	1.54852E-06	4.97498E-05	1.54852E-06	0.000171934	9.37065E-06	2.2004E-05	2.15791E-05	2.11326E-05	1.83048E-05	3.97478E-05	2.82784E-06	4.11617E-05	2.82784E-06
3829903773525	382990	3773525	7.70532E-05	7.62558E-05	2.73841E-05	1.44916E-05	4.97735E-05	1.59902E-06	1.59902E-06	5.13725E-05	1.59902E-06	0.000181819	9.90939E-06	2.32691E-05	2.28198E-05	2.23476E-05	1.93572E-05	4.2033E-05	2.99042E-06	4.35282E-05	2.99042E-06
3830003773525	383000	3773525	8.00171E-05	7.9189E-05	2.84375E-05	1.5049E-05	5.1688E-05	1.66053E-06	1.66053E-06	5.33486E-05	1.66053E-06	0.000193672	1.05554E-05	2.4786E-05	2.43074E-05	2.38044E-05	2.06191E-05	4.47731E-05	3.18536E-06	4.63658E-05	3.18536E-06
3830103773525	383010	3773525	8.31975E-05	8.23365E-05	2.95677E-05	1.56471E-05	5.37424E-05	1.72653E-06	1.72653E-06	5.5469E-05	1.72653E-06	0.000206873	1.12748E-05	2.64754E-05	2.59641E-05	2.54269E-05	2.20244E-05	4.78248E-05	3.40247E-06	4.9526E-05	3.40247E-06
3830203773525	383020	3773525	8.6893E-05	8.59937E-05	3.08811E-05	1.63422E-05	5.61296E-05	1.80322E-06	1.80322E-06	5.79328E-05	1.80322E-06	0.000222408	1.21215E-05	2.84637E-05	2.7914E-05	2.73364E-05	2.36784E-05	5.14163E-05	3.65799E-06	5.32453E-05	3.65799E-06
3830303773525	383030	3773525	9.10663E-05	9.01239E-05	3.23642E-05	1.7127E-05	5.88254E-05	1.88983E-06	1.88983E-06	6.07152E-05	1.88983E-06	0.000240501	1.31076E-05	3.07792E-05	3.01848E-05	2.95603E-05	2.56047E-05	5.55991E-05	3.95557E-06	5.75769E-05	3.95557E-06
3830403773525	383040	3773525	9.55532E-05	9.45643E-05	3.39588E-05	1.79709E-05	6.17237E-05	1.98294E-06	1.98294E-06	6.37067E-05	1.98294E-06	0.000261014	1.42256E-05	3.34044E-05	3.27593E-05	3.20815E-05	2.77886E-05	6.03412E-05	4.29295E-06	6.24877E-05	4.29295E-06
3830503773525	383050	3773525	9.98534E-05	9.882E-05	3.54871E-05	1.87796E-05	6.45015E-05	2.07218E-06	2.07218E-06	6.65737E-05	2.07218E-06	0.000282936	1.54204E-05	3.62099E-05	3.55106E-05	3.47759E-05	3.01224E-05	6.5409E-05	4.6535E-06	6.77358E-05	4.6535E-06
3830603773525	383060	3773525	0.000104452	0.000103371	3.71215E-05	1.96446E-05	6.74722E-05	2.16761E-06	2.16761E-06	6.96398E-05	2.16761E-06	0.00030815	1.67946E-05	3.94368E-05	3.86752E-05	3.7875E-05	3.28068E-05	7.1238E-05	5.0682E-06	7.37721E-05	5.0682E-06
3830703773525	383070	3773525	0.000109596	0.000108462	3.89496E-05	2.0612E-05	7.07949E-05	2.27436E-06	2.27436E-06	7.30693E-05	2.27436E-06	0.000338226	1.84337E-05	4.32859E-05	4.245E-05	4.15717E-05	3.60088E-05	7.81909E-05	5.56286E-06	8.09724E-05	5.56286E-06
3830803773525	383080	3773525	0.000115322	0.000114129	4.09846E-05	2.16889E-05	7.44938E-05	2.39319E-06	2.39319E-06	7.6887E-05	2.39319E-06	0.000374534	2.04126E-05	4.79327E-05	4.7007E-05	4.60344E-05	3.98744E-05	8.65848E-05	6.16004E-06	8.96648E-05	6.16004E-06
3830903773525	383090	3773525	0.000121481	0.000120224	4.31736E-05	2.28473E-05	7.84724E-05	2.52101E-06	2.52101E-06	8.09934E-05	2.52101E-06	0.000418132	2.27888E-05	5.35123E-05	5.24789E-05	5.13931E-05	4.4516E-05	9.66638E-05	6.87711E-06	0.000100102	6.87711E-06
3831003773525	383100	3773525	0.000129298	0.00012796	4.59515E-05	2.43174E-05	8.35216E-05	2.68322E-06	2.68322E-06	8.62049E-05	2.68322E-06	0.000477687	2.60346E-05	6.11341E-05	5.99535E-05	5.8713E-05	5.08564E-05	0.000110432	7.85662E-06	0.00011436	7.85662E-06
3831103773525	383110	3773525	0.000137749	0.000136324	4.89555E-05	2.59068E-05	8.89808E-05	2.8586E-06	2.8586E-06	9.18394E-05	2.8586E-06	0.000554417	3.02164E-05	7.09538E-05	6.95837E-05	6.81439E-05	5.90253E-05	0.00012817	9.1186E-06	0.000132729	9.1186E-06
3831203773525	383120	3773525	0.000146559	0.000145042	5.20858E-05	2.75636E-05	9.46714E-05	3.04141E-06	3.04141E-06	9.77128E-05	3.04141E-06	0.000655104	3.5704E-05	8.38398E-05	8.22207E-05	8.05195E-05	6.97449E-05	0.000151447	1.07746E-05	0.000156834	1.07746E-05
3831303773525	383130	3773525	0.000155443	0.000153834	5.52432E-05	2.92345E-05	0.00010041	3.22578E-06	3.22578E-06	0.000103636	3.22578E-06	0.000791266	4.3125E-05	0.000101266	9.93101E-05	9.72553E-05	8.42412E-05	0.000182925	1.30141E-05	0.000189432	1.30141E-05
3831403773525	383140	3773525	0.000164484	0.000162781	5.84562E-05	3.09348E-05	0.00010625	3.4134E-06	3.4134E-06	0.000109664	3.4134E-06	0.000990106	5.39621E-05	0.000126713	0.000124266	0.000121695	0.00010541	0.000228893	1.62845E-05	0.000237035	1.62845E-05
3831503773525	383150	3773525	0.000173592	0.000171795	6.16932E-05	3.26478E-05	0.000112134	3.60241E-06	3.60241E-06	0.000115736	3.60241E-06	0.00130468	7.11067E-05	0.000166972	0.000163748	0.00016036	0.000138901	0.000301616	2.14583E-05	0.000312345	2.14583E-05
3831603773525	383160	3773525	0.000183133	0.000181238	6.5084E-05	3.44422E-05	0.000118297	3.80041E-06	3.80041E-06	0.000122097	3.80041E-06	0.001870176	0.000101927	0.000239344	0.000234722	0.000229865	0.000199106	0.000432347	3.07592E-05	0.000447727	3.07592E-05
3836203773525	383620	3773525	0.007055563	0.006982545	0.002507492	0.001326955	0.004557627	0.000146418	0.000146418	0.004704045	0.000146418	0.004514405	0.000246041	0.00057775	0.000566593	0.00055487	0.000480621	0.001043639	7.42493E-05	0.001080764	7.42493E-05
3836303773525	383630	3773525	0.004945935	0.004894749	0.001757746	0.000930193	0.003194887	0.000102639	0.000102639	0.003297526	0.000102639	0.003154328	0.000171915	0.000403689	0.000395893	0.000387702	0.000335822	0.000729217	5.18798E-05	0.000755157	5.18798E-05
3836403773525	383640	3773525	0.003732531	0.003693903	0.001326512	0.000701985	0.002411074	7.74582E-05	7.74582E-05	0.002488532	7.74582E-05	0.002389402	0.000130225	0.000305794	0.000299889	0.000293684	0.000254385	0.000552381	3.9299E-05	0.000572031	3.9299E-05
3836503773525	383650	3773525	0.002948658	0.002918142	0.00104793	0.00055456	0.001904722	6.11911E-05	6.11911E-05	0.001965913	6.11911E-05	0.001899785	0.000103541	0.000243133	0.000238438	0.000233504	0.000202258	0.000439192	3.12461E-05	0.000454815	3.12461E-05
3836603773525	383660	3773525	0.002403604	0.002378729	0.000854222	0.000452051	0.001552637	4.988E-05	4.988E-05	0.001602517	4.988E-05	0.001563205	8.51967E-05	0.000200058	0.000196195	0.000192135	0.000166425	0.000361382	2.57103E-05	0.000374237	2.57103E-05
3836703773525	383670	3773525	0.002003518	0.001982784	0.000712035	0.000376806	0.001294197	4.15774E-05	4.15774E-05	0.001335775	4.15774E-05	0.001317145	7.17861E-05	0.000168567	0.000165312	0.000161892	0.000140228	0.000304497	2.16633E-05	0.000315329	2.16633E-05
3836803773525	383680	3773525	0.001706243	0.001688585	0.000606385	0.000320897	0.001102168	3.54083E-05	3.54083E-05	0.001137577	3.54083E-05	0.001133879	6.17979E-05	0.000145113	0.000142311	0.000139366	0.000120717	0.0002613	1.86491E-05	0.000271454	1.86491E-05
3836903773525	383690	3773525	0.001490992	0.001475562	0.000529887	0.000280414	0.000963125	3.09414E-05	3.09414E-05	0.000994066	3.09414E-05	0.001000451	5.45259E-05	0.000128037	0.000125564	0.000122966	0.000106512	0.000231284	1.64546E-05	0.000239511	1.64546E-05
3837003773525	383700	3773525	0.001317983	0.001304343	0.000468401	0.000247876	0.000851367	2.7351E-05	2.7351E-05	0.000878718	2.7351E-05	0.000892941	4.86664E-05	0.000114278	0.000112071	0.000109752	9.50659E-05	0.00020643	1.46864E-05	0.000213773	1.46864E-05
3837103773525	383710	3773525	0.001184608	0.001172349	0.00042001	0.000222792	0.000765212	2.45832E-05	2.45832E-05	0.000789796	2.45832E-05	0.000809634	4.41261E-05	0.000103616	0.000101616	9.9513E-05	8.61968E-05	0.000187171	1.33162E-05	0.000193829	1.33162E-05
3837203773525	383720	3773525	0.001080529	0.001069347	0.000384012	0.000203218	0.000697981	2.24234E-05	2.24234E-05	0.000720405	2.24234E-05	0.000744253	4.05627E-05	9.52489E-05	9.34096E-05	9.14768E-05	7.9236E-05	0.000172056	1.22409E-05	0.000178177	1.22409E-05
3837303773525	383730	3773525	0.000990949	0.000980694	0.000352175	0.00018637	0.000640116	2.05644E-05	2.05644E-05	0.00066068	2.05644E-05	0.000687791	3.74855E-05	8.8023E-05	8.63232E-05	8.45371E-05	7.32249E-05	0.000159003	1.13122E-05	0.00016466	1.13122E-05
3837403773525	383740	3773525	0.000922108	0.000912565	0.00032771	0.000173423	0.000595647	1.91358E-05	1.91358E-05	0.000614783	1.91358E-05	0.000644094	3.51039E-05	8.24306E-05	8.08388E-05	7.91662E-05	6.85727E-05	0.000148901	1.05935E-05	0.000154198	1.05935E-05
3837503773525	383750	3773525	0.000861516	0.000852601	0.000306176	0.000162027	0.000556507	1.78784E-05	1.78784E-05	0.000574385	1.78784E-05	0.000605503	3.30007E-05	7.74919E-05	7.59954E-05	7.4423E-05	6.44642E-05	0.00013998	9.95883E-06	0.000144959	9.95883E-06
3837603773525	383760	3773525	0.000807428	0.000799072	0.000286953	0.000151855	0.000521568	1.67559E-05	1.67559E-05	0.000538324	1.67559E-05	0.000570963	3.11182E-05	7.30715E-05	7.16604E-05	7.01776E-05	6.07869E-05	0.000131995	9.39074E-06	0.00013669	9.39074E-06
3837703773525	383770	3773525	0.000759155	0.000751298	0.000269798	0.000142776	0.000490385	1.57541E-05	1.57541E-05	0.000506139	1.57541E-05	0.000540029	2.94323E-05	6.91126E-05	6.77779E-05	6.63756E-05	5.74936E-05	0.000124844	8.88197E-06	0.000129285	8.88197E-06
3837803773525	383780	3773525	0.000715271	0.000707869	0.000254202	0.000134523	0.000462038	1.48434E-05	1.48434E-05	0.000476882	1.48434E-05	0.000511829	2.78954E-05	6.55036E-05	6.42386E-05	6.29094E-05	5.44913E-05	0.000118325	8.41816E-06	0.000122534	8.41816E-06
3837903773525	383790	3773525	0.000666998	0.000660096	0.000237046	0.000125444	0.000430856	1.38417E-05	1.38417E-05	0.000444697	1.38417E-05	0.000480857	2.62073E-05	6.15398E-05	6.03514E-05	5.91027E-05	5.11939E-05	0.000111165	7.90875E-06	0.000115119	7.90875E-06
3838003773525	383800	3773525	0.000621577	0.000615144	0.00022094	0.000116901	0.000401515	1.28991E-05	1.28991E-05	0.000414414	1.28991E-05	0.000451593	2.46124E-05	5.77945E-05	5.66785E-05	5.55057E-05	4.80783E-05	0.000104399	7.42744E-06	0.000108113	7.42744E-06
3838103773525	383810	3773525	0.000581584	0.000575565	0.00020669	0.00010938	0.000375681	1.20691E-05	1.20691E-05	0.00038775	1.20691E-05	0.000425659	2.3199E-05	5.44756E-05	5.34236E-05	5.23182E-05	4.53173E-05	9.84038E-05	7.0009E-06	0.000101904	7.0009E-06
3838203773525	383820	3773525	0.000547742	0.000542073	0.000194663	0.000103015	0.00035382	1.13668E-05	1.13668E-05	0.000365187	1.13668E-05	0.000403561	2.19946E-05	5.16475E-05	5.06501E-05	4.96022E-05	4.29647E-05	9.32953E-05	6.63746E-06	9.6614E-05	6.63746E-06
3838303773525	383830	3773525	0.000516886	0.000511537	0.000183697	9.72119E-05	0.000333889	1.07265E-05	1.07265E-05	0.000344615	1.07265E-05	0.000383309	2.08908E-05	4.90556E-05	4.81083E-05	4.71129E-05	4.08086E-05	8.86133E-05	6.30436E-06	9.17655E-05	6.30436E-06
3838403773525	383840	3773525	0.00048565	0.000480624	0.000172596	9.13372E-05	0.000313711	1.00783E-05	1.00783E-05	0.00032379	1.00783E-05	0.00036272	1.97687E-05	4.64206E-05	4.55242E-05	4.45823E-05	3.86165E-05	8.38535E-05	5.96573E-06	8.68364E-05	5.96573E-06
3838503773525	383850	3773525	0.000455705	0.000450989	0.000161954	8.57054E-05	0.000294368	9.45687E-06	9.45687E-06	0.000303825	9.45687E-06	0.000342866	1.86866E-05	4.38797E-05	4.30323E-05	4.2142E-05	3.65028E-05	7.92636E-05	5.63918E-06	8.20832E-05	5.63918E-06
3838603773525	383860	3773525	0.000428373	0.00042394	0.00015224	8.0565E-05	0.000276713	8.88968E-06	8.88968E-06	0.000285602	8.88968E-06	0.000324612	1.76918E-05	4.15436E-05	4.07413E-05	3.98984E-05	3.45594E-05	7.50437E-05	5.33895E-06	7.77132E-05	5.33895E-06
3838703773525	383870	3773525	0.000402236	0.000398073	0.000142951	7.56493E-05	0.000259829	8.34727E-06	8.34727E-06	0.000268176	8.34727E-06	0.000307024	1.67332E-05	3.92927E-05	3.85339E-05	3.77366E-05	3.2687E-05	7.09778E-05	5.04968E-06	7.35026E-05	5.04968E-06
3838803773525	383880	3773525	0.000378465	0.000374548	0.000134503	7.11787E-05	0.000244474	7.85398E-06	7.85398E-06	0.000252328	7.85398E-06	0.000290899	1.58544E-05	3.7229E-05	3.651016-05	3.57547E-05	3.09702E-05	6.72499E-05	4.78447E-06	6.96421E-05	4.78447E-06
3838903773525	383890	3773525	0.000354687	0.000351016	0.000126053	6.67067E-05	0.000229114	7.36053E-06	7.36053E-06	0.000236475	7.36053E-06	0.000274605	1.49663E-05	3.51438E-05	3.44651E-05	3.3752E-05	2.92355E-05	6.34831E-05	4.51648E-06	6.57414E-05	4.51648E-06

			ISDemolition	ISDrainage / Utilities Trenching	ISDrainage / Utilities Trenching	ISAsphalt Paving	ISAsphalt Paving	SVDemolition	SVSite Grubbing / Prep	SVMass Grading / Excavation	SVMass Grading / Excavation	SVDrainage / Utilities Trenching	SVFoundations / Concrete Pads	SVBuilding / Structure Construction	SVBuilding / Structure Construction	SVAsphalt Paving	SVAsphalt Paving	SVArchitectural Coating	SVArchitectural Coating	SVLandscaping or Other Finishing	SVLandscaping or Other Finishing
Unique Identifier	X (UTM)	Y (UTM)	2027	2027	2028	2027	2028	2027	2027	2027	2028	2028	2028	2028	2029	2028	2029	2028	2029	2028	2029
3836303773515	383630	3773515	0.00064401	0.000259319	0.000252665	6.69726E-05	6.2388E-05	0.005242211	0.003768865	0.002541077	0.002508814	0.001780064	0.000565481	0.000810086	0.000779176	7.96473E-05	7.41035E-05	7.96473E-05	7.41035E-05	0.000810086	0.000779176
3836403773515	383640	3773515	0.000493999	0.000198915	0.000193811	5.13724E-05	4.78557E-05	0.003895099	0.002800365	0.001888086	0.001864114	0.001322634	0.000420167	0.000601915	0.000578948	5.918E-05	5.50608E-05	5.918E-05	5.50608E-05	0.000601915	0.000578948
3836503773515	383650	3773515	0.000394748	0.00015895	0.000154872	4.10511E-05	3.82409E-05	0.003032339	0.002180087	0.001469877	0.001451214	0.001029672	0.0003271	0.000468591	0.000450712	4.60717E-05	4.28649E-05	4.60717E-05	4.28649E-05	0.000468591	0.000450712
3836603773515	383660	3773515	0.000322888	0.000130015	0.000126679	3.35781E-05	3.12795E-05	0.002436075	0.001751406	0.001180848	0.001165855	0.000827202	0.000262781	0.00037645	0.000362086	3.70124E-05	3.44362E-05	3.70124E-05	3.44362E-05	0.00037645	0.000362086
3836703773515	383670	3773515	0.000268781	0.000108228	0.000105451	2.79514E-05	2.6038E-05	0.001999448	0.001437494	0.0009692	0.000956894	0.000678939	0.000215682	0.000308977	0.000297188	3.03785E-05	2.8264E-05	3.03785E-05	2.8264E-05	0.000308977	0.000297188
3836803773515	383680	3773515	0.000228758	9.21121E-05	8.97488E-05	2.37892E-05	2.21607E-05	0.001682982	0.001209972	0.000815798	0.00080544	0.000571479	0.000181544	0.000260073	0.00025015	2.55703E-05	2.37905E-05	2.55703E-05	2.37905E-05	0.000260073	0.00025015
3836903773515	383690	3773515	0.000200655	8.07964E-05	7.87233E-05	2.08668E-05	1.94383E-05	0.001464129	0.001052629	0.000709713	0.000700702	0.000497165	0.000157936	0.000226254	0.000217621	2.22452E-05	2.06968E-05	2.22452E-05	2.06968E-05	0.000226254	0.000217621
3837003773515	383700	3773515	0.000178022	7.16826E-05	6.98435E-05	1.8513E-05	1.72457E-05	0.001290158	0.000927554	0.000625383	0.000617443	0.000438091	0.00013917	0.00019937	0.000191763	1.9602E-05	1.82376E-05	1.9602E-05	1.82376E-05	0.00019937	0.000191763
3837103773515	383710	3773515	0.000160225	6.45167E-05	6.28614E-05	1.66623E-05	1.55217E-05	0.001154959	0.000830353	0.000559848	0.000552739	0.000392182	0.000124586	0.000178477	0.000171667	1.75478E-05	1.63264E-05	1.75478E-05	1.63264E-05	0.000178477	0.000171667
3837203773515	383720	3773515	0.000145967	5.87753E-05	5.72672E-05	1.51795E-05	1.41404E-05	0.001047626	0.000753186	0.00050782	0.000501372	0.000355736	0.000113008	0.000161891	0.000155714	1.59171E-05	1.48092E-05	1.59171E-05	1.48092E-05	0.000161891	0.000155714
3837303773515	383730	3773515	0.000133737	5.38507E-05	5.24691E-05	1.39077E-05	1.29556E-05	0.000956204	0.000687459	0.000463505	0.00045762	0.000324692	0.000103146	0.000147763	0.000142125	1.45281E-05	1.35168E-05	1.45281E-05	1.35168E-05	0.000147763	0.000142125
3837403773515	383740	3773515	0.000125011	5.03372E-05	4.90457E-05	1.30003E-05	1.21103E-05	0.000891723	0.0006411	0.000432248	0.00042676	0.000302797	9.61907E-05	0.000137799	0.000132541	1.35484E-05	1.26053E-05	1.35484E-05	1.26053E-05	0.000137799	0.000132541
3837503773515	383750	3773515	0.000117332	4.72451E-05	4.6033E-05	1.22017E-05	1.13664E-05	0.000835241	0.000600493	0.00040487	0.000399729	0.000283617	9.0098E-05	0.000129071	0.000124146	1.26902E-05	1.18069E-05	1.26902E-05	1.18069E-05	0.000129071	0.000124146
3837603773515	383760	3773515	0.000110635	4.45485E-05	4.34056E-05	1.15053E-05	1.07177E-05	0.000786225	0.000565253	0.00038111	0.000376271	0.000266973	8.48106E-05	0.000121496	0.000116861	1.19455E-05	1.1114E-05	1.19455E-05	1.1114E-05	0.000121496	0.000116861
3837703773515	383770	3773515	0.000104929	4.22508E-05	4.11668E-05	1.09119E-05	1.01649E-05	0.000744639	0.000535355	0.000360952	0.000356369	0.000252852	8.03247E-05	0.00011507	0.000110679	1.13136E-05	1.05262E-05	1.13136E-05	1.05262E-05	0.00011507	0.000110679
3837803773515	383780	3773515	9.96655E-05	4.01315E-05	3.91018E-05	1.03645E-05	9.65501E-06	0.000706403	0.000507865	0.000342417	0.00033807	0.000239869	7.62001E-05	0.000109161	0.000104996	1.07327E-05	9.98565E-06	1.07327E-05	9.98565E-06	0.000109161	0.000104996
3837903773515	383790	3773515	9.35065E-05	3.76515E-05	3.66855E-05	9.72403E-06	9.05836E-06	0.000661503	0.000475584	0.000320653	0.000316581	0.000224622	7.13567E-05	0.000102223	9.83224E-05	1.00505E-05	9.35095E-06	1.00505E-05	9.35095E-06	0.000102223	9.83224E-05
3838003773515	383800	3773515	8.76493E-05	3.52931E-05	3.43875E-05	9.11492E-06	8.49095E-06	0.000618901	0.000444956	0.000300002	0.000296193	0.000210156	6.67612E-05	9.56395E-05	9.19903E-05	9.40325E-06	8.74873E-06	9.40325E-06	8.74873E-06	9.56395E-05	9.19903E-05
3838103773515	383810	3773515	8.23972E-05	3.31782E-05	3.23269E-05	8.56873E-06	7.98215E-06	0.000580834	0.000417588	0.00028155	0.000277975	0.00019723	6.26549E-05	8.9757E-05	8.63322E-05	8.82487E-06	8.21062E-06	8.82487E-06	8.21062E-06	8.9757E-05	8.63322E-05
3838203773515	383820	3773515	7.77486E-05	3.13064E-05	3.05032E-05	8.08531E-06	7.53183E-06	0.000547239	0.000393435	0.000265265	0.000261897	0.000185822	5.9031E-05	8.45655E-05	8.13388E-05	8.31445E-06	7.73572E-06	8.31445E-06	7.73572E-06	8.45655E-05	8.13388E-05
3838303773515	383830	3773515	7.3515E-05	2.96017E-05	2.88422E-05	7.64505E-06	7.1217E-06	0.000516717	0.000371492	0.0025047	0.00024729	0.000175458	5.57386E-05	7.9849E-05	7.68023E-05	7.85072E-06	7.30427E-06	7.85072E-06	7.30427E-06	7.9849E-05	7.68023E-05
3838403773515	383840	3773515	6.92283E-05	2.78756E-05	2.71604E-05	7.19926E-06	6.70643E-06	0.000485777	0.000349247	0.000235473	0.000232483	0.000164952	5.24011E-05	7.50678E-05	7.22035E-05	7.38064E-06	6.86691E-06	7.38064E-06	6.86691E-06	7.50678E-05	7.22035E-05
3838503773515	383850	3773515	6.51275E-05	2.62244E-05	2.55515E-05	6.7728E-06	6.30917E-06	0.000456218	0.000327996	0.000221144	0.000218336	0.000154915	4.92125E-05	7.04999E-05	6.78099E-05	6.93153E-06	6.44906E-06	6.93153E-06	6.44906E-06	7.04999E-05	6.78099E-05
3838603773515	383860	3773515	6.13619E-05	2.47081E-05	2.40742E-05	6.38122E-06	5.94438E-06	0.000429117	0.000308512	0.00020808	0.000205367	0.000145713	4.62892E-05	6.63121E-05	6.37819E-05	6.51978E-06	6.06597E-06	6.51978E-06	6.06597E-06	6.63121E-05	6.37819E-05
3838703773515	383870	3773515	5.77641E-05	2.32594E-05	2.26626E-05	6.00706E-06	5.59585E-06	0.000403246	0.000289912	0.000195467	0.000192985	0.000136928	4.34984E-05	6.23142E-05	5.99365E-05	6.12671E-06	5.70026E-06	6.12671E-06	5.70026E-06	6.23142E-05	5.99365E-05
3838803773515	383880	3773515	5.44862E-05	2.19395E-05	2.13766E-05	5.66619E-06	5.2783E-06	0.000379718	0.000272997	0.000184062	0.000181725	0.000128938	4.09604E-05	5.86783E-05	5.64394E-05	5.76924E-06	5.36767E-06	5.76924E-06	5.36767E-06	5.86783E-05	5.64394E-05
3838903773515	383890	3773515	5.11217E-05	2.05848E-05	2.00566E-05	5.3163E-06	4.95237E-06	0.000355567	0.000255633	0.000172355	0.000170167	0.000120737	3.83552E-05	5.49462E-05	5.28496E-05	5.40229E-06	5.02626E-06	5.40229E-06	5.02626E-06	5.49462E-05	5.28496E-05
3839003773515	383900	3773515	4.78242E-05	1.9257E-05	1.87629E-05	4.97339E-06	4.63293E-06	0.000332003	0.000238692	0.000160933	0.00015889	0.000112736	3.58134E-05	5.13048E-05	4.93473E-05	5.04427E-06	4.69317E-06	5.04427E-06	4.69317E-06	5.13048E-05	4.93473E-05
3839103773515	383910	3773515	4.49054E-05	1.80817E-05	1.76178E-05	4.66985E-06	4.35017E-06	0.000311272	0.000223788	0.000150884	0.000148968	0.000105697	3.35771E-05	4.81013E-05	4.6266E-05	4.7293E-06	4.40012E-06	4.7293E-06	4.40012E-06	4.81013E-05	4.6266E-05
3829703773525	382970	3773525	1.33896E-05	5.39149E-06	5.25316E-06	1.39243E-06	1.29711E-06	7.02011E-05	5.04708E-05	3.40288E-05	3.35968E-05	2.38377E-05	7.57263E-06	1.08483E-05	1.04343E-05	1.0666E-06	9.92357E-07	1.0666E-06	9.92357E-07	1.08483E-05	1.04343E-05
3829803773525	382980	3773525	1.37724E-05	5.54564E-06	5.40336E-06	1.43224E-06	1.33419E-06	7.21877E-05	5.18991E-05	3.49918E-05	3.45475E-05	2.45123E-05	7.78693E-06	1.11553E-05	1.07296E-05	1.09678E-06	1.02044E-06	1.09678E-06	1.02044E-06	1.11553E-05	1.07296E-05
3829903773525	382990	3773525	1.41944E-05	5.71555E-06	5.5689E-06	1.47612E-06	1.37507E-06	7.43971E-05	5.34875E-05	3.60628E-05	3.56049E-05	2.52625E-05	8.02526E-06	1.14967E-05	1.1058E-05	1.13035E-06	1.05167E-06	1.13035E-06	1.05167E-06	1.14967E-05	1.1058E-05
3830003773525	383000	3773525	1.47142E-05	5.92484E-06	5.77283E-06	1.53017E-06	1.42542E-06	7.71143E-05	5.5441E-05	3.73799E-05	3.69053E-05	2.61852E-05	8.31836E-06	1.19166E-05	1.14619E-05	1.17163E-06	1.09008E-06	1.17163E-06	1.09008E-06	1.19166E-05	1.14619E-05
3830103773525	383010	3773525	1.52675E-05	6.14763E-06	5.9899E-06	1.58771E-06	1.47902E-06	8.00363E-05	5.75418E-05	3.87963E-05	3.83037E-05	2.71774E-05	8.63357E-06	1.23681E-05	1.18962E-05	1.21603E-06	1.13139E-06	1.21603E-06	1.13139E-06	1.23681E-05	1.18962E-05
3830203773525	383020	3773525	1.5913E-05	6.40756E-06	6.24316E-06	1.65484E-06	1.54156E-06	8.34395E-05	5.99885E-05	4.04459E-05	3.99324E-05	2.8333E-05	9.00067E-06	1.2894E-05	1.2402E-05	1.26773E-06	1.17949E-06	1.26773E-06	1.17949E-06	1.2894E-05	1.2402E-05
3830303773525	383030	3773525	1.66396E-05	6.70012E-06	6.52821E-06	1.73044E-06	1.61194E-06	8.72881E-05	6.27554E-05	4.23115E-05	4.17743E-05	2.96398E-05	9.41582E-06	1.34887E-05	1.29741E-05	1.32621E-06	1.2339E-06	1.32621E-06	1.2339E-06	1.34887E-05	1.29741E-05
3830403773525	383040	3773525	1.74108E-05	7.01068E-06	6.8308E-06	1.8106E-06	1.68666E-06	9.1395E-05	6.57081E-05	4.43023E-05	4.37398E-05	3.10344E-05	9.85884E-06	1.41234E-05	1.35845E-05	1.38861E-06	1.29195E-06	1.38861E-06	1.29195E-06	1.41234E-05	1.35845E-05
3830503773525	383050	3773525	1.81346E-05	7.30211E-06	7.11476E-06	1.88587E-06	1.75677E-06	9.52971E-05	6.85134E-05	4.61937E-05	4.56072E-05	3.23594E-05	1.02798E-05	1.47264E-05	1.41645E-05	1.44789E-06	1.34711E-06	1.44789E-06	1.34711E-06	1.47264E-05	1.41645E-05
3830603773525	383060	3773525	1.89003E-05	7.61042E-06	7.41516E-06	1.9655E-06	1.83095E-06	9.94664E-05	7.15109E-05	4.82147E-05	4.76025E-05	3.37751E-05	1.07295E-05	1.53707E-05	1.47842E-05	1.51124E-06	1.40605E-06	1.51124E-06	1.40605E-06	1.53707E-05	1.47842E-05
3830703773525	383070	3773525	1.9747E-05	7.95136E-06	7.74735E-06	2.05355E-06	1.91297E-06	0.000104108	7.48479E-05	5.04646E-05	4.98238E-05	3.53512E-05	1.12302E-05	1.60879E-05	1.54741E-05	1.58176E-06	1.47166E-06	1.58176E-06	1.47166E-06	1.60879E-05	1.54741E-05
3830803773525	383080	3773525	2.06747E-05	8.32493E-06	8.11134E-06	2.15003E-06	2.00285E-06	0.000109257	7.85499E-05	5.29606E-05	5.22882E-05	3.70997E-05	1.17856E-05	1.68836E-05	1.62394E-05	1.65999E-06	1.54445E-06	1.65999E-06	1.54445E-06	1.68836E-05	1.62394E-05
3830903773525	383090	3773525	2.16556E-05	8.71988E-06	8.49616E-06	2.25203E-06	2.09787E-06	0.000114763	8.25082E-05	5.56294E-05	5.49231E-05	3.89692E-05	1.23795E-05	1.77344E-05	1.70578E-05	1.74364E-06	1.62228E-06	1.74364E-06	1.62228E-06	1.77344E-05	1.70578E-05
3831003773525	383100	3773525	2.28656E-05	9.2071E-06	8.97088E-06	2.37786E-06	2.21508E-06	0.000121738	8.75232E-05	5.90107E-05	5.82614E-05	4.13379E-05	1.3132E-05	1.88124E-05	1.80946E-05	1.84963E-06	1.72088E-06	1.84963E-06	1.72088E-06	1.88124E-05	1.80946E-05
3831103773525	383110	3773525	2.41217E-05	9.71289E-06	9.46368E-06	2.50849E-06	2.33677E-06	0.000129231	9.29097E-05	6.26424E-05	6.18471E-05	4.3882E-05	1.39402E-05	1.99702E-05	1.92082E-05	1.96346E-06	1.82679E-06	1.96346E-06	1.82679E-06	1.99702E-05	1.92082E-05
3831203773525	383120	3773525	2.53666E-05	1.02142E-05	9.95211E-06	2.63795E-06	2.45737E-06	0.000136963	9.84692E-05	6.63908E-05	6.55478E-05	4.65078E-05	1.47743E-05	2.11651E-05	2.03575E-05	2.08095E-06	1.9361E-06	2.08095E-06	1.9361E-06	2.11651E-05	2.03575E-05
3831303773525	383130	3773525	2.65571E-05	1.06935E-05	1.04192E-05	2.76175E-06	2.57269E-06	0.000144607	0.000103965	7.00959E-05	6.92059E-05	4.91033E-05	1.55989E-05	2.23463E-05	2.14937E-05	2.19708E-06	2.04415E-06	2.19708E-06	2.04415E-06	2.23463E-05	2.14937E-05
3831403773525	383140	3773525	2.77223E-05	1.11627E-05	1.08763E-05	2.88293E-06	2.68558E-06	0.00015226	0.000109466	7.38054E-05	7.28683E-05	5.17018E-05	1.64243E-05	2.35289E-05	2.26311E-05	2.31335E-06	2.15233E-06	2.31335E-06	2.15233E-06	2.35289E-05	2.26311E-05
3831503773525	383150	3773525	2.88345E-05	1.16106E-05	1.13127E-05	2.99859E-06	2.79332E-06	0.000159547	0.000114706	7.73379E-05	7.63559E-05	5.41764E-05	1.72104E-05	2.4655E-05	2.37143E-05	2.42407E-06	2.25534E-06	2.42407E-06	2.25534E-06	2.4655E-05	2.37143E-05
3831603773525	383160	3773525	2.98266E-05	1.201E-05	1.17019E-05	3.10176E-06	2.88942E-06	0.00016793	0.000120733	8.14015E-05	8.03679E-05	5.7023E-05	1.81147E-05	2.59505E-05	2.49603E-05	2.55144E-06	2.37385E-06	2.55144E-06	2.37385E-06	2.59505E-05	2.49603E-05
3836203773525	383620	3773525	0.000993015	0.000399849	0.00038959	0.000103267	9.61975E-05	0.00859066	0.006176218	0.004164183	0.004111311	0.002917075	0.00092668	0.001327526	0.001276873	0.000130522	0.000121437	0.000130522	0.000121437	0.001327526	0.001276873
3836303773525	383630	3773525	0.000696856	0.000280598	0.000273398	7.24682E-05	6.75074E-05	0.00573296	0.004121687	0.002778959	0.002743675	0.001946704	0.000618418	0.000885922	0.000852118	8.71035E-05	8.10407E-05	8.71035E-05	8.10407E-05	0.000885922	0.000852118
3836403773525	383640	3773525	0.000526621	0.00021205	0.00020661	5.47649E-05	5.1016E-05	0.004189944	0.003012342	0.002031007	0.00200522	0.001422752	0.000451972	0.000647477	0.000622772	6.36598E-05	5.92287E-05	6.36598E-05	5.92287E-05	0.000647477	0.000622772
3836503773525	383650	3773525	0.000416685	0.000167783	0.000163478	4.33323E-05	4.0366E-05	0.003227316	0.002320265	0.001564389	0.001544526	0.001095879	0.000348133	0.000498721	0.000479692	4.90341E-05	4.56211E-05	4.90341E-05	4.56211E-05	0.000498721	0.000479692
3836603773525	383660	3773525	0.000340251	0.000137006	0.000133491	3.53837E-05	3.29615E-05	0.002587105	0.001859988	0.001254057	0.001238135	0.000878487	0.000279073	0.000399789	0.000384534	3.93071E-05	3.65711E-05	3.93071E-05	3.65711E-05	0.000399789	0.000384534
3836703773525	383670	3773525	0.000284141	0.000114413	0.000111477	2.95487E-05	2.75259E-05	0.002130264	0.001531544	0.001032611	0.0010195	0.00072336	0.000229793	0.000329192	0.000316632	3.23661E-05	3.01132E-05	3.23661E-05	3.01132E-05	0.000329192	0.000316632
3836803773525	383680	3773525	0.000242449	9.76251E-05	9.51203E-05	2.5213E-05	2.34871E-05	0.001797878	0.001292577	0.000871492	0.000860427	0.000610494	0.000193938	0.000277828	0.000267228	2.7316E-05	2.54147E-05	2.7316E-05	2.54147E-05	0.000277828	0.000267228
3836903773525	383690	3773525	0.000212251	8.54654E-05	8.32726E-05	2.20726E-05	2.05616E-05	0.001560833	0.001122155	0.000756589	0.000746982	0.000530002	0.000168368	0.000241198	0.000231994	2.37145E-05	2.20638E-05	2.37145E-05	2.20638E-05	0.000241198	0.000231994
3837003773525	383700	3773525	0.000187971	7.5689E-05	7.3747E-05	1.95477E-05	1.82096E-05	0.001372556	0.000986793	0.000665324	0.000656877	0.00046607	0.000148058	0.000212103	0.00020401	2.08539E-05	1.94023E-05	2.08539E-05	1.94023E-05	0.000212103	0.00020401
3837103773525	383710	3773525	0.000169247	6.81495E-05	6.64009E-05	1.76005E-05	1.63957E-05	0.001229035	0.00088361	0.000595755	0.000588191	0.000417336	0.000132577	0.000189924	0.000182678	1.86733E-05	1.73735E-05	1.86733E-05	1.73735E-05	0.000189924	0.000182678
3837203773525	383720	3773525	0.000154631	6.2264E-05	6.06665E-05	1.60805E-05	1.49797E-05	0.001118121	0.000803868	0.000541991	0.00053511	0.000379673	0.000120612	0.000172785	0.000166192	1.69881E-05	1.58057E-05	1.69881E-05	1.58057E-05	0.000172785	0.000166192
3837303773525	383730	3773525	0.000142046	5.71966E-05	5.57291E-05	1.47718E-05	1.37606E-05	0.00102327	0.000735675	0.000496013	0.000489716	0.000347465	0.000110381	0.000158127	0.00015294	1.5547E-05	1.44649E-05	1.5547E-05	1.44649E-05	0.000158127	0.000152094
3837403773525	383740	3773525	0.000132376	5.33027E-05	5.19351E-05	1.37662E-05	1.28238E-05	0.000951028	0.000683738	0.000460996	0.000455142	0.000322935	0.000102588	0.000146964	0.00014135 6	1.44494E-05	1.34437E-05	1.44494E-05	1.34437E-05	0.000146964	0.000141356
3837503773525	383750	3773525	0.000123861	4.98742E-05	4.85946E-05	1.28807E-05	1.19989E-05	0.000887732	0.000638231	0.000430314	0.00042485	0.000301441	9.57602E-05	0.000137182	0.000131948	1.34877E-05	1.25489E-05	1.34877E-05	1.25489E-05	0.000137182	0.000131948
3837603773525	383760	3773525	0.000116256	4.68119E-05	4.56109E-05	1.20898E-05	1.12622E-05	0.000831455	0.000597771	0.000403034	0.000397917	0.000282232	8.96896E-05	0.000128486	0.000123583	1.26327E-05	1.17534E-05	1.26327E-05	1.17534E-05	0.000128486	0.000123583
3837703773525	383770	3773525	0.000109466	4.40776E-05	4.29467E-05	1.13837E-05	1.06044E-05	0.000781397	0.000561782	0.000378769	0.00037396	0.000265334	8.42897E-05	0.00012075	0.000116143	1.18721E-05	1.10458E-05	1.18721E-05	1.10458E-05	0.00012075	0.000116143
3837803773525	383780	3773525	0.000103288	4.15903E-05	4.05233E-05	1.07413E-05	1.0006E-05	0.000736024	0.000529162	0.000356776	0.000352246	0.000249927	7.93954E-05	0.000113739	0.000109399	1.11828E-05	1.04044E-05	1.11828E-05	1.04044E-05	0.000113739	0.000109399
3837903773525	383790	3773525	9.64784E-05	3.88482E-05	3.78514E-05	1.00331E-05	9.34626E-06	0.000685966	0.000493172	0.000332511	0.000328289	0.000232929	7.39956E-05	0.000106003	0.000101959	1.04222E-05	9.69676E-06	1.04222E-05	9.69676E-06	0.000106003	0.000101959
3838003773525	383800	3773525	9.00623E-05	3.62647E-05	3.53342E-05	9.36586E-06	8.72471E-06	0.000638919	0.000459348	0.000309706	0.000305773	0.000216954	6.89206E-05	9.87329E-05	9.49657E-05	9.70739E-06	9.0317E-06	9.70739E-06	9.0317E-06	9.87329E-05	9.49657E-05
3838103773525	383810	3773525	8.44078E-05	3.39878E-05	3.31158E-05	8.77782E-06	8.17693E-06	0.000597609	0.000429648	0.000289681	0.000286003	0.000202926	6.44644E-05	9.23493E-05	8.88256E-05	9.07975E-06	8.44775E-06	9.07975E-06	8.44775E-06	9.23493E-05	8.88256E-05
3838203773525	383820	3773525	7.96195E-05	3.20597E-05	3.12372E-05	8.27987E-06	7.71307E-06	0.000562793	0.000404618	0.000272805	0.000269341	0.000191104	6.07089E-05	8.69692E-05	8.36508E-05	8.55078E-06	7.9556E-06	8.55078E-06	7.9556E-06	8.69692E-05	8.36508E-05
3838303773525	383830	3773525	7.52503E-05	3.03005E-05	2.9523E-05	7.82552E-06	7.28981E-06	0.000531096	0.000381829	0.00025744	0.000254172	0.000180341	5.72897E-05	8.20709E-05	7.89395E-05	8.06919E-06	7.50753E-06	8.06919E-06	7.50753E-06	8.20709E-05	7.89395E-05
3838403773525	383840	3773525	7.08142E-05	2.85142E-05	2.77826E-05	7.36418E-06	6.86006E-06	0.000498882	0.000358669	0.000241825	0.000238755	0.000169402	5.38147E-05	7.70929E-05	7.41513E-05	7.57974E-06	7.05215E-06	7.57974E-06	7.05215E-06	7.70929E-05	7.41513E-05
3838503773525	383850	3773525	6.65526E-05	2.67982E-05	2.61106E-05	6.92101E-06	6.44723E-06	0.000467969	0.000336444	0.00022684	0.00022396	0.000158905	5.04801E-05	7.23158E-05	6.95565E-05	7.11006E-06	6.61517E-06	7.11006E-06	6.61517E-06	7.23158E-05	6.95565E-05
3838603773525	383860	3773525	6.26544E-05	2.52285E-05	2.45812E-05	6.51562E-06	6.06959E-06	0.000439754	0.00031616	0.000213164	0.000210457	0.000149325	4.74366E-05	6.79558E-05	6.53629E-05	6.68139E-06	6.21633E-06	6.68139E-06	6.21633E-06	6.79558E-05	6.53629E-05
3838703773525	383870	3773525	5.89168E-05	2.37236E-05	2.31149E-05	6.12694E-06	5.70751E-06	0.000412716	0.000296721	0.000200058	0.000197517	0.000140143	4.452E-05	6.37776E-05	6.13441E-05	6.27059E-06	5.83412E-06	6.27059E-06	5.83412E-06	6.37776E-05	6.13441E-05
3838803773525	383880	3773525	5.55118E-05	2.23525E-05	2.1779E-05	5.77284E-06	5.37765E-06	0.000388137	0.000279049	0.000188143	0.000185754	0.000131797	4.18686E-05	5.99793E-05	5.76908E-05	5.89715E-06	5.48667E-06	5.89715E-06	5.48667E-06	5.99793E-05	5.76908E-05
3838903773525	383890	3773525	5.20899E-05	2.09746E-05	2.04365E-05	5.41699E-06	5.04617E-06	0.00036346	0.000261308	0.000176181	0.000173944	0.000123418	3.92066E-05	5.61659E-05	5.40228E-05	5.52221E-06	5.13784E-06	5.52221E-06	5.13784E-06	5.61659E-05	5.40228E-05

			MDemolition	MSite Grubbing / Prep	MMass Grading / Excavation	MMass Grading / Excavation	MDrainage / Utilities Trenching	MFoundations / Concrete Pads	MBuilding / Structure Construction	MAsphalt Paving	MLandscaping or Other Finishing	MWaterside Construction (Piles)	RSSWDemolition	RSSWPlacing Base	RSSWForm	Child Risk				
Unique Identifier	X (UTM)	Y (UTM)	2027	2027	2027	2028	2028	2028	2028	2028	2028	2028	2029	2029	2029	3rd Trimester	0<2	2<16	Total	per million
3836303773515	383630	3773515	0.00119356	0.003664023	0.004308591	0.004251221	0.000903664	0.001175208	0.000865017	8.90335E-05	0.001043084	8.90335E-05	4.20447E-05	6.10078E-05	3.61642E-05	9.52589E-08	1.4439E-06	2.9507E-07	1.83424E-06	1.83423783
3836403773515	383640	3773515	0.000911725	0.002798838	0.003291204	0.003247381	0.000690282	0.000897706	0.000660761	6.80101E-05	0.000796781	6.80101E-05	4.27559E-05	6.20398E-05	3.67759E-05	7.26567E-08	1.1026E-06	2.2316E-07	1.39843E-06	1.39842548
3836503773515	383650	3773515	0.000725423	0.002226923	0.00261868	0.002583811	0.00054923	0.000714269	0.000525741	5.41129E-05	0.000633967	5.41129E-05	4.33018E-05	6.28318E-05	3.72454E-05	5.78337E-08	8.7822E-07	1.7632E-07	1.11237E-06	1.11237182
3836603773515	383660	3773515	0.000590736	0.001813457	0.002132477	0.002104082	0.000447256	0.000581653	0.000428128	4.40659E-05	0.00051626	4.40659E-05	4.37541E-05	6.34881E-05	3.76345E-05	4.72298E-08	7.1715E-07	1.4316E-07	9.0754E-07	0.9075399
3836703773515	383670	3773515	0.000489534	0.001502784	0.001767151	0.001743621	0.000370634	0.000482007	0.000354783	3.65167E-05	0.000427817	3.65167E-05	4.38789E-05	6.36692E-05	3.77418E-05	3.92954E-08	5.9642E-07	1.1852E-07	7.54234E-07	0.75423368
3836803773515	383680	3773515	0.000414804	0.001273377	0.001497387	0.001477449	0.000314055	0.000408426	0.000300624	3.09423E-05	0.000362508	3.09423E-05	4.35888E-05	6.32482E-05	3.74923E-05	3.34497E-08	5.0737E-07	1.0045E-07	6.41271E-07	0.64127086
3836903773515	383690	3773515	0.000362415	0.001112551	0.001308269	0.001290849	0.00027439	0.000356842	0.000262655	2.70343E-05	0.000316724	2.70343E-05	4.31614E-05	6.26282E-05	3.71247E-05	2.93564E-08	4.4497E-07	8.7838E-08	5.62168E-07	0.56216812
3837003773515	383700	3773515	0.00032031	0.000983298	0.001156278	0.001140882	0.000242512	0.000315385	0.000232141	2.38935E-05	0.000279928	2.38935E-05	4.25968E-05	6.18089E-05	3.66391E-05	2.60661E-08	3.948E-07	7.7738E-08	4.98602E-07	0.49860178
3837103773515	383710	3773515	0.000287262	0.000881846	0.001036978	0.001023171	0.000217491	0.000282845	0.00020819	2.14283E-05	0.000251046	2.14283E-05	4.20229E-05	6.09761E-05	3.61454E-05	2.3483E-08	3.5539E-07	6.9834E-08	4.48711E-07	0.44871089
3837203773515	383720	3773515	0.000260828	0.000800698	0.000941555	0.000929018	0.000197477	0.000256818	0.000189032	1.94565E-05	0.000227945	1.94565E-05	4.1502E-05	6.02203E-05	3.56974E-05	2.14154E-08	3.2385E-07	6.3524E-08	4.08789E-07	0.40878855
3837303773515	383730	3773515	0.000238208	0.000731258	0.0008599	0.00084845	0.000180351	0.000234546	0.000172638	1.77691E-05	0.000208177	1.77691E-05	4.09374E-05	5.9401E-05	3.52117E-05	1.96429E-08	2.9681E-07	5.8129E-08	3.74579E-07	0.37457941
3837403773515	383740	3773515	0.000222032	0.000681599	0.000801505	0.000790832	0.000168104	0.000218618	0.000160915	1.65624E-05	0.000194039	1.65624E-05	4.07502E-05	5.91295E-05	3.50507E-05	1.83799E-08	2.7753E-07	5.4287E-08	3.50195E-07	0.35019475
3837503773515	383750	3773515	0.000207815	0.000637956	0.000750184	0.000740195	0.00015734	0.00020462	0.000150611	1.55019E-05	0.000181615	1.55019E-05	4.05568E-05	5.88488E-05	3.48844E-05	1.72683E-08	2.6056E-07	5.0913E-08	3.2874E-07	0.32874014
3837603773515	383760	3773515	0.000195431	0.000599938	0.000705478	0.000696085	0.000147964	0.000192426	0.000141636	1.45781E-05	0.000170792	1.45781E-05	4.03853E-05	5.85999E-05	3.47368E-05	1.62991E-08	2.4577E-07	4.7975E-08	3.1004E-07	0.31004048
3837703773515	383770	3773515	0.000184877	0.000567541	0.000667382	0.000658496	0.000139974	0.000182035	0.000133987	1.37909E-05	0.000161569	1.37909E-05	4.02699E-05	5.84324E-05	3.46376E-05	1.54734E-08	2.3316E-07	4.5474E-08	2.94108E-07	0.29410845
3837803773515	383780	3773515	0.00017517	0.00053774	0.000632339	0.000623919	0.000132624	0.000172476	0.000126952	1.30668E-05	0.000153085	1.30668E-05	4.00921E-05	5.81744E-05	3.44846E-05	1.47119E-08	2.2154E-07	4.3172E-08	2.79423E-07	0.2794232
3837903773515	383790	3773515	0.000163914	0.000503188	0.000591708	0.000583829	0.000124102	0.000161394	0.000118795	1.22272E-05	0.000143249	1.22272E-05	3.95212E-05	5.73462E-05	3.39936E-05	1.38186E-08	2.0793E-07	4.0487E-08	2.62232E-07	0.2622316
3838003773515	383800	3773515	0.000153252	0.000470457	0.000553218	0.000545852	0.00011603	0.000150895	0.000111067	1.14318E-05	0.000133931	1.14318E-05	3.88319E-05	5.63459E-05	3.34007E-05	1.29684E-08	1.9498E-07	3.7937E-08	2.45884E-07	0.24588388
3838103773515	383810	3773515	0.000143718	0.00044119	0.000518804	0.000511896	0.000108812	0.000141508	0.000104158	1.07207E-05	0.000125599	1.07207E-05	3.81332E-05	5.5332E-05	3.27997E-05	1.22059E-08	1.8337E-07	3.5655E-08	2.31232E-07	0.23123189
3838203773515	383820	3773515	0.000135295	0.000415333	0.000488398	0.000481894	0.000102434	0.000133215	9.80535E-05	1.00923E-05	0.000118238	1.00923E-05	3.74625E-05	5.43589E-05	3.22229E-05	1.15306E-08	1.7309E-07	3.3637E-08	2.18261E-07	0.21826084
3838303773515	383830	3773515	0.000127643	0.000391843	0.000460775	0.00045464	9.66409E-05	0.000125681	9.25078E-05	9.52155E-06	0.000111551	9.52155E-06	3.67856E-05	5.33767E-05	3.16407E-05	1.09153E-08	1.6373E-07	3.1801E-08	2.06451E-07	0.20645073
3838403773515	383840	3773515	0.000119939	0.000368191	0.000432963	0.000427198	9.08077E-05	0.000118095	8.69241E-05	8.94683E-06	0.000104818	8.94683E-06	3.58935E-05	5.20823E-05	3.08733E-05	1.02915E-08	1.5426E-07	2.9944E-08	1.94491E-07	0.19449054
3838503773515	383850	3773515	0.000112604	0.000345676	0.000406487	0.000401075	8.52547E-05	0.000110873	8.16086E-05	8.39972E-06	9.84081E-05	8.39972E-06	3.48891E-05	5.06248E-05	3.00094E-05	9.69434E-09	1.4519E-07	2.817E-08	1.83054E-07	0.18305431
3838603773515	383860	3773515	0.000105893	0.000325072	0.000382258	0.000377168	8.0173E-05	0.000104264	7.67442E-05	7.89905E-06	9.25423E-05	7.89905E-06	3.38785E-05	4.91584E-05	2.91401E-05	9.14562E-09	1.3687E-07	2.6542E-08	1.72554E-07	0.17255356
3838703773515	383870	3773515	9.95072E-05	0.00030547	0.000359208	0.000354425	7.53386E-05	9.79772E-05	7.21165E-05	7.42273E-06	8.6962E-05	7.42273E-06	3.27836E-05	4.75697E-05	2.81984E-05	8.62102E-09	1.2891E-07	2.4988E-08	1.62524E-07	0.16252439
3838803773515	383880	3773515	9.37025E-05	0.00028765	0.000338253	0.000333749	7.09437E-05	9.22617E-05	6.79097E-05	6.98973E-06	8.18891E-05	6.98973E-06	3.17293E-05	4.60399E-05	2.72915E-05	8.14261E-09	1.2167E-07	2.3573E-08	1.53385E-07	0.15338548
3838903773515	383890	3773515	8.77889E-05	0.000269497	0.000316906	0.000312687	6.64665E-05	8.64391E-05	6.36239E-05	6.54861E-06	7.67211E-05	6.54861E-06	3.04722E-05	4.42158E-05	2.62103E-05	7.65118E-09	1.1424E-07	2.2122E-08	1.44012E-07	0.14401197
3839003773515	383900	3773515	8.20241E-05	0.0002518	0.000296096	0.000292154	6.21019E-05	8.0763E-05	5.94459E-05	6.11859E-06	7.16831E-05	6.11859E-06	2.91528E-05	4.23013E-05	2.50753E-05	7.16947E-09	1.0696E-07	2.0703E-08	1.34837E-07	0.13483656
3839103773515	383910	3773515	7.69271E-05	0.000236153	0.000277697	0.000273999	5.82428E-05	7.57443E-05	5.57519E-05	5.73837E-06	6.72287E-05	5.73837E-06	2.80236E-05	4.06628E-05	2.41041E-05	6.74268E-09	1.0052E-07	1.9449E-08	1.26714E-07	0.12671414
3829703773525	382970	3773525	1.76572E-05	5.42046E-05	6.37402E-05	6.28915E-05	1.33686E-05	1.73857E-05	1.27968E-05	1.31714E-06	1.54311E-05	1.31714E-06	1.08208E-05	1.57012E-05	9.30734E-06	3.04563E-09	3.9436E-08	6.7884E-09	4.92704E-08	0.04927041
3829803773525	382980	3773525	1.81979E-05	5.58646E-05	6.56922E-05	6.48175E-05	1.3778E-05	1.79181E-05	1.31887E-05	1.35748E-06	1.59037E-05	1.35748E-06	1.10017E-05	1.59637E-05	9.46295E-06	3.18596E-09	4.1149E-08	7.0696E-09	5.14044E-08	0.05140443
3829903773525	382990	3773525	1.87949E-05	5.76972E-05	6.78472E-05	6.69438E-05	1.423E-05	1.85059E-05	1.36214E-05	1.40201E-06	1.64254E-05	1.40201E-06	1.12076E-05	1.62624E-05	9.64003E-06	3.34334E-09	4.3066E-08	7.3841E-09	5.37937E-08	0.0537937
3830003773525	383000	3773525	1.95207E-05	5.99253E-05	7.04673E-05	6.9529E-05	1.47795E-05	1.92206E-05	1.41474E-05	1.45615E-06	1.70597E-05	1.45615E-06	1.14821E-05	1.66607E-05	9.87613E-06	3.53304E-09	4.538E-08	7.7641E-09	5.66773E-08	0.05667727
3830103773525	383010	3773525	2.02992E-05	6.2315E-05	7.32773E-05	7.23016E-05	1.53689E-05	1.99871E-05	1.47116E-05	1.51422E-06	1.774E-05	1.51422E-06	1.17753E-05	1.70862E-05	1.01283E-05	3.74286E-09	4.793E-08	8.1818E-09	5.98551E-08	0.05985508
3830203773525	383020	3773525	2.12028E-05	6.5089E-05	7.65393E-05	7.55202E-05	1.6053E-05	2.08768E-05	1.53665E-05	1.58162E-06	1.85297E-05	1.58162E-06	1.21246E-05	1.75931E-05	1.04288E-05	3.98924E-09	5.0922E-08	8.6715E-09	6.35822E-08	0.06358224
3830303773525	383030	3773525	2.22244E-05	6.82251E-05	8.02271E-05	7.91589E-05	1.68265E-05	2.18827E-05	1.61068E-05	1.65783E-06	1.94225E-05	1.65783E-06	1.25208E-05	1.81679E-05	1.07696E-05	4.27442E-09	5.4374E-08	9.2359E-09	6.78844E-08	0.06788436
3830403773525	383040	3773525	2.33204E-05	7.15895E-05	8.41834E-05	8.30625E-05	1.76563E-05	2.29618E-05	1.69011E-05	1.73958E-06	2.03803E-05	1.73958E-06	1.29388E-05	1.87744E-05	1.11291E-05	4.5944E-09	5.823E-08	9.8633E-09	7.26877E-08	0.07268769
3830503773525	383050	3773525	2.43746E-05	7.48259E-05	8.79891E-05	8.68175E-05	1.84544E-05	2.39998E-05	1.76652E-05	1.81822E-06	2.13016E-05	1.81822E-06	1.33162E-05	1.93221E-05	1.14537E-05	4.92961E-09	6.2232E-08	1.051E-08	7.76723E-08	0.07767229
3830603773525	383060	3773525	2.55033E-05	7.82906E-05	9.20633E-05	9.08375E-05	1.93089E-05	2.51111E-05	1.84832E-05	1.90241E-06	2.2288E-05	1.90241E-06	1.37092E-05	1.98924E-05	1.17918E-05	5.31052E-09	6.6754E-08	1.1238E-08	8.33029E-08	0.08330293
3830703773525	383070	3773525	2.67625E-05	8.21564E-05	9.66092E-05	9.53228E-05	2.02624E-05	2.6351E-05	1.93958E-05	1.99635E-06	2.33885E-05	1.99635E-06	1.4149E-05	2.05306E-05	1.21701E-05	5.76023E-09	7.2066E-08	1.209E-08	8.99164E-08	0.08991643
3830803773525	383080	3773525	2.81652E-05	8.64622E-05	0.000101673	0.000100319	2.13243E-05	2.77321E-05	2.04124E-05	2.10098E-06	2.46143E-05	2.10098E-06	1.46325E-05	2.12321E-05	1.2586E-05	6.29657E-09	7.8364E-08	1.3095E-08	9.77558E-08	0.09775584
3830903773525	383090	3773525	2.96767E-05	9.11023E-05	0.000107129	0.000105702	2.24687E-05	2.92204E-05	2.15078E-05	2.21373E-06	2.59353E-05	2.21373E-06	1.5141E-05	2.19699E-05	1.30233E-05	6.93053E-09	8.5752E-08	1.4269E-08	1.06951E-07	0.10695103
3831003773525	383100	3773525	3.1591E-05	9.6979E-05	0.000114039	0.000112521	2.39181E-05	3.11053E-05	2.28952E-05	2.35653E-06	2.76082E-05	2.35653E-06	1.57835E-05	2.29023E-05	1.3576E-05	7.78676E-09	9.5683E-08	1.5842E-08	1.19312E-07	0.1193118
3831103773525	383110	3773525	3.36687E-05	0.000103357	0.000121539	0.000119921	2.54911E-05	3.3151E-05	2.44009E-05	2.51151E-06	2.94239E-05	2.51151E-06	1.64417E-05	2.38573E-05	1.41421E-05	8.8657E-09	1.0807E-07	1.7791E-08	1.34726E-07	0.13472605
3831203773525	383120	3773525	3.58461E-05	0.000110041	0.0001294	0.000127677	2.71397E-05	3.52949E-05	2.5979E-05	2.67394E-06	3.13269E-05	2.67394E-06	1.70812E-05	2.47851E-05	1.46921E-05	1.02455E-08	1.2372E-07	2.0241E-08	1.54209E-07	0.1542095
3831303773525	383130	3773525	3.80453E-05	0.000116793	0.000137338	0.00013551	2.88047E-05	3.74603E-05	2.75728E-05	2.83799E-06	3.32488E-05	2.83799E-06	1.76707E-05	2.56406E-05	1.51992E-05	1.20543E-08	1.44E-07	2.3401E-08	1.79453E-07	0.17945252
3831403773525	383140	3773525	4.02935E-05	0.000123694	0.000145454	0.000143517	3.05069E-05	3.9674E-05	2.92022E-05	3.00569E-06	3.52136E-05	3.00569E-06	1.82166E-05	2.64326E-05	1.56687E-05	1.4613E-08	1.7235E-07	2.7816E-08	2.14777E-07	0.21477731
3831503773525	383150	3773525	4.25708E-05	0.000130685	0.000153675	0.000151629	3.2231E-05	4.19162E-05	3.08526E-05	3.17556E-06	3.72037E-05	3.17556E-06	1.86813E-05	2.7107E-05	1.60685E-05	1.84965E-08	2.1494E-07	3.4493E-08	2.67927E-07	0.26792702
3831603773525	383160	3773525	4.4946E-05	0.000137976	0.000162249	0.000160089	3.40294E-05	4.42549E-05	3.2574E-05	3.35274E-06	3.92795E-05	3.35274E-06	1.90276E-05	2.76094E-05	1.63663E-05	2.5124E-08	2.8702E-07	4.6017E-08	3.58165E-07	0.35816545
3836203773525	383620	3773525	0.001847926	0.005672813	0.006670764	0.006581941	0.001399096	0.001819512	0.00133926	0.000137846	0.001614952	0.000137846	4.1948E-05	6.08675E-05	3.6081E-05	1.48854E-07	2.2487E-06	6.4689E-07	2.86243E-06	2.86242583
3836303773525	383630	3773525	0.00129159	0.003964958	0.004662466	0.004600385	0.000977885	0.001271731	0.000936063	9.63461E-05	0.001128755	9.63461E-05	4.30023E-05	6.23973E-05	3.69879E-05	1.03279E-07	1.5647E-06	3.1883E-07	1.98676E-06	1.98676419
3836403773525	383640	3773525	0.0009718	0.002983259	0.003508069	0.003461358	0.000735766	0.000956858	0.0007043	7.24914E-05	0.000849283	7.24914E-05	4.38352E-05	6.36058E-05	3.77042E-05	7.75585E-08	1.1766E-06	2.3744E-07	1.4916E-06	1.49159954
3836503773525	383650	3773525	0.00076549	0.002349921	0.002763315	0.002726521	0.000579565	0.00075372	0.000554779	5.71017E-05	0.000668982	5.71017E-05	4.44559E-05	6.45065E-05	3.82382E-05	6.11057E-08	9.2769E-07	1.8574E-07	1.17454E-06	1.17454007
3836603773525	383660	3773525	0.000622238	0.001910163	0.002246195	0.002216286	0.000471107	0.00061267	0.000450959	4.64158E-05	0.00054379	4.64158E-05	4.49238E-05	6.51854E-05	3.86406E-05	4.98001E-08	7.5608E-07	1.5055E-07	9.56431E-07	0.95643081
3836703773525	383670	3773525	0.000517292	0.001587999	0.001867356	0.001842492	0.000391651	0.000509339	0.000374901	3.85874E-05	0.000452076	3.85874E-05	4.51203E-05	6.54706E-05	3.88096E-05	4.15559E-08	6.3071E-07	1.2505E-07	7.97316E-07	0.79731597
3836803773525	383680	3773525	0.000439456	0.001349055	0.001586378	0.001565255	0.00033272	0.000432699	0.00031849	3.27812E-05	0.000384053	3.27812E-05	4.49924E-05	6.5285E-05	3.86996E-05	3.5456E-08	5.3783E-07	1.0627E-07	6.79565E-07	0.6795653
3836903773525	383690	3773525	0.000383164	0.001176247	0.001383171	0.001364753	0.0002901	0.000377273	0.000277693	2.85821E-05	0.000334857	2.85821E-05	4.46805E-05	6.48324E-05	3.84313E-05	3.10515E-08	4.7072E-07	9.2757E-08	5.94529E-07	0.59452852
3837003773525	383700	3773525	0.000338009	0.00103763	0.001220168	0.001203922	0.000255913	0.000332812	0.000244968	2.52138E-05	0.000295396	2.52138E-05	4.42157E-05	6.4158E-05	3.80316E-05	2.75166E-08	4.1684E-07	8.1945E-08	5.26297E-07	0.52629709
3837103773525	383710	3773525	0.000303241	0.000930898	0.00109466	0.001080084	0.000229589	0.000298579	0.00021977	2.26203E-05	0.000265011	2.26203E-05	4.37572E-05	6.34927E-05	3.76372E-05	2.47953E-08	3.7534E-07	7.3644E-08	4.73775E-07	0.47377526
3837203773525	383720	3773525	0.000276128	0.000847666	0.000996786	0.000983514	0.000209061	0.000271883	0.0002012	2.05978E-05	0.000241316	2.05978E-05	4.33829E-05	6.29495E-05	3.73152E-05	2.26739E-08	3.4298E-07	6.7187E-08	4.32837E-07	0.43283696
3837303773525	383730	3773525	0.000252833	0.000776155	0.000912695	0.000900542	0.000191424	0.000248946	0.000183238	1.88601E-05	0.000220958	1.88601E-05	4.2968E-05	6.23475E-05	3.69584E-05	2.08482E-08	3.1513E-07	6.1644E-08	3.97617E-07	0.39761688
3837403773525	383740	3773525	0.000234929	0.000721193	0.000848064	0.000836771	0.000177869	0.000231317	0.000170262	1.75245E-05	0.000205311	1.75245E-05	4.27403E-05	6.20171E-05	3.67625E-05	1.94469E-08	2.9374E-07	5.7394E-08	3.70582E-07	0.37058209
3837503773525	383750	3773525	0.000219192	0.000672881	0.000791253	0.000780718	0.000165954	0.000215822	0.000158857	1.63506E-05	0.000191558	1.63506E-05	4.24939E-05	6.16596E-05	3.65505E-05	1.82133E-08	2.7492E-07	5.3659E-08	3.46791E-07	0.34679103
3837603773525	383760	3773525	0.000205164	0.000629817	0.000740614	0.000730752	0.000155333	0.000202009	0.00014869	1.53042E-05	0.000179298	1.53042E-05	4.22163E-05	6.12567E-05	3.63118E-05	1.71117E-08	2.5811E-07	5.033E-08	3.25553E-07	0.32555313
3837703773525	383770	3773525	0.000192662	0.000591438	0.000695483	0.000686222	0.000145867	0.000189699	0.000139629	1.43716E-05	0.000168372	1.43716E-05	4.19137E-05	6.08177E-05	3.60515E-05	1.6128E-08	2.431E-07	4.7362E-08	3.06595E-07	0.30659513
3837803773525	383780	3773525	0.000181315	0.000556607	0.00065424	0.000645809	0.000137277	0.000178528	0.000131406	1.35252E-05	0.000158456	1.35252E-05	4.15737E-05	6.03244E-05	3.57591E-05	1.52331E-08	2.2946E-07	4.4668E-08	2.89357E-07	0.28935673
3837903773525	383790	3773525	0.000168906	0.000518512	0.000609727	0.000601609	0.000127881	0.000166309	0.000122412	1.25995E-05	0.000147611	1.25995E-05	4.09155E-05	5.93693E-05	3.51929E-05	1.42448E-08	2.144E-07	4.1705E-08	2.7035E-07	0.27034996
3838003773525	383800	3773525	0.000157264	0.000482773	0.000567701	0.000560142	0.000119067	0.000154846	0.000113975	1.17311E-05	0.000137437	1.17311E-05	4.01357E-05	5.82378E-05	3.45222E-05	1.3313E-08	2.0021E-07	3.8918E-08	2.52445E-07	0.25244462
3838103773525	383810	3773525	0.000147024	0.000451339	0.000530738	0.000523671	0.000111315	0.000144764	0.000106554	1.09673E-05	0.000128489	1.09673E-05	3.93466E-05	5.70927E-05	3.38434E-05	1.24916E-08	1.8771E-07	3.6465E-08	2.36669E-07	0.23666871
3838203773525	383820	3773525	0.00013836	0.000424741	0.000499461	0.00049281	0.000104755	0.000136233	0.000100275	1.0321E-05	0.000120916	1.0321E-05	3.86666E-05	5.6106E-05	3.32585E-05	1.17961E-08	1.7713E-07	3.439E-08	2.23314E-07	0.22331398
3838303773525	383830	3773525	0.000130474	0.000400533	0.000470994	0.000464722	9.87841E-05	0.000128468	9.45593E-05	9.7327E-06	0.000114025	9.7327E-06	3.7971E-05	5.50967E-05	3.26602E-05	1.11611E-08	1.6747E-07	3.2498E-08	2.11127E-07	0.21112698
3838403773525	383840	3773525	0.000122515	0.000376101	0.000442264	0.000436375	9.27585E-05	0.000120632	8.87915E-05	9.13903E-06	0.00010707	9.13903E-06	3.70508E-05	5.37615E-05	3.18687E-05	1.05158E-08	1.5766E-07	3.058E-08	1.98759E-07	0.19875866
3838503773525	383850	3773525	0.000114907	0.000352745	0.000414799	0.000409276	8.69981E-05	0.00011314	8.32774E-05	8.57149E-06	0.00010042	8.57149E-06	3.59965E-05	5.22316E-05	3.09619E-05	9.89533E-09	1.4824E-07	2.8739E-08	1.86877E-07	0.18687735
3838603773525	383860	3773525	0.000107968	0.000331444	0.000389751	0.000384562	8.17446E-05	0.000106308	7.82487E-05	8.05389E-06	9.43564E-05	8.05389E-06	3.49359E-05	5.06927E-05	3.00496E-05	9.32755E-09	1.3963E-07	2.7056E-08	1.76013E-07	0.17601339
3838703773525	383870	3773525	0.000101347	0.000311118	0.000365849	0.000360978	7.67316E-05	9.97888E-05	7.345E-05	7.55998E-06	8.857E-05	7.55998E-06	3.37786E-05	4.90135E-05	2.90542E-05	8.78283E-09	1.3137E-07	2.5444E-08	1.65601E-07	0.16560067
3838803773525	383880	3773525	9.53301E-05	0.000292647	0.000344129	0.000339547	7.2176E-05	9.38643E-05	6.90893E-05	7.11114E-06	8.33116E-05	7.11114E-06	3.26619E-05	4.73932E-05	2.80937E-05	8.28607E-09	1.2385E-07	2.3976E-08	1.56113E-07	0.15611254
3838903773525	383890	3773525	8.9324E-05	0.000274209	0.000322448	0.000318154	6.76287E-05	8.79506E-05	6.47364E-05	6.66312E-06	7.80627E-05	6.66312E-06	3.13799E-05	4.55329E-05	2.6991E-05	7.78671E-09	1.163E-07	2.2503E-08	1.46588E-07	0.14658779

			EGIODemolition	EGIOSite Grubbing / Prep	EGIOMass Grading / Excavation	EGIOMass Grading / Excavation	EGIODrainage / Utilities Trenching	EGIODrainage / Utilities Trenching	EGIOFoundations / Concrete Pads	EGIOFoundations / Concrete Pads	EGIOBuilding / Structure Construction	EGIOBuilding / Structure Construction	EGIOAsphalt Paving	EGIOArchitectural Coating	EGIOLandscaping or Other Finishing	EGIOWaterside Construction (Piles)	HIWaterside Construction (Landscaping)	HIWaterside Construction (Landscaping)	KMDemolition	KMSite Grubbing / Prep
Unique Identifier	X (UTM)	Y (UTM)	2025	2025	2025	2026	2026	2027	2026	2027	2026	2027	2027	2027	2027	2027	2025	2026	2025	2025
3839003773535	383900	3773525	0.000245317	9.6217E-05	3.1864E-05	3.12075E-05	7.24654E-05	7.23535E-05	9.521E-05	9.51486E-05	0.000101982	9.95373E-05	3.96848E-06	3.96848E-06	0.000107474	3.96848E-06	6.59077E-05	6.38434E-05	0.000100532	0.000436317
3839103773535	383910	3773525	0.000231763	9.0901E-05	3.01035E-05	2.94833E-05	6.84616E-05	6.8356E-05	8.99496E-05	8.98916E-05	9.63473E-05	9.40379E-05	3.74922E-06	3.74922E-06	0.000101536	3.74922E-06	6.20885E-05	6.01438E-05	9.43428E-05	0.000409454
3829703773535	382970	3773535	0.000183197	7.1852E-05	2.37953E-05	2.33051E-05	5.41155E-05	5.4032E-05	7.11007E-05	7.10548E-05	7.61578E-05	7.43323E-05	2.96357E-06	2.96357E-06	8.02594E-05	2.96357E-06	3.49666E-05	3.38714E-05	2.23772E-05	9.71187E-05
3829803773535	382980	3773535	0.000193347	7.5833E-05	2.51137E-05	2.45962E-05	5.71137E-05	5.70256E-05	7.50399E-05	7.49915E-05	8.03771E-05	7.84505E-05	3.12776E-06	3.12776E-06	8.47061E-05	3.12776E-06	3.68771E-05	3.57221E-05	2.31014E-05	0.000100262
3829903773535	382990	3773535	0.000204601	8.0247E-05	2.65755E-05	2.6028E-05	6.04382E-05	6.0345E-05	7.94079E-05	7.93567E-05	8.50558E-05	8.3017E-05	3.30983E-06	3.30983E-06	8.96367E-05	3.30983E-06	3.89939E-05	3.77726E-05	2.38799E-05	0.00010364
3830003773535	383000	3773535	0.000217445	8.5285E-05	2.82438E-05	2.76619E-05	6.42323E-05	6.41332E-05	8.43929E-05	8.43384E-05	9.03953E-05	8.82286E-05	3.51761E-06	3.51761E-06	9.52638E-05	3.51761E-06	4.14049E-05	4.0108E-05	2.47489E-05	0.000107412
3830103773535	383010	3773535	0.000231682	9.0869E-05	3.0093E-05	2.9473E-05	6.84377E-05	6.83321E-05	8.99182E-05	8.98602E-05	9.63137E-05	9.40051E-05	3.74791E-06	3.74791E-06	0.000101501	3.74791E-06	4.40706E-05	4.26903E-05	2.567E-05	0.00011141
3830203773535	383020	3773535	0.000248631	9.7517E-05	3.22945E-05	3.16291E-05	7.34444E-05	7.33311E-05	9.64963E-05	9.64341E-05	0.00010336	0.000100882	4.0221E-06	4.0221E-06	0.000108926	4.0221E-06	4.7244E-05	4.57643E-05	2.67585E-05	0.000116134
3830303773535	383030	3773535	0.0002684	0.00010527	3.48623E-05	3.4144E-05	7.92842E-05	7.91619E-05	0.000104169	0.000104102	0.000111578	0.000108904	4.34191E-06	4.34191E-06	0.000117587	4.34191E-06	5.09413E-05	4.93457E-05	2.79896E-05	0.000121477
3830403773535	383040	3773535	0.000290802	0.00011406	3.7772E-05	3.69938E-05	8.59014E-05	8.57688E-05	0.000112863	0.00011279	0.000120891	0.000117993	4.70429E-06	4.70429E-06	0.000127401	4.70429E-06	5.51264E-05	5.33998E-05	2.93022E-05	0.000127174
3830503773535	383050	3773535	0.000314819	0.00012348	4.08917E-05	4.00492E-05	9.29961E-05	9.28527E-05	0.000122185	0.000122106	0.000130875	0.000127738	5.09283E-06	5.09283E-06	0.000137924	5.09283E-06	5.96058E-05	5.77388E-05	3.0556E-05	0.000132615
3830603773535	383060	3773535	0.000342475	0.00013432	4.44838E-05	4.35673E-05	0.000101165	0.000101009	0.000132918	0.000132832	0.000142372	0.000138959	5.54021E-06	5.54021E-06	0.00015004	5.54021E-06	6.47489E-05	6.27208E-05	3.18889E-05	0.0001384
3830703773535	383070	3773535	0.00037631	0.00014759	4.88787E-05	4.78716E-05	0.00011116	0.000110989	0.00014605	0.000145956	0.000156438	0.000152688	6.08756E-06	6.08756E-06	0.000164863	6.08756E-06	7.10383E-05	6.88132E-05	3.34368E-05	0.000145118
3830803773535	383080	3773535	0.000418086	0.00016398	5.43048E-05	5.3186E-05	0.0001235	0.00012331	0.000162263	0.000162159	0.000173804	0.000169638	6.76336E-06	6.76336E-06	0.000183165	6.76336E-06	7.87969E-05	7.63288E-05	3.52088E-05	0.000152809
3830903773535	383090	3773535	0.000468771	0.00018386	6.08883E-05	5.96338E-05	0.000138473	0.000138259	0.000181935	0.000181818	0.000194875	0.000190204	7.5833E-06	7.5833E-06	0.000205371	7.5833E-06	8.82023E-05	8.54396E-05	3.71189E-05	0.000161098
3831003773535	383100	3773535	0.000537349	0.00021076	6.97958E-05	6.83578E-05	0.00015873	0.000158485	0.000208551	0.000208416	0.000223384	0.000218029	8.69268E-06	8.69268E-06	0.000235415	8.69268E-06	0.000100946	9.77843E-05	3.94657E-05	0.000171284
3831103773535	383110	3773535	0.000626953	0.0002459	8.14345E-05	7.97567E-05	0.000185199	0.000184913	0.000243327	0.00024317	0.000260634	0.000254387	1.01422E-05	1.01422E-05	0.000274671	1.01422E-05	0.000117604	0.000113921	4.19958E-05	0.000182265
3831203773535	383120	3773535	0.000741824	0.00029095	9.6355E-05	9.43697E-05	0.000219131	0.000218793	0.00028791	0.000287724	0.000308387	0.000300996	1.20005E-05	1.20005E-05	0.000324996	1.20005E-05	0.000138996	0.000134643	4.44987E-05	0.000193128
3831303773535	383130	3773535	0.000892138	0.00034991	0.000115879	0.000113492	0.000263533	0.000263127	0.000346248	0.000346025	0.000370875	0.000361985	1.44321E-05	1.44321E-05	0.00039085	1.44321E-05	0.000167087	0.000161854	4.68976E-05	0.000203539
3831403773535	383140	3773535	0.001108946	0.00043494	0.00014404	0.000141072	0.000327577	0.000327072	0.000430394	0.000430116	0.000461005	0.000449955	1.79394E-05	1.79394E-05	0.000485834	1.79394E-05	0.000207968	0.000201454	4.93666E-05	0.000214254
3831503773535	383150	3773535	0.001462891	0.00057377	0.000190014	0.000186099	0.000432131	0.000431464	0.000567764	0.000567397	0.000608146	0.000593569	2.36651E-05	2.36651E-05	0.000640899	2.36651E-05	0.000276289	0.000267635	5.20461E-05	0.000225884
3831603773535	383160	3773535	0.002096904	0.00082244	0.000272365	0.000266754	0.000619415	0.00061846	0.000813831	0.000813306	0.000871714	0.00085082	3.39216E-05	3.39216E-05	0.000918663	3.39216E-05	0.000404274	0.000391612	5.48591E-05	0.000238092
3836203773535	383620	3773535	0.005309401	0.00208242	0.000689634	0.000675425	0.001568371	0.001565951	0.002060635	0.002059305	0.002207197	0.002154292	8.589E-05	8.589E-05	0.002326072	8.589E-05	0.001429109	0.001384347	0.002381147	0.010334345
3836303773535	383630	3773535	0.003490652	0.00136908	0.000453398	0.000444057	0.001031122	0.001029531	0.001354759	0.001353885	0.001451116	0.001416333	5.64682E-05	5.64682E-05	0.00152927	5.64682E-05	0.000976554	0.000945966	0.001629473	0.007072027
3836403773535	383640	3773535	0.00253872	0.00099572	0.000329753	0.000322958	0.000749926	0.000748769	0.000985304	0.000984668	0.001055384	0.001030087	4.10688E-05	4.10688E-05	0.001112224	4.10688E-05	0.000724538	0.000701845	0.001208112	0.005243292
3836503773535	383650	3773535	0.001964626	0.00077055	0.000255184	0.000249926	0.000580341	0.000579446	0.000762492	0.000762	0.000816724	0.000797148	3.17817E-05	3.17817E-05	0.000860711	3.17817E-05	0.000567748	0.000549965	0.000945089	0.004101754
3836603773535	383660	3773535	0.001592322	0.00062453	0.000206826	0.000202564	0.000470364	0.000469638	0.000617997	0.000617598	0.000661952	0.000646085	2.57589E-05	2.57589E-05	0.000697603	2.57589E-05	0.00046292	0.000448421	0.000768656	0.003336021
3836703773535	383670	3773535	0.001334107	0.00052326	0.000173286	0.000169716	0.000394089	0.000393481	0.000517781	0.000517447	0.000554608	0.000541314	2.15818E-05	2.15818E-05	0.000584478	2.15818E-05	0.00038845	0.000376283	0.000643101	0.002791103
3836803773535	383680	3773535	0.001144236	0.00044879	0.000148624	0.000145562	0.000338002	0.00033748	0.00044409	0.000443804	0.000475676	0.000464274	1.85103E-05	1.85103E-05	0.000501295	1.85103E-05	0.000332874	0.000322447	0.000549308	0.002384035
3836903773535	383690	3773535	0.00100312	0.00039344	0.000130295	0.00012761	0.000296317	0.00029586	0.000389321	0.00038907	0.000417012	0.000407016	1.62274E-05	1.62274E-05	0.000439471	1.62274E-05	0.000291149	0.00028203	0.000478904	0.002078476
3837003773535	383700	3773535	0.000891006	0.00034947	0.000115732	0.000113348	0.000263199	0.000262793	0.000345809	0.000345586	0.000370405	0.000361526	1.44138E-05	1.44138E-05	0.000390354	1.44138E-05	0.000257824	0.000249749	0.000422617	0.001834187
3837103773535	383710	3773535	0.000806558	0.00031634	0.000104763	0.000102605	0.000238253	0.000237886	0.000313034	0.000312832	0.000335298	0.000327261	1.30477E-05	1.30477E-05	0.000353356	1.30477E-05	0.000232591	0.00022536	0.000379999	0.001649221
3837203773535	383720	3773535	0.000742776	0.00029133	9.64787E-05	9.44909E-05	0.000219413	0.000219074	0.000288279	0.000288093	0.000308783	0.000301382	1.20159E-05	1.20159E-05	0.000325414	1.20159E-05	0.00021342	0.000206735	0.000347637	0.001508768
3837303773535	383730	3773535	0.000500981	0.00019649	6.5072E-05	6.37313E-05	0.000147987	0.000147759	0.000194436	0.00019431	0.000208265	0.000203273	8.10435E-06	8.10435E-06	0.000219482	8.10435E-06	0.00014055	0.000136148	0.000224829	0.000975774
3837903773535	383790	3773535	0.00046869	0.00018383	6.08778E-05	5.96235E-05	0.000138449	0.000138235	0.000181904	0.000181786	0.000194842	0.000190171	7.58199E-06	7.58199E-06	0.000205335	7.58199E-06	0.000130933	0.000126832	0.000208675	0.000905666
3838003773535	383800	3773535	0.00043843	0.00017196	5.69473E-05	5.5774E-05	0.00012951	0.00012931	0.000170159	0.000170049	0.000182262	0.000177893	7.09247E-06	7.09247E-06	0.000192078	7.09247E-06	0.000121963	0.000118143	0.000193635	0.000840389
3838103773535	383810	3773535	0.000412086	0.00016163	5.35255E-05	5.24227E-05	0.000121728	0.00012154	0.000159935	0.000159832	0.00017131	0.000167204	6.6663E-06	6.6663E-06	0.000180537	6.6663E-06	0.000114167	0.000110591	0.000180584	0.000783747
3838203773535	383820	3773535	0.000390708	0.00015324	5.07488E-05	4.97032E-05	0.000115413	0.000115235	0.000151638	0.00015154	0.000162423	0.00015853	6.32048E-06	6.32048E-06	0.000171171	6.32048E-06	0.000107822	0.000104445	0.000169981	0.000737731
3838303773535	383830	3773535	0.0003712	0.00014559	4.82148E-05	4.72214E-05	0.000109651	0.000109481	0.000144066	0.000143974	0.000154313	0.000150614	6.00488E-06	6.00488E-06	0.000162624	6.00488E-06	0.000102046	9.88495E-05	0.000160343	0.0006959
3838403773535	383840	3773535	0.000351098	0.00013771	4.56038E-05	4.46642E-05	0.000103713	0.000103553	0.000136265	0.000136177	0.000145957	0.000142458	5.6797E-06	5.6797E-06	0.000153817	5.6797E-06	9.61564E-05	9.31446E-05	0.000150537	0.000653342
3838503773535	383850	3773535	0.000331634	0.00013007	4.30757E-05	4.21882E-05	9.7963E-05	9.78119E-05	0.000128711	0.000128628	0.000137865	0.000134561	5.36483E-06	5.36483E-06	0.00014529	5.36483E-06	9.04913E-05	8.76569E-05	0.000141127	0.000612502
3838603773535	383860	3773535	0.000313724	0.00012305	4.07493E-05	3.99098E-05	9.26724E-05	9.25295E-05	0.000121759	0.000121681	0.00013042	0.000127294	5.0751E-06	5.0751E-06	0.000137444	5.0751E-06	8.53016E-05	8.26297E-05	0.00013253	0.000575189
3838703773535	383870	3773535	0.000296397	0.00011625	3.84988E-05	3.77056E-05	8.75543E-05	8.74192E-05	0.000115035	0.000114961	0.000123217	0.000120263	4.79481E-06	4.79481E-06	0.000129853	4.79481E-06	8.03199E-05	7.78041E-05	0.000124304	0.000539486
3838803773535	383880	3773535	0.0028058	0.00011005	3.64443E-05	3.56935E-05	8.2882E-05	8.27541E-05	0.000108896	0.000108826	0.000116641	0.000113845	4.53894E-06	4.53894E-06	0.000122923	4.53894E-06	7.57885E-05	7.34147E-05	0.000116845	0.000507113
3838903773535	383890	3773535	0.000264808	0.00010386	3.43957E-05	3.3687E-05	7.82229E-05	7.81022E-05	0.000102775	0.000102708	0.000110084	0.000107446	4.28379E-06	4.28379E-06	0.000116013	4.28379E-06	7.13128E-05	6.90791E-05	0.000109505	0.000475261
3839003773535	383900	3773535	0.000249493	9.7855E-05	3.24065E-05	3.17388E-05	7.36991E-05	7.35854E-05	9.6831E-05	9.67685E-05	0.000103718	0.000101232	4.03605E-06	4.03605E-06	0.000109304	4.03605E-06	6.69948E-05	6.48964E-05	0.000102463	0.000444695
3839103773535	383910	3773535	0.000235814	9.2489E-05	3.06297E-05	2.99986E-05	6.96582E-05	6.95507E-05	9.15218E-05	9.14627E-05	9.80313E-05	9.56815E-05	3.81475E-06	3.81475E-06	0.000103311	3.81475E-06	6.31416E-05	6.11638E-05	9.62031E-05	0.000417528
3829703773545	382970	3773545	0.000188829	7.4061E-05	2.45268E-05	2.40215E-05	5.57791E-05	5.5693E-05	7.32865E-05	7.32392E-05	7.84989E-05	7.66174E-05	3.05468E-06	3.05468E-06	8.27267E-05	3.05468E-06	3.5921E-05	3.47959E-05	2.29E-05	9.93876E-05
3829803773545	382980	3773545	0.000199895	7.8401E-05	2.59642E-05	2.54292E-05	5.90479E-05	5.89568E-05	7.75812E-05	7.75312E-05	8.30992E-05	8.11073E-05	3.23369E-06	3.23369E-06	8.75747E-05	3.23369E-06	3.79965E-05	3.68064E-05	2.36966E-05	0.000102845
3829903773545	382990	3773545	0.000211957	8.3133E-05	2.7531E-05	2.69638E-05	6.26112E-05	6.25146E-05	8.22629E-05	8.22099E-05	8.81139E-05	8.60018E-05	3.42883E-06	3.42883E-06	9.28595E-05	3.42883E-06	4.02586E-05	3.89976E-05	2.45249E-05	0.00010644
3830003773545	383000	3773545	0.000224766	8.8156E-05	2.91947E-05	2.85932E-05	6.63947E-05	6.62923E-05	8.7234E-05	8.71777E-05	9.34385E-05	9.11988E-05	3.63603E-06	3.63603E-06	9.84709E-05	3.63603E-06	4.26535E-05	4.13175E-05	2.53396E-05	0.000109976
3830103773545	383010	3773545	0.000238895	9.3698E-05	3.10298E-05	3.03905E-05	7.05683E-05	7.04594E-05	9.27175E-05	9.26577E-05	9.9312E-05	9.69316E-05	3.86459E-06	3.86459E-06	0.000104661	3.86459E-06	4.52923E-05	4.38736E-05	2.6195E-05	0.000113688
3830203773545	383020	3773545	0.000255942	0.00010038	3.32442E-05	3.25592E-05	7.56041E-05	7.54875E-05	9.93339E-05	9.92699E-05	0.000106399	0.000103849	4.14037E-06	4.14037E-06	0.000112129	4.14037E-06	4.84747E-05	4.69563E-05	2.72315E-05	0.000118187
3830303773545	383030	3773545	0.00027599	0.00010825	3.58482E-05	3.51096E-05	8.15262E-05	8.14004E-05	0.000107115	0.000107046	0.000114733	0.000111983	4.46469E-06	4.46469E-06	0.000120913	4.46469E-06	5.22113E-05	5.0576E-05	2.84128E-05	0.000123314
3830403773545	383040	3773545	0.000298751	0.00011717	3.88045E-05	3.8005E-05	8.82495E-05	8.81133E-05	0.000115948	0.000115873	0.000124195	0.000121218	4.83288E-06	4.83288E-06	0.000130884	4.83288E-06	5.64449E-05	5.4677E-05	2.96643E-05	0.000128745
3830503773545	383050	3773545	0.000323281	0.0001268	4.19907E-05	4.11255E-05	9.54955E-05	9.53481E-05	0.000125469	0.000125388	0.000134393	0.000131171	5.2297E-06	5.2297E-06	0.000141631	5.2297E-06	6.09961E-05	5.90855E-05	3.08592E-05	0.000133931
3830603773545	383060	3773545	0.000351502	0.00013786	4.56563E-05	4.47157E-05	0.000103832	0.000103672	0.000136422	0.000136334	0.000146125	0.000142622	5.68624E-06	5.68624E-06	0.000153995	5.68624E-06	6.62199E-05	6.41457E-05	3.21265E-05	0.000139431
3830703773545	383070	3773545	0.000386909	0.00015175	5.02553E-05	4.92199E-05	0.000114291	0.000114115	0.000150164	0.000150067	0.000160844	0.000156989	6.25902E-06	6.25902E-06	0.000169507	6.25902E-06	7.27694E-05	7.04901E-05	3.36518E-05	0.000146051
3830803773545	383080	3773545	0.000431918	0.0001694	5.61015E-05	5.49456E-05	0.000127586	0.00012739	0.000167632	0.000167524	0.000179555	0.000175251	6.98712E-06	6.98712E-06	0.000189225	6.98712E-06	8.10913E-05	7.85513E-05	3.54646E-05	0.000153919
3830903773545	383090	3773545	0.000486942	0.00019099	6.32485E-05	6.19454E-05	0.00014384	0.000143618	0.000188987	0.000188865	0.000202429	0.000197577	7.87724E-06	7.87724E-06	0.000213331	7.87724E-06	9.12519E-05	8.83937E-05	3.74085E-05	0.000162356
3831003773545	383100	3773545	0.000561376	0.00022018	7.29167E-05	7.14143E-05	0.000165828	0.000165572	0.000217876	0.000217735	0.000233372	0.000227778	9.08136E-06	9.08136E-06	0.000245941	9.08136E-06	0.000104997	0.000101708	3.97327E-05	0.000172443
3831103773545	383110	3773545	0.00065928	0.00025858	8.56333E-05	8.3869E-05	0.000194748	0.000194447	0.000255873	0.000255708	0.000274072	0.000267503	1.06651E-05	1.06651E-05	0.000288833	1.06651E-05	0.000123063	0.000119208	4.22017E-05	0.000183158
3831203773545	383120	3773545	0.000783824	0.00030743	0.00010181	9.97127E-05	0.000231538	0.000231181	0.00030421	0.000304014	0.000325847	0.000318037	1.26799E-05	1.26799E-05	0.000343397	1.26799E-05	0.000146014	0.000141441	4.45462E-05	0.000193334
3831303773545	383130	3773545	0.000942105	0.00036951	0.000122369	0.000119848	0.000278293	0.000277864	0.000365641	0.000365405	0.000391647	0.00038226	1.52404E-05	1.52404E-05	0.00041274	1.52404E-05	0.000175145	0.000169659	4.66735E-05	0.000202566
3831403773545	383140	3773545	0.001169404	0.00045866	0.000151893	0.000148763	0.000345436	0.000344903	0.000453858	0.000453565	0.000486139	0.000474486	1.89174E-05	1.89174E-05	0.000512321	1.89174E-05	0.000217216	0.000210412	4.888E-05	0.000212143
3831503773545	383150	3773545	0.00156366	0.00061329	0.000203103	0.000198918	0.000461898	0.000461185	0.000606873	0.000606481	0.000650037	0.000634456	2.52953E-05	2.52953E-05	0.000685046	2.52953E-05	0.000291277	0.000282153	5.14735E-05	0.000223399
3831603773545	383160	3773545	0.002295362	0.00090027	0.000298143	0.000292	0.000678039	0.000676993	0.000890854	0.000890279	0.000954216	0.000931344	3.7132E-05	3.7132E-05	0.001005608	3.7132E-05	0.000432844	0.000419286	5.42231E-05	0.000235332
3836203773545	383620	3773545	0.006077624	0.00238373	0.000789418	0.000773153	0.0017953	0.00179253	0.00235879	0.002357268	0.002526559	0.002465998	9.83175E-05	9.83175E-05	0.002662633	9.83175E-05	0.001611751	0.001561268	0.002681795	0.011639181
3836303773545	383630	3773545	0.003857037	0.00151278	0.000500988	0.000490666	0.00113935	0.001137592	0.001496957	0.001495991	0.001603428	0.001564994	6.23952E-05	6.23952E-05	0.001689785	6.23952E-05	0.001069273	0.001035782	0.001782144	0.007734631
3836403773545	383640	3773545	0.002745154	0.00107669	0.000356566	0.000349219	0.000810905	0.000809654	0.001065423	0.001064736	0.001141201	0.001113847	4.44083E-05	4.44083E-05	0.001202664	4.44083E-05	0.000777797	0.000753435	0.001296474	0.005626787
3836503773545	383650	3773545	0.002100165	0.00082371	0.000272789	0.000267168	0.000620378	0.000619421	0.000815096	0.00081457	0.00087307	0.000852143	3.39743E-05	3.39743E-05	0.000920091	3.39743E-05	0.00060274	0.000583861	0.00100344	0.004355001
3836603773545	383660	3773545	0.001692759	0.00066392	0.000219871	0.000215341	0.000500033	0.000499261	0.000656978	0.000656554	0.000703705	0.000686838	2.73837E-05	2.73837E-05	0.000741605	2.73837E-05	0.00048945	0.00047412	0.000813195	0.003529325

			KMMass Grading / Excavation	KMMass Grading / Excavation	KMDrainage / Utilities Trenching	KMFoundations / Concrete Pads	KMBuilding / Structure Construction	KMAsphalt Paving	KMArchitectural Coating	KMLandscaping or Other Finishing	KMWaterside Construction (Piles)	EWNDemolition	EWNSite Grubbing / Prep	EWNDrainage / Utilities Trenching	EWNDrainage / Utilities Trenching	EWNDrainage / Utilities Trenching	EWNFoundation s / Concrete Pads	EWNBuilding / Structure Construction	EWNAsphalt Paving	EWNLandscaping or Other Finishing	EWNWaterside Construction (Piles)
Unique Identifier	X (UTM)	Y (UTM)	2025	2026	2026	2026	2026	2026	2026	2026	2026	2027	2027	2027	2028	2029	2029	2029	2029	2029	2029
3839003773525	383900	3773525	0.000331648	0.000328215	0.000117865	6.23737E-05	0.000214232	6.88241E-06	6.88241E-06	0.000221114	6.88241E-06	0.000258656	1.40971E-05	3.31026E-05	3.24633E-05	3.17916E-05	2.75375E-05	5.9796E-05	4.25416E-06	6.19231E-05	4.25416E-06
3839103773525	383910	3773525	0.000311229	0.000308008	0.000110608	5.85335E-05	0.000201042	6.45868E-06	6.45868E-06	0.000207501	6.45868E-06	0.000244383	1.33192E-05	3.1276E-05	3.0672E-05	3.00374E-05	2.6018E-05	5.64965E-05	4.01942E-06	5.85062E-05	4.01942E-06
3829703773535	382970	3773535	7.38206E-05	7.30566E-05	2.62353E-05	1.38836E-05	4.76853E-05	1.53194E-06	1.53194E-06	4.92173E-05	1.53194E-06	0.000167049	9.1044E-06	2.13789E-05	2.0966E-05	2.05322E-05	1.77847E-05	3.86184E-05	2.74749E-06	3.99922E-05	2.74749E-06
3829803773535	382980	3773535	7.62096E-05	7.54209E-05	2.70843E-05	1.43329E-05	4.92285E-05	1.58152E-06	1.58152E-06	5.081E-05	1.58152E-06	0.000176513	9.6202E-06	2.259E-05	2.21538E-05	2.16954E-05	1.87923E-05	4.08063E-05	2.90315E-06	4.22579E-05	2.90315E-06
3829903773535	382990	3773535	7.87778E-05	7.79625E-05	2.7997E-05	1.48159E-05	5.08875E-05	1.63481E-06	1.63481E-06	5.25223E-05	1.63481E-06	0.000186995	1.01915E-05	2.39315E-05	2.34694E-05	2.29838E-05	1.99082E-05	4.32296E-05	3.07555E-06	4.47673E-05	3.07555E-06
3830003773535	383000	3773535	8.16446E-05	8.07997E-05	2.90159E-05	1.53551E-05	5.27393E-05	1.6943E-06	1.6943E-06	5.44336E-05	1.6943E-06	0.000198948	1.08429E-05	2.54612E-05	2.49695E-05	2.44529E-05	2.11807E-05	4.59927E-05	3.27213E-06	4.76288E-05	3.27213E-06
3830103773535	383010	3773535	8.46831E-05	8.38068E-05	3.00957E-05	1.59265E-05	5.47021E-05	1.75736E-06	1.75736E-06	5.64595E-05	1.75736E-06	0.000212186	1.15644E-05	2.71555E-05	2.66311E-05	2.608E-05	2.25902E-05	4.90532E-05	3.48987E-06	5.07981E-05	3.48987E-06
3830203773535	383020	3773535	8.82741E-05	8.73606E-05	3.13719E-05	1.66019E-05	5.70218E-05	1.83188E-06	1.83188E-06	5.88536E-05	1.83188E-06	0.000227937	1.24228E-05	2.91712E-05	2.86078E-05	2.80159E-05	2.4267E-05	5.26943E-05	3.74892E-06	5.45688E-05	3.74892E-06
3830303773535	383030	3773535	9.23355E-05	9.13799E-05	3.28153E-05	1.73657E-05	5.96452E-05	1.91616E-06	1.91616E-06	6.15614E-05	1.91616E-06	0.000246313	1.34244E-05	3.1523E-05	3.09142E-05	3.02746E-05	2.62234E-05	5.69426E-05	4.05116E-06	5.89682E-05	4.05116E-06
3830403773535	383040	3773535	9.66656E-05	9.56652E-05	3.43542E-05	1.81801E-05	6.24423E-05	2.00602E-06	2.00602E-06	6.44483E-05	2.00602E-06	0.00026717	1.45611E-05	3.41923E-05	3.3532E-05	3.28382E-05	2.8444E-05	6.17644E-05	4.3942E-06	6.39615E-05	4.3942E-06
3830503773535	383050	3773535	0.000100802	9.97583E-05	3.58241E-05	1.8958E-05	6.5114E-05	2.09185E-06	2.09185E-06	6.72058E-05	2.09185E-06	0.000289543	1.57805E-05	3.70556E-05	3.634E-05	3.55881E-05	3.08259E-05	6.69366E-05	4.76218E-06	6.93177E-05	4.76218E-06
3830603773535	383060	3773535	0.000105199	0.00010411	3.73868E-05	1.9785E-05	6.79545E-05	2.18311E-06	2.18311E-06	7.01376E-05	2.18311E-06	0.000315309	1.71847E-05	4.0353E-05	3.95737E-05	3.87549E-05	3.3569E-05	7.2893E-05	5.18594E-06	7.5486E-05	5.18594E-06
3830703773535	383070	3773535	0.000110305	0.000109164	3.92017E-05	2.07454E-05	7.12531E-05	2.28908E-06	2.28908E-06	7.35422E-05	2.28908E-06	0.000346855	1.8904E-05	4.43903E-05	4.3533E-05	4.26323E-05	3.69275E-05	8.01859E-05	5.70479E-06	8.30383E-05	5.70479E-06
3830803773535	383080	3773535	0.000116151	0.000114949	4.12791E-05	2.18448E-05	7.50291E-05	2.41039E-06	2.41039E-06	7.74395E-05	2.41039E-06	0.000385844	2.1029E-05	4.938E-05	4.84264E-05	4.74244E-05	4.10784E-05	8.91992E-05	6.34604E-06	9.23723E-05	6.34604E-06
3830903773535	383090	3773535	0.000122452	0.000121185	4.35185E-05	2.30298E-05	7.90994E-05	2.54115E-06	2.54115E-06	8.16405E-05	2.54115E-06	0.000433232	2.36117E-05	5.54447E-05	5.4374E-05	5.3249E-05	4.61235E-05	0.000100154	7.12545E-06	0.000103717	7.12545E-06
3831003773535	383100	3773535	0.000130194	0.000128847	4.62699E-05	2.44859E-05	8.41003E-05	2.70181E-06	2.70181E-06	8.68021E-05	2.70181E-06	0.000497557	2.71175E-05	6.3677E-05	6.24473E-05	6.11552E-05	5.29718E-05	0.000115025	8.18342E-06	0.000119117	8.18342E-06
3831103773535	383110	3773535	0.000138541	0.000137107	4.92362E-05	2.60556E-05	8.94919E-05	2.87502E-06	2.87502E-06	9.2367E-05	2.87502E-06	0.000581905	3.17146E-05	7.44718E-05	7.30336E-05	7.15225E-05	6.19518E-05	0.000134525	9.5707E-06	0.00013931	9.5707E-06
3831203773535	383120	3773535	0.000146798	0.000145278	5.21707E-05	2.76085E-05	9.48257E-05	3.04637E-06	3.04637E-06	9.7872E-05	3.04637E-06	0.000690777	3.76483E-05	8.84052E-05	8.6698E-05	8.49041E-05	7.35428E-05	0.000159694	1.13613E-05	0.000165374	1.13613E-05
3831303773535	383130	3773535	0.000154711	0.00015311	5.49831E-05	2.90969E-05	9.99376E-05	3.2106E-06	3.2106E-06	0.000103148	3.2106E-06	0.000834642	4.54891E-05	0.000106817	0.000104754	0.000102587	8.88591E-05	0.000192952	1.37275E-05	0.000199816	1.37275E-05
3831403773535	383140	3773535	0.000162856	0.000161171	5.78778E-05	3.06287E-05	0.000105199	3.37962E-06	3.37962E-06	0.000108579	3.37962E-06	0.001045182	5.69638E-05	0.000133762	0.000131179	0.000128464	0.000111274	0.000241625	1.71903E-05	0.00025022	1.71903E-05
3831503773535	383150	3773535	0.000171696	0.000169919	6.10193E-05	3.22912E-05	0.000110909	3.56306E-06	3.56306E-06	0.000114472	3.56306E-06	0.001398913	7.62425E-05	0.000179032	0.000175575	0.000171942	0.000148934	0.0003234	2.30082E-05	0.000334904	2.30082E-05
3831603773535	383160	3773535	0.000180975	0.000179102	6.43172E-05	3.40364E-05	0.000116903	3.75564E-06	3.75564E-06	0.000120659	3.75564E-06	0.002063603	0.000112469	0.000264098	0.00025898	0.00025364	0.000219699	0.000477063	3.39405E-05	0.000494034	3.39405E-05
3831703773535	383620	3773535	0.007855204	0.00777391	0.002791678	0.001477345	0.005074165	0.000163013	0.000163013	0.005237177	0.000163013	0.004808742	0.000262083	0.000615419	0.000603535	0.000591047	0.000511957	0.001111684	7.90903E-05	0.001151229	7.90903E-05
3831803773535	383630	3773535	0.005375495	0.005319864	0.001910409	0.001010981	0.003472367	0.000111553	0.000111553	0.00358392	0.000111553	0.003281064	0.000178822	0.000419908	0.00041179	0.000403279	0.000349315	0.000758516	5.39643E-05	0.000785498	5.39643E-05
3831903773535	383640	3773535	0.003985461	0.003944215	0.001416402	0.000749554	0.002574457	8.2707E-05	8.2707E-05	0.002657164	8.2707E-05	0.00244911	0.00013348	0.000313435	0.000307383	0.000301023	0.000260742	0.000566185	4.0281E-05	0.000586325	4.0281E-05
3832003773535	383650	3773535	0.00311777	0.003085504	0.001108031	0.000586366	0.002013962	6.47006E-05	6.47006E-05	0.002078662	6.47006E-05	0.001934516	0.000105434	0.000247578	0.000242797	0.000237773	0.000205956	0.000447221	3.18174E-05	0.00046313	3.18174E-05
3832103773535	383660	3773535	0.002535731	0.002509489	0.000901179	0.000476901	0.001637987	5.2622E-05	5.2622E-05	0.001690609	5.2622E-05	0.001591635	8.67462E-05	0.000203696	0.000199763	0.00019563	0.000169452	0.000367954	2.61779E-05	0.000381043	2.61779E-05
3832203773535	383670	3773535	0.002121536	0.00209958	0.000753977	0.000399002	0.001370432	4.40265E-05	4.40265E-05	0.001414458	4.40265E-05	0.001348339	7.34862E-05	0.00017256	0.00016922	0.000165726	0.000143549	0.000311709	2.21764E-05	0.000322797	2.21764E-05
3832303773535	383680	3773535	0.001812121	0.001793367	0.000644014	0.00034081	0.001170562	3.76055E-05	3.76055E-05	0.001208167	3.76055E-05	0.001166137	6.3556E-05	0.000149241	0.000146359	0.000143331	0.000124151	0.000269587	1.91797E-05	0.000279177	1.91797E-05
3832403773535	383690	3773535	0.001579864	0.001563514	0.000561471	0.000297128	0.001020532	3.27856E-05	3.27856E-05	0.001053318	3.27856E-05	0.001028521	5.60557E-05	0.000131629	0.000129087	0.000126417	0.0001095	0.000237773	1.69163E-05	0.000246231	1.69163E-05
3832703773535	383700	3773535	0.001394177	0.001379749	0.00049548	0.000262206	0.000900586	2.89322E-05	2.89322E-05	0.000929518	2.89322E-05	0.000917872	5.00252E-05	0.000117469	0.0001152	0.00011281	9.77201E-05	0.000212193	1.50964E-05	0.000219742	1.50964E-05
3832713773535	383710	3773535	0.001253584	0.00124061	0.000445514	0.000235764	0.000809768	2.60146E-05	2.60146E-05	0.000835782	2.60146E-05	0.000833562	4.54302E-05	0.000106679	0.000104619	0.000102454	8.87442E-05	0.000192703	1.37098E-05	0.000199558	1.37098E-05
3832723773535	383720	3773535	0.001146825	0.001134956	0.000407573	0.000215686	0.000740805	2.37991E-05	2.37991E-05	0.000764605	2.37991E-05	0.000769114	4.19177E-05	9.84307E-05	9.65299E-05	9.45326E-05	8.18829E-05	0.000177804	1.26498E-05	0.000184129	1.26498E-05
3832733773535	383730	3773535	0.001054459	0.001043547	0.000374747	0.000198314	0.000681141	2.18823E-05	2.18823E-05	0.000703023	2.18823E-05	0.000713082	3.88639E-05	9.12597E-05	8.94974E-05	8.76456E-05	7.59174E-05	0.00016485	1.17282E-05	0.000170714	1.17282E-05
3832743773535	383740	3773535	0.000978063	0.000967941	0.000347596	0.000183946	0.000631792	2.02969E-05	2.02969E-05	0.00065289	2.02969E-05	0.000666474	3.63237E-05	8.52949E-05	8.36478E-05	8.19171E-05	7.09554E-05	0.000154075	1.09616E-05	0.000159556	1.09616E-05
3832753773535	383750	3773535	0.000910738	0.000901312	0.000323669	0.000171284	0.000588302	1.88998E-05	1.88998E-05	0.000607202	1.88998E-05	0.000625219	3.40753E-05	8.00151E-05	7.847E-05	7.68463E-05	6.65632E-05	0.000144538	1.02831E-05	0.00014968	1.02831E-05
3832763773535	383760	3773535	0.000849482	0.00084069	0.000301899	0.000159764	0.000548733	1.76286E-05	1.76286E-05	0.000566362	1.76286E-05	0.000587525	3.20209E-05	7.5191E-05	7.3739E-05	7.22133E-05	6.25501E-05	0.000135824	9.66314E-06	0.000140655	9.66314E-06
3832773773535	383770	3773535	0.00079269	0.000784487	0.000281716	0.000149083	0.000512048	1.64501E-05	1.64501E-05	0.000528498	1.64501E-05	0.000552426	3.01079E-05	7.06991E-05	6.93338E-05	6.78992E-05	5.88134E-05	0.00012771	9.08586E-06	0.000132253	9.08586E-06
3832783773535	383780	3773535	0.000741692	0.000734017	0.000263592	0.000139492	0.000479105	1.53917E-05	1.53917E-05	0.000494497	1.53917E-05	0.000520742	2.83811E-05	6.66442E-05	6.53572E-05	6.40049E-05	5.54402E-05	0.000120385	8.56474E-06	0.000124667	8.56474E-06
3832793773535	383790	3773535	0.000688402	0.000681278	0.000244653	0.000129469	0.000444682	1.42859E-05	1.42859E-05	0.000458968	1.42859E-05	0.000487496	2.65692E-05	6.23894E-05	6.11846E-05	5.99186E-05	5.19007E-05	0.000112699	8.01794E-06	0.000116708	8.01794E-06
3838003773535	383800	3773535	0.000638786	0.000632175	0.000227019	0.000120138	0.000412631	1.32562E-05	1.32562E-05	0.00042588	1.32562E-05	0.000456348	2.48715E-05	5.84031E-05	5.72752E-05	5.60902E-05	4.85845E-05	0.000105498	7.50564E-06	0.000109251	7.50564E-06
3838103773535	383810	3773535	0.000595731	0.000589566	0.000211718	0.00011204	0.00038482	1.23627E-05	1.23627E-05	0.000397182	1.23627E-05	0.000429112	2.33872E-05	5.49175E-05	5.3857E-05	5.27426E-05	4.56849E-05	9.92021E-05	7.0577E-06	0.000102731	7.0577E-06
3838203773535	383820	3773535	0.000560754	0.000554951	0.000199288	0.000105462	0.000362226	1.16369E-05	1.16369E-05	0.000373863	1.16369E-05	0.000406823	2.21724E-05	5.2065E-05	5.10595E-05	5.00031E-05	4.3312E-05	9.40493E-05	6.6911E-06	9.73949E-05	6.6911E-06
3838303773535	383830	3773535	0.000528958	0.000523484	0.000187988	9.94823E-05	0.000341687	1.0977E-05	1.0977E-05	0.000352664	1.0977E-05	0.000386433	2.10611E-05	4.94554E-05	4.85004E-05	4.74969E-05	4.11411E-05	8.93355E-05	6.35574E-06	9.25134E-05	6.35574E-06
3838403773535	383840	3773535	0.000496609	0.00049147	0.000176491	9.33984E-05	0.000320791	1.03057E-05	1.03057E-05	0.000331097	1.03057E-05	0.000365568	1.99239E-05	4.67852E-05	4.58817E-05	4.49324E-05	3.89198E-05	8.4512E-05	6.01257E-06	8.75183E-05	6.01257E-06
3838503773535	383850	3773535	0.000465567	0.000460749	0.000165459	8.75602E-05	0.000300739	9.66153E-06	9.66153E-06	0.0003104	9.66153E-06	0.000345408	1.88252E-05	4.4205E-05	4.33514E-05	4.24544E-05	3.67734E-05	7.98513E-05	5.68099E-06	8.26918E-05	5.68099E-06
3838603773535	383860	3773535	0.000437205	0.00043268	0.000155379	8.22261E-05	0.000282418	9.07296E-06	9.07296E-06	0.000291491	9.07296E-06	0.00032684	1.78132E-05	4.18287E-05	4.1021E-05	4.01722E-05	3.47966E-05	7.55588E-05	5.3756E-06	7.82466E-05	5.3756E-06
3838703773535	383870	3773535	0.000410067	0.000405823	0.000145735	7.71222E-05	0.000264888	8.50979E-06	8.50979E-06	0.000273398	8.50979E-06	0.000308923	1.68367E-05	3.95357E-05	3.87723E-05	3.797E-05	3.28891E-05	7.14167E-05	5.08092E-06	7.39572E-05	5.08092E-06
3838803773535	383880	3773535	0.00038546	0.000381471	0.00013699	7.24943E-05	0.000248993	7.99914E-06	7.99914E-06	0.000256992	7.99914E-06	0.000292522	1.59428E-05	3.74368E-05	3.67138E-05	3.59542E-05	3.1143E-05	6.76252E-05	4.81117E-06	7.00308E-05	4.81117E-06
3838903773535	383890	3773535	0.000361249	0.00035751	0.000128385	6.79409E-05	0.000233353	7.49671E-06	7.49671E-06	0.00024085	7.49671E-06	0.000276228	1.50548E-05	3.53515E-05	3.46688E-05	3.39515E-05	2.94083E-05	6.38584E-05	4.54318E-06	6.613E-05	4.54318E-06
3839003773535	383900	3773535	0.000338016	0.000334518	0.000120128	6.35714E-05	0.000218345	7.01457E-06	7.01457E-06	0.00022536	7.01457E-06	0.000260409	1.41926E-05	3.3327E-05	3.26834E-05	3.20072E-05	2.77242E-05	6.02013E-05	4.283E-06	6.23428E-05	4.283E-06
3839103773535	383910	3773535	0.000317366	0.000314081	0.000112789	5.96877E-05	0.000205006	6.58604E-06	6.58604E-06	0.000211592	6.58604E-06	0.000246229	1.34198E-05	3.15122E-05	3.09036E-05	3.02642E-05	2.62144E-05	5.69231E-05	4.04977E-06	5.8948E-05	4.04977E-06
3829703773545	382970	3773545	7.55452E-05	7.47633E-05	2.68482E-05	1.42079E-05	4.87993E-05	1.56773E-06	1.56773E-06	5.0367E-05	1.56773E-06	0.000171643	9.35479E-06	2.19668E-05	2.15426E-05	2.10969E-05	1.82738E-05	3.96805E-05	2.82305E-06	4.1092E-05	2.82305E-06
3829803773545	382980	3773545	7.81731E-05	7.73641E-05	2.77821E-05	1.47022E-05	5.04969E-05	1.62226E-06	1.62226E-06	5.21191E-05	1.62226E-06	0.000181919	9.91482E-06	2.32819E-05	2.28323E-05	2.23598E-05	1.93678E-05	4.2056E-05	2.99206E-06	4.3552E-05	2.99206E-06
3829903773545	382990	3773545	8.09055E-05	8.00682E-05	2.87532E-05	1.52161E-05	5.22619E-05	1.67897E-06	1.67897E-06	5.39409E-05	1.67897E-06	0.000193136	1.05262E-05	2.47174E-05	2.42401E-05	2.37386E-05	2.0562E-05	4.46492E-05	3.17655E-06	4.62375E-05	3.17655E-06
3830003773545	383000	3773545	8.35932E-05	8.27281E-05	2.97084E-05	1.57215E-05	5.3998E-05	1.73474E-06	1.73474E-06	5.57328E-05	1.73474E-06	0.000205043	1.11751E-05	2.62412E-05	2.57345E-05	2.5202E-05	2.18296E-05	4.74017E-05	3.37238E-06	4.90879E-05	3.37238E-06
3830103773545	383010	3773545	8.64152E-05	8.55209E-05	3.07113E-05	1.62523E-05	5.58209E-05	1.7933E-06	1.7933E-06	5.76142E-05	1.7933E-06	0.000218182	1.18912E-05	2.79227E-05	2.73835E-05	2.68169E-05	2.32285E-05	5.04392E-05	3.58848E-06	5.22334E-05	3.58848E-06
3830203773545	383020	3773545	8.98345E-05	8.89048E-05	3.19265E-05	1.68954E-05	5.80297E-05	1.86426E-06	1.86426E-06	5.98939E-05	1.86426E-06	0.000234008	1.27538E-05	2.99482E-05	2.93699E-05	2.87622E-05	2.49134E-05	5.4098E-05	3.84878E-06	5.60224E-05	3.84878E-06
3830303773545	383030	3773545	9.37315E-05	9.27615E-05	3.33115E-05	1.76283E-05	6.0547E-05	1.94513E-06	1.94513E-06	6.24922E-05	1.94513E-06	0.000252622	1.37682E-05	3.23304E-05	3.17061E-05	3.105E-05	2.68951E-05	5.84011E-05	4.15493E-06	6.04786E-05	4.15493E-06
3830403773545	383040	3773545	9.78601E-05	9.68473E-05	3.47787E-05	1.84048E-05	6.32139E-05	2.03081E-06	2.03081E-06	6.52447E-05	2.03081E-06	0.000273763	1.49204E-05	3.5036E-05	3.43594E-05	3.36485E-05	2.91458E-05	6.32884E-05	4.50263E-06	6.55397E-05	4.50263E-06
3830503773545	383050	3773545	0.000101802	0.000100748	3.61796E-05	1.91461E-05	6.57602E-05	2.11261E-06	2.11261E-06	6.78728E-05	2.11261E-06	0.000296542	1.61619E-05	3.79512E-05	3.72183E-05	3.64483E-05	3.1571E-05	6.85545E-05	4.87728E-06	7.09931E-05	4.87728E-06
3830603773545	383060	3773545	0.000105983	0.000104886	3.76654E-05	1.99324E-05	6.84608E-05	2.19937E-06	2.19937E-06	7.06602E-05	2.19937E-06	0.000322744	1.75899E-05	4.13045E-05	4.05069E-05	3.96687E-05	3.43605E-05	7.46118E-05	5.30823E-06	7.72659E-05	5.30823E-06
3830703773545	383070	3773545	0.000111015	0.000109866	3.94537E-05	2.08788E-05	7.17112E-05	2.3038E-06	2.3038E-06	7.4015E-05	2.3038E-06	0.000355637	1.93827E-05	4.55142E-05	4.46353E-05	4.37117E-05	3.78625E-05	8.22162E-05	5.84924E-06	8.51408E-05	5.84924E-06
3830803773545	383080	3773545	0.000116995	0.000115784	4.1579E-05	2.20034E-05	7.55741E-05	2.42789E-06	2.42789E-06	7.8002E-05	2.42789E-06	0.000397482	2.16633E-05	5.08695E-05	4.98871E-05	4.88549E-05	4.23174E-05	9.18898E-05	6.53746E-06	9.51585E-05	6.53746E-06
3830903773545	383090	3773545	0.000123408	0.00012213	4.38581E-05	2.32095E-05	7.97166E-05	2.56098E-06	2.56098E-06	8.22776E-05	2.56098E-06	0.000448691	2.44542E-05	5.74232E-05	5.63142E-05	5.51491E-05	4.77693E-05	0.000103728	7.37971E-06	0.000107418	7.37971E-06
3831003773545	383100	3773545	0.000131075	0.000129718	4.6583E-05	2.46515E-05	8.46694E-05	2.72009E-06	2.72009E-06	8.73895E-05	2.72009E-06	0.0005181	2.82371E-05	6.63061E-05	6.50257E-05	6.36802E-05	5.51589E-05	0.000119774	8.5213E-06	0.000124035	8.5213E-06
3831103773545	383110	3773545	0.00013922	0.000137779	4.94777E-05	2.61834E-05	8.99308E-05	2.88912E-06	2.88912E-06	9.28199E-05	2.88912E-06	0.000609638	3.2226E-05	7.8021E-05	7.65143E-05	7.49312E-05	6.49044E-05	0.000140936	1.00268E-05	0.000145949	1.00268E-05
3831203773545	383120	3773545	0.000146954	0.000145434	5.22264E-05	2.7638E-05	9.4927E-05	3.04962E-06	3.04962E-06	9.79766E-05	3.04962E-06	0.000726588	3.96E-05	9.29883E-05	9.11926E-05	8.93057E-05	7.73554E-05	0.000167973	1.19503E-05	0.000173948	1.19503E-05
3831303773545	383130	3773545	0.000153972	0.000152379	5.47205E-05	2.89579E-05	9.94601E-05	3.19526E-06	3.19526E-06	0.000102655	3.19526E-06	0.000875958	4.77408E-05	0.000112104	0.00010994	0.000107665	9.32578E-05	0.000202504	1.44071E-05	0.000209707	1.44071E-05
3831403773545	383140	3773545	0.000161251	0.000159582	5.73074E-05	3.03268E-05	0.000104162	3.34631E-06	3.34631E-06	0.000107508	3.34631E-06	0.001092509	5.95431E-05	0.000139819	0.000137118	0.000134281	0.000116313	0.000252566	1.79687E-05	0.00026155	1.79687E-05
3831503773545	383150	3773545	0.000169807	0.000168049	6.0348E-05	3.19359E-05	0.000109689	3.52386E-06	3.52386E-06	0.000113213	3.52386E-06	0.001475144	8.03973E-05	0.000188788	0.000185142	0.000181311	0.000157049	0.000341024	2.4262E-05	0.000353155	2.4262E-05
3831603773545	383160	3773545	0.000178878	0.000177026	6.35717E-05	3.36419E-05	0.000115548	3.7121E-06	3.7121E-06	0.00011926	3.7121E-06	0.00220697	0.000120283	0.000282446	0.000276992	0.000271261	0.000234962	0.000510207	3.62985E-05	0.000528356	3.62985E-05
3836203773545	383620	3773545	0.008847019	0.008755461	0.003144161	0.001663878	0.00571484	0.000183595	0.000183595	0.005898435	0.000183595	0.005252188	0.000286251	0.000672171	0.000659191	0.000645552	0.000559168	0.0012142	8.63838E-05	0.001257392	8.63838E-05
3836303773545	383630	3773545	0.005879144	0.005818301	0.002089402	0.001105703	0.003797705	0.000122005	0.000122005	0.00391971	0.000122005	0.003463059	0.000188741	0.0004432	0.000434641	0.000425648	0.000368691	0.000800589	5.69576E-05	0.000829068	5.69576E-05
3836403773545	383640	3773545	0.004276958	0.004232696	0.001519997	0.000804377	0.002762753	8.87562E-05	8.87562E-05	0.00285151	8.87562E-05	0.002535134	0.000138168	0.000324445	0.000318179	0.000311596	0.0002699	0.000586072	4.16959E-05	0.00060692	4.16959E-05
3836503773545	383650	3773545	0.003310265	0.003276007	0.001176442	0.000622569	0.002138306	6.86952E-05	6.86952E-05	0.002207002	6.86952E-05	0.001984416	0.000108153	0.000253964	0.00024906	0.00024397	0.000211268	0.000458757	3.26381E-05	0.000475076	3.26381E-05
3836603773545	383660	3773545	0.002682663	0.0026549	0.000953398	0.000504534	0.001732899	5.56711E-05	5.56711E-05	0.00178857	5.56711E-05	0.001628403	8.87501E-05	0.000208402	0.000204377	0.000200149	0.000173366	0.000376454	2.67827E-05	0.000389845	2.67827E-05

			ISDemolition	ISDrainage / Utilities Trenching	ISDrainage / Utilities Trenching	ISAsphalt Paving	ISAsphalt Paving	SVDemolition	SVSite Grubbing / Prep	SVMass Grading / Excavation	SVMass Grading / Excavation	SVDrainage / Utilities Trenching	SVFoundations / Concrete Pads	SVBuilding / Structure Construction	SVBuilding / Structure Construction	SVAsphalt Paving	SVAsphalt Paving	SVArchitectural Coating	SVArchitectural Coating	SVLandscaping or Other Finishing	SVLandscaping or Other Finishing
Unique Identifier	X (UTM)	Y (UTM)	2027	2027	2028	2027	2028	2027	2027	2027	2028	2028	2028	2028	2029	2028	2029	2028	2029	2028	2029
3839003773525	383900	3773525	4.87618E-05	1.96345E-05	1.91307E-05	5.07088E-06	4.72375E-06	0.000339575	0.000244136	0.000164604	0.000162514	0.000115307	3.66302E-05	5.2475E-05	5.04728E-05	5.15933E-06	4.80021E-06	5.15933E-06	4.80021E-06	5.2475E-05	5.04728E-05
3839103773525	383910	3773525	4.5808E-05	1.84452E-05	1.79719E-05	4.76372E-06	4.43761E-06	0.000318488	0.000228976	0.000154382	0.000152422	0.000108147	3.43555E-05	4.92164E-05	4.73385E-05	4.83894E-06	4.50213E-06	4.83894E-06	4.50213E-06	4.92164E-05	4.73385E-05
3829703773535	382970	3773535	1.37249E-05	5.52651E-06	5.38472E-06	1.4273E-06	1.32959E-06	7.17245E-05	5.1566E-05	3.47673E-05	3.43258E-05	2.4355E-05	7.73696E-06	1.10837E-05	1.06608E-05	1.08974E-06	1.01389E-06	1.08974E-06	1.01389E-06	1.10837E-05	1.06608E-05
3829803773535	382980	3773535	1.41483E-05	5.69698E-06	5.55081E-06	1.47133E-06	1.3706E-06	7.38982E-05	5.31288E-05	3.5821E-05	3.53661E-05	2.50931E-05	7.97145E-06	1.14196E-05	1.09839E-05	1.12277E-06	1.04462E-06	1.12277E-06	1.04462E-06	1.14196E-05	1.09839E-05
3829903773535	382990	3773535	1.45982E-05	5.87814E-06	5.72733E-06	1.51811E-06	1.41419E-06	7.62323E-05	5.48069E-05	3.69524E-05	3.64832E-05	2.58857E-05	8.22323E-06	1.17803E-05	1.13308E-05	1.15823E-06	1.07761E-06	1.15823E-06	1.07761E-06	1.17803E-05	1.13308E-05
3830003773535	383000	3773535	1.51026E-05	6.08125E-06	5.92522E-06	1.57057E-06	1.46305E-06	7.88515E-05	5.66899E-05	3.8222E-05	3.77367E-05	2.67751E-05	8.50576E-06	1.2185E-05	1.17201E-05	1.19803E-06	1.11464E-06	1.19803E-06	1.11464E-06	1.2185E-05	1.17201E-05
3830103773535	383010	3773535	1.56322E-05	6.29448E-06	6.13298E-06	1.62564E-06	1.51435E-06	8.16221E-05	5.86819E-05	3.9565E-05	3.90626E-05	2.77159E-05	8.80463E-06	1.26132E-05	1.21319E-05	1.24012E-06	1.1538E-06	1.24012E-06	1.1538E-06	1.26132E-05	1.21319E-05
3830203773535	383020	3773535	1.62595E-05	6.54709E-06	6.37911E-06	1.69088E-06	1.57513E-06	8.49094E-05	6.10453E-05	4.11585E-05	4.06359E-05	2.88321E-05	9.15923E-06	1.31212E-05	1.26205E-05	1.29007E-06	1.20027E-06	1.29007E-06	1.20027E-06	1.31212E-05	1.26205E-05
3830303773535	383030	3773535	1.69651E-05	6.8312E-06	6.65593E-06	1.76425E-06	1.64348E-06	8.86422E-05	6.37289E-05	4.29679E-05	4.24223E-05	3.00997E-05	9.56189E-06	1.3698E-05	1.31753E-05	1.34678E-06	1.25304E-06	1.34678E-06	1.25304E-06	1.3698E-05	1.31753E-05
3830403773535	383040	3773535	1.77084E-05	7.13051E-06	6.94756E-06	1.84155E-06	1.71549E-06	9.25888E-05	6.65663E-05	4.48809E-05	4.43111E-05	3.14398E-05	9.98761E-06	1.43079E-05	1.37619E-05	1.40674E-06	1.30883E-06	1.40674E-06	1.30883E-06	1.43079E-05	1.37619E-05
3830503773535	383050	3773535	1.84029E-05	7.41013E-06	7.22001E-06	1.91377E-06	1.78276E-06	9.63305E-05	6.92564E-05	4.66946E-05	4.61018E-05	3.27103E-05	1.03912E-05	1.48861E-05	1.43181E-05	1.46359E-06	1.36172E-06	1.46359E-06	1.36172E-06	1.48861E-05	1.43181E-05
3830603773535	383060	3773535	1.91336E-05	7.70437E-06	7.5067E-06	1.98976E-06	1.85355E-06	0.000100295	7.21066E-05	4.86163E-05	4.7999E-05	3.40565E-05	1.08189E-05	1.54987E-05	1.49073E-05	1.52383E-06	1.41776E-06	1.52383E-06	1.41776E-06	1.54987E-05	1.49073E-05
3830703773535	383070	3773535	1.99733E-05	8.0425E-06	7.83615E-06	2.07709E-06	1.9349E-06	0.000104892	7.54115E-05	5.08446E-05	5.0199E-05	3.56174E-05	1.13147E-05	1.62091E-05	1.55906E-05	1.59367E-06	1.48274E-06	1.59367E-06	1.48274E-06	1.62091E-05	1.55906E-05
3830803773535	383080	3773535	2.09193E-05	8.42339E-06	8.20727E-06	2.17546E-06	2.02653E-06	0.000110139	7.9184E-05	5.33881E-05	5.27103E-05	3.73992E-05	1.18808E-05	1.70199E-05	1.63705E-05	1.67339E-06	1.55692E-06	1.67339E-06	1.55692E-06	1.70199E-05	1.63705E-05
3830903773535	383090	3773535	2.19169E-05	8.82509E-06	8.59866E-06	2.2792E-06	2.12318E-06	0.000115778	8.32383E-05	5.61217E-05	5.54091E-05	3.93141E-05	1.24891E-05	1.78914E-05	1.72087E-05	1.75907E-06	1.63663E-06	1.75907E-06	1.63663E-06	1.78914E-05	1.72087E-05
3831003773535	383100	3773535	2.31003E-05	9.30162E-06	9.06297E-06	2.40227E-06	2.23782E-06	0.000122665	8.81893E-05	5.94598E-05	5.87048E-05	4.16525E-05	1.32319E-05	1.89555E-05	1.82323E-05	1.8637E-06	1.73398E-06	1.8637E-06	1.73398E-06	1.89555E-05	1.82323E-05
3831103773535	383110	3773535	2.43173E-05	9.79166E-06	9.54043E-06	2.52883E-06	2.35572E-06	0.00013005	9.3499E-05	6.30397E-05	6.22393E-05	4.41603E-05	1.40286E-05	2.00968E-05	1.933E-05	1.97591E-06	1.83838E-06	1.97591E-06	1.83838E-06	2.00968E-05	1.933E-05
3831203773535	383120	3773535	2.54602E-05	1.02519E-05	9.98884E-06	2.64769E-06	2.46644E-06	0.000137257	9.86806E-05	6.65333E-05	6.56885E-05	4.66076E-05	1.4806E-05	2.12106E-05	2.04012E-05	2.08541E-06	1.94026E-06	2.08541E-06	1.94026E-06	2.12106E-05	2.04012E-05
3831303773535	383130	3773535	2.65277E-05	1.06817E-05	1.04076E-05	2.7587E-06	2.56985E-06	0.000144037	0.000103555	6.98196E-05	6.89331E-05	4.89097E-05	1.55374E-05	2.22582E-05	2.14089E-05	2.18842E-06	2.03609E-06	2.18842E-06	2.03609E-06	2.22582E-05	2.14089E-05
3831403773535	383140	3773535	2.75966E-05	1.11121E-05	1.0827E-05	2.86985E-06	2.6734E-06	0.000150959	0.000108531	7.31749E-05	7.22459E-05	5.12602E-05	1.6284E-05	2.33279E-05	2.24378E-05	2.29359E-06	2.13394E-06	2.29359E-06	2.13394E-06	2.33279E-05	2.24378E-05
3831503773535	383150	3773535	2.86794E-05	1.15481E-05	1.12518E-05	2.98246E-06	2.7783E-06	0.00015805	0.00011363	7.66124E-05	7.56396E-05	5.36681E-05	1.7049E-05	2.44237E-05	2.34918E-05	2.40133E-06	2.23419E-06	2.40133E-06	2.23419E-06	2.44237E-05	2.34918E-05
3831603773535	383160	3773535	2.96351E-05	1.19329E-05	1.16268E-05	3.08185E-06	2.87088E-06	0.000166193	0.000119484	8.05594E-05	7.95365E-05	5.64331E-05	1.79273E-05	2.5682E-05	2.47021E-05	2.52505E-06	2.34929E-06	2.52505E-06	2.34929E-06	2.5682E-05	2.47021E-05
3836203773535	383620	3773535	0.001105477	0.000445134	0.000433713	0.000114962	0.000107092	0.009725396	0.006992032	0.004714228	0.004654373	0.00330239	0.001049084	0.001502878	0.001445534	0.000147762	0.000137477	0.000147762	0.000137477	0.001502878	0.001445534
3836303773535	383630	3773535	0.000757281	0.000304928	0.000297105	7.87519E-05	7.33609E-05	0.006302666	0.004531275	0.003055115	0.003016325	0.002140155	0.000679872	0.000973959	0.000936797	9.5793E-05	8.9094E-05	9.5793E-05	8.9094E-05	0.000973959	0.000936797
3836403773535	383640	3773535	0.000562239	0.000226392	0.000220584	5.8469E-05	5.44664E-05	0.004517893	0.00324812	0.002189975	0.00216217	0.001534112	0.000487348	0.000698156	0.000671517	6.86424E-05	6.38646E-05	6.86424E-05	6.38646E-05	0.000698156	0.000671517
3836503773535	383650	3773535	0.000440535	0.000177387	0.000172836	4.58126E-05	4.26765E-05	0.003445251	0.002476948	0.00167003	0.001648826	0.001169882	0.000371641	0.000532399	0.000512085	5.23453E-05	4.87018E-05	5.23453E-05	4.87018E-05	0.000532399	0.000512085
3836603773535	383660	3773535	0.000358909	0.000144519	0.000140811	3.73241E-05	3.4769E-05	0.002752791	0.001979107	0.001334371	0.001317428	0.000934747	0.000296945	0.000425392	0.000409161	4.18244E-05	3.89132E-05	4.18244E-05	3.89132E-05	0.000425392	0.000409161
3836703773535	383670	3773535	0.000300817	0.000121128	0.00011802	3.12829E-05	2.91414E-05	0.002275085	0.001635662	0.00110281	0.001088808	0.000772536	0.000245415	0.000351572	0.000338157	3.45664E-05	3.21604E-05	3.45664E-05	3.21604E-05	0.000351572	0.000338157
3836803773535	383680	3773535	0.000257419	0.000103653	0.000100993	2.67698E-05	2.49373E-05	0.001925817	0.001384558	0.000933508	0.000921656	0.000653937	0.000207739	0.000297599	0.000286244	2.92598E-05	2.72232E-05	2.92598E-05	2.72232E-05	0.000297599	0.000286244
3836903773535	383690	3773535	0.000224836	9.05329E-05	8.821E-05	2.33814E-05	2.17808E-05	0.001667667	0.001198962	0.000808375	0.000798111	0.000566279	0.000179892	0.000257707	0.000247874	2.53376E-05	2.3574E-05	2.53376E-05	2.3574E-05	0.000257707	0.000247874
3837003773535	383700	3773535	0.000198776	8.00396E-05	7.7986E-05	2.06714E-05	1.92563E-05	0.001463781	0.001052379	0.000709544	0.000700535	0.000497047	0.000157899	0.0002262	0.000217569	2.22399E-05	2.06919E-05	2.22399E-05	2.06919E-05	0.0002262	0.000217569
3837103773535	383710	3773535	0.00017904	7.20928E-05	7.02431E-05	1.8619E-05	1.73444E-05	0.001311032	0.000942561	0.000635501	0.000627433	0.000445179	0.000141422	0.000202595	0.000194865	1.99191E-05	1.85326E-05	1.99191E-05	1.85326E-05	0.000202595	0.000194865
3837203773535	383720	3773535	0.000164052	6.60577E-05	6.43628E-05	1.70603E-05	1.58924E-05	0.00119618	0.000859988	0.000579829	0.000572467	0.000406179	0.000129033	0.000184847	0.000177794	1.81741E-05	1.69091E-05	1.81741E-05	1.69091E-05	0.000184847	0.000177794
3837303773535	383730	3773535	0.000151079	6.08338E-05	5.9273-05	1.57112E-05	1.46357E-05	0.001097453	0.000789009	0.000531973	0.000525218	0.000372655	0.000118383	0.000169591	0.00016312	1.66741E-05	1.55135E-05	1.66741E-05	1.55135E-05	0.000169591	0.00016312
3837403773535	383740	3773535	0.000140347	5.65124E-05	5.50625E-05	1.45951E-05	1.3596E-05	0.001016321	0.000730679	0.000492645	0.00048639	0.000345105	0.000109631	0.000157053	0.000151061	1.54414E-05	1.43666E-05	1.54414E-05	1.43666E-05	0.000157053	0.000151061
3837503773535	383750	3773535	0.000130885	5.27024E-05	5.13502E-05	1.36111E-05	1.26794E-05	0.000945167	0.000679523	0.000458154	0.000452337	0.000320944	0.000101956	0.000146058	0.000140485	1.43604E-05	1.33608E-05	1.43604E-05	1.33608E-05	0.000146058	0.000140485
3837603773535	383760	3773535	0.00012227	4.92334E-05	4.79702E-05	1.27152E-05	1.18448E-05	0.000880667	0.000633152	0.000426889	0.000421469	0.000299042	9.49981E-05	0.000136091	0.000130898	1.33804E-05	1.2449E-05	1.33804E-05	1.2449E-05	0.000136091	0.000130898
3837703773535	383770	3773535	0.000114276	4.60147E-05	4.48341E-05	1.18839E-05	1.10704E-05	0.00082105	0.00059029	0.00039799	0.000392937	0.000278798	8.85671E-05	0.000126878	0.000122037	1.24746E-05	1.16063E-05	1.24746E-05	1.16063E-05	0.000126878	0.000122037
3837803773535	383780	3773535	0.000107092	4.31218E-05	4.20154E-05	1.11368E-05	1.03744E-05	0.000767695	0.000551931	0.000372128	0.000367403	0.000260681	8.28117E-05	0.000118633	0.000114106	1.16639E-05	1.08521E-05	1.16639E-05	1.08521E-05	0.000118633	0.000114106
3837903773535	383790	3773535	9.95704E-05	4.00932E-05	3.90646E-05	1.03546E-05	9.6458E-06	0.000711944	0.000511849	0.000345103	0.000340722	0.00024175	7.67978E-05	0.000110018	0.00010582	1.08169E-05	1.0064E-05	1.08169E-05	1.0064E-05	0.000110018	0.00010582
3838003773535	383800	3773535	9.25592E-05	3.72701E-05	3.63138E-05	9.62551E-06	8.96659E-06	0.000660068	0.000474553	0.000319957	0.000315895	0.000224135	7.1202E-05	0.000102001	9.81092E-05	1.00287E-05	9.33067E-06	1.00287E-05	9.33067E-06	0.000102001	9.81092E-05
3838103773535	383810	3773535	8.64687E-05	3.48177E-05	3.39243E-05	8.99214E-06	8.37658E-06	0.000615195	0.000442292	0.000298206	0.000294419	0.000208898	6.63614E-05	9.50668E-05	9.14395E-05	9.34694E-06	8.69634E-06	9.34694E-06	8.69634E-06	9.50668E-05	9.14395E-05
3838203773535	383820	3773535	8.15197E-05	3.28249E-05	3.19827E-05	8.47748E-06	7.89715E-06	0.000578945	0.00041623	0.000280634	0.000277071	0.000196589	6.24512E-05	8.94651E-05	8.60515E-05	8.79618E-06	8.18392E-06	8.79618E-06	8.18392E-06	8.94651E-05	8.60515E-05
3838303773535	383830	3773535	7.70164E-05	3.10116E-05	3.02159E-05	8.00918E-06	7.4609E-06	0.000546045	0.000392577	0.000264686	0.000261326	0.000185417	5.89022E-05	8.4381E-05	8.11614E-05	8.29631E-06	7.71885E-06	8.29631E-06	7.71885E-06	8.4381E-05	8.11614E-05
3838403773535	383840	3773535	7.2421E-05	2.91612E-05	2.8413E-05	7.53128E-06	7.01572E-06	0.000512432	0.000368411	0.000248393	0.000245239	0.000174003	5.52764E-05	7.91868E-05	7.61654E-05	7.78562E-06	7.2437E-06	7.78562E-06	7.2437E-06	7.91868E-05	7.61654E-05
3838503773535	383850	3773535	6.80015E-05	2.73816E-05	2.66791E-05	7.07169E-06	6.58759E-06	0.000480156	0.000345206	0.000232748	0.000229793	0.000163043	5.17947E-05	7.41991E-05	7.13679E-05	7.29523E-06	6.78744E-06	7.29523E-06	6.78744E-06	7.41991E-05	7.13679E-05
3838603773535	383860	3773535	6.39566E-05	2.57529E-05	2.50921E-05	6.65104E-06	6.19574E-06	0.000450677	0.000324012	0.000218458	0.000215684	0.000153033	4.86148E-05	6.96436E-05	6.69863E-05	6.84734E-06	6.37073E-06	6.84734E-06	6.37073E-06	6.96436E-05	6.69863E-05
3838703773535	383870	3773535	6.00737E-05	2.41894E-05	2.35688E-05	6.24725E-06	5.81959E-06	0.000422409	0.000303689	0.000204756	0.000202156	0.000143435	4.55655E-05	6.52754E-05	6.27848E-05	6.41786E-06	5.97114E-06	6.41786E-06	5.97114E-06	6.52754E-05	6.27848E-05
3838803773535	383880	3773535	5.65457E-05	2.27688E-05	2.21846E-05	5.88036E-06	5.47782E-06	0.000396805	0.000285281	0.000192345	0.000189903	0.000134741	4.28036E-05	6.13188E-05	5.89792E-05	6.02885E-06	5.60921E-06	6.02885E-06	5.60921E-06	6.13188E-05	5.89792E-05
3838903773535	383890	3773535	5.30638E-05	2.13668E-05	2.08186E-05	5.51827E-06	5.14051E-06	0.000371549	0.000267124	0.000180102	0.000177816	0.000126164	4.00792E-05	5.74159E-05	5.52252E-05	5.64512E-06	5.25219E-06	5.64512E-06	5.25219E-06	5.74159E-05	5.52252E-05
3839003773535	383900	3773535	4.97077E-05	2.00154E-05	1.95019E-05	5.16925E-06	4.81539E-06	0.000347326	0.000249709	0.000168361	0.000166223	0.000117939	3.74663E-05	5.36727E-05	5.16248E-05	5.27708E-06	4.90977E-06	5.27708E-06	4.90977E-06	5.36727E-05	5.16248E-05
3839103773535	383910	3773535	4.67204E-05	1.88125E-05	1.83299E-05	4.8586E-06	4.526E-06	0.000325892	0.000234298	0.000157971	0.000155965	0.000110661	3.51541E-05	5.03604E-05	4.84389E-05	4.95142E-06	4.60678E-06	4.95142E-06	4.60678E-06	5.03604E-05	4.84389E-05
3829703773545	382970	3773545	1.41259E-05	5.68798E-06	5.54204E-06	1.469E-06	1.36844E-06	7.35419E-05	5.28726E-05	3.56482E-05	3.51956E-05	2.49721E-05	7.93301E-06	1.13645E-05	1.09309E-05	1.11736E-06	1.03958E-06	1.11736E-06	1.03958E-06	1.13645E-05	1.09309E-05
3829803773545	382980	3773545	1.45968E-05	5.87758E-06	5.72678E-06	1.51797E-06	1.41405E-06	7.59472E-05	5.46019E-05	3.68142E-05	3.63468E-05	2.57889E-05	8.19247E-06	1.17362E-05	1.12884E-05	1.1539E-06	1.07358E-06	1.1539E-06	1.07358E-06	1.17362E-05	1.12884E-05
3829903773545	382990	3773545	1.5083E-05	6.07337E-06	5.91754E-06	1.56853E-06	1.46116E-06	7.84417E-05	5.63953E-05	3.80233E-05	3.75406E-05	2.66359E-05	8.46155E-06	1.21217E-05	1.16592E-05	1.1918E-06	1.10885E-06	1.1918E-06	1.10885E-06	1.21217E-05	1.16592E-05
3830003773545	383000	3773545	1.55539E-05	6.26297E-06	6.10228E-06	1.6175E-06	1.50677E-06	8.08738E-05	5.81438E-05	3.92022E-05	3.87045E-05	2.74618E-05	8.7239E-06	1.24975E-05	1.20207E-05	1.22875E-06	1.14323E-06	1.22875E-06	1.14323E-06	1.24975E-05	1.20207E-05
3830103773545	383010	3773545	1.60429E-05	6.45988E-06	6.29414E-06	1.66835E-06	1.55415E-06	8.34217E-05	5.99757E-05	4.04373E-05	3.99239E-05	2.8327E-05	8.99875E-06	1.28913E-05	1.23994E-05	1.26746E-06	1.17924E-06	1.26746E-06	1.17924E-06	1.28913E-05	1.23994E-05
3830203773545	383020	3773545	1.66382E-05	6.69955E-06	6.52766E-06	1.73025E-06	1.61181E-06	8.65397E-05	6.22174E-05	4.19487E-05	4.14161E-05	2.93857E-05	9.3351E-06	1.33731E-05	1.28628E-05	1.31484E-06	1.22332E-06	1.31484E-06	1.22332E-06	1.33731E-05	1.28628E-05
3830303773545	383030	3773545	1.73144E-05	6.97186E-06	6.79298E-06	1.800585E-06	1.67732E-06	9.00943E-05	6.47729E-05	4.36718E-05	4.31173E-05	3.05928E-05	9.71853E-06	1.39224E-05	1.33912E-05	1.36884E-06	1.27357E-06	1.36884E-06	1.27357E-06	1.39224E-05	1.33912E-05
3830403773545	383040	3773545	1.802E-05	7.25597E-06	7.06981E-06	1.87396E-06	1.74567E-06	9.38449E-05	6.74694E-05	4.54898E-05	4.49122E-05	3.18663E-05	1.01231E-05	1.4502E-05	1.39486E-05	1.42583E-06	1.32658E-06	1.42583E-06	1.32658E-06	1.4502E-05	1.39486E-05
3830503773545	383050	3773545	1.86809E-05	7.52209E-06	7.32909E-06	1.94268E-06	1.8097E-06	9.73906E-05	7.00186E-05	4.72085E-05	4.66091E-05	3.30703E-05	1.05056E-05	1.50499E-05	1.44757E-05	1.4797E-06	1.37671E-06	1.4797E-06	1.37671E-06	1.50499E-05	1.44757E-05
3830603773545	383060	3773545	1.93725E-05	7.80058E-06	7.60044E-06	2.01461E-06	1.8767E-06	0.000101141	7.2715E-05	4.90266E-05	4.84041E-05	3.43439E-05	1.09102E-05	1.56295E-05	1.50331E-05	1.53669E-06	1.42972E-06	1.53669E-06	1.42972E-06	1.56295E-05	1.50331E-05
3830703773545	383070	3773545	2.01997E-05	8.13365E-06	7.92496E-06	2.10063E-06	1.95683E-06	0.000105667	7.59687E-05	5.12203E-05	5.057E-05	3.58806E-05	1.13983E-05	1.63288E-05	1.57058E-05	1.60545E-06	1.4937E-06	1.60545E-06	1.4937E-06	1.63288E-05	1.57058E-05
3830803773545	383080	3773545	2.11638E-05	8.52185E-06	8.3032E-06	2.20089E-06	2.05022E-06	0.000111039	7.98309E-05	5.38243E-05	5.31409E-05	3.77047E-05	1.19778E-05	1.7159E-05	1.65043E-05	1.68706E-06	1.56964E-06	1.68706E-06	1.56964E-06	1.7159E-05	1.65043E-05
3830903773545	383090	3773545	2.21698E-05	8.92692E-06	8.69788E-06	2.3055E-06	2.14768E-06	0.000116758	8.39429E-05	5.65967E-05	5.58781E-05	3.96468E-05	1.25948E-05	1.80428E-05	1.73544E-05	1.77396E-06	1.65049E-06	1.77396E-06	1.65049E-06	1.80428E-05	1.73544E-05
3831003773545	383100	3773545	2.33239E-05	9.39164E-06	9.15068E-06	2.42552E-06	2.25948E-06	0.000123582	8.8849E-05	5.99046E-05	5.9144E-05	4.19641E-05	1.33309E-05	1.90973E-05	1.83687E-05	1.87764E-06	1.74695E-06	1.87764E-06	1.74695E-06	1.90973E-05	1.83687E-05
3831103773545	383110	3773545	2.44808E-05	9.85748E-06	9.60457E-06	2.54583E-06	2.37155E-06	0.000130763	9.40114E-05	6.33852E-05	6.25804E-05	4.44023E-05	1.41055E-05	2.02069E-05	1.94359E-05	1.98674E-06	1.84845E-06	1.98674E-06	1.84845E-06	2.02069E-05	1.94359E-05
3831203773545	383120	3773545	2.55329E-05	1.02811E-05	1.00173E-05	2.65524E-06	2.47348E-06	0.000137444	9.88151E-05	6.6624E-05	6.5778E-05	4.66711E-05	1.48262E-05	2.12395E-05	2.04291E-05	2.08826E-06	1.9429E-06	2.08826E-06	1.9429E-06	2.12395E-05	2.04291E-05
3831303773545	383130	3773545	2.64942E-05	1.06682E-05	1.03945E-05	2.75521E-06	2.5666E-06	0.000143458	0.000103138	6.95389E-05	6.86559E-05	4.8713E-05	1.54749E-05	2.21687E-05	2.13229E-05	2.17962E-06	2.02791E-06	2.17962E-06	2.02791E-06	2.21687E-05	2.13229E-05
3831403773545	383140	3773545	2.74778E-05	1.10643E-05	1.07804E-05	2.8575E-06	2.66189E-06	0.000149676	0.000107609	7.25531E-05	7.16319E-05	5.08246E-05	1.61457E-05	2.31296E-05	2.22471E-05	2.2741E-06	2.11581E-06	2.2741E-06	2.11581E-06	2.31296E-05	2.22471E-05
3831503773545	383150	3773545	2.85299E-05	1.14879E-05	1.11932E-05	2.96692E-06	2.76381E-06	0.000156563	0.00011256	7.58912E-05	7.49276E-05	5.3163E-05	1.68885E-05	2.41938E-05	2.32707E-05	2.37873E-06	2.21316E-06	2.37873E-06	2.21316E-06	2.41938E-05	2.32707E-05
3831603773545	383160	3773545	2.94549E-05	1.18604E-05	1.15561E-05	3.06311E-06	2.85342E-06	0.000164509	0.000118273	7.97432E-05	7.87307E-05	5.58613E-05	1.77457E-05	2.54218E-05	2.44518E-05	2.49947E-06	2.32549E-06	2.49947E-06	2.32549E-06	2.54218E-05	2.44518E-05
3836203773545	383620	3773545	0.001245009	0.000501318	0.000488455	0.000129472	0.000120609	0.011177435	0.008035969	0.005418081	0.005349289	0.003795449	0.001205717	0.001727263	0.001661358	0.000169824	0.000158003	0.000169824	0.000158003	0.001727263	0.001661358
3836303773545	383630	3773545	0.000828155	0.000333467	0.000324911	8.61224E-05	8.02268E-05	0.006995296	0.005029238	0.003390856	0.003347803	0.002375347	0.000754587	0.001080992	0.001039746	0.000106283	9.88849E-05	0.000106283	9.88849E-05	0.001080992	0.001039746
3836403773545	383640	3773545	0.000603295	0.000242924	0.000236691	6.27385E-05	5.84437E-05	0.004908792	0.003529155	0.002379457	0.002349246	0.001666847	0.000529514	0.000758562	0.000729618	7.45815E-05	6.93903E-05	7.45815E-05	6.93903E-05	0.000758562	0.000729618
3836503773545	383650	3773545	0.000467688	0.00018832	0.000183488	4.86363E-05	4.53068E-05	0.00370234	0.002661782	0.001794649	0.001771863	0.00125718	0.000399374	0.000572127	0.000550297	5.62514E-05	5.2336E-05	5.62514E-05	5.2336E-05	0.000572127	0.000550297
3836603773545	383660	3773545	0.00037966	0.000152875	0.000148952	3.9482E-05	3.67792E-05	0.00294318	0.002115986	0.001426659	0.001408545	0.000999396	0.000317483	0.000454813	0.00043746	4.47171E-05	4.16046E-05	4.47171E-05	4.16046E-05	0.000454813	0.00043746

			MDemolition	MSite Grubbing / Prep	MMass Grading / Excavation	MMass Grading / Excavation	MDrainage / Utilities Trenching	MFoundations / Concrete Pads	MBuilding / Structure Construction	MAsphalt Paving	MLandscaping or Other Finishing	MWaterside Construction (Piles)	RSSWDemolition	RSSWPlacing Base	RSSWForm	Child Risk				
Unique Identifier	X (UTM)	Y (UTM)	2027	2027	2027	2028	2028	2028	2028	2028	2028	2028	2029	2029	2029	3rd Trimester	0<2	2<16	Total	per million
3839003773525	383900	3773525	8.35121E-05	0.000256368	0.000301467	0.000297453	6.32284E-05	8.2228E-05	6.05243E-05	6.22958E-06	7.29834E-05	6.22958E-06	3.0048E-05	4.36003E-05	2.58454E-05	7.3009E-09	1.0896E-07	2.1073E-08	1.37333E-07	0.13733335
3839103773525	383910	3773525	7.8357E-05	0.000240542	0.000282858	0.000279092	5.93254E-05	7.71522E-05	5.67882E-05	5.84503E-06	6.84783E-05	5.84503E-06	2.8897E-05	4.19301E-05	2.48553E-05	6.86934E-09	1.0244E-07	1.9805E-08	1.29118E-07	0.12911848
3829703773535	382970	3773535	1.79621E-05	5.51404E-05	6.48406E-05	6.39773E-05	1.35994E-05	1.76859E-05	1.30178E-05	1.33988E-06	1.56975E-05	1.33988E-06	1.11701E-05	1.62081E-05	9.60783E-06	3.12017E-09	4.0369E-08	6.9408E-09	5.04295E-08	0.05042953
3829803773535	382980	3773535	1.85463E-05	5.69341E-05	6.69498E-05	6.60583E-05	1.40417E-05	1.82612E-05	1.34412E-05	1.38346E-06	1.62081E-05	1.38346E-06	1.13791E-05	1.65114E-05	9.78759E-06	3.27175E-09	4.2219E-08	7.2448E-09	5.2736E-08	0.05273596
3829903773535	382990	3773535	1.91742E-05	5.88614E-05	6.92162E-05	6.82945E-05	1.45171E-05	1.88794E-05	1.38962E-05	1.4303E-06	1.67568E-05	1.4303E-06	1.16037E-05	1.68372E-05	9.98077E-06	3.43881E-09	4.4253E-08	7.5779E-09	5.527E-08	0.05527001
3830003773535	383000	3773535	1.98746E-05	6.10115E-05	7.17446E-05	7.07893E-05	1.50474E-05	1.9569E-05	1.44038E-05	1.48254E-06	1.73689E-05	1.48254E-06	1.18657E-05	1.72174E-05	1.02061E-05	3.62862E-09	4.6559E-08	7.9553E-09	5.81433E-08	0.05814332
3830103773535	383010	3773535	2.06167E-05	6.32898E-05	7.44236E-05	7.34326E-05	1.56093E-05	2.02997E-05	1.49417E-05	1.5379E-06	1.80175E-05	1.5379E-06	1.21371E-05	1.76112E-05	1.04396E-05	3.8372E-09	4.9083E-08	8.3668E-09	6.12874E-08	0.06128743
3830203773535	383020	3773535	2.14931E-05	6.59802E-05	7.75874E-05	7.65543E-05	1.62728E-05	2.11627E-05	1.55769E-05	1.60328E-06	1.87834E-05	1.60328E-06	1.24709E-05	1.80955E-05	1.07266E-05	4.08519E-09	5.2082E-08	8.8557E-09	6.50232E-08	0.06502317
3830303773535	383030	3773535	2.24857E-05	6.90272E-05	8.11703E-05	8.00895E-05	1.70243E-05	2.214E-05	1.62962E-05	1.67732E-06	1.96509E-05	1.67732E-06	1.28545E-05	1.86522E-05	1.10567E-05	4.37283E-09	5.5551E-08	9.4205E-09	6.93444E-08	0.06934439
3830403773535	383040	3773535	2.35417E-05	7.22691E-05	8.49826E-05	8.3851E-05	1.78239E-05	2.31798E-05	1.70616E-05	1.7561E-06	2.05738E-05	1.7561E-06	1.32507E-05	1.9227E-05	1.13974E-05	4.69535E-09	5.942E-08	1.0047E-08	7.41627E-08	0.07416272
3830503773535	383050	3773535	2.45524E-05	7.53718E-05	8.8631E-05	8.74509E-05	1.85891E-05	2.41749E-05	1.77941E-05	1.83149E-06	2.1457E-05	1.83149E-06	1.36094E-05	1.97475E-05	1.17059E-05	5.03481E-09	6.3453E-08	1.0696E-08	7.9184E-08	0.07918398
3830603773535	383060	3773535	2.56285E-05	7.8675E-05	9.25153E-05	9.12834E-05	1.94037E-05	2.52344E-05	1.85739E-05	1.91175E-06	2.23974E-05	1.91175E-06	1.39837E-05	2.02907E-05	1.20279E-05	5.421E-09	6.8013E-08	1.1426E-08	8.48602E-08	0.08486021
3830703773535	383070	3773535	2.6875E-05	8.25018E-05	9.70153E-05	9.57235E-05	2.03476E-05	2.64618E-05	1.94773E-05	2.00474E-06	2.34868E-05	2.00474E-06	1.44235E-05	2.09289E-05	1.24062E-05	5.89008E-09	7.353E-08	1.2306E-08	9.17269E-08	0.09172691
3830803773535	383080	3773535	2.83031E-05	8.68856E-05	0.00010217	0.00010081	2.14287E-05	2.78679E-05	2.05123E-05	2.11127E-06	2.47348E-05	2.11127E-06	1.49257E-05	2.16576E-05	1.28382E-05	6.46349E-09	8.0238E-08	1.3373E-08	1.00074E-07	0.10007445
3830903773535	383090	3773535	2.98436E-05	9.16148E-05	0.000107731	0.000106297	2.25951E-05	2.93848E-05	2.16288E-05	2.22618E-06	2.60811E-05	2.22618E-06	1.54529E-05	2.24225E-05	1.32916E-05	7.14937E-09	8.8198E-08	1.4631E-08	1.09978E-07	0.10997842
3831003773535	383100	3773535	3.17362E-05	9.74246E-05	0.000114563	0.000113038	2.4028E-05	3.12482E-05	2.30004E-05	2.36736E-06	2.77351E-05	2.36736E-06	1.60923E-05	2.33503E-05	1.38416E-05	8.06796E-09	9.8794E-08	1.6299E-08	1.23161E-07	0.1231614
3831103773535	383110	3773535	3.37866E-05	0.000103719	0.000121965	0.000120341	2.55804E-05	3.32671E-05	2.44864E-05	2.52031E-06	2.9527E-05	2.52031E-06	1.67443E-05	2.42963E-05	1.44024E-05	9.24655E-09	1.1224E-07	1.8403E-08	1.39892E-07	0.13989199
3831203773535	383120	3773535	3.58243E-05	0.000109974	0.000129321	0.000127599	2.71232E-05	3.52735E-05	2.59632E-05	2.67231E-06	3.13078E-05	2.67231E-06	1.73432E-05	2.51653E-05	1.49175E-05	1.07279E-08	1.2894E-07	2.0997E-08	1.60665E-07	0.16066494
3831303773535	383130	3773535	3.77768E-05	0.000115968	0.000136369	0.000134553	2.86014E-05	3.71959E-05	2.73782E-05	2.81796E-06	3.30141E-05	2.81796E-06	1.78703E-05	2.59302E-05	1.53709E-05	1.26321E-08	1.5015E-07	2.4279E-08	1.87063E-07	0.18706336
3831403773535	383140	3773535	3.97909E-05	0.000122151	0.00014364	0.000141727	3.01264E-05	3.91791E-05	2.88379E-05	2.9682E-06	3.47743E-05	2.9682E-06	1.83694E-05	2.66544E-05	1.58002E-05	1.53434E-08	1.8006E-07	2.8906E-08	2.24314E-07	0.22431354
3831503773535	383150	3773535	4.19919E-05	0.000128908	0.000151585	0.000149567	3.17928E-05	4.13463E-05	3.04331E-05	3.13239E-06	3.66979E-05	3.13239E-06	1.88404E-05	2.73379E-05	1.62053E-05	1.97362E-08	2.2811E-07	3.6385E-08	2.84232E-07	0.28423233
3831603773535	383160	3773535	4.42909E-05	0.000135966	0.000159884	0.000157755	3.35334E-05	4.36099E-05	3.20993E-05	3.30388E-06	3.8707E-05	3.30388E-06	1.92085E-05	2.7872E-05	1.65219E-05	2.76003E-08	3.1347E-07	4.991E-08	3.90982E-07	0.39098222
3831703773535	383170	3773535	4.67001E-05	0.000143369	0.000168542	0.000166376	3.53744E-05	4.60124E-05	3.38688E-05	3.48588E-06	4.08408E-05	3.48588E-06	1.95302E-05	2.88097E-05	1.74302E-05	2.91001E-08	3.3074E-07	5.2679E-08	4.12487E-07	0.41248701
3831803773535	383180	3773535	4.91893E-05	0.000150962	0.000177432	0.000175198	3.72154E-05	4.84149E-05	3.56799E-05	3.67188E-06	4.29908E-05	3.67188E-06	1.98521E-05	2.98822E-05	1.83989E-05	3.06908E-08	3.4842E-07	5.5554E-08	4.34808E-07	0.43480844
3831903773535	383190	3773535	5.16786E-05	0.000158555	0.000186316	0.000184019	3.90564E-05	5.08198E-05	3.74911E-05	3.85788E-06	4.51908E-05	3.85788E-06	2.01739E-05	3.09547E-05	1.93276E-05	3.22905E-08	3.6611E-07	5.8429E-08	4.57483E-07	0.45748344
3832003773535	383200	3773535	5.41679E-05	0.000166149	0.000195199	0.000192841	4.08975E-05	5.32247E-05	3.93022E-05	4.04388E-06	4.73908E-05	4.04388E-06	2.04957E-05	3.20272E-05	1.98563E-05	3.38902E-08	3.8379E-07	6.1303E-08	4.80221E-07	0.48022144
3832103773535	383210	3773535	5.66572E-05	0.000173743	0.000204082	0.000201662	4.27385E-05	5.56296E-05	4.11133E-05	4.22988E-06	4.95908E-05	4.22988E-06	2.08175E-05	3.34997E-05	2.03849E-05	3.54899E-08	4.0148E-07	6.4178E-08	5.02959E-07	0.50295943
3832203773535	383220	3773535	5.91465E-05	0.000181336	0.000212965	0.000210484	4.45796E-05	5.80345E-05	4.29244E-05	4.41588E-06	5.17908E-05	4.41588E-06	2.11393E-05	3.49722E-05	2.09136E-05	3.70896E-08	4.1917E-07	6.7053E-08	5.25097E-07	0.52509743
3832303773535	383230	3773535	6.16358E-05	0.000188929	0.000221847	0.000219306	4.64208E-05	6.04394E-05	4.47354E-05	4.60188E-06	5.39908E-05	4.60188E-06	2.14611E-05	3.64447E-05	2.18423E-05	3.86894E-08	4.3686E-07	6.9928E-08	5.47234E-07	0.54723543
3832403773535	383240	3773535	6.41251E-05	0.000196522	0.000230729	0.000228128	4.82619E-05	6.28443E-05	4.65465E-05	4.78788E-06	5.61908E-05	4.78788E-06	2.17829E-05	3.79172E-05	2.27711E-05	4.03081E-08	4.5455E-07	7.2803E-08	5.69371E-07	0.56937343
3832503773535	383250	3773535	6.66144E-05	0.000204114	0.000239611	0.000236951	5.01031E-05	6.52491E-05	4.83577E-05	4.97388E-06	5.83908E-05	4.97388E-06	2.21047E-05	3.93897E-05	2.37198E-05	4.19268E-08	4.7224E-07	7.5678E-08	5.91508E-07	0.59150943
3832603773535	383260	3773535	6.91037E-05	0.000211707	0.000248493	0.000245774	5.19442E-05	6.76539E-05	5.01688E-05	5.15988E-06	6.05908E-05	5.15988E-06	2.24265E-05	4.08623E-05	2.46685E-05	4.35455E-08	4.9993E-07	7.8553E-08	6.13644E-07	0.61364543
3832703773535	383270	3773535	7.15929E-05	0.000219299	0.000257374	0.000254597	5.37853E-05	7.00587E-05	5.19799E-05	5.34588E-06	6.27908E-05	5.34588E-06	2.27483E-05	4.23349E-05	2.56172E-05	4.51642E-08	5.1762E-07	8.1428E-08	6.35781E-07	0.63578143
3832803773535	383280	3773535	7.40822E-05	0.000226892	0.000266256	0.000263419	5.56264E-05	7.24636E-05	5.37911E-05	5.53188E-06	6.49908E-05	5.53188E-06	2.30701E-05	4.38076E-05	2.65659E-05	4.67829E-08	5.3531E-07	8.4303E-08	6.57918E-07	0.65791743
3832903773535	383290	3773535	7.65715E-05	0.000234484	0.000275137	0.000272241	5.74675E-05	7.48685E-05	5.56023E-05	5.71788E-06	6.71908E-05	5.71788E-06	2.33919E-05	4.52802E-05	2.75147E-05	4.84016E-08	5.53E-07	8.7178E-08	6.80055E-07	0.68005343
3833003773535	383300	3773535	7.90608E-05	0.000242077	0.000284018	0.000281063	5.93086E-05	7.72733E-05	5.74135E-05	5.90388E-06	6.93908E-05	5.90388E-06	2.37137E-05	4.67529E-05	2.84634E-05	4.99203E-08	5.7069E-07	9.0053E-08	7.02192E-07	0.70219143
3833103773535	383310	3773535	8.15501E-05	0.000249669	0.000292899	0.000289885	6.11498E-05	7.96782E-05	5.92247E-05	6.08988E-06	7.15908E-05	6.08988E-06	2.40355E-05	4.82256E-05	2.94122E-05	5.1439E-08	5.8838E-07	9.2928E-08	7.24329E-07	0.72432943
3833203773535	383320	3773535	8.40394E-05	0.000257261	0.000301781	0.000298707	6.29909E-05	8.20831E-05	6.10359E-05	6.27588E-06	7.37908E-05	6.27588E-06	2.43573E-05	4.96983E-05	3.03611E-05	5.29577E-08	6.0607E-07	9.5803E-08	7.46466E-07	0.74646743
3833303773535	383330	3773535	8.65287E-05	0.000264853	0.000310662	0.000307529	6.48321E-05	8.44879E-05	6.28471E-05	6.46188E-06	7.59908E-05	6.46188E-06	2.46791E-05	5.11709E-05	3.13099E-05	5.44764E-08	6.2376E-07	9.8678E-08	7.68603E-07	0.76860543
3833403773535	383340	3773535	8.90179E-05	0.000272445	0.000319544	0.000316351	6.66732E-05	8.68928E-05	6.46582E-05	6.64788E-06	7.81908E-05	6.64788E-06	2.50009E-05	5.26436E-05	3.22587E-05	5.59951E-08	6.4145E-07	1.0154E-07	7.90739E-07	0.79073943
3833503773535	383350	3773535	9.15072E-05	0.000280037	0.000328425	0.000325173	6.85144E-05	8.92976E-05	6.64694E-05	6.83388E-06	8.03908E-05	6.83388E-06	2.53227E-05	5.41163E-05	3.32075E-05	5.75138E-08	6.5914E-07	1.0441E-07	8.12876E-07	0.81287743
3833603773535	383360	3773535	9.39965E-05	0.000287629	0.000337307	0.000333995	7.03555E-05	9.17024E-05	6.82806E-05	7.01988E-06	8.25908E-05	7.01988E-06	2.56445E-05	5.55891E-05	3.41563E-05	5.90325E-08	6.7683E-07	1.0728E-07	8.35013E-07	0.83501543
3833703773535	383370	3773535	9.64858E-05	0.000295221	0.000346189	0.000342817	7.21967E-05	9.41072E-05	7.00917E-05	7.20588E-06	8.47908E-05	7.20588E-06	2.59663E-05	5.70618E-05	3.51051E-05	6.06512E-08	6.9452E-07	1.1015E-07	8.57151E-07	0.85715143
3833803773535	383380	3773535	9.89751E-05	0.000302813	0.000355071	0.000351639	7.40378E-05	9.65119E-05	7.19028E-05	7.39188E-06	8.69908E-05	7.39188E-06	2.62881E-05	5.85346E-05	3.60538E-05	6.22699E-08	7.1221E-07	1.1302E-07	8.79288E-07	0.87928743
3833903773535	383390	3773535	0.000101464	0.000310405	0.000363953	0.000360461	7.58789E-05	9.89167E-05	7.37139E-05	7.57788E-06	8.91908E-05	7.57788E-06	2.66099E-05	6.00073E-05	3.70026E-05	6.38886E-08	7.3009E-07	1.1589E-07	9.01425E-07	0.90142343
3834003773535	383400	3773535	0.000103953	0.000317998	0.000372835	0.000369283	7.77201E-05	0.000101321	7.55251E-05	7.76388E-06	9.13908E-05	7.76388E-06	2.69317E-05	6.14801E-05	3.79513E-05	6.55072E-08	7.4798E-07	1.1876E-07	9.23562E-07	0.92356943
3834103773535	383410	3773535	0.000106442	0.000325591	0.000381717	0.000378105	7.95612E-05	0.000103775	7.73362E-05	7.94988E-06	9.35908E-05	7.94988E-06	2.72535E-05	6.29528E-05	3.89001E-05	6.71258E-08	7.6586E-07	1.2163E-07	9.45698E-07	0.94569543
3834203773535	383420	3773535	0.000108931	0.000333183	0.000390599	0.000386927	8.14024E-05	0.000106229	7.91474E-05	8.13588E-06	9.57908E-05	8.13588E-06	2.75753E-05	6.44255E-05	3.98488E-05	6.87444E-08	7.8375E-07	1.2451E-07	9.67834E-07	0.96783543
3834303773535	383430	3773535	0.000111419	0.000340776	0.000399481	0.000395749	8.32435E-05	0.000108683	8.09585E-05	8.32188E-06	9.79908E-05	8.32188E-06	2.78971E-05	6.58982E-05	4.07976E-05	7.0363E-08	8.0163E-07	1.2739E-07	9.89971E-07	0.98997143
3834403773535	383440	3773535	0.000113908	0.000348368	0.000408363	0.000404571	8.50847E-05	0.000111137	8.27697E-05	8.50788E-06	0.000100191	8.50788E-06	2.82189E-05	6.73709E-05	4.17463E-05	7.19816E-08	8.1952E-07	1.3027E-07	1.01211E-06	1.01210743
3834503773535	383450	3773535	0.000116397	0.000355961	0.000417245	0.000413392	8.69258E-05	0.000113592	8.45808E-05	8.69388E-06	0.000102391	8.69388E-06	2.85407E-05	6.88436E-05	4.26951E-05	7.36002E-08	8.374E-07	1.3316E-07	1.03424E-06	1.03424343
3834603773535	383460	3773535	0.000118886	0.000363553	0.000426127	0.000422214	8.87669E-05	0.000116046	8.63919E-05	8.87988E-06	0.000104591	8.87988E-06	2.88625E-05	7.03163E-05	4.36439E-05	7.52188E-08	8.5528E-07	1.3604E-07	1.05637E-06	1.05636943
3834703773535	383470	3773535	0.000121375	0.000371146	0.000435009	0.000431035	9.06081E-05	0.000118501	8.82029E-05	9.06588E-06	0.000106791	9.06588E-06	2.91843E-05	7.17891E-05	4.45927E-05	7.68374E-08	8.7317E-07	1.3893E-07	1.07849E-06	1.07849143
3834803773535	383480	3773535	0.000123864	0.000378738	0.000443891	0.000439857	9.24492E-05	0.000120955	9.00139E-05	9.25188E-06	0.000108991	9.25188E-06	2.95061E-05	7.32619E-05	4.55415E-05	7.84561E-08	8.9106E-07	1.4181E-07	1.10062E-06	1.10061543
3834903773535	383490	3773535	0.000126353	0.000386331	0.000452773	0.000448678	9.42904E-05	0.000123409	9.18249E-05	9.43788E-06	0.000111191	9.43788E-06	2.98279E-05	7.47348E-05	4.64903E-05	8.00747E-08	9.0895E-07	1.4469E-07	1.12274E-06	1.12273943
3835003773535	383500	3773535	0.000128842	0.000393923	0.000461655	0.000457499	9.61315E-05	0.000125864	9.36359E-05	9.62388E-06	0.000113391	9.62388E-06	3.01497E-05	7.62076E-05	4.74391E-05	8.16934E-08	9.2684E-07	1.4757E-07	1.14487E-06	1.14487343
3835103773535	383510	3773535	0.000131331	0.000401516	0.000470537	0.000466321	9.79727E-05	0.000128318	9.54469E-05	9.80988E-06	0.000115591	9.80988E-06	3.04715E-05	7.76805E-05	4.83879E-05	8.33121E-08	9.4473E-07	1.5046E-07	1.16699E-06	1.16699143
3835203773535	383520	3773535	0.000133819	0.000409108	0.000479419	0.000475142	9.98138E-05	0.000130773	9.72579E-05	0.000100059	0.000117791	0.000100059	3.07933E-05	7.91534E-05	4.93367E-05	8.49308E-08	9.6262E-07	1.5335E-07	1.18912E-06	1.18911943
3835303773535	383530	3773535	0.000136308	0.000416701	0.000488301	0.000483964	0.000101655	0.000133227	9.90689E-05	0.000101927	0.000119991	0.000101927	3.11151E-05	8.06263E-05	5.02855E-05	8.65495E-08	9.8051E-07	1.5624E-07	1.21124E-06	1.21124143
3835403773535	383540	3773535	0.000138797	0.000424293	0.000497183	0.000492785	0.000103496	0.000135682	0.000100879	0.000103795	0.000122191	0.000103795	3.14369E-05	8.20991E-05	5.12343E-05	8.81682E-08	9.9841E-07	1.5913E-07	1.23337E-06	1.23336743
3835503773535	383550	3773535	0.000141286	0.000431886	0.000506065	0.000501606	0.000105337	0.000138136	0.000102669	0.000105663	0.000124391	0.000105663	3.17587E-05	8.35719E-05	5.21831E-05	8.97869E-08	1.0163E-06	1.6202E-07	1.25549E-06	1.25549343
3835603773535	383560	3773535	0.000143775	0.000439479	0.000514947	0.000510427	0.000107178	0.000140591	0.000104459	0.000107531	0.000126591	0.000107531	3.20805E-05	8.50447E-05	5.31319E-05	9.14056E-08	1.0342E-06	1.6491E-07	1.27762E-06	1.27761943
3835703773535	383570	3773535	0.000146264	0.000447072	0.000523829	0.000519248	0.000109019	0.000143045	0.000106249	0.000109399	0.000128791	0.000109399	3.24023E-05	8.65175E-05	5.40807E-05	9.30243E-08	1.0521E-06	1.6779E-07	1.29974E-06	1.29974543
3835803773535	383580	3773535	0.000148753	0.000454665	0.000532711	0.000528069	0.000110859	0.000145499	0.000108039	0.000111267	0.000130991	0.000111267	3.27241E-05	8.79903E-05	5.50295E-05	9.46431E-08	1.07E-06	1.7068E-07	1.32187E-06	1.32187143
3835903773535	383590	3773535	0.000151242	0.000462258	0.000541593	0.000536891	0.0001127	0.000147954	0.000109829	0.000113135	0.000133191	0.000113135	3.30459E-05	8.94632E-05	5.59784E-05	9.62618E-08	1.0879E-06	1.7357E-07	1.34399E-06	1.34399743
3836003773535	383600	3773535	0.000153731	0.000469851	0.000550475	0.000545712	0.000114541	0.000150408	0.000111619	0.000115003	0.000135391	0.000115003	3.33677E-05	9.09361E-05	5.69272E-05	9.78806E-08	1.1058E-06	1.7646E-07	1.36612E-06	1.36612343
3836103773535	383610	3773535	0.000156219	0.000477444	0.000559357	0.000554534	0.000116381	0.000152862	0.000113409	0.000116871	0.000137591	0.000116871	3.36895E-05	9.24089E-05	5.78761E-05	9.94993E-08	1.1237E-06	1.7935E-07	1.38824E-06	1.38824043
3836203773535	383620	3773535	0.000158708	0.000485037	0.000568239	0.000563356	0.000118222	0.000155316	0.000115199	0.000118739	0.000139791	0.000118739	3.40113E-05	9.38818E-05	5.88249E-05	0.000101118	1.1416E-06	1.8224E-07	1.41037E-06	1.41036743
3836303773535	383630	3773535	0.000161197	0.000492629	0.000577122	0.000572178	0.000120062	0.000157771	0.000116989	0.000120607	0.000141991	0.000120607	3.43331E-05	9.53546E-05	5.97738E-05	0.000102737	1.1595E-06	1.8513E-07	1.43249E-06	1.43249443
3836403773535	383640	3773535	0.000163686	0.000500222	0.000586004	0.000581001	0.000121903	0.000160225	0.000118779	0.000122475	0.000144191	0.000122475	3.46548E-05	9.68275E-05	6.07226E-05	0.000104356	1.1774E-06	1.8802E-07	1.45462E-06	1.45462143
3836503773535	383650	3773535	0.000166175	0.000507815	0.000594886	0.000589823	0.000123743	0.000162679	0.000120569	0.000124343	0.000146391	0.000124343	3.49766E-05	9.83003E-05	6.16715E-05	0.000105975	1.1953E-06	1.9091E-07	1.47674E-06	1.47674543
3836603773535	383660	3773535	0.000168664	0.000515408	0.000603768	0.000598646	0.000125584	0.000165133	0.000122359	0.000126211	0.000148591	0.000126211	3.52983E-05	9.97732E-05	6.26203E-05	0.000107594	1.2132E-06	1.9379E-07	1.49887E-06	1.49886943
3836703773535	383670	3773535	0.000171153	0.000523001	0.000612651	0.000607468	0.000127424	0.000167587	0.000124149	0.000128079	0.000150791	0.000128079	3.56201E-05	0.000101246	6.35692E-05	0.000109213	1.2311E-06	1.9668E-07	1.52099E-06	1.52099343
3836803773535	383680	3773535	0.000173642	0.000530594	0.000621533	0.000616291	0.000129265	0.000170042	0.000125939	0.000129947	0.000152991	0.000129947	3.59418E-05	0.000102719	6.45181E-05	0.000110832	1.249E-06	1.9957E-07	1.54312E-06	1.54311743
3836903773535	383690	3773535	0.000176131	0.000538187	0.000630415	0.000625113	0.000131106	0.000172496	0.000127729	0.000131815	0.000155191	0.000131815	3.62636E-05	0.000104192	6.54669E-05	0.000112451	1.2669E-06	2.0246E-07	1.56524E-06	1.56524143
3837003773535	383700	3773535	0.000178619	0.000545779	0.000639297	0.000633936	0.000132947	0.000174951	0.000129519	0.000133683	0.000157391	0.000133683	3.65853E-05	0.000105665	6.64158E-05	0.000114069	1.2848E-06	2.0535E-07	1.58737E-06	1.58736543
3837103773535	383710	3773535	0.000181108	0.000553372	0.000648179	0.000642758	0.000134788	0.000177405	0.000131309	0.000135551	0.000159591	0.000135551	3.69071E-05	0.000107138	6.73646E-05	0.000115688	1.3027E-06	2.0824E-07	1.60949E-06	1.60948943
3837203773535	383720	3773535	0.000183597	0.000560965	0.000657061	0.000651581	0.000136629	0.000179859	0.000133099	0.000137419	0.000161791	0.000137419	3.72288E-05	0.000108611	6.83135E-05	0.000117307	1.3206E-06	2.1113E-07	1.63162E-06	1.63161343
3837303773535	383730	3773535	0.000186086	0.000568558	0.000665943	0.000660403	0.000138469	0.000182313	0.000134889	0.000139287	0.000163991	0.000139287	3.75506E-05	0.000110084	6.92623E-05	0.000118926	1.3385E-06	2.1402E-07	1.65374E-06	1.65373743
3837403773535	383740	3773535	0.000188575	0.000576151	0.000674825	0.000669226	0.000140309	0.000184767	0.000136679	0.000141155	0.000166191	0.000141155	3.78723E-05	0.000111557	7.02112E-05	0.000120545	1.3564E-06	2.1691E-07	1.67587E-06	1.67586143
3837503773535	383750	3773535	0.000191064	0.000583744	0.000683707	0.000678048	0.000142149	0.000187221	0.000138469	0.000143023	0.000168391	0.000143023	3.81941E-05	0.000113031	7.11601E-05	0.000122164	1.3743E-06	2.1979E-07	1.69799E-06	1.69798543
3837603773535	383760	3773535	0.000193553	0.000591337	0.000692589	0.000686871	0.000143989	0.000189675	0.000140259	0.000144891	0.000170591	0.000144891	3.85158E-05	0.000114504	7.21089E-05	0.000123783	1.3922E-06	2.2268E-07	1.72012E-06	1.72011343
3837703773535	383770	3773535	0.000196042	0.00059893	0.000701471	0.000695693	0.000145829	0.000192129	0.000142049	0.000146759	0.000172791	0.000146759	3.88376E-05	0.000115977	7.30578E-05	0.000125402	1.4101E-06	2.2557E-07	1.74224E-06	1.74224143
3837803773535	383780	3773535	0.000198531	0.000606523	0.000710353	0.000704516	0.000147669

Unique Identifier	X (UTM)	Y (UTM)	EGIODemolition 2025	EGIOSite Grubbing / Prep 2025	EGIOMass Grading / Excavation 2025	EGIOMass Grading / Excavation 2026	EGIODrainage / Utilities Trenching 2026	EGIODrainage / Utilities Trenching 2027	EGIOFoundations / Concrete Pads 2026	EGIOFoundations / Concrete Pads 2027	EGIOBuilding / Structure Construction 2026	EGIOBuilding / Structure Construction 2027	EGIOAsphalt Paving 2027	EGIOArchitectural Coating 2027	EGIOLandscaping or Other Finishing 2027	EGIOWaterside Construction (Piles) 2027	HIWaterside Construction (Landscaping) 2025	HIWaterside Construction (Landscaping) 2026	KMDemolition 2025	KMSite Grubbing / Prep 2025
3836703773545	383670	3773545	0.001421798	0.00055765	0.000184676	0.000180871	0.000419992	0.000419344	0.000551815	0.000551459	0.000591063	0.000576895	2.30004E-05	2.30004E-05	0.000622896	2.30004E-05	0.000411977	0.000399073	0.000682829	0.002963526
3836803773545	383680	3773545	0.00122185	0.00047923	0.000158705	0.000155435	0.000360929	0.000360372	0.000474213	0.000473907	0.000507941	0.000495766	1.97658E-05	1.97658E-05	0.000535298	1.97658E-05	0.00035393	0.000342845	0.000585008	0.002538975
3836903773545	383690	3773545	0.00106762	0.00041874	0.000138672	0.000135815	0.00031537	0.000314883	0.000414355	0.000414087	0.000443825	0.000433187	1.72709E-05	1.72709E-05	0.000467729	1.72709E-05	0.000308683	0.000299014	0.000508695	0.002207772
3837003773545	383700	3773545	0.000945644	0.00037089	0.000122829	0.000120298	0.000279339	0.000278908	0.000367014	0.000366778	0.000393118	0.000383695	1.52977E-05	1.52977E-05	0.000414291	1.52977E-05	0.000272654	0.000264114	0.000447927	0.001944035
3837103773545	383710	3773545	0.000855734	0.00033563	0.000111151	0.000108861	0.00025278	0.00025239	0.000332119	0.000331905	0.000355741	0.000347214	1.38432E-05	1.38432E-05	0.000374901	1.38432E-05	0.000245947	0.000238243	0.000402862	0.001748451
3837203773545	383720	3773545	0.000789671	0.00030972	0.00010257	0.000100457	0.000233265	0.000232905	0.00030648	0.000306282	0.000328278	0.00032041	1.27745E-05	1.27745E-05	0.000345958	1.27745E-05	0.000226212	0.000219127	0.000369561	0.001603923
3837303773545	383730	3773545	0.000732285	0.00028721	9.5116E-05	9.31563E-05	0.000216314	0.00021598	0.000284208	0.000284024	0.000304422	0.000297125	1.18462E-05	1.18462E-05	0.000320817	1.18462E-05	0.000209037	0.00020249	0.000340578	0.001478134
3837403773545	383740	3773545	0.000681223	0.00026719	8.84835E-05	8.66604E-05	0.00020123	0.000200919	0.00026439	0.000264219	0.000283194	0.000276406	1.10201E-05	1.10201E-05	0.000298447	1.10201E-05	0.000193744	0.000187676	0.00031477	0.001366125
3837503773545	383750	3773545	0.000636151	0.00024951	8.26292E-05	8.09267E-05	0.000187916	0.000187626	0.000246897	0.000246738	0.000264457	0.000258118	1.0291E-05	1.0291E-05	0.0002787	1.0291E-05	0.000180238	0.000174593	0.000291986	0.001267238
3837603773545	383760	3773545	0.000594546	0.00023319	7.72252E-05	7.56341E-05	0.000175626	0.000175355	0.00023075	0.000230601	0.000247162	0.000241237	9.61796E-06	9.61796E-06	0.000260473	9.61796E-06	0.000167788	0.000162533	0.000270991	0.001176121
3837703773545	383770	3773545	0.000554594	0.00021752	7.20358E-05	7.05516E-05	0.000163824	0.000163572	0.000215244	0.000215105	0.000230553	0.00022502	8.97166E-06	8.97166E-06	0.00024297	8.97166E-06	0.000155881	0.000150998	0.000250922	0.00108902
3837803773545	383780	3773545	0.00051916	0.00020362	6.74333E-05	6.6044E-05	0.000153357	0.000153121	0.000201492	0.000201362	0.000215823	0.000210649	8.39844E-06	8.39844E-06	0.000227446	8.39844E-06	0.000145332	0.00014078	0.000233166	0.001011958
3837903773545	383790	3773545	0.000483412	0.0001896	6.279E-05	6.14963E-05	0.000142797	0.000142577	0.000187617	0.000187496	0.000200961	0.000196145	7.82014E-06	7.82014E-06	0.000211785	7.82014E-06	0.000134757	0.000130537	0.000215388	0.000934797
3838003773545	383800	3773545	0.000450295	0.00017661	5.84885E-05	5.72834E-05	0.000133015	0.00013281	0.000174764	0.000174652	0.000187194	0.000182707	7.28441E-06	7.28441E-06	0.000197276	7.28441E-06	0.000125017	0.00012101	0.000199026	0.000863785
3838103773545	383810	3773545	0.000421714	0.0001654	5.47762E-05	5.36476E-05	0.000124572	0.0001238	0.000163672	0.000163566	0.000175313	0.000171111	6.82206E-06	6.82206E-06	0.000184755	6.82206E-06	0.000116618	0.000112965	0.000184943	0.000802664
3838203773545	383820	3773545	0.000399556	0.00015671	5.1898E-05	5.08287E-05	0.000118027	0.000117845	0.000155072	0.000154972	0.000166101	0.00016212	6.4636E-06	6.4636E-06	0.000175047	6.4636E-06	0.000110075	0.000106627	0.000173992	0.000755135
3838303773545	383830	3773545	0.000379409	0.00014881	4.92812E-05	4.82658E-05	0.000112076	0.000111903	0.000147253	0.000147158	0.000157726	0.000153945	6.13769E-06	6.13769E-06	0.000166221	6.13769E-06	0.000104137	0.000100876	0.000164068	0.000712067
3838403773545	383840	3773545	0.000358472	0.0001406	4.65617E-05	4.56023E-05	0.000105891	0.000105728	0.000139127	0.000139037	0.000149022	0.00014545	5.79899E-06	5.79899E-06	0.000157048	5.79899E-06	9.80328E-05	9.49623E-05	0.000153884	0.000667868
3838503773545	383850	3773545	0.000338056	0.00013259	4.39098E-05	4.30051E-05	9.98601E-05	9.9706E-05	0.000131203	0.000131118	0.000140535	0.000137166	5.46872E-06	5.46872E-06	0.000148104	5.46872E-06	9.21184E-05	8.9233E-05	0.000144047	0.000625172
3838603773545	383860	3773545	0.000319346	0.00012525	4.14797E-05	4.0625E-05	9.43334E-05	9.41878E-05	0.000123942	0.000123862	0.000132757	0.000129575	5.16606E-06	5.16606E-06	0.000139907	5.16606E-06	8.67223E-05	8.4006E-05	0.000135089	0.000586297
3838703773545	383870	3773545	0.000301355	0.0001182	3.91428E-05	3.83364E-05	8.90189E-05	8.88816E-05	0.000116959	0.000116884	0.000125278	0.000122275	4.87502E-06	4.87502E-06	0.000132025	4.87502E-06	8.15702E-05	7.90153E-05	0.00012656	0.000549279
3838803773545	383880	3773545	0.000284927	0.00011175	3.7009E-05	3.62465E-05	8.41662E-05	8.40363E-05	0.000110583	0.000110512	0.000118449	0.000115609	4.60926E-06	4.60926E-06	0.000124828	4.60926E-06	7.68846E-05	7.44764E-05	0.000118831	0.000515737
3838903773545	383890	3773545	0.000268885	0.00010546	3.49253E-05	3.42057E-05	7.94275E-05	7.93049E-05	0.000104357	0.00010429	0.00011178	0.0001091	4.34975E-06	4.34975E-06	0.0001178	4.34975E-06	7.23424E-05	7.00765E-05	0.000111372	0.000483364
3839003773545	383900	3773545	0.00025349	9.9422E-05	3.29257E-05	3.22473E-05	7.48798E-05	7.47643E-05	9.83823E-05	9.83188E-05	0.00010538	0.000102854	4.10071E-06	4.10071E-06	0.000111055	4.10071E-06	6.80884E-05	6.58782E-05	0.000104284	0.000452602
3839103773545	383910	3773545	0.000239685	9.4008E-05	3.11325E-05	3.04911E-05	7.08018E-05	7.06925E-05	9.30243E-05	9.29642E-05	9.96406E-05	9.72523E-05	3.87738E-06	3.87738E-06	0.000105007	3.87738E-06	6.41264E-05	6.21178E-05	9.79637E-05	0.000425169
3829703773555	382970	3773555	0.00019517	7.6548E-05	2.53505E-05	2.48282E-05	5.76523E-05	5.75633E-05	7.57476E-05	7.56987E-05	8.11351E-05	7.91904E-05	3.15726E-06	3.15726E-06	8.55049E-05	3.15726E-06	3.70045E-05	3.58454E-05	2.34974E-05	0.000101981
3829803773555	382980	3773555	0.000207251	8.1287E-05	2.69197E-05	2.6365E-05	6.12209E-05	6.11264E-05	8.04363E-05	8.03844E-05	8.61573E-05	8.40921E-05	3.35269E-06	3.35269E-06	9.07975E-05	3.35269E-06	3.92666E-05	3.80367E-05	2.4371E-05	0.000105772
3829903773555	382990	3773555	0.000220257	8.6388E-05	2.8609E-05	2.80196E-05	6.50628E-05	6.49624E-05	8.5484E-05	8.54289E-05	9.15641E-05	8.93693E-05	3.56309E-06	3.56309E-06	9.64955E-05	3.56309E-06	4.16973E-05	4.03913E-05	2.52558E-05	0.000109612
3830003773555	383000	3773555	0.000232913	9.1352E-05	3.02528E-05	2.96295E-05	6.88012E-05	6.86951E-05	9.03958E-05	9.03375E-05	9.68252E-05	9.45044E-05	3.76782E-06	3.76782E-06	0.00010204	3.76782E-06	4.40563E-05	4.26764E-05	2.60027E-05	0.000112853
3830103773555	383010	3773555	0.000246906	9.684E-05	3.20705E-05	3.14097E-05	7.2935E-05	7.28224E-05	9.5827E-05	9.57652E-05	0.000102643	0.000100182	3.9942E-06	3.9942E-06	0.000108171	3.9942E-06	4.66592E-05	4.51978E-05	2.67834E-05	0.000116242
3830203773555	383020	3773555	0.000264071	0.00010357	3.43E-05	3.35933E-05	7.80053E-05	7.7885E-05	0.000102489	0.000102423	0.000109778	0.000107147	4.27187E-06	4.27187E-06	0.000115691	4.27187E-06	4.98506E-05	4.82892E-05	2.77611E-05	0.000120485
3830303773555	383030	3773555	0.000284451	0.00011157	3.69472E-05	3.61859E-05	8.40255E-05	8.38959E-05	0.000110399	0.000110327	0.000118251	0.000115416	4.60156E-06	4.60156E-06	0.000124619	4.60156E-06	5.36321E-05	5.19522E-05	2.88903E-05	0.000125386
3830403773555	383040	3773555	0.00030758	0.00012064	3.99513E-05	3.91282E-05	9.08576E-05	9.07174E-05	0.000119375	0.000119298	0.000127866	0.000124801	4.97571E-06	4.97571E-06	0.000134752	4.97571E-06	5.79177E-05	5.61036E-05	3.00784E-05	0.000130543
3830503773555	383050	3773555	0.000332703	0.00013049	4.32145E-05	4.23241E-05	9.82787E-05	9.81271E-05	0.000129125	0.000129042	0.000138309	0.000134994	5.38212E-06	5.38212E-06	0.000145758	5.38212E-06	6.2555E-05	6.05956E-05	3.12236E-05	0.000135512
3830603773555	383060	3773555	0.000361706	0.00014187	4.69817E-05	4.60137E-05	0.000106846	0.000106681	0.000140382	0.000140291	0.000150366	0.000146762	5.8513E-06	5.8513E-06	0.000158465	5.8513E-06	6.78954E-05	6.57688E-05	3.24366E-05	0.000140777
3830703773555	383070	3773555	0.000398702	0.00015638	5.17872E-05	5.07202E-05	0.000117775	0.000117593	0.000154741	0.000154641	0.000165747	0.000161774	6.4498E-06	6.4498E-06	0.000174673	6.4498E-06	7.47068E-05	7.23668E-05	3.3937E-05	0.000147289
3830803773555	383080	3773555	0.000446639	0.00017518	5.80137E-05	5.68184E-05	0.000131935	0.000131732	0.000173345	0.000173234	0.000185675	0.000181224	7.22527E-06	7.22527E-06	0.000195675	7.22527E-06	8.35256E-05	8.09094E-05	3.57542E-05	0.000155176
3830903773555	383090	3773555	0.000505813	0.00019839	6.56997E-05	6.4346E-05	0.000149415	0.000149184	0.000196311	0.000196185	0.000210274	0.000205234	8.18252E-06	8.18252E-06	0.000221599	8.18252E-06	9.43876E-05	9.14312E-05	3.7705E-05	0.000163642
3831003773555	383100	3773555	0.000585349	0.00022958	7.60305E-05	7.4464E-05	0.000172909	0.000172642	0.00022718	0.000227033	0.000243338	0.000237505	9.46917E-06	9.46917E-06	0.000256444	9.46917E-06	0.000108968	0.000105555	3.9959E-05	0.000173425
3831103773555	383110	3773555	0.000689998	0.00027063	8.96233E-05	8.77768E-05	0.000203822	0.000203508	0.000267796	0.000267623	0.000286842	0.000279967	1.11621E-05	1.11621E-05	0.000302291	1.11621E-05	0.000128106	0.000124093	4.23126E-05	0.00018364
3831203773555	383120	3773555	0.000824064	0.00032321	0.000107037	0.000104832	0.000243424	0.000243049	0.000319828	0.000319621	0.000342575	0.000334364	1.33309E-05	1.33309E-05	0.000361026	1.33309E-05	0.00015246	0.000147684	4.45146E-05	0.000193196
3831303773555	383130	3773555	0.000991812	0.000389	0.000128826	0.000126171	0.000292976	0.000292524	0.000384933	0.000384684	0.000412311	0.000402428	1.60445E-05	1.60445E-05	0.000434517	1.60445E-05	0.000182782	0.000177057	4.64585E-05	0.000201633
3831403773555	383140	3773555	0.001234317	0.00048412	0.000160325	0.000157021	0.000364611	0.000364049	0.000479051	0.000478742	0.000513124	0.000500825	1.99675E-05	1.99675E-05	0.00054076	1.99675E-05	0.000226589	0.000219492	4.85044E-05	0.000210512
3831503773555	383150	3773555	0.001667169	0.00065389	0.000216547	0.000212086	0.000492474	0.000491714	0.000647046	0.000646628	0.000693067	0.000676455	2.69697E-05	2.69697E-05	0.000730394	2.69697E-05	0.000305018	0.000295464	5.09802E-05	0.000221257
3831603773555	383160	3773555	0.002493271	0.0009779	0.000323849	0.000317177	0.0007365	0.000735364	0.000967665	0.000967041	0.00103649	0.001011646	4.03336E-05	4.03336E-05	0.001092313	4.03336E-05	0.00045528	0.00044102	5.36234E-05	0.000232729
3836203773555	383620	3773555	0.005696912	0.00223441	0.000739968	0.000724722	0.00168284	0.001680244	0.002211032	0.002209605	0.002368291	0.002311524	9.21588E-05	9.21588E-05	0.002495842	9.21588E-05	0.001580173	0.001530679	0.00261955	0.01136903
3836303773555	383630	3773555	0.00437873	0.0017174	0.00056875	0.000557032	0.001293456	0.00129146	0.001699431	0.001698335	0.001820303	0.001776672	7.08346E-05	7.08346E-05	0.001918341	7.08346E-05	0.001197808	0.00116029	0.001991084	0.008641446
3836403773555	383640	3773555	0.003036512	0.00119096	0.00039441	0.000386284	0.000896971	0.000895587	0.001178503	0.001177742	0.001262323	0.001232066	4.91216E-05	4.91216E-05	0.001330309	4.91216E-05	0.000851085	0.000824428	0.001417828	0.006153476
3836503773555	383650	3773555	0.002297562	0.00090114	0.000298429	0.00029228	0.000678689	0.000677642	0.000891708	0.000891133	0.000955131	0.000932237	3.71676E-05	3.71676E-05	0.001006572	3.71676E-05	0.000652553	0.000632114	0.001086316	0.004714688
3836603773555	383660	3773555	0.001832761	0.00071883	0.000238056	0.000233151	0.000541389	0.000540553	0.000711314	0.000710855	0.000761906	0.000743644	2.96485E-05	2.96485E-05	0.000802941	2.96485E-05	0.000525466	0.000509008	0.000873603	0.0037915
3836703773555	383670	3773555	0.001532762	0.00060117	0.000199089	0.000194987	0.00045277	0.000452072	0.000594881	0.000594497	0.000637192	0.000621919	2.47954E-05	2.47954E-05	0.00067151	2.47954E-05	0.000440891	0.000427082	0.000731632	0.003175335
3836803773555	383680	3773555	0.001313583	0.00051521	0.00017062	0.000167105	0.000388026	0.000387427	0.000509816	0.000509487	0.000546076	0.000532987	2.12498E-05	2.12498E-05	0.000575486	2.12498E-05	0.000378022	0.000366182	0.000625881	0.002716368
3836903773555	383690	3773555	0.00114297	0.00044829	0.00014846	0.000145401	0.000337628	0.000337107	0.000443599	0.000443312	0.00047515	0.00046376	1.84898E-05	1.84898E-05	0.00050074	1.84898E-05	0.000328534	0.000318244	0.000542505	0.00235451
3837003773555	383700	3773555	0.001008743	0.00039564	0.000131025	0.000128325	0.000297978	0.000297518	0.000391504	0.000391251	0.00041934	0.000409298	1.63184E-05	1.63184E-05	0.000441935	1.63184E-05	0.000289316	0.000280254	0.000476362	0.002067446
3837103773555	383710	3773555	0.000909006	0.00035653	0.00011807	0.000115638	0.000268516	0.000268102	0.000352795	0.000352567	0.000377888	0.00036883	1.4705E-05	1.4705E-05	0.00039824	1.4705E-05	0.000259995	0.000251851	0.000426912	0.001852829
3837203773555	383720	3773555	0.000835183	0.00032757	0.00010848	0.000106246	0.000246709	0.000246328	0.000324143	0.000323934	0.000347198	0.000338876	1.35107E-05	1.35107E-05	0.000365897	1.35107E-05	0.000238163	0.000230703	0.000390103	0.001693076
3837303773555	383730	3773555	0.000771447	0.00030257	0.000100203	9.81381E-05	0.00022882	0.00022753	0.000299407	0.000299214	0.000320702	0.00031015	1.24797E-05	1.24797E-05	0.000337974	1.24797E-05	0.000219273	0.000212405	0.000358239	0.001554784
3837403773555	383740	3773555	0.000712947	0.00027963	9.26042E-05	9.06962E-05	0.000210601	0.000210276	0.000276702	0.000276524	0.000296383	0.000289279	1.15333E-05	1.15333E-05	0.000312345	1.15333E-05	0.000201937	0.000195612	0.000328976	0.001427777
3837503773555	383750	3773555	0.000661534	0.00025946	8.59262E-05	8.41558E-05	0.000195414	0.000195112	0.000256748	0.000256583	0.00027501	0.000268418	1.07016E-05	1.07016E-05	0.000289821	1.07016E-05	0.000186694	0.000180847	0.000303247	0.001316112
3837603773555	383760	3773555	0.000615438	0.00024138	7.99388E-05	7.82918E-05	0.000181798	0.000181517	0.000238858	0.000238704	0.000255847	0.000249714	9.95593E-06	9.95593E-06	0.000269626	9.95593E-06	0.000173045	0.000167624	0.000280206	0.001216116
3837703773555	383770	3773555	0.000572936	0.00022471	7.44182E-05	7.28849E-05	0.000169242	0.000168981	0.000222362	0.000222219	0.000238178	0.000232469	9.26836E-06	9.26836E-06	0.000251006	9.26836E-06	0.000160486	0.000155459	0.000259017	0.001124153
3837803773555	383780	3773555	0.000535346	0.00020997	6.95357E-05	6.8103E-05	0.000158139	0.000157895	0.000207773	0.000207639	0.000222551	0.000217217	8.66027E-06	8.66027E-06	0.000234537	8.66027E-06	0.00014939	0.000144711	0.000240315	0.001042985
3837903773555	383790	3773555	0.000497029	0.00019494	6.45587E-05	6.32285E-05	0.00014682	0.000146593	0.000192902	0.000192778	0.000206622	0.00020167	8.04042E-06	8.04042E-06	0.00021775	8.04042E-06	0.000138157	0.00013383	0.000221401	0.000960894
3838003773555	383800	3773555	0.000461523	0.00018102	5.99468E-05	5.87117E-05	0.000136332	0.000136121	0.000179122	0.000179006	0.000191862	0.000187263	7.46604E-06	7.46604E-06	0.000202195	7.46604E-06	0.000127792	0.000123789	0.000203966	0.000885226
3838103773555	383810	3773555	0.00043111	0.00016909	5.59965E-05	5.48428E-05	0.000127348	0.000127151	0.000167318	0.00016721	0.000179219	0.000174923	6.97405E-06	6.97405E-06	0.000188871	6.97405E-06	0.000118925	0.0001152	0.000189075	0.000820598
3838203773555	383820	3773555	0.000408412	0.00016018	5.30483E-05	5.19554E-05	0.000120643	0.000120457	0.000158509	0.000158407	0.000169783	0.000165713	6.60687E-06	6.60687E-06	0.000178927	6.60687E-06	0.00011226	0.000108744	0.000177904	0.000772117
3838303773555	383830	3773555	0.000387744	0.00015208	5.03638E-05	4.93262E-05	0.000114538	0.000114361	0.000150488	0.000150391	0.000161191	0.000157327	6.27253E-06	6.27253E-06	0.000169873	6.27253E-06	0.000106204	0.000102878	0.000167766	0.000728115
3838403773555	383840	3773555	0.000365487	0.00014335	4.74728E-05	4.64947E-05	0.000107963	0.000107796	0.000141849	0.000141758	0.000151938	0.000148297	5.91247E-06	5.91247E-06	0.000160121	5.91247E-06	9.97532E-05	9.66287E-05	0.000156989	0.000681344
3838503773555	383850	3773555	0.000343319	0.00013465	4.45935E-05	4.36747E-05	0.000101415	0.000101258	0.000133246	0.00013316	0.000142723	0.000139302	5.55387E-06	5.55387E-06	0.00015041	5.55387E-06	9.33848E-05	9.04599E-05	0.000146373	0.000635269
3838603773555	383860	3773555	0.0003232	0.00012676	4.19802E-05	4.11152E-05	9.54716E-05	9.53243E-05	0.000125437	0.000125356	0.000134359	0.000131138	5.22839E-06	5.22839E-06	0.000141595	5.22839E-06	8.76246E-05	8.48801E-05	0.000136798	0.000593713
3838703773555	383870	3773555	0.000304715	0.00011951	3.95792E-05	3.87637E-05	9.00112E-05	8.98724E-05	0.000118263	0.000118187	0.000126674	0.000123638	4.92936E-06	4.92936E-06	0.000133497	4.92936E-06	8.2356E-05	7.97764E-05	0.000128067	0.00055582
3838803773555	383880	3773555	0.000287918	0.00011293	3.73975E-05	3.6627E-05	8.50497E-05	8.49185E-05	0.000111744	0.000111672	0.000119692	0.000116823	4.65765E-06	4.65765E-06	0.000126138	4.65765E-06	7.75842E-05	7.51541E-05	0.000120183	0.000521601
3838903773555	383890	3773555	0.000271778	0.0001066	3.5301E-05	3.45737E-05	8.02818E-05	8.01579E-05	0.00010548	0.000105412	0.000112982	0.000110274	4.39654E-06	4.39654E-06	0.000119067	4.39654E-06	7.30277E-05	7.07403E-05	0.000112685	0.000489061
3839003773555	383900	3773555	0.000256427	0.00010057	3.33072E-05	3.26209E-05	7.57474E-05	7.56305E-05	9.95222E-05	9.9458E-05	0.000106601	0.000104046	4.14822E-06	4.14822E-06	0.000112342	4.14822E-06	6.87152E-05	6.65629E-05	0.000105622	0.000458407
3839103773555	383910	3773555	0.000242658	9.5174E-05	3.15187E-05	3.08693E-05	7.168E-05	7.15694E-05	9.41781E-05	9.41174E-05	0.000100877	9.84586E-05	3.92547E-06	3.92547E-06	0.00010631	3.92547E-06	6.48493E-05	6.28181E-05	9.93125E-05	0.000431023
3829703773565	382970	3773565	0.000199464	7.8232E-05	2.59082E-05	2.53744E-05	5.89206E-05	5.88296E-05	7.74139E-05	7.73639E-05	8.292E-05	8.09324E-05	3.22672E-06	3.22672E-06	8.73858E-05	3.22672E-06	3.77023E-05	3.65214E-05	2.38346E-05	0.000103444
3829803773565	382980	3773565	0.000212775	8.3453E-05	2.76372E-05	2.70677E-05	6.28527E-05	6.27557E-05	8.25802E-05	8.25269E-05	8.84537E-05	8.63335E-05	3.44205E-06	3.44205E-06	9.32176E-05	3.44205E-06	4.01887E-05	3.89299E-05	2.48078E-05	0.000107667

			KMMass Grading / Excavation	KMMass Grading / Excavation	KMDrainage / Utilities Trenching	KMFoundations / Concrete Pads	KMBuilding / Structure Construction	KMAsphalt Paving	KMArchitectural Coating	KMLandscaping or Other Finishing	KMWaterside Construction (Piles)	EWNDemolition	EWNSite Grubbing / Prep	EWNDrainage / Utilities Trenching	EWNDrainage / Utilities Trenching	EWNDrainage / Utilities Trenching	EWNFoundation s / Concrete Pads	EWNBuilding / Structure Construction	EWNAsphalt Paving	EWNLandscaping or Other Finishing	EWNWaterside Construction (Piles)
Unique Identifier	X (UTM)	Y (UTM)	2025	2026	2026	2026	2026	2026	2026	2026	2026	2027	2027	2027	2028	2029	2029	2029	2029	2029	2029
3836703773545	383670	3773545	0.002252596	0.002229283	0.000800555	0.000423651	0.001455092	4.67463E-05	4.67463E-05	0.001501838	4.67463E-05	0.001385827	7.55294E-05	0.000177357	0.000173932	0.000170333	0.00014754	0.000320375	2.2793E-05	0.000331772	2.2793E-05
3836803773545	383680	3773545	0.001929892	0.001909919	0.000685868	0.000362959	0.001246637	4.00495E-05	4.00495E-05	0.001286687	4.00495E-05	0.001203426	6.55883E-05	0.000154014	0.000151039	0.000147914	0.000128121	0.000278208	1.9793E-05	0.000288104	1.9793E-05
3836903773545	383690	3773545	0.001678142	0.001660775	0.000596398	0.000315612	0.001084016	3.48251E-05	3.48251E-05	0.001118841	3.48251E-05	0.001060411	5.77938E-05	0.000135711	0.00013309	0.000130336	0.000112895	0.000245146	1.74408E-05	0.000253866	1.74408E-05
3837003773545	383700	3773545	0.001477674	0.001462381	0.000525154	0.000277909	0.000954521	3.0665E-05	3.0665E-05	0.000985186	3.0665E-05	0.000945674	5.15404E-05	0.000121027	0.000118689	0.000116234	0.00010068	0.000218621	1.55537E-05	0.000226397	1.55537E-05
3837103773545	383710	3773545	0.00132901	0.001315256	0.00047232	0.00024995	0.00085849	2.75799E-05	2.75799E-05	0.00088607	2.75799E-05	0.000859971	4.68695E-05	0.000110058	0.000107933	0.0001057	9.15557E-05	0.000198808	1.41441E-05	0.00020588	1.41441E-05
3837203773545	383720	3773545	0.001219152	0.001206535	0.000433277	0.000229289	0.000787526	2.53001E-05	2.53001E-05	0.000812826	2.53001E-05	0.000796243	4.33963E-05	0.000101903	9.99347E-05	9.7867E-05	8.4771E-05	0.000184075	1.3096E-05	0.000190623	1.3096E-05
3837303773545	383730	3773545	0.001123539	0.001111912	0.000399297	0.000211306	0.000725764	2.33159E-05	2.33159E-05	0.00074908	2.33159E-05	0.000740424	4.03541E-05	9.4759E-05	9.29291E-05	9.10063E-05	7.88284E-05	0.000171171	1.21779E-05	0.00017726	1.21779E-05
3837403773545	383740	3773545	0.001038401	0.001027654	0.000369039	0.000195294	0.000670768	2.15491E-05	2.15491E-05	0.000692317	2.15491E-05	0.000690417	3.76286E-05	8.83591E-05	8.66528E-05	8.48599E-05	7.35045E-05	0.000159611	1.13554E-05	0.000165288	1.13554E-05
3837503773545	383750	3773545	0.000963236	0.000953268	0.000342327	0.000181158	0.000622214	1.99893E-05	1.99893E-05	0.000642204	1.99893E-05	0.000646	3.52078E-05	8.26746E-05	8.10781E-05	7.94005E-05	6.87756E-05	0.000149342	1.06249E-05	0.000154655	1.06249E-05
3837603773545	383760	3773545	0.000893977	0.000884725	0.000317712	0.000168132	0.000577476	1.8552E-05	1.8552E-05	0.000596027	1.8552E-05	0.000604829	3.2964E-05	7.74056E-05	7.59108E-05	7.43402E-05	6.43924E-05	0.000139824	9.94775E-06	0.000144798	9.94775E-06
3837703773545	383770	3773545	0.000827772	0.000819205	0.000294184	0.000155681	0.000534709	1.71781E-05	1.71781E-05	0.000551887	1.71781E-05	0.000565213	3.08048E-05	7.23355E-05	7.09387E-05	6.94709E-05	6.01747E-05	0.000130666	9.29616E-06	0.000135314	9.29616E-06
3837803773545	383780	3773545	0.000769196	0.000761235	0.000273366	0.000144664	0.000496872	1.59625E-05	1.59625E-05	0.000512834	1.59625E-05	0.000529899	2.88802E-05	6.78162E-05	6.65065E-05	6.51305E-05	5.64151E-05	0.000122502	8.71536E-06	0.00012686	8.71536E-06
3837903773545	383790	3773545	0.000710546	0.000703192	0.000252522	0.000133634	0.000458986	1.47454E-05	1.47454E-05	0.000473731	1.47454E-05	0.000494257	2.69376E-05	6.32546E-05	6.20331E-05	6.07496E-05	5.26205E-05	0.000114262	8.12914E-06	0.000118327	8.12914E-06
3838003773545	383800	3773545	0.000656569	0.000649774	0.000233339	0.000123482	0.000424119	1.36252E-05	1.36252E-05	0.000437744	1.36252E-05	0.000461172	2.51344E-05	5.90204E-05	5.78807E-05	5.66831E-05	4.90981E-05	0.000106614	7.58498E-06	0.000110406	7.58498E-06
3838103773545	383810	3773545	0.00061011	0.000603796	0.000216828	0.000114745	0.000394108	1.26611E-05	1.26611E-05	0.000406769	1.26611E-05	0.000432474	2.35704E-05	5.53477E-05	5.42789E-05	5.31558E-05	4.60428E-05	9.99792E-05	7.11298E-06	0.000103536	7.11298E-06
3838203773545	383820	3773545	0.000573983	0.000568043	0.000203989	0.00010795	0.000370772	1.19114E-05	1.19114E-05	0.000382683	1.19114E-05	0.000410001	2.23456E-05	5.24716E-05	5.14583E-05	5.03936E-05	4.36503E-05	9.47839E-05	6.74337E-06	9.81556E-05	6.74337E-06
3838303773545	383830	3773545	0.000541246	0.000535645	0.000192355	0.000101793	0.000349625	1.1232E-05	1.1232E-05	0.000360857	1.1232E-05	0.000389488	2.12276E-05	4.98464E-05	4.88838E-05	4.78724E-05	4.14664E-05	9.00418E-05	6.40599E-06	9.32448E-05	6.40599E-06
3838403773545	383840	3773545	0.000507651	0.000502397	0.000180415	9.5475E-05	0.000327923	1.05349E-05	1.05349E-05	0.000338458	1.05349E-05	0.000368286	2.00721E-05	4.7133E-05	4.62228E-05	4.52665E-05	3.92092E-05	8.51404E-05	6.05728E-06	8.8169E-05	6.05728E-06
3838503773545	383850	3773545	0.000475198	0.0004702	0.000168882	8.93715E-05	0.00030696	9.86139E-06	9.86139E-06	0.000316821	9.86139E-06	0.000347621	1.89458E-05	4.44882E-05	4.36291E-05	4.27264E-05	3.7009E-05	8.03629E-05	5.71738E-06	8.32216E-05	5.71738E-06
3838603773545	383860	3773545	0.000445649	0.000441036	0.00015838	8.38141E-05	0.000287872	9.24818E-06	9.24818E-06	0.00029712	9.24818E-06	0.000328647	1.79117E-05	4.206E-05	4.12478E-05	4.03943E-05	3.4989E-05	7.59765E-05	5.40532E-06	7.86792E-05	5.40532E-06
3838703773545	383870	3773545	0.00041751	0.00041319	0.00014838	7.85221E-05	0.000269696	8.66425E-06	8.66425E-06	0.00027836	8.66425E-06	0.000310416	1.69181E-05	3.97268E-05	3.89597E-05	3.81535E-05	3.30481E-05	7.17619E-05	5.10547E-06	7.43147E-05	5.10547E-06
3838803773545	383880	3773545	0.000392015	0.000387958	0.000139319	7.37271E-05	0.000253227	8.13517E-06	8.13517E-06	0.000261362	8.13517E-06	0.000293732	1.60088E-05	3.75916E-05	3.68657E-05	3.61029E-05	3.12718E-05	6.79049E-05	4.83106E-06	7.03204E-05	4.83106E-06
3838903773545	383890	3773545	0.000367408	0.000363606	0.000130574	6.90993E-05	0.000237332	7.62453E-06	7.62453E-06	0.000244956	7.62453E-06	0.000277446	1.51211E-05	3.55073E-05	3.48216E-05	3.41011E-05	2.95379E-05	6.41398E-05	4.5632E-06	6.64214E-05	4.5632E-06
3839003773545	383900	3773545	0.000344026	0.000340465	0.000122264	6.47017E-05	0.000222228	7.13929E-06	7.13929E-06	0.000229367	7.13929E-06	0.000261803	1.42686E-05	3.35053E-05	3.28583E-05	3.21784E-05	2.78725E-05	6.05235E-05	4.30592E-06	6.26765E-05	4.30592E-06
3839103773545	383910	3773545	0.000323174	0.00031983	0.000114854	6.07801E-05	0.000208758	6.70657E-06	6.70657E-06	0.000215465	6.70657E-06	0.000247722	1.35012E-05	3.17033E-05	3.1091E-05	3.04477E-05	2.63734E-05	5.72683E-05	4.07433E-06	5.93054E-05	4.07433E-06
3829703773555	382970	3773555	7.75161E-05	7.67139E-05	2.75486E-05	1.45786E-05	5.00725E-05	1.60863E-06	1.60863E-06	5.16811E-05	1.60863E-06	0.000176873	9.63981E-06	2.26361E-05	2.2199E-05	2.17396E-05	1.88306E-05	4.08895E-05	2.90907E-06	4.2344E-05	2.90907E-06
3829803773555	382980	3773555	8.03979E-05	7.95658E-05	2.85728E-05	1.51206E-05	5.1934E-05	1.66843E-06	1.66843E-06	5.36024E-05	1.66843E-06	0.000188075	1.02503E-05	2.40697E-05	2.36049E-05	2.31165E-05	2.00232E-05	4.34791E-05	3.09331E-06	4.50258E-05	3.09331E-06
3829903773555	382990	3773555	8.33169E-05	8.24547E-05	2.96102E-05	1.56696E-05	5.38196E-05	1.72901E-06	1.72901E-06	5.55486E-05	1.72901E-06	0.000200157	1.09088E-05	2.5616E-05	2.51213E-05	2.46016E-05	2.13095E-05	4.62724E-05	3.29203E-06	4.79184E-05	3.29203E-06
3830003773555	383000	3773555	8.57806E-05	8.48929E-05	3.04858E-05	1.61329E-05	5.5411E-05	1.78014E-06	1.78014E-06	5.71912E-05	1.78014E-06	0.000211918	1.15498E-05	2.71212E-05	2.65974E-05	2.60471E-05	2.25616E-05	4.89913E-05	3.48546E-06	5.0734E-05	3.48546E-06
3830103773555	383010	3773555	8.83563E-05	8.74419E-05	3.14011E-05	1.66174E-05	5.70748E-05	1.83359E-06	1.83359E-06	5.89084E-05	1.83359E-06	0.000224904	1.22576E-05	2.87831E-05	2.82273E-05	2.76432E-05	2.39442E-05	5.19934E-05	3.69905E-06	5.38429E-05	3.69905E-06
3830203773555	383020	3773555	9.15814E-05	9.06337E-05	3.25473E-05	1.72239E-05	5.91581E-05	1.90052E-06	1.90052E-06	6.10587E-05	1.90052E-06	0.000240823	1.31252E-05	3.08204E-05	3.02252E-05	2.95998E-05	2.56389E-05	5.56734E-05	3.96086E-06	5.76538E-05	3.96086E-06
3830303773555	383030	3773555	9.53068E-05	9.43205E-05	3.38713E-05	1.79246E-05	6.15646E-05	1.97782E-06	1.97782E-06	6.35424E-05	1.97782E-06	0.000259712	1.41547E-05	3.32378E-05	3.2596E-05	3.19215E-05	2.765E-05	6.00403E-05	4.27154E-06	6.2176E-05	4.27154E-06
3830403773555	383040	3773555	9.92263E-05	9.81994E-05	3.52642E-05	1.86617E-05	6.40964E-05	2.05916E-06	2.05916E-06	6.61556E-05	2.05916E-06	0.000281144	1.53227E-05	3.59806E-05	3.52858E-05	3.45557E-05	2.99317E-05	6.49948E-05	4.62403E-06	6.73068E-05	4.62403E-06
3830503773555	383050	3773555	0.000103004	0.000101938	3.66068E-05	1.93722E-05	6.65366E-05	2.13756E-06	2.13756E-06	6.86742E-05	2.13756E-06	0.000304398	1.65901E-05	3.89566E-05	3.82043E-05	3.74138E-05	3.24073E-05	7.03706E-05	5.00649E-06	7.28739E-05	5.00649E-06
3830603773555	383060	3773555	0.000107006	0.000105898	3.80289E-05	2.01248E-05	6.91215E-05	2.2206E-06	2.2206E-06	7.13421E-05	2.2206E-06	0.00033122	1.80519E-05	4.23893E-05	4.15707E-05	4.07105E-05	3.52629E-05	7.65713E-05	5.44763E-06	7.92951E-05	5.44763E-06
3830703773555	383070	3773555	0.000111955	0.000110797	3.9788E-05	2.10557E-05	7.23189E-05	2.32332E-06	2.32332E-06	7.46422E-05	2.32332E-06	0.000365446	1.99173E-05	4.67695E-05	4.58663E-05	4.49173E-05	3.89067E-05	8.44837E-05	6.01056E-06	8.7489E-05	6.01056E-06
3830803773555	383080	3773555	0.00011795	0.00011673	4.19186E-05	2.21831E-05	7.61914E-05	2.44772E-06	2.44772E-06	7.86391E-05	2.44772E-06	0.000409817	2.23356E-05	5.24481E-05	5.14353E-05	5.0371E-05	4.36307E-05	9.47415E-05	6.74034E-06	9.81116E-05	6.74034E-06
3830903773555	383090	3773555	0.000124386	0.000123098	4.42057E-05	2.33935E-05	8.03484E-05	2.58127E-06	2.58127E-06	8.29297E-05	2.58127E-06	0.000464594	2.5321E-05	5.94584E-05	5.83102E-05	5.71037E-05	4.94625E-05	0.000107405	7.64127E-06	0.000111225	7.64127E-06
3831003773555	383100	3773555	0.000131821	0.000130457	4.68483E-05	2.47919E-05	8.51517E-05	2.73558E-06	2.73558E-06	8.78872E-05	2.73558E-06	0.000538245	2.93351E-05	6.88843E-05	6.7554E-05	6.61563E-05	5.73037E-05	0.000124431	8.85263E-06	0.000128858	8.85263E-06
3831103773555	383110	3773555	0.000139586	0.000138141	4.96077E-05	2.62522E-05	9.01671E-05	2.89671E-06	2.89671E-06	9.30638E-05	2.89671E-06	0.000635265	3.46228E-05	8.13008E-05	7.97308E-05	7.80811E-05	6.76328E-05	0.00014686	1.04483E-05	0.000152085	1.04483E-05
3831203773555	383120	3773555	0.00014685	0.00014533	5.21893E-05	2.76184E-05	9.48594E-05	3.04746E-06	3.04746E-06	9.79069E-05	3.04746E-06	0.000759536	4.13957E-05	9.72049E-05	9.53277E-05	9.33553E-05	8.08631E-05	0.000175589	1.24922E-05	0.000181835	1.24922E-05
3831303773555	383130	3773555	0.000153263	0.000151677	5.44684E-05	2.88245E-05	9.9002E-05	3.18054E-06	3.18054E-06	0.000102183	3.18054E-06	0.000915054	4.98716E-05	0.000117108	0.000114846	0.00011247	9.74201E-05	0.000211542	1.50501E-05	0.000219067	1.50501E-05
3831403773555	383140	3773555	0.000160012	0.000158356	5.68669E-05	3.00938E-05	0.000103362	3.3206E-06	3.3206E-06	0.000106682	3.3206E-06	0.001140418	6.21542E-05	0.00014595	0.000143131	0.00014017	0.000121413	0.000263642	1.87567E-05	0.00027302	1.87567E-05
3831503773555	383150	3773555	0.000168179	0.000166439	5.97696E-05	3.16298E-05	0.000108637	3.49009E-06	3.49009E-06	0.000112128	3.49009E-06	0.001544967	8.42027E-05	0.000197724	0.000193906	0.000189893	0.000164483	0.000357165	2.54104E-05	0.00036987	2.54104E-05
3831603773555	383160	3773555	0.000176899	0.000175068	6.28686E-05	3.32698E-05	0.00011427	3.67104E-06	3.67104E-06	0.000117941	3.67104E-06	0.002320168	0.000126452	0.000296934	0.000291199	0.000285174	0.000247014	0.000536376	3.81603E-05	0.000555456	3.81603E-05
3836203773555	383620	3773555	0.008641675	0.008552242	0.003071184	0.001625259	0.005582196	0.000179334	0.000179334	0.005761529	0.000179334	0.004843006	0.00026395	0.000619805	0.000607835	0.000595259	0.000515605	0.001119605	7.96539E-05	0.001159432	7.96539E-05
3836303773555	383630	3773555	0.00656842	0.006500443	0.002334365	0.001235337	0.004242951	0.000136309	0.000136309	0.00437926	0.000136309	0.003781316	0.000206087	0.00048393	0.000474585	0.000464765	0.000402573	0.000874164	6.2192E-05	0.00090526	6.2192E-05
3836403773555	383640	3773555	0.004677297	0.004628892	0.001662275	0.00087967	0.003021357	9.70642E-05	9.70642E-05	0.003118422	9.70642E-05	0.002697903	0.000147039	0.000345276	0.000338608	0.000331602	0.000287229	0.000623701	4.43729E-05	0.000645887	4.43729E-05
3836503773555	383650	3773555	0.003583666	0.003546578	0.001273607	0.000673988	0.002314913	7.43689E-05	7.43689E-05	0.002389282	7.43689E-05	0.002088595	0.000113831	0.000267297	0.000262135	0.000256711	0.00022236	0.000482841	3.43515E-05	0.000500017	3.43515E-05
3836603773555	383660	3773555	0.002881945	0.002852119	0.00102422	0.000542014	0.001861627	5.98067E-05	5.98067E-05	0.001921434	5.98067E-05	0.00169913	9.26048E-05	0.000217453	0.000213254	0.000208842	0.000180896	0.000392805	2.79459E-05	0.000406777	2.79459E-05
3836703773555	383670	3773555	0.002413593	0.002388615	0.000857772	0.00045393	0.00155909	5.00873E-05	5.00873E-05	0.001609177	5.00873E-05	0.001442312	7.86078E-05	0.000184586	0.000181021	0.000177276	0.000153554	0.000333433	2.3722E-05	0.000345294	2.3722E-05
3836803773555	383680	3773555	0.002064729	0.002043361	0.000733789	0.000388318	0.001333737	4.28477E-05	4.28477E-05	0.001376585	4.28477E-05	0.001251174	6.81906E-05	0.000160124	0.000157032	0.000153783	0.000133205	0.000289246	2.05783E-05	0.000299535	2.05783E-05
3836903773555	383690	3773555	0.001789679	0.001771158	0.000636038	0.000336589	0.001156065	3.71398E-05	3.71398E-05	0.001193205	3.71398E-05	0.001099913	5.99467E-05	0.000140766	0.000138048	0.000135191	0.000117101	0.000254278	1.80905E-05	0.000263323	1.80905E-05
3837003773555	383700	3773555	0.00157148	0.001555216	0.000558492	0.000295552	0.001015117	3.26116E-05	3.26116E-05	0.001047728	3.26116E-05	0.000979165	5.33657E-05	0.000125313	0.000122893	0.00012035	0.000104246	0.000226363	1.61045E-05	0.000234415	1.61045E-05
3837103773555	383710	3773555	0.001408347	0.001393772	0.000500516	0.000264871	0.000909739	2.92263E-05	2.92263E-05	0.000938965	2.92263E-05	0.000888286	4.84127E-05	0.000113682	0.000111487	0.00010918	9.45703E-05	0.000205354	1.46098E-05	0.000212659	1.46098E-05
3837203773555	383720	3773555	0.001286918	0.0012736	0.00045736	0.00024203	0.0008313	2.67064E-05	2.67064E-05	0.00085807	2.67064E-05	0.00082039	4.47041E-05	0.000104974	0.000102946	0.000100816	8.73258E-05	0.000189623	1.34906E-05	0.000196368	1.34906E-05
3837303773555	383730	3773555	0.001181801	0.001169571	0.00042003	0.000222264	0.000763399	2.4525E-05	2.4525E-05	0.000787924	2.4525E-05	0.000760906	4.14704E-05	9.73803E-05	9.54997E-05	9.35238E-05	8.1009E-05	0.000175906	1.25148E-05	0.000182164	1.25148E-05
3837403773555	383740	3773555	0.001085263	0.001074031	0.000385694	0.000204108	0.000701039	2.25216E-05	2.25216E-05	0.0007235	2.25216E-05	0.000705991	3.84774E-05	9.03523E-05	8.86075E-05	8.67741E-05	7.51625E-05	0.000163211	1.16116E-05	0.000169017	1.16116E-05
3837503773555	383750	3773555	0.001000385	0.000990032	0.000355529	0.000188145	0.000646211	2.07602E-05	2.07602E-05	0.000666971	2.07602E-05	0.000657348	3.58263E-05	8.41269E-05	8.25023E-05	8.07952E-05	6.99837E-05	0.000151965	1.08115E-05	0.000157371	1.08115E-05
3837603773555	383760	3773555	0.000924377	0.000914811	0.000328516	0.00017385	0.000597113	1.91829E-05	1.91829E-05	0.000616296	1.91829E-05	0.000613443	3.34334E-05	7.8508E-05	7.6992E-05	7.53989E-05	6.53095E-05	0.000141816	1.00894E-05	0.00014686	1.00894E-05
3837703773555	383770	3773555	0.000854476	0.000845633	0.000303674	0.000160703	0.000551959	1.77323E-05	1.77323E-05	0.000569692	1.77323E-05	0.000572724	3.12142E-05	7.32968E-05	7.18814E-05	7.03941E-05	6.09744E-05	0.000132402	9.41971E-06	0.000137112	9.41971E-06
3837803773555	383780	3773555	0.00079278	0.000784575	0.000281748	0.0001491	0.000512106	1.64519E-05	1.64519E-05	0.000528558	1.64519E-05	0.000536484	2.92391E-05	6.86589E-05	6.7333E-05	6.59398E-05	5.71162E-05	0.000124024	8.82366E-06	0.000128436	8.82366E-06
3837903773555	383790	3773555	0.000730382	0.000722823	0.000259572	0.000137365	0.000471799	1.5157E-05	1.5157E-05	0.000486956	1.5157E-05	0.000499433	2.72197E-05	6.39171E-05	6.26828E-05	6.13858E-05	5.31715E-05	0.000115459	8.21427E-06	0.000119566	8.21427E-06
3838003773555	383800	3773555	0.000672866	0.000665903	0.000239131	0.000126547	0.000434646	1.39634E-05	1.39634E-05	0.00044861	1.39634E-05	0.000464931	2.53393E-05	5.95016E-05	5.83525E-05	5.71451E-05	4.94983E-05	0.000107483	7.64681E-06	0.000111306	7.64681E-06
3838103773555	383810	3773555	0.000623742	0.000617287	0.000221673	0.000117309	0.000402914	1.2944E-05	1.2944E-05	0.000415858	1.2944E-05	0.00043523	2.37206E-05	5.57005E-05	5.46248E-05	5.34946E-05	4.63363E-05	0.000100616	7.15832E-06	0.000104196	7.15832E-06
3838203773555	383820	3773555	0.000586892	0.000580818	0.000208577	0.000110378	0.00037911	1.21793E-05	1.21793E-05	0.000391289	1.21793E-05	0.000412834	2.25E-05	5.28342E-05	5.18139E-05	5.07418E-05	4.39519E-05	9.54389E-05	6.78996E-06	9.88339E-05	6.78996E-06
3838303773555	383830	3773555	0.000553445	0.000547718	0.00019669	0.000104088	0.000357505	1.14852E-05	1.14852E-05	0.00036899	1.14852E-05	0.000392352	2.13837E-05	5.02129E-05	4.92433E-05	4.82244E-05	4.17713E-05	9.07038E-05	6.45309E-06	9.39304E-05	6.45309E-06
3838403773555	383840	3773555	0.000517894	0.000512534	0.000184055	9.74014E-05	0.00033454	1.07474E-05	1.07474E-05	0.000345287	1.07474E-05	0.000370361	2.01852E-05	4.73986E-05	4.64833E-05	4.55215E-05	3.94301E-05	8.56201E-05	6.09141E-06	8.86658E-05	6.09141E-06
3838503773555	383850	3773555	0.000482872	0.000477875	0.000171609	9.08149E-05	0.000311917	1.00207E-05	1.00207E-05	0.000321938	1.00207E-05	0.000348478	1.89925E-05	4.4598E-05	4.37368E-05	4.28318E-05	3.71003E-05	8.05611E-05	5.73149E-06	8.34269E-05	5.73149E-06
3838603773555	383860	3773555	0.000451285	0.000446615	0.000160383	8.48742E-05	0.000291513	9.36515E-06	9.36515E-06	0.000300878	9.36515E-06	0.000328547	1.79063E-05	4.20473E-05	4.12353E-05	4.03821E-05	3.49784E-05	7.59535E-05	5.40368E-06	7.86554E-05	5.40368E-06
3838703773555	383870	3773555	0.000422483	0.00041811	0.000150147	7.94572E-05	0.000272908	8.76744E-06	8.76744E-06	0.000281675	8.76744E-06	0.000310194	1.6906E-05	3.96984E-05	3.89318E-05	3.81263E-05	3.30244E-05	7.17106E-05	5.10182E-06	7.42615E-05	5.10182E-06
3838803773555	383880	3773555	0.000396472	0.000392369	0.000140903	7.45654E-05	0.000256106	8.22766E-06	8.22766E-06	0.000264334	8.22766E-06	0.000293448	1.59933E-05	3.75553E-05	3.68301E-05	3.6068E-05	3.12416E-05	6.78394E-05	4.8264E-06	7.02526E-05	4.8264E-06
3838903773555	383890	3773555	0.000371738	0.000367891	0.000132113	6.99136E-05	0.000240129	7.71438E-06	7.71438E-06	0.000247843	7.71438E-06	0.000277354	1.51161E-05	3.54955E-05	3.48101E-05	3.40898E-05	2.95281E-05	6.41186E-05	4.56169E-06	6.63994E-05	4.56169E-06
3839003773555	383900	3773555	0.000348438	0.000344832	0.000123832	6.55315E-05	0.000225078	7.23085E-06	7.23085E-06	0.000232309	7.23085E-06	0.000262009	1.42799E-05	3.35318E-05	3.28843E-05	3.22038E-05	2.78945E-05	6.05713E-05	4.30932E-06	6.2726E-05	4.30932E-06
3839103773555	383910	3773555	0.000327624	0.000324233	0.000116435	6.16169E-05	0.000211633	6.79891E-06	6.79891E-06	0.000218431	6.79891E-06	0.000248189	1.35266E-05	3.1763E-05	3.11497E-05	3.05051E-05	2.64231E-05	5.73763E-05	4.08201E-06	5.94173E-05	4.08201E-06
3829703773565	382970	3773565	7.86285E-05	7.78148E-05	2.79439E-05	1.47878E-05	5.0791E-05	1.63171E-06	1.63171E-06	5.24227E-05	1.63171E-06	0.000180257	9.82426E-06	2.30692E-05	2.26237E-05	2.21556E-05	1.91909E-05	4.16719E-05	2.96473E-06	4.31542E-05	2.96473E-06
3829803773565	382980	3773565	8.18387E-05	8.09918E-05	2.90848E-05	1.53916E-05	5.28647E-05	1.69833E-06	1.69833E-06	5.45631E-05	1.69833E-06	0.000192593	1.04965E-05	2.46479E-05	2.41719E-05	2.36717E-05	2.05041E-05	4.45235E-05	3.16761E-06	4.61073E-05	3.16761E-06

			ISDemolition	ISDrainage / Utilities Trenching	ISDrainage / Utilities Trenching	ISAsphalt Paving	ISAsphalt Paving	SVDemolition	SVSite Grubbing / Prep	SVMass Grading / Excavation	SVMass Grading / Excavation	SVDrainage / Utilities Trenching	SVFoundations / Concrete Pads	SVBuilding / Structure Construction	SVBuilding / Structure Construction	SVAsphalt Paving	SVAsphalt Paving	SVArchitectural Coating	SVArchitectural Coating	SVLandscaping or Other Finishing	SVLandscaping or Other Finishing
Unique Identifier	X (UTM)	Y (UTM)	2027	2027	2028	2027	2028	2027	2027	2027	2028	2028	2028	2028	2029	2028	2029	2028	2029	2028	2029
3836703773545	383670	3773545	0.000319341	0.000128587	0.000125287	3.32093E-05	3.09359E-05	0.002440654	0.001754698	0.001183068	0.001168046	0.000828757	0.000263275	0.000377157	0.000362767	3.7082E-05	3.45009E-05	3.7082E-05	3.45009E-05	0.000377157	0.000362767
3836803773545	383680	3773545	0.000274073	0.000110359	0.000107527	2.85017E-05	2.65506E-05	0.002071715	0.001489451	0.001004231	0.00099148	0.000703479	0.000223477	0.000320145	0.000307929	3.14765E-05	2.92856E-05	3.14765E-05	2.92856E-05	0.000320145	0.000307929
3836903773545	383690	3773545	0.000238751	9.61359E-05	9.36693E-05	2.48284E-05	2.31288E-05	0.001788684	0.001285967	0.000867036	0.000856027	0.000607372	0.000192946	0.000276408	0.000265861	2.71763E-05	2.52847E-05	2.71763E-05	2.52847E-05	0.000276408	0.000265861
3837003773545	383700	3773545	0.000210616	8.48072E-05	8.26313E-05	2.19026E-05	2.04033E-05	0.001566099	0.00112594	0.000759141	0.000749502	0.00053179	0.000168936	0.000242011	0.000232777	2.37945E-05	2.21382E-05	2.37945E-05	2.21382E-05	0.000242011	0.000232777
3837103773545	383710	3773545	0.000189749	7.64046E-05	7.44443E-05	1.97326E-05	1.83817E-05	0.00140273	0.001008486	0.00067995	0.000671317	0.000476316	0.000151313	0.000216766	0.000208495	2.13123E-05	1.98289E-05	2.13123E-05	1.98289E-05	0.000216766	0.000208495
3837203773545	383720	3773545	0.000174329	7.01957E-05	6.83946E-05	1.8129E-05	1.6888E-05	0.001283076	0.000922462	0.00062195	0.000614054	0.000435686	0.000138406	0.000198275	0.00019071	1.94944E-05	1.81375E-05	1.94944E-05	1.81375E-05	0.000198275	0.00019071
3837303773545	383730	3773545	0.000160904	6.47901E-05	6.31278E-05	1.67329E-05	1.55875E-05	0.001179583	0.000848056	0.000571784	0.000564524	0.000400543	0.000127242	0.000182282	0.000175327	1.79219E-05	1.66745E-05	1.79219E-05	1.66745E-05	0.000182282	0.000175327
3837403773545	383740	3773545	0.000148943	5.99736E-05	5.84349E-05	1.5489E-05	1.44287E-05	0.001087947	0.000782175	0.000527365	0.000520669	0.000369427	0.000117358	0.000168122	0.000161707	1.65297E-05	1.53791E-05	1.65297E-05	1.53791E-05	0.000168122	0.000161707
3837503773545	383750	3773545	0.000138378	5.57197E-05	5.42901E-05	1.43904E-05	1.34053E-05	0.001007466	0.000724313	0.000488353	0.000482152	0.000342099	0.000108676	0.000155685	0.000149745	1.53069E-05	1.42415E-05	1.53069E-05	1.42415E-05	0.000155685	0.000149745
3837603773545	383760	3773545	0.000128637	5.17972E-05	5.04682E-05	1.33773E-05	1.24616E-05	0.000933656	0.000671248	0.000452575	0.000446829	0.000317036	0.000100714	0.000144279	0.000138774	1.41855E-05	1.31981E-05	1.41855E-05	1.31981E-05	0.000144279	0.000138774
3837703773545	383770	3773545	0.000119312	4.80424E-05	4.68097E-05	1.24076E-05	1.15582E-05	0.000863357	0.000620707	0.000418498	0.000413185	0.000293165	9.31309E-05	0.000133416	0.000128325	1.31174E-05	1.22043E-05	1.31174E-05	1.22043E-05	0.000133416	0.000128325
3837803773545	383780	3773545	0.000111054	4.47173E-05	4.357E-05	1.15489E-05	1.07583E-05	0.000801379	0.000576148	0.000388456	0.000383523	0.000272119	8.64453E-05	0.000123838	0.000119113	1.21757E-05	1.13282E-05	1.21757E-05	1.13282E-05	0.000123838	0.000119113
3837903773545	383790	3773545	0.000102773	4.13827E-05	4.0321E-05	1.06877E-05	9.95604E-06	0.000739445	0.000531621	0.000358434	0.000353883	0.000251089	7.97644E-05	0.000114267	0.000109907	1.12347E-05	1.04527E-05	1.12347E-05	1.04527E-05	0.000114267	0.000109907
3838003773545	383800	3773545	9.51398E-05	3.83092E-05	3.73263E-05	9.89389E-06	9.21659E-06	0.000682456	0.000490649	0.000330809	0.000326609	0.000231737	7.36169E-05	0.000105461	0.000101437	1.03689E-05	9.64714E-06	1.03689E-05	9.64714E-06	0.000105461	0.000101437
3838103773545	383810	3773545	8.85659E-05	3.56621E-05	3.47471E-05	9.21024E-06	8.57975E-06	0.000633538	0.000455479	0.000307097	0.000303198	0.000215126	6.83401E-05	9.79014E-05	9.41659E-05	9.62563E-06	8.95564E-06	9.62563E-06	8.95564E-06	9.79014E-05	9.41659E-05
3838203773545	383820	3773545	8.34535E-05	3.36035E-05	3.27414E-05	8.67858E-06	8.08448E-06	0.000595774	0.000428329	0.000288792	0.000285125	0.000202303	6.42665E-05	9.20657E-05	8.85528E-05	9.05186E-06	8.42181E-06	9.05186E-06	8.42181E-06	9.20657E-05	8.85528E-05
3838303773545	383830	3773545	7.88147E-05	3.17357E-05	3.09214E-05	8.19618E-06	7.6351E-06	0.000561609	0.000403766	0.000272231	0.000268774	0.000190702	6.05811E-05	8.67861E-05	8.34747E-05	8.53278E-06	7.93885E-06	8.53278E-06	7.93885E-06	8.67861E-05	8.34747E-05
3838403773545	383840	3773545	7.40431E-05	2.98144E-05	2.90494E-05	7.69997E-06	7.17287E-06	0.000526437	0.000378479	0.000255182	0.000251942	0.000178759	5.67871E-05	8.13509E-05	7.82469E-05	7.9984E-06	7.44167E-06	7.9984E-06	7.44167E-06	8.13509E-05	7.82469E-05
3838503773545	383850	3773545	6.94197E-05	2.79527E-05	2.72355E-05	7.21917E-06	6.72498E-06	0.000492387	0.000354	0.000238677	0.000235646	0.000167197	5.31141E-05	7.60893E-05	7.3186E-05	7.48107E-06	6.96035E-06	7.48107E-06	6.96035E-06	7.60893E-05	7.3186E-05
3838603773545	383860	3773545	6.52029E-05	2.62547E-05	2.55811E-05	6.78065E-06	6.31648E-06	0.000461429	0.000331743	0.00022367	0.000220831	0.000156685	4.97747E-05	7.13053E-05	6.85846E-05	7.01071E-06	6.52273E-06	7.01071E-06	6.52273E-06	7.13053E-05	6.85846E-05
3838703773545	383870	3773545	6.11761E-05	2.46333E-05	2.40013E-05	6.36189E-06	5.92638E-06	0.000431915	0.000310523	0.000209364	0.000206705	0.000146662	4.65909E-05	6.67443E-05	6.41977E-05	6.56228E-06	6.10551E-06	6.56228E-06	6.10551E-06	6.67443E-05	6.41977E-05
3838803773545	383880	3773545	5.75196E-05	2.31609E-05	2.25667E-05	5.98164E-06	5.57216E-06	0.000405188	0.000291308	0.000196409	0.000193915	0.000137587	4.37079E-05	6.26143E-05	6.02252E-05	6.15622E-06	5.72771E-06	6.15622E-06	5.72771E-06	6.26143E-05	6.02252E-05
3838903773545	383890	3773545	5.39776E-05	2.17347E-05	2.11771E-05	5.6133E-06	5.22903E-06	0.000379362	0.000272741	0.00018389	0.000181555	0.000128817	4.0922E-05	5.86233E-05	5.63865E-05	5.76382E-06	5.36263E-06	5.76382E-06	5.36263E-06	5.86233E-05	5.63865E-05
3839003773545	383900	3773545	5.06019E-05	2.03755E-05	1.98527E-05	5.26225E-06	4.90202E-06	0.000354854	0.000255121	0.00017201	0.000169826	0.000120495	3.82783E-05	5.4836E-05	5.27437E-05	5.39146E-06	5.01619E-06	5.39146E-06	5.01619E-06	5.4836E-05	5.27437E-05
3839103773545	383910	3773545	4.75853E-05	1.91608E-05	1.86692E-05	4.94854E-06	4.60978E-06	0.000333081	0.000239467	0.000161456	0.000159406	0.000113102	3.59296E-05	5.14714E-05	4.95075E-05	5.06065E-06	4.7084E-06	5.06065E-06	4.7084E-06	5.14714E-05	4.95075E-05
3829703773555	382970	3773555	1.45745E-05	5.86858E-06	5.71801E-06	1.51564E-06	1.41189E-06	7.55731E-05	5.43329E-05	3.66328E-05	3.61677E-05	2.56619E-05	8.15211E-06	1.16784E-05	1.12328E-05	1.14822E-06	1.06829E-06	1.14822E-06	1.06829E-06	1.16784E-05	1.12328E-05
3829803773555	382980	3773555	1.50942E-05	6.07787E-06	5.92193E-06	1.56969E-06	1.46224E-06	7.8219E-05	5.62352E-05	3.79154E-05	3.7434E-05	2.65603E-05	8.43753E-06	1.20873E-05	1.16261E-05	1.18842E-06	1.1057E-06	1.18842E-06	1.1057E-06	1.20873E-05	1.16261E-05
3829903773555	382990	3773555	1.56154E-05	6.28772E-06	6.1264E-06	1.62389E-06	1.51273E-06	8.08827E-05	5.81503E-05	3.92066E-05	3.87088E-05	2.74648E-05	8.72486E-06	1.24989E-05	1.2022E-05	1.22889E-06	1.14335E-06	1.22889E-06	1.14335E-06	1.24989E-05	1.2022E-05
3830003773555	383000	3773555	1.60457E-05	6.46101E-06	6.29524E-06	1.66865E-06	1.55442E-06	8.30921E-05	5.97387E-05	4.02775E-05	3.97661E-05	2.8215E-05	8.96319E-06	1.28403E-05	1.23504E-05	1.26246E-06	1.17458E-06	1.26246E-06	1.17458E-06	1.28403E-05	1.23504E-05
3830103773555	383010	3773555	1.64914E-05	6.64048E-06	6.4701E-06	1.715E-06	1.59759E-06	8.54083E-05	6.1404E-05	4.14003E-05	4.08747E-05	2.90016E-05	9.21305E-06	1.31983E-05	1.26947E-05	1.29765E-06	1.20733E-06	1.29765E-06	1.20733E-06	1.31983E-05	1.26947E-05
3830203773555	383020	3773555	1.70503E-05	6.86552E-06	6.68937E-06	1.77312E-06	1.65174E-06	8.83215E-05	6.34984E-05	4.28124E-05	4.22688E-05	2.99908E-05	9.52729E-06	1.36484E-05	1.31277E-05	1.34191E-06	1.24851E-06	1.34191E-06	1.24851E-06	1.36484E-05	1.31277E-05
3830303773555	383030	3773555	1.76917E-05	7.12376E-06	6.94099E-06	1.83981E-06	1.71386E-06	9.16979E-05	6.59258E-05	4.44491E-05	4.38847E-05	3.11373E-05	9.89151E-06	1.41702E-05	1.36295E-05	1.39321E-06	1.29623E-06	1.39321E-06	1.29623E-06	1.41702E-05	1.36295E-05
3830403773555	383040	3773555	1.83595E-05	7.39269E-06	7.20301E-06	1.90926E-06	1.77856E-06	9.52436E-05	6.8475E-05	4.61678E-05	4.55816E-05	3.23413E-05	1.0274E-05	1.47181E-05	1.41565E-05	1.44708E-06	1.34636E-06	1.44708E-06	1.34636E-06	1.47181E-05	1.41565E-05
3830503773555	383050	3773555	1.89911E-05	7.64699E-06	7.45079E-06	1.97494E-06	1.83974E-06	9.86289E-05	7.09089E-05	4.78088E-05	4.72018E-05	3.34908E-05	1.06392E-05	1.52413E-05	1.46597E-05	1.49852E-06	1.39421E-06	1.49852E-06	1.39421E-06	1.52413E-05	1.46597E-05
3830603773555	383060	3773555	1.96548E-05	7.91423E-06	7.71117E-06	2.04396E-06	1.90404E-06	0.000102219	7.349E-05	4.95491E-05	4.892E-05	3.47099E-05	1.10264E-05	1.57961E-05	1.51933E-05	1.55306E-06	1.44496E-06	1.55306E-06	1.44496E-06	1.57961E-05	1.51933E-05
3830703773555	383070	3773555	2.04638E-05	8.23998E-06	8.02856E-06	2.12809E-06	1.98241E-06	0.000106656	7.66797E-05	5.16996E-05	5.10432E-05	3.62164E-05	1.1505E-05	1.64816E-05	1.58528E-05	1.62047E-06	1.50768E-06	1.62047E-06	1.50768E-06	1.64816E-05	1.58528E-05
3830803773555	383080	3773555	2.14237E-05	8.62649E-06	8.40516E-06	2.22791E-06	2.0754E-06	0.000112028	8.05418E-05	5.43036E-05	5.36141E-05	3.80405E-05	1.20845E-05	1.73118E-05	1.66512E-05	1.70209E-06	1.58361E-06	1.70209E-06	1.58361E-06	1.73118E-05	1.66512E-05
3830903773555	383090	3773555	2.24185E-05	9.02707E-06	8.79546E-06	2.33137E-06	2.17177E-06	0.000117765	8.46666E-05	5.70847E-05	5.63599E-05	3.99887E-05	1.27034E-05	1.81984E-05	1.7504E-05	1.78926E-06	1.66472E-06	1.78926E-06	1.66472E-06	1.81984E-05	1.7504E-05
3831003773555	383100	3773555	2.35153E-05	9.46872E-06	9.22578E-06	2.44543E-06	2.27802E-06	0.000124366	8.94127E-05	6.02846E-05	5.95192E-05	4.22303E-05	1.34155E-05	1.92185E-05	1.84852E-05	1.88956E-06	1.75803E-06	1.88956E-06	1.75803E-06	1.92185E-05	1.84852E-05
3831103773555	383110	3773555	2.45898E-05	9.90136E-06	9.64732E-06	2.55717E-06	2.38211E-06	0.000131155	9.42932E-05	6.35752E-05	6.2768E-05	4.45354E-05	1.41478E-05	2.02675E-05	1.94942E-05	1.9927E-06	1.85399E-06	1.9927E-06	1.85399E-06	2.02675E-05	1.94942E-05
3831203773555	383120	3773555	2.55692E-05	1.02958E-05	1.00316E-05	2.65902E-06	2.477E-06	0.000137391	9.87767E-05	6.6598E-05	6.57525E-05	4.6653E-05	1.48204E-05	2.12312E-05	2.04211E-05	2.08744E-06	1.94215E-06	2.08744E-06	1.94215E-06	2.12312E-05	2.04211E-05
3831303773555	383130	3773555	2.64634E-05	1.06558E-05	1.03824E-05	2.75201E-06	2.56362E-06	0.000142905	0.000102741	6.92711E-05	6.83916E-05	4.85255E-05	1.54153E-05	2.20834E-05	2.12408E-05	2.17123E-06	2.0201E-06	2.17123E-06	2.0201E-06	2.20834E-05	2.12408E-05
3831403773555	383140	3773555	2.73926E-05	1.103E-05	1.0747E-05	2.84864E-06	2.65363E-06	0.000148687	0.000106898	7.20738E-05	7.11586E-05	5.04888E-05	1.6039E-05	2.29768E-05	2.21001E-05	2.25907E-06	2.10183E-06	2.25907E-06	2.10183E-06	2.29768E-05	2.21001E-05
3831503773555	383150	3773555	2.8393E-05	1.14328E-05	1.11395E-05	2.95268E-06	2.75055E-06	0.000155244	0.000111612	7.52521E-05	7.42966E-05	5.27152E-05	1.67463E-05	2.39901E-05	2.30747E-05	2.3587E-06	2.19452E-06	2.3587E-06	2.19452E-06	2.39901E-05	2.30747E-05
3831603773555	383160	3773555	2.92816E-05	1.17906E-05	1.14881E-05	3.04509E-06	2.83663E-06	0.000162923	0.000117133	7.89745E-05	7.79718E-05	5.53229E-05	1.75747E-05	2.51768E-05	2.42161E-05	2.47537E-06	2.30307E-06	2.47537E-06	2.30307E-06	2.51768E-05	2.42161E-05
3836203773555	383620	3773555	0.001215727	0.000489527	0.000476967	0.000126427	0.000117773	0.010459059	0.007519496	0.00506986	0.005005489	0.003551515	0.001128225	0.001616252	0.001554582	0.000158909	0.000147848	0.000158909	0.000147848	0.001616252	0.001554582
3836303773555	383630	3773555	0.000925166	0.000372529	0.000362971	9.62108E-05	8.96246E-05	0.00798089	0.005737827	0.003868607	0.003819488	0.002710019	0.000860904	0.001233297	0.00118624	0.000121257	0.000112817	0.000121257	0.000112817	0.001233297	0.00118624
3836403773555	383640	3773555	0.000659675	0.000265626	0.000258811	6.86016E-05	6.39054E-05	0.005459033	0.003924748	0.002646178	0.00261258	0.001853688	0.000588869	0.000843591	0.000811403	8.29416E-05	7.71684E-05	8.29416E-05	7.71684E-05	0.000843591	0.000811403
3836503773555	383650	3773555	0.000506223	0.000203837	0.000198607	5.26437E-05	4.90399E-05	0.004075315	0.00292993	0.001975443	0.001950361	0.001383828	0.000439607	0.000629764	0.000605734	6.19181E-05	5.76083E-05	6.19181E-05	5.76083E-05	0.000629764	0.000605734
3836603773555	383660	3773555	0.000407782	0.000164198	0.000159985	4.24065E-05	3.95035E-05	0.003207592	0.002306084	0.001554828	0.001535087	0.001089181	0.000346005	0.000495673	0.00047676	4.87344E-05	4.53423E-05	4.87344E-05	4.53423E-05	0.000495673	0.00047676
3836703773555	383670	3773555	0.000342087	0.000137745	0.000134211	3.55747E-05	3.31394E-05	0.002649832	0.001905085	0.001284463	0.001268155	0.000899786	0.000285839	0.000409482	0.000393858	4.02601E-05	3.74578E-05	4.02601E-05	3.74578E-05	0.000409482	0.000393858
3836803773555	383680	3773555	0.000293145	0.000118038	0.00011501	3.0485E-05	2.83982E-05	0.002244207	0.001613463	0.001087843	0.001074031	0.000762051	0.000242084	0.0003468	0.00033568	3.40973E-05	3.17239E-05	3.40973E-05	3.17239E-05	0.0003468	0.00033568
3836903773555	383690	3773555	0.000254546	0.000102496	9.98664E-05	2.64711E-05	2.4659E-05	0.001930102	0.001387638	0.000935586	0.000923707	0.000655392	0.000208201	0.000298261	0.000286881	2.93249E-05	2.72838E-05	2.93249E-05	2.72838E-05	0.000298261	0.000286881
3837003773555	383700	3773555	0.000223916	9.01627E-05	8.78493E-05	2.32858E-05	2.16917E-05	0.001684273	0.001210901	0.000816424	0.000806058	0.000571918	0.000181684	0.000260273	0.000250342	2.55899E-05	2.38088E-05	2.55899E-05	2.38088E-05	0.000260273	0.000250342
3837103773555	383710	3773555	0.000201016	8.09415E-05	7.88648E-05	2.09043E-05	1.94733E-05	0.001502356	0.001080113	0.000728243	0.000718997	0.000510145	0.00016206	0.000232161	0.000223303	2.2826E-05	2.12372E-05	2.2826E-05	2.12372E-05	0.000232161	0.000223303
3837203773555	383720	3773555	0.000183971	7.40782E-05	7.21776E-05	1.91317E-05	1.78221E-05	0.001368039	0.000983546	0.000663135	0.000654715	0.000464536	0.000147571	0.000211405	0.000203338	2.07852E-05	1.93385E-05	2.07852E-05	1.93385E-05	0.000211405	0.000203338
3837303773555	383730	3773555	0.000169212	6.81354E-05	6.63872E-05	1.75969E-05	1.63923E-05	0.001252572	0.000900532	0.000607164	0.000599455	0.000425328	0.000135116	0.000193562	0.000186176	1.90309E-05	1.77063E-05	1.90309E-05	1.77063E-05	0.000193562	0.000186176
3837403773555	383740	3773555	0.000155647	6.2673E-05	6.1065E-05	1.61862E-05	1.50781E-05	0.001147235	0.0008248	0.000556104	0.000549043	0.000389559	0.000123753	0.000177284	0.000170519	1.74305E-05	1.62172E-05	1.74305E-05	1.62172E-05	0.000177284	0.000170519
3837503773555	383750	3773555	0.000143712	5.78672E-05	5.63825E-05	1.4945E-05	1.39219E-05	0.001055154	0.000758599	0.000511469	0.000504975	0.000358292	0.00011382	0.000163054	0.000156833	1.60314E-05	1.49156E-05	1.60314E-05	1.49156E-05	0.000163054	0.000156833
3837603773555	383760	3773555	0.000133014	5.35599E-05	5.21857E-05	1.38326E-05	1.28857E-05	0.000973113	0.000699616	0.000471701	0.000465712	0.000330434	0.00010497	0.000150376	0.000144639	1.4785E-05	1.37559E-05	1.4785E-05	1.37559E-05	0.000150376	0.000144639
3837703773555	383770	3773555	0.000123165	4.9594E-05	4.83216E-05	1.28083E-05	1.19315E-05	0.000897995	0.000645609	0.000435288	0.000429762	0.000304926	9.68672E-05	0.000138768	0.000133473	1.36436E-05	1.2694E-05	1.36436E-05	1.2694E-05	0.000138768	0.000133473
3837803773555	383780	3773555	0.000114466	4.60912E-05	4.49086E-05	1.19037E-05	1.10888E-05	0.000831945	0.000598123	0.000403272	0.000398152	0.000282498	8.97424E-05	0.000128562	0.000123656	1.26401E-05	1.17603E-05	1.26401E-05	1.17603E-05	0.000128562	0.000123656
3837903773555	383790	3773555	0.000105651	4.25417E-05	4.14502E-05	1.0987E-05	1.02349E-05	0.000765299	0.000550208	0.000370966	0.000366256	0.000259867	8.25532E-05	0.000118263	0.00011375	1.16275E-05	1.08182E-05	1.16275E-05	1.08182E-05	0.000118263	0.00011375
3838003773555	383800	3773555	9.75137E-05	3.92651E-05	3.82576E-05	1.01408E-05	9.44656E-06	0.000703917	0.000506078	0.000341212	0.00033688	0.000239025	7.5932E-05	0.000108777	0.000104627	1.06949E-05	9.95052E-06	1.06949E-05	9.95052E-06	0.000108777	0.000104627
3838103773555	383810	3773555	9.05597E-05	3.6465E-05	3.55294E-05	9.41759E-06	8.7729E-06	0.000651632	0.000468488	0.000315868	0.000311857	0.00022127	7.02919E-05	0.000100697	9.68553E-05	9.90054E-06	9.21141E-06	9.90054E-06	9.21141E-06	0.000100697	9.68553E-05
3838203773555	383820	3773555	8.53425E-05	3.43642E-05	3.34825E-05	8.87503E-06	8.26748E-06	0.000612736	0.000440524	0.000297014	0.000293243	0.000208063	6.60962E-05	9.46869E-05	9.1074E-05	9.30958E-06	8.66159E-06	9.30958E-06	8.66159E-06	9.46869E-05	9.1074E-05
3838303773555	383830	3773555	8.06031E-05	3.24558E-05	3.16231E-05	8.38217E-06	7.80836E-06	0.000577511	0.000415199	0.000279939	0.000276385	0.000196102	6.22964E-05	8.92435E-05	8.58383E-05	8.77439E-06	8.16364E-06	8.77439E-06	8.16364E-06	8.92435E-05	8.58383E-05
3838403773555	383840	3773555	7.55508E-05	3.04214E-05	2.96409E-05	7.85675E-06	7.31891E-06	0.000539925	0.000388176	0.00026172	0.000258397	0.000183339	5.8242E-05	8.34352E-05	8.02517E-05	8.20332E-06	7.63233E-06	8.20332E-06	7.63233E-06	8.34352E-05	8.02517E-05
3838503773555	383850	3773555	7.05571E-05	2.84107E-05	2.76817E-05	7.33745E-06	6.83516E-06	0.000502811	0.000361494	0.000243729	0.000240635	0.000170736	5.42385E-05	7.77E-05	7.47353E-05	7.63944E-06	7.10769E-06	7.63944E-06	7.10769E-06	7.77E-05	7.47353E-05
3838603773555	383860	3773555	6.60426E-05	2.65929E-05	2.59106E-05	6.86798E-06	6.39782E-06	0.000469376	0.000337456	0.000227522	0.000224634	0.000159383	5.06319E-05	7.25333E-05	6.97657E-05	7.13145E-06	6.63506E-06	7.13145E-06	6.63506E-06	7.25333E-05	6.97657E-05
3838703773555	383870	3773555	6.1918E-05	2.4932E-05	2.42924E-05	6.43905E-06	5.99826E-06	0.000438926	0.000315564	0.000212762	0.000210061	0.000149043	4.73472E-05	6.78278E-05	6.52398E-05	6.6688E-06	6.20462E-06	6.6688E-06	6.20462E-06	6.78278E-05	6.52398E-05
3838803773555	383880	3773555	5.81874E-05	2.34299E-05	2.28287E-05	6.05109E-06	5.63686E-06	0.000411469	0.000295824	0.000199453	0.000196921	0.00013972	4.43854E-05	6.35848E-05	6.11587E-05	6.25164E-06	5.81649E-06	6.25164E-06	5.81649E-06	6.35848E-05	6.11587E-05
3838903773555	383890	3773555	5.46259E-05	2.19958E-05	2.14314E-05	5.68072E-06	5.29184E-06	0.000385358	0.000277051	0.000186796	0.000184424	0.000130853	4.15688E-05	5.95498E-05	5.72776E-05	5.85492E-06	5.44738E-06	5.85492E-06	5.44738E-06	5.95498E-05	5.72776E-05
3839003773555	383900	3773555	5.12614E-05	2.0641E-05	2.01114E-05	5.33083E-06	4.9659E-06	0.000360805	0.000259399	0.000174894	0.000172674	0.000122516	3.89203E-05	5.57557E-05	5.36283E-05	5.48188E-06	5.10031E-06	5.48188E-06	5.10031E-06	5.57557E-05	5.36283E-05
3839103773555	383910	3773555	4.82504E-05	1.94286E-05	1.89301E-05	5.0177E-06	4.67421E-06	0.000338961	0.000243694	0.000164306	0.00016222	0.000115099	3.65639E-05	5.238E-05	5.03814E-05	5.14999E-06	4.79152E-06	5.14999E-06	4.79152E-06	5.238E-05	5.03814E-05
3829703773565	382970	3773565	1.48553E-05	5.98166E-06	5.82819E-06	1.54485E-06	1.43909E-06	7.6749E-05	5.51784E-05	3.72028E-05	3.67305E-05	2.60612E-05	8.27896E-06	1.18601E-05	1.14076E-05	1.16608E-06	1.08492E-06	1.16608E-06	1.08492E-06	1.18601E-05	1.14076E-05
3829803773565	382980	3773565	1.54393E-05	6.21683E-06	6.05733E-06	1.60558E-06	1.49567E-06	7.96978E-05	5.72984E-05	3.86322E-05	3.81417E-05	2.70625E-05	8.59705E-06	1.23158E-05	1.18459E-05	1.21089E-06	1.1266E-06	1.21089E-06	1.1266E-06	1.23158E-05	1.18459E-05

			MDemolition	MSite Grubbing / Prep	MMass Grading / Excavation	MMass Grading / Excavation	MDrainage / Utilities Trenching	MFoundations / Concrete Pads	MBuilding / Structure Construction	MAsphalt Paving	MLandscaping or Other Finishing	MWaterside Construction (Piles)	RSSWDemolition	RSSWPlacing Base	RSSWForm	Child Risk				
Unique Identifier	X (UTM)	Y (UTM)	2027	2027	2027	2028	2028	2028	2028	2028	2028	2028	2029	2029	2029	3rd Trimester	0<2	2<16	Total	per million
3836703773545	383670	3773545	0.000580732	0.001782748	0.002096365	0.002068452	0.000439682	0.000571803	0.000420878	4.33197E-05	0.000507518	4.33197E-05	4.76625E-05	6.91594E-05	4.09963E-05	4.67862E-08	7.0983E-07	1.4025E-07	8.96862E-07	0.89686242
3836803773545	383680	3773545	0.000496231	0.001523344	0.001791328	0.001767476	0.000375705	0.000488601	0.000359637	3.70163E-05	0.00043367	3.70163E-05	4.7753E-05	6.92906E-05	4.10741E-05	4.01323E-08	6.0866E-07	1.1989E-07	7.68684E-07	0.76868393
3836903773545	383690	3773545	0.000430445	0.001321393	0.00155385	0.00153316	0.000325897	0.000423827	0.00031196	3.2109E-05	0.000376178	3.2109E-05	4.76813E-05	6.91865E-05	4.10124E-05	3.49586E-08	5.2992E-07	1.0412E-07	6.69005E-07	0.6690047
3837003773545	383700	3773545	0.000378172	0.001160924	0.001365151	0.001346974	0.000286321	0.000372358	0.000274075	2.82097E-05	0.000330495	2.82097E-05	4.74567E-05	6.88607E-05	4.08192E-05	3.08467E-08	4.6731E-07	9.1628E-08	5.89787E-07	0.58978688
3837103773545	383710	3773545	0.000339437	0.001042014	0.001225323	0.001209008	0.000256994	0.000334218	0.000246003	2.53203E-05	0.000296644	2.53203E-05	4.7204E-05	6.8494E-05	4.06019E-05	2.78027E-08	4.2094E-07	8.2395E-08	5.31136E-07	0.53113626
3837203773545	383720	3773545	0.000310808	0.000954126	0.001121974	0.001107035	0.000235318	0.000306029	0.000225254	2.31847E-05	0.000271623	2.31847E-05	4.70106E-05	6.82134E-05	4.04355E-05	2.55569E-08	3.8671E-07	7.5591E-08	4.87857E-07	0.48785683
3837303773545	383730	3773545	0.000285932	0.000877763	0.001032177	0.001018433	0.000216484	0.000281536	0.000207226	2.13291E-05	0.000249884	2.13291E-05	4.67673E-05	6.78604E-05	4.02263E-05	2.36034E-08	3.5693E-07	6.9681E-08	4.50215E-07	0.450215
3837403773545	383740	3773545	0.000263826	0.0008099	0.000952376	0.000939695	0.000199747	0.000259769	0.000191204	1.96801E-05	0.000230565	1.96801E-05	4.64647E-05	6.74213E-05	3.9966E-05	2.18642E-08	3.3042E-07	6.443E-08	4.16712E-07	0.41671188
3837503773545	383750	3773545	0.000244343	0.000750091	0.000882046	0.000870301	0.000184996	0.000240586	0.000177085	1.82268E-05	0.000213538	1.82268E-05	4.61185E-05	6.69189E-05	3.96682E-05	2.03288E-08	3.0701E-07	5.9803E-08	3.87142E-07	0.38714216
3837603773545	383760	3773545	0.00022645	0.000695163	0.000817454	0.00080657	0.000171449	0.000222968	0.000164117	1.6892E-05	0.000197901	1.6892E-05	4.57099E-05	6.6326E-05	3.93167E-05	1.89133E-08	2.8543E-07	5.5548E-08	3.59895E-07	0.35989548
3837703773545	383770	3773545	0.000209413	0.000642863	0.000755954	0.000745889	0.00015855	0.000206194	0.00015177	1.56212E-05	0.000183012	1.56212E-05	4.52108E-05	6.56018E-05	3.88874E-05	1.75583E-08	2.6479E-07	5.1487E-08	3.33835E-07	0.33383522
3837803773545	383780	3773545	0.000194369	0.00059668	0.000701646	0.000692304	0.00014716	0.000191381	0.000140867	1.4499E-05	0.000169864	1.4499E-05	4.46618E-05	6.48052E-05	3.84152E-05	1.63585E-08	2.4651E-07	4.7897E-08	3.1077E-07	0.31076964
3837903773545	383790	3773545	0.000179381	0.000550669	0.000647542	0.000638919	0.000135812	0.000176623	0.000130004	1.33809E-05	0.000156766	1.33809E-05	4.38976E-05	6.36963E-05	3.77579E-05	1.51545E-08	2.2818E-07	4.4307E-08	2.87646E-07	0.28764606
3838003773545	383800	3773545	0.000165616	0.000508413	0.000597852	0.000589891	0.000125391	0.0001637	0.000120028	1.23541E-05	0.000144736	1.23541E-05	4.29462E-05	6.23159E-05	3.69396E-05	1.40442E-08	2.1129E-07	4.1E-08	2.66337E-07	0.26633662
3838103773545	383810	3773545	0.000153778	0.000472072	0.000555118	0.000547727	0.000116428	0.000151414	0.000111449	1.14711E-05	0.000134391	1.14711E-05	4.19761E-05	6.09082E-05	3.61052E-05	1.30876E-08	1.9674E-07	3.8154E-08	2.47984E-07	0.24798428
3838203773545	383820	3773545	0.000144558	0.000443769	0.000521836	0.000514888	0.000109448	0.000142336	0.000104767	1.07833E-05	0.000126333	1.07833E-05	4.12587E-05	5.98672E-05	3.54881E-05	1.23443E-08	1.8543E-07	3.5943E-08	2.33722E-07	0.23372179
3838303773545	383830	3773545	0.000136213	0.000418151	0.000491712	0.000485165	0.000103129	0.000134119	9.87189E-05	1.01608E-05	0.000119041	1.01608E-05	4.0535E-05	5.88172E-05	3.48656E-05	1.16699E-08	1.7518E-07	3.3939E-08	2.20788E-07	0.22078793
3838403773545	383840	3773545	0.000127681	0.00039196	0.000460913	0.000454776	9.66698E-05	0.000125718	9.25355E-05	9.52439E-06	0.000111584	9.52439E-06	3.95368E-05	5.73688E-05	3.40071E-05	1.09752E-08	1.6463E-07	3.1879E-08	2.0748E-07	0.20748022
3838503773545	383850	3773545	0.00011946	0.000366721	0.000431234	0.000425492	9.0445E-05	0.000117623	8.65769E-05	8.9111E-06	0.000104399	8.9111E-06	3.8364E-05	5.5667E-05	3.29982E-05	1.03021E-08	1.5441E-07	2.9886E-08	1.94597E-07	0.19459707
3838603773545	383860	3773545	0.000111986	0.000343777	0.000404253	0.000398871	8.47863E-05	0.000110264	8.11602E-05	8.35357E-06	9.78673E-05	8.35357E-06	3.71755E-05	5.39425E-05	3.1976E-05	9.68789E-09	1.4509E-07	2.807E-08	1.8285E-07	0.18285046
3838703773545	383870	3773545	0.000104882	0.000321969	0.000378609	0.000373568	7.94078E-05	0.000103269	7.60117E-05	7.82365E-06	9.1659E-05	7.82365E-06	3.58779E-05	5.20596E-05	3.08599E-05	9.10119E-09	1.362E-07	2.6337E-08	1.7164E-07	0.1716398
3838803773545	383880	3773545	9.84475E-05	0.000302217	0.000355382	0.00035065	7.45363E-05	9.69338E-05	7.13485E-05	7.34368E-06	8.60359E-05	7.34368E-06	3.46302E-05	5.02492E-05	2.97867E-05	8.56816E-09	1.2813E-07	2.4765E-08	1.61462E-07	0.16146238
3838903773545	383890	3773545	9.22472E-05	0.000283183	0.000333	0.000328566	6.98419E-05	9.08288E-05	6.6855E-05	6.88118E-06	8.06173E-05	6.88118E-06	3.3292E-05	4.83075E-05	2.86357E-05	8.05167E-09	1.2032E-07	2.3243E-08	1.51612E-07	0.15161184
3839003773545	383900	3773545	8.63609E-05	0.000265113	0.000311751	0.0003076	6.53853E-05	8.5033E-05	6.25889E-05	6.44209E-06	7.54731E-05	6.44209E-06	3.19383E-05	4.63431E-05	2.74713E-05	7.5592E-09	1.1287E-07	2.1795E-08	1.42229E-07	0.1422293
3839103773545	383910	3773545	8.11096E-05	0.000248993	0.000292795	0.000288896	6.14095E-05	7.98625E-05	5.87832E-05	6.05037E-06	7.08839E-05	6.05037E-06	3.07498E-05	4.46187E-05	2.6449E-05	7.11907E-09	1.0623E-07	2.0503E-08	1.3385E-07	0.13385017
3829703773555	382970	3773555	1.87822E-05	5.76582E-05	6.78013E-05	6.68985E-05	1.42203E-05	1.84934E-05	1.36122E-05	1.40106E-06	1.64143E-05	1.40106E-06	1.19905E-05	1.73985E-05	1.03135E-05	3.30685E-09	4.2719E-08	7.3276E-09	5.33539E-08	0.05335392
3829803773555	382980	3773555	1.94808E-05	5.98028E-05	7.03232E-05	6.93868E-05	1.47493E-05	1.91813E-05	1.41185E-05	1.45317E-06	1.70248E-05	1.45317E-06	1.22712E-05	1.78058E-05	1.05549E-05	3.48757E-09	4.4929E-08	7.6905E-09	5.61074E-08	0.05610744
3829903773555	382990	3773555	2.01903E-05	6.19808E-05	7.28843E-05	7.19138E-05	1.52864E-05	1.98799E-05	1.46327E-05	1.50609E-06	1.76449E-05	1.50609E-06	1.25426E-05	1.81996E-05	1.07884E-05	3.67982E-09	4.7267E-08	8.0728E-09	5.90193E-08	0.05901934
3830003773555	383000	3773555	2.07891E-05	6.3819E-05	7.50459E-05	7.40466E-05	1.57398E-05	2.04695E-05	1.50666E-05	1.55076E-06	1.81682E-05	1.55076E-06	1.27485E-05	1.84983E-05	1.09654E-05	3.86218E-09	4.9456E-08	8.4267E-09	6.17445E-08	0.06174447
3830103773555	383010	3773555	2.14169E-05	6.57463E-05	7.73122E-05	7.62828E-05	1.62151E-05	2.10876E-05	1.55216E-05	1.59759E-06	1.87168E-05	1.59759E-06	1.29575E-05	1.88016E-05	1.11452E-05	4.06191E-09	5.1842E-08	8.8113E-09	6.4715E-08	0.06471502
3830203773555	383020	3773555	2.22008E-05	6.81527E-05	8.01419E-05	7.90748E-05	1.68086E-05	2.18595E-05	1.60898E-05	1.65607E-06	1.94019E-05	1.65607E-06	1.32444E-05	1.9218E-05	1.1392E-05	4.30769E-09	5.4783E-08	9.2859E-09	6.8377E-08	0.06837698
3830303773555	383030	3773555	2.31026E-05	7.09211E-05	8.33974E-05	8.22869E-05	1.74914E-05	2.27474E-05	1.67433E-05	1.72334E-06	2.019E-05	1.72334E-06	1.35844E-05	1.97113E-05	1.16845E-05	4.59813E-09	5.8252E-08	9.8444E-09	7.26941E-08	0.07269409
3830403773555	383040	3773555	2.40553E-05	7.38455E-05	8.68363E-05	8.568E-05	1.82126E-05	2.36854E-05	1.74337E-05	1.7944E-06	2.10225E-05	1.7944E-06	1.39338E-05	2.02183E-05	1.1985E-05	4.92387E-09	6.2117E-08	1.0464E-08	7.75056E-08	0.07750556
3830503773555	383050	3773555	2.49734E-05	7.66641E-05	9.01507E-05	8.89503E-05	1.89078E-05	2.45894E-05	1.80992E-05	1.86289E-06	2.18249E-05	1.86289E-06	1.42551E-05	2.06844E-05	1.22613E-05	5.27154E-09	6.6206E-08	1.1115E-08	8.25925E-08	0.08259253
3830603773555	383060	3773555	2.59478E-05	7.96553E-05	9.36681E-05	9.24209E-05	1.96455E-05	2.55489E-05	1.88053E-05	1.93558E-06	2.26765E-05	1.93558E-06	1.4592E-05	2.11733E-05	1.25511E-05	5.66832E-09	7.0844E-08	1.1849E-08	8.83617E-08	0.0883617
3830703773555	383070	3773555	2.7149E-05	8.33429E-05	9.80044E-05	9.66994E-05	2.0555E-05	2.67316E-05	1.96759E-05	2.02518E-06	2.37263E-05	2.02518E-06	1.50224E-05	2.17979E-05	1.29213E-05	6.17254E-09	7.6726E-08	1.2778E-08	9.56766E-08	0.09567665
3830803773555	383080	3773555	2.86061E-05	8.78158E-05	0.000103264	0.000101889	2.16582E-05	2.81663E-05	2.07319E-05	2.13387E-06	2.49997E-05	2.13387E-06	1.55527E-05	2.25673E-05	1.33775E-05	6.82062E-09	8.4251E-08	1.3964E-08	1.05036E-07	0.1050358
3830903773555	383090	3773555	3.01684E-05	9.26119E-05	0.000108904	0.000107454	2.2841E-05	2.97046E-05	2.18642E-05	2.25041E-06	2.6365E-05	2.25041E-06	1.61017E-05	2.33639E-05	1.38497E-05	7.60841E-09	9.3321E-08	1.5382E-08	1.16312E-07	0.11631181
3831003773555	383100	3773555	3.1983E-05	9.81822E-05	0.000115454	0.000113917	2.42148E-05	3.14912E-05	2.31792E-05	2.38577E-06	2.79508E-05	2.38577E-06	1.67193E-05	2.42601E-05	1.43809E-05	8.65211E-09	1.0524E-07	1.7235E-08	1.31123E-07	0.13112289
3831103773555	383110	3773555	3.38846E-05	0.00010402	0.000122319	0.00012069	2.56546E-05	3.33636E-05	2.45574E-05	2.52762E-06	2.96127E-05	2.52762E-06	1.73276E-05	2.51427E-05	1.49041E-05	9.99986E-09	1.2045E-07	1.958E-08	1.50034E-07	0.15003353
3831203773555	383120	3773555	3.56628E-05	0.000109479	0.000128738	0.000127024	2.70009E-05	3.51145E-05	2.58462E-05	2.66027E-06	3.11667E-05	2.66027E-06	1.78579E-05	2.59121E-05	1.53602E-05	1.16913E-08	1.3932E-07	2.2462E-08	1.73478E-07	0.17347764
3831303773555	383130	3773555	3.72324E-05	0.000114297	0.000134404	0.000132614	2.81893E-05	3.66599E-05	2.69837E-05	2.77735E-06	3.25384E-05	2.77735E-06	1.82883E-05	2.65367E-05	1.57304E-05	1.37726E-08	1.6231E-07	2.5953E-08	2.02039E-07	0.20203856
3831403773555	383140	3773555	3.88854E-05	0.000119372	0.000140371	0.000138502	2.94408E-05	3.82875E-05	2.81817E-05	2.90066E-06	3.3983E-05	2.90066E-06	1.87157E-05	2.71568E-05	1.6098E-05	1.67502E-08	1.9498E-07	3.0893E-08	2.42621E-07	0.24262124
3831503773555	383150	3773555	4.08978E-05	0.000125549	0.000147635	0.00014567	3.09644E-05	4.02689E-05	2.96401E-05	3.05077E-06	3.57417E-05	3.05077E-06	1.91836E-05	2.78357E-05	1.65005E-05	2.20203E-08	2.5244E-07	3.9562E-08	3.14024E-07	0.31402386
3831603773555	383160	3773555	4.30371E-05	0.000132116	0.000155358	0.000153289	3.25841E-05	4.23754E-05	3.11906E-05	3.21035E-06	3.76113E-05	3.21035E-06	1.95859E-05	2.84196E-05	1.68466E-05	3.20018E-08	3.6065E-07	5.5861E-08	4.48512E-07	0.44851243
3836203773555	383620	3773555	0.002261637	0.006942837	0.008164207	0.008055499	0.001712324	0.002226863	0.001639093	0.000168707	0.001976506	0.000168707	4.49457E-05	6.52171E-05	3.86594E-05	1.81783E-07	2.7482E-06	5.5859E-07	3.48861E-06	3.48860657
3836303773555	383630	3773555	0.00171518	0.005265306	0.006191569	0.006109127	0.001298592	0.001688808	0.001243055	0.000127944	0.001498942	0.000127944	4.57598E-05	6.63984E-05	3.93596E-05	1.38587E-07	2.0935E-06	4.2649E-07	2.65856E-06	2.65856429
3836403773555	383640	3773555	0.001216877	0.003735601	0.004392761	0.00433427	0.000921318	0.001198166	0.000881916	9.07728E-05	0.001063461	9.07728E-05	4.72258E-05	6.85257E-05	4.06207E-05	9.78877E-08	1.482E-06	2.9829E-07	1.87822E-06	1.87821787
3836503773555	383650	3773555	0.000929073	0.002852095	0.003353831	0.003309174	0.000703417	0.000914788	0.000673334	6.93042E-05	0.000811942	6.93042E-05	4.80961E-05	6.97885E-05	4.13692E-05	7.47315E-08	1.1326E-06	2.2617E-07	1.43348E-06	1.43347798
3836603773555	383660	3773555	0.000744661	0.00228598	0.002688125	0.002652332	0.000563795	0.000733211	0.000539683	5.55479E-05	0.000650779	5.55479E-05	4.86358E-05	7.05715E-05	4.18334E-05	5.99661E-08	9.0935E-07	1.8041E-07	1.14973E-06	1.14973014
3836703773555	383670	3773555	0.000621766	0.001908714	0.002244492	0.002214606	0.00047075	0.000612206	0.000450617	4.63806E-05	0.000543378	4.63806E-05	4.89321E-05	7.10015E-05	4.20883E-05	5.02116E-08	7.6146E-07	1.5043E-07	9.62102E-07	0.96210165
3836803773555	383680	3773555	0.000530408	0.001628261	0.001914701	0.001889207	0.000401581	0.000522252	0.000384406	3.95658E-05	0.000463538	3.95658E-05	4.90943E-05	7.12369E-05	4.22278E-05	4.2988E-08	6.5176E-07	1.2835E-07	8.23093E-07	0.82309327
3836903773555	383690	3773555	0.000458558	0.001407693	0.001655332	0.001633291	0.000347182	0.000451507	0.000332334	3.42061E-05	0.000400746	3.42061E-05	4.9138E-05	7.13002E-05	4.22653E-05	3.73147E-08	5.6551E-07	1.1107E-07	7.13896E-07	0.71389605
3837003773555	383700	3773555	0.000401692	0.001233126	0.001450055	0.001430747	0.000304128	0.000395516	0.000291121	2.99642E-05	0.00035105	2.99642E-05	4.9035E-05	7.11509E-05	4.21768E-05	3.28252E-08	4.9721E-07	9.7448E-08	6.27481E-07	0.62748055
3837103773555	383710	3773555	0.000359223	0.001102753	0.001296747	0.001279481	0.000271974	0.0003537	0.000260342	2.67962E-05	0.000313935	2.67962E-05	4.88354E-05	7.08612E-05	4.20051E-05	2.94746E-08	4.4621E-07	8.73E-08	5.62982E-07	0.56298172
3837203773555	383720	3773555	0.000327601	0.001005679	0.001182596	0.00116685	0.000248032	0.000322564	0.000237425	2.44374E-05	0.0002863	2.44374E-05	4.86202E-05	7.05489E-05	4.182E-05	2.69844E-08	4.0829E-07	7.9765E-08	5.15036E-07	0.5150363
3837303773555	383730	3773555	0.00030028	0.000921807	0.00108397	0.001069536	0.000227347	0.000295663	0.000217624	2.23994E-05	0.000262423	2.23994E-05	4.83519E-05	7.01597E-05	4.15892E-05	2.48304E-08	3.7548E-07	7.3259E-08	4.73569E-07	0.47356919
3837403773555	383740	3773555	0.000275272	0.000845037	0.000993695	0.000980463	0.000208413	0.000271039	0.0001995	2.05339E-05	0.000240568	2.05339E-05	4.80244E-05	6.96844E-05	4.13075E-05	2.28528E-08	3.4536E-07	6.7301E-08	4.35509E-07	0.43550876
3837503773555	383750	3773555	0.000253336	0.000777698	0.000914509	0.000902332	0.000191805	0.000249441	0.000183602	1.88976E-05	0.000221397	1.88976E-05	4.76501E-05	6.91413E-05	4.09855E-05	2.11142E-08	3.1887E-07	6.2073E-08	4.02059E-07	0.40205897
3837603773555	383760	3773555	0.000233746	0.000717561	0.000843793	0.000832558	0.000176973	0.000230152	0.000169405	1.74363E-05	0.000204277	1.74363E-05	4.72258E-05	6.85257E-05	4.06207E-05	1.95567E-08	2.9515E-07	5.7401E-08	3.72107E-07	0.37210694
3837703773555	383770	3773555	0.000215793	0.000662448	0.000778985	0.000768613	0.000163381	0.000212475	0.000156393	1.60971E-05	0.000188588	1.60971E-05	4.67268E-05	6.78015E-05	4.01914E-05	1.81233E-08	2.7332E-07	5.3111E-08	3.44555E-07	0.34455528
3837803773555	383780	3773555	0.000199978	0.000613897	0.000721893	0.000712281	0.000151407	0.000196903	0.000144931	1.49173E-05	0.000174766	1.49173E-05	4.61746E-05	6.70004E-05	3.97165E-05	1.68572E-08	2.5405E-07	4.9328E-08	3.20231E-07	0.32023082
3837903773555	383790	3773555	0.000184073	0.000565074	0.000664481	0.000655633	0.000139365	0.000181243	0.000133405	1.3731E-05	0.000160867	1.3731E-05	4.53917E-05	6.58644E-05	3.90431E-05	1.55738E-08	2.3452E-07	4.5506E-08	2.95598E-07	0.2955982
3838003773555	383800	3773555	0.000169441	0.000520155	0.00061166	0.000603515	0.000128287	0.000166836	0.0001228	1.26394E-05	0.000148079	1.26394E-05	4.43779E-05	6.43934E-05	3.81711E-05	1.43888E-08	2.165E-07	4.1981E-08	2.72868E-07	0.27286764
3838103773555	383810	3773555	0.000156953	0.00048182	0.000566581	0.000559037	0.000118832	0.00015454	0.00011375	1.17079E-05	0.000137166	1.17079E-05	4.33299E-05	6.28726E-05	3.72696E-05	1.33757E-08	2.011E-07	3.897E-08	2.53441E-07	0.25344128
3838203773555	383820	3773555	0.000147558	0.000452977	0.000532664	0.000525571	0.000111719	0.000145289	0.000106941	1.10071E-05	0.000128955	1.10071E-05	4.26187E-05	6.18406E-05	3.66579E-05	1.26167E-08	1.8955E-07	3.6715E-08	2.38883E-07	0.23888304
3838303773555	383830	3773555	0.000139042	0.000426836	0.000501924	0.00049524	0.000105271	0.000136904	0.000100769	1.03718E-05	0.000121513	1.03718E-05	4.1895E-05	6.07906E-05	3.60354E-05	1.19271E-08	1.7907E-07	3.4667E-08	2.25661E-07	0.22566112
3838403773555	383840	3773555	0.000130033	0.000399179	0.000469402	0.000463152	9.84502E-05	0.000128034	9.42398E-05	9.69981E-06	0.000113639	9.69981E-06	4.08001E-05	5.92019E-05	3.50937E-05	1.11911E-08	1.6789E-07	3.2487E-08	2.11568E-07	0.21156807
3838503773555	383850	3773555	0.000121187	0.000372024	0.00043747	0.000431645	9.17529E-05	0.000119324	8.78289E-05	9.03995E-06	0.000105909	9.03995E-06	3.94526E-05	5.72466E-05	3.39346E-05	1.04636E-08	1.5685E-07	3.0336E-08	1.97652E-07	0.19765166
3838603773555	383860	3773555	0.000113216	0.000347553	0.000408694	0.000403253	8.57177E-05	0.000111475	8.20518E-05	8.44534E-06	9.89425E-05	8.44534E-06	3.80926E-05	5.52732E-05	3.27648E-05	9.80602E-09	1.4688E-07	2.8393E-08	1.85081E-07	0.18508096
3838703773555	383870	3773555	0.000105956	0.000325267	0.000382487	0.000377394	8.02211E-05	0.000104327	7.67903E-05	7.90378E-06	9.25978E-05	7.90378E-06	3.6742E-05	5.33134E-05	3.16031E-05	9.20489E-09	1.3777E-07	2.6619E-08	1.73598E-07	0.17359832
3838803773555	383880	3773555	9.94019E-05	0.000305147	0.000358828	0.00035405	7.52589E-05	9.78735E-05	7.20403E-05	7.41488E-06	8.687E-05	7.41488E-06	3.54506E-05	5.14396E-05	3.04923E-05	8.66086E-09	1.2954E-07	2.5016E-08	1.63213E-07	0.16321293
3838903773555	383890	3773555	9.31781E-05	0.000286041	0.00033636	0.000331882	7.05467E-05	9.17454E-05	6.75296E-05	6.95061E-06	8.14308E-05	6.95061E-06	3.41062E-05	4.94888E-05	2.9336E-05	8.14167E-09	1.2168E-07	2.3488E-08	1.53312E-07	0.15331235
3839003773555	383900	3773555	8.73171E-05	0.000268049	0.000315203	0.000311006	6.61093E-05	8.59746E-05	6.3282E-05	6.51342E-06	7.63088E-05	6.51342E-06	3.27711E-05	4.75516E-05	2.81876E-05	7.65093E-09	1.1427E-07	2.2046E-08	1.43964E-07	0.14396361
3839103773555	383910	3773555	8.20804E-05	0.000251973	0.000296299	0.000292354	6.21445E-05	8.08183E-05	5.94867E-05	6.12278E-06	7.17323E-05	6.12278E-06	3.15983E-05	4.58498E-05	2.71788E-05	7.21182E-09	1.0763E-07	2.0757E-08	1.35604E-07	0.13560358
3829703773565	382970	3773565	1.90127E-05	5.83656E-05	6.86332E-05	6.77193E-05	1.43948E-05	1.87203E-05	1.37792E-05	1.41825E-06	1.66157E-05	1.41825E-06	1.22993E-05	1.78466E-05	1.05791E-05	3.37072E-09	4.351E-08	7.4538E-09	5.43346E-08	0.05433462
3829803773565	382980	3773565	1.97893E-05	6.07497E-05	7.14367E-05	7.04855E-05	1.49828E-05	1.9485E-05	1.4342E-05	1.47618E-06	1.72944E-05	1.47618E-06	1.26268E-05	1.83218E-05	1.08608E-05	3.57021E-09	4.5952E-08	7.8551E-09	5.73774E-08	0.05737743

			EGIODemolition	EGIOSite Grubbing / Prep	EGIOMass Grading / Excavation	EGIOMass Grading / Excavation	EGIODrainage / Utilities Trenching	EGIODrainage / Utilities Trenching	EGIOFoundations / Concrete Pads	EGIOFoundations / Concrete Pads	EGIOBuilding / Structure Construction	EGIOBuilding / Structure Construction	EGIOAsphalt Paving	EGIOArchitectural Coating	EGIOLandscaping or Other Finishing	EGIOWaterside Construction (Piles)	HIWaterside Construction (Landscaping)	HIWaterside Construction (Landscaping)	KMDemolition	KMSite Grubbing / Prep
Unique Identifier	X (UTM)	Y (UTM)	2025	2025	2025	2026	2026	2027	2026	2027	2026	2027	2027	2027	2027	2027	2025	2026	2025	2025
3829903773565	382990	3773565	0.000227155	8.9093E-05	2.9505E-05	2.88971E-05	6.71005E-05	6.6997E-05	8.81613E-05	8.81044E-05	9.44317E-05	9.21683E-05	3.67468E-06	3.67468E-06	9.95176E-05	3.67468E-06	4.28705E-05	4.15277E-05	2.57899E-05	0.00011193
3830003773565	383000	3773565	0.000240709	9.4409E-05	3.12655E-05	3.06213E-05	7.11042E-05	7.09945E-05	9.34217E-05	9.33614E-05	0.000100066	9.76677E-05	3.89394E-06	3.89394E-06	0.000105456	3.89394E-06	4.53874E-05	4.39657E-05	2.6582E-05	0.000115368
3830103773565	383010	3773565	0.000255745	0.00010031	3.32185E-05	3.25341E-05	7.55458E-05	7.54292E-05	9.92573E-05	9.91932E-05	0.000106317	0.000103769	4.13718E-06	4.13718E-06	0.000112043	4.13718E-06	4.81751E-05	4.66661E-05	2.74126E-05	0.000118972
3830203773565	383020	3773565	0.000273835	0.0001074	3.55682E-05	3.48353E-05	8.08894E-05	8.07646E-05	0.000106278	0.00010621	0.000113837	0.000111108	4.42981E-06	4.42981E-06	0.000119968	4.42981E-06	5.15261E-05	4.99122E-05	2.84038E-05	0.000123274
3830303773565	383030	3773565	0.000295149	0.00011576	3.83367E-05	3.75468E-05	8.71855E-05	8.7051E-05	0.00011455	0.000114476	0.000122698	0.000119757	4.77461E-06	4.77461E-06	0.000129306	4.77461E-06	5.54691E-05	5.37317E-05	2.95263E-05	0.000128146
3830403773565	383040	3773565	0.000319445	0.00012529	4.14925E-05	4.06376E-05	9.43626E-05	9.4217E-05	0.00012398	0.0001239	0.000132798	0.000129615	5.16766E-06	5.16766E-06	0.00013995	5.16766E-06	5.99538E-05	5.80759E-05	3.07098E-05	0.000133283
3830503773565	383050	3773565	0.000346239	0.0001358	4.49727E-05	4.40461E-05	0.000102277	0.000102119	0.000134379	0.000134292	0.000143937	0.000140486	5.60109E-06	5.60109E-06	0.000151689	5.60109E-06	6.48816E-05	6.28494E-05	3.18753E-05	0.000138341
3830603773565	383060	3773565	0.00037728	0.00014797	4.90047E-05	4.7995E-05	0.000111447	0.000111275	0.000146427	0.000146332	0.000156841	0.000153082	6.10325E-06	6.10325E-06	0.000165288	6.10325E-06	7.05701E-05	6.83597E-05	3.31042E-05	0.000143674
3830703773565	383070	3773565	0.000415948	0.00016314	5.40272E-05	5.2914E-05	0.000122869	0.000122679	0.000161434	0.00016133	0.000172916	0.000168771	6.72878E-06	6.72878E-06	0.000182229	6.72878E-06	7.76524E-05	7.52202E-05	3.4548E-05	0.000149941
3830803773565	383080	3773565	0.000465089	0.00018241	6.041E-05	5.91653E-05	0.000137385	0.000137173	0.000180506	0.000180389	0.000193344	0.00018871	7.52372E-06	7.52372E-06	0.000203757	7.52372E-06	8.66362E-05	8.39226E-05	3.62317E-05	0.000157248
3830903773565	383090	3773565	0.000525627	0.00020616	6.82733E-05	6.68667E-05	0.000155268	0.000155028	0.000204001	0.00020387	0.000218511	0.000213273	8.50306E-06	8.50306E-06	0.00023028	8.50306E-06	9.76651E-05	9.4606E-05	3.8015E-05	0.000164988
3831003773565	383100	3773565	0.000606609	0.00023792	7.8792E-05	7.71686E-05	0.000179189	0.000178913	0.000235431	0.000235279	0.000252176	0.000246132	9.8131E-06	9.8131E-06	0.000265758	9.8131E-06	0.000112386	0.000108866	4.00654E-05	0.000173887
3831103773565	383110	3773565	0.000713172	0.00027972	9.26333E-05	9.07248E-05	0.000210667	0.000210342	0.000276789	0.000276611	0.000296476	0.00028937	1.1537E-05	1.1537E-05	0.000312444	1.1537E-05	0.000131652	0.000127529	4.2204E-05	0.000183168
3831203773565	383120	3773565	0.000854189	0.00033502	0.00011095	0.000108664	0.000252323	0.000251934	0.00033152	0.00033106	0.000355099	0.000346588	1.38182E-05	1.38182E-05	0.000374224	1.38182E-05	0.000156914	0.000151999	4.42928E-05	0.000192234
3831303773565	383130	3773565	0.001042273	0.00040879	0.00013538	0.000132591	0.000307882	0.000307407	0.000404517	0.000404256	0.000433288	0.000422903	1.68608E-05	1.68608E-05	0.000456624	1.68608E-05	0.000190334	0.000184373	4.62865E-05	0.000200887
3831403773565	383140	3773565	0.001321083	0.00051815	0.000171595	0.000168059	0.000390242	0.000389639	0.000512726	0.000512395	0.000549194	0.00053603	2.13711E-05	2.13711E-05	0.000578772	2.13711E-05	0.000239537	0.000232034	4.83233E-05	0.000209727
3831503773565	383150	3773565	0.00179774	0.0007051	0.000233507	0.000228696	0.000531044	0.000530224	0.000697722	0.000697272	0.000747347	0.000729434	2.9082E-05	2.9082E-05	0.000787598	2.9082E-05	0.000322943	0.000312827	5.06362E-05	0.000219765
3831603773565	383160	3773565	0.002716403	0.00106541	0.000352832	0.000345562	0.000802412	0.000801174	0.001054265	0.001053584	0.001129249	0.001102181	4.39432E-05	4.39432E-05	0.001190068	4.39432E-05	0.000480522	0.000465471	5.30984E-05	0.000230451
3831703773565	383170	3773565	0.004927288	0.00193255	0.000640002	0.000626816	0.001455497	0.001453251	0.001912333	0.001911099	0.002048347	0.001999249	7.97086E-05	7.97086E-05	0.002158667	7.97086E-05	0.001481118	0.001434726	0.002438735	0.010584282
3831803773565	383180	3773565	0.005157273	0.00202275	0.000669874	0.000656073	0.001523433	0.001521083	0.002001592	0.002000301	0.002143955	0.002092566	8.34291E-05	8.34291E-05	0.002259424	8.34291E-05	0.001377161	0.001334026	0.002289748	0.009937668
3831903773565	383190	3773565	0.003442266	0.0013501	0.000447113	0.000437901	0.001016829	0.00101526	0.00133598	0.001335118	0.001431001	0.001396701	5.56854E-05	5.56854E-05	0.001508072	5.56854E-05	0.000948689	0.000918975	0.001578608	0.006851271
3831503773565	383650	3773565	0.00255099	0.00100053	0.000331346	0.000324519	0.00075355	0.000752387	0.000990066	0.000989427	0.001060484	0.001035065	4.12673E-05	4.12673E-05	0.0011176	4.12673E-05	0.000714324	0.00069195	0.001189125	0.005160886
3831603773565	383660	3773565	0.002019722	0.00079216	0.00026234	0.000256935	0.000596616	0.000595695	0.000783875	0.00078337	0.000839628	0.000819503	3.2673E-05	3.2673E-05	0.000884849	3.2673E-05	0.000571254	0.000553361	0.000950256	0.004124177
3831703773565	383670	3773565	0.001672935	0.00065615	0.000217296	0.000212819	0.000494177	0.000493414	0.000649284	0.000648865	0.000695464	0.000678794	2.7063E-05	2.7063E-05	0.00073292	2.7063E-05	0.000475861	0.000460957	0.00079058	0.003431175
3831803773565	383680	3773565	0.001424798	0.00055883	0.000185066	0.000181253	0.000420879	0.000420229	0.000552979	0.000552623	0.00059231	0.000578113	2.30489E-05	2.30489E-05	0.00062421	2.30489E-05	0.000406156	0.000393434	0.00067358	0.002923384
3831903773565	383690	3773565	0.001232655	0.00048346	0.000160109	0.00015681	0.00036412	0.000363559	0.000478407	0.000478098	0.000512433	0.00050015	1.99406E-05	1.99406E-05	0.000540032	1.99406E-05	0.000351344	0.000340339	0.000581364	0.002523162
3831503773565	383700	3773565	0.001083042	0.00042478	0.000140676	0.000137777	0.000319925	0.000319432	0.00042034	0.00042069	0.000450237	0.00043945	1.75203E-05	1.75203E-05	0.000474485	1.75203E-05	0.000308286	0.00029863	0.000508813	0.002208282
3831703773565	383710	3773565	0.000971	0.00038084	0.000126123	0.000123524	0.000286829	0.000286386	0.000376855	0.000376612	0.000403659	0.000393984	1.57078E-05	1.57078E-05	0.000425399	1.57078E-05	0.000275824	0.000267185	0.000454087	0.00197077
3831720373565	383720	3773565	0.000887486	0.00034808	0.000115275	0.0001129	0.000262159	0.000261754	0.00034443	0.00034422	0.000368941	0.000360098	1.43568E-05	1.43568E-05	0.000388811	1.43568E-05	0.000251472	0.00024395	0.00041303	0.001792601
3831730373565	383730	3773565	0.000815908	0.00032001	0.000105978	0.000103794	0.000241015	0.000240643	0.000316662	0.000316458	0.000339185	0.000331055	1.31989E-05	1.31989E-05	0.000357453	1.31989E-05	0.000230543	0.00022332	0.000377722	0.00163934
3831740373565	383740	3773565	0.000748642	0.00029363	9.72405E-05	9.5237E-05	0.000221145	0.000220804	0.000290556	0.000290368	0.000311221	0.000303762	1.21108E-05	1.21108E-05	0.000327983	1.21108E-05	0.000210883	0.000204278	0.000344511	0.001495204
3831503773565	383750	3773565	0.000689908	0.00027059	8.96117E-05	8.77654E-05	0.000203796	0.000203481	0.000267761	0.000267588	0.000286805	0.000279931	1.11606E-05	1.11606E-05	0.000302252	1.11606E-05	0.000193708	0.000187641	0.000315492	0.001369258
3831603773565	383760	3773565	0.000638531	0.00025044	8.29383E-05	8.12295E-05	0.000188619	0.000188328	0.000247821	0.000247661	0.000265447	0.000259084	1.03295E-05	1.03295E-05	0.000279743	1.03295E-05	0.000178686	0.00017309	0.000290112	0.001259106
3831770373565	383770	3773565	0.000593064	0.00023261	7.70327E-05	7.54455E-05	0.000175188	0.000174918	0.000230174	0.00023026	0.000246546	0.000240636	9.59398E-06	9.59398E-06	0.000259824	9.59398E-06	0.000165399	0.000160218	0.000267669	0.001161702
3831780373565	383780	3773565	0.000552995	0.00021689	7.18282E-05	7.03483E-05	0.000163352	0.0001631	0.00021623	0.00021485	0.00022988	0.00022437	8.94579E-06	8.94579E-06	0.00024227	8.94579E-06	0.000153699	0.000148885	0.000247917	0.001075977
3831790373565	383790	3773565	0.00051175	0.00020072	6.64708E-05	6.51013E-05	0.000151168	0.000150935	0.000198616	0.000198487	0.000212742	0.000207643	8.27857E-06	8.27857E-06	0.0002242	8.27857E-06	0.000141734	0.000137295	0.000227737	0.000988395
3838003773565	383800	3773565	0.000473603	0.00018575	6.1516E-05	6.02486E-05	0.0001399	0.000139684	0.000183811	0.000183692	0.000196884	0.000192165	7.66147E-06	7.66147E-06	0.000207488	7.66147E-06	0.000130701	0.000126608	0.000209151	0.000907728
3838103773565	383810	3773565	0.000441125	0.00017302	5.72973E-05	5.61168E-05	0.000130306	0.000130105	0.000171205	0.000171095	0.000183382	0.000178986	7.13606E-06	7.13606E-06	0.000193259	7.13606E-06	0.000121316	0.000117516	0.000193366	0.000839221
3838203773565	383820	3773565	0.000417771	0.00016386	5.4264E-05	5.3146E-05	0.000123408	0.000123217	0.000162141	0.000162037	0.000173674	0.000169511	6.75827E-06	6.75827E-06	0.000183027	6.75827E-06	0.000114508	0.000110921	0.000181937	0.00078962
3838303773565	383830	3773565	0.000396538	0.00015553	5.1506E-05	5.04448E-05	0.000117135	0.000116955	0.00015301	0.00015380	0.000164847	0.000160895	6.41478E-06	6.41478E-06	0.000173725	6.41478E-06	0.000108323	0.00010493	0.00017157	0.000744626
3838403773565	383840	3773565	0.000372888	0.00014625	4.84342E-05	4.74363E-05	0.000110149	0.000109979	0.000144722	0.000144628	0.000155015	0.0001513	6.0322E-06	6.0322E-06	0.000163364	6.0322E-06	0.000101522	9.83421E-05	0.000160187	0.000695222
3838503773565	383850	3773565	0.000348834	0.00013682	4.53098E-05	4.43763E-05	0.000103044	0.000102885	0.000135386	0.000135299	0.000145016	0.00014154	5.64308E-06	5.64308E-06	0.000152826	5.64308E-06	9.46711E-05	9.17058E-05	0.000148747	0.000645572
3838603773565	383860	3773565	0.000327188	0.00012833	4.24982E-05	4.16226E-05	9.66497E-05	9.65005E-05	0.000126985	0.000126903	0.000136017	0.000132757	5.29291E-06	5.29291E-06	0.000143342	5.29291E-06	8.85234E-05	8.57507E-05	0.000138511	0.000601148
3838703773565	383870	3773565	0.000308218	0.00012089	4.00342E-05	3.92093E-05	9.1046E-05	9.09055E-05	0.000119623	0.000119545	0.000128131	0.000125059	4.98603E-06	4.98603E-06	0.000135032	4.98603E-06	8.31453E-05	8.0541E-05	0.000129586	0.000562411
3838803773565	383880	3773565	0.000290999	0.00011413	3.77977E-05	3.70189E-05	8.59597E-05	8.58271E-05	0.00011294	0.00011286	0.00012097	0.00011807	4.70749E-06	4.70749E-06	0.000127488	4.70749E-06	7.82802E-05	7.58284E-05	0.000121536	0.000527474
3838903773565	383890	3773565	0.000274751	0.00010776	3.56872E-05	3.49519E-05	8.116E-05	8.10348E-05	0.000106634	0.000106565	0.000114218	0.00011148	4.44463E-06	4.44463E-06	0.000120369	4.44463E-06	7.37076E-05	7.13989E-05	0.000114	0.000494767
3839003773565	383900	3773565	0.000259445	0.00010176	3.36992E-05	3.30048E-05	7.66389E-05	7.65207E-05	0.000100693	0.000100629	0.000107855	0.00010527	4.19704E-06	4.19704E-06	0.000113664	4.19704E-06	6.94166E-05	6.72423E-05	0.000106959	0.000464211
3839103773565	383910	3773565	0.000245685	9.6361E-05	3.19118E-05	3.12543E-05	7.25741E-05	7.24622E-05	9.53529E-05	9.52914E-05	0.000102135	9.96868E-05	3.97444E-06	3.97444E-06	0.000107636	3.97444E-06	6.55633E-05	6.35097E-05	0.000100657	0.000436858
3829703773575	382970	3773575	0.000204017	8.0018E-05	2.64997E-05	2.59537E-05	6.02657E-05	6.01728E-05	7.91813E-05	7.91302E-05	8.48131E-05	8.27801E-05	3.30038E-06	3.30038E-06	8.93809E-05	3.30038E-06	3.8445E-05	3.72408E-05	2.41832E-05	0.000104957
3829803773575	382980	3773575	0.00021873	8.5789E-05	2.84107E-05	2.78253E-05	6.46118E-05	6.45121E-05	8.48914E-05	8.48366E-05	9.09293E-05	8.87498E-05	3.53839E-06	3.53839E-06	9.58265E-05	3.53839E-06	4.11879E-05	3.98978E-05	2.52604E-05	0.000109632
3829903773575	382990	3773575	0.000234646	9.2031E-05	3.0478E-05	2.985E-05	6.93133E-05	6.92064E-05	9.10686E-05	9.10098E-05	9.75459E-05	9.52077E-05	3.79586E-06	3.79586E-06	0.000102799	3.79586E-06	4.4155E-05	4.27719E-05	2.63444E-05	0.000114336
3830003773575	383000	3773575	0.000249161	9.7724E-05	3.23633E-05	3.16965E-05	7.36009E-05	7.34874E-05	9.6702E-05	9.66396E-05	0.00010358	0.000101097	4.03067E-06	4.03067E-06	0.000109159	4.03067E-06	4.6844E-05	4.53768E-05	2.71817E-05	0.000117971
3830103773575	383010	3773575	0.000265347	0.00010407	3.44657E-05	3.37556E-05	7.83821E-05	7.82611E-05	0.000102984	0.000102917	0.000110309	0.000107664	4.2925E-06	4.2925E-06	0.000116249	4.2925E-06	4.98362E-05	4.82753E-05	2.80621E-05	0.000121791
3830203773575	383020	3773575	0.000284415	0.00011155	3.69425E-05	3.61814E-05	8.40149E-05	8.38853E-05	0.000110385	0.000110313	0.000118236	0.000115402	4.60098E-06	4.60098E-06	0.000124604	4.60098E-06	5.33559E-05	5.16846E-05	2.90669E-05	0.000126152
3830303773575	383030	3773575	0.000306664	0.00012028	3.98323E-05	3.90116E-05	9.0587E-05	9.04472E-05	0.000119019	0.000118943	0.000127485	0.000124429	4.96089E-06	4.96089E-06	0.000134351	4.96089E-06	5.74603E-05	5.56605E-05	3.0178E-05	0.000130975
3830403773575	383040	3773575	0.000332056	0.00013024	4.31305E-05	4.22419E-05	9.80877E-05	9.79364E-05	0.000128874	0.000128791	0.000138041	0.000134732	5.37166E-06	5.37166E-06	0.000145475	5.37166E-06	6.21316E-05	6.01855E-05	3.1348E-05	0.000136053
3830503773575	383050	3773575	0.00036061	0.00014144	4.68393E-05	4.58743E-05	0.000106522	0.000106358	0.000139956	0.000139866	0.000149911	0.000146318	5.83357E-06	5.83357E-06	0.000157985	5.83357E-06	6.73626E-05	6.52527E-05	3.25316E-05	0.00014119
3830603773575	383060	3773575	0.000393807	0.00015446	5.11513E-05	5.00974E-05	0.000116329	0.000116149	0.000152841	0.000152742	0.000163712	0.000159787	6.37061E-06	6.37061E-06	0.000172529	6.37061E-06	7.34224E-05	7.11226E-05	3.37786E-05	0.000146601
3830703773575	383070	3773575	0.000434226	0.00017031	5.64013E-05	5.52393E-05	0.000128268	0.00012807	0.000168528	0.000168419	0.000180514	0.000176188	7.02447E-06	7.02447E-06	0.000190236	7.02447E-06	8.07827E-05	7.82525E-05	3.51636E-05	0.000152612
3830803773575	383080	3773575	0.000484283	0.00018994	6.29032E-05	6.16071E-05	0.000143055	0.000142834	0.000187955	0.000187834	0.000201324	0.000196498	7.83423E-06	7.83423E-06	0.000212167	7.83423E-06	8.98706E-05	8.70557E-05	3.66979E-05	0.000159272
3830903773575	383090	3773575	0.000545576	0.00021398	7.08645E-05	6.94044E-05	0.000161161	0.000160912	0.000211744	0.000211607	0.000226804	0.000221368	8.82577E-06	8.82577E-06	0.000239019	8.82577E-06	0.000100952	9.77895E-05	3.83092E-05	0.000166265
3831003773575	383100	3773575	0.000627313	0.00024604	8.14812E-05	7.98024E-05	0.000185305	0.000185019	0.00024346	0.00024331	0.000260783	0.000254532	1.0148E-05	1.0148E-05	0.000274828	1.0148E-05	0.000115674	0.000112051	4.01559E-05	0.000174279
3831103773575	383110	3773575	0.000734809	0.0002882	9.54438E-05	9.34774E-05	0.000217059	0.000216724	0.000285187	0.000285003	0.000305471	0.000298149	1.1887E-05	1.1887E-05	0.000321923	1.1887E-05	0.000134883	0.000130658	4.20863E-05	0.000182657
3831203773575	383120	3773575	0.00088092	0.00034551	0.000114422	0.000112065	0.000260219	0.000259818	0.000341894	0.000341674	0.000366211	0.000357434	1.42506E-05	1.42506E-05	0.000385935	1.42506E-05	0.000160738	0.000155704	4.40642E-05	0.000191242
3831303773575	383130	3773575	0.001087928	0.0004267	0.00014131	0.000138399	0.000321369	0.000320873	0.000422236	0.00042196	0.000452268	0.000441427	1.75994E-05	1.75994E-05	0.000476626	1.75994E-05	0.000197024	0.000190852	4.60557E-05	0.000199885
3831403773575	383140	3773575	0.001402038	0.0005499	0.00018211	0.000178358	0.000414155	0.000413516	0.000544146	0.000543795	0.000582848	0.000568877	2.26807E-05	2.26807E-05	0.000614239	2.26807E-05	0.000251492	0.000243614	4.81762E-05	0.000209088
3831503773575	383150	3773575	0.001916528	0.00075169	0.000248936	0.000243807	0.000566133	0.000565259	0.000743825	0.000743345	0.000796729	0.000777632	3.10036E-05	3.10036E-05	0.000839639	3.10036E-05	0.000339251	0.000328625	5.03193E-05	0.000218389
3831603773575	383160	3773575	0.002881528	0.00113018	0.00037428	0.000366568	0.000851189	0.000849876	0.001118351	0.00111763	0.001197894	0.001169181	4.66144E-05	4.66144E-05	0.00126241	4.66144E-05	0.000500398	0.000484725	5.25575E-05	0.000228103
3836303773575	383630	3773575	0.006402359	0.00251109	0.000831598	0.000814464	0.001891226	0.001888308	0.002484823	0.00248322	0.002661556	0.00259776	0.000103571	0.000103571	0.002804902	0.000103571	0.001649358	0.001597697	0.002744593	0.011911728
3836403773575	383640	3773575	0.004041025	0.00158495	0.000524886	0.000514071	0.001193699	0.001191857	0.001568364	0.001567352	0.001679914	0.001639647	6.53715E-05	6.53715E-05	0.00177039	6.53715E-05	0.001085616	0.001051612	0.001804173	0.007830237
3836503773575	383650	3773575	0.002899528	0.00113724	0.000376618	0.000368858	0.000856506	0.000855185	0.001125337	0.001124611	0.001205377	0.001176485	4.69056E-05	4.69056E-05	0.001270296	4.69056E-05	0.000795345	0.000770434	0.001324269	0.005747419
3836603773575	383660	3773575	0.002261877	0.00088714	0.000293794	0.00028774	0.000668147	0.000667116	0.000877858	0.000877292	0.000940296	0.000917757	3.65903E-05	3.65903E-05	0.000990938	3.65903E-05	0.00062824	0.000608563	0.001045784	0.004538778
3836703773575	383670	3773575	0.001861459	0.00073009	0.00024178	0.000236802	0.000549866	0.000549017	0.000722452	0.000721986	0.000773836	0.000755288	3.01128E-05	3.01128E-05	0.000815513	3.01128E-05	0.000520616	0.000504309	0.000866004	0.003758519
3836803773575	383680	3773575	0.001569049	0.0006154	0.000203803	0.000199604	0.00046349	0.000462774	0.000608965	0.000608572	0.000652277	0.000636642	2.53825E-05	2.53825E-05	0.000687407	2.53825E-05	0.00044097	0.000427158	0.000732542	0.003179283
3836903773575	383690	3773575	0.00134246	0.00052653	0.000174371	0.000170779	0.000396556	0.000395944	0.000521023	0.000520687	0.000558081	0.000544704	2.17169E-05	2.17169E-05	0.000588138	2.17169E-05	0.000378239	0.000366392	0.000627135	0.002721809
3837003773575	383700	3773575	0.001171398	0.00045944	0.000152152	0.000149017	0.000346025	0.000345491	0.000454632	0.000454339	0.000486968	0.000475295	1.89497E-05	1.89497E-05	0.000513195	1.89497E-05	0.000330084	0.00031974	0.000546079	0.002370019
3837103773575	383710	3773575	0.001043575	0.0004093	0.000135549	0.000132756	0.000308267	0.000307791	0.000405022	0.000404761	0.00043383	0.000423431	1.68819E-05	1.68819E-05	0.000457195	1.68819E-05	0.000293761	0.00028456	0.000484874	0.002104387

Unique Identifier	X (UTM)	Y (UTM)	KMMass Grading / Excavation	KMMass Grading / Excavation	KMDrainage / Utilities Trenching	KMFoundations / Concrete Pads	KMBuilding / Structure Construction	KMAsphalt Paving	KMArchitectural Coating	KMLandscaping or Other Finishing	KMWaterside Construction (Piles)	EWNDemolition	EWNSite Grubbing / Prep	EWNDrainage / Utilities Trenching	EWNDrainage / Utilities Trenching	EWNDrainage / Utilities Trenching	EWNFoundation s / Concrete Pads	EWNBuilding / Structure Construction	EWNAsphalt Paving	EWNLandscaping or Other Finishing	EWNWaterside Construction (Piles)
			2025	2026	2026	2026	2026	2026	2026	2026	2026	2027	2027	2027	2028	2029	2029	2029	2029	2029	2029
3829903773565	382990	3773565	8.50788E-05	8.41983E-05	3.02363E-05	1.6001E-05	5.49577E-05	1.76557E-06	1.76557E-06	5.67233E-05	1.76557E-06	0.000205923	1.12231E-05	2.63539E-05	2.5845E-05	2.53102E-05	2.19234E-05	4.76053E-05	3.38686E-06	4.92987E-05	3.38686E-06
3830003773565	383000	3773565	8.76918E-05	8.67843E-05	3.1165E-05	1.64924E-05	5.66456E-05	1.8198E-06	1.8198E-06	5.84654E-05	1.8198E-06	0.000218488	1.19079E-05	2.79619E-05	2.7422E-05	2.68546E-05	2.32611E-05	5.051E-05	3.59351E-06	5.23068E-05	3.59351E-06
3830103773565	383010	3773565	9.04317E-05	8.94958E-05	3.21387E-05	1.70077E-05	5.84155E-05	1.87666E-06	1.87666E-06	6.02921E-05	1.87666E-06	0.000232408	1.26665E-05	2.97434E-05	2.91691E-05	2.85655E-05	2.47431E-05	5.37281E-05	3.82246E-06	5.56393E-05	3.82246E-06
3830203773565	383020	3773565	9.37017E-05	9.2732E-05	3.33008E-05	1.76227E-05	6.05277E-05	1.94451E-06	1.94451E-06	6.24723E-05	1.94451E-06	0.000249161	1.35796E-05	3.18875E-05	3.12717E-05	3.06247E-05	2.65267E-05	5.76011E-05	4.098E-06	5.96501E-05	4.098E-06
3830303773565	383030	3773565	9.74047E-05	9.63966E-05	3.46169E-05	1.83191E-05	6.29197E-05	2.02136E-06	2.02136E-06	6.49411E-05	2.02136E-06	0.000268878	1.46542E-05	3.44108E-05	3.37463E-05	3.3048E-05	2.86257E-05	6.21591E-05	4.42228E-06	6.43702E-05	4.42228E-06
3830403773565	383040	3773565	0.000101309	0.000100261	3.60045E-05	1.90534E-05	6.54419E-05	2.10239E-06	2.10239E-06	6.75443E-05	2.10239E-06	0.000291335	1.58781E-05	3.72849E-05	3.65649E-05	3.58083E-05	3.10167E-05	6.73508E-05	4.79165E-06	6.97466E-05	4.79165E-06
3830503773565	383050	3773565	0.000105154	0.000104066	3.73709E-05	1.97765E-05	6.79255E-05	2.18218E-06	2.18218E-06	7.01077E-05	2.18218E-06	0.000316059	1.72256E-05	4.0449E-05	3.96679E-05	3.88471E-05	3.36489E-05	7.30665E-05	5.19829E-06	7.56656E-05	5.19829E-06
3830603773565	383060	3773565	0.000109208	0.000108078	3.88116E-05	2.0539E-05	7.05442E-05	2.2663E-06	2.2663E-06	7.28105E-05	2.2663E-06	0.000344657	1.87843E-05	4.4109E-05	4.32572E-05	4.23622E-05	3.66935E-05	7.96778E-05	5.66865E-06	8.25122E-05	5.66865E-06
3830703773565	383070	3773565	0.000113971	0.000112792	4.05044E-05	2.14348E-05	7.3621E-05	2.36515E-06	2.36515E-06	7.59861E-05	2.36515E-06	0.000380285	2.0726E-05	4.86686E-05	4.77287E-05	4.67412E-05	4.04866E-05	8.79141E-05	6.25462E-06	9.10415E-05	6.25462E-06
3830803773565	383080	3773565	0.000119525	0.000118288	4.24784E-05	2.24794E-05	7.72089E-05	2.48041E-06	2.48041E-06	7.96893E-05	2.48041E-06	0.000425529	2.31919E-05	5.44589E-05	5.34072E-05	5.23022E-05	4.53034E-05	9.83737E-05	6.99876E-06	0.000101873	6.99876E-06
3830903773565	383090	3773565	0.000125408	0.000124111	4.45692E-05	2.35858E-05	8.10091E-05	2.6025E-06	2.6025E-06	8.36116E-05	2.6025E-06	0.000481179	2.62249E-05	6.15809E-05	6.03917E-05	5.91422E-05	5.12281E-05	0.000111239	7.91404E-06	0.000115196	7.91404E-06
3831003773565	383100	3773565	0.000132172	0.000130804	4.6973E-05	2.48579E-05	8.53783E-05	2.74286E-06	2.74286E-06	8.81212E-05	2.74286E-06	0.000555596	3.02807E-05	7.11048E-05	6.97316E-05	6.82888E-05	5.91508E-05	0.000128443	9.13799E-06	0.000133012	9.13799E-06
3831103773565	383110	3773565	0.000139227	0.000137786	4.94803E-05	2.61848E-05	8.99356E-05	2.88927E-06	2.88927E-06	9.28249E-05	2.88927E-06	0.000653389	3.56105E-05	8.36203E-05	8.20055E-05	8.03087E-05	6.95623E-05	0.00015105	1.07464E-05	0.000156424	1.07464E-05
3831203773565	383120	3773565	0.000146118	0.000144606	5.19293E-05	2.74808E-05	9.43868E-05	3.03227E-06	3.03227E-06	9.74191E-05	3.03227E-06	0.000782361	4.26397E-05	0.000100126	9.81924E-05	9.61608E-05	8.32931E-05	0.000180866	1.28676E-05	0.0001873	1.28676E-05
3831303773565	383130	3773565	0.000152695	0.000151115	5.42668E-05	2.87178E-05	9.86355E-05	3.16876E-06	3.16876E-06	0.000101804	3.16876E-06	0.000953729	5.19794E-05	0.000122058	0.0001197	0.000117224	0.000101538	0.000220483	1.56862E-05	0.000228326	1.56862E-05
3831403773565	383140	3773565	0.000159415	0.000157765	5.66547E-05	2.99814E-05	0.000102976	3.3082E-06	3.3082E-06	0.000106284	3.3082E-06	0.001206833	6.5774E-05	0.00015445	0.000151467	0.000148333	0.000128484	0.000278995	1.9849E-05	0.00028892	1.9849E-05
3831503773565	383150	3773565	0.000167044	0.000165316	5.93663E-05	3.14164E-05	0.000107904	3.46654E-06	3.46654E-06	0.000111371	3.46654E-06	0.00163688	8.92121E-05	0.000209487	0.000205441	0.000201191	0.000174268	0.000378414	2.69221E-05	0.000391875	2.69221E-05
3831603773565	383160	3773565	0.000175167	0.000173354	6.2253E-05	3.29441E-05	0.000113151	3.6351E-06	3.6351E-06	0.000116786	3.6351E-06	0.002453734	0.000133732	0.000314027	0.000307963	0.000301591	0.000261234	0.000567254	4.03571E-05	0.000587432	4.03571E-05
3831703773565	383170	3773565	0.000184383	0.000182455	6.56127E-05	3.44413E-05	0.000118288	3.80168E-06	3.80168E-06	0.000122212	3.80168E-06	0.002559859	0.000139725	0.000328493	0.000321663	0.000314604	0.000273153	0.000593222	4.22121E-05	0.000614989	4.22121E-05
3831803773565	383180	3773565	0.000193602	0.000191594	6.89033E-05	3.61934E-05	0.000123425	3.95685E-06	3.95685E-06	0.000127637	3.95685E-06	0.002660931	0.000146053	0.000343561	0.000336422	0.000329018	0.000285045	0.000619999	4.39249E-05	0.000642813	4.39249E-05
3831903773565	383190	3773565	0.000203282	0.000201174	7.23485E-05	3.80431E-05	0.000128562	4.11203E-06	4.11203E-06	0.000133063	4.11203E-06	0.002762003	0.000152457	0.000359629	0.000352181	0.000344434	0.000297937	0.000647744	4.56377E-05	0.000671637	4.56377E-05
3832003773565	383200	3773565	0.000213446	0.000211233	7.59659E-05	3.99453E-05	0.000133699	4.27472E-06	4.27472E-06	0.000138489	4.27472E-06	0.002863075	0.000159001	0.000376697	0.000368941	0.000360849	0.000310836	0.000675488	4.73505E-05	0.000700461	4.73505E-05
3832103773565	383210	3773565	0.000224118	0.000221795	7.97842E-05	4.19426E-05	0.000139335	4.44741E-06	4.44741E-06	0.000143915	4.44741E-06	0.002962147	0.000165545	0.000393765	0.000385701	0.000377264	0.000324735	0.000703232	4.90634E-05	0.000729285	4.90634E-05
3832203773565	383220	3773565	0.000234789	0.000232357	8.36025E-05	4.39398E-05	0.000144971	4.62009E-06	4.62009E-06	0.000149341	4.62009E-06	0.003059219	0.000172089	0.000410833	0.000402461	0.000393679	0.000338634	0.000730977	5.07763E-05	0.000758109	5.07763E-05
3832303773565	383230	3773565	0.000245459	0.000242919	8.74208E-05	4.5937E-05	0.000150607	4.79277E-06	4.79277E-06	0.000154767	4.79277E-06	0.003156291	0.000178633	0.000427901	0.000419221	0.000410094	0.000352533	0.000758721	5.24892E-05	0.000786933	5.24892E-05
3832403773565	383240	3773565	0.000256129	0.000253482	9.12391E-05	4.79343E-05	0.000156243	4.96545E-06	4.96545E-06	0.000160193	4.96545E-06	0.003253363	0.000185177	0.000444969	0.000436981	0.000426508	0.000366432	0.000786465	5.42021E-05	0.000815757	5.42021E-05
3832503773565	383250	3773565	0.000266799	0.000264045	9.50573E-05	4.99316E-05	0.000161879	5.13813E-06	5.13813E-06	0.000165619	5.13813E-06	0.003350435	0.000191721	0.000462037	0.000454741	0.000442923	0.000380331	0.000814209	5.59149E-05	0.000844581	5.59149E-05
3832603773565	383260	3773565	0.000277469	0.000274608	9.88756E-05	5.19289E-05	0.000167515	5.31082E-06	5.31082E-06	0.000171045	5.31082E-06	0.003447507	0.000198265	0.000479106	0.000472501	0.000459337	0.000394229	0.000841953	5.76278E-05	0.000873405	5.76278E-05
3832703773565	383270	3773565	0.000288139	0.000285171	0.000102694	5.39262E-05	0.000173151	5.48351E-06	5.48351E-06	0.000176471	5.48351E-06	0.003544579	0.000204809	0.000495174	0.000490261	0.000475752	0.000408128	0.000869697	5.93407E-05	0.000902229	5.93407E-05
3832803773565	383280	3773565	0.000298809	0.000295734	0.000106439	5.59235E-05	0.000178787	5.65619E-06	5.65619E-06	0.000181897	5.65619E-06	0.003641651	0.000211353	0.000511242	0.000508021	0.000492167	0.000422027	0.000897441	6.10536E-05	0.000931053	6.10536E-05
3832903773565	383290	3773565	0.000309479	0.000306297	0.000110184	5.79208E-05	0.000184423	5.82888E-06	5.82888E-06	0.000187323	5.82888E-06	0.003738723	0.000217897	0.000527311	0.000525781	0.000508582	0.000435926	0.000925185	6.27665E-05	0.000959877	6.27665E-05
3833003773565	383300	3773565	0.000320149	0.000316859	0.000113929	5.99181E-05	0.000190059	6.00157E-06	6.00157E-06	0.000192749	6.00157E-06	0.003835795	0.000224441	0.000543379	0.000543541	0.000524997	0.000449825	0.000952929	6.44794E-05	0.000988701	6.44794E-05
3833103773575	383310	3773575	0.000330819	0.000327422	0.000117674	6.19154E-05	0.000195695	6.17426E-06	6.17426E-06	0.000198175	6.17426E-06	0.003932867	0.000230985	0.000559448	0.000561301	0.000541412	0.000463724	0.000980673	6.61923E-05	0.001018525	6.61923E-05
3833203773575	383320	3773575	0.000341489	0.000337985	0.000121419	6.39127E-05	0.000201331	6.34695E-06	6.34695E-06	0.000203601	6.34695E-06	0.004029939	0.000237529	0.000575516	0.000579061	0.000557827	0.000477623	0.001008417	6.79052E-05	0.001048349	6.79052E-05
3833303773575	383330	3773575	0.000352159	0.000348548	0.000125164	6.59099E-05	0.000206967	6.51964E-06	6.51964E-06	0.000209027	6.51964E-06	0.004127011	0.000244073	0.000591584	0.000596821	0.000574242	0.000491522	0.001036161	6.96181E-05	0.001078173	6.96181E-05
3833403773575	383340	3773575	0.000362829	0.000359111	0.000128909	6.79072E-05	0.000212603	6.69232E-06	6.69232E-06	0.000214453	6.69232E-06	0.004224083	0.000250617	0.000607652	0.000614581	0.000590657	0.000505421	0.001063905	7.13309E-05	0.001107997	7.13309E-05
3833503773575	383350	3773575	0.000373499	0.000369674	0.000132654	6.99044E-05	0.000218239	6.86501E-06	6.86501E-06	0.000219879	6.86501E-06	0.004321155	0.000257161	0.000623721	0.000632341	0.000607072	0.000519321	0.001091649	7.30438E-05	0.001137821	7.30438E-05
3833603773575	383360	3773575	0.000384169	0.000380237	0.000136399	7.19017E-05	0.000223875	7.03769E-06	7.03769E-06	0.000225305	7.03769E-06	0.004418227	0.000263705	0.000639789	0.000650101	0.000623487	0.000533221	0.001119393	7.47567E-05	0.001167645	7.47567E-05
3833703773575	383370	3773575	0.000394839	0.000390799	0.000140144	7.38989E-05	0.000229511	7.21038E-06	7.21038E-06	0.000230731	7.21038E-06	0.004515299	0.000270249	0.000655857	0.000667861	0.000639902	0.000547119	0.001147137	7.64696E-05	0.001197469	7.64696E-05
3833803773575	383380	3773575	0.000405509	0.000401362	0.000143889	7.58962E-05	0.000235147	7.38307E-06	7.38307E-06	0.000236157	7.38307E-06	0.004612371	0.000276793	0.000671925	0.000685622	0.000656317	0.000561018	0.001174881	7.81825E-05	0.001227293	7.81825E-05
3833903773575	383390	3773575	0.000416179	0.000411924	0.000147634	7.78934E-05	0.000240783	7.55576E-06	7.55576E-06	0.000241583	7.55576E-06	0.004709443	0.000283337	0.000687993	0.000703382	0.000672732	0.000574916	0.001202625	7.98954E-05	0.001257117	7.98954E-05
3834003773575	383400	3773575	0.000426849	0.000422486	0.000151379	7.98907E-05	0.000246419	7.72845E-06	7.72845E-06	0.000247009	7.72845E-06	0.004806515	0.000289881	0.000704061	0.000721143	0.000689147	0.000588815	0.001230369	8.16083E-05	0.001286941	8.16083E-05
3834103773575	383410	3773575	0.000437519	0.000433048	0.000155124	8.18879E-05	0.000252055	7.90115E-06	7.90115E-06	0.000252435	7.90115E-06	0.004903587	0.000296425	0.000720129	0.000738904	0.000705562	0.000602713	0.001258113	8.33212E-05	0.001316765	8.33212E-05
3834203773575	383420	3773575	0.000448189	0.000443609	0.000158869	8.38852E-05	0.000257691	8.07384E-06	8.07384E-06	0.000257861	8.07384E-06	0.005000659	0.000302969	0.000736197	0.000756665	0.000721977	0.000616612	0.001285857	8.50341E-05	0.001346589	8.50341E-05
3834303773575	383430	3773575	0.000458859	0.000454171	0.000162614	8.58824E-05	0.000263327	8.24653E-06	8.24653E-06	0.000263287	8.24653E-06	0.005097731	0.000309513	0.000752265	0.000774426	0.000738392	0.000630511	0.001313601	8.6747E-05	0.001376413	8.6747E-05
3834403773575	383440	3773575	0.000469529	0.000464732	0.000166359	8.78797E-05	0.000268963	8.41922E-06	8.41922E-06	0.000268713	8.41922E-06	0.005194803	0.000316057	0.000768333	0.000792187	0.000754807	0.000644411	0.001341345	8.84599E-05	0.001406237	8.84599E-05
3834503773575	383450	3773575	0.000480199	0.000475293	0.000170104	8.98769E-05	0.000274599	8.59191E-06	8.59191E-06	0.000274139	8.59191E-06	0.005291875	0.000322601	0.000784401	0.000809948	0.000771222	0.000658311	0.001369089	9.03728E-05	0.001436061	9.03728E-05
3834603773575	383460	3773575	0.000490869	0.000485854	0.000173849	9.18741E-05	0.000280235	8.7646E-06	8.7646E-06	0.000279565	8.7646E-06	0.005388947	0.000329145	0.000800469	0.000827709	0.000787637	0.000672211	0.001396833	9.22857E-05	0.001465885	9.22857E-05
3834703773575	383470	3773575	0.000501539	0.000496415	0.000177594	9.38713E-05	0.000285871	8.93729E-06	8.93729E-06	0.000284991	8.93729E-06	0.005486019	0.000335689	0.000816537	0.000845471	0.000804052	0.000686111	0.001424577	9.41986E-05	0.001495708	9.41986E-05
3834803773575	383480	3773575	0.000512209	0.000506976	0.000181339	9.58685E-05	0.000291507	9.12998E-06	9.12998E-06	0.000290417	9.12998E-06	0.005583091	0.000342233	0.000832605	0.000863232	0.000820467	0.000700011	0.001452321	9.61115E-05	0.001525532	9.61115E-05
3834903773575	383490	3773575	0.000522879	0.000517536	0.000185084	9.78657E-05	0.000297143	9.32267E-06	9.32267E-06	0.000295843	9.32267E-06	0.005680163	0.000348777	0.000848673	0.000880994	0.000836882	0.000713911	0.001480065	9.80243E-05	0.001555356	9.80243E-05
3835003773575	383500	3773575	0.000533549	0.000528097	0.000188829	9.98629E-05	0.000302779	9.51535E-06	9.51535E-06	0.000301269	9.51535E-06	0.005777235	0.000355321	0.000864741	0.000898755	0.000853297	0.000727811	0.001507809	9.99372E-05	0.001585179	9.99372E-05
3835103773575	383510	3773575	0.000544219	0.000538658	0.000192574	0.000101862	0.000308415	9.70803E-06	9.70803E-06	0.000306695	9.70803E-06	0.005874307	0.000361865	0.000880809	0.000916517	0.000869712	0.000741712	0.001535553	0.000101849	0.001615003	0.000101849
3835203773575	383520	3773575	0.000554889	0.000549219	0.000196319	0.000103846	0.000314051	9.89071E-06	9.89071E-06	0.000312121	9.89071E-06	0.005971379	0.000368409	0.000896877	0.000934278	0.000886127	0.000755612	0.001563297	0.000103761	0.001644827	0.000103761
3835303773575	383530	3773575	0.000565559	0.000559779	0.000200064	0.000105829	0.000319687	0.000100734	0.000100734	0.000317547	0.000100734	0.006068451	0.000374953	0.000912945	0.000952039	0.000902542	0.000769513	0.001591041	0.000105673	0.001674651	0.000105673
3835403773575	383540	3773575	0.000576229	0.000570339	0.000203809	0.000107813	0.000325323	0.000102598	0.000102598	0.000322973	0.000102598	0.006165523	0.000381497	0.000929013	0.000969799	0.000918957	0.000783413	0.001618785	0.000107585	0.001704474	0.000107585
3835503773575	383550	3773575	0.000586899	0.000580899	0.000207554	0.000109797	0.000330959	0.000104461	0.000104461	0.000328399	0.000104461	0.006262595	0.000388041	0.000945081	0.000987559	0.000935372	0.000797314	0.001646529	0.000109496	0.001734298	0.000109496
3835603773575	383560	3773575	0.000597569	0.000591459	0.000211299	0.000111781	0.000336595	0.000106325	0.000106325	0.000333825	0.000106325	0.006359667	0.000394585	0.000961149	0.001005319	0.000951787	0.000811215	0.001674273	0.000111408	0.001764121	0.000111408
3835703773575	383570	3773575	0.000608239	0.000602019	0.000215044	0.000113765	0.000342231	0.000108189	0.000108189	0.000339251	0.000108189	0.006456739	0.000401129	0.000977217	0.001023079	0.000968202	0.000825116	0.001702017	0.000113319	0.001793945	0.000113319
3835803773575	383580	3773575	0.000618909	0.000612579	0.000218789	0.000115749	0.000347867	0.000110053	0.000110053	0.000344677	0.000110053	0.006553811	0.000407673	0.000993285	0.001040839	0.000984617	0.000839017	0.001729761	0.000115231	0.001823769	0.000115231
3835903773575	383590	3773575	0.000629579	0.000623139	0.000222534	0.000117733	0.000353503	0.000111917	0.000111917	0.000350103	0.000111917	0.006650883	0.000414217	0.001009353	0.001058599	0.001001032	0.000852918	0.001757505	0.000117142	0.001853593	0.000117142
3836003773575	383600	3773575	0.000640249	0.000633699	0.000226279	0.000119717	0.000359139	0.000113781	0.000113781	0.000355529	0.000113781	0.006747955	0.000420761	0.001025421	0.001076359	0.001017447	0.000866819	0.001785249	0.000119054	0.001883417	0.000119054
3836103773575	383610	3773575	0.000650919	0.000644259	0.000230024	0.000121701	0.000364775	0.000115645	0.000115645	0.000360955	0.000115645	0.006845027	0.000427305	0.001041489	0.001094119	0.001033862	0.000880719	0.001812993	0.000120965	0.001913241	0.000120965
3836203773575	383620	3773575	0.000661589	0.000654819	0.000233769	0.000123685	0.000370411	0.000117509	0.000117509	0.000366381	0.000117509	0.006942099	0.000433849	0.001057557	0.001111879	0.001050277	0.000894619	0.001840737	0.000122877	0.001943065	0.000122877
3836303773575	383630	3773575	0.000672259	0.000665379	0.000237514	0.000125669	0.000376047	0.000119373	0.000119373	0.000371807	0.000119373	0.007039171	0.000440393	0.001073625	0.001129639	0.001066692	0.000908519	0.001868481	0.000124789	0.001972889	0.000124789
3836403773575	383640	3773575	0.000682929	0.000675939	0.000241259	0.000127653	0.000381683	0.000121237	0.000121237	0.000377233	0.000121237	0.007136243	0.000446937	0.001089693	0.001147399	0.001083107	0.000922419	0.001896225	0.000126701	0.002002713	0.000126701
3836503773575	383650	3773575	0.000693599	0.000686499	0.000245004	0.000129637	0.000387319	0.000123101	0.000123101	0.000382659	0.000123101	0.007233315	0.000453481	0.001105761	0.001165159	0.001099522	0.000936319	0.001923969	0.000128613	0.002032537	0.000128613
3836603773575	383660	3773575	0.000704269	0.000697059	0.000248749	0.000131621	0.000392955	0.000124965	0.000124965	0.000388085	0.000124965	0.007330387	0.000460025	0.001121829	0.001182919	0.001115937	0.000950219	0.001951713	0.000130525	0.002062361	0.000130525
3836703773575	383670	3773575	0.000714939	0.000707619	0.000252494	0.000133605	0.000398591	0.000126829	0.000126829	0.000393511	0.000126829	0.007427459	0.000466569	0.001137897	0.001200679	0.001132352	0.000964119	0.001979457	0.000132437	0.002092185	0.000132437
3836803773575	383680	3773575	0.000725609	0.000718179	0.000256239	0.000135589	0.000404227	0.000128693	0.000128693	0.000398937	0.000128693	0.007524531	0.000473113	0.001153965	0.001218439	0.001148767	0.000978019	0.002007201	0.000134349	0.002122009	0.000134349
3836903773575	383690	3773575	0.000736279	0.000728739	0.000259984	0.000137573	0.000409863	0.000130557	0.000130557	0.000404363	0.000130557	0.007621603	0.000479657	0.001170033	0.001236199	0.001165182	0.000991918	0.002034945	0.000136261	0.002151833	0.000136261
3837003773575	383700	3773575	0.000746949	0.000739299	0.000263729	0.000139557	0.000415499	0.000132421	0.000132421	0.000409789	0.000132421	0.007718675	0.000486201	0.001186101	0.001253959	0.001181597	0.001005818	0.002062689	0.000138173	0.002181657	0.000138173
3837103773575	383710	3773575	0.000757619	0.000749859	0.000267474	0.000141541	0.000421135	0.000134285	0.000134285	0.000415215	0.000134285	0.007815747	0.000492745	0.001202169	0.001271719	0.001198012	0.001019717	0.002090433	0.000140085	0.002211481	0.000140085
3837203773575	383720	3773575	0.000768289	0.000760419	0.000271219	0.000143525	0.000426771	0.000136149	0.000136149	0.000420641	0.000136149	0.007912819	0.000499289	0.001218237	0.001289479	0.001214427	0.001033616	0.002118177	0.000141997	0.002241305	0.000141997
3837303773575	383730	3773575	0.000778959	0.000770979	0.000274964	0.000145509	0.000432407	0.000138013	0.000138013	0.000426067	0.000138013	0.008009891	0.000505833	0.001234305	0.001307239	0.001230842	0.001047515	0.002145921	0.000143909	0.002271129	0.000143909
3837403773575	383740	3773575	0.000789629	0.000781539	0.000278709	0.000147493	0.000438043	0.000139877	0.000139877	0.000431493	0.000139877	0.008106963	0.000512377	0.001250373	0.001324999	0.001247258	0.001061414	0.002173665	0.000145821	0.002300953	0.000145821
3837503773575	383750	3773575	0.000800299	0.000792099	0.000282454	0.000149477	0.000443679	0.000141741	0.000141741	0.000436919	0.000141741	0.008204035	0.000518921	0.001266441	0.001342759	0.001263673	0.001075313	0.002201409	0.000147733	0.002330777	0.000147733
3837603773575	383760	3773575	0.000810969	0.000802659	0.000286199	0.000151461	0.000449315	0.000143605	0.000143605	0.000442345	0.000143605	0.008301107	0.000525465	0.001282509	0.001360519	0.001280089	0.001089212	0.002229153	0.000149645	0.002360601	0.000149645
3837703773575	383770	3773575	0.000821639	0.000813219	0.000289944	0.000153445	0.000454951	0.000145469	0.000145469	0.000447771	0.000145469	0.008398179	0.000532009	0.001298577	0.001378279	0.001296504	0.001103111	0.002256897	0.000151557	0.002390425	0.000151557
3837803773575	383780	3773575	0.000832309	0.000823779	0.000293689	0.000155429	0.000460587	0.000147333	0.000147333	0.000453197	0.000147333	0.008495251	0.000538553	0.001314645	0.001396039	0.001312919	0.001117009	0.002284641	0.000153469	0.002420249	0.000153469
3837903773575	383790	3773575	0.000842979	0.000834339	0.000297434	0.000157413	0.000466223	0.000149197	0.000149197	0.000458623	0.000149197	0.008592323	0.000545097	0.001330713	0.001413799	0.001329333	0.001130908	0.002312385	0.000155381	0.002450073	0.000155381
3838003773575	383800	3773575	0.000853649	0.000844899	0.000301179	0.000159397	0.000471859	0.000151061	0.000151061	0.000464049	0.000151061	0.008689395	0.000551641	0.001346781	0.001431559	0.001345748	0.001144806	0.002340129	0.000157293	0.002479897	0.000157293
3838103773575	383810	3773575	0.000864319	0.000855459	0.000304924	0.000161381	0.000477495	0.000152925	0.000152925	0.000469475	0.000152925	0.008786467	0.000558185	0.001362849	0.001449319	0.001362162	0.001158705	0.002367873	0.000159205	0.002509721	0.000159205
3838203773575	383820	3773575	0.000874989	0.000866019	0.000308669	0.000163365	0.000483131	0.000154789	0.000154789	0.000474901	0.000154789	0.008883539	0.000564729	0.001378917	0.001467079	0.001378577	0.001172603	0.002395617	0.000161117	0.002539545	0.000161117
3838303773575	383830	3773575	0.000885659	0.000876579	0.000312414	0.000165349	0.000488767	0.

			ISDemolition	ISDrainage / Utilities Trenching	ISDrainage / Utilities Trenching	ISAsphalt Paving	ISAsphalt Paving	SVDemolition	SVSite Grubbing / Prep	SVMass Grading / Excavation	SVMass Grading / Excavation	SVDrainage / Utilities Trenching	SVFoundations / Concrete Pads	SVBuilding / Structure Construction	SVBuilding / Structure Construction	SVAsphalt Paving	SVAsphalt Paving	SVArchitectural Coating	SVArchitectural Coating	SVLandscaping or Other Finishing	SVLandscaping or Other Finishing
Unique Identifier	X (UTM)	Y (UTM)	2027	2027	2028	2027	2028	2027	2027	2027	2028	2028	2028	2028	2029	2028	2029	2028	2029	2028	2029
3829903773565	382990	3773565	1.60192E-05	6.45032E-06	6.28482E-06	1.66588E-06	1.55184E-06	8.26644E-05	5.94312E-05	4.00702E-05	3.95615E-05	2.80698E-05	8.91706E-06	1.27742E-05	1.22868E-05	1.25596E-06	1.16854E-06	1.25596E-06	1.16854E-06	1.27742E-05	1.22868E-05
3830003773565	383000	3773565	1.64789E-05	6.63542E-06	6.46517E-06	1.71369E-06	1.59638E-06	8.50163E-05	6.11221E-05	4.12103E-05	4.06871E-05	2.88684E-05	9.17077E-06	1.31377E-05	1.26364E-05	1.29169E-06	1.20178E-06	1.29169E-06	1.20178E-06	1.31377E-05	1.26364E-05
3830103773565	383010	3773565	1.69567E-05	6.82783E-06	6.65265E-06	1.76338E-06	1.64267E-06	8.74841E-05	6.28963E-05	4.24065E-05	4.18681E-05	2.97064E-05	9.43696E-06	1.3519E-05	1.30032E-05	1.32919E-06	1.23667E-06	1.32919E-06	1.23667E-06	1.3519E-05	1.30032E-05
3830203773565	383020	3773565	1.75226E-05	7.05569E-06	6.87466E-06	1.82223E-06	1.69749E-06	9.04329E-05	6.50163E-05	4.38359E-05	4.32793E-05	3.07077E-05	9.75505E-06	1.39747E-05	1.34415E-05	1.37399E-06	1.27835E-06	1.37399E-06	1.27835E-06	1.39747E-05	1.34415E-05
3830303773565	383030	3773565	1.81555E-05	7.31055E-06	7.12298E-06	1.88805E-06	1.7588E-06	9.37737E-05	6.74182E-05	4.54553E-05	4.48781E-05	3.18421E-05	1.01154E-05	1.4491E-05	1.3938E-05	1.42475E-06	1.32558E-06	1.42475E-06	1.32558E-06	1.4491E-05	1.3938E-05
3830403773565	383040	3773565	1.8815E-05	7.5761E-06	7.38172E-06	1.95663E-06	1.82269E-06	9.72926E-05	6.99481E-05	4.7161E-05	4.65622E-05	3.3037E-05	1.0495E-05	1.50348E-05	1.44611E-05	1.47821E-06	1.37532E-06	1.47821E-06	1.37532E-06	1.50348E-05	1.44611E-05
3830503773565	383050	3773565	1.9455E-05	7.83377E-06	7.63278E-06	2.02318E-06	1.88468E-06	0.00010074	7.24268E-05	4.88322E-05	4.82122E-05	3.42077E-05	1.08669E-05	1.55675E-05	1.49735E-05	1.53059E-06	1.42406E-06	1.53059E-06	1.42406E-06	1.55675E-05	1.49735E-05
3830603773565	383060	3773565	2.01228E-05	8.1027E-06	7.89481E-06	2.09264E-06	1.94938E-06	0.000104366	7.50336E-05	5.05898E-05	4.99475E-05	3.54389E-05	1.1258E-05	1.61278E-05	1.55125E-05	1.58568E-06	1.47531E-06	1.58568E-06	1.47531E-06	1.61278E-05	1.55125E-05
3830703773565	383070	3773565	2.08913E-05	8.41214E-06	8.1963E-06	2.17255E-06	2.02383E-06	0.000108616	7.80888E-05	5.26497E-05	5.19812E-05	3.68819E-05	1.17164E-05	1.67845E-05	1.61441E-05	1.65025E-06	1.53538E-06	1.65025E-06	1.53538E-06	1.67845E-05	1.61441E-05
3830803773565	383080	3773565	2.17646E-05	8.76377E-06	8.53891E-06	2.26336E-06	2.10842E-06	0.000113587	8.16627E-05	5.50593E-05	5.43603E-05	3.85699E-05	1.22527E-05	1.75527E-05	1.6883E-05	1.72578E-06	1.60565E-06	1.72578E-06	1.60565E-06	1.75527E-05	1.6883E-05
3830903773565	383090	3773565	2.26616E-05	9.12496E-06	8.89084E-06	2.35665E-06	2.19532E-06	0.000118807	8.5416E-05	5.75899E-05	5.68587E-05	4.03426E-05	1.28158E-05	1.83594E-05	1.76589E-05	1.80509E-06	1.67945E-06	1.80509E-06	1.67945E-06	1.83594E-05	1.76589E-05
3831003773565	383100	3773565	2.36438E-05	9.52048E-06	9.27621E-06	2.4588E-06	2.29048E-06	0.000124794	8.97201E-05	6.04919E-05	5.97238E-05	4.23755E-05	1.34616E-05	1.92846E-05	1.85488E-05	1.89605E-06	1.76408E-06	1.89605E-06	1.76408E-06	1.92846E-05	1.85488E-05
3831103773565	383110	3773565	2.46149E-05	9.91149E-06	9.65719E-06	2.55978E-06	2.38455E-06	0.000130914	9.41203E-05	6.34586E-05	6.26529E-05	4.44537E-05	1.41218E-05	2.02304E-05	1.94584E-05	1.98904E-06	1.85059E-06	1.98904E-06	1.85059E-06	2.02304E-05	1.94584E-05
3831203773565	383120	3773565	2.55469E-05	1.02868E-05	1.00228E-05	2.6567E-06	2.47483E-06	0.00013683	9.83731E-05	6.6326E-05	6.54839E-05	4.64624E-05	1.47599E-05	2.11445E-05	2.03377E-05	2.07892E-06	1.93421E-06	2.07892E-06	1.93421E-06	2.11445E-05	2.03377E-05
3831303773565	383130	3773565	2.64411E-05	1.06468E-05	1.03737E-05	2.74969E-06	2.56146E-06	0.000142469	0.000102427	6.90595E-05	6.81827E-05	4.83773E-05	1.53682E-05	2.20159E-05	2.11759E-05	2.1646E-06	2.01393E-06	2.1646E-06	2.01393E-06	2.20159E-05	2.11759E-05
3831403773565	383140	3773565	2.73353E-05	1.10069E-05	1.07245E-05	2.84268E-06	2.64808E-06	0.000147921	0.000106347	7.17024E-05	7.0792E-05	5.02286E-05	1.59563E-05	2.28584E-05	2.19863E-05	2.24743E-06	2.091E-06	2.24743E-06	2.091E-06	2.28584E-05	2.19863E-05
3831503773565	383150	3773565	2.82421E-05	1.1372E-05	1.10803E-05	2.93698E-06	2.73593E-06	0.00015446	0.000111048	7.48721E-05	7.39214E-05	5.2449E-05	1.66617E-05	2.38689E-05	2.29582E-05	2.34678E-06	2.18344E-06	2.34678E-06	2.18344E-06	2.38689E-05	2.29582E-05
3831603773565	383160	3773565	2.9114E-05	1.17231E-05	1.14223E-05	3.02765E-06	2.82039E-06	0.000161578	0.000116166	7.83224E-05	7.7328E-05	5.48661E-05	1.74295E-05	2.49689E-05	2.40162E-05	2.45493E-06	2.28406E-06	2.45493E-06	2.28406E-06	2.49689E-05	2.40162E-05
3831703773565	383620	3773565	0.001131253	0.000455513	0.000443826	0.000117643	0.000109589	0.009006574	0.006475238	0.004365791	0.004310359	0.003058304	0.000971545	0.001391797	0.001338692	0.000136841	0.000127316	0.000136841	0.000127316	0.001391797	0.001338692
3831803773565	383630	3773565	0.001063863	0.000428377	0.000417386	0.000110634	0.000103061	0.009451496	0.006795112	0.004581459	0.00452329	0.003209383	0.001019539	0.001460552	0.001404823	0.000143601	0.000133606	0.000143601	0.000133606	0.001460552	0.001404823
3831903773565	383640	3773565	0.000734388	0.00029571	0.000288123	7.63713E-05	7.11433E-05	0.006225267	0.004475629	0.003017597	0.002979283	0.002113873	0.000671523	0.000961998	0.000925293	9.45834E-05	8.79999E-05	9.45834E-05	8.79999E-05	0.000961998	0.000925293
3832003773565	383650	3773565	0.00055403	0.000223087	0.000217363	5.76153E-05	5.36712E-05	0.004554054	0.003274117	0.002207504	0.002179476	0.00154639	0.000491249	0.000703744	0.000676892	6.91918E-05	6.43757E-05	6.91918E-05	6.43757E-05	0.000703744	0.000676892
3832103773565	383660	3773565	0.000443458	0.000178564	0.000173982	4.61166E-05	4.29596E-05	0.00356045	0.00255977	0.001725871	0.001703958	0.001208999	0.000384068	0.000550201	0.000529208	5.40956E-05	5.03302E-05	5.40956E-05	5.03302E-05	0.000550201	0.000529208
3832703773565	383670	3773565	0.000369555	0.000148806	0.000144988	3.84311E-05	3.58003E-05	0.002914084	0.002095068	0.001412555	0.00139462	0.000989516	0.000314344	0.000450317	0.000433135	4.4275E-05	4.11933E-05	4.4275E-05	4.11933E-05	0.000450317	0.000433135
3832803773565	383680	3773565	0.000315401	0.000127	0.000123742	3.27995E-05	3.05542E-05	0.002453438	0.001763889	0.001189264	0.001174165	0.000833098	0.000264654	0.000379133	0.000364667	3.72762E-05	3.46816E-05	3.72762E-05	3.46816E-05	0.000379133	0.000364667
3832903773565	383690	3773565	0.000272705	0.000109808	0.000106991	2.83594E-05	2.6418E-05	0.002098513	0.001508717	0.00101722	0.001004305	0.000712578	0.000226368	0.000324286	0.000311913	3.18837E-05	2.96644E-05	3.18837E-05	2.96644E-05	0.000324286	0.000311913
3833003773565	383700	3773565	0.0002391	9.62766E-05	9.38064E-05	2.48648E-05	2.31626E-05	0.001823491	0.001310991	0.000883907	0.000872685	0.000619191	0.000196701	0.000281786	0.000271035	2.77051E-05	2.57767E-05	2.77051E-05	2.57767E-05	0.000281786	0.000271035
3833103773565	383710	3773565	0.00021375	8.60691E-05	8.38608E-05	2.22285E-05	2.07069E-05	0.001618313	0.001163479	0.000784451	0.000774491	0.00054952	0.000174568	0.00025008	0.000240538	2.45878E-05	2.28763E-05	2.45878E-05	2.28763E-05	0.00025008	0.000240538
3833203773565	383720	3773565	0.000194742	7.84154E-05	7.64035E-05	2.02519E-05	1.88655E-05	0.001465706	0.001053763	0.000710477	0.000701456	0.0004977	0.000158107	0.000226497	0.000217855	2.22691E-05	2.07191E-05	2.22691E-05	2.07191E-05	0.000226497	0.000217855
3833303773565	383730	3773565	0.000178387	7.18295E-05	6.99865E-05	1.8551E-05	1.7281E-05	0.001335451	0.000960116	0.000647338	0.000639119	0.00045347	0.000144056	0.000206369	0.000198495	2.02901E-05	1.88778E-05	2.02901E-05	1.88778E-05	0.000206369	0.000198495
3833403773565	383740	3773565	0.000162982	6.56267E-05	6.39429E-05	1.6949E-05	1.57888E-05	0.001213944	0.00087276	0.00058844	0.000580968	0.000412211	0.000130949	0.000187592	0.000180435	1.8444E-05	1.71602E-05	1.8444E-05	1.71602E-05	0.000187592	0.000180435
3833503773565	383750	3773565	0.000149511	6.02026E-05	5.8658E-05	1.55482E-05	1.44838E-05	0.001108446	0.000796913	0.000537301	0.000530479	0.000376388	0.000119569	0.00017129	0.000164754	1.68411E-05	1.56689E-05	1.68411E-05	1.56689E-05	0.00017129	0.000164754
3833603773565	383760	3773565	0.000137722	5.54553E-05	5.40325E-05	1.43221E-05	1.33417E-05	0.001016713	0.000730961	0.000492835	0.000486578	0.000345239	0.000109673	0.000157114	0.000151119	1.54474E-05	1.43722E-05	1.54474E-05	1.43722E-05	0.000157114	0.000151119
3833703773565	383770	3773565	0.000127286	5.12532E-05	4.99381E-05	1.32368E-05	1.23307E-05	0.00093599	0.000672926	0.000453706	0.000447946	0.000317828	0.000100966	0.00014464	0.000139121	1.42209E-05	1.32311E-05	1.42209E-05	1.32311E-05	0.00014464	0.000139121
3833803773565	383780	3773565	0.000118095	4.75523E-05	4.63323E-05	1.2281E-05	1.14403E-05	0.000865273	0.000622084	0.000419427	0.000414102	0.000293815	9.33375E-05	0.000133712	0.00012861	1.31465E-05	1.22314E-05	1.31465E-05	1.22314E-05	0.000133712	0.00012861
3833903773565	383790	3773565	0.000108683	4.37626E-05	4.26398E-05	1.13023E-05	1.05286E-05	0.00079321	0.000570275	0.000384496	0.000379614	0.000269345	8.5564E-05	0.000122576	0.000117899	1.20516E-05	1.12127E-05	1.20516E-05	1.12127E-05	0.000122576	0.000117899
3834003773565	383800	3773565	0.000100005	4.02682E-05	3.9235E-05	1.03998E-05	9.6879E-06	0.000727	0.000522673	0.000352401	0.000347927	0.000246863	7.84219E-05	0.000112344	0.000108058	1.10456E-05	1.02768E-05	1.10456E-05	1.02768E-05	0.000112344	0.000108058
3834103773565	383810	3773565	9.2629E-05	3.72982E-05	3.63412E-05	9.63278E-06	8.97336E-06	0.000670901	0.000482342	0.000325209	0.000321079	0.000227814	7.23705E-05	0.000103675	9.97194E-05	1.01933E-05	9.48381E-06	1.01933E-05	9.48381E-06	0.000103675	9.97194E-05
3834203773565	383820	3773565	8.72916E-05	3.5149E-05	3.42472E-05	9.07773E-06	8.4563E-06	0.000630678	0.000453423	0.000305711	0.000301829	0.000214155	6.80316E-05	9.74595E-05	9.37409E-05	9.58219E-06	8.91522E-06	9.58219E-06	8.91522E-06	9.74595E-05	9.37409E-05
3834303773565	383830	3773565	8.24447E-05	3.31973E-05	3.23456E-05	8.57367E-06	7.98676E-06	0.000594286	0.000427259	0.00028807	0.000284413	0.000201798	6.4106E-05	9.18358E-05	8.83317E-05	9.02926E-06	8.40078E-06	9.02926E-06	8.40078E-06	9.18358E-05	8.83317E-05
3834403773565	383840	3773565	7.71045E-05	3.1047E-05	3.02505E-05	8.01833E-06	7.46943E-06	0.000554152	0.000398405	0.000268616	0.000265206	0.00018817	5.97767E-05	8.56338E-05	8.23664E-05	8.41949E-06	7.83345E-06	8.41949E-06	7.83345E-06	8.56338E-05	8.23664E-05
3834503773565	383850	3773565	7.17196E-05	2.88787E-05	2.81378E-05	7.45834E-06	6.94777E-06	0.000513706	0.000369327	0.000249011	0.000245849	0.000174436	5.54138E-05	7.93837E-05	7.63547E-05	7.80497E-06	7.26171E-06	7.80497E-06	7.26171E-06	7.93837E-05	7.63547E-05
3834603773565	383860	3773565	6.68894E-05	2.69338E-05	2.62428E-05	6.95603E-06	6.47985E-06	0.000477599	0.000343368	0.000231508	0.000228569	0.000162175	5.15189E-05	7.3804E-05	7.09879E-05	7.25638E-06	6.7513E-06	7.25638E-06	6.7513E-06	7.3804E-05	7.09879E-05
3834703773565	383870	3773565	6.26683E-05	2.52342E-05	2.45867E-05	6.51707E-06	6.07094E-06	0.000446204	0.000320797	0.00021629	0.000213544	0.000151515	4.81323E-05	6.89525E-05	6.63216E-05	6.77939E-06	6.30751E-06	6.77939E-06	6.30751E-06	6.89525E-05	6.63216E-05
3834803773565	383880	3773565	5.88553E-05	2.36988E-05	2.30908E-05	6.12054E-06	5.70156E-06	0.000417946	0.00030048	0.000202592	0.00020002	0.000141919	4.50841E-05	6.45857E-05	6.21214E-05	6.35004E-06	5.90805E-06	6.35004E-06	5.90805E-06	6.45857E-05	6.21214E-05
3834903773565	383890	3773565	5.52756E-05	2.22574E-05	2.16863E-05	5.74828E-06	5.35478E-06	0.000391522	0.000281483	0.000189784	0.000187374	0.000132947	4.22338E-05	6.05025E-05	5.81939E-05	5.94858E-06	5.53453E-06	5.94858E-06	5.53453E-06	6.05025E-05	5.81939E-05
3835003773565	383900	3773565	5.19223E-05	2.09071E-05	2.03707E-05	5.39956E-06	5.02993E-06	0.000366907	0.000263787	0.000177852	0.000175594	0.000124588	3.95785E-05	5.66987E-05	5.45353E-05	5.5746E-06	5.18657E-06	5.5746E-06	5.18657E-06	5.66987E-05	5.45353E-05
3835103773565	383910	3773565	4.89155E-05	1.96964E-05	1.9191E-05	5.08687E-06	4.73864E-06	0.000344965	0.000248011	0.000167216	0.000165093	0.000117138	3.72116E-05	5.33079E-05	5.12739E-05	5.24122E-06	4.8764E-06	5.24122E-06	4.8764E-06	5.33079E-05	5.12739E-05
3829703773575	382970	3773575	1.51445E-05	6.09812E-06	5.94166E-06	1.57493E-06	1.46711E-06	7.79517E-05	5.6043E-05	3.77858E-05	3.73061E-05	2.64696E-05	8.4087E-06	1.2046E-05	1.15864E-05	1.18436E-06	1.10192E-06	1.18436E-06	1.10192E-06	1.2046E-05	1.15864E-05
3829803773575	382980	3773575	1.57886E-05	6.35749E-06	6.19437E-06	1.64191E-06	1.52951E-06	8.12212E-05	5.83936E-05	3.93707E-05	3.88708E-05	2.75798E-05	8.76138E-06	1.25512E-05	1.20723E-05	1.23403E-06	1.14814E-06	1.23403E-06	1.14814E-06	1.25512E-05	1.20723E-05
3829903773575	382990	3773575	1.64272E-05	6.6146E-06	6.44489E-06	1.70831E-06	1.59137E-06	8.44907E-05	6.07442E-05	4.09555E-05	4.04355E-05	2.869E-05	9.11407E-06	1.30565E-05	1.25583E-05	1.28371E-06	1.19435E-06	1.28371E-06	1.19435E-06	1.30565E-05	1.25583E-05
3830003773575	383000	3773575	1.69134E-05	6.81039E-06	6.63565E-06	1.75888E-06	1.63847E-06	8.69852E-05	6.25376E-05	4.21647E-05	4.16293E-05	2.9537E-05	9.38315E-06	1.34419E-05	1.2929E-05	1.32161E-06	1.22962E-06	1.32161E-06	1.22962E-06	1.34419E-05	1.2929E-05
3830103773575	383010	3773575	1.74192E-05	7.01405E-06	6.83409E-06	1.81148E-06	1.68747E-06	8.95954E-05	6.44143E-05	4.34299E-05	4.28785E-05	3.04233E-05	9.66472E-06	1.38453E-05	1.3317E-05	1.36127E-06	1.26651E-06	1.36127E-06	1.26651E-06	1.38453E-05	1.3317E-05
3830203773575	383020	3773575	1.79893E-05	7.2436E-06	7.05775E-06	1.87076E-06	1.7427E-06	9.25799E-05	6.65599E-05	4.48766E-05	4.43068E-05	3.14368E-05	9.98665E-06	1.43065E-05	1.37606E-05	1.40661E-06	1.3087E-06	1.40661E-06	1.3087E-06	1.43065E-05	1.37606E-05
3830303773575	383030	3773575	1.8611E-05	7.49396E-06	7.30168E-06	1.93542E-06	1.80293E-06	9.5885E-05	6.89361E-05	4.64787E-05	4.58886E-05	3.25591E-05	1.03432E-05	1.48172E-05	1.42519E-05	1.45683E-06	1.35542E-06	1.45683E-06	1.35542E-06	1.48172E-05	1.42519E-05
3830403773575	383040	3773575	1.92552E-05	7.75332E-06	7.55439E-06	2.0024E-06	1.86533E-06	9.93416E-05	7.14212E-05	4.81542E-05	4.75428E-05	3.37328E-05	1.0716E-05	1.53514E-05	1.47656E-05	1.50934E-06	1.40429E-06	1.50934E-06	1.40429E-06	1.53514E-05	1.47656E-05
3830503773575	383050	3773575	1.98979E-05	8.01212E-06	7.80655E-06	2.06924E-06	1.92759E-06	0.000102843	7.39384E-05	4.98514E-05	4.92184E-05	3.49217E-05	1.10937E-05	1.58924E-05	1.5286E-05	1.56254E-06	1.45378E-06	1.56254E-06	1.45378E-06	1.58924E-05	1.5286E-05
3830603773575	383060	3773575	2.05658E-05	8.28105E-06	8.06858E-06	2.1387E-06	1.99229E-06	0.000106513	7.65772E-05	5.16305E-05	5.0975E-05	3.6168E-05	1.14896E-05	1.64596E-05	1.58316E-05	1.6183E-06	1.50566E-06	1.6183E-06	1.50566E-06	1.64596E-05	1.58316E-05
3830703773575	383070	3773575	2.12923E-05	8.57361E-06	8.35363E-06	2.21425E-06	2.06267E-06	0.000110584	7.95043E-05	5.3604E-05	5.29234E-05	3.75505E-05	1.19288E-05	1.70888E-05	1.64367E-05	1.68016E-06	1.56321E-06	1.68016E-06	1.56321E-06	1.70888E-05	1.64367E-05
3830803773575	383080	3773575	2.20748E-05	8.88867E-06	8.66061E-06	2.29562E-06	2.13847E-06	0.000115083	8.27387E-05	5.57848E-05	5.50765E-05	3.90781E-05	1.24141E-05	1.7784E-05	1.71054E-05	1.74852E-06	1.62681E-06	1.74852E-06	1.62681E-06	1.7784E-05	1.71054E-05
3830903773575	383090	3773575	2.28768E-05	9.21161E-06	8.97526E-06	2.37903E-06	2.21617E-06	0.000119787	8.61205E-05	5.80649E-05	5.73277E-05	4.06754E-05	1.29215E-05	1.85109E-05	1.78046E-05	1.81998E-06	1.6933E-06	1.81998E-06	1.6933E-06	1.85109E-05	1.78046E-05
3831003773575	383100	3773575	2.37528E-05	9.56436E-06	9.31897E-06	2.47013E-06	2.30103E-06	0.000125133	8.96635E-05	6.0656E-05	5.98858E-05	4.24904E-05	1.34981E-05	1.93369E-05	1.85991E-05	1.9012E-06	1.76886E-06	1.9012E-06	1.76886E-06	1.93369E-05	1.85991E-05
3831103773575	383110	3773575	2.46359E-05	9.91993E-06	9.66541E-06	2.56196E-06	2.38658E-06	0.000130638	9.39217E-05	6.33247E-05	6.25207E-05	4.43599E-05	1.4092E-05	2.01877E-05	1.94174E-05	1.98485E-06	1.84669E-06	1.98485E-06	1.84669E-06	2.01877E-05	1.94174E-05
3831203773575	383120	3773575	2.55203E-05	1.02761E-05	1.00124E-05	2.65394E-06	2.47226E-06	0.000136242	9.79504E-05	6.6041E-05	6.52025E-05	4.62627E-05	1.46965E-05	2.10536E-05	2.02503E-05	2.06998E-06	1.9259E-06	2.06998E-06	1.9259E-06	2.10536E-05	2.02503E-05
3831303773575	383130	3773575	2.63866E-05	1.06249E-05	1.03523E-05	2.74402E-06	2.55618E-06	0.000141649	0.000101838	6.86622E-05	6.77904E-05	4.8099E-05	1.52798E-05	2.18893E-05	2.10541E-05	2.15214E-06	2.00234E-06	2.15214E-06	2.00234E-06	2.18893E-05	2.10541E-05
3831403773575	383140	3773575	2.72627E-05	1.09776E-05	1.0696E-05	2.83513E-06	2.64105E-06	0.000147529	0.000106065	7.15124E-05	7.06044E-05	5.00955E-05	1.59141E-05	2.27979E-05	2.1928E-05	2.24148E-06	2.08546E-06	2.24148E-06	2.08546E-06	2.27979E-05	2.1928E-05
3831503773575	383150	3773575	2.80758E-05	1.13051E-05	1.1015E-05	2.91969E-06	2.71982E-06	0.000153747	0.000110536	7.45266E-05	7.35803E-05	5.2207E-05	1.65848E-05	2.37588E-05	2.28523E-05	2.33596E-06	2.17336E-06	2.33596E-06	2.17336E-06	2.37588E-05	2.28523E-05
3831603773575	383160	3773575	2.89882E-05	1.16725E-05	1.1373E-05	3.01457E-06	2.80821E-06	0.000160206	0.00011518	7.76574E-05	7.66714E-05	5.44002E-05	1.72816E-05	2.47569E-05	2.38123E-05	2.43409E-06	2.26466E-06	2.43409E-06	2.26466E-06	2.47569E-05	2.38123E-05
3836303773575	383630	3773575	0.001275145	0.000513453	0.000500279	0.000132606	0.000123529	0.011803543	0.008486107	0.005721576	0.005648931	0.004008053	0.001273256	0.001824017	0.00175442	0.000179337	0.000166854	0.000179337	0.000166854	0.001824017	0.00175442
3836403773575	383640	3773575	0.000839231	0.000337926	0.000329256	8.72742E-05	8.12998E-05	0.007355878	0.005288477	0.003565643	0.003520371	0.002497788	0.000793483	0.001136713	0.001093341	0.000111761	0.000103982	0.000111761	0.000103982	0.001136713	0.001093341
3836503773575	383650	3773575	0.000616885	0.000248396	0.000242023	6.41517E-05	5.97602E-05	0.005212037	0.003747172	0.002526451	0.002494373	0.001769818	0.000562226	0.000805423	0.000774691	7.91889E-05	7.36769E-05	7.91889E-05	7.36769E-05	0.000805423	0.000774691
3836603773575	383660	3773575	0.000487919	0.000196467	0.000191426	5.07402E-05	4.72668E-05	0.004017612	0.002888445	0.001947473	0.001922746	0.001364235	0.000433382	0.000620847	0.000597158	6.10414E-05	5.67926E-05	6.10414E-05	5.67926E-05	0.000620847	0.000597158
3836703773575	383670	3773575	0.000404689	0.000162953	0.000158772	4.20849E-05	3.92039E-05	0.003269365	0.002350496	0.001584772	0.00156465	0.001110157	0.000352668	0.000505219	0.000485942	4.9673E-05	4.62155E-05	4.9673E-05	4.62155E-05	0.000505219	0.000485942
3836803773575	383680	3773575	0.0003429	0.000138073	0.00013453	3.56592E-05	3.32181E-05	0.002724728	0.001958931	0.001320768	0.001303998	0.000925218	0.000293918	0.000421056	0.00040499	4.13981E-05	3.85165E-05	4.13981E-05	3.85165E-05	0.000421056	0.00040499
3836903773575	383690	3773575	0.000294087	0.000118417	0.000115379	3.0583E-05	2.84894E-05	0.002304804	0.001657029	0.001117217	0.001103032	0.000782627	0.000248621	0.000356164	0.000342575	3.5018E-05	3.25805E-05	3.5018E-05	3.25805E-05	0.000356164	0.000342575
3837003773575	383700	3773575	0.000256539	0.000103298	0.000100648	2.67683E-05	2.4852E-05	0.001989176	0.001430109	0.000964221	0.000951978	0.000675452	0.000214574	0.00030739	0.000295661	3.02225E-05	2.81188E-05	3.02225E-05	2.81188E-05	0.00030739	0.000295661
3837103773575	383710	3773575	0.000228185	9.18814E-05	8.9524E-05	2.37297E-05	2.21052E-05	0.001754171	0.001261154	0.000850306	0.00083951	0.000595653	0.000189224	0.000271074	0.000260731	2.66519E-05	2.47968E-05	2.66519E-05	2.47968E-05	0.000271074	0.000260731

			MDemolition	MSite Grubbing / Prep	MMass Grading / Excavation	MMass Grading / Excavation	MDrainage / Utilities Trenching	MFoundations / Concrete Pads	MBuilding / Structure Construction	MAsphalt Paving	MLandscaping or Other Finishing	MWaterside Construction (Piles)	RSSWDemolition	RSSWPlacing Base	RSSWForm	Child Risk				
Unique Identifier	X (UTM)	Y (UTM)	2027	2027	2027	2028	2028	2028	2028	2028	2028	2028	2029	2029	2029	3rd Trimester	0<2	2<16	Total	per million
3829903773565	382990	3773565	2.05732E-05	6.31561E-05	7.42664E-05	7.32775E-05	1.55763E-05	2.02568E-05	1.49101E-05	1.53465E-06	1.79795E-05	1.53465E-06	1.2945E-05	1.87835E-05	1.11345E-05	3.78285E-09	4.8539E-08	8.2779E-09	6.05992E-08	0.06059922
3830003773565	383000	3773565	2.12064E-05	6.51001E-05	7.65524E-05	7.55331E-05	1.60558E-05	2.08804E-05	1.53691E-05	1.58189E-06	1.85329E-05	1.58189E-06	1.31696E-05	1.91094E-05	1.13276E-05	3.9777E-09	5.0876E-08	8.6554E-09	6.35088E-08	0.06350877
3830103773565	383010	3773565	2.18687E-05	6.71333E-05	7.89433E-05	7.78921E-05	1.65572E-05	2.15325E-05	1.58491E-05	1.6313E-06	1.91117E-05	1.6313E-06	1.34035E-05	1.94488E-05	1.15289E-05	4.19184E-09	5.3432E-08	9.0665E-09	6.66906E-08	0.06669055
3830203773565	383020	3773565	2.26617E-05	6.95675E-05	8.18057E-05	8.07164E-05	1.71576E-05	2.23133E-05	1.64238E-05	1.69045E-06	1.98047E-05	1.69045E-06	1.36967E-05	1.98743E-05	1.17811E-05	4.44911E-09	5.6502E-08	9.5603E-09	7.0511E-08	0.070511
3830303773565	383030	3773565	2.35581E-05	7.23192E-05	8.50415E-05	8.39092E-05	1.78362E-05	2.31959E-05	1.70734E-05	1.75731E-06	2.0588E-05	1.75731E-06	1.40336E-05	2.03631E-05	1.20708E-05	4.75033E-09	6.0084E-08	1.0135E-08	7.49688E-08	0.0749688
3830403773565	383040	3773565	2.45035E-05	7.52214E-05	8.84542E-05	8.72764E-05	1.8552E-05	2.41267E-05	1.77586E-05	1.82783E-06	2.14142E-05	1.82783E-06	1.43861E-05	2.08745E-05	1.2374E-05	5.08966E-09	6.4095E-08	1.0775E-08	7.99591E-08	0.07995907
3830503773565	383050	3773565	2.54343E-05	7.80789E-05	9.18144E-05	9.05919E-05	1.92567E-05	2.50432E-05	1.84332E-05	1.89727E-06	2.22277E-05	1.89727E-06	1.47167E-05	2.13543E-05	1.26584E-05	5.45795E-09	6.8412E-08	1.1459E-08	8.53284E-08	0.0853284
3830603773565	383060	3773565	2.64178E-05	8.1098E-05	9.53647E-05	9.40949E-05	2.00014E-05	2.60116E-05	1.91459E-05	1.97063E-06	2.30872E-05	1.97063E-06	1.50599E-05	2.18522E-05	1.29535E-05	5.87943E-09	7.3321E-08	1.2232E-08	9.14323E-08	0.09143233
3830703773565	383070	3773565	2.757E-05	8.46352E-05	9.9524E-05	9.81989E-05	2.08737E-05	2.71461E-05	1.9981E-05	2.05658E-06	2.40942E-05	2.05658E-06	1.54716E-05	2.24496E-05	1.33077E-05	6.40087E-09	7.937E-08	1.3182E-08	9.89536E-08	0.09895363
3830803773565	383080	3773565	2.89164E-05	8.87683E-05	0.000104384	0.000102994	2.18931E-05	2.84718E-05	2.09568E-05	2.15702E-06	2.52708E-05	2.15702E-06	1.5952E-05	2.31467E-05	1.37209E-05	7.05719E-09	8.6944E-08	1.4367E-08	1.08369E-07	0.10836877
3830903773565	383090	3773565	3.03426E-05	9.31466E-05	0.000109533	0.000108074	2.29729E-05	2.98761E-05	2.19904E-05	2.26341E-06	2.65172E-05	2.26341E-06	1.64448E-05	2.38618E-05	1.41448E-05	7.8534E-09	9.6054E-08	1.5781E-08	1.19689E-07	0.11968894
3831003773565	383100	3773565	3.1992E-05	9.821E-05	0.000115487	0.000113949	2.42217E-05	3.15001E-05	2.31858E-05	2.38644E-06	2.79587E-05	2.38644E-06	1.70032E-05	2.4672E-05	1.4625E-05	8.90445E-09	1.0799E-07	1.7623E-08	1.34515E-07	0.13451502
3831103773565	383110	3773565	3.37104E-05	0.000103485	0.00012169	0.00012007	2.55227E-05	3.31921E-05	2.44312E-05	2.51462E-06	2.94604E-05	2.51462E-06	1.75553E-05	2.54731E-05	1.50999E-05	1.02634E-08	1.2326E-07	1.9958E-08	1.53484E-07	0.15348386
3831203773565	383120	3773565	3.53925E-05	0.000108649	0.000127762	0.000126061	2.67962E-05	3.48483E-05	2.56502E-05	2.6401E-06	3.09304E-05	2.6401E-06	1.80668E-05	2.62154E-05	1.554E-05	1.20284E-08	1.4289E-07	2.2934E-08	1.77857E-07	0.17785669
3831303773565	383130	3773565	3.69665E-05	0.000113573	0.000133552	0.000131774	2.80107E-05	3.64277E-05	2.68127E-05	2.75975E-06	3.23322E-05	2.75975E-06	1.85191E-05	2.68717E-05	1.5929E-05	1.43467E-08	1.6845E-07	2.6781E-08	2.09581E-07	0.20958066
3831403773565	383140	3773565	3.86314E-05	0.000118592	0.000139454	0.000137597	2.92485E-05	3.80374E-05	2.79976E-05	2.88171E-06	3.3761E-05	2.88171E-06	1.89558E-05	2.75053E-05	1.63046E-05	1.77415E-08	2.0562E-07	3.233E-08	2.55687E-07	0.2556868
3831503773565	383150	3773565	4.05113E-05	0.000124363	0.00014624	0.000144293	3.06718E-05	3.98884E-05	2.936E-05	3.02194E-06	3.54039E-05	3.02194E-06	1.93894E-05	2.81345E-05	1.66775E-05	2.3488E-08	2.6818E-07	4.1626E-08	3.33297E-07	0.33329701
3831603773565	383160	3773565	4.24782E-05	0.000130401	0.000153341	0.000151299	3.2161E-05	4.18251E-05	3.07855E-05	3.16866E-06	3.71229E-05	3.16866E-06	1.97887E-05	2.87138E-05	1.7021E-05	3.44394E-08	3.8686E-07	5.9096E-08	4.80395E-07	0.48039451
3831703773565	383170	3773565	4.45113E-05	0.000136763	0.000160987	0.000158909	3.37218E-05	4.38884E-05	3.22277E-05	3.31844E-06	3.88804E-05	3.31844E-06	2.03134E-05	2.94911E-05	1.74743E-05	3.60668E-08	4.0169E-07	6.1918E-08	5.03374E-07	0.50337374
3831803773565	383180	3773565	4.66352E-05	0.000143252	0.000168649	0.000166461	3.53155E-05	4.59693E-05	3.37555E-05	3.47521E-06	4.07072E-05	3.47521E-06	2.12722E-05	3.08849E-05	1.82997E-05	3.77742E-08	4.2061E-07	6.4827E-08	5.27014E-07	0.52701374
3831903773565	383190	3773565	4.88284E-05	0.000149996	0.000176617	0.000174312	3.69844E-05	4.81393E-05	3.53427E-05	3.63993E-06	4.26227E-05	3.63993E-06	2.22777E-05	3.23354E-05	1.91625E-05	3.95542E-08	4.4052E-07	6.7896E-08	5.51911E-07	0.55191124
3832003773565	383200	3773565	5.10503E-05	0.000156896	0.000184744	0.000182322	3.86844E-05	5.03403E-05	3.69609E-05	3.80777E-06	4.45693E-05	3.80777E-06	2.32971E-05	3.38148E-05	2.00407E-05	4.13581E-08	4.6064E-07	7.0996E-08	5.77018E-07	0.57701824
3832103773565	383210	3773565	5.32997E-05	0.000163951	0.000193035	0.000190492	4.04156E-05	5.25913E-05	3.86103E-05	3.97771E-06	4.65469E-05	3.97771E-06	2.43326E-05	3.53232E-05	2.09327E-05	4.32128E-08	4.8107E-07	7.4163E-08	6.02835E-07	0.60283524
3832203773565	383220	3773565	5.55766E-05	0.000171119	0.000201488	0.000198824	4.21582E-05	5.48555E-05	4.02911E-05	4.14955E-06	4.85556E-05	4.14955E-06	2.53821E-05	3.68449E-05	2.18367E-05	4.50772E-08	5.0175E-07	7.7363E-08	6.28855E-07	0.62885524
3832303773565	383230	3773565	5.78911E-05	0.000178401	0.000210102	0.000207317	4.39121E-05	5.71307E-05	4.19827E-05	4.32249E-06	5.05753E-05	4.32249E-06	2.64427E-05	3.83779E-05	2.27519E-05	4.69526E-08	5.2268E-07	8.0596E-08	6.55009E-07	0.65500924
3832403773565	383240	3773565	6.02435E-05	0.000185795	0.000218877	0.000215969	4.57772E-05	5.95172E-05	4.37611E-05	4.50153E-06	5.26962E-05	4.50153E-06	2.75644E-05	3.99923E-05	2.37083E-05	4.89391E-08	5.4481E-07	8.3996E-08	6.82574E-07	0.68257424
3832503773565	383250	3773565	6.26339E-05	0.000193299	0.000227815	0.000224777	4.76538E-05	6.19551E-05	4.55509E-05	4.68668E-06	5.48784E-05	4.68668E-06	2.87273E-05	4.16381E-05	2.46982E-05	5.09369E-08	5.6727E-07	8.7461E-08	7.10657E-07	0.71065724
3832603773565	383260	3773565	6.50624E-05	0.000201009	0.000237009	0.000233781	4.95419E-05	6.44145E-05	4.73521E-05	4.87299E-06	5.70722E-05	4.87299E-06	2.99315E-05	4.33128E-05	2.57219E-05	5.30459E-08	5.9089E-07	9.1061E-08	7.40011E-07	0.74001124
3832703773565	383270	3773565	6.75291E-05	0.000208923	0.000246407	0.000243031	5.14414E-05	6.69048E-05	4.92046E-05	5.06046E-06	5.93777E-05	5.06046E-06	3.11771E-05	4.50009E-05	2.67788E-05	5.52662E-08	6.1527E-07	9.4796E-08	7.70581E-07	0.77058124
3832803773565	383280	3773565	7.00344E-05	0.000217049	0.000256009	0.000252488	5.34523E-05	6.94966E-05	5.11184E-05	5.25907E-06	6.17001E-05	5.25907E-06	3.24542E-05	4.67008E-05	2.78687E-05	5.75977E-08	6.4079E-07	9.8665E-08	8.02977E-07	0.80297724
3832903773565	383290	3773565	7.25729E-05	0.000225396	0.000265802	0.000262139	5.55747E-05	7.21899E-05	5.31437E-05	5.46884E-06	6.41407E-05	5.46884E-06	3.37538E-05	4.84126E-05	2.89917E-05	5.99611E-08	6.6647E-07	1.0267E-07	8.35894E-07	0.83589424
3833003773565	383300	3773565	7.51552E-05	0.000234006	0.000276788	0.000272984	5.77093E-05	7.49855E-05	5.52307E-05	5.68477E-06	6.66232E-05	5.68477E-06	3.51059E-05	5.01263E-05	3.01477E-05	6.24366E-08	6.9252E-07	1.0677E-07	8.69837E-07	0.86983724
3833103773575	383310	3773575	2.23369E-05	6.85704E-05	8.06332E-05	7.95596E-05	1.69116E-05	2.19935E-05	1.61884E-05	1.66622E-06	1.95208E-05	1.66622E-06	1.38652E-05	2.01187E-05	1.19259E-05	4.33181E-09	5.5137E-08	9.3391E-09	6.88076E-08	0.06880763
3833203773575	383320	3773575	2.31371E-05	7.10269E-05	8.35219E-05	8.24097E-05	1.75175E-05	2.27814E-05	1.67683E-05	1.72591E-06	2.02201E-05	1.72591E-06	1.41678E-05	2.05577E-05	1.21862E-05	4.60121E-09	5.8341E-08	9.8525E-09	7.27946E-08	0.07279459
3833303773575	383330	3773575	2.40226E-05	7.37452E-05	8.67184E-05	8.55637E-05	1.81879E-05	2.36532E-05	1.74101E-05	1.79196E-06	2.0994E-05	1.79196E-06	1.45015E-05	2.1042E-05	1.24733E-05	4.91301E-09	6.2034E-08	1.0442E-08	7.73889E-08	0.07738894
3833403773575	383340	3773575	2.49535E-05	7.66028E-05	9.00786E-05	8.88792E-05	1.88927E-05	2.45698E-05	1.80847E-05	1.8614E-06	2.18075E-05	1.8614E-06	1.48478E-05	2.15444E-05	1.27711E-05	5.26472E-09	6.6174E-08	1.11E-08	8.25379E-08	0.08253793
3833503773575	383350	3773575	2.5897E-05	7.94994E-05	9.34847E-05	9.224E-05	1.96071E-05	2.54988E-05	1.87685E-05	1.93179E-06	2.26321E-05	1.93179E-06	1.51846E-05	2.20332E-05	1.30609E-05	5.65456E-09	7.0728E-08	1.1819E-08	8.82013E-08	0.08820126
3830603773575	383060	3773575	2.68896E-05	8.25463E-05	9.70677E-05	9.57752E-05	2.03585E-05	2.64761E-05	1.94879E-05	2.00583E-06	2.34995E-05	2.00583E-06	1.5534E-05	2.25402E-05	1.33614E-05	6.10225E-09	7.5925E-08	1.2634E-08	9.46607E-08	0.09466067
3830703773575	383070	3773575	2.79928E-05	8.59331E-05	0.00010105	9.97047E-05	2.11938E-05	2.75624E-05	2.02874E-05	2.08812E-06	2.44637E-05	2.08812E-06	1.59239E-05	2.31059E-05	1.36967E-05	6.6417E-09	8.2151E-08	1.3605E-08	1.02398E-07	0.1023977
3830803773575	383080	3773575	2.92176E-05	8.9693E-05	0.000105472	0.000104067	2.21211E-05	2.87684E-05	2.11751E-05	2.17949E-06	2.55341E-05	2.17949E-06	1.63544E-05	2.37305E-05	1.4067E-05	7.30205E-09	8.9723E-08	1.4781E-08	1.11806E-07	0.11180617
3830903773575	383090	3773575	3.05059E-05	9.36479E-05	0.000110122	0.000108656	2.30966E-05	3.00369E-05	2.21088E-05	2.27559E-06	2.666E-05	2.27559E-06	1.67911E-05	2.43642E-05	1.44426E-05	8.09915E-09	9.8791E-08	1.6178E-08	1.23069E-07	0.12306882
3831003773575	383100	3773575	3.19848E-05	9.81877E-05	0.000115461	0.000113923	2.42162E-05	3.1493E-05	2.31806E-05	2.3859E-06	2.79524E-05	2.3859E-06	1.72901E-05	2.50884E-05	1.48719E-05	9.14911E-09	1.1065E-07	1.7995E-08	1.37796E-07	0.13779626
3831103773575	383110	3773575	3.35271E-05	0.000102922	0.000121028	0.000119417	2.5384E-05	3.30116E-05	2.42984E-05	2.50095E-06	2.93003E-05	2.50095E-06	1.77924E-05	2.58171E-05	1.53038E-05	1.05077E-08	1.2586E-07	2.0304E-08	1.56673E-07	0.15667301
3831203773575	383120	3773575	3.5113E-05	0.000107791	0.000126753	0.000125066	2.65847E-05	3.45731E-05	2.54477E-05	2.61925E-06	3.06862E-05	2.61925E-06	1.82821E-05	2.65277E-05	1.57251E-05	1.23246E-08	1.4602E-07	2.334E-08	1.81685E-07	0.18168465
3831303773575	383130	3773575	3.67044E-05	0.000112676	0.000132498	0.000130734	2.77895E-05	3.614E-05	2.6601E-05	2.73796E-06	3.20769E-05	2.73796E-06	1.875E-05	2.72066E-05	1.61275E-05	1.48612E-08	1.7393E-07	2.7504E-08	2.16299E-07	0.21629864
3831403773575	383140	3773575	3.84173E-05	0.000117934	0.000138681	0.000136835	2.90864E-05	3.78266E-05	2.78424E-05	2.86574E-06	3.35739E-05	2.86574E-06	1.91898E-05	2.78448E-05	1.65058E-05	1.86656E-08	2.1554E-07	3.3671E-08	2.67876E-07	0.26787586
3831503773575	383150	3773575	4.0132E-05	0.000123198	0.000144871	0.000142942	3.03846E-05	3.9515E-05	2.90852E-05	2.99365E-06	3.50725E-05	2.99365E-06	1.95922E-05	2.84287E-05	1.68519E-05	2.48231E-08	2.825E-07	4.3484E-08	3.50809E-07	0.35080905
3831603773575	383160	3773575	4.1903E-05	0.000128635	0.000151264	0.00014925	3.17255E-05	4.12587E-05	3.03687E-05	3.12575E-06	3.66202E-05	3.12575E-06	2.00039E-05	2.90261E-05	1.72061E-05	3.62534E-08	4.0631E-07	6.1469E-08	5.04028E-07	0.50402821
3836303773575	383630	3773575	0.002366557	0.007264923	0.008542954	0.008429203	0.001791761	0.0023017	0.001715132	0.000176533	0.002068198	0.000176533	4.7806E-05	6.93676E-05	4.11197E-05	1.94487E-07	2.9235E-06	6.0693E-07	3.72495E-06	3.72495029
3836403773575	383640	3773575	0.001548833	0.004754649	0.005591078	0.005516631	0.001172647	0.001525018	0.001122496	0.000115535	0.001353567	0.000115535	4.90194E-05	7.11283E-05	4.21634E-05	1.26276E-07	1.9046E-06	3.8836E-07	2.41924E-06	2.41924206
3836503773575	383650	3773575	0.001132083	0.003475301	0.004086669	0.004032254	0.000857119	0.001114677	0.000820463	8.44477E-05	0.000989358	8.44477E-05	5.04855E-05	7.32555E-05	4.34244E-05	9.20353E-08	1.3909E-06	2.8034E-07	1.76325E-06	1.76324834
3836603773575	383660	3773575	0.000890642	0.002734116	0.003215097	0.003172287	0.00067432	0.000876947	0.000645481	6.64374E-05	0.000778356	6.64374E-05	5.11031E-05	7.41517E-05	4.39556E-05	7.24183E-08	1.0955E-06	2.1906E-07	1.38699E-06	1.38698935
3836703773575	383670	3773575	0.000734993	0.002256301	0.002653226	0.002617897	0.000556476	0.000723692	0.000532677	5.48268E-05	0.00064233	5.48268E-05	5.14244E-05	7.46179E-05	4.4232E-05	5.98641E-08	9.0603E-07	1.8014E-07	1.14603E-06	1.14603184
3836803773575	383680	3773575	0.000619699	0.00190237	0.002237031	0.002207245	0.000469185	0.000610171	0.000449119	4.62264E-05	0.000541572	4.62264E-05	5.16552E-05	7.49528E-05	4.44305E-05	5.05938E-08	7.6591E-07	1.5153E-07	9.68032E-07	0.96803216
3836903773575	383690	3773575	0.000528904	0.001623643	0.001909271	0.001883849	0.000400442	0.000520771	0.000383316	3.94535E-05	0.000462223	3.94535E-05	5.19048E-05	7.53149E-05	4.46452E-05	4.33158E-08	6.5571E-07	1.2921E-07	8.2824E-07	0.82824018
3837003773575	383700	3773575	0.000459271	0.001409883	0.001657907	0.001635831	0.000347722	0.000452209	0.000332851	3.42593E-05	0.000401369	3.42593E-05	5.20233E-05	7.54869E-05	4.47471E-05	3.77504E-08	5.7132E-07	1.1224E-07	7.2131E-07	0.72131035
3837103773575	383710	3773575	0.000406786	0.001248762	0.001468441	0.001448889	0.000307984	0.000400531	0.000294813	3.03442E-05	0.000355501	3.03442E-05	5.19484E-05	7.53783E-05	4.46827E-05	3.35614E-08	5.0774E-07	9.9515E-08	6.40812E-07	0.64081245

Unique Identifier	X (UTM)	Y (UTM)	EGIODemolition 2025	EGIOSite Grubbing / Prep 2025	EGIOMass Grading / Excavation 2025	EGIOMass Grading / Excavation 2026	EGIODrainage / Utilities Trenching 2026	EGIODrainage / Utilities Trenching 2027	EGIOFoundations / Concrete Pads 2026	EGIOFoundations / Concrete Pads 2027	EGIOBuilding / Structure Construction 2026	EGIOBuilding / Structure Construction 2027	EGIOAsphalt Paving 2027	EGIOArchitectural Coating 2027	EGIOLandscaping or Other Finishing 2027	EGIOWaterside Construction (Piles) 2027	HIWaterside Construction (Landscaping) 2025	HIWaterside Construction (Landscaping) 2026	KMDemolition 2025	KMSite Grubbing / Prep 2025
3837203773575	383720	3773575	0.000947683	0.00037169	0.000123094	0.000120558	0.000279941	0.000279509	0.000367806	0.000367568	0.000393966	0.000384523	1.53306E-05	1.53306E-05	0.000415184	1.53306E-05	0.000266331	0.000257989	0.000438623	0.001903657
3837303773575	383730	3773575	0.000866692	0.00033993	0.000112574	0.000110255	0.000256017	0.000255622	0.000336372	0.000336155	0.000360297	0.000351661	1.40205E-05	1.40205E-05	0.000379702	1.40205E-05	0.000243053	0.00023544	0.000399325	0.0017331
3837403773575	383740	3773575	0.00078898	0.00030945	0.00010248	0.000100369	0.000233061	0.000232701	0.000306211	0.000306014	0.000327991	0.000320129	1.27633E-05	1.27633E-05	0.000345655	1.27633E-05	0.000220726	0.000213813	0.000361593	0.00156934
3837503773575	383750	3773575	0.000721696	0.00028306	9.37405E-05	9.18091E-05	0.000213185	0.000212856	0.000280098	0.000279917	0.00030002	0.000292828	1.16748E-05	1.16748E-05	0.000316178	1.16748E-05	0.000201354	0.000195047	0.000328837	0.001427178
3837603773575	383760	3773575	0.00066422	0.00026052	8.6275E-05	8.44974E-05	0.000196207	0.000195905	0.000257791	0.000257624	0.000276126	0.000269507	1.07451E-05	1.07451E-05	0.000290998	1.07451E-05	0.000184795	0.000179006	0.000300834	0.001305642
3837703773575	383770	3773575	0.000615241	0.00024131	7.99132E-05	7.82667E-05	0.000181739	0.000181459	0.000238781	0.000238627	0.000255765	0.000249634	9.95273E-06	9.95273E-06	0.00026954	9.95273E-06	0.000170668	0.000165322	0.000276952	0.001201992
3837803773575	383780	3773575	0.000572379	0.00022449	7.43458E-05	7.2814E-05	0.000169078	0.000168817	0.000222146	0.000222003	0.000237946	0.000232243	9.25935E-06	9.25935E-06	0.000250762	9.25935E-06	0.000158302	0.000153344	0.000256053	0.001111287
3837903773575	383790	3773575	0.000527837	0.00020703	6.85603E-05	6.71477E-05	0.00015592	0.00015568	0.000204859	0.000204727	0.00021943	0.00021417	8.5388E-06	8.5388E-06	0.000231248	8.5388E-06	0.000145544	0.000140985	0.000234492	0.001017714
3838003773575	383800	3773575	0.000486636	0.00019087	6.32088E-05	6.19065E-05	0.00014375	0.000143528	0.000188869	0.000188747	0.000202302	0.000197453	7.8723E-06	7.8723E-06	0.000213198	7.8723E-06	0.000133758	0.000129569	0.000214609	0.000931419
3838103773575	383810	3773575	0.000451804	0.0001772	5.86845E-05	5.74754E-05	0.000133461	0.000133255	0.00017535	0.000175237	0.000187822	0.00018332	7.30882E-06	7.30882E-06	0.000197937	7.30882E-06	0.000123799	0.000119921	0.000197828	0.000858589
3838203773575	383820	3773575	0.000427759	0.00016777	5.55613E-05	5.44166E-05	0.000126358	0.000126163	0.000166018	0.000165911	0.000177826	0.000173564	6.91985E-06	6.91985E-06	0.000187403	6.91985E-06	0.000116844	0.000113184	0.000186137	0.000807849
3838303773575	383830	3773575	0.000405906	0.0001592	5.27228E-05	5.16366E-05	0.000119903	0.000119718	0.000157536	0.000157435	0.000168741	0.000164697	6.56633E-06	6.56633E-06	0.000177829	6.56633E-06	0.000110527	0.000107065	0.000175535	0.000761834
3838403773575	383840	3773575	0.00038072	0.00014932	4.94515E-05	4.84326E-05	0.000112463	0.000112289	0.000147762	0.000147666	0.000158271	0.000154477	6.1589E-06	6.1589E-06	0.000166795	6.1589E-06	0.00010335	0.000100113	0.0001635	0.000709601
3838503773575	383850	3773575	0.000354637	0.00013909	4.60635E-05	4.51144E-05	0.000104758	0.000104596	0.000137638	0.000137549	0.000147428	0.000143894	5.73695E-06	5.73695E-06	0.000155368	5.73695E-06	9.5986E-05	9.29795E-05	0.000151184	0.000656151
3838603773575	383860	3773575	0.000331283	0.00012993	4.30302E-05	4.21436E-05	9.78595E-05	9.77085E-05	0.000128575	0.000128492	0.000137719	0.000134418	5.35916E-06	5.35916E-06	0.000145137	5.35916E-06	8.94114E-05	8.66108E-05	0.00014022	0.000608564
3838703773575	383870	3773575	0.000311775	0.00012228	4.04962E-05	3.96618E-05	9.20967E-05	9.19546E-05	0.000121003	0.000120925	0.000129609	0.000126503	5.04357E-06	5.04357E-06	0.00013659	5.04357E-06	8.39149E-05	8.12865E-05	0.000131084	0.000568913
3838803773575	383880	3773575	0.00029417	0.00011538	3.82095E-05	3.74223E-05	8.68963E-05	8.67623E-05	0.00011417	0.000114097	0.000122291	0.00011936	4.75878E-06	4.75878E-06	0.000128877	4.75878E-06	7.89655E-05	7.64922E-05	0.000122885	0.000533328
3838903773575	383890	3773575	0.000277814	0.00010896	3.6085E-05	3.53415E-05	8.20648E-05	8.19382E-05	0.000107822	0.000107753	0.000115491	0.000112723	4.49418E-06	4.49418E-06	0.000121711	4.49418E-06	7.43839E-05	7.20541E-05	0.000115317	0.000500484
3839003773575	383900	3773575	0.000262598	0.00010299	3.41087E-05	3.34059E-05	7.75702E-05	7.74505E-05	0.000101917	0.000101851	0.000109166	0.000106549	4.24804E-06	4.24804E-06	0.000115045	4.24804E-06	7.01288E-05	6.79322E-05	0.000108322	0.000470124
3839103773575	383910	3773575	0.000248892	9.7619E-05	3.23283E-05	3.16623E-05	7.35213E-05	7.34079E-05	9.65974E-05	9.65351E-05	0.000103468	0.000100988	4.02631E-06	4.02631E-06	0.00010904	4.02631E-06	6.63006E-05	6.42239E-05	0.000102046	0.000442888
3829703773585	382970	3773585	0.00020885	8.1914E-05	2.71273E-05	2.65684E-05	6.16932E-05	6.1598E-05	8.10568E-05	8.10045E-05	8.68219E-05	8.47409E-05	3.37856E-06	3.37856E-06	9.1498E-05	3.37856E-06	3.92361E-05	3.80071E-05	2.45407E-05	0.000106508
3829803773585	382980	3773585	0.000225026	8.8258E-05	2.92285E-05	2.86263E-05	6.64717E-05	6.63691E-05	8.73351E-05	8.72787E-05	9.35468E-05	9.13045E-05	3.64024E-06	3.64024E-06	9.8585E-05	3.64024E-06	4.22534E-05	4.093E-05	2.57175E-05	0.000111616
3829903773585	382990	3773585	0.000242595	9.5149E-05	3.15105E-05	3.08613E-05	7.16614E-05	7.15508E-05	9.41537E-05	9.4093E-05	0.00010085	9.84331E-05	3.92445E-06	3.92445E-06	0.000106282	3.92445E-06	4.55327E-05	4.41065E-05	2.69034E-05	0.000116762
3830003773585	383000	3773585	0.000258089	0.00010123	3.3523E-05	3.28323E-05	7.62383E-05	7.61206E-05	0.000100167	0.000100102	0.000107291	0.00010472	4.1751E-06	4.1751E-06	0.00011307	4.1751E-06	4.83975E-05	4.68816E-05	2.77814E-05	0.000120573
3830103773585	383010	3773585	0.000275415	0.00010802	3.57735E-05	3.50364E-05	8.13564E-05	8.12308E-05	0.000106892	0.000106823	0.000114494	0.00011175	4.45539E-06	4.45539E-06	0.000120661	4.45539E-06	5.15942E-05	4.99782E-05	2.87025E-05	0.000124571
3830203773585	383020	3773585	0.000295409	0.00011586	3.83705E-05	3.75799E-05	8.72625E-05	8.71278E-05	0.000114651	0.000114578	0.000122806	0.000119862	4.77883E-06	4.77883E-06	0.00012942	4.77883E-06	5.52771E-05	5.35457E-05	2.97164E-05	0.000128971
3830303773585	383030	3773585	0.000318484	0.00012491	4.13677E-05	4.05153E-05	9.40787E-05	9.39335E-05	0.000123607	0.000123527	0.000132399	0.000129225	5.15211E-06	5.15211E-06	0.000139529	5.15211E-06	5.95197E-05	5.76554E-05	3.08094E-05	0.000133715
3830403773585	383040	3773585	0.000344927	0.00013529	4.48023E-05	4.38792E-05	0.00010189	0.000101733	0.00013387	0.000133784	0.000143391	0.000139954	5.57988E-06	5.57988E-06	0.000151114	5.57988E-06	6.43668E-05	6.23507E-05	3.19591E-05	0.000138705
3830503773585	383050	3773585	0.000375232	0.00014717	4.87387E-05	4.77345E-05	0.000110842	0.000110671	0.000145632	0.000145538	0.00015599	0.000152251	6.07012E-06	6.07012E-06	0.000164391	6.07012E-06	6.9901E-05	6.77115E-05	3.31517E-05	0.000143881
3830603773585	383060	3773585	0.000410613	0.00016105	5.33342E-05	5.22353E-05	0.000121293	0.000121106	0.000159363	0.00015926	0.000170698	0.000166606	6.64247E-06	6.64247E-06	0.000179891	6.64247E-06	7.63339E-05	7.39429E-05	3.44009E-05	0.000149302
3830703773585	383070	3773585	0.000452595	0.00017751	5.87872E-05	5.75759E-05	0.000133694	0.000133488	0.000175657	0.000175543	0.00018815	0.00018364	7.32161E-06	7.32161E-06	0.000198284	7.32161E-06	8.39382E-05	8.13091E-05	3.5718E-05	0.000155019
3830803773585	383080	3773585	0.000503298	0.0001974	6.5373E-05	6.40261E-05	0.000148672	0.000148442	0.000195335	0.000195209	0.000209228	0.000204213	8.14184E-06	8.14184E-06	0.000220497	8.14184E-06	9.30745E-05	9.01592E-05	3.71098E-05	0.000161059
3830903773585	383090	3773585	0.000565265	0.0002217	7.34218E-05	7.19091E-05	0.000166976	0.000166719	0.000219385	0.000219244	0.000234989	0.000229356	9.14427E-06	9.14427E-06	0.000247645	9.14427E-06	0.000104182	0.000100919	3.85672E-05	0.000167384
3831003773585	383100	3773585	0.000647774	0.00025407	8.41388E-05	8.24053E-05	0.000191349	0.000191054	0.000251408	0.000251246	0.000269289	0.000262834	1.0479E-05	1.0479E-05	0.000283792	1.0479E-05	0.000118898	0.000115174	4.02374E-05	0.000174633
3831103773585	383110	3773585	0.000756034	0.00029653	9.82007E-05	9.61774E-05	0.000223329	0.000222984	0.000293425	0.000293235	0.000314295	0.000306761	1.22303E-05	1.22303E-05	0.000331222	1.22303E-05	0.000138037	0.00013371	4.1989E-05	0.000182235
3831203773585	383120	3773585	0.000905836	0.00035528	0.000117658	0.000115234	0.000267579	0.000267167	0.000351564	0.000351338	0.000376569	0.000367543	1.46537E-05	1.46537E-05	0.000396851	1.46537E-05	0.000164298	0.000159151	4.38651E-05	0.000190377
3831303773585	383130	3773585	0.001127368	0.00044217	0.000146433	0.000143416	0.000333019	0.000332505	0.000437543	0.000437261	0.000468664	0.00045743	1.82374E-05	1.82374E-05	0.000493905	1.82374E-05	0.0002028	0.000196448	4.58679E-05	0.00019907
3831403773585	383140	3773585	0.001469664	0.00057642	0.000190894	0.00018696	0.000434131	0.000433462	0.000570392	0.000570024	0.000610961	0.000596317	2.37747E-05	2.37747E-05	0.000643866	2.37747E-05	0.000261536	0.000253344	4.79522E-05	0.000208116
3831503773585	383150	3773585	0.0020065	0.00078698	0.000260623	0.000255253	0.00059271	0.000591796	0.000778744	0.000778242	0.000834132	0.000814138	3.24591E-05	3.24591E-05	0.000879057	3.24591E-05	0.0003519	0.000340877	5.00138E-05	0.000217064
3831603773585	383160	3773585	0.00296409	0.00116256	0.000385004	0.000377071	0.000875578	0.000874227	0.001150395	0.001149653	0.001232217	0.001202681	4.795E-05	4.795E-05	0.001298581	4.795E-05	0.000510772	0.000494774	5.20506E-05	0.000225903
3831703773585	383170	3773585	0.004797651	0.00188171	0.000623163	0.000610324	0.001417203	0.001415016	0.001862019	0.001860818	0.001994455	0.001946649	7.76115E-05	7.76115E-05	0.002101872	7.76115E-05	0.001371688	0.001328724	0.002264357	0.009827467
3831803773585	383180	3773585	0.004978261	0.00195254	0.000646623	0.0006333	0.001470554	0.001468285	0.001932116	0.001930869	0.002069537	0.002019932	8.05332E-05	8.05332E-05	0.002180998	8.05332E-05	0.001288217	0.001247867	0.002141956	0.009296241
3831903773585	383190	3773585	0.003429215	0.00134499	0.000445418	0.000436241	0.001012973	0.00101141	0.001330915	0.001330056	0.001425576	0.001391405	5.54743E-05	5.54743E-05	0.001502354	5.54743E-05	0.0009146	0.000885953	0.00152243	0.006607453
3832003773585	383200	3773585	0.002598442	0.00101915	0.00033751	0.000330556	0.000767567	0.000766383	0.001008483	0.001007832	0.001080211	0.001054319	4.20349E-05	4.20349E-05	0.001138389	4.20349E-05	0.000705484	0.000683387	0.001175601	0.005102191
3832103773585	383210	3773585	0.002091389	0.00082027	0.000271649	0.000266052	0.000617786	0.000616833	0.00081169	0.000811167	0.000869422	0.000848582	3.38323E-05	3.38323E-05	0.000916247	3.38323E-05	0.000574255	0.000556268	0.000956735	0.004152297
3832203773585	383220	3773585	0.001743507	0.00068383	0.000226463	0.000221797	0.000515024	0.000514229	0.000676674	0.000676237	0.000724802	0.000707429	2.82047E-05	2.82047E-05	0.000763838	2.82047E-05	0.000481826	0.000466734	0.00080198	0.003480648
3832303773585	383230	3773585	0.001482391	0.00058141	0.000192547	0.00018858	0.000437891	0.000437215	0.000575332	0.00057496	0.000616252	0.000601481	2.39806E-05	2.39806E-05	0.000649442	2.39806E-05	0.000410897	0.000398027	0.000682709	0.002963005
3832403773585	383240	3773585	0.001277116	0.0005009	0.000165884	0.000162466	0.000377254	0.000376672	0.000495662	0.000495342	0.000530916	0.00051819	2.06599E-05	2.06599E-05	0.00055951	2.06599E-05	0.000354985	0.000343866	0.00058859	0.002554523
3832503773585	383250	3773585	0.001125455	0.00044142	0.000146185	0.000143173	0.000332454	0.000331941	0.000436801	0.000436519	0.000467868	0.000456654	1.82065E-05	1.82065E-05	0.000493067	1.82065E-05	0.000313062	0.000303256	0.000517967	0.002248012
3832603773585	383260	3773585	0.001011383	0.00039668	0.000131368	0.000128661	0.000298758	0.000298297	0.000392529	0.000392275	0.000420447	0.000410369	1.63611E-05	1.63611E-05	0.000443091	1.63611E-05	0.000281191	0.000272384	0.000464226	0.002014772
3832703773585	383270	3773585	0.000916982	0.00035965	0.000119106	0.000116652	0.000270872	0.000270454	0.000355891	0.000355661	0.000381203	0.000372066	1.4834E-05	1.4834E-05	0.000401734	1.4834E-05	0.000254626	0.00024665	0.00041936	0.001820053
3832803773585	383280	3773585	0.000829956	0.00032552	0.00010782	0.000105581	0.000245165	0.000244787	0.000322115	0.000321907	0.000345025	0.000336755	1.34262E-05	1.34262E-05	0.000363607	1.34262E-05	0.000230223	0.000223012	0.000378107	0.00164101
3837503773585	383750	3773585	0.000756555	0.00029673	9.82683E-05	9.62437E-05	0.000223483	0.000223138	0.000293627	0.000293437	0.000314511	0.000306972	1.22388E-05	1.22388E-05	0.00033145	1.22388E-05	0.000209486	0.000202924	0.000343034	0.00148879
3837603773585	383760	3773585	0.00069439	0.00027235	9.01938E-05	8.83355E-05	0.00020512	0.00020803	0.0002695	0.00026926	0.00028868	0.00028174	1.12331E-05	1.12331E-05	0.000304215	1.12331E-05	0.000191852	0.000185843	0.000313197	0.001359299
3837703773585	383770	3773585	0.000640875	0.00025136	8.32428E-05	8.15277E-05	0.000189311	0.000189019	0.000248731	0.00024857	0.000266421	0.000260035	1.03674E-05	1.03674E-05	0.00028077	1.03674E-05	0.000176647	0.000171114	0.000287471	0.001247644
3837803773585	383780	3773585	0.000594295	0.00023309	7.71925E-05	7.56021E-05	0.000175552	0.000175281	0.000230652	0.000230503	0.000247057	0.000241135	9.61389E-06	9.61389E-06	0.000260363	9.61389E-06	0.000163401	0.000158283	0.000265064	0.001150397
3837903773585	383790	3773585	0.000546007	0.00021415	7.09205E-05	6.94593E-05	0.000161288	0.000161039	0.000211911	0.000211775	0.000226983	0.000221543	8.83275E-06	8.83275E-06	0.000239208	8.83275E-06	0.000149765	0.000145074	0.000241974	0.001050185
3838003773585	383800	3773585	0.000501466	0.00019668	6.5135E-05	6.3793E-05	0.000148131	0.000147902	0.000194624	0.000194499	0.000208467	0.00020347	8.1122E-06	8.1122E-06	0.000219694	8.1122E-06	0.000137181	0.000132884	0.000220708	0.000957889
3838103773585	383810	3773585	0.000464047	0.00018201	6.02747E-05	5.90328E-05	0.000137077	0.000136866	0.000180101	0.000179985	0.000192911	0.000188287	7.50687E-06	7.50687E-06	0.000203301	7.50687E-06	0.000126606	0.00012264	0.000202861	0.000880433
3838203773585	383820	3773585	0.000439095	0.00017222	5.70337E-05	5.58586E-05	0.000129706	0.000129506	0.000170417	0.000170307	0.000182538	0.000178163	7.10322E-06	7.10322E-06	0.000192369	7.10322E-06	0.000119456	0.000115714	0.000190829	0.00082821
3838303773585	383830	3773585	0.000416451	0.00016334	5.40925E-05	5.2978E-05	0.000123018	0.000122828	0.000161629	0.000161525	0.000173125	0.000168975	6.73691E-06	6.73691E-06	0.000182449	6.73691E-06	0.000112971	0.000109432	0.000179923	0.000780879
3838403773585	383840	3773585	0.000389217	0.00015266	5.05552E-05	4.95136E-05	0.000114973	0.000114796	0.000151059	0.000150962	0.000161803	0.000157925	6.29636E-06	6.29636E-06	0.000170518	6.29636E-06	0.000105287	0.00010199	0.000167019	0.000724874
3838503773585	383850	3773585	0.000360376	0.00014134	4.6809E-05	4.58446E-05	0.000106453	0.000106289	0.000139866	0.000139776	0.000149814	0.000146223	5.8298E-06	5.8298E-06	0.000157882	5.8298E-06	9.7231E-05	9.41855E-05	0.000153518	0.000666277
3838603773585	383860	3773585	0.000334795	0.00013131	4.34863E-05	4.25904E-05	9.8897E-05	9.87444E-05	0.000129938	0.000129854	0.000139179	0.000135843	5.41598E-06	5.41598E-06	0.000146675	5.41598E-06	9.01038E-05	8.72816E-05	0.000141614	0.000614614
3838703773585	383870	3773585	0.000315017	0.00012355	4.09173E-05	4.00743E-05	9.30545E-05	9.29109E-05	0.000122261	0.000122183	0.000130957	0.000127818	5.09602E-06	5.09602E-06	0.00013801	5.09602E-06	8.45643E-05	8.19155E-05	0.000132394	0.0005746
3838803773585	383880	3773585	0.000297206	0.00011657	3.86038E-05	3.78085E-05	8.77931E-05	8.76577E-05	0.000115349	0.000115274	0.000123553	0.000120591	4.80789E-06	4.80789E-06	0.000130207	4.80789E-06	7.95844E-05	7.70917E-05	0.000124132	0.00053874
3838903773585	383890	3773585	0.000280993	0.00011021	3.6498E-05	3.5746E-05	8.3004E-05	8.2876E-05	0.000109056	0.000108986	0.000116813	0.000114013	4.54562E-06	4.54562E-06	0.000123104	4.54562E-06	7.50566E-05	7.27057E-05	0.000116645	0.000506249
3839003773585	383900	3773585	0.000266227	0.00010442	3.458E-05	3.38675E-05	7.86421E-05	7.85208E-05	0.000103325	0.000103259	0.000110674	0.000108022	4.30674E-06	4.30674E-06	0.000116635	4.30674E-06	7.0936E-05	6.87142E-05	0.000109854	0.000476774
3839103773585	383910	3773585	0.000252835	9.9165E-05	3.28405E-05	3.21639E-05	7.46861E-05	7.45709E-05	9.81278E-05	9.80645E-05	0.000105107	0.000102588	4.0901E-06	4.0901E-06	0.000110768	4.0901E-06	6.72011E-05	6.50963E-05	0.000103719	0.000450147
3829703773595	382970	3773595	0.000210017	8.2372E-05	2.7279E-05	2.6717E-05	6.20381E-05	6.19424E-05	8.151E-05	8.14574E-05	8.73073E-05	8.52146E-05	3.39744E-06	3.39744E-06	9.20095E-05	3.39744E-06	3.93312E-05	3.80992E-05	2.45045E-05	0.000106351
3829803773595	382980	3773595	0.000226553	8.8857E-05	2.94268E-05	2.88205E-05	6.69227E-05	6.68195E-05	8.79277E-05	8.7871E-05	9.41816E-05	9.19241E-05	3.66495E-06	3.66495E-06	9.9254E-05	3.66495E-06	4.24059E-05	4.10777E-05	2.56926E-05	0.000111508
3829903773595	382990	3773595	0.000244643	9.5952E-05	3.17765E-05	3.11218E-05	7.22664E-05	7.21549E-05	9.49485E-05	9.48873E-05	0.000101702	9.9264E-05	3.95758E-06	3.95758E-06	0.000107179	3.95758E-06	4.57748E-05	4.43411E-05	2.69011E-05	0.000116753
3830003773595	383000	3773595	0.000261197	0.00010245	3.39267E-05	3.32277E-05	7.71563E-05	7.70372E-05	0.000101373	0.000101308	0.000108583	0.000105981	4.22537E-06	4.22537E-06	0.000114431	4.22537E-06	4.88316E-05	4.73021E-05	2.78448E-05	0.000120848
3830103773595	383010	3773595	0.00027979	0.00010974	3.63417E-05	3.55929E-05	8.26485E-05	8.2521E-05	0.000108589	0.000108519	0.000116313	0.000113525	4.52615E-06	4.52615E-06	0.000122577	4.52615E-06	5.22598E-05	5.06229E-05	2.88428E-05	0.00012518
3830203773595	383020	3773595	0.000300763	0.00011796	3.90658E-05	3.82609E-05	8.88438E-05	8.87067E-05	0.000116729	0.000116654	0.000125032	0.000122035	4.86543E-06	4.86543E-06	0.000131765	4.86543E-06	5.61149E-05	5.43572E-05	2.98906E-05	0.000129727
3830303773595	383030	3773595	0.000324547	0.00012729	4.21552E-05	4.12866E-05	9.58696E-05	9.57217E-05	0.00012596	0.000125879	0.000134919	0.000131685	5.25019E-06	5.25019E-06	0.000142185	5.25019E-06	6.04758E-05	5.85816E-05	3.09837E-05	0.000134471
3830403773595	383040	3773595	0.000351852	0.000138	4.57018E-05	4.47602E-05	0.000103935	0.000103775	0.000136558	0.000136469	0.00014627	0.000142764	5.6919E-06	5.6919E-06	0.000154148	5.6919E-06	6.54664E-05	6.34159E-05	3.21311E-05	0.000139451

			KMMass Grading / Excavation	KMMass Grading / Excavation	KMDrainage / Utilities Trenching	KMFoundations / Concrete Pads	KMBuilding / Structure Construction	KMAsphalt Paving	KMArchitectural Coating	KMLandscaping or Other Finishing	KMWaterside Construction (Piles)	EWNDemolition	EWNSite Grubbing / Prep	EWNDrainage / Utilities Trenching	EWNDrainage / Utilities Trenching	EWNDrainage / Utilities Trenching	EWNFoundation s / Concrete Pads	EWNBuilding / Structure Construction	EWNAsphalt Paving	EWNLandscaping or Other Finishing	EWNWaterside Construction (Piles)
Unique Identifier	X (UTM)	Y (UTM)	2025	2026	2026	2026	2026	2026	2026	2026	2026	2027	2027	2027	2028	2029	2029	2029	2029	2029	2029
3837203773575	383720	3773575	0.001446982	0.001432007	0.000514246	0.000272137	0.000934696	3.0028E-05	3.0028E-05	0.000964724	3.0028E-05	0.000884595	4.82116E-05	0.00011321	0.000111024	0.000108726	9.41773E-05	0.0002045	1.45491E-05	0.000211775	1.45491E-05
3837303773575	383730	3773575	0.001317341	0.001303707	0.000468173	0.000247755	0.000850952	2.73377E-05	2.73377E-05	0.00087829	2.73377E-05	0.000814634	4.43986E-05	0.000104256	0.000102243	0.000100128	8.67291E-05	0.000188327	1.33985E-05	0.000195026	1.33985E-05
3837403773575	383740	3773575	0.001192865	0.00118052	0.000423935	0.000224345	0.000770546	2.47546E-05	2.47546E-05	0.000795301	2.47546E-05	0.00074655	4.06879E-05	9.55429E-05	9.36979E-05	9.17592E-05	7.94805E-05	0.000172587	1.22786E-05	0.000178727	1.22786E-05
3837503773575	383750	3773575	0.001084807	0.001073581	0.000385532	0.000204022	0.000700745	2.25121E-05	2.25121E-05	0.000723257	2.25121E-05	0.000686979	3.74413E-05	8.79192E-05	8.62213E-05	8.44373E-05	7.31385E-05	0.000158816	1.12989E-05	0.000164465	1.12989E-05
3837603773575	383760	3773575	0.000992427	0.000982156	0.000352701	0.000186648	0.00064107	2.0595E-05	2.0595E-05	0.000661665	2.0595E-05	0.000635671	3.46449E-05	8.13527E-05	7.97817E-05	7.8131E-05	6.7676E-05	0.000146954	1.0455E-05	0.000152182	1.0455E-05
3837703773575	383770	3773575	0.000913642	0.000904186	0.000324701	0.000171831	0.000590178	1.89601E-05	1.89601E-05	0.000609138	1.89601E-05	0.000591606	3.22433E-05	7.57133E-05	7.42512E-05	7.27149E-05	6.29846E-05	0.000136767	9.73026E-06	0.000141632	9.73026E-06
3837803773575	383780	3773575	0.000844696	0.000835955	0.000300198	0.000158864	0.000545642	1.75293E-05	1.75293E-05	0.000563171	1.75293E-05	0.000552747	3.01254E-05	7.07402E-05	6.93742E-05	6.79387E-05	5.88476E-05	0.000127784	9.09115E-06	0.00013233	9.09115E-06
3837903773575	383790	3773575	0.000773571	0.000765565	0.000274921	0.000145487	0.000499698	1.60533E-05	1.60533E-05	0.000515751	1.60533E-05	0.000512044	2.7907E-05	6.5531E-05	6.42655E-05	6.29358E-05	5.45141E-05	0.000118374	8.42168E-06	0.000122585	8.42168E-06
3838003773575	383800	3773575	0.000707977	0.000700651	0.00025161	0.000133151	0.000457327	1.46921E-05	1.46921E-05	0.000472019	1.46921E-05	0.00047405	2.58364E-05	6.06686E-05	5.94971E-05	5.8266E-05	5.04692E-05	0.000109591	7.7968E-06	0.000113489	7.7968E-06
3838103773575	383810	3773575	0.000652619	0.000645865	0.000231936	0.00012274	0.000421567	1.35433E-05	1.35433E-05	0.000435111	1.35433E-05	0.000441769	2.4077E-05	5.65373E-05	5.54455E-05	5.42983E-05	4.70324E-05	0.000102128	7.26586E-06	0.000105761	7.26586E-06
3838203773575	383820	3773575	0.000614052	0.000607697	0.000218229	0.000115486	0.000396654	1.27429E-05	1.27429E-05	0.000409397	1.27429E-05	0.000419296	2.28522E-05	5.36612E-05	5.2625E-05	5.15361E-05	4.46399E-05	9.69328E-05	6.89625E-06	0.000100381	6.89625E-06
3838303773575	383830	3773575	0.000579075	0.000573082	0.000205799	0.000108908	0.000374061	1.20171E-05	1.20171E-05	0.000386078	1.20171E-05	0.000398753	2.17326E-05	5.10321E-05	5.00466E-05	4.90111E-05	4.24528E-05	9.21836E-05	6.55837E-06	9.54628E-05	6.55837E-06
3838403773575	383840	3773575	0.000539373	0.000533791	0.000191689	0.000101441	0.000348414	1.11932E-05	1.11932E-05	0.000359607	1.11932E-05	0.000375047	2.04406E-05	4.79983E-05	4.70714E-05	4.60975E-05	3.9929E-05	8.67034E-05	6.16848E-06	8.97876E-05	6.16848E-06
3838503773575	383850	3773575	0.000498744	0.000493583	0.00017725	9.37999E-05	0.00032217	1.035E-05	1.035E-05	0.00033252	1.035E-05	0.000350438	1.90993E-05	4.48489E-05	4.39828E-05	4.30727E-05	3.7309E-05	8.10143E-05	5.76373E-06	8.38961E-05	5.76373E-06
3838603773575	383860	3773575	0.000462573	0.000457786	0.000164395	8.69971E-05	0.000298805	9.59941E-06	9.59941E-06	0.000308404	9.59941E-06	0.000328295	1.78925E-05	4.20149E-05	4.12036E-05	4.0351E-05	3.49515E-05	7.58951E-05	5.39953E-06	7.85949E-05	5.39953E-06
3838703773575	383870	3773575	0.000432434	0.000427959	0.000153684	8.13289E-05	0.000279336	8.97396E-06	8.97396E-06	0.00028831	8.97396E-06	0.000309689	1.68784E-05	3.96337E-05	3.88684E-05	3.80641E-05	3.29706E-05	7.15938E-05	5.09351E-06	7.41405E-05	5.09351E-06
3838803773575	383880	3773575	0.000405386	0.000401191	0.000144071	7.62419E-05	0.000261864	8.41265E-06	8.41265E-06	0.000270277	8.41265E-06	0.000292821	1.59591E-05	3.7475E-05	3.67513E-05	3.59909E-05	3.11748E-05	6.76942E-05	4.81608E-06	7.01023E-05	4.81608E-06
3838903773575	383890	3773575	0.000380421	0.000376484	0.000135199	7.15466E-05	0.000245738	7.89457E-06	7.89457E-06	0.000253632	7.89457E-06	0.000277086	1.51015E-05	3.54612E-05	3.47765E-05	3.40569E-05	2.94996E-05	6.40566E-05	4.55728E-06	6.63353E-05	4.55728E-06
3839003773575	383900	3773575	0.000357345	0.000353646	0.000126997	6.72066E-05	0.000230831	7.41568E-06	7.41568E-06	0.000238247	7.41568E-06	0.000262385	1.43003E-05	3.35798E-05	3.29313E-05	3.225E-05	2.79345E-05	6.0658E-05	4.31549E-06	6.28158E-05	4.31549E-06
3839103773575	383910	3773575	0.000336642	0.000333158	0.00011964	6.3313E-05	0.000217458	6.98606E-06	6.98606E-06	0.000224444	6.98606E-06	0.000249085	1.35754E-05	3.18777E-05	3.12621E-05	3.06153E-05	2.65185E-05	5.75834E-05	4.09675E-06	5.96317E-05	4.09675E-06
3829703773585	382970	3773585	8.09578E-05	8.01199E-05	2.87718E-05	1.52259E-05	5.22957E-05	1.68005E-06	1.68005E-06	5.39757E-06	1.68005E-06	0.000187776	1.02341E-05	2.40315E-05	2.35674E-05	2.30798E-05	1.99914E-05	4.34101E-05	3.0884E-06	4.49543E-05	3.0884E-06
3829803773585	382980	3773585	8.48399E-05	8.39619E-05	3.01514E-05	1.5956E-05	5.48034E-05	1.76061E-06	1.76061E-06	5.6564E-05	1.76061E-06	0.000202761	1.10507E-05	2.59492E-05	2.54481E-05	2.49215E-05	2.15867E-05	4.68742E-05	3.33485E-06	4.85416E-05	3.33485E-06
3829903773585	382990	3773585	8.87519E-05	8.78334E-05	3.15417E-05	1.66918E-05	5.73304E-05	1.8418E-06	1.8418E-06	5.91722E-05	1.8418E-06	0.000219062	1.19392E-05	2.80354E-05	2.7494E-05	2.69252E-05	2.33222E-05	5.06428E-05	3.60296E-06	5.24442E-05	3.60296E-06
3830003773585	383000	3773585	9.16486E-05	9.07001E-05	3.25712E-05	1.72366E-05	5.92015E-05	1.90191E-06	1.90191E-06	6.11035E-05	1.90191E-06	0.000233381	1.27195E-05	2.98679E-05	2.92911E-05	2.8685E-05	2.48466E-05	5.39529E-05	3.83846E-06	5.58721E-05	3.83846E-06
3830103773585	383010	3773585	9.46872E-05	9.37072E-05	3.36511E-05	1.7808E-05	6.11643E-05	1.96497E-06	1.96497E-06	6.31293E-05	1.96497E-06	0.000249383	1.35917E-05	3.19159E-05	3.12996E-05	3.0652E-05	2.65503E-05	5.76524E-05	4.10166E-06	5.97032E-05	4.10166E-06
3830203773585	383020	3773585	9.80318E-05	9.70172E-05	3.48397E-05	1.8437E-05	6.33248E-05	2.03437E-06	2.03437E-06	6.53592E-05	2.03437E-06	0.000267829	1.4597E-05	3.42765E-05	3.36146E-05	3.29191E-05	2.85141E-05	6.19166E-05	4.40503E-06	6.41191E-05	4.40503E-06
3830303773585	383030	3773585	0.000101638	0.000100586	3.61212E-05	1.91152E-05	6.56541E-05	2.1092E-06	2.1092E-06	6.77633E-05	2.1092E-06	0.000289084	1.57555E-05	3.69968E-05	3.62823E-05	3.55316E-05	3.0777E-05	6.68304E-05	4.75462E-06	6.92077E-05	4.75462E-06
3830403773585	383040	3773585	0.00010543	0.000104339	3.74691E-05	1.98285E-05	6.8104E-05	2.18791E-06	2.18791E-06	7.02919E-05	2.18791E-06	0.000313387	1.708E-05	4.0107E-05	3.93325E-05	3.85187E-05	3.33644E-05	7.24487E-05	5.15434E-06	7.50259E-05	5.15434E-06
3830503773585	383050	3773585	0.000109365	0.000108233	3.88673E-05	2.05685E-05	7.06454E-05	2.26956E-06	2.26956E-06	7.2915E-05	2.26956E-06	0.000341181	1.85948E-05	4.36641E-05	4.28209E-05	4.19349E-05	3.63235E-05	7.88742E-05	5.61147E-06	8.16799E-05	5.61147E-06
3830603773585	383060	3773585	0.000113486	0.000112311	4.03319E-05	2.13435E-05	7.33075E-05	2.35508E-06	2.35508E-06	7.56626E-05	2.35508E-06	0.000373531	2.03579E-05	4.78043E-05	4.68811E-05	4.59111E-05	3.97676E-05	8.63529E-05	6.14354E-06	8.94247E-05	6.14354E-06
3830703773585	383070	3773585	0.000117831	0.000116611	4.18761E-05	2.21607E-05	7.61142E-05	2.44525E-06	2.44525E-06	7.85595E-05	2.44525E-06	0.000411831	2.24453E-05	5.27058E-05	5.1688E-05	5.06186E-05	4.38451E-05	9.5207E-05	6.77346E-06	9.85937E-05	6.77346E-06
3830803773585	383080	3773585	0.000122422	0.000121155	4.35079E-05	2.30242E-05	7.90801E-05	2.54053E-06	2.54053E-06	8.16206E-05	2.54053E-06	0.000457925	2.49575E-05	5.86049E-05	5.74732E-05	5.6284E-05	4.87525E-05	0.000105863	7.53158E-06	0.000109629	7.53158E-06
3830903773585	383090	3773585	0.00012723	0.000125913	4.52166E-05	2.39284E-05	8.21858E-05	2.6403E-06	2.6403E-06	8.48261E-05	2.6403E-06	0.000514119	2.80201E-05	6.57965E-05	6.45259E-05	6.31908E-05	5.4735E-05	0.000118854	8.45581E-06	0.000123082	8.45581E-06
3831003773585	383100	3773585	0.00013274	0.000131366	4.71746E-05	2.49646E-05	8.57448E-05	2.75464E-06	2.75464E-06	8.84995E-05	2.75464E-06	0.000588742	3.20872E-05	7.53468E-05	7.38918E-05	7.23629E-05	6.26797E-05	0.000136105	9.68316E-06	0.000140947	9.68316E-06
3831103773585	383110	3773585	0.000138518	0.000137085	4.92283E-05	2.60514E-05	8.94775E-05	2.87455E-06	2.87455E-06	9.2352E-05	2.87455E-06	0.000686176	3.73975E-05	8.78163E-05	8.61204E-05	8.43385E-05	7.30529E-05	0.00015863	1.12857E-05	0.000164273	1.12857E-05
3831203773585	383120	3773585	0.000144707	0.00014321	5.14278E-05	2.72154E-05	9.34754E-05	3.00299E-06	3.00299E-06	9.64784E-05	3.00299E-06	0.000820316	4.47083E-05	0.000104983	0.000102956	0.000100826	8.73339E-05	0.00018964	1.34919E-05	0.000196386	1.34919E-05
3831303773585	383130	3773585	0.000151314	0.000149748	5.37759E-05	2.8458E-05	9.77433E-05	3.1401E-06	3.1401E-06	0.000100883	3.1401E-06	0.00101774	5.54681E-05	0.00013025	0.000127734	0.000125091	0.000108352	0.000235281	1.6739E-05	0.00024365	1.6739E-05
3831403773585	383140	3773585	0.00015819	0.000156553	5.62196E-05	2.97512E-05	0.000102185	3.28279E-06	3.28279E-06	0.000105468	3.28279E-06	0.001318906	7.18821E-05	0.000168793	0.000165533	0.000162108	0.000140416	0.000304905	2.16923E-05	0.000315751	2.16923E-05
3831503773585	383150	3773585	0.000164991	0.000163284	5.86367E-05	3.10303E-05	0.000106578	3.42393E-06	3.42393E-06	0.000110002	3.42393E-06	0.001786732	9.73792E-05	0.000228665	0.000224249	0.000219609	0.000190222	0.000413056	2.93867E-05	0.0004275	2.93867E-05
3831603773585	383160	3773585	0.000171711	0.000169933	6.10246E-05	3.2294E-05	0.000110919	3.56337E-06	3.56337E-06	0.000114482	3.56337E-06	0.00260766	0.000142121	0.000333727	0.000327282	0.00032051	0.000277621	0.000602838	4.28887E-05	0.000624283	4.28887E-05
3831703773585	383170	3773585	0.000174693	0.000172916	6.20966E-05	3.28676E-05	0.000112866	3.62557E-06	3.62557E-06	0.000116557	3.62557E-06	0.000267829	0.000144703	0.000339757	0.000333127	0.000326178	0.000282081	0.000613403	4.36455E-05	0.000635446	4.36455E-05
3831803773585	383180	3773585	0.000177675	0.000175899	6.31686E-05	3.34422E-05	0.000114813	3.68776E-06	3.68776E-06	0.000118631	3.68776E-06	0.000272078	0.000147285	0.000345787	0.000339072	0.000332247	0.000287042	0.000623968	4.44023E-05	0.000646609	4.44023E-05
3831903773585	383190	3773585	0.000180657	0.000178882	6.42406E-05	3.40168E-05	0.000116761	3.74995E-06	3.74995E-06	0.000120705	3.74995E-06	0.000276328	0.000149867	0.000351817	0.000344972	0.000338316	0.000292003	0.000634533	4.51591E-05	0.000657772	4.51591E-05
3832003773585	383200	3773585	0.000183639	0.000181865	6.53126E-05	3.45914E-05	0.000118708	3.81214E-06	3.81214E-06	0.000122779	3.81214E-06	0.000280578	0.000152449	0.000357847	0.000350872	0.000344385	0.000296964	0.000645098	4.59159E-05	0.000668935	4.59159E-05
3832103773585	383210	3773585	0.000186621	0.000184848	6.63846E-05	3.51659E-05	0.000120656	3.87433E-06	3.87433E-06	0.000124853	3.87433E-06	0.000284828	0.000155031	0.000363877	0.000356772	0.000350454	0.000301925	0.000655663	4.66727E-05	0.000680098	4.66727E-05
3832203773585	383220	3773585	0.000189603	0.000187831	6.74566E-05	3.57405E-05	0.000122603	3.93652E-06	3.93652E-06	0.000126927	3.93652E-06	0.000289078	0.000157613	0.000369907	0.000362672	0.000356523	0.000306886	0.000666228	4.74295E-05	0.000691261	4.74295E-05
3832303773585	383230	3773585	0.000192585	0.000190813	6.85286E-05	3.63151E-05	0.000124551	3.99871E-06	3.99871E-06	0.000129001	3.99871E-06	0.000293328	0.000160195	0.000375937	0.000368573	0.000362592	0.000311847	0.000676793	4.81863E-05	0.000702424	4.81863E-05
3832403773585	383240	3773585	0.000195567	0.000193796	6.96006E-05	3.68897E-05	0.000126498	4.06089E-06	4.06089E-06	0.000131075	4.06089E-06	0.000297578	0.000162777	0.000381967	0.000374473	0.000368661	0.000316808	0.000687358	4.89431E-05	0.000713587	4.89431E-05
3832503773585	383250	3773585	0.000198549	0.000196778	7.06726E-05	3.74643E-05	0.000128446	4.12308E-06	4.12308E-06	0.000133149	4.12308E-06	0.000301828	0.000165359	0.000387997	0.000380374	0.000374731	0.000321769	0.000697923	4.96999E-05	0.000724749	4.96999E-05
3832603773585	383260	3773585	0.000201531	0.000199761	7.17446E-05	3.80389E-05	0.000130393	4.18527E-06	4.18527E-06	0.000135223	4.18527E-06	0.000306078	0.000167941	0.000394027	0.000386275	0.000380801	0.000326731	0.000708488	5.04567E-05	0.000735912	5.04567E-05
3832703773585	383270	3773585	0.000204513	0.000202743	7.28166E-05	3.86135E-05	0.000132341	4.24746E-06	4.24746E-06	0.000137297	4.24746E-06	0.000310328	0.000170523	0.000400057	0.000392176	0.000386871	0.000331692	0.000719053	5.12136E-05	0.000747074	5.12136E-05
3832803773585	383280	3773585	0.000207495	0.000205725	7.38886E-05	3.91881E-05	0.000134289	4.30965E-06	4.30965E-06	0.000139371	4.30965E-06	0.000314578	0.000173105	0.000406087	0.000398077	0.000392941	0.000336654	0.000729618	5.19704E-05	0.000758236	5.19704E-05
3832903773585	383290	3773585	0.000210477	0.000208707	7.49606E-05	3.97627E-05	0.000136237	4.37183E-06	4.37183E-06	0.000141445	4.37183E-06	0.000318828	0.000175687	0.000412117	0.000404178	0.000399011	0.000341615	0.000740183	5.27273E-05	0.000769398	5.27273E-05
3833003773585	383300	3773585	0.000213459	0.000211689	7.60326E-05	4.03373E-05	0.000138185	4.43402E-06	4.43402E-06	0.000143519	4.43402E-06	0.000323078	0.000178269	0.000418147	0.000410279	0.000405081	0.000346577	0.000750748	5.34841E-05	0.000780559	5.34841E-05
3833103773585	383310	3773585	0.000216441	0.000214671	7.71046E-05	4.09118E-05	0.000140133	4.49621E-06	4.49621E-06	0.000145593	4.49621E-06	0.000327328	0.000180851	0.000424177	0.000416379	0.000411151	0.000351538	0.000761313	5.42409E-05	0.000791721	5.42409E-05
3833203773585	383320	3773585	0.000219423	0.000217653	7.81766E-05	4.14864E-05	0.000142081	4.55839E-06	4.55839E-06	0.000147667	4.55839E-06	0.000331578	0.000183433	0.000430207	0.000422479	0.000417221	0.000356499	0.000771878	5.49977E-05	0.000802882	5.49977E-05
3833303773585	383330	3773585	0.000222405	0.000220635	7.92486E-05	4.20609E-05	0.000144029	4.62058E-06	4.62058E-06	0.000149741	4.62058E-06	0.000335828	0.000186015	0.000436237	0.000428581	0.000423291	0.000361461	0.000782443	5.57545E-05	0.000814043	5.57545E-05
3833403773585	383340	3773585	0.000225387	0.000223617	8.03206E-05	4.26355E-05	0.000145977	4.68276E-06	4.68276E-06	0.000151815	4.68276E-06	0.000340078	0.000188597	0.000442267	0.000434683	0.000429361	0.000366422	0.000793008	5.65113E-05	0.000825204	5.65113E-05
3833503773585	383350	3773585	0.000228369	0.000226599	8.13926E-05	4.32101E-05	0.000147925	4.74494E-06	4.74494E-06	0.000153889	4.74494E-06	0.000344328	0.000191179	0.000448297	0.000440785	0.000435431	0.000371384	0.000803573	5.72681E-05	0.000836365	5.72681E-05
3833603773585	383360	3773585	0.000231351	0.000229581	8.24646E-05	4.37846E-05	0.000149873	4.80713E-06	4.80713E-06	0.000155963	4.80713E-06	0.000348578	0.000193761	0.000454327	0.000446887	0.000441501	0.000376345	0.000814138	5.80249E-05	0.000847525	5.80249E-05
3833703773585	383370	3773585	0.000234333	0.000232563	8.35366E-05	4.43592E-05	0.000151821	4.86931E-06	4.86931E-06	0.000158037	4.86931E-06	0.000352828	0.000196343	0.000460357	0.000452989	0.000447571	0.000381307	0.000824703	5.87817E-05	0.000858686	5.87817E-05
3833803773585	383380	3773585	0.000237315	0.000235545	8.46086E-05	4.49337E-05	0.000153769	4.93149E-06	4.93149E-06	0.000160111	4.93149E-06	0.000357078	0.000198925	0.000466387	0.000459091	0.000453641	0.000386268	0.000835268	5.95385E-05	0.000869847	5.95385E-05
3833903773585	383390	3773585	0.000240297	0.000238527	8.56806E-05	4.55083E-05	0.000155717	4.99367E-06	4.99367E-06	0.000162185	4.99367E-06	0.000361328	0.000201507	0.000472417	0.000465193	0.000459711	0.000391229	0.000845833	6.02953E-05	0.000881008	6.02953E-05
3834003773585	383400	3773585	0.000243279	0.000241509	8.67526E-05	4.60828E-05	0.000157665	5.05585E-06	5.05585E-06	0.000164259	5.05585E-06	0.000365578	0.000204089	0.000478447	0.000471295	0.000465781	0.000396191	0.000856398	6.10521E-05	0.000892169	6.10521E-05
3834103773585	383410	3773585	0.000246261	0.000244491	8.78246E-05	4.66573E-05	0.000159613	5.11803E-06	5.11803E-06	0.000166333	5.11803E-06	0.000369828	0.000206671	0.000484477	0.000477397	0.000471851	0.000401152	0.000866963	6.18089E-05	0.000903329	6.18089E-05
3834203773585	383420	3773585	0.000249243	0.000247473	8.88966E-05	4.72318E-05	0.000161561	5.18021E-06	5.18021E-06	0.000168407	5.18021E-06	0.000374078	0.000209253	0.000490507	0.000483499	0.000477921	0.000406114	0.000877528	6.25657E-05	0.000914489	6.25657E-05
3834303773585	383430	3773585	0.000252225	0.000250455	8.99686E-05	4.78062E-05	0.000163509	5.24239E-06	5.24239E-06	0.000170481	5.24239E-06	0.000378328	0.000211835	0.000496537	0.000489601	0.000483991	0.000411076	0.000888093	6.33225E-05	0.000925649	6.33225E-05
3834403773585	383440	3773585	0.000255207	0.000253437	9.10406E-05	4.83807E-05	0.000165457	5.30457E-06	5.30457E-06	0.000172555	5.30457E-06	0.000382578	0.000214417	0.000502567	0.000495703	0.000490061	0.000416038	0.000898658	6.40793E-05	0.000936809	6.40793E-05
3834503773585	383450	3773585	0.000258189	0.000256419	9.21126E-05	4.89551E-05	0.000167405	5.36675E-06	5.36675E-06	0.000174629	5.36675E-06	0.000386828	0.000216999	0.000508597	0.000501805	0.000496131	0.000421	0.000909223	6.48361E-05	0.000947969	6.48361E-05
3834603773585	383460	3773585	0.000261171	0.000259401	9.31846E-05	4.95296E-05	0.000169353	5.42893E-06	5.42893E-06	0.000176703	5.42893E-06	0.000391078	0.000219581	0.000514627	0.000507907	0.000502201	0.000425962	0.000919788	6.55929E-05	0.000959129	6.55929E-05
3834703773585	383470	3773585	0.000264153	0.000262383	9.42566E-05	5.01041E-05	0.000171301	5.49111E-06	5.49111E-06	0.000178777	5.49111E-06	0.000395328	0.000222163	0.000520657	0.000514009	0.000508271	0.000430924	0.000930353	6.63497E-05	0.000970289	6.63497E-05
3834803773585	383480	3773585	0.000267135	0.000265365	9.53286E-05	5.06785E-05	0.000173249	5.55329E-06	5.55329E-06	0.000180851	5.55329E-06	0.000399578	0.000224745	0.000526687	0.000520111	0.000514341	0.000435886	0.000940918	6.71065E-05	0.000981449	6.71065E-05
3834903773585	383490	3773585	0.000270117	0.000268347	9.64006E-05	5.12528E-05	0.000175197	5.61547E-06	5.61547E-06	0.000182925	5.61547E-06	0.000403828	0.000227327	0.000532717	0.000526213	0.000520411	0.000440848	0.000951483	6.78633E-05	0.000992609	6.78633E-05
3835003773585	383500	3773585	0.000273099	0.000271329	9.74726E-05	5.18272E-05	0.000177145	5.67765E-06	5.67765E-06	0.000184999	5.67765E-06	0.000408078	0.000229909	0.000538747	0.000532315	0.000526481	0.000445809	0.000962048	6.86201E-05	0.001003769	6.86201E-05
3835103773585	383510	3773585	0.000276081	0.000274311	9.85446E-05	5.24015E-05	0.000179093	5.73983E-06	5.73983E-06	0.000187073	5.73983E-06	0.000412328	0.000232491	0.000544777	0.000538417	0.000532551	0.000450771	0.000972613	6.93769E-05	0.001014929	6.93769E-05
3835203773585	383520	3773585	0.000279063	0.000277293	9.96166E-05	5.29759E-05	0.000181041	5.80201E-06	5.80201E-06	0.000189147	5.80201E-06	0.000416578	0.000235073	0.000550807	0.000544519	0.000538621	0.000455732	0.000983178	7.01337E-05	0.001026089	7.01337E-05
3835303773585	383530	3773585	0.000282045	0.000280275	1.00689E-04	5.35502E-05	0.000182989	5.86419E-06	5.86419E-06	0.000191221	5.86419E-06	0.000420828	0.000237655	0.000556837	0.000550621	0.000544691	0.000460694	0.000993743	7.08905E-05	0.001037249	7.08905E-05
3835403773585	383540	3773585	0.000285027	0.000283257	1.01761E-04	5.41246E-05	0.000184937	5.92637E-06	5.92637E-06	0.000193295	5.92637E-06	0.000425078	0.000240237	0.000562867	0.000556723	0.000550761	0.000465655	0.001004308	7.16473E-05	0.001048409	7.16473E-05
3835503773585	383550	3773585	0.000288009	0.000286239	1.02832E-04	5.46989E-05	0.000186885	5.98855E-06	5.98855E-06	0.000195369	5.98855E-06	0.000429328	0.000242819	0.000568897	0.000562825	0.000556831	0.000470617	0.001014873	7.24041E-05	0.001059569	7.24041E-05
3835603773585	383560	3773585	0.000290991	0.000289221	1.03904E-04	5.52732E-05	0.000188833	6.05073E-06	6.05073E-06	0.000197443	6.05073E-06	0.000433578	0.000245401	0.000574927	0.000568927	0.000562901	0.000475579	0.001025438	7.31609E-05	0.001070729	7.31609E-05
3835703773585	383570	3773585	0.000293973	0.000292203	1.04975E-04	5.58476E-05	0.000190781	6.11291E-06	6.11291E-06	0.000199517	6.11291E-06	0.000437828	0.000247983	0.000580957	0.000575029	0

Unique Identifier	X (UTM)	Y (UTM)	ISDemolition 2027	ISDrainage / Utilities Trenching 2027	ISDrainage / Utilities Trenching 2028	ISAsphalt Paving 2027	ISAsphalt Paving 2028	SVDemolition 2027	SVSite Grubbing / Prep 2027	SVMass Grading / Excavation 2027	SVMass Grading / Excavation 2028	SVDrainage / Utilities Trenching 2028	SVFoundations / Concrete Pads 2028	SVBuilding / Structure Construction 2028	SVBuilding / Structure Construction 2029	SVAsphalt Paving 2028	SVAsphalt Paving 2029	SVArchitectural Coating 2028	SVArchitectural Coating 2029	SVLandscaping or Other Finishing 2028	SVLandscaping or Other Finishing 2029
3837203773575	383720	3773575	0.000206766	8.32566E-05	8.11205E-05	2.15022E-05	2.00302E-05	0.001578197	0.001134638	0.000765005	0.000755292	0.000535898	0.000170241	0.000243881	0.000234575	2.39783E-05	2.23093E-05	2.39783E-05	2.23093E-05	0.000243881	0.000234575
3837303773575	383730	3773575	0.00018856	7.59258E-05	7.39778E-05	1.96089E-05	1.82666E-05	0.001430169	0.001028214	0.000693251	0.000684449	0.000485633	0.000154273	0.000221006	0.000212573	2.17292E-05	2.02167E-05	2.17292E-05	2.02167E-05	0.000221006	0.000212573
3837403773575	383740	3773575	0.00017105	6.88752E-05	6.71081E-05	1.7788E-05	1.65703E-05	0.001289366	0.000926984	0.000624999	0.000617064	0.000437821	0.000139085	0.000199247	0.000191645	1.95899E-05	1.82264E-05	1.95899E-05	1.82264E-05	0.000199247	0.000191645
3837503773575	383750	3773575	0.000155834	6.27484E-05	6.11384E-05	1.62056E-05	1.50963E-05	0.001168197	0.000839871	0.000566265	0.000559075	0.000396677	0.000126014	0.000180523	0.000173635	1.7749E-05	1.65135E-05	1.7749E-05	1.65135E-05	0.000180523	0.000173635
3837603773575	383760	3773575	0.000142816	5.75066E-05	5.60311E-05	1.48519E-05	1.38352E-05	0.001065203	0.000765823	0.00051634	0.000509784	0.000361704	0.000114904	0.000164607	0.000158326	1.61841E-05	1.50576E-05	1.61841E-05	1.50576E-05	0.000164607	0.000158326
3837703773575	383770	3773575	0.000131708	5.30338E-05	5.16731E-05	1.36967E-05	1.27591E-05	0.000977871	0.000703036	0.000474007	0.000467989	0.000332049	0.000105484	0.000151112	0.000145346	1.48572E-05	1.38231E-05	1.48572E-05	1.38231E-05	0.000151112	0.000145346
3837803773575	383780	3773575	0.000121979	4.91164E-05	4.78562E-05	1.2685E-05	1.18166E-05	0.000901852	0.000648383	0.000437158	0.000431608	0.000306236	9.72833E-05	0.000139364	0.000134047	1.37023E-05	1.27485E-05	1.37023E-05	1.27485E-05	0.000139364	0.000134047
3837903773575	383790	3773575	0.000111916	4.50645E-05	4.39082E-05	1.16385E-05	1.08418E-05	0.000823704	0.000592199	0.000399277	0.000394208	0.0002797	8.88535E-05	0.000127288	0.000122431	1.25149E-05	1.16438E-05	1.25149E-05	1.16438E-05	0.000127288	0.000122431
3838003773575	383800	3773575	0.000102629	4.13248E-05	4.02645E-05	1.06727E-05	9.94209E-06	0.0007519	0.000540575	0.000364471	0.000359844	0.000255318	8.11079E-05	0.000116192	0.000111759	1.1424E-05	1.06288E-05	1.1424E-05	1.06288E-05	0.000116192	0.000111759
3838103773575	383810	3773575	9.47836E-05	3.81657E-05	3.71865E-05	9.85683E-06	9.18208E-06	0.000691463	0.000497124	0.000335175	0.00033092	0.000234796	7.45885E-05	0.000106853	0.000102776	1.05057E-05	9.77446E-06	1.05057E-05	9.77446E-06	0.000106853	0.000102776
3838203773575	383820	3773575	8.93218E-05	3.59665E-05	3.50437E-05	9.28885E-06	8.65297E-06	0.000649805	0.000467175	0.000314983	0.000310983	0.00022065	7.00949E-05	0.000100415	9.65838E-05	9.87279E-06	9.1856E-06	9.87279E-06	9.1856E-06	0.000100415	9.65838E-05
3838303773575	383830	3773575	8.43644E-05	3.39704E-05	3.30988E-05	8.77332E-06	8.17273E-06	0.000612157	0.000440108	0.000296733	0.000292966	0.000207866	6.60337E-05	9.45974E-05	9.09879E-05	9.30078E-06	8.6534E-06	9.30078E-06	8.6534E-06	9.45974E-05	9.09879E-05
3838403773575	383840	3773575	7.87155E-05	3.16957E-05	3.08825E-05	8.18586E-06	7.62549E-06	0.000569217	0.000409236	0.000275919	0.000272415	0.000193285	6.14017E-05	8.79618E-05	8.46055E-05	8.64837E-06	8.0464E-06	8.64837E-06	8.0464E-06	8.79618E-05	8.46055E-05
3838503773575	383850	3773575	7.29128E-05	2.93592E-05	2.86059E-05	7.58243E-06	7.06336E-06	0.000525154	0.000377557	0.00025456	0.000251328	0.000178323	5.66487E-05	8.11527E-05	7.80563E-05	7.97891E-06	7.42353E-06	7.97891E-06	7.42353E-06	8.11527E-05	7.80563E-05
3838603773575	383860	3773575	6.77319E-05	2.72731E-05	2.65733E-05	7.04365E-06	6.56147E-06	0.000486044	0.00034944	0.000235602	0.000232611	0.000165043	5.24299E-05	7.51091E-05	7.22432E-05	7.3847E-06	6.87068E-06	7.3847E-06	6.87068E-06	7.51091E-05	7.22432E-05
3838703773575	383870	3773575	6.34103E-05	2.55329E-05	2.48778E-05	6.59423E-06	6.14282E-06	0.000453625	0.000326132	0.000219888	0.000217096	0.000154035	4.89329E-05	7.00993E-05	6.74246E-05	6.89214E-06	6.41241E-06	6.89214E-06	6.41241E-06	7.00993E-05	6.74246E-05
3838803773575	383880	3773575	5.95246E-05	2.39683E-05	2.33533E-05	6.19014E-06	5.76639E-06	0.00042461	0.000305271	0.000205823	0.000203209	0.000144182	4.58029E-05	6.56155E-05	6.31118E-05	6.45129E-06	6.00225E-06	6.45129E-06	6.00225E-06	6.56155E-05	6.31118E-05
3838903773575	383890	3773575	5.59295E-05	2.25207E-05	2.19429E-05	5.81628E-06	5.41812E-06	0.000397892	0.000286063	0.000192872	0.000190423	0.00013511	4.29209E-05	6.14868E-05	5.91407E-05	6.04536E-06	5.62457E-06	6.04536E-06	5.62457E-06	6.14868E-05	5.91407E-05
3839003773575	383900	3773575	5.25957E-05	2.11783E-05	2.06349E-05	5.46959E-06	5.09517E-06	0.000373277	0.000268366	0.00018094	0.000178643	0.000126751	4.02656E-05	5.7683E-05	5.54821E-05	5.67137E-06	5.27662E-06	5.67137E-06	5.27662E-06	5.7683E-05	5.54821E-05
3839103773575	383910	3773575	4.96043E-05	1.99738E-05	1.94613E-05	5.1585E-06	4.80537E-06	0.00035129	0.000252559	0.000170282	0.00016812	0.000119285	3.78939E-05	5.42854E-05	5.22141E-05	5.33732E-06	4.96581E-06	5.33732E-06	4.96581E-06	5.42854E-05	5.22141E-05
3829703773585	382970	3773585	1.54365E-05	6.21571E-06	6.05623E-06	1.60529E-06	1.4954E-06	7.91722E-05	5.69205E-05	3.83774E-05	3.78902E-05	2.6884E-05	8.54035E-06	1.22346E-05	1.17678E-05	1.2029E-06	1.11917E-06	1.2029E-06	1.11917E-06	1.22346E-05	1.17678E-05
3829803773585	382980	3773585	1.61352E-05	6.49701E-06	6.33032E-06	1.67794E-06	1.56308E-06	8.27446E-05	5.94889E-05	4.01091E-05	3.95999E-05	2.8097E-05	8.92571E-06	1.27866E-05	1.22987E-05	1.25718E-06	1.16967E-06	1.25718E-06	1.16967E-06	1.27866E-05	1.22987E-05
3829903773585	382990	3773585	1.68226E-05	6.77382E-06	6.60002E-06	1.74943E-06	1.62967E-06	8.6317E-05	6.20573E-05	4.18408E-05	4.13095E-05	2.93101E-05	9.31107E-06	1.33387E-05	1.28297E-05	1.31145E-06	1.22017E-06	1.31145E-06	1.22017E-06	1.33387E-05	1.28297E-05
3830003773585	383000	3773585	1.73284E-05	6.97748E-06	6.79846E-06	1.80203E-06	1.67867E-06	8.89273E-05	6.39339E-05	4.31061E-05	4.25588E-05	3.01965E-05	9.59264E-06	1.3742E-05	1.32177E-05	1.35111E-06	1.25707E-06	1.35111E-06	1.25707E-06	1.3742E-05	1.32177E-05
3830103773585	383010	3773585	1.78551E-05	7.18959E-06	7.00512E-06	1.85681E-06	1.7297E-06	9.16623E-05	6.59002E-05	4.44318E-05	4.38677E-05	3.11252E-05	9.88767E-06	1.41647E-05	1.36242E-05	1.39267E-06	1.29573E-06	1.39267E-06	1.29573E-06	1.41647E-05	1.36242E-05
3830203773585	383020	3773585	1.84224E-05	7.41801E-06	7.22768E-06	1.9158E-06	1.78466E-06	9.46645E-05	6.80587E-05	4.58871E-05	4.53045E-05	3.21446E-05	1.02115E-05	1.46286E-05	1.40705E-05	1.43828E-06	1.33817E-06	1.43828E-06	1.33817E-06	1.46286E-05	1.40705E-05
3830303773585	383030	3773585	1.9026E-05	7.66105E-06	7.46449E-06	1.97857E-06	1.84313E-06	9.79162E-05	7.03965E-05	4.74633E-05	4.68607E-05	3.32488E-05	1.05623E-05	1.51311E-05	1.45538E-05	1.48769E-06	1.38414E-06	1.48769E-06	1.38414E-06	1.51311E-05	1.45538E-05
3830403773585	383040	3773585	1.96506E-05	7.91254E-06	7.70953E-06	2.04352E-06	1.90363E-06	0.00010131	7.28367E-05	4.91086E-05	4.84851E-05	3.44013E-05	1.09284E-05	1.56556E-05	1.50583E-05	1.53926E-06	1.43212E-06	1.53926E-06	1.43212E-06	1.56556E-05	1.50583E-05
3830503773585	383050	3773585	2.02863E-05	8.16853E-06	7.95895E-06	2.10964E-06	1.96522E-06	0.000104821	7.53603E-05	5.08101E-05	5.01649E-05	3.55932E-05	1.13071E-05	1.6198E-05	1.558E-05	1.59259E-06	1.48173E-06	1.59259E-06	1.48173E-06	1.6198E-05	1.558E-05
3830603773585	383060	3773585	2.0943E-05	8.43295E-06	8.21659E-06	2.17793E-06	2.02884E-06	0.000108491	7.79991E-05	5.25892E-05	5.19215E-05	3.68396E-05	1.1703E-05	1.67652E-05	1.61256E-05	1.64835E-06	1.53362E-06	1.64835E-06	1.53362E-06	1.67652E-05	1.61256E-05
3830703773585	383070	3773585	2.16235E-05	8.70694E-06	8.48355E-06	2.24869E-06	2.09475E-06	0.000112348	8.07724E-05	5.44591E-05	5.37676E-05	3.81494E-05	1.21191E-05	1.73613E-05	1.66989E-05	1.70696E-06	1.58815E-06	1.70696E-06	1.58815E-06	1.73613E-05	1.66989E-05
3830803773585	383080	3773585	2.23277E-05	8.9905E-06	8.75983E-06	2.32192E-06	2.16297E-06	0.000116411	8.36931E-05	5.64283E-05	5.57118E-05	3.95289E-05	1.25573E-05	1.79891E-05	1.73027E-05	1.76868E-06	1.64557E-06	1.76868E-06	1.64557E-06	1.79891E-05	1.73027E-05
3830903773585	383090	3773585	2.30528E-05	9.28249E-06	9.04433E-06	2.39733E-06	2.23322E-06	0.000120634	8.6729E-05	5.84752E-05	5.77327E-05	4.09628E-05	1.30128E-05	1.86417E-05	1.79304E-05	1.83284E-06	1.70527E-06	1.83284E-06	1.70527E-06	1.86417E-05	1.79304E-05
3831003773585	383100	3773585	2.38464E-05	9.60206E-06	9.35569E-06	2.47986E-06	2.3101E-06	0.000125418	9.01684E-05	6.07941E-05	6.00223E-05	4.25872E-05	1.35289E-05	1.93809E-05	1.86414E-05	1.90553E-06	1.77289E-06	1.90553E-06	1.77289E-06	1.93809E-05	1.86414E-05
3831103773585	383110	3773585	2.4661E-05	9.93006E-06	9.67528E-06	2.56458E-06	2.38902E-06	0.000130415	9.37616E-05	6.32168E-05	6.24141E-05	4.42843E-05	1.4068E-05	2.01533E-05	1.93843E-05	1.98146E-06	1.84354E-06	1.98146E-06	1.84354E-06	2.01533E-05	1.93843E-05
3831203773585	383120	3773585	2.55022E-05	1.02687E-05	1.00053E-05	2.65205E-06	2.4705E-06	0.000135734	9.75853E-05	6.57948E-05	6.49594E-05	4.60903E-05	1.46417E-05	2.09751E-05	2.01748E-05	2.06227E-06	1.91872E-06	2.06227E-06	1.91872E-06	2.09751E-05	2.01748E-05
3831303773585	383130	3773585	2.63405E-05	1.06063E-05	1.03342E-05	2.73923E-06	2.55171E-06	0.000141061	0.000101415	6.83772E-05	6.75091E-05	4.78993E-05	1.52164E-05	2.17984E-05	2.09667E-05	2.14321E-06	1.99403E-06	2.14321E-06	1.99403E-06	2.17984E-05	2.09667E-05
3831403773585	383140	3773585	2.71243E-05	1.09219E-05	1.06417E-05	2.82074E-06	2.62765E-06	0.000147066	0.000105732	7.12878E-05	7.03827E-05	4.99382E-05	1.58641E-05	2.27263E-05	2.18591E-05	2.23444E-06	2.07891E-06	2.23444E-06	2.07891E-06	2.27263E-05	2.18591E-05
3831503773585	383150	3773585	2.79249E-05	1.12443E-05	1.09558E-05	2.904E-06	2.7052E-06	0.00015299	0.000109992	7.41595E-05	7.32179E-05	5.19499E-05	1.65031E-05	2.36418E-05	2.27397E-05	2.32445E-06	2.16266E-06	2.32445E-06	2.16266E-06	2.36418E-05	2.27397E-05
3831603773585	383160	3773585	2.88401E-05	1.16128E-05	1.13149E-05	2.99917E-06	2.79386E-06	0.00015879	0.000114161	7.69708E-05	7.59935E-05	5.39192E-05	1.71288E-05	2.4538E-05	2.36017E-05	2.41257E-06	2.24464E-06	2.41257E-06	2.24464E-06	2.4538E-05	2.36017E-05
3836303773585	383630	3773585	0.001051694	0.000423477	0.000412612	0.000109369	0.000101882	0.008774314	0.006308255	0.004253206	0.004199204	0.002979437	0.000946491	0.001355906	0.00130417	0.000133312	0.000124033	0.000133312	0.000124033	0.001355906	0.00130417
3836403773585	383640	3773585	0.000996249	0.000401152	0.000390859	0.000103603	9.65108E-05	0.009126174	0.006561224	0.004423765	0.004367598	0.003098916	0.000984446	0.001410279	0.001356469	0.000138658	0.000129007	0.000138658	0.000129007	0.001410279	0.001356469
3836503773585	383650	3773585	0.000709046	0.000285506	0.00027818	7.37358E-05	6.86882E-05	0.006211449	0.004465695	0.003010899	0.002972671	0.002109182	0.000670033	0.000959863	0.000923239	9.43734E-05	8.78045E-05	9.43734E-05	8.78045E-05	0.000959863	0.000923239
3836603773585	383660	3773585	0.000548337	0.000220794	0.000215129	5.70232E-05	5.31197E-05	0.004651934	0.003344488	0.00225495	0.002226319	0.001579627	0.000501807	0.000718869	0.00069144	7.0679E-05	6.57594E-05	7.0679E-05	6.57594E-05	0.000718869	0.00069144
3836703773585	383670	3773585	0.000446961	0.000179974	0.000175357	4.64809E-05	4.3299E-05	0.003702349	0.002661788	0.001794654	0.001771867	0.001257183	0.000399375	0.000572129	0.000550299	5.62515E-05	5.23361E-05	5.62515E-05	5.23361E-05	0.000572129	0.000550299
3836803773585	383680	3773585	0.000375286	0.000151114	0.000147236	3.90272E-05	3.63555E-05	0.00305298	0.002194927	0.001479883	0.001461093	0.001036681	0.000329327	0.000471781	0.00045378	4.63853E-05	4.31567E-05	4.63853E-05	4.31567E-05	0.000471781	0.00045378
3836903773585	383690	3773585	0.000320037	0.000128867	0.00012556	3.32817E-05	3.10033E-05	0.002567898	0.001846179	0.001244747	0.001228943	0.000871964	0.000277001	0.000396821	0.00038168	3.90153E-05	3.62996E-05	3.90153E-05	3.62996E-05	0.000396821	0.00038168
3837003773585	383700	3773585	0.000276424	0.000111306	0.00010845	2.87462E-05	2.67784E-05	0.002187725	0.001572856	0.001060464	0.001047	0.000742872	0.000235991	0.000338072	0.000325173	3.32391E-05	3.09255E-05	3.32391E-05	3.09255E-05	0.000338072	0.000325173
3837103773585	383710	3773585	0.000243697	9.81275E-05	9.56099E-05	2.53428E-05	2.36079E-05	0.001907972	0.001371729	0.000924859	0.000913116	0.000647878	0.000205814	0.000294841	0.00028359	2.89887E-05	2.69709E-05	2.89887E-05	2.69709E-05	0.000294841	0.000283591
3837203773585	383720	3773585	0.000218794	8.81001E-05	8.58397E-05	2.27531E-05	2.11955E-05	0.001698055	0.001220809	0.000823105	0.000812654	0.000576598	0.00018317	0.000262403	0.00025239	2.57993E-05	2.40036E-05	2.57993E-05	2.40036E-05	0.000262403	0.00025239
3837303773585	383730	3773585	0.000197997	7.97257E-05	7.76802E-05	2.05903E-05	1.91807E-05	0.001525002	0.001096394	0.00073922	0.000729834	0.000517835	0.000164503	0.000235661	0.000226669	2.31701E-05	2.15573E-05	2.31701E-05	2.15573E-05	0.000235661	0.000226669
3837403773585	383740	3773585	0.00017885	7.20163E-05	7.01685E-05	1.85992E-05	1.7326E-05	0.001366667	0.000982559	0.00066247	0.000654058	0.00046407	0.000147423	0.000211193	0.000203135	2.07644E-05	1.93191E-05	2.07644E-05	1.93191E-05	0.000211193	0.000203135
3837503773585	383750	3773585	0.000162557	6.54557E-05	6.37763E-05	1.69048E-05	1.57476E-05	0.001233837	0.000887062	0.000598083	0.000590489	0.000418966	0.000133095	0.000190666	0.000183391	1.87463E-05	1.74414E-05	1.87463E-05	1.74414E-05	0.000190666	0.000183391
3837603773585	383760	3773585	0.000148687	5.98707E-05	5.83345E-05	1.54624E-05	1.44039E-05	0.001121943	0.000806616	0.000543844	0.000536939	0.000380971	0.000121025	0.000173375	0.00016676	1.70462E-05	1.58597E-05	1.70462E-05	1.58597E-05	0.000173375	0.00016676
3837703773585	383770	3773585	0.000136716	5.50502E-05	5.36378E-05	1.42175E-05	1.32442E-05	0.001026094	0.000737706	0.000497382	0.000491067	0.000348424	0.000110685	0.000158564	0.000152513	1.55899E-05	1.45048E-05	1.55899E-05	1.45048E-05	0.000158564	0.000152513
3837803773585	383780	3773585	0.000126281	5.08486E-05	4.9544E-05	1.31324E-05	1.22334E-05	0.000943117	0.00067805	0.000457161	0.000451356	0.000320248	0.000101735	0.000145741	0.00014018	1.43292E-05	1.33318E-05	1.43292E-05	1.33318E-05	0.000145741	0.00014018
3837903773585	383790	3773585	0.000115497	4.65064E-05	4.53132E-05	1.20109E-05	1.11887E-05	0.000858039	0.000616883	0.00041592	0.00041064	0.000291359	9.25572E-05	0.000132594	0.00012753 5	1.30366E-05	1.21292E-05	1.30366E-05	1.21292E-05	0.000132594	0.000127535
3838003773585	383800	3773585	0.000105556	4.25035E-05	4.14129E-05	1.09771E-05	1.02257E-05	0.000780069	0.000560827	0.000378126	0.000373325	0.000264883	8.41466E-05	0.000120545	0.000115946	1.1852E-05	1.1027E-05	1.1852E-05	1.1027E-05	0.000120545	0.000115946
3838103773585	383810	3773585	9.72091E-05	3.91424E-05	3.81381E-05	1.01091E-05	9.41705E-06	0.000714857	0.000513943	0.000346515	0.000342116	0.000242739	7.71121E-05	0.000110468	0.000106253	1.08612E-05	1.01052E-05	1.08612E-05	1.01052E-05	0.000110468	0.000106253
3838203773585	383820	3773585	9.15867E-05	3.68785E-05	3.59323E-05	9.52438E-06	8.87238E-06	0.000671391	0.000482694	0.000325446	0.000321314	0.00022798	7.24234E-05	0.000103751	9.97922E-05	1.02008E-05	9.49073E-06	1.02008E-05	9.49073E-06	0.000103751	9.97922E-05
3838303773585	383830	3773585	8.64882E-05	3.48255E-05	3.3932E-05	8.99418E-06	8.37847E-06	0.000632148	0.00045448	0.000306424	0.000302533	0.000214654	6.81902E-05	9.76867E-05	9.39593E-05	9.60452E-06	8.93599E-06	9.60452E-06	8.93599E-06	9.76867E-05	9.39593E-05
3838403773585	383840	3773585	8.04271E-05	3.23849E-05	3.1554E-05	8.36386E-06	7.7913E-06	0.000585502	0.000420944	0.000283813	0.000280209	0.000198815	6.31584E-05	9.04783E-05	8.70261E-05	8.8958E-06	8.27661E-06	8.8958E-06	8.27661E-06	9.04783E-05	8.70261E-05
3838503773585	383850	3773585	7.40585E-05	2.98206E-05	2.90554E-05	7.70157E-06	7.17436E-06	0.000536575	0.000385768	0.000260096	0.000256794	0.000182201	5.78807E-05	8.29176E-05	7.97538E-05	8.15243E-06	7.58498E-06	8.15243E-06	7.58498E-06	8.29176E-05	7.97538E-05
3838603773585	383860	3773585	6.84263E-05	2.75527E-05	2.68457E-05	7.11586E-06	6.62874E-06	0.000493608	0.000354877	0.000239268	0.000236231	0.000167611	5.32458E-05	7.62779E-05	7.33674E-05	7.49961E-06	6.9776E-06	7.49961E-06	6.9776E-06	7.62779E-05	7.33674E-05
3838703773585	383870	3773585	6.40628E-05	2.57956E-05	2.51338E-05	6.66208E-06	6.20603E-06	0.000460592	0.000331141	0.00022326 5	0.00022043	0.0001564	4.96843E-05	7.11759E-05	6.84601E-05	6.99799E-06	6.51089E-06	6.99799E-06	6.51089E-06	7.11759E-05	6.84601E-05
3838803773585	383880	3773585	6.01449E-05	2.42181E-05	2.35967E-05	6.25466E-06	5.82649E-06	0.000431104	0.00030994	0.000208971	0.000206317	0.000146387	4.65035E-05	6.66191E-05	6.40772E-05	6.54996E-06	6.09405E-06	6.54996E-06	6.09405E-06	6.66191E-05	6.40772E-05
3838903773585	383890	3773585	5.6589E-05	2.27862E-05	2.22016E-05	5.88487E-06	5.48201E-06	0.000404485	0.000290803	0.000196067	0.000193578	0.000137348	4.3632E-05	6.25055E-05	6.01206E-05	6.14552E-06	5.71776E-06	6.14552E-06	5.71776E-06	6.25055E-05	6.01206E-05
3839003773585	383900	3773585	5.33558E-05	2.14844E-05	2.09331E-05	5.54864E-06	5.1688E-06	0.000380431	0.000273509	0.000184408	0.000182066	0.00012918	4.10373E-05	5.87885E-05	5.65454E-05	5.78006E-06	5.37774E-06	5.78006E-06	5.37774E-06	5.87885E-05	5.65454E-05
3839103773585	383910	3773585	5.04328E-05	2.03074E-05	1.97864E-05	5.24467E-06	4.88564E-06	0.000358792	0.000257952	0.000173918	0.00017171	0.000121833	3.87031E-05	5.54445E-05	5.3329E-05	5.45129E-06	5.07185E-06	5.45129E-06	5.07185E-06	5.54445E-05	5.3329E-05
3829703773595	382970	3773595	1.5491E-05	6.23765E-06	6.07761E-06	1.61096E-06	1.50068E-06	7.91633E-05	5.69141E-05	3.83731E-05	3.78859E-05	2.6881E-05	8.53939E-06	1.22332E-05	1.17664E-05	1.20276E-06	1.11905E-06	1.20276E-06	1.11905E-06	1.22332E-05	1.17664E-05
3829803773595	382980	3773595	1.62008E-05	6.52346E-06	6.35608E-06	1.68477E-06	1.56944E-06	8.27713E-05	5.95081E-05	4.01221E-05	3.96126E-05	2.81061E-05	8.9286E-06	1.27908E-05	1.23027E-05	1.25758E-06	1.17005E-06	1.25758E-06	1.17005E-06	1.27908E-05	1.23027E-05
3829903773595	382990	3773595	1.69022E-05	6.80589E-06	6.63127E-06	1.75771E-06	1.63739E-06	8.6415E-05	6.21277E-05	4.18883E-05	4.13564E-05	2.93434E-05	9.32164E-06	1.33538E-05	1.28443E-05	1.31294E-06	1.22156E-06	1.31294E-06	1.22156E-06	1.33538E-05	1.28443E-05
3830003773595	383000	3773595	1.74471E-05	7.0253E-06	6.84505E-06	1.81438E-06	1.69018E-06	8.92302E-05	6.41517E-05	4.32529E-05	4.27037E-05	3.02993E-05	9.62532E-06	1.37889E-05	1.32627E-05	1.35572E-06	1.26135E-06	1.35572E-06	1.26135E-06	1.37889E-05	1.32627E-05
3830103773595	383010	3773595	1.80144E-05	7.25372E-06	7.06761E-06	1.87338E-06	1.74513E-06	9.22057E-05	6.62909E-05	4.46952E-05	4.41277E-05	3.13097E-05	9.94629E-06	1.42487E-05	1.3705E-05	1.40092E-06	1.30341E-06	1.40092E-06	1.30341E-06	1.42487E-05	1.3705E-05
3830203773595	383020	3773595	1.85985E-05	7.4889E-06	7.29675E-06	1.93411E-06	1.80171E-06	9.53149E-05	6.85262E-05	4.62023E-05	4.56157E-05	3.23655E-05	1.02817E-05	1.47291E-05	1.41671E-05	1.44816E-06	1.34736E-06	1.44816E-06	1.34736E-06	1.47291E-05	1.41671E-05
3830303773595	383030	3773595	1.91979E-05	7.73025E-06	7.53192E-06	1.99645E-06	1.85978E-06	9.85488E-05	7.08512E-05	4.77699E-05	4.71634E-05	3.34636E-05	1.06305E-05	1.52289E-05	1.46478E-05	1.4973E-06	1.39308E-06	1.4973E-06	1.39308E-06	1.52289E-05	1.46478E-05
3830403773595	383040	3773595	1.98168E-05	7.97949E-06	7.77476E-06	2.06081E-06	1.91974E-06	0.000101943	7.32915E-05	4.94152E-05	4.87878E-05	3.46161E-05	1.09967E-05	1.57534E-05	1.51523E-05	1.54887E-06	1.44106E-06	1.54887E-06	1.44106E-06	1.57534E-05	1.51523E-05

			MDemolition	MSite Grubbing / Prep	MMass Grading / Excavation	MMass Grading / Excavation	MDrainage / Utilities Trenching	MFoundations / Concrete Pads	MBuilding / Structure Construction	MAsphalt Paving	MLandscaping or Other Finishing	MWaterside Construction (Piles)	RSSWDemolition	RSSWPlacing Base	RSSWForm	Child Risk				
Unique Identifier	X (UTM)	Y (UTM)	2027	2027	2027	2028	2028	2028	2028	2028	2028	2028	2029	2029	2029	3rd Trimester	0<2	2<16	Total	per million
3837203773575	383720	3773575	0.000367142	0.001127062	0.001325332	0.001307685	0.000277969	0.000361497	0.000266081	2.73869E-05	0.000320855	2.73869E-05	5.17114E-05	7.50343E-05	4.44788E-05	3.04027E-08	4.5976E-07	8.9936E-08	5.80103E-07	0.58010286
3837303773575	383730	3773575	0.000333533	0.001023888	0.001204009	0.001187977	0.000252523	0.000328405	0.000241724	2.48799E-05	0.000291483	2.48799E-05	5.14182E-05	7.46089E-05	4.42266E-05	2.77239E-08	4.1906E-07	8.1833E-08	5.28615E-07	0.52861484
3837403773575	383740	3773575	0.000301447	0.000925389	0.001088182	0.001073692	0.00022823	0.000296812	0.000218469	2.24864E-05	0.000263442	2.24864E-05	5.11936E-05	7.4283E-05	4.40334E-05	2.51526E-08	3.7998E-07	7.4085E-08	4.79221E-07	0.47922064
3837503773575	383750	3773575	0.000273679	0.000840146	0.000987943	0.000974789	0.000207207	0.000269471	0.000198345	2.04151E-05	0.000239175	2.04151E-05	5.08879E-05	7.38394E-05	4.37705E-05	2.29222E-08	3.4608E-07	6.7385E-08	4.36387E-07	0.43638749
3837603773575	383760	3773575	0.000249995	0.000767443	0.00090245	0.000890434	0.000189276	0.000246152	0.000181181	1.86484E-05	0.000218478	1.86484E-05	5.04793E-05	7.32465E-05	4.3419E-05	2.1016E-08	3.171E-07	6.1669E-08	3.99787E-07	0.39978694
3837703773575	383770	3773575	0.000229831	0.00070554	0.000829657	0.00081861	0.000174009	0.000226297	0.000166567	1.71442E-05	0.000200855	1.71442E-05	4.99926E-05	7.25404E-05	4.30005E-05	1.93905E-08	2.9239E-07	5.6803E-08	3.68586E-07	0.36858579
3837803773575	383780	3773575	0.000212224	0.000651491	0.000766101	0.0007559	0.000160678	0.000208961	0.000153807	1.58308E-05	0.000185468	1.58308E-05	4.94405E-05	7.17393-05	4.25256E-05	1.79681E-08	2.7077E-07	5.2553E-08	3.41289E-07	0.34128899
3837903773575	383790	3773575	0.000194186	0.000596117	0.000700985	0.000691651	0.000147021	0.0001912	0.000140734	1.44853E-05	0.000169704	1.44853E-05	4.86264E-05	7.0558E-05	4.18253E-05	1.64975E-08	2.4843E-07	4.8176E-08	3.13099E-07	0.31309895
3838003773575	383800	3773575	0.000177594	0.000545182	0.00064109	0.000632553	0.000134459	0.000174863	0.000128709	1.32476E-05	0.000155204	1.32476E-05	4.74972E-05	6.89195E-05	4.08541E-05	1.51399E-08	2.2781E-07	4.4141E-08	2.87087E-07	0.28708687
3838103773575	383810	3773575	0.000163586	0.00050218	0.000590522	0.000582659	0.000123853	0.0001607	0.000118557	1.22027E-05	0.000142962	1.22027E-05	4.62745E-05	6.71453E-05	3.98023E-05	1.39934E-08	2.104E-07	4.0735E-08	2.65124E-07	0.26512408
3838203773575	383820	3773575	0.000153778	0.000472072	0.000555118	0.000547727	0.000116428	0.000151414	0.000111449	1.14711E-05	0.000134391	1.14711E-05	4.55664E-05	6.61178E-05	3.91933E-05	1.31965E-08	1.9829E-07	3.8369E-08	2.49852E-07	0.24985171
3838303773575	383830	3773575	0.000144894	0.0004448	0.000523048	0.000516084	0.000109702	0.000142666	0.00010501	1.08084E-05	0.000126627	1.08084E-05	4.48458E-05	6.50723-05	3.85735-05	1.24733E-08	1.873E-07	3.6223E-08	2.35996E-07	0.2359957
3838403773575	383840	3773575	0.00013488	0.000414057	0.000486898	0.000480414	0.00010212	0.000132806	9.77523-05	1.00613E-05	0.000117875	1.00613E-05	4.35576E-05	6.3203E-05	3.74654E-05	1.16486E-08	1.7479E-07	3.3783E-08	2.20218E-07	0.2202177
3838503773575	383850	3773575	0.000124673	0.000382724	0.000450053	0.00044406	9.4392E-05	0.000122756	9.03551E-05	9.29997E-06	0.000108955	9.29997E-06	4.18108E-05	6.06683-05	3.5963E-05	1.08015E-08	1.6195E-07	3.1279E-08	2.04028E-07	0.2040278
3838603773575	383860	3773575	0.000115597	0.000354862	0.000417288	0.000411732	8.75202E-05	0.000113819	8.37772E-05	8.62292E-06	0.000101023	8.62292E-06	4.00671E-05	5.81382E-05	3.44632E-05	1.00458E-08	1.505E-07	2.9049E-08	1.89595E-07	0.18959541
3838703773575	383870	3773575	0.000108025	0.000331617	0.000389954	0.000384762	8.17872E-05	0.000106364	7.82894E-05	8.05809E-06	9.44056E-05	8.05809E-06	3.86042E-05	5.60155E-05	3.32048E-05	9.41542E-09	1.4096E-07	2.7191E-08	1.77561E-07	0.17756141
3838803773575	383880	3773575	0.000101231	0.000310762	0.00036543	0.000360564	7.66437E-05	9.96745E-05	7.33658E-05	7.55132E-06	8.84685E-05	7.55132E-06	3.72254E-05	5.40149E-05	3.2019E-05	8.84855E-09	1.3238E-07	2.5522E-08	1.66747E-07	0.16674679
3838903773575	383890	3773575	9.49672E-05	0.000291533	0.000342819	0.000338254	7.19013E-05	9.3507E-05	6.88263E-05	7.08407E-06	8.29944E-05	7.08407E-06	3.58779E-05	5.20596E-05	3.08599E-05	8.32413E-09	1.2445E-07	2.398E-08	1.5675E-07	0.15674963
3839003773575	383900	3773575	8.91752E-05	0.000273753	0.000321911	0.000317624	6.75161E-05	8.78041E-05	6.46286E-05	6.65202E-06	7.79326E-05	6.65202E-06	3.45865E-05	5.01858E-05	2.97491E-05	7.8382E-09	1.171E-07	2.2554E-08	1.47493E-07	0.1474933
3839103773575	383910	3773575	8.3982E-05	0.00025781	0.000303164	0.000299127	6.35842E-05	8.26907E-05	6.08649E-05	6.26463E-06	7.33942E-05	6.26463E-06	3.34386E-05	4.85202E-05	2.87618E-05	7.40158E-09	1.1051E-07	2.1275E-08	1.39182E-07	0.13918161
3829703773585	382970	3773585	1.94953E-05	5.98473E-05	7.03756E-05	6.94385E-05	1.47603E-05	1.91956E-05	1.4129E-05	1.45425E-06	1.70375E-05	1.45425E-06	1.29544E-05	1.8797E-05	1.11425E-05	3.50922E-09	4.5217E-08	7.7254E-09	5.64514E-08	0.05645143
3829803773585	382980	3773585	2.0428E-05	6.27105E-05	7.37424E-05	7.27605E-05	1.54664E-05	2.01139E-05	1.48049E-05	1.52383E-06	1.78526E-05	1.52383E-06	1.33786E-05	1.94126E-05	1.15074E-05	3.75135E-09	4.818E-08	8.2115E-09	6.01425E-08	0.06014247
3829903773585	382990	3773585	2.13698E-05	6.56015E-05	7.71419E-05	7.61148E-05	1.61794E-05	2.10412E-05	1.54875E-05	1.59408E-06	1.86756E-05	1.59408E-06	1.37903E-05	2.00101E-05	1.18616E-05	4.0106E-09	5.1329E-08	8.7253E-09	6.40652E-08	0.06406525
3830003773585	383000	3773585	2.20647E-05	6.77349E-05	7.96507E-05	7.85901E-05	1.67056E-05	2.17255E-05	1.59911E-05	1.64592E-06	1.92833E-05	1.64592E-06	1.40555E-05	2.03948E-05	1.20896E-05	4.23207E-09	5.3979E-08	9.1514E-09	6.73627E-08	0.06736267
3830103773585	383010	3773585	2.27978E-05	6.99853E-05	8.2297E-05	8.12012E-05	1.72606E-05	2.24473E-05	1.65224E-05	1.7006E-06	1.99236E-05	1.7006E-06	1.43331E-05	2.07976E-05	1.23284E-05	4.47716E-09	5.6896E-08	9.6191E-09	7.09926E-08	0.07099257
3830203773585	383020	3773585	2.35998E-05	7.24474E-05	8.51922E-05	8.40578E-05	1.78678E-05	2.32369E-05	1.71037E-05	1.76043E-06	2.06245E-05	1.76043E-06	1.46388E-05	2.12412E-05	1.25913E-05	4.75791E-09	6.0225E-08	1.015E-08	7.51337E-08	0.07513367
3830303773585	383030	3773585	2.4469E-05	7.51155E-05	8.83297E-05	8.71536E-05	1.85259E-05	2.40927E-05	1.77336E-05	1.82526E-06	2.13841E-05	1.82526E-06	1.49632E-05	2.17119E-05	1.28704E-05	5.0787E-09	6.4009E-08	1.0752E-08	7.98403E-08	0.07984028
3830403773585	383040	3773585	2.53817E-05	7.79174E-05	9.16245E-05	9.04045E-05	1.92169E-05	2.49914E-05	1.8395E-05	1.89335E-06	2.21817E-05	1.89335E-06	1.53032E-05	2.22052E-05	1.31628E-05	5.44193E-09	6.8267E-08	1.1425E-08	8.51343E-08	0.08513435
3830503773585	383050	3773585	2.63289E-05	8.08251E-05	9.50437E-05	9.37782E-05	1.9934E-05	2.5924E-05	1.90815E-05	1.964E-06	2.30095E-05	1.964E-06	1.56463E-05	2.27031E-05	1.34579E-05	5.85286E-09	7.3052E-08	1.2177E-08	9.10812E-08	0.09108125
3830603773585	383060	3773585	2.73214E-05	8.3872E-05	9.86267E-05	9.73134E-05	2.06855E-05	2.69013E-05	1.98008E-05	2.03804E-06	2.38769E-05	2.03804E-06	1.59988E-05	2.32146E-05	1.37611E-05	6.32641E-09	7.8528E-08	1.3031E-08	9.78853E-08	0.09788528
3830703773585	383070	3773585	2.83702E-05	8.70917E-05	0.000102413	0.000101049	2.14796E-05	2.7934E-05	2.0561E-05	2.11628E-06	2.47935E-05	2.11628E-06	1.63668E-05	2.37486E-05	1.40777E-05	6.88123E-09	8.4899E-08	1.402E-08	1.058E-07	0.10579974
3830803773585	383080	3773585	2.94771E-05	9.04896E-05	0.000106408	0.000104991	2.23176E-05	2.90239E-05	2.13631E-05	2.19884E-06	2.57608E-05	2.19884E-06	1.67474E-05	2.43008E-05	1.4405E-05	7.54259E-09	9.2439E-08	1.5182E-08	1.15164E-07	0.11516366
3830903773585	383090	3773585	3.06366E-05	9.4049E-05	0.000110594	0.000109121	2.31955E-05	3.01655E-05	2.22035E-05	2.28533E-06	2.67741E-05	2.28533E-06	1.71373E-05	2.48666E-05	1.47404E-05	8.3402E-09	1.0147E-07	1.6563E-08	1.2637E-07	0.1263703
3831003773585	383100	3773585	3.19648E-05	9.81265E-05	0.000115389	0.000113852	2.42011E-05	3.14733E-05	2.31661E-05	2.38441E-06	2.79349E-05	2.38441E-06	1.75865E-05	2.55184E-05	1.51268E-05	9.39022E-09	1.1328E-07	1.8359E-08	1.41025E-07	0.14102547
3831103773585	383110	3773585	3.33602E-05	0.00010241	0.000120426	0.000118822	2.52576E-05	3.28472E-05	2.41774E-05	2.4885E-06	2.91544E-05	2.4885E-06	1.80419E-05	2.61792E-05	1.55185E-05	1.07478E-08	1.2842E-07	2.0645E-08	1.59815E-07	0.15981498
3831203773585	383120	3773585	3.48535E-05	0.000106994	0.000125817	0.000124141	2.63882E-05	3.43176E-05	2.52597E-05	2.5999E-06	3.04595E-05	2.5999E-06	1.85098E-05	2.68581E-05	1.59209E-05	1.26011E-08	1.4894E-07	2.3718E-08	1.85264E-07	0.18526354
3831303773585	383130	3773585	3.6454E-05	0.000111907	0.000131594	0.000129842	2.75999E-05	3.58935E-05	2.64195E-05	2.71928E-06	3.18581E-05	2.71928E-06	1.89808E-05	2.75415E-05	1.63261E-05	1.5306E-08	1.7868E-07	2.8132E-08	2.22114E-07	0.22211379
3831403773585	383140	3773585	3.8127E-05	0.000117043	0.000137633	0.000135801	2.88666E-05	3.75407E-05	2.7632E-05	2.84408E-06	3.33202E-05	2.84408E-06	1.94113E-05	2.81662E-05	1.66963E-05	1.94342E-08	2.2376E-07	3.4769E-08	2.77965E-07	0.27796538
3831503773585	383150	3773585	3.97546E-05	0.00012204	0.000143509	0.000141598	3.00989E-05	3.91433E-05	2.88116E-05	2.96549E-06	3.47426E-05	2.96549E-06	1.98199E-05	2.87591E-05	1.70478E-05	2.58358E-08	2.9334E-07	4.4943E-08	3.64118E-07	0.36411772
3831603773585	383160	3773585	4.1355E-05	0.000126953	0.000149286	0.000147298	3.13106E-05	4.07192E-05	2.99715E-05	3.08488E-06	3.61413E-05	3.08488E-06	2.02254E-05	2.93475E-05	1.73966E-05	3.71567E-08	4.1591E-07	6.2683E-08	5.15753E-07	0.51575335
3836303773585	383630	3773585	0.001945136	0.005971231	0.007021679	0.006928184	0.001472695	0.001915228	0.001409712	0.000145097	0.001699907	0.000145097	4.91317E-05	7.12912E-05	4.226E-05	1.5601E-07	2.3632E-06	4.7253E-07	2.99177E-06	2.99177262
3836403773585	383640	3773585	0.001840085	0.005648744	0.00664246	0.006554014	0.00139316	0.001811792	0.001333578	0.000137261	0.0016081	0.000137261	5.01954E-05	7.28346E-05	4.31749E-05	1.51623E-07	2.2798E-06	4.7106E-07	2.90253E-06	2.90252901
3836503773585	383650	3773585	0.001301833	0.003996403	0.004699442	0.004636868	0.00098564	0.001281816	0.000943487	9.71102E-05	0.001137707	9.71102E-05	5.1256E-05	7.43735E-05	4.40871E-05	1.06719E-07	1.609E-06	3.2753E-07	2.04323E-06	2.04322718
3836603773585	383660	3773585	0.001000927	0.003072674	0.003613213	0.003565102	0.000757819	0.000985537	0.000725409	7.46641E-05	0.000874737	7.46641E-05	5.22136E-05	7.5763E-05	4.49108E-05	8.1927E-08	1.2372E-06	2.4923E-07	1.56834E-06	1.56834068
3836703773585	383670	3773585	0.000811341	0.002490677	0.002928833	0.002889835	0.00061428	0.000798866	0.000588009	6.0522E-05	0.000709053	6.0522E-05	5.26128E-05	7.63424E-05	4.52542E-05	6.64549E-08	1.0045E-06	2.008E-07	1.2717E-06	1.27170411
3836803773585	383680	3773585	0.000677715	0.002080469	0.002446461	0.002413886	0.00051311	0.000667295	0.000491165	5.05541E-05	0.000592274	5.05541E-05	5.28905E-05	7.67452E-05	4.5493-05	5.56208E-08	8.4105E-07	1.6718E-07	1.06385E-06	1.06385213
3836903773585	383690	3773585	0.000575136	0.001765569	0.002076164	0.00204852	0.000435445	0.000566293	0.000416823	4.29023E-05	0.000502627	4.29023E-05	5.32367E-05	7.72476E-05	4.57908E-05	4.73415E-08	7.1588E-07	1.4172E-07	9.04935E-07	0.90493501
3837003773585	383700	3773585	0.000494379	0.001517657	0.00178464	0.001760877	0.000374302	0.000486777	0.000358294	3.68781E-05	0.000432051	3.68781E-05	5.34644E-05	7.7578-05	4.59867E-05	4.08163E-08	6.1719E-07	1.2168E-07	7.79692E-07	0.77969225
3837103773585	383710	3773585	0.000433886	0.001331954	0.001566269	0.001545414	0.000328502	0.000427214	0.000314453	3.23657E-05	0.000379184	3.23657E-05	5.34831E-05	7.76052E-05	4.60028E-05	3.59429E-08	5.4339E-07	1.068E-07	6.86134E-07	0.68613429
3837203773585	383720	3773585	0.000387909	0.001190814	0.001400299	0.001381654	0.000293692	0.000381945	0.000281132	2.89361E-05	0.000339004	2.89361E-05	5.33084E-05	7.73517E-05	4.58525E-05	3.22475E-08	4.8738E-07	9.5552E-08	6.15176E-07	0.61517638
3837303773585	383730	3773585	0.00034963	0.001073303	0.001262116	0.001245311	0.000264711	0.000344254	0.00025339	2.60806E-05	0.000305551	2.60806E-05	5.30745E-05	7.70122E-05	4.56513E-05	2.9171E-08	4.407E-07	8.6221E-08	5.56096E-07	0.55609601
3837403773585	383740	3773585	0.000314593	0.000965746	0.001135638	0.001120517	0.000238184	0.000309756	0.00022797	2.3467E-05	0.000274931	2.3467E-05	5.28842E-05	7.67361E-05	4.54876E-05	2.63403E-08	3.9777E-07	7.7657E-08	5.01767E-07	0.50176654
3837503773585	383750	3773585	0.0002849	0.000874593	0.00102845	0.001014756	0.000215702	0.000280519	0.000206477	2.12521E-05	0.000248982	2.12521E-05	5.26097E-05	7.63378E-05	4.52515E-05	2.39393E-08	3.6133E-07	7.0422E-08	4.5569E-07	0.45569036
3837603773585	383760	3773585	0.000259705	0.00079725	0.0009375	0.000925017	0.000196627	0.000255712	0.000188218	1.93727E-05	0.000226963	1.93727E-05	5.22323E-05	7.57902E-05	4.49269E-05	2.18996E-08	3.3036E-07	6.4295E-08	4.16553E-07	0.41655305
3837703773585	383770	3773585	0.000238025	0.000730696	0.000859238	0.000847797	0.000180213	0.000234365	0.000172506	1.77555E-05	0.000208016	1.77555E-05	5.17613E-05	7.51067E-05	4.45217E-05	2.01417E-08	3.0366E-07	5.9024E-08	3.8283E-07	0.38282963
3837803773585	383780	3773585	0.000219185	0.000672859	0.000791227	0.000780692	0.000165948	0.000215815	0.000158851	1.63501E-05	0.000191551	1.63501E-05	5.12123E-05	7.43101E-05	4.40495E-05	1.86108E-08	2.8042E-07	5.4444E-08	3.53471E-07	0.35347126
3837903773585	383790	3773585	0.000199922	0.000613725	0.00072169	0.000712081	0.000151364	0.000196848	0.000144891	1.49131E-05	0.000174717	1.49131E-05	5.04044E-05	7.31379E-05	4.33546E-05	1.70308E-08	2.5643E-07	4.9737E-08	3.23199E-07	0.32319944
3838003773585	383800	3773585	0.000182226	0.000559403	0.000657812	0.000649053	0.000137967	0.000179424	0.000132066	1.35932E-05	0.000159252	1.35932E-05	4.92347E-05	7.14406E-05	4.23485E-05	1.55745E-08	2.3433E-07	4.5406E-08	2.95313E-07	0.29531255
3838103773585	383810	3773585	0.000167365	0.000513782	0.000604166	0.000596121	0.000126715	0.000164792	0.000121296	1.24846E-05	0.000146265	1.24846E-05	4.79339E-05	6.95532E-05	4.12297E-05	1.43519E-08	2.1578E-07	4.1772E-08	2.71903E-07	0.27190297
3838203773585	383820	3773585	0.000157282	0.000482828	0.000567767	0.000560207	0.000119081	0.000154864	0.000113988	1.17324E-05	0.000137453	1.17324E-05	4.72258E-05	6.85257E-05	4.06207E-05	1.35299E-08	2.033E-07	3.933E-08	2.56155E-07	0.25615537
3838303773585	383830	3773585	0.000148158	0.000454821	0.000534832	0.000527711	0.000112173	0.00014588	0.000107376	1.10519E-05	0.00012948	1.10519E-05	4.65022E-05	6.74757E-05	3.99982E-05	1.27845E-08	1.9198E-07	3.7118E-08	2.41881E-07	0.241881
3838403773585	383840	3773585	0.000137453	0.000421956	0.000496186	0.000489579	0.000104068	0.000135339	9.96171E-05	1.02533E-05	0.000120124	1.02533E-05	4.50798E-05	6.54117E-05	3.87748E-05	1.18983E-08	1.7854E-07	3.4494E-08	2.24933E-07	0.22493332
3838503773585	383850	3773585	0.000126302	0.000387726	0.000455935	0.000449864	9.56257E-05	0.00012436	9.1536E-05	9.42152E-06	0.000110379	9.42152E-06	4.30429E-05	6.24562E-05	3.70228E-05	1.09675E-08	1.6444E-07	3.1743E-08	2.07153E-07	0.20715276
3838603773585	383860	3773585	0.00011648	0.000357574	0.00042078	0.00041488	8.81892E-05	0.000114689	8.44176E-05	8.68884E-06	0.000101795	8.68884E-06	4.10216E-05	5.95232E-05	3.52842E-05	1.01451E-08	1.5199E-07	2.9317E-08	1.91455E-07	0.19145477
3838703773585	383870	3773585	0.000108852	0.000334157	0.000392941	0.000387709	8.24137E-05	0.000107178	7.88891E-05	8.11981E-06	9.51287E-05	8.11981E-06	3.95399E-05	5.73733E-05	3.40097E-05	9.50817E-09	1.4235E-07	2.744E-08	1.79299E-07	0.17929943
3838803773585	383880	3773585	0.000102017	0.000313174	0.000368266	0.000363663	7.72385E-05	0.000100448	7.39353E-05	7.60993E-06	8.91551E-05	7.60993E-06	3.81519E-05	5.53592E-05	3.28158E-05	8.93635E-09	1.337E-07	2.5757E-08	1.68393E-07	0.16839324
3838903773585	383890	3773585	9.58273E-05	0.000294173	0.000345924	0.000341318	7.25525E-05	9.43539E-05	6.94496E-05	7.14823E-06	8.37461E-05	7.14823E-06	3.68418E-05	5.34582E-05	3.16889E-05	8.41733E-09	1.2585E-07	2.4232E-08	1.58501E-07	0.15850058
3839003773585	383900	3773585	9.02113E-05	0.000276933	0.000325651	0.000321315	6.83005E-05	8.88242E-05	6.53795E-05	6.72931E-06	7.88381E-05	6.72931E-06	3.56284E-05	5.16975E-05	3.06453E-05	7.94575E-09	1.1872E-07	2.2848E-08	1.49517E-07	0.1495169
3839103773585	383910	3773585	8.51397E-05	0.000261364	0.000307343	0.000303251	6.44607E-05	8.38306E-05	6.17039E-05	6.35099E-06	7.44059E-05	6.35099E-06	3.45273E-05	5.00998E-05	2.96982E-05	7.51907E-09	1.1228E-07	2.1598E-08	1.41394E-07	0.14139385
3829703773595	382970	3773595	1.94282E-05	5.96412E-05	7.01332E-05	6.91994E-05	1.47094E-05	1.91295E-05	1.40803E-05	1.44925E-06	1.69788E-05	1.44925E-06	1.31134E-05	1.90279E-05	1.12793E-05	3.52011E-09	4.5324E-08	7.7345E-09	5.65787E-08	0.0565787
3829803773595	382980	3773595	2.03663E-05	6.25211E-05	7.35197E-05	7.25407E-05	1.54197E-05	2.00532E-05	1.47602E-05	1.51922E-06	1.77987E-05	1.51922E-06	1.35501E-05	1.96615E-05	1.1655E-05	3.76689E-09	4.834E-08	8.2285E-09	6.03358E-08	0.06033579
3829903773595	382990	3773595	2.13226E-05	6.54566E-05	7.69716E-05	7.59467E-05	1.61437E-05	2.09947E-05	1.54533E-05	1.59056E-06	1.86344E-05	1.59056E-06	1.39806E-05	2.02861E-05	1.20252E-05	4.03322E-09	5.1573E-08	8.7551E-09	6.43616E-08	0.06436161
3830003773595	383000	3773595	2.20683E-05	6.7746E-05	7.96638E-05	7.8603E-05	1.67083E-05	2.1729E-05	1.59938E-05	1.64619E-06	1.92861E-05	1.64619E-06	1.428E-05	2.07207E-05	1.22828E-05	4.27001E-09	5.4408E-08	9.2112E-09	6.78891E-08	0.0678891
3830103773595	383010	3773595	2.28577E-05	7.01691E-05	8.25131E-05	8.14144E-05	1.73059E-05	2.25062E-05	1.65658E-05	1.70507E-06	1.99759E-05	1.70507E-06	1.45951E-05	2.11778E-05	1.25538E-05	4.53337E-09	5.7545E-08	9.714E-09	7.17925E-08	0.07179246
3830203773595	383020	3773595	2.36851E-05	7.27092E-05	8.55E-05	8.43616E-05	1.79324E-05	2.33209E-05	1.71655E-05	1.76679E-06	2.0699E-05	1.76679E-06	1.49195E-05	2.16485E-05	1.28328E-05	4.82713E-09	6.1024E-08	1.0268E-08	7.612E-08	0.07611998
3830303773595	383030	3773595	2.45506E-05	7.53662E-05	8.86245E-05	8.74444E-05	1.85877E-05	2.41731E-05	1.77928E-05	1.83135E-06	2.14555E-05	1.83135E-06	1.52501E-05	2.21283E-05	1.31172E-05	5.15625E-09	6.4898E-08	1.0882E-08	8.09367E-08	0.08093672
3830403773595	383040	3773595	2.54597E-05	7.81569E-05	9.19061E-05	9.06824E-05	1.9276E-05	2.50682E-05	1.84516E-05	1.89917E-06	2.22499E-05	1.89917E-06	1.55964E-05	2.26307E-05	1.3415E-05	5.52951E-09	6.9264E-08	1.157E-08	8.63635E-08	0.08636353

			EGIODemolition	EGIOSite Grubbing / Prep	EGIOMass Grading / Excavation	EGIOMass Grading / Excavation	EGIODrainage / Utilities Trenching	EGIODrainage / Utilities Trenching	EGIOFoundations / Concrete Pads	EGIOFoundations / Concrete Pads	EGIOBuilding / Structure Construction	EGIOBuilding / Structure Construction	EGIOAsphalt Paving	EGIOArchitectural Coating	EGIOLandscaping or Other Finishing	EGIOWaterside Construction (Piles)	HIWaterside Construction (Landscaping)	HIWaterside Construction (Landscaping)	KMDemolition	KMSite Grubbing / Prep
Unique Identifier	X (UTM)	Y (UTM)	2025	2025	2025	2026	2026	2027	2026	2027	2026	2027	2027	2027	2027	2027	2025	2026	2025	2025
3830503773595	383050	3773595	0.000383729	0.0001505	4.98423E-05	4.88154E-05	0.000113352	0.000113177	0.000148929	0.000148833	0.000159522	0.000155698	6.20758E-06	6.20758E-06	0.000168114	6.20758E-06	7.12733E-05	6.90409E-05	3.33508E-05	0.000144745
3830603773595	383060	3773595	0.000421122	0.00016517	5.46992E-05	5.35722E-05	0.000124397	0.000124205	0.000163442	0.000163336	0.000175067	0.00017087	6.81247E-06	6.81247E-06	0.000184495	6.81247E-06	7.80542E-05	7.56094E-05	3.46272E-05	0.000150285
3830703773595	383070	3773595	0.00046552	0.00018258	6.0466E-05	5.92202E-05	0.000137512	0.0001373	0.000180673	0.000180557	0.000193523	0.000188885	7.5307E-06	7.5307E-06	0.000203946	7.5307E-06	8.6064E-05	8.33683E-05	3.59602E-05	0.00015607
3830803773595	383080	3773595	0.00051899	0.00020355	6.74112E-05	6.60223E-05	0.000153307	0.00015307	0.000201425	0.000201295	0.000215752	0.00021058	8.39568E-06	8.39568E-06	0.000227372	8.39568E-06	9.5647E-05	9.26511E-05	3.73429E-05	0.000162071
3830903773595	383090	3773595	0.000584989	0.00022944	7.59838E-05	7.44183E-05	0.000172803	0.000172536	0.000227041	0.000226894	0.000243189	0.00023736	9.46336E-06	9.46336E-06	0.000256286	9.46336E-06	0.000107395	0.000104031	3.87935E-05	0.000168367
3831003773595	383100	3773595	0.000671019	0.00026318	8.71582E-05	8.53624E-05	0.000198216	0.00019791	0.00026043	0.000260262	0.000278953	0.000272266	1.08551E-05	1.08551E-05	0.000293976	1.08551E-05	0.000122606	0.000118765	4.03777E-05	0.000175242
3831103773595	383110	3773595	0.000783653	0.00030736	0.000101788	9.9691E-05	0.000231487	0.00023113	0.000304144	0.000303948	0.000325776	0.000317968	1.26771E-05	1.26771E-05	0.000343322	1.26771E-05	0.000142373	0.000137913	4.20433E-05	0.000182471
3831203773595	383120	3773595	0.000937408	0.00036766	0.000121759	0.000119251	0.000276906	0.000276478	0.000363818	0.000363583	0.000389694	0.000380354	1.51644E-05	1.51644E-05	0.000410682	1.51644E-05	0.000169136	0.000163838	4.37723E-05	0.000189975
3831303773595	383130	3773595	0.001160646	0.00045522	0.000150756	0.000147649	0.000342849	0.0003424	0.000450459	0.000450168	0.000482498	0.000470933	1.87757E-05	1.87757E-05	0.000508484	1.87757E-05	0.000207722	0.000201216	4.56393E-05	0.000198078
3831403773595	383140	3773595	0.001503265	0.0005896	0.000195258	0.000191235	0.000444057	0.000443372	0.000583433	0.000583057	0.00062493	0.00060995	2.43183E-05	2.43183E-05	0.000658587	2.43183E-05	0.000266139	0.000257803	4.76059E-05	0.000206613
3831503773595	383150	3773595	0.002038099	0.00079937	0.000264727	0.000259273	0.000602045	0.000601116	0.000791008	0.000790497	0.000847268	0.00082696	3.29703E-05	3.29703E-05	0.0008929	3.29703E-05	0.000356705	0.000345533	4.95273E-05	0.000214952
3831603773595	383160	3773595	0.0029678	0.00116401	0.000385485	0.000377543	0.000876674	0.000875321	0.001151835	0.001151091	0.001233759	0.001204186	4.801E-05	4.801E-05	0.001300206	4.801E-05	0.000510686	0.000494691	5.1512E-05	0.000223566
3831703773595	383170	3773595	0.003552242	0.00256988	0.000851066	0.000833531	0.0019355	0.001932514	0.002542994	0.002541354	0.002723865	0.002658575	0.000105995	0.000105995	0.002870566	0.000105995	0.001614872	0.001564291	0.002692927	0.011687495
3831803773595	383180	3773595	0.004217045	0.00165398	0.000547749	0.000536463	0.001245695	0.001243773	0.00163668	0.001635624	0.001753088	0.001711068	6.8219E-05	6.8219E-05	0.001847506	6.8219E-05	0.001085099	0.001051112	0.001806753	0.007841434
3831903773595	383190	3773595	0.003071884	0.00120484	0.000399005	0.000390784	0.000907419	0.000906019	0.00119223	0.001191461	0.001277028	0.001246418	4.96938E-05	4.96938E-05	0.001345806	4.96938E-05	0.000811609	0.000786188	0.001351665	0.005866323
3832003773595	383200	3773595	0.002400972	0.00094169	0.000311861	0.000305435	0.000709236	0.000708141	0.000931843	0.000931241	0.00099812	0.000974196	3.88405E-05	3.88405E-05	0.001051876	3.88405E-05	0.000644594	0.000624404	0.001074306	0.004662563
3832103773595	383210	3773595	0.002038099	0.00079937	0.000264727	0.000259273	0.000602045	0.000601116	0.000791008	0.000790497	0.000847268	0.00082696	3.29703E-05	3.29703E-05	0.0008929	3.29703E-05	0.000356705	0.000345533	4.95273E-05	0.000214952
3832203773595	383220	3773595	0.002038099	0.00079937	0.000264727	0.000259273	0.000602045	0.000601116	0.000791008	0.000790497	0.000847268	0.00082696	3.29703E-05	3.29703E-05	0.0008929	3.29703E-05	0.000356705	0.000345533	4.95273E-05	0.000214952
3832303773595	383230	3773595	0.002038099	0.00079937	0.000264727	0.000259273	0.000602045	0.000601116	0.000791008	0.000790497	0.000847268	0.00082696	3.29703E-05	3.29703E-05	0.0008929	3.29703E-05	0.000356705	0.000345533	4.95273E-05	0.000214952
3832403773595	383240	3773595	0.002038099	0.00079937	0.000264727	0.000259273	0.000602045	0.000601116	0.000791008	0.000790497	0.000847268	0.00082696	3.29703E-05	3.29703E-05	0.0008929	3.29703E-05	0.000356705	0.000345533	4.95273E-05	0.000214952
3832503773595	383250	3773595	0.002038099	0.00079937	0.000264727	0.000259273	0.000602045	0.000601116	0.000791008	0.000790497	0.000847268	0.00082696	3.29703E-05	3.29703E-05	0.0008929	3.29703E-05	0.000356705	0.000345533	4.95273E-05	0.000214952
3832603773595	383260	3773595	0.002038099	0.00079937	0.000264727	0.000259273	0.000602045	0.000601116	0.000791008	0.000790497	0.000847268	0.00082696	3.29703E-05	3.29703E-05	0.0008929	3.29703E-05	0.000356705	0.000345533	4.95273E-05	0.000214952
3832703773595	383270	3773595	0.002038099	0.00079937	0.000264727	0.000259273	0.000602045	0.000601116	0.000791008	0.000790497	0.000847268	0.00082696	3.29703E-05	3.29703E-05	0.0008929	3.29703E-05	0.000356705	0.000345533	4.95273E-05	0.000214952
3832803773595	383280	3773595	0.002038099	0.00079937	0.000264727	0.000259273	0.000602045	0.000601116	0.000791008	0.000790497	0.000847268	0.00082696	3.29703E-05	3.29703E-05	0.0008929	3.29703E-05	0.000356705	0.000345533	4.95273E-05	0.000214952
3832903773595	383290	3773595	0.002038099	0.00079937	0.000264727	0.000259273	0.000602045	0.000601116	0.000791008	0.000790497	0.000847268	0.00082696	3.29703E-05	3.29703E-05	0.0008929	3.29703E-05	0.000356705	0.000345533	4.95273E-05	0.000214952
3833003773595	383300	3773595	0.002038099	0.00079937	0.000264727	0.000259273	0.000602045	0.000601116	0.000791008	0.000790497	0.000847268	0.00082696	3.29703E-05	3.29703E-05	0.0008929	3.29703E-05	0.000356705	0.000345533	4.95273E-05	0.000214952
3833103773595	383310	3773595	0.002038099	0.00079937	0.000264727	0.000259273	0.000602045	0.000601116	0.000791008	0.000790497	0.000847268	0.00082696	3.29703E-05	3.29703E-05	0.0008929	3.29703E-05	0.000356705	0.000345533	4.95273E-05	0.000214952
3833203773595	383320	3773595	0.002038099	0.00079937	0.000264727	0.000259273	0.000602045	0.000601116	0.000791008	0.000790497	0.000847268	0.00082696	3.29703E-05	3.29703E-05	0.0008929	3.29703E-05	0.000356705	0.000345533	4.95273E-05	0.000214952
3833303773595	383330	3773595	0.002038099	0.00079937	0.000264727	0.000259273	0.000602045	0.000601116	0.000791008	0.000790497	0.000847268	0.00082696	3.29703E-05	3.29703E-05	0.0008929	3.29703E-05	0.000356705	0.000345533	4.95273E-05	0.000214952
3833403773595	383340	3773595	0.002038099	0.00079937	0.000264727	0.000259273	0.000602045	0.000601116	0.000791008	0.000790497	0.000847268	0.00082696	3.29703E-05	3.29703E-05	0.0008929	3.29703E-05	0.000356705	0.000345533	4.95273E-05	0.000214952
3833503773595	383350	3773595	0.002038099	0.00079937	0.000264727	0.000259273	0.000602045	0.000601116	0.000791008	0.000790497	0.000847268	0.00082696	3.29703E-05	3.29703E-05	0.0008929	3.29703E-05	0.000356705	0.000345533	4.95273E-05	0.000214952
3833603773595	383360	3773595	0.002038099	0.00079937	0.000264727	0.000259273	0.000602045	0.000601116	0.000791008	0.000790497	0.000847268	0.00082696	3.29703E-05	3.29703E-05	0.0008929	3.29703E-05	0.000356705	0.000345533	4.95273E-05	0.000214952
3833703773595	383370	3773595	0.002038099	0.00079937	0.000264727	0.000259273	0.000602045	0.000601116	0.000791008	0.000790497	0.000847268	0.00082696	3.29703E-05	3.29703E-05	0.0008929	3.29703E-05	0.000356705	0.000345533	4.95273E-05	0.000214952
3833803773595	383380	3773595	0.002038099	0.00079937	0.000264727	0.000259273	0.000602045	0.000601116	0.000791008	0.000790497	0.000847268	0.00082696	3.29703E-05	3.29703E-05	0.0008929	3.29703E-05	0.000356705	0.000345533	4.95273E-05	0.000214952
3833903773595	383390	3773595	0.002038099	0.00079937	0.000264727	0.000259273	0.000602045	0.000601116	0.000791008	0.000790497	0.000847268	0.00082696	3.29703E-05	3.29703E-05	0.0008929	3.29703E-05	0.000356705	0.000345533	4.95273E-05	0.000214952
3834003773595	383400	3773595	0.002038099	0.00079937	0.000264727	0.000259273	0.000602045	0.000601116	0.000791008	0.000790497	0.000847268	0.00082696	3.29703E-05	3.29703E-05	0.0008929	3.29703E-05	0.000356705	0.000345533	4.95273E-05	0.000214952
3834103773595	383410	3773595	0.002038099	0.00079937	0.000264727	0.000259273	0.000602045	0.000601116	0.000791008	0.000790497	0.000847268	0.00082696	3.29703E-05	3.29703E-05	0.0008929	3.29703E-05	0.000356705	0.000345533	4.95273E-05	0.000214952
3834203773595	383420	3773595	0.002038099	0.00079937	0.000264727	0.000259273	0.000602045	0.000601116	0.000791008	0.000790497	0.000847268	0.00082696	3.29703E-05	3.29703E-05	0.0008929	3.29703E-05	0.000356705	0.000345533	4.95273E-05	0.000214952
3834303773595	383430	3773595	0.002038099	0.00079937	0.000264727	0.000259273	0.000602045	0.000601116	0.000791008	0.000790497	0.000847268	0.00082696	3.29703E-05	3.29703E-05	0.0008929	3.29703E-05	0.000356705	0.000345533	4.95273E-05	0.000214952
3834403773595	383440	3773595	0.002038099	0.00079937	0.000264727	0.000259273	0.000602045	0.000601116	0.000791008	0.000790497	0.000847268	0.00082696	3.29703E-05	3.29703E-05	0.0008929	3.29703E-05	0.000356705	0.000345533	4.95273E-05	0.000214952
3834503773595	383450	3773595	0.002038099	0.00079937	0.000264727	0.000259273	0.000602045	0.000601116	0.000791008	0.000790497	0.000847268	0.00082696	3.29703E-05	3.29703E-05	0.0008929	3.29703E-05	0.000356705	0.000345533	4.95273E-05	0.000214952
3834603773595	383460	3773595	0.002038099	0.00079937	0.000264727	0.000259273	0.000602045	0.000601116	0.000791008	0.000790497	0.000847268	0.00082696	3.29703E-05	3.29703E-05	0.0008929	3.29703E-05	0.000356705	0.000345533	4.95273E-05	0.000214952
3834703773595	383470	3773595	0.002038099	0.00079937	0.000264727	0.000259273	0.000602045	0.000601116	0.000791008	0.000790497	0.000847268	0.00082696	3.29703E-05	3.29703E-05	0.0008929	3.29703E-05	0.000356705	0.000345533	4.95273E-05	0.000214952
3834803773595	383480	3773595	0.002038099	0.00079937	0.000264727	0.000259273	0.000602045	0.000601116	0.000791008	0.000790497	0.000847268	0.00082696	3.29703E-05	3.29703E-05	0.0008929	3.29703E-05	0.000356705	0.000345533	4.95273E-05	0.000214952
3834903773595	383490	3773595	0.002038099	0.00079937	0.000264727	0.000259273	0.000602045	0.000601116	0.000791008	0.000790497	0.000847268	0.00082696	3.29703E-05	3.29703E-05	0.0008929	3.29703E-05	0.000356705	0.000345533	4.95273E-05	0.000214952
3835003773595	383500	3773595	0.002038099	0.00079937	0.000264727	0.000259273	0.000602045	0.000601116	0.000791008	0.000790497	0.000847268	0.00082696	3.29703E-05	3.29703E-05	0.0008929	3.29703E-05	0.000356705	0.000345533	4.95273E-05	0.000214952
3835103773595	383510	3773595	0.002038099	0.00079937	0.000264727	0.000259273	0.000602045	0.000601116	0.000791008	0.000790497	0.000847268	0.00082696	3.29703E-05	3.29703E-05	0.0008929	3.29703E-05	0.000356705	0.000345533	4.95273E-05	0.000214952
3835203773595	383520	3773595	0.002038099	0.00079937	0.000264727	0.000259273	0.000602045	0.000601116	0.000791008	0.000790497	0.000847268	0.00082696	3.29703E-05	3.29703E-05	0.0008929	3.29703E-05	0.000356705	0.000345533	4.95273E-05	0.000214952
3835303773595	383530	3773595	0.002038099	0.00079937	0.000264727	0.000259273	0.000602045	0.000601116	0.000791008	0.000790497	0.000847268	0.00082696	3.29703E-05	3.29703E-05	0.0008929	3.29703E-05	0.000356705	0.000345533	4.95273E-05	0.000214952
3835403773595	383540	3773595	0.002038099	0.00079937	0.000264727	0.000259273	0.000602045	0.000601116	0.000791008	0.000790497	0.000847268	0.00082696	3.29703E-05	3.29703E-05	0.0008929	3.29703E-05	0.000356705	0.000345533	4.95273E-05	0.000214952
3835503773595	383550	3773595	0.002038099	0.00079937	0.000264727	0.000259273	0.000602045	0.000601116	0.000791008	0.000790497	0.000847268	0.00082696	3.29703E-05	3.29703E-05	0.0008929	3.29703E-05	0.000356705	0.000345533	4.95273E-05	0.000214952
3835603773595	383560	3773595	0.002038099	0.00079937	0.000264727	0.000259273	0.000602045	0.000601116	0.000791008	0.000790497	0.000847268	0.00082696	3.29703E-05	3.29703E-05	0.0008929	3.29703E-05	0.000356705	0.000345533	4.95273E-05	0.000214952
3835703773595	383570	3773595	0.002038099	0.00079937	0.000264727	0.000259273	0.000602045	0.000601116	0.000791008	0.000790497	0.000847268	0.00082696	3.29703E-05	3.29703E-05	0.0008929	3.29703E-05	0.000356705	0.000345533	4.95273E-05	0.000214952
3835803773595	383580	3773595	0.002038099	0.00079937	0.000264727	0.000259273	0.000602045	0.000601116	0.000791008	0.000790497	0.000847268	0.00082696	3.29703E-05	3.29703E-05	0.0008929	3.29703E-05	0.000356705	0.000345533	4.95273E-05	0.000214952
3835903773595	383590	3773595	0.002038099	0.00079937	0.000264727	0.000259273	0.000602045	0.000601116	0.000791008	0.000790497	0.000847268	0.00082696	3.29703E-05	3.29703E-05	0.0008929	3.29703E-05	0.000356705	0.000345533	4.95273E-05	0.000214952
3836003773595	383600	3773595	0.002038099	0.00079937	0.000264727	0.000259273	0.000602045	0.000601116	0.000791008	0.000790497	0.000847268	0.00082696	3.29703E-05	3.29703E-05	0.0008929	3.29703E-05	0.000356705	0.000345533	4.95273E-05	0.000214952
3836103773595	383610	3773595	0.002038099	0.00079937	0.000264727	0.000259273	0.000602045	0.000601116	0.000791008	0.000790497	0.000847268	0.00082696	3.29703E-05	3.29703E-05	0.0008929	3.29703E-05	0.000356705	0.000345533	4.95273E-05	0.000214952
3836203773595	383620	3773595	0.002038099	0.00079937	0.000264727	0.000259273	0.000602045	0.000601116	0.000791008	0.000790497	0.000847268	0.00082696	3.29703E-05	3.29703E-05	0.0008929	3.29703E-05	0.000356705	0.000345533	4.95273E-05	0.000214952
3836303773595	383630	3773595	0.002038099	0.00079937	0.000264727	0.000259273	0.000602045	0.000601116	0.000791008	0.000790497	0.000847268	0.00082696	3.29703E-05	3.29703E-05	0.0008929	3.29703E-05	0.000356705	0.000345533	4.95273E-05	0.000214952
3836403773595	383640	3773595	0.002038099	0.00079937	0.000264727	0.000259273	0.000602045	0.000601116	0.000791008	0.000790497	0.000847268	0.00082696	3.29703E-05	3.29703E-05	0.0008929	3.29703E-05	0.000356705	0.000345533	4.95273E-05	0.000214952
3836503773595	383650	3773595	0.002038099	0.00079937	0.000264727	0.000259273	0.000602045	0.000601116	0.000791008	0.000790497	0.000847268	0.00082696	3.29703E-05	3.29703E-05	0.0008929	3.29703E-05	0.000356705	0.000345533	4.95273E-05	0.000214952
3836603773595	383660	3773595	0.002038099	0.00079937	0.000264727	0.000259273	0.000602045	0.000601116	0.000791008	0.000790497	0.000847268	0.00082696	3.29703E-05	3.29703E-05	0.0008929	3.29703E-05	0.000356705	0.000345533	4.95273E-05	0.000214952
3836703773595	383670	3773595	0.002038099	0.00079937	0.000264727	0.000259273	0.000602045	0.000601116	0.000791008	0.000790497	0.000847268	0.00082696	3.29703E-05	3.29703E-05	0.0008929	3.29703E-05	0.000356705	0.000345533	4.95273E-05	0.000214952
3836803773595	383680	3773595	0.002038099	0.00079937	0.000264727	0.000259273	0.000602045	0.000601116	0.000791008	0.000790497	0.000847268	0.00082696	3.29703E-05	3.29703E-05	0.0008929	3.29703E-05	0.000356705	0.000345533	4.95273E-05	0.000214952
3836903773595	383690	3773595	0.002038099	0.00079937	0.000264727	0.000259273	0.000602045	0.000601116	0.000791008	0.000790497	0.000847268	0.00082696	3.29703E-05	3.29703E-05	0.0008929	3.29703E-05	0.000356705	0.000345533	4.95273E-05	0.000214952
3837003773595	383700	3773595	0.002038099	0.00079937	0.000264727	0.000259273	0.000602045	0.000601116	0.000791008	0.000790497	0.000847268	0.00082696	3.29703E-05	3.29703E-05	0.0008929	3.29703E-05	0.000356705	0.000345533	4.95273E-05	0.000214952
3837103773595	383710	3773595	0.002038099	0.00079937	0.000264727	0.000259273	0.000602045	0.000601116	0.000791008	0.000790497	0.000847268	0.00082696	3.29703E-05	3.29703E-05	0.0008929	3.29703E-05	0.000356705	0.000345533	4.95273E-05	0.000214952
3837203773595	383720	3773595	0.002038099	0.00079937	0.000264727	0.000259273	0.000602045	0.000601116	0.000791008	0.000790497	0.000847268	0.00082696	3.29703E-05	3.29703E-05	0.0008929	3.29703E-05	0.000356705	0.000345533	4.95273E-05	0.000214952
3837303773595	383730	3773595	0.002038099	0.00079937	0.000264727	0.000259273	0.000602045	0.000601116	0.000791008	0.000790497	0.000847268	0.00082696	3.29703E-05	3.29703E-05	0.0008929	3.29703E-05	0.000356705	0.000345533	4.95273E-05	0.000214952
3837403773595	383740	3773595	0.002038099	0.00079937	0.000264727	0.000259273	0.000602045	0.000601116	0.000791008	0.000790497	0.000847268	0.00082696	3.29703E-05	3.29703E-05	0.0008929	3.29703E-05	0.000356705	0.000345533	4.95273E-05	0.000214952
3837503773595	383750	3773595	0.002038099	0.00079937	0.000264727	0.000259273	0.000602045	0.000601116	0.000791008	0.000790497	0.000847268	0.00082696	3.29703E-05	3.29703E-05	0.0008929	3.29703E-05	0.000356705	0.000345533	4.95273E-05	0.000214952
3837603773595	383760	3773595	0.002038099	0.00079937	0.000264727	0.000259273	0.000602045	0.000601116	0.000791008	0.000790497	0.000847268	0.00082696	3.29703E-05	3.29703E-05	0.0008929	3.29703E-05	0.000356705	0.000345533	4.95273E-05	0.000214952
3837703773595	383770	3773595	0.002038099	0.00079937	0.000264727	0.000259273	0.000602045	0.000601116	0.000791008	0.000790497	0.000847268	0.00082696	3.29703E-05	3.29703E-05	0.0008929	3.29703E-05	0.000356705	0.000345533	4.95273E-05	0.000214952
3837803773595	383780	3773595	0.002038099	0.00079937	0.000264727	0.000259273	0.000602045	0.000601116	0.000791008	0.000790497	0.000847268	0.00082696	3.29703E-05	3.29703E-05	0.0008929	3.29703E-05	0.000356705	0.000345533	4.95273E-05	0.000214952
3837903773595	383790	3773595	0.002038099	0.00079937	0.000264727	0.000259273	0.000602045	0.000601116	0.000791008	0.000790497	0.000847268	0.00082696	3.29703E-05	3.29703E-05	0.0008929	3.29703E-05	0.000356705	0.000345533	4.95273E-05	0.000214952
3838003773595	383800	3773595	0.002038099	0.00079937	0.000264727	0.000259273	0.000602045	0.000601116	0.000791008	0.000790497	0.000847268	0.00082696	3.29703E-05	3.29703E-05	0.0008929	3.29703E-05	0.000356705	0.000345533	4.95273E-05	0.000214952
3838103773595	383810	3773595	0.002038099	0.00079937	0.000264727	0.000259273	0.000602045	0.000601116	0.000791008	0.000790497	0.000847268	0.00082696	3.29703E-05	3.29703E-05	0.0008929	3.29703E-05	0.000356705	0.000345533	4.95273E-05	0.000214952

			KMMass Grading / Excavation	KMMass Grading / Excavation	KMDrainage / Utilities Trenching	KMFoundations / Concrete Pads	KMBuilding / Structure Construction	KMAsphalt Paving	KMArchitectural Coating	KMLandscaping or Other Finishing	KMWaterside Construction (Piles)	EWNDemolition	EWNSite Grubbing / Prep	EWNDrainage / Utilities Trenching	EWNDrainage / Utilities Trenching	EWNDrainage / Utilities Trenching	EWNFoundation s / Concrete Pads	EWNBuilding / Structure Construction	EWNAsphalt Paving	EWNLandscaping or Other Finishing	EWNWaterside Construction (Piles)
Unique Identifier	X (UTM)	Y (UTM)	2025	2026	2026	2026	2026	2026	2026	2026	2026	2027	2027	2027	2028	2029	2029	2029	2029	2029	2029
3830503773595	383050	3773595	0.000110022	0.000108883	3.91008E-05	2.0692E-05	7.10698E-05	2.28319E-06	2.28319E-06	7.3353E-05	2.28319E-06	0.000348126	1.89733E-05	4.45529E-05	4.36926E-05	4.27885E-05	3.70628E-05	8.04797E-05	5.7257E-06	8.33425E-05	5.7257E-06
3830603773595	383060	3773595	0.000114232	0.00011305	4.05973E-05	2.14839E-05	7.37897E-05	2.37057E-06	2.37057E-06	7.61603E-05	2.37057E-06	0.000382207	2.08308E-05	4.89145E-05	4.79699E-05	4.69774E-05	4.06912E-05	8.83584E-05	6.28623E-06	9.15016E-05	6.28623E-06
3830703773595	383070	3773595	0.00011863	0.000117402	4.216E-05	2.23109E-05	7.66302E-05	2.46182E-06	2.46182E-06	7.9092E-05	2.46182E-06	0.00042255	2.30295E-05	5.40777E-05	5.30334E-05	5.19361E-05	4.49863E-05	9.76851E-05	6.94977E-06	0.00010116	6.94977E-06
3830803773595	383080	3773595	0.000123191	0.000121916	4.37812E-05	2.31688E-05	7.95768E-05	2.55648E-06	2.55648E-06	8.21333E-05	2.55648E-06	0.000470949	2.56673E-05	6.02718E-05	5.91079E-05	5.78849E-05	5.01391E-05	0.000108874	7.7458E-06	0.000112747	7.7458E-06
3830903773595	383090	3773595	0.000127977	0.000126652	4.54819E-05	2.40688E-05	8.2668E-05	2.65579E-06	2.65579E-06	8.53238E-05	2.65579E-06	0.000530451	2.89102E-05	6.78867E-05	6.65757E-05	6.51982E-05	5.64738E-05	0.000122629	8.72443E-06	0.000126992	8.72443E-06
3831003773595	383100	3773595	0.000133203	0.000131824	4.73391E-05	2.50517E-05	8.60438E-05	2.76424E-06	2.76424E-06	8.88081E-05	2.76424E-06	0.000607701	3.31205E-05	7.77731E-05	7.62712E-05	7.46931E-05	6.46981E-05	0.000140488	9.99497E-06	0.000145486	9.99497E-06
3831103773595	383110	3773595	0.000138697	0.000137262	4.92919E-05	2.60851E-05	8.95932E-05	2.87827E-06	2.87827E-06	9.24715E-05	2.87827E-06	0.000708373	3.86072E-05	9.0657E-05	8.89064E-05	8.70668E-05	7.54161E-05	0.000163761	1.16507E-05	0.000169587	1.16507E-05
3831203773595	383120	3773595	0.000144401	0.000142907	5.1319E-05	2.71578E-05	9.32776E-05	2.99664E-06	2.99664E-06	9.62743E-05	2.99664E-06	0.000845193	4.60641E-05	0.000108167	0.000106078	0.000103884	8.99825E-05	0.000195392	1.39011E-05	0.000202342	1.39011E-05
3831303773595	383130	3773595	0.00015056	0.000149002	5.35079E-05	2.83162E-05	9.72562E-05	3.12445E-06	3.12445E-06	0.000100381	3.12445E-06	0.001042693	5.68281E-05	0.000133443	0.000130866	0.000128158	0.000111009	0.00024105	1.71494E-05	0.000249624	1.71494E-05
3831403773595	383140	3773595	0.000157048	0.000155423	5.58136E-05	2.95363E-05	0.000101447	3.25909E-06	3.25909E-06	0.000104706	3.25909E-06	0.001342995	7.31949E-05	0.000171876	0.000168556	0.000165069	0.00014298	0.000310473	2.20885E-05	0.000321518	2.20885E-05
3831503773595	383150	3773595	0.000163386	0.000161695	5.80662E-05	3.07284E-05	0.000105541	3.39062E-06	3.39062E-06	0.000108932	3.39062E-06	0.001810322	9.86649E-05	0.000231684	0.00022721	0.000222509	0.000192734	0.00041851	2.97747E-05	0.000433397	2.97747E-05
3831603773595	383160	3773595	0.000169934	0.000168175	6.03931E-05	3.19598E-05	0.000109771	3.5265E-06	3.5265E-06	0.000113297	3.5265E-06	0.002607001	0.000142085	0.000333642	0.000327199	0.000320429	0.000277551	0.000602686	4.28779E-05	0.000624125	4.28779E-05
3831703773595	383170	3773595	0.000176424	0.000174597	6.26716E-05	3.31798E-05	0.000113955	3.65944E-06	3.65944E-06	0.000117597	3.65944E-06	0.002707001	0.000147585	0.000346312	0.000339729	0.000332645	0.000287855	0.000625202	4.44992E-05	0.000647977	4.44992E-05
3831803773595	383180	3773595	0.000183113	0.000181218	6.49502E-05	3.43998E-05	0.000118169	3.79462E-06	3.79462E-06	0.000121897	3.79462E-06	0.002806808	0.000153085	0.000359146	0.000352329	0.000344981	0.000298506	0.000648493	4.61204E-05	0.000671829	4.61204E-05
3831903773595	383190	3773595	0.000189802	0.000187839	6.73287E-05	3.56197E-05	0.000122483	3.93116E-06	3.93116E-06	0.000126296	3.93116E-06	0.002906615	0.000158685	0.000372163	0.000365096	0.000357477	0.000309256	0.000671885	4.77516E-05	0.000695761	4.77516E-05
3832003773595	383200	3773595	0.000196491	0.000194459	6.97072E-05	3.68396E-05	0.000126797	4.06769E-06	4.06769E-06	0.000130694	4.06769E-06	0.003006422	0.000164285	0.000385179	0.000377863	0.000369973	0.000320006	0.000695276	4.94039E-05	0.000719693	4.94039E-05
3832103773595	383210	3773595	0.000203179	0.000201079	7.20858E-05	3.80595E-05	0.000131111	4.20423E-06	4.20423E-06	0.000135092	4.20423E-06	0.003106229	0.000169885	0.000398196	0.000390631	0.000382469	0.000330756	0.000718668	5.10562E-05	0.000743625	5.10562E-05
3832203773595	383220	3773595	0.000209868	0.000207699	7.44643E-05	3.92794E-05	0.000135425	4.34077E-06	4.34077E-06	0.000139491	4.34077E-06	0.003206036	0.000175486	0.000411213	0.000403398	0.000394965	0.000341506	0.000742059	5.27084E-05	0.000767557	5.27084E-05
3832303773595	383230	3773595	0.000216556	0.000214319	7.68429E-05	4.04993E-05	0.000139739	4.47731E-06	4.47731E-06	0.000143889	4.47731E-06	0.003305843	0.000181086	0.000424231	0.000416165	0.000407461	0.000352256	0.000765451	5.43605E-05	0.000791489	5.43605E-05
3832403773595	383240	3773595	0.000223245	0.000220939	7.92215E-05	4.17192E-05	0.000144053	4.61385E-06	4.61385E-06	0.000148287	4.61385E-06	0.003405651	0.000186687	0.000437248	0.000428932	0.000419957	0.000363006	0.000788842	5.60126E-05	0.000815421	5.60126E-05
3832503773595	383250	3773595	0.000229934	0.000227559	8.16001E-05	4.29391E-05	0.000148367	4.75038E-06	4.75038E-06	0.000152685	4.75038E-06	0.003505458	0.000192288	0.000450265	0.000441699	0.000432453	0.000373756	0.000812234	5.76647E-05	0.000839353	5.76647E-05
3832603773595	383260	3773595	0.000236623	0.000234179	8.39787E-05	4.41589E-05	0.000152681	4.88692E-06	4.88692E-06	0.000157083	4.88692E-06	0.003605265	0.000197889	0.000463282	0.000454466	0.000444949	0.000384506	0.000835625	5.93169E-05	0.000863285	5.93169E-05
3832703773595	383270	3773595	0.000243312	0.000240799	8.63573E-05	4.53788E-05	0.000156995	5.02345E-06	5.02345E-06	0.000161481	5.02345E-06	0.003705072	0.000203491	0.000476299	0.000467233	0.000457445	0.000395256	0.000859017	6.09691E-05	0.000887217	6.09691E-05
3832803773595	383280	3773595	0.000250001	0.000247419	8.87359E-05	4.65986E-05	0.000161309	5.15998E-06	5.15998E-06	0.000165879	5.15998E-06	0.003804879	0.000209093	0.000489316	0.000480001	0.000469941	0.000406005	0.000882408	6.26214E-05	0.000911149	6.26214E-05
3832903773595	383290	3773595	0.000256689	0.000254038	9.11145E-05	4.78185E-05	0.000165623	5.29651E-06	5.29651E-06	0.000170277	5.29651E-06	0.003904686	0.000214695	0.000502333	0.000492769	0.000482437	0.000416754	0.000905799	6.42736E-05	0.000935081	6.42736E-05
3833003773595	383300	3773595	0.000263378	0.000260658	9.34931E-05	4.90384E-05	0.000169937	5.43304E-06	5.43304E-06	0.000174675	5.43304E-06	0.004004493	0.000220297	0.000515351	0.000505537	0.000494933	0.000427503	0.000929191	6.59258E-05	0.000959013	6.59258E-05
3833103773595	383310	3773595	0.000270067	0.000267277	9.58717E-05	5.02583E-05	0.000174251	5.56957E-06	5.56957E-06	0.000179073	5.56957E-06	0.004104301	0.000225899	0.000528369	0.000518305	0.000507429	0.000438252	0.000952582	6.75779E-05	0.000982945	6.75779E-05
3833203773595	383320	3773595	0.000276756	0.000273897	9.82503E-05	5.16781E-05	0.000178565	5.70609E-06	5.70609E-06	0.000183471	5.70609E-06	0.004204108	0.000231501	0.000541387	0.000531073	0.000519925	0.000449001	0.000975974	6.92301E-05	0.001006877	6.92301E-05
3833303773595	383330	3773595	0.000283445	0.000280516	1.00629E-04	5.30979E-05	0.000182879	5.84262E-06	5.84262E-06	0.000187869	5.84262E-06	0.004303915	0.000237103	0.000554405	0.000543841	0.000532421	0.000459749	0.000999365	7.08822E-05	0.001030809	7.08822E-05
3833403773595	383340	3773595	0.000290134	0.000287136	1.03007E-04	5.43178E-05	0.000187193	5.97914E-06	5.97914E-06	0.000192267	5.97914E-06	0.004403722	0.000242705	0.000567423	0.000556609	0.000544917	0.000470498	0.001022757	7.25344E-05	0.001054741	7.25344E-05
3833503773595	383350	3773595	0.000296823	0.000293755	1.05385E-04	5.55376E-05	0.000191507	6.11566E-06	6.11566E-06	0.000196665	6.11566E-06	0.004503529	0.000248307	0.000580441	0.000569377	0.000557413	0.000481247	0.001046149	7.41865E-05	0.001078673	7.41865E-05
3833603773595	383360	3773595	0.000303512	0.000300375	1.07763E-04	5.67575E-05	0.000195821	6.25217E-06	6.25217E-06	0.000201063	6.25217E-06	0.004603336	0.000253909	0.000593459	0.000582145	0.000569909	0.000491996	0.001069541	7.58387E-05	0.001102605	7.58387E-05
3833703773595	383370	3773595	0.000310201	0.000306995	1.10141E-04	5.79773E-05	0.000200135	6.38868E-06	6.38868E-06	0.000205461	6.38868E-06	0.004703143	0.000259511	0.000606477	0.000594913	0.000582405	0.000502745	0.001092933	7.74908E-05	0.001126537	7.74908E-05
3833803773595	383380	3773595	0.000316889	0.000313615	1.12519E-04	5.91972E-05	0.000204449	6.52519E-06	6.52519E-06	0.000209859	6.52519E-06	0.00480295	0.000265113	0.000619495	0.000607681	0.000594901	0.000513494	0.001116325	7.91429E-05	0.001150469	7.91429E-05
3833903773595	383390	3773595	0.000323578	0.000320235	1.14897E-04	6.04171E-05	0.000208763	6.66169E-06	6.66169E-06	0.000214257	6.66169E-06	0.004902757	0.000270715	0.000632513	0.000620449	0.000607397	0.000524243	0.001139717	8.07949E-05	0.001174401	8.07949E-05
3834003773595	383400	3773595	0.000330267	0.000326855	1.17275E-04	6.16369E-05	0.000213077	6.79818E-06	6.79818E-06	0.000218655	6.79818E-06	0.005002564	0.000276317	0.000645531	0.000633217	0.000619893	0.000534992	0.001163109	8.24469E-05	0.001198333	8.24469E-05
3834103773595	383410	3773595	0.000336956	0.000333475	1.19653E-04	6.28568E-05	0.000217391	6.93468E-06	6.93468E-06	0.000223053	6.93468E-06	0.005102371	0.000281919	0.000658549	0.000645985	0.000632389	0.000545741	0.001186501	8.40989E-05	0.001222265	8.40989E-05
3834203773595	383420	3773595	0.000343645	0.000340095	1.22031E-04	6.40767E-05	0.000221705	7.07117E-06	7.07117E-06	0.000227451	7.07117E-06	0.005202178	0.000287521	0.000671567	0.000658753	0.000644885	0.000556489	0.001209893	8.57509E-05	0.001246197	8.57509E-05
3834303773595	383430	3773595	0.000350334	0.000346715	1.24409E-04	6.52966E-05	0.000226019	7.20767E-06	7.20767E-06	0.000231849	7.20767E-06	0.005301985	0.000293123	0.000684585	0.000671521	0.000657381	0.000567238	0.001233285	8.74029E-05	0.001270129	8.74029E-05
3834403773595	383440	3773595	0.000357023	0.000353335	1.26787E-04	6.65165E-05	0.000230333	7.34416E-06	7.34416E-06	0.000236247	7.34416E-06	0.005401792	0.000298725	0.000697603	0.000684289	0.000669877	0.000577986	0.001256677	8.90549E-05	0.001294061	8.90549E-05
3834503773595	383450	3773595	0.000363712	0.000359955	1.29165E-04	6.77364E-05	0.000234647	7.48065E-06	7.48065E-06	0.000240645	7.48065E-06	0.005501599	0.000304327	0.000710621	0.000697057	0.000682373	0.000588735	0.001280069	9.07069E-05	0.001317993	9.07069E-05
3834603773595	383460	3773595	0.000370401	0.000366575	1.31543E-04	6.89563E-05	0.000238961	7.61714E-06	7.61714E-06	0.000245043	7.61714E-06	0.005601406	0.000309929	0.000723639	0.000709825	0.000694869	0.000599483	0.001303461	9.23589E-05	0.001341925	9.23589E-05
3834703773595	383470	3773595	0.00037709	0.000373195	1.33921E-04	7.01762E-05	0.000243275	7.75363E-06	7.75363E-06	0.000249441	7.75363E-06	0.005701213	0.000315531	0.000736657	0.000722593	0.000707365	0.000610232	0.001326853	9.40109E-05	0.001365857	9.40109E-05
3834803773595	383480	3773595	0.000383779	0.000379815	1.36299E-04	7.13961E-05	0.000247589	7.89012E-06	7.89012E-06	0.000253839	7.89012E-06	0.00580102	0.000321133	0.000749675	0.000735361	0.000719861	0.000620981	0.001350245	9.56629E-05	0.001389789	9.56629E-05
3834903773595	383490	3773595	0.000390468	0.000386435	1.38677E-04	7.26159E-05	0.000251903	8.02661E-06	8.02661E-06	0.000258237	8.02661E-06	0.005900827	0.000326735	0.000762693	0.000748129	0.000732357	0.000631729	0.001373637	9.73149E-05	0.001413721	9.73149E-05
3835003773595	383500	3773595	0.000397157	0.000393055	1.41055E-04	7.38358E-05	0.000256217	8.16309E-06	8.16309E-06	0.000262635	8.16309E-06	0.006000634	0.000332337	0.000775711	0.000760897	0.000744853	0.000642478	0.001397029	9.89669E-05	0.001437653	9.89669E-05
3835103773595	383510	3773595	0.000403846	0.000399675	1.43433E-04	7.50556E-05	0.000260531	8.29958E-06	8.29958E-06	0.000267033	8.29958E-06	0.006100441	0.000337939	0.000788729	0.000773665	0.000757349	0.000653227	0.001420421	0.000100619	0.001461585	0.000100619
3835203773595	383520	3773595	0.000410535	0.000406295	1.45811E-04	7.62755E-05	0.000264845	8.43606E-06	8.43606E-06	0.000271431	8.43606E-06	0.006200248	0.000343541	0.000801747	0.000786433	0.000769845	0.000663976	0.001443813	0.000102272	0.001485517	0.000102272
3835303773595	383530	3773595	0.000417224	0.000412915	1.48189E-04	7.74953E-05	0.000269159	8.57254E-06	8.57254E-06	0.000275829	8.57254E-06	0.006300055	0.000349143	0.000814765	0.000799202	0.000782341	0.000674725	0.001467205	0.000103925	0.001509449	0.000103925
3835403773595	383540	3773595	0.000423913	0.000419535	1.50567E-04	7.87152E-05	0.000273473	8.70903E-06	8.70903E-06	0.000280227	8.70903E-06	0.006399862	0.000354745	0.000827784	0.000811971	0.000794837	0.000685474	0.001490597	0.000105578	0.001533381	0.000105578
3835503773595	383550	3773595	0.000430602	0.000426155	1.52945E-04	7.9935E-05	0.000277787	8.84551E-06	8.84551E-06	0.000284625	8.84551E-06	0.006499669	0.000360347	0.000840802	0.000824739	0.000807333	0.000696223	0.001513989	0.000107231	0.001557313	0.000107231
3835603773595	383560	3773595	0.000437291	0.000432775	1.55323E-04	8.11548E-05	0.000282101	8.98199E-06	8.98199E-06	0.000289023	8.98199E-06	0.006599476	0.000365949	0.000853821	0.000837508	0.000819829	0.000706972	0.001537381	0.000108884	0.001581245	0.000108884
3835703773595	383570	3773595	0.000443979	0.000439395	1.57701E-04	8.23747E-05	0.000286415	9.11847E-06	9.11847E-06	0.000293421	9.11847E-06	0.006699283	0.000371551	0.000866839	0.000850277	0.000832325	0.000717721	0.001560773	0.000110536	0.001605177	0.000110536
3835803773595	383580	3773595	0.000450668	0.000446015	1.60079E-04	8.35945E-05	0.000290729	9.25496E-06	9.25496E-06	0.000297819	9.25496E-06	0.006799091	0.000377153	0.000879858	0.000863046	0.000844821	0.000728469	0.001584165	0.000112189	0.001629109	0.000112189
3835903773595	383590	3773595	0.000457357	0.000452635	1.62457E-04	8.48143E-05	0.000295043	9.39144E-06	9.39144E-06	0.000302217	9.39144E-06	0.006898898	0.000382755	0.000892876	0.000875815	0.000857317	0.000739218	0.001607557	0.000113841	0.001653041	0.000113841
3836003773595	383600	3773595	0.000464046	0.000459255	1.64835E-04	8.60341E-05	0.000299357	9.52793E-06	9.52793E-06	0.000306615	9.52793E-06	0.006998705	0.000388357	0.000905894	0.000888584	0.000869813	0.000749967	0.001630949	0.000115494	0.001676973	0.000115494
3836103773595	383610	3773595	0.000470735	0.000465875	1.67213E-04	8.72539E-05	0.000303671	9.66441E-06	9.66441E-06	0.000311013	9.66441E-06	0.007098513	0.000393959	0.000918912	0.000901353	0.000882309	0.000760716	0.001654341	0.000117146	0.001700905	0.000117146
3836203773595	383620	3773595	0.000477424	0.000472495	1.69591E-04	8.84737E-05	0.000307985	9.80089E-06	9.80089E-06	0.000315411	9.80089E-06	0.00719832	0.000399561	0.000931929	0.000914122	0.000894805	0.000771465	0.001677733	0.000118798	0.001724837	0.000118798
3836303773595	383630	3773595	0.000484113	0.000479115	1.71969E-04	8.96935E-05	0.000312299	9.93737E-06	9.93737E-06	0.000319809	9.93737E-06	0.007298127	0.000405163	0.000944947	0.000926891	0.000907301	0.000782214	0.001701125	0.000120451	0.001748769	0.000120451
3836403773595	383640	3773595	0.000490802	0.000485735	1.74347E-04	9.09133E-05	0.000316613	1.00738E-05	1.00738E-05	0.000324207	1.00738E-05	0.007397934	0.000410765	0.000957965	0.000939659	0.000919797	0.000792963	0.001724517	0.000122103	0.001772701	0.000122103
3836503773595	383650	3773595	0.000497491	0.000492355	1.76725E-04	9.21331E-05	0.000320927	1.02102E-05	1.02102E-05	0.000328605	1.02102E-05	0.007497741	0.000416367	0.000970983	0.000952428	0.000932293	0.000803711	0.001747909	0.000123756	0.001796633	0.000123756
3836603773595	383660	3773595	0.000504179	0.000498975	1.79103E-04	9.33529E-05	0.000325241	1.03466E-05	1.03466E-05	0.000333003	1.03466E-05	0.007597548	0.000421969	0.000984001	0.000965196	0.000944789	0.000814459	0.001771301	0.000125409	0.001820565	0.000125409
3836703773595	383670	3773595	0.000510868	0.000505595	1.81481E-04	9.45727E-05	0.000329555	1.04829E-05	1.04829E-05	0.000337401	1.04829E-05	0.007697355	0.000427571	0.000997019	0.000977965	0.000957285	0.000825208	0.001794693	0.000127062	0.001844497	0.000127062
3836803773595	383680	3773595	0.000517557	0.000512215	1.83859E-04	9.57925E-05	0.000333869	1.06193E-05	1.06193E-05	0.000341799	1.06193E-05	0.007797162	0.000433173	0.001010037	0.000990733	0.000969781	0.000835957	0.001818085	0.000128715	0.001868429	0.000128715
3836903773595	383690	3773595	0.000524246	0.000518835	1.86237E-04	9.70123E-05	0.000338183	1.07557E-05	1.07557E-05	0.000346197	1.07557E-05	0.007896969	0.000438775	0.001023055	0.001003502	0.000982277	0.000846706	0.001841477	0.000130368	0.001892361	0.000130368
3837003773595	383700	3773595	0.000530935	0.000525455	1.88615E-04	9.82321E-05	0.000342497	1.0892E-05	1.0892E-05	0.000350595	1.0892E-05	0.007996776	0.000444377	0.001036073	0.001016271	0.000994773	0.000857455	0.001864869	0.000132021	0.001916293	0.000132021
3837103773595	383710	3773595	0.000537624	0.000532075	1.90993E-04	9.94519E-05	0.000346811	1.10284E-05	1.10284E-05	0.000354993	1.10284E-05	0.008096583	0.000449979	0.001049091	0.001029039	0.001007269	0.000868204	0.001888261	0.000133674	0.001940225	0.000133674
3837203773595	383720	3773595	0.000544313	0.000538695	1.93371E-04	1.00672E-04	0.000351125	1.11648E-05	1.11648E-05	0.000359391	1.11648E-05	0.008196391	0.000455581	0.001062109	0.001041808	0.001019765	0.000878953	0.001911653	0.000135327	0.001964157	0.000135327
3837303773595	383730	3773595	0.000551002	0.000545315	1.95749E-04	1.01892E-04	0.000355439	1.13011E-05	1.13011E-05	0.000363789	1.13011E-05	0.008296198	0.000461183	0.001075127	0.001054577	0.001032261	0.000889702	0.001935045	0.000136979	0.001988089	0.000136979
3837403773595	383740	3773595	0.000557691	0.000551935	1.98127E-04	1.03113E-04	0.000359753	1.14375E-05	1.14375E-05	0.000368187	1.14375E-05	0.008396005	0.000466785	0.001088145	0.001067346	0.001044757	0.000900451	0.001958437	0.000138632	0.002012021	0.000138632
3837503773595	383750	3773595	0.000564379	0.000558555	2.00505E-04	1.04333E-04	0.000364067	1.15739E-05	1.15739E-05	0.000372585	1.15739E-05	0.008495812	0.000472387	0.001101163	0.001080115	0.001057253	0.000911201	0.001981829	0.000140284	0.002035953	0.000140284
3837603773595	383760	3773595	0.000571068	0.000565175	2.02883E-04	1.05553E-04	0.000368381	1.17103E-05	1.17103E-05	0.000376983	1.17103E-05	0.008595619	0.000477989	0.001114181	0.001092884	0.001069749	0.000921951	0.002005221	0.000141937	0.002059885	0.000141937
3837703773595	383770	3773595	0.000577757	0.000571795	2.05261E-04	1.06773E-04	0.000372695	1.18467E-05	1.18467E-05	0.000381381	1.18467E-05	0.008695426	0.000483591	0.001127199	0.001105653	0.001082245	0.000932701	0.002028613	0.000143589	0.002083817	0.000143589
3837803773595	383780	3773595	0.000584446	0.000578415	2.07639E-04	1.07993E-04	0.000377009	1.19831E-05	1.19831E-05	0.000385779	1.19831E-05	0.008795233	0.000489193	0.001140217	0.001118422	0.001094741	0.000943451	0.002052005	0.000145242	0.002107749	0.000145242
3837903773595	383790	3773595	0.000591135	0.000585035	2.10017E-04	1.09213E-04	0.000381323	1.21195E-05	1.21195E-05	0.000390177	1.21195E-05	0.00889504	0.000494795	0.001153235	0.001131191	0.001107237	0.000954201	0.002075397	0.000146894	0.002131681	0.000146894
3838003773595	383800	3773595	0.000597824	0.000591655	2.12395E-04	1.10433E-04	0.000385637	1.22559E-05	1.22559E-05	0.000394575	1.22559E-05	0.008994847	0.000500397	0.001166253	0.001143959	0.001119733	0.000964951	0.002098789	0.000148547	0.002155613	0.000148547
3838103773595	383810	3773595	0.000604513	0.000598275	2.14773E-04	1.11653E-04	0.000389951	1.23923E-05	1.23923E-05	0.000398973	1.23923E-05	0.009094654	0.000505999	0.001179271	0.001156728	0.001132229	0.000975701	0.002122181	0.000150199	0.002179545	0.000150199
3838203773595	383820	3773595	0.000611202	0.000604895	2.17151E-04	1.12873E-04	0.000394265	1.25287E-05	1.25287E-05	0.000403371	1.25287E-05	0.009194461	0.000511601	0.001192289	0.001169496	0.001144725	0.000986451	0.002145573	0.000151852	0.002203477	0.000151852
3838303773595	383830	3773595	0.000617891	0.000611515	2.19529E-04	1.14093E-04	0.000398579	1.26651E-05	1.26651E-05	0.000407769	1.26651E-05	0.009294268	0.000517203	0.001205307	0.001182265	0.001157221	0.000997201	0.002168965	0.000153504	0.002227409	0.000153504
3838403773595	383840	3773595	0.000624579	0.000618135	2.21907E-04	1.15313E-04	0.000402893	1.28015E-05	1.28015E-05	0.000412167	1.28015E-05	0.009394075	0.000522805	0.001218325	0.001195033	0.001169717	0.001007951	0.002192357	0.000155157	0.002251341	0.000155157
3838503773595	383850	3773595	0.000631268	0.000624755	2.24285E-04	1.16533E-04	0.000407207	1.29379E-05	1.29379E-05	0.000416565	1.29379E-05	0.009493882	0.000528407	0.001231343	0.001207801	0.001182213	0.001018701	0.002215749	0.000156809	0.002275273	0.000156809
3838603773595	383860	3773595	0.000637957	0.000631375	2.26663E-04	1.17753E-04	0.000411521	1.30743E-05	1.30743E-05	0.000420963	1.30743E-05	0.009593689	0.000534009	0.001244361	0.001220569	0.001194709	0.001029451	0.002239141	0.000158462	0.002299205	0.000158462
3838703773595	383870	3773595	0.000644646	0.000637995	2.29041E-04	1.18973E-04	0.000415835	1.32107E-05	1.32107E-05	0.000425361	1.32107E-05	0.009693496	0.000539611	0.001257379	0.001233337	0.001207205	0.001040201	0.002262533	0.000160114	0.002323137	0.000160114
3838803773595	383880	3773595	0.000651335	0.000644615	2.31419E-04	1

			ISDemolition	ISDrainage / Utilities Trenching	ISDrainage / Utilities Trenching	ISAsphalt Paving	ISAsphalt Paving	SVDemolition	SVSite Grubbing / Prep	SVMass Grading / Excavation	SVMass Grading / Excavation	SVDrainage / Utilities Trenching	SVFoundations / Concrete Pads	SVBuilding / Structure Construction	SVBuilding / Structure Construction	SVAsphalt Paving	SVAsphalt Paving	SVArchitectural Coating	SVArchitectural Coating	SVLandscaping or Other Finishing	SVLandscaping or Other Finishing
Unique Identifier	X (UTM)	Y (UTM)	2027	2027	2028	2027	2028	2027	2027	2027	2028	2028	2028	2028	2029	2028	2029	2028	2029	2028	2029
3830503773595	383050	3773595	2.04582E-05	8.23773E-06	8.02637E-06	2.12751E-06	1.98187E-06	0.000105533	7.58727E-05	5.11555E-05	5.0506E-05	3.58352E-05	1.13839E-05	1.63082E-05	1.56859E-05	1.60342E-06	1.49181E-06	1.60342E-06	1.49181E-06	1.63082E-05	1.56859E-05
3830603773595	383060	3773595	2.11163E-05	8.50272E-06	8.28456E-06	2.19594E-06	2.04562E-06	0.000109266	7.85563E-05	5.29649E-05	5.22924E-05	3.71027E-05	1.17866E-05	1.6885E-05	1.62408E-05	1.66013E-06	1.54458E-06	1.66013E-06	1.54458E-06	1.6885E-05	1.62408E-05
3830703773595	383070	3773595	2.17911E-05	8.77446E-06	8.54933E-06	2.26613E-06	2.111E-06	0.00011315	8.13489E-05	5.48477E-05	5.41513E-05	3.84217E-05	1.22056E-05	1.74852E-05	1.68181E-05	1.71914E-06	1.59948E-06	1.71914E-06	1.59948E-06	1.74852E-05	1.68181E-05
3830803773595	383080	3773595	2.248E-05	9.05182E-06	8.81958E-06	2.33776E-06	2.17773E-06	0.00011715	8.42247E-05	5.67867E-05	5.60657E-05	3.978E-05	1.26371E-05	1.81034E-05	1.74126E-05	1.77992E-06	1.65603E-06	1.77992E-06	1.65603E-06	1.81034E-05	1.74126E-05
3830903773595	383090	3773595	2.31911E-05	9.33819E-06	9.0986E-06	2.41172E-06	2.24662E-06	0.00012132	8.72222E-05	5.88077E-05	5.8061E-05	4.11957E-05	1.30868E-05	1.87477E-05	1.80323E-05	1.84326E-06	1.71496E-06	1.84326E-06	1.71496E-06	1.87477E-05	1.80323E-05
3831003773595	383100	3773595	2.39415E-05	9.64031E-06	9.39297E-06	2.48975E-06	2.31931E-06	0.000125854	9.04823E-05	6.10057E-05	6.02312E-05	4.27355E-05	1.3576E-05	1.94484E-05	1.87063E-05	1.91216E-06	1.77906E-06	1.91216E-06	1.77906E-06	1.94484E-05	1.87063E-05
3831103773595	383110	3773595	2.47113E-05	9.95031E-06	9.69501E-06	2.56981E-06	2.39389E-06	0.000130602	9.38961E-05	6.33074E-05	6.25036E-05	4.43478E-05	1.40882E-05	2.01822E-05	1.94121E-05	1.9843E-06	1.84619E-06	1.9843E-06	1.84619E-06	2.01822E-05	1.94121E-05
3831203773595	383120	3773595	2.54882E-05	1.02631E-05	9.9998E-06	2.65059E-06	2.46915E-06	0.000135271	9.72523E-05	6.55703E-05	6.47377E-05	4.5933E-05	1.45917E-05	2.09036E-05	2.0106E-05	2.05523E-06	1.91218E-06	2.05523E-06	1.91218E-06	2.09036E-05	2.0106E-05
3831303773595	383130	3773595	2.62525E-05	1.05709E-05	1.02997E-05	2.73007E-06	2.54318E-06	0.000140527	0.000101031	6.81181E-05	6.72532E-05	4.77178E-05	1.51587E-05	2.17158E-05	2.08872E-05	2.13509E-06	1.98648E-06	2.13509E-06	1.98648E-06	2.17158E-05	2.08872E-05
3831403773595	383140	3773595	2.69874E-05	1.08668E-05	1.0588E-05	2.8065E-06	2.61438E-06	0.000146255	0.00010515	7.08948E-05	6.99947E-05	4.96629E-05	1.57766E-05	2.2601E-05	2.17386E-05	2.22212E-06	2.06745E-06	2.22212E-06	2.06745E-06	2.2601E-05	2.17386E-05
3831503773595	383150	3773595	2.78076E-05	1.11971E-05	1.09098E-05	2.89179E-06	2.69383E-06	0.000151823	0.000109153	7.35938E-05	7.26594E-05	5.15536E-05	1.63773E-05	2.34614E-05	2.25662E-05	2.30672E-06	2.14616E-06	2.30672E-06	2.14616E-06	2.34614E-05	2.25662E-05
3831603773595	383160	3773595	2.87409E-05	1.15729E-05	1.12759E-05	2.98886E-06	2.78425E-06	0.000157311	0.000113098	7.62539E-05	7.52858E-05	5.34171E-05	1.69692E-05	2.43095E-05	2.33819E-05	2.3901E-06	2.22374E-06	2.3901E-06	2.22374E-06	2.43095E-05	2.33819E-05
3831703773595	383170	3773595	2.96952E-05	1.19529E-05	1.16459E-05	3.08886E-06	2.87925E-06	0.000162603	0.000116988	7.89009E-05	7.79009E-05	5.52036E-05	1.75361E-05	2.51211E-05	2.41564E-05	2.47005E-06	2.29997E-06	2.47005E-06	2.29997E-06	2.51211E-05	2.41564E-05
3831803773595	383180	3773595	3.06448E-05	1.23328E-05	1.20171E-05	3.18593E-06	2.97146E-06	0.000167896	0.000120874	8.14479E-05	8.04159E-05	5.70033E-05	1.81033E-05	2.59328E-05	2.49307E-05	2.54999E-06	2.37569E-06	2.54999E-06	2.37569E-06	2.59328E-05	2.49307E-05
3831903773595	383190	3773595	3.16021E-05	1.27228E-05	1.23984E-05	3.28501E-06	3.06568E-06	0.000173189	0.000124761	8.40299E-05	8.29709E-05	5.88027E-05	1.86705E-05	2.67445E-05	2.57051E-05	2.62993E-06	2.45141E-06	2.62993E-06	2.45141E-06	2.67445E-05	2.57051E-05
3832003773595	383200	3773595	3.25594E-05	1.31127E-05	1.27797E-05	3.38408E-06	3.15989E-06	0.000178482	0.000128647	8.66119E-05	8.55259E-05	6.06022E-05	1.92377E-05	2.75562E-05	2.64795E-05	2.70987E-06	2.52713E-06	2.70987E-06	2.52713E-06	2.75562E-05	2.64795E-05
3832103773595	383210	3773595	3.35167E-05	1.35026E-05	1.31611E-05	3.48316E-06	3.25411E-06	0.000183775	0.000132534	8.91939E-05	8.80809E-05	6.24016E-05	1.98049E-05	2.83679E-05	2.72539E-05	2.78981E-06	2.60285E-06	2.78981E-06	2.60285E-06	2.83679E-05	2.72539E-05
3832203773595	383220	3773595	3.44741E-05	1.38925E-05	1.35425E-05	3.58223E-06	3.34833E-06	0.000189068	0.000136421	9.17758E-05	9.06359E-05	6.42009E-05	2.03721E-05	2.91797E-05	2.80283E-05	2.86975E-06	2.67857E-06	2.86975E-06	2.67857E-06	2.91797E-05	2.80283E-05
3832303773595	383230	3773595	3.54313E-05	1.42824E-05	1.39239E-05	3.68131E-06	3.44255E-06	0.000194361	0.000140308	9.43577E-05	9.31909E-05	6.60003E-05	2.09393E-05	2.99915E-05	2.88027E-05	2.94969E-06	2.75429E-06	2.94969E-06	2.75429E-06	2.99915E-05	2.88027E-05
3832403773595	383240	3773595	3.63886E-05	1.46723E-05	1.43053E-05	3.78039E-06	3.53677E-06	0.000199654	0.000144195	9.69396E-05	9.57459E-05	6.77997E-05	2.15065E-05	3.08033E-05	2.95771E-05	3.02963E-06	2.83001E-06	3.02963E-06	2.83001E-06	3.08033E-05	2.95771E-05
3832503773595	383250	3773595	3.73458E-05	1.50522E-05	1.46867E-05	3.87947E-06	3.62898E-06	0.000204947	0.000148082	9.95215E-05	9.83009E-05	6.95991E-05	2.20737E-05	3.16151E-05	3.03515E-05	3.10957E-06	2.90573E-06	3.10957E-06	2.90573E-06	3.16151E-05	3.03515E-05
3832603773595	383260	3773595	3.83031E-05	1.54421E-05	1.50681E-05	3.97855E-06	3.72319E-06	0.000210239	0.000151969	0.000210239	0.000100862	7.14004E-05	2.26408E-05	3.24269E-05	3.11259E-05	3.18951E-06	2.98145E-06	3.18951E-06	2.98145E-06	3.24269E-05	3.11259E-05
3832703773595	383270	3773595	3.92604E-05	1.58319E-05	1.54496E-05	4.07764E-06	3.81741E-06	0.000215531	0.000155857	0.000215531	0.000103414	7.32412E-05	2.32079E-05	3.32388E-05	3.19002E-05	3.26945E-06	3.05718E-06	3.26945E-06	3.05718E-06	3.32388E-05	3.19002E-05
3832803773595	383280	3773595	4.02176E-05	1.62218E-05	1.58311E-05	4.17672E-06	3.91162E-06	0.000220823	0.000159745	0.000220823	0.000105966	7.50819E-05	2.37751E-05	3.40506E-05	3.26746E-05	3.34939E-06	3.13291E-06	3.34939E-06	3.13291E-06	3.40506E-05	3.26746E-05
3832903773595	383290	3773595	4.11749E-05	1.66117E-05	1.62126E-05	4.27581E-06	4.00584E-06	0.000226115	0.000163633	0.000226115	0.000108518	7.69227E-05	2.43422E-05	3.48625E-05	3.34489E-05	3.42933E-06	3.20864E-06	3.42933E-06	3.20864E-06	3.48625E-05	3.34489E-05
3833003773595	383300	3773595	4.21322E-05	1.70016E-05	1.66042E-05	4.37489E-06	4.10005E-06	0.000231407	0.000167521	0.000231407	0.000111069	7.87636E-05	2.49094E-05	3.56743E-05	3.42233E-05	3.50927E-06	3.28436E-06	3.50927E-06	3.28436E-06	3.56743E-05	3.42233E-05
3833103773595	383310	3773595	4.30895E-05	1.73915E-05	1.69958E-05	4.47398E-06	4.19427E-06	0.000236699	0.000171409	0.000236699	0.000113621	8.06044E-05	2.54765E-05	3.64861E-05	3.49977E-05	3.58921E-06	3.36007E-06	3.58921E-06	3.36007E-06	3.64861E-05	3.49977E-05
3833203773595	383320	3773595	4.40468E-05	1.77814E-05	1.73874E-05	4.57306E-06	4.28848E-06	0.000241991	0.000175297	0.000241991	0.000116172	8.24453E-05	2.60437E-05	3.72979E-05	3.57721E-05	3.66914E-06	3.43578E-06	3.66914E-06	3.43578E-06	3.72979E-05	3.57721E-05
3833303773595	383330	3773595	4.50041E-05	1.81713E-05	1.77791E-05	4.67215E-06	4.38269E-06	0.000247283	0.000179185	0.000247283	0.000118724	8.42861E-05	2.66108E-05	3.81097E-05	3.65465E-05	3.74908E-06	3.51149E-06	3.74908E-06	3.51149E-06	3.81097E-05	3.65465E-05
3833403773595	383340	3773595	4.59614E-05	1.85612E-05	1.81708E-05	4.77123E-06	4.47691E-06	0.000252575	0.000183073	0.000252575	0.000121276	8.61269E-05	2.71779E-05	3.89215E-05	3.73208E-05	3.82901E-06	3.58721E-06	3.82901E-06	3.58721E-06	3.89215E-05	3.73208E-05
3833503773595	383350	3773595	4.69187E-05	1.89511E-05	1.85625E-05	4.87032E-06	4.57112E-06	0.000257867	0.000186962	0.000257867	0.000123828	8.79678E-05	2.77451E-05	3.97333E-05	3.80952E-05	3.90895E-06	3.66293E-06	3.90895E-06	3.66293E-06	3.97333E-05	3.80952E-05
3833603773595	383360	3773595	4.78759E-05	1.93409E-05	1.89542E-05	4.96941E-06	4.66534E-06	0.000263159	0.000190851	0.000263159	0.000126379	8.98086E-05	2.83122E-05	4.05451E-05	3.88696E-05	3.98888E-06	3.73865E-06	3.98888E-06	3.73865E-06	4.05451E-05	3.88696E-05
3833703773595	383370	3773595	4.88332E-05	1.97308E-05	1.93459E-05	5.06849E-06	4.75955E-06	0.000268451	0.000194739	0.000268451	0.000128931	9.16495E-05	2.88793E-05	4.13569E-05	3.96439E-05	4.06882E-06	3.81437E-06	4.06882E-06	3.81437E-06	4.13569E-05	3.96439E-05
3833803773595	383380	3773595	4.97904E-05	2.01206E-05	1.97376E-05	5.16757E-06	4.85377E-06	0.000273743	0.000198628	0.000273743	0.000131483	9.34903E-05	2.94464E-05	4.21687E-05	4.04183E-05	4.14876E-06	3.89009E-06	4.14876E-06	3.89009E-06	4.21687E-05	4.04183E-05
3833903773595	383390	3773595	5.07477E-05	2.05105E-05	2.01293E-05	5.26664E-06	4.94798E-06	0.000279035	0.000202516	0.000279035	0.000134035	9.53312E-05	3.00135E-05	4.29805E-05	4.11927E-05	4.22869E-06	3.96581E-06	4.22869E-06	3.96581E-06	4.29805E-05	4.11927E-05
3834003773595	383400	3773595	5.17049E-05	2.09003E-05	2.05209E-05	5.36572E-06	5.04219E-06	0.000284327	0.000206405	0.000284327	0.000136587	9.71721E-05	3.05806E-05	4.37923E-05	4.19671E-05	4.30863E-06	4.04153E-06	4.30863E-06	4.04153E-06	4.37923E-05	4.19671E-05
3834103773595	383410	3773595	5.26622E-05	2.12902E-05	2.09126E-05	5.46479E-06	5.13641E-06	0.000289619	0.000210293	0.000289619	0.000139139	9.90129E-05	3.11477E-05	4.46041E-05	4.27415E-05	4.38857E-06	4.11725E-06	4.38857E-06	4.11725E-06	4.46041E-05	4.27415E-05
3834203773595	383420	3773595	5.36194E-05	2.16801E-05	2.13042E-05	5.56387E-06	5.23063E-06	0.000294911	0.000214182	0.000294911	0.000141691	0.000100854	3.17148E-05	4.54159E-05	4.35159E-05	4.46851E-06	4.19297E-06	4.46851E-06	4.19297E-06	4.54159E-05	4.35159E-05
3834303773595	383430	3773595	5.45767E-05	2.20699E-05	2.16959E-05	5.66294E-06	5.32485E-06	0.000300203	0.000218071	0.000300203	0.000144243	0.000102695	3.22819E-05	4.62278E-05	4.42903E-05	4.54844E-06	4.26869E-06	4.54844E-06	4.26869E-06	4.62278E-05	4.42903E-05
3834403773595	383440	3773595	5.55339E-05	2.24598E-05	2.20876E-05	5.76202E-06	5.41907E-06	0.000305495	0.000221959	0.000305495	0.000146795	0.000104536	3.28491E-05	4.70396E-05	4.50647E-05	4.62836E-06	4.34441E-06	4.62836E-06	4.34441E-06	4.70396E-05	4.50647E-05
3834503773595	383450	3773595	5.64912E-05	2.28496E-05	2.24793E-05	5.86109E-06	5.51329E-06	0.000310787	0.000225847	0.000310787	0.000149347	0.000106377	3.34162E-05	4.78515E-05	4.58391E-05	4.70829E-06	4.42013E-06	4.70829E-06	4.42013E-06	4.78515E-05	4.58391E-05
3834603773595	383460	3773595	5.74484E-05	2.32395E-05	2.28709E-05	5.96017E-06	5.60751E-06	0.000316079	0.000229735	0.000316079	0.000151899	0.000108218	3.39834E-05	4.86633E-05	4.66135E-05	4.78821E-06	4.49585E-06	4.78821E-06	4.49585E-06	4.86633E-05	4.66135E-05
3834703773595	383470	3773595	5.84057E-05	2.36293E-05	2.32626E-05	6.05924E-06	5.70173E-06	0.000321371	0.000233623	0.000321371	0.000154451	0.000110059	3.45505E-05	4.94752E-05	4.73879E-05	4.86814E-06	4.57157E-06	4.86814E-06	4.57157E-06	4.94752E-05	4.73879E-05
3834803773595	383480	3773595	5.93629E-05	2.40192E-05	2.36542E-05	6.15832E-06	5.79595E-06	0.000326663	0.000237511	0.000326663	0.000157003	0.000111901	3.51177E-05	5.02871E-05	4.81623E-05	4.94806E-06	4.64729E-06	4.94806E-06	4.64729E-06	5.02871E-05	4.81623E-05
3834903773595	383490	3773595	6.03202E-05	2.44091E-05	2.40459E-05	6.25739E-06	5.89018E-06	0.000331955	0.000241399	0.000331955	0.000159555	0.000113742	3.56848E-05	5.10989E-05	4.89367E-05	5.02799E-06	4.72301E-06	5.02799E-06	4.72301E-06	5.10989E-05	4.89367E-05
3835003773595	383500	3773595	6.12775E-05	2.47989E-05	2.44375E-05	6.35647E-06	5.98441E-06	0.000337247	0.000245287	0.000337247	0.000162107	0.000115584	3.62519E-05	5.19107E-05	4.97111E-05	5.10792E-06	4.79873E-06	5.10792E-06	4.79873E-06	5.19107E-05	4.97111E-05
3835103773595	383510	3773595	6.22348E-05	2.51888E-05	2.48292E-05	6.45554E-06	6.07864E-06	0.000342539	0.000249175	0.000342539	0.000164659	0.000117425	3.68191E-05	5.27225E-05	5.04855E-05	5.18785E-06	4.87445E-06	5.18785E-06	4.87445E-06	5.27225E-05	5.04855E-05
3835203773595	383520	3773595	6.31921E-05	2.55786E-05	2.52209E-05	6.55462E-06	6.17287E-06	0.000347831	0.000253063	0.000347831	0.000167211	0.000119267	3.73862E-05	5.35343E-05	5.12599E-05	5.26778E-06	4.95017E-06	5.26778E-06	4.95017E-06	5.35343E-05	5.12599E-05
3835303773595	383530	3773595	6.41494E-05	2.59685E-05	2.56126E-05	6.65369E-06	6.26711E-06	0.000353123	0.000256951	0.000353123	0.000169763	0.000121108	3.79534E-05	5.43461E-05	5.20343E-05	5.34771E-06	5.02589E-06	5.34771E-06	5.02589E-06	5.43461E-05	5.20343E-05
3835403773595	383540	3773595	6.51067E-05	2.63583E-05	2.60043E-05	6.75277E-06	6.36134E-06	0.000358415	0.000260839	0.000358415	0.000172315	0.000122949	3.85205E-05	5.51579E-05	5.28087E-05	5.42764E-06	5.10161E-06	5.42764E-06	5.10161E-06	5.51579E-05	5.28087E-05
3835503773595	383550	3773595	6.60639E-05	2.67482E-05	2.63959E-05	6.85185E-06	6.45557E-06	0.000363707	0.000264727	0.000363707	0.000174867	0.000124791	3.90877E-05	5.59697E-05	5.35831E-05	5.50757E-06	5.17733E-06	5.50757E-06	5.17733E-06	5.59697E-05	5.35831E-05
3835603773595	383560	3773595	6.70212E-05	2.71381E-05	2.67876E-05	6.95093E-06	6.54979E-06	0.000368999	0.000268615	0.000368999	0.000177419	0.000126632	3.96548E-05	5.67815E-05	5.43574E-05	5.58749E-06	5.25305E-06	5.58749E-06	5.25305E-06	5.67815E-05	5.43574E-05
3835703773595	383570	3773595	6.79785E-05	2.75279E-05	2.71793E-05	7.05001E-06	6.64402E-06	0.000374291	0.000272503	0.000374291	0.000179971	0.000128474	4.02219E-05	5.75933E-05	5.51318E-05	5.66742E-06	5.32877E-06	5.66742E-06	5.32877E-06	5.75933E-05	5.51318E-05
3835803773595	383580	3773595	6.89358E-05	2.79178E-05	2.75709E-05	7.14909E-06	6.73824E-06	0.000379583	0.000276391	0.000379583	0.000182523	0.000130316	4.07891E-05	5.84051E-05	5.59061E-05	5.74735E-06	5.40449E-06	5.74735E-06	5.40449E-06	5.84051E-05	5.59061E-05
3835903773595	383590	3773595	6.98931E-05	2.83076E-05	2.79626E-05	7.24817E-06	6.83247E-06	0.000384875	0.000280279	0.000384875	0.000185075	0.000132158	4.13562E-05	5.92169E-05	5.66805E-05	5.82728E-06	5.48021E-06	5.82728E-06	5.48021E-06	5.92169E-05	5.66805E-05
3836003773595	383600	3773595	7.08504E-05	2.86975E-05	2.83542E-05	7.34726E-06	6.92669E-06	0.000390167	0.000284167	0.000390167	0.000187627	0.000134001	4.19233E-05	6.00287E-05	5.74548E-05	5.90721E-06	5.55593E-06	5.90721E-06	5.55593E-06	6.00287E-05	5.74548E-05
3836103773595	383610	3773595	7.18077E-05	2.90873E-05	2.87459E-05	7.44634E-06	7.02091E-06	0.000395459	0.000288055	0.000395459	0.000190179	0.000135843	4.24904E-05	6.08405E-05	5.82292E-05	5.98714E-06	5.63165E-06	5.98714E-06	5.63165E-06	6.08405E-05	5.82292E-05
3836203773595	383620	3773595	7.27649E-05	2.94772E-05	2.91376E-05	7.54543E-06	7.11513E-06	0.000400751	0.000291943	0.000400751	0.000192731	0.000137686	4.30575E-05	6.16523E-05	5.90036E-05	6.06707E-06	5.70737E-06	6.06707E-06	5.70737E-06	6.16523E-05	5.90036E-05
3836303773595	383630	3773595	7.37222E-05	2.98671E-05	2.95293E-05	7.64451E-06	7.20935E-06	0.000406043	0.000295831	0.000406043	0.000195283	0.000139528	4.36246E-05	6.24641E-05	5.97779E-05	6.14699E-06	5.78309E-06	6.14699E-06	5.78309E-06	6.24641E-05	5.97779E-05
3836403773595	383640	3773595	7.46795E-05	3.02569E-05	2.99209E-05	7.74359E-06	7.30357E-06	0.000411335	0.000299719	0.000411335	0.000197835	0.000141371	4.41917E-05	6.32759E-05	6.05523E-05	6.22692E-06	5.85881E-06	6.22692E-06	5.85881E-06	6.32759E-05	6.05523E-05
3836503773595	383650	3773595	7.56368E-05	3.06468E-05	3.03126E-05	7.84268E-06	7.39779E-06	0.000416627	0.000303607	0.000416627	0.000200387	0.000143213	4.47588E-05	6.40877E-05	6.13267E-05	6.30685E-06	5.93453E-06	6.30685E-06	5.93453E-06	6.40877E-05	6.13267E-05
3836603773595	383660	3773595	7.65941E-05	3.10366E-05	3.07043E-05	7.94176E-06	7.49201E-06	0.000421919	0.000307495	0.000421919	0.000202939	0.000145056	4.53259E-05	6.48995E-05	6.21012E-05	6.38677E-06	6.01025E-06	6.38677E-06	6.01025E-06	6.48995E-05	6.21012E-05
3836703773595	383670	3773595	7.75514E-05	3.14265E-05	3.10959E-05	8.04085E-06	7.58623E-06	0.000427211	0.000311383	0.000427211	0.000205491	0.000146898	4.58931E-05	6.57113E-05	6.28757E-05	6.46669E-06	6.08597E-06	6.46669E-06	6.08597E-06	6.57113E-05	6.28757E-05
3836803773595	383680	3773595	7.85087E-05	3.18163E-05	3.14876E-05	8.13993E-06	7.68045E-06	0.000432503	0.000315271	0.000432503	0.000208043	0.000148741	4.64602E-05	6.65231E-05	6.36503E-05	6.54662E-06	6.16169E-06	6.54662E-06	6.16169E-06	6.65231E-05	6.36503E-05
3836903773595	383690	3773595	7.94659E-05	3.22062E-05	3.18792E-05	8.23902E-06	7.77468E-06	0.000437795	0.000319159	0.000437795	0.000210595	0.000150583	4.70274E-05	6.73349E-05	6.44248E-05	6.62655E-06	6.23741E-06	6.62655E-06	6.23741E-06	6.73349E-05	6.44248E-05
3837003773595	383700	3773595	8.04232E-05	3.25961E-05	3.22709E-05	8.33811E-06	7.86890E-06	0.000443087	0.000323047	0.000443087	0.000213147	0.000152426	4.75945E-05	6.81467E-05	6.51994E-05	6.70647E-06	6.31313E-06	6.70647E-06	6.31313E-06	6.81467E-05	6.51994E-05
3837103773595	383710	3773595	8.13805E-05	3.29859E-05	3.26625E-05	8.43720E-06	7.96312E-06	0.000448379	0.000326935	0.000448379	0.000215699	0.000154268	4.81616E-05	6.89585E-05	6.59739E-05	6.78640E-06	6.38885E-06	6.78640E-06	6.38885E-06	6.89585E-05	6.59739E-05
3837203773595	383720	3773595	8.23378E-05	3.33758E-05	3.30542E-05	8.53629E-06	8.05734E-06	0.000453671	0.000330823	0.000453671	0.000218251	0.000156111	4.87287E-05	6.97703E-05	6.67485E-05	6.86633E-06	6.46457E-06	6.86633E-06	6.46457E-06	6.97703E-05	6.67485E-05
3837303773595	383730	3773595	8.32951E-05	3.37656E-05	3.34459E-05	8.63538E-06	8.15156E-06	0.000458963	0.000334711	0.000458963	0.000220803	0.000157953	4.92958E-05	7.05821E-05	6.75230E-05	6.94626E-06	6.54029E-06	6.94626E-06	6.54029E-06	7.05821E-05	6.75230E-05
3837403773595	383740	3773595	8.42524E-05	3.41555E-05	3.38376E-05	8.73447E-06	8.24578E-06	0.000464255	0.000338599	0.000464255	0.000223355	0.000159795	4.98629E-05	7.13939E-05	6.82976E-05	7.02618E-06	6.61601E-06	7.02618E-06	6.61601E-06	7.13939E-05	6.82976E-05
3837503773595	383750	3773595	8.52097E-05	3.45453E-05	3.42293E-05	8.83356E-06	8.34000E-06	0.000469547	0.000342487	0.000469547	0.000225907	0.000161638	5.04300E-05	7.22057E-05	6.90721E-05	7.10611E-06	6.69173E-06	7.10611E-06	6.69173E-06	7.22057E-05	6.90721E-05
3837603773595	383760	3773595	8.61670E-05	3.49352E-05	3.46210E-05	8.93265E-06	8.43422E-06	0.000474839	0.000346375	0.000474839	0.000228459	0.000163480	5.09971E-05	7.30175E-05	6.98467E-05	7.18603E-06	6.76745E-06	7.18603E-06	6.76745E-06	7.30175E-05	6.98467E-05
3837703773595	383770	3773595	8.71243E-05	3.53250E-05	3.50127E-05	9.03174E-06	8.52844E-06	0.000480131	0.000350263	0.000480131	0.000231011	0.000165322	5.15642E-05	7.38293E-05	7.06212E-05	7.26596E-06	6.84317E-06	7.26596E-06	6.84317E-06	7.38293E-05	7.06212E-05
3837803773595	383780	3773595	8.80816E-05	3.57148E-05	3.54044E-05	9.13083E-06	8.62267E-06	0.000485423	0.000354151	0.000485423	0.000233563	0.000167165	5.21313E-05	7.46411E-05	7.13956E-05	7.34588E-06	6.91889E-06	7.34588E-06	6.91889E-06	7.46411E-05	7.13956E-05
3837903773595	383790	3773595	8.90389E-05	3.61047E-05	3.57961E-05	9.22992E-06	8.71689E-06	0.000490715	0.000358039	0.000490715	0.000236115	0.000169007	5.26984E-05	7.54529E-05	7.21700E-05	7.42581E-06	6.99461E-06	7.42581E-06	6.99461E-06	7.54529E-05	7.21700E-05
3838003773595	383800	3773595	8.99962E-05	3.64945E-05	3.61878E-05	9.32901E-06	8.81111E-06	0.000496007	0.000361927	0.000496007	0.000238667	0.000170849	5.32655E-05	7.62647E-05	7.29444E-05	7.50573E-06	7.07033E-06	7.50573E-06	7.07033E-06	7.62647E-05	7.29444E-05
3838103773595	383810	3773595	9.09535E-05	3.68844E-05	3.65795E-05	9.42810E-06	8.90533E-06	0.000501299	0.000365815	0.000501299	0.000241219	0.000172691	5.38326E-05	7.70765E-05

			MDemolition	MSite Grubbing / Prep	MMass Grading / Excavation	MMass Grading / Excavation	MDrainage / Utilities Trenching	MFoundations / Concrete Pads	MBuilding / Structure Construction	MAsphalt Paving	MLandscaping or Other Finishing	MWaterside Construction (Piles)	RSSWDemolition	RSSWPlacing Base	RSSWForm	Child Risk				
Unique Identifier	X (UTM)	Y (UTM)	2027	2027	2027	2028	2028	2028	2028	2028	2028	2028	2029	2029	2029	3rd Trimester	0<2	2<16	Total	per million
3830503773595	383050	3773595	2.64269E-05	8.11259E-05	9.53974E-05	9.41272E-05	2.00082E-05	2.60205E-05	1.91525E-05	1.97131E-06	2.30951E-05	1.97131E-06	1.59551E-05	2.31512E-05	1.37236E-05	5.96015E-09	7.4268E-08	1.2354E-08	9.25831E-08	0.09258306
3830603773595	383060	3773595	2.74376E-05	8.42285E-05	9.90459E-05	9.77271E-05	2.07734E-05	2.70157E-05	1.9885E-05	2.0467E-06	2.39784E-05	2.0467E-06	1.63263E-05	2.36898E-05	1.40428E-05	6.45862E-09	8.0021E-08	1.3249E-08	9.97282E-08	0.09972825
3830703773595	383070	3773595	2.84918E-05	8.74649E-05	0.000102852	0.000101482	2.15716E-05	2.80537E-05	2.06491E-05	2.12534E-06	2.48997E-05	2.12534E-06	1.67037E-05	2.42375E-05	1.43675E-05	7.0425E-09	8.671E-08	1.4282E-08	1.08034E-07	0.10803426
3830803773595	383080	3773595	2.95878E-05	9.08294E-05	0.000106808	0.000105386	2.24014E-05	2.91328E-05	2.14434E-05	2.2071E-06	2.58576E-05	2.2071E-06	1.70905E-05	2.47987E-05	1.47002E-05	7.73579E-09	9.4592E-08	1.5491E-08	1.17818E-07	0.11781843
3830903773595	383090	3773595	3.07364E-05	9.43554E-05	0.000110954	0.000109477	2.3271E-05	3.02638E-05	2.22758E-05	2.29278E-06	2.68613E-05	2.29278E-06	1.74867E-05	2.53735E-05	1.50409E-05	8.58006E-09	1.0412E-07	1.6942E-08	1.29642E-07	0.12964181
3831003773595	383100	3773595	3.1992E-05	9.821E-05	0.000115487	0.000113949	2.42217E-05	3.15001E-05	2.31858E-05	2.38644E-06	2.79587E-05	2.38644E-06	1.7914E-05	2.59936E-05	1.54085E-05	9.66671E-09	1.163E-07	1.8783E-08	1.44749E-07	0.14474894
3831103773595	383110	3773595	3.33112E-05	0.00010226	0.000120249	0.000118648	2.52205E-05	3.2799E-05	2.41419E-05	2.48485E-06	2.91116E-05	2.48485E-06	1.83445E-05	2.66182E-05	1.57787E-05	1.10708E-08	1.3192E-07	2.1129E-08	1.64121E-07	0.16412061
3831203773595	383120	3773595	3.46794E-05	0.00010646	0.000125188	0.000123521	2.62563E-05	3.41461E-05	2.51334E-05	2.5869E-06	3.03072E-05	2.5869E-06	1.87812E-05	2.72519E-05	1.61544E-05	1.29625E-08	1.5281E-07	2.4238E-08	1.90013E-07	0.19001342
3831303773595	383130	3773595	3.61782E-05	0.000111061	0.000130598	0.000128859	2.73911E-05	3.56219E-05	2.62197E-05	2.69871E-06	3.16171E-05	2.69871E-06	1.92179E-05	2.78855E-05	1.653E-05	1.56792E-08	1.8263E-07	2.8653E-08	2.26964E-07	0.22696374
3831403773595	383140	3773595	3.7726E-05	0.000115812	0.000136186	0.000134372	2.8563E-05	3.71459E-05	2.73414E-05	2.81417E-06	3.29697E-05	2.81417E-06	1.96358E-05	2.8492E-05	1.68895E-05	1.98013E-08	2.2762E-07	3.5262E-08	2.82684E-07	0.28268425
3831503773595	383150	3773595	3.92302E-05	0.00012043	0.000141616	0.00013973	2.97018E-05	3.8627E-05	2.84316E-05	2.92637E-06	3.42843E-05	2.92637E-06	2.00445E-05	2.9085E-05	1.7241E-05	2.61809E-08	2.9691E-07	4.5397E-08	3.68491E-07	0.36849088
3831603773595	383160	3773595	4.07816E-05	0.000125193	0.000147216	0.000145256	3.08765E-05	4.01546E-05	2.9556E-05	3.0421E-06	3.56402E-05	3.0421E-06	2.045E-05	2.96734E-05	1.75898E-05	3.71689E-08	4.1589E-07	6.2613E-08	5.15669E-07	0.51566942
3831703773595	383170	3773595	4.23611E-05	0.000130048	0.000152893	0.000151033	3.20776E-05	4.16988E-05	3.06966E-05	3.15722E-06	3.70116E-05	3.15722E-06	2.12446E-05	3.08145E-05	1.82645E-05	3.85966E-08	4.3211E-07	6.5076E-08	5.35722E-07	0.53572242
3831803773595	383180	3773595	4.39405E-05	0.000135009	0.000158645	0.000156809	3.32793E-05	4.32429E-05	3.18352E-05	3.27004E-06	3.83829E-05	3.27004E-06	2.20287E-05	3.19596E-05	1.89395E-05	4.00221E-08	4.4833E-07	6.7539E-08	5.55775E-07	0.55577541
3831903773595	383190	3773595	4.55199E-05	0.000139969	0.000164424	0.000162585	3.44811E-05	4.47871E-05	3.29738E-05	3.38286E-06	3.97542E-05	3.38286E-06	2.28128E-05	3.31047E-05	1.96145E-05	4.14477E-08	4.6455E-07	6.9002E-08	5.75828E-07	0.57582841
3832003773595	383200	3773595	4.70993E-05	0.000144929	0.000170202	0.000168362	3.56829E-05	4.63312E-05	3.41124E-05	3.49568E-06	4.11255E-05	3.49568E-06	2.35969E-05	3.42498E-05	2.02895E-05	4.28733E-08	4.8077E-07	7.1465E-08	5.95881E-07	0.59588141
3832103773595	383210	3773595	4.86786E-05	0.000149889	0.000175979	0.000174139	3.68847E-05	4.78754E-05	3.52511E-05	3.6085E-06	4.24968E-05	3.6085E-06	2.43811E-05	3.53949E-05	2.09645E-05	4.42989E-08	4.9699E-07	7.3928E-08	6.15934E-07	0.61593441
3832203773595	383220	3773595	5.02579E-05	0.000154849	0.000181757	0.000179916	3.80864E-05	4.94195E-05	3.63897E-05	3.72132E-06	4.38681E-05	3.72132E-06	2.51652E-05	3.65399E-05	2.16395E-05	4.57244E-08	5.1321E-07	7.6391E-08	6.35987E-07	0.63598741
3832303773595	383230	3773595	5.18372E-05	0.000159809	0.000187536	0.000185693	3.92881E-05	5.09637E-05	3.75284E-05	3.83414E-06	4.52394E-05	3.83414E-06	2.59494E-05	3.76849E-05	2.23145E-05	4.71499E-08	5.2942E-07	7.8854E-08	6.56041E-07	0.65604041
3832403773595	383240	3773595	5.34165E-05	0.000164769	0.000193314	0.000191471	4.04898E-05	5.25079E-05	3.86671E-05	3.94696E-06	4.66107E-05	3.94696E-06	2.67335E-05	3.88299E-05	2.29895E-05	4.85754E-08	5.4563E-07	8.1317E-08	6.76095E-07	0.67609341
3832503773595	383250	3773595	5.49958E-05	0.000169729	0.000199093	0.000197248	4.16915E-05	5.40521E-05	3.98058E-05	4.05978E-06	4.79819E-05	4.05978E-06	2.75177E-05	3.99749E-05	2.36645E-05	5.00009E-08	5.6184E-07	8.3781E-08	6.96149E-07	0.69614641
3832603773595	383260	3773595	5.65751E-05	0.000174689	0.000204871	0.000203026	4.28932E-05	5.55963E-05	4.09446E-05	4.17261E-06	4.93532E-05	4.17261E-06	2.83018E-05	4.11199E-05	2.43395E-05	5.14264E-08	5.7805E-07	8.6245E-08	7.16203E-07	0.71620341
3832703773595	383270	3773595	5.81544E-05	0.000179649	0.000210649	0.000208804	4.40949E-05	5.71405E-05	4.20833E-05	4.29043E-06	5.07244E-05	4.29043E-06	2.90859E-05	4.22649E-05	2.50145E-05	5.28519E-08	5.9426E-07	8.8709E-08	7.36257E-07	0.73625741
3832803773595	383280	3773595	5.97337E-05	0.000184609	0.000216427	0.000214582	4.52966E-05	5.86848E-05	4.32221E-05	4.40826E-06	5.20957E-05	4.40826E-06	2.98701E-05	4.34099E-05	2.56895E-05	5.42774E-08	6.1047E-07	9.1173E-08	7.56312E-07	0.75631141
3832903773595	383290	3773595	6.13129E-05	0.000189569	0.000222205	0.000220359	4.64983E-05	6.02291E-05	4.43608E-05	4.52609E-06	5.34669E-05	4.52609E-06	3.06542E-05	4.45549E-05	2.63645E-05	5.57029E-08	6.2668E-07	9.3637E-08	7.76367E-07	0.77636541
3833003773595	383300	3773595	6.28922E-05	0.000194529	0.000227983	0.000226137	4.77001E-05	6.17734E-05	4.54996E-05	4.64392E-06	5.48382E-05	4.64392E-06	3.14384E-05	4.56999E-05	2.70395E-05	5.71285E-08	6.4289E-07	9.6101E-08	7.96422E-07	0.79642341
3833103773595	383310	3773595	6.44715E-05	0.000199489	0.000233761	0.000231914	4.89018E-05	6.33177E-05	4.66383E-05	4.76175E-06	5.62094E-05	4.76175E-06	3.22225E-05	4.68449E-05	2.77145E-05	5.85541E-08	6.5911E-07	9.8564E-08	8.16478E-07	0.81647741
3833203773595	383320	3773595	6.60508E-05	0.000204449	0.000239539	0.000237692	5.01035E-05	6.48621E-05	4.77771E-05	4.87958E-06	5.75807E-05	4.87958E-06	3.30067E-05	4.79899E-05	2.83895E-05	5.99798E-08	6.7532E-07	1.0103E-07	8.36534E-07	0.83653141
3833303773595	383330	3773595	6.76301E-05	0.000209409	0.000245317	0.000243469	5.13052E-05	6.64064E-05	4.89158E-05	4.99741E-06	5.89519E-05	4.99741E-06	3.37908E-05	4.91349E-05	2.90645E-05	6.14054E-08	6.9153E-07	1.0349E-07	8.56589E-07	0.85658941
3833403773595	383340	3773595	6.92094E-05	0.000214369	0.000251095	0.000249247	5.25069E-05	6.79508E-05	5.00545E-05	5.11524E-06	6.03232E-05	5.11524E-06	3.45749E-05	5.02799E-05	2.97395E-05	6.28311E-08	7.0774E-07	1.0594E-07	8.76645E-07	0.87664741
3833503773595	383350	3773595	7.07887E-05	0.000219329	0.000256873	0.000255025	5.37086E-05	6.94951E-05	5.11932E-05	5.23307E-06	6.16944E-05	5.23307E-06	3.53591E-05	5.14249E-05	3.04145E-05	6.42568E-08	7.2396E-07	1.0839E-07	8.96701E-07	0.89670141
3833603773595	383360	3773595	7.23679E-05	0.000224289	0.000262651	0.000260803	5.49103E-05	7.10395E-05	5.23319E-05	5.35091E-06	6.30657E-05	5.35091E-06	3.61432E-05	5.25699E-05	3.10895E-05	6.56825E-08	7.4018E-07	1.1084E-07	9.16757E-07	0.91675541
3833703773595	383370	3773595	7.39472E-05	0.000229249	0.000268429	0.000266581	5.61119E-05	7.25838E-05	5.34706E-05	5.46874E-06	6.44369E-05	5.46874E-06	3.69274E-05	5.37149E-05	3.17645E-05	6.71082E-08	7.5641E-07	1.1329E-07	9.36814E-07	0.93681441
3833803773595	383380	3773595	7.55265E-05	0.000234209	0.000274207	0.000272359	5.73136E-05	7.41282E-05	5.46094E-05	5.58658E-06	6.58082E-05	5.58658E-06	3.77116E-05	5.48599E-05	3.24395E-05	6.85339E-08	7.7264E-07	1.1574E-07	9.56871E-07	0.95687141
3833903773595	383390	3773595	7.71058E-05	0.000239169	0.000279985	0.000278137	5.85153E-05	7.56725E-05	5.57482E-05	5.70441E-06	6.71795E-05	5.70441E-06	3.84958E-05	5.60049E-05	3.31145E-05	6.99596E-08	7.8887E-07	1.1819E-07	9.76928E-07	0.97692841
3834003773595	383400	3773595	7.86851E-05	0.000244129	0.000285763	0.000283915	5.97170E-05	7.72169E-05	5.68871E-05	5.82225E-06	6.85508E-05	5.82225E-06	3.92801E-05	5.71499E-05	3.37895E-05	7.13853E-08	8.051E-07	1.2064E-07	9.96985E-07	0.99698541
3834103773595	383410	3773595	8.02644E-05	0.000249089	0.000291541	0.000289693	6.09187E-05	7.87612E-05	5.80259E-05	5.94008E-06	6.99221E-05	5.94008E-06	4.00643E-05	5.82949E-05	3.44645E-05	7.28109E-08	8.2133E-07	1.2309E-07	1.01704E-06	1.01704241
3834203773595	383420	3773595	8.18437E-05	0.000254049	0.000297319	0.000295471	6.21204E-05	8.03055E-05	5.91648E-05	6.05792E-06	7.12934E-05	6.05792E-06	4.08486E-05	5.94399E-05	3.51395E-05	7.42366E-08	8.3756E-07	1.2554E-07	1.03741E-06	1.03740941
3834303773595	383430	3773595	8.34230E-05	0.000259009	0.000303097	0.000301249	6.33221E-05	8.18498E-05	6.03036E-05	6.17575E-06	7.26647E-05	6.17575E-06	4.16329E-05	6.05849E-05	3.58145E-05	7.56623E-08	8.5378E-07	1.2799E-07	1.05778E-06	1.05777641
3834403773595	383440	3773595	8.50023E-05	0.000263969	0.000308875	0.000307027	6.45238E-05	8.33941E-05	6.14425E-05	6.29358E-06	7.40359E-05	6.29358E-06	4.24172E-05	6.17299E-05	3.64895E-05	7.70879E-08	8.7001E-07	1.3044E-07	1.07815E-06	1.07814341
3834503773595	383450	3773595	8.65816E-05	0.000268929	0.000314653	0.000312805	6.57255E-05	8.49384E-05	6.25813E-05	6.41141E-06	7.54072E-05	6.41141E-06	4.32015E-05	6.28749E-05	3.71645E-05	7.85136E-08	8.8623E-07	1.3289E-07	1.09852E-06	1.09851241
3834603773595	383460	3773595	8.81609E-05	0.000273889	0.000320431	0.000318583	6.69272E-05	8.64827E-05	6.37202E-05	6.52924E-06	7.67784E-05	6.52924E-06	4.39858E-05	6.40199E-05	3.78395E-05	7.99393E-08	9.0246E-07	1.3534E-07	1.11889E-06	1.11888141
3834703773595	383470	3773595	8.97402E-05	0.000278849	0.000326209	0.000324361	6.81289E-05	8.80270E-05	6.48590E-05	6.64707E-06	7.81496E-05	6.64707E-06	4.47701E-05	6.51649E-05	3.85145E-05	8.13650E-08	9.1868E-07	1.3779E-07	1.13926E-06	1.13925041
3834803773595	383480	3773595	9.13195E-05	0.000283809	0.000331987	0.000330139	6.93306E-05	8.95713E-05	6.59979E-05	6.76490E-06	7.95208E-05	6.76490E-06	4.55544E-05	6.63099E-05	3.91895E-05	8.27907E-08	9.3491E-07	1.4024E-07	1.15963E-06	1.15961941
3834903773595	383490	3773595	9.28988E-05	0.000288769	0.000337765	0.000335917	7.05323E-05	9.11156E-05	6.71367E-05	6.88273E-06	8.08920E-05	6.88273E-06	4.63387E-05	6.74549E-05	3.98645E-05	8.42164E-08	9.5113E-07	1.4269E-07	1.17999E-06	1.17998841
3835003773595	383500	3773595	9.44781E-05	0.000293729	0.000343543	0.000341695	7.17340E-05	9.26599E-05	6.82756E-05	7.00056E-06	8.22633E-05	7.00056E-06	4.71230E-05	6.85999E-05	4.05395E-05	8.56421E-08	9.6736E-07	1.4515E-07	1.20035E-06	1.20034741
3835103773595	383510	3773595	9.60574E-05	0.000298689	0.000349321	0.000347473	7.29357E-05	9.42042E-05	6.94145E-05	7.11839E-06	8.36345E-05	7.11839E-06	4.79073E-05	6.97449E-05	4.12145E-05	8.70678E-08	9.8358E-07	1.4760E-07	1.22071E-06	1.22070641
3835203773595	383520	3773595	9.76367E-05	0.000303649	0.000355099	0.000353251	7.41374E-05	9.57485E-05	7.05534E-05	7.23622E-06	8.50058E-05	7.23622E-06	4.86916E-05	7.08899E-05	4.18895E-05	8.84935E-08	9.9981E-07	1.5006E-07	1.24107E-06	1.24106541
3835303773595	383530	3773595	9.92160E-05	0.000308609	0.000360877	0.000359029	7.53391E-05	9.72928E-05	7.16923E-05	7.35405E-06	8.63771E-05	7.35405E-06	4.94759E-05	7.20349E-05	4.25645E-05	9.00192E-08	1.0160E-06	1.5252E-07	1.26143E-06	1.26142441
3835403773595	383540	3773595	1.00795E-04	0.000313569	0.000366655	0.000364807	7.65408E-05	9.88371E-05	7.28312E-05	7.47188E-06	8.77483E-05	7.47188E-06	5.02602E-05	7.31799E-05	4.32395E-05	9.15450E-08	1.0322E-06	1.5498E-07	1.28179E-06	1.28178341
3835503773595	383550	3773595	1.02374E-04	0.000318529	0.000372433	0.000370585	7.77425E-05	1.00381E-04	7.39701E-05	7.58971E-06	8.91196E-05	7.58971E-06	5.10445E-05	7.43249E-05	4.39145E-05	9.30708E-08	1.0483E-06	1.5744E-07	1.30215E-06	1.30214241
3835603773595	383560	3773595	1.03953E-04	0.000323489	0.000378211	0.000376363	7.89442E-05	1.01926E-04	7.51090E-05	7.70754E-06	9.04908E-05	7.70754E-06	5.18288E-05	7.54699E-05	4.45895E-05	9.45966E-08	1.0645E-06	1.5990E-07	1.32251E-06	1.32250141
3835703773595	383570	3773595	1.05532E-04	0.000328449	0.000383989	0.000382141	8.01459E-05	1.03470E-04	7.62479E-05	7.82537E-06	9.18621E-05	7.82537E-06	5.26131E-05	7.66149E-05	4.52645E-05	9.61225E-08	1.0806E-06	1.6236E-07	1.34287E-06	1.34286041
3835803773595	383580	3773595	1.07111E-04	0.000333409	0.000389767	0.000387919	8.13476E-05	1.05015E-04	7.73868E-05	7.94320E-06	9.32333E-05	7.94320E-06	5.33974E-05	7.77599E-05	4.59395E-05	9.76483E-08	1.0968E-06	1.6482E-07	1.36323E-06	1.36321941
3835903773595	383590	3773595	1.08690E-04	0.000338369	0.000395545	0.000393697	8.25493E-05	1.06559E-04	7.85257E-05	8.06103E-06	9.46046E-05	8.06103E-06	5.41817E-05	7.89049E-05	4.66145E-05	9.91742E-08	1.1129E-06	1.6728E-07	1.38360E-06	1.38359841
3836003773595	383600	3773595	1.10269E-04	0.000343329	0.000401323	0.000399475	8.37510E-05	1.08104E-04	7.96646E-05	8.17885E-06	9.59758E-05	8.17885E-06	5.49660E-05	8.00499E-05	4.72895E-05	1.00700E-07	1.1291E-06	1.6974E-07	1.40398E-06	1.40397741
3836103773595	383610	3773595	1.11848E-04	0.000348289	0.000407101	0.000405253	8.49527E-05	1.09648E-04	8.08035E-05	8.29668E-06	9.73471E-05	8.29668E-06	5.57503E-05	8.11949E-05	4.79645E-05	1.02226E-07	1.1453E-06	1.7220E-07	1.42435E-06	1.42434641
3836203773595	383620	3773595	1.13427E-04	0.000353249	0.000412879	0.000411031	8.61544E-05	1.11193E-04	8.19424E-05	8.41450E-06	9.87183E-05	8.41450E-06	5.65346E-05	8.23399E-05	4.86395E-05	1.03753E-07	1.1615E-06	1.7466E-07	1.44473E-06	1.44472541
3836303773595	383630	3773595	1.15006E-04	0.000358209	0.000418657	0.000416809	8.73561E-05	1.12737E-04	8.30813E-05	8.53233E-06	1.00090E-04	8.53233E-06	5.73189E-05	8.34849E-05	4.93145E-05	1.05279E-07	1.1777E-06	1.7712E-07	1.46510E-06	1.46509441
3836403773595	383640	3773595	1.16585E-04	0.000363169	0.000424435	0.000422587	8.85578E-05	1.14282E-04	8.42202E-05	8.65015E-06	1.01462E-04	8.65015E-06	5.81032E-05	8.46299E-05	4.99895E-05	1.06806E-07	1.1938E-06	1.7958E-07	1.48548E-06	1.48547341
3836503773595	383650	3773595	1.18164E-04	0.000368129	0.000430213	0.000428365	8.97595E-05	1.15826E-04	8.53591E-05	8.76798E-06	1.02834E-04	8.76798E-06	5.88875E-05	8.57749E-05	5.06645E-05	1.08333E-07	1.2100E-06	1.8204E-07	1.50585E-06	1.50584241
3836603773595	383660	3773595	1.19743E-04	0.000373089	0.000435991	0.000434143	9.09612E-05	1.17371E-04	8.64980E-05	8.88580E-06	1.04206E-04	8.88580E-06	5.96718E-05	8.69199E-05	5.13395E-05	1.09860E-07	1.2261E-06	1.8450E-07	1.52623E-06	1.52621141
3836703773595	383670	3773595	1.21322E-04	0.000378049	0.000441769	0.000439921	9.21629E-05	1.18915E-04	8.76369E-05	9.00363E-06	1.05578E-04	9.00363E-06	6.04561E-05	8.80649E-05	5.20145E-05	1.11387E-07	1.2423E-06	1.8696E-07	1.54660E-06	1.54659041
3836803773595	383680	3773595	1.22901E-04	0.000383009	0.000447547	0.000445699	9.33646E-05	1.20460E-04	8.87758E-05	9.12145E-06	1.06950E-04	9.12145E-06	6.12404E-05	8.92099E-05	5.26895E-05	1.12914E-07	1.2584E-06	1.8942E-07	1.56698E-06	1.56696941
3836903773595	383690	3773595	1.24480E-04	0.000387969	0.000453325	0.000451477	9.45663E-05	1.22004E-04	8.99147E-05	9.23928E-06	1.08322E-04	9.23928E-06	6.20247E-05	9.03549E-05	5.33645E-05	1.14441E-07	1.2746E-06	1.9188E-07	1.58735E-06	1.58734841
3837003773595	383700	3773595	1.26059E-04	0.000392929	0.000459103	0.000457255	9.57680E-05	1.23549E-04	9.10536E-05	9.35710E-06	1.09694E-04	9.35710E-06	6.28090E-05	9.14999E-05	5.40395E-05	1.15968E-07	1.2907E-06	1.9434E-07	1.60773E-06	1.60772741
3837103773595	383710	3773595	1.27638E-04	0.000397889	0.000464881	0.000463033	9.69697E-05	1.25093E-04	9.21925E-05	9.47493E-06	1.11066E-04	9.47493E-06	6.35933E-05	9.26449E-05	5.47145E-05	1.17495E-07	1.3069E-06	1.9680E-07	1.62810E-06	1.62809641
3837203773595	383720	3773595	1.29217E-04	0.000402849	0.000470659	0.000468811	9.81714E-05	1.26638E-04	9.33314E-05	9.59275E-06	1.12438E-04	9.59275E-06	6.43776E-05	9.37899E-05	5.53895E-05	1.19022E-07	1.3230E-06	1.9926E-07	1.64848E-06	1.64846541
3837303773595	383730	3773595	1.30796E-04	0.000407809	0.000476437	0.000474589	9.93731E-05	1.28182E-04	9.44703E-05	9.71057E-06	1.13810E-04	9.71057E-06	6.51619E-05	9.49349E-05	5.60645E-05	1.20549E-07	1.3392E-06	2.0172E-07	1.66885E-06	1.66884441
3837403773595	383740	3773595	1.32375E-04	0.000412769	0.000482215	0.000480367	1.00575E-04	1.29727E-04	9.56092E-05	9.82839E-06	1.15182E-04	9.82839E-06	6.59462E-05	9.60799E-05	5.67395E-05	1.22076E-07	1.3553E-06	2.0418E-07	1.68923E-06	1.68922341
3837503773595	383750	3773595	1.33954E-04	0.000417729	0.000487993	0.000486145	1.01777E-04	1.31271E-04	9.67481E-05	9.94621E-06	1.16554E-04	9.94621E-06	6.67305E-05	9.72249E-05	5.74145E-05	1.23603E-07	1.3715E-06	2.0664E-07	1.70960E-06	1.70960241
3837603773595	383760	3773595	1.35533E-04	0.000422689	0.000493771	0.000491923	1.02979E-04	1.32816E-04	9.78870E-05	1.00640E-05	1.17926E-04	1.00640E-05	6.75148E-05	9.83699E-05	5.80895E-05	1.25130E-07	1.3876E-06	2.0910E-07	1.72998E-06	1.72998141
3837703773595	383770	3773595	1.37112E-04	0.000427649	0.000499549	0.000497701	1.04180E-04	1.34360E-04	9.90259E-05	1.01818E-05	1.19298E-04	1.01818E-05	6.82991E-05	9.95149E-05	5.87645E-05	1.26657E-07	1.4038E-06	2.1156E-07	1.75035E-06	1.75034041
3837803773595	383780	3773595	1.38691E-04	0.000432609	0.000505327	0.000503479	1.05382E-04	1.35905E-04	1.00165E-04	1.02996E-05	1.20670E-04	1.02996E-05	6.90834E-05	1.00660E-04	5.94395E-05	1.28184E-07	1.4199E-06	2.1402E-07	1.77073E-06	1.77071941
3837903773595	383790	3773595	1.40270E-04	0.000437569	0.000511105	0.000509257	1.06583E-04	1.37449E-04	1.01304E-04	1.04174E-05	1.22042E-04	1.04174E-05	6.98677E-05	1.01805E-04	6.01145E-05	1.29711E-07	1.4361E-06	2.1648E-07	1.79110E-06	1.79109841
3838003773595	383800	3773595	1.41849E-04	0.000442529	0.000516883	0.000515035	1.07785E-04	1.38994E-04	1.02443E-04	1.05352E-05	1.23414E-04	1.05352E-05	7.06520E-05	1.02950E-04	6.07895E-05	1.31238E-07	1.4522E-06	2.1894E-07	1.81148E-06	1.81147741
3838103773595	383810	3773595	1.43428E-04	0.000447489	0.000522661	0.000520813	1.08986E-04	1.40538E-04	1.03582E-04	1.06530E-05	1.24786E-04	1.06530E-05	7.14363E-05	1.04095E-04	6.14645E-05	1.32765E-07	1.4684E-06	2.2140E-07	1.83185E-06	1.83184641
3838203773595	383820	3773595	1.45007E-04	0.000452449	0.000528439	0.000526591	1.10188E-04	1.42083E-04	1.04721E-04	1.07708E-05	1.26158E-04	1.07708E-05	7.22206E-05	1.05240E-04	6.21395E-05	1.34292E-07	1.4845E-06	2.2386E-07	1.85222E-06	1.85221541
3838303773595	383830	3773595	1.46586E-04	0.000457409	0.000534217	0.000532369	1.11390E-04	1.43627E-04	1.05860E-04	1.08886E-05	1.27530E-04	1.08886E-05	7.30049E-05	1.06385E-04	6.28145E-05	1.35819E-07	1.5007E-06	2.2632E-07	1.87259E-06	1.87258441
3838403773595	383840	3773595	1.48165E-04	0.000462369	0.000539995	0.000538147	1.12591E-04	1.45172E-04	1.06999E-04	1.10064E-05	1.28902E-04	1.10064E-05	7.37892E-05	1.07530E-04	6.34895E-05	1.37346E-07	1.5168E-06	2.2878E-07	1.89296E-06	1.89295341
3838503773595	383850	3773595	1.49744E-04	0.000467329	0.000545773	0.000543925	1.13793E-04	1.46716E-04	1.08138E-04	1.11242E-05	1.30274E-04	1.11242E-05	7.45735E-05	1.08675E-04	6.41645E-05	1.38873E-07	1.5330E-06	2.3124E-07	1.91333E-06	1.91332241
3838603773595	383860

			EGIODemolition	EGIOSite Grubbing / Prep	EGIOMass Grading / Excavation	EGIOMass Grading / Excavation	EGIODrainage / Utilities Trenching	EGIODrainage / Utilities Trenching	EGIOFoundations / Concrete Pads	EGIOFoundations / Concrete Pads	EGIOBuilding / Structure Construction	EGIOBuilding / Structure Construction	EGIOAsphalt Paving	EGIOArchitectural Coating	EGIOLandscaping or Other Finishing	EGIOWaterside Construction (Piles)	HIWaterside Construction (Landscaping)	HIWaterside Construction (Landscaping)	KMDemolition	KMSite Grubbing / Prep
Unique Identifier	X (UTM)	Y (UTM)	2025	2025	2025	2026	2026	2027	2026	2027	2026	2027	2027	2027	2027	2027	2025	2026	2025	2025
3838203773605	383820	3773605	0.000464316	0.00018211	6.03097E-05	5.90671E-05	0.000137157	0.000136945	0.000180206	0.00018009	0.000193023	0.000188396	7.51123E-06	7.51123E-06	0.000203419	7.51123E-06	0.00012506	0.000121143	0.00020094	0.000872094
3838303773605	383830	3773605	0.000439786	0.00017249	5.71235E-05	5.59466E-05	0.000129911	0.00012971	0.000170686	0.000170576	0.000182826	0.000178443	7.11441E-06	7.11441E-06	0.000192672	7.11441E-06	0.000118184	0.000114482	0.000189346	0.000821777
3838403773605	383840	3773605	0.000407972	0.00016001	5.29912E-05	5.18994E-05	0.000120513	0.000120327	0.000158338	0.000158236	0.0001696	0.000165535	6.59975E-06	6.59975E-06	0.000178734	6.59975E-06	0.000109415	0.000105988	0.000174557	0.000757591
3838503773605	383850	3773605	0.000372924	0.00014627	4.84388E-05	4.74408E-05	0.00011016	0.00010999	0.000144736	0.000144642	0.00015503	0.000151314	6.03278E-06	6.03278E-06	0.00016338	6.03278E-06	9.98411E-05	9.67139E-05	0.000158451	0.000687689
3838603773605	383860	3773605	0.000342421	0.0001343	4.44768E-05	4.35605E-05	0.00010115	0.000100993	0.000132897	0.000132812	0.00014235	0.000138938	5.53934E-06	5.53934E-06	0.000150016	5.53934E-06	9.15174E-05	8.86509E-05	0.000144506	0.000627166
3838703773605	383870	3773605	0.000322014	0.0001263	4.18262E-05	4.09644E-05	9.51214E-05	9.49746E-05	0.000124977	0.000124896	0.000133866	0.000130657	5.20921E-06	5.20921E-06	0.000141076	5.20921E-06	8.58792E-05	8.31893E-05	0.000135094	0.000586317
3838803773605	383880	3773605	0.000303799	0.00011915	3.94602E-05	3.86471E-05	8.97406E-05	8.96021E-05	0.000117907	0.000117831	0.000126294	0.000123266	4.91454E-06	4.91454E-06	0.000133095	4.91454E-06	8.08473E-05	7.8315E-05	0.000126721	0.000549976
3838903773605	383890	3773605	0.000287891	0.00011292	3.7394E-05	3.66236E-05	8.50417E-05	8.49105E-05	0.000111734	0.000111662	0.000119681	0.000116812	4.65721E-06	4.65721E-06	0.000126126	4.65721E-06	7.64451E-05	7.40507E-05	0.000119413	0.000518261
3839003773605	383900	3773605	0.000274077	0.0001075	3.55997E-05	3.48662E-05	8.0961E-05	8.08361E-05	0.000106372	0.000106304	0.000113938	0.000111207	4.43374E-06	4.43374E-06	0.000120074	4.43374E-06	7.26097E-05	7.03355E-05	0.000113063	0.000490701
3839103773605	383910	3773605	0.000261421	0.00010253	3.39558E-05	3.32562E-05	7.72226E-05	7.71035E-05	0.00010146	0.000101395	0.000108677	0.000106072	4.22901E-06	4.22901E-06	0.00011453	4.22901E-06	6.90973E-05	6.6933E-05	0.00010726	0.000465518
3829703773615	382970	3773615	0.00021194	8.3126E-05	2.75287E-05	2.69615E-05	6.26059E-05	6.25093E-05	8.2256E-05	8.22029E-05	8.81064E-05	8.59946E-05	3.42854E-06	3.42854E-06	9.28516E-05	3.42854E-06	3.94334E-05	3.81983E-05	2.44049E-05	0.000105919
3829803773615	382980	3773615	0.000229212	8.99E-05	2.97722E-05	2.91588E-05	6.77081E-05	6.76036E-05	8.89596E-05	8.89022E-05	9.52868E-05	9.30028E-05	3.70795E-06	3.70795E-06	0.000100419	3.70795E-06	4.26266E-05	4.12914E-05	2.56202E-05	0.000111193
3829903773615	382990	3773615	0.00024838	9.7418E-05	3.22618E-05	3.15971E-05	7.33701E-05	7.32569E-05	9.63987E-05	9.63365E-05	0.000103255	0.00010078	4.01803E-06	4.01803E-06	0.000108816	4.01803E-06	4.61821E-05	4.47355E-05	2.68807E-05	0.000116664
3830003773615	383000	3773615	0.00026708	0.00010475	3.46908E-05	3.39761E-05	7.88942E-05	7.87724E-05	0.000103657	0.00010359	0.000111029	0.000108368	4.32055E-06	4.32055E-06	0.000117009	4.32055E-06	4.96317E-05	4.80772E-05	2.79625E-05	0.000121359
3830103773615	383010	3773615	0.000288215	0.00011304	3.7436E-05	3.66647E-05	8.51372E-05	8.50059E-05	0.000111859	0.000111787	0.000119815	0.000116943	4.66244E-06	4.66244E-06	0.000126268	4.66244E-06	5.35317E-05	5.18549E-05	2.90985E-05	0.00012629
3830203773615	383020	3773615	0.000311029	0.00012199	4.03993E-05	3.9567E-05	9.18765E-05	9.17347E-05	0.000120714	0.000120636	0.000129299	0.0001262	5.03151E-06	5.03151E-06	0.000136263	5.03151E-06	5.77222E-05	5.59142E-05	3.02052E-05	0.000131093
3830303773615	383030	3773615	0.000335999	0.00013178	4.36427E-05	4.27435E-05	9.92525E-05	9.90993E-05	0.000130405	0.000130321	0.00013968	0.000136332	5.43545E-06	5.43545E-06	0.000147203	5.43545E-06	6.22751E-05	6.03245E-05	3.12847E-05	0.000135778
3830403773615	383040	3773615	0.00036475	0.00014306	4.73772E-05	4.6401E-05	0.000107746	0.000107579	0.000141564	0.000141472	0.000151632	0.000147998	5.90056E-06	5.90056E-06	0.000159799	5.90056E-06	6.74971E-05	6.5383E-05	3.24139E-05	0.000140679
3830503773615	383050	3773615	0.000399538	0.0001567	5.18957E-05	5.08264E-05	0.000118022	0.000117839	0.000155065	0.000154965	0.000166094	0.000162113	6.46331E-06	6.46331E-06	0.000175039	6.46331E-06	7.58009E-05	7.14893E-05	3.36631E-05	0.0001461
3830603773615	383060	3773615	0.000440675	0.00017284	5.7239E-05	5.60597E-05	0.000130173	0.000129973	0.000171031	0.00017092	0.000183195	0.000178804	7.12879E-06	7.12879E-06	0.000193062	7.12879E-06	8.12025E-05	7.86591E-05	3.49576E-05	0.000151719
3830703773615	383070	3773615	0.000489556	0.00019201	6.3588E-05	6.22779E-05	0.000144612	0.000144389	0.000190002	0.000189879	0.000203516	0.000198637	7.91953E-06	7.91953E-06	0.000214476	7.91953E-06	8.9928E-05	8.71113E-05	3.62815E-05	0.000157464
3830803773615	383080	3773615	0.000548253	0.00021503	7.12122E-05	6.97449E-05	0.000161951	0.000161701	0.000212783	0.000212645	0.000227917	0.000222454	8.86907E-06	8.86907E-06	0.000240192	8.86907E-06	0.000100343	9.72004E-05	3.76303E-05	0.000163318
3830903773615	383090	3773615	0.000620989	0.00024356	8.06598E-05	7.8998E-05	0.000183437	0.000183154	0.000241013	0.000240857	0.000258154	0.000251967	1.00457E-05	1.00457E-05	0.000272058	1.00457E-05	0.000113166	0.000109622	3.90108E-05	0.00016931
3831003773615	383100	3773615	0.000712166	0.00027932	9.25027E-05	9.05968E-05	0.00021037	0.000210046	0.000276399	0.000276221	0.000296058	0.000288962	1.15207E-05	1.15207E-05	0.000312003	1.15207E-05	0.000129157	0.000125111	4.04682E-05	0.000175635
3831103773615	383110	3773615	0.000830216	0.00032562	0.000107836	0.000105614	0.000245242	0.000244863	0.000322216	0.000322008	0.000345133	0.000336861	1.34304E-05	1.34304E-05	0.000363721	1.34304E-05	0.000149688	0.000145	4.19369E-05	0.000182009
3831203773615	383120	3773615	0.000990186	0.00038836	0.000128615	0.000125965	0.000292496	0.000292045	0.000384302	0.000384054	0.000411635	0.000401768	1.60182E-05	1.60182E-05	0.000433805	1.60182E-05	0.000177289	0.000171736	4.35143E-05	0.000188855
3831303773615	383130	3773615	0.001214772	0.00047645	0.000157786	0.000154535	0.000358838	0.000358284	0.000471466	0.000471162	0.000504999	0.000492894	1.96513E-05	1.96513E-05	0.000532197	1.96513E-05	0.000215551	0.000208799	4.51912E-05	0.000196133
3831403773615	383140	3773615	0.001549954	0.00060791	0.000201322	0.000197174	0.000457849	0.000457142	0.000601553	0.000601165	0.000644339	0.000628894	2.50736E-05	2.50736E-05	0.000679041	2.50736E-05	0.000272482	0.000263947	4.68795E-05	0.00020346
3831503773615	383150	3773615	0.002057491	0.00080698	0.000267246	0.00026174	0.000607773	0.000606475	0.000798534	0.000798019	0.00085533	0.000834828	3.3284E-05	3.3284E-05	0.000901396	3.3284E-05	0.000357455	0.000346259	4.86379E-05	0.000211092
3831603773615	383160	3773615	0.002918112	0.00114452	0.000379031	0.000371222	0.000861996	0.000860666	0.00113255	0.001131819	0.001213102	0.001184025	4.72062E-05	4.72062E-05	0.001278437	4.72062E-05	0.0005008 4	0.000485152	5.04551E-05	0.000218979
3836503773615	383650	3773615	0.005764726	0.00226101	0.000748776	0.000733349	0.001702872	0.001700245	0.002237351	0.002235908	0.002396483	0.00233904	9.32558E-05	9.32558E-05	0.002525552	9.32558E-05	0.001419896	0.001375422	0.00236853	0.010279588
3836603773615	383660	3773615	0.004679996	0.00183556	0.000607881	0.000595357	0.001382448	0.001380315	0.001816356	0.001815184	0.001945544	0.00189891	7.57082E-05	7.57082E-05	0.002050327	7.57082E-05	0.001146906	0.001110983	0.001918915	0.008328226
3836703773615	383670	3773615	0.003358877	0.0013174	0.000436282	0.000427293	0.000992196	0.000990665	0.001303616	0.001302774	0.001396335	0.001362866	5.43365E-05	5.43365E-05	0.001471539	5.43365E-05	0.000847619	0.00082107	0.001418881	0.006158043
3836803773615	383680	3773615	0.002585193	0.00101395	0.000335789	0.00032887	0.000763654	0.000762475	0.001003341	0.001002693	0.001074703	0.001048943	4.18206E-05	4.18206E-05	0.001132584	4.18206E-05	0.000665866	0.00064509	0.001114708	0.004837913
3836903773615	383690	3773615	0.002079991	0.0008158	0.000270169	0.000264602	0.000614419	0.000613471	0.000807267	0.000806746	0.000864683	0.000843957	3.3648E-05	3.3648E-05	0.000911253	3.3648E-05	0.000543124	0.000526112	0.000907649	0.003939261
3837003773615	383700	3773615	0.001727232	0.00067744	0.000224349	0.000219726	0.000510216	0.000509429	0.000670357	0.000669924	0.000718036	0.000700825	2.79414E-05	2.79414E-05	0.000756708	2.79414E-05	0.00045544	0.000441174	0.00075952	0.00329637
3837103773615	383710	3773615	0.001467652	0.00057563	0.000190632	0.000186704	0.000433537	0.000432868	0.000569611	0.000569244	0.000610125	0.0005955	2.37422E-05	2.37422E-05	0.000642985	2.37422E-05	0.000389405	0.000377208	0.000648903	0.002816286
3837203773615	383720	3773615	0.001272571	0.00049912	0.000165293	0.000161888	0.000375911	0.000375331	0.000493898	0.00049358	0.000529027	0.000516346	2.05863E-05	2.05863E-05	0.000557519	2.05863E-05	0.000339115	0.000328493	0.000564172	0.002448545
3837303773615	383730	3773615	0.001119922	0.00043925	0.000145466	0.000142469	0.00033082	0.000330309	0.000434654	0.000434373	0.000465568	0.000454409	1.81169E-05	1.81169E-05	0.000490643	1.81169E-05	0.000299285	0.00028991	0.000496918	0.002156659
3837403773615	383740	3773615	0.00099835	0.00039157	0.000129675	0.000127003	0.000294908	0.000294453	0.00038747	0.00038722	0.000415029	0.000405081	1.61503E-05	1.61503E-05	0.000437382	1.61503E-05	0.000267273	0.000258901	0.000442625	0.001921022
3837503773615	383750	3773615	0.000898444	0.00035238	0.000116698	0.000114294	0.000265396	0.000264986	0.000348695	0.00034847	0.000373496	0.000364544	1.45341E-05	1.45341E-05	0.000393612	1.45341E-05	0.000240865	0.00023332	0.000397834	0.001726627
3837603773615	383760	3773615	0.0008128	0.00031879	0.000105574	0.000103399	0.000240097	0.000239727	0.000315456	0.000315253	0.000337893	0.000329794	1.31486E-05	1.31486E-05	0.000356091	1.31486E-05	0.000218174	0.00021134	0.000359328	0.001559508
3837703773615	383770	3773615	0.000738474	0.00028964	9.59198E-05	9.39435E-05	0.000218142	0.000217805	0.00028661	0.000286425	0.000306995	0.000299636	1.19463E-05	1.19463E-05	0.000323529	1.19463E-05	0.000198344	0.000192131	0.000325665	0.001413408
3837803773615	383780	3773615	0.000675465	0.00026493	8.77357E-05	8.5928E-05	0.000199529	0.000199221	0.000262155	0.000261986	0.00028081	0.00027407	1.0927E-05	1.0927E-05	0.000295924	1.0927E-05	0.000181442	0.000175759	0.000297001	0.001289004
3837903773615	383790	3773615	0.000612941	0.0002404	7.96145E-05	7.79742E-05	0.00018106	0.000180781	0.000237889	0.000237736	0.000254809	0.000248701	9.91554E-06	9.91554E-06	0.000268532	9.91554E-06	0.000164615	0.000159459	0.00026842	0.001164963
3838003773615	383800	3773615	0.000555205	0.00021776	7.21152E-05	7.06293E-05	0.000164005	0.000163752	0.000215481	0.000215342	0.000230807	0.000225275	8.98154E-06	8.98154E-06	0.000243238	8.98154E-06	0.000149062	0.000144393	0.000241965	0.001050145
3838103773615	383810	3773615	0.000507717	0.00019913	6.5947E-05	6.45883E-05	0.000149977	0.000149746	0.00019705	0.000196923	0.000211066	0.000206006	8.21333E-06	8.21333E-06	0.000222433	8.21333E-06	0.000136176	0.000131911	0.000220108	0.000955286
3838203773615	383820	3773615	0.000478858	0.00018781	6.21985E-05	6.0917E-05	0.000141452	0.000141234	0.00018585	0.00018573	0.000199068	0.000194297	7.74647E-06	7.74647E-06	0.00020979	7.74647E-06	0.000128206	0.00012419	0.000206639	0.000896826
3838303773615	383830	3773615	0.000452828	0.00017761	5.88175E-05	5.76057E-05	0.000133763	0.000133557	0.000175747	0.000175634	0.000188247	0.000183735	7.32539E-06	7.32539E-06	0.000198386	7.32539E-06	0.000121004	0.000117214	0.000194479	0.000844053
3838403773615	383840	3773615	0.00042166	0.00016538	5.47692E-05	5.36407E-05	0.000124556	0.000124364	0.000163651	0.000163545	0.000175291	0.000171089	6.82119E-06	6.82119E-06	0.000184731	6.82119E-06	0.00011249	0.000108966	0.000180093	0.000781615
3838503773615	383850	3773615	0.000388355	0.00015232	5.04432E-05	4.94039E-05	0.000114718	0.000114541	0.000150725	0.000150628	0.000161445	0.000157575	6.28241E-06	6.28241E-06	0.00017014	6.28241E-06	0.000103445	0.000100205	0.000164833	0.000715386
3838603773615	383860	3773615	0.000359164	0.00014087	4.66515E-05	4.56903E-05	0.000106095	0.000105931	0.000139395	0.000139305	0.00014931	0.000145731	5.81018E-06	5.81018E-06	0.000157351	5.81018E-06	9.55214E-05	9.25295E-05	0.00015151	0.000657565
3838703773615	383870	3773615	0.000336664	0.00013204	4.3729E-05	4.2828E-05	9.94488E-05	9.92954E-05	0.000130663	0.000130578	0.000139956	0.000136601	5.4462E-06	5.4462E-06	0.000147494	5.4462E-06	8.93719E-05	8.65726E-05	0.000141204	0.000612836
3838803773615	383880	3773615	0.000316571	0.00012416	4.11192E-05	4.0272E-05	9.35135E-05	9.33692E-05	0.000122865	0.000122785	0.000131603	0.000128449	5.12116E-06	5.12116E-06	0.000138691	5.12116E-06	8.3879E-05	8.12517E-05	0.000132025	0.000572999
3838903773615	383890	3773615	0.000299577	0.0001175	3.89118E-05	3.81101E-05	8.84936E-05	8.8357E-05	0.000116269	0.000116194	0.000124539	0.000121553	4.84625E-06	4.84625E-06	0.000131246	4.84625E-06	7.92167E-05	7.67354E-05	0.000124256	0.00053928
3839003773615	383900	3773615	0.000285556	0.000112	3.70907E-05	3.63265E-05	8.43519E-05	8.42217E-05	0.000110827	0.000110756	0.00011871	0.000115865	4.61943E-06	4.61943E-06	0.000125103	4.61943E-06	7.53472E-05	7.29872E-05	0.000117822	0.000511356
3839103773615	383910	3773615	0.000272703	0.00010696	3.54212E-05	3.46914E-05	8.05551E-05	8.04308E-05	0.000105839	0.000105771	0.000113367	0.000110649	4.41151E-06	4.41151E-06	0.000119472	4.41151E-06	7.17971E-05	6.95483E-05	0.000111934	0.0004858
3829703773625	382970	3773625	0.000211203	8.2837E-05	2.7433E-05	2.68678E-05	6.23883E-05	6.22921E-05	8.19701E-05	8.19172E-05	8.78002E-05	8.56957E-05	3.41662E-06	3.41662E-06	9.2529E-05	3.41662E-06	3.91625E-05	3.79359E-05	2.41922E-05	0.000104996
3829803773625	382980	3773625	0.000229481	9.0006E-05	2.98072E-05	2.9193E-05	6.77877E-05	6.76831E-05	8.90642E-05	8.90067E-05	9.53988E-05	9.31122E-05	3.71231E-06	3.71231E-06	0.000100537	3.71231E-06	4.25315E-05	4.11993E-05	2.54935E-05	0.000110643
3829903773625	382990	3773625	0.000249817	9.7982E-05	3.24485E-05	3.17799E-05	7.37946E-05	7.36808E-05	9.69565E-05	9.68939E-05	0.000103853	0.000101363	4.04128E-06	4.04128E-06	0.000109446	4.04128E-06	4.62987E-05	4.48485E-05	2.684E-05	0.000116487
3830003773625	383000	3773625	0.000268751	0.00010541	3.49078E-05	3.41886E-05	7.93877E-05	7.92652E-05	0.000104305	0.000104238	0.000111724	0.000109046	4.34757E-06	4.34757E-06	0.000117741	4.34757E-06	4.97824E-05	4.82231E-05	2.79195E-05	0.000121173
3830103773625	383010	3773625	0.000290074	0.00011377	3.76775E-05	3.69012E-05	8.56865E-05	8.55542E-05	0.000112581	0.000112508	0.000120588	0.000117698	4.69252E-06	4.69252E-06	0.000127083	4.69252E-06	5.37092E-05	5.2027E-05	2.90488E-05	0.000126074
3830203773625	383020	3773625	0.000313239	0.00012286	4.06863E-05	3.98481E-05	9.25292E-05	9.23864E-05	0.000121571	0.000121493	0.000130218	0.000127097	5.06725E-06	5.06725E-06	0.000137231	5.06725E-06	5.79518E-05	5.61366E-05	3.01531E-05	0.000130867
3830303773625	383030	3773625	0.00033873	0.00013285	4.39973E-05	4.30908E-05	0.000100059	9.99047E-05	0.000131465	0.00013138	0.000140815	0.00013744	5.47962E-06	5.47962E-06	0.000148399	5.47962E-06	6.25908E-05	6.06304E-05	3.12394E-05	0.000135581
3830403773625	383040	3773625	0.000368146	0.00014439	4.78182E-05	4.68329E-05	0.000108748	0.000108581	0.000142881	0.000142789	0.000153044	0.000149375	5.95548E-06	5.95548E-06	0.000161286	5.95548E-06	6.79169E-05	6.57896E-05	3.23709E-05	0.000140492
3830503773625	383050	3773625	0.000402969	0.00015805	5.23413E-05	5.12629E-05	0.000119035	0.000118851	0.000156397	0.000156296	0.00016752	0.000163505	6.51882E-06	6.51882E-06	0.000176542	6.51882E-06	7.41884E-05	7.18646E-05	3.35772E-05	0.000145727
3830603773625	383060	3773625	0.000444133	0.0001742	5.76882E-05	5.64996E-05	0.000131195	0.000130992	0.000172373	0.000172262	0.000184633	0.000180207	7.18473E-06	7.18473E-06	0.000194577	7.18473E-06	8.15523E-05	7.89979E-05	3.48241E-05	0.000151139
3830703773625	383070	3773625	0.000493085	0.0001934	6.40465E-05	6.27269E-05	0.000145655	0.00014543	0.000191372	0.000191248	0.00020483	0.0002007	7.97663E-06	7.97663E-06	0.000216023	7.97663E-06	9.02545E-05	8.74276E-05	3.61095E-05	0.000156718
3830803773625	383080	3773625	0.000551918	0.00021647	7.16882E-05	7.02111E-05	0.000163034	0.000162782	0.000214205	0.000214067	0.00022944	0.000223941	8.92836E-06	8.92836E-06	0.000241798	8.92836E-06	0.000100645	9.74924E-05	3.73949E-05	0.000162297
3830903773625	383090	3773625	0.000624977	0.00024512	8.11778E-05	7.95053E-05	0.000184615	0.00018433	0.00024256	0.000242404	0.000259812	0.000253585	1.01102E-05	1.01102E-05	0.000273805	1.01102E-05	0.00011348	0.000109926	3.87686E-05	0.000168259
3831003773625	383100	3773625	0.000715929	0.0002808	9.29915E-05	9.10755E-05	0.000211482	0.000211156	0.00027786	0.00027768	0.000297622	0.000290489	1.15816E-05	1.15816E-05	0.000313652	1.15816E-05	0.00012939	0.000125337	4.01649E-05	0.000174319
3831103773625	383110	3773625	0.000835219	0.00032758	0.000108486	0.000106251	0.00024672	0.000246339	0.000324157	0.000323948	0.000347213	0.000338891	1.35113E-05	1.35113E-05	0.000365913	1.35113E-05	0.000150034	0.000145335	4.16292E-05	0.000180673
3831203773625	383120	3773625	0.000994955	0.00039024	0.000129234	0.000126571	0.000293905	0.000293451	0.000386153	0.000385903	0.00041618	0.000403704	1.60954E-05	1.60954E-05	0.000435894	1.60954E-05	0.00017747	0.000171911	4.31816E-05	0.000187411
3831303773625	383130	3773625	0.001217377	0.00047747	0.000158124	0.000154866	0.000359607	0.000359052	0.000472477	0.000472172	0.000506082	0.000493951	1.96935E-05	1.96935E-05	0.000533338	1.96935E-05	0.000215192	0.000208452	4.47861E-05	0.000194375
3831403773625	383140	3773625	0.001544475	0.00060576	0.000200611	0.000196477	0.00045623	0.000455526	0.000599427	0.00059904	0.000642061	0.000626671	2.49849E-05	2.49849E-05	0.000676641	2.49849E-05	0.00027045	0.000261979	4.64246E-05	0.000201486
3831503773625	383150	3773625	0.002040704	0.00080039	0.000265066	0.000259604	0.000602814	0.000601884	0.000792019	0.000791508	0.000848351	0.000828016	3.30124E-05	3.30124E-05	0.000894041	3.30124E-05	0.00035353	0.000342457	4.814E-05	0.000208931
3831603773625	383160	3773625	0.002877064	0.00112842	0.0003737	0.000366	0.000849871	0.000848559	0.001116619	0.001115898	0.001196038	0.00116737	4.65422E-05	4.65422E-05	0.001260454	4.65422E-05	0.000492633	0.000477202	4.99188E-05	0.000216651

			KMMass Grading / Excavation	KMMass Grading / Excavation	KMDrainage / Utilities Trenching	KMFoundations / Concrete Pads	KMBuilding / Structure Construction	KMAsphalt Paving	KMArchitectural Coating	KMLandscaping or Other Finishing	KMWaterside Construction (Piles)	EWNDemolition	EWNSite Grubbing / Prep	EWNDrainage / Utilities Trenching	EWNDrainage / Utilities Trenching	EWNDrainage / Utilities Trenching	EWNFoundation s / Concrete Pads	EWNBuilding / Structure Construction	EWNAsphalt Paving	EWNLandscaping or Other Finishing	EWNWaterside Construction (Piles)
Unique Identifier	X (UTM)	Y (UTM)	2025	2026	2026	2026	2026	2026	2026	2026	2026	2027	2027	2027	2028	2029	2029	2029	2029	2029	2029
3838203773605	383820	3773605	0.000662885	0.000656025	0.000235584	0.00012467	0.000428198	1.37563E-05	1.37563E-05	0.000441955	1.37563E-05	0.000434939	2.37048E-05	5.56632E-05	5.45883E-05	5.34588E-05	4.63053E-05	0.000100549	7.15353E-06	0.000104126	7.15353E-06
3838303773605	383830	3773605	0.000624638	0.000618174	0.000221991	0.000117477	0.000403493	1.29626E-05	1.29626E-05	0.000416455	1.29626E-05	0.000413485	2.25355E-05	5.29175E-05	5.18956E-05	5.08218E-05	4.40212E-05	9.55893E-05	6.80067E-06	9.89897E-05	6.80067E-06
3838403773605	383840	3773605	0.00057585	0.00056989	0.000204653	0.000108301	0.000371977	1.19501E-05	1.19501E-05	0.000383927	1.19501E-05	0.0003853	2.09993E-05	4.93104E-05	4.83582E-05	4.73576E-05	4.10205E-05	8.90736E-05	6.3371E-06	9.22421E-05	6.3371E-06
3838503773605	383850	3773605	0.000522717	0.000517307	0.000185769	9.83085E-05	0.000337655	1.08475E-05	1.08475E-05	0.000348503	1.08475E-05	0.000354045	1.92959E-05	4.53104E-05	4.44354E-05	4.3516E-05	3.76929E-05	8.1848E-05	5.82304E-06	8.47595E-05	5.82304E-06
3838603773605	383860	3773605	0.000476713	0.00047178	0.00016942	8.96565E-05	0.000307939	9.89284E-06	9.89284E-06	0.000317832	9.89284E-06	0.000326687	1.78049E-05	4.18092E-05	4.10018E-05	4.01534E-05	3.47803E-05	7.55234E-05	5.37308E-06	7.82099E-05	5.37308E-06
3838703773605	383870	3773605	0.000445663	0.000441051	0.000158385	8.38169E-05	0.000287882	9.24849E-06	9.24849E-06	0.00029713	9.24849E-06	0.000308272	1.68012E-05	3.94524E-05	3.86906E-05	3.789E-05	3.28198E-05	7.12663E-05	5.07021E-06	7.38014E-05	5.07021E-06
3838803773605	383880	3773605	0.00041804	0.000413714	0.000148568	7.86218E-05	0.000270038	8.67525E-06	8.67525E-06	0.000278714	8.67525E-06	0.000291741	1.59003E-05	3.73368E-05	3.66158E-05	3.58582E-05	3.10599E-05	6.74446E-05	4.79832E-06	6.98438E-05	4.79832E-06
3838903773605	383890	3773605	0.000393934	0.000389857	0.000140001	7.4088E-05	0.000254466	8.17499E-06	8.17499E-06	0.000262641	8.17499E-06	0.000277239	1.51099E-05	3.54808E-05	3.47957E-05	3.40757E-05	2.95159E-05	6.4092E-05	4.5598E-06	6.63719E-05	4.5598E-06
3839003773605	383900	3773605	0.000372985	0.000369125	0.000132556	7.01481E-05	0.000240934	7.74026E-06	7.74026E-06	0.000248675	7.74026E-06	0.000264567	1.44192E-05	3.38591E-05	3.32052E-05	3.25182E-05	2.81668E-05	6.11625E-05	4.35138E-06	6.33382E-05	4.35138E-06
3839103773605	383910	3773605	0.000353843	0.000350181	0.000125753	6.6548E-05	0.000228569	7.34302E-06	7.34302E-06	0.000235912	7.34302E-06	0.000252905	1.37837E-05	3.23667E-05	3.17416E-05	3.10849E-05	2.69253E-05	5.84666E-05	4.15959E-06	6.05464E-05	4.15959E-06
3829703773615	382970	3773615	8.05098E-05	7.96766E-05	2.86126E-05	1.51417E-05	5.20063E-05	1.67076E-06	1.67076E-06	5.36771E-05	1.67076E-06	0.000188856	1.02929E-05	2.41697E-05	2.37029E-05	2.32125E-05	2.01063E-05	4.36597E-05	3.10615E-06	4.52128E-05	3.10615E-06
3829803773615	382980	3773615	8.45189E-05	8.36442E-05	3.00374E-05	1.58957E-05	5.4596E-05	1.75395E-06	1.75395E-06	5.635E-05	1.75395E-06	0.000204759	1.11596E-05	2.62049E-05	2.56989E-05	2.51672E-05	2.17995E-05	4.73362E-05	3.36772E-06	4.90201E-05	3.36772E-06
3829903773615	382990	3773615	8.86773E-05	8.77596E-05	3.15152E-05	1.66777E-05	5.72822E-05	1.84025E-06	1.84025E-06	5.91224E-05	1.84025E-06	0.0002225	1.21265E-05	2.84754E-05	2.79255E-05	2.73477E-05	2.36882E-05	5.14375E-05	3.6595E-06	5.32673E-05	3.6595E-06
3830003773615	383000	3773615	9.22459E-05	9.12912E-05	3.27835E-05	1.73489E-05	5.95874E-05	1.9143E-06	1.9143E-06	6.15017E-05	1.9143E-06	0.000239759	1.30672E-05	3.06841E-05	3.00916E-05	2.9469E-05	2.55256E-05	5.54274E-05	3.94336E-06	5.7399E-05	3.94336E-06
3830103773615	383010	3773615	9.59936E-05	9.50002E-05	3.41154E-05	1.80537E-05	6.20083E-05	1.99208E-06	1.99208E-06	6.40003E-05	1.99208E-06	0.000259268	1.41305E-05	3.3181E-05	3.25402E-05	3.18669E-05	2.76027E-05	5.99376E-05	4.26424E-06	6.20697E-05	4.26424E-06
3830203773615	383020	3773615	9.96444E-05	9.86131E-05	3.54128E-05	1.87403E-05	6.43665E-05	2.06784E-06	2.06784E-06	6.64343E-05	2.06784E-06	0.000280248	1.52739E-05	3.5866E-05	3.51733E-05	3.44456E-05	2.98363E-05	6.47877E-05	4.60929E-06	6.70923E-05	4.60929E-06
3830303773615	383030	3773615	0.000103205	0.000102137	3.66784E-05	1.94101E-05	6.66668E-05	2.14174E-06	2.14174E-06	6.88086E-05	2.14174E-06	0.000303096	1.65191E-05	3.879E-05	3.80409E-05	3.72538E-05	3.22688E-05	7.00697E-05	4.98508E-06	7.25622E-05	4.98508E-06
3830403773615	383040	3773615	0.000106931	0.000105824	3.80024E-05	2.01107E-05	6.90733E-05	2.21905E-06	2.21905E-06	7.12923E-05	2.21905E-06	0.000329328	1.79488E-05	4.21472E-05	4.13333E-05	4.04781E-05	3.50616E-05	7.61341E-05	5.41653E-06	7.88423E-05	5.41653E-06
3830503773615	383050	3773615	0.000111052	0.000109903	3.9467E-05	2.08858E-05	7.17353E-05	2.30457E-06	2.30457E-06	7.40399E-05	2.30457E-06	0.00036102	1.96761E-05	4.62031E-05	4.53109E-05	4.43733E-05	3.84356E-05	8.34606E-05	5.93777E-06	8.64294E-05	5.93777E-06
3830603773615	383060	3773615	0.000115322	0.000114129	4.09846E-05	2.16889E-05	7.44938E-05	2.39319E-06	2.39319E-06	7.6887E-05	2.39319E-06	0.000398309	2.17084E-05	5.09753E-05	4.99909E-05	4.89566E-05	4.24055E-05	9.2081E-05	6.55106E-06	9.53565E-05	6.55106E-06
3830703773615	383070	3773615	0.00011969	0.000118451	4.25368E-05	2.25103E-05	7.7315E-05	2.48382E-06	2.48382E-06	7.97988E-05	2.48382E-06	0.000442359	2.41091E-05	5.66128E-05	5.55195E-05	5.43708E-05	4.70952E-05	0.000102264	7.27556E-06	0.000105902	7.27556E-06
3830803773615	383080	3773615	0.000124139	0.000122855	4.41181E-05	2.33471E-05	8.01893E-05	2.57616E-06	2.57616E-06	8.27654E-05	2.57616E-06	0.000495007	2.69785E-05	6.33507E-05	6.21273E-05	6.08418E-05	5.27004E-05	0.000114436	8.14148E-06	0.000118506	8.14148E-06
3830903773615	383090	3773615	0.000128693	0.000127361	4.57366E-05	2.42036E-05	8.3131E-05	2.67067E-06	2.67067E-06	8.58017E-05	2.67067E-06	0.000560044	3.05231E-05	7.16741E-05	7.029E-05	6.88356E-05	5.96245E-05	0.000129471	9.21116E-06	0.000134077	9.21116E-06
3831003773615	383100	3773615	0.000133501	0.00013212	4.74453E-05	2.51079E-05	8.62367E-05	2.77044E-06	2.77044E-06	8.90072E-05	2.77044E-06	0.000641421	3.49583E-05	8.20886E-05	8.05034E-05	7.88377E-05	6.82882E-05	0.000148284	1.05496E-05	0.000153558	1.05496E-05
3831103773615	383110	3773615	0.000138346	0.000136915	4.91672E-05	2.60191E-05	8.93666E-05	2.87099E-06	2.87099E-06	9.22375E-05	2.87099E-06	0.000745348	4.06224E-05	9.53891E-05	9.3547E-05	9.16114E-05	7.93525E-05	0.000172309	1.22589E-05	0.000178439	1.22589E-05
3831203773615	383120	3773615	0.00014355	0.000142064	5.10165E-05	2.69978E-05	9.27279E-05	2.97898E-06	2.97898E-06	9.57068E-05	2.97898E-06	0.000886065	4.82917E-05	0.000113398	0.000111208	0.000108907	9.43339E-05	0.00020484	1.45733E-05	0.000212127	1.45733E-05
3831303773615	383130	3773615	0.000149082	0.000147539	5.29826E-05	2.80382E-05	9.63014E-05	3.09378E-06	3.09378E-06	9.93952E-05	3.09378E-06	0.001083083	5.90294E-05	0.000138612	0.000135935	0.000133123	0.000115309	0.000250387	1.78137E-05	0.000259294	1.78137E-05
3831403773615	383140	3773615	0.000154651	0.000153051	5.49619E-05	2.90856E-05	9.9899E-05	3.20936E-06	3.20936E-06	0.000103108	3.20936E-06	0.001376585	7.50257E-05	0.000176174	0.000172772	0.000169197	0.000146557	0.000318239	2.2641E-05	0.000329559	2.2641E-05
3831503773615	383150	3773615	0.000160452	0.000158792	5.70235E-05	3.01766E-05	0.000103646	3.32974E-06	3.32974E-06	0.000106976	3.32974E-06	0.001815697	9.89579E-05	0.000232372	0.000227884	0.000223169	0.000193306	0.000419753	2.98631E-05	0.000434684	2.98631E-05
3831603773615	383160	3773615	0.000166447	0.000164725	5.9154E-05	3.13041E-05	0.000107519	3.45414E-06	3.45414E-06	0.000110973	3.45414E-06	0.002557171	0.000139369	0.000327265	0.000320945	0.000314304	0.000272246	0.000591166	4.20583E-05	0.000612195	4.20583E-05
3836503773615	383650	3773615	0.007813583	0.00773272	0.002776886	0.001469517	0.005047279	0.000162149	0.000162149	0.005209428	0.000162149	0.004603354	0.000250889	0.000589134	0.000577757	0.000565803	0.000490091	0.001064203	7.57123E-05	0.001102059	7.57123E-05
3836603773615	383660	3773615	0.00633034	0.006264827	0.002249753	0.001190561	0.00408916	0.000131368	0.000131368	0.004220529	0.000131368	0.003759731	0.00020491	0.000481168	0.000471876	0.000462112	0.000400275	0.000869174	6.1837E-05	0.000900093	6.1837E-05
3836703773615	383670	3773615	0.004680769	0.004632328	0.001663509	0.000880322	0.0030236	9.71362E-05	9.71362E-05	0.003120736	9.71362E-05	0.002733247	0.000148966	0.000349799	0.000343044	0.000335946	0.000290992	0.000631872	4.49543E-05	0.000654349	4.49543E-05
3836803773615	383680	3773615	0.00367733	0.003639273	0.001306894	0.000691603	0.002375416	7.63126E-05	7.63126E-05	0.002451729	7.63126E-05	0.002130241	0.000116101	0.000272627	0.000267362	0.00026183	0.000226794	0.000492469	3.50365E-05	0.000509987	3.50365E-05
3836903773615	383690	3773615	0.002994258	0.00296327	0.001064136	0.000563137	0.001934178	6.21374E-05	6.21374E-05	0.001996315	6.21374E-05	0.001734435	9.4529E-05	0.000221972	0.000217685	0.000213181	0.000184655	0.000400966	2.85266E-05	0.00041523	2.85266E-05
3837003773615	383700	3773615	0.002505592	0.002479662	0.000890468	0.000471232	0.001618518	5.19965E-05	5.19965E-05	0.001670515	5.19965E-05	0.001456737	7.93941E-05	0.000186432	0.000182832	0.000179049	0.00015509	0.000336768	2.39592E-05	0.000348748	2.39592E-05
3837103773615	383710	3773615	0.002140678	0.002118524	0.00076078	0.000402602	0.001382797	4.44237E-05	4.44237E-05	0.001427221	4.44237E-05	0.001251074	6.81852E-05	0.000160112	0.00015702	0.000153771	0.000133194	0.000289223	2.05767E-05	0.000299511	2.05767E-05
3837203773615	383720	3773615	0.001861155	0.001841894	0.00066144	0.000350032	0.001202236	3.8623E-05	3.8623E-05	0.001240859	3.8623E-05	0.001095288	5.96946E-05	0.000140174	0.000137467	0.000134623	0.000116609	0.000253209	1.80144E-05	0.000262216	1.80144E-05
3837303773615	383730	3773615	0.00163929	0.001622325	0.000582591	0.000308305	0.00105892	3.40189E-05	3.40189E-05	0.001092939	3.40189E-05	0.000972549	5.30052E-05	0.000124466	0.000122063	0.000119537	0.000103541	0.000224834	1.59957E-05	0.000232832	1.59957E-05
3837403773615	383740	3773615	0.001460181	0.00144507	0.000518937	0.00027462	0.000943222	3.0302E-05	3.0302E-05	0.000973524	3.0302E-05	0.000874312	4.76511E-05	0.000111894	0.000109733	0.000107463	9.30826E-05	0.000202123	1.438E-05	0.000209313	1.438E-05
3837503773615	383750	3773615	0.001312421	0.001298839	0.000466424	0.00024683	0.000847774	2.72356E-05	2.72356E-05	0.00087501	2.72356E-05	0.000793157	4.32281E-05	0.000101508	9.95474E-05	9.74877E-05	8.44425E-05	0.000183362	1.30452E-05	0.000189884	1.30452E-05
3837603773615	383760	3773615	0.001185392	0.001173125	0.000421279	0.000222939	0.000765719	2.45995E-05	2.45995E-05	0.000790318	2.45995E-05	0.000723104	3.94101E-05	9.25424E-05	9.07553E-05	8.88775E-05	7.69845E-05	0.000167167	1.1893E-05	0.000173114	1.1893E-05
3837703773615	383770	3773615	0.00107434	0.001063222	0.000381812	0.000202054	0.000693983	2.22949E-05	2.22949E-05	0.000716278	2.22949E-05	0.000661727	3.6065E-05	8.46874E-05	8.3052E-05	8.13336E-05	7.045E-05	0.000152978	1.08836E-05	0.00015842	1.08836E-05
3837803773615	383780	3773615	0.00097978	0.00096964	0.000348206	0.000184269	0.000632901	2.03326E-05	2.03326E-05	0.000653234	2.03326E-05	0.000609362	3.3211E-05	7.79857E-05	7.64797E-05	7.48973E-05	6.4875E-05	0.000140872	1.00223E-05	0.000145883	1.00223E-05
3837903773615	383790	3773615	0.000885496	0.000876332	0.000314698	0.000166537	0.000571997	1.8376E-05	1.8376E-05	0.000590373	1.8376E-05	0.000556568	3.03337E-05	7.12292E-05	6.98537E-05	6.84084E-05	5.92544E-05	0.000128667	9.15399E-06	0.000133244	9.15399E-06
3838003773615	383800	3773615	0.000798222	0.000789962	0.000283682	0.000150123	0.000515622	1.65649E-05	1.65649E-05	0.000532186	1.65649E-05	0.00050745	2.76567E-05	6.4943E-05	6.36889E-05	6.23711E-05	5.4025E-05	0.000117312	8.34612E-06	0.000121485	8.34612E-06
3838103773615	383810	3773615	0.000726119	0.000718604	0.000258057	0.000136563	0.000469045	1.50686E-05	1.50686E-05	0.000484114	1.50686E-05	0.000466776	2.54399E-05	5.97377E-05	5.85841E-05	5.7372E-05	4.96948E-05	0.000107909	7.67716E-06	0.000111748	7.67716E-06
3838203773615	383820	3773615	0.000681683	0.000674629	0.000242265	0.000128206	0.000440342	1.41464E-05	1.41464E-05	0.000454488	1.41464E-05	0.000442206	2.41008E-05	5.65932E-05	5.55003E-05	5.43519E-05	4.70789E-05	0.000102229	7.27304E-06	0.000105866	7.27304E-06
3838303773615	383830	3773615	0.00064157	0.000634931	0.000228009	0.000120662	0.00041443	1.3314E-05	1.3314E-05	0.000427744	1.3314E-05	0.000419886	2.28843E-05	5.37367E-05	5.2699E-05	5.16086E-05	4.47027E-05	9.70691E-05	6.90595E-06	0.000100522	6.90595E-06
3838403773615	383840	3773615	0.000594111	0.000587962	0.000211142	0.000111736	0.000383773	1.23291E-05	1.23291E-05	0.000396102	1.23291E-05	0.000392781	2.14071E-05	5.02678E-05	4.92971E-05	4.82771E-05	4.18169E-05	9.0803E-05	6.46014E-06	9.4033E-05	6.46014E-06
3838503773615	383850	3773615	0.00054377	0.000538142	0.000193252	0.000102268	0.000351255	1.12844E-05	1.12844E-05	0.000362539	1.12844E-05	0.000363562	1.98146E-05	4.65284E-05	4.56299E-05	4.46858E-05	3.87062E-05	8.40482E-05	5.97958E-06	8.7038E-05	5.97958E-06
3838603773615	383860	3773615	0.000499819	0.000494647	0.000177632	9.40021E-05	0.000322864	1.03723E-05	1.03723E-05	0.000333237	1.03723E-05	0.000337843	1.84129E-05	4.32369E-05	4.24019E-05	4.15246E-05	3.5968E-05	7.81024E-05	5.55657E-06	8.08807E-05	5.55657E-06
3838703773615	383870	3773615	0.000465821	0.000461	0.000165549	8.76079E-05	0.000300903	9.6668E-06	9.6668E-06	0.000310569	9.6668E-06	0.000317912	1.73266E-05	4.06862E-05	3.99005E-05	3.90749E-05	3.38461E-05	7.34949E-05	5.22876E-06	7.61092E-05	5.22876E-06
3838803773615	383880	3773615	0.00043554	0.000431033	0.000154788	8.1913E-05	0.000281342	9.03841E-06	9.03841E-06	0.000290381	9.03841E-06	0.000300018	1.63514E-05	3.83961E-05	3.76546E-05	3.68755E-05	3.19411E-05	6.93581E-05	4.93446E-06	7.18253E-05	4.93446E-06
3838903773615	383890	3773615	0.00040991	0.000405668	0.000145679	7.70927E-05	0.000264787	8.50654E-06	8.50654E-06	0.000273293	8.50654E-06	0.000284804	1.55222E-05	3.6449E-05	3.57451E-05	3.50055E-05	3.03213E-05	6.58409E-05	4.68423E-06	6.8183E-05	4.68423E-06
3839003773615	383900	3773615	0.000388685	0.000384663	0.000138136	7.31009E-05	0.000251076	8.06607E-06	8.06607E-06	0.000259142	8.06607E-06	0.000272193	1.48349E-05	3.48351E-05	3.41624E-05	3.34555E-05	2.89787E-05	6.29255E-05	4.47681E-06	6.51639E-05	4.47681E-06
3839103773615	383910	3773615	0.00036926	0.000365438	0.000131232	6.94475E-05	0.000238528	7.66295E-06	7.66295E-06	0.000246191	7.66295E-06	0.00026057	1.42014E-05	3.33476E-05	3.27036E-05	3.20269E-05	2.77413E-05	6.02385E-05	4.28565E-06	6.23813E-05	4.28565E-06
3829703773625	382970	3773625	7.98081E-05	7.89821E-05	2.83632E-05	1.50097E-05	5.1553E-05	1.65619E-06	1.65619E-06	5.32092E-05	1.65619E-06	0.00018757	1.02228E-05	2.4005E-05	2.35415E-05	2.30544E-05	1.99694E-05	4.33623E-05	3.08499E-06	4.49048E-05	3.08499E-06
3829803773625	382980	3773625	8.41008E-05	8.32305E-05	2.98888E-05	1.5817E-05	5.4326E-05	1.74528E-06	1.74528E-06	5.60712E-05	1.74528E-06	0.000204369	1.11384E-05	2.6155E-05	2.56499E-05	2.51192E-05	2.17579E-05	4.72459E-05	3.36129E-06	4.89266E-05	3.36129E-06
3829903773625	382990	3773625	8.85429E-05	8.76266E-05	3.14675E-05	1.66525E-05	5.71954E-05	1.83746E-06	1.83746E-06	5.90328E-05	1.83746E-06	0.000223182	1.21637E-05	2.85626E-05	2.80111E-05	2.74315E-05	2.37608E-05	5.15951E-05	3.67071E-06	5.34304E-05	3.67071E-06
3830003773625	383000	3773625	9.2104E-05	9.11508E-05	3.2733E-05	1.73222E-05	5.94957E-05	1.91136E-06	1.91136E-06	6.14071E-05	1.91136E-06	0.000240632	1.31147E-05	3.07959E-05	3.02012E-05	2.95763E-05	2.56186E-05	5.56292E-05	3.95771E-06	5.7608E-05	3.95771E-06
3830103773625	383010	3773625	9.58294E-05	9.48377E-05	3.4057E-05	1.80228E-05	6.19022E-05	1.98867E-06	1.98867E-06	6.38908E-05	1.98867E-06	0.000260302	1.41868E-05	3.33133E-05	3.267E-05	3.1994E-05	2.77127E-05	6.01766E-05	4.28124E-06	6.23172E-05	4.28124E-06
3830203773625	383020	3773625	9.94726E-05	9.84432E-05	3.53518E-05	1.8708E-05	6.42556E-05	2.06428E-06	2.06428E-06	6.63198E-05	2.06428E-06	0.000281565	1.53457E-05	3.60345E-05	3.53386E-05	3.46074E-05	2.99765E-05	6.50922E-05	4.63096E-06	6.74076E-05	4.63096E-06
3830303773625	383030	3773625	0.000103056	0.00010199	3.66254E-05	1.9382E-05	6.65704E-05	2.13864E-06	2.13864E-06	6.8709E-05	2.13864E-06	0.000304865	1.66155E-05	3.90164E-05	3.82629E-05	3.74712E-05	3.24571E-05	7.04786E-05	5.01417E-06	7.29857E-05	5.01417E-06
3830403773625	383040	3773625	0.000106789	0.000105684	3.7952E-05	2.0084E-05	6.89817E-05	2.21611E-06	2.21611E-06	7.11978E-05	2.21611E-06	0.000331671	1.80765E-05	4.24471E-05	4.16274E-05	4.07661E-05	3.5311E-05	7.66757E-05	5.45506E-06	7.94033E-05	5.45506E-06
3830503773625	383050	3773625	0.000110768	0.000109622	3.93662E-05	2.08324E-05	7.15521E-05	2.29868E-06	2.29868E-06	7.38508E-05	2.29868E-06	0.000363287	1.97996E-05	4.64932E-05	4.55953E-05	4.46519E-05	3.86769E-05	8.39845E-05	5.97504E-06	8.6972E-05	5.97504E-06
3830603773625	383060	3773625	0.000114882	0.000113693	4.08281E-05	2.16061E-05	7.42093E-05	2.38405E-06	2.38405E-06	7.65934E-05	2.38405E-06	0.000400453	2.18252E-05	5.12497E-05	5.026E-05	4.92201E-05	4.26337E-05	9.25766E-05	6.58633E-06	9.58698E-05	6.58633E-06
3830703773625	383070	3773625	0.000119122	0.00011789	4.23351E-05	2.24036E-05	7.69485E-05	2.47205E-06	2.47205E-06	7.94206E-05	2.47205E-06	0.000444403	2.42205E-05	5.68744E-05	5.57761E-05	5.4622E-05	4.73128E-05	0.000102737	7.30918E-06	0.000106392	7.30918E-06
3830803773625	383080	3773625	0.000123363	0.000122086	4.38422E-05	2.32011E-05	7.96877E-05	2.56005E-06	2.56005E-06	8.22478E-05	2.56005E-06	0.000496983	2.70862E-05	6.36035E-05	6.23752E-05	6.10846E-05	5.29107E-05	0.000114892	8.17397E-06	0.000118979	8.17397E-06
3830903773625	383090	3773625	0.000127894	0.000126571	4.54527E-05	2.40534E-05	8.2615E-05	2.65409E-06	2.65409E-06	8.52691E-05	2.65409E-06	0.000562158	3.06383E-05	7.19445E-05	7.05552E-05	6.90954E-05	5.98494E-05	0.0012996	9.24592E-06	0.000134582	9.24592E-06
3831003773625	383100	3773625	0.000132501	0.00013113	4.70897E-05	2.49197E-05	8.55905E-05	2.74968E-06	2.74968E-06	8.83402E-05	2.74968E-06	0.000643052	3.50472E-05	8.22974E-05	8.07081E-05	7.90382E-05	6.84618E-05	0.000148661	1.05764E-05	0.000153949	1.05764E-05
3831103773625	383110	3773625	0.000137331	0.00013591	4.88064E-05	2.58282E-05	8.87107E-05	2.84992E-06	2.84992E-06	9.15606E-05	2.84992E-06	0.000746956	4.071E-05	9.55948E-05	9.37488E-05	9.18091E-05	7.95237E-05	0.000172681	1.22853E-05	0.000178824	1.22853E-05
3831203773625	383120	3773625	0.000142453	0.000140978	5.06265E-05	2.67914E-05	9.2019E-05	2.9562E-06	2.9562E-06	9.49752E-05	2.9562E-06	0.000887995	4.83969E-05	0.000113645	0.00011145	0.000109144	9.45393E-05	0.000205286	1.4605E-05	0.000212589	1.4605E-05
3831303773625	383130	3773625	0.000147746	0.000146217	5.25077E-05	2.77869E-05	9.54381E-05	3.06605E-06	3.06605E-06	9.85042E-05	3.06605E-06	0.001082371	5.89906E-05	0.000138521	0.000135846	0.000133035	0.000115233	0.000250222	1.7802E-05	0.000259123	1.7802E-05
3831403773625	383140	3773625	0.000153151	0.000151566	5.44286E-05	2.88034E-05	9.89297E-05	3.17822E-06	3.17822E-06	0.000102108	3.17822E-06	0.001367175	7.45128E-05	0.00017497	0.000171591	0.000168041	0.000145555	0.000316063	2.24862E-05	0.000327306	2.24862E-05
3831503773625	383150	3773625	0.00015881	0.000157166	5.64398E-05	2.98677E-05	0.000102585	3.29565E-06	3.29565E-06	0.000105881	3.29565E-06	0.001795989	9.78837E-05	0.000229849	0.000225411	0.000220747	0.000191208	0.000415196	2.9539E-05	0.00042966	2.9539E-05
3831603773625	383160	3773625	0.000164678	0.000162974	5.85252E-05	3.09713E-05	0.000106376	3.41743E-06	3.41743E-06	0.000109793	3.41743E-06	0.002515426	0.000137094	0.000321922	0.000315706	0.000309174	0.000267802	0.000581516	4.13717E-05	0.000602201	4.13717E-05

			ISDemolition	ISDrainage / Utilities Trenching	ISDrainage / Utilities Trenching	ISAsphalt Paving	ISAsphalt Paving	SVDemolition	SVSite Grubbing / Prep	SVMass Grading / Excavation	SVMass Grading / Excavation	SVDrainage / Utilities Trenching	SVFoundations / Concrete Pads	SVBuilding / Structure Construction	SVBuilding / Structure Construction	SVAsphalt Paving	SVAsphalt Paving	SVArchitectural Coating	SVArchitectural Coating	SVLandscaping or Other Finishing	SVLandscaping or Other Finishing
Unique Identifier	X (UTM)	Y (UTM)	2027	2027	2028	2027	2028	2027	2027	2027	2028	2028	2028	2028	2029	2028	2029	2028	2029	2028	2029
3838203773605	383820	3773605	9.64686E-05	3.88442E-05	3.78476E-05	1.00321E-05	9.34531E-06	0.000719374	0.000517191	0.000348705	0.000344277	0.000244273	7.75993E-05	0.000111166	0.000106924	1.09298E-05	1.0169E-05	1.09298E-05	1.0169E-05	0.000111166	0.000106924
3838303773605	383830	3773605	9.10474E-05	3.66613E-05	3.57207E-05	9.4683E-06	8.82014E-06	0.000676398	0.000486293	0.000327873	0.00032371	0.00022968	7.29635E-05	0.000104525	0.000100536	1.02768E-05	9.56151E-06	1.02768E-05	9.56151E-06	0.000104525	0.000100536
3838403773605	383840	3773605	8.40962E-05	3.38623E-05	3.29935E-05	8.74542E-06	8.14675E-06	0.000621377	0.000446737	0.000301203	0.000297378	0.000210997	6.70284E-05	9.60222E-05	9.23584E-05	9.44087E-06	8.78374E-06	9.44087E-06	8.78374E-06	9.60222E-05	9.23584E-05
3838503773605	383850	3773605	7.64841E-05	3.07972E-05	3.00071E-05	7.95382E-06	7.40933E-06	0.000561439	0.000403644	0.000272149	0.000268693	0.000190644	6.05628E-05	8.67599E-05	8.34495E-05	8.53021E-06	7.93646E-06	8.53021E-06	7.93646E-06	8.67599E-05	8.34495E-05
3838603773605	383860	3773605	6.98682E-05	2.81333E-05	2.74115E-05	7.26581E-06	6.76843E-06	0.000509858	0.00036656	0.000247145	0.000244007	0.000173129	5.49986E-05	7.87889E-05	7.57827E-05	7.7465E-06	7.2073E-06	7.7465E-06	7.2073E-06	7.87889E-05	7.57827E-05
3838703773605	383870	3773605	6.54097E-05	2.6338E-05	2.56622E-05	6.80216E-06	6.33651E-06	0.000475488	0.00034185	0.000230485	0.000227558	0.000161458	5.12911E-05	7.34777E-05	7.06741E-05	7.2243E-06	6.72145E-06	7.2243E-06	6.72145E-06	7.34777E-05	7.06741E-05
3838803773605	383880	3773605	6.1436E-05	2.47379E-05	2.41032E-05	6.38892E-06	5.95156E-06	0.000445046	0.000319964	0.000215729	0.00021299	0.000151121	4.80074E-05	6.87736E-05	6.61495E-05	6.76179E-06	6.29114E-06	6.76179E-06	6.29114E-06	6.87736E-05	6.61495E-05
3838903773605	383890	3773605	5.79681E-05	2.33415E-05	2.27427E-05	6.02828E-06	5.61561E-06	0.00041865	0.000300986	0.000202934	0.000200357	0.000142158	4.516E-05	6.46945E-05	6.2226E-05	6.36074E-06	5.918E-06	6.36074E-06	5.918E-06	6.46945E-05	6.2226E-05
3839003773605	383900	3773605	5.49515E-05	2.21269E-05	2.15592E-05	5.71457E-06	5.32338E-06	0.000395825	0.000284577	0.00019187	0.000189434	0.000134408	4.26979E-05	6.11674E-05	5.88335E-05	6.01396E-06	5.59535E-06	6.01396E-06	5.59535E-06	6.11674E-05	5.88335E-05
3839103773605	383910	3773605	5.21933E-05	2.10163E-05	2.04771E-05	5.42775E-06	5.05619E-06	0.00037505	0.000269641	0.000181799	0.000179491	0.000127353	4.04569E-05	5.7957E-05	5.57456E-05	5.69831E-06	5.30168E-06	5.69831E-06	5.30168E-06	5.7957E-05	5.57456E-05
3829703773615	382970	3773615	1.55902E-05	6.2776E-06	6.11653E-06	1.62128E-06	1.51029E-06	7.90653E-05	5.68437E-05	3.83256E-05	3.7839E-05	2.68477E-05	8.52882E-06	1.22181E-05	1.17519E-05	1.20128E-06	1.11766E-06	1.20128E-06	1.11766E-06	1.22181E-05	1.17519E-05
3829803773615	382980	3773615	1.63252E-05	6.57353E-06	6.40487E-06	1.69771E-06	1.58149E-06	8.27535E-05	5.94953E-05	4.01134E-05	3.96041E-05	2.81001E-05	8.92667E-06	1.2788E-05	1.23001E-05	1.25731E-06	1.1698E-06	1.25731E-06	1.1698E-06	1.2788E-05	1.23001E-05
3829903773615	382990	3773615	1.70601E-05	6.86946E-06	6.69321E-06	1.77413E-06	1.65268E-06	8.65665E-05	6.22366E-05	4.19617E-05	4.14289E-05	2.93948E-05	9.33798E-06	1.33772E-05	1.28668E-05	1.31524E-06	1.2237E-06	1.31524E-06	1.2237E-06	1.33772E-05	1.28668E-05
3830003773615	383000	3773615	1.76791E-05	7.1187E-06	6.93605E-06	1.8385E-06	1.71265E-06	8.98093E-05	6.4568E-05	4.35336E-05	4.29808E-05	3.04959E-05	9.68778E-06	1.38783E-05	1.33488E-05	1.36451E-06	1.26954E-06	1.36451E-06	1.26954E-06	1.38783E-05	1.33488E-05
3830103773615	383010	3773615	1.83092E-05	7.37243E-06	7.18328E-06	1.90403E-06	1.77369E-06	9.32035E-05	6.70083E-05	4.51789E-05	4.46053E-05	3.16485E-05	1.00539E-05	1.44029E-05	1.38533E-05	1.41608E-06	1.31752E-06	1.41608E-06	1.31752E-06	1.44029E-05	1.38533E-05
3830203773615	383020	3773615	1.891E-05	7.61436E-06	7.41899E-06	1.96651E-06	1.83189E-06	9.64908E-05	6.93717E-05	4.67724E-05	4.61785E-05	3.27648E-05	1.04085E-05	1.49109E-05	1.43419E-05	1.46603E-06	1.36399E-06	1.46603E-06	1.36399E-06	1.49109E-05	1.43419E-05
3830303773615	383030	3773615	1.94927E-05	7.84897E-06	7.64758E-06	2.0271E-06	1.88834E-06	9.96802E-05	7.16646E-05	4.83183E-05	4.77049E-05	3.38477E-05	1.07526E-05	1.54037E-05	1.4816E-05	1.51449E-06	1.40907E-06	1.51449E-06	1.40907E-06	1.54037E-05	1.4816E-05
3830403773615	383040	3773615	2.00893E-05	8.0892E-06	7.88165E-06	2.08915E-06	1.94613E-06	0.000102994	7.40473E-05	4.99248E-05	4.92909E-05	3.49731E-05	1.11101E-05	1.59158E-05	1.53085E-05	1.56484E-06	1.45592E-06	1.56484E-06	1.45592E-06	1.59158E-05	1.53085E-05
3830503773615	383050	3773615	2.07208E-05	8.3435E-06	8.12943E-06	2.15482E-06	2.00731E-06	0.00010662	7.66541E-05	5.16824E-05	5.10262E-05	3.62043E-05	1.15012E-05	1.64761E-05	1.58475E-05	1.61993E-06	1.50717E-06	1.61993E-06	1.50717E-06	1.64761E-05	1.58475E-05
3830603773615	383060	3773615	2.13622E-05	8.60174E-06	8.38104E-06	2.22152E-06	2.06944E-06	0.000110362	7.93441E-05	5.34961E-05	5.28169E-05	3.74748E-05	1.19048E-05	1.70543E-05	1.64036E-05	1.67678E-06	1.56007E-06	1.67678E-06	1.56007E-06	1.70543E-05	1.64036E-05
3830703773615	383070	3773615	2.20077E-05	8.86166E-06	8.6343E-06	2.28865E-06	2.13198E-06	0.000114175	8.20854E-05	5.53444E-05	5.46417E-05	3.87696E-05	1.23161E-05	1.76436E-05	1.69704E-05	1.73471E-06	1.61396E-06	1.73471E-06	1.61396E-06	1.76436E-05	1.69704E-05
3830803773615	383080	3773615	2.26574E-05	9.12328E-06	8.8892E-06	2.35621E-06	2.19492E-06	0.000118041	8.48652E-05	5.72185E-05	5.6492E-05	4.00825E-05	1.27332E-05	1.8241E-05	1.7545E-05	1.79345E-06	1.66862E-06	1.79345E-06	1.66862E-06	1.8241E-05	1.7545E-05
3830903773615	383090	3773615	2.33085E-05	9.38545E-06	9.14465E-06	2.42392E-06	2.25799E-06	0.000121792	8.75616E-05	5.90366E-05	5.8287E-05	4.1356E-05	1.31377E-05	1.88206E-05	1.81025E-05	1.85044E-06	1.72164E-06	1.85044E-06	1.72164E-06	1.88206E-05	1.81025E-05
3831003773615	383100	3773615	2.39764E-05	9.65438E-06	9.40667E-06	2.49338E-06	2.32269E-06	0.000125872	9.04951E-05	6.10144E-05	6.02397E-05	4.27415E-05	1.35779E-05	1.94512E-05	1.8709E-05	1.91243E-06	1.77932E-06	1.91243E-06	1.77932E-06	1.94512E-05	1.8709E-05
3831103773615	383110	3773615	2.46219E-05	9.9143E-06	9.65993E-06	2.56051E-06	2.38523E-06	0.000130157	9.35759E-05	6.30915E-05	6.22905E-05	4.41966E-05	1.40401E-05	2.01133E-05	1.93459E-05	1.97754E-06	1.83989E-06	1.97754E-06	1.83989E-06	2.01133E-05	1.93459E-05
3831203773615	383120	3773615	2.52954E-05	1.01855E-05	9.92415E-06	2.63054E-06	2.45047E-06	0.000134772	9.68936E-05	6.53284E-05	6.4499E-05	4.57636E-05	1.45379E-05	2.08265E-05	2.00318E-05	2.04765E-06	1.90512E-06	2.04765E-06	1.90512E-06	2.08265E-05	2.00318E-05
3831303773615	383130	3773615	2.59968E-05	1.04679E-05	1.01993E-05	2.70348E-06	2.51841E-06	0.000139583	0.000100352	6.76604E-05	6.68013E-05	4.73971E-05	1.50569E-05	2.15699E-05	2.07469E-05	2.12074E-06	1.97313E-06	2.12074E-06	1.97313E-06	2.15699E-05	2.07469E-05
3831403773615	383140	3773615	2.68058E-05	1.07937E-05	1.05167E-05	2.78761E-06	2.59679E-06	0.000144509	0.000103894	7.00484E-05	6.9159E-05	4.907E-05	1.55883E-05	2.23312E-05	2.14791E-05	2.19559E-06	2.04277E-06	2.19559E-06	2.04277E-06	2.23312E-05	2.14791E-05
3831503773615	383150	3773615	2.76441E-05	1.11312E-05	1.08456E-05	2.87479E-06	2.678E-06	0.000149391	0.000107404	7.24149E-05	7.14955E-05	5.07278E-05	1.61149E-05	2.30856E-05	2.22047E-05	2.26977E-06	2.11178E-06	2.26977E-06	2.11178E-06	2.30856E-05	2.22047E-05
3831603773615	383160	3773615	2.85579E-05	1.14992E-05	1.12041E-05	2.96982E-06	2.76652E-06	0.000154433	0.000111029	7.48591E-05	7.39086E-05	5.244E-05	1.66588E-05	2.38648E-05	2.29542E-05	2.34638E-06	2.18306E-06	2.34638E-06	2.18306E-06	2.38648E-05	2.29542E-05
3836503773615	383650	3773615	0.001102515	0.000443941	0.000432551	0.000114654	0.000106805	0.010622081	0.007636699	0.005148882	0.005083507	0.003606871	0.00114581	0.001641444	0.001578813	0.000161386	0.000150153	0.000161386	0.000150153	0.001641444	0.001578813
3836603773615	383660	3773615	0.000894213	0.000360066	0.000350827	9.29919E-05	8.66261E-05	0.008581083	0.006169333	0.004159541	0.004106728	0.002913823	0.000925647	0.001326046	0.001275449	0.000130376	0.000121301	0.000130376	0.000121301	0.001326046	0.001275449
3836703773615	383670	3773615	0.000662234	0.000266657	0.000259815	6.88678E-05	6.41534E-05	0.006093346	0.004380785	0.002953651	0.002916149	0.002069078	0.000657293	0.000941612	0.000905684	9.2579E-05	8.6135E-05	9.2579E-05	8.6135E-05	0.000941612	0.000905684
3836803773615	383680	3773615	0.000521171	0.000209856	0.000204471	5.41981E-05	5.0488E-05	0.004639204	0.003335336	0.002248779	0.002220227	0.001575304	0.000500434	0.000716902	0.000689548	7.04856E-05	6.55794E-05	7.04856E-05	6.55794E-05	0.000716902	0.000689548
3836903773615	383690	3773615	0.000425139	0.000171187	0.000166795	4.42115E-05	4.1185E-05	0.00369279	0.002654916	0.00179002	0.001767293	0.001253937	0.000398344	0.000570652	0.000548878	5.61063E-05	5.2201E-05	5.61063E-05	5.2201E-05	0.000570652	0.000548878
3837003773615	383700	3773615	0.000356407	0.000143512	0.000139829	3.70639E-05	3.45266E-05	0.003034263	0.00218147	0.00147081	0.001452135	0.001030325	0.000327308	0.000468889	0.000450998	4.6101E-05	4.28921E-05	4.6101E-05	4.28921E-05	0.000468889	0.000450998
3837103773615	383710	3773615	0.000305065	0.000122838	0.000119686	3.17246E-05	2.95529E-05	0.002551328	0.001834266	0.001236715	0.001221012	0.000866338	0.000275213	0.00039426	0.000379217	3.87635E-05	3.60654E-05	3.87635E-05	3.60654E-05	0.00039426	0.000379217
3837203773615	383720	3773615	0.00026573	0.000106999	0.000104254	2.76341E-05	2.57424E-05	0.002189534	0.001574156	0.001061341	0.001047865	0.000743486	0.000236186	0.000338351	0.000325441	3.32666E-05	3.09511E-05	3.32666E-05	3.09511E-05	0.000338351	0.000325441
3837303773615	383730	3773615	0.000234493	9.44216E-05	9.1999E-05	2.43857E-05	2.27164E-05	0.001907625	0.001371479	0.00092469	0.00091295	0.00064776	0.000205777	0.000294788	0.00028354	2.89834E-05	2.6966E-05	2.89834E-05	2.6966E-05	0.000294788	0.00028354
3837403773615	383740	3773615	0.000209276	8.42677E-05	8.21056E-05	2.17633E-05	2.02735E-05	0.001683926	0.001210651	0.000816256	0.000805892	0.0005718	0.000181646	0.000260219	0.00025029	2.55847E-05	2.38038E-05	2.55847E-05	2.38038E-05	0.000260219	0.00025029
3837503773615	383750	3773615	0.000188461	7.58859E-05	7.39389E-05	1.95986E-05	1.8257E-05	0.001500771	0.001078973	0.000727474	0.000718238	0.000509607	0.000161889	0.000231916	0.00022306	2.28019E-05	2.12148E-05	2.28019E-05	2.12148E-05	0.000231916	0.00022306
3837603773615	383760	3773615	0.000170551	6.86744E-05	6.69124E-05	1.77361E-05	1.6522E-05	0.001344368	0.000966528	0.000651661	0.000643387	0.000456498	0.000145018	0.000207747	0.00019982	2.04256E-05	1.90039E-05	2.04256E-05	1.90039E-05	0.000207747	0.00019982
3837703773615	383770	3773615	0.000154877	6.2363E-05	6.07629E-05	1.61061E-05	1.50036E-05	0.00120949	0.000869557	0.00058628	0.000578837	0.000410699	0.000130468	0.000186904	0.000179772	1.83763E-05	1.70972E-05	1.83763E-05	1.70972E-05	0.000186904	0.000179772
3837803773615	383780	3773615	0.000141519	5.69845E-05	5.55224E-05	1.4717E-05	1.37096E-05	0.001095805	0.000787824	0.000531174	0.000524429	0.000372095	0.000118205	0.000169336	0.000162875	1.66491E-05	1.54902E-05	1.66491E-05	1.54902E-05	0.000169336	0.000162875
3837903773615	383790	3773615	0.000128148	5.16003E-05	5.02764E-05	1.33265E-05	1.24142E-05	0.000984231	0.00070769	0.00047709	0.000471033	0.000334209	0.00010617	0.000152095	0.000146291	1.49539E-05	1.3913E-05	1.49539E-05	1.3913E-05	0.000152095	0.000146291
3838003773615	383800	3773615	0.000115752	4.66088E-05	4.5413E-05	1.20374E-05	1.12133E-05	0.00088187	0.000634016	0.000427472	0.000422045	0.000299451	9.51278E-05	0.000136276	0.000131077	1.33987E-05	1.2466E-05	1.33987E-05	1.2466E-05	0.000136276	0.000131077
3838103773615	383810	3773615	0.000105513	4.2486E-05	4.13959E-05	1.09726E-05	1.02215E-05	0.000798003	0.000573721	0.000386819	0.000381907	0.000270973	8.6081E-05	0.000123316	0.000118611	1.21244E-05	1.12805E-05	1.21244E-05	1.12805E-05	0.000123316	0.000118611
3838203773615	383820	3773615	9.92183E-05	3.99515E-05	3.89264E-05	1.0318E-05	9.61169E-06	0.0007469 2	0.000536995	0.000362057	0.00035746	0.000253627	8.05707E-05	0.000115422	0.000111018	1.13483E-05	1.05584E-05	1.13483E-05	1.05584E-05	0.000115422	0.000111018
3838303773615	383830	3773615	9.35302E-05	3.76611E-05	3.66948E-05	9.7265E-06	9.06066E-06	0.000701066	0.000504029	0.000339831	0.000335516	0.000238057	7.56245E-05	0.000108337	0.000104203	1.06516E-05	9.91022E-06	1.06516E-05	9.91022E-06	0.000108337	0.000104203
3838403773615	383840	3773615	8.67719E-05	3.49397E-05	3.40433E-05	9.02367E-06	8.40595E-06	0.00064683	0.000465036	0.00031354	0.000309559	0.00021964	6.97739E-05	9.99554E-05	9.61416E-05	9.82758E-06	9.14353E-06	9.82758E-06	9.14353E-06	9.99554E-05	9.61416E-05
3838503773615	383850	3773615	7.95734E-05	3.20412E-05	3.12191E-05	8.27508E-06	7.7086E-06	0.000589422	0.000423762	0.000285713	0.000282085	0.000200146	6.35813E-05	9.10841E-05	8.76087E-05	8.95536E-06	8.33202E-06	8.95536E-06	8.33202E-06	9.10841E-05	8.76087E-05
3838603773615	383860	3773615	7.32677E-05	2.95021E-05	2.87452E-05	7.61933E-06	7.09774E-06	0.00053955	0.000387907	0.000261538	0.000258218	0.000183212	5.82016E-05	8.33774E-05	8.01961E-05	8.19764E-06	7.62704E-06	8.19764E-06	7.62704E-06	8.33774E-05	8.01961E-05
3838703773615	383870	3773615	6.83872E-05	2.75369E-05	2.68304E-05	7.11179E-06	6.62495E-06	0.000501341	0.000360437	0.000243017	0.000239931	0.000170237	5.40799E-05	7.74728E-05	7.45168E-05	7.6171E-06	7.08691E-06	7.6171E-06	7.08691E-06	7.74728E-05	7.45168E-05
3838803773615	383880	3773615	6.4032E-05	2.57833E-05	2.51217E-05	6.65889E-06	6.20305E-06	0.000467487	0.000336098	0.000226607	0.00022373	0.000158742	5.04282E-05	7.22414E-05	6.9485E-05	7.10275E-06	6.60836E-06	7.10275E-06	6.60836E-06	7.22414E-05	6.9485E-05
3838903773615	383890	3773615	6.03448E-05	2.42985E-05	2.36751E-05	6.27544E-06	5.84585E-06	0.000439024	0.000315634	0.00021281	0.000210108	0.000149077	4.73578E-05	6.78429E-05	6.52543E-05	6.67029E-06	6.20601E-06	6.67029E-06	6.20601E-06	6.78429E-05	6.52543E-05
3839003773615	383900	3773615	5.72946E-05	2.30704E-05	2.24784E-05	5.95824E-06	5.55037E-06	0.000415621	0.000298809	0.000201465	0.000198907	0.00014113	4.48333E-05	6.42264E-05	6.17758E-05	6.31472E-06	5.87518E-06	6.31472E-06	5.87518E-06	6.42264E-05	6.17758E-05
3839103773615	383910	3773615	5.45002E-05	2.19451E-05	2.13821E-05	5.66764E-06	5.27966E-06	0.000394293	0.000283475	0.000191127	0.0001887	0.000133888	4.25326E-05	6.09306E-05	5.86057E-05	5.99068E-06	5.57369E-06	5.99068E-06	5.57369E-06	6.09306E-05	5.86057E-05
3829703773625	382970	3773625	1.55441E-05	6.25903E-06	6.09844E-06	1.61648E-06	1.50582E-06	7.8504E-05	5.64401E-05	3.80536E-05	3.75704E-05	2.66571E-05	8.46828E-06	1.21313E-05	1.16684E-05	1.19275E-06	1.10973E-06	1.19275E-06	1.10973E-06	1.21313E-05	1.16684E-05
3829803773625	382980	3773625	1.63391E-05	6.57916E-06	6.41035E-06	1.69916E-06	1.58284E-06	8.24773E-05	5.92967E-05	3.99796E-05	3.94719E-05	2.80063E-05	8.89688E-06	1.27453E-05	1.2259E-05	1.25312E-06	1.16589E-06	1.25312E-06	1.16589E-06	1.27453E-05	1.2259E-05
3829903773625	382990	3773625	1.71258E-05	6.8959E-06	6.71897E-06	1.78096E-06	1.65905E-06	8.65576E-05	6.22302E-05	4.19574E-05	4.14247E-05	2.93918E-05	9.33702E-06	1.33758E-05	1.28655E-05	1.31511E-06	1.22357E-06	1.31511E-06	1.22357E-06	1.33758E-05	1.28655E-05
3830003773625	383000	3773625	1.77448E-05	7.14514E-06	6.96182E-06	1.84533E-06	1.71901E-06	8.98004E-05	6.45616E-05	4.35293E-05	4.29766E-05	3.04929E-05	9.68682E-06	1.3877E-05	1.33475E-05	1.36438E-06	1.26941E-06	1.36438E-06	1.26941E-06	1.3877E-05	1.33475E-05
3830103773625	383010	3773625	1.83721E-05	7.39775E-06	7.20795E-06	1.91057E-06	1.77978E-06	9.31679E-05	6.69826E-05	4.51616E-05	4.45882E-05	3.16364E-05	1.00501E-05	1.43973E-05	1.3848E-05	1.41554E-06	1.31701E-06	1.41554E-06	1.31701E-06	1.43973E-05	1.3848E-05
3830203773625	383020	3773625	1.89715E-05	7.63911E-06	7.44311E-06	1.97291E-06	1.83785E-06	9.64463E-05	6.93396E-05	4.67508E-05	4.61572E-05	3.27496E-05	1.04037E-05	1.4904E-05	1.43353E-05	1.46535E-06	1.36336E-06	1.46535E-06	1.36336E-06	1.4904E-05	1.43353E-05
3830303773625	383030	3773625	1.95542E-05	7.87372E-06	7.6717E-06	2.0335E-06	1.89429E-06	9.96445E-05	7.1639E-05	4.83011E-05	4.76878E-05	3.38356E-05	1.07487E-05	1.53982E-05	1.48107E-05	1.51395E-06	1.40857E-06	1.51395E-06	1.40857E-06	1.53982E-05	1.48107E-05
3830403773625	383040	3773625	2.01494E-05	8.11339E-06	7.90522E-06	2.0954E-06	1.95195E-06	0.000102959	7.40216E-05	4.99075E-05	4.92738E-05	3.4961E-05	1.11062E-05	1.59103E-05	1.53033E-05	1.5643E-06	1.45541E-06	1.5643E-06	1.45541E-06	1.59103E-05	1.53033E-05
3830503773625	383050	3773625	2.07642E-05	8.36094E-06	8.14642E-06	2.15933E-06	2.01151E-06	0.000106451	7.65324E-05	5.16003E-05	5.09452E-05	3.61468E-05	1.14829E-05	1.645E-05	1.58223E-05	1.61736E-06	1.50478E-06	1.61736E-06	1.50478E-06	1.645E-05	1.58223E-05
3830603773625	383060	3773625	2.13887E-05	8.61243E-06	8.39146E-06	2.22428E-06	2.07201E-06	0.000110068	7.91328E-05	5.33536E-05	5.26762E-05	3.7375E-05	1.18731E-05	1.70089E-05	1.63599E-05	1.67231E-06	1.55591E-06	1.67231E-06	1.55591E-06	1.70089E-05	1.63599E-05
3830703773625	383070	3773625	2.20189E-05	8.86616E-06	8.63868E-06	2.28981E-06	2.13306E-06	0.000113765	8.17908E-05	5.51457E-05	5.44455E-05	3.86304E-05	1.22719E-05	1.75802E-05	1.69095E-05	1.72848E-06	1.60817E-06	1.72848E-06	1.60817E-06	1.75802E-05	1.69095E-05
3830803773625	383080	3773625	2.2642E-05	9.11709E-06	8.88317E-06	2.35461E-06	2.19343E-06	0.000117364	8.43784E-05	5.68903E-05	5.6168E-05	3.98526E-05	1.26601E-05	1.81364E-05	1.74444E-05	1.78317E-06	1.65905E-06	1.78317E-06	1.65905E-06	1.81364E-05	1.74444E-05
3830903773625	383090	3773625	2.32848E-05	9.37589E-06	9.13533E-06	2.42145E-06	2.25569E-06	0.000121159	8.71069E-05	5.873E-05	5.79843E-05	4.11412E-05	1.30695E-05	1.87229E-05	1.80085E-05	1.84083E-06	1.7127E-06	1.84083E-06	1.7127E-06	1.87229E-05	1.80085E-05
3831003773625	383100	3773625	2.39345E-05	9.6375E-06	9.39023E-06	2.48902E-06	2.31863E-06	0.000125186	9.00019E-05	6.06819E-05	5.99114E-05	4.25086E-05	1.35039E-05	1.93451E-05	1.8607E-05	1.90201E-06	1.76962E-06	1.90201E-06	1.76962E-06	1.93451E-05	1.8607E-05
3831103773625	383110	3773625	2.45716E-05	9.89405E-06	9.6402E-06	2.55528E-06	2.38035E-06	0.000129435	9.30571E-05	6.27417E-05	6.19451E-05	4.39516E-05	1.39623E-05	2.00018E-05	1.92386E-05	1.96657E-06	1.82969E-06	1.96657E-06	1.82969E-06	2.00018E-05	1.92386E-05
3831203773625	383120	3773625	2.52297E-05	1.0159E-05	9.89839E-06	2.62371E-06	2.4441E-06	0.000133952	9.63044E-05	6.49312E-05	6.41067E-05	4.54853E-05	1.44495E-05	2.06998E-05	1.991E-05	2.0352E-06	1.89354E-06	2.0352E-06	1.89354E-06	2.06998E-05	1.991E-05
3831303773625	383130	3773625	2.59381E-05	1.04443E-05	1.01763E-05	2.69738E-06	2.51273E-06	0.000138576	9.96285E-05	6.71724E-05	6.63195E-05	4.70553E-05	1.49483E-05	2.14143E-05	2.05972E-05	2.10545E-06	1.9589E-06	2.10545E-06	1.9589E-06	2.14143E-05	2.05972E-05
3831403773625	383140	3773625	2.67024E-05	1.0752E-05	1.04762E-05	2.77686E-06	2.58677E-06	0.000143297	0.000103023	6.94611E-05	6.85792E-05	4.86586E-05	1.54576E-05	2.21439E-05	2.1299E-05	2.17718E-06	2.02564E-06	2.17718E-06	2.02564E-06	2.21439E-05	2.1299E-05
3831503773625	383150	3773625	2.75714E-05	1.1102E-05	1.08171E-05	2.86724E-06	2.67096E-06	0.000148064	0.00010645	7.17715E-05	7.08602E-05	5.0277E-05	1.59717E-05	2.28805E-05	2.20074E-05	2.2496E-06	2.09302E-06	2.2496E-06	2.09302E-06	2.28805E-05	2.20074E-05
3831603773625	383160	3773625	2.84768E-05	1.14665E-05	1.11723E-05	2.96139E-06	2.75867E-06	0.000152999	0.000109998	7.41638E-05	7.32222E-05	5.19529E-05	1.65041E-05	2.36431E-05	2.2741E-05	2.32459E-06	2.16278E-06	2.32459E-06	2.16278E-06	2.36431E-05	2.2741E-05

			MDemolition	MSite Grubbing / Prep	MMass Grading / Excavation	MMass Grading / Excavation	MDrainage / Utilities Trenching	MFoundations / Concrete Pads	MBuilding / Structure Construction	MAsphalt Paving	MLandscaping or Other Finishing	MWaterside Construction (Piles)	RSSWDemolition	RSSWPlacing Base	RSSWForm	Child Risk				
Unique Identifier	X (UTM)	Y (UTM)	2027	2027	2027	2028	2028	2028	2028	2028	2028	2028	2029	2029	2029	3rd Trimester	0<2	2<16	Total	per million
3838203773605	383820	3773605	0.000164691	0.000505572	0.000594511	0.000586595	0.00012469	0.000162158	0.000119357	1.22851E-05	0.000143928	1.22851E-05	5.08536E-05	7.37896E-05	4.3741E-05	1.42555E-08	2.1417E-07	4.1439E-08	2.69866E-07	0.26986571
3838303773605	383830	3773605	0.000155021	0.000475888	0.000559605	0.000552154	0.000117369	0.000152637	0.000112349	1.15638E-05	0.000135477	1.15638E-05	5.01299E-05	7.27396E-05	4.31185E-05	1.3459E-08	2.021E-07	3.907E-08	2.54624E-07	0.2546241
3838403773605	383840	3773605	0.000142833	0.000438472	0.000515607	0.000508742	0.000108141	0.000140637	0.000103516	1.06546E-05	0.000124825	1.06546E-05	4.84236E-05	7.02638E-05	4.16509E-05	1.24381E-08	1.8664E-07	3.6043E-08	2.35118E-07	0.23511758
3838503773605	383850	3773605	0.00012963	0.000397942	0.000467948	0.000461717	9.81452E-05	0.000127637	9.39478E-05	9.66976E-06	0.000113287	9.66976E-06	4.5738E-05	6.63668E-05	3.93409E-05	1.13221E-08	1.6976E-07	3.2741E-08	2.1382E-07	0.21381986
3838603773605	383860	3773605	0.000118206	0.000362872	0.000426708	0.000421026	8.94957E-05	0.000116388	8.56682E-05	8.81757E-06	0.000103303	8.81757E-06	4.31146E-05	6.25603E-05	3.70845E-05	1.0354E-08	1.5512E-07	2.9884E-08	1.95358E-07	0.19535815
3838703773605	383870	3773605	0.000110452	0.00033907	0.000398718	0.000393409	8.36254E-05	0.000108754	8.0049E-05	8.23919E-06	9.65274E-05	8.23919E-06	4.15987E-05	6.03606E-05	3.57805E-05	9.70194E-09	1.4526E-07	2.7962E-08	1.82922E-07	0.18292192
3838803773605	383880	3773605	0.000103554	0.000317892	0.000373815	0.000368837	7.84022E-05	0.000101961	7.50491E-05	7.72457E-06	9.04983E-05	7.72457E-06	4.01981E-05	5.83283E-05	3.45759E-05	9.12109E-09	1.3647E-07	2.6253E-08	1.71849E-07	0.17849
3838903773605	383890	3773605	9.7533E-05	0.000299409	0.000352081	0.000347393	7.38438E-05	9.60333E-05	7.06858E-05	7.27547E-06	8.52367E-05	7.27547E-06	3.89722E-05	5.65496E-05	3.35214E-05	8.61392E-09	1.2881E-07	2.4764E-08	1.62185E-07	0.16218515
3839003773605	383900	3773605	9.2298E-05	0.000283339	0.000333183	0.000328747	6.98804E-05	9.08789E-05	6.68918E-05	6.88497E-06	8.06617E-05	6.88497E-06	3.79179E-05	5.50197E-05	3.26146E-05	8.17315E-09	1.2214E-07	2.347E-08	1.53788E-07	0.15378792
3839103773605	383910	3773605	8.75167E-05	0.000268661	0.000315924	0.000311717	6.62604E-05	8.61711E-05	6.34266E-05	6.52831E-06	7.64832E-05	6.52831E-06	3.69322E-05	5.35895E-05	3.17668E-05	7.76998E-09	1.1605E-07	2.2289E-08	1.4611E-07	0.14611048
3829703773615	382970	3773615	1.92685E-05	5.9151E-05	6.95568E-05	6.86306E-05	1.45885E-05	1.89723E-05	1.39646E-05	1.43733E-06	1.68393E-05	1.43733E-06	1.34285E-05	1.9485E-05	1.15503E-05	3.53569E-09	4.5464E-08	7.74E-09	5.67394E-08	0.05673942
3829803773615	382980	3773615	2.0223E-05	6.2081E-05	7.30022E-05	7.20302E-05	1.53112E-05	1.9912E-05	1.46563E-05	1.50853E-06	1.76734E-05	1.50853E-06	1.38964E-05	2.01639E-05	1.19528E-05	3.79216E-09	4.8593E-08	8.251E-09	6.06359E-08	0.06063591
3829903773615	382990	3773615	2.12137E-05	6.51224E-05	7.65786E-05	7.5559E-05	1.60613E-05	2.08875E-05	1.53744E-05	1.58244E-06	1.85392E-05	1.58244E-06	1.43674E-05	2.08474E-05	1.23579E-05	4.07336E-09	5.2001E-08	8.8054E-09	6.48802E-08	0.0648802
3830003773615	383000	3773615	2.20629E-05	6.77293E-05	7.96441E-05	7.85836E-05	1.67042E-05	2.17237E-05	1.59898E-05	1.64578E-06	1.92814E-05	1.64578E-06	1.47417E-05	2.13905E-05	1.26799E-05	4.34144E-09	5.5215E-08	9.3225E-09	6.88788E-08	0.06887878
3830103773615	383010	3773615	2.29593E-05	7.0481E-05	8.28799E-05	8.17764E-05	1.73829E-05	2.26063E-05	1.66394E-05	1.71265E-06	2.00647E-05	1.71265E-06	1.51316E-05	2.19563E-05	1.30152E-05	4.64092E-09	5.8783E-08	9.8941E-09	7.33175E-08	0.07331749
3830203773615	383020	3773615	2.38284E-05	7.31492E-05	8.60175E-05	8.48721E-05	1.80409E-05	2.34621E-05	1.72694E-05	1.77748E-06	2.08243E-05	1.77748E-06	1.54934E-05	2.24813E-05	1.33265E-05	4.95908E-09	6.2542E-08	1.0491E-08	7.79927E-08	0.07799267
3830303773615	383030	3773615	2.46776E-05	7.57561E-05	8.9083E-05	8.78968E-05	1.86839E-05	2.42982E-05	1.78848E-05	1.84083E-06	2.15665E-05	1.84083E-06	1.58334E-05	2.29747E-05	1.36189E-05	5.3015E-09	6.6555E-08	1.1124E-08	8.29804E-08	0.08298043
3830403773615	383040	3773615	2.5565E-05	7.848E-05	9.22861E-05	9.10572E-05	1.93557E-05	2.51719E-05	1.85279E-05	1.90702E-06	2.23419E-05	1.90702E-06	1.61828E-05	2.34816E-05	1.39194E-05	5.69088E-09	7.1089E-08	1.1833E-08	8.86131E-08	0.0886131
3830503773615	383050	3773615	2.65466E-05	8.14935E-05	9.58297E-05	9.45537E-05	2.00989E-05	2.61384E-05	1.92393E-05	1.98024E-06	2.31998E-05	1.98024E-06	1.65758E-05	2.40519E-05	1.42575E-05	6.15706E-09	7.6486E-08	1.2673E-08	9.53155E-08	0.09531547
3830603773615	383060	3773615	2.75646E-05	8.46185E-05	9.95044E-05	9.81795E-05	2.08696E-05	2.71407E-05	1.99771E-05	2.05618E-06	2.40894E-05	2.05618E-06	1.69751E-05	2.46312E-05	1.46009E-05	6.70021E-09	8.2725E-08	1.3636E-08	1.03061E-07	0.10306103
3830703773615	383070	3773615	2.86043E-05	8.78103E-05	0.000103258	0.000101883	2.16568E-05	2.81645E-05	2.07306E-05	2.13374E-06	2.49981E-05	2.13374E-06	1.73681E-05	2.52015E-05	1.4939E-05	7.33595E-09	8.997E-08	1.4746E-08	1.12052E-07	0.11205156
3830803773615	383080	3773615	2.96604E-05	9.10522E-05	0.00010707	0.000105644	2.24564E-05	2.92043E-05	2.1496E-05	2.21251E-06	2.5921E-05	2.21251E-06	1.77549E-05	2.57628E-05	1.52717E-05	8.08874E-09	9.8483E-08	1.604E-08	1.22611E-07	0.12261111
3830903773615	383090	3773615	3.07418E-05	9.43721E-05	0.000110974	0.000109496	2.32751E-05	3.02691E-05	2.22797E-05	2.29318E-06	2.68661E-05	2.29318E-06	1.81448E-05	2.63285E-05	1.5607E-05	9.00864E-09	1.088E-07	1.7594E-08	1.35407E-07	0.13540746
3831003773615	383100	3773615	3.18868E-05	9.78869E-05	0.000115107	0.000113574	2.4142E-05	3.13965E-05	2.31095E-05	2.37859E-06	2.78667E-05	2.37859E-06	1.85316E-05	2.68898E-05	1.59397E-05	1.01495E-08	1.2153E-07	1.9504E-08	1.51184E-07	0.15118407
3831103773615	383110	3773615	3.30517E-05	0.000101463	0.000119312	0.000117724	2.5024E-05	3.25435E-05	2.39538E-05	2.46549E-06	2.88848E-05	2.46549E-06	1.89184E-05	2.7451E-05	1.62724E-05	1.16074E-08	1.3767E-07	2.1904E-08	1.71184E-07	0.17118386
3831203773615	383120	3773615	3.42838E-05	0.000105245	0.00012376	0.000122112	2.59568E-05	3.37566E-05	2.48467E-05	2.5574E-06	2.99615E-05	2.5574E-06	1.93052E-05	2.80123E-05	1.66051E-05	1.35632E-08	1.5921E-07	2.5091E-08	1.97866E-07	0.19786611
3831303773615	383130	3773615	3.55866E-05	0.000109245	0.000128463	0.000126752	2.69432E-05	3.50394E-05	2.57909E-05	2.65458E-06	3.11001E-05	2.65458E-06	1.97045E-05	2.85916E-05	1.69485E-05	1.62806E-08	1.8899E-07	2.948E-08	2.34745E-07	0.23474545
3831403773615	383140	3773615	3.68876E-05	0.000113239	0.000133159	0.000131386	2.79283E-05	3.63205E-05	2.67338E-05	2.75163E-06	3.22371E-05	2.75163E-06	2.01131E-05	2.91845E-05	1.73E-05	2.03007E-08	2.3279E-07	3.5909E-08	2.89003E-07	0.28900288
3831503773615	383150	3773615	3.82485E-05	0.000117416	0.000138072	0.000136234	2.89586E-05	3.76604E-05	2.77201E-05	2.85315E-06	3.34264E-05	2.85315E-06	2.05155E-05	2.97684E-05	1.76461E-05	2.6339E-08	2.9837E-07	4.5456E-08	3.70164E-07	0.37016355
3831603773615	383160	3773615	3.96566E-05	0.000121739	0.000143155	0.000141249	3.00247E-05	3.90469E-05	2.87406E-05	2.95818E-06	3.4657E-05	2.95818E-06	2.0921E-05	3.03568E-05	1.79949E-05	3.65211E-08	4.086E-07	6.1442E-08	5.06566E-07	0.50656647
3836503773615	383650	3773615	0.002025855	0.006219026	0.007313065	0.00721569	0.001533809	0.001994706	0.001468212	0.000151119	0.00177045	0.000151119	5.50895E-05	7.99361E-05	4.73845E-05	1.70065E-07	2.5473E-06	5.3381E-07	3.25121E-06	3.25120617
3836603773615	383660	3773615	0.001636253	0.005023015	0.005906654	0.005828006	0.001238835	0.001611095	0.001185853	0.000122056	0.001429966	0.000122056	5.5676E-05	8.0787E-05	4.78889E-05	1.37826E-07	2.0643E-06	4.3197E-07	2.6341E-06	2.63409524
3836703773615	383670	3773615	0.001202796	0.003692375	0.004341931	0.004284118	0.000910657	0.001184302	0.000871711	8.97225E-05	0.001051156	8.97225E-05	5.61439E-05	8.1466E-05	4.82914E-05	1.00941E-07	1.5158E-06	3.1238E-07	1.92911E-06	1.92910561
3836803773615	383680	3773615	0.000939933	0.002885434	0.003393034	0.003347855	0.00071164	0.000925481	0.000681205	7.01143E-05	0.000821433	7.01143E-05	5.66086E-05	8.21403E-05	4.86911E-05	7.87927E-08	1.1853E-06	2.4139E-07	1.50545E-06	1.50544932
3836903773615	383690	3773615	0.000761893	0.002338881	0.002750333	0.002713711	0.000576842	0.000750179	0.000552172	5.68334E-05	0.000665839	5.68334E-05	5.72481E-05	8.30682E-05	4.92411E-05	6.39325E-08	9.6264E-07	1.9436E-07	1.22093E-06	1.22093252
3837003773615	383700	3773615	0.000635016	0.001949389	0.002292322	0.002261799	0.000480781	0.000625252	0.000460219	4.7369E-05	0.000554957	4.7369E-05	5.78002E-05	8.38693E-05	4.9716E-05	5.33854E-08	8.0429E-07	1.6127E-07	1.01894E-06	1.01894086
3837103773615	383710	3773615	0.000540586	0.001659505	0.001951442	0.001925458	0.000409287	0.000532274	0.000391782	4.0325E-05	0.000472432	4.0325E-05	5.82057E-05	8.44577E-05	5.00648E-05	4.55382E-08	6.8636E-07	1.3681E-07	8.68711E-07	0.86871078
3837203773615	383720	3773615	0.000468472	0.00143813	0.001691123	0.001668605	0.000354688	0.000461269	0.000339519	3.49457E-05	0.000409411	3.49457E-05	5.85395E-05	8.4942E-05	5.03519E-05	3.95669E-08	5.9645E-07	1.1832E-07	7.54338E-07	0.75433834
3837303773615	383730	3773615	0.000411507	0.001263256	0.001485485	0.001465706	0.000311559	0.00040518	0.000298234	3.06963E-05	0.000359627	3.06963E-05	5.85987E-05	8.5028E-05	5.04029E-05	3.48493E-08	5.2534E-07	1.0379E-07	6.63978E-07	0.66397788
3837403773615	383740	3773615	0.000365763	0.001122828	0.001320354	0.001302773	0.000276925	0.000360139	0.000265082	2.7284E-05	0.00031965	2.7284E-05	5.84833E-05	8.48606E-05	5.03036E-05	3.10585E-08	4.6811E-07	9.2192E-08	5.91365E-07	0.59136464
3837503773615	383750	3773615	0.000327982	0.001006849	0.001183972	0.001168207	0.000248321	0.000322939	0.000237701	2.446658E-05	0.000286633	2.446658E-05	5.8265E-05	8.45437E-05	5.01158E-05	2.79349E-08	4.2095E-07	8.2647E-08	5.31529E-07	0.53152899
3837603773615	383760	3773615	0.000295596	0.00090743	0.001067064	0.001052855	0.000223801	0.000291051	0.00021423	2.205E-05	0.00025833	2.205E-05	5.79686E-05	8.41137E-05	4.98609E-05	2.5252E-08	3.8043E-07	7.4469E-08	4.80146E-07	0.48014646
3837703773615	383770	3773615	0.000267433	0.000820974	0.000965398	0.000952543	0.000202478	0.000263321	0.000193819	1.99492E-05	0.000233717	1.99492E-05	5.76068E-05	8.35887E-05	4.95497E-05	2.29118E-08	3.4506E-07	6.7373E-08	4.35343E-07	0.43534285
3837803773615	383780	3773615	0.000243489	0.000747468	0.000878961	0.000867257	0.000184349	0.000239745	0.000176465	1.8163E-05	0.000212791	1.8163E-05	5.71264E-05	8.28917E-05	4.91365E-05	2.09216E-08	3.1497E-07	6.1358E-08	3.97249E-07	0.397249
3837903773615	383790	3773615	0.000219842	0.000674876	0.000793598	0.000783032	0.000166446	0.000216461	0.000159327	1.63991E-05	0.000192125	1.63991E-05	5.6409E-05	8.18507E-05	4.85194E-05	1.89404E-08	2.85E-07	5.5412E-08	3.59356E-07	0.35935599
3838003773615	383800	3773615	0.000198044	0.00060796	0.000714911	0.000705391	0.000149942	0.000194998	0.00014353	1.4773E-05	0.000173076	1.4773E-05	5.5155E-05	8.00312E-05	4.74409E-05	1.71081E-08	2.5728E-07	4.9932E-08	3.24324E-07	0.32432364
3838103773615	383810	3773615	0.000180016	0.000552619	0.000649834	0.000641182	0.000136293	0.000177248	0.000130464	1.34283E-05	0.000157321	1.34283E-05	5.3611E-05	7.77907E-05	4.61128E-05	1.55959E-08	2.344E-07	4.5417E-08	2.95411E-07	0.29541146
3838203773615	383820	3773615	0.000168791	0.000518161	0.000609315	0.000601201	0.000127795	0.000166196	0.000122329	1.2591E-05	0.000147511	1.2591E-05	5.28842E-05	7.67361E-05	4.54876E-05	1.46674E-08	2.2033E-07	4.2645E-08	2.77646E-07	0.27764563
3838303773615	383830	3773615	0.000158674	0.000487101	0.000572791	0.000565164	0.000120134	0.000156234	0.000114997	1.18363E-05	0.000138669	1.18363E-05	5.21356E-05	7.56499E-05	4.48437E-05	1.38293E-08	2.0764E-07	4.0148E-08	2.61614E-07	0.26161422
3838403773615	383840	3773615	0.000146832	0.000450749	0.000530044	0.000522986	0.000111169	0.000144574	0.000106415	1.09529E-05	0.00012832	1.09529E-05	5.06227E-05	7.34547E-05	4.35425E-05	1.28343E-08	1.9258E-07	3.7193E-08	2.42606E-07	0.24260635
3838503773615	383850	3773615	0.000134343	0.000412409	0.000484959	0.000478501	0.000101713	0.000132277	9.7363E-05	1.00213E-05	0.000117406	1.00213E-05	4.83363E-05	7.0137E-05	4.15758E-05	1.17764E-08	1.7658E-07	3.4059E-08	2.22415E-07	0.22241494
3838603773615	383860	3773615	0.000123441	0.000378942	0.000445605	0.000439672	9.34592E-05	0.000121543	8.94622E-05	9.20806E-06	0.000107878	9.20806E-06	4.60218E-05	6.67786E-05	3.9585E-05	1.08513E-08	1.6259E-07	3.1324E-08	2.04771E-07	0.20477073
3838703773615	383870	3773615	0.000114991	0.000353001	0.000415101	0.000409573	8.70613E-05	0.000113223	8.33379E-05	8.57772E-06	0.000100493	8.57772E-06	4.42906E-05	6.42666E-05	3.8096E-05	1.01363E-08	1.5178E-07	2.9215E-08	1.91134E-07	0.1911338
3838803773615	383880	3773615	0.000107468	0.000329907	0.000387943	0.000382778	8.13655E-05	0.000105815	7.78857E-05	8.01653E-06	9.39188E-05	8.01653E-06	4.26686E-05	6.1913E-05	3.67008E-05	9.49864E-09	1.4215E-07	2.7337E-08	1.78981E-07	0.17898111
3838903773615	383890	3773615	0.000101093	0.000310338	0.000364932	0.000360073	7.65393E-05	9.95387E-05	7.32659E-05	7.54103E-06	8.8348E-05	7.54103E-06	4.13148E-05	5.99487E-05	3.55364E-05	8.95891E-09	1.3399E-07	2.575E-08	1.68697E-07	0.16869682
3839003773615	383900	3773615	9.58037E-05	0.000294101	0.000345839	0.000341234	7.25346E-05	9.43306E-05	6.94325E-05	7.14647E-06	8.37254E-05	7.14647E-06	4.02636E-05	5.84234E-05	3.46322E-05	8.51232E-09	1.2724E-07	2.4439E-08	1.60187E-07	0.16018737
3839103773615	383910	3773615	9.0968E-05	0.000279256	0.000328382	0.00032401	6.88734E-05	8.95693E-05	6.59279E-05	6.78575E-06	7.94994E-05	6.78575E-06	3.92623E-05	5.69705E-05	3.3771E-05	8.10326E-09	1.2105E-07	2.3239E-08	1.52397E-07	0.15239666
3829703773625	382970	3773625	1.90617E-05	5.8516E-05	6.88101E-05	6.78938E-05	1.44319E-05	1.87686E-05	1.38147E-05	1.4219E-06	1.66585E-05	1.4219E-06	1.35127E-05	1.96072E-05	1.16228E-05	3.5164E-09	4.5193E-08	7.6857E-09	5.63947E-08	0.05639467
3829803773625	382980	3773625	2.00796E-05	6.1641E-05	7.24847E-05	7.15196E-05	1.52026E-05	1.97709E-05	1.45524E-05	1.49784E-06	1.75481E-05	1.49784E-06	1.40336E-05	2.03631E-05	1.20708E-05	3.78828E-09	4.8514E-08	8.2285E-09	6.05306E-08	0.0605306
3829903773625	382990	3773625	2.11357E-05	6.48829E-05	7.6297E-05	7.52811E-05	1.60022E-05	2.08107E-05	1.53178E-05	1.57661E-06	1.8471E-05	1.57661E-06	1.45545E-05	2.1119E-05	1.25189E-05	4.08692E-09	5.2136E-08	8.8179E-09	6.50411E-08	0.06504113
3830003773625	383000	3773625	2.19813E-05	6.74786E-05	7.93494E-05	7.82928E-05	1.66424E-05	2.16433E-05	1.59306E-05	1.63969E-06	1.921E-05	1.63969E-06	1.49382E-05	2.16757E-05	1.28489E-05	4.35759E-09	5.5377E-08	9.3388E-09	6.90733E-08	0.06907329
3830103773625	383010	3773625	2.28667E-05	7.0197E-05	8.25459E-05	8.14468E-05	1.73128E-05	2.25151E-05	1.65724E-05	1.70574E-06	1.99839E-05	1.70574E-06	1.53312E-05	2.2246E-05	1.3187E-05	4.65894E-09	5.8963E-08	9.9121E-09	7.35339E-08	0.07353386
3830203773625	383020	3773625	2.37323E-05	7.2854E-05	8.56703E-05	8.45296E-05	1.79681E-05	2.33674E-05	1.71997E-05	1.77031E-06	2.07403E-05	1.77031E-06	1.57024E-05	2.27846E-05	1.35062E-05	4.98104E-09	6.2764E-08	1.0515E-08	7.82604E-08	0.07826037
3830303773625	383030	3773625	2.45815E-05	7.54609E-05	8.87358E-05	8.75543E-05	1.86111E-05	2.42035E-05	1.78151E-05	1.83365E-06	2.14824E-05	1.83365E-06	1.60549E-05	2.3296E-05	1.38094E-05	5.32984E-09	6.6848E-08	1.1157E-08	8.33351E-08	0.0833351
3830403773625	383040	3773625	2.5467E-05	7.81792E-05	9.19323E-05	9.07082E-05	1.92815E-05	2.50754E-05	1.84569E-05	1.89971E-06	2.22563E-05	1.89971E-06	1.64168E-05	2.38211E-05	1.41206E-05	5.72704E-09	7.1467E-08	1.1879E-08	8.90724E-08	0.08907242
3830503773625	383050	3773625	2.64105E-05	8.10758E-05	9.53385E-05	9.4069E-05	1.99959E-05	2.60044E-05	1.91407E-05	1.97009E-06	2.30809E-05	1.97009E-06	1.68035E-05	2.43823E-05	1.44533E-05	6.19138E-09	7.6831E-08	1.2711E-08	9.57329E-08	0.0957329
3830603773625	383060	3773625	2.73867E-05	8.40726E-05	9.88625E-05	9.75461E-05	2.0735E-05	2.69657E-05	1.98482E-05	2.04291E-06	2.3934E-05	2.04291E-06	1.71935E-05	2.49481E-05	1.47887E-05	6.73234E-09	8.3032E-08	1.3666E-08	1.0343E-07	0.10343037
3830703773625	383070	3773625	2.83902E-05	8.7153E-05	0.000102485	0.00010112	2.14947E-05	2.79537E-05	2.05754E-05	2.11776E-06	2.48109E-05	2.11776E-06	1.75834E-05	2.55138E-05	1.51241E-05	7.36688E-09	9.0253E-08	1.4769E-08	1.12388E-07	0.11238848
3830803773625	383080	3773625	2.939E-05	9.02222E-05	0.000106094	0.000104681	2.22517E-05	2.89381E-05	2.13E-05	2.19234E-06	2.56847E-05	2.19234E-06	1.7967E-05	2.60706E-05	1.54541E-05	8.11804E-09	9.873E-08	1.6051E-08	1.22899E-07	0.12289866
3830903773625	383090	3773625	3.04642E-05	9.35198E-05	0.000109972	0.000108507	2.3065E-05	2.99958E-05	2.20785E-05	2.27247E-06	2.66235E-05	2.27247E-06	1.83601E-05	2.66408E-05	1.57922E-05	9.0409E-09	1.0908E-07	1.7609E-08	1.35732E-07	0.13573231
3831003773625	383100	3773625	3.15692E-05	9.69121E-05	0.000113961	0.000112443	2.39016E-05	3.10838E-05	2.28794E-05	2.35491E-06	2.75892E-05	2.35491E-06	1.87469E-05	2.72021E-05	1.61248E-05	1.01761E-08	1.2173E-07	1.9506E-08	1.5141E-07	0.15141041
3831103773625	383110	3773625	3.27106E-05	0.000100416	0.000118081	0.000116509	2.47657E-05	3.22076E-05	2.37066E-05	2.44004E-06	2.85867E-05	2.44004E-06	1.91336E-05	2.77633E-05	1.64575E-05	1.16471E-08	1.3801E-07	2.1911E-08	1.71569E-07	0.17156935
3831203773625	383120	3773625	3.391E-05	0.000104098	0.000122411	0.000120781	2.56738E-05	3.33886E-05	2.45758E-05	2.52951E-06	2.96349E-05	2.52951E-06	1.95298E-05	2.83381E-05	1.67983E-05	1.35974E-08	1.5948E-07	2.5096E-08	1.98178E-07	0.19817791
3831303773625	383130	3773625	3.51493E-05	0.000107902	0.000126884	0.000125195	2.66121E-05	3.46089E-05	2.5474E-05	2.62196E-06	3.07179E-05	2.62196E-06	1.99291E-05	2.89175E-05	1.71417E-05	1.6284E-08	1.8891E-07	2.9425E-08	2.34615E-07	0.23461487
3831403773625	383140	3773625	3.64032E-05	0.000111751	0.000131411	0.000129661	2.75614E-05	3.58434E-05	2.63827E-05	2.71549E-06	3.18137E-05	2.71549E-06	2.03377E-05	2.95104E-05	1.74932E-05	2.02027E-08	2.3161E-07	3.5674E-08	2.87487E-07	0.28748678
3831503773625	383150	3773625	3.77205E-05	0.000115795	0.000136166	0.000134353	2.85588E-05	3.71405E-05	2.73375E-05	2.81376E-06	3.2965E-05	2.81376E-06	2.07463E-05	3.01033E-05	1.78447E-05	2.61063E-08	2.9572E-07	4.5002E-08	3.66829E-07	0.36682905
3831603773625	383160	3773625	3.90887E-05	0.000119995	0.000141105	0.000139226	2.95947E-05	3.84876E-05	2.8329E-05	2.91582E-06	3.41606E-05	2.91582E-06	2.11643E-05	3.07098E-05	1.82042E-05	3.59986E-08	4.0283E-07	6.0523E-08	4.99347E-07	0.49934707

			EGIODemolition	EGIOSite Grubbing / Prep	EGIOMass Grading / Excavation	EGIOMass Grading / Excavation	EGIODrainage / Utilities Trenching	EGIODrainage / Utilities Trenching	EGIOFoundations / Concrete Pads	EGIOFoundations / Concrete Pads	EGIOBuilding / Structure Construction	EGIOBuilding / Structure Construction	EGIOAsphalt Paving	EGIOArchitectural Coating	EGIOLandscaping or Other Finishing	EGIOWaterside Construction (Piles)	HIWaterside Construction (Landscaping)	HIWaterside Construction (Landscaping)	KMDemolition	KMSite Grubbing / Prep
Unique Identifier	X (UTM)	Y (UTM)	2025	2025	2025	2026	2026	2027	2026	2027	2026	2027	2027	2027	2027	2027	2025	2026	2025	2025
3836603773625	383660	3773625	0.006075378	0.00238285	0.000789126	0.000772868	0.001794637	0.001791868	0.002357918	0.002356397	0.002525625	0.002465087	9.82812E-05	9.82812E-05	0.00266165	9.82812E-05	0.001427609	0.001382894	0.002391489	0.010379231
3836703773625	383670	3773625	0.004162165	0.00163246	0.000540621	0.000529482	0.001229483	0.001227586	0.00161538	0.001614338	0.001730274	0.0016888	6.73312E-05	6.73312E-05	0.001823463	6.73312E-05	0.00101048	0.00097883	0.001693966	0.007351931
3836803773625	383680	3773625	0.003090925	0.0012123	0.000401478	0.000393206	0.000913044	0.000911636	0.001199621	0.001198847	0.001284944	0.001254144	5.00018E-05	5.00018E-05	0.001354148	5.00018E-05	0.000769036	0.000744948	0.001289737	0.005597547
3836903773625	383690	3773625	0.00239799	0.00094053	0.000311473	0.000305056	0.000708355	0.000707262	0.000930685	0.000930085	0.00099688	0.000972986	3.87922E-05	3.87922E-05	0.00105057	3.87922E-05	0.000608567	0.000589505	0.001019988	0.004426819
3837003773625	383700	3773625	0.001946545	0.00076346	0.000252835	0.000247626	0.000575	0.000574113	0.000755475	0.000754987	0.000809208	0.000789812	3.14892E-05	3.14892E-05	0.00085279	3.14892E-05	0.000500818	0.000485132	0.000837598	0.003635234
3837103773625	383710	3773625	0.001627262	0.00063823	0.000211364	0.000207009	0.000480685	0.000479944	0.000631558	0.00063115	0.000676477	0.000660262	2.63242E-05	2.63242E-05	0.000712911	2.63242E-05	0.00042299	0.000409741	0.000706163	0.003064799
3837203773625	383720	3773625	0.001392598	0.0005462	0.000180884	0.000177157	0.000411367	0.000410732	0.000540482	0.000540133	0.000578924	0.000565047	2.2528E-05	2.2528E-05	0.000610103	2.2528E-05	0.000364595	0.000353175	0.000607973	0.002638648
3837303773625	383730	3773625	0.001212643	0.00047562	0.000157509	0.000154264	0.000358209	0.000357656	0.00047064	0.000470336	0.000504114	0.000492031	1.96169E-05	1.96169E-05	0.000531264	1.96169E-05	0.000319186	0.000309189	0.000531292	0.002305843
3837403773625	383740	3773625	0.001070916	0.00042003	0.000139101	0.000136235	0.000316343	0.000315855	0.000415634	0.000415366	0.000445196	0.000434525	1.73242E-05	1.73242E-05	0.000469173	1.73242E-05	0.000282921	0.000274059	0.000469947	0.002039601
3837503773625	383750	3773625	0.000956683	0.00037522	0.000124263	0.000121703	0.000282599	0.000282163	0.000371299	0.000371059	0.000397707	0.000388175	1.54762E-05	1.54762E-05	0.000419127	1.54762E-05	0.000253348	0.000245413	0.000419888	0.001822341
3837603773625	383760	3773625	0.000862093	0.00033813	0.000111977	0.00010967	0.000254658	0.000254265	0.000334588	0.000334372	0.000358385	0.000349795	1.39461E-05	1.39461E-05	0.000377687	1.39461E-05	0.000228639	0.000221478	0.000377874	0.001639998
3837703773625	383770	3773625	0.000779585	0.00030576	0.00010126	9.91734E-05	0.000230286	0.00022993	0.000302565	0.00030237	0.000324085	0.000316317	1.26113E-05	1.26113E-05	0.000341539	1.26113E-05	0.000207112	0.000200625	0.000341198	0.001480825
3837803773625	383780	3773625	0.000709669	0.00027834	9.21783E-05	9.02791E-05	0.000209633	0.000209309	0.00027543	0.000275252	0.00029502	0.000287948	1.14803E-05	1.14803E-05	0.000310909	1.14803E-05	0.000188743	0.000182831	0.000309959	0.001345244
3837903773625	383790	3773625	0.000640193	0.00025109	8.31542E-05	8.14409E-05	0.00018911	0.000188818	0.000248466	0.000248305	0.000266138	0.000259759	1.03564E-05	1.03564E-05	0.000280471	1.03564E-05	0.000170433	0.000165094	0.000278833	0.001210154
3838003773625	383800	3773625	0.000577085	0.00022634	7.49572E-05	7.34128E-05	0.000170468	0.000170205	0.000223973	0.000223828	0.000239903	0.000234153	9.33549E-06	9.33549E-06	0.000252824	9.33549E-06	0.000153728	0.000148913	0.000250366	0.001086604
3838103773625	383810	3773625	0.000525232	0.000206	6.8222E-05	6.68164E-05	0.000155151	0.000154912	0.000203848	0.000203717	0.000218347	0.000213113	8.49666E-06	8.49666E-06	0.000230106	8.49666E-06	0.000139883	0.000135501	0.00022683	0.000984457
3838203773625	383820	3773625	0.000494379	0.0001939	6.42145E-05	6.28915E-05	0.000146037	0.000145812	0.000191874	0.00019175	0.000205521	0.000200594	7.99755E-06	7.99755E-06	0.00021659	7.99755E-06	0.000131485	0.000127367	0.00021262	0.000922785
3838303773625	383830	3773625	0.000466759	0.00018307	6.0627E-05	5.93779E-05	0.000137878	0.000137666	0.000181154	0.000181037	0.000194039	0.000189388	7.55075E-06	7.55075E-06	0.000204489	7.55075E-06	0.000123949	0.000120067	0.000199872	0.000867458
3838403773625	383840	3773625	0.000436337	0.00017114	5.66755E-05	5.55078E-05	0.000128892	0.000128693	0.000169347	0.000169238	0.000181392	0.000177044	7.05861E-06	7.05861E-06	0.000191161	7.05861E-06	0.000115712	0.00011208	0.000185927	0.000806936
3838503773625	383850	3773625	0.00040499	0.00015884	5.26038E-05	5.152E-05	0.000119632	0.000119447	0.000157181	0.000157079	0.00016836	0.000164325	6.55151E-06	6.55151E-06	0.000177428	6.55151E-06	0.000107261	0.000103901	0.000171636	0.000744911
3838603773625	383860	3773625	0.000377316	0.00014799	4.90093E-05	4.79996E-05	0.000111457	0.000111285	0.00014644	0.000146346	0.000156856	0.000153096	6.10383E-06	6.10383E-06	0.000165304	6.10383E-06	9.97873E-05	9.66617E-05	0.000159028	0.000690193
3838703773625	383870	3773625	0.000352616	0.0001383	4.5801E-05	4.48573E-05	0.000104161	0.000104	0.000136854	0.000136766	0.000146588	0.000143074	5.70426E-06	5.70426E-06	0.000154483	5.70426E-06	9.31122E-05	9.01957E-05	0.000147796	0.000641447
3838803773625	383880	3773625	0.000330466	0.00012961	4.2924E-05	4.20396E-05	9.76181E-05	9.74675E-05	0.000128257	0.000128175	0.00013738	0.000134087	5.34594E-06	5.34594E-06	0.000144779	5.34594E-06	8.71242E-05	8.43953E-05	0.000137751	0.000597848
3838903773625	383890	3773625	0.00031234	0.0001225	4.05697E-05	3.97338E-05	9.22638E-05	9.21215E-05	0.000121223	0.000121144	0.000129845	0.000126732	5.05272E-06	5.05272E-06	0.000136838	5.05272E-06	8.21963E-05	7.96218E-05	0.000129504	0.000562057
3839003773625	383900	3773625	0.000298221	0.00011697	3.87357E-05	3.79376E-05	8.80929E-05	8.7957E-05	0.000115743	0.000115668	0.000123975	0.000121003	4.82431E-06	4.82431E-06	0.000130652	4.82431E-06	7.83215E-05	7.58683E-05	0.000123032	0.000533966
3839103773625	383910	3773625	0.000285197	0.00011186	3.7044E-05	3.62808E-05	8.42457E-05	8.41158E-05	0.000110688	0.000110616	0.000118561	0.000115719	4.61362E-06	4.61362E-06	0.000124946	4.61362E-06	7.47445E-05	7.24033E-05	0.000117071	0.000508096
3829703773635	382970	3773635	0.000210179	8.2435E-05	2.73E-05	2.67375E-05	6.20859E-05	6.19901E-05	8.15727E-05	8.15201E-05	8.73746E-05	8.52802E-05	3.40006E-06	3.40006E-06	9.20804E-05	3.40006E-06	3.88396E-05	3.76231E-05	2.39591E-05	0.000103984
3829803773635	382980	3773635	0.000229526	9.0023E-05	2.9813E-05	2.91987E-05	6.7801E-05	6.76963E-05	8.90816E-05	8.90241E-05	9.54175E-05	9.31304E-05	3.71304E-06	3.71304E-06	0.000100556	3.71304E-06	4.23916E-05	4.10638E-05	2.53532E-05	0.000110035
3829903773635	382990	3773635	0.000251191	9.8521E-05	3.2627E-05	3.19548E-05	7.42006E-05	7.40861E-05	9.74898E-05	9.74269E-05	0.000104424	0.000101921	4.06351E-06	4.06351E-06	0.000110048	4.06351E-06	4.64009E-05	4.49475E-05	2.68015E-05	0.000116321
3830003773635	383000	3773635	0.000270206	0.00010598	3.50968E-05	3.43737E-05	7.98175E-05	7.96943E-05	0.00010487	0.000104802	0.000112329	0.000109636	4.37111E-06	4.37111E-06	0.000118378	4.37111E-06	4.98918E-05	4.83291E-05	2.78674E-05	0.000120947
3830103773635	383010	3773635	0.000291646	0.00011439	3.78817E-05	3.71012E-05	8.61508E-05	8.60178E-05	0.000113191	0.000113118	0.000121242	0.000118335	4.71795E-06	4.71795E-06	0.000127771	4.71795E-06	5.38294E-05	5.21434E-05	2.89854E-05	0.000125799
3830203773635	383020	3773635	0.000315098	0.00012359	4.09278E-05	4.00846E-05	9.30784E-05	9.29348E-05	0.000122293	0.000122214	0.000130991	0.000127851	5.09733E-06	5.09733E-06	0.000138046	5.09733E-06	5.81151E-05	5.62948E-05	3.00875E-05	0.000130582
3830303773635	383030	3773635	0.000341119	0.00013379	4.43077E-05	4.33948E-05	0.000100765	0.000100609	0.000132392	0.000132306	0.000141808	0.000138409	5.51827E-06	5.51827E-06	0.000149446	5.51827E-06	6.28348E-05	6.08667E-05	3.11783E-05	0.000135316
3830403773635	383040	3773635	0.000371137	0.00014557	4.82067E-05	4.72134E-05	0.000109632	0.000109463	0.000144042	0.000143949	0.000154287	0.000150589	6.00387E-06	6.00387E-06	0.000162597	6.00387E-06	6.82524E-05	6.61146E-05	3.23121E-05	0.000140237
3830503773635	383050	3773635	0.000406005	0.00015924	5.27357E-05	5.16491E-05	0.000119932	0.000119747	0.000157575	0.000157473	0.000168782	0.000164737	6.56793E-06	6.56793E-06	0.000177872	6.56793E-06	7.44969E-05	7.21635E-05	3.34776E-05	0.000145295
3830603773635	383060	3773635	0.00044708	0.00017535	5.80708E-05	5.68744E-05	0.000132065	0.000131861	0.000173516	0.000173404	0.000185858	0.000181403	7.23239E-06	7.23239E-06	0.000195868	7.23239E-06	8.1807E-05	7.92447E-05	3.46838E-05	0.00015053
3830703773635	383070	3773635	0.000496023	0.00019455	6.4428E-05	6.31006E-05	0.000146523	0.000146297	0.000192512	0.000192387	0.000206204	0.000201261	8.02414E-06	8.02414E-06	0.00021731	8.02414E-06	9.04716E-05	8.76378E-05	3.59285E-05	0.000155932
3830803773635	383080	3773635	0.00055498	0.00021767	7.2086E-05	7.06008E-05	0.000163939	0.000163686	0.000215394	0.000215255	0.000230714	0.000225184	8.9779E-06	8.9779E-06	0.000243139	8.9779E-06	0.000100842	9.76835E-05	3.7189E-05	0.000161403
3830903773635	383090	3773635	0.000628067	0.00024634	8.15792E-05	7.98983E-05	0.000185528	0.000185242	0.000243759	0.000243602	0.000261097	0.000254838	1.01602E-05	1.01602E-05	0.000275159	1.01602E-05	0.000113652	0.000110092	3.85401E-05	0.000167267
3831003773635	383100	3773635	0.000719288	0.00028211	9.34278E-05	9.15029E-05	0.000212474	0.000212146	0.000279163	0.000278983	0.000299019	0.000291852	1.16359E-05	1.16359E-05	0.000315123	1.16359E-05	0.000129516	0.000125459	3.98775E-05	0.000173071
3831103773635	383110	3773635	0.000838839	0.000329	0.000108956	0.000106711	0.000247789	0.000247407	0.000325562	0.000325352	0.000348718	0.000340359	1.35699E-05	1.35699E-05	0.000367499	1.35699E-05	0.000150176	0.000145472	4.13304E-05	0.000179377
3831203773635	383120	3773635	0.000998979	0.00039181	0.000129757	0.000127083	0.000295094	0.000294638	0.000387714	0.000387464	0.000415291	0.000405336	1.61605E-05	1.61605E-05	0.000437657	1.61605E-05	0.000177434	0.000171877	4.28603E-05	0.000186017
3831303773635	383130	3773635	0.001218248	0.00047781	0.000158237	0.000154977	0.000359865	0.000359309	0.000472815	0.00047251	0.000506444	0.000494305	1.97076E-05	1.97076E-05	0.00053372	1.97076E-05	0.000214652	0.000207929	4.43788E-05	0.000192607
3831403773635	383140	3773635	0.001538942	0.00060359	0.000199892	0.000195774	0.000454596	0.000453894	0.00059728	0.000596894	0.000639761	0.000624426	2.48954E-05	2.48954E-05	0.000674217	2.48954E-05	0.000268467	0.000260058	4.59765E-05	0.000199541
3831503773635	383150	3773635	0.00202636	0.00079477	0.000263202	0.000257779	0.000598577	0.000597653	0.000786452	0.000785944	0.000842388	0.000822196	3.27804E-05	3.27804E-05	0.000887757	3.27804E-05	0.000349681	0.000338728	4.76489E-05	0.0002068
3831603773635	383160	3773635	0.002846121	0.00111629	0.000369681	0.000362064	0.00084073	0.00083093	0.00110461	0.001103897	0.001183175	0.001154815	4.60416E-05	4.60416E-05	0.001246898	4.60416E-05	0.000485215	0.000470017	4.93937E-05	0.002014372
3836603773635	383660	3773635	0.00482916	0.00189406	0.000627256	0.000614332	0.00142651	0.001424309	0.001874248	0.001873039	0.002007554	0.001959434	7.81212E-05	7.81212E-05	0.002115676	7.81212E-05	0.001199779	0.0011622	0.002004196	0.008698354
3836703773635	383670	3773635	0.00544582	0.00213593	0.000707354	0.00069278	0.001608669	0.001606187	0.00211358	0.002112217	0.002263908	0.002209644	8.80969E-05	8.80969E-05	0.002385837	8.80969E-05	0.001265987	0.001226333	0.002126386	0.009228666
3836803773635	383680	3773635	0.003825654	0.00150048	0.000496911	0.000486673	0.00113008	0.001128336	0.001484777	0.001483819	0.001590381	0.001552261	6.18875E-05	6.18875E-05	0.001676036	6.18875E-05	0.000916197	0.000887499	0.001539806	0.006682865
3836903773635	383690	3773635	0.002851007	0.0011182	0.000370315	0.000362685	0.000842174	0.000840874	0.001106506	0.001105792	0.001185206	0.001156797	4.61207E-05	4.61207E-05	0.001249039	4.61207E-05	0.000699808	0.000677888	0.00117568	0.005102535
3837003773635	383700	3773635	0.002232272	0.00087553	0.000289948	0.000283974	0.00065942	0.000658385	0.000866368	0.000865809	0.00092789	0.000905745	3.61114E-05	3.61114E-05	0.000977968	3.61114E-05	0.000558782	0.00054128	0.000937902	0.00407056
3837103773635	383710	3773635	0.001825118	0.00071584	0.000237063	0.000232179	0.000539131	0.000538299	0.000708347	0.00070789	0.000758729	0.000740542	2.95249E-05	2.95249E-05	0.000799592	2.95249E-05	0.000463376	0.000448862	0.000776162	0.0033686
3837203773635	383720	3773635	0.001537065	0.00060286	0.000199648	0.000195535	0.000454041	0.000453341	0.000596551	0.000596166	0.000638981	0.000623665	2.4865E-05	2.4865E-05	0.000673395	2.4865E-05	0.000394469	0.000382113	0.000659501	0.002862282
3837303773635	383730	3773635	0.001321802	0.00051843	0.000171688	0.00016815	0.000390454	0.000389851	0.000513005	0.000512674	0.000549493	0.000536322	2.13827E-05	2.13827E-05	0.000579087	2.13827E-05	0.000342055	0.000331341	0.000570703	0.002476891
3837403773635	383740	3773635	0.001154503	0.00045281	0.000149958	0.000146868	0.000341034	0.000340508	0.000448075	0.000447786	0.000479944	0.00046844	1.86764E-05	1.86764E-05	0.000505793	1.86764E-05	0.000300508	0.000291096	0.000500489	0.002172157
3837503773635	383750	3773635	0.001022027	0.00040085	0.00013275	0.000130015	0.000301902	0.000301436	0.00039666	0.000396404	0.000424872	0.000414688	1.65333E-05	1.65333E-05	0.000447755	1.65333E-05	0.000267181	0.000258812	0.000443998	0.001926984
3837603773635	383760	3773635	0.000914683	0.00035875	0.000118808	0.00011636	0.000270193	0.000269776	0.00035499	0.000354769	0.000380247	0.000371133	1.47968E-05	1.47968E-05	0.000400727	1.47968E-05	0.000239779	0.000232269	0.00039756	0.001725439
3837703773635	383770	3773635	0.000824468	0.00032337	0.00010709	0.000104883	0.000243544	0.000243168	0.000319985	0.000319778	0.000342744	0.000334528	1.33374E-05	1.33374E-05	0.000361203	1.33374E-05	0.000216521	0.00020974	0.000358013	0.001553802
3837803773635	383780	3773635	0.000747833	0.00029331	9.71355E-05	9.51342E-05	0.000220906	0.000220565	0.000290242	0.000290055	0.000310885	0.000303434	1.20977E-05	1.20977E-05	0.000327629	1.20977E-05	0.000196708	0.000190547	0.000324198	0.001407043
3837903773635	383790	3773635	0.000669717	0.00026267	8.6989E-05	8.51967E-05	0.000197831	0.000197526	0.000259924	0.000259756	0.000278411	0.000271738	1.0834E-05	1.0834E-05	0.000293406	1.0834E-05	0.000176607	0.000171076	0.000289931	0.00125832
3838003773635	383800	3773635	0.000600672	0.00023559	7.80208E-05	7.64133E-05	0.000177436	0.000177162	0.000233127	0.000232977	0.000249708	0.000243723	9.71705E-06	9.71705E-06	0.000263157	9.71705E-06	0.000158645	0.00015376	0.000259271	0.001125253
3838103773635	383810	3773635	0.000544004	0.00021337	7.06603E-05	6.92045E-05	0.000160696	0.000160448	0.000211134	0.000210998	0.000226151	0.0002073	8.80034E-06	8.80034E-06	0.000238331	8.80034E-06	0.000143766	0.000139263	0.000233915	0.001015209
3838203773635	383820	3773635	0.000510969	0.00020041	6.63693E-05	6.50019E-05	0.000150938	0.000150705	0.000198312	0.000198184	0.000212417	0.000207326	8.26592E-06	8.26592E-06	0.000223858	8.26592E-06	0.000134915	0.00013069	0.000218909	0.00095008
3838303773635	383830	3773635	0.000481481	0.00018884	6.25392E-05	6.12506E-05	0.000142227	0.000142008	0.000186868	0.000186747	0.000200159	0.000195361	7.7889E-06	7.7889E-06	0.000210939	7.7889E-06	0.000126988	0.000123011	0.000205475	0.000891777
3838403773635	383840	3773635	0.000451786	0.0001772	5.86822E-05	5.74731E-05	0.000133455	0.00013325	0.000175343	0.00017523	0.000187814	0.000183312	7.30853E-06	7.30853E-06	0.000197929	7.30853E-06	0.000119023	0.000115295	0.000191974	0.00083318
3838503773635	383850	3773635	0.000422631	0.00016576	5.48952E-05	5.37641E-05	0.000124843	0.00012465	0.000164027	0.000163922	0.000175694	0.000171483	6.83688E-06	6.83688E-06	0.000185156	6.83688E-06	0.000111218	0.000107734	0.000178746	0.000775771
3838603773635	383860	3773635	0.000396717	0.0001556	5.15293E-05	5.04676E-05	0.000117188	0.000117008	0.00015397	0.000153871	0.000164921	0.000160968	6.41769E-06	6.41769E-06	0.000173804	6.41769E-06	0.000104263	0.000100997	0.000166983	0.000724717
3838703773635	383870	3773635	0.0003697	0.000145	4.802E-05	4.70306E-05	0.000109207	0.000109039	0.000143484	0.000143392	0.00015369	0.000150006	5.98062E-06	5.98062E-06	0.000161967	5.98062E-06	9.70462E-05	9.40065E-05	0.000154789	0.000671797
3838803773635	383880	3773635	0.00034543	0.00013548	4.48677E-05	4.39432E-05	0.000102038	0.000101881	0.000134065	0.000133979	0.0001436	0.000140158	5.58801E-06	5.58801E-06	0.000151334	5.58801E-06	9.05613E-05	8.77247E-05	0.000143859	0.000624357
3838903773635	383890	3773635	0.000326092	0.0001279	4.23558E-05	4.14832E-05	9.6326E-05	9.61773E-05	0.00012656	0.000126478	0.000135561	0.000132312	5.27518E-06	5.27518E-06	0.000142862	5.27518E-06	8.53554E-05	8.26819E-05	0.000135114	0.000586405
3839003773635	383900	3773635	0.000311936	0.00012235	4.05172E-05	3.96824E-05	9.21445E-05	9.20023E-05	0.000121066	0.000120988	0.000129677	0.000126568	5.04618E-06	5.04618E-06	0.000136661	5.04618E-06	8.14913E-05	7.89388E-05	0.000128637	0.000558295
3839103773635	383910	3773635	0.000298876	0.00011722	3.88208E-05	3.8021E-05	8.82866E-05	8.81504E-05	0.000115997	0.000115922	0.000124247	0.000121269	4.83491E-06	4.83491E-06	0.000130939	4.83491E-06	7.79251E-05	7.54843E-05	0.00012267	0.000532395
3829703773645	382970	3773645	0.000209056	8.1995E-05	2.71542E-05	2.65947E-05	6.17542E-05	6.16589E-05	8.1137E-05	8.10846E-05	8.69078E-05	8.48247E-05	3.3819E-06	3.3819E-06	9.15885E-05	3.3819E-06	3.8497E-05	3.72912E-05	2.37215E-05	0.000102953
3829803773645	382980	3773645	0.000229454	8.9995E-05	2.98037E-05	2.91896E-05	6.77797E-05	6.76751E-05	8.90537E-05	8.89962E-05	9.53876E-05	9.31012E-05	3.71188E-06	3.71188E-06	0.000100525	3.71188E-06	4.22301E-05	4.09074E-05	2.52083E-05	0.000109406
3829903773645	382990	3773645	0.00025243	9.9007E-05	3.2788E-05	3.21125E-05	7.45667E-05	7.44517E-05	9.79709E-05	9.79077E-05	0.000104939	0.000102424	4.08356E-06	4.08356E-06	0.000110591	4.08356E-06	4.64763E-05	4.50205E-05	2.67563E-05	0.000116124
3830003773645	383000	3773645	0.000271544	0.0001065	3.52707E-05	3.4544E-05	8.02128E-05	8.00891E-05	0.000105389	0.000105321	0.000112885	0.000110179	4.39276E-06	4.39276E-06	0.000118965	4.39276E-06	4.99762E-05	4.84108E-05	2.78131E-05	0.000120711
3830103773645	383010	3773645	0.000293047	0.00011494	3.80637E-05	3.72794E-05	8.65647E-05	8.64311E-05	0.000113735	0.000113661	0.000121824	0.000118904	4.74061E-06	4.74061E-06	0.000128385	4.74061E-06	5.39173E-05	5.22285E-05	2.89175E-05	0.000125504

			KMMass Grading / Excavation	KMMass Grading / Excavation	KMDrainage / Utilities Trenching	KMFoundations / Concrete Pads	KMBuilding / Structure Construction	KMAsphalt Paving	KMArchitectural Coating	KMLandscaping or Other Finishing	KMWaterside Construction (Piles)	EWNDemolition	EWNSite Grubbing / Prep	EWNDrainage / Utilities Trenching	EWNDrainage / Utilities Trenching	EWNDrainage / Utilities Trenching	EWNFoundation s / Concrete Pads	EWNBuilding / Structure Construction	EWNAsphalt Paving	EWNLandscaping or Other Finishing	EWNWaterside Construction (Piles)
Unique Identifier	X (UTM)	Y (UTM)	2025	2026	2026	2026	2026	2026	2026	2026	2026	2027	2027	2027	2028	2029	2029	2029	2029	2029	2029
3836603773625	383660	3773625	0.007889322	0.007807675	0.002803803	0.001483762	0.005096204	0.000163721	0.000163721	0.005259925	0.000163721	0.004824913	0.000262964	0.000617489	0.000605565	0.000593035	0.000513679	0.001115422	7.93563E-05	0.001155101	7.93563E-05
3836703773625	383670	3773625	0.005588252	0.005530419	0.001986021	0.001050995	0.003609799	0.000115968	0.000115968	0.003725768	0.000115968	0.003341492	0.000182116	0.000427642	0.000419384	0.000410706	0.000355748	0.000772485	5.49582E-05	0.000799965	5.49582E-05
3836803773625	383680	3773625	0.004254733	0.0042107	0.001512099	0.000800197	0.002748397	8.8295E-05	8.8295E-05	0.002836692	8.8295E-05	0.002509308	0.000136761	0.000321139	0.000314938	0.000308422	0.00026715	0.000580101	4.12711E-05	0.000600737	4.12711E-05
3836903773625	383690	3773625	0.003364854	0.003330031	0.001195843	0.000632835	0.002173569	6.98281E-05	6.98281E-05	0.002243397	6.98281E-05	0.001969232	0.000107326	0.000252021	0.000247154	0.00024204	0.000209652	0.000455247	3.23884E-05	0.000471441	3.23884E-05
3837003773625	383700	3773625	0.002763166	0.00273457	0.000982007	0.000519675	0.001784901	5.73417E-05	5.73417E-05	0.001842242	5.73417E-05	0.001616015	8.80749E-05	0.000206816	0.000202823	0.000198626	0.000172047	0.00037359	2.65789E-05	0.000386879	2.65789E-05
3837103773625	383710	3773625	0.002329574	0.002305465	0.000827912	0.000438128	0.001504817	4.83438E-05	4.83438E-05	0.001553161	4.83438E-05	0.001365307	7.4411E-05	0.000174731	0.000171357	0.000167811	0.000145356	0.000315631	2.24555E-05	0.000326859	2.24555E-05
3837203773625	383720	3773625	0.002005653	0.001984897	0.000712794	0.000377208	0.001295576	4.16217E-05	4.16217E-05	0.001337198	4.16217E-05	0.001180118	6.4318E-05	0.000151031	0.000148114	0.00014505	0.00012564	0.00027282	1.94096E-05	0.000282524	1.94096E-05
3837303773625	383730	3773625	0.001752687	0.001734548	0.000622891	0.000329632	0.001132169	3.63721E-05	3.63721E-05	0.001168541	3.63721E-05	0.001037249	5.65314E-05	0.000132746	0.000130183	0.000127489	0.00011043	0.000239791	1.70598E-05	0.000248321	1.70598E-05
3837403773625	383740	3773625	0.001550315	0.00153427	0.00055097	0.000291571	0.001001445	3.21724E-05	3.21724E-05	0.001033617	3.21724E-05	0.000923943	5.03561E-05	0.000118246	0.000115962	0.000113563	9.83665E-05	0.000213597	1.51963E-05	0.000221195	1.51963E-05
3837503773625	383750	3773625	0.001385174	0.001370839	0.00049228	0.000260513	0.00089477	2.87454E-05	2.87454E-05	0.000923515	2.87454E-05	0.000832	4.53451E-05	0.000106479	0.000104423	0.000102262	8.85779E-05	0.000192342	1.36841E-05	0.000199184	1.36841E-05
3837603773625	383760	3773625	0.001246574	0.001233673	0.000443022	0.000234446	0.000805239	2.58691E-05	2.58691E-05	0.000831109	2.58691E-05	0.000755378	4.11691E-05	9.66728E-05	9.48059E-05	9.28443E-05	8.04204E-05	0.000174628	1.24239E-05	0.00018084	1.24239E-05
3837703773625	383770	3773625	0.001125585	0.001113936	0.000400024	0.000211691	0.000727085	2.33583E-05	2.33583E-05	0.000750444	2.33583E-05	0.000688151	3.75051E-05	8.80691E-05	8.63684E-05	8.45813E-05	7.32632E-05	0.000159087	1.13182E-05	0.000164746	1.13182E-05
3837803773625	383780	3773625	0.001022529	0.001011946	0.000363399	0.000192309	0.000660515	2.12197E-05	2.12197E-05	0.000681735	2.12197E-05	0.000630817	3.43803E-05	8.07315E-05	7.91725E-05	7.75343E-05	6.71591E-05	0.000145832	1.03752E-05	0.00015102	1.03752E-05
3837903773625	383790	3773625	0.000919846	0.000910326	0.00032606	0.000172997	0.000594186	1.90888E-05	1.90888E-05	0.000613274	1.90888E-05	0.000572931	3.12255E-05	7.33233E-05	7.19073E-05	7.04195E-05	6.09964E-05	0.00013245	9.42311E-06	0.00013716 2	9.42311E-06
3838003773625	383800	3773625	0.000825935	0.000817387	0.000293531	0.000155335	0.000533523	1.714E-05	1.714E-05	0.000550663	1.714E-05	0.000519976	2.83394E-05	6.65462E-05	6.52611E-05	6.39108E-05	5.53586E-05	0.000120208	8.55215E-06	0.000124484	8.55215E-06
3838103773625	383810	3773625	0.000748292	0.000740548	0.000265937	0.000140733	0.000483368	1.55287E-05	1.55287E-05	0.000498897	1.55287E-05	0.000476202	2.59536E-05	6.0944E-05	5.97671E-05	5.85305E-05	5.06983E-05	0.000110088	7.83219E-06	0.000114004	7.83219E-06
3838203773625	383820	3773625	0.000701415	0.000694156	0.000249277	0.000131917	0.000453088	1.45559E-05	1.45559E-05	0.000467644	1.45559E-05	0.000450375	2.4546E-05	5.76387E-05	5.65257E-05	5.53561E-05	4.79487E-05	0.000104118	7.40741E-06	0.000107821	7.40741E-06
3838303773625	383830	3773625	0.000659361	0.000652537	0.000234332	0.000124007	0.000425922	1.36832E-05	1.36832E-05	0.000439605	1.36832E-05	0.000427106	2.32778E-05	5.46608E-05	5.36052E-05	5.24961E-05	4.54714E-05	9.87384E-05	7.0247E-06	0.000102251	7.0247E-06
3838403773625	383840	3773625	0.000613357	0.00060701	0.00021798 2	0.000115355	0.000396206	1.27285E-05	1.27285E-05	0.000408934	1.27285E-05	0.000401104	2.18607E-05	5.1333E-05	5.03417E-05	4.93001E-05	4.2703E-05	9.27271E-05	6.59703-06	9.60256E-05	6.59703E-06
3838503773625	383850	3773625	0.000566212	0.000560352	0.000201227	0.000106489	0.000365751	1.17501E-05	1.17501E-05	0.000377501	1.17501E-05	0.000374067	2.03872E-05	4.78729E-05	4.69484E-05	4.5977E-05	3.98246E-05	8.64768E-05	6.15236E-06	8.9553E-05	6.15236E-06
3838603773625	383860	3773625	0.00052462	0.000519191	0.000186446	9.86665E-05	0.000338885	1.0887E-05	1.0887E-05	0.000349772	1.0887E-05	0.000350086	1.90801E-05	4.48038E-05	4.39386E-05	4.30294E-05	3.72715E-05	8.09328E-05	5.75794E-06	8.38118E-05	5.75794E-06
3838703773625	383870	3773625	0.000487568	0.000482522	0.000173278	9.1698E-05	0.000314951	1.01181E-05	1.01181E-05	0.000325069	1.01181E-05	0.000328563	1.79071E-05	4.20492E-05	4.12372E-05	4.0384E-05	3.498E-05	7.59571E-05	5.40394-06	7.8659E-05	5.40394E-06
3838803773625	383880	3773625	0.000454428	0.000449725	0.0001615	8.54653E-05	0.000293543	9.43038E-06	9.43038E-06	0.000302974	9.43038E-06	0.00030916	1.68496E-05	3.95661E-05	3.88021E-05	3.79992E-05	3.29144E-05	7.14716E-05	5.08482E-06	7.4014E-05	5.08482E-06
3838903773625	383890	3773625	0.000427223	0.000422802	0.000151832	8.03488E-05	0.00027597	8.86582E-06	8.86582E-06	0.000284836	8.86582E-06	0.000293211	1.59804E-05	3.7525E-05	3.68003E-05	3.60389E-05	3.12164E-05	6.77845E-05	4.8225E-06	7.01957E-05	4.8225E-06
3839003773625	383900	3773625	0.000405871	0.000401671	0.000144244	7.63331E-05	0.000262178	8.42272E-06	8.42272E-06	0.0002706	8.42272E-06	0.000280746	1.5301E-05	3.59296E-05	3.52358E-05	3.45067E-05	2.98893E-05	6.49028E-05	4.61748E-06	6.72115E-05	4.61748E-06
3839103773625	383910	3773625	0.000386207	0.00038221	0.000137255	7.26348E-05	0.000249475	8.01464E-06	8.01464E-06	0.00025749	8.01464E-06	0.000269184	1.46709E-05	3.445E-05	3.37847E-05	3.30857E-05	2.86583E-05	6.22299E-05	4.42732E-06	6.44436E-05	4.42732E-06
3829703773635	382970	3773635	7.90391E-05	7.82211E-05	2.80899E-05	1.48651E-05	5.10563E-05	1.64023E-06	1.64023E-06	5.26965E-05	1.64023E-06	0.000186031	1.01389E-05	2.38081E-05	2.33483E-05	2.28652E-05	1.98055E-05	4.30065E-05	3.05968E-06	4.45364E-05	3.05968E-06
3829803773635	382980	3773635	8.3638E-05	8.27724E-05	2.97243E-05	1.573E-05	5.4027E-05	1.73567E-06	1.73567E-06	5.57626E-05	1.73567E-06	0.000203772	1.11058E-05	2.60785E-05	2.55749E-05	2.50458E-05	2.16943E-05	4.71079E-05	3.35147E-06	4.87836E-05	3.35147E-06
3829903773635	382990	3773635	8.8416E-05	8.7501E-05	3.14223E-05	1.66286E-05	5.71134E-05	1.83483E-06	1.83483E-06	5.89482E-05	1.83483E-06	0.000223809	1.21979E-05	2.8643E-05	2.80899E-05	2.75086E-05	2.38276E-05	5.17402E-05	3.68104E-06	5.35808E-05	3.68104E-06
3830003773635	383000	3773635	9.19323E-05	9.09809E-05	3.2672E-05	1.72899E-05	5.93848E-05	1.9078E-06	1.9078E-06	6.12926E-05	1.9078E-06	0.000241321	1.31523E-05	3.08841E-05	3.02876E-05	2.9661E-05	2.56919E-05	5.57885E-05	3.96905E-06	5.7773E-05	3.96905E-06
3830103773635	383010	3773635	9.56204E-05	9.46308E-05	3.39827E-05	1.79835E-05	6.17671E-05	1.98433E-06	1.98433E-06	6.37515E-05	1.98433E-06	0.000261068	1.42285E-05	3.34113E-05	3.27661E-05	3.20881E-05	2.77943E-05	6.03536E-05	4.29383E-06	6.25005E-05	4.29383E-06
3830203773635	383020	3773635	9.92561E-05	9.82289E-05	3.52749E-05	1.86673E-05	6.41157E-05	2.05978E-06	2.05978E-06	6.61755E-05	2.05978E-06	0.000282583	1.54012E-05	3.61648E-05	3.54664E-05	3.47326E-05	3.00849E-05	6.53276E-05	4.6477E-06	6.76514E-05	4.6477E-06
3830303773635	383030	3773635	0.000102855	0.00010179	3.65537E-05	1.93441E-05	6.64402E-05	2.13446E-06	2.13446E-06	6.85746E-05	2.13446E-06	0.000306343	1.66961E-05	3.92055E-05	3.84484E-05	3.76529E-05	3.26144E-05	7.08202E-05	5.03848E-06	7.33395E-05	5.03848E-06
3830403773635	383040	3773635	0.000106595	0.000105492	3.7883E-05	2.00475E-05	6.88563E-05	2.21208E-06	2.21208E-06	7.10684E-05	2.21208E-06	0.00033367	1.81854E-05	4.27028E-05	4.18782E-05	4.10117E-05	3.55238E-05	7.71377E-05	5.48793E-06	7.98817E-05	5.48793E-06
3830503773635	383050	3773635	0.00011044	0.000109297	3.92494E-05	2.07706E-05	7.13399E-05	2.29187E-06	2.29187E-06	7.36318E-05	2.29187E-06	0.000365216	1.99047E-05	4.67401E-05	4.58375E-05	4.48891E-05	3.88823E-05	8.44306E-05	6.00678E-06	8.7434E-05	6.00678E-06
3830603773635	383060	3773635	0.000114419	0.000113235	4.06636E-05	2.1519E-05	7.39103E-05	2.37444E-06	2.37444E-06	7.62847E-05	2.37444E-06	0.000402168	2.19187E-05	5.14692E-05	5.04752E-05	4.94309E-05	4.28163E-05	9.29731E-05	6.61454E-06	9.62804E-05	6.61454E-06
3830703773635	383070	3773635	0.000118525	0.000117298	4.21229E-05	2.22913E-05	7.65627E-05	2.45965E-06	2.45965E-06	7.90224E-05	2.45965E-06	0.00044598	2.43065E-05	5.70763E-05	5.59741E-05	5.48159E-05	4.74808E-05	0.000103102	7.33513E-06	0.000106769	7.33513E-06
3830803773635	383080	3773635	0.000122683	0.000121414	4.36007E-05	2.30733E-05	7.92489E-05	2.54595E-06	2.54595E-06	8.17948E-05	2.54595E-06	0.000498568	2.71726E-05	6.38063E-05	6.25742E-05	6.12794E-05	5.30794E-05	0.000115259	8.20004E-06	0.000119359	8.20004E-06
3830903773635	383090	3773635	0.00012714	0.000125825	4.51847E-05	2.39116E-05	8.21279E-05	2.63844E-06	2.63844E-06	8.47664E-05	2.63844E-06	0.000563681	3.07214E-05	7.21395E-05	7.07465E-05	6.92826E-05	6.00117E-05	0.000130312	9.27098E-06	0.000134947	9.27098E-06
3831003773635	383100	3773635	0.000131553	0.000130191	4.67528E-05	2.47414E-05	8.4978E-05	2.73001E-06	2.73001E-06	8.7708E-05	2.73001E-06	0.000643642	3.50793E-05	8.23728E-05	8.07821E-05	7.91107E-05	6.85246E-05	0.000148797	1.05861E-05	0.00015409	1.05861E-05
3831103773635	383110	3773635	0.000136346	0.000134935	4.84562E-05	2.56428E-05	8.80741E-05	2.82947E-06	2.82947E-06	9.09036E-05	2.82947E-06	0.000748495	4.07939E-05	9.57918E-05	9.3942E-05	9.19982E-05	7.96876E-05	0.000173037	1.23106E-05	0.000179192	1.23106E-05
3831203773635	383120	3773635	0.000141392	0.000139929	5.02498E-05	2.6592E-05	9.13342E-05	2.9342E-06	2.9342E-06	9.42684E-05	2.9342E-06	0.000888676	4.8434E-05	0.000113732	0.000111536	0.000109228	9.46118E-05	0.000205444	1.46162E-05	0.000212752	1.46162E-05
3831303773635	383130	3773635	0.000146402	0.000144887	5.20301E-05	2.75341E-05	9.45701E-05	3.03816E-06	3.03816E-06	9.76082E-05	3.03816E-06	0.001080105	5.88671E-05	0.000138231	0.000135562	0.000132757	0.000114992	0.000249698	1.77647E-05	0.000258581	1.77647E-05
3831403773635	383140	3773635	0.000151673	0.000150103	5.39033E-05	2.85254E-05	9.79748E-05	3.14754E-06	3.14754E-06	0.000101122	3.14754E-06	0.001357321	7.39757E-05	0.000173709	0.000170354	0.00016683	0.000144506	0.000313785	2.23241E-05	0.000324947	2.23241E-05
3831503773635	383150	3773635	0.00015719	0.000155563	5.5864E-05	2.9563E-05	0.000101539	3.26203E-06	3.26203E-06	0.000104801	3.26203E-06	0.001776854	9.68409E-05	0.000227401	0.000223009	0.000218395	0.000189171	0.000410773	2.92243E-05	0.000425385	2.92243E-05
3831603773635	383160	3773635	0.000162946	0.000161259	5.79097E-05	3.06456E-05	0.000105257	3.38148E-06	3.38148E-06	0.000108638	3.38148E-06	0.002477677	0.000135037	0.000317091	0.000310968	0.000304534	0.000263783	0.000572789	4.07508E-05	0.000593164	4.07508E-05
3836603773635	383660	3773635	0.006611676	0.006543252	0.002349738	0.001243472	0.004270893	0.000137207	0.000137207	0.0044081	0.000137207	0.003849002	0.000209776	0.000492593	0.00048308	0.000473085	0.000409779	0.000889812	6.33053E-05	0.000921464	6.33053E-05
3836703773635	383670	3773635	0.00701477	0.006942174	0.002492994	0.001319283	0.004531277	0.000145572	0.000145572	0.004676848	0.000145572	0.004323168	0.000235618	0.000553276	0.000542592	0.000531365	0.000460261	0.000999429	7.1104E-05	0.001034981	7.1104E-05
3836803773635	383680	3773635	0.00507969	0.00502712	0.001805282	0.000955348	0.003281288	0.000105415	0.000105415	0.003386702	0.000105415	0.003067155	0.000167164	0.000392532	0.000384952	0.000376987	0.000326541	0.000709064	5.04461E-05	0.000734287	5.04461E-05
3836903773635	383690	3773635	0.00387847	0.003838332	0.001378378	0.000729432	0.002505345	8.04867E-05	8.04867E-05	0.002585832	8.04867E-05	0.00230987	0.000125891	0.000295616	0.000289907	0.000283908	0.000245918	0.000533995	3.79909E-05	0.000552991	3.79909E-05
3837003773635	383700	3773635	0.003094059	0.003062039	0.001099604	0.000581906	0.001998645	6.42085E-05	6.42085E-05	0.002062854	6.42085E-05	0.001827918	9.96239E-05	0.000233936	0.000229418	0.000224671	0.000194607	0.000422578	3.00641E-05	0.00043761	3.00641E-05
3837103773635	383710	3773635	0.002560495	0.002533996	0.00090998	0.000481558	0.001653983	5.31359E-05	5.31359E-05	0.001707119	5.31359E-05	0.001509853	8.22889E-05	0.00019323	0.000189498	0.000185578	0.000160745	0.000349047	2.48328E-05	0.000361464	2.48328E-05
3837203773635	383720	3773635	0.002175639	0.002153124	0.000773205	0.000409177	0.001405381	4.51493E-05	4.51493E-05	0.0014553	4.51493E-05	0.001284144	6.99875E-05	0.000164344	0.00016117	0.000157835	0.000136715	0.000296868	2.11206E-05	0.000307429	2.11206E-05
3837303773635	383730	3773635	0.001882701	0.001863217	0.000669097	0.000354084	0.001216154	3.90702E-05	3.90702E-05	0.001255224	3.90702E-05	0.001114806	6.07583E-05	0.000142672	0.000139917	0.000137022	0.000118686	0.000257721	1.83354E-05	0.000266888	1.83354E-05
3837403773635	383740	3773635	0.001651071	0.001633984	0.000586778	0.000310521	0.00106653	3.42633E-05	3.42633E-05	0.001100793	3.42633E-05	0.000982526	5.35489E-05	0.000125743	0.000123315	0.000120763	0.000104603	0.0022714	1.61598E-05	0.00023522	1.61598E-05
3837503773635	383750	3773635	0.001464713	0.001449555	0.00052548	0.000275472	0.000946149	3.0396E-05	3.0396E-05	0.000976545	3.0396E-05	0.000877061	4.78009E-05	0.000112246	0.000110078	0.0001078	9.33752E-05	0.000202759	1.44252E-05	0.000209971	1.44252E-05
3837603773635	383760	3773635	0.001311517	0.001297945	0.000466103	0.00024666	0.000847191	2.72169E-05	2.72169E-05	0.000874408	2.72169E-05	0.000790944	4.31075E-05	0.000101224	9.92697E-05	9.72157E-05	8.42069E-05	0.00018285	1.30088E-05	0.000189355	1.30088E-05
3837703773635	383770	3773635	0.001181055	0.001168832	0.000419738	0.000222124	0.000762917	2.45095E-05	2.45095E-05	0.000787426	2.45095E-05	0.000717875	3.91251E-05	9.18731E-05	9.0099E-05	8.82347E-05	7.64277E-05	0.000165958	1.1807E-05	0.000171862	1.1807E-05
3837803773635	383780	3773635	0.001069503	0.001058434	0.000380093	0.000201144	0.000690858	2.21945E-05	2.21945E-05	0.000713053	2.21945E-05	0.000655663	3.57345E-05	8.39113E-05	8.22909E-05	8.05882E-05	6.98044E-05	0.000151576	1.07838E-05	0.000156968	1.07838E-05
3837903773635	383790	3773635	0.000956457	0.000946559	0.000339917	0.000179883	0.000617835	1.98486E-05	1.98486E-05	0.000637684	1.98486E-05	0.000591353	3.22295E-05	7.5681E-05	7.42195E-05	7.26838E-05	6.29577E-05	0.000136709	9.7261E-06	0.000141572	9.7261E-06
3838003773635	383800	3773635	0.000855312	0.000846461	0.000303971	0.00016086	0.0005525	1.77496E-05	1.77496E-05	0.000570249	1.77496E-05	0.000534049	2.91064E-05	6.83473E-05	6.70274E-05	6.56406E-05	5.68569E-05	0.000123461	8.78362E-06	0.000127853	8.78362E-06
3838103773635	383810	3773635	0.000771667	0.000763681	0.000274244	0.000145129	0.000498468	1.60138E-05	1.60138E-05	0.000514482	1.60138E-05	0.000486799	2.65312E-05	6.23002E-05	6.10971E-05	5.9833E-05	5.18265E-05	0.000112538	8.00648E-06	0.000116541	8.00648E-06
3838203773635	383820	3773635	0.000722162	0.000714688	0.000256651	0.000135819	0.000466489	1.49864E-05	1.49864E-05	0.000481476	1.49864E-05	0.000459548	2.5046E-05	5.88127E-05	5.76769E-05	5.64835E-05	4.89253E-05	0.000106238	7.55828E-06	0.000110017	7.55828E-06
3838303773635	383830	3773635	0.000677846	0.000670831	0.000240901	0.000127484	0.000437863	1.40668E-05	1.40668E-05	0.00045193	1.40668E-05	0.000435077	2.37123E-05	5.56809E-05	5.46056E-05	5.34758E-05	4.632E-05	0.000100581	7.1558E-06	0.000104159	7.1558E-06
3838403773635	383840	3773635	0.000633306	0.000626752	0.000225072	0.000119107	0.000409092	1.31425E-05	1.31425E-05	0.000422234	1.31425E-05	0.000410139	2.23531E-05	5.24893E-05	5.14756E-05	5.04106E-05	4.36649E-05	9.48158E-05	6.74563-06	9.81886E-05	6.74563E-06
3838503773635	383850	3773635	0.000589669	0.000583566	0.000209564	0.0001109	0.000380904	1.22369E-05	1.22369E-05	0.000393141	1.22369E-05	0.000385415	2.10056E-05	4.93251E-05	4.83726E-05	4.73717E-05	4.10327E-05	8.91001E-05	6.33899E-06	9.22696E-05	6.33899E-06
3838603773635	383860	3773635	0.000550862	0.000545161	0.000195772	0.000103602	0.000355836	1.14316E-05	1.14316E-05	0.000367268	1.14316E-05	0.000363332	1.98021E-05	4.6499E-05	4.56011E-05	4.46576E-05	3.86818E-05	8.39951E-05	5.9758E-06	8.6983E-05	5.9758E-06
3838703773635	383870	3773635	0.000510637	0.000505353	0.000181476	9.60367E-05	0.000329852	1.05968E-05	1.05968E-05	0.000340449	1.05968E-05	0.000340109	1.85364E-05	4.35269E-05	4.26864E-05	4.18032E-05	3.62093E-05	7.86264E-05	5.59384E-06	8.14233E-05	5.59384E-06
3838803773635	383880	3773635	0.000474578	0.000469667	0.000168661	8.92549E-05	0.000306559	9.84853E-06	9.84853E-06	0.000316408	9.84853E-06	0.000319145	1.73938E-05	4.08439E-05	4.00552E-05	3.92264E-05	3.39774E-05	7.37798E-05	5.24904E-06	7.64044E-05	5.24904E-06
3838903773635	383890	3773635	0.000445731	0.000441118	0.000158409	8.38295E-05	0.000287925	9.24989E-06	9.24989E-06	0.000297175	9.24989E-06	0.000302392	1.64807E-05	3.86999E-05	3.79525E-05	3.71673E-05	3.21938E-05	6.99068E-05	4.97349E-06	7.23936E-05	4.97349E-06
3839003773635	383900	3773635	0.000424364	0.000419972	0.000150816	7.9811E-05	0.000274123	8.80648E-06	8.80648E-06	0.00028293	8.80648E-06	0.00029011	1.58114E-05	3.71281E-05	3.64111E-05	3.56577E-05	3.08862E-05	6.70676E-05	4.7715E-06	6.94533E-05	4.7715E-06
3839103773635	383910	3773635	0.000404677	0.000400489	0.000143819	7.61085E-05	0.000261406	8.39793E-06	8.39793E-06	0.000269804	8.39793E-06	0.000278724	1.51908E-05	3.56709E-05	3.49821E-05	3.42583E-05	2.96741E-05	6.44354E-05	4.58423E-06	6.67276E-05	4.58423E-06
3829703773645	382970	3773645	7.82552E-05	7.74453E-05	2.78113E-05	1.47176E-05	5.05499E-05	1.62397E-06	1.62397E-06	5.21739E-05	1.62397E-06	0.000184407	1.00504E-05	2.36003E-05	2.31446E-05	2.26657E-05	1.96327E-05	4.26313E-05	3.03298E-06	4.41478E-05	3.03298E-06
3829803773645	382980	3773645	8.31602E-05	8.22995E-05	2.95545E-05	1.56401E-05	5.37183E-05	1.72576E-06	1.72576E-06	5.54441E-05	1.72576E-06	0.000203067	1.10674E-05	2.59884E-05	2.54865E-05	2.49592E-05	2.16193E-05	4.6945E-05	3.33988E-06	4.8615E-05	3.33988E-06
3829903773645	382990	3773645	8.82667E-05	8.73532E-05	3.13693E-05	1.66005E-05	5.70169E-05	1.83173E-06	1.83173E-06	5.88487E-05	1.83173E-06	0.000224322	1.22259E-05	2.87086E-05	2.81542E-05	2.75717E-05	2.38822E-05	5.18588E-05	3.68948E-06	5.37036E-05	3.68948E-06
3830003773645	383000	3773645	9.17531E-05	9.08036E-05	3.26083E-05	1.72562E-05	5.92691E-05	1.90408E-06	1.90408E-06	6.11731E-05	1.90408E-06	0.00024191	1.31844E-05	3.09595E-05	3.03616E-05	2.97334E-05	2.57547E-05	5.59248E-05	3.97875E-06	5.79141E-05	3.97875E-06
3830103773645	383010	3773645	9.53964E-05	9.44091E-05	3.39031E-05	1.79414E-05	6.16225E-05	1.97968E-06	1.97968E-06	6.36021E-05	1.97968E-06	0.000261703	1.42632E-05	3.34926E-05	3.28458E-05	3.21662E-05	2.78619E-05	6.05005E-05	4.30428E-06	6.26526E-05	4.30428E-06

			ISDemolition	ISDrainage / Utilities Trenching	ISDrainage / Utilities Trenching	ISAsphalt Paving	ISAsphalt Paving	SVDemolition	SVSite Grubbing / Prep	SVMass Grading / Excavation	SVMass Grading / Excavation	SVDrainage / Utilities Trenching	SVFoundations / Concrete Pads	SVBuilding / Structure Construction	SVBuilding / Structure Construction	SVAsphalt Paving	SVAsphalt Paving	SVArchitectural Coating	SVArchitectural Coating	SVLandscaping or Other Finishing	SVLandscaping or Other Finishing
Unique Identifier	X (UTM)	Y (UTM)	2027	2027	2028	2027	2028	2027	2027	2027	2028	2028	2028	2028	2029	2028	2029	2028	2029	2028	2029
3836603773625	383660	3773625	0.001114033	0.000448579	0.000437069	0.000115852	0.000107921	0.011217605	0.008064849	0.005437552	0.005368513	0.003809089	0.00121005	0.001733471	0.001667329	0.000170434	0.000158571	0.000170434	0.000158571	0.001733471	0.001667329
3836703773625	383670	3773625	0.000790265	0.00031821	0.000310045	8.21821E-05	7.65562E-05	0.007611399	0.005472183	0.003689502	0.003642658	0.002584553	0.000821046	0.001176199	0.00113132	0.000115644	0.000107594	0.000115644	0.000107594	0.001176199	0.00113132
3836803773625	383680	3773625	0.0006027	0.000242684	0.000236458	6.26766E-05	5.83861E-05	0.005595052	0.004022539	0.002712111	0.002677676	0.001899875	0.000603542	0.00086461	0.000831621	8.50082E-05	7.90912E-05	8.50082E-05	7.90912E-05	0.00086461	0.000831621
3836903773625	383690	3773625	0.000477535	0.000192285	0.000187352	4.96604E-05	4.62608E-05	0.004293544	0.003086825	0.002081226	0.002054801	0.001457931	0.000463147	0.000663487	0.000638171	6.52338E-05	6.06932E-05	6.52338E-05	6.06932E-05	0.000663487	0.000638171
3837003773625	383700	3773625	0.000392904	0.000158207	0.000154148	4.08593E-05	3.80622E-05	0.003448396	0.002479209	0.001671554	0.001650331	0.001170949	0.000371981	0.000532885	0.000512552	5.23931E-05	4.87462E-05	5.23931E-05	4.87462E-05	0.000532885	0.000512552
3837103773625	383710	3773625	0.000331883	0.000133637	0.000130208	3.45135E-05	3.21509E-05	0.002852426	0.00205074	0.001382667	0.001365112	0.00096858	0.000307693	0.000440789	0.00042397	4.33382E-05	4.03217E-05	4.33382E-05	4.03217E-05	0.000440789	0.00042397
3837203773625	383720	3773625	0.000286294	0.00011528	0.000112322	2.97726E-05	2.77345E-05	0.002415585	0.001736674	0.001170916	0.001156049	0.000820244	0.000260571	0.000373283	0.00035904	3.67011E-05	3.41465E-05	3.67011E-05	3.41465E-05	0.000373283	0.00035904
3837303773625	383730	3773625	0.000250676	0.000100938	9.8348E-05	2.60686E-05	2.4284E-05	0.002081969	0.001496823	0.001009201	0.000996387	0.000706961	0.000224583	0.000321729	0.000309454	3.16323E-05	2.94306E-05	3.16323E-05	2.94306E-05	0.000321729	0.000309454
3837403773625	383740	3773625	0.000222167	8.94583E-05	8.7163E-05	2.31038E-05	2.15223E-05	0.001820114	0.001308563	0.000882271	0.000871069	0.000618044	0.000196337	0.000281265	0.000270533	2.76538E-05	2.5729E-05	2.76538E-05	2.5729E-05	0.000281265	0.000270533
3837503773625	383750	3773625	0.000198891	8.00858E-05	7.8031E-05	2.06833E-05	1.92674E-05	0.001610037	0.001157529	0.000780439	0.00077053	0.00054671	0.000173676	0.000248801	0.000239308	2.4462E-05	2.27593E-05	2.4462E-05	2.27593E-05	0.000248801	0.000239308
3837603773625	383760	3773625	0.000179338	7.22126E-05	7.03598E-05	1.86499E-05	1.73732E-05	0.001436966	0.001033101	0.000696546	0.000687702	0.000487941	0.000155006	0.000222056	0.000213583	2.18325E-05	2.03128E-05	2.18325E-05	2.03128E-05	0.000222056	0.000213583
3837703773625	383770	3773625	0.000162254	6.53336E-05	6.36573E-05	1.68733E-05	1.57182E-05	0.001286737	0.000925094	0.000623725	0.000615806	0.000436929	0.000138801	0.000198841	0.000191254	1.955E-05	1.81892E-05	1.955E-05	1.81892E-05	0.000198841	0.000191254
3837803773625	383780	3773625	0.000147692	5.94701E-05	5.79442E-05	1.5359E-05	1.43076E-05	0.00115993	0.000833927	0.000562257	0.000555118	0.00039387	0.000125122	0.000179245	0.000172406	1.76234E-05	1.63967E-05	1.76234E-05	1.63967E-05	0.000179245	0.000172406
3837903773625	383790	3773625	0.000133129	5.3606E-05	5.22306E-05	1.38445E-05	1.28968E-05	0.001035475	0.00074445	0.00050193	0.000495557	0.000351609	0.000111697	0.000160013	0.000153908	1.57324E-05	1.46374E-05	1.57324E-05	1.46374E-05	0.000160013	0.000153908
3838003773625	383800	3773625	0.00011978	4.82308E-05	4.69934E-05	1.24563E-05	1.16036E-05	0.000923153	0.000663697	0.000447483	0.000441802	0.000313469	9.95811E-05	0.000142656	0.000137213	1.40259E-05	1.30496E-05	1.40259E-05	1.30496E-05	0.000142656	0.000137213
3838103773625	383810	3773625	0.000108746	4.37879E-05	4.26644E-05	1.13088E-05	1.05347E-05	0.000831206	0.000597592	0.000402913	0.000397798	0.000282247	8.96627E-05	0.000128447	0.000123546	1.26289E-05	1.17499E-05	1.26289E-05	1.17499E-05	0.000128447	0.000123546
3838203773625	383820	3773625	0.000102105	4.11138E-05	4.00589E-05	1.06182E-05	9.89134E-06	0.000776319	0.000558131	0.000376308	0.00037153	0.000263609	8.3742E-05	0.000119966	0.00011538	1.1795E-05	1.0974E-05	1.1795E-05	1.0974E-05	0.000119966	0.000115388
3838303773625	383830	3773625	9.61417E-05	3.87126E-05	3.77193E-05	9.99807E-06	9.31364E-06	0.000727418	0.000522974	0.000352604	0.000348127	0.000247005	7.84671E-05	0.000112409	0.00010812	1.1052E-05	1.02827E-05	1.1052E-05	1.02827E-05	0.000112409	0.00010812
3838403773625	383840	3773625	8.95943E-05	3.60762E-05	3.51506E-05	9.31718E-06	8.67937E-06	0.000674126	0.00048466	0.000326772	0.000322623	0.000228909	7.27184E-05	0.000104174	0.000100199	1.02423E-05	9.52939E-06	1.02423E-05	9.52939E-06	0.000104174	0.000100199
3838503773625	383850	3773625	8.28638E-05	3.33661E-05	3.251E-05	8.61726E-06	8.02736E-06	0.000619685	0.00044552	0.000300382	0.000296568	0.000210422	6.68458E-05	9.57607E-05	9.21069E-05	9.41516E-06	8.75981E-06	9.41516E-06	8.75981E-06	9.57607E-05	9.21069E-05
3838603773625	383860	3773625	7.69116E-05	3.09694E-05	3.01748E-05	7.99828E-06	7.45075E-06	0.000571943	0.000411196	0.00027724	0.00027372	0.000194211	6.16958E-05	8.8383E-05	8.50107E-05	8.68979E-06	8.08494E-06	8.68979E-06	8.08494E-06	8.8383E-05	8.50107E-05
3838703773625	383870	3773625	7.1598E-05	2.88298E-05	2.80901E-05	7.4457E-06	6.936E-06	0.000529653	0.000380792	0.000256741	0.000253481	0.000179851	5.7134E-05	8.18479E-05	7.87249E-05	8.04726E-06	7.48713E-06	8.04726E-06	7.48713E-06	8.18479E-05	7.87249E-05
3838803773625	383880	3773625	6.68321E-05	2.69107E-05	2.62203E-05	6.95007E-06	6.4743E-06	0.00049204	0.00035375	0.000238508	0.00023548	0.000167079	5.30767E-05	7.60356E-05	7.31344E-05	7.47579E-06	6.95544E-06	7.47579E-06	6.95544E-06	7.60356E-05	7.31344E-05
3838903773625	383890	3773625	6.29212E-05	2.5336E-05	2.46859E-05	6.54337E-06	6.09544E-06	0.000461412	0.00033173	0.00022366	0.000220822	0.000156679	4.97728E-05	7.13025E-05	6.85819E-05	7.01044E-06	6.52248E-06	7.01044E-06	6.52248E-06	7.13025E-05	6.85819E-05
3839003773625	383900	3773625	5.98585E-05	2.41028E-05	2.34843E-05	6.22487E-06	5.79874E-06	0.000437599	0.00031461	0.000212119	0.000209426	0.000148592	4.7204E-05	6.76227E-05	6.50425E-05	6.64864E-06	6.18586E-06	6.64864E-06	6.18586E-06	6.76227E-05	6.50425E-05
3839103773625	383910	3773625	5.70347E-05	2.29657E-05	2.23765E-05	5.93122E-06	5.52519E-06	0.000415763	0.000298911	0.000201534	0.000198976	0.000141178	4.48486E-05	6.42484E-05	6.1797E-05	6.31688E-06	5.87719E-06	6.31688E-06	5.87719E-06	6.42484E-05	6.1797E-05
3829703773635	382970	3773635	1.5484E-05	6.23484E-06	6.07487E-06	1.61023E-06	1.5E-06	7.78804E-05	5.59918E-05	3.77513E-05	3.7272E-05	2.64453E-05	8.40101E-06	1.2035E-05	1.15758E-05	1.18327E-06	1.10091E-06	1.18327E-06	1.10091E-06	1.2035E-05	1.15758E-05
3829803773635	382980	3773635	1.63475E-05	6.58253E-06	6.41364E-06	1.70003E-06	1.58365E-06	8.21477E-05	5.90598E-05	3.98198E-05	3.93142E-05	2.78944E-05	8.86133E-06	1.26944E-05	1.221E-05	1.24811E-06	1.16123E-06	1.24811E-06	1.16123E-06	1.26944E-05	1.221E-05
3829903773635	382990	3773635	1.71943E-05	6.92347E-06	6.74584E-06	1.78808E-06	1.66568E-06	8.65576E-05	6.22302E-05	4.19574E-05	4.14247E-05	2.93918E-05	9.33702E-06	1.33758E-05	1.28655E-05	1.31511E-06	1.22357E-06	1.31511E-06	1.22357E-06	1.33758E-05	1.28655E-05
3830003773635	383000	3773635	1.7809E-05	7.17102E-06	6.98703E-06	1.85202E-06	1.72523E-06	8.97558E-05	6.45296E-05	4.35077E-05	4.29553E-05	3.04778E-05	9.68201E-06	1.38701E-05	1.33409E-05	1.3637E-06	1.26878E-06	1.3637E-06	1.26878E-06	1.38701E-05	1.33409E-05
3830103773635	383010	3773635	1.84294E-05	7.42082E-06	7.23042E-06	1.91653E-06	1.78533E-06	9.30966E-05	6.69314E-05	4.51271E-05	4.45541E-05	3.16122E-05	1.00424E-05	1.43863E-05	1.38374E-05	1.41446E-06	1.31601E-06	1.41446E-06	1.31601E-06	1.43863E-05	1.38374E-05
3830203773635	383020	3773635	1.90274E-05	7.66162E-06	7.46504E-06	1.97872E-06	1.84326E-06	9.63572E-05	6.92756E-05	4.67076E-05	4.61146E-05	3.27194E-05	1.03941E-05	1.48902E-05	1.43221E-05	1.464E-06	1.3621E-06	1.464E-06	1.3621E-06	1.48902E-05	1.43221E-05
3830303773635	383030	3773635	1.96115E-05	7.89679E-06	7.69418E-06	2.03946E-06	1.89984E-06	9.95733E-05	7.15878E-05	4.82665E-05	4.76537E-05	3.38114E-05	1.0741E-05	1.53872E-05	1.48001E-05	1.51286E-06	1.40756E-06	1.51286E-06	1.40756E-06	1.53872E-05	1.48001E-05
3830403773635	383040	3773635	2.02053E-05	8.1359E-06	7.92715E-06	2.10121E-06	1.95737E-06	0.00010287	7.39576E-05	4.98643E-05	4.92312E-05	3.49307E-05	1.10966E-05	1.58966E-05	1.529E-05	1.56294E-06	1.45416E-06	1.56294E-06	1.45416E-06	1.58966E-05	1.529E-05
3830503773635	383050	3773635	2.08047E-05	8.37726E-06	8.16232E-06	2.16354E-06	2.01544E-06	0.000106255	7.63915E-05	5.15053E-05	5.08514E-05	3.60803E-05	1.14618E-05	1.64197E-05	1.57932E-05	1.61438E-06	1.50201E-06	1.61438E-06	1.50201E-06	1.64197E-05	1.57932E-05
3830603773635	383060	3773635	2.14139E-05	8.62255E-06	8.40132E-06	2.22689E-06	2.07445E-06	0.000109747	7.89022E-05	5.31981E-05	5.25227E-05	3.72661E-05	1.18385E-05	1.69594E-05	1.63123E-05	1.66744E-06	1.55138E-06	1.66744E-06	1.55138E-06	1.69594E-05	1.63123E-05
3830703773635	383070	3773635	2.20287E-05	8.8701E-06	8.64252E-06	2.29083E-06	2.13401E-06	0.000113328	8.1477E-05	5.49341E-05	5.42366E-05	3.84822E-05	1.22248E-05	1.75128E-05	1.68446E-05	1.72185E-06	1.602E-06	1.72185E-06	1.602E-06	1.75128E-05	1.68446E-05
3830803773635	383080	3773635	2.26434E-05	9.11765E-06	8.88372E-06	2.35476E-06	2.19356E-06	0.000116785	8.39621E-05	5.66096E-05	5.58909E-05	3.96559E-05	1.25977E-05	1.80469E-05	1.73583E-05	1.77437E-06	1.65086E-06	1.77437E-06	1.65086E-06	1.80469E-05	1.73583E-05
3830903773635	383090	3773635	2.32722E-05	9.37082E-06	9.13039E-06	2.42015E-06	2.25447E-06	0.000120562	8.66778E-05	5.84406E-05	5.76986E-05	4.09386E-05	1.30051E-05	1.86306E-05	1.79198E-05	1.83176E-06	1.70426E-06	1.83176E-06	1.70426E-06	1.86306E-05	1.79198E-05
3831003773635	383100	3773635	2.38702E-05	9.61162E-06	9.36501E-06	2.48233E-06	2.3124E-06	0.000124473	8.94895E-05	6.03364E-05	5.95703E-05	4.22666E-05	1.3427E-05	1.9235E-05	1.85011E-05	1.89118E-06	1.75954E-06	1.89118E-06	1.75954E-06	1.9235E-05	1.85011E-05
3831103773635	383110	3773635	2.45073E-05	9.86817E-06	9.61498E-06	2.54859E-06	2.37413E-06	0.000128723	9.25447E-05	6.23963E-05	6.1604E-05	4.37095E-05	1.38854E-05	1.98917E-05	1.91327E-05	1.95574E-06	1.81961E-06	1.95574E-06	1.81961E-06	1.98917E-05	1.91327E-05
3831203773635	383120	3773635	2.51682E-05	1.01343E-05	9.87427E-06	2.61732E-06	2.43815E-06	0.000133141	9.57215E-05	6.45382E-05	6.37188E-05	4.521E-05	1.43621E-05	2.05745E-05	1.97895E-05	2.02288E-06	1.88208E-06	2.02288E-06	1.88208E-06	2.05745E-05	1.97895E-05
3831303773635	383130	3773635	2.58864E-05	1.04235E-05	1.0156E-05	2.69201E-06	2.50772E-06	0.000137569	9.89047E-05	6.66844E-05	6.58377E-05	4.67135E-05	1.48397E-05	2.12587E-05	2.04476E-05	2.09015E-06	1.94467E-06	2.09015E-06	1.94467E-06	2.12587E-05	2.04476E-05
3831403773635	383140	3773635	2.66591E-05	1.07346E-05	1.04592E-05	2.77236E-06	2.58257E-06	0.000142113	0.000102171	6.88868E-05	6.80121E-05	4.82563E-05	1.53298E-05	2.19608E-05	2.11229E-05	2.15918E-06	2.00889E-06	2.15918E-06	2.00889E-06	2.19608E-05	2.11229E-05
3831503773635	383150	3773635	2.75142E-05	1.10789E-05	1.07947E-05	2.86128E-06	2.66541E-06	0.000146763	0.000105515	7.1141E-05	7.02377E-05	4.98354E-05	1.58314E-05	2.26795E-05	2.18141E-05	2.22984E-06	2.07463E-06	2.22984E-06	2.07463E-06	2.26795E-05	2.18141E-05
3831603773635	383160	3773635	2.84084E-05	1.1439E-05	1.11455E-05	2.95427E-06	2.75204E-06	0.000151592	0.000108986	7.34815E-05	7.25486E-05	5.1475E-05	1.63523E-05	2.34256E-05	2.25318E-05	2.3032E-06	2.14289E-06	2.3032E-06	2.14289E-06	2.34256E-05	2.25318E-05
3836603773635	383660	3773635	0.000934052	0.000376107	0.000366457	9.71349E-05	9.04855E-05	0.008865085	0.006373515	0.004297206	0.004242646	0.003010259	0.000956282	0.001369933	0.001317662	0.000134691	0.000125316	0.000134691	0.000125316	0.001369933	0.001317662
3836703773635	383670	3773635	0.000991457	0.000399222	0.000388979	0.000103105	9.60465E-05	0.010036677	0.007215826	0.004865117	0.004803345	0.003408089	0.001082663	0.00155098	0.001491802	0.000152492	0.000141878	0.000152492	0.000141878	0.00155098	0.001491802
3836803773635	383680	3773635	0.000719134	0.000289568	0.000282138	7.47849E-05	6.96655E-05	0.006983447	0.005020719	0.003385113	0.003342133	0.002371324	0.000753309	0.001079161	0.001037985	0.000106103	9.87174E-05	0.000106103	9.87174E-05	0.001079161	0.001037985
3836903773635	383690	3773635	0.000550104	0.000221506	0.000215823	5.7207E-05	5.32909E-05	0.005149631	0.003702305	0.0024962	0.002464507	0.001748627	0.000555494	0.000795779	0.000765416	7.82407E-05	7.27948E-05	7.82407E-05	7.27948E-05	0.000795779	0.000765416
3837003773635	383700	3773635	0.000439719	0.000177058	0.000172515	4.57278E-05	4.25974E-05	0.003987973	0.002867136	0.001933105	0.001908561	0.00135417	0.000430185	0.000616267	0.000592752	6.05911E-05	5.63737E-05	6.05911E-05	5.63737E-05	0.000616267	0.000592752
3837103773635	383710	3773635	0.000364641	0.000146827	0.00014306	3.79201E-05	3.53243E-05	0.003225891	0.00231924	0.001563698	0.001543844	0.001095395	0.000347979	0.000498501	0.00047948	4.90124E-05	4.56009E-05	4.90124E-05	4.56009E-05	0.000498501	0.00047948
3837203773635	383720	3773635	0.000310473	0.000125016	0.000121808	3.22871E-05	3.00768E-05	0.002687926	0.001932473	0.001302928	0.001286386	0.000912722	0.000289948	0.000415369	0.00039952	4.08389E-05	3.79963E-05	4.08389E-05	3.79963E-05	0.000415369	0.00039952
3837303773635	383730	3773635	0.000269223	0.000108406	0.000105624	2.79973E-05	2.60807E-05	0.002287236	0.001644399	0.001108701	0.001094624	0.000776662	0.000246726	0.00035345	0.00033963	3.47451E-05	3.23322E-05	3.47451E-05	3.23322E-05	0.00035345	0.000339963
3837403773635	383740	3773635	0.000236581	9.52622E-05	9.2818E-05	2.46028E-05	2.29186E-05	0.001977131	0.00142145	0.000958382	0.000946214	0.000671362	0.000213274	0.000305529	0.000293871	3.00395E-05	2.79486E-05	3.00395E-05	2.79486E-05	0.000305529	0.000293871
3837503773635	383750	3773635	0.000210302	8.46806E-05	8.25079E-05	2.18699E-05	2.03728E-05	0.001732666	0.001245693	0.000839882	0.000829218	0.00058835	0.000186904	0.000267751	0.00025735	2.63252E-05	2.44928E-05	2.63252E-05	2.44928E-05	0.000267751	0.000257535
3837603773635	383760	3773635	0.000188681	7.59748E-05	7.40255E-05	1.96215E-05	1.82783E-05	0.001535461	0.001103913	0.00074429	0.00073484	0.000521387	0.000165631	0.000237277	0.000228223	2.3329E-05	2.17052E-05	2.3329E-05	2.17052E-05	0.000237277	0.000228223
3837703773635	383770	3773635	0.000170243	6.85506E-05	6.67918E-05	1.77041E-05	1.64922E-05	0.001370863	0.000985576	0.000664504	0.000656067	0.000465495	0.000147876	0.000211841	0.000203758	2.08282E-05	1.93784E-05	2.08282E-05	1.93784E-05	0.000211841	0.000203758
3837803773635	383780	3773635	0.000154473	6.22004E-05	6.06045E-05	1.60641E-05	1.49644E-05	0.00123153	0.000885403	0.000596964	0.000589385	0.000418183	0.000132846	0.00019031	0.000183048	1.87112E-05	1.74088E-05	1.87112E-05	1.74088E-05	0.00019031	0.000183048
3837903773635	383790	3773635	0.000138437	5.57433E-05	5.43131E-05	1.43965E-05	1.3411E-05	0.001090967	0.000784346	0.000528829	0.000522114	0.000370453	0.000117683	0.000168589	0.000162156	1.65756E-05	1.54218E-05	1.65756E-05	1.54218E-05	0.000168589	0.000162156
3838003773635	383800	3773635	0.00012405	4.99502E-05	4.86686E-05	1.29003E-05	1.20172E-05	0.000967634	0.000695677	0.000469045	0.00046309	0.000328573	0.000104379	0.00014953	0.00014324	1.47017E-05	1.36784E-05	1.47017E-05	1.36784E-05	0.00014953	0.00014324
3838103773635	383810	3773635	0.000112157	4.51612E-05	4.40025E-05	1.16635E-05	1.08651E-05	0.000866769	0.00062316	0.000420152	0.000414818	0.000294323	9.34989E-05	0.000133943	0.000128832	1.31692E-05	1.22526E-05	1.31692E-05	1.22526E-05	0.000133943	0.000128832
3838203773635	383820	3773635	0.000105143	4.23369E-05	4.12507E-05	1.09341E-05	1.01856E-05	0.000807704	0.000580696	0.000391522	0.00038655	0.000274267	8.71276E-05	0.000124816	0.000120053	1.22718E-05	1.14176E-05	1.22718E-05	1.14176E-05	0.000124816	0.000120053
3838303773635	383830	3773635	9.88579E-05	3.98063E-05	3.8785E-05	1.02805E-05	9.57677E-06	0.000755241	0.000542977	0.000366091	0.000361442	0.000256452	8.14683E-05	0.000116708	0.00011255	1.14747E-05	1.0676E-05	1.14747E-05	1.0676E-05	0.000116708	0.000112255
3838403773635	383840	3773635	9.25228E-05	3.72554E-05	3.62996E-05	9.62174E-06	8.96307E-06	0.000702866	0.000505322	0.000340703	0.000336377	0.000238668	7.58186E-05	0.000108615	0.00010447	1.0679E-05	9.93566E-06	1.0679E-05	9.93566E-06	0.000108615	0.00010447
3838503773635	383850	3773635	8.6301E-05	3.47501E-05	3.38585E-05	8.97471E-06	8.36034E-06	0.000651854	0.00046848	0.00031976	0.00031964	0.000221346	7.03159E-05	0.000100732	9.68884E-05	9.90392E-06	9.21456E-06	9.90392E-06	9.21456E-06	0.000100732	9.68884E-05
3838603773635	383860	3773635	8.07624E-05	3.252E-05	3.16856E-05	8.39873E-06	7.82379E-06	0.000606749	0.00043622	0.000294112	0.000290378	0.00020603	6.54504E-05	9.37617E-05	9.01842E-05	9.21862E-06	8.57696E-06	9.21862E-06	8.57696E-06	9.37617E-05	9.01842E-05
3838703773635	383870	3773635	7.49988E-05	3.01992E-05	2.94244E-05	7.79936E-06	7.26545E-06	0.000560165	0.000402728	0.000271531	0.000268083	0.000190212	6.04254E-05	8.65631E-05	8.32602E-05	8.51085E-06	7.91845E-06	8.51085E-06	7.91845E-06	8.65631E-05	8.32602E-05
3838803773635	383880	3773635	6.98193E-05	2.81136E-05	2.73923E-05	7.26073E-06	6.76369E-06	0.000518624	0.000372862	0.000251394	0.000248203	0.000176106	5.59443E-05	8.01436E-05	7.70856E-05	7.87969E-06	7.33122E-06	7.87969E-06	7.33122E-06	8.01436E-05	7.70856E-05
3838903773635	383890	3773635	6.56738E-05	2.64443E-05	2.57658E-05	6.82962E-06	6.36209E-06	0.000485679	0.000349177	0.000235425	0.000232436	0.000164919	5.23905E-05	7.50526E-05	7.21889E-05	7.37915E-06	6.86552E-06	7.37915E-06	6.86552E-06	7.50526E-05	7.21889E-05
3839003773635	383900	3773635	6.26152E-05	2.52128E-05	2.45659E-05	6.51155E-06	6.0658E-06	0.000461572	0.000331845	0.00022374	0.000220899	0.000156733	4.97901E-05	7.13273E-05	6.86058E-05	7.01288E-06	6.52474E-06	7.01288E-06	6.52474E-06	7.13273E-05	6.86058E-05
3839103773635	383910	3773635	5.97942E-05	2.40769E-05	2.34591E-05	6.21819E-06	5.79252E-06	0.00043946	0.000315948	0.000213021	0.000210317	0.000149225	4.74049E-05	6.79104E-05	6.53192E-05	6.67693E-06	6.21218E-06	6.67693E-06	6.21218E-06	6.79104E-05	6.53192E-05
3829703773645	382970	3773645	1.54226E-05	6.21008E-06	6.05075E-06	1.60384E-06	1.49405E-06	7.72479E-05	5.5537E-05	3.74447E-05	3.69692E-05	2.62306E-05	8.33278E-06	1.19372E-05	1.14817E-05	1.17366E-06	1.09197E-06	1.17366E-06	1.09197E-06	1.19372E-05	1.14817E-05
3829803773645	382980	3773645	1.63545E-05	6.58534E-06	6.41638E-06	1.70076E-06	1.58433E-06	8.18181E-05	5.88228E-05	3.966E-05	3.91564E-05	2.77824E-05	8.82577E-06	1.26435E-05	1.2161E-05	1.2431E-06	1.15657E-06	1.2431E-06	1.15657E-06	1.26435E-05	1.2161E-05
3829903773645	382990	3773645	1.72627E-05	6.95104E-06	6.7727E-06	1.7952E-06	1.67231E-06	8.65397E-05	6.22174E-05	4.19487E-05	4.14161E-05	2.93857E-05	9.3351E-06	1.33731E-05	1.28628E-05	1.31484E-06	1.22332E-06	1.31484E-06	1.22332E-06	1.33731E-05	1.28628E-05
3830003773645	383000	3773645	1.78733E-05	7.1969E-06	7.01225E-06	1.8587E-06	1.73146E-06	8.97113E-05	6.44975E-05	4.34861E-05	4.29339E-05	3.04627E-05	9.67721E-06	1.38632E-05	1.33342E-05	1.36302E-06	1.26815E-06	1.36302E-06	1.26815E-06	1.38632E-05	1.33342E-05
3830103773645	383010	3773645	1.84881E-05	7.44445E-06	7.25344E-06	1.92263E-06	1.79102E-06	9.30075E-05	6.68673E-05	4.50839E-05	4.45115E-05	3.1582E-05	1.00328E-05	1.43726E-05	1.38242E-05	1.41311E-06	1.31475E-06	1.41311E-06	1.31475E-06	1.43726E-05	1.38242E-05

			MDemolition	MSite Grubbing / Prep	MMass Grading / Excavation	MMass Grading / Excavation	MDrainage / Utilities Trenching	MFoundations / Concrete Pads	MBuilding / Structure Construction	MAsphalt Paving	MLandscaping or Other Finishing	MWaterside Construction (Piles)	RSSWDemolition	RSSWPlacing Base	RSSWForm	Child Risk				
Unique Identifier	X (UTM)	Y (UTM)	2027	2027	2027	2028	2028	2028	2028	2028	2028	2028	2029	2029	2029	3rd Trimester	0<2	2<16	Total	per million
3836603773625	383660	3773625	0.002042344	0.006629643	0.007372587	0.007274419	0.001546293	0.002010941	0.001480162	0.000152349	0.001784859	0.000152349	5.75444E-05	8.34982E-05	4.9496E-05	1.74048E-07	2.5976E-06	5.5263E-07	3.32431E-06	3.32430608
3836703773625	383670	3773625	0.001437395	0.004412554	0.005188803	0.005119713	0.001088276	0.001415294	0.001041733	0.000107222	0.001256178	0.000107222	5.80154E-05	8.41816E-05	4.99012E-05	1.21934E-07	1.8252E-06	3.8189E-07	2.32906E-06	2.32905704
3836803773625	383680	3773625	0.001087878	0.003339597	0.003927093	0.003874803	0.000823651	0.001071151	0.000788425	8.11502E-05	0.000950726	8.11502E-05	5.84178E-05	8.47655E-05	5.02473E-05	9.20926E-08	1.3815E-06	2.8514E-07	1.75878E-06	1.75877822
3836903773625	383690	3773625	0.000855801	0.002627161	0.003089326	0.003048191	0.000647941	0.000842642	0.000620231	6.38384E-05	0.000747907	6.38384E-05	5.90978E-05	8.57522E-05	5.08322E-05	7.23957E-08	1.0878E-06	2.2193E-07	1.38215E-06	1.38215042
3837003773625	383700	3773625	0.000699568	0.002147552	0.002525346	0.00249172	0.000529655	0.000688811	0.000507003	5.21842E-05	0.000611371	5.21842E-05	5.96874E-05	8.66076E-05	5.13393E-05	5.92499E-08	8.911E-07	1.8023E-07	1.13058E-06	1.13058267
3837103773625	383710	3773625	0.000587393	0.001803196	0.002120411	0.002092177	0.000444725	0.000578362	0.000425706	4.38166E-05	0.000513339	4.38166E-05	6.01303E-05	8.72504E-05	5.17202E-05	4.98316E-08	7.4994E-07	1.5058E-07	9.50347E-07	0.9503469
3837203773625	383720	3773625	0.000503845	0.001546717	0.001818813	0.001794595	0.00038147	0.000496098	0.000365155	3.75843E-05	0.000440324	3.75843E-05	6.03424E-05	8.75581E-05	5.19027E-05	4.28287E-08	6.4485E-07	1.2867E-07	8.16346E-07	0.81634573
3837303773625	383730	3773625	0.000438836	0.00134715	0.001584138	0.001563045	0.00033225	0.000432088	0.000318041	3.27349E-05	0.00038351	3.27349E-05	6.05202E-05	8.78161E-05	5.20556E-05	3.73938E-08	5.6315E-07	1.1178E-07	7.12321E-07	0.712321
3837403773625	383740	3773625	0.000387016	0.001188073	0.001397077	0.001378474	0.000293017	0.000381066	0.000280485	2.88695E-05	0.000338224	2.88695E-05	6.05296E-05	8.78297E-05	5.20637E-05	3.30679E-08	4.9803E-07	9.8416E-08	6.29512E-07	0.62951169
3837503773625	383750	3773625	0.000344901	0.001058786	0.001245046	0.001228468	0.00026113	0.000339598	0.000249963	2.57279E-05	0.000301418	2.57279E-05	6.03642E-05	8.75898E-05	5.19215E-05	2.95516E-08	4.4504E-07	8.7617E-08	5.62206E-07	0.56220645
3837603773625	383760	3773625	0.000309821	0.000951096	0.001118411	0.001103519	0.00023457	0.000305057	0.000224538	2.31111E-05	0.000270761	2.31111E-05	6.01022E-05	8.72096E-05	5.16961E-05	2.66142E-08	4.0071E-07	7.866E-08	5.05987E-07	0.50598723
3837703773625	383770	3773625	0.000279204	0.000857108	0.001007889	0.000994469	0.00021139	0.000274911	0.000202349	2.08272E-05	0.000244004	2.08272E-05	5.97653E-05	8.67208E-05	5.14063E-05	2.40511E-08	3.6203E-07	7.0854E-08	4.56938E-07	0.45693826
3837803773625	383780	3773625	0.0002532	0.00077728	0.000914018	0.000901847	0.000191702	0.000249307	0.000183503	1.88874E-05	0.000221278	1.88874E-05	5.93099E-05	8.606E-05	5.10146E-05	2.1871E-08	3.2912E-07	6.4238E-08	4.15227E-07	0.41522711
3837903773625	383790	3773625	0.00022753	0.000698477	0.000821352	0.000810415	0.000172267	0.000224031	0.000164899	1.69726E-05	0.000198844	1.69726E-05	5.86642E-05	8.51231E-05	5.04592E-05	1.97004E-08	2.9634E-07	5.7697E-08	3.73739E-07	0.37373905
3838003773625	383800	3773625	0.00020416	0.000626737	0.000736991	0.000727178	0.000154573	0.000201021	0.000147963	1.52293E-05	0.000178421	1.52293E-05	5.74165E-05	8.33126E-05	4.9386E-05	1.77199E-08	2.6642E-07	5.1757E-08	3.35893E-07	0.33589294
3838103773625	383810	3773625	0.000184826	0.000567385	0.000667199	0.000658315	0.000139935	0.000181985	0.000133951	1.37871E-05	0.000161525	1.37871E-05	5.58007E-05	8.09681E-05	4.79962E-05	1.60851E-08	2.417E-07	4.6865E-08	3.04653E-07	0.30465307
3838203773625	383820	3773625	0.000173016	0.000531128	0.000624563	0.000616247	0.000130993	0.000170355	0.000125391	1.29061E-05	0.000151203	1.29061E-05	5.50459E-05	7.98728E-05	4.73469E-05	1.51018E-08	2.2682E-07	4.3922E-08	2.85848E-07	0.28584799
3838303773625	383830	3773625	0.000162442	0.00049867	0.000586395	0.000578587	0.000122988	0.000159945	0.000117728	1.21174E-05	0.000141963	1.21174E-05	5.42723E-05	7.87503E-05	4.66816E-05	1.42202E-08	2.1348E-07	4.129E-08	2.68992E-07	0.26899185
3838403773625	383840	3773625	0.00015098	0.000463483	0.000545018	0.000537761	0.00011431	0.000148659	0.000109421	1.12623E-05	0.000131946	1.12623E-05	5.2956E-05	7.68402E-05	4.55493E-05	1.3254E-08	1.9887E-07	3.8415E-08	2.50535E-07	0.25053491
3838503773625	383850	3773625	0.000139296	0.000427615	0.000502841	0.000496145	0.000105464	0.000137154	0.000100953	1.03908E-05	0.000121735	1.03908E-05	5.11093E-05	7.41608E-05	4.3961E-05	1.2262E-08	1.8387E-07	3.5472E-08	2.31602E-07	0.23160178
3838603773625	383860	3773625	0.000128995	0.000395993	0.000465655	0.000459455	9.76644E-05	0.000127012	9.34876E-05	9.62239E-06	0.000112732	9.62239E-06	4.92035E-05	7.13953E-05	4.23217E-05	1.13865E-08	1.7063E-07	3.2879E-08	2.14898E-07	0.21489829
3838703773625	383870	3773625	0.00011983	0.000367857	0.00043257	0.00042681	9.07253E-05	0.000117987	8.68452E-05	8.93871E-06	0.000104723	8.93871E-06	4.72945E-05	6.86253E-05	4.06797E-05	1.06058E-08	1.5883E-07	3.0573E-08	2.00013E-07	0.200013
3838803773625	383880	3773625	0.000111637	0.000342707	0.000402996	0.00039763	8.45225E-05	0.000109921	8.09077E-05	8.32758E-06	9.75629E-05	8.32758E-06	4.54385E-05	6.59322E-05	3.90833E-05	9.90683E-09	1.4827E-07	2.8512E-08	1.86692E-07	0.18669217
3838903773625	383890	3773625	0.000104905	0.000322041	0.000378694	0.000373652	7.94257E-05	0.000103292	7.60288E-05	7.82541E-06	9.16797E-05	7.82541E-06	4.39693E-05	6.38004E-05	3.78196E-05	9.33338E-09	1.3961E-07	2.6825E-08	1.75766E-07	0.17576617
3839003773625	383900	3773625	9.96015E-05	0.000305759	0.000359548	0.000354761	7.541E-05	9.80701E-05	7.21849E-05	7.42977E-06	8.70445E-05	7.42977E-06	4.29649E-05	6.2343E-05	3.69557E-05	8.88421E-09	1.3282E-07	2.5504E-08	1.67206E-07	0.16720602
3839103773625	383910	3773625	9.47222E-05	0.000290781	0.000341935	0.000337382	7.17158E-05	9.32658E-05	6.86487E-05	7.0658E-06	8.27803E-05	7.0658E-06	4.19948E-05	6.09354E-05	3.61213E-05	8.47024E-09	1.2656E-07	2.429E-08	1.5932E-07	0.15931995
3829703773635	382970	3773635	1.88367E-05	5.78253E-05	6.79978E-05	6.70924E-05	1.42616E-05	1.8547E-05	1.36516E-05	1.40512E-06	1.64619E-05	1.40512E-06	1.35907E-05	1.97204E-05	1.16898E-05	3.49284E-09	4.4869E-08	7.6227E-09	5.5985E-08	0.05598502
3829803773635	382980	3773635	1.99254E-05	6.11675E-05	7.1928E-05	7.09702E-05	1.50858E-05	1.9619E-05	1.44407E-05	1.48633E-06	1.74133E-05	1.48633E-06	1.41678E-05	2.05577E-05	1.21862E-05	3.78112E-09	4.8395E-08	8.1995E-09	6.0376E-08	0.06037598
3829903773635	382990	3773635	2.10577E-05	6.46434E-05	7.60153E-05	7.50031E-05	1.59431E-05	2.07339E-05	1.52613E-05	1.57079E-06	1.84029E-05	1.57079E-06	1.47479E-05	2.13996E-05	1.26852E-05	4.09978E-09	5.2264E-08	8.8295E-09	6.51936E-08	0.06519364
3830003773635	383000	3773635	2.18905E-05	6.72001E-05	7.90219E-05	7.79697E-05	1.65737E-05	2.15539E-05	1.58649E-05	1.63292E-06	1.91307E-05	1.63292E-06	1.51347E-05	2.19608E-05	1.30179E-05	4.37076E-09	5.5504E-08	9.3496E-09	6.92246E-08	0.06922457
3830103773635	383010	3773635	2.27633E-05	6.98794E-05	8.21725E-05	8.10784E-05	1.72345E-05	2.24133E-05	1.64974E-05	1.69803E-06	1.98935E-05	1.69803E-06	1.5534E-05	2.25402E-05	1.33614E-05	4.67291E-09	5.9095E-08	9.9228E-09	7.3691E-08	0.07369104
3830203773635	383020	3773635	2.36234E-05	7.25198E-05	8.52773E-05	8.41418E-05	1.78857E-05	2.32602E-05	1.71208E-05	1.76219E-06	2.06451E-05	1.76219E-06	1.59114E-05	2.30878E-05	1.3686E-05	4.99823E-09	6.2931E-08	1.053E-08	7.84592E-08	0.07845919
3830303773635	383030	3773635	2.44744E-05	7.51322E-05	8.83494E-05	8.7173E-05	1.853E-05	2.40981E-05	1.77375E-05	1.82567E-06	2.13889E-05	1.82567E-06	1.62764E-05	2.36174E-05	1.39999E-05	5.35334E-09	6.7084E-08	1.1182E-08	8.36199E-08	0.0836199
3830403773635	383040	3773635	2.53581E-05	7.7845E-05	9.15393E-05	9.03205E-05	1.9199E-05	2.49682E-05	1.8378E-05	1.89159E-06	2.21611E-05	1.89159E-06	1.66538E-05	2.4165E-05	1.43246E-05	5.75757E-09	7.1779E-08	1.1915E-08	8.94514E-08	0.08945136
3830503773635	383050	3773635	2.62654E-05	8.06301E-05	9.48144E-05	9.3552E-05	1.9886E-05	2.58615E-05	1.90355E-05	1.95926E-06	2.2954E-05	1.95926E-06	1.70344E-05	2.47172E-05	1.46519E-05	6.22032E-09	7.7114E-08	1.274E-08	9.60744E-08	0.09607445
3830603773635	383060	3773635	2.72035E-05	8.351E-05	9.82009E-05	9.68933E-05	2.05962E-05	2.67852E-05	1.97154E-05	2.02924E-06	2.37739E-05	2.02924E-06	1.7418E-05	2.5274E-05	1.49819E-05	6.75804E-09	8.3269E-08	1.3685E-08	1.03712E-07	0.10371185
3830703773635	383070	3773635	2.81688E-05	8.64734E-05	0.000101686	0.000100332	2.13271E-05	2.77357E-05	2.0415E-05	2.10125E-06	2.46175E-05	2.10125E-06	1.78017E-05	2.58307E-05	1.53119E-05	7.39034E-09	9.0453E-08	1.478E-08	1.12623E-07	0.11262322
3830803773635	383080	3773635	2.9145E-05	8.94702E-05	0.00010521	0.000103809	2.20662E-05	2.86969E-05	2.11225E-05	2.17407E-06	2.54706E-05	2.17407E-06	1.81885E-05	2.63919E-05	1.56446E-05	8.14141E-09	9.8922E-08	1.6058E-08	1.23121E-07	0.12312087
3830903773635	383090	3773635	3.01956E-05	9.26954E-05	0.000109002	0.000107551	2.28616E-05	2.97314E-05	2.18839E-05	2.25244E-06	2.63888E-05	2.25244E-06	1.85784E-05	2.69577E-05	1.598E-05	9.06327E-09	1.0926E-07	1.7613E-08	1.35933E-07	0.13593256
3831003773635	383100	3773635	3.12517E-05	9.59373E-05	0.000112814	0.000111312	2.36612E-05	3.07712E-05	2.26493E-05	2.33122E-06	2.73117E-05	2.33122E-06	1.89652E-05	2.75189E-05	1.63127E-05	1.0198E-08	1.2188E-07	1.9491E-08	1.5157E-07	0.15156992
3831103773635	383110	3773635	3.23713E-05	9.93742E-05	0.000116856	0.0001153	2.45088E-05	3.18735E-05	2.34607E-05	2.41473E-06	2.82901E-05	2.41473E-06	1.93582E-05	2.80892E-05	1.66507E-05	1.16712E-08	1.3818E-07	2.1908E-08	1.71764E-07	0.1717639
3831203773635	383120	3773635	3.35471E-05	0.000102984	0.0001211	0.000119488	2.53991E-05	3.30313E-05	2.43128E-05	2.50244E-06	2.93177E-05	2.50244E-06	1.97606E-05	2.86731E-05	1.69968E-05	1.36221E-08	1.5966E-07	2.508E-08	1.98361E-07	0.19836139
3831303773635	383130	3773635	3.47066E-05	0.000106543	0.000125286	0.000123618	2.62769E-05	3.41729E-05	2.51531E-05	2.58893E-06	3.0331E-05	2.58893E-06	2.01599E-05	2.92524E-05	1.73402E-05	1.62684E-08	1.8862E-07	2.9337E-08	2.34226E-07	0.23422613
3831403773635	383140	3773635	3.59241E-05	0.000110281	0.000129681	0.000127955	2.71988E-05	3.53718E-05	2.60355E-05	2.67976E-06	3.13951E-05	2.67976E-06	2.05716E-05	2.98499E-05	1.76944E-05	2.01052E-08	2.3043E-07	3.5436E-08	2.85973E-07	0.28597349
3831503773635	383150	3773635	3.72016E-05	0.000114202	0.000134293	0.000132504	2.81659E-05	3.66295E-05	2.69613E-05	2.77505E-06	3.25114E-05	2.77505E-06	2.09865E-05	3.04519E-05	1.80512E-05	2.58981E-08	2.9334E-07	4.4574E-08	3.63814E-07	0.36381439
3831603773635	383160	3773635	3.85298E-05	0.00011828	0.000139087	0.000137235	2.91716E-05	3.79374E-05	2.7924E-05	2.87413E-06	3.36722E-05	2.87413E-06	2.14107E-05	3.10674E-05	1.84161E-05	3.55832E-08	3.9821E-07	5.973E-08	4.93525E-07	0.49352474
3836603773635	383660	3773635	0.001697956	0.005212433	0.006129395	0.00604778	0.001285551	0.001671849	0.001230572	0.000126659	0.00148389	0.000126659	5.96031E-05	8.64854E-05	5.12668E-05	1.43419E-07	2.1502E-06	4.4671E-07	2.74033E-06	2.74032669
3836703773635	383670	3773635	0.001807801	0.005549637	0.006525919	0.006439025	0.001368717	0.001780005	0.00131018	0.000134853	0.001579886	0.000134853	6.00804E-05	8.71779E-05	5.16773E-05	1.55125E-07	2.3138E-06	4.9258E-07	2.96147E-06	2.96147221
3836803773635	383680	3773635	0.001300102	0.003991089	0.004693193	0.004630702	0.000984329	0.001280112	0.000942232	9.6981E-05	0.001136194	9.6981E-05	6.04235E-05	8.76758E-05	5.19724E-05	1.11207E-07	1.6632E-06	3.485E-07	2.12289E-06	2.12289417
3836903773635	383690	3773635	0.000986578	0.003028624	0.003561414	0.003513993	0.000746955	0.000971408	0.0007150	7.35937E-05	0.000862197	7.35937E-05	6.11347E-05	8.87078E-05	5.25842E-05	8.4249E-08	1.2627E-06	2.6096E-07	1.60787E-06	1.60787382
3837003773635	383700	3773635	0.000782731	0.00240285	0.002825555	0.002787932	0.000592619	0.000770696	0.000567275	5.83878E-05	0.00068405	5.83878E-05	6.17024E-05	8.95315E-05	5.30725E-05	6.68172E-08	1.003E-06	2.0489E-07	1.2747E-06	1.27470076
3837103773635	383710	3773635	0.000644649	0.001978961	0.002327097	0.002296111	0.000488075	0.000634737	0.000467201	4.80876E-05	0.000563376	4.80876E-05	6.21797E-05	9.0224E-05	5.3483E-05	5.5097E-08	8.2786E-07	1.6759E-07	1.05055E-06	1.05054669
3837203773635	383720	3773635	0.000545376	0.00167421	0.001968734	0.00194252	0.000412913	0.00053699	0.000395254	4.06823E-05	0.000476619	4.06823E-05	6.24074E-05	9.05544E-05	5.36788E-05	4.66955E-08	7.021E-07	1.4104E-07	8.89843E-07	0.88984329
3837303773635	383730	3773635	0.000470124	0.001443199	0.001697083	0.001674486	0.000355939	0.000462895	0.000340716	3.50689E-05	0.000410854	3.50689E-05	6.2529E-05	9.0731E-05	5.37835E-05	4.03389E-08	6.068E-07	1.211E-07	7.68245E-07	0.76824541
3837403773635	383740	3773635	0.000410899	0.001261389	0.001483291	0.00146354	0.000311099	0.000404581	0.000297794	3.0651E-05	0.000359096	3.0651E-05	6.25727E-05	9.07943E-05	5.3821E-05	3.53389E-08	5.3174E-07	1.0554E-07	6.72614E-07	0.67261391
3837503773635	383750	3773635	0.000363433	0.001115676	0.001311944	0.001294475	0.000275161	0.000357845	0.000263393	2.71103E-05	0.000317614	2.71103E-05	6.25165E-05	9.07129E-05	5.37727E-05	3.13376E-08	4.7158E-07	9.3162E-08	5.96075E-07	0.59607482
3837603773635	383760	3773635	0.000324575	0.000996388	0.001171671	0.00115607	0.000245741	0.000319584	0.000235231	2.42116E-05	0.000283654	2.42116E-05	6.23699E-05	9.05001E-05	5.36466E-05	2.80631E-08	4.2228E-07	8.3097E-08	5.33441E-07	0.53344075
3837703773635	383770	3773635	0.000291732	0.000895565	0.001053112	0.001039089	0.000220875	0.000287246	0.000211429	2.17617E-05	0.000254952	2.17617E-05	6.20642E-05	9.00566E-05	5.33837E-05	2.52869E-08	3.8044E-07	7.4629E-08	4.80351E-07	0.48035145
3837803773635	383780	3773635	0.000263751	0.000809671	0.000952107	0.00093943	0.000199691	0.000259696	0.00019115	1.96745E-05	0.000230499	1.96745E-05	6.16307E-05	8.94274E-05	5.30108E-05	2.29189E-08	3.4472E-07	6.7433E-08	4.35071E-07	0.43507052
3837903773635	383790	3773635	0.000235601	0.000723254	0.000850487	0.000839163	0.000178377	0.000231978	0.000170749	1.75746E-05	0.000205898	1.75746E-05	6.10567E-05	8.85946E-05	5.25171E-05	2.05146E-08	3.0847E-07	6.0153E-08	3.89141E-07	0.38914078
3838003773635	383800	3773635	0.000210538	0.000646317	0.000760015	0.000749896	0.000159402	0.000207301	0.000152585	1.57051E-05	0.000183995	1.57051E-05	5.98246E-05	8.68068E-05	5.14573E-05	1.83717E-08	2.7613E-07	5.3708E-08	3.48214E-07	0.34821416
3838103773635	383810	3773635	0.000189802	0.000582659	0.00068516	0.000676037	0.000143702	0.000186884	0.000137557	1.41583E-05	0.000165873	1.41583E-05	5.8134E-05	8.43536E-05	5.00031E-05	1.66034E-08	2.4943E-07	4.8404E-08	3.1444E-07	0.31443953
3838203773635	383820	3773635	0.000177374	0.000544508	0.000640297	0.000631771	0.000134293	0.000174647	0.00012855	1.32312E-05	0.000155012	1.32312E-05	5.73541E-05	8.32221E-05	4.93324E-05	1.55609E-08	2.3367E-07	4.5276E-08	2.94511E-07	0.29451105
3838303773635	383830	3773635	0.000166273	0.000510429	0.000600223	0.000592231	0.000125888	0.000163716	0.000120504	1.24031E-05	0.00014531	1.24031E-05	5.65462E-05	8.20498E-05	4.86375E-05	1.46285E-08	2.1958E-07	4.2485E-08	2.7669E-07	0.27669035
3838403773635	383840	3773635	0.000155193	0.000476417	0.000560227	0.000552768	0.0001175	0.000152807	0.000112474	1.15766E-05	0.000135628	1.15766E-05	5.54264E-05	8.04249E-05	4.76743E-05	1.36909E-08	2.054E-07	3.969E-08	2.58783E-07	0.25878276
3838503773635	383850	3773635	0.000144388	0.000443246	0.000521221	0.00051428	0.000109318	0.000142168	0.000104643	1.07706E-05	0.000126184	1.07706E-05	5.40009E-05	7.83565E-05	4.64481E-05	1.27716E-08	1.9151E-07	3.6957E-08	2.41237E-07	0.24123698
3838603773635	383860	3773635	0.000134791	0.000413784	0.000486577	0.000480098	0.000102052	0.000132718	9.76879E-05	1.00547E-05	0.000117797	1.00547E-05	5.25598E-05	7.62654E-05	4.52086E-05	1.19541E-08	1.7915E-07	3.4532E-08	2.25638E-07	0.22563809
3838703773635	383870	3773635	0.000124894	0.000383404	0.000450852	0.000444848	9.45596E-05	0.000122974	9.05155E-05	9.31648E-06	0.000109148	9.31648E-06	5.0551E-05	7.33506E-05	4.34807E-05	1.11051E-08	1.6633E-07	3.2021E-08	2.09452E-07	0.20945216
3838803773635	383880	3773635	0.00011603	0.000356193	0.000418854	0.000413277	8.78485E-05	0.000114246	8.40915E-05	8.65527E-06	0.000101402	8.65527E-06	4.85079E-05	7.0386E-05	4.17234E-05	1.03433E-08	1.5482E-07	2.9772E-08	1.94937E-07	0.19493695
3838903773635	383890	3773635	0.000108925	0.00033438	0.000393203	0.000387968	8.24686E-05	0.00010725	7.89417E-05	8.12522E-06	9.51921E-05	8.12522E-06	4.69295E-05	6.80957E-05	4.03658E-05	9.73435E-09	1.4562E-07	2.7978E-08	1.83336E-07	0.18333597
3839003773635	383900	3773635	0.000103637	0.000318148	0.000374116	0.000369134	7.84654E-05	0.000102044	7.51096E-05	7.7308E-06	9.05712E-05	7.7308E-06	4.60187E-05	6.67741E-05	3.95823E-05	9.28481E-09	1.3883E-07	2.6656E-08	1.74768E-07	0.17476786
3839103773635	383910	3773635	9.87705E-05	0.000303208	0.000356548	0.000351801	7.47808E-05	9.72518E-05	7.15826E-05	7.36778E-06	8.63182E-05	7.36778E-06	4.51328E-05	6.54887E-05	3.88204E-05	8.87036E-09	1.3256E-07	2.5439E-08	1.66872E-07	0.16687193
3829703773645	382970	3773645	1.86117E-05	5.71346E-05	6.71856E-05	6.6291E-05	1.40912E-05	1.83255E-05	1.34886E-05	1.38834E-06	1.62652E-05	1.38834E-06	1.36687E-05	1.98335E-05	1.17569E-05	3.4679E-09	4.453E-08	7.5577E-09	5.55557E-08	0.05555567
3829803773645	382980	3773645	1.97675E-05	6.06829E-05	7.13581E-05	7.04079E-05	1.49663E-05	1.94636E-05	1.43263E-05	1.47456E-06	1.72754E-05	1.47456E-06	1.4305E-05	2.07569E-05	1.23043E-05	3.77237E-09	4.8258E-08	8.168E-09	6.01988E-08	0.06019876
3829903773645	382990	3773645	2.0976E-05	6.43927E-05	7.57205E-05	7.47123E-05	1.58813E-05	2.06535E-05	1.52021E-05	1.5647E-06	1.83315E-05	1.5647E-06	1.49476E-05	2.16893E-05	1.28569E-05	4.11073E-09	5.237E-08	8.838E-09	6.53184E-08	0.06531839
3830003773645	383000	3773645	2.1798E-05	6.6916E-05	7.86878E-05	7.764E-05	1.65036E-05	2.14628E-05	1.57978E-05	1.62602E-06	1.90498E-05	1.62602E-06	1.53375E-05	2.2255E-05	1.31923E-05	4.38239E-09	5.5614E-08	9.3581E-09	6.93548E-08	0.06935478
3830103773645	383010	3773645	2.26581E-05	6.95564E-05	8.17926E-05	8.07035E-05	1.71548E-05	2.23097E-05	1.64211E-05	1.69018E-06	1.98015E-05	1.69018E-06	1.57367E-05	2.28344E-05	1.35357E-05	4.68464E-09	5.9202E-08	9.9301E-09	7.38171E-08	0.07381709

			EGIODemolition	EGIOSite Grubbing / Prep	EGIOMass Grading / Excavation	EGIOMass Grading / Excavation	EGIODrainage / Utilities Trenching	EGIODrainage / Utilities Trenching	EGIOFoundations / Concrete Pads	EGIOFoundations / Concrete Pads	EGIOBuilding / Structure Construction	EGIOBuilding / Structure Construction	EGIOAsphalt Paving	EGIOArchitectural Coating	EGIOLandscaping or Other Finishing	EGIOWaterside Construction (Piles)	HIWaterside Construction (Landscaping)	HIWaterside Construction (Landscaping)	KMDemolition	KMSite Grubbing / Prep
Unique Identifier	X (UTM)	Y (UTM)	2025	2025	2025	2026	2026	2027	2026	2027	2026	2027	2027	2027	2027	2027	2025	2026	2025	2025
3830203773645	383020	3773645	0.000316769	0.00012424	4.11448E-05	4.02971E-05	9.35719E-05	9.34275E-05	0.000122941	0.000122862	0.000131685	0.000128529	5.12436E-06	5.12436E-06	0.000138778	5.12436E-06	5.82388E-05	5.64147E-05	3.00173E-05	0.000130277
3830303773645	383030	3773645	0.000343265	0.00013463	4.45865E-05	4.36679E-05	0.000101399	0.000101243	0.000133225	0.000133139	0.000142701	0.00013928	5.553E-06	5.553E-06	0.000150386	5.553E-06	6.30339E-05	6.10596E-05	3.11127E-05	0.000135031
3830403773645	383040	3773645	0.000373885	0.00014664	4.85637E-05	4.75631E-05	0.000110444	0.000110273	0.000145109	0.000145015	0.00015543	0.000151704	6.04833E-06	6.04833E-06	0.000163801	6.04833E-06	6.85358E-05	6.63891E-05	3.22465E-05	0.000139952
3830503773645	383050	3773645	0.000408672	0.00016029	5.30822E-05	5.19885E-05	0.00012072	0.000120534	0.00015861	0.000158508	0.000169891	0.000165819	6.61108E-06	6.61108E-06	0.000179041	6.61108E-06	7.47355E-05	7.23946E-05	3.33735E-05	0.000144843
3830603773645	383060	3773645	0.000449621	0.00017635	5.8401E-05	5.71977E-05	0.000132816	0.000132611	0.000174503	0.00017439	0.000186914	0.000182434	7.27351E-06	7.27351E-06	0.000196981	7.27351E-06	8.19918E-05	7.94237E-05	3.45457E-05	0.000149931
3830703773645	383070	3773645	0.000498376	0.00019547	6.47337E-05	6.33999E-05	0.000147218	0.000146991	0.000193425	0.0001933	0.000207182	0.000202216	8.06221E-06	8.06221E-06	0.000218341	8.06221E-06	9.0581E-05	8.77438E-05	3.57271E-05	0.000155058
3830803773645	383080	3773645	0.000557433	0.00021863	7.24045E-05	7.09127E-05	0.000164663	0.000164409	0.000216345	0.000216206	0.000231733	0.000226178	9.01757E-06	9.01757E-06	0.000244214	9.01757E-06	0.00010093	9.77686E-05	3.69785E-05	0.000160489
3830903773645	383090	3773645	0.000629846	0.00024703	8.18102E-05	8.01246E-05	0.000186053	0.000185766	0.00024445	0.000244292	0.000261836	0.00025556	1.0189E-05	1.0189E-05	0.000275938	1.0189E-05	0.00011359	0.000110032	3.8264E-05	0.000166068
3831003773645	383100	3773645	0.000722019	0.00028319	9.37825E-05	9.18503E-05	0.00021328	0.000211952	0.000280223	0.000280042	0.000300154	0.000292959	1.16801E-05	1.16801E-05	0.00031632	1.16801E-05	0.00012951	0.000125454	3.96014E-05	0.000171873
3831103773645	383110	3773645	0.000841659	0.00033011	0.000109323	0.00010707	0.000248622	0.000248238	0.000326657	0.000326446	0.00034989	0.000341504	1.36155E-05	1.36155E-05	0.000368735	1.36155E-05	0.00015007	0.00014537	4.1034E-05	0.00017809
3831203773645	383120	3773645	0.001003174	0.00039346	0.000130302	0.000127617	0.000296333	0.000295875	0.000389342	0.000389091	0.000417034	0.000407038	1.62283E-05	1.62283E-05	0.000439495	1.62283E-05	0.000177415	0.000171858	4.2514E-05	0.000184514
3831303773645	383130	3773645	0.001219694	0.00047838	0.000158425	0.000155161	0.000360292	0.000359736	0.000473376	0.000473071	0.000507045	0.00049489	1.9731E-05	1.9731E-05	0.000534353	1.9731E-05	0.00021423	0.000207319	4.39714E-05	0.000190839
3831403773645	383140	3773645	0.001534235	0.00060175	0.000199281	0.000195175	0.000453206	0.000452506	0.000595453	0.000595069	0.000637804	0.000622517	2.48193E-05	2.48193E-05	0.000672155	2.48193E-05	0.000266406	0.000258062	4.55375E-05	0.000197636
3831503773645	383150	3773645	0.002016596	0.00079094	0.000261934	0.000256537	0.000595693	0.000594774	0.000782662	0.000782157	0.000838329	0.000818235	3.26224E-05	3.26224E-05	0.00088348	3.26224E-05	0.000346208	0.000335364	4.71691E-05	0.000204717
3831603773645	383160	3773645	0.002829486	0.00110976	0.00036752	0.000359948	0.000835816	0.000834527	0.001098153	0.001097445	0.001176259	0.001148065	4.57725E-05	4.57725E-05	0.00123961	4.57725E-05	0.000479266	0.000464255	4.88778E-05	0.000212133
3836703773645	383670	3773645	0.005888229	0.00230945	0.000764818	0.00074906	0.001739354	0.00173667	0.002285284	0.002283809	0.002447824	0.002389151	9.52537E-05	9.52537E-05	0.002579659	9.52537E-05	0.001358496	0.001315945	0.002283896	0.009912269
3836803773645	383680	3773645	0.004961959	0.00194615	0.000644505	0.000631226	0.001465739	0.001463477	0.001925789	0.001924546	0.00206276	0.002013317	8.02695E-05	8.02695E-05	0.002173856	8.02695E-05	0.001139813	0.001104112	0.001919856	0.008332312
3836903773645	383690	3773645	0.003486403	0.00136742	0.000452846	0.000443516	0.001029867	0.001028278	0.00135311	0.001352237	0.00144935	0.00141461	5.63994E-05	5.63994E-05	0.001527409	5.63994E-05	0.000825456	0.000799601	0.001390135	0.006033285
3837003773645	383700	3773645	0.002604756	0.00102162	0.00033833	0.000331359	0.000769432	0.000768245	0.001010933	0.001010281	0.001082836	0.001056881	4.21371E-05	4.21371E-05	0.001141155	4.21371E-05	0.000632872	0.00061304	0.00106505	0.004622392
3837103773645	383710	3773645	0.002067865	0.00081105	0.000268594	0.00026306	0.000610837	0.000609895	0.00080256	0.000802043	0.000859642	0.000839037	3.34518E-05	3.34518E-05	0.000905941	3.34518E-05	0.000511842	0.00049581	0.000860507	0.003734661
3837203773645	383720	3773645	0.001705226	0.00066881	0.000221491	0.000216927	0.000503715	0.000502938	0.000661816	0.000661389	0.000708888	0.000691896	2.75854E-05	2.75854E-05	0.000747067	2.75854E-05	0.000428085	0.000414676	0.000718427	0.003118024
3837303773645	383730	3773645	0.001443679	0.00056623	0.000187518	0.000183655	0.000426456	0.000425798	0.000560307	0.000559945	0.000600159	0.000585773	2.33543E-05	2.33543E-05	0.000632482	2.33543E-05	0.00036643	0.00035493	0.000613622	0.002663163
3837403773645	383740	3773645	0.001246218	0.00048878	0.00016187	0.000158535	0.000368127	0.000367559	0.00048367	0.000483358	0.000518071	0.000505653	2.016E-05	2.016E-05	0.000545974	2.016E-05	0.000319026	0.000309034	0.000532939	0.002312993
3837503773645	383750	3773645	0.001092715	0.00042858	0.000141932	0.000139008	0.000322783	0.000322285	0.00042409	0.00042382	0.000454258	0.00044337	1.76768E-05	1.76768E-05	0.000478723	1.76768E-05	0.00028146	0.00027264	0.00046925	0.002036576
3837603773645	383760	3773645	0.000970291	0.00038056	0.00012603	0.000123434	0.000286619	0.000286177	0.00037658	0.000376337	0.000403364	0.000393696	1.56964E-05	1.56964E-05	0.000425089	1.56964E-05	0.000251122	0.000243256	0.000417656	0.001812657
3837703773645	383770	3773645	0.000869593	0.00034107	0.000112951	0.000110624	0.000256474	0.000256477	0.000337498	0.000337281	0.000361503	0.000352838	1.40674E-05	1.40674E-05	0.000380973	1.40674E-05	0.000225699	0.00021863	0.000374454	0.001625157
3837803773645	383780	3773645	0.000785603	0.00030812	0.000102041	0.99389E-05	0.000232063	0.000231705	0.00030491	0.000304704	0.000326587	0.000318759	1.27087E-05	1.27087E-05	0.000344176	1.27087E-05	0.000204336	0.000197935	0.0003383	0.001467074
3837903773645	383790	3773645	0.000700767	0.00027485	9.10222E-05	8.91468E-05	0.000207003	0.000206684	0.000271975	0.0002718	0.000291319	0.000284337	1.13363E-05	1.13363E-05	0.000307009	1.13363E-05	0.000182916	0.000177187	0.000301348	0.001307871
3838003773645	383800	3773645	0.000626199	0.0002456	8.13365E-05	7.96607E-05	0.000184976	0.000184691	0.00024304	0.000242878	0.00026032	0.00025408	1.013E-05	1.013E-05	0.00027434	1.013E-05	0.00016353	0.00015872	0.000268762	0.001166446
3838103773645	383810	3773645	0.000565022	0.00022161	7.33903E-05	7.18782E-05	0.000166905	0.000166647	0.00021929	0.00021915	0.000234888	0.000229258	9.14035E-06	9.14035E-06	0.000247539	9.14035E-06	0.000148072	0.00014343	0.000241795	0.001049409
3838203773645	383820	3773645	0.000529058	0.0002075	6.8719E-05	6.73031E-05	0.000156281	0.00015604	0.000205333	0.000205201	0.000219937	0.000214666	8.55856E-06	8.55856E-06	0.000231783	8.55856E-06	0.000138596	0.000134255	0.000225698	0.000979546
3838303773645	383830	3773645	0.000497217	0.00019502	6.45832E-05	6.32525E-05	0.000146876	0.000146649	0.000192975	0.000192851	0.000206701	0.000201746	8.04347E-06	8.04347E-06	0.000217833	8.04347E-06	0.000130169	0.000126092	0.000211386	0.000917432
3838403773645	383840	3773645	0.000466094	0.00018281	6.05407E-05	5.92933E-05	0.000137682	0.00013747	0.00018096	0.000180779	0.000193762	0.000189118	7.54E-06	7.54E-06	0.000204198	7.54E-06	0.000121933	0.000118114	0.000197392	0.000856694
3838503773645	383850	3773645	0.000436041	0.00017102	5.6637E-05	5.54701E-05	0.000128804	0.000128606	0.00016923	0.00016913	0.000181269	0.000176924	7.05382E-06	7.05382E-06	0.000191031	7.05382E-06	0.00011398	0.000110412	0.000183888	0.000798087
3838603773645	383860	3773645	0.000409319	0.00016054	5.31662E-05	5.20708E-05	0.000120911	0.000120724	0.00015886	0.000158759	0.00017016	0.000166081	6.62154E-06	6.62154E-06	0.000179325	6.62154E-06	0.000106893	0.000103545	0.000171862	0.000745893
3838703773645	383870	3773645	0.000382122	0.00014987	4.96335E-05	4.86109E-05	0.000112877	0.000112703	0.00014821	0.000148305	0.00014821	0.000158854	0.000155046	6.18157E-06	6.18157E-06	0.000167409	6.18157E-06	0.000159645	0.000159075	0.000693002
3838803773645	383880	3773645	0.000357727	0.00014031	4.64648E-05	4.55075E-05	0.000105671	0.000105508	0.000138837	0.000138748	0.000148712	0.000145148	5.78693E-06	5.78693E-06	0.000156722	5.78693E-06	9.32342E-05	9.03139E-05	0.000148742	0.000645553
3838903773645	383890	3773645	0.000337517	0.00013238	4.38398E-05	4.29366E-05	9.97009E-05	9.9547E-05	0.00013094	0.000130909	0.000140311	0.000136948	5.46E-06	5.46E-06	0.000147868	5.46E-06	8.78489E-05	8.50973E-05	0.000139661	0.000606138
3839003773645	383900	3773645	0.000321745	0.00012619	4.17912E-05	4.09301E-05	9.50418E-05	9.48951E-05	0.000124872	0.000124792	0.000133754	0.000130548	5.20485E-06	5.20485E-06	0.000140958	5.20485E-06	8.36027E-05	8.09841E-05	0.000132521	0.00057515
3839103773645	383910	3773645	0.000307212	0.00012049	3.99035E-05	3.90813E-05	9.07488E-05	9.06088E-05	0.00011923	0.000119155	0.000127712	0.000124651	4.96975E-06	4.96975E-06	0.000134591	4.96975E-06	7.96885E-05	7.71925E-05	0.000125944	0.000546607
3829703773655	382970	3773655	0.000211068	8.2784E-05	2.74155E-05	2.68506E-05	6.23485E-05	6.22523E-05	8.19178E-05	8.1865E-05	8.77442E-05	8.5641E-05	3.41445E-06	3.41445E-06	9.24699E-05	3.41445E-06	3.8732E-05	3.75188E-05	2.3803E-05	0.000103307
3829803773655	382980	3773655	0.000230838	9.0538E-05	2.99833E-05	2.93656E-05	6.81883E-05	6.80831E-05	8.95905E-05	8.95327E-05	9.59627E-05	9.36625E-05	3.73425E-06	3.73425E-06	0.000101131	3.73425E-06	4.23395E-05	4.10134E-05	2.52038E-05	0.000109386
3829903773655	382990	3773655	0.000253023	9.9239E-05	3.2865E-05	3.21879E-05	7.47418E-05	7.46265E-05	9.8201E-05	9.81376E-05	0.000105186	0.000102664	4.09315E-06	4.09315E-06	0.000110851	4.09315E-06	4.6426E-05	4.49719E-05	2.66635E-05	0.000115721
3830003773655	383000	3773655	0.000272155	0.00010674	3.535E-05	3.46217E-05	8.03932E-05	8.02692E-05	0.000105626	0.000105558	0.000113139	0.000110427	4.40264E-06	4.40264E-06	0.000119232	4.40264E-06	4.99187E-05	4.83552E-05	2.7709E-05	0.000120259
3830103773655	383010	3773655	0.000293676	0.00011518	3.81453E-05	3.73594E-05	8.67504E-05	8.66166E-05	0.00011397	0.000113905	0.000122085	0.000119159	4.75079E-06	4.75079E-06	0.000128661	4.75079E-06	5.38492E-05	5.21625E-05	2.87998E-05	0.000124993
3830203773655	383020	3773655	0.000317307	0.00012445	4.12148E-05	4.03657E-05	9.37311E-05	9.35865E-05	0.00012315	0.000123071	0.000131909	0.000128748	5.13307E-06	5.13307E-06	0.000139014	5.13307E-06	5.81366E-05	5.63156E-05	2.9877E-05	0.000129668
3830303773655	383030	3773655	0.000343598	0.00013476	4.46297E-05	4.37101E-05	0.000101497	0.000101341	0.000133354	0.000133268	0.000142839	0.000139415	5.55837E-06	5.55837E-06	0.000150532	5.55837E-06	6.28689E-05	6.08997E-05	3.09429E-05	0.000134295
3830403773655	383040	3773655	0.000373957	0.00014667	4.8573E-05	4.75722E-05	0.000110465	0.000110295	0.000145137	0.000145043	0.00015546	0.000151733	6.04949E-06	6.04949E-06	0.000163832	6.04949E-06	6.8299E-05	6.61597E-05	3.20473E-05	0.000139088
3830503773655	383050	3773655	0.000408879	0.00016037	5.3109E-05	5.20148E-05	0.000120781	0.000120595	0.00015869	0.000158588	0.000169977	0.000165903	6.61443E-06	6.61443E-06	0.000179132	6.61443E-06	7.44969E-05	7.21635E-05	3.31653E-05	0.00014394
3830603773655	383060	3773655	0.000450035	0.00017651	5.84547E-05	5.72503E-05	0.000132938	0.000132733	0.000174663	0.000174551	0.000187086	0.000182602	7.2802E-06	7.2802E-06	0.000197162	7.2802E-06	8.1764E-05	7.9203E-05	3.43308E-05	0.000148998
3830703773655	383070	3773655	0.0004986	0.00019556	6.47628E-05	6.34285E-05	0.000147284	0.000147057	0.000193512	0.000193387	0.000207276	0.00020207	8.06584E-06	8.06584E-06	0.000218439	8.06584E-06	9.02814E-05	8.74536E-05	3.54985E-05	0.000154066
3830803773655	383080	3773655	0.000556633	0.00021832	7.23007E-05	7.0811E-05	0.000164427	0.000164173	0.00021603	0.000215896	0.000231401	0.000225854	9.00464E-06	9.00464E-06	0.000243863	9.00464E-06	0.000100401	9.7256E-05	3.67047E-05	0.000159301
3830903773655	383090	3773655	0.000627789	0.00024623	8.1543E-05	7.98629E-05	0.000185446	0.00018516	0.000243651	0.000243494	0.000260981	0.000254726	1.01557E-05	1.01557E-05	0.000275037	1.01557E-05	0.000112759	0.000109227	3.79403E-05	0.000164664
3831003773655	383100	3773655	0.000717851	0.00028155	9.32412E-05	9.13201E-05	0.00021205	0.000211723	0.000278606	0.000278426	0.000298421	0.000291268	1.16127E-05	1.16127E-05	0.000314494	1.16127E-05	0.000128217	0.000124201	3.92258E-05	0.000170243
3831103773655	383110	3773655	0.000834411	0.00032727	0.000108381	0.000106148	0.000246481	0.000246101	0.00032384	0.000323635	0.000346877	0.000338563	1.34982E-05	1.34982E-05	0.000365559	1.34982E-05	0.000148154	0.000143514	4.05995E-05	0.000176204
3831203773655	383120	3773655	0.000990455	0.00038847	0.00012865	0.000125999	0.000292576	0.000292124	0.000384406	0.000384158	0.000411747	0.000401878	1.60226E-05	1.60226E-05	0.000433923	1.60226E-05	0.000174458	0.000168994	4.20546E-05	0.00018252
3831303773655	383130	3773655	0.00120561	0.00047286	0.000156596	0.000153369	0.000356131	0.000355582	0.00046791	0.000467608	0.00050119	0.000489177	1.95031E-05	1.95031E-05	0.000528183	1.95031E-05	0.000210523	0.000203929	4.35166E-05	0.000188865
3831403773655	383140	3773655	0.001521139	0.00059661	0.00019758	0.000193509	0.000449337	0.000448644	0.00059037	0.000589989	0.00063236	0.000617203	2.46074E-05	2.46074E-05	0.000666418	2.46074E-05	0.000262878	0.000254644	4.50554E-05	0.000195544
3831503773655	383150	3773655	0.002001731	0.00078511	0.000260003	0.000254646	0.000591302	0.000590389	0.000776893	0.000776392	0.000832149	0.000812203	3.23819E-05	3.23819E-05	0.000876967	3.23819E-05	0.000341673	0.000330971	4.66735E-05	0.000202566
3831603773655	383160	3773655	0.002814028	0.0011037	0.000365512	0.000357981	0.00083125	0.000829968	0.001092154	0.001091449	0.001169833	0.001141793	4.55224E-05	4.55224E-05	0.001232838	4.55224E-05	0.000473063	0.000458246	4.83595E-05	0.000209884
3836803773655	383680	3773655	0.006756466	0.00264998	0.000877592	0.000859511	0.001995827	0.001992748	0.002622256	0.002620564	0.002808764	0.002741439	0.000109299	0.000109299	0.002960037	0.000109299	0.001489167	0.001442523	0.002513785	0.010910005
3836903773655	383690	3773655	0.004362616	0.00171108	0.000566657	0.000554982	0.001288696	0.001286707	0.001693178	0.001692085	0.001813605	0.001770133	7.05739E-05	7.05739E-05	0.001911281	7.05739E-05	0.000996658	0.000965441	0.001682544	0.00730236
3837003773655	383700	3773655	0.003100698	0.00121614	0.000402747	0.000394449	0.000915931	0.000914518	0.001203414	0.001202637	0.001289006	0.001258109	5.01599E-05	5.01599E-05	0.001358429	5.01599E-05	0.000730069	0.000707202	0.001232037	0.005347129
3837103773655	383710	3773655	0.002370649	0.0009298	0.000307922	0.000301578	0.000700278	0.000699198	0.000920074	0.00091948	0.000985514	0.000961892	3.83499E-05	3.83499E-05	0.001038592	3.83499E-05	0.00057134	0.000553444	0.000963384	0.004181154
3837203773655	383720	3773655	0.001905417	0.00074733	0.000247493	0.000242394	0.000562851	0.000561982	0.000739512	0.000739035	0.00079211	0.000773124	3.08239E-05	3.08239E-05	0.000834771	3.08239E-05	0.000467441	0.0004528	0.000787258	0.003416756
3837303773655	383730	3773655	0.001583582	0.0006211	0.00020569	0.000201452	0.000467783	0.000467061	0.000614605	0.000614208	0.000658319	0.000642539	2.56176E-05	2.56176E-05	0.000693774	2.56176E-05	0.000393873	0.000381536	0.000662283	0.002874353
3837403773655	383740	3773655	0.001348505	0.0005289	0.000175156	0.000171547	0.000398342	0.000397727	0.000523369	0.000523031	0.000560594	0.000547157	2.18147E-05	2.18147E-05	0.000590786	2.18147E-05	0.000339071	0.000328451	0.00056868	0.00246811
3837503773655	383750	3773655	0.001170239	0.00045898	0.000152002	0.00014887	0.000345683	0.00034515	0.000454182	0.000453889	0.000486486	0.000474825	1.89309E-05	1.89309E-05	0.000512687	1.89309E-05	0.000296771	0.000287476	0.000496395	0.00215439
3837603773655	383760	3773655	0.001030623	0.00040422	0.000133867	0.000131109	0.000304441	0.000303971	0.000399996	0.000399738	0.000428445	0.000418176	1.66724E-05	1.66724E-05	0.00045152	1.66724E-05	0.000263035	0.000254797	0.000438902	0.001904865
3837703773655	383770	3773655	0.000917396	0.00035982	0.00011916	0.000116705	0.000270994	0.000270576	0.000356051	0.000355821	0.000381375	0.000372234	1.48407E-05	1.48407E-05	0.000401915	1.48407E-05	0.0002352	0.000227833	0.000391513	0.001699195
3837803773655	383780	3773655	0.000825096	0.00032361	0.000107171	0.000104963	0.000243729	0.000243353	0.000320229	0.000320022	0.000343005	0.000334783	1.33476E-05	1.33476E-05	0.000361478	1.33476E-05	0.000212177	0.000205531	0.000352317	0.00152908
3837903773655	383790	3773655	0.000734342	0.00028802	9.53832E-05	9.34179E-05	0.000216921	0.000216586	0.000285006	0.000284822	0.000305277	0.00029796	1.18794E-05	1.18794E-05	0.000321719	1.18794E-05	0.00018957	0.00018363	0.000313458	0.001360428
3838003773655	383800	3773655	0.000653342	0.00025625	8.48622E-05	8.31137E-05	0.000192994	0.000192696	0.000253569	0.000253406	0.000271604	0.000265094	1.05691E-05	1.05691E-05	0.000286232	1.05691E-05	0.000169261	0.00016396	0.000278695	0.001209554
3838103773655	383810	3773655	0.000587513	0.00023043	7.63117E-05	7.47394E-05	0.000173549	0.000173281	0.00022802	0.000227873	0.000244238	0.000238384	9.50419E-06	9.50419E-06	0.000257392	9.50419E-06	0.00015258	0.000147801	0.000250114	0.001085514
3838203773655	383820	3773655	0.000548235	0.00021503	7.12098E-05	6.97427E-05	0.000161946	0.000161696	0.000212776	0.000212638	0.000227909	0.000222447	8.86878E-06	8.86878E-06	0.000240184	8.86878E-06	0.00014241	0.00013795	0.000232795	0.001010347
3838303773655	383830	3773655	0.000513663	0.00020147	6.67193E-05	6.53447E-05	0.000151734	0.000151499	0.000199358	0.000199229	0.000213537	0.000208419	8.30952E-06	8.30952E-06	0.000225038	8.30952E-06	0.000133407	0.000129228	0.000217463	0.000943804
3838403773655	383840	3773655	0.000480726	0.00018855	6.24412E-05	6.11547E-05	0.000142004	0.000141785	0.000186575	0.000186455	0.000199845	0.000195055	7.77669E-06	7.77669E-06	0.000210608	7.77669E-06	0.000124817	0.000120908	0.000202832	0.000880305

			KMMass Grading / Excavation	KMMass Grading / Excavation	KMDrainage / Utilities Trenching	KMFoundations / Concrete Pads	KMBuilding / Structure Construction	KMAsphalt Paving	KMArchitectural Coating	KMLandscaping or Other Finishing	KMWaterside Construction (Piles)	EWNDemolition	EWNSite Grubbing / Prep	EWNDrainage / Utilities Trenching	EWNDrainage / Utilities Trenching	EWNDrainage / Utilities Trenching	EWNFoundation s / Concrete Pads	EWNBuilding / Structure Construction	EWNAsphalt Paving	EWNLandscaping or Other Finishing	EWNWaterside Construction (Piles)
Unique Identifier	X (UTM)	Y (UTM)	2025	2026	2026	2026	2026	2026	2026	2026	2026	2027	2027	2027	2028	2029	2029	2029	2029	2029	2029
3830203773645	383020	3773645	9.90247E-05	9.79999E-05	3.51926E-05	1.86238E-05	6.39662E-05	2.05498E-06	2.05498E-06	6.60212E-05	2.05498E-06	0.000283441	1.54479E-05	3.62746E-05	3.55741E-05	3.4838E-05	3.01762E-05	6.55258E-05	4.66181E-06	6.78567E-05	4.66181E-06
3830303773645	383030	3773645	0.000102638	0.000101576	3.64768E-05	1.93034E-05	6.63003E-05	2.12997E-06	2.12997E-06	6.84303E-05	2.12997E-06	0.000307644	1.6767E-05	3.93721E-05	3.86118E-05	3.78129E-05	3.2753E-05	7.11211E-05	5.05989E-06	7.36511E-05	5.05989E-06
3830403773645	383040	3773645	0.000106378	0.000105277	3.7806E-05	2.00068E-05	6.87164E-05	2.20758E-06	2.20758E-06	7.0924E-05	2.20758E-06	0.000335469	1.82835E-05	4.29331E-05	4.2104E-05	4.12329E-05	3.57153E-05	7.75537E-05	5.51753E-06	8.03125E-05	5.51753E-06
3830503773645	383050	3773645	0.000110096	0.000108957	3.91274E-05	2.07061E-05	7.11181E-05	2.28474E-06	2.28474E-06	7.34028E-05	2.28474E-06	0.000366855	1.99941E-05	4.69498E-05	4.60431E-05	4.50905E-05	3.90567E-05	8.48094E-05	6.03373E-06	8.78262E-05	6.03373E-06
3830603773645	383060	3773645	0.000113964	0.000112784	4.05017E-05	2.14334E-05	7.36161E-05	2.36499E-06	2.36499E-06	7.59811E-05	2.36499E-06	0.000403592	2.19963E-05	5.16514E-05	5.0654E-05	4.96059E-05	4.2968E-05	9.33024E-05	6.63796E-06	9.66213E-05	6.63796E-06
3830703773645	383070	3773645	0.000117861	0.000116641	4.18867E-05	2.21663E-05	7.61335E-05	2.44587E-06	2.44587E-06	7.85794E-05	2.44587E-06	0.000447137	2.43695E-05	5.72242E-05	5.61192E-05	5.4958E-05	4.76039E-05	0.000103369	7.35414E-06	0.000107046	7.35414E-06
3830803773645	383080	3773645	0.000121989	0.000120727	4.3354E-05	2.29428E-05	7.88004E-05	2.53154E-06	2.53154E-06	8.13319E-05	2.53154E-06	0.000499716	2.72352E-05	6.39533E-05	6.27183E-05	6.14206E-05	5.32017E-05	0.000115524	8.21893E-06	0.000119634	8.21893E-06
3830903773645	383090	3773645	0.00012623	0.000124923	4.4861E-05	2.37403E-05	8.15396E-05	2.61954E-06	2.61954E-06	8.41591E-05	2.61954E-06	0.000563972	3.07372E-05	7.21768E-05	7.0783E-05	6.93184E-05	6.00426E-05	0.000130379	9.27576E-06	0.000135017	9.27576E-06
3831003773645	383100	3773645	0.000130642	0.00012929	4.64291E-05	2.45701E-05	8.43897E-05	2.7111E-06	2.7111E-06	8.71008E-05	2.7111E-06	0.000644025	3.51002E-05	8.24218E-05	8.08302E-05	7.91577E-05	6.85653E-05	0.000148885	1.05924E-05	0.000154182	1.05924E-05
3831103773645	383110	3773645	0.000135368	0.000133967	4.81086E-05	2.54589E-05	8.74424E-05	2.80917E-06	2.80917E-06	9.02515E-05	2.80917E-06	0.000749444	4.08457E-05	9.59133E-05	9.40611E-05	9.21149E-05	7.97887E-05	0.000173256	1.23263E-05	0.000179419	1.23263E-05
3831203773645	383120	3773645	0.00014025	0.000138799	4.98438E-05	2.63772E-05	9.05963E-05	2.9105E-06	2.9105E-06	9.35068E-05	2.9105E-06	0.000889786	4.84945E-05	0.000113874	0.000111675	0.000109365	9.473E-05	0.000205701	1.46345E-05	0.000213018	1.46345E-05
3831303773645	383130	3773645	0.000145058	0.000143557	5.15525E-05	2.72814E-05	9.3702E-05	3.01027E-06	3.01027E-06	9.67123E-05	3.01027E-06	0.001077831	5.87432E-05	0.00013794	0.000135276	0.000132477	0.00011475	0.000249173	1.77273E-05	0.000258036	1.77273E-05
3831403773645	383140	3773645	0.000150224	0.00014867	5.33885E-05	2.8253E-05	9.70392E-05	3.11748E-06	3.11748E-06	0.000100157	3.11748E-06	0.001348324	7.34854E-05	0.000172558	0.000169225	0.000165724	0.000143548	0.000311705	2.21761E-05	0.000322793	2.21761E-05
3831503773645	383150	3773645	0.000155607	0.000153997	5.53015E-05	2.92654E-05	0.000100516	3.22919E-06	3.22919E-06	0.000103745	3.22919E-06	0.001760116	9.59286E-05	0.000225258	0.000220908	0.000216338	0.000187389	0.000406903	2.8949E-05	0.000421378	2.8949E-05
3831603773645	383160	3773645	0.000161244	0.000159575	5.73047E-05	3.03254E-05	0.000104157	3.34616E-06	3.34616E-06	0.000107503	3.34616E-06	0.002447709	0.000133403	0.000313256	0.000307207	0.00030085	0.000260592	0.000565861	4.02579E-05	0.00058599	4.02579E-05
3831703773645	383170	3773645	0.007534381	0.007456408	0.00267766	0.001417007	0.004866926	0.000156355	0.000156355	0.005023281	0.000156355	0.004655482	0.00025373	0.000595805	0.0005843	0.00057221	0.00049564	0.001076254	7.65696E-05	0.001114538	7.65696E-05
3831803773645	383180	3773645	0.006333445	0.0062679	0.002250857	0.001191145	0.004091166	0.000131433	0.000131433	0.004222599	0.000131433	0.003936727	0.000214557	0.00050382	0.00049409	0.000483867	0.000419119	0.000910092	6.47481E-05	0.000942466	6.47481E-05
3831903773645	383190	3773645	0.00458594	0.00453848	0.001629807	0.000862488	0.002962344	9.51683E-05	9.51683E-05	0.003057512	9.51683E-05	0.002792603	0.0001522	0.000357395	0.000350494	0.000343242	0.000297311	0.000645594	4.59305E-05	0.000668559	4.59305E-05
3832003773645	383200	3773645	0.003513511	0.003477149	0.001248674	0.000660794	0.002269595	7.2913E-05	7.2913E-05	0.002342508	7.2913E-05	0.002107898	0.000114883	0.000269767	0.000264558	0.000259084	0.000224415	0.000487303	3.4669E-05	0.00050638	3.4669E-05
3832103773645	383210	3773645	0.002838741	0.002809362	0.001008866	0.000533888	0.001833719	5.89101E-05	5.89101E-05	0.001892629	5.89101E-05	0.001689942	9.2104E-05	0.000216278	0.000212101	0.000207712	0.00017991 8	0.0039068	2.77948E-05	0.000404578	2.77948E-05
3832203773645	383220	3773645	0.002370031	0.002345503	0.00084229	0.000445737	0.00153095	4.91833E-05	4.91833E-05	0.001580134	4.91833E-05	0.001406983	7.66824E-05	0.000180065	0.000176587	0.000172934	0.000149793	0.000325266	2.31409E-05	0.000336837	2.31409E-05
3832303773645	383230	3773645	0.002024288	0.002003338	0.00071941 6	0.000380712	0.001307613	4.20084E-05	4.20084E-05	0.001349622	4.20084E-05	0.0012023	6.55269E-05	0.00015387	0.00015089 8	0.000147776	0.000128001	0.000277948	1.97745E-05	0.000287835	1.97745E-05
3832403773645	383240	3773645	0.001758122	0.001739927	0.000624823	0.000330654	0.00113568	3.64849E-05	3.64849E-05	0.001172165	3.64849E-05	0.001047173	5.70723E-05	0.000134016	0.000131428	0.000128709	0.000111486	0.000242085	1.72231E-05	0.000250697	1.72231E-05
3832503773645	383250	3773645	0.001548015	0.001531995	0.000550152	0.000291139	0.000999959	3.21247E-05	3.21247E-05	0.001032084	3.21247E-05	0.000926087	5.0473E-05	0.00011852	0.000116231	0.000113826	9.85948E-05	0.000214093	1.52315E-05	0.000221708	1.52315E-05
3832603773645	383260	3773645	0.001377813	0.001363554	0.000489664	0.000259128	0.000890015	2.85926E-05	2.85926E-05	0.000918608	2.85926E-05	0.000828899	4.51761E-05	0.000106082	0.000104033	0.000101881	8.82478E-05	0.000191625	1.36331E-05	0.000198441	1.36331E-05
3832703773645	383270	3773645	0.001235293	0.001222509	0.000439013	0.000232324	0.000797953	2.5635E-05	2.5635E-05	0.000823588	2.5635E-05	0.00074815	4.07751E-05	9.57477E-05	9.38987E-05	9.19559E-05	7.96509E-05	0.000172957	1.2305E-05	0.00017911	1.2305E-05
3832803773645	383280	3773645	0.001115133	0.001103592	0.000396309	0.000209725	0.000720334	2.31414E-05	2.31414E-05	0.000743475	2.31414E-05	0.000680349	3.70799E-05	8.70705E-05	8.53891E-05	8.36223E-05	7.24325E-05	0.000157283	1.11898E-05	0.000162878	1.11898E-05
3832903773645	383290	3773645	0.000994122	0.000983834	0.000353303	0.000186967	0.000642165	2.06302E-05	2.06302E-05	0.000662795	2.06302E-05	0.000611161	3.33091E-05	7.8216E-05	7.67056E-05	7.51185E-05	6.50666E-05	0.000141288	1.00519E-05	0.000146314	1.00519E-05
3833003773645	383300	3773645	0.000886624	0.000877448	0.00031 5099	0.000166749	0.000572725	1.83994E-05	1.83994E-05	0.000591125	1.83994E-05	0.000549876	2.9969E-05	7.03728E-05	6.90138E-05	6.75858E-05	5.85419E-05	0.0012712	9.04392E-06	0.000131642	9.04392E-06
3833103773645	383310	3773645	0.000797663	0.000789408	0.000283483	0.000150018	0.00051526	1.65532E-05	1.65532E-05	0.000531813	1.65532E-05	0.000499448	2.72206E-05	6.3919E-05	6.26847E-05	6.13877E-05	5.31732E-05	0.000115462	8.21452E-06	0.00011957	8.21452E-06
3833203773645	383320	3773645	0.000744559	0.000736854	0.000264611	0.000140031	0.000480957	1.54512E-05	1.54512E-05	0.000496408	1.54512E-05	0.000470122	2.56223E-05	6.01659E-05	5.90041E-05	5.77832E-05	5.0051E-05	0.000108683	7.7322E-06	0.000112549	7.7322E-06
3833303773645	383330	3773645	0.000697346	0.000690129	0.000247831	0.000131151	0.000450459	1.44715E-05	1.44715E-05	0.000464931	1.44715E-05	0.000444013	2.41993E-05	5.68244E-05	5.57271E-05	5.4574E-05	4.72713E-05	0.000102647	7.30276E-06	0.000106298	7.30276E-06
3833403773645	383340	3773645	0.000651179	0.000644439	0.000231424	0.000122469	0.000420637	1.35134E-05	1.35134E-05	0.00043415	1.35134E-05	0.000418224	2.27938E-05	5.35241E-05	5.24905E-05	5.14044E-05	4.45258E-05	9.6685E-05	6.87862E-06	0.000100124	6.87862E-06
3833503773645	383350	3773645	0.000606631	0.000600353	0.000215592	0.00011409	0.000391861	1.25889E-05	1.25889E-05	0.00040445	1.25889E-05	0.000393072	2.14229E-05	5.0305E-05	4.93336E-05	4.83128E-05	4.18479E-05	9.08702E-05	6.46493E-06	9.41027E-05	6.46493E-06
3833603773645	383360	3773645	0.000566958	0.000561091	0.000201493	0.000106629	0.000366234	1.17656E-05	1.17656E-05	0.000377999	1.17656E-05	0.000370606	2.01985E-05	4.743E-05	4.6514E-05	4.55516E-05	3.94562E-05	8.56767E-05	6.09544E-06	8.87245E-05	6.09544E-06
3833703773645	383370	3773645	0.000526756	0.000521304	0.000187205	9.90681E-05	0.000340264	1.09313E-05	1.09313E-05	0.000351196	1.09313E-05	0.000347529	1.89408E-05	4.44765E-05	4.36176E-05	4.27151E-05	3.69992E-05	8.03416E-05	5.71587E-06	8.31996E-05	5.71587E-06
3833803773645	383380	3773645	0.000490689	0.000485611	0.000174387	9.22849E-05	0.000316967	1.01829E-05	1.01829E-05	0.000327149	1.01829E-05	0.000326733	1.78074E-05	4.1815E-05	4.10075E-05	4.01591E-05	3.47852E-05	7.5534E-05	5.37384E-06	7.82209E-05	5.37384E-06
3833903773645	383390	3773645	0.000460729	0.000455961	0.00016374	8.66503E-05	0.000297614	9.56114E-06	9.56114E-06	0.000307175	9.56114E-06	0.000309459	1.68659E-05	3.96043E-05	3.88395E-05	3.80359E-05	3.29462E-05	7.15407E-05	5.08973E-06	7.40855E-05	5.08973E-06
3839003773645	383900	3773645	0.000437175	0.000432651	0.000155369	8.22204E-05	0.000282399	9.07234E-06	9.07234E-06	0.000291471	9.07234E-06	0.00029596	1.61302E-05	3.78767E-05	3.71453E-05	3.63767E-05	3.1509E-05	6.842E-05	4.86771E-06	7.08538E-05	4.86771E-06
3839103773645	383910	3773645	0.00041548	0.00041118	0.000147658	7.81402E-05	0.000268384	8.62211E-06	8.62211E-06	0.000277006	8.62211E-06	0.000283456	1.54487E-05	3.62765E-05	3.5576E-05	3.48399E-05	3.01778E-05	6.55294E-05	4.66206E-06	6.78604E-05	4.66206E-06
3829703773655	382970	3773655	7.8524E-05	7.77113E-05	2.79068E-05	1.47682E-05	5.07235E-05	1.62954E-06	1.62954E-06	5.23531E-05	1.62954E-06	0.000185648	1.0118E-05	2.37591E-05	2.33003E-05	2.28182E-05	1.97648E-05	4.2918E-05	3.05339E-06	4.44447E-05	3.05339E-06
3829803773655	382980	3773655	8.31452E-05	8.22847E-05	2.95492E-05	1.56373E-05	5.37087E-05	1.72545E-06	1.72545E-06	5.54341E-05	1.72545E-06	0.000203718	1.11029E-05	2.60717E-05	2.55682E-05	2.50392E-05	2.16886E-05	4.70955E-05	3.35059E-06	4.87708E-05	3.35059E-06
3829903773655	382990	3773655	8.79606E-05	8.70503E-05	3.12605E-05	1.65429E-05	5.68192E-05	1.82537E-06	1.82537E-06	5.86446E-05	1.82537E-06	0.000224223	1.22204E-05	2.86959E-05	2.81417E-05	2.75595E-05	2.38716E-05	5.18358E-05	3.68784E-06	5.36797E-05	3.68784E-06
3830003773655	383000	3773655	9.14097E-05	9.04637E-05	3.24863E-05	1.71916E-05	5.90472E-05	1.89695E-06	1.89695E-06	6.09442E-05	1.89695E-06	0.000241818	1.31794E-05	3.09477E-05	3.03501E-05	2.97221E-05	2.57449E-05	5.59035E-05	3.97723E-06	5.78921E-05	3.97723E-06
3830103773655	383010	3773655	9.50082E-05	9.40249E-05	3.37652E-05	1.78684E-05	6.13717E-05	1.97163E-06	1.97163E-06	6.33433E-05	1.97163E-06	0.000261604	1.42577E-05	3.34799E-05	3.28333E-05	3.2154E-05	2.78513E-05	6.04775E-05	4.30265E-06	6.26288E-05	4.30265E-06
3830203773655	383020	3773655	9.85618E-05	9.75418E-05	3.50281E-05	1.85367E-05	6.36672E-05	2.04537E-06	2.04537E-06	6.57126E-05	2.04537E-06	0.000283242	1.5437E-05	3.62491E-05	3.55491E-05	3.48135E-05	3.0155E-05	6.54798E-05	4.65853E-06	6.78091E-05	4.65853E-06
3830303773655	383030	3773655	0.000102078	0.000101022	3.62778E-05	1.91981E-05	6.59386E-05	2.11835E-06	2.11835E-06	6.8057E-05	2.11835E-06	0.000307208	1.67432E-05	3.93162E-05	3.8557E-05	3.77592E-05	3.27065E-05	7.10202E-05	5.05271E-06	7.35466E-05	5.05271E-06
3830403773655	383040	3773655	0.000105721	0.000104627	3.75726E-05	1.98833E-05	6.8292E-05	2.19395E-06	2.19395E-06	7.0486E-05	2.19395E-06	0.000334749	1.82443E-05	4.2841E-05	4.20137E-05	4.11444E-05	3.56387E-05	7.73873E-05	5.50569E-06	8.01402E-05	5.50569E-06
3830503773655	383050	3773655	0.000109409	0.000108277	3.88833E-05	2.05769E-05	7.06744E-05	2.27049E-06	2.27049E-06	7.29449E-05	2.27049E-06	0.000366219	1.99594E-05	4.68685E-05	4.59634E-05	4.50124E-05	3.89891E-05	8.46625E-05	6.02328E-06	8.76741E-05	6.02328E-06
3830603773655	383060	3773655	0.000113254	0.000112082	4.02497E-05	2.13E-05	7.3158E-05	2.35027E-06	2.35027E-06	7.55083E-05	2.35027E-06	0.000403087	2.19688E-05	5.15868E-05	5.05906E-05	4.95438E-05	4.29142E-05	9.31855E-05	6.62965E-06	9.65004E-05	6.62965E-06
3830703773655	383070	3773655	0.000117107	0.000115895	4.16188E-05	2.20245E-05	7.56464E-05	2.43022E-06	2.43022E-06	7.80766E-05	2.43022E-06	0.000446394	2.4329E-05	5.71292E-05	5.60259E-05	5.48667E-05	4.75248E-05	0.000103197	7.34193E-06	0.000106868	7.34193E-06
3830803773655	383080	3773655	0.000121086	0.000119833	4.30329E-05	2.27729E-05	7.82168E-05	2.51279E-06	2.51279E-06	8.07296E-05	2.51279E-06	0.000497947	2.71388E-05	6.3727E-05	6.24963E-05	6.12032E-05	5.30134E-05	0.000115115	8.18984E-06	0.00011921	8.18984E-06
3830903773655	383090	3773655	0.000125162	0.000123867	4.44816E-05	2.35395E-05	8.08499E-05	2.59739E-06	2.59739E-06	8.34473E-05	2.59739E-06	0.000560887	3.0569E-05	7.17819E-05	7.03957E-05	6.89391E-05	5.97141E-05	0.000129666	9.22501E-06	0.000134278	9.22501E-06
3831003773655	383100	3773655	0.000129403	0.000128063	4.59886E-05	2.4337E-05	8.35892E-05	2.68539E-06	2.68539E-06	8.62745E-05	2.68539E-06	0.000638757	3.48131E-05	8.17476E-05	8.0169E-05	7.85102E-05	6.80045E-05	0.000147668	1.05058E-05	0.000152921	1.05058E-05
3831103773655	383110	3773655	0.000133934	0.000132548	4.75992E-05	2.51893E-05	8.65164E-05	2.77943E-06	2.77943E-06	8.92959E-05	2.77943E-06	0.000740493	4.03578E-05	9.47678E-05	9.29377E-05	9.10148E-05	7.88357E-05	0.000171187	1.2179E-05	0.000177277	1.2179E-05
3831203773655	383120	3773655	0.000138735	0.000137299	4.93052E-05	2.60921E-05	8.96173E-05	2.87905E-06	2.87905E-06	9.24964E-05	2.87905E-06	0.000875881	4.77367E-05	0.000112095	0.00010993	0.000107655	9.32497E-05	0.000202486	1.44058E-05	0.000209689	1.44058E-05
3831303773655	383130	3773655	0.000143557	0.000142072	5.10192E-05	2.69992E-05	9.27327E-05	2.97913E-06	2.97913E-06	9.57118E-05	2.97913E-06	0.001061399	5.78476E-05	0.000135837	0.000133214	0.000130458	0.000113001	0.000245374	1.7457E-05	0.000254103	1.7457E-05
3831403773655	383140	3773655	0.000148634	0.000147096	5.28234E-05	2.79539E-05	9.6012E-05	3.08448E-06	3.08448E-06	9.90965E-05	3.08448E-06	0.001331663	7.25773E-05	0.000170425	0.000167134	0.000163676	0.000141774	0.000307854	2.19021E-05	0.000318805	2.19021E-05
3831503773655	383150	3773655	0.000153972	0.000152379	5.47205E-05	2.89579E-05	9.94601E-05	3.19526E-06	3.19526E-06	0.000102655	3.19526E-06	0.001738157	9.47318E-05	0.000222448	0.000218152	0.000213639	0.000185051	0.000401827	2.85878E-05	0.000416121	2.85878E-05
3831603773655	383160	3773655	0.000159534	0.000157883	5.66971E-05	3.00039E-05	0.000103053	3.31068E-06	3.31068E-06	0.000106364	3.31068E-06	0.00241715	0.000131738	0.000309345	0.000303371	0.000297094	0.000257339	0.000558796	3.97553E-05	0.000578674	3.97553E-05
3836803773655	383680	3773655	0.008292767	0.008206945	0.002947184	0.001559639	0.005356814	0.000172093	0.000172093	0.005528907	0.000172093	0.005316467	0.000289754	0.000680398	0.000667258	0.000653452	0.000566011	0.0012906	8.7441E-05	0.00127278	8.7441E-05
3836903773655	383690	3773655	0.005550572	0.005493129	0.00197263	0.001043908	0.00358546	0.000115187	0.000115187	0.003700647	0.000115187	0.003462577	0.000188715	0.000443138	0.000434581	0.000425589	0.000368639	0.000800478	5.69497E-05	0.000828953	5.69497E-05
3837003773655	383700	3773655	0.004064388	0.004022325	0.001444452	0.000764398	0.002625441	8.43449E-05	8.43449E-05	0.002709786	8.43449E-05	0.002484216	0.000135393	0.000317928	0.000311789	0.000305338	0.000264479	0.000574301	4.08584E-05	0.00059473	4.08584E-05
3837103773655	383710	3773655	0.003178123	0.003145232	0.00112948	0.000597716	0.002052947	6.5953E-05	6.5953E-05	0.0021189	6.5953E-05	0.001917357	0.000104498	0.000245382	0.000240643	0.000235664	0.000204129	0.000443254	3.15352E-05	0.000459022	3.15352E-05
3837203773655	383720	3773655	0.002597099	0.002570222	0.000922989	0.000488442	0.001677628	5.38955E-05	5.38955E-05	0.001731523	5.38955E-05	0.001555395	8.47711E-05	0.000199058	0.000195214	0.000191175	0.000165593	0.000359576	2.55819E-05	0.000372367	2.55819E-05
3837303773655	383730	3773655	0.002184815	0.002162204	0.000776466	0.000410903	0.001411308	4.53397E-05	4.53397E-05	0.001456647	4.53397E-05	0.001304305	7.10863E-05	0.000166924	0.00016370 1	0.000160313	0.000138861	0.000301529	2.14522E-05	0.000312255	2.14522E-05
3837403773655	383740	3773655	0.001876027	0.001856612	0.000666725	0.000352828	0.001211843	3.89317E-05	3.89317E-05	0.001250774	3.89317E-05	0.001120487	6.1068E-05	0.000143399	0.00014063	0.00013772	0.000119291	0.000259034	1.84289E-05	0.000268248	1.84289E-05
3837503773655	383750	3773655	0.001637566	0.001620619	0.000581978	0.000307981	0.001057806	3.39831E-05	3.39831E-05	0.001091789	3.39831E-05	0.000980581	5.34429E-05	0.000125494	0.000123071	0.000120524	0.000104396	0.000226691	1.61278E-05	0.000234754	1.61278E-05
3837603773655	383760	3773655	0.0014479	0.001432916	0.000514572	0.00027231	0.000935289	3.00471E-05	3.00471E-05	0.000965336	3.00471E-05	0.000870583	4.74479E-05	0.000111417	0.000109265	0.000107004	9.26856E-05	0.000201261	1.43186E-05	0.000208421	1.43186E-05
3837703773655	383770	3773655	0.001291569	0.001278203	0.000459014	0.000242908	0.000834305	2.68029E-05	2.68029E-05	0.000861108	2.68029E-05	0.000780676	4.25479E-05	9.99104E-05	9.7981E-05	9.59537E-05	8.31138E-05	0.000180477	1.28399E-05	0.000186897	1.28399E-05
3837803773655	383780	3773655	0.001162264	0.001150235	0.000413059	0.000218589	0.000750778	2.41195E-05	2.41195E-05	0.000774898	2.41195E-05	0.000706803	3.85217E-05	9.04562E-05	8.87094E-05	8.68739E-05	7.52489E-05	0.000163399	1.16249E-05	0.000169211	1.16249E-05
3837903773655	383790	3773655	0.001034071	0.001023369	0.000367501	0.00019448	0.000667971	2.14592E-05	2.14592E-05	0.00068943	2.14592E-05	0.000633198	3.45101E-05	8.10362E-05	7.94713E-05	7.7827E-05	6.74127E-05	0.000146383	1.04143E-05	0.00015159	1.04143E-05
3838003773655	383800	3773655	0.00091939	0.000909876	0.000326744	0.000172912	0.000593891	1.90794E-05	1.90794E-05	0.000612971	1.90794E-05	0.000567211	3.09137E-05	7.25913E-05	7.11895E-05	6.97165E-05	6.03875E-05	0.000131128	9.32903E-06	0.000135792	9.32903E-06
3838103773655	383810	3773655	0.000825106	0.000816567	0.000293236	0.00015518	0.000532988	1.71228E-05	1.71228E-05	0.00055011	1.71228E-05	0.000513452	2.79838E-05	6.57113E-05	6.44423E-05	6.3109E-05	5.46641E-05	0.0001187	8.44485E-06	0.000122922	8.44485E-06
3838203773655	383820	3773655	0.000767972	0.000760024	0.000272931	0.000144434	0.000496081	1.59371E-05	1.59371E-05	0.000512018	1.59371E-05	0.00048173	2.62549E-05	6.16515E-05	6.04609E-05	5.92099E-05	5.12868E-05	0.000111366	7.92311E-06	0.000115328	7.92311E-06
3838303773655	383830	3773655	0.000717392	0.000709967	0.000254955	0.000134921	0.000463408	1.48874E-05	1.48874E-05	0.000478295	1.48874E-05	0.00045366	2.47251E-05	5.80591E-05	5.69379E-05	5.57598E-05	4.82984E-05	0.000104877	7.46144E-06	0.000108608	7.46144E-06
3838403773655	383840	3773655	0.000669126	0.000662201	0.000237802	0.000125844	0.00043223	1.38858E-05	1.38858E-05	0.000446116	1.38858E-05	0.00042667	2.32541E-05	5.46049E-05	5.35504E-05	5.24424E-05	4.54249E-05	9.86375E-05	7.01752E-06	0.000102146	7.01752E-06

			ISDemolition	ISDrainage / Utilities Trenching	ISDrainage / Utilities Trenching	ISAsphalt Paving	ISAsphalt Paving	SVDemolition	SVSite Grubbing / Prep	SVMass Grading / Excavation	SVMass Grading / Excavation	SVDrainage / Utilities Trenching	SVFoundations / Concrete Pads	SVBuilding / Structure Construction	SVBuilding / Structure Construction	SVAsphalt Paving	SVAsphalt Paving	SVArchitectural Coating	SVArchitectural Coating	SVLandscaping or Other Finishing	SVLandscaping or Other Finishing
Unique Identifier	X (UTM)	Y (UTM)	2027	2027	2028	2027	2028	2027	2027	2027	2028	2028	2028	2028	2029	2028	2029	2028	2029	2028	2029
3830203773645	383020	3773645	1.90833E-05	7.68412E-06	7.48697E-06	1.98453E-06	1.84868E-06	9.62592E-05	6.92051E-05	4.66601E-05	4.60677E-05	3.26861E-05	1.03835E-05	1.48751E-05	1.43075E-05	1.46251E-06	1.36071E-06	1.46251E-06	1.36071E-06	1.48751E-05	1.43075E-05
3830303773645	383030	3773645	1.96673E-05	7.91929E-06	7.7161E-06	2.04527E-06	1.90526E-06	9.94753E-05	7.15173E-05	4.8219E-05	4.76068E-05	3.37782E-05	1.07305E-05	1.5372E-05	1.47855E-05	1.51137E-06	1.40617E-06	1.51137E-06	1.40617E-06	1.5372E-05	1.47855E-05
3830403773645	383040	3773645	2.02584E-05	8.15728E-06	7.94798E-06	2.10673E-06	1.96251E-06	0.000102772	7.38871E-05	4.98168E-05	4.91843E-05	3.48975E-05	1.1086E-05	1.58814E-05	1.52754E-05	1.56146E-06	1.45277E-06	1.56146E-06	1.45277E-06	1.58814E-05	1.52754E-05
3830503773645	383050	3773645	2.08438E-05	8.39301E-06	8.17767E-06	2.16761E-06	2.01923E-06	0.00010605	7.62441E-05	5.1406E-05	5.07533E-05	3.60107E-05	1.14397E-05	1.6388E-05	1.57627E-05	1.61127E-06	1.49911E-06	1.61127E-06	1.49911E-06	1.6388E-05	1.57627E-05
3830603773645	383060	3773645	2.14404E-05	8.63324E-06	8.41174E-06	2.22965E-06	2.07702E-06	0.000109453	7.86908E-05	5.30556E-05	5.2382E-05	3.71663E-05	1.18068E-05	1.69139E-05	1.62686E-05	1.66297E-06	1.54722E-06	1.66297E-06	1.54722E-06	1.69139E-05	1.62686E-05
3830703773645	383070	3773645	2.20314E-05	8.87123E-06	8.64362E-06	2.29112E-06	2.13428E-06	0.000112732	8.10478E-05	5.46448E-05	5.3951E-05	3.82795E-05	1.21604E-05	1.74205E-05	1.67558E-05	1.71278E-06	1.59356E-06	1.71278E-06	1.59356E-06	1.74205E-05	1.67558E-05
3830803773645	383080	3773645	2.26378E-05	9.1154E-06	8.88152E-06	2.35418E-06	2.19302E-06	0.000116242	8.35714E-05	5.63462E-05	5.56308E-05	3.94714E-05	1.2539E-05	1.7963E-05	1.72776E-05	1.76611E-06	1.64318E-06	1.76611E-06	1.64318E-06	1.7963E-05	1.72776E-05
3830903773645	383090	3773645	2.3247E-05	9.3607E-06	9.12053E-06	2.41753E-06	2.25204E-06	0.000119957	8.62422E-05	5.8147E-05	5.74087E-05	4.07329E-05	1.29398E-05	1.8537E-05	1.78297E-05	1.82255E-06	1.6957E-06	1.82255E-06	1.6957E-06	1.8537E-05	1.78297E-05
3831003773645	383100	3773645	2.38464E-05	9.60206E-06	9.35569E-06	2.47986E-06	2.3101E-06	0.00012385	8.90412E-05	6.00341E-05	5.92719E-05	4.20548E-05	1.33597E-05	1.91386E-05	1.84084E-05	1.88171E-06	1.75073E-06	1.88171E-06	1.75073E-06	1.91386E-05	1.84084E-05
3831103773645	383110	3773645	2.44556E-05	9.84735E-06	9.5947E-06	2.54322E-06	2.36912E-06	0.000128028	9.20451E-05	6.20594E-05	6.12715E-05	4.34736E-05	1.38104E-05	1.97843E-05	1.90294E-05	1.94519E-06	1.80979E-06	1.94519E-06	1.80979E-06	1.97843E-05	1.90294E-05
3831203773645	383120	3773645	2.51123E-05	1.01118E-05	9.85234E-06	2.61151E-06	2.43274E-06	0.000132331	9.51387E-05	6.41452E-05	6.33308E-05	4.49347E-05	1.42746E-05	2.04492E-05	1.9669E-05	2.01056E-06	1.87062E-06	2.01056E-06	1.87062E-06	2.04492E-05	1.9669E-05
3831303773645	383130	3773645	2.58626E-05	1.04139E-05	1.01467E-05	2.68953E-06	2.50542E-06	0.000136562	9.8181E-05	6.61964E-05	6.5356E-05	4.63716E-05	1.47311E-05	2.11032E-05	2.0298E-05	2.07486E-06	1.93044E-06	2.07486E-06	1.93044E-06	2.11032E-05	2.0298E-05
3831403773645	383140	3773645	2.66157E-05	1.07171E-05	1.04422E-05	2.76785E-06	2.57838E-06	0.000140954	0.000101339	6.83254E-05	6.74579E-05	4.7863E-05	1.52048E-05	2.17819E-05	2.09508E-05	2.14159E-06	1.99252E-06	2.14159E-06	1.99252E-06	2.17819E-05	2.09508E-05
3831503773645	383150	3773645	2.74625E-05	1.10581E-05	1.07744E-05	2.85591E-06	2.6604E-06	0.000145498	0.000104605	7.05278E-05	6.96323E-05	4.94058E-05	1.5695E-05	2.2484E-05	2.16261E-05	2.21062E-06	2.05675E-06	2.21062E-06	2.05675E-06	2.2484E-05	2.16261E-05
3831603773645	383160	3773645	2.83525E-05	1.14165E-05	1.11236E-05	2.94846E-06	2.74662E-06	0.000150229	0.000108006	7.28208E-05	7.18962E-05	5.10121E-05	1.62052E-05	2.3215E-05	2.23292E-05	2.28249E-06	2.12362E-06	2.28249E-06	2.12362E-06	2.3215E-05	2.23292E-05
3831703773645	383170	3773645	0.001064838	0.00042877	0.000417769	0.000110736	0.000103155	0.010873308	0.007817318	0.00527066	0.005203739	0.003692179	0.00117291	0.001680266	0.001616154	0.000165203	0.000153704	0.000165203	0.000153704	0.001680266	0.001616154
3831803773645	383180	3773645	0.000896011	0.00036079	0.000351533	9.31789E-05	8.68003E-05	0.009130504	0.006564337	0.004425864	0.00436967	0.003100386	0.000984913	0.001410948	0.001357113	0.000138724	0.000129068	0.000138724	0.000129068	0.001410948	0.001357113
3831903773645	383190	3773645	0.000650002	0.000261731	0.000255016	6.75957E-05	6.29684E-05	0.006350497	0.004565663	0.003078301	0.003039216	0.002156397	0.000685032	0.00098135	0.000943906	9.6486E-05	8.97701E-05	9.6486E-05	8.97701E-05	0.00098135	0.000943906
3832003773645	383200	3773645	0.000499038	0.000200944	0.000195788	5.18965E-05	4.83439E-05	0.004691997	0.003373291	0.00227437	0.002245492	0.001593231	0.000506129	0.00072506	0.000697395	7.12877E-05	6.63257E-05	7.12877E-05	6.63257E-05	0.00072506	0.000697395
3832103773645	383210	3773645	0.00040405	0.000162695	0.000158521	4.20184E-05	3.9142E-05	0.003684389	0.002648876	0.001785948	0.001763272	0.001251084	0.000397437	0.000569353	0.000547629	5.59786E-05	5.20822E-05	5.59786E-05	5.20822E-05	0.000569353	0.000547629
3832703773645	383720	3773645	0.000338077	0.000136131	0.000132638	3.51576E-05	3.27509E-05	0.003005452	0.002160757	0.001456844	0.001438347	0.001020542	0.0003242	0.000464436	0.000446715	4.56632E-05	4.24848E-05	4.56632E-05	4.24848E-05	0.000464436	0.000446715
3832803773645	383730	3773645	0.000289392	0.000116527	0.000113537	3.00947E-05	2.80346E-05	0.002517359	0.001809844	0.001220249	0.001204756	0.000854803	0.000271549	0.000389011	0.000374168	3.82474E-05	3.55852E-05	3.82474E-05	3.55852E-05	0.000389011	0.000374168
3832903773645	383740	3773645	0.000251878	0.000101422	9.88194E-05	2.61935E-05	2.44004E-05	0.002150148	0.00154584	0.00104225	0.001029016	0.000730112	0.000231938	0.000332265	0.000319587	3.26682E-05	3.03943E-05	3.26682E-05	3.03943E-05	0.000332265	0.000319587
3833003773645	383750	3773645	0.000222247	8.94904E-05	8.71943E-05	2.31121E-05	2.153E-05	0.001865825	0.001341427	0.000904428	0.000892945	0.000633566	0.000201268	0.000288328	0.000277327	2.83483E-05	2.63752E-05	2.83483E-05	2.63752E-05	0.000288328	0.000277327
3833603773645	383760	3773645	0.000198222	7.98163E-05	7.77684E-05	2.06137E-05	1.92025E-05	0.001640175	0.001179197	0.000795048	0.000784954	0.000556944	0.000176927	0.000253458	0.000243787	2.49199E-05	2.31854E-05	2.49199E-05	2.31854E-05	0.000253458	0.000243787
3833703773645	383770	3773645	0.000178071	7.17023E-05	6.98626E-05	1.85181E-05	1.72505E-05	0.001455692	0.001046564	0.000705623	0.000696664	0.0004943	0.000157026	0.00022495	0.000216367	2.2117E-05	2.05775E-05	2.2117E-05	2.05775E-05	0.00022495	0.000216367
3833803773645	383780	3773645	0.000161069	6.48565E-05	6.31925E-05	1.67501E-05	1.56035E-05	0.001302595	0.000936495	0.000631412	0.000623395	0.000442314	0.000140512	0.000201292	0.000193611	1.97909E-05	1.84134E-05	1.97909E-05	1.84134E-05	0.000201292	0.000193611
3833903773645	383790	3773645	0.0001439	5.79432E-05	5.64565E-05	1.49646E-05	1.39402E-05	0.001149444	0.000826388	0.000557175	0.0005501	0.000390309	0.000123991	0.000177625	0.000170848	1.7464E-05	1.62485E-05	1.7464E-05	1.62485E-05	0.000177625	0.000170848
3834003773645	383800	3773645	0.000128606	5.17848E-05	5.04562E-05	1.33742E-05	1.24586E-05	0.001015724	0.00073025	0.00049236	0.000486104	0.000344903	0.000109567	0.000156961	0.000150972	1.54324E-05	1.43582E-05	1.54324E-05	1.43582E-05	0.000156961	0.000150972
3834103773645	383810	3773645	0.000115947	4.66876E-05	4.54897E-05	1.20577E-05	1.12323E-05	0.000906404	0.000651656	0.000439365	0.000433786	0.000307782	9.77744E-05	0.000140068	0.000134723	1.37714E-05	1.28129E-05	1.37714E-05	1.28129E-05	0.000140068	0.000134723
3834203773645	383820	3773645	0.000108422	4.36574E-05	4.25372E-05	1.12751E-05	1.05033E-05	0.000841825	0.000605226	0.000408061	0.00040288	0.000285853	9.08082E-05	0.000130088	0.000125125	1.27902E-05	1.19E-05	1.27902E-05	1.19E-05	0.000130088	0.000125125
3834303773645	383830	3773645	0.000101725	4.09608E-05	3.99098E-05	1.05787E-05	9.85452E-06	0.000784925	0.000564318	0.000380479	0.000375649	0.000266532	8.46703E-05	0.000121295	0.000116667	1.19257E-05	1.10956E-05	1.19257E-05	1.10956E-05	0.000121295	0.000116667
3834403773645	383840	3773645	9.51594E-05	3.83171E-05	3.7334E-05	9.89592E-06	9.21849E-06	0.000729761	0.000524659	0.00035374	0.000349249	0.0002478	7.87198E-05	0.000112771	0.000108468	1.10876E-05	1.03158E-05	1.10876E-05	1.03158E-05	0.000112771	0.000108468
3834503773645	383850	3773645	8.88076E-05	3.57595E-05	3.4842E-05	9.23538E-06	8.60316E-06	0.000676915	0.000486665	0.000328123	0.000323957	0.000229856	7.30192E-05	0.000104604	0.000100613	1.02847E-05	9.56881E-06	1.02847E-05	9.56881E-06	0.000104604	0.000100613
3834603773645	383860	3773645	8.31447E-05	3.34792E-05	3.26202E-05	8.64647E-06	8.05457E-06	0.000630179	0.000453065	0.000305469	0.000301591	0.000213986	6.79778E-05	9.73824E-05	9.36667E-05	9.57461E-06	8.90816E-06	9.57461E-06	8.90816E-06	9.73824E-05	9.36667E-05
3834703773645	383870	3773645	7.73895E-05	3.11618E-05	3.03623E-05	8.04797E-06	7.49704E-06	0.000582998	0.000419144	0.000282599	0.000279011	0.000197965	6.28884E-05	9.09015E-05	8.6654E-05	8.85777E-06	8.24122E-06	8.85777E-06	8.24122E-06	9.09015E-05	8.6654E-05
3834803773645	383880	3773645	7.22142E-05	2.90779E-05	2.83319E-05	7.50977E-06	6.99569E-06	0.000540949	0.000388913	0.000262216	0.000258887	0.000183687	5.83525E-05	8.35936E-05	8.0404E-05	8.21889E-06	7.64681E-06	8.21889E-06	7.64681E-06	8.35936E-05	8.0404E-05
3834903773645	383890	3773645	6.79135E-05	2.73462E-05	2.66446E-05	7.06254E-06	6.57906E-06	0.000506294	0.000363998	0.000245418	0.000242302	0.000171919	5.46142E-05	7.82383E-05	7.5253E-05	7.69236E-06	7.15693E-06	7.69236E-06	7.15693E-06	7.82383E-05	7.5253E-05
3835003773645	383900	3773645	6.45364E-05	2.59864E-05	2.53196E-05	6.71134E-06	6.25191E-06	0.000479309	0.000344597	0.000232337	0.000229388	0.000162756	5.17034E-05	7.40683E-05	7.12422E-05	7.28237E-06	6.77548E-06	7.28237E-06	6.77548E-06	7.40683E-05	7.12422E-05
3835103773645	383910	3773645	6.14234E-05	2.47329E-05	2.40983E-05	6.38761E-06	5.95034E-06	0.000454579	0.000326817	0.00022035	0.000217552	0.000154358	4.90357E-05	7.02466E-05	6.75663E-05	6.90662E-06	6.42589E-06	6.90662E-06	6.42589E-06	7.02466E-05	6.75663E-05
3829703773655	382970	3773655	1.55651E-05	6.26747E-06	6.10666E-06	1.61866E-06	1.50785E-06	7.7631E-05	5.58125E-05	3.76304E-05	3.71526E-05	2.63606E-05	8.3741E-06	1.19964E-05	1.15387E-05	1.17948E-06	1.09739E-06	1.17948E-06	1.09739E-06	1.19964E-05	1.15387E-05
3829803773655	382980	3773655	1.64453E-05	6.62191E-06	6.45201E-06	1.7102E-06	1.59313E-06	8.1925E-05	5.88996E-05	3.97118E-05	3.92076E-05	2.78187E-05	8.8373E-06	1.266E-05	1.21769E-05	1.24472E-06	1.15809E-06	1.24472E-06	1.15809E-06	1.266E-05	1.21769E-05
3829903773655	382990	3773655	1.73074E-05	6.96904E-06	6.79024E-06	1.79985E-06	1.67664E-06	8.63705E-05	6.20957E-05	4.18667E-05	4.13351E-05	2.93283E-05	9.31684E-06	1.33469E-05	1.28377E-05	1.31227E-06	1.22093E-06	1.31227E-06	1.22093E-06	1.33469E-05	1.28377E-05
3830003773655	383000	3773655	1.79166E-05	7.21434E-06	7.02924E-06	1.8632E-06	1.73566E-06	8.95153E-05	6.43566E-05	4.33911E-05	4.28402E-05	3.03961E-05	9.65607E-06	1.38329E-05	1.33051E-05	1.36005E-06	1.26538E-06	1.36005E-06	1.26538E-06	1.38329E-05	1.33051E-05
3830103773655	383010	3773655	1.85286E-05	7.46076E-06	7.26934E-06	1.92685E-06	1.79494E-06	9.27759E-05	6.67008E-05	4.49716E-05	4.44006E-05	3.15033E-05	1.00078E-05	1.43368E-05	1.37897E-05	1.40959E-06	1.31147E-06	1.40959E-06	1.31147E-06	1.43368E-05	1.37897E-05
3830203773655	383020	3773655	1.91168E-05	7.69762E-06	7.50012E-06	1.98802E-06	1.85193E-06	9.59563E-05	6.89874E-05	4.65133E-05	4.59227E-05	3.25833E-05	1.03509E-05	1.48283E-05	1.42625E-05	1.45791E-06	1.35643E-06	1.45791E-06	1.35643E-06	1.48283E-05	1.42625E-05
3830303773655	383030	3773655	1.96939E-05	7.92998E-06	7.72652E-06	2.04803E-06	1.90783E-06	9.90833E-05	7.12355E-05	4.8029E-05	4.74192E-05	3.36451E-05	1.06882E-05	1.53115E-05	1.47272E-05	1.50542E-06	1.40063E-06	1.50542E-06	1.40063E-06	1.53115E-05	1.47272E-05
3830403773655	383040	3773655	2.02779E-05	8.16515E-06	7.95566E-06	2.10876E-06	1.96441E-06	0.000102299	7.35477E-05	4.9588E-05	4.89583E-05	3.47371E-05	1.10351E-05	1.58084E-05	1.52053E-05	1.55428E-06	1.4461E-06	1.55428E-06	1.4461E-06	1.58084E-05	1.52053E-05
3830503773655	383050	3773655	2.0862E-05	8.40032E-06	8.18479E-06	2.1695E-06	2.02099E-06	0.000105551	7.58855E-05	5.11642E-05	5.05145E-05	3.58413E-05	1.13859E-05	1.63109E-05	1.56886E-05	1.60369E-06	1.49206E-06	1.60369E-06	1.49206E-06	1.63109E-05	1.56886E-05
3830603773655	383060	3773655	2.14572E-05	8.63999E-06	8.41832E-06	2.2314E-06	2.07865E-06	0.000108945	7.83257E-05	5.28095E-05	5.2139E-05	3.69938E-05	1.1752E-05	1.68355E-05	1.61931E-05	1.65526E-06	1.54004E-06	1.65526E-06	1.54004E-06	1.68355E-05	1.61931E-05
3830703773655	383070	3773655	2.20468E-05	8.87742E-06	8.64965E-06	2.29272E-06	2.13577E-06	0.000112179	8.06507E-05	5.4377E-05	5.36866E-05	3.8092E-05	1.21008E-05	1.73352E-05	1.66738E-05	1.70439E-06	1.58576E-06	1.70439E-06	1.58576E-06	1.73352E-05	1.66738E-05
3830803773655	383080	3773655	2.26462E-05	9.11877E-06	8.88481E-06	2.35505E-06	2.19383E-06	0.000115573	8.3091E-05	5.60223E-05	5.5311E-05	3.92445E-05	1.2467E-05	1.78597E-05	1.71783E-05	1.75596E-06	1.63374E-06	1.75596E-06	1.63374E-06	1.78597E-05	1.71783E-05
3830903773655	383090	3773655	2.3247E-05	9.3607E-06	9.12053E-06	2.41753E-06	2.25204E-06	0.000119146	8.56594E-05	5.7754E-05	5.70207E-05	4.04576E-05	1.28523E-05	1.84118E-05	1.77092E-05	1.81024E-06	1.68424E-06	1.81024E-06	1.68424E-06	1.84118E-05	1.77092E-05
3831003773655	383100	3773655	2.38478E-05	9.60262E-06	9.35624E-06	2.48001E-06	2.31024E-06	0.00012287	8.83366E-05	5.95591E-05	5.88029E-05	4.17221E-05	1.3254E-05	1.89872E-05	1.82627E-05	1.86682E-06	1.73688E-06	1.86682E-06	1.73688E-06	1.89872E-05	1.82627E-05
3831103773655	383110	3773655	2.44598E-05	9.84904E-06	9.59634E-06	2.54365E-06	2.36952E-06	0.000126879	9.12188E-05	6.15024E-05	6.07215E-05	4.30834E-05	1.36865E-05	1.96067E-05	1.88586E-05	1.92773E-06	1.79355E-06	1.92773E-06	1.79355E-06	1.96067E-05	1.88586E-05
3831203773655	383120	3773655	2.51207E-05	1.01152E-05	9.85563E-06	2.61238E-06	2.43355E-06	0.000131066	9.42292E-05	6.3532E-05	6.27253E-05	4.45051E-05	1.41381E-05	2.02538E-05	1.9481E-05	1.99134E-06	1.85273E-06	1.99134E-06	1.85273E-06	2.02538E-05	1.9481E-05
3831303773655	383130	3773655	2.58221E-05	1.03976E-05	1.01308E-05	2.68532E-06	2.5015E-06	0.000135333	9.72971E-05	6.56005E-05	6.47676E-05	4.59542E-05	1.45985E-05	2.09132E-05	2.01152E-05	2.05618E-06	1.91306E-06	2.05618E-06	1.91306E-06	2.09132E-05	2.01152E-05
3831403773655	383140	3773655	2.65766E-05	1.07014E-05	1.04268E-05	2.76378E-06	2.57459E-06	0.000139707	0.000100442	6.77208E-05	6.6861E-05	4.74395E-05	1.50703E-05	2.15891E-05	2.07654E-05	2.12264E-06	1.97489E-06	2.12264E-06	1.97489E-06	2.15891E-05	2.07654E-05
3831503773655	383150	3773655	2.74191E-05	1.10406E-05	1.07574E-05	2.8514E-06	2.65621E-06	0.000144215	0.000103683	6.99059E-05	6.90183E-05	4.89702E-05	1.55566E-05	2.22857E-05	2.14354E-05	2.19113E-06	2.03861E-06	2.19113E-06	2.03861E-06	2.22857E-05	2.14354E-05
3831603773655	383160	3773655	2.83008E-05	1.13957E-05	1.11033E-05	2.94309E-06	2.74162E-06	0.000148874	0.000107033	7.21644E-05	7.12482E-05	5.05523E-05	1.60592E-05	2.30057E-05	2.21279E-05	2.26192E-06	2.10448E-06	2.26192E-06	2.10448E-06	2.30057E-05	2.21279E-05
3831703773655	383170	3773655	0.001172347	0.0004720	0.00045948	0.000121916	0.00011357	0.012520699	0.009001703	0.006069206	0.005992147	0.004251572	0.001350616	0.00193484	0.001861014	0.000190233	0.000176992	0.000190233	0.000176992	0.00193484	0.001861014
3831803773655	383180	3773655	0.000786157	0.000316556	0.000308434	8.17549E-05	7.61583E-05	0.0080062	0.005756023	0.003880876	0.003831601	0.002718613	0.000863634	0.001237208	0.001190002	0.000121642	0.000113175	0.000121642	0.000113175	0.001237208	0.001190002
3831903773655	383190	3773655	0.000576886	0.00023229	0.00022633	5.99922E-05	5.58854E-05	0.005629288	0.004047153	0.002728706	0.00269406	0.001911501	0.000607235	0.000869901	0.000836709	8.55284E-05	7.95752E-05	8.55284E-05	7.95752E-05	0.000869901	0.000836709
3832003773655	383200	3773655	0.0004521	0.000182044	0.000177373	4.70153E-05	4.37968E-05	0.004256661	0.003060308	0.002063348	0.00203715	0.001445407	0.000459169	0.000657787	0.000632689	6.47634E-05	6.01718E-05	6.47634E-05	6.01718E-05	0.000657787	0.000632689
3832703773655	383720	3773655	0.000370283	0.000149099	0.000145273	3.85068E-05	3.58708E-05	0.003383843	0.002432799	0.001640263	0.001619437	0.00114903	0.000365017	0.00052291	0.000502958	5.14123E-05	4.78337E-05	5.14123E-05	4.78337E-05	0.00052291	0.000502958
3832803773655	383730	3773655	0.000312217	0.000125718	0.000122492	3.24684E-05	3.02457E-05	0.002781593	0.001999814	0.001348332	0.001331212	0.000944527	0.000300052	0.000429843	0.000413442	4.2262E-05	3.93204E-05	4.2262E-05	3.93204E-05	0.000429843	0.000413442
3832903773655	383740	3773655	0.000268709	0.000108199	0.000105423	2.79438E-05	2.60309E-05	0.00234337	0.001684756	0.001135911	0.001121488	0.000795723	0.000252781	0.000362124	0.000348307	3.56039E-05	3.31257E-05	3.56039E-05	3.31257E-05	0.000362124	0.000348307
3833003773655	383750	3773655	0.00023508	9.46579E-05	9.22293E-05	2.44467E-05	2.27732E-05	0.00201216	0.001446634	0.000975362	0.000962978	0.000683256	0.000217053	0.000310942	0.000299077	3.05717E-05	2.84437E-05	3.05717E-05	2.84437E-05	0.000310942	0.000299077
3833603773655	383760	3773655	0.000208308	8.38778E-05	8.17257E-05	2.16626E-05	2.01797E-05	0.001753815	0.001260898	0.000850133	0.00083934	0.000595532	0.000189185	0.000271019	0.000260678	2.66465E-05	2.47918E-05	2.66465E-05	2.47918E-05	0.000271019	0.000260678
3833703773655	383770	3773655	0.000186197	7.49745E-05	7.30508E-05	1.93632E-05	1.80377E-05	0.001545706	0.001111279	0.000749256	0.000739743	0.000524865	0.000166736	0.00023886	0.000229746	2.34846E-05	2.185E-05	2.34846E-05	2.185E-05	0.00023886	0.000229746
3833803773655	383780	3773655	0.000167898	6.7606E-05	6.58714E-05	1.74602E-05	1.62649E-05	0.001376814	0.000989855	0.000667388	0.000658915	0.000467516	0.000148518	0.000212761	0.000204643	2.09186E-05	1.94625E-05	2.09186E-05	1.94625E-05	0.000212761	0.000204643
3833903773655	383790	3773655	0.000149693	6.02757E-05	5.87292E-05	1.5567E-05	1.45014E-05	0.00121259	0.000871786	0.000587783	0.00058032	0.000411751	0.000130803	0.000187383	0.000180233	1.84234E-05	1.71411E-05	1.84234E-05	1.71411E-05	0.000187383	0.000180233
3834003773655	383800	3773655	0.000133376	5.37056E-05	5.23276E-05	1.38702E-05	1.29207E-05	0.001066825	0.000766989	0.000517126	0.00051056	0.000362255	0.000115079	0.000164858	0.000158567	1.62088E-05	1.50805E-05	1.62088E-05	1.50805E-05	0.000164858	0.000158567
3834103773655	383810	3773655	0.000119953	4.83006E-05	4.70613E-05	1.24743E-05	1.16204E-05	0.00094873	0.000682085	0.000459882	0.000454042	0.000322154	0.00010234	0.000146608	0.000141014	1.44145E-05	1.34112E-05	1.44145E-05	1.34112E-05	0.000146608	0.000141014
3834203773655	383820	3773655	0.000111855	4.50397E-05	4.38841E-05	1.16321E-05	1.08358E-05	0.000877941	0.000631192	0.000425568	0.000420164	0.000298117	9.4704E-05	0.000135669	0.000130493	1.3339E-05	1.24105E-05	1.3339E-05	1.24105E-05	0.000135669	0.000130493
3834303773655	383830	3773655	0.000104679	4.21501E-05	4.10687E-05	1.08859E-05	1.01407E-05	0.000815909	0.000586594	0.000395499	0.000390477	0.000277053	8.80126E-05	0.000126083	0.000121273	1.23965E-05	1.15336E-05	1.23965E-05	1.15336E-05	0.000126083	0.000121273
3834403773655	383840	3773655	9.78127E-05	3.93855E-05	3.8375E-05	1.01718E-05	9.47553E-06	0.00075729	0.00054445	0.000367084	0.000362423	0.000257148	8.16893E-05	0.000117025	0.00011256	1.15059E-05	1.0705E-05	1.15059E-05	1.0705E-05	0.000117025	0.00011256

			MDemolition	MSite Grubbing / Prep	MMass Grading / Excavation	MMass Grading / Excavation	MDrainage / Utilities Trenching	MFoundations / Concrete Pads	MBuilding / Structure Construction	MAsphalt Paving	MLandscaping or Other Finishing	MWaterside Construction (Piles)	RSSWDemolition	RSSWPlacing Base	RSSWForm	Child Risk				
Unique Identifier	X (UTM)	Y (UTM)	2027	2027	2027	2028	2028	2028	2028	2028	2028	2028	2029	2029	2029	3rd Trimester	0<2	2<16	Total	per million
3830203773645	383020	3773645	2.35127E-05	7.218E-05	8.48778E-05	8.37476E-05	1.78019E-05	2.31512E-05	1.70405E-05	1.75393E-06	2.05484E-05	1.75393E-06	1.61267E-05	2.34001E-05	1.38711E-05	5.01291E-09	6.3069E-08	1.0541E-08	7.86234E-08	0.07862342
3830303773645	383030	3773645	2.43619E-05	7.47869E-05	8.79433E-05	8.67723E-05	1.84448E-05	2.39873E-05	1.7656E-05	1.81728E-06	2.12905E-05	1.81728E-06	1.65072E-05	2.39523E-05	1.41985E-05	5.37374E-09	6.7285E-08	1.1203E-08	8.38619E-08	0.08386186
3830403773645	383040	3773645	2.5242E-05	7.74885E-05	9.11201E-05	8.99068E-05	1.91111E-05	2.48539E-05	1.82938E-05	1.88292E-06	2.20596E-05	1.88292E-06	1.68971E-05	2.45181E-05	1.45338E-05	5.78482E-09	7.2054E-08	1.1945E-08	8.97845E-08	0.08978446
3830503773645	383050	3773645	2.61148E-05	8.01678E-05	9.42708E-05	9.30155E-05	1.97719E-05	2.57132E-05	1.89263E-05	1.94803E-06	2.28224E-05	1.94803E-06	1.72683E-05	2.50567E-05	1.48531E-05	6.24463E-09	7.7346E-08	1.2762E-08	9.63531E-08	0.09635311
3830603773645	383060	3773645	2.70202E-05	8.29474E-05	9.75393E-05	9.62406E-05	2.04575E-05	2.66048E-05	1.95825E-05	2.01557E-06	2.36137E-05	2.01557E-06	1.76457E-05	2.56044E-05	1.51777E-05	6.77906E-09	8.3455E-08	1.3698E-08	1.03933E-07	0.10393273
3830703773645	383070	3773645	2.79311E-05	8.57437E-05	0.000100828	9.9485E-05	2.11471E-05	2.75016E-05	2.02427E-05	2.08352E-06	2.44097E-05	2.08352E-06	1.80294E-05	2.61611E-05	1.55078E-05	7.40597E-09	9.0563E-08	1.4776E-08	1.12745E-07	0.1127452
3830803773645	383080	3773645	2.89001E-05	8.87182E-05	0.000104325	0.000102936	2.18807E-05	2.84557E-05	2.09449E-05	2.1558E-06	2.52565E-05	2.1558E-06	1.84131E-05	2.67178E-05	1.58378E-05	8.15732E-09	9.9032E-08	1.6055E-08	1.23245E-07	0.12324453
3830903773645	383090	3773645	2.99089E-05	9.18153E-05	0.000107967	0.00010653	2.26446E-05	2.94491E-05	2.16761E-05	2.23106E-06	2.61382E-05	2.23106E-06	1.8803E-05	2.72836E-05	1.61731E-05	9.06808E-09	1.0923E-07	1.7588E-08	1.35884E-07	0.13588436
3831003773645	383100	3773645	3.09432E-05	9.49904E-05	0.000111701	0.000110214	2.34276E-05	3.04675E-05	2.24257E-05	2.30821E-06	2.70421E-05	2.30821E-06	1.91929E-05	2.78493E-05	1.65085E-05	1.02126E-08	1.2196E-07	1.9473E-08	1.51644E-07	0.15164364
3831103773645	383110	3773645	3.20356E-05	9.83437E-05	0.000115644	0.000114104	2.42547E-05	3.1543E-05	2.32174E-05	2.38969E-06	2.79968E-05	2.38969E-06	1.95922E-05	2.84287E-05	1.68519E-05	1.16845E-08	1.3824E-07	2.1893E-08	1.7182E-07	0.17182011
3831203773645	383120	3773645	3.31606E-05	0.000101797	0.000119705	0.000118111	2.51064E-05	3.26507E-05	2.40327E-05	2.47361E-06	2.89799E-05	2.47361E-06	2.00008E-05	2.90216E-05	1.72034E-05	1.36475E-08	1.5983E-07	2.5069E-08	1.98552E-07	0.1985517
3831303773645	383130	3773645	3.42656E-05	0.00010519	0.000123694	0.000122047	2.59431E-05	3.37388E-05	2.48336E-05	2.55604E-06	2.99457E-05	2.55604E-06	2.04001E-05	2.96009E-05	1.75468E-05	1.62571E-08	1.8838E-07	2.9254E-08	2.33894E-07	0.2338937
3831403773645	383140	3773645	3.54542E-05	0.000108838	0.000127985	0.000126281	2.68429E-05	3.4909E-05	2.56949E-05	2.6447E-06	3.09843E-05	2.6447E-06	2.08087E-05	3.01939E-05	1.78983E-05	2.00148E-08	2.2934E-07	3.5216E-08	2.84567E-07	0.28456738
3831503773645	383150	3773645	3.66899E-05	0.000112632	0.000132445	0.000130682	2.77785E-05	3.61257E-05	2.65905E-05	2.73688E-06	3.20643E-05	2.73688E-06	2.12298E-05	3.08049E-05	1.82605E-05	2.57389E-08	2.915E-07	4.4211E-08	3.61449E-07	0.36144907
3831603773645	383160	3773645	3.79818E-05	0.000116598	0.000137109	0.000135284	2.87567E-05	3.73978E-05	2.75268E-05	2.83325E-06	3.31933E-05	2.83325E-06	2.16634E-05	3.1434E-05	1.86335E-05	3.53238E-08	3.9529E-07	5.9141E-08	4.89755E-07	0.48975529
3836703773645	383670	3773645	0.001937398	0.005947479	0.006993749	0.006900625	0.001466837	0.001907609	0.001404105	0.00014452	0.001693145	0.00014452	6.23044E-05	9.04051E-05	5.35903E-05	1.66969E-07	2.489E-06	5.3093E-07	3.18693E-06	3.18693154
3836803773645	383680	3773645	0.001624517	0.004986986	0.005864288	0.005786203	0.001229949	0.001599539	0.001177348	0.000121181	0.001419709	0.000121181	6.27567E-05	9.10614E-05	5.39793E-05	1.40442E-07	2.0933E-06	4.4612E-07	2.67984E-06	2.6798391
3836903773645	383690	3773645	0.001167645	0.003584468	0.00421504	0.004158916	0.000884043	0.001149691	0.000846235	8.71004E-05	0.001020436	8.71004E-05	6.34118E-05	9.20119E-05	5.45428E-05	1.00684E-07	1.5047E-06	3.1549E-07	1.92086E-06	1.92085746
3837003773645	383700	3773645	0.000888482	0.002727488	0.003207302	0.003164596	0.000672685	0.000874821	0.000643916	6.62763E-05	0.000776469	6.62763E-05	6.39951E-05	9.28582E-05	5.50445E-05	7.65155E-08	1.146E-06	2.368E-07	1.4593E-06	1.45929892
3837103773645	383710	3773645	0.000713716	0.002190984	0.002576418	0.002542112	0.000540366	0.000702742	0.000517256	5.32396E-05	0.000623735	5.32396E-05	6.45004E-05	9.35915E-05	5.54791E-05	6.148E-08	9.2217E-07	1.8838E-07	1.17203E-06	1.17202714
3837203773645	383720	3773645	0.000592812	0.001819829	0.00213997	0.002111476	0.000448828	0.000583697	0.000429633	4.42207E-05	0.000518074	4.42207E-05	6.47125E-05	9.38993E-05	5.56616E-05	5.1138E-08	7.6781E-07	1.5538E-07	9.74331E-07	0.97433123
3837303773645	383730	3773645	0.000504057	0.001547369	0.001819579	0.001795351	0.00038163	0.000496307	0.000365309	3.76001E-05	0.000440509	3.76001E-05	6.48747E-05	9.41346E-05	5.58011E-05	4.35674E-08	6.5458E-07	1.3143E-07	8.29586E-07	0.82958589
3837403773645	383740	3773645	0.000436094	0.001338733	0.001574241	0.001553279	0.000330174	0.000429389	0.000316053	3.25304E-05	0.000381114	3.25304E-05	6.49558E-05	9.42523E-05	5.58708E-05	3.7777E-08	5.6783E-07	1.1326E-07	7.1887E-07	0.71887002
3837503773645	383750	3773645	0.000382687	0.001174782	0.001381448	0.001363054	0.000289739	0.000376803	0.000277347	2.85465E-05	0.00033444	2.85465E-05	6.49215E-05	9.42025E-05	5.58413E-05	3.32266E-08	4.9957E-07	9.9089E-08	6.31888E-07	0.63188821
3837603773645	383760	3773645	0.000339619	0.001042571	0.001225978	0.001209654	0.000257131	0.000334397	0.000246134	2.53339E-05	0.000296802	2.53339E-05	6.47998E-05	9.4026E-05	5.57367E-05	2.956E-08	4.4449E-07	8.7744E-08	5.61796E-07	0.56179575
3837703773645	383770	3773645	0.000303773	0.00093253	0.001096579	0.001081978	0.000229991	0.000299102	0.000220155	2.26599E-05	0.000265475	2.26599E-05	6.4569E-05	9.3691E-05	5.55382E-05	2.65067E-08	3.9856E-07	7.8376E-08	5.03437E-07	0.50343738
3837803773645	383780	3773645	0.000273746	0.000840353	0.000988186	0.000975028	0.000207258	0.000269537	0.000198394	2.04201E-05	0.000239234	2.04201E-05	6.41354E-05	9.30619E-05	5.51652E-05	2.3942E-08	3.5993E-07	7.0555E-08	4.54426E-07	0.45442609
3837903773645	383790	3773645	0.000243759	0.000748298	0.000879937	0.00086822	0.000184554	0.000240011	0.000176661	1.81832E-05	0.000213027	1.81832E-05	6.35896E-05	9.22698E-05	5.46957E-05	2.1358E-08	3.2102E-07	6.271E-08	4.05085E-07	0.40508502
3838003773645	383800	3773645	0.000217227	0.000666849	0.00078416	0.000773718	0.000164466	0.000213887	0.000157432	1.6204E-05	0.00018984	1.6204E-05	6.24011E-05	9.05454E-05	5.36735E-05	1.90697E-08	2.8653E-07	5.5804E-08	3.61402E-07	0.36140157
3838103773645	383810	3773645	0.000195267	0.000599437	0.000704889	0.000695503	0.00014784	0.000192265	0.000141517	1.4566E-05	0.000170649	1.4566E-05	6.06949E-05	8.80696E-05	5.22059E-05	1.71809E-08	2.5804E-07	5.0123E-08	3.25344E-07	0.32534404
3838203773645	383820	3773645	0.000181999	0.000558707	0.000656994	0.000648246	0.000137795	0.000179201	0.000131902	1.35762E-05	0.000159054	1.35762E-05	5.98558E-05	8.68521E-05	5.14841E-05	1.6058E-08	2.4109E-07	4.6744E-08	3.03887E-07	0.30388708
3838303773645	383830	3773645	0.00017023	0.000522578	0.000614509	0.000606327	0.000128884	0.000167613	0.000123372	1.26983E-05	0.000148769	1.26983E-05	5.89918E-05	8.55983E-05	5.07409E-05	1.50608E-08	2.2602E-07	4.3753E-08	2.84838E-07	0.28483804
3838403773645	383840	3773645	0.000158799	0.000487485	0.000573243	0.00056561	0.000120229	0.000156357	0.000115087	1.18456E-05	0.000138779	1.18456E-05	5.78719E-05	8.39734E-05	4.97777E-05	1.40859E-08	2.113E-07	4.0842E-08	2.66226E-07	0.26622645
3838503773645	383850	3773645	0.000147819	0.000453779	0.000533607	0.000526502	0.000111916	0.000145546	0.00010713	1.10266E-05	0.000129183	1.10266E-05	5.64839E-05	8.19593E-05	4.85838E-05	1.3145E-08	1.9709E-07	3.8041E-08	2.48273E-07	0.24827312
3838603773645	383860	3773645	0.000138051	0.000423794	0.000498347	0.000491712	0.000104521	0.000135929	0.000100051	1.02979E-05	0.000120647	1.02979E-05	5.50677E-05	7.99044E-05	4.73657E-05	1.23073E-08	1.8443E-07	3.5553E-08	2.32295E-07	0.23229487
3838703773645	383870	3773645	0.000128199	0.000393547	0.00046278	0.000456618	9.70613E-05	0.000126227	9.29103E-05	9.56297E-06	0.000112036	9.56297E-06	5.31837E-05	7.71706E-05	4.57452E-05	1.14572E-08	1.716E-07	3.3035E-08	2.16091E-07	0.21609068
3838803773645	383880	3773645	0.000119371	0.000366448	0.000430913	0.000425175	9.03777E-05	0.000117535	8.65125E-05	8.90446E-06	0.000104321	8.90446E-06	5.12497E-05	7.43644E-05	4.40817E-05	1.06944E-08	1.6008E-07	3.0781E-08	2.01557E-07	0.20155735
3838903773645	383890	3773645	0.000112031	0.000343916	0.000404417	0.000399032	8.48206E-05	0.000110309	8.11931E-05	8.35695E-06	9.7907E-05	8.35695E-06	4.96277E-05	7.20108E-05	4.26866E-05	1.00611E-08	1.5052E-07	2.8914E-08	1.89494E-07	0.18949401
3839003773645	383900	3773645	0.000106245	0.000326152	0.000383528	0.000378422	8.04395E-05	0.000104611	7.69994E-05	7.92531E-06	9.285E-05	7.92531E-06	4.85141E-05	7.0395E-05	4.17287E-05	9.56409E-09	1.4301E-07	2.7451E-08	1.80027E-07	0.18002693
3839103773645	383910	3773645	0.000100923	0.000309815	0.000364317	0.000359466	7.64101E-05	9.93707E-05	7.31423E-05	7.52831E-06	8.81989E-05	7.52831E-06	4.74192E-05	6.88063E-05	4.0787E-05	9.10624E-09	1.361E-07	2.6107E-08	1.71308E-07	0.17130813
3829703773655	382970	3773655	1.86334E-05	5.72014E-05	6.72642E-05	6.63686E-05	1.41077E-05	1.83469E-05	1.35043E-05	1.38996E-06	1.62843E-05	1.38996E-06	1.3912E-05	2.01866E-05	1.19662E-05	3.49348E-09	4.4831E-08	7.6007E-09	5.59255E-08	0.0559255
3829803773655	382980	3773655	1.97203E-05	6.05381E-05	7.11878E-05	7.02399E-05	1.49306E-05	1.94171E-05	1.42921E-05	1.47104E-06	1.72341E-05	1.47104E-06	1.4514E-05	2.10601E-05	1.2484E-05	3.78679E-09	4.8414E-08	8.1855E-09	6.03859E-08	0.06038588
3829903773655	382990	3773655	2.08544E-05	6.40195E-05	7.52817E-05	7.42793E-05	1.57892E-05	2.05338E-05	1.5114E-05	1.55563E-06	1.82252E-05	1.55563E-06	1.51254E-05	2.19472E-05	1.30099E-05	4.1119E-09	5.2356E-08	8.8265E-09	6.52939E-08	0.06529392
3830003773655	383000	3773655	2.16673E-05	6.6515E-05	7.82162E-05	7.71747E-05	1.64047E-05	2.13342E-05	1.57031E-05	1.61627E-06	1.89357E-05	1.61627E-06	1.55215E-05	2.25221E-05	1.33506E-05	4.38319E-09	5.5593E-08	9.3453E-09	6.93212E-08	0.0693212
3830103773655	383010	3773655	2.25129E-05	6.91107E-05	8.12686E-05	8.01865E-05	1.70449E-05	2.21668E-05	1.63159E-05	1.67935E-06	1.96746E-05	1.67935E-06	1.5927E-05	2.31105E-05	1.36994E-05	4.6849E-09	5.9171E-08	9.9152E-09	7.37711E-08	0.07377115
3830203773655	383020	3773655	2.33458E-05	7.16675E-05	8.42751E-05	8.3153E-05	1.76755E-05	2.29868E-05	1.69196E-05	1.74148E-06	2.04025E-05	1.74148E-06	1.63169E-05	2.36762E-05	1.40348E-05	5.01094E-09	6.3007E-08	1.0521E-08	7.85389E-08	0.07853885
3830303773655	383030	3773655	2.41678E-05	7.41909E-05	8.72424E-05	8.60807E-05	1.82978E-05	2.37962E-05	1.75153E-05	1.80279E-06	2.11209E-05	1.80279E-06	1.66944E-05	2.42239E-05	1.43594E-05	5.36776E-09	6.7172E-08	1.1173E-08	8.37123E-08	0.08371232
3830403773655	383040	3773655	2.50206E-05	7.68089E-05	9.0321E-05	8.91183E-05	1.89435E-05	2.46359E-05	1.81334E-05	1.86641E-06	2.18662E-05	1.86641E-06	1.70812E-05	2.47851E-05	1.46921E-05	5.77421E-09	7.1882E-08	1.1906E-08	8.95617E-08	0.08956169
3830503773655	383050	3773655	2.58807E-05	7.94492E-05	9.34258E-05	9.21818E-05	1.95947E-05	2.54827E-05	1.87567E-05	1.93057E-06	2.26178E-05	1.93057E-06	1.74617E-05	2.53373E-05	1.50194E-05	6.23491E-09	7.7181E-08	1.2723E-08	9.61385E-08	0.09613849
3830603773655	383060	3773655	2.67771E-05	8.2201E-05	9.66616E-05	9.53745E-05	2.02734E-05	2.63653E-05	1.94063E-05	1.99743E-06	2.34012E-05	1.99743E-06	1.78485E-05	2.58986E-05	1.53521E-05	6.77116E-09	8.3308E-08	1.3661E-08	1.0374E-07	0.10373987
3830703773655	383070	3773655	2.76734E-05	8.49527E-05	9.98974E-05	9.85673E-05	2.0952E-05	2.72479E-05	2.0056E-05	2.0643E-06	2.41846E-05	2.0643E-06	1.82353E-05	2.64598E-05	1.56848E-05	7.39476E-09	9.0376E-08	1.4732E-08	1.12503E-07	0.11250282
3830803773655	383080	3773655	2.86025E-05	8.78047E-05	0.000103251	0.000101876	2.16554E-05	2.81627E-05	2.07293E-05	2.1336E-06	2.49965E-05	2.1336E-06	1.86127E-05	2.70075E-05	1.60095E-05	8.13145E-09	9.8674E-08	1.5984E-08	1.22789E-07	0.12278934
3830903773655	383090	3773655	2.95642E-05	9.07569E-05	0.000106723	0.000105302	2.23835E-05	2.91096E-05	2.14263E-05	2.20534E-06	2.58369E-05	2.20534E-06	1.89995E-05	2.75687E-05	1.63422E-05	9.02417E-09	1.0866E-07	1.7483E-08	1.35169E-07	0.13516889
3831003773655	383100	3773655	3.05549E-05	9.37983E-05	0.000110299	0.00010883	2.31336E-05	3.00851E-05	2.21443E-05	2.27924E-06	2.67028E-05	2.27924E-06	1.93894E-05	2.81345E-05	1.66775E-05	1.01403E-08	1.2107E-07	1.9317E-08	1.50528E-07	0.15052797
3831103773655	383110	3773655	3.15965E-05	9.69957E-05	0.000114059	0.00011254	2.39222E-05	3.11106E-05	2.28991E-05	2.35694E-06	2.7613E-05	2.35694E-06	1.97856E-05	2.87093E-05	1.70183E-05	1.15721E-08	1.3691E-07	2.1659E-08	1.70138E-07	0.17013808
3831203773655	383120	3773655	3.26997E-05	0.000100382	0.000118042	0.00011647	2.47575E-05	3.21969E-05	2.36987E-05	2.43923E-06	2.85771E-05	2.43923E-06	2.01973E-05	2.93067E-05	1.73724E-05	1.34681E-08	1.5777E-07	2.4728E-08	1.95967E-07	0.19596698
3831303773655	383130	3773655	3.37975E-05	0.000103752	0.000122004	0.00012038	2.55886E-05	3.32778E-05	2.44943E-05	2.52112E-06	2.95365E-05	2.52112E-06	2.06122E-05	2.99087E-05	1.77293E-05	1.60575E-08	1.8611E-07	2.887E-08	2.31033E-07	0.23103294
3831403773655	383140	3773655	3.49515E-05	0.000107295	0.00012617	0.00012449	2.64624E-05	3.44141E-05	2.53307E-05	2.60721E-06	3.05451E-05	2.60721E-06	2.10395E-05	3.05288E-05	1.80969E-05	1.98231E-08	2.2714E-07	3.4831E-08	2.81793E-07	0.2817933
3831503773655	383150	3773655	3.61673E-05	0.000111027	0.000130559	0.000128821	2.73829E-05	3.56112E-05	2.62118E-05	2.6979E-06	3.16076E-05	2.6979E-06	2.14731E-05	3.11579E-05	1.84698E-05	2.55163E-08	2.8897E-07	4.3743E-08	3.58229E-07	0.35822887
3831603773655	383160	3773655	3.7432E-05	0.00011491	0.000135124	0.000133325	2.83404E-05	3.68565E-05	2.71284E-05	2.79224E-06	3.27128E-05	2.79224E-06	2.19223E-05	3.18097E-05	1.88561E-05	3.5072E-08	3.9245E-07	5.8554E-08	4.8608E-07	0.48607985
3836803773655	383680	3773655	0.002133764	0.006550286	0.0077026	0.007600038	0.001615508	0.002100955	0.001546418	0.000159168	0.001864754	0.000159168	6.53052E-05	9.47592E-05	5.61713E-05	1.86307E-07	2.7673E-06	6.0001E-07	3.55364E-06	3.55363744
3836903773655	383690	3773655	0.001415346	0.00434487	0.005109211	0.005041181	0.001071583	0.001393584	0.001025754	0.000105578	0.00123691	0.000105578	6.59633E-05	9.57142E-05	5.67375E-05	1.23184E-07	1.8357E-06	3.9052E-07	2.34938E-06	2.34937529
3837003773655	383700	3773655	0.001027849	0.00315532	0.003710398	0.003660994	0.000778202	0.001012045	0.000744921	7.66724E-05	0.000898265	7.66724E-05	6.65498E-05	9.65651E-05	5.72419E-05	8.93152E-08	1.3345E-06	2.7916E-07	1.70294E-06	1.70294367
3837103773655	383710	3773655	0.000798033	0.002449825	0.002880793	0.002842435	0.000604205	0.000785763	0.000578364	5.95293E-05	0.000697423	5.95293E-05	6.70145E-05	9.72395E-05	5.76416E-05	6.93343E-08	1.0379E-06	2.1415E-07	1.32143E-06	1.32143081
3837203773655	383720	3773655	0.000648175	0.001989785	0.002339824	0.002308668	0.000490744	0.000638209	0.000469756	4.83506E-05	0.000566457	4.83506E-05	6.72703E-05	9.76107E-05	5.78616E-05	5.63642E-08	8.4497E-07	1.7237E-07	1.0737E-06	1.0736957
3837303773655	383730	3773655	0.000542426	0.001665153	0.001958083	0.001932011	0.00041068	0.000534085	0.000393116	4.04622E-05	0.00047404	4.04622E-05	6.74762E-05	9.79094E-05	5.80387E-05	4.72415E-08	7.0891E-07	1.4325E-07	8.99402E-07	0.89940191
3837403773655	383740	3773655	0.000463682	0.001423424	0.00167383	0.001651543	0.000351062	0.000456553	0.000336048	3.45883E-05	0.000405224	3.45883E-05	6.75822E-05	9.80633E-05	5.81299E-05	4.04696E-08	6.0767E-07	1.2185E-07	7.69981E-07	0.76998096
3837503773655	383750	3773655	0.000403191	0.001237727	0.001455465	0.001436086	0.000305263	0.000396992	0.000292207	3.0076E-05	0.00035236	3.0076E-05	6.75666E-05	9.80407E-05	5.81165E-05	3.52713E-08	5.2982E-07	1.0554E-07	6.70634E-07	0.67063406
3837603773655	383760	3773655	0.000355327	0.001090793	0.001282684	0.001265605	0.000269024	0.000349864	0.000257519	2.65056E-05	0.00031053	2.65056E-05	6.74388E-05	9.78551E-05	5.80065E-05	3.11561E-08	4.6812E-07	9.2727E-08	5.92006E-07	0.59200619
3837703773655	383770	3773655	0.000316112	0.000970408	0.00114112	0.001125926	0.000239333	0.000311251	0.000229098	2.35803E-05	0.000276258	2.35803E-05	6.72547E-05	9.75881E-05	5.78482E-05	2.77813E-08	4.1745E-07	8.2309E-08	5.27545E-07	0.52754468
3837803773655	383780	3773655	0.000283831	0.000871312	0.001024592	0.001010949	0.000214893	0.000279467	0.000205703	2.11724E-05	0.000248048	2.11724E-05	6.68305E-05	9.69725E-05	5.74833E-05	2.50028E-08	3.7569E-07	7.3788E-08	4.74476E-07	0.47447609
3837903773655	383790	3773655	0.000252296	0.000774506	0.000910756	0.000898629	0.000191018	0.000248417	0.000182848	1.882E-05	0.000220489	1.882E-05	6.62909E-05	9.61895E-05	5.70192E-05	2.22582E-08	3.3438E-07	6.545E-08	4.22092E-07	0.42209188
3838003773655	383800	3773655	0.000224095	0.000687932	0.000808952	0.000798181	0.000169666	0.000220649	0.00016241	1.67163E-05	0.000195843	1.67163E-05	6.51554E-05	9.4542E-05	5.60426E-05	1.98036E-08	2.9744E-07	5.8013E-08	3.7526E-07	0.37526019
3838103773655	383810	3773655	0.000200925	0.000616805	0.000725312	0.000715655	0.000152124	0.000197836	0.000145618	1.4988E-05	0.000175594	1.4988E-05	6.3443E-05	9.20571E-05	5.45696E-05	1.7793E-08	2.6715E-07	5.1946E-08	3.36894E-07	0.33689388
3838203773655	383820	3773655	0.000186732	0.000573234	0.000674077	0.000665101	0.000141378	0.000183861	0.000135331	1.39292E-05	0.00016319	1.39292E-05	6.25415E-05	9.07491E-05	5.37942E-05	1.65796E-08	2.4886E-07	4.8287E-08	3.13721E-07	0.31372123
3838303773655	383830	3773655	0.000174202	0.000534771	0.000628847	0.000620474	0.000131892	0.000171524	0.000126251	1.29946E-05	0.00015224	1.29946E-05	6.16088E-05	8.93957E-05	5.2992E-05	1.55073E-08	2.3268E-07	4.5064E-08	2.93247E-07	0.29324724
3838403773655	383840	3773655	0.000162314	0.000498275	0.00058593	0.000578128	0.00012289	0.000159818	0.000117635	1.21078E-05	0.00014185	1.21078E-05	6.04578E-05	8.77256E-05	5.2002E-05	1.44846E-08	2.1724E-07	4.2004E-08	2.73732E-07	0.27373169

			EGIODemolition	EGIOSite Grubbing / Prep	EGIOMass Grading / Excavation	EGIOMass Grading / Excavation	EGIODrainage / Utilities Trenching	EGIODrainage / Utilities Trenching	EGIOFoundations / Concrete Pads	EGIOFoundations / Concrete Pads	EGIOBuilding / Structure Construction	EGIOBuilding / Structure Construction	EGIOAsphalt Paving	EGIOArchitectural Coating	EGIOLandscaping or Other Finishing	EGIOWaterside Construction (Piles)	HIWaterside Construction (Landscaping)	HIWaterside Construction (Landscaping)	KMDemolition	KMSite Grubbing / Prep
Unique Identifier	X (UTM)	Y (UTM)	2025	2025	2025	2026	2026	2027	2026	2027	2026	2027	2027	2027	2027	2027	2025	2026	2025	2025
3838503773655	383850	3773655	0.000449424	0.00017627	5.83753E-05	5.71726E-05	0.000132758	0.000132553	0.000174426	0.000174314	0.000186832	0.000182354	7.27032E-06	7.27032E-06	0.000196895	7.27032E-06	0.000116639	0.000112986	0.000188907	0.000819871
3838603773655	383860	3773655	0.000421669	0.00016538	5.47703E-05	5.36419E-05	0.000124559	0.000124367	0.000163654	0.000163549	0.000175294	0.000171093	6.82133E-06	6.82133E-06	0.000184735	6.82133E-06	0.000109365	0.000105939	0.000176533	0.000766165
3838703773655	383870	3773655	0.000394544	0.00015475	5.1247E-05	5.01911E-05	0.000116546	0.000116366	0.000153127	0.000153028	0.000164018	0.000160086	6.38252E-06	6.38252E-06	0.000172851	6.38252E-06	0.000102263	9.90598E-05	0.000164464	0.000713785
3838803773655	383880	3773655	0.000370247	0.00014522	4.80912E-05	4.71003E-05	0.000109369	0.000109201	0.000143697	0.000143604	0.000153917	0.000150228	5.98948E-06	5.98948E-06	0.000162207	5.98948E-06	9.58802E-05	9.2877E-05	0.00015364	0.000666807
3838903773655	383890	3773655	0.000349328	0.00013701	4.5374E-05	4.44391E-05	0.00010319	0.000103031	0.000135578	0.000135491	0.000145221	0.00014174	5.65107E-06	5.65107E-06	0.000153042	5.65107E-06	9.03639E-05	8.75336E-05	0.000144302	0.000626282
3839003773655	383900	3773655	0.000331751	0.00013012	4.30908E-05	4.2203E-05	9.79975E-05	9.78463E-05	0.000128756	0.000128673	0.000137914	0.000134608	5.36672E-06	5.36672E-06	0.000145341	5.36672E-06	8.5698E-05	8.30138E-05	0.000136425	0.000592092
3839103773655	383910	3773655	0.000315673	0.00012381	4.10025E-05	4.01577E-05	9.32482E-05	9.31043E-05	0.000122516	0.000122437	0.00013123	0.000128084	5.10663E-06	5.10663E-06	0.000138298	5.10663E-06	8.14267E-05	7.88763E-05	0.000129223	0.000560839
3829703773665	382970	3773665	0.000213862	8.388E-05	2.77783E-05	2.7206E-05	6.31737E-05	6.30762E-05	8.3002E-05	8.29484E-05	8.89055E-05	8.67745E-05	3.45963E-06	3.45963E-06	9.36937E-05	3.45963E-06	3.91069E-05	3.7882E-05	2.39614E-05	0.000103994
3829803773665	382980	3773665	0.000232526	9.12E-05	3.02027E-05	2.95804E-05	6.86871E-05	6.85812E-05	9.02459E-05	9.01877E-05	9.66646E-05	9.43476E-05	3.76157E-06	3.76157E-06	0.000101871	3.76157E-06	4.25028E-05	4.11715E-05	2.52287E-05	0.000109494
3829903773665	382990	3773665	0.0002534	9.9387E-05	3.2914E-05	3.22359E-05	7.48533E-05	7.47378E-05	9.83474E-05	9.82839E-05	0.000105342	0.000102817	4.09925E-06	4.09925E-06	0.000111016	4.09925E-06	4.6331E-05	4.48798E-05	2.65571E-05	0.00011526
3830003773665	383000	3773665	0.000272532	0.00010689	3.5399E-05	3.46697E-05	8.05047E-05	8.03805E-05	0.000105773	0.000105704	0.000113296	0.00011058	4.40874E-06	4.40874E-06	0.000119398	4.40874E-06	4.98147E-05	4.82544E-05	2.75936E-05	0.000119758
3830103773665	383010	3773665	0.000294035	0.00011532	3.8192E-05	3.74051E-05	8.68565E-05	8.67225E-05	0.000114118	0.000114044	0.000122235	0.000119305	4.7566E-06	4.7566E-06	0.000128818	4.7566E-06	5.37254E-05	5.20426E-05	2.86731E-05	0.000124443
3830203773665	383020	3773665	0.000317568	0.00012455	4.12487E-05	4.03988E-05	9.3808E-05	9.36633E-05	0.000123251	0.000123172	0.000132018	0.000128853	5.13729E-06	5.13729E-06	0.000139128	5.13729E-06	5.79805E-05	5.61645E-05	2.97299E-05	0.00012903
3830303773665	383030	3773665	0.00034358	0.00013476	4.46273E-05	4.37079E-05	0.000101492	0.000101335	0.000133347	0.000133261	0.000142831	0.000139408	5.55808E-06	5.55808E-06	0.000150524	5.55808E-06	6.26357E-05	6.06738E-05	3.07664E-05	0.000133528
3830403773665	383040	3773665	0.000373544	0.00014651	4.85193E-05	4.75197E-05	0.000110343	0.000110173	0.000144976	0.000144883	0.000155288	0.000151566	6.04281E-06	6.04281E-06	0.000163651	6.04281E-06	6.79653E-05	6.58365E-05	3.18346E-05	0.000138164
3830503773665	383050	3773665	0.000408565	0.00016024	5.30682E-05	5.19748E-05	0.000120688	0.000120502	0.000158568	0.000158466	0.000169846	0.000165775	6.60934E-06	6.60934E-06	0.000178994	6.60934E-06	7.41579E-05	7.18351E-05	3.2948E-05	0.000142997
3830603773665	383060	3773665	0.000449837	0.00017643	5.8429E-05	5.72252E-05	0.00013288	0.000132675	0.000174587	0.000174474	0.000187004	0.000182522	7.277E-06	7.277E-06	0.000197076	7.277E-06	8.14214E-05	7.88711E-05	3.40977E-05	0.000147986
3830703773665	383070	3773665	0.000498295	0.00019544	6.47232E-05	6.38896E-05	0.000147194	0.000146967	0.000193394	0.000193269	0.000207149	0.000202183	8.0609E-06	8.0609E-06	0.000218305	8.0609E-06	8.98814E-05	8.70661E-05	3.52541E-05	0.000153005
3830803773665	383080	3773665	0.000555313	0.0002178	7.21292E-05	7.06431E-05	0.000164037	0.000163784	0.000215523	0.000215384	0.000230852	0.000225318	8.98328E-06	8.98328E-06	0.000243285	8.98328E-06	9.97586E-05	9.66339E-05	3.64218E-05	0.000158073
3830903773665	383090	3773665	0.000625004	0.00024514	8.11813E-05	7.95087E-05	0.000184623	0.000184338	0.000242571	0.000242414	0.000259824	0.000253596	1.01107E-05	1.01107E-05	0.000273817	1.01107E-05	0.000111774	0.000108273	3.76145E-05	0.000163249
3831003773665	383100	3773665	0.000713019	0.00027966	9.26135E-05	9.07053E-05	0.000210622	0.000210297	0.00027673	0.000276552	0.000296413	0.000289308	1.15345E-05	1.15345E-05	0.000312377	1.15345E-05	0.000126778	0.000122807	3.88478E-05	0.000168602
3831103773665	383110	3773665	0.000826713	0.00032425	0.000107381	0.000105169	0.000244207	0.00024383	0.000320856	0.000320649	0.000343677	0.000335439	1.33737E-05	1.33737E-05	0.000362187	1.33737E-05	0.00014602	0.000141446	4.01763E-05	0.000174368
3831203773665	383120	3773665	0.000978123	0.00038363	0.000127048	0.00012443	0.000288933	0.000288487	0.00037962	0.000379375	0.00040662	0.000396874	1.58231E-05	1.58231E-05	0.00042852	1.58231E-05	0.000171538	0.000166165	4.15726E-05	0.000180428
3831303773665	383130	3773665	0.001191607	0.00046737	0.000154777	0.000151588	0.000351995	0.000351452	0.000462475	0.000462177	0.000495369	0.000483495	1.92766E-05	1.92766E-05	0.000522048	1.92766E-05	0.000207007	0.000200523	4.30753E-05	0.00018695
3831403773665	383140	3773665	0.001508457	0.00059164	0.000195932	0.000191895	0.000445591	0.000444903	0.000585448	0.00058507	0.000627088	0.000612057	2.44023E-05	2.44023E-05	0.000660862	2.44023E-05	0.00025924	0.00025112	4.45802E-05	0.000193481
3831503773665	383150	3773665	0.001988932	0.00078009	0.000258341	0.000253018	0.000587521	0.000586614	0.000771925	0.000771427	0.000826828	0.00080701	3.21749E-05	3.21749E-05	0.00087136	3.21749E-05	0.000337285	0.00032672	4.6187E-05	0.000200455
3831603773665	383160	3773665	0.002803241	0.00109947	0.000364111	0.000356609	0.000828064	0.000826786	0.001087967	0.001087265	0.001165349	0.001137416	4.53479E-05	4.53479E-05	0.001228112	4.53479E-05	0.000467446	0.000452805	4.78549E-05	0.000207693
3831703773665	383170	3773665	0.003774061	0.00148024	0.00049021	0.00048011	0.001114839	0.001113119	0.001464753	0.001463808	0.001568933	0.001531327	6.10529E-05	6.10529E-05	0.001653433	6.10529E-05	0.000860623	0.000833667	0.001456298	0.006320438
3831803773665	383180	3773665	0.004128459	0.00161954	0.00059597	0.000577032	0.001539211	0.001537702	0.002029413	0.002027773	0.002174859	0.002150509	8.24139E-05	8.24139E-05	0.002230852	8.24139E-05	0.001160633	0.001123936	0.002019267	0.008766153
3831903773665	383190	3773665	0.004509392	0.00176855	0.00065104	0.000630276	0.001681119	0.001679469	0.002216772	0.002214985	0.002375571	0.002349042	9.00291E-05	9.00291E-05	0.002436271	9.00291E-05	0.001267459	0.001227304	0.002205116	0.009574139
3832003773665	383200	3773665	0.004890324	0.00191884	0.00070649	0.000683521	0.001823027	0.001821236	0.002403131	0.002401197	0.002576283	0.002547576	9.76452E-05	9.76452E-05	0.002641689	9.76452E-05	0.001374285	0.001330578	0.002391164	0.010382424
3832103773665	383210	3773665	0.005271256	0.00206813	0.00076194	0.000736765	0.001965035	0.001963104	0.002589489	0.002587397	0.002776994	0.002745109	0.000105261	0.000105261	0.002847107	0.000105261	0.001481111	0.001433219	0.002577213	0.011190713
3832203773665	383220	3773665	0.005652188	0.00221743	0.00081739	0.000790008	0.002106903	0.002104831	0.002775696	0.002773458	0.002977705	0.002943643	0.000112846	0.000112846	0.003052525	0.000112846	0.001587963	0.001536859	0.002763261	0.011998999
3832303773665	383230	3773665	0.006033121	0.00236672	0.00087284	0.000843252	0.002248771	0.002246559	0.002961902	0.002959519	0.003178416	0.003142177	0.000120431	0.000120431	0.003257943	0.000120431	0.001694815	0.001640499	0.002949309	0.012807285
3832403773665	383240	3773665	0.006414053	0.00251601	0.00092839	0.000896496	0.002390639	0.002388287	0.003148109	0.003145581	0.003379127	0.003340711	0.000128016	0.000128016	0.003463361	0.000128016	0.001801667	0.001743779	0.003135357	0.013615571
3832503773665	383250	3773665	0.006794985	0.00266529	0.00098394	0.000949741	0.002532507	0.002530015	0.003334316	0.003331644	0.003580838	0.003539245	0.000135601	0.000135601	0.003668779	0.000135601	0.001908519	0.001847059	0.003321405	0.014423857
3832603773665	383260	3773665	0.007175917	0.00281458	0.00103949	0.001002985	0.002674375	0.002671743	0.003520523	0.003517708	0.003782549	0.003737779	0.000143186	0.000143186	0.003874197	0.000143186	0.002015371	0.001950339	0.003507493	0.015232143
3832703773665	383270	3773665	0.007556849	0.00296387	0.00109504	0.001056229	0.002816243	0.002813471	0.003706731	0.003703772	0.003984259	0.003936313	0.000150771	0.000150771	0.004079615	0.000150771	0.002122223	0.002053619	0.003693581	0.016040429
3832803773665	383280	3773665	0.007937781	0.00311316	0.00115059	0.001109473	0.002958111	0.002955199	0.003892938	0.003889836	0.004185969	0.004135847	0.000158357	0.000158357	0.004285033	0.000158357	0.002229075	0.002157899	0.003879669	0.016848715
3832903773665	383290	3773665	0.008318713	0.00326245	0.00120614	0.001162717	0.003099979	0.003096927	0.004079145	0.004075899	0.004387679	0.004334381	0.000165942	0.000165942	0.004490451	0.000165942	0.002336127	0.002262179	0.004065757	0.017657001
3833003773665	383300	3773665	0.008699645	0.00341174	0.00126169	0.001215961	0.003241847	0.003238655	0.004265352	0.004261962	0.004589389	0.004532915	0.000173528	0.000173528	0.004695869	0.000173528	0.002443179	0.002366459	0.004251845	0.018465287
3833103773665	383310	3773665	0.009080577	0.00356103	0.00131724	0.001269205	0.003383715	0.003380383	0.004451559	0.004448025	0.004791099	0.004731449	0.000181113	0.000181113	0.004901287	0.000181113	0.002550231	0.002470739	0.004437933	0.019273573
3833203773665	383320	3773665	0.009461509	0.00371032	0.00137279	0.001322449	0.003525583	0.003522111	0.004637766	0.004634088	0.004992809	0.004929983	0.000188699	0.000188699	0.005106705	0.000188699	0.002657283	0.002574019	0.004624021	0.020081859
3833303773665	383330	3773665	0.009842441	0.00385961	0.00142835	0.001375693	0.003667451	0.003663839	0.004824973	0.004820151	0.005194519	0.005128517	0.000196284	0.000196284	0.005312123	0.000196284	0.002764335	0.002677299	0.004810109	0.020890145
3833403773665	383340	3773665	0.010223373	0.00400889	0.00148391	0.001428937	0.003809319	0.003805567	0.005011181	0.005006214	0.005396229	0.005327051	0.000203869	0.000203869	0.005517541	0.000203869	0.002871387	0.002780579	0.004996197	0.021698431
3833503773665	383350	3773665	0.010604305	0.00415818	0.00153947	0.001482181	0.003951187	0.003947295	0.005197388	0.005192277	0.005598939	0.005525585	0.000211455	0.000211455	0.005722959	0.000211455	0.002978439	0.002883859	0.005182285	0.022506717
3833603773665	383360	3773665	0.010985237	0.00430747	0.00159503	0.001535425	0.004093055	0.004089023	0.005383595	0.005378341	0.005801649	0.005724119	0.000219041	0.000219041	0.005928377	0.000219041	0.003085491	0.002987139	0.005368373	0.023315003
3833703773665	383370	3773665	0.011366169	0.00445676	0.00165059	0.001588669	0.004234923	0.004230751	0.005569802	0.005564404	0.006004359	0.005922653	0.000226627	0.000226627	0.006133795	0.000226627	0.003192543	0.003090419	0.005554461	0.024123289
3833803773665	383380	3773665	0.011747101	0.00460605	0.00170615	0.001641913	0.004376791	0.004372479	0.005756009	0.005750467	0.006207069	0.006121187	0.000234213	0.000234213	0.006339213	0.000234213	0.003299595	0.003193699	0.005740549	0.024931575
3833903773665	383390	3773665	0.012128033	0.00475534	0.00176171	0.001695157	0.004518659	0.004514207	0.005942216	0.005936529	0.006409779	0.006319721	0.000241799	0.000241799	0.006544631	0.000241799	0.003406747	0.003296979	0.005926637	0.025739861
3834003773665	383400	3773665	0.012508965	0.00490463	0.00181727	0.001748401	0.004660527	0.004655935	0.006128423	0.006122591	0.006612489	0.006518255	0.000249385	0.000249385	0.006750049	0.000249385	0.003513899	0.003400259	0.006112725	0.026548147
3834103773665	383410	3773665	0.012889897	0.00505392	0.00187283	0.001801645	0.004802395	0.004797663	0.006314631	0.006308653	0.006815199	0.006716789	0.000256971	0.000256971	0.006955467	0.000256971	0.003621051	0.003503539	0.006298814	0.027356433
3834203773665	383420	3773665	0.013270829	0.00520321	0.00192839	0.001854889	0.004944263	0.004939391	0.006500839	0.006494715	0.007017909	0.006915322	0.000264557	0.000264557	0.007160885	0.000264557	0.003728203	0.003606819	0.006484902	0.028164719
3834303773665	383430	3773665	0.013651761	0.00535249	0.00198395	0.001908133	0.005086131	0.005081119	0.006687047	0.006680777	0.007220618	0.007113854	0.000272143	0.000272143	0.007366303	0.000272143	0.003835355	0.003710099	0.006670991	0.028973005
3834403773665	383440	3773665	0.014032693	0.00550178	0.00203951	0.001961377	0.005227999	0.005222847	0.006873255	0.006866838	0.007423328	0.007312386	0.000279729	0.000279729	0.007571721	0.000279729	0.003942507	0.003813379	0.006857079	0.029781291
3834503773665	383450	3773665	0.014413625	0.00565106	0.00209507	0.002014621	0.005369867	0.005364575	0.007059463	0.007052899	0.007626038	0.007510918	0.000287315	0.000287315	0.007777139	0.000287315	0.004049659	0.003916659	0.007043168	0.030589577
3834603773665	383460	3773665	0.014794557	0.00580035	0.00215063	0.002067865	0.005511735	0.005506303	0.007245671	0.007238959	0.007828748	0.007709451	0.000294901	0.000294901	0.007982557	0.000294901	0.004156811	0.004019939	0.007229256	0.031397863
3834703773665	383470	3773665	0.015175489	0.00594963	0.00220619	0.002121109	0.005653603	0.005648031	0.007431879	0.007425019	0.008031458	0.007907984	0.000302487	0.000302487	0.008187975	0.000302487	0.004263963	0.004123219	0.007415345	0.032206149
3834803773665	383480	3773665	0.015556421	0.00609891	0.00226175	0.002174353	0.005795471	0.005789759	0.007618087	0.007611079	0.008234168	0.008106518	0.000310073	0.000310073	0.008393393	0.000310073	0.004371115	0.004226499	0.007601433	0.033014435
3834903773665	383490	3773665	0.015937353	0.00624819	0.00231731	0.002227597	0.005937339	0.005931487	0.007804295	0.007797139	0.008436878	0.008305052	0.000317659	0.000317659	0.008598811	0.000317659	0.004478267	0.004329779	0.007787521	0.033822721
3835003773665	383500	3773665	0.016318285	0.00639748	0.00237287	0.002280841	0.006079207	0.006073215	0.007990503	0.007983199	0.008639588	0.008503586	0.000325245	0.000325245	0.008804229	0.000325245	0.004585419	0.004433059	0.007973609	0.034631007
3835103773665	383510	3773665	0.016699217	0.00654676	0.00242843	0.002334085	0.006221075	0.006214943	0.008176711	0.008169259	0.008842298	0.008702119	0.000332831	0.000332831	0.009009647	0.000332831	0.004692571	0.004536339	0.008159697	0.035439293
3835203773665	383520	3773665	0.017080149	0.00669605	0.00248399	0.002387329	0.006362943	0.006356671	0.008362919	0.008355319	0.009045008	0.008900653	0.000340417	0.000340417	0.009215065	0.000340417	0.004799723	0.004639619	0.008345785	0.036247579
3835303773665	383530	3773665	0.017461081	0.00684533	0.00253955	0.002440573	0.006504811	0.006498399	0.008549127	0.008541379	0.009247717	0.009099187	0.000348003	0.000348003	0.009420483	0.000348003	0.004906875	0.004742899	0.008531873	0.037055865
3835403773665	383540	3773665	0.017842013	0.00699462	0.00259511	0.002493817	0.006646679	0.006640127	0.008735335	0.008727439	0.009450427	0.009297721	0.000355589	0.000355589	0.009625901	0.000355589	0.005014027	0.004846179	0.008717961	0.037864151
3835503773665	383550	3773665	0.018222945	0.00714391	0.00265067	0.002547061	0.006788547	0.006781855	0.008921543	0.008913499	0.009653136	0.009496255	0.000363175	0.000363175	0.009831319	0.000363175	0.005121179	0.004949459	0.008904049	0.038672437
3835603773665	383560	3773665	0.018603877	0.00729319	0.00270623	0.002600305	0.006930415	0.006923583	0.009107751	0.009099559	0.009855845	0.009694789	0.000370761	0.000370761	0.010036737	0.000370761	0.005228331	0.005052739	0.009090137	0.039480723
3835703773665	383570	3773665	0.018984809	0.00744248	0.00276179	0.002653549	0.007072283	0.007065311	0.009293959	0.009285619	0.010058554	0.009893323	0.000378347	0.000378347	0.010242155	0.000378347	0.005335483	0.005156019	0.009276225	0.040289009
3835803773665	383580	3773665	0.019365741	0.00759176	0.00281735	0.002706793	0.007214151	0.007207039	0.009480167	0.009471679	0.010261263	0.010091857	0.000385933	0.000385933	0.010447573	0.000385933	0.005442635	0.005259299	0.009462313	0.041097295
3835903773665	383590	3773665	0.019746673	0.00774105	0.00287291	0.002760037	0.007356019	0.007348767	0.009666375	0.009657739	0.010463972	0.010290391	0.000393519	0.000393519	0.010652991	0.000393519	0.005549787	0.005362579	0.009648401	0.041905581
3836003773665	383600	3773665	0.020127605	0.00789033	0.00292847	0.002813281	0.007497887	0.007490495	0.009852583	0.009843799	0.010666681	0.010488925	0.000401105	0.000401105	0.010858409	0.000401105	0.005656939	0.005465859	0.009834489	0.042713867
3836103773665	383610	3773665	0.020508537	0.00803962	0.00298403	0.002866525	0.007639755	0.007632223	0.010038791	0.010029859	0.010869389	0.010687459	0.000408691	0.000408691	0.011063827	0.000408691	0.005764091	0.005569139	0.010020577	0.043522153
3836203773665	383620	3773665	0.020889469	0.00818891	0.00303959	0.002919769	0.007781623	0.007773951	0.010224999	0.010215919	0.011072098	0.010885993	0.000416277	0.000416277	0.011269245	0.000416277	0.005871243	0.005672419	0.010206665	0.044330439
3836303773665	383630	3773665	0.021270401	0.00833819	0.00309515	0.002973013	0.007923491	0.007915679	0.010411207	0.010401979	0.011274806	0.011084527	0.000423863	0.000423863	0.011474663	0.000423863	0.005978395	0.005775699	0.010392753	0.045138725
3836403773665	383640	3773665	0.021651333	0.00848748	0.00315071	0.003026257	0.008065359	0.008057407	0.010597415	0.010588039	0.011477515	0.011283061	0.000431449	0.000431449	0.011680081	0.000431449	0.006085547	0.005878979	0.010578841	0.045947011
3836503773665	383650	3773665	0.022032265	0.00863676	0.00320627	0.003079501	0.008207227	0.008199135	0.010783623	0.010774099	0.011680223	0.011481595	0.000439035	0.000439035	0.011885499	0.000439035	0.006192699	0.005982259	0.010764929	0.046755297
3836603773665	383660	3773665	0.022413197	0.00878605	0.00326183	0.003132745	0.008349095	0.008340863	0.010969831	0.010960159	0.011882932	0.011680129	0.000446621	0.000446621	0.012090917	0.000446621	0.006299851	0.006085539	0.010951017	0.047563583
3836703773665	383670	3773665	0.022794129	0.00893533	0.00331739	0.003185989	0.008490963	0.008482591	0.011156039	0.011146219	0.012085641	0.011878663	0.000454207	0.000454207	0.012296335	0.000454207	0.006407003	0.006188819	0.011137105	0.048371869
3836803773665	383680	3773665	0.023175061	0.00908462	0.00337295	0.003239233	0.008632831	0.008624319	0.011342247	0.011332279	0.012288349	0.012077198	0.000461793	0.000461793	0.012501753	0.000461793	0.006514155	0.006292099	0.011323193	0.049180155
3836903773665	383690	3773665	0.023555993	0.00923391	0.00342851	0.003292477	0.008774699	0.008766047	0.011528455	0.011518339	0.012491058	0.012275733	0.000469379	0.000469379	0.012707171	0.000469379	0.006621307	0.006395379	0.011509281	0.049988441
3837003773665	383700	3773665	0.023936925	0.00938319	0.00348407	0.003345721	0.008916567	0.008907775	0.011714663	0.011704399	0.012693767	0.012474268	0.000476965	0.000476965	0.012912589	0.000476965	0.006728459	0.006498659	0.011695369	0.050796727
3837103773665	383710	3773665	0.024317857	0.00953248	0.00353963	0.003398965	0.009058435	0.009049503	0.011900871	0.011890459	0.012896476	0.012672803	0.000484551	0.000484551	0.013118007	0.000484551	0.006835611	0.006601939	0.011881457	0.051605013
3837203773665	383720	3773665	0.024698789	0.00968176	0.00359519	0.003452209	0.009200303	0.009191231	0.012087079	0.012076519	0.013099185	0.012871338	0.000492137	0.000492137	0.013323425	0.000492137	0.006942763	0.006705219	0.012067545	0.052413299
3837303773665	383730	3773665	0.025079721	0.00983105	0.00365075	0.003505453	0.009342171	0.009332959	0.012273287	0.012262579	0.013301894	0.013069873	0.000499723	0.000499723	0.013528843	0.000499723	0.007049915	0.006808499	0.012253633	0.053221585
3837403773665	383740	3773665	0.025460653	0.00998033	0.00370631	0.003558697	0.009484039	0.009474687	0.012459495	0.012448639	0.013504603	0.013268408	0.000507309	0.000507309	0.013734261	0.000507309	0.007157067	0.006911779	0.012439721	0.054029871
3837503773665	383750	3773665	0.025841585	0.01012962	0.00376187	0.003611941	0.009625907	0.009616415	0.012645703	0.012634699	0.013707312	0.013466943	0.000514895	0.000514895	0.013939679	0.000514895	0.007264219	0.007015059	0.012625809	0.054838157
3837603773665	383760	3773665	0.026222517	0.01027891	0.00381743	0.003665185	0.009767775	0.009758143	0.012831911	0.012820759	0.013910021	0.013665478	0.000522481	0.000522481	0.014145097	0.000522481	0.007371371	0.007118339	0.012811897	0.055646443
3837703773665	383770	3773665	0.026603449	0.01042819	0.00387299	0.003718429	0.009909643	0.009900871	0.013018119	0.013006819	0.014112729	0.013864013	0.000530067	0.000530067	0.014350515	0.000530067	0.007478523	0.007221619	0.012997985	0.056454729
3837803773665	383780	3773665	0.026984381	0.01057748	0.00392855	0.003771673	0.010051511	0.010043599	0.013204327	0.013192879	0.014315438	0.014062548	0.000537653	0.000537653	0.014555933	0.000537653	0.007585675	0.007324899	0.013184073	0.057263015
3837903773665	383790	3773665	0.027365313	0.01072676	0.00398411	0.003824917	0.010193379	0.010186327	0.013390535	0.013378939	0.014518146	0.014261083	0.000545239	0.000545239	0.014761351	0.000545239	0.007692827	0.007428179	0.013370161	0.058071301
3838003773665	383800	3773665	0.027746245	0.01087605	0.00403967	0.003878161	0.010335247	0.010329055	0.013576743	0.013564999	0.014720855	0.014459618	0.000552825	0.000552825	0.014966769	0.000552825	0.007799979	0.007531459	0.013556249	0.058879587
3838103773665	383810	3773665	0.028127177	0.01102533	0.00409523	0.003931405	0.010477115	0.010471783	0.013762951	0.013751059	0.014923563	0.014658153	0.000560411

			KMMass Grading / Excavation	KMMass Grading / Excavation	KMDrainage / Utilities Trenching	KMFoundations / Concrete Pads	KMBuilding / Structure Construction	KMAsphalt Paving	KMArchitectural Coating	KMLandscaping or Other Finishing	KMWaterside Construction (Piles)	EWNDemolition	EWNSite Grubbing / Prep	EWNDrainage / Utilities Trenching	EWNDrainage / Utilities Trenching	EWNDrainage / Utilities Trenching	EWNFoundation s / Concrete Pads	EWNBuilding / Structure Construction	EWNAsphalt Paving	EWNLandscaping or Other Finishing	EWNWaterside Construction (Piles)
Unique Identifier	X (UTM)	Y (UTM)	2025	2026	2026	2026	2026	2026	2026	2026	2026	2027	2027	2027	2028	2029	2029	2029	2029	2029	2029
3838503773655	383850	3773655	0.00062319	0.00061674	0.000221477	0.000117205	0.000402557	1.29326E-05	1.29326E-05	0.00041549	1.29326E-05	0.000400774	2.18427E-05	5.12908E-05	5.03003E-05	4.92596E-05	4.2668E-05	9.2651E-05	6.59162E-06	9.59468E-05	6.59162E-06
3838603773655	383860	3773655	0.000582367	0.00057634	0.000206969	0.000109527	0.000376187	1.20854E-05	1.20854E-05	0.000388273	1.20854E-05	0.000377704	2.05854E-05	4.83383E-05	4.74049E-05	4.6424E-05	4.02118E-05	8.73176E-05	6.21218E-06	9.04237E-05	6.21218E-06
3838703773655	383870	3773655	0.000542553	0.000536938	0.000192819	0.000102039	0.000350469	1.12592E-05	1.12592E-05	0.000361728	1.12592E-05	0.000354979	1.93468E-05	4.54299E-05	4.45526E-05	4.36308E-05	3.77924E-05	8.20639E-05	5.83841E-06	8.49831E-05	5.83841E-06
3838803773655	383880	3773655	0.000506845	0.000501599	0.000180129	9.53234E-05	0.000327402	1.05181E-05	1.05181E-05	0.000337921	1.05181E-05	0.00033452	1.82318E-05	4.28116E-05	4.19849E-05	4.11162E-05	3.56142E-05	7.73342E-05	5.50191E-06	8.00852E-05	5.50191E-06
3838903773655	383890	3773655	0.000476041	0.000471115	0.000169181	8.95301E-05	0.000307505	9.8789E-06	9.8789E-06	0.000317384	9.8789E-06	0.000316863	1.72694E-05	4.05519E-05	3.97688E-05	3.8946E-05	3.37345E-05	7.32523E-05	5.21151E-06	7.58581E-05	5.21151E-06
3839003773655	383900	3773655	0.000450053	0.000445396	0.000159945	8.46425E-05	0.000290717	9.33959E-06	9.33959E-06	0.000300057	9.33959E-06	0.000301986	1.64586E-05	3.86479E-05	3.79016E-05	3.71174E-05	3.21506E-05	6.9813E-05	4.96682E-06	7.22964E-05	4.96682E-06
3839103773655	383910	3773655	0.000426297	0.000421886	0.000151503	8.01747E-05	0.000275372	8.84661E-06	8.84661E-06	0.000284219	8.84661E-06	0.000288311	1.57133E-05	3.68978E-05	3.61853E-05	3.54366E-05	3.06947E-05	6.66516E-05	4.7419E-06	6.90226E-05	4.7419E-06
3829703773665	382970	3773665	7.90466E-05	7.82285E-05	2.80925E-05	1.48665E-05	5.10611E-05	1.64039E-06	1.64039E-06	5.27015E-05	1.64039E-06	0.000187616	1.02253E-05	2.40109E-05	2.35472E-05	2.306E-05	1.99743E-05	4.33729E-05	3.08575E-06	4.49158E-05	3.08575E-06
3829803773665	382980	3773665	8.32273E-05	8.2366E-05	2.95783E-05	1.56527E-05	5.37617E-05	1.72715E-06	1.72715E-06	5.54889E-05	1.72715E-06	0.000204667	1.11546E-05	2.61932E-05	2.56874E-05	2.51559E-05	2.17897E-05	4.7315E-05	3.3662E-06	4.89981E-05	3.3662E-06
3829903773665	382990	3773665	8.76097E-05	8.6703E-05	3.11358E-05	1.64769E-05	5.65926E-05	1.81809E-06	1.81809E-06	5.84106E-05	1.81809E-06	0.00022394	1.2205E-05	2.86596E-05	2.81062E-05	2.75246E-05	2.38415E-05	5.17703E-05	3.68318E-06	5.36119E-05	3.68318E-06
3830003773665	383000	3773665	9.1029E-05	9.00869E-05	3.2351E-05	1.712E-05	5.88013E-05	1.88905E-06	1.88905E-06	6.06903E-05	1.88905E-06	0.00024152	1.31631E-05	3.09095E-05	3.03126E-05	2.96854E-05	2.57131E-05	5.58345E-05	3.97232E-06	5.78207E-05	3.97232E-06
3830103773665	383010	3773665	9.45901E-05	9.36112E-05	3.36166E-05	1.77898E-05	6.11016E-05	1.96295E-06	1.96295E-06	6.30646E-05	1.96295E-06	0.000261267	1.42394E-05	3.34367E-05	3.2791E-05	3.21126E-05	2.78155E-05	6.03996E-05	4.29711E-06	6.25482E-05	4.29711E-06
3830203773665	383020	3773665	9.80766E-05	9.70616E-05	3.48556E-05	1.84455E-05	6.33538E-05	2.0353E-06	2.0353E-06	6.53891E-05	2.0353E-06	0.000282805	1.54133E-05	3.61932E-05	3.54943E-05	3.47599E-05	3.01085E-05	6.53789E-05	4.65136E-06	6.77046E-05	4.65136E-06
3830303773665	383030	3773665	0.000101496	0.000100445	3.60708E-05	1.90885E-05	6.55625E-05	2.10626E-06	2.10626E-06	6.76687E-05	2.10626E-06	0.00030648	1.67036E-05	3.92231E-05	3.84657E-05	3.76698E-05	3.26291E-05	7.08521E-05	5.04074E-06	7.33725E-05	5.04074E-06
3830403773665	383040	3773665	0.00010502	0.000103933	3.73232E-05	1.97513E-05	6.78387E-05	2.17939E-06	2.17939E-06	7.00181E-05	2.17939E-06	0.000333616	1.81825E-05	4.2696E-05	4.18715E-05	4.10051E-05	3.55181E-05	7.71253E-05	5.48705E-06	7.98689E-05	5.48705E-06
3830503773665	383050	3773665	0.000108693	0.000107568	3.86286E-05	2.04421E-05	7.02114E-05	2.25561E-06	2.25561E-06	7.2467E-05	2.25561E-06	0.000365155	1.99014E-05	4.67323E-05	4.58298E-05	4.48815E-05	3.88758E-05	8.44164E-05	6.00577E-06	8.74193E-05	6.00577E-06
3830603773665	383060	3773665	0.000112485	0.000111321	3.99764E-05	2.11554E-05	7.26613E-05	2.33432E-06	2.33432E-06	7.49956E-05	2.33432E-06	0.000402114	2.19158E-05	5.14623E-05	5.04685E-05	4.94243E-05	4.28106E-05	9.29607E-05	6.61365E-06	9.62675E-05	6.61365E-06
3830703773665	383070	3773665	0.0001163	0.000115097	4.13322E-05	2.18728E-05	7.51256E-05	2.41349E-06	2.41349E-06	7.75391E-05	2.41349E-06	0.000445276	2.42681E-05	5.69861E-05	5.58856E-05	5.47293E-05	4.74058E-05	0.000102939	7.32354E-06	0.000106601	7.32354E-06
3830803773665	383080	3773665	0.000120153	0.000118909	4.27013E-05	2.25974E-05	7.7614E-05	2.49343E-06	2.49343E-06	8.01074E-05	2.49343E-06	0.000495826	2.70232E-05	6.34555E-05	6.22301E-05	6.09425E-05	5.27876E-05	0.000114625	8.15495E-06	0.000118703	8.15495E-06
3830903773665	383090	3773665	0.000124087	0.000122803	4.40995E-05	2.33373E-05	8.01555E-05	2.57508E-06	2.57508E-06	8.27306E-05	2.57508E-06	0.000557119	3.03637E-05	7.12998E-05	6.99229E-05	6.84761E-05	5.93131E-05	0.000128795	9.16305E-06	0.000133376	9.16305E-06
3831003773665	383100	3773665	0.000128156	0.000126829	4.55456E-05	2.41025E-05	8.27838E-05	2.65951E-06	2.65951E-06	8.54433E-05	2.65951E-06	0.000633175	3.45088E-05	8.10333E-05	7.94684E-05	7.78242E-05	6.74102E-05	0.000146377	1.0414E-05	0.000151584	1.0414E-05
3831103773665	383110	3773665	0.000132538	0.000131166	4.7103E-05	2.49267E-05	8.56146E-05	2.75046E-06	2.75046E-06	8.83651E-05	2.75046E-06	0.000731389	3.98617E-05	9.36027E-05	9.17951E-05	8.98958E-05	7.78665E-05	0.000169082	1.20293E-05	0.000175097	1.20293E-05
3831203773665	383120	3773665	0.000137144	0.000135725	4.87401E-05	2.57931E-05	8.85901E-05	2.84605E-06	2.84605E-06	9.14362E-05	2.84605E-06	0.000862658	4.7016E-05	0.000110402	0.00010827	0.00010603	9.18419E-05	0.000199429	1.41883E-05	0.000206523	1.41883E-05
3831303773665	383130	3773665	0.000142102	0.000140631	5.05018E-05	2.67254E-05	9.17923E-05	2.94892E-06	2.94892E-06	9.47412E-05	2.94892E-06	0.001045343	5.69725E-05	0.000133782	0.000131199	0.000128484	0.000111291	0.000241662	1.7193E-05	0.000250259	1.7193E-05
3831403773665	383140	3773665	0.000147066	0.000145544	5.22662E-05	2.76591E-05	9.49993E-05	3.05195E-06	3.05195E-06	9.80512E-05	3.05195E-06	0.001315047	7.16718E-05	0.000168299	0.000165049	0.000161634	0.000140005	0.000304012	2.16288E-05	0.000314827	2.16288E-05
3831503773665	383150	3773665	0.000152367	0.00015079	5.415E-05	2.8656E-05	9.84233E-05	3.16195E-06	3.16195E-06	0.000101585	3.16195E-06	0.001718012	9.36338E-05	0.00021987	0.000215624	0.000211163	0.000182906	0.00039717	2.82565E-05	0.000411298	2.82565E-05
3831603773665	383160	3773665	0.000157869	0.000156235	5.61055E-05	2.96908E-05	0.000101978	3.27613E-06	3.27613E-06	0.000105254	3.27613E-06	0.002390627	0.000130292	0.000305951	0.000300043	0.000293834	0.000254515	0.000552665	3.93191E-05	0.000572324	3.93191E-05
3836903773665	383690	3773665	0.00691364	0.006842091	0.002457054	0.001300263	0.00446595	0.000143473	0.000143473	0.004609424	0.000143473	0.004421436	0.000240974	0.000565852	0.000554925	0.000543443	0.000470723	0.001022147	7.27202E-05	0.001058507	7.27202E-05
3837003773665	383700	3773665	0.004804206	0.004754488	0.001707377	0.000903538	0.003103336	9.96978E-05	9.96978E-05	0.003203034	9.96978E-05	0.002998611	0.000163428	0.00038376	0.000376349	0.000368562	0.000319244	0.000693218	4.93187E-05	0.000717878	4.93187E-05
3837103773665	383710	3773665	0.003607989	0.00357065	0.001282251	0.000678562	0.002330624	7.48737E-05	7.48737E-05	0.002405498	7.48737E-05	0.002211594	0.000120535	0.000283038	0.000277573	0.000271829	0.000235455	0.000511276	3.63745E-05	0.000529463	3.63745E-05
3837203773665	383720	3773665	0.002866087	0.002836426	0.001018585	0.000539031	0.001851384	5.94776E-05	5.94776E-05	0.001910862	5.94776E-05	0.001736319	9.46316E-05	0.000222213	0.000217922	0.000213413	0.000184855	0.000401402	2.85576E-05	0.000415681	2.85576E-05
3837303773665	383730	3773665	0.002365484	0.002341004	0.000840675	0.000444882	0.001528013	4.9089E-05	4.9089E-05	0.001577102	4.9089E-05	0.001423468	7.75809E-05	0.000182174	0.000178656	0.00017496	0.000151548	0.000329077	2.34121E-05	0.000340783	2.34121E-05
3837403773665	383740	3773665	0.002005639	0.001984882	0.000712788	0.000377205	0.001295567	4.16214E-05	4.16214E-05	0.001337188	4.16214E-05	0.001203357	6.55845E-05	0.000154005	0.000151031	0.000147906	0.000128114	0.000278192	1.97918E-05	0.000288088	1.97918E-05
3837503773665	383750	3773665	0.001734142	0.001716195	0.0006163	0.000326144	0.00112019	3.59872E-05	3.59872E-05	0.001156177	3.59872E-05	0.001040817	5.67259E-05	0.000133203	0.000130631	0.000127928	0.000110809	0.000240616	1.71185E-05	0.000249175	1.71185E-05
3837603773665	383760	3773665	0.001522072	0.00150632	0.000540932	0.000286259	0.000983201	3.15863E-05	3.15863E-05	0.001014787	3.15863E-05	0.000915973	4.99217E-05	0.000117226	0.000114962	0.00011258	9.75179E-05	0.000211754	1.50652E-05	0.000219287	1.50652E-05
3837703773665	383770	3773665	0.001350205	0.001336231	0.000479852	0.000253936	0.000872181	2.80197E-05	2.80197E-05	0.000900201	2.80197E-05	0.000815859	4.44654E-05	0.000104413	0.000102397	0.000100278	8.68595E-05	0.00018861	1.34186E-05	0.00019532	1.34186E-05
3837803773665	383780	3773665	0.001209828	0.001197307	0.000429963	0.000227535	0.000781503	2.51066E-05	2.51066E-05	0.000806609	2.51066E-05	0.000734636	4.00386E-05	9.40182E-05	9.22026E-05	9.02948E-05	7.82121E-05	0.000169833	1.20827E-05	0.000175874	1.20827E-05
3837903773665	383790	3773665	0.001075423	0.001064293	0.000382197	0.000202257	0.000694683	2.23174E-05	2.23174E-05	0.000717	2.23174E-05	0.000656773	3.5795E-05	8.40534E-05	8.24302E-05	8.07247E-05	6.99226E-05	0.000151833	1.08021E-05	0.000157234	1.08021E-05
3838003773665	383800	3773665	0.000953262	0.000943397	0.000338782	0.000179282	0.000615771	1.97823E-05	1.97823E-05	0.000635554	1.97823E-05	0.000585863	3.19303E-05	7.49784E-05	7.35305E-05	7.2009E-05	6.23732E-05	0.00013544	9.63581E-06	0.000140258	9.63581E-06
3838103773665	383810	3773665	0.000853342	0.00084451	0.000303271	0.00016049	0.000551226	1.77087E-05	1.77087E-05	0.000568935	1.77087E-05	0.000528468	2.88022E-05	6.76329E-05	6.63268E-05	6.49545E-05	5.62627E-05	0.000122171	8.69181E-06	0.000126517	8.69181E-06
3838203773665	383820	3773665	0.000791892	0.000783696	0.000281432	0.000148933	0.000511532	1.64335E-05	1.64335E-05	0.000527966	1.64335E-05	0.000494111	2.69297E-05	6.3236E-05	6.20149E-05	6.07317E-05	5.2605E-05	0.000114229	8.12675E-06	0.000118292	8.12675E-06
3838303773665	383830	3773665	0.000737833	0.000730197	0.00026222	0.000138766	0.000476612	1.53116E-05	1.53116E-05	0.000491924	1.53116E-05	0.000463936	2.52851E-05	5.93742E-05	5.82276E-05	5.70228E-05	4.93924E-05	0.000107253	7.63044E-06	0.000111068	7.63044E-06
3838403773665	383840	3773665	0.000687275	0.000680162	0.000244252	0.000129257	0.000443954	1.42625E-05	1.42625E-05	0.000458216	1.42625E-05	0.00043559	2.37402E-05	5.57465E-05	5.467E-05	5.35388E-05	4.63746E-05	0.0001007	7.16424E-06	0.000104282	7.16424E-06
3838503773665	383850	3773665	0.000639995	0.000633372	0.000227449	0.000120365	0.000413413	1.32813E-05	1.32813E-05	0.000426694	1.32813E-05	0.000408937	2.22876E-05	5.23354E-05	5.13248E-05	5.02628E-05	4.3537E-05	9.45379E-05	6.72586E-06	9.79008E-05	6.72586E-06
3838603773665	383860	3773665	0.000597971	0.000591782	0.000212514	0.000112462	0.000386266	1.24092E-05	1.24092E-05	0.000398676	1.24092E-05	0.000385208	2.09943E-05	4.92987E-05	4.83466E-05	4.73463E-05	4.10107E-05	8.90523E-05	6.33559E-06	9.22201E-05	6.33559E-06
3838703773665	383870	3773665	0.000558634	0.000552853	0.000198534	0.000105064	0.000360856	1.15929E-05	1.15929E-05	0.000372449	1.15929E-05	0.00036285	1.97758E-05	4.64373E-05	4.55405E-05	4.45983E-05	3.86304E-05	8.38836E-05	5.96787E-06	8.68675E-05	5.96787E-06
3838803773665	383880	3773665	0.000523366	0.00051795	0.000186	9.84306E-05	0.000338075	1.0861E-05	1.0861E-05	0.000348936	1.0861E-05	0.000342751	1.86804E-05	4.3865E-05	4.30179E-05	4.21279E-05	3.64906E-05	7.92371E-05	5.63729E-06	8.20557E-05	5.63729E-06
3838903773665	383890	3773665	0.000491727	0.000486638	0.000174756	9.24801E-05	0.000317637	1.02044E-05	1.02044E-05	0.000327841	1.02044E-05	0.000324673	1.76951E-05	4.15514E-05	4.0749E-05	3.99059E-05	3.45659E-05	7.50579E-05	5.33996E-06	7.77278E-05	5.33996E-06
3839003773665	383900	3773665	0.000463178	0.000458384	0.00016461	8.71109E-05	0.000299195	9.61196E-06	9.61196E-06	0.000308807	9.61196E-06	0.00030831	1.68033E-05	3.94573E-05	3.86954E-05	3.78947E-05	3.28239E-05	7.12751E-05	5.07084E-06	7.38106E-05	5.07084E-06
3839103773665	383910	3773665	0.000437242	0.000432717	0.000155392	8.22331E-05	0.000282442	9.07373E-06	9.07373E-06	0.000291516	9.07373E-06	0.00029338	1.59896E-05	3.75465E-05	3.68214E-05	3.60596E-05	3.12343E-05	6.78234E-05	4.82527E-06	7.02361E-05	4.82527E-06
3829703773675	382970	3773675	7.95692E-05	7.87457E-05	2.82783E-05	1.49647E-05	5.13987E-05	1.65123E-06	1.65123E-06	5.30499E-05	1.65123E-06	0.000189652	1.03363E-05	2.42716E-05	2.38029E-05	2.33104E-05	2.01911E-05	4.38438E-05	3.11925E-06	4.54034E-05	3.11925E-06
3829803773675	382980	3773675	8.33244E-05	8.24621E-05	2.96128E-05	1.5671E-05	5.38244E-05	1.72916E-06	1.72916E-06	5.55536E-05	1.72916E-06	0.000205624	1.12068E-05	2.63157E-05	2.58075E-05	2.52735E-05	2.18916E-05	4.75362E-05	3.38195E-06	4.92272E-05	3.38195E-06
3829903773675	382990	3773675	8.72663E-05	8.63631E-05	3.10137E-05	1.64124E-05	5.63707E-05	1.81097E-06	1.81097E-06	5.81817E-05	1.81097E-06	0.000223572	1.2185E-05	2.86126E-05	2.80601E-05	2.74795E-05	2.38023E-05	5.16854E-05	3.67713E-06	5.35239E-05	3.67713E-06
3830003773675	383000	3773675	9.06557E-05	8.97175E-05	3.22183E-05	1.70498E-05	5.85601E-05	1.8813E-06	1.8813E-06	6.04415E-05	1.8813E-06	0.000241152	1.31431E-05	3.08625E-05	3.02665E-05	2.96403E-05	2.5674E-05	5.57495E-05	3.96628E-06	5.77327E-05	3.96628E-06
3830103773675	383010	3773675	9.4172E-05	9.31974E-05	3.3468E-05	1.77111E-05	6.08316E-05	1.95428E-06	1.95428E-06	6.27858E-05	1.95428E-06	0.000260846	1.42164E-05	3.33828E-05	3.27382E-05	3.20608E-05	2.77706E-05	6.03022E-05	4.29018E-06	6.24473E-05	4.29018E-06
3830203773675	383020	3773675	9.75838E-05	9.65739E-05	3.46805E-05	1.83528E-05	6.30355E-05	2.02508E-06	2.02508E-06	6.50605E-05	2.02508E-06	0.000282246	1.53828E-05	3.61217E-05	3.54242E-05	3.46912E-05	3.0049E-05	6.52497E-05	4.64216E-06	6.75708E-05	4.64216E-06
3830303773675	383030	3773675	0.000100899	9.98544E-05	3.58586E-05	1.89762E-05	6.51767E-05	2.09387E-06	2.09387E-06	6.72705E-05	2.09387E-06	0.000305569	1.66539E-05	3.91065E-05	3.83513E-05	3.75578E-05	3.25321E-05	7.06414E-05	5.02576E-06	7.31543E-05	5.02576E-06
3830403773675	383040	3773675	0.000104325	0.000103246	3.70764E-05	1.96207E-05	6.73902E-05	2.16498E-06	2.16498E-06	6.95552E-05	2.16498E-06	0.000332322	1.8112E-05	4.25304E-05	4.17091E-05	4.08461E-05	3.53803E-05	7.68262E-05	5.46577E-06	7.95591E-05	5.46577E-06
3830503773675	383050	3773675	0.000107984	0.000106866	3.83765E-05	2.03087E-05	6.97533E-05	2.24089E-06	2.24089E-06	7.19942E-05	2.24089E-06	0.000363891	1.98326E-05	4.65706E-05	4.56712E-05	4.47263E-05	3.87413E-05	8.41243E-05	5.98499E-06	8.71168E-05	5.98499E-06
3830603773675	383060	3773675	0.000111739	0.000110582	3.97111E-05	2.1015E-05	7.2179E-05	2.31882E-06	2.31882E-06	7.44978E-05	2.31882E-06	0.000400935	2.18515E-05	5.13114E-05	5.03205E-05	4.92794E-05	4.26851E-05	9.26881E-05	6.59426E-06	9.59853E-05	6.59426E-06
3830703773675	383070	3773675	0.000115509	0.000114314	4.1051E-05	2.1724E-05	7.46144E-05	2.39706E-06	2.39706E-06	7.70115E-05	2.39706E-06	0.000443944	2.41955E-05	5.68156E-05	5.57184E-05	5.45656E-05	4.72639E-05	0.000102631	7.30163E-06	0.000106282	7.30163E-06
3830803773675	383080	3773675	0.000119234	0.000118	4.23749E-05	2.24247E-05	7.70208E-05	2.47437E-06	2.47437E-06	7.94952E-05	2.47437E-06	0.00049346	2.68942E-05	6.31527E-05	6.19332E-05	6.06517E-05	5.25357E-05	0.000114078	8.11604E-06	0.000118136	8.11604E-06
3830903773675	383090	3773675	0.000123012	0.000121739	4.37175E-05	2.31351E-05	7.94611E-05	2.55277E-06	2.55277E-06	8.20138E-05	2.55277E-06	0.000553314	3.01563E-05	7.08127E-05	6.94453E-05	6.80084E-05	5.89079E-05	0.000127915	9.10046E-06	0.000132465	9.10046E-06
3831003773675	383100	3773675	0.000126924	0.00012561	4.51078E-05	2.38709E-05	8.19881E-05	2.63395E-06	2.63395E-06	8.4622E-05	2.63395E-06	0.000627402	3.41942E-05	8.02944E-05	7.87438E-05	7.71146E-05	6.67956E-05	0.000145043	1.0319E-05	0.000150202	1.0319E-05
3831103773675	383110	3773675	0.000131135	0.000129777	4.66042E-05	2.46628E-05	8.4708E-05	2.72133E-06	2.72133E-06	8.74293E-05	2.72133E-06	0.000722117	3.93563E-05	9.2416E-05	9.06313E-05	8.87561E-05	7.68793E-05	0.000166939	1.18768E-05	0.000172877	1.18768E-05
3831203773675	383120	3773675	0.000135621	0.000134218	4.81988E-05	2.55066E-05	8.76063E-05	2.81444E-06	2.81444E-06	9.04208E-05	2.81444E-06	0.000849052	4.62744E-05	0.000108661	0.000106563	0.000104358	9.03933E-05	0.000196284	1.39645E-05	0.000203266	1.39645E-05
3831303773675	383130	3773675	0.000140549	0.000139094	4.99499E-05	2.64333E-05	9.07892E-05	2.9167E-06	2.9167E-06	9.37059E-05	2.9167E-06	0.001029432	5.61054E-05	0.000131746	0.000129202	0.000126528	0.000109597	0.000237984	1.69313E-05	0.000246449	1.69313E-05
3831403773675	383140	3773675	0.000145513	0.000144008	5.17143E-05	2.7367E-05	9.39962E-05	3.01972E-06	3.01972E-06	9.70159E-05	3.01972E-06	0.001293914	7.052E-05	0.000165594	0.000162396	0.000159036	0.000137755	0.000299127	2.12813E-05	0.000309768	2.12813E-05
3831503773675	383150	3773675	0.000150792	0.000149231	5.35902E-05	2.83597E-05	9.74057E-05	3.12926E-06	3.12926E-06	0.000100535	3.12926E-06	0.001698647	9.25785E-05	0.000217392	0.000213194	0.000208782	0.000180844	0.000392693	2.7938E-05	0.000406662	2.7938E-05
3831603773675	383160	3773675	0.000156227	0.00015461	5.55217E-05	2.93819E-05	0.000100917	3.24205E-06	3.24205E-06	0.000104159	3.24205E-06	0.002365926	0.000128946	0.00030279	0.000296942	0.000290798	0.000251885	0.000546954	3.89128E-05	0.000566411	3.89128E-05
3836903773675	383690	3773675	0.005690733	0.005631839	0.002022442	0.001070269	0.003675998	0.000118095	0.000118095	0.003794094	0.000118095	0.003524146	0.00019207	0.000451018	0.00044238	0.000433156	0.000375194	0.000814711	5.79623E-05	0.000843692	5.79623E-05
3837003773675	383700	3773675	0.005804547	0.005744476	0.002062891	0.001091674	0.003749518	0.000120457	0.000120457	0.003869975	0.000120457	0.003703614	0.000201852	0.000473986	0.000464833	0.000455215	0.000394301	0.000856201	6.09141E-05	0.000886658	6.09141E-05
3837103773675	383710	3773675	0.004162315	0.004119239	0.001479254	0.000782816	0.002688698	8.63771E-05	8.63771E-05	0.002775076	8.63771E-05	0.002598196	0.000141605	0.000332515	0.000326094	0.000319347	0.000276614	0.0006006	4.2733E-05	0.000622017	4.2733E-05
3837203773675	383720	3773675	0.003190456	0.003157438	0.001133863	0.000600036	0.002060914	6.62089E-05	6.62089E-05	0.002127123	6.62089E-05	0.001959309	0.000106785	0.000250751	0.000245909	0.000240821	0.000208596	0.000452953	3.22251E-05	0.000469065	3.22251E-05
3837303773675	383730	3773675	0.002570932	0.002544325	0.000913689	0.000483521	0.001660725	5.33525E-05	5.33525E-05	0.001714077	5.33525E-05	0.001562248	8.51446E-05	0.000199935	0.000196074	0.000192018	0.000166323	0.0003611 6	2.56946E-05	0.000374008	2.56946E-05
3837403773675	383740	3773675	0.002145082	0.002122883	0.000762345	0.00040343	0.001385642	4.45152E-05	4.45152E-05	0.001430157	4.45152E-05	0.00129576	7.06206E-05	0.00016583	0.000162628	0.000159263	0.000137952	0.000299553	2.13116E-05	0.000310209	2.13116E-05
3837503773675	383750	3773675	0.001835078	0.001816086	0.000652172	0.000345127	0.001185391	3.80819E-05	3.80819E-05	0.001223473	3.80819E-05	0.001105816	6.02684E-05	0.000141522	0.000138789	0.000135917	0.000117729	0.000255642	1.81876E-05	0.000264736	1.81876E-05

			ISDemolition	ISDrainage / Utilities Trenching	ISDrainage / Utilities Trenching	ISAsphalt Paving	ISAsphalt Paving	SVDemolition	SVSite Grubbing / Prep	SVMass Grading / Excavation	SVMass Grading / Excavation	SVDrainage / Utilities Trenching	SVFoundations / Concrete Pads	SVBuilding / Structure Construction	SVBuilding / Structure Construction	SVAsphalt Paving	SVAsphalt Paving	SVArchitectural Coating	SVArchitectural Coating	SVLandscaping or Other Finishing	SVLandscaping or Other Finishing
Unique Identifier	X (UTM)	Y (UTM)	2027	2027	2028	2027	2028	2027	2027	2027	2028	2028	2028	2028	2029	2028	2029	2028	2029	2028	2029
3838503773655	383850	3773655	9.12625E-05	3.6748E-05	3.58051E-05	9.49067E-06	8.84098E-06	0.000701984	0.000504688	0.000340275	0.000335955	0.000238368	7.57234E-05	0.000108478	0.000104339	1.06656E-05	9.92319E-06	1.06656E-05	9.92319E-06	0.000108478	0.000104339
3838603773655	383860	3773655	8.54347E-05	3.44013E-05	3.35187E-05	8.88462E-06	8.27642E-06	0.000653217	0.000469628	0.000316637	0.000312616	0.000221809	7.0463E-05	0.000100943	9.7091E-05	9.92463E-06	9.23383E-06	9.92463E-06	9.23383E-06	0.000100943	9.7091E-05
3838703773655	383870	3773655	7.97368E-05	3.2107E-05	3.12832E-05	8.29208E-06	7.72444E-06	0.000605912	0.000435618	0.000293706	0.000289977	0.000205746	6.53601E-05	9.36323E-05	9.00597E-05	9.2059E-06	8.56512E-06	9.2059E-06	8.56512E-06	9.36323E-05	9.00597E-05
3838803773655	383880	3773655	7.46202E-05	3.00467E-05	2.92758E-05	7.75998E-06	7.22877E-06	0.000563773	0.000405322	0.00027328	0.00026981	0.000191437	6.08146E-05	8.71206E-05	8.37965E-05	8.56567E-06	7.96945E-06	8.56567E-06	7.96945E-06	8.71206E-05	8.37965E-05
3838903773655	383890	3773655	7.02008E-05	2.82672E-05	2.75419E-05	7.30039E-06	6.80064E-06	0.000527684	0.000379376	0.000255786	0.000252539	0.000179182	5.69216E-05	8.15437E-05	7.84323E-05	8.01735E-06	7.4593E-06	8.01735E-06	7.4593E-06	8.15437E-05	7.84323E-05
3839003773655	383900	3773655	6.64716E-05	2.67656E-05	2.60789E-05	6.91258E-06	6.43938E-06	0.000497474	0.000357657	0.000241143	0.000238081	0.000168924	5.36629E-05	7.68753E-05	7.39421E-05	7.55836E-06	7.03226E-06	7.55836E-06	7.03226E-06	7.68753E-05	7.39421E-05
3839103773655	383910	3773655	6.30582E-05	2.53911E-05	2.47397E-05	6.55761E-06	6.10871E-06	0.00047	0.000337904	0.000227825	0.000224932	0.000159595	5.06992E-05	7.26297E-05	6.98584E-05	7.14092E-06	6.64388E-06	7.14092E-06	6.64388E-06	7.26297E-05	6.98584E-05
3829703773665	382970	3773665	1.57551E-05	6.34398E-06	6.18122E-06	1.63842E-06	1.52626E-06	7.82368E-05	5.6248E-05	3.7924E-05	3.74425E-05	2.65664E-05	8.43945E-06	1.209E-05	1.16287E-05	1.18869E-06	1.10595E-06	1.18869E-06	1.10595E-06	1.209E-05	1.16287E-05
3829803773665	382980	3773665	1.65557E-05	6.66636E-06	6.49532E-06	1.72168E-06	1.60382E-06	8.21299E-05	5.90469E-05	3.98111E-05	3.93057E-05	2.78883E-05	8.8594E-06	1.26916E-05	1.22074E-05	1.24784E-06	1.16098E-06	1.24784E-06	1.16098E-06	1.26916E-05	1.22074E-05
3829903773665	382990	3773665	1.73493E-05	6.98592E-06	6.80668E-06	1.80421E-06	1.6807E-06	8.61745E-05	6.19548E-05	4.17717E-05	4.12413E-05	2.92617E-05	9.29569E-06	1.33167E-05	1.28085E-05	1.30929E-06	1.21816E-06	1.30929E-06	1.21816E-06	1.33167E-05	1.28085E-05
3830003773665	383000	3773665	1.79571E-05	7.23066E-06	7.04514E-06	1.86742E-06	1.73958E-06	8.92926E-05	6.41965E-05	4.32831E-05	4.27336E-05	3.03205E-05	9.63204E-06	1.37985E-05	1.3272E-05	1.35666E-06	1.26223E-06	1.35666E-06	1.26223E-06	1.37985E-05	1.3272E-05
3830103773665	383010	3773665	1.85663E-05	7.47596E-06	7.28414E-06	1.93077E-06	1.7986E-06	9.25086E-05	6.65087E-05	4.48421E-05	4.42727E-05	3.14125E-05	9.97896E-06	1.42955E-05	1.375E-05	1.40553E-06	1.30769E-06	1.40553E-06	1.30769E-06	1.42955E-05	1.375E-05
3830203773665	383020	3773665	1.91504E-05	7.71113E-06	7.51328E-06	1.99151E-06	1.85518E-06	9.56356E-05	6.87568E-05	4.63578E-05	4.57692E-05	3.24744E-05	1.03163E-05	1.47787E-05	1.42148E-05	1.45304E-06	1.3519E-06	1.45304E-06	1.3519E-06	1.47787E-05	1.42148E-05
3830303773665	383030	3773665	1.97204E-05	7.94067E-06	7.73693E-06	2.05079E-06	1.9104E-06	9.86735E-05	7.09409E-05	4.78304E-05	4.72231E-05	3.35059E-05	1.0644E-05	1.52481E-05	1.46663E-05	1.49919E-06	1.39484E-06	1.49919E-06	1.39484E-06	1.52481E-05	1.46663E-05
3830403773665	383040	3773665	2.02975E-05	8.17303E-06	7.96333E-06	2.1108E-06	1.9663E-06	0.000101792	7.31826E-05	4.93418E-05	4.87153E-05	3.45647E-05	1.09803E-05	1.573E-05	1.51298E-05	1.54657E-06	1.43892E-06	1.54657E-06	1.43892E-06	1.573E-05	1.51298E-05
3830503773665	383050	3773665	2.08829E-05	8.40876E-06	8.19302E-06	2.17168E-06	2.02302E-06	0.000105034	7.5514E-05	5.09137E-05	5.02673E-05	3.56658E-05	1.13301E-05	1.62311E-05	1.56118E-05	1.59584E-06	1.48476E-06	1.59584E-06	1.48476E-06	1.62311E-05	1.56118E-05
3830603773665	383060	3773665	2.14698E-05	8.64506E-06	8.42325E-06	2.23271E-06	2.07986E-06	0.000108348	7.78966E-05	5.25201E-05	5.18533E-05	3.67912E-05	1.16876E-05	1.67432E-05	1.61044E-05	1.64619E-06	1.5316E-06	1.64619E-06	1.5316E-06	1.67432E-05	1.61044E-05
3830703773665	383070	3773665	2.2058E-05	8.88192E-06	8.65403E-06	2.29388E-06	2.13685E-06	0.000111556	8.02024E-05	5.40747E-05	5.33882E-05	3.78802E-05	1.20336E-05	1.72388E-05	1.65811E-05	1.69492E-06	1.57694E-06	1.69492E-06	1.57694E-06	1.72388E-05	1.65811E-05
3830803773665	383080	3773665	2.2656E-05	9.12271E-06	8.88865E-06	2.35607E-06	2.19478E-06	0.000114896	8.26042E-05	5.56941E-05	5.4987E-05	3.90146E-05	1.23939E-05	1.77551E-05	1.70776E-05	1.74567E-06	1.62417E-06	1.74567E-06	1.62417E-06	1.77551E-05	1.70776E-05
3830903773665	383090	3773665	2.3254E-05	9.36351E-06	9.12327E-06	2.41826E-06	2.25271E-06	0.000118335	8.50765E-05	5.7361E-05	5.66327E-05	4.01823E-05	1.27649E-05	1.82865E-05	1.75887E-05	1.79792E-06	1.67278E-06	1.79792E-06	1.67278E-06	1.82865E-05	1.75887E-05
3831003773665	383100	3773665	2.38492E-05	9.60318E-06	9.35679E-06	2.48016E-06	2.31037E-06	0.000121899	8.76385E-05	5.90884E-05	5.83382E-05	4.13923E-05	1.31493E-05	1.88372E-05	1.81184E-05	1.85206E-06	1.72315E-06	1.85206E-06	1.72315E-06	1.88372E-05	1.81184E-05
3831103773665	383110	3773665	2.4485E-05	9.85917E-06	9.60621E-06	2.54627E-06	2.37196E-06	0.000125747	9.04054E-05	6.09539E-05	6.018E-05	4.26992E-05	1.35644E-05	1.94319E-05	1.86904E-05	1.91054E-06	1.77755E-06	1.91054E-06	1.77755E-06	1.94319E-05	1.86904E-05
3831203773665	383120	3773665	2.51375E-05	1.01219E-05	9.86221E-06	2.61412E-06	2.43517E-06	0.00012981	9.33261E-05	6.29231E-05	6.21242E-05	4.40786E-05	1.40026E-05	2.00596E-05	1.92943E-05	1.97226E-06	1.83498E-06	1.97226E-06	1.83498E-06	2.00596E-05	1.92943E-05
3831303773665	383130	3773665	2.58277E-05	1.03998E-05	1.0133E-05	2.6859E-06	2.50204E-06	0.000134095	9.64068E-05	6.50002E-05	6.4175E-05	4.55337E-05	1.44649E-05	2.07218E-05	1.99312E-05	2.03736E-06	1.89555E-06	2.03736E-06	1.89555E-06	2.07218E-05	1.99312E-05
3831403773665	383140	3773665	2.65878E-05	1.07059E-05	1.04312E-05	2.76495E-06	2.57567E-06	0.000138496	9.95709E-05	6.71335E-05	6.62811E-05	4.70281E-05	1.49396E-05	2.14019E-05	2.05853E-05	2.10423E-06	1.95776E-06	2.10423E-06	1.95776E-06	2.14019E-05	2.05853E-05
3831503773665	383150	3773665	2.73884E-05	1.10283E-05	1.07453E-05	2.8482E-06	2.65323E-06	0.00014295	0.000102773	6.92927E-05	6.84129E-05	4.85406E-05	1.54201E-05	2.20903E-05	2.12474E-05	2.17191E-06	2.02073E-06	2.17191E-06	2.02073E-06	2.20903E-05	2.12474E-05
3831603773665	383160	3773665	2.82645E-05	1.1381E-05	1.1089E-05	2.93931E-06	2.7381E-06	0.000147556	0.000106085	7.15253E-05	7.06172E-05	5.01046E-05	1.59169E-05	2.2802E-05	2.1932E-05	2.24188E-06	2.08584E-06	2.24188E-06	2.08584E-06	2.2802E-05	2.1932E-05
3836903773665	383690	3773665	0.000978489	0.000394	0.000383892	0.000101756	9.47903E-05	0.010364983	0.00745186	0.005024257	0.004960466	0.00351957	0.001118077	0.001601714	0.001540599	0.00015748	0.000146519	0.00015748	0.000146519	0.001601714	0.001540599
3837003773665	383700	3773665	0.000681385	0.000274368	0.000267328	7.08593E-05	6.60086E-05	0.0069017	0.004961948	0.003345487	0.003303011	0.002343566	0.000744491	0.001066529	0.001025834	0.000104861	9.75619E-05	0.000104861	9.75619E-05	0.001066529	0.001025834
3837103773665	383710	3773665	0.000512914	0.000206531	0.000201232	5.33395E-05	4.96881E-05	0.004990494	0.003587894	0.002419061	0.002388347	0.00169459	0.000538328	0.000771187	0.000741762	7.58229E-05	7.05452E-05	7.58229E-05	7.05452E-05	0.000771187	0.000741762
3837203773665	383720	3773665	0.000408424	0.000164457	0.000160237	4.24733E-05	3.95658E-05	0.003840177	0.002760878	0.001861463	0.001837829	0.001303984	0.000414242	0.000593427	0.000570785	5.83456E-05	5.42844E-05	5.83456E-05	5.42844E-05	0.000593427	0.000570785
3837303773665	383730	3773665	0.000337905	0.000136061	0.000132571	3.51398E-05	3.27342E-05	0.003086148	0.002218773	0.00149596	0.001476966	0.001047943	0.000332905	0.000476906	0.00045871	4.68893E-05	4.36255E-05	4.68893E-05	4.36255E-05	0.000476906	0.00045871
3837403773665	383740	3773665	0.000287188	0.00011564	0.000112673	2.98656E-05	2.78211E-05	0.002558597	0.001839493	0.001240239	0.001224492	0.000868806	0.000275997	0.000395383	0.000380297	3.8874E-05	3.61681E-05	3.8874E-05	3.61681E-05	0.000395383	0.000380297
3837503773665	383750	3773665	0.000248913	0.000100228	9.76562E-05	2.58852E-05	2.41132E-05	0.002171298	0.001561045	0.001052501	0.001039138	0.000737293	0.000234219	0.000335533	0.000322731	3.29895E-05	3.06933E-05	3.29895E-05	3.06933E-05	0.000335533	0.000322731
3837603773665	383760	3773665	0.000218984	8.81767E-05	8.59143E-05	2.27728E-05	2.12139E-05	0.001875954	0.001348709	0.000909338	0.000897793	0.000637006	0.00020236	0.000289894	0.000278832	2.85022E-05	2.65183E-05	2.85022E-05	2.65183E-05	0.000289894	0.000278832
3837703773665	383770	3773665	0.000194671	7.83867E-05	7.63755E-05	2.02445E-05	1.88586E-05	0.001641493	0.001180145	0.000795687	0.000785585	0.000557391	0.000177069	0.000253662	0.00024398	2.494E-05	2.3204E-05	2.494E-05	2.3204E-05	0.000253662	0.00024398
3837803773665	383780	3773665	0.000174796	7.03836E-05	6.85777E-05	1.81775E-05	1.69332E-05	0.001453643	0.001045091	0.00070463	0.000695683	0.000493604	0.000156805	0.000224633	0.000216062	2.20859E-05	2.05486E-05	2.20859E-05	2.05486E-05	0.000224633	0.000216062
3837903773665	383790	3773665	0.000155696	6.26927E-05	6.10842E-05	1.61913E-05	1.50829E-05	0.001278728	0.000919336	0.000619843	0.000611973	0.00043421	0.000137937	0.000197604	0.000190064	1.94283E-05	1.8076E-05	1.94283E-05	1.8076E-05	0.000197604	0.000190064
3838003773665	383800	3773665	0.000138315	5.56944E-05	5.42654E-05	1.43839E-05	1.33992E-05	0.001120491	0.000805572	0.00054314	0.000536244	0.000380478	0.000120868	0.000173151	0.000166544	1.70241E-05	1.58392E-05	1.70241E-05	1.58392E-05	0.000173151	0.000166544
3838103773665	383810	3773665	0.000124083	4.99637E-05	4.86817E-05	1.29038E-05	1.20205E-05	0.00099298	0.000713899	0.000481331	0.00047522	0.00033718	0.000107113	0.000153446	0.000147592	1.50868E-05	1.40367E-05	1.50868E-05	1.40367E-05	0.000153446	0.000147592
3838203773665	383820	3773665	0.00011537	4.64552E-05	4.52633E-05	1.19977E-05	1.11764E-05	0.000915465	0.000658169	0.000443757	0.000438122	0.000310858	9.87517E-05	0.000141468	0.00013607	1.39091E-05	1.29409E-05	1.39091E-05	1.29409E-05	0.000141468	0.00013607
3838303773665	383830	3773665	0.000107698	4.33659E-05	4.22533E-05	1.11999E-05	1.04332E-05	0.000848016	0.000609678	0.000411062	0.000405843	0.000287955	9.14761E-05	0.000131045	0.000126045	1.28843E-05	1.19875E-05	1.28843E-05	1.19875E-05	0.000131045	0.000126045
3838403773665	383840	3773665	0.000100505	4.04696E-05	3.94313E-05	1.04518E-05	9.73635E-06	0.000785602	0.000564805	0.000380808	0.000375973	0.000266762	8.47433E-05	0.0001214	0.000116768	1.1936E-05	1.11052E-05	1.1936E-05	1.11052E-05	0.0001214	0.000116768
3838503773665	383850	3773665	9.37622E-05	3.77545E-05	3.67858E-05	9.75062E-06	9.08313E-06	0.000727828	0.000523269	0.000352803	0.000348324	0.000247144	7.85113E-05	0.000112472	0.000108181	1.10582E-05	1.02885E-05	1.10582E-05	1.02885E-05	0.000112472	0.000108181
3838603773665	383860	3773665	8.77611E-05	3.53381E-05	3.44314E-05	9.12655E-06	8.50178E-06	0.000676915	0.000486665	0.000328123	0.000323957	0.000229856	7.30192E-05	0.000104604	0.000100613	1.02847E-05	9.56881E-06	1.02847E-05	9.56881E-06	0.000104604	0.000100613
3838703773665	383870	3773665	8.21345E-05	3.30724E-05	3.22239E-05	8.54142E-06	7.95671E-06	0.000629609	0.000452655	0.000305193	0.000301318	0.000213792	6.79163E-05	9.72943E-05	9.3582E-05	9.56594E-06	8.9001E-06	9.56594E-06	8.9001E-06	9.72943E-05	9.3582E-05
3838803773665	383880	3773665	7.70835E-05	3.10386E-05	3.02422E-05	8.01615E-06	7.4674E-06	0.000587471	0.00042236	0.000284767	0.000281151	0.000199484	6.33708E-05	9.07826E-05	8.73187E-05	8.92571E-06	8.30444E-06	8.92571E-06	8.30444E-06	9.07826E-05	8.73187E-05
3838903773665	383890	3773665	7.25467E-05	2.92118E-05	2.84623E-05	7.54436E-06	7.0279E-06	0.000549911	0.000395356	0.000266561	0.000263176	0.00018673	5.93193E-05	8.49785E-05	8.17361E-05	8.35506E-06	7.7735E-06	8.35506E-06	7.7735E-06	8.49785E-05	8.17361E-05
3839003773665	383900	3773665	6.84473E-05	2.75611E-05	2.6854E-05	7.11804E-06	6.63077E-06	0.000516263	0.000371165	0.00025025	0.000247073	0.000175304	5.56896E-05	7.97788E-05	7.67347E-05	7.84382E-06	7.29785E-06	7.84382E-06	7.29785E-06	7.97788E-05	7.67347E-05
3839103773665	383910	3773665	6.47167E-05	2.60589E-05	2.53903E-05	6.73009E-06	6.26937E-06	0.000485866	0.000349311	0.000235516	0.000232525	0.000164982	5.24107E-05	7.50815E-05	7.22167E-05	7.38199E-06	6.86817E-06	7.38199E-06	6.86817E-06	7.50815E-05	7.22167E-05
3829703773675	382970	3773675	1.59493E-05	6.42219E-06	6.25741E-06	1.65862E-06	1.54508E-06	7.88604E-05	5.66963E-05	3.82263E-05	3.77409E-05	2.67781E-05	8.50672E-06	1.21864E-05	1.17214E-05	1.19816E-06	1.11476E-06	1.19816E-06	1.11476E-06	1.21864E-05	1.17214E-05
3829803773675	382980	3773675	1.66717E-05	6.71306E-06	6.54082E-06	1.73374E-06	1.61506E-06	8.23437E-05	5.92007E-05	3.99148E-05	3.9408E-05	2.79609E-05	8.88247E-06	1.27247E-05	1.22392E-05	1.25109E-06	1.164E-06	1.25109E-06	1.164E-06	1.27247E-05	1.22392E-05
3829903773675	382990	3773675	1.73927E-05	7.00336E-06	6.82368E-06	1.80872E-06	1.6849E-06	8.59785E-05	6.18139E-05	4.16767E-05	4.11475E-05	2.91952E-05	9.27455E-06	1.32864E-05	1.27794E-05	1.30631E-06	1.21538E-06	1.30631E-06	1.21538E-06	1.32864E-05	1.27794E-05
3830003773675	383000	3773675	1.80018E-05	7.24866E-06	7.06268E-06	1.87207E-06	1.74391E-06	8.90698E-05	6.40364E-05	4.31752E-05	4.2627E-05	3.02449E-05	9.60802E-06	1.37641E-05	1.32389E-05	1.35328E-06	1.25908E-06	1.35328E-06	1.25908E-06	1.37641E-05	1.32389E-05
3830103773675	383010	3773675	1.86082E-05	7.49283E-06	7.30059E-06	1.93513E-06	1.80266E-06	9.22503E-05	6.63229E-05	4.47168E-05	4.41491E-05	3.13248E-05	9.95109E-06	1.42556E-05	1.37116E-05	1.4016E-06	1.30404E-06	1.4016E-06	1.30404E-06	1.42556E-05	1.37116E-05
3830203773675	383020	3773675	1.91881E-05	7.72632E-06	7.52808E-06	1.99543E-06	1.85883E-06	9.53149E-05	6.85262E-05	4.62023E-05	4.56157E-05	3.23655E-05	1.02817E-05	1.47291E-05	1.41671E-05	1.44816E-06	1.34736E-06	1.44816E-06	1.34736E-06	1.47291E-05	1.41671E-05
3830303773675	383030	3773675	1.97498E-05	7.95249E-06	7.74845E-06	2.05384E-06	1.91324E-06	9.82548E-05	7.06398E-05	4.76274E-05	4.70227E-05	3.33637E-05	1.05988E-05	1.51834E-05	1.46041E-05	1.49283E-06	1.38892E-06	1.49283E-06	1.38892E-06	1.51834E-05	1.46041E-05
3830403773675	383040	3773675	2.03212E-05	8.18259E-06	7.97265E-06	2.11327E-06	1.9686E-06	0.000101302	7.28303E-05	4.91043E-05	4.84808E-05	3.43983E-05	1.09275E-05	1.56543E-05	1.5057E-05	1.53912E-06	1.43199E-06	1.53912E-06	1.43199E-06	1.56543E-05	1.5057E-05
3830503773675	383050	3773675	2.09081E-05	8.41889E-06	8.20288E-06	2.1743E-06	2.02545E-06	0.000104527	7.51489E-05	5.06675E-05	5.00242E-05	3.54934E-05	1.12753E-05	1.61526E-05	1.55363E-05	1.58812E-06	1.47758E-06	1.58812E-06	1.47758E-06	1.61526E-05	1.55363E-05
3830603773675	383060	3773675	2.14921E-05	8.65406E-06	8.43202E-06	2.23503E-06	2.08203E-06	0.000107778	7.74867E-05	5.22438E-05	5.15804E-05	3.65976E-05	1.16261E-05	1.66551E-05	1.60196E-05	1.63752E-06	1.52354E-06	1.63752E-06	1.52354E-06	1.66551E-05	1.60196E-05
3830703773675	383070	3773675	2.2079E-05	8.89036E-06	8.66225E-06	2.29606E-06	2.13888E-06	0.000111012	7.98117E-05	5.38113E-05	5.31281E-05	3.76957E-05	1.19749E-05	1.71548E-05	1.65003E-05	1.68666E-06	1.56926E-06	1.68666E-06	1.56926E-06	1.71548E-05	1.65003E-05
3830803773675	383080	3773675	2.26742E-05	9.13003E-06	8.89578E-06	2.35796E-06	2.19654E-06	0.000114219	8.21175E-05	5.53659E-05	5.4663E-05	3.87847E-05	1.23209E-05	1.76504E-05	1.6977E-05	1.73539E-06	1.61459E-06	1.73539E-06	1.61459E-06	1.76504E-05	1.6977E-05
3830903773675	383090	3773675	2.32666E-05	9.36857E-06	9.1282E-06	2.41956E-06	2.25393E-06	0.000117524	8.44937E-05	5.69681E-05	5.62448E-05	3.9907E-05	1.26774E-05	1.81612E-05	1.74682E-05	1.7856E-06	1.66132E-06	1.7856E-06	1.66132E-06	1.81612E-05	1.74682E-05
3831003773675	383100	3773675	2.38618E-05	9.60825E-06	9.36172E-06	2.48146E-06	2.31159E-06	0.000120954	8.69596E-05	5.86306E-05	5.78862E-05	4.10717E-05	1.30474E-05	1.86912E-05	1.7978E-05	1.83771E-06	1.7098E-06	1.83771E-06	1.7098E-06	1.86912E-05	1.7978E-05
3831103773675	383110	3773675	2.45213E-05	9.8738E-06	9.62046E-06	2.55005E-06	2.37548E-06	0.000124643	8.96112E-05	6.04184E-05	5.96513E-05	4.23241E-05	1.34453E-05	1.92612E-05	1.85262E-05	1.89375E-06	1.76194E-06	1.89375E-06	1.76194E-06	1.92612E-05	1.85262E-05
3831203773675	383120	3773675	2.51724E-05	1.0136E-05	9.87591E-06	2.61776E-06	2.43856E-06	0.000128562	9.24294E-05	6.23185E-05	6.15273E-05	4.36551E-05	1.38681E-05	1.98669E-05	1.91089E-05	1.95331E-06	1.81735E-06	1.95331E-06	1.81735E-06	1.98669E-05	1.91089E-05
3831303773675	383130	3773675	2.58375E-05	1.04038E-05	1.01368E-05	2.68692E-06	2.50298E-06	0.000132865	9.5523E-05	6.44043E-05	6.35866E-05	4.51162E-05	1.43323E-05	2.05318E-05	1.97484E-05	2.01868E-06	1.87817E-06	2.01868E-06	1.87817E-06	2.05318E-05	1.97484E-05
3831403773675	383140	3773675	2.65738E-05	1.07003E-05	1.04257E-05	2.76349E-06	2.57432E-06	0.000137293	9.87062E-05	6.65505E-05	6.57056E-05	4.66197E-05	1.48099E-05	2.12161E-05	2.04065E-05	2.08596E-06	1.94076E-06	2.08596E-06	1.94076E-06	2.12161E-05	2.04065E-05
3831503773675	383150	3773675	2.73633E-05	1.10181E-05	1.07354E-05	2.84559E-06	2.65079E-06	0.000141721	0.000101889	6.86968E-05	6.78246E-05	4.81232E-05	1.52875E-05	2.19003E-05	2.10646E-05	2.15323E-06	2.00335E-06	2.15323E-06	2.00335E-06	2.19003E-05	2.10646E-05
3831603773675	383160	3773675	2.82407E-05	1.13715E-05	1.10797E-05	2.93684E-06	2.73579E-06	0.000146264	0.000105156	7.08992E-05	6.9999E-05	4.9666E-05	1.57776E-05	2.26024E-05	2.174E-05	2.22226E-06	2.06758E-06	2.22226E-06	2.06758E-06	2.26024E-05	2.174E-05
3836903773675	383690	3773675	0.000806375	0.000324697	0.000316366	8.38574E-05	7.81169E-05	0.008189756	0.00588799	0.003969852	0.003919447	0.002780942	0.000883434	0.001265573	0.001217284	0.000124431	0.00011577	0.000124431	0.00011577	0.001265573	0.001217284
3837003773675	383700	3773675	0.000822622	0.000331239	0.00032274	8.5547E-05	7.96908E-05	0.00863793	0.006210202	0.004187096	0.004133934	0.002933126	0.000931779	0.00133483	0.001283899	0.00013124	0.000122105	0.00013124	0.000122105	0.00133483	0.001283899
3837103773675	383710	3773675	0.00059129	0.00023809	0.000231981	6.14901E-05	5.72807E-05	0.00594848	0.004276634	0.002883429	0.002846819	0.002019887	0.000641666	0.000919226	0.000884152	9.0378E-05	8.40872E-05	9.0378E-05	8.40872E-05	0.000919226	0.000884152
3837203773675	383720	3773675	0.000454383	0.000182963	0.000178269	4.72527E-05	4.4018E-05	0.004397999	0.003161922	0.002131859	0.002104791	0.0014934	0.000474415	0.000679628	0.000653697	6.68208E-05	6.21698E-05	6.68208E-05	6.21698E-05	0.000679628	0.000653697
3837303773675	383730	3773675	0.000367096	0.000147816	0.000144023	3.81754E-05	3.55621E-05	0.003437696	0.002471517	0.001666368	0.00164521	0.001167316	0.000370826	0.000531232	0.000510962	5.22305E-05	4.8595E-05	5.22305E-05	4.8595E-05	0.000531232	0.000510962
3837403773675	383740	3773675	0.000307078	0.000123649	0.000120476	3.1934E-05	2.97479E-05	0.002796025	0.00201019	0.001355328	0.001338119	0.000949428	0.000301609	0.00043273	0.000415587	4.24813E-05	3.95244E-05	4.24813E-05	3.95244E-05	0.00043273	0.000415587
3837503773675	383750	3773675	0.00026336	0.000106045	0.000103324	2.73876E-05	2.55128E-05	0.002341072	0.001683104	0.001134797	0.001120388	0.000794943	0.000252533	0.000361769	0.000347965	3.5569E-05	3.30932E-05	3.5569E-05	3.30932E-05	0.000361769	0.000347965

			MDemolition	MSite Grubbing / Prep	MMass Grading / Excavation	MMass Grading / Excavation	MDrainage / Utilities Trenching	MFoundations / Concrete Pads	MBuilding / Structure Construction	MAsphalt Paving	MLandscaping or Other Finishing	MWaterside Construction (Piles)	RSSWDemolition	RSSWPlacing Base	RSSWForm	Child Risk				
Unique Identifier	X (UTM)	Y (UTM)	2027	2027	2027	2028	2028	2028	2028	2028	2028	2028	2029	2029	2029	3rd Trimester	0<2	2<16	Total	per million
3838503773655	383850	3773655	0.000151051	0.0004637	0.000545273	0.000538013	0.000114363	0.000148728	0.000109472	1.12676E-05	0.000132007	1.12676E-05	5.90697E-05	8.57115E-05	5.0808E-05	1.35117E-08	2.0256E-07	3.9104E-08	2.55174E-07	0.25517446
3838603773655	383860	3773655	0.000141056	0.000433019	0.000509194	0.000502414	0.000106796	0.000138887	0.000102229	1.05221E-05	0.000123273	1.05221E-05	5.76536E-05	8.36566E-05	4.95899E-05	1.26475E-08	1.8951E-07	3.6536E-08	2.38698E-07	0.23869783
3838703773655	383870	3773655	0.000131343	0.000403201	0.000474131	0.000467818	9.94421E-05	0.000129324	9.51893E-05	9.79754E-06	0.000114784	9.79754E-06	5.59068E-05	8.1122E-05	4.80875E-05	1.18041E-08	1.7679E-07	3.4035E-08	2.22625E-07	0.22262512
3838803773655	383880	3773655	0.000122642	0.000376491	0.000442723	0.000436828	9.28547E-05	0.000120757	8.88835E-05	9.14851E-06	0.000107181	9.14851E-06	5.41257E-05	7.85375E-05	4.65555E-05	1.10478E-08	1.6537E-07	3.1798E-08	2.08217E-07	0.20821737
3838903773655	383890	3773655	0.000115139	0.000353458	0.000415638	0.000410103	8.7174E-05	0.000113369	8.34458E-05	8.58882E-06	0.000100623	8.58882E-06	5.25099E-05	7.6193E-05	4.51657E-05	1.03956E-08	1.5553E-07	2.9874E-08	1.95797E-07	0.19579712
3839003773655	383900	3773655	0.000108805	0.000334012	0.000392771	0.000387541	8.2378E-05	0.000107132	7.88549E-05	8.11629E-06	9.50875E-05	8.11629E-06	5.11655E-05	7.42422E-05	4.40093E-05	9.84585E-09	1.4723E-07	2.8255E-08	1.8533E-07	0.18532981
3839103773655	383910	3773655	0.000103022	0.00031626	0.000371895	0.000366943	7.79996E-05	0.000101438	7.46638E-05	7.68491E-06	9.00336E-05	7.68491E-06	4.98492E-05	7.23322E-05	4.28771E-05	9.34316E-09	1.3964E-07	2.6778E-08	1.75762E-07	0.17576187
3829703773665	382970	3773665	1.87151E-05	5.74521E-05	6.7559E-05	6.66594E-05	1.41695E-05	1.84273E-05	1.35635E-05	1.39605E-06	1.63556E-05	1.39605E-06	1.41989E-05	2.0603E-05	1.2213E-05	3.53149E-09	4.529E-08	7.67E-09	5.64913E-08	0.05649125
3829803773665	382980	3773665	1.96968E-05	6.04656E-05	7.11026E-05	7.01559E-05	1.49127E-05	1.93939E-05	1.4275E-05	1.46928E-06	1.72135E-05	1.46928E-06	1.47448E-05	2.13951E-05	1.26826E-05	3.80603E-09	4.8629E-08	8.2139E-09	6.06494E-08	0.06064937
3829903773665	382990	3773665	2.07274E-05	6.36296E-05	7.48232E-05	7.38269E-05	1.56931E-05	2.04087E-05	1.50219E-05	1.54616E-06	1.81142E-05	1.54616E-06	1.53032E-05	2.22052E-05	1.31628E-05	4.10988E-09	5.2303E-08	8.8099E-09	6.52227E-08	0.06522265
3830003773665	383000	3773665	2.15276E-05	6.60861E-05	7.77118E-05	7.66771E-05	1.62989E-05	2.11966E-05	1.56019E-05	1.60585E-06	1.88136E-05	1.60585E-06	1.57024E-05	2.27846E-05	1.35062E-05	4.38067E-09	5.5532E-08	9.3268E-09	6.92395E-08	0.06923949
3830103773665	383010	3773665	2.23587E-05	6.86373E-05	8.07118E-05	7.96371E-05	1.69281E-05	2.20149E-05	1.62042E-05	1.66784E-06	1.95398E-05	1.66784E-06	1.61142E-05	2.3382E-05	1.38604E-05	4.68149E-09	5.9097E-08	9.8936E-09	7.36726E-08	0.0736726
3830203773665	383020	3773665	2.31716E-05	7.11328E-05	8.36463E-05	8.25325E-05	1.75436E-05	2.28153E-05	1.67933E-05	1.72848E-06	2.02503E-05	1.72848E-06	1.65072E-05	2.39523E-05	1.41985E-05	5.00532E-09	6.2904E-08	1.0494E-08	7.84032E-08	0.07840323
3830303773665	383030	3773665	2.39682E-05	7.35781E-05	8.65219E-05	8.53698E-05	1.81467E-05	2.35996E-05	1.73706E-05	1.7879E-06	2.09464E-05	1.7879E-06	1.68815E-05	2.44955E-05	1.45204E-05	5.35727E-09	6.7007E-08	1.1136E-08	8.35004E-08	0.0835004
3830403773665	383040	3773665	2.47883E-05	7.60959E-05	8.94826E-05	8.82911E-05	1.87677E-05	2.44072E-05	1.7965E-05	1.84908E-06	2.16632E-05	1.84908E-06	1.72652E-05	2.50522E-05	1.48504E-05	5.75713E-09	7.1636E-08	1.1855E-08	8.92482E-08	0.08924823
3830503773665	383050	3773665	2.56412E-05	7.87139E-05	9.25612E-05	9.13287E-05	1.94134E-05	2.52469E-05	1.85831E-05	1.9127E-06	2.24085E-05	1.9127E-06	1.76582E-05	2.56225E-05	1.51885E-05	6.21851E-09	7.6941E-08	1.2673E-08	9.58326E-08	0.0958326
3830603773665	383060	3773665	2.65194E-05	8.141E-05	9.57315E-05	9.44568E-05	2.00783E-05	2.61116E-05	1.92196E-05	1.97821E-06	2.3176E-05	1.97821E-06	1.80544E-05	2.61973E-05	1.55292E-05	6.75518E-09	8.3068E-08	1.361E-08	1.03433E-07	0.10343276
3830703773665	383070	3773665	2.74031E-05	8.41227E-05	9.89214E-05	9.76043E-05	2.07473E-05	2.69817E-05	1.986E-05	2.04413E-06	2.39483E-05	2.04413E-06	1.84443E-05	2.67631E-05	1.58646E-05	7.37652E-09	9.0108E-08	1.4677E-08	1.12162E-07	0.11216157
3830803773665	383080	3773665	2.82976E-05	8.68689E-05	0.000102151	0.000100791	2.14246E-05	2.78625E-05	2.05083E-05	2.11086E-06	2.47301E-05	2.11086E-06	1.88186E-05	2.73062E-05	1.61866E-05	8.09873E-09	9.824E-08	1.5904E-08	1.22242E-07	0.12224196
3830903773665	383090	3773665	2.92176E-05	8.9693E-05	0.000105472	0.000104067	2.21211E-05	2.87684E-05	2.11751E-05	2.17949E-06	2.55341E-05	2.17949E-06	1.92023E-05	2.78629E-05	1.65166E-05	8.97118E-09	1.08E-07	1.7365E-08	1.34332E-07	0.13433204
3831003773665	383100	3773665	3.01612E-05	9.25896E-05	0.000108878	0.000107428	2.28355E-05	2.96974E-05	2.18589E-05	2.24987E-06	2.63587E-05	2.24987E-06	1.95891E-05	2.84241E-05	1.68493E-05	1.00596E-08	1.2009E-07	1.9152E-08	1.49304E-07	0.14930427
3831103773665	383110	3773665	3.11682E-05	9.56811E-05	0.000112513	0.000111015	2.3598E-05	3.0689E-05	2.25888E-05	2.32499E-06	2.72388E-05	2.32499E-06	1.99852E-05	2.8999E-05	1.719E-05	1.1453E-08	1.355E-07	2.1422E-08	1.68378E-07	0.16837777
3831203773665	383120	3773665	3.2217E-05	9.89007E-05	0.000116299	0.000114751	2.43921E-05	3.17217E-05	2.33489E-05	2.40323E-06	2.81553E-05	2.40323E-06	2.03969E-05	2.95964E-05	1.75442E-05	1.3292E-08	1.5573E-07	2.4397E-08	1.93423E-07	0.19342343
3831303773665	383130	3773665	3.33439E-05	0.00010236	0.000120367	0.000118764	2.52452E-05	3.28312E-05	2.41655E-05	2.48728E-06	2.91401E-05	2.48728E-06	2.08305E-05	3.02255E-05	1.79171E-05	1.58591E-08	1.8385E-07	2.8493E-08	2.28197E-07	0.22819705
3831403773665	383140	3773665	3.44598E-05	0.000105786	0.000124395	0.000122739	2.60901E-05	3.39299E-05	2.49743E-05	2.57053E-06	3.01153E-05	2.57053E-06	2.12735E-05	3.08683E-05	1.82981E-05	1.96342E-08	2.2497E-07	3.4454E-08	2.79061E-07	0.2790611
3831503773665	383150	3773665	3.56538E-05	0.000109451	0.000128705	0.000126992	2.69941E-05	3.51056E-05	2.58396E-05	2.65959E-06	3.11588E-05	2.65959E-06	2.17226E-05	3.152E-05	1.86844E-05	2.53156E-08	2.8668E-07	4.3315E-08	3.55311E-07	0.35531145
3831603773665	383160	3773665	3.68931E-05	0.000113255	0.000133179	0.000131406	2.79324E-05	3.63258E-05	2.67378E-05	2.75204E-06	3.22419E-05	2.75204E-06	2.21843E-05	3.21899E-05	1.90815E-05	3.4873E-08	3.9019E-07	5.8054E-08	4.8312E-07	0.4831196
3836903773665	383690	3773665	0.001766546	0.005422991	0.006376993	0.006292082	0.001337482	0.001739384	0.001280281	0.000131775	0.001543832	0.000131775	6.86241E-05	9.9575E-05	5.90261E-05	1.55077E-07	2.3044E-06	4.9727E-07	2.95679E-06	2.95678679
3837003773665	383700	3773665	0.001215764	0.003732186	0.004388746	0.004330309	0.000920476	0.001197071	0.000881109	9.06899E-05	0.001062489	9.06899E-05	6.92292E-05	0.000100453	5.95466E-05	1.06575E-07	1.5884E-06	3.3657E-07	2.0315E-06	2.0315002
3837103773665	383710	3773665	0.000905151	0.002778656	0.003267472	0.003223965	0.000685305	0.000891233	0.000655996	6.75197E-05	0.000791036	6.75197E-05	6.96441E-05	0.000101055	5.99034E-05	7.93272E-08	1.1851E-06	2.4711E-07	1.51153E-06	1.51152541
3837203773665	383720	3773665	0.000713754	0.002191101	0.002576555	0.002542248	0.000540395	0.000702779	0.000517284	5.32424E-05	0.000623769	5.32424E-05	7.00215E-05	0.000101603	6.0228E-05	6.25973E-08	9.3682E-07	1.9274E-07	1.19216E-06	1.19216321
3837303773665	383730	3773665	0.000585455	0.001797247	0.002113415	0.002085275	0.000443258	0.000576454	0.000424301	4.3672E-05	0.000511645	4.3672E-05	7.02773E-05	0.000101974	6.04481E-05	5.14142E-08	7.7046E-07	1.5676E-07	9.78634E-07	0.97863386
3837403773665	383740	3773665	0.000493832	0.00151598	0.001782669	0.001758932	0.000373889	0.000486239	0.000357899	3.68374E-05	0.000431573	3.68374E-05	7.03584E-05	0.000102092	6.05178E-05	4.34425E-08	6.516E-07	1.3136E-07	8.26401E-07	0.82640063
3837503773665	383750	3773665	0.000425111	0.001305016	0.001534592	0.001514159	0.000321858	0.000418574	0.000308093	3.17111E-05	0.000371516	3.17111E-05	7.03771E-05	0.000102119	6.05339E-05	3.74785E-08	5.6248E-07	1.1253E-07	7.1248E-07	0.71247968
3837603773665	383760	3773665	0.000371745	0.001141194	0.00134195	0.001324082	0.000281455	0.000366029	0.000269418	2.77303E-05	0.000324878	2.77303E-05	7.03054E-05	0.000102015	6.04722E-05	3.28521E-08	4.9321E-07	9.8041E-08	6.24101E-07	0.62410076
3837703773665	383770	3773665	0.000328806	0.001009378	0.001186946	0.001171141	0.000248945	0.00032375	0.000238298	2.45273E-05	0.000287352	2.45273E-05	7.01276E-05	0.000101757	6.03193E-05	2.91192E-08	4.3725E-07	8.6456E-08	5.5283E-07	0.55282979
3837803773665	383780	3773665	0.00029388	0.000902161	0.001060867	0.001046741	0.000222501	0.000289361	0.000212986	2.1922E-05	0.00025683	2.1922E-05	6.97689E-05	0.000101236	6.00107E-05	2.6083E-08	3.9169E-07	7.7098E-08	4.94874E-07	0.49487352
3837903773665	383790	3773665	0.000260946	0.00080106	0.000941981	0.000929438	0.000197567	0.000256934	0.000189117	1.94653E-05	0.000228048	1.94653E-05	6.91918E-05	0.000100399	5.95144E-05	2.31926E-08	3.4825E-07	6.8296E-08	4.39738E-07	0.43973768
3838003773665	383800	3773665	0.000231052	0.000709289	0.000834066	0.00082296	0.000174933	0.000227499	0.000167452	1.72353E-05	0.000201922	1.72353E-05	6.81063E-05	9.88237E-05	5.85807E-05	2.0566E-08	3.0877E-07	6.0312E-08	3.89647E-07	0.38964657
3838103773665	383810	3773665	0.000206617	0.000634279	0.00074586	0.000735929	0.000156433	0.00020344	0.000149743	1.54126E-05	0.000180568	1.54126E-05	6.63844E-05	9.63253E-05	5.70997E-05	1.84257E-08	2.7656E-07	5.3835E-08	3.48824E-07	0.34882395
3838203773665	383820	3773665	0.000191451	0.000587723	0.000691114	0.000681911	0.000144951	0.000188508	0.000138752	1.42813E-05	0.000167315	1.42813E-05	6.54206E-05	9.49267E-05	5.62706E-05	1.71153E-08	2.5682E-07	4.9873E-08	3.23812E-07	0.32381202
3838303773665	383830	3773665	0.000178149	0.000546887	0.000643094	0.000634531	0.00013488	0.00017541	0.000129111	1.3289E-05	0.000155689	1.3289E-05	6.44162E-05	9.34693E-05	5.54067E-05	1.59648E-08	2.3948E-07	4.6409E-08	3.01856E-07	0.30185551
3838403773665	383840	3773665	0.000165768	0.000508881	0.000598402	0.000590434	0.000125506	0.0001632	0.000120139	1.23655E-05	0.00014487	1.23655E-05	6.32277E-05	9.17448E-05	5.43845E-05	1.48898E-08	2.2328E-07	4.3187E-08	2.81353E-07	0.28135252
3838503773665	383850	3773665	0.000154244	0.000473504	0.000556801	0.000549388	0.000116781	0.000151873	0.000111787	1.15059E-05	0.000134798	1.15059E-05	6.18365E-05	8.97262E-05	5.31878E-05	1.38855E-08	2.0813E-07	4.0189E-08	2.62205E-07	0.26220495
3838603773665	383860	3773665	0.000144019	0.000442115	0.000519891	0.000512969	0.00010904	0.000141805	0.000104376	1.07431E-05	0.000125863	1.07431E-05	6.04173E-05	8.76668E-05	5.19671E-05	1.29936E-08	1.9468E-07	3.7535E-08	2.45205E-07	0.24520513
3838703773665	383870	3773665	0.000134475	0.000412815	0.000485437	0.000478973	0.000101813	0.000132407	9.7459E-05	1.00312E-05	0.000117521	1.00312E-05	5.88108E-05	8.53358E-05	5.05853E-05	1.21588E-08	1.8208E-07	3.5059E-08	2.29302E-07	0.22930202
3838803773665	383880	3773665	0.000125925	0.000386568	0.000454572	0.000448519	9.53399E-05	0.000123989	9.12625E-05	9.39337E-06	0.000110049	9.39337E-06	5.71888E-05	8.29822E-05	4.91902E-05	1.14106E-08	1.708E-07	3.2844E-08	2.15051E-07	0.21505062
3838903773665	383890	3773665	0.000118264	0.00036305	0.000426917	0.000421233	8.95397E-05	0.000116446	8.57103E-05	8.8219E-06	0.000103354	8.8219E-06	5.55855E-05	8.06558E-05	4.78111E-05	1.07394E-08	1.6067E-07	3.0861E-08	2.02272E-07	0.20227243
3839003773665	383900	3773665	0.000111362	0.000341861	0.000402	0.000396647	8.43137E-05	0.000109649	8.07078E-05	8.30701E-06	9.73218E-05	8.30701E-06	5.4004E-05	7.8361E-05	4.64508E-05	1.0134E-08	1.5154E-07	2.9078E-08	1.9075E-07	0.19075036
3839103773665	383910	3773665	0.000105098	0.000322632	0.000379389	0.000374337	7.95713E-05	0.000103482	7.61682E-05	7.83976E-06	9.18478E-05	7.83976E-06	5.24538E-05	7.61115E-05	4.51174E-05	9.58388E-09	1.4324E-07	2.7461E-08	1.80284E-07	0.180284
3829703773675	382970	3773675	1.87967E-05	5.77028E-05	6.78537E-05	6.69502E-05	1.42313E-05	1.85077E-05	1.36227E-05	1.40214E-06	1.6427E-05	1.40214E-06	1.44922E-05	2.10284E-05	1.24652E-05	3.57027E-09	4.5756E-08	7.7411E-09	5.70678E-08	0.05706779
3829803773675	382980	3773675	1.96768E-05	6.04044E-05	7.10306E-05	7.00848E-05	1.48976E-05	1.93742E-05	1.42605E-05	1.46779E-06	1.71961E-05	1.46779E-06	1.4985E-05	2.17436E-05	1.28891E-05	3.82526E-09	4.8847E-08	8.2428E-09	6.09147E-08	0.06091471
3829903773675	382990	3773675	2.05986E-05	6.32341E-05	7.43581E-05	7.3368E-05	1.55955E-05	2.02819E-05	1.49286E-05	1.53655E-06	1.80017E-05	1.53655E-06	1.54841E-05	2.24677E-05	1.33184E-05	4.10693E-09	5.2241E-08	8.7915E-09	6.51395E-08	0.06513948
3830003773675	383000	3773675	2.13879E-05	6.56572E-05	7.72074E-05	7.61794E-05	1.61931E-05	2.1059E-05	1.55006E-05	1.59543E-06	1.86915E-05	1.59543E-06	1.58927E-05	2.30607E-05	1.36699E-05	4.37721E-09	5.5462E-08	9.3068E-09	6.91461E-08	0.06914605
3830103773675	383010	3773675	2.22063E-05	6.81694E-05	8.01616E-05	7.90942E-05	1.68127E-05	2.18648E-05	1.60937E-05	1.65647E-06	1.94066E-05	1.65647E-06	1.63076E-05	2.36626E-05	1.40267E-05	4.6767E-09	5.9009E-08	9.8706E-09	7.35564E-08	0.07355638
3830203773675	383020	3773675	2.29992E-05	7.06036E-05	8.3024E-05	8.19186E-05	1.74131E-05	2.26456E-05	1.66684E-05	1.71562E-06	2.00996E-05	1.71562E-06	1.67006E-05	2.42329E-05	1.43648E-05	4.9977E-09	6.2778E-08	1.0465E-08	7.8241E-08	0.07824101
3830303773675	383030	3773675	2.37649E-05	7.29543E-05	8.57882E-05	8.46459E-05	1.79928E-05	2.33995E-05	1.72233E-05	1.77274E-06	2.07688E-05	1.77274E-06	1.70749E-05	2.47761E-05	1.46868E-05	5.34376E-09	6.6809E-08	1.1095E-08	8.32472E-08	0.08324724
3830403773675	383040	3773675	2.45597E-05	7.5394E-05	8.86572E-05	8.74767E-05	1.85946E-05	2.41821E-05	1.77993E-05	1.83203E-06	2.14634E-05	1.83203E-06	1.74555E-05	2.53283E-05	1.50141E-05	5.73735E-09	7.1361E-08	1.1802E-08	8.89007E-08	0.08890067
3830503773675	383050	3773675	2.54035E-05	7.79842E-05	9.17031E-05	9.0482E-05	1.92334E-05	2.50129E-05	1.84108E-05	1.89497E-06	2.22008E-05	1.89497E-06	1.78579E-05	2.59121E-05	1.53602E-05	6.19866E-09	7.6664E-08	1.262E-08	9.54826E-08	0.09548258
3830603773675	383060	3773675	2.6269E-05	8.06413E-05	9.48275E-05	9.35649E-05	1.98887E-05	2.58651E-05	1.90381E-05	1.95953E-06	2.29572E-05	1.95953E-06	1.82665E-05	2.65051E-05	1.57117E-05	6.73568E-09	8.2792E-08	1.3556E-08	1.03083E-07	0.10308299
3830703773675	383070	3773675	2.71436E-05	8.33262E-05	9.79847E-05	9.66801E-05	2.05509E-05	2.67262E-05	1.9672E-05	2.02478E-06	2.37215E-05	2.02478E-06	1.86595E-05	2.70754E-05	1.60497E-05	7.35415E-09	8.9798E-08	1.4619E-08	1.11771E-07	0.11177072
3830803773675	383080	3773675	2.79964E-05	8.59442E-05	0.000101063	9.97177E-05	2.11966E-05	2.7566E-05	2.029E-05	2.08839E-06	2.44668E-05	2.08839E-06	1.90307E-05	2.7614E-05	1.6369E-05	8.06116E-09	9.7754E-08	1.5818E-08	1.21633E-07	0.12163306
3830903773675	383090	3773675	2.88765E-05	8.86458E-05	0.00010424	0.000102852	2.18629E-05	2.84325E-05	2.09279E-05	2.15404E-06	2.52359E-05	2.15404E-06	1.94113E-05	2.81662E-05	1.66963E-05	8.91375E-09	1.0728E-07	1.7243E-08	1.33441E-07	0.13344076
3831003773675	383100	3773675	2.97765E-05	9.14087E-05	0.000107489	0.000106058	2.25443E-05	2.93186E-05	2.15801E-05	2.22118E-06	2.60225E-05	2.22118E-06	1.97949E-05	2.87229E-05	1.70263E-05	9.97145E-09	1.1904E-07	1.8981E-08	1.47988E-07	0.14798789
3831103773675	383110	3773675	3.07364E-05	9.43554E-05	0.000110954	0.000109477	2.3271E-05	3.02638E-05	2.22758E-05	2.29278E-06	2.68613E-05	2.29278E-06	2.01911E-05	2.92977E-05	1.73671E-05	1.13249E-08	1.34E-07	2.1177E-08	1.66504E-07	0.16650393
3831203773675	383120	3773675	3.17525E-05	9.74747E-05	0.000114622	0.000113096	2.40404E-05	3.12643E-05	2.30122E-05	2.36858E-06	2.77494E-05	2.36858E-06	2.05997E-05	2.98906E-05	1.77185E-05	1.31131E-08	1.5368E-07	2.4062E-08	1.90851E-07	0.19085104
3831303773675	383130	3773675	3.28648E-05	0.000100889	0.000118638	0.000117058	2.48825E-05	3.23595E-05	2.38184E-05	2.45155E-06	2.87215E-05	2.45155E-06	2.1052E-05	3.05469E-05	1.81076E-05	1.56534E-08	1.815E-07	2.8112E-08	2.25263E-07	0.22526321
3831403773675	383140	3773675	3.39717E-05	0.000104287	0.000122633	0.000121	2.57205E-05	3.34493E-05	2.46205E-05	2.53412E-06	2.96888E-05	2.53412E-06	2.15136E-05	3.12168E-05	1.85047E-05	1.94236E-08	2.2258E-07	3.4011E-08	2.76017E-07	0.27601714
3831503773675	383150	3773675	3.51511E-05	0.000107908	0.000126891	0.000125201	2.66135E-05	3.46107E-05	2.54753E-05	2.6221E-06	3.07195E-05	2.6221E-06	2.19784E-05	3.18912E-05	1.89044E-05	2.51138E-08	2.8438E-07	4.2899E-08	3.52396E-07	0.3523961
3831603773675	383160	3773675	3.63651E-05	0.000111634	0.000131273	0.000129525	2.75326E-05	3.58059E-05	2.63551E-05	2.71265E-06	3.17804E-05	2.71265E-06	2.24526E-05	3.25791E-05	1.93123E-05	3.46814E-08	3.8801E-07	5.7584E-08	4.80279E-07	0.48027949
3836903773675	383690	3773675	0.001433085	0.004399325	0.005173246	0.005104363	0.001085013	0.001411051	0.00103861	0.000106901	0.001252412	0.000106901	7.15905E-05	0.000103879	6.15776E-05	1.2609E-07	1.8798E-06	3.978E-07	2.40373E-06	2.40373313
3837003773675	383700	3773675	0.001471138	0.00451614	0.005310611	0.005239899	0.001113823	0.001448518	0.001066188	0.000109739	0.001285667	0.000109739	7.21395E-05	0.000104676	6.20498E-05	1.29996E-07	1.9326E-06	4.1482E-07	2.47738E-06	2.47737619
3837103773675	383710	3773675	0.001044167	0.003205414	0.003769304	0.003719115	0.000790557	0.001028113	0.000756747	7.78896E-05	0.000912526	7.78896E-05	7.26604E-05	0.000105432	6.24979E-05	9.22751E-08	1.3755E-06	2.9007E-07	1.75785E-06	1.7578491
3837203773675	383720	3773675	0.000793199	0.002434985	0.002863344	0.002825218	0.000600545	0.000781003	0.000574861	5.91687E-05	0.000693198	5.91687E-05	7.30098E-05	0.000105939	6.27984E-05	7.01526E-08	1.048E-06	2.1759E-07	1.33576E-06	1.33575933
3837303773675	383730	3773675	0.00063441	0.001947528	0.002290134	0.00225964	0.000480322	0.000624655	0.00045978	4.73238E-05	0.000554428	4.73238E-05	7.33061E-05	0.000106369	6.30532E-05	5.61852E-08	8.4073E-07	1.7229E-07	1.06921E-06	1.0692106
3837403773675	383740	3773675	0.000526089	0.001615003	0.001899112	0.001873825	0.000398311	0.000518	0.000381276	3.92436E-05	0.000459764	3.92436E-05	7.34777E-05	0.000106618	6.32008E-05	4.66714E-08	6.992E-07	1.4175E-07	8.87625E-07	0.88762506
3837503773675	383750	3773675	0.000447796	0.001374656	0.001616483	0.001594959	0.000339034	0.000440911	0.000324534	3.34033E-05	0.000391341	3.34033E-05	7.34621E-05	0.000106595	6.31874E-05	3.9802E-08	5.9678E-07	1.1991E-07	7.56499E-07	0.7564989

			EGIODemolition	EGIOSite Grubbing / Prep	EGIOMass Grading / Excavation	EGIOMass Grading / Excavation	EGIODrainage / Utilities Trenching	EGIODrainage / Utilities Trenching	EGIOFoundations / Concrete Pads	EGIOFoundations / Concrete Pads	EGIOBuilding / Structure Construction	EGIOBuilding / Structure Construction	EGIOAsphalt Paving	EGIOArchitectural Coating	EGIOLandscaping or Other Finishing	EGIOWaterside Construction (Piles)	HIWaterside Construction (Landscaping)	HIWaterside Construction (Landscaping)	KMDemolition	KMSite Grubbing / Prep
Unique Identifier	X (UTM)	Y (UTM)	2025	2025	2025	2026	2026	2027	2026	2027	2026	2027	2027	2027	2027	2027	2025	2026	2025	2025
3837603773675	383760	3773675	0.001162973	0.00045613	0.000151058	0.000147945	0.000343537	0.000343006	0.000451362	0.000451071	0.000483465	0.000471877	1.88134E-05	1.88134E-05	0.000509503	1.88134E-05	0.000288087	0.000279064	0.000484686	0.002103571
3837703773675	383770	3773675	0.001020922	0.00040042	0.000132607	0.000129875	0.000301575	0.00030111	0.000396231	0.000395975	0.000424413	0.00041424	1.65154E-05	1.65154E-05	0.000447271	1.65154E-05	0.000254918	0.000246933	0.000427283	0.001854439
3837803773675	383780	3773675	0.000907345	0.00035587	0.000117854	0.000115426	0.000268025	0.000267612	0.00035215	0.000351923	0.000377197	0.000368156	1.46781E-05	1.46781E-05	0.000397512	1.46781E-05	0.000227837	0.000220701	0.000380949	0.001653346
3837903773675	383790	3773675	0.000805956	0.00031611	0.000104685	0.000102528	0.000238075	0.000237708	0.0003128	0.000312598	0.000335048	0.000327017	1.30379E-05	1.30379E-05	0.000353093	1.30379E-05	0.000203223	0.000196858	0.000338711	0.001470031
3838003773675	383800	3773675	0.000712282	0.00027937	9.25178E-05	9.06116E-05	0.000210405	0.00021008	0.000276444	0.000276266	0.000296106	0.000289009	1.15226E-05	1.15226E-05	0.000312054	1.15226E-05	0.000180613	0.000174956	0.000299796	0.001301134
3838103773675	383810	3773675	0.000637678	0.00025011	8.28275E-05	8.1121E-05	0.000188367	0.000188076	0.00024749	0.00024733	0.000265092	0.000258738	1.03157E-05	1.03157E-05	0.000279369	1.03157E-05	0.000162333	0.000157249	0.000268343	0.001164629
3838203773675	383820	3773675	0.000589938	0.00023138	7.66267E-05	7.50479E-05	0.000174265	0.000173996	0.000228961	0.000228814	0.000245246	0.000239368	9.54342E-06	9.54342E-06	0.000258455	9.54342E-06	0.000150409	0.000145698	0.000247903	0.001075918
3838303773675	383830	3773675	0.000548594	0.00021517	7.12565E-05	6.97884E-05	0.000162052	0.000161802	0.00021915	0.000212778	0.000228059	0.000222592	8.87459E-06	8.87459E-06	0.000240342	8.87459E-06	0.000140005	0.000135619	0.000230073	0.000998531
3838403773675	383840	3773675	0.000511265	0.00020053	6.64078E-05	6.50396E-05	0.000151025	0.000150792	0.000198427	0.000198299	0.00021254	0.000207446	8.27072E-06	8.27072E-06	0.000223987	8.27072E-06	0.000130563	0.000126474	0.000213889	0.000928295
3838503773675	383850	3773675	0.000477322	0.00018721	6.1999E-05	6.07216E-05	0.000140999	0.000140781	0.000185254	0.000185134	0.00019843	0.000193674	7.72162E-06	7.72162E-06	0.000209117	7.72162E-06	0.00012194	0.000118121	0.000199116	0.000864178
3838603773675	383860	3773675	0.000447376	0.00017547	5.81093E-05	5.69121E-05	0.000132153	0.000131949	0.000173631	0.000173519	0.000185981	0.000181523	7.23719E-06	7.23719E-06	0.000195997	7.23719E-06	0.000114291	0.000110711	0.00018602	0.000807339
3838703773675	383870	3773675	0.000419855	0.00016467	5.45347E-05	5.34111E-05	0.000124023	0.000123832	0.00016295	0.000162845	0.00017454	0.000170356	6.79198E-06	6.79198E-06	0.00018394	6.79198E-06	0.000107237	0.000103878	0.000173958	0.000754988
3838803773675	383880	3773675	0.000395173	0.00015499	5.13287E-05	5.02711E-05	0.000116732	0.000116552	0.000153371	0.000153272	0.000164279	0.000160341	6.39269E-06	6.39269E-06	0.000173127	6.39269E-06	0.000100889	9.77287E-05	0.000163117	0.000707941
3838903773675	383890	3773675	0.000372753	0.0001462	4.84167E-05	4.74191E-05	0.00011011	0.00010994	0.00014467	0.000144576	0.000154959	0.000151245	6.03002E-06	6.03002E-06	0.000163305	6.03002E-06	9.5107E-05	9.2128E-05	0.000153255	0.000665138
3839003773675	383900	3773675	0.000351969	0.00013805	4.5717E-05	4.47751E-05	0.00010397	0.00010381	0.000136603	0.000136515	0.000146319	0.000142812	5.69379E-06	5.69379E-06	0.000154199	5.69379E-06	8.97397E-05	8.69288E-05	0.000144119	0.000625487
3839103773675	383910	3773675	0.000333215	0.00013069	4.3281E-05	4.23893E-05	9.843E-05	9.82781E-05	0.000129324	0.000129241	0.000138522	0.000135202	5.3904E-06	5.3904E-06	0.000145983	5.3904E-06	8.48836E-05	8.22249E-05	0.000135866	0.000589666
3829703773685	382970	3773685	0.000217571	8.5334E-05	2.82602E-05	2.76779E-05	6.42695E-05	6.41703E-05	8.44417E-05	8.43872E-05	9.04476E-05	8.82796E-05	3.51964E-06	3.51964E-06	9.53189E-05	3.51964E-06	3.95052E-05	3.82678E-05	2.40904E-05	0.000104554
3829803773685	382980	3773685	0.000234413	9.194E-05	3.04477E-05	2.98203E-05	6.92443E-05	6.91375E-05	9.0978E-05	9.09193E-05	9.74488E-05	9.5113E-05	3.79208E-06	3.79208E-06	0.000102697	3.79208E-06	4.25458E-05	4.12132E-05	2.51631E-05	0.000109209
3829903773685	382990	3773685	0.00025323	9.932E-05	3.28918E-05	3.22141E-05	7.48029E-05	7.46874E-05	9.82812E-05	9.82178E-05	0.000105271	0.000102748	4.09649E-06	4.09649E-06	0.000110941	4.09649E-06	4.59578E-05	4.45183E-05	2.62923E-05	0.000114111
3830003773685	383000	3773685	0.000272335	0.00010681	3.53733E-05	3.46445E-05	8.04463E-05	8.03222E-05	0.000105696	0.000105628	0.000113214	0.0001105	4.40555E-06	4.40555E-06	0.000119311	4.40555E-06	4.94129E-05	4.78652E-05	2.7313E-05	0.00011854
3830103773685	383010	3773685	0.000293775	0.00011522	3.81582E-05	3.7372E-05	8.67796E-05	8.66457E-05	0.000114017	0.000113943	0.000122126	0.000119199	4.75238E-06	4.75238E-06	0.000128704	4.75238E-06	5.32859E-05	5.16169E-05	2.83721E-05	0.000123137
3830203773685	383020	3773685	0.000316921	0.0001243	4.11647E-05	4.03165E-05	9.3617E-05	9.34726E-05	0.000123	0.000122921	0.000131749	0.000128591	5.12683E-06	5.12683E-06	0.000138845	5.12683E-06	5.74298E-05	5.5631E-05	2.93859E-05	0.000127537
3830303773685	383030	3773685	0.0003419	0.0001341	4.44092E-05	4.34942E-05	0.000100996	0.00010084	0.000132695	0.000132609	0.000142133	0.000138726	5.53091E-06	5.53091E-06	0.000149788	5.53091E-06	6.18464E-05	5.99092E-05	3.03455E-05	0.000131702
3830403773685	383040	3773685	0.000370598	0.00014535	4.81367E-05	4.71449E-05	0.000109473	0.000109304	0.000143833	0.00014374	0.000154063	0.00015037	5.99515E-06	5.99515E-06	0.00016236	5.99515E-06	6.68908E-05	6.47956E-05	3.13412E-05	0.000136023
3830503773685	383050	3773685	0.000405232	0.00015894	5.26353E-05	5.15509E-05	0.000119704	0.000119519	0.000157275	0.000157173	0.000168461	0.000164423	6.55543E-06	6.55543E-06	0.000177534	6.55543E-06	7.29613E-05	7.0676E-05	3.24343E-05	0.000140767
3830603773685	383060	3773685	0.000446136	0.00017498	5.79483E-05	5.67544E-05	0.000131787	0.000131583	0.00017315	0.000173039	0.000185466	0.00018102	7.21714E-06	7.21714E-06	0.000195454	7.21714E-06	8.00939E-05	7.75852E-05	3.35681E-05	0.000145688
3830703773685	383070	3773685	0.000493813	0.00019368	6.4141E-05	6.28195E-05	0.00014587	0.000145645	0.000191654	0.00019153	0.000205285	0.000200365	7.9884E-06	7.9884E-06	0.000216342	7.9884E-06	8.83314E-05	8.55647E-05	3.46996E-05	0.000150599
3830803773685	383080	3773685	0.000548765	0.00021523	7.12787E-05	6.98101E-05	0.000162102	0.000161852	0.000212981	0.000212844	0.00022813	0.000222662	8.87735E-06	8.87735E-06	0.000240416	8.87735E-06	9.77099E-05	9.46495E-05	3.57859E-05	0.000155313
3830903773685	383090	3773685	0.000616166	0.00024167	8.00333E-05	7.83844E-05	0.000182012	0.000181732	0.000239141	0.000238986	0.000256149	0.00025001	9.9677E-06	9.9677E-06	0.000269945	9.9677E-06	0.000109151	0.000105733	3.69423E-05	0.000160332
3831003773685	383100	3773685	0.000700588	0.00027478	9.09988E-05	8.91239E-05	0.00020695	0.000206631	0.000271906	0.00027173	0.000291245	0.000284264	1.13334E-05	1.13334E-05	0.000306931	1.13334E-05	0.000123391	0.000119526	3.81101E-05	0.0001654
3831103773685	383110	3773685	0.00081068	0.00031796	0.000105299	0.000103129	0.000239471	0.000239102	0.000314634	0.000314431	0.000337012	0.000328934	1.31144E-05	1.31144E-05	0.000355163	1.31144E-05	0.000141759	0.000137319	3.93638E-05	0.000170842
3831203773685	383120	3773685	0.00095821	0.00037582	0.000124461	0.000121897	0.000283051	0.000282614	0.000371891	0.000371651	0.000398342	0.000388794	1.55009E-05	1.55009E-05	0.000419796	1.55009E-05	0.00016621	0.000161004	4.07194E-05	0.000176725
3831303773685	383130	3773685	0.00116706	0.00045774	0.000151589	0.000148465	0.000344744	0.000344212	0.000452948	0.000452656	0.000485164	0.000473535	1.88795E-05	1.88795E-05	0.000511294	1.88795E-05	0.000200468	0.000194189	4.21859E-05	0.00018309
3831403773685	383140	3773685	0.00148222	0.00058135	0.000192525	0.000188558	0.000437841	0.000437165	0.000575265	0.000574894	0.000616181	0.000601412	2.39778E-05	2.39778E-05	0.000649367	2.39778E-05	0.000250557	0.000242709	4.36659E-05	0.000189513
3831503773685	383150	3773685	0.001961896	0.00076948	0.000254829	0.000249579	0.000579534	0.00057864	0.000761432	0.000760941	0.000815589	0.00079604	3.17375E-05	3.17375E-05	0.000859515	3.17375E-05	0.000327908	0.000317637	4.5241E-05	0.000196349
3831603773685	383160	3773685	0.00278145	0.00109092	0.000361281	0.000353837	0.000821627	0.000820359	0.00107951	0.001078814	0.00115629	0.001128575	4.49954E-05	4.49954E-05	0.001218565	4.49954E-05	0.000455946	0.000441664	4.68727E-05	0.000203431
3837003773685	383700	3773685	0.006036872	0.00236775	0.000784125	0.000767969	0.001783263	0.001780511	0.002342974	0.002341462	0.002509618	0.002449463	9.76583E-05	9.76583E-05	0.00264478	9.76583E-05	0.00129491	0.00125435	0.002199904	0.00954774
3837103773685	383710	3773685	0.003930582	0.00154163	0.00051054	0.000500021	0.001161075	0.001159283	0.0015255	0.001524516	0.001634001	0.001594835	6.35849E-05	6.35849E-05	0.001722005	6.35849E-05	0.000870727	0.000843454	0.001480045	0.006423499
3837203773685	383720	3773685	0.002808998	0.00110173	0.000364859	0.000357341	0.000829764	0.000828484	0.001090202	0.001089498	0.001167742	0.001139752	4.54411E-05	4.54411E-05	0.001230634	4.54411E-05	0.000640206	0.000620153	0.001088013	0.004722055
3837303773685	383730	3773685	0.002146072	0.00084172	0.000278752	0.000273008	0.000633939	0.000632961	0.000832913	0.000832376	0.000892154	0.00087077	3.47169E-05	3.47169E-05	0.000940203	3.47169E-05	0.000500874	0.000485185	0.000850534	0.003691376
3837403773685	383740	3773685	0.001725606	0.00067681	0.000224138	0.00021952	0.000509736	0.000508949	0.000669726	0.000669294	0.00071736	0.000700165	2.79151E-05	2.79151E-05	0.000755995	2.79151E-05	0.000410352	0.000397499	0.000695862	0.00302009
3837503773685	383750	3773685	0.001438729	0.00056429	0.000186876	0.000183025	0.000424994	0.000424338	0.000558386	0.000558026	0.000598101	0.000583765	2.32743E-05	2.32743E-05	0.000630314	2.32743E-05	0.000347171	0.000336297	0.000587647	0.002550427
3837603773685	383760	3773685	0.001231703	0.00048309	0.000159985	0.000156689	0.000363839	0.000363278	0.000478037	0.000477729	0.000512037	0.000499764	1.99252E-05	1.99252E-05	0.000539615	1.99252E-05	0.000300607	0.000291191	0.000507699	0.00220345
3837703773685	383770	3773685	0.001074698	0.00042151	0.000139592	0.000136716	0.00031746	0.000316971	0.000417101	0.000416832	0.000446768	0.000436059	1.73854E-05	1.73854E-05	0.00047083	1.73854E-05	0.000264612	0.000256324	0.000445379	0.001932975
3837803773685	383780	3773685	0.000949246	0.00037231	0.000123297	0.000120756	0.000280403	0.00027997	0.000368412	0.000368175	0.000394616	0.000385157	1.53559E-05	1.53559E-05	0.000415869	1.53559E-05	0.000235379	0.000228006	0.000395012	0.001714379
3837903773685	383790	3773685	0.000842225	0.00033033	0.000109396	0.000107142	0.000248789	0.000248405	0.000326876	0.000326666	0.000350126	0.000341733	1.36247E-05	1.36247E-05	0.000368983	1.36247E-05	0.000209868	0.000203294	0.000351255	0.001524473
3838003773685	383800	3773685	0.000743818	0.00029174	9.6614E-05	9.46234E-05	0.00021972	0.000219381	0.000288684	0.000288497	0.000309216	0.000301805	1.20327E-05	1.20327E-05	0.00032587	1.20327E-05	0.000186484	0.000180643	0.000310857	0.001349143
3838103773685	383810	3773685	0.000665792	0.00026113	8.64792E-05	8.46974E-05	0.000196672	0.000196368	0.000258401	0.000258234	0.000276779	0.000270145	1.07705E-05	1.07705E-05	0.000291686	1.07705E-05	0.000167654	0.000162403	0.000278396	0.001208258
3838203773685	383820	3773685	0.000612582	0.00024026	7.95678E-05	7.79285E-05	0.000180954	0.000180675	0.00023775	0.000237596	0.00025466	0.000248555	9.90972E-06	9.90972E-06	0.000268375	9.90972E-06	0.000154607	0.000149764	0.000255951	0.001110845
3838303773685	383830	3773685	0.000566936	0.00022236	7.36388E-05	7.21216E-05	0.00016747	0.000167212	0.00022034	0.000219892	0.000235684	0.000230034	9.1713E-06	9.1713E-06	0.000248377	9.1713E-06	0.000143322	0.000138832	0.000236536	0.001026583
3838403773685	383840	3773685	0.00052702	0.0002067	6.84518E-05	6.70415E-05	0.000155674	0.000155433	0.000204535	0.000204403	0.000219082	0.00021383	8.52529E-06	8.52529E-06	0.000230882	8.52529E-06	0.00013378	0.0001292	0.000219436	0.000952369
3838503773685	383850	3773685	0.000491675	0.00019284	6.38633E-05	6.25475E-05	0.000145238	0.000145014	0.000190824	0.000190701	0.000204397	0.000199497	7.95382E-06	7.95382E-06	0.000215405	7.95382E-06	0.0001245	0.00012063	0.000204224	0.000886346
3838603773685	383860	3773685	0.00046058	0.00018065	5.98243E-05	5.85917E-05	0.000136053	0.000135843	0.000178756	0.00017864	0.00019147	0.00018688	7.45078E-06	7.45078E-06	0.000201782	7.45078E-06	0.000116695	0.00011304	0.000190763	0.000827925
3838703773685	383870	3773685	0.000432358	0.00016958	5.61587E-05	5.50016E-05	0.000127716	0.000127519	0.000167803	0.000167694	0.000179738	0.000175429	6.99424E-06	6.99424E-06	0.000189418	6.99424E-06	0.000109557	0.000106125	0.000178509	0.00077474
3838803773685	383880	3773685	0.000407128	0.00015968	5.28815E-05	5.1792E-05	0.000120264	0.000120078	0.000158011	0.000157909	0.000169249	0.000165192	6.58609E-06	6.58609E-06	0.000178364	6.58609E-06	0.000103142	9.99112E-05	0.00016751	0.000727006
3838903773685	383890	3773685	0.00038392	0.00015058	4.9868E-05	4.88405E-05	0.00011341	0.00011235	0.00014986	0.00014891	0.00015964	0.00015579	6.21078E-06	6.21078E-06	0.0001682	6.21078E-06	9.72292E-05	9.41838E-05	0.000157387	0.000683072
3839003773685	383900	3773685	0.000361984	0.00014198	4.70178E-05	4.60491E-05	0.000106928	0.000106763	0.00014049	0.000140399	0.000150482	0.000146875	5.8558E-06	5.8558E-06	0.000158587	5.8558E-06	9.16322E-05	8.87621E-05	0.000147815	0.000641526
3839103773685	383910	3773685	0.000342188	0.00013421	4.44465E-05	4.35307E-05	0.000101081	0.000100925	0.000132807	0.000132721	0.000142253	0.000138843	5.53556E-06	5.53556E-06	0.000149914	5.53556E-06	8.6568E-05	8.38566E-05	0.000139174	0.000604026
3829703773695	382970	3773695	0.000217634	8.5359E-05	2.82683E-05	2.76859E-05	6.42881E-05	6.41889E-05	8.44661E-05	8.44116E-05	9.04737E-05	8.83051E-05	3.52066E-06	3.52066E-06	9.53465E-05	3.52066E-06	3.9367E-05	3.8134E-05	2.39953E-05	0.000104141
3829803773695	382980	3773695	0.000234098	9.1817E-05	3.04068E-05	2.97803E-05	6.91515E-05	6.90448E-05	9.0856E-05	9.07973E-05	9.73181E-05	9.49854E-05	3.787E-06	3.787E-06	0.000102559	3.787E-06	4.23252E-05	4.09995E-05	2.50273E-05	0.00010862
3829903773695	382990	3773695	0.000252466	9.9021E-05	3.27927E-05	3.2117E-05	7.45773E-05	7.44623E-05	9.79849E-05	9.79216E-05	0.000104954	0.000102438	4.08414E-06	4.08414E-06	0.000110607	4.08414E-06	4.56367E-05	4.42073E-05	2.61113E-05	0.000113325
3830003773695	383000	3773695	0.000271571	0.00010651	3.52742E-05	3.45474E-05	8.02208E-05	8.0097E-05	0.0001054	0.000105332	0.000112896	0.00011019	4.3932E-06	4.3932E-06	0.000118976	4.3932E-06	4.90774E-05	4.75402E-05	2.71297E-05	0.000117745
3830103773695	383010	3773695	0.000292993	0.00011492	3.80567E-05	3.72726E-05	8.65488E-05	8.64152E-05	0.000113714	0.00011364	0.000121802	0.000118882	4.73974E-06	4.73974E-06	0.000128362	4.73974E-06	5.29361E-05	5.1278E-05	2.81865E-05	0.000122331
3830203773695	383020	3773695	0.000315816	0.00012387	4.10212E-05	4.0176E-05	9.32907E-05	9.31467E-05	0.000122572	0.000122493	0.00013129	0.000128143	5.10895E-06	5.10895E-06	0.000138361	5.10895E-06	5.69993E-05	5.52139E-05	2.91777E-05	0.000126633
3830303773695	383030	3773695	0.000340005	0.00013335	4.4163E-05	4.32531E-05	0.000100436	0.000100281	0.00013196	0.000131874	0.000141345	0.000137957	5.50025E-06	5.50025E-06	0.000148958	5.50025E-06	6.12472E-05	5.93288E-05	3.00898E-05	0.000130592
3830403773695	383040	3773695	0.000367768	0.00014424	4.77692E-05	4.6785E-05	0.000108637	0.000108469	0.000142735	0.000142643	0.000152887	0.000149222	5.94938E-06	5.94938E-06	0.000161121	5.94938E-06	6.60925E-05	6.40224E-05	3.10403E-05	0.000134717
3830503773695	383050	3773695	0.000401837	0.00015761	5.21943E-05	5.11189E-05	0.000118701	0.000118518	0.000155957	0.000155857	0.00016705	0.000163046	6.50051E-06	6.50051E-06	0.000176047	6.50051E-06	7.20339E-05	6.97777E-05	3.21152E-05	0.000139382
3830603773695	383060	3773695	0.000442238	0.00017345	5.7442E-05	5.62585E-05	0.000130635	0.000130433	0.000171637	0.000171527	0.000183845	0.000179438	7.15408E-06	7.15408E-06	0.000193747	7.15408E-06	7.90391E-05	7.65634E-05	3.3249E-05	0.000144303
3830703773695	383070	3773695	0.000489151	0.00019185	6.35355E-05	6.22264E-05	0.000144493	0.00014427	0.000189845	0.000189722	0.000203347	0.000198473	7.91299E-06	7.91299E-06	0.000214299	7.91299E-06	8.70937E-05	8.43657E-05	3.43624E-05	0.000149135
3830803773695	383080	3773695	0.000542998	0.00021297	7.05297E-05	6.90765E-05	0.000160399	0.000160152	0.000210743	0.000210607	0.000225733	0.000220322	8.78407E-06	8.78407E-06	0.00023789	8.78407E-06	9.62264E-05	9.32124E-05	3.54397E-05	0.000153811
3830903773695	383090	3773695	0.000609016	0.00023886	7.91047E-05	7.74748E-05	0.0001799	0.000179623	0.000236366	0.000236213	0.000253177	0.000247109	9.85204E-06	9.85204E-06	0.000266813	9.85204E-06	0.000107332	0.000103971	3.65621E-05	0.000158682
3831003773695	383100	3773695	0.000692935	0.00027178	9.00048E-05	8.81504E-05	0.00020469	0.000204374	0.000268935	0.000268762	0.000288063	0.000281159	1.12096E-05	1.12096E-05	0.000303578	1.12096E-05	0.000121386	0.000117584	3.77457E-05	0.000163819
3831103773695	383110	3773695	0.000802534	0.00031476	0.000104241	0.000102093	0.000237065	0.000236699	0.000311472	0.000311271	0.000333625	0.000325628	1.29826E-05	1.29826E-05	0.000351594	1.29826E-05	0.000139547	0.000135176	3.89881E-05	0.000169211
3831203773695	383120	3773695	0.000949506	0.00037241	0.000123331	0.00012079	0.00028048	0.000280047	0.000368513	0.000368276	0.000394724	0.000385263	1.53601E-05	1.53601E-05	0.000415983	1.53601E-05	0.000163706	0.000158578	4.03369E-05	0.000175065
3831303773695	383130	3773695	0.001155841	0.00045334	0.000150131	0.000147038	0.00034143	0.000340903	0.000448594	0.000448305	0.0004805	0.000468983	1.8698E-05	1.8698E-05	0.000506379	1.8698E-05	0.000197156	0.000190981	4.1774E-05	0.000181302
3831403773695	383140	3773695	0.001464643	0.00057445	0.000190241	0.000186322	0.000432648	0.000431981	0.000568443	0.000568076	0.000608874	0.000594279	2.36935E-05	2.36935E-05	0.000641666	2.36935E-05	0.000245922	0.000238219	4.32382E-05	0.000187657
3831503773695	383150	3773695	0.001942917	0.00076204	0.000252364	0.000247164	0.000573928	0.000573043	0.000754067	0.00075358	0.000807699	0.000788339	3.14305E-05	3.14305E-05	0.0008512	3.14305E-05	0.000322049	0.000311962	4.47816E-05	0.000194355

			KMMass Grading / Excavation	KMMass Grading / Excavation	KMDrainage / Utilities Trenching	KMFoundations / Concrete Pads	KMBuilding / Structure Construction	KMAsphalt Paving	KMArchitectural Coating	KMLandscaping or Other Finishing	KMWaterside Construction (Piles)	EWNDemolition	EWNSite Grubbing / Prep	EWNDrainage / Utilities Trenching	EWNDrainage / Utilities Trenching	EWNDrainage / Utilities Trenching	EWNFoundation s / Concrete Pads	EWNBuilding / Structure Construction	EWNAsphalt Paving	EWNLandscaping or Other Finishing	EWNWaterside Construction (Piles)
Unique Identifier	X (UTM)	Y (UTM)	2025	2026	2026	2026	2026	2026	2026	2026	2026	2027	2027	2027	2028	2029	2029	2029	2029	2029	2029
3837603773675	383760	3773675	0.001598938	0.001582391	0.00056825	0.000300716	0.001032854	3.31815E-05	3.31815E-05	0.001066035	3.31815E-05	0.000963836	5.25303E-05	0.000123351	0.000120969	0.000118466	0.000102614	0.000222819	1.58524E-05	0.000230746	1.58524E-05
3837703773675	383770	3773675	0.001409572	0.001394984	0.000500951	0.000265101	0.00091053	2.92517E-05	2.92517E-05	0.000939782	2.92517E-05	0.000852444	4.64593E-05	0.000109095	0.000106988	0.000104775	9.07544E-05	0.000197068	1.40203E-05	0.000204078	1.40203E-05
3837803773675	383780	3773675	0.001256719	0.001243714	0.000446628	0.000236354	0.000811793	2.60797E-05	2.60797E-05	0.000837873	2.60797E-05	0.000762882	4.1578E-05	9.76331E-05	9.57477E-05	9.37666E-05	8.12193E-05	0.000176363	1.25473E-05	0.000182637	1.25473E-05
3837903773675	383790	3773675	0.00111738	0.001105816	0.000397108	0.000210148	0.000721785	2.31881E-05	2.31881E-05	0.000744973	2.31881E-05	0.000681566	3.71462E-05	8.72264E-05	8.55419E-05	8.3772E-05	7.25621E-05	0.000157564	1.12099E-05	0.000163169	1.12099E-05
3838003773675	383800	3773675	0.000989	0.000978765	0.000351483	0.000186003	0.000638857	2.05239E-05	2.05239E-05	0.000659381	2.05239E-05	0.000606307	3.30445E-05	7.75947E-05	7.60963E-05	7.45218E-05	6.45498E-05	0.000140166	9.97205E-06	0.000145152	9.97205E-06
3838103773675	383810	3773675	0.000885242	0.000876081	0.000314608	0.000166489	0.000571833	1.83707E-05	1.83707E-05	0.000590204	1.83707E-05	0.000546247	2.97712E-05	6.99083E-05	6.85583E-05	6.71397E-05	5.81555E-05	0.000126281	8.98423E-06	0.000130773	8.98423E-06
3838203773675	383820	3773675	0.000817812	0.000809349	0.000290644	0.000153808	0.000528276	1.69714E-05	1.69714E-05	0.000545247	1.69714E-05	0.000508169	2.76959E-05	6.50351E-05	6.37792E-05	6.24596E-05	5.41016E-05	0.000117478	8.35796E-06	0.000121657	8.35796E-06
3838303773675	383830	3773675	0.00075899	0.000751136	0.000269739	0.000142745	0.000490279	1.57507E-05	1.57507E-05	0.00050603	1.57507E-05	0.000475061	2.58914E-05	6.0798E-05	5.96239E-05	5.83902E-05	5.05768E-05	0.000109825	7.81342E-06	0.000113731	7.81342E-06
3838403773675	383840	3773675	0.000705603	0.000698301	0.000250766	0.000132704	0.000455793	1.46428E-05	1.46428E-05	0.000470436	1.46428E-05	0.000444977	2.42518E-05	5.69479E-05	5.58482E-05	5.46926E-05	4.7374E-05	0.00010287	7.31863E-06	0.000106529	7.31863E-06
3838503773675	383850	3773675	0.000656867	0.000650069	0.000233446	0.000123538	0.000424312	1.36314E-05	1.36314E-05	0.000437943	1.36314E-05	0.000417451	2.27516E-05	5.34251E-05	5.23934E-05	5.13093E-05	4.44434E-05	9.65062E-05	6.8659E-06	9.99392E-05	6.8659E-06
3838603773675	383860	3773675	0.000613664	0.000607313	0.000218091	0.000115413	0.000396403	1.27349E-05	1.27349E-05	0.000409138	1.27349E-05	0.000393041	2.14212E-05	5.03011E-05	4.93297E-05	4.83091E-05	4.18446E-05	9.08631E-05	6.46442E-06	9.40954E-05	6.46442E-06
3838703773675	383870	3773675	0.000573871	0.000567932	0.000203949	0.000107929	0.000370699	1.19091E-05	1.19091E-05	0.000382608	1.19091E-05	0.000370469	2.0191E-05	4.74123E-05	4.64967E-05	4.55347E-05	3.94415E-05	8.56449E-05	6.09317E-06	8.86915E-05	6.09317E-06
3838803773675	383880	3773675	0.000538111	0.000532542	0.00019124	0.000101204	0.000347599	1.1167E-05	1.1167E-05	0.000358766	1.1167E-05	0.000350124	1.90822E-05	4.48087E-05	4.39434E-05	4.30341E-05	3.72756E-05	8.09417E-05	5.75856E-06	8.3821E-05	5.75856E-06
3838903773675	383890	3773675	0.000505575	0.000500343	0.000179678	9.50847E-05	0.000326583	1.04918E-05	1.04918E-05	0.000337074	1.04918E-05	0.000331572	1.80711E-05	4.24343E-05	4.16149E-05	4.07538E-05	3.53004E-05	7.66527E-05	5.45343E-06	7.93794E-05	5.45343E-06
3839003773675	383900	3773675	0.000475437	0.000470516	0.000168966	8.94164E-05	0.000307114	9.86635E-06	9.86635E-06	0.00031698	9.86635E-06	0.000314283	1.71288E-05	4.02217E-05	3.9445E-05	3.86288E-05	3.34597E-05	7.26558E-05	5.16907E-06	7.52404E-05	5.16907E-06
3839103773675	383910	3773675	0.000448209	0.000443571	0.00015929	8.42957E-05	0.000289526	9.30132E-06	9.30132E-06	0.000298828	9.30132E-06	0.000298617	1.6275E-05	3.82168E-05	3.74788E-05	3.67033E-05	3.17919E-05	6.90342E-05	4.91141E-06	7.14899E-05	4.91141E-06
3829703773685	382970	3773685	7.94721E-05	7.86496E-05	2.82438E-05	1.49465E-05	5.1336E-05	1.64922E-06	1.64922E-06	5.29852E-05	1.64922E-06	0.000189851	1.03471E-05	2.4297E-05	2.38278E-05	2.33348E-05	2.02123E-05	4.38898E-05	3.12252E-06	4.54511E-05	3.12252E-06
3829803773685	382980	3773685	8.30108E-05	8.21518E-05	2.95014E-05	1.5612E-05	5.36219E-05	1.72266E-06	1.72266E-06	5.53445E-05	1.72266E-06	0.000205219	1.11847E-05	2.62637E-05	2.57566E-05	2.52236E-05	2.18484E-05	4.74424E-05	3.37527E-06	4.91301E-05	3.37527E-06
3829903773685	382990	3773685	8.67362E-05	8.58386E-05	3.08254E-05	1.63127E-05	5.60283E-05	1.79997E-06	1.79997E-06	5.78283E-05	1.79997E-06	0.000222508	1.2127E-05	2.84764E-05	2.79265E-05	2.73487E-05	2.3689E-05	5.14393E-05	3.65963E-06	5.32691E-05	3.65963E-06
3830003773685	383000	3773685	9.01032E-05	8.91707E-05	3.2022E-05	1.69459E-05	5.82033E-05	1.86984E-06	1.86984E-06	6.00731E-05	1.86984E-06	0.000240042	1.30826E-05	3.07204E-05	3.01272E-05	2.95038E-05	2.55558E-05	5.54929E-05	3.94802E-06	5.74669E-05	3.94802E-06
3830103773685	383010	3773685	9.35972E-05	9.26285E-05	3.32637E-05	1.7603E-05	6.04602E-05	1.94235E-06	1.94235E-06	6.24026E-05	1.94235E-06	0.000259728	1.41555E-05	3.32398E-05	3.25979E-05	3.19234E-05	2.76516E-05	6.00438E-05	4.27179E-06	6.21797E-05	4.27179E-06
3830203773685	383020	3773685	9.69418E-05	9.59385E-05	3.44524E-05	1.82321E-05	6.26207E-05	2.01175E-06	2.01175E-06	6.46325E-05	2.01175E-06	0.000280884	1.53085E-05	3.59473E-05	3.52531E-05	3.45237E-05	2.99039E-05	6.49346E-05	4.61975E-06	6.72445E-05	4.61975E-06
3830303773685	383030	3773685	0.000100107	9.90712E-05	3.55773E-05	1.88274E-05	6.46655E-05	2.07744E-06	2.07744E-06	6.67429E-05	2.07744E-06	0.000303555	1.65442E-05	3.88488E-05	3.80986E-05	3.73103E-05	3.23177E-05	7.01759E-05	4.99264E-06	7.26722E-05	4.99264E-06
3830403773685	383040	3773685	0.000103392	0.000102322	3.67448E-05	1.94452E-05	6.67874E-05	2.14561E-06	2.14561E-06	6.8933E-05	2.14561E-06	0.000329489	1.79576E-05	4.21678E-05	4.13535E-05	4.04979E-05	3.50787E-05	7.61713E-05	5.41917E-06	7.88808E-05	5.41917E-06
3830503773685	383050	3773685	0.000106998	0.000105891	3.80263E-05	2.01234E-05	6.91167E-05	2.22044E-06	2.22044E-06	7.13371E-05	2.22044E-06	0.000360691	1.96581E-05	4.6161E-05	4.52695E-05	4.43329E-05	3.84005E-05	8.33844E-05	5.93235E-06	8.63506E-05	5.93235E-06
3830603773685	383060	3773685	0.000110738	0.000109592	3.93555E-05	2.08268E-05	7.15328E-05	2.29806E-06	2.29806E-06	7.38309E-05	2.29806E-06	0.000397336	2.16554E-05	5.08508E-05	4.98689E-05	4.8837E-05	4.2302E-05	9.18562E-05	6.53507E-06	9.51237E-05	6.53507E-06
3830703773685	383070	3773685	0.000114471	0.000113287	4.06822E-05	2.15288E-05	7.39441E-05	2.37553E-06	2.37553E-06	7.63196E-05	2.37553E-06	0.000439771	2.39681E-05	5.62815E-05	5.51947E-05	5.40527E-05	4.68197E-05	0.000101666	7.233E-06	0.000105283	7.233E-06
3830803773685	383080	3773685	0.000118055	0.000116833	4.19557E-05	2.22028E-05	7.62589E-05	2.44989E-06	2.44989E-06	7.87088E-05	2.44989E-06	0.000488239	2.66096E-05	6.24844E-05	6.12778E-05	6.00099E-05	5.19797E-05	0.000112871	8.03015E-06	0.000116886	8.03015E-06
3830903773685	383090	3773685	0.00012187	0.000120608	4.33115E-05	2.29203E-05	7.87232E-05	2.52906E-06	2.52906E-06	8.12523E-05	2.52906E-06	0.000547403	2.98342E-05	7.00562E-05	6.87034E-05	6.72818E-05	5.82786E-05	0.000126549	9.00324E-06	0.00013105	9.00324E-06
3831003773685	383100	3773685	0.000125722	0.000124421	4.46806E-05	2.36448E-05	8.12116E-05	2.60901E-06	2.60901E-06	8.38206E-05	2.60901E-06	0.000620863	3.38378E-05	7.94576E-05	7.79232E-05	7.63109E-05	6.60994E-05	0.000143531	1.02115E-05	0.000148637	1.02115E-05
3831103773685	383110	3773685	0.000129858	0.000128514	4.61505E-05	2.44227E-05	8.38833E-05	2.69484E-06	2.69484E-06	8.65782E-05	2.69484E-06	0.000714728	3.89536E-05	9.14704E-05	8.9704E-05	8.78479E-05	7.60927E-05	0.000165231	1.17553E-05	0.000171108	1.17553E-05
3831203773685	383120	3773685	0.00013433	0.00013294	4.77398E-05	2.52637E-05	8.6772E-05	2.78764E-06	2.78764E-06	8.95597E-05	2.78764E-06	0.000840721	4.58204E-05	0.000107595	0.000105517	0.000103334	8.95064E-05	0.000194358	1.38275E-05	0.000201272	1.38275E-05
3831303773685	383130	3773685	0.000139168	0.000137727	4.94591E-05	2.61736E-05	8.9897E-05	2.88803E-06	2.88803E-06	9.27851E-05	2.88803E-06	0.001018498	5.55094E-05	0.000130347	0.000127829	0.000125185	0.000108433	0.000235456	1.67514E-05	0.000243832	1.67514E-05
3831403773685	383140	3773685	0.00014405	0.000142559	5.11943E-05	2.70918E-05	9.3051E-05	2.98936E-06	2.98936E-06	9.60403E-05	2.98936E-06	0.001277881	6.96462E-05	0.000163542	0.000160384	0.000157066	0.000136048	0.00029542	2.10176E-05	0.000305929	2.10176E-05
3831503773685	383150	3773685	0.000149246	0.000147702	5.3041E-05	2.80691E-05	9.64075E-05	3.09719E-06	3.09719E-06	9.95047E-05	3.09719E-06	0.001679574	9.1539E-05	0.000214951	0.0002108	0.000206438	0.000178814	0.000388284	2.76243E-05	0.000402096	2.76243E-05
3831603773685	383160	3773685	0.000154629	0.000153029	5.4954E-05	2.90814E-05	9.98845E-05	3.20889E-06	3.20889E-06	0.000103093	3.20889E-06	0.00234199	0.000127642	0.000299726	0.000293938	0.000287856	0.000249337	0.000541421	3.85192E-05	0.000560681	3.85192E-05
3837003773685	383700	3773685	0.0072573	0.007182194	0.002579188	0.001364896	0.004687942	0.000150605	0.000150605	0.004838547	0.000150605	0.004737862	0.00025822	0.000606348	0.000594639	0.000582335	0.000504411	0.001095298	7.79246E-05	0.00113426	7.79246E-05
3837103773685	383710	3773685	0.004882544	0.004832014	0.001735218	0.000918271	0.003153939	0.000101323	0.000101323	0.003255262	0.000101323	0.003107353	0.000169355	0.000397677	0.000389997	0.000381928	0.000330821	0.000718357	5.11072E-05	0.000743911	5.11072E-05
3837203773685	383720	3773685	0.003589265	0.00355212	0.001275597	0.000675041	0.00231853	7.44851E-05	7.44851E-05	0.002393015	7.44851E-05	0.00223847	0.000122	0.000286478	0.000280946	0.000275133	0.000238316	0.000517489	3.68166E-05	0.000535897	3.68166E-05
3837303773685	383730	3773685	0.002805839	0.002776802	0.000997173	0.0005277	0.001812466	5.82273E-05	5.82273E-05	0.001870694	5.82273E-05	0.001724359	9.39798E-05	0.000220682	0.000216421	0.000211943	0.000183582	0.000398637	2.83609E-05	0.000412817	2.83609E-05
3837403773685	383740	3773685	0.00229559	0.002271833	0.000815835	0.000431737	0.001482865	4.76385E-05	4.76385E-05	0.001530503	4.76385E-05	0.001397802	7.6182E-05	0.00017889	0.000175435	0.000171805	0.000148815	0.000323144	2.29899E-05	0.000334639	2.29899E-05
3837503773685	383750	3773685	0.001938597	0.001918534	0.000688962	0.000364596	0.00125226	4.02301E-05	4.02301E-05	0.00129249	4.02301E-05	0.00117459	6.40167E-05	0.000150323	0.00014742	0.00014437	0.000125051	0.000271542	1.93187E-05	0.000281201	1.93187E-05
3837603773685	383760	3773685	0.001674857	0.001657524	0.000595231	0.000314994	0.001081894	3.47569E-05	3.47569E-05	0.001116651	3.47569E-05	0.001013146	5.52177E-05	0.000129662	0.000127158	0.000124527	0.000107863	0.000234219	1.66634E-05	0.000242551	1.66634E-05
3837703773685	383770	3773685	0.001469267	0.001454062	0.000522166	0.000276328	0.000949091	3.04905E-05	3.04905E-05	0.000979582	3.04905E-05	0.000890192	4.85166E-05	0.000113926	0.000111726	0.000109414	9.47732E-05	0.000205794	1.46412E-05	0.000213115	1.46412E-05
3837803773685	383780	3773685	0.001303111	0.001289625	0.000463115	0.000245079	0.000841761	2.70424E-05	2.70424E-05	0.000868803	2.70424E-05	0.000791748	4.31513E-05	0.000101327	9.93706E-05	9.73146E-05	8.42925E-05	0.000183036	1.3022E-05	0.000189547	1.3022E-05
3837903773685	383790	3773685	0.001158762	0.00114677	0.000411815	0.000217931	0.000748517	2.40469E-05	2.40469E-05	0.000772564	2.40469E-05	0.000706497	3.8505E-05	9.0417E-05	8.86709E-05	8.68362E-05	7.52163E-05	0.000163328	1.16199E-05	0.000169138	1.16199E-05
3838003773685	383800	3773685	0.001025493	0.00101488	0.000364452	0.000192867	0.000662429	2.12812E-05	2.12812E-05	0.000683711	2.12812E-05	0.000627853	3.42188E-05	8.03522E-05	7.88005E-05	7.71701E-05	6.68437E-05	0.000145147	1.03264E-05	0.00015031	1.03264E-05
3838103773685	383810	3773685	0.000918405	0.0009089	0.000326394	0.000172726	0.000593255	1.90589E-05	1.90589E-05	0.000612314	1.90589E-05	0.000565404	3.08153E-05	7.236E-05	7.09627E-05	6.94944E-05	6.01951E-05	0.00013071	9.29931E-06	0.00013536	9.29931E-06
3838203773685	383820	3773685	0.00084436	0.000835622	0.000300079	0.00015880 1	0.000545425	1.75223E-05	1.75223E-05	0.000562947	1.75223E-05	0.000523123	2.85109E-05	6.69489E-05	6.56561E-05	6.42976E-05	5.56937E-05	0.000120935	8.60391E-06	0.000125237	8.60391E-06
3838303773685	383830	3773685	0.000780312	0.000772237	0.000277317	0.000146755	0.000504052	1.61932E-05	1.61932E-05	0.000520245	1.61932E-05	0.000486707	2.65262E-05	6.22884E-05	6.10856E-05	5.98217E-05	5.18167E-05	0.000112517	8.00497E-06	0.000116519	8.00497E-06
3838403773685	383840	3773685	0.000723902	0.00071641	0.000257269	0.000136146	0.000467613	1.50225E-05	1.50225E-05	0.000482636	1.50225E-05	0.000454717	2.47827E-05	5.81943E-05	5.70705E-05	5.58897E-05	4.84109E-05	0.000105121	7.47882E-06	0.000108861	7.47882E-06
3838503773685	383850	3773685	0.000673717	0.000666745	0.000239434	0.000126707	0.000435196	1.39811E-05	1.39811E-05	0.000449177	1.39811E-05	0.000426279	2.32328E-05	5.45549E-05	5.35014E-05	5.23944E-05	4.53833E-05	9.85472E-05	7.0111E-06	0.000102053	7.0111E-06
3838603773685	383860	3773685	0.000629312	0.000622799	0.000223652	0.000118356	0.000406512	1.30596E-05	1.30596E-05	0.000419571	1.30596E-05	0.000401142	2.18628E-05	5.13379E-05	5.03465E-05	4.93048E-05	4.27071E-05	9.27359E-05	6.59766E-06	9.60347E-05	6.59766E-06
3838703773685	383870	3773685	0.000588885	0.000582791	0.000209285	0.000110753	0.000380397	1.22207E-05	1.22207E-05	0.000392618	1.22207E-05	0.00037821	2.06129E-05	4.8403E-05	4.74683E-05	4.64861E-05	4.02656E-05	8.74344E-05	6.22049E-06	9.05447E-05	6.22049E-06
3838803773685	383880	3773685	0.000552602	0.000546883	0.00019639	0.000103929	0.00035696	1.14677E-05	1.14677E-05	0.000368428	1.14677E-05	0.000357605	1.94899E-05	4.57661E-05	4.48823E-05	4.39536E-05	3.8072E-05	8.26711E-05	5.8816E-06	8.56119E-05	5.8816E-06
3838903773685	383890	3773685	0.000519208	0.000513835	0.000184522	9.76485E-05	0.000335389	1.07747E-05	1.07747E-05	0.000346163	1.07747E-05	0.000338555	1.84517E-05	4.3328E-05	4.24913E-05	4.16121E-05	3.60438E-05	7.82671E-05	5.56828E-06	8.10512E-05	5.56828E-06
3839003773685	383900	3773685	0.000487628	0.000482582	0.000173299	9.17093E-05	0.000314989	1.01193E-05	1.01193E-05	0.000325109	1.01193E-05	0.000320424	1.74635E-05	4.10076E-05	4.021575E-05	3.93836E-05	3.41135E-05	7.40754E-05	5.27007E-06	7.67105E-05	5.27007E-06
3839103773685	383910	3773685	0.000459124	0.000454373	0.000163169	8.63485E-05	0.000296577	9.52783E-06	9.52783E-06	0.000306105	9.52783E-06	0.000304015	1.65692E-05	3.89076E-05	3.81563E-05	3.73668E-05	3.23666E-05	7.02821E-05	5.00019E-06	7.27822E-05	5.00019E-06
3829703773695	382970	3773695	7.91585E-05	7.83393E-05	2.81323E-05	1.48875E-05	5.11334E-05	1.64271E-06	1.64271E-06	5.27761E-05	1.64271E-06	0.000189315	1.03179E-05	2.42285E-05	2.37606E-05	2.32689E-05	2.01552E-05	4.37659E-05	3.11371E-06	4.53228E-05	3.11371E-06
3829803773695	382980	3773695	8.25629E-05	8.17085E-05	2.93422E-05	1.55278E-05	5.33325E-05	1.71336E-06	1.71336E-06	5.50459E-05	1.71336E-06	0.000204315	1.11354E-05	2.61481E-05	2.56432E-05	2.51126E-05	2.17522E-05	4.72335E-05	3.36041E-06	4.89137E-05	3.36041E-06
3829903773695	382990	3773695	8.6139E-05	8.52475E-05	3.06131E-05	1.62003E-05	5.56425E-05	1.78757E-06	1.78757E-06	5.74301E-05	1.78757E-06	0.000221153	1.20531E-05	2.8303E-05	2.77564E-05	2.71821E-05	2.35447E-05	5.1126E-05	3.63734E-06	5.29447E-05	3.63734E-06
3830003773695	383000	3773695	8.94985E-05	8.85723E-05	3.18071E-05	1.68322E-05	5.78127E-05	1.85729E-06	1.85729E-06	5.96699E-05	1.85729E-06	0.000238679	1.30083E-05	3.0546E-05	2.99561E-05	2.93363E-05	2.54107E-05	5.51778E-05	3.9256E-06	5.71406E-05	3.9256E-06
3830103773695	383010	3773695	9.2985E-05	9.20227E-05	3.30461E-05	1.74879E-05	6.00648E-05	1.92964E-06	1.92964E-06	6.19944E-05	1.92964E-06	0.000258357	1.40808E-05	3.30644E-05	3.24259E-05	3.17549E-05	2.75057E-05	5.9727E-05	4.24925E-06	6.18516E-05	4.24925E-06
3830203773695	383020	3773695	9.62549E-05	9.52588E-05	3.42083E-05	1.81029E-05	6.21771E-05	1.9975E-06	1.9975E-06	6.41746E-05	1.9975E-06	0.000279214	1.52175E-05	3.57337E-05	3.50436E-05	3.43185E-05	2.97262E-05	6.45487E-05	4.59229E-06	6.68449E-05	4.59229E-06
3830303773695	383030	3773695	9.92636E-05	9.82363E-05	3.52775E-05	1.86687E-05	6.41205E-05	2.05994E-06	2.05994E-06	6.61805E-05	2.05994E-06	0.000301136	1.64123E-05	3.85392E-05	3.77949E-05	3.70129E-05	3.20601E-05	6.96165E-05	4.95284E-06	7.2093E-05	4.95284E-06
3830403773695	383040	3773695	0.000102399	0.000101339	3.63919E-05	1.92584E-05	6.6146E-05	2.12501E-06	2.12501E-06	6.8271E-05	2.12501E-06	0.000326197	1.77781E-05	4.17464E-05	4.09403E-05	4.00932E-05	3.47282E-05	7.54101E-05	5.36502E-06	7.80926E-05	5.36502E-06
3830503773695	383050	3773695	0.000105945	0.000104849	3.76522E-05	1.99254E-05	6.84367E-05	2.1986E-06	2.1986E-06	7.06353E-05	2.1986E-06	0.000356931	1.94532E-05	4.56798E-05	4.47977E-05	4.38708E-05	3.80003E-05	8.25153E-05	5.87052E-06	8.54506E-05	5.87052E-06
3830603773695	383060	3773695	0.000109686	0.000108551	3.89814E-05	2.06288E-05	7.08528E-05	2.27622E-06	2.27622E-06	7.3129E-05	2.27622E-06	0.000393156	2.14275E-05	5.03158E-05	4.93442E-05	4.83232E-05	4.18569E-05	9.08897E-05	6.46631E-06	9.41229E-05	6.46631E-06
3830703773695	383070	3773695	0.000113359	0.000112186	4.02868E-05	2.13196E-05	7.32255E-05	2.35244E-06	2.35244E-06	7.55779E-05	2.35244E-06	0.000434932	2.37043E-05	5.56622E-05	5.45873E-05	5.34579E-05	4.63045E-05	0.000100547	7.15341E-06	0.000104124	7.15341E-06
3830803773695	383080	3773695	0.000116912	0.000115703	4.15498E-05	2.1988E-05	7.5521E-05	2.42619E-06	2.42619E-06	7.79472E-05	2.42619E-06	0.000482427	2.62929E-05	6.17407E-05	6.05484E-05	5.92956E-05	5.1361E-05	0.000111527	7.93457E-06	0.000115495	7.93457E-06
3830903773695	383090	3773695	0.000120615	0.000119367	4.28658E-05	2.26844E-05	7.7913E-05	2.50303E-06	2.50303E-06	8.04161E-05	2.50303E-06	0.00054032	2.94482E-05	6.91498E-05	6.78145E-05	6.64113E-05	5.75246E-05	0.000124911	8.88675E-06	0.000129355	8.88675E-06
3831003773695	383100	3773695	0.00012452	0.000123231	4.42534E-05	2.34187E-05	8.04352E-05	2.58406E-06	2.58406E-06	8.30193E-05	2.58406E-06	0.000613428	3.34326E-05	7.85061E-05	7.699E-05	7.5397E-05	6.53079E-05	0.000141812	1.00892E-05	0.000146857	1.00892E-05
3831103773695	383110	3773695	0.000128619	0.000127288	4.57101E-05	2.41896E-05	8.30828E-05	2.66912E-06	2.66912E-06	8.57519E-05	2.66912E-06	0.000707063	3.85359E-05	9.04895E-05	8.8742E-05	8.69059E-05	7.52767E-05	0.000163459	1.16292E-05	0.000169273	1.16292E-05
3831203773695	383120	3773695	0.000133068	0.000131691	4.72914E-05	2.50264E-05	8.5957E-05	2.76146E-06	2.76146E-06	8.87185E-05	2.76146E-06	0.000832421	4.5368E-05	0.000106533	0.000104475	0.000102314	8.86227E-05	0.000192439	1.3691E-05	0.000199284	1.3691E-05
3831303773695	383130	3773695	0.000137809	0.000136383	4.89762E-05	2.5918E-05	8.90193E-05	2.85984E-06	2.85984E-06	9.18792E-05	2.85984E-06	0.001007104	5.48885E-05	0.000128889	0.0001264	0.000123784	0.00010722	0.000232822	1.6564E-05	0.000241104	1.6564E-05
3831403773695	383140	3773695	0.000142639	0.000141163	5.06928E-05	2.68265E-05	9.21395E-05	2.96008E-06	2.96008E-06	9.50996E-05	2.96008E-06	0.001261763	6.87677E-05	0.00016148	0.000158361	0.000155085	0.000134332	0.000291694	2.07525E-05	0.00030207	2.07525E-05
3831503773695	383150	3773695	0.000147731	0.000146202	5.25024E-05	2.7784E-05	9.54285E-05	3.06574E-06	3.06574E-06	9.84942E-05	3.06574E-06	0.001658939	9.04143E-05	0.00021231	0.00020821	0.000203902	0.000176617	0.000383513	2.72849E-05	0.000397156	2.72849E-05

			ISDemolition	ISDrainage / Utilities Trenching	ISDrainage / Utilities Trenching	ISAsphalt Paving	ISAsphalt Paving	SVDemolition	SVSite Grubbing / Prep	SVMass Grading / Excavation	SVMass Grading / Excavation	SVDrainage / Utilities Trenching	SVFoundations / Concrete Pads	SVBuilding / Structure Construction	SVBuilding / Structure Construction	SVAsphalt Paving	SVAsphalt Paving	SVArchitectural Coating	SVArchitectural Coating	SVLandscaping or Other Finishing	SVLandscaping or Other Finishing
Unique Identifier	X (UTM)	Y (UTM)	2027	2027	2028	2027	2028	2027	2027	2027	2028	2028	2028	2028	2029	2028	2029	2028	2029	2028	2029
3837603773675	383760	3773675	0.000230036	9.26269E-05	9.02504E-05	2.39222E-05	2.22846E-05	0.002003314	0.001440274	0.000971074	0.000958744	0.000680252	0.000216099	0.000309575	0.000297763	3.04373E-05	2.83187E-05	3.04373E-05	2.83187E-05	0.000309575	0.000297763
3837703773675	383770	3773675	0.000203259	8.18445E-05	7.97446E-05	2.11375E-05	1.96905E-05	0.00174079	0.001251534	0.00084382	0.000833106	0.000591109	0.00018778	0.000269007	0.000258742	2.64486E-05	2.46077E-05	2.64486E-05	2.46077E-05	0.000269007	0.000258742
3837803773675	383780	3773675	0.000181611	7.3128E-05	7.12517E-05	1.88863E-05	1.75934E-05	0.001531702	0.00110121	0.000742468	0.000733041	0.00052011	0.000165226	0.000236696	0.000227665	2.32719E-05	2.1652E-05	2.32719E-05	2.1652E-05	0.000236696	0.000227665
3837903773675	383790	3773675	0.000161797	6.51496E-05	6.34781E-05	1.68258E-05	1.5674E-05	0.001347442	0.000968737	0.000653151	0.000644858	0.000457542	0.000145349	0.000208222	0.000200277	2.04723E-05	1.90473E-05	2.04723E-05	1.90473E-05	0.000208222	0.000200277
3838003773675	383800	3773675	0.000143536	5.77963E-05	5.63134E-05	1.49267E-05	1.39049E-05	0.001177596	0.000846628	0.000570821	0.000563573	0.000399869	0.000127028	0.000181975	0.000175032	1.78918E-05	1.66464E-05	1.78918E-05	1.66464E-05	0.000181975	0.000175032
3838103773675	383810	3773675	0.000128753	5.18439E-05	5.05137E-05	1.33894E-05	1.24728E-05	0.001042815	0.000749728	0.000505488	0.00049907	0.000354102	0.000112489	0.000161148	0.000154999	1.5844E-05	1.47412E-05	1.5844E-05	1.47412E-05	0.000161148	0.000154999
3838203773675	383820	3773675	0.000119186	4.79917E-05	4.67604E-05	1.23945E-05	1.15461E-05	0.000956231	0.000687478	0.000463518	0.000457632	0.000324701	0.000103149	0.000147768	0.000142129	1.45285E-05	1.35172E-05	1.45285E-05	1.35172E-05	0.000147768	0.000142129
3838303773675	383830	3773675	0.000110831	4.46273E-05	4.34823E-05	1.15256E-05	1.07366E-05	0.000881611	0.000633831	0.000427347	0.000421921	0.000299363	9.51E-05	0.000136237	0.000131038	1.33947E-05	1.24624E-05	1.33947E-05	1.24624E-05	0.000136237	0.000131038
3838403773675	383840	3773675	0.000103234	4.15684E-05	4.05019E-05	1.07356E-05	1.00007E-05	0.000814653	0.000585691	0.00039489	0.000389876	0.000276626	8.78771E-05	0.000125889	0.000121086	1.23774E-05	1.15159E-05	1.23774E-05	1.15159E-05	0.000125889	0.000121086
3838503773675	383850	3773675	9.62828E-05	3.87694E-05	3.77747E-05	1.00127E-05	9.32731E-06	0.0007541	0.000542215	0.000365577	0.000360935	0.000256092	8.13539E-05	0.000116544	0.000112098	1.14586E-05	1.0661E-05	1.14586E-05	1.0661E-05	0.000116544	0.000112098
3838603773675	383860	3773675	9.01126E-05	3.62849E-05	3.5354E-05	9.37109E-06	8.72958E-06	0.000701111	0.000504061	0.000339852	0.000335537	0.000238072	7.56293E-05	0.000108344	0.00010421	1.06523E-05	9.91085E-06	1.06523E-05	9.91085E-06	0.000108344	0.00010421
3838703773675	383870	3773675	8.44203E-05	3.39929E-05	3.31207E-05	8.77913E-06	8.17815E-06	0.000652638	0.000469212	0.000316356	0.000312339	0.000221612	7.04005E-05	0.000100853	9.70049E-05	9.91584E-06	9.22564E-06	9.91584E-06	9.22564E-06	0.000100853	9.70049E-05
3838803773675	383880	3773675	7.92967E-05	3.19298E-05	3.11105E-05	8.24631E-06	7.6818E-06	0.000609395	0.000438122	0.000295394	0.000291644	0.000206928	6.57358E-05	9.41706E-05	9.05775E-05	9.25882E-06	8.61436E-06	9.25882E-06	8.61436E-06	9.41706E-05	9.05775E-05
3838903773675	383890	3773675	7.46314E-05	3.00512E-05	2.92802E-05	7.76115E-06	7.22985E-06	0.00057033	0.000410036	0.000276458	0.000272948	0.000193663	6.15219E-05	8.81339E-05	8.4771E-05	8.66529E-06	8.06214E-06	8.66529E-06	8.06214E-06	8.81339E-05	8.4771E-05
3839003773675	383900	3773675	7.03014E-05	2.83077E-05	2.75814E-05	7.31086E-06	6.81039E-06	0.000534339	0.000384161	0.000259012	0.000255723	0.000181442	5.76395E-05	8.25721E-05	7.94215E-05	8.11846E-06	7.55337E-06	8.11846E-06	7.55337E-06	8.25721E-05	7.94215E-05
3839103773675	383910	3773675	6.63836E-05	2.67301E-05	2.60443E-05	6.90343E-06	6.43085E-06	0.000502036	0.000360936	0.000243354	0.000240264	0.000170473	5.41549E-05	7.75802E-05	7.46201E-05	7.62766E-06	7.09674E-06	7.62766E-06	7.09674E-06	7.75802E-05	7.46201E-05
3829703773685	382970	3773685	1.60304E-05	6.45482E-06	6.28921E-06	1.66705E-06	1.55293E-06	7.89049E-05	5.67284E-05	3.82479E-05	3.77623E-05	2.67932E-05	8.51152E-06	1.21933E-05	1.1728E-05	1.19884E-06	1.11539E-06	1.19884E-06	1.11539E-06	1.21933E-05	1.1728E-05
3829803773685	382980	3773685	1.67178E-05	6.73162E-06	6.55891E-06	1.73854E-06	1.61952E-06	8.21834E-05	5.90854E-05	3.98371E-05	3.93312E-05	2.79065E-05	8.86517E-06	1.26999E-05	1.22153E-05	1.24865E-06	1.16174E-06	1.24865E-06	1.16174E-06	1.26999E-05	1.22153E-05
3829903773685	382990	3773685	1.74122E-05	7.01124E-06	6.83135E-06	1.81075E-06	1.68679E-06	8.56132E-05	6.15513E-05	4.14996E-05	4.09727E-05	2.90711E-05	9.23515E-06	1.32299E-05	1.27251E-05	1.30076E-06	1.21022E-06	1.30076E-06	1.21022E-06	1.32299E-05	1.27251E-05
3830003773685	383000	3773685	1.80242E-05	7.25766E-06	7.07145E-06	1.87439E-06	1.74608E-06	8.86868E-05	6.3761E-05	4.29895E-05	4.24436E-05	3.01148E-05	9.5667E-06	1.37049E-05	1.3182E-05	1.34746E-06	1.25367E-06	1.34746E-06	1.25367E-06	1.37049E-05	1.3182E-05
3830103773685	383010	3773685	1.86348E-05	7.50352E-06	7.311E-06	1.93789E-06	1.80523E-06	9.18583E-05	6.60411E-05	4.45268E-05	4.39615E-05	3.11917E-05	9.90881E-06	1.4195E-05	1.36534E-05	1.39565E-06	1.2985E-06	1.39565E-06	1.2985E-06	1.4195E-05	1.36534E-05
3830203773685	383020	3773685	1.92118E-05	7.73588E-06	7.5374E-06	1.9979E-06	1.86113E-06	9.48605E-05	6.81996E-05	4.59821E-05	4.53983E-05	3.22112E-05	1.02327E-05	1.46589E-05	1.40996E-05	1.44126E-06	1.34094E-06	1.44126E-06	1.34094E-06	1.46589E-05	1.40996E-05
3830303773685	383030	3773685	1.97651E-05	7.95867E-06	7.75448E-06	2.05544E-06	1.91473E-06	9.76757E-05	7.02235E-05	4.73467E-05	4.67456E-05	3.31671E-05	1.05363E-05	1.50939E-05	1.4518E-05	1.48403E-06	1.38074E-06	1.48403E-06	1.38074E-06	1.50939E-05	1.4518E-05
3830403773685	383040	3773685	2.03296E-05	8.18597E-06	7.97594E-06	2.11414E-06	1.96942E-06	0.000100598	7.23243E-05	4.87631E-05	4.8144E-05	3.41593E-05	1.08515E-05	1.55455E-05	1.49524E-05	1.52843E-06	1.42204E-06	1.52843E-06	1.42204E-06	1.55455E-05	1.49524E-05
3830503773685	383050	3773685	2.09207E-05	8.42395E-06	8.20782E-06	2.1756E-06	2.02667E-06	0.000103787	7.46173E-05	5.03091E-05	4.96704E-05	3.52423E-05	1.11956E-05	1.60384E-05	1.54264E-05	1.57689E-06	1.46713E-06	1.57689E-06	1.46713E-06	1.60384E-05	1.54264E-05
3830603773685	383060	3773685	2.15131E-05	8.6625E-06	8.44024E-06	2.23721E-06	2.08406E-06	0.000107074	7.69807E-05	5.19026E-05	5.12436E-05	3.63586E-05	1.15502E-05	1.65464E-05	1.5915E-05	1.62683E-06	1.5136E-06	1.62683E-06	1.5136E-06	1.65464E-05	1.5915E-05
3830703773685	383070	3773685	2.21055E-05	8.90104E-06	8.67267E-06	2.29882E-06	2.14145E-06	0.000110255	7.92673E-05	5.34443E-05	5.27657E-05	3.74385E-05	1.18933E-05	1.70378E-05	1.63877E-05	1.67515E-06	1.55855E-06	1.67515E-06	1.55855E-06	1.70378E-05	1.63877E-05
3830803773685	383080	3773685	2.26909E-05	9.13678E-06	8.90235E-06	2.3597E-06	2.19816E-06	0.000113355	8.14962E-05	5.49471E-05	5.42494E-05	3.84913E-05	1.22277E-05	1.75169E-05	1.68485E-05	1.72226E-06	1.60238E-06	1.72226E-06	1.60238E-06	1.75169E-05	1.68485E-05
3830903773685	383090	3773685	2.33071E-05	9.38489E-06	9.1441E-06	2.42378E-06	2.25786E-06	0.000116634	8.38532E-05	5.65362E-05	5.58184E-05	3.96045E-05	1.25813E-05	1.80235E-05	1.73358E-05	1.77207E-06	1.64872E-06	1.77207E-06	1.64872E-06	1.80235E-05	1.73358E-05
3831003773685	383100	3773685	2.39247E-05	9.63356E-06	9.38639E-06	2.488E-06	2.31768E-06	0.000120046	8.63063E-05	5.81902E-05	5.74513E-05	4.07631E-05	1.29494E-05	1.85508E-05	1.7843E-05	1.82391E-06	1.69695E-06	1.82391E-06	1.69695E-06	1.85508E-05	1.7843E-05
3831103773685	383110	3773685	2.45395E-05	9.88111E-06	9.62759E-06	2.55193E-06	2.37724E-06	0.000123663	8.89067E-05	5.99434E-05	5.91823E-05	4.19913E-05	1.33396E-05	1.91097E-05	1.83806E-05	1.87886E-06	1.74808E-06	1.87886E-06	1.74808E-06	1.91097E-05	1.83806E-05
3831203773685	383120	3773685	2.51892E-05	1.01427E-05	9.88249E-06	2.6195E-06	2.44018E-06	0.000127565	9.1712E-05	6.18349E-05	6.10498E-05	4.33163E-05	1.37605E-05	1.97127E-05	1.89606E-05	1.93815E-06	1.80324E-06	1.93815E-06	1.80324E-06	1.97127E-05	1.89606E-05
3831303773685	383130	3773685	2.58584E-05	1.04122E-05	1.01451E-05	2.6891E-06	2.50501E-06	0.000131787	9.4748E-05	6.38818E-05	6.30707E-05	4.47502E-05	1.4216E-05	2.03653E-05	1.95882E-05	2.00231E-06	1.86294E-06	2.00231E-06	1.86294E-06	2.03653E-05	1.95882E-05
3831403773685	383140	3773685	2.65696E-05	1.06986E-05	1.04241E-05	2.76306E-06	2.57391E-06	0.000136144	9.788E-05	6.59935E-05	6.51556E-05	4.62294E-05	1.46859E-05	2.10385E-05	2.02357E-05	2.06849E-06	1.92452E-06	2.06849E-06	1.92452E-06	2.10385E-05	2.02357E-05
3831503773685	383150	3773685	2.73535E-05	1.10142E-05	1.07316E-05	2.84457E-06	2.64984E-06	0.000140527	0.000101031	6.81181E-05	6.72532E-05	4.77178E-05	1.51587E-05	2.17158E-05	2.08872E-05	2.13509E-06	1.98648E-06	2.13509E-06	1.98648E-06	2.17158E-05	2.08872E-05
3831603773685	383160	3773685	2.82323E-05	1.13681E-05	1.10764E-05	2.93597E-06	2.73498E-06	0.000145008	0.000104253	7.02903E-05	6.93978E-05	4.92394E-05	1.56421E-05	2.24083E-05	2.15533E-05	2.20317E-06	2.04982E-06	2.20317E-06	2.04982E-06	2.24083E-05	2.15533E-05
3837003773685	383700	3773685	0.001027652	0.000413796	0.00040318	0.000106869	9.95529E-05	0.011176651	0.008035406	0.005417701	0.005348913	0.003795183	0.001205632	0.001727142	0.001661242	0.000169812	0.000157992	0.000169812	0.000157992	0.001727142	0.001661242
3837103773685	383710	3773685	0.00069307	0.000279073	0.000271913	7.20745E-05	6.71405E-05	0.007204411	0.005179581	0.003492222	0.003447882	0.002446355	0.000777144	0.001113307	0.001070828	0.00010946	0.000101841	0.00010946	0.000101841	0.001113307	0.001070828
3837203773685	383720	3773685	0.000510855	0.000205702	0.000200424	5.31254E-05	4.94886E-05	0.005091733	0.00366068	0.002468135	0.002436798	0.001728967	0.000549248	0.000786832	0.00075681	7.73611E-05	7.19763E-05	7.73611E-05	7.19763E-05	0.000786832	0.00075681
3837303773685	383730	3773685	0.00040046	0.00016125	0.000157113	4.16451E-05	3.87942E-05	0.003845068	0.002764395	0.001863834	0.001840169	0.001305645	0.00041477	0.000594183	0.000571512	5.84199E-05	5.43536E-05	5.84199E-05	5.43536E-05	0.000594183	0.000571512
3837403773685	383740	3773685	0.000328538	0.00013229	0.000128896	3.41657E-05	3.18268E-05	0.003056134	0.002197194	0.001481411	0.001462602	0.001037752	0.000329667	0.000472268	0.000454248	4.64333E-05	4.32013E-05	4.64333E-05	4.32013E-05	0.000472268	0.000454248
3837503773685	383750	3773685	0.000278192	0.000112017	0.000109143	2.893E-05	2.69496E-05	0.002519363	0.001811285	0.00122122	0.001205715	0.000855484	0.000271765	0.00038932	0.000374466	3.82778E-05	3.56135E-05	3.82778E-05	3.56135E-05	0.00038932	0.000374466
3837603773685	383760	3773685	0.000240971	9.70299E-05	9.45404E-05	2.50593E-05	2.33439E-05	0.002133248	0.00153369	0.001034058	0.001020928	0.000724373	0.000230115	0.000329654	0.000317075	3.24114E-05	3.01554E-05	3.24114E-05	3.01554E-05	0.000329654	0.000317075
3837703773685	383770	3773685	0.000211903	8.53254E-05	8.31361E-05	2.20365E-05	2.05279E-05	0.001842333	0.001324537	0.000893041	0.000881702	0.000625589	0.000198734	0.000284698	0.000273835	2.79914E-05	2.60431E-05	2.79914E-05	2.60431E-05	0.000284698	0.000273835
3837803773685	383780	3773685	0.000188363	7.58465E-05	7.39005E-05	1.95884E-05	1.82475E-05	0.001610874	0.001158131	0.000780845	0.000770931	0.000546994	0.000173766	0.00024893	0.000239432	2.44748E-05	2.27712E-05	2.44748E-05	2.27712E-05	0.00024893	0.000239432
3837903773685	383790	3773685	0.00016783	6.7579E-05	6.58451E-05	1.74532E-05	1.62584E-05	0.001415647	0.001017774	0.000686212	0.000677499	0.000480702	0.000152707	0.000218762	0.000210415	2.15086E-05	2.00115E-05	2.15086E-05	2.00115E-05	0.000218762	0.000210415
3838003773685	383800	3773685	0.000148876	5.99466E-05	5.84085E-05	1.5482E-05	1.44222E-05	0.001236688	0.000889112	0.000599464	0.000591853	0.000419934	0.000133402	0.000191107	0.000183815	1.87896E-05	1.74817E-05	1.87896E-05	1.74817E-05	0.000191107	0.000183815
3838103773685	383810	3773685	0.000133622	5.38046E-05	5.24241E-05	1.38958E-05	1.29445E-05	0.001095252	0.000787427	0.000530906	0.000524165	0.000371908	0.000118146	0.000169251	0.000162793	1.66407E-05	1.54824E-05	1.66407E-05	1.54824E-05	0.000169251	0.000162793
3838203773685	383820	3773685	0.000123108	4.9571E-05	4.82991E-05	1.28024E-05	1.1926E-05	0.000998557	0.000717908	0.000484034	0.000477889	0.000339073	0.000107715	0.000154308	0.00014842	1.51715E-05	1.41155E-05	1.51715E-05	1.41155E-05	0.000154308	0.00014842
3838303773685	383830	3773685	0.000114002	4.59044E-05	4.47267E-05	1.18555E-05	1.10439E-05	0.000915999	0.000658554	0.000444016	0.000438378	0.00031104	9.88094E-05	0.000141551	0.00013615	1.39172E-05	1.29485E-05	1.39172E-05	1.29485E-05	0.000141551	0.00013615
3838403773685	383840	3773685	0.00010597	4.267E-05	4.15752E-05	1.10201E-05	1.02657E-05	0.000844159	0.000606904	0.000409192	0.000403997	0.000286646	9.10599E-05	0.000130449	0.000125472	1.28257E-05	1.1933E-05	1.28257E-05	1.1933E-05	0.000130449	0.000125472
3838503773685	383850	3773685	9.88118E-05	3.97877E-05	3.87669E-05	1.02757E-05	9.5723E-06	0.000780969	0.000561474	0.000378562	0.000373756	0.000265189	8.42436E-05	0.000120684	0.000116079	1.18656E-05	1.10397E-05	1.18656E-05	1.10397E-05	0.000120684	0.000116079
3838603773685	383860	3773685	9.24711E-05	3.72346E-05	3.62793E-05	9.61636E-06	8.95806E-06	0.000725628	0.000521687	0.000351736	0.00034727	0.000246397	7.82739E-05	0.000112132	0.000107854	1.10248E-05	1.02574E-05	1.10248E-05	1.02574E-05	0.000112132	0.000107854
3838703773685	383870	3773685	8.66866E-05	3.49054E-05	3.40098E-05	9.01481E-06	8.39769E-06	0.00067573	0.000485813	0.000327549	0.00032339	0.000229453	7.28914E-05	0.000104421	0.000100437	1.02667E-05	9.55206E-06	1.02667E-05	9.55206E-06	0.000104421	0.000100437
3838803773685	383880	3773685	8.1489E-05	3.28125E-05	3.19706E-05	8.47429E-06	7.89417E-06	0.000631337	0.000453897	0.000306031	0.000302145	0.000214379	6.81028E-05	9.75614E-05	9.38388E-05	9.5922E-06	8.92453E-06	9.5922E-06	8.92453E-06	9.75614E-05	9.38388E-05
3838903773685	383890	3773685	7.66979E-05	3.08833E-05	3.00909E-05	7.97605E-06	7.43004E-06	0.000590767	0.000424729	0.000286365	0.000282729	0.000200603	6.37264E-05	9.1292E-05	8.78086E-05	8.9758E-06	8.35103E-06	8.9758E-06	8.35103E-06	9.1292E-05	8.78086E-05
3839003773685	383900	3773685	7.21555E-05	2.90543E-05	2.83088E-05	7.50367E-06	6.99E-06	0.000552646	0.000397323	0.000267886	0.000264485	0.000187659	5.96143E-05	8.54011E-05	8.21426E-05	8.39661E-06	7.81216E-06	8.39661E-06	7.81216E-06	8.54011E-05	8.21426E-05
3839103773685	383910	3773685	6.80532E-05	2.74025E-05	2.66994E-05	7.07707E-06	6.5926E-06	0.000518428	0.000372721	0.000251299	0.000248109	0.000176039	5.59231E-05	8.01133E-05	7.70565E-05	7.87671E-06	7.32845E-06	7.87671E-06	7.32845E-06	8.01133E-05	7.70565E-05
3829703773695	382970	3773695	1.60709E-05	6.47113E-06	6.3051E-06	1.67126E-06	1.55685E-06	7.87268E-05	5.66003E-05	3.81615E-05	3.7677E-05	2.67327E-05	8.4923E-06	1.21657E-05	1.17016E-05	1.19613E-06	1.11288E-06	1.19613E-06	1.11288E-06	1.21657E-05	1.17016E-05
3829803773695	382980	3773695	1.67429E-05	6.74175E-06	6.56877E-06	1.74115E-06	1.62196E-06	8.18894E-05	5.8874E-05	3.96945E-05	3.91906E-05	2.78066E-05	8.83346E-06	1.26545E-05	1.21716E-05	1.24418E-06	1.15758E-06	1.24418E-06	1.15758E-06	1.26545E-05	1.21716E-05
3829903773695	382990	3773695	1.74234E-05	7.01574E-06	6.83574E-06	1.81191E-06	1.68788E-06	8.51945E-05	6.12502E-05	4.12967E-05	4.07723E-05	2.89289E-05	9.18999E-06	1.31652E-05	1.26629E-05	1.2944E-06	1.2043E-06	1.2944E-06	1.2043E-06	1.31652E-05	1.26629E-05
3830003773695	383000	3773695	1.80438E-05	7.26554E-06	7.07913E-06	1.87643E-06	1.74797E-06	8.8268E-05	6.34599E-05	4.27865E-05	4.22433E-05	2.99726E-05	9.52153E-06	1.36402E-05	1.31197E-05	1.3411E-06	1.24775E-06	1.3411E-06	1.24775E-06	1.36402E-05	1.31197E-05
3830103773695	383010	3773695	1.86599E-05	7.51365E-06	7.32087E-06	1.9405E-06	1.80767E-06	9.14307E-05	6.57337E-05	4.43195E-05	4.37568E-05	3.10465E-05	9.86268E-06	1.41289E-05	1.35898E-05	1.38915E-06	1.29246E-06	1.38915E-06	1.29246E-06	1.41289E-05	1.35898E-05
3830203773695	383020	3773695	1.92356E-05	7.74544E-06	7.54672E-06	2.00037E-06	1.86343E-06	9.43705E-05	6.78473E-05	4.57446E-05	4.51638E-05	3.20448E-05	1.01798E-05	1.45832E-05	1.40268E-05	1.43382E-06	1.33401E-06	1.43382E-06	1.33401E-06	1.45832E-05	1.40268E-05
3830303773695	383030	3773695	1.97791E-05	7.9643E-06	7.75996E-06	2.05689E-06	1.91609E-06	9.7061E-05	6.97816E-05	4.70487E-05	4.64514E-05	3.29584E-05	1.047E-05	1.4999E-05	1.44267E-05	1.47469E-06	1.37205E-06	1.47469E-06	1.37205E-06	1.4999E-05	1.44267E-05
3830403773695	383040	3773695	2.03366E-05	8.18878E-06	7.97868E-06	2.11487E-06	1.97009E-06	9.98494E-05	7.17863E-05	4.84004E-05	4.77859E-05	3.39052E-05	1.07708E-05	1.54299E-05	1.48411E-05	1.51706E-06	1.41146E-06	1.51706E-06	1.41146E-06	1.54299E-05	1.48411E-05
3830503773695	383050	3773695	2.09318E-05	8.42845E-06	8.2122E-06	2.17677E-06	2.02775E-06	0.000102994	7.40473E-05	4.99248E-05	4.92909E-05	3.49731E-05	1.11101E-05	1.59158E-05	1.53085E-05	1.56484E-06	1.45592E-06	1.56484E-06	1.45592E-06	1.59158E-05	1.53085E-05
3830603773695	383060	3773695	2.15368E-05	8.67206E-06	8.44956E-06	2.23968E-06	2.08636E-06	0.000106308	7.64299E-05	5.15312E-05	5.08769E-05	3.60984E-05	1.14675E-05	1.6428E-05	1.58011E-05	1.61519E-06	1.50277E-06	1.61519E-06	1.50277E-06	1.6428E-05	1.58011E-05
3830703773695	383070	3773695	2.21306E-05	8.91117E-06	8.68254E-06	2.30143E-06	2.14389E-06	0.000109462	7.86972E-05	5.30599E-05	5.23862E-05	3.71693E-05	1.18077E-05	1.69153E-05	1.62699E-05	1.66311E-06	1.54735E-06	1.66311E-06	1.54735E-06	1.69153E-05	1.62699E-05
3830803773695	383080	3773695	2.27315E-05	9.15309E-06	8.91825E-06	2.36391E-06	2.20209E-06	0.000112544	8.09133E-05	5.45541E-05	5.38614E-05	3.8216E-05	1.21402E-05	1.73916E-05	1.6728E-05	1.70994E-06	1.59092E-06	1.70994E-06	1.59092E-06	1.73916E-05	1.6728E-05
3830903773695	383090	3773695	2.33434E-05	9.39952E-06	9.15835E-06	2.42756E-06	2.26138E-06	0.000115734	8.32063E-05	5.61001E-05	5.53878E-05	3.9299E-05	1.24843E-05	1.78845E-05	1.72021E-05	1.7584E-06	1.636E-06	1.7584E-06	1.636E-06	1.78845E-05	1.72021E-05
3831003773695	383100	3773695	2.39638E-05	9.64932E-06	9.40174E-06	2.49207E-06	2.32147E-06	0.000119155	8.56658E-05	5.77583E-05	5.7025E-05	4.04606E-05	1.28533E-05	1.84131E-05	1.77106E-05	1.81037E-06	1.68436E-06	1.81037E-06	1.68436E-06	1.84131E-05	1.77106E-05
3831103773695	383110	3773695	2.45702E-05	9.89349E-06	9.63965E-06	2.55513E-06	2.38022E-06	0.0001227	8.82149E-05	5.9477E-05	5.87219E-05	4.16646E-05	1.32358E-05	1.89611E-05	1.82376E-05	1.86424E-06	1.73448E-06	1.86424E-06	1.73448E-06	1.89611E-05	1.82376E-05
3831203773695	383120	3773695	2.52129E-05	1.01523E-05	9.89181E-06	2.62197E-06	2.44248E-06	0.000126602	9.10203E-05	6.13685E-05	6.05893E-05	4.29896E-05	1.36567E-05	1.9564E-05	1.88176E-05	1.92353E-06	1.78964E-06	1.92353E-06	1.78964E-06	1.9564E-05	1.88176E-05
3831303773695	383130	3773695	2.58794E-05	1.04207E-05	1.01533E-05	2.69128E-06	2.50705E-06	0.000130745	9.39986E-05	6.33765E-05	6.25719E-05	4.43962E-05	1.41035E-05	2.02042E-05	1.94333E-05	1.98647E-06	1.8482E-06	1.98647E-06	1.8482E-06	2.02042E-05	1.94333E-05
3831403773695	383140	3773695	2.65808E-05	1.07031E-05	1.04285E-05	2.76422E-06	2.57499E-06	0.000135021	9.70729E-05	6.54494E-05	6.46184E-05	4.58483E-05	1.45648E-05	2.0865E-05	2.00689E-05	2.05144E-06	1.90865E-06	2.05144E-06	1.90865E-06	2.0865E-05	2.00689E-05
3831503773695	383150	3773695	2.73563E-05	1.10153E-05	1.07327E-05	2.84486E-06	2.65012E-06	0.000139351	0.000100186	6.75481E-05	6.66904E-05	4.73185E-05	1.50319E-05	2.15341E-05	2.07124E-05	2.11722E-06	1.96985E-06	2.11722E-06	1.96985E-06	2.15341E-05	2.07124E-05

			MDemolition	MSite Grubbing / Prep	MMass Grading / Excavation	MMass Grading / Excavation	MDrainage / Utilities Trenching	MFoundations / Concrete Pads	MBuilding / Structure Construction	MAsphalt Paving	MLandscaping or Other Finishing	MWaterside Construction (Piles)	RSSWDemolition	RSSWPlacing Base	RSSWForm	Child Risk				
Unique Identifier	X (UTM)	Y (UTM)	2027	2027	2027	2028	2028	2028	2028	2028	2028	2028	2029	2029	2029	3rd Trimester	0<2	2<16	Total	per million
3837603773675	383760	3773675	0.000388571	0.001192847	0.00140269	0.001384013	0.000294194	0.000382597	0.000281612	2.89855E-05	0.000339583	2.89855E-05	7.33779E-05	0.000106473	6.3115E-05	3.46094E-08	5.1921E-07	1.0356E-07	6.57373E-07	0.65737298
3837703773675	383770	3773675	0.000341459	0.00104822	0.00123262	0.001216208	0.000258524	0.000336209	0.000247468	2.54711E-05	0.00029841	2.54711E-05	7.32406E-05	0.000106274	6.29969E-05	3.04824E-08	4.574E-07	9.0702E-08	5.78581E-07	0.57858108
3837803773675	383780	3773675	0.000303606	0.000932017	0.001095976	0.001081383	0.000229865	0.000298938	0.000220034	2.26475E-05	0.000265329	2.26475E-05	7.29068E-05	0.000105789	6.27098E-05	2.71574E-08	4.0758E-07	8.041E-08	5.15144E-07	0.51514353
3837903773675	383790	3773675	0.0002696	0.000827624	0.000973219	0.00096026	0.000204118	0.000265454	0.000195389	2.01108E-05	0.00023561	2.01108E-05	7.23173E-05	0.000104934	6.22027E-05	2.41476E-08	3.6239E-07	7.1222E-08	4.57762E-07	0.45776249
3838003773675	383800	3773675	0.000238272	0.000731453	0.000860129	0.000848676	0.0001804	0.000234608	0.000172684	1.77739E-05	0.000208232	1.77739E-05	7.12911E-05	0.000103445	6.132E-05	2.1373E-08	3.2075E-07	6.2748E-08	4.04868E-07	0.40486752
3838103773675	383810	3773675	0.000213019	0.000653931	0.00076897	0.000758731	0.00016128	0.000209744	0.000154383	1.58901E-05	0.000186163	1.58901E-05	6.96597E-05	0.000101078	5.99168E-05	1.9141E-08	2.872E-07	5.5973E-08	3.62314E-07	0.36231415
3838203773675	383820	3773675	0.000196505	0.000603236	0.000709356	0.000699911	0.000148777	0.000193483	0.000142414	1.46583E-05	0.000171731	1.46583E-05	6.85867E-05	9.95207E-05	5.89939E-05	1.76969E-08	2.6547E-07	5.1598E-08	3.34766E-07	0.33476555
3838303773675	383830	3773675	0.000182146	0.000559158	0.000657524	0.000648769	0.000137906	0.000179346	0.000132008	1.35872E-05	0.000159183	1.35872E-05	6.74637E-05	9.78913E-05	5.8028E-05	1.64399E-08	2.4655E-07	4.7808E-08	3.10793E-07	0.31079348
3838403773675	383840	3773675	0.000169167	0.000519314	0.00061067	0.000602539	0.000128079	0.000166566	0.000122602	1.2619E-05	0.00014784	1.2619E-05	6.62066E-05	9.60673E-05	5.69467E-05	1.5301E-08	2.2939E-07	4.4389E-08	2.8908E-07	0.28907972
3838503773675	383850	3773675	0.000157358	0.000483062	0.000568042	0.000560478	0.000119138	0.000154939	0.000114043	1.17381E-05	0.000137519	1.17381E-05	6.48061E-05	9.4035E-05	5.57421E-05	1.42625E-08	2.1374E-07	4.1284E-08	2.69289E-07	0.26928873
3838603773675	383860	3773675	0.000146915	0.000451005	0.000530345	0.000523283	0.000111232	0.000144657	0.000106475	1.09592E-05	0.000128393	1.09592E-05	6.33743E-05	9.19575E-05	5.45106E-05	1.33432E-08	1.9988E-07	3.8546E-08	2.51774E-07	0.25177375
3838703773675	383870	3773675	0.000137324	0.000421561	0.000495721	0.00048912	0.00010397	0.000135212	9.95237E-05	1.02437E-05	0.000120011	1.02437E-05	6.18178E-05	8.9699E-05	5.31717E-05	1.2497E-08	1.8713E-07	3.6033E-08	2.35657E-07	0.23565707
3838803773675	383880	3773675	0.000128714	0.000395129	0.00046464	0.000458453	9.74515E-05	0.000126735	9.32837E-05	9.60141E-06	0.000112487	9.60141E-06	6.02332E-05	8.73997E-05	5.18088E-05	1.17368E-08	1.7567E-07	3.3782E-08	2.21184E-07	0.22118407
3838903773675	383890	3773675	0.000120893	0.000371121	0.000436408	0.000430598	9.15303E-05	0.000119034	8.76158E-05	9.01803E-06	0.000105652	9.01803E-06	5.86112E-05	8.50461E-05	5.04136E-05	1.10455E-08	1.6524E-07	3.174E-08	2.08026E-07	0.20802603
3839003773675	383900	3773675	0.000113659	0.000348913	0.000410293	0.00040483	8.60529E-05	0.000111911	8.23727E-05	8.47837E-06	9.93294E-05	8.47837E-06	5.69081E-05	8.25749E-05	4.89487E-05	1.04047E-08	1.5558E-07	2.9851E-08	1.95837E-07	0.19583669
3839103773675	383910	3773675	0.00010713	0.000328871	0.000386725	0.000381576	8.11099E-05	0.000105483	7.76411E-05	7.99136E-06	9.36238E-05	7.99136E-06	5.5233E-05	8.01443E-05	4.75079E-05	9.82601E-09	1.4686E-07	2.8149E-08	1.84831E-07	0.18483053
3829703773685	382970	3773685	1.87351E-05	5.75134E-05	6.7631E-05	6.67305E-05	1.41846E-05	1.8447E-05	1.3578E-05	1.39754E-06	1.63731E-05	1.39754E-06	1.4698E-05	2.13272E-05	1.26423E-05	3.57732E-09	4.5825E-08	7.7462E-09	5.71481E-08	0.05714812
3829803773685	382980	3773685	1.95588E-05	6.00423E-05	7.06048E-05	6.96647E-05	1.48083E-05	1.92581E-05	1.4175E-05	1.45899E-06	1.7093E-05	1.45899E-06	1.51628E-05	2.20016E-05	1.30421E-05	3.82185E-09	4.8782E-08	8.2252E-09	6.08294E-08	0.06082942
3829903773685	382990	3773685	2.04262E-05	6.27049E-05	7.37358E-05	7.2754E-05	1.5465E-05	2.01121E-05	1.48036E-05	1.52369E-06	1.7851E-05	1.52369E-06	1.56432E-05	2.26986E-05	1.34553E-05	4.09245E-09	5.2038E-08	8.7506E-09	6.48809E-08	0.06488093
3830003773685	383000	3773685	2.12064E-05	6.51001E-05	7.65524E-05	7.55331E-05	1.60558E-05	2.08804E-05	1.53691E-05	1.58189E-06	1.85329E-05	1.58189E-06	1.6058E-05	2.33006E-05	1.38121E-05	4.36196E-09	5.5249E-08	9.2639E-09	6.88745E-08	0.06887446
3830103773685	383010	3773685	2.20175E-05	6.75901E-05	7.94804E-05	7.84221E-05	1.66699E-05	2.1679E-05	1.59569E-05	1.6424E-06	1.92417E-05	1.6424E-06	1.64823E-05	2.39161E-05	1.4177E-05	4.66084E-09	5.8787E-08	9.8266E-09	7.32748E-08	0.07327479
3830203773685	383020	3773685	2.27905E-05	6.9963E-05	8.22708E-05	8.11753E-05	1.72551E-05	2.24401E-05	1.65171E-05	1.70066E-06	1.99173E-05	1.70066E-06	1.68784E-05	2.44909E-05	1.45177E-05	4.97776E-09	6.2507E-08	1.0413E-08	7.78971E-08	0.07789708
3830303773685	383030	3773685	2.35182E-05	7.21967E-05	8.48974E-05	8.3767E-05	1.7806E-05	2.31566E-05	1.70445E-05	1.75434E-06	2.05532E-05	1.75434E-06	1.72402E-05	2.5016E-05	1.4829E-05	5.31355E-09	6.6413E-08	1.1023E-08	8.27493E-08	0.08274935
3830403773685	383040	3773685	2.42712E-05	7.45084E-05	8.76157E-05	8.64491E-05	1.83761E-05	2.3898E-05	1.75902E-05	1.81051E-06	2.12112E-05	1.81051E-06	1.76114E-05	2.55546E-05	1.51482E-05	5.69459E-09	7.0818E-08	1.1707E-08	8.82189E-08	0.08821891
3830503773685	383050	3773685	2.51004E-05	7.7054E-05	9.06092E-05	8.94027E-05	1.9004E-05	2.47145E-05	1.81912E-05	1.87237E-06	2.19359E-05	1.87237E-06	1.80201E-05	2.61475E-05	1.54997E-05	6.14982E-09	7.6051E-08	1.2514E-08	9.47149E-08	0.09471489
3830603773685	383060	3773685	2.59587E-05	7.96888E-05	9.37074E-05	9.24597E-05	1.96538E-05	2.55596E-05	1.88132E-05	1.93639E-06	2.2686E-05	1.93639E-06	1.8438E-05	2.6754E-05	1.58592E-05	6.68058E-09	8.211E-08	1.3442E-08	1.02232E-07	0.1022322
3830703773685	383070	3773685	2.68152E-05	8.23179E-05	9.67992E-05	9.55103E-05	2.03022E-05	2.64029E-05	1.94339E-05	2.00028E-06	2.34345E-05	2.00028E-06	1.88404E-05	2.77379E-05	1.62053E-05	7.29048E-09	8.9021E-08	1.449E-08	1.10802E-07	0.1108015
3830803773685	383080	3773685	2.76335E-05	8.48301E-05	9.97533E-05	9.84251E-05	2.09218E-05	2.72086E-05	2.0027E-05	2.06132E-06	2.41497E-05	2.06132E-06	1.92147E-05	2.7881E-05	1.65273E-05	7.98303E-09	9.6809E-08	1.5663E-08	1.20455E-07	0.12045508
3830903773685	383090	3773685	2.85009E-05	8.74927E-05	0.000102884	0.000101514	2.15785E-05	2.80626E-05	2.06556E-05	2.12602E-06	2.49077E-05	2.12602E-06	1.95984E-05	2.84377E-05	1.68573E-05	8.82449E-09	1.0622E-07	1.7072E-08	1.32119E-07	0.13211926
3831003773685	383100	3773685	2.93954E-05	9.02389E-05	0.000106114	0.000104701	2.22558E-05	2.89435E-05	2.1304E-05	2.19275E-06	2.56895E-05	2.19275E-06	1.99977E-05	2.90171E-05	1.72007E-05	9.86583E-09	1.1779E-07	1.8793E-08	1.46452E-07	0.14645185
3831103773685	383110	3773685	3.03372E-05	9.31299E-05	0.000109513	0.000108055	2.29688E-05	2.98707E-05	2.19865E-05	2.263E-06	2.65125E-05	2.263E-06	2.04094E-05	2.96145E-05	1.75549E-05	1.12101E-08	1.3265E-07	2.0969E-08	1.64834E-07	0.16483444
3831203773685	383120	3773685	3.13424E-05	9.62158E-05	0.000113142	0.000111635	2.37299E-05	3.08605E-05	2.2715E-05	2.33799E-06	2.7391E-05	2.33799E-06	2.08336E-05	3.02301E-05	1.79198E-05	1.29962E-08	1.5231E-07	2.3841E-08	1.89145E-07	0.18914502
3831303773685	383130	3773685	3.24257E-05	9.95413E-05	0.000117052	0.000115494	2.455E-05	3.19271E-05	2.35001E-05	2.41879E-06	2.83377E-05	2.41879E-06	2.12891E-05	3.08909E-05	1.83115E-05	1.55015E-08	1.7975E-07	2.7834E-08	2.23081E-07	0.22308108
3831403773685	383140	3773685	3.35072E-05	0.000102861	0.000120956	0.000119346	2.53688E-05	3.2992E-05	2.42839E-05	2.49947E-06	2.92828E-05	2.49947E-06	2.17601E-05	3.15743E-05	1.87166E-05	1.92304E-08	2.2039E-07	3.3645E-08	2.73262E-07	0.27326158
3831503773685	383150	3773685	3.46576E-05	0.000106393	0.000125109	0.000123443	2.62398E-05	3.41247E-05	2.51176E-05	2.58528E-06	3.02882E-05	2.58528E-06	2.22373E-05	3.22668E-05	1.91271E-05	2.48936E-08	2.8189E-07	4.2478E-08	3.49264E-07	0.34926413
3831603773685	383160	3773685	3.58479E-05	0.000110047	0.000129406	0.000127683	2.71411E-05	3.52967E-05	2.59803E-05	2.67407E-06	3.13285E-05	2.67407E-06	2.2727E-05	3.29774E-05	1.95484E-05	3.44705E-08	3.8563E-07	5.7115E-08	4.77217E-07	0.47721692
3837003773685	383700	3773685	0.00184475	0.005663065	0.006659301	0.006570631	0.001396692	0.001816386	0.001336959	0.000137609	0.001612177	0.000137609	7.53836E-05	0.000109383	6.48401E-05	1.64108E-07	2.4335E-06	5.2927E-07	3.12689E-06	3.1268871
3837103773685	383710	3773685	0.001226136	0.003764026	0.004426187	0.004367251	0.000928328	0.001207283	0.000888626	9.14636E-05	0.001071553	9.14636E-05	7.58639E-05	0.00011008	6.52533E-05	1.0916E-07	1.6236E-06	3.4639E-07	2.07912E-06	2.07911698
3837203773685	383720	3773685	0.000891669	0.002737269	0.003218804	0.003175945	0.000675097	0.000877959	0.000646225	6.6514E-05	0.000779253	6.6514E-05	7.63287E-05	0.000110755	6.56531E-05	7.94843E-08	1.1852E-06	2.4847E-07	1.51315E-06	1.51314637
3837303773685	383730	3773685	0.000690658	0.002120202	0.002493184	0.002459987	0.000522909	0.000680039	0.000500546	5.15196E-05	0.000603585	5.15196E-05	7.65876E-05	0.00011113	6.58758E-05	6.16684E-08	9.2139E-07	1.9025E-07	1.17331E-06	1.17330979
3837403773685	383740	3773685	0.000560885	0.00172182	0.002024719	0.001997759	0.000424655	0.000552261	0.000406494	4.18392E-05	0.000490172	4.18392E-05	7.6728E-05	0.000111334	6.59965E-05	5.0175E-08	7.5078E-07	1.5309E-07	9.54047E-07	0.95404696
3837503773685	383750	3773685	0.000470851	0.001445432	0.00169971	0.001677078	0.000356489	0.000463612	0.000341243	3.51231E-05	0.00041149	3.51231E-05	7.68028E-05	0.000111443	6.60609E-05	4.22051E-08	6.3219E-07	1.276E-07	8.01989E-07	0.80198902
3837603773685	383760	3773685	0.000404889	0.001242941	0.001461596	0.001442135	0.000306549	0.000398664	0.000293438	3.02027E-05	0.000353844	3.02027E-05	7.67436E-05	0.000111357	6.60099E-05	3.63651E-08	5.451E-07	1.091E-07	6.90567E-07	0.69056738
3837703773685	383770	3773685	0.000353986	0.001086677	0.001277843	0.001260828	0.000268009	0.000348544	0.000256547	2.64056E-05	0.000309358	2.64056E-05	7.66375E-05	0.000111203	6.59187E-05	3.18584E-08	4.7771E-07	9.5005E-08	6.04573E-07	0.60457307
3837803773685	383780	3773685	0.000313032	0.000960955	0.001130005	0.001114958	0.000237002	0.000308219	0.000226866	2.33506E-05	0.000273567	2.33506E-05	7.63287E-05	0.000110755	6.56531E-05	2.82278E-08	4.2338E-07	8.3724E-08	5.35327E-07	0.53532719
3837903773685	383790	3773685	0.000277832	0.000852897	0.001002937	0.000989583	0.000210351	0.00027356	0.000201355	2.07249E-05	0.000242805	2.07249E-05	7.57017E-05	0.000109845	6.51138E-05	2.50909E-08	3.7636E-07	7.4094E-08	4.75545E-07	0.47554518
3838003773685	383800	3773685	0.000245506	0.000753662	0.000886245	0.000874444	0.000185877	0.000241731	0.000177928	1.83135E-05	0.000214555	1.83135E-05	7.47067E-05	0.000108401	6.42579E-05	2.22007E-08	3.3302E-07	6.525E-08	4.20468E-07	0.42046837
3838103773685	383810	3773685	0.000219575	0.000674057	0.000792636	0.000782081	0.000166244	0.000216199	0.000159134	1.63792E-05	0.000191892	1.63792E-05	7.32032E-05	0.000106219	6.29647E-05	1.98878E-08	2.9829E-07	5.8211E-08	3.76392E-07	0.3763919
3838203773685	383820	3773685	0.000201584	0.000618827	0.00072769	0.000718001	0.000152622	0.000198484	0.000146095	1.50371E-05	0.000176169	1.50371E-05	7.20147E-05	0.000104495	6.19425E-05	1.82952E-08	2.7436E-07	5.3377E-08	3.46029E-07	0.34602884
3838303773685	383830	3773685	0.000186075	0.000571218	0.000671705	0.000662762	0.00014088	0.000183214	0.000134855	1.38802E-05	0.000162616	1.38802E-05	7.07608E-05	0.000102675	6.08639E-05	1.69212E-08	2.5369E-07	4.9226E-08	3.19839E-07	0.31983921
3838403773685	383840	3773685	0.00017246	0.000529424	0.000622559	0.00061427	0.000130573	0.000169809	0.000124988	1.28647E-05	0.000150718	1.28647E-05	6.94226E-05	0.000100734	5.97129E-05	1.57136E-08	2.3552E-07	4.5596E-08	2.96827E-07	0.29682693
3838503773685	383850	3773685	0.000160387	0.000492359	0.000578974	0.000571265	0.000121431	0.00015792	0.000116238	1.1964E-05	0.000140166	1.1964E-05	6.80033E-05	9.86743E-05	5.84921E-05	1.46411E-08	2.1937E-07	4.2385E-08	2.76396E-07	0.27639649
3838603773685	383860	3773685	0.000149726	0.000459634	0.000540491	0.000533295	0.00011336	0.000147424	0.000108512	1.11688E-05	0.00013085	1.11688E-05	6.6556E-05	9.65742E-05	5.72472E-05	1.36936E-08	2.051E-07	3.9559E-08	2.58351E-07	0.25835083
3838703773685	383870	3773685	0.000140047	0.000429922	0.000505553	0.000498821	0.000106032	0.000137894	0.000101498	1.04468E-05	0.000122391	1.04468E-05	6.50151E-05	9.43383E-05	5.59218E-05	1.28317E-08	1.9211E-07	3.6998E-08	2.41943E-07	0.24194339
3838803773685	383880	3773685	0.000131378	0.000403307	0.000474256	0.000467941	9.94682E-05	0.000129358	9.52142E-05	9.80011E-06	0.000114814	9.80011E-06	6.34586E-05	9.20797E-05	5.4583E-05	1.2059E-08	1.8047E-07	3.4709E-08	2.27237E-07	0.22723707
3838903773685	383890	3773685	0.000123414	0.000378859	0.000445507	0.000439575	9.34386E-05	0.000121516	8.94424E-05	9.20603E-06	0.000107855	9.20603E-06	6.18178E-05	8.9699E-05	5.31717E-05	1.13479E-08	1.6975E-07	3.2609E-08	2.13709E-07	0.21370885
3839003773685	383900	3773685	0.000115892	0.00035577	0.000418356	0.000412786	8.77441E-05	0.00011411	8.39915E-05	8.64499E-06	0.000101281	8.64499E-06	5.99993E-05	8.70603E-05	5.16076E-05	1.06754E-08	1.5962E-07	3.0626E-08	2.00918E-07	0.20091833
3839103773685	383910	3773685	0.000109108	0.000334942	0.000393865	0.00038862	8.26074E-05	0.00010743	7.90745E-05	8.1389E-06	9.53523E-05	8.1389E-06	5.82026E-05	8.44532E-05	5.00621E-05	1.00682E-08	1.5047E-07	2.884E-08	1.89376E-07	0.18937632
3829703773695	382970	3773695	1.86207E-05	5.71624E-05	6.72184E-05	6.63233E-05	1.40981E-05	1.83344E-05	1.34951E-05	1.38901E-06	1.62732E-05	1.38901E-06	1.48696E-05	2.15761E-05	1.27899E-05	3.57219E-09	4.5742E-08	7.7257E-09	5.70397E-08	0.05703971
3829803773695	382980	3773695	1.94082E-05	5.958E-05	7.00612E-05	6.91283E-05	1.46943E-05	1.91098E-05	1.40659E-05	1.44776E-06	1.69614E-05	1.44776E-06	1.5325E-05	2.22369E-05	1.31816E-05	3.81036E-09	4.8619E-08	8.1911E-09	6.06204E-08	0.0606204
3829903773695	382990	3773695	2.02393E-05	6.21312E-05	7.30612E-05	7.20883E-05	1.53235E-05	1.99281E-05	1.46682E-05	1.50975E-06	1.76877E-05	1.50975E-06	1.5796E-05	2.29204E-05	1.35867E-05	4.07351E-09	5.1781E-08	8.701E-09	6.45552E-08	0.06455519
3830003773695	383000	3773695	2.10159E-05	6.45152E-05	7.58646E-05	7.48545E-05	1.59115E-05	2.06928E-05	1.5231E-05	1.56768E-06	1.83664E-05	1.56768E-06	1.62202E-05	2.35359E-05	1.39516E-05	4.34272E-09	5.4988E-08	9.214E-09	6.85445E-08	0.06854449
3830103773695	383010	3773695	2.18216E-05	6.69885E-05	7.87729E-05	7.77241E-05	1.65215E-05	2.1486E-05	1.58149E-05	1.62778E-06	1.90705E-05	1.62778E-06	1.66538E-05	2.4165E-05	1.43246E-05	4.64116E-09	5.8521E-08	9.776E-09	7.2938E-08	0.07293803
3830203773695	383020	3773695	2.2571E-05	6.9289E-05	8.14782E-05	8.03933E-05	1.70889E-05	2.22239E-05	1.6358E-05	1.68368E-06	1.97254E-05	1.68368E-06	1.705E-05	2.47399E-05	1.46653E-05	4.95299E-09	6.2179E-08	1.0352E-08	7.74841E-08	0.0774841
3830303773695	383030	3773695	2.32587E-05	7.14001E-05	8.39607E-05	8.28428E-05	1.76095E-05	2.29011E-05	1.68564E-05	1.73498E-06	2.03264E-05	1.73498E-06	1.73993E-05	2.52468E-05	1.49658E-05	5.27706E-09	6.5945E-08	1.0941E-08	8.21624E-08	0.0821624
3830403773695	383040	3773695	2.39736E-05	7.35948E-05	8.65415E-05	8.53892E-05	1.81508E-05	2.3605E-05	1.73746E-05	1.78831E-06	2.09512E-05	1.78831E-06	1.77612E-05	2.57718E-05	1.5277E-05	5.64471E-09	7.0192E-08	1.16E-08	8.74363E-08	0.08743634
3830503773695	383050	3773695	2.47847E-05	7.60848E-05	8.94695E-05	8.82782E-05	1.87649E-05	2.44036E-05	1.79624E-05	1.84881E-06	2.166E-05	1.84881E-06	1.8176E-05	2.63738E-05	1.56339E-05	6.09209E-09	7.5335E-08	1.2395E-08	9.3822E-08	0.093822
3830603773695	383060	3773695	2.56393E-05	7.87084E-05	9.25546E-05	9.13222E-05	1.9412E-05	2.52451E-05	1.85818E-05	1.91257E-06	2.24069E-05	1.91257E-06	1.86034E-05	2.69939E-05	1.60014E-05	6.61635E-09	8.1325E-08	1.3314E-08	1.01255E-07	0.10125459
3830703773695	383070	3773695	2.64722E-05	8.12651E-05	9.55612E-05	9.42887E-05	2.00426E-05	2.60652E-05	1.91854E-05	1.97469E-06	2.31348E-05	1.97469E-06	1.90151E-05	2.75913E-05	1.63556E-05	7.21579E-09	8.8118E-08	1.4345E-08	1.09679E-07	0.10967899
3830803773695	383080	3773695	2.72779E-05	8.37384E-05	9.84695E-05	9.71583E-05	2.06525E-05	2.68585E-05	1.97693E-05	2.03479E-06	2.38389E-05	2.03479E-06	1.93925E-05	2.8139E-05	1.66802E-05	7.89416E-09	9.5751E-08	1.5496E-08	1.19142E-07	0.11914166
3830903773695	383090	3773695	2.8118E-05	8.63174E-05	0.000101502	0.000100151	2.12886E-05	2.76857E-05	2.03782E-05	2.09746E-06	2.45731E-05	2.09746E-06	1.97825E-05	2.87048E-05	1.70156E-05	8.71657E-09	1.0495E-07	1.6874E-08	1.30541E-07	0.13054141
3831003773695	383100	3773695	2.90108E-05	8.9058E-05	0.000104725	0.00010333	2.19645E-05	2.85647E-05	2.10252E-05	2.16406E-06	2.53533E-05	2.16406E-06	2.02004E-05	2.93113E-05	1.73751E-05	9.75125E-09	1.1645E-07	1.8587E-08	1.44793E-07	0.1447933
3831103773695	383110	3773695	2.99434E-05	9.19211E-05	0.000108092	0.000106652	2.26707E-05	2.9483E-05	2.17011E-05	2.23363E-06	2.61684E-05	2.23363E-06	2.0634E-05	2.99404E-05	1.77481E-05	1.10876E-08	1.3123E-07	2.0755E-08	1.63071E-07	0.16307115
3831203773695	383120	3773695	3.09414E-05	9.49848E-05	0.000111694	0.000110207	2.34263E-05	3.04657E-05	2.24244E-05	2.30807E-06	2.70405E-05	2.30807E-06	2.10707E-05	3.05741E-05	1.81237E-05	1.28642E-08	1.5078E-07	2.3613E-08	1.87256E-07	0.18725638
3831303773695	383130	3773695	3.19957E-05	9.82211E-05	0.0001155	0.000113962	2.42245E-05	3.15037E-05	2.31884E-05	2.38671E-06	2.79619E-05	2.38671E-06	2.15386E-05	3.1253E-05	1.85261E-05	1.53334E-08	1.7782E-07	2.7544E-08	2.20701E-07	0.22070087
3831403773695	383140	3773695	3.30572E-05	0.00010148	0.000119332	0.000117743	2.50281E-05	3.25489E-05	2.39578E-05	2.4659E-06	2.88895E-05	2.4659E-06	2.20159E-05	3.19455E-05	1.89366E-05	1.89835E-08	2.1761E-07	3.3244E-08	2.6984E-07	0.26983972
3831503773695	383150	3773695	3.41731E-05	0.000104906	0.00012336	0.000121718	2.5873E-05	3.36477E-05	2.47665E-05	2.54914E-06	2.98648E-05	2.54914E-06	2.25056E-05	3.26561E-05	1.93579E-05	2.46154E-08	2.7878E-07	4.2004E-08	3.45402E-07	0.3454019

			EGIODemolition	EGIOSite Grubbing / Prep	EGIOMass Grading / Excavation	EGIOMass Grading / Excavation	EGIODrainage / Utilities Trenching	EGIODrainage / Utilities Trenching	EGIOFoundations / Concrete Pads	EGIOFoundations / Concrete Pads	EGIOBuilding / Structure Construction	EGIOBuilding / Structure Construction	EGIOAsphalt Paving	EGIOArchitectural Coating	EGIOLandscaping or Other Finishing	EGIOWaterside Construction (Piles)	HIWaterside Construction (Landscaping)	HIWaterside Construction (Landscaping)	KMDemolition	KMSite Grubbing / Prep
Unique Identifier	X (UTM)	Y (UTM)	2025	2025	2025	2026	2026	2027	2026	2027	2026	2027	2027	2027	2027	2027	2025	2026	2025	2025
3831603773695	383160	3773695	0.002761789	0.00108321	0.000358727	0.000351336	0.000815819	0.00081456	0.001071879	0.001071188	0.001148117	0.001120597	4.46774E-05	4.46774E-05	0.001209952	4.46774E-05	0.000448627	0.000434575	4.63974E-05	0.000201368
3837003773695	383700	3773695	0.004616691	0.00181073	0.000599659	0.000587303	0.001363748	0.001361644	0.001791786	0.00179063	0.001919227	0.001873224	7.46841E-05	7.46841E-05	0.002022592	7.46841E-05	0.001018571	0.000986667	0.001737507	0.007540904
3837103773695	383710	3773695	0.004812885	0.00188768	0.000625142	0.000612262	0.001421703	0.001419509	0.001867931	0.001866726	0.002000788	0.00195283	7.78579E-05	7.78579E-05	0.002108546	7.78579E-05	0.001038477	0.00100595	0.001767984	0.007673175
3837203773695	383720	3773695	0.003250392	0.00127485	0.000422191	0.000413492	0.00096015	0.000958669	0.001261512	0.001260698	0.001351236	0.001318848	5.25815E-05	5.25815E-05	0.001424011	5.25815E-05	0.000723338	0.000700682	0.001232094	0.005347374
3837303773695	383730	3773695	0.002397523	0.00094034	0.000311413	0.000304996	0.000708217	0.000707124	0.000930504	0.000929904	0.000996686	0.000972796	3.87847E-05	3.87847E-05	0.001050365	3.87847E-05	0.000547673	0.000530519	0.000932629	0.004047675
3837403773695	383740	3773695	0.001878192	0.00073665	0.000243957	0.000238931	0.000554809	0.000553953	0.000728946	0.000728476	0.000780793	0.000762077	3.03835E-05	3.03835E-05	0.000822844	3.03835E-05	0.000438324	0.000424595	0.000745704	0.003236407
3837503773695	383750	3773695	0.00153693	0.00060281	0.000199631	0.000195518	0.000454002	0.000453301	0.000596499	0.000596114	0.000638925	0.00062361	2.48629E-05	2.48629E-05	0.000673336	2.48629E-05	0.000364841	0.000353413	0.000619746	0.002689741
3837603773695	383760	3773695	0.001300353	0.00051002	0.000168902	0.000165422	0.000384118	0.000383525	0.000504681	0.000504355	0.000540576	0.000527619	2.10358E-05	2.10358E-05	0.00056969	2.10358E-05	0.000312735	0.00030294	0.000530183	0.00230103
3837703773695	383770	3773695	0.00112823	0.00044251	0.000146545	0.000143526	0.000333274	0.00033276	0.000437878	0.000437596	0.000469022	0.00045778	1.82513E-05	1.82513E-05	0.000494283	1.82513E-05	0.000273971	0.00026539	0.000463209	0.002010362
3837803773695	383780	3773695	0.000991147	0.00038874	0.000128739	0.000126087	0.00029278	0.000292328	0.000384675	0.000384426	0.000412035	0.000402158	1.60338E-05	1.60338E-05	0.000434226	1.60338E-05	0.000242725	0.000235122	0.000408853	0.00177445
3837903773695	383790	3773695	0.000877947	0.00034434	0.000114036	0.000111686	0.000259341	0.000258941	0.00034074	0.000340521	0.000364975	0.000356227	1.42025E-05	1.42025E-05	0.000384632	1.42025E-05	0.00021619	0.000209418	0.000363306	0.001576775
3838003773695	383800	3773695	0.000776118	0.0003044	0.000100809	9.87323E-05	0.000229261	0.000228908	0.000301219	0.000301025	0.000322644	0.00031491	1.25552E-05	1.25552E-05	0.00034002	1.25552E-05	0.000192322	0.000186298	0.000321969	0.001397368
3838103773695	383810	3773695	0.000694238	0.00027229	9.0174E-05	8.83161E-05	0.000205074	0.000204758	0.000269441	0.000269267	0.000288605	0.000281687	1.12307E-05	1.12307E-05	0.000304149	1.12307E-05	0.000172883	0.000167468	0.000288396	0.001251661
3838203773695	383820	3773695	0.000635414	0.00024922	8.25335E-05	8.0833E-05	0.000187698	0.000187409	0.000246611	0.000246452	0.000264151	0.00025782	1.02791E-05	1.02791E-05	0.000278378	1.02791E-05	0.000158706	0.00015373	0.000263921	0.001145437
3838303773695	383830	3773695	0.000585358	0.00022959	7.60317E-05	7.44651E-05	0.000172912	0.000172645	0.000227183	0.000227037	0.000243342	0.000237509	9.46931E-06	9.46931E-06	0.000256448	9.46931E-06	0.000146534	0.000141945	0.000242906	0.001054231
3838403773695	383840	3773695	0.000542693	0.00021285	7.049E-05	6.90377E-05	0.000160309	0.000160062	0.000210625	0.000210489	0.000225606	0.000220198	8.77913E-06	8.77913E-06	0.000237756	8.77913E-06	0.000136074	0.000131812	0.000224849	0.000975863
3838503773695	383850	3773695	0.000506046	0.00019848	6.573E-05	6.43757E-05	0.000149484	0.000149253	0.000196402	0.000196275	0.000210371	0.000205329	8.1863E-06	8.1863E-06	0.000221701	8.1863E-06	0.00012702	0.00012304	0.00020923	0.000908072
3838603773695	383860	3773695	0.00047383 7	0.00018585	6.15463E-05	6.02783E-05	0.000139969	0.000139753	0.000183901	0.000183782	0.000196981	0.00019226	7.66525E-06	7.66525E-06	0.00020759	7.66525E-06	0.000119016	0.000115288	0.000195425	0.000848158
3838703773695	383870	3773695	0.000444924	0.00017451	5.77908E-05	5.66001E-05	0.000131428	0.000131226	0.00017268	0.000172568	0.000184961	0.000180528	7.19752E-06	7.19752E-06	0.000194923	7.19752E-06	0.000111796	0.000108294	0.00018298	0.000794148
3838803773695	383880	3773695	0.000419181	0.00016441	5.44472E-05	5.33254E-05	0.000123824	0.000123633	0.000162689	0.000162584	0.00017426	0.000170083	6.78109E-06	6.78109E-06	0.000183645	6.78109E-06	0.000105334	0.000102035	0.000171855	0.000745864
3838903773695	383890	3773695	0.000395271	0.00015503	5.13415E-05	5.02837E-05	0.000116761	0.000116581	0.000153409	0.00015331	0.00016432	0.000160382	6.39429E-06	6.39429E-06	0.00017317	6.39429E-06	9.93173E-05	9.62064E-05	0.000161508	0.000700958
3839003773695	383900	3773695	0.000372143	0.00014596	4.83373E-05	4.73414E-05	0.000109929	0.00010976	0.000144433	0.000144339	0.000154705	0.000150997	6.02014E-06	6.02014E-06	0.000163037	6.02014E-06	9.34925E-05	9.05641E-05	0.000151503	0.000657535
3839103773695	383910	3773695	0.000351295	0.00013778	4.56295E-05	4.46894E-05	0.000103771	0.000103611	0.000136341	0.000136253	0.000146039	0.000142538	5.6829E-06	5.6829E-06	0.000153904	5.6829E-06	8.82256E-05	8.54622E-05	0.000142471	0.000618336
3829703773705	382970	3773705	0.000217643	8.5363E-05	2.82695E-05	2.7687E-05	6.42907E-05	6.41915E-05	8.44696E-05	8.44151E-05	9.04775E-05	8.83088E-05	3.52081E-06	3.52081E-06	9.53504E-05	3.52081E-06	3.92182E-05	3.79898E-05	2.3898E-05	0.000103719
3829803773705	382980	3773705	0.000233685	9.1655E-05	3.03532E-05	2.97278E-05	6.90294E-05	6.89229E-05	9.06956E-05	9.06371E-05	9.71463E-05	9.48178E-05	3.78032E-06	3.78032E-06	0.000102378	3.78032E-06	4.2083E-05	4.07649E-05	2.48892E-05	0.000108021
3829903773705	382990	3773705	0.000251613	9.8686E-05	3.26818E-05	3.20085E-05	7.43253E-05	7.42106E-05	9.76537E-05	9.75907E-05	0.000104599	0.000102092	4.07034E-06	4.07034E-06	0.000110233	4.07034E-06	4.52995E-05	4.38806E-05	2.59325E-05	0.000112549
3830003773705	383000	3773705	0.000270673	0.00010616	3.51575E-05	3.44331E-05	7.99555E-05	7.98321E-05	0.000105051	0.000104983	0.000112523	0.000109826	4.37867E-06	4.37867E-06	0.000118583	4.37867E-06	4.87168E-05	4.71909E-05	2.69464E-05	0.000116949
3830103773705	383010	3773705	0.000292059	0.00011455	3.79353E-05	3.71537E-05	8.62728E-05	8.61397E-05	0.000113351	0.000113278	0.000121413	0.000118503	4.72463E-06	4.72463E-06	0.000127952	4.72463E-06	5.2554E-05	5.09079E-05	2.8001E-05	0.000121526
3830203773705	383020	3773705	0.000314604	0.00012339	4.08637E-05	4.00217E-05	9.29325E-05	9.27891E-05	0.000122101	0.000122022	0.000130786	0.000127651	5.08934E-06	5.08934E-06	0.000137829	5.08934E-06	5.6549E-05	5.47778E-05	2.89718E-05	0.00012574
3830303773705	383030	3773705	0.00033802	0.00013258	4.39052E-05	4.30006E-05	9.98495E-05	9.96954E-05	0.000131189	0.000131104	0.00014052	0.000137152	5.46814E-06	5.46814E-06	0.000148088	5.46814E-06	6.06301E-05	5.8731E-05	2.98408E-05	0.000129511
3830403773705	383040	3773705	0.000364777	0.00014307	4.73807E-05	4.64045E-05	0.000107753	0.000107587	0.000141574	0.000141483	0.000151643	0.000148009	5.90099E-06	5.90099E-06	0.000159811	5.90099E-06	6.52655E-05	6.32213E-05	3.07415E-05	0.00013342
3830503773705	383050	3773705	0.000398199	0.00015618	5.17218E-05	5.06562E-05	0.000117626	0.000117445	0.000154545	0.000154446	0.000165537	0.00016157	6.44166E-06	6.44166E-06	0.000174453	6.44166E-06	7.10634E-05	6.88376E-05	3.17984E-05	0.000138007
3830603773705	383060	3773705	0.000437927	0.00017176	5.6882E-05	5.571E-05	0.000129361	0.000129162	0.000169964	0.000169854	0.000182053	0.000177689	7.08433E-06	7.08433E-06	0.000191858	7.08433E-06	7.79107E-05	7.54704E-05	3.29141E-05	0.000142849
3830703773705	383070	3773705	0.000484094	0.00018987	6.28787E-05	6.15831E-05	0.000142999	0.000142779	0.000187882	0.000187761	0.000201245	0.000196422	7.83118E-06	7.83118E-06	0.000212084	7.83118E-06	8.57877E-05	8.31007E-05	3.40275E-05	0.000147682
3830803773705	383080	3773705	0.000536756	0.00021052	6.97188E-05	6.82824E-05	0.000158555	0.00015831	0.000208321	0.000208186	0.000223137	0.000217789	8.68309E-06	8.68309E-06	0.000235155	8.68309E-06	9.46478E-05	9.16832E-05	3.50911E-05	0.000152298
3830903773705	383090	3773705	0.00060122	0.00023581	7.8092E-05	7.6483E-05	0.000177597	0.000177323	0.00023334	0.00023189	0.000249936	0.000243945	9.72592E-06	9.72592E-06	0.000263397	9.72592E-06	0.000105406	0.000102104	3.61819E-05	0.000157032
3831003773705	383100	3773705	0.000684762	0.00026857	8.89432E-05	8.71106E-05	0.000202275	0.000201963	0.000265763	0.000265592	0.000284666	0.000277842	1.10774E-05	1.10774E-05	0.000299997	1.10774E-05	0.000119271	0.000115535	3.73972E-05	0.000162307
3831103773705	383110	3773705	0.000793201	0.0003111	0.000103028	0.000100906	0.000234308	0.000233946	0.00030785	0.000307651	0.000329746	0.000321842	1.28316E-05	1.28316E-05	0.000347505	1.28316E-05	0.000137127	0.000132832	3.86125E-05	0.000167581
3831203773705	383120	3773705	0.000939545	0.0003685	0.000122037	0.000119522	0.000277537	0.000277109	0.000364647	0.000364412	0.000390583	0.000381221	1.5199E-05	1.5199E-05	0.000411619	1.5199E-05	0.000160871	0.000155832	3.99613E-05	0.000173435
3831303773705	383130	3773705	0.001141748	0.00044781	0.000148301	0.000145245	0.000337267	0.000336746	0.000443125	0.000442839	0.000474642	0.000463265	1.847E-05	1.847E-05	0.000500205	1.847E-05	0.000193265	0.000187212	4.13644E-05	0.000179524
3831403773705	383140	3773705	0.00144075	0.00056508	0.000187138	0.000183282	0.000425591	0.000424934	0.00055917	0.00055881	0.000598941	0.000584585	2.3307E-05	2.3307E-05	0.000631199	2.3307E-05	0.0002404	0.00023287	4.28218E-05	0.00018585
3831503773705	383150	3773705	0.001916698	0.00075176	0.000248959	0.000243829	0.000566183	0.00056531	0.000743891	0.000743411	0.0007968	0.000777701	3.10064E-05	3.10064E-05	0.000839714	3.10064E-05	0.000314436	0.000304587	4.4329E-05	0.000192391
3831603773705	383160	3773705	0.002726723	0.00106946	0.000354172	0.000346875	0.000805461	0.000804218	0.00105827	0.001057587	0.001133539	0.001106369	4.41101E-05	4.41101E-05	0.001194589	4.41101E-05	0.000438312	0.000424583	4.59312E-05	0.000199345
3837103773705	383710	3773705	0.005909525	0.0023178	0.000767584	0.000751769	0.001745645	0.001742952	0.002293549	0.002292069	0.002456678	0.002397792	9.55982E-05	9.55982E-05	0.002588989	9.55982E-05	0.001246641	0.001207594	0.0021243 7	0.009219915
3837203773705	383720	3773705	0.003751058	0.00147122	0.000487222	0.000477184	0.001108044	0.001106335	0.001455825	0.001454886	0.001559371	0.001521993	6.06808E-05	6.06808E-05	0.001643355	6.06808E-05	0.000817152	0.000791557	0.001394363	0.006051632
3837303773705	383730	3773705	0.002666247	0.00104574	0.000346317	0.000339181	0.000787596	0.000786381	0.001034799	0.001034131	0.001108399	0.001081831	4.31318E-05	4.31318E-05	0.001168094	4.31318E-05	0.000597184	0.000578479	0.001019433	0.004424412
3837403773705	383740	3773705	0.00204065	0.00080037	0.000265059	0.000259597	0.000602798	0.000601868	0.000791998	0.000791487	0.000848329	0.000827995	3.30115E-05	3.30115E-05	0.000894018	3.30115E-05	0.000467667	0.000453019	0.000797999	0.003463371
3837503773705	383750	3773705	0.001642316	0.00064414	0.000213319	0.000208924	0.000485132	0.000484384	0.0006374	0.000636989	0.000682735	0.00066637	2.65677E-05	2.65677E-05	0.000719506	2.65677E-05	0.000383449	0.000371438	0.000653554	0.00283647
3837603773705	383760	3773705	0.001370152	0.00053739	0.000177968	0.000174301	0.000404736	0.000404112	0.00053177	0.000531427	0.000569593	0.00055594	2.21649E-05	2.21649E-05	0.000600269	2.21649E-05	0.000324717	0.00031454 6	0.000552508	0.002397923
3837703773705	383770	3773705	0.001179437	0.00046259	0.000153196	0.00015004	0.0003484	0.000347862	0.000457752	0.000457457	0.000490309	0.000478557	1.90797E-05	1.90797E-05	0.000516716	1.90797E-05	0.000282616	0.000273764	0.000479696	0.002081914
3837803773705	383780	3773705	0.001032446	0.00040494	0.000134104	0.000131341	0.00030498	0.000304509	0.000400703	0.000400445	0.000429203	0.000418915	1.67019E-05	1.67019E-05	0.000452319	1.67019E-05	0.000249603	0.000241785	0.000422203	0.001832389
3837903773705	383790	3773705	0.00091171	0.00035759	0.000118421	0.000115981	0.000269315	0.000268899	0.000353844	0.000353616	0.000379011	0.000369927	1.47487E-05	1.47487E-05	0.000399424	1.47487E-05	0.00022195 2	0.000215	0.000374443	0.001625108
3838003773705	383800	3773705	0.000806504	0.00031632	0.000104756	0.000102598	0.000238237	0.00023787	0.000313013	0.000312811	0.000335276	0.000327239	1.30468E-05	1.30468E-05	0.000353333	1.30468E-05	0.000197508	0.000191322	0.000332117	0.00144141
3838103773705	383810	3773705	0.000718597	0.00028184	9.3338E-05	9.14149E-05	0.00021227	0.000211942	0.000278895	0.000278715	0.000298731	0.000291571	1.16247E-05	1.16247E-05	0.00031482	1.16247E-05	0.000177011	0.000171467	0.000296582	0.001287187
3838203773705	383820	3773705	0.000655848	0.00025723	8.51877E-05	8.34325E-05	0.000193734	0.000193436	0.000254542	0.000254377	0.000272646	0.000266111	1.06096E-05	1.06096E-05	0.00028733	1.06096E-05	0.000162118	0.00015704	0.000270785	0.001175227
3838303773705	383830	3773705	0.000602846	0.00023644	7.83032E-05	7.66898E-05	0.000178078	0.000177803	0.000233971	0.00023382	0.000250612	0.000244605	9.75222E-06	9.75222E-06	0.000264109	9.75222E-06	0.000149419	0.000144739	0.000248784	0.001079739
3838403773705	383840	3773705	0.0005579	0.00021882	7.24652E-05	7.09721E-05	0.000164801	0.000164547	0.000216527	0.000216387	0.000231927	0.000226368	9.02513E-06	9.02513E-06	0.000244418	9.02513E-06	0.000138555	0.000134215	0.000229962	0.00099805
3838503773705	383850	3773705	0.000519555	0.00020378	6.74847E-05	6.60942E-05	0.000153474	0.000153237	0.000201645	0.000201515	0.000215987	0.00021081	8.40483E-06	8.40483E-06	0.000227619	8.40483E-06	0.000129214	0.000125167	0.000213783	0.000927834
3838603773705	383860	3773705	0.000485954	0.0001906	6.31202E-05	6.18197E-05	0.000143548	0.000143327	0.000188604	0.000188482	0.000202018	0.000197176	7.86126E-06	7.86126E-06	0.000212898	7.86126E-06	0.000120975	0.000117186	0.000199517	0.000865916
3838703773705	383870	3773705	0.000455577	0.00017868	5.91745E-05	5.79553E-05	0.000134575	0.000134367	0.000176814	0.0001767	0.00018939	0.00018485	7.36985E-06	7.36985E-06	0.00019959	7.36985E-06	0.000113494	0.00010994	0.00018657	0.000809725
3838803773705	383880	3773705	0.00042848 7	0.00016806	5.56558E-05	5.45091E-05	0.000126573	0.000126378	0.0001663	0.000166193	0.000178128	0.000173859	6.93162E-06	6.93162E-06	0.000187722	6.93162E-06	0.000106789	0.000103444	0.000174976	0.000759408
3838903773705	383890	3773705	0.000403687	0.00015833	5.24347E-05	5.13543E-05	0.000119247	0.000119063	0.000156675	0.000156574	0.000167819	0.000163796	6.53044E-06	6.53044E-06	0.000176857	6.53044E-06	0.00010063	9.74785E-05	0.000164335	0.000713226
3839003773705	383900	3773705	0.000380226	0.00014913	4.93873E-05	4.83698E-05	0.000112317	0.000112144	0.00014757	0.000147475	0.000158066	0.000154277	6.15091E-06	6.15091E-06	0.000166579	6.15091E-06	9.47895E-05	9.18205E-05	0.00015426	0.000669499
3839103773705	383910	3773705	0.00035911	0.00014085	4.66445E-05	4.56835E-05	0.000106079	0.000105916	0.000139374	0.000139284	0.000149287	0.000145709	5.80931E-06	5.80931E-06	0.000157328	5.80931E-06	8.95118E-05	8.67081E-05	0.000145171	0.000630054
3829703773715	382970	3773715	0.000215389	8.4478E-05	2.79767E-05	2.74002E-05	6.36247E-05	6.35266E-05	8.35946E-05	8.35407E-05	8.95403E-05	8.7394E-05	3.48434E-06	3.48434E-06	9.43627E-05	3.48434E-06	3.86477E-05	3.74372E-05	2.36038E-05	0.000102442
3829803773715	382980	3773715	0.000231116	9.0647E-05	3.00195E-05	2.9401E-05	6.82706E-05	6.81652E-05	8.96986E-05	8.96407E-05	9.60784E-05	9.37755E-05	3.73876E-06	3.73876E-06	0.000101253	3.73876E-06	4.14372E-05	4.01393E-05	2.45679E-05	0.000106626
3829903773715	382990	3773715	0.000248649	9.7524E-05	3.22968E-05	3.16314E-05	7.34497E-05	7.33364E-05	9.65033E-05	9.6441E-05	0.000103367	0.000100889	4.02239E-06	4.02239E-06	0.000108934	4.02239E-06	4.45586E-05	4.31629E-05	2.5584E-05	0.000111036
3830003773715	383000	3773715	0.000267547	0.00010494	3.47515E-05	3.40355E-05	7.90321E-05	7.89102E-05	0.000103838	0.000103771	0.000111223	0.000108557	4.3281E-06	4.3281E-06	0.000117214	4.3281E-06	4.79203E-05	4.64194E-05	2.65911E-05	0.000115407
3830103773715	383010	3773715	0.000288754	0.00011325	3.7506E-05	3.67332E-05	8.52964E-05	8.51648E-05	0.000112068	0.000111996	0.000120039	0.000117162	4.67116E-06	4.67116E-06	0.000126504	4.67116E-06	5.17055E-05	5.00859E-05	2.76456E-05	0.000119984
3830203773715	383020	3773715	0.000311308	0.0001221	4.04355E-05	3.96024E-05	9.19587E-05	9.18168E-05	0.000120822	0.000120744	0.000129415	0.000126313	5.03601E-06	5.03601E-06	0.000136385	5.03601E-06	5.56897E-05	5.39454E-05	2.86369E-05	0.000124286
3830303773715	383030	3773715	0.000335038	0.00013141	4.35178E-05	4.26212E-05	9.89686E-05	9.88159E-05	0.000130032	0.000129948	0.00013928	0.000135942	5.4199E-06	5.4199E-06	0.000146782	5.4199E-06	5.98211E-05	5.79473E-05	2.95398E-05	0.000128205
3830403773715	383040	3773715	0.000362262	0.00014208	4.7054E-05	4.60845E-05	0.000107011	0.000106845	0.000140598	0.000140507	0.000150598	0.000146988	5.86031E-06	5.86031E-06	0.000158709	5.86031E-06	6.45318E-05	6.25106E-05	3.0479E-05	0.000132281
3830503773715	383050	3773715	0.000394427	0.0001547	5.12318E-05	5.01763E-05	0.000116512	0.000116332	0.000153081	0.000152983	0.000163969	0.000160039	6.38063E-06	6.38063E-06	0.0001728	6.38063E-06	7.00678E-05	6.78731E-05	3.14883E-05	0.000136662
3830603773715	383060	3773715	0.000432259	0.00016954	5.61458E-05	5.4989E-05	0.000127687	0.00012749	0.000167764	0.000167656	0.000179697	0.000175389	6.99265E-06	6.99265E-06	0.000189375	6.99265E-06	7.6533E-05	7.41358E-05	3.25384E-05	0.000141219
3830703773715	383070	3773715	0.000476298	0.00018681	6.1866E-05	6.05913E-05	0.000140696	0.000140479	0.000184856	0.000184737	0.000198004	0.000193258	7.70506E-06	7.70506E-06	0.000208668	7.70506E-06	8.39795E-05	8.1349E-05	3.36043E-05	0.000145845
3830803773715	383080	3773715	0.000527118	0.00020674	6.8467E-05	6.70563E-05	0.000155708	0.000155468	0.00020458	0.000204448	0.000219131	0.000213878	8.52718E-06	8.52718E-06	0.000230933	8.52718E-06	9.24628E-05	8.95667E-05	3.46408E-05	0.000150343
3830903773715	383090	3773715	0.000589166	0.00023108	7.65263E-05	7.49496E-05	0.000174037	0.000173768	0.000228662	0.000228514	0.000244925	0.000239054	9.53092E-06	9.53092E-06	0.000258116	9.53092E-06	0.000102717	9.94994E-05	3.57158E-05	0.000155009

			KMMass Grading / Excavation	KMMass Grading / Excavation	KMDrainage / Utilities Trenching	KMFoundations / Concrete Pads	KMBuilding / Structure Construction	KMAsphalt Paving	KMArchitectural Coating	KMLandscaping or Other Finishing	KMWaterside Construction (Piles)	EWNDemolition	EWNSite Grubbing / Prep	EWNDrainage / Utilities Trenching	EWNDrainage / Utilities Trenching	EWNDrainage / Utilities Trenching	EWNFoundation s / Concrete Pads	EWNBuilding / Structure Construction	EWNAsphalt Paving	EWNLandscaping or Other Finishing	EWNWaterside Construction (Piles)
Unique Identifier	X (UTM)	Y (UTM)	2025	2026	2026	2026	2026	2026	2026	2026	2026	2027	2027	2027	2028	2029	2029	2029	2029	2029	2029
3831603773695	383160	3773695	0.000153061	0.000151477	5.43968E-05	2.87866E-05	9.88718E-05	3.17636E-06	3.17636E-06	0.000102048	3.17636E-06	0.002316095	0.00012623	0.000296412	0.000290688	0.000284674	0.00024658	0.000535434	3.80933E-05	0.000554481	3.80933E-05
3837003773695	383700	3773695	0.005731891	0.005672572	0.002037069	0.001078009	0.003702585	0.000118949	0.000118949	0.003821534	0.000118949	0.003634718	0.000198097	0.000465169	0.000456186	0.000446747	0.000386966	0.000840273	5.97809E-05	0.000870164	5.97809E-05
3837103773695	383710	3773695	0.005832431	0.005772071	0.0020728	0.001096918	0.00376753	0.000121036	0.000121036	0.003888566	0.000121036	0.003785328	0.000206305	0.000484444	0.000475089	0.000465259	0.000403	0.000875091	6.2258E-05	0.00090622	6.2258E-05
3837203773695	383720	3773695	0.004064575	0.00402251	0.001444518	0.000764433	0.002625562	8.43488E-05	8.43488E-05	0.00270991	8.43488E-05	0.002575578	0.000140372	0.000329621	0.000323255	0.000316567	0.000274206	0.000595422	4.2361E-05	0.000616602	4.2361E-05
3837303773695	383730	3773695	0.003076664	0.003044824	0.001093422	0.000578635	0.001987409	6.38475E-05	6.38475E-05	0.002051256	6.38475E-05	0.001914731	0.000104355	0.000245046	0.000240314	0.000235342	0.00020385	0.000442647	3.1492E-05	0.000458393	3.1492E-05
3837403773695	383740	3773695	0.002460014	0.002434556	0.00087427	0.00046266	0.001589076	5.10507E-05	5.10507E-05	0.001640127	5.10507E-05	0.001511874	8.23991E-05	0.000193489	0.000189752	0.000185826	0.00016096	0.000349515	2.48661E-05	0.000361948	2.48661E-05
3837503773695	383750	3773695	0.00204449	0.002023331	0.000726596	0.000384512	0.001320663	4.24276E-05	4.24276E-05	0.001363091	4.24276E-05	0.001246748	6.79494E-05	0.000159558	0.000156477	0.000153239	0.000132734	0.000288223	2.05055E-05	0.000298476	2.05055E-05
3837603773695	383760	3773695	0.001749028	0.001730928	0.000621591	0.000328944	0.001129806	3.62962E-05	3.62962E-05	0.001166102	3.62962E-05	0.001062586	5.79123E-05	0.000135989	0.000133363	0.000130604	0.000113127	0.000245648	1.74766E-05	0.000254387	1.74766E-05
3837703773695	383770	3773695	0.001528089	0.001512275	0.000543071	0.000287391	0.000987088	3.17112E-05	3.17112E-05	0.001018799	3.17112E-05	0.000928032	5.0579E-05	0.000118769	0.000116475	0.000114065	9.88018E-05	0.000214542	1.52635E-05	0.000222174	1.52635E-05
3837803773695	383780	3773695	0.001348771	0.001334813	0.000479343	0.000253666	0.000871255	2.799E-05	2.799E-05	0.000899245	2.799E-05	0.000820813	4.47354E-05	0.000105047	0.000103019	0.000100887	8.73869E-05	0.000189755	1.35001E-05	0.000196506	1.35001E-05
3837903773695	383790	3773695	0.001198517	0.001186114	0.000425944	0.000225408	0.000774197	2.48719E-05	2.48719E-05	0.000799069	2.48719E-05	0.000731259	3.98546E-05	9.3586E-05	9.17788E-05	8.98798E-05	7.78526E-05	0.000169052	1.20272E-05	0.000175066	1.20272E-05
3838003773695	383800	3773695	0.001062149	0.001051157	0.000377479	0.000199761	0.000686108	2.20419E-05	2.20419E-05	0.00070815	2.20419E-05	0.000650234	3.54386E-05	8.32165E-05	8.16095E-05	7.9921E-05	6.92264E-05	0.000150321	1.06945E-05	0.000155668	1.06945E-05
3838103773695	383810	3773695	0.000951396	0.00094155	0.000338119	0.000178931	0.000614566	1.97435E-05	1.97435E-05	0.000634309	1.97435E-05	0.000585036	3.18852E-05	7.48725E-05	7.34267E-05	7.19074E-05	6.22852E-05	0.000135249	9.62221E-06	0.00014006	9.62221E-06
3838203773695	383820	3773695	0.000870654	0.000861644	0.000309424	0.000163746	0.00056241	1.8068E-05	1.8068E-05	0.000580478	1.8068E-05	0.000538406	2.93438E-05	6.89048E-05	6.75742E-05	6.6176E-05	5.73208E-05	0.000124469	8.85527E-06	0.000128896	8.85527E-06
3838303773695	383830	3773695	0.000801328	0.000793035	0.000284786	0.000150708	0.000517628	1.66293E-05	1.66293E-05	0.000534257	1.66293E-05	0.000498598	2.71742E-05	6.38103E-05	6.2578E-05	6.12832E-05	5.30827E-05	0.000115266	8.20054E-06	0.000119366	8.20054E-06
3838403773695	383840	3773695	0.00074176	0.000734083	0.000263616	0.000139504	0.000479149	1.53931E-05	1.53931E-05	0.000494542	1.53931E-05	0.000464571	2.53197E-05	5.94555E-05	5.83073E-05	5.71009E-05	4.946E-05	0.000107399	7.64089E-06	0.00011122	7.64089E-06
3838503773695	383850	3773695	0.000690231	0.000683088	0.000245303	0.000129813	0.000445863	1.43238E-05	1.43238E-05	0.000460187	1.43238E-05	0.000435261	2.37223E-05	5.57044E-05	5.46287E-05	5.34983E-05	4.63395E-05	0.000100624	7.15882E-06	0.000104203	7.15882E-06
3838603773695	383860	3773695	0.000644691	0.000638019	0.000229118	0.000121248	0.000416446	1.33787E-05	1.33787E-05	0.000429825	1.33787E-05	0.000409404	2.2313E-05	5.23952E-05	5.13834E-05	5.03202E-05	4.35867E-05	9.46459E-05	6.73354E-06	9.80126E-05	6.73354E-06
3838703773695	383870	3773695	0.000603637	0.00059739	0.000214528	0.000113527	0.000389927	1.25268E-05	1.25268E-05	0.000402454	1.25268E-05	0.000386089	2.10423E-05	4.94113E-05	4.84572E-05	4.74545E-05	4.11045E-05	8.92559E-05	6.35007E-06	9.24309E-05	6.35007E-06
3838803773695	383880	3773695	0.000566936	0.000561069	0.000201485	0.000106625	0.000366219	1.17652E-05	1.17652E-05	0.000377984	1.17652E-05	0.000365239	1.9906E-05	4.6743E-05	4.58404E-05	4.48919E-05	3.88847E-05	8.44359E-05	6.00716E-06	8.74395E-05	6.00716E-06
3838903773695	383890	3773695	0.000532803	0.000527289	0.000189354	0.000100205	0.00034417	1.10568E-05	1.10568E-05	0.000355227	1.10568E-05	0.000345768	1.88448E-05	4.42511E-05	4.33966E-05	4.24987E-05	3.68117E-05	7.99345E-05	5.68691E-06	8.2778E-05	5.68691E-06
3839003773695	383900	3773695	0.000499797	0.000494625	0.000177624	9.39979E-05	0.00032285	1.03719E-05	1.03719E-05	0.000333222	1.03719E-05	0.000326771	1.78094E-05	4.18199E-05	4.10123E-05	4.01638E-05	3.47893E-05	7.55429E-05	5.37447E-06	7.82301E-05	5.37447E-06
3839103773695	383910	3773695	0.000470002	0.000465137	0.000167035	8.83942E-05	0.000303603	9.75356E-06	9.75356E-06	0.000313357	9.75356E-06	0.000309589	1.6873E-05	3.9621E-05	3.88559E-05	3.80519E-05	3.296E-05	7.15707E-05	5.09187E-06	7.41167E-05	5.09187E-06
3829703773705	382970	3773705	7.88375E-05	7.80216E-05	2.80182E-05	1.48271E-05	5.09261E-05	1.63605E-06	1.63605E-06	5.25621E-05	1.63605E-06	0.000188741	1.02866E-05	2.4155E-05	2.36885E-05	2.31984E-05	2.00941E-05	4.36331E-05	3.10426E-06	4.51853E-05	3.10426E-06
3829803773705	382980	3773705	8.21075E-05	8.12578E-05	2.91804E-05	1.54421E-05	5.30383E-05	1.70391E-06	1.70391E-06	5.47422E-05	1.70391E-06	0.000203327	1.10816E-05	2.60217E-05	2.55192E-05	2.49912E-05	2.1647E-05	4.70052E-05	3.34417E-06	4.86773E-05	3.34417E-06
3829903773705	382990	3773705	8.55492E-05	8.46638E-05	3.04035E-05	1.60894E-05	5.52615E-05	1.77533E-06	1.77533E-06	5.70369E-05	1.77533E-06	0.000219736	1.19759E-05	2.81217E-05	2.75786E-05	2.7008E-05	2.33939E-05	5.07985E-05	3.61404E-06	5.26056E-05	3.61404E-06
3830003773705	383000	3773705	8.88938E-05	8.79738E-05	3.15922E-05	1.67184E-05	5.7422E-05	1.84474E-06	1.84474E-06	5.92668E-05	1.84474E-06	0.000237217	1.29286E-05	3.03588E-05	2.97726E-05	2.91565E-05	2.5255E-05	5.48397E-05	3.90155E-06	5.67905E-05	3.90155E-06
3830103773705	383010	3773705	9.23728E-05	9.14168E-05	3.28286E-05	1.73728E-05	5.96693E-05	1.91694E-06	1.91694E-06	6.15863E-05	1.91694E-06	0.000256872	1.39998E-05	3.28743E-05	3.22394E-05	3.15724E-05	2.73475E-05	5.93836E-05	4.22482E-06	6.1496E-05	4.22482E-06
3830203773705	383020	3773705	9.55756E-05	9.45865E-05	3.39668E-05	1.79751E-05	6.17382E-05	1.9834E-06	1.9834E-06	6.37216E-05	1.9834E-06	0.000277476	1.51228E-05	3.55112E-05	3.48255E-05	3.41049E-05	2.95412E-05	6.41469E-05	4.56371E-06	6.64288E-05	4.56371E-06
3830303773705	383030	3773705	9.84424E-05	9.74236E-05	3.49857E-05	1.85143E-05	6.35901E-05	2.04289E-06	2.04289E-06	6.5633E-05	2.04289E-06	0.00029867	1.62779E-05	3.82236E-05	3.74855E-05	3.67099E-05	3.17976E-05	6.90466E-05	4.91229E-06	7.15027E-05	4.91229E-06
3830403773705	383040	3773705	0.000101414	0.000100364	3.60416E-05	1.90731E-05	6.55094E-05	2.10456E-06	2.10456E-06	6.7614E-05	2.10456E-06	0.000322812	1.75937E-05	4.13133E-05	4.05155E-05	3.96772E-05	3.43678E-05	7.46277E-05	5.30936E-06	7.72824E-05	5.30936E-06
3830503773705	383050	3773705	0.0001049	0.000103815	3.72807E-05	1.97288E-05	6.77616E-05	2.17691E-06	2.17691E-06	6.99385E-05	2.17691E-06	0.000353011	1.92396E-05	4.51781E-05	4.43057E-05	4.33889E-05	3.75829E-05	8.1609E-05	5.80604E-06	8.4512E-05	5.80604E-06
3830603773705	383060	3773705	0.000108581	0.000107457	3.85888E-05	2.0421E-05	7.01391E-05	2.25329E-06	2.25329E-06	7.23924E-05	2.25329E-06	0.000388715	2.11855E-05	4.97475E-05	4.87868E-05	4.77773E-05	4.13841E-05	8.9863E-05	6.39327E-06	9.30597E-05	6.39327E-06
3830703773705	383070	3773705	0.000112254	0.000111092	3.98942E-05	2.11118E-05	7.25118E-05	2.32951E-06	2.32951E-06	7.48413E-05	2.32951E-06	0.000429886	2.34293E-05	5.50165E-05	5.3954E-05	5.28377E-05	4.57673E-05	9.93809E-05	7.07041E-06	0.000102916	7.07041E-06
3830803773705	383080	3773705	0.000115763	0.000114565	4.11412E-05	2.17718E-05	7.47784E-05	2.40233E-06	2.40233E-06	7.71807E-05	2.40233E-06	0.000476424	2.59657E-05	6.09724E-05	5.9795E-05	5.85578E-05	5.07219E-05	0.00011014	7.83584E-06	0.000114058	7.83584E-06
3830903773705	383090	3773705	0.000119361	0.000118126	4.242E-05	2.24485E-05	7.71028E-05	2.47701E-06	2.47701E-06	7.95798E-05	2.47701E-06	0.000532985	2.90484E-05	6.82111E-05	6.68938E-05	6.55097E-05	5.67436E-05	0.000123215	8.76611E-06	0.000127598	8.76611E-06
3831003773705	383100	3773705	0.00012337	0.000122094	4.38448E-05	2.32025E-05	7.96925E-05	2.5602E-06	2.5602E-06	8.22527E-05	2.5602E-06	0.000605962	3.30257E-05	7.75507E-05	7.60531E-05	7.44795E-05	6.45131E-05	0.000140086	9.96638E-06	0.000145069	9.96638E-06
3831103773705	383110	3773705	0.000127379	0.000126061	4.52696E-05	2.39565E-05	8.22822E-05	2.6434E-06	2.6434E-06	8.49256E-05	2.6434E-06	0.000699116	3.81027E-05	8.94723E-05	8.77445E-05	8.5929E-05	7.44305E-05	0.000161621	1.14985E-05	0.000167371	1.14985E-05
3831203773705	383120	3773705	0.000131829	0.000130465	4.6851E-05	2.47933E-05	8.51565E-05	2.73574E-06	2.73574E-06	8.78922E-05	2.73574E-06	0.000823501	4.48819E-05	0.000105391	0.000103356	0.000101217	8.76731E-05	0.000190377	1.35443E-05	0.000197149	1.35443E-05
3831303773705	383130	3773705	0.000136458	0.000135045	4.8496E-05	2.56639E-05	8.81465E-05	2.83179E-06	2.83179E-06	9.09782E-05	2.83179E-06	0.000994884	5.42225E-05	0.000127325	0.000124866	0.000122282	0.000105919	0.000229997	1.63631E-05	0.000238179	1.63631E-05
3831403773705	383140	3773705	0.000141265	0.000139804	5.02047E-05	2.65681E-05	9.12522E-05	2.93157E-06	2.93157E-06	9.41837E-05	2.93157E-06	0.001243793	6.77883E-05	0.00015918	0.000156106	0.000152876	0.000132419	0.00028754	2.04569E-05	0.000297768	2.04569E-05
3831503773705	383150	3773705	0.000146238	0.000144724	5.19717E-05	2.75032E-05	9.4464E-05	3.03475E-06	3.03475E-06	9.74987E-05	3.03475E-06	0.001635004	8.91098E-05	0.000209247	0.000205206	0.00020096	0.000174069	0.0003779 8	2.68912E-05	0.000391425	2.68912E-05
3831603773705	383160	3773705	0.000151523	0.000149955	5.38502E-05	2.84973E-05	9.78783E-05	3.14444E-06	3.14444E-06	0.000101023	3.14444E-06	0.002284403	0.000124503	0.000292356	0.000286711	0.000280778	0.000243206	0.000528108	3.7572E-05	0.000546894	3.7572E-05
3837103773705	383710	3773705	0.007008118	0.006935591	0.00249063	0.001318032	0.00452698	0.000145434	0.000145434	0.004672413	0.000145434	0.004629487	0.000252313	0.000592479	0.000581037	0.000569015	0.000492873	0.001070244	7.61421E-05	0.001108315	7.61421E-05
3837203773705	383720	3773705	0.004599886	0.004552281	0.001634763	0.000865111	0.002971352	9.54577E-05	9.54577E-05	0.00306681	9.54577E-05	0.00295891	0.000161264	0.000378679	0.000371367	0.000363683	0.000315017	0.00068404	4.86658E-05	0.000708373	4.86658E-05
3837303773705	383730	3773705	0.003363025	0.003328221	0.001195193	0.000632491	0.002172387	6.97901E-05	6.97901E-05	0.002242177	6.97901E-05	0.002118801	0.000115477	0.000271163	0.000265926	0.000260424	0.000225576	0.000489824	3.48483E-05	0.000507248	3.48483E-05
3837403773705	383740	3773705	0.002632531	0.002605287	0.000935581	0.000495106	0.001700516	5.46308E-05	5.46308E-05	0.001755147	5.46308E-05	0.001633893	8.90493E-05	0.000209105	0.000205067	0.000200823	0.000173951	0.000377723	2.6873E-05	0.00039116	2.6873E-05
3837503773705	383750	3773705	0.00215602	0.002133707	0.000766232	0.000405487	0.001392707	4.47421E-05	4.47421E-05	0.001437449	4.47421E-05	0.001324771	7.22018E-05	0.000169543	0.000166269	0.000162829	0.00014104	0.00030626	2.17888E-05	0.000317155	2.17888E-05
3837603773705	383760	3773705	0.001822677	0.001803814	0.000647765	0.000342795	0.001177381	3.78245E-05	3.78245E-05	0.001215205	3.78245E-05	0.001113228	6.06724E-05	0.00014247	0.000139719	0.000136828	0.000118519	0.000257356	1.83095E-05	0.000266511	1.83095E-05
3837703773705	383770	3773705	0.001582477	0.0015661	0.0005624	0.00029762	0.00102222	3.28399E-05	3.28399E-05	0.00105506	3.28399E-05	0.000964517	5.25674E-05	0.000123438	0.000121054	0.00011855	0.000102686	0.000222977	1.58636E-05	0.00023090 9	1.58636E-05
3837803773705	383780	3773705	0.001392811	0.001378397	0.000494994	0.000261949	0.000899703	2.89039E-05	2.89039E-05	0.000928607	2.89039E-05	0.000849634	4.63061E-05	0.000108736	0.000106636	0.000104429	9.04553E-05	0.000196418	1.39741E-05	0.000203405	1.39741E-05
3837903773705	383790	3773705	0.001235256	0.001222472	0.000439	0.000232317	0.000797928	2.56343E-05	2.56343E-05	0.000823563	2.56343E-05	0.000754796	4.11374E-05	9.65983E-05	9.47329E-05	9.27728E-05	8.03585E-05	0.000174494	1.24143E-05	0.000180701	1.24143E-05
3838003773705	383800	3773705	0.001095625	0.001084286	0.000389377	0.000206057	0.000707732	2.27366E-05	2.27366E-05	0.000730469	2.27366E-05	0.000671237	3.65833E-05	8.59044E-05	8.42455E-05	8.25024E-05	7.14625E-05	0.000155176	1.104E-05	0.000160696	1.104E-05
3838103773705	383810	3773705	0.000978399	0.000968274	0.000347715	0.00018401	0.000632009	2.03039E-05	2.03039E-05	0.000652313	2.03039E-05	0.00060146	3.27804E-05	7.69745E-05	7.5488E-05	7.39261E-05	6.40338E-05	0.000139045	9.89233E-06	0.000143992	9.89233E-06
3838203773705	383820	3773705	0.000893298	0.000884053	0.000317471	0.000168004	0.000577037	1.85379E-05	1.85379E-05	0.000595575	1.85379E-05	0.000551882	3.00783E-05	7.06295E-05	6.92656E-05	6.78324E-05	5.87555E-05	0.000127584	9.07691E-06	0.000132122	9.07691E-06
3838303773705	383830	3773705	0.000820717	0.000812223	0.000291676	0.000154354	0.000530152	1.70317E-05	1.70317E-05	0.000547184	1.70317E-05	0.000509884	2.77894E-05	6.52547E-05	6.39945E-05	6.26704E-05	5.42842E-05	0.000117875	8.38617E-06	0.000122068	8.38617E-06
3838403773705	383840	3773705	0.000758625	0.000750774	0.000269609	0.000142676	0.000490043	1.57431E-05	1.57431E-05	0.000505786	1.57431E-05	0.000474173	2.5843E-05	6.06843E-05	5.95124E-05	5.82811E-05	5.04823E-05	0.000109619	7.79881E-06	0.000113519	7.79881E-06
3838503773705	383850	3773705	0.000705252	0.000697954	0.000250641	0.000132638	0.000455566	1.46355E-05	1.46355E-05	0.000470202	1.46355E-05	0.000443653	2.41796E-05	5.67784E-05	5.56819E-05	5.45298E-05	4.7233E-05	0.000102564	7.29684E-06	0.000106212	7.29684E-06
3838603773705	383860	3773705	0.000658189	0.000651377	0.000233915	0.000123787	0.000425165	1.36589E-05	1.36589E-05	0.000438824	1.36589E-05	0.000416808	2.27166E-05	5.33428E-05	5.23127E-05	5.12303E-05	4.4375E-05	9.63576E-05	6.85532E-06	9.97852E-05	6.85532E-06
3838703773705	383870	3773705	0.000615478	0.000609108	0.000218736	0.000115754	0.000397575	1.27725E-05	1.27725E-05	0.000410348	1.27725E-05	0.000392428	2.13879E-05	5.02227E-05	4.92529E-05	4.82338E-05	4.17794E-05	9.07215E-05	6.45435E-06	9.39487E-05	6.45435E-06
3838803773705	383880	3773705	0.000577231	0.000571257	0.000205143	0.000108561	0.000372869	1.19788E-05	1.19788E-05	0.000384848	1.19788E-05	0.000370606	2.01985E-05	4.743E-05	4.6514E-05	4.55516E-05	3.94562E-05	8.56767E-05	6.09544E-06	8.87245E-05	6.09544E-06
3838903773705	383890	3773705	0.000542127	0.000536517	0.000192668	0.000101959	0.000350194	1.12503E-05	1.12503E-05	0.000361444	1.12503E-05	0.00035053	1.91043E-05	4.48606E-05	4.39943E-05	4.3084E-05	3.73188E-05	8.10355E-05	5.76524E-06	8.39181E-05	5.76524E-06
3839003773705	383900	3773705	0.00050889	0.000503624	0.000180856	9.57081E-05	0.000328724	1.05606E-05	1.05606E-05	0.000339284	1.05606E-05	0.000331396	1.80615E-05	4.24118E-05	4.15928E-05	4.07322E-05	3.52817E-05	7.6612E-05	5.45053E-06	7.93373E-05	5.45053E-06
3839103773705	383910	3773705	0.000478908	0.000473952	0.0001702	9.00693E-05	0.000309357	9.93839E-06	9.93839E-06	0.000319295	9.93839E-06	0.000314122	1.71201E-05	4.02011E-05	3.94248E-05	3.8609E-05	3.34426E-05	7.26187E-05	5.16643E-06	7.52019E-05	5.16643E-06
3829703773715	382970	3773715	7.7867E-05	7.70611E-05	2.76733E-05	1.46446E-05	5.02991E-05	1.61591E-06	1.61591E-06	5.1915E-05	1.61591E-06	0.000186084	1.01418E-05	2.38149E-05	2.3355E-05	2.28718E-05	1.98112E-05	4.30189E-05	3.06056E-06	4.45492E-05	3.06056E-06
3829803773715	382980	3773715	8.10474E-05	8.02086E-05	2.88036E-05	1.52428E-05	5.23535E-05	1.68191E-06	1.68191E-06	5.40354E-05	1.68191E-06	0.000200311	1.09172E-05	2.56356E-05	2.51406E-05	2.46204E-05	2.13258E-05	4.63078E-05	3.29455E-06	4.79551E-05	3.29455E-06
3829903773715	382990	3773715	8.43995E-05	8.3526E-05	2.99949E-05	1.58732E-05	5.45189E-05	1.75147E-06	1.75147E-06	5.62703E-05	1.75147E-06	0.000216298	1.17885E-05	2.76817E-05	2.71471E-05	2.65854E-05	2.30279E-05	5.00038E-05	3.5575E-06	5.17825E-05	3.5575E-06
3830003773715	383000	3773715	8.77217E-05	8.68138E-05	3.11756E-05	1.6498E-05	5.66649E-05	1.82042E-06	1.82042E-06	5.84853E-05	1.82042E-06	0.000233587	1.27308E-05	2.98943E-05	2.9317E-05	2.87104E-05	2.48686E-05	5.40007E-05	3.84186E-06	5.59216E-05	3.84186E-06
3830103773715	383010	3773715	9.12007E-05	9.02568E-05	3.2412E-05	1.71523E-05	5.89122E-05	1.89261E-06	1.89261E-06	6.08048E-05	1.89261E-06	0.000253066	1.37924E-05	3.23872E-05	3.17618E-05	3.11046E-05	2.69424E-05	5.85038E-05	4.16223E-06	6.05849E-05	4.16223E-06
3830203773715	383020	3773715	9.44706E-05	9.3493E-05	3.35741E-05	1.77673E-05	6.10245E-05	1.96047E-06	1.96047E-06	6.29849E-05	1.96047E-06	0.000273709	1.49175E-05	3.50291E-05	3.43527E-05	3.36419E-05	2.91401E-05	6.3276E-05	4.50175E-06	6.55269E-05	4.50175E-06
3830303773715	383030	3773715	9.74495E-05	9.64409E-05	3.46328E-05	1.83275E-05	6.29487E-05	2.02229E-06	2.02229E-06	6.4971E-05	2.02229E-06	0.000295271	1.60926E-05	3.77885E-05	3.70588E-05	3.6292E-05	3.14357E-05	6.82606E-05	4.85638E-06	7.06888E-05	4.85638E-06
3830403773715	383040	3773715	0.000100548	9.95071E-05	3.57339E-05	1.89102E-05	6.495E-05	2.08658E-06	2.08658E-06	6.70366E-05	2.08658E-06	0.000319949	1.74376E-05	4.09468E-05	4.01561E-05	3.93252E-05	3.4063E-05	7.39657E-05	5.26226E-06	7.65968E-05	5.26226E-06
3830503773715	383050	3773715	0.000103877	0.000102802	3.69172E-05	1.95364E-05	6.71009E-05	2.15568E-06	2.15568E-06	6.92566E-05	2.15568E-06	0.000349037	1.9023E-05	4.46695E-05	4.38069E-05	4.29005E-05	3.71598E-05	8.06903E-05	5.74068E-06	8.35607E-05	5.74068E-06
3830603773715	383060	3773715	0.000107341	0.000106231	3.81483E-05	2.01879E-05	6.93385E-05	2.22757E-06	2.22757E-06	7.15661E-05	2.22757E-06	0.000383087	2.08787E-05	4.90272E-05	4.80805E-05	4.70856E-05	4.07849E-05	8.8562E-05	6.30071E-06	9.17124E-05	6.30071E-06
3830703773715	383070	3773715	0.000110858	0.000109711	3.9398E-05	2.08493E-05	7.161E-05	2.30054E-06	2.30054E-06	7.39105E-05	2.30054E-06	0.000422436	2.30233E-05	5.4063E-05	5.3019E-05	5.1922E-05	4.49741E-05	9.76586E-05	6.94788E-06	0.000101133	6.94788E-06
3830803773715	383080	3773715	0.000114277	0.000113094	4.06132E-05	2.14923E-05	7.38187E-05	2.3715E-06	2.3715E-06	7.61902E-05	2.3715E-06	0.000467465	2.54775E-05	5.98259E-05	5.86706E-05	5.74567E-05	4.97682E-05	0.000108069	7.6885E-06	0.000111913	7.6885E-06
3830903773715	383090	3773715	0.000117823	0.000116604	4.18735E-05	2.21593E-05	7.61094E-05	2.44509E-06	2.44509E-06	7.85545E-05	2.44509E-06	0.000522066	2.84533E-05	6.68137E-05	6.55235E-05	6.41677E-05	5.55812E-05	0.000120691	8.58653E-06	0.000124984	8.58653E-06

			ISDemolition	ISDrainage / Utilities Trenching	ISDrainage / Utilities Trenching	ISAsphalt Paving	ISAsphalt Paving	SVDemolition	SVSite Grubbing / Prep	SVMass Grading / Excavation	SVMass Grading / Excavation	SVDrainage / Utilities Trenching	SVFoundations / Concrete Pads	SVBuilding / Structure Construction	SVBuilding / Structure Construction	SVAsphalt Paving	SVAsphalt Paving	SVArchitectural Coating	SVArchitectural Coating	SVLandscaping or Other Finishing	SVLandscaping or Other Finishing
Unique Identifier	X (UTM)	Y (UTM)	2027	2027	2028	2027	2028	2027	2027	2027	2028	2028	2028	2028	2029	2028	2029	2028	2029	2028	2029
3831603773695	383160	3773695	2.82393E-05	1.13709E-05	1.10792E-05	2.93669E-06	2.73566E-06	0.000143787	0.000103375	6.96986E-05	6.88137E-05	4.8825E-05	1.55104E-05	2.22197E-05	2.13719E-05	2.18463E-06	2.03257E-06	2.18463E-06	2.03257E-06	2.22197E-05	2.13719E-05
3837003773695	383700	3773695	0.000812964	0.00032735	0.000318951	8.45426E-05	7.87552E-05	0.008495078	0.0061075	0.004117851	0.004065568	0.002884618	0.000916369	0.001312755	0.001262666	0.00012907	0.000120086	0.00012907	0.000120086	0.001312755	0.001262666
3837103773695	383710	3773695	0.000827249	0.000333102	0.000324555	8.60282E-05	8.01391E-05	0.008871286	0.006377973	0.004300212	0.004245613	0.003012365	0.000956951	0.001370891	0.001318584	0.000134786	0.000125404	0.000134786	0.000125404	0.001370891	0.001318584
3837203773695	383720	3773695	0.000578135	0.000232793	0.00022682	6.01221E-05	5.60064E-05	0.005925834	0.004260353	0.002872452	0.002835981	0.002012197	0.000639223	0.000915727	0.000880786	9.00339E-05	8.37671E-05	9.00339E-05	8.37671E-05	0.000915727	0.000880786
3837303773695	383730	3773695	0.000438909	0.000176732	0.000172198	4.56435E-05	4.25189E-05	0.004320377	0.003106116	0.002094233	0.002067643	0.001467042	0.000466042	0.000667633	0.000642159	6.56415E-05	6.10725E-05	6.56415E-05	6.10725E-05	0.000667633	0.000642159
3837403773695	383740	3773695	0.000351979	0.000141729	0.000138092	3.66034E-05	3.40977E-05	0.003344662	0.002404631	0.001621271	0.001600686	0.001135725	0.000360791	0.000516855	0.000497134	5.0817E-05	4.72799E-05	5.0817E-05	4.72799E-05	0.000516855	0.000497134
3837503773695	383750	3773695	0.000293375	0.000118131	0.0001151	3.0509E-05	2.84205E-05	0.002705066	0.001944796	0.001311237	0.001294589	0.000918542	0.000291797	0.000418017	0.000402068	4.10993E-05	3.82386E-05	4.10993E-05	3.82386E-05	0.000418017	0.000402068
3837603773695	383760	3773695	0.000251674	0.000101339	9.87394E-05	2.61723E-05	2.43807E-05	0.002263067	0.001627022	0.001096985	0.001083057	0.000768455	0.000244118	0.000349715	0.000336371	3.43838E-05	3.19905E-05	3.43838E-05	3.19905E-05	0.000349715	0.000336371
3837703773695	383770	3773695	0.000220428	8.87578E-05	8.64806E-05	2.29229E-05	2.13537E-05	0.001943242	0.001397086	0.000941955	0.000929995	0.000659854	0.000209619	0.000300292	0.000288834	2.95246E-05	2.74695E-05	2.95246E-05	2.74695E-05	0.000300292	0.000288834
3837803773695	383780	3773695	0.000195027	7.85302E-05	7.65153E-05	2.02815E-05	1.88931E-05	0.001690064	0.001215064	0.000819231	0.00080883	0.000573884	0.000182308	0.000261168	0.000251203	2.56779E-05	2.38906E-05	2.56779E-05	2.38906E-05	0.000261168	0.000251203
3837903773695	383790	3773695	0.00017366	6.99262E-05	6.81321E-05	1.80594E-05	1.68231E-05	0.00148273	0.001066003	0.000718729	0.000709604	0.000503481	0.000159943	0.000229128	0.000220386	2.25278E-05	2.09598E-05	2.25278E-05	2.09598E-05	0.000229128	0.000220386
3838003773695	383800	3773695	0.000154255	6.21127E-05	6.0519E-05	1.60415E-05	1.49433E-05	0.001297045	0.000932505	0.000628722	0.000620739	0.000440429	0.000139913	0.000200434	0.000192786	1.97066E-05	1.83349E-05	1.97066E-05	1.83349E-05	0.000200434	0.000192786
3838103773695	383810	3773695	0.000138487	5.57636E-05	5.43329E-05	1.44017E-05	1.34158E-05	0.001148233	0.000825517	0.000556587	0.00054952	0.000389898	0.000123861	0.000177438	0.000170668	1.74456E-05	1.62313E-05	1.74456E-05	1.62313E-05	0.000177438	0.000170668
3838203773695	383820	3773695	0.000127011	5.11423E-05	4.98302E-05	1.32082E-05	1.2304E-05	0.001041176	0.000748549	0.000504693	0.000498285	0.000353545	0.000112312	0.000160894	0.000154755	1.58191E-05	1.4718E-05	1.58191E-05	1.4718E-05	0.000160894	0.000154755
3838303773695	383830	3773695	0.000117143	4.71692E-05	4.59589E-05	1.21821E-05	1.13482E-05	0.000950503	0.00068336	0.000460741	0.000454891	0.000322756	0.000102531	0.000146882	0.000141278	1.44414E-05	1.34362E-05	1.44414E-05	1.34362E-05	0.000146882	0.000141278
3838403773695	383840	3773695	0.000108657	4.37519E-05	4.26293E-05	1.12995E-05	1.0526E-05	0.000873567	0.000628047	0.000423447	0.000418071	0.000296631	9.42322E-05	0.000134993	0.000129843	1.32725E-05	1.23487E-05	1.32725E-05	1.23487E-05	0.000134993	0.000129843
3838503773695	383850	3773695	0.000101309	4.07931E-05	3.97465E-05	1.05354E-05	9.81418E-06	0.000807758	0.000580734	0.000391547	0.000386576	0.000274285	8.71333E-05	0.000124824	0.000120061	1.22726E-05	1.14184E-05	1.22726E-05	1.14184E-05	0.000124824	0.000120061
3838603773695	383860	3773695	9.48059E-05	3.81747E-05	3.71953E-05	9.85916E-06	9.18424E-06	0.000750225	0.000539371	0.000363659	0.000359042	0.000254749	8.09272E-05	0.000115933	0.00011151	1.13985E-05	1.06051E-05	1.13985E-05	1.06051E-05	0.000115933	0.00011151
3838703773695	383870	3773695	8.89334E-05	3.58101E-05	3.48913E-05	9.24845E-06	8.61534E-06	0.000698866	0.000502447	0.000338764	0.000334463	0.000237309	7.53871E-05	0.000107997	0.000103876	1.06182E-05	9.87911E-06	1.06182E-05	9.87911E-06	0.000107997	0.000103876
3838803773695	383880	3773695	8.36756E-05	3.3693E-05	3.28285E-05	8.70168E-06	8.106E-06	0.000653378	0.000469743	0.000316714	0.000312693	0.000221863	7.04803E-05	0.000100967	9.71148E-05	9.92707E-06	9.23609E-06	9.92707E-06	9.23609E-06	0.000100967	9.71148E-05
3838903773695	383890	3773695	7.87742E-05	3.17194E-05	3.09055E-05	8.19197E-06	7.63118E-06	0.000611435	0.000439589	0.000296383	0.00029262	0.000207621	6.59559E-05	9.44859E-05	9.08807E-05	9.28982E-06	8.6432E-06	9.28982E-06	8.6432E-06	9.44859E-05	9.08807E-05
3839003773695	383900	3773695	7.40194E-05	2.98048E-05	2.90401E-05	7.6975E-06	7.17057E-06	0.000571177	0.000410645	0.000276869	0.000273353	0.000193951	6.16132E-05	8.82646E-05	8.48968E-05	8.67815E-06	8.07411E-06	8.67815E-06	8.07411E-06	8.82646E-05	8.48968E-05
3839103773695	383910	3773695	6.97257E-05	2.80759E-05	2.73556E-05	7.25099E-06	6.75462E-06	0.000535052	0.000384673	0.000259358	0.000256065	0.000181684	5.77163E-05	8.26822E-05	7.95274E-05	8.12929E-06	7.56344E-06	8.12929E-06	7.56344E-06	8.26822E-05	7.95274E-05
3829703773705	382970	3773705	1.61142E-05	6.48858E-06	6.3221E-06	1.67576E-06	1.56105E-06	7.85664E-05	5.6485E-05	3.80838E-05	3.76002E-05	2.66783E-05	8.47501E-06	1.2141E-05	1.16777E-05	1.1937E-06	1.11061E-06	1.1937E-06	1.11061E-06	1.2141E-05	1.16777E-05
3829803773705	382980	3773705	1.67695E-05	6.75244E-06	6.57919E-06	1.74391E-06	1.62453E-06	8.15954E-05	5.86626E-05	3.9552E-05	3.90499E-05	2.77068E-05	8.80174E-06	1.2609E-05	1.21279E-05	1.23972E-06	1.15343E-06	1.23972E-06	1.15343E-06	1.2609E-05	1.21279E-05
3829903773705	382990	3773705	1.74374E-05	7.02137E-06	6.84122E-06	1.81337E-06	1.68923E-06	8.47847E-05	6.09556E-05	4.1098E-05	4.05762E-05	2.87898E-05	9.14578E-06	1.31019E-05	1.2602E-05	1.28817E-06	1.19851E-06	1.28817E-06	1.19851E-06	1.31019E-05	1.2602E-05
3830003773705	383000	3773705	1.80633E-05	7.27342E-06	7.0868E-06	1.87846E-06	1.74987E-06	8.78404E-05	6.31525E-05	4.25792E-05	4.20386E-05	2.98274E-05	9.4754E-06	1.35741E-05	1.30562E-05	1.3346E-06	1.24171E-06	1.3346E-06	1.24171E-06	1.35741E-05	1.30562E-05
3830103773705	383010	3773705	1.86879E-05	7.5249E-06	7.33183E-06	1.94341E-06	1.81037E-06	9.1003E-05	6.54262E-05	4.41122E-05	4.35522E-05	3.09013E-05	9.81655E-06	1.40628E-05	1.35262E-05	1.38265E-06	1.28641E-06	1.38265E-06	1.28641E-06	1.40628E-05	1.35262E-05
3830203773705	383020	3773705	1.92635E-05	7.7567E-06	7.55768E-06	2.00327E-06	1.86614E-06	9.38895E-05	6.75014E-05	4.55114E-05	4.49336E-05	3.18814E-05	1.01279E-05	1.45089E-05	1.39553E-05	1.42651E-06	1.32721E-06	1.42651E-06	1.32721E-06	1.45089E-05	1.39553E-05
3830303773705	383030	3773705	1.97973E-05	7.97161E-06	7.76708E-06	2.05878E-06	1.91784E-06	9.64552E-05	6.93461E-05	4.67551E-05	4.61615E-05	3.27527E-05	1.04047E-05	1.49053E-05	1.43366E-05	1.46549E-06	1.36348E-06	1.46549E-06	1.36348E-06	1.49053E-05	1.43366E-05
3830403773705	383040	3773705	2.03464E-05	8.19272E-06	7.98252E-06	2.11588E-06	1.97104E-06	9.911E-05	7.12547E-05	4.8042E-05	4.7432E-05	3.36541E-05	1.06911E-05	1.53156E-05	1.47312E-05	1.50582E-06	1.40101E-06	1.50582E-06	1.40101E-06	1.53156E-05	1.47312E-05
3830503773705	383050	3773705	2.09458E-05	8.43408E-06	8.21768E-06	2.17822E-06	2.02911E-06	0.000102201	7.34772E-05	4.95404E-05	4.89114E-05	3.47038E-05	1.10245E-05	1.57933E-05	1.51907E-05	1.55279E-06	1.44471E-06	1.55279E-06	1.44471E-06	1.57933E-05	1.51907E-05
3830603773705	383060	3773705	2.1555E-05	8.67938E-06	8.45669E-06	2.24157E-06	2.08812E-06	0.000105453	7.5815E-05	5.11167E-05	5.04676E-05	3.5808E-05	1.13753E-05	1.62958E-05	1.5674E-05	1.6022E-06	1.49068E-06	1.6022E-06	1.49068E-06	1.62958E-05	1.5674E-05
3830703773705	383070	3773705	2.21614E-05	8.92355E-06	8.6946E-06	2.30463E-06	2.14687E-06	0.000108696	7.81464E-05	5.26885E-05	5.20196E-05	3.69091E-05	1.17251E-05	1.67969E-05	1.6156E-05	1.65147E-06	1.53652E-06	1.65147E-06	1.53652E-06	1.67969E-05	1.6156E-05
3830803773705	383080	3773705	2.27678E-05	9.16772E-06	8.9325E-06	2.36769E-06	2.20561E-06	0.000111752	8.03433E-05	5.41698E-05	5.3482E-05	3.79467E-05	1.20547E-05	1.72691E-05	1.66102E-05	1.69789E-06	1.57971E-06	1.69789E-06	1.57971E-06	1.72691E-05	1.66102E-05
3830903773705	383090	3773705	2.33854E-05	9.4164E-06	9.1748E-06	2.43191E-06	2.26544E-06	0.000114861	8.25786E-05	5.56769E-05	5.49699E-05	3.90025E-05	1.23901E-05	1.77496E-05	1.70723E-05	1.74513E-06	1.62366E-06	1.74513E-06	1.62366E-06	1.77496E-05	1.70723E-05
3831003773705	383100	3773705	2.40197E-05	9.67182E-06	9.42367E-06	2.49788E-06	2.32689E-06	0.000118273	8.50317E-05	5.73308E-05	5.66029E-05	4.01611E-05	1.27582E-05	1.82768E-05	1.75795E-05	1.79697E-06	1.67189E-06	1.79697E-06	1.67189E-06	1.82768E-05	1.75795E-05
3831103773705	383110	3773705	2.46065E-05	9.90812E-06	9.6539E-06	2.55891E-06	2.38374E-06	0.000121783	8.75552E-05	5.90322E-05	5.82827E-05	4.1353E-05	1.31368E-05	1.88193E-05	1.81012E-05	1.8503E-06	1.72151E-06	1.8503E-06	1.72151E-06	1.88193E-05	1.81012E-05
3831203773705	383120	3773705	2.52507E-05	1.01675E-05	9.90661E-06	2.62589E-06	2.44614E-06	0.000125667	9.03478E-05	6.09151E-05	6.01416E-05	4.26719E-05	1.35558E-05	1.94195E-05	1.86785E-05	1.90932E-06	1.77642E-06	1.90932E-06	1.77642E-06	1.94195E-05	1.86785E-05
3831303773705	383130	3773705	2.59269E-05	1.04398E-05	1.01719E-05	2.69622E-06	2.51165E-06	0.000129721	9.3262E-05	6.28799E-05	6.20816E-05	4.40484E-05	1.3993E-05	2.00459E-05	1.9281E-05	1.9709E-06	1.83372E-06	1.9709E-06	1.83372E-06	2.00459E-05	1.9281E-05
3831403773705	383140	3773705	2.66185E-05	1.07183E-05	1.04433E-05	2.76814E-06	2.57865E-06	0.000133925	9.62851E-05	6.49182E-05	6.40939E-05	4.54762E-05	1.44466E-05	2.06957E-05	1.9906E-05	2.03479E-06	1.89316E-06	2.03479E-06	1.89316E-06	2.06957E-05	1.9906E-05
3831503773705	383150	3773705	2.73716E-05	1.10215E-05	1.07387E-05	2.84646E-06	2.6516E-06	0.000138202	9.93595E-05	6.6991E-05	6.61405E-05	4.69282E-05	1.49079E-05	2.13565E-05	2.05416E-05	2.09976E-06	1.95361E-06	2.09976E-06	1.95361E-06	2.13565E-05	2.05416E-05
3831603773705	383160	3773705	2.82589E-05	1.13788E-05	1.10868E-05	2.93873E-06	2.73755E-06	0.000142594	0.000102517	6.912E-05	6.82424E-05	4.84196E-05	1.53817E-05	2.20352E-05	2.11944E-05	2.16649E-06	2.01569E-06	2.16649E-06	2.01569E-06	2.20352E-05	2.11944E-05
3837103773705	383710	3773705	0.000993283	0.000399957	0.000389696	0.000103295	9.62235E-05	0.010942975	0.007867405	0.00530443	0.00523708	0.003715835	0.001180425	0.001691032	0.001626509	0.000154689	0.000166262	0.000154689	0.000166262	0.001691032	0.001626509
3837203773705	383720	3773705	0.000653897	0.0002633	0.000256544	6.80008E-05	6.33457E-05	0.006871883	0.004940511	0.003331034	0.00328874	0.002333441	0.000741274	0.001061921	0.001021402	0.000104408	9.71404E-05	0.000104408	9.71404E-05	0.001061921	0.001021402
3837303773705	383730	3773705	0.00047957	0.000193104	0.00018815	4.98719E-05	4.64579E-05	0.004828319	0.003471299	0.002340449	0.002310733	0.001639521	0.000520834	0.000746126	0.000717657	7.33589E-05	6.82527E-05	7.33589E-05	6.82527E-05	0.000746126	0.000717657
3837403773705	383740	3773705	0.000376581	0.000151635	0.000147745	3.91619E-05	3.6481E-05	0.003651854	0.002625485	0.001770177	0.001747702	0.001240036	0.000393928	0.000564326	0.000542793	5.54843E-05	5.16223E-05	5.54843E-05	5.16223E-05	0.000564326	0.000542793
3837503773705	383750	3773705	0.000309371	0.000124572	0.000121376	3.21724E-05	2.997E-05	0.002904436	0.002088131	0.001407878	0.001390003	0.00098624	0.000313303	0.000448826	0.000431701	4.41284E-05	4.10569E-05	4.41284E-05	4.10569E-05	0.000448826	0.000431701
3837603773705	383760	3773705	0.000262319	0.000105626	0.000102916	2.72794E-05	2.5412E-05	0.002395166	0.001721994	0.001161018	0.001146277	0.000813311	0.000258368	0.000370128	0.000356006	3.63909E-05	3.38579E-05	3.63909E-05	3.38579E-05	0.000370128	0.000356006
3837703773705	383770	3773705	0.00022835	9.19478E-05	8.95887E-05	2.37468E-05	2.21212E-05	0.002040054	0.001466688	0.000988883	0.000976327	0.000692728	0.000220062	0.000315252	0.000303223	3.09955E-05	2.8838E-05	3.09955E-05	2.8838E-05	0.000315252	0.000303223
3837803773705	383780	3773705	0.000201491	8.11328E-05	7.90511E-05	2.09537E-05	1.95193E-05	0.001767864	0.001270998	0.000856944	0.000846063	0.000600302	0.000190701	0.00027319	0.00026276	2.686E-05	2.49904E-05	2.686E-05	2.49904E-05	0.00027319	0.000262767
3837903773705	383790	3773705	0.00017908	7.21085E-05	7.02584E-05	1.8623E-05	1.73482E-05	0.001546161	0.001111606	0.000749476	0.00073996	0.00052502	0.000166785	0.00023893	0.00022981	2.34915E-05	2.18564E-05	2.34915E-05	2.18564E-05	0.00023893	0.000229814
3838003773705	383800	3773705	0.000159194	6.41015E-05	6.24568E-05	1.65551E-05	1.54218E-05	0.001354159	0.000973567	0.000656407	0.000648072	0.000459823	0.000146074	0.00020926	0.000201275	2.05744E-05	1.91423E-05	2.05744E-05	1.91423E-05	0.00020926	0.000201275
3838103773705	383810	3773705	0.000142499	5.73789E-05	5.59067E-05	1.48189E-05	1.38044E-05	0.001193962	0.000858394	0.000578754	0.000571405	0.000405426	0.000128793	0.000184504	0.000177464	1.81404E-05	1.68777E-05	1.81404E-05	1.68777E-05	0.000184504	0.000177464
3838203773705	383820	3773705	0.0001304	5.25072E-05	5.116E-05	1.35607E-05	1.26324E-05	0.001079511	0.00077611	0.000523275	0.000516631	0.000366562	0.000116447	0.000166818	0.000160453	1.64015E-05	1.52599E-05	1.64015E-05	1.52599E-05	0.000166818	0.000160453
3838303773705	383830	3773705	0.000120065	4.83456E-05	4.71052E-05	1.24859E-05	1.16312E-05	0.000983305	0.000706943	0.000476641	0.000470589	0.000333894	0.00010607	0.000151951	0.000146154	1.49398E-05	1.38999E-05	1.49398E-05	1.38999E-05	0.000151951	0.000146154
3838403773705	383840	3773705	0.000111216	4.47826E-05	4.36336E-05	1.15657E-05	1.0774E-05	0.000902057	0.00064853	0.000437258	0.000431706	0.000306306	9.73054E-05	0.000139396	0.000134077	1.37054E-05	1.27514E-05	1.37054E-05	1.27514E-05	0.000139396	0.000134077
3838503773705	383850	3773705	0.000103601	4.17164E-05	4.0646E-05	1.07738E-05	1.00363E-05	0.000833032	0.000598905	0.000403799	0.000398672	0.000282867	8.98597E-05	0.000128729	0.000123818	1.26566E-05	1.17757E-05	1.26566E-05	1.17757E-05	0.000128729	0.000123818
3838603773705	383860	3773705	9.68794E-05	3.90097E-05	3.80088E-05	1.00748E-05	9.38511E-06	0.000772826	0.00055562	0.000374615	0.000369859	0.000262424	8.33653E-05	0.000119426	0.000114869	1.17419E-05	1.09246E-05	1.17419E-05	1.09246E-05	0.000119426	0.000114869
3838703773705	383870	3773705	9.07651E-05	3.65477E-05	3.561E-05	9.43895E-06	8.7928E-06	0.000718741	0.000516736	0.000348398	0.000343975	0.000244058	7.75311E-05	0.000111068	0.00010683	1.09202E-05	1.01601E-05	1.09202E-05	1.01601E-05	0.000111068	0.00010683
3838803773705	383880	3773705	8.5281E-05	3.43394E-05	3.34584E-05	8.86864E-06	8.26153E-06	0.000670768	0.000482246	0.000325144	0.000321015	0.000227768	7.23561E-05	0.000103655	9.96996E-05	1.01913E-05	9.48192E-06	1.01913E-05	9.48192E-06	0.000103655	9.96996E-05
3838903773705	383890	3773705	8.0237E-05	3.23084E-05	3.14795E-05	8.3441E-06	7.7729E-06	0.000627141	0.000450881	0.000303997	0.000300137	0.000212954	6.76501E-05	9.6913E-05	9.32152E-05	9.52845E-06	8.86522E-06	9.52845E-06	8.86522E-06	9.6913E-05	9.32152E-05
3839003773705	383900	3773705	7.5446E-05	3.03792E-05	2.95998E-05	7.84586E-06	7.30876E-06	0.00058617	0.000421424	0.000284136	0.000280529	0.000199042	6.32305E-05	9.05816E-05	8.71254E-05	8.90595E-06	8.28605E-06	8.90595E-06	8.28605E-06	9.05816E-05	8.71254E-05
3839103773705	383910	3773705	7.11215E-05	2.86379E-05	2.79032E-05	7.39615E-06	6.88984E-06	0.000549466	0.000395036	0.000266345	0.000262963	0.000186579	5.92712E-05	8.49097E-05	8.16699E-05	8.34829E-06	7.76721E-06	8.34829E-06	7.76721E-06	8.49097E-05	8.16699E-05
3829703773715	382970	3773715	1.60346E-05	6.45651E-06	6.29085E-06	1.66748E-06	1.55333E-06	7.77646E-05	5.59085E-05	3.76951E-05	3.72165E-05	2.6406E-05	8.38852E-06	1.20171E-05	1.15585E-05	1.18151E-06	1.09927E-06	1.18151E-06	1.09927E-06	1.20171E-05	1.15585E-05
3829803773715	382980	3773715	1.66899E-05	6.72037E-06	6.54794E-06	1.73563E-06	1.61682E-06	8.07312E-05	5.80414E-05	3.91332E-05	3.86363E-05	2.74134E-05	8.70853E-06	1.24755E-05	1.19995E-05	1.22659E-06	1.14121E-06	1.22659E-06	1.14121E-06	1.24755E-05	1.19995E-05
3829903773715	382990	3773715	1.73591E-05	6.98986E-06	6.81052E-06	1.80523E-06	1.68165E-06	8.38493E-05	6.02831E-05	4.06446E-05	4.01285E-05	2.84722E-05	9.04488E-06	1.29573E-05	1.24629E-05	1.27396E-06	1.18529E-06	1.27396E-06	1.18529E-06	1.29573E-05	1.24629E-05
3830003773715	383000	3773715	1.80032E-05	7.24922E-06	7.06323E-06	1.87221E-06	1.74405E-06	8.68961E-05	6.24736E-05	4.21215E-05	4.15867E-05	2.95067E-05	9.37354E-06	1.34282E-05	1.29158E-05	1.32025E-06	1.22836E-06	1.32025E-06	1.22836E-06	1.34282E-05	1.29158E-05
3830103773715	383010	3773715	1.86474E-05	7.50859E-06	7.31594E-06	1.9392E-06	1.80645E-06	9.00765E-05	6.47601E-05	4.36631E-05	4.31088E-05	3.05867E-05	9.71661E-06	1.39196E-05	1.33885E-05	1.36857E-06	1.27331E-06	1.36857E-06	1.27331E-06	1.39196E-05	1.33885E-05
3830203773715	383020	3773715	1.92454E-05	7.74938E-06	7.55056E-06	2.00139E-06	1.86438E-06	9.30342E-05	6.68866E-05	4.50968E-05	4.45243E-05	3.1591E-05	1.00357E-05	1.43767E-05	1.38281E-05	1.41351E-06	1.31512E-06	1.41351E-06	1.31512E-06	1.43767E-05	1.38281E-05
3830303773715	383030	3773715	1.98015E-05	7.9733E-06	7.76873E-06	2.05922E-06	1.91825E-06	9.57069E-05	6.8808E-05	4.63924E-05	4.58033E-05	3.24986E-05	1.0324E-05	1.47897E-05	1.42254E-05	1.45412E-06	1.3529E-06	1.45412E-06	1.3529E-06	1.47897E-05	1.42254E-05
3830403773715	383040	3773715	2.03715E-05	8.20285E-06	7.99238E-06	2.1185E-06	1.97348E-06	9.84775E-05	7.08E-05	4.77354E-05	4.71293E-05	3.34394E-05	1.06228E-05	1.52179E-05	1.46372E-05	1.49621E-06	1.39207E-06	1.49621E-06	1.39207E-06	1.52179E-05	1.46372E-05
3830503773715	383050	3773715	2.09654E-05	8.44196E-06	8.22536E-06	2.18025E-06	2.031E-06	0.000101435	7.29264E-05	4.91691E-05	4.85448E-05	3.44437E-05	1.09419E-05	1.56749E-05	1.50768E-05	1.54115E-06	1.43388E-06	1.54115E-06	1.43388E-06	1.56749E-05	1.50768E-05
3830603773715	383060	3773715	2.1569E-05	8.685E-06	8.46217E-06	2.24302E-06	2.08947E-06	0.000104509	7.51361E-05	5.06589E-05	5.00157E-05	3.54873E-05	1.12734E-05	1.61499E-05	1.55337E-05	1.58785E-06	1.47733E-06	1.58785E-06	1.47733E-06	1.61499E-05	1.55337E-05
3830703773715	383070	3773715	2.21796E-05	8.93086E-06	8.70172E-06	2.30652E-06	2.14863E-06	0.000107636	7.73842E-05	5.21747E-05	5.15122E-05	3.65492E-05	1.16107E-05	1.66331E-05	1.59984E-05	1.63536E-06	1.52153E-06	1.63536E-06	1.52153E-06	1.66331E-05	1.59984E-05
3830803773715	383080	3773715	2.27887E-05	9.17616E-06	8.94073E-06	2.36987E-06	2.20764E-06	0.000110674	7.95683E-05	5.36472E-05	5.29661E-05	3.75807E-05	1.19384E-05	1.71025E-05	1.645E-05	1.68151E-06	1.56447E-06	1.68151E-06	1.56447E-06	1.71025E-05	1.645E-05
3830903773715	383090	3773715	2.34147E-05	9.42821E-06	9.18631E-06	2.43497E-06	2.26828E-06	0.000113765	8.17908E-05	5.51457E-05	5.44455E-05	3.86304E-05	1.22719E-05	1.75802E-05	1.69095E-05	1.72848E-06	1.60817E-06	1.72848E-06	1.60817E-06	1.75802E-05	1.69095E-05

			MDemolition	MSite Grubbing / Prep	MMass Grading / Excavation	MMass Grading / Excavation	MDrainage / Utilities Trenching	MFoundations / Concrete Pads	MBuilding / Structure Construction	MAsphalt Paving	MLandscaping or Other Finishing	MWaterside Construction (Piles)	RSSWDemolition	RSSWPlacing Base	RSSWForm	Child Risk				
Unique Identifier	X (UTM)	Y (UTM)	2027	2027	2027	2028	2028	2028	2028	2028	2028	2028	2029	2029	2029	3rd Trimester	0<2	2<16	Total	per million
3831603773695	383160	3773695	3.53398E-05	0.000108487	0.000127572	0.000125873	2.67564E-05	3.47965E-05	2.56121E-05	2.63617E-06	3.08844E-05	2.63617E-06	2.30109E-05	3.33893E-05	1.97925E-05	3.41654E-08	3.8224E-07	5.6566E-08	4.72969E-07	0.47296948
3837003773695	383700	3773695	0.00143106	0.004393108	0.005165936	0.00509715	0.00108348	0.001409057	0.001037143	0.00010675	0.001250642	0.00010675	7.88927E-05	0.000114475	6.78585E-05	1.28122E-07	1.9058E-06	4.0638E-07	2.44026E-06	2.44025564
3837103773695	383710	3773695	0.001468166	0.004507016	0.005299881	0.005229312	0.001111573	0.001445592	0.001064034	0.000109518	0.00128307	0.000109518	7.94199E-05	0.00011524	6.83119E-05	1.3149E-07	1.9514E-06	4.2119E-07	2.50408E-06	2.5040845
3837203773695	383720	3773695	0.001009934	0.003100325	0.003645728	0.003597184	0.000764638	0.000994406	0.000731937	7.5336E-05	0.000882609	7.5336E-05	7.98504E-05	0.000115865	6.86822E-05	9.06462E-08	1.3491E-06	2.8559E-07	1.72536E-06	1.72535572
3837303773695	383730	3773695	0.000756105	0.002321112	0.002729437	0.002693094	0.00057246	0.000744479	0.000547977	5.64016E-05	0.000660781	5.64016E-05	8.01467E-05	0.000116295	6.89371E-05	6.80201E-08	1.0147E-06	2.1119E-07	1.29392E-06	1.29392242
3837403773695	383740	3773695	0.000599144	0.001839269	0.00216283	0.002134032	0.000453622	0.000589932	0.000434222	4.46931E-05	0.000523608	4.46931E-05	8.03931E-05	0.000116652	6.9149E-05	5.40246E-08	8.0737E-07	1.6564E-07	1.02703E-06	1.02703494
3837503773695	383750	3773695	0.000494375	0.001517646	0.001784627	0.001760864	0.0003743	0.000486774	0.000358292	3.68779E-05	0.000432048	3.68779E-05	8.04274E-05	0.000116702	6.91785E-05	4.46789E-08	6.6858E-07	1.3555E-07	8.48808E-07	0.84880776
3837603773695	383760	3773695	0.000420603	0.001291179	0.001518321	0.001498105	0.000318446	0.000414136	0.000304827	3.13749E-05	0.000367577	3.13749E-05	8.0337E-05	0.000116571	6.91007E-05	3.80933E-08	5.7054E-07	1.1458E-07	7.23215E-07	0.72321481
3837703773695	383770	3773695	0.000366136	0.001123976	0.001321703	0.001304105	0.000277208	0.000360507	0.000265353	2.73119E-05	0.000319977	2.73119E-05	8.03183E-05	0.000116544	6.90846E-05	3.32168E-08	4.9776E-07	9.9255E-08	6.30228E-07	0.63022771
3837803773695	383780	3773695	0.000322134	0.000988896	0.001162861	0.001147377	0.000243893	0.000317181	0.000233462	2.40296E-05	0.000281522	2.40296E-05	8.00219E-05	0.000116114	6.88298E-05	2.92867E-08	4.3898E-07	8.7008E-08	5.55278E-07	0.5552775
3837903773695	383790	3773695	0.000285571	0.000876654	0.001030874	0.001017147	0.000216211	0.00028118	0.000206964	2.13022E-05	0.000249568	2.13022E-05	7.93887E-05	0.000115195	6.82851E-05	2.60045E-08	3.8986E-07	7.6886E-08	4.92751E-07	0.49275082
3838003773695	383800	3773695	0.000252661	0.000775626	0.000912072	0.000899928	0.000191294	0.000248776	0.000183113	1.88472E-05	0.000220807	1.88472E-05	7.83781E-05	0.000113728	6.74158E-05	2.30372E-08	3.454E-07	6.7786E-08	4.36224E-07	0.436224
3838103773695	383810	3773695	0.000225955	0.000693642	0.000815666	0.000804805	0.000171074	0.00022248	0.000163758	1.68551E-05	0.000197468	1.68551E-05	7.69962E-05	0.000111723	6.62272E-05	2.06344E-08	3.0937E-07	6.045E-08	3.90455E-07	0.39045491
3838203773695	383820	3773695	0.000206492	0.000633895	0.000745408	0.000735483	0.000156339	0.000203317	0.000149652	1.54033E-05	0.000180459	1.54033E-05	7.57111E-05	0.000109858	6.51218E-05	1.88908E-08	2.8319E-07	5.515E-08	3.57233E-07	0.35723297
3838303773695	383830	3773695	0.000189842	0.000582782	0.000685304	0.000676179	0.000143732	0.000186923	0.000137585	1.41612E-05	0.000165908	1.41612E-05	7.4323E-05	0.000107844	6.39279E-05	1.73981E-08	2.6076E-07	5.0635E-08	3.28796E-07	0.32879567
3838403773695	383840	3773695	0.000175578	0.000538994	0.000633812	0.000625373	0.000132933	0.000172878	0.000127248	1.30972E-05	0.000153442	1.30972E-05	7.28913E-05	0.000105767	6.26964E-05	1.61187E-08	2.4153E-07	4.6784E-08	3.04428E-07	0.30442799
3838503773695	383850	3773695	0.000163266	0.000501199	0.000589369	0.000581522	0.000123612	0.000160756	0.000118325	1.21788E-05	0.000142683	1.21788E-05	7.14533E-05	0.00010368	6.14595E-05	1.50143E-08	2.2491E-07	4.3473E-08	2.83399E-07	0.2833986
3838603773695	383860	3773695	0.000152415	0.000467889	0.000550199	0.000542873	0.000115396	0.000150072	0.000110461	1.13694E-05	0.0001332	1.13694E-05	6.99841E-05	0.000101548	6.01958E-05	1.404E-08	2.1025E-07	4.0564E-08	2.6485E-07	0.26484974
3838703773695	383870	3773695	0.000142659	0.000437937	0.000514978	0.000508121	0.000108009	0.000140465	0.00010339	1.06416E-05	0.000124673	1.06416E-05	6.84525E-05	9.93261E-05	5.88785E-05	1.31628E-08	1.9704E-07	3.7955E-08	2.48155E-07	0.24815461
3838803773695	383880	3773695	0.000133951	0.000411205	0.000483544	0.000477105	0.000101416	0.000131891	9.7079E-05	9.99204E-06	0.000117063	9.99204E-06	6.69147E-05	9.70947E-05	5.75558E-05	1.23794E-08	1.8524E-07	3.5632E-08	2.33251E-07	0.23325071
3838903773695	383890	3773695	0.000125871	0.000386401	0.000454376	0.000448326	9.52987E-05	0.000123935	9.1223E-05	9.3893E-06	0.000110002	9.3893E-06	6.52521E-05	9.46823E-05	5.61257E-05	1.16511E-08	1.7427E-07	3.348E-08	2.194E-07	0.21939994
3839003773695	383900	3773695	0.000118075	0.000362471	0.000426236	0.00042056	8.93968E-05	0.00011626	8.55735E-05	8.80782E-06	0.000103189	8.80782E-06	6.33182E-05	9.18761E-05	5.44623E-05	1.09467E-08	1.6366E-07	3.1404E-08	2.0601E-07	0.2060096
3839103773695	383910	3773695	0.00011104	0.000340875	0.000400841	0.000395503	8.40705E-05	0.000109333	8.04751E-05	8.28305E-06	9.70412E-05	8.28305E-06	6.13905E-05	8.90789E-05	5.28042E-05	1.03109E-08	1.5408E-07	2.9534E-08	1.93928E-07	0.19392811
3829703773705	382970	3773705	1.85064E-05	5.68115E-05	6.68057E-05	6.59162E-05	1.40115E-05	1.82219E-05	1.34123E-05	1.38049E-06	1.61733E-05	1.38049E-06	1.50443E-05	2.18296E-05	1.29401E-05	3.5663E-09	4.565E-08	7.7048E-09	5.69213E-08	0.05692133
3829803773705	382980	3773705	1.92595E-05	5.91232E-05	6.9524E-05	6.85983E-05	1.45817E-05	1.89633E-05	1.3958E-05	1.43666E-06	1.68314E-05	1.43666E-06	1.54903E-05	2.24768E-05	1.33238E-05	3.79756E-09	4.8441E-08	8.1554E-09	6.03936E-08	0.06039361
3829903773705	382990	3773705	2.00542E-05	6.1563E-05	7.2393E-05	7.14291E-05	1.51834E-05	1.97459E-05	1.4534E-05	1.49594E-06	1.75259E-05	1.49594E-06	1.5952E-05	2.31467E-05	1.37209E-05	4.05358E-09	5.1514E-08	8.6505E-09	6.42176E-08	0.06421759
3830003773705	383000	3773705	2.08254E-05	6.39304E-05	7.51769E-05	7.41759E-05	1.57673E-05	2.05052E-05	1.50929E-05	1.55347E-06	1.81999E-05	1.55347E-06	1.63824E-05	2.37713E-05	1.40911E-05	4.32187E-09	5.4709E-08	9.1618E-09	6.81931E-08	0.06819307
3830103773705	383010	3773705	2.16238E-05	6.63813E-05	7.8059E-05	7.70196E-05	1.63717E-05	2.12913E-05	1.56716E-05	1.61303E-06	1.88976E-05	1.61303E-06	1.68285E-05	2.44185E-05	1.44748E-05	4.61958E-09	5.8234E-08	9.7226E-09	7.25764E-08	0.07257642
3830203773705	383020	3773705	2.23569E-05	6.86317E-05	8.07053E-05	7.96307E-05	1.69268E-05	2.20131E-05	1.62028E-05	1.66771E-06	1.95383E-05	1.66771E-06	1.72278E-05	2.49979E-05	1.48182E-05	4.92702E-09	6.1839E-08	1.0291E-08	7.70569E-08	0.07705686
3830303773705	383030	3773705	2.30046E-05	7.06203E-05	8.30437E-05	8.19379E-05	1.74172E-05	2.26509E-05	1.66723E-05	1.71603E-06	2.01044E-05	1.71603E-06	1.75646E-05	2.54867E-05	1.5108E-05	5.23976E-09	6.547E-08	1.0858E-08	8.15675E-08	0.08156745
3830403773705	383040	3773705	2.36778E-05	7.26869E-05	8.54738E-05	8.43357E-05	1.79269E-05	2.33138E-05	1.71602E-05	1.76625E-06	2.06927E-05	1.76625E-06	1.7914E-05	2.59936E-05	1.54085E-05	5.593E-09	6.9547E-08	1.1491E-08	8.6631E-08	0.08663099
3830503773705	383050	3773705	2.44708E-05	7.51211E-05	8.83363E-05	8.71601E-05	1.85272E-05	2.40945E-05	1.77349E-05	1.8254E-06	2.13857E-05	1.8254E-06	1.83351E-05	2.66046E-05	1.57707E-05	6.03156E-09	7.459E-08	1.2271E-08	9.28934E-08	0.09289337
3830603773705	383060	3773705	2.53055E-05	7.76834E-05	9.13494E-05	9.0133E-05	1.91592E-05	2.49164E-05	1.83398E-05	1.88766E-06	2.21151E-05	1.88766E-06	1.87718E-05	2.72383E-05	1.61463E-05	6.54656E-09	8.0475E-08	1.3176E-08	1.00197E-07	0.10019713
3830703773705	383070	3773705	2.61347E-05	8.02291E-05	9.43428E-05	9.30866E-05	1.9787E-05	2.57329E-05	1.89408E-05	1.94952E-06	2.28398E-05	1.94952E-06	1.91929E-05	2.78493E-05	1.65085E-05	7.13651E-09	8.7166E-08	1.4196E-08	1.08499E-07	0.10849893
3830803773705	383080	3773705	2.6924E-05	8.26522E-05	9.71922E-05	9.5898E-05	2.03846E-05	2.65101E-05	1.95128E-05	2.0084E-06	2.35296E-05	2.0084E-06	1.95766E-05	2.8406E-05	1.68385E-05	7.79939E-09	9.4629E-08	1.5324E-08	1.17753E-07	0.11775287
3830903773705	383090	3773705	2.77333E-05	8.51365E-05	0.000100114	9.87805E-05	2.09974E-05	2.73069E-05	2.00994E-05	2.06877E-06	2.42369E-05	2.06877E-06	1.99727E-05	2.89809E-05	1.71793E-05	8.60106E-09	1.036E-07	1.6669E-08	1.28867E-07	0.12886673
3831003773705	383100	3773705	2.86333E-05	8.78994E-05	0.000103362	0.000101986	2.16788E-05	2.81931E-05	2.07516E-05	2.1359E-06	2.50234E-05	2.1359E-06	2.04063E-05	2.961E-05	1.75522E-05	9.63089E-09	1.1506E-07	1.8378E-08	1.43069E-07	0.14306878
3831103773705	383110	3773705	2.95569E-05	9.07347E-05	0.000106697	0.000105276	2.2378E-05	2.91025E-05	2.1421E-05	2.2048E-06	2.58306E-05	2.2048E-06	2.08617E-05	3.02708E-05	1.79439E-05	1.0951E-08	1.2965E-07	2.0529E-08	1.61132E-07	0.16113191
3831203773705	383120	3773705	3.05477E-05	9.3776E-05	0.000110273	0.000108805	2.31281E-05	3.0078E-05	2.2139E-05	2.2787E-06	2.66964E-05	2.2787E-06	2.13171E-05	3.09316E-05	1.83356E-05	1.2716E-08	1.4908E-07	2.337E-08	1.85166E-07	0.18516556
3831303773705	383130	3773705	3.15674E-05	9.69066E-05	0.000113954	0.000112437	2.39002E-05	3.10821E-05	2.28781E-05	2.35477E-06	2.75876E-05	2.35477E-06	2.17881E-05	3.16151E-05	1.87408E-05	1.51304E-08	1.7553E-07	2.7224E-08	2.1788E-07	0.21787969
3831403773705	383140	3773705	3.26199E-05	0.000100137	0.000117753	0.000116185	2.4697E-05	3.21183E-05	2.36408E-05	2.43328E-06	2.85074E-05	2.43328E-06	2.22748E-05	3.23211E-05	1.91593E-05	1.86651E-08	2.1407E-07	3.2777E-08	2.65512E-07	0.26551178
3831503773705	383150	3773705	3.36977E-05	0.000103446	0.000121644	0.000120024	2.55131E-05	3.31796E-05	2.4422E-05	2.51368E-06	2.94493E-05	2.51368E-06	2.27801E-05	3.30544E-05	1.9594E-05	2.42451E-08	2.7469E-07	4.1438E-08	3.40369E-07	0.34036883
3831603773705	383160	3773705	3.48427E-05	0.000106961	0.000125777	0.000124103	2.638E-05	3.43069E-05	2.52518E-05	2.59909E-06	3.04499E-05	2.59909E-06	2.32979E-05	3.38057E-05	2.00393E-05	3.3674E-08	3.7684E-07	5.5833E-08	4.66352E-07	0.46635152
3837103773705	383710	3773705	0.001769725	0.00543275	0.006388469	0.006303405	0.001339889	0.001742514	0.001282585	0.000132013	0.00154661	0.000132013	8.33003E-05	0.000120871	7.16496E-05	1.5918E-07	2.3577E-06	5.1423E-07	3.03114E-06	3.03113959
3837203773705	383720	3773705	0.001144005	0.003511898	0.004129704	0.004074716	0.000866145	0.001126415	0.000829103	8.5337E-05	0.000999777	8.5337E-05	8.37806E-05	0.000121568	7.20628E-05	1.03253E-07	1.5341E-06	3.2769E-07	1.96508E-06	1.96507616
3837303773705	383730	3773705	0.000825656	0.002534621	0.002980507	0.002940821	0.000625118	0.000812961	0.000598384	6.15898E-05	0.000721563	6.15898E-05	8.41269E-05	0.00012207	7.23606E-05	7.47635E-08	1.1137E-06	2.3353E-07	1.42198E-06	1.42197915
3837403773705	383740	3773705	0.000639561	0.001963342	0.00230873	0.002277989	0.000484223	0.000629727	0.000463514	4.7708E-05	0.00055893	4.7708E-05	8.43296E-05	0.000122364	7.2535E-05	5.80859E-08	8.6698E-07	1.7898E-07	1.10405E-06	1.1040453
3837503773705	383750	3773705	0.000519419	0.001594527	0.001875033	0.001850067	0.000393261	0.000511433	0.000376442	3.8746E-05	0.000453934	3.8746E-05	8.4392E-05	0.000122455	7.25886E-05	4.7303E-08	7.0711E-07	1.4407E-07	8.98483E-07	0.89848251
3837603773705	383760	3773705	0.000436216	0.001339106	0.001574679	0.001553712	0.000330266	0.000429508	0.000316142	3.25395E-05	0.000381221	3.25395E-05	8.43827E-05	0.000122441	7.25806E-05	3.98239E-08	5.9596E-07	1.2012E-07	7.55905E-07	0.7559051
3837703773705	383770	3773705	0.000377058	0.001157503	0.001361129	0.001343005	0.000285477	0.000371261	0.000273268	2.81266E-05	0.000329521	2.81266E-05	8.43234E-05	0.000122355	7.25296E-05	3.44889E-08	5.1647E-07	1.0326E-07	6.54213E-07	0.6542125
3837803773705	383780	3773705	0.000330717	0.001015243	0.001193843	0.001177947	0.000250391	0.000325632	0.000239683	2.46698E-05	0.000289022	2.46698E-05	8.40052E-05	0.000121893	7.22559E-05	3.03135E-08	4.541E-07	9.0202E-08	5.74615E-07	0.57461539
3837903773705	383790	3773705	0.000292501	0.000897927	0.001055889	0.00104183	0.000221457	0.000288003	0.00021986	2.18191E-05	0.000255624	2.18191E-05	8.3425E-05	0.000121052	7.17569E-05	2.68549E-08	4.024E-07	7.9488E-08	5.08746E-07	0.50874589
3838003773705	383800	3773705	0.000258974	0.000795005	0.000934861	0.000922413	0.000196073	0.000254992	0.000187688	1.93181E-05	0.000226324	1.93181E-05	8.23239E-05	0.000119454	7.08098E-05	2.38077E-08	3.5678E-07	7.0135E-08	4.50724E-07	0.45072413
3838103773705	383810	3773705	0.000230832	0.000708615	0.000833273	0.000822178	0.000174767	0.000227283	0.000167293	1.72189E-05	0.00020173	1.72189E-05	8.09265E-05	0.000117426	6.96078E-05	2.12537E-08	3.1853E-07	6.231E-08	4.02091E-07	0.40209117
3838203773705	383820	3773705	0.00021046	0.000646077	0.000759734	0.000749618	0.000159343	0.000207224	0.000152528	1.56993E-05	0.000183927	1.56993E-05	7.95852E-05	0.00011548	6.84541E-05	1.94095E-08	2.9087E-07	5.6694E-08	3.66969E-07	0.36696892
3838303773705	383830	3773705	0.000193155	0.000592953	0.000697264	0.00068798	0.000146241	0.000190185	0.000139987	1.44084E-05	0.000168804	1.44084E-05	7.81285E-05	0.000113366	6.72012E-05	1.78416E-08	2.6733E-07	5.1946E-08	3.37114E-07	0.3371142
3838403773705	383840	3773705	0.000178398	0.00054765	0.00064391	0.000635417	0.000135068	0.000175655	0.000129291	1.33076E-05	0.000155906	1.33076E-05	7.66219E-05	0.00011118	6.59053E-05	1.6504E-08	2.4723E-07	4.7915E-08	3.1165E-07	0.3116499
3838503773705	383850	3773705	0.000165747	0.000508814	0.000598323	0.000590356	0.00012549	0.000163198	0.000120123	1.23639E-05	0.000144851	1.23639E-05	7.51153E-05	0.000108994	6.46094E-05	1.5357E-08	2.2999E-07	4.4474E-08	2.89818E-07	0.2898177
3838603773705	383860	3773705	0.000154622	0.000474662	0.000558164	0.000550732	0.000117067	0.000152244	0.00011206	1.1534E-05	0.000135128	1.1534E-05	7.35713E-05	0.000106753	6.32813E-05	1.43476E-08	2.148E-07	4.1458E-08	2.70608E-07	0.27060773
3838703773705	383870	3773705	0.000144549	0.000443741	0.000521804	0.000514856	0.000109441	0.000142327	0.00010476	1.07826E-05	0.000126326	1.07826E-05	7.1918E-05	0.000104355	6.18593E-05	1.34325E-08	2.0103E-07	3.8734E-08	2.53201E-07	0.25320059
3838803773705	383880	3773705	0.000135549	0.000416113	0.000489315	0.000482799	0.000102627	0.000133465	9.82376E-05	1.01113E-05	0.00011846	1.01113E-05	7.02399E-05	0.00010192	6.04159E-05	1.26141E-08	1.8872E-07	3.6307E-08	2.37636E-07	0.23763626
3838903773705	383890	3773705	0.000127302	0.000390796	0.000459544	0.000453425	9.63826E-05	0.000125345	9.22606E-05	9.4961E-06	0.000111253	9.4961E-06	6.84712E-05	9.93532E-05	5.88946E-05	1.18635E-08	1.7742E-07	3.4087E-08	2.23367E-07	0.22336653
3839003773705	383900	3773705	0.000119509	0.000366871	0.000431411	0.000425666	9.04821E-05	0.000117671	8.66124E-05	8.91475E-06	0.000104442	8.91475E-06	6.64967E-05	9.64882E-05	5.71963E-05	1.11528E-08	1.6672E-07	3.1992E-08	2.09862E-07	0.20986239
3839103773705	383910	3773705	0.000112485	0.000345309	0.000406055	0.000400648	8.51641E-05	0.000110755	8.15218E-05	8.39079E-06	9.83034E-05	8.39079E-06	6.45441E-05	9.36548E-05	5.55167E-05	1.05121E-08	1.5707E-07	3.0108E-08	1.9769E-07	0.19769037
3829703773715	382970	3773715	1.82361E-05	5.59815E-05	6.58297E-05	6.49532E-05	1.38068E-05	1.79557E-05	1.32163E-05	1.36032E-06	1.5937E-05	1.36032E-06	1.51129E-05	2.19291E-05	1.29991E-05	3.52524E-09	4.512E-08	7.6102E-09	5.62557E-08	0.05625572
3829803773715	382980	3773715	1.89673E-05	5.82264E-05	6.84695E-05	6.75578E-05	1.43605E-05	1.86757E-05	1.37463E-05	1.41487E-06	1.6576E-05	1.41487E-06	1.5559E-05	2.25764E-05	1.33828E-05	3.75139E-09	4.7848E-08	8.0504E-09	5.96495E-08	0.05964955
3829903773715	382990	3773715	1.97385E-05	6.05938E-05	7.12533E-05	7.03045E-05	1.49443E-05	1.9435E-05	1.43052E-05	1.47239E-06	1.725E-05	1.47239E-06	1.60175E-05	2.32417E-05	1.37772E-05	4.00127E-09	5.0846E-08	8.5336E-09	6.33813E-08	0.06338126
3830003773715	383000	3773715	2.05006E-05	6.29333E-05	7.40044E-05	7.3019E-05	1.55213E-05	2.01854E-05	1.48575E-05	1.52924E-06	1.7916E-05	1.52924E-06	1.64635E-05	2.3889E-05	1.41609E-05	4.267E-09	5.4013E-08	9.0405E-09	6.73204E-08	0.0673204
3830103773715	383010	3773715	2.12972E-05	6.53786E-05	7.68799E-05	7.58563E-05	1.61244E-05	2.09697E-05	1.54349E-05	1.58866E-06	1.86122E-05	1.58866E-06	1.69221E-05	2.45543E-05	1.45553E-05	4.5623E-09	5.7512E-08	9.5983E-09	7.16726E-08	0.07167257
3830203773715	383020	3773715	2.20411E-05	6.76625E-05	7.95655E-05	7.85061E-05	1.66877E-05	2.17022E-05	1.5974E-05	1.64416E-06	1.92623E-05	1.64416E-06	1.73401E-05	2.51608E-05	1.49148E-05	4.87051E-09	6.1131E-08	1.017E-08	7.61718E-08	0.07617182
3830303773715	383030	3773715	2.27125E-05	6.97235E-05	8.19891E-05	8.08974E-05	1.7196E-05	2.23633E-05	1.64606E-05	1.69424E-06	1.98491E-05	1.69424E-06	1.77081E-05	2.56949E-05	1.52314E-05	5.18829E-09	6.4827E-08	1.0749E-08	8.0764E-08	0.08076399
3830403773715	383040	3773715	2.34129E-05	7.18736E-05	8.45175E-05	8.33921E-05	1.77263E-05	2.30529E-05	1.69682E-05	1.74649E-06	2.04612E-05	1.74649E-06	1.80887E-05	2.62471E-05	1.55587E-05	5.54854E-09	6.8991E-08	1.1398E-08	8.59375E-08	0.08593749
3830503773715	383050	3773715	2.41623E-05	7.41742E-05	8.72227E-05	8.60613E-05	1.82937E-05	2.37908E-05	1.75113E-05	1.80239E-06	2.11161E-05	1.80239E-06	1.84973E-05	2.684E-05	1.59102E-05	5.96969E-09	7.3833E-08	1.2148E-08	9.19505E-08	0.09195055
3830603773715	383060	3773715	2.49444E-05	7.6575E-05	9.00459E-05	8.88469E-05	1.88858E-05	2.45608E-05	1.80781E-05	1.86073E-06	2.17996E-05	1.86073E-06	1.89153E-05	2.74465E-05	1.62697E-05	6.45886E-09	7.942E-08	1.3008E-08	9.88872E-08	0.09888717
3830703773715	383070	3773715	2.57319E-05	7.89925E-05	9.28887E-05	9.16518E-05	1.9482E-05	2.53362E-05	1.86489E-05	1.91947E-06	2.24878E-05	1.91947E-06	1.9327E-05	2.80439E-05	1.66239E-05	7.02086E-09	8.5797E-08	1.3983E-08	1.06801E-07	0.10680094
3830803773715	383080	3773715	2.6494E-05	8.1332E-05	9.56398E-05	9.43663E-05	2.00591E-05	2.60866E-05	1.92012E-05	1.97632E-06	2.31538E-05	1.97632E-06	1.97169E-05	2.86097E-05	1.69593E-05	7.66005E-09	9.2997E-08	1.5076E-08	1.15733E-07	0.11573291
3830903773715	383090	3773715	2.72797E-05	8.37439E-05	9.8476E-05	9.71648E-05	2.06539E-05	2.68602E-05	1.97706E-05	2.03493E-06	2.38405E-05	2.03493E-06	2.01162E-05	2.91891E-05	1.73027E-05	8.43132E-09	1.0163E-07	1.6376E-08	1.2644E-07	0.12643991

Unique Identifier	X (UTM)	Y (UTM)	EGIODemolition 2025	EGIOSite Grubbing / Prep 2025	EGIOMass Grading / Excavation 2025	EGIOMass Grading / Excavation 2026	EGIODrainage / Utilities Trenching 2026	EGIODrainage / Utilities Trenching 2027	EGIOFoundations / Concrete Pads 2026	EGIOFoundations / Concrete Pads 2027	EGIOBuilding / Structure Construction 2026	EGIOBuilding / Structure Construction 2027	EGIOAsphalt Paving 2027	EGIOArchitectural Coating 2027	EGIOLandscaping or Other Finishing 2027	EGIOWaterside Construction (Piles) 2027	HIWaterside Construction (Landscaping) 2025	HIWaterside Construction (Landscaping) 2026	KMDemolition 2025	KMSite Grubbing / Prep 2025
3831003773715	383100	3773715	0.000670705	0.00026306	8.71173E-05	8.53224E-05	0.000198123	0.000197817	0.000260308	0.00026014	0.000278822	0.000272139	1.085E-05	1.085E-05	0.000293839	1.085E-05	0.000116128	0.000112491	3.69333E-05	0.000160293
3831103773715	383110	3773715	0.000777366	0.00030489	0.000100972	9.88911E-05	0.00022963	0.000229276	0.000301704	0.000301509	0.000323163	0.000315417	1.25754E-05	1.25754E-05	0.000340567	1.25754E-05	0.000133548	0.000129365	3.82142E-05	0.000165852
3831203773715	383120	3773715	0.000920405	0.000361	0.000119551	0.000117088	0.000271883	0.000271464	0.000357219	0.000356988	0.000382626	0.000373455	1.48894E-05	1.48894E-05	0.000403233	1.48894E-05	0.000156431	0.000151532	3.95064E-05	0.000171461
3831303773715	383130	3773715	0.001118054	0.00043852	0.000145223	0.000142231	0.000330268	0.000329758	0.000433928	0.000433648	0.000464792	0.000453651	1.80867E-05	1.80867E-05	0.000489824	1.80867E-05	0.000187665	0.000181787	4.0905E-05	0.00017753
3831403773715	383140	3773715	0.001410436	0.00055319	0.000183201	0.000179426	0.000416636	0.000415993	0.000547405	0.000547052	0.000586339	0.000572285	2.28166E-05	2.28166E-05	0.000617918	2.28166E-05	0.000232857	0.000225563	4.2385E-05	0.000183954
3831503773715	383150	3773715	0.001877923	0.00073655	0.000243922	0.000238896	0.000554729	0.000553873	0.000728842	0.000728371	0.00078068	0.000761968	3.03791E-05	3.03791E-05	0.000822726	3.03791E-05	0.000303665	0.000294154	4.38741E-05	0.000190417
3831603773715	383160	3773715	0.002668995	0.00104682	0.000346674	0.000339531	0.000788408	0.000787192	0.001035865	0.001035197	0.001109541	0.001082946	4.31763E-05	4.31763E-05	0.001169299	4.31763E-05	0.000422188	0.000408964	4.54673E-05	0.000197331
3831703773715	383170	3773715	0.005564185	0.00218235	0.000722728	0.000707837	0.001643633	0.001641097	0.002159519	0.002158126	0.002313115	0.00225767	9.00117E-05	9.00117E-05	0.002437694	9.00117E-05	0.001176172	0.001139332	0.002009365	0.008720787
3831703773715	383720	3773715	0.004296293	0.00168507	0.000558042	0.000546545	0.001269104	0.001267146	0.001667437	0.001666361	0.001786033	0.001743223	6.9501E-05	6.9501E-05	0.001882225	6.9501E-05	0.000918914	0.000890132	0.001570133	0.006814488
3837303773715	383730	3773715	0.002944321	0.0011548	0.000382436	0.000374556	0.000869738	0.000868396	0.001142722	0.001141985	0.001223998	0.00119466	4.76302E-05	4.76302E-05	0.00128992	4.76302E-05	0.000647946	0.000627651	0.001108449	0.004810746
3837403773715	383740	3773715	0.002201536	0.00086347	0.000285956	0.000280064	0.000650323	0.00064932	0.000854439	0.000853888	0.000915211	0.000893274	3.56142E-05	3.56142E-05	0.000964502	3.56142E-05	0.000496229	0.000480686	0.000849072	0.003685031
3837503773715	383750	3773715	0.001745636	0.00068466	0.000226739	0.000222068	0.000515652	0.000514857	0.0006775	0.000677063	0.000725687	0.000708292	2.82391E-05	2.82391E-05	0.000764771	2.82391E-05	0.000401234	0.000388666	0.000686076	0.00297762
3837603773715	383760	3773715	0.001440903	0.00056514	0.000187158	0.000183302	0.000425636	0.000424979	0.00055923	0.000558869	0.000599005	0.000584647	2.33094E-05	2.33094E-05	0.000631266	2.33094E-05	0.000336503	0.000325963	0.000574609	0.002493844
3837703773715	383770	3773715	0.00122679	0.00048116	0.000159347	0.000156064	0.000362388	0.000361829	0.00047613	0.000475823	0.000509995	0.000497771	1.98457E-05	1.98457E-05	0.000537462	1.98457E-05	0.0002902	0.000281111	0.000494494	0.002146139
3837803773715	383780	3773715	0.001070826	0.00041999	0.000139089	0.000136223	0.000316317	0.000315829	0.000415599	0.000415331	0.000445158	0.00043448	1.73227E-05	1.73227E-05	0.000469134	1.73227E-05	0.000255664	0.000247656	0.000434559	0.001886017
3837903773715	383790	3773715	0.00094365	0.00037011	0.00012257	0.000120045	0.00027875	0.00027832	0.000366241	0.000366004	0.000392289	0.000382886	1.52654E-05	1.52654E-05	0.000413417	1.52654E-05	0.000227111	0.000219997	0.000384631	0.001669326
3838003773715	383800	3773715	0.000833944	0.00032708	0.00010832	0.000106089	0.000246343	0.000245963	0.000323662	0.000323454	0.000346683	0.000338373	1.34907E-05	1.34907E-05	0.000365354	1.34907E-05	0.000201892	0.000195569	0.000340968	0.001479823
3838103773715	383810	3773715	0.000740567	0.00029046	9.61917E-05	9.42098E-05	0.00021876	0.000218422	0.000287422	0.000287236	0.000307865	0.000300485	1.19801E-05	1.19801E-05	0.000324446	1.19801E-05	0.000180452	0.000174799	0.000303672	0.001317959
3838203773715	383820	3773715	0.000674693	0.00026462	8.76353E-05	8.58297E-05	0.000199301	0.000198993	0.000261855	0.000261686	0.00028048	0.00027375	1.09145E-05	1.09145E-05	0.000295586	1.09145E-05	0.000165047	0.000159878	0.000276898	0.001201756
3838303773715	383830	3773715	0.000619399	0.00024294	8.04533E-05	7.87957E-05	0.000182968	0.000182685	0.000240395	0.00024024	0.000257494	0.000251322	1.002E-05	1.002E-05	0.000271362	1.002E-05	0.000151984	0.000147224	0.000254183	0.001103174
3838403773715	383840	3773715	0.000572603	0.00022458	7.4375E-05	7.28426E-05	0.000169144	0.000168883	0.000222233	0.00022209	0.00023804	0.000232334	9.26299E-06	9.26299E-06	0.00025086	9.26299E-06	0.000140826	0.000136415	0.00023478	0.001018961
3838503773715	383850	3773715	0.000532472	0.00020884	6.91623E-05	6.77373E-05	0.00015729	0.000157047	0.000206658	0.000206524	0.000221356	0.000216051	8.61378E-06	8.61378E-06	0.000233278	8.61378E-06	0.000131184	0.000127075	0.00021801	0.000946181
3838603773715	383860	3773715	0.000497451	0.00019511	6.46135E-05	6.32822E-05	0.000146945	0.000146718	0.000193066	0.000192941	0.000206798	0.000201841	8.04725E-06	8.04725E-06	0.000217935	8.04725E-06	0.000122713	0.00011887	0.000203278	0.00088224
3838703773715	383870	3773715	0.000465412	0.00018254	6.0452E-05	5.92065E-05	0.00013748	0.000137268	0.000180631	0.000180515	0.000193479	0.000188841	7.52895E-06	7.52895E-06	0.000203899	7.52895E-06	0.000114931	0.000111331	0.000189754	0.000823545
3838803773715	383880	3773715	0.000436849	0.00017134	5.6742E-05	5.55729E-05	0.000129043	0.000128844	0.000169546	0.000169436	0.000181605	0.000177252	7.06689E-06	7.06689E-06	0.000191385	7.06689E-06	0.000107958	0.000104577	0.000177642	0.000770978
3838903773715	383890	3773715	0.000411161	0.00016126	5.34053E-05	5.2305E-05	0.000121455	0.000121267	0.000159576	0.000159473	0.000170926	0.000166829	6.65133E-06	6.65133E-06	0.000180131	6.65133E-06	0.00010166	9.84759E-05	0.000166713	0.000723548
3839003773715	383900	3773715	0.000387682	0.00015205	5.03557E-05	4.93182E-05	0.000114519	0.000114343	0.000150463	0.000150366	0.000161165	0.000157302	6.27151E-06	6.27151E-06	0.000169845	6.27151E-06	9.58784E-05	9.28753E-05	0.000156697	0.000680077
3839103773715	383910	3773715	0.000366556	0.00014377	4.76117E-05	4.66307E-05	0.000108279	0.000108112	0.000142264	0.000142172	0.000152383	0.00014873	5.92976E-06	5.92976E-06	0.00016059	5.92976E-06	9.06563E-05	8.78168E-05	0.000147661	0.000640858
3829703773725	382970	3773725	0.000211949	8.3129E-05	2.75298E-05	2.69626E-05	6.26086E-05	6.2512E-05	8.22595E-05	8.22064E-05	8.81101E-05	8.59982E-05	3.42868E-06	3.42868E-06	9.28556E-05	3.42868E-06	3.78691E-05	3.6683E-05	2.32055E-05	0.000100714
3829803773725	382980	3773725	0.000227398	8.9189E-05	2.95365E-05	2.89279E-05	6.71721E-05	6.70685E-05	8.82554E-05	8.81985E-05	9.45326E-05	9.22667E-05	3.6786E-06	3.6786E-06	9.96239E-05	3.6786E-06	4.05851E-05	3.93139E-05	2.41537E-05	0.000104829
3829903773725	382990	3773725	0.000244679	9.5967E-05	3.17812E-05	3.11264E-05	7.2277E-05	7.21655E-05	9.49625E-05	9.49012E-05	0.000101717	9.92786E-05	3.95816E-06	3.95816E-06	0.000107195	3.95816E-06	4.36365E-05	4.22697E-05	2.51585E-05	0.00010919
3830003773725	383000	3773725	0.000263335	0.00010328	3.42043E-05	3.34996E-05	7.77878E-05	7.76677E-05	0.000102203	0.000102137	0.000109472	0.000106848	4.25996E-06	4.25996E-06	0.000115368	4.25996E-06	4.69283E-05	4.54584E-05	2.61611E-05	0.000113541
3830103773725	383010	3773725	0.000284299	0.00011151	3.69273E-05	3.61665E-05	8.39804E-05	8.38508E-05	0.000110339	0.000110268	0.000118187	0.000115354	4.59909E-06	4.59909E-06	0.000124552	4.59909E-06	5.06399E-05	4.90538E-05	2.72111E-05	0.000118098
3830203773725	383020	3773725	0.000307014	0.00012042	3.98778E-05	3.90562E-05	9.06905E-05	9.05505E-05	0.000119155	0.000119079	0.00012763	0.000124571	4.96656E-06	4.96656E-06	0.000134504	4.96656E-06	5.46421E-05	5.29306E-05	2.82386E-05	0.000122557
3830303773725	383030	3773725	0.00033158	0.00013005	4.30687E-05	4.21813E-05	9.79471E-05	9.7796E-05	0.00012869	0.000128607	0.000137843	0.000134539	5.36396E-06	5.36396E-06	0.000145267	5.36396E-06	5.89259E-05	5.70802E-05	2.92162E-05	0.0001268
3830403773725	383040	3773725	0.00035981	0.00014112	4.67355E-05	4.57726E-05	0.000106286	0.000106122	0.000139646	0.000139556	0.000149579	0.000145993	5.82064E-06	5.82064E-06	0.000157634	5.82064E-06	6.38125E-05	6.18137E-05	3.02301E-05	0.000131201
3830503773725	383050	3773725	0.000390529	0.00015317	5.07255E-05	4.96804E-05	0.00011536	0.000115182	0.000151568	0.000151471	0.000162349	0.000158457	6.31757E-06	6.31757E-06	0.000171092	6.31757E-06	6.90542E-05	6.68913E-05	3.11806E-05	0.000135326
3830603773725	383060	3773725	0.000425954	0.00016707	5.53268E-05	5.41869E-05	0.000125825	0.000125631	0.000165317	0.000165211	0.000177075	0.000172831	6.89064E-06	6.89064E-06	0.000186612	6.89064E-06	7.50476E-05	7.2697E-05	3.21492E-05	0.00013953
3830703773725	383070	3773725	0.000467496	0.00018336	6.07227E-05	5.94716E-05	0.000138096	0.000137883	0.00018144	0.000181323	0.000194345	0.000189687	7.56266E-06	7.56266E-06	0.000204812	7.56266E-06	8.20062E-05	7.94376E-05	3.31449E-05	0.000143851
3830803773725	383080	3773725	0.000516268	0.00020249	6.70577E-05	6.5676E-05	0.000152503	0.000152268	0.000200369	0.00020024	0.00021462	0.000209476	8.35165E-06	8.35165E-06	0.000226179	8.35165E-06	9.00805E-05	8.7259E-05	3.4152E-05	0.000148222
3830903773725	383090	3773725	0.000575594	0.00022576	7.47635E-05	7.32231E-05	0.000170028	0.000169765	0.000223394	0.00022325	0.000239283	0.000233548	9.31137E-06	9.31137E-06	0.00025217	9.31137E-06	9.98034E-05	9.66774E-05	3.52088E-05	0.000152809
3831003773725	383100	3773725	0.00065469	0.00025678	8.50372E-05	8.32851E-05	0.000193392	0.000193094	0.000254092	0.000253928	0.000272164	0.000265641	1.05909E-05	1.05909E-05	0.000286822	1.05909E-05	0.000112682	0.000109152	3.64467E-05	0.000158181
3831103773725	383110	3773725	0.000759169	0.00029776	9.86078E-05	9.65762E-05	0.000224255	0.000223909	0.000294641	0.000294451	0.000315598	0.000308033	1.2281E-05	1.2281E-05	0.000332595	1.2281E-05	0.000129496	0.00012544	3.77503E-05	0.000163839
3831203773725	383120	3773725	0.000897671	0.00035208	0.000116598	0.000114196	0.000265168	0.000264759	0.000348396	0.000348171	0.000373175	0.00036423	1.45216E-05	1.45216E-05	0.000393274	1.45216E-05	0.000151457	0.000146713	3.9056E-05	0.000169506
3831303773725	383130	3773725	0.001089671	0.00042738	0.000141537	0.00013862	0.000321883	0.000321387	0.00042913	0.00042264	0.000452992	0.000442134	1.76276E-05	1.76276E-05	0.000477389	1.76276E-05	0.000181198	0.000175522	4.04433E-05	0.000175527
3831403773725	383140	3773725	0.00137361	0.00053875	0.000178417	0.000174741	0.000405758	0.000405132	0.000533113	0.000532769	0.00057103	0.000557343	2.22208E-05	2.22208E-05	0.000601784	2.22208E-05	0.000224144	0.000217123	4.19301E-05	0.00018198
3831503773725	383150	3773725	0.001828082	0.000717	0.000237448	0.000232556	0.000540006	0.000539173	0.000709498	0.00070904	0.000759961	0.000741745	2.95728E-05	2.95728E-05	0.000800891	2.95728E-05	0.000290615	0.000281512	4.34238E-05	0.000188462
3831603773725	383160	3773725	0.002591615	0.00101647	0.000336623	0.000329687	0.000765551	0.000764369	0.001005833	0.001005184	0.001077373	0.001051549	4.19245E-05	4.19245E-05	0.001135398	4.19245E-05	0.000399669	0.000387151	4.50079E-05	0.000195338
3837203773725	383720	3773725	0.004886573	0.00191658	0.000634713	0.000621636	0.00144347	0.001441243	0.001896531	0.001895307	0.002031421	0.001982729	7.905E-05	7.905E-05	0.002140829	7.905E-05	0.001028805	0.000996581	0.001759697	0.007637208
3837303773725	383730	3773725	0.003220949	0.0012633	0.000418367	0.000409747	0.000951453	0.000949985	0.001250084	0.001249278	0.001338996	0.001306901	5.21052E-05	5.21052E-05	0.001411112	5.21052E-05	0.000697958	0.000676097	0.001196233	0.005191737
3837403773725	383740	3773725	0.002354059	0.0009233	0.000305767	0.000299467	0.000695378	0.000694305	0.000913635	0.000913046	0.000978617	0.000955161	3.80815E-05	3.80815E-05	0.001031324	3.80815E-05	0.000522781	0.000506406	0.000896777	0.003892076
3837503773725	383750	3773725	0.001841052	0.00072209	0.000239133	0.000234206	0.000543838	0.000542999	0.000714532	0.000714071	0.000765353	0.00074708	2.97826E-05	2.97826E-05	0.000806573	2.97826E-05	0.00041713	0.00040406	0.000715453	0.003105118
3837603773725	383760	3773725	0.00150693	0.00059104	0.000195734	0.000191701	0.00044514	0.000444453	0.000584855	0.000584478	0.000626453	0.000611437	2.43776E-05	2.43776E-05	0.000660193	2.43776E-05	0.000347027	0.000336158	0.000594651	0.002580826
3837703773725	383770	3773725	0.00126994	0.00049809	0.000164952	0.000161553	0.000375134	0.000374555	0.000492877	0.000492559	0.000527933	0.000515279	2.05438E-05	2.05438E-05	0.000556366	2.05438E-05	0.000296675	0.000287382	0.000507462	0.002202419
3837803773725	383780	3773725	0.001104212	0.00043309	0.000143425	0.00014047	0.000326179	0.000325676	0.000428557	0.00042828	0.000459038	0.000448035	1.78628E-05	1.78628E-05	0.00048376	1.78628E-05	0.000260535	0.000252374	0.000444627	0.001929714
3837903773725	383790	3773725	0.000972877	0.00038158	0.000126366	0.000123763	0.000287383	0.00028694	0.000377584	0.00037734	0.00040444	0.000394745	1.57382E-05	1.57382E-05	0.000426222	1.57382E-05	0.000231484	0.000224234	0.00039362	0.001708339
3838003773725	383800	3773725	0.000859956	0.00033729	0.000111699	0.000109398	0.000254027	0.000253635	0.000333758	0.000333543	0.000357496	0.000348927	1.39115E-05	1.39115E-05	0.00037675	1.39115E-05	0.000205878	0.00019943	0.000349278	0.001515889
3838103773725	383810	3773725	0.000761432	0.00029864	9.89018E-05	9.68641E-05	0.000224923	0.000224576	0.00029552	0.000295329	0.000316539	0.000308951	1.23177E-05	1.23177E-05	0.000333587	1.23177E-05	0.000183519	0.000177771	0.000310203	0.001346305
3838203773725	383820	3773725	0.000692666	0.00027167	8.99698E-05	8.81161E-05	0.00020461	0.000204294	0.000268831	0.000268657	0.000287951	0.000281049	1.12052E-05	1.12052E-05	0.00030346	1.12052E-05	0.000167666	0.000162415	0.000282558	0.00122632
3838303773725	383830	3773725	0.000635298	0.00024917	8.25183E-05	8.08182E-05	0.000187664	0.000187374	0.000246566	0.000246407	0.000264103	0.00025772	1.02772E-05	1.02772E-05	0.000278327	1.02772E-05	0.000154302	0.00014946	0.000259225	0.001125057
3838403773725	383840	3773725	0.000586606	0.00023008	7.61938E-05	7.4624E-05	0.00017328	0.000173013	0.000227668	0.000227521	0.000243861	0.000238016	9.48951E-06	9.48951E-06	0.000256995	9.48951E-06	0.000142853	0.000138379	0.000239231	0.001038281
3838503773725	383850	3773725	0.000544939	0.00021373	7.07817E-05	6.93233E-05	0.00016097	0.000160724	0.00021149	0.00021136	0.000226539	0.000221109	8.81546E-06	8.81546E-06	0.00023874	8.81546E-06	0.000132974	0.000128809	0.000221973	0.000963379
3838603773725	383860	3773725	0.000508552	0.00019946	6.60555E-05	6.46945E-05	0.000150224	0.000149992	0.000197375	0.000197247	0.000211413	0.000206345	8.22684E-06	8.22684E-06	0.000222799	8.22684E-06	0.000124288	0.000120395	0.000206801	0.000897533
3838703773725	383870	3773725	0.000474951	0.00018628	6.1691E-05	6.04199E-05	0.000140298	0.000140082	0.000184333	0.000184214	0.000197444	0.000192711	7.68326E-06	7.68326E-06	0.000208078	7.68326E-06	0.000116232	0.000112591	0.000192739	0.0008365
3838803773725	383880	3773725	0.000444951	0.00017452	5.77943E-05	5.66036E-05	0.000131436	0.000131234	0.00017269	0.000172579	0.000184973	0.000180539	7.19796E-06	7.19796E-06	0.000194935	7.19796E-06	0.000109008	0.000105594	0.000180136	0.000781802
3838903773725	383890	3773725	0.0004184	0.0001641	5.43457E-05	5.3226E-05	0.000123593	0.000123403	0.000162385	0.000162281	0.000173935	0.000169766	6.76845E-06	6.76845E-06	0.000183303	6.76845E-06	0.00010258	9.93673E-05	0.000168931	0.000733174
3839003773725	383900	3773725	0.000394948	0.0001549	5.12995E-05	5.02426E-05	0.000116666	0.000116486	0.000153283	0.000153185	0.000164186	0.00016025	6.38906E-06	6.38906E-06	0.000173028	6.38906E-06	9.68704E-05	9.38362E-05	0.000158992	0.000690036
3839103773725	383910	3773725	0.000373876	0.00014664	4.85625E-05	4.75619E-05	0.000110441	0.000110271	0.000145105	0.000145012	0.000155426	0.0001517	6.04818E-06	6.04818E-06	0.000163797	6.04818E-06	9.17183E-05	8.88455E-05	0.000150032	0.000651151
3829703773735	382970	3773735	0.000208535	8.179E-05	2.70865E-05	2.65284E-05	6.16003E-05	6.15053E-05	8.09348E-05	8.08825E-05	8.66912E-05	8.46133E-05	3.37347E-06	3.37347E-06	9.13602E-05	3.37347E-06	3.71032E-05	3.5941E-05	2.28117E-05	9.90045E-05
3829803773735	382980	3773735	0.000223706	8.7741E-05	2.9057E-05	2.84583E-05	6.60817E-05	6.59797E-05	8.68226E-05	8.67666E-05	9.29979E-05	9.07688E-05	3.61888E-06	3.61888E-06	9.80066E-05	3.61888E-06	3.97491E-05	3.85041E-05	2.37464E-05	0.000103061
3829903773735	382990	3773735	0.000240664	9.4392E-05	3.12597E-05	3.06156E-05	7.1091E-05	7.09813E-05	9.34042E-05	9.3344E-05	0.000100048	9.76495E-05	3.89321E-06	3.89321E-06	0.000105436	3.89321E-06	4.27163E-05	4.13783E-05	2.47353E-05	0.000107353
3830003773735	383000	3773735	0.000259068	0.00010161	3.36502E-05	3.29569E-05	7.65275E-05	7.64094E-05	0.000100547	0.000100482	0.000107698	0.000105117	4.19094E-06	4.19094E-06	0.000113499	4.19094E-06	4.59399E-05	4.4501E-05	2.57311E-05	0.000111675
3830103773735	383010	3773735	0.000279754	0.00010972	3.6337E-05	3.55883E-05	8.26379E-05	8.25104E-05	0.000108575	0.000108505	0.000116298	0.00011351	4.52557E-06	4.52557E-06	0.000122561	4.52557E-06	4.95671E-05	4.80146E-05	2.67744E-05	0.000116203
3830203773735	383020	3773735	0.000302613	0.00011869	3.93062E-05	3.84963E-05	8.93904E-05	8.92525E-05	0.000117447	0.000117371	0.000125801	0.000122785	4.89536E-06	4.89536E-06	0.000132576	4.89536E-06	5.35801E-05	5.19019E-05	2.78357E-05	0.000120809
3830303773735	383030	3773735	0.000327969	0.00012863	4.25997E-05	4.1722E-05	9.68805E-05	9.6731E-05	0.000127288	0.000127206	0.000136342	0.000133074	5.30555E-06	5.30555E-06	0.000143685	5.30555E-06	5.8002E-05	5.61853E-05	2.88926E-05	0.000125396
3830403773735	383040	3773735	0.000357107	0.00014006	4.63843E-05	4.54287E-05	0.000105488	0.000105325	0.000138597	0.000138507	0.000148455	0.000144896	5.77691E-06	5.77691E-06	0.00015645	5.77691E-06	6.30501E-05	6.10752E-05	2.99789E-05	0.00013011
3830503773735	383050	3773735	0.000386424	0.00015156	5.01923E-05	4.91582E-05	0.000114148	0.000113972	0.000149975	0.000149878	0.000160642	0.000156792	6.25117E-06	6.25117E-06	0.000169294	6.25117E-06	6.8012E-05	6.58817E-05	3.08728E-05	0.00013399

			KMMass Grading / Excavation	KMMass Grading / Excavation	KMDrainage / Utilities Trenching	KMFoundations / Concrete Pads	KMBuilding / Structure Construction	KMAsphalt Paving	KMArchitectural Coating	KMLandscaping or Other Finishing	KMWaterside Construction (Piles)	EWNDemolition	EWNSite Grubbing / Prep	EWNDrainage / Utilities Trenching	EWNDrainage / Utilities Trenching	EWNDrainage / Utilities Trenching	EWNFoundation s / Concrete Pads	EWNBuilding / Structure Construction	EWNAsphalt Paving	EWNLandscaping or Other Finishing	EWNWaterside Construction (Piles)
Unique Identifier	X (UTM)	Y (UTM)	2025	2026	2026	2026	2026	2026	2026	2026	2026	2027	2027	2027	2028	2029	2029	2029	2029	2029	2029
3831003773715	383100	3773715	0.00012184	0.000120579	4.33009E-05	2.29147E-05	7.87039E-05	2.52844E-06	2.52844E-06	8.12324E-05	2.52844E-06	0.000593474	3.23451E-05	7.59524E-05	7.44857E-05	7.29445E-05	6.31835E-05	0.000137199	9.76099E-06	0.00014208	9.76099E-06
3831103773715	383110	3773715	0.000126065	0.000124761	4.48026E-05	2.37094E-05	8.14335E-05	2.61613E-06	2.61613E-06	8.40496E-05	2.61613E-06	0.000686482	3.74141E-05	8.78555E-05	8.61589E-05	8.43762E-05	7.30855E-05	0.000158701	1.12907E-05	0.00016346	1.12907E-05
3831203773715	383120	3773715	0.000130328	0.00012898	4.63177E-05	2.45111E-05	8.41871E-05	2.7046E-06	2.7046E-06	8.68917E-05	2.7046E-06	0.000807521	4.40109E-05	0.000103346	0.00010135	9.92532E-05	8.59718E-05	0.000186683	1.32815E-05	0.00019332	1.32815E-05
3831303773715	383130	3773715	0.000134942	0.000133546	4.79574E-05	2.53788E-05	8.71675E-05	2.80034E-06	2.80034E-06	8.99678E-05	2.80034E-06	0.000975022	5.314E-05	0.000124783	0.000122373	0.000119841	0.000103805	0.000225405	1.60364E-05	0.00023424	1.60364E-05
3831403773715	383140	3773715	0.000139825	0.000138378	4.96926E-05	2.62971E-05	9.03214E-05	2.90167E-06	2.90167E-06	9.32231E-05	2.90167E-06	0.00121877	6.64245E-05	0.000155977	0.000152965	0.0001498	0.000129755	0.000281755	2.00454E-05	0.00029178	2.00454E-05
3831503773715	383150	3773715	0.000144737	0.000143239	5.14384E-05	2.7221E-05	9.34947E-05	3.00361E-06	3.00361E-06	9.64983E-05	3.00361E-06	0.00160162	8.72904E-05	0.000204974	0.000201016	0.000196857	0.000170515	0.000370262	2.63422E-05	0.00038343	2.63422E-05
3831603773715	383160	3773715	0.000149993	0.000148441	5.33063E-05	2.82095E-05	9.68897E-05	3.11268E-06	3.11268E-06	0.000100002	3.11268E-06	0.002238302	0.00012199	0.000286456	0.000280924	0.000275112	0.00023829	0.00051745	3.68138E-05	0.00053585	3.68138E-05
3831703773715	383710	3773715	0.006628728	0.006560127	0.002355798	0.001246679	0.004281908	0.000137561	0.000137561	0.004419468	0.000137561	0.004358657	0.000237552	0.000557818	0.000547046	0.000535727	0.000464039	0.001007634	7.16877E-05	0.00104377	7.16877E-05
3831720373715	383720	3773715	0.005179737	0.005126132	0.001840838	0.000974164	0.003345915	0.000107491	0.000107491	0.003453406	0.000107491	0.00337705	0.000184054	0.000432193	0.000423846	0.000415077	0.000359534	0.000780706	5.5543e-05	0.00080847	5.5543e-05
3831303773715	383730	3773715	0.00365668	0.003618837	0.001299555	0.00068772	0.002362077	7.58841E-05	7.58841E-05	0.002437961	7.58841E-05	0.002330421	0.000127011	0.000298246	0.000292486	0.000286434	0.00024810 6	0.000538746	3.83289E-05	0.00055791 1	3.83289E-05
3837403773715	383740	3773715	0.002801017	0.002772029	0.000995459	0.000526793	0.001809351	5.81272E-05	5.81272E-05	0.001867478	5.81272E-05	0.001754986	9.5649E-05	0.000224602	0.000220265	0.000215707	0.000186843	0.000405717	2.88646E-05	0.00042015	2.88646E-05
3837503773715	383750	3773715	0.002263309	0.002239886	0.000804362	0.000425665	0.001462012	4.69686E-05	4.69686E-05	0.001508981	4.69686E-05	0.001401462	7.63815E-05	0.000179358	0.000175895	0.000172255	0.000149205	0.00032399	2.30501E-05	0.00033551 5	2.30501E-05
3837603773715	383760	3773715	0.001895587	0.00187597	0.000673677	0.000356507	0.001224478	3.93376E-05	3.93376E-05	0.001263815	3.93376E-05	0.001164851	6.34859E-05	0.000149077	0.000146198	0.000143173	0.000124014	0.00026929	1.91585E-05	0.00027886 9	1.91585E-05
3837703773715	383770	3773715	0.001631295	0.001614412	0.000579749	0.000306801	0.001053755	3.38529E-05	3.38529E-05	0.001087608	3.38529E-05	0.000998161	5.44011E-05	0.000127744	0.000125277	0.000122685	0.000106268	0.000230755	1.6417E-05	0.00023896 3	1.6417E-05
3837803773715	383780	3773715	0.001433574	0.001418738	0.000509481	0.000269615	0.000926034	2.97498E-05	2.97498E-05	0.000955784	2.97498E-05	0.000876417	4.77659E-05	0.000112163	0.000109997	0.000107721	9.33067E-05	0.00020261	1.44146E-05	0.00020981 7	1.44146E-05
3837903773715	383790	3773715	0.001268866	0.001255735	0.000450945	0.000238638	0.00081964	2.63317E-05	2.63317E-05	0.000845971	2.63317E-05	0.00077697	4.23459E-05	9.94361E-05	9.75159E-05	9.54982E-05	8.27192E-05	0.00017962	1.2779E-05	0.00018600 9	1.2779E-05
3838003773715	383800	3773715	0.001124823	0.001113183	0.000399753	0.000211548	0.000726593	2.33425E-05	2.33425E-05	0.000749936	2.33425E-05	0.000690042	3.76082E-05	8.83111E-05	8.66057E-05	8.48138E-05	7.34645E-05	0.000159524	1.13493E-05	0.00016519 8	1.13493E-05
3838103773715	383810	3773715	0.001001789	0.000991421	0.000356028	0.000188409	0.000647118	2.07893E-05	2.07893E-05	0.000667907	2.07893E-05	0.0006161	3.35783E-05	7.88481E-05	7.73254E-05	7.57255E-05	6.55924E-05	0.00014243	1.01331E-05	0.00014749 6	1.01331E-05
3838203773715	383820	3773715	0.000913463	0.000904009	0.000324637	0.000171797	0.000590062	1.89563E-05	1.89563E-05	0.000609019	1.89563E-05	0.000564225	3.0751E-05	7.22091E-05	7.08147E-05	6.93495E-05	6.00695E-05	0.000130437	9.27992E-06	0.00013507 7	9.27992E-06
3838303773715	383830	3773715	0.00083853	0.000829852	0.000298007	0.000157704	0.000541658	1.74013E-05	1.74013E-05	0.00055906	1.74013E-05	0.000520573	2.83719E-05	6.66226E-05	6.53361E-05	6.39842E-05	5.54222E-05	0.000120346	8.56197E-06	0.00012462 7	8.56197E-06
3838403773715	383840	3773715	0.000774519	0.000766503	0.000275258	0.000145665	0.00050031	1.6073E-05	1.6073E-05	0.000516383	1.6073E-05	0.00048353	2.6353E-05	6.18818E-05	6.06868E-05	5.94311E-05	5.14784E-05	0.000111782	7.95271E-06	0.00011575 9	7.95271E-06
3838503773715	383850	3773715	0.000719198	0.000711755	0.000255597	0.000135261	0.000464575	1.49249E-05	1.49249E-05	0.0004795	1.49249E-05	0.0004517	2.46182E-05	5.78083E-05	5.66919E-05	5.55189E-05	4.80897E-05	0.000104424	7.4292E-06	0.00010813 9	7.4292E-06
3838603773715	383860	3773715	0.000670597	0.000663657	0.000238325	0.000126121	0.00043318	1.39164E-05	1.39164E-05	0.000447097	1.39164E-05	0.000423829	2.30992E-05	5.42414E-05	5.31939E-05	5.20933E-05	4.51225E-05	9.79807E-05	6.9708E-06	0.00010146 6	6.9708E-06
3838703773715	383870	3773715	0.000625982	0.000619504	0.000222469	0.00011773	0.000404361	1.29905E-05	1.29905E-05	0.000417351	1.29905E-05	0.000398202	2.17025E-05	5.09616E-05	4.99775E-05	4.89434E-05	4.23941E-05	9.20562E-05	6.5493E-06	9.53308E-05	6.5493E-06
3838803773715	383880	3773715	0.000586026	0.000579961	0.000208269	0.000110215	0.00037855	1.21613E-05	1.21613E-05	0.000390712	1.21613E-05	0.000375277	2.04531E-05	4.80277E-05	4.71002E-05	4.61257E-05	3.99534E-05	8.67565E-05	6.17226E-06	8.98426E-05	6.17226E-06
3838903773715	383890	3773715	0.000549974	0.000544282	0.000195456	0.000103435	0.000355262	1.14132E-05	1.14132E-05	0.000366675	1.14132E-05	0.000354581	1.93251E-05	4.5379E-05	4.45027E-05	4.35819E-05	3.775E-05	8.19719E-05	5.83186E-06	8.48878E-05	5.83186E-06
3839003773715	383900	3773715	0.000516931	0.000511581	0.000183713	9.72203E-05	0.000333918	1.07274E-05	1.07274E-05	0.000344645	1.07274E-05	0.000335569	1.82889E-05	4.29459E-05	4.21165E-05	4.12451E-05	3.57259E-05	7.75767E-05	5.51917E-06	8.03363E-05	5.51917E-06
3839103773715	383910	3773715	0.00048712	0.000482079	0.000173119	9.16138E-05	0.000314661	1.01088E-05	1.01088E-05	0.00032477	1.01088E-05	0.000318417	1.73542E-05	4.07508E-05	3.99639E-05	3.9137E-05	3.38999E-05	7.36117E-05	5.23707E-06	7.62302E-05	5.23707E-06
3829703773725	382970	3773725	7.6553E-05	7.57608E-05	2.72063E-05	1.43975E-05	4.94504E-05	1.58864E-06	1.58864E-06	5.1039E-05	1.58864E-06	0.000182378	9.93985E-06	2.33406E-05	2.28899E-05	2.24163E-05	1.94167E-05	4.21622E-05	2.99961E-06	4.3662E-05	2.99961E-06
3829803773725	382980	3773725	7.96811E-05	7.88565E-05	2.83181E-05	1.49858E-05	5.1471E-05	1.65356E-06	1.65356E-06	5.31246E-05	1.65356E-06	0.000196268	1.06969E-05	2.51182E-05	2.46332E-05	2.41235E-05	2.08954E-05	4.53732E-05	3.22806E-06	4.69872E-05	3.22806E-06
3829903773725	382990	3773725	8.29959E-05	8.2137E-05	2.94961E-05	1.56092E-05	5.36122E-05	1.72235E-06	1.72235E-06	5.53346E-05	1.72235E-06	0.000211949	1.15515E-05	2.71251E-05	2.66013E-05	2.60509E-05	2.25649E-05	4.89983E-05	3.48597E-06	5.07413E-05	3.48597E-06
3830003773725	383000	3773725	8.63032E-05	8.541E-05	3.06715E-05	1.62312E-05	5.57486E-05	1.79098E-06	1.79098E-06	5.75396E-05	1.79098E-06	0.000228963	1.24788E-05	2.93025E-05	2.87366E-05	2.8142E-05	2.43762E-05	5.29315E-05	3.76579E-06	5.48144E-05	3.76579E-06
3830103773725	383010	3773725	8.97673E-05	8.88383E-05	3.19026E-05	1.68827E-05	5.79863E-05	1.86287E-06	1.86287E-06	5.98491E-05	1.86287E-06	0.000248181	1.35262E-05	3.17621E-05	3.11487E-05	3.05042E-05	2.64223E-05	5.73745E-05	4.08189E-06	5.94154E-05	4.08189E-06
3830203773725	383020	3773725	9.31567E-05	9.21926E-05	3.31072E-05	1.75202E-05	6.01757E-05	1.93321E-06	1.93321E-06	6.21089E-05	1.93321E-06	0.000269008	1.46613E-05	3.44274E-05	3.37626E-05	3.3064E-05	2.86396E-05	6.21892E-05	4.42442E-06	6.44014E-05	4.42442E-06
3830303773725	383030	3773725	9.63819E-05	9.53844E-05	3.42534E-05	1.81267E-05	6.2259E-05	2.00013E-06	2.00013E-06	6.42592E-05	2.00013E-06	0.00029145	1.58844E-05	3.72996E-05	3.65793E-05	3.58224E-05	3.10289E-05	6.73774E-05	4.79354E-06	6.97741E-05	4.79354E-06
3830403773725	383040	3773725	9.97265E-05	9.86944E-05	3.5442E-05	1.87558E-05	6.44195E-05	2.06954E-06	2.06954E-06	6.64891E-05	2.06954E-06	0.000317208	1.72882E-05	4.0596E-05	3.98121E-05	3.89883E-05	3.37711E-05	7.3332E-05	5.21718E-06	7.59406E-05	5.21718E-06
3830503773725	383050	3773725	0.000102862	0.000101798	3.65564E-05	1.93455E-05	6.6445E-05	2.13461E-06	2.13461E-06	6.85796E-05	2.13461E-06	0.000345017	1.88039E-05	4.41551E-05	4.33024E-05	4.24064E-05	3.67319E-05	7.9761E-05	5.67457E-06	8.25983E-05	5.67457E-06
3830603773725	383060	3773725	0.000106057	0.00010496	3.7692E-05	1.99464E-05	6.85091E-05	2.20092E-06	2.20092E-06	7.071E-05	2.20092E-06	0.000376954	2.05445E-05	4.82423E-05	4.73107E-05	4.63318E-05	4.0132E-05	8.71442E-05	6.19984E-06	9.02441E-05	6.19984E-06
3830703773725	383070	3773725	0.000109342	0.000108211	3.88594E-05	2.05642E-05	7.0631E-05	2.26909E-06	2.26909E-06	7.29001E-05	2.26909E-06	0.000414205	2.25747E-05	5.30096E-05	5.19859E-05	5.09103E-05	4.40978E-05	9.57557E-05	6.8125E-06	9.9162E-05	6.8125E-06
3830803773725	383080	3773725	0.000112664	0.000111499	4.00401E-05	2.11891E-05	7.2777E-05	2.33803E-06	2.33803E-06	7.5115E-05	2.33803E-06	0.000457649	2.49425E-05	5.85697E-05	5.74386E-05	5.62502E-05	4.87231E-05	0.000105799	7.52705E-06	0.00010956 3	7.52705E-06
3830903773725	383090	3773725	0.000116151	0.000114949	4.12791E-05	2.18448E-05	7.50291E-05	2.41039E-06	2.41039E-06	7.74395E-05	2.41039E-06	0.000510168	2.78048E-05	6.52909E-05	6.40301E-05	6.27052E-05	5.43144E-05	0.00011794	8.39083E-06	0.00012213 6	8.39083E-06
3831003773725	383100	3773725	0.000120235	0.00011899	4.27305E-05	2.26128E-05	7.76671E-05	2.49513E-06	2.49513E-06	8.01622E-05	2.49513E-06	0.000579807	3.16002E-05	7.42033E-05	7.27703E-05	7.12646E-05	6.17284E-05	0.00013404	9.53619E-06	0.00013880 8	9.53619E-06
3831103773725	383110	3773725	0.000124535	0.000123246	4.42587E-05	2.34216E-05	8.04449E-05	2.58437E-06	2.58437E-06	8.30292E-05	2.58437E-06	0.00067113	3.65774E-05	8.58907E-05	8.42321E-05	8.24892E-05	7.1451E-05	0.000155152	1.10382E-05	0.00016067 1	1.10382E-05
3831203773725	383120	3773725	0.000128843	0.000127509	4.57897E-05	2.42317E-05	8.32275E-05	2.67377E-06	2.67377E-06	8.59012E-05	2.67377E-06	0.000790668	4.30925E-05	0.000101189	9.92351E-05	9.71819E-05	8.41776E-05	0.000182787	1.30043E-05	0.00018928 9	1.30043E-05
3831303773725	383130	3773725	0.000133419	0.000132038	4.74161E-05	2.50924E-05	8.61837E-05	2.76874E-06	2.76874E-06	8.89524E-05	2.76874E-06	0.000952802	5.19289E-05	0.000121939	0.000119584	0.00011711	0.000101439	0.000220269	1.56709E-05	0.00022810 4	1.56709E-05
3831403773725	383140	3773725	0.000138324	0.000136893	4.91593E-05	2.60149E-05	8.93521E-05	2.87053E-06	2.87053E-06	9.22226E-05	2.87053E-06	0.001191152	6.49193E-05	0.000152443	0.000149499	0.000146406	0.000126815	0.00027537	1.95911E-05	0.00028516 6	1.95911E-05
3831503773725	383150	3773725	0.000143251	0.000141769	5.09104E-05	2.69416E-05	9.2535E-05	2.97278E-06	2.97278E-06	9.55077E-05	2.97278E-06	0.001563573	8.52168E-05	0.000200105	0.000196241	0.00019218	0.000166464	0.000361467	2.57164E-05	0.00037432 5	2.57164E-05
3831603773725	383160	3773725	0.000148477	0.000146941	5.27677E-05	2.79245E-05	9.59108E-05	3.08123E-06	3.08123E-06	9.8992E-05	3.08123E-06	0.002176794	0.000118638	0.000278585	0.000273205	0.000267552	0.00023175	0.000503231	3.58022E-05	0.00052113 2	3.58022E-05
3837203773725	383720	3773725	0.005805092	0.005745015	0.002063084	0.001091776	0.00374987	0.000120468	0.000120468	0.003870339	0.000120468	0.003830343	0.000208759	0.000490205	0.000480738	0.000470791	0.000407793	0.000885498	6.29984E-05	0.00091699 7	6.29984E-05
3837303773725	383730	3773725	0.003946274	0.003905433	0.001402475	0.000742184	0.002549144	8.18938E-05	8.18938E-05	0.002631037	8.18938E-05	0.002541222	0.0001385	0.000325224	0.000318943	0.000312344	0.000270548	0.000587479	4.1796E-05	0.00060837 7	4.1796E-05
3837403773725	383740	3773725	0.002958393	0.002927777	0.00105139	0.000556391	0.00191101	6.13931E-05	6.13931E-05	0.001972403	6.13931E-05	0.0018699	0.000101912	0.000239309	0.000234687	0.000229831	0.000199077	0.000432283	3.07546E-05	0.00044766 1	3.07546E-05
3837503773725	383750	3773725	0.002360221	0.002335795	0.000838804	0.000443892	0.001524613	4.89797E-05	4.89797E-05	0.001573593	4.89797E-05	0.001472303	8.02424E-05	0.000188424	0.000184786	0.000180962	0.000156747	0.000340367	2.42153E-05	0.00035247 4	2.42153E-05
3837603773725	383760	3773725	0.001961703	0.001941401	0.000697174	0.000368942	0.001267186	4.07096E-05	4.07096E-05	0.001307896	4.07096E-05	0.001213066	6.61137E-05	0.000155247	0.000152249	0.000149099	0.000129148	0.000280436	1.99515E-05	0.00029041 2	1.99515E-05
3837703773725	383770	3773725	0.001674073	0.001656748	0.000594952	0.000314847	0.001081388	3.47407E-05	3.47407E-05	0.001116129	3.47407E-05	0.001028804	5.60711E-05	0.000131666	0.000129123	0.000126451	0.00010953	0.000237839	1.69209E-05	0.00024629 9	1.69209E-05
3837803773725	383780	3773725	0.001466789	0.001451609	0.000521285	0.000275862	0.00094749	3.04391E-05	3.04391E-05	0.000977929	3.04391E-05	0.000899702	4.90349E-05	0.000115143	0.00011292	0.000110583	9.57857E-05	0.000207993	1.47976E-05	0.00021539 2	1.47976E-05
3837903773725	383790	3773725	0.00129852	0.001285081	0.000461484	0.000244215	0.000838795	2.69471E-05	2.69471E-05	0.000865742	2.69471E-05	0.000797085	4.34422E-05	0.00010201	0.00010004	9.79705E-05	8.48607E-05	0.00018427	1.31098E-05	0.00019082 5	1.31098E-05
3838003773725	383800	3773725	0.001152237	0.001140313	0.000409496	0.000216704	0.000744302	2.39114E-05	2.39114E-05	0.000768213	2.39114E-05	0.000707998	3.85868E-05	9.0609E-05	8.885934E-05	8.70207E-05	7.53761E-05	0.000163675	1.16446E-05	0.00016949 7	1.16446E-05
3838103773725	383810	3773725	0.001023335	0.001012744	0.000363685	0.000192461	0.000661036	2.12364E-05	2.12364E-05	0.000682272	2.12364E-05	0.000630074	3.43398E-05	8.06364E-05	7.90792E-05	7.7443E-05	6.70801E-05	0.00014566	1.03629E-05	0.00015084 2	1.03629E-05
3838203773725	383820	3773725	0.000932134	0.000922488	0.000331273	0.000175309	0.000602124	1.93438E-05	1.93438E-05	0.000621467	1.93438E-05	0.000576055	3.13957E-05	7.37231E-05	7.22994E-05	7.08035E-05	6.1329E-05	0.000133172	9.47449E-06	0.00013790 9	9.47449E-06
3838303773725	383830	3773725	0.000855163	0.000846313	0.000303918	0.000160832	0.000552403	1.77465E-05	1.77465E-05	0.00057015	1.77465E-05	0.000530895	2.89345E-05	6.79435E-05	6.66315E-05	6.52528E-05	5.65211E-05	0.000122732	8.73173E-06	0.00012709 8	8.73173E-06
3838403773725	383840	3773725	0.000789204	0.000781036	0.000280477	0.000148427	0.000509796	1.63777E-05	1.63777E-05	0.000526174	1.63777E-05	0.00049248	2.68408E-05	6.30273E-05	6.18102E-05	6.05313E-05	5.24313E-05	0.000113852	8.09992E-06	0.00011790 1	8.09992E-06
3838503773725	383850	3773725	0.000732271	0.000724692	0.000260243	0.00013772	0.000473019	1.51962E-05	1.51962E-05	0.000488215	1.51962E-05	0.000459525	2.50447E-05	5.88097E-05	5.76741E-05	5.64807E-05	4.89228E-05	0.000106233	7.5579E-06	0.00011001 2	7.5579E-06
3838603773725	383860	3773725	0.000682221	0.00067516	0.000242456	0.000128307	0.000440689	1.41576E-05	1.41576E-05	0.000454846	1.41576E-05	0.000430667	2.34719E-05	5.51164E-05	5.40521E-05	5.29337E-05	4.58504E-05	9.95615E-05	7.08326E-06	0.00010310 3	7.08326E-06
3838703773725	383870	3773725	0.000635829	0.000629249	0.000225969	0.000119582	0.000410722	1.31948E-05	1.31948E-05	0.000423916	1.31948E-05	0.000403852	2.20105E-05	5.16848E-05	5.06867E-05	4.96379E-05	4.29957E-05	9.33625E-05	6.64224E-06	9.66837E-05	6.64224E-06
3838803773725	383880	3773725	0.000594253	0.000588103	0.000211193	0.000111762	0.000383865	1.2332E-05	1.2332E-05	0.000396197	1.2332E-05	0.000379841	2.07018E-05	4.86117E-05	4.7673E-05	4.66866E-05	4.04393E-05	8.78115E-05	6.24731E-06	9.09351E-05	6.24731E-06
3838903773725	383890	3773725	0.00055729	0.000551523	0.000198057	0.000104811	0.000359988	1.1565E-05	1.1565E-05	0.000371553	1.1565E-05	0.000358532	1.95404E-05	4.58846E-05	4.49985E-05	4.40675E-05	3.81706E-05	8.28853E-05	5.89684E-06	8.58337E-05	5.89684E-06
3839003773725	383900	3773725	0.000524501	0.000519073	0.000186404	9.8644E-05	0.000338808	1.08845E-05	1.08845E-05	0.000349692	1.08845E-05	0.000339673	1.85126E-05	4.34711E-05	4.26316E-05	4.17495E-05	3.61629E-05	7.85255E-05	5.58667E-06	8.13188E-05	5.58667E-06
3839103773725	383910	3773725	0.000494944	0.000489822	0.000175899	9.30853E-05	0.000319715	1.02712E-05	1.02712E-05	0.000329987	1.02712E-05	0.000322675	1.75862E-05	4.12957E-05	4.04982E-05	3.96603E-05	3.43532E-05	7.45959E-05	5.30709E-06	7.72494E-05	5.30709E-06
3829703773735	382970	3773735	7.5254E-05	7.44752E-05	2.67447E-05	1.41532E-05	4.86112E-05	1.56169E-06	1.56169E-06	5.01729E-05	1.56169E-06	0.000178734	9.74122E-06	2.28742E-05	2.24325E-05	2.19683E-05	1.90287E-05	4.13196E-05	2.93967E-06	4.27894E-05	2.93967E-06
3829803773735	382980	3773735	7.83373E-05	7.75266E-05	2.78405E-05	1.47331E-05	5.0603E-05	1.62567E-06	1.62567E-06	5.22286E-05	1.62567E-06	0.000192302	1.04807E-05	2.46106E-05	2.41354E-05	2.3636E-05	2.04732E-05	4.44562E-05	3.16282E-06	4.60377E-05	3.16282E-06
3829903773735	382990	3773735	8.15998E-05	8.07553E-05	2.89999E-05	1.53467E-05	5.27104E-05	1.69337E-06	1.69337E-06	5.44038E-05	1.69337E-06	0.0002076	1.13145E-05	2.65685E-05	2.60554E-05	2.55163E-05	2.21019E-05	4.79929E-05	3.41444E-06	4.97001E-05	3.41444E-06
3830003773735	383000	3773735	8.48847E-05	8.40062E-05	3.01674E-05	1.59645E-05	5.48323E-05	1.76154E-06	1.76154E-06	5.65939E-05	1.76154E-06	0.00022433	1.22263E-05	2.87096E-05	2.81552E-05	2.75726E-05	2.3883E-05	5.18606E-05	3.6896E-06	5.37054E-05	3.6896E-06
3830103773735	383010	3773735	8.83264E-05	8.74123E-05	3.13905E-05	1.66117E-05	5.70555E-05	1.83297E-06	1.83297E-06	5.88885E-05	1.83297E-06	0.000243243	1.3257E-05	3.113E-05	3.05289E-05	2.98972E-05	2.58965E-05	5.62328E-05	4.00066E-06	5.82331E-05	4.00066E-06
3830203773735	383020	3773735	9.18278E-05	9.08775E-05	3.26349E-05	1.72703E-05	5.93173E-05	1.90563E-06	1.90563E-06	6.12229E-05	1.90563E-06	0.00026423	1.44009E-05	3.3816E-05	3.31629E-05	3.24768E-05	2.81309E-05	6.10846E-05	4.34584E-06	6.32576E-05	4.34584E-06
3830303773735	383030	3773735	9.53143E-05	9.43279E-05	3.38739E-05	1.7926E-05	6.15694E-05	1.97798E-06	1.97798E-06	6.35474E-05	1.97798E-06	0.000287507	1.56695E-05	3.67949E-05	3.60844E-05	3.53377E-05	3.06091E-05	6.64658E-05	4.72868E-06	6.88301E-05	4.72868E-06
3830403773735	383040	3773735	9.88978E-05	9.78743E-05	3.51475E-05	1.85999E-05	6.38842E-05	2.05235E-06	2.05235E-06	6.59366E-05	2.05235E-06	0.000314283	1.71288E-05	4.02217E-05	3.9445E-05	3.86288E-05	3.34597E-05	7.26558E-05	5.16907E-06	7.52404E-05	5.16907E-06
3830503773735	383050	3773735	0.000101847	0.000100793	3.61955E-05	1.91545E-05	6.57891E-05	2.11354E-06	2.11354E-06	6.79027E-05	2.11354E-06	0.000340883	1.85785E-05	4.36259E-05	4.27835E-05	4.18982E-05	3.62917E-05	7.88052E-05	5.60656E-06	8.16085E-05	5.60656E-06

			ISDemolition	ISDrainage / Utilities Trenching	ISDrainage / Utilities Trenching	ISAsphalt Paving	ISAsphalt Paving	SVDemolition	SVSite Grubbing / Prep	SVMass Grading / Excavation	SVMass Grading / Excavation	SVDrainage / Utilities Trenching	SVFoundations / Concrete Pads	SVBuilding / Structure Construction	SVBuilding / Structure Construction	SVAsphalt Paving	SVAsphalt Paving	SVArchitectural Coating	SVArchitectural Coating	SVLandscaping or Other Finishing	SVLandscaping or Other Finishing
Unique Identifier	X (UTM)	Y (UTM)	2027	2027	2028	2027	2028	2027	2027	2027	2028	2028	2028	2028	2029	2028	2029	2028	2029	2028	2029
3831003773715	383100	3773715	2.40714E-05	9.69264E-06	9.44395E-06	2.50326E-06	2.3319E-06	0.000117204	8.42631E-05	5.68126E-05	5.60913E-05	3.97981E-05	1.26428E-05	1.81116E-05	1.74206E-05	1.78073E-06	1.65678E-06	1.78073E-06	1.65678E-06	1.81116E-05	1.74206E-05
3831103773715	383110	3773715	2.47197E-05	9.95369E-06	9.6983E-06	2.57068E-06	2.3947E-06	0.000120803	8.68507E-05	5.85572E-05	5.78137E-05	4.10202E-05	1.30311E-05	1.86678E-05	1.79555E-05	1.83541E-06	1.70766E-06	1.83541E-06	1.70766E-06	1.86678E-05	1.79555E-05
3831203773715	383120	3773715	2.53373E-05	1.02024E-05	9.9406E-06	2.6349E-06	2.45453E-06	0.0001245	8.95087E-05	6.03494E-05	5.95831E-05	4.22757E-05	1.34299E-05	1.92391E-05	1.85051E-05	1.89159E-06	1.75992E-06	1.89159E-06	1.75992E-06	1.92391E-05	1.85051E-05
3831303773715	383130	3773715	2.59786E-05	1.04606E-05	1.01922E-05	2.7016E-06	2.51666E-06	0.000128536	9.24102E-05	6.23056E-05	6.15145E-05	4.3646E-05	1.38652E-05	1.98628E-05	1.91049E-05	1.9529E-06	1.81697E-06	1.9529E-06	1.81697E-06	1.98628E-05	1.91049E-05
3831403773715	383140	3773715	2.66674E-05	1.0738E-05	1.04625E-05	2.77323E-06	2.58339E-06	0.000132776	9.54589E-05	6.43611E-05	6.35439E-05	4.5086E-05	1.43227E-05	2.05181E-05	1.97352E-05	2.01733E-06	1.87691E-06	2.01733E-06	1.87691E-06	2.05181E-05	1.97352E-05
3831503773715	383150	3773715	2.74094E-05	1.10367E-05	1.07535E-05	2.85038E-06	2.65526E-06	0.000137061	9.85397E-05	6.64383E-05	6.55947E-05	4.6541E-05	1.47849E-05	2.11803E-05	2.03721E-05	2.08244E-06	1.93749E-06	2.08244E-06	1.93749E-06	2.11803E-05	2.03721E-05
3831603773715	383160	3773715	2.8291E-05	1.13917E-05	1.10994E-05	2.94207E-06	2.74067E-06	0.000141427	0.000101678	6.85543E-05	6.76839E-05	4.80233E-05	1.52558E-05	2.18548E-05	2.1021E-05	2.14876E-06	1.9992E-06	2.14876E-06	1.9992E-06	2.18548E-05	2.1021E-05
3831703773715	383170	3773715	0.00094017	0.000378571	0.000368858	9.77712E-05	9.10782E-05	0.010291298	0.007398885	0.00498854	0.004925202	0.003494549	0.001110129	0.001590327	0.001529647	0.00015636	0.000145477	0.00015636	0.000145477	0.001590327	0.001529647
3831720373715	383720	3773715	0.000735965	0.000296345	0.000288742	7.65352E-05	7.12959E-05	0.00790211	0.005681188	0.00383042	0.003781786	0.002683268	0.000852406	0.001221123	0.00117453	0.00012006	0.000111704	0.00012006	0.000111704	0.001221123	0.00117453
3837303773715	383730	3773715	0.000521282	0.000209901	0.000204515	5.42097E-05	5.04988E-05	0.005353945	0.003849196	0.002595238	0.002562287	0.001818004	0.000577533	0.000827352	0.000795784	8.1345E-05	7.56829E-05	8.1345E-05	7.56829E-05	0.000827352	0.000795784
3837403773715	383740	3773715	0.000400639	0.000161322	0.000157183	4.16637E-05	3.88116E-05	0.003956089	0.002844213	0.00191765	0.001893302	0.001343343	0.000426746	0.000611339	0.000588013	6.01067E-05	5.59229E-05	6.01067E-05	5.59229E-05	0.000611339	0.000588013
3837503773715	383750	3773715	0.000324789	0.00013078	0.000127425	3.37758E-05	3.14637E-05	0.003099894	0.002228655	0.001502623	0.001483545	0.001052611	0.000334387	0.000479031	0.000460753	4.70981E-05	4.38198E-05	4.70981E-05	4.38198E-05	0.000479031	0.000460753
3837603773715	383760	3773715	0.000272879	0.000109878	0.000107059	2.83776E-05	2.6435E-05	0.002529056	0.001818254	0.001225919	0.001210354	0.000858775	0.000272811	0.000390818	0.000375906	3.84251E-05	3.57505E-05	3.84251E-05	3.57505E-05	0.000390818	0.000375906
3837703773715	383770	3773715	0.000235502	9.48278E-05	9.23948E-05	2.44906E-05	2.28141E-05	0.002129605	0.00153107	0.001032291	0.001019185	0.000723136	0.000229722	0.000329091	0.000316534	3.23561E-05	3.01039E-05	3.23561E-05	3.01039E-05	0.000329091	0.000316534
3837803773715	383780	3773715	0.000207499	8.3552E-05	8.14083E-05	2.15785E-05	2.01013E-05	0.001840016	0.001322872	0.000891918	0.000880594	0.000624802	0.000198484	0.00028434	0.000273491	2.79562E-05	2.60103E-05	2.79562E-05	2.60103E-05	0.00028434	0.000273491
3837903773715	383790	3773715	0.00018408	7.41221E-05	7.22203E-05	1.91431E-05	1.78326E-05	0.001606028	0.001154647	0.00778496	0.000768611	0.000545348	0.000173243	0.000248181	0.000238712	2.44011E-05	2.27027E-05	2.44011E-05	2.27027E-05	0.000248181	0.000238712
3838003773715	383800	3773715	0.00016354	6.58512E-05	6.41616E-05	1.7007E-05	1.58428E-05	0.001405776	0.001010677	0.000681427	0.000672775	0.00047735	0.000151642	0.000217236	0.000208948	2.13586E-05	1.98719E-05	2.13586E-05	1.98719E-05	0.000217236	0.000208948
3838103773715	383810	3773715	0.000146007	5.87916E-05	5.72831E-05	1.51837E-05	1.41443E-05	0.001235378	0.00088817	0.00059883	0.000591226	0.000419489	0.000133261	0.000190905	0.00018362	1.87697E-05	1.74632E-05	1.87697E-05	1.74632E-05	0.000190905	0.00018362
3838203773715	383820	3773715	0.000133448	5.37343E-05	5.23556E-05	1.38776E-05	1.29276E-05	0.001114968	0.000801601	0.000540462	0.0005336	0.000378602	0.000120272	0.000172297	0.000165723	1.69402E-05	1.57611E-05	1.69402E-05	1.57611E-05	0.000172297	0.000165723
3838303773715	383830	3773715	0.000122777	4.94376E-05	4.81692E-05	1.2768E-05	1.18939E-05	0.001014361	0.00072927	0.000491695	0.000485452	0.00034444	0.00010942	0.00015675	0.00015077	1.54117E-05	1.43389E-05	1.54117E-05	1.43389E-05	0.00015675	0.00015077
3838403773715	383840	3773715	0.000113652	4.57632E-05	4.45891E-05	1.1819E-05	1.10099E-05	0.000929576	0.000668315	0.000450597	0.000444876	0.00031565	0.000100274	0.000143649	0.000138168	1.41235E-05	1.31404E-05	1.41235E-05	1.31404E-05	0.000143649	0.000138168
3838503773715	383850	3773715	0.000105756	4.25839E-05	4.14913E-05	1.09779E-05	1.0245E-05	0.000857184	0.000616268	0.000415506	0.00041023	0.000291068	9.24649E-05	0.000132462	0.000127407	1.30236E-05	1.21171E-05	1.30236E-05	1.21171E-05	0.000132462	0.000127407
3838603773715	383860	3773715	9.8809E-05	3.97866E-05	3.87658E-05	1.02754E-05	9.57203E-06	0.000794297	0.000571056	0.000385022	0.000380134	0.000269714	8.56813E-05	0.000122744	0.00011806	1.20681E-05	1.12281E-05	1.20681E-05	1.12281E-05	0.000122744	0.00011806
3838703773715	383870	3773715	9.24139E-05	3.72116E-05	3.62568E-05	9.6104E-06	8.95251E-06	0.000737191	0.000530001	0.000357342	0.000352804	0.000250323	7.95213E-05	0.000113919	0.000109572	1.12005E-05	1.04209E-05	1.12005E-05	1.04209E-05	0.000113919	0.000109572
3838803773715	383880	3773715	8.66769E-05	3.49015E-05	3.4006E-05	9.01379E-06	8.39675E-06	0.000686527	0.000493576	0.000332783	0.000328558	0.00023312	7.40561E-05	0.00010609	0.000102042	1.04307E-05	9.70469E-06	1.04307E-05	9.70469E-06	0.00010609	0.000102042
3838903773715	383890	3773715	8.14918E-05	3.28136E-05	3.19717E-05	8.47458E-06	7.89444E-06	0.000641235	0.000461013	0.000310828	0.000306882	0.00021774	6.91704E-05	9.90909E-05	9.531E-05	9.74258E-06	9.06445E-06	9.74258E-06	9.06445E-06	9.90909E-05	9.531E-05
3839003773715	383900	3773715	7.67272E-05	3.08951E-05	3.01025E-05	7.9791E-06	7.43288E-06	0.000600077	0.000431422	0.000290877	0.000287184	0.000203764	6.47306E-05	9.27306E-05	8.91924E-05	9.11724E-06	8.48263E-06	9.11724E-06	8.48263E-06	9.27306E-05	8.91924E-05
3839103773715	383910	3773715	7.24266E-05	2.91634E-05	2.84152E-05	7.53186E-06	7.01626E-06	0.000563239	0.000404938	0.000273021	0.000269554	0.000191255	6.07569E-05	8.7038E-05	8.3717E-05	8.55755E-06	7.9619E-06	8.55755E-06	7.9619E-06	8.7038E-05	8.3717E-05
3829703773725	382970	3773725	1.58837E-05	6.39574E-06	6.23165E-06	1.65179E-06	1.53872E-06	7.66421E-05	5.51015E-05	3.7151E-05	3.66793E-05	2.60249E-05	8.26743E-06	1.18436E-05	1.13917E-05	1.16446E-06	1.08341E-06	1.16446E-06	1.08341E-06	1.18436E-05	1.13917E-05
3829803773725	382980	3773725	1.65473E-05	6.66298E-06	6.49203E-06	1.72081E-06	1.60301E-06	7.95642E-05	5.72023E-05	3.85674E-05	3.80778E-05	2.70171E-05	8.58264E-06	1.22952E-05	1.1826E-05	1.20886E-06	1.12471E-06	1.20886E-06	1.12471E-06	1.22952E-05	1.1826E-05
3829903773725	382990	3773725	1.7232E-05	6.93866E-06	6.76064E-06	1.79201E-06	1.66933E-06	8.26555E-05	5.94248E-05	4.00659E-05	3.95572E-05	2.80668E-05	8.9161E-06	1.27729E-05	1.22855E-05	1.25582E-06	1.16841E-06	1.25582E-06	1.16841E-06	1.27729E-05	1.22855E-05
3830003773725	383000	3773725	1.78957E-05	7.2059E-06	7.02102E-06	1.86102E-06	1.73363E-06	8.57201E-05	6.16281E-05	4.15514E-05	4.10239E-05	2.91074E-05	9.24668E-06	1.32464E-05	1.2741E-05	1.30239E-06	1.21173E-06	1.30239E-06	1.21173E-06	1.32464E-05	1.2741E-05
3830103773725	383010	3773725	1.85649E-05	7.47539E-06	7.28359E-06	1.93062E-06	1.79846E-06	8.89006E-05	6.39147E-05	4.30931E-05	4.2546E-05	3.01874E-05	9.58976E-06	1.37379E-05	1.32137E-05	1.35071E-06	1.25669E-06	1.35071E-06	1.25669E-06	1.37379E-05	1.32137E-05
3830203773725	383020	3773725	1.91993E-05	7.73082E-06	7.53247E-06	1.99659E-06	1.85991E-06	9.1983E-05	6.61308E-05	4.45873E-05	4.40212E-05	3.12341E-05	9.92226E-06	1.42142E-05	1.36719E-05	1.39754E-06	1.30026E-06	1.39754E-06	1.30026E-06	1.42142E-05	1.36719E-05
3830303773725	383030	3773725	1.98001E-05	7.97274E-06	7.76818E-06	2.05907E-06	1.91812E-06	9.48962E-05	6.82252E-05	4.59994E-05	4.54153E-05	3.22233E-05	1.02365E-05	1.46644E-05	1.41049E-05	1.4418E-06	1.34144E-06	1.4418E-06	1.34144E-06	1.46644E-05	1.41049E-05
3830403773725	383040	3773725	2.04065E-05	8.21691E-06	8.00609E-06	2.12213E-06	1.97686E-06	9.78895E-05	7.03772E-05	4.74504E-05	4.68479E-05	3.32397E-05	1.05594E-05	1.5127E-05	1.45498E-05	1.48728E-06	1.38376E-06	1.48728E-06	1.38376E-06	1.5127E-05	1.45498E-05
3830503773725	383050	3773725	2.09891E-05	8.45152E-06	8.23468E-06	2.18272E-06	2.0333E-06	0.000100678	7.2382E-05	4.8802E-05	4.81824E-05	3.41866E-05	1.08602E-05	1.55579E-05	1.49643E-05	1.52965E-06	1.42318E-06	1.52965E-06	1.42318E-06	1.55579E-05	1.49643E-05
3830603773725	383060	3773725	2.15801E-05	8.6895E-06	8.46655E-06	2.24419E-06	2.09056E-06	0.00010352	7.44252E-05	5.01796E-05	4.95425E-05	3.51516E-05	1.11668E-05	1.59971E-05	1.53867E-05	1.57282E-06	1.46335E-06	1.57282E-06	1.46335E-06	1.59971E-05	1.53867E-05
3830703773725	383070	3773725	2.21837E-05	8.93255E-06	8.70337E-06	2.30696E-06	2.14903E-06	0.000106433	7.65196E-05	5.15917E-05	5.09366E-05	3.61408E-05	1.1481E-05	1.64472E-05	1.58197E-05	1.61709E-06	1.50453E-06	1.61709E-06	1.50453E-06	1.64472E-05	1.58197E-05
3830803773725	383080	3773725	2.27957E-05	9.17897E-06	8.94347E-06	2.3706E-06	2.20832E-06	0.000109373	7.86332E-05	5.30167E-05	5.23436E-05	3.7139E-05	1.17981E-05	1.69015E-05	1.62566E-05	1.66175E-06	1.54609E-06	1.66175E-06	1.54609E-06	1.69015E-05	1.62566E-05
3830903773725	383090	3773725	2.34287E-05	9.43384E-06	9.19179E-06	2.43642E-06	2.26963E-06	0.000112455	8.08493E-05	5.45109E-05	5.38188E-05	3.81857E-05	1.21306E-05	1.73779E-05	1.67148E-05	1.70859E-06	1.58966E-06	1.70859E-06	1.58966E-06	1.73779E-05	1.67148E-05
3831003773725	383100	3773725	2.41091E-05	9.70783E-06	9.45875E-06	2.50718E-06	2.33555E-06	0.000116063	8.34433E-05	5.62598E-05	5.55455E-05	3.94109E-05	1.25198E-05	1.79354E-05	1.72511E-05	1.7634E-06	1.64066E-06	1.7634E-06	1.64066E-06	1.79354E-05	1.72511E-05
3831103773725	383110	3773725	2.47812E-05	9.97844E-06	9.72242E-06	2.57707E-06	2.40066E-06	0.000119716	8.60693E-05	5.80304E-05	5.72936E-05	4.06512E-05	1.29138E-05	1.84999E-05	1.7794E-05	1.8189E-06	1.6923E-06	1.8189E-06	1.6923E-06	1.84999E-05	1.7794E-05
3831203773725	383120	3773725	2.54225E-05	1.02367E-05	9.97403E-06	2.64376E-06	2.46278E-06	0.000123386	8.87081E-05	5.98096E-05	5.90502E-05	4.18975E-05	1.33098E-05	1.90671E-05	1.83395E-05	1.87467E-06	1.74418E-06	1.87467E-06	1.74418E-06	1.90671E-05	1.83395E-05
3831303773725	383130	3773725	2.60652E-05	1.04955E-05	1.02262E-05	2.7106E-06	2.52505E-06	0.000127342	9.15519E-05	6.17269E-05	6.09432E-05	4.32407E-05	1.37364E-05	1.96783E-05	1.89275E-05	1.93476E-06	1.80009E-06	1.93476E-06	1.80009E-06	1.96783E-05	1.89275E-05
3831403773725	383140	3773725	2.67289E-05	1.07627E-05	1.04866E-05	2.77962E-06	2.58934E-06	0.000131618	9.46263E-05	6.37997E-05	6.29897E-05	4.46927E-05	1.41977E-05	2.03391E-05	1.95631E-05	1.99973E-06	1.86054E-06	1.99973E-06	1.86054E-06	2.03391E-05	1.95631E-05
3831503773725	383150	3773725	2.7489E-05	1.10688E-05	1.07848E-05	2.85867E-06	2.66297E-06	0.000135939	9.77326E-05	6.58942E-05	6.50575E-05	4.61599E-05	1.46638E-05	2.10068E-05	2.02053E-05	2.06538E-06	1.92162E-06	2.06538E-06	1.92162E-06	2.10068E-05	2.02053E-05
3831603773725	383160	3773725	2.83371E-05	1.14103E-05	1.11175E-05	2.94686E-06	2.74513E-06	0.000140277	0.000100852	6.79972E-05	6.71339E-05	4.76331E-05	1.51318E-05	2.16772E-05	2.08501E-05	2.1313E-06	1.98295E-06	2.1313E-06	1.98295E-06	2.16772E-05	2.08501E-05
3837203773725	383720	3773725	0.000824475	0.000331985	0.000323467	8.57396E-05	7.98703E-05	0.009017381	0.006483007	0.004371029	0.004315531	0.003061973	0.00097271	0.001393467	0.001340298	0.000137005	0.000127469	0.000137005	0.000127469	0.001393467	0.001340298
3837303773725	383730	3773725	0.000562453	0.000226478	0.000220668	5.84912E-05	5.44871E-05	0.005876792	0.004225094	0.002848679	0.00281251	0.001995544	0.000633933	0.000908148	0.000873497	8.92888E-05	8.30738E-05	8.92888E-05	8.30738E-05	0.000908148	0.000873497
3837403773725	383740	3773725	0.000423157	0.000170389	0.000166017	4.40054E-05	4.09929E-05	0.004244519	0.003051579	0.002057462	0.002031339	0.001441284	0.000457859	0.000655911	0.000630884	6.44889E-05	6.00002E-05	6.44889E-05	6.00002E-05	0.000655911	0.000630884
3837503773725	383750	3773725	0.000338771	0.00013641	0.00013291	3.52299E-05	3.28182E-05	0.003280403	0.002358432	0.001590122	0.001569933	0.001113905	0.000353859	0.000506925	0.00048758	4.98407E-05	4.63715E-05	4.98407E-05	4.63715E-05	0.000506925	0.000487583
3837603773725	383760	3773725	0.000282509	0.000113756	0.000110837	2.9379E-05	2.73678E-05	0.00265401	0.001908089	0.001286488	0.001270154	0.000901205	0.00028629	0.000410128	0.000394479	4.03236E-05	3.75169E-05	4.03236E-05	3.75169E-05	0.000410128	0.000394479
3837703773725	383770	3773725	0.000241828	9.73748E-05	9.48764E-05	2.51484E-05	2.34268E-05	0.00221128	0.00158979	0.001071882	0.001058273	0.00075087	0.000238532	0.000341712	0.000328674	3.3597E-05	3.12585E-05	3.3597E-05	3.12585E-05	0.000341712	0.000328674
3837803773725	383780	3773725	0.000212472	8.55543E-05	8.33592E-05	2.20956E-05	2.0583E-05	0.001903019	0.001368167	0.000922458	0.000910745	0.000646196	0.00020528	0.000294076	0.000282855	2.89134E-05	2.69009E-05	2.89134E-05	2.69009E-05	0.000294076	0.000282855
3837903773725	383790	3773725	0.00018855	7.59219E-05	7.3974E-05	1.96079E-05	1.82656E-05	0.001660843	0.001194056	0.000805067	0.000794845	0.000563962	0.000179156	0.000256652	0.000246859	2.5234E-05	2.34775E-05	2.5234E-05	2.34775E-05	0.000256652	0.000246859
3838003773725	383800	3773725	0.000167654	6.75081E-05	6.5776E-05	1.74349E-05	1.62414E-05	0.00145449	0.001045699	0.00070504	0.000696088	0.000493892	0.000156897	0.000224764	0.000216188	2.20987E-05	2.05605E-05	2.20987E-05	2.05605E-05	0.000224764	0.000216188
3838103773725	383810	3773725	0.000149273	6.01064E-05	5.85642E-05	1.55233E-05	1.44606E-05	0.001274586	0.000916358	0.000617835	0.00060999	0.000432803	0.00013749	0.000196963	0.000189448	1.93654E-05	1.80174E-05	1.93654E-05	1.80174E-05	0.000196963	0.000189448
3838203773725	383820	3773725	0.000136302	5.48837E-05	5.34755E-05	1.41745E-05	1.32041E-05	0.001148723	0.000825869	0.000556825	0.000549755	0.000390064	0.000123913	0.000177514	0.00017074	1.74531E-05	1.62383E-05	1.74531E-05	1.62383E-05	0.000177514	0.00017074
3838303773725	383830	3773725	0.000125339	5.04694E-05	4.91745E-05	1.30344E-05	1.21422E-05	0.001044116	0.000750663	0.000506118	0.000499692	0.000354544	0.000112629	0.000161349	0.000155192	1.58637E-05	1.47595E-05	1.58637E-05	1.47595E-05	0.000161349	0.000155192
3838403773725	383840	3773725	0.000115932	4.66814E-05	4.54837E-05	1.20561E-05	1.12308E-05	0.000955741	0.000687126	0.00046328	0.000457398	0.000324535	0.000103096	0.000147692	0.000142057	1.4521E-05	1.35103E-05	1.4521E-05	1.35103E-05	0.000147692	0.000142057
3838503773725	383850	3773725	0.000107802	4.34076E-05	4.22939E-05	1.12106E-05	1.04432E-05	0.000880435	0.000632985	0.000426777	0.000421358	0.000298964	9.49731E-05	0.000136055	0.000130864	1.33769E-05	1.24458E-05	1.33769E-05	1.24458E-05	0.000136055	0.000130864
3838603773725	383860	3773725	0.000100644	4.05253E-05	3.94856E-05	1.04662E-05	9.74976E-06	0.000815001	0.000585941	0.000395058	0.000390042	0.000276744	8.79146E-05	0.000125943	0.000121138	1.23827E-05	1.15208E-05	1.23827E-05	1.15208E-05	0.000125943	0.000121138
3838703773725	383870	3773725	9.39829E-05	3.78434E-05	3.68724E-05	9.77358E-06	9.10452E-06	0.000755027	0.000542823	0.000365987	0.00036134	0.00025638	8.14452E-05	0.000116675	0.000112223	1.14715E-05	1.0673E-05	1.14715E-05	1.0673E-05	0.000116675	0.000112223
3838803773725	383880	3773725	8.80042E-05	3.5436E-05	3.45268E-05	9.15183E-06	8.52533E-06	0.000701779	0.000504541	0.000340176	0.000335857	0.000238299	7.57013E-05	0.000108447	0.000104309	1.06625E-05	9.92029E-06	1.06625E-05	9.92029E-06	0.000108447	0.000104309
3838903773725	383890	3773725	8.26822E-05	3.3293E-05	3.24388E-05	8.59837E-06	8.00977E-06	0.000654865	0.000470813	0.000317435	0.000313405	0.000222368	7.06407E-05	0.000101197	9.73359E-05	9.94967E-06	9.25713E-06	9.94967E-06	9.25713E-06	0.000101197	9.73359E-05
3839003773725	383900	3773725	7.79568E-05	3.13902E-05	3.05848E-05	8.10696E-06	7.552E-06	0.000613618	0.000441158	0.000297441	0.000293665	0.000208362	6.61913E-05	9.48232E-05	9.12051E-05	9.32298E-06	8.67405E-06	9.32298E-06	8.67405E-06	9.48232E-05	9.12051E-05
3839103773725	383910	3773725	7.3691E-05	2.96726E-05	2.89113E-05	7.66336E-06	7.13876E-06	0.000576736	0.000414642	0.000279563	0.000276014	0.000195838	6.22128E-05	8.91237E-05	8.57231E-05	8.76261E-06	8.15269E-06	8.76261E-06	8.15269E-06	8.91237E-05	8.57231E-05
3829703773735	382970	3773735	1.57286E-05	6.3333E-06	6.1708E-06	1.63566E-06	1.52369E-06	7.55374E-05	5.43073E-05	3.66155E-05	3.61506E-05	2.56498E-05	8.14827E-06	1.16729E-05	1.12275E-05	1.14767E-06	1.06779E-06	1.14767E-06	1.06779E-06	1.16729E-05	1.12275E-05
3829803773735	382980	3773735	1.6402E-05	6.60447E-06	6.43502E-06	1.7057E-06	1.58893E-06	7.84328E-05	5.63889E-05	3.8019E-05	3.75363E-05	2.66329E-05	8.46059E-06	1.21203E-05	1.16579E-05	1.19167E-06	1.10872E-06	1.19167E-06	1.10872E-06	1.21203E-05	1.16579E-05
3829903773735	382990	3773735	1.70964E-05	6.88409E-06	6.70746E-06	1.77791E-06	1.6562E-06	8.14707E-05	5.8573E-05	3.94916E-05	3.89902E-05	2.76645E-05	8.78829E-06	1.25898E-05	1.21094E-05	1.23782E-06	1.15166E-06	1.23782E-06	1.15166E-06	1.25898E-05	1.21094E-05
3830003773735	383000	3773735	1.77783E-05	7.15864E-06	6.97497E-06	1.84882E-06	1.72226E-06	8.45264E-05	6.07699E-05	4.09728E-05	4.04526E-05	2.87021E-05	9.11791E-06	1.3062E-05	1.25636E-05	1.28425E-06	1.19486E-06	1.28425E-06	1.19486E-06	1.3062E-05	1.25636E-05
3830103773735	383010	3773735	1.84699E-05	7.43713E-06	7.24632E-06	1.92074E-06	1.78926E-06	8.77068E-05	6.30564E-05	4.25144E-05	4.19746E-05	2.9782E-05	9.46099E-06	1.35534E-05	1.30363E-05	1.33257E-06	1.23982E-06	1.33257E-06	1.23982E-06	1.35534E-05	1.30363E-05
3830203773735	383020	3773735	1.91448E-05	7.70888E-06	7.51109E-06	1.99092E-06	1.85463E-06	9.0905E-05	6.53558E-05	4.40647E-05	4.35053E-05	3.0868E-05	9.80598E-06	1.40477E-05	1.35117E-05	1.38116E-06	1.28503E-06	1.38116E-06	1.28503E-06	1.40477E-05	1.35117E-05
3830303773735	383030	3773735	1.97973E-05	7.97161E-06	7.76708E-06	2.05878E-06	1.91784E-06	9.40766E-05	6.76359E-05	4.56021E-05	4.50231E-05	3.1945E-05	1.01481E-05	1.45378E-05	1.39831E-05	1.42935E-06	1.32986E-06	1.42935E-06	1.32986E-06	1.45378E-05	1.39831E-05
3830403773735	383040	3773735	2.04442E-05	8.2321E-06	8.02089E-06	2.12605E-06	1.98051E-06	9.72926E-05	6.99481E-05	4.7161E-05	4.65622E-05	3.3037E-05	1.0495E-05	1.50348E-05	1.44611E-05	1.47821E-06	1.37532E-06	1.47821E-06	1.37532E-06	1.50348E-05	1.44611E-05
3830503773735	383050	3773735	2.10171E-05	8.46277E-06	8.24564E-06	2.18563E-06	2.03601E-06	9.99296E-05	7.1844E-05	4.84393E-05	4.78242E-05	3.39325E-05	1.07795E-05	1.54423E-05	1.4853E-05	1.51828E-06	1.4126E-06	1.51828E-06	1.4126E-06	1.54423E-05	1.4853E-05

			MDemolition	MSite Grubbing / Prep	MMass Grading / Excavation	MMass Grading / Excavation	MDrainage / Utilities Trenching	MFoundations / Concrete Pads	MBuilding / Structure Construction	MAsphalt Paving	MLandscaping or Other Finishing	MWaterside Construction (Piles)	RSSWDemolition	RSSWPlacing Base	RSSWForm	Child Risk				
Unique Identifier	X (UTM)	Y (UTM)	2027	2027	2027	2028	2028	2028	2028	2028	2028	2028	2029	2029	2029	3rd Trimester	0<2	2<16	Total	per million
3831003773715	383100	3773715	2.81797E-05	8.65068E-05	0.000101725	0.00010037	2.13353E-05	2.77464E-05	2.04229E-05	2.10206E-06	2.4627E-05	2.10206E-06	2.05716E-05	2.98499E-05	1.76944E-05	9.43609E-09	1.1283E-07	1.8051E-08	1.40315E-07	0.14031508
3831103773715	383110	3773715	2.91287E-05	8.94201E-05	0.000105151	0.000103751	2.20538E-05	2.86808E-05	2.11106E-05	2.17285E-06	2.54564E-05	2.17285E-06	2.10551E-05	3.05514E-05	1.81103E-05	1.07361E-08	1.2722E-07	2.0193E-08	1.58153E-07	0.15815345
3831203773715	383120	3773715	3.00977E-05	9.23946E-05	0.000108649	0.000107202	2.27874E-05	2.96349E-05	2.18129E-05	2.24513E-06	2.63032E-05	2.24513E-06	2.15417E-05	3.12575E-05	1.85288E-05	1.24558E-08	1.4615E-07	2.2961E-08	1.81566E-07	0.18156599
3831303773715	383130	3773715	3.11084E-05	9.54973E-05	0.000112297	0.000110802	2.35527E-05	3.063E-05	2.25454E-05	2.32053E-06	2.71864E-05	2.32053E-06	2.20252E-05	3.19591E-05	1.89447E-05	1.4811E-08	1.7196E-07	2.673E-08	2.13502E-07	0.21350191
3831403773715	383140	3773715	3.21699E-05	9.87559E-05	0.000116129	0.000114583	2.43563E-05	3.16752E-05	2.33147E-05	2.39971E-06	2.81141E-05	2.39971E-06	2.25305E-05	3.26923E-05	1.93793E-05	1.82575E-08	2.0957E-07	3.2171E-08	2.59998E-07	0.2599977
3831503773715	383150	3773715	3.32223E-05	0.000101987	0.000119928	0.000118331	2.51532E-05	3.27115E-05	2.40774E-05	2.47821E-06	2.90338E-05	2.47821E-06	2.30546E-05	3.34527E-05	1.98301E-05	2.37128E-08	2.6885E-07	4.0661E-08	3.33226E-07	0.33322639
3831603773715	383160	3773715	3.43509E-05	0.000105451	0.000124002	0.000122351	2.60077E-05	3.38227E-05	2.48954E-05	2.56241E-06	3.00202E-05	2.56241E-06	2.35911E-05	3.42312E-05	2.02915E-05	3.28889E-08	3.6831E-07	5.4754E-08	4.55949E-07	0.45594943
3831703773715	383710	3773715	0.001660953	0.005098838	0.005995816	0.00591598	0.001257535	0.001635414	0.001203754	0.000123899	0.001451551	0.000123899	8.74396E-05	0.000126877	7.52099E-05	1.50281E-07	2.227E-06	4.835E-07	2.86083E-06	2.86082684
3831720773715	383720	3773715	0.001290091	0.003960357	0.004657056	0.004595046	0.00097675	0.001270255	0.000934977	9.62343E-05	0.001127445	9.62343E-05	8.79886E-05	0.000127673	7.56821E-05	1.16939E-07	1.7349E-06	3.7355E-07	2.22535E-06	2.22534642
3831303773715	383730	3773715	0.000897343	0.002754687	0.003239287	0.003196155	0.000679393	0.000883545	0.000650338	6.69372E-05	0.000784212	6.69372E-05	8.83847E-05	0.000128248	7.60229E-05	8.17023E-08	1.2154E-06	2.5663E-07	1.55376E-06	1.55375938
3837403773715	383740	3773715	0.000679102	0.002084725	0.002451466	0.002418824	0.000514159	0.00066866	0.00049217	5.06576E-05	0.000593485	5.06576E-05	8.87185E-05	0.000128732	7.631E-05	6.20722E-08	9.2543E-07	1.9213E-07	1.17963E-06	1.17962658
3837503773715	383750	3773715	0.000543507	0.001668473	0.001961987	0.001935863	0.000411498	0.00053515	0.0003939	4.05429E-05	0.000474985	4.05429E-05	8.88058E-05	0.000128859	7.63851E-05	4.98442E-08	7.4436E-07	1.5238E-07	9.4658E-07	0.94657993
3837603773715	383760	3773715	0.000451779	0.001386883	0.001630861	0.001609145	0.000342049	0.000444832	0.000327421	3.37004E-05	0.000394822	3.37004E-05	8.87434E-05	0.000128769	7.63314E-05	4.15519E-08	6.2129E-07	1.257E-07	7.88548E-07	0.78854781
3837703773715	383770	3773715	0.000386586	0.001186753	0.001395524	0.001376943	0.000292691	0.000380642	0.000280173	2.88374E-05	0.000337848	2.88374E-05	8.86842E-05	0.000128683	7.62804E-05	3.56415E-08	5.3338E-07	1.069E-07	6.75921E-07	0.67592102
3837803773715	383780	3773715	0.000338458	0.001039006	0.001221786	0.001205518	0.000256252	0.000333254	0.000245293	2.52472E-05	0.000295787	2.52472E-05	8.83691E-05	0.000128225	7.60095E-05	3.12612E-08	4.6807E-07	9.3144E-08	5.92472E-07	0.59247216
3837903773715	383790	3773715	0.000298656	0.000916822	0.001078107	0.001063752	0.000226117	0.000294064	0.000216447	2.22782E-05	0.000261003	2.22782E-05	8.77983E-05	0.000127397	7.55185E-05	2.76413E-08	4.1397E-07	8.1904E-08	5.23517E-07	0.52351684
3838003773715	383800	3773715	0.000264229	0.000811136	0.00095383	0.000941129	0.000200052	0.000260166	0.000191496	1.97101E-05	0.000230917	1.97101E-05	8.66098E-05	0.000125673	7.44963E-05	2.44866E-08	3.6679E-07	7.2209E-08	4.63482E-07	0.46348203
3838103773715	383810	3773715	0.000234811	0.000720831	0.000847638	0.000836351	0.00017778	0.000231201	0.000170177	1.75157E-05	0.000205208	1.75157E-05	8.51251E-05	0.000123518	7.32191E-05	2.17965E-08	3.2653E-07	6.3946E-08	4.12273E-07	0.41227333
3838203773715	383820	3773715	0.000213797	0.000656321	0.00077178	0.000761503	0.00016187	0.00021051	0.000154947	1.59482E-05	0.000186843	1.59482E-05	8.37339E-05	0.0001215	7.20225E-05	1.98761E-08	2.9775E-07	5.8087E-08	3.75713E-07	0.37571302
3838303773715	383830	3773715	0.000196053	0.000601849	0.000707725	0.000698302	0.000148435	0.000193039	0.000142087	1.46246E-05	0.000171336	1.46246E-05	8.22304E-05	0.000119318	7.07293E-05	1.82526E-08	2.734E-07	5.3164E-08	3.44812E-07	0.34481175
3838403773715	383840	3773715	0.000180951	0.000555487	0.000653208	0.00064451	0.000137001	0.000178168	0.000131142	1.3498E-05	0.000158138	1.3498E-05	8.06614E-05	0.000117041	6.93798E-05	1.68699E-08	2.5264E-07	4.8992E-08	3.18499E-07	0.3184988
3838503773715	383850	3773715	0.00016794	0.000515548	0.000606243	0.00059817	0.000127151	0.000165358	0.000121713	1.25275E-05	0.000146768	1.25275E-05	7.90581E-05	0.000114715	6.80007E-05	1.56778E-08	2.3473E-07	4.5413E-08	2.95819E-07	0.29581949
3838603773715	383860	3773715	0.000156542	0.000480556	0.000565094	0.00055757	0.00011852	0.000154135	0.000113451	1.16772E-05	0.000136806	1.16772E-05	7.74173E-05	0.000112334	6.65894E-05	1.46328E-08	2.1902E-07	4.2289E-08	2.75941E-07	0.27594137
3838703773715	383870	3773715	0.000146104	0.000448515	0.000527417	0.000520394	0.000110618	0.000143858	0.000105887	1.08986E-05	0.000127685	1.08986E-05	7.55925E-05	0.000109686	6.50199E-05	1.36745E-08	2.0461E-07	3.9435E-08	2.5772E-07	0.25771998
3838803773715	383880	3773715	0.000136776	0.000419878	0.000493742	0.000487168	0.000103555	0.000134673	9.91265E-05	1.02028E-05	0.000119532	1.02028E-05	7.3721E-05	0.000106971	6.34101E-05	1.28175E-08	1.9172E-07	3.6892E-08	2.41428E-07	0.24142778
3838903773715	383890	3773715	0.000128371	0.000394077	0.000463402	0.000457232	9.71918E-05	0.000126397	9.30352E-05	9.57582E-06	0.000112187	9.57582E-06	7.18151E-05	0.000104205	6.17708E-05	1.20449E-08	1.8009E-07	3.4607E-08	2.26746E-07	0.2267457
3839003773715	383900	3773715	0.000120679	0.000370464	0.000435635	0.000429835	9.13682E-05	0.000118824	8.74606E-05	9.00205E-06	0.000105465	9.00205E-06	6.98344E-05	0.000101331	6.00671E-05	1.13372E-08	1.6945E-07	3.252E-08	2.13303E-07	0.21330269
3839103773715	383910	3773715	0.000113749	0.000349191	0.00041062	0.000405153	8.61216E-05	0.000112	8.24384E-05	8.48513E-06	9.94087E-05	8.48513E-06	6.78786E-05	9.84933E-05	5.83848E-05	1.06993E-08	1.5984E-07	3.0644E-08	2.01187E-07	0.20118734
3829703773725	382970	3773725	1.78895E-05	5.49176E-05	6.45786E-05	6.37187E-05	1.35444E-05	1.76144E-05	1.29652E-05	1.33446E-06	1.56341E-05	1.33446E-06	1.51254E-05	2.19472E-05	1.30099E-05	3.46588E-09	4.4362E-08	7.4782E-09	5.53059E-08	0.05530589
3829803773725	382980	3773725	1.86062E-05	5.71179E-05	6.7166E-05	6.62716E-05	1.40871E-05	1.83201E-05	1.34846E-05	1.38793E-06	1.62605E-05	1.38793E-06	1.55745E-05	2.2599E-05	1.33962E-05	3.68775E-09	4.7039E-08	7.9099E-09	5.86362E-08	0.05863623
3829903773725	382990	3773725	1.93647E-05	5.94463E-05	6.99039E-05	6.89732E-05	1.46613E-05	1.90669E-05	1.40343E-05	1.44451E-06	1.69233E-05	1.44451E-06	1.60424E-05	2.32779E-05	1.37987E-05	3.93384E-09	4.9993E-08	8.3858E-09	6.23128E-08	0.06231285
3830003773725	383000	3773725	2.01195E-05	6.17635E-05	7.26288E-05	7.16618E-05	1.52328E-05	1.98102E-05	1.45814E-05	1.50082E-06	1.7583E-05	1.50082E-06	1.6501E-05	2.39433E-05	1.41931E-05	4.19614E-09	5.3122E-08	8.8874E-09	6.62052E-08	0.06620518
3830103773725	383010	3773725	2.09107E-05	6.41922E-05	7.54847E-05	7.44796E-05	1.58318E-05	2.05892E-05	1.51547E-05	1.55983E-06	1.82744E-05	1.55983E-06	1.6972E-05	2.46267E-05	1.45982E-05	4.48795E-09	5.6582E-08	9.4401E-09	7.05101E-08	0.07051013
3830203773725	383020	3773725	2.16782E-05	6.65484E-05	7.82555E-05	7.72135E-05	1.64129E-05	2.13449E-05	1.5711E-05	1.61709E-06	1.89452E-05	1.61709E-06	1.74212E-05	2.52785E-05	1.49846E-05	4.79941E-09	6.0247E-08	1.0021E-08	7.50677E-08	0.07506772
3830303773725	383030	3773725	2.24077E-05	6.87877E-05	8.08887E-05	7.98116E-05	1.69652E-05	2.20631E-05	1.62397E-05	1.6715E-06	1.95827E-05	1.6715E-06	1.78391E-05	2.5885E-05	1.53441E-05	5.13021E-09	6.4106E-08	1.0628E-08	7.98645E-08	0.07986453
3830403773725	383040	3773725	2.31607E-05	7.10993E-05	8.3607E-05	8.24938E-05	1.75354E-05	2.28046E-05	1.67854E-05	1.72767E-06	2.02408E-05	1.72767E-06	1.82727E-05	2.65141E-05	1.5717E-05	5.50542E-09	6.8454E-08	1.1309E-08	8.52683E-08	0.08526825
3830503773725	383050	3773725	2.38611E-05	7.32495E-05	8.61354E-05	8.49885E-05	1.80656E-05	2.34942E-05	1.7293E-05	1.77992E-06	2.08529E-05	1.77992E-06	1.86626E-05	2.70799E-05	1.60524E-05	5.90648E-09	7.3062E-08	1.2024E-08	9.0992E-08	0.09099204
3830603773725	383060	3773725	2.45724E-05	7.5433E-05	8.87031E-05	8.7522E-05	1.86042E-05	2.41946E-05	1.78085E-05	1.83298E-06	2.14745E-05	1.83298E-06	1.90525E-05	2.76456E-05	1.63878E-05	6.36311E-09	7.8274E-08	1.2828E-08	9.74651E-08	0.09746511
3830703773725	383070	3773725	2.53018E-05	7.76723E-05	9.13363E-05	9.01201E-05	1.91565E-05	2.49128E-05	1.83372E-05	1.88739E-06	2.2112E-05	1.88739E-06	1.94487E-05	2.82205E-05	1.67285E-05	6.89196E-09	8.4273E-08	1.3748E-08	1.04913E-07	0.10491285
3830803773725	383080	3773725	2.60349E-05	7.99227E-05	9.39826E-05	9.27312E-05	1.97115E-05	2.56346E-05	1.88685E-05	1.94207E-06	2.27526E-05	1.94207E-06	1.98386E-05	2.87862E-05	1.70639E-05	7.50498E-09	9.1183E-08	1.48E-08	1.13489E-07	0.11348857
3830903773725	383090	3773725	2.68025E-05	8.22789E-05	9.67533E-05	9.5465E-05	2.02926E-05	2.63904E-05	1.94247E-05	1.99933E-06	2.34234E-05	1.99933E-06	2.02441E-05	2.93746E-05	1.74127E-05	8.2425E-09	9.9451E-08	1.6052E-08	1.23745E-07	0.12374525
3831003773725	383100	3773725	2.77079E-05	8.50585E-05	0.000100022	9.869E-05	2.09781E-05	2.72819E-05	2.0081E-05	2.06687E-06	2.42147E-05	2.06687E-06	2.07245E-05	3.00717E-05	1.78259E-05	9.21769E-09	1.1033E-07	1.7692E-08	1.37244E-07	0.13724369
3831103773725	383110	3773725	2.8666E-05	8.79996E-05	0.00010348	0.000102103	2.17035E-05	2.82252E-05	2.07753E-05	2.13834E-06	2.5052E-05	2.13834E-06	2.1236E-05	3.08139E-05	1.82659E-05	1.04897E-08	1.2444E-07	1.9799E-08	1.54727E-07	0.15472654
3831203773725	383120	3773725	2.96495E-05	9.10187E-05	0.000107031	0.000105605	2.24481E-05	2.91936E-05	2.14881E-05	2.2117E-06	2.59115E-05	2.2117E-06	2.1757E-05	3.15698E-05	1.87139E-05	1.21544E-08	1.4278E-07	2.2515E-08	1.77447E-07	0.17744707
3831303773725	383130	3773725	3.06493E-05	9.4088E-05	0.00011064	0.000109167	2.32051E-05	3.0178E-05	2.22127E-05	2.28628E-06	2.67852E-05	2.28628E-06	2.2256E-05	3.2294E-05	1.91432E-05	1.44353E-08	1.6779E-07	2.6172E-08	2.08398E-07	0.20839773
3831403773725	383140	3773725	3.1709E-05	9.7341E-05	0.000114465	0.000112941	2.40074E-05	3.12214E-05	2.29807E-05	2.36533E-06	2.77113E-05	2.36533E-06	2.27894E-05	3.3068E-05	1.9602E-05	1.77715E-08	2.0422E-07	3.1483E-08	2.53475E-07	0.25347524
3831503773725	383150	3773725	3.27559E-05	0.000100555	0.000118245	0.00011667	2.48001E-05	3.22523E-05	2.37395E-05	2.44343E-06	2.86263E-05	2.44343E-06	2.33322E-05	3.38555E-05	2.00689E-05	2.30447E-08	2.6156E-07	3.9746E-08	3.24355E-07	0.32435451
3831603773725	383160	3773725	3.38664E-05	0.000103964	0.000122253	0.000120625	2.56409E-05	3.33457E-05	2.45443E-05	2.52627E-06	2.95968E-05	2.52627E-06	2.38905E-05	3.46657E-05	2.05491E-05	3.18308E-08	3.5686E-07	5.3337E-08	4.42026E-07	0.44202611
3837203773725	383720	3773725	0.001448698	0.004447252	0.005229604	0.005159971	0.001096833	0.001426423	0.001049925	0.000108066	0.001266056	0.000108066	9.26799E-05	0.000134481	7.97174E-05	1.31722E-07	1.9516E-06	4.2324E-07	2.50655E-06	2.50655339
3837303773725	383730	3773725	0.000968369	0.002972726	0.003495682	0.003449136	0.000733169	0.00095348	0.000701813	7.22354E-05	0.000846284	7.22354E-05	9.31416E-05	0.00013515	8.01145E-05	8.85673E-08	1.316E-06	2.7956E-07	1.68415E-06	1.68414963
3837403773725	383740	3773725	0.000716044	0.002198131	0.002584822	0.002550404	0.000542129	0.000705034	0.000518943	5.34132E-05	0.00062577	5.34132E-05	9.34348E-05	0.000135576	8.03667E-05	6.58152E-08	9.8023E-07	2.0454E-07	1.25059E-06	1.25058619
3837503773725	383750	3773725	0.000565144	0.001734893	0.002040092	0.002012928	0.00042788	0.000556454	0.0004095	4.21569E-05	0.000493894	4.21569E-05	9.35627E-05	0.000135761	8.04767E-05	5.21572E-08	7.782E-07	1.5999E-07	9.90341E-07	0.99034111
3837603773725	383760	3773725	0.000465809	0.001429952	0.001681507	0.001659117	0.000352672	0.000458647	0.000337589	3.4747E-05	0.000407083	3.4747E-05	9.3519E-05	0.000135698	8.04391E-05	4.31343E-08	6.4443E-07	1.3086E-07	8.18432E-07	0.8184316
3837703773725	383770	3773725	0.000394757	0.001211836	0.00142502	0.001406046	0.000298877	0.000388687	0.000286095	2.94469E-05	0.000344989	2.94469E-05	9.34598E-05	0.000135612	8.03881E-05	3.66649E-08	5.4835E-07	1.1016E-07	6.9518E-07	0.69518036
3837803773725	383780	3773725	0.000344348	0.001057087	0.001243048	0.001226497	0.000260711	0.000339053	0.000249561	2.56866E-05	0.000300935	2.56866E-05	9.3101E-05	0.000135092	8.00796E-05	3.20526E-08	4.7966E-07	9.5621E-08	6.07331E-07	0.60733054
3837903773725	383790	3773725	0.000303865	0.000932814	0.001096913	0.001082307	0.000230062	0.000299193	0.000220222	2.26668E-05	0.000265556	2.26668E-05	9.25396E-05	0.000134277	7.95966E-05	2.83427E-08	4.2426E-07	8.407E-08	5.36675E-07	0.53667515
3838003773725	383800	3773725	0.000268912	0.000825513	0.000970736	0.000957811	0.000203598	0.000264777	0.00019489	2.00595E-05	0.000235009	2.00595E-05	9.12887E-05	0.000132462	7.85208E-05	2.51247E-08	3.7619E-07	7.4144E-08	4.75456E-07	0.47545593
3838103773725	383810	3773725	0.000238344	0.000731676	0.000860391	0.000848935	0.000180455	0.00023468	0.000172737	1.77793E-05	0.000208296	1.77793E-05	8.96948E-05	0.000130149	7.71497E-05	2.23011E-08	3.3395E-07	6.5473E-08	4.21728E-07	0.42172847
3838203773725	383820	3773725	0.000216773	0.000665456	0.000782522	0.000772103	0.000164123	0.00021344	0.000157104	1.61702E-05	0.000189444	1.61702E-05	8.82475E-05	0.000128049	7.59048E-05	2.03118E-08	3.0417E-07	5.9394E-08	3.83872E-07	0.38387227
3838303773725	383830	3773725	0.00019866	0.000609853	0.000717138	0.000707589	0.000150409	0.000195606	0.000143977	1.48191E-05	0.000173615	1.48191E-05	8.66909E-05	0.00012579	7.4566E-05	1.86394E-08	2.791E-07	5.4314E-08	3.52052E-07	0.3520518
3838403773725	383840	3773725	0.000183206	0.000562411	0.00066135	0.000652544	0.000138708	0.000180389	0.000132776	1.36663E-05	0.000160109	1.36663E-05	8.5044E-05	0.000123401	7.31494E-05	1.72108E-08	2.5767E-07	5E-08	3.24876E-07	0.32487586
3838503773725	383850	3773725	0.000169918	0.00052162	0.000613382	0.000605215	0.000128648	0.000167306	0.000123146	1.2675E-05	0.000148496	1.2675E-05	8.33471E-05	0.000120938	7.16898E-05	1.59812E-08	2.392E-07	4.6305E-08	3.01489E-07	0.3014894
3838603773725	383860	3773725	0.000158271	0.000485864	0.000571336	0.000563729	0.00011983	0.000155837	0.000114705	1.18062E-05	0.000138317	1.18062E-05	8.15909E-05	0.00011839	7.01793E-05	1.49025E-08	2.23E-07	4.3079E-08	2.80979E-07	0.2809792
3838703773725	383870	3773725	0.000147502	0.000452804	0.000532461	0.000525371	0.000111676	0.000145234	0.0001069	1.10029E-05	0.000128906	1.10029E-05	7.95821E-05	0.000115475	6.84514E-05	1.39038E-08	2.0799E-07	4.0103E-08	2.61997E-07	0.2619969
3838803773725	383880	3773725	0.000137866	0.000423226	0.000497679	0.000491052	0.000104381	0.000135747	9.99169E-05	1.02841E-05	0.000120485	1.02841E-05	7.74953E-05	0.000112447	6.66565E-05	1.30098E-08	1.9455E-07	3.7449E-08	2.45009E-07	0.24500947
3838903773725	383890	3773725	0.000129313	0.000396968	0.000466801	0.000460586	9.79048E-05	0.000127324	9.37177E-05	9.64607E-06	0.00011301	9.64607E-06	7.54272E-05	0.000109447	6.48777E-05	1.2216E-08	1.8261E-07	3.51E-08	2.29931E-07	0.22993069
3839003773725	383900	3773725	0.000121739	0.000373717	0.000439461	0.000433609	9.21705E-05	0.000119867	8.82286E-05	9.0811E-06	0.000106391	9.0811E-06	7.3434E-05	0.000106554	6.31632E-05	1.15127E-08	1.7204E-07	3.3026E-08	2.16574E-07	0.21657445
3839103773725	383910	3773725	0.00011492	0.000352784	0.000414845	0.000409321	8.70077E-05	0.000113153	8.32867E-05	8.57244E-06	0.000100432	8.57244E-06	7.14751E-05	0.000103712	6.14783E-05	1.08794E-08	1.6251E-07	3.1164E-08	2.04549E-07	0.20454894
3829703773735	382970	3773735	1.75502E-05	5.3876E-05	6.33537E-05	6.25102E-05	1.32875E-05	1.72803E-05	1.27193E-05	1.30915E-06	1.53376E-05	1.30915E-06	1.51347E-05	2.19608E-05	1.30179E-05	3.40714E-09	4.3611E-08	7.3482E-09	5.43665E-08	0.05436651
3829803773735	382980	3773735	1.82524E-05	5.60317E-05	6.58887E-05	6.50113E-05	1.38192E-05	1.79717E-05	1.32282E-05	1.36154E-06	1.59513E-05	1.36154E-06	1.55933E-05	2.26262E-05	1.34123E-05	3.62486E-09	4.6239E-08	7.772E-09	5.76363E-08	0.05763627
3829903773735	382990	3773735	1.89945E-05	5.83099E-05	6.85677E-05	6.76547E-05	1.43811E-05	1.87025E-05	1.3766E-05	1.4169E-06	1.65998E-05	1.4169E-06	1.60674E-05	2.33141E-05	1.38201E-05	3.8661E-09	4.9137E-08	8.2381E-09	6.12415E-08	0.06124145
3830003773735	383000	3773735	1.97403E-05	6.05993E-05	7.12598E-05	7.0311E-05	1.49457E-05	1.94368E-05	1.43065E-05	1.47253E-06	1.72516E-05	1.47253E-06	1.65353E-05	2.39931E-05	1.42226E-05	4.12481E-09	5.2225E-08	8.7336E-09	6.50836E-08	0.06508355
3830103773735	383010	3773735	2.05242E-05	6.30057E-05	7.40895E-05	7.3103E-05	1.55392E-05	2.02086E-05	1.48746E-05	1.531E-06	1.79366E-05	1.531E-06	1.70188E-05	2.46946E-05	1.46385E-05	4.41257E-09	5.564E-08	9.28E-09	6.93327E-08	0.06933274
3830203773735	383020	3773735	2.13153E-05	6.54343E-05	7.69454E-05	7.59209E-05	1.61382E-05	2.09876E-05	1.5448E-05	1.59002E-06	1.8628E-05	1.59002E-06	1.74991E-05	2.53916E-05	1.50516E-05	4.72691E-09	5.9347E-08	9.8695E-09	7.39433E-08	0.07394328
3830303773735	383030	3773735	2.2101E-05	6.78463E-05	7.97817E-05	7.87194E-05	1.6733E-05	2.17612E-05	1.60174E-05	1.64862E-06	1.93147E-05	1.64862E-06	1.79702E-05	2.60751E-05	1.54568E-05	5.0703E-09	6.3365E-08	1.0505E-08	7.89404E-08	0.07894041
3830403773735	383040	3773735	2.29067E-05	7.03195E-05	8.269E-05	8.15889E-05	1.7343E-05	2.25545E-05	1.66013E-05	1.70872E-06	2.00188E-05	1.70872E-06	1.84568E-05	2.67812E-05	1.58753E-05	5.45924E-09	6.7883E-08	1.1215E-08	8.45578E-08	0.08455781
3830503773735	383050	3773735	2.35599E-05	7.23248E-05	8.50481E-05	8.39156E-05	1.78376E-05	2.31976E-05	1.70747E-05	1.75745E-06	2.05896E-05	1.75745E-06	1.88311E-05	2.73243E-05	1.61973E-05	5.84091E-09	7.2266E-08	1.1897E-08	9.00031E-08	0.09000312

			EGIODemolition	EGIOSite Grubbing / Prep	EGIOMass Grading / Excavation	EGIOMass Grading / Excavation	EGIODrainage / Utilities Trenching	EGIODrainage / Utilities Trenching	EGIOFoundations / Concrete Pads	EGIOFoundations / Concrete Pads	EGIOBuilding / Structure Construction	EGIOBuilding / Structure Construction	EGIOAsphalt Paving	EGIOArchitectural Coating	EGIOLandscaping or Other Finishing	EGIOWaterside Construction (Piles)	HIWaterside Construction (Landscaping)	HIWaterside Construction (Landscaping)	KMDemolition	KMSite Grubbing / Prep
Unique Identifier	X (UTM)	Y (UTM)	2025	2025	2025	2026	2026	2027	2026	2027	2026	2027	2027	2027	2027	2027	2025	2026	2025	2025
3830603773735	383060	3773735	0.00041946	0.00016452	5.44833E-05	5.33608E-05	0.000123906	0.000123715	0.000162797	0.000162692	0.000174376	0.000170196	6.78559E-06	6.78559E-06	0.000183767	6.78559E-06	7.3539E-05	7.12356E-05	3.17576E-05	0.00013783
3830703773735	383070	3773735	0.000458415	0.0001798	5.95432E-05	5.83164E-05	0.000135414	0.000135205	0.000177916	0.000177801	0.00019057	0.000186002	7.41576E-06	7.41576E-06	0.000200834	7.41576E-06	8.00024E-05	7.74966E-05	3.26878E-05	0.000141867
3830803773735	383080	3773735	0.000504996	0.00019807	6.55935E-05	6.4242E-05	0.000149173	0.000148943	0.000195994	0.000195868	0.000209934	0.000204902	8.1693E-06	8.1693E-06	0.000221241	8.1693E-06	8.76569E-05	8.49113E-05	3.36654E-05	0.00014611
3830903773735	383090	3773735	0.000561456	0.00022021	7.29272E-05	7.14246E-05	0.000165852	0.000165596	0.000217907	0.000217767	0.000233406	0.000227811	9.08267E-06	9.08267E-06	0.000245977	9.08267E-06	9.68309E-05	9.3798E-05	3.46906E-05	0.00015056
3831003773735	383100	3773735	0.000637893	0.00025019	8.28555E-05	8.11484E-05	0.000188431	0.00018814	0.000247573	0.000247413	0.000265182	0.000258826	1.03192E-05	1.03192E-05	0.000279464	1.03192E-05	0.000109166	0.000105746	3.5933E-05	0.000155952
3831103773735	383110	3773735	0.000739399	0.00029	9.604E-05	9.40612E-05	0.000218415	0.000218078	0.000286969	0.000286783	0.000307379	0.000300012	1.19612E-05	1.19612E-05	0.000323934	1.19612E-05	0.000125323	0.000121398	3.73022E-05	0.000161894
3831203773735	383120	3773735	0.000873941	0.00034277	0.000113516	0.000111177	0.000258158	0.000257759	0.000339186	0.000338967	0.00036331	0.000354602	1.41377E-05	1.41377E-05	0.000382877	1.41377E-05	0.000146391	0.000141806	3.86623E-05	0.000167797
3831303773735	383130	3773735	0.001058683	0.00041523	0.000137512	0.000134678	0.00031273	0.000312247	0.000410886	0.000410621	0.00044011	0.000429561	1.71263E-05	1.71263E-05	0.000463813	1.71263E-05	0.000174424	0.000168961	3.99839E-05	0.000173533
3831403773735	383140	3773735	0.001332032	0.00052244	0.000173017	0.000169452	0.000393476	0.000392869	0.000516976	0.000516642	0.000553746	0.000540473	2.15482E-05	2.15482E-05	0.000583569	2.15482E-05	0.000214706	0.000207981	4.14843E-05	0.000180045
3831503773735	383150	3773735	0.00176704	0.00069306	0.00022952	0.000224791	0.000521975	0.00052117	0.000685807	0.000685364	0.000734585	0.000716977	2.85854E-05	2.85854E-05	0.000774148	2.85854E-05	0.000275044	0.000266429	4.29779E-05	0.000186527
3831603773735	383160	3773735	0.002491789	0.00097731	0.000323657	0.000316988	0.000736062	0.000734927	0.00096709	0.000966466	0.001035874	0.001011045	4.03096E-05	4.03096E-05	0.001091664	4.03096E-05	0.000373453	0.000361756	4.45553E-05	0.000193373
3831703773735	383720	3773735	0.005455637	0.00213978	0.000708629	0.000694028	0.001611569	0.001609082	0.002117391	0.002116024	0.00226799	0.002213627	8.82557E-05	8.82557E-05	0.002390139	8.82557E-05	0.001134121	0.001098598	0.001941636	0.008426838
3831703773735	383730	3773735	0.003470406	0.00136114	0.000450769	0.000441481	0.001025141	0.001023559	0.001346901	0.001346032	0.0014427	0.001408119	5.61407E-05	5.61407E-05	0.0015204	5.61407E-05	0.000742345	0.000719093	0.001274619	0.005531937
3831740373735	383740	3773735	0.002487981	0.00097582	0.000323162	0.000316504	0.00073437	0.000733804	0.000965612	0.000964989	0.001034291	0.001009499	4.0248E-05	4.0248E-05	0.001089995	4.0248E-05	0.00054542	0.000528336	0.000937974	0.004070874
3831750373735	383750	3773735	0.001923417	0.00075439	0.000249831	0.000244684	0.000568168	0.000567291	0.000746498	0.000746017	0.000799593	0.000780427	3.11151E-05	3.11151E-05	0.000842657	3.11151E-05	0.000430252	0.000416775	0.000740202	0.00321253
3831760373735	383760	3773735	0.00156313	0.00061308	0.000203034	0.000198851	0.000461741	0.000461029	0.000606667	0.000606276	0.000649817	0.000634241	2.52867E-05	2.52867E-05	0.000684814	2.52867E-05	0.000355441	0.000344308	0.000611133	0.002652359
3831770373735	383770	3773735	0.001310403	0.00051396	0.000170207	0.0001667	0.000387087	0.00038649	0.000508581	0.000508253	0.000544754	0.000531697	2.11984E-05	2.11984E-05	0.000574093	2.11984E-05	0.000302338	0.000292868	0.00051911	0.002252972
3831780373735	383780	3773735	0.001132856	0.00044432	0.000147146	0.000144114	0.00033464	0.000334124	0.000439673	0.00043939	0.000470945	0.000459657	1.83262E-05	1.83262E-05	0.000496309	1.83262E-05	0.000264239	0.000255963	0.000452777	0.001965083
3831790373735	383790	3773735	0.000998638	0.00039168	0.000129712	0.00012704	0.000294993	0.000294538	0.000387582	0.000387332	0.000415149	0.000405198	1.61549E-05	1.61549E-05	0.000437508	1.61549E-05	0.000234889	0.000227532	0.000401253	0.001741468
3838003773735	383800	3773735	0.000883947	0.0003467	0.000114815	0.00011245	0.000261114	0.000260711	0.00034306	0.000342848	0.00036747	0.000358662	1.42996E-05	1.42996E-05	0.000387261	1.42996E-05	0.000209378	0.00020282	0.000356671	0.001547977
3838103773735	383810	3773735	0.000783698	0.00030738	0.000101794	9.96967E-05	0.000231501	0.000231143	0.000304162	0.000303965	0.000325795	0.000317986	1.26779E-05	1.26779E-05	0.000343342	1.26779E-05	0.000186797	0.000180946	0.000317219	0.001376752
3838203773735	383820	3773735	0.000711241	0.00027896	9.23825E-05	9.04791E-05	0.000210097	0.000209773	0.00027604	0.000275862	0.000295673	0.000288586	1.15057E-05	1.15057E-05	0.000311598	1.15057E-05	0.000170323	0.000164988	0.000288338	0.001251406
3838303773735	383830	3773735	0.000651178	0.0002554	8.4581E-05	8.28383E-05	0.000192355	0.000192058	0.000252729	0.000252566	0.000270704	0.000264216	1.05341E-05	1.05341E-05	0.000285284	1.05341E-05	0.000156514	0.000151612	0.000264134	0.001146361
3838403773735	383840	3773735	0.000600205	0.00023541	7.79602E-05	7.63539E-05	0.000177298	0.000177024	0.000232946	0.000232796	0.000249514	0.000243533	9.7095E-06	9.7095E-06	0.000262952	9.7095E-06	0.000144701	0.000140169	0.000243418	0.001056451
3838503773735	383850	3773735	0.00055693	0.00021844	7.23392E-05	7.08487E-05	0.000164514	0.0001642	0.00021615	0.000216011	0.000231524	0.000225974	9.00943E-06	9.00943E-06	0.000243993	9.00943E-06	0.000134582	0.000130366	0.00022566	0.000979379
3838603773735	383860	3773735	0.000519349	0.0002037	6.74578E-05	6.6068E-05	0.000153413	0.000153176	0.000201565	0.000201435	0.000215901	0.000210726	8.40149E-06	8.40149E-06	0.000227529	8.40149E-06	0.000125727	0.000121789	0.000210121	0.000911942
3838703773735	383870	3773735	0.00048475	0.00019013	6.29638E-05	6.16666E-05	0.000143193	0.000142972	0.000188137	0.000188015	0.000201518	0.000196688	7.84179E-06	7.84179E-06	0.000212371	7.84179E-06	0.000113853	0.000110355	0.000195755	0.000849592
3838803773735	383880	3773735	0.00045387	0.00017801	5.89528E-05	5.77382E-05	0.000134071	0.000133864	0.000176152	0.000176038	0.000188681	0.000184158	7.34224E-06	7.34224E-06	0.000198842	7.34224E-06	0.000110186	0.000106735	0.000182879	0.000793706
3838903773735	383890	3773735	0.000426592	0.00016732	5.54097E-05	5.4268E-05	0.000126013	0.000125819	0.000165565	0.000165458	0.00017734	0.00017309	6.90096E-06	6.90096E-06	0.000186892	6.90096E-06	0.000103664	0.000100417	0.000171455	0.000744125
3839003773735	383900	3773735	0.000402502	0.00015787	5.22807E-05	5.12035E-05	0.000118897	0.000118714	0.000156215	0.000156114	0.000167326	0.000163315	6.51126E-06	6.51126E-06	0.000176338	6.51126E-06	9.7875E-05	9.48093E-05	0.000161327	0.000700172
3839103773735	383910	3773735	0.000380873	0.00014938	4.94713E-05	4.84521E-05	0.000112508	0.000112334	0.000147821	0.000147726	0.000158335	0.000154539	6.16137E-06	6.16137E-06	0.000166862	6.16137E-06	9.26529E-05	8.97509E-05	0.0001522	0.000660561
3829703773745	382970	3773745	0.000204529	8.0219E-05	2.65662E-05	2.60188E-05	6.0417E-05	6.03238E-05	7.938E-05	7.93288E-05	8.50259E-05	8.29879E-05	3.30867E-06	3.30867E-06	8.96052E-05	3.30867E-06	3.62403E-05	3.51052E-05	2.23659E-05	9.70696E-05
3829803773745	382980	3773745	0.000219341	8.6028E-05	2.849E-05	2.7903E-05	6.47922E-05	6.46922E-05	8.51284E-05	8.50735E-05	9.11832E-05	8.89976E-05	3.54827E-06	3.54827E-06	9.60941E-05	3.54827E-06	3.8802E-05	3.75866E-05	2.32847E-05	0.000101057
3829903773745	382990	3773745	0.000235904	9.2525E-05	3.06413E-05	3.001E-05	6.96848E-05	6.95772E-05	9.15567E-05	9.14976E-05	9.80686E-05	9.5718E-05	3.8162E-06	3.8162E-06	0.00010335	3.8162E-06	4.16758E-05	4.03704E-05	2.42556E-05	0.000105271
3830003773745	383000	3773745	0.000253769	9.9532E-05	3.29618E-05	3.22827E-05	7.49621E-05	7.48464E-05	9.84903E-05	9.84268E-05	0.000105495	0.000102967	4.10521E-06	4.10521E-06	0.000111177	4.10521E-06	4.47774E-05	4.33749E-05	2.52242E-05	0.000109475
3830103773745	383010	3773745	0.000273817	0.00010739	3.55658E-05	3.48331E-05	8.08841E-05	8.07593E-05	0.000106271	0.000106203	0.00011383	0.000111101	4.42952E-06	4.42952E-06	0.00011996	4.42952E-06	4.82576E-05	4.67461E-05	2.62425E-05	0.000113895
3830203773745	383020	3773745	0.000296254	0.00011619	3.84802E-05	3.76873E-05	8.75119E-05	8.73769E-05	0.000114979	0.000114905	0.000123157	0.000120205	4.79249E-06	4.79249E-06	0.00012979	4.79249E-06	5.21575E-05	5.05239E-05	2.72971E-05	0.000118471
3830303773745	383030	3773745	0.000321349	0.00012604	4.17398E-05	4.08798E-05	9.4925E-05	9.47786E-05	0.000124719	0.000124639	0.00013359	0.000130388	5.19846E-06	5.19846E-06	0.000140785	5.19846E-06	5.65131E-05	5.4743E-05	2.83744E-05	0.000123147
3830403773745	383040	3773745	0.000350092	0.00013731	4.54732E-05	4.45363E-05	0.000103415	0.000103256	0.000135874	0.000135787	0.000145538	0.00014205	5.66343E-06	5.66343E-06	0.000153377	5.66343E-06	6.14768E-05	5.95512E-05	2.949E-05	0.000127989
3830503773745	383050	3773745	0.000378565	0.00014848	4.91715E-05	4.81584E-05	0.000111826	0.000111654	0.000146925	0.00014683	0.000157375	0.000153603	6.12403E-06	6.12403E-06	0.000165851	6.12403E-06	6.62755E-05	6.41996E-05	3.03817E-05	0.000131859
3830603773745	383060	3773745	0.00041078	0.000161	5.33167E-05	5.22182E-05	0.000121253	0.000121066	0.000159311	0.000159208	0.000170642	0.000166552	6.64029E-06	6.64029E-06	0.000179832	6.64029E-06	7.1589E-05	6.93467E-05	3.12575E-05	0.00013566
3830703773745	383070	3773745	0.000447987	0.00017571	5.81887E-05	5.69898E-05	0.000132333	0.000132129	0.000173868	0.000173756	0.000186235	0.000181771	7.24707E-06	7.24707E-06	0.000196265	7.24707E-06	7.77797E-05	7.53435E-05	3.21763E-05	0.000139647
3830803773745	383080	3773745	0.000493032	0.00019337	6.40395E-05	6.27201E-05	0.000145639	0.000145414	0.000191351	0.000191227	0.000204961	0.000200048	7.97576E-06	7.97576E-06	0.000215999	7.97576E-06	8.51437E-05	8.24768E-05	3.31585E-05	0.00014391
3830903773745	383090	3773745	0.000547489	0.00021473	7.1113E-05	6.96478E-05	0.000161726	0.000161476	0.000212486	0.000212349	0.0002276	0.00022144	8.85672E-06	8.85672E-06	0.000239858	8.85672E-06	9.39356E-05	9.09933E-05	3.41882E-05	0.000148379
3831003773745	383100	3773745	0.000619444	0.00024295	8.04592E-05	7.88014E-05	0.000182981	0.000182699	0.000240413	0.000240258	0.000257512	0.00025134	1.00207E-05	1.00207E-05	0.000271381	1.00207E-05	0.000105436	0.000102134	3.53876E-05	0.000153585
3831103773745	383110	3773745	0.000713746	0.00027994	9.2708E-05	9.07979E-05	0.000210837	0.000210512	0.000277013	0.000276834	0.000296715	0.000289603	1.15463E-05	1.15463E-05	0.000312695	1.15463E-05	0.000120266	0.000116499	3.67047E-05	0.000159301
3831203773745	383120	3773745	0.00083865	0.00032893	0.000108932	0.000106687	0.000247733	0.000247351	0.000325489	0.000325279	0.000348639	0.000340283	1.35668E-05	1.35668E-05	0.000367416	1.35668E-05	0.00013951	0.00013514	3.80874E-05	0.000165302
3831303773745	383130	3773745	0.001011823	0.00039685	0.000131425	0.000128717	0.000298888	0.000298427	0.000392699	0.000392446	0.00042063	0.000410548	1.63682E-05	1.63682E-05	0.000443284	1.63682E-05	0.000165557	0.000160371	3.94838E-05	0.000171362
3831403773745	383140	3773745	0.001265044	0.00049617	0.000164316	0.00016093	0.000373688	0.000373111	0.000490977	0.00049066	0.000525898	0.00051392	2.04646E-05	2.04646E-05	0.000554221	2.04646E-05	0.000202068	0.000195739	4.0914E-05	0.00017757
3831503773745	383150	3773745	0.001661959	0.00065184	0.000215871	0.000211423	0.000490935	0.000490177	0.000645024	0.000644608	0.000690901	0.000674341	2.68855E-05	2.68855E-05	0.000728112	2.68855E-05	0.000256441	0.000248409	4.24891E-05	0.000184406
3831603773745	383160	3773745	0.002345634	0.00091999	0.000304673	0.000298395	0.000692889	0.00069182	0.000910365	0.000909778	0.000975115	0.000951742	3.79453E-05	3.79453E-05	0.001027633	3.79453E-05	0.000344286	0.000333503	4.40687E-05	0.000191261
3837203773745	383720	3773745	0.005884555	0.00230801	0.000764341	0.000748592	0.001738269	0.001735587	0.002283858	0.002282384	0.002446297	0.002387661	9.51943E-05	9.51943E-05	0.002578049	9.51943E-05	0.001212037	0.001174074	0.002077348	0.009015836
3837303773745	383730	3773745	0.003667499	0.00143844	0.000476369	0.000466554	0.001083361	0.00108169	0.001423395	0.001422477	0.001524634	0.001488089	5.9329E-05	5.9329E-05	0.001606747	5.9329E-05	0.000776326	0.00075201	0.001335498	0.005796156
3837403773745	383740	3773745	0.002595029	0.00101781	0.000337066	0.000330122	0.000766559	0.000765376	0.001007158	0.001006508	0.001078792	0.001052934	4.19797E-05	4.19797E-05	0.001136893	4.19797E-05	0.000562625	0.000545002	0.000970064	0.004210148
3837503773745	383750	3773745	0.001989866	0.00078045	0.000258462	0.000253137	0.000587797	0.00058689	0.000772288	0.00077179	0.000827217	0.000807389	3.219E-05	3.219E-05	0.000871769	3.219E-05	0.000440106	0.000426321	0.000759488	0.003296232
3837603773745	383760	3773745	0.001608696	0.00063095	0.000208952	0.000204647	0.000475201	0.000474468	0.000624352	0.000623949	0.000668759	0.000652729	2.60238E-05	2.60238E-05	0.000704777	2.60238E-05	0.000361642	0.000350315	0.000623937	0.002707931
3837703773745	383770	3773745	0.001346574	0.00052815	0.000174906	0.000171302	0.000397771	0.000397158	0.00052262	0.000522282	0.000559791	0.000546373	2.17835E-05	2.17835E-05	0.00058994	2.17835E-05	0.000306961	0.000297346	0.000528988	0.002295844
3837803773745	383780	3773745	0.00115726	0.00045389	0.000150316	0.000147219	0.000341849	0.000341322	0.000449145	0.000448855	0.00048109	0.000469559	1.8721E-05	1.8721E-05	0.000507001	1.8721E-05	0.000266928	0.000258567	0.00045919	0.001992918
3837903773745	383790	3773745	0.001020186	0.00040013	0.000132511	0.000129781	0.000301358	0.000300893	0.000395945	0.000395689	0.000424106	0.000413941	1.65035E-05	1.65035E-05	0.000446948	1.65035E-05	0.0002373	0.000229867	0.000407241	0.001767457
3838003773745	383800	3773745	0.000904551	0.00035478	0.000117492	0.000115071	0.0002672	0.000266788	0.000351066	0.000350839	0.000376035	0.000367022	1.46329E-05	1.46329E-05	0.000396288	1.46329E-05	0.000212004	0.000205364	0.000362614	0.001573769
3838103773745	383810	3773745	0.000807177	0.00031659	0.000104844	0.000102684	0.000238436	0.000238068	0.000313274	0.000313072	0.000335556	0.000327513	1.30577E-05	1.30577E-05	0.000353628	1.30577E-05	0.000190239	0.00018428	0.000324621	0.00140888
3838203773745	383820	3773745	0.000730112	0.00028636	9.48337E-05	9.28798E-05	0.000215671	0.000215339	0.000283364	0.000283181	0.000303518	0.000296243	1.1811E-05	1.1811E-05	0.000319865	1.1811E-05	0.000172924	0.000167508	0.00029412	0.0012765
3838303773745	383830	3773745	0.000666375	0.00026136	8.6555E-05	8.47717E-05	0.000196844	0.00019654	0.000258627	0.00025846	0.000277022	0.000270382	1.07799E-05	1.07799E-05	0.000291942	1.07799E-05	0.000158496	0.000153532	0.00026871	0.00116622
3838403773745	383840	3773745	0.00061322	0.00024051	7.96507E-05	7.80096E-05	0.000181142	0.000180863	0.000237997	0.000237844	0.000254925	0.000248814	9.92004E-06	9.92004E-06	0.000268654	9.92004E-06	0.000146335	0.000141752	0.000247267	0.001073158
3838503773745	383850	3773745	0.000568777	0.00022308	7.3878E-05	7.23559E-05	0.000168014	0.000167755	0.000220748	0.000220606	0.000236449	0.000230781	9.20109E-06	9.20109E-06	0.000249184	9.20109E-06	0.000136072	0.00013181	0.000229165	0.000994593
3838603773745	383860	3773745	0.00053001	0.00020788	6.88427E-05	6.74243E-05	0.000156563	0.000156321	0.000205703	0.00020557	0.00022033	0.000215052	8.57396E-06	8.57396E-06	0.0002322	8.57396E-06	0.000127058	0.00012378	0.000213276	0.000925633
3838703773745	383870	3773745	0.00049446	0.00019393	6.4225E-05	6.29017E-05	0.000146061	0.000145836	0.000191905	0.000191781	0.000205554	0.000200627	7.99886E-06	7.99886E-06	0.000216625	7.99886E-06	0.000118758	0.00011503 8	0.000198652	0.000862164
3838803773745	383880	3773745	0.000462996	0.00018159	6.01382E-05	5.88991E-05	0.000136767	0.000136556	0.000179694	0.000179578	0.000192474	0.000187861	7.48987E-06	7.48987E-06	0.00020284	7.48987E-06	0.000111361	0.000107873	0.00018563	0.000805649
3838903773745	383890	3773745	0.000435098	0.00017065	5.65145E-05	5.53501E-05	0.000128526	0.000128327	0.000168866	0.000168757	0.000180877	0.000176541	7.03856E-06	7.03856E-06	0.000190618	7.03856E-06	0.000104769	0.000101487	0.00017403	0.000755302
3839003773745	383900	3773745	0.000410128	0.00016086	5.32712E-05	5.21736E-05	0.00012115	0.000120963	0.000159175	0.000159072	0.000170496	0.000166409	6.63462E-06	6.63462E-06	0.000179679	6.63462E-06	9.88437E-05	9.57477E-05	0.000163613	0.000710092
3839103773745	383910	3773745	0.000387682	0.00015205	5.03557E-05	4.93182E-05	0.000114519	0.000114343	0.000150463	0.000150366	0.000161165	0.000157302	6.27151E-06	6.27151E-06	0.000169845	6.27151E-06	9.34961E-05	9.05676E-05	0.000154224	0.000669341
3829703773755	382970	3773755	0.000200245	7.8539E-05	2.60097E-05	2.54738E-05	5.91514E-05	5.90601E-05	7.77172E-05	7.7667E-05	8.32448E-05	8.12495E-05	3.23936E-06	3.23936E-06	8.77282E-05	3.23936E-06	3.53398E-05	3.42328E-05	2.18929E-05	9.50169E-05
3829803773755	382980	3773755	0.00021458	8.4161E-05	2.78717E-05	2.72974E-05	6.3386E-05	6.32882E-05	8.32809E-05	8.32271E-05	8.92042E-05	8.7066E-05	3.47126E-06	3.47126E-06	9.40085E-05	3.47126E-06	3.7801E-05	3.6617E-05	2.27891E-05	9.89063E-05
3829903773755	382990	3773755	0.000230685	9.0478E-05	2.99635E-05	2.93461E-05	6.81432E-05	6.80381E-05	8.95313E-05	8.94735E-05	9.58992E-05	9.36005E-05	3.73178E-06	3.73178E-06	0.000101064	3.73178E-06	4.05672E-05	3.92965E-05	2.37419E-05	0.000103041
3830003773755	383000	3773755	0.000247868	9.7217E-05	3.21953E-05	3.1532E-05	7.32189E-05	7.31059E-05	9.62E-05	9.61379E-05	0.000103042	0.000100572	4.00975E-06	4.00975E-06	0.000108592	4.00975E-06	4.35235E-05	4.21603E-05	2.46742E-05	0.000107088
3830103773755	383010	3773755	0.000267089	0.00010476	3.4692E-05	3.39772E-05	7.88968E-05	7.87751E-05	0.00010366	0.000103593	0.000111033	0.000108372	4.32069E-06	4.32069E-06	0.000117013	4.32069E-06	4.68315E-05	4.53646E-05	2.56519E-05	0.000111331
3830203773755	383020	3773755	0.000288727	0.00011324	3.75025E-05	3.67298E-05	8.52885E-05	8.51569E-05	0.000112058	0.000111986	0.000120028	0.000117151	4.67072E-06	4.67072E-06	0.000126492	4.67072E-06	5.05502E-05	4.89669E-05	2.66793E-05	0.00011579

			KMMass Grading / Excavation	KMMass Grading / Excavation	KMDrainage / Utilities Trenching	KMFoundations / Concrete Pads	KMBuilding / Structure Construction	KMAsphalt Paving	KMArchitectural Coating	KMLandscaping or Other Finishing	KMWaterside Construction (Piles)	EWNDemolition	EWNSite Grubbing / Prep	EWNDrainage / Utilities Trenching	EWNDrainage / Utilities Trenching	EWNDrainage / Utilities Trenching	EWNFoundation s / Concrete Pads	EWNBuilding / Structure Construction	EWNAsphalt Paving	EWNLandscaping or Other Finishing	EWNWaterside Construction (Piles)
Unique Identifier	X (UTM)	Y (UTM)	2025	2026	2026	2026	2026	2026	2026	2026	2026	2027	2027	2027	2028	2029	2029	2029	2029	2029	2029
3830603773735	383060	3773735	0.000104766	0.000103682	3.72329E-05	1.97035E-05	6.76748E-05	2.17412E-06	2.17412E-06	6.98489E-05	2.17412E-06	0.000370714	2.02044E-05	4.74437E-05	4.65275E-05	4.55648E-05	3.94676E-05	8.57015E-05	6.0972E-06	8.87501E-05	6.0972E-06
3830703773735	383070	3773735	0.000107834	0.000106718	3.83234E-05	2.02806E-05	6.96568E-05	2.2378E-06	2.2378E-06	7.18946E-05	2.2378E-06	0.000405797	2.21165E-05	5.19337E-05	5.09308E-05	4.9877E-05	4.32027E-05	9.38121E-05	6.67423E-06	9.71493E-05	6.67423E-06
3830803773735	383080	3773735	0.000111059	0.00010991	3.94696E-05	2.08872E-05	7.17402E-05	2.30473E-06	2.30473E-06	7.40449E-05	2.30473E-06	0.000447596	2.43946E-05	5.7283E-05	5.61768E-05	5.50145E-05	4.76528E-05	0.000103475	7.3617E-06	0.000107156	7.3617E-06
3830903773735	383090	3773735	0.000114441	0.000113257	4.06716E-05	2.15232E-05	7.39248E-05	2.37491E-06	2.37491E-06	7.62997E-05	2.37491E-06	0.000498001	2.71417E-05	6.37338E-05	6.2503E-05	6.12098E-05	5.30191E-05	0.000115128	8.19072E-06	0.000119223	8.19072E-06
3831003773735	383100	3773735	0.00011854	0.000117313	4.21282E-05	2.22941E-05	7.65723E-05	2.45996E-06	2.45996E-06	7.90323E-05	2.45996E-06	0.00056594	3.08445E-05	7.24286E-05	7.10299E-05	6.95603E-05	6.02521E-05	0.000130834	9.30813E-06	0.000135488	9.30813E-06
3831103773735	383110	3773735	0.000123057	0.000121783	4.37334E-05	2.31435E-05	7.949E-05	2.5537E-06	2.5537E-06	8.20437E-05	2.5537E-06	0.000655472	3.5724E-05	8.38868E-05	8.22669E-05	8.05647E-05	6.9784E-05	0.000151532	1.07807E-05	0.000156922	1.07807E-05
3831203773735	383120	3773735	0.000127544	0.000126224	4.5328E-05	2.39874E-05	8.23883E-05	2.64681E-06	2.64681E-06	8.50351E-05	2.64681E-06	0.00077331	4.21464E-05	9.89677E-05	9.70565E-05	9.50484E-05	8.23296E-05	0.000178774	1.27188E-05	0.000185133	1.27188E-05
3831303773735	383130	3773735	0.000131904	0.000130538	4.68775E-05	2.48074E-05	8.52047E-05	2.73729E-06	2.73729E-06	8.7942E-05	2.73729E-06	0.000930452	5.07108E-05	0.000119079	0.000116779	0.000114363	9.90594E-05	0.000215102	1.53033E-05	0.000222753	1.53033E-05
3831403773735	383140	3773735	0.000136853	0.000135437	4.86366E-05	2.57383E-05	8.8402E-05	2.84001E-06	2.84001E-06	9.12421E-05	2.84001E-06	0.001162332	6.33486E-05	0.000148754	0.000145882	0.000142863	0.000123746	0.000268708	1.91171E-05	0.000278266	1.91171E-05
3831503773735	383150	3773735	0.000141781	0.000140313	5.03877E-05	2.6665E-05	9.15849E-05	2.94226E-06	2.94226E-06	9.45272E-05	2.94226E-06	0.001516935	8.26749E-05	0.000194136	0.000190387	0.000186448	0.000161499	0.000350685	2.49493E-05	0.000363159	2.49493E-05
3831603773735	383160	3773735	0.000146984	0.000145463	5.2237E-05	2.76436E-05	9.49462E-05	3.05024E-06	3.05024E-06	9.79965E-05	3.05024E-06	0.002106236	0.000114793	0.000269555	0.000264349	0.00025888	0.000224238	0.000486919	3.46417E-05	0.00050424	3.46417E-05
3831720373735	383720	3773735	0.006405295	0.006339006	0.002276392	0.001204658	0.004137579	0.000132924	0.000132924	0.004270502	0.000132924	0.00426751	0.000232585	0.000546153	0.000535606	0.000524524	0.00045433	0.000986562	7.01886E-05	0.001021656	7.01886E-05
3831730373735	383730	3773735	0.004204862	0.004161346	0.001494375	0.000790818	0.002716182	8.72601E-05	8.72601E-05	0.002803442	8.72601E-05	0.002731249	0.000148857	0.000349543	0.000342793	0.000335701	0.000290779	0.00063141	4.49214E-05	0.00065387	4.49214E-05
3831740373735	383740	3773735	0.003094298	0.003062275	0.001099689	0.000581951	0.0019988	6.42135E-05	6.42135E-05	0.002063013	6.42135E-05	0.001970657	0.000107403	0.000252203	0.000247333	0.000242215	0.000209804	0.000455576	3.24118E-05	0.000471782	3.24118E-05
3831750373735	383750	3773735	0.002441865	0.002416594	0.00086782	0.000459247	0.001577353	5.06741E-05	5.06741E-05	0.001628027	5.06741E-05	0.001533275	8.35655E-05	0.000196227	0.000192438	0.000188456	0.000163238	0.000354462	2.52181E-05	0.000367071	2.52181E-05
3831760373735	383760	3773735	0.002016076	0.001995211	0.000716497	0.000379168	0.001302309	4.1838E-05	4.1838E-05	0.001344147	4.1838E-05	0.001253892	6.83387E-05	0.000160472	0.000157373	0.000154117	0.000133494	0.000289875	2.0623E-05	0.000300186	2.0623E-05
3831770373735	383770	3773735	0.001712499	0.001694776	0.000608609	0.000322073	0.00110621	3.55381E-05	3.55381E-05	0.001141748	3.55381E-05	0.001057563	5.76385E-05	0.000135346	0.000132732	0.000129986	0.000112592	0.000244487	1.73939E-05	0.000253184	1.73939E-05
3831780373735	383780	3773735	0.001493672	0.001478214	0.000530839	0.000280918	0.000964856	3.0997E-05	3.0997E-05	0.000995853	3.0997E-05	0.000919388	5.01078E-05	0.000117663	0.00011539	0.000113003	9.78815E-05	0.000212544	1.51213E-05	0.000220105	1.51213E-05
3831790373735	383790	3773735	0.001323701	0.001310002	0.000470433	0.000248951	0.000855061	2.74697E-05	2.74697E-05	0.000882531	2.74697E-05	0.000814634	4.43986E-05	0.000104256	0.000102243	0.000100128	8.67291E-05	0.000188327	1.33985E-05	0.000195026	1.33985E-05
3838003773735	383800	3773735	0.001176628	0.001164451	0.000418164	0.000221291	0.000760057	2.44176E-05	2.44176E-05	0.000784475	2.44176E-05	0.000724705	3.94973E-05	9.27472E-05	9.09562E-05	8.90742E-05	7.71548E-05	0.000167537	1.19194E-05	0.000173497	1.19194E-05
3838103773735	383810	3773735	0.001046479	0.001035649	0.00037191	0.000196813	0.000675986	2.17167E-05	2.17167E-05	0.000697702	2.17167E-05	0.000645479	3.51795E-05	8.2608E-05	8.10128E-05	7.93365E-05	6.87202E-05	0.000149222	1.06163E-05	0.00015453	1.06163E-05
3838203773735	383820	3773735	0.000951202	0.000941358	0.00033805	0.000178895	0.00061444	1.97395E-05	1.97395E-05	0.00063418	1.97395E-05	0.000588604	3.20797E-05	7.53292E-05	7.38745E-05	7.2346E-05	6.26651E-05	0.000136073	9.68089E-06	0.000140914	9.68089E-06
3838303773735	383830	3773735	0.000871356	0.000862339	0.000309673	0.000163878	0.000562863	1.80825E-05	1.80825E-05	0.000580946	1.80825E-05	0.000541377	2.95057E-05	6.92851E-05	6.79471E-05	6.65412E-05	5.76371E-05	0.000125155	8.90413E-06	0.000129608	8.90413E-06
3838403773735	383840	3773735	0.000803015	0.000794705	0.000285385	0.000151025	0.000518718	1.66643E-05	1.66643E-05	0.000535382	1.66643E-05	0.00050124	2.73182E-05	6.41483E-05	6.29095E-05	6.16079E-05	5.33639E-05	0.000115877	8.24399E-06	0.000119999	8.24399E-06
3838503773735	383850	3773735	0.000744432	0.000736728	0.000264565	0.000140007	0.000480875	1.54486E-05	1.54486E-05	0.000496324	1.54486E-05	0.000467106	2.54579E-05	5.97799E-05	5.86254E-05	5.74124E-05	4.97298E-05	0.000107985	7.68258E-06	0.000111827	7.68258E-06
3838603773735	383860	3773735	0.000693173	0.000685999	0.000246348	0.000130367	0.000447764	1.43849E-05	1.43849E-05	0.000462148	1.43849E-05	0.000437389	2.38383E-05	5.59768E-05	5.48958E-05	5.376E-05	4.65661E-05	0.000101116	7.19383E-06	0.000104713	7.19383E-06
3838703773735	383870	3773735	0.000645781	0.000639098	0.000229505	0.000121453	0.00041715	1.34014E-05	1.34014E-05	0.000430551	1.34014E-05	0.000409855	2.23377E-05	5.2453E-05	5.14401E-05	5.03757E-05	4.36348E-05	9.47503E-05	6.74097E-06	9.81208E-05	6.74097E-06
3838803773735	383880	3773735	0.000603301	0.000597058	0.000214409	0.000113464	0.00038971	1.25198E-05	1.25198E-05	0.00040223	1.25198E-05	0.000385208	2.09943E-05	4.92987E-05	4.83466E-05	4.73463E-05	4.10107E-05	8.90523E-05	6.33559E-06	9.22201E-05	6.33559E-06
3838903773735	383890	3773735	0.000565614	0.000559761	0.000201015	0.000106376	0.000365366	1.17377E-05	1.17377E-05	0.000377103	1.17377E-05	0.000363394	1.98054E-05	4.65069E-05	4.56088E-05	4.46651E-05	3.86883E-05	8.40093E-05	5.97681E-06	8.69977E-05	5.97681E-06
3839003773735	383900	3773735	0.000532206	0.000526698	0.000189142	0.000100093	0.000343785	1.10444E-05	1.10444E-05	0.000354829	1.10444E-05	0.000344098	1.87538E-05	4.40375E-05	4.31871E-05	4.22935E-05	3.6634E-05	7.95486E-05	5.65946E-06	8.23783E-05	5.65946E-06
3839103773735	383910	3773735	0.000502096	0.0004969	0.000178441	9.44304E-05	0.000324335	1.04196E-05	1.04196E-05	0.000334755	1.04196E-05	0.000326725	1.78069E-05	4.1814E-05	4.10066E-05	4.01581E-05	3.47844E-05	7.55322E-05	5.37371E-06	7.82191E-05	5.37371E-06
3829703773745	382970	3773745	7.37833E-05	7.30197E-05	2.6222E-05	1.38766E-05	4.76612E-05	1.53116E-06	1.53116E-06	4.91924E-05	1.53116E-06	0.000174622	9.51712E-06	2.2348E-05	2.19164E-05	2.1463E-05	1.85909E-05	4.03691E-05	2.87204E-06	4.18051E-05	2.87204E-06
3829803773745	382980	3773745	7.68143E-05	7.60194E-05	2.72992E-05	1.44466E-05	4.96192E-05	1.59407E-06	1.59407E-06	5.12132E-05	1.59407E-06	0.000187776	1.02341E-05	2.40315E-05	2.35674E-05	2.30798E-05	1.99914E-05	4.34101E-05	3.0884E-06	4.49543E-05	3.0884E-06
3829903773745	382990	3773745	8.00171E-05	7.9189E-05	2.84375E-05	1.5049E-05	5.1688E-05	1.66053E-06	1.66053E-06	5.33486E-05	1.66053E-06	0.000202631	1.10436E-05	2.59325E-05	2.54317E-05	2.49055E-05	2.15728E-05	4.68441E-05	3.33271E-06	4.85105E-05	3.33271E-06
3830003773745	383000	3773745	8.32124E-05	8.23512E-05	2.9573E-05	1.56499E-05	5.37521E-05	1.72684E-06	1.72684E-06	5.54789E-05	1.72684E-06	0.000218779	1.19237E-05	2.79992E-05	2.74585E-05	2.68903E-05	2.3292E-05	5.05773E-05	3.5983E-06	5.23764E-05	3.5983E-06
3830103773745	383010	3773745	8.6572E-05	8.5676E-05	3.0767E-05	1.62818E-05	5.59222E-05	1.79656E-06	1.79656E-06	5.77188E-05	1.79656E-06	0.000237041	1.2919E-05	3.03363E-05	2.97505E-05	2.91349E-05	2.52362E-05	5.4799E-05	3.89865E-06	5.67483E-05	3.89865E-06
3830203773745	383020	3773745	9.0051E-05	8.9119E-05	3.20034E-05	1.69361E-05	5.81695E-05	1.86875E-06	1.86875E-06	6.00383E-05	1.86875E-06	0.000257591	1.40391E-05	3.29664E-05	3.23298E-05	3.16608E-05	2.74242E-05	5.95499E-05	4.23666E-06	6.16683E-05	4.23666E-06
3830303773745	383030	3773745	9.36046E-05	9.26359E-05	3.32664E-05	1.76044E-05	6.04651E-05	1.9425E-06	1.9425E-06	6.24076E-05	1.9425E-06	0.000280669	1.52968E-05	3.59198E-05	3.52262E-05	3.44973E-05	2.98811E-05	6.48851E-05	4.61622E-06	6.71932E-05	4.61622E-06
3830403773745	383040	3773745	9.72852E-05	9.62784E-05	3.45744E-05	1.82966E-05	6.28426E-05	2.01888E-06	2.01888E-06	6.48614E-05	2.01888E-06	0.000307154	1.67403E-05	3.93094E-05	3.85503E-05	3.77526E-05	3.27008E-05	7.10079E-05	5.05183E-06	7.35338E-05	5.05183E-06
3830503773745	383050	3773745	0.000100227	9.91894E-05	3.56198E-05	1.88499E-05	6.47426E-05	2.07992E-06	2.07992E-06	6.68226E-05	2.07992E-06	0.000333119	1.81554E-05	4.26323E-05	4.1809E-05	4.09439E-05	3.54651E-05	7.70103E-05	5.47887E-06	7.97497E-05	5.47887E-06
3830603773745	383060	3773745	0.000103116	0.000102049	3.66466E-05	1.93932E-05	6.6609E-05	2.13988E-06	2.13988E-06	6.87489E-05	2.13988E-06	0.000362123	1.97362E-05	4.63442E-05	4.54492E-05	4.45089E-05	3.8553E-05	8.37155E-05	5.9559E-06	8.66934E-05	5.9559E-06
3830703773745	383070	3773745	0.000106147	0.000105048	3.77238E-05	1.99633E-05	6.85669E-05	2.20278E-06	2.20278E-06	7.07697E-05	2.20278E-06	0.00039618	2.15923E-05	5.07029E-05	4.97238E-05	4.86949E-05	4.21789E-05	9.15889E-05	6.51606E-06	9.48469E-05	6.51606E-06
3830803773745	383080	3773745	0.000109387	0.000108255	3.88753E-05	2.05727E-05	7.06599E-05	2.27002E-06	2.27002E-06	7.29299E-05	2.27002E-06	0.000436999	2.3817E-05	5.59268E-05	5.48468E-05	5.3712E-05	4.65246E-05	0.000101025	7.18741E-06	0.000104619	7.18741E-06
3830903773745	383090	3773745	0.000112784	0.000111617	4.00825E-05	2.12115E-05	7.28542E-05	2.34051E-06	2.34051E-06	7.51947E-05	2.34051E-06	0.000486156	2.64961E-05	6.22179E-05	6.10164E-05	5.97539E-05	5.1758E-05	0.000112389	7.9959E-06	0.000116387	7.9959E-06
3831003773745	383100	3773745	0.000116741	0.000115533	4.14887E-05	2.19557E-05	7.54101E-05	2.42263E-06	2.42263E-06	7.78327E-05	2.42263E-06	0.000550917	3.00257E-05	7.0506E-05	6.91445E-05	6.77138E-05	5.86528E-05	0.000127361	9.06105E-06	0.000131892	9.06105E-06
3831103773745	383110	3773745	0.000121086	0.000119833	4.30329E-05	2.27729E-05	7.82168E-05	2.51279E-06	2.51279E-06	8.07296E-05	2.51279E-06	0.000635166	3.46173E-05	8.12881E-05	7.97183E-05	7.80689E-05	6.76222E-05	0.000146837	1.04467E-05	0.000152061	1.04467E-05
3831203773745	383120	3773745	0.000125647	0.000124347	4.46541E-05	2.36308E-05	8.11634E-05	2.60746E-06	2.60746E-06	8.37709E-05	2.60746E-06	0.000745845	4.06495E-05	9.54528E-05	9.36095E-05	9.16726E-05	7.94055E-05	0.000172424	1.22671E-05	0.000178558	1.22671E-05
3831303773745	383130	3773745	0.000130254	0.000128906	4.62911E-05	2.44971E-05	8.41389E-05	2.70305E-06	2.70305E-06	8.6842E-05	2.70305E-06	0.000898347	4.89611E-05	0.00011497	0.00011275	0.000110417	9.56414E-05	0.00020768	1.47753E-05	0.00021507	1.47753E-05
3831403773745	383140	3773745	0.000134972	0.000133575	4.79668E-05	2.53845E-05	8.71868E-05	2.80096E-06	2.80096E-06	8.99877E-05	2.80096E-06	0.001115227	6.07813E-05	0.000142726	0.00013997	0.000137074	0.000118731	0.000257818	1.83424E-05	0.000266989	1.83424E-05
3831503773745	383150	3773745	0.000140168	0.000138717	4.98146E-05	2.63617E-05	9.05433E-05	2.90879E-06	2.90879E-06	9.34521E-05	2.90879E-06	0.001452794	7.91791E-05	0.000185928	0.000182337	0.000178564	0.00015467	0.000335857	2.38944E-05	0.000347804	2.38944E-05
3831603773745	383160	3773745	0.000145379	0.000143875	5.16666E-05	2.73418E-05	9.39094E-05	3.01693E-06	3.01693E-06	9.69263E-05	3.01693E-06	0.002018918	0.000110034	0.00025838	0.00025339	0.000248147	0.00021942	0.000466733	3.32055E-05	0.00048333	3.32055E-05
3837203773745	383720	3773745	0.006852997	0.006782075	0.002435501	0.001288858	0.004426777	0.000142215	0.000142215	0.004568992	0.000142215	0.004596502	0.000250515	0.000588257	0.000576897	0.000564961	0.000489361	0.001062618	7.55996E-05	0.001100418	7.55996E-05
3837303773745	383730	3773745	0.004405696	0.004360102	0.00156575	0.000828589	0.002845913	9.14278E-05	9.14278E-05	0.002937341	9.14278E-05	0.002881009	0.000157019	0.00036871	0.000361589	0.000354108	0.000306723	0.000666031	4.73845E-05	0.000689723	4.73845E-05
3837403773745	383740	3773745	0.003200161	0.003167043	0.001137312	0.000601861	0.002067183	6.64104E-05	6.64104E-05	0.002133594	6.64104E-05	0.002050839	0.000111773	0.000262465	0.00025739	0.000252071	0.00021834	0.000474113	3.37306E-05	0.00049078	3.37306E-05
3837503773745	383750	3773745	0.002505488	0.002479559	0.000890431	0.000471213	0.001618451	5.19944E-05	5.19944E-05	0.001670445	5.19944E-05	0.001582126	8.62279E-05	0.000202479	0.00019856	0.000194461	0.000168439	0.000365755	2.60215E-05	0.000378766	2.60215E-05
3837603773745	383760	3773745	0.002058316	0.002037015	0.00073151	0.000387112	0.001329595	4.27146E-05	4.27146E-05	0.001372309	4.27146E-05	0.001286671	7.01252E-05	0.000164667	0.000161487	0.000158146	0.000136984	0.000297452	2.11621E-05	0.000308033	2.11621E-05
3837703773745	383770	3773745	0.001745087	0.001727027	0.00062019	0.000328202	0.00112726	3.62144E-05	3.62144E-05	0.001163474	3.62144E-05	0.001083167	5.9034E-05	0.000138623	0.000135946	0.000133133	0.000115318	0.000250406	1.78151E-05	0.000259314	1.78151E-05
3837803773745	383780	3773745	0.00151483	0.001499153	0.000538359	0.000284897	0.000978523	3.1436E-05	3.1436E-05	0.001009959	3.1436E-05	0.000935972	5.10117E-05	0.000119785	0.000117472	0.000115041	9.96472E-05	0.000216378	1.53941E-05	0.000224075	1.53941E-05
3837903773745	383790	3773745	0.001343456	0.001329552	0.000477454	0.000252667	0.000867822	2.78796E-05	2.78796E-05	0.000895701	2.78796E-05	0.00082909	4.51865E-05	0.000106106	0.000104057	0.000101904	8.82681E-05	0.000191669	1.36362E-05	0.000198487	1.36362E-05
3838003773745	383800	3773745	0.001196233	0.001183853	0.000425132	0.000224978	0.000772721	2.48244E-05	2.48244E-05	0.000797545	2.48244E-05	0.000738824	4.02669E-05	9.45542E-05	9.27282E-05	9.08096E-05	7.8658E-05	0.000170801	1.21516E-05	0.000176877	1.21516E-05
3838103773745	383810	3773745	0.001070899	0.001059816	0.000380589	0.000201406	0.00069176	2.22235E-05	2.22235E-05	0.00071394	2.22235E-05	0.000662056	3.60829E-05	8.47295E-05	8.30933E-05	8.1374E-05	7.04851E-05	0.000153054	1.0889E-05	0.000158499	1.0889E-05
3838203773745	383820	3773745	0.000970276	0.000960235	0.000344829	0.000182482	0.000626762	2.01354E-05	2.01354E-05	0.000646897	2.01354E-05	0.000601606	3.27883E-05	7.69931E-05	7.55063E-05	7.3944E-05	6.40492E-05	0.000139079	9.89473E-06	0.000144026	9.89473E-06
3838303773745	383830	3773745	0.000886452	0.000877278	0.000315038	0.000166717	0.000572614	1.83958E-05	1.83958E-05	0.00059101	1.83958E-05	0.000551522	3.00587E-05	7.05834E-05	6.92204E-05	6.77882E-05	5.87172E-05	0.000127501	9.071E-06	0.000132036	9.071E-06
3838403773745	383840	3773745	0.000815715	0.000807273	0.000289899	0.000153413	0.000526921	1.69279E-05	1.69279E-05	0.000543849	1.69279E-05	0.000509708	2.77798E-05	6.52321E-05	6.39724E-05	6.26488E-05	5.42655E-05	0.000117834	8.38327E-06	0.000122026	8.38327E-06
3838503773745	383850	3773745	0.000755997	0.000748173	0.000268675	0.000142182	0.000488345	1.56886E-05	1.56886E-05	0.000504034	1.56886E-05	0.000474686	2.5871E-05	6.075E-05	5.95768E-05	5.83441E-05	5.05369E-05	0.000109738	7.80725E-06	0.000113641	7.80725E-06
3838603773745	383860	3773745	0.00070358	0.000696299	0.000250047	0.000132324	0.000454486	1.46008E-05	1.46008E-05	0.000469087	1.46008E-05	0.000444089	2.42034E-05	5.68342E-05	5.57367E-05	5.45834E-05	4.72794E-05	0.000102664	7.30402E-06	0.000106316	7.30402E-06
3838703773745	383870	3773745	0.000655337	0.000648555	0.000232902	0.000123251	0.000423323	1.35997E-05	1.35997E-05	0.000436923	1.35997E-05	0.000415904	2.26673E-05	5.32271E-05	5.21993E-05	5.11192E-05	4.42788E-05	9.61487E-05	6.84046E-06	9.95689E-05	6.84046E-06
3838803773745	383880	3773745	0.000612379	0.000606042	0.000217635	0.000115172	0.000395574	1.27082E-05	1.27082E-05	0.000408282	1.27082E-05	0.000390882	2.13036E-05	5.00248E-05	4.90587E-05	4.80437E-05	4.16148E-05	9.0364E-05	6.42891E-06	9.35784E-05	6.42891E-06
3838903773745	383890	3773745	0.00057411	0.000568169	0.000204034	0.000107974	0.000370854	1.1914E-05	1.1914E-05	0.000382768	1.1914E-05	0.000368631	2.00909E-05	4.71771E-05	4.62661E-05	4.53088E-05	3.92459E-05	8.522E-05	6.06295E-06	8.82515E-05	6.06295E-06
3839003773745	383900	3773745	0.000539746	0.00053416	0.000191821	0.000101511	0.000348655	1.12009E-05	1.12009E-05	0.000359856	1.12009E-05	0.000348677	1.90034E-05	4.46235E-05	4.37617E-05	4.28563E-05	3.71215E-05	8.06071E-05	5.73476E-06	8.34745E-05	5.73476E-06
3839103773745	383910	3773745	0.000508771	0.000503506	0.000180813	9.56856E-05	0.000328647	1.05581E-05	1.05581E-05	0.000339205	1.05581E-05	0.000330699	1.80235E-05	4.23226E-05	4.15053E-05	4.06465E-05	3.52075E-05	7.64509E-05	5.43907E-06	7.91705E-05	5.43907E-06
3829703773755	382970	3773755	7.22229E-05	7.14755E-05	2.56675E-05	1.35831E-05	4.66533E-05	1.49878E-06	1.49878E-06	4.81521E-05	1.49878E-06	0.000170311	9.28218E-06	2.17963E-05	2.13754E-05	2.09331E-05	1.8132E-05	3.93725E-05	2.80114E-06	4.07731E-05	2.80114E-06
3829803773755	382980	3773755	7.51793E-05	7.44013E-05	2.67181E-05	1.41391E-05	4.8563E-05	1.56014E-06	1.56014E-06	5.01232E-05	1.56014E-06	0.000182976	9.9724E-06	2.34171E-05	2.29649E-05	2.24897E-05	1.94803E-05	4.23003E-05	3.00943E-06	4.3805E-05	3.00943E-06
3829903773755	382990	3773755	7.83224E-05	7.75118E-05	2.78352E-05	1.47303E-05	5.05933E-05	1.62536E-06	1.62536E-06	5.22187E-05	1.62536E-06	0.000197324	1.07544E-05	2.52534E-05	2.47658E-05	2.42533E-05	2.10079E-05	4.56174E-05	3.24543E-06	4.72402E-05	3.24543E-06
3830003773755	383000	3773755	8.13983E-05	8.05559E-05	2.89283E-05	1.53087E-05	5.25802E-05	1.68919E-06	1.68919E-06	5.42694E-05	1.68919E-06	0.000212761	1.15957E-05	2.7229E-05	2.67031E-05	2.61506E-05	2.26513E-05	4.9186E-05	3.49932E-06	5.09356E-05	3.49932E-06
3830103773755	383010	3773755	8.46234E-05	8.37477E-05	3.00745E-05	1.59153E-05	5.46635E-05	1.75612E-06	1.75612E-06	5.64197E-05	1.75612E-06	0.000230172	1.25447E-05	2.94573E-05	2.88884E-05	2.82907E-05	2.4505E-05	5.32112E-05	3.78569E-06	5.5104E-05	3.78569E-06
3830203773755	383020	3773755	8.80128E-05	8.7102E-05	3.12791E-05	1.65528E-05	5.6853E-05	1.82646E-06	1.82646E-06	5.86794E-05	1.82646E-06	0.000249919	1.36209E-05	3.19845E-05	3.13668E-05	3.07178E-05	2.66074E-05	5.77763E-05	4.11047E-06	5.98315E-05	4.11047E-06

			ISDemolition	ISDrainage / Utilities Trenching	ISDrainage / Utilities Trenching	ISAsphalt Paving	ISAsphalt Paving	SVDemolition	SVSite Grubbing / Prep	SVMass Grading / Excavation	SVMass Grading / Excavation	SVDrainage / Utilities Trenching	SVFoundations / Concrete Pads	SVBuilding / Structure Construction	SVBuilding / Structure Construction	SVAsphalt Paving	SVAsphalt Paving	SVArchitectural Coating	SVArchitectural Coating	SVLandscaping or Other Finishing	SVLandscaping or Other Finishing
Unique Identifier	X (UTM)	Y (UTM)	2027	2027	2028	2027	2028	2027	2027	2027	2028	2028	2028	2028	2029	2028	2029	2028	2029	2028	2029
3830603773735	383060	3773735	2.15899E-05	8.69344E-06	8.47039E-06	2.2452E-06	2.09151E-06	0.000102531	7.37142E-05	4.97002E-05	4.90692E-05	3.48158E-05	1.10601E-05	1.58442E-05	1.52397E-05	1.5578E-06	1.44937E-06	1.5578E-06	1.44937E-06	1.58442E-05	1.52397E-05
3830703773735	383070	3773735	2.21851E-05	8.93311E-06	8.70391E-06	2.3071E-06	2.14917E-06	0.000105257	7.56741E-05	5.10217E-05	5.03738E-05	3.57415E-05	1.13541E-05	1.62655E-05	1.56449E-05	1.59922E-06	1.48791E-06	1.59922E-06	1.48791E-06	1.62655E-05	1.56449E-05
3830803773735	383080	3773735	2.27999E-05	9.18066E-06	8.94511E-06	2.37103E-06	2.20872E-06	0.000108117	7.77301E-05	5.24079E-05	5.17424E-05	3.67125E-05	1.16626E-05	1.67074E-05	1.60699E-05	1.64267E-06	1.52833E-06	1.64267E-06	1.52833E-06	1.67074E-05	1.60699E-05
3830903773735	383090	3773735	2.34357E-05	9.43665E-06	9.19453E-06	2.43715E-06	2.27031E-06	0.000111101	7.98757E-05	5.38545E-05	5.31707E-05	3.77259E-05	1.19846E-05	1.71686E-05	1.65135E-05	1.68801E-06	1.57052E-06	1.68801E-06	1.57052E-06	1.71686E-05	1.65135E-05
3831003773735	383100	3773735	2.41329E-05	9.71739E-06	9.46807E-06	2.50965E-06	2.33785E-06	0.000114718	8.24761E-05	5.56078E-05	5.49017E-05	3.89541E-05	1.23747E-05	1.77275E-05	1.70511E-05	1.74297E-06	1.62165E-06	1.74297E-06	1.62165E-06	1.77275E-05	1.70511E-05
3831103773735	383110	3773735	2.4858E-05	1.00094E-05	9.75257E-06	2.58506E-06	2.4081E-06	0.000118683	8.53263E-05	5.75295E-05	5.6799E-05	4.03003E-05	1.28024E-05	1.83402E-05	1.76404E-05	1.8032E-06	1.67769E-06	1.8032E-06	1.67769E-06	1.83402E-05	1.76404E-05
3831203773735	383120	3773735	2.55413E-05	1.02845E-05	1.00206E-05	2.65612E-06	2.47429E-06	0.000122415	8.801E-05	5.93389E-05	5.85854E-05	4.15678E-05	1.3205E-05	1.8917E-05	1.81952E-05	1.85991E-06	1.73045E-06	1.85991E-06	1.73045E-06	1.8917E-05	1.81952E-05
3831303773735	383130	3773735	2.61714E-05	1.05382E-05	1.02679E-05	2.72165E-06	2.53533E-06	0.000126193	9.07257E-05	6.11698E-05	6.03932E-05	4.28504E-05	1.36125E-05	1.95007E-05	1.87566E-05	1.9173E-06	1.78385E-06	1.9173E-06	1.78385E-06	1.95007E-05	1.87566E-05
3831403773735	383140	3773735	2.68393E-05	1.08072E-05	1.05299E-05	2.79111E-06	2.60003E-06	0.000130496	9.38192E-05	6.32556E-05	6.24525E-05	4.43115E-05	1.40766E-05	2.01656E-05	1.93962E-05	1.98268E-06	1.84468E-06	1.98268E-06	1.84468E-06	2.01656E-05	1.93962E-05
3831503773735	383150	3773735	2.75728E-05	1.11025E-05	1.08177E-05	2.86738E-06	2.6711E-06	0.000134843	9.69448E-05	6.5363E-05	6.45331E-05	4.57878E-05	1.45456E-05	2.08375E-05	2.00424E-05	2.04873E-06	1.90613E-06	2.04873E-06	1.90613E-06	2.08375E-05	2.00424E-05
3831603773735	383160	3773735	2.83972E-05	1.14345E-05	1.11411E-05	2.95311E-06	2.75095E-06	0.000139155	0.000100045	6.74531E-05	6.65967E-05	4.72519E-05	1.50107E-05	2.15038E-05	2.06833E-05	2.11424E-06	1.96708E-06	2.11424E-06	1.96708E-06	2.15038E-05	2.06833E-05
3831703773735	383720	3773735	0.000909475	0.000366211	0.000356815	9.45791E-05	8.81046E-05	0.010092544	0.007255991	0.004892197	0.004830082	0.00342706	0.001088689	0.001559614	0.001500105	0.000153341	0.000142667	0.000153341	0.000142667	0.001559614	0.001500105
3831803773735	383730	3773735	0.000599282	0.000241308	0.000235117	6.23212E-05	5.8055E-05	0.006348288	0.004564074	0.00307723	0.003038159	0.002155647	0.000684794	0.000981009	0.000943578	9.64525E-05	8.97389E-05	9.64525E-05	8.97389E-05	0.000981009	0.000943578
3831903773735	383740	3773735	0.000442677	0.000178249	0.000173676	4.60354E-05	4.2884E-05	0.004497777	0.003233658	0.002180225	0.002152543	0.001527281	0.000485178	0.000695047	0.000668527	6.83368E-05	6.35802E-05	6.83368E-05	6.35802E-05	0.000695047	0.000668527
3832003773735	383750	3773735	0.000350628	0.000141185	0.000137562	3.64629E-05	3.39668E-05	0.003436271	0.002470492	0.001665677	0.001644528	0.001166832	0.000370673	0.000531011	0.00051075	5.22089E-05	4.85748E-05	5.22089E-05	4.85748E-05	0.000531011	0.00051075
3832103773735	383760	3773735	0.000290508	0.000116977	0.000113975	3.02108E-05	2.81427E-05	0.002760416	0.00198459	0.001338067	0.001321078	0.000937337	0.000297768	0.000426571	0.000410295	4.19403E-05	3.9021E-05	4.19403E-05	3.9021E-05	0.000426571	0.000410295
3832203773735	383770	3773735	0.00024756	9.96832E-05	9.71256E-05	2.57446E-05	2.39822E-05	0.002287887	0.001644866	0.001109016	0.001094935	0.000776883	0.000246796	0.00035355	0.00034006	3.47609E-05	3.23414E-05	3.47609E-05	3.23414E-05	0.00035355	0.00034006
3832303773735	383780	3773735	0.00021656	8.72005E-05	8.49632E-05	2.25208E-05	2.09791E-05	0.00195722	0.001407135	0.000948731	0.000936685	0.0006646	0.000211127	0.000302452	0.000290911	2.97369E-05	2.76671E-05	2.97369E-05	2.76671E-05	0.000302452	0.000290911
3832403773735	383790	3773735	0.000192406	7.74747E-05	7.54869E-05	2.00089E-05	1.86392E-05	0.001709147	0.001228784	0.000828481	0.000817962	0.000580364	0.000184367	0.000264117	0.000254039	2.59679E-05	2.41604E-05	2.59679E-05	2.41604E-05	0.000264117	0.000254039
3832503773735	383800	3773735	0.000171391	6.90125E-05	6.72418E-05	1.78234E-05	1.66033E-05	0.001499158	0.001077813	0.000726693	0.000717466	0.000509059	0.000161715	0.000231667	0.00022827	2.27774E-05	2.1192E-05	2.27774E-05	2.1192E-05	0.000231667	0.000222827
3832603773735	383810	3773735	0.000152805	6.15287E-05	5.995E-05	1.58906E-05	1.48028E-05	0.001316056	0.000946173	0.000637937	0.000629837	0.000446885	0.000141964	0.000203372	0.000195612	1.99955E-05	1.86037E-05	1.99955E-05	1.86037E-05	0.000203372	0.000195612
3832703773735	383820	3773735	0.000139242	5.60674E-05	5.46289E-05	1.44802E-05	1.34889E-05	0.001183235	0.000850682	0.000573554	0.000566272	0.000401784	0.000127636	0.000182847	0.00017587	1.79774E-05	1.67261E-05	1.79774E-05	1.67261E-05	0.000182847	0.00017587
3832803773735	383830	3773735	0.000127861	5.1485E-05	5.0164E-05	1.32967E-05	1.23865E-05	0.001073658	0.000771902	0.000520438	0.00051383	0.000364575	0.000115816	0.000165914	0.000159583	1.63126E-05	1.51771E-05	1.63126E-05	1.51771E-05	0.000165914	0.000159583
3832840373735	383840	3773735	0.000118107	4.75574E-05	4.63372E-05	1.22824E-05	1.14416E-05	0.00098106	0.000705329	0.000475553	0.000469515	0.000333132	0.000105828	0.000151604	0.00014582	1.49057E-05	1.38682E-05	1.49057E-05	1.38682E-05	0.000151604	0.00014582
3832850373735	383850	3773735	0.000109735	4.41862E-05	4.30525E-05	1.14117E-05	1.06305E-05	0.000902734	0.000649017	0.000437586	0.00043203	0.000306536	9.73785E-05	0.000139501	0.000134178	1.37157E-05	1.2761E-05	1.37157E-05	1.2761E-05	0.000139501	0.000134178
3832860373735	383860	3773735	0.0001024	4.12325E-05	4.01746E-05	1.06489E-05	9.9199E-06	0.000835045	0.000600352	0.000404775	0.000399635	0.000283551	9.00768E-05	0.000129041	0.000124117	1.26872E-05	1.18041E-05	1.26872E-05	1.18041E-05	0.000129041	0.000124117
3832870373735	383870	3773735	9.55898E-05	3.84904E-05	3.75028E-05	9.94067E-06	9.26018E-06	0.000773201	0.000555889	0.000374796	0.000370038	0.000262551	8.34056E-05	0.000119484	0.000114925	1.17476E-05	1.09299E-05	1.17476E-05	1.09299E-05	0.000119484	0.000114925
3832880373735	383880	3773735	8.94741E-05	3.60278E-05	3.51034E-05	9.30469E-06	8.66773E-06	0.000718305	0.000516422	0.000348187	0.000343766	0.00024391	7.7484E-05	0.000111001	0.000106765	1.09135E-05	1.01539E-05	1.09135E-05	1.01539E-05	0.000111001	0.000106765
3832890373735	383890	3773735	8.40431E-05	3.3841E-05	3.29727E-05	8.7399E-06	8.1416E-06	0.000670019	0.000481708	0.000324781	0.000320657	0.000227514	7.22754E-05	0.000103539	9.95883E-05	1.01799E-05	9.47134E-06	1.01799E-05	9.47134E-06	0.000103539	9.95883E-05
3839003773735	383900	3773735	7.92227E-05	3.19E-05	3.10815E-05	8.23861E-06	7.67463E-06	0.000627569	0.000451188	0.000304204	0.000300342	0.0002131	6.76963E-05	9.6979E-05	9.32787E-05	9.53495E-06	8.87127E-06	9.53495E-06	8.87127E-06	9.6979E-05	9.32787E-05
3839103773735	383910	3773735	7.48717E-05	3.0148E-05	2.93745E-05	7.78614E-06	7.25313E-06	0.000589636	0.000423916	0.000285816	0.000282187	0.000200219	6.36043E-05	9.11171E-05	8.76405E-05	8.95861E-06	8.33504E-06	8.95861E-06	8.33504E-06	9.11171E-05	8.76405E-05
3829703773745	382970	3773745	1.55316E-05	6.25397E-06	6.09351E-06	1.61517E-06	1.50461E-06	7.42546E-05	5.3385E-05	3.59937E-05	3.55367E-05	2.52141E-05	8.00888E-06	1.14747E-05	1.10368E-05	1.12818E-06	1.04966E-06	1.12818E-06	1.04966E-06	1.14747E-05	1.10368E-05
3829803773745	382980	3773745	1.62106E-05	6.5274E-06	6.35992E-06	1.68579E-06	1.57039E-06	7.71054E-05	5.54346E-05	3.73756E-05	3.6901E-05	2.61822E-05	8.3174E-06	1.19152E-05	1.14606E-05	1.1715E-06	1.08996E-06	1.1715E-06	1.08996E-06	1.19152E-05	1.14606E-05
3829903773745	382990	3773745	1.69148E-05	6.81095E-06	6.6362E-06	1.75902E-06	1.63861E-06	8.01165E-05	5.75994E-05	3.88352E-05	3.83421E-05	2.72046E-05	8.64222E-06	1.23805E-05	1.19081E-05	1.21725E-06	1.13252E-06	1.21725E-06	1.13252E-06	1.23805E-05	1.19081E-05
3830003773745	383000	3773745	1.76036E-05	7.08832E-06	6.90645E-06	1.83066E-06	1.70534E-06	8.30921E-05	5.97387E-05	4.02775E-05	3.97661E-05	2.8215E-05	8.96319E-06	1.28403E-05	1.23504E-05	1.26246E-06	1.17458E-06	1.26246E-06	1.17458E-06	1.28403E-05	1.23504E-05
3830103773745	383010	3773745	1.83092E-05	7.37243E-06	7.18328E-06	1.90403E-06	1.77369E-06	8.6219E-05	6.19868E-05	4.17933E-05	4.12626E-05	2.92768E-05	9.3005E-06	1.33235E-05	1.28152E-05	1.30997E-06	1.21879E-06	1.30997E-06	1.21879E-06	1.33235E-05	1.28152E-05
3830203773745	383020	3773745	1.90134E-05	7.65599E-06	7.45956E-06	1.97727E-06	1.84191E-06	8.94173E-05	6.42862E-05	4.33436E-05	4.27933E-05	3.03628E-05	9.6455E-06	1.38178E-05	1.32905E-05	1.35856E-06	1.264E-06	1.35856E-06	1.264E-06	1.38178E-05	1.32905E-05
3830303773745	383030	3773745	1.97079E-05	7.93561E-06	7.732E-06	2.04948E-06	1.90918E-06	9.2669E-05	6.6624E-05	4.49198E-05	4.43494E-05	3.1467E-05	9.99626E-06	1.43203E-05	1.37739E-05	1.40796E-06	1.30996E-06	1.40796E-06	1.30996E-06	1.43203E-05	1.37739E-05
3830403773745	383040	3773745	2.03939E-05	8.21185E-06	8.00115E-06	2.12082E-06	1.97564E-06	9.60009E-05	6.90194E-05	4.65349E-05	4.5944E-05	3.25984E-05	1.03557E-05	1.48351E-05	1.42691E-05	1.45859E-06	1.35706E-06	1.45859E-06	1.35706E-06	1.48351E-05	1.42691E-05
3830503773745	383050	3773745	2.09793E-05	8.44758E-06	8.23084E-06	2.18171E-06	2.03236E-06	9.86378E-05	7.09153E-05	4.78131E-05	4.7206E-05	3.34938E-05	1.06401E-05	1.52426E-05	1.4661E-05	1.49865E-06	1.39434E-06	1.49865E-06	1.39434E-06	1.52426E-05	1.4661E-05
3830603773745	383060	3773745	2.1562E-05	8.68219E-06	8.45943E-06	2.2423E-06	2.0888E-06	0.000101221	7.27727E-05	4.90654E-05	4.84425E-05	3.43711E-05	1.09188E-05	1.56419E-05	1.5045E-05	1.5379E-06	1.43086E-06	1.5379E-06	1.43086E-06	1.56419E-05	1.5045E-05
3830703773745	383070	3773745	2.21642E-05	8.92467E-06	8.69569E-06	2.30492E-06	2.14714E-06	0.00010393	7.47198E-05	5.03782E-05	4.97386E-05	3.52907E-05	1.1211E-05	1.60604E-05	1.54476E-05	1.57905E-06	1.46914E-06	1.57905E-06	1.46914E-06	1.60604E-05	1.54476E-05
3830803773745	383080	3773745	2.27929E-05	9.17785E-06	8.94237E-06	2.37031E-06	2.20805E-06	0.000106807	7.67886E-05	5.17731E-05	5.11157E-05	3.62678E-05	1.15214E-05	1.6505E-05	1.58753E-05	1.62277E-06	1.50982E-06	1.62277E-06	1.50982E-06	1.6505E-05	1.58753E-05
3830903773745	383090	3773745	2.34426E-05	9.43946E-06	9.19727E-06	2.43787E-06	2.27099E-06	0.000109801	7.89406E-05	5.3224E-05	5.25483E-05	3.72843E-05	1.18443E-05	1.69676E-05	1.63202E-05	1.66825E-06	1.55213E-06	1.66825E-06	1.55213E-06	1.69676E-05	1.63202E-05
3831003773745	383100	3773745	2.41468E-05	9.72302E-06	9.47355E-06	2.5111E-06	2.3392E-06	0.000113293	8.14513E-05	5.49168E-05	5.42196E-05	3.84701E-05	1.2221E-05	1.75073E-05	1.68393E-05	1.72131E-06	1.6015E-06	1.72131E-06	1.6015E-06	1.75073E-05	1.68393E-05
3831103773745	383110	3773745	2.48818E-05	1.00189E-05	9.76189E-06	2.58753E-06	2.4104E-06	0.000117132	8.42119E-05	5.67781E-05	5.60572E-05	3.97739E-05	1.26351E-05	1.81006E-05	1.741E-05	1.77965E-06	1.65577E-06	1.77965E-06	1.65577E-06	1.81006E-05	1.741E-05
3831203773745	383120	3773745	2.56279E-05	1.03194E-05	1.00546E-05	2.66512E-06	2.48268E-06	0.000121106	8.70685E-05	5.87041E-05	5.79587E-05	4.11231E-05	1.30638E-05	1.87146E-05	1.80006E-05	1.84002E-06	1.71194E-06	1.84002E-06	1.71194E-06	1.87146E-05	1.80006E-05
3831303773745	383130	3773745	2.63349E-05	1.06041E-05	1.0332E-05	2.73865E-06	2.55117E-06	0.000124963	8.98418E-05	6.05739E-05	5.98048E-05	4.2433E-05	1.34799E-05	1.93107E-05	1.85739E-05	1.89862E-06	1.76647E-06	1.89862E-06	1.76647E-06	1.93107E-05	1.85739E-05
3831403773745	383140	3773745	2.69804E-05	1.0864E-05	1.05852E-05	2.80578E-06	2.6137E-06	0.000128981	9.27304E-05	6.25215E-05	6.17277E-05	4.37973E-05	1.39133E-05	1.99316E-05	1.91711E-05	1.95967E-06	1.82327E-06	1.95967E-06	1.82327E-06	1.99316E-05	1.91711E-05
3831503773745	383150	3773745	2.76483E-05	1.11329E-05	1.08473E-05	2.87523E-06	2.6784E-06	0.000133507	9.59841E-05	6.47152E-05	6.38936E-05	4.5334E-05	1.44015E-05	2.0631E-05	1.98438E-05	2.02843E-06	1.88724E-06	2.02843E-06	1.88724E-06	2.0631E-05	1.98438E-05
3831603773745	383160	3773745	2.84671E-05	1.14626E-05	1.11685E-05	2.96038E-06	2.75772E-06	0.000137979	9.91994E-05	6.68831E-05	6.60339E-05	4.68526E-05	1.48839E-05	2.13221E-05	2.05085E-05	2.09638E-06	1.95046E-06	2.09638E-06	1.95046E-06	2.13221E-05	2.05085E-05
3837203773745	383720	3773745	0.000973012	0.000391795	0.000381743	0.000101187	9.42597E-05	0.010902965	0.00783864	0.005285036	0.005217933	0.003702249	0.00117611	0.001684849	0.001620562	0.000165654	0.000154123	0.000165654	0.000154123	0.001684849	0.001620562
3837303773745	383730	3773745	0.000628004	0.000252873	0.000246385	6.5308E-05	6.08373E-05	0.006720861	0.004831934	0.003257829	0.003216465	0.002282159	0.000724983	0.001038583	0.000998955	0.000102113	9.50056E-05	0.000102113	9.50056E-05	0.001038583	0.000998955
3837403773745	383740	3773745	0.000457992	0.000184416	0.000179684	4.7628E-05	4.43676E-05	0.004700255	0.003379229	0.002278373	0.002249445	0.001596035	0.000507019	0.000726336	0.000698623	7.14132E-05	6.64424E-05	7.14132E-05	6.64424E-05	0.000726336	0.000698623
3837503773745	383750	3773745	0.000359971	0.000144947	0.000141228	3.74345E-05	3.48719E-05	0.003562036	0.002560911	0.001726639	0.001704717	0.001209537	0.000384239	0.000550446	0.000529443	5.41197E-05	5.03527E-05	5.41197E-05	5.03527E-05	0.000550446	0.000529443
3837603773745	383760	3773745	0.000296822	0.000119519	0.000116453	3.08675E-05	2.87544E-05	0.002846707	0.002046628	0.001379895	0.001362375	0.000966638	0.000307076	0.000439905	0.00042312	4.32513E-05	4.02408E-05	4.32513E-05	4.02408E-05	0.000439905	0.00042312
3837703773745	383770	3773745	0.000252495	0.00010167	9.90617E-05	2.62578E-05	2.44603E-05	0.002356386	0.001694114	0.00114222	0.001127717	0.000800143	0.000254185	0.000364135	0.000350241	3.58017E-05	3.33097E-05	3.58017E-05	3.33097E-05	0.000364135	0.000350241
3837803773745	383780	3773745	0.000219862	8.853E-05	8.62585E-05	2.28641E-05	2.12989E-05	0.002003474	0.001440389	0.000971152	0.000958821	0.000680307	0.000216116	0.000309599	0.000297786	3.04397E-05	2.8321E-05	3.04397E-05	2.8321E-05	0.000309599	0.000297786
3837903773745	383790	3773745	0.000195498	7.87198E-05	7.67E-05	2.03305E-05	1.89387E-05	0.001749503	0.001257798	0.000848043	0.000837276	0.000594067	0.00018872	0.000270353	0.000260037	2.6581E-05	2.47308E-05	2.6581E-05	2.47308E-05	0.000270353	0.000260037
3838003773745	383800	3773745	0.000174488	7.02598E-05	6.84571E-05	1.81456E-05	1.69034E-05	0.001537181	0.001105149	0.000745123	0.000735663	0.00052197	0.000165817	0.000237542	0.000228479	2.33551E-05	2.17295E-05	2.33551E-05	2.17295E-05	0.000237542	0.000228479
3838103773745	383810	3773745	0.000156563	6.30421E-05	6.14246E-05	1.62815E-05	1.51669E-05	0.001359246	0.000977224	0.000658872	0.000650507	0.00046155	0.000146623	0.000210046	0.000202032	2.06517E-05	1.92142E-05	2.06517E-05	1.92142E-05	0.000210046	0.000202032
3838203773745	383820	3773745	0.000142219	5.72663E-05	5.5797E-05	1.47898E-05	1.37774E-05	0.001218113	0.000875757	0.000590461	0.000582964	0.000413627	0.000131399	0.000188237	0.000181054	1.85074E-05	1.72192E-05	1.85074E-05	1.72192E-05	0.000188237	0.000181054
3838303773745	383830	3773745	0.000130255	5.24487E-05	5.1103E-05	1.35456E-05	1.26183E-05	0.001101774	0.000792115	0.000534067	0.000527286	0.000374122	0.000118849	0.000170258	0.000163762	1.67398E-05	1.55746E-05	1.67398E-05	1.55746E-05	0.000170258	0.000163762
3838403773745	383840	3773745	0.000120145	4.83777E-05	4.71364E-05	1.24942E-05	1.16389E-05	0.001005158	0.000722654	0.000487234	0.000481048	0.000341315	0.000108427	0.000155328	0.000149402	1.52718E-05	1.42088E-05	1.52718E-05	1.42088E-05	0.000155328	0.000149402
3838503773745	383850	3773745	0.000111605	4.4939E-05	4.3786E-05	1.16061E-05	1.08116E-05	0.000924641	0.000664766	0.000448205	0.000442514	0.000313974	9.97416E-05	0.000142886	0.000137434	1.40485E-05	1.30706E-05	1.40485E-05	1.30706E-05	0.000142886	0.000137434
3838603773745	383860	3773745	0.000104096	4.19155E-05	4.08401E-05	1.08253E-05	1.00842E-05	0.000854743	0.000614513	0.000414323	0.000409062	0.000290239	9.22016E-05	0.000132084	0.000127045	1.29865E-05	1.20826E-05	1.29865E-05	1.20826E-05	0.000132084	0.000127045
3838703773745	383870	3773745	9.71602E-05	3.91227E-05	3.8119E-05	1.0104E-05	9.41232E-06	0.000791107	0.000568763	0.000383476	0.000378608	0.000268631	8.53372E-05	0.000122251	0.000117586	1.20197E-05	1.1183E-05	1.20197E-05	1.1183E-05	0.000122251	0.000117586
3838803773745	383880	3773745	9.09705E-05	3.66304E-05	3.56905E-05	9.4603E-06	8.81269E-06	0.000735089	0.000528489	0.000356322	0.000351798	0.00024969	7.92945E-05	0.000113594	0.00010926	1.11685E-05	1.03912E-05	1.11685E-05	1.03912E-05	0.000113594	0.00010926
3838903773745	383890	3773745	8.54487E-05	3.44069E-05	3.35242E-05	8.88607E-06	8.27777E-06	0.000685636	0.000492935	0.000332351	0.000328131	0.000232817	7.396E-05	0.000105952	0.00010191	1.04172E-05	9.6921E-06	1.04172E-05	9.6921E-06	0.000105952	0.00010191
3839003773745	383900	3773745	8.04816E-05	3.24069E-05	3.15754E-05	8.36952E-06	7.79658E-06	0.000641583	0.000461263	0.000310997	0.000307048	0.000217858	6.92079E-05	9.91446E-05	9.53616E-05	9.74786E-06	9.06936E-06	9.74786E-06	9.06936E-06	9.91446E-05	9.53616E-05
3839103773745	383910	3773745	7.59979E-05	3.06015E-05	2.98163E-05	7.90325E-06	7.36223E-06	0.00060217	0.000432928	0.000291892	0.000288186	0.000204475	6.49565E-05	9.30541E-05	8.95036E-05	9.14905E-06	8.51223E-06	9.14905E-06	8.51223E-06	9.30541E-05	8.95036E-05
3829703773755	382970	3773755	1.5308E-05	6.16395E-06	6.0058E-06	1.59193E-06	1.48295E-06	7.28737E-05	5.23922E-05	3.53243E-05	3.48758E-05	2.47452E-05	7.86093E-06	1.12613E-05	1.08316E-05	1.1072E-06	1.03014E-06	1.1072E-06	1.03014E-06	1.12613E-05	1.08316E-05
3829803773755	382980	3773755	1.59857E-05	6.43682E-06	6.27166E-06	1.6624E-06	1.5486E-06	7.5671E-05	5.44034E-05	3.66803E-05	3.62146E-05	2.56951E-05	8.16268E-06	1.16935E-05	1.12474E-05	1.14971E-06	1.06968E-06	1.14971E-06	1.06968E-06	1.16935E-05	1.12474E-05
3829903773755	382990	3773755	1.66968E-05	6.72318E-06	6.55069E-06	1.73636E-06	1.61749E-06	7.86288E-05	5.65298E-05	3.8114E-05	3.76301E-05	2.66995E-05	8.48173E-06	1.21506E-05	1.1687E-05	1.19464E-06	1.11149E-06	1.19464E-06	1.11149E-06	1.21506E-05	1.1687E-05
3830003773755	383000	3773755	1.73857E-05	7.00055E-06	6.82094E-06	1.80799E-06	1.68422E-06	8.15152E-05	5.8605E-05	3.95132E-05	3.90115E-05	2.76796E-05	8.79309E-06	1.25966E-05	1.2116E-05	1.2385E-06	1.15229E-06	1.2385E-06	1.15229E-06	1.25966E-05	1.2116E-05
3830103773755	383010	3773755	1.80927E-05	7.28523E-06	7.09831E-06	1.88151E-06	1.75271E-06	8.45175E-05	6.07635E-05	4.09685E-05	4.04483E-05	2.8699E-05	9.11695E-06	1.30606E-05	1.25623E-05	1.28411E-06	1.19473E-06	1.28411E-06	1.19473E-06	1.30606E-05	1.25623E-05
3830203773755	383020	3773755	1.8815E-05	7.5761E-06	7.38172E-06	1.95663E-06	1.82269E-06	8.76712E-05	6.30308E-05	4.24972E-05	4.19576E-05	2.97699E-05	9.45714E-06	1.35479E-05	1.3031E-05	1.33203E-06	1.23931E-06	1.33203E-06	1.23931E-06	1.35479E-05	1.3031E-05

			MDemolition	MSite Grubbing / Prep	MMass Grading / Excavation	MMass Grading / Excavation	MDrainage / Utilities Trenching	MFoundations / Concrete Pads	MBuilding / Structure Construction	MAsphalt Paving	MLandscaping or Other Finishing	MWaterside Construction (Piles)	RSSWDemolition	RSSWPlacing Base	RSSWForm	Child Risk				
Unique Identifier	X (UTM)	Y (UTM)	2027	2027	2027	2028	2028	2028	2028	2028	2028	2028	2029	2029	2029	3rd Trimester	0<2	2<16	Total	per million
3830603773735	383060	3773735	2.42022E-05	7.42967E-05	8.73668E-05	8.62035E-05	1.83239E-05	2.38301E-05	1.75403E-05	1.80536E-06	2.1151E-05	1.80536E-06	1.91898E-05	2.78448E-05	1.65058E-05	6.26516E-09	7.7104E-08	1.2644E-08	9.60138E-08	0.09601384
3830703773735	383070	3773735	2.48754E-05	7.63633E-05	8.9797E-05	8.86013E-05	1.88336E-05	2.4493E-05	1.80281E-05	1.85558E-06	2.17393E-05	1.85558E-06	1.95672E-05	2.83925E-05	1.68305E-05	6.76009E-09	8.2718E-08	1.3508E-08	1.02987E-07	0.102987
3830803773735	383080	3773735	2.55831E-05	7.85357E-05	9.23516E-05	9.11219E-05	1.93694E-05	2.51897E-05	1.8541E-05	1.90837E-06	2.23578E-05	1.90837E-06	1.99571E-05	2.89582E-05	1.71659E-05	7.34544E-09	8.9322E-08	1.452E-08	1.11187E-07	0.11118747
3830903773735	383090	3773735	2.63198E-05	8.07972E-05	9.50109E-05	9.37459E-05	1.99272E-05	2.59151E-05	1.90749E-05	1.96332E-06	2.30016E-05	1.96332E-06	2.03658E-05	2.95512E-05	1.75173E-05	8.04705E-09	9.7193E-08	1.5719E-08	1.2096E-07	0.12095972
3831003773735	383100	3773735	2.72216E-05	8.35657E-05	9.82664E-05	9.6958E-05	2.06099E-05	2.68031E-05	1.97285E-05	2.0306E-06	2.37897E-05	2.0306E-06	2.08711E-05	3.02844E-05	1.7952E-05	8.98983E-09	1.0773E-07	1.7318E-08	1.34038E-07	0.13403815
3831103773735	383110	3773735	2.82214E-05	8.66349E-05	0.000101876	0.000100519	2.13669E-05	2.77875E-05	2.04531E-05	2.10518E-06	2.46635E-05	2.10518E-06	2.1417E-05	3.10765E-05	1.84215E-05	1.02274E-08	1.2148E-07	1.9392E-08	1.51104E-07	0.15110393
3831203773735	383120	3773735	2.92122E-05	8.96763E-05	0.000105452	0.000104048	2.2117E-05	2.8763E-05	2.11711E-05	2.17908E-06	2.55293E-05	2.17908E-06	2.19691E-05	3.18776E-05	1.88964E-05	1.18446E-08	1.3933E-07	2.2061E-08	1.73237E-07	0.17323661
3831303773735	383130	3773735	3.01975E-05	9.2701E-05	0.000109009	0.000107557	2.2863E-05	2.97331E-05	2.18852E-05	2.25258E-06	2.63904E-05	2.25258E-06	2.25056E-05	3.26561E-05	1.93579E-05	1.40308E-08	1.6331E-07	2.5596E-08	2.02936E-07	0.20293597
3831403773735	383140	3773735	3.1259E-05	9.59596E-05	0.000112841	0.000111338	2.36667E-05	3.07783E-05	2.26545E-05	2.33176E-06	2.7318E-05	2.33176E-06	2.30546E-05	3.34527E-05	1.98301E-05	1.7231E-08	1.9829E-07	3.0749E-08	2.46266E-07	0.24626613
3831503773735	383150	3773735	3.22987E-05	9.91514E-05	0.000116594	0.000115041	2.44539E-05	3.18021E-05	2.34081E-05	2.40932E-06	2.82267E-05	2.40932E-06	2.3616E-05	3.42674E-05	2.0313E-05	2.22364E-08	2.5277E-07	3.8642E-08	3.1365E-07	0.31364957
3831603773735	383160	3773735	3.33928E-05	0.00010251	0.000120544	0.000118939	2.52823E-05	3.28794E-05	2.4201E-05	2.49094E-06	2.91829E-05	2.49094E-06	2.41931E-05	3.51047E-05	2.08094E-05	3.051E-08	3.4258E-07	5.1644E-08	4.24735E-07	0.42473544
3837203773735	383720	3773735	0.001601376	0.004915948	0.005780753	0.005703781	0.001212429	0.001576754	0.001160577	0.000119455	0.001399486	0.000119455	9.78205E-05	0.00014194	8.4139E-05	1.45932E-07	2.1598E-06	4.7112E-07	2.7769E-06	2.77689928
3837303773735	383730	3773735	0.001031718	0.003167196	0.003724363	0.003674773	0.000781131	0.001015855	0.000747724	7.6961E-05	0.000901646	7.6961E-05	9.8357E-05	0.000142718	8.46004E-05	9.47168E-08	1.4061E-06	3.0018E-07	1.80094E-06	1.80094405
3837403773735	383740	3773735	0.000747702	0.002295316	0.002699103	0.002663164	0.000566098	0.000736205	0.000541887	5.57748E-05	0.000653437	5.57748E-05	9.87126E-05	0.000143234	8.49063E-05	6.90645E-08	1.0277E-06	2.1536E-07	1.31217E-06	1.31216816
3837503773735	383750	3773735	0.000583051	0.001789866	0.002104736	0.002076711	0.000441438	0.000574086	0.000422559	4.34927E-05	0.000509544	4.34927E-05	9.87844E-05	0.000143338	8.4968E-05	5.41208E-08	8.0688E-07	1.6647E-07	1.02747E-06	1.027468
3837603773735	383760	3773735	0.000477003	0.001464316	0.001721915	0.001698988	0.000361147	0.000469668	0.000345701	3.5582E-05	0.000416865	3.5582E-05	9.88623E-05	0.000143451	8.50351E-05	4.44504E-08	6.6363E-07	1.3518E-07	8.43257E-07	0.84325661
3837703773735	383770	3773735	0.000402093	0.001234357	0.001451503	0.001432175	0.000304432	0.000395911	0.000291412	2.99941E-05	0.0003514	2.99941E-05	9.87095E-05	0.00014323	8.49036E-05	3.75982E-08	5.6196E-07	1.1319E-07	7.12745E-07	0.71274469
3837803773735	383780	3773735	0.000348835	0.001070863	0.001259247	0.00124248	0.000264109	0.000343471	0.000252814	2.60213E-05	0.000304856	2.60213E-05	9.83321E-05	0.000142682	8.4579E-05	3.27053E-08	4.8917E-07	9.7687E-08	6.19566E-07	0.61956587
3837903773735	383790	3773735	0.00030807	0.00094572	0.00111209	0.001097282	0.000233245	0.000303333	0.000223269	2.29804E-05	0.00026923	2.29804E-05	9.77488E-05	0.000141836	8.40773E-05	2.8943E-08	4.3306E-07	8.5938E-08	5.47937E-07	0.54793741
3838003773735	383800	3773735	0.000273	0.000838063	0.000985494	0.000972372	0.000206693	0.000268803	0.000197853	2.03644E-05	0.000238582	2.03644E-05	9.65073E-05	0.000140034	8.30094E-05	2.56998E-08	3.8463E-07	7.5902E-08	4.86235E-07	0.48623484
3838103773735	383810	3773735	0.000242266	0.000743713	0.000874546	0.000862901	0.000183423	0.000238541	0.000175579	1.80718E-05	0.000211722	1.80718E-05	9.47979E-05	0.000137554	8.15391E-05	2.28414E-08	3.4191E-07	6.7117E-08	4.3187E-07	0.43186991
3838203773735	383820	3773735	0.000219872	0.00067497	0.00079371	0.000783141	0.000166469	0.000216492	0.00015935	1.64014E-05	0.000192152	1.64014E-05	9.32539E-05	0.000135313	8.0211E-05	2.07586E-08	3.1074E-07	6.0744E-08	3.92242E-07	0.39224205
3838303773735	383830	3773735	0.000201197	0.000617641	0.000726295	0.000716624	0.00015233	0.000198104	0.000145815	1.50083E-05	0.000175832	1.50083E-05	9.15882E-05	0.000132896	7.87783E-05	1.90193E-08	2.8469E-07	5.5455E-08	3.5916E-07	0.3591599
3838403773735	383840	3773735	0.000185282	0.000568784	0.000668843	0.000659937	0.00014028	0.000182433	0.000134281	1.38211E-05	0.000161923	1.38211E-05	8.98289E-05	0.000130344	7.72651E-05	1.75348E-08	2.6243E-07	5.0966E-08	3.30932E-07	0.33093165
3838503773735	383850	3773735	0.000171698	0.000527084	0.000619808	0.000611555	0.000129996	0.000169058	0.000124436	1.28078E-05	0.000150052	1.28078E-05	8.80197E-05	0.000127719	7.5709E-05	1.62664E-08	2.434E-07	4.715E-08	3.06815E-07	0.30681524
3838603773735	383860	3773735	0.000159857	0.000490733	0.000577061	0.000569378	0.00012103	0.000157399	0.000115854	1.19245E-05	0.000139703	1.19245E-05	8.61513E-05	0.000125007	7.41019E-05	1.51592E-08	2.2677E-07	4.3837E-08	2.85771E-07	0.28577067
3838703773735	383870	3773735	0.000148931	0.000457194	0.000537622	0.000530464	0.000112758	0.000146641	0.000107936	1.11095E-05	0.000130155	1.11095E-05	8.40146E-05	0.000121907	7.2264E-05	1.41368E-08	2.1142E-07	4.0789E-08	2.66346E-07	0.26634587
3838803773735	383880	3773735	0.000139158	0.000427192	0.000502343	0.000495654	0.000105359	0.000137019	0.000100853	1.03805E-05	0.000121614	1.03805E-05	8.17781E-05	0.000118662	7.03403E-05	1.32217E-08	1.9767E-07	3.8071E-08	2.48962E-07	0.24896242
3838903773735	383890	3773735	0.000130503	0.000400622	0.00047109	0.000464826	9.8806E-05	0.000128496	9.45804E-05	9.73487E-06	0.00011405	9.73487E-06	7.95634E-05	0.000115448	6.84353E-05	1.24108E-08	1.8548E-07	3.5671E-08	2.33564E-07	0.23356407
3839003773735	383900	3773735	0.00012284	0.000377098	0.000443437	0.000437532	9.30044E-05	0.000120951	8.90269E-05	9.16326E-06	0.000107353	9.16326E-06	7.74236E-05	0.000112343	6.65948E-05	1.16928E-08	1.7469E-07	3.3552E-08	2.19932E-07	0.21993205
3839103773735	383910	3773735	0.000115947	0.000355937	0.000418553	0.000412979	8.77853E-05	0.000114164	8.4031E-05	8.64905E-06	0.000101329	8.64905E-06	7.53274E-05	0.000109302	6.47918E-05	1.10464E-08	1.6497E-07	3.1651E-08	2.07663E-07	0.2076632
3829703773745	382970	3773745	1.71727E-05	5.27173E-05	6.19913E-05	6.11659E-05	1.30018E-05	1.69087E-05	1.24457E-05	1.281E-06	1.50077E-05	1.281E-06	1.51098E-05	2.19246E-05	1.29965E-05	3.33934E-09	4.2747E-08	7.1998E-09	5.32864E-08	0.05328637
3829803773745	382980	3773745	1.78586E-05	5.48229E-05	6.44673E-05	6.36089E-05	1.35211E-05	1.7584E-05	1.29428E-05	1.33216E-06	1.56071E-05	1.33216E-06	1.55714E-05	2.25945E-05	1.33935E-05	3.55187E-09	4.5315E-08	7.6133E-09	5.64801E-08	0.05648008
3829903773745	382990	3773745	1.85844E-05	5.7051E-05	6.70874E-05	6.61941E-05	1.40706E-05	1.82987E-05	1.34688E-05	1.38631E-06	1.62414E-05	1.38631E-06	1.60549E-05	2.3296E-05	1.38094E-05	3.78736E-09	4.8146E-08	8.0689E-09	6.00018E-08	0.06000181
3830003773745	383000	3773745	1.93048E-05	5.92625E-05	6.96878E-05	6.87599E-05	1.4616E-05	1.9008E-05	1.39909E-05	1.44004E-06	1.6871E-05	1.44004E-06	1.65259E-05	2.39795E-05	1.42145E-05	4.0382E-09	5.1141E-08	8.549E-09	6.3728E-08	0.06372797
3830103773745	383010	3773745	2.00651E-05	6.15964E-05	7.24323E-05	7.14679E-05	1.51916E-05	1.97566E-05	1.45419E-05	1.49676E-06	1.75354E-05	1.49676E-06	1.70094E-05	2.4681E-05	1.46304E-05	4.3169E-09	5.4451E-08	9.0792E-09	6.78473E-08	0.06784726
3830203773745	383020	3773745	2.0849E-05	6.40028E-05	7.5262E-05	7.42599E-05	1.57851E-05	2.05284E-05	1.511E-05	1.55523E-06	1.82205E-05	1.55523E-06	1.75054E-05	2.54007E-05	1.5057E-05	4.62543E-09	5.8094E-08	9.6599E-09	7.23789E-08	0.07237887
3830303773745	383030	3773745	2.16474E-05	6.64537E-05	7.81441E-05	7.71036E-05	1.63896E-05	2.13145E-05	1.56887E-05	1.61478E-06	1.89182E-05	1.61478E-06	1.80013E-05	2.61203E-05	1.54836E-05	4.96628E-09	6.2091E-08	1.0295E-08	7.73517E-08	0.07735166
3830403773745	383040	3773745	2.24712E-05	6.89826E-05	8.11179E-05	8.00378E-05	1.70133E-05	2.21257E-05	1.62857E-05	1.67624E-06	1.96382E-05	1.67624E-06	1.85129E-05	2.68626E-05	1.59236E-05	5.35152E-09	6.6578E-08	1.1003E-08	8.29329E-08	0.0829329
3830503773745	383050	3773745	2.3119E-05	7.09712E-05	8.34564E-05	8.23451E-05	1.75038E-05	2.27635E-05	1.67552E-05	1.72456E-06	2.02043E-05	1.72456E-06	1.88966E-05	2.74193E-05	1.62536E-05	5.72288E-09	7.0849E-08	1.167E-08	8.82418E-08	0.08824176
3830603773745	383060	3773745	2.37504E-05	7.29097E-05	8.57358E-05	8.45942E-05	1.79818E-05	2.33852E-05	1.72128E-05	1.77166E-06	2.07561E-05	1.77166E-06	1.92647E-05	2.79534E-05	1.65702E-05	6.13321E-09	7.5535E-08	1.2398E-08	9.40662E-08	0.09406622
3830703773745	383070	3773745	2.44127E-05	7.49429E-05	8.81267E-05	8.69532E-05	1.84833E-05	2.40374E-05	1.76928E-05	1.82107E-06	2.13349E-05	1.82107E-06	1.96514E-05	2.85147E-05	1.69029E-05	6.61027E-09	8.0954E-08	1.3237E-08	1.00801E-07	0.10080093
3830803773745	383080	3773745	2.51186E-05	7.71097E-05	9.06747E-05	8.94673E-05	1.90177E-05	2.47324E-05	1.82044E-05	1.87372E-06	2.19518E-05	1.87372E-06	2.00632E-05	2.91121E-05	1.72571E-05	7.17729E-09	8.7361E-08	1.4225E-08	1.08764E-07	0.10876416
3830903773745	383090	3773745	2.58535E-05	7.93657E-05	9.33275E-05	9.20849E-05	1.95741E-05	2.54559E-05	1.8737E-05	1.92854E-06	2.2594E-05	1.92854E-06	2.04905E-05	2.97322E-05	1.76246E-05	7.8549E-09	9.4976E-08	1.5394E-08	1.18226E-07	0.11822555
3831003773745	383100	3773745	2.6719E-05	8.20227E-05	9.6452E-05	9.51677E-05	2.02294E-05	2.63082E-05	1.93642E-05	1.9931E-06	2.33505E-05	1.9931E-06	2.0999E-05	3.047E-05	1.8062E-05	8.74211E-09	1.049E-07	1.6914E-08	1.30558E-07	0.13055846
3831103773745	383110	3773745	2.76662E-05	8.49304E-05	9.98712E-05	9.85414E-05	2.09465E-05	2.72408E-05	2.00507E-05	2.06376E-06	2.41782E-05	2.06376E-06	2.15448E-05	3.1262E-05	1.85315E-05	9.89123E-09	1.1769E-07	1.8861E-08	1.46441E-07	0.14644113
3831203773745	383120	3773745	2.86624E-05	8.79885E-05	0.000103467	0.00010209	2.17008E-05	2.82217E-05	2.07727E-05	2.13807E-06	2.50488E-05	2.13807E-06	2.21094E-05	3.20813E-05	1.90171E-05	1.13932E-08	1.343E-07	2.1375E-08	1.67071E-07	0.16707115
3831303773745	383130	3773745	2.96803E-05	9.11134E-05	0.000107142	0.000105715	2.24715E-05	2.9224E-05	2.15104E-05	2.214E-06	2.59384E-05	2.214E-06	2.26927E-05	3.29277E-05	1.95188E-05	1.34458E-08	1.5686E-07	2.4774E-08	1.95084E-07	0.19508416
3831403773745	383140	3773745	3.07237E-05	9.43164E-05	0.000110908	0.000109432	2.32614E-05	3.02513E-05	2.22666E-05	2.29183E-06	2.68502E-05	2.29183E-06	2.32667E-05	3.37605E-05	2.00125E-05	1.6401E-08	1.8919E-07	2.9581E-08	2.35168E-07	0.23516809
3831503773745	383150	3773745	3.18215E-05	9.76864E-05	0.000114871	0.000113342	2.40926E-05	3.13322E-05	2.30622E-05	2.37372E-06	2.78096E-05	2.37372E-06	2.38656E-05	3.46295E-05	2.05277E-05	2.09675E-08	2.3896E-07	3.699E-08	2.96921E-07	0.29692147
3831603773745	383160	3773745	3.29011E-05	0.000101001	0.000118769	0.000117187	2.491E-05	3.23952E-05	2.38447E-05	2.45426E-06	2.87532E-05	2.45426E-06	2.44832E-05	3.55257E-05	2.10589E-05	2.87082E-08	3.2307E-07	4.9401E-08	4.01179E-07	0.401179
3837203773745	383720	3773745	0.001714677	0.005263763	0.006189755	0.006107337	0.001298211	0.001688313	0.00124269	0.000127906	0.001498503	0.000127906	0.00010347	0.000150137	8.89979E-05	1.56565E-07	2.3156E-06	5.0702E-07	2.97915E-06	2.97914561
3837303773745	383730	3773745	0.00108048	0.003316887	0.003900387	0.003848453	0.00081805	0.001063867	0.000783064	8.05983E-05	0.000944261	8.05983E-05	0.000103994	0.000150897	8.94486E-05	9.9518E-08	1.4763E-06	3.1632E-07	1.8921E-06	1.89209818
3837403773745	383740	3773745	0.000771937	0.002369713	0.002786588	0.002749484	0.000584446	0.000760068	0.000559451	5.75826E-05	0.000674616	5.75826E-05	0.000104424	0.000151522	8.98189E-05	7.16157E-08	1.065E-06	2.2389E-07	1.36049E-06	1.3604886
3837503773745	383750	3773745	0.000596591	0.001831432	0.002153614	0.002124938	0.000451689	0.000587418	0.000432372	4.45027E-05	0.000521377	4.45027E-05	0.000104645	0.000151843	9.00094E-05	5.56675E-08	8.2941E-07	1.7161E-07	1.05668E-06	1.05668263
3837603773745	383760	3773745	0.000485284	0.001489738	0.001751811	0.001728485	0.000367417	0.000477822	0.000351703	3.61997E-05	0.000424103	3.61997E-05	0.000104667	0.000151875	9.00282E-05	4.54864E-08	6.7869E-07	1.3859E-07	8.6277E-07	0.86276999
3837703773745	383770	3773745	0.000408244	0.00125324	0.001473708	0.001454085	0.000309089	0.000401967	0.00029587	3.0453E-05	0.000356776	3.0453E-05	0.000104499	0.00015163	8.98833E-05	3.84049E-08	5.7366E-07	1.1585E-07	7.27918E-07	0.72791846
3837803773745	383780	3773745	0.000352134	0.00108099	0.001271155	0.00125423	0.000266606	0.000346719	0.000255204	2.62674E-05	0.000307739	2.62674E-05	0.00010415	0.000151123	8.95828E-05	3.32335E-08	4.9683E-07	9.9392E-08	6.29451E-07	0.62945122
3837903773745	383790	3773745	0.00031108	0.000954962	0.001122957	0.001108004	0.000235524	0.000306297	0.000225451	2.3205E-05	0.000271861	2.3205E-05	0.000103451	0.000150109	8.89818E-05	2.94232E-08	4.4006E-07	8.7445E-08	5.56927E-07	0.5569268
3838003773745	383800	3773745	0.000276076	0.000847505	0.000996596	0.000983326	0.000209022	0.000271831	0.000200082	2.05939E-05	0.00024127	2.05939E-05	0.000102328	0.00014848	8.80159E-05	2.6172E-08	3.9153E-07	7.7358E-08	4.95063E-07	0.49506343
3838103773745	383810	3773745	0.000246512	0.000756748	0.000889874	0.000878025	0.000186638	0.000242721	0.000178656	1.83885E-05	0.000215433	1.83885E-05	0.000100491	0.000145814	8.64356E-05	2.34113E-08	3.503E-07	6.8857E-08	4.42571E-07	0.44257095
3838203773745	383820	3773745	0.000223051	0.000684729	0.000805186	0.000794465	0.000168876	0.000219622	0.000161654	1.66385E-05	0.000194931	1.66385E-05	9.88124E-05	0.000143379	8.49922E-05	2.12075E-08	3.1734E-07	6.2118E-08	4.00663E-07	0.4006632
3838303773745	383830	3773745	0.00020352	0.000624771	0.000734679	0.000724897	0.000154088	0.000200391	0.000147498	1.51816E-05	0.000177861	1.51816E-05	9.69814E-05	0.000140722	8.34172E-05	1.9376E-08	2.8992E-07	5.6536E-08	3.65835E-07	0.36583539
3838403773745	383840	3773745	0.000187155	0.000574532	0.000675603	0.000666607	0.000141698	0.000184277	0.000135638	1.39608E-05	0.000163559	1.39608E-05	9.506E-05	0.000137934	8.17645E-05	1.78367E-08	2.6686E-07	5.1877E-08	3.36571E-07	0.33657115
3838503773745	383850	3773745	0.000173397	0.000532298	0.000625939	0.000617605	0.000131282	0.000170731	0.000125667	1.29345E-05	0.000151536	1.29345E-05	9.31322E-05	0.000135137	8.01064E-05	1.65412E-08	2.4743E-07	4.7978E-08	3.11948E-07	0.31194809
3838603773745	383860	3773745	0.000161361	0.00049535	0.000582491	0.000574735	0.000122169	0.00015888	0.000116944	1.20367E-05	0.000141018	1.20367E-05	9.11297E-05	0.000132231	7.83839E-05	1.54064E-08	2.304E-07	4.4578E-08	2.90385E-07	0.29038461
3838703773745	383870	3773745	0.000150303	0.000461405	0.000542574	0.00053535	0.000113797	0.000147992	0.00010893	1.12119E-05	0.000131354	1.12119E-05	8.88807E-05	0.000128968	7.64495E-05	1.43631E-08	2.1474E-07	4.1464E-08	2.70568E-07	0.27056768
3838803773745	383880	3773745	0.000140487	0.00043127	0.000507138	0.000500385	0.000106365	0.000138326	0.000101816	1.04796E-05	0.000122775	1.04796E-05	8.6535E-05	0.000125564	7.44319E-05	1.34359E-08	2.0082E-07	3.8709E-08	2.5296E-07	0.25296044
3838903773745	383890	3773745	0.000131759	0.000404476	0.000475631	0.000469298	9.97567E-05	0.000129733	9.54904E-05	9.82853E-06	0.000115147	9.82853E-06	8.41737E-05	0.000122138	7.24008E-05	1.2611E-08	1.8842E-07	3.6266E-08	2.37301E-07	0.23730107
3839003773745	383900	3773745	0.000123933	0.000380452	0.00044738	0.000441423	9.38315E-05	0.000122027	8.98186E-05	9.24475E-06	0.000108308	9.24475E-06	8.18186E-05	0.000118721	7.03752E-05	1.1871E-08	1.773E-07	3.4081E-08	2.23257E-07	0.22325659
3839103773745	383910	3773745	0.000116883	0.000358811	0.000421932	0.000416314	8.84942E-05	0.000115086	8.47095E-05	8.71889E-06	0.000102147	8.71889E-06	7.94948E-05	0.000115349	6.83763E-05	1.12045E-08	1.6729E-07	3.2119E-08	2.1061E-07	0.21060983
3829703773755	382970	3773755	1.67754E-05	5.14974E-05	6.05568E-05	5.97505E-05	1.27009E-05	1.65174E-05	1.21577E-05	1.25136E-06	1.46604E-05	1.25136E-06	1.50599E-05	2.18522E-05	1.29535E-05	3.26729E-09	4.1829E-08	7.0424E-09	5.21388E-08	0.05213881
3829803773755	382980	3773755	1.74413E-05	5.35418E-05	6.29607E-05	6.21224E-05	1.32051E-05	1.71731E-05	1.26403E-05	1.30103E-06	1.52424E-05	1.30103E-06	1.55278E-05	2.25311E-05	1.3356E-05	3.47302E-09	4.4317E-08	7.4431E-09	5.5233E-08	0.05523303
3829903773755	382990	3773755	1.8149E-05	5.57142E-05	6.55153E-05	6.4643E-05	1.37409E-05	1.78699E-05	1.31532E-05	1.35382E-06	1.58609E-05	1.35382E-06	1.60144E-05	2.32372E-05	1.37745E-05	3.70197E-09	4.7072E-08	7.8861E-09	5.866E-08	0.05866002
3830003773755	383000	3773755	1.88403E-05	5.78365E-05	6.80109E-05	6.71054E-05	1.42643E-05	1.85506E-05	1.36543E-05	1.40539E-06	1.6465E-05	1.40539E-06	1.64823E-05	2.39161E-05	1.4177E-05	3.9429E-09	4.995E-08	8.3475E-09	6.224E-08	0.06224001
3830103773755	383010	3773755	1.95643E-05	6.0059E-05	7.06245E-05	6.96841E-05	1.48125E-05	1.92635E-05	1.4179E-05	1.4594E-06	1.70978E-05	1.4594E-06	1.69657E-05	2.46177E-05	1.45929E-05	4.20977E-09	5.312E-08	8.8548E-09	6.61851E-08	0.06618506
3830203773755	383020	3773755	2.03246E-05	6.2393E-05	7.3369E-05	7.23921E-05	1.53881E-05	2.00121E-05	1.473E-05	1.51611E-06	1.77622E-05	1.51611E-06	1.74617E-05	2.53373E-05	1.50194E-05	4.50716E-09	5.6635E-08	9.4165E-09	7.05587E-08	0.07055869

			EGIODemolition	EGIOSite Grubbing / Prep	EGIOMass Grading / Excavation	EGIOMass Grading / Excavation	EGIODrainage / Utilities Trenching	EGIODrainage / Utilities Trenching	EGIOFoundations / Concrete Pads	EGIOFoundations / Concrete Pads	EGIOBuilding / Structure Construction	EGIOBuilding / Structure Construction	EGIOAsphalt Paving	EGIOArchitectural Coating	EGIOLandscaping or Other Finishing	EGIOWaterside Construction (Piles)	HIWaterside Construction (Landscaping)	HIWaterside Construction (Landscaping)	KMDemolition	KMSite Grubbing / Prep
Unique Identifier	X (UTM)	Y (UTM)	2025	2025	2025	2026	2026	2027	2026	2027	2026	2027	2027	2027	2027	2027	2025	2026	2025	2025
3830303773755	383030	3773755	0.000313041	0.00012278	4.06607E-05	3.98229E-05	9.24708E-05	9.23281E-05	0.000121495	0.000121416	0.000130136	0.000127017	5.06406E-06	5.06406E-06	0.000137145	5.06406E-06	5.47264E-05	5.30122E-05	2.77407E-05	0.000120397
3830403773755	383040	3773755	0.000340822	0.00013368	4.42692E-05	4.33571E-05	0.000100677	0.000100522	0.000132277	0.000132191	0.000141685	0.000138289	5.51347E-06	5.51347E-06	0.000149316	5.51347E-06	5.94928E-05	5.76293E-05	2.88519E-05	0.000125219
3830503773755	383050	3773755	0.000368828	0.00014466	4.79068E-05	4.69198E-05	0.00010895	0.000108782	0.000143146	0.000143054	0.000153327	0.000149652	5.96652E-06	5.96652E-06	0.000161585	5.96652E-06	6.42035E-05	6.21926E-05	2.97752E-05	0.000129226
3830603773755	383060	3773755	0.000400238	0.00015698	5.19867E-05	5.09156E-05	0.000118228	0.000118046	0.000155337	0.000155237	0.000166385	0.000162397	6.47464E-06	6.47464E-06	0.000175346	6.47464E-06	6.94292E-05	6.72545E-05	3.0685E-05	0.000133175
3830703773755	383070	3773755	0.000437002	0.0001714	5.67618E-05	5.55923E-05	0.000129088	0.000128889	0.000169605	0.000169496	0.000181668	0.000177314	7.06936E-06	7.06936E-06	0.000191452	7.06936E-06	7.54871E-05	7.31227E-05	3.16354E-05	0.0001373
3830803773755	383080	3773755	0.000480753	0.00018856	6.24447E-05	6.11581E-05	0.000142012	0.000141793	0.000186585	0.000186465	0.000199856	0.000195066	7.77713E-06	7.77713E-06	0.00021062	7.77713E-06	8.26143E-05	8.00267E-05	3.2638E-05	0.000141651
3830903773755	383090	3773755	0.000533433	0.00020922	6.92872E-05	6.78596E-05	0.000157573	0.00015733	0.000207031	0.000206897	0.000221756	0.000216441	8.62932E-06	8.62932E-06	0.000233699	8.62932E-06	9.10761E-05	8.82234E-05	3.36813E-05	0.000146179
3831003773755	383100	3773755	0.000600474	0.00023551	7.79952E-05	7.63882E-05	0.000177377	0.000177104	0.00023305	0.0002329	0.000249626	0.000243643	9.71386E-06	9.71386E-06	0.00026307	9.71386E-06	0.000101701	9.85159E-05	3.48399E-05	0.000151208
3831103773755	383110	3773755	0.000686315	0.00026918	8.9145E-05	8.73083E-05	0.000202734	0.000202421	0.000266366	0.000266194	0.000285312	0.000278473	1.11025E-05	1.11025E-05	0.000300678	1.11025E-05	0.00011506	0.000111457	3.60733E-05	0.000156561
3831203773755	383120	3773755	0.000799129	0.00031343	0.000103798	0.00010166	0.000236059	0.000235695	0.000310151	0.00030995	0.00033221	0.000324247	1.29275E-05	1.29275E-05	0.000350102	1.29275E-05	0.000132228	0.000128086	3.73904E-05	0.000162277
3831303773755	383130	3773755	0.000961219	0.000377	0.000124852	0.00012228	0.000283939	0.000283501	0.000373059	0.000372818	0.000399593	0.000390015	1.55496E-05	1.55496E-05	0.000421114	1.55496E-05	0.000156308	0.000151412	3.88976E-05	0.000168818
3831403773755	383140	3773755	0.001193009	0.00046791	0.000154959	0.000151766	0.000352409	0.000351865	0.000463019	0.00046272	0.000495951	0.00048404	1.92993E-05	1.92993E-05	0.000522662	1.92993E-05	0.000189425	0.000183492	4.03437E-05	0.000175095
3831503773755	383150	3773755	0.001555118	0.00060994	0.000201993	0.000197831	0.000459374	0.000458666	0.000603558	0.000603168	0.000646486	0.0006309	2.51571E-05	2.51571E-05	0.000681304	2.51571E-05	0.000238319	0.000230854	4.19166E-05	0.000181921
3831603773755	383160	3773755	0.002180679	0.00085529	0.000283247	0.000277411	0.000644162	0.000643168	0.000846345	0.000845799	0.000906541	0.000884812	3.52768E-05	3.52768E-05	0.000955365	3.52768E-05	0.00031687	0.000306945	4.35754E-05	0.00018912
3837203773755	383720	3773755	0.006207225	0.00243456	0.000806252	0.00078964	0.001833584	0.001830755	0.00240909	0.002407535	0.002580436	0.002518584	0.000100414	0.000100414	0.002719412	0.000100414	0.001269169	0.001229416	0.002177959	0.009452497
3837303773755	383730	3773755	0.003807367	0.0014933	0.000494536	0.000484347	0.001124678	0.001122942	0.001477679	0.001476726	0.001582779	0.001544841	6.15917E-05	6.15917E-05	0.001668024	6.15917E-05	0.000799032	0.000774005	0.001377351	0.005977801
3837403773755	383740	3773755	0.002672903	0.00104835	0.000347181	0.000340028	0.000789562	0.000788344	0.001037382	0.001036712	0.001111165	0.001084531	4.32395E-05	4.32395E-05	0.00117101	4.32395E-05	0.000574043	0.000556063	0.000992322	0.004306746
3837503773755	383750	3773755	0.00203977	0.00080003	0.000264944	0.000259485	0.000602538	0.000601608	0.000791656	0.000791145	0.000847963	0.000827637	3.29973E-05	3.29973E-05	0.000893632	3.29973E-05	0.000446657	0.000432667	0.00077313	0.003355438
3837603773755	383760	3773755	0.001643888	0.00064476	0.000213523	0.000209124	0.000485596	0.000484847	0.0006383	0.000637598	0.000683389	0.000667008	2.65931E-05	2.65931E-05	0.000720194	2.65931E-05	0.000365766	0.00035431	0.000633168	0.002747995
3837703773755	383770	3773755	0.001375254	0.00053939	0.000178631	0.00017495	0.000406243	0.000405616	0.00053375	0.000533406	0.000571713	0.00055801	2.22474E-05	2.22474E-05	0.000602505	2.22474E-05	0.000310044	0.000300333	0.000536218	0.002327225
3837803773755	383780	3773755	0.001177694	0.00046191	0.00015297	0.000149818	0.000347885	0.000347348	0.000457076	0.000456781	0.000489585	0.00047785	1.90515E-05	1.90515E-05	0.000515953	1.90515E-05	0.00026867	0.000260255	0.000463983	0.002013721
3837903773755	383790	3773755	0.001036955	0.00040671	0.000134689	0.000131914	0.000306312	0.000305839	0.000402453	0.000402194	0.000431078	0.000420745	1.67748E-05	1.67748E-05	0.000454295	1.67748E-05	0.00023864	0.000231166	0.000411231	0.001784773
3838003773755	383800	3773755	0.000921851	0.00036156	0.000119739	0.000117271	0.00027231	0.00027189	0.00035778	0.000357549	0.000383227	0.000374041	1.49128E-05	1.49128E-05	0.000403867	1.49128E-05	0.000213759	0.000207064	0.000367156	0.001593482
3838103773755	383810	3773755	0.000826031	0.00032398	0.000107293	0.000105082	0.000244005	0.000243629	0.000320591	0.000320384	0.000343393	0.000335162	1.33627E-05	1.33627E-05	0.000361888	1.33627E-05	0.0001927	0.000186665	0.000330116	0.001432727
3838203773755	383820	3773755	0.000748085	0.00029341	9.71682E-05	9.51662E-05	0.000220981	0.00022064	0.00029034	0.000290152	0.00031099	0.000303536	1.21017E-05	1.21017E-05	0.000327739	1.21017E-05	0.000175294	0.000169804	0.000299544	0.001300043
3838303773755	383830	3773755	0.000680854	0.00026704	8.84357E-05	8.66136E-05	0.000201121	0.000200811	0.000264247	0.000264076	0.000283041	0.000276257	1.10142E-05	1.10142E-05	0.000298285	1.10142E-05	0.000160225	0.000155207	0.000272849	0.001184185
3838403773755	383840	3773755	0.00062566	0.00024539	8.12665E-05	7.95921E-05	0.000184817	0.000184532	0.000242825	0.000242669	0.000260096	0.000253862	1.01213E-05	1.01213E-05	0.000274104	1.01213E-05	0.00014777	0.000143142	0.000250802	0.0010885
3838503773755	383850	3773755	0.000579843	0.00022742	7.53153E-05	7.37636E-05	0.000171283	0.000171018	0.000225043	0.000224898	0.000241049	0.000235271	9.3801E-06	9.3801E-06	0.000254032	9.3801E-06	0.000137337	0.000133035	0.000232302	0.001008206
3838603773755	383860	3773755	0.000540115	0.00021184	7.01552E-05	6.87097E-05	0.000159547	0.000159301	0.000209624	0.000209489	0.000224534	0.000219152	8.73743E-06	8.73743E-06	0.000236627	8.73743E-06	0.000128219	0.000124203	0.000216132	0.000938029
3838703773755	383870	3773755	0.000504187	0.00019775	6.54885E-05	6.41392E-05	0.000148934	0.000148705	0.00019568	0.000195554	0.000209598	0.000204574	8.15622E-06	8.15622E-06	0.000220887	8.15622E-06	0.000119917	0.000116161	0.000201438	0.000874255
3838803773755	383880	3773755	0.000471897	0.00018508	6.12943E-05	6.00315E-05	0.000139396	0.000139181	0.000183148	0.00018303	0.000196175	0.000191472	7.63386E-06	7.63386E-06	0.00020674	7.63386E-06	0.000112434	0.000108913	0.000188206	0.000816827
3838903773755	383890	3773755	0.000443388	0.0001739	5.75913E-05	5.64047E-05	0.000130975	0.000130773	0.000172084	0.000171973	0.000184323	0.000179905	7.17267E-06	7.17267E-06	0.00019425	7.17267E-06	0.000105779	0.000102466	0.00017644	0.000765763
3839003773755	383900	3773755	0.000417619	0.0001638	5.42442E-05	5.31265E-05	0.000123362	0.000123172	0.000162082	0.000161978	0.00017361	0.000169449	6.7558E-06	6.7558E-06	0.000182961	6.7558E-06	9.9737E-05	9.66131E-05	0.000165772	0.000719462
3839103773755	383910	3773755	0.000394427	0.0001547	5.12318E-05	5.01763E-05	0.000116512	0.000116332	0.000153081	0.000152983	0.000163969	0.000160039	6.38063E-06	6.38063E-06	0.0001728	6.38063E-06	9.42818E-05	9.13287E-05	0.000156147	0.00067769
3829703773765	382970	3773765	0.000196104	7.6915E-05	2.54718E-05	2.4947E-05	5.79282E-05	5.78389E-05	7.61101E-05	7.6061E-05	8.15235E-05	7.95694E-05	3.17237E-06	3.17237E-06	8.59141E-05	3.17237E-06	3.44769E-05	3.3397E-05	2.14313E-05	9.30132E-05
3829803773765	382980	3773765	0.000209981	8.2358E-05	2.72743E-05	2.67124E-05	6.20275E-05	6.19318E-05	8.1496E-05	8.14434E-05	8.72924E-05	8.52001E-05	3.39686E-06	3.39686E-06	9.19938E-05	3.39686E-06	3.68395E-05	3.56856E-05	2.23071E-05	9.68143E-05
3829903773765	382990	3773765	0.000225592	8.848E-05	2.9302E-05	2.86983E-05	6.66388E-05	6.6536E-05	8.75547E-05	8.74982E-05	9.3782E-05	9.15341E-05	3.6494E-06	3.6494E-06	9.88329E-05	3.6494E-06	3.94998E-05	3.82626E-05	2.32372E-05	0.000100851
3830003773765	383000	3773765	0.000242092	9.4952E-05	3.14452E-05	3.07973E-05	7.15128E-05	7.14025E-05	9.39585E-05	9.38979E-05	0.000100641	9.8229E-05	3.91632E-06	3.91632E-06	0.000106062	3.91632E-06	4.23126E-05	4.09873E-05	2.41356E-05	0.00010475
3830103773765	383010	3773765	0.000260532	0.00010218	3.38403E-05	3.31431E-05	7.69599E-05	7.68412E-05	0.000101115	0.00010105	0.000108307	0.000105711	4.21462E-06	4.21462E-06	0.00011414	4.21462E-06	4.54573E-05	4.40335E-05	2.50793E-05	0.000108846
3830203773765	383020	3773765	0.000281272	0.00011032	3.65342E-05	3.57814E-05	8.30863E-05	8.29581E-05	0.000109165	0.000109094	0.000116929	0.000114126	4.55012E-06	4.55012E-06	0.000123226	4.55012E-06	4.89931E-05	4.74585E-05	2.60683E-05	0.000113138
3830303773765	383030	3773765	0.000304724	0.00011952	3.95803E-05	3.87648E-05	9.00139E-05	8.9875E-05	0.000118266	0.00011819	0.000126678	0.000123642	4.92951E-06	4.92951E-06	0.000133501	4.92951E-06	5.29827E-05	5.13232E-05	2.71093E-05	0.000117656
3830403773765	383040	3773765	0.000331517	0.00013003	4.30605E-05	4.21733E-05	9.79285E-05	9.77774E-05	0.000128665	0.000128582	0.000137817	0.000134513	5.36294E-06	5.36294E-06	0.000145239	5.36294E-06	5.75338E-05	5.57318E-05	2.82001E-05	0.00012239
3830503773765	383050	3773765	0.000359038	0.00014082	4.66352E-05	4.56743E-05	0.000106058	0.000105894	0.000139346	0.000139256	0.000149257	0.00014568	5.80815E-06	5.80815E-06	0.000157296	5.80815E-06	6.21477E-05	6.02011E-05	2.91483E-05	0.000126506
3830603773765	383060	3773765	0.000390026	0.00015297	5.06602E-05	4.96164E-05	0.000115212	0.000115034	0.000151373	0.000151275	0.00016214	0.000158253	6.30944E-06	6.30944E-06	0.000170872	6.30944E-06	6.72962E-05	6.51884E-05	3.00988E-05	0.000130631
3830703773765	383070	3773765	0.000426071	0.00016711	5.5342E-05	5.42018E-05	0.000125859	0.000125665	0.000165363	0.000165256	0.000177124	0.000172878	6.89253E-06	6.89253E-06	0.000186663	6.89253E-06	7.32233E-05	7.09298E-05	3.10833E-05	0.000134903
3830803773765	383080	3773765	0.000468448	0.00018373	6.08463E-05	5.95927E-05	0.000138377	0.000138164	0.00018181	0.000181692	0.000194741	0.000190073	7.57807E-06	7.57807E-06	0.000205229	7.57807E-06	8.011E-05	7.76008E-05	3.21039E-05	0.000139333
3830903773765	383090	3773765	0.000519367	0.0002037	6.74602E-05	6.60703E-05	0.000153418	0.000153182	0.000201572	0.000201442	0.000215909	0.000210733	8.40178E-06	8.40178E-06	0.000227537	8.40178E-06	8.82669E-05	8.55022E-05	3.31698E-05	0.000143959
3831003773765	383100	3773765	0.000581675	0.00022814	7.55533E-05	7.39967E-05	0.000171824	0.000171559	0.000225754	0.000225609	0.000241811	0.000236015	9.40974E-06	9.40974E-06	0.000254834	9.40974E-06	9.80795E-05	9.50074E-05	3.42855E-05	0.000148801
3831103773765	383110	3773765	0.000659307	0.00025859	8.56368E-05	8.38724E-05	0.000194756	0.000194455	0.000255884	0.000255719	0.000274084	0.000267514	1.06656E-05	1.06656E-05	0.000288845	1.06656E-05	0.000110068	0.000106621	3.54464E-05	0.00015384
3831203773765	383120	3773765	0.000760309	0.0002982	9.8756E-05	9.67213E-05	0.000224592	0.000224245	0.000295084	0.000294894	0.000316072	0.000308496	1.22995E-05	1.22995E-05	0.000333095	1.22995E-05	0.000125314	0.000121389	3.66911E-05	0.000159242
3831303773765	383130	3773765	0.000910479	0.0003571	0.000118262	0.000115825	0.000268951	0.000268536	0.00035367	0.00035139	0.0003785	0.000369427	1.47288E-05	1.47288E-05	0.000398885	1.47288E-05	0.000147478	0.000142859	3.82345E-05	0.000165941
3831403773765	383140	3773765	0.001123838	0.00044079	0.000145975	0.000142967	0.000331976	0.000331464	0.000436173	0.000435892	0.000467196	0.000455998	1.81803E-05	1.81803E-05	0.000492358	1.81803E-05	0.000177845	0.000172275	3.98142E-05	0.000172796
3831503773765	383150	3773765	0.00144975	0.00056861	0.000188307	0.000184427	0.000428249	0.000427588	0.000562663	0.0005623	0.000602683	0.000588237	2.34526E-05	2.34526E-05	0.000635142	2.34526E-05	0.000221876	0.000214927	4.13598E-05	0.000179505
3831603773765	383160	3773765	0.002015401	0.00079047	0.000261779	0.000256385	0.00059534	0.000594421	0.000782199	0.000781694	0.000837832	0.00081775	3.26031E-05	3.26031E-05	0.000882956	3.26031E-05	0.000291738	0.0002826	4.30775E-05	0.000186959
3837203773765	383720	3773765	0.006371075	0.00249882	0.000827534	0.000810484	0.001881985	0.001879081	0.002472682	0.002471086	0.002648551	0.002585066	0.000103065	0.000103065	0.002791196	0.000103065	0.001295462	0.001254886	0.002226405	0.009662754
3837303773765	383730	3773765	0.003889669	0.00152558	0.000505226	0.000494817	0.001148989	0.001147216	0.001509622	0.001508647	0.001616993	0.001578235	6.29231E-05	6.29231E-05	0.001704081	6.29231E-05	0.000810484	0.000785098	0.001400086	0.006076472
3837403773765	383740	3773765	0.002722789	0.00106792	0.000353661	0.000346374	0.000804299	0.000803058	0.001056743	0.001056061	0.001131904	0.001104773	4.40465E-05	4.40465E-05	0.001192866	4.40465E-05	0.000579916	0.000561752	0.001005194	0.004362613
3837503773765	383750	3773765	0.002074	0.00081345	0.00026939	0.00026384	0.00061265	0.000611704	0.000804941	0.000804422	0.000862193	0.000841526	3.3551E-05	3.3551E-05	0.000908629	3.3551E-05	0.000450042	0.000435946	0.000781417	0.003391406
3837603773765	383760	3773765	0.001669253	0.0006547	0.000216818	0.000212351	0.000493089	0.000492328	0.000647855	0.000647437	0.000693933	0.0006773	2.70035E-05	2.70035E-05	0.000731307	2.70035E-05	0.000367871	0.000356348	0.000638968	0.002773168
3837703773765	383770	3773765	0.001396298	0.00054765	0.000181364	0.000177627	0.00041246	0.000411823	0.000541918	0.000541569	0.000580462	0.000566549	2.25879E-05	2.25879E-05	0.000611724	2.25879E-05	0.000311575	0.000301816	0.000540812	0.002347164
3837803773765	383780	3773765	0.00119529	0.00046881	0.000155255	0.000152057	0.000353083	0.000352538	0.000463905	0.000463605	0.0004969	0.000484989	1.93362E-05	1.93362E-05	0.000523662	1.93362E-05	0.000269743	0.000261294	0.00046757	0.002029288
3837903773765	383790	3773765	0.001049862	0.00041177	0.000136366	0.000133556	0.000310124	0.000309646	0.000407463	0.0004072	0.000436443	0.00042582	1.69836E-05	1.69836E-05	0.000459949	1.69836E-05	0.000239108	0.000231619	0.00041366	0.001795312
3838003773765	383800	3773765	0.000935449	0.0003669	0.000121505	0.000119001	0.000276327	0.000275901	0.000363058	0.000362824	0.00038888	0.000379559	1.51327E-05	1.51327E-05	0.000409824	1.51327E-05	0.000214582	0.000207861	0.000370315	0.001607193
3838103773765	383810	3773765	0.000839342	0.0003292	0.000109022	0.000106775	0.000247938	0.000247555	0.000325757	0.000325547	0.000348927	0.000340563	1.3578E-05	1.3578E-05	0.000367719	1.3578E-05	0.000193829	0.000187758	0.000333312	0.001446596
3838203773765	383820	3773765	0.000760435	0.00029825	9.87723E-05	9.67373E-05	0.000224629	0.000224282	0.000295133	0.000294942	0.000316124	0.000308547	1.23015E-05	1.23015E-05	0.00033315	1.23015E-05	0.00017644	0.000170914	0.000302654	0.001313539
3838303773765	383830	3773765	0.000694022	0.00027221	9.0146E-05	8.82887E-05	0.000205011	0.000204694	0.000269357	0.000269183	0.000288515	0.0002816	1.12272E-05	1.12272E-05	0.000304054	1.12272E-05	0.000161653	0.00015659	0.000276502	0.001200037
3838403773765	383840	3773765	0.000636744	0.00024974	8.27062E-05	8.10021E-05	0.000188091	0.000187801	0.000247127	0.000246968	0.000264704	0.000258359	1.03006E-05	1.03006E-05	0.00027896	1.03006E-05	0.000148838	0.000144176	0.000253679	0.001100983
3838503773765	383850	3773765	0.000590127	0.00023146	7.66512E-05	7.50719E-05	0.000174321	0.000174052	0.000229035	0.000228887	0.000245325	0.000239444	9.54647E-06	9.54647E-06	0.000258537	9.54647E-06	0.000138358	0.000134024	0.000235013	0.001019973
3838603773765	383860	3773765	0.000549573	0.00021555	7.13837E-05	6.99129E-05	0.000162341	0.000162091	0.000213295	0.000213158	0.000228466	0.00022299	8.89043E-06	8.89043E-06	0.00024077	8.89043E-06	0.000129171	0.000125125	0.000218642	0.000948921
3838703773765	383870	3773765	0.000512675	0.00020108	6.6591E-05	6.5219E-05	0.000151442	0.000151208	0.000198975	0.000198846	0.000213127	0.000208018	8.29353E-06	8.29353E-06	0.000224605	8.29353E-06	0.000120765	0.000116982	0.000203678	0.000883979
3838803773765	383880	3773765	0.00047999	0.00018826	6.23455E-05	6.1061E-05	0.000141787	0.000141568	0.000186289	0.000186169	0.000199539	0.000194756	7.76478E-06	7.76478E-06	0.000210286	7.76478E-06	0.000113265	0.000109717	0.000190349	0.000826128
3838903773765	383890	3773765	0.000450466	0.00017668	5.85107E-05	5.73051E-05	0.00013065	0.00013286	0.000174831	0.000174718	0.000187265	0.000182777	7.28717E-06	7.28717E-06	0.000197351	7.28717E-06	0.000106473	0.000103138	0.000178296	0.000773817
3839003773765	383900	3773765	0.000423735	0.00016619	5.50387E-05	5.39047E-05	0.000125169	0.000124976	0.000164456	0.00016435	0.000176153	0.000171931	6.85475E-06	6.85475E-06	0.00018564	6.85475E-06	0.000100286	9.71448E-05	0.000167325	0.0007262
3839103773765	383910	3773765	0.000399717	0.00015677	5.1919E-05	5.08493E-05	0.000118075	0.000117892	0.000155135	0.000155034	0.000166168	0.000162186	6.46622E-06	6.46622E-06	0.000175118	6.46622E-06	9.47034E-05	9.17371E-05	0.000157437	0.000683288
3829703773775	382970	3773775	0.000191452	7.509E-05	2.48675E-05	2.43551E-05	5.65539E-05	5.64666E-05	7.43044E-05	7.42564E-05	7.95893E-05	7.76815E-05	3.09711E-06	3.09711E-06	8.38758E-05	3.09711E-06	3.35333E-05	3.2483E-05	2.0913E-05	9.0764E-05
3829803773775	382980	3773775	0.000204889	8.036E-05	2.66128E-05	2.60645E-05	6.05231E-05	6.04297E-05	7.95194E-05	7.94681E-05	8.51753E-05	8.31337E-05	3.31448E-06	3.31448E-06	8.97626E-05	3.31448E-06	3.58062E-05	3.46846E-05	2.17707E-05	9.44865E-05
3829903773775	382990	3773775	0.000220014	8.6293E-05	2.85775E-05	2.79887E-05	6.49912E-05	6.48909E-05	8.53899E-05	8.53348E-05	9.14632E-05	8.92709E-05	3.55917E-06	3.55917E-06	9.63892E-05	3.55917E-06	3.83643E-05	3.71626E-05	2.26873E-05	9.84643E-05

			KMMass Grading / Excavation	KMMass Grading / Excavation	KMDrainage / Utilities Trenching	KMFoundations / Concrete Pads	KMBuilding / Structure Construction	KMAsphalt Paving	KMArchitectural Coating	KMLandscaping or Other Finishing	KMWaterside Construction (Piles)	EWNDemolition	EWNSite Grubbing / Prep	EWNDrainage / Utilities Trenching	EWNDrainage / Utilities Trenching	EWNDrainage / Utilities Trenching	EWNFoundation s / Concrete Pads	EWNBuilding / Structure Construction	EWNAsphalt Paving	EWNLandscaping or Other Finishing	EWNWaterside Construction (Piles)
Unique Identifier	X (UTM)	Y (UTM)	2025	2026	2026	2026	2026	2026	2026	2026	2026	2027	2027	2027	2028	2029	2029	2029	2029	2029	2029
3830303773755	383030	3773755	9.15142E-05	9.05672E-05	3.25234E-05	1.72113E-05	5.91147E-05	1.89912E-06	1.89912E-06	6.10139E-05	1.89912E-06	0.000272239	1.48374E-05	3.4841E-05	3.41681E-05	3.34612E-05	2.89836E-05	6.29362E-05	4.47757E-06	6.51749E-05	4.47757E-06
3830403773755	383040	3773755	9.51799E-05	9.41949E-05	3.38262E-05	1.79007E-05	6.14826E-05	1.97519E-06	1.97519E-06	6.34578E-05	1.97519E-06	0.000297866	1.62341E-05	3.81207E-05	3.73846E-05	3.66111E-05	3.1712E-05	6.88607E-05	4.89907E-06	7.13102E-05	4.89907E-06
3830503773755	383050	3773755	9.82259E-05	9.72093E-05	3.49087E-05	1.84736E-05	6.34502E-05	2.0384E-06	2.0384E-06	6.54886E-05	2.0384E-06	0.000323555	1.76342E-05	4.14084E-05	4.06087E-05	3.97685E-05	3.44469E-05	7.47994E-05	5.32158E-06	7.74602E-05	5.32158E-06
3830603773755	383060	3773755	0.000101227	0.000100179	3.59753E-05	1.9038E-05	6.53889E-05	2.10068E-06	2.10068E-06	6.74896E-05	2.10068E-06	0.000352345	1.92033E-05	4.50929E-05	4.42221E-05	4.33071E-05	3.7512E-05	8.1455E-05	5.79509E-06	8.43526E-05	5.79509E-06
3830703773755	383070	3773755	0.000104363	0.000103283	3.70897E-05	1.96277E-05	6.74143E-05	2.16575E-06	2.16575E-06	6.95801E-05	2.16575E-06	0.000386058	2.10407E-05	4.94074E-05	4.84533E-05	4.74508E-05	4.11012E-05	8.92488E-05	6.34957E-06	9.24236E-05	6.34957E-06
3830803773755	383080	3773755	0.00010767	0.000106556	3.82651E-05	2.02497E-05	6.95507E-05	2.23439E-06	2.23439E-06	7.17851E-05	2.23439E-06	0.000426157	2.32261E-05	5.45393E-05	5.3486E-05	5.23794E-05	4.53703E-05	9.85189E-05	7.00909E-06	0.000102023	7.00909E-06
3830903773755	383090	3773755	0.000111112	0.000109962	3.94882E-05	2.0897E-05	7.17739E-05	2.30581E-06	2.30581E-06	7.40797E-05	2.30581E-06	0.000474349	2.58526E-05	6.07069E-05	5.95345E-05	5.83027E-05	5.0501E-05	0.00010966	7.80171E-06	0.000113561	7.80171E-06
3831003773755	383100	3773755	0.000114934	0.000113745	4.08467E-05	2.16159E-05	7.42431E-05	2.38513E-06	2.38513E-06	7.66282E-05	2.38513E-06	0.000535573	2.91894E-05	6.85423E-05	6.72186E-05	6.58278E-05	5.70192E-05	0.000123814	8.80868E-06	0.000128218	8.80868E-06
3831103773755	383110	3773755	0.000119003	0.000117771	4.22927E-05	2.23811E-05	7.68713E-05	2.46957E-06	2.46957E-06	7.93409E-05	2.46957E-06	0.00061365	3.34447E-05	7.85345E-05	7.70179E-05	7.54243E-05	6.53315E-05	0.000141863	1.00928E-05	0.00014691	1.00928E-05
3831203773755	383120	3773755	0.000123348	0.000122071	4.38369E-05	2.31983E-05	7.96781E-05	2.55974E-06	2.55974E-06	8.22378E-05	2.55974E-06	0.000715662	3.90045E-05	9.15899E-05	8.98212E-05	8.79627E-05	7.61921E-05	0.000165447	1.17706E-05	0.000171332	1.17706E-05
3831303773755	383130	3773755	0.00012832	0.000126992	4.56039E-05	2.41334E-05	8.28899E-05	2.66292E-06	2.66292E-06	8.55528E-05	2.66292E-06	0.000861479	4.69517E-05	0.000110251	0.000108122	0.000105885	9.17163E-05	0.000199157	1.41689E-05	0.000206241	1.41689E-05
3831403773755	383140	3773755	0.000133091	0.000131713	4.72993E-05	2.50306E-05	8.59715E-05	2.76192E-06	2.76192E-06	8.87334E-05	2.76192E-06	0.001068681	5.82445E-05	0.000136769	0.000134128	0.000131353	0.000113776	0.000247057	1.75768E-05	0.000255846	1.75768E-05
3831503773755	383150	3773755	0.000138279	0.000136848	4.91434E-05	2.60065E-05	8.93232E-05	2.8696E-06	2.8696E-06	9.21928E-05	2.8696E-06	0.001387427	7.56166E-05	0.000177562	0.000174133	0.00017053	0.000147711	0.000320745	2.28193E-05	0.000332155	2.28193E-05
3831603773755	383160	3773755	0.000143752	0.000142264	5.10882E-05	2.70357E-05	9.28581E-05	2.98316E-06	2.98316E-06	9.58412E-05	2.98316E-06	0.001935014	0.000105461	0.000247642	0.00024286	0.000237835	0.000206009	0.000447336	3.18256E-05	0.000463249	3.18256E-05
3837203773755	383720	3773755	0.007184906	0.007110549	0.002553459	0.001351281	0.004641178	0.000149103	0.000149103	0.0047902	0.000149103	0.004843527	0.000263978	0.000619871	0.000607901	0.000595323	0.00051566	0.001119726	7.96624E-05	0.001159557	7.96624E-05
3837303773755	383730	3773755	0.004543766	0.004496743	0.001614819	0.000854556	0.002935101	9.42931E-05	9.42931E-05	0.003029395	9.42931E-05	0.002986712	0.00016278	0.000382237	0.000374856	0.0003671	0.000317977	0.000690468	4.9123E-05	0.00071502	4.9123E-05
3837403773755	383740	3773755	0.003273586	0.003239708	0.001163407	0.000615671	0.002114613	6.79341E-05	6.79341E-05	0.002182547	6.79341E-05	0.002108648	0.000114924	0.000269863	0.000264652	0.000259176	0.000224495	0.000487477	3.46814E-05	0.000504818	3.46814E-05
3837503773755	383750	3773755	0.002550491	0.002524096	0.000906425	0.000479676	0.001647521	5.29283E-05	5.29283E-05	0.001700449	5.29283E-05	0.001618358	8.82026E-05	0.000207116	0.000203117	0.000198914	0.000172297	0.000374132	2.66174E-05	0.00038744	2.66174E-05
3837603773755	383760	3773755	0.002088769	0.002067152	0.000742332	0.000392839	0.001349266	4.33465E-05	4.33465E-05	0.001392612	4.33465E-05	0.001311579	7.14827E-05	0.000167855	0.000164613	0.000161207	0.000139636	0.000303211	2.15718E-05	0.000313996	2.15718E-05
3837703773755	383770	3773755	0.001768939	0.001750633	0.000628667	0.000332688	0.001142668	3.67094E-05	3.67094E-05	0.001179377	3.67094E-05	0.001103144	6.01228E-05	0.00014118	0.000138453	0.000135589	0.000117445	0.000255025	1.81436E-05	0.000264096	1.81436E-05
3837803773755	383780	3773755	0.001530642	0.001514802	0.000543978	0.000287871	0.000988737	3.17642E-05	3.17642E-05	0.001020501	3.17642E-05	0.00094964	5.17566E-05	0.000121534	0.000119187	0.000116721	0.000101102	0.000219538	1.56189E-05	0.000227347	1.56189E-05
3837903773755	383790	3773755	0.001356618	0.001342578	0.000482131	0.000255142	0.000876324	2.81528E-05	2.81528E-05	0.000904477	2.81528E-05	0.000840055	4.57841E-05	0.00010751	0.000105434	0.000103252	8.94355E-05	0.000194204	1.38166E-05	0.000201112	1.38166E-05
3838003773755	383800	3773755	0.001211216	0.001198681	0.000430457	0.000227796	0.0007824	2.51354E-05	2.51354E-05	0.000807535	2.51354E-05	0.000750271	4.08907E-05	9.60192E-05	9.41649E-05	9.22166E-05	7.98767E-05	0.000173448	1.23399E-05	0.000179617	1.23399E-05
3838103773755	383810	3773755	0.001089025	0.001077755	0.000387031	0.000204815	0.000703469	2.25997E-05	2.25997E-05	0.000726069	2.25997E-05	0.000675372	3.68086E-05	8.64336E-05	8.47645E-05	8.30106E-05	7.19026E-05	0.000156132	1.1108E-05	0.000161686	1.1108E-05
3838203773755	383820	3773755	0.000988172	0.000977945	0.000351188	0.000185848	0.000638322	2.05067E-05	2.05067E-05	0.000658828	2.05067E-05	0.000614117	3.34702E-05	7.85943E-05	7.70765E-05	7.54817E-05	6.53812E-05	0.000141971	1.01005E-05	0.000147022	1.01005E-05
3838303773755	383830	3773755	0.000900107	0.000890791	0.000319891	0.000169285	0.000581435	1.86792E-05	1.86792E-05	0.000600114	1.86792E-05	0.000561224	3.05874E-05	7.1825E-05	7.0438E-05	6.89806E-05	5.975E-05	0.000129744	9.23055E-06	0.000134359	9.23055E-06
3838403773755	383840	3773755	0.000827376	0.000818813	0.000294043	0.000155606	0.000534454	1.71699E-05	1.71699E-05	0.000551623	1.71699E-05	0.000517848	2.82234E-05	6.62738E-05	6.49939E-05	6.36492E-05	5.5132E-05	0.000119716	8.51714E-06	0.000123974	8.51714E-06
3838503773755	383850	3773755	0.000766344	0.000758413	0.000272353	0.000144128	0.000495029	1.59033E-05	1.59033E-05	0.000510933	1.59033E-05	0.000481814	2.62595E-05	6.16623E-05	6.04715E-05	5.92203E-05	5.12958E-05	0.000111386	7.9245E-06	0.000115348	7.9245E-06
3838603773755	383860	3773755	0.000713002	0.000705623	0.000253395	0.000134096	0.000460572	1.47963E-05	1.47963E-05	0.000475369	1.47963E-05	0.000450506	2.45531E-05	5.76554E-05	5.6542E-05	5.53721E-05	4.79625E-05	0.000104148	7.40955E-06	0.000107853	7.40955E-06
3838703773755	383870	3773755	0.000664527	0.00065765	0.000236168	0.000124979	0.000429259	1.37904E-05	1.37904E-05	0.00044305	1.37904E-05	0.000422053	2.30024E-05	5.4014E-05	5.29709E-05	5.18749E-05	4.49333E-05	9.75701E-05	6.94158E-06	0.000101041	6.94158E-06
3838803773755	383880	3773755	0.000620875	0.00061445	0.000220654	0.000116769	0.000401062	1.28845E-05	1.28845E-05	0.000413947	1.28845E-05	0.000396456	2.16074E-05	5.07382E-05	4.97583E-05	4.87288E-05	4.22082E-05	9.16526E-05	6.52059E-06	9.49129E-05	6.52059E-06
3838903773755	383890	3773755	0.000582061	0.000576038	0.00020686	0.00010947	0.00037599	1.2079E-05	1.2079E-05	0.000388069	1.2079E-05	0.000373784	2.03717E-05	4.78366E-05	4.69128E-05	4.59422E-05	3.97945E-05	8.64113E-05	6.1477E-06	8.94852E-05	6.1477E-06
3839003773755	383900	3773755	0.000546868	0.000541209	0.000194353	0.000102851	0.000353256	1.13487E-05	1.13487E-05	0.000364605	1.13487E-05	0.000353225	1.92512E-05	4.52055E-05	4.43326E-05	4.34153E-05	3.76057E-05	8.16586E-05	5.80957E-06	8.45634E-05	5.80957E-06
3839103773755	383910	3773755	0.000515117	0.000509786	0.000183068	9.68791E-05	0.000332746	1.06898E-05	1.06898E-05	0.000343436	1.06898E-05	0.000334688	1.82409E-05	4.28332E-05	4.2006E-05	4.11369E-05	3.56322E-05	7.73732E-05	5.50468E-06	8.01255E-05	5.50468E-06
3829703773765	382970	3773765	7.06999E-05	6.99683E-05	2.51262E-05	1.32967E-05	4.56695E-05	1.46718E-06	1.46718E-06	4.71367E-05	1.46718E-06	0.000166199	9.05808E-06	2.12701E-05	2.08593E-05	2.04277E-05	1.76942E-05	3.84219E-05	2.73351E-06	3.97887E-05	2.73351E-06
3829803773765	382980	3773765	7.35892E-05	7.28276E-05	2.6153E-05	1.38401E-05	4.75358E-05	1.52714E-06	1.52714E-06	4.90629E-05	1.52714E-06	0.000178389	9.72244E-06	2.28301E-05	2.23892E-05	2.1926E-05	1.8992E-05	4.124E-05	2.934E-06	4.2707E-05	2.934E-06
3829903773765	382990	3773765	7.66575E-05	7.58642E-05	2.72435E-05	1.44172E-05	4.95179E-05	1.59081E-06	1.59081E-06	5.11087E-05	1.59081E-06	0.00019221	1.04757E-05	2.45989E-05	2.41238E-05	2.36247E-05	2.04634E-05	4.4435E-05	3.16131E-06	4.60157E-05	3.16131E-06
3830003773765	383000	3773765	7.96214E-05	7.87974E-05	2.82968E-05	1.49746E-05	5.14324E-05	1.65232E-06	1.65232E-06	5.30847E-05	1.65232E-06	0.000206949	1.1279E-05	2.64852E-05	2.59737E-05	2.54363E-05	2.20326E-05	4.78425E-05	3.40373E-06	4.95443E-05	3.40373E-06
3830103773765	383010	3773765	8.27346E-05	8.18784E-05	2.94032E-05	1.55601E-05	5.34434E-05	1.71692E-06	1.71692E-06	5.51604E-05	1.71692E-06	0.000223564	1.21846E-05	2.86116E-05	2.80591E-05	2.74785E-05	2.38015E-05	5.16836E-05	3.67701E-06	5.35221E-05	3.67701E-06
3830203773765	383020	3773765	8.59971E-05	8.51071E-05	3.05627E-05	1.61737E-05	5.55509E-05	1.78463E-06	1.78463E-06	5.73355E-05	1.78463E-06	0.000242416	1.3212E-05	3.10242E-05	3.04251E-05	2.97955E-05	2.58085E-05	5.60416E-05	3.98706E-06	5.80351E-05	3.98706E-06
3830303773765	383030	3773765	8.94313E-05	8.85058E-05	3.17832E-05	1.68195E-05	5.77693E-05	1.8559E-06	1.8559E-06	5.96251E-05	1.8559E-06	0.000263901	1.43829E-05	3.37738E-05	3.31216E-05	3.24363E-05	2.80959E-05	6.10085E-05	4.34043E-06	6.31787E-05	4.34043E-06
3830403773765	383040	3773765	9.30298E-05	9.2067E-05	3.30621E-05	1.74963E-05	6.00937E-05	1.93057E-06	1.93057E-06	6.20243E-05	1.93057E-06	0.000288609	1.57296E-05	3.6936E-05	3.62227E-05	3.54733E-05	3.07265E-05	6.67207E-05	4.74681E-06	6.90941E-05	4.74681E-06
3830503773765	383050	3773765	9.61579E-05	9.51627E-05	3.41738E-05	1.80846E-05	6.21144E-05	1.99549E-06	1.99549E-06	6.41099E-05	1.99549E-06	0.000313984	1.71125E-05	4.01835E-05	3.94075E-05	3.85921E-05	3.34279E-05	7.25868E-05	5.16416E-06	7.51689E-05	5.16416E-06
3830603773765	383060	3773765	9.92935E-05	9.82659E-05	3.52881E-05	1.86743E-05	6.41398E-05	2.06056E-06	2.06056E-06	6.62004E-05	2.06056E-06	0.000342621	1.86733E-05	4.38484E-05	4.30016E-05	4.21119E-05	3.64767E-05	7.9207E-05	5.63515E-06	8.20246E-05	5.63515E-06
3830703773765	383070	3773765	0.000102541	0.00010148	3.64423E-05	1.92851E-05	6.62376E-05	2.12795E-06	2.12795E-06	6.83656E-05	2.12795E-06	0.000375982	2.04915E-05	4.81179E-05	4.71886E-05	4.62123E-05	4.00284E-05	8.69193E-05	6.18384E-06	9.00113E-05	6.18384E-06
3830803773765	383080	3773765	0.000105908	0.000104812	3.76389E-05	1.99184E-05	6.84126E-05	2.19782E-06	2.19782E-06	7.06104E-05	2.19782E-06	0.000415284	2.26335E-05	5.31478E-05	5.21214E-05	5.1043E-05	4.42127E-05	9.60053E-05	6.83026E-06	9.94204E-05	6.83026E-06
3830903773765	383090	3773765	0.000109424	0.000108292	3.88886E-05	2.05797E-05	7.0684E-05	2.2708E-06	2.2708E-06	7.29548E-05	2.2708E-06	0.00046255	2.52096E-05	5.91968E-05	5.80536E-05	5.68525E-05	4.92448E-05	0.000106932	7.60765E-06	0.000110736	7.60765E-06
3831003773765	383100	3773765	0.000113105	0.000111934	4.01966E-05	2.12719E-05	7.30615E-05	2.34718E-06	2.34718E-06	7.54087E-05	2.34718E-06	0.00052042	2.83636E-05	6.6603E-05	6.53168E-05	6.39654E-05	5.54059E-05	0.000120311	8.55945E-06	0.00012459	8.55945E-06
3831103773765	383110	3773765	0.000116935	0.000115725	4.15577E-05	2.19922E-05	7.55355E-05	2.42665E-06	2.42665E-06	7.79622E-05	2.42665E-06	0.000592517	3.22929E-05	7.58299E-05	7.43656E-05	7.28269E-05	6.30816E-05	0.000136978	9.74524E-06	0.000141851	9.74524E-06
3831203773765	383120	3773765	0.000121041	0.000119788	4.3017E-05	2.27644E-05	7.81879E-05	2.51187E-06	2.51187E-06	8.06998E-05	2.51187E-06	0.00068626	3.7402E-05	8.7827E-05	8.6131E-05	8.43489E-05	7.30618E-05	0.000158649	1.1287E-05	0.00016429	1.1287E-05
3831303773765	383130	3773765	0.000126133	0.000124827	4.48265E-05	2.3722E-05	8.14769E-05	2.61753E-06	2.61753E-06	8.40944E-05	2.61753E-06	0.000825476	4.49895E-05	0.000105644	0.000103604	0.00010146	8.78834E-05	0.000190833	1.35768E-05	0.000197622	1.35768E-05
3831403773765	383140	3773765	0.000131344	0.000129984	4.66785E-05	2.47021E-05	8.4843E-05	2.72567E-06	2.72567E-06	8.75687E-05	2.72567E-06	0.001023651	5.57903E-05	0.000131006	0.000128476	0.000125818	0.000108982	0.000236647	1.68362E-05	0.000245066	1.68362E-05
3831503773765	383150	3773765	0.000136443	0.000135031	4.84907E-05	2.56611E-05	8.81368E-05	2.83148E-06	2.83148E-06	9.09683E-05	2.83148E-06	0.001326617	7.23023E-05	0.000169779	0.000166501	0.000163056	0.000141237	0.000306687	2.18191E-05	0.000317597	2.18191E-05
3831603773765	383160	3773765	0.000142109	0.000140638	5.05045E-05	2.67268E-05	9.17971E-05	2.94908E-06	2.94908E-06	9.47462E-05	2.94908E-06	0.001848239	0.000100731	0.000236536	0.000231969	0.000227169	0.000196771	0.000427276	3.03984E-05	0.000442475	3.03984E-05
3837203773765	383720	3773765	0.007344723	0.007268713	0.002610257	0.001381338	0.004744414	0.000152419	0.000152419	0.004896833	0.000152419	0.004967904	0.000270757	0.000635789	0.000623511	0.00061061	0.000528902	0.001148479	8.17081E-05	0.001189333	8.17081E-05
3837303773765	383730	3773765	0.004618767	0.004570967	0.001641473	0.000868661	0.002983549	9.58495E-05	9.58495E-05	0.003079398	9.58495E-05	0.003048058	0.000166123	0.000390088	0.000382555	0.00037464	0.000324508	0.00070465	5.0132E-05	0.00072916	5.0132E-05
3837403773765	383740	3773765	0.003316051	0.003281733	0.001178499	0.000623657	0.002142044	6.88153E-05	6.88153E-05	0.002210859	6.88153E-05	0.002144972	0.000116904	0.000274512	0.000269211	0.000263641	0.000228362	0.000495874	3.52788E-05	0.000513514	3.52788E-05
3837503773765	383750	3773765	0.00257783	0.002551152	0.000916141	0.000484818	0.001665181	5.34956E-05	5.34956E-05	0.001718677	5.34956E-05	0.00164263	8.95255E-05	0.000210223	0.000206163	0.000201897	0.000174881	0.000379743	2.70167E-05	0.000393251	2.70167E-05
3837603773765	383760	3773765	0.002107903	0.002086089	0.000749132	0.000396438	0.001361626	4.37436E-05	4.37436E-05	0.00140537	4.37436E-05	0.001329044	7.24346E-05	0.00017009	0.000166805	0.000163354	0.000141495	0.000307248	2.1859E-05	0.000318178	2.1859E-05
3837703773765	383770	3773765	0.001784095	0.001765631	0.000634053	0.000335539	0.001152458	3.70239E-05	3.70239E-05	0.001189482	3.70239E-05	0.001117355	6.08973E-05	0.000142998	0.000140237	0.000137335	0.000118958	0.0025831	1.83774E-05	0.00026749	1.83774E-05
3837803773765	383780	3773765	0.001542476	0.001526512	0.000548184	0.000290097	0.000996381	3.20097E-05	3.20097E-05	0.001028391	3.20097E-05	0.000961263	5.23901E-05	0.000123022	0.000120646	0.00011815	0.00010234	0.000222225	1.58101E-05	0.00023013	1.58101E-05
3837903773765	383790	3773765	0.001364628	0.001350506	0.000484978	0.000256649	0.000881498	2.8319E-05	2.8319E-05	0.000909817	2.8319E-05	0.00084811	4.62231E-05	0.000108541	0.000106444	0.000104242	9.0293E-05	0.000196066	1.3949E-05	0.00020304	1.3949E-05
3838003773765	383800	3773765	0.001221638	0.001208995	0.000434161	0.000229756	0.000789132	2.53517E-05	2.53517E-05	0.000814484	2.53517E-05	0.000758877	4.13598E-05	9.71206E-05	9.52451E-05	9.32744E-05	8.0793E-05	0.000175437	1.24814E-05	0.000181678	1.24814E-05
3838103773765	383810	3773765	0.001099567	0.001088188	0.000390777	0.000206798	0.000710279	2.28184E-05	2.28184E-05	0.00073097	2.28184E-05	0.000684009	3.72794E-05	8.75389E-05	8.58485E-05	8.40722E-05	7.28222E-05	0.000158129	1.125E-05	0.00016375	1.125E-05
3838203773765	383820	3773765	0.000998429	0.000988097	0.000354834	0.000187777	0.000644948	2.07196E-05	2.07196E-05	0.000665667	2.07196E-05	0.000622294	3.39159E-05	7.96408E-05	7.81029E-05	7.64868E-05	6.62518E-05	0.000143862	1.0235E-05	0.00014897	1.0235E-05
3838303773765	383830	3773765	0.000912156	0.000902716	0.000324173	0.000171551	0.000589218	1.89292E-05	1.89292E-05	0.000608148	1.89292E-05	0.000570067	3.10694E-05	7.29568E-05	7.15479E-05	7.00675E-05	6.06915E-05	0.000131788	9.37601E-06	0.000136476	9.37601E-06
3838403773765	383840	3773765	0.000836865	0.000828204	0.000297415	0.000157391	0.000540583	1.73668E-05	1.73668E-05	0.00055795	1.73668E-05	0.000524961	2.8611E-05	6.71841E-05	6.58867E-05	6.45235E-05	5.58893E-05	0.00012136	8.63413E-06	0.000125677	8.63413E-06
3838503773765	383850	3773765	0.000775288	0.000767264	0.000275531	0.00014581	0.000500807	1.60889E-05	1.60889E-05	0.000516896	1.60889E-05	0.000488392	2.6618E-05	6.2504E-05	6.1297E-05	6.00287E-05	5.1996E-05	0.000112906	8.03267E-06	0.000116923	8.03267E-06
3838603773765	383860	3773765	0.000721281	0.000713817	0.000256338	0.000135653	0.00046592	1.49682E-05	1.49682E-05	0.000480889	1.49682E-05	0.000456493	2.48795E-05	5.84217E-05	5.72935E-05	5.6108E-05	4.86E-05	0.000105532	7.50803E-06	0.000109286	7.50803E-06
3838703773765	383870	3773765	0.000671918	0.000664964	0.000238794	0.000126369	0.000434034	1.39438E-05	1.39438E-05	0.000447978	1.39438E-05	0.000427336	2.32904E-05	5.46902E-05	5.3634E-05	5.25243E-05	4.54958E-05	9.87915E-05	7.02848E-06	0.000102306	7.02848E-06
3838803773765	383880	3773765	0.000627945	0.000621447	0.000223167	0.000118099	0.000405629	1.30312E-05	1.30312E-05	0.00041866	1.30312E-05	0.00040141	2.18774E-05	5.13722E-05	5.03801E-05	4.93377E-05	4.27356E-05	9.27979E-05	6.60207E-06	9.60989E-05	6.60207E-06
3838903773765	383890	3773765	0.000588183	0.000582096	0.000209036	0.000110621	0.000379944	1.22061E-05	1.22061E-05	0.00039215	1.22061E-05	0.000377995	2.06012E-05	4.83756E-05	4.74414E-05	4.64598E-05	4.02428E-05	8.73849E-05	6.21696E-06	9.04934E-05	6.21696E-06
3839003773765	383900	3773765	0.00055199	0.000546277	0.000196173	0.000103814	0.000356564	1.1455E-05	1.1455E-05	0.000368019	1.1455E-05	0.000356702	1.94407E-05	4.56504E-05	4.47689E-05	4.38426E-05	3.79758E-05	8.24622E-05	5.86674E-06	8.53956E-05	5.86674E-06
3839103773765	383910	3773765	0.000519372	0.000513997	0.000184581	9.76794E-05	0.000335495	1.07781E-05	1.07781E-05	0.000346273	1.07781E-05	0.000337521	1.83953E-05	4.31957E-05	4.23616E-05	4.14851E-05	3.59338E-05	7.80281E-05	5.55128E-06	8.08037E-05	5.55128E-06
3829703773775	382970	3773775	6.89903E-05	6.82763E-05	2.45186E-05	1.29752E-05	4.45651E-05	1.4317E-06	1.4317E-06	4.59968E-05	1.4317E-06	0.000161682	8.81187E-06	2.06919E-05	2.02923E-05	1.98725E-05	1.72133E-05	3.73776E-05	2.65921E-06	3.87072E-05	2.65921E-06
3829803773775	382980	3773775	7.18198E-05	7.10765E-05	2.55242E-05	1.35073E-05	4.63929E-05	1.49042E-06	1.49042E-06	4.78833E-05	1.49042E-06	0.00017342	9.4516E-06	2.21941E-05	2.17656E-05	2.13152E-05	1.84629E-05	4.00912E-05	2.85227E-06	4.15173E-05	2.85227E-06
3829903773775	382990	3773775	7.48434E-05	7.40688E-05	2.65988E-05	1.4076E-05	4.8346E-05	1.55316E-06	1.55316E-06	4.98992E-05	1.55316E-06	0.000186743	1.01777E-05	2.38992E-05	2.34377E-05	2.29527E-05	1.98813E-05	4.31711E-05	3.07139E-06	4.47068E-05	3.07139E-06

			ISDemolition	ISDrainage / Utilities Trenching	ISDrainage / Utilities Trenching	ISAsphalt Paving	ISAsphalt Paving	SVDemolition	SVSite Grubbing / Prep	SVMass Grading / Excavation	SVMass Grading / Excavation	SVDrainage / Utilities Trenching	SVFoundations / Concrete Pads	SVBuilding / Structure Construction	SVBuilding / Structure Construction	SVAsphalt Paving	SVAsphalt Paving	SVArchitectural Coating	SVArchitectural Coating	SVLandscaping or Other Finishing	SVLandscaping or Other Finishing
Unique Identifier	X (UTM)	Y (UTM)	2027	2027	2028	2027	2028	2027	2027	2027	2028	2028	2028	2028	2029	2028	2029	2028	2029	2028	2029
3830303773755	383030	3773755	1.95374E-05	7.86697E-06	7.66512E-06	2.03175E-06	1.89267E-06	9.08872E-05	6.5343E-05	4.40561E-05	4.34967E-05	3.0862E-05	9.80406E-06	1.40449E-05	1.3509E-05	1.38089E-06	1.28477E-06	1.38089E-06	1.28477E-06	1.40449E-05	1.3509E-05
3830403773755	383040	3773755	2.0264E-05	8.15953E-06	7.95017E-06	2.10731E-06	1.96305E-06	9.42369E-05	6.77512E-05	4.56798E-05	4.50998E-05	3.19994E-05	1.01654E-05	1.45626E-05	1.40069E-05	1.43179E-06	1.33213E-06	1.43179E-06	1.33213E-06	1.45626E-05	1.40069E-05
3830503773755	383050	3773755	2.08843E-05	8.40932E-06	8.19356E-06	2.17182E-06	2.02315E-06	9.69897E-05	6.97303E-05	4.70142E-05	4.64173E-05	3.29342E-05	1.04623E-05	1.49879E-05	1.44161E-05	1.47361E-06	1.37104E-06	1.47361E-06	1.37104E-06	1.49879E-05	1.44161E-05
3830603773755	383060	3773755	2.14963E-05	8.65575E-06	8.43366E-06	2.23547E-06	2.08244E-06	9.96891E-05	7.1671E-05	4.83227E-05	4.77091E-05	3.38508E-05	1.07535E-05	1.54051E-05	1.48173E-05	1.51462E-06	1.4092E-06	1.51462E-06	1.4092E-06	1.54051E-05	1.48173E-05
3830703773755	383070	3773755	2.21265E-05	8.90948E-06	8.68089E-06	2.301E-06	2.14348E-06	0.000102504	7.3695E-05	4.96873E-05	4.90564E-05	3.48067E-05	1.10572E-05	1.58401E-05	1.52357E-05	1.55739E-06	1.44899E-06	1.55739E-06	1.44899E-06	1.58401E-05	1.52357E-05
3830803773755	383080	3773755	2.27776E-05	9.17166E-06	8.93634E-06	2.36871E-06	2.20656E-06	0.000105444	7.58086E-05	5.11123E-05	5.04634E-05	3.5805E-05	1.13743E-05	1.62944E-05	1.56727E-05	1.60206E-06	1.49055E-06	1.60206E-06	1.49055E-06	1.62944E-05	1.56727E-05
3830903773755	383090	3773755	2.34454E-05	9.44059E-06	9.19837E-06	2.43816E-06	2.27126E-06	0.000108491	7.79991E-05	5.25892E-05	5.19215E-05	3.68396E-05	1.1703E-05	1.67652E-05	1.61256E-05	1.64835E-06	1.53362E-06	1.64835E-06	1.53362E-06	1.67652E-05	1.61256E-05
3831003773755	383100	3773755	2.41566E-05	9.72696E-06	9.47739E-06	2.51212E-06	2.34015E-06	0.000111867	8.04266E-05	5.42259E-05	5.35374E-05	3.79861E-05	1.20672E-05	1.7287E-05	1.66274E-05	1.69965E-06	1.58135E-06	1.69965E-06	1.58135E-06	1.7287E-05	1.66274E-05
3831103773755	383110	3773755	2.48902E-05	1.00223E-05	9.76518E-06	2.5884E-06	2.41121E-06	0.000115449	8.30013E-05	5.59619E-05	5.52513E-05	3.92022E-05	1.24535E-05	1.78404E-05	1.71597E-05	1.75407E-06	1.63197E-06	1.75407E-06	1.63197E-06	1.78404E-05	1.71597E-05
3831203773755	383120	3773755	2.56461E-05	1.03267E-05	1.00617E-05	2.66701E-06	2.48444E-06	0.000119271	8.5749E-05	5.78145E-05	5.70804E-05	4.04999E-05	1.28658E-05	1.8431E-05	1.77278E-05	1.81213E-06	1.686E-06	1.81213E-06	1.686E-06	1.8431E-05	1.77278E-05
3831303773755	383130	3773755	2.64411E-05	1.06468E-05	1.03737E-05	2.74969E-06	2.56146E-06	0.000123609	8.88682E-05	5.99175E-05	5.91568E-05	4.19731E-05	1.33338E-05	1.91015E-05	1.83726E-05	1.87805E-06	1.74733E-06	1.87805E-06	1.74733E-06	1.91015E-05	1.83726E-05
3831403773755	383140	3773755	2.71579E-05	1.09354E-05	1.06549E-05	2.82423E-06	2.63089E-06	0.000127609	9.17441E-05	6.18565E-05	6.10711E-05	4.33314E-05	1.37653E-05	1.97196E-05	1.89672E-05	1.93882E-06	1.80387E-06	1.93882E-06	1.80387E-06	1.97196E-05	1.89672E-05
3831503773755	383150	3773755	2.7802E-05	1.11948E-05	1.09076E-05	2.89121E-06	2.69329E-06	0.000132046	9.49337E-05	6.4007E-05	6.31943E-05	4.48379E-05	1.42439E-05	2.04052E-05	1.96266E-05	2.00623E-06	1.86659E-06	2.00623E-06	1.86659E-06	2.04052E-05	1.96266E-05
3831603773755	383160	3773755	2.85216E-05	1.14845E-05	1.11899E-05	2.96604E-06	2.763E-06	0.000136794	9.83475E-05	6.63087E-05	6.54668E-05	4.64503E-05	1.47561E-05	2.1139E-05	2.03324E-05	2.07838E-06	1.93371E-06	2.07838E-06	1.93371E-06	2.1139E-05	2.03324E-05
3837203773755	383720	3773755	0.00102027	0.000410824	0.000400284	0.000106101	9.88378E-05	0.01151269	0.008276999	0.00558059	0.005509734	0.003909289	0.001241881	0.001779071	0.001711189	0.000174918	0.000162742	0.000174918	0.000162742	0.001779071	0.001711189
3837303773755	383730	3773755	0.000647913	0.00026089	0.000254196	6.73784E-05	6.2766E-05	0.006985336	0.005022077	0.003386028	0.003343037	0.002371965	0.000753512	0.001079453	0.001038265	0.000106131	9.87441E-05	0.000106131	9.87441E-05	0.001079453	0.001038265
3837403773755	383740	3773755	0.000468769	0.000188755	0.000183913	4.87487E-05	4.54116E-05	0.004847624	0.003485179	0.002349807	0.002319972	0.001646076	0.000522916	0.00074911	0.000720527	7.36522E-05	6.85256E-05	7.36522E-05	6.85256E-05	0.00074911	0.000720527
3837503773755	383750	3773755	0.000366723	0.000147665	0.000143877	3.81366E-05	3.55259E-05	0.003656549	0.00262886	0.001772453	0.001749949	0.001241631	0.000394434	0.000565051	0.000543491	5.55556E-05	5.16887E-05	5.55556E-05	5.16887E-05	0.000565051	0.000543491
3837603773755	383760	3773755	0.000301504	0.000121404	0.000118289	3.13544E-05	2.9208E-05	0.002913407	0.002094581	0.001412227	0.001394296	0.000989287	0.000314271	0.000450212	0.000433034	4.42647E-05	4.11837E-05	4.42647E-05	4.11837E-05	0.000450212	0.000433034
3837703773755	383770	3773755	0.000256227	0.000103173	0.000100526	2.66459E-05	2.48218E-05	0.002410739	0.00173319	0.001168566	0.001153729	0.000818599	0.000260048	0.000372534	0.00035832	3.66275E-05	3.4078E-05	3.66275E-05	3.4078E-05	0.000372534	0.00035832
3837803773755	383780	3773755	0.000222438	8.95674E-05	8.72694E-05	2.3132E-05	2.15485E-05	0.00204221	0.001468238	0.000989928	0.000977359	0.00069346	0.000220294	0.000315585	0.000303544	3.10282E-05	2.88685E-05	3.10282E-05	2.88685E-05	0.000315585	0.000303544
3837903773755	383790	3773755	0.000197696	7.96047E-05	7.75623E-05	2.0559E-05	1.91516E-05	0.001781085	0.001280503	0.000863352	0.00085239	0.000604791	0.000192127	0.000275233	0.000264732	2.70608E-05	2.51773E-05	2.70608E-05	2.51773E-05	0.000275233	0.000264732
3838003773755	383800	3773755	0.000176967	7.12579E-05	6.94296E-05	1.84033E-05	1.71435E-05	0.001569065	0.001128073	0.000760579	0.000750922	0.000532797	0.000169256	0.00024247	0.000233218	2.38395E-05	2.21802E-05	2.38395E-05	2.21802E-05	0.00024247	0.000233218
3838103773755	383810	3773755	0.000159483	6.42179E-05	6.25703E-05	1.65852E-05	1.54498E-05	0.001393571	0.001001902	0.000675511	0.000666934	0.000473206	0.000150325	0.00021535	0.000207133	2.11732E-05	1.96994E-05	2.11732E-05	1.96994E-05	0.00021535	0.000207133
3838203773755	383820	3773755	0.000145071	5.84146E-05	5.69159E-05	1.50864E-05	1.40536E-05	0.001250987	0.000899391	0.000606395	0.000598696	0.000424789	0.000134945	0.000193317	0.00018594	1.90068E-05	1.76838E-05	1.90068E-05	1.76838E-05	0.000193317	0.00018594
3838303773755	383830	3773755	0.000132472	5.33416E-05	5.1973E-05	1.37762E-05	1.28331E-05	0.001128527	0.000811349	0.000547035	0.000540089	0.000383206	0.000121735	0.000174393	0.000167739	1.71462E-05	1.59528E-05	1.71462E-05	1.59528E-05	0.000174393	0.000167739
3838403773755	383840	3773755	0.000122062	4.91496E-05	4.78885E-05	1.26936E-05	1.18246E-05	0.001028187	0.000739211	0.000498397	0.000492069	0.000349135	0.000110911	0.000158887	0.000152825	1.56217E-05	1.45344E-05	1.56217E-05	1.45344E-05	0.000158887	0.000152825
3838503773755	383850	3773755	0.000113322	4.56304E-05	4.44597E-05	1.17847E-05	1.0978E-05	0.00094506	0.000679447	0.000458102	0.000452286	0.000320908	0.000101944	0.000146041	0.000140469	1.43587E-05	1.33593E-05	1.43587E-05	1.33593E-05	0.000146041	0.000140469
3838603773755	383860	3773755	0.000105674	4.25507E-05	4.1459E-05	1.09893E-05	1.0237E-05	0.000873308	0.000627861	0.000423222	0.000417947	0.000296544	9.42043E-05	0.000134953	0.000129804	1.32686E-05	1.2345E-05	1.32686E-05	1.2345E-05	0.000134953	0.000129804
3838703773755	383870	3773755	9.86986E-05	3.97422E-05	3.87225E-05	1.0264E-05	9.56134E-06	0.000808934	0.000581579	0.000392117	0.000387139	0.000274684	8.72602E-05	0.000125006	0.000120236	1.22905E-05	1.1435E-05	1.22905E-05	1.1435E-05	0.000125006	0.000120236
3838803773755	383880	3773755	9.24027E-05	3.72071E-05	3.62524E-05	9.60924E-06	8.95143E-06	0.000751383	0.000540204	0.000364221	0.000359596	0.000255142	8.10522E-05	0.000116112	0.000111682	1.14161E-05	1.06215E-05	1.14161E-05	1.06215E-05	0.000116112	0.000111682
3838903773755	383890	3773755	8.67956E-05	3.49493E-05	3.40526E-05	9.02614E-06	8.40825E-06	0.00070079	0.00050383	0.000339697	0.000335384	0.000237963	7.55947E-05	0.000108294	0.000104162	1.06474E-05	9.90631E-06	1.06474E-05	9.90631E-06	0.000108294	0.000104162
3839003773755	383900	3773755	8.16985E-05	3.28969E-05	3.20529E-05	8.49608E-06	7.91448E-06	0.000655302	0.000471127	0.000317647	0.000313614	0.000222517	7.06878E-05	0.000101265	9.74008E-05	9.95631E-06	9.2633E-06	9.95631E-06	9.2633E-06	0.000101265	9.74008E-05
3839103773755	383910	3773755	7.70933E-05	3.10425E-05	3.02461E-05	8.01717E-06	7.46835E-06	0.000614553	0.00044183	0.000297895	0.000294112	0.00020868	6.62922E-05	9.49677E-05	9.13441E-05	9.33719E-06	8.68728E-06	9.33719E-06	8.68728E-06	9.49677E-05	9.13441E-05
3829703773765	382970	3773765	1.50844E-05	6.07393E-06	5.91809E-06	1.56868E-06	1.46129E-06	7.15285E-05	5.14251E-05	3.46723E-05	3.4232E-05	2.42885E-05	7.71582E-06	1.10534E-05	1.06316E-05	1.08677E-06	1.01112E-06	1.08677E-06	1.01112E-06	1.10534E-05	1.06316E-05
3829803773765	382980	3773765	1.57621E-05	6.3468E-06	6.18396E-06	1.63915E-06	1.52694E-06	7.42724E-05	5.33978E-05	3.60023E-05	3.55452E-05	2.52202E-05	8.01181E-06	1.14774E-05	1.10395E-05	1.12845E-06	1.04991E-06	1.12845E-06	1.04991E-06	1.14774E-05	1.10395E-05
3829903773765	382990	3773765	1.64747E-05	6.63373E-06	6.46353E-06	1.71325E-06	1.59597E-06	7.71766E-05	5.54858E-05	3.74101E-05	3.69351E-05	2.62064E-05	8.32509E-06	1.19262E-05	1.14711E-05	1.17258E-06	1.09096E-06	1.17258E-06	1.09096E-06	1.19262E-05	1.14711E-05
3830003773765	383000	3773765	1.71607E-05	6.90997E-06	6.73268E-06	1.7846E-06	1.66243E-06	7.99651E-05	5.74905E-05	3.87618E-05	3.82696E-05	2.71532E-05	8.62588E-06	1.23571E-05	1.18856E-05	1.21495E-06	1.13038E-06	1.21495E-06	1.13038E-06	1.23571E-05	1.18856E-05
3830103773765	383010	3773765	1.78677E-05	7.19465E-06	7.01006E-06	1.85812E-06	1.73092E-06	8.28693E-05	5.95786E-05	4.01696E-05	3.96595E-05	2.81394E-05	8.93917E-06	1.28059E-05	1.23173E-05	1.25907E-06	1.17143E-06	1.25907E-06	1.17143E-06	1.28059E-05	1.23173E-05
3830203773765	383020	3773765	1.85943E-05	7.48721E-06	7.29511E-06	1.93368E-06	1.8013E-06	8.59161E-05	6.1769E-05	4.16465E-05	4.11177E-05	2.9174E-05	9.26783E-06	1.32767E-05	1.27701E-05	1.30536E-06	1.2145E-06	1.30536E-06	1.2145E-06	1.32767E-05	1.27701E-05
3830303773765	383030	3773765	1.9339E-05	7.78708E-06	7.58728E-06	2.01112E-06	1.87345E-06	8.91055E-05	6.4062E-05	4.31924E-05	4.2644E-05	3.0257E-05	9.61186E-06	1.37696E-05	1.32442E-05	1.35382E-06	1.25959E-06	1.35382E-06	1.25959E-06	1.37696E-05	1.32442E-05
3830403773765	383040	3773765	2.00949E-05	8.09145E-06	7.88385E-06	2.08973E-06	1.94668E-06	9.24195E-05	6.64446E-05	4.47989E-05	4.42301E-05	3.13823E-05	9.96935E-06	1.42817E-05	1.37368E-05	1.40417E-06	1.30643E-06	1.40417E-06	1.30643E-06	1.42817E-05	1.37368E-05
3830503773765	383050	3773765	2.07544E-05	8.357E-06	8.14258E-06	2.15831E-06	2.01056E-06	9.52614E-05	6.84878E-05	4.61764E-05	4.55901E-05	3.23473E-05	1.02759E-05	1.47209E-05	1.41592E-05	1.44735E-06	1.34661E-06	1.44735E-06	1.34661E-06	1.47209E-05	1.41592E-05
3830603773765	383060	3773765	2.14069E-05	8.61974E-06	8.39858E-06	2.22617E-06	2.07377E-06	9.80944E-05	7.05246E-05	4.75497E-05	4.69459E-05	3.33093E-05	1.05815E-05	1.51587E-05	1.45803E-05	1.49039E-06	1.38665E-06	1.49039E-06	1.38665E-06	1.51587E-05	1.45803E-05
3830703773765	383070	3773765	2.20734E-05	8.8881E-06	8.66006E-06	2.29548E-06	2.13834E-06	0.000101025	7.26318E-05	4.89704E-05	4.83487E-05	3.43045E-05	1.08977E-05	1.56116E-05	1.50159E-05	1.53493E-06	1.42809E-06	1.53493E-06	1.42809E-06	1.56116E-05	1.50159E-05
3830803773765	383080	3773765	2.27524E-05	9.16153E-06	8.92647E-06	2.36609E-06	2.20412E-06	0.000104037	7.47966E-05	5.043E-05	4.97897E-05	3.5327E-05	1.12225E-05	1.60769E-05	1.54635E-05	1.58068E-06	1.47065E-06	1.58068E-06	1.47065E-06	1.60769E-05	1.54635E-05
3830903773765	383090	3773765	2.34468E-05	9.44115E-06	9.19892E-06	2.43831E-06	2.27139E-06	0.000107172	7.70512E-05	5.19501E-05	5.12905E-05	3.63919E-05	1.15608E-05	1.65615E-05	1.59296E-05	1.62832E-06	1.51498E-06	1.62832E-06	1.51498E-06	1.65615E-05	1.59296E-05
3831003773765	383100	3773765	2.41594E-05	9.72808E-06	9.47849E-06	2.51241E-06	2.34042E-06	0.000110424	7.9389E-05	5.35263E-05	5.28467E-05	3.7496E-05	1.19115E-05	1.7064E-05	1.64129E-05	1.67773E-06	1.56095E-06	1.67773E-06	1.56095E-06	1.7064E-05	1.64129E-05
3831103773765	383110	3773765	2.48902E-05	1.00223E-05	9.76518E-06	2.5884E-06	2.41121E-06	0.000113801	8.18164E-05	5.5163E-05	5.44626E-05	3.86425E-05	1.22757E-05	1.75857E-05	1.69147E-05	1.72902E-06	1.60868E-06	1.72902E-06	1.60868E-06	1.75857E-05	1.69147E-05
3831203773765	383120	3773765	2.56503E-05	1.03284E-05	1.00634E-05	2.66745E-06	2.48485E-06	0.000117409	8.44104E-05	5.69119E-05	5.61893E-05	3.98677E-05	1.26649E-05	1.81433E-05	1.7451E-05	1.78384E-06	1.65968E-06	1.78384E-06	1.65968E-06	1.81433E-05	1.7451E-05
3831303773765	383130	3773765	2.649E-05	1.06665E-05	1.03928E-05	2.75478E-06	2.5662E-06	0.000121899	8.76385E-05	5.90884E-05	5.83382E-05	4.13923E-05	1.31493E-05	1.88372E-05	1.81184E-05	1.85206E-06	1.72315E-06	1.85206E-06	1.72315E-06	1.88372E-05	1.81184E-05
3831403773765	383140	3773765	2.7299E-05	1.09923E-05	1.07102E-05	2.83891E-06	2.64457E-06	0.0001263	9.08602E-05	6.12605E-05	6.04827E-05	4.29139E-05	1.36327E-05	1.95296E-05	1.87845E-05	1.92015E-06	1.78649E-06	1.92015E-06	1.78649E-06	1.95296E-05	1.87845E-05
3831503773765	383150	3773765	2.7992E-05	1.12713E-05	1.09821E-05	2.91097E-06	2.7117E-06	0.000130629	9.39153E-05	6.33204E-05	6.25164E-05	4.43569E-05	1.40911E-05	2.01863E-05	1.94161E-05	1.98471E-06	1.84656E-06	1.98471E-06	1.84656E-06	2.01863E-05	1.94161E-05
3831603773765	383160	3773765	2.86892E-05	1.15521E-05	1.12557E-05	2.98348E-06	2.77924E-06	0.0001356	9.74893E-05	6.57301E-05	6.48955E-05	4.60449E-05	1.46273E-05	2.09545E-05	2.0155E-05	2.06024E-06	1.91684E-06	2.06024E-06	1.91684E-06	2.09545E-05	2.0155E-05
3837203773765	383720	3773765	0.001043315	0.000420103	0.000409325	0.000108498	0.00010107	0.01182243	0.008499685	0.005730731	0.00565797	0.004014466	0.001275293	0.001826935	0.001757227	0.000179624	0.000167121	0.000179624	0.000167121	0.001826935	0.001757227
3837303773765	383730	3773765	0.000658976	0.000265345	0.000258537	6.85289E-05	6.38377E-05	0.007141034	0.005134016	0.003461501	0.003417551	0.002424835	0.000770308	0.001103513	0.001061408	0.000108497	0.000100945	0.000108497	0.000100945	0.001103513	0.001061408
3837403773765	383740	3773765	0.000475223	0.000191354	0.000186445	4.94199E-05	4.60368E-05	0.004942075	0.003553084	0.002395591	0.002365175	0.001678148	0.000533105	0.000763705	0.000734565	7.50872E-05	6.98608E-05	7.50872E-05	6.98608E-05	0.000763705	0.000734565
3837503773765	383750	3773765	0.000371019	0.000149395	0.000145562	3.85834E-05	3.59422E-05	0.003721432	0.002675507	0.001803904	0.001781	0.001263662	0.000401433	0.000575078	0.000553135	5.65414E-05	5.26059E-05	5.65414E-05	5.26059E-05	0.000575078	0.000553135
3837603773765	383760	3773765	0.000304624	0.000122661	0.000119514	3.16788E-05	2.95102E-05	0.002961532	0.002129181	0.001435555	0.001417328	0.001005628	0.000319462	0.000457649	0.000440187	4.49959E-05	4.1864E-05	4.49959E-05	4.1864E-05	0.000457649	0.000440187
3837703773765	383770	3773765	0.000258762	0.000104194	0.00010152	2.69094E-05	2.50673E-05	0.002450677	0.001761903	0.001187926	0.001172843	0.00083216	0.000264356	0.000378706	0.000364256	3.72343E-05	3.46426E-05	3.72343E-05	3.46426E-05	0.000378706	0.000364256
3837803773765	383780	3773765	0.000224482	9.03905E-05	8.80714E-05	2.33446E-05	2.17465E-05	0.002075591	0.001492237	0.001006109	0.000993335	0.000704795	0.000223895	0.000320744	0.000308505	3.15354E-05	2.93404E-05	3.15354E-05	2.93404E-05	0.000320744	0.000308505
3837903773765	383790	3773765	0.000199183	8.02034E-05	7.81456E-05	2.07136E-05	1.92957E-05	0.001805504	0.001298059	0.000875189	0.000864077	0.000613083	0.000194761	0.000279007	0.00026836	2.74319E-05	2.55225E-05	2.74319E-05	2.55225E-05	0.000279007	0.000268361
3838003773765	383800	3773765	0.00017879	7.19921E-05	7.0145E-05	1.8593E-05	1.73202E-05	0.001594134	0.001146096	0.000772731	0.00076292	0.00054131	0.00017196	0.000246344	0.000236944	2.42204E-05	2.25346E-05	2.42204E-05	2.25346E-05	0.000246344	0.000236944
3838103773765	383810	3773765	0.000161336	6.4964E-05	6.32972E-05	1.67778E-05	1.56293E-05	0.001417883	0.001019381	0.000687296	0.00067857	0.000481461	0.000152948	0.000219107	0.000210747	2.15426E-05	2.00431E-05	2.15426E-05	2.00431E-05	0.000219107	0.000210747
3838203773765	383820	3773765	0.000146855	5.91331E-05	5.76159E-05	1.52719E-05	1.42265E-05	0.001273597	0.000915647	0.000617356	0.000609517	0.000432467	0.000137384	0.000196811	0.000189301	1.93503E-05	1.80035E-05	1.93503E-05	1.80035E-05	0.000196811	0.000189301
3838303773765	383830	3773765	0.000134486	5.41523E-05	5.27629E-05	1.39856E-05	1.30282E-05	0.001152652	0.000828694	0.000558729	0.000551635	0.000391398	0.000124337	0.000178121	0.000171324	1.75128E-05	1.62938E-05	1.75128E-05	1.62938E-05	0.000178121	0.000171324
3838403773765	383840	3773765	0.000123689	4.9805E-05	4.85271E-05	1.28628E-05	1.19823E-05	0.001048579	0.000753872	0.000508282	0.000501828	0.000356059	0.000113111	0.000162038	0.000155856	1.59316E-05	1.48226E-05	1.59316E-05	1.48226E-05	0.000162038	0.000155856
3838503773765	383850	3773765	0.000114862	4.62504E-05	4.50638E-05	1.19448E-05	1.11271E-05	0.000964017	0.000693076	0.000467292	0.000461359	0.000327345	0.000103989	0.000148971	0.000143287	1.46468E-05	1.36273E-05	1.46468E-05	1.36273E-05	0.000148971	0.000143287
3838603773765	383860	3773765	0.000107106	4.31274E-05	4.20209E-05	1.11382E-05	1.03758E-05	0.00089077	0.000640415	0.000431786	0.000426304	0.000302473	9.60879E-05	0.000137652	0.0001324	1.35339E-05	1.25918E-05	1.35339E-05	1.25918E-05	0.000137652	0.0001324
3838703773765	383870	3773765	9.9991E-05	4.02626E-05	3.92296E-05	1.03984E-05	9.68654E-06	0.000824542	0.000592801	0.000399683	0.000394609	0.000279984	8.89438E-05	0.000127417	0.000122556	1.25276E-05	1.16557E-05	1.25276E-05	1.16557E-05	0.000127417	0.000122556
3838803773765	383880	3773765	9.36406E-05	3.77055E-05	3.67381E-05	9.73798E-06	9.07136E-06	0.000766234	0.000550881	0.000371419	0.000366704	0.000260185	8.26541E-05	0.000118407	0.000113889	1.16417E-05	1.08314E-05	1.16417E-05	1.08314E-05	0.000118407	0.000113889
3838903773765	383890	3773765	8.78855E-05	3.53881E-05	3.44802E-05	9.13948E-06	8.51383E-06	0.000713842	0.000513213	0.000346023	0.00034163	0.000242395	7.70025E-05	0.000110311	0.000106102	1.08457E-05	1.00908E-05	1.08457E-05	1.00908E-05	0.000110311	0.000106102
3839003773765	383900	3773765	8.26305E-05	3.32722E-05	3.24185E-05	8.593E-06	8.00476E-06	0.00066667	0.000479299	0.000323157	0.000319054	0.000226377	7.19141E-05	0.000103021	9.90904E-05	1.0129E-05	9.42399E-06	1.0129E-05	9.42399E-06	0.000103021	9.90904E-05
3839103773765	383910	3773765	7.78883E-05	3.13627E-05	3.0558E-05	8.09984E-06	7.54536E-06	0.000624469	0.000448959	0.000302701	0.000298858	0.000212047	6.73618E-05	9.65E-05	9.28179E-05	9.48784E-06	8.82744E-06	9.48784E-06	8.82744E-06	9.65E-05	9.28179E-05
3829703773775	382970	3773775	1.48134E-05	5.96479E-06	5.81175E-06	1.54049E-06	1.43503E-06	6.99873E-05	5.0317E-05	3.39252E-05	3.34944E-05	2.37651E-05	7.54957E-06	1.08152E-05	1.04026E-05	1.06335E-06	9.89334E-07	1.06335E-06	9.89334E-07	1.08152E-05	1.04026E-05
3829803773775	382980	3773775	1.5491E-05	6.23765E-06	6.07761E-06	1.61096E-06	1.50068E-06	7.26955E-05	5.22641E-05	3.5238E-05	3.47906E-05	2.46847E-05	7.84171E-06	1.12337E-05	1.08051E-05	1.1045E-06	1.02762E-06	1.1045E-06	1.02762E-06	1.12337E-05	1.08051E-05
3829903773775	382990	3773775	1.62092E-05	6.52683E-06	6.35937E-06	1.68565E-06	1.57025E-06	7.55731E-05	5.43329E-05	3.66328E-05	3.61677E-05	2.56619E-05	8.15211E-06	1.16784E-05	1.12328E-05	1.14822E-06	1.06829E-06	1.14822E-06	1.06829E-06	1.16784E-05	1.12328E-05

			MDemolition	MSite Grubbing / Prep	MMass Grading / Excavation	MMass Grading / Excavation	MDrainage / Utilities Trenching	MFoundations / Concrete Pads	MBuilding / Structure Construction	MAsphalt Paving	MLandscaping or Other Finishing	MWaterside Construction (Piles)	RSSWDemolition	RSSWPlacing Base	RSSWForm	Child Risk				
Unique Identifier	X (UTM)	Y (UTM)	2027	2027	2027	2028	2028	2028	2028	2028	2028	2028	2029	2029	2029	3rd Trimester	0<2	2<16	Total	per million
3830303773755	383030	3773755	2.11085E-05	6.47993E-05	7.61987E-05	7.51841E-05	1.59816E-05	2.07839E-05	1.52981E-05	1.57458E-06	1.84473E-05	1.57458E-06	1.79702E-05	2.60751E-05	1.54568E-05	4.83752E-09	6.0515E-08	1.0034E-08	7.53866E-08	0.07538665
3830403773755	383040	3773755	2.19268E-05	6.73115E-05	7.91529E-05	7.80989E-05	1.66012E-05	2.15897E-05	1.58912E-05	1.63563E-06	1.91624E-05	1.63563E-06	1.84911E-05	2.68309E-05	1.59048E-05	5.21078E-09	6.4872E-08	1.0725E-08	8.08085E-08	0.08080847
3830503773755	383050	3773755	2.25946E-05	6.93614E-05	8.15633E-05	8.04773E-05	1.71067E-05	2.22472E-05	1.63751E-05	1.68544E-06	1.9746E-05	1.68544E-06	1.89028E-05	2.74284E-05	1.6259E-05	5.57781E-09	6.9106E-08	1.139E-08	8.6074E-08	0.08607405
3830603773755	383060	3773755	2.32496E-05	7.13723E-05	8.3928E-05	8.28105E-05	1.76027E-05	2.28921E-05	1.68499E-05	1.7343E-06	2.03185E-05	1.7343E-06	1.93052E-05	2.80123E-05	1.66051E-05	5.98355E-09	7.3753E-08	1.2117E-08	9.18537E-08	0.09185374
3830703773755	383070	3773755	2.39319E-05	7.34667E-05	8.63909E-05	8.52405E-05	1.81192E-05	2.35639E-05	1.73443E-05	1.7852E-06	2.09147E-05	1.7852E-06	1.97201E-05	2.86142E-05	1.69619E-05	6.45302E-09	7.91E-08	1.2951E-08	9.85037E-08	0.09850372
3830803773755	383080	3773755	2.46468E-05	7.56614E-05	8.89716E-05	8.7787E-05	1.86605E-05	2.42678E-05	1.78625E-05	1.83853E-06	2.15395E-05	1.83853E-06	2.01568E-05	2.92479E-05	1.73376E-05	7.00539E-09	8.5356E-08	1.3923E-08	1.06285E-07	0.10628486
3830903773755	383090	3773755	2.53908E-05	7.79452E-05	9.16572E-05	9.04368E-05	1.92238E-05	2.50004E-05	1.84016E-05	1.89402E-06	2.21897E-05	1.89402E-06	2.06091E-05	2.99042E-05	1.77266E-05	7.6622E-09	9.2751E-08	1.507E-08	1.15483E-07	0.11548303
3831003773755	383100	3773755	2.62164E-05	8.04797E-05	9.46376E-05	9.33775E-05	1.98489E-05	2.58133E-05	1.9E-05	1.95561E-06	2.29112E-05	1.95561E-06	2.11144E-05	3.06374E-05	1.81612E-05	8.48928E-09	1.0202E-07	1.6502E-08	1.27009E-07	0.12700925
3831103773755	383110	3773755	2.70946E-05	8.31758E-05	9.78079E-05	9.65056E-05	2.05138E-05	2.6678E-05	1.96365E-05	2.02112E-06	2.36787E-05	2.02112E-06	2.16478E-05	3.14114E-05	1.862E-05	9.5348E-09	1.1366E-07	1.8297E-08	1.41495E-07	0.14149513
3831203773755	383120	3773755	2.80291E-05	8.60445E-05	0.000101181	9.9834E-05	2.12213E-05	2.75981E-05	2.03137E-05	2.09083E-06	2.44954E-05	2.09083E-06	2.22061E-05	3.22216E-05	1.91003E-05	1.08912E-08	1.2869E-07	2.0604E-08	1.60186E-07	0.16018566
3831303773755	383130	3773755	2.91106E-05	8.93644E-05	0.000105085	0.000103686	2.20401E-05	2.8663E-05	2.10975E-05	2.1715E-06	2.54405E-05	2.1715E-06	2.28425E-05	3.31449E-05	1.96476E-05	1.28165E-08	1.4992E-07	2.3855E-08	1.86587E-07	0.18658655
3831403773755	383140	3773755	3.01775E-05	9.26397E-05	0.000108937	0.000107486	2.28479E-05	2.97135E-05	2.18708E-05	2.25109E-06	2.63729E-05	2.25109E-06	2.34819E-05	3.40728E-05	2.01976E-05	1.55231E-08	1.7956E-07	2.8387E-08	2.23471E-07	0.22347132
3831503773755	383150	3773755	3.12825E-05	9.6032E-05	0.000112926	0.000111422	2.36845E-05	3.08016E-05	2.26716E-05	2.33352E-06	2.73387E-05	2.33352E-06	2.41089E-05	3.49825E-05	2.07369E-05	1.9685E-08	2.2498E-07	3.5303E-08	2.79965E-07	0.27996529
3831603773755	383160	3773755	3.24112E-05	9.94967E-05	0.000117	0.000115442	2.45391E-05	3.19128E-05	2.34896E-05	2.41771E-06	2.8325E-05	2.41771E-06	2.47733E-05	3.59466E-05	2.13084E-05	2.67517E-08	3.0184E-07	4.7067E-08	3.75662E-07	0.37566163
3837203773755	383720	3773755	0.001798443	0.005520911	0.006492139	0.006405695	0.001361632	0.001770791	0.001303399	0.000134155	0.001571708	0.000134155	0.000109593	0.000159021	9.42646E-05	1.64484E-07	2.4314E-06	5.3387E-07	3.12975E-06	3.12975245
3837303773755	383730	3773755	0.001113479	0.003418188	0.00401951	0.003965989	0.000843034	0.001096358	0.00080698	8.30599E-05	0.000973099	8.30599E-05	0.000110329	0.000160089	9.48978E-05	1.02851E-07	1.5249E-06	3.2761E-07	1.95535E-06	1.95534782
3837403773755	383740	3773755	0.000788237	0.002419751	0.002845429	0.002807541	0.000596787	0.000776117	0.000571264	5.87985E-05	0.000688861	5.87985E-05	0.00011084	0.000160832	9.53378E-05	7.34125E-08	1.0911E-06	2.2996E-07	1.39448E-06	1.39448358
3837503773755	383750	3773755	0.000605696	0.001859384	0.002186483	0.00215737	0.000458583	0.000596383	0.000438971	4.51819E-05	0.000529335	4.51819E-05	0.000111012	0.000161081	9.54854E-05	5.67834E-08	8.4559E-07	1.7535E-07	1.07772E-06	1.07772429
3837603773755	383760	3773755	0.000490829	0.001506761	0.001771828	0.001748236	0.000371615	0.000483282	0.000355722	3.66134E-05	0.000428949	3.66134E-05	0.000111071	0.000161167	9.55364E-05	4.62508E-08	6.8974E-07	1.4114E-07	8.77136E-07	0.87713602
3837703773755	383770	3773755	0.000412391	0.001265968	0.001488675	0.001468853	0.000312228	0.0040605	0.000298875	3.07623E-05	0.000360399	3.07623E-05	0.000110993	0.000161054	9.54693E-05	3.90123E-08	5.8242E-07	1.1789E-07	7.39314E-07	0.7393144
3837803773755	383780	3773755	0.000354382	0.001087891	0.001279271	0.001262237	0.000268309	0.000348933	0.000256834	2.64351E-05	0.000309704	2.64351E-05	0.000110513	0.000160357	9.50561E-05	3.36455E-08	5.0274E-07	1.0076E-07	6.37145E-07	0.63714517
3837903773755	383790	3773755	0.000312657	0.000959802	0.001128649	0.001113621	0.000236718	0.000307849	0.000226594	2.33226E-05	0.000273239	2.33226E-05	0.000109774	0.000159284	9.44202E-05	2.97623E-08	4.4494E-07	8.8539E-08	5.6324E-07	0.56324
3838003773755	383800	3773755	0.000278202	0.000854033	0.001004273	0.000990901	0.000210632	0.000273925	0.000201624	2.07525E-05	0.000243129	2.07525E-05	0.000108626	0.000157618	9.34329E-05	2.65442E-08	3.9693E-07	7.8528E-08	5.02006E-07	0.50200619
3838103773755	383810	3773755	0.000249466	0.000765816	0.000900537	0.000888547	0.000188875	0.00024563	0.000180797	1.86089E-05	0.000218015	1.86089E-05	0.000106972	0.000155219	9.20109E-05	2.38465E-08	3.5667E-07	7.0202E-08	4.50715E-07	0.45071484
3838203773755	383820	3773755	0.000225962	0.000693664	0.000815692	0.000804831	0.00017108	0.000222488	0.000163763	1.68556E-05	0.000197474	1.68556E-05	0.000104954	0.000152291	9.0275E-05	2.16303E-08	3.2355E-07	6.3411E-08	4.08587E-07	0.40858725
3838303773755	383830	3773755	0.000205636	0.000631266	0.000742317	0.000732433	0.00015569	0.000202474	0.000149032	1.53394E-05	0.00017971	1.53394E-05	0.000102927	0.000149349	8.8531E-05	1.97048E-08	2.9473E-07	5.7555E-08	3.71989E-07	0.37198886
3838403773755	383840	3773755	0.000188853	0.000579746	0.000681734	0.000672656	0.000142984	0.000185949	0.000136869	1.40875E-05	0.000165044	1.40875E-05	0.000100812	0.00014628	8.6712E-05	1.81176E-08	2.7096E-07	5.274E-08	3.41821E-07	0.34182112
3838503773755	383850	3773755	0.00017487	0.000536821	0.000631258	0.000622852	0.000132397	0.000172181	0.000126735	1.30444E-05	0.000152824	1.30444E-05	9.87313E-05	0.000143261	8.49224E-05	1.67906E-08	2.5107E-07	4.874E-08	3.16604E-07	0.31660443
3838603773755	383860	3773755	0.000162696	0.00049945	0.000587312	0.000579492	0.00012318	0.000160195	0.000117912	1.21363E-05	0.000142185	1.21363E-05	9.65853E-05	0.000140147	8.30765E-05	1.56339E-08	2.3372E-07	4.527E-08	2.94628E-07	0.29462773
3838703773755	383870	3773755	0.000151657	0.00046556	0.000547461	0.000540171	0.000114822	0.000149325	0.000109911	1.13128E-05	0.000132537	1.13128E-05	9.42084E-05	0.000136698	8.1032E-05	1.45841E-08	2.1797E-07	4.2136E-08	2.74693E-07	0.27469303
3838803773755	383880	3773755	0.000141728	0.00043508	0.000511618	0.000504806	0.000107304	0.000139549	0.000102715	1.05722E-05	0.00012386	1.05722E-05	9.17317E-05	0.000133105	7.89017E-05	1.36394E-08	2.0379E-07	3.9324E-08	2.56758E-07	0.25675764
3838903773755	383890	3773755	0.000132929	0.000408069	0.000479856	0.000473467	0.000100643	0.000130885	9.63386E-05	9.91584E-06	0.00011617	9.91584E-06	8.92144E-05	0.000129452	7.67366E-05	1.28012E-08	1.9121E-07	3.684E-08	2.40849E-07	0.24084926
3839003773755	383900	3773755	0.000124961	0.00038361	0.000451094	0.000445088	9.46104E-05	0.00012304	9.05642E-05	9.32149E-06	0.000109207	9.32149E-06	8.66254E-05	0.000125695	7.45097E-05	1.20418E-08	1.798E-07	3.4596E-08	2.26442E-07	0.22644161
3839103773755	383910	3773755	0.000117781	0.000361568	0.000425175	0.000419513	8.91742E-05	0.00011597	8.53605E-05	8.78589E-06	0.000102932	8.78589E-06	8.40583E-05	0.00012197	7.23016E-05	1.13572E-08	1.6952E-07	3.2579E-08	2.13456E-07	0.21345567
3829703773765	382970	3773765	1.63907E-05	5.03165E-05	5.91681E-05	5.83803E-05	1.24097E-05	1.61387E-05	1.18789E-05	1.22266E-06	1.43243E-05	1.22266E-06	1.50131E-05	2.17843E-05	1.29133E-05	3.19757E-09	4.0939E-08	6.8906E-09	5.10276E-08	0.05102761
3829803773765	382980	3773765	1.70385E-05	5.23051E-05	6.15066E-05	6.06876E-05	1.29001E-05	1.67765E-05	1.23484E-05	1.27098E-06	1.48904E-05	1.27098E-06	1.5481E-05	2.24632E-05	1.33157E-05	3.3968E-09	4.3351E-08	7.279E-09	5.40269E-08	0.05402693
3829903773765	382990	3773765	1.77262E-05	5.44163E-05	6.39891E-05	6.31371E-05	1.34208E-05	1.74536E-05	1.28468E-05	1.32228E-06	1.54914E-05	1.32228E-06	1.59738E-05	2.31784E-05	1.37397E-05	3.61871E-09	4.6024E-08	7.7087E-09	5.7351E-08	0.05735102
3830003773765	383000	3773765	1.83885E-05	5.64494E-05	6.63799E-05	6.54961E-05	1.39222E-05	1.81057E-05	1.33268E-05	1.37169E-06	1.60702E-05	1.37169E-06	1.64386E-05	2.38527E-05	1.41394E-05	3.84983E-09	4.8786E-08	8.1512E-09	6.07868E-08	0.06078684
3830103773765	383010	3773765	1.90816E-05	5.85773E-05	6.88821E-05	6.79649E-05	1.4447E-05	1.87882E-05	1.38292E-05	1.42339E-06	1.66759E-05	1.42339E-06	1.6919E-05	2.45498E-05	1.45526E-05	4.1057E-09	5.1828E-08	8.6377E-09	6.45714E-08	0.06457145
3830203773765	383020	3773765	1.98093E-05	6.0811E-05	7.15088E-05	7.05566E-05	1.49979E-05	1.95047E-05	1.43565E-05	1.47767E-06	1.73118E-05	1.47767E-06	1.74149E-05	2.52694E-05	1.49792E-05	4.39053E-09	5.5196E-08	9.1761E-09	6.87625E-08	0.06876252
3830303773765	383030	3773765	2.05732E-05	6.31561E-05	7.42664E-05	7.32775E-05	1.55763E-05	2.02568E-05	1.49101E-05	1.53465E-06	1.79795E-05	1.53465E-06	1.79265E-05	2.60117E-05	1.54192E-05	4.70935E-09	5.8946E-08	9.7746E-09	7.34298E-08	0.07342982
3830403773765	383040	3773765	2.13734E-05	6.56126E-05	7.7155E-05	7.61277E-05	1.61821E-05	2.10447E-05	1.54901E-05	1.59435E-06	1.86788E-05	1.59435E-06	1.84599E-05	2.67857E-05	1.5878E-05	5.0695E-09	6.3156E-08	1.0445E-08	7.86706E-08	0.0786706
3830503773765	383050	3773765	2.20593E-05	6.77182E-05	7.9631E-05	7.85707E-05	1.67015E-05	2.17201E-05	1.59872E-05	1.64551E-06	1.92782E-05	1.64551E-06	1.89028E-05	2.74284E-05	1.6259E-05	5.43161E-09	6.7345E-08	1.1107E-08	8.38829E-08	0.08388295
3830603773765	383060	3773765	2.27397E-05	6.9807E-05	8.20874E-05	8.09943E-05	1.72166E-05	2.23901E-05	1.64803E-05	1.69627E-06	1.98729E-05	1.69627E-06	1.93364E-05	2.80575E-05	1.66319E-05	5.83396E-09	7.1968E-08	1.1834E-08	8.9636E-08	0.08963604
3830703773765	383070	3773765	2.34456E-05	7.19739E-05	8.46354E-05	8.35085E-05	1.7751E-05	2.30851E-05	1.69919E-05	1.74892E-06	2.04897E-05	1.74892E-06	1.97856E-05	2.87093E-05	1.70183E-05	6.29622E-09	7.7247E-08	1.2664E-08	9.62072E-08	0.09620716
3830803773765	383080	3773765	2.41714E-05	7.4202E-05	8.72555E-05	8.60937E-05	1.83066E-05	2.37997E-05	1.75179E-05	1.80306E-06	2.1124E-05	1.80306E-06	2.02441E-05	2.93746E-05	1.74127E-05	6.83302E-09	8.3341E-08	1.3619E-08	1.03794E-07	0.10379365
3830903773765	383090	3773765	2.49262E-05	7.65192E-05	8.99804E-05	8.87823E-05	1.88721E-05	2.4543E-05	1.8065E-05	1.85937E-06	2.17837E-05	1.85937E-06	2.07245E-05	3.00717E-05	1.78259E-05	7.46992E-09	9.0529E-08	1.4744E-08	1.12743E-07	0.11274315
3831003773765	383100	3773765	2.57156E-05	7.89423E-05	9.28297E-05	9.15937E-05	1.94697E-05	2.53202E-05	1.8637E-05	1.91825E-06	2.24735E-05	1.91825E-06	2.12236E-05	3.07958E-05	1.82552E-05	8.23933E-09	9.9161E-08	1.6094E-08	1.23494E-07	0.12349444
3831103773765	383110	3773765	2.65321E-05	8.1449E-05	9.57773E-05	9.4502E-05	2.00879E-05	2.61241E-05	1.92288E-05	1.97916E-06	2.31871E-05	1.97916E-06	2.17382E-05	3.15427E-05	1.86978E-05	9.18544E-09	1.0971E-07	1.7742E-08	1.36642E-07	0.13664197
3831203773765	383120	3773765	2.74049E-05	8.41283E-05	9.8928E-05	9.76107E-05	2.07487E-05	2.69835E-05	1.98613E-05	2.04427E-06	2.39499E-05	2.04427E-06	2.22903E-05	3.23438E-05	1.91727E-05	1.04008E-08	1.232E-07	1.9848E-08	1.53448E-07	0.15344821
3831303773765	383130	3773765	2.85009E-05	8.74927E-05	0.000102884	0.000101514	2.15785E-05	2.80626E-05	2.06556E-05	2.12602E-06	2.49077E-05	2.12602E-06	2.29766E-05	3.33395E-05	1.9763E-05	1.21886E-08	1.4295E-07	2.2933E-08	1.78075E-07	0.17807476
3831403773765	383140	3773765	2.9635E-05	9.09742E-05	0.000106978	0.000105554	2.24371E-05	2.91793E-05	2.14775E-05	2.21062E-06	2.58988E-05	2.21062E-06	2.36691E-05	3.43443E-05	2.03586E-05	1.46884E-08	1.7041E-07	2.7235E-08	2.12333E-07	0.21233333
3831503773765	383150	3773765	3.076E-05	9.44278E-05	0.000111039	0.000109561	2.32889E-05	3.0287E-05	2.22929E-05	2.29454E-06	2.6882E-05	2.29454E-06	2.43584E-05	3.53446E-05	2.09516E-05	1.84399E-08	2.1139E-07	3.3688E-08	2.63513E-07	0.2635133
3831603773765	383160	3773765	3.19267E-05	9.80095E-05	0.000115251	0.000113717	2.41722E-05	3.14358E-05	2.31385E-05	2.38157E-06	2.79016E-05	2.38157E-06	2.50665E-05	3.6372E-05	2.15606E-05	2.48228E-08	2.8089E-07	4.4697E-08	3.50411E-07	0.35041052
3837203773765	383720	3773765	0.001837873	0.005641954	0.006634476	0.006546136	0.001391485	0.001809614	0.001331975	0.000137096	0.001606167	0.000137096	0.000116492	0.000169033	0.000100199	1.68361E-07	2.4879E-06	5.4717E-07	3.20342E-06	3.2034213
3837303773765	383730	3773765	0.001130677	0.003470984	0.004081593	0.004027245	0.000856055	0.001113292	0.000819444	8.43428E-05	0.000988129	8.43428E-05	0.00011735	0.000170278	0.000100937	1.0471E-07	1.5518E-06	3.3402E-07	1.99056E-06	1.9905611
3837403773765	383740	3773765	0.000797014	0.002446694	0.002877112	0.002838803	0.000603432	0.000784759	0.000577625	5.94532E-05	0.000696532	5.94532E-05	0.000117834	0.000170979	0.000101353	7.44878E-08	1.1066E-06	2.3366E-07	1.41478E-06	1.41478232
3837503773765	383750	3773765	0.000610681	0.001874685	0.002204477	0.002175123	0.000462357	0.000601291	0.000442583	4.55537E-05	0.000533691	4.55537E-05	0.000118174	0.000171473	0.000101646	5.74903E-08	8.5574E-07	1.7778E-07	1.09102E-06	1.09101956
3837603773765	383760	3773765	0.000493836	0.001515991	0.001782682	0.001758945	0.000373892	0.000486243	0.000357901	3.68377E-05	0.000431577	3.68377E-05	0.000118127	0.000171405	0.000101605	4.67554E-08	6.9696E-07	1.4287E-07	8.86587E-07	0.88658747
3837703773765	383770	3773765	0.000414577	0.00127268	0.001496568	0.001476641	0.000313883	0.000408203	0.000300459	3.09254E-05	0.00036231	3.09254E-05	0.000118118	0.000171391	0.000101597	3.94191E-08	5.8821E-07	1.1929E-07	7.46919E-07	0.74691929
3837803773765	383780	3773765	0.000355962	0.001092743	0.001284976	0.001267867	0.000269505	0.000350489	0.000257979	2.6553E-05	0.000311085	2.6553E-05	0.000117569	0.000170595	0.000101125	3.39726E-08	5.0737E-07	1.0191E-07	6.43246E-07	0.64324555
3837903773765	383790	3773765	0.00031325	0.000961624	0.001130791	0.001115734	0.000237167	0.000308434	0.000227024	2.33669E-05	0.000273758	2.33669E-05	0.000116758	0.000169418	0.000100427	2.99897E-08	4.4814E-07	8.9316E-08	5.67446E-07	0.56744633
3838003773765	383800	3773765	0.00027944	0.000857832	0.00100874	0.000995309	0.000211569	0.000275143	0.00020252	2.08448E-05	0.00024421	2.08448E-05	0.000115547	0.000167662	9.93865E-05	2.68126E-08	4.008E-07	7.94E-08	5.07011E-07	0.50701053
3838103773765	383810	3773765	0.000250796	0.000769899	0.000905339	0.000893284	0.000189882	0.000246939	0.000181761	1.87081E-05	0.000219177	1.87081E-05	0.000113879	0.00016524	9.79511E-05	2.41178E-08	3.6057E-07	7.1066E-08	4.55754E-07	0.45575371
3838203773765	383820	3773765	0.000227277	0.000697703	0.000820441	0.000809517	0.000172076	0.000223783	0.000164716	1.69538E-05	0.000198624	1.69538E-05	0.000111854	0.000162303	9.62098E-05	2.18892E-08	3.2729E-07	6.4226E-08	4.13403E-07	0.41340332
3838303773765	383830	3773765	0.000207365	0.000636574	0.000748559	0.000738592	0.000156999	0.000204176	0.000150285	1.54684E-05	0.000181222	1.54684E-05	0.000109443	0.000158804	9.41358E-05	1.99973E-08	2.99E-07	5.8459E-08	3.77454E-07	0.37745383
3838403773765	383840	3773765	0.000190174	0.000583801	0.000686502	0.000677361	0.000143984	0.0001872	0.000137826	1.4186E-05	0.000166198	1.4186E-05	0.000107132	0.00015545	9.21477E-05	1.83539E-08	2.7439E-07	5.3485E-08	3.4623E-07	0.34622978
3838503773765	383850	3773765	0.000176124	0.0005407	0.000635784	0.000627318	0.000133346	0.000173416	0.000127644	1.3138E-05	0.00015392	1.3138E-05	0.000104876	0.000152178	9.02079E-05	1.70121E-08	2.5429E-07	4.9435E-08	3.20737E-07	0.32073674
3838603773765	383860	3773765	0.000163849	0.000502987	0.000591472	0.000583596	0.000124053	0.000161329	0.000118747	1.22223E-05	0.000143192	1.22223E-05	0.000102527	0.00014877	8.81876E-05	1.58384E-08	2.3669E-07	4.591E-08	2.98443E-07	0.29844317
3838703773765	383870	3773765	0.000152657	0.00046863	0.00055107	0.000543732	0.000115579	0.000150309	0.000110636	1.13874E-05	0.000133411	1.13874E-05	9.99479E-05	0.000145027	8.59688E-05	1.47671E-08	2.2063E-07	4.2705E-08	2.78102E-07	0.27810161
3838803773765	383880	3773765	0.000142711	0.000438099	0.000515168	0.000508309	0.000108049	0.000140517	0.000103428	1.06455E-05	0.000124719	1.06455E-05	9.72653E-05	0.000141134	8.36614E-05	1.38144E-08	2.0634E-07	3.9868E-08	2.60018E-07	0.26001771
3838903773765	383890	3773765	0.000133727	0.00041052	0.000482738	0.00047631	0.000101247	0.000131671	9.69172E-05	9.97539E-06	0.000116868	9.97539E-06	9.45078E-05	0.000137133	8.12896E-05	1.2953E-08	1.9341E-07	3.731E-08	2.43675E-07	0.24367521
3839003773765	383900	3773765	0.000125571	0.000385482	0.000453295	0.000447259	9.5072E-05	0.00012364	9.1006E-05	9.36697E-06	0.00010974	9.36697E-06	9.16038E-05	0.000132919	7.87917E-05	1.21703E-08	1.8166E-07	3.4994E-08	2.28828E-07	0.22882799
3839103773765	383910	3773765	0.00011823	0.000362944	0.000426793	0.00042111	8.95136E-05	0.000116412	8.56853E-05	8.81932E-06	0.000103324	8.81932E-06	8.87122E-05	0.000128723	7.63046E-05	1.14655E-08	1.7108E-07	3.2915E-08	2.15462E-07	0.21546213
3829703773775	382970	3773775	1.59643E-05	4.90075E-05	5.76288E-05	5.68615E-05	1.20868E-05	1.57188E-05	1.15699E-05	1.19085E-06	1.39516E-05	1.19085E-06	1.49226E-05	2.1653E-05	1.28355E-05	3.11961E-09	3.9944E-08	6.7209E-09	4.97842E-08	0.04978422
3829803773775	382980	3773775	1.65975E-05	5.09516E-05	5.99149E-05	5.91171E-05	1.25663E-05	1.63423E-05	1.20288E-05	1.23809E-06	1.4505E-05	1.23809E-06	1.53967E-05	2.2341E-05	1.32433E-05	3.31271E-09	4.2284E-08	7.0982E-09	5.2695E-08	0.05269495
3829903773775	382990	3773775	1.72725E-05	5.30237E-05	6.23515E-05	6.15213E-05	1.30773E-05	1.7007E-05	1.2518E-05	1.28844E-06	1.50949E-05	1.28844E-06	1.58958E-05	2.30652E-05	1.36726E-05	3.52808E-09	4.4882E-08	7.5163E-09	5.59266E-08	0.05592656

			EGIODemolition	EGIOSite Grubbing / Prep	EGIOMass Grading / Excavation	EGIOMass Grading / Excavation	EGIODrainage / Utilities Trenching	EGIODrainage / Utilities Trenching	EGIOFoundations / Concrete Pads	EGIOFoundations / Concrete Pads	EGIOBuilding / Structure Construction	EGIOBuilding / Structure Construction	EGIOAsphalt Paving	EGIOArchitectural Coating	EGIOLandscaping or Other Finishing	EGIOWaterside Construction (Piles)	HIWaterside Construction (Landscaping)	HIWaterside Construction (Landscaping)	KMDemolition	KMSite Grubbing / Prep
Unique Identifier	X (UTM)	Y (UTM)	2025	2025	2025	2026	2026	2027	2026	2027	2026	2027	2027	2027	2027	2027	2025	2026	2025	2025
3830003773775	383000	3773775	0.000236029	9.2574E-05	3.06577E-05	3.0026E-05	6.97219E-05	6.96143E-05	9.16055E-05	9.15463E-05	9.81209E-05	9.5769E-05	3.81824E-06	3.81824E-06	0.000103405	3.81824E-06	4.10713E-05	3.97848E-05	2.35721E-05	0.000102305
3830103773775	383010	3773775	0.000253975	9.9613E-05	3.29887E-05	3.2309E-05	7.50231E-05	7.49073E-05	9.85705E-05	9.85069E-05	0.000105581	0.000103051	4.10855E-06	4.10855E-06	0.000111268	4.10855E-06	4.41065E-05	4.2725E-05	2.45045E-05	0.000106351
3830203773775	383020	3773775	0.000274095	0.0001075	3.5602E-05	3.48685E-05	8.09663E-05	8.08414E-05	0.000106379	0.000106311	0.000113945	0.000111214	4.43403E-06	4.43403E-06	0.000120082	4.43403E-06	4.75095E-05	4.60215E-05	2.54799E-05	0.000110585
3830303773775	383030	3773775	0.000296721	0.00011638	3.85408E-05	3.77468E-05	8.76499E-05	8.75146E-05	0.00011516	0.000115086	0.000123351	0.000120395	4.80004E-06	4.80004E-06	0.000129995	4.80004E-06	5.13287E-05	4.9721E-05	2.6496E-05	0.000114995
3830403773775	383040	3773775	0.000322526	0.0001265	4.18927E-05	4.10295E-05	9.52726E-05	9.51256E-05	0.000125176	0.000125095	0.000134079	0.000130865	5.21749E-06	5.21749E-06	0.0001413	5.21749E-06	5.56754E-05	5.39315E-05	2.75687E-05	0.00011965
3830503773775	383050	3773775	0.000349463	0.00013706	4.53915E-05	4.44563E-05	0.00010323	0.00010307	0.00013563	0.000135543	0.000145277	0.000141795	5.65325E-06	5.65325E-06	0.000153101	5.65325E-06	6.01673E-05	5.82827E-05	2.85305E-05	0.000123824
3830603773775	383060	3773775	0.000379661	0.00014891	4.93138E-05	4.82978E-05	0.00011215	0.000111977	0.00014735	0.000147255	0.000157831	0.000154047	6.14176E-06	6.14176E-06	0.000166331	6.14176E-06	6.51651E-05	6.3124E-05	2.94923E-05	0.000127999
3830703773775	383070	3773775	0.000414735	0.00016267	5.38697E-05	5.27598E-05	0.000122511	0.000122322	0.000160963	0.000160859	0.000172412	0.000168279	6.70916E-06	6.70916E-06	0.000181697	6.70916E-06	7.09163E-05	6.86951E-05	3.04994E-05	0.000132369
3830803773775	383080	3773775	0.000455783	0.00017876	5.92013E-05	5.79816E-05	0.000134636	0.000134428	0.000176894	0.00017678	0.000189476	0.000184934	7.37319E-06	7.37319E-06	0.000199681	7.37319E-06	7.75717E-05	7.5142E-05	3.15404E-05	0.000136888
3830903773775	383090	3773775	0.000504798	0.00019799	6.55678E-05	6.42169E-05	0.000149115	0.000148885	0.000195917	0.000195791	0.000209852	0.000204822	8.1661E-06	8.1661E-06	0.000221154	8.1661E-06	8.54128E-05	8.27375E-05	3.26289E-05	0.000141612
3831003773775	383100	3773775	0.000564474	0.00022139	7.33192E-05	7.18085E-05	0.000166743	0.000166486	0.000219079	0.000218937	0.00023466	0.000229036	9.13149E-06	9.13149E-06	0.000247299	9.13149E-06	9.47966E-05	9.18274E-05	3.3765E-05	0.000146542
3831103773775	383110	3773775	0.000638801	0.00025055	8.29733E-05	8.12638E-05	0.000188699	0.000188407	0.000247925	0.000247765	0.000265559	0.000259194	1.03339E-05	1.03339E-05	0.000279861	1.03339E-05	0.000106245	0.000102917	3.49554E-05	0.000151709
3831203773775	383120	3773775	0.000734836	0.00028821	9.54473E-05	9.34808E-05	0.000217067	0.000216732	0.000285198	0.000285014	0.000305482	0.00029816	1.18874E-05	1.18874E-05	0.000321935	1.18874E-05	0.000120701	0.00011692	3.62249E-05	0.000157219
3831303773775	383130	3773775	0.000874309	0.00034292	0.000113563	0.000111224	0.000258267	0.000257868	0.000339329	0.00033911	0.000363463	0.000354751	1.41437E-05	1.41437E-05	0.000383039	1.41437E-05	0.000141205	0.000136782	3.77457E-05	0.000163819
3831403773775	383140	3773775	0.001069748	0.00041957	0.000138949	0.000136086	0.000315999	0.000315511	0.000415181	0.000414913	0.00044471	0.000434051	1.73053E-05	1.73053E-05	0.000468661	1.73053E-05	0.000168974	0.000163682	3.93616E-05	0.000170832
3831503773775	383150	3773775	0.001364664	0.00053524	0.000177255	0.000173603	0.000403115	0.000402493	0.00052964	0.000529299	0.000567311	0.000553713	2.20761E-05	2.20761E-05	0.000597865	2.20761E-05	0.000208777	0.000202238	4.08755E-05	0.000177403
3831603773775	383160	3773775	0.001866174	0.00073194	0.000242396	0.000237402	0.000551259	0.000550408	0.000724282	0.000723815	0.000775796	0.000757201	3.0189E-05	3.0189E-05	0.000817579	3.0189E-05	0.000271284	0.000262787	4.26249E-05	0.000184995
3837203773775	383720	3773775	0.006435341	0.00252403	0.000835882	0.00081866	0.001900968	0.001898035	0.002497624	0.002496012	0.002675267	0.002611142	0.000104104	0.000104104	0.002819351	0.000104104	0.001302446	0.001261651	0.002242054	0.009730672
3837303773775	383730	3773775	0.00392927	0.00154111	0.00051037	0.000499855	0.001160687	0.001158896	0.001524991	0.001524007	0.001633456	0.001594303	6.35637E-05	6.35637E-05	0.00172143	6.35637E-05	0.000813579	0.000788096	0.001408649	0.006113638
3837403773775	383740	3773775	0.002751091	0.00107902	0.000357337	0.000349975	0.000812659	0.000811405	0.001067728	0.001067039	0.00114367	0.001116256	4.45043E-05	4.45043E-05	0.001205265	4.45043E-05	0.000581509	0.000563295	0.001010757	0.004386755
3837503773775	383750	3773775	0.002095296	0.0008218	0.000272157	0.000266549	0.00061894	0.000617985	0.000813207	0.000812682	0.000871046	0.000850167	3.38956E-05	3.38956E-05	0.000917959	3.38956E-05	0.000450822	0.000436702	0.000785242	0.003408005
3837603773775	383760	3773775	0.00168604	0.00066129	0.000218999	0.000214486	0.000498048	0.00049728	0.00065437	0.000653948	0.000700912	0.000684112	2.7275E-05	2.7275E-05	0.000738662	2.7275E-05	0.00036822	0.000356687	0.000641761	0.002785288
3837703773775	383770	3773775	0.001411685	0.00055368	0.000183363	0.000179585	0.000417005	0.000416361	0.00054789	0.000547536	0.000586858	0.000572792	2.28368E-05	2.28368E-05	0.000618465	2.28368E-05	0.000311993	0.00030222	0.000543426	0.002358508
3837803773775	383780	3773775	0.001210227	0.00047467	0.000157196	0.000153957	0.000357495	0.000356944	0.000469702	0.000469399	0.000503109	0.00049105	1.95778E-05	1.95778E-05	0.000530206	1.95778E-05	0.000270297	0.000261831	0.000470168	0.002040564
3837903773775	383790	3773775	0.001060084	0.00041578	0.000137694	0.000134857	0.000313144	0.00031266	0.00041143	0.000411164	0.000440693	0.000430129	1.71489E-05	1.71489E-05	0.000464427	1.71489E-05	0.00023897	0.000231485	0.000414968	0.001800989
3838003773775	383800	3773775	0.000945824	0.00037097	0.000122852	0.000120321	0.000279392	0.000278961	0.000367084	0.000366847	0.000393193	0.000383768	1.53006E-05	1.53006E-05	0.000414369	1.53006E-05	0.000214742	0.000208016	0.000372026	0.001614619
3838103773775	383810	3773775	0.000849662	0.00033325	0.000110362	0.000108088	0.000250986	0.000250599	0.000329763	0.00032955	0.000353217	0.000344751	1.3745E-05	1.3745E-05	0.000372241	1.3745E-05	0.000194162	0.000188081	0.00033526	0.001455052
3838203773775	383820	3773775	0.000770369	0.00030215	0.000100063	9.8001E-05	0.000227563	0.000227212	0.000298988	0.000298795	0.000320254	0.000312578	1.24622E-05	1.24622E-05	0.000337502	1.24622E-05	0.000176957	0.000171414	0.000304654	0.001322221
3838303773775	383830	3773775	0.000703785	0.00027603	9.14142E-05	8.95307E-05	0.000207895	0.000207574	0.00027147	0.00027297	0.000292574	0.00028561	1.13851E-05	1.13851E-05	0.000308331	1.13851E-05	0.000162344	0.000157259	0.000278688	0.001209525
3838403773775	383840	3773775	0.000647585	0.00025399	8.41143E-05	8.23813E-05	0.000191293	0.000190998	0.000251335	0.000251172	0.000269211	0.000262758	1.0476E-05	1.0476E-05	0.00028371	1.0476E-05	0.00014986	0.000145166	0.000256483	0.001113153
3838503773775	383850	3773775	0.000599522	0.00023514	7.78715E-05	7.62671E-05	0.000177096	0.000176823	0.000232681	0.000232531	0.00024923	0.000243256	9.69845E-06	9.69845E-06	0.000262653	9.69845E-06	0.000139179	0.00013482	0.000237376	0.001030227
3838603773775	383860	3773775	0.00055807	0.00021888	7.24873E-05	7.09938E-05	0.000164851	0.000164597	0.000216593	0.000216453	0.000231998	0.000226437	9.02789E-06	9.02789E-06	0.000244493	9.02789E-06	0.00012986	0.000125793	0.000220685	0.00095779
3838703773775	383870	3773775	0.000520579	0.00020418	6.76177E-05	6.62245E-05	0.000153777	0.000153539	0.000202042	0.000201912	0.000216413	0.000211225	8.4214E-06	8.4214E-06	0.000228068	8.4214E-06	0.000121432	0.000117629	0.000205591	0.000892278
3838803773775	383880	3773775	0.000486942	0.00019099	6.32485E-05	6.19454E-05	0.00014384	0.000143618	0.000188987	0.000188865	0.000202429	0.000197577	7.87724E-06	7.87724E-06	0.000213331	7.87724E-06	0.000113821	0.000110256	0.000191992	0.000833259
3838903773775	383890	3773775	0.000456897	0.0001792	5.9346E-05	5.81233E-05	0.000134965	0.000134757	0.000177327	0.000177212	0.000189939	0.000185386	7.39121E-06	7.39121E-06	0.000200169	7.39121E-06	0.000106979	0.000103628	0.000179803	0.000780358
3839003773775	383900	3773775	0.000428963	0.00016825	5.57177E-05	5.45697E-05	0.000126714	0.000126518	0.000166485	0.000166378	0.000178326	0.000174052	6.93932E-06	6.93932E-06	0.000187931	6.93932E-06	0.0001006	9.74489E-05	0.000168458	0.000731121
3839103773775	383910	3773775	0.000404119	0.0001585	5.24907E-05	5.14092E-05	0.000119375	0.00011919	0.000156843	0.000156742	0.000167998	0.000163971	6.53742E-06	6.53742E-06	0.000177046	6.53742E-06	9.48953E-05	9.1923E-05	0.000158318	0.000687109
3829703773785	382970	3773785	0.000186449	7.3128E-05	2.42177E-05	2.37187E-05	5.5076E-05	5.4991E-05	7.23627E-05	7.2316E-05	7.75095E-05	7.56516E-05	3.01617E-06	3.01617E-06	8.16839E-05	3.01617E-06	3.25377E-05	3.15185E-05	2.03518E-05	8.83282E-05
3829803773785	382980	3773785	0.000199446	7.8225E-05	2.59058E-05	2.53721E-05	5.89152E-05	5.88243E-05	7.74069E-05	7.7357E-05	8.29125E-05	8.09251E-05	3.22642E-06	3.22642E-06	8.7378E-05	3.22642E-06	3.47244E-05	3.36368E-05	2.11936E-05	9.19819E-05
3829903773785	382990	3773785	0.000214131	8.3985E-05	2.78133E-05	2.72403E-05	6.32533E-05	6.31557E-05	8.31066E-05	8.30529E-05	8.90175E-05	8.68838E-05	3.46399E-06	3.46399E-06	9.38118E-05	3.46399E-06	3.71911E-05	3.60262E-05	2.21011E-05	9.59205E-05
3830003773785	383000	3773785	0.00022985	9.015E-05	2.9855E-05	2.92399E-05	6.78965E-05	6.77917E-05	8.92071E-05	8.91495E-05	9.55519E-05	9.32616E-05	3.71827E-06	3.71827E-06	0.000100698	3.71827E-06	3.98299E-05	3.85823E-05	2.29928E-05	9.97903E-05
3830103773785	383010	3773785	0.000247517	9.708E-05	3.21498E-05	3.14874E-05	7.31154E-05	7.30026E-05	9.60641E-05	9.60021E-05	0.000102897	0.00010043	4.00408E-06	4.00408E-06	0.000108438	4.00408E-06	4.27952E-05	4.14548E-05	2.39342E-05	0.000103876
3830203773785	383020	3773785	0.000267233	0.00010481	3.47107E-05	3.39955E-05	7.89393E-05	7.88175E-05	0.000103716	0.000103649	0.000111093	0.00010843	4.32302E-06	4.32302E-06	0.000117076	4.32302E-06	4.61031E-05	4.46591E-05	2.49096E-05	0.000108109
3830303773785	383030	3773785	0.00028905	0.00011337	3.75445E-05	3.6771E-05	8.5384E-05	8.52522E-05	0.000112183	0.000112111	0.000120162	0.000117282	4.67595E-06	4.67595E-06	0.000126634	4.67595E-06	4.97591E-05	4.82005E-05	2.59053E-05	0.000112431
3830403773785	383040	3773785	0.000313957	0.00012314	4.07797E-05	3.99395E-05	9.27414E-05	9.25983E-05	0.00012185	0.000121771	0.000130517	0.000127388	5.07888E-06	5.07888E-06	0.000137546	5.07888E-06	5.39263E-05	5.22372E-05	2.69599E-05	0.000117008
3830503773785	383050	3773785	0.000340086	0.00013339	4.41735E-05	4.32634E-05	0.00010046	0.000100305	0.000131991	0.000131906	0.000141379	0.00013799	5.50156E-06	5.50156E-06	0.000148993	5.50156E-06	5.82622E-05	5.64373E-05	2.79217E-05	0.000121182
3830603773785	383060	3773785	0.000369385	0.00014488	4.79792E-05	4.69006E-05	0.000109115	0.000108946	0.000143362	0.00014327	0.000153559	0.000149878	5.97553E-06	5.97553E-06	0.000161829	5.97553E-06	6.30859E-05	6.111E-05	2.88881E-05	0.000125376
3830703773785	383070	3773785	0.000403346	0.0001582	5.23903E-05	5.13109E-05	0.000119146	0.000118963	0.000156543	0.000156442	0.000167677	0.000163658	6.52492E-06	6.52492E-06	0.000176708	6.52492E-06	6.86327E-05	6.6483E-05	2.99019E-05	0.000129776
3830803773785	383080	3773785	0.000443002	0.00017375	5.75412E-05	5.63556E-05	0.000130861	0.000130659	0.000171934	0.000171823	0.000184162	0.000179748	7.16643E-06	7.16643E-06	0.000194081	7.16643E-06	7.50458E-05	7.26953E-05	3.09565E-05	0.000134353
3830903773785	383090	3773785	0.000490166	0.00019225	6.36673E-05	6.23556E-05	0.000144793	0.000144569	0.000190239	0.000190116	0.000203769	0.000198885	7.92941E-06	7.92941E-06	0.000214744	7.92941E-06	8.25784E-05	7.99919E-05	3.20632E-05	0.000139156
3831003773785	383100	3773785	0.000548442	0.00021511	7.12367E-05	6.97689E-05	0.000162007	0.000161757	0.000212856	0.000212719	0.000227995	0.00022253	8.87212E-06	8.87212E-06	0.000240275	8.87212E-06	9.1756E-05	8.8882E-05	3.32626E-05	0.000144362
3831103773785	383110	3773785	0.000621591	0.0002438	8.0738E-05	7.90745E-05	0.000183615	0.000183332	0.00024124 6	0.00024109	0.000258405	0.000252211	1.00555E-05	1.00555E-05	0.000272322	1.00555E-05	0.00010304	9.98122E-05	3.45367E-05	0.000149892
3831203773785	383120	3773785	0.000715273	0.00028054	9.29063E-05	9.09921E-05	0.000211288	0.000210962	0.000277605	0.000277426	0.00029735	0.000290222	1.1571E-05	1.1571E-05	0.000313364	1.1571E-05	0.000117143	0.000113474	3.58696E-05	0.000155677
3831303773785	383130	3773785	0.000844776	0.00033133	0.000109727	0.000107467	0.000249543	0.000249158	0.000327867	0.000327655	0.000351186	0.000342768	1.36659E-05	1.36659E-05	0.0003701	1.36659E-05	0.00013616	0.000131895	3.73565E-05	0.00016213
3831403773785	383140	3773785	0.001023006	0.00040124	0.000132878	0.00013014	0.000302191	0.000301725	0.000397039	0.000396783	0.000425279	0.000415085	1.65491E-05	1.65491E-05	0.000448183	1.65491E-05	0.000161506	0.000156448	3.89474E-05	0.000169035
3831503773785	383150	3773785	0.001288371	0.00050532	0.000167346	0.000163898	0.000380578	0.000379991	0.0005000 3	0.000499708	0.000535595	0.000522757	2.08419E-05	2.08419E-05	0.000564441	2.08419E-05	0.000197587	0.000191398	4.0441E-05	0.000175517
3831603773785	383160	3773785	0.001729827	0.00067846	0.000224686	0.000220057	0.000510983	0.000510194	0.000671364	0.000670931	0.000719115	0.000701878	2.79834E-05	2.79834E-05	0.000757845	2.79834E-05	0.000253375	0.000245439	4.21904E-05	0.000183109
3837203773785	383720	3773785	0.006474691	0.00253946	0.000840993	0.000823665	0.001912592	0.001909641	0.002512896	0.002511275	0.002691626	0.002627109	0.000104741	0.000104741	0.002836591	0.000104741	0.001304586	0.001263724	0.002249339	0.009762289
3837303773785	383730	3773785	0.00394957	0.00154908	0.000513007	0.000502437	0.001166684	0.001164884	0.0015328 7	0.001531881	0.001641895	0.00160254	6.38921E-05	6.38921E-05	0.001730324	6.38921E-05	0.000812897	0.000787435	0.001410632	0.006122242
3837403773785	383740	3773785	0.002765875	0.00108482	0.000359258	0.000351856	0.000817026	0.000815766	0.001073466	0.001072773	0.001149816	0.001122255	4.47435E-05	4.47435E-05	0.001211742	4.47435E-05	0.000580435	0.000562254	0.001011657	0.004390664
3837503773785	383750	3773785	0.002107386	0.00082655	0.000273727	0.000268087	0.000622512	0.000621551	0.000817899	0.000817371	0.000876072	0.000855073	3.40911E-05	3.40911E-05	0.000923255	3.40911E-05	0.000449762	0.000435675	0.000785819	0.00341051
3837603773785	383760	3773785	0.001696073	0.00066522	0.000220302	0.000215763	0.000501012	0.000500239	0.000658264	0.000657839	0.000705083	0.000688182	2.74373E-05	2.74373E-05	0.000743057	2.74373E-05	0.000367196	0.000355695	0.000642121	0.00278685
3837703773785	383770	3773785	0.001422499	0.00055792	0.000184767	0.00018096	0.000420199	0.000419551	0.000552087	0.000551731	0.000591354	0.00057718	2.30117E-05	2.30117E-05	0.000623203	2.30117E-05	0.000311485	0.000301729	0.000544365	0.002362584
3837803773785	383780	3773785	0.001220709	0.00047878	0.000158557	0.00015529	0.000360592	0.000360035	0.00047377	0.000473464	0.000507467	0.000495303	1.97474E-05	1.97474E-05	0.000534798	1.97474E-05	0.000269962	0.000261506	0.000471185	0.002044974
3837903773785	383790	3773785	0.001067826	0.00041882	0.000138699	0.000135841	0.000315431	0.000314944	0.000414435	0.000414167	0.000443911	0.000433271	1.72742E-05	1.72742E-05	0.000467819	1.72742E-05	0.000238303	0.000230839	0.00041523	0.001802128
3838003773785	383800	3773785	0.000953773	0.00037408	0.000123885	0.000121332	0.00028174	0.000281305	0.000370169	0.00036993	0.000396498	0.000386994	1.54292E-05	1.54292E-05	0.000417852	1.54292E-05	0.000214365	0.000207651	0.000372705	0.001617565
3838103773785	383810	3773785	0.000858393	0.00033667	0.000111496	0.000109199	0.000253565	0.000253174	0.000333151	0.000332936	0.000356847	0.000348293	1.38862E-05	1.38862E-05	0.000376066	1.38862E-05	0.000194114	0.000188034	0.000336584	0.001460798
3838203773785	383820	3773785	0.000778929	0.00030551	0.000101175	9.90899E-05	0.000230092	0.000229737	0.000302311	0.000302115	0.000323812	0.000316051	1.26007E-05	1.26007E-05	0.000341252	1.26007E-05	0.000177131	0.000171583	0.000306028	0.001328183
3838303773785	383830	3773785	0.000712372	0.0002794	9.25295E-05	9.06231E-05	0.000210431	0.000210107	0.000276479	0.000276301	0.000296144	0.000289045	1.1524E-05	1.1524E-05	0.000312093	1.1524E-05	0.000162699	0.000157603	0.000280254	0.001216322
3838403773785	383840	3773785	0.00065601	0.0002573	8.52087E-05	8.34531E-05	0.000193782	0.000193483	0.000254604	0.00025444	0.000272713	0.000266176	1.06123E-05	1.06123E-05	0.000287401	1.06123E-05	0.000150361	0.000145651	0.000258191	0.001120568
3838503773785	383850	3773785	0.000608325	0.00023859	7.90148E-05	7.73869E-05	0.000179696	0.000179419	0.000236097	0.000235945	0.00025289	0.000246828	9.84085E-06	9.84085E-06	0.00026651	9.84085E-06	0.000139852	0.000135472	0.000239322	0.001038673
3838603773785	383860	3773785	0.000566729	0.00022228	7.3612E-05	7.20953E-05	0.000167409	0.000167151	0.000219953	0.000219812	0.000235598	0.000229951	9.16796E-06	9.16796E-06	0.000248286	9.16796E-06	0.000130606	0.000126516	0.000222767	0.000966826
3838703773785	383870	3773785	0.000528025	0.0002071	6.85848E-05	6.71717E-05	0.000155976	0.000155735	0.000204932	0.0002048	0.000219508	0.000214247	8.54185E-06	8.54185E-06	0.00023133	8.54185E-06	0.000121962	0.000118142	0.000207216	0.00089933
3838803773785	383880	3773785	0.000493786	0.00019367	6.41375E-05	6.2816E-05	0.000145862	0.000145637	0.000191644	0.00019152	0.000205274	0.000200354	7.98796E-06	7.98796E-06	0.00021633	7.98796E-06	0.00011432	0.000110739	0.00019352	0.000839888
3838903773785	383890	3773785	0.000463112	0.00018164	6.01533E-05	5.8914E-05	0.000136801	0.00013659	0.000179739	0.000179623	0.000192523	0.000187908	7.49176E-06	7.49176E-06	0.000202892	7.49176E-06	0.000107415	0.00010405	0.000181152	0.000786212
3839003773785	383900	3773785	0.00043411	0.00017026	5.63862E-05	5.52244E-05	0.000128234	0.000128036	0.000168483	0.000168374	0.000180466	0.00017614	7.02258E-06	7.02258E-06	0.000190185	7.02258E-06	0.000100873	9.7713E-05	0.00016949	0.0007356
3839103773785	383910	3773785	0.000408367	0.00016017	5.30425E-05	5.19496E-05	0.00012063	0.000120444	0.000158492	0.000158389	0.000169764	0.000165695	6.60614E-06	6.60614E-06	0.000178907	6.60614E-06	9.50316E-05	9.20551E-05	0.000159078	0.000690409

			KMMass Grading / Excavation	KMMass Grading / Excavation	KMDrainage / Utilities Trenching	KMFoundations / Concrete Pads	KMBuilding / Structure Construction	KMAsphalt Paving	KMArchitectural Coating	KMLandscaping or Other Finishing	KMWaterside Construction (Piles)	EWNDemolition	EWNSite Grubbing / Prep	EWNDrainage / Utilities Trenching	EWNDrainage / Utilities Trenching	EWNDrainage / Utilities Trenching	EWNFoundation s / Concrete Pads	EWNBuilding / Structure Construction	EWNAsphalt Paving	EWNLandscaping or Other Finishing	EWNWaterside Construction (Piles)
Unique Identifier	X (UTM)	Y (UTM)	2025	2026	2026	2026	2026	2026	2026	2026	2026	2027	2027	2027	2028	2029	2029	2029	2029	2029	2029
3830003773775	383000	3773775	7.77625E-05	7.69577E-05	2.76362E-05	1.4625E-05	5.02316E-05	1.61374E-06	1.61374E-06	5.18454E-05	1.61374E-06	0.000200977	1.09535E-05	2.57209E-05	2.52242E-05	2.47023E-05	2.13968E-05	4.64618E-05	3.3055E-06	4.81145E-05	3.3055E-06
3830103773775	383010	3773775	8.08383E-05	8.00017E-05	2.87293E-05	1.52034E-05	5.22185E-05	1.67757E-06	1.67757E-06	5.38961E-05	1.67757E-06	0.000217064	1.18303E-05	2.77797E-05	2.72432E-05	2.66795E-05	2.31094E-05	5.01808E-05	3.57009E-06	5.19658E-05	3.57009E-06
3830203773775	383020	3773775	8.4056E-05	8.31861E-05	2.98729E-05	1.58086E-05	5.4297E-05	1.74435E-06	1.74435E-06	5.60414E-05	1.74435E-06	0.000235272	1.28226E-05	3.01099E-05	2.95285E-05	2.89175E-05	2.50479E-05	5.43901E-05	3.86956E-06	5.63249E-05	3.86956E-06
3830303773775	383030	3773775	8.74081E-05	8.65035E-05	3.10642E-05	1.6439E-05	5.64623E-05	1.81391E-06	1.81391E-06	5.82763E-05	1.81391E-06	0.000255938	1.39489E-05	3.27547E-05	3.21222E-05	3.14575E-05	2.72481E-05	5.91676E-05	4.20946E-06	6.12723E-05	4.20946E-06
3830403773775	383040	3773775	9.09468E-05	9.00056E-05	3.23218E-05	1.71046E-05	5.87482E-05	1.88735E-06	1.88735E-06	6.06356E-05	1.88735E-06	0.000279727	1.52455E-05	3.57993E-05	3.5108E-05	3.43816E-05	2.97808E-05	6.46673E-05	4.60073E-06	6.69677E-05	4.60073E-06
3830503773775	383050	3773775	9.41198E-05	9.31457E-05	3.34494E-05	1.77013E-05	6.07978E-05	1.95319E-06	1.95319E-06	6.2751E-05	1.95319E-06	0.000304658	1.66043E-05	3.89899E-05	3.8237E-05	3.74458E-05	3.24351E-05	7.04308E-05	5.01077E-06	7.29362E-05	5.01077E-06
3830603773775	383060	3773775	9.72927E-05	9.62858E-05	3.45771E-05	1.8298E-05	6.28474E-05	2.01904E-06	2.01904E-06	6.48664E-05	2.01904E-06	0.000332743	1.81349E-05	4.25843E-05	4.17619E-05	4.08978E-05	3.54251E-05	7.69236E-05	5.4727E-06	7.96599E-05	5.4727E-06
3830703773775	383070	3773775	0.000100615	9.95736E-05	3.57577E-05	1.89229E-05	6.49934E-05	2.08798E-06	2.08798E-06	6.70814E-05	2.08798E-06	0.000365499	1.99202E-05	4.67764E-05	4.5873E-05	4.49239E-05	3.89125E-05	8.44961E-05	6.01144E-06	8.75018E-05	6.01144E-06
3830803773775	383080	3773775	0.000104049	0.000102972	3.69782E-05	1.95687E-05	6.72118E-05	2.15925E-06	2.15925E-06	6.9371E-05	2.15925E-06	0.000404006	2.20188E-05	5.17044E-05	5.07059E-05	4.96567E-05	4.3012E-05	9.33979E-05	6.64476E-06	9.67203E-05	6.64476E-06
3830903773775	383090	3773775	0.00010764	0.000106526	3.82544E-05	2.02441E-05	6.95314E-05	2.23377E-06	2.23377E-06	7.17652E-05	2.23377E-06	0.000450192	2.4536E-05	5.76152E-05	5.65026E-05	5.53335E-05	4.79291E-05	0.000104075	7.40439E-06	0.000107777	7.40439E-06
3831003773775	383100	3773775	0.000111388	0.000110235	3.95864E-05	2.0949E-05	7.19524E-05	2.31154E-06	2.31154E-06	7.42639E-05	2.31154E-06	0.000506669	2.76141E-05	6.48431E-05	6.35909E-05	6.22751E-05	5.39419E-05	0.000117132	8.33328E-06	0.000121298	8.33328E-06
3831103773775	383110	3773775	0.000115315	0.000114121	4.0982E-05	2.16875E-05	7.4489E-05	2.39303E-06	2.39303E-06	7.6882E-05	2.39303E-06	0.000577311	3.14642E-05	7.38838E-05	7.2457E-05	7.09578E-05	6.14627E-05	0.000133463	9.49514E-06	0.00013821	9.49514E-06
3831203773775	383120	3773775	0.000119503	0.000118266	4.24704E-05	2.24752E-05	7.71945E-05	2.47995E-06	2.47995E-06	7.96744E-05	2.47995E-06	0.000669009	3.64618E-05	8.56193E-05	8.39659E-05	8.22286E-05	7.12252E-05	0.000154661	1.10033E-05	0.000160163	1.10033E-05
3831303773775	383130	3773775	0.00012452	0.000123231	4.42534E-05	2.34187E-05	8.04352E-05	2.58406E-06	2.58406E-06	8.30193E-05	2.58406E-06	0.000802828	4.37551E-05	0.000102745	0.000100761	9.86763E-05	8.54721E-05	0.000185598	1.32043E-05	0.0001922	1.32043E-05
3831403773775	383140	3773775	0.00012985	0.000128507	4.61478E-05	2.44213E-05	8.38785E-05	2.69468E-06	2.69468E-06	8.65732E-05	2.69468E-06	0.000992288	5.4081E-05	0.000126992	0.00012454	0.000121963	0.000105643	0.000229397	1.63204E-05	0.000237557	1.63204E-05
3831503773775	383150	3773775	0.000134845	0.00013345	4.79229E-05	2.53606E-05	8.71048E-05	2.79833E-06	2.79833E-06	8.99031E-05	2.79833E-06	0.001282452	6.98953E-05	0.000164127	0.000160958	0.000157627	0.000136535	0.000296477	2.10927E-05	0.000307023	2.10927E-05
3831603773775	383160	3773775	0.000140616	0.000139161	4.99738E-05	2.6446E-05	9.08326E-05	2.91809E-06	2.91809E-06	9.37507E-05	2.91809E-06	0.001782957	9.71735E-05	0.000228182	0.000223775	0.000219145	0.00018982	0.000412184	2.93246E-05	0.000426846	2.93246E-05
3837203773775	383720	3773775	0.007396348	0.007319803	0.002628604	0.001391047	0.004777762	0.00015349	0.00015349	0.004931252	0.00015349	0.00501543	0.000273347	0.000641871	0.000629476	0.000616452	0.000533962	0.001159466	8.24898E-05	0.001200711	8.24898E-05
3837303773775	383730	3773775	0.004647017	0.004598925	0.001651513	0.000873975	0.003001797	9.64358E-05	9.64358E-05	0.003098233	9.64358E-05	0.00307655	0.000167676	0.000393735	0.000386131	0.000378142	0.000327541	0.000711236	5.06006E-05	0.000736536	5.06006E-05
3837403773775	383740	3773775	0.003334402	0.003299894	0.00118502	0.000627108	0.002153898	6.91961E-05	6.91961E-05	0.002223094	6.91961E-05	0.002164773	0.000117983	0.000277046	0.00027169	0.000266074	0.00023047	0.000500452	3.56044E-05	0.000518254	3.56044E-05
3837503773775	383750	3773775	0.002590447	0.002563639	0.000920625	0.000487191	0.001673331	5.37574E-05	5.37574E-05	0.001727089	5.37574E-05	0.001657048	9.03112E-05	0.000212068	0.000207973	0.000203669	0.000176416	0.000383076	2.72538E-05	0.000396703	2.72538E-05
3837603773775	383760	3773775	0.002117116	0.002095206	0.000752406	0.000398171	0.001367577	4.39348E-05	4.39348E-05	0.001411512	4.39348E-05	0.001340024	7.3033E-05	0.000171495	0.000168184	0.000164704	0.000142664	0.000309786	2.20396E-05	0.000320806	2.20396E-05
3837703773775	383770	3773775	0.001792718	0.001774165	0.000637118	0.00033716	0.001158028	3.72028E-05	3.72028E-05	0.001195231	3.72028E-05	0.001127301	6.14394E-05	0.000144271	0.000141485	0.000138558	0.000120017	0.000260609	1.85409E-05	0.00026988	1.85409E-05
3837803773775	383780	3773775	0.001551046	0.001534994	0.00055123	0.000291709	0.001001917	3.21876E-05	3.21876E-05	0.001034105	3.21876E-05	0.000970941	5.29175E-05	0.00012426	0.000121861	0.000119339	0.00010337	0.000224462	1.59693E-05	0.000232447	1.59693E-05
3837903773775	383790	3773775	0.001368943	0.001354776	0.000486512	0.00025746	0.000884286	2.84086E-05	2.84086E-05	0.000912694	2.84086E-05	0.000854205	4.65553E-05	0.000109321	0.000107209	0.000104991	9.09419E-05	0.000197475	1.40493E-05	0.0002045	1.40493E-05
3838003773775	383800	3773775	0.001227282	0.001214581	0.000436166	0.000230818	0.000792778	2.54688E-05	2.54688E-05	0.000818247	2.54688E-05	0.000765232	4.17062E-05	9.79339E-05	9.60427E-05	9.40555E-05	8.14696E-05	0.000176906	1.25859E-05	0.000183199	1.25859E-05
3838103773775	383810	3773775	0.001105995	0.001094549	0.000393062	0.000208007	0.000714431	2.29518E-05	2.29518E-05	0.000737383	2.29518E-05	0.00069028	3.76211E-05	8.83415E-05	8.66355E-05	8.4843E-05	7.34898E-05	0.000159579	1.13532E-05	0.000165255	1.13532E-05
3838203773775	383820	3773775	0.001005029	0.000994628	0.000357179	0.000189018	0.000649211	2.08566E-05	2.08566E-05	0.000670067	2.08566E-05	0.00062842	3.42497E-05	8.04248E-05	7.88717E-05	7.72397E-05	6.6904E-05	0.000145278	1.03357E-05	0.000150446	1.03357E-05
3838303773775	383830	3773775	0.000919368	0.000909853	0.000326736	0.000172908	0.000593877	1.90789E-05	1.90789E-05	0.000612956	1.90789E-05	0.000576285	3.14083E-05	7.37525E-05	7.23283E-05	7.08317E-05	6.13534E-05	0.000133225	9.47826E-06	0.000137964	9.47826E-06
3838403773775	383840	3773775	0.000846115	0.000837358	0.000300703	0.000159131	0.000546558	1.75587E-05	1.75587E-05	0.000564117	1.75587E-05	0.000532112	2.90008E-05	6.80994E-05	6.67843E-05	6.54024E-05	5.66507E-05	0.000123014	8.75175E-06	0.000127389	8.75175E-06
3838503773775	383850	3773775	0.000783082	0.000774978	0.000278301	0.000147276	0.000505841	1.62507E-05	1.62507E-05	0.000522092	1.62507E-05	0.000494349	2.69426E-05	6.32664E-05	6.20447E-05	6.07609E-05	5.26302E-05	0.000114283	8.13065E-06	0.000118349	8.13065E-06
3838603773775	383860	3773775	0.000728023	0.000720488	0.000258734	0.000136921	0.000470275	1.51081E-05	1.51081E-05	0.000485383	1.51081E-05	0.000461769	2.5167E-05	5.90969E-05	5.79556E-05	5.67565E-05	4.91617E-05	0.000106752	7.5948E-06	0.000110549	7.5948E-06
3838703773775	383870	3773775	0.000678227	0.000671208	0.000241036	0.000127556	0.000438109	1.40747E-05	1.40747E-05	0.000452183	1.40747E-05	0.000432183	2.35545E-05	5.53105E-05	5.42423E-05	5.312E-05	4.60118E-05	9.99119E-05	7.10819E-06	0.000103466	7.10819E-06
3838803773775	383880	3773775	0.000633365	0.000626811	0.000225093	0.000119118	0.00040913	1.31437E-05	1.31437E-05	0.000422274	1.31437E-05	0.000405552	2.21031E-05	5.19023E-05	5.09E-05	4.98468E-05	4.31766E-05	9.37555E-05	6.6702E-06	9.70906E-05	6.6702E-06
3838903773775	383890	3773775	0.000593155	0.000587017	0.000210803	0.000111556	0.000383156	1.23093E-05	1.23093E-05	0.000395465	1.23093E-05	0.000381717	2.0804E-05	4.88518E-05	4.79084E-05	4.69172E-05	4.0639E-05	8.82452E-05	6.27817E-06	9.13842E-05	6.27817E-06
3839003773775	383900	3773775	0.00055573	0.000549979	0.000197502	0.000104517	0.000358981	1.15326E-05	1.15326E-05	0.000370513	1.15326E-05	0.000359496	1.9593E-05	4.60081E-05	4.51196E-05	4.41861E-05	3.82734E-05	8.31083E-05	5.91271E-06	8.60647E-05	5.91271E-06
3839103773775	383910	3773775	0.000522276	0.000516871	0.000185613	9.82256E-05	0.000337371	1.08384E-05	1.08384E-05	0.000348209	1.08384E-05	0.00033968	1.8513E-05	4.34721E-05	4.26326E-05	4.17505E-05	3.61637E-05	7.85273E-05	5.58679E-06	8.13207E-05	5.58679E-06
3829703773785	382970	3773785	6.71388E-05	6.6444E-05	2.38606E-05	1.26269E-05	4.33691E-05	1.39328E-06	1.39328E-06	4.47624E-05	1.39328E-06	0.000156935	8.55314E-06	2.00844E-05	1.96965E-05	1.9289E-05	1.67079E-05	3.62801E-05	2.58113E-06	3.75707E-05	2.58113E-06
3829803773785	382980	3773785	6.9916E-05	6.91925E-05	2.48476E-05	1.31493E-05	4.51631E-05	1.45091E-06	1.45091E-06	4.6614E-05	1.45091E-06	0.000168221	9.16825E-06	2.15288E-05	2.1113E-05	2.06762E-05	1.79094E-05	3.88893E-05	2.76676E-06	4.02726E-05	2.76676E-06
3829903773785	382990	3773785	7.29098E-05	7.21552E-05	2.59116E-05	1.37123E-05	4.7097E-05	1.51304E-06	1.51304E-06	4.861E-05	1.51304E-06	0.000181077	9.86891E-06	2.31741E-05	2.27265E-05	2.22563E-05	1.92781E-05	4.18613E-05	2.9782E-06	4.33504E-05	2.9782E-06
3830003773785	383000	3773785	7.58513E-05	7.50663E-05	2.69569E-05	1.42655E-05	4.8997E-05	1.57408E-06	1.57408E-06	5.05711E-05	1.57408E-06	0.000194974	1.06263E-05	2.49526E-05	2.44708E-05	2.39644E-05	2.07577E-05	4.5074E-05	3.20677E-06	4.66774E-05	3.20677E-06
3830103773785	383010	3773785	7.8957E-05	7.81398E-05	2.80607E-05	1.48496E-05	5.10032E-05	1.63853E-06	1.63853E-06	5.26418E-05	1.63853E-06	0.000210732	1.14851E-05	2.69693E-05	2.64485E-05	2.59012E-05	2.24353E-05	4.87169E-05	3.46594E-06	5.04499E-05	3.46594E-06
3830203773785	383020	3773785	8.21747E-05	8.13243E-05	2.92042E-05	1.54548E-05	5.30817E-05	1.7053E-06	1.7053E-06	5.4787E-05	1.7053E-06	0.000228503	1.24537E-05	2.92437E-05	2.86789E-05	2.80856E-05	2.43273E-05	5.28253E-05	3.75824E-06	5.47044E-05	3.75824E-06
3830303773785	383030	3773785	8.54596E-05	8.45752E-05	3.03717E-05	1.60726E-05	5.52037E-05	1.77347E-06	1.77347E-06	5.69771E-05	1.77347E-06	0.000248365	1.35362E-05	3.17856E-05	3.11718E-05	3.05268E-05	2.64419E-05	5.7417E-05	4.08491E-06	5.94594E-05	4.08491E-06
3830403773785	383040	3773785	8.89386E-05	8.80182E-05	3.16081E-05	1.67269E-05	5.7451E-05	1.84567E-06	1.84567E-06	5.92966E-05	1.84567E-06	0.000271297	1.4786E-05	3.47204E-05	3.40499E-05	3.33454E-05	2.88833E-05	6.27184E-05	4.46208E-06	6.49495E-05	4.46208E-06
3830503773785	383050	3773785	9.21115E-05	9.11582E-05	3.27357E-05	1.73236E-05	5.95005E-05	1.91152E-06	1.91152E-06	6.14121E-05	1.91152E-06	0.000295546	1.61077E-05	3.78238E-05	3.70934E-05	3.63259E-05	3.1465E-05	6.83244E-05	4.86091E-06	7.07548E-05	4.86091E-06
3830603773785	383060	3773785	9.52993E-05	9.43131E-05	3.38686E-05	1.79232E-05	6.15598E-05	1.97767E-06	1.97767E-06	6.35374E-05	1.97767E-06	0.000322927	1.76E-05	4.1328E-05	4.05299E-05	3.96913E-05	3.43801E-05	7.46543E-05	5.31125E-06	7.73099E-05	5.31125E-06
3830703773785	383070	3773785	9.8644E-05	9.76231E-05	3.50573E-05	1.85522E-05	6.37203E-05	2.04708E-06	2.04708E-06	6.57673E-05	2.04708E-06	0.00035491	1.9343E-05	4.54211E-05	4.4544E-05	4.36223E-05	3.77851E-05	8.2048E-05	5.83727E-06	8.49666E-05	5.83727E-06
3830803773785	383080	3773785	0.000102123	0.000101066	3.62937E-05	1.92065E-05	6.59676E-05	2.11927E-06	2.11927E-06	6.80869E-05	2.11927E-06	0.000392513	2.13924E-05	5.02335E-05	4.92634E-05	4.82441E-05	4.17884E-05	9.0741E-05	6.45573E-06	9.39689E-05	6.45573E-06
3830903773785	383090	3773785	0.000105774	0.000104679	3.75911E-05	1.98931E-05	6.83258E-05	2.19504E-06	2.19504E-06	7.05208E-05	2.19504E-06	0.000437573	2.38483E-05	5.60003E-05	5.49189E-05	5.37826E-05	4.65857E-05	0.000101158	7.19685E-06	0.000104757	7.19685E-06
3831003773785	383100	3773785	0.00010973	0.000108595	3.89974E-05	2.06373E-05	7.08817E-05	2.27715E-06	2.27715E-06	7.31589E-05	2.27715E-06	0.000493782	2.69118E-05	6.31939E-05	6.19735E-05	6.06913E-05	5.25699E-05	0.000114152	8.12133E-06	0.000118213	8.12133E-06
3831103773785	383110	3773785	0.000113934	0.000112755	4.04911E-05	2.14278E-05	7.35968E-05	2.36437E-06	2.36437E-06	7.59612E-05	2.36437E-06	0.000564998	3.07931E-05	7.23081E-05	7.09117E-05	6.94445E-05	6.01519E-05	0.000130616	9.29264E-06	0.000135263	9.29264E-06
3831203773785	383120	3773785	0.000118331	0.000117106	4.20539E-05	2.22548E-05	7.64373E-05	2.45563E-06	2.45563E-06	7.88929E-05	2.45563E-06	0.00065711	3.58134E-05	8.40965E-05	8.24725E-05	8.07661E-05	6.99585E-05	0.000151911	1.08076E-05	0.000157314	1.08076E-05
3831303773785	383130	3773785	0.000123236	0.000121961	4.37971E-05	2.31772E-05	7.96057E-05	2.55741E-06	2.55741E-06	8.21631E-05	2.55741E-06	0.000785868	4.28308E-05	0.000100575	9.86326E-05	9.65918E-05	8.36665E-05	0.000181677	1.29253E-05	0.000188139	1.29253E-05
3831403773785	383140	3773785	0.000128484	0.000127155	4.56623E-05	2.41643E-05	8.2996E-05	2.66633E-06	2.66633E-06	8.56623E-05	2.66633E-06	0.000966508	5.26759E-05	0.000123693	0.000121304	0.000118794	0.000102898	0.000223437	1.58963E-05	0.000231385	1.58963E-05
3831503773785	383150	3773785	0.000133412	0.000132031	4.74134E-05	2.50915E-05	8.61789E-05	2.76858E-06	2.76858E-06	8.89474E-05	2.76858E-06	0.001244558	6.783E-05	0.000159278	0.000156202	0.00015297	0.0001325	0.000287717	2.04695E-05	0.000297952	2.04695E-05
3831603773785	383160	3773785	0.000139183	0.000137742	4.94644E-05	2.61764E-05	8.99067E-05	2.88834E-06	2.88834E-06	9.2795E-05	2.88834E-06	0.001719436	9.37115E-05	0.000220052	0.00021583	0.000211338	0.000183058	0.000397499	2.82799E-05	0.000411639	2.82799E-05
3837203773785	383720	3773785	0.00742038	0.007343587	0.002637145	0.001395567	0.004793285	0.000153989	0.000153989	0.004947275	0.000153989	0.005043822	0.000274895	0.000645505	0.000633039	0.000619941	0.000536985	0.00116603	8.29567E-05	0.001207508	8.29567E-05
3837303773785	383730	3773785	0.004653557	0.004605397	0.001653838	0.000875205	0.003006022	9.65715E-05	9.65715E-05	0.003102593	9.65715E-05	0.003090255	0.000168423	0.000395489	0.000387851	0.000379826	0.000329	0.000714405	5.0826E-05	0.000739818	5.0826E-05
3837403773785	383740	3773785	0.003337373	0.003302835	0.001186076	0.000627667	0.002155817	6.92578E-05	6.92578E-05	0.002225075	6.92578E-05	0.002174252	0.0001185	0.000278259	0.000272886	0.00026724	0.000231479	0.000502643	3.57604E-05	0.000520523	3.57604E-05
3837503773785	383750	3773785	0.002592351	0.002565523	0.000921301	0.000487549	0.001674561	5.3797E-05	5.3797E-05	0.001728358	5.3797E-05	0.00166449	9.07169E-05	0.00021302	0.00020807	0.00020454	0.000177208	0.000384797	2.73762E-05	0.000398485	2.73762E-05
3837603773785	383760	3773785	0.002118303	0.002096381	0.000752828	0.000398394	0.001368344	4.39594E-05	4.39594E-05	0.001412303	4.39594E-05	0.001345912	7.33539E-05	0.000172249	0.000168923	0.000165427	0.000143291	0.000311148	2.21365E-05	0.000322216	2.21365E-05
3837703773785	383770	3773785	0.001795816	0.001777231	0.000638219	0.000337743	0.001160029	3.72671E-05	3.72671E-05	0.001197296	3.72671E-05	0.001133848	6.17962E-05	0.000145109	0.000142307	0.000139362	0.000120714	0.000262123	1.86486E-05	0.000271447	1.86486E-05
3837803773785	383780	3773785	0.001554398	0.001538312	0.000552421	0.000292339	0.001004083	3.22572E-05	3.22572E-05	0.00103634	3.22572E-05	0.000977289	5.32635E-05	0.000125073	0.000122657	0.00012012	0.000104046	0.000225929	1.60737E-05	0.000233966	1.60737E-05
3837903773785	383790	3773785	0.001369809	0.001355633	0.00048682	0.000257623	0.000884845	2.84265E-05	2.84265E-05	0.000913272	2.84265E-05	0.0008585	4.67894E-05	0.00010987	0.000107749	0.000105519	9.13992E-05	0.000198468	1.41199E-05	0.000205528	1.41199E-05
3838003773785	383800	3773785	0.001229522	0.001216798	0.000436962	0.000231239	0.000794225	2.55153E-05	2.55153E-05	0.00081974	2.55153E-05	0.000769742	4.1952E-05	9.85111E-05	9.66087E-05	9.46098E-05	8.19497E-05	0.000177949	1.26601E-05	0.000184279	1.26601E-05
3838103773785	383810	3773785	0.001110362	0.001098871	0.000394614	0.000208828	0.000717252	2.30424E-05	2.30424E-05	0.000740295	2.30424E-05	0.000695387	3.78995E-05	8.89951E-05	8.72765E-05	8.54707E-05	7.40335E-05	0.000160759	1.14372E-05	0.000166478	1.14372E-05
3838203773785	383820	3773785	0.001009561	0.000999113	0.00035879	0.00018987	0.000652138	2.09506E-05	2.09506E-05	0.00067309	2.09506E-05	0.000633535	3.45285E-05	8.10793E-05	7.95136E-05	7.78684E-05	6.74485E-05	0.00014646	1.04199E-05	0.00015167	1.04199E-05
3838303773785	383830	3773785	0.000924534	0.000914966	0.000328572	0.000173879	0.000597214	1.91861E-05	1.91861E-05	0.0006164	1.91861E-05	0.000581575	3.16966E-05	7.44296E-05	7.29923E-05	7.1482E-05	6.19167E-05	0.000134448	9.56529E-06	0.000139231	9.56529E-06
3838403773785	383840	3773785	0.000851751	0.000842937	0.000302706	0.000160191	0.000550199	1.76757E-05	1.76757E-05	0.000567875	1.76757E-05	0.000537441	2.92912E-05	6.87814E-05	6.74531E-05	6.60575E-05	5.72181E-05	0.000124246	8.8394E-06	0.000128665	8.8394E-06
3838503773785	383850	3773785	0.000789503	0.000781332	0.000280583	0.000148483	0.000509989	1.63839E-05	1.63839E-05	0.000526373	1.63839E-05	0.000500038	2.72527E-05	6.39945E-05	6.27587E-05	6.14601E-05	5.32359E-05	0.000115599	8.22422E-06	0.000119711	8.22422E-06
3838603773785	383860	3773785	0.000734891	0.000727286	0.000261175	0.000138213	0.000474712	1.52506E-05	1.52506E-05	0.000489963	1.52506E-05	0.000467343	2.54708E-05	5.98102E-05	5.86552E-05	5.74416E-05	4.97551E-05	0.00010804	7.68648E-06	0.000111884	7.68648E-06
3838703773785	383870	3773785	0.000683587	0.000676513	0.000242941	0.000128564	0.000441571	1.41859E-05	1.41859E-05	0.000455757	1.41859E-05	0.000436754	2.38037E-05	5.58955E-05	5.48161E-05	5.36819E-05	4.64985E-05	0.000100969	7.18338E-06	0.00010456	7.18338E-06
3838803773785	383880	3773785	0.000638405	0.000631798	0.000226884	0.000120066	0.000412385	1.32483E-05	1.32483E-05	0.000425634	1.32483E-05	0.000409695	2.23289E-05	5.24324E-05	5.14199E-05	5.0356E-05	4.36177E-05	9.47131E-05	6.73833E-06	9.80823E-05	6.73833E-06
3838903773785	383890	3773785	0.000597605	0.00059142	0.000212384	0.000112393	0.00038603	1.24016E-05	1.24016E-05	0.000398432	1.24016E-05	0.000385376	2.10035E-05	4.93202E-05	4.83678E-05	4.7367E-05	4.10287E-05	8.90913E-05	6.33836E-06	9.22605E-05	6.33836E-06
3839003773785	383900	3773785	0.000559134	0.000553348	0.000198712	0.000105158	0.00036118	1.16033E-05	1.16033E-05	0.000372783	1.16033E-05	0.000362299	1.97458E-05	4.63667E-05	4.54714E-05	4.45305E-05	3.85717E-05	8.37562E-05	5.9588E-06	8.67356E-05	5.9588E-06
3839103773785	383910	3773785	0.000524785	0.000519354	0.000186504	9.86974E-05	0.000338991	1.08904E-05	1.08904E-05	0.000349881	1.08904E-05	0.000341794	1.86282E-05	4.37425E-05	4.28978E-05	4.20102E-05	3.63887E-05	7.90158E-05	5.62155E-06	8.18266E-05	5.62155E-06

			ISDemolition	ISDrainage / Utilities Trenching	ISDrainage / Utilities Trenching	ISAsphalt Paving	ISAsphalt Paving	SVDemolition	SVSite Grubbing / Prep	SVMass Grading / Excavation	SVMass Grading / Excavation	SVDrainage / Utilities Trenching	SVFoundations / Concrete Pads	SVBuilding / Structure Construction	SVBuilding / Structure Construction	SVAsphalt Paving	SVAsphalt Paving	SVArchitectural Coating	SVArchitectural Coating	SVLandscaping or Other Finishing	SVLandscaping or Other Finishing
Unique Identifier	X (UTM)	Y (UTM)	2027	2027	2028	2027	2028	2027	2027	2027	2028	2028	2028	2028	2029	2028	2029	2028	2029	2028	2029
3830003773775	383000	3773775	1.69022E-05	6.80589E-06	6.63127E-06	1.75771E-06	1.63739E-06	7.83259E-05	5.6312E-05	3.79672E-05	3.74851E-05	2.65966E-05	8.44906E-06	1.21038E-05	1.1642E-05	1.19004E-06	1.10721E-06	1.19004E-06	1.10721E-06	1.21038E-05	1.1642E-05
3830103773775	383010	3773775	1.76232E-05	7.09619E-06	6.91412E-06	1.83269E-06	1.70723E-06	8.12212E-05	5.83936E-05	3.93707E-05	3.88708E-05	2.75798E-05	8.76138E-06	1.25512E-05	1.20723E-05	1.23403E-06	1.14814E-06	1.23403E-06	1.14814E-06	1.25512E-05	1.20723E-05
3830203773775	383020	3773775	1.83665E-05	7.3955E-06	7.20575E-06	1.90999E-06	1.77924E-06	8.42324E-05	6.05585E-05	4.08303E-05	4.03119E-05	2.86022E-05	9.0862E-06	1.30165E-05	1.25199E-05	1.27978E-06	1.1907E-06	1.27978E-06	1.1907E-06	1.30165E-05	1.25199E-05
3830303773775	383030	3773775	1.91252E-05	7.701E-06	7.50341E-06	1.98889E-06	1.85274E-06	8.73504E-05	6.28002E-05	4.23417E-05	4.18041E-05	2.9661E-05	9.42255E-06	1.34984E-05	1.29833E-05	1.32716E-06	1.23478E-06	1.32716E-06	1.23478E-06	1.34984E-05	1.29833E-05
3830403773775	383040	3773775	1.99049E-05	8.01493E-06	7.80929E-06	2.06997E-06	1.92827E-06	9.06378E-05	6.51636E-05	4.39352E-05	4.33774E-05	3.07773E-05	9.77715E-06	1.40064E-05	1.34719E-05	1.3771E-06	1.28125E-06	1.3771E-06	1.28125E-06	1.40064E-05	1.34719E-05
3830503773775	383050	3773775	2.06021E-05	8.29568E-06	8.08283E-06	2.14247E-06	1.99581E-06	9.35509E-05	6.7258E-05	4.53473E-05	4.47715E-05	3.17665E-05	1.00914E-05	1.44565E-05	1.39049E-05	1.42136E-06	1.32243E-06	1.42136E-06	1.32243E-06	1.44565E-05	1.39049E-05
3830603773775	383060	3773775	2.12881E-05	8.57192E-06	8.35199E-06	2.21382E-06	2.06227E-06	9.64374E-05	6.93332E-05	4.67465E-05	4.61529E-05	3.27466E-05	1.04028E-05	1.49026E-05	1.4334E-05	1.46522E-06	1.36323E-06	1.46522E-06	1.36323E-06	1.49026E-05	1.4334E-05
3830703773775	383070	3773775	2.19909E-05	8.85491E-06	8.62772E-06	2.2869E-06	2.13035E-06	9.94396E-05	7.14917E-05	4.82018E-05	4.75897E-05	3.37661E-05	1.07266E-05	1.53665E-05	1.47802E-05	1.51083E-06	1.40567E-06	1.51083E-06	1.40567E-06	1.53665E-05	1.47802E-05
3830803773775	383080	3773775	2.27035E-05	9.14184E-06	8.90729E-06	2.36101E-06	2.19938E-06	0.000102531	7.37142E-05	4.97002E-05	4.90692E-05	3.48158E-05	1.10601E-05	1.58442E-05	1.52397E-05	1.5578E-06	1.44937E-06	1.5578E-06	1.44937E-06	1.58442E-05	1.52397E-05
3830903773775	383090	3773775	2.34315E-05	9.43496E-06	9.19289E-06	2.43671E-06	2.2699E-06	0.000105747	7.60264E-05	5.12592E-05	5.06083E-05	3.59078E-05	1.1407E-05	1.63412E-05	1.57177E-05	1.60666E-06	1.49483E-06	1.60666E-06	1.49483E-06	1.63412E-05	1.57177E-05
3831003773775	383100	3773775	2.41734E-05	9.73371E-06	9.48397E-06	2.51387E-06	2.34178E-06	0.000109088	7.84282E-05	5.28786E-05	5.22072E-05	3.70422E-05	1.17674E-05	1.68575E-05	1.62143E-05	1.65742E-06	1.54206E-06	1.65742E-06	1.54206E-06	1.68575E-05	1.62143E-05
3831103773775	383110	3773775	2.49335E-05	1.00398E-05	9.78217E-06	2.59291E-06	2.41541E-06	0.000112553	8.09197E-05	5.45584E-05	5.38657E-05	3.8219E-05	1.21412E-05	1.7393E-05	1.67294E-05	1.71007E-06	1.59104E-06	1.71007E-06	1.59104E-06	1.7393E-05	1.67294E-05
3831203773775	383120	3773775	2.57215E-05	1.03571E-05	1.00913E-05	2.67486E-06	2.49175E-06	0.000116242	8.35714E-05	5.63462E-05	5.56308E-05	3.94714E-05	1.2539E-05	1.7963E-05	1.72776E-05	1.76611E-06	1.64318E-06	1.76611E-06	1.64318E-06	1.7963E-05	1.72776E-05
3831303773775	383130	3773775	2.65766E-05	1.07014E-05	1.04268E-05	2.76378E-06	2.57459E-06	0.000120642	8.67354E-05	5.84795E-05	5.7737E-05	4.09658E-05	1.30138E-05	1.8643E-05	1.79317E-05	1.83298E-06	1.70539E-06	1.83298E-06	1.70539E-06	1.8643E-05	1.79317E-05
3831403773775	383140	3773775	2.74373E-05	1.1048E-05	1.07645E-05	2.85329E-06	2.65797E-06	0.000125337	9.01108E-05	6.07553E-05	5.99839E-05	4.256E-05	1.35202E-05	1.93685E-05	1.86295E-05	1.90431E-06	1.77176E-06	1.90431E-06	1.77176E-06	1.93685E-05	1.86295E-05
3831503773775	383150	3773775	2.81289E-05	1.13265E-05	1.10358E-05	2.92521E-06	2.72497E-06	0.00012948	9.30891E-05	6.27633E-05	6.19664E-05	4.39667E-05	1.39671E-05	2.00087E-05	1.92453E-05	1.96725E-06	1.83032E-06	1.96725E-06	1.83032E-06	2.00087E-05	1.92453E-05
3831603773775	383160	3773775	2.88052E-05	1.15988E-05	1.13012E-05	2.99554E-06	2.79048E-06	0.000134505	9.67015E-05	6.51989E-05	6.43711E-05	4.56728E-05	1.45091E-05	2.07852E-05	1.99921E-05	2.04359E-06	1.90135E-06	2.04359E-06	1.90135E-06	2.07852E-05	1.99921E-05
3837203773775	383720	3773775	0.001051158	0.000423261	0.000412402	0.000109313	0.00010183	0.01194407	0.008587138	0.005789695	0.005716184	0.00405577	0.001288414	0.001845732	0.001775307	0.000181472	0.00016884	0.000181472	0.00016884	0.001845732	0.001775307
3837303773775	383730	3773775	0.000663497	0.000267165	0.000260311	6.89991E-05	6.42758E-05	0.007216055	0.005187952	0.003497866	0.003453454	0.002450309	0.0007784	0.001115106	0.001072558	0.000109637	0.000102006	0.000109637	0.000102006	0.001115106	0.001072558
3837403773775	383740	3773775	0.000478318	0.0001926	0.000187659	4.97417E-05	4.63366E-05	0.00499575	0.003591673	0.002421609	0.002390862	0.001696374	0.000538895	0.000772	0.000742543	7.59027E-05	7.06195E-05	7.59027E-05	7.06195E-05	0.000772	0.000742543
3837503773775	383750	3773775	0.00037328	0.000150306	0.000146449	3.88185E-05	3.61612E-05	0.003761869	0.002704579	0.001823505	0.001800352	0.001277393	0.000405795	0.000581326	0.000559145	5.71558E-05	5.31775E-05	5.71558E-05	5.31775E-05	0.000581326	0.000559145
3837603773775	383760	3773775	0.000306379	0.000123367	0.000120202	3.18613E-05	2.96802E-05	0.002993461	0.002152136	0.001451032	0.001432608	0.00101647	0.000322906	0.000462583	0.000444933	4.5481E-05	4.23153E-05	4.5481E-05	4.23153E-05	0.000462583	0.000444933
3837703773775	383770	3773775	0.000260408	0.000104856	0.000102166	2.70806E-05	2.52268E-05	0.002479897	0.001782911	0.00120209	0.001186827	0.000842083	0.000267508	0.000383222	0.0003686	3.76782E-05	3.50556E-05	3.76782E-05	3.50556E-05	0.000383222	0.0003686
3837803773775	383780	3773775	0.000226095	9.10398E-05	8.8704E-05	2.35123E-05	2.19027E-05	0.002103956	0.00151263	0.001019859	0.00100691	0.000714427	0.000226955	0.000325127	0.000312722	3.19664E-05	2.97414E-05	3.19664E-05	2.97414E-05	0.000325127	0.000312722
3837903773775	383790	3773775	0.000200172	8.06017E-05	7.85337E-05	2.08165E-05	1.93915E-05	0.001824907	0.001312009	0.000884594	0.000873363	0.000619672	0.000196854	0.000282005	0.000271245	2.77267E-05	2.57967E-05	2.77267E-05	2.57967E-05	0.000282005	0.000271245
3838003773775	383800	3773775	0.000179954	7.24607E-05	7.06016E-05	1.8714E-05	1.74329E-05	0.001613662	0.001160136	0.000782197	0.000772265	0.000547941	0.000174067	0.000249361	0.000239847	2.45171E-05	2.28106E-05	2.45171E-05	2.28106E-05	0.000249361	0.000239847
3838103773775	383810	3773775	0.00016261	6.54771E-05	6.37971E-05	1.69104E-05	1.57527E-05	0.001437011	0.001033133	0.000696568	0.000687723	0.000487956	0.000155011	0.000222063	0.00021359	2.18332E-05	2.03135E-05	2.18332E-05	2.03135E-05	0.000222063	0.00021359
3838203773775	383820	3773775	0.000148135	5.96484E-05	5.8118E-05	1.5405E-05	1.43505E-05	0.001291771	0.000928713	0.000626165	0.000618215	0.000438638	0.000139344	0.000199619	0.000192002	1.96265E-05	1.82604E-05	1.96265E-05	1.82604E-05	0.000199619	0.000192002
3838303773775	383830	3773775	0.000135831	5.46941E-05	5.32908E-05	1.41255E-05	1.31585E-05	0.001170523	0.000841542	0.000567392	0.000560188	0.000397467	0.000126265	0.000180882	0.00017381	1.77843E-05	1.65464E-05	1.77843E-05	1.65464E-05	0.000180882	0.00017381
3838403773775	383840	3773775	0.000125313	5.04588E-05	4.91641E-05	1.30317E-05	1.21396E-05	0.001068437	0.000768148	0.000517908	0.000511332	0.000362802	0.000115253	0.000165107	0.000158807	1.62333E-05	1.51033E-05	1.62333E-05	1.51033E-05	0.000165107	0.000158807
3838503773775	383850	3773775	0.000116256	4.68119E-05	4.56109E-05	1.20898E-05	1.12622E-05	0.000981185	0.000705418	0.000475613	0.000469575	0.000333174	0.000105841	0.000151624	0.000145838	1.49076E-05	1.38699E-05	1.49076E-05	1.38699E-05	0.000151624	0.000145838
3838603773775	383860	3773775	0.000108338	4.36236E-05	4.25044E-05	1.12664E-05	1.04952E-05	0.000906324	0.000651598	0.000439326	0.000433748	0.000307755	9.77658E-05	0.000140055	0.000134712	1.37702E-05	1.28117E-05	1.37702E-05	1.28117E-05	0.000140055	0.000134712
3838703773775	383870	3773775	0.000101148	4.07284E-05	3.96834E-05	1.05187E-05	9.79862E-06	0.000839125	0.000603286	0.000406752	0.000401588	0.000284936	9.0517E-05	0.000129671	0.000124723	1.27492E-05	1.18618E-05	1.27492E-05	1.18618E-05	0.000129671	0.000124723
3838803773775	383880	3773775	9.4655E-05	3.8114E-05	3.71361E-05	9.84347E-06	9.16962E-06	0.000779063	0.000560104	0.000377638	0.000372843	0.000264541	8.4038E-05	0.00012039	0.00011579	1.18367E-05	1.10128E-05	1.18367E-05	1.10128E-05	0.00012039	0.000115796
3838903773775	383890	3773775	8.88216E-05	3.57651E-05	3.48475E-05	9.23683E-06	8.60452E-06	0.00072577	0.000521789	0.000351805	0.000347339	0.000246445	7.82893E-05	0.000112154	0.000107875	1.1027E-05	1.02594E-05	1.1027E-05	1.02594E-05	0.000112154	0.000107875
3839003773775	383900	3773775	8.33738E-05	3.35715E-05	3.27101E-05	8.6703E-06	8.07677E-06	0.000676487	0.000486357	0.000327916	0.000323753	0.00022971	7.29731E-05	0.000104538	0.00010055	1.02782E-05	9.56277E-06	1.02782E-05	9.56277E-06	0.000104538	0.00010055
3839103773775	383910	3773775	7.84961E-05	3.16074E-05	3.07964E-05	8.16305E-06	7.60424E-06	0.000632852	0.000454986	0.000306765	0.00030287	0.000214893	6.82661E-05	9.77954E-05	9.4064E-05	9.61521E-06	8.94594E-06	9.61521E-06	8.94594E-06	9.77954E-05	9.4064E-05
3829703773785	382970	3773785	1.4506E-05	5.84101E-06	5.69115E-06	1.50852E-06	1.40526E-06	6.82857E-05	4.90937E-05	3.31004E-05	3.26801E-05	2.31873E-05	7.36602E-06	1.05523E-05	1.01496E-05	1.0375E-06	9.65281E-07	1.0375E-06	9.65281E-07	1.05523E-05	1.01496E-05
3829803773785	382980	3773785	1.51795E-05	6.11219E-06	5.95537E-06	1.57856E-06	1.4705E-06	7.09583E-05	5.10152E-05	3.43959E-05	3.39592E-05	2.40949E-05	7.65432E-06	1.09653E-05	1.05469E-05	1.0781E-06	1.00306E-06	1.0781E-06	1.00306E-06	1.09653E-05	1.05469E-05
3829903773785	382990	3773785	1.5906E-05	6.40475E-06	6.24042E-06	1.65411E-06	1.54088E-06	7.38269E-05	5.30776E-05	3.57864E-05	3.5332E-05	2.50689E-05	7.96376E-06	1.14086E-05	1.09733E-05	1.12169E-06	1.04361E-06	1.12169E-06	1.04361E-06	1.14086E-05	1.09733E-05
3830003773785	383000	3773785	1.662E-05	6.69224E-06	6.52054E-06	1.72836E-06	1.61005E-06	7.66243E-05	5.50887E-05	3.71424E-05	3.66708E-05	2.60188E-05	8.26551E-06	1.18408E-05	1.13891E-05	1.16419E-06	1.08315E-06	1.16419E-06	1.08315E-06	1.18408E-05	1.13891E-05
3830103773785	383010	3773785	1.73675E-05	6.99324E-06	6.81381E-06	1.8061E-06	1.68246E-06	7.95642E-05	5.72023E-05	3.85674E-05	3.80778E-05	2.70171E-05	8.58264E-06	1.22952E-05	1.1826E-05	1.20886E-06	1.12471E-06	1.20886E-06	1.12471E-06	1.22952E-05	1.1826E-05
3830203773785	383020	3773785	1.8136E-05	7.30267E-06	7.1153E-06	1.88602E-06	1.75691E-06	8.26021E-05	5.93864E-05	4.004E-05	3.95316E-05	2.80486E-05	8.91034E-06	1.27646E-05	1.22776E-05	1.25501E-06	1.16766E-06	1.25501E-06	1.16766E-06	1.27646E-05	1.22776E-05
3830303773785	383030	3773785	1.89072E-05	7.61323E-06	7.4179E-06	1.96622E-06	1.83162E-06	8.56667E-05	6.15897E-05	4.15255E-05	4.09983E-05	2.90893E-05	9.24092E-06	1.32382E-05	1.27331E-05	1.30157E-06	1.21098E-06	1.30157E-06	1.21098E-06	1.32382E-05	1.27331E-05
3830403773785	383040	3773785	1.97065E-05	7.93504E-06	7.73145E-06	2.04934E-06	1.90905E-06	8.89095E-05	6.39211E-05	4.30974E-05	4.25502E-05	3.01904E-05	9.59072E-06	1.37393E-05	1.32151E-05	1.35084E-06	1.25682E-06	1.35084E-06	1.25682E-06	1.37393E-05	1.32151E-05
3830503773785	383050	3773785	2.04302E-05	8.22648E-06	8.01541E-06	2.1246E-06	1.97916E-06	9.18405E-05	6.60283E-05	4.45182E-05	4.39529E-05	3.11857E-05	9.90689E-06	1.41922E-05	1.36507E-05	1.39537E-06	1.29825E-06	1.39537E-06	1.29825E-06	1.41922E-05	1.36507E-05
3830603773785	383060	3773785	2.1147E-05	8.51509E-06	8.29662E-06	2.19914E-06	2.0486E-06	9.47625E-05	6.81291E-05	4.59346E-05	4.53514E-05	3.21779E-05	1.02221E-05	1.46438E-05	1.4085E-05	1.43977E-06	1.33956E-06	1.43977E-06	1.33956E-06	1.46438E-05	1.4085E-05
3830703773785	383070	3773785	2.18847E-05	8.81215E-06	8.58606E-06	2.27586E-06	2.12007E-06	9.78093E-05	7.03196E-05	4.74115E-05	4.68095E-05	3.32125E-05	1.05508E-05	1.51146E-05	1.45379E-05	1.48606E-06	1.38262E-06	1.48606E-06	1.38262E-06	1.51146E-05	1.45379E-05
3830803773785	383080	3773785	2.26323E-05	9.11315E-06	8.87933E-06	2.3536E-06	2.19248E-06	0.000100963	7.25869E-05	4.89402E-05	4.83188E-05	3.42834E-05	1.08909E-05	1.56019E-05	1.50066E-05	1.53398E-06	1.42721E-06	1.53398E-06	1.42721E-06	1.56019E-05	1.50066E-05
3830903773785	383090	3773785	2.33965E-05	9.4209E-06	9.17918E-06	2.43308E-06	2.26652E-06	0.00010425	7.49504E-05	5.05337E-05	4.98921E-05	3.53996E-05	1.12456E-05	1.61099E-05	1.54953E-05	1.58392E-06	1.47367E-06	1.58392E-06	1.47367E-06	1.61099E-05	1.54953E-05
3831003773785	383100	3773785	2.41957E-05	9.74271E-06	9.49274E-06	2.51619E-06	2.34394E-06	0.000107796	7.74995E-05	5.22524E-05	5.1589E-05	3.66036E-05	1.1628E-05	1.66579E-05	1.60223E-05	1.6378E-06	1.5238E-06	1.6378E-06	1.5238E-06	1.66579E-05	1.60223E-05
3831103773785	383110	3773785	2.50117E-05	1.00713E-05	9.81287E-06	2.60105E-06	2.42299E-06	0.000111529	8.01832E-05	5.40618E-05	5.33754E-05	3.78711E-05	1.20307E-05	1.72347E-05	1.65771E-05	1.69451E-06	1.57656E-06	1.69451E-06	1.57656E-06	1.72347E-05	1.65771E-05
3831203773785	383120	3773785	2.58389E-05	1.04043E-05	1.01374E-05	2.68706E-06	2.50312E-06	0.000115413	8.29757E-05	5.59446E-05	5.52343E-05	3.91901E-05	1.24497E-05	1.78349E-05	1.71544E-05	1.75352E-06	1.63147E-06	1.75352E-06	1.63147E-06	1.78349E-05	1.71544E-05
3831303773785	383130	3773785	2.67024E-05	1.0752E-05	1.04762E-05	2.77686E-06	2.58677E-06	0.000119725	8.60757E-05	5.80347E-05	5.72978E-05	4.06542E-05	1.29148E-05	1.85012E-05	1.77953E-05	1.81904E-06	1.69242E-06	1.81904E-06	1.69242E-06	1.85012E-05	1.77953E-05
3831403773785	383140	3773785	2.75784E-05	1.11048E-05	1.08199E-05	2.86797E-06	2.67164E-06	0.000124411	8.94447E-05	6.03062E-05	5.95405E-05	4.22454E-05	1.34203E-05	1.92254E-05	1.84918E-05	1.89023E-06	1.75866E-06	1.89023E-06	1.75866E-06	1.92254E-05	1.84918E-05
3831503773785	383150	3773785	2.82784E-05	1.13867E-05	1.10945E-05	2.94076E-06	2.73945E-06	0.000128473	9.23653E-05	6.22754E-05	6.14847E-05	4.36248E-05	1.38585E-05	1.98531E-05	1.90956E-05	1.95195E-06	1.81609E-06	1.95195E-06	1.81609E-06	1.98531E-05	1.90956E-05
3831603773785	383160	3773785	2.89659E-05	1.16635E-05	1.13642E-05	3.01225E-06	2.80604E-06	0.000133453	9.59457E-05	6.46893E-05	6.3868E-05	4.53159E-05	1.43957E-05	2.06227E-05	1.98358E-05	2.02762E-06	1.88649E-06	2.02762E-06	1.88649E-06	2.06227E-05	1.98358E-05
3837203773785	383720	3773785	0.001055162	0.000424874	0.000413973	0.00010973	0.000102218	0.012018592	0.008640715	0.005825818	0.005751849	0.004081075	0.001296453	0.001857248	0.001786384	0.000182604	0.000169894	0.000182604	0.000169894	0.001857248	0.001786384
3837303773785	383730	3773785	0.000665004	0.000267772	0.000260901	6.91558E-05	6.44217E-05	0.007254585	0.005215653	0.003516543	0.003471894	0.002463392	0.000782557	0.00112106	0.001078285	0.000110222	0.00010255	0.000110222	0.00010255	0.00112106	0.001078285
3837403773785	383740	3773785	0.000479289	0.000192991	0.00018804	4.98427E-05	4.64307E-05	0.005023875	0.003611894	0.002435242	0.002404322	0.001705925	0.000541929	0.000776346	0.000746724	7.63301E-05	7.10171E-05	7.63301E-05	7.10171E-05	0.000776346	0.000746724
3837503773785	383750	3773785	0.000374069	0.000150624	0.000146759	3.89006E-05	3.62376E-05	0.003784924	0.002721155	0.001834681	0.001811386	0.001285222	0.000408282	0.000584889	0.000562572	5.75061E-05	5.35034E-05	5.75061E-05	5.35034E-05	0.000584889	0.000562572
3837603773785	383760	3773785	0.000307036	0.000123632	0.00012046	3.19296E-05	2.97439E-05	0.003012633	0.002165919	0.001460325	0.001441783	0.00102298	0.000324975	0.000465546	0.000447783	4.57723E-05	4.25863E-05	4.57723E-05	4.25863E-05	0.000465546	0.000447783
3837703773785	383770	3773785	0.000261309	0.000105219	0.00010252	2.71743E-05	2.53141E-05	0.002500485	0.001797713	0.00121207	0.00119668	0.000849074	0.000269729	0.000386403	0.00037166	3.7991E-05	3.53467E-05	3.7991E-05	3.53467E-05	0.000386403	0.00037166
3837803773785	383780	3773785	0.000227003	9.14055E-05	8.90603E-05	2.36067E-05	2.19907E-05	0.002123885	0.001526958	0.001029519	0.001016447	0.000721194	0.000229105	0.000328207	0.000315684	3.22692E-05	3.00231E-05	3.22692E-05	3.00231E-05	0.000328207	0.000315684
3837903773785	383790	3773785	0.000200706	8.08166E-05	7.87431E-05	2.0872E-05	1.94432E-05	0.001839615	0.001322584	0.000891724	0.000880402	0.000624666	0.00019844	0.000284278	0.000273431	2.79501E-05	2.60047E-05	2.79501E-05	2.60047E-05	0.000284278	0.000273431
3838003773785	383800	3773785	0.000180661	7.27454E-05	7.0879E-05	1.87875E-05	1.75014E-05	0.001628656	0.001170915	0.000789465	0.000779441	0.000553032	0.000175684	0.000251678	0.000242075	2.47449E-05	2.30225E-05	2.47449E-05	2.30225E-05	0.000251678	0.000242075
3838103773785	383810	3773785	0.000163608	6.58788E-05	6.41885E-05	1.70141E-05	1.58494E-05	0.00145302	0.001044642	0.000704328	0.000695385	0.000493392	0.000156738	0.000224537	0.00021597	2.20764E-05	2.05398E-05	2.20764E-05	2.05398E-05	0.000224537	0.00021597
3838203773785	383820	3773785	0.000149152	6.0058E-05	5.85171E-05	1.55108E-05	1.4449E-05	0.001307504	0.000940024	0.000633791	0.000625744	0.000443981	0.000141041	0.00020205	0.000194341	1.98655E-05	1.84828E-05	1.98655E-05	1.84828E-05	0.00020205	0.000194341
3838303773785	383830	3773785	0.000136928	5.51357E-05	5.37211E-05	1.42396E-05	1.32648E-05	0.001186095	0.000852738	0.00057494	0.000567641	0.000402755	0.000127945	0.000183289	0.000176295	1.80209E-05	1.67665E-05	1.80209E-05	1.67665E-05	0.000183289	0.000176295
3838403773785	383840	3773785	0.00012645	5.09167E-05	4.96103E-05	1.315E-05	1.22498E-05	0.001083716	0.000779133	0.000525314	0.000518644	0.00036799	0.000116901	0.000167468	0.000161078	1.64654E-05	1.53193E-05	1.64654E-05	1.53193E-05	0.000167468	0.000161078
3838503773785	383850	3773785	0.000117491	4.73093E-05	4.60954E-05	1.22183E-05	1.13819E-05	0.000997212	0.000716941	0.000483382	0.000477245	0.000338617	0.00010757	0.0001541	0.00014822	1.51511E-05	1.40965E-05	1.51511E-05	1.40965E-05	0.0001541	0.000148221
3838603773785	383860	3773785	0.000109618	4.4139E-05	4.30065E-05	1.13995E-05	1.06191E-05	0.00092212	0.000662954	0.000446983	0.000441307	0.000313118	9.94696E-05	0.000142496	0.000137059	1.40102E-05	1.3035E-05	1.40102E-05	1.3035E-05	0.000142496	0.000137059
3838703773785	383870	3773785	0.00010219	4.11481E-05	4.00924E-05	1.06271E-05	9.89959E-06	0.000852747	0.000613079	0.000413355	0.000408107	0.000289562	9.19863E-05	0.000131776	0.000126748	1.29562E-05	1.20544E-05	1.29562E-05	1.20544E-05	0.000131776	0.000126748
3838803773785	383880	3773785	9.56345E-05	3.85084E-05	3.75204E-05	9.94532E-06	9.26451E-06	0.000791695	0.000569186	0.000383761	0.000378889	0.000268831	8.54007E-05	0.000122342	0.000117674	1.20286E-05	1.11913E-05	1.20286E-05	1.11913E-05	0.000122342	0.000117674
3838903773785	383890	3773785	8.97005E-05	3.6119E-05	3.51923E-05	9.32823E-06	8.68965E-06	0.000737236	0.000530033	0.000357363	0.000352826	0.000250338	7.95261E-05	0.000113926	0.000109579	1.12012E-05	1.04215E-05	1.12012E-05	1.04215E-05	0.000113926	0.000109579
3839003773785	383900	3773785	8.40836E-05	3.38573E-05	3.29886E-05	8.74411E-06	8.14553E-06	0.000686144	0.0004933	0.000332597	0.000328374	0.00023299	7.40148E-05	0.000106031	0.000101985	1.04249E-05	9.69928E-06	1.04249E-05	9.69928E-06	0.000106031	0.000101985
3839103773785	383910	3773785	7.90592E-05	3.18341E-05	3.10174E-05	8.22161E-06	7.65879E-06	0.000640941	0.000460802	0.000310686	0.000306741	0.00021764	6.91387E-05	9.90454E-05	9.52663E-05	9.73811E-06	9.06029E-06	9.73811E-06	9.06029E-06	9.90454E-05	9.52663E-05

			MDemolition	MSite Grubbing / Prep	MMass Grading / Excavation	MMass Grading / Excavation	MDrainage / Utilities Trenching	MFoundations / Concrete Pads	MBuilding / Structure Construction	MAsphalt Paving	MLandscaping or Other Finishing	MWaterside Construction (Piles)	RSSWDemolition	RSSWPlacing Base	RSSWForm	Child Risk				
Unique Identifier	X (UTM)	Y (UTM)	2027	2027	2027	2028	2028	2028	2028	2028	2028	2028	2029	2029	2029	3rd Trimester	0<2	2<16	Total	per million
3830003773775	383000	3773775	1.79221E-05	5.50179E-05	6.46965E-05	6.38351E-05	1.35692E-05	1.76466E-05	1.29888E-05	1.3369E-06	1.56626E-05	1.3369E-06	1.637E-05	2.37532E-05	1.40804E-05	3.75262E-09	4.7569E-08	7.947E-09	5.92691E-08	0.0592691
3830103773775	383010	3773775	1.86044E-05	5.71123E-05	6.71594E-05	6.62652E-05	1.40857E-05	1.83183E-05	1.34833E-05	1.38779E-06	1.62589E-05	1.38779E-06	1.68597E-05	2.44638E-05	1.45016E-05	4.00186E-09	5.0537E-08	8.4221E-09	6.29611E-08	0.06296113
3830203773775	383020	3773775	1.93157E-05	5.92959E-05	6.97271E-05	6.87987E-05	1.46242E-05	1.90187E-05	1.39988E-05	1.44085E-06	1.68805E-05	1.44085E-06	1.73681E-05	2.52015E-05	1.4939E-05	4.27845E-09	5.3813E-08	8.9457E-09	6.70367E-08	0.06703671
3830303773775	383030	3773775	2.00578E-05	6.15741E-05	7.24061E-05	7.1442E-05	1.51861E-05	1.97494E-05	1.45367E-05	1.49621E-06	1.75291E-05	1.49621E-06	1.78859E-05	2.59529E-05	1.53843E-05	4.58611E-09	5.7435E-08	9.5245E-09	7.15456E-08	0.07154556
3830403773775	383040	3773775	2.08399E-05	6.39749E-05	7.52293E-05	7.42276E-05	1.57782E-05	2.05195E-05	1.51035E-05	1.55455E-06	1.82126E-05	1.55455E-06	1.84287E-05	2.67404E-05	1.58512E-05	4.93338E-09	6.1501E-08	1.0174E-08	7.66087E-08	0.07660875
3830503773775	383050	3773775	2.15331E-05	6.61028E-05	7.77315E-05	7.66965E-05	1.6303E-05	2.1202E-05	1.56058E-05	1.60626E-06	1.88183E-05	1.60626E-06	1.88966E-05	2.74193E-05	1.62536E-05	5.28886E-09	6.5623E-08	1.0829E-08	8.17402E-08	0.08174021
3830603773775	383060	3773775	2.22226E-05	6.82195E-05	8.02205E-05	7.91524E-05	1.68251E-05	2.18809E-05	1.61055E-05	1.65769E-06	1.94209E-05	1.65769E-06	1.93551E-05	2.80847E-05	1.6648E-05	5.68212E-09	7.0152E-08	1.1546E-08	8.73798E-08	0.08737983
3830703773775	383070	3773775	2.29393E-05	7.04198E-05	8.28079E-05	8.17053E-05	1.73678E-05	2.25866E-05	1.6625E-05	1.71116E-06	2.00473E-05	1.71116E-06	1.98324E-05	2.87772E-05	1.70585E-05	6.13371E-09	7.5323E-08	1.2364E-08	9.38208E-08	0.09382082
3830803773775	383080	3773775	2.36778E-05	7.26869E-05	8.54738E-05	8.43357E-05	1.79269E-05	2.33138E-05	1.71602E-05	1.76625E-06	2.06927E-05	1.76625E-06	2.0319E-05	2.94833E-05	1.74771E-05	6.65559E-09	8.1263E-08	1.3303E-08	1.01222E-07	0.10122163
3830903773775	383090	3773775	2.44454E-05	7.50431E-05	8.82446E-05	8.70696E-05	1.8508E-05	2.40695E-05	1.77165E-05	1.8235E-06	2.13635E-05	1.8235E-06	2.08243E-05	3.02165E-05	1.79117E-05	7.27106E-09	8.8226E-08	1.4404E-08	1.09902E-07	0.1099017
3831003773775	383100	3773775	2.52438E-05	7.74941E-05	9.11267E-05	8.99133E-05	1.91125E-05	2.48556E-05	1.82951E-05	1.88306E-06	2.20612E-05	1.88306E-06	2.13514E-05	3.09814E-05	1.83652E-05	8.01052E-09	9.6542E-08	1.572E-08	1.20273E-07	0.12027291
3831103773775	383110	3773775	2.60785E-05	8.00564E-05	9.41398E-05	9.28863E-05	1.97444E-05	2.56775E-05	1.89E-05	1.94532E-06	2.27907E-05	1.94532E-06	2.19004E-05	3.1778E-05	1.88374E-05	8.91915E-09	1.067E-07	1.733E-08	1.3295E-07	0.13294975
3831203773775	383120	3773775	2.69658E-05	8.27803E-05	9.73428E-05	9.60467E-05	2.04162E-05	2.65512E-05	1.95431E-05	2.01151E-06	2.35661E-05	2.01151E-06	2.24869E-05	3.26289E-05	1.93418E-05	1.00777E-08	1.1958E-07	1.9377E-08	1.49036E-07	0.14903581
3831303773775	383130	3773775	2.80363E-05	8.60667E-05	0.000101207	9.98599E-05	2.12268E-05	2.76053E-05	2.0319E-05	2.09137E-06	2.45017E-05	2.09137E-06	2.31981E-05	3.36609E-05	1.99535E-05	1.17405E-08	1.3798E-07	2.2313E-08	1.72034E-07	0.17203384
3831403773775	383140	3773775	2.91831E-05	8.95872E-05	0.000105347	0.000103944	2.2095E-05	2.87344E-05	2.11501E-05	2.17691E-06	2.55039E-05	2.17691E-06	2.39155E-05	3.47019E-05	2.05706E-05	1.40366E-08	1.6325E-07	2.6381E-08	2.03667E-07	0.20366726
3831503773775	383150	3773775	3.029E-05	9.29851E-05	0.000109343	0.000107887	2.29331E-05	2.98243E-05	2.19523E-05	2.25948E-06	2.64712E-05	2.25948E-06	2.46454E-05	3.5761E-05	2.11984E-05	1.74354E-08	2.0041E-07	3.2442E-08	2.50287E-07	0.25028651
3831603773775	383160	3773775	3.14785E-05	9.66336E-05	0.000113633	0.00011212	2.38329E-05	3.09945E-05	2.28136E-05	2.34814E-06	2.75099E-05	2.34814E-06	2.53753E-05	3.68201E-05	2.18262E-05	2.31115E-08	2.6228E-07	4.2723E-08	3.28112E-07	0.32811249
3837203773775	383720	3773775	0.001849806	0.005678584	0.00667755	0.006588637	0.001400519	0.001821363	0.001340623	0.000137986	0.001616595	0.000137986	0.000124169	0.000180172	0.000106802	1.697E-07	2.5071E-06	5.52E-07	3.22881E-06	3.22881484
3837303773775	383730	3773775	0.001136364	0.003488441	0.004102121	0.004047501	0.00086036	0.001118891	0.000823565	8.4767E-05	0.000993099	8.4767E-05	0.000125042	0.000181439	0.000107554	1.05475E-07	1.5627E-06	3.3682E-07	2.00501E-06	2.00500623
3837403773775	383740	3773775	0.000800129	0.002456258	0.002888359	0.0028499	0.000605791	0.000787827	0.000579883	5.96856E-05	0.000699254	5.96856E-05	0.000125598	0.000182245	0.000108031	7.50036E-08	1.1139E-06	2.3557E-07	1.42448E-06	1.42447678
3837503773775	383750	3773775	0.000612356	0.001879827	0.002210522	0.002181089	0.000463625	0.00060294	0.000443797	4.56787E-05	0.000535154	4.56787E-05	0.000125969	0.000182784	0.00010835	5.78581E-08	8.6089E-07	1.7915E-07	1.0979E-06	1.09789816
3837603773775	383760	3773775	0.000494703	0.001518654	0.001785813	0.001762034	0.000374548	0.000487097	0.00035853	3.69024E-05	0.000432335	3.69024E-05	0.00012595	0.000182756	0.000108334	4.70327E-08	7.0082E-07	1.439E-07	8.91748E-07	0.89174847
3837703773775	383770	3773775	0.000415401	0.001275209	0.001499542	0.001479575	0.000314507	0.000409014	0.000301057	3.09868E-05	0.00036303	3.09868E-05	0.000126037	0.000182883	0.000108409	3.96768E-08	5.918E-07	1.2023E-07	7.51709E-07	0.75170851
3837803773775	383780	3773775	0.000356969	0.001095835	0.001288612	0.001271454	0.000270268	0.000351481	0.000258709	2.66281E-05	0.000311965	2.66281E-05	0.00012551	0.000182118	0.000107956	3.42272E-08	5.1092E-07	1.0284E-07	6.47986E-07	0.64798588
3837903773775	383790	3773775	0.000313221	0.000961535	0.001130686	0.001115631	0.000237145	0.000308405	0.000227003	2.33647E-05	0.000273732	2.33647E-05	0.000124559	0.000180738	0.000107138	3.01378E-08	4.5015E-07	8.9878E-08	5.70167E-07	0.57016723
3838003773775	383800	3773775	0.00027973	0.000858723	0.001009788	0.000996343	0.000211788	0.000275429	0.000202731	2.08665E-05	0.000244464	2.08665E-05	0.000123196	0.00017876	0.000105965	2.69826E-08	4.0316E-07	8.0003E-08	5.1015E-07	0.51014999
3838103773775	383810	3773775	0.000251335	0.000771554	0.000907284	0.000895203	0.00019029	0.00024747	0.000182151	1.87483E-05	0.000219648	1.87483E-05	0.000121396	0.000176148	0.000104417	2.42993E-08	3.6313E-07	7.1687E-08	4.59116E-07	0.45911599
3838203773775	383820	3773775	0.000227914	0.000699658	0.00082274	0.000811785	0.000172558	0.00022441	0.000165178	1.70013E-05	0.000199181	1.70013E-05	0.000119287	0.000173089	0.000102603	2.20716E-08	3.2987E-07	6.4833E-08	4.16776E-07	0.41677614
3838303773775	383830	3773775	0.000208189	0.000639103	0.000751533	0.000741526	0.000157623	0.000204988	0.000150882	1.55298E-05	0.000181942	1.55298E-05	0.000116726	0.000169373	0.000100401	2.0188E-08	3.0172E-07	5.908E-08	3.80992E-07	0.38099203
3838403773775	383840	3773775	0.000191451	0.000587723	0.000691114	0.000681911	0.000144951	0.000188508	0.000138752	1.42813E-05	0.000167315	1.42813E-05	0.000114109	0.000165575	9.81496E-05	1.85844E-08	2.7773E-07	5.4215E-08	3.50532E-07	0.35053197
3838503773775	383850	3773775	0.000177126	0.000543745	0.0006394	0.000630886	0.000134105	0.000174402	0.00012837	1.32127E-05	0.000154795	1.32127E-05	0.000111639	0.00016199	9.60247E-05	1.72082E-08	2.5713E-07	5.0053E-08	3.24389E-07	0.32438886
3838603773775	383860	3773775	0.000164736	0.000505711	0.000594675	0.000586757	0.000124724	0.000162203	0.00011939	1.22885E-05	0.000143967	1.22885E-05	0.000109062	0.000158252	9.38085E-05	1.60113E-08	2.3918E-07	4.6466E-08	3.01662E-07	0.30166231
3838703773775	383870	3773775	0.00015349	0.000471186	0.000554077	0.000546699	0.00011621	0.000151129	0.00011124	1.14495E-05	0.000134139	1.14495E-05	0.000106205	0.000154106	9.13509E-05	1.49287E-08	2.2296E-07	4.3225E-08	2.81112E-07	0.2811116
3838803773775	383880	3773775	0.000143379	0.000440149	0.000517579	0.000510687	0.000108555	0.000141174	0.000103912	1.06953E-05	0.000125303	1.06953E-05	0.000103236	0.000149797	8.87967E-05	1.39545E-08	2.0835E-07	4.0318E-08	2.62622E-07	0.26262249
3838903773775	383890	3773775	0.000134337	0.000412392	0.000484939	0.000478482	0.000101709	0.000132272	9.73591E-05	1.00209E-05	0.000117401	1.00209E-05	0.000100182	0.000145366	8.617E-05	1.30821E-08	1.9527E-07	3.7725E-08	2.46073E-07	0.24607273
3839003773775	383900	3773775	0.00012592	0.000386551	0.000454553	0.0004485	9.53358E-05	0.000123983	9.12585E-05	9.39296E-06	0.000110044	9.39296E-06	9.68816E-05	0.000140577	8.33314E-05	1.22702E-08	1.8309E-07	3.5317E-08	2.30676E-07	0.23067599
3839103773775	383910	3773775	0.000118418	0.000363524	0.000427474	0.000421782	8.96564E-05	0.000116597	8.58221E-05	8.8334E-06	0.000103489	8.8334E-06	9.35939E-05	0.000135807	8.05035E-05	1.15456E-08	1.7222E-07	3.3176E-08	2.16939E-07	0.21693867
3829703773785	382970	3773785	1.55106E-05	4.76149E-05	5.59913E-05	5.52457E-05	1.17434E-05	1.52721E-05	1.12411E-05	1.15701E-06	1.35552E-05	1.15701E-06	1.47978E-05	2.1472E-05	1.27282E-05	3.03587E-09	3.8873E-08	6.5391E-09	4.84477E-08	0.04844768
3829803773785	382980	3773785	1.61294E-05	4.95144E-05	5.82249E-05	5.74496E-05	1.22118E-05	1.58814E-05	1.16896E-05	1.20317E-06	1.40959E-05	1.20317E-06	1.52751E-05	2.21645E-05	1.31387E-05	3.22298E-09	4.1144E-08	6.9052E-09	5.1272E-08	0.05127205
3829903773785	382990	3773785	1.67935E-05	5.15532E-05	6.06223E-05	5.98151E-05	1.27146E-05	1.65353E-05	1.21709E-05	1.25271E-06	1.46763E-05	1.25271E-06	1.57867E-05	2.29068E-05	1.35787E-05	3.43257E-09	4.3677E-08	7.3131E-09	5.44227E-08	0.05442272
3830003773785	383000	3773785	1.74467E-05	5.35585E-05	6.29804E-05	6.21418E-05	1.32092E-05	1.71785E-05	1.26443E-05	1.30144E-06	1.52472E-05	1.30144E-06	1.62826E-05	2.36264E-05	1.40053E-05	3.65365E-09	4.6329E-08	7.739E-09	5.77219E-08	0.05772194
3830103773785	383010	3773785	1.81326E-05	5.5664E-05	6.54563E-05	6.45848E-05	1.37285E-05	1.78538E-05	1.31414E-05	1.3526E-06	1.58466E-05	1.3526E-06	1.67973E-05	2.43733E-05	1.4448E-05	3.89967E-09	4.9265E-08	8.2096E-09	6.13745E-08	0.06137451
3830203773785	383020	3773785	1.88439E-05	5.78476E-05	6.8024E-05	6.71183E-05	1.42671E-05	1.85542E-05	1.36569E-05	1.40566E-06	1.64682E-05	1.40566E-06	1.73245E-05	2.51382E-05	1.49014E-05	4.17113E-09	5.2486E-08	8.7257E-09	6.53825E-08	0.06538251
3830303773785	383030	3773785	1.95643E-05	6.0059E-05	7.06245E-05	6.96841E-05	1.48125E-05	1.92635E-05	1.4179E-05	1.4594E-06	1.70978E-05	1.4594E-06	1.78516E-05	2.59031E-05	1.53548E-05	4.46809E-09	5.5987E-08	9.2853E-09	6.97402E-08	0.06974022
3830403773785	383040	3773785	2.03282E-05	6.24041E-05	7.33821E-05	7.2405E-05	1.53908E-05	2.00156E-05	1.47326E-05	1.51638E-06	1.77654E-05	1.51638E-06	1.84006E-05	2.66997E-05	1.5827E-05	4.80367E-09	5.9922E-08	9.9151E-09	7.46408E-08	0.07464077
3830503773785	383050	3773785	2.10177E-05	6.45208E-05	7.58712E-05	7.4861E-05	1.59129E-05	2.06946E-05	1.52323E-05	1.56782E-06	1.8368E-05	1.56782E-06	1.88872E-05	2.74058E-05	1.62456E-05	5.14936E-09	6.3938E-08	1.0556E-08	7.96432E-08	0.07964315
3830603773785	383060	3773785	2.17073E-05	6.66375E-05	7.83603E-05	7.73169E-05	1.64349E-05	2.13735E-05	1.57321E-05	1.61925E-06	1.89706E-05	1.61925E-06	1.93676E-05	2.81028E-05	1.66588E-05	5.53193E-09	6.8353E-08	1.1259E-08	8.51442E-08	0.08514422
3830703773785	383070	3773785	2.24276E-05	6.88489E-05	8.09607E-05	7.98827E-05	1.69803E-05	2.20828E-05	1.62541E-05	1.67299E-06	1.96001E-05	1.67299E-06	1.98667E-05	2.8827E-05	1.7088E-05	5.97045E-09	7.3386E-08	1.2061E-08	9.14176E-08	0.09141762
3830803773785	383080	3773785	2.31734E-05	7.11383E-05	8.36529E-05	8.2539E-05	1.7545E-05	2.28171E-05	1.67946E-05	1.72862E-06	2.02519E-05	1.72862E-06	2.03814E-05	2.95738E-05	1.75307E-05	6.4764E-09	7.9159E-08	1.2981E-08	9.8616E-08	0.09861601
3830903773785	383090	3773785	2.39518E-05	7.3528E-05	8.64629E-05	8.53116E-05	1.81343E-05	2.35836E-05	1.73588E-05	1.78669E-06	2.09322E-05	1.78669E-06	2.09147E-05	3.03478E-05	1.79895E-05	7.07087E-09	8.5902E-08	1.4057E-08	1.0703E-07	0.10702978
3831003773785	383100	3773785	2.47956E-05	7.61182E-05	8.95088E-05	8.83169E-05	1.87732E-05	2.44143E-05	1.79703E-05	1.84963E-06	2.16695E-05	1.84963E-06	2.14918E-05	3.11851E-05	1.84859E-05	7.79681E-09	9.4091E-08	1.5369E-08	1.17257E-07	0.11725706
3831103773785	383110	3773785	2.56865E-05	7.88532E-05	9.27249E-05	9.14903E-05	1.94477E-05	2.52916E-05	1.8616E-05	1.91609E-06	2.24481E-05	1.91609E-06	2.21063E-05	3.20767E-05	1.90144E-05	8.69543E-09	1.0417E-07	1.699E-08	1.29852E-07	0.12985232
3831203773785	383120	3773785	2.66174E-05	8.17108E-05	9.60852E-05	9.48058E-05	2.01525E-05	2.62081E-05	1.92906E-05	1.98552E-06	2.32616E-05	1.98552E-06	2.2752E-05	3.30136E-05	1.95698E-05	9.82947E-09	1.168E-07	1.9035E-08	1.45666E-07	0.14566613
3831303773785	383130	3773785	2.76571E-05	8.49026E-05	9.98385E-05	9.85091E-05	2.09397E-05	2.72319E-05	2.00441E-05	2.06308E-06	2.41703E-05	2.06308E-06	2.34663E-05	3.40501E-05	2.01842E-05	1.13762E-08	1.3394E-07	2.1829E-08	1.67144E-07	0.16714392
3831403773785	383140	3773785	2.87767E-05	8.83394E-05	0.00010388	0.000102497	2.17873E-05	2.83342E-05	2.08555E-05	2.14659E-06	2.51487E-05	2.14659E-06	2.41931E-05	3.51047E-05	2.08094E-05	1.34752E-08	1.5707E-07	2.5658E-08	1.96206E-07	0.19620554
3831503773785	383150	3773785	2.986E-05	9.16649E-05	0.00010779	0.000106355	2.26075E-05	2.94008E-05	2.16406E-05	2.2274E-06	2.60954E-05	2.2274E-06	2.49449E-05	3.61955E-05	2.1456E-05	1.65423E-08	1.9064E-07	3.1348E-08	2.38532E-07	0.23853209
3831603773785	383160	3773785	3.10521E-05	9.53246E-05	0.000112094	0.000110601	2.35101E-05	3.05747E-05	2.25046E-05	2.31633E-06	2.71373E-05	2.31633E-06	2.56997E-05	3.72908E-05	2.21053E-05	2.15576E-08	2.4536E-07	4.0868E-08	3.07788E-07	0.30778831
3837203773785	383720	3773785	0.001855423	0.00569583	0.006697829	0.006608646	0.001404772	0.001826895	0.001344694	0.000138405	0.001621505	0.000138405	0.000132616	0.000192429	0.000114068	1.70398E-07	2.5169E-06	5.5478E-07	3.24206E-06	3.24206014
3837303773785	383730	3773785	0.001137168	0.003490909	0.004105023	0.004050364	0.000860969	0.001119683	0.000824148	8.4827E-05	0.000993802	8.4827E-05	0.000133761	0.00019409	0.000115053	1.05739E-07	1.5662E-06	3.3803E-07	2.00996E-06	2.00995878
3837403773785	383740	3773785	0.000799886	0.002455512	0.002887481	0.002849034	0.000605607	0.000787587	0.000579707	5.96675E-05	0.000699042	5.96675E-05	0.000134378	0.000194986	0.000115584	7.51658E-08	1.116E-06	2.3636E-07	1.42749E-06	1.42748503
3837503773785	383750	3773785	0.000611797	0.001878111	0.002208505	0.002179098	0.000463202	0.00060239	0.000443392	4.5637E-05	0.000534666	4.5637E-05	0.000134697	0.000195448	0.000115857	5.79818E-08	8.6243E-07	1.7976E-07	1.10017E-06	1.10016907
3837603773785	383760	3773785	0.000493959	0.00151637	0.001783127	0.001759384	0.000373985	0.000486364	0.000357991	3.68469E-05	0.000431684	3.68469E-05	0.000134472	0.000195122	0.000115664	4.71286E-08	7.0199E-07	1.4437E-07	8.93489E-07	0.89348877
3837703773785	383770	3773785	0.000415187	0.001274552	0.001498769	0.001478813	0.000314345	0.000408803	0.000300901	3.09708E-05	0.000362843	3.09708E-05	0.000134837	0.000195651	0.000115978	3.98106E-08	5.9355E-07	1.2081E-07	7.54167E-07	0.75416742
3837803773785	383780	3773785	0.000356924	0.001095695	0.001288448	0.001271292	0.000270233	0.000351436	0.000258676	2.66247E-05	0.000311926	2.66247E-05	0.0001343	0.000194873	0.000115517	3.43633E-08	5.1271E-07	1.0342E-07	6.50492E-07	0.65049195
3837903773785	383790	3773785	0.000312655	0.000959797	0.001128642	0.001113614	0.000236716	0.000307848	0.000226593	2.33225E-05	0.000273238	2.33225E-05	0.000133209	0.000193289	0.000114578	3.02129E-08	4.5106E-07	9.0245E-08	5.71515E-07	0.57151529
3838003773785	383800	3773785	0.000279458	0.000857888	0.001008806	0.000995373	0.000211582	0.000275161	0.000202534	2.08462E-05	0.000244226	2.08462E-05	0.000131711	0.000191116	0.00011329	2.70805E-08	4.0444E-07	8.0412E-08	5.11933E-07	0.51193269
3838103773785	383810	3773785	0.000251609	0.000772395	0.000908273	0.000896179	0.000190497	0.00024774	0.00018235	1.87687E-05	0.000219888	1.87687E-05	0.000129765	0.000188292	0.000111616	2.44351E-08	3.6501E-07	7.2188E-08	4.61634E-07	0.46163352
3838203773785	383820	3773785	0.000228252	0.000700694	0.000823959	0.000812988	0.000172813	0.000224742	0.000165423	1.70264E-05	0.000199476	1.70264E-05	0.00012751	0.000185019	0.000109676	2.2211E-08	3.318E-07	6.5334E-08	4.19347E-07	0.41934658
3838303773785	383830	3773785	0.000208718	0.00064073	0.000753446	0.000743413	0.000158024	0.000205509	0.000151266	1.55693E-05	0.000182405	1.55693E-05	0.000124921	0.000181263	0.000107449	2.03379E-08	3.0382E-07	5.9601E-08	3.83763E-07	0.38376287
3838403773785	383840	3773785	0.000192112	0.00058975	0.000693498	0.000684264	0.000145451	0.000189158	0.000139231	1.43306E-05	0.000167892	1.43306E-05	0.000122023	0.000177058	0.000104956	1.87405E-08	2.7994E-07	5.4743E-08	3.53425E-07	0.35342467
3838503773785	383850	3773785	0.000178013	0.000546469	0.000642603	0.000634046	0.000134777	0.000175276	0.000129013	1.32789E-05	0.00015557	1.32789E-05	0.000119172	0.000172921	0.000102504	1.73798E-08	2.5957E-07	5.0628E-08	3.27582E-07	0.32758208
3838603773785	383860	3773785	0.00016571	0.000508702	0.000598192	0.000590227	0.000125462	0.000163162	0.000120096	1.23612E-05	0.000144819	1.23612E-05	0.000116293	0.000168743	0.000100028	1.6188E-08	2.4173E-07	4.7042E-08	3.04958E-07	0.30495846
3838703773785	383870	3773785	0.000154223	0.000473437	0.000556723	0.00054931	0.000116765	0.000151851	0.000111771	1.15042E-05	0.000134779	1.15042E-05	0.00011313	0.000164154	9.73071E-05	1.50725E-08	2.2501E-07	4.3708E-08	2.83787E-07	0.28378695
3838803773785	383880	3773785	0.000144043	0.000442187	0.000519976	0.000513053	0.000109057	0.000141828	0.000104393	1.07449E-05	0.000125883	1.07449E-05	0.000109827	0.000159361	9.44658E-05	1.40882E-08	2.1026E-07	4.0763E-08	2.65111E-07	0.26511117
3838903773785	383890	3773785	0.000134903	0.00041413	0.000486983	0.000480498	0.000102138	0.000132829	9.77694E-05	1.00631E-05	0.000117896	1.00631E-05	0.00010642	0.000154418	9.1536E-05	1.32017E-08	1.9697E-07	3.8124E-08	2.48295E-07	0.24829512
3839003773785	383900	3773785	0.000126261	0.000387598	0.000455784	0.000449715	9.55941E-05	0.000124319	9.15058E-05	9.41841E-06	0.000110343	9.41841E-06	0.000102671	0.000148978	8.8311E-05	1.23646E-08	1.8442E-07	3.5635E-08	2.32425E-07	0.23242452
3839103773785	383910	3773785	0.000118576	0.000364008	0.000428044	0.000422344	8.9776E-05	0.000116753	8.59365E-05	8.84518E-06	0.000103627	8.84518E-06	9.89279E-05	0.000143546	8.50914E-05	1.16186E-08	1.7324E-07	3.3427E-08	2.18285E-07	0.21828484

			EGIODemolition	EGIOSite Grubbing / Prep	EGIOMass Grading / Excavation	EGIOMass Grading / Excavation	EGIODrainage / Utilities Trenching	EGIODrainage / Utilities Trenching	EGIOFoundations / Concrete Pads	EGIOFoundations / Concrete Pads	EGIOBuilding / Structure Construction	EGIOBuilding / Structure Construction	EGIOAsphalt Paving	EGIOArchitectural Coating	EGIOLandscaping or Other Finishing	EGIOWaterside Construction (Piles)	HIWaterside Construction (Landscaping)	HIWaterside Construction (Landscaping)	KMDemolition	KMSite Grubbing / Prep
Unique Identifier	X (UTM)	Y (UTM)	2025	2025	2025	2026	2026	2027	2026	2027	2026	2027	2027	2027	2027	2027	2025	2026	2025	2025
3829703773795	382970	3773795	0.00018185	7.1324E-05	2.36203E-05	2.31337E-05	5.37175E-05	5.36347E-05	7.05778E-05	7.05323E-05	7.55977E-05	7.37856E-05	2.94178E-06	2.94178E-06	7.96692E-05	2.94178E-06	3.1612E-05	3.06219E-05	1.98267E-05	8.60495E-05
3829803773795	382980	3773795	0.000194425	7.6256E-05	2.52537E-05	2.47334E-05	5.74321E-05	5.73435E-05	7.54582E-05	7.54096E-05	8.08252E-05	7.88879E-05	3.1452E-06	3.1452E-06	8.51783E-05	3.1452E-06	3.37199E-05	3.26637E-05	2.06482E-05	8.96148E-05
3829903773795	382990	3773795	0.000208643	8.1833E-05	2.71005E-05	2.65421E-05	6.16322E-05	6.15371E-05	8.09766E-05	8.09244E-05	8.67361E-05	8.4657E-05	3.37521E-06	3.37521E-06	9.14075E-05	3.37521E-06	3.60968E-05	3.49662E-05	2.15376E-05	9.34748E-05
3830003773795	383000	3773795	0.000224011	8.786E-05	2.90967E-05	2.84972E-05	6.61719E-05	6.60698E-05	8.69412E-05	8.68851E-05	9.31249E-05	9.08927E-05	3.62383E-06	3.62383E-06	9.81403E-05	3.62383E-06	3.86603E-05	3.74493E-05	2.24315E-05	9.73545E-05
3830103773795	383010	3773795	0.00024132	9.4649E-05	3.13448E-05	3.0699E-05	7.12847E-05	7.11747E-05	9.36587E-05	9.35983E-05	0.00010032	9.79156E-05	3.90382E-06	3.90382E-06	0.000105723	3.90382E-06	4.15448E-05	4.02436E-05	2.33775E-05	0.00010146
3830203773795	383020	3773795	0.000260595	0.00010221	3.38485E-05	3.31511E-05	7.69785E-05	7.68597E-05	0.00010114	0.000101074	0.000108333	0.000105737	4.21564E-06	4.21564E-06	0.000114168	4.21564E-06	4.47559E-05	4.33541E-05	2.43529E-05	0.000105693
3830303773795	383030	3773795	0.000281676	0.00011048	3.65867E-05	3.58329E-05	8.32057E-05	8.30773E-05	0.000109321	0.000109251	0.000117097	0.00011429	4.55666E-06	4.55666E-06	0.000123403	4.55666E-06	4.8263E-05	4.67513E-05	2.53305E-05	0.000109936
3830403773795	383040	3773795	0.000305649	0.00011988	3.97005E-05	3.88825E-05	9.02872E-05	9.01479E-05	0.000118626	0.000118549	0.000127063	0.000124017	4.94447E-06	4.94447E-06	0.000133906	4.94447E-06	5.22454E-05	5.0609E-05	2.63602E-05	0.000114405
3830503773795	383050	3773795	0.000331005	0.00012982	4.2994E-05	4.21082E-05	9.77773E-05	9.76264E-05	0.000128467	0.000128384	0.000137604	0.000134305	5.35466E-06	5.35466E-06	0.000145015	5.35466E-06	5.64342E-05	5.46665E-05	2.73198E-05	0.00011857
3830603773795	383060	3773795	0.000359388	0.00014096	4.66807E-05	4.57189E-05	0.000106162	0.000105998	0.000139482	0.000139392	0.000149403	0.000145822	5.81381E-06	5.81381E-06	0.00015745	5.81381E-06	6.10911E-05	5.91776E-05	2.82884E-05	0.000122773
3830703773795	383070	3773795	0.000392217	0.00015383	5.09448E-05	4.98952E-05	0.000115859	0.00011568	0.000152224	0.000152126	0.000163051	0.000159142	6.34489E-06	6.34489E-06	0.000171832	6.34489E-06	6.64334E-05	6.43525E-05	2.93067E-05	0.000127193
3830803773795	383080	3773795	0.000430616	0.00016889	5.59323E-05	5.47799E-05	0.000127202	0.000127005	0.000167126	0.000167019	0.000179013	0.000174722	6.96606E-06	6.96606E-06	0.000188655	6.96606E-06	7.26241E-05	7.03494E-05	3.03749E-05	0.000131829
3830903773795	383090	3773795	0.000476082	0.00018673	6.1838E-05	6.05639E-05	0.000140632	0.000140415	0.000184773	0.000184653	0.000197915	0.000193171	7.70157E-06	7.70157E-06	0.000208574	7.70157E-06	7.9875E-05	7.73732E-05	3.14974E-05	0.000136701
3831003773795	383100	3773795	0.000532993	0.00020905	6.923E-05	6.78036E-05	0.000157443	0.0001572	0.00020686	0.000206727	0.000221573	0.000216262	8.6222E-06	8.6222E-06	0.000233506	8.6222E-06	8.88481E-05	8.60652E-05	3.27602E-05	0.000142182
3831103773795	383110	3773795	0.000604813	0.00023722	7.85587E-05	7.69401E-05	0.000178659	0.000178383	0.000234734	0.000234583	0.00025143	0.000245403	9.78404E-06	9.78404E-06	0.000264971	9.78404E-06	9.99649E-05	9.68338E-05	3.4118E-05	0.000148075
3831203773795	383120	3773795	0.000696205	0.00027306	9.04295E-05	8.85663E-05	0.000205655	0.000205338	0.000270204	0.00027003	0.000289423	0.000282485	1.12625E-05	1.12625E-05	0.00030501	1.12625E-05	0.000113755	0.000110192	3.55166E-05	0.000154145
3831303773795	383130	3773795	0.000816177	0.00032012	0.000106013	0.000103828	0.000241095	0.000240723	0.000316767	0.000316563	0.000339297	0.000331164	1.32033E-05	1.32033E-05	0.000357571	1.32033E-05	0.000131394	0.000127278	3.69672E-05	0.00016044
3831403773795	383140	3773795	0.000978976	0.00038397	0.000127159	0.000124539	0.000289185	0.000288739	0.000379951	0.000379706	0.000406975	0.00039722	1.58369E-05	1.58369E-05	0.000428894	1.58369E-05	0.000154628	0.000149785	3.85265E-05	0.000167208
3831503773795	383150	3773795	0.001217907	0.00047768	0.000158193	0.000154934	0.000359764	0.000359209	0.000472682	0.000472377	0.000506302	0.000494166	1.9702E-05	1.9702E-05	0.00053357	1.9702E-05	0.000187392	0.000181523	4.00224E-05	0.0001737
3831603773795	383160	3773795	0.001609729	0.00063136	0.000209087	0.000204779	0.000475506	0.000474772	0.000624753	0.00062435	0.000669188	0.000653148	2.60405E-05	2.60405E-05	0.000705229	2.60405E-05	0.000237433	0.000229996	4.17491E-05	0.000181194
3837203773795	383720	3773795	0.006497649	0.00254847	0.000843975	0.000826586	0.001919374	0.001916412	0.002521806	0.002520179	0.00270117	0.002636424	0.000105112	0.000105112	0.002846649	0.000105112	0.001303646	0.001262813	0.002251038	0.009769665
3837303773795	383730	3773795	0.003953953	0.0015508	0.000513576	0.000502995	0.001167978	0.001166176	0.001534571	0.001533581	0.001643717	0.001604318	6.3963E-05	6.3963E-05	0.001732244	6.3963E-05	0.000809196	0.00078385	0.001407194	0.006107323
3837403773795	383740	3773795	0.002770196	0.00108651	0.000359819	0.000352405	0.000818302	0.00081704	0.001075142	0.001074449	0.001151612	0.001124008	4.48134E-05	4.48134E-05	0.001213635	4.48134E-05	0.000577356	0.000559273	0.001008906	0.004378721
3837503773795	383750	3773795	0.002112048	0.00082837	0.000274332	0.00026868	0.000623889	0.000622926	0.000819708	0.000819179	0.00087801	0.000856964	3.41665E-05	3.41665E-05	0.000925297	3.41665E-05	0.000447258	0.000433249	0.000783744	0.003401503
3837603773795	383760	3773795	0.00170078	0.00066707	0.000220913	0.000216361	0.000502402	0.000501627	0.000660091	0.00065965	0.000707039	0.000690092	2.75135E-05	2.75135E-05	0.000745119	2.75135E-05	0.000365122	0.000353686	0.000640514	0.002779876
3837703773795	383770	3773795	0.001429424	0.00056064	0.000185667	0.000181841	0.000422245	0.000421593	0.000554775	0.000554417	0.000594233	0.000579989	2.31238E-05	2.31238E-05	0.000626237	2.31238E-05	0.000310218	0.000300502	0.000543863	0.002360404
3837803773795	383780	3773795	0.001228272	0.00048175	0.000159539	0.000156252	0.000362826	0.000362266	0.000476705	0.000476398	0.000510611	0.000498372	1.98697E-05	1.98697E-05	0.000538111	1.98697E-05	0.000269102	0.000260674	0.000471146	0.002044807
3837903773795	383790	3773795	0.001074338	0.00042137	0.000139545	0.00013667	0.000317354	0.000316865	0.000416962	0.000416693	0.000446618	0.000435913	1.73795E-05	1.73795E-05	0.000470672	1.73795E-05	0.0002373	0.000229954	0.000414859	0.001800517
3838003773795	383800	3773795	0.000958821	0.00037606	0.000124541	0.000121975	0.000283231	0.000282794	0.000372128	0.000371888	0.000398596	0.000389042	1.55108E-05	1.55108E-05	0.000420064	1.55108E-05	0.000213386	0.000206702	0.000372135	0.00161509
3838103773795	383810	3773795	0.000865542	0.00033948	0.000112425	0.000110108	0.000255677	0.000255283	0.000335926	0.000335709	0.000359819	0.000351194	1.40019E-05	1.40019E-05	0.000379198	1.40019E-05	0.000193778	0.00018709	0.000337075	0.001462929
3838203773795	383820	3773795	0.000786662	0.00030854	0.000102179	0.000100074	0.000232376	0.000232018	0.000305312	0.000305115	0.000327027	0.000319189	1.27258E-05	1.27258E-05	0.00034464	1.27258E-05	0.000177043	0.000171498	0.000307033	0.001332544
3838303773795	383830	3773795	0.000720025	0.0002824	9.35235E-05	9.15966E-05	0.000212692	0.000212364	0.000279449	0.000279269	0.000299325	0.00029215	1.16478E-05	1.16478E-05	0.000315446	1.16478E-05	0.000162825	0.000157725	0.000281313	0.001220918
3838403773795	383840	3773795	0.00066351	0.00026024	8.61828E-05	8.44072E-05	0.000195998	0.000195695	0.000257515	0.000257349	0.000275831	0.00026922	1.07336E-05	1.07336E-05	0.000290687	1.07336E-05	0.000150616	0.000145898	0.000259375	0.001125705
3838503773795	383850	3773795	0.000615573	0.00024144	7.99563E-05	7.8309E-05	0.000181837	0.000181557	0.00023891	0.000238756	0.000255903	0.000249769	9.95811E-06	9.95811E-06	0.000269685	9.95811E-06	0.000140175	0.000135784	0.000240585	0.001044154
3838603773795	383860	3773795	0.000573726	0.00022502	7.45208E-05	7.29854E-05	0.000169476	0.000169214	0.000222669	0.000222525	0.000238506	0.00023279	9.28115E-06	9.28115E-06	0.000251352	9.28115E-06	0.000130996	0.000126893	0.000224046	0.000972376
3838703773795	383870	3773795	0.00053566	0.00021009	6.95765E-05	6.8143E-05	0.000158231	0.000157987	0.000207895	0.000207761	0.000222682	0.000217344	8.66536E-06	8.66536E-06	0.000234675	8.66536E-06	0.000122559	0.00011872	0.000208927	0.000906756
3838803773795	383880	3773795	0.000500145	0.00019616	6.49635E-05	6.3625E-05	0.00014774	0.000147513	0.000194112	0.000193986	0.000207918	0.000202934	8.09084E-06	8.09084E-06	0.000219116	8.09084E-06	0.000114678	0.000111086	0.000194742	0.000845192
3838903773795	383890	3773795	0.000468529	0.00018376	6.08568E-05	5.9603E-05	0.000138401	0.000138188	0.000181841	0.000181724	0.000194774	0.000190106	7.57937E-06	7.57937E-06	0.000205264	7.57937E-06	0.000107655	0.000104283	0.000182127	0.000790445
3839003773795	383900	3773795	0.000438619	0.00017203	5.69718E-05	5.5798E-05	0.000129566	0.000129366	0.000170232	0.000170123	0.00018234	0.00017797	7.09552E-06	7.09552E-06	0.000192161	7.09552E-06	0.000100984	9.78208E-05	0.000170208	0.000738713
3839103773795	383910	3773795	0.000412086	0.00016163	5.35255E-05	5.24227E-05	0.000121728	0.00012154	0.000159935	0.000159832	0.00017131	0.000167204	6.6663E-06	6.6663E-06	0.000180537	6.6663E-06	9.50334E-05	9.20568E-05	0.000159571	0.00069255
3829703773805	382970	3773805	0.000178257	6.9915E-05	2.31537E-05	2.26766E-05	5.2575E-05	5.2575E-05	6.91834E-05	6.91388E-05	7.41041E-05	7.23278E-05	2.88366E-06	2.88366E-06	7.80952E-05	2.88366E-06	3.08586E-05	2.9892E-05	1.94036E-05	8.42128E-05
3829803773805	382980	3773805	0.000190221	7.4607E-05	2.47077E-05	2.41986E-05	5.61904E-05	5.61037E-05	7.38268E-05	7.37792E-05	7.90777E-05	7.71823E-05	3.0772E-06	3.0772E-06	8.33367E-05	3.0772E-06	3.28552E-05	3.18261E-05	2.01798E-05	8.75817E-05
3829903773805	382990	3773805	0.000203712	7.9899E-05	2.646E-05	2.59148E-05	6.01755E-05	6.00827E-05	7.90628E-05	7.90118E-05	8.46861E-05	8.26562E-05	3.29544E-06	3.29544E-06	8.92471E-05	3.29544E-06	3.51012E-05	3.40017E-05	2.10216E-05	9.12354E-05
3830003773805	383000	3773805	0.000218694	8.5775E-05	2.8406E-05	2.78207E-05	6.46011E-05	6.45015E-05	8.48775E-05	8.48227E-05	9.09144E-05	8.87352E-05	3.53781E-06	3.53781E-06	9.58108E-05	3.53781E-06	3.75893E-05	3.64119E-05	2.19065E-05	9.50758E-05
3830103773805	383010	3773805	0.000235652	9.2426E-05	3.06087E-05	2.9978E-05	6.96105E-05	6.95031E-05	9.1459E-05	9.14E-05	9.79641E-05	9.56159E-05	3.81214E-06	3.81214E-06	0.00010324	3.81214E-06	4.03985E-05	3.91332E-05	2.28547E-05	9.91911E-05
3830203773805	383020	3773805	0.000254685	9.9891E-05	3.30808E-05	3.23993E-05	7.52327E-05	7.51166E-05	9.88459E-05	9.87821E-05	0.00010586	0.00010339	4.12003E-06	4.12003E-06	0.000111579	4.12003E-06	4.35468E-05	4.21829E-05	2.3846E-05	0.000103493
3830303773805	383030	3773805	0.000275487	0.00010805	3.57828E-05	3.50456E-05	8.13776E-05	8.1252E-05	0.00010692	0.000106851	0.000114524	0.000111779	4.45655E-06	4.45655E-06	0.000120692	4.45655E-06	4.69857E-05	4.5514E-05	2.48349E-05	0.000107785
3830403773805	383040	3773805	0.000299299	0.00011739	3.88757E-05	3.80747E-05	8.84113E-05	8.82749E-05	0.000116161	0.000116086	0.000124423	0.000121441	4.84174E-06	4.84174E-06	0.000131124	4.84174E-06	5.09179E-05	4.93231E-05	2.58895E-05	0.000112362
3830503773805	383050	3773805	0.00032408	0.00012711	4.20945E-05	4.12272E-05	9.57316E-05	9.55839E-05	0.000125779	0.000125698	0.000134725	0.000131496	5.24263E-06	5.24263E-06	0.000141981	5.24263E-06	5.49937E-05	5.32712E-05	2.68468E-05	0.000116517
3830603773805	383060	3773805	0.000351592	0.0001379	4.5668E-05	4.47271E-05	0.000103859	0.000103698	0.000136457	0.000136368	0.000146162	0.000142659	5.68769E-06	5.68769E-06	0.000154034	5.68769E-06	5.9491E-05	5.76276E-05	2.78063E-05	0.000120681
3830703773805	383070	3773805	0.000383325	0.00015035	4.97898E-05	4.8764E-05	0.000113232	0.000113058	0.000148773	0.000148677	0.000159354	0.000155534	6.20104E-06	6.20104E-06	0.000167936	6.20104E-06	6.46413E-05	6.26166E-05	2.88179E-05	0.000125072
3830803773805	383080	3773805	0.000420313	0.00016485	5.45942E-05	5.34693E-05	0.000124158	0.000123967	0.000163128	0.000163023	0.00017473	0.000170542	6.79939E-06	6.79939E-06	0.000184141	6.79939E-06	7.05862E-05	6.83753E-05	2.98816E-05	0.000129688
3830903773805	383090	3773805	0.000464002	0.00018199	6.02688E-05	5.90271E-05	0.000137064	0.000136852	0.000180084	0.000179968	0.000192892	0.000188269	7.50614E-06	7.50614E-06	0.000203281	7.50614E-06	7.75412E-05	7.51124E-05	3.10018E-05	0.00013455
3831003773805	383100	3773805	0.000518954	0.00020354	6.74065E-05	6.60177E-05	0.00015296	0.00015306	0.000201411	0.000201281	0.000215737	0.000210566	8.3951E-06	8.3951E-06	0.000227356	8.3951E-06	8.62021E-05	8.35021E-05	3.22804E-05	0.000140099
3831103773805	383110	3773805	0.00058825	0.00023072	7.64073E-05	7.48331E-05	0.000173766	0.000173498	0.000228306	0.000228159	0.000244544	0.000238683	9.5161E-06	9.5161E-06	0.000257715	9.5161E-06	9.69601E-05	9.39231E-05	3.36813E-05	0.000146179
3831203773805	383120	3773805	0.000675824	0.00026507	8.77823E-05	8.59737E-05	0.000199635	0.000199327	0.000262295	0.000262125	0.00028095	0.000274216	1.09328E-05	1.09328E-05	0.000296082	1.09328E-05	0.000110217	0.000106765	3.51138E-05	0.000152396
3831303773805	383130	3773805	0.000787561	0.00030889	0.000102296	0.000100188	0.000232642	0.000232283	0.00030566	0.000305463	0.000327401	0.000319553	1.27403E-05	1.27403E-05	0.000345034	1.27403E-05	0.000126705	0.000122736	3.65508E-05	0.000158633
3831403773805	383140	3773805	0.000937192	0.00036758	0.000121731	0.000119223	0.000276842	0.000276415	0.000363734	0.000363499	0.000389605	0.000380266	1.51609E-05	1.51609E-05	0.000410588	1.51609E-05	0.000148185	0.000143543	3.80897E-05	0.000165312
3831503773805	383150	3773805	0.00115703	0.0004525	0.000149854	0.000146766	0.000340798	0.000340273	0.000447764	0.000447476	0.000479612	0.000468116	1.86634E-05	1.86634E-05	0.000505442	1.86634E-05	0.000178222	0.00017264	3.96286E-05	0.000171991
3831603773805	383160	3773805	0.001501442	0.00058889	0.000195021	0.000191003	0.000443519	0.000442834	0.000582725	0.000582349	0.000624172	0.000609211	2.42888E-05	2.42888E-05	0.000657788	2.42888E-05	0.000223381	0.000216385	4.13101E-05	0.000179289
3837203773805	383720	3773805	0.006502275	0.00255028	0.000844576	0.000827174	0.00192074	0.00191777	0.002523602	0.002521973	0.002703093	0.002638301	0.000105187	0.000105187	0.002848675	0.000105187	0.001299369	0.00125867	0.00224653	0.0097501
3837303773805	383730	3773805	0.0039373	0.00154426	0.000511413	0.000500876	0.001163059	0.001161265	0.001528108	0.001527122	0.001636794	0.001597561	6.36936E-05	6.36936E-05	0.001724948	6.36936E-05	0.00080157	0.000776463	0.001396689	0.006061729
3837403773805	383740	3773805	0.002760837	0.00108284	0.000358603	0.000351215	0.000815538	0.000814279	0.00107151	0.001070818	0.001147721	0.001120211	4.4662E-05	4.4662E-05	0.001209535	4.4662E-05	0.000571716	0.000553809	0.001001483	0.004346505
3837503773805	383750	3773805	0.002109138	0.00082723	0.000273954	0.00026831	0.000623029	0.000622068	0.000818579	0.00081805	0.0008768	0.000855784	3.41195E-05	3.41195E-05	0.000924022	3.41195E-05	0.000443345	0.000429459	0.000778969	0.003380779
3837603773805	383760	3773805	0.00170086	0.0006671	0.000220924	0.000216372	0.000502426	0.000501651	0.000660122	0.000659696	0.000707073	0.000690125	2.75148E-05	2.75148E-05	0.000745154	2.75148E-05	0.000362193	0.000350848	0.000637163	0.00276533
3837703773805	383770	3773805	0.001432442	0.00056182	0.000186059	0.000182225	0.000423136	0.000422484	0.000555946	0.000555587	0.000598488	0.000581214	2.31726E-05	2.31726E-05	0.000627559	2.31726E-05	0.000308211	0.000298557	0.000541914	0.002351947
3837803773805	383780	3773805	0.001233428	0.00048377	0.000160209	0.000156908	0.000364349	0.000363786	0.000478706	0.000478397	0.000512754	0.000500464	1.99531E-05	1.99531E-05	0.00054037	1.99531E-05	0.000267816	0.000259428	0.000470227	0.002040819
3837903773805	383790	3773805	0.001080922	0.00042395	0.0001404	0.000137507	0.000319299	0.000318806	0.000419517	0.000419247	0.000449355	0.000438585	1.7486E-05	1.7486E-05	0.000473557	1.7486E-05	0.000236575	0.000229165	0.00041454	0.001799132
3838003773805	383800	3773805	0.000961336	0.00037705	0.000124867	0.000122294	0.000283974	0.000283536	0.000373105	0.000372864	0.000399642	0.000390062	1.55515E-05	1.55515E-05	0.000421165	1.55515E-05	0.0002119	0.000205263	0.000370426	0.001607675
3838103773805	383810	3773805	0.000869126	0.00034088	0.00011289	0.000110564	0.000256736	0.00025634	0.000337317	0.000337099	0.000361309	0.000352648	1.40598E-05	1.40598E-05	0.000380768	1.40598E-05	0.000192709	0.000186673	0.000336032	0.001458402
3838203773805	383820	3773805	0.000792878	0.00031098	0.000102986	0.000100864	0.000234212	0.000233851	0.000307724	0.000307526	0.000329611	0.000321711	1.28264E-05	1.28264E-05	0.000347363	1.28264E-05	0.00017669	0.00017116	0.000307232	0.001333408
3838303773805	383830	3773805	0.000726941	0.00028512	9.44218E-05	9.24764E-05	0.000214735	0.000214404	0.000282134	0.000281951	0.0003022	0.000294957	1.17597E-05	1.17597E-05	0.000318476	1.17597E-05	0.000162715	0.000157619	0.000282053	0.00122413
3838403773805	383840	3773805	0.000670265	0.00026289	8.70602E-05	8.52664E-05	0.000197993	0.000197687	0.000260137	0.000259969	0.00027839	0.00027196	1.08429E-05	1.08429E-05	0.000293646	1.08429E-05	0.000150662	0.000145943	0.000260151	0.001129074
3838503773805	383850	3773805	0.000622193	0.00024403	8.08162E-05	7.91511E-05	0.000183793	0.000183509	0.00024148	0.000241324	0.000258655	0.000252455	1.00652E-05	1.00652E-05	0.000272585	1.00652E-05	0.000140345	0.00013595	0.000241426	0.001047808
3838603773805	383860	3773805	0.000580337	0.00022762	7.53795E-05	7.38264E-05	0.000171429	0.000171164	0.000225235	0.000225089	0.000241255	0.000235472	9.38809E-06	9.38809E-06	0.000254248	9.38809E-06	0.000131263	0.000127152	0.000225028	0.000976638
3838703773805	383870	3773805	0.000541966	0.00021257	7.03955E-05	6.89451E-05	0.000160094	0.000159847	0.00021034	0.000210207	0.00022503	0.000219903	8.76736E-06	8.76736E-06	0.000237437	8.76736E-06	0.000122871	0.000119023	0.000209965	0.000911264
3838803773805	383880	3773805	0.00050602	0.00019847	6.57265E-05	6.43723E-05	0.000149476	0.000149245	0.000196392	0.000196265	0.00021036	0.000205318	8.18586E-06	8.18586E-06	0.000221689	8.18586E-06	0.00011493	0.00011133	0.000195755	0.000849592

			KMMass Grading / Excavation	KMMass Grading / Excavation	KMDrainage / Utilities Trenching	KMFoundations / Concrete Pads	KMBuilding / Structure Construction	KMAsphalt Paving	KMArchitectural Coating	KMLandscaping or Other Finishing	KMWaterside Construction (Piles)	EWNDemolition	EWNSite Grubbing / Prep	EWNDrainage / Utilities Trenching	EWNDrainage / Utilities Trenching	EWNDrainage / Utilities Trenching	EWNFoundation s / Concrete Pads	EWNBuilding / Structure Construction	EWNAsphalt Paving	EWNLandscaping or Other Finishing	EWNWaterside Construction (Piles)
Unique Identifier	X (UTM)	Y (UTM)	2025	2026	2026	2026	2026	2026	2026	2026	2026	2027	2027	2027	2028	2029	2029	2029	2029	2029	2029
3829703773795	382970	3773795	6.54068E-05	6.47299E-05	2.32451E-05	1.23012E-05	4.22503E-05	1.35733E-06	1.35733E-06	4.36076E-05	1.35733E-06	0.00015254	8.31361E-06	1.95219E-05	1.91449E-05	1.87488E-05	1.62399E-05	3.52641E-05	2.50885E-06	3.65185E-05	2.50885E-06
3829803773795	382980	3773795	6.81168E-05	6.74119E-05	2.42082E-05	1.28109E-05	4.40009E-05	1.41357E-06	1.41357E-06	4.54145E-05	1.41357E-06	0.000163428	8.90702E-06	2.09154E-05	2.05115E-05	2.00871E-05	1.73991E-05	3.77812E-05	2.68793E-06	3.91251E-05	2.68793E-06
3829903773795	382990	3773795	7.10508E-05	7.03155E-05	2.52509E-05	1.33627E-05	4.58961E-05	1.47446E-06	1.47446E-06	4.73706E-05	1.47446E-06	0.000175809	9.5818E-06	2.24999E-05	2.20654E-05	2.16088E-05	1.87173E-05	4.06434E-05	2.89156E-06	4.20892E-05	2.89156E-06
3830003773795	383000	3773795	7.39998E-05	7.32339E-05	2.62989E-05	1.39173E-05	4.78011E-05	1.53566E-06	1.53566E-06	4.93367E-05	1.53566E-06	0.000189331	1.03188E-05	2.42304E-05	2.37625E-05	2.32708E-05	2.01569E-05	4.37694E-05	3.11396E-06	4.53264E-05	3.11396E-06
3830103773795	383010	3773795	7.71204E-05	7.63223E-05	2.7408E-05	1.45042E-05	4.98169E-05	1.60042E-06	1.60042E-06	5.14173E-05	1.60042E-06	0.000204706	1.11567E-05	2.61981E-05	2.56922E-05	2.51606E-05	2.17937E-05	4.73238E-05	3.36683E-06	4.90072E-05	3.36683E-06
3830203773795	383020	3773795	8.03381E-05	7.95067E-05	2.85515E-05	1.51094E-05	5.18954E-05	1.66719E-06	1.66719E-06	5.35626E-05	1.66719E-06	0.000221995	1.2099E-05	2.84107E-05	2.78621E-05	2.72856E-05	2.36344E-05	5.13207E-05	3.65119E-06	5.31463E-05	3.65119E-06
3830303773795	383030	3773795	8.35633E-05	8.26985E-05	2.96977E-05	1.57159E-05	5.39787E-05	1.73412E-06	1.73412E-06	5.57129E-05	1.73412E-06	0.000241137	1.31423E-05	3.08605E-05	3.02646E-05	2.96384E-05	2.56724E-05	5.5746E-05	3.96603E-06	5.7729E-05	3.96603E-06
3830403773795	383040	3773795	8.69602E-05	8.60602E-05	3.0905E-05	1.63548E-05	5.6173E-05	1.80461E-06	1.80461E-06	5.79776E-05	1.80461E-06	0.00026315	1.4342E-05	3.36778E-05	3.30274E-05	3.23441E-05	2.8016E-05	6.0835E-05	4.32809E-06	6.29991E-05	4.32809E-06
3830503773795	383050	3773795	9.01256E-05	8.91929E-05	3.20299E-05	1.69501E-05	5.82177E-05	1.8703E-06	1.8703E-06	6.00881E-05	1.8703E-06	0.000286703	1.56257E-05	3.6692E-05	3.59835E-05	3.52389E-05	3.05235E-05	6.62799E-05	4.71546E-06	6.86376E-05	4.71546E-06
3830603773795	383060	3773795	9.33209E-05	9.23552E-05	3.31655E-05	1.75511E-05	6.02818E-05	1.93661E-06	1.93661E-06	6.22184E-05	1.93661E-06	0.000313349	1.70779E-05	4.01021E-05	3.93277E-05	3.8514E-05	3.33603E-05	7.24399E-05	5.15371E-06	7.50167E-05	5.15371E-06
3830703773795	383070	3773795	9.66805E-05	9.56799E-05	3.43595E-05	1.81829E-05	6.24519E-05	2.00633E-06	2.00633E-06	6.44583E-05	2.00633E-06	0.000344474	1.87743E-05	4.40855E-05	4.32342E-05	4.23396E-05	3.6674E-05	7.96354E-05	5.56563E-06	8.24682E-05	5.56563E-06
3830803773795	383080	3773795	0.000100204	9.91673E-05	3.56118E-05	1.88456E-05	6.47282E-05	2.07946E-06	2.07946E-06	6.68076E-05	2.07946E-06	0.000381242	2.07782E-05	4.87911E-05	4.78489E-05	4.68588E-05	4.05885E-05	8.81354E-05	6.27036E-06	9.12706E-05	6.27036E-06
3830903773795	383090	3773795	0.000103907	0.000102832	3.69278E-05	1.95421E-05	6.71202E-05	2.1563E-06	2.1563E-06	6.92765E-05	2.1563E-06	0.000425261	2.31773E-05	5.44246E-05	5.33736E-05	5.22693E-05	4.52749E-05	9.83118E-05	6.99435E-06	0.000101809	6.99435E-06
3831003773795	383100	3773795	0.000108073	0.000106955	3.84083E-05	2.03255E-05	6.98111E-05	2.24275E-06	2.24275E-06	7.20539E-05	2.24275E-06	0.000481079	2.62194E-05	6.15682E-05	6.03793E-05	5.913E-05	5.12175E-05	0.000111216	7.91241E-06	0.000115172	7.91241E-06
3831103773795	383110	3773795	0.000112553	0.000111388	4.00003E-05	2.1168E-05	7.27047E-05	2.33571E-06	2.33571E-06	7.50404E-05	2.33571E-06	0.000552633	3.01192E-05	7.07255E-05	6.93597E-05	6.79246E-05	5.88354E-05	0.000127757	9.08926E-06	0.000132302	9.08926E-06
3831203773795	383120	3773795	0.000117166	0.000115954	4.164E-05	2.20357E-05	7.5685E-05	2.43146E-06	2.43146E-06	7.81165E-05	2.43146E-06	0.000645081	3.51578E-05	8.25571E-05	8.09628E-05	7.92876E-05	6.86778E-05	0.00014913	1.06098E-05	0.000154435	1.06098E-05
3831303773795	383130	3773795	0.000121952	0.00012069	4.33407E-05	2.29357E-05	7.87763E-05	2.53077E-06	2.53077E-06	8.1307E-05	2.53077E-06	0.00076864	4.18919E-05	9.837E-05	9.64703E-05	9.44743E-05	8.18323E-05	0.000177694	1.2642E-05	0.000184015	1.2642E-05
3831403773795	383140	3773795	0.000127096	0.00012578	4.51688E-05	2.39032E-05	8.2099E-05	2.63751E-06	2.63751E-06	8.47365E-05	2.63751E-06	0.000940888	5.12796E-05	0.000120414	0.000118089	0.000115645	0.000100171	0.000217514	1.5475E-05	0.000225252	1.5475E-05
3831503773795	383150	3773795	0.00013203	0.000130664	4.69226E-05	2.48313E-05	8.52867E-05	2.73992E-06	2.73992E-06	8.80266E-05	2.73992E-06	0.001206772	6.57706E-05	0.000154442	0.000151459	0.000148326	0.000128478	0.000278981	1.9848E-05	0.000288905	1.9848E-05
3831603773795	383160	3773795	0.000137727	0.000136301	4.8947E-05	2.59026E-05	8.89663E-05	2.85813E-06	2.85813E-06	9.18244E-05	2.85813E-06	0.00165632	9.02716E-05	0.000211975	0.000207881	0.00020358	0.000176338	0.000382908	2.72418E-05	0.000396529	2.72418E-05
3837203773795	383720	3773795	0.007425987	0.007349135	0.002639138	0.001396622	0.004796907	0.000154105	0.000154105	0.004951013	0.000154105	0.005059687	0.000275759	0.000647535	0.000635031	0.000621891	0.000538674	0.001169697	8.32177E-05	0.001211306	8.32177E-05
3837303773795	383730	3773795	0.004642216	0.004594174	0.001649807	0.000873072	0.002998696	9.63361E-05	9.63361E-05	0.003095032	9.63361E-05	0.003091787	0.000168506	0.000395685	0.000388044	0.000380015	0.000329163	0.000714759	5.08512E-05	0.000740184	5.08512E-05
3837403773795	383740	3773795	0.003328295	0.00329385	0.00118285	0.00062596	0.002149953	6.90694E-05	6.90694E-05	0.002219022	6.90694E-05	0.002175768	0.000118582	0.000278453	0.000273076	0.000267426	0.000231641	0.000502994	3.57853E-05	0.000520886	3.57853E-05
3837503773795	383750	3773795	0.002585505	0.002558748	0.000918868	0.000486262	0.001670139	5.36549E-05	5.36549E-05	0.001723793	5.36549E-05	0.001666305	9.08158E-05	0.000213253	0.000209134	0.000204807	0.000177401	0.000385216	2.7406E-05	0.000398919	2.7406E-05
3837603773795	383760	3773795	0.002113002	0.002091135	0.000750945	0.000397397	0.00136492	4.38494E-05	4.38494E-05	0.001408769	4.38494E-05	0.001347796	7.34566E-05	0.00017249	0.000169159	0.000165659	0.000143491	0.000311583	2.21675E-05	0.000322667	2.21675E-05
3837703773795	383770	3773795	0.001794158	0.001775591	0.00063763	0.000337431	0.001158959	3.72327E-05	3.72327E-05	0.001196191	3.72327E-05	0.001137493	6.19948E-05	0.000145576	0.000142764	0.00013981	0.000121102	0.000262965	1.87086E-05	0.00027232	1.87086E-05
3837803773795	383780	3773795	0.001554271	0.001538186	0.000552376	0.000292315	0.001004001	3.22545E-05	3.22545E-05	0.001036255	3.22545E-05	0.000981485	5.34922E-05	0.00012561	0.000123184	0.000120635	0.000104493	0.000226899	1.61427E-05	0.000234971	1.61427E-05
3837903773795	383790	3773795	0.001368585	0.001354422	0.000486384	0.000257393	0.000884054	2.84011E-05	2.84011E-05	0.000912455	2.84011E-05	0.000861969	4.69784E-05	0.000110314	0.000108184	0.000105945	9.17685E-05	0.00019927	1.4177E-05	0.000206358	1.4177E-05
3838003773795	383800	3773795	0.001227641	0.001214936	0.000436294	0.000230885	0.000793009	2.54762E-05	2.54762E-05	0.000818486	2.54762E-05	0.000772131	4.20822E-05	9.88168E-05	9.69086E-05	9.49034E-05	8.2204E-05	0.000178501	1.26994E-05	0.000184851	1.26994E-05
3838103773795	383810	3773795	0.001111982	0.001100474	0.00039519	0.000209133	0.000718299	2.30761E-05	2.30761E-05	0.000741375	2.30761E-05	0.000699521	3.81248E-05	8.95243E-05	8.77954E-05	8.59789E-05	7.44737E-05	0.000161715	1.15052E-05	0.000167468	1.15052E-05
3838203773795	383820	3773795	0.001012876	0.001002393	0.000359968	0.000190494	0.000654279	2.10194E-05	2.10194E-05	0.000675299	2.10194E-05	0.000638022	3.4773E-05	8.16536E-05	8.00767E-05	7.84199E-05	6.79262E-05	0.000147498	1.04937E-05	0.000152745	1.04937E-05
3838303773795	383830	3773795	0.000928028	0.000918424	0.000329814	0.000174536	0.000599471	1.92586E-05	1.92586E-05	0.00061873	1.92586E-05	0.000586101	3.19432E-05	7.50087E-05	7.35602E-05	7.20382E-05	6.23985E-05	0.000135495	9.63971E-06	0.000140314	9.63971E-06
3838403773795	383840	3773795	0.000855656	0.000846801	0.000304093	0.000160925	0.000552721	1.77567E-05	1.77567E-05	0.000570478	1.77567E-05	0.00054199	2.95391E-05	6.93634E-05	6.8024E-05	6.66165E-05	5.77023E-05	0.000125297	8.91421E-06	0.000129754	8.91421E-06
3838503773795	383850	3773795	0.000793668	0.000785455	0.000282064	0.000149267	0.00051268	1.64704E-05	1.64704E-05	0.00052915	1.64704E-05	0.000504494	2.74956E-05	6.45648E-05	6.3318E-05	6.20079E-05	5.37104E-05	0.000116629	8.29751E-06	0.000120778	8.29751E-06
3838603773795	383860	3773795	0.000739109	0.00073146	0.000262674	0.000139006	0.000477437	1.53381E-05	1.53381E-05	0.000492775	1.53381E-05	0.000471692	2.57078E-05	6.03668E-05	5.92011E-05	5.79761E-05	5.02181E-05	0.000109046	7.75801E-06	0.000112925	7.75801E-06
3838703773795	383870	3773795	0.000689231	0.000682098	0.000244947	0.000129625	0.000445217	1.43031E-05	1.43031E-05	0.00045952	1.43031E-05	0.000441616	2.40686E-05	5.65177E-05	5.54263E-05	5.42795E-05	4.70161E-05	0.000102093	7.26335E-06	0.000105724	7.26335E-06
3838803773795	383880	3773795	0.000642436	0.000635788	0.000228317	0.000120824	0.00041499	1.3332E-05	1.3332E-05	0.000428321	1.3332E-05	0.000413462	2.25342E-05	5.29146E-05	5.18927E-05	5.0819E-05	4.40187E-05	9.5584E-05	6.80029E-06	9.89842E-05	6.80029E-06
3838903773795	383890	3773795	0.000600823	0.000594605	0.000213528	0.000112998	0.000388109	1.24684E-05	1.24684E-05	0.000400577	1.24684E-05	0.000388432	2.117E-05	4.97112E-05	4.87512E-05	4.77425E-05	4.13539E-05	8.97975E-05	6.38861E-06	9.29918E-05	6.38861E-06
3839003773795	383900	3773795	0.000561501	0.00055569	0.000199553	0.000105603	0.000362708	1.16524E-05	1.16524E-05	0.000374361	1.16524E-05	0.000364634	1.9873E-05	4.66656E-05	4.57645E-05	4.48175E-05	3.88203E-05	8.4296E-05	5.99721E-06	8.72947E-05	5.99721E-06
3839103773795	383910	3773795	0.000526412	0.000520964	0.000187083	9.90035E-05	0.000340042	1.09242E-05	1.09242E-05	0.000350967	1.09242E-05	0.000343517	1.87221E-05	4.3963E-05	4.3114E-05	4.2222E-05	3.65721E-05	7.94141E-05	5.64988E-06	8.2239E-05	5.64988E-06
3829703773805	382970	3773805	6.40107E-05	6.33482E-05	2.27489E-05	1.20386E-05	4.13485E-05	1.32836E-06	1.32836E-06	4.26769E-05	1.32836E-06	0.000148972	8.11914E-06	1.90653E-05	1.86971E-05	1.83102E-05	1.58601E-05	3.44392E-05	2.45016E-06	3.56643E-05	2.45016E-06
3829803773805	382980	3773805	6.65714E-05	6.58825E-05	2.3659E-05	1.25202E-05	4.30026E-05	1.3815E-06	1.3815E-06	4.43841E-05	1.3815E-06	0.000159324	8.68334E-06	2.03901E-05	1.99964E-05	1.95826E-05	1.69622E-05	3.68324E-05	2.62043E-06	3.81426E-05	2.62043E-06
3829903773805	382990	3773805	6.93487E-05	6.8631E-05	2.4646E-05	1.30426E-05	4.47966E-05	1.43914E-06	1.43914E-06	4.62357E-05	1.43914E-06	0.000171054	9.32266E-06	2.18914E-05	2.14686E-05	2.10244E-05	1.8211E-05	3.95442E-05	2.81336E-06	4.09509E-05	2.81336E-06
3830003773805	383000	3773805	7.22677E-05	7.15198E-05	2.56834E-05	1.35915E-05	4.66822E-05	1.49971E-06	1.49971E-06	4.81819E-05	1.49971E-06	0.000184178	1.00379E-05	2.35709E-05	2.31157E-05	2.26375E-05	1.96083E-05	4.25782E-05	3.02921E-06	4.40928E-05	3.02921E-06
3830103773805	383010	3773805	7.53958E-05	7.46156E-05	2.67951E-05	1.41799E-05	4.87029E-05	1.56463E-06	1.56463E-06	5.02675E-05	1.56463E-06	0.00019917	1.0855E-05	2.54896E-05	2.49974E-05	2.44802E-05	2.12044E-05	4.6044E-05	3.27578E-06	4.76819E-05	3.27578E-06
3830203773805	383020	3773805	7.86658E-05	7.78517E-05	2.79572E-05	1.47949E-05	5.08151E-05	1.63249E-06	1.63249E-06	5.24476E-05	1.63249E-06	0.000216176	1.17819E-05	2.7666E-05	2.71317E-05	2.65704E-05	2.30149E-05	4.99754E-05	3.55548E-06	5.17532E-05	3.55548E-06
3830303773805	383030	3773805	8.19283E-05	8.10804E-05	2.91167E-05	1.54084E-05	5.29226E-05	1.70019E-06	1.70019E-06	5.46228E-05	1.70019E-06	0.000235011	1.28084E-05	3.00766E-05	2.94958E-05	2.88855E-05	2.50202E-05	5.43299E-05	3.86528E-06	5.62625E-05	3.86528E-06
3830403773805	383040	3773805	8.54073E-05	8.45234E-05	3.03531E-05	1.60627E-05	5.51699E-05	1.77239E-06	1.77239E-06	5.69423E-05	1.77239E-06	0.000256841	1.39982E-05	3.28703E-05	3.22356E-05	3.15686E-05	2.73443E-05	5.93765E-05	4.22432E-06	6.14886E-05	4.22432E-06
3830503773805	383050	3773805	8.85653E-05	8.76487E-05	3.14754E-05	1.66567E-05	5.72098E-05	1.83792E-06	1.83792E-06	5.90478E-05	1.83792E-06	0.000279888	1.52543E-05	3.58199E-05	3.51282E-05	3.44013E-05	2.9798E-05	6.47045E-05	4.60338E-06	6.70062E-05	4.60338E-06
3830603773805	383060	3773805	9.17307E-05	9.07814E-05	3.26004E-05	1.7252E-05	5.92546E-05	1.90361E-06	1.90361E-06	6.11582E-05	1.90361E-06	0.000305799	1.66664E-05	3.91359E-05	3.83802E-05	3.75861E-05	3.25565E-05	7.06945E-05	5.02954E-06	7.32093E-05	5.02954E-06
3830703773805	383070	3773805	9.50679E-05	9.4084E-05	3.37864E-05	1.78796E-05	6.14103E-05	1.97287E-06	1.97287E-06	6.33831E-05	1.97287E-06	0.000336066	1.83161E-05	4.30095E-05	4.2179E-05	4.13063E-05	3.57789E-05	7.76918E-05	5.52735E-06	8.04555E-05	5.52735E-06
3830803773805	383080	3773805	9.85768E-05	9.75566E-05	3.50334E-05	1.85395E-05	6.36769E-05	2.04568E-06	2.04568E-06	6.57226E-05	2.04568E-06	0.000371801	2.02636E-05	4.75828E-05	4.66639E-05	4.56984E-05	3.95833E-05	8.59529E-05	6.11508E-06	8.90104E-05	6.11508E-06
3830903773805	383090	3773805	0.000102272	0.000101214	3.63468E-05	1.92346E-05	6.6064E-05	2.12237E-06	2.12237E-06	6.81864E-05	2.12237E-06	0.000414603	2.25964E-05	5.30606E-05	5.20359E-05	5.09592E-05	4.41402E-05	9.58478E-05	6.81905E-06	9.92573E-05	6.81905E-06
3831003773805	383100	3773805	0.00010649	0.000105388	3.78458E-05	2.00279E-05	6.87888E-05	2.20991E-06	2.20991E-06	7.09987E-05	2.20991E-06	0.000469318	2.55785E-05	6.0063E-05	5.89032E-05	5.76844E-05	4.99654E-05	0.000108497	7.71897E-06	0.000112356	7.71897E-06
3831103773805	383110	3773805	0.000111112	0.000109962	3.94882E-05	2.0897E-05	7.17739E-05	2.30581E-06	2.30581E-06	7.40797E-05	2.30581E-06	0.000539769	2.94181E-05	6.90793E-05	6.77453E-05	6.63436E-05	5.74659E-05	0.000124784	8.87769E-06	0.000129223	8.87769E-06
3831203773805	383120	3773805	0.000115837	0.000114639	4.11677E-05	2.17858E-05	7.48266E-05	2.40388E-06	2.40388E-06	7.72305E-05	2.40388E-06	0.000630732	3.43757E-05	8.07207E-05	7.91619E-05	7.75239E-05	6.71502E-05	0.000145813	1.03738E-05	0.000150999	1.03738E-05
3831303773805	383130	3773805	0.000120578	0.00011933	4.28525E-05	2.26774E-05	7.78889E-05	2.50226E-06	2.50226E-06	8.03912E-05	2.50226E-06	0.00074962	4.08553E-05	9.59359E-05	9.40832E-05	9.21366E-05	7.98074E-05	0.000173297	1.23291E-05	0.000179462	1.23291E-05
3831403773805	383140	3773805	0.000125655	0.000124354	4.46567E-05	2.36322E-05	8.11682E-05	2.60761E-06	2.60761E-06	8.37758E-05	2.60761E-06	0.000914181	4.9824E-05	0.000116996	0.000114737	0.000112363	9.73272E-05	0.00021134	1.50357E-05	0.000218858	1.50357E-05
3831503773805	383150	3773805	0.000130731	0.000129378	4.64609E-05	2.45869E-05	8.44476E-05	2.71296E-06	2.71296E-06	8.71605E-05	2.71296E-06	0.001165969	6.35468E-05	0.00014922	0.000146338	0.0014331	0.000124133	0.000269548	1.91769E-05	0.000279137	1.91769E-05
3831603773805	383160	3773805	0.000136278	0.000134868	4.84323E-05	2.56302E-05	8.80307E-05	2.82808E-06	2.82808E-06	9.08588E-05	2.82808E-06	0.001592011	8.67666E-05	0.000203744	0.00019981	0.000195676	0.000169492	0.000368041	2.61841E-05	0.000381133	2.61841E-05
3837203773805	383720	3773805	0.007411116	0.007334418	0.002633852	0.001393825	0.004787301	0.000153797	0.000153797	0.004941097	0.000153797	0.005061494	0.000275858	0.000647766	0.000635257	0.000622113	0.000538866	0.001170115	8.32474E-05	0.001211739	8.32474E-05
3837303773805	383730	3773805	0.004607561	0.004559877	0.001637491	0.000866554	0.00297631	9.5617E-05	9.5617E-05	0.003071927	9.5617E-05	0.00307717	0.00016771	0.000393814	0.000386209	0.000378218	0.000327607	0.00071138	5.06108E-05	0.000736685	5.06108E-05
3837403773805	383740	3773805	0.003303807	0.003269616	0.001174147	0.000621354	0.002134135	6.85612E-05	6.85612E-05	0.002202696	6.85612E-05	0.002166825	0.000118095	0.000277309	0.000271954	0.000266327	0.000230688	0.000500926	3.56382E-05	0.000518745	3.56382E-05
3837503773805	383750	3773805	0.002569752	0.002543158	0.00091327	0.000483299	0.001659963	5.3328E-05	5.3328E-05	0.001713291	5.3328E-05	0.001662377	9.06017E-05	0.00021275	0.00020864	0.00020432	0.000176983	0.000384308	2.73414E-05	0.000397979	2.73414E-05
3837603773805	383760	3773805	0.002101946	0.002080193	0.000747015	0.000395318	0.001357778	4.362E-05	4.362E-05	0.001401398	4.362E-05	0.001346218	7.33706E-05	0.000172288	0.000168961	0.000165465	0.000143324	0.000311218	2.21415E-05	0.000322289	2.21415E-05
3837703773805	383770	3773805	0.00178773	0.001769229	0.000635345	0.000336222	0.001154806	3.70993E-05	3.70993E-05	0.001191906	3.70993E-05	0.001138228	6.20349E-05	0.00014567	0.000142857	0.000139901	0.00012118	0.000263135	1.87207E-05	0.00027496	1.87207E-05
3837803773805	383780	3773805	0.00155124	0.001535186	0.000551299	0.000291745	0.001002043	3.21916E-05	3.21916E-05	0.001034234	3.21916E-05	0.000983919	5.36249E-05	0.000125921	0.00012349	0.000120935	0.000104752	0.000227462	1.61827E-05	0.000235554	1.61827E-05
3837903773805	383790	3773805	0.001367532	0.00135338	0.00048601	0.000257195	0.000883374	2.83793E-05	2.83793E-05	0.000911754	2.83793E-05	0.000865568	4.71746E-05	0.000110775	0.000108636	0.000106388	9.21516E-05	0.000200102	1.42362E-05	0.00020722	1.42362E-05
3838003773805	383800	3773805	0.001222004	0.001209357	0.000434291	0.000229825	0.000789368	2.53593E-05	2.53593E-05	0.000814728	2.53593E-05	0.000772675	4.21118E-05	9.88864E-05	9.69768E-05	9.49702E-05	8.22619E-05	0.000178627	1.27083E-05	0.000184981	1.27083E-05
3838103773805	383810	3773805	0.001108541	0.001097068	0.000393967	0.000208486	0.000716075	2.30046E-05	2.30046E-05	0.00073908	2.30046E-05	0.00070093	3.82016E-05	8.97046E-05	8.79723E-05	8.6152E-05	7.46237E-05	0.000162041	1.15283E-05	0.000167805	1.15283E-05
3838203773805	383820	3773805	0.001013533	0.001003043	0.000360202	0.000190617	0.000654704	2.1033E-05	2.1033E-05	0.000675737	2.1033E-05	0.000641536	3.49645E-05	8.21033E-05	8.05178E-05	7.88519E-05	6.83004E-05	0.00014831	1.05515E-05	0.000153586	1.05515E-05
3838303773805	383830	3773805	0.000930469	0.00092084	0.000330682	0.000174995	0.000601048	1.93093E-05	1.93093E-05	0.000620357	1.93093E-05	0.000590059	3.2159E-05	7.55154E-05	7.40571E-05	7.25248E-05	6.282E-05	0.00013641	9.70482E-06	0.000141262	9.70482E-06
3838403773805	383840	3773805	0.000858217	0.000849335	0.000305003	0.000161407	0.000554376	1.78099E-05	1.78099E-05	0.000572185	1.78099E-05	0.000545925	2.97536E-05	6.98671E-05	6.85179E-05	6.71002E-05	5.81213E-05	0.000126207	8.97894E-06	0.000130696	8.97894E-06
3838503773805	383850	3773805	0.000796446	0.000788203	0.000283051	0.000149789	0.000514474	1.6528E-05	1.6528E-05	0.000531002	1.6528E-05	0.000508407	2.77088E-05	6.50655E-05	6.3809E-05	6.24888E-05	5.41269E-05	0.000117533	8.36186E-06	0.000121714	8.36186E-06
3838603773805	383860	3773805	0.000742349	0.000734667	0.000263825	0.000139615	0.00047953	1.54054E-05	1.54054E-05	0.000494935	1.54054E-05	0.000475681	2.59252E-05	6.08774E-05	5.97018E-05	5.84665E-05	5.06428E-05	0.000109968	7.82362E-06	0.00011388	7.82362E-06
3838703773805	383870	3773805	0.000692658	0.000685489	0.000246165	0.00013027	0.000447431	1.43742E-05	1.43742E-05	0.000461805	1.43742E-05	0.000445475	2.4279E-05	5.70116E-05	5.59106E-05	5.47538E-05	4.7427E-05	0.000102985	7.32682E-06	0.000106648	7.32682E-06
3838803773805	383880	3773805	0.000645781	0.000639098	0.000229505	0.000121453	0.00041715	1.34014E-05	1.34014E-05	0.000430551	1.34014E-05	0.000416923	2.27228E-05	5.33575E-05	5.23271E-05	5.12444E-05	4.43872E-05	9.63841E-05	6.85721E-06	9.98127E-05	6.85721E-06

			ISDemolition	ISDrainage / Utilities Trenching	ISDrainage / Utilities Trenching	ISAsphalt Paving	ISAsphalt Paving	SVDemolition	SVSite Grubbing / Prep	SVMass Grading / Excavation	SVMass Grading / Excavation	SVDrainage / Utilities Trenching	SVFoundations / Concrete Pads	SVBuilding / Structure Construction	SVBuilding / Structure Construction	SVAsphalt Paving	SVAsphalt Paving	SVArchitectural Coating	SVArchitectural Coating	SVLandscaping or Other Finishing	SVLandscaping or Other Finishing
Unique Identifier	X (UTM)	Y (UTM)	2027	2027	2028	2027	2028	2027	2027	2027	2028	2028	2028	2028	2029	2028	2029	2028	2029	2028	2029
3829703773795	382970	3773795	1.42238E-05	5.72736E-06	5.58042E-06	1.47917E-06	1.37791E-06	6.66999E-05	4.79536E-05	3.23317E-05	3.19212E-05	2.26489E-05	7.19496E-06	1.03072E-05	9.91394E-06	1.0134E-06	9.42865E-07	1.0134E-06	9.42865E-07	1.03072E-05	9.91394E-06
3829803773795	382980	3773795	1.48902E-05	5.99573E-06	5.8419E-06	1.54848E-06	1.44248E-06	6.93191E-05	4.98367E-05	3.36013E-05	3.31747E-05	2.35382E-05	7.47749E-06	1.0712E-05	1.03032E-05	1.0532E-06	9.79889E-07	1.0532E-06	9.79889E-07	1.0712E-05	1.03032E-05
3829903773795	382990	3773795	1.5614E-05	6.28716E-06	6.12585E-06	1.62375E-06	1.51259E-06	7.2161E-05	5.18798E-05	3.49789E-05	3.45348E-05	2.45032E-05	7.78405E-06	1.11511E-05	1.07257E-05	1.09638E-06	1.02006E-06	1.09638E-06	1.02006E-06	1.11511E-05	1.07257E-05
3830003773795	383000	3773795	1.63419E-05	6.58028E-06	6.41145E-06	1.69945E-06	1.58311E-06	7.49762E-05	5.39038E-05	3.63435E-05	3.5882E-05	2.54592E-05	8.08773E-06	1.15862E-05	1.11441E-05	1.13915E-06	1.05986E-06	1.13915E-06	1.05986E-06	1.15862E-05	1.11441E-05
3830103773795	383010	3773795	1.71104E-05	6.88972E-06	6.71294E-06	1.77936E-06	1.65756E-06	7.79517E-05	5.6043E-05	3.77858E-05	3.73061E-05	2.64696E-05	8.4087E-06	1.2046E-05	1.15864E-05	1.18436E-06	1.10192E-06	1.18436E-06	1.10192E-06	1.2046E-05	1.15864E-05
3830203773795	383020	3773795	1.78999E-05	7.20759E-06	7.02266E-06	1.86146E-06	1.73403E-06	8.09985E-05	5.82335E-05	3.92627E-05	3.87642E-05	2.75041E-05	8.73736E-06	1.25168E-05	1.20392E-05	1.23065E-06	1.14499E-06	1.23065E-06	1.14499E-06	1.25168E-05	1.20392E-05
3830303773795	383030	3773795	1.86823E-05	7.52265E-06	7.32964E-06	1.94283E-06	1.80983E-06	8.40275E-05	6.04112E-05	4.0731E-05	4.02138E-05	2.85327E-05	9.0641E-06	1.29849E-05	1.24894E-05	1.27667E-06	1.18781E-06	1.27667E-06	1.18781E-06	1.29849E-05	1.24894E-05
3830403773795	383040	3773795	1.94955E-05	7.85009E-06	7.64868E-06	2.02739E-06	1.88861E-06	8.72079E-05	6.26977E-05	4.22726E-05	4.17359E-05	2.96126E-05	9.40717E-06	1.34763E-05	1.29621E-05	1.32499E-06	1.23276E-06	1.32499E-06	1.23276E-06	1.34763E-05	1.29621E-05
3830503773795	383050	3773795	2.02444E-05	8.15165E-06	7.9425E-06	2.10528E-06	1.96116E-06	9.01389E-05	6.4805E-05	4.36934E-05	4.31386E-05	3.06079E-05	9.72334E-06	1.39293E-05	1.33978E-05	1.36952E-06	1.2742E-06	1.36952E-06	1.2742E-06	1.39293E-05	1.33978E-05
3830603773795	383060	3773795	2.09905E-05	8.45208E-06	8.23523E-06	2.18287E-06	2.03344E-06	9.30966E-05	6.69314E-05	4.51271E-05	4.45541E-05	3.16122E-05	1.00424E-05	1.43863E-05	1.38374E-05	1.41446E-06	1.31601E-06	1.41446E-06	1.31601E-06	1.43863E-05	1.38374E-05
3830703773795	383070	3773795	2.17604E-05	8.76208E-06	8.53727E-06	2.26293E-06	2.10802E-06	9.6179E-05	6.91475E-05	4.66212E-05	4.60293E-05	3.26589E-05	1.03749E-05	1.48627E-05	1.42956E-05	1.46129E-06	1.35958E-06	1.46129E-06	1.35958E-06	1.48627E-05	1.42956E-05
3830803773795	383080	3773795	2.25484E-05	9.07939E-06	8.84644E-06	2.34488E-06	2.18436E-06	9.93951E-05	7.14597E-05	4.81802E-05	4.75684E-05	3.37509E-05	1.07218E-05	1.53596E-05	1.47736E-05	1.51016E-06	1.40504E-06	1.51016E-06	1.40504E-06	1.53596E-05	1.47736E-05
3830903773795	383090	3773795	2.33532E-05	9.40346E-06	9.16219E-06	2.42857E-06	2.26232E-06	0.000102754	7.38743E-05	4.98082E-05	4.91758E-05	3.48914E-05	1.10841E-05	1.58787E-05	1.52728E-05	1.56118E-06	1.45252E-06	1.56118E-06	1.45252E-06	1.58787E-05	1.52728E-05
3831003773795	383100	3773795	2.42139E-05	9.75002E-06	9.49986E-06	2.51808E-06	2.3457E-06	0.000106504	7.65708E-05	5.16262E-05	5.09707E-05	3.6165E-05	1.14887E-05	1.64582E-05	1.58303E-05	1.61817E-06	1.50554E-06	1.61817E-06	1.50554E-06	1.64582E-05	1.58303E-05
3831103773795	383110	3773795	2.50942E-05	1.01045E-05	9.84521E-06	2.60962E-06	2.43098E-06	0.000110504	7.94466E-05	5.35652E-05	5.28851E-05	3.75232E-05	1.19202E-05	1.70764E-05	1.64248E-05	1.67894E-06	1.56208E-06	1.67894E-06	1.56208E-06	1.70764E-05	1.64248E-05
3831203773795	383120	3773795	2.59688E-05	1.04567E-05	1.01884E-05	2.70058E-06	2.51571E-06	0.000114602	8.23929E-05	5.55516E-05	5.48463E-05	3.89148E-05	1.23622E-05	1.77096E-05	1.70339E-05	1.74121E-06	1.62001E-06	1.74121E-06	1.62001E-06	1.77096E-05	1.70339E-05
3831303773795	383130	3773795	2.68407E-05	1.08077E-05	1.05304E-05	2.79125E-06	2.60017E-06	0.000118816	8.54224E-05	5.75942E-05	5.6863E-05	4.03456E-05	1.28168E-05	1.83608E-05	1.76602E-05	1.80523E-06	1.67958E-06	1.80523E-06	1.67958E-06	1.83608E-05	1.76602E-05
3831403773795	383140	3773795	2.77279E-05	1.1165E-05	1.08785E-05	2.88351E-06	2.68612E-06	0.000123431	8.87401E-05	5.98311E-05	5.90715E-05	4.19126E-05	1.33146E-05	1.90739E-05	1.83462E-05	1.87534E-06	1.74481E-06	1.87534E-06	1.74481E-06	1.90739E-05	1.83462E-05
3831503773795	383150	3773795	2.84908E-05	1.14722E-05	1.11778E-05	2.96285E-06	2.76002E-06	0.000127574	9.17184E-05	6.18392E-05	6.1054E-05	4.33193E-05	1.37614E-05	1.97141E-05	1.89619E-05	1.93828E-06	1.80337E-06	1.93828E-06	1.80337E-06	1.97141E-05	1.89619E-05
3831603773795	383160	3773795	2.9128E-05	1.17287E-05	1.14278E-05	3.02911E-06	2.82175E-06	0.000132411	9.51963E-05	6.41841E-05	6.33691E-05	4.49619E-05	1.42833E-05	2.04616E-05	1.96809E-05	2.01178E-06	1.87175E-06	2.01178E-06	1.87175E-06	2.04616E-05	1.96809E-05
3837203773795	383720	3773795	0.001056633	0.000425466	0.00041455	0.000109883	0.00010236	0.012062129	0.008672016	0.005846922	0.005772685	0.004095859	0.001301149	0.001863976	0.001792855	0.000183266	0.000170509	0.000183266	0.000170509	0.001863976	0.001792855
3837303773795	383730	3773795	0.000664049	0.000267387	0.000260527	6.90565E-05	6.43292E-05	0.007263022	0.005221719	0.003520632	0.003475932	0.002466257	0.000783467	0.001122364	0.001079539	0.00011035	0.000102669	0.00011035	0.000102669	0.001122364	0.001079539
3837403773795	383740	3773795	0.000478614	0.00019272	0.000187775	4.97725E-05	4.63653E-05	0.005032214	0.003617889	0.002439284	0.002408313	0.001708756	0.000542828	0.000777634	0.000747963	7.64568E-05	7.1135E-05	7.64568E-05	7.1135E-05	0.000777634	0.000747963
3837503773795	383750	3773795	0.000373665	0.000150461	0.0001466	3.88586E-05	3.61985E-05	0.00379394	0.002727637	0.001839051	0.001815701	0.001288284	0.000409255	0.000586282	0.000563912	5.76431E-05	5.36308E-05	5.76431E-05	5.36308E-05	0.000586282	0.000563912
3837603773795	383760	3773795	0.000306811	0.000123541	0.000120371	3.19062E-05	2.97221E-05	0.003021728	0.002172459	0.001464734	0.001446136	0.001026069	0.000325956	0.000466952	0.000449135	4.59105E-05	4.27149E-05	4.59105E-05	4.27149E-05	0.000466952	0.000449135
3837703773795	383770	3773795	0.000261579	0.000105328	0.000102625	2.72024E-05	2.53402E-05	0.002513724	0.001807231	0.001218487	0.001203016	0.000853569	0.000271157	0.000388449	0.000373627	3.81922E-05	3.55338E-05	3.81922E-05	3.55338E-05	0.000388449	0.000373627
3837803773795	383780	3773795	0.000227463	9.15906E-05	8.92406E-05	2.36545E-05	2.20353E-05	0.002138264	0.001537296	0.001036489	0.001023329	0.000726076	0.000230656	0.000330429	0.00031821	3.24876E-05	3.02263E-05	3.24876E-05	3.02263E-05	0.000330429	0.000317821
3837903773795	383790	3773795	0.000200991	8.09314E-05	7.88549E-05	2.09017E-05	1.94708E-05	0.001851936	0.001331442	0.000897696	0.000886298	0.00062885	0.00019977	0.000286182	0.000275263	2.81373E-05	2.61788E-05	2.81373E-05	2.61788E-05	0.000286182	0.000275263
3838003773795	383800	3773795	0.000180834	7.28152E-05	7.09469E-05	1.88055E-05	1.75182E-05	0.001638072	0.001177685	0.000794029	0.000783947	0.00055623	0.0001767	0.000253133	0.00024475	2.48888E-05	2.31557E-05	2.48888E-05	2.31557E-05	0.000253133	0.000243475
3838103773795	383810	3773795	0.000164259	6.61409E-05	6.44439E-05	1.70818E-05	1.59125E-05	0.00146616	0.001054089	0.000710697	0.000701674	0.000497854	0.000158156	0.000226568	0.000217923	2.2276E-05	2.07255E-05	2.2276E-05	2.07255E-05	0.000226568	0.000217923
3838203773795	383820	3773795	0.000150033	6.04124E-05	5.88624E-05	1.56024E-05	1.45343E-05	0.001321437	0.000950042	0.000640545	0.000632412	0.000448712	0.000142544	0.000204203	0.000196412	2.00772E-05	1.86797E-05	2.00772E-05	1.86797E-05	0.000204203	0.000196412
3838303773795	383830	3773795	0.000137815	5.5493E-05	5.40692E-05	1.43318E-05	1.33507E-05	0.001199913	0.000862672	0.000581638	0.000574253	0.000407447	0.000129435	0.000185424	0.000178349	1.82308E-05	1.69619E-05	1.82308E-05	1.69619E-05	0.000185424	0.000178349
3838403773795	383840	3773795	0.000127374	5.12886E-05	4.99727E-05	1.3246E-05	1.23392E-05	0.00109723	0.000788849	0.000531865	0.000525112	0.000372579	0.000118359	0.000169556	0.000163087	1.66707E-05	1.55104E-05	1.66707E-05	1.55104E-05	0.000169556	0.000163087
3838503773795	383850	3773795	0.000118434	4.7689E-05	4.64655E-05	1.23164E-05	1.14732E-05	0.00101029	0.000726343	0.000489722	0.000483504	0.000343057	0.000108981	0.000156121	0.000150164	1.53498E-05	1.42814E-05	1.53498E-05	1.42814E-05	0.000156121	0.000150164
3838603773795	383860	3773795	0.000110546	4.45125E-05	4.33705E-05	1.1496E-05	1.0709E-05	0.000934734	0.000672023	0.000453097	0.000447344	0.000317402	0.00010083	0.000144446	0.000138934	1.42019E-05	1.32133E-05	1.42019E-05	1.32133E-05	0.000144446	0.000138934
3838703773795	383870	3773795	0.000103298	4.15943E-05	4.05271E-05	1.07423E-05	1.00069E-05	0.000866645	0.00062307	0.00042092	0.00041758	0.000294281	9.34855E-05	0.000133924	0.000128814	1.31673E-05	1.22508E-05	1.31673E-05	1.22508E-05	0.000133924	0.000128814
3838803773795	383880	3773795	9.64854E-05	3.8851E-05	3.78542E-05	1.00338E-05	9.34694E-06	0.000803428	0.000577621	0.000389449	0.000384504	0.000272815	8.66663E-05	0.000124155	0.000119418	1.22069E-05	1.13572E-05	1.22069E-05	1.13572E-05	0.000124155	0.000119418
3838903773795	383890	3773795	9.04144E-05	3.64065E-05	3.54724E-05	9.40247E-06	8.75882E-06	0.000747338	0.000537296	0.00036226	0.000357661	0.000253769	8.06159E-05	0.000115487	0.000111081	1.13547E-05	1.05643E-05	1.13547E-05	1.05643E-05	0.000115487	0.000111081
3839003773795	383900	3773795	8.46551E-05	3.40874E-05	3.32128E-05	8.80354E-06	8.20089E-06	0.000694697	0.000499449	0.000336743	0.000332467	0.000235894	7.49373E-05	0.000107352	0.000103256	1.05548E-05	9.82017E-06	1.05548E-05	9.82017E-06	0.000107352	0.000103256
3839103773795	383910	3773795	7.95063E-05	3.20142E-05	3.11928E-05	8.2681E-06	7.7021E-06	0.000648113	0.000465958	0.000314162	0.000310173	0.000220075	6.99123E-05	0.000100154	9.63322E-05	9.84708E-06	9.16167E-06	9.84708E-06	9.16167E-06	0.000100154	9.63322E-05
3829703773805	382970	3773805	1.40226E-05	5.64635E-06	5.50148E-06	1.45825E-06	1.35842E-06	6.54438E-05	4.70505E-05	3.17228E-05	3.132E-05	2.22223E-05	7.05946E-06	1.01131E-05	9.72724E-06	9.94318E-07	9.25108E-07	9.94318E-07	9.25108E-07	1.01131E-05	9.72724E-06
3829803773805	382980	3773805	1.46583E-05	5.90234E-06	5.7509E-06	1.52436E-06	1.42001E-06	6.79293E-05	4.88375E-05	3.29276E-05	3.25096E-05	2.30663E-05	7.32758E-06	1.04972E-05	1.00967E-05	1.03208E-06	9.60244E-07	1.03208E-06	9.60244E-07	1.04972E-05	1.00967E-05
3829903773805	382990	3773805	1.53527E-05	6.18195E-06	6.02334E-06	1.59658E-06	1.48728E-06	7.06198E-05	5.07718E-05	3.42318E-05	3.37972E-05	2.39799E-05	7.6178E-06	1.0913E-05	1.04966E-05	1.07296E-06	9.98275E-07	1.07296E-06	9.98275E-07	1.0913E-05	1.04966E-05
3830003773805	383000	3773805	1.60863E-05	6.47732E-06	6.31113E-06	1.67286E-06	1.55834E-06	7.34439E-05	5.28021E-05	3.56007E-05	3.51487E-05	2.49389E-05	7.92243E-06	1.13494E-05	1.09163E-05	1.11587E-06	1.0382E-06	1.11587E-06	1.0382E-06	1.13494E-05	1.09163E-05
3830103773805	383010	3773805	1.68729E-05	6.79407E-06	6.61976E-06	1.75466E-06	1.63455E-06	7.64372E-05	5.49542E-05	3.70517E-05	3.65813E-05	2.59553E-05	8.24533E-06	1.18119E-05	1.13612E-05	1.16135E-06	1.08051E-06	1.16135E-06	1.08051E-06	1.18119E-05	1.13612E-05
3830203773805	383020	3773805	1.76917E-05	7.12376E-06	6.94099E-06	1.83981E-06	1.71386E-06	7.95553E-05	5.71959E-05	3.85631E-05	3.80735E-05	2.70141E-05	8.58168E-06	1.22938E-05	1.18247E-05	1.20872E-06	1.12459E-06	1.20872E-06	1.12459E-06	1.22938E-05	1.18247E-05
3830303773805	383030	3773805	1.85048E-05	7.4512E-06	7.26002E-06	1.92438E-06	1.79264E-06	8.26377E-05	5.9412E-05	4.00573E-05	3.95487E-05	2.80607E-05	8.91418E-06	1.27701E-05	1.22829E-05	1.25555E-06	1.16816E-06	1.25555E-06	1.16816E-06	1.27701E-05	1.22829E-05
3830403773805	383040	3773805	1.93613E-05	7.79608E-06	7.59605E-06	2.01345E-06	1.87561E-06	8.59161E-05	6.1769E-05	4.16465E-05	4.11177E-05	2.9174E-05	9.26783E-06	1.32767E-05	1.27701E-05	1.30536E-06	1.2145E-06	1.30536E-06	1.2145E-06	1.32767E-05	1.27701E-05
3830503773805	383050	3773805	2.01354E-05	8.10777E-06	7.89974E-06	2.09394E-06	1.9506E-06	8.8856E-05	6.38827E-05	4.30715E-05	4.25246E-05	3.01723E-05	9.58495E-06	1.3731E-05	1.32071E-05	1.35003E-06	1.25606E-06	1.35003E-06	1.25606E-06	1.3731E-05	1.32071E-05
3830603773805	383060	3773805	2.08997E-05	8.41551E-06	8.19959E-06	2.17342E-06	2.02464E-06	9.1787E-05	6.59899E-05	4.44923E-05	4.39274E-05	3.11675E-05	9.90112E-06	1.4184E-05	1.36428E-05	1.39456E-06	1.29749E-06	1.39456E-06	1.29749E-06	1.4184E-05	1.36428E-05
3830703773805	383070	3773805	2.16905E-05	8.73395E-06	8.50986E-06	2.25566E-06	2.10125E-06	9.48694E-05	6.8206E-05	4.59864E-05	4.54025E-05	3.22142E-05	1.02336E-05	1.46603E-05	1.41009E-05	1.4414E-06	1.34107E-06	1.4414E-06	1.34107E-06	1.46603E-05	1.41009E-05
3830803773805	383080	3773805	2.25051E-05	9.06195E-06	8.82945E-06	2.34037E-06	2.18016E-06	9.80944E-05	7.05246E-05	4.75497E-05	4.69459E-05	3.33093E-05	1.05815E-05	1.51587E-05	1.45803E-05	1.49039E-06	1.38665E-06	1.49039E-06	1.38665E-06	1.51587E-05	1.45803E-05
3830903773805	383090	3773805	2.33392E-05	9.39783E-06	9.15671E-06	2.42712E-06	2.26097E-06	0.000101462	7.29456E-05	4.9182E-05	4.85576E-05	3.44528E-05	1.09448E-05	1.5679E-05	1.50808E-05	1.54156E-06	1.43426E-06	1.54156E-06	1.43426E-06	1.5679E-05	1.50808E-05
3831003773805	383100	3773805	2.42446E-05	9.7624E-06	9.51192E-06	2.52128E-06	2.34868E-06	0.000105284	7.56933E-05	5.10346E-05	5.03866E-05	3.57505E-05	1.1357E-05	1.62696E-05	1.56489E-05	1.59963E-06	1.48828E-06	1.59963E-06	1.48828E-06	1.62696E-05	1.56489E-05
3831103773805	383110	3773805	2.51766E-05	1.01377E-05	9.87756E-06	2.61819E-06	2.43896E-06	0.000109435	7.8678E-05	5.3047E-05	5.23734E-05	3.71602E-05	1.18049E-05	1.69112E-05	1.62659E-05	1.6627E-06	1.54697E-06	1.6627E-06	1.54697E-06	1.69112E-05	1.62659E-05
3831203773805	383120	3773805	2.60918E-05	1.05062E-05	1.02366E-05	2.71336E-06	2.52762E-06	0.000113649	8.17075E-05	5.50896E-05	5.43901E-05	3.85911E-05	1.22594E-05	1.75623E-05	1.68922E-05	1.72672E-06	1.60653E-06	1.72672E-06	1.60653E-06	1.75623E-05	1.68922E-05
3831303773805	383130	3773805	2.69832E-05	1.08651E-05	1.05863E-05	2.80607E-06	2.61398E-06	0.000117836	8.47179E-05	5.71192E-05	5.6394E-05	4.00129E-05	1.27111E-05	1.82094E-05	1.75146E-05	1.79034E-06	1.66572E-06	1.79034E-06	1.66572E-06	1.82094E-05	1.75146E-05
3831403773805	383140	3773805	2.78872E-05	1.12291E-05	1.0941E-05	2.90008E-06	2.70155E-06	0.000122433	8.80228E-05	5.93475E-05	5.8594E-05	4.15738E-05	1.32069E-05	1.89198E-05	1.81979E-05	1.86018E-06	1.73071E-06	1.86018E-06	1.73071E-06	1.89198E-05	1.81979E-05
3831503773805	383150	3773805	2.87018E-05	1.15571E-05	1.12606E-05	2.98479E-06	2.78046E-06	0.000126745	9.11228E-05	6.14376E-05	6.06575E-05	4.3038E-05	1.36721E-05	1.95861E-05	1.88387E-05	1.9257E-06	1.79166E-06	1.9257E-06	1.79166E-06	1.95861E-05	1.88387E-05
3831603773805	383160	3773805	2.9318E-05	1.18052E-05	1.15023E-05	3.04887E-06	2.84015E-06	0.000131395	9.44661E-05	6.36918E-05	6.28831E-05	4.46171E-05	1.41737E-05	2.03047E-05	1.953E-05	1.99635E-06	1.85739E-06	1.99635E-06	1.85739E-06	2.03047E-05	1.953E-05
3837203773805	383720	3773805	0.001055284	0.000424923	0.0004402	0.000109742	0.00010223	0.012070993	0.008678389	0.005851218	0.005776927	0.004098869	0.001302106	0.001865346	0.001794172	0.0001834	0.000170635	0.0001834	0.000170635	0.001865346	0.001794172
3837303773805	383730	3773805	0.000659873	0.000265706	0.000258889	6.86222E-05	6.39246E-05	0.007231708	0.005199205	0.003505453	0.003460945	0.002455624	0.000780089	0.001117525	0.001074885	0.000109875	0.000102227	0.000109875	0.000102227	0.001117525	0.001074885
3837403773805	383740	3773805	0.000475817	0.000191593	0.000186678	4.94816E-05	4.60943E-05	0.005014708	0.003605303	0.002430799	0.002399935	0.001702812	0.00054094	0.000774929	0.000745361	7.61908E-05	7.08875E-05	7.61908E-05	7.08875E-05	0.000774929	0.000745361
3837503773805	383750	3773805	0.000372046	0.000149809	0.000145965	3.86902E-05	3.60416E-05	0.003788622	0.002723813	0.001836473	0.001813156	0.001286478	0.000408681	0.000585461	0.000563122	5.75623E-05	5.35556E-05	5.75623E-05	5.35556E-05	0.000585461	0.000563122
3837603773805	383760	3773805	0.000305809	0.000123138	0.000119978	3.1802E-05	2.9625E-05	0.003022094	0.002172721	0.001464911	0.001446311	0.001026193	0.000325995	0.000467008	0.000449189	4.59161E-05	4.27201E-05	4.59161E-05	4.27201E-05	0.000467008	0.000449189
3837703773805	383770	3773805	0.000261211	0.00010518	0.000102481	2.71642E-05	2.53046E-05	0.002519577	0.001811439	0.001221324	0.001205817	0.000855556	0.000271788	0.000389353	0.000374497	3.82811E-05	3.56165E-05	3.82811E-05	3.56165E-05	0.000389353	0.000374497
3837803773805	383780	3773805	0.000227558	9.16288E-05	8.92779E-05	2.36644E-05	2.20445E-05	0.002148055	0.001544335	0.001041235	0.001028014	0.000729401	0.000231712	0.000331942	0.000319276	3.26364E-05	3.03647E-05	3.26364E-05	3.03647E-05	0.000331942	0.000319276
3837903773805	383790	3773805	0.000201347	8.10748E-05	7.89947E-05	2.09387E-05	1.95053E-05	0.001864302	0.001340332	0.00090369	0.000892216	0.000633049	0.000201103	0.000288093	0.0002771	2.83252E-05	2.63536E-05	2.83252E-05	2.63536E-05	0.000288093	0.0002771
3838003773805	383800	3773805	0.000180527	7.26914E-05	7.08263E-05	1.87736E-05	1.74884E-05	0.001642643	0.001180971	0.000796244	0.000786135	0.000557781	0.000177193	0.00025384	0.000244154	2.49574E-05	2.32203E-05	2.49574E-05	2.32203E-05	0.00025384	0.000244154
3838103773805	383810	3773805	0.000164241	6.61336E-05	6.44368E-05	1.70799E-05	1.59107E-05	0.001472592	0.001058714	0.000713815	0.000704752	0.000500039	0.000158849	0.000227562	0.000218879	2.23738E-05	2.08164E-05	2.23738E-05	2.08164E-05	0.000227562	0.000218879
3838203773805	383820	3773805	0.000150565	6.06268E-05	5.90713E-05	1.56577E-05	1.45859E-05	0.001332644	0.000958099	0.000645978	0.000637776	0.000452517	0.000143753	0.000205935	0.000198078	2.02475E-05	1.88382E-05	2.02475E-05	1.88382E-05	0.000205935	0.000198078
3838303773805	383830	3773805	0.000138582	5.58019E-05	5.43701E-05	1.44116E-05	1.3425E-05	0.001212207	0.000871511	0.000587598	0.000580137	0.000411621	0.000130761	0.000187324	0.000180176	1.84176E-05	1.71357E-05	1.84176E-05	1.71357E-05	0.000187324	0.000180176
3838403773805	383840	3773805	0.000128134	5.15947E-05	5.02709E-05	1.33225E-05	1.24129E-05	0.0011094	0.000797598	0.000537763	0.000530936	0.000376712	0.000119672	0.000171437	0.000164896	1.68556E-05	1.56824E-05	1.68556E-05	1.56824E-05	0.000171437	0.000164896
3838503773805	383850	3773805	0.000119204	4.7999E-05	4.67675E-05	1.23964E-05	1.15478E-05	0.001022174	0.000734888	0.000495482	0.000489191	0.000347093	0.000110263	0.000157958	0.000151931	1.55304E-05	1.44494E-05	1.55304E-05	1.44494E-05	0.000157958	0.000151931
3838603773805	383860	3773805	0.000111364	4.48422E-05	4.36917E-05	1.15811E-05	1.07883E-05	0.000946556	0.000680523	0.000458828	0.000453002	0.000321416	0.000102106	0.000146273	0.000140691	1.43815E-05	1.33804E-05	1.43815E-05	1.33804E-05	0.000146273	0.000140691
3838703773805	383870	3773805	0.000104109	4.19206E-05	4.0845E-05	1.08266E-05	1.00854E-05	0.000878119	0.00063132	0.00042565 4	0.00042025	0.000298177	9.47233E-05	0.000135697	0.000130519	1.33417E-05	1.2413E-05	1.33417E-05	1.2413E-05	0.000135697	0.000130519
3838803773805	383880	3773805	9.72538E-05	3.91604E-05	3.81557E-05	1.01137E-05	9.42138E-06	0.000814252	0.000585403	0.000394696	0.000389684	0.00027649	8.78339E-05	0.000125827	0.000121026	1.23713E-05	1.15102E-05	1.23713E-05	1.15102E-05	0.000125827	0.000121026

			MDemolition	MSite Grubbing / Prep	MMass Grading / Excavation	MMass Grading / Excavation	MDrainage / Utilities Trenching	MFoundations / Concrete Pads	MBuilding / Structure Construction	MAsphalt Paving	MLandscaping or Other Finishing	MWaterside Construction (Piles)	RSSWDemolition	RSSWPlacing Base	RSSWForm	Child Risk				
Unique Identifier	X (UTM)	Y (UTM)	2027	2027	2027	2028	2028	2028	2028	2028	2028	2028	2029	2029	2029	3rd Trimester	0<2	2<16	Total	per million
3829703773795	382970	3773795	1.50842E-05	4.63059E-05	5.4452E-05	5.37269E-05	1.14205E-05	1.48523E-05	1.09321E-05	1.12521E-06	1.31825E-05	1.12521E-06	1.46887E-05	2.13136E-05	1.26343E-05	2.95839E-09	3.788E-08	6.3703E-09	4.72086E-08	0.04720865
3829803773795	382980	3773795	1.56866E-05	4.81553E-05	5.66267E-05	5.58727E-05	1.18766E-05	1.54454E-05	1.13687E-05	1.17014E-06	1.3709E-05	1.17014E-06	1.51659E-05	2.20061E-05	1.30448E-05	3.1396E-09	4.0081E-08	6.7254E-09	4.99465E-08	0.04994646
3829903773795	382990	3773795	1.63381E-05	5.0155E-05	5.89782E-05	5.81929E-05	1.23698E-05	1.60868E-05	1.18408E-05	1.21874E-06	1.42783E-05	1.21874E-06	1.56837E-05	2.27574E-05	1.34901E-05	3.3428E-09	4.2541E-08	7.1219E-09	5.30053E-08	0.0530053
3830003773795	383000	3773795	1.69895E-05	5.21547E-05	6.13297E-05	6.05131E-05	1.2863E-05	1.67282E-05	1.23129E-05	1.26733E-06	1.48476E-05	1.26733E-06	1.61953E-05	2.34997E-05	1.39301E-05	3.55963E-09	4.5148E-08	7.541E-09	5.62484E-08	0.0562484
3830103773795	383010	3773795	1.76754E-05	5.42603E-05	6.38057E-05	6.29561E-05	1.33823E-05	1.74036E-05	1.281E-05	1.31849E-06	1.5447E-05	1.31849E-06	1.67318E-05	2.42782E-05	1.43916E-05	3.80133E-09	4.8039E-08	8.0051E-09	5.98453E-08	0.05984529
3830203773795	383020	3773795	1.8383E-05	5.64327E-05	6.63603E-05	6.54767E-05	1.39181E-05	1.81004E-05	1.33229E-05	1.37128E-06	1.60654E-05	1.37128E-06	1.72777E-05	2.50703E-05	1.48612E-05	4.06731E-09	5.12E-08	8.5121E-09	6.37797E-08	0.06377973
3830303773795	383030	3773795	1.90889E-05	5.85996E-05	6.89083E-05	6.79908E-05	1.44525E-05	1.87954E-05	1.38344E-05	1.42393E-06	1.66823E-05	1.42393E-06	1.78142E-05	2.58488E-05	1.53226E-05	4.35452E-09	5.4591E-08	9.0552E-09	6.8001E-08	0.06800101
3830403773795	383040	3773795	1.9831E-05	6.08778E-05	7.15874E-05	7.06342E-05	1.50144E-05	1.95261E-05	1.43723E-05	1.47929E-06	1.73309E-05	1.47929E-06	1.83725E-05	2.6659E-05	1.58029E-05	4.67772E-09	5.8386E-08	9.6633E-09	7.27269E-08	0.07272687
3830503773795	383050	3773795	2.05133E-05	6.29723E-05	7.40502E-05	7.30642E-05	1.5531E-05	2.01979E-05	1.48667E-05	1.53019E-06	1.79271E-05	1.53019E-06	1.88747E-05	2.73877E-05	1.62348E-05	5.014E-09	6.23E-08	1.0289E-08	7.76031E-08	0.07760314
3830603773795	383060	3773795	2.12028E-05	6.5089E-05	7.65393E-05	7.55202E-05	1.6053E-05	2.08768E-05	1.53665E-05	1.58162E-06	1.85297E-05	1.58162E-06	1.93738E-05	2.81118E-05	1.66641E-05	5.38571E-09	6.6599E-08	1.0977E-08	8.29624E-08	0.08296239
3830703773795	383070	3773795	2.19232E-05	6.73004E-05	7.91398E-05	7.8086E-05	1.65984E-05	2.15861E-05	1.58885E-05	1.63536E-06	1.91593E-05	1.63536E-06	1.98947E-05	2.88677E-05	1.71122E-05	5.8109E-09	7.149E-08	1.1762E-08	8.90626E-08	0.08906259
3830803773795	383080	3773795	2.26762E-05	6.96121E-05	8.18581E-05	8.07681E-05	1.71685E-05	2.23276E-05	1.64343E-05	1.69153E-06	1.98174E-05	1.69153E-06	2.04375E-05	2.96553E-05	1.7579E-05	6.30246E-09	7.7112E-08	1.2665E-08	9.60787E-08	0.09607874
3830903773795	383090	3773795	2.34637E-05	7.20296E-05	8.47009E-05	8.35731E-05	1.77648E-05	2.3103E-05	1.7005E-05	1.75028E-06	2.05056E-05	1.75028E-06	2.10021E-05	3.04745E-05	1.80647E-05	6.87764E-09	8.3652E-08	1.3719E-08	1.04248E-07	0.10424784
3831003773795	383100	3773795	2.43492E-05	7.47479E-05	8.78974E-05	8.6727E-05	1.84352E-05	2.39748E-05	1.76468E-05	1.81633E-06	2.12794E-05	1.81633E-06	2.16322E-05	3.13888E-05	1.86066E-05	7.59043E-09	9.1718E-08	1.5025E-08	1.14334E-07	0.11433392
3831103773795	383110	3773795	2.52982E-05	7.76612E-05	9.13232E-05	9.01072E-05	1.91537E-05	2.49092E-05	1.83346E-05	1.88712E-06	2.21088E-05	1.88712E-06	2.23122E-05	3.23755E-05	1.91915E-05	8.47759E-09	1.017E-07	1.6653E-08	1.26826E-07	0.12682621
3831203773795	383120	3773795	2.62744E-05	8.0658E-05	9.48472E-05	9.35843E-05	1.98928E-05	2.58704E-05	1.90421E-05	1.95994E-06	2.29619E-05	1.95994E-06	2.30171E-05	3.33984E-05	1.97979E-05	9.5883E-09	1.141E-07	1.8696E-08	1.42382E-07	0.14238248
3831303773795	383130	3773795	2.72815E-05	8.37495E-05	9.84826E-05	9.71712E-05	2.06553E-05	2.6862E-05	1.97719E-05	2.03506E-06	2.3842E-05	2.03506E-06	2.37408E-05	3.44484E-05	2.04203E-05	1.10245E-08	1.3003E-07	2.135E-08	1.62406E-07	0.16240556
3831403773795	383140	3773795	2.8372E-05	8.70973E-05	0.000102419	0.000101056	2.14809E-05	2.79358E-05	2.05623E-05	2.11641E-06	2.47951E-05	2.11641E-06	2.44738E-05	3.55121E-05	2.10508E-05	1.29471E-08	1.5125E-07	2.4955E-08	1.89155E-07	0.1891551
3831503773795	383150	3773795	2.94589E-05	9.04339E-05	0.000106343	0.000104927	2.23039E-05	2.9006E-05	2.135E-05	2.19749E-06	2.5745E-05	2.19749E-06	2.52505E-05	3.66391E-05	2.17189E-05	1.57187E-08	1.8163E-07	3.0303E-08	2.27649E-07	0.22764894
3831603773795	383160	3773795	3.06239E-05	9.401E-05	0.000110548	0.000109076	2.31859E-05	3.0153E-05	2.21943E-05	2.28439E-06	2.6763E-05	2.28439E-06	2.60241E-05	3.77616E-05	2.23843E-05	2.01842E-08	2.304E-07	3.9134E-08	2.89715E-07	0.28971543
3837203773795	383720	3773795	0.001857107	0.005700999	0.006703908	0.006614644	0.001406047	0.001828553	0.001345915	0.000138531	0.001622976	0.000138531	0.000142255	0.000206415	0.000122358	1.70672E-07	2.5204E-06	5.5622E-07	3.24729E-06	3.24728824
3837303773795	383730	3773795	0.001134034	0.003481289	0.004093711	0.004039202	0.000858596	0.001116597	0.000821877	8.45932E-05	0.000991063	8.45932E-05	0.000143374	0.000208039	0.000123322	1.05591E-07	1.5636E-06	3.3793E-07	2.00711E-06	2.00711272
3837403773795	383740	3773795	0.000797141	0.002447084	0.002877571	0.002839255	0.000603529	0.000784884	0.000577717	5.94627E-05	0.000696643	5.94627E-05	0.00014412	0.000209121	0.000123963	7.50534E-08	1.1139E-06	2.363E-07	1.4253E-06	1.42530249
3837503773795	383750	3773795	0.000609512	0.001871098	0.002200258	0.002170961	0.000461472	0.000600141	0.000441736	4.54666E-05	0.000532669	4.54666E-05	0.000144276	0.000209347	0.000124097	5.79079E-08	8.6103E-07	1.7977E-07	1.09871E-06	1.09871065
3837603773795	383760	3773795	0.000492005	0.001510371	0.001776073	0.001752424	0.000372505	0.00048444	0.000356574	3.67011E-05	0.000429977	3.67011E-05	0.000143824	0.000208691	0.000123708	4.70799E-08	7.01E-07	1.4442E-07	8.92505E-07	0.8925049
3837703773795	383770	3773795	0.00041414	0.001271338	0.001494989	0.001475083	0.000313552	0.000407772	0.000300143	3.08927E-05	0.000361928	3.08927E-05	0.000144666	0.000209913	0.000124432	3.98387E-08	5.9372E-07	1.2108E-07	7.5464E-07	0.75464006
3837803773795	383780	3773795	0.000356289	0.001093746	0.001286155	0.00126903	0.000269752	0.000350811	0.000258216	2.65774E-05	0.000311371	2.65774E-05	0.000144207	0.000209248	0.000124038	3.44218E-08	5.1335E-07	1.0377E-07	6.51539E-07	0.65153946
3837903773795	383790	3773795	0.000311927	0.000957563	0.001126016	0.001111022	0.000236165	0.000307131	0.000226065	2.32682E-05	0.000272602	2.32682E-05	0.000142985	0.000207474	0.000122986	3.02472E-08	4.5133E-07	9.0525E-08	5.72105E-07	0.57210524
3838003773795	383800	3773795	0.000278525	0.000855025	0.001005439	0.000992051	0.00021076	0.000274243	0.000201858	2.07766E-05	0.000243411	2.07766E-05	0.000141331	0.000205075	0.000121564	2.70919E-08	4.0441E-07	8.0587E-08	5.12086E-07	0.51208631
3838103773795	383810	3773795	0.000251474	0.000771983	0.000907788	0.000895701	0.000190395	0.000247608	0.000182253	1.87587E-05	0.00021977	1.87587E-05	0.000139207	0.000201992	0.000119737	2.45183E-08	3.6607E-07	7.2563E-08	4.63151E-07	0.46315113
3838203773795	383820	3773795	0.000228537	0.000701568	0.000824987	0.000814002	0.000173029	0.000225023	0.000165629	1.70477E-05	0.000199724	1.70477E-05	0.000136755	0.000198435	0.000117628	2.23239E-08	3.3334E-07	6.5779E-08	4.21439E-07	0.42143912
3838303773795	383830	3773795	0.000209041	0.000641721	0.000754612	0.000744564	0.000158269	0.000205827	0.0001515	1.55934E-05	0.000182687	1.55934E-05	0.000133923	0.000194325	0.000115192	2.04551E-08	3.0542E-07	6.0047E-08	3.85922E-07	0.38592208
3838403773795	383840	3773795	0.000192551	0.000591098	0.000695083	0.000685828	0.000145784	0.00018959	0.000139549	1.43633E-05	0.000168275	1.43633E-05	0.00013086	0.000189881	0.000112557	1.88631E-08	2.8163E-07	5.5194E-08	3.55688E-07	0.35568847
3838503773795	383850	3773795	0.000178536	0.000548073	0.000644489	0.000635908	0.000135172	0.00017579	0.000129391	1.33178E-05	0.000156027	1.33178E-05	0.000127809	0.000185454	0.000109933	1.75042E-08	2.6131E-07	5.1076E-08	3.29886E-07	0.32988629
3838603773795	383860	3773795	0.000166247	0.000510351	0.000600131	0.00059214	0.000125869	0.000163691	0.000120486	1.24012E-05	0.000145288	1.24012E-05	0.000124509	0.000180665	0.000107095	1.63116E-08	2.4345E-07	4.7479E-08	3.07245E-07	0.30724487
3838703773795	383870	3773795	0.000155037	0.000475938	0.000559664	0.000552212	0.000117381	0.000152653	0.000112361	1.1565E-05	0.000135491	1.1565E-05	0.0001208	0.000175284	0.000103905	1.52224E-08	2.2715E-07	4.4211E-08	2.86582E-07	0.28658176
3838803773795	383880	3773795	0.000144595	0.000443881	0.000521967	0.000515017	0.000109475	0.000142371	0.000104793	1.0786E-05	0.000126365	1.0786E-05	0.000117041	0.00016983	0.000100672	1.4203E-08	2.1187E-07	4.1168E-08	2.67246E-07	0.26724595
3838903773795	383890	3773795	0.000135266	0.000415244	0.000488293	0.000481791	0.000102412	0.000133186	9.80324E-05	1.00902E-05	0.000118213	1.00902E-05	0.000113177	0.000164222	9.73474E-05	1.32959E-08	1.9829E-07	3.846E-08	2.50042E-07	0.25004237
3839003773795	383900	3773795	0.00012644	0.00038815	0.000456432	0.000450355	9.57301E-05	0.000124496	9.1636E-05	9.43181E-06	0.0001105	9.43181E-06	0.000108903	0.000158021	9.36717E-05	1.2438E-08	1.8544E-07	3.5903E-08	2.3378E-07	0.23377998
3839103773795	383910	3773795	0.000118596	0.000364069	0.000428116	0.000422415	8.97911E-05	0.000116773	8.5951E-05	8.84667E-06	0.000103644	8.84667E-06	0.000104636	0.000151829	9.00013E-05	1.16739E-08	1.7399E-07	3.3635E-08	2.19299E-07	0.21929949
3829703773805	382970	3773805	1.47395E-05	4.52476E-05	5.32074E-05	5.2499E-05	1.11595E-05	1.45128E-05	1.06822E-05	1.09949E-06	1.28812E-05	1.09949E-06	1.46419E-05	2.12457E-05	1.2594E-05	2.89691E-09	3.7091E-08	6.2356E-09	4.62231E-08	0.04622308
3829803773805	382980	3773805	1.53056E-05	4.69855E-05	5.52511E-05	5.45154E-05	1.15881E-05	1.50702E-05	1.10925E-05	1.14172E-06	1.3376E-05	1.14172E-06	1.51035E-05	2.19156E-05	1.29911E-05	3.06898E-09	3.918E-08	6.5725E-09	4.88215E-08	0.04882151
3829903773805	382990	3773805	1.59189E-05	4.88683E-05	5.74651E-05	5.66999E-05	1.20525E-05	1.56741E-05	1.1537E-05	1.18747E-06	1.3912E-05	1.18747E-06	1.56026E-05	2.26397E-05	1.34204E-05	3.26158E-09	4.151E-08	6.9481E-09	5.17202E-08	0.05172019
3830003773805	383000	3773805	1.65631E-05	5.08457E-05	5.97904E-05	5.89943E-05	1.25402E-05	1.63084E-05	1.20039E-05	1.23552E-06	1.44749E-05	1.23552E-06	1.61267E-05	2.34001E-05	1.38711E-05	3.47336E-09	4.4061E-08	7.3588E-09	5.48928E-08	0.05489282
3830103773805	383010	3773805	1.72489E-05	5.29513E-05	6.22664E-05	6.14373E-05	1.30595E-05	1.69837E-05	1.2501E-05	1.28668E-06	1.50743E-05	1.28668E-06	1.66819E-05	2.42058E-05	1.43487E-05	3.7108E-09	4.6907E-08	7.8162E-09	5.84337E-08	0.05843375
3830203773805	383020	3773805	1.79657E-05	5.51516E-05	6.48537E-05	6.39902E-05	1.36021E-05	1.76895E-05	1.30204E-05	1.34015E-06	1.57007E-05	1.34015E-06	1.72558E-05	2.50386E-05	1.48424E-05	3.97427E-09	5.0046E-08	8.3207E-09	6.23412E-08	0.06234116
3830303773805	383030	3773805	1.86752E-05	5.73296E-05	6.74149E-05	6.65172E-05	1.41393E-05	1.8388E-05	1.35346E-05	1.39307E-06	1.63207E-05	1.39307E-06	1.78173E-05	2.58533E-05	1.53253E-05	4.25838E-09	5.3407E-08	8.8599E-09	6.65256E-08	0.06652557
3830403773805	383040	3773805	1.94318E-05	5.96524E-05	7.01463E-05	6.92123E-05	1.47122E-05	1.91331E-05	1.4083E-05	1.44952E-06	1.6982E-05	1.44952E-06	1.84131E-05	2.67178E-05	1.58378E-05	4.58038E-09	5.7197E-08	9.4686E-09	7.12457E-08	0.07124572
3830503773805	383050	3773805	2.01141E-05	6.17468E-05	7.26092E-05	7.16424E-05	1.52287E-05	1.98048E-05	1.45774E-05	1.50041E-06	1.75783E-05	1.50041E-06	1.8934E-05	2.74737E-05	1.62858E-05	4.90958E-09	6.1034E-08	1.0084E-08	7.60282E-08	0.07602816
3830603773805	383060	3773805	2.07909E-05	6.38245E-05	7.50524E-05	7.40531E-05	1.57412E-05	2.04712E-05	1.50679E-05	1.5509E-06	1.81697E-05	1.5509E-06	1.94456E-05	2.82159E-05	1.67258E-05	5.27049E-09	6.5214E-08	1.0756E-08	8.12405E-08	0.0812405
3830703773805	383070	3773805	2.15022E-05	6.60081E-05	7.76201E-05	7.65866E-05	1.62797E-05	2.11716E-05	1.55835E-05	1.60396E-06	1.87914E-05	1.60396E-06	1.99821E-05	2.89944E-05	1.71873E-05	5.68241E-09	6.996E-08	1.152E-08	8.71631E-08	0.08716306
3830803773805	383080	3773805	2.22498E-05	6.83031E-05	8.03188E-05	7.92493E-05	1.68457E-05	2.19077E-05	1.61253E-05	1.65972E-06	1.94447E-05	1.65972E-06	2.05404E-05	2.98046E-05	1.76676E-05	6.15707E-09	7.5399E-08	1.24E-08	9.39558E-08	0.09395576
3830903773805	383090	3773805	2.30319E-05	7.07039E-05	8.31419E-05	8.20349E-05	1.74378E-05	2.26777E-05	1.6692E-05	1.71806E-06	2.01282E-05	1.71806E-06	2.11206E-05	3.06465E-05	1.81666E-05	6.71128E-09	8.1712E-08	1.3426E-08	1.01849E-07	0.10184899
3831003773805	383100	3773805	2.39282E-05	7.34556E-05	8.63778E-05	8.52276E-05	1.81165E-05	2.35603E-05	1.73417E-05	1.78493E-06	2.09115E-05	1.78493E-06	2.1785E-05	3.16105E-05	1.87381E-05	7.4019E-09	8.9545E-08	1.4708E-08	1.11654E-07	0.11165394
3831103773805	383110	3773805	2.49045E-05	7.64524E-05	8.99018E-05	8.87047E-05	1.88556E-05	2.45215E-05	1.80492E-05	1.85775E-06	2.17647E-05	1.85775E-06	2.25087E-05	3.26606E-05	1.93605E-05	8.26199E-09	9.9242E-08	1.631E-08	1.23815E-07	0.12381456
3831203773805	383120	3773805	2.59006E-05	7.95105E-05	9.34978E-05	9.22529E-05	1.96098E-05	2.55024E-05	1.87712E-05	1.93206E-06	2.26353E-05	1.93206E-06	2.32573E-05	3.37469E-05	2.00045E-05	9.33065E-09	1.112E-07	1.8311E-08	1.38844E-07	0.13884365
3831303773805	383130	3773805	2.68914E-05	8.25519E-05	9.70743E-05	9.57817E-05	2.03599E-05	2.64779E-05	1.94892E-05	2.00596E-06	2.35011E-05	2.00596E-06	2.39997E-05	3.48241E-05	2.0643E-05	1.06725E-08	1.2611E-07	2.0844E-08	1.57629E-07	0.15762946
3831403773805	383140	3773805	2.79583E-05	8.58272E-05	0.000100926	9.95819E-05	2.11677E-05	2.75284E-05	2.02624E-05	2.08555E-06	2.44335E-05	2.08555E-06	2.47515E-05	3.59149E-05	2.12896E-05	1.24457E-08	1.4571E-07	2.4254E-08	1.82413E-07	0.1824127
3831503773805	383150	3773805	2.90634E-05	8.92195E-05	0.000104915	0.000103518	2.20044E-05	2.86165E-05	2.10633E-05	2.16798E-06	2.53993E-05	2.16798E-06	2.55562E-05	3.70826E-05	2.19818E-05	1.49693E-08	1.7342E-07	2.9265E-08	2.17656E-07	0.21765576
3831603773805	383160	3773805	3.02065E-05	9.27288E-05	0.000109042	0.00010759	2.28699E-05	2.97421E-05	2.18918E-05	2.25325E-06	2.63983E-05	2.25325E-06	2.63516E-05	3.82368E-05	2.2666E-05	1.89486E-08	2.1692E-07	3.7472E-08	2.73337E-07	0.27333696
3837203773805	383720	3773805	0.001854229	0.005692164	0.006693519	0.006604394	0.001403868	0.001825719	0.001343829	0.000138316	0.001620461	0.000138316	0.000152988	0.000221989	0.000131591	1.70475E-07	2.5169E-06	5.5616E-07	3.24358E-06	3.24357959
3837303773805	383730	3773805	0.001125478	0.003455025	0.004062826	0.004008729	0.000852119	0.001108173	0.000815676	8.3955E-05	0.000983586	8.3955E-05	0.000154264	0.00022384	0.000132688	1.04903E-07	1.553E-06	3.3608E-07	1.99402E-06	1.99402304
3837403773805	383740	3773805	0.000790971	0.002428145	0.0028553	0.002817281	0.000598858	0.000778809	0.000573246	5.90025E-05	0.000691251	5.90025E-05	0.000154679	0.000224442	0.000133045	7.45869E-08	1.1067E-06	2.3512E-07	1.41641E-06	1.41640883
3837503773805	383750	3773805	0.000605442	0.001858604	0.002185566	0.002156465	0.000458391	0.000596133	0.000438787	4.5163E-05	0.000529113	4.5163E-05	0.000154495	0.000224175	0.000132886	5.76334E-08	8.5666E-07	1.7917E-07	1.09346E-06	1.09345995
3837603773805	383760	3773805	0.000489026	0.001501224	0.001765317	0.001741811	0.00037025	0.000481507	0.000354415	3.64788E-05	0.000427373	3.64788E-05	0.000154457	0.000224121	0.000132854	4.69049E-08	6.9813E-07	1.4411E-07	8.89138E-07	0.88913826
3837703773805	383770	3773805	0.000412251	0.001265539	0.001488171	0.001468355	0.000312122	0.000405912	0.000298774	3.07518E-05	0.000360277	3.07518E-05	0.000155527	0.000225673	0.000133775	3.9761E-08	5.9232E-07	1.2104E-07	7.53122E-07	0.75312162
3837803773805	383780	3773805	0.000355211	0.001090437	0.001282265	0.001265191	0.000268936	0.000349749	0.000257435	2.6497E-05	0.000310429	2.6497E-05	0.000155334	0.000225393	0.000133608	3.4416E-08	5.1303E-07	1.0394E-07	6.51381E-07	0.65138127
3837903773805	383790	3773805	0.000311426	0.000956025	0.001124208	0.001109239	0.000235786	0.000306638	0.000225702	2.32308E-05	0.000272164	2.32308E-05	0.000154198	0.000223745	0.000132632	3.02857E-08	4.5167E-07	9.0833E-08	5.72787E-07	0.57278714
3838003773805	383800	3773805	0.000277041	0.000850468	0.001000081	0.000986765	0.000209752	0.000272781	0.000200782	2.06659E-05	0.000242114	2.06659E-05	0.00015228	0.000220962	0.000130982	2.70263E-08	4.032E-07	8.0562E-08	5.10787E-07	0.51078653
3838103773805	383810	3773805	0.000250456	0.000768858	0.000904114	0.000892075	0.000189625	0.000246605	0.000181515	1.86828E-05	0.000218881	1.86828E-05	0.000149972	0.000217612	0.000128996	2.44955E-08	3.6552E-07	7.2645E-08	4.62662E-07	0.46266229
3838203773805	383820	3773805	0.000228424	0.000701223	0.000824581	0.000813602	0.000172944	0.000224912	0.000165548	1.70393E-05	0.000199626	1.70393E-05	0.000147249	0.000213661	0.000126654	2.23861E-08	3.3408E-07	6.6102E-08	4.22568E-07	0.42256784
3838303773805	383830	3773805	0.000209334	0.000642618	0.000755666	0.000745604	0.00015849	0.000206115	0.000151712	1.56152E-05	0.000182942	1.56152E-05	0.000144061	0.000209035	0.000123912	2.05493E-08	3.0667E-07	6.0446E-08	3.87666E-07	0.38766604
3838403773805	383840	3773805	0.000192849	0.000592012	0.000696157	0.000686888	0.000146009	0.000189883	0.000139765	1.43855E-05	0.000168536	1.43855E-05	0.000140623	0.000204047	0.000120955	1.89593E-08	2.8291E-07	5.5589E-08	3.57462E-07	0.357462
3838503773805	383850	3773805	0.000178884	0.000549143	0.000645747	0.000637149	0.000135436	0.000176133	0.000129644	1.33438E-05	0.000156331	1.33438E-05	0.000137254	0.000199159	0.000118057	1.76035E-08	2.6264E-07	5.1469E-08	3.31712E-07	0.33171242
3838603773805	383860	3773805	0.000166719	0.000511799	0.000601834	0.000593821	0.000126226	0.000164156	0.000120828	1.24364E-05	0.0001457	1.24364E-05	0.000133736	0.000194054	0.000115031	1.64178E-08	2.449E-07	4.7884E-08	3.09207E-07	0.3092068
3838703773805	383870	3773805	0.000155536	0.00047747	0.000561465	0.000553989	0.000117759	0.000153145	0.000112723	1.16022E-05	0.000135927	1.16022E-05	0.000129425	0.000187799	0.000111323	1.53287E-08	2.2861E-07	4.4608E-08	2.88551E-07	0.28855123
3838803773805	383880	3773805	0.000145034	0.000445229	0.000523553	0.000516581	0.000109808	0.000142804	0.000105111	1.08188E-05	0.000126749	1.08188E-05	0.000124993	0.000181367	0.000107511	1.43033E-08	2.1327E-07	4.1536E-08	2.69109E-07	0.2691094

			EGIODemolition	EGIOSite Grubbing / Prep	EGIOMass Grading / Excavation	EGIOMass Grading / Excavation	EGIODrainage / Utilities Trenching	EGIODrainage / Utilities Trenching	EGIOFoundations / Concrete Pads	EGIOFoundations / Concrete Pads	EGIOBuilding / Structure Construction	EGIOBuilding / Structure Construction	EGIOAsphalt Paving	EGIOArchitectural Coating	EGIOLandscaping or Other Finishing	EGIOWaterside Construction (Piles)	HIWaterside Construction (Landscaping)	HIWaterside Construction (Landscaping)	KMDemolition	KMSite Grubbing / Prep
Unique Identifier	X (UTM)	Y (UTM)	2025	2025	2025	2026	2026	2027	2026	2027	2026	2027	2027	2027	2027	2027	2025	2026	2025	2025
3838903773805	383890	3773805	0.000473514	0.00018572	6.15043E-05	6.02371E-05	0.000139874	0.000139658	0.000183776	0.000183657	0.000196847	0.000192128	7.66002E-06	7.66002E-06	0.000207448	7.66002E-06	0.000107786	0.00010441	0.000182865	0.000793647
3839003773805	383900	3773805	0.000442642	0.00017361	5.74945E-05	5.63099E-05	0.000130754	0.000130553	0.000171794	0.000171683	0.000184013	0.000179602	7.16061E-06	7.16061E-06	0.000193924	7.16061E-06	0.000100975	9.78121E-05	0.000170674	0.000740737
3839103773805	383910	3773805	0.000415436	0.00016294	5.39607E-05	5.28489E-05	0.000122718	0.000122528	0.000161235	0.000161131	0.000172703	0.000168563	6.7205E-06	6.7205E-06	0.000182004	6.7205E-06	0.000100025	9.49402E-05	9.19664E-05	0.000693817
3829703773815	382970	3773815	0.000175688	6.8907E-05	2.282E-05	2.23498E-05	5.18974E-05	5.18173E-05	6.81864E-05	6.81424E-05	7.30362E-05	7.12855E-05	2.8421E-06	2.8421E-06	7.69697E-05	2.8421E-06	3.02792E-05	2.93308E-05	1.90912E-05	8.28574E-05
3829803773815	382980	3773815	0.000186871	7.3293E-05	2.42725E-05	2.37724E-05	5.52007E-05	5.51155E-05	7.25265E-05	7.24797E-05	7.76849E-05	7.58229E-05	3.023E-06	3.023E-06	8.18689E-05	3.023E-06	3.21341E-05	3.11276E-05	1.97951E-05	8.5912E-05
3829903773815	382990	3773815	0.000199347	7.8187E-05	2.5893E-05	2.53595E-05	5.88861E-05	5.87952E-05	7.73686E-05	7.73187E-05	8.28714E-05	8.0885E-05	3.22483E-06	3.22483E-06	8.73347E-05	3.22483E-06	3.42024E-05	3.31311E-05	2.05532E-05	8.92023E-05
3830003773815	383000	3773815	0.000213925	8.3904E-05	2.77865E-05	2.7214E-05	6.31923E-05	6.30948E-05	8.30264E-05	8.29728E-05	8.89316E-05	8.68E-05	3.46065E-06	3.46065E-06	9.37213E-05	3.46065E-06	3.66134E-05	3.54666E-05	2.14222E-05	9.29739E-05
3830103773815	383010	3773815	0.000230568	9.0432E-05	2.99483E-05	2.93313E-05	6.81087E-05	6.80036E-05	8.9486E-05	8.94282E-05	9.58506E-05	9.35531E-05	3.7299E-06	3.7299E-06	0.000101013	3.7299E-06	3.93581E-05	3.81253E-05	2.23727E-05	9.70991E-05
3830203773815	383020	3773815	0.000249439	9.7834E-05	3.23995E-05	3.1732E-05	7.36832E-05	7.35695E-05	9.68101E-05	9.67476E-05	0.000103696	0.00010121	4.03517E-06	4.03517E-06	0.00010928	4.03517E-06	4.24615E-05	4.11315E-05	2.3382E-05	0.00010148
3830303773815	383030	3773815	0.00027052	0.0001061	3.51377E-05	3.44137E-05	7.99104E-05	7.97871E-05	0.000104992	0.000104924	0.000112459	0.000109764	4.3762E-06	4.3762E-06	0.000118516	4.3762E-06	4.59255E-05	4.44871E-05	2.44208E-05	0.000105988
3830403773815	383040	3773815	0.000294763	0.00011561	3.82865E-05	3.74977E-05	8.70715E-05	8.69371E-05	0.0001144	0.000114327	0.000122537	0.0001196	4.76837E-06	4.76837E-06	0.000129137	4.76837E-06	4.9908E-05	4.83448E-05	2.55342E-05	0.00011082
3830503773815	383050	3773815	0.000319167	0.00012518	4.14563E-05	4.06022E-05	9.42803E-05	9.41348E-05	0.000123872	0.000123792	0.000132682	0.000129502	5.16315E-06	5.16315E-06	0.000139828	5.16315E-06	5.3903E-05	5.22146E-05	2.6496E-05	0.000114995
3830603773815	383060	3773815	0.00034578	0.00013562	4.49132E-05	4.39878E-05	0.000102142	0.000101984	0.000134201	0.000134114	0.000143746	0.000140301	5.59368E-06	5.59368E-06	0.000151488	5.59368E-06	5.82352E-05	5.64112E-05	2.74329E-05	0.000119061
3830703773815	383070	3773815	0.000376319	0.0001476	4.88798E-05	4.78727E-05	0.000111163	0.000110991	0.000146054	0.000145959	0.000156442	0.000152692	6.08771E-06	6.08771E-06	0.000164867	6.08771E-06	6.31756E-05	6.11969E-05	2.84174E-05	0.000123333
3830803773815	383080	3773815	0.00041187	0.00016154	5.34975E-05	5.23953E-05	0.000121664	0.000121477	0.000159851	0.000159748	0.000171221	0.000167116	6.66281E-06	6.66281E-06	0.000180442	6.66281E-06	6.88784E-05	6.6721E-05	2.94606E-05	0.000127861
3830903773815	383090	3773815	0.000453663	0.00017793	5.8926E-05	5.77119E-05	0.00013401	0.000133803	0.000176072	0.000175958	0.000188595	0.000184074	7.3389E-06	7.3389E-06	0.000198752	7.3389E-06	7.55176E-05	7.31523E-05	3.05605E-05	0.000132635
3831003773815	383100	3773815	0.000506199	0.00019854	6.57498E-05	6.43952E-05	0.000149529	0.000149298	0.000196461	0.000196334	0.000210435	0.000205391	8.18877E-06	8.18877E-06	0.000221768	8.18877E-06	8.37911E-05	8.11666E-05	3.18278E-05	0.000138135
3831103773815	383110	3773815	0.000572352	0.00022448	7.43423E-05	7.28106E-05	0.00016907	0.000168809	0.000222136	0.000221992	0.000237935	0.000232232	9.25892E-06	9.25892E-06	0.00025075	9.25892E-06	9.40791E-05	9.11323E-05	3.32309E-05	0.000144224
3831203773815	383120	3773815	0.000655345	0.00025704	8.51223E-05	8.33685E-05	0.000193586	0.000193287	0.00025434	0.00025434	0.00027247	0.000265907	1.06015E-05	1.06015E-05	0.00028711	1.06015E-05	0.000106696	0.000103354	3.46747E-05	0.000150491
3831303773815	383130	3773815	0.000760076	0.00029811	9.87257E-05	9.66916E-05	0.000224523	0.000224176	0.000294993	0.000294803	0.000315975	0.000308401	1.22957E-05	1.22957E-05	0.000332992	1.22957E-05	0.00012222	0.000118392	3.61141E-05	0.000156738
3831403773815	383140	3773815	0.000898659	0.00035247	0.000116726	0.000114321	0.00026546	0.00026505	0.000348779	0.000348554	0.000373586	0.000364631	1.45376E-05	1.45376E-05	0.000393706	1.45376E-05	0.000142258	0.000137802	3.7628E-05	0.000163308
3831503773815	383150	3773815	0.001096766	0.00043017	0.000142458	0.000139523	0.000323979	0.00032348	0.000425667	0.000425392	0.000455942	0.000445013	1.77424E-05	1.77424E-05	0.000480498	1.77424E-05	0.000170164	0.000164834	3.92371E-05	0.000170292
3831603773815	383160	3773815	0.001406825	0.00055178	0.000182732	0.000178967	0.000415569	0.000414928	0.000546004	0.000545651	0.000584838	0.0005708 2	2.27582E-05	2.27582E-05	0.000616336	2.27582E-05	0.000211029	0.000204419	4.08574E-05	0.000177324
3837203773815	383720	3773815	0.006494353	0.00254718	0.000843547	0.000826167	0.0019184	0.00191544	0.002520527	0.002518901	0.002699799	0.002635086	0.000105059	0.000105059	0.002845204	0.000105059	0.001292949	0.001252451	0.002237689	0.009711726
3837303773815	383730	3773815	0.003910408	0.00153372	0.00050792	0.000497455	0.001155116	0.001153333	0.001517671	0.001516691	0.001625615	0.0015866 5	6.32586E-05	6.32586E-05	0.001713167	6.32586E-05	0.000792145	0.000767333	0.001382579	0.00600049
3837403773815	383740	3773815	0.002742172	0.00107552	0.000356179	0.00034884	0.000810024	0.000808774	0.001064266	0.001063579	0.001139962	0.001112637	4.436E-05	4.436E-05	0.001201357	4.436E-05	0.000564423	0.000546744	0.000990747	0.00429991
3837503773815	383750	3773815	0.00210091	0.00082401	0.000272886	0.000267263	0.000620599	0.000619641	0.000815385	0.000814859	0.00087338	0.000852445	3.39864E-05	3.39864E-05	0.000920418	3.39864E-05	0.000438511	0.000424776	0.000772186	0.003351343
3837603773815	383760	3773815	0.001697375	0.00066573	0.000220471	0.000215928	0.000501396	0.000500623	0.000658769	0.000658344	0.000705624	0.000688711	2.74584E-05	2.74584E-05	0.000743628	2.74584E-05	0.000358646	0.000347413	0.000632399	0.002744655
3837703773815	383770	3773815	0.001431571	0.00056148	0.000185946	0.000182115	0.00042879	0.000422227	0.000555608	0.000555249	0.000595125	0.00058086	2.31585E-05	2.31585E-05	0.000627177	2.31585E-05	0.000305506	0.000295937	0.000538499	0.002337126
3837803773815	383780	3773815	0.001235691	0.00048466	0.000160503	0.000157196	0.000365017	0.000364454	0.000479585	0.000479275	0.000513695	0.000501382	1.99897E-05	1.99897E-05	0.000541362	1.99897E-05	0.000266006	0.000257674	0.000468209	0.002032058
3837903773815	383790	3773815	0.00108518	0.00042562	0.000140953	0.000138049	0.000320557	0.000320062	0.00042117	0.00042098	0.000451125	0.000440312	1.75549E-05	1.75549E-05	0.00047422	1.75549E-05	0.000235395	0.000228022	0.000413465	0.001794467
3838003773815	383800	3773815	0.000966743	0.00037917	0.00012557	0.000122982	0.000285571	0.00028513	0.000375203	0.000374961	0.000401889	0.000392256	1.5639E-05	1.5639E-05	0.000423534	1.5639E-05	0.000211107	0.000204495	0.000369851	0.00160518
3838103773815	383810	3773815	0.000871498	0.00034181	0.000113198	0.000110866	0.000257436	0.000257039	0.000338237	0.000338019	0.000362295	0.00035361	1.40982E-05	1.40982E-05	0.000381807	1.40982E-05	0.000191432	0.000185436	0.000334418	0.001451399
3838203773815	383820	3773815	0.000796138	0.00031226	0.00010341	0.000101279	0.00023515	0.00023481 3	0.00030899	0.00030879	0.00033096 7	0.00032303 4	1.28791E-05	1.28791E-05	0.000348792	1.28791E-05	0.000175748	0.000170243	0.000306171	0.001328802
3838303773815	383830	3773815	0.000732582	0.00028733	9.51545E-05	9.3194E-05	0.000216401	0.000216067	0.000284323	0.000284139	0.000304545	0.000297245	1.1851E-05	1.1851E-05	0.000320947	1.1851E-05	0.000162409	0.000157322	0.000282107	0.001224366
3838403773815	383840	3773815	0.000676507	0.00026534	8.7871E-05	8.60605E-05	0.000199837	0.000199529	0.00026256	0.00026239	0.000281234	0.000274493	1.09438E-05	1.09438E-05	0.000296381	1.09438E-05	0.000150551	0.000145835	0.000260665	0.001131304
3838503773815	383850	3773815	0.000628408	0.00024647	8.16235E-05	7.99418E-05	0.000185629	0.000185342	0.000243892	0.000243735	0.000261239	0.000254977	1.01657E-05	1.01657E-05	0.000275308	1.01657E-05	0.000140353	0.000135957	0.000242044	0.001050489
3838603773815	383860	3773815	0.000586525	0.00023004	7.61833E-05	7.46137E-05	0.000173257	0.000172989	0.000227637	0.00022749	0.000243827	0.000237983	9.4882E-06	9.4882E-06	0.000256959	9.4882E-06	0.000131405	0.000127289	0.000225741	0.000979732
3838703773815	383870	3773815	0.000548064	0.00021496	7.11877E-05	6.9721E-05	0.000161896	0.000161646	0.00021271	0.000212572	0.000227839	0.000222377	8.86602E-06	8.86602E-06	0.000240109	8.86602E-06	0.00012309	0.000119235	0.000210789	0.000914839
3838803773815	383880	3773815	0.000512262	0.00020092	6.65373E-05	6.51664E-05	0.00015132	0.000151086	0.000198814	0.000198686	0.000212955	0.000207851	8.28685E-06	8.28685E-06	0.000224424	8.28685E-06	0.000115261	0.000111651	0.000196806	0.00085415
3838903773815	383890	3773815	0.00047831	0.0001876	6.21273E-05	6.08473E-05	0.00014129	0.000141072	0.000185637	0.000185517	0.000198841	0.000194074	7.73761E-06	7.73761E-06	0.00020955	7.73761E-06	0.000107867	0.000104488	0.000183458	0.00079622
3839003773815	383900	3773815	0.000446693	0.0001752	5.80207E-05	5.68252E-05	0.000131951	0.000131747	0.000173366	0.000173255	0.000185697	0.000181246	7.22615E-06	7.22615E-06	0.000195698	7.22615E-06	0.000100962	9.77999E-05	0.000171074	0.000742475
3839103773815	383910	3773815	0.000418714	0.00016423	5.43865E-05	5.32659E-05	0.000123686	0.000123495	0.000162507	0.000162403	0.000174066	0.000169894	6.77353E-06	6.77353E-06	0.000183441	6.77353E-06	9.48253E-05	9.18552E-05	0.000160062	0.000694682
3829703773825	382970	3773825	0.000173281	6.7963E-05	2.25073E-05	2.20436E-05	5.11863E-05	5.11074E-05	6.72522E-05	6.72088E-05	7.20355E-05	7.03088E-05	2.80316E-06	2.80316E-06	7.59151E-05	2.80316E-06	2.97267E-05	2.87956E-05	1.87948E-05	8.15707E-05
3829803773825	382980	3773825	0.000183727	7.206E-05	2.38642E-05	2.33725E-05	5.42721E-05	5.41883E-05	7.13064E-05	7.12604E-05	7.63781E-05	7.45473E-05	2.97215E-06	2.97215E-06	8.04916E-05	2.97215E-06	3.14506E-05	3.04655E-05	1.94307E-05	8.43306E-05
3829903773825	382990	3773825	0.000195314	7.6605E-05	2.53692E-05	2.48465E-05	5.76948E-05	5.76057E-05	7.58034E-05	7.57544E-05	8.11949E-05	7.92487E-05	3.15959E-06	3.15959E-06	8.55678E-05	3.15959E-06	3.33611E-05	3.23162E-05	2.01142E-05	8.72969E-05
3830003773825	383000	3773825	0.000209452	8.215E-05	2.72055E-05	2.6645E-05	6.1871E-05	6.17755E-05	8.12903E-05	8.12379E-05	8.70721E-05	8.4985E-05	3.38829E-06	3.38829E-06	9.17616E-05	3.38829E-06	3.56878E-05	3.457E-05	2.09605E-05	9.09702E-05
3830103773825	383010	3773825	0.00022579	8.8558E-05	2.93277E-05	2.87234E-05	6.66972E-05	6.65943E-05	8.76314E-05	8.75749E-05	9.38642E-05	9.16143E-05	3.65259E-06	3.65259E-06	9.89195E-05	3.65259E-06	3.83714E-05	3.71696E-05	2.19065E-05	9.50758E-05
3830203773825	383020	3773825	0.000244427	9.5868E-05	3.17485E-05	3.10944E-05	7.22027E-05	7.20913E-05	9.48649E-05	9.48037E-05	0.000101612	9.91765E-05	3.9541E-06	3.9541E-06	0.000107085	3.9541E-06	4.14229E-05	4.01254E-05	2.29294E-05	9.95153E-05
3830303773825	383030	3773825	0.000265715	0.00010422	3.45135E-05	3.38024E-05	7.84909E-05	7.83698E-05	0.000103127	0.00010306	0.000110462	0.000107814	4.29846E-06	4.29846E-06	0.000116411	4.29846E-06	4.48976E-05	4.34913E-05	2.40134E-05	0.00010422
3830403773825	383040	3773825	0.000290335	0.00011387	3.77113E-05	3.69343E-05	8.57634E-05	8.56311E-05	0.000112682	0.000112609	0.000120696	0.000117803	4.69673E-06	4.69673E-06	0.000127197	4.69673E-06	4.89195E-05	4.73873E-05	2.51812E-05	0.000109288
3830503773825	383050	3773825	0.000314451	0.00012333	4.08438E-05	4.00023E-05	9.28874E-05	9.2744E-05	0.000122042	0.000121963	0.000130722	0.000127589	5.08687E-06	5.08687E-06	0.000137762	5.08687E-06	5.28482E-05	5.11929E-05	2.61498E-05	0.000113492
3830603773825	383060	3773825	0.000340149	0.00013341	4.41817E-05	4.32714E-05	0.000100478	0.000100323	0.000132015	0.00013193	0.000141405	0.000138015	5.50258E-06	5.50258E-06	0.000149021	5.50258E-06	5.70154E-05	5.52296E-05	2.70595E-05	0.00011744
3830703773825	383070	3773825	0.00036961	0.00014497	4.80083E-05	4.70192E-05	0.000109181	0.000109012	0.000143449	0.000143357	0.000153652	0.000149969	5.97917E-06	5.97917E-06	0.000161928	5.97917E-06	6.17674E-05	5.98328E-05	2.80213E-05	0.000121614
3830803773825	383080	3773825	0.000403885	0.00015841	5.24603E-05	5.13795E-05	0.000119306	0.000119122	0.000156752	0.000156651	0.000167901	0.000163877	6.53364E-06	6.53364E-06	0.000176944	6.53364E-06	6.72532E-05	6.51467E-05	2.90465E-05	0.000126064
3830903773825	383090	3773825	0.0004439	0.0001741	5.76578E-05	5.64699E-05	0.000131126	0.000130924	0.000172282	0.000172171	0.000184536	0.000180113	7.18096E-06	7.18096E-06	0.000194475	7.18096E-06	7.35982E-05	7.12929E-05	3.01237E-05	0.000130739
3831003773825	383100	3773825	0.000494334	0.00019388	6.42087E-05	6.28857E-05	0.000146024	0.000145799	0.000191856	0.000191732	0.000205502	0.000200576	7.99683E-06	7.99683E-06	0.00021657	7.99683E-06	8.15344E-05	7.89806E-05	3.13774E-05	0.00013618
3831103773825	383110	3773825	0.000557729	0.00021875	7.2443E-05	7.09504E-05	0.00016475	0.000164496	0.000216461	0.000216321	0.000231856	0.000226299	9.02237E-06	9.02237E-06	0.000244343	9.02237E-06	9.1408E-05	8.85449E-05	3.27851E-05	0.00014229
3831203773825	383120	3773825	0.000636501	0.00024964	8.26747E-05	8.09713E-05	0.000188019	0.000187729	0.000247033	0.000246873	0.000264603	0.000258261	1.02967E-05	1.02967E-05	0.000278854	1.02967E-05	0.000103438	0.000100198	3.42334E-05	0.000148576
3831303773825	383130	3773825	0.000735106	0.00028832	9.54823E-05	9.35151E-05	0.000217147	0.000216812	0.000285302	0.000285118	0.000305594	0.000298269	1.18918E-05	1.18918E-05	0.000322053	1.18918E-05	0.000118123	0.000114423	3.56728E-05	0.000154822
3831403773825	383140	3773825	0.000864429	0.00033904	0.00011228	0.000109967	0.000255348	0.000254954	0.000335494	0.000335277	0.000359356	0.000350742	1.39838E-05	1.39838E-05	0.00037871	1.39838E-05	0.000136957	0.000132667	3.71822E-05	0.000161373
3831503773825	383150	3773825	0.001047383	0.0004108	0.000136044	0.000133241	0.000309392	0.000308915	0.000406501	0.000406238	0.000435413	0.000424976	1.69435E-05	1.69435E-05	0.000458863	1.69435E-05	0.000162922	0.000157819	3.88048E-05	0.000168416
3831603773825	383160	3773825	0.001325368	0.00051983	0.000172151	0.000168604	0.000391507	0.000390903	0.000514389	0.000514057	0.000550975	0.000537768	2.14404E-05	2.14404E-05	0.000580649	2.14404E-05	0.000200373	0.000194097	4.04139E-05	0.000175399
3837203773825	383720	3773825	0.006484383	0.00254327	0.000842252	0.000824898	0.001915455	0.0019125	0.002516658	0.002515034	0.002695655	0.002631041	0.000104898	0.000104898	0.002840836	0.000104898	0.001286476	0.001246181	0.002227919	0.009669325
3837303773825	383730	3773825	0.003876384	0.00152037	0.000503501	0.000493127	0.001145065	0.001143298	0.001504466	0.001503495	0.001611471	0.001572845	6.27082E-05	6.27082E-05	0.001698261	6.27082E-05	0.000781602	0.000757121	0.001365862	0.005927936
3837403773825	383740	3773825	0.002717489	0.00106584	0.000352973	0.0003457	0.000802733	0.000780495	0.001054686	0.001054006	0.001129701	0.001102622	4.39607E-05	4.39607E-05	0.001190544	4.39607E-05	0.000556156	0.000538736	0.000977752	0.004243513
3837503773825	383750	3773825	0.002086584	0.00081839	0.000271025	0.000265441	0.000616367	0.000615416	0.000809825	0.000809303	0.000867424	0.000846632	3.37546E-05	3.37546E-05	0.000914142	3.37546E-05	0.000432645	0.000419093	0.000763177	0.003312242
3837603773825	383760	3773825	0.001689417	0.00066261	0.000219437	0.000214916	0.000499046	0.000498276	0.000655681	0.000655258	0.000702316	0.000685482	2.73297E-05	2.73297E-05	0.000740141	2.73297E-05	0.000354352	0.000343253	0.000625981	0.0027168
3837703773825	383770	3773825	0.00142778	0.00056	0.000185453	0.000181632	0.000421759	0.000421109	0.000554137	0.000553779	0.00059355	0.000579323	2.30972E-05	2.30972E-05	0.000625517	2.30972E-05	0.000302315	0.000292845	0.000533903	0.002317178
3837803773825	383780	3773825	0.001234847	0.00048432	0.000160393	0.000157089	0.000364768	0.000364205	0.000479257	0.000478948	0.000513344	0.00050104	1.99761E-05	1.99761E-05	0.000540992	1.99761E-05	0.000263645	0.000255387	0.000464997	0.002018121
3837903773825	383790	3773825	0.001087147	0.00042639	0.000141209	0.000138299	0.000321138	0.000320642	0.000421933	0.000421661	0.000451943	0.00044111	1.75867E-05	1.75867E-05	0.000476284	1.75867E-05	0.000233811	0.000226488	0.000411494	0.001785912
3838003773825	383800	3773825	0.000970506	0.00038065	0.000126058	0.000123461	0.000286683	0.00028624	0.000376664	0.000376421	0.000403454	0.000393783	1.56999E-05	1.56999E-05	0.000425183	1.56999E-05	0.000210067	0.000203487	0.000368731	0.001600318
3838103773825	383810	3773825	0.000876348	0.00034372	0.000113828	0.000111483	0.000258869	0.000258469	0.00034012	0.0003399	0.000364311	0.000355579	1.41767E-05	1.41767E-05	0.000383932	1.41767E-05	0.00019075	0.000184776	0.000333816	0.001448786
3838203773825	383820	3773825	0.000798276	0.0003131	0.000103688	0.000101551	0.000235807	0.000235443	0.000309819	0.00030962	0.000331855	0.000323901	1.29137E-05	1.29137E-05	0.000349728	1.29137E-05	0.000174621	0.000169152	0.000304627	0.001322103
3838303773825	383830	3773825	0.000736516	0.00028887	9.56655E-05	9.36945E-05	0.000217563	0.000217228	0.00028585	0.000285665	0.000306181	0.000298842	1.19146E-05	1.19146E-05	0.000322671	1.19146E-05	0.00016177	0.000156703	0.000281404	0.001221311
3838403773825	383840	3773825	0.000681932	0.00026746	8.85757E-05	8.67507E-05	0.000201439	0.000201129	0.000264665	0.000264494	0.000283489	0.000276694	1.10316E-05	1.10316E-05	0.000298757	1.10316E-05	0.000150341	0.000145632	0.000260706	0.00113148
3838503773825	383850	3773825	0.000634193	0.00024874	8.23748E-05	8.06776E-05	0.000187337	0.000187048	0.000246137	0.000245978	0.000263643	0.000257324	1.02593E-05	1.02593E-05	0.000277843	1.02593E-05	0.00014029	0.000135896	0.000242415	0.0010521

Unique Identifier	X (UTM)	Y (UTM)	KMMass Grading / Excavation	KMMass Grading / Excavation	KMDrainage / Utilities Trenching	KMFoundations / Concrete Pads	KMBuilding / Structure Construction	KMAsphalt Paving	KMArchitectural Coating	KMLandscaping or Other Finishing	KMWaterside Construction (Piles)	EWNDemolition	EWNSite Grubbing / Prep	EWNDrainage / Utilities Trenching	EWNDrainage / Utilities Trenching	EWNDrainage / Utilities Trenching	EWNFoundation s / Concrete Pads	EWNBuilding / Structure Construction	EWNAsphalt Paving	EWNLandscaping or Other Finishing	EWNWaterside Construction (Piles)
			2025	2026	2026	2026	2026	2026	2026	2026	2026	2027	2027	2027	2028	2029	2029	2029	2029	2029	2029
3838903773805	383890	3773805	0.000603256	0.000597013	0.000214393	0.000113456	0.000389681	1.25189E-05	1.25189E-05	0.0004022	1.25189E-05	0.000391173	2.13194E-05	5.0062E-05	4.90953E-05	4.80794E-05	4.16457E-05	9.04312E-05	6.43369E-06	9.36481E-05	6.43369E-06
3839003773805	383900	3773805	0.000563039	0.000557212	0.0002001	0.000105892	0.000363702	1.16843E-05	1.16843E-05	0.000375386	1.16843E-05	0.000366633	1.99819E-05	4.69214E-05	4.60153E-05	4.50632E-05	3.90331E-05	8.4758E-05	6.03008E-06	8.77731E-05	6.03008E-06
3839103773805	383910	3773805	0.000527375	0.000521917	0.000187425	9.91846E-05	0.000340664	1.09442E-05	1.09442E-05	0.000351609	1.09442E-05	0.000345002	1.88031E-05	4.41531E-05	4.33005E-05	4.24045E-05	3.67302E-05	7.97575E-05	5.67432E-06	8.25947E-05	5.67432E-06
3829703773815	382970	3773815	6.29804E-05	6.23286E-05	2.23828E-05	1.18449E-05	4.0683E-05	1.30698E-06	1.30698E-06	4.199E-05	1.30698E-06	0.000146261	7.97141E-06	1.87184E-05	1.83569E-05	1.79771E-05	1.55715E-05	3.38126E-05	2.40558E-06	3.50154E-05	2.40558E-06
3829803773815	382980	3773815	6.53023E-05	6.46264E-05	2.32079E-05	1.22815E-05	4.21828E-05	1.35516E-06	1.35516E-06	4.3538E-05	1.35516E-06	0.000155924	8.49806E-06	1.9955E-05	1.95697E-05	1.91648E-05	1.66003E-05	3.60465E-05	2.56451E-06	3.73287E-05	2.56451E-06
3829903773815	382990	3773815	6.78033E-05	6.71016E-05	2.40967E-05	1.27519E-05	4.37983E-05	1.40707E-06	1.40707E-06	4.52054E-05	1.40707E-06	0.000166774	9.08938E-06	2.13436E-05	2.09314E-05	2.04983E-05	1.77554E-05	3.85547E-05	2.74296E-06	3.99262E-05	2.74296E-06
3830003773815	383000	3773815	7.06701E-05	6.99387E-05	2.51156E-05	1.32911E-05	4.56502E-05	1.46656E-06	1.46656E-06	4.71168E-05	1.46656E-06	0.000179507	9.78336E-06	2.29732E-05	2.25295E-05	2.20634E-05	1.9111E-05	4.14984E-05	2.95239E-06	4.29746E-05	2.95239E-06
3830103773815	383010	3773815	7.38057E-05	7.30418E-05	2.623E-05	1.38808E-05	4.76757E-05	1.53163E-06	1.53163E-06	4.92073E-05	1.53163E-06	0.000194155	1.05817E-05	2.48478E-05	2.43679E-05	2.38637E-05	2.06704E-05	4.48846E-05	3.1933E-06	4.64813E-05	3.1933E-06
3830203773815	383020	3773815	7.71354E-05	7.63371E-05	2.74133E-05	1.4507E-05	4.98265E-05	1.60073E-06	1.60073E-06	5.14272E-05	1.60073E-06	0.000210954	1.14972E-05	2.69977E-05	2.64763E-05	2.59285E-05	2.24589E-05	4.87682E-05	3.4696E-06	5.0503E-05	3.4696E-06
3830303773815	383030	3773815	8.05621E-05	7.97284E-05	2.86311E-05	1.51515E-05	5.20401E-05	1.67184E-06	1.67184E-06	5.37119E-05	1.67184E-06	0.000229973	1.25338E-05	2.94318E-05	2.88635E-05	2.82662E-05	2.44838E-05	5.31652E-05	3.78242E-06	5.50564E-05	3.78242E-06
3830403773815	383040	3773815	8.42352E-05	8.33635E-05	2.99365E-05	1.58423E-05	5.44128E-05	1.74806E-06	1.74806E-06	5.61608E-05	1.74806E-06	0.000252147	1.37424E-05	3.22697E-05	3.16465E-05	3.09917E-05	2.68446E-05	5.82914E-05	4.14712E-06	6.0365E-05	4.14712E-06
3830503773815	383050	3773815	8.74081E-05	8.65035E-05	3.10642E-05	1.6439E-05	5.64623E-05	1.81391E-06	1.81391E-06	5.82763E-05	1.81391E-06	0.000274873	1.49809E-05	3.51781E-05	3.44987E-05	3.37849E-05	2.9264E-05	6.35451E-05	4.52089E-06	6.58055E-05	4.52089E-06
3830603773815	383060	3773815	9.04989E-05	8.95623E-05	3.21626E-05	1.70203E-05	5.84589E-05	1.87805E-06	1.87805E-06	6.03369E-05	1.87805E-06	0.000300018	1.63514E-05	3.83961E-05	3.76546E-05	3.68755E-05	3.19411E-05	6.93581E-05	4.93446E-06	7.18253E-05	4.93446E-06
3830703773815	383070	3773815	9.37465E-05	9.27763E-05	3.33168E-05	1.76311E-05	6.05567E-05	1.94544E-06	1.94544E-06	6.25021E-05	1.94544E-06	0.000329298	1.79472E-05	4.21433E-05	4.13295E-05	4.04743E-05	3.50583E-05	7.6127E-05	5.41603E-06	7.8835E-05	5.41603E-06
3830803773815	383080	3773815	9.71882E-05	9.61823E-05	3.45399E-05	1.82784E-05	6.27799E-05	2.01687E-06	2.01687E-06	6.47967E-05	2.01687E-06	0.000363922	1.98342E-05	4.65745E-05	4.56751E-05	4.473E-05	3.87445E-05	8.41314E-05	5.9855E-06	8.71242E-05	5.9855E-06
3830903773815	383090	3773815	0.000100816	9.97731E-05	3.58294E-05	1.89608E-05	6.51236E-05	2.09216E-06	2.09216E-06	6.72158E-05	2.09216E-06	0.0004053	2.20894E-05	5.187E-05	5.08683E-05	4.98158E-05	4.31497E-05	9.36971E-05	6.66604E-06	9.70301E-05	6.66604E-06
3831003773815	383100	3773815	0.000104997	0.000103911	3.73152E-05	1.97471E-05	6.78243E-05	2.17892E-06	2.17892E-06	7.00032E-05	2.17892E-06	0.0004583	2.4978E-05	5.86529E-05	5.75203E-05	5.63301E-05	4.87924E-05	0.00010595	7.53775E-06	0.000109719	7.53775E-06
3831103773815	383110	3773815	0.000109626	0.000108491	3.89602E-05	2.06176E-05	7.08142E-05	2.27498E-06	2.27498E-06	7.30892E-05	2.27498E-06	0.000526699	2.87058E-05	6.74065E-05	6.61049E-05	6.47371E-05	5.60744E-05	0.000121762	8.66272E-06	0.000126093	8.66272E-06
3831203773815	383120	3773815	0.000114389	0.000113205	4.0653E-05	2.15134E-05	7.3891E-05	2.37382E-06	2.37382E-06	7.62648E-05	2.37382E-06	0.000614913	3.35136E-05	7.86962E-05	7.71765E-05	7.55796E-05	6.5466E-05	0.000142156	1.01136E-05	0.000147212	1.01136E-05
3831303773815	383130	3773815	0.000119137	0.000117904	4.23404E-05	2.24064E-05	7.69582E-05	2.47236E-06	2.47236E-06	7.94305E-05	2.47236E-06	0.000729567	3.97623E-05	9.33695E-05	9.15664E-05	8.96718E-05	7.76725E-05	0.000168661	1.19993E-05	0.000174661	1.19993E-05
3831403773815	383140	3773815	0.000124132	0.000122847	4.41155E-05	2.33457E-05	8.01844E-05	2.57601E-06	2.57601E-06	8.27604E-05	2.57601E-06	0.000887191	4.8353E-05	0.000113542	0.000111349	0.000109045	9.44537E-05	0.000205101	1.45918E-05	0.000212396	1.45918E-05
3831503773815	383150	3773815	0.00012944	0.0001281	4.60019E-05	2.4344E-05	8.36133E-05	2.68616E-06	2.68616E-06	8.62994E-05	2.68616E-06	0.001127638	6.14578E-05	0.000144314	0.000141528	0.000138599	0.000120053	0.000260687	1.85465E-05	0.00026996	1.85465E-05
3831603773815	383160	3773815	0.000134785	0.00013339	4.79016E-05	2.53494E-05	8.70662E-05	2.79709E-06	2.79709E-06	8.98633E-05	2.79709E-06	0.00152728	8.32387E-05	0.00019546	0.000191686	0.000187719	0.0001626	0.000353076	2.51195E-05	0.000365636	2.51195E-05
3837203773815	383720	3773815	0.007381947	0.007305551	0.002623486	0.001388339	0.004768459	0.000153192	0.000153192	0.00492165	0.000153192	0.005053699	0.000275433	0.000646769	0.000634279	0.000621155	0.000538036	0.001168313	8.31192E-05	0.001209873	8.31192E-05
3837303773815	383730	3773815	0.004561012	0.00451381	0.001620948	0.000857799	0.002946241	9.4651E-05	9.4651E-05	0.003040892	9.4651E-05	0.003054743	0.000166487	0.000390944	0.000383394	0.000375462	0.00032522	0.000706195	5.0242E-05	0.000731316	5.0242E-05
3837403773815	383740	3773815	0.00326839	0.003234566	0.00116156	0.000614693	0.002111257	6.78263E-05	6.78263E-05	0.002179083	6.78263E-05	0.002150792	0.000117221	0.000275257	0.000269941	0.000264356	0.000228981	0.00049722	3.53745E-05	0.000514907	3.53745E-05
3837503773815	383750	3773815	0.002547378	0.002521015	0.000905318	0.000479091	0.00164551	5.28637E-05	5.28637E-05	0.001698373	5.28637E-05	0.001654444	9.01694E-05	0.000211735	0.000207646	0.000203349	0.000176138	0.000382474	2.7211E-05	0.00039608	2.7211E-05
3837603773815	383760	3773815	0.002086231	0.00206464	0.00074143	0.000392362	0.001347626	4.32938E-05	4.32938E-05	0.00139092	4.32938E-05	0.001341984	7.31399E-05	0.000171746	0.00016843	0.000164945	0.000142873	0.00031024	2.20719E-05	0.000321276	2.20719E-05
3837703773815	383770	3773815	0.001776465	0.00175808	0.000631342	0.000334104	0.001147529	3.68655E-05	3.68655E-05	0.001184395	3.68655E-05	0.001136053	6.19164E-05	0.000145391	0.000142584	0.000139633	0.00012094	0.000262633	1.86849E-05	0.00027197	1.86849E-05
3837803773815	383780	3773815	0.001544581	0.001528596	0.000548932	0.000290493	0.000997741	3.20534E-05	3.20534E-05	0.001029794	3.20534E-05	0.000984195	5.36399E-05	0.000125957	0.000123524	0.00012096	0.000104781	0.000227526	1.61873E-05	0.00023562	1.61873E-05
3837903773815	383790	3773815	0.001363986	0.00134987	0.00048475	0.000256528	0.000881084	2.83057E-05	2.83057E-05	0.000909389	2.83057E-05	0.000867436	4.72764E-05	0.000111014	0.00010887	0.000106617	9.23505E-05	0.000200534	1.42669E-05	0.000207667	1.42669E-05
3838003773815	383800	3773815	0.001220108	0.001207481	0.000433617	0.000229468	0.000788144	2.53199E-05	2.53199E-05	0.000813463	2.53199E-05	0.000775485	4.22649E-05	9.9246E-05	9.73295E-05	9.53156E-05	8.25611E-05	0.000179276	1.27546E-05	0.000185654	1.27546E-05
3838103773815	383810	3773815	0.001103218	0.0010918	0.000392075	0.000207485	0.000712637	2.28942E-05	2.28942E-05	0.000735531	2.28942E-05	0.000701474	3.82312E-05	8.97741E-05	8.80405E-05	8.62189E-05	7.46816E-05	0.000162167	1.15373E-05	0.000167935	1.15373E-05
3838203773815	383820	3773815	0.001010031	0.000999578	0.000358957	0.000189959	0.000652442	2.09604E-05	2.09604E-05	0.000673402	2.09604E-05	0.000642792	3.5033E-05	8.22641E-05	8.06754E-05	7.90062E-05	6.84341E-05	0.000148601	1.05721E-05	0.00015388	1.05721E-05
3838303773815	383830	3773815	0.000930649	0.000921017	0.000330745	0.000175029	0.000601164	1.9313E-05	1.9313E-05	0.00062047	1.9313E-05	0.000593244	3.23326E-05	7.5923E-05	7.44569E-05	7.29163E-05	6.31591E-05	0.000137146	9.75721E-06	0.000142025	9.75721E-06
3838403773815	383840	3773815	0.000859911	0.000851012	0.000305606	0.000161725	0.00055547	1.7845E-05	1.7845E-05	0.000573315	1.7845E-05	0.00054944	2.99452E-05	7.03169E-05	6.8959E-05	6.75322E-05	5.84954E-05	0.000127019	9.03674E-06	0.000131538	9.03674E-06
3838503773815	383850	3773815	0.000798484	0.00079022	0.000283775	0.000150173	0.00051579	1.65703E-05	1.65703E-05	0.000532361	1.65703E-05	0.000511982	2.79037E-05	6.55231E-05	6.42578E-05	6.29283E-05	5.45076E-05	0.00011836	8.42067E-06	0.00012257	8.42067E-06
3838603773815	383860	3773815	0.000744701	0.000736994	0.000264661	0.000140058	0.000481049	1.54542E-05	1.54542E-05	0.000496503	1.54542E-05	0.000479295	2.61222E-05	6.13399E-05	6.01553E-05	5.89107E-05	5.10276E-05	0.000110803	7.88306E-06	0.000114745	7.88306E-06
3838703773815	383870	3773815	0.000695375	0.000688179	0.000247131	0.000130781	0.000449186	1.44306E-05	1.44306E-05	0.000463617	1.44306E-05	0.000449135	2.44784E-05	5.748E-05	5.637E-05	5.52036E-05	4.78166E-05	0.000103831	7.38701E-06	0.000107524	7.38701E-06
3838803773815	383880	3773815	0.000649245	0.000642526	0.000230737	0.000122105	0.000419388	1.34733E-05	1.34733E-05	0.000432861	1.34733E-05	0.000420751	2.29315E-05	5.38474E-05	5.28076E-05	5.17149E-05	4.47948E-05	9.72692E-05	6.92018E-06	0.000100729	6.92018E-06
3838903773815	383890	3773815	0.000605212	0.000598949	0.000215088	0.000113824	0.000390944	1.25595E-05	1.25595E-05	0.000403504	1.25595E-05	0.00039383	2.14642E-05	5.0402E-05	4.94287E-05	4.8406E-05	4.19286E-05	9.10455E-05	6.47739E-06	9.42842E-05	6.47739E-06
3839003773815	383900	3773815	0.00056436	0.00055852	0.000200569	0.00010614	0.000364555	1.17117E-05	1.17117E-05	0.000376267	1.17117E-05	0.000368708	2.0095E-05	4.71869E-05	4.62757E-05	4.53182E-05	3.9254E-05	8.52377E-05	6.06421E-06	8.82698E-05	6.06421E-06
3839103773815	383910	3773815	0.000528032	0.000522568	0.000187659	9.93082E-05	0.000341089	1.09578E-05	1.09578E-05	0.000352047	1.09578E-05	0.000346487	1.8884E-05	4.43432E-05	4.34869E-05	4.25871E-05	3.68884E-05	8.01009E-05	5.69875E-06	8.29503E-05	5.69875E-06
3829703773825	382970	3773825	6.20024E-05	6.13608E-05	2.20352E-05	1.16609E-05	4.00512E-05	1.28669E-06	1.28669E-06	4.13379E-05	1.28669E-06	0.00014365	7.82911E-06	1.83842E-05	1.80292E-05	1.76562E-05	1.52935E-05	3.3209E-05	2.36264E-06	3.43903E-05	2.36264E-06
3829803773825	382980	3773825	6.41003E-05	6.34369E-05	2.27807E-05	1.20555E-05	4.14064E-05	1.33022E-06	1.33022E-06	4.27366E-05	1.33022E-06	0.000152677	8.32112E-06	1.95396E-05	1.91622E-05	1.87657E-05	1.62546E-05	3.52959E-05	2.51112E-06	3.65515E-05	2.51112E-06
3829903773825	382990	3773825	6.63549E-05	6.56682E-05	2.3582E-05	1.24795E-05	4.28628E-05	1.37701E-06	1.37701E-06	4.42398E-05	1.37701E-06	0.000162746	8.86988E-06	2.08281E-05	2.04259E-05	2.00033E-05	1.73266E-05	3.76236E-05	2.67672E-06	3.8962E-05	2.67672E-06
3830003773825	383000	3773825	6.91471E-05	6.84315E-05	2.45743E-05	1.30046E-05	4.46664E-05	1.43495E-06	1.43495E-06	4.61014E-05	1.43495E-06	0.000175074	9.54174E-06	2.24058E-05	2.19731E-05	2.15185E-05	1.8639E-05	4.04735E-05	2.87947E-06	4.19132E-05	2.87947E-06
3830103773825	383010	3773825	7.22677E-05	7.15198E-05	2.56834E-05	1.35915E-05	4.66822E-05	1.49971E-06	1.49971E-06	4.81819E-05	1.49971E-06	0.0001894	1.03225E-05	2.42392E-05	2.37711E-05	2.32793E-05	2.01642E-05	4.37854E-05	3.11509E-06	4.53429E-05	3.11509E-06
3830203773825	383020	3773825	7.56422E-05	7.48594E-05	2.68827E-05	1.42262E-05	4.8862E-05	1.56974E-06	1.56974E-06	5.04318E-05	1.56974E-06	0.000205923	1.12231E-05	2.63539E-05	2.5845E-05	2.53102E-05	2.19234E-05	4.76053E-05	3.38686E-06	4.92987E-05	3.38686E-06
3830303773825	383030	3773825	7.92183E-05	7.83984E-05	2.81536E-05	1.48988E-05	5.1172E-05	1.64395E-06	1.64395E-06	5.2816E-05	1.64395E-06	0.000225042	1.22651E-05	2.88007E-05	2.82446E-05	2.76602E-05	2.39589E-05	5.20252E-05	3.70131E-06	5.38759E-05	3.70131E-06
3830403773825	383040	3773825	8.30706E-05	8.22109E-05	2.95226E-05	1.56233E-05	5.36604E-05	1.7239E-06	1.7239E-06	5.53843E-05	1.7239E-06	0.000247492	1.34886E-05	3.16739E-05	3.10622E-05	3.04195E-05	2.6349E-05	5.72152E-05	4.07055E-06	5.92505E-05	4.07055E-06
3830503773825	383050	3773825	8.62659E-05	8.53731E-05	3.06582E-05	1.62242E-05	5.57245E-05	1.79021E-06	1.79021E-06	5.75147E-05	1.79021E-06	0.000269942	1.47122E-05	3.4547E-05	3.38798E-05	3.31788E-05	2.87391E-05	6.24051E-05	4.43979E-06	6.4625E-05	4.43979E-06
3830603773825	383060	3773825	8.92671E-05	8.83432E-05	3.17248E-05	1.67887E-05	5.76632E-05	1.85249E-06	1.85249E-06	5.95156E-05	1.85249E-06	0.000294275	1.60384E-05	3.76612E-05	3.69339E-05	3.61697E-05	3.13297E-05	6.80305E-05	4.84001E-06	7.04505E-05	4.84001E-06
3830703773825	383070	3773825	9.244E-05	9.14833E-05	3.28524E-05	1.73854E-05	5.97127E-05	1.91833E-06	1.91833E-06	6.16311E-05	1.91833E-06	0.000322629	1.75837E-05	4.12898E-05	4.04924E-05	3.96546E-05	3.43483E-05	7.45852E-05	5.30634E-06	7.72384E-05	5.30634E-06
3830803773825	383080	3773825	9.58219E-05	9.48303E-05	3.40544E-05	1.80214E-05	6.18973E-05	1.98851E-06	1.98851E-06	6.38859E-05	1.98851E-06	0.000356204	1.94136E-05	4.55867E-05	4.47064E-05	4.37814E-05	3.79228E-05	8.23472E-05	5.85856E-06	8.52764E-05	5.85856E-06
3830903773825	383090	3773825	9.93756E-05	9.83472E-05	3.53173E-05	1.86898E-05	6.41929E-05	2.06226E-06	2.06226E-06	6.62551E-05	2.06226E-06	0.00039615	2.15907E-05	5.0699E-05	4.97199E-05	4.86912E-05	4.21756E-05	9.15818E-05	6.51555E-06	9.48396E-05	6.51555E-06
3831003773825	383100	3773825	0.000103512	0.00010244	3.67872E-05	1.94676E-05	6.68646E-05	2.14809E-06	2.14809E-06	6.90127E-05	2.14809E-06	0.000447565	2.43929E-05	5.72791E-05	5.6173E-05	5.50107E-05	4.76495E-05	0.000103468	7.3612E-06	0.000107149	7.3612E-06
3831103773825	383110	3773825	0.000108155	0.000107036	3.84375E-05	2.0341E-05	6.98642E-05	2.24446E-06	2.24446E-06	7.21086E-05	2.24446E-06	0.000513958	2.80114E-05	6.5776E-05	6.45058E-05	6.31711E-05	5.47179E-05	0.000118817	8.45317E-06	0.000123043	8.45317E-06
3831203773825	383120	3773825	0.000112933	0.000111765	4.01356E-05	2.12396E-05	7.29506E-05	2.34361E-06	2.34361E-06	7.52942E-05	2.34361E-06	0.000599255	3.26602E-05	7.66922E-05	7.52112E-05	7.3655E-05	6.3799E-05	0.000138536	9.85607E-06	0.000143464	9.85607E-06
3831303773825	383130	3773825	0.000117681	0.000116464	4.18231E-05	2.21326E-05	7.60178E-05	2.44215E-06	2.44215E-06	7.84599E-05	2.44215E-06	0.000709743	3.86819E-05	9.08325E-05	8.90784E-05	8.72353E-05	7.5562E-05	0.000164078	1.16733E-05	0.000169915	1.16733E-05
3831403773825	383140	3773825	0.000122661	0.000121392	4.35928E-05	2.30691E-05	7.92344E-05	2.54548E-06	2.54548E-06	8.17799E-05	2.54548E-06	0.00086092	4.69213E-05	0.00011018	0.000108052	0.000105817	9.16568E-05	0.000199027	1.41597E-05	0.000206107	1.41597E-05
3831503773825	383150	3773825	0.000128014	0.000126689	4.54951E-05	2.40759E-05	8.26922E-05	2.65657E-06	2.65657E-06	8.53487E-05	2.65657E-06	0.001088726	5.9337E-05	0.000139334	0.000136644	0.000133816	0.00011591	0.000251692	1.79065E-05	0.000260645	1.79065E-05
3831603773825	383160	3773825	0.000133322	0.000131942	4.73816E-05	2.50742E-05	8.6121E-05	2.76672E-06	2.76672E-06	8.88877E-05	2.76672E-06	0.00146542	7.98673E-05	0.000187543	0.000183922	0.000180116	0.000156014	0.000338776	2.4102E-05	0.000350827	2.4102E-05
3837203773825	383720	3773825	0.007349718	0.007273655	0.002612032	0.001382277	0.00474764	0.000152523	0.000152523	0.004900163	0.000152523	0.005044427	0.000274928	0.000645582	0.000633115	0.000620016	0.000537049	0.00116617	8.29667E-05	0.001207653	8.29667E-05
3837303773825	383730	3773825	0.004505863	0.004459232	0.001601348	0.000847427	0.002910617	9.35065E-05	9.35065E-05	0.003004124	9.35065E-05	0.003026887	0.000164969	0.000387379	0.000379898	0.000372038	0.000322254	0.000699755	4.97838E-05	0.000724647	4.97838E-05
3837403773825	383740	3773825	0.003225522	0.003192141	0.001146325	0.000606631	0.002083566	6.69366E-05	6.69366E-05	0.002150502	6.69366E-05	0.002130187	0.000116098	0.00027262	0.00026735	0.000261823	0.000226788	0.000492456	3.50356E-05	0.000509974	3.50356E-05
3837503773825	383750	3773825	0.002517657	0.002491602	0.000894756	0.000473501	0.001626311	5.22469E-05	5.22469E-05	0.001678558	5.22469E-05	0.00164188	8.94846E-05	0.000210127	0.000206069	0.000201805	0.000174801	0.000379569	2.70043E-05	0.000393072	2.70043E-05
3837603773825	383760	3773825	0.002065058	0.002043687	0.000733905	0.00038838	0.001333949	4.28545E-05	4.28545E-05	0.001376804	4.28545E-05	0.001334373	7.27251E-05	0.000170772	0.000167474	0.000164009	0.000142062	0.00030848	2.19467E-05	0.000319453	2.19467E-05
3837703773825	383770	3773825	0.001761302	0.001743074	0.000625953	0.000331252	0.001137735	3.65509E-05	3.65509E-05	0.001174285	3.65509E-05	0.001131689	6.16785E-05	0.000144833	0.000142036	0.000139097	0.000120484	0.000261624	1.86131E-05	0.00027093	1.86131E-05
3837803773825	383780	3773825	0.001533987	0.001518112	0.000545167	0.0002885	0.000990898	3.18336E-05	3.18336E-05	0.001022731	3.18336E-05	0.000982158	5.35289E-05	0.000125696	0.000123269	0.000120718	0.000104564	0.000227055	1.61538E-05	0.000235132	1.61538E-05
3837903773825	383790	3773825	0.001357484	0.001343435	0.000482439	0.000255305	0.000876883	2.81708E-05	2.81708E-05	0.000905054	2.81708E-05	0.000867604	4.72856E-05	0.000111035	0.000108891	0.000106638	9.23685E-05	0.000200573	1.42697E-05	0.000207707	1.42697E-05
3838003773825	383800	3773825	0.001216412	0.001203824	0.000432303	0.000228773	0.000785756	2.52432E-05	2.52432E-05	0.000811	2.52432E-05	0.000777085	4.23521E-05	9.94508E-05	9.75303E-05	9.55123E-05	8.27315E-05	0.000179646	1.27809E-05	0.000186037	1.27809E-05
3838103773825	383810	3773825	0.001101232	0.001089835	0.000391369	0.000207111	0.000711354	2.2853E-05	2.2853E-05	0.000734207	2.2853E-05	0.000703947	3.8366E-05	9.00907E-05	8.83509E-05	8.65228E-05	7.49449E-05	0.000162738	1.1578E-05	0.000168527	1.1578E-05
3838203773825	383820	3773825	0.00100494	0.000994539	0.000357148	0.000189001	0.000649153	2.08547E-05	2.08547E-05	0.000670008	2.08547E-05	0.000643228	3.50568E-05	8.23199E-05	8.07302E-05	7.90598E-05	6.84805E-05	0.000148701	1.05793E-05	0.000153991	1.05793E-05
3838303773825	383830	3773825	0.000928327	0.000918719	0.00032992	0.000174592	0.000599664	1.92648E-05	1.92648E-05	0.000618929	1.92648E-05	0.000595097	3.24336E-05	7.61602E-05	7.46894E-05	7.3144E-05	6.33563E-05	0.000137575	9.78768E-06	0.000142468	9.78768E-06
3838403773825	383840	3773825	0.000860046	0.000851145	0.000305654	0.000161751	0.000555557	1.78478E-05	1.78478E-05	0.000573405	1.78478E-05	0.000552548	3.01146E-05	7.07148E-05	6.93492E-05	6.79143E-05	5.88264E-05	0.000127738	9.08787E-06	0.000132282	9.08787E-06
3838503773825	383850	3773825	0.000799708	0.000791432	0.00028421	0.000150403	0.000516581	1.65957E-05	1.65957E-05	0.000533177	1.65957E-05	0.000515305	2.80848E-05	6.59484E-05	6.46749E-05	6.33367E-05	5.48614E-05	0.000119128	8.47533E-06	0.000123366	8.47533E-06

			ISDemolition	ISDrainage / Utilities Trenching	ISDrainage / Utilities Trenching	ISAsphalt Paving	ISAsphalt Paving	SVDemolition	SVSite Grubbing / Prep	SVMass Grading / Excavation	SVMass Grading / Excavation	SVDrainage / Utilities Trenching	SVFoundations / Concrete Pads	SVBuilding / Structure Construction	SVBuilding / Structure Construction	SVAsphalt Paving	SVAsphalt Paving	SVArchitectural Coating	SVArchitectural Coating	SVLandscaping or Other Finishing	SVLandscaping or Other Finishing
Unique Identifier	X (UTM)	Y (UTM)	2027	2027	2028	2027	2028	2027	2027	2027	2028	2028	2028	2028	2029	2028	2029	2028	2029	2028	2029
3838903773805	383890	3773805	9.10278E-05	3.66534E-05	3.5713E-05	9.46626E-06	8.81824E-06	0.00075671	0.000544034	0.000366803	0.000362146	0.000256951	8.16268E-05	0.000116935	0.000112474	1.14971E-05	1.06968E-05	1.14971E-05	1.06968E-05	0.000116935	0.000112474
3839003773805	383900	3773805	8.51162E-05	3.4273E-05	3.33937E-05	8.85149E-06	8.24556E-06	0.000702403	0.000504989	0.000340478	0.000336155	0.00023851	7.57686E-05	0.000108543	0.000104402	1.06719E-05	9.92911E-06	1.06719E-05	9.92911E-06	0.000108543	0.000104402
3839103773805	383910	3773805	7.98682E-05	3.21599E-05	3.13347E-05	8.30574E-06	7.73716E-06	0.000654643	0.000470653	0.000317327	0.000313298	0.000222293	7.06167E-05	0.000101163	9.73028E-05	9.94629E-06	9.25398E-06	9.94629E-06	9.25398E-06	0.000101163	9.73028E-05
3829703773815	382970	3773815	1.39052E-05	5.59909E-06	5.45543E-06	1.44604E-06	1.34705E-06	6.45618E-05	4.64164E-05	3.12953E-05	3.08979E-05	2.19228E-05	6.96432E-06	9.97682E-06	9.59615E-06	9.80918E-07	9.12641E-07	9.80918E-07	9.12641E-07	9.97682E-06	9.59615E-06
3829803773815	382980	3773815	1.44934E-05	5.83595E-06	5.68621E-06	1.50721E-06	1.40404E-06	6.68157E-05	4.80369E-05	3.23878E-05	3.19766E-05	2.26882E-05	7.20745E-06	1.03251E-05	9.93116E-06	1.01516E-06	9.44502E-07	1.01516E-06	9.44502E-07	1.03251E-05	9.93116E-06
3829903773815	382990	3773815	1.51292E-05	6.09194E-06	5.93563E-06	1.57333E-06	1.46562E-06	6.92478E-05	4.97854E-05	3.35668E-05	3.31406E-05	2.3514E-05	7.46981E-06	1.0701E-05	1.02927E-05	1.05211E-06	9.78882E-07	1.05211E-06	9.78882E-07	1.0701E-05	1.02927E-05
3830003773815	383000	3773815	1.58599E-05	6.38618E-06	6.22233E-06	1.64932E-06	1.53641E-06	7.20274E-05	5.17838E-05	3.49141E-05	3.44708E-05	2.44579E-05	7.76964E-06	1.11305E-05	1.07058E-05	1.09435E-06	1.01817E-06	1.09435E-06	1.01817E-06	1.11305E-05	1.07058E-05
3830103773815	383010	3773815	1.66605E-05	6.70856E-06	6.53643E-06	1.73258E-06	1.61397E-06	7.50563E-05	5.39614E-05	3.63823E-05	3.59204E-05	2.54864E-05	8.09637E-06	1.15986E-05	1.1156E-05	1.14037E-06	1.06099E-06	1.14037E-06	1.06099E-06	1.15986E-05	1.1156E-05
3830203773815	383020	3773815	1.75114E-05	7.05118E-06	6.87027E-06	1.82107E-06	1.6964E-06	7.82457E-05	5.62544E-05	3.79283E-05	3.74468E-05	2.65694E-05	8.44041E-06	1.20914E-05	1.163E-05	1.18882E-06	1.10607E-06	1.18882E-06	1.10607E-06	1.20914E-05	1.163E-05
3830303773815	383030	3773815	1.83861E-05	7.40338E-06	7.21343E-06	1.91203E-06	1.78114E-06	8.15152E-05	5.8605E-05	3.95132E-05	3.90115E-05	2.76796E-05	8.79309E-06	1.25966E-05	1.2116E-05	1.2385E-06	1.15229E-06	1.2385E-06	1.15229E-06	1.25966E-05	1.2116E-05
3830403773815	383040	3773815	1.9311E-05	7.77583E-06	7.57632E-06	2.00822E-06	1.87074E-06	8.49985E-05	6.11093E-05	4.12017E-05	4.06785E-05	2.88624E-05	9.16884E-06	1.31349E-05	1.26338E-05	1.29142E-06	1.20153E-06	1.29142E-06	1.20153E-06	1.31349E-05	1.26338E-05
3830503773815	383050	3773815	2.01089E-05	8.09708E-06	7.88933E-06	2.09118E-06	1.94803E-06	8.79651E-05	6.32422E-05	4.26397E-05	4.20983E-05	2.98698E-05	9.48885E-06	1.35934E-05	1.30747E-05	1.3365E-06	1.24347E-06	1.3365E-06	1.24347E-06	1.35934E-05	1.30747E-05
3830603773815	383060	3773815	2.08801E-05	8.40764E-06	8.19192E-06	2.17139E-06	2.02274E-06	9.08338E-05	6.53045E-05	4.40302E-05	4.34712E-05	3.08438E-05	9.79829E-06	1.40367E-05	1.35011E-05	1.38008E-06	1.28402E-06	1.38008E-06	1.28402E-06	1.40367E-05	1.35011E-05
3830703773815	383070	3773815	2.16779E-05	8.72889E-06	8.50493E-06	2.25436E-06	2.10003E-06	9.38449E-05	6.74694E-05	4.54898E-05	4.49122E-05	3.18663E-05	1.01231E-05	1.4502E-05	1.39486E-05	1.42583E-06	1.32658E-06	1.42583E-06	1.32658E-06	1.4502E-05	1.39486E-05
3830803773815	383080	3773815	2.25051E-05	9.06195E-06	8.82945E-06	2.34037E-06	2.18016E-06	9.70165E-05	6.97496E-05	4.70272E-05	4.64301E-05	3.29432E-05	1.04652E-05	1.49921E-05	1.442E-05	1.47402E-06	1.37142E-06	1.47402E-06	1.37142E-06	1.49921E-05	1.442E-05
3830903773815	383090	3773815	2.3356E-05	9.40458E-06	9.16328E-06	2.42886E-06	2.26259E-06	0.000100339	7.21386E-05	4.86379E-05	4.80204E-05	3.40716E-05	1.08237E-05	1.55056E-05	1.4914E-05	1.5245E-06	1.41839E-06	1.5245E-06	1.41839E-06	1.55056E-05	1.4914E-05
3831003773815	383100	3773815	2.4288E-05	9.77984E-06	9.52892E-06	2.52578E-06	2.35288E-06	0.000104143	7.48735E-05	5.04819E-05	4.98409E-05	3.53633E-05	1.1234E-05	1.60934E-05	1.54794E-05	1.5823E-06	1.47216E-06	1.5823E-06	1.47216E-06	1.60934E-05	1.54794E-05
3831103773815	383110	3773815	2.5259E-05	1.01709E-05	9.9099E-06	2.62676E-06	2.44695E-06	0.000108331	7.78838E-05	5.25115E-05	5.18448E-05	3.67851E-05	1.16857E-05	1.67405E-05	1.61017E-05	1.64592E-06	1.53135E-06	1.64592E-06	1.53135E-06	1.67405E-05	1.61017E-05
3831203773815	383120	3773815	2.62091E-05	1.05534E-05	1.02827E-05	2.72557E-06	2.53899E-06	0.000112598	8.09518E-05	5.458E-05	5.3887E-05	3.82341E-05	1.2146E-05	1.73999E-05	1.6736E-05	1.71075E-06	1.59167E-06	1.71075E-06	1.59167E-06	1.73999E-05	1.6736E-05
3831303773815	383130	3773815	2.71299E-05	1.09242E-05	1.06439E-05	2.82132E-06	2.62819E-06	0.000116812	8.39813E-05	5.66226E-05	5.59037E-05	3.9665E-05	1.26006E-05	1.80511E-05	1.73623E-05	1.77477E-06	1.65124E-06	1.77477E-06	1.65124E-06	1.80511E-05	1.73623E-05
3831403773815	383140	3773815	2.80521E-05	1.12955E-05	1.10057E-05	2.91722E-06	2.71752E-06	0.000121302	8.72094E-05	5.87991E-05	5.80525E-05	4.11896E-05	1.30849E-05	1.87449E-05	1.80297E-05	1.84299E-06	1.71471E-06	1.84299E-06	1.71471E-06	1.87449E-05	1.80297E-05
3831503773815	383150	3773815	2.89281E-05	1.16483E-05	1.13494E-05	3.00833E-06	2.80239E-06	0.000125854	9.04823E-05	6.10057E-05	6.02312E-05	4.27355E-05	1.3576E-05	1.94484E-05	1.87063E-05	1.91216E-06	1.77906E-06	1.91216E-06	1.77906E-06	1.94484E-05	1.87063E-05
3831603773815	383160	3773815	2.95625E-05	1.19037E-05	1.15983E-05	3.07429E-06	2.86384E-06	0.000130389	9.37424E-05	6.32038E-05	6.24013E-05	4.42752E-05	1.40651E-05	2.01491E-05	1.93803E-05	1.98106E-06	1.84316E-06	1.98106E-06	1.84316E-06	2.01491E-05	1.93803E-05
3837203773815	383720	3773815	0.001051985	0.000423594	0.000412726	0.000109399	0.00010191	0.012056134	0.008667706	0.005844015	0.005769815	0.004093823	0.001300503	0.00186305	0.001791964	0.000183174	0.000170425	0.000183174	0.000170425	0.00186305	0.001791964
3837303773815	383730	3773815	0.000654069	0.000263369	0.000256611	6.80186E-05	6.33624E-05	0.007181061	0.005162793	0.003480903	0.003436707	0.002438426	0.000774626	0.001109699	0.001067357	0.000109105	0.000101511	0.000109105	0.000101511	0.001109699	0.001067357
3837403773815	383740	3773815	0.000471516	0.000189862	0.00018499	4.90344E-05	4.56777E-05	0.004979617	0.003580074	0.002413788	0.002383141	0.001690896	0.000537154	0.000769506	0.000740145	7.56576E-05	7.03915E-05	7.56576E-05	7.03915E-05	0.000769506	0.000740145
3837503773815	383750	3773815	0.000369532	0.000148797	0.000144979	3.84288E-05	3.57981E-05	0.003773254	0.002712765	0.001829024	0.001805801	0.001281259	0.000407023	0.000583086	0.000560838	5.73288E-05	5.33384E-05	5.73288E-05	5.33384E-05	0.000583086	0.000560838
3837603773815	383760	3773815	0.000304193	0.000122487	0.000119344	3.16339E-05	2.94684E-05	0.00301567	0.002168103	0.001461797	0.001443237	0.001024012	0.000325302	0.000466015	0.000448234	4.58185E-05	4.26293E-05	4.58185E-05	4.26293E-05	0.000466015	0.000448234
3837703773815	383770	3773815	0.000260191	0.000104769	0.000102081	2.70581E-05	2.52058E-05	0.002518107	0.001810382	0.001220612	0.001205114	0.000855057	0.00027163	0.000389126	0.00037479	3.82588E-05	3.55958E-05	3.82588E-05	3.55958E-05	0.000389126	0.000374279
3837803773815	383780	3773815	0.000227171	9.1473E-05	8.9126E-05	2.36242E-05	2.2007E-05	0.002152438	0.001547486	0.001043359	0.001030112	0.000730889	0.000232185	0.000332619	0.000319928	3.2703E-05	3.04267E-05	3.2703E-05	3.04267E-05	0.000332619	0.000319928
3837903773815	383790	3773815	0.000201381	8.10883E-05	7.90078E-05	2.09422E-05	1.95086E-05	0.001872346	0.001346115	0.000907589	0.000896066	0.00063578	0.000201971	0.000289336	0.000278296	2.84474E-05	2.64673E-05	2.84474E-05	2.64673E-05	0.000289336	0.000278296
3838003773815	383800	3773815	0.000180777	7.27921E-05	7.09245E-05	1.87996E-05	1.75126E-05	0.001652736	0.001188228	0.000801137	0.000790965	0.000561209	0.000178282	0.000255399	0.000245654	2.51108E-05	2.33629E-05	2.51108E-05	2.33629E-05	0.000255399	0.000245654
3838103773815	383810	3773815	0.00016399	6.60324E-05	6.43381E-05	1.70538E-05	1.58863E-05	0.001476842	0.001061769	0.000715875	0.000706786	0.000501482	0.000159308	0.000228218	0.00021951	2.24383E-05	2.08765E-05	2.24383E-05	2.08765E-05	0.000228218	0.00021951
3838203773815	383820	3773815	0.000150534	6.06144E-05	5.90592E-05	1.56545E-05	1.45829E-05	0.001338533	0.000962333	0.000648832	0.000640594	0.000454517	0.000144388	0.000206845	0.000198953	2.0337E-05	1.89214E-05	2.0337E-05	1.89214E-05	0.000206845	0.000198953
3838303773815	383830	3773815	0.000139042	5.5987E-05	5.45505E-05	1.44594E-05	1.34696E-05	0.001222461	0.000878883	0.000592568	0.000585044	0.000415103	0.000131868	0.000188908	0.0001817	1.85734E-05	1.72806E-05	1.85734E-05	1.72806E-05	0.000188908	0.0001817
3838403773815	383840	3773815	0.000128791	5.18591E-05	5.05285E-05	1.33933E-05	1.24765E-05	0.001120482	0.000805566	0.000543136	0.000536239	0.000380475	0.000120867	0.00017315	0.000166543	1.7024E-05	1.5839E-05	1.7024E-05	1.5839E-05	0.00017315	0.000166543
3838503773815	383850	3773815	0.000119896	4.82775E-05	4.70389E-05	1.24683E-05	1.16148E-05	0.001033337	0.000742913	0.000500893	0.000494533	0.000350883	0.000111467	0.000159683	0.00015359	1.57E-05	1.46072E-05	1.57E-05	1.46072E-05	0.000159683	0.00015359
3838603773815	383860	3773815	0.000112083	4.51314E-05	4.39735E-05	1.16558E-05	1.08579E-05	0.000957648	0.000688497	0.000464204	0.00045831	0.000325182	0.000103302	0.000147987	0.00014234	1.455E-05	1.35372E-05	1.455E-05	1.35372E-05	0.000147987	0.00014234
3838703773815	383870	3773815	0.000104848	4.22182E-05	4.1135E-05	1.09034E-05	1.0157E-05	0.000889041	0.000639172	0.000430948	0.000425477	0.000301886	9.59014E-05	0.000137385	0.000132143	1.35076E-05	1.25674E-05	1.35076E-05	1.25674E-05	0.000137385	0.000132143
3838803773815	383880	3773815	9.80614E-05	3.94856E-05	3.84725E-05	1.01977E-05	9.49962E-06	0.000825718	0.000593646	0.000400253	0.000395171	0.000280384	8.90707E-05	0.000127599	0.000122731	1.25455E-05	1.16723E-05	1.25455E-05	1.16723E-05	0.000127599	0.000122731
3838903773815	383890	3773815	9.15909E-05	3.68802E-05	3.59339E-05	9.52482E-06	8.87279E-06	0.000765735	0.000550522	0.000371178	0.000366465	0.000260016	8.26003E-05	0.00011833	0.000113815	1.16342E-05	1.08244E-05	1.16342E-05	1.08244E-05	0.00011833	0.000113815
3839003773815	383900	3773815	8.55647E-05	3.44536E-05	3.35697E-05	8.89813E-06	8.289E-06	0.000710135	0.000510549	0.000344227	0.000339856	0.000241136	7.66028E-05	0.000109738	0.000105551	1.07894E-05	1.00384E-05	1.07894E-05	1.00384E-05	0.000109738	0.000105551
3839103773815	383910	3773815	8.01993E-05	3.22932E-05	3.14647E-05	8.34017E-06	7.76924E-06	0.00066103	0.000475245	0.000320424	0.000316355	0.000224462	7.13058E-05	0.00010215	9.82523E-05	1.00433E-05	9.34427E-06	1.00433E-05	9.34427E-06	0.00010215	9.82523E-05
3829703773825	382970	3773825	1.38018E-05	5.55746E-06	5.41487E-06	1.43529E-06	1.33704E-06	6.37244E-05	4.58144E-05	3.08894E-05	3.04972E-05	2.16385E-05	6.87399E-06	9.84741E-06	9.47168E-06	9.68194E-07	9.00803E-07	9.68194E-07	9.00803E-07	9.84741E-06	9.47168E-06
3829803773825	382980	3773825	1.43453E-05	5.77631E-06	5.62811E-06	1.49181E-06	1.38969E-06	6.57734E-05	4.72875E-05	3.18826E-05	3.14778E-05	2.23343E-05	7.09502E-06	1.0164E-05	9.77623E-06	9.99326E-07	9.29768E-07	9.99326E-07	9.29768E-07	1.0164E-05	9.77623E-06
3829903773825	382990	3773825	1.49307E-05	6.01205E-06	5.85779E-06	1.55269E-06	1.4464E-06	6.79561E-05	4.88567E-05	3.29406E-05	3.25224E-05	2.30754E-05	7.33046E-06	1.05013E-05	1.01006E-05	1.03249E-06	9.60621E-07	1.03249E-06	9.60621E-07	1.05013E-05	1.01006E-05
3830003773825	383000	3773825	1.56517E-05	6.30235E-06	6.14065E-06	1.62767E-06	1.51625E-06	7.06821E-05	5.08166E-05	3.4262E-05	3.3827E-05	2.40011E-05	7.62453E-06	1.09226E-05	1.05058E-05	1.07391E-06	9.99157E-07	1.07391E-06	9.99157E-07	1.09226E-05	1.05058E-05
3830103773825	383010	3773825	1.64593E-05	6.62754E-06	6.4575E-06	1.71165E-06	1.59448E-06	7.372E-05	5.30007E-05	3.57346E-05	3.52809E-05	2.50326E-05	7.95223E-06	1.1392E-05	1.09574E-05	1.12006E-06	1.0421E-06	1.12006E-06	1.0421E-06	1.1392E-05	1.09574E-05
3830203773825	383020	3773825	1.73368E-05	6.98086E-06	6.80175E-06	1.8029E-06	1.67948E-06	7.69717E-05	5.53385E-05	3.73108E-05	3.68371E-05	2.61368E-05	8.30299E-06	1.18945E-05	1.14407E-05	1.16947E-06	1.08807E-06	1.16947E-06	1.08807E-06	1.18945E-05	1.14407E-05
3830303773825	383030	3773825	1.82687E-05	7.35612E-06	7.16738E-06	1.89982E-06	1.76977E-06	8.04105E-05	5.78108E-05	3.89777E-05	3.84828E-05	2.73045E-05	8.67393E-06	1.24259E-05	1.19518E-05	1.22171E-06	1.13668E-06	1.22171E-06	1.13668E-06	1.24259E-05	1.19518E-05
3830403773825	383040	3773825	1.92607E-05	7.75557E-06	7.55659E-06	2.00298E-06	1.86587E-06	8.40898E-05	6.0456E-05	4.07612E-05	4.02436E-05	2.85538E-05	9.07082E-06	1.29945E-05	1.24987E-05	1.27762E-06	1.18869E-06	1.27762E-06	1.18869E-06	1.29945E-05	1.24987E-05
3830503773825	383050	3773825	2.00865E-05	8.08807E-06	7.88056E-06	2.08886E-06	1.94586E-06	8.70921E-05	6.26145E-05	4.22165E-05	4.16805E-05	2.95733E-05	9.39468E-06	1.34585E-05	1.29449E-05	1.32323E-06	1.23113E-06	1.32323E-06	1.23113E-06	1.34585E-05	1.29449E-05
3830603773825	383060	3773825	2.08606E-05	8.39976E-06	8.18425E-06	2.16935E-06	2.02085E-06	8.98894E-05	6.46256E-05	4.35724E-05	4.30192E-05	3.05232E-05	9.69643E-06	1.38907E-05	1.33607E-05	1.36573E-06	1.27067E-06	1.36573E-06	1.27067E-06	1.38907E-05	1.33607E-05
3830703773825	383070	3773825	2.16668E-05	8.72439E-06	8.50054E-06	2.25319E-06	2.09895E-06	9.28293E-05	6.67392E-05	4.49975E-05	4.44262E-05	3.15215E-05	1.00136E-05	1.4345E-05	1.37977E-05	1.4104E-06	1.31223E-06	1.4104E-06	1.31223E-06	1.4345E-05	1.37977E-05
3830803773825	383080	3773825	2.25093E-05	9.06364E-06	8.83109E-06	2.34081E-06	2.18057E-06	9.59652E-05	6.89938E-05	4.65176E-05	4.5927E-05	3.25863E-05	1.03518E-05	1.48296E-05	1.42638E-05	1.45804E-06	1.35656E-06	1.45804E-06	1.35656E-06	1.48296E-05	1.42638E-05
3830903773825	383090	3773825	2.33742E-05	9.41189E-06	9.17041E-06	2.43075E-06	2.26435E-06	9.92347E-05	7.13444E-05	4.81024E-05	4.74917E-05	3.36965E-05	1.07045E-05	1.53349E-05	1.47498E-05	1.50772E-06	1.40277E-06	1.50772E-06	1.40277E-06	1.53349E-05	1.47498E-05
3831003773825	383100	3773825	2.43355E-05	9.79897E-06	9.54756E-06	2.53072E-06	2.35748E-06	0.00010303	7.40729E-05	4.99421E-05	4.9308E-05	3.49852E-05	1.11139E-05	1.59213E-05	1.53138E-05	1.56538E-06	1.45642E-06	1.56538E-06	1.45642E-06	1.59213E-05	1.53138E-05
3831103773825	383110	3773825	2.53471E-05	1.02063E-05	9.94443E-06	2.63592E-06	2.45547E-06	0.000107244	7.71024E-05	5.19847E-05	5.13246E-05	3.64161E-05	1.15684E-05	1.65725E-05	1.59402E-05	1.6294E-06	1.51599E-06	1.6294E-06	1.51599E-06	1.65725E-05	1.59402E-05
3831203773825	383120	3773825	2.63363E-05	1.06046E-05	1.03325E-05	2.73879E-06	2.55131E-06	0.000111547	8.0196E-05	5.40704E-05	5.33839E-05	3.78772E-05	1.20326E-05	1.72374E-05	1.65797E-05	1.69478E-06	1.57681E-06	1.69478E-06	1.57681E-06	1.72374E-05	1.65797E-05
3831303773825	383130	3773825	2.72878E-05	1.09878E-05	1.07058E-05	2.83774E-06	2.64348E-06	0.000115787	8.32447E-05	5.6126E-05	5.54134E-05	3.93171E-05	1.249E-05	1.78927E-05	1.721E-05	1.75921E-06	1.63676E-06	1.75921E-06	1.63676E-06	1.78927E-05	1.721E-05
3831403773825	383140	3773825	2.82365E-05	1.13698E-05	1.10781E-05	2.9364E-06	2.73539E-06	0.000120251	8.64536E-05	5.82895E-05	5.75494E-05	4.08327E-05	1.29715E-05	1.85825E-05	1.78734E-05	1.82702E-06	1.69985E-06	1.82702E-06	1.69985E-06	1.85825E-05	1.78734E-05
3831503773825	383150	3773825	2.91531E-05	1.17388E-05	1.14377E-05	3.03172E-06	2.82418E-06	0.000124945	8.9829E-05	6.05653E-05	5.97963E-05	4.24269E-05	1.34779E-05	1.9308E-05	1.85713E-05	1.89835E-06	1.76622E-06	1.89835E-06	1.76622E-06	1.9308E-05	1.85713E-05
3831603773825	383160	3773825	2.98182E-05	1.20066E-05	1.16986E-05	3.10088E-06	2.88861E-06	0.000129391	9.3025E-05	6.27201E-05	6.19238E-05	4.39364E-05	1.39575E-05	1.99949E-05	1.9232E-05	1.9659E-06	1.82906E-06	1.9659E-06	1.82906E-06	1.99949E-05	1.9232E-05
3837203773825	383720	3773825	0.001048318	0.000422118	0.000411288	0.000109018	0.000101555	0.012037416	0.008654249	0.005834943	0.005760858	0.004087467	0.001298484	0.001860157	0.001789181	0.00018289	0.00017016	0.00018289	0.00017016	0.00186157	0.001789181
3837303773825	383730	3773825	0.000647097	0.000260561	0.000253876	6.72936E-05	6.2687E-05	0.007116918	0.005116678	0.003449811	0.003406009	0.002416646	0.000767706	0.001099786	0.001057823	0.000108131	0.000100604	0.000108131	0.000100604	0.001099786	0.001057823
3837403773825	383740	3773825	0.000466215	0.000187727	0.00018291	4.84831E-05	4.51642E-05	0.004933113	0.00354664	0.002391246	0.002360885	0.001675105	0.000532138	0.00076232	0.00073323	7.49511E-05	6.97341E-05	7.49511E-05	6.97341E-05	0.00076232	0.00073323
3837503773825	383750	3773825	0.000366031	0.000147387	0.000143605	3.80647E-05	3.54589E-05	0.003746314	0.002693396	0.001815965	0.001792908	0.001272111	0.000404117	0.000578923	0.000556833	5.69195E-05	5.29576E-05	5.69195E-05	5.29576E-05	0.000578923	0.000556833
3837603773825	383760	3773825	0.000301847	0.000121542	0.000118424	3.139E-05	2.92411E-05	0.003000766	0.002157388	0.001454573	0.001436104	0.001018951	0.000323694	0.000463712	0.000446019	4.5592E-05	4.24186E-05	4.5592E-05	4.24186E-05	0.000463712	0.000446019
3837703773825	383770	3773825	0.000258652	0.000104149	0.000101477	2.6898E-05	2.50566E-05	0.002511078	0.001805329	0.001217204	0.00120175	0.00085267	0.000270872	0.00038804	0.000373234	3.8152E-05	3.54964E-05	3.8152E-05	3.54964E-05	0.00038804	0.000373234
3837803773825	383780	3773825	0.000226247	9.11011E-05	8.87637E-05	2.35281E-05	2.19175E-05	0.002150977	0.001546436	0.001042651	0.001029413	0.000730393	0.000232027	0.000332393	0.00031971	3.26808E-05	3.0406E-05	3.26808E-05	3.0406E-05	0.000332393	0.00031971
3837903773825	383790	3773825	0.000201015	8.09409E-05	7.88642E-05	2.09041E-05	1.94731E-05	0.001876141	0.001348844	0.000909429	0.000897882	0.000637069	0.000202381	0.000289923	0.00027886	2.85051E-05	2.6521E-05	2.85051E-05	2.6521E-05	0.000289923	0.00027886
3838003773825	383800	3773825	0.000180786	7.27955E-05	7.09277E-05	1.88004E-05	1.75134E-05	0.001659854	0.001193345	0.000804588	0.000794372	0.000563626	0.00017905	0.000256499	0.000246712	2.52189E-05	2.34636E-05	2.52189E-05	2.34636E-05	0.000256499	0.000246712
3838103773825	383810	3773825	0.000164217	6.61241E-05	6.44275E-05	1.70775E-05	1.59084E-05	0.001485937	0.001068308	0.000720284	0.000711139	0.00050457	0.000160289	0.000229624	0.000220862	2.25765E-05	2.10051E-05	2.25765E-05	2.10051E-05	0.000229624	0.000220862
3838203773825	383820	3773825	0.000150301	6.05205E-05	5.89677E-05	1.56303E-05	1.45603E-05	0.001342408	0.000965119	0.000650711	0.000642449	0.000455833	0.000144806	0.000207444	0.000199529	2.03958E-05	1.89762E-05	2.03958E-05	1.89762E-05	0.000207444	0.000199529
3838303773825	383830	3773825	0.000139168	5.60376E-05	5.45998E-05	1.44725E-05	1.34818E-05	0.001229704	0.00088409	0.000596079	0.000588511	0.000417562	0.000132649	0.000190028	0.000182777	1.86835E-05	1.7383E-05	1.86835E-05	1.7383E-05	0.000190028	0.000182777
3838403773825	383840	3773825	0.000129241	5.20403E-05	5.0705E-05	1.34401E-05	1.25201E-05	0.001130398	0.000812694	0.000547942	0.000540985	0.000383842	0.000121937	0.000174682	0.000168017	1.71747E-05	1.59792E-05	1.71747E-05	1.59792E-05	0.000174682	0.000168017
3838503773825	383850	3773825	0.000120473	4.85099E-05	4.72652E-05	1.25284E-05	1.16707E-05	0.001043671	0.000750343	0.000505902	0.000499479	0.000354392	0.000112581	0.00016128	0.000155126	1.5857E-05	1.47532E-05	1.5857E-05	1.47532E-05	0.00016128	0.000155126

			MDemolition	MSite Grubbing / Prep	MMass Grading / Excavation	MMass Grading / Excavation	MDrainage / Utilities Trenching	MFoundations / Concrete Pads	MBuilding / Structure Construction	MAsphalt Paving	MLandscaping or Other Finishing	MWaterside Construction (Piles)	RSSWDemolition	RSSWPlacing Base	RSSWForm	Child Risk				
Unique Identifier	X (UTM)	Y (UTM)	2027	2027	2027	2028	2028	2028	2028	2028	2028	2028	2029	2029	2029	3rd Trimester	0<2	2<16	Total	per million
3838903773805	383890	3773805	0.000135537	0.000416074	0.000489269	0.000482754	0.000102617	0.000133453	9.82284E-05	1.01103E-05	0.000118449	1.01103E-05	0.000120544	0.000174913	0.000103685	1.33749E-08	1.9937E-07	3.8763E-08	2.51506E-07	0.2515065
3839003773805	383900	3773805	0.000126507	0.000388356	0.000456675	0.000450594	9.57809E-05	0.000124562	9.16846E-05	9.43681E-06	0.000110558	9.43681E-06	0.00011565	0.000167811	9.9475E-05	1.24949E-08	1.862E-07	3.6133E-08	2.34829E-07	0.23482873
3839103773805	383910	3773805	0.000118538	0.000363891	0.000427906	0.000422209	8.97471E-05	0.000116715	8.59089E-05	8.84234E-06	0.000103594	8.84234E-06	0.000110806	0.000160782	9.53083E-05	1.17163E-08	1.7454E-07	3.3815E-08	2.20073E-07	0.22007339
3829703773815	382970	3773815	1.448E-05	4.44451E-05	5.22708E-05	5.15748E-05	1.0963E-05	1.42573E-05	1.04942E-05	1.08013E-06	1.26544E-05	1.08013E-06	1.46668E-05	2.12819E-05	1.26155E-05	2.85201E-09	3.6513E-08	6.1367E-09	4.55022E-08	0.04550219
3829803773815	382980	3773815	1.49917E-05	4.60218E-05	5.41179E-05	5.33973E-05	1.13504E-05	1.47612E-05	1.0865E-05	1.1183E-06	1.31016E-05	1.1183E-06	1.50911E-05	2.18975E-05	1.29804E-05	3.01181E-09	3.8449E-08	6.4483E-09	4.79088E-08	0.04790883
3829903773815	382990	3773815	1.55415E-05	4.77096E-05	5.61026E-05	5.53556E-05	1.17667E-05	1.53025E-05	1.12635E-05	1.15932E-06	1.35821E-05	1.15932E-06	1.55496E-05	2.25628E-05	1.33748E-05	3.18897E-09	4.0588E-08	6.7927E-09	5.05693E-08	0.05056926
3830003773815	383000	3773815	1.61711E-05	4.96425E-05	5.83756E-05	5.75983E-05	1.22434E-05	1.59225E-05	1.17198E-05	1.20628E-06	1.41324E-05	1.20628E-06	1.60768E-05	2.33277E-05	1.38282E-05	3.39522E-09	4.3074E-08	7.1931E-09	5.36618E-08	0.05366184
3830103773815	383010	3773815	1.6857E-05	5.17481E-05	6.08515E-05	6.00413E-05	1.27627E-05	1.65978E-05	1.22169E-05	1.25745E-06	1.47318E-05	1.25745E-06	1.66507E-05	2.41605E-05	1.43219E-05	3.6289E-09	4.588E-08	7.6448E-09	5.71535E-08	0.05715352
3830203773815	383020	3773815	1.75846E-05	5.39818E-05	6.34782E-05	6.2633E-05	1.33136E-05	1.73143E-05	1.27442E-05	1.31173E-06	1.53677E-05	1.31173E-06	1.72558E-05	2.50386E-05	1.48424E-05	3.89097E-09	4.901E-08	8.1485E-09	6.10493E-08	0.06104932
3830303773815	383030	3773815	1.83304E-05	5.62712E-05	6.61703E-05	6.52893E-05	1.38783E-05	1.80486E-05	1.32847E-05	1.36736E-06	1.60194E-05	1.36736E-06	1.78703E-05	2.59302E-05	1.53709E-05	4.18007E-09	5.244E-08	8.7006E-09	6.53208E-08	0.06532081
3830403773815	383040	3773815	1.9127E-05	5.87166E-05	6.90459E-05	6.81265E-05	1.44814E-05	1.88329E-05	1.3862E-05	1.42678E-06	1.67156E-05	1.42678E-06	1.85223E-05	2.68762E-05	1.59317E-05	4.50923E-09	5.6325E-08	9.3262E-09	7.01602E-08	0.07016019
3830503773815	383050	3773815	1.98074E-05	6.08054E-05	7.15022E-05	7.05501E-05	1.49965E-05	1.95029E-05	1.43552E-05	1.47754E-06	1.73103E-05	1.47754E-06	1.9065E-05	2.76638E-05	1.63985E-05	4.83394E-09	6.0115E-08	9.9359E-09	7.48853E-08	0.07488527
3830603773815	383060	3773815	2.04661E-05	6.28274E-05	7.38799E-05	7.28962E-05	1.54952E-05	2.01514E-05	1.48326E-05	1.52667E-06	1.78859E-05	1.52667E-06	1.95797E-05	2.84106E-05	1.68412E-05	5.18318E-09	6.4163E-08	1.0588E-08	7.99342E-08	0.07993419
3830703773815	383070	3773815	2.11556E-05	6.49442E-05	7.6369E-05	7.53521E-05	1.60173E-05	2.08304E-05	1.53323E-05	1.5781E-06	1.84885E-05	1.5781E-06	2.01193E-05	2.91936E-05	1.73054E-05	5.57982E-09	6.8736E-08	1.1328E-08	8.5644E-08	0.08564397
3830803773815	383080	3773815	2.18833E-05	6.71779E-05	7.89957E-05	7.79438E-05	1.65682E-05	2.15468E-05	1.58596E-05	1.63238E-06	1.91244E-05	1.63238E-06	2.06839E-05	3.00128E-05	1.7791E-05	6.03673E-09	7.3977E-08	1.218E-08	9.21942E-08	0.0921942
3830903773815	383090	3773815	2.26472E-05	6.95229E-05	8.17533E-05	8.06647E-05	1.71466E-05	2.2299E-05	1.64133E-05	1.68937E-06	1.9792E-05	1.68937E-06	2.12735E-05	3.08683E-05	1.82981E-05	6.56786E-09	8.0036E-08	1.3172E-08	9.97751E-08	0.09977514
3831003773815	383100	3773815	2.3529E-05	7.22301E-05	8.49367E-05	8.38058E-05	1.78142E-05	2.31673E-05	1.70524E-05	1.75515E-06	2.05627E-05	1.75515E-06	2.19535E-05	3.1855E-05	1.8883E-05	7.22985E-09	8.7556E-08	1.4413E-08	1.09199E-07	0.10919871
3831103773815	383110	3773815	2.45053E-05	7.52269E-05	8.84607E-05	8.72828E-05	1.85534E-05	2.41285E-05	1.77599E-05	1.82797E-06	2.14158E-05	1.82797E-06	2.27021E-05	3.29412E-05	1.95269E-05	8.05384E-09	9.6865E-08	1.5968E-08	1.20887E-07	0.12088698
3831203773815	383120	3773815	2.55033E-05	7.82906E-05	9.20633E-05	9.08375E-05	1.93089E-05	2.51111E-05	1.84832E-05	1.90241E-06	2.2288E-05	1.90241E-06	2.34757E-05	3.40637E-05	2.01923E-05	9.07081E-09	1.0827E-07	1.7902E-08	1.35244E-07	0.13524365
3831303773815	383130	3773815	2.64922E-05	8.13264E-05	9.56332E-05	9.43598E-05	2.00577E-05	2.60848E-05	1.91999E-05	1.97618E-06	2.31522E-05	1.97618E-06	2.42461E-05	3.51817E-05	2.0855E-05	1.03332E-08	1.2232E-07	2.0332E-08	1.52989E-07	0.15298934
3831403773815	383140	3773815	2.75337E-05	8.45238E-05	9.9393E-05	9.80696E-05	2.08462E-05	2.71104E-05	1.99547E-05	2.05388E-06	2.40625E-05	2.05388E-06	2.5026E-05	3.63132E-05	2.15257E-05	1.1981E-08	1.4056E-07	2.3569E-08	1.76113E-07	0.17611257
3831503773815	383150	3773815	2.86587E-05	8.79774E-05	0.000103454	0.000102077	2.1698E-05	2.82181E-05	2.077E-05	2.1378E-06	2.50456E-05	2.1378E-06	2.58619E-05	3.75262E-05	2.22448E-05	1.4304E-08	1.6612E-07	2.8309E-08	2.08736E-07	0.20873629
3831603773815	383160	3773815	2.97874E-05	9.14421E-05	0.000107528	0.000106097	2.25525E-05	2.93294E-05	2.1588E-05	2.22199E-06	2.6032E-05	2.22199E-06	2.66885E-05	3.87256E-05	2.29558E-05	1.78652E-08	2.0508E-07	3.5902E-08	2.58844E-07	0.25884432
3837203773815	383720	3773815	0.001848339	0.005674083	0.006672257	0.006583415	0.001399409	0.00181992	0.00133956	0.000137877	0.001615314	0.000137877	0.000165319	0.000239881	0.000142196	1.69954E-07	2.5087E-06	5.5507E-07	3.23372E-06	3.23372063
3837303773815	383730	3773815	0.001114481	0.003421263	0.004023126	0.003969557	0.000843792	0.001097345	0.000807705	8.31346E-05	0.000973975	8.31346E-05	0.000166229	0.000241202	0.00014298	1.03947E-07	1.5385E-06	3.334E-07	1.97585E-06	1.97585493
3837403773815	383740	3773815	0.000782534	0.002402243	0.002824841	0.002787228	0.000592469	0.000770502	0.000567131	5.83731E-05	0.000683877	5.83731E-05	0.000166267	0.000241257	0.000143012	7.38752E-08	1.0958E-06	2.3317E-07	1.40286E-06	1.40286286
3837503773815	383750	3773815	0.000600162	0.001842394	0.002166505	0.002137657	0.000454393	0.000590934	0.00043496	4.47691E-05	0.000524498	4.47691E-05	0.000166872	0.000242135	0.000143533	5.72146E-08	8.5012E-07	1.7814E-07	1.08548E-06	1.08547509
3837603773815	383760	3773815	0.00048529	0.001489755	0.00175183	0.001728504	0.000367421	0.000477828	0.000351707	3.62001E-05	0.000424108	3.62001E-05	0.000166922	0.000242207	0.000143576	4.66304E-08	6.9375E-07	1.4351E-07	8.83892E-07	0.88389161
3837703773815	383770	3773815	0.000409506	0.001257112	0.00147826	0.001458577	0.000310044	0.000403209	0.000296784	3.0547E-05	0.000357878	3.0547E-05	0.000167234	0.00024266	0.000143844	3.95775E-08	5.8933E-07	1.207E-07	7.49604E-07	0.74960416
3837803773815	383780	3773815	0.000353536	0.001085296	0.001276219	0.001259226	0.000267668	0.0003481	0.000256221	2.6372E-05	0.000308965	2.6372E-05	0.000167883	0.000243601	0.000144402	3.4331E-08	5.1152E-07	1.0389E-07	6.49734E-07	0.64973412
3837903773815	383790	3773815	0.000310474	0.000953101	0.001120769	0.001105846	0.000235065	0.0003057	0.000225012	2.31598E-05	0.000271331	2.31598E-05	0.000166647	0.000241809	0.00014339	3.02664E-08	4.5115E-07	9.0967E-08	5.72385E-07	0.57238512
3838003773815	383800	3773815	0.000276551	0.000848964	0.000998312	0.00098502	0.000209382	0.000272299	0.000200427	2.06293E-05	0.000241686	2.06293E-05	0.000164776	0.000239093	0.00014173	2.70435E-08	4.0323E-07	8.0806E-08	5.11075E-07	0.51107503
3838103773815	383810	3773815	0.000249237	0.000765115	0.000899712	0.000887732	0.000188702	0.000245405	0.000180631	1.85918E-05	0.000217815	1.85918E-05	0.000162324	0.000235536	0.000139621	2.44352E-08	3.644E-07	7.264E-08	4.61473E-07	0.46147308
3838203773815	383820	3773815	0.000227581	0.000698633	0.000821535	0.000810596	0.000172305	0.000224081	0.000164936	1.69764E-05	0.000198889	1.69764E-05	0.000159105	0.000230865	0.000136852	2.23612E-08	3.335E-07	6.6186E-08	4.2205E-07	0.42205039
3838303773815	383830	3773815	0.000209288	0.000642479	0.000755502	0.000745443	0.000158456	0.00020607	0.000151679	1.56118E-05	0.000182903	1.56118E-05	0.000155502	0.000225637	0.000133753	2.06008E-08	3.0725E-07	6.0747E-08	3.88602E-07	0.38860238
3838403773815	383840	3773815	0.000193132	0.000592881	0.000697179	0.000687896	0.000146223	0.000190162	0.00013997	1.44066E-05	0.000168783	1.44066E-05	0.000151616	0.000219997	0.00013041	1.90379E-08	2.8393E-07	5.5952E-08	3.58916E-07	0.35891573
3838503773815	383850	3773815	0.00017923	0.000550207	0.000646998	0.000638383	0.000135698	0.000176475	0.000129895	1.33697E-05	0.000156634	1.33697E-05	0.000147876	0.000214571	0.000127193	1.76876E-08	2.6374E-07	5.184E-08	3.33271E-07	0.33327104
3838603773815	383860	3773815	0.000167128	0.000513053	0.000603308	0.000595275	0.000126535	0.000164558	0.000121124	1.24669E-05	0.000146057	1.24669E-05	0.000143964	0.000208895	0.000123829	1.65073E-08	2.4609E-07	4.8261E-08	3.10862E-07	0.31086199
3838703773815	383870	3773815	0.000156012	0.000478929	0.000563181	0.000555682	0.000118119	0.000153613	0.000113067	1.16377E-05	0.000136343	1.16377E-05	0.000139182	0.000201956	0.000119716	1.54229E-08	2.2989E-07	4.4987E-08	2.90298E-07	0.29029766
3838803773815	383880	3773815	0.000145625	0.000447045	0.000525688	0.000518688	0.000110255	0.000143386	0.00010554	1.08629E-05	0.000127266	1.08629E-05	0.000133851	0.000194221	0.00011513	1.44096E-08	2.1474E-07	4.1942E-08	2.71092E-07	0.2710919
3838903773815	383890	3773815	0.000135792	0.000416859	0.000490192	0.000483665	0.000102811	0.000133704	9.84138E-05	1.01294E-05	0.000118673	1.01294E-05	0.000128708	0.000186757	0.000110706	1.34456E-08	2.0032E-07	3.9055E-08	2.52818E-07	0.25281758
3839003773815	383900	3773815	0.000126618	0.000388696	0.000457074	0.000450988	9.58647E-05	0.000124671	9.17648E-05	9.44507E-06	0.000110655	9.44507E-06	0.000123112	0.000178638	0.000105893	1.25494E-08	1.8692E-07	3.637E-08	2.35835E-07	0.23583522
3839103773815	383910	3773815	0.000118491	0.000363746	0.000427736	0.000422041	8.97114E-05	0.000116669	8.58747E-05	8.83882E-06	0.000103552	8.83882E-06	0.000117575	0.000170604	0.00010113	1.17539E-08	1.7501E-07	3.3993E-08	2.20761E-07	0.22076115
3829703773825	382970	3773825	1.4235E-05	4.3699E-05	5.13865E-05	5.07023E-05	1.07776E-05	1.40161E-05	1.03166E-05	1.06186E-06	1.24404E-05	1.06186E-06	1.47012E-05	2.13317E-05	1.2645E-05	2.80965E-09	3.5968E-08	6.0429E-09	4.48211E-08	0.04482107
3829803773825	382980	3773825	1.46941E-05	4.51083E-05	5.30437E-05	5.23374E-05	1.11251E-05	1.44682E-05	1.06494E-05	1.0961E-06	1.28416E-05	1.0961E-06	1.50911E-05	2.18975E-05	1.29804E-05	2.95793E-09	3.7759E-08	6.3309E-09	4.70479E-08	0.04704794
3829903773825	382990	3773825	1.51858E-05	4.66179E-05	5.48188E-05	5.40889E-05	1.14974E-05	1.49523E-05	1.10057E-05	1.13279E-06	1.32713E-05	1.13279E-06	1.5509E-05	2.2504E-05	1.33399E-05	3.12149E-09	3.9729E-08	6.6471E-09	4.94974E-08	0.04949745
3830003773825	383000	3773825	1.57973E-05	4.84951E-05	5.70262E-05	5.62669E-05	1.19604E-05	1.55544E-05	1.14489E-05	1.1784E-06	1.38057E-05	1.1784E-06	1.60362E-05	2.32689E-05	1.37933E-05	3.3215E-09	4.2141E-08	7.0361E-09	5.24984E-08	0.0524984
3830103773825	383010	3773825	1.64796E-05	5.05895E-05	5.94891E-05	5.8697E-05	1.2477E-05	1.62262E-05	1.19434E-05	1.22929E-06	1.4402E-05	1.22929E-06	1.66226E-05	2.41198E-05	1.42977E-05	3.55127E-09	4.4904E-08	7.4814E-09	5.59364E-08	0.05593641
3830203773825	383020	3773825	1.72145E-05	5.28455E-05	6.21419E-05	6.13145E-05	1.30334E-05	1.69498E-05	1.2476E-05	1.28411E-06	1.50442E-05	1.28411E-06	1.72558E-05	2.50386E-05	1.48424E-05	3.81097E-09	4.8012E-08	7.9824E-09	5.98058E-08	0.05980581
3830303773825	383030	3773825	1.79929E-05	5.52351E-05	6.4952E-05	6.40871E-05	1.36227E-05	1.77163E-05	1.30401E-05	1.34218E-06	1.57245E-05	1.34218E-06	1.79234E-05	2.60072E-05	1.54165E-05	4.10402E-09	5.1499E-08	8.5449E-09	6.41482E-08	0.06414816
3830403773825	383040	3773825	1.88276E-05	5.77975E-05	6.79651E-05	6.70601E-05	1.42547E-05	1.85381E-05	1.36451E-05	1.40444E-06	1.64539E-05	1.40444E-06	1.86314E-05	2.70346E-05	1.60256E-05	4.43949E-09	5.5469E-08	9.1858E-09	6.90938E-08	0.06909385
3830503773825	383050	3773825	1.95099E-05	5.98919E-05	7.0428E-05	6.94902E-05	1.47712E-05	1.92099E-05	1.41395E-05	1.45534E-06	1.70502E-05	1.45534E-06	1.9196E-05	2.78539E-05	1.65112E-05	4.76085E-09	5.9225E-08	9.7912E-09	7.37775E-08	0.07377752
3830603773825	383060	3773825	2.01449E-05	6.18415E-05	7.27205E-05	7.17523E-05	1.52521E-05	1.98352E-05	1.45998E-05	1.50271E-06	1.76052E-05	1.50271E-06	1.97138E-05	2.86052E-05	1.69566E-05	5.09806E-09	6.3135E-08	1.0423E-08	7.86559E-08	0.07865593
3830703773825	383070	3773825	2.08145E-05	6.38969E-05	7.51376E-05	7.41371E-05	1.5759E-05	2.04945E-05	1.5085E-05	1.55266E-06	1.81904E-05	1.55266E-06	2.02566E-05	2.93927E-05	1.74234E-05	5.481E-09	6.7554E-08	1.114E-08	8.41747E-08	0.08417474
3830803773825	383080	3773825	2.15258E-05	6.60805E-05	7.77053E-05	7.66706E-05	1.62975E-05	2.11948E-05	1.56005E-05	1.60572E-06	1.8812E-05	1.60572E-06	2.08274E-05	3.0221E-05	1.79144E-05	5.92214E-09	7.262E-08	1.1967E-08	9.05091E-08	0.09050907
3830903773825	383090	3773825	2.22698E-05	6.83643E-05	8.03909E-05	7.93204E-05	1.68608E-05	2.19273E-05	1.61397E-05	1.66121E-06	1.94621E-05	1.66121E-06	2.14263E-05	3.109E-05	1.84295E-05	6.43149E-09	7.8437E-08	1.2925E-08	9.77927E-08	0.09779275
3831003773825	383100	3773825	2.31407E-05	7.10381E-05	8.3535E-05	8.24227E-05	1.75202E-05	2.27849E-05	1.6771E-05	1.72618E-06	2.02233E-05	1.72618E-06	2.21219E-05	3.20994E-05	1.90279E-05	7.06841E-09	8.5683E-08	1.4129E-08	1.06881E-07	0.10688083
3831103773825	383110	3773825	2.41133E-05	7.40238E-05	8.70459E-05	8.58868E-05	1.82566E-05	2.37426E-05	1.74758E-05	1.79873E-06	2.10733E-05	1.79873E-06	2.28955E-05	3.32219E-05	1.96932E-05	7.86081E-09	9.4653E-08	1.564E-08	1.18153E-07	0.11815344
3831203773825	383120	3773825	2.51131E-05	7.7093E-05	9.0655E-05	8.9448E-05	1.90136E-05	2.4727E-05	1.82004E-05	1.87331E-06	2.1947E-05	1.87331E-06	2.3694E-05	3.43805E-05	2.03801E-05	8.82997E-09	1.0554E-07	1.7508E-08	1.31881E-07	0.13188127
3831303773825	383130	3773825	2.60966E-05	8.01121E-05	9.42053E-05	9.29509E-05	1.97582E-05	2.56954E-05	1.89132E-05	1.94668E-06	2.28065E-05	1.94668E-06	2.44926E-05	3.55392E-05	2.10669E-05	1.00229E-08	1.1885E-07	1.984E-08	1.4871E-07	0.14871017
3831403773825	383140	3773825	2.71291E-05	8.32816E-05	9.79323E-05	9.66283E-05	2.05399E-05	2.67119E-05	1.96615E-05	2.02369E-06	2.37088E-05	2.02369E-06	2.53036E-05	3.6716E-05	2.17645E-05	1.15663E-08	1.3596E-07	2.2927E-08	1.7045E-07	0.17045006
3831503773825	383150	3773825	2.82632E-05	8.6763E-05	0.000102026	0.000100668	2.13985E-05	2.78286E-05	2.04834E-05	2.10829E-06	2.46999E-05	2.10829E-06	2.61707E-05	3.79743E-05	2.25104E-05	1.37198E-08	1.5969E-07	2.7401E-08	2.0081E-07	0.20080992
3831603773825	383160	3773825	2.93809E-05	9.01943E-05	0.000106061	0.000104649	2.22448E-05	2.89292E-05	2.12934E-05	2.19167E-06	2.56768E-05	2.19167E-06	2.70254E-05	3.92145E-05	2.32455E-05	1.693E-08	1.9484E-07	3.4466E-08	2.46236E-07	0.24623648
3837203773825	383720	3773825	0.001842341	0.005655668	0.006650602	0.006562048	0.001394867	0.001814013	0.001335213	0.000137429	0.001610071	0.000137429	0.000179312	0.000260185	0.000154232	1.69375E-07	2.4995E-06	5.5386E-07	3.22277E-06	3.2227702
3837303773825	383730	3773825	0.001101844	0.003382472	0.00397751	0.003924548	0.000834225	0.001084903	0.000798547	8.2192E-05	0.000962931	8.2192E-05	0.000179633	0.000260651	0.000154509	1.02803E-07	1.5211E-06	3.3015E-07	1.9541E-06	1.95410074
3837403773825	383740	3773825	0.000772693	0.002372035	0.0027832	0.002752179	0.000585019	0.000760813	0.00056	5.7639E-05	0.000675278	5.7639E-05	0.000180466	0.00026186	0.000155225	7.30016E-08	1.0825E-06	2.3074E-07	1.38624E-06	1.38623942
3837503773825	383750	3773825	0.000593441	0.001821762	0.002142243	0.002113718	0.000449304	0.000584317	0.000430089	4.42677E-05	0.000518624	4.42677E-05	0.000181189	0.00026291	0.000155848	5.66335E-08	8.4115E-07	1.7662E-07	1.07441E-06	1.07441068
3837603773825	383760	3773825	0.000480552	0.001475211	0.001734728	0.001711629	0.000363834	0.000473163	0.000348274	3.58467E-05	0.000419967	3.58467E-05	0.000181295	0.000263064	0.000155939	4.62362E-08	6.8758E-07	1.4256E-07	8.76377E-07	0.87637739
3837703773825	383770	3773825	0.000406123	0.001246728	0.001466051	0.00144653	0.000307483	0.000399879	0.000294333	3.02947E-05	0.000354922	3.02947E-05	0.000181224	0.00026296	0.000155877	3.93117E-08	5.8509E-07	1.2013E-07	7.44529E-07	0.74452927
3837803773825	383780	3773825	0.000351179	0.00107806	0.00126771	0.00125083	0.000265884	0.00034578	0.000254513	2.61962E-05	0.000306905	2.61962E-05	0.000181174	0.000262887	0.000155834	3.41607E-08	5.0873E-07	1.0359E-07	6.46475E-07	0.64647467
3837903773825	383790	3773825	0.000309053	0.00094874	0.00111564	0.001100785	0.000233989	0.000304301	0.000223982	2.30538E-05	0.00027009	2.30538E-05	0.000180768	0.000262299	0.000155485	3.01836E-08	4.4968E-07	9.0925E-08	5.70787E-07	0.57078743
3838003773825	383800	3773825	0.000275764	0.000846547	0.00099547	0.000982215	0.000208785	0.000271524	0.000199856	2.05706E-05	0.000240997	2.05706E-05	0.000178809	0.000259456	0.0001538	2.70196E-08	4.0264E-07	8.0932E-08	5.10595E-07	0.51059474
3838103773825	383810	3773825	0.000248867	0.000763978	0.000898376	0.000886414	0.000188421	0.00024504	0.000180363	1.85642E-05	0.000217491	1.85642E-05	0.000176224	0.000255704	0.000151576	2.44475E-08	3.6436E-07	7.287E-08	4.61679E-07	0.46167862
3838203773825	383820	3773825	0.000226535	0.000695424	0.000817762	0.000806874	0.000171514	0.000223052	0.000164179	1.68984E-05	0.000197975	1.68984E-05	0.000172608	0.000250458	0.000148467	2.23036E-08	3.3243E-07	6.619E-08	4.2092E-07	0.42092044
3838303773825	383830	3773825	0.000208853	0.000641142	0.00075393	0.000743892	0.000158126	0.000205641	0.000151363	1.55794E-05	0.000182522	1.55794E-05	0.000168428	0.000244393	0.000144871	2.06009E-08	3.0705E-07	6.0916E-08	3.8857E-07	0.38857022
3838403773825	383840	3773825	0.000193222	0.000593159	0.000697507	0.000688219	0.000146292	0.000190251	0.000140035	1.44134E-05	0.000168862	1.44134E-05	0.000164024	0.000238002	0.000141083	1.90882E-08	2.8449E-07	5.6258E-08	3.59837E-07	0.3598366
3838503773825	383850	3773825	0.000179553	0.000551198	0.000648164	0.000639533	0.000135943	0.000176793	0.000130129	1.33938E-05	0.000156917	1.33938E-05	0.000159847	0.000231942	0.00013749	1.77567E-08	2.6461E-07	5.2185E-08	3.34552E-07	0.33455156

			EGIODemolition	EGIOSite Grubbing / Prep	EGIOMass Grading / Excavation	EGIOMass Grading / Excavation	EGIODrainage / Utilities Trenching	EGIODrainage / Utilities Trenching	EGIOFoundations / Concrete Pads	EGIOFoundations / Concrete Pads	EGIOBuilding / Structure Construction	EGIOBuilding / Structure Construction	EGIOAsphalt Paving	EGIOArchitectural Coating	EGIOLandscaping or Other Finishing	EGIOWaterside Construction (Piles)	HIWaterside Construction (Landscaping)	HIWaterside Construction (Landscaping)	KMDemolition	KMSite Grubbing / Prep
Unique Identifier	X (UTM)	Y (UTM)	2025	2025	2025	2026	2026	2027	2026	2027	2026	2027	2027	2027	2027	2027	2025	2026	2025	2025
3838603773825	383860	3773825	0.000592435	0.00023236	7.6951E-05	7.53655E-05	0.000175003	0.000174733	0.00022993	0.000229782	0.000246284	0.000240381	9.58381E-06	9.58381E-06	0.000259549	9.58381E-06	0.000131439	0.000127322	0.000226287	0.000982099
3838703773825	383870	3773825	0.000553687	0.00021716	7.1918E-05	7.04362E-05	0.000163556	0.000163304	0.000214892	0.000214753	0.000230176	0.000224659	8.95698E-06	8.95698E-06	0.000242573	8.95698E-06	0.000123214	0.000119354	0.000211332	0.000917196
3838803773825	383880	3773825	0.000517786	0.00020308	6.72548E-05	6.58691E-05	0.000152951	0.000152715	0.000200958	0.000200829	0.000215251	0.000210092	8.37621E-06	8.37621E-06	0.000226844	8.37621E-06	0.000115439	0.000111823	0.000197448	0.000856939
3838903773825	383890	3773825	0.000482792	0.00018936	6.27095E-05	6.14175E-05	0.000142614	0.000142394	0.000187377	0.000187256	0.000200704	0.000195893	7.81011E-06	7.81011E-06	0.000211513	7.81011E-06	0.000107872	0.000104494	0.000183843	0.00079789
3839003773825	383900	3773825	0.000449343	0.00017624	5.83648E-05	5.71623E-05	0.000132734	0.000132529	0.000174395	0.000174282	0.000186799	0.000182321	7.26901E-06	7.26901E-06	0.000196859	7.26901E-06	0.000100641	9.74889E-05	0.000170889	0.00074167
3839103773825	383910	3773825	0.000419954	0.00016471	5.45475E-05	5.34236E-05	0.000124052	0.000123861	0.000162989	0.000162883	0.000174581	0.000170396	6.79358E-06	6.79358E-06	0.000183984	6.79358E-06	9.42621E-05	9.13096E-05	0.000159445	0.000692
3829703773835	382970	3773835	0.000170937	6.7044E-05	2.22028E-05	2.17454E-05	5.04939E-05	5.04159E-05	6.63423E-05	6.62995E-05	7.10609E-05	6.93576E-05	2.76524E-06	2.76524E-06	7.48881E-05	2.76524E-06	2.91813E-05	2.82673E-05	1.85029E-05	8.03037E-05
3829803773835	382980	3773835	0.000181014	7.0996E-05	2.35118E-05	2.30274E-05	5.34708E-05	5.33883E-05	7.02536E-05	7.02083E-05	7.52504E-05	7.34467E-05	2.92827E-06	2.92827E-06	7.93032E-05	2.92827E-06	3.08389E-05	2.98729E-05	1.91094E-05	8.29359E-05
3829903773835	382990	3773835	0.000192197	7.5382E-05	2.49643E-05	2.445E-05	5.67741E-05	5.66865E-05	7.45937E-05	7.45456E-05	7.98992E-05	7.7984E-05	3.10917E-06	3.10917E-06	8.42024E-05	3.10917E-06	3.26722E-05	3.16489E-05	1.97611E-05	8.57646E-05
3830003773835	383000	3773835	0.000205966	8.0783E-05	2.67528E-05	2.62016E-05	6.08415E-05	6.07476E-05	7.99378E-05	7.98862E-05	8.56233E-05	8.3571E-05	3.33191E-06	3.33191E-06	9.02348E-05	3.33191E-06	3.4929E-05	3.38349E-05	2.05871E-05	8.93496E-05
3830103773835	383010	3773835	0.00022191	8.7036E-05	2.88237E-05	2.82298E-05	6.5551E-05	6.54499E-05	8.61254E-05	8.60699E-05	9.22511E-05	9.00399E-05	3.58982E-06	3.58982E-06	9.72195E-05	3.58982E-06	3.75355E-05	3.63598E-05	2.1515E-05	9.33766E-05
3830203773835	383020	3773835	0.000240179	9.4202E-05	3.11967E-05	3.05539E-05	7.09477E-05	7.08382E-05	9.3216E-05	9.31558E-05	9.9846E-05	9.74527E-05	3.88537E-06	3.88537E-06	0.000105223	3.88537E-06	4.05133E-05	3.92444E-05	2.25289E-05	9.77768E-05
3830303773835	383030	3773835	0.000261224	0.00010246	3.39302E-05	3.32311E-05	7.71642E-05	7.70452E-05	0.000101384	0.000101318	0.000108595	0.000105992	4.22581E-06	4.22581E-06	0.000114443	4.22581E-06	4.39289E-05	4.2553E-05	2.36219E-05	0.000102521
3830403773835	383040	3773835	0.000285718	0.00011206	3.71117E-05	3.6347E-05	8.43996E-05	8.42694E-05	0.00011089	0.000110819	0.000118777	0.00011593	4.62205E-06	4.62205E-06	0.000125174	4.62205E-06	4.79042E-05	4.64037E-05	2.48055E-05	0.000107658
3830503773835	383050	3773835	0.000309448	0.00012137	4.0194E-05	3.93659E-05	9.14095E-05	9.12685E-05	0.0001201	0.000120023	0.000128642	0.000125559	5.00594E-06	5.00594E-06	0.000135571	5.00594E-06	5.17521E-05	5.01311E-05	2.57741E-05	0.000111861
3830603773835	383060	3773835	0.000334562	0.00013122	4.3456E-05	4.25607E-05	9.8828E-05	9.86755E-05	0.000129847	0.000129763	0.000139082	0.000135749	5.4122E-06	5.4122E-06	0.000146573	5.4122E-06	5.58081E-05	5.40601E-05	2.66771E-05	0.00011578
3830703773835	383070	3773835	0.000363206	0.00014245	4.71765E-05	4.62045E-05	0.000107289	0.000107124	0.000140964	0.000140873	0.00015099	0.000147371	5.87557E-06	5.87557E-06	0.000159122	5.87557E-06	6.04112E-05	5.8519E-05	2.76275E-05	0.000119905
3830803773835	383080	3773835	0.000396044	0.00015533	5.14418E-05	5.0382E-05	0.000116989	0.000116809	0.000153709	0.00015361	0.000164641	0.000160695	6.40679E-06	6.40679E-06	0.000173509	6.40679E-06	6.56566E-05	6.36001E-05	2.86188E-05	0.000124207
3830903773835	383090	3773835	0.000434262	0.00017032	5.6406E-05	5.52438E-05	0.000128279	0.000128081	0.000168542	0.000168433	0.000180529	0.000176202	7.02505E-06	7.02505E-06	0.000190252	7.02505E-06	7.17074E-05	6.94614E-05	2.96666E-05	0.000128755
3831003773835	383100	3773835	0.000482612	0.00018929	6.26862E-05	6.13946E-05	0.000142561	0.000142341	0.000187307	0.000187186	0.000200629	0.00019582	7.80721E-06	7.80721E-06	0.000211435	7.80721E-06	7.93064E-05	7.68223E-05	3.09045E-05	0.000134128
3831103773835	383110	3773835	0.000543582	0.0002132	7.06055E-05	6.91508E-05	0.000160572	0.000160324	0.00021097	0.000210834	0.000225975	0.000220559	8.79352E-06	8.79352E-06	0.000238146	8.79352E-06	8.88086E-05	8.6027E-05	3.23098E-05	0.000140227
3831203773835	383120	3773835	0.000618896	0.00024274	8.0388E-05	7.87317E-05	0.000182819	0.000182537	0.0002402	0.000240045	0.000257284	0.000251117	1.00119E-05	1.00119E-05	0.000271141	1.00119E-05	0.000100356	9.72126E-05	3.3774E-05	0.000146582
3831303773835	383130	3773835	0.000713324	0.00027978	9.26532E-05	9.07442E-05	0.000210713	0.000210387	0.000276849	0.00027667	0.00029654	0.000289432	1.15394E-05	1.15394E-05	0.000312511	1.15394E-05	0.00011449	0.000110904	3.52405E-05	0.000152946
3831403773835	383140	3773835	0.000836198	0.00032797	0.000108613	0.000106375	0.000247009	0.000246628	0.00032437	0.000324328	0.00034762	0.00033988	1.35272E-05	1.35272E-05	0.000366342	1.35272E-05	0.000132504	0.000128354	3.67681E-05	0.000159576
3831503773835	383150	3773835	0.001007081	0.00039499	0.000130809	0.000128114	0.000297487	0.000297028	0.00039085	0.00039060	0.00041659	0.00040824	1.62915E-05	1.62915E-05	0.000441207	1.62915E-05	0.000156971	0.000152055	3.83998E-05	0.000166658
3831603773835	383160	3773835	0.001260221	0.00049428	0.000163689	0.000160317	0.000372263	0.000371689	0.000489105	0.000488789	0.000523893	0.000511335	2.03866E-05	2.03866E-05	0.000552108	2.03866E-05	0.000191561	0.000185561	3.99794E-05	0.000173513
3837203773835	383720	3773835	0.006463042	0.0025349	0.00083948	0.000822183	0.001909151	0.001906205	0.002508375	0.002506756	0.002686783	0.002622382	0.000104552	0.000104552	0.002831487	0.000104552	0.001278194	0.001238158	0.002214187	0.009609726
3837303773835	383730	3773835	0.003836226	0.00150462	0.000498285	0.000488018	0.001133202	0.001131454	0.00148888	0.001487919	0.001594776	0.00155655	6.20585E-05	6.20585E-05	0.001680667	6.20585E-05	0.000770175	0.000746052	0.001346884	0.005845569
3837403773835	383740	3773835	0.002687229	0.00105397	0.00034942	0.000341851	0.000793794	0.00079257	0.001042942	0.001042269	0.001117121	0.001090344	4.34712E-05	4.34712E-05	0.001177287	4.34712E-05	0.000547049	0.000529914	0.000962734	0.004178335
3837503773835	383750	3773835	0.002066662	0.00081057	0.000268437	0.000262906	0.000610482	0.00060954	0.000802093	0.000801576	0.000859142	0.000838549	3.34323E-05	3.34323E-05	0.000905414	3.34323E-05	0.000425883	0.000412544	0.000752156	0.003264409
3837603773835	383760	3773835	0.00167678	0.00065766	0.000217796	0.00021308	0.000495313	0.000494548	0.000650776	0.000650356	0.000697062	0.000680354	2.71252E-05	2.71252E-05	0.000734605	2.71252E-05	0.000349297	0.000338356	0.000617859	0.00268155
3837703773835	383770	3773835	0.001421026	0.00055735	0.000184576	0.000180773	0.000419764	0.000419116	0.000551515	0.000551159	0.000590742	0.000576582	2.29879E-05	2.29879E-05	0.000622558	2.29879E-05	0.000298662	0.000289307	0.00052816	0.00229225
3837803773835	383780	3773835	0.001231892	0.00048317	0.00016001	0.000156713	0.000363895	0.000363333	0.00047811	0.000477802	0.000512116	0.000499841	1.99283E-05	1.99283E-05	0.000539697	1.99283E-05	0.00026096	0.000252786	0.000460901	0.002000343
3837903773835	383790	3773835	0.001086958	0.00042632	0.000141184	0.000138275	0.000321082	0.000320587	0.00042186	0.000421588	0.000451865	0.000441034	1.75837E-05	1.75837E-05	0.000476201	1.75837E-05	0.000231861	0.000224599	0.000408651	0.001773576
3838003773835	383800	3773835	0.000972716	0.00038151	0.000126345	0.000123742	0.000287336	0.000286892	0.000377521	0.000377278	0.000404372	0.00039468	1.57356E-05	1.57356E-05	0.000426151	1.57356E-05	0.000208763	0.000202224	0.000366943	0.001592559
3838103773835	383810	3773835	0.000879914	0.00034511	0.000114291	0.000111937	0.000259922	0.000259521	0.000341504	0.000341283	0.000365793	0.000357025	1.42343E-05	1.42343E-05	0.000385494	1.42343E-05	0.000189862	0.000183916	0.000332705	0.001443963
3838203773835	383820	3773835	0.000802749	0.00031485	0.000104269	0.00010212	0.000237128	0.000236762	0.000311555	0.000311354	0.000333715	0.000325716	1.29861E-05	1.29861E-05	0.000351688	1.29861E-05	0.000174029	0.000168579	0.000303953	0.001319176
3838303773835	383830	3773835	0.000739264	0.00028995	9.60225E-05	9.40441E-05	0.000218375	0.000218038	0.000286916	0.000286731	0.000307323	0.000299957	1.19591E-05	1.19591E-05	0.000323875	1.19591E-05	0.000160927	0.000155886	0.000280172	0.001215968
3838403773835	383840	3773835	0.000686414	0.00026922	8.91578E-05	8.73209E-05	0.000202763	0.000202451	0.000266405	0.000266233	0.000285353	0.000278513	1.11041E-05	1.11041E-05	0.000300721	1.11041E-05	0.000149957	0.00014526	0.000260273	0.001129604
3838503773835	383850	3773835	0.000639384	0.00025078	8.30492E-05	8.13381E-05	0.000188871	0.00018858	0.000248152	0.000247992	0.000265802	0.00025943	1.03433E-05	1.03433E-05	0.000280117	1.03433E-05	0.000140143	0.000135753	0.000242393	0.001052002
3838603773835	383860	3773835	0.000597923	0.00023451	7.76638E-05	7.60637E-05	0.000176624	0.000176351	0.00023206	0.000231911	0.000248566	0.000242608	9.67259E-06	9.67259E-06	0.000261953	9.67259E-06	0.000131446	0.000127329	0.000226545	0.000983219
3838703773835	383870	3773835	0.000559202	0.00021933	7.26343E-05	7.11378E-05	0.000165186	0.000164931	0.000217032	0.000216892	0.000232469	0.000226896	9.04619E-06	9.04619E-06	0.000244989	9.04619E-06	0.000123307	0.000119445	0.000211755	0.000919033
3838803773835	383880	3773835	0.000522699	0.00020501	6.7893E-05	6.64942E-05	0.000154403	0.000154165	0.000202865	0.000202734	0.000217294	0.000212085	8.45569E-06	8.45569E-06	0.000228997	8.45569E-06	0.000115498	0.000111881	0.000197817	0.00085854
3838903773835	383890	3773835	0.000486564	0.00019084	6.31995E-05	6.18974E-05	0.000143729	0.000143507	0.000188841	0.000188719	0.000202272	0.000197424	7.87114E-06	7.87114E-06	0.000213166	7.87114E-06	0.000107734	0.00010436	0.000183904	0.000798155
3839003773835	383900	3773835	0.000450556	0.00017671	5.85223E-05	5.73166E-05	0.000133092	0.000132887	0.000174865	0.000174753	0.000187303	0.000182813	7.28863E-06	7.28863E-06	0.00019739	7.28863E-06	0.000100015	9.68824E-05	0.000170115	0.000738311
3839103773835	383910	3773835	0.000419065	0.00016436	5.4432E-05	5.33105E-05	0.00012379	0.000123599	0.000162643	0.000162538	0.000174211	0.000170036	6.7792E-06	6.7792E-06	0.000183594	6.7792E-06	9.32449E-05	9.03243E-05	0.000157994	0.000685705
3829703773845	382970	3773845	0.000168565	6.6114E-05	2.18948E-05	2.14437E-05	4.97934E-05	4.97166E-05	6.5422E-05	6.53798E-05	7.00751E-05	6.83955E-05	2.72688E-06	2.72688E-06	7.38492E-05	2.72688E-06	2.86324E-05	2.77356E-05	1.82109E-05	7.90367E-05
3829803773845	382980	3773845	0.000178859	7.0151E-05	2.32318E-05	2.27532E-05	5.2834E-05	5.27525E-05	6.9417E-05	6.93722E-05	7.43543E-05	7.2572E-05	2.89339E-06	2.89339E-06	7.83588E-05	2.89339E-06	3.03168E-05	2.93673E-05	1.88446E-05	8.17868E-05
3829903773845	382990	3773845	0.000190365	7.4664E-05	2.47263E-05	2.42169E-05	5.62328E-05	5.61461E-05	7.38826E-05	7.38349E-05	7.91375E-05	7.72406E-05	3.07952E-06	3.07952E-06	8.33996E-05	3.07952E-06	3.21968E-05	3.11884E-05	1.95325E-05	8.47726E-05
3830003773845	383000	3773845	0.000203811	7.9937E-05	2.64728E-05	2.59274E-05	6.02047E-05	6.01118E-05	7.91011E-05	7.90501E-05	8.47272E-05	8.26963E-05	3.29704E-06	3.29704E-06	8.92904E-05	3.29704E-06	3.4389E-05	3.33119E-05	2.03337E-05	8.82496E-05
3830103773845	383010	3773845	0.000219224	8.5983E-05	2.84748E-05	2.78882E-05	6.47577E-05	6.46578E-05	8.50831E-05	8.50282E-05	9.11347E-05	8.89502E-05	3.54638E-06	3.54638E-06	9.6043E-05	3.54638E-06	3.68951E-05	3.57394E-05	2.12231E-05	9.21096E-05
3830203773845	383020	3773845	0.000236856	9.2898E-05	3.0765E-05	3.01311E-05	6.9966E-05	6.9858E-05	9.19262E-05	9.18669E-05	9.84644E-05	9.61043E-05	3.83161E-06	3.83161E-06	0.000103767	3.83161E-06	3.97545E-05	3.85093E-05	2.21984E-05	9.63428E-05
3830303773845	383030	3773845	0.000257218	0.00010088	3.34098E-05	3.27215E-05	7.59809E-05	7.58637E-05	9.9829E-05	9.97645E-05	0.000106929	0.000104366	4.16101E-06	4.16101E-06	0.000112688	4.16101E-06	4.30427E-05	4.16946E-05	2.32576E-05	0.000100939
3830403773845	383040	3773845	0.000280832	0.00011015	3.6477E-05	3.57254E-05	8.29563E-05	8.28283E-05	0.000108994	0.000108923	0.000116746	0.000113948	4.543E-06	4.543E-06	0.000123034	4.543E-06	4.68512E-05	4.53837E-05	2.44027E-05	0.000105909
3830503773845	383050	3773845	0.000304176	0.0001193	3.95092E-05	3.86951E-05	8.9852E-05	8.97134E-05	0.000118054	0.000117978	0.00012645	0.000123419	4.92064E-06	4.92064E-06	0.000133261	4.92064E-06	5.06148E-05	4.90294E-05	2.53713E-05	0.000110113
3830603773845	383060	3773845	0.000328948	0.00012902	4.27268E-05	4.18465E-05	9.71697E-05	9.70198E-05	0.000127668	0.000127586	0.000136749	0.000133471	5.32139E-06	5.32139E-06	0.000144114	5.32139E-06	5.45972E-05	5.28871E-05	2.6281E-05	0.000114061
3830703773845	383070	3773845	0.00035708	0.00014005	4.63808E-05	4.54252E-05	0.00010548	0.000105317	0.000138586	0.000138497	0.000148443	0.000144885	5.77647E-06	5.77647E-06	0.000156438	5.77647E-06	5.91035E-05	5.72523E-05	2.72315E-05	0.000118187
3830803773845	383080	3773845	0.0003884	0.00015234	5.0449E-05	4.94096E-05	0.000114732	0.000114554	0.000150742	0.000150645	0.000161464	0.000157594	6.28314E-06	6.28314E-06	0.00017016	6.28314E-06	6.40941E-05	6.20866E-05	2.81797E-05	0.000122302
3830903773845	383090	3773845	0.000424732	0.00016659	5.51682E-05	5.40315E-05	0.000125464	0.00012527	0.000164843	0.000164737	0.000176568	0.000172335	6.87088E-06	6.87088E-06	0.000186077	6.87088E-06	6.98364E-05	6.7649E-05	2.91845E-05	0.000126663
3831003773845	383100	3773845	0.000471133	0.00018479	6.11952E-05	5.99343E-05	0.000139171	0.000138956	0.000182852	0.000182734	0.000195857	0.000191163	7.62151E-06	7.62151E-06	0.000206406	7.62151E-06	7.7116E-05	7.47006E-05	3.04043E-05	0.000131957
3831103773845	383110	3773845	0.000530109	0.00020792	6.88555E-05	6.74368E-05	0.000156592	0.00015635	0.000205741	0.000205608	0.000220374	0.00021509	8.57556E-06	8.57556E-06	0.000232243	8.57556E-06	8.63061E-05	8.36029E-05	3.1812E-05	0.000138066
3831203773845	383120	3773845	0.000602549	0.00023633	7.82647E-05	7.66521E-05	0.00017799	0.000177715	0.000233856	0.000233705	0.000250489	0.000244485	9.74742E-06	9.74742E-06	0.000263979	9.74742E-06	9.74444E-05	9.43923E-05	3.3292E-05	0.00014449
3831303773845	383130	3773845	0.000694318	0.00027232	9.01845E-05	8.83264E-05	0.000205098	0.000204782	0.000269472	0.000269298	0.000288639	0.0028172	1.1232E-05	1.1232E-05	0.000304184	1.1232E-05	0.000111245	0.00010776	3.48083E-05	0.00015107
3831403773845	383140	3773845	0.000813339	0.000319	0.000105644	0.000103467	0.000240256	0.000239886	0.000315665	0.000315462	0.000338117	0.000330013	1.31574E-05	1.31574E-05	0.000356327	1.31574E-05	0.000128789	0.000124755	3.63698E-05	0.000157847
3831503773845	383150	3773845	0.000975473	0.00038259	0.000126704	0.000124093	0.00028815	0.000287705	0.000378592	0.000378347	0.000405519	0.000395799	1.57802E-05	1.57802E-05	0.000427359	1.57802E-05	0.000152156	0.000147391	3.8015E-05	0.000164988
3831603773845	383160	3773845	0.001208512	0.000474	0.000156973	0.000153738	0.000356988	0.000356438	0.000469036	0.000468733	0.000502396	0.000490354	1.95501E-05	1.95501E-05	0.000529454	1.95501E-05	0.000184335	0.000178562	3.95584E-05	0.000171686
3837203773845	383720	3773845	0.006281569	0.00246372	0.000815908	0.000799098	0.001855545	0.001852682	0.002437943	0.0243637	0.002611342	0.002548749	0.000101617	0.000101617	0.002751983	0.000101617	0.001239466	0.001200643	0.002148053	0.009322701
3837303773845	383730	3773845	0.00374337	0.0014682	0.000486224	0.000476206	0.001105773	0.001104067	0.001452841	0.001451904	0.001556175	0.001518874	6.05564E-05	6.05564E-05	0.001639987	6.05564E-05	0.000748916	0.000725458	0.00131053	0.005687791
3837403773845	383740	3773845	0.002633885	0.00103305	0.000342113	0.000335065	0.000778037	0.000776836	0.001022239	0.001021579	0.001094945	0.0010687	4.26083E-05	4.26083E-05	0.001153916	4.26083E-05	0.000533749	0.000517031	0.000940015	0.004079733
3837503773845	383750	3773845	0.002034812	0.00079808	0.0002643	0.000258855	0.000601073	0.000600146	0.000789732	0.000789222	0.000845901	0.000825626	3.29171E-05	3.29171E-05	0.00089146	3.29171E-05	0.000417027	0.000403965	0.000737082	0.003198986
3837603773845	383760	3773845	0.001657774	0.0006502	0.000215327	0.000210891	0.000489698	0.000488943	0.0006434	0.00064284	0.000689161	0.000672642	2.68178E-05	2.68178E-05	0.000726278	2.68178E-05	0.00034318	0.00033243	0.000607505	0.002636614
3837703773845	383770	3773845	0.001410176	0.00055309	0.000183167	0.000179393	0.000416559	0.000415916	0.000547304	0.000546951	0.000586231	0.000572179	2.28124E-05	2.28124E-05	0.000617804	2.28124E-05	0.00029435	0.00028513	0.000520934	0.002260888
3837803773845	383780	3773845	0.001226538	0.00048107	0.000159314	0.000156032	0.000362313	0.000361754	0.000476033	0.000475725	0.00050989	0.00049766	1.98417E-05	1.98417E-05	0.000537352	1.98417E-05	0.000257914	0.000249835	0.000455868	0.0019785
3837903773845	383790	3773845	0.001085144	0.00042561	0.000140949	0.000138044	0.000320546	0.000320052	0.000421156	0.000420884	0.00045111	0.000440297	1.75543E-05	1.75543E-05	0.000475406	1.75543E-05	0.000229683	0.000222489	0.000405144	0.001758352
3838003773845	383800	3773845	0.000973533	0.00038183	0.000126452	0.000123846	0.000287577	0.000287133	0.000377839	0.000377595	0.000404712	0.000395011	1.57488E-05	1.57488E-05	0.000426509	1.57488E-05	0.000207251	0.000200759	0.000364592	0.001582354
3838103773845	383810	3773845	0.000882887	0.00034628	0.000114678	0.000112315	0.0002608	0.000260398	0.000342658	0.000342437	0.000367029	0.000358232	1.42824E-05	1.42824E-05	0.000386797	1.42824E-05	0.000188915	0.000182998	0.000331302	0.001437874
3838203773845	383820	3773845	0.00080715	0.00031658	0.00010484	0.00010268	0.000238428	0.00023806	0.000313264	0.000313061	0.000335544	0.000327502	1.30572E-05	1.30572E-05	0.000353616	1.30572E-05	0.000173489	0.000168055	0.000303231	0.001316043

			KMMass Grading / Excavation	KMMass Grading / Excavation	KMDrainage / Utilities Trenching	KMFoundations / Concrete Pads	KMBuilding / Structure Construction	KMAsphalt Paving	KMArchitectural Coating	KMLandscaping or Other Finishing	KMWaterside Construction (Piles)	EWNDemolition	EWNSite Grubbing / Prep	EWNDrainage / Utilities Trenching	EWNDrainage / Utilities Trenching	EWNDrainage / Utilities Trenching	EWNFoundation s / Concrete Pads	EWNBuilding / Structure Construction	EWNAsphalt Paving	EWNLandscaping or Other Finishing	EWNWaterside Construction (Piles)
Unique Identifier	X (UTM)	Y (UTM)	2025	2026	2026	2026	2026	2026	2026	2026	2026	2027	2027	2027	2028	2029	2029	2029	2029	2029	2029
3838603773825	383860	3773825	0.0007465	0.000738775	0.0002653	0.000140396	0.000482211	1.54915E-05	1.54915E-05	0.000497702	1.54915E-05	0.000482649	2.6305E-05	6.17691E-05	6.05763E-05	5.93229E-05	5.13847E-05	0.000111579	7.93822E-06	0.000115548	7.93822E-06
3838703773825	383870	3773825	0.000697167	0.000689952	0.000247768	0.000131118	0.000450344	1.44677E-05	1.44677E-05	0.000464811	1.44677E-05	0.000452435	2.46583E-05	5.79023E-05	5.67842E-05	5.56093E-05	4.8168E-05	0.000104594	7.44129E-06	0.000108315	7.44129E-06
3838803773825	383880	3773825	0.000651365	0.000644624	0.00023149	0.000122504	0.000420757	1.35173E-05	1.35173E-05	0.000434275	1.35173E-05	0.000424059	2.31118E-05	5.42708E-05	5.32227E-05	5.21215E-05	4.51469E-05	9.80339E-05	6.97458E-06	0.000101521	6.97458E-06
3838903773825	383890	3773825	0.000606482	0.000600205	0.000215539	0.000114062	0.000391764	1.25858E-05	1.25858E-05	0.00040435	1.25858E-05	0.000396272	2.15973E-05	5.07146E-05	4.97353E-05	4.87062E-05	4.21886E-05	9.16101E-05	6.51757E-06	9.48689E-05	6.51757E-06
3839003773825	383900	3773825	0.000563748	0.000557914	0.000200352	0.000106025	0.00036416	1.1699E-05	1.1699E-05	0.000375859	1.1699E-05	0.000369665	2.01472E-05	4.73094E-05	4.63958E-05	4.54359E-05	3.93559E-05	8.5459E-05	6.07995E-06	8.8499E-05	6.07995E-06
3839103773825	383910	3773825	0.000525994	0.000520551	0.000186934	9.89249E-05	0.000339772	1.09155E-05	1.09155E-05	0.000350688	1.09155E-05	0.000346334	1.88757E-05	4.43236E-05	4.34677E-05	4.25683E-05	3.68721E-05	8.00655E-05	5.69623E-06	8.29136E-05	5.69623E-06
3829703773835	382970	3773835	6.10394E-05	6.04077E-05	2.16929E-05	1.14798E-05	3.94291E-05	1.2667E-06	1.2667E-06	4.06958E-05	1.2667E-06	0.00014107	7.68848E-06	1.8054E-05	1.77054E-05	1.7339E-05	1.50188E-05	3.26125E-05	2.3202E-06	3.37726E-05	2.3202E-06
3829803773835	382980	3773835	6.30402E-05	6.23878E-05	2.2404E-05	1.18561E-05	4.07216E-05	1.30822E-06	1.30822E-06	4.20298E-05	1.30822E-06	0.00014976	8.16212E-06	1.91662E-05	1.87961E-05	1.84072E-05	1.5944E-05	3.46215E-05	2.46313E-06	3.58531E-05	2.46313E-06
3829903773835	382990	3773835	6.51903E-05	6.45156E-05	2.31681E-05	1.22605E-05	4.21105E-05	1.35284E-06	1.35284E-06	4.34633E-05	1.35284E-06	0.000159454	8.69043E-06	2.04068E-05	2.00127E-05	1.95986E-05	1.69761E-05	3.68625E-05	2.62257E-06	3.81738E-05	2.62257E-06
3830003773835	383000	3773835	6.79152E-05	6.72124E-05	2.41365E-05	1.2773E-05	4.38707E-05	1.40939E-06	1.40939E-06	4.52801E-05	1.40939E-06	0.000171444	9.34394E-06	2.19413E-05	2.15176E-05	2.10724E-05	1.82526E-05	3.96345E-05	2.81978E-06	4.10444E-05	2.81978E-06
3830103773835	383010	3773835	7.09762E-05	7.02416E-05	2.52244E-05	1.33486E-05	4.58479E-05	1.47291E-06	1.47291E-06	4.73208E-05	1.47291E-06	0.000185387	1.01039E-05	2.37258E-05	2.32676E-05	2.27862E-05	1.97371E-05	4.28578E-05	3.0491E-06	4.43824E-05	3.0491E-06
3830203773835	383020	3773835	7.43208E-05	7.35516E-05	2.6413E-05	1.39777E-05	4.80084E-05	1.54232E-06	1.54232E-06	4.95507E-05	1.54232E-06	0.00020152	1.09831E-05	2.57904E-05	2.52924E-05	2.47691E-05	2.14546E-05	4.65875E-05	3.31445E-06	4.82447E-05	3.31445E-06
3830303773835	383030	3773835	7.79267E-05	7.71202E-05	2.76945E-05	1.46558E-05	5.03377E-05	1.61715E-06	1.61715E-06	5.19549E-05	1.61715E-06	0.000220349	1.20093E-05	2.82001E-05	2.76555E-05	2.70833E-05	2.34592E-05	5.09401E-05	3.62412E-06	5.27522E-05	3.62412E-06
3830403773835	383040	3773835	8.18313E-05	8.09844E-05	2.90822E-05	1.53902E-05	5.28599E-05	1.69818E-06	1.69818E-06	5.45581E-05	1.69818E-06	0.000242584	1.32211E-05	3.10457E-05	3.04462E-05	2.98163E-05	2.58264E-05	5.60805E-05	3.98983E-06	5.80755E-05	3.98983E-06
3830503773835	383050	3773835	8.50266E-05	8.41466E-05	3.02178E-05	1.59911E-05	5.4924E-05	1.76449E-06	1.76449E-06	5.66884E-05	1.76449E-06	0.000264651	1.44238E-05	3.38699E-05	3.32158E-05	3.25285E-05	2.81758E-05	6.1182E-05	4.35277E-06	6.33584E-05	4.35277E-06
3830603773835	383060	3773835	8.80054E-05	8.70946E-05	3.12764E-05	1.65514E-05	5.68481E-05	1.8263E-06	1.8263E-06	5.86744E-05	1.8263E-06	0.000288433	1.572E-05	3.69135E-05	3.62006E-05	3.54516E-05	3.07077E-05	6.66799E-05	4.74392E-06	6.90519E-05	4.74392E-06
3830703773835	383070	3773835	9.1141E-05	9.01977E-05	3.23908E-05	1.71411E-05	5.88736E-05	1.89137E-06	1.89137E-06	6.0765E-05	1.89137E-06	0.000316036	1.72244E-05	4.04461E-05	3.9665E-05	3.88443E-05	3.36464E-05	7.30612E-05	5.19791E-06	7.56601E-05	5.19791E-06
3830803773835	383080	3773835	9.44109E-05	9.34339E-05	3.35529E-05	1.77561E-05	6.09859E-05	1.95923E-06	1.95923E-06	6.29451E-05	1.95923E-06	0.00034831	1.89833E-05	4.45764E-05	4.37156E-05	4.28111E-05	3.70824E-05	8.05222E-05	5.72872E-06	8.33865E-05	5.72872E-06
3830903773835	383090	3773835	9.78675E-05	9.68547E-05	3.47814E-05	1.84062E-05	6.32187E-05	2.03097E-06	2.03097E-06	6.52497E-05	2.03097E-06	0.000386678	2.10745E-05	4.94868E-05	4.85312E-05	4.7527E-05	4.11672E-05	8.93922E-05	6.35977E-06	9.25721E-05	6.35977E-06
3831003773835	383100	3773835	0.000101951	0.000100896	3.62327E-05	1.91742E-05	6.58567E-05	2.11571E-06	2.11571E-06	6.79724E-05	2.11571E-06	0.000436302	2.3779E-05	5.58376E-05	5.47594E-05	5.36263E-05	4.64504E-05	0.000100864	7.17595E-06	0.000104452	7.17595E-06
3831103773835	383110	3773835	0.000106587	0.000105484	3.78803E-05	2.00461E-05	6.88515E-05	2.21192E-06	2.21192E-06	7.10634E-05	2.21192E-06	0.000500696	2.72886E-05	6.40788E-05	6.28413E-05	6.15411E-05	5.3306E-05	0.000115751	8.23505E-06	0.000119868	8.23505E-06
3831203773835	383120	3773835	0.000111418	0.000110265	3.9597E-05	2.09546E-05	7.19716E-05	2.31216E-06	2.31216E-06	7.42838E-05	2.31216E-06	0.000583283	3.17897E-05	7.46481E-05	7.32066E-05	7.16919E-05	6.20985E-05	0.000134843	9.59337E-06	0.00013964	9.59337E-06
3831303773835	383130	3773835	0.000116255	0.000115052	4.13163E-05	2.18644E-05	7.50967E-05	2.41256E-06	2.41256E-06	7.75092E-05	2.41256E-06	0.000690884	3.76541E-05	8.84189E-05	8.67114E-05	8.49173E-05	7.35542E-05	0.000159719	1.13631E-05	0.0001654	1.13631E-05
3831403773835	383140	3773835	0.000121295	0.0001204	4.31072E-05	2.28122E-05	7.83519E-05	2.51713E-06	2.51713E-06	8.0869E-05	2.51713E-06	0.000837459	4.56426E-05	0.000107177	0.000105108	0.000102933	8.91591E-05	0.000193604	1.37739E-05	0.000200491	1.37739E-05
3831503773835	383150	3773835	0.000126678	0.000125367	4.50202E-05	2.38245E-05	8.18289E-05	2.62884E-06	2.62884E-06	8.44578E-05	2.62884E-06	0.001055404	5.75209E-05	0.00013507	0.000132461	0.000129721	0.000112362	0.000243988	1.73584E-05	0.000252667	1.73584E-05
3831603773835	383160	3773835	0.000131889	0.000130524	4.68722E-05	2.48046E-05	8.51951E-05	2.73698E-06	2.73698E-06	8.7932E-05	2.73698E-06	0.001410015	7.68476E-05	0.000180453	0.000176968	0.000173306	0.000150116	0.000325967	2.31908E-05	0.000337562	2.31908E-05
3837203773835	383720	3773835	0.007304416	0.007228822	0.002595932	0.001373757	0.004718377	0.000151583	0.000151583	0.004869959	0.000151583	0.005026441	0.000273948	0.00064328	0.00063058	0.000617805	0.000535134	0.001162012	8.26709E-05	0.001203347	8.26709E-05
3837303773835	383730	3773835	0.004443256	0.004397273	0.001579098	0.000835653	0.002870175	9.22073E-05	9.22073E-05	0.002962383	9.22073E-05	0.002994376	0.000163197	0.000383218	0.000375818	0.000368042	0.000318793	0.000692239	4.92491E-05	0.000716864	4.92491E-05
3837403773835	383740	3773835	0.00317598	0.003143112	0.001128718	0.000597313	0.002051563	6.59085E-05	6.59085E-05	0.002117472	6.59085E-05	0.002105363	0.000114745	0.000269443	0.00026424	0.000258772	0.000224145	0.000486718	3.46273E-05	0.000504031	3.46273E-05
3837503773835	383750	3773835	0.002481299	0.00245562	0.000881834	0.000466663	0.001602825	5.14924E-05	5.14924E-05	0.001654318	5.14924E-05	0.00162508	8.8569E-05	0.000207977	0.00020396	0.00019974	0.000173012	0.000375686	2.6728E-05	0.00038905	2.6728E-05
3837603773835	383760	3773835	0.002038264	0.00201717	0.000724383	0.000383341	0.001316641	4.22984E-05	4.22984E-05	0.00135894	4.22984E-05	0.001323232	7.21179E-05	0.000169346	0.000166076	0.00016264	0.000140876	0.000305905	2.17635E-05	0.000316786	2.17635E-05
3837703773835	383770	3773835	0.001742354	0.001724322	0.000619219	0.000327688	0.001125495	3.61577E-05	3.61577E-05	0.001161653	3.61577E-05	0.001125127	6.13209E-05	0.000143993	0.000141212	0.00013829	0.000119785	0.000260107	1.85052E-05	0.000269359	1.85052E-05
3837803773835	383780	3773835	0.001520474	0.001504739	0.000540365	0.000285959	0.000982169	3.15532E-05	3.15532E-05	0.001013722	3.15532E-05	0.000978552	5.33324E-05	0.000125234	0.000122816	0.000120275	0.00010418	0.000226221	1.60944E-05	0.000234269	1.60944E-05
3837903773835	383790	3773835	0.001348107	0.001334155	0.000479107	0.000253541	0.000870826	2.79762E-05	2.79762E-05	0.000898802	2.79762E-05	0.000866173	4.72075E-05	0.000110852	0.000108711	0.000106462	9.2216E-05	0.000200242	1.42461E-05	0.000207365	1.42461E-05
3838003773835	383800	3773835	0.001210514	0.001197987	0.000430207	0.000227664	0.000781947	2.51208E-05	2.51208E-05	0.000807067	2.51208E-05	0.000777529	4.23764E-05	9.95077E-05	9.75861E-05	9.55669E-05	8.27787E-05	0.000179749	1.27882E-05	0.000186143	1.27882E-05
3838103773835	383810	3773835	0.001097566	0.001086207	0.000390066	0.000206422	0.000708986	2.27769E-05	2.27769E-05	0.000731763	2.27769E-05	0.000705471	3.84491E-05	9.02857E-05	8.85421E-05	8.67101E-05	7.51071E-05	0.000163091	1.1603E-05	0.000168892	1.1603E-05
3838203773835	383820	3773835	0.001002715	0.000992338	0.000356357	0.000188583	0.000647716	2.08085E-05	2.08085E-05	0.000668524	2.08085E-05	0.000645495	3.51803E-05	8.261E-05	8.10147E-05	7.93384E-05	6.87218E-05	0.000149225	1.06166E-05	0.000154534	1.06166E-05
3838303773835	383830	3773835	0.000924265	0.0009147	0.000328477	0.000173829	0.000597041	1.91805E-05	1.91805E-05	0.000616221	1.91805E-05	0.000596077	3.2487E-05	7.62856E-05	7.48124E-05	7.32645E-05	6.34607E-05	0.000137801	9.8038E-06	0.000142703	9.8038E-06
3838403773835	383840	3773835	0.00085862	0.000849734	0.000305147	0.000161482	0.000554636	1.78182E-05	1.78182E-05	0.000572454	1.78182E-05	0.000554891	3.02423E-05	7.10146E-05	6.96432E-05	6.82023E-05	5.90758E-05	0.00012828	9.12641E-06	0.000132843	9.12641E-06
3838503773835	383850	3773835	0.000799633	0.000791358	0.000284183	0.000150389	0.000516533	1.65941E-05	1.65941E-05	0.000533127	1.65941E-05	0.000518238	2.82446E-05	6.63237E-05	6.5043E-05	6.36972E-05	5.51736E-05	0.000119806	8.52356E-06	0.000124068	8.52356E-06
3838603773835	383860	3773835	0.000747351	0.000739617	0.000265603	0.000140556	0.000482761	1.55092E-05	1.55092E-05	0.00049827	1.55092E-05	0.000485903	2.64824E-05	6.21856E-05	6.09847E-05	5.97229E-05	5.17311E-05	0.000112331	7.99174E-06	0.000116327	7.99174E-06
3838703773835	383870	3773835	0.000698563	0.000691334	0.000248264	0.00013138	0.000451245	1.44967E-05	1.44967E-05	0.000465742	1.44967E-05	0.000455636	2.48327E-05	5.83119E-05	5.71859E-05	5.60026E-05	4.85087E-05	0.000105334	7.49393E-06	0.000109081	7.49393E-06
3838803773835	383880	3773835	0.000652582	0.000645828	0.000231923	0.000122733	0.000421543	1.35425E-05	1.35425E-05	0.000435086	1.35425E-05	0.0004269	2.32666E-05	5.46343E-05	5.35793E-05	5.24707E-05	4.54494E-05	9.86906E-05	7.0213E-06	0.000102201	7.0213E-06
3838903773835	383890	3773835	0.000606683	0.000600405	0.00021561	0.0001141	0.000391894	1.259E-05	1.259E-05	0.00040484	1.259E-05	0.000398156	2.17E-05	5.09557E-05	4.99717E-05	4.89377E-05	4.23892E-05	9.20456E-05	6.54855E-06	9.53199E-05	6.54855E-06
3839003773835	383900	3773835	0.000561195	0.000555387	0.000199444	0.000105545	0.000362511	1.1646E-05	1.1646E-05	0.000374157	1.1646E-05	0.000369504	2.01384E-05	4.72888E-05	4.63756E-05	4.54161E-05	3.93388E-05	8.54218E-05	6.0773E-06	8.84605E-05	6.0773E-06
3839103773835	383910	3773835	0.000521209	0.000515815	0.000185233	9.80248E-05	0.000336681	1.08162E-05	1.08162E-05	0.000347497	1.08162E-05	0.000344497	1.87755E-05	4.40884E-05	4.3237E-05	4.23424E-05	3.66764E-05	7.96407E-05	5.666E-06	8.24737E-05	5.666E-06
3829703773845	382970	3773845	6.00763E-05	5.94546E-05	2.13506E-05	1.12987E-05	3.8807E-05	1.24671E-06	1.24671E-06	4.00537E-05	1.24671E-06	0.000138443	7.54534E-06	1.77179E-05	1.73757E-05	1.70162E-05	1.47392E-05	3.20053E-05	2.27701E-06	3.31438E-05	2.27701E-06
3829803773845	382980	3773845	6.21667E-05	6.15233E-05	2.20935E-05	1.16918E-05	4.01573E-05	1.29009E-06	1.29009E-06	4.14474E-05	1.29009E-06	0.000147279	8.02692E-06	1.88487E-05	1.84847E-05	1.81023E-05	1.56799E-05	3.4048E-05	2.42233E-06	3.52592E-05	2.42233E-06
3829903773845	382990	3773845	6.44362E-05	6.37694E-05	2.29001E-05	1.21187E-05	4.16234E-05	1.33719E-06	1.33719E-06	4.29606E-05	1.33719E-06	0.00015721	8.56816E-06	2.01197E-05	1.97311E-05	1.93229E-05	1.67372E-05	3.63438E-05	2.58567E-06	3.76367E-05	2.58567E-06
3830003773845	383000	3773845	6.70791E-05	6.63849E-05	2.38394E-05	1.26157E-05	4.33306E-05	1.39204E-06	1.39204E-06	4.47226E-05	1.39204E-06	0.000168879	9.20414E-06	2.16131E-05	2.11957E-05	2.07571E-05	1.79795E-05	3.90415E-05	2.77759E-06	4.04303E-05	2.77759E-06
3830103773845	383010	3773845	7.00131E-05	6.92885E-05	2.48821E-05	1.31675E-05	4.52258E-05	1.45292E-06	1.45292E-06	4.66787E-05	1.45292E-06	0.000182332	9.93735E-06	2.33348E-05	2.28841E-05	2.24107E-05	1.94118E-05	4.21516E-05	2.99886E-06	4.3651E-05	2.99886E-06
3830203773845	383020	3773845	7.32308E-05	7.24729E-05	2.60257E-05	1.37727E-05	4.73043E-05	1.5197E-06	1.5197E-06	4.8824E-05	1.5197E-06	0.000197853	1.07832E-05	2.53211E-05	2.48321E-05	2.43183E-05	2.10642E-05	4.57396E-05	3.25412E-06	4.73666E-05	3.25412E-06
3830303773845	383030	3773845	7.67247E-05	7.59307E-05	2.72674E-05	1.44298E-05	4.95613E-05	1.59221E-06	1.59221E-06	5.11535E-05	1.59221E-06	0.000216007	1.17727E-05	2.76444E-05	2.71106E-05	2.65497E-05	2.29969E-05	4.99365E-05	3.55271E-06	5.17129E-05	3.55271E-06
3830403773845	383040	3773845	8.05024E-05	7.96692E-05	2.86099E-05	1.51403E-05	5.20015E-05	1.6706E-06	1.6706E-06	5.36721E-05	1.6706E-06	0.000237377	1.29374E-05	3.03794E-05	2.97927E-05	2.91763E-05	2.52721E-05	5.48769E-05	3.90419E-06	5.6829E-05	3.90419E-06
3830503773845	383050	3773845	8.36977E-05	8.28315E-05	2.97455E-05	1.57412E-05	5.40655E-05	1.73691E-06	1.73691E-06	5.58024E-05	1.73691E-06	0.000259	1.41159E-05	3.31467E-05	3.25066E-05	3.1834E-05	2.75742E-05	5.98756E-05	4.25983E-06	6.20056E-05	4.25983E-06
3830603773845	383060	3773845	8.66989E-05	8.58016E-05	3.08121E-05	1.63056E-05	5.60042E-05	1.79919E-06	1.79919E-06	5.78034E-05	1.79919E-06	0.000282407	1.53916E-05	3.61423E-05	3.54443E-05	3.4711E-05	3.00662E-05	6.52869E-05	4.64481E-06	6.76093E-05	4.64481E-06
3830703773845	383070	3773845	8.98345E-05	8.89048E-05	3.19265E-05	1.68954E-05	5.80297E-05	1.86426E-06	1.86426E-06	5.98939E-05	1.86426E-06	0.000309482	1.68672E-05	3.96073E-05	3.88424E-05	3.80387E-05	3.29486E-05	7.1546E-05	5.09011E-06	7.4091E-05	5.09011E-06
3830803773845	383080	3773845	9.29626E-05	9.20005E-05	3.30382E-05	1.74837E-05	6.00503E-05	1.92918E-06	1.92918E-06	6.19795E-05	1.92918E-06	0.000340293	1.85464E-05	4.35505E-05	4.27095E-05	4.18258E-05	3.62289E-05	7.86689E-05	5.59687E-06	8.14673E-05	5.59687E-06
3830903773845	383090	3773845	9.62773E-05	9.5281E-05	3.42162E-05	1.81071E-05	6.21915E-05	1.99797E-06	1.99797E-06	6.41895E-05	1.99797E-06	0.000376831	2.05378E-05	4.82266E-05	4.72953E-05	4.63167E-05	4.01189E-05	8.71158E-05	6.19782E-06	9.02147E-05	6.19782E-06
3831003773845	383100	3773845	0.000100301	9.92633E-05	3.56463E-05	1.88639E-05	6.47909E-05	2.08147E-06	2.08147E-06	6.68723E-05	2.08147E-06	0.000424602	2.31414E-05	5.43403E-05	5.3291E-05	5.21883E-05	4.52048E-05	9.81595E-05	6.98352E-06	0.000101651	6.98352E-06
3831103773845	383110	3773845	0.000104945	0.000103859	3.72966E-05	1.97372E-05	6.77905E-05	2.17784E-06	2.17784E-06	6.99683E-05	2.17784E-06	0.000487113	2.65483E-05	6.23404E-05	6.11365E-05	5.98715E-05	5.18599E-05	0.000112611	8.01164E-06	0.000116617	8.01164E-06
3831203773845	383120	3773845	0.000109828	0.000108691	3.90318E-05	2.06555E-05	7.09444E-05	2.27916E-06	2.27916E-06	7.32236E-05	2.27916E-06	0.000567004	3.09025E-05	7.25648E-05	7.11635E-05	6.96911E-05	6.03655E-05	0.00013108	9.32563E-06	0.000135743	9.32563E-06
3831303773845	383130	3773845	0.00011483	0.000113641	4.08095E-05	2.15962E-05	7.41755E-05	2.38296E-06	2.38296E-06	7.65585E-05	2.38296E-06	0.000672615	3.66584E-05	8.60808E-05	8.44185E-05	8.26718E-05	7.16092E-05	0.000155495	1.10626E-05	0.000161026	1.10626E-05
3831403773845	383140	3773845	0.000119981	0.000118739	4.26403E-05	2.25651E-05	7.75031E-05	2.48987E-06	2.48987E-06	7.9993E-05	2.48987E-06	0.000816319	4.44904E-05	0.000104472	0.000102454	0.000100335	8.69084E-05	0.000188716	1.34262E-05	0.00019543	1.34262E-05
3831503773845	383150	3773845	0.000125408	0.000124111	4.45692E-05	2.35858E-05	8.10091E-05	2.6025E-06	2.6025E-06	8.36116E-05	2.6025E-06	0.001026361	5.5938E-05	0.000131353	0.000128816	0.000126151	0.00010927	0.000237274	1.68808E-05	0.000245714	1.68808E-05
3831603773845	383160	3773845	0.0001305	0.000129149	4.63787E-05	2.45434E-05	8.42981E-05	2.70816E-06	2.70816E-06	8.70062E-05	2.70816E-06	0.001360759	7.41631E-05	0.000174149	0.000170786	0.000167252	0.000144872	0.00031458	2.23807E-05	0.00032577	2.23807E-05
3837203773845	383720	3773845	0.007086247	0.007012911	0.002518397	0.001332726	0.004577448	0.000147055	0.000147055	0.004724503	0.000147055	0.004884674	0.000266221	0.000625137	0.000613065	0.00060038	0.000520041	0.001129238	8.03392E-05	0.001169408	8.03392E-05
3837303773845	383730	3773845	0.004323327	0.004278585	0.001536477	0.000813098	0.002792706	8.97185E-05	8.97185E-05	0.002882425	8.97185E-05	0.002921185	0.000159208	0.000373851	0.000366632	0.000359046	0.000311	0.000675319	4.80453E-05	0.000699342	4.80453E-05
3837403773845	383740	3773845	0.003101032	0.00306894	0.001102083	0.000583218	0.00200315	6.43532E-05	6.43532E-05	0.002067503	6.43532E-05	0.002062753	0.000112423	0.00026399	0.000258892	0.000253535	0.000219609	0.000476867	3.39265E-05	0.00049383	3.39265E-05
3837503773845	383750	3773845	0.00243157	0.002406406	0.000864161	0.000457311	0.001570703	5.04604E-05	5.04604E-05	0.001621163	5.04604E-05	0.001599124	8.71543E-05	0.000204655	0.000200703	0.00019655	0.000170249	0.000369685	2.63011E-05	0.000382836	2.63011E-05
3837603773845	383760	3773845	0.002004108	0.001983368	0.000712244	0.000376917	0.001294578	4.15896E-05	4.15896E-05	0.001336168	4.15896E-05	0.001307237	7.12461E-05	0.000167299	0.00016469	0.000160674	0.000139173	0.000302207	2.15004E-05	0.000312957	2.15004E-05
3837703773845	383770	3773845	0.001718516	0.001700731	0.000610747	0.000323205	0.001110097	3.5663E-05	3.5663E-05	0.001145759	3.5663E-05	0.001115464	6.07942E-05	0.000142756	0.00014	0.000137103	0.000118757	0.000257873	1.83463E-05	0.000267046	1.83463E-05
3837803773845	383780	3773845	0.001503871	0.001488307	0.000534464	0.000282836	0.000971444	3.12086E-05	3.12086E-05	0.001002652	3.12086E-05	0.000973162	5.30386E-05	0.000124545	0.000122139	0.000119612	0.000103606	0.000224975	1.60058E-05	0.000232978	1.60058E-05
3837903773845	383790	3773845	0.001336535	0.001322703	0.000474994	0.000251365	0.000863351	2.7736E-05	2.7736E-05	0.000891087	2.7736E-05	0.000863554	4.70648E-05	0.000110517	0.000108383	0.00010614	9.19372E-05	0.000199636	1.4203E-05	0.000206738	1.4203E-05
3838003773845	383800	3773845	0.001202758	0.00119031	0.000427451	0.000226205	0.000776936	2.49599E-05	2.49599E-05	0.000801896	2.49599E-05	0.00077697	4.23459E-05	9.94361E-05	9.75159E-05	9.54982E-05	8.27192E-05	0.00017962	1.2779E-05	0.000186009	1.2779E-05
3838103773845	383810	3773845	0.001092937	0.001081627	0.000388421	0.000205551	0.000705996	2.26808E-05	2.26808E-05	0.000728677	2.26808E-05	0.000706604	3.85108E-05	9.04307E-05	8.86844E-05	8.68494E-05	7.52278E-05	0.000163353	1.16217E-05	0.000169163	1.16217E-05
3838203773845	383820	3773845	0.001000333	0.000989981	0.000355511	0.000188135	0.000646177	2.07591E-05	2.07591E-05	0.000666937	2.07591E-05	0.000647761	3.53038E-05	8.29E-05	8.12991E-05	7.9617E-05	6.89631E-05	0.000149749	1.06539E-05	0.000155076	1.06539E-05

			ISDemolition	ISDrainage / Utilities Trenching	ISDrainage / Utilities Trenching	ISAsphalt Paving	ISAsphalt Paving	SVDemolition	SVSite Grubbing / Prep	SVMass Grading / Excavation	SVMass Grading / Excavation	SVDrainage / Utilities Trenching	SVFoundations / Concrete Pads	SVBuilding / Structure Construction	SVBuilding / Structure Construction	SVAsphalt Paving	SVAsphalt Paving	SVArchitectural Coating	SVArchitectural Coating	SVLandscaping or Other Finishing	SVLandscaping or Other Finishing
Unique Identifier	X (UTM)	Y (UTM)	2027	2027	2028	2027	2028	2027	2027	2027	2028	2028	2028	2028	2029	2028	2029	2028	2029	2028	2029
3838603773825	383860	3773825	0.00011273	4.53919E-05	4.42273E-05	1.17231E-05	1.09206E-05	0.000968151	0.000696048	0.000469296	0.000463337	0.000328749	0.000104435	0.00014961	0.000143901	1.47096E-05	1.36857E-05	1.47096E-05	1.36857E-05	0.00014961	0.000143901
3838703773825	383870	3773825	0.000105471	4.24691E-05	4.13795E-05	1.09682E-05	1.02174E-05	0.000899277	0.000646532	0.00043591	0.000430376	0.000305362	9.70056E-05	0.000138966	0.000133664	1.36631E-05	1.27121E-05	1.36631E-05	1.27121E-05	0.000138966	0.000133664
3838803773825	383880	3773825	9.86902E-05	3.97388E-05	3.87192E-05	1.02631E-05	9.56053E-06	0.000835945	0.000600999	0.000405211	0.000400066	0.000283856	9.01739E-05	0.00012918	0.000124251	1.27009E-05	1.18169E-05	1.27009E-05	1.18169E-05	0.00012918	0.000124251
3838903773825	383890	3773825	9.20632E-05	3.70703E-05	3.61192E-05	9.57393E-06	8.91854E-06	0.000774252	0.000556645	0.000375306	0.000370541	0.000262908	8.3519E-05	0.000119646	0.000115081	1.17636E-05	1.09448E-05	1.17636E-05	1.09448E-05	0.000119646	0.000115081
3839003773825	383900	3773825	8.57309E-05	3.45206E-05	3.36349E-05	8.91542E-06	8.30511E-06	0.000715525	0.000514424	0.000346839	0.000342436	0.000242966	7.71842E-05	0.000110571	0.000106352	1.08713E-05	1.01146E-05	1.08713E-05	1.01146E-05	0.000110571	0.000106352
3839103773825	383910	3773825	8.01323E-05	3.22662E-05	3.14384E-05	8.3332E-06	7.76274E-06	0.000663988	0.000477371	0.000321857	0.000317771	0.000225466	7.16248E-05	0.000102607	9.86919E-05	1.00883E-05	9.38608E-06	1.00883E-05	9.38608E-06	0.000102607	9.86919E-05
3829703773835	382970	3773835	1.37054E-05	5.51864E-06	5.37704E-06	1.42526E-06	1.3277E-06	6.29137E-05	4.52315E-05	3.04964E-05	3.01092E-05	2.13632E-05	6.78654E-06	9.72213E-06	9.35118E-06	9.55877E-07	8.89343E-07	9.55877E-07	8.89343E-07	9.72213E-06	9.35118E-06
3829803773835	382980	3773835	1.42321E-05	5.73074E-06	5.58371E-06	1.48004E-06	1.37873E-06	6.48736E-05	4.66406E-05	3.14464E-05	3.10472E-05	2.20287E-05	6.99796E-06	1.0025E-05	9.64249E-06	9.85655E-07	9.17048E-07	9.85655E-07	9.17048E-07	1.0025E-05	9.64249E-06
3829903773835	382990	3773835	1.48008E-05	5.95972E-06	5.80681E-06	1.53918E-06	1.43382E-06	6.69672E-05	4.81458E-05	3.24613E-05	3.20491E-05	2.27396E-05	7.22379E-06	1.03485E-05	9.95367E-06	1.01746E-06	9.46643E-07	1.01746E-06	9.46643E-07	1.03485E-05	9.95367E-06
3830003773835	383000	3773835	1.55134E-05	6.24665E-06	6.08638E-06	1.61329E-06	1.50285E-06	6.96309E-05	5.00608E-05	3.37525E-05	3.33239E-05	2.36441E-05	7.51113E-06	1.07602E-05	1.03496E-05	1.05793E-06	9.84297E-07	1.05793E-06	9.84297E-07	1.07602E-05	1.03496E-05
3830103773835	383010	3773835	1.63182E-05	6.57072E-06	6.40213E-06	1.69698E-06	1.58081E-06	7.26243E-05	5.22129E-05	3.52034E-05	3.47565E-05	2.46605E-05	7.83402E-06	1.12227E-05	1.07945E-05	1.10341E-06	1.02661E-06	1.10341E-06	1.02661E-06	1.12227E-05	1.07945E-05
3830203773835	383020	3773835	1.72026E-05	6.92685E-06	6.74912E-06	1.78895E-06	1.66649E-06	7.5876E-05	5.45507E-05	3.67796E-05	3.63127E-05	2.57647E-05	8.18479E-06	1.17252E-05	1.12778E-05	1.15282E-06	1.07258E-06	1.15282E-06	1.07258E-06	1.17252E-05	1.12778E-05
3830303773835	383030	3773835	1.81611E-05	7.3128E-06	7.12517E-06	1.88863E-06	1.75934E-06	7.93593E-05	5.7055E-05	3.84681E-05	3.79797E-05	2.69475E-05	8.56053E-06	1.22635E-05	1.17956E-05	1.20574E-06	1.12182E-06	1.20574E-06	1.12182E-06	1.22635E-05	1.17956E-05
3830403773835	383040	3773835	1.91937E-05	7.72857E-06	7.53027E-06	1.99601E-06	1.85937E-06	8.31099E-05	5.97515E-05	4.02862E-05	3.97747E-05	2.82211E-05	8.96511E-06	1.28431E-05	1.2353E-05	1.26273E-06	1.17483E-06	1.26273E-06	1.17483E-06	1.28431E-05	1.2353E-05
3830503773835	383050	3773835	2.00418E-05	8.07007E-06	7.86301E-06	2.08421E-06	1.94153E-06	8.61299E-05	6.19228E-05	4.17501E-05	4.122E-05	2.92466E-05	9.29089E-06	1.33098E-05	1.28019E-05	1.30861E-06	1.21753E-06	1.30861E-06	1.21753E-06	1.33098E-05	1.28019E-05
3830603773835	383060	3773835	2.08354E-05	8.38963E-06	8.17438E-06	2.16674E-06	2.01841E-06	8.89184E-05	6.39275E-05	4.31017E-05	4.25545E-05	3.01934E-05	9.59168E-06	1.37407E-05	1.32164E-05	1.35098E-06	1.25694E-06	1.35098E-06	1.25694E-06	1.37407E-05	1.32164E-05
3830703773835	383070	3773835	2.1657E-05	8.72045E-06	8.4967E-06	2.25218E-06	2.098E-06	9.18315E-05	6.60219E-05	4.45139E-05	4.39487E-05	3.11826E-05	9.90593E-06	1.41908E-05	1.36494E-05	1.39524E-06	1.29812E-06	1.39524E-06	1.29812E-06	1.41908E-05	1.36494E-05
3830803773835	383080	3773835	2.25023E-05	9.06083E-06	8.82835E-06	2.34008E-06	2.17989E-06	9.48783E-05	6.82124E-05	4.59907E-05	4.54068E-05	3.22172E-05	1.02346E-05	1.46617E-05	1.41022E-05	1.44153E-06	1.34119E-06	1.44153E-06	1.34119E-06	1.46617E-05	1.41022E-05
3830903773835	383090	3773835	2.33784E-05	9.41358E-06	9.17206E-06	2.43119E-06	2.26476E-06	9.80677E-05	7.05053E-05	4.75367E-05	4.69332E-05	3.33002E-05	1.05786E-05	1.51545E-05	1.45763E-05	1.48999E-06	1.38628E-06	1.48999E-06	1.38628E-06	1.51545E-05	1.45763E-05
3831003773835	383100	3773835	2.4369E-05	9.81247E-06	9.56071E-06	2.53421E-06	2.36073E-06	0.000101836	7.32146E-05	4.93634E-05	4.87366E-05	3.45798E-05	1.09851E-05	1.57369E-05	1.51364E-05	1.54724E-06	1.43955E-06	1.54724E-06	1.43955E-06	1.57369E-05	1.51364E-05
3831103773835	383110	3773835	2.54253E-05	1.02378E-05	9.97513E-06	2.64406E-06	2.46305E-06	0.000106077	7.62634E-05	5.14189E-05	5.07661E-05	3.60198E-05	1.14426E-05	1.63922E-05	1.57667E-05	1.61167E-06	1.49949E-06	1.61167E-06	1.49949E-06	1.63922E-05	1.57667E-05
3831203773835	383120	3773835	2.6462E-05	1.06553E-05	1.03819E-05	2.75187E-06	2.56349E-06	0.000110451	7.94082E-05	5.35393E-05	5.28595E-05	3.75051E-05	1.19144E-05	1.70681E-05	1.64169E-05	1.67813E-06	1.56132E-06	1.67813E-06	1.56132E-06	1.70681E-05	1.64169E-05
3831303773835	383130	3773835	2.74611E-05	1.10575E-05	1.07738E-05	2.85576E-06	2.66027E-06	0.000114789	8.25274E-05	5.56423E-05	5.49358E-05	3.89783E-05	1.23824E-05	1.77386E-05	1.70617E-05	1.74405E-06	1.62265E-06	1.74405E-06	1.62265E-06	1.77386E-05	1.70617E-05
3831403773835	383140	3773835	2.84461E-05	1.14542E-05	1.11603E-05	2.9582E-06	2.75569E-06	0.000119324	8.57875E-05	5.78404E-05	5.7106E-05	4.05181E-05	1.28716E-05	1.84393E-05	1.77357E-05	1.81294E-06	1.68675E-06	1.81294E-06	1.68675E-06	1.84393E-05	1.77357E-05
3831503773835	383150	3773835	2.9399E-05	1.18379E-05	1.15341E-05	3.05729E-06	2.848E-06	0.000124126	8.92397E-05	6.0168E-05	5.9404E-05	4.21486E-05	1.33895E-05	1.91813E-05	1.84494E-05	1.8859E-06	1.75463E-06	1.8859E-06	1.75463E-06	1.91813E-05	1.84494E-05
3831603773835	383160	3773835	3.00906E-05	1.21164E-05	1.18055E-05	3.12922E-06	2.915E-06	0.000128473	9.23653E-05	6.22754E-05	6.14847E-05	4.36248E-05	1.38585E-05	1.98531E-05	1.90956E-05	1.95195E-06	1.81609E-06	1.95195E-06	1.81609E-06	1.98531E-05	1.90956E-05
3831703773835	383720	3773835	0.001042866	0.000419923	0.000409149	0.000108451	0.000101027	0.011997202	0.008625337	0.005815449	0.005741612	0.004073812	0.001294146	0.001853943	0.001783204	0.000182279	0.000169591	0.000182279	0.000169591	0.001853943	0.001783204
3837303773835	383730	3773835	0.000639127	0.000257352	0.000250749	6.64648E-05	6.19149E-05	0.007041194	0.005062236	0.003413105	0.003369769	0.002390932	0.000759538	0.001088085	0.001046568	0.00010698	9.95337E-05	0.00010698	9.95337E-05	0.001088085	0.001046568
3837403773835	383740	3773835	0.000460021	0.000185233	0.00018048	4.7839E-05	4.45641E-05	0.00487607	0.00350563	0.002363596	0.002333586	0.001655735	0.000525985	0.000753505	0.000724755	7.40844E-05	6.89277E-05	7.40844E-05	6.89277E-05	0.000753505	0.000724755
3837503773835	383750	3773835	0.000361638	0.000145618	0.000141882	3.76079E-05	3.50334E-05	0.00370879	0.002666419	0.001797776	0.00177495	0.00125937	0.000400069	0.000573124	0.000551256	5.63494E-05	5.24272E-05	5.63494E-05	5.24272E-05	0.000573124	0.000551256
3837603773835	383760	3773835	0.00029875	0.000120295	0.000117209	3.1068E-05	2.89412E-05	0.002977006	0.002140306	0.001443056	0.001424733	0.001010883	0.000321132	0.000460041	0.000442487	4.5231E-05	4.20827E-05	4.5231E-05	4.20827E-05	0.000460041	0.000442487
3837703773835	383770	3773835	0.000256616	0.000103329	0.000100678	2.66863E-05	2.48594E-05	0.002498454	0.001796253	0.001211085	0.001195708	0.000848384	0.00026951	0.000386089	0.000371358	3.79602E-05	3.53179E-05	3.79602E-05	3.53179E-05	0.000386089	0.000371358
3837803773835	383780	3773835	0.000224938	9.05739E-05	8.82501E-05	2.3392E-05	2.17907E-05	0.002145525	0.001542516	0.001040008	0.001026804	0.000728542	0.000231439	0.000331551	0.0003189	3.25979E-05	3.0329E-05	3.25979E-05	3.0329E-05	0.000331551	0.0003189
3837903773835	383790	3773835	0.000200257	8.0636E-05	7.85671E-05	2.08254E-05	1.93998E-05	0.00187591	0.001348677	0.000909317	0.000897771	0.00063699	0.000202356	0.000289887	0.000278826	2.85016E-05	2.65177E-05	2.85016E-05	2.65177E-05	0.000289887	0.000278826
3838003773835	383800	3773835	0.000180492	7.26773E-05	7.08126E-05	1.87699E-05	1.7485E-05	0.001664122	0.001196413	0.000806656	0.000796414	0.000565075	0.00017951	0.000257159	0.000247347	2.52838E-05	2.35239E-05	2.52838E-05	2.35239E-05	0.000257159	0.000247347
3838103773835	383810	3773835	0.000164212	6.61218E-05	6.44253E-05	1.70769E-05	1.59079E-05	0.001492726	0.001073189	0.000723575	0.000714388	0.000506875	0.000161021	0.000230673	0.000221871	2.26797E-05	2.11011E-05	2.26797E-05	2.11011E-05	0.000230673	0.000221871
3838203773835	383820	3773835	0.000150478	6.05919E-05	5.90373E-05	1.56487E-05	1.45775E-05	0.001350836	0.000971178	0.000654796	0.000646482	0.000458695	0.000145716	0.000208746	0.000200782	2.05239E-05	1.90953E-05	2.05239E-05	1.90953E-05	0.000208746	0.000200782
3838303773835	383830	3773835	0.000139067	5.59971E-05	5.45604E-05	1.4462E-05	1.3472E-05	0.001234764	0.000887728	0.000598532	0.000590932	0.000419281	0.000133195	0.00019081	0.000183529	1.87603E-05	1.74545E-05	1.87603E-05	1.74545E-05	0.00019081	0.000183529
3838403773835	383840	3773835	0.000129488	5.21398E-05	5.08021E-05	1.34658E-05	1.2544E-05	0.001138665	0.000818638	0.000551949	0.000544941	0.000386649	0.000122828	0.000175959	0.000169245	1.73003E-05	1.60961E-05	1.73003E-05	1.60961E-05	0.000175959	0.000169245
3838503773835	383850	3773835	0.000120889	4.86775E-05	4.74286E-05	1.25717E-05	1.1711E-05	0.001053248	0.000757228	0.000510545	0.000504062	0.000357644	0.000113614	0.00016276	0.000156549	1.60025E-05	1.48886E-05	1.60025E-05	1.48886E-05	0.00016276	0.000156549
3838603773835	383860	3773835	0.000113253	4.56029E-05	4.44328E-05	1.17776E-05	1.09713E-05	0.000978263	0.000703318	0.000474197	0.000468176	0.000332182	0.000105526	0.000151172	0.000145404	1.48632E-05	1.38286E-05	1.48632E-05	1.38286E-05	0.000151172	0.000145404
3838703773835	383870	3773835	0.000106044	4.26998E-05	4.16043E-05	1.10278E-05	1.02729E-05	0.000909389	0.000653801	0.000440812	0.000435215	0.000308795	9.80963E-05	0.000140529	0.000135167	1.38168E-05	1.2855E-05	1.38168E-05	1.2855E-05	0.000140529	0.000135167
3838803773835	383880	3773835	9.92016E-05	3.99447E-05	3.89198E-05	1.03163E-05	9.61007E-06	0.000845121	0.000607596	0.000409659	0.000404457	0.000286972	9.11637E-05	0.000130598	0.000125615	1.28403E-05	1.19466E-05	1.28403E-05	1.19466E-05	0.000130598	0.000125615
3838903773835	383890	3773835	9.23915E-05	3.72026E-05	3.6248E-05	9.60808E-06	8.95035E-06	0.000781584	0.000561916	0.00037886	0.00037405	0.000265397	8.43099E-05	0.000120779	0.000116171	1.1875E-05	1.10484E-05	1.1875E-05	1.10484E-05	0.000120779	0.000116171
3839003773835	383900	3773835	8.5615E-05	3.44739E-05	3.35894E-05	8.90336E-06	8.29388E-06	0.000718501	0.000516563	0.000348282	0.00034386	0.000243977	7.75051E-05	0.000111031	0.000106794	1.09165E-05	1.01567E-05	1.09165E-05	1.01567E-05	0.000111031	0.000106794
3839103773835	383910	3773835	7.96572E-05	3.20749E-05	3.1252E-05	8.2838E-06	7.71672E-06	0.00066332	0.000476891	0.000321534	0.000317451	0.000225239	7.15527E-05	0.000102504	9.85926E-05	1.00781E-05	9.37664E-06	1.00781E-05	9.37664E-06	0.000102504	9.85926E-05
3829703773845	382970	3773845	1.3609E-05	5.47982E-06	5.33922E-06	1.41524E-06	1.31836E-06	6.2103E-05	4.46487E-05	3.01034E-05	2.97212E-05	2.10879E-05	6.69909E-06	9.59686E-06	9.23068E-06	9.4356E-07	8.77883E-07	9.4356E-07	8.77883E-07	9.59686E-06	9.23068E-06
3829803773845	382980	3773845	1.41637E-05	5.70317E-06	5.55684E-06	1.47292E-06	1.37209E-06	6.4152E-05	4.61218E-05	3.10967E-05	3.07018E-05	2.17837E-05	6.92012E-06	9.91349E-06	9.53524E-06	9.74691E-07	9.06848E-07	9.74691E-07	9.06848E-07	9.91349E-06	9.53524E-06
3829903773845	382990	3773845	1.47701E-05	5.94735E-06	5.79475E-06	1.53598E-06	1.43084E-06	6.63881E-05	4.77295E-05	3.21806E-05	3.1772E-05	2.2543E-05	7.16133E-06	1.0259E-05	9.8676E-06	1.00867E-06	9.38457E-07	1.00867E-06	9.38457E-07	1.0259E-05	9.8676E-06
3830003773845	383000	3773845	1.54729E-05	6.23034E-06	6.07048E-06	1.60907E-06	1.49892E-06	6.89895E-05	4.95997E-05	3.34415E-05	3.30169E-05	2.34263E-05	7.44194E-06	1.0661E-05	1.02543E-05	1.04819E-06	9.7523E-07	1.04819E-06	9.7523E-07	1.0661E-05	1.02543E-05
3830103773845	383010	3773845	1.62595E-05	6.54709E-06	6.37911E-06	1.69088E-06	1.57513E-06	7.1867E-05	5.16685E-05	3.48364E-05	3.43941E-05	2.44034E-05	7.75234E-06	1.11057E-05	1.0682E-05	1.09191E-06	1.01591E-06	1.09191E-06	1.01591E-06	1.11057E-05	1.0682E-05
3830203773845	383020	3773845	1.71258E-05	6.8959E-06	6.71897E-06	1.78096E-06	1.65905E-06	7.50029E-05	5.3923E-05	3.63564E-05	3.58948E-05	2.54682E-05	8.09061E-06	1.15903E-05	1.11481E-05	1.13955E-06	1.06023E-06	1.13955E-06	1.06023E-06	1.15903E-05	1.11481E-05
3830303773845	383030	3773845	1.80745E-05	7.27792E-06	7.09119E-06	1.87962E-06	1.75095E-06	7.83971E-05	5.63633E-05	3.80017E-05	3.75192E-05	2.66208E-05	8.45675E-06	1.21148E-05	1.16526E-05	1.19112E-06	1.10822E-06	1.19112E-06	1.10822E-06	1.21148E-05	1.16526E-05
3830403773845	383040	3773845	1.91001E-05	7.69087E-06	7.49355E-06	1.98627E-06	1.8503E-06	8.20408E-05	5.89829E-05	3.9768E-05	3.9263E-05	2.78581E-05	8.84979E-06	1.26779E-05	1.21941E-05	1.24648E-06	1.15972E-06	1.24648E-06	1.15972E-06	1.26779E-05	1.21941E-05
3830503773845	383050	3773845	1.99733E-05	8.0425E-06	7.83615E-06	2.07709E-06	1.9349E-06	8.50698E-05	6.11606E-05	4.12362E-05	4.07126E-05	2.88866E-05	9.17653E-06	1.31459E-05	1.26443E-05	1.2925E-06	1.20254E-06	1.2925E-06	1.20254E-06	1.31459E-05	1.26443E-05
3830603773845	383060	3773845	2.07949E-05	8.37332E-06	8.15848E-06	2.16253E-06	2.01449E-06	8.78939E-05	6.31909E-05	4.26051E-05	4.20642E-05	2.98456E-05	9.48117E-06	1.35824E-05	1.30641E-05	1.33541E-06	1.24246E-06	1.33541E-06	1.24246E-06	1.35824E-05	1.30641E-05
3830703773845	383070	3773845	2.16444E-05	8.71538E-06	8.49177E-06	2.25087E-06	2.09678E-06	9.08338E-05	6.53045E-05	4.40302E-05	4.34712E-05	3.08438E-05	9.79829E-06	1.40367E-05	1.35011E-05	1.38008E-06	1.28402E-06	1.38008E-06	1.28402E-06	1.40367E-05	1.35011E-05
3830803773845	383080	3773845	2.24869E-05	9.05464E-06	8.82232E-06	2.33849E-06	2.1784E-06	9.37469E-05	6.7399E-05	4.54423E-05	4.48653E-05	3.1833E-05	1.01125E-05	1.44868E-05	1.39341E-05	1.42434E-06	1.3252E-06	1.42434E-06	1.3252E-06	1.44868E-05	1.39341E-05
3830903773845	383090	3773845	2.33616E-05	9.40683E-06	9.16548E-06	2.42944E-06	2.26314E-06	9.68205E-05	6.96087E-05	4.69321E-05	4.63363E-05	3.28767E-05	1.04441E-05	1.49618E-05	1.43909E-05	1.47104E-06	1.36865E-06	1.47104E-06	1.36865E-06	1.49618E-05	1.43909E-05
3831003773845	383100	3773845	2.43802E-05	9.81697E-06	9.5651E-06	2.53537E-06	2.36181E-06	0.000100562	7.22987E-05	4.87459E-05	4.8127E-05	3.41472E-05	1.08477E-05	1.554E-05	1.49471E-05	1.52789E-06	1.42154E-06	1.52789E-06	1.42154E-06	1.554E-05	1.49471E-05
3831103773845	383110	3773845	2.5491E-05	1.02642E-05	1.00009E-05	2.65088E-06	2.46942E-06	0.000104847	7.53795E-05	5.0823E-05	5.01777E-05	3.56023E-05	1.13099E-05	1.62022E-05	1.5584E-05	1.59299E-06	1.48211E-06	1.59299E-06	1.48211E-06	1.62022E-05	1.5584E-05
3831203773845	383120	3773845	2.6585E-05	1.07048E-05	1.04301E-05	2.76466E-06	2.5754E-06	0.000109293	7.85755E-05	5.29779E-05	5.23052E-05	3.71118E-05	1.17895E-05	1.68891E-05	1.62447E-05	1.66053E-06	1.54495E-06	1.66053E-06	1.54495E-06	1.68891E-05	1.62447E-05
3831303773845	383130	3773845	2.76455E-05	1.11318E-05	1.08462E-05	2.87494E-06	2.67813E-06	0.000113809	8.18228E-05	5.51673E-05	5.44669E-05	3.86455E-05	1.22767E-05	1.75871E-05	1.69161E-05	1.72916E-06	1.6088E-06	1.72916E-06	1.6088E-06	1.75871E-05	1.69161E-05
3831403773845	383140	3773845	2.86766E-05	1.1547E-05	1.12507E-05	2.98217E-06	2.77803E-06	0.000118451	8.51598E-05	5.74172E-05	5.66882E-05	4.02216E-05	1.27774E-05	1.83044E-05	1.7606E-05	1.79968E-06	1.67441E-06	1.79968E-06	1.67441E-06	1.83044E-05	1.7606E-05
3831503773845	383150	3773845	2.96617E-05	1.19436E-05	1.16372E-05	3.08461E-06	2.87345E-06	0.000123342	8.86761E-05	5.9788E-05	5.90288E-05	4.18824E-05	1.3305E-05	1.90602E-05	1.83329E-05	1.87399E-06	1.74355E-06	1.87399E-06	1.74355E-06	1.90602E-05	1.83329E-05
3831603773845	383160	3773845	3.03673E-05	1.22278E-05	1.1914E-05	3.15799E-06	2.94181E-06	0.0001276	9.17376E-05	6.18521E-05	6.10668E-05	4.33284E-05	1.37643E-05	1.97182E-05	1.89659E-05	1.93869E-06	1.80375E-06	1.93869E-06	1.80375E-06	1.97182E-05	1.89659E-05
3837203773845	383720	3773845	0.001013115	0.000407943	0.000397476	0.000105357	9.81447E-05	0.011654544	0.008378985	0.005649352	0.005577623	0.003957458	0.001257183	0.001800992	0.001732273	0.000177073	0.000164748	0.000177073	0.000164748	0.001800992	0.001732273
3837303773845	383730	3773845	0.000623137	0.000250914	0.000244476	6.4802E-05	6.03659E-05	0.006865914	0.004936219	0.003328141	0.003285884	0.002331414	0.00074063	0.001060998	0.001020515	0.000104317	9.7056E-05	0.000104317	9.7056E-05	0.001060998	0.001020515
3837403773845	383740	3773845	0.0004503	0.000181319	0.000176667	4.68281E-05	4.36225E-05	0.004775401	0.003433254	0.002314798	0.002285408	0.001621552	0.000515125	0.000737949	0.000709792	7.25549E-05	6.75047E-05	7.25549E-05	6.75047E-05	0.000737949	0.000709792
3837503773845	383750	3773845	0.000355408	0.000143109	0.000139437	3.696E-05	3.44298E-05	0.003648718	0.00262323	0.001768657	0.001746201	0.001238972	0.00039359	0.000563841	0.000542327	5.54367E-05	5.1578E-05	5.54367E-05	5.1578E-05	0.000563841	0.000542327
3837603773845	383760	3773845	0.000294658	0.000118648	0.000115603	3.06424E-05	2.85447E-05	0.002941193	0.002114558	0.001425696	0.001407594	0.000998722	0.000317268	0.000454506	0.000437164	4.46869E-05	4.15765E-05	4.46869E-05	4.15765E-05	0.000454506	0.000437164
3837703773845	383770	3773845	0.000253929	0.000102248	9.96241E-05	2.64068E-05	2.45991E-05	0.002478053	0.001781586	0.001201196	0.001185945	0.000841456	0.000267309	0.000382937	0.000368325	3.76502E-05	3.50296E-05	3.76502E-05	3.50296E-05	0.000382937	0.000368325
3837803773845	383780	3773845	0.000223226	8.98847E-05	8.75785E-05	2.3214E-05	2.16249E-05	0.00213552	0.001535323	0.001035159	0.001022016	0.000725145	0.00023036	0.000330005	0.000317413	3.24459E-05	3.01875E-05	3.24459E-05	3.01875E-05	0.000330005	0.000317413
3837903773845	383790	3773845	0.000199215	8.02163E-05	7.81582E-05	2.0717E-05	1.92988E-05	0.001872605	0.001346301	0.000907715	0.00089619	0.000635868	0.000201999	0.000289376	0.000278335	2.84513E-05	2.6471E-05	2.84513E-05	2.6471E-05	0.000289376	0.000278335
3838003773845	383800	3773845	0.000179957	7.24619E-05	7.06027E-05	1.87143E-05	1.74332E-05	0.00166577	0.001197598	0.000807455	0.000797203	0.000565635	0.000179688	0.000257414	0.000247592	2.53088E-05	2.35472E-05	2.53088E-05	2.35472E-05	0.000257414	0.000247592
3838103773845	383810	3773845	0.000164092	6.60734E-05	6.43782E-05	1.70644E-05	1.58962E-05	0.001498419	0.001077282	0.000726334	0.000717112	0.000508808	0.000161635	0.000231553	0.000222717	2.27662E-05	2.11815E-05	2.27662E-05	2.11815E-05	0.000231553	0.000222717
3838203773845	383820	3773845	0.000150656	6.06634E-05	5.91069E-05	1.56672E-05	1.45947E-05	0.001359166	0.000977166	0.000658834	0.000650469	0.000461523	0.000146614	0.000210034	0.00020202	2.06504E-05	1.92131E-05	2.06504E-05	1.92131E-05	0.000210034	0.00020202

			MDemolition	MSite Grubbing / Prep	MMass Grading / Excavation	MMass Grading / Excavation	MDrainage / Utilities Trenching	MFoundations / Concrete Pads	MBuilding / Structure Construction	MAsphalt Paving	MLandscaping or Other Finishing	MWaterside Construction (Piles)	RSSWDemolition	RSSWPlacing Base	RSSWForm	Child Risk				
Unique Identifier	X (UTM)	Y (UTM)	2027	2027	2027	2028	2028	2028	2028	2028	2028	2028	2029	2029	2029	3rd Trimester	0<2	2<16	Total	per million
3838603773825	383860	3773825	0.000167561	0.000514384	0.000604874	0.000596819	0.000126863	0.000164985	0.000121438	1.24992E-05	0.000146436	1.24992E-05	0.000155449	0.00022556	0.000133707	1.6586E-08	2.4712E-07	4.8622E-08	3.12324E-07	0.31232394
3838703773825	383870	3773825	0.000156396	0.00048011	0.00056457	0.000557053	0.00011841	0.000153992	0.000113346	1.16664E-05	0.000136679	1.16664E-05	0.000149922	0.00021754	0.000128953	1.55E-08	2.3089E-07	4.5335E-08	2.91725E-07	0.29172469
3838803773825	383880	3773825	0.000146068	0.000448404	0.000527286	0.000520265	0.000110591	0.000143822	0.000105861	1.08959E-05	0.000127653	1.08959E-05	0.000143708	0.000208524	0.000123609	1.44905E-08	2.1581E-07	4.2293E-08	2.72598E-07	0.27259787
3838903773825	383890	3773825	0.000136001	0.0004175	0.000490946	0.000484408	0.000102969	0.00013391	9.8565E-05	1.0145E-05	0.000118855	1.0145E-05	0.000137644	0.000199725	0.000118393	1.35038E-08	2.0107E-07	3.9327E-08	2.53898E-07	0.25389829
3839003773825	383900	3773825	0.00012636	0.000387905	0.000456144	0.000450071	9.56696E-05	0.000124418	9.15781E-05	9.42585E-06	0.00011043	9.42585E-06	0.000130882	0.000189912	0.000112576	1.25627E-08	1.8701E-07	3.6494E-08	2.36066E-07	0.23606596
3839103773825	383910	3773825	0.000117887	0.000361891	0.000425555	0.000419888	8.92539E-05	0.000116074	8.54368E-05	8.79374E-06	0.000103024	8.79374E-06	0.000124241	0.000180276	0.000106864	1.17329E-08	1.7461E-07	3.4005E-08	2.20345E-07	0.22034528
3829703773835	382970	3773835	1.39955E-05	4.29637E-05	5.05218E-05	4.98491E-05	1.05962E-05	1.37803E-05	1.01431E-05	1.04399E-06	1.2231E-05	1.04399E-06	1.47386E-05	2.1386E-05	1.26772E-05	2.76817E-09	3.5434E-08	5.9512E-09	4.41537E-08	0.04415373
3829803773835	382980	3773835	1.44328E-05	4.43062E-05	5.21005E-05	5.14067E-05	1.09273E-05	1.42109E-05	1.046E-05	1.07661E-06	1.26132E-05	1.07661E-06	1.51191E-05	2.19382E-05	1.30045E-05	2.91086E-09	3.7156E-08	6.2279E-09	4.62947E-08	0.04629469
3829903773835	382990	3773835	1.48991E-05	4.57378E-05	5.37839E-05	5.30677E-05	1.12804E-05	1.467E-05	1.0798E-05	1.1114E-06	1.30208E-05	1.1114E-06	1.55278E-05	2.25311E-05	1.33566E-05	3.06825E-09	3.905E-08	6.5318E-09	4.86497E-08	0.04864974
3830003773835	383000	3773835	1.54943E-05	4.75648E-05	5.59323E-05	5.51876E-05	1.1731E-05	1.52561E-05	1.12293E-05	1.1558E-06	1.35409E-05	1.1558E-06	1.60518E-05	2.32915E-05	1.38067E-05	3.263E-09	4.1399E-08	6.9107E-09	5.15725E-08	0.05157255
3830103773835	383010	3773835	1.6162E-05	4.96147E-05	5.83428E-05	5.7566E-05	1.22366E-05	1.59135E-05	1.17132E-05	1.20561E-06	1.41244E-05	1.20561E-06	1.66445E-05	2.41515E-05	1.43165E-05	3.48724E-09	4.4097E-08	7.3459E-09	5.49299E-08	0.05492993
3830203773835	383020	3773835	1.68879E-05	5.18428E-05	6.09629E-05	6.01512E-05	1.27861E-05	1.66282E-05	1.22393E-05	1.25975E-06	1.47588E-05	1.25975E-06	1.72901E-05	2.50884E-05	1.48719E-05	3.74208E-09	4.7151E-08	7.8385E-09	5.87311E-08	0.05873106
3830303773835	383030	3773835	1.76699E-05	5.42436E-05	6.3786E-05	6.29367E-05	1.33782E-05	1.73982E-05	1.2806E-05	1.31809E-06	1.54422E-05	1.31809E-06	1.79826E-05	2.60932E-05	1.54675E-05	4.03239E-09	5.0611E-08	8.3972E-09	6.30404E-08	0.06304038
3830403773835	383040	3773835	1.85137E-05	5.68338E-05	6.68319E-05	6.5942E-05	1.4017E-05	1.8229E-05	1.34176E-05	1.38103E-06	1.61796E-05	1.38103E-06	1.8725E-05	2.71704E-05	1.61061E-05	4.36668E-09	5.4572E-08	9.0375E-09	6.79766E-08	0.06797662
3830503773835	383050	3773835	1.91941E-05	5.89227E-05	6.92882E-05	6.83656E-05	1.45322E-05	1.8899E-05	1.39107E-05	1.43179E-06	1.67743E-05	1.43179E-06	1.93083E-05	2.80168E-05	1.66078E-05	4.68328E-09	5.8278E-08	9.6359E-09	7.25973E-08	0.07259732
3830603773835	383060	3773835	1.98238E-05	6.08556E-05	7.15612E-05	7.06083E-05	1.50089E-05	1.9519E-05	1.4367E-05	1.47875E-06	1.73245E-05	1.47875E-06	1.98386E-05	2.87862E-05	1.70639E-05	5.01316E-09	6.2107E-08	1.0256E-08	7.7376E-08	0.07737596
3830703773835	383070	3773835	2.04788E-05	6.28664E-05	7.39258E-05	7.29414E-05	1.55049E-05	2.01639E-05	1.48418E-05	1.52762E-06	1.7897E-05	1.52762E-06	2.03938E-05	2.95919E-05	1.75415E-05	5.38588E-09	6.6412E-08	1.0955E-08	8.27538E-08	0.08275378
3830803773835	383080	3773835	2.11647E-05	6.4972E-05	7.64018E-05	7.53845E-05	1.60242E-05	2.08393E-05	1.53389E-05	1.57878E-06	1.84964E-05	1.57878E-06	2.09647E-05	3.04202E-05	1.80325E-05	5.80875E-09	7.1271E-08	1.1752E-08	8.88314E-08	0.08883139
3830903773835	383090	3773835	2.18833E-05	6.71779E-05	7.89957E-05	7.79438E-05	1.65682E-05	2.15468E-05	1.58596E-05	1.63238E-06	1.91244E-05	1.63238E-06	2.15636E-05	3.12892E-05	1.85476E-05	6.29587E-09	7.684E-08	1.2672E-08	9.58073E-08	0.09580732
3831003773835	383100	3773835	2.27379E-05	6.98015E-05	8.20808E-05	8.09879E-05	1.72153E-05	2.23883E-05	1.6479E-05	1.69613E-06	1.98713E-05	1.69613E-06	2.22716E-05	3.23166E-05	1.91566E-05	6.90781E-09	8.3812E-08	1.3837E-08	1.04557E-07	0.10455674
3831103773835	383110	3773835	2.37087E-05	7.27816E-05	8.55852E-05	8.44456E-05	1.79502E-05	2.33441E-05	1.71826E-05	1.76855E-06	2.07197E-05	1.76855E-06	2.30702E-05	3.34753E-05	1.98435E-05	7.67207E-09	9.2478E-08	1.5306E-08	1.15455E-07	0.11545522
3831203773835	383120	3773835	2.47139E-05	7.58675E-05	8.9214E-05	8.80261E-05	1.87113E-05	2.43339E-05	1.79111E-05	1.84353E-06	2.15982E-05	1.84353E-06	2.3903E-05	3.46838E-05	2.05598E-05	8.60253E-09	1.0295E-07	1.7117E-08	1.28674E-07	0.12867448
3831303773835	383130	3773835	2.57156E-05	7.89423E-05	9.28297E-05	9.15937E-05	1.94697E-05	2.53202E-05	1.8637E-05	1.91825E-06	2.24735E-05	1.91825E-06	2.47421E-05	3.59013E-05	2.12816E-05	9.74947E-09	1.1577E-07	1.9387E-08	1.44906E-07	0.14490646
3831403773835	383140	3773835	2.67553E-05	8.21341E-05	9.6583E-05	9.5297E-05	2.02569E-05	2.63439E-05	1.93905E-05	1.99581E-06	2.33822E-05	1.99581E-06	2.55968E-05	3.71415E-05	2.20167E-05	1.12213E-08	1.3211E-07	2.2371E-08	1.65704E-07	0.16570439
3831503773835	383150	3773835	2.78966E-05	8.56378E-05	0.000100703	9.93622E-05	2.1121E-05	2.74677E-05	2.02177E-05	2.08095E-06	2.43796E-05	2.08095E-06	2.64983E-05	3.84495E-05	2.27921E-05	1.32404E-08	1.5439E-07	2.6634E-08	1.94269E-07	0.19426924
3831603773835	383160	3773835	2.89872E-05	8.89856E-05	0.00010464	0.000103246	2.19467E-05	2.85415E-05	2.10081E-05	2.1623E-06	2.53327E-05	2.1623E-06	2.73717E-05	3.97169E-05	2.35433E-05	1.61749E-08	1.8656E-07	3.3233E-08	2.35963E-07	0.23596283
3837203773835	383720	3773835	0.001833507	0.005628551	0.006618716	0.006530586	0.001388179	0.001805316	0.001328811	0.00013677	0.001602352	0.00013677	0.000195632	0.000283866	0.00016827	1.68503E-07	2.486E-06	5.5171E-07	3.20623E-06	3.20622863
3837303773835	383730	3773835	0.001087796	0.003339346	0.003926798	0.003874512	0.000823589	0.00107107	0.000788366	8.11441E-05	0.000950654	8.11441E-05	0.0001961	0.000284545	0.000168672	1.01497E-07	1.5014E-06	3.2641E-07	1.92926E-06	1.92926161
3837403773835	383740	3773835	0.000761588	0.002337945	0.002749232	0.002712626	0.000576611	0.000749878	0.000551951	5.68107E-05	0.000665573	5.68107E-05	0.000197042	0.000285912	0.000169483	7.19815E-08	1.067E-06	2.2787E-07	1.36683E-06	1.36683252
3837503773835	383750	3773835	0.000585417	0.00179713	0.002113278	0.002085139	0.000443229	0.000576416	0.000424274	4.36692E-05	0.000511612	4.36692E-05	0.000197865	0.000287106	0.000170191	5.59055E-08	8.2999E-07	1.7466E-07	1.06056E-06	1.06055654
3837603773835	383760	3773835	0.000474731	0.001457342	0.001713714	0.001690896	0.000359427	0.000467431	0.000344055	3.54125E-05	0.00041488	3.54125E-05	0.000197999	0.000287301	0.000170306	4.57181E-08	6.7956E-07	1.4124E-07	8.66512E-07	0.86651242
3837703773835	383770	3773835	0.00040211	0.001234407	0.001451562	0.001432234	0.000304444	0.000395927	0.000291424	2.99953E-05	0.000351414	2.99953E-05	0.00019774	0.000286925	0.000170084	3.8965E-08	5.7963E-07	1.1932E-07	7.37922E-07	0.73792225
3837803773835	383780	3773835	0.000348387	0.001069487	0.001257629	0.001240884	0.000263769	0.0003430 3	0.000252489	2.59879E-05	0.000304465	2.59879E-05	0.000196954	0.000285785	0.000169407	3.393E-08	5.0502E-07	1.0312E-07	6.42073E-07	0.64207303
3837903773835	383790	3773835	0.000307179	0.000942985	0.001108874	0.001094109	0.00023257	0.000302456	0.000222624	2.2914E-05	0.000268452	2.2914E-05	0.000196059	0.000284486	0.000168637	3.004E-08	4.4729E-07	9.0716E-08	5.68042E-07	0.56804223
3838003773835	383800	3773835	0.000274671	0.000843193	0.000991526	0.000978324	0.000207958	0.000270448	0.000199064	2.04891E-05	0.000240043	2.04891E-05	0.000194605	0.000282377	0.000167387	2.69504E-08	4.0137E-07	8.0941E-08	5.0926E-07	0.50926014
3838103773835	383810	3773835	0.000248257	0.000762107	0.000896175	0.000884242	0.00018796	0.00024444	0.000179921	1.85187E-05	0.000216959	1.85187E-05	0.000191729	0.000278204	0.000164913	2.44242E-08	3.6379E-07	7.3005E-08	4.61216E-07	0.46121582
3838203773835	383820	3773835	0.000226274	0.000694622	0.000816819	0.000805943	0.000171316	0.000222795	0.000163989	1.68789E-05	0.000197747	1.68789E-05	0.000187858	0.000272587	0.000161584	2.23106E-08	3.3231E-07	6.6412E-08	4.21033E-07	0.42103268
3838303773835	383830	3773835	0.000208185	0.000639092	0.00075152	0.000741513	0.00015762	0.000204984	0.000150879	1.55295E-05	0.000181938	1.55295E-05	0.00018312	0.000265711	0.000157508	2.05656E-08	3.0631E-07	6.0996E-08	3.87872E-07	0.38787221
3838403773835	383840	3773835	0.000193124	0.000592858	0.000697153	0.00068787	0.000146218	0.000190155	0.000139964	1.44061E-05	0.000168777	1.44061E-05	0.00017817	0.000258528	0.00015325	1.91079E-08	2.8458E-07	5.6494E-08	3.60185E-07	0.36018463
3838503773835	383850	3773835	0.000179726	0.000551727	0.000648786	0.000640147	0.000136073	0.000176962	0.000130254	1.34066E-05	0.000157067	1.34066E-05	0.000173382	0.000251581	0.000149132	1.7803E-08	2.6511E-07	5.2489E-08	3.35404E-07	0.33540381
3838603773835	383860	3773835	0.00016791	0.000515454	0.000606131	0.00059806	0.000127127	0.000165328	0.00012169	1.25252E-05	0.000146741	1.25252E-05	0.000168363	0.000244298	0.000144815	1.66486E-08	2.4788E-07	4.8962E-08	3.13488E-07	0.31348802
3838703773835	383870	3773835	0.000156817	0.000481402	0.00056609	0.000558552	0.000118729	0.000154406	0.000113651	1.16978E-05	0.000137047	1.16978E-05	0.000161915	0.000234943	0.000139269	1.55707E-08	2.3179E-07	4.5681E-08	2.93041E-07	0.29304056
3838803773835	383880	3773835	0.00014638	0.000449362	0.000528413	0.000521377	0.000110827	0.000144129	0.000106087	1.09192E-05	0.000127926	1.09192E-05	0.000154638	0.000224383	0.00013301	1.45529E-08	2.1661E-07	4.2599E-08	2.73757E-07	0.27375743
3838903773835	383890	3773835	0.000136054	0.000417661	0.000491135	0.000484596	0.000103009	0.000133962	9.86031E-05	1.01489E-05	0.000118901	1.01489E-05	0.000147401	0.000213883	0.000126785	1.35402E-08	2.0148E-07	3.9546E-08	2.54571E-07	0.25457092
3839003773835	383900	3773835	0.000125736	0.000385989	0.000453891	0.000447847	9.5197E-05	0.000123803	9.11257E-05	9.37929E-06	0.000109884	9.37929E-06	0.000138895	0.00020154	0.000119469	1.25343E-08	1.8648E-07	3.6504E-08	2.35514E-07	0.23551409
3839103773835	383910	3773835	0.000116702	0.000358254	0.000421277	0.000415668	8.83568E-05	0.000114907	8.4578E-05	8.70536E-06	0.000101989	8.70536E-06	0.000130635	0.000189555	0.000112364	1.16518E-08	1.733E-07	3.3841E-08	2.18795E-07	0.2187946
3829703773845	382970	3773845	1.37578E-05	4.2234E-05	4.96638E-05	4.90025E-05	1.04163E-05	1.35463E-05	9.97078E-06	1.02626E-06	1.20233E-05	1.02626E-06	1.4776E-05	2.14403E-05	1.27094E-05	2.72638E-09	3.4897E-08	5.8588E-09	4.34822E-08	0.04348219
3829803773845	382980	3773845	1.42132E-05	4.36322E-05	5.13079E-05	5.06247E-05	1.07611E-05	1.39947E-05	1.03009E-05	1.06024E-06	1.24213E-05	1.06024E-06	1.51846E-05	2.20332E-05	1.30609E-05	2.87259E-09	3.6665E-08	6.1431E-09	4.56804E-08	0.04568037
3829903773845	382990	3773845	1.47086E-05	4.51529E-05	5.30961E-05	5.23891E-05	1.11361E-05	1.44824E-05	1.06599E-05	1.09719E-06	1.28542E-05	1.09719E-06	1.56307E-05	2.26805E-05	1.34445E-05	3.03515E-09	3.8625E-08	6.4588E-09	4.81192E-08	0.04811916
3830003773845	383000	3773845	1.52838E-05	4.69187E-05	5.51725E-05	5.44379E-05	1.15716E-05	1.50488E-05	1.10767E-05	1.1401E-06	1.33569E-05	1.1401E-06	1.61516E-05	2.34363E-05	1.38926E-05	3.22494E-09	4.0914E-08	6.8279E-09	5.09663E-08	0.05096632
3830103773845	383010	3773845	1.59207E-05	4.88738E-05	5.74716E-05	5.67064E-05	1.20538E-05	1.56759E-05	1.15383E-05	1.1876E-06	1.39135E-05	1.1876E-06	1.67318E-05	2.42782E-05	1.43916E-05	3.44123E-09	4.3514E-08	7.2472E-09	5.42027E-08	0.05420269
3830203773845	383020	3773845	1.66157E-05	5.10073E-05	5.99804E-05	5.91817E-05	1.258E-05	1.63602E-05	1.2042E-05	1.23945E-06	1.45209E-05	1.23945E-06	1.73681E-05	2.52015E-05	1.4939E-05	3.68685E-09	4.6457E-08	7.7216E-09	5.78656E-08	0.05786557
3830303773845	383030	3773845	1.73705E-05	5.33245E-05	6.27053E-05	6.18703E-05	1.31515E-05	1.71034E-05	1.25891E-05	1.29575E-06	1.51806E-05	1.29575E-06	1.80575E-05	2.62018E-05	1.55319E-05	3.96758E-09	4.9804E-08	8.2621E-09	6.20337E-08	0.06203369
3830403773845	383040	3773845	1.81852E-05	5.58256E-05	6.56463E-05	6.47722E-05	1.37684E-05	1.79056E-05	1.31795E-05	1.35653E-06	1.58926E-05	1.35653E-06	1.87936E-05	2.727E-05	1.61651E-05	4.2897E-09	5.3623E-08	8.8798E-09	6.67925E-08	0.0667925
3830503773845	383050	3773845	1.88621E-05	5.79033E-05	6.80895E-05	6.71829E-05	1.42808E-05	1.8572E-05	1.367E-05	1.40702E-06	1.64841E-05	1.40702E-06	1.93988E-05	2.81481E-05	1.66856E-05	4.6015E-09	5.7277E-08	9.47E-09	7.13486E-08	0.07134859
3830603773845	383060	3773845	1.94935E-05	5.98418E-05	7.0369E-05	6.9432E-05	1.47589E-05	1.91938E-05	1.41277E-05	1.45412E-06	1.70359E-05	1.45412E-06	1.99509E-05	2.89492E-05	1.71605E-05	4.92742E-09	6.1066E-08	1.0084E-08	7.6077E-08	0.07607696
3830703773845	383070	3773845	2.01486E-05	6.18526E-05	7.27336E-05	7.17652E-05	1.52548E-05	1.98388E-05	1.46024E-05	1.50298E-06	1.76084E-05	1.50298E-06	2.05248E-05	2.9782E-05	1.76542E-05	5.29396E-09	6.5305E-08	1.0774E-08	8.13728E-08	0.08137283
3830803773845	383080	3773845	2.07982E-05	6.38468E-05	7.50786E-05	7.40789E-05	1.57467E-05	2.04784E-05	1.50732E-05	1.55144E-06	1.81761E-05	1.55144E-06	2.10925E-05	3.06057E-05	1.81425E-05	5.69723E-09	6.9939E-08	1.1534E-08	8.71706E-08	0.08717061
3830903773845	383090	3773845	2.14841E-05	6.59524E-05	7.75546E-05	7.65219E-05	1.6266E-05	2.11537E-05	1.55703E-05	1.6026E-06	1.87755E-05	1.6026E-06	2.16821E-05	3.14612E-05	1.86496E-05	6.16053E-09	7.5238E-08	1.2412E-08	9.38103E-08	0.09381027
3831003773845	383100	3773845	2.23224E-05	6.85259E-05	8.05808E-05	7.95079E-05	1.69007E-05	2.19792E-05	1.61779E-05	1.66514E-06	1.95081E-05	1.66514E-06	2.24058E-05	3.25112E-05	1.9272E-05	6.74892E-09	8.1951E-08	1.3538E-08	1.02237E-07	0.10223736
3831103773845	383110	3773845	2.32932E-05	7.1506E-05	8.40852E-05	8.29656E-05	1.76356E-05	2.2935E-05	1.68814E-05	1.73755E-06	2.03565E-05	1.73755E-06	2.32324E-05	3.37107E-05	1.9983E-05	7.49012E-09	9.0369E-08	1.4969E-08	1.12828E-07	0.11282823
3831203773845	383120	3773845	2.43057E-05	7.46142E-05	8.77402E-05	8.65719E-05	1.84022E-05	2.39319E-05	1.76152E-05	1.81308E-06	2.12414E-05	1.81308E-06	2.40964E-05	3.49644E-05	2.07262E-05	8.38841E-09	1.005E-07	1.6729E-08	1.25621E-07	0.12562082
3831303773845	383130	3773845	2.534E-05	7.77893E-05	9.14738E-05	9.02558E-05	1.91853E-05	2.49503E-05	1.83648E-05	1.89023E-06	2.21453E-05	1.89023E-06	2.49948E-05	3.62679E-05	2.14989E-05	9.50762E-09	1.1303E-07	1.8962E-08	1.41504E-07	0.14150378
3831403773845	383140	3773845	2.64033E-05	8.10535E-05	9.53123E-05	9.40431E-05	1.99904E-05	2.59973E-05	1.91354E-05	1.96955E-06	2.30745E-05	1.96955E-06	2.59056E-05	3.75896E-05	2.22823E-05	1.0938E-08	1.2894E-07	2.1886E-08	1.61762E-07	0.16176205
3831503773845	383150	3773845	2.75519E-05	8.45795E-05	9.94585E-05	9.81342E-05	2.086E-05	2.71282E-05	1.99679E-05	2.05523E-06	2.40783E-05	2.05523E-06	2.68445E-05	3.89519E-05	2.30899E-05	1.28596E-08	1.5017E-07	2.5989E-08	1.8902E-07	0.18902022
3831603773845	383160	3773845	2.86116E-05	8.78325E-05	0.000103284	0.000101909	2.16623E-05	2.81716E-05	2.07359E-05	2.13428E-06	2.50044E-05	2.13428E-06	2.77272E-05	4.02328E-05	2.38492E-05	1.55693E-08	1.7989E-07	3.2177E-08	2.27638E-07	0.22763778
3837203773845	383720	3773845	0.001779549	0.005462907	0.006423932	0.006338396	0.001347326	0.001752187	0.001289705	0.000132745	0.001555196	0.000132745	0.000214619	0.000311416	0.000184601	1.63573E-07	2.4129E-06	5.3586E-07	3.11232E-06	3.1123246
3837303773845	383730	3773845	0.00105909	0.003251224	0.003823173	0.003772267	0.000801855	0.001042806	0.000767562	7.90028E-05	0.000925568	7.90028E-05	0.000215302	0.000312408	0.000185189	9.88526E-08	1.4619E-06	3.1818E-07	1.87891E-06	1.87890971
3837403773845	383740	3773845	0.000744214	0.00228461	0.002686514	0.002650742	0.000563457	0.000732771	0.00053936	5.55146E-05	0.000650389	5.55146E-05	0.000216493	0.000314137	0.000186214	7.03731E-08	1.0428E-06	2.2304E-07	1.33621E-06	1.33621347
3837503773845	383750	3773845	0.000574258	0.001762873	0.002072994	0.002045392	0.00043478	0.000565428	0.000416186	4.28367E-05	0.00050186	4.28367E-05	0.000217254	0.000315241	0.000186868	5.48715E-08	8.1431E-07	1.7169E-07	1.04087E-06	1.0408734
3837603773845	383760	3773845	0.000467329	0.00143462	0.001686996	0.001664533	0.000353823	0.000460144	0.000338691	3.48604E-05	0.000408412	3.48604E-05	0.000217498	0.000315594	0.000187078	4.50347E-08	6.6908E-07	1.3939E-07	8.53502E-07	0.8535017
3837703773845	383770	3773845	0.000397132	0.001219128	0.001433594	0.001414506	0.000300676	0.000391026	0.000287817	2.96241E-05	0.000347065	2.96241E-05	0.000216899	0.000314725	0.000186563	3.85104E-08	5.7256E-07	1.1819E-07	7.29264E-07	0.72926425
3837803773845	383780	3773845	0.000345073	0.001059316	0.001245668	0.001229082	0.000261261	0.000339768	0.000250087	2.57407E-05	0.000301569	2.57407E-05	0.00021562	0.000312869	0.000185463	3.36336E-08	5.0032E-07	1.0248E-07	6.36426E-07	0.63642616
3837903773845	383790	3773845	0.000304994	0.000936279	0.001100987	0.001086327	0.000230916	0.000300304	0.00022104	2.2751E-05	0.000266542	2.2751E-05	0.000213948	0.000310443	0.000184024	2.98509E-08	4.442E-07	9.0386E-08	5.64437E-07	0.56443697
3838003773845	383800	3773845	0.00027333	0.000839077	0.000986686	0.000973548	0.000206943	0.000269128	0.000198093	2.03891E-05	0.000238871	2.03891E-05	0.000212192	0.000307895	0.000182514	2.68422E-08	3.995E-07	8.0847E-08	5.07194E-07	0.5071937
3838103773845	383810	3773845	0.000247609	0.000760118	0.000893836	0.000881935	0.000187469	0.000243802	0.000179452	1.84704E-05	0.000216392	1.84704E-05	0.00020945	0.000303917	0.000180156	2.43826E-08	3.6293E-07	7.3106E-08	4.60414E-07	0.460414
3838203773845	383820	3773845	0.000226113	0.000694127	0.000816236	0.000805368	0.000171194	0.000222636	0.000163872	1.68669E-05	0.000197606	1.68669E-05	0.000205358	0.000297978	0.000176635	2.23158E-08	3.3216E-07	6.6643E-08	4.21117E-07	0.42111711

			EGIODemolition	EGIOSite Grubbing / Prep	EGIOMass Grading / Excavation	EGIOMass Grading / Excavation	EGIODrainage / Utilities Trenching	EGIODrainage / Utilities Trenching	EGIOFoundations / Concrete Pads	EGIOFoundations / Concrete Pads	EGIOBuilding / Structure Construction	EGIOBuilding / Structure Construction	EGIOAsphalt Paving	EGIOArchitectural Coating	EGIOLandscaping or Other Finishing	EGIOWaterside Construction (Piles)	HIWaterside Construction (Landscaping)	HIWaterside Construction (Landscaping)	KMDemolition	KMSite Grubbing / Prep
Unique Identifier	X (UTM)	Y (UTM)	2025	2025	2025	2026	2026	2027	2026	2027	2026	2027	2027	2027	2027	2027	2025	2026	2025	2025
3838303773845	383830	3773845	0.000742794	0.00029133	9.6481E-05	9.44932E-05	0.000219418	0.000219079	0.000288286	0.0002881	0.000308791	0.000301389	1.20162E-05	1.20162E-05	0.000325421	1.20162E-05	0.000160308	0.000155287	0.000279236	0.001211902
3838403773845	383840	3773845	0.000689971	0.00027062	8.96198E-05	8.77733E-05	0.000203814	0.0002035	0.000267785	0.000267612	0.000286831	0.000279956	1.11616E-05	1.11616E-05	0.000302279	1.11616E-05	0.000149423	0.000144742	0.00025942	0.001125902
3838503773845	383850	3773845	0.000643983	0.00025258	8.36465E-05	8.19231E-05	0.00019023	0.000189936	0.000249937	0.000249775	0.000267713	0.000261296	1.04177E-05	1.04177E-05	0.000282132	1.04177E-05	0.000139908	0.000135526	0.000242076	0.001050627
3838603773845	383860	3773845	0.000603205	0.00023659	7.83498E-05	7.67356E-05	0.000178184	0.000177909	0.00023411	0.000233959	0.000250761	0.000244751	9.75803E-06	9.75803E-06	0.000264267	9.75803E-06	0.000131426	0.00012731	0.000226612	0.000983514
3838703773845	383870	3773845	0.000564968	0.00022159	7.33833E-05	7.18714E-05	0.000166889	0.000166631	0.00021927	0.000219129	0.000234866	0.000229236	9.13948E-06	9.13948E-06	0.000247515	9.13948E-06	0.000123443	0.000119577	0.000212194	0.000920939
3838803773845	383880	3773845	0.000527837	0.00020703	6.85603E-05	6.71477E-05	0.00015592	0.00015568	0.000204859	0.000204727	0.00021943	0.00021417	8.5388E-06	8.5388E-06	0.000231248	8.5388E-06	0.000115611	0.00011199	0.000198197	0.00086019
3838903773845	383890	3773845	0.000490579	0.00019241	6.3721E-05	6.24081E-05	0.000144915	0.000144691	0.000190399	0.000190276	0.000203941	0.000199053	7.93609E-06	7.93609E-06	0.000214925	7.93609E-06	0.000107657	0.000104285	0.000183985	0.000798509
3839003773845	383900	3773845	0.000451957	0.00017726	5.87043E-05	5.74948E-05	0.000133506	0.0001333	0.000175409	0.000175296	0.000187885	0.000183382	7.31129E-06	7.31129E-06	0.000198004	7.31129E-06	9.94392E-05	9.63246E-05	0.000169352	0.000735001
3839103773845	383910	3773845	0.00041831	0.00016407	5.4334E-05	5.32145E-05	0.000123567	0.000123376	0.000162351	0.000162246	0.000173898	0.00016973	6.76699E-06	6.76699E-06	0.000183264	6.76699E-06	9.22673E-05	8.93773E-05	0.000156541	0.000679399
3829703773855	382970	3773855	0.000166329	6.5237E-05	2.16043E-05	2.11592E-05	4.91327E-05	4.90569E-05	6.4554E-05	6.45123E-05	6.91454E-05	6.7488E-05	2.6907E-06	2.6907E-06	7.28694E-05	2.6907E-06	2.81068E-05	2.72264E-05	1.79348E-05	7.78384E-05
3829803773855	382980	3773855	0.000176802	6.9344E-05	2.29647E-05	2.24915E-05	5.22264E-05	5.21458E-05	6.86187E-05	6.85744E-05	7.34992E-05	7.17374E-05	2.86012E-06	2.86012E-06	7.74577E-05	2.86012E-06	2.98128E-05	2.8879E-05	1.85843E-05	8.06573E-05
3829903773855	382990	3773855	0.000188586	7.3966E-05	2.44953E-05	2.39906E-05	5.57075E-05	5.56215E-05	7.31923E-05	7.31451E-05	7.83981E-05	7.6519E-05	3.05076E-06	3.05076E-06	8.26205E-05	3.05076E-06	3.17304E-05	3.07366E-05	1.93062E-05	8.37904E-05
3830003773855	383000	3773855	0.000201754	7.9131E-05	2.62057E-05	2.56657E-05	5.95971E-05	5.95052E-05	7.83028E-05	7.82523E-05	8.38721E-05	8.18617E-05	3.26377E-06	3.26377E-06	8.83893E-05	3.26377E-06	3.38652E-05	3.28044E-05	2.0087E-05	8.7179E-05
3830103773855	383010	3773855	0.000216673	8.4982E-05	2.81435E-05	2.75636E-05	6.40042E-05	6.39054E-05	8.40931E-05	8.40388E-05	9.00742E-05	8.79152E-05	3.50511E-06	3.50511E-06	9.49254E-05	3.50511E-06	3.6278E-05	3.51417E-05	2.09402E-05	9.08818E-05
3830203773855	383020	3773855	0.000233694	9.1658E-05	3.03543E-05	2.97289E-05	6.90321E-05	6.89255E-05	9.06991E-05	9.06406E-05	9.71501E-05	9.48214E-05	3.78046E-06	3.78046E-06	0.000102382	3.78046E-06	3.90226E-05	3.78004E-05	2.18726E-05	9.49285E-05
3830303773855	383030	3773855	0.000253383	9.938E-05	3.29117E-05	3.22336E-05	7.4848E-05	7.47325E-05	9.83404E-05	9.8277E-05	0.000105335	0.00010281	4.09896E-06	4.09896E-06	0.000111008	4.09896E-06	4.21871E-05	4.08657E-05	2.28977E-05	9.93778E-05
3830403773855	383040	3773855	0.000276197	0.00010833	3.5875E-05	3.51358E-05	8.15872E-05	8.14613E-05	0.000107195	0.000107126	0.000114819	0.000112067	4.46803E-06	4.46803E-06	0.000121003	4.46803E-06	4.5843E-05	4.44071E-05	2.40066E-05	0.00010419
3830503773855	383050	3773855	0.000299155	0.00011733	3.8857E-05	3.80564E-05	8.83689E-05	8.82325E-05	0.000116105	0.00011603	0.000124363	0.000121382	4.83942E-06	4.83942E-06	0.000131061	4.83942E-06	4.95223E-05	4.79712E-05	2.49707E-05	0.000108375
3830603773855	383060	3773855	0.000323613	0.00012693	4.20338E-05	4.11678E-05	9.55937E-05	9.54462E-05	0.000125598	0.000125517	0.000134531	0.000131306	5.23508E-06	5.23508E-06	0.000141776	5.23508E-06	5.34366E-05	5.17628E-05	2.5885E-05	0.000112343
3830703773855	383070	3773855	0.00035134	0.0001378	4.56353E-05	4.46951E-05	0.000103784	0.000103624	0.000136359	0.000136271	0.000146057	0.000142556	5.68362E-06	5.68362E-06	0.000153924	5.68362E-06	5.78621E-05	5.60498E-05	2.684E-05	0.000116487
3830803773855	383080	3773855	0.000381358	0.00014957	4.95343E-05	4.85138E-05	0.000112651	0.000112478	0.000148009	0.000147914	0.000158536	0.000154736	6.16922E-06	6.16922E-06	0.000167075	6.16922E-06	6.26267E-05	6.06651E-05	2.77497E-05	0.000120436
3830903773855	383090	3773855	0.000416011	0.00016317	5.40353E-05	5.2922E-05	0.000122888	0.000122698	0.000161458	0.000161354	0.000172942	0.000168797	6.72979E-06	6.72979E-06	0.000182256	6.72979E-06	6.80927E-05	6.59599E-05	2.87116E-05	0.00012461
3831003773855	383100	3773855	0.00046066	0.00018068	5.98348E-05	5.8602E-05	0.000136077	0.000135867	0.000178787	0.000178672	0.000191503	0.000186913	7.45209E-06	7.45209E-06	0.000201817	7.45209E-06	7.50889E-05	7.2737E-05	2.99087E-05	0.000129806
3831103773855	383110	3773855	0.000517993	0.00020316	6.72817E-05	6.58954E-05	0.000153012	0.000152776	0.000201038	0.000200909	0.00021533	0.00021076	8.37955E-06	8.37955E-06	0.000226935	8.37955E-06	8.40082E-05	8.13769E-05	3.13186E-05	0.000135925
3831203773855	383120	3773855	0.00058816	0.00023068	7.63957E-05	7.48216E-05	0.00017374	0.000173472	0.000228271	0.000228124	0.000244507	0.000238646	9.51465E-06	9.51465E-06	0.000257675	9.51465E-06	9.48092E-05	9.18396E-05	3.28077E-05	0.000142388
3831303773855	383130	3773855	0.000677935	0.0002659	8.80565E-05	8.62422E-05	0.000200259	0.00019995	0.000263114	0.000262944	0.000281828	0.000275072	1.09669E-05	1.09669E-05	0.000297006	1.09669E-05	0.000108355	0.000104961	3.43738E-05	0.000149185
3831403773855	383140	3773855	0.00079427	0.00031152	0.000103167	0.000101042	0.00023424	0.000234262	0.000308265	0.000308066	0.00033019	0.000322275	1.28489E-05	1.28489E-05	0.000347973	1.28489E-05	0.000125557	0.000121624	3.59647E-05	0.000156089
3831503773855	383150	3773855	0.000950117	0.00037265	0.00012341	0.000120867	0.00028066	0.000280227	0.00036875	0.000368513	0.000394978	0.00038551	1.537E-05	1.537E-05	0.00041625	1.537E-05	0.000148099	0.00014346	3.7628E-05	0.000163308
3831603773855	383160	3773855	0.00116856	0.00045833	0.000151783	0.000148656	0.000345187	0.000344654	0.00045353	0.00045328	0.000485788	0.000474144	1.89038E-05	1.89038E-05	0.000511951	1.89038E-05	0.000178374	0.000172787	3.91398E-05	0.000169869
3837203773855	383720	3773855	0.00589528	0.00231221	0.000765734	0.000749957	0.001741437	0.00173875	0.00228802	0.002286544	0.002450756	0.002392012	9.53678E-05	9.53678E-05	0.002582748	9.53678E-05	0.001161672	0.001125286	0.002014998	0.008745233
3837303773855	383730	3773855	0.003588026	0.00140727	0.000466046	0.000456444	0.001059885	0.00105825	0.001392551	0.001391652	0.001491596	0.001455843	5.80434E-05	5.80434E-05	0.00157193	5.80434E-05	0.000715942	0.00069357	0.001253659	0.005440967
3837403773855	383740	3773855	0.00255461	0.00100195	0.000331816	0.00032498	0.000754619	0.000753455	0.000991471	0.000990831	0.001061989	0.001036534	4.13258E-05	4.13258E-05	0.001119186	4.13258E-05	0.000515718	0.000499565	0.000908708	0.003943857
3837503773855	383750	3773855	0.001991222	0.00078099	0.000258638	0.000253309	0.000588197	0.00058729	0.000772814	0.000772316	0.000827781	0.000807939	3.22119E-05	3.22119E-05	0.000872363	3.22119E-05	0.000406126	0.000393405	0.000718047	0.003116374
3837603773855	383760	3773855	0.001632229	0.00064018	0.000212009	0.000207641	0.000482152	0.000481409	0.000633485	0.000633077	0.000678542	0.000662278	2.64045E-05	2.64045E-05	0.000715087	2.64045E-05	0.000335979	0.000325455	0.000594893	0.002581877
3837703773855	383770	3773855	0.001395526	0.00054734	0.000181264	0.000177529	0.000412232	0.000411596	0.000541618	0.000541269	0.000580141	0.000566235	2.25754E-05	2.25754E-05	0.000611386	2.25754E-05	0.000289451	0.000280384	0.000512347	0.002223624
3837803773855	383780	3773855	0.001219164	0.00047817	0.000158356	0.000155094	0.000360135	0.00035958	0.00047317	0.00047265	0.000506825	0.000494676	1.97224E-05	1.97224E-05	0.000534121	1.97224E-05	0.000254595	0.000246621	0.000450059	0.001953287
3837903773855	383790	3773855	0.001082287	0.00042449	0.000140578	0.000137681	0.000319702	0.000319209	0.000420047	0.000419776	0.000449923	0.000439139	1.75081E-05	1.75081E-05	0.000474155	1.75081E-05	0.000227396	0.000220274	0.000401158	0.001741056
3838003773855	383800	3773855	0.000973515	0.00038183	0.000126449	0.000123844	0.000287572	0.000287128	0.000377832	0.000377588	0.000404705	0.000395004	1.57485E-05	1.57485E-05	0.000426501	1.57485E-05	0.000205656	0.000199214	0.000361856	0.001570479
3838103773855	383810	3773855	0.000885366	0.00034725	0.000115	0.00011263	0.000261533	0.000261129	0.00034362	0.000343398	0.00036806	0.000359238	1.43225E-05	1.43225E-05	0.000387883	1.43225E-05	0.00018793	0.000182044	0.000329643	0.001430674
3838203773855	383820	3773855	0.000811408	0.00031825	0.000105393	0.000103222	0.000239686	0.000239316	0.000314916	0.000314713	0.000337314	0.000329229	1.31261E-05	1.31261E-05	0.000355481	1.31261E-05	0.000172973	0.000167555	0.00030238	0.00131235
3838303773855	383830	3773855	0.000748354	0.00029351	9.72032E-05	9.52004E-05	0.00022106	0.000220719	0.000290444	0.000290257	0.000311102	0.000303645	1.21061E-05	1.21061E-05	0.000327857	1.21061E-05	0.000160146	0.00015513	0.000278982	0.001210802
3838403773855	383840	3773855	0.000694103	0.00027224	9.01565E-05	8.8299E-05	0.000205035	0.000204718	0.000269389	0.000269215	0.000288549	0.000281633	1.12285E-05	1.12285E-05	0.000304089	1.12285E-05	0.00014906	0.000144391	0.000258764	0.001123053
3838503773855	383850	3773855	0.000648339	0.00025429	8.42123E-05	8.24773E-05	0.000191516	0.000191221	0.000251627	0.000251465	0.000269524	0.000263064	1.04882E-05	1.04882E-05	0.00028404	1.04882E-05	0.000139657	0.000135282	0.000241592	0.001048525
3838603773855	383860	3773855	0.000608379	0.00023861	7.90218E-05	7.73937E-05	0.000179712	0.000179435	0.000236118	0.000235966	0.000252912	0.00024685	9.84172E-06	9.84172E-06	0.000266533	9.84172E-06	0.000131415	0.000127299	0.000226572	0.000983337
3838703773855	383870	3773855	0.000571184	0.00022403	7.41907E-05	7.26621E-05	0.000168725	0.000168465	0.00022168	0.00022154	0.00023745	0.000231758	9.24003E-06	9.24003E-06	0.000250238	9.24003E-06	0.000123687	0.000119813	0.000212717	0.000923207
3838803773855	383880	3773855	0.000533873	0.00020939	6.93443E-05	6.79156E-05	0.000157703	0.00015746	0.000207202	0.000207068	0.000221939	0.000216619	8.63644E-06	8.63644E-06	0.000233892	8.63644E-06	0.000115914	0.00011284	0.000198795	0.000862783
3838903773855	383890	3773855	0.000496085	0.00019457	6.44362E-05	6.31086E-05	0.000146541	0.000146315	0.000192536	0.000192412	0.00020623	0.000201287	8.02516E-06	8.02516E-06	0.000217337	8.02516E-06	0.000107901	0.000104521	0.000184517	0.000800817
3839003773855	383900	3773855	0.000456098	0.00017889	5.92422E-05	5.80216E-05	0.000134729	0.000134521	0.000177016	0.000176902	0.000189607	0.000185062	7.37828E-06	7.37828E-06	0.000199818	7.37828E-06	9.9468E-05	9.63524E-05	0.000169531	0.000735777
3839103773855	383910	3773855	0.000421427	0.00016529	5.47388E-05	5.3611E-05	0.000124487	0.000124295	0.00016356	0.000163455	0.000175193	0.000170994	6.81741E-06	6.81741E-06	0.000184629	6.81741E-06	9.21381E-05	8.92521E-05	0.000156457	0.000679036
3829703773865	382970	3773865	0.000164416	6.4486E-05	2.13558E-05	2.09158E-05	4.85676E-05	4.84927E-05	6.38115E-05	6.37703E-05	6.83501E-05	6.67117E-05	2.65975E-06	2.65975E-06	7.20312E-05	2.65975E-06	2.7635E-05	2.67694E-05	1.76927E-05	7.67874E-05
3829803773865	382980	3773865	0.000175032	6.865E-05	2.27348E-05	2.22664E-05	5.17037E-05	5.1624E-05	6.79319E-05	6.78881E-05	7.27636E-05	7.10195E-05	2.83149E-06	2.83149E-06	7.66825E-05	2.83149E-06	2.93553E-05	2.84358E-05	1.83558E-05	7.96653E-05
3829903773865	382990	3773865	0.00018705	7.3364E-05	2.42958E-05	2.37953E-05	5.52538E-05	5.51685E-05	7.25962E-05	7.25494E-05	7.77596E-05	7.58958E-05	3.02591E-06	3.02591E-06	8.19476E-05	3.02591E-06	3.13017E-05	3.03213E-05	1.91003E-05	8.28967E-05
3830003773865	383000	3773865	0.000200083	7.8475E-05	2.59887E-05	2.54532E-05	5.91036E-05	5.90124E-05	7.76544E-05	7.76043E-05	8.31776E-05	8.11839E-05	3.23674E-06	3.23674E-06	8.76574E-05	3.23674E-06	3.34041E-05	3.23579E-05	1.9872E-05	8.62459E-05
3830103773865	383010	3773865	0.000214715	8.4214E-05	2.78892E-05	2.73146E-05	6.34258E-05	6.33279E-05	8.33331E-05	8.32794E-05	8.92602E-05	8.71207E-05	3.47344E-06	3.47344E-06	9.40676E-05	3.47344E-06	3.57559E-05	3.4636E-05	2.07003E-05	8.98407E-05
3830203773865	383020	3773865	0.000231368	9.0746E-05	3.00522E-05	2.9433E-05	6.83449E-05	6.82394E-05	8.97962E-05	8.97383E-05	9.6183E-05	9.38775E-05	3.74283E-06	3.74283E-06	0.000101363	3.74283E-06	3.84253E-05	3.72217E-05	2.161E-05	9.37891E-05
3830303773865	383030	3773865	0.000250409	9.8214E-05	3.25255E-05	3.18554E-05	7.39697E-05	7.38556E-05	9.71866E-05	9.71239E-05	0.000104099	0.000101604	4.05087E-06	4.05087E-06	0.000109705	4.05087E-06	4.14677E-05	4.01689E-05	2.25945E-05	9.80616E-05
3830403773865	383040	3773865	0.000272388	0.00010683	3.53803E-05	3.46514E-05	8.04622E-05	8.03381E-05	0.000105717	0.000105649	0.000113236	0.000110522	4.40642E-06	4.40642E-06	0.000119335	4.40642E-06	4.49694E-05	4.35609E-05	2.36559E-05	0.000102668
3830503773865	383050	3773865	0.000294987	0.0001157	3.83157E-05	3.75262E-05	8.71378E-05	8.70033E-05	0.000114488	0.000114414	0.000122631	0.000119691	4.772E-06	4.772E-06	0.000129235	4.772E-06	4.85715E-05	4.70502E-05	2.46131E-05	0.000106823
3830603773865	383060	3773865	0.000319337	0.00012525	4.14785E-05	4.06239E-05	9.43307E-05	9.41852E-05	0.000123938	0.000123858	0.000132753	0.000129571	5.16591E-06	5.16591E-06	0.000139903	5.16591E-06	5.24481E-05	5.08054E-05	2.55387E-05	0.00011084
3830703773865	383070	3773865	0.000346876	0.00013605	4.50555E-05	4.41272E-05	0.000102466	0.000102307	0.000134626	0.000134539	0.000144202	0.000140745	5.61141E-06	5.61141E-06	0.000151968	5.61141E-06	5.68252E-05	5.50454E-05	2.65005E-05	0.000115014
3830803773865	383080	3773865	0.000376077	0.0001475	4.88483E-05	4.78419E-05	0.000111091	0.0001092	0.000145959	0.000145865	0.000156341	0.000152593	6.08378E-06	6.08378E-06	0.000164761	6.08378E-06	6.14445E-05	5.952E-05	2.73877E-05	0.000118864
3830903773865	383090	3773865	0.000409705	0.00016069	5.32163E-05	5.21199E-05	0.000121025	0.000120838	0.000159011	0.000158908	0.000170321	0.000166238	6.62779E-06	6.62779E-06	0.000179494	6.62779E-06	6.67329E-05	6.46427E-05	2.83223E-05	0.000122921
3831003773865	383100	3773865	0.00045281	0.0001776	5.88152E-05	5.76034E-05	0.000133758	0.000133552	0.00017574	0.000175627	0.00018824	0.000183728	7.3251E-06	7.3251E-06	0.000198378	7.3251E-06	7.34708E-05	7.11696E-05	2.94855E-05	0.000127969
3831103773865	383110	3773865	0.000507888	0.0001992	6.59692E-05	6.461E-05	0.000150028	0.000149796	0.000197117	0.000196989	0.000211137	0.000206076	8.21609E-06	8.21609E-06	0.000222508	8.21609E-06	8.20151E-05	7.94463E-05	3.08569E-05	0.000133921
3831203773865	383120	3773865	0.000574992	0.00022552	7.46853E-05	7.31466E-05	0.00016985	0.000169588	0.000223161	0.000223017	0.000239033	0.000233303	9.30164E-06	9.30164E-06	0.000251907	9.30164E-06	9.23318E-05	8.94398E-05	3.2303E-05	0.000140197
3831303773865	383130	3773865	0.00066395	0.00026041	8.624E-05	8.44632E-05	0.000196128	0.000195825	0.000257686	0.00025752	0.000276014	0.000269398	1.07407E-05	1.07407E-05	0.000290879	1.07407E-05	0.000105779	0.000102466	3.39325E-05	0.000147269
3831403773865	383140	3773865	0.000779333	0.00030567	0.000101227	9.91414E-05	0.000230211	0.000229856	0.000302467	0.000302272	0.00032398	0.000316215	1.26072E-05	1.26072E-05	0.000341429	1.26072E-05	0.000122864	0.000119016	3.55754E-05	0.0001544
3831503773865	383150	3773865	0.000931399	0.00036531	0.000120979	0.000118486	0.000275131	0.000274706	0.000361486	0.000361252	0.000387196	0.000377915	1.50672E-05	1.50672E-05	0.00040805	1.50672E-05	0.000144879	0.000140341	3.72478E-05	0.000161658
3831603773865	383160	3773865	0.001139629	0.00044698	0.000148026	0.000144976	0.000336641	0.000336121	0.000442302	0.000442016	0.000473761	0.000462405	1.84357E-05	1.84357E-05	0.000499276	1.84357E-05	0.000173672	0.000168233	3.87256E-05	0.000168072
3837203773865	383720	3773865	0.005356799	0.00210101	0.000695791	0.000681455	0.001582372	0.001579931	0.00207903	0.002077689	0.002226901	0.002173524	8.66568E-05	8.66568E-05	0.002346837	8.66568E-05	0.001054931	0.001021889	0.001832228	0.007951999
3837303773865	383730	3773865	0.003386496	0.00132823	0.00043987	0.000430807	0.001000355	0.000998811	0.001314335	0.001313487	0.001407817	0.001374072	5.47833E-05	5.47833E-05	0.001483639	5.47833E-05	0.000674385	0.000653262	0.001181634	0.005128376
3837403773865	383740	3773865	0.002457397	0.00096383	0.00031919	0.000312613	0.000725903	0.000724783	0.000953742	0.000953126	0.001021577	0.00099709	3.97532E-05	3.97532E-05	0.001076596	3.97532E-05	0.000494493	0.000479004	0.000871456	0.003782179
3837503773865	383750	3773865	0.001938902	0.00076046	0.00025184 3	0.000246654	0.000572742	0.000571858	0.000752508	0.000752023	0.00080603	0.00078671	3.13656E-05	3.13656E-05	0.000849441	3.13656E-05	0.00039376	0.000381427	0.000696072	0.003021004
3837603773865	383760	3773865	0.001603073	0.00062875	0.000208222	0.000203932	0.00047354	0.000472809	0.00062217	0.000621768	0.000666421	0.000650448	2.59329E-05	2.59329E-05	0.000702313	2.59329E-05	0.000328263	0.000317981	0.000581014	0.00252164
3837703773865	383770	3773865	0.001378918	0.00054083	0.000179107	0.000175416	0.000407326	0.000406697	0.000535173	0.000534827	0.000573237	0.000559497	2.23067E-05	2.23067E-05	0.00060411	2.23067E-05	0.000284322	0.000275416	0.000503026	0.002183168
3837803773865	383780	3773865	0.001210488	0.00047477	0.000157229	0.00015399	0.000357572	0.00035702	0.000469803	0.0004695	0.000503218	0.000491156	1.9582E-05	1.9582E-05	0.00053032	1.9582E-05	0.000251149	0.000243283	0.000443731	0.001925825
3837903773865	383790	3773865	0.001078946	0.00042318	0.000140144	0.000137256	0.000318715	0.000318224	0.00041875	0.00041848	0.000448534	0.000437783	1.74541E-05	1.74541E-05	0.000472691	1.74541E-05	0.000225118	0.000218067	0.00039692	0.001722659

			KMMass Grading / Excavation	KMMass Grading / Excavation	KMDrainage / Utilities Trenching	KMFoundations / Concrete Pads	KMBuilding / Structure Construction	KMAsphalt Paving	KMArchitectural Coating	KMLandscaping or Other Finishing	KMWaterside Construction (Piles)	EWNDemolition	EWNSite Grubbing / Prep	EWNDrainage / Utilities Trenching	EWNDrainage / Utilities Trenching	EWNDrainage / Utilities Trenching	EWNFoundation s / Concrete Pads	EWNBuilding / Structure Construction	EWNAsphalt Paving	EWNLandscaping or Other Finishing	EWNWaterside Construction (Piles)
Unique Identifier	X (UTM)	Y (UTM)	2025	2026	2026	2026	2026	2026	2026	2026	2026	2027	2027	2027	2028	2029	2029	2029	2029	2029	2029
3838303773845	383830	3773845	0.000921175	0.000911641	0.000327378	0.000173247	0.000595044	1.91164E-05	1.91164E-05	0.00061416	1.91164E-05	0.000597716	3.25763E-05	7.64953E-05	7.50181E-05	7.34659E-05	6.36351E-05	0.00013818	9.83075E-06	0.000143095	9.83075E-06
3838403773845	383840	3773845	0.000855805	0.000846948	0.000304146	0.000160953	0.000552818	1.77598E-05	1.77598E-05	0.000570578	1.77598E-05	0.000556583	3.03345E-05	7.12312E-05	6.98556E-05	6.84102E-05	5.9256E-05	0.000128671	9.15424E-06	0.000133248	9.15424E-06
3838503773845	383850	3773845	0.000798588	0.000790324	0.000283812	0.000150192	0.000515858	1.65725E-05	1.65725E-05	0.00053243	1.65725E-05	0.000520749	2.83815E-05	6.66452E-05	6.53582E-05	6.40058E-05	5.5441E-05	0.000120387	8.56487E-06	0.000124669	8.56487E-06
3838603773845	383860	3773845	0.000747575	0.000739839	0.000265682	0.000140598	0.000482905	1.55138E-05	1.55138E-05	0.000498419	1.55138E-05	0.000488958	2.66489E-05	6.25765E-05	6.13681E-05	6.00984E-05	5.20564E-05	0.000113037	8.04199E-06	0.000117058	8.04199E-06
3838703773845	383870	3773845	0.000700012	0.000692767	0.000248779	0.000131653	0.000452181	1.45268E-05	1.45268E-05	0.000466708	1.45268E-05	0.000459066	2.50197E-05	5.87509E-05	5.76164E-05	5.64243E-05	4.88739E-05	0.000106127	7.55035E-06	0.000109902	7.55035E-06
3838803773845	383880	3773845	0.000653836	0.00064707	0.000232368	0.000122968	0.000422354	1.35685E-05	1.35685E-05	0.000435922	1.35685E-05	0.000429955	2.34331E-05	5.50253E-05	5.39627E-05	5.28462E-05	4.57746E-05	9.93968E-05	7.07155E-06	0.000102933	7.07155E-06
3838903773845	383890	3773845	0.000606952	0.000600671	0.000215706	0.000114151	0.000392068	1.25956E-05	1.25956E-05	0.000404664	1.25956E-05	0.000400292	2.18164E-05	5.12291E-05	5.02398E-05	4.92003E-05	4.26166E-05	9.25394E-05	6.58368E-06	9.58313E-05	6.58368E-06
3839003773845	383900	3773845	0.000558679	0.000552897	0.00019855	0.000105072	0.000360885	1.15938E-05	1.15938E-05	0.000372479	1.15938E-05	0.00036955	2.01409E-05	4.72947E-05	4.63814E-05	4.54217E-05	3.93437E-05	8.54325E-05	6.07806E-06	8.84715E-05	6.07806E-06
3839103773845	383910	3773845	0.000516416	0.000511071	0.00018353	9.71234E-05	0.000333585	1.07168E-05	1.07168E-05	0.000344302	1.07168E-05	0.000342827	1.86845E-05	4.38748E-05	4.30275E-05	4.21373E-05	3.64987E-05	7.92548E-05	5.63855E-06	8.20741E-05	5.63855E-06
3829703773855	382970	3773855	5.91655E-05	5.85532E-05	2.10269E-05	1.11274E-05	3.82187E-05	1.22781E-06	1.22781E-06	3.94465E-05	1.22781E-06	0.000135901	7.4068E-06	1.73926E-05	1.70567E-05	1.67038E-05	1.44686E-05	3.14176E-05	2.2352E-06	3.25352E-05	2.2352E-06
3829803773855	382980	3773855	6.13081E-05	6.06736E-05	2.17884E-05	1.15304E-05	3.96027E-05	1.27228E-06	1.27228E-06	4.0875E-05	1.27228E-06	0.000144844	7.89421E-06	1.85371E-05	1.81791E-05	1.7803E-05	1.54207E-05	3.34851E-05	2.38229E-06	3.46763E-05	2.38229E-06
3829903773855	382990	3773855	6.36897E-05	6.30305E-05	2.26348E-05	1.19783E-05	4.11411E-05	1.3217E-06	1.3217E-06	4.24628E-05	1.3217E-06	0.000154974	8.44631E-06	1.98335E-05	1.94505E-05	1.90481E-05	1.64992E-05	3.5827E-05	2.5489E-06	3.71014E-05	2.5489E-06
3830003773855	383000	3773855	6.62653E-05	6.55795E-05	2.35502E-05	1.24627E-05	4.28049E-05	1.37515E-06	1.37515E-06	4.418E-05	1.37515E-06	0.00016636	9.06685E-06	2.12907E-05	2.08795E-05	2.04475E-05	1.77113E-05	3.84591E-05	2.73616E-06	3.98272E-05	2.73616E-06
3830103773855	383010	3773855	6.90799E-05	6.8365E-05	2.45505E-05	1.2992E-05	4.4623E-05	1.43356E-06	1.43356E-06	4.60566E-05	1.43356E-06	0.000179346	9.7746E-06	2.29526E-05	2.25094E-05	2.20436E-05	1.90939E-05	4.14612E-05	2.94974E-06	4.29361E-05	2.94974E-06
3830203773855	383020	3773855	7.21557E-05	7.1409E-05	2.56436E-05	1.35705E-05	4.66099E-05	1.49739E-06	1.49739E-06	4.81073E-05	1.49739E-06	0.000194277	1.05884E-05	2.48634E-05	2.43833E-05	2.38788E-05	2.06835E-05	4.49129E-05	3.19531E-06	4.65106E-05	3.19531E-06
3830303773855	383030	3773855	7.55377E-05	7.4756E-05	2.68455E-05	1.42065E-05	4.87945E-05	1.56757E-06	1.56757E-06	5.03621E-05	1.56757E-06	0.000211758	1.15411E-05	2.71006E-05	2.65772E-05	2.60273E-05	2.25445E-05	4.89541E-05	3.48282E-06	5.06955E-05	3.48282E-06
3830403773855	383040	3773855	7.91959E-05	7.83763E-05	2.81456E-05	1.48945E-05	5.11575E-05	1.64349E-06	1.64349E-06	5.2801E-05	1.64349E-06	0.000232309	1.26611E-05	2.97307E-05	2.91566E-05	2.85533E-05	2.47325E-05	5.37051E-05	3.82082E-06	5.56155E-05	3.82082E-06
3830503773855	383050	3773855	8.23763E-05	8.15237E-05	2.92759E-05	1.54927E-05	5.32119E-05	1.70949E-06	1.70949E-06	5.49214E-05	1.70949E-06	0.000253457	1.38137E-05	3.24372E-05	3.18108E-05	3.11526E-05	2.6984E-05	5.85941E-05	4.16865E-06	6.06784E-05	4.16865E-06
3830603773855	383060	3773855	8.53924E-05	8.45087E-05	3.03478E-05	1.60599E-05	5.51603E-05	1.77208E-06	1.77208E-06	5.69323E-05	1.77208E-06	0.000276481	1.50686E-05	3.53838E-05	3.47005E-05	3.39825E-05	2.94352E-05	6.39168E-05	4.54734E-06	6.61905E-05	4.54734E-06
3830703773855	383070	3773855	8.85429E-05	8.76266E-05	3.14675E-05	1.66525E-05	5.71954E-05	1.83746E-06	1.83746E-06	5.90328E-05	1.83746E-06	0.000303081	1.65183E-05	3.87881E-05	3.8039E-05	3.7252E-05	3.22671E-05	7.00662E-05	4.98483E-06	7.25586E-05	4.98483E-06
3830803773855	383080	3773855	9.15441E-05	9.05967E-05	3.25341E-05	1.72169E-05	5.9134E-05	1.89974E-06	1.89974E-06	6.10338E-05	1.89974E-06	0.000332544	1.81241E-05	4.25588E-05	4.17369E-05	4.08734E-05	3.54039E-05	7.68775E-05	5.46942E-06	7.96122E-05	5.46942E-06
3830903773855	383090	3773855	9.4717E-05	9.37368E-05	3.36617E-05	1.78136E-05	6.11836E-05	1.96559E-06	1.96559E-06	6.31492E-05	1.96559E-06	0.000367345	2.00208E-05	4.70125E-05	4.61046E-05	4.51507E-05	3.91089E-05	8.49227E-05	6.04179E-06	8.79436E-05	6.04179E-06
3831003773855	383100	3773855	9.86664E-05	9.76453E-05	3.50652E-05	1.85564E-05	6.37347E-05	2.04754E-06	2.04754E-06	6.57823E-05	2.04754E-06	0.000413263	2.25234E-05	5.28891E-05	5.18677E-05	5.07945E-05	4.39975E-05	9.5538E-05	6.79701E-06	9.89365E-05	6.79701E-06
3831103773855	383110	3773855	0.000103317	0.000102248	3.67182E-05	1.94311E-05	6.67392E-05	2.14406E-06	2.14406E-06	6.88832E-05	2.14406E-06	0.000473966	2.58318E-05	6.06579E-05	5.94865E-05	5.82557E-05	5.04602E-05	0.000109571	7.79541E-06	0.000113469	7.79541E-06
3831203773855	383120	3773855	0.00010823	0.00010711	3.84641E-05	2.0355E-05	6.99124E-05	2.24601E-06	2.24601E-06	7.21584E-05	2.24601E-06	0.000551293	3.00462E-05	7.0554E-05	6.91916E-05	6.77599E-05	5.86927E-05	0.000127448	9.06722E-06	0.000131981	9.06722E-06
3831303773855	383130	3773855	0.000113396	0.000112223	4.03001E-05	2.13267E-05	7.32496E-05	2.35322E-06	2.35322E-06	7.56028E-05	2.35322E-06	0.000654859	3.56907E-05	8.38084E-05	8.219E-05	8.04894E-05	6.97188E-05	0.00015139	1.07706E-05	0.000156775	1.07706E-05
3831403773855	383140	3773855	0.000118645	0.000117417	4.21653E-05	2.23137E-05	7.66399E-05	2.46213E-06	2.46213E-06	7.9102E-05	2.46213E-06	0.000795821	4.33733E-05	0.000101849	9.98819E-05	9.78152E-05	8.47262E-05	0.000183978	1.3089E-05	0.000190522	1.3089E-05
3831503773855	383150	3773855	0.000124132	0.000122847	4.41155E-05	2.33457E-05	8.01844E-05	2.57601E-06	2.57601E-06	8.27604E-05	2.57601E-06	0.000998743	5.44328E-05	0.000127818	0.00012535	0.000122757	0.00010633	0.000230889	1.64265E-05	0.000239103	1.64265E-05
3831603773855	383160	3773855	0.000129119	0.000127783	4.58878E-05	2.42837E-05	8.34059E-05	2.6795E-06	2.6795E-06	8.60854E-05	2.6795E-06	0.001314764	7.16563E-05	0.000168263	0.000165013	0.000161599	0.000139975	0.000303947	2.16242E-05	0.000314759	2.16242E-05
3837203773855	383720	3773855	0.00664731	0.006578517	0.002362402	0.001250174	0.004293911	0.000137946	0.000137946	0.004431857	0.000137946	0.004584565	0.000249865	0.000586729	0.000575399	0.000563493	0.00048809	0.001059859	7.54032E-05	0.00109756	7.54032E-05
3837303773855	383730	3773855	0.004135715	0.004092914	0.001469801	0.000777813	0.002671516	8.58251E-05	8.58251E-05	0.002757341	8.58251E-05	0.002799724	0.000152589	0.000358307	0.000351387	0.000344117	0.000298069	0.00064724	4.60476E-05	0.000670264	4.60476E-05
3837403773855	383740	3773855	0.002997752	0.002966728	0.001065378	0.000563794	0.001936435	6.22099E-05	6.22099E-05	0.001998644	6.22099E-05	0.002000158	0.000109011	0.000255979	0.000251036	0.000245841	0.000212944	0.000462396	3.2897E-05	0.000478845	3.2897E-05
3837503773855	383750	3773855	0.002368776	0.002344262	0.000841845	0.000445501	0.00153014	4.91573E-05	4.91573E-05	0.001579297	4.91573E-05	0.001564155	8.52485E-05	0.000200179	0.000196314	0.000192252	0.000166526	0.000361601	2.5726E-05	0.000374464	2.5726E-05
3837603773855	383760	3773855	0.001962502	0.001942192	0.000697458	0.000369092	0.001267702	4.07262E-05	4.07262E-05	0.001308428	4.07262E-05	0.00128625	7.01023E-05	0.000164613	0.000161434	0.000158094	0.000136939	0.000297355	2.11552E-05	0.000307933	2.11552E-05
3837703773855	383770	3773855	0.001690191	0.0016727	0.000600681	0.000317878	0.0010918	3.50752E-05	3.50752E-05	0.001126875	3.50752E-05	0.00110293	6.01111E-05	0.000141152	0.000138426	0.000135562	0.000117422	0.000254975	1.81401E-05	0.000264045	1.81401E-05
3837803773855	383780	3773855	0.001484706	0.001469341	0.000527653	0.000279232	0.000959064	3.08109E-05	3.08109E-05	0.000989875	3.08109E-05	0.000966278	5.26634E-05	0.000123664	0.000121276	0.000118766	0.000102874	0.000223384	1.58926E-05	0.00023133	1.58926E-05
3837903773855	383790	3773855	0.001323388	0.001309692	0.000470322	0.000248892	0.000854859	2.74632E-05	2.74632E-05	0.000882322	2.74632E-05	0.000860177	4.68808E-05	0.000110085	0.000107959	0.000105725	9.15778E-05	0.000198856	1.41475E-05	0.000205929	1.41475E-05
3838003773855	383800	3773855	0.001193732	0.001181378	0.000424243	0.000224508	0.000771105	2.47725E-05	2.47725E-05	0.000795878	2.47725E-05	0.000775814	4.22829E-05	9.92882E-05	9.73708E-05	9.53561E-05	8.25961E-05	0.000179353	1.276E-05	0.000185733	1.276E-05
3838103773855	383810	3773855	0.001087465	0.001076211	0.000386477	0.000204522	0.000702461	2.25673E-05	2.25673E-05	0.000725029	2.25673E-05	0.000707408	3.85546E-05	9.05336E-05	8.87853E-05	8.69482E-05	7.53133E-05	0.000163538	1.16349E-05	0.000169356	1.16349E-05
3838203773855	383820	3773855	0.000997526	0.000987203	0.000354513	0.000187607	0.000644364	2.07009E-05	2.07009E-05	0.000665065	2.07009E-05	0.000649966	3.5424E-05	8.31822E-05	8.15759E-05	7.9888E-05	6.91979E-05	0.000150259	1.06901E-05	0.000155604	1.06901E-05
3838303773855	383830	3773855	0.000920339	0.000910814	0.000327081	0.00017309	0.000594504	1.9099E-05	1.9099E-05	0.000613603	1.9099E-05	0.000600963	3.27532E-05	7.69108E-05	7.54255E-05	7.38649E-05	6.39808E-05	0.00013893	9.88415E-06	0.000143872	9.88415E-06
3838403773855	383840	3773855	0.00085364	0.000844806	0.000303377	0.000160546	0.000551419	1.77149E-05	1.77149E-05	0.000569134	1.77149E-05	0.000558758	3.0453E-05	7.15095E-05	7.01285E-05	6.86775E-05	5.94875E-05	0.000129174	9.19E-06	0.000133769	9.19E-06
3838503773855	383850	3773855	0.000796991	0.000788743	0.000283244	0.000149892	0.000514826	1.65393E-05	1.65393E-05	0.000531365	1.65393E-05	0.000523131	2.85113E-05	6.69499E-05	6.5657E-05	6.42985E-05	5.56945E-05	0.000120937	8.60403E-06	0.000125239	8.60403E-06
3838603773855	383860	3773855	0.000747441	0.000739706	0.000265635	0.000140573	0.000482819	1.5511E-05	1.5511E-05	0.00049833	1.5511E-05	0.000491983	2.68137E-05	6.29636E-05	6.17477E-05	6.04701E-05	5.23784E-05	0.000113736	8.09174E-06	0.000117782	8.09174E-06
3838703773855	383870	3773855	0.000701736	0.000694474	0.000249392	0.000131977	0.000453295	1.45626E-05	1.45626E-05	0.000467858	1.45626E-05	0.000462879	2.52275E-05	5.92389E-05	5.8095E-05	5.68929E-05	4.92799E-05	0.000107008	7.61306E-06	0.000110815	7.61306E-06
3838803773855	383880	3773855	0.000655807	0.00064902	0.000233069	0.000123339	0.000423627	1.36094E-05	1.36094E-05	0.000437236	1.36094E-05	0.000433745	2.36397E-05	5.55104E-05	5.44384E-05	5.3312E-05	4.61781E-05	0.000100273	7.13389E-06	0.00010384	7.13389E-06
3838903773855	383890	3773855	0.000608706	0.000602407	0.000216329	0.000114481	0.000393201	1.2632E-05	1.2632E-05	0.000405833	1.2632E-05	0.000403661	2.2E-05	5.16603E-05	5.06626E-05	4.96144E-05	4.29753E-05	9.33183E-05	6.63909E-06	9.66378E-05	6.63909E-06
3839003773855	383900	3773855	0.000559269	0.000553481	0.00019876	0.000105183	0.000361266	1.1606E-05	1.1606E-05	0.000372872	1.1606E-05	0.00037187	2.02674E-05	4.75916E-05	4.66726E-05	4.57069E-05	3.95907E-05	8.59688E-05	6.11622E-06	8.90269E-05	6.11622E-06
3839103773855	383910	3773855	0.000516139	0.000510798	0.000183432	9.70715E-05	0.000333407	1.0711E-05	1.0711E-05	0.000344118	1.0711E-05	0.000344366	1.87684E-05	4.40718E-05	4.32207E-05	4.23264E-05	3.66626E-05	7.96106E-05	5.66386E-06	8.24425E-05	5.66386E-06
3829703773865	382970	3773865	5.83666E-05	5.77626E-05	2.0743E-05	1.09771E-05	3.77026E-05	1.21124E-06	1.21124E-06	3.89139E-05	1.21124E-06	0.000133604	7.2816E-06	1.70986E-05	1.67684E-05	1.64214E-05	1.4224E-05	3.08666E-05	2.19742E-06	3.19853E-05	2.19742E-06
3829803773865	382980	3773865	6.05541E-05	5.99274E-05	2.15204E-05	1.13885E-05	3.91157E-05	1.25663E-06	1.25663E-06	4.03723E-05	1.25663E-06	0.000142632	7.77361E-06	1.82539E-05	1.79014E-05	1.7531E-05	1.51851E-05	3.29736E-05	2.34589E-06	3.41465E-05	2.34589E-06
3829903773865	382990	3773865	6.30103E-05	6.23582E-05	2.23934E-05	1.18505E-05	4.07023E-05	1.3076E-06	1.3076E-06	4.20099E-05	1.3076E-06	0.000152907	8.33364E-06	1.95689E-05	1.9191E-05	1.8794E-05	1.62791E-05	3.5349E-05	2.51489E-06	3.66065E-05	2.51489E-06
3830003773865	383000	3773865	6.55561E-05	6.48776E-05	2.32981E-05	1.23293E-05	4.23468E-05	1.36043E-06	1.36043E-06	4.37072E-05	1.36043E-06	0.000164132	8.94541E-06	2.10055E-05	2.05999E-05	2.01736E-05	1.74741E-05	3.7944E-05	2.69951E-06	3.92938E-05	2.69951E-06
3830103773865	383010	3773865	6.82885E-05	6.75818E-05	2.42692E-05	1.28432E-05	4.41118E-05	1.41714E-06	1.41714E-06	4.55289E-05	1.41714E-06	0.000176796	9.63564E-06	2.26263E-05	2.21894E-05	2.17302E-05	1.88224E-05	4.08718E-05	2.90781E-06	4.23257E-05	2.90781E-06
3830203773865	383020	3773865	7.12897E-05	7.05519E-05	2.53358E-05	1.34076E-05	4.60505E-05	1.47942E-06	1.47942E-06	4.75299E-05	1.47942E-06	0.000191337	1.04281E-05	2.44872E-05	2.40143E-05	2.35174E-05	2.03704E-05	4.42332E-05	3.14695E-06	4.58067E-05	3.14695E-06
3830303773865	383030	3773865	7.45373E-05	7.37659E-05	2.649E-05	1.40184E-05	4.81483E-05	1.54681E-06	1.54681E-06	4.96951E-05	1.54681E-06	0.000208159	1.13449E-05	2.664E-05	2.61256E-05	2.5585E-05	2.21614E-05	4.81221E-05	3.42363E-06	4.9834E-05	3.42363E-06
3830403773865	383040	3773865	7.80387E-05	7.72311E-05	2.77343E-05	1.46769E-05	5.041E-05	1.61947E-06	1.61947E-06	5.20295E-05	1.61947E-06	0.00022786	1.24187E-05	2.91614E-05	2.85982E-05	2.80065E-05	2.42588E-05	5.26766E-05	3.74766E-06	5.45505E-05	3.74766E-06
3830503773865	383050	3773865	8.11967E-05	8.03564E-05	2.88567E-05	1.52708E-05	5.245E-05	1.68501E-06	1.68501E-06	5.4135E-05	1.68501E-06	0.000248564	1.35471E-05	3.18111E-05	3.11967E-05	3.05513E-05	2.64631E-05	5.7463E-05	4.08818E-06	5.95071E-05	4.08818E-06
3830603773865	383060	3773865	8.42501E-05	8.33782E-05	2.99418E-05	1.58451E-05	5.44224E-05	1.74837E-06	1.74837E-06	5.61708E-05	1.74837E-06	0.000271343	1.47886E-05	3.47263E-05	3.40557E-05	3.33511E-05	2.88882E-05	6.27291E-05	4.46283E-06	6.49605E-05	4.46283E-06
3830703773865	383070	3773865	8.74231E-05	8.65183E-05	3.10695E-05	1.64418E-05	5.6472E-05	1.81422E-06	1.81422E-06	5.82862E-05	1.81422E-06	0.000297614	1.62203E-05	3.80884E-05	3.73529E-05	3.658E-05	3.16851E-05	6.88023E-05	4.89491E-06	7.12498E-05	4.89491E-06
3830803773865	383080	3773865	9.03496E-05	8.94146E-05	3.21095E-05	1.69922E-05	5.83624E-05	1.87495E-06	1.87495E-06	6.02374E-05	1.87495E-06	0.000326158	1.77761E-05	4.17415E-05	4.09355E-05	4.00885E-05	3.47241E-05	7.54013E-05	5.36439E-06	7.80835E-05	5.36439E-06
3830903773865	383090	3773865	9.34329E-05	9.2466E-05	3.32053E-05	1.75721E-05	6.03541E-05	1.93894E-06	1.93894E-06	6.22931E-05	1.93894E-06	0.000359795	1.96093E-05	4.60463E-05	4.51571E-05	4.42228E-05	3.83051E-05	8.31773E-05	5.91762E-06	8.61361E-05	5.91762E-06
3831003773865	383100	3773865	9.72703E-05	9.62636E-05	3.45691E-05	1.82938E-05	6.28329E-05	2.01857E-06	2.01857E-06	6.48515E-05	2.01857E-06	0.000403921	2.20142E-05	5.16936E-05	5.06953E-05	4.96464E-05	4.3003E-05	9.33785E-05	6.64337E-06	9.67002E-05	6.64337E-06
3831103773865	383110	3773865	0.000101794	0.000100741	3.6177E-05	1.91447E-05	6.57554E-05	2.11246E-06	2.11246E-06	6.78678E-05	2.11246E-06	0.000461968	2.51778E-05	5.91223E-05	5.79806E-05	5.67809E-05	4.91829E-05	0.000106798	7.59808E-06	0.000110597	7.59808E-06
3831203773865	383120	3773865	0.000106565	0.000105462	3.78724E-05	2.00419E-05	6.8837E-05	2.21146E-06	2.21146E-06	7.10484E-05	2.21146E-06	0.000535458	2.91832E-05	6.85276E-05	6.72042E-05	6.58137E-05	5.70069E-05	0.000123787	8.80679E-06	0.000128191	8.80679E-06
3831303773865	383130	3773865	0.00011194	0.000110782	3.97827E-05	2.10529E-05	7.23092E-05	2.32301E-06	2.32301E-06	7.46322E-05	2.32301E-06	0.000637501	3.47446E-05	8.15869E-05	8.00114E-05	7.83559E-05	6.78708E-05	0.000147377	1.04851E-05	0.00015262	1.04851E-05
3831403773865	383140	3773865	0.00011736	0.000116146	4.1709E-05	2.20722E-05	7.58104E-05	2.43549E-06	2.43549E-06	7.82459E-05	2.43549E-06	0.000776526	4.23217E-05	9.93793E-05	9.74602E-05	9.54436E-05	8.26719E-05	0.000179517	1.27717E-05	0.000185903	1.27717E-05
3831503773865	383150	3773865	0.000122878	0.000121606	4.36697E-05	2.31098E-05	7.93742E-05	2.54998E-06	2.54998E-06	8.19242E-05	2.54998E-06	0.000973453	5.30544E-05	0.000124582	0.000122176	0.000119648	0.000103637	0.000225043	1.60106E-05	0.000233048	1.60106E-05
3831603773865	383160	3773865	0.000127753	0.000126431	4.54023E-05	2.40267E-05	8.25234E-05	2.65115E-06	2.65115E-06	8.51745E-05	2.65115E-06	0.001272299	6.93419E-05	0.000162828	0.000159684	0.00015638	0.000135454	0.00029413	2.09258E-05	0.000304593	2.09258E-05
3837203773865	383720	3773865	0.006044367	0.005981814	0.002148121	0.001136777	0.003904433	0.000125434	0.000125434	0.004029867	0.000125434	0.0041668	0.000227096	0.000533264	0.000522966	0.000512146	0.000443613	0.0009632	6.85322E-05	0.000997546	6.85322E-05
3837303773865	383730	3773865	0.003898112	0.003857771	0.001385359	0.000733126	0.002518033	8.08944E-05	8.08944E-05	0.002598928	8.08944E-05	0.002642613	0.000144026	0.0003382	0.00033169	0.00032486	0.00028134	0.000610919	4.34636E-05	0.000632651	4.34636E-05
3837403773865	383740	3773865	0.00287486	0.002845108	0.001021703	0.000540681	0.001857051	5.96596E-05	5.96596E-05	0.00191671	5.96596E-05	0.001923758	0.000104847	0.000246201	0.000241447	0.000236451	0.000204811	0.000444734	3.16404E-05	0.000460554	3.16404E-05
3837503773865	383750	3773865	0.002296285	0.00227252	0.000816082	0.000431867	0.001483313	4.76529E-05	4.76529E-05	0.001530966	4.76529E-05	0.001522494	8.29779E-05	0.000194848	0.000191085	0.000187131	0.000162091	0.00035197	2.50408E-05	0.00036449	2.50408E-05
3837603773865	383760	3773865	0.001916715	0.001896879	0.000681185	0.000360481	0.001238125	3.9776E-05	3.9776E-05	0.001277901	3.9776E-05	0.001262529	6.88095E-05	0.000161578	0.000158457	0.000155179	0.000134414	0.000291871	2.07651E-05	0.000302254	2.07651E-05
3837703773865	383770	3773865	0.00165944	0.001642267	0.000589752	0.000312095	0.001071936	3.4437E-05	3.4437E-05	0.001106373	3.4437E-05	0.001088933	5.93483E-05	0.000139361	0.00013667	0.000133842	0.000115932	0.000251739	1.79099E-05	0.000260694	1.79099E-05
3837803773865	383780	3773865	0.001463832	0.001448683	0.000520234	0.000275306	0.00094558	3.03777E-05	3.03777E-05	0.000975958	3.03777E-05	0.000958445	5.22365E-05	0.000122661	0.000120292	0.000117803	0.00010204	0.000221573	1.57637E-05	0.000229455	1.57637E-05
3837903773865	383790	3773865	0.001309405	0.001295854	0.000465352	0.000246263	0.000845826	2.7173E-05	2.7173E-05	0.000872999	2.7173E-05	0.000856487	4.66796E-05	0.000109613	0.000107496	0.000105272	9.11848E-05	0.000198002	1.40868E-05	0.000205046	1.40868E-05

Unique Identifier	X (UTM)	Y (UTM)	ISDemolition 2027	ISDrainage / Utilities Trenching 2027	ISDrainage / Utilities Trenching 2028	ISAsphalt Paving 2027	ISAsphalt Paving 2028	SVDemolition 2027	SVSite Grubbing / Prep 2027	SVMass Grading / Excavation 2027	SVMass Grading / Excavation 2028	SVDrainage / Utilities Trenching 2028	SVFoundations / Concrete Pads 2028	SVBuilding / Structure Construction 2028	SVBuilding / Structure Construction 2029	SVAsphalt Paving 2028	SVAsphalt Paving 2029	SVArchitectural Coating 2028	SVArchitectural Coating 2029	SVLandscaping or Other Finishing 2028	SVLandscaping or Other Finishing 2029
3838303773845	383830	3773845	0.000139123	5.60196E-05	5.45823E-05	1.44678E-05	1.34774E-05	0.001241356	0.000892468	0.000601727	0.000594087	0.000421519	0.000133906	0.000191828	0.000184509	1.88605E-05	1.75477E-05	1.88605E-05	1.75477E-05	0.000191828	0.000184509
3838403773845	383840	3773845	0.000129559	5.21685E-05	5.083E-05	1.34732E-05	1.25509E-05	0.001145231	0.000823359	0.000555132	0.000548084	0.000388879	0.000123537	0.000176974	0.000170221	1.74E-05	1.61889E-05	1.74E-05	1.61889E-05	0.000176974	0.000170221
3838503773845	383850	3773845	0.000121184	4.87962E-05	4.75443E-05	1.26023E-05	1.17396E-05	0.001061791	0.00076337	0.000514686	0.000508151	0.000360546	0.000114536	0.00016408	0.000157819	1.61323E-05	1.50094E-05	1.61323E-05	1.50094E-05	0.00016408	0.000157819
3838603773845	383860	3773845	0.000113699	4.57823E-05	4.46077E-05	1.18239E-05	1.10145E-05	0.00098808	0.000710376	0.000478956	0.000472875	0.000335516	0.000106585	0.000152689	0.000146863	1.50124E-05	1.39674E-05	1.50124E-05	1.39674E-05	0.000152689	0.000146863
3838703773845	383870	3773845	0.000106649	4.29434E-05	4.18416E-05	1.10907E-05	1.03315E-05	0.000919981	0.000661417	0.000445946	0.000440284	0.000312392	9.9239E-05	0.000142166	0.000136741	1.39777E-05	1.30048E-05	1.39777E-05	1.30048E-05	0.000142166	0.000136741
3838803773845	383880	3773845	9.97311E-05	4.01579E-05	3.91276E-05	1.03713E-05	9.66137E-06	0.000854751	0.00061452	0.000414327	0.000409066	0.000290242	9.22026E-05	0.000132086	0.000127046	1.29866E-05	1.20827E-05	1.29866E-05	1.20827E-05	0.000132086	0.000127046
3838903773845	383890	3773845	9.27436E-05	3.73443E-05	3.63862E-05	9.64469E-06	8.98446E-06	0.000789343	0.000567495	0.000382621	0.000377763	0.000268032	8.51469E-05	0.000121978	0.000117324	1.19929E-05	1.11581E-05	1.19929E-05	1.11581E-05	0.000121978	0.000117324
3839003773845	383900	3773845	8.55158E-05	3.4434E-05	3.35505E-05	8.89305E-06	8.28427E-06	0.00072177	0.000518914	0.000349866	0.000345424	0.000245087	7.78578E-05	0.000111536	0.00010728	1.09662E-05	1.02029E-05	1.09662E-05	1.02029E-05	0.000111536	0.00010728
3839103773845	383910	3773845	7.91947E-05	3.18887E-05	3.10705E-05	8.2357E-06	7.67192E-06	0.00066283	0.000476539	0.000321296	0.000317217	0.000225073	7.14999E-05	0.000102428	9.85197E-05	1.00707E-05	9.36971E-06	1.00707E-05	9.36971E-06	0.000102428	9.85197E-05
3829703773855	382970	3773855	1.35279E-05	5.44719E-06	5.30743E-06	1.40681E-06	1.31051E-06	6.13458E-05	4.41043E-05	2.97364E-05	2.93588E-05	2.08308E-05	6.6174E-06	9.47984E-06	9.11813E-06	9.32054E-07	8.67179E-07	9.32054E-07	8.67179E-07	9.47984E-06	9.11813E-06
3829803773855	382980	3773855	1.41022E-05	5.67842E-06	5.53273E-06	1.46653E-06	1.36614E-06	6.3475E-05	4.5635E-05	3.07685E-05	3.03778E-05	2.15538E-05	6.84708E-06	9.80886E-06	9.4346E-06	9.64404E-07	8.97277E-07	9.64404E-07	8.97277E-07	9.80886E-06	9.4346E-06
3829903773855	382990	3773855	1.47421E-05	5.93609E-06	5.78379E-06	1.53308E-06	1.42813E-06	6.58269E-05	4.73259E-05	3.19085E-05	3.15034E-05	2.23524E-05	7.10078E-06	1.01723E-05	9.78418E-06	1.00014E-06	9.30523E-07	1.00014E-06	9.30523E-07	1.01723E-05	9.78418E-06
3830003773855	383000	3773855	1.54393E-05	6.21683E-06	6.05733E-06	1.60558E-06	1.49567E-06	6.83659E-05	4.91513E-05	3.31392E-05	3.27185E-05	2.32146E-05	7.37467E-06	1.05647E-05	1.01616E-05	1.03871E-06	9.66414E-07	1.03871E-06	9.66414E-07	1.05647E-05	1.01616E-05
3830103773855	383010	3773855	1.62078E-05	6.52627E-06	6.35882E-06	1.6855E-06	1.57012E-06	7.11365E-05	5.11433E-05	3.44823E-05	3.40444E-05	2.41554E-05	7.67354E-06	1.09928E-05	1.05734E-05	1.08081E-06	1.00558E-06	1.08081E-06	1.00558E-06	1.09928E-05	1.05734E-05
3830203773855	383020	3773855	1.70545E-05	6.86721E-06	6.69102E-06	1.77355E-06	1.65214E-06	7.41477E-05	5.33081E-05	3.59419E-05	3.54855E-05	2.51778E-05	7.99835E-06	1.14581E-05	1.10209E-05	1.12656E-06	1.04815E-06	1.12656E-06	1.04815E-06	1.14581E-05	1.10209E-05
3830303773855	383030	3773855	1.79921E-05	7.24472E-06	7.05884E-06	1.87105E-06	1.74297E-06	7.74439E-05	5.5678E-05	3.75397E-05	3.7063E-05	2.62971E-05	8.35392E-06	1.19675E-05	1.15109E-05	1.17664E-06	1.09474E-06	1.17664E-06	1.09474E-06	1.19675E-05	1.15109E-05
3830403773855	383040	3773855	1.90092E-05	7.6543E-06	7.45791E-06	1.97683E-06	1.8415E-06	8.09896E-05	5.82271E-05	3.92584E-05	3.87599E-05	2.75011E-05	8.7364E-06	1.25154E-05	1.20379E-05	1.23051E-06	1.14486E-06	1.23051E-06	1.14486E-06	1.25154E-05	1.20379E-05
3830503773855	383050	3773855	1.99035E-05	8.01437E-06	7.80875E-06	2.06982E-06	1.92813E-06	8.40275E-05	6.04112E-05	4.0731E-05	4.02138E-05	2.85327E-05	9.0641E-06	1.29849E-05	1.24894E-05	1.27667E-06	1.18781E-06	1.27667E-06	1.18781E-06	1.29849E-05	1.24894E-05
3830603773855	383060	3773855	2.07544E-05	8.357E-06	8.14258E-06	2.15831E-06	2.01056E-06	8.68872E-05	6.24672E-05	4.21172E-05	4.15824E-05	2.95037E-05	9.37257E-06	1.34268E-05	1.29145E-05	1.32012E-06	1.22823E-06	1.32012E-06	1.22823E-06	1.34268E-05	1.29145E-05
3830703773855	383070	3773855	2.1636E-05	8.71201E-06	8.48848E-06	2.25E-06	2.09597E-06	8.98538E-05	6.46E-05	4.35552E-05	4.30022E-05	3.05111E-05	9.69259E-06	1.38852E-05	1.33554E-05	1.36519E-06	1.27017E-06	1.36519E-06	1.27017E-06	1.38852E-05	1.33554E-05
3830803773855	383080	3773855	2.24744E-05	9.04957E-06	8.81739E-06	2.33718E-06	2.17718E-06	9.26601E-05	6.66176E-05	4.49155E-05	4.43452E-05	3.1464E-05	9.9953E-06	1.43189E-05	1.37725E-05	1.40783E-06	1.30984E-06	1.40783E-06	1.30984E-06	1.43189E-05	1.37725E-05
3830903773855	383090	3773855	2.33476E-05	9.4012E-06	9.16E-06	2.42799E-06	2.26178E-06	9.56089E-05	6.87376E-05	4.63448E-05	4.57564E-05	3.24653E-05	1.03134E-05	1.47746E-05	1.42108E-05	1.45263E-06	1.35152E-06	1.45263E-06	1.35152E-06	1.47746E-05	1.42108E-05
3831003773855	383100	3773855	2.43928E-05	9.82204E-06	9.57003E-06	2.53668E-06	2.36303E-06	9.9306E-05	7.13956E-05	4.8137E-05	4.75258E-05	3.37207E-05	1.07122E-05	1.53459E-05	1.47603E-05	1.5088E-06	1.40378E-06	1.5088E-06	1.40378E-06	1.53459E-05	1.47603E-05
3831103773855	383110	3773855	2.55594E-05	1.02918E-05	1.00278E-05	2.658E-06	2.47605E-06	0.000103627	7.4502E-05	5.02314E-05	4.95936E-05	3.51879E-05	1.11783E-05	1.60136E-05	1.54026E-05	1.57445E-06	1.46486E-06	1.57445E-06	1.46486E-06	1.60136E-05	1.54026E-05
3831203773855	383120	3773855	2.67121E-05	1.0756E-05	1.048E-05	2.77788E-06	2.58772E-06	0.000108135	7.77429E-05	5.24165E-05	5.17515E-05	3.67186E-05	1.16645E-05	1.67102E-05	1.60726E-05	1.64294E-06	1.52858E-06	1.64294E-06	1.52858E-06	1.67102E-05	1.60726E-05
3831303773855	383130	3773855	2.78411E-05	1.12106E-05	1.09229E-05	2.89528E-06	2.69708E-06	0.00011283	8.11183E-05	5.46923E-05	5.39979E-05	3.83128E-05	1.2171E-05	1.74357E-05	1.67704E-05	1.71427E-06	1.59495E-06	1.71427E-06	1.59495E-06	1.74357E-05	1.67704E-05
3831403773855	383140	3773855	2.8924E-05	1.16466E-05	1.13478E-05	3.00789E-06	2.80198E-06	0.00011756	8.45193E-05	5.69853E-05	5.62618E-05	3.99191E-05	1.26813E-05	1.81667E-05	1.74735E-05	1.78614E-06	1.66182E-06	1.78614E-06	1.66182E-06	1.81667E-05	1.74735E-05
3831503773855	383150	3773855	2.99453E-05	1.20578E-05	1.17485E-05	3.11411E-06	2.90093E-06	0.000122576	8.81253E-05	5.94166E-05	5.86622E-05	4.16222E-05	1.32223E-05	1.89418E-05	1.8219E-05	1.86235E-06	1.73272E-06	1.86235E-06	1.73272E-06	1.89418E-05	1.8219E-05
3831603773855	383160	3773855	3.06663E-05	1.23482E-05	1.20313E-05	3.18908E-06	2.97077E-06	0.000126736	9.11164E-05	6.14333E-05	6.06533E-05	4.3035E-05	1.36711E-05	1.95847E-05	1.88374E-05	1.92556E-06	1.79153E-06	1.92556E-06	1.79153E-06	1.95847E-05	1.88374E-05
3837203773855	383720	3773855	0.000952309	0.000383459	0.00037362	9.90336E-05	9.22542E-05	0.01092505	0.007854518	0.005295741	0.005228502	0.003709748	0.001178492	0.001688262	0.001623845	0.000165989	0.000154436	0.000165989	0.000154436	0.001688262	0.001623845
3837303773855	383730	3773855	0.000597663	0.000240656	0.000234482	6.21528E-05	5.78981E-05	0.006572584	0.004725331	0.003185954	0.003145502	0.00223181	0.000708989	0.00101567	0.000976916	9.98603E-05	9.29095E-05	9.98603E-05	9.29095E-05	0.00101567	0.000976916
3837403773855	383740	3773855	0.000436633	0.000175815	0.000171305	4.54068E-05	4.22984E-05	0.004625743	0.003325658	0.002242254	0.002213784	0.001570733	0.000498982	0.000714822	0.000687547	7.0281E-05	6.53891E-05	7.0281E-05	6.53891E-05	0.000714822	0.000687547
3837503773855	383750	3773855	0.000347379	0.000139877	0.000136288	3.61251E-05	3.36521E-05	0.003566464	0.002564094	0.001728785	0.001706835	0.001211041	0.000384717	0.00055113	0.000530101	5.41869E-05	5.04152E-05	5.41869E-05	5.04152E-05	0.00055113	0.000530101
3837603773855	383760	3773855	0.000289554	0.000116592	0.000113601	3.01116E-05	2.80503E-05	0.002893023	0.002079927	0.001402346	0.001384541	0.000982365	0.000312072	0.000447063	0.000430005	4.3955E-05	4.08955E-05	4.3955E-05	4.08955E-05	0.000447063	0.000430005
3837703773855	383770	3773855	0.000250643	0.000100924	9.83348E-05	2.60651E-05	2.42808E-05	0.002450463	0.00176175	0.001187822	0.001172741	0.000832088	0.000264333	0.000378673	0.000364225	3.7231E-05	3.46395E-05	3.7231E-05	3.46395E-05	0.000378673	0.000364225
3837803773855	383780	3773855	0.000221182	8.90616E-05	8.67766E-05	2.30014E-05	2.14268E-05	0.002121685	0.001525376	0.001028452	0.001015394	0.000720447	0.000228867	0.000327867	0.000315357	2.2992E-05	2.9992E-05	3.22357E-05	2.9992E-05	0.000327867	0.000315357
3837903773855	383790	3773855	0.000197978	7.97184E-05	7.7673E-05	2.05884E-05	1.9179E-05	0.001867313	0.001342497	0.00090515	0.000893657	0.000634071	0.000201428	0.000288558	0.000277548	2.83709E-05	2.63962E-05	2.83709E-05	2.63962E-05	0.000288558	0.000277548
3838003773855	383800	3773855	0.000179264	7.21828E-05	7.03308E-05	1.86422E-05	1.7366E-05	0.001665841	0.001197649	0.000807489	0.000797237	0.000565659	0.000179695	0.000257425	0.000247602	2.53099E-05	2.35482E-05	2.53099E-05	2.35482E-05	0.000257425	0.000247602
3838103773855	383810	3773855	0.000163868	6.59834E-05	6.42905E-05	1.70411E-05	1.58746E-05	0.001503185	0.001080708	0.000728644	0.000719393	0.000510427	0.000162149	0.000232289	0.00022426	2.12489E-05	2.28386E-05	2.12489E-05	2.28386E-05	0.000232289	0.00022426
3838203773855	383820	3773855	0.000150787	6.07163E-05	5.91584E-05	1.56808E-05	1.46074E-05	0.001367237	0.000982969	0.000662746	0.000654331	0.000464264	0.000147485	0.000211281	0.000203219	2.07731E-05	1.93272E-05	2.07731E-05	1.93272E-05	0.000211281	0.000203219
3838303773855	383830	3773855	0.000139516	5.61777E-05	5.47363E-05	1.45087E-05	1.35155E-05	0.001251824	0.000899994	0.000606801	0.000599097	0.000425074	0.000135035	0.000193446	0.000186065	1.90195E-05	1.76957E-05	1.90195E-05	1.76957E-05	0.000193446	0.000186065
3838403773855	383840	3773855	0.000129744	5.22428E-05	5.09024E-05	1.34924E-05	1.25688E-05	0.001152928	0.000828893	0.000558863	0.000551767	0.000391492	0.000124367	0.000178163	0.000171365	1.7517E-05	1.62977E-05	1.7517E-05	1.62977E-05	0.000178163	0.000171365
3838503773855	383850	3773855	0.000121419	4.88908E-05	4.76364E-05	1.26267E-05	1.17623E-05	0.001069907	0.000769205	0.00051862	0.000512035	0.000363301	0.000115412	0.000165334	0.000159026	1.62556E-05	1.51241E-05	1.62556E-05	1.51241E-05	0.000165334	0.000159026
3838603773855	383860	3773855	0.000114113	4.59489E-05	4.477E-05	1.18669E-05	1.10546E-05	0.000997746	0.000717325	0.000483641	0.000477501	0.000338798	0.000107627	0.000154183	0.0001483	1.51592E-05	1.41041E-05	1.51592E-05	1.41041E-05	0.000154183	0.0001483
3838703773855	383870	3773855	0.000107297	4.32045E-05	4.2096E-05	1.11582E-05	1.03943E-05	0.000931313	0.000669564	0.000451439	0.000445707	0.00031624	0.000100461	0.000143917	0.0001383426	1.41499E-05	1.3165E-05	1.41499E-05	1.3165E-05	0.000143917	0.000138426
3838803773855	383880	3773855	0.000100399	4.04269E-05	3.93896E-05	1.04408E-05	9.72607E-06	0.000865887	0.000622526	0.000419725	0.000414396	0.000294024	9.34038E-05	0.000133807	0.000128701	1.31558E-05	1.22401E-05	1.31558E-05	1.22401E-05	0.000133807	0.000128701
3838903773855	383890	3773855	9.33374E-05	3.75834E-05	3.66192E-05	9.70645E-06	9.04198E-06	0.000799651	0.000574905	0.000387618	0.000382696	0.000271532	8.62588E-05	0.000123571	0.000118856	1.21495E-05	1.13038E-05	1.21495E-05	1.13038E-05	0.000123571	0.000118856
3839003773855	383900	3773855	8.59098E-05	3.45926E-05	3.37051E-05	8.93402E-06	8.32244E-06	0.000729717	0.000524627	0.000353718	0.000349227	0.000247785	7.8715E-05	0.000112764	0.000108461	1.10869E-05	1.03152E-05	1.10869E-05	1.03152E-05	0.000112764	0.000108461
3839103773855	383910	3773855	7.94378E-05	3.19866E-05	3.11659E-05	8.26098E-06	7.69547E-06	0.00066895	0.000480939	0.000324263	0.000320146	0.000227151	7.21601E-05	0.000103374	9.94294E-05	1.01637E-05	9.45623E-06	1.01637E-05	9.45623E-06	0.000103374	9.94294E-05
3829703773865	382970	3773865	1.34734E-05	5.42524E-06	5.28605E-06	1.40114E-06	1.30523E-06	6.07043E-05	4.36431E-05	2.94254E-05	2.90518E-05	2.0613E-05	6.54821E-06	9.38072E-06	9.02279E-06	9.22309E-07	8.58111E-07	9.22309E-07	8.58111E-07	9.38072E-06	9.02279E-06
3829803773865	382980	3773865	1.40659E-05	5.66379E-06	5.51847E-06	1.46275E-06	1.36262E-06	6.2887E-05	4.52123E-05	3.04834E-05	3.00964E-05	2.13541E-05	6.78366E-06	9.718E-06	9.34721E-06	9.55471E-07	8.88965E-07	9.55471E-07	8.88965E-07	9.718E-06	9.34721E-06
3829903773865	382990	3773865	1.47323E-05	5.93215E-06	5.77995E-06	1.53206E-06	1.42718E-06	6.53369E-05	4.69737E-05	3.1671E-05	3.12689E-05	2.2186E-05	7.04793E-06	1.00966E-05	9.71135E-06	9.92693E-07	9.23597E-07	9.92693E-07	9.23597E-07	1.00966E-05	9.71135E-06
3830003773865	383000	3773865	1.54337E-05	6.21458E-06	6.05514E-06	1.605E-06	1.49513E-06	6.78581E-05	4.87863E-05	3.28931E-05	3.24755E-05	2.30421E-05	7.31989E-06	1.04862E-05	1.00861E-05	1.031E-06	9.59236E-07	1.031E-06	9.59236E-07	1.04862E-05	1.00861E-05
3830103773865	383010	3773865	1.61966E-05	6.52177E-06	6.35444E-06	1.68434E-06	1.56904E-06	7.05574E-05	5.0727E-05	3.42016E-05	3.37673E-05	2.39587E-05	7.61107E-06	1.09033E-05	1.04873E-05	1.07201E-06	9.97394E-07	1.07201E-06	9.97394E-07	1.09033E-05	1.04873E-05
3830203773865	383020	3773865	1.70378E-05	6.86046E-06	6.68444E-06	1.77181E-06	1.65052E-06	7.35062E-05	5.2847E-05	3.56309E-05	3.51786E-05	2.496E-05	7.92916E-06	1.1359E-05	1.09256E-05	1.11681E-06	1.03908E-06	1.11681E-06	1.03908E-06	1.1359E-05	1.09256E-05
3830303773865	383030	3773865	1.79585E-05	7.23122E-06	7.04569E-06	1.86756E-06	1.73972E-06	7.66866E-05	5.51335E-05	3.71726E-05	3.67006E-05	2.604E-05	8.27224E-06	1.18505E-05	1.13983E-05	1.16514E-06	1.08404E-06	1.16514E-06	1.08404E-06	1.18505E-05	1.13983E-05
3830403773865	383040	3773865	1.89589E-05	7.63405E-06	7.43818E-06	1.9716E-06	1.83663E-06	8.00987E-05	5.75866E-05	3.882655-05	3.83336E-05	2.71986E-05	8.6403E-06	1.23778E-05	1.19055E-05	1.21698E-06	1.13227E-06	1.21698E-06	1.13227E-06	1.23778E-05	1.19055E-05
3830503773865	383050	3773865	1.98699E-05	8.00087E-06	7.79559E-06	2.06634E-06	1.92488E-06	8.31277E-05	5.97643E-05	4.02948E-05	3.97832E-05	2.82271E-05	8.96703E-06	1.28458E-05	1.23557E-05	1.263E-06	1.17509E-06	1.263E-06	1.17509E-06	1.28458E-05	1.23557E-05
3830603773865	383060	3773865	2.07558E-05	8.35756E-06	8.14313E-06	2.15846E-06	2.0107E-06	8.60319E-05	6.18523E-05	4.17026E-05	4.11731E-05	2.92133E-05	9.28032E-06	1.32946E-05	1.27874E-05	1.30712E-06	1.21614E-06	1.30712E-06	1.21614E-06	1.32946E-05	1.27874E-05
3830703773865	383070	3773865	2.1671E-05	8.72607E-06	8.50219E-06	2.25363E-06	2.09936E-06	8.90431E-05	6.40172E-05	4.31622E-05	4.26142E-05	3.02358E-05	9.60513E-06	1.37599E-05	1.32349E-05	1.35287E-06	1.25871E-06	1.35287E-06	1.25871E-06	1.37599E-05	1.32349E-05
3830803773865	383080	3773865	2.25191E-05	9.06758E-06	8.83493E-06	2.34183E-06	2.18152E-06	9.17959E-05	6.59963E-05	4.44966E-05	4.39316E-05	3.11705E-05	9.90208E-06	1.41853E-05	1.36441E-05	1.3947E-06	1.29762E-06	1.3947E-06	1.29762E-06	1.41853E-05	1.36441E-05
3830903773865	383090	3773865	2.34035E-05	9.42371E-06	9.18192E-06	2.4338E-06	2.2672E-06	9.46734E-05	6.80651E-05	4.58914E-05	4.53087E-05	3.21476E-05	1.02125E-05	1.463E-05	1.40718E-05	1.43842E-06	1.3383E-06	1.43842E-06	1.3383E-06	1.463E-05	1.40718E-05
3831003773865	383100	3773865	2.44598E-05	9.84904E-06	9.59634E-06	2.54365E-06	2.36952E-06	9.82815E-05	7.06591E-05	4.76404E-05	4.70355E-05	3.33728E-05	1.06017E-05	1.51876E-05	1.46081E-05	1.49324E-06	1.3893E-06	1.49324E-06	1.3893E-06	1.51876E-05	1.46081E-05
3831103773865	383110	3773865	2.56475E-05	1.03273E-05	1.00623E-05	2.66716E-06	2.48458E-06	0.000102504	7.3695E-05	4.96873E-05	4.90564E-05	3.48067E-05	1.10572E-05	1.58401E-05	1.52357E-05	1.55739E-06	1.44899E-06	1.55739E-06	1.44899E-06	1.58401E-05	1.52357E-05
3831203773865	383120	3773865	2.68295E-05	1.08032E-05	1.0526E-05	2.79008E-06	2.59909E-06	0.000106905	7.6859E-05	5.18206E-05	5.11626E-05	3.63011E-05	1.15319E-05	1.65202E-05	1.58899E-05	1.62426E-06	1.5112E-06	1.62426E-06	1.5112E-06	1.65202E-05	1.58899E-05
3831303773865	383130	3773865	2.80479E-05	1.12938E-05	1.10041E-05	2.91679E-06	2.71712E-06	0.000111832	8.04009E-05	5.42086E-05	5.35203E-05	3.7974E-05	1.20634E-05	1.72815E-05	1.66221E-05	1.69911E-06	1.58084E-06	1.69911E-06	1.58084E-06	1.72815E-05	1.66221E-05
3831403773865	383140	3773865	2.9195E-05	1.17557E-05	1.14541E-05	3.03608E-06	2.82824E-06	0.000116758	8.39429E-05	5.65967E-05	5.58781E-05	3.96468E-05	1.25948E-05	1.80428E-05	1.73544E-05	1.77396E-06	1.65049E-06	1.77396E-06	1.65049E-06	1.80428E-05	1.73544E-05
3831503773865	383150	3773865	3.02471E-05	1.21794E-05	1.18669E-05	3.14549E-06	2.93016E-06	0.000121827	8.75873E-05	5.90538E-05	5.8304E-05	4.13681E-05	1.31416E-05	1.88261E-05	1.81078E-05	1.85098E-06	1.72214E-06	1.85098E-06	1.72214E-06	1.88261E-05	1.81078E-05
3831603773865	383160	3773865	3.09905E-05	1.24787E-05	1.21585E-05	3.22279E-06	3.00217E-06	0.000125908	9.05207E-05	6.10317E-05	6.02568E-05	4.27536E-05	1.35817E-05	1.94567E-05	1.87143E-05	1.91297E-06	1.77982E-06	1.91297E-06	1.77982E-06	1.94567E-05	1.87143E-05
3837203773865	383720	3773865	0.000868444	0.000349689	0.000340717	9.03121E-05	8.41298E-05	0.009908088	0.007123377	0.004802785	0.004741805	0.003364425	0.001068792	0.001531109	0.001472689	0.000150538	0.00014006	0.000150538	0.00014006	0.001531109	0.001472689
3837303773865	383730	3773865	0.00056519	0.000227581	0.000221742	5.87759E-05	5.47523E-05	0.006192019	0.004451726	0.003001481	0.002963372	0.002102584	0.000667937	0.000956861	0.000920351	9.40782E-05	8.75299E-05	9.40782E-05	8.75299E-05	0.000956861	0.000920351
3837403773865	383740	3773865	0.000420245	0.000169217	0.000164875	4.37025E-05	4.07109E-05	0.004442195	0.003193697	0.002153282	0.002125942	0.001508407	0.000479182	0.000686458	0.000660266	6.74923E-05	6.27945E-05	6.74923E-05	6.27945E-05	0.000686458	0.000660266
3837503773865	383750	3773865	0.000338021	0.000136108	0.000132616	3.51518E-05	3.27455E-05	0.00346771	0.002493095	0.001680916	0.001659574	0.001177508	0.000374064	0.00053587	0.000515423	5.26865E-05	4.90193E-05	5.26865E-05	4.90193E-05	0.00053587	0.000515423
3837603773865	383760	3773865	0.000283895	0.000114314	0.000111381	2.95231E-05	2.75021E-05	0.00283803	0.002040389	0.001375689	0.001358222	0.000963691	0.00030614	0.000438564	0.000421831	4.31195E-05	4.01182E-05	4.31195E-05	4.01182E-05	0.000438564	0.000421831
3837703773865	383770	3773865	0.000247045	9.94755E-05	9.69233E-05	2.56909E-05	2.39323E-05	0.002419175	0.001739256	0.001172656	0.001157767	0.000821464	0.000260958	0.000373838	0.000359574	3.67556E-05	3.41973E-05	3.67556E-05	3.41973E-05	0.000373838	0.000359574
3837803773865	383780	3773865	0.000218926	8.8153E-05	8.58913E-05	2.27667E-05	2.12082E-05	0.002105373	0.001513649	0.001020545	0.001007588	0.000714908	0.000227108	0.000325346	0.000312932	3.19879E-05	2.97614E-05	3.19879E-05	2.97614E-05	0.000325346	0.000312932
3837903773865	383790	3773865	0.000196647	7.91822E-05	7.71506E-05	2.04499E-05	1.905E-05	0.001861086	0.001338019	0.000902131	0.000890677	0.000631957	0.000200756	0.000287596	0.000276622	2.82763E-05	2.63082E-05	2.82763E-05	2.63082E-05	0.000287596	0.000276622

			MDemolition	MSite Grubbing / Prep	MMass Grading / Excavation	MMass Grading / Excavation	MDrainage / Utilities Trenching	MFoundations / Concrete Pads	MBuilding / Structure Construction	MAsphalt Paving	MLandscaping or Other Finishing	MWaterside Construction (Piles)	RSSWDemolition	RSSWPlacing Base	RSSWForm	Child Risk				
Unique Identifier	X (UTM)	Y (UTM)	2027	2027	2027	2028	2028	2028	2028	2028	2028	2028	2029	2029	2029	3rd Trimester	0<2	2<16	Total	per million
3838303773845	383830	3773845	0.000207844	0.000638045	0.000750288	0.000740298	0.000157362	0.000204648	0.000150632	1.55041E-05	0.00018164	1.55041E-05	0.000200033	0.000290252	0.000172056	2.05527E-08	3.059E-07	6.1158E-08	3.87608E-07	0.38760846
3838403773845	383840	3773845	0.000192861	0.000592051	0.000696203	0.000686933	0.000146019	0.000189896	0.000139774	1.43865E-05	0.000168547	1.43865E-05	0.0001944	0.000282078	0.00016721	1.90998E-08	2.8425E-07	5.6664E-08	3.6001E-07	0.36000975
3838503773845	383850	3773845	0.000179822	0.000552023	0.000649133	0.00064049	0.000136146	0.000177057	0.000130324	1.34138E-05	0.000157151	1.34138E-05	0.000188872	0.000274058	0.000162456	1.78306E-08	2.6532E-07	5.2755E-08	3.35908E-07	0.33590763
3838603773845	383860	3773845	0.000168258	0.000516523	0.000607389	0.000599301	0.000127391	0.000165671	0.000121943	1.25512E-05	0.000147045	1.25512E-05	0.000183139	0.000265739	0.000157524	1.67012E-08	2.4847E-07	4.9292E-08	3.14467E-07	0.31446659
3838703773845	383870	3773845	0.000157389	0.000483157	0.000568153	0.000560588	0.000119162	0.000154969	0.000114066	1.17404E-05	0.000137546	1.17404E-05	0.000175531	0.000254699	0.000150981	1.56451E-08	2.3273E-07	4.606E-08	2.94435E-07	0.29443526
3838803773845	383880	3773845	0.000146837	0.000450766	0.000530063	0.000523006	0.000111173	0.00014458	0.000106419	1.09533E-05	0.000128325	1.09533E-05	0.000166962	0.000242266	0.00014361	1.46186E-08	2.1744E-07	4.2935E-08	2.74989E-07	0.27498891
3838903773845	383890	3773845	0.00013623	0.000418202	0.000491771	0.000485223	0.000103142	0.000134135	9.87307E-05	1.0162E-05	0.000119055	1.0162E-05	0.000158344	0.00022976	0.000136197	1.35805E-08	2.0195E-07	3.9792E-08	2.55323E-07	0.25532348
3839003773845	383900	3773845	0.000125214	0.000384384	0.000452004	0.000445986	9.48014E-05	0.000123288	9.0747E-05	9.34031E-06	0.000109428	9.34031E-06	0.000147745	0.000214381	0.00012708	1.25088E-08	1.8598E-07	3.6535E-08	2.35021E-07	0.23502107
3839103773845	383910	3773845	0.0001156	0.000354873	0.000417301	0.000411745	8.75229E-05	0.000113823	8.37798E-05	8.6232E-06	0.000101026	8.6232E-06	0.000137657	0.000199743	0.000118404	1.15724E-08	1.7201E-07	3.3694E-08	2.17279E-07	0.21727916
3829703773855	382970	3773855	1.35346E-05	4.15489E-05	4.88581E-05	4.82075E-05	1.02473E-05	1.33265E-05	9.80903E-06	1.00961E-06	1.18283E-05	1.00961E-06	1.48197E-05	2.15037E-05	1.27469E-05	2.68684E-09	3.4388E-08	5.7713E-09	4.28466E-08	0.04284664
3829803773855	382980	3773855	1.40027E-05	4.2986E-05	5.0548E-05	4.9875E-05	1.06017E-05	1.37874E-05	1.01483E-05	1.04453E-06	1.22374E-05	1.04453E-06	1.52533E-05	2.21328E-05	1.31199E-05	2.83568E-09	3.619E-08	6.0615E-09	4.50867E-08	0.04508668
3829903773855	382990	3773855	1.45199E-05	4.45736E-05	5.24149E-05	5.17169E-05	1.09933E-05	1.42966E-05	1.05231E-05	1.08311E-06	1.26893E-05	1.08311E-06	1.57336E-05	2.28298E-05	1.35331E-05	3.00277E-09	3.8209E-08	6.3869E-09	4.75989E-08	0.04759886
3830003773855	383000	3773855	1.50788E-05	4.62892E-05	5.44323E-05	5.37076E-05	1.14164E-05	1.48469E-05	1.09281E-05	1.1248E-06	1.31777E-05	1.1248E-06	1.62545E-05	2.35857E-05	1.39811E-05	3.18831E-09	4.0446E-08	6.7473E-09	5.03813E-08	0.05038134
3830103773855	383010	3773855	1.56885E-05	4.81608E-05	5.66332E-05	5.58791E-05	1.1878E-05	1.54472E-05	1.137E-05	1.17028E-06	1.37106E-05	1.17028E-06	1.68254E-05	2.4414E-05	1.44721E-05	3.39718E-09	4.2956E-08	7.152E-09	5.35047E-08	0.05350472
3830203773855	383020	3773855	1.63508E-05	5.0194E-05	5.9024E-05	5.82381E-05	1.23794E-05	1.60993E-05	1.185E-05	1.21968E-06	1.42894E-05	1.21968E-06	1.74461E-05	2.53147E-05	1.5006E-05	3.63371E-09	4.5788E-08	7.6082E-09	5.70295E-08	0.05702949
3830303773855	383030	3773855	1.70784E-05	5.24277E-05	6.16507E-05	6.08298E-05	1.29303E-05	1.68158E-05	1.23773E-05	1.27396E-06	1.49253E-05	1.27396E-06	1.81292E-05	2.63059E-05	1.55936E-05	3.90499E-09	4.9022E-08	8.1304E-09	6.10578E-08	0.06105781
3830403773855	383040	3773855	1.78641E-05	5.48396E-05	6.44869E-05	6.36283E-05	1.35252E-05	1.75894E-05	1.29468E-05	1.33257E-06	1.56119E-05	1.33257E-06	1.88654E-05	2.73741E-05	1.62268E-05	4.21599E-09	5.2711E-08	8.7268E-09	6.56536E-08	0.0656536
3830503773855	383050	3773855	1.85373E-05	5.69062E-05	6.6917E-05	6.6026E-05	1.40349E-05	1.82522E-05	1.34346E-05	1.38279E-06	1.62002E-05	1.38279E-06	1.94861E-05	2.82748E-05	1.67607E-05	4.5228E-09	5.631E-08	9.3082E-09	7.01411E-08	0.07014107
3830603773855	383060	3773855	1.91687E-05	5.88447E-05	6.91965E-05	6.82752E-05	1.4513E-05	1.8874E-05	1.38923E-05	1.42989E-06	1.67521E-05	1.42989E-06	2.00632E-05	2.91121E-05	1.72571E-05	4.84499E-09	6.006E-08	9.9162E-09	7.48212E-08	0.07482121
3830703773855	383070	3773855	1.98256E-05	6.08611E-05	7.15677E-05	7.06148E-05	1.50103E-05	1.95208E-05	1.43683E-05	1.47889E-06	1.73261E-05	1.47889E-06	2.0659E-05	2.99766E-05	1.77695E-05	5.20679E-09	6.4249E-08	1.0599E-08	8.0055E-08	0.08005501
3830803773855	383080	3773855	2.04443E-05	6.27606E-05	7.38013E-05	7.28186E-05	1.54788E-05	2.013E-05	1.48168E-05	1.52504E-06	1.78669E-05	1.52504E-06	2.12173E-05	3.07868E-05	1.82498E-05	5.59308E-09	6.8689E-08	1.1327E-08	8.56093E-08	0.08560928
3830903773855	383090	3773855	2.10958E-05	6.47603E-05	7.61529E-05	7.51389E-05	1.5972E-05	2.07714E-05	1.52889E-05	1.57364E-06	1.84362E-05	1.57364E-06	2.18037E-05	3.16377E-05	1.87542E-05	6.03496E-09	7.3744E-08	1.2164E-08	9.19432E-08	0.09194324
3831003773855	383100	3773855	2.19141E-05	6.72725E-05	7.9107E-05	7.80537E-05	1.65915E-05	2.15772E-05	1.5882E-05	1.63468E-06	1.91513E-05	1.63468E-06	2.25337E-05	3.26968E-05	1.9382E-05	6.60197E-09	8.022E-08	1.3251E-08	1.00073E-07	0.10007288
3831103773855	383110	3773855	2.28849E-05	7.02527E-05	8.26114E-05	8.15114E-05	1.73265E-05	2.2533E-05	1.65855E-05	1.7071E-06	1.99997E-05	1.7071E-06	2.33946E-05	3.3946E-05	2.01225E-05	7.324E-09	8.8432E-08	1.4649E-08	1.10405E-07	0.11040537
3831203773855	383120	3773855	2.39028E-05	7.33776E-05	8.6286E-05	8.51371E-05	1.80972E-05	2.35353E-05	1.73233E-05	1.78303E-06	2.08893E-05	1.78303E-06	2.42898E-05	3.5245E-05	2.08925E-05	8.19652E-09	9.8292E-08	1.6362E-08	1.22851E-07	0.12285054
3831303773855	383130	3773855	2.49698E-05	7.66529E-05	9.01376E-05	8.89374E-05	1.8905E-05	2.45859E-05	1.80965E-05	1.86262E-06	2.18218E-05	1.86262E-06	2.52443E-05	3.663E-05	2.17135E-05	9.29539E-09	1.1062E-07	1.8563E-08	1.38476E-07	0.13847579
3831403773855	383140	3773855	2.60531E-05	7.99784E-05	9.40481E-05	9.27958E-05	1.97252E-05	2.56525E-05	1.88816E-05	1.94343E-06	2.27685E-05	1.94343E-06	2.62175E-05	3.80422E-05	2.25506E-05	1.06968E-08	1.2622E-07	2.1438E-08	1.58352E-07	0.15835164
3831503773855	383150	3773855	2.72144E-05	8.35434E-05	9.82402E-05	9.69321E-05	2.06045E-05	2.67959E-05	1.97233E-05	2.03005E-06	2.37834E-05	2.03005E-06	2.71939E-05	3.94589E-05	2.33904E-05	1.25484E-08	1.467E-07	2.5407E-08	1.84656E-07	0.18465556
3831603773855	383160	3773855	2.82486E-05	8.67185E-05	0.000101974	0.000100616	2.13875E-05	2.78143E-05	2.04728E-05	2.10721E-06	2.46873E-05	2.10721E-06	2.8086E-05	4.07533E-05	2.41578E-05	1.50924E-08	1.7462E-07	3.125E-08	2.20964E-07	0.2209638
3837203773855	383720	3773855	0.001667723	0.005119621	0.006020255	0.005940094	0.001262661	0.00164208	0.00120866	0.000124404	0.001457468	0.000124404	0.000236946	0.000343814	0.000203806	1.53453E-07	2.2636E-06	5.0248E-07	2.91952E-06	2.91951709
3837303773855	383730	3773855	0.001012912	0.003109466	0.003656477	0.00360779	0.000766893	0.000997338	0.000734095	7.55581E-05	0.000885211	7.55581E-05	0.000237692	0.000344896	0.000204447	9.46238E-08	1.3991E-06	3.0462E-07	1.79836E-06	1.79835589
3837403773855	383740	3773855	0.000719727	0.002209438	0.002598119	0.002563524	0.000544918	0.000708661	0.000521613	5.3688E-05	0.000628989	5.3688E-05	0.000239164	0.000347033	0.000205714	6.8106E-08	1.0089E-06	2.1603E-07	1.29304E-06	1.2930388
3837503773855	383750	3773855	0.000559992	0.001719079	0.002021496	0.00199458	0.000423979	0.000551382	0.000405847	4.17726E-05	0.000489392	4.17726E-05	0.000240081	0.000348363	0.000206503	5.35377E-08	7.9419E-07	1.6775E-07	1.01548E-06	1.01547752
3837603773855	383760	3773855	0.000458273	0.001406819	0.001654304	0.001632277	0.000346966	0.000451227	0.000332127	3.41848E-05	0.000400497	3.41848E-05	0.000240134	0.00034844	0.000206548	4.41829E-08	6.561E-07	1.37E-07	8.37285E-07	0.83728507
3837703773855	383770	3773855	0.000391259	0.001201097	0.001412391	0.001393585	0.000296229	0.000385243	0.00028356	2.91859E-05	0.000341931	2.91859E-05	0.000239133	0.000346987	0.000205687	3.79565E-08	5.6401E-07	1.1675E-07	7.1872E-07	0.71872026
3837803773855	383780	3773855	0.000341352	0.001047891	0.001232234	0.001215826	0.000258443	0.000336103	0.00024739	2.54631E-05	0.000298317	2.54631E-05	0.000237558	0.000344702	0.000204332	3.32829E-08	4.9479E-07	1.0167E-07	6.29749E-07	0.62974925
3837903773855	383790	3773855	0.000302637	0.000929043	0.001092478	0.001077932	0.000229131	0.000297984	0.000219332	2.25752E-05	0.000264483	2.25752E-05	0.000235197	0.000341275	0.000202301	2.9631E-08	4.4064E-07	8.9981E-08	5.6025E-07	0.56024986
3838003773855	383800	3773855	0.000271877	0.000834615	0.000981439	0.000968371	0.000205843	0.000267697	0.000197039	2.02806E-05	0.000237601	2.02806E-05	0.000232442	0.000337279	0.000199932	2.67093E-08	3.9726E-07	8.0697E-08	5.04663E-07	0.50466302
3838103773855	383810	3773855	0.00024694	0.000758063	0.000891419	0.00087955	0.000186962	0.000243143	0.000178966	1.84205E-05	0.000215807	1.84205E-05	0.000229607	0.000333164	0.000197493	2.43255E-08	3.6182E-07	7.3179E-08	4.59323E-07	0.45932279
3838203773855	383820	3773855	0.000226016	0.000693831	0.000815889	0.000805025	0.000171121	0.000222541	0.000163802	1.68597E-05	0.000197522	1.68597E-05	0.000225293	0.000326905	0.000193783	2.23146E-08	3.319E-07	6.6876E-08	4.21089E-07	0.42108903
3838303773855	383830	3773855	0.000208185	0.000639092	0.00075152	0.000741513	0.00015762	0.000204984	0.000150879	1.55295E-05	0.000181938	1.55295E-05	0.000219656	0.000318726	0.000188934	2.05929E-08	3.0626E-07	6.1509E-08	3.88367E-07	0.38836663
3838403773855	383840	3773855	0.000192852	0.000592023	0.00069617	0.000686901	0.000146012	0.000189887	0.000139767	1.43858E-05	0.000168539	1.43858E-05	0.000213265	0.000309452	0.000183437	1.91074E-08	2.8414E-07	5.6896E-08	3.60143E-07	0.36014252
3838503773855	383850	3773855	0.000179933	0.000552362	0.000649533	0.000640884	0.00013623	0.000177166	0.000130404	1.34221E-05	0.000157248	1.34221E-05	0.000206786	0.000300051	0.000177864	1.78489E-08	2.6538E-07	5.3012E-08	3.36241E-07	0.33624147
3838603773855	383860	3773855	0.000168654	0.000517737	0.000608817	0.00060071	0.00012769	0.00016606	0.00012223	1.25807E-05	0.000147391	1.25807E-05	0.000200058	0.000290288	0.000172077	1.67485E-08	2.4898E-07	4.9625E-08	3.15351E-07	0.31535142
3838703773855	383870	3773855	0.000158162	0.00048553	0.000570943	0.000563341	0.000119747	0.00015573	0.000114626	1.17981E-05	0.000138222	1.17981E-05	0.000191205	0.000277443	0.000164463	1.57286E-08	2.338E-07	6.4483E-08	2.96008E-07	0.29600816
3838803773855	383880	3773855	0.0001476	0.000453105	0.000532815	0.00052572	0.00011175	0.00014533	0.000106971	1.10102E-05	0.000128991	1.10102E-05	0.000181339	0.000263127	0.000155976	1.47042E-08	2.1855E-07	4.3351E-08	2.76601E-07	0.27660124
3838903773855	383890	3773855	0.000136883	0.000420207	0.000494129	0.00048755	0.000103636	0.000134778	9.92041E-05	1.02108E-05	0.000119626	1.02108E-05	0.000171092	0.000248259	0.000147163	1.36576E-08	2.0295E-07	4.0169E-08	2.56776E-07	0.25677609
3839003773855	383900	3773855	0.000125537	0.000385376	0.00045317	0.000447136	9.50459E-05	0.000123606	9.09811E-05	9.3644E-06	0.00010971	9.3644E-06	0.000158787	0.000230403	0.000136578	1.25557E-08	1.8654E-07	3.6803E-08	2.35902E-07	0.23590229
3839103773855	383910	3773855	0.000115678	0.000355112	0.000417583	0.000412023	8.7582E-05	0.0001139	8.38363E-05	8.62902E-06	0.000101094	8.62902E-06	0.00014722	0.00021362	0.00012663	1.15969E-08	1.7226E-07	3.388E-08	2.17733E-07	0.21773315
3829703773865	382970	3773865	1.33368E-05	4.09417E-05	4.81441E-05	4.75031E-05	1.00975E-05	1.31318E-05	9.66569E-06	9.94859E-07	1.16554E-05	9.94859E-07	1.48914E-05	2.16078E-05	1.28087E-05	2.65246E-09	3.3946E-08	5.6946E-09	4.22931E-08	0.04229314
3829803773865	382980	3773865	1.3814E-05	4.24067E-05	4.98668E-05	4.92028E-05	1.04588E-05	1.36016E-05	1.00115E-05	1.03046E-06	1.20725E-05	1.03046E-06	1.53406E-05	2.22595E-05	1.3195E-05	2.80341E-09	3.5774E-08	5.9892E-09	4.45666E-08	0.04456665
3829903773865	382990	3773865	1.43493E-05	4.405E-05	5.17991E-05	5.11094E-05	1.08641E-05	1.41287E-05	1.03995E-05	1.07039E-06	1.25403E-05	1.07039E-06	1.58522E-05	2.30018E-05	1.3635E-05	2.97403E-09	3.7839E-08	6.3224E-09	4.71351E-08	0.04713509
3830003773865	383000	3773865	1.49009E-05	4.57433E-05	5.37904E-05	5.30742E-05	1.12818E-05	1.46718E-05	1.07993E-05	1.11154E-06	1.30223E-05	1.11154E-06	1.63793E-05	2.37667E-05	1.40884E-05	3.15749E-09	4.005E-08	6.6788E-09	4.98863E-08	0.04988635
3830103773865	383010	3773865	1.54907E-05	4.75537E-05	5.59192E-05	5.51747E-05	1.17282E-05	1.52525E-05	1.12267E-05	1.15553E-06	1.35377E-05	1.15553E-06	1.6947E-05	2.45905E-05	1.45768E-05	3.3618E-09	4.2503E-08	7.0738E-09	5.29388E-08	0.05293884
3830203773865	383020	3773865	1.61348E-05	4.95311E-05	5.82446E-05	5.7469E-05	1.22159E-05	1.58867E-05	1.16935E-05	1.20358E-06	1.41007E-05	1.20358E-06	1.75709E-05	2.54957E-05	1.51134E-05	3.59288E-09	4.527E-08	7.5192E-09	5.63821E-08	0.05638208
3830303773865	383030	3773865	1.68316E-05	5.16701E-05	6.07598E-05	5.99508E-05	1.27435E-05	1.65728E-05	1.21985E-05	1.25555E-06	1.47096E-05	1.25555E-06	1.82415E-05	2.64689E-05	1.56902E-05	3.85473E-09	4.8391E-08	8.0225E-09	6.02682E-08	0.06026818
3830403773865	383040	3773865	1.7581E-05	5.39707E-05	6.34651E-05	6.262E-05	1.33109E-05	1.73107E-05	1.27416E-05	1.31145E-06	1.53645E-05	1.31145E-06	1.89652E-05	2.75189E-05	1.63127E-05	4.15378E-09	5.1936E-08	8.5954E-09	6.46855E-08	0.06468553
3830503773865	383050	3773865	1.82469E-05	5.6015E-05	6.5869E-05	6.4992E-05	1.38151E-05	1.79664E-05	1.32242E-05	1.36113E-06	1.59465E-05	1.36113E-06	1.96015E-05	2.84422E-05	1.686E-05	4.45586E-09	5.5483E-08	9.168E-09	6.91065E-08	0.06910653
3830603773865	383060	3773865	1.88838E-05	5.79701E-05	6.81681E-05	6.72605E-05	1.42973E-05	1.85935E-05	1.36858E-05	1.40864E-06	1.65031E-05	1.40864E-06	2.02036E-05	2.93158E-05	1.73778E-05	4.77698E-09	5.9225E-08	9.774E-09	7.37758E-08	0.0737758
3830703773865	383070	3773865	1.95461E-05	6.00033E-05	7.0559E-05	6.96195E-05	1.47987E-05	1.92456E-05	1.41658E-05	1.45804E-06	1.70819E-05	1.45804E-06	2.08274E-05	3.0221E-05	1.79144E-05	5.13661E-09	6.3393E-08	1.0453E-08	7.89827E-08	0.07898273
3830803773865	383080	3773865	2.01468E-05	6.18471E-05	7.27271E-05	7.17587E-05	1.52535E-05	1.9837E-05	1.46011E-05	1.50285E-06	1.76068E-05	1.50285E-06	2.13889E-05	3.10357E-05	1.83973E-05	5.51225E-09	6.7711E-08	1.1161E-08	8.43845E-08	0.08438453
3830903773865	383090	3773865	2.07764E-05	6.378E-05	7.5E-05	7.40014E-05	1.57302E-05	2.04569E-05	1.50574E-05	1.54981E-06	1.81571E-05	1.54981E-06	2.19784E-05	3.18912E-05	1.89044E-05	5.9409E-09	7.2616E-08	1.1972E-08	9.05289E-08	0.0905289
3831003773865	383100	3773865	2.15675E-05	6.62086E-05	7.78559E-05	7.68192E-05	1.63291E-05	2.12359E-05	1.56308E-05	1.60883E-06	1.88485E-05	1.60883E-06	2.27115E-05	3.29548E-05	1.95349E-05	6.48838E-09	7.8871E-08	1.3021E-08	9.83798E-08	0.09837979
3831103773865	383110	3773865	2.25057E-05	6.90885E-05	8.12424E-05	8.01606E-05	1.70394E-05	2.21596E-05	1.63107E-05	1.67881E-06	1.96683E-05	1.67881E-06	2.35724E-05	3.4204E-05	2.02755E-05	7.18238E-09	8.6769E-08	1.4364E-08	1.03815E-07	0.10831533
3831203773865	383120	3773865	2.34891E-05	7.21076E-05	8.47926E-05	8.36636E-05	1.7784E-05	2.3128E-05	1.70234E-05	1.75217E-06	2.05278E-05	1.75217E-06	2.44676E-05	3.5503E-05	2.10455E-05	8.01753E-09	9.6213E-08	1.6001E-08	1.20231E-07	0.12023084
3831303773865	383130	3773865	2.46014E-05	7.55222E-05	8.88079E-05	8.76254E-05	1.86262E-05	2.42232E-05	1.78296E-05	1.83514E-06	2.14999E-05	1.83514E-06	2.54907E-05	3.69876E-05	2.19255E-05	9.10988E-09	1.0849E-07	1.8186E-08	1.35784E-07	0.13578352
3831403773865	383140	3773865	2.5721E-05	7.8959E-05	9.28494E-05	9.16131E-05	1.94738E-05	2.53255E-05	1.8641E-05	1.91866E-06	2.24783E-05	1.91866E-06	2.65326E-05	3.84993E-05	2.28216E-05	1.05028E-08	1.2401E-07	2.1038E-08	1.55552E-07	0.15555164
3831503773865	383150	3773865	2.68914E-05	8.25519E-05	9.70743E-05	9.57817E-05	2.03599E-05	2.64779E-05	1.94892E-05	2.00596E-06	2.35011E-05	2.00596E-06	2.75495E-05	3.99748E-05	2.36963E-05	1.23117E-08	1.4404E-07	2.4906E-08	1.81253E-07	0.18125331
3831603773865	383160	3773865	2.78948E-05	8.56323E-05	0.000100697	9.93557E-05	2.11196E-05	2.74659E-05	2.02164E-05	2.08081E-06	2.4378E-05	2.08081E-06	2.84509E-05	4.12829E-05	2.44717E-05	1.47374E-08	1.7067E-07	3.045E-08	2.15857E-07	0.2158569
3837203773865	383720	3773865	0.001512928	0.004644429	0.005461469	0.005388748	0.001145464	0.001489666	0.001096475	0.000112857	0.001322189	0.000112857	0.000263123	0.000381798	0.000226322	1.3948E-07	2.0577E-06	4.5608E-07	2.65324E-06	2.65324378
3837303773865	383730	3773865	0.000953855	0.002928169	0.003443287	0.003397439	0.000722179	0.000939188	0.000691294	7.11527E-05	0.000833599	7.11527E-05	0.000264496	0.000383789	0.00027503	8.92255E-08	1.3191E-06	2.8713E-07	1.69551E-06	1.69550543
3837403773865	383740	3773865	0.000690364	0.0021193	0.002492123	0.00245894	0.000522687	0.00067975	0.000500333	5.14977E-05	0.000603328	5.14977E-05	0.000266137	0.00038617	0.000228914	6.53841E-08	9.6831E-07	2.075E-07	1.24119E-06	1.24119419
3837503773865	383750	3773865	0.000543447	0.001668289	0.001961771	0.00193565	0.000411453	0.000535091	0.000393856	4.05384E-05	0.000474933	4.05384E-05	0.000266957	0.000398736	0.000229619	5.19818E-08	7.7079E-07	1.6308E-07	9.85851E-07	0.98585087
3837603773865	383760	3773865	0.000448375	0.001376433	0.001618572	0.001597021	0.000339472	0.000441481	0.000324954	3.34465E-05	0.000391847	3.34465E-05	0.000266904	0.000387283	0.000229574	4.32384E-08	6.4173E-07	1.3433E-07	8.19305E-07	0.8193048
3837703773865	383770	3773865	0.000384993	0.001181862	0.001389773	0.001371268	0.000291485	0.000379073	0.000279019	2.87185E-05	0.000336456	2.87185E-05	0.000265413	0.00038512	0.000228291	3.73511E-08	5.5468E-07	1.1517E-07	7.07198E-07	0.70719795
3837803773865	383780	3773865	0.000337409	0.001035787	0.001218	0.001201782	0.000255458	0.000332221	0.000244533	2.5169E-05	0.000294871	2.5169E-05	0.000263208	0.00038192	0.000226394	3.28971E-08	4.8873E-07	1.0078E-07	6.22407E-07	0.6224075
3837903773865	383790	3773865	0.000300276	0.000921796	0.001083957	0.001069523	0.000227344	0.000295659	0.000217621	2.23991E-05	0.000262419	2.23991E-05	0.000260235	0.000377607	0.000223838	2.93964E-08	4.3684E-07	8.9551E-08	5.55787E-07	0.55578654

			EGIODemolition	EGIOSite Grubbing / Prep	EGIOMass Grading / Excavation	EGIOMass Grading / Excavation	EGIODrainage / Utilities Trenching	EGIODrainage / Utilities Trenching	EGIOFoundations / Concrete Pads	EGIOFoundations / Concrete Pads	EGIOBuilding / Structure Construction	EGIOBuilding / Structure Construction	EGIOAsphalt Paving	EGIOArchitectural Coating	EGIOLandscaping or Other Finishing	EGIOWaterside Construction (Piles)	HIWaterside Construction (Landscaping)	HIWaterside Construction (Landscaping)	KMDemolition	KMSite Grubbing / Prep
Unique Identifier	X (UTM)	Y (UTM)	2025	2025	2025	2026	2026	2027	2026	2027	2026	2027	2027	2027	2027	2027	2025	2026	2025	2025
3838003773865	383800	3773865	0.000973713	0.0003819	0.000126475	0.000123869	0.00028763	0.000287186	0.000377908	0.000377664	0.000404787	0.000395084	1.57517E-05	1.57517E-05	0.000426588	1.57517E-05	0.000204187	0.000197791	0.000359081	0.001558437
3838103773865	383810	3773865	0.000887881	0.00034824	0.000115326	0.00011295	0.000262276	0.000261871	0.000344596	0.000344374	0.000369105	0.000360258	1.43632E-05	1.43632E-05	0.000388984	1.43632E-05	0.000187021	0.000181163	0.000327901	0.001423112
3838203773865	383820	3773865	0.000816061	0.00032007	0.000105998	0.000103814	0.00024106	0.000240688	0.000316722	0.000316517	0.000339249	0.000331117	1.32014E-05	1.32014E-05	0.00035752	1.32014E-05	0.000172585	0.00016718	0.000301581	0.001308883
3838303773865	383830	3773865	0.000754552	0.00029595	9.80082E-05	9.59889E-05	0.000222891	0.000222547	0.00029285	0.000292661	0.000313678	0.00030616	1.22064E-05	1.22064E-05	0.000330572	1.22064E-05	0.000160159	0.000155143	0.000278898	0.001210438
3838403773865	383840	3773865	0.000701145	0.000275	9.10712E-05	8.91948E-05	0.000207115	0.000206795	0.000272122	0.000271946	0.000291476	0.00028449	1.13424E-05	1.13424E-05	0.000307175	1.13424E-05	0.00014932	0.000144643	0.000259108	0.001124546
3838503773865	383850	3773865	0.000654555	0.00025673	8.50197E-05	8.3268E-05	0.000193352	0.000193054	0.00025404	0.000253876	0.000272108	0.000265586	1.05887E-05	1.05887E-05	0.000286763	1.05887E-05	0.000139825	0.000135446	0.000241775	0.00104932
3838603773865	383860	3773865	0.000613956	0.0002408	7.97463E-05	7.81033E-05	0.00018136	0.00018108	0.000238283	0.000238129	0.000255231	0.000249113	9.93195E-06	9.93195E-06	0.000268977	9.93195E-06	0.000131514	0.000127395	0.000226612	0.000983514
3838703773865	383870	3773865	0.000578001	0.0002267	7.50762E-05	7.35293E-05	0.000170739	0.000170475	0.000224328	0.000224184	0.000240284	0.000234524	9.35031E-06	9.35031E-06	0.000253225	9.35031E-06	0.000124104	0.000120216	0.000213306	0.000925761
3838803773865	383880	3773865	0.000540888	0.00021214	7.02555E-05	6.8808E-05	0.000159776	0.000159529	0.000209924	0.000209789	0.000224855	0.000219465	8.74992E-06	8.74992E-06	0.000236965	8.74992E-06	0.000116438	0.000112791	0.000199603	0.00086629
3838903773865	383890	3773865	0.000503496	0.00019748	6.53987E-05	6.40512E-05	0.00014873	0.000148501	0.000195412	0.000195286	0.000209311	0.000204294	8.14503E-06	8.14503E-06	0.000220584	8.14503E-06	0.000108565	0.000105164	0.000185655	0.000805757
3839003773865	383900	3773865	0.000464514	0.00018219	6.03353E-05	5.90922E-05	0.000137215	0.000137003	0.000180283	0.000180166	0.000193105	0.000188477	7.51442E-06	7.51442E-06	0.000203505	7.51442E-06	0.000100421	9.72751E-05	0.000171183	0.000742947
3839103773865	383910	3773865	0.000430607	0.00016889	5.59312E-05	5.47788E-05	0.000127199	0.000127003	0.000167123	0.000167015	0.00017901	0.000174719	6.96591E-06	6.96591E-06	0.000188651	6.96591E-06	9.33167E-05	9.03938E-05	0.00015851	0.000687944
3829703773875	382970	3773875	0.000163257	6.4032E-05	2.12053E-05	2.07684E-05	4.82253E-05	4.81509E-05	6.33618E-05	6.33209E-05	6.78684E-05	6.62416E-05	2.641E-06	2.641E-06	7.15236E-05	2.641E-06	2.72923E-05	2.64375E-05	1.75207E-05	7.6041E-05
3829803773875	382980	3773875	0.000173937	6.822E-05	2.25925E-05	2.2127E-05	5.138E-05	5.13008E-05	6.75066E-05	6.74631E-05	7.2308E-05	7.05749E-05	2.81377E-06	2.81377E-06	7.62024E-05	2.81377E-06	2.90127E-05	2.81039E-05	1.8186E-05	7.89286E-05
3829903773875	382990	3773875	0.000186062	7.2976E-05	2.41675E-05	2.36696E-05	5.49619E-05	5.48771E-05	7.22128E-05	7.21662E-05	7.73489E-05	7.54949E-05	3.00993E-06	3.00993E-06	8.15147E-05	3.00993E-06	3.09644E-05	2.99946E-05	1.89419E-05	8.22091E-05
3830003773875	383000	3773875	0.000199194	7.8127E-05	2.58732E-05	2.53401E-05	5.8841E-05	5.87502E-05	7.73093E-05	7.72594E-05	8.28079E-05	8.08231E-05	3.22236E-06	3.22236E-06	8.72678E-05	3.22236E-06	3.30669E-05	3.20312E-05	1.97226E-05	8.55977E-05
3830103773875	383010	3773875	0.00021396	8.3918E-05	2.77912E-05	2.72186E-05	6.32029E-05	6.31054E-05	8.30403E-05	8.29867E-05	8.89466E-05	8.68146E-05	3.46123E-06	3.46123E-06	9.3737E-05	3.46123E-06	3.54259E-05	3.43163E-05	2.05645E-05	8.92514E-05
3830203773875	383020	3773875	0.000230604	9.0446E-05	2.9953E-05	2.93359E-05	6.81193E-05	6.80142E-05	8.94999E-05	8.94422E-05	9.58656E-05	9.35677E-05	3.73048E-06	3.73048E-06	0.000101029	3.73048E-06	3.80772E-05	3.68846E-05	2.1472E-05	9.319E-05
3830303773875	383030	3773875	0.000248927	9.7633E-05	3.2333E-05	3.16668E-05	7.3532E-05	7.34185E-05	9.66114E-05	9.6549E-05	0.000103483	0.000101002	4.02689E-06	4.02689E-06	0.000109056	4.02689E-06	4.09869E-05	3.97031E-05	2.23976E-05	9.72071E-05
3830403773875	383040	3773875	0.000269936	0.00010587	3.50618E-05	3.43394E-05	7.97379E-05	7.96149E-05	0.000104765	0.000104698	0.000112217	0.000109527	4.36675E-06	4.36675E-06	0.00011826	4.36675E-06	4.43128E-05	4.29249E-05	2.33933E-05	0.000101529
3830503773875	383050	3773875	0.000292203	0.00011461	3.7954E-05	3.7172E-05	8.63153E-05	8.61821E-05	0.000113407	0.000113334	0.000121473	0.000118561	4.72696E-06	4.72696E-06	0.000128015	4.72696E-06	4.78414E-05	4.63429E-05	2.43348E-05	0.000105615
3830603773875	383060	3773875	0.000316598	0.00012417	4.11227E-05	4.02754E-05	9.35215E-05	9.33772E-05	0.000122875	0.000122796	0.000131614	0.00012846	5.1216E-06	5.1216E-06	0.000138703	5.1216E-06	5.17037E-05	5.00842E-05	2.52694E-05	0.000109671
3830703773875	383070	3773875	0.000344236	0.00013501	4.47125E-05	4.37913E-05	0.000101686	0.000101529	0.000133601	0.000133515	0.000143104	0.000139674	5.56869E-06	5.56869E-06	0.000150811	5.56869E-06	5.60736E-05	5.43173E-05	2.62448E-05	0.000113904
3830803773875	383080	3773875	0.00037325	0.0001464	4.8482E-05	4.74831E-05	0.000110258	0.000110088	0.000144865	0.000144771	0.000155168	0.000151449	6.03816E-06	6.03816E-06	0.000163525	6.03816E-06	6.0648E-05	5.87484E-05	2.71319E-05	0.000117754
3830903773875	383090	3773875	0.00040667	0.0001595	5.2822E-05	5.17337E-05	0.000120128	0.000119943	0.000157833	0.000157731	0.000169059	0.000165006	6.57868E-06	6.57868E-06	0.000178164	6.57868E-06	6.58862E-05	6.38225E-05	2.80666E-05	0.000121811
3831003773875	383100	3773875	0.000448202	0.00017579	5.82167E-05	5.70172E-05	0.000132397	0.000132193	0.000173952	0.00017384	0.000186324	0.000181858	7.25056E-06	7.25056E-06	0.000196359	7.25056E-06	7.23568E-05	7.00904E-05	2.9171E-05	0.000126604
3831103773875	383110	3773875	0.000500127	0.00019616	6.49612E-05	6.36227E-05	0.000147735	0.000147507	0.000194105	0.000193979	0.00020791	0.000202927	8.09055E-06	8.09055E-06	0.000219108	8.09055E-06	8.03809E-05	7.78632E-05	3.04383E-05	0.000132104
3831203773875	383120	3773875	0.000562858	0.00022076	7.31092E-05	7.16029E-05	0.000166265	0.000166009	0.000218451	0.00021831	0.000233988	0.00022838	9.10533E-06	9.10533E-06	0.00024659	9.10533E-06	8.9989E-05	8.71704E-05	3.17735E-05	0.000137899
3831303773875	383130	3773875	0.000651959	0.00025571	8.46825E-05	8.29377E-05	0.000192586	0.000192288	0.00025303	0.000252869	0.00027109	0.00026453	1.05467E-05	1.05467E-05	0.000285626	1.05467E-05	0.000103465	0.000100224	3.34776E-05	0.000145295
3831403773875	383140	3773875	0.000768204	0.0003013	9.97815E-05	9.77257E-05	0.000226924	0.000226574	0.000298148	0.000297956	0.000319354	0.000311699	1.24272E-05	1.24272E-05	0.000336554	1.24272E-05	0.00012067	0.00011689	3.51885E-05	0.00015272
3831503773875	383150	3773875	0.000919129	0.0003605	0.000119385	0.000116925	0.00027151	0.000271087	0.00035674	0.000356494	0.000382096	0.000372937	1.48687E-05	1.48687E-05	0.000402674	1.48687E-05	0.000142464	0.000138002	3.68812E-05	0.000160067
3831603773875	383160	3773875	0.00112056	0.0004395	0.000145549	0.00014255	0.000331008	0.000330497	0.00043491	0.00043462	0.000465833	0.000454668	1.81273E-05	1.81273E-05	0.000490922	1.81273E-05	0.000170147	0.000164818	3.83138E-05	0.000166284
3837203773875	383720	3773875	0.004852163	0.00190309	0.000630244	0.000617259	0.001433305	0.001431094	0.001883176	0.001881961	0.002017116	0.001968767	7.84933E-05	7.84933E-05	0.002125754	7.84933E-05	0.000955065	0.00092515	0.001660459	0.007206509
3837303773875	383730	3773875	0.003174162	0.00124495	0.00041229	0.000403795	0.000937632	0.000936185	0.001231926	0.001231131	0.001319546	0.001287917	5.13483E-05	5.13483E-05	0.001390614	5.13483E-05	0.000631041	0.000611275	0.001106041	0.004800296
3837403773875	383740	3773875	0.002351212	0.00092218	0.000305397	0.000299105	0.000694537	0.000693465	0.00091253	0.000911941	0.000977434	0.000954005	3.80355E-05	3.80355E-05	0.001030076	3.80355E-05	0.000471787	0.00045701	0.000831221	0.003607556
3837503773875	383750	3773875	0.001881111	0.0007378	0.000244336	0.000239302	0.000555671	0.000554814	0.000730079	0.000729608	0.000782006	0.000763262	3.04307E-05	3.04307E-05	0.000824123	3.04307E-05	0.00038055	0.00036863	0.000672254	0.002917628
3837603773875	383760	3773875	0.001570496	0.00061597	0.000203991	0.000199788	0.000463917	0.000463201	0.000609526	0.000609133	0.000652878	0.000637229	2.54059E-05	2.54059E-05	0.000688041	2.54059E-05	0.000320069	0.000310044	0.000565957	0.002456295
3837703773875	383770	3773875	0.001360496	0.00053361	0.000176714	0.000173073	0.000401884	0.000401264	0.00052823	0.000527682	0.000565579	0.000552022	2.20087E-05	2.20087E-05	0.000596039	2.20087E-05	0.000278996	0.000270257	0.000493053	0.002139883
3837803773875	383780	3773875	0.001201065	0.00047107	0.000156006	0.000152791	0.000354789	0.000354241	0.000466146	0.000465845	0.000499301	0.000487333	1.94296E-05	1.94296E-05	0.000526192	1.94296E-05	0.000247687	0.000239929	0.000437094	0.001897017
3837903773875	383790	3773875	0.001075578	0.00042186	0.000139706	0.000136828	0.00031772	0.00031723	0.000417443	0.000417174	0.000447134	0.000436416	1.73996E-05	1.73996E-05	0.000471215	1.73996E-05	0.000222942	0.000215959	0.000392608	0.001703949
3838003773875	383800	3773875	0.000974395	0.00038217	0.000126564	0.000123956	0.000287832	0.000287388	0.000378173	0.000377929	0.000405071	0.000395361	1.57628E-05	1.57628E-05	0.000426887	1.57628E-05	0.0002029	0.000196545	0.000356397	0.001546789
3838103773875	383810	3773875	0.000890926	0.00034943	0.000115722	0.000113337	0.000263175	0.000262769	0.000345778	0.000345555	0.000370371	0.000361493	1.44125E-05	1.44125E-05	0.000390318	1.44125E-05	0.000186293	0.000180457	0.000326271	0.00141604
3838203773875	383820	3773875	0.000821387	0.00032216	0.000106689	0.000104491	0.000242634	0.000242259	0.000318789	0.000318583	0.000341463	0.000333278	1.32876E-05	1.32876E-05	0.000359853	1.32876E-05	0.00017239	0.00016699	0.000300943	0.001306113
3838303773875	383830	3773875	0.00076163	0.00029872	9.89275E-05	9.68892E-05	0.000224982	0.000224635	0.000295596	0.000295406	0.000316621	0.000309032	1.23209E-05	1.23209E-05	0.000333673	1.23209E-05	0.000160392	0.000155368	0.000279048	0.001211087
3838403773875	383840	3773875	0.000709444	0.00027825	9.21492E-05	9.02506E-05	0.000209566	0.000209243	0.000275343	0.000275165	0.000294926	0.000287857	1.14767E-05	1.14767E-05	0.000310811	1.14767E-05	0.000149871	0.000145177	0.000259839	0.001127719
3838503773875	383850	3773875	0.000663124	0.00026009	8.61327E-05	8.4358E-05	0.000195884	0.000195581	0.000257365	0.000257199	0.00027567	0.00026963	1.07273E-05	1.07273E-05	0.000290517	1.07273E-05	0.000140494	0.000136094	0.00024273	0.001053465
3838603773875	383860	3773875	0.000621771	0.00024387	8.07613E-05	7.90974E-05	0.000183668	0.000183385	0.000241316	0.00024116	0.000258479	0.000252284	1.00584E-05	1.00584E-05	0.0002724	1.00584E-05	0.000132095	0.000127958	0.000227427	0.00098705
3838703773875	383870	3773875	0.000585519	0.00022965	7.60527E-05	7.44857E-05	0.00017296	0.000172693	0.000227246	0.0002271	0.000243409	0.000237575	9.47193E-06	9.47193E-06	0.000256519	9.47193E-06	0.000124679	0.000120774	0.000214086	0.00092915
3838803773875	383880	3773875	0.000548738	0.00021522	7.12752E-05	6.98066E-05	0.000162095	0.000161844	0.000212971	0.000212834	0.000228119	0.000222651	8.87692E-06	8.87692E-06	0.000240405	8.87692E-06	0.000117158	0.000113488	0.00020066	0.000870876
3838903773875	383890	3773875	0.000512271	0.00020092	6.65385E-05	6.51676E-05	0.000151322	0.000151089	0.000198818	0.00019869	0.000212959	0.000207854	8.28699E-06	8.28699E-06	0.000224428	8.28699E-06	0.000109559	0.000106127	0.000187323	0.000812996
3839003773875	383900	3773875	0.00047389	0.00018587	6.15533E-05	6.02851E-05	0.000139985	0.000139769	0.000183922	0.000183803	0.000197003	0.000192281	7.66612E-06	7.66612E-06	0.000207614	7.66612E-06	0.000101578	9.8396E-05	0.000173095	0.000751246
3839103773875	383910	3773875	0.000440523	0.00017278	5.72192E-05	5.60403E-05	0.000130128	0.000129927	0.000170972	0.000170861	0.000183132	0.000178742	7.12632E-06	7.12632E-06	0.000192995	7.12632E-06	9.46478E-05	9.16832E-05	0.000160744	0.000697638
3829703773885	382970	3773885	0.000162134	6.3591E-05	2.10595E-05	2.06256E-05	4.78937E-05	4.78198E-05	6.2926E-05	6.28854E-05	6.74016E-05	6.5786E-05	2.62284E-06	2.62284E-06	7.10317E-05	2.62284E-06	2.69569E-05	2.61125E-05	1.73487E-05	7.52945E-05
3829803773885	382980	3773885	0.000172877	6.7805E-05	2.24548E-05	2.19922E-05	5.1067E-05	5.09882E-05	6.70953E-05	6.7052E-05	7.18674E-05	7.01448E-05	2.79662E-06	2.79662E-06	7.57381E-05	2.79662E-06	2.86736E-05	2.77755E-05	1.80186E-05	7.82018E-05
3829903773885	382990	3773885	0.00018511	7.2603E-05	2.40438E-05	2.35484E-05	5.46807E-05	5.45963E-05	7.18432E-05	7.17969E-05	7.69531E-05	7.51086E-05	2.99452E-06	2.99452E-06	8.10976E-05	2.99452E-06	3.06308E-05	2.96714E-05	1.87812E-05	8.15118E-05
3830003773885	383000	3773885	0.00019835	7.7796E-05	2.57635E-05	2.52327E-05	5.85915E-05	5.85011E-05	7.69816E-05	7.6932E-05	8.24569E-05	8.04805E-05	3.2087E-06	3.2087E-06	8.68979E-05	3.2087E-06	3.27386E-05	3.17132E-05	1.9571E-05	8.49396E-05
3830103773885	383010	3773885	0.00021326	8.3644E-05	2.77002E-05	2.71294E-05	6.29959E-05	6.28987E-05	8.27684E-05	8.2715E-05	8.86553E-05	8.65303E-05	3.4499E-06	3.4499E-06	9.34301E-05	3.4499E-06	3.51012E-05	3.40017E-05	2.04265E-05	8.86523E-05
3830203773885	383020	3773885	0.000229957	9.0193E-05	2.9869E-05	2.92536E-05	6.79283E-05	6.78235E-05	8.92489E-05	8.91913E-05	9.55967E-05	9.33053E-05	3.72001E-06	3.72001E-06	0.000100745	3.72001E-06	3.77418E-05	3.65596E-05	2.13339E-05	9.25908E-05
3830303773885	383030	3773885	0.000247598	9.7111E-05	3.21603E-05	3.14977E-05	7.31393E-05	7.30264E-05	9.60954E-05	9.60334E-05	0.00010293	0.000100463	4.00539E-06	4.00539E-06	0.000108474	4.00539E-06	4.05241E-05	3.92548E-05	2.2203E-05	9.63624E-05
3830403773885	383040	3773885	0.000267682	0.00010499	3.4769E-05	3.40526E-05	7.90719E-05	7.89499E-05	0.00010389	0.000103823	0.000111279	0.000108612	4.33028E-06	4.33028E-06	0.000117273	4.33028E-06	4.3685E-05	4.23167E-05	2.31308E-05	0.000100389
3830503773885	383050	3773885	0.000289643	0.0001136	3.76215E-05	3.68464E-05	8.55591E-05	8.54271E-05	0.000112413	0.000112341	0.000120409	0.000117523	4.68554E-06	4.68554E-06	0.000126894	4.68554E-06	4.714E-05	4.56635E-05	2.40542E-05	0.000104397
3830603773885	383060	3773885	0.000314119	0.0001232	4.08007E-05	3.996E-05	9.27892E-05	9.2646E-05	0.000121913	0.000121834	0.000130584	0.000127454	5.08149E-06	5.08149E-06	0.000137617	5.08149E-06	5.09951E-05	4.93978E-05	2.50001E-05	0.000108502
3830703773885	383070	3773885	0.000341873	0.00013409	4.44057E-05	4.34908E-05	0.000100988	0.000100832	0.000132685	0.000132599	0.000142122	0.000138715	5.53047E-06	5.53047E-06	0.000149776	5.53047E-06	5.53614E-05	5.36274E-05	2.59868E-05	0.000112785
3830803773885	383080	3773885	0.00037084	0.00014545	4.81682E-05	4.71757E-05	0.000109544	0.000109375	0.000143927	0.000143834	0.000154164	0.000150469	5.99907E-06	5.99907E-06	0.000162467	5.99907E-06	5.99072E-05	5.80307E-05	2.68739E-05	0.000116635
3830903773885	383090	3773885	0.00040411	0.0001585	5.24895E-05	5.1408E-05	0.000119372	0.000119188	0.000156839	0.000156738	0.000167994	0.000163968	6.53727E-06	6.53727E-06	0.000177042	6.53727E-06	6.51041E-05	6.30649E-05	2.78063E-05	0.000120681
3831003773885	383100	3773885	0.000444385	0.00017429	5.77208E-05	5.65316E-05	0.000131269	0.000131067	0.000172471	0.000172359	0.000184737	0.000180309	7.1888E-06	7.1888E-06	0.000194687	7.1888E-06	7.1354E-05	6.91191E-05	2.88587E-05	0.000125249
3831103773885	383110	3773885	0.000493436	0.00019353	6.4092E-05	6.27715E-05	0.000145759	0.000145534	0.000191508	0.000191384	0.000205129	0.000200212	7.9823E-06	7.9823E-06	0.000216176	7.9823E-06	7.89009E-05	7.64296E-05	3.00219E-05	0.000130297
3831203773885	383120	3773885	0.000552412	0.00021666	7.17523E-05	7.0274E-05	0.00016318	0.000162928	0.000214397	0.000214258	0.000229646	0.000224141	8.93635E-06	8.93635E-06	0.000242014	8.93635E-06	8.78919E-05	8.5139E-05	3.12485E-05	0.00013562
3831303773885	383130	3773885	0.000642178	0.00025187	8.3412E-05	8.16934E-05	0.000189696	0.000189404	0.000249236	0.000249075	0.000266963	0.000260564	1.03885E-05	1.03885E-05	0.000281341	1.03885E-05	0.000101452	9.82743E-05	3.30227E-05	0.000143321
3831403773885	383140	3773885	0.000760237	0.00029818	9.87467E-05	9.67121E-05	0.00022457	0.000224224	0.000295056	0.000294866	0.000316042	0.000308467	1.22983E-05	1.22983E-05	0.000333063	1.22983E-05	0.000118898	0.000115174	3.48015E-05	0.000151041
3831503773885	383150	3773885	0.000911494	0.0003575	0.000118393	0.000115954	0.000269251	0.000268836	0.000353761	0.000353532	0.000378922	0.000369839	1.47452E-05	1.47452E-05	0.00039933	1.47452E-05	0.000140638	0.000136233	3.65056E-05	0.000158437
3831603773885	383160	3773885	0.001109674	0.00043523	0.000144135	0.000141165	0.000327792	0.000327286	0.000430676	0.000430398	0.000461308	0.00045025	1.79512E-05	1.79512E-05	0.000486153	1.79512E-05	0.000167641	0.00016239	3.79041E-05	0.000164507
3837103773885	383710	3773885	0.005933974	0.00232739	0.00077076	0.000754879	0.001752867	0.001750163	0.002303038	0.002301552	0.002466841	0.002407713	9.59937E-05	9.59937E-05	0.0025997	9.59937E-05	0.001161679	0.001125293	0.002013165	0.008737278
3837203773885	383720	3773885	0.004413248	0.00173094	0.000573234	0.000561423	0.001303652	0.001301641	0.001712828	0.001711723	0.001834653	0.001790677	7.1393E-05	7.1393E-05	0.001933463	7.1393E-05	0.000868176	0.000840983	0.001510139	0.00655411
3837303773885	383730	3773885	0.002975462	0.00116702	0.000386481	0.000378518	0.000878937	0.000877581	0.001154808	0.001154063	0.001236944	0.001207295	4.8134E-05	4.8134E-05	0.001303563	4.8134E-05	0.000590594	0.000572095	0.001034904	0.004491555
3837403773885	383740	3773885	0.002247928	0.00088167	0.000291982	0.000285966	0.000664027	0.000663002	0.000872445	0.000871882	0.000934497	0.000912098	3.63647E-05	3.63647E-05	0.000984827	3.63647E-05	0.000449873	0.00043578	0.000791929	0.003437029
3837503773885	383750	3773885	0.001822666	0.00071487	0.000236745	0.000231867	0.000538407	0.000537576	0.000707396	0.000706939	0.000757709	0.000739547	2.94852E-05	2.94852E-05	0.000798518	2.94852E-05	0.000367413	0.000355905	0.000648206	0.002813261

			KMMass Grading / Excavation	KMMass Grading / Excavation	KMDrainage / Utilities Trenching	KMFoundations / Concrete Pads	KMBuilding / Structure Construction	KMAsphalt Paving	KMArchitectural Coating	KMLandscaping or Other Finishing	KMWaterside Construction (Piles)	EWNDemolition	EWNSite Grubbing / Prep	EWNDrainage / Utilities Trenching	EWNDrainage / Utilities Trenching	EWNDrainage / Utilities Trenching	EWNFoundation s / Concrete Pads	EWNBuilding / Structure Construction	EWNAsphalt Paving	EWNLandscaping or Other Finishing	EWNWaterside Construction (Piles)
Unique Identifier	X (UTM)	Y (UTM)	2025	2026	2026	2026	2026	2026	2026	2026	2026	2027	2027	2027	2028	2029	2029	2029	2029	2029	2029
3838003773865	383800	3773865	0.001184579	0.001172319	0.00042099	0.000222786	0.000765193	2.45826E-05	2.45826E-05	0.000789776	2.45826E-05	0.000774888	4.22324E-05	9.91696E-05	9.72545E-05	9.52422E-05	8.24975E-05	0.000179138	1.27447E-05	0.000185511	1.27447E-05
3838103773865	383810	3773865	0.001081717	0.001070522	0.000384434	0.000203441	0.000698748	2.2448E-05	2.2448E-05	0.000721196	2.2448E-05	0.000708288	3.86026E-05	9.06463E-05	8.88958E-05	8.70565E-05	7.54071E-05	0.000163742	1.16494E-05	0.000169567	1.16494E-05
3838203773865	383820	3773865	0.000994891	0.000984595	0.000353576	0.000187111	0.000642662	2.06462E-05	2.06462E-05	0.000663308	2.06462E-05	0.000652531	3.55638E-05	8.35105E-05	8.18978E-05	8.02033E-05	6.9471E-05	0.000150852	1.07323E-05	0.000156218	1.07323E-05
3838303773865	383830	3773865	0.000920062	0.000910541	0.000326983	0.000173038	0.000594325	1.90933E-05	1.90933E-05	0.000613419	1.90933E-05	0.000604737	3.2959E-05	7.73939E-05	7.58993E-05	7.43289E-05	6.43826E-05	0.000139803	9.94623E-06	0.000144776	9.94623E-06
3838403773865	383840	3773865	0.000854775	0.000845929	0.00030378	0.000160759	0.000552152	1.77385E-05	1.77385E-05	0.000569891	1.77385E-05	0.000563222	3.06963E-05	7.20808E-05	7.06888E-05	6.92262E-05	5.99628E-05	0.000130206	9.26342E-06	0.000134837	9.26342E-06
3838503773865	383850	3773865	0.000797595	0.000789341	0.000283459	0.000150005	0.000515216	1.65518E-05	1.65518E-05	0.000531768	1.65518E-05	0.000526974	2.87208E-05	6.74418E-05	6.61394E-05	6.4771E-05	5.61037E-05	0.000121826	8.66725E-06	0.000126159	8.66725E-06
3838603773865	383860	3773865	0.000747575	0.000739839	0.000265682	0.000140598	0.000482905	1.55138E-05	1.55138E-05	0.000498419	1.55138E-05	0.000495352	2.69973E-05	6.33948E-05	6.21705E-05	6.08842E-05	5.2737E-05	0.000114515	8.14715E-06	0.000118589	8.14715E-06
3838703773865	383870	3773865	0.000703677	0.000696395	0.000250081	0.000132342	0.000454549	1.46028E-05	1.46028E-05	0.000469152	1.46028E-05	0.000467274	2.5467E-05	5.98014E-05	5.86466E-05	5.74331E-05	4.97478E-05	0.000108024	7.68535E-06	0.000111867	7.68535E-06
3838803773865	383880	3773865	0.000658473	0.000651658	0.000234016	0.00012384	0.000425348	1.36647E-05	1.36647E-05	0.000439013	1.36647E-05	0.000438293	2.38875E-05	5.60924E-05	5.50092E-05	5.38871E-05	4.66623E-05	0.000101324	7.20869E-06	0.000104929	7.20869E-06
3838903773865	383890	3773865	0.000612462	0.000606123	0.000217664	0.000115187	0.000395627	1.27099E-05	1.27099E-05	0.000408337	1.27099E-05	0.00040863	2.22709E-05	5.22962E-05	5.12863E-05	5.02252E-05	4.35043E-05	9.44671E-05	6.72082E-06	9.78275E-05	6.72082E-06
3839003773865	383900	3773865	0.000564719	0.000558874	0.000200697	0.000106208	0.000364787	1.17191E-05	1.17191E-05	0.000376506	1.17191E-05	0.000377697	2.0585E-05	4.83374E-05	4.74039E-05	4.64231E-05	4.0211E-05	8.73159E-05	6.21205E-06	9.04219E-05	6.21205E-06
3839103773865	383910	3773865	0.000522911	0.000517499	0.000185838	9.8345E-05	0.000337781	1.08515E-05	1.08515E-05	0.000348632	1.08515E-05	0.000350852	1.91219E-05	4.49018E-05	4.40347E-05	4.31235E-05	3.7353E-05	8.11099E-05	5.77053E-06	8.39951E-05	5.77053E-06
3829703773875	382970	3773875	5.77993E-05	5.72011E-05	2.05414E-05	1.08704E-05	3.73361E-05	1.19946E-06	1.19946E-06	3.85356E-05	1.19946E-06	0.000131935	7.19063E-06	1.6885E-05	1.65589E-05	1.62163E-05	1.40463E-05	3.05007E-05	2.16996E-06	3.15857E-05	2.16996E-06
3829803773875	382980	3773875	5.99942E-05	5.93733E-05	2.13215E-05	1.12832E-05	3.8754E-05	1.24501E-06	1.24501E-06	3.9999E-05	1.24501E-06	0.000140962	7.68264E-06	1.80403E-05	1.76919E-05	1.73258E-05	1.50074E-05	3.25877E-05	2.31844E-06	3.37469E-05	2.31844E-06
3829903773875	382990	3773875	6.24877E-05	6.1841E-05	2.22076E-05	1.17522E-05	4.03647E-05	1.29676E-06	1.29676E-06	4.16614E-05	1.29676E-06	0.000151261	8.24392E-06	1.93583E-05	1.89844E-05	1.85916E-05	1.61038E-05	3.49685E-05	2.48782E-06	3.62124E-05	2.48782E-06
3830003773875	383000	3773875	6.50634E-05	6.439E-05	2.3123E-05	1.22366E-05	4.20285E-05	1.35021E-06	1.35021E-06	4.33787E-05	1.35021E-06	0.000162493	8.85611E-06	2.07958E-05	2.03942E-05	1.99722E-05	1.72997E-05	3.75652E-05	2.67256E-06	3.89015E-05	2.67256E-06
3830103773875	383010	3773875	6.78406E-05	6.71385E-05	2.411E-05	1.27589E-05	4.38225E-05	1.40784E-06	1.40784E-06	4.52303E-05	1.40784E-06	0.000175189	9.548E-06	2.24205E-05	2.19875E-05	2.15326E-05	1.86512E-05	4.05001E-05	2.88136E-06	4.19407E-05	2.88136E-06
3830203773875	383020	3773875	7.08343E-05	7.01013E-05	2.5174E-05	1.3322E-05	4.57563E-05	1.46997E-06	1.46997E-06	4.72263E-05	1.46997E-06	0.000189629	1.0335E-05	2.42686E-05	2.38E-05	2.33075E-05	2.01887E-05	4.38385E-05	3.11887E-06	4.53979E-05	3.11887E-06
3830303773875	383030	3773875	7.38878E-05	7.31231E-05	2.62591E-05	1.38962E-05	4.77287E-05	1.53333E-06	1.53333E-06	4.9262E-05	1.53333E-06	0.000205747	1.12135E-05	2.63314E-05	2.58229E-05	2.52886E-05	2.19046E-05	4.75646E-05	3.38396E-06	4.92565E-05	3.38396E-06
3830403773875	383040	3773875	7.71727E-05	7.6374E-05	2.74266E-05	1.4514E-05	4.98506E-05	1.6015E-06	1.6015E-06	5.14521E-05	1.6015E-06	0.000224476	1.22342E-05	2.87282E-05	2.81735E-05	2.75905E-05	2.38985E-05	5.18942E-05	3.69199E-06	5.37402E-05	3.69199E-06
3830503773875	383050	3773875	8.02784E-05	7.94476E-05	2.85303E-05	1.50981E-05	5.18568E-05	1.66595E-06	1.66595E-06	5.35228E-05	1.66595E-06	0.000244743	1.33388E-05	3.13221E-05	3.07172E-05	3.00816E-05	2.60563E-05	5.65797E-05	4.02534E-06	5.85924E-05	4.02534E-06
3830603773875	383060	3773875	8.33617E-05	8.2499E-05	2.96261E-05	1.5678E-05	5.38485E-05	1.72994E-06	1.72994E-06	5.55785E-05	1.72994E-06	0.000267392	1.45732E-05	3.42207E-05	3.35598E-05	3.28654E-05	2.84676E-05	6.18157E-05	4.39785E-06	6.40146E-05	4.39785E-06
3830703773875	383070	3773875	8.65794E-05	8.56834E-05	3.07697E-05	1.62832E-05	5.5927E-05	1.79671E-06	1.79671E-06	5.77238E-05	1.79671E-06	0.000293571	1.6E-05	3.7571E-05	3.68455E-05	3.60831E-05	3.12547E-05	6.78677E-05	4.82842E-06	7.02819E-05	4.82842E-06
3830803773875	383080	3773875	8.9506E-05	8.85797E-05	3.18097E-05	1.68336E-05	5.78175E-05	1.85744E-06	1.85744E-06	5.96749E-05	1.85744E-06	0.000321763	1.75365E-05	4.11791E-05	4.03839E-05	3.95483E-05	3.42562E-05	7.43852E-05	5.29211E-06	7.70313E-05	5.29211E-06
3830903773875	383090	3773875	9.25893E-05	9.16311E-05	3.29055E-05	1.74135E-05	5.98092E-05	1.92143E-06	1.92143E-06	6.17306E-05	1.92143E-06	0.000354964	1.9346E-05	4.5428E-05	4.45507E-05	4.36289E-05	3.77908E-05	8.20604E-05	5.83815E-06	8.49795E-05	5.83815E-06
3831003773875	383100	3773875	9.62325E-05	9.52366E-05	3.42003E-05	1.80987E-05	6.21626E-05	1.99704E-06	1.99704E-06	6.41596E-05	1.99704E-06	0.000397214	2.16487E-05	5.08352E-05	4.98535E-05	4.8822E-05	4.22889E-05	9.18279E-05	6.53306E-06	9.50944E-05	6.53306E-06
3831103773875	383110	3773875	0.000100413	9.93741E-05	3.56861E-05	1.8885E-05	6.48632E-05	2.0838E-06	2.0838E-06	6.6947E-05	2.0838E-06	0.000451532	2.46091E-05	5.77867E-05	5.66708E-05	5.54982E-05	4.80718E-05	0.000104385	7.42643E-06	0.000108098	7.42643E-06
3831203773875	383120	3773875	0.000104818	0.000103733	3.72515E-05	1.97134E-05	6.77085E-05	2.1752E-06	2.1752E-06	6.98837E-05	2.1752E-06	0.000519501	2.83135E-05	6.64854E-05	6.52015E-05	6.38524E-05	5.53081E-05	0.000120098	8.54434E-06	0.00012437	8.54434E-06
3831303773875	383130	3773875	0.00011044	0.000109297	3.92494E-05	2.07706E-05	7.13399E-05	2.29187E-06	2.29187E-06	7.36318E-05	2.29187E-06	0.000620311	3.38078E-05	7.9387E-05	7.7854E-05	7.62431E-05	6.60407E-05	0.000143403	1.02024E-05	0.000148505	1.02024E-05
3831403773875	383140	3773875	0.000116084	0.000114882	4.12553E-05	2.18321E-05	7.49857E-05	2.40899E-06	2.40899E-06	7.73947E-05	2.40899E-06	0.000758349	4.1331E-05	9.7053E-05	9.51788E-05	9.32094E-05	8.07367E-05	0.000175315	1.24727E-05	0.000181551	1.24727E-05
3831503773875	383150	3773875	0.000121668	0.000120409	4.32399E-05	2.28824E-05	7.8593E-05	2.52488E-06	2.52488E-06	8.11179E-05	2.52488E-06	0.000950428	5.17996E-05	0.000121635	0.000119286	0.000116818	0.000101186	0.00021972	1.56319E-05	0.000227536	1.56319E-05
3831603773875	383160	3773875	0.000126394	0.000125086	4.49194E-05	2.37712E-05	8.16457E-05	2.62295E-06	2.62295E-06	8.42686E-05	2.62295E-06	0.00123292	6.71957E-05	0.000157788	0.000154741	0.000151539	0.000131261	0.000285026	2.02781E-05	0.000295165	2.02781E-05
3837203773875	383720	3773875	0.005477715	0.005421026	0.001946737	0.001030206	0.003538397	0.000113675	0.000113675	0.003652071	0.000113675	0.003775275	0.000205757	0.000483157	0.000473827	0.000464023	0.00040193	0.000872767	6.20927E-05	0.000903814	6.20927E-05
3837303773875	383730	3773875	0.003648737	0.003610976	0.001296732	0.000686226	0.002356946	7.57193E-05	7.57193E-05	0.002432665	7.57193E-05	0.002477195	0.00013501	0.00031703	0.000310908	0.000304475	0.000263732	0.000572677	4.07429E-05	0.000593049	4.07429E-05
3837403773875	383740	3773875	0.002742127	0.002713749	0.000974531	0.000515718	0.001771311	5.69051E-05	5.69051E-05	0.001828216	5.69051E-05	0.001840467	0.000100308	0.000235542	0.000230993	0.000226214	0.000195943	0.000425479	3.02705E-05	0.000440614	3.02705E-05
3837503773875	383750	3773875	0.002217709	0.002194757	0.000788156	0.000417089	0.001432556	4.60223E-05	4.60223E-05	0.001478578	4.60223E-05	0.001476653	8.04795E-05	0.000188981	0.000185332	0.000181497	0.00015721	0.000341372	2.42868E-05	0.000353516	2.42868E-05
3837603773875	383760	3773875	0.001867046	0.001847724	0.000663533	0.000351139	0.001206041	3.87453E-05	3.87453E-05	0.001244786	3.87453E-05	0.00123622	6.73756E-05	0.000158211	0.000155155	0.000151945	0.000131613	0.000285789	2.03324E-05	0.000295955	2.03324E-05
3837703773875	383770	3773875	0.001626539	0.001609706	0.000578059	0.000305907	0.001050683	3.37542E-05	3.37542E-05	0.001084437	3.37542E-05	0.001073596	5.85124E-05	0.000137398	0.000134745	0.000131957	0.000114299	0.000248194	1.76577E-05	0.000257023	1.76577E-05
3837803773875	383780	3773875	0.001441935	0.001427013	0.000512453	0.000271188	0.000931436	2.99233E-05	2.99233E-05	0.000961359	2.99233E-05	0.000950084	5.17808E-05	0.000121591	0.000119243	0.000116776	0.00010115	0.00021964	1.56262E-05	0.000227453	1.56262E-05
3837903773875	383790	3773875	0.001295183	0.001281779	0.000460298	0.000243588	0.000836639	2.68779E-05	2.68779E-05	0.000863517	2.68779E-05	0.000852827	4.64802E-05	0.000109144	0.000107036	0.000104822	9.07952E-05	0.000197156	1.40266E-05	0.00020417	1.40266E-05
3838003773875	383800	3773875	0.001175724	0.001163557	0.000417843	0.000221121	0.000759473	2.43989E-05	2.43989E-05	0.000783872	2.43989E-05	0.000774382	4.22048E-05	9.91049E-05	9.71911E-05	9.51801E-05	8.24437E-05	0.000179022	1.27364E-05	0.00018539	1.27364E-05
3838103773875	383810	3773875	0.001076341	0.001065202	0.000382523	0.00020243	0.000695276	2.23364E-05	2.23364E-05	0.000717612	2.23364E-05	0.000709636	3.86761E-05	9.08187E-05	8.90649E-05	8.72221E-05	7.55506E-05	0.000164054	1.16715E-05	0.000169889	1.16715E-05
3838203773875	383820	3773875	0.000992785	0.000982511	0.000352828	0.000186715	0.000641302	2.06025E-05	2.06025E-05	0.000661904	2.06025E-05	0.000655663	3.57345E-05	8.39113E-05	8.22909E-05	8.05882E-05	6.98044E-05	0.000151576	1.07838E-05	0.000156968	1.07838E-05
3838303773875	383830	3773875	0.000920555	0.000911028	0.000327158	0.000173131	0.000594644	1.91035E-05	1.91035E-05	0.000613747	1.91035E-05	0.000609247	3.32048E-05	7.7971E-05	7.64653E-05	7.48832E-05	6.48628E-05	0.000140846	1.00204E-05	0.000145856	1.00204E-05
3838403773875	383840	3773875	0.000857186	0.000848315	0.000304637	0.000161213	0.00055371	1.77885E-05	1.77885E-05	0.000571498	1.77885E-05	0.000568697	3.09947E-05	7.27814E-05	7.13759E-05	6.98991E-05	6.05456E-05	0.000131471	9.35346E-06	0.000136148	9.35346E-06
3838503773875	383850	3773875	0.000800746	0.000792459	0.000284579	0.000150598	0.000517252	1.66172E-05	1.66172E-05	0.000533869	1.66172E-05	0.000532671	2.90313E-05	6.81709E-05	6.68544E-05	6.54712E-05	5.67102E-05	0.000123143	8.76095E-06	0.000127523	8.76095E-06
3838603773875	383860	3773875	0.000750263	0.000742498	0.000266638	0.000141104	0.000484642	1.55696E-05	1.55696E-05	0.000500211	1.55696E-05	0.000500489	2.72773E-05	6.40523E-05	6.28154E-05	6.15157E-05	5.3284E-05	0.000115703	8.23165E-06	0.000119819	8.23165E-06
3838703773875	383870	3773875	0.000706253	0.000698944	0.000250997	0.000132827	0.000456213	1.46563E-05	1.46563E-05	0.000470869	1.46563E-05	0.000472205	2.57358E-05	6.04325E-05	5.92655E-05	5.80392E-05	5.02728E-05	0.000109164	7.76645E-06	0.000113048	7.76645E-06
3838803773875	383880	3773875	0.000661959	0.000655108	0.000235255	0.000124496	0.0004276	1.37371E-05	1.37371E-05	0.000441338	1.37371E-05	0.000443507	2.41717E-05	5.67597E-05	5.56637E-05	5.45119E-05	4.72175E-05	0.00010253	7.29445E-06	0.000106177	7.29445E-06
3838903773875	383890	3773875	0.000617964	0.000611568	0.000219619	0.000116222	0.000399181	1.28241E-05	1.28241E-05	0.000412005	1.28241E-05	0.000414763	2.26051E-05	5.30811E-05	5.20561E-05	5.0979E-05	4.41573E-05	9.58849E-05	6.8217E-06	9.92958E-05	6.8217E-06
3839003773875	383900	3773875	0.000571027	0.000565117	0.000202939	0.000107394	0.000368862	1.18501E-05	1.18501E-05	0.000380712	1.18501E-05	0.000384297	2.09447E-05	4.9182E-05	4.82323E-05	4.72343E-05	4.09137E-05	8.88417E-05	6.32061E-06	9.2002E-05	6.32061E-06
3839103773875	383910	3773875	0.000530279	0.000524792	0.000188457	9.97308E-05	0.00034254	1.10045E-05	1.10045E-05	0.000353545	1.10045E-05	0.000357942	1.95083E-05	4.58092E-05	4.49245E-05	4.3995E-05	3.81079E-05	8.2749E-05	5.88714E-06	8.56925E-05	5.88714E-06
3829703773885	382970	3773885	5.72319E-05	5.66396E-05	2.03398E-05	1.07637E-05	3.69696E-05	1.18769E-06	1.18769E-06	3.81573E-05	1.18769E-06	0.000130274	7.10007E-06	1.66723E-05	1.63504E-05	1.6012E-05	1.38694E-05	3.01166E-05	2.14263E-06	3.11879E-05	2.14263E-06
3829803773885	382980	3773885	5.94417E-05	5.88265E-05	2.11251E-05	1.11793E-05	3.83971E-05	1.23355E-06	1.23355E-06	3.96306E-05	1.23355E-06	0.000139286	7.59125E-06	1.78257E-05	1.74814E-05	1.71197E-05	1.48289E-05	3.22E-05	2.29086E-06	3.33455E-05	2.29086E-06
3829903773885	382990	3773885	6.19576E-05	6.13164E-05	2.20193E-05	1.16525E-05	4.00223E-05	1.28576E-06	1.28576E-06	4.1308E-05	1.28576E-06	0.000149607	8.15378E-06	1.91466E-05	1.87769E-05	1.83884E-05	1.59277E-05	3.45861E-05	2.46062E-06	3.58164E-05	2.46062E-06
3830003773885	383000	3773885	6.45632E-05	6.3895E-05	2.29452E-05	1.21425E-05	4.17054E-05	1.33983E-06	1.33983E-06	4.30452E-05	1.33983E-06	0.000160847	8.76638E-06	2.05851E-05	2.01876E-05	1.97699E-05	1.71244E-05	3.71846E-05	2.64549E-06	3.85074E-05	2.64549E-06
3830103773885	383010	3773885	6.73852E-05	6.66878E-05	2.39482E-05	1.26733E-05	4.35283E-05	1.39839E-06	1.39839E-06	4.49267E-05	1.39839E-06	0.000173565	9.45953E-06	2.22128E-05	2.17838E-05	2.13331E-05	1.84784E-05	4.01248E-05	2.85466E-06	4.15521E-05	2.85466E-06
3830203773885	383020	3773885	7.03789E-05	6.96506E-05	2.50121E-05	1.32363E-05	4.54621E-05	1.46052E-06	1.46052E-06	4.69226E-05	1.46052E-06	0.00018793	1.02424E-05	2.40511E-05	2.35866E-05	2.30986E-05	2.00077E-05	4.34455E-05	3.09091E-06	4.4991E-05	3.09091E-06
3830303773885	383030	3773885	7.32457E-05	7.24877E-05	2.6031E-05	1.37755E-05	4.7314E-05	1.52001E-06	1.52001E-06	4.8834E-05	1.52001E-06	0.00020335	1.10829E-05	2.60246E-05	2.55221E-05	2.4994E-05	2.16495E-05	4.70105E-05	3.34454E-06	4.86828E-05	3.34454E-06
3830403773885	383040	3773885	7.63067E-05	7.5517E-05	2.71188E-05	1.43512E-05	4.92912E-05	1.58353E-06	1.58353E-06	5.08747E-05	1.58353E-06	0.00022116	1.20535E-05	2.83039E-05	2.77574E-05	2.7183E-05	2.35456E-05	5.11278E-05	3.63747E-06	5.29465E-05	3.63747E-06
3830503773885	383050	3773885	7.93527E-05	7.85314E-05	2.82013E-05	1.4924E-05	5.12588E-05	1.64674E-06	1.64674E-06	5.29056E-05	1.64674E-06	0.000240976	1.31335E-05	3.084E-05	3.02444E-05	2.96186E-05	2.56552E-05	5.57088E-05	3.96338E-06	5.76905E-05	3.96338E-06
3830603773885	383060	3773885	8.24733E-05	8.16198E-05	2.93104E-05	1.55109E-05	5.32746E-05	1.7115E-06	1.7115E-06	5.49861E-05	1.7115E-06	0.000263487	1.43604E-05	3.37209E-05	3.30697E-05	3.23855E-05	2.80519E-05	6.09129E-05	4.33363E-06	6.30797E-05	4.33363E-06
3830703773885	383070	3773885	8.57283E-05	8.48411E-05	3.04672E-05	1.61231E-05	5.53773E-05	1.77905E-06	1.77905E-06	5.71563E-05	1.77905E-06	0.000289528	1.57797E-05	3.70536E-05	3.63381E-05	3.55862E-05	3.08243E-05	6.69331E-05	4.76193E-06	6.9314E-05	4.76193E-06
3830803773885	383080	3773885	8.86549E-05	8.77374E-05	3.15073E-05	1.66735E-05	5.72677E-05	1.83978E-06	1.83978E-06	5.91075E-05	1.83978E-06	0.000317407	1.72991E-05	4.06215E-05	3.9837E-05	3.90128E-05	3.37923E-05	7.3378E-05	5.22045E-06	7.59883E-05	5.22045E-06
3830903773885	383090	3773885	9.17307E-05	9.07814E-05	3.26004E-05	1.7252E-05	5.92546E-05	1.90361E-06	1.90361E-06	6.11582E-05	1.90361E-06	0.000350147	1.90835E-05	4.48116E-05	4.39463E-05	4.3037E-05	3.7278E-05	8.0947E-05	5.75894E-06	8.38265E-05	5.75894E-06
3831003773885	383100	3773885	9.52023E-05	9.4217E-05	3.38341E-05	1.79049E-05	6.14971E-05	1.97566E-06	1.97566E-06	6.34727E-05	1.97566E-06	0.000390706	2.1294E-05	5.00022E-05	4.90366E-05	4.8022E-05	4.1596E-05	9.03233E-05	6.42601E-06	9.35363E-05	6.42601E-06
3831103773885	383110	3773885	9.90396E-05	9.80147E-05	3.51979E-05	1.86266E-05	6.39759E-05	2.05529E-06	2.05529E-06	6.60312E-05	2.05529E-06	0.000441402	2.4057E-05	5.64903E-05	5.53994E-05	5.42531E-05	4.69933E-05	0.000102043	7.25982E-06	0.000105673	7.25982E-06
3831203773885	383120	3773885	0.000103086	0.000102019	3.6636E-05	1.93876E-05	6.65897E-05	2.13926E-06	2.13926E-06	6.87289E-05	2.13926E-06	0.000504326	2.74864E-05	6.45432E-05	6.32968E-05	6.19872E-05	5.36924E-05	0.00011659	8.29474E-06	0.000120737	8.29474E-06
3831303773885	383130	3773885	0.000108939	0.000107812	3.87161E-05	2.04884E-05	7.03706E-05	2.26073E-06	2.26073E-06	7.26313E-05	2.26073E-06	0.000603826	3.29093E-05	7.72773E-05	7.57849E-05	7.42169E-05	6.42856E-05	0.000139592	9.93125E-06	0.000144558	9.93125E-06
3831403773885	383140	3773885	0.000114807	0.000113619	4.08016E-05	2.1592E-05	7.41611E-05	2.3825E-06	2.3825E-06	7.65436E-05	2.3825E-06	0.000740907	4.03804E-05	9.48207E-05	9.29896E-05	9.10656E-05	7.88797E-05	0.000171283	1.21858E-05	0.000177376	1.21858E-05
3831503773885	383150	3773885	0.000120429	0.000119182	4.27995E-05	2.26493E-05	7.77925E-05	2.49916E-06	2.49916E-06	8.02916E-05	2.49916E-06	0.000928377	5.05977E-05	0.000118813	0.000116519	0.000114108	9.88385E-05	0.000214622	1.52692E-05	0.000222257	1.52692E-05
3831603773885	383160	3773885	0.000125043	0.000123749	4.44392E-05	2.3517E-05	8.07728E-05	2.59491E-06	2.59491E-06	8.33677E-05	2.59491E-06	0.001195884	6.51772E-05	0.000153048	0.000150093	0.000146987	0.000127318	0.000276464	1.96689E-05	0.000286299	1.96689E-05
3837103773885	383710	3773885	0.006641263	0.006572532	0.002360253	0.001249037	0.004290005	0.000137821	0.000137821	0.004427825	0.000137821	0.004601988	0.000251305	0.000590111	0.000578715	0.000566741	0.000490903	0.001065967	7.58378E-05	0.001103886	7.58378E-05
3837203773885	383720	3773885	0.004981822	0.004930265	0.001770501	0.000936942	0.003218069	0.000103384	0.000103384	0.003321453	0.000103384	0.003434622	0.000187191	0.000439561	0.000431072	0.000422153	0.000365663	0.000794015	5.64899E-05	0.00082226	5.64899E-05
3837303773885	383730	3773885	0.00341406	0.003378728	0.00121333	0.00064209	0.002205354	7.08492E-05	7.08492E-05	0.002276203	7.08492E-05	0.002322374	0.000126572	0.000297216	0.000291476	0.000285445	0.000247249	0.000536886	3.81965E-05	0.000555984	3.81965E-05
3837403773885	383740	3773885	0.002612508	0.002585471	0.000928465	0.00049134	0.001687582	5.42153E-05	5.42153E-05	0.001741797	5.42153E-05	0.001759466	9.58932E-05	0.000225175	0.000220827	0.000216258	0.000187319	0.000406753	2.89383E-05	0.00042122	2.89383E-05
3837503773885	383750	3773885	0.002138378	0.002116248	0.000759963	0.000402169	0.001381312	4.4376E-05	4.4376E-05	0.001425688	4.4376E-05	0.001430359	7.79564E-05	0.000183056	0.000179521	0.000175807	0.000152282	0.00033067	2.35254E-05	0.000342433	2.35254E-05

			ISDemolition	ISDrainage / Utilities Trenching	ISDrainage / Utilities Trenching	ISAsphalt Paving	ISAsphalt Paving	SVDemolition	SVSite Grubbing / Prep	SVMass Grading / Excavation	SVMass Grading / Excavation	SVDrainage / Utilities Trenching	SVFoundations / Concrete Pads	SVBuilding / Structure Construction	SVBuilding / Structure Construction	SVAsphalt Paving	SVAsphalt Paving	SVArchitectural Coating	SVArchitectural Coating	SVLandscaping or Other Finishing	SVLandscaping or Other Finishing
Unique Identifier	X (UTM)	Y (UTM)	2027	2027	2028	2027	2028	2027	2027	2027	2028	2028	2028	2028	2029	2028	2029	2028	2029	2028	2029
3838003773865	383800	3773865	0.000178574	7.19049E-05	7.006E-05	1.85704E-05	1.72992E-05	0.001666313	0.001197989	0.000807718	0.000797463	0.000565819	0.000179746	0.000257497	0.000247672	2.53171E-05	2.35549E-05	2.53171E-05	2.35549E-05	0.000257497	0.000247672
3838103773865	383810	3773865	0.000163623	6.58849E-05	6.41945E-05	1.70157E-05	1.58509E-05	0.001508031	0.001084193	0.000730994	0.000721712	0.000512072	0.000162672	0.000233038	0.000224146	2.29122E-05	2.13174E-05	2.29122E-05	2.13174E-05	0.000233038	0.000224146
3838203773865	383820	3773865	0.000150955	6.07838E-05	5.92242E-05	1.56983E-05	1.46236E-05	0.001376092	0.000989336	0.000667038	0.000658569	0.000467271	0.00014844	0.000212649	0.000204536	2.09076E-05	1.94523E-05	2.09076E-05	1.94523E-05	0.000212649	0.000204536
3838303773865	383830	3773865	0.000139998	5.63718E-05	5.49254E-05	1.45588E-05	1.35622E-05	0.001263521	0.000908403	0.000612471	0.000604695	0.000429046	0.000136297	0.000195254	0.000187803	1.91973E-05	1.7861E-05	1.91973E-05	1.7861E-05	0.000195254	0.000187803
3838403773865	383840	3773865	0.000130404	5.25089E-05	5.11617E-05	1.35612E-05	1.26328E-05	0.001166175	0.000838417	0.000565285	0.000558107	0.000395991	0.000125796	0.000180211	0.000173334	1.77182E-05	1.6485E-05	1.77182E-05	1.6485E-05	0.000180211	0.000173334
3838503773865	383850	3773865	0.000121976	4.91152E-05	4.78551E-05	1.26847E-05	1.18164E-05	0.001081586	0.000777602	0.000524281	0.000517625	0.000367267	0.000116671	0.000167139	0.000160762	1.6433E-05	1.52892E-05	1.6433E-05	1.52892E-05	0.000167139	0.000160762
3838603773865	383860	3773865	0.000114578	4.61362E-05	4.49525E-05	1.19153E-05	1.10997E-05	0.001008196	0.000724838	0.000488707	0.000482502	0.000342347	0.000108755	0.000155798	0.000149853	1.5318E-05	1.42518E-05	1.5318E-05	1.42518E-05	0.000155798	0.000149853
3838703773865	383870	3773865	0.000108001	4.3488E-05	4.23722E-05	1.12314E-05	1.04625E-05	0.000943973	0.000678665	0.000457575	0.000451766	0.000320539	0.000101827	0.000145873	0.000140307	1.43422E-05	1.33439E-05	1.43422E-05	1.33439E-05	0.000145873	0.000140307
3838803773865	383880	3773865	0.000101186	4.07436E-05	3.96982E-05	1.05226E-05	9.80227E-06	0.000878654	0.000631704	0.000425913	0.000420505	0.000298359	9.47809E-05	0.000135779	0.000130599	1.33498E-05	1.24206E-05	1.33498E-05	1.24206E-05	0.000135779	0.000130599
3838903773865	383890	3773865	9.4254E-05	3.79525E-05	3.69788E-05	9.80176E-06	9.13078E-06	0.000813219	0.00058466	0.000394195	0.00038919	0.000276139	8.77224E-05	0.000125668	0.000120873	1.23556E-05	1.14956E-05	1.23556E-05	1.14956E-05	0.000125668	0.000120873
3839003773865	383900	3773865	8.70639E-05	3.50573E-05	3.41578E-05	9.05404E-06	8.43424E-06	0.000744995	0.000535611	0.000361124	0.000356539	0.000252973	8.03631E-05	0.000115125	0.000110732	1.13191E-05	1.05312E-05	1.13191E-05	1.05312E-05	0.000115125	0.000110732
3839103773865	383910	3773865	8.07722E-05	3.25239E-05	3.16894E-05	8.39975E-06	7.82474E-06	0.000685494	0.000492833	0.000332282	0.000328063	0.000232769	7.39446E-05	0.00010593	0.000101888	1.0415E-05	9.69009E-06	1.0415E-05	9.69009E-06	0.00010593	0.000101888
3829703773875	382970	3773875	1.34748E-05	5.42581E-06	5.28659E-06	1.40129E-06	1.30536E-06	6.03123E-05	4.33613E-05	2.92354E-05	2.88642E-05	2.04799E-05	6.50593E-06	9.32014E-06	8.96452E-06	9.16353E-07	8.5257E-07	9.16353E-07	8.5257E-07	9.32014E-06	8.96452E-06
3829803773875	382980	3773875	1.40798E-05	5.66942E-06	5.52395E-06	1.46421E-06	1.36397E-06	6.25128E-05	4.49433E-05	3.03021E-05	2.99173E-05	2.12271E-05	6.74329E-06	9.66018E-06	9.29159E-06	9.49786E-07	8.83676E-07	9.49786E-07	8.83676E-07	9.66018E-06	9.29159E-06
3829903773875	382990	3773875	1.47659E-05	5.94566E-06	5.79311E-06	1.53555E-06	1.43043E-06	6.50162E-05	4.67431E-05	3.15155E-05	3.11154E-05	2.20771E-05	7.01333E-06	1.0047E-05	9.66368E-06	9.87821E-07	9.19063E-07	9.87821E-07	9.19063E-07	1.0047E-05	9.66368E-06
3830003773875	383000	3773875	1.54854E-05	6.2354E-06	6.07542E-06	1.61038E-06	1.50014E-06	6.75819E-05	4.85877E-05	3.27592E-05	3.23433E-05	2.29483E-05	7.2901E-06	1.04435E-05	1.0045E-05	1.0268E-06	9.55332E-07	1.0268E-06	9.55332E-07	1.04435E-05	1.0045E-05
3830103773875	383010	3773875	1.62735E-05	6.55271E-06	6.38459E-06	1.69233E-06	1.57648E-06	7.03347E-05	5.05668E-05	3.40936E-05	3.36607E-05	2.38831E-05	7.58705E-06	1.08689E-05	1.04542E-05	1.06863E-06	9.94246E-07	1.06863E-06	9.94246E-07	1.08689E-05	1.04542E-05
3830203773875	383020	3773875	1.71314E-05	6.89816E-06	6.72117E-06	1.78154E-06	1.65959E-06	7.32924E-05	5.26933E-05	3.55273E-05	3.50762E-05	2.48874E-05	7.9061E-06	1.1326E-05	1.08938E-05	1.11357E-06	1.03606E-06	1.11357E-06	1.03606E-06	1.1326E-05	1.08938E-05
3830303773875	383030	3773875	1.80214E-05	7.25654E-06	7.07035E-06	1.8741E-06	1.74581E-06	7.62858E-05	5.48453E-05	3.69783E-05	3.65088E-05	2.59039E-05	8.22899E-06	1.17885E-05	1.13387E-05	1.15904E-06	1.07837E-06	1.15904E-06	1.07837E-06	1.17885E-05	1.13387E-05
3830403773875	383040	3773875	1.89841E-05	7.64418E-06	7.44805E-06	1.97421E-06	1.83907E-06	7.9484E-05	5.71447E-05	3.85286E-05	3.80394E-05	2.69899E-05	8.57399E-06	1.22828E-05	1.18141E-05	1.20764E-06	1.12358E-06	1.20764E-06	1.12358E-06	1.22828E-05	1.18141E-05
3830503773875	383050	3773875	1.99077E-05	8.01606E-06	7.81039E-06	2.07026E-06	1.92854E-06	8.24863E-05	5.93031E-05	3.99839E-05	3.94762E-05	2.80093E-05	8.89784E-06	1.27467E-05	1.22603E-05	1.25325E-06	1.16602E-06	1.25325E-06	1.16602E-06	1.27467E-05	1.22603E-05
3830603773875	383060	3773875	2.08284E-05	8.38682E-06	8.17164E-06	2.16601E-06	2.01774E-06	8.5444E-05	6.14296E-05	4.14176E-05	4.08917E-05	2.90137E-05	9.21689E-06	1.32038E-05	1.27E-05	1.29819E-06	1.20783E-06	1.29819E-06	1.20783E-06	1.32038E-05	1.27E-05
3830703773875	383070	3773875	2.17841E-05	8.77164E-06	8.54659E-06	2.2654E-06	2.11032E-06	8.85175E-05	6.36393E-05	4.29074E-05	4.23626E-05	3.00573E-05	9.54844E-06	1.36787E-05	1.31568E-05	1.34489E-06	1.25128E-06	1.34489E-06	1.25128E-06	1.36787E-05	1.31568E-05
3830803773875	383080	3773875	2.26588E-05	9.12384E-06	8.88975E-06	2.35636E-06	2.19505E-06	9.12792E-05	6.56248E-05	4.42461E-05	4.36843E-05	3.09951E-05	9.84634E-06	1.41055E-05	1.35673E-05	1.38685E-06	1.29032E-06	1.38685E-06	1.29032E-06	1.41055E-05	1.35673E-05
3830903773875	383090	3773875	2.35712E-05	9.49122E-06	9.2477E-06	2.45124E-06	2.28344E-06	9.41746E-05	6.77064E-05	4.56496E-05	4.507E-05	3.19782E-05	1.01587E-05	1.45529E-05	1.39976E-05	1.43084E-06	1.33124E-06	1.43084E-06	1.33124E-06	1.45529E-05	1.39976E-05
3831003773875	383100	3773875	2.46177E-05	9.91262E-06	9.65829E-06	2.56007E-06	2.38482E-06	9.76044E-05	7.01723E-05	4.73122E-05	4.67115E-05	3.31429E-05	1.05287E-05	1.50829E-05	1.45074E-05	1.48295E-06	1.37973E-06	1.48295E-06	1.37973E-06	1.50829E-05	1.45074E-05
3831103773875	383110	3773875	2.57718E-05	1.03773E-05	1.01111E-05	2.68009E-06	2.49662E-06	0.000101533	7.29969E-05	4.92166E-05	4.85917E-05	3.4477E-05	1.09524E-05	1.56901E-05	1.50914E-05	1.54264E-06	1.43527E-06	1.54264E-06	1.43527E-06	1.56901E-05	1.50914E-05
3831203773875	383120	3773875	2.69357E-05	1.0846E-05	1.05677E-05	2.80113E-06	2.60937E-06	0.000105613	7.59303E-05	5.11944E-05	5.05444E-05	3.58625E-05	1.13926E-05	1.63206E-05	1.56978E-05	1.60463E-06	1.49294E-06	1.60463E-06	1.49294E-06	1.63206E-05	1.56978E-05
3831303773875	383130	3773875	2.82603E-05	1.13793E-05	1.10874E-05	2.93887E-06	2.73769E-06	0.000110807	7.96644E-05	5.3712E-05	5.303E-05	3.76261E-05	1.19528E-05	1.71232E-05	1.64698E-05	1.68355E-06	1.56636E-06	1.68355E-06	1.56636E-06	1.71232E-05	1.64698E-05
3831403773875	383140	3773875	2.94884E-05	1.18739E-05	1.15692E-05	3.06659E-06	2.85667E-06	0.000115974	8.33792E-05	5.62167E-05	5.55029E-05	3.93806E-05	1.25102E-05	1.79217E-05	1.72378E-05	1.76205E-06	1.6394E-06	1.76205E-06	1.6394E-06	1.79217E-05	1.72378E-05
3831503773875	383150	3773875	3.05797E-05	1.23133E-05	1.19973E-05	3.18007E-06	2.96238E-06	0.000121115	8.70749E-05	5.87084E-05	5.7963E-05	4.11261E-05	1.30647E-05	1.8716E-05	1.80019E-05	1.84015E-06	1.71207E-06	1.84015E-06	1.71207E-06	1.8716E-05	1.80019E-05
3831603773875	383160	3773875	3.13439E-05	1.2621E-05	1.22972E-05	3.25955E-06	3.03642E-06	0.000125097	8.99379E-05	6.06387E-05	5.98688E-05	4.24783E-05	1.34943E-05	1.93314E-05	1.85938E-05	1.90065E-06	1.76836E-06	1.90065E-06	1.76836E-06	1.93314E-05	1.85938E-05
3837203773875	383720	3773875	0.000789737	0.000317997	0.000309838	8.21272E-05	7.65051E-05	0.008955046	0.006438192	0.004340813	0.004285699	0.003040807	0.000965986	0.001383835	0.001331033	0.000136058	0.000126588	0.000136058	0.000126588	0.001383835	0.001331033
3837303773875	383730	3773875	0.000531101	0.000213854	0.000208367	5.52308E-05	5.14499E-05	0.005791018	0.004163427	0.002807102	0.002771461	0.001966418	0.000624681	0.000894893	0.000860748	8.79856E-05	8.18614E-05	8.79856E-05	8.18614E-05	0.000894893	0.000860748
3837403773875	383740	3773875	0.000402508	0.000162075	0.000157916	4.18581E-05	3.89927E-05	0.004241677	0.003049535	0.002056084	0.002029978	0.001440319	0.000457552	0.000655472	0.000630462	6.44458E-05	5.996E-05	6.44458E-05	5.996E-05	0.000655472	0.000630462
3837503773875	383750	3773875	0.000327839	0.000132008	0.000128621	3.4093E-05	3.17592E-05	0.003358604	0.002414654	0.001628029	0.001607358	0.001140459	0.000362295	0.000519009	0.000499206	5.10288E-05	4.7477E-05	5.10288E-05	4.7477E-05	0.000519009	0.000499206
3837603773875	383760	3773875	0.000277719	0.000111827	0.000108958	2.88809E-05	2.69038E-05	0.002776568	0.001996202	0.001345896	0.001328808	0.000942821	0.00029951	0.000429067	0.000412695	4.21857E-05	3.92493E-05	4.21857E-05	3.92493E-05	0.000429067	0.000412695
3837703773875	383770	3773875	0.000243172	9.7916E-05	9.54037E-05	2.52882E-05	2.3557E-05	0.00238444	0.001714283	0.001155819	0.001141143	0.000809669	0.000257211	0.000368471	0.000354411	3.62279E-05	3.37062E-05	3.62279E-05	3.37062E-05	0.000368471	0.000354411
3837803773875	383780	3773875	0.00021655	8.71966E-05	8.49594E-05	2.25197E-05	2.09781E-05	0.002087644	0.001500903	0.001011952	0.000999103	0.000708888	0.000225195	0.000322606	0.000310297	3.17185E-05	2.95108E-05	3.17185E-05	2.95108E-05	0.000322606	0.000310297
3837903773875	383790	3773875	0.000195306	7.86421E-05	7.66244E-05	2.03104E-05	1.89201E-05	0.001854796	0.001333498	0.000899082	0.000887667	0.000629821	0.000200078	0.000286624	0.000275688	2.81808E-05	2.62192E-05	2.81808E-05	2.62192E-05	0.000286624	0.000275688
3838003773875	383800	3773875	0.000177945	7.16517E-05	6.98133E-05	1.8505E-05	1.72383E-05	0.001667685	0.001198975	0.000808383	0.00079812	0.000566285	0.000179894	0.00025771	0.00024787	2.53379E-05	2.35743E-05	2.53379E-05	2.35743E-05	0.00025771	0.00024787
3838103773875	383810	3773875	0.000163446	6.58135E-05	6.41249E-05	1.69973E-05	1.58337E-05	0.001513884	0.001088401	0.000733831	0.000724514	0.00051406	0.000163304	0.000233942	0.000225016	2.30011E-05	2.14001E-05	2.30011E-05	2.14001E-05	0.000233942	0.000225016
3838203773875	383820	3773875	0.00015121	6.08867E-05	5.93245E-05	1.57248E-05	1.46484E-05	0.001386231	0.000996625	0.000671953	0.000663421	0.000470713	0.000149534	0.000214216	0.000206042	2.10616E-05	1.95956E-05	2.10616E-05	1.95956E-05	0.000214216	0.000206042
3838303773875	383830	3773875	0.000140599	5.66137E-05	5.51612E-05	1.46213E-05	1.36204E-05	0.001276929	0.000918043	0.000618971	0.000611112	0.000433598	0.000137743	0.000197325	0.000189796	1.9401E-05	1.80506E-05	1.9401E-05	1.80506E-05	0.000197325	0.000189796
3838403773875	383840	3773875	0.000131254	5.2851E-05	5.1495E-05	1.36495E-05	1.27151E-05	0.001181828	0.00084967	0.000572872	0.000565598	0.000401306	0.000127485	0.000182629	0.000175661	1.79561E-05	1.67062E-05	1.79561E-05	1.67062E-05	0.000182629	0.000175661
3838503773875	383850	3773875	0.000122906	4.94894E-05	4.82196E-05	1.27813E-05	1.19064E-05	0.00109772	0.000789201	0.000532102	0.000525346	0.000372746	0.000118412	0.000169632	0.00016316	1.66782E-05	1.55173E-05	1.66782E-05	1.55173E-05	0.000169632	0.00016316
3838603773875	383860	3773875	0.000115414	4.64727E-05	4.52803E-05	1.20022E-05	1.11806E-05	0.001022913	0.000735419	0.000495841	0.000489545	0.000347344	0.000110342	0.000158072	0.000152041	1.55416E-05	1.44598E-05	1.55416E-05	1.44598E-05	0.000158072	0.000152041
3838703773875	383870	3773875	0.000108802	4.38104E-05	4.26863E-05	1.13146E-05	1.05401E-05	0.00095804	0.000688779	0.000464394	0.000458498	0.000325315	0.000103344	0.000148047	0.000142398	1.45559E-05	1.35428E-05	1.45559E-05	1.35428E-05	0.000148047	0.000142398
3838803773875	383880	3773875	0.000102109	4.11155E-05	4.00606E-05	1.06187E-05	9.89174E-06	0.000893086	0.00064208	0.000432909	0.000427412	0.000303259	9.63377E-05	0.00013801	0.000132744	1.35691E-05	1.26246E-05	1.35691E-05	1.26246E-05	0.00013801	0.000132744
3838903773875	383890	3773875	9.54347E-05	3.84279E-05	3.7442E-05	9.92454E-06	9.24515E-06	0.000829317	0.000596234	0.000401998	0.000396894	0.000281606	8.94589E-05	0.000128155	0.000123266	1.26002E-05	1.17232E-05	1.26002E-05	1.17232E-05	0.000128155	0.000123266
3839003773875	383900	3773875	8.83563E-05	3.55777E-05	3.46649E-05	9.18845E-06	8.55944E-06	0.000762047	0.00054787	0.00036939	0.0003647	0.000258763	8.22025E-05	0.00011776	0.00011367	1.15781E-05	1.07722E-05	1.15781E-05	1.07722E-05	0.00011776	0.00011367
3839103773875	383910	3773875	8.22099E-05	3.31028E-05	3.22535E-05	8.54926E-06	7.96402E-06	0.000703418	0.00050572	0.000340971	0.000336641	0.000238855	7.58782E-05	0.0001087	0.00010453	1.06874E-05	9.94346E-06	1.06874E-05	9.94346E-06	0.0001087	0.000104553
3829703773885	382970	3773885	1.34804E-05	5.42806E-06	5.28879E-06	1.40187E-06	1.3059E-06	5.99293E-05	4.30859E-05	2.90497E-05	2.86809E-05	2.03498E-05	6.46461E-06	9.26094E-06	8.90759E-06	9.10533E-07	8.47155E-07	9.10533E-07	8.47155E-07	9.26094E-06	8.90759E-06
3829803773885	382980	3773885	1.40966E-05	5.67617E-06	5.53053E-06	1.46595E-06	1.3656E-06	6.21475E-05	4.46807E-05	3.0125E-05	2.97425E-05	2.1103E-05	6.70389E-06	9.60374E-06	9.2373E-06	9.44236E-07	8.78513E-07	9.44236E-07	8.78513E-07	9.60374E-06	9.2373E-06
3829903773885	382990	3773885	1.48008E-05	5.95972E-06	5.80681E-06	1.53918E-06	1.43382E-06	6.46865E-05	4.65061E-05	3.13558E-05	3.09576E-05	2.19652E-05	6.97778E-06	9.99609E-06	9.61468E-06	9.82813E-07	9.14404E-07	9.82813E-07	9.14404E-07	9.99609E-06	9.61468E-06
3830003773885	383000	3773885	1.55413E-05	6.25791E-06	6.09734E-06	1.61619E-06	1.50555E-06	6.72968E-05	4.83828E-05	3.2621E-05	3.22069E-05	2.28515E-05	7.25935E-06	1.03995E-05	1.00027E-05	1.02247E-06	9.51302E-07	1.02247E-06	9.51302E-07	1.03995E-05	1.00027E-05
3830103773885	383010	3773885	1.63545E-05	6.58534E-06	6.41638E-06	1.70076E-06	1.58433E-06	7.0112E-05	5.04067E-05	3.39856E-05	3.35541E-05	2.38075E-05	7.56302E-06	1.08345E-05	1.04211E-05	1.06524E-06	9.91097E-07	1.06524E-06	9.91097E-07	1.08345E-05	1.04211E-05
3830203773885	383020	3773885	1.7232E-05	6.93866E-06	6.76064E-06	1.79201E-06	1.66933E-06	7.30786E-05	5.25395E-05	3.54237E-05	3.49739E-05	2.48148E-05	7.88303E-06	1.12929E-05	1.0862E-05	1.11032E-06	1.03303E-06	1.11032E-06	1.03303E-06	1.12929E-05	1.0862E-05
3830303773885	383030	3773885	1.80913E-05	7.28467E-06	7.09776E-06	1.88137E-06	1.75258E-06	7.58938E-05	5.45635E-05	3.67883E-05	3.63212E-05	2.57708E-05	8.18671E-06	1.1728E-05	1.12805E-05	1.15309E-06	1.07283E-06	1.15309E-06	1.07283E-06	1.1728E-05	1.12805E-05
3830403773885	383040	3773885	1.90162E-05	7.65712E-06	7.46065E-06	1.97756E-06	1.84218E-06	7.88871E-05	5.67156E-05	3.82393E-05	3.77537E-05	2.67872E-05	8.5096E-06	1.21905E-05	1.17254E-05	1.19857E-06	1.11514E-06	1.19857E-06	1.11514E-06	1.21905E-05	1.17254E-05
3830503773885	383050	3773885	1.99482E-05	8.03238E-06	7.82629E-06	2.07447E-06	1.93246E-06	8.18537E-05	5.88484E-05	3.96773E-05	3.91735E-05	2.77945E-05	8.82961E-06	1.2649E-05	1.21663E-05	1.24364E-06	1.15708E-06	1.24364E-06	1.15708E-06	1.2649E-05	1.21663E-05
3830603773885	383060	3773885	2.09053E-05	8.41776E-06	8.20179E-06	2.174E-06	2.02518E-06	8.48649E-05	6.10133E-05	4.11369E-05	4.06146E-05	2.8817E-05	9.15443E-06	1.31143E-05	1.26139E-05	1.28939E-06	1.19964E-06	1.28939E-06	1.19964E-06	1.31143E-05	1.26139E-05
3830703773885	383070	3773885	2.19001E-05	8.81834E-06	8.59209E-06	2.27746E-06	2.12155E-06	8.7983E-05	6.3255E-05	4.26483E-05	4.21068E-05	2.98758E-05	9.49078E-06	1.35961E-05	1.30773E-05	1.33677E-06	1.24372E-06	1.33677E-06	1.24372E-06	1.35961E-05	1.30773E-05
3830803773885	383080	3773885	2.28055E-05	9.18291E-06	8.9473E-06	2.37161E-06	2.20926E-06	9.07625E-05	6.52533E-05	4.39956E-05	4.3437E-05	3.08196E-05	9.79061E-06	1.40256E-05	1.34905E-05	1.379E-06	1.28301E-06	1.379E-06	1.28301E-06	1.40256E-05	1.34905E-05
3830903773885	383090	3773885	2.37472E-05	9.56211E-06	9.31677E-06	2.46955E-06	2.30049E-06	9.36668E-05	6.73413E-05	4.54034E-05	4.4827E-05	3.18058E-05	1.01039E-05	1.44744E-05	1.39222E-05	1.42312E-06	1.32407E-06	1.42312E-06	1.32407E-06	1.44744E-05	1.39222E-05
3831003773885	383100	3773885	2.47854E-05	9.98013E-06	9.72407E-06	2.57751E-06	2.40106E-06	9.69541E-05	6.97047E-05	4.69969E-05	4.64002E-05	3.29221E-05	1.04585E-05	1.49824E-05	1.44108E-05	1.47307E-06	1.37054E-06	1.47307E-06	1.37054E-06	1.49824E-05	1.44108E-05
3831103773885	383110	3773885	2.59032E-05	1.04302E-05	1.01626E-05	2.69375E-06	2.50935E-06	0.000100571	7.23051E-05	4.87502E-05	4.81312E-05	3.41503E-05	1.08487E-05	1.55414E-05	1.49484E-05	1.52802E-06	1.42166E-06	1.52802E-06	1.42166E-06	1.55414E-05	1.49484E-05
3831203773885	383120	3773885	2.70433E-05	1.08893E-05	1.06099E-05	2.81231E-06	2.6198E-06	0.000104348	7.50208E-05	5.05812E-05	4.9939E-05	3.54329E-05	1.12561E-05	1.61251E-05	1.55098E-05	1.58541E-06	1.47506E-06	1.58541E-06	1.47506E-06	1.61251E-05	1.55098E-05
3831303773885	383130	3773885	2.84852E-05	1.14699E-05	1.11756E-05	2.96227E-06	2.75948E-06	0.000109783	7.89278E-05	5.32154E-05	5.25397E-05	3.72782E-05	1.18423E-05	1.69649E-05	1.63176E-05	1.66798E-06	1.55188E-06	1.66798E-06	1.55188E-06	1.69649E-05	1.63176E-05
3831403773885	383140	3773885	2.98028E-05	1.20005E-05	1.16926E-05	3.09929E-06	2.88712E-06	0.000115199	8.2822E-05	5.5841E-05	5.5132E-05	3.91175E-05	1.24266E-05	1.78019E-05	1.71226E-05	1.75028E-06	1.62845E-06	1.75028E-06	1.62845E-06	1.78019E-05	1.71226E-05
3831503773885	383150	3773885	3.09318E-05	1.2455E-05	1.21355E-05	3.21669E-06	2.99649E-06	0.000120411	8.65689E-05	5.83672E-05	5.76261E-05	4.08871E-05	1.29888E-05	1.86072E-05	1.78973E-05	1.82946E-06	1.70212E-06	1.82946E-06	1.70212E-06	1.86072E-05	1.78973E-05
3831603773885	383160	3773885	3.17254E-05	1.27746E-05	1.24468E-05	3.29922E-06	3.07337E-06	0.000124313	8.93742E-05	6.02587E-05	5.94936E-05	4.22121E-05	1.34097E-05	1.92102E-05	1.84772E-05	1.88874E-06	1.75728E-06	1.88874E-06	1.75728E-06	1.92102E-05	1.84772E-05
3837103773885	383710	3773885	0.000955917	0.000384912	0.000375036	9.94088E-05	9.26037E-05	0.010993104	0.007903445	0.005328729	0.005261071	0.003732857	0.001185833	0.001698778	0.00163396	0.000167023	0.000155398	0.000167023	0.000155398	0.001698778	0.00163396
3837203773885	383720	3773885	0.000721037	0.000290334	0.000282885	7.49828E-05	6.98498E-05	0.008126094	0.005842221	0.003938993	0.00388898	0.002759325	0.000876567	0.001255736	0.001207822	0.000123464	0.00011487	0.000123464	0.00011487	0.001255736	0.001207822
3837303773885	383730	3773885	0.000499114	0.000200974	0.000195818	5.19044E-05	4.83512E-05	0.005415754	0.003893633	0.002625199	0.002591867	0.001838992	0.000584201	0.000836903	0.000804971	8.22841E-05	7.65567E-05	8.22841E-05	7.65567E-05	0.000836903	0.000804971
3837403773885	383740	3773885	0.000385239	0.000155121	0.000151141	4.00622E-05	3.73197E-05	0.004046619	0.0029093	0.001961533	0.001936628	0.001374084	0.000436511	0.000625329	0.000601469	6.14822E-05	5.72027E-05	6.14822E-05	5.72027E-05	0.000625329	0.000601469
3837503773885	383750	3773885	0.000317578	0.000127877	0.000124596	3.30259E-05	3.07651E-05	0.003248252	0.002335316	0.001574537	0.001554546	0.001102988	0.000350391	0.000501956	0.000482804	4.93522E-05	4.5917E-05	4.93522E-05	4.5917E-05	0.000501956	0.000482804

			MDemolition	MSite Grubbing / Prep	MMass Grading / Excavation	MMass Grading / Excavation	MDrainage / Utilities Trenching	MFoundations / Concrete Pads	MBuilding / Structure Construction	MAsphalt Paving	MLandscaping or Other Finishing	MWaterside Construction (Piles)	RSSWDemolition	RSSWPlacing Base	RSSWForm	Child Risk				
Unique Identifier	X (UTM)	Y (UTM)	2027	2027	2027	2028	2028	2028	2028	2028	2028	2028	2029	2029	2029	3rd Trimester	0<2	2<16	Total	per million
3838003773865	383800	3773865	0.000270594	0.000830677	0.000976808	0.000963802	0.000204871	0.000266433	0.00019611	2.01849E-05	0.000236479	2.01849E-05	0.000256726	0.000372515	0.000220819	2.65787E-08	3.9502E-07	8.058E-08	5.02179E-07	0.50217903
3838103773865	383810	3773865	0.000246386	0.000756364	0.000889422	0.000877579	0.000186543	0.000242598	0.000178565	1.83792E-05	0.000215324	1.83792E-05	0.000367052	0.000217581	2.42663E-08	3.6066E-07	7.3269E-08	4.58199E-07	0.45819868	
3838203773865	383820	3773865	0.000226133	0.000694188	0.000816308	0.000805439	0.000171209	0.000222656	0.000163887	1.68683E-05	0.000197623	1.68683E-05	0.0002484	0.000360434	0.000213658	2.23211E-08	3.3174E-07	6.7157E-08	4.21214E-07	0.42121378
3838303773865	383830	3773865	0.000208798	0.000640975	0.000753734	0.000743698	0.000158085	0.000205588	0.000151324	1.55753E-05	0.000182474	1.55753E-05	0.000242212	0.000351455	0.000208335	2.06485E-08	3.0685E-07	6.1927E-08	3.89423E-07	0.38942328
3838403773865	383840	3773865	0.000193759	0.000594808	0.000699446	0.000690132	0.000146699	0.00019078	0.000140425	1.44535E-05	0.000169332	1.44535E-05	0.000235209	0.000341293	0.000202312	1.91917E-08	2.8516E-07	5.7393E-08	3.61744E-07	0.36174399
3838503773865	383850	3773865	0.000180649	0.000554563	0.00065212	0.000643437	0.000136773	0.000177872	0.000130923	1.34755E-05	0.000157874	1.34755E-05	0.00022761	0.000330268	0.000195776	1.79176E-08	2.6618E-07	5.3441E-08	3.37543E-07	0.33754292
3838603773865	383860	3773865	0.000169232	0.000519514	0.000610906	0.000602772	0.000128129	0.00016663	0.000122649	1.26239E-05	0.000147897	1.26239E-05	0.000219613	0.000318663	0.000188897	1.68044E-08	2.496E-07	5.0002E-08	3.16407E-07	0.31640687
3838703773865	383870	3773865	0.000159122	0.000488477	0.000574408	0.00056676	0.000120474	0.000156675	0.000115321	1.18697E-05	0.000139061	1.18697E-05	0.000209291	0.000303686	0.000180019	1.58228E-08	2.35E-07	4.6968E-08	2.97787E-07	0.29778665
3838803773865	383880	3773865	0.000148652	0.000456336	0.000536614	0.000529469	0.000112547	0.000146366	0.000107734	1.10887E-05	0.000129911	1.10887E-05	0.000197859	0.000287097	0.000170186	1.48106E-08	2.1994E-07	4.385E-08	2.78605E-07	0.27860452
3838903773865	383890	3773865	0.000138137	0.000424056	0.000498655	0.000492015	0.000104586	0.000136013	0.000100113	1.03043E-05	0.000120721	1.03043E-05	0.00018628	0.000270296	0.000160226	1.37831E-08	2.0465E-07	4.0713E-08	2.59149E-07	0.25914869
3839003773865	383900	3773865	0.000127133	0.000390278	0.000458935	0.000452824	9.62549E-05	0.000125179	9.21383E-05	9.48351E-06	0.000111105	9.48351E-06	0.000173235	0.000251368	0.000149006	1.27155E-08	1.8877E-07	3.7437E-08	2.38924E-07	0.23892375
3839103773865	383910	3773865	0.000117556	0.000360878	0.000424363	0.000418712	8.90039E-05	0.000115749	8.51974E-05	8.76911E-06	0.000102736	8.76911E-06	0.000160986	0.000233594	0.00013847	1.17832E-08	1.7489E-07	3.4584E-08	2.21258E-07	0.22125783
3829703773875	382970	3773875	1.31953E-05	4.05072E-05	4.76332E-05	4.6999E-05	9.99037E-06	1.29924E-05	9.56311E-06	9.84301E-07	1.15317E-05	9.84301E-07	1.501E-05	2.17798E-05	1.29106E-05	2.62984E-09	3.3652E-08	5.6431E-09	4.19244E-08	0.04192444
3829803773875	382980	3773875	1.36743E-05	4.19778E-05	4.93625E-05	4.87052E-05	1.03531E-05	1.34641E-05	9.91029E-06	1.02004E-06	1.19504E-05	1.02004E-06	1.54778E-05	2.24587E-05	1.33131E-05	2.78148E-09	3.5488E-08	5.9389E-09	4.42081E-08	0.04420806
3829903773875	382990	3773875	1.42169E-05	4.36433E-05	5.1321E-05	5.06376E-05	1.07638E-05	1.39983E-05	1.03035E-05	1.06051E-06	1.24245E-05	1.06051E-06	1.60081E-05	2.32281E-05	1.37692E-05	2.95365E-09	3.7573E-08	6.2753E-09	4.68016E-08	0.04680159
3830003773875	383000	3773875	1.47739E-05	4.53534E-05	5.33319E-05	5.26218E-05	1.11856E-05	1.45468E-05	1.07072E-05	1.10206E-06	1.29113E-05	1.10206E-06	1.65571E-05	2.40247E-05	1.42414E-05	3.13842E-09	3.9801E-08	6.6343E-09	4.95737E-08	0.04957369
3830103773875	383010	3773875	1.53727E-05	4.71916E-05	5.54935E-05	5.47546E-05	1.16389E-05	1.51364E-05	1.11412E-05	1.14673E-06	1.34346E-05	1.14673E-06	1.71498E-05	2.48847E-05	1.47511E-05	3.34465E-09	4.2279E-08	7.033E-09	5.26569E-08	0.05265693
3830203773875	383020	3773875	1.60151E-05	4.91635E-05	5.78122E-05	5.70425E-05	1.21253E-05	1.57688E-05	1.16067E-05	1.19464E-06	1.3996E-05	1.19464E-06	1.77861E-05	2.5808E-05	1.52985E-05	3.57532E-09	4.5041E-08	7.4774E-09	5.60937E-08	0.05609365
3830303773875	383030	3773875	1.66665E-05	5.11632E-05	6.01638E-05	5.93627E-05	1.26185E-05	1.64102E-05	1.20788E-05	1.24324E-06	1.45653E-05	1.24324E-06	1.84349E-05	2.67495E-05	1.58565E-05	3.82616E-09	4.8026E-08	7.9577E-09	5.98094E-08	0.0598094
3830403773875	383040	3773875	1.73633E-05	5.33022E-05	6.26791E-05	6.18445E-05	1.3146E-05	1.70963E-05	1.25838E-05	1.29521E-06	1.51742E-05	1.29521E-06	1.91243E-05	2.77497E-05	1.64495E-05	4.11097E-09	5.1398E-08	8.5009E-09	6.40095E-08	0.06400949
3830503773875	383050	3773875	1.80183E-05	5.53131E-05	6.50437E-05	6.41776E-05	1.3642E-05	1.77413E-05	1.30585E-05	1.34408E-06	1.57467E-05	1.34408E-06	1.977E-05	2.86867E-05	1.70049E-05	4.40824E-09	5.4888E-08	9.0641E-09	6.836E-08	0.06836003
3830603773875	383060	3773875	1.86625E-05	5.72906E-05	6.7369E-05	6.6472E-05	1.41297E-05	1.83755E-05	1.35254E-05	1.39213E-06	1.63096E-05	1.39213E-06	2.04001E-05	2.96009E-05	1.75468E-05	4.72997E-09	5.8639E-08	9.6712E-09	7.30404E-08	0.07304039
3830703773875	383070	3773875	1.9332E-05	5.9346E-05	6.9786E-05	6.88568E-05	1.46366E-05	1.90348E-05	1.40106E-05	1.44207E-06	1.68948E-05	1.44207E-06	2.10551E-05	3.05514E-05	1.81103E-05	5.09099E-09	6.2827E-08	1.0353E-08	7.82703E-08	0.07827029
3830803773875	383080	3773875	1.99308E-05	6.11842E-05	7.19476E-05	7.09896E-05	1.509E-05	1.96244E-05	1.44446E-05	1.48674E-06	1.74181E-05	1.48674E-06	2.16353E-05	3.13933E-05	1.86093E-05	5.46432E-09	6.712E-08	1.1055E-08	8.36397E-08	0.08363967
3830903773875	383090	3773875	2.05587E-05	6.31115E-05	7.4214E-05	7.32258E-05	1.55653E-05	2.02426E-05	1.48996E-05	1.53357E-06	1.79668E-05	1.53357E-06	2.22436E-05	3.22759E-05	1.91325E-05	5.89024E-09	7.1995E-08	1.186E-08	8.97456E-08	0.0897456
3831003773875	383100	3773875	2.13062E-05	6.54065E-05	7.69127E-05	7.58886E-05	1.61313E-05	2.09786E-05	1.54414E-05	1.58934E-06	1.86201E-05	1.58934E-06	2.29579E-05	3.33124E-05	1.97469E-05	6.4168E-09	7.8007E-08	1.2865E-08	9.72888E-08	0.09728881
3831103773875	383110	3773875	2.21663E-05	6.80468E-05	8.00175E-05	7.8952E-05	1.67825E-05	2.18255E-05	1.60648E-05	1.6535E-06	1.93718E-05	1.6535E-06	2.37782E-05	3.45027E-05	2.04525E-05	7.06961E-09	8.543E-08	1.4123E-08	1.06623E-07	0.10662287
3831203773875	383120	3773875	2.30663E-05	7.08097E-05	8.32664E-05	8.21577E-05	1.74639E-05	2.27117E-05	1.6717E-05	1.72063E-06	2.01583E-05	1.72063E-06	2.46267E-05	3.57339E-05	2.11823E-05	7.84916E-09	9.4241E-08	1.5642E-08	1.17732E-07	0.11773228
3831303773875	383130	3773875	2.42295E-05	7.43803E-05	8.74651E-05	8.63005E-05	1.83445E-05	2.38569E-05	1.756E-05	1.8074E-06	2.11748E-05	1.8074E-06	2.57247E-05	3.73271E-05	2.21267E-05	8.94629E-09	1.0659E-07	1.7825E-08	1.33361E-07	0.1333614
3831403773875	383140	3773875	2.53998E-05	7.79731E-05	9.169E-05	9.04691E-05	1.92306E-05	2.50093E-05	1.84082E-05	1.8947E-06	2.21976E-05	1.8947E-06	2.68507E-05	3.8961E-05	2.30953E-05	1.03518E-08	1.2227E-07	2.0682E-08	1.53303E-07	0.15330307
3831503773875	383150	3773875	2.65847E-05	8.16105E-05	9.59673E-05	9.46894E-05	2.01277E-05	2.6176E-05	1.92669E-05	1.98309E-06	2.32331E-05	1.98309E-06	2.79144E-05	4.05044E-05	2.40102E-05	1.21477E-08	1.4216E-07	2.4482E-08	1.78791E-07	0.17879119
3831603773875	383160	3773875	2.75537E-05	8.4585E-05	9.94651E-05	9.81407E-05	2.08614E-05	2.713E-05	1.99692E-05	2.05537E-06	2.40799E-05	2.05537E-06	2.8819E-05	4.1817E-05	2.47883E-05	1.4492E-08	1.679E-07	2.9761E-08	2.12158E-07	0.21215777
3837203773875	383720	3773875	0.001367962	0.004199407	0.004938158	0.004872406	0.001035707	0.001346928	0.000991413	0.000102043	0.001195499	0.000102043	0.000294843	0.000427824	0.000253605	1.26368E-07	1.8644E-06	4.126E-07	2.40337E-06	2.40336537
3837303773875	383730	3773875	0.000891934	0.002738082	0.003219761	0.003176889	0.000675298	0.000878219	0.000646417	6.65337E-05	0.000779485	6.65337E-05	0.000296668	0.000430472	0.000255175	8.35556E-08	1.2352E-06	2.6874E-07	1.58747E-06	1.58747281
3837403773875	383740	3773875	0.000658641	0.002021914	0.002377605	0.002345947	0.000498668	0.000648514	0.000477342	4.91313E-05	0.000575604	4.91313E-05	0.000298353	0.000432916	0.000256624	6.24361E-08	9.2438E-07	1.9822E-07	1.18503E-06	1.18503433
3837503773875	383750	3773875	0.000525521	0.00161326	0.001897062	0.001871802	0.000397881	0.000517441	0.000380865	3.92012E-05	0.000459267	3.92012E-05	0.000298948	0.000433781	0.000257136	5.02878E-08	7.4534E-07	1.5796E-07	9.5359E-07	0.95358959
3837603773875	383760	3773875	0.000437667	0.001343563	0.00157992	0.001558883	0.000331365	0.000430938	0.000317194	3.26478E-05	0.000382489	3.26478E-05	0.000298537	0.000433183	0.000256782	4.22072E-08	6.2608E-07	1.3139E-07	7.99673E-07	0.79967337
3837703773875	383770	3773875	0.000378363	0.001161508	0.001365839	0.001347652	0.000286465	0.000372545	0.000274214	2.8224E-05	0.000330661	2.8224E-05	0.000296534	0.000430277	0.00025506	3.66993E-08	5.4465E-07	1.1345E-07	6.94796E-07	0.6947956
3837803773875	383780	3773875	0.00033339	0.001023448	0.001203492	0.001187467	0.000252415	0.000328263	0.00024162	2.48692E-05	0.000291358	2.48692E-05	0.000293571	0.000425977	0.000252511	3.24913E-08	4.8236E-07	9.9836E-08	6.14691E-07	0.61469109
3837903773875	383790	3773875	0.000298032	0.000914906	0.001075854	0.001061529	0.000225645	0.000293449	0.000215995	2.22317E-05	0.000260458	2.22317E-05	0.000289824	0.000420542	0.000249289	2.916E-08	4.33E-07	8.9137E-08	5.51294E-07	0.55129374
3838003773875	383800	3773875	0.000269554	0.000827485	0.000973055	0.000960098	0.000204084	0.00026541	0.000195356	2.01074E-05	0.000235571	2.01074E-05	0.000285398	0.000414119	0.000245481	2.64588E-08	3.9293E-07	8.0519E-08	4.99905E-07	0.49990467
3838103773875	383810	3773875	0.000246085	0.000755439	0.000888334	0.000876506	0.000186315	0.000242301	0.000178347	1.83567E-05	0.00021506	1.83567E-05	0.00028013	0.000406474	0.00024095	2.42191E-08	3.5967E-07	7.3418E-08	4.5731E-07	0.45731019
3838203773875	383820	3773875	0.000226537	0.00069543	0.000817769	0.00080688	0.000171515	0.000223054	0.00016418	1.68985E-05	0.000197977	1.68985E-05	0.000274883	0.000398861	0.000236437	2.2343E-08	3.3179E-07	6.7509E-08	4.21641E-07	0.42164056
3838303773875	383830	3773875	0.000209751	0.000643899	0.000757173	0.000747091	0.000158806	0.000206526	0.000152014	1.56464E-05	0.000183307	1.56464E-05	0.000268464	0.000389547	0.000230915	2.07249E-08	3.0772E-07	6.2435E-08	3.90884E-07	0.39088437
3838403773875	383840	3773875	0.000195104	0.000598936	0.000704299	0.000694921	0.000147717	0.000192104	0.000141399	1.45538E-05	0.000170507	1.45538E-05	0.000260634	0.000378186	0.000224181	1.93076E-08	2.8664E-07	5.8009E-08	3.63954E-07	0.36395431
3838503773875	383850	3773875	0.00018211	0.000559047	0.000657393	0.00064864	0.000137879	0.00017931	0.000131982	1.35845E-05	0.000159151	1.35845E-05	0.000251931	0.000365558	0.000216695	1.80467E-08	2.6787E-07	5.4084E-08	3.40003E-07	0.34000294
3838603773875	383860	3773875	0.000170517	0.000523458	0.000615544	0.000607348	0.000129101	0.000167895	0.00012358	1.27197E-05	0.000149019	1.27197E-05	0.00024244	0.000351785	0.000208531	1.69194E-08	2.5109E-07	5.0584E-08	3.18597E-07	0.31859704
3838703773875	383870	3773875	0.000160354	0.000492259	0.000578856	0.000571148	0.000121407	0.000157888	0.000116214	1.19616E-05	0.000140138	1.19616E-05	0.000230218	0.000334052	0.000198019	1.59336E-08	2.3643E-07	4.7523E-08	2.9989E-07	0.29989042
3838803773875	383880	3773875	0.000150022	0.000460541	0.000541559	0.000534348	0.000113584	0.000147715	0.000108726	1.11909E-05	0.000131108	1.11909E-05	0.000216989	0.000314856	0.00018664	1.49377E-08	2.2164E-07	4.4433E-08	2.81011E-07	0.28101074
3838903773875	383890	3773875	0.000139819	0.00042922	0.000504727	0.000498007	0.000105859	0.000137669	0.00010133	1.04298E-05	0.000122191	1.04298E-05	0.000203673	0.000295534	0.000175187	1.39475E-08	2.0693E-07	4.1382E-08	2.62264E-07	0.26226415
3839003773875	383900	3773875	0.000129042	0.000396138	0.000465825	0.000459623	9.77001E-05	0.000127058	9.35218E-05	9.62591E-06	0.000112774	9.62591E-06	0.000189817	0.000275429	0.00016326	1.28978E-08	1.9132E-07	3.8159E-08	2.42376E-07	0.24237602
3839103773875	383910	3773875	0.000119672	0.000367373	0.000432	0.000426248	9.06057E-05	0.000117832	8.67308E-05	8.92693E-06	0.000104585	8.92693E-06	0.000176779	0.00025651	0.000152054	1.1986E-08	1.7776E-07	3.5356E-08	2.25098E-07	0.22509844
3829703773885	382970	3773885	1.30556E-05	4.00783E-05	4.71288E-05	4.65013E-05	9.88459E-06	1.28548E-05	9.46185E-06	9.73879E-07	1.14096E-05	9.73879E-07	1.51316E-05	2.19563E-05	1.30152E-05	2.60766E-09	3.3362E-08	5.5923E-09	4.15617E-08	0.04156167
3829803773885	382980	3773885	1.35364E-05	4.15545E-05	4.88646E-05	4.8214E-05	1.02486E-05	1.33283E-05	9.81034E-06	1.00975E-06	1.18298E-05	1.00975E-06	1.5612E-05	2.26533E-05	1.34284E-05	2.76003E-09	3.5207E-08	5.8891E-09	4.38564E-08	0.04385641
3829903773885	382990	3773885	1.40862E-05	4.32423E-05	5.08494E-05	5.01723E-05	1.06649E-05	1.38696E-05	1.02088E-05	1.05076E-06	1.23103E-05	1.05076E-06	1.6161E-05	2.34499E-05	1.39006E-05	2.93358E-09	3.7309E-08	6.2284E-09	4.64711E-08	0.0464711
3830003773885	383000	3773885	1.46487E-05	4.49691E-05	5.28799E-05	5.21758E-05	1.10908E-05	1.44235E-05	1.06165E-05	1.09272E-06	1.28019E-05	1.09272E-06	1.67318E-05	2.42782E-05	1.43916E-05	3.1198E-09	3.9556E-08	6.5901E-09	4.9266E-08	0.04926599
3830103773885	383010	3773885	1.52548E-05	4.68295E-05	5.50677E-05	5.43345E-05	1.15496E-05	1.50202E-05	1.10557E-05	1.13793E-06	1.33316E-05	1.13793E-06	1.73494E-05	2.51744E-05	1.49229E-05	3.328E-09	4.206E-08	6.9926E-09	5.23804E-08	0.05238042
3830203773885	383020	3773885	1.58971E-05	4.88014E-05	5.73865E-05	5.66224E-05	1.2036E-05	1.56527E-05	1.15212E-05	1.18585E-06	1.38929E-05	1.18585E-06	1.80045E-05	2.61249E-05	1.54863E-05	3.55903E-09	4.4826E-08	7.4369E-09	5.58216E-08	0.05582158
3830303773885	383030	3773885	1.6505E-05	5.06675E-05	5.95808E-05	5.87875E-05	1.24962E-05	1.62512E-05	1.19618E-05	1.23119E-06	1.44242E-05	1.23119E-06	1.86252E-05	2.70256E-05	1.60202E-05	3.79937E-09	4.768E-08	7.8949E-09	5.93743E-08	0.05937433
3830403773885	383040	3773885	1.71528E-05	5.26561E-05	6.19192E-05	6.10948E-05	1.29867E-05	1.6889E-05	1.24313E-05	1.27951E-06	1.49903E-05	1.27951E-06	1.92865E-05	2.79851E-05	1.6589E-05	4.07041E-09	5.0883E-08	8.4099E-09	6.33636E-08	0.06336365
3830503773885	383050	3773885	1.77915E-05	5.46168E-05	6.42249E-05	6.33697E-05	1.34702E-05	1.75179E-05	1.28942E-05	1.32716E-06	1.55485E-05	1.32716E-06	1.99384E-05	2.89311E-05	1.71498E-05	4.36306E-09	5.4318E-08	8.9629E-09	6.76442E-08	0.06764422
3830603773885	383060	3773885	1.84429E-05	5.66166E-05	6.65764E-05	6.569E-05	1.39634E-05	1.81593E-05	1.33663E-05	1.37575E-06	1.61178E-05	1.37575E-06	2.05966E-05	2.98861E-05	1.77159E-05	4.68591E-09	5.8086E-08	9.5713E-09	7.23428E-08	0.07234276
3830703773885	383070	3773885	1.91197E-05	5.86943E-05	6.90197E-05	6.81007E-05	1.44759E-05	1.88258E-05	1.38568E-05	1.42624E-06	1.67093E-05	1.42624E-06	2.12766E-05	3.08728E-05	1.83008E-05	5.04845E-09	6.2293E-08	1.0254E-08	7.75956E-08	0.07759557
3830803773885	383080	3773885	1.97185E-05	6.05325E-05	7.11812E-05	7.02334E-05	1.49272E-05	1.94153E-05	1.42907E-05	1.4709E-06	1.72326E-05	1.4709E-06	2.18786E-05	3.17463E-05	1.88186E-05	5.42088E-09	6.6577E-08	1.0953E-08	8.2951E-08	0.08295103
3830903773885	383090	3773885	2.03427E-05	6.24487E-05	7.34345E-05	7.24567E-05	1.54018E-05	2.00299E-05	1.47431E-05	1.51746E-06	1.77781E-05	1.51746E-06	2.25056E-05	3.26561E-05	1.93579E-05	5.84479E-09	7.143E-08	1.1751E-08	8.90261E-08	0.08902612
3831003773885	383100	3773885	2.10504E-05	6.46211E-05	7.59891E-05	7.49773E-05	1.59376E-05	2.07267E-05	1.5256E-05	1.57025E-06	1.83965E-05	1.57025E-06	2.32074E-05	3.36745E-05	1.99615E-05	6.35431E-09	7.7243E-08	1.2718E-08	9.63153E-08	0.09631529
3831103773885	383110	3773885	2.18325E-05	6.70219E-05	7.88122E-05	7.77628E-05	1.65297E-05	2.14968E-05	1.58228E-05	1.62859E-06	1.908E-05	1.62859E-06	2.3981E-05	3.47969E-05	2.06269E-05	6.96916E-09	8.4225E-08	1.3895E-08	1.05089E-07	0.10508882
3831203773885	383120	3773885	2.26526E-05	6.95397E-05	8.17729E-05	8.06841E-05	1.71507E-05	2.23043E-05	1.64172E-05	1.68977E-06	1.97967E-05	1.68977E-06	2.47889E-05	3.59692E-05	2.13218E-05	7.70032E-09	9.2482E-08	1.5307E-08	1.15489E-07	0.11548902
3831303773885	383130	3773885	2.38647E-05	7.32606E-05	8.61485E-05	8.50014E-05	1.80684E-05	2.34978E-05	1.72957E-05	1.78019E-06	2.0856E-05	1.78019E-06	2.59617E-05	3.7671E-05	2.23306E-05	8.80774E-09	1.0496E-07	1.749E-08	1.31261E-07	0.13126059
3831403773885	383140	3773885	2.50859E-05	7.70094E-05	9.05568E-05	8.9351E-05	1.8993E-05	2.47002E-05	1.81807E-05	1.87128E-06	2.19233E-05	1.87128E-06	2.71689E-05	3.94227E-05	2.3369E-05	1.02364E-08	1.2091E-07	2.0359E-08	1.51509E-07	0.15150921
3831503773885	383150	3773885	2.62799E-05	8.06747E-05	9.48668E-05	9.36037E-05	1.98969E-05	2.58758E-05	1.9046E-05	1.96035E-06	2.29667E-05	1.96035E-06	2.82794E-05	4.1034E-05	2.43241E-05	1.20353E-08	1.4084E-07	2.4105E-08	1.76982E-07	0.17698159
3831603773885	383160	3773885	2.72198E-05	8.35601E-05	9.82599E-05	9.69515E-05	2.06086E-05	2.68013E-05	1.97272E-05	2.03046E-06	2.37881E-05	2.03046E-06	2.91871E-05	4.23511E-05	2.51049E-05	1.43381E-08	1.6613E-07	2.9164E-08	2.09631E-07	0.20963054
3837103773885	383710	3773885	0.001673046	0.005135964	0.006039473	0.005959056	0.001266692	0.001647322	0.001212519	0.000124801	0.001462121	0.000124801	0.000327699	0.000475498	0.000281866	1.53746E-07	2.2662E-06	5.0514E-07	2.92513E-06	2.92512656
3837203773885	383720	3773885	0.001241835	0.003812221	0.004482859	0.004423169	0.000940215	0.001222741	0.000900004	9.26347E-05	0.001085274	9.26347E-05	0.000333834	0.000484401	0.000287143	1.14925E-07	1.6956E-06	3.7479E-07	2.18531E-06	2.1853065
3837303773885	383730	3773885	0.000834057	0.002560412	0.003010835	0.002970745	0.000631479	0.000821233	0.000604472	6.22165E-05	0.000728905	6.22165E-05	0.00033569	0.000487094	0.000288739	7.82352E-08	1.1563E-06	2.5154E-07	1.4861E-06	1.48609675
3837403773885	383740	3773885	0.000627903	0.001927553	0.002266645	0.002236464	0.000475396	0.000618248	0.000455064	4.68384E-05	0.000548741	4.68384E-05	0.000337328	0.00048947	0.000290148	5.95645E-08	8.8155E-07	1.8922E-07	1.13033E-06	1.13033173
3837503773885	383750	3773885	0.000507565	0.001558136	0.001832241	0.001807844	0.000384286	0.000499761	0.000367851	3.78618E-05	0.000443575	3.78618E-05	0.000337484	0.000489696	0.000290282	4.85793E-08	7.1966E-07	1.5282E-07	9.21053E-07	0.92105301

Unique Identifier	X (UTM)	Y (UTM)	EGIODemolition 2025	EGIOSite Grubbing / Prep 2025	EGIOMass Grading / Excavation 2025	EGIOMass Grading / Excavation 2026	EGIODrainage / Utilities Trenching 2026	EGIODrainage / Utilities Trenching 2027	EGIOFoundations / Concrete Pads 2026	EGIOFoundations / Concrete Pads 2027	EGIOBuilding / Structure Construction 2026	EGIOBuilding / Structure Construction 2027	EGIOAsphalt Paving 2027	EGIOArchitectural Coating 2027	EGIOLandscaping or Other Finishing 2027	EGIOWaterside Construction (Piles) 2027	HIWaterside Construction (Landscaping) 2025	HIWaterside Construction (Landscaping) 2026	KMDemolition 2025	KMSite Grubbing / Prep 2025
3837603773885	383760	3773885	0.001537289	0.00060295	0.000199677	0.000195563	0.000454108	0.000453407	0.000596638	0.000596253	0.000639074	0.000623756	2.48687E-05	2.48687E-05	0.000673493	2.48687E-05	0.000311921	0.000302151	0.000550668	0.002389938
3837703773885	383770	3773885	0.001342002	0.00052635	0.000174312	0.00017072	0.000396421	0.000395809	0.000520845	0.000520509	0.00055789	0.000544518	2.17095E-05	2.17095E-05	0.000587937	2.17095E-05	0.000273802	0.000265226	0.00048302	0.002096342
3837803773885	383780	3773885	0.001192263	0.00046762	0.000154862	0.000151671	0.000352189	0.000351645	0.00046273	0.000462431	0.000495642	0.000483761	1.92872E-05	1.92872E-05	0.000522336	1.92872E-05	0.00024447	0.000236813	0.000430624	0.001868936
3837903773885	383790	3773885	0.001073314	0.00042097	0.000139412	0.00013654	0.000317052	0.000316563	0.000416565	0.000416296	0.000446193	0.000435498	1.7363E-05	1.7363E-05	0.000470224	1.7363E-05	0.000221087	0.000214162	0.000388616	0.001686623
3838003773885	383800	3773885	0.000976363	0.00038294	0.000126819	0.000124206	0.000288413	0.000287968	0.000378937	0.000378692	0.000405888	0.00039616	1.57946E-05	1.57946E-05	0.000427749	1.57946E-05	0.000201955	0.000195629	0.000354093	0.00153679
3838103773885	383810	3773885	0.000896027	0.00035143	0.000116384	0.000113986	0.000264682	0.000264274	0.000347758	0.000347533	0.000372492	0.000363564	1.4495E-05	1.4495E-05	0.000392554	1.4495E-05	0.000186038	0.000180211	0.000325255	0.00141163
3838203773885	383820	3773885	0.00082807	0.00032478	0.000107557	0.000105341	0.000244608	0.00024423	0.000321383	0.000321175	0.000344241	0.00033599	1.33957E-05	1.33957E-05	0.000362781	1.33957E-05	0.000172523	0.000167119	0.000300701	0.001305062
3838303773885	383830	3773885	0.0007701	0.00030204	0.000100028	9.79667E-05	0.000227484	0.000227133	0.000298884	0.000298691	0.000320142	0.000312468	1.24579E-05	1.24579E-05	0.000337384	1.24579E-05	0.000160945	0.000155904	0.000279609	0.001213523
3838403773885	383840	3773885	0.000719217	0.00028209	9.34185E-05	9.14938E-05	0.000212453	0.000212125	0.000279136	0.000278955	0.000298989	0.000291822	1.16347E-05	1.16347E-05	0.000315092	1.16347E-05	0.000150748	0.000146027	0.000261011	0.001132806
3838503773885	383850	3773885	0.000673534	0.00026417	8.74848E-05	8.56823E-05	0.000198959	0.000198652	0.000261406	0.000261237	0.000279998	0.000273287	1.08957E-05	1.08957E-05	0.000295078	1.08957E-05	0.000141562	0.000137128	0.000244264	0.001060124
3838603773885	383860	3773885	0.00063228	0.00024799	8.21263E-05	8.04342E-05	0.000186772	0.000186484	0.000245394	0.000245236	0.000262848	0.000256548	1.02284E-05	1.02284E-05	0.000277004	1.02284E-05	0.00013324	0.000129067	0.000229124	0.000994416
3838703773885	383870	3773885	0.000594115	0.00023302	7.71692E-05	7.55792E-05	0.000175499	0.000175228	0.000230582	0.000230434	0.000246982	0.000241062	9.61098E-06	9.61098E-06	0.000260284	9.61098E-06	0.000125499	0.000121568	0.00021517	0.000933854
3838803773885	383880	3773885	0.00055843	0.00021902	7.2534E-05	7.10395E-05	0.000164957	0.000164703	0.000216732	0.000216593	0.000232147	0.000226583	9.0337E-06	9.0337E-06	0.00024465	9.0337E-06	0.00011822	0.000114517	0.000202287	0.000877938
3838903773885	383890	3773885	0.000522457	0.00020491	6.78615E-05	6.64633E-05	0.000154331	0.000154093	0.000202771	0.00020264	0.000217193	0.000211987	8.45177E-06	8.45177E-06	0.000228891	8.45177E-06	0.000110874	0.000107401	0.000189288	0.000821522
3839003773885	383900	3773885	0.000484876	0.00019018	6.29802E-05	6.16826E-05	0.00014323	0.000143009	0.000188185	0.000188064	0.00020157	0.000196739	7.84382E-06	7.84382E-06	0.000212426	7.84382E-06	0.000103074	9.98452E-05	0.00017549	0.000761638
3839103773885	383910	3773885	0.000451355	0.00017703	5.86262E-05	5.74183E-05	0.000133328	0.000133122	0.000175176	0.000175063	0.000187635	0.000183137	7.30156E-06	7.30156E-06	0.000197741	7.30156E-06	9.6169E-05	9.31568E-05	0.000163219	0.000708383
3829703773885	382970	3773895	0.000161155	6.3207E-05	2.09323E-05	2.05011E-05	4.76045E-05	4.7531E-05	6.25461E-05	6.25057E-05	6.69946E-05	6.53888E-05	2.607E-06	2.607E-06	7.06028E-05	2.607E-06	2.66412E-05	2.58067E-05	1.7188E-05	7.45972E-05
3829803773895	382980	3773895	0.000171934	6.7435E-05	2.23323E-05	2.18722E-05	5.07884E-05	5.071E-05	6.67293E-05	6.66862E-05	7.14754E-05	6.97621E-05	2.78137E-06	2.78137E-06	7.53249E-05	2.78137E-06	2.83525E-05	2.74645E-05	1.78579E-05	7.75044E-05
3829903773895	382990	3773895	0.000184239	7.2261E-05	2.39307E-05	2.34376E-05	5.44233E-05	5.43393E-05	7.15051E-05	7.1459E-05	7.65909E-05	7.47551E-05	2.98043E-06	2.98043E-06	8.07159E-05	2.98043E-06	3.03079E-05	2.93586E-05	1.86251E-05	8.08341E-05
3830003773895	383000	3773895	0.000197658	7.7524E-05	2.56737E-05	2.51447E-05	5.83872E-05	5.82972E-05	7.67132E-05	7.66637E-05	8.21694E-05	8.01999E-05	3.19751E-06	3.19751E-06	8.65949E-05	3.19751E-06	3.24283E-05	3.14125E-05	1.94284E-05	8.43208E-05
3830103773895	383010	3773895	0.000212802	8.3464E-05	2.76407E-05	2.70712E-05	6.28606E-05	6.27636E-05	8.25906E-05	8.25373E-05	8.84649E-05	8.63444E-05	3.44249E-06	3.44249E-06	9.32294E-05	3.44249E-06	3.48123E-05	3.3722E-05	2.02997E-05	8.81022E-05
3830203773895	383020	3773895	0.000229724	9.0101E-05	2.98387E-05	2.92239E-05	6.78593E-05	6.77546E-05	8.91583E-05	8.91007E-05	9.54996E-05	9.32106E-05	3.71624E-06	3.71624E-06	0.000100643	3.71624E-06	3.74691E-05	3.62955E-05	2.12208E-05	9.20998E-05
3830303773895	383030	3773895	0.000246817	9.6805E-05	3.20588E-05	3.13983E-05	7.29084E-05	7.27959E-05	9.57922E-05	9.57303E-05	0.000102605	0.000100146	3.99275E-06	3.99275E-06	0.000108131	3.99275E-06	4.01438E-05	3.88864E-05	2.204E-05	9.56553E-05
3830403773895	383040	3773895	0.000266191	0.0001044	3.45753E-05	3.3863E-05	7.86315E-05	7.85102E-05	0.00010311	0.000103245	0.00011066	0.000108007	4.30616E-06	4.30616E-06	0.000116619	4.30616E-06	4.31719E-05	4.18197E-05	2.29113E-05	9.94367E-05
3830503773895	383050	3773895	0.000288089	0.00011299	3.74197E-05	3.66487E-05	8.51001E-05	8.49688E-05	0.00011181	0.000111738	0.000119763	0.000116892	4.66041E-06	4.66041E-06	0.000126213	4.66041E-06	4.65965E-05	4.5137E-05	2.38301E-05	0.000103424
3830603773895	383060	3773895	0.00031305	0.00012278	4.06618E-05	3.98241E-05	9.24735E-05	9.23308E-05	0.000121498	0.00012142	0.00013014	0.00012702	5.0642E-06	5.0642E-06	0.000137149	5.0642E-06	5.05036E-05	4.89217E-05	2.48032E-05	0.000107648
3830703773895	383070	3773895	0.000341478	0.00013393	4.43543E-05	4.34405E-05	0.000100871	0.000100715	0.000132531	0.000132446	0.000141958	0.000138555	5.52408E-06	5.52408E-06	0.000149603	5.52408E-06	5.49542E-05	5.32329E-05	2.58216E-05	0.000112068
3830803773895	383080	3773895	0.000370616	0.00014536	4.8139E-05	4.71472E-05	0.000109478	0.000109309	0.00014384	0.000143747	0.00015407	0.000150377	5.99544E-06	5.99544E-06	0.000162368	5.99544E-06	5.95035E-05	5.76398E-05	2.67087E-05	0.000115918
3830903773895	383090	3773895	0.000404164	0.00015852	5.24965E-05	5.14149E-05	0.000119388	0.000119204	0.00015686	0.000156759	0.000168017	0.00016399	6.53814E-06	6.53814E-06	0.000177066	6.53814E-06	6.4722E-05	6.26948E-05	2.76434E-05	0.000119974
3831003773895	383100	3773895	0.000444205	0.00017422	5.76975E-05	5.65087E-05	0.000131216	0.000131014	0.000172401	0.00017229	0.000184663	0.000180237	7.1859E-06	7.1859E-06	0.000194608	7.1859E-06	7.09091E-05	6.86881E-05	2.86731E-05	0.000124443
3831103773895	383110	3773895	0.000492475	0.00019316	6.39672E-05	6.26492E-05	0.000145475	0.00014525	0.000191135	0.000191011	0.000204729	0.000199822	7.96675E-06	7.96675E-06	0.000215755	7.96675E-06	7.83125E-05	7.58596E-05	2.9791E-05	0.000129295
3831203773895	383120	3773895	0.000550525	0.00021592	7.15073E-05	7.0034E-05	0.000162623	0.000162372	0.000213665	0.000213527	0.000228862	0.000223376	8.90583E-06	8.90583E-06	0.000241188	8.90583E-06	8.71277E-05	8.43987E-05	3.09724E-05	0.000134422
3831303773895	383130	3773895	0.000639986	0.00025101	8.31273E-05	8.14146E-05	0.000189049	0.000188757	0.000248385	0.000248225	0.000266052	0.000259675	1.0353E-05	1.0353E-05	0.000280381	1.0353E-05	0.000100589	9.74385E-05	3.27149E-05	0.000141985
3831403773895	383140	3773895	0.000757534	0.00029712	9.83955E-05	9.63682E-05	0.000223772	0.000223427	0.000294007	0.000293817	0.000314918	0.00030737	1.22546E-05	1.22546E-05	0.000331879	1.22546E-05	0.000117898	0.000114206	3.4462E-05	0.000149568
3831503773895	383150	3773895	0.000907066	0.00035576	0.000117818	0.000115391	0.000267943	0.00026753	0.00035242	0.000351815	0.000377081	0.000368043	1.46736E-05	1.46736E-05	0.00039739	1.46736E-05	0.000139411	0.000135044	3.61299E-05	0.000156806
3831603773895	383160	3773895	0.001105254	0.0004335	0.000143561	0.000140603	0.000326487	0.000325983	0.000428961	0.000428684	0.000459471	0.000448457	1.78797E-05	1.78797E-05	0.000484217	1.78797E-05	0.000166013	0.000160813	3.74968E-05	0.000162739
3837103773895	383710	3773895	0.005324015	0.00208815	0.000691532	0.000677284	0.001572688	0.001570262	0.002066307	0.002064973	0.002213272	0.002160221	8.61264E-05	8.61264E-05	0.002332474	8.61264E-05	0.001041992	0.001009354	0.0018062	0.007839038
3837203773895	383720	3773895	0.004045363	0.00158665	0.000525449	0.000514623	0.001194981	0.001193137	0.001570048	0.001569035	0.001681718	0.001641408	6.54417E-05	6.54417E-05	0.001772291	6.54417E-05	0.000795247	0.000770338	0.001383036	0.006002474
3837303773895	383730	3773895	0.002824402	0.00110777	0.00036686	0.000359301	0.000834315	0.000833027	0.00109618	0.001095473	0.001174146	0.001146002	4.56903E-05	4.56903E-05	0.001237383	4.56903E-05	0.000559572	0.000542045	0.00097937	0.004250536
3837403773895	383740	3773895	0.002170772	0.00085141	0.00028196	0.000276151	0.000641236	0.000640246	0.0008425	0.000841956	0.000902422	0.000880792	3.51165E-05	3.51165E-05	0.000951025	3.51165E-05	0.000433208	0.000419639	0.000761228	0.003303785
3837503773895	383750	3773895	0.001773696	0.00069567	0.000230384	0.000225637	0.000523941	0.000523133	0.00068839	0.000687946	0.000737352	0.000719678	2.8693E-05	2.8693E-05	0.000777064	2.8693E-05	0.000356287	0.000345128	0.000627289	0.002722477
3837603773895	383760	3773895	0.001506328	0.0005908	0.000195656	0.000191625	0.000444962	0.000444275	0.000584622	0.000584245	0.000626203	0.000611193	2.43678E-05	2.43678E-05	0.000659929	2.43678E-05	0.000304369	0.000294835	0.000536128	0.002326832
3837703773895	383770	3773895	0.001325359	0.00051982	0.00017215	0.000168603	0.000391504	0.0003909	0.00051438 6	0.000514054	0.000550971	0.000537765	2.14403E-05	2.14403E-05	0.000580645	2.14403E-05	0.000269106	0.000260677	0.000473592	0.002055424
3837803773895	383780	3773895	0.001185679	0.00046504	0.000154007	0.000150834	0.000350244	0.000349703	0.000460175	0.000459878	0.000492905	0.00048109	1.91807E-05	1.91807E-05	0.000519451	1.91807E-05	0.000241803	0.000234229	0.000424866	0.00184395
3837903773895	383790	3773895	0.001073332	0.00042098	0.000139414	0.000136542	0.000317057	0.000316568	0.000416572	0.000416303	0.0004462	0.000435505	1.73633E-05	1.73633E-05	0.000470232	1.73633E-05	0.000219777	0.000212894	0.000385355	0.001672469
3838003773895	383800	3773895	0.000981024	0.00038477	0.000127425	0.000124799	0.00028979	0.00028943	0.00038074 6	0.0003805	0.000407826	0.000398051	1.587E-05	1.587E-05	0.00042979 1	1.587E-05	0.00020162	0.000195304	0.000352645	0.001530504
3838103773895	383810	3773895	0.000903842	0.0003545	0.000117399	0.00011498	0.00026699	0.000266579	0.000350791	0.000350564	0.00037574	0.000366734	1.46214E-05	1.46214E-05	0.000395977	1.46214E-05	0.000186388	0.00018055	0.000325108	0.001410991
3838203773895	383820	3773895	0.000838102	0.00032872	0.000108861	0.000106618	0.000247571	0.000247189	0.000325276	0.000325067	0.000348412	0.00034006	1.3558E-05	1.3558E-05	0.000367176	1.3558E-05	0.000173371	0.000167941	0.000301513	0.001308588
3838303773895	383830	3773895	0.000781174	0.00030639	0.000101466	9.93756E-05	0.000230755	0.000230399	0.000303182	0.000302986	0.000324746	0.000316962	1.2637E-05	1.2637E-05	0.000342236	1.2637E-05	0.000162059	0.000156983	0.000280978	0.001219465
3838403773895	383840	3773895	0.000731037	0.00028672	9.49538E-05	9.29975E-05	0.000215945	0.000215612	0.000283723	0.00028354	0.000303903	0.000296619	1.1826E-05	1.1826E-05	0.00032027	1.1826E-05	0.000152067	0.000147304	0.000262821	0.001140664
3838503773895	383850	3773895	0.000686396	0.00026921	8.91555E-05	8.73186E-05	0.000202758	0.000202445	0.000266398	0.000266226	0.000285345	0.000278506	1.11038E-05	1.11038E-05	0.000300713	1.11038E-05	0.000143142	0.000138659	0.000246586	0.001070202
3838603773895	383860	3773895	0.000645636	0.00025323	8.38612E-05	8.21333E-05	0.000190718	0.000190423	0.000250578	0.000250416	0.0002684	0.000261967	1.04444E-05	1.04444E-05	0.000282856	1.04444E-05	0.000134975	0.000130747	0.000231747	0.0010058
3838703773895	383870	3773895	0.000605621	0.00023753	7.86637E-05	7.70429E-05	0.000178898	0.000178621	0.000235048	0.000234896	0.000251766	0.000245731	9.79711E-06	9.79711E-06	0.000265325	9.79711E-06	0.000126934	0.000122958	0.000217237	0.000942822
3838803773895	383880	3773895	0.000570699	0.00022384	7.41277E-05	7.26004E-05	0.000168582	0.000168322	0.000221494	0.000221351	0.000237248	0.000231561	9.23218E-06	9.23218E-06	0.000250026	9.23218E-06	0.000119865	0.00011611	0.000204665	0.000888261
3838903773895	383890	3773895	0.000535516	0.00021004	6.95578E-05	6.81247E-05	0.000158189	0.000157945	0.00020784	0.000207705	0.000222622	0.000217286	8.66303E-06	8.66303E-06	0.000234612	8.66303E-06	0.000112764	0.000109232	0.000192073	0.000833612
3839003773895	383900	3773895	0.000498115	0.00019537	6.46998E-05	6.33668E-05	0.000147141	0.000146914	0.000193324	0.000193199	0.000207074	0.000202111	8.058E-06	8.058E-06	0.000218227	8.058E-06	0.000105043	0.000101753	0.000178653	0.000775369
3839103773895	383910	3773895	0.000463175	0.00018166	6.01615E-05	5.8922E-05	0.00013682	0.000136609	0.000179763	0.000179647	0.000192549	0.000187934	7.49277E-06	7.49277E-06	0.000202919	7.49277E-06	9.78947E-05	9.48284E-05	0.000165967	0.000720307
3829703773905	382970	3773905	0.000160724	6.3038E-05	2.08763E-05	2.04462E-05	4.74771E-05	4.74039E-05	6.23787E-05	6.23385E-05	6.68154E-05	6.52139E-05	2.60003E-06	2.60003E-06	7.04139E-05	2.60003E-06	2.64205E-05	2.5593E-05	1.70749E-05	7.41061E-05
3829803773905	382980	3773905	0.000171404	6.7227E-05	2.22635E-05	2.18048E-05	5.06318E-05	5.05537E-05	6.65236E-05	6.64807E-05	7.12551E-05	6.954711E-05	2.77279E-06	2.77279E-06	7.50927E-05	2.77279E-06	2.81014E-05	2.72212E-05	1.77311E-05	7.69544E-05
3829903773905	382990	3773905	0.000183592	7.2007E-05	2.38467E-05	2.33553E-05	5.42323E-05	5.41486E-05	7.12541E-05	7.12081E-05	7.63221E-05	7.44927E-05	2.96997E-06	2.96997E-06	8.04326E-05	2.96997E-06	3.00209E-05	2.90805E-05	1.84847E-05	8.02251E-05
3830003773905	383000	3773905	0.000197299	7.7383E-05	2.5627E-05	2.5099E-05	5.82811E-05	5.81912E-05	7.65738E-05	7.65244E-05	8.20201E-05	8.00541E-05	3.1917E-06	3.1917E-06	8.64375E-05	3.1917E-06	3.21717E-05	3.11641E-05	1.93108E-05	8.38101E-05
3830103773905	383010	3773905	0.000213089	8.3577E-05	2.7678E-05	2.71077E-05	6.29455E-05	6.28484E-05	8.27022E-05	8.26488E-05	8.85844E-05	8.6461E-05	3.44714E-06	3.44714E-06	9.33553E-05	3.44714E-06	3.46383E-05	3.35534E-05	2.02341E-05	8.78174E-05
3830203773905	383020	3773905	0.000230712	9.0488E-05	2.9967E-05	2.93496E-05	6.81512E-05	6.8046E-05	8.95417E-05	8.9484E-05	9.59104E-05	9.36115E-05	3.73222E-06	3.73222E-06	0.000101076	3.73222E-06	3.73776E-05	3.62069E-05	2.12004E-05	9.20114E-05
3830303773905	383030	3773905	0.000247607	9.7115E-05	3.21615E-05	3.14989E-05	7.31419E-05	7.30291E-05	9.60989E-05	9.60369E-05	0.000102934	0.000100467	4.00553E-06	4.00553E-06	0.000108478	4.00553E-06	4.00003E-05	3.87474E-05	2.19857E-05	9.54195E-05
3830403773905	383040	3773905	0.000266667	0.00010459	3.46372E-05	3.39235E-05	7.87721E-05	7.86506E-05	0.00010349 6	0.00010342 9	0.00011085 7	0.0001082	4.31386E-06	4.31386E-06	0.000116828	4.31386E-06	4.29584E-05	4.16129E-05	2.28208E-05	9.90438E-05
3830503773905	383050	3773905	0.000289104	0.00011339	3.75515E-05	3.67778E-05	8.53999E-05	8.52681E-05	0.00011220 4	0.00011213 2	0.00012018 5	0.00011730 4	4.67683E-06	4.67683E-06	0.000126658	4.67683E-06	4.6444E-05	4.49893E-05	2.376E-05	0.00010312
3830603773905	383060	3773905	0.000315376	0.0001237	4.0964E-05	4.012E-05	9.31606E-05	9.30169E-05	0.00012240 1	0.00012232 2	0.00013110 7	0.00012796 4	5.10183E-06	5.10183E-06	0.000138168	5.10183E-06	5.05323E-05	4.89495E-05	2.47919E-05	0.000107599
3830703773905	383070	3773905	0.000345448	0.00013549	4.487E-05	4.394555E-05	0.000102044	0.000101886	0.00013407 2	0.00013398 6	0.00014360 8	0.00014016 6	5.5883E-06	5.5883E-06	0.000151342	5.5883E-06	5.52233E-05	5.34936E-05	2.58759E-05	0.000112303
3830803773905	383080	3773905	0.000375125	0.00014713	4.87247E-05	4.77208E-05	0.00011081	0.000110639	0.00014559	0.000145496	0.000155945	0.000152207	6.06838E-06	6.06838E-06	0.000164344	6.06838E-06	5.98372E-05	5.7963E-05	2.67631E-05	0.000116154
3830903773905	383090	3773905	0.000409364	0.00016056	5.3172E-05	5.20765E-05	0.000120924	0.000120738	0.000158879	0.000158776	0.000170179	0.0001661	6.62227E-06	6.62227E-06	0.000179344	6.62227E-06	6.51382E-05	6.30979E-05	2.76954E-05	0.0001202
3831003773905	383100	3773905	0.000450744	0.00017679	5.85468E-05	5.73406E-05	0.000133148	0.000132942	0.000174939	0.000174826	0.000187381	0.00018289	7.29168E-06	7.29168E-06	0.000197473	7.29168E-06	7.15155E-05	6.92755E-05	2.87387E-05	0.000124728
3831103773905	383110	3773905	0.000501546	0.00019671	6.51455E-05	6.38033E-05	0.000148154	0.000147926	0.000194655	0.00019453	0.0002085	0.000203503	8.1135E-06	8.1135E-06	0.00021973	8.1135E-06	7.93046E-05	7.68206E-05	2.99019E-05	0.000129776
3831203773905	383120	3773905	0.000562903	0.00022078	7.3115E-05	7.16086E-05	0.000166279	0.000166022	0.000218468	0.000218327	0.000234007	0.000228398	9.10606E-06	9.10606E-06	0.00024661	9.10606E-06	8.85934E-05	8.58184E-05	3.1124E-05	0.00013508
3831303773905	383130	3773905	0.000649471	0.00025473	8.43593E-05	8.26212E-05	0.000191851	0.000191555	0.000252067	0.000251904	0.000269995	0.000263523	1.05065E-05	1.05065E-05	0.000284536	1.05065E-05	0.000101531	9.83508E-05	3.26561E-05	0.00014173
3831403773905	383140	3773905	0.000761845	0.00029881	9.89555E-05	9.69167E-05	0.000225045	0.000224698	0.0002956 8	0.000295489	0.00031671	0.000309119	1.23243E-05	1.23243E-05	0.000333768	1.23243E-05	0.000117972	0.000114277	3.42244E-05	0.000148536
3831503773905	383150	3773905	0.000906878	0.00035569	0.000117794	0.000115367	0.000267887	0.000267474	0.000351969	0.000351742	0.000377003	0.000367966	1.46705E-05	1.46705E-05	0.000397307	1.46705E-05	0.000138544	0.000134205	3.57225E-05	0.000155038
3831603773905	383160	3773905	0.001106162	0.00043385	0.000143679	0.000140718	0.000326755	0.000326251	0.000429313	0.000429036	0.000459848	0.000448826	1.78943E-05	1.78943E-05	0.000484614	1.78943E-05	0.000165187	0.000160013	3.70872E-05	0.000160961

			KMMass Grading / Excavation	KMMass Grading / Excavation	KMDrainage / Utilities Trenching	KMFoundations / Concrete Pads	KMBuilding / Structure Construction	KMAsphalt Paving	KMArchitectural Coating	KMLandscaping or Other Finishing	KMWaterside Construction (Piles)	EWNDemolition	EWNSite Grubbing / Prep	EWNDrainage / Utilities Trenching	EWNDrainage / Utilities Trenching	EWNDrainage / Utilities Trenching	EWNFoundation s / Concrete Pads	EWNBuilding / Structure Construction	EWNAsphalt Paving	EWNLandscaping or Other Finishing	EWNWaterside Construction (Piles)
Unique Identifier	X (UTM)	Y (UTM)	2025	2026	2026	2026	2026	2026	2026	2026	2026	2027	2027	2027	2028	2029	2029	2029	2029	2029	2029
3837603773885	383760	3773885	0.001816608	0.001797808	0.000645608	0.000341653	0.00117346	3.76986E-05	3.76986E-05	0.001211159	3.76986E-05	0.001209459	6.59171E-05	0.000154786	0.000151797	0.000148656	0.000128764	0.000279603	1.98922E-05	0.000289549	1.98922E-05
3837703773885	383770	3773885	0.001593444	0.001576953	0.000566297	0.000299682	0.001029304	3.30674E-05	3.30674E-05	0.001062372	3.30674E-05	0.001058244	5.76757E-05	0.000135433	0.000132818	0.00013007	0.000112665	0.000244645	1.74052E-05	0.000253347	1.74052E-05
3837803773885	383780	3773885	0.001420591	0.001405889	0.000504867	0.000267174	0.000917648	2.94804E-05	2.94804E-05	0.000947128	2.94804E-05	0.000942251	5.13539E-05	0.000120589	0.00011826	0.000115813	0.000100316	0.000217829	1.54974E-05	0.000225578	1.54974E-05
3837903773885	383790	3773885	0.001282013	0.001268746	0.000455617	0.000241111	0.000828132	2.66046E-05	2.66046E-05	0.000854737	2.66046E-05	0.000850078	4.63303E-05	0.000108792	0.000106691	0.000104484	9.05025E-05	0.000196521	1.39814E-05	0.000203512	1.39814E-05
3838003773885	383800	3773885	0.001168124	0.001156035	0.000415142	0.000219692	0.000754564	2.42411E-05	2.42411E-05	0.000778805	2.42411E-05	0.000774918	4.22341E-05	9.91735E-05	9.72584E-05	9.5246E-05	8.25008E-05	0.000179145	1.27452E-05	0.000185518	1.27452E-05
3838103773885	383810	3773885	0.001072989	0.001061885	0.000381332	0.000201799	0.00069311	2.22669E-05	2.22669E-05	0.000715377	2.22669E-05	0.000712607	3.8838E-05	9.11989E-05	8.94378E-05	8.75872E-05	7.58669E-05	0.00016474	1.17204E-05	0.000170601	1.17204E-05
3838203773885	383820	3773885	0.000991987	0.00098172	0.000352544	0.000186565	0.000640786	2.05859E-05	2.05859E-05	0.000661372	2.05859E-05	0.000659874	3.5964E-05	8.44503E-05	8.28194E-05	8.11058E-05	7.02527E-05	0.00015255	1.08531E-05	0.000157976	1.08531E-05
3838303773885	383830	3773885	0.000922407	0.00091286	0.000327816	0.000173479	0.00059584	1.9142E-05	1.9142E-05	0.000614982	1.9142E-05	0.000614875	3.35115E-05	7.86913E-05	7.71717E-05	7.55749E-05	6.54619E-05	0.000142147	1.0113E-05	0.000147203	1.0113E-05
3838403773885	383840	3773885	0.000861054	0.000852143	0.000306012	0.00016194	0.000556208	1.78687E-05	1.78687E-05	0.000574077	1.78687E-05	0.000575343	3.13569E-05	7.3632E-05	7.221E-05	7.0716E-05	6.12532E-05	0.000133008	9.46278E-06	0.000137739	9.46278E-06
3838503773885	383850	3773885	0.000805808	0.000797468	0.000286378	0.00015155	0.000520521	1.67223E-05	1.67223E-05	0.000537244	1.67223E-05	0.00053983	2.94214E-05	6.90871E-05	6.7753E-05	6.63511E-05	5.74724E-05	0.000124798	8.8787E-06	0.000129237	8.8787E-06
3838603773885	383860	3773885	0.000755862	0.00074804	0.000268628	0.000142157	0.000488258	1.56858E-05	1.56858E-05	0.000503944	1.56858E-05	0.000507748	2.76729E-05	6.49813E-05	6.37264E-05	6.24078E-05	5.40568E-05	0.000117381	8.35103E-06	0.000121557	8.35103E-06
3838703773885	383870	3773885	0.000709829	0.000702483	0.000252268	0.000133499	0.000458523	1.47305E-05	1.47305E-05	0.000473253	1.47305E-05	0.000478017	2.60525E-05	6.11762E-05	5.99949E-05	5.87535E-05	5.08915E-05	0.000110508	7.86203E-06	0.000114439	7.86203E-06
3838803773885	383880	3773885	0.000667327	0.000660421	0.000237163	0.000125506	0.000431068	1.38485E-05	1.38485E-05	0.000444916	1.38485E-05	0.000450138	2.45331E-05	5.76084E-05	5.64959E-05	5.53269E-05	4.79234E-05	0.000104063	7.40351E-06	0.000107765	7.40351E-06
3838903773885	383890	3773885	0.000624444	0.000617982	0.000221922	0.000117441	0.000403367	1.29586E-05	1.29586E-05	0.000416326	1.29586E-05	0.00042206	2.30028E-05	5.4015E-05	5.29719E-05	5.18759E-05	4.49342E-05	9.75719E-05	6.94171E-06	0.000101043	6.94171E-06
3839003773885	383900	3773885	0.000578926	0.000572934	0.000205746	0.00010888	0.000373964	1.2014E-05	1.2014E-05	0.000385978	1.2014E-05	0.000392214	2.13762E-05	5.01953E-05	4.9226E-05	4.82074E-05	4.17566E-05	9.0672E-05	6.45082E-06	9.38974E-05	6.45082E-06
3839103773885	383910	3773885	0.000538447	0.000532874	0.00019136	0.000101267	0.000347816	1.1174E-05	1.1174E-05	0.00035899	1.1174E-05	0.000365752	1.9934E-05	4.68087E-05	4.59048E-05	4.49549E-05	3.89394E-05	8.45545E-05	6.0156E-06	8.75623E-05	6.0156E-06
3829703773895	382970	3773895	5.67018E-05	5.6115E-05	2.01514E-05	1.0664E-05	3.66272E-05	1.17669E-06	1.17669E-06	3.78039E-05	1.17669E-06	0.000128712	7.01494E-06	1.64724E-05	1.61543E-05	1.58201E-05	1.37031E-05	2.97555E-05	2.11694E-06	3.0814E-05	2.11694E-06
3829803773895	382980	3773895	5.89116E-05	5.8302E-05	2.09367E-05	1.10796E-05	3.80547E-05	1.22255E-06	1.22255E-06	3.92772E-05	1.22255E-06	0.000137685	7.50403E-06	1.76209E-05	1.72806E-05	1.6923E-05	1.46585E-05	3.18301E-05	2.26454E-06	3.29623E-05	2.26454E-06
3829903773895	382990	3773895	6.14425E-05	6.08066E-05	2.18362E-05	1.15556E-05	3.96895E-05	1.27507E-06	1.27507E-06	4.09646E-05	1.27507E-06	0.000147984	8.06531E-06	1.89389E-05	1.85731E-05	1.81888E-05	1.57549E-05	3.42109E-05	2.43392E-06	3.54278E-05	2.43392E-06
3830003773895	383000	3773895	6.40928E-05	6.34295E-05	2.27781E-05	1.20541E-05	4.14015E-05	1.33007E-06	1.33007E-06	4.27316E-05	1.33007E-06	0.000159262	8.68E-06	2.03823E-05	1.99887E-05	1.95751E-05	1.69557E-05	3.68182E-05	2.61942E-06	3.81279E-05	2.61942E-06
3830103773895	383010	3773895	6.69671E-05	6.62741E-05	2.37996E-05	1.25946E-05	4.32582E-05	1.38971E-06	1.38971E-06	4.46479E-05	1.38971E-06	0.000172065	9.37774E-06	2.20207E-05	2.15955E-05	2.11486E-05	1.83186E-05	3.97779E-05	2.82998E-06	4.11928E-05	2.82998E-06
3830203773895	383020	3773895	7.00056E-05	6.92811E-05	2.48795E-05	1.31661E-05	4.5221E-05	1.45277E-06	1.45277E-06	4.66738E-05	1.45277E-06	0.00018649	1.01639E-05	2.38669E-05	2.3406E-05	2.29217E-05	1.98544E-05	4.31127E-05	3.06724E-06	4.46464E-05	3.06724E-06
3830303773895	383030	3773895	7.27082E-05	7.19557E-05	2.58399E-05	1.36744E-05	4.69668E-05	1.50885E-06	1.50885E-06	4.84756E-05	1.50885E-06	0.000201321	1.09723E-05	2.5765E-05	2.52674E-05	2.47446E-05	2.14334E-05	4.65414E-05	3.31117E-06	4.8197E-05	3.31117E-06
3830403773895	383040	3773895	7.55825E-05	7.48003E-05	2.68614E-05	1.4215E-05	4.88234E-05	1.5685E-06	1.5685E-06	5.03919E-05	1.5685E-06	0.000218365	1.19012E-05	2.79463E-05	2.74066E-05	2.68395E-05	2.3248E-05	5.04817E-05	3.5915E-06	5.22774E-05	3.5915E-06
3830503773895	383050	3773895	7.86136E-05	7.78E-05	2.79386E-05	1.4785E-05	5.07814E-05	1.6314E-06	1.6314E-06	5.24128E-05	1.6314E-06	0.000237936	1.29678E-05	3.04509E-05	2.98629E-05	2.9245E-05	2.53316E-05	5.50061E-05	3.91339E-06	5.69628E-05	3.91339E-06
3830603773895	383060	3773895	8.18238E-05	8.0977E-05	2.90795E-05	1.53888E-05	5.28551E-05	1.69802E-06	1.69802E-06	5.45531E-05	1.69802E-06	0.000260631	1.42047E-05	3.33554E-05	3.27113E-05	3.20344E-05	2.77478E-05	6.02527E-05	4.28665E-06	6.2396E-05	4.28665E-06
3830703773895	383070	3773895	8.51833E-05	8.43018E-05	3.02735E-05	1.60206E-05	5.50252E-05	1.76774E-06	1.76774E-06	5.6793E-05	1.76774E-06	0.000287017	1.56428E-05	3.67322E-05	3.60229E-05	3.52775E-05	3.05569E-05	6.63525E-05	4.72062E-06	6.87128E-05	4.72062E-06
3830803773895	383080	3773895	8.81099E-05	8.7198E-05	3.13136E-05	1.6571E-05	5.69157E-05	1.82847E-06	1.82847E-06	5.87441E-05	1.82847E-06	0.00031475	1.71543E-05	4.02815E-05	3.95036E-05	3.86862E-05	3.35095E-05	7.27638E-05	5.17675E-06	7.53522E-05	5.17675E-06
3830903773895	383090	3773895	9.11932E-05	9.02495E-05	3.24094E-05	1.71509E-05	5.89074E-05	1.89246E-06	1.89246E-06	6.07998E-05	1.89246E-06	0.000347391	1.89333E-05	4.44588E-05	4.36003E-05	4.26982E-05	3.69846E-05	8.03098E-05	5.71361E-06	8.31666E-05	5.71361E-06
3831003773895	383100	3773895	9.45901E-05	9.36112E-05	3.36166E-05	1.77898E-05	6.11016E-05	1.96295E-06	1.96295E-06	6.30646E-05	1.96295E-06	0.000387206	2.11033E-05	4.95544E-05	4.85975E-05	4.75919E-05	4.12235E-05	8.95143E-05	6.36846E-06	9.26986E-05	6.36846E-06
3831103773895	383110	3773895	9.82781E-05	9.72611E-05	3.49273E-05	1.84834E-05	6.3484E-05	2.03949E-06	2.03949E-06	6.55235E-05	2.03949E-06	0.000436379	2.37832E-05	5.58474E-05	5.4769E-05	5.36357E-05	4.64585E-05	0.000100882	7.17721E-06	0.000104471	7.17721E-06
3831203773895	383120	3773895	0.000102175	0.000101118	3.63123E-05	1.92163E-05	6.60013E-05	2.12036E-06	2.12036E-06	6.81217E-05	2.12036E-06	0.00049722	2.70991E-05	6.36339E-05	6.2405E-05	6.11138E-05	5.29359E-05	0.000114947	8.17787E-06	0.000119036	8.17787E-06
3831303773895	383130	3773895	0.000107924	0.000106807	3.83553E-05	2.02975E-05	6.97147E-05	2.23965E-06	2.23965E-06	7.19543E-05	2.23965E-06	0.000594255	3.23877E-05	7.60524E-05	7.45837E-05	7.30405E-05	6.32667E-05	0.00013738	9.77383E-06	0.000142267	9.77383E-06
3831403773895	383140	3773895	0.000113687	0.000112511	4.04036E-05	2.13814E-05	7.34377E-05	2.35926E-06	2.35926E-06	7.5797E-05	2.35926E-06	0.000727055	3.96255E-05	9.3048E-05	9.12512E-05	8.93631E-05	7.74051E-05	0.000168081	1.1958E-05	0.00017406	1.1958E-05
3831503773895	383150	3773895	0.000119189	0.000117956	4.2359E-05	2.24162E-05	7.69919E-05	2.47344E-06	2.47344E-06	7.94654E-05	2.47344E-06	0.000907297	4.94489E-05	0.000116115	0.000113873	0.000111517	9.65943E-05	0.000209749	1.49225E-05	0.00021721	1.49225E-05
3831603773895	383160	3773895	0.000123699	0.000122419	4.39616E-05	2.32643E-05	7.99047E-05	2.56702E-06	2.56702E-06	8.24717E-05	2.56702E-06	0.001160647	6.32568E-05	0.000148539	0.00014567	0.000142656	0.000123567	0.000268318	1.90894E-05	0.000277863	1.90894E-05
3837103773895	383710	3773895	0.005958504	0.00589684	0.002117606	0.001120629	0.003848969	0.000123652	0.000123652	0.003972621	0.000123652	0.004138063	0.00022553	0.000529586	0.00051936	0.000508614	0.000440554	0.000956637	6.80595E-05	0.000990667	6.80595E-05
3837203773895	383720	3773895	0.00456252	0.004515302	0.001621484	0.000858083	0.002947216	9.46823E-05	9.46823E-05	0.003041898	9.46823E-05	0.003148953	0.000171622	0.000403001	0.000395218	0.000387041	0.00033525	0.000727974	5.17914E-05	0.00075387	5.17914E-05
3837303773895	383730	3773895	0.00323086	0.003197424	0.001148222	0.000607635	0.002087014	6.70474E-05	6.70474E-05	0.002154061	6.70474E-05	0.002204443	0.000120145	0.000282123	0.000276675	0.00027095	0.000234693	0.000509623	3.62569E-05	0.000527751	3.62569E-05
3837403773895	383740	3773895	0.002511229	0.00248524	0.000892471	0.000472292	0.001622159	5.21135E-05	5.21135E-05	0.001674273	5.21135E-05	0.001698716	9.25822E-05	0.000217401	0.000213202	0.000208791	0.000180852	0.000392709	2.79391E-05	0.000406678	2.79391E-05
3837503773895	383750	3773895	0.002069373	0.002047957	0.000735439	0.000389191	0.001336737	4.2944E-05	4.2944E-05	0.001379681	4.2944E-05	0.00139144	7.58353E-05	0.000178075	0.000174637	0.000171023	0.000148138	0.000321673	2.28853E-05	0.000333115	2.28853E-05
3837603773895	383760	3773895	0.001768641	0.001750337	0.000628561	0.000332632	0.001142475	3.67032E-05	3.67032E-05	0.001179178	3.67032E-05	0.001184498	6.45567E-05	0.000151591	0.000148664	0.000145588	0.000126106	0.000273832	1.94817E-05	0.000283573	1.94817E-05
3837703773895	383770	3773895	0.001562342	0.001546173	0.000555244	0.000293833	0.001009214	3.2422E-05	3.2422E-05	0.001041636	3.2422E-05	0.001044363	5.69191E-05	0.000133657	0.000131076	0.000128364	0.000111187	0.000241436	1.71768E-05	0.000250024	1.71768E-05
3837803773895	383780	3773895	0.001401598	0.001387093	0.000498117	0.000263602	0.00090538	2.90862E-05	2.90862E-05	0.000934466	2.90862E-05	0.000936171	5.10226E-05	0.000119811	0.000117497	0.000115066	9.96684E-05	0.000216424	1.53974E-05	0.000224123	1.53974E-05
3837903773895	383790	3773895	0.001271255	0.001258099	0.000451794	0.000239088	0.000821183	2.63813E-05	2.63813E-05	0.000847564	2.63813E-05	0.000849128	4.62786E-05	0.000108671	0.000106572	0.000104367	9.04015E-05	0.000196301	1.39658E-05	0.000203284	1.39658E-05
3838003773895	383800	3773895	0.001163346	0.001151307	0.000413444	0.000218793	0.000751478	2.4142E-05	2.4142E-05	0.00077562	2.4142E-05	0.000777575	4.23789E-05	9.95135E-05	9.75918E-05	9.55726E-05	8.27836E-05	0.00017976	1.27889E-05	0.000186154	1.27889E-05
3838103773895	383810	3773895	0.001072504	0.001061405	0.000381159	0.000201708	0.000692797	2.22568E-05	2.22568E-05	0.000715054	2.22568E-05	0.000717737	3.91176E-05	9.18555E-05	9.00817E-05	8.82178E-05	7.6413E-05	0.000165926	1.18048E-05	0.000171829	1.18048E-05
3838203773895	383820	3773895	0.000994667	0.000984373	0.000353497	0.000187069	0.000642517	2.06415E-05	2.06415E-05	0.000663159	2.06415E-05	0.000666735	3.63379E-05	8.53283E-05	8.36805E-05	8.1949E-05	7.09831E-05	0.000154136	1.09659E-05	0.000159619	1.09659E-05
3838303773895	383830	3773895	0.000926923	0.00091733	0.000329421	0.000174328	0.000598757	1.92357E-05	1.92357E-05	0.000617993	1.92357E-05	0.000622555	3.393E-05	7.96741E-05	7.81355E-05	7.65188E-05	6.62796E-05	0.000143922	1.02393E-05	0.000149042	1.02393E-05
3838403773895	383840	3773895	0.000867026	0.000858053	0.000308134	0.000163063	0.000560066	1.79927E-05	1.79927E-05	0.000578059	1.79927E-05	0.00058362	3.1808E-05	7.46913E-05	7.32489E-05	7.17333E-05	6.21344E-05	0.000134921	9.59891E-06	0.000139721	9.59891E-06
3838503773895	383850	3773895	0.000813467	0.000805049	0.0002891	0.000152991	0.000525469	1.68812E-05	1.68812E-05	0.00054235	1.68812E-05	0.000548934	2.99176E-05	7.02522E-05	6.88956E-05	6.74701E-05	5.84416E-05	0.000126903	9.02843E-06	0.000131417	9.02843E-06
3838603773895	383860	3773895	0.000764515	0.000756603	0.000271703	0.000143784	0.000493848	1.58654E-05	1.58654E-05	0.000509713	1.58654E-05	0.000517243	2.81904E-05	6.61964E-05	6.4918E-05	6.35748E-05	5.50676E-05	0.000119576	8.50719E-06	0.00012383	8.50719E-06
3838703773895	383870	3773895	0.000716645	0.000709228	0.00025469	0.000134781	0.000462926	1.4872E-05	1.4872E-05	0.000477798	1.4872E-05	0.00048611	2.64936E-05	6.2212E-05	6.10106E-05	5.97483E-05	5.17531E-05	0.000112379	7.99515E-06	0.000116376	7.99515E-06
3838803773895	383880	3773895	0.000675173	0.000668186	0.000239951	0.000126981	0.000436136	1.40113E-05	1.40113E-05	0.000450148	1.40113E-05	0.00045889	2.50101E-05	5.87284E-05	5.75943E-05	5.64026E-05	4.88552E-05	0.000106086	7.54745E-06	0.00010986	7.54745E-06
3838903773895	383890	3773895	0.000633634	0.000627077	0.000225189	0.000119169	0.000409304	1.31493E-05	1.31493E-05	0.000422453	1.31493E-05	0.000431478	2.35161E-05	5.52203E-05	5.41539E-05	5.30334E-05	4.59368E-05	9.97491E-05	7.09661E-06	0.000103297	7.09661E-06
3839003773895	383900	3773895	0.000589363	0.000583263	0.000209455	0.000110843	0.000380706	1.22306E-05	1.22306E-05	0.000392937	1.22306E-05	0.000401931	2.19057E-05	5.14388E-05	5.04455E-05	4.94017E-05	4.27911E-05	9.29182E-05	6.61063E-06	9.62236E-05	6.61063E-06
3839103773895	383910	3773895	0.00054751	0.000541844	0.000194581	0.000102971	0.000353671	1.1362E-05	1.1362E-05	0.000365033	1.1362E-05	0.000374335	2.04018E-05	4.79072E-05	4.6982E-05	4.60099E-05	3.98532E-05	8.65388E-05	6.15677E-06	8.96172E-05	6.15677E-06
3829703773905	382970	3773905	5.63285E-05	5.57456E-05	2.00187E-05	1.05938E-05	3.63861E-05	1.16894E-06	1.16894E-06	3.7555E-05	1.16894E-06	0.000127586	6.9536E-06	1.63284E-05	1.6013E-05	1.56817E-05	1.35833E-05	2.94953E-05	2.09843E-06	3.05445E-05	2.09843E-06
3829803773905	382980	3773905	5.84936E-05	5.78882E-05	2.07882E-05	1.1001E-05	3.77846E-05	1.21387E-06	1.21387E-06	3.89985E-05	1.21387E-06	0.000136399	7.43392E-06	1.74562E-05	1.71191E-05	1.67649E-05	1.45216E-05	3.15327E-05	2.24338E-06	3.26544E-05	2.24338E-06
3829903773905	382990	3773905	6.09796E-05	6.03486E-05	2.16717E-05	1.14686E-05	3.93905E-05	1.26546E-06	1.26546E-06	4.0656E-05	1.26546E-06	0.000146498	7.98435E-06	1.87488E-05	1.83867E-05	1.80063E-05	1.55968E-05	3.38675E-05	2.40949E-06	3.50722E-05	2.40949E-06
3830003773905	383000	3773905	6.37046E-05	6.30453E-05	2.26401E-05	1.19811E-05	4.11508E-05	1.32201E-06	1.32201E-06	4.24728E-05	1.32201E-06	0.000157915	8.60656E-06	2.02098E-05	1.98195E-05	1.94095E-05	1.68122E-05	3.65067E-05	2.59725E-06	3.78053E-05	2.59725E-06
3830103773905	383010	3773905	6.67506E-05	6.60598E-05	2.37226E-05	1.25539E-05	4.31184E-05	1.38522E-06	1.38522E-06	4.45036E-05	1.38522E-06	0.000171107	9.32558E-06	2.18982E-05	2.14753E-05	2.1031E-05	1.82168E-05	3.95566E-05	2.81424E-06	4.09637E-05	2.81424E-06
3830203773905	383020	3773905	6.99384E-05	6.92146E-05	2.48556E-05	1.31535E-05	4.51776E-05	1.45138E-06	1.45138E-06	4.6629E-05	1.45138E-06	0.000185954	1.01347E-05	2.37983E-05	2.33387E-05	2.28558E-05	1.97974E-05	4.29888E-05	3.05842E-06	4.4518E-05	3.05842E-06
3830303773905	383030	3773905	7.2529E-05	7.17784E-05	2.57762E-05	1.36407E-05	4.6851E-05	1.50514E-06	1.50514E-06	4.83561E-05	1.50514E-06	0.000200487	1.09268E-05	2.56582E-05	2.51627E-05	2.4642E-05	2.13446E-05	4.63485E-05	3.29744E-06	4.79972E-05	3.29744E-06
3830403773905	383040	3773905	7.52839E-05	7.45047E-05	2.67553E-05	1.41588E-05	4.86305E-05	1.5623E-06	1.5623E-06	5.01928E-05	1.5623E-06	0.000217094	1.18319E-05	2.77836E-05	2.72471E-05	2.66833E-05	2.31127E-05	5.01879E-05	3.57059E-06	5.19731E-05	3.57059E-06
3830503773905	383050	3773905	7.83821E-05	7.75709E-05	2.78564E-05	1.47415E-05	5.06319E-05	1.6266E-06	1.6266E-06	5.22585E-05	1.6266E-06	0.000236918	1.29123E-05	3.03206E-05	2.97351E-05	2.91198E-05	2.52232E-05	5.47707E-05	3.89664E-06	5.6719E-05	3.89664E-06
3830603773905	383060	3773905	8.17865E-05	8.09401E-05	2.90663E-05	1.53818E-05	5.2831E-05	1.69725E-06	1.69725E-06	5.45282E-05	1.69725E-06	0.000260532	1.41993E-05	3.33427E-05	3.26988E-05	3.20222E-05	2.77372E-05	6.02297E-05	4.28502E-06	6.23722E-05	4.28502E-06
3830703773905	383070	3773905	8.53625E-05	8.44791E-05	3.03372E-05	1.60543E-05	5.5141E-05	1.77146E-06	1.77146E-06	5.69124E-05	1.77146E-06	0.00028815	1.57045E-05	3.68772E-05	3.61651E-05	3.54168E-05	3.06775E-05	6.66144E-05	4.73926E-06	6.89841E-05	4.73926E-06
3830803773905	383080	3773905	8.82891E-05	8.73754E-05	3.13772E-05	1.66047E-05	5.70314E-05	1.83219E-06	1.83219E-06	5.88636E-05	1.83219E-06	0.000316136	1.72298E-05	4.04588E-05	3.96775E-05	3.88566E-05	3.3657E-05	7.30842E-05	5.19955E-06	7.5684E-05	5.19955E-06
3830903773905	383090	3773905	9.13649E-05	9.04194E-05	3.24704E-05	1.71832E-05	5.90183E-05	1.89602E-06	1.89602E-06	6.09143E-05	1.89602E-06	0.00034906	1.90242E-05	4.46725E-05	4.38098E-05	4.29033E-05	3.71623E-05	8.06956E-05	5.74106E-06	8.35662E-05	5.74106E-06
3831003773905	383100	3773905	9.48066E-05	9.38254E-05	3.36935E-05	1.78305E-05	6.12415E-05	1.96744E-06	1.96744E-06	6.32089E-05	1.96744E-06	0.000389672	2.12376E-05	4.98699E-05	4.89069E-05	4.7895E-05	4.1486E-05	9.00843E-05	6.40901E-06	9.32888E-05	6.40901E-06
3831103773905	383110	3773905	9.8644E-05	9.76231E-05	3.50573E-05	1.85522E-05	6.37203E-05	2.04708E-06	2.04708E-06	6.57673E-05	2.04708E-06	0.00044072	2.40198E-05	5.64031E-05	5.53139E-05	5.41694E-05	4.69207E-05	0.000101886	7.24861E-06	0.00010551	7.24861E-06
3831203773905	383120	3773905	0.000102675	0.000101613	3.649E-05	1.93104E-05	6.63244E-05	2.13074E-06	2.13074E-06	6.84552E-05	2.13074E-06	0.000503989	2.7468E-05	6.45001E-05	6.32545E-05	6.19458E-05	5.36566E-05	0.000116512	8.2892E-06	0.000120657	8.2892E-06
3831303773905	383130	3773905	0.00010773	0.000106615	3.82863E-05	2.0261E-05	6.95893E-05	2.23563E-06	2.23563E-06	7.18249E-05	2.23563E-06	0.000595878	3.24761E-05	7.62601E-05	7.47874E-05	7.324E-05	6.34395E-05	0.000137755	9.80053E-06	0.000142655	9.80053E-06
3831403773905	383140	3773905	0.000112903	0.000111735	4.0125E-05	2.1234E-05	7.29313E-05	2.34299E-06	2.34299E-06	7.52743E-05	2.34299E-06	0.000719	3.91865E-05	9.20172E-05	9.02402E-05	8.83731E-05	7.65475E-05	0.000166218	1.18255E-05	0.000172131	1.18255E-05
3831503773905	383150	3773905	0.000117846	0.000116626	4.18814E-05	2.21635E-05	7.61239E-05	2.44556E-06	2.44556E-06	7.85694E-05	2.44556E-06	0.000886256	4.83021E-05	0.000113422	0.000111232	0.000108931	9.43542E-05	0.000204885	1.45764E-05	0.000212173	1.45764E-05
3831603773905	383160	3773905	0.000122347	0.000121081	4.34813E-05	2.30102E-05	7.90318E-05	2.53898E-06	2.53898E-06	8.15708E-05	2.53898E-06	0.001127516	6.14511E-05	0.000144299	0.000141512	0.000138584	0.00012004	0.000260659	1.85445E-05	0.000269931	1.85445E-05

			ISDemolition	ISDrainage / Utilities Trenching	ISDrainage / Utilities Trenching	ISAsphalt Paving	ISAsphalt Paving	SVDemolition	SVSite Grubbing / Prep	SVMass Grading / Excavation	SVMass Grading / Excavation	SVDrainage / Utilities Trenching	SVFoundations / Concrete Pads	SVBuilding / Structure Construction	SVBuilding / Structure Construction	SVAsphalt Paving	SVAsphalt Paving	SVArchitectural Coating	SVArchitectural Coating	SVLandscaping or Other Finishing	SVLandscaping or Other Finishing
Unique Identifier	X (UTM)	Y (UTM)	2027	2027	2028	2027	2028	2027	2027	2027	2028	2028	2028	2028	2029	2028	2029	2028	2029	2028	2029
3837603773885	383760	3773885	0.000271461	0.000109307	0.000106503	2.82301E-05	2.62976E-05	0.002713886	0.001951137	0.001315512	0.001298809	0.000921537	0.000292749	0.00041938	0.000403378	4.12333E-05	3.83633E-05	4.12333E-05	3.83633E-05	0.00041938	0.000403378
3837703773885	383770	3773885	0.000239296	9.63553E-05	9.38831E-05	2.48851E-05	2.31816E-05	0.002349562	0.001689208	0.001138912	0.001124452	0.000797826	0.000253449	0.000363081	0.000349227	3.5698E-05	3.32132E-05	3.5698E-05	3.32132E-05	0.000363081	0.000349227
3837803773885	383780	3773885	0.000214274	8.62801E-05	8.40664E-05	2.2283E-05	2.07576E-05	0.002071083	0.001488996	0.001003924	0.000991177	0.000703264	0.000223409	0.000320047	0.000307835	3.14669E-05	2.92767E-05	3.14669E-05	2.92767E-05	0.000320047	0.000307835
3837903773885	383790	3773885	0.000194132	7.81695E-05	7.61639E-05	2.01884E-05	1.88064E-05	0.001850591	0.001330474	0.000897044	0.000885654	0.000628393	0.000199624	0.000285974	0.000275063	2.81169E-05	2.61598E-05	2.81169E-05	2.61598E-05	0.000285974	0.000275063
3838003773885	383800	3773885	0.000177512	7.14773E-05	6.96434E-05	1.846E-05	1.71963E-05	0.001671489	0.00120171	0.000810227	0.00079994	0.000567577	0.000180305	0.000258297	0.000248442	2.53957E-05	2.3628E-05	2.53957E-05	2.3628E-05	0.000258297	0.000248442
3838103773885	383810	3773885	0.000163573	6.58647E-05	6.41748E-05	1.70105E-05	1.5846E-05	0.001523595	0.001095382	0.000738538	0.000729161	0.000517357	0.000164351	0.000235443	0.00022646	2.31487E-05	2.15374E-05	2.31487E-05	2.15374E-05	0.000235443	0.00022646
3838203773885	383820	3773885	0.000151662	6.10684E-05	5.95016E-05	1.57718E-05	1.46921E-05	0.001398926	0.001005752	0.000678106	0.000669497	0.000475024	0.000150903	0.000216178	0.000207929	2.12545E-05	1.97751E-05	2.12545E-05	1.97751E-05	0.000216178	0.000207929
3838303773885	383830	3773885	0.000141395	5.69344E-05	5.54736E-05	1.47041E-05	1.36975E-05	0.001292991	0.000929591	0.000626757	0.000618799	0.000439053	0.000139476	0.000199808	0.000192184	1.9645E-05	1.82776E-05	1.9645E-05	1.82776E-05	0.000199808	0.000192184
3838403773885	383840	3773885	0.000132313	5.32774E-05	5.19105E-05	1.37596E-05	1.28177E-05	0.001200305	0.000862954	0.000581828	0.000574441	0.00040758	0.000129478	0.000185485	0.000178407	1.82368E-05	1.69674E-05	1.82368E-05	1.69674E-05	0.000185485	0.000178407
3838503773885	383850	3773885	0.00012411	4.99744E-05	4.86921E-05	1.29066E-05	1.2023E-05	0.001117373	0.00080333	0.000541628	0.000534751	0.000379419	0.000120532	0.000172669	0.000166081	1.69768E-05	1.57951E-05	1.69768E-05	1.57951E-05	0.000172669	0.000166081
3838603773885	383860	3773885	0.000116674	4.69801E-05	4.57748E-05	1.21333E-05	1.13027E-05	0.001042726	0.000749664	0.000505445	0.000499027	0.000354072	0.00011248	0.000161134	0.000154986	1.58426E-05	1.47399E-05	1.58426E-05	1.47399E-05	0.000161134	0.000154986
3838703773885	383870	3773885	0.000109759	4.41958E-05	4.30618E-05	1.14142E-05	1.06328E-05	0.000974129	0.000700346	0.000472193	0.000466198	0.000330779	0.00010508	0.000150533	0.00014479	1.48004E-05	1.37702E-05	1.48004E-05	1.37702E-05	0.000150533	0.00014479
3838803773885	383880	3773885	0.000103323	4.16044E-05	4.0537E-05	1.07449E-05	1.00094E-05	0.000910743	0.000654775	0.000441468	0.000435863	0.000309255	9.82424E-05	0.000140738	0.000135368	1.38373E-05	1.28742E-05	1.38373E-05	1.28742E-05	0.000140738	0.000135368
3838903773885	383890	3773885	9.67858E-05	3.8972E-05	3.7972E-05	1.00651E-05	9.37604E-06	0.000847785	0.000609511	0.00041095	0.000405732	0.000287877	9.14511E-05	0.000131009	0.00012601	1.28808E-05	1.19842E-05	1.28808E-05	1.19842E-05	0.000131009	0.00012601
3839003773885	383900	3773885	8.98947E-05	3.61972E-05	3.52685E-05	9.34842E-06	8.70847E-06	0.000781949	0.000562179	0.000379037	0.000374225	0.000265521	8.43493E-05	0.000120836	0.000116225	1.18805E-05	1.10536E-05	1.18805E-05	1.10536E-05	0.000120836	0.000116225
3839103773885	383910	3773885	8.37734E-05	3.37324E-05	3.28669E-05	8.71186E-06	8.11548E-06	0.000723018	0.00051981	0.000350471	0.000346021	0.00024551	7.79923E-05	0.000111729	0.000107466	1.09851E-05	1.02205E-05	1.09851E-05	1.02205E-05	0.000111729	0.000107466
3829703773895	382970	3773895	1.34972E-05	5.43481E-06	5.29537E-06	1.40361E-06	1.30753E-06	5.95729E-05	4.28297E-05	2.8877E-05	2.85104E-05	2.02288E-05	6.42617E-06	9.20588E-06	8.85462E-06	9.05119E-07	8.42118E-07	9.05119E-07	8.42118E-07	9.20588E-06	8.85462E-06
3829803773895	382980	3773895	1.41232E-05	5.68686E-06	5.54095E-06	1.46871E-06	1.36817E-06	6.1809E-05	4.44373E-05	2.99609E-05	2.95805E-05	2.09881E-05	6.66738E-06	9.55143E-06	9.18698E-06	9.39093E-07	8.73727E-07	9.39093E-07	8.73727E-07	9.55143E-06	9.18698E-06
3829903773895	382990	3773895	1.48413E-05	5.97604E-06	5.82271E-06	1.54339E-06	1.43774E-06	6.43747E-05	4.62819E-05	3.12046E-05	3.08084E-05	2.18593E-05	6.94414E-06	9.94791E-06	9.56834E-06	9.78075E-07	9.09996E-07	9.78075E-07	9.09996E-07	9.94791E-06	9.56834E-06
3830003773895	383000	3773895	1.5607E-05	6.28435E-06	6.12311E-06	1.62302E-06	1.51192E-06	6.70474E-05	4.82034E-05	3.25001E-05	3.20875E-05	2.27668E-05	7.23244E-06	1.03609E-05	9.96559E-06	1.01868E-06	9.47776E-07	1.01868E-06	9.47776E-07	1.03609E-05	9.96559E-06
3830103773895	383010	3773895	1.64523E-05	6.62473E-06	6.45475E-06	1.71093E-06	1.5938E-06	6.99338E-05	5.02786E-05	3.38993E-05	3.34689E-05	2.3747E-05	7.5438E-06	1.0807E-05	1.03946E-05	1.06254E-06	9.88579E-07	1.06254E-06	9.88579E-07	1.0807E-05	1.03946E-05
3830203773895	383020	3773895	1.73605E-05	6.99042E-06	6.81107E-06	1.80537E-06	1.68179E-06	7.29628E-05	5.24563E-05	3.53675E-05	3.49185E-05	2.47755E-05	7.87054E-06	1.1275E-05	1.08448E-05	1.10856E-06	1.0314E-06	1.10856E-06	1.0314E-06	1.1275E-05	1.08448E-05
3830303773895	383030	3773895	1.81947E-05	7.3263E-06	7.13833E-06	1.89212E-06	1.76259E-06	7.56176E-05	5.43649E-05	3.66544E-05	3.6189E-05	2.5677E-05	8.15692E-06	1.16853E-05	1.12394E-05	1.14889E-06	1.06892E-06	1.14889E-06	1.06892E-06	1.16853E-05	1.12394E-05
3830403773895	383040	3773895	1.90917E-05	7.6875E-06	7.49026E-06	1.9854E-06	1.84949E-06	7.84417E-05	5.63953E-05	3.80233E-05	3.75406E-05	2.66359E-05	8.46155E-06	1.21217E-05	1.16592E-05	1.1918E-06	1.10885E-06	1.1918E-06	1.10885E-06	1.21217E-05	1.16592E-05
3830503773895	383050	3773895	2.00446E-05	8.0712E-06	7.86411E-06	2.08455E-06	1.9418E-06	8.13994E-05	5.85217E-05	3.9457E-05	3.89561E-05	2.76403E-05	8.7806E-06	1.25788E-05	1.20988E-05	1.23674E-06	1.15066E-06	1.23674E-06	1.15066E-06	1.25788E-05	1.20988E-05
3830603773895	383060	3773895	2.10534E-05	8.4774E-06	8.25989E-06	2.18941E-06	2.03953E-06	8.45085E-05	6.07571E-05	4.09641E-05	4.0444E-05	2.8696E-05	9.11599E-06	1.30592E-05	1.25609E-05	1.28398E-06	1.19461E-06	1.28398E-06	1.19461E-06	1.30592E-05	1.25609E-05
3830703773895	383070	3773895	2.21097E-05	8.90273E-06	8.67431E-06	2.29925E-06	2.14186E-06	8.77602E-05	6.30949E-05	4.25404E-05	4.20002E-05	2.98002E-05	9.46675E-06	1.35617E-05	1.30442E-05	1.33338E-06	1.24057E-06	1.33338E-06	1.24057E-06	1.35617E-05	1.30442E-05
3830803773895	383080	3773895	2.30444E-05	9.27912E-06	9.04104E-06	2.39646E-06	2.23241E-06	9.05576E-05	6.5106E-05	4.38963E-05	4.3339E-05	3.07501E-05	9.7685E-06	1.3994E-05	1.346E-05	1.37588E-06	1.28011E-06	1.37588E-06	1.28011E-06	1.3994E-05	1.346E-05
3830903773895	383090	3773895	2.40211E-05	9.67238E-06	9.42422E-06	2.49803E-06	2.32702E-06	9.34886E-05	6.72132E-05	4.53171E-05	4.47417E-05	3.17453E-05	1.00847E-05	1.44469E-05	1.38957E-05	1.42042E-06	1.32155E-06	1.42042E-06	1.32155E-06	1.44469E-05	1.38957E-05
3831003773895	383100	3773895	2.50732E-05	1.0096E-05	9.83699E-06	2.60744E-06	2.42895E-06	9.67136E-05	6.95318E-05	4.68803E-05	4.62851E-05	3.28404E-05	1.04326E-05	1.49453E-05	1.4375E-05	1.46941E-06	1.36713E-06	1.46941E-06	1.36713E-06	1.49453E-05	1.4375E-05
3831103773895	383110	3773895	2.6191E-05	1.05461E-05	1.02755E-05	2.72368E-06	2.53723E-06	0.000100206	7.20425E-05	4.85731E-05	4.79564E-05	3.40262E-05	1.08093E-05	1.54849E-05	1.48941E-05	1.52247E-06	1.4165E-06	1.52247E-06	1.4165E-06	1.54849E-05	1.48941E-05
3831203773895	383120	3773895	2.73367E-05	1.10075E-05	1.0725E-05	2.84283E-06	2.64822E-06	0.000103849	7.46621E-05	5.03393E-05	4.97002E-05	3.52635E-05	1.12023E-05	1.6048E-05	1.54357E-05	1.57783E-06	1.46801E-06	1.57783E-06	1.46801E-06	1.6048E-05	1.54357E-05
3831303773895	383130	3773895	2.88094E-05	1.16004E-05	1.13028E-05	2.99598E-06	2.79088E-06	0.00010923	7.85307E-05	5.29477E-05	5.22754E-05	3.70906E-05	1.17827E-05	1.68795E-05	1.62355E-05	1.65959E-06	1.54407E-06	1.65959E-06	1.54407E-06	1.68795E-05	1.62355E-05
3831403773895	383140	3773895	3.01577E-05	1.21434E-05	1.18318E-05	3.13619E-06	2.9215E-06	0.000114576	8.23737E-05	5.55387E-05	5.48335E-05	3.89057E-05	1.23593E-05	1.77055E-05	1.70299E-05	1.7408E-06	1.61963E-06	1.7408E-06	1.61963E-06	1.77055E-05	1.70299E-05
3831503773895	383150	3773895	3.1316E-05	1.26098E-05	1.22862E-05	3.25665E-06	3.03371E-06	0.000119698	8.60565E-05	5.80217E-05	5.72851E-05	4.06451E-05	1.29119E-05	1.84971E-05	1.77913E-05	1.81863E-06	1.69204E-06	1.81863E-06	1.69204E-06	1.84971E-05	1.77913E-05
3831603773895	383160	3773895	3.2139E-05	1.29411E-05	1.26091E-05	3.34223E-06	3.11344E-06	0.000123529	8.88106E-05	5.98786E-05	5.91184E-05	4.19459E-05	1.33251E-05	1.90891E-05	1.83607E-05	1.87683E-06	1.7462E-06	1.87683E-06	1.7462E-06	1.90891E-05	1.83607E-05
3837103773895	383710	3773895	0.000861043	0.000346709	0.000337814	8.95425E-05	8.34128E-05	0.009841085	0.007075206	0.004770307	0.004709739	0.003341673	0.001061564	0.001520755	0.00146273	0.00014952	0.000139113	0.00014952	0.000139113	0.001520755	0.00146273
3837203773895	383720	3773895	0.000663144	0.000267023	0.000260172	6.89624E-05	6.42415E-05	0.007431335	0.005342727	0.003602219	0.003556483	0.00252341	0.000801623	0.001148374	0.001104557	0.000112908	0.000105049	0.000112908	0.000105049	0.001148374	0.001104557
3837303773895	383730	3773895	0.000474389	0.000191018	0.000186117	4.93331E-05	4.5956E-05	0.00513054	0.00368858	0.002486946	0.00245537	0.001742144	0.000553435	0.000792829	0.000762578	7.79507E-05	7.25249E-05	7.79507E-05	7.25249E-05	0.000792829	0.000762578
3837403773895	383740	3773895	0.000371973	0.00014978	0.000145937	3.86827E-05	3.60346E-05	0.003901006	0.002804611	0.001890949	0.00186694	0.001324639	0.000420804	0.000602827	0.000579826	5.92698E-05	5.51443E-05	5.92698E-05	5.51443E-05	0.000602827	0.000579826
3837503773895	383750	3773895	0.000308788	0.000124337	0.000121147	3.21118E-05	2.99136E-05	0.003155823	0.002268865	0.001529734	0.001510311	0.001071602	0.000340421	0.000487673	0.000469066	4.79479E-05	4.46105E-05	4.79479E-05	4.46105E-05	0.000487673	0.000469066
3837603773895	383760	3773895	0.000265566	0.000106933	0.00010419	2.76171E-05	2.57265E-05	0.002655462	0.001909133	0.001287192	0.001270849	0.000901698	0.000286446	0.000410352	0.000394695	4.03457E-05	3.75374E-05	4.03457E-05	3.75374E-05	0.000410352	0.000394695
3837703773895	383770	3773895	0.000235715	9.49133E-05	9.24781E-05	2.45127E-05	2.28347E-05	0.002318168	0.001666637	0.001123694	0.001109427	0.000787165	0.000250062	0.000358229	0.000344561	3.5221E-05	3.27694E-05	3.5221E-05	3.27694E-05	0.000358229	0.000344561
3837803773895	383780	3773895	0.000212343	8.55026E-05	8.33088E-05	2.20822E-05	2.05706E-05	0.0020587	0.001480093	0.000997921	0.000985251	0.000699059	0.000222073	0.000318133	0.000305995	3.12788E-05	2.91016E-05	3.12788E-05	2.91016E-05	0.000318133	0.000305995
3837903773895	383790	3773895	0.000193312	7.78393E-05	7.58421E-05	2.01031E-05	1.87269E-05	0.001850689	0.001330545	0.000897092	0.000885701	0.000628426	0.000199635	0.000285989	0.000275077	2.81184E-05	2.61612E-05	2.81184E-05	2.61612E-05	0.000285989	0.000275077
3838003773895	383800	3773895	0.000177491	7.14688E-05	6.96352E-05	1.84578E-05	1.71943E-05	0.001680345	0.001208076	0.00081452	0.000804178	0.000570584	0.00018126	0.000259666	0.000249758	2.55303E-05	2.37532E-05	2.55303E-05	2.37532E-05	0.000259666	0.000249758
3838103773895	383810	3773895	0.000164119	6.60847E-05	6.43891E-05	1.70673E-05	1.58989E-05	0.001538428	0.001106046	0.000745728	0.00073626	0.000522394	0.000165951	0.000237735	0.000228664	2.3374E-05	2.17471E-05	2.3374E-05	2.17471E-05	0.000237735	0.000228664
3838203773895	383820	3773895	0.000152619	6.14538E-05	5.98771E-05	1.58713E-05	1.47848E-05	0.001417955	0.001019432	0.000687331	0.000678604	0.000481486	0.000152956	0.000219118	0.000210758	2.15436E-05	2.00441E-05	2.15436E-05	2.00441E-05	0.000219118	0.000210758
3838303773895	383830	3773895	0.000142577	5.74104E-05	5.59374E-05	1.4827E-05	1.3812E-05	0.00131398	0.000944681	0.000636931	0.000628844	0.00044618	0.00014174	0.000203051	0.000195303	1.99639E-05	1.85743E-05	1.99639E-05	1.85743E-05	0.000203051	0.000195303
3838403773895	383840	3773895	0.000133671	5.38243E-05	5.24433E-05	1.39009E-05	1.29493E-05	0.00122271	0.000879062	0.000592689	0.000585164	0.000415188	0.000131895	0.000188947	0.000181738	1.85772E-05	1.72841E-05	1.85772E-05	1.72841E-05	0.000188947	0.000181738
3838503773895	383850	3773895	0.000125686	5.0609E-05	4.93105E-05	1.30705E-05	1.21757E-05	0.001141703	0.000820822	0.000553422	0.000546395	0.000387681	0.000123156	0.000176429	0.00016967	1.73464E-05	1.6139E-05	1.73464E-05	1.6139E-05	0.000176429	0.00016967
3838603773895	383860	3773895	0.000118374	4.76648E-05	4.64419E-05	1.23101E-05	1.14674E-05	0.00106792	0.000767777	0.000517657	0.000511085	0.000362627	0.000115197	0.000165027	0.00015873	1.62254E-05	1.5096E-05	1.62254E-05	1.5096E-05	0.000165027	0.00015873
3838703773895	383870	3773895	0.000111198	4.47753E-05	4.36265E-05	1.15638E-05	1.07722E-05	0.00099567	0.000715833	0.000482635	0.000476507	0.000338093	0.000107404	0.000153862	0.000147991	1.51277E-05	1.40747E-05	1.51277E-05	1.40747E-05	0.000153862	0.000147991
3838803773895	383880	3773895	0.000104909	4.2243E-05	4.11591E-05	1.09098E-05	1.0163E-05	0.000933264	0.000670966	0.000452385	0.000446641	0.000316903	0.000100672	0.000144219	0.000138716	1.41795E-05	1.31925E-05	1.41795E-05	1.31925E-05	0.000144219	0.000138716
3838903773895	383890	3773895	9.85938E-05	3.97E-05	3.86814E-05	1.02531E-05	9.55119E-06	0.000871117	0.000626286	0.00042226	0.000416898	0.000295799	9.39679E-05	0.000134615	0.000129478	1.32353E-05	1.2314E-05	1.32353E-05	1.2314E-05	0.000134615	0.000129478
3839003773895	383900	3773895	9.18242E-05	3.69741E-05	3.602555E-05	9.54908E-06	8.89539E-06	0.000805842	0.000579357	0.000390619	0.000385659	0.000273635	8.69267E-05	0.000124528	0.000119776	1.22435E-05	1.13913E-05	1.22435E-05	1.13913E-05	0.000124528	0.000119776
3839103773895	383910	3773895	8.54724E-05	3.44165E-05	3.35335E-05	8.88854E-06	8.28007E-06	0.000744514	0.000535265	0.000360891	0.000356309	0.00025281	8.03112E-05	0.000115051	0.000110661	1.13118E-05	1.05244E-05	1.13118E-05	1.05244E-05	0.000115051	0.000110661
3829703773905	382970	3773905	1.35545E-05	5.45787E-06	5.31784E-06	1.40957E-06	1.31308E-06	5.93947E-05	4.27016E-05	2.87906E-05	2.84251E-05	2.01683E-05	6.40695E-06	9.17834E-06	8.82814E-06	9.02412E-07	8.39599E-07	9.02412E-07	8.39599E-07	9.17834E-06	8.82814E-06
3829803773905	382980	3773905	1.41818E-05	5.71049E-06	5.56397E-06	1.47481E-06	1.37385E-06	6.15952E-05	4.42836E-05	2.98573E-05	2.94782E-05	2.09155E-05	6.64431E-06	9.51838E-06	9.1552E-06	9.35844E-07	8.70705E-07	9.35844E-07	8.70705E-07	9.51838E-06	9.1552E-06
3829903773905	382990	3773905	1.49E-05	5.99967E-06	5.84573E-06	1.5495E-06	1.44343E-06	6.41164E-05	4.60962E-05	3.10794E-05	3.06848E-05	2.17716E-05	6.91627E-06	9.90799E-06	9.52994E-06	9.7415E-07	9.06344E-07	9.7415E-07	9.06344E-07	9.90799E-06	9.52994E-06
3830003773905	383000	3773905	1.57006E-05	6.32204E-06	6.15984E-06	1.63276E-06	1.52098E-06	6.68781E-05	4.80817E-05	3.24181E-05	3.20065E-05	2.27094E-05	7.21418E-06	1.03348E-05	9.94043E-06	1.01611E-06	9.45383E-07	1.01611E-06	9.45383E-07	1.03348E-05	9.94043E-06
3830103773905	383010	3773905	1.66074E-05	6.68718E-06	6.5156E-06	1.72706E-06	1.60883E-06	6.99516E-05	5.02914E-05	3.39079E-05	3.34774E-05	2.3753E-05	7.54572E-06	1.08097E-05	1.03973E-05	1.06281E-06	9.8883E-07	1.06281E-06	9.8883E-07	1.08097E-05	1.03973E-05
3830203773905	383020	3773905	1.75785E-05	7.07819E-06	6.89658E-06	1.82804E-06	1.7029E-06	7.31499E-05	5.25908E-05	3.54582E-05	3.5008E-05	2.4839E-05	7.89072E-06	1.13039E-05	1.08726E-05	1.1114E-06	1.03404E-06	1.1114E-06	1.03404E-06	1.13039E-05	1.08726E-05
3830303773905	383030	3773905	1.8407E-05	7.41182E-06	7.22165E-06	1.9142E-06	1.78317E-06	7.57156E-05	5.44354E-05	3.67019E-05	3.62359E-05	2.57103E-05	8.16749E-06	1.17004E-05	1.1254E-05	1.15038E-06	1.07031E-06	1.15038E-06	1.07031E-06	1.17004E-05	1.1254E-05
3830403773905	383040	3773905	1.92943E-05	7.76907E-06	7.56974E-06	2.00647E-06	1.86912E-06	7.84149E-05	5.63761E-05	3.80104E-05	3.75278E-05	2.66269E-05	8.45867E-06	1.21176E-05	1.16552E-05	1.19139E-06	1.10847E-06	1.19139E-06	1.10847E-06	1.21176E-05	1.16552E-05
3830503773905	383050	3773905	2.02919E-05	8.17078E-06	7.96114E-06	2.11022E-06	1.96576E-06	8.14528E-05	5.85602E-05	3.94829E-05	3.89816E-05	2.76584E-05	8.78637E-06	1.2587E-05	1.21067E-05	1.23755E-06	1.15141E-06	1.23755E-06	1.15141E-06	1.2587E-05	1.21067E-05
3830603773905	383060	3773905	2.13887E-05	8.61243E-06	8.39146E-06	2.22428E-06	2.07201E-06	8.47847E-05	6.09556E-05	4.1098E-05	4.05762E-05	2.87898E-05	9.14578E-06	1.31019E-05	1.2602E-05	1.28817E-06	1.19851E-06	1.28817E-06	1.19851E-06	1.31019E-05	1.2602E-05
3830703773905	383070	3773905	2.25358E-05	9.07433E-06	8.84151E-06	2.34357E-06	2.18314E-06	8.8268E-05	6.34599E-05	4.27865E-05	4.22433E-05	2.99726E-05	9.52153E-06	1.36402E-05	1.31197E-05	1.3411E-06	1.24775E-06	1.3411E-06	1.24775E-06	1.36402E-05	1.31197E-05
3830803773905	383080	3773905	2.34971E-05	9.4614E-06	9.21865E-06	2.44354E-06	2.27626E-06	9.10743E-05	6.54775E-05	4.41468E-05	4.35863E-05	3.09255E-05	9.82424E-06	1.40738E-05	1.35368E-05	1.38373E-06	1.28742E-06	1.38373E-06	1.28742E-06	1.40738E-05	1.35368E-05
3830903773905	383090	3773905	2.45003E-05	9.86536E-06	9.61224E-06	2.54787E-06	2.37345E-06	9.40231E-05	6.75975E-05	4.55762E-05	4.49975E-05	3.19268E-05	1.01423E-05	1.45295E-05	1.39751E-05	1.42854E-06	1.3291E-06	1.42854E-06	1.3291E-06	1.45295E-05	1.39751E-05
3831003773905	383100	3773905	2.5593E-05	1.03053E-05	1.00409E-05	2.66149E-06	2.4793E-06	9.73104E-05	6.99609E-05	4.71697E-05	4.65708E-05	3.30431E-05	1.04969E-05	1.50375E-05	1.44637E-05	1.47848E-06	1.37557E-06	1.47848E-06	1.37557E-06	1.50375E-05	1.44637E-05
3831103773905	383110	3773905	2.67694E-05	1.0779E-05	1.05025E-05	2.78384E-06	2.59327E-06	0.000100945	7.25741E-05	4.89316E-05	4.83103E-05	3.42773E-05	1.0889E-05	1.55992E-05	1.5004E-05	1.53371E-06	1.42695E-06	1.53371E-06	1.42695E-06	1.55992E-05	1.5004E-05
3831203773905	383120	3773905	2.79571E-05	1.12573E-05	1.09684E-05	2.90734E-06	2.70832E-06	0.000104731	7.52962E-05	5.07669E-05	5.01223E-05	3.5563E-05	1.12974E-05	1.61843E-05	1.55668E-05	1.59123E-06	1.48048E-06	1.59123E-06	1.48048E-06	1.61843E-05	1.55668E-05
3831303773905	383130	3773905	2.93012E-05	1.17985E-05	1.14958E-05	3.04712E-06	2.83853E-06	0.000109471	7.87036E-05	5.30642E-05	5.23905E-05	3.71723E-05	1.18087E-05	1.69167E-05	1.62712E-05	1.66324E-06	1.54747E-06	1.66324E-06	1.54747E-06	1.69167E-05	1.62712E-05
3831403773905	383140	3773905	3.05839E-05	1.2315E-05	1.1999E-05	3.18051E-06	2.96279E-06	0.000114344	8.22071E-05	5.54264E-05	5.47227E-05	3.8827E-05	1.23344E-05	1.76697E-05	1.69955E-05	1.73728E-06	1.61636E-06	1.73728E-06	1.61636E-06	1.76697E-05	1.69955E-05
3831503773905	383150	3773905	3.17142E-05	1.27701E-05	1.24425E-05	3.29806E-06	3.07229E-06	0.000118994	8.55505E-05	5.76806E-05	5.69482E-05	4.04061E-05	1.2836E-05	1.83884E-05	1.76867E-05	1.80794E-06	1.68209E-06	1.80794E-06	1.68209E-06	1.83884E-05	1.76867E-05
3831603773905	383160	3773905	3.25833E-05	1.31201E-05	1.27834E-05	3.38844E-06	3.15648E-06	0.000122763	8.82598E-05	5.95073E-05	5.87517E-05	4.16858E-05	1.32425E-05	1.89707E-05	1.82468E-05	1.86519E-06	1.73536E-06	1.86519E-06	1.73536E-06	1.89707E-05	1.82468E-05

			MDemolition	MSite Grubbing / Prep	MMass Grading / Excavation	MMass Grading / Excavation	MDrainage / Utilities Trenching	MFoundations / Concrete Pads	MBuilding / Structure Construction	MAsphalt Paving	MLandscaping or Other Finishing	MWaterside Construction (Piles)	RSSWDemolition	RSSWPlacing Base	RSSWForm	Child Risk				
Unique Identifier	X (UTM)	Y (UTM)	2027	2027	2027	2028	2028	2028	2028	2028	2028	2028	2029	2029	2029	3rd Trimester	0<2	2<16	Total	per million
3837603773885	383760	3773885	0.000426923	0.001310581	0.001541136	0.001520615	0.000323231	0.000420359	0.000309407	3.18463E-05	0.0003731	3.18463E-05	0.000336526	0.000488307	0.000289458	4.11612E-08	6.1019E-07	1.2841E-07	7.79762E-07	0.77976206
3837703773885	383770	3773885	0.000371845	0.0011415	0.00134231	0.001324437	0.00028153	0.000366128	0.00026949	2.77378E-05	0.000324965	2.77378E-05	0.000333825	0.000484387	0.000287135	3.60463E-08	5.3459E-07	1.1174E-07	6.82373E-07	0.68237274
3837803773885	383780	3773885	0.000329672	0.001012035	0.00119007	0.001174224	0.0002496	0.000324603	0.000238925	2.45918E-05	0.000288109	2.45918E-05	0.000329917	0.000478716	0.000283773	3.21016E-08	4.7622E-07	9.8967E-08	6.07285E-07	0.60728485
3837903773885	383790	3773885	0.000296217	0.000909335	0.001069304	0.001055066	0.000224271	0.000291662	0.000214679	2.20963E-05	0.000258872	2.20963E-05	0.000325206	0.000471882	0.000279722	2.89514E-08	4.2955E-07	8.8835E-08	5.47336E-07	0.54733643
3838003773885	383800	3773885	0.000268986	0.000825742	0.000971005	0.000958075	0.000203654	0.00026485	0.000194944	2.0065E-05	0.000235074	2.0065E-05	0.000319489	0.000463585	0.000274804	2.63711E-08	3.9129E-07	8.0586E-08	4.98251E-07	0.49825104
3838103773885	383810	3773885	0.000246452	0.000756564	0.000889657	0.000877811	0.000186593	0.000242662	0.000178613	1.8384E-05	0.000215381	1.8384E-05	0.000313163	0.000454406	0.000269363	2.42228E-08	3.5941E-07	7.3759E-08	4.57395E-07	0.4573954
3838203773885	383820	3773885	0.00022741	0.000698109	0.000820919	0.000809989	0.000172176	0.000223913	0.000164812	1.69636E-05	0.00019874	1.69636E-05	0.00030601	0.000444028	0.000263211	2.23984E-08	3.3232E-07	6.799E-08	4.22709E-07	0.42270907
3838303773885	383830	3773885	0.000211181	0.000648289	0.000762334	0.000752184	0.000159889	0.000207934	0.000153051	1.5753E-05	0.000184557	1.5753E-05	0.000298658	0.00043336	0.000256887	2.08355E-08	3.0909E-07	6.3075E-08	3.93005E-07	0.39300522
3838403773885	383840	3773885	0.000196942	0.000604578	0.000710935	0.000701468	0.000149108	0.000193914	0.000142731	1.46909E-05	0.000172113	1.46909E-05	0.000290118	0.000420967	0.000249541	1.94598E-08	2.8864E-07	5.8764E-08	3.66864E-07	0.36686424
3838503773885	383850	3773885	0.000184162	0.000565347	0.000664801	0.00065595	0.000139432	0.000181331	0.000133469	1.37376E-05	0.000160944	1.37376E-05	0.000280267	0.000406673	0.000241068	1.82222E-08	2.7024E-07	5.4897E-08	3.43354E-07	0.34335408
3838603773885	383860	3773885	0.000172635	0.000529959	0.000623188	0.00061489	0.000130705	0.0001699	0.000125115	1.28777E-05	0.00015087	1.28777E-05	0.000269421	0.000390936	0.000231739	1.71035E-08	2.536E-07	5.1408E-08	3.2211E-07	0.32210968
3838703773885	383870	3773885	0.000161958	0.000497183	0.000584646	0.000576862	0.000122621	0.000159468	0.000117377	1.20812E-05	0.000141539	1.20812E-05	0.000255038	0.000370066	0.000219368	1.60702E-08	2.3824E-07	4.8182E-08	3.02493E-07	0.30249297
3838803773885	383880	3773885	0.000151985	0.000466569	0.000548646	0.000541341	0.000115071	0.000149648	0.000110149	1.13373E-05	0.000132824	1.13373E-05	0.000239682	0.000347784	0.000206159	1.51101E-08	2.24E-07	4.518E-08	2.84286E-07	0.28428621
3838903773885	383890	3773885	0.000141955	0.000435776	0.00051243	0.000505614	0.000107476	0.000139772	0.00010288	1.05891E-05	0.000124058	1.05891E-05	0.000224491	0.000325742	0.000193093	1.41417E-08	2.0963E-07	4.2174E-08	2.65943E-07	0.26594319
3839003773885	383900	3773885	0.000131443	0.000403507	0.000474491	0.000468173	9.95177E-05	0.000129422	9.52616E-05	9.80498E-06	0.000114872	9.80498E-06	0.000209144	0.000303473	0.000179893	1.31195E-08	1.9444E-07	3.9023E-08	2.46579E-07	0.24657944
3839103773885	383910	3773885	0.000122073	0.000374742	0.000440666	0.000434798	9.24233E-05	0.000120196	8.84706E-05	9.10601E-06	0.000106683	9.10601E-06	0.000194886	0.000282784	0.000167629	1.22099E-08	1.8092E-07	3.621E-08	2.29343E-07	0.22934276
3829703773895	382970	3773895	1.29267E-05	3.96828E-05	4.66638E-05	4.60424E-05	9.78705E-06	1.2728E-05	9.36848E-06	9.64269E-07	1.1297E-05	9.64269E-07	1.52595E-05	2.21419E-05	1.31252E-05	2.58757E-09	3.3098E-08	5.5456E-09	4.12311E-08	0.04123112
3829803773895	382980	3773895	1.34076E-05	4.1159E-05	4.83996E-05	4.77551E-05	1.01511E-05	1.32014E-05	9.71697E-06	1.00014E-06	1.17172E-05	1.00014E-06	1.57492E-05	2.28525E-05	1.35465E-05	2.74021E-09	3.4946E-08	5.8428E-09	4.35294E-08	0.04352943
3829903773895	382990	3773895	1.39574E-05	4.28468E-05	5.03843E-05	4.97134E-05	1.05674E-05	1.37428E-05	1.01154E-05	1.04115E-06	1.21977E-05	1.04115E-06	1.63169E-05	2.36762E-05	1.40348E-05	2.91459E-09	3.7059E-08	6.1831E-09	4.61565E-08	0.04615654
3830003773895	383000	3773895	1.45308E-05	4.4607E-05	5.24542E-05	5.17557E-05	1.10015E-05	1.43074E-05	1.0531E-05	1.08392E-06	1.26988E-05	1.08392E-06	1.69127E-05	2.45407E-05	1.45472E-05	3.10325E-09	3.9336E-08	6.5493E-09	4.89889E-08	0.04898885
3830103773895	383010	3773895	1.51495E-05	4.65065E-05	5.46878E-05	5.39596E-05	1.147E-05	1.49166E-05	1.09794E-05	1.13008E-06	1.32396E-05	1.13008E-06	1.75615E-05	2.54822E-05	1.51053E-05	3.31459E-09	4.1879E-08	6.9579E-09	5.21514E-08	0.05215139
3830203773895	383020	3773895	1.57991E-05	4.85006E-05	5.70328E-05	5.62734E-05	1.19618E-05	1.55562E-05	1.14502E-05	1.17854E-06	1.38073E-05	1.17854E-06	1.82446E-05	2.64734E-05	1.56929E-05	3.54853E-09	4.468E-08	7.4072E-09	5.5636E-08	0.05563596
3830303773895	383030	3773895	1.63689E-05	5.02497E-05	5.90895E-05	5.83027E-05	1.23932E-05	1.61172E-05	1.18631E-05	1.22104E-06	1.43052E-05	1.22104E-06	1.88435E-05	2.73424E-05	1.6208E-05	3.78019E-09	4.7426E-08	7.8461E-09	5.90526E-08	0.05905258
3830403773895	383040	3773895	1.6975E-05	5.21102E-05	6.12773E-05	6.04614E-05	1.2852E-05	1.6714E-05	1.23024E-05	1.26625E-06	1.48349E-05	1.26625E-06	1.94799E-05	2.82657E-05	1.67554E-05	4.0404E-09	5.0496E-08	8.3381E-09	6.28744E-08	0.06287437
3830503773895	383050	3773895	1.761E-05	5.40598E-05	6.35699E-05	6.27234E-05	1.33229E-05	1.73393E-05	1.27627E-05	1.31362E-06	1.53899E-05	1.31362E-06	2.01474E-05	2.92343E-05	1.73295E-05	4.33186E-09	5.3917E-08	8.8874E-09	6.71359E-08	0.06713594
3830603773895	383060	3773895	1.82796E-05	5.61152E-05	6.59869E-05	6.51083E-05	1.38398E-05	1.79985E-05	1.32479E-05	1.36357E-06	1.5975E-05	1.36357E-06	2.08461E-05	3.02482E-05	1.79305E-05	4.66112E-09	5.7762E-08	9.5064E-09	7.1929E-08	0.07192902
3830703773895	383070	3773895	1.89782E-05	5.82598E-05	6.85088E-05	6.75965E-05	1.43687E-05	1.86864E-05	1.37542E-05	1.41568E-06	1.65856E-05	1.41568E-06	2.15698E-05	3.12982E-05	1.8553E-05	5.03247E-09	6.2074E-08	1.0204E-08	7.73108E-08	0.07731079
3830803773895	383080	3773895	1.95752E-05	6.00924E-05	7.06638E-05	6.97229E-05	1.48207E-05	1.92742E-05	1.41869E-05	1.46021E-06	1.71073E-05	1.46021E-06	2.21905E-05	3.21989E-05	1.90869E-05	5.40657E-09	6.6376E-08	1.0903E-08	8.26862E-08	0.08268617
3830903773895	383090	3773895	2.0203E-05	6.20198E-05	7.29302E-05	7.19591E-05	1.5296E-05	1.98924E-05	1.46419E-05	1.50704E-06	1.7656E-05	1.50704E-06	2.28393E-05	3.31404E-05	1.96449E-05	5.83351E-09	7.1263E-08	1.1704E-08	8.88E-08	0.08880004
3831003773895	383100	3773895	2.08925E-05	6.41365E-05	7.54192E-05	7.4415E-05	1.58181E-05	2.05713E-05	1.51416E-05	1.55848E-06	1.82585E-05	1.55848E-06	2.35443E-05	3.41633E-05	2.02513E-05	6.33904E-09	7.7026E-08	1.2657E-08	9.60216E-08	0.09602159
3831103773895	383110	3773895	2.16401E-05	6.64314E-05	7.81179E-05	7.70778E-05	1.63841E-05	2.13074E-05	1.56834E-05	1.61424E-06	1.89119E-05	1.61424E-06	2.43116E-05	3.52767E-05	2.09113E-05	6.9427E-09	8.3874E-08	1.3802E-08	1.04619E-07	0.10461851
3831203773895	383120	3773895	2.24258E-05	6.88434E-05	8.09542E-05	7.98762E-05	1.6979E-05	2.2081E-05	1.62528E-05	1.67285E-06	1.95985E-05	1.67285E-06	2.51133E-05	3.64399E-05	2.16009E-05	7.66086E-09	9.1977E-08	1.5175E-08	1.14813E-07	0.11481264
3831303773895	383130	3773895	2.36161E-05	7.24975E-05	8.52511E-05	8.4116E-05	1.78802E-05	2.3253E-05	1.71155E-05	1.76165E-06	2.06388E-05	1.76165E-06	2.62986E-05	3.81599E-05	2.26204E-05	8.76276E-09	1.0439E-07	1.7321E-08	1.30473E-07	0.13047335
3831403773895	383140	3773895	2.48137E-05	7.61739E-05	8.95743E-05	8.83816E-05	1.87869E-05	2.44322E-05	1.79834E-05	1.85098E-06	2.16854E-05	1.85098E-06	2.75245E-05	3.99386E-05	2.36748E-05	1.01835E-08	1.2025E-07	2.0128E-08	1.50557E-07	0.15055661
3831503773895	383150	3773895	2.59805E-05	7.97556E-05	9.37861E-05	9.25373E-05	1.96703E-05	2.5581E-05	1.8829E-05	1.93801E-06	2.2705E-05	1.93801E-06	2.86474E-05	4.1568E-05	2.46407E-05	1.19614E-08	1.3994E-07	2.3765E-08	1.75662E-07	0.17566155
3831603773895	383160	3773895	2.68968E-05	8.25686E-05	9.70939E-05	9.58011E-05	2.0364E-05	2.64833E-05	1.94931E-05	2.00637E-06	2.35059E-05	2.00637E-06	2.95583E-05	4.28897E-05	2.54241E-05	1.42576E-08	1.6515E-07	2.8637E-08	2.0804E-07	0.20804028
3837103773895	383710	3773895	0.001498483	0.004600084	0.005409322	0.005337296	0.001134527	0.001475443	0.001086006	0.000111779	0.001309565	0.000111779	0.000375408	0.000544725	0.000322902	1.37938E-07	2.0332E-06	4.5268E-07	2.62384E-06	2.62384346
3837203773895	383720	3773895	0.001136017	0.003487377	0.00410087	0.004046266	0.000860098	0.00111855	0.000823314	8.47412E-05	0.000992796	8.47412E-05	0.000381977	0.000554257	0.000328552	1.05288E-07	1.5533E-06	3.431E-07	2.00165E-06	2.00165226
3837303773895	383730	3773895	0.000789864	0.002424747	0.002851304	0.002813339	0.00059802	0.00077772	0.000572444	5.89199E-05	0.000690284	5.89199E-05	0.000383827	0.000556941	0.000330143	7.41277E-08	1.0953E-06	2.3846E-07	1.40784E-06	1.40784109
3837403773895	383740	3773895	0.000604738	0.001856443	0.002183025	0.002153957	0.000457858	0.00059544	0.000438276	4.51104E-05	0.000528497	4.51104E-05	0.000384451	0.000557846	0.00033068	5.73606E-08	8.4852E-07	1.8248E-07	1.08836E-06	1.08835879
3837503773895	383750	3773895	0.000492437	0.001511697	0.001777631	0.001753962	0.000372832	0.000484865	0.000356887	3.67333E-05	0.000430354	3.67333E-05	0.000383933	0.000557095	0.000330235	4.7115E-08	6.9756E-07	1.485E-07	8.93174E-07	0.89317399
3837603773895	383760	3773895	0.000416947	0.001279955	0.001505123	0.001485082	0.000315678	0.000410536	0.000302177	3.11021E-05	0.000364381	3.11021E-05	0.00038247	0.000554972	0.000328976	4.0175E-08	5.9517E-07	1.2565E-07	7.60995E-07	0.76099493
3837703773895	383770	3773895	0.000365969	0.001123463	0.001321101	0.00130351	0.000277082	0.000360342	0.000265232	2.72995E-05	0.000319831	2.72995E-05	0.000378736	0.000549555	0.000325765	3.54421E-08	5.2523E-07	1.1021E-07	6.70885E-07	0.67088473
3837803773895	383780	3773895	0.000326692	0.001002888	0.001179315	0.001163612	0.000247344	0.000321669	0.000236766	2.43696E-05	0.000285505	2.43696E-05	0.000373692	0.000542236	0.000321426	3.17694E-08	4.709E-07	9.8307E-08	6.00978E-07	0.60097831
3837903773895	383790	3773895	0.000295152	0.000906065	0.001065459	0.001051272	0.000223465	0.000290614	0.000213908	2.20168E-05	0.000257941	2.20168E-05	0.000367691	0.000533528	0.000316264	2.88014E-08	4.2696E-07	8.8746E-08	5.44504E-07	0.54450399
3838003773895	383800	3773895	0.000269277	0.000826633	0.000972053	0.00095911	0.000203874	0.000265136	0.000195155	2.00867E-05	0.000235328	2.00867E-05	0.000360829	0.00052357	0.000310362	2.6352E-08	3.9066E-07	8.0899E-08	4.9791E-07	0.49791011
3838103773895	383810	3773895	0.000247678	0.00076033	0.000894085	0.00088218	0.000187521	0.0002438	0.000179502	1.84755E-05	0.000216453	1.84755E-05	0.000353015	0.000512232	0.000303641	2.42957E-08	3.6016E-07	7.4348E-08	4.58807E-07	0.45880707
3838203773895	383820	3773895	0.000229304	0.000703925	0.000827758	0.000816736	0.00017361	0.000225779	0.000166185	1.71049E-05	0.000200395	1.71049E-05	0.000344337	0.00049964	0.000296177	2.2538E-08	3.3408E-07	6.8773E-08	4.25391E-07	0.42539108
3838303773895	383830	3773895	0.000213414	0.000655146	0.000770398	0.00076014	0.00016158	0.000210133	0.000154669	1.59196E-05	0.000186509	1.59196E-05	0.000334848	0.000485872	0.000288015	2.10112E-08	3.1141E-07	6.3952E-08	3.96373E-07	0.39637303
3838403773895	383840	3773895	0.000199433	0.000612226	0.000719928	0.000710342	0.000150994	0.000196367	0.000144537	1.48767E-05	0.00017429	1.48767E-05	0.000324486	0.000470836	0.000279102	1.96632E-08	2.9139E-07	5.9709E-08	3.7076E-07	0.37076041
3838503773895	383850	3773895	0.000186986	0.000574014	0.000674994	0.000666006	0.00014157	0.000184111	0.000135516	1.39482E-05	0.000163412	1.39482E-05	0.000313593	0.000455031	0.000269733	1.84599E-08	2.7351E-07	5.5934E-08	3.479E-07	0.34789976
3838603773895	383860	3773895	0.000175623	0.000539133	0.000633976	0.000625535	0.000132967	0.000172923	0.000127281	1.31006E-05	0.000153482	1.31006E-05	0.000301459	0.000437424	0.00025929	1.73602E-08	2.5716E-07	5.2488E-08	3.27013E-07	0.32701293
3838703773895	383870	3773895	0.000164451	0.000504837	0.000593646	0.000585742	0.000124509	0.000161923	0.000119184	1.22672E-05	0.000143718	1.22672E-05	0.000285545	0.000414332	0.000245607	1.62827E-08	2.4116E-07	4.9103E-08	3.06547E-07	0.3065469
3838803773895	383880	3773895	0.00015472	0.000474963	0.000558518	0.000551081	0.000117141	0.000152341	0.000112131	1.15413E-05	0.000135214	1.15413E-05	0.000267771	0.000388542	0.00023032	1.53453E-08	2.2726E-07	4.6158E-08	2.8876E-07	0.28875997
3838903773895	383890	3773895	0.000144912	0.000444856	0.000523114	0.000516148	0.000109715	0.000142684	0.00010502	1.08097E-05	0.000126643	1.08097E-05	0.000250559	0.000363567	0.000215515	1.44043E-08	2.133E-07	4.3207E-08	2.70916E-07	0.27091639
3839003773895	383900	3773895	0.000134515	0.000412938	0.000485581	0.000479115	0.000101844	0.000132447	9.7488E-05	1.00341E-05	0.000117556	1.00341E-05	0.000232158	0.000336867	0.000199688	1.34002E-08	1.9842E-07	4.0082E-08	2.51907E-07	0.25190712
3839103773895	383910	3773895	0.000124782	0.000383059	0.000450446	0.000444448	9.44744E-05	0.000122863	9.0434E-05	9.30809E-06	0.00010905	9.30809E-06	0.000215523	0.000312729	0.000185379	1.24569E-08	1.8442E-07	3.7154E-08	2.34032E-07	0.23403244
3829703773905	382970	3773905	1.28342E-05	3.93988E-05	4.63297E-05	4.57128E-05	9.71698E-06	1.26369E-05	9.30141E-06	9.57366E-07	1.12161E-05	9.57366E-07	1.54217E-05	2.23772E-05	1.32648E-05	2.5759E-09	3.2939E-08	5.5165E-09	4.10315E-08	0.04103152
3829803773905	382980	3773905	1.33042E-05	4.08415E-05	4.80262E-05	4.73867E-05	1.00728E-05	1.30996E-05	9.64201E-06	9.92423E-07	1.16269E-05	9.92423E-07	1.59177E-05	2.30969E-05	1.36914E-05	2.72664E-09	3.4763E-08	5.809E-09	4.32989E-08	0.0432989
3829903773905	382990	3773905	1.38431E-05	4.24958E-05	4.99716E-05	4.93062E-05	1.04808E-05	1.36302E-05	1.00326E-05	1.03262E-06	1.20978E-05	1.03262E-06	1.64854E-05	2.39206E-05	1.41797E-05	2.89887E-09	3.6849E-08	6.144E-09	4.58914E-08	0.04589141
3830003773905	383000	3773905	1.44328E-05	4.43062E-05	5.21005E-05	5.14067E-05	1.09273E-05	1.42109E-05	1.046E-05	1.07661E-06	1.26132E-05	1.07661E-06	1.71155E-05	2.48349E-05	1.47216E-05	3.09159E-09	3.9177E-08	6.5181E-09	4.87864E-08	0.04878643
3830103773905	383010	3773905	1.50878E-05	4.63171E-05	5.44651E-05	5.37399E-05	1.14233E-05	1.48559E-05	1.09347E-05	1.12548E-06	1.31857E-05	1.12548E-06	1.78204E-05	2.58578E-05	1.5328E-05	3.3123E-09	4.1836E-08	6.9449E-09	5.20935E-08	0.05209346
3830203773905	383020	3773905	1.57701E-05	4.84115E-05	5.6928E-05	5.617E-05	1.19398E-05	1.55276E-05	1.14292E-05	1.17637E-06	1.37819E-05	1.17637E-06	1.85566E-05	2.6926E-05	1.59612E-05	3.55583E-09	4.4755E-08	7.4124E-09	5.57234E-08	0.05572338
3830303773905	383030	3773905	1.63163E-05	5.00882E-05	5.88996E-05	5.81153E-05	1.23533E-05	1.60654E-05	1.1825E-05	1.21711E-06	1.42592E-05	1.21711E-06	1.91492E-05	2.7786E-05	1.6471E-05	3.78354E-09	4.7448E-08	7.8419E-09	5.90738E-08	0.05907378
3830403773905	383040	3773905	1.68933E-05	5.18595E-05	6.09825E-05	6.01706E-05	1.27902E-05	1.66336E-05	1.22432E-05	1.26015E-06	1.47635E-05	1.26015E-06	1.97731E-05	2.86912E-05	1.70076E-05	4.03835E-09	5.0449E-08	8.3204E-09	6.28077E-08	0.06280771
3830503773905	383050	3773905	1.75411E-05	5.38481E-05	6.3321E-05	6.24778E-05	1.32807E-05	1.72714E-05	1.27127E-05	1.30848E-06	1.53296E-05	1.30848E-06	2.04749E-05	2.97096E-05	1.76112E-05	4.33657E-09	5.3949E-08	8.8805E-09	6.71662E-08	0.06716621
3830603773905	383060	3773905	1.82542E-05	5.60372E-05	6.58952E-05	6.50178E-05	1.38206E-05	1.79735E-05	1.32295E-05	1.36167E-06	1.59528E-05	1.36167E-06	2.1236E-05	3.08139E-05	1.82659E-05	4.68311E-09	5.7998E-08	9.5311E-09	7.22126E-08	0.07221264
3830703773905	383070	3773905	1.9E-05	5.83266E-05	6.85874E-05	6.76741E-05	1.43852E-05	1.87078E-05	1.377E-05	1.4173E-06	1.66046E-05	1.4173E-06	2.20283E-05	3.19636E-05	1.89474E-05	5.07599E-09	6.2563E-08	1.0268E-08	7.79066E-08	0.07790664
3830803773905	383080	3773905	1.9597E-05	6.01593E-05	7.07424E-05	6.98004E-05	1.48372E-05	1.92956E-05	1.42026E-05	1.46183E-06	1.71263E-05	1.46183E-06	2.26647E-05	3.28869E-05	1.94947E-05	5.45607E-09	6.693E-08	1.0975E-08	8.33605E-08	0.08336053
3830903773905	383090	3773905	2.0223E-05	6.2081E-05	7.30022E-05	7.20302E-05	1.53112E-05	1.9912E-05	1.46563E-05	1.50853E-06	1.76734E-05	1.50853E-06	2.33259E-05	3.38465E-05	2.00635E-05	5.8906E-09	7.1898E-08	1.1785E-08	8.95726E-08	0.08957261
3831003773905	383100	3773905	2.09234E-05	6.42312E-05	7.55306E-05	7.45249E-05	1.58414E-05	2.06017E-05	1.51639E-05	1.56078E-06	1.82855E-05	1.56078E-06	2.40652E-05	3.49192E-05	2.06994E-05	6.41196E-09	7.7835E-08	1.276E-08	9.70078E-08	0.09700783
3831103773905	383110	3773905	2.17054E-05	6.6632E-05	7.83537E-05	7.73104E-05	1.64336E-05	2.13717E-05	1.57307E-05	1.61912E-06	1.8969E-05	1.61912E-06	2.48825E-05	3.6105E-05	2.14023E-05	7.04671E-09	8.5033E-08	1.3955E-08	1.06035E-07	0.1060346
3831203773905	383120	3773905	2.2522E-05	6.91386E-05	8.13013E-05	8.02188E-05	1.70518E-05	2.21757E-05	1.63225E-05	1.68003E-06	1.96826E-05	1.68003E-06	2.57372E-05	3.73452E-05	2.21375E-05	7.8043E-09	9.3574E-08	1.539E-08	1.16768E-07	0.1167677
3831303773905	383130	3773905	2.35599E-05	7.23248E-05	8.50481E-05	8.39156E-05	1.78376E-05	2.31976E-05	1.70747E-05	1.75745E-06	2.05896E-05	1.75745E-06	2.68289E-05	3.89293E-05	2.30765E-05	8.86312E-09	1.0546E-07	1.7418E-08	1.3174E-07	0.13174022
3831403773905	383140	3773905	2.46305E-05	7.56113E-05	8.89127E-05	8.77288E-05	1.86481E-05	2.42518E-05	1.78506E-05	1.83731E-06	2.15252E-05	1.83731E-06	2.79456E-05	4.05497E-05	2.4037E-05	1.02157E-08	1.2053E-07	2.004E-08	1.50782E-07	0.15078212
3831503773905	383150	3773905	2.56883E-05	7.88588E-05	9.27315E-05	9.14967E-05	1.94491E-05	2.52934E-05	1.86173E-05	1.91622E-06	2.24497E-05	1.91622E-06	2.90155E-05	4.21021E-05	2.49573E-05	1.19313E-08	1.395E-07	2.3456E-08	1.74883E-07	0.17488288
3831603773905	383160	3773905	2.65775E-05	8.15882E-05	9.59411E-05	9.46636E-05	2.01222E-05	2.61688E-05	1.92617E-05	1.98254E-06	2.32268E-05	1.98254E-06	2.99263E-05	4.34238E-05	2.57407E-05	1.42384E-08	1.6482E-07	2.8177E-08	2.07239E-07	0.20723865

			EGIODemolition	EGIOSite Grubbing / Prep	EGIOMass Grading / Excavation	EGIOMass Grading / Excavation	EGIODrainage / Utilities Trenching	EGIODrainage / Utilities Trenching	EGIOFoundations / Concrete Pads	EGIOFoundations / Concrete Pads	EGIOBuilding / Structure Construction	EGIOBuilding / Structure Construction	EGIOAsphalt Paving	EGIOArchitectural Coating	EGIOLandscaping or Other Finishing	EGIOWaterside Construction (Piles)	HIWaterside Construction (Landscaping)	HIWaterside Construction (Landscaping)	KMDemolition	KMSite Grubbing / Prep
Unique Identifier	X (UTM)	Y (UTM)	2025	2025	2025	2026	2026	2027	2026	2027	2026	2027	2027	2027	2027	2027	2025	2026	2025	2025
3837103773905	383710	3773905	0.005767142	0.00226195	0.0074909	0.000733656	0.001703586	0.001700957	0.002238289	0.002236845	0.002397487	0.0023402	9.32949E-05	9.32949E-05	0.00252661	9.32949E-05	0.001125508	0.001090255	0.001942799	0.008431886
3837203773905	383720	3773905	0.003672457	0.00144039	0.000477013	0.000467185	0.001084826	0.001083152	0.001425319	0.0014244	0.001526695	0.001490101	5.94092E-05	5.94092E-05	0.001608919	5.94092E-05	0.000721591	0.000698989	0.001254478	0.005444523
3837303773905	383730	3773905	0.002664415	0.00104502	0.000346079	0.000338948	0.000787055	0.000785841	0.001034088	0.00103342	0.001107637	0.001081087	4.31022E-05	4.31022E-05	0.001167292	4.31022E-05	0.000527039	0.000510532	0.000921035	0.003997357
3837403773905	383740	3773905	0.002091416	0.00082028	0.000271653	0.000266056	0.000617794	0.000616841	0.000811701	0.000811177	0.000869433	0.000848593	3.38328E-05	3.38328E-05	0.000916259	3.38328E-05	0.000416308	0.000403268	0.000729887	0.003167762
3837503773905	383750	3773905	0.00172733	0.00067748	0.000224362	0.000219739	0.000510245	0.000509458	0.000670395	0.000669663	0.000718077	0.000700865	2.7943E-05	2.7943E-05	0.000756751	2.7943E-05	0.000345833	0.000335001	0.00060729	0.002635681
3837603773905	383760	3773905	0.001479472	0.00058027	0.000192168	0.000188208	0.000437029	0.000436354	0.000574199	0.000573828	0.000615038	0.000600296	2.39334E-05	2.39334E-05	0.000648163	2.39334E-05	0.000297754	0.000288428	0.00052297	0.002269728
3837703773905	383770	3773905	0.001312999	0.00051498	0.000170545	0.000167031	0.000387854	0.000387255	0.000509589	0.00050926	0.000545833	0.00053275	2.12404E-05	2.12404E-05	0.000575231	2.12404E-05	0.000265364	0.000257052	0.000465595	0.002020714
3837803773905	383780	3773905	0.001183299	0.00046411	0.000153698	0.000150531	0.000349541	0.000349001	0.000459251	0.000458955	0.000491915	0.000480124	1.91422E-05	1.91422E-05	0.000518408	1.91422E-05	0.000240061	0.000232542	0.000420499	0.001824993
3837903773905	383790	3773905	0.00107759	0.00042265	0.000139967	0.000137084	0.000318315	0.000317824	0.000418224	0.000417954	0.00044797	0.000437233	1.74321E-05	1.74321E-05	0.000472097	1.74321E-05	0.000219385	0.000212513	0.000383482	0.001664337
3838003773905	383800	3773905	0.000989871	0.00038824	0.000128574	0.000125925	0.000292403	0.000291952	0.00038418	0.000383932	0.000411504	0.000401641	1.60131E-05	1.60131E-05	0.000433667	1.60131E-05	0.000202181	0.000195848	0.000352566	0.00153016
3838103773905	383810	3773905	0.00091595	0.00035925	0.000118972	0.000116521	0.000270567	0.00027015	0.00035549	0.00035526	0.000380774	0.000371647	1.48173E-05	1.48173E-05	0.000401281	1.48173E-05	0.00018764	0.000181762	0.00032635	0.001416384
3838203773905	383820	3773905	0.000852312	0.00033429	0.000110706	0.000108425	0.000251769	0.00025138	0.000330791	0.000330578	0.000354319	0.000345826	1.37878E-05	1.37878E-05	0.000373402	1.37878E-05	0.000175088	0.000169604	0.000303672	0.001317959
3838303773905	383830	3773905	0.000796686	0.00031247	0.000103481	0.000101349	0.000235337	0.000234974	0.000309202	0.000309003	0.000331194	0.000323256	1.2888E-05	1.2888E-05	0.000349032	1.2888E-05	0.000164084	0.000158945	0.000283764	0.001231555
3838403773905	383840	3773905	0.000747178	0.00029305	9.70503E-05	9.50508E-05	0.000220713	0.000220372	0.00028998	0.0002898	0.000310613	0.000303168	1.20871E-05	1.20871E-05	0.000327342	1.20871E-05	0.00015427	0.000149438	0.000265999	0.001154454
3838503773905	383850	3773905	0.000702447	0.00027551	9.12403E-05	8.93605E-05	0.000207499	0.000207179	0.000272627	0.000272451	0.000292018	0.000285018	1.13635E-05	1.13635E-05	0.000307745	1.13635E-05	0.000145377	0.000140824	0.000249915	0.00108465
3838603773905	383860	3773905	0.00066183	0.00025958	8.59647E-05	8.41935E-05	0.000195502	0.0001952	0.000256863	0.000256698	0.000275133	0.000268538	1.07064E-05	1.07064E-05	0.000289951	1.07064E-05	0.000137287	0.000132987	0.000235284	0.001021151
3838703773905	383870	3773905	0.000622148	0.00024402	8.08183E-05	7.91454E-05	0.000183779	0.000183496	0.000241462	0.000241306	0.000258636	0.000252437	1.00645E-05	1.00645E-05	0.000272566	1.00645E-05	0.000129369	0.000125317	0.000221007	0.000959185
3838803773905	383880	3773905	0.000583974	0.00022904	7.5852E-05	7.42892E-05	0.000172503	0.000172237	0.000226647	0.0002265	0.000242767	0.000236948	9.44694E-06	9.44694E-06	0.000255842	9.44694E-06	0.000121727	0.000117914	0.000207349	0.00089991
3838903773905	383890	3773905	0.000550283	0.00021583	7.14758E-05	7.00032E-05	0.000162551	0.0001623	0.000213571	0.000213433	0.000228761	0.000223278	8.90191E-06	8.90191E-06	0.000241081	8.90191E-06	0.00011494	0.00011134	0.000195407	0.00084808
3839003773905	383900	3773905	0.000513735	0.00020149	6.67287E-05	6.53538E-05	0.000151755	0.000151521	0.000199386	0.000199257	0.000213567	0.000208448	8.31068E-06	8.31068E-06	0.00022507	8.31068E-06	0.000107553	0.000104184	0.000182539	0.000792233
3839103773905	383910	3773905	0.000477008	0.00018709	6.19582E-05	6.06816E-05	0.000140906	0.000140688	0.000185132	0.000185012	0.000198299	0.000193546	7.71654E-06	7.71654E-06	0.000208979	7.71654E-06	0.000100031	9.68981E-05	0.000169345	0.000734971
3829703773915	382970	3773915	0.00016032	6.288E-05	2.08238E-05	2.03948E-05	4.73577E-05	4.72846E-05	6.22219E-05	6.21817E-05	6.66474E-05	6.50499E-05	2.59349E-06	2.59349E-06	7.02369E-05	2.59349E-06	2.61999E-05	2.53792E-05	1.69594E-05	7.36052E-05
3829803773915	382980	3773915	0.000170919	6.7037E-05	2.22005E-05	2.17431E-05	5.04885E-05	5.04106E-05	6.63353E-05	6.62925E-05	7.10534E-05	6.93503E-05	2.76495E-06	2.76495E-06	7.48802E-05	2.76495E-06	2.7852E-05	2.69796E-05	1.76044E-05	7.64044E-05
3829903773915	382990	3773915	0.000182982	7.1768E-05	2.37673E-05	2.32776E-05	5.40519E-05	5.39685E-05	7.10171E-05	7.09712E-05	7.60681E-05	7.42448E-05	2.96009E-06	2.96009E-06	8.0165E-05	2.96009E-06	2.97356E-05	2.88042E-05	1.83399E-05	7.95965E-05
3830003773915	383000	3773915	0.000197011	7.7271E-05	2.55897E-05	2.50624E-05	5.81962E-05	5.81064E-05	7.64622E-05	7.64129E-05	8.19006E-05	7.99375E-05	3.18705E-06	3.18705E-06	8.63116E-05	3.18705E-06	3.19188E-05	3.0919E-05	1.91908E-05	8.32895E-05
3830103773915	383010	3773915	0.00021344	8.3714E-05	2.77235E-05	2.71523E-05	6.3049E-05	6.29517E-05	8.28381E-05	8.27847E-05	8.873E-05	8.66032E-05	3.4528E-06	3.4528E-06	9.35088E-05	3.4528E-06	3.44661E-05	3.33866E-05	2.01617E-05	8.75031E-05
3830203773915	383020	3773915	0.000231871	9.0943E-05	3.01175E-05	2.9497E-05	6.84934E-05	6.83878E-05	8.99914E-05	8.99334E-05	9.63921E-05	9.40816E-05	3.75096E-06	3.75096E-06	0.000101584	3.75096E-06	3.73059E-05	3.61374E-05	2.11778E-05	9.19131E-05
3830303773915	383030	3773915	0.000248559	9.7488E-05	3.22852E-05	3.162E-05	7.34232E-05	7.33099E-05	9.64684E-05	9.64062E-05	0.00010333	0.000100853	4.02093E-06	4.02093E-06	0.000108895	4.02093E-06	3.98729E-05	3.8624E-05	2.19314E-05	9.51838E-05
3830403773915	383040	3773915	0.000267314	0.00010484	3.47212E-05	3.40058E-05	7.89631E-05	7.88413E-05	0.000103747	0.00010368	0.000111126	0.000108463	4.32432E-06	4.32432E-06	0.000117111	4.32432E-06	4.27611E-05	4.14217E-05	2.2728E-05	9.86411E-05
3830503773915	383050	3773915	0.000290299	0.00011386	3.77067E-05	3.69298E-05	8.57528E-05	8.56205E-05	0.000112668	0.000112595	0.000120681	0.000117789	4.69615E-06	4.69615E-06	0.000127181	4.69615E-06	4.63076E-05	4.48572E-05	2.3683E-05	0.000102786
3830603773915	383060	3773915	0.000317981	0.00012472	4.13023E-05	4.04514E-05	9.39301E-05	9.37852E-05	0.000123412	0.000123332	0.000132189	0.000129021	5.14397E-06	5.14397E-06	0.000139309	5.14397E-06	5.0595E-05	4.90103E-05	2.47761E-05	0.00010753
3830703773915	383070	3773915	0.000349876	0.00013723	4.54452E-05	4.45088E-05	0.000103352	0.000103192	0.000135791	0.000135703	0.000145449	0.000141962	5.65994E-06	5.65994E-06	0.000153282	5.65994E-06	5.55534E-05	5.38133E-05	2.5928E-05	0.000112529
3830803773915	383080	3773915	0.000380182	0.00014911	4.93815E-05	4.83641E-05	0.000112304	0.000112131	0.000147552	0.000147457	0.000158047	0.000154259	6.15019E-06	6.15019E-06	0.000166559	6.15019E-06	6.02444E-05	5.83574E-05	2.68128E-05	0.00011637
3830903773915	383090	3773915	0.000415131	0.00016282	5.3921E-05	5.281E-05	0.000122628	0.000122438	0.000161117	0.000161013	0.000172576	0.000168439	6.71556E-06	6.71556E-06	0.000181871	6.71556E-06	6.56387E-05	6.35827E-05	2.77384E-05	0.000120387
3831003773915	383100	3773915	0.000457993	0.00017963	5.94883E-05	5.82627E-05	0.000135289	0.00013508	0.000177752	0.000177637	0.000190394	0.000185831	7.40894E-06	7.40894E-06	0.000200649	7.40894E-06	7.2242E-05	6.99792E-05	2.87976E-05	0.000124983
3831103773915	383110	3773915	0.000511391	0.00020057	6.64242E-05	6.50556E-05	0.000151062	0.000150829	0.000198476	0.000198348	0.000212593	0.000207497	8.27275E-06	8.27275E-06	0.000224043	8.27275E-06	8.04168E-05	7.7898E-05	2.99992E-05	0.000130199
3831203773915	383120	3773915	0.000576528	0.00022612	7.48848E-05	7.33419E-05	0.000170304	0.000170041	0.000223757	0.000223612	0.000239671	0.000233927	9.32648E-06	9.32648E-06	0.00025258	9.32648E-06	9.02491E-05	8.74223E-05	3.12439E-05	0.000135601
3831303773915	383130	3773915	0.000660357	0.000259	8.57733E-05	8.40061E-05	0.000195066	0.000194765	0.000256292	0.000256126	0.00027452	0.00026794	1.06826E-05	1.06826E-05	0.000289305	1.06826E-05	0.000102706	9.9489E-05	3.25791E-05	0.000141396
3831403773915	383140	3773915	0.000768115	0.00030127	9.97698E-05	9.77142E-05	0.000226897	0.000226547	0.000298113	0.000297921	0.000319317	0.000311663	1.24258E-05	1.24258E-05	0.000336514	1.24258E-05	0.000118358	0.00011465	3.40026E-05	0.000147574
3831503773915	383150	3773915	0.000909536	0.00035673	0.000118139	0.000115705	0.000268673	0.000268258	0.00035301	0.000352773	0.000378108	0.000369045	1.47135E-05	1.47135E-05	0.000398472	1.47135E-05	0.000138254	0.000133923	3.53469E-05	0.000153408
3831603773915	383160	3773915	0.001110392	0.00043551	0.000144228	0.000141256	0.000328004	0.000327498	0.000430955	0.000430677	0.000461607	0.000450542	1.79628E-05	1.79628E-05	0.000486468	1.79628E-05	0.000164985	0.000159817	3.66776E-05	0.000159183
3837003773915	383700	3773915	0.004601259	0.00180468	0.000597654	0.00058534	0.00135919	0.001357092	0.001785797	0.001784645	0.001912812	0.001866963	7.44344E-05	7.44344E-05	0.002015832	7.44344E-05	0.000899411	0.00087124	0.001560431	0.006772382
3837103773915	383710	3773915	0.004838914	0.00189789	0.000628523	0.000615573	0.001429392	0.001427186	0.001878034	0.001876822	0.002011609	0.001963392	7.8279E-05	7.8279E-05	0.00211995	7.8279E-05	0.000944987	0.000915388	0.001632632	0.007085739
3837203773915	383720	3773915	0.003313904	0.00129976	0.000430441	0.000421572	0.000978911	0.000977401	0.001286161	0.001285331	0.001377639	0.001344618	5.36089E-05	5.36089E-05	0.001451836	5.36089E-05	0.000650906	0.000630519	0.001130851	0.004907973
3837303773915	383730	3773915	0.002505532	0.0009827	0.000325442	0.000318736	0.000740122	0.00073898	0.000972423	0.000971796	0.001041587	0.001016621	4.05319E-05	4.05319E-05	0.001097684	4.05319E-05	0.000494904	0.000479402	0.000863214	0.003746408
3837403773915	383740	3773915	0.002014647	0.00079017	0.000261681	0.000256289	0.000595117	0.000594199	0.000781906	0.000781401	0.000837519	0.000817444	3.25909E-05	3.25909E-05	0.000882626	3.25909E-05	0.000400073	0.000387542	0.000699519	0.003035962
3837503773915	383750	3773915	0.001687756	0.00066196	0.000219221	0.000214705	0.000498555	0.000497786	0.000655036	0.000654613	0.000701625	0.000684808	2.73028E-05	2.73028E-05	0.000739413	2.73028E-05	0.000336833	0.000326282	0.000589604	0.002558923
3837603773915	383760	3773915	0.001460286	0.00057274	0.000189676	0.000185768	0.000431361	0.000430696	0.000566753	0.000566387	0.000607063	0.000592512	2.3623E-05	2.3623E-05	0.000639758	2.3623E-05	0.000292751	0.000283582	0.0005124	0.00222385
3837703773915	383770	3773915	0.001307538	0.00051283	0.000169835	0.000166336	0.00038624	0.000385644	0.000507469	0.000507142	0.000543563	0.000530534	2.1152E-05	2.1152E-05	0.000572838	2.1152E-05	0.000263073	0.000254833	0.000459908	0.001996032
3837803773915	383780	3773915	0.001187404	0.00046572	0.000154231	0.000151053	0.000350753	0.000350212	0.000460844	0.000460547	0.000493621	0.00048179	1.92086E-05	1.92086E-05	0.000520207	1.92086E-05	0.000239675	0.000232168	0.000418294	0.001815427
3837903773915	383790	3773915	0.001088207	0.00042681	0.000141346	0.000138434	0.000321451	0.000320955	0.000422344	0.000422072	0.000452384	0.00044154	1.76039E-05	1.76039E-05	0.000476748	1.76039E-05	0.000220314	0.00021341	0.000383721	0.001665378
3838003773915	383800	3773915	0.001004961	0.00039416	0.000130534	0.000127844	0.000296861	0.000296403	0.00039003	0.000389784	0.000417777	0.000407763	1.62572E-05	1.62572E-05	0.000440278	1.62572E-05	0.000204029	0.00019763	0.000354541	0.001538735
3838103773915	383810	3773915	0.000934201	0.00036641	0.000121343	0.000118843	0.000275958	0.000275533	0.000362573	0.000362339	0.000388361	0.000379052	1.51125E-05	1.51125E-05	0.000409278	1.51125E-05	0.000190151	0.000184195	0.000329609	0.001430527
3838203773915	383820	3773915	0.000872495	0.0003422	0.000113328	0.000110993	0.000257731	0.000257333	0.000338624	0.000338406	0.000362709	0.000354015	1.41143E-05	1.41143E-05	0.000382244	1.41143E-05	0.000178023	0.000172447	0.000307782	0.001335795
3838303773915	383830	3773915	0.000817839	0.00032077	0.000106229	0.00010404	0.000241586	0.000241213	0.000317412	0.000317207	0.000339988	0.000331839	1.32302E-05	1.32302E-05	0.000358299	1.32302E-05	0.000167257	0.000162019	0.000288394	0.001251651
3838403773915	383840	3773915	0.000768564	0.00030144	9.98282E-05	9.77714E-05	0.00022703	0.00022668	0.000298288	0.000298095	0.000319503	0.000311845	1.2433E-05	1.2433E-05	0.000336711	1.2433E-05	0.000157531	0.00015257	0.000270883	0.001175649
3838503773915	383850	3773915	0.000723591	0.0002838	9.39867E-05	9.20502E-05	0.000213745	0.000213415	0.000280833	0.000280652	0.000300807	0.00029359	1.17055E-05	1.17055E-05	0.000317008	1.17055E-05	0.000148639	0.00014398	0.00025488	0.001106199
3838603773915	383860	3773915	0.000682193	0.00026757	8.86095E-05	8.67838E-05	0.000201516	0.000201205	0.000264766	0.000264595	0.000283598	0.0002768	1.10358E-05	1.10358E-05	0.000298872	1.10358E-05	0.000140441	0.000136042	0.000240148	0.001042258
3838703773915	383870	3773915	0.000642304	0.00025192	8.34283E-05	8.17094E-05	0.000189733	0.000189441	0.000249285	0.000249124	0.000267015	0.000260615	1.03905E-05	1.03905E-05	0.000281396	1.03905E-05	0.000132529	0.000128378	0.000225961	0.000980685
3838803773915	383880	3773915	0.000602414	0.00023628	7.82472E-05	7.6635E-05	0.00017795	0.000177676	0.00023803	0.00023653	0.000250433	0.00024443	9.74524E-06	9.74524E-06	0.00026392	9.74524E-06	0.000124609	0.000120706	0.000211826	0.000919338
3838903773915	383890	3773915	0.000566774	0.0002223	7.36178E-05	7.2101E-05	0.000167422	0.000167164	0.000219971	0.000219829	0.000235616	0.000229969	9.16868E-06	9.16868E-06	0.000248306	9.16868E-06	0.000117498	0.000113818	0.000199238	0.000864708
3839003773915	383900	3773915	0.00053063	0.00020812	6.89232E-05	6.75031E-05	0.000156746	0.000156504	0.000205943	0.00020581	0.000220591	0.000215303	8.58399E-06	8.58399E-06	0.000232471	8.58399E-06	0.000110265	0.000106812	0.000186638	0.00081002
3839103773915	383910	3773915	0.000493912	0.00019372	6.41538E-05	6.2832E-05	0.000145899	0.000145674	0.000191692	0.000191569	0.000205326	0.000200405	7.99E-06	7.99E-06	0.000216385	7.99E-06	0.000102815	9.9595E-05	0.000173783	0.000754232
3829703773925	382970	3773925	0.000159988	6.2749E-05	2.07807E-05	2.03525E-05	4.72596E-05	4.71866E-05	6.20929E-05	6.20528E-05	6.65092E-05	6.4915E-05	2.58811E-06	2.58811E-06	7.00913E-05	2.58811E-06	2.599E-05	2.51759E-05	1.68463E-05	7.31141E-05
3829803773925	382980	3773925	0.000170514	6.6878E-05	2.2148E-05	2.16917E-05	5.03692E-05	5.02914E-05	6.61785E-05	6.61358E-05	7.08854E-05	6.91863E-05	2.75841E-06	2.75841E-06	7.47031E-05	2.75841E-06	2.76152E-05	2.67503E-05	1.74799E-05	7.58642E-05
3829903773925	382990	3773925	0.000182479	7.1571E-05	2.3702E-05	2.32137E-05	5.39033E-05	5.38201E-05	7.08218E-05	7.07761E-05	7.5859E-05	7.40407E-05	2.95195E-06	2.95195E-06	7.99446E-05	2.95195E-06	2.94665E-05	2.85436E-05	1.82019E-05	7.89974E-05
3830003773925	383000	3773925	0.000196733	7.7161E-05	2.55535E-05	2.5027E-05	5.8114E-05	5.80243E-05	7.63541E-05	7.63049E-05	8.17848E-05	7.98245E-05	3.18254E-06	3.18254E-06	8.61896E-05	3.18254E-06	3.16659E-05	3.0674E-05	1.90664E-05	8.27493E-05
3830103773925	383010	3773925	0.000213664	8.3802E-05	2.77527E-05	2.71809E-05	6.31153E-05	6.30179E-05	8.29253E-05	8.28718E-05	8.88233E-05	8.66943E-05	3.45644E-06	3.45644E-06	9.36072E-05	3.45644E-06	3.42688E-05	3.31954E-05	2.00712E-05	8.71102E-05
3830203773925	383020	3773925	0.000232715	9.1274E-05	3.02272E-05	2.96044E-05	6.87429E-05	6.86368E-05	9.03191E-05	9.02608E-05	9.67431E-05	9.44242E-05	3.76462E-06	3.76462E-06	0.000101953	3.76462E-06	3.71767E-05	3.60123E-05	2.1119E-05	9.16578E-05
3830303773925	383030	3773925	0.000249233	9.7753E-05	3.23727E-05	3.17057E-05	7.36222E-05	7.35086E-05	9.67299E-05	9.66675E-05	0.00010361	0.000101126	4.03183E-06	4.03183E-06	0.00010919	4.03183E-06	3.96953E-05	3.8452E-05	2.18431E-05	9.48008E-05
3830403773925	383040	3773925	0.000267799	0.00010503	3.47842E-05	3.40675E-05	7.91064E-05	7.89844E-05	0.000103935	0.000103868	0.000111328	0.000108659	4.33217E-06	4.33217E-06	0.000117324	4.33217E-06	4.25333E-05	4.1201E-05	2.26103E-05	9.81304E-05
3830503773925	383050	3773925	0.000291233	0.00011423	3.7828E-05	3.70486E-05	8.60287E-05	8.5896E-05	0.00011303	0.00011958	0.00012107	0.000118168	4.71126E-06	4.71126E-06	0.00012759	4.71126E-06	4.61211E-05	4.46765E-05	2.35744E-05	0.000102315
3830603773925	383060	3773925	0.000320047	0.00012553	4.15707E-05	4.07142E-05	9.45403E-05	9.43945E-05	0.000124214	0.000124133	0.000133048	0.000129859	5.17739E-06	5.17739E-06	0.000140214	5.17739E-06	5.05592E-05	4.89756E-05	2.47104E-05	0.000107245
3830703773925	383070	3773925	0.000353442	0.00013862	4.59083E-05	4.49625E-05	0.000104405	0.000104244	0.000137175	0.000137086	0.000146931	0.000143409	5.71762E-06	5.71762E-06	0.000154845	5.71762E-06	5.57328E-05	5.39871E-05	2.59099E-05	0.000112451
3830803773925	383080	3773925	0.000384376	0.00015076	4.99263E-05	4.88977E-05	0.000113543	0.000113368	0.00014918	0.000149084	0.000159791	0.000155961	6.21804E-06	6.21804E-06	0.000168397	6.21804E-06	6.05063E-05	5.86111E-05	2.67925E-05	0.000116281
3830903773925	383090	3773925	0.000420098	0.00016477	5.45662E-05	5.34419E-05	0.000124095	0.000123903	0.000163044	0.000162939	0.000174641	0.000170455	6.79591E-06	6.79591E-06	0.000184047	6.79591E-06	6.601E-05	6.39424E-05	2.77181E-05	0.000120298
3831003773925	383100	3773925	0.000464181	0.00018206	6.02922E-05	5.90499E-05	0.000137117	0.000136905	0.000180154	0.000180037	0.000192967	0.000188342	7.50905E-06	7.50905E-06	0.00020336	7.50905E-06	7.27873E-05	7.05075E-05	2.87817E-05	0.000124915

			KMMass Grading / Excavation	KMMass Grading / Excavation	KMDrainage / Utilities Trenching	KMFoundations / Concrete Pads	KMBuilding / Structure Construction	KMAsphalt Paving	KMArchitectural Coating	KMLandscaping or Other Finishing	KMWaterside Construction (Piles)	EWNDemolition	EWNSite Grubbing / Prep	EWNDrainage / Utilities Trenching	EWNDrainage / Utilities Trenching	EWNDrainage / Utilities Trenching	EWNFoundation s / Concrete Pads	EWNBuilding / Structure Construction	EWNAsphalt Paving	EWNLandscaping or Other Finishing	EWNWaterside Construction (Piles)
Unique Identifier	X (UTM)	Y (UTM)	2025	2026	2026	2026	2026	2026	2026	2026	2026	2027	2027	2027	2028	2029	2029	2029	2029	2029	2029
3837103773905	383710	3773905	0.006409132	0.006342804	0.002277755	0.001205379	0.004140057	0.000133004	0.000133004	0.004273061	0.000133004	0.004479727	0.000244151	0.000573312	0.000562241	0.000550608	0.000476929	0.001035622	7.3679E-05	0.001072462	7.3679E-05
3837203773905	383720	3773905	0.004138418	0.004095589	0.001470761	0.000778321	0.002673261	8.58812E-05	8.58812E-05	0.002759143	8.58812E-05	0.002859432	0.000155843	0.000365948	0.000358881	0.000351456	0.000304426	0.000661043	4.70296E-05	0.000684558	4.70296E-05
3837303773905	383730	3773905	0.003038418	0.003006973	0.00107983	0.000571442	0.001962703	6.30538E-05	6.30538E-05	0.002025757	6.30538E-05	0.002079629	0.000113342	0.000266149	0.00026101	0.000255609	0.000221405	0.000480768	3.42041E-05	0.00049787	3.42041E-05
3837403773905	383740	3773905	0.002407837	0.002382918	0.000855726	0.000452847	0.001555372	4.99679E-05	4.99679E-05	0.00160534	4.99679E-05	0.001636305	8.91808E-05	0.000209413	0.000205369	0.00020112	0.000174207	0.000378281	2.69126E-05	0.000391737	2.69126E-05
3837503773905	383750	3773905	0.002003399	0.001982666	0.000711992	0.000376784	0.00129412	4.15749E-05	4.15749E-05	0.001335695	4.15749E-05	0.001354572	7.38259E-05	0.000173357	0.000170009	0.000166492	0.000144213	0.00031315	2.22789E-05	0.000324289	2.22789E-05
3837603773905	383760	3773905	0.001725235	0.001707381	0.000613135	0.000324469	0.001114437	3.58024E-05	3.58024E-05	0.001150239	3.58024E-05	0.00116273	6.33703E-05	0.000148805	0.000145932	0.000142912	0.000123789	0.0002688	1.91236E-05	0.000278361	1.91236E-05
3837703773905	383770	3773905	0.001535958	0.001520062	0.000545867	0.000288871	0.000992171	3.18745E-05	3.18745E-05	0.001024045	3.18745E-05	0.001033842	5.63457E-05	0.00013231	0.000129755	0.000127071	0.000110067	0.000239003	1.70038E-05	0.000247505	1.70038E-05
3837803773905	383780	3773905	0.00138719	0.001372833	0.000492996	0.000260892	0.000896072	2.87872E-05	2.87872E-05	0.000924859	2.87872E-05	0.000933392	5.08711E-05	0.000119455	0.000117148	0.000114724	9.93725E-05	0.000215781	1.53517E-05	0.000223457	1.53517E-05
3837903773905	383790	3773905	0.001265074	0.001251981	0.000449597	0.000237925	0.00081719	2.6253E-05	2.6253E-05	0.000843443	2.6253E-05	0.000851494	4.64075E-05	0.000108974	0.000106869	0.000104658	9.06533E-05	0.000196848	1.40047E-05	0.000203851	1.40047E-05
3838003773905	383800	3773905	0.001163085	0.001151048	0.000413351	0.000218744	0.000751309	2.41366E-05	2.41366E-05	0.000775445	2.41366E-05	0.000783517	4.27027E-05	0.000100274	9.83376E-05	9.63029E-05	8.34162E-05	0.000181133	1.28867E-05	0.000187577	1.28867E-05
3838103773905	383810	3773905	0.001076603	0.001065461	0.000382616	0.000202479	0.000695445	2.23419E-05	2.23419E-05	0.000717786	2.23419E-05	0.000726213	3.95796E-05	9.29403E-05	9.11455E-05	8.92596E-05	7.73154E-05	0.000167886	1.19442E-05	0.000173858	1.19442E-05
3838203773905	383820	3773905	0.001001789	0.000991421	0.000356028	0.000188409	0.000647118	2.07893E-05	2.07893E-05	0.000667907	2.07893E-05	0.000676865	3.689E-05	8.66247E-05	8.49519E-05	8.31941E-05	7.20616E-05	0.000156477	1.11325E-05	0.000162044	1.11325E-05
3838303773905	383830	3773905	0.000936113	0.000926426	0.000332687	0.000176057	0.000604694	1.94264E-05	1.94264E-05	0.00062412	1.94264E-05	0.000633703	3.45376E-05	8.11009E-05	7.95347E-05	7.78891E-05	6.74665E-05	0.000146499	1.04226E-05	0.000151711	1.04226E-05
3838403773905	383840	3773905	0.000877508	0.000868427	0.000311859	0.000165035	0.000566837	1.82102E-05	1.82102E-05	0.000585047	1.82102E-05	0.000595273	3.24432E-05	7.61827E-05	7.47115E-05	7.31657E-05	6.33751E-05	0.000137615	9.79058E-06	0.000142511	9.79058E-06
3838503773905	383850	3773905	0.000824449	0.000815917	0.000293003	0.000155056	0.000532563	1.71091E-05	1.71091E-05	0.000549672	1.71091E-05	0.000560534	3.05499E-05	7.17368E-05	7.03515E-05	6.88959E-05	5.96766E-05	0.000129584	9.21922E-06	0.000134194	9.21922E-06
3838603773905	383860	3773905	0.000776184	0.000768151	0.00027585	0.000145979	0.000501385	1.61075E-05	1.61075E-05	0.000517493	1.61075E-05	0.000528973	2.88297E-05	6.76976E-05	6.63903E-05	6.50166E-05	5.63165E-05	0.000122288	8.70012E-06	0.000126638	8.70012E-06
3838703773905	383870	3773905	0.000729083	0.000721538	0.00025911	0.00013712	0.00047096	1.51301E-05	1.51301E-05	0.00048609	1.51301E-05	0.000498116	2.7148E-05	6.37485E-05	6.25175E-05	6.12239E-05	5.30313E-05	0.000115154	8.19261E-06	0.000119251	8.19261E-06
3838803773905	383880	3773905	0.000684028	0.000676948	0.000243098	0.000128647	0.000441856	1.41951E-05	1.41951E-05	0.000456051	1.41951E-05	0.000468415	2.55292E-05	5.99474E-05	5.87898E-05	5.75734E-05	4.98692E-05	0.000108288	7.70411E-06	0.00011214	7.70411E-06
3838903773905	383890	3773905	0.000644631	0.00063796	0.000229097	0.000121237	0.000416407	1.33775E-05	1.33775E-05	0.000429785	1.33775E-05	0.000442175	2.40991E-05	5.65892E-05	5.54964E-05	5.43482E-05	4.70756E-05	0.000102222	7.27254E-06	0.000105858	7.27254E-06
3839003773905	383900	3773905	0.000602181	0.000595949	0.000214011	0.000113254	0.000388986	1.24966E-05	1.24966E-05	0.000401483	1.24966E-05	0.000413646	2.25442E-05	5.29381E-05	5.19158E-05	5.08416E-05	4.40383E-05	9.56265E-05	6.80331E-06	9.90282E-05	6.80331E-06
3839103773905	383910	3773905	0.000558656	0.000552875	0.000198542	0.000105068	0.000360871	1.15933E-05	1.15933E-05	0.000372464	1.15933E-05	0.000384527	2.09572E-05	4.92114E-05	4.82611E-05	4.72626E-05	4.09382E-05	8.88948E-05	6.32438E-06	9.2057E-05	6.32438E-06
3829703773915	382970	3773915	5.59478E-05	5.53688E-05	1.98834E-05	1.05222E-05	3.61401E-05	1.16104E-06	1.16104E-06	3.73012E-05	1.16104E-06	0.00012646	6.89226E-06	1.61843E-05	1.58718E-05	1.55434E-05	1.34635E-05	2.92351E-05	2.07992E-06	3.02751E-05	2.07992E-06
3829803773915	382980	3773915	5.80755E-05	5.74745E-05	2.06396E-05	1.09224E-05	3.75146E-05	1.20519E-06	1.20519E-06	3.87198E-05	1.20519E-06	0.000135105	7.3634E-06	1.72906E-05	1.69567E-05	1.66059E-05	1.43838E-05	3.12335E-05	2.2221E-06	3.23446E-05	2.2221E-06
3829903773915	382990	3773915	6.05018E-05	5.98757E-05	2.15019E-05	1.13787E-05	3.90819E-05	1.25555E-06	1.25555E-06	4.03374E-05	1.25555E-06	0.000145005	7.90297E-06	1.85577E-05	1.81993E-05	1.78227E-05	1.54378E-05	3.35223E-05	2.38493E-06	3.47148E-05	2.38493E-06
3830003773915	383000	3773915	6.33089E-05	6.26537E-05	2.24995E-05	1.19066E-05	4.08952E-05	1.3138E-06	1.3138E-06	4.2209E-05	1.3138E-06	0.000156559	8.53269E-06	2.00364E-05	1.96494E-05	1.92429E-05	1.66679E-05	3.61934E-05	2.57496E-06	3.74809E-05	2.57496E-06
3830103773915	383010	3773915	6.65117E-05	6.58234E-05	2.36377E-05	1.2509E-05	4.2964E-05	1.38026E-06	1.38026E-06	4.43443E-05	1.38026E-06	0.000170127	9.27216E-06	2.17728E-05	2.13523E-05	2.09105E-05	1.81124E-05	3.933E-05	2.79812E-06	4.07291E-05	2.79812E-06
3830203773915	383020	3773915	6.98638E-05	6.91408E-05	2.4829E-05	1.31394E-05	4.51294E-05	1.44983E-06	1.44983E-06	4.65792E-05	1.44983E-06	0.000185464	1.0108E-05	2.37356E-05	2.32772E-05	2.27956E-05	1.97452E-05	4.28755E-05	3.05036E-06	4.44007E-05	3.05036E-06
3830303773915	383030	3773915	7.23499E-05	7.16011E-05	2.57126E-05	1.3607E-05	4.67353E-05	1.50142E-06	1.50142E-06	4.82367E-05	1.50142E-06	0.000199667	1.08821E-05	2.55533E-05	2.50598E-05	2.45413E-05	2.12574E-05	4.61591E-05	3.28397E-06	4.78011E-05	3.28397E-06
3830403773915	383040	3773915	7.49778E-05	7.42018E-05	2.66465E-05	1.41012E-05	4.84328E-05	1.55595E-06	1.55595E-06	4.99888E-05	1.55595E-06	0.000215839	1.17635E-05	2.76229E-05	2.70895E-05	2.6529E-05	2.2979E-05	4.98976E-05	3.54994E-06	5.16725E-05	3.54994E-06
3830503773915	383050	3773915	7.81283E-05	7.73197E-05	2.77662E-05	1.46938E-05	5.04679E-05	1.62133E-06	1.62133E-06	5.20893E-05	1.62133E-06	0.000235892	1.28564E-05	3.01893E-05	2.96063E-05	2.89937E-05	2.5114E-05	5.45335E-05	3.87976E-06	5.64733E-05	3.87976E-06
3830603773915	383060	3773915	8.17342E-05	8.08883E-05	2.90477E-05	1.53719E-05	5.27972E-05	1.69616E-06	1.69616E-06	5.44934E-05	1.69616E-06	0.000260455	1.41951E-05	3.33329E-05	3.26892E-05	3.20128E-05	2.7729E-05	6.0212E-05	4.28376E-06	6.23538E-05	4.28376E-06
3830703773915	383070	3773915	8.55342E-05	8.4649E-05	3.03982E-05	1.60866E-05	5.52519E-05	1.77502E-06	1.77502E-06	5.70269E-05	1.77502E-06	0.000289444	1.57751E-05	3.70428E-05	3.63275E-05	3.55758E-05	3.08153E-05	6.69136E-05	4.76054E-06	6.92939E-05	4.76054E-06
3830803773915	383080	3773915	8.84533E-05	8.75379E-05	3.14356E-05	1.66356E-05	5.71375E-05	1.8356E-06	1.8356E-06	5.89731E-05	1.8356E-06	0.000317682	1.73141E-05	4.06568E-05	3.98716E-05	3.90467E-05	3.38217E-05	7.34418E-05	5.22498E-06	7.60542E-05	5.22498E-06
3830903773915	383090	3773915	9.15068E-05	9.05598E-05	3.25208E-05	1.72099E-05	5.91099E-05	1.89897E-06	1.89897E-06	6.10089E-05	1.89897E-06	0.000350836	1.9121E-05	4.48998E-05	4.40327E-05	4.31217E-05	3.73514E-05	8.11063E-05	5.77028E-06	8.39915E-05	5.77028E-06
3831003773915	383100	3773915	9.50007E-05	9.40175E-05	3.37625E-05	1.7867E-05	6.13669E-05	1.97147E-06	1.97147E-06	6.33383E-05	1.97147E-06	0.000392321	2.1382E-05	5.0209E-05	4.92394E-05	4.82206E-05	4.1768E-05	9.06968E-05	6.45258E-06	9.3923E-05	6.45258E-06
3831103773915	383110	3773915	9.8965E-05	9.79408E-05	3.51714E-05	1.86126E-05	6.39276E-05	2.05374E-06	2.05374E-06	6.59814E-05	2.05374E-06	0.000445092	2.42581E-05	5.69626E-05	5.58626E-05	5.47067E-05	4.73862E-05	0.000102896	7.32052E-06	0.000106557	7.32052E-06
3831203773915	383120	3773915	0.000103071	0.000102004	3.66307E-05	1.93848E-05	6.658E-05	2.13895E-06	2.13895E-06	6.8719E-05	2.13895E-06	0.000510872	2.78432E-05	6.53811E-05	6.41185E-05	6.27918E-05	5.43894E-05	0.000118103	8.40241E-06	0.000122305	8.40241E-06
3831303773915	383130	3773915	0.000107476	0.000106364	3.81961E-05	2.02132E-05	6.94253E-05	2.23036E-06	2.23036E-06	7.16557E-05	2.23036E-06	0.000597394	3.25588E-05	7.64541E-05	7.49777E-05	7.34264E-05	6.36009E-05	0.000138106	9.82546E-06	0.000143018	9.82546E-06
3831403773915	383140	3773915	0.000112172	0.000111011	3.9865E-05	2.10964E-05	7.24587E-05	2.32781E-06	2.32781E-06	7.47865E-05	2.32781E-06	0.00071139	3.87716E-05	9.10431E-05	8.9285E-05	8.74376E-05	7.57372E-05	0.000164459	1.17004E-05	0.000170309	1.17004E-05
3831503773915	383150	3773915	0.000116606	0.0001154	4.1441E-05	2.19304E-05	7.53233E-05	2.41984E-06	2.41984E-06	7.77431E-05	2.41984E-06	0.000867137	4.72601E-05	0.000110976	0.000108833	0.000106581	9.23187E-05	0.000200465	1.4262E-05	0.000207596	1.4262E-05
3831603773915	383160	3773915	0.000120996	0.000119744	4.30011E-05	2.2756E-05	7.8159E-05	2.51094E-06	2.51094E-06	8.06699E-05	2.51094E-06	0.001095977	5.97322E-05	0.000140262	0.000137554	0.000134708	0.000116682	0.000253368	1.80258E-05	0.000262381	1.80258E-05
3837003773915	383700	3773915	0.005147732	0.005094458	0.001829464	0.000968145	0.00332524	0.000106827	0.000106827	0.003432067	0.000106827	0.003576993	0.000194951	0.000457781	0.000448941	0.000439652	0.0003808 2	0.000826929	5.88315E-05	0.000856344	5.88315E-05
3837103773915	383710	3773915	0.005385917	0.005330178	0.001914113	0.001012941	0.003479099	0.00011177	0.00011177	0.003590868	0.00011177	0.003760704	0.000204963	0.000481292	0.000471998	0.000462232	0.000400379	0.000869399	6.1853E-05	0.000900325	6.1853E-05
3837203773915	383720	3773915	0.003730583	0.003691975	0.00132582	0.000701619	0.002409815	7.74178E-05	7.74178E-05	0.002487233	7.74178E-05	0.002581052	0.000140671	0.000330321	0.00032394 2	0.00031724	0.000274789	0.000596687	4.24511E-05	0.000617913	4.24511E-05
3837303773915	383730	3773915	0.00284767	0.002818199	0.001012039	0.000535567	0.001839487	5.90954E-05	5.90954E-05	0.001898582	5.90954E-05	0.00195571	0.000106589	0.00025029	0.000245457	0.000240378	0.000208212	0.000452121	3.2166E-05	0.000468204	3.2166E-05
3837403773915	383740	3773915	0.002307655	0.002283773	0.000820122	0.000434006	0.001490658	4.78889E-05	4.78889E-05	0.001538547	4.78889E-05	0.001575931	8.58903E-05	0.000201687	0.000197792	0.000193699	0.00016778	0.000364323	2.59196E-05	0.000377283	2.59196E-05
3837503773915	383750	3773915	0.001945055	0.001924925	0.000691257	0.000365811	0.001256432	4.03641E-05	4.03641E-05	0.001296796	4.03641E-05	0.00132298	7.21041E-05	0.000169314	0.000166044	0.000162609	0.000140849	0.000305846	2.17593E-05	0.000316726	2.17593E-05
3837603773915	383760	3773915	0.001690363	0.00167287	0.000600742	0.00031791	0.001091911	3.50787E-05	3.50787E-05	0.001126989	3.50787E-05	0.001146941	6.25098E-05	0.000146785	0.00014395	0.000140972	0.000122108	0.00026515	1.8864E-05	0.000274582	1.8864E-05
3837703773915	383770	3773915	0.001517197	0.001501495	0.0005392	0.000285343	0.000980052	3.14852E-05	3.14852E-05	0.001011537	3.14852E-05	0.001028689	5.60649E-05	0.000131651	0.000129109	0.000126437	0.000109518	0.000237812	1.69191E-05	0.000246272	1.69191E-05
3837803773915	383780	3773915	0.001379918	0.001365637	0.000490412	0.000259524	0.000891375	2.86363E-05	2.86363E-05	0.000920011	2.86363E-05	0.000935658	5.09946E-05	0.000119745	0.000117433	0.000115003	9.96138E-05	0.000216305	1.5389E-05	0.000224	1.5389E-05
3837903773915	383790	3773915	0.001265865	0.001252764	0.000449878	0.000238074	0.000817701	2.62695E-05	2.62695E-05	0.00084397	2.62695E-05	0.000858822	4.68069E-05	0.000109911	0.000107789	0.000105559	9.14335E-05	0.000198542	1.41252E-05	0.000205605	1.41252E-05
3838003773915	383800	3773915	0.001169602	0.001157498	0.000415668	0.00021997	0.000755519	2.42718E-05	2.42718E-05	0.000779791	2.42718E-05	0.000794328	4.32919E-05	0.000101658	9.96945E-05	9.76317E-05	8.45672E-05	0.000183633	1.30645E-05	0.000190165	1.30645E-05
3838103773915	383810	3773915	0.001087353	0.0010761	0.000386437	0.000204501	0.000702389	2.2565E-05	2.2565E-05	0.000724954	2.2565E-05	0.000739482	4.03028E-05	9.46385E-05	9.28109E-05	9.08905E-05	7.87281E-05	0.000170953	1.21624E-05	0.000177035	1.21624E-05
3838203773915	383820	3773915	0.001015347	0.001004839	0.000360846	0.000190958	0.000655876	2.10707E-05	2.10707E-05	0.000676946	2.10707E-05	0.000691643	3.76954E-05	8.85159E-05	8.68066E-05	8.50105E-05	7.36349E-05	0.000159894	1.13756E-05	0.000165582	1.13756E-05
3838303773915	383830	3773915	0.000951388	0.000941542	0.000338116	0.00017893	0.000614561	1.97434E-05	1.97434E-05	0.000634304	1.97434E-05	0.000649262	3.53856E-05	8.30921E-05	8.14875E-05	7.98014E-05	6.91229E-05	0.000150096	1.06785E-05	0.000155436	1.06785E-05
3838403773915	383840	3773915	0.000893619	0.000884371	0.000317585	0.000168065	0.000577244	1.85445E-05	1.85445E-05	0.000595789	1.85445E-05	0.000611024	3.33016E-05	7.81984E-05	7.66883E-05	7.51015E-05	6.50519E-05	0.000141256	1.00496E-05	0.000146281	1.00496E-05
3838503773915	383850	3773915	0.000840829	0.000832127	0.000298824	0.000158137	0.000543144	1.7449E-05	1.7449E-05	0.000560593	1.7449E-05	0.000576108	3.13987E-05	7.373E-05	7.23061E-05	7.08101E-05	6.13347E-05	0.000133185	9.47537E-06	0.000137922	9.47537E-06
3838603773915	383860	3773915	0.000792228	0.000784029	0.000281551	0.000148996	0.000511749	1.64405E-05	1.64405E-05	0.00052819	1.64405E-05	0.000543965	2.96468E-05	6.96163E-05	6.82719E-05	6.68593E-05	5.79126E-05	0.000125754	8.9467E-06	0.000130227	8.9467E-06
3838703773915	383870	3773915	0.000745425	0.000737711	0.000264918	0.000140194	0.000481517	1.54692E-05	1.54692E-05	0.000496986	1.54692E-05	0.000512962	2.79571E-05	6.56486E-05	6.43808E-05	6.30487E-05	5.46119E-05	0.000118587	8.43679E-06	0.000122805	8.43679E-06
3838803773915	383880	3773915	0.000698795	0.000691563	0.000248346	0.000131424	0.000451395	1.45015E-05	1.45015E-05	0.000465896	1.45015E-05	0.000481945	2.62666E-05	6.16789E-05	6.04878E-05	5.92363E-05	5.13097E-05	0.000111416	7.92664E-06	0.000115379	7.92664E-06
3838903773915	383890	3773915	0.000657271	0.000650468	0.000233589	0.000123614	0.000424572	1.36398E-05	1.36398E-05	0.000438212	1.36398E-05	0.000454219	2.47555E-05	5.81307E-05	5.70081E-05	5.58285E-05	4.83579E-05	0.000105006	7.47063E-06	0.000108742	7.47063E-06
3839003773915	383900	3773915	0.000615702	0.00060933	0.000218816	0.000115796	0.00039772	1.27772E-05	1.27772E-05	0.000410497	1.27772E-05	0.000426065	2.32211E-05	5.45275E-05	5.34745E-05	5.23681E-05	4.53605E-05	9.84976E-05	7.00757E-06	0.000102001	7.00757E-06
3839103773915	383910	3773915	0.000573297	0.000567364	0.000203745	0.000107821	0.000370328	1.18972E-05	1.18972E-05	0.000382225	1.18972E-05	0.00039716	2.16458E-05	5.08283E-05	4.98468E-05	4.88154E-05	4.22832E-05	9.18155E-05	6.53217E-06	9.50816E-05	6.53217E-06
3829703773925	382970	3773925	5.55745E-05	5.49993E-05	1.97507E-05	1.0452E-05	3.5899E-05	1.15329E-06	1.15329E-06	3.70523E-05	1.15329E-06	0.000125373	6.833E-06	1.60452E-05	1.57353E-05	1.54097E-05	1.33477E-05	2.89837E-05	2.06204E-06	3.00148E-05	2.06204E-06
3829803773925	382980	3773925	5.76649E-05	5.70681E-05	2.04936E-05	1.08452E-05	3.72493E-05	1.19667E-06	1.19667E-06	3.8446E-05	1.19667E-06	0.000133857	7.29537E-06	1.71309E-05	1.68001E-05	1.64525E-05	1.42509E-05	3.0945E-05	2.20157E-06	3.20458E-05	2.20157E-06
3829903773925	382990	3773925	6.00464E-05	5.9425E-05	2.134E-05	1.12931E-05	3.87877E-05	1.24609E-06	1.24609E-06	4.00338E-05	1.24609E-06	0.000143558	7.8241E-06	1.83725E-05	1.80177E-05	1.76449E-05	1.52837E-05	3.31877E-05	2.36113E-06	3.43683E-05	2.36113E-06
3830003773925	383000	3773925	6.28983E-05	6.22474E-05	2.23536E-05	1.18294E-05	4.06299E-05	1.30528E-06	1.30528E-06	4.19352E-05	1.30528E-06	0.000155166	8.45674E-06	1.9858E-05	1.94745E-05	1.90716E-05	1.65196E-05	3.58712E-05	2.55204E-06	3.71472E-05	2.55204E-06
3830103773925	383010	3773925	6.62131E-05	6.55278E-05	2.35316E-05	1.24528E-05	4.27711E-05	1.37407E-06	1.37407E-06	4.41452E-05	1.37407E-06	0.000168971	9.20915E-06	2.16248E-05	2.12072E-05	2.07684E-05	1.79893E-05	3.90627E-05	2.7791E-06	4.04523E-05	2.7791E-06
3830203773925	383020	3773925	6.96697E-05	6.89487E-05	2.47601E-05	1.31029E-05	4.5004E-05	1.4458E-06	1.4458E-06	4.64498E-05	1.4458E-06	0.000184622	1.00621E-05	2.36278E-05	2.31715E-05	2.2692E-05	1.96555E-05	4.26808E-05	3.03651E-06	4.41991E-05	3.03651E-06
3830303773925	383030	3773925	7.20587E-05	7.1313E-05	2.56091E-05	1.35522E-05	4.65472E-05	1.49538E-06	1.49538E-06	4.80426E-05	1.49538E-06	0.000198511	1.08191E-05	2.54053E-05	2.49147E-05	2.43992E-05	2.11343E-05	4.58918E-05	3.26495E-06	4.75243E-05	3.26495E-06
3830403773925	383040	3773925	7.45896E-05	7.38176E-05	2.65085E-05	1.40282E-05	4.8182E-05	1.5479E-06	1.5479E-06	4.97299E-05	1.5479E-06	0.00021433	1.16813E-05	2.74298E-05	2.69001E-05	2.63436E-05	2.28184E-05	4.95488E-05	3.52513E-06	5.13114E-05	3.52513E-06
3830503773925	383050	3773925	7.77699E-05	7.69651E-05	2.76388E-05	1.46264E-05	5.02364E-05	1.6139E-06	1.6139E-06	5.18503E-05	1.6139E-06	0.000234491	1.27801E-05	3.001E-05	2.94304E-05	2.88215E-05	2.49648E-05	5.42095E-05	3.85672E-06	5.61379E-05	3.85672E-06
3830603773925	383060	3773925	8.15177E-05	8.06741E-05	2.89708E-05	1.53312E-05	5.26574E-05	1.69167E-06	1.69167E-06	5.4349E-05	1.69167E-06	0.00025972	1.41551E-05	3.32388E-05	3.25969E-05	3.19225E-05	2.76508E-05	6.0042E-05	4.27167E-06	6.21779E-05	4.27167E-06
3830703773925	383070	3773925	8.54745E-05	8.45899E-05	3.0377E-05	1.60754E-05	5.52133E-05	1.77378E-06	1.77378E-06	5.69871E-05	1.77378E-06	0.000289697	1.57888E-05	3.70752E-05	3.63592E-05	3.56069E-05	3.08422E-05	6.6972E-05	4.7647E-06	6.93544E-05	4.7647E-06
3830803773925	383080	3773925	8.83861E-05	8.74714E-05	3.14117E-05	1.6623E-05	5.70941E-05	1.83421E-06	1.83421E-06	5.89283E-05	1.83421E-06	0.000318111	1.73375E-05	4.07116E-05	3.99255E-05	3.90994E-05	3.38673E-05	7.35409E-05	5.23204E-06	7.61569E-05	5.23204E-06
3830903773925	383090	3773925	9.14396E-05	9.04933E-05	3.24969E-05	1.71972E-05	5.90665E-05	1.89757E-06	1.89757E-06	6.09641E-05	1.89757E-06	0.000351503	1.91573E-05	4.49851E-05	4.41164E-05	4.32035E-05	3.74223E-05	8.12603E-05	5.78123E-06	8.41509E-05	5.78123E-06
3831003773925	383100	3773925	9.49485E-05	9.39658E-05	3.37439E-05	1.78572E-05	6.13331E-05	1.97039E-06	1.97039E-06	6.33035E-05	1.97039E-06	0.000393409	2.14413E-05	5.03481E-05	4.93759E-05	4.83542E-05	4.18838E-05	9.09481E-05	6.47047E-06	9.41833E-05	6.47047E-06

			ISDemolition	ISDrainage / Utilities Trenching	ISDrainage / Utilities Trenching	ISAsphalt Paving	ISAsphalt Paving	SVDemolition	SVSite Grubbing / Prep	SVMass Grading / Excavation	SVMass Grading / Excavation	SVDrainage / Utilities Trenching	SVFoundations / Concrete Pads	SVBuilding / Structure Construction	SVBuilding / Structure Construction	SVAsphalt Paving	SVAsphalt Paving	SVArchitectural Coating	SVArchitectural Coating	SVLandscaping or Other Finishing	SVLandscaping or Other Finishing
Unique Identifier	X (UTM)	Y (UTM)	2027	2027	2028	2027	2028	2027	2027	2027	2028	2028	2028	2028	2029	2028	2029	2028	2029	2028	2029
3837103773905	383710	3773905	0.000925916	0.000372831	0.000363265	9.62888E-05	8.96973E-05	0.010677948	0.007676865	0.005175962	0.005110244	0.003625841	0.001151837	0.001650077	0.001587117	0.000162235	0.000150943	0.000162235	0.000150943	0.001650077	0.001587117
3837203773905	383720	3773905	0.000604583	0.000243443	0.000237197	6.28725E-05	5.85685E-05	0.006727089	0.004836411	0.003260847	0.003219445	0.002284274	0.000725655	0.001039546	0.000999881	0.000102208	9.50936E-05	0.000102208	9.50936E-05	0.001039546	0.000999881
3837303773905	383730	3773905	0.000448363	0.000180539	0.000175906	4.66266E-05	4.34347E-05	0.004828426	0.003471376	0.002340501	0.002310784	0.001639557	0.000520845	0.000746143	0.000717673	7.33605E-05	6.82542E-05	7.33605E-05	6.82542E-05	0.000746143	0.000717673
3837403773905	383740	3773905	0.000358418	0.000144321	0.000140618	3.72729E-05	3.47214E-05	0.003751205	0.002696913	0.001818336	0.001795249	0.001273772	0.000404645	0.000579678	0.00055756	5.69938E-05	5.30267E-05	5.69938E-05	5.30267E-05	0.000579678	0.00055756
3837503773905	383750	3773905	0.000300433	0.000120973	0.000117869	3.12429E-05	2.91042E-05	0.003068321	0.002205956	0.001487319	0.001468435	0.00104189	0.000330982	0.000474152	0.00045606	4.66184E-05	4.33735E-05	4.66184E-05	4.33735E-05	0.000474152	0.00045606
3837603773905	383760	3773905	0.000260327	0.000104824	0.000102134	2.70722E-05	2.52189E-05	0.002604763	0.001872683	0.001262616	0.001246585	0.000884482	0.000280977	0.000402517	0.000387159	3.95754E-05	3.68207E-05	3.95754E-05	3.68207E-05	0.000402517	0.000387159
3837703773905	383770	3773905	0.00023281	9.37437E-05	9.13385E-05	2.42106E-05	2.25533E-05	0.002294871	0.001649888	0.001112402	0.001098278	0.000779254	0.000247549	0.000354629	0.000341098	3.4867E-05	3.24401E-05	3.4867E-05	3.24401E-05	0.000354629	0.000341098
3837803773905	383780	3773905	0.00021107	8.499E-05	8.28094E-05	2.19499E-05	2.04473E-05	0.002054254	0.001476897	0.000995766	0.000983123	0.00069755	0.000221594	0.000317447	0.000305334	3.12112E-05	2.90388E-05	3.12112E-05	2.90388E-05	0.000317447	0.000305334
3837903773905	383790	3773905	0.000193147	7.77729E-05	7.57774E-05	2.00859E-05	1.87109E-05	0.001858778	0.001336361	0.000901013	0.000889573	0.000631173	0.000200508	0.000287239	0.00027628	2.82413E-05	2.62755E-05	2.82413E-05	2.62755E-05	0.000287239	0.00027628
3838003773905	383800	3773905	0.000178115	7.17203E-05	6.98802E-05	1.85228E-05	1.72548E-05	0.001697111	0.001220131	0.000822647	0.000812202	0.000576277	0.000183068	0.000262257	0.00025225	2.5785E-05	2.39902E-05	2.5785E-05	2.39902E-05	0.000262257	0.00025225
3838103773905	383810	3773905	0.000165318	6.65674E-05	6.48595E-05	1.7192E-05	1.60151E-05	0.001561341	0.00112252	0.000765835	0.000747226	0.000530175	0.000168423	0.000241276	0.00023207	2.37222E-05	2.2071E-05	2.37222E-05	2.2071E-05	0.000241276	0.00023207
3838203773905	383820	3773905	0.000154209	6.20941E-05	6.05009E-05	1.60367E-05	1.49389E-05	0.001444859	0.001038775	0.000700372	0.00069148	0.000490621	0.000155858	0.000223276	0.000214757	2.19524E-05	2.04244E-05	2.19524E-05	2.04244E-05	0.000223276	0.000214757
3838303773905	383830	3773905	0.000144426	5.81547E-05	5.66626E-05	1.50193E-05	1.39911E-05	0.001343344	0.000965791	0.000651164	0.000642896	0.000456151	0.000144907	0.000207589	0.000199668	2.041E-05	1.89894E-05	2.041E-05	1.89894E-05	0.000207589	0.000199668
3838403773905	383840	3773905	0.000135673	5.46305E-05	5.32288E-05	1.41091E-05	1.31432E-05	0.001253276	0.000901038	0.000607505	0.000599792	0.000425567	0.000135192	0.00019367	0.00018628	1.90416E-05	1.77162E-05	1.90416E-05	1.77162E-05	0.00019367	0.00018628
3838503773905	383850	3773905	0.000127732	5.14326E-05	5.0113E-05	1.32832E-05	1.23739E-05	0.001172082	0.000842663	0.000568148	0.000560934	0.000397996	0.000126433	0.000181123	0.000174212	1.7808E-05	1.65685E-05	1.7808E-05	1.65685E-05	0.000181123	0.000174212
3838603773905	383860	3773905	0.000120494	4.85183E-05	4.72735E-05	1.25305E-05	1.16727E-05	0.001098558	0.000789803	0.000532508	0.000525747	0.00037303	0.000118502	0.000169762	0.00016328	1.66909E-05	1.55291E-05	1.66909E-05	1.55291E-05	0.000169762	0.000163284
3838703773905	383870	3773905	0.000113425	4.56721E-05	4.45003E-05	1.17954E-05	1.0988E-05	0.001026771	0.000738192	0.000497711	0.000491391	0.000348654	0.000110758	0.000158668	0.000152614	1.56002E-05	1.45143E-05	1.56002E-05	1.45143E-05	0.000158668	0.000152614
3838803773905	383880	3773905	0.000106631	4.29361E-05	4.18345E-05	1.10888E-05	1.03298E-05	0.000958031	0.000688772	0.00046439	0.000458494	0.000325312	0.000103343	0.000148046	0.00014239	1.45558E-05	1.35426E-05	1.45558E-05	1.35426E-05	0.000148046	0.000142397
3838903773905	383890	3773905	0.000100638	4.05231E-05	3.94834E-05	1.04656E-05	9.74921E-06	0.000897897	0.000645539	0.000435241	0.000429715	0.000304893	9.68567E-05	0.000138753	0.00013359	1.36422E-05	1.26926E-05	1.36422E-05	1.26926E-05	0.000138753	0.00013359
3839003773905	383900	3773905	9.41171E-05	3.78974E-05	3.6925E-05	9.78752E-06	9.11751E-06	0.000834003	0.000599603	0.000404269	0.000399136	0.000283197	8.99644E-05	0.00012888	0.00012396	1.26714E-05	1.17894E-05	1.26714E-05	1.17894E-05	0.00012888	0.00012396
3839103773905	383910	3773905	8.74803E-05	3.5225E-05	3.43212E-05	9.09734E-06	8.47458E-06	0.000776964	0.000553347	0.000373082	0.000368345	0.00026135	8.30241E-05	0.000118937	0.000114399	1.16939E-05	1.08799E-05	1.16939E-05	1.08799E-05	0.000118937	0.000114399
3829703773915	382970	3773915	1.3616E-05	5.48263E-06	5.34196E-06	1.41597E-06	1.31903E-06	5.92077E-05	4.25671E-05	2.86999E-05	2.83356E-05	2.01048E-05	6.38677E-06	9.14943E-06	8.80033E-06	8.99569E-07	8.36955E-07	8.99569E-07	8.36955E-07	9.14943E-06	8.80033E-06
3829803773915	382980	3773915	1.42447E-05	5.7358E-06	5.58864E-06	1.48135E-06	1.37994E-06	6.13725E-05	4.41235E-05	2.97493E-05	2.93716E-05	2.08399E-05	6.62029E-06	9.48397E-06	9.1221E-06	9.32461E-07	8.67556E-07	9.32461E-07	8.67556E-07	9.48397E-06	9.1221E-06
3829903773915	382990	3773915	1.49629E-05	6.02499E-06	5.8704E-06	1.55604E-06	1.44952E-06	6.3858E-05	4.59105E-05	3.09541E-05	3.05611E-05	2.16839E-05	6.8884E-06	9.86806E-06	9.49154E-06	9.70225E-07	9.02692E-07	9.70225E-07	9.02692E-07	9.86806E-06	9.49154E-06
3830003773915	383000	3773915	1.5797E-05	6.36086E-06	6.19766E-06	1.64278E-06	1.53032E-06	6.67177E-05	4.79664E-05	3.23403E-05	3.19297E-05	2.26549E-05	7.19688E-06	1.031E-05	9.91659E-06	1.01367E-06	9.43117E-07	1.01367E-06	9.43117E-07	1.031E-05	9.91659E-06
3830103773915	383010	3773915	1.67667E-05	6.75131E-06	6.57809E-06	1.74362E-06	1.62426E-06	6.99694E-05	5.03042E-05	3.39166E-05	3.34859E-05	2.37591E-05	7.54765E-06	1.08125E-05	1.03999E-05	1.06308E-06	9.89082E-07	1.06308E-06	9.89082E-07	1.08125E-05	1.03999E-05
3830203773915	383020	3773915	1.7809E-05	7.17102E-06	6.98703E-06	1.85202E-06	1.72523E-06	7.33459E-05	5.27317E-05	3.55532E-05	3.51018E-05	2.49056E-05	7.91186E-06	1.13342E-05	1.09018E-05	1.11438E-06	1.03681E-06	1.11438E-06	1.03681E-06	1.13342E-05	1.09018E-05
3830303773915	383030	3773915	1.86292E-05	7.50127E-06	7.30881E-06	1.93731E-06	1.80469E-06	7.58047E-05	5.44995E-05	3.67451E-05	3.62785E-05	2.57405E-05	8.1771E-06	1.17142E-05	1.12672E-05	1.15174E-06	1.07157E-06	1.15174E-06	1.07157E-06	1.17142E-05	1.12672E-05
3830403773915	383040	3773915	1.95039E-05	7.85347E-06	7.65197E-06	2.02827E-06	1.88942E-06	7.83971E-05	5.63633E-05	3.80017E-05	3.75192E-05	2.66208E-05	8.45675E-06	1.21148E-05	1.16526E-05	1.19112E-06	1.10822E-06	1.19112E-06	1.10822E-06	1.21148E-05	1.16526E-05
3830503773915	383050	3773915	2.0549E-05	8.2743E-06	8.062E-06	2.13695E-06	1.99067E-06	8.15063E-05	5.85986E-05	3.95089E-05	3.90072E-05	2.76766E-05	8.79213E-06	1.25953E-05	1.21147E-05	1.23836E-06	1.15217E-06	1.23836E-06	1.15217E-06	1.25953E-05	1.21147E-05
3830603773915	383060	3773915	2.17366E-05	8.75252E-06	8.52795E-06	2.26046E-06	2.10572E-06	8.5052E-05	6.11478E-05	4.12276E-05	4.07041E-05	2.88805E-05	9.17461E-06	1.31432E-05	1.26417E-05	1.29223E-06	1.20229E-06	1.29223E-06	1.20229E-06	1.31432E-05	1.26417E-05
3830703773915	383070	3773915	2.29774E-05	9.25211E-06	9.01473E-06	2.38949E-06	2.22591E-06	8.87758E-05	6.3825E-05	4.30327E-05	4.24863E-05	3.0145E-05	9.57631E-06	1.37186E-05	1.31952E-05	1.34881E-06	1.25493E-06	1.34881E-06	1.25493E-06	1.37186E-05	1.31952E-05
3830803773915	383080	3773915	2.39652E-05	9.64988E-06	9.40229E-06	2.49222E-06	2.32161E-06	9.15999E-05	6.58554E-05	4.44016E-05	4.38378E-05	3.1104E-05	9.88094E-06	1.41551E-05	1.3615E-05	1.39172E-06	1.29485E-06	1.39172E-06	1.29485E-06	1.41551E-05	1.3615E-05
3830903773915	383090	3773915	2.49922E-05	1.00634E-05	9.8052E-06	2.59901E-06	2.42109E-06	9.45398E-05	6.7969E-05	4.58266E-05	4.52448E-05	3.21023E-05	1.01981E-05	1.46094E-05	1.40519E-05	1.43639E-06	1.33641E-06	1.43639E-06	1.33641E-06	1.46094E-05	1.40519E-05
3831003773915	383100	3773915	2.61253E-05	1.05197E-05	1.02498E-05	2.71685E-06	2.53087E-06	9.78806E-05	7.03708E-05	4.7446E-05	4.68436E-05	3.32367E-05	1.05584E-05	1.51256E-05	1.45485E-05	1.48715E-06	1.38363E-06	1.48715E-06	1.38363E-06	1.51256E-05	1.45485E-05
3831103773915	383110	3773915	2.73465E-05	1.10114E-05	1.07289E-05	2.84385E-06	2.64917E-06	0.00010164	7.30737E-05	4.92684E-05	4.86428E-05	3.45133E-05	1.0964E-05	1.57066E-05	1.51073E-05	1.54427E-06	1.43678E-06	1.54427E-06	1.43678E-06	1.57066E-05	1.51073E-05
3831203773915	383120	3773915	2.85649E-05	1.1502E-05	1.12069E-05	2.97055E-06	2.7672E-06	0.000105524	7.58663E-05	5.11512E-05	5.05017E-05	3.58322E-05	1.1383E-05	1.63068E-05	1.56846E-05	1.60328E-06	1.49168E-06	1.60328E-06	1.49168E-06	1.63068E-05	1.56846E-05
3831303773915	383130	3773915	2.98098E-05	1.20033E-05	1.16953E-05	3.10001E-06	2.8878E-06	0.000109667	7.88445E-05	5.31593E-05	5.24843E-05	3.72389E-05	1.18298E-05	1.6947E-05	1.63003E-05	1.66622E-06	1.55024E-06	1.66622E-06	1.55024E-06	1.6947E-05	1.63003E-05
3831403773915	383140	3773915	3.10449E-05	1.25006E-05	1.21799E-05	3.22846E-06	3.00745E-06	0.000114193	8.20982E-05	5.5353E-05	5.46502E-05	3.87756E-05	1.2318E-05	1.76463E-05	1.6973E-05	1.73498E-06	1.61422E-06	1.73498E-06	1.61422E-06	1.76463E-05	1.6973E-05
3831503773915	383150	3773915	3.21571E-05	1.29485E-05	1.26162E-05	3.34412E-06	3.1152E-06	0.000118291	8.50445E-05	5.73394E-05	5.66114E-05	4.01672E-05	1.27601E-05	1.82796E-05	1.75821E-05	1.79724E-06	1.67215E-06	1.79724E-06	1.67215E-06	1.82796E-05	1.75821E-05
3831603773915	383160	3773915	3.30639E-05	1.33136E-05	1.2972E-05	3.43842E-06	3.20304E-06	0.000121988	8.77025E-05	5.91316E-05	5.83808E-05	4.14226E-05	1.31589E-05	1.88509E-05	1.81316E-05	1.85342E-06	1.72441E-06	1.85342E-06	1.72441E-06	1.88509E-05	1.81316E-05
3837003773915	383700	3773915	0.000751112	0.000302444	0.000294684	7.81104E-05	7.27633E-05	0.008470249	0.006089649	0.004105816	0.004053685	0.002876187	0.000913691	0.001308918	0.001258975	0.000128692	0.000119735	0.000128692	0.000119735	0.001308918	0.001258975
3837103773915	383710	3773915	0.00078305	0.000315304	0.000307215	8.14317E-05	7.58573E-05	0.008924801	0.006416447	0.004326153	0.004271224	0.003030537	0.000962724	0.001379161	0.001326538	0.000135599	0.00012616	0.000135599	0.0001261 6	0.001379161	0.001326538
3837203773915	383720	3773915	0.000548309	0.000220783	0.000215118	5.70203E-05	5.3117E-05	0.006049951	0.004349586	0.002932616	0.002895381	0.002054343	0.000652612	0.000934907	0.000899235	9.19197E-05	8.55216E-05	9.19197E-05	8.55216E-05	0.000934907	0.000899235
3837303773915	383730	3773915	0.00042257	0.000170153	0.000165787	4.39443E-05	4.09361E-05	0.004528405	0.003255678	0.002195071	0.002167201	0.001537681	0.000488482	0.00069978	0.00067308	6.88022E-05	6.40132E-05	6.88022E-05	6.40132E-05	0.00069978	0.00067308
3837403773915	383740	3773915	0.000345307	0.000139042	0.000135475	3.59096E-05	3.34514E-05	0.003606286	0.002592724	0.001748089	0.001725894	0.001224563	0.000389012	0.000557284	0.00053602	5.4792E-05	5.09782E-05	5.4792E-05	5.09782E-05	0.000557284	0.00053602
3837503773915	383750	3773915	0.000293155	0.000118042	0.000115014	3.0486E-05	2.83991E-05	0.002993603	0.002152238	0.001451101	0.001432676	0.001016518	0.000322922	0.000462605	0.000444954	4.54832E-05	4.23173E-05	4.54832E-05	4.23173E-05	0.000462605	0.000444954
3837603773915	383760	3773915	0.00025629	0.000103198	0.000100551	2.66524E-05	2.48279E-05	0.002568548	0.001846647	0.001245062	0.001229254	0.000872185	0.000277071	0.000396921	0.000381776	3.90251E-05	3.63088E-05	3.90251E-05	3.63088E-05	0.000396921	0.000381776
3837703773915	383770	3773915	0.000230984	9.30084E-05	9.0622E-05	2.40207E-05	2.23763E-05	0.00228459	0.001642496	0.001107418	0.001093358	0.000775764	0.00024644	0.000353041	0.00033957	3.47108E-05	3.22948E-05	3.47108E-05	3.22948E-05	0.000353041	0.00033957
3837803773915	383780	3773915	0.000210806	8.48837E-05	8.27058E-05	2.19224E-05	2.04217E-05	0.002062067	0.001482514	0.000999554	0.000986863	0.000700203	0.000222436	0.000318654	0.000306495	3.13299E-05	2.91492E-05	3.13299E-05	2.91492E-05	0.000318654	0.000306495
3837903773915	383790	3773915	0.00019397	7.81043E-05	7.61003E-05	2.01715E-05	1.87907E-05	0.001878903	0.001350829	0.000910768	0.000899204	0.000638007	0.000202678	0.000290349	0.000279271	2.8547E-05	2.656E-05	2.8547E-05	2.656E-05	0.000290349	0.000279271
3838003773915	383800	3773915	0.000179703	7.23595E-05	7.05029E-05	1.86878E-05	1.74085E-05	0.001725672	0.001240665	0.000836492	0.000825871	0.000585975	0.000186149	0.00026667	0.00025645	2.62189E-05	2.4394E-05	2.62189E-05	2.4394E-05	0.00026667	0.00025645
3838103773915	383810	3773915	0.000167462	6.74304E-05	6.57004E-05	1.74148E-05	1.62227E-05	0.001595872	0.001147345	0.000773573	0.000763751	0.0005419	0.000172148	0.000246612	0.000237202	2.42468E-05	2.25591E-05	2.42468E-05	2.25591E-05	0.000246612	0.000237202
3838203773915	383820	3773915	0.000156711	6.31017E-05	6.14827E-05	1.62969E-05	1.51813E-05	0.001483033	0.00106622	0.000718876	0.000709749	0.000503584	0.000159976	0.000229175	0.00022043	2.25324E-05	2.0964E-05	2.25324E-05	2.0964E-05	0.000229175	0.00022043
3838303773915	383830	3773915	0.000147136	5.92462E-05	5.77261E-05	1.53011E-05	1.42537E-05	0.001383398	0.000994588	0.00067058	0.000662065	0.000469751	0.000149228	0.000213778	0.000205621	2.10186E-05	1.95556E-05	2.10186E-05	1.95556E-05	0.000213778	0.000205621
3838403773915	383840	3773915	0.000138471	5.57569E-05	5.43263E-05	1.44E-05	1.34142E-05	0.001293758	0.000930141	0.000627128	0.000619166	0.000439313	0.000139558	0.000199926	0.00019298	1.96567E-05	1.82885E-05	1.96567E-05	1.82885E-05	0.000199926	0.00019298
3838503773915	383850	3773915	0.000130541	5.2564E-05	5.12154E-05	1.35754E-05	1.26461E-05	0.001212118	0.000871447	0.000587554	0.000580094	0.000411591	0.000130752	0.00018731	0.00018063	1.84163E-05	1.71344E-05	1.84163E-05	1.71344E-05	0.00018731	0.00018063
3838603773915	383860	3773915	0.000123232	4.9621E-05	4.83479E-05	1.28153E-05	1.1938E-05	0.001137115	0.000817524	0.000551198	0.0005442	0.000386123	0.000122661	0.00017572	0.000169015	1.72767E-05	1.60742E-05	1.72767E-05	1.60742E-05	0.00017572	0.000169015
3838703773915	383870	3773915	0.000116192	4.6786E-05	4.55856E-05	1.20831E-05	1.1256E-05	0.001064865	0.00076558	0.000516176	0.000509622	0.000361589	0.000114868	0.000164555	0.000158276	1.6179E-05	1.50528E-05	1.6179E-05	1.50528E-05	0.000164555	0.000158276
3838803773915	383880	3773915	0.000109179	4.39623E-05	4.28344E-05	1.13539E-05	1.05766E-05	0.000992677	0.000713681	0.000481184	0.000475075	0.000337077	0.000107081	0.0001534	0.000147547	1.50822E-05	1.40324E-05	1.50822E-05	1.40324E-05	0.0001534	0.000147547
3838903773915	383890	3773915	0.000102886	4.14283E-05	4.03654E-05	1.06994E-05	9.967E-06	0.000928623	0.000667629	0.000450135	0.00044442	0.000315326	0.000100171	0.000143501	0.00013826	1.4109E-05	1.31269E-05	1.4109E-05	1.31269E-05	0.000143501	0.00013826
3839003773915	383900	3773915	9.65343E-05	3.88707E-05	3.78734E-05	1.00389E-05	9.35168E-06	0.000864578	0.000621585	0.00041909	0.000413769	0.000293579	9.32625E-05	0.000133604	0.00012850 7	1.31359E-05	1.22216E-05	1.31359E-05	1.22216E-05	0.00013360 4	0.000128507
3839103773915	383910	3773915	9.00106E-05	3.62439E-05	3.53139E-05	9.36048E-06	8.7197E-06	0.000800274	0.000575354	0.00038792	0.000382995	0.000271744	8.63261E-05	0.000123667	0.000118949	1.21589E-05	1.13126E-05	1.21589E-05	1.13126E-05	0.000123667	0.000118949
3829703773925	382970	3773925	1.36844E-05	5.5102E-06	5.36882E-06	1.42309E-06	1.32567E-06	5.90295E-05	4.2439E-05	2.86136E-05	2.82503E-05	2.00443E-05	6.36755E-06	9.1219E-06	8.77385E-06	8.96862E-07	8.34436E-07	8.96862E-07	8.34436E-07	9.1219E-06	8.77385E-06
3829803773925	382980	3773925	1.43146E-05	5.76393E-06	5.61605E-06	1.48862E-06	1.38671E-06	6.11676E-05	4.39762E-05	2.965E-05	2.92735E-05	2.07703E-05	6.59818E-06	9.4523E-06	9.09164E-06	9.29347E-07	8.6466E-07	9.29347E-07	8.6466E-07	9.4523E-06	9.09164E-06
3829903773925	382990	3773925	1.50327E-05	6.05312E-06	5.89781E-06	1.5633E-06	1.45628E-06	6.36086E-05	4.57311E-05	3.08332E-05	3.04417E-05	2.15992E-05	6.8615E-06	9.82951E-06	9.45446E-06	9.66435E-07	8.99166E-07	9.66435E-07	8.99166E-07	9.82951E-06	9.45446E-06
3830003773925	383000	3773925	1.58962E-05	6.40081E-06	6.23658E-06	1.6531E-06	1.53993E-06	6.65307E-05	4.78319E-05	3.22497E-05	3.18402E-05	2.25914E-05	7.1767E-06	1.02811E-05	9.88878E-06	1.01083E-06	9.40472E-07	1.01083E-06	9.40472E-07	1.02811E-05	9.88878E-06
3830103773925	383010	3773925	1.69176E-05	6.81208E-06	6.6373E-06	1.75931E-06	1.63888E-06	6.9916E-05	5.02658E-05	3.38906E-05	3.34603E-05	2.37409E-05	7.54188E-06	1.08042E-05	1.0392E-05	1.06227E-06	9.88327E-07	1.06227E-06	9.88327E-07	1.08042E-05	1.0392E-05
3830203773925	383020	3773925	1.80158E-05	7.25429E-06	7.06816E-06	1.87352E-06	1.74527E-06	7.34082E-05	5.27765E-05	3.55834E-05	3.51317E-05	2.49268E-05	7.91859E-06	1.13439E-05	1.0911E-05	1.11533E-06	1.03769E-06	1.11533E-06	1.03769E-06	1.13439E-05	1.0911E-05
3830303773925	383030	3773925	1.88304E-05	7.58229E-06	7.38775E-06	1.95823E-06	1.82418E-06	7.57869E-05	5.44866E-05	3.67365E-05	3.627E-05	2.57345E-05	8.17518E-06	1.17114E-05	1.12646E-05	1.15146E-06	1.07132E-06	1.15146E-06	1.07132E-06	1.17114E-05	1.12646E-05
3830403773925	383040	3773925	1.97023E-05	7.93336E-06	7.72981E-06	2.0489E-06	1.90864E-06	7.82902E-05	5.62864E-05	3.79499E-05	3.74681E-05	2.65845E-05	8.44522E-06	1.20983E-05	1.16367E-05	1.1895E-06	1.1067E-06	1.1895E-06	1.1067E-06	1.20983E-05	1.16367E-05
3830503773925	383050	3773925	2.07865E-05	8.36994E-06	8.15519E-06	2.16165E-06	2.01368E-06	8.14528E-05	5.85602E-05	3.94829E-05	3.89816E-05	2.76584E-05	8.78637E-06	1.2587E-05	1.21067E-05	1.23755E-06	1.15141E-06	1.23755E-06	1.15141E-06	1.2587E-05	1.21067E-05
3830603773925	383060	3773925	2.2051E-05	8.8791E-06	8.65129E-06	2.29315E-06	2.13617E-06	8.51589E-05	6.12246E-05	4.12794E-05	4.07553E-05	2.89168E-05	9.18614E-06	1.31597E-05	1.26576E-05	1.29386E-06	1.2038E-06	1.29386E-06	1.2038E-06	1.31597E-05	1.26576E-05
3830703773925	383070	3773925	2.33728E-05	9.41133E-06	9.16986E-06	2.43061E-06	2.26422E-06	8.90609E-05	6.403E-05	4.31708E-05	4.26227E-05	3.02418E-05	9.60706E-06	1.37627E-05	1.32376E-05	1.35314E-06	1.25896E-06	1.35314E-06	1.25896E-06	1.37627E-05	1.32376E-05
3830803773925	383080	3773925	2.439E-05	9.82091E-06	9.56893E-06	2.53639E-06	2.36276E-06	9.18939E-05	6.60667E-05	4.45441E-05	4.39785E-05	3.12038E-05	9.91265E-06	1.42005E-05	1.36587E-05	1.39619E-06	1.299E-06	1.39619E-06	1.299E-06	1.42005E-05	1.36587E-05
3830903773925	383090	3773925	2.54477E-05	1.02468E-05	9.9839E-06	2.64638E-06	2.46522E-06	9.48427E-05	6.81868E-05	4.59735E-05	4.53898E-05	3.22051E-05	1.02307E-05	1.46562E-05	1.40969E-05	1.44099E-06	1.34069E-06	1.44099E-06	1.34069E-06	1.46562E-05	1.40969E-05
3831003773925	383100	3773925	2.66129E-05	1.0716E-05	1.04411E-05	2.76756E-06	2.57811E-06	9.82102E-05	7.06078E-05	4.76058E-05	4.70014E-05	3.33486E-05	1.0594E-05	1.51766E-05	1.45975E-05	1.49215E-06	1.38829E-06	1.49215E-06	1.38829E-06	1.51766E-05	1.45975E-05

			MDemolition	MSite Grubbing / Prep	MMass Grading / Excavation	MMass Grading / Excavation	MDrainage / Utilities Trenching	MFoundations / Concrete Pads	MBuilding / Structure Construction	MAsphalt Paving	MLandscaping or Other Finishing	MWaterside Construction (Piles)	RSSWDemolition	RSSWPlacing Base	RSSWForm	Child Risk				
Unique Identifier	X (UTM)	Y (UTM)	2027	2027	2027	2028	2028	2028	2028	2028	2028	2028	2029	2029	2029	3rd Trimester	0<2	2<16	Total	per million
3837103773905	383710	3773905	0.001623123	0.004982708	0.005859257	0.00578124	0.001228894	0.001598166	0.001176338	0.000121077	0.001418491	0.000121077	0.000436318	0.000633107	0.000375293	1.48817E-07	2.1918E-06	4.9057E-07	2.83123E-06	2.83123118
3837203773905	383720	3773905	0.001028913	0.003158584	0.003714237	0.003664781	0.000779007	0.001013092	0.000745691	7.67517E-05	0.000899195	7.67517E-05	0.000442691	0.000642354	0.000380774	9.55346E-08	1.4092E-06	3.11E-07	1.81578E-06	1.81578053
3837303773905	383730	3773905	0.000743262	0.002281685	0.002683075	0.002647349	0.000562736	0.000731833	0.000538669	5.54436E-05	0.000649556	5.54436E-05	0.000443758	0.000643902	0.000381692	6.98014E-08	1.031E-06	2.2463E-07	1.32542E-06	1.32541647
3837403773905	383740	3773905	0.000581071	0.001783789	0.00209759	0.00206966	0.000439939	0.000572137	0.000421124	4.3345E-05	0.000507814	4.3345E-05	0.000443031	0.000642847	0.000381067	5.51067E-08	8.1475E-07	1.7558E-07	1.04544E-06	1.04543617
3837503773905	383750	3773905	0.000478171	0.001467903	0.001726134	0.00170315	0.000362031	0.000470819	0.000346548	3.56692E-05	0.000417887	3.56692E-05	0.000441178	0.000640159	0.000379473	4.57218E-08	6.765E-07	1.4444E-07	8.66656E-07	0.86665645
3837603773905	383760	3773905	0.000408244	0.00125324	0.001473708	0.001454085	0.000309089	0.000401967	0.00029587	3.0453E-05	0.000356776	3.0453E-05	0.000438683	0.000636538	0.000377327	3.92965E-08	5.8173E-07	1.2326E-07	7.44288E-07	0.74428758
3837703773905	383770	3773905	0.000361419	0.001109493	0.001304673	0.001287301	0.000273636	0.000355862	0.000261934	2.696E-05	0.000315854	2.696E-05	0.00043367	0.000629264	0.000373015	3.49496E-08	5.1751E-07	1.0907E-07	6.61533E-07	0.66153251
3837803773905	383780	3773905	0.000325006	0.000997714	0.00117323	0.001157608	0.000246068	0.000320009	0.000235544	2.42438E-05	0.000284032	2.42438E-05	0.000427088	0.000619714	0.000367354	3.15459E-08	4.6718E-07	9.8028E-08	5.96754E-07	0.5967539
3837903773905	383790	3773905	0.000295382	0.000906773	0.001066291	0.001052093	0.000223639	0.000290841	0.000214075	2.2034E-05	0.000258143	2.2034E-05	0.000419415	0.00060858	0.000360754	2.87604E-08	4.2596E-07	8.9039E-08	5.43756E-07	0.5437559
3838003773905	383800	3773905	0.000270844	0.000831446	0.000977712	0.000964694	0.000205061	0.0026668	0.000196291	2.02036E-05	0.000236698	2.02036E-05	0.00041104	0.000596427	0.00035355	2.64404E-08	3.9159E-07	8.1591E-08	4.99626E-07	0.4996256
3838103773905	383810	3773905	0.0002502	0.000768072	0.00090319	0.000891164	0.000189431	0.000246353	0.00018133	1.86637E-05	0.000218657	1.86637E-05	0.000401579	0.000582699	0.000345412	2.4478E-08	3.6251E-07	7.5321E-08	4.62311E-07	0.4623108
3838203773905	383820	3773905	0.000232458	0.000713606	0.000839142	0.000827969	0.000175998	0.000228884	0.000168471	1.73402E-05	0.000203151	1.73402E-05	0.000390942	0.000567265	0.000336263	2.27837E-08	3.3739E-07	6.9931E-08	4.30103E-07	0.43010289
3838303773905	383830	3773905	0.000216967	0.000666052	0.000783223	0.000772794	0.00016427	0.000213631	0.000157244	1.61847E-05	0.000189614	1.61847E-05	0.000379345	0.000550437	0.000326288	2.12989E-08	3.1536E-07	6.5223E-08	4.01882E-07	0.40188242
3838403773905	383840	3773905	0.000203197	0.000623779	0.000733513	0.000723746	0.000153844	0.000200073	0.000147264	1.51575E-05	0.000177579	1.51575E-05	0.000366743	0.000532152	0.000315449	1.99752E-08	2.9572E-07	6.1037E-08	3.7673E-07	0.37673018
3838503773905	383850	3773905	0.000190765	0.000585617	0.000688638	0.000679468	0.000144432	0.000187832	0.000138255	1.42301E-05	0.000166715	1.42301E-05	0.000353143	0.000512418	0.000303751	1.87775E-08	2.7794E-07	5.7256E-08	3.53977E-07	0.35397739
3838603773905	383860	3773905	0.000179481	0.000550975	0.000647902	0.000639275	0.000135888	0.000176721	0.000130076	1.33884E-05	0.000156853	1.33884E-05	0.000339037	0.00049195	0.000291618	1.76887E-08	2.6178E-07	5.3825E-08	3.33296E-07	0.33329615
3838703773905	383870	3773905	0.000168423	0.00051703	0.000607985	0.000599889	0.000127516	0.000165833	0.000122062	1.25635E-05	0.00014719	1.25635E-05	0.000321604	0.000466654	0.000276623	1.66255E-08	2.46E-07	5.0467E-08	3.13095E-07	0.31309526
3838803773905	383880	3773905	0.000157792	0.000484394	0.000569607	0.000562023	0.000119467	0.000155366	0.000114358	1.17705E-05	0.000137898	1.17705E-05	0.000301026	0.000436795	0.000258923	1.56054E-08	2.3088E-07	4.724E-08	2.93722E-07	0.29372212
3838903773905	383890	3773905	0.000148443	0.000455695	0.00053586	0.000528725	0.000112389	0.000146161	0.000107582	1.10731E-05	0.000129729	1.10731E-05	0.000281041	0.000407796	0.000241733	1.47092E-08	2.176E-07	4.4403E-08	2.76717E-07	0.27671684
3839003773905	383900	3773905	0.0001383	0.000424557	0.000499245	0.000492597	0.000104709	0.000136174	0.000100231	1.03165E-05	0.000120864	1.03165E-05	0.000259393	0.000376385	0.000223113	1.37401E-08	2.0327E-07	4.1352E-08	2.58359E-07	0.25835926
3839103773905	383910	3773905	0.00012809	0.000393213	0.000462387	0.00045623	9.69789E-05	0.00012612	9.28314E-05	9.55484E-06	0.000111941	9.55484E-06	0.000239523	0.000347553	0.000206022	1.27542E-08	1.8865E-07	3.8275E-08	2.39682E-07	0.23968161
3829703773915	382970	3773915	1.27416E-05	3.91147E-05	4.59956E-05	4.53832E-05	9.64692E-06	1.25457E-05	9.23435E-06	9.50463E-07	1.11353E-05	9.50463E-07	1.5587E-05	2.26171E-05	1.3407E-05	2.56439E-09	3.2782E-08	5.4874E-09	4.08333E-08	0.0408333
3829803773915	382980	3773915	1.32025E-05	4.05295E-05	4.76594E-05	4.70248E-05	9.99587E-06	1.29995E-05	9.56837E-06	9.84843E-07	1.15381E-05	9.84843E-07	1.6083E-05	2.33368E-05	1.38336E-05	2.71351E-09	3.4585E-08	5.7756E-09	4.3074E-08	0.04307402
3829903773915	382990	3773915	1.37306E-05	4.21505E-05	4.95655E-05	4.89055E-05	1.03956E-05	1.35195E-05	9.95105E-06	1.02423E-06	1.19995E-05	1.02423E-06	1.66538E-05	2.4165E-05	1.43246E-05	2.88333E-09	3.6639E-08	6.1053E-09	4.56275E-08	0.04562749
3830003773915	383000	3773915	1.43366E-05	4.4011E-05	5.17533E-05	5.10642E-05	1.08545E-05	1.41162E-05	1.03903E-05	1.06944E-06	1.25292E-05	1.06944E-06	1.73151E-05	2.51246E-05	1.48933E-05	3.08056E-09	3.9023E-08	6.4878E-09	4.85917E-08	0.04859175
3830103773915	383010	3773915	1.50261E-05	4.61277E-05	5.42424E-05	5.35201E-05	1.13765E-05	1.47951E-05	1.089E-05	1.12087E-06	1.31318E-05	1.12087E-06	1.80793E-05	2.62335E-05	1.55507E-05	3.31034E-09	4.1795E-08	6.9321E-09	5.20378E-08	0.05203783
3830203773915	383020	3773915	1.57429E-05	4.83279E-05	5.68297E-05	5.6073E-05	1.19192E-05	1.55008E-05	1.14095E-05	1.17434E-06	1.37581E-05	1.17434E-06	1.88747E-05	2.73877E-05	1.62348E-05	3.56493E-09	4.4849E-08	7.4201E-09	5.58337E-08	0.05583372
3830303773915	383030	3773915	1.62637E-05	4.99266E-05	5.87096E-05	5.79279E-05	1.23135E-05	1.60136E-05	1.17869E-05	1.21319E-06	1.42132E-05	1.21319E-06	1.94549E-05	2.82295E-05	1.67339E-05	3.78864E-09	4.7489E-08	7.839E-09	5.91171E-08	0.05911706
3830403773915	383040	3773915	1.68116E-05	5.16089E-05	6.06878E-05	5.98797E-05	1.27284E-05	1.65532E-05	1.2184E-05	1.25406E-06	1.46922E-05	1.25406E-06	2.00663E-05	2.91166E-05	1.72598E-05	4.03804E-09	5.042E-08	8.3044E-09	6.27628E-08	0.06276276
3830503773915	383050	3773915	1.74721E-05	5.36364E-05	6.30721E-05	6.22323E-05	1.32285E-05	1.72035E-05	1.26627E-05	1.30333E-06	1.52694E-05	1.30333E-06	2.07993E-05	3.01803E-05	1.78903E-05	4.34293E-09	5.3997E-08	8.875E-09	6.72153E-08	0.06721529
3830603773915	383060	3773915	1.82288E-05	5.59593E-05	6.58035E-05	6.49273E-05	1.38013E-05	1.79485E-05	1.32111E-05	1.35978E-06	1.59306E-05	1.35978E-06	2.16291E-05	3.13842E-05	1.86039E-05	4.70803E-09	5.8265E-08	9.5583E-09	7.25317E-08	0.07253172
3830703773915	383070	3773915	1.90254E-05	5.84046E-05	6.86791E-05	6.77646E-05	1.44044E-05	1.87328E-05	1.37884E-05	1.4192E-06	1.66268E-05	1.4192E-06	2.24869E-05	3.26289E-05	1.93418E-05	5.12458E-09	6.3106E-08	1.0337E-08	7.85677E-08	0.07856774
3830803773915	383080	3773915	1.96224E-05	6.02373E-05	7.08341E-05	6.98909E-05	1.48564E-05	1.93206E-05	1.42211E-05	1.46373E-06	1.71485E-05	1.46373E-06	2.31388E-05	3.35749E-05	1.99025E-05	5.51159E-09	6.7547E-08	1.1053E-08	8.41113E-08	0.08411125
3830903773915	383090	3773915	2.02429E-05	6.21423E-05	7.30743E-05	7.21013E-05	1.53263E-05	1.99317E-05	1.46708E-05	1.51002E-06	1.76908E-05	1.51002E-06	2.38188E-05	3.45616E-05	2.04874E-05	5.95383E-09	7.2596E-08	1.187E-08	9.04202E-08	0.09042016
3831003773915	383100	3773915	2.0956E-05	6.43314E-05	7.56485E-05	7.46412E-05	1.58662E-05	2.06338E-05	1.51876E-05	1.56321E-06	1.8314E-05	1.56321E-06	2.45861E-05	3.5675E-05	2.11474E-05	6.49296E-09	7.873E-08	1.2871E-08	9.80945E-08	0.09809449
3831103773915	383110	3773915	2.17653E-05	6.68158E-05	7.85699E-05	7.75237E-05	1.64789E-05	2.14307E-05	1.57741E-05	1.62358E-06	1.90213E-05	1.62358E-06	2.54533E-05	3.69333E-05	2.18933E-05	7.15912E-09	8.6278E-08	1.4113E-08	1.0755E-07	0.10755007
3831203773915	383120	3773915	2.26E-05	6.93781E-05	8.1583E-05	8.04967E-05	1.71108E-05	2.22525E-05	1.63791E-05	1.68585E-06	1.97508E-05	1.68585E-06	2.6361E-05	3.82504E-05	2.26741E-05	7.96087E-09	9.5302E-08	1.5611E-08	1.18875E-07	0.11887454
3831303773915	383130	3773915	2.35E-05	7.2141E-05	8.48319E-05	8.37023E-05	1.77923E-05	2.31387E-05	1.70313E-05	1.75298E-06	2.05373E-05	1.75298E-06	2.73529E-05	3.96897E-05	2.35273E-05	8.9792E-09	1.0669E-07	1.7524E-08	1.33194E-07	0.13319431
3831403773915	383140	3773915	2.44653E-05	7.51044E-05	8.83166E-05	8.71407E-05	1.85231E-05	2.40892E-05	1.77309E-05	1.82499E-06	2.13809E-05	1.82499E-06	2.83667E-05	4.11607E-05	2.43992E-05	1.02714E-08	1.2107E-07	1.9976E-08	1.51312E-07	0.1513124
3831503773915	383150	3773915	2.54089E-05	7.80009E-05	9.17227E-05	9.05014E-05	1.92375E-05	2.50182E-05	1.84148E-05	1.89538E-06	2.22055E-05	1.89538E-06	2.93805E-05	4.26317E-05	2.52712E-05	1.19373E-08	1.3945E-07	2.3195E-08	1.74585E-07	0.17458517
3831603773915	383160	3773915	2.62672E-05	8.06357E-05	9.4821E-05	9.35584E-05	1.98873E-05	2.58633E-05	1.90368E-05	1.9594E-06	2.29556E-05	1.9594E-06	3.02944E-05	4.39578E-05	2.60573E-05	1.42592E-08	1.6493E-07	2.7762E-08	2.06953E-07	0.20695259
3837003773915	383700	3773915	0.001290265	0.003960892	0.004657685	0.004595667	0.000976882	0.001270426	0.000935103	9.62473E-05	0.001127598	9.62473E-05	0.000507541	0.000736452	0.000436554	1.19174E-07	1.7566E-06	3.9037E-07	2.26617E-06	2.26617452
3837103773915	383710	3773915	0.001358434	0.004170157	0.004903763	0.004838469	0.001028493	0.001337547	0.000984507	0.000101332	0.001187172	0.000101332	0.000516159	0.000748958	0.000443967	1.24976E-07	1.841E-06	4.1087E-07	2.37687E-06	2.37686618
3837203773915	383720	3773915	0.000926007	0.002842681	0.003342761	0.003298251	0.000701095	0.000911769	0.000671112	6.90754E-05	0.000809262	6.90754E-05	0.000520489	0.00075524	0.00044769	8.61575E-08	1.2708E-06	2.8017E-07	1.6371E-06	1.6370975
3837303773915	383730	3773915	0.000697065	0.002139871	0.002516313	0.002482808	0.00052776	0.000686348	0.000505189	5.19976E-05	0.000609184	5.19976E-05	0.000520442	0.000755172	0.000447651	6.55118E-08	9.6726E-07	2.1093E-07	1.2437E-06	1.24370043
3837403773915	383740	3773915	0.000558248	0.001713726	0.002015201	0.001988369	0.000422659	0.000549665	0.000404583	4.16425E-05	0.000487868	4.16425E-05	0.00051688	0.000750004	0.000444587	5.29259E-08	7.8206E-07	1.6893E-07	1.00392E-06	1.00391624
3837503773915	383750	3773915	0.000465932	0.001430331	0.001681952	0.001659557	0.000352765	0.000458768	0.000337678	3.47562E-05	0.000407191	3.47562E-05	0.000512959	0.000744314	0.000441214	4.45065E-08	6.5806E-07	1.4098E-07	8.43541E-07	0.84354112
3837603773915	383760	3773915	0.000401821	0.001233521	0.00145052	0.001431206	0.000304226	0.000395643	0.000291215	2.99738E-05	0.000351162	2.99738E-05	0.000508557	0.000737928	0.000437429	3.86177E-08	5.7122E-07	1.2156E-07	7.31395E-07	0.73139539
3837703773915	383770	3773915	0.00035892	0.001101823	0.001295653	0.001278401	0.000271744	0.000353401	0.000260123	2.67736E-05	0.00031367	2.67736E-05	0.000501446	0.000727608	0.00043131	3.46359E-08	5.1242E-07	1.0855E-07	6.556E-07	0.65559986
3837803773915	383780	3773915	0.000325253	0.000998471	0.00117412	0.001158487	0.000246255	0.000320252	0.000235723	2.42622E-05	0.000284248	2.42622E-05	0.000492752	0.000714994	0.00042383	3.14902E-08	4.6592E-07	9.8327E-08	5.95737E-07	0.59573706
3837903773915	383790	3773915	0.000297505	0.00091329	0.001073954	0.001059654	0.000225246	0.000292931	0.000215613	2.21924E-05	0.000259998	2.21924E-05	0.000482961	0.000700786	0.00041541	2.88835E-08	4.2736E-07	8.99E-08	5.46146E-07	0.5461459
3838003773915	383800	3773915	0.000274263	0.00084194	0.000990053	0.00097687	0.000207649	0.000270046	0.000198769	2.04586E-05	0.000239686	2.04586E-05	0.000472561	0.000685696	0.00040467	2.66887E-08	3.9488E-07	8.2837E-08	5.04403E-07	0.50440264
3838103773915	383810	3773915	0.000254543	0.000781402	0.000918865	0.00090663	0.000192719	0.000250629	0.000184477	1.89876E-05	0.000222452	1.89876E-05	0.000461098	0.000669063	0.000396607	2.48174E-08	3.6716E-07	7.6841E-08	4.68822E-07	0.46882179
3838203773915	383820	3773915	0.000237374	0.000728696	0.000856887	0.000845477	0.00017972	0.000233724	0.000172033	1.77069E-05	0.000207447	1.77069E-05	0.000448019	0.000650085	0.000385357	2.31818E-08	3.4293E-07	7.1618E-08	4.37728E-07	0.43772827
3838303773915	383830	3773915	0.00022219	0.000682084	0.000802074	0.000791395	0.000168223	0.000218773	0.000161029	1.65742E-05	0.000194177	1.65742E-05	0.000433689	0.000629292	0.000373031	2.17305E-08	3.2142E-07	6.6996E-08	4.10146E-07	0.41014639
3838403773915	383840	3773915	0.00020851	0.000640089	0.000752692	0.00074267	0.000157866	0.000205304	0.000151115	1.55538E-05	0.000182222	1.55538E-05	0.000418133	0.00060672	0.000359651	2.04205E-08	3.02E-07	6.283E-08	3.85252E-07	0.38525225
3838503773915	383850	3773915	0.000196035	0.000601793	0.00070766	0.000698237	0.000148421	0.000193021	0.000142074	1.46232E-05	0.00017132	1.46232E-05	0.000401438	0.000582496	0.00034529	1.92238E-08	2.8426E-07	5.903E-08	3.62516E-07	0.36251562
3838603773915	383860	3773915	0.00018456	0.000566567	0.000666236	0.000657365	0.000139733	0.000181722	0.000133757	1.37672E-05	0.000161292	1.37672E-05	0.000383955	0.000557127	0.000330253	1.8122E-08	2.6793E-07	5.5532E-08	3.41584E-07	0.34158397
3838703773915	383870	3773915	0.000173482	0.00053256	0.000626247	0.000617908	0.000131346	0.000170815	0.000125729	1.29409E-05	0.000151611	1.29409E-05	0.000364035	0.000528223	0.00031312	1.70606E-08	2.522E-07	5.2158E-08	3.21415E-07	0.32141497
3838803773915	383880	3773915	0.000162379	0.000498475	0.000586166	0.000578361	0.00012294	0.000159882	0.00011768	1.21126E-05	0.000141907	1.21126E-05	0.000340672	0.000494322	0.000293024	1.60011E-08	2.365E-07	4.8779E-08	3.01281E-07	0.30128094
3838903773915	383890	3773915	0.000152484	0.0004681	0.000550448	0.000543118	0.000115448	0.00015014	0.000110511	1.13746E-05	0.00013326	1.13746E-05	0.000317143	0.000460181	0.000272786	1.50558E-08	2.225E-07	4.5768E-08	2.83328E-07	0.28332752
3839003773915	383900	3773915	0.000142443	0.000437274	0.000514199	0.000507352	0.000107846	0.000140252	0.000103233	1.06255E-05	0.000124484	1.06255E-05	0.000291811	0.000423425	0.00025099	1.41034E-08	2.0843E-07	4.273E-08	2.65262E-07	0.26526183
3839103773915	383910	3773915	0.000132285	0.000406092	0.000477531	0.000471172	0.000100155	0.000130251	9.58718E-05	9.86778E-06	0.000115607	9.86778E-06	0.000268245	0.00038923	0.000230727	1.31324E-08	1.9407E-07	3.9661E-08	2.46868E-07	0.24686846
3829703773925	382970	3773925	1.26527E-05	3.88417E-05	4.56747E-05	4.50665E-05	9.5796E-06	1.24582E-05	9.16991E-06	9.4383E-07	1.10576E-05	9.4383E-07	1.57492E-05	2.28525E-05	1.35465E-05	2.5538E-09	3.2634E-08	5.46E-09	4.06483E-08	0.04064827
3829803773925	382980	3773925	1.31064E-05	4.02343E-05	4.73122E-05	4.66823E-05	9.92305E-06	1.29049E-05	9.49867E-06	9.77669E-07	1.1454E-05	9.77669E-07	1.62483E-05	2.35767E-05	1.39758E-05	2.70141E-09	3.4418E-08	5.7444E-09	4.28642E-08	0.04286415
3829903773925	382990	3773925	1.36217E-05	4.18163E-05	4.91725E-05	4.85178E-05	1.03132E-05	1.34123E-05	9.87215E-06	1.01611E-06	1.19044E-05	1.01611E-06	1.68223E-05	2.44095E-05	1.44694E-05	2.86931E-09	3.6448E-08	6.0686E-09	4.53855E-08	0.04538554
3830003773925	383000	3773925	1.42368E-05	4.37046E-05	5.1393E-05	5.07087E-05	1.07789E-05	1.40179E-05	1.0318E-05	1.062E-06	1.24419E-05	1.062E-06	1.75147E-05	2.54143E-05	1.50651E-05	3.06944E-09	3.8868E-08	6.4561E-09	4.83933E-08	0.04839326
3830103773925	383010	3773925	1.49518E-05	4.58993E-05	5.39738E-05	5.32551E-05	1.13202E-05	1.47219E-05	1.08361E-05	1.11533E-06	1.30667E-05	1.11533E-06	1.83226E-05	2.65865E-05	1.576E-05	3.30612E-09	4.1725E-08	6.9133E-09	5.1944E-08	0.05194401
3830203773925	383020	3773925	1.56903E-05	4.81664E-05	5.66398E-05	5.58856E-05	1.18794E-05	1.5449E-05	1.13713E-05	1.17041E-06	1.37121E-05	1.17041E-06	1.91648E-05	2.78086E-05	1.64844E-05	3.5688E-09	4.4875E-08	7.4153E-09	5.58591E-08	0.0558591
3830303773925	383030	3773925	1.61893E-05	4.96982E-05	5.84411E-05	5.76629E-05	1.22572E-05	1.59403E-05	1.1733E-05	1.20764E-06	1.41482E-05	1.20764E-06	1.97388E-05	2.86414E-05	1.6978E-05	3.78904E-09	4.747E-08	7.825E-09	5.90837E-08	0.0590837
3830403773925	383040	3773925	1.67155E-05	5.13136E-05	6.03406E-05	5.95372E-05	1.26556E-05	1.64585E-05	1.21143E-05	1.24689E-06	1.46081E-05	1.24689E-06	2.03439E-05	2.95195E-05	1.74985E-05	4.03477E-09	5.0352E-08	8.2806E-09	6.26676E-08	0.06266759
3830503773925	383050	3773925	1.73832E-05	5.33635E-05	6.27511E-05	6.19156E-05	1.31611E-05	1.71159E-05	1.25983E-05	1.2967E-06	1.51917E-05	1.2967E-06	2.11019E-05	3.06193E-05	1.81505E-05	4.34485E-09	5.3988E-08	8.8582E-09	6.71914E-08	0.06719136
3830603773925	383060	3773925	1.81707E-05	5.5781E-05	6.55939E-05	6.47205E-05	1.37574E-05	1.78913E-05	1.3169E-05	1.35544E-06	1.58799E-05	1.35544E-06	2.19847E-05	3.19002E-05	1.89098E-05	4.72448E-09	5.8426E-08	9.5659E-09	7.27166E-08	0.07271659
3830703773925	383070	3773925	1.90036E-05	5.83378E-05	6.86005E-05	6.7687E-05	1.43879E-05	1.87114E-05	1.37726E-05	1.41757E-06	1.66078E-05	1.41757E-06	2.28986E-05	3.32264E-05	1.96959E-05	5.1601E-09	6.3487E-08	1.0377E-08	7.90241E-08	0.07902411
3830803773925	383080	3773925	1.95988E-05	6.01648E-05	7.07489E-05	6.98069E-05	1.48386E-05	1.92974E-05	1.4204E-05	1.46197E-06	1.71279E-05	1.46197E-06	2.35661E-05	3.4195E-05	2.02701E-05	5.5541E-09	6.8003E-08	1.11E-08	8.46568E-08	0.08465675
3830903773925	383090	3773925	2.02212E-05	6.20755E-05	7.29957E-05	7.20237E-05	1.53098E-05	1.99102E-05	1.4655E-05	1.5084E-06	1.76718E-05	1.5084E-06	2.42649E-05	3.52088E-05	2.08711E-05	6.00516E-09	7.3147E-08	1.1927E-08	9.10791E-08	0.09107909
3831003773925	383100	3773925	2.09361E-05	6.42702E-05	7.55764E-05	7.45701E-05	1.58511E-05	2.06142E-05	1.51732E-05	1.56173E-06	1.82966E-05	1.56173E-06	2.50571E-05	3.63585E-05	2.15526E-05	6.55841E-09	7.9435E-08	1.2943E-08	9.89369E-08	0.09893691

			EGIODemolition	EGIOSite Grubbing / Prep	EGIOMass Grading / Excavation	EGIOMass Grading / Excavation	EGIODrainage / Utilities Trenching	EGIODrainage / Utilities Trenching	EGIOFoundations / Concrete Pads	EGIOFoundations / Concrete Pads	EGIOBuilding / Structure Construction	EGIOBuilding / Structure Construction	EGIOAsphalt Paving	EGIOArchitectural Coating	EGIOLandscaping or Other Finishing	EGIOWaterside Construction (Piles)	HIWaterside Construction (Landscaping)	HIWaterside Construction (Landscaping)	KMDemolition	KMSite Grubbing / Prep
Unique Identifier	X (UTM)	Y (UTM)	2025	2025	2025	2026	2026	2027	2026	2027	2026	2027	2027	2027	2027	2027	2025	2026	2025	2025
3831103773925	383110	3773925	0.000519735	0.00020385	6.7508E-05	6.61171E-05	0.000153527	0.00015329	0.000201715	0.000201585	0.000216062	0.000210883	8.40774E-06	8.40774E-06	0.000227698	8.40774E-06	8.12796E-05	7.87338E-05	2.99925E-05	0.000130169
3831203773925	383120	3773925	0.000587639	0.00023048	7.6328E-05	7.47554E-05	0.000173586	0.000173318	0.000228069	0.000227922	0.00024429	0.000238435	9.50622E-06	9.50622E-06	0.000257447	9.50622E-06	9.15228E-05	8.86561E-05	3.12258E-05	0.000135522
3831303773925	383130	3773925	0.000669573	0.00026262	8.69703E-05	8.51784E-05	0.000197789	0.000197483	0.000259868	0.000259701	0.000278351	0.00027168	1.08317E-05	1.08317E-05	0.000293343	1.08317E-05	0.000103633	0.000100387	3.24275E-05	0.000140738
3831403773925	383140	3773925	0.000774393	0.00030373	0.000100585	9.85129E-05	0.000228752	0.000228399	0.00030055	0.000300356	0.000321927	0.00031421	1.25273E-05	1.25273E-05	0.000339265	1.25273E-05	0.00011876	0.00011504	3.37333E-05	0.000146405
3831503773925	383150	3773925	0.000913641	0.00035834	0.000118672	0.000116227	0.000269885	0.000269469	0.000354594	0.000354365	0.000379814	0.00037071	1.47799E-05	1.47799E-05	0.00040027	1.47799E-05	0.000138261	0.00013393	3.49644E-05	0.000151748
3831603773925	383160	3773925	0.001117057	0.00043813	0.000145094	0.000142104	0.000329973	0.000329464	0.000433542	0.000433262	0.000464377	0.000453246	1.80706E-05	1.80706E-05	0.000489387	1.80706E-05	0.000165299	0.000160121	3.62657E-05	0.000157396
3831703773925	383700	3773925	0.006373976	0.00249996	0.000827911	0.000810853	0.001882842	0.001879936	0.002473808	0.002472211	0.002649757	0.002586243	0.000103112	0.000103112	0.002792467	0.000103112	0.001239505	0.001200681	0.002130245	0.009245413
3831713773925	383710	3773925	0.0041375	0.00162279	0.000537417	0.000526344	0.001222197	0.001220312	0.001605808	0.001604771	0.001720021	0.001678792	6.69322E-05	6.69322E-05	0.001812657	6.69322E-05	0.000808369	0.000783049	0.001396791	0.006062171
3831723773925	383720	3773925	0.002995357	0.00117482	0.000389065	0.000381049	0.000884814	0.000883449	0.00116253	0.00116178	0.001245214	0.001215367	4.84558E-05	4.84558E-05	0.001312279	4.84558E-05	0.000588123	0.000569702	0.001020637	0.004429638
3831303773925	383730	3773925	0.002347188	0.0009206	0.000304875	0.000298593	0.000693348	0.000692278	0.000910968	0.000910381	0.000975761	0.000952373	3.79704E-05	3.79704E-05	0.001028313	3.79704E-05	0.000463044	0.000448541	0.000805906	0.003497689
3831403773925	383740	3773925	0.001936333	0.00075946	0.000251509	0.000246327	0.000571983	0.000571101	0.000751511	0.000751026	0.000804962	0.000785668	3.1324E-05	3.1324E-05	0.000848316	3.1324E-05	0.000383686	0.000371668	0.000668845	0.002902836
3831503773925	383750	3773925	0.001654747	0.00064901	0.000214934	0.000210505	0.000488804	0.00048805	0.000642225	0.00064181	0.000687903	0.000671414	2.67688E-05	2.67688E-05	0.000724952	2.67688E-05	0.000329232	0.00031892	0.000574199	0.002492066
3831603773925	383760	3773925	0.001453622	0.00057013	0.00018881	0.00018492	0.000429393	0.00042873	0.000564166	0.000563802	0.000604292	0.000589808	2.35152E-05	2.35152E-05	0.000636838	2.35152E-05	0.000290285	0.000281192	0.000506034	0.002196221
3831703773925	383770	3773925	0.001313242	0.00051507	0.000170576	0.000167062	0.000387925	0.000387327	0.000509683	0.000509354	0.000545934	0.00053248	2.12443E-05	2.12443E-05	0.000575337	2.12443E-05	0.000263041	0.00025482	0.000457955	0.001987555
3831803773925	383780	3773925	0.001201461	0.00047123	0.000156057	0.000152842	0.000354906	0.000354358	0.0004663	0.000465999	0.000499465	0.000487493	1.9436E-05	1.9436E-05	0.000526365	1.9436E-05	0.000241306	0.000233748	0.000419408	0.001820259
3837903773925	383790	3773925	0.001108129	0.00043462	0.000143934	0.000140968	0.000327336	0.000326831	0.000430076	0.000429799	0.000460666	0.000449624	1.79262E-05	1.79262E-05	0.000485476	1.79262E-05	0.000223125	0.000216136	0.000387048	0.001679816
3838003773925	383800	3773925	0.001029042	0.0004036	0.000133662	0.000130908	0.000303974	0.000303505	0.000399382	0.000399124	0.000427788	0.00041753	1.66468E-05	1.66468E-05	0.000450828	1.66468E-05	0.00020769	0.000201185	0.000359495	0.001560235
3838103773925	383810	3773925	0.000960788	0.00037683	0.000124796	0.000122225	0.000283812	0.000283374	0.000372892	0.000372651	0.000399414	0.00038984	1.55426E-05	1.55426E-05	0.000420925	1.55426E-05	0.000194342	0.000188255	0.000335618	0.001456604
3838203773925	383820	3773925	0.00090059	0.00035322	0.000116977	0.000114567	0.00026603	0.00026562	0.000349529	0.000349303	0.000374389	0.000365415	1.45688E-05	1.45688E-05	0.000394553	1.45688E-05	0.000182549	0.00017683	0.000314499	0.001364946
3838303773925	383830	3773925	0.000846563	0.00033203	0.00010996	0.000107694	0.000250071	0.000249685	0.00032856	0.000328348	0.000351929	0.00034393	1.36948E-05	1.36948E-05	0.000370883	1.36948E-05	0.000171945	0.000166559	0.000295507	0.001282521
3838403773925	383840	3773925	0.000797126	0.00031264	0.000103538	0.000101405	0.000235467	0.000235104	0.000309373	0.000309174	0.000331377	0.00032343	1.28951E-05	1.28951E-05	0.000349225	1.28951E-05	0.000162227	0.000157146	0.000278115	0.00120704
3838503773925	383850	3773925	0.000751004	0.00029455	9.75473E-05	9.55375E-05	0.000221843	0.000221501	0.000291473	0.000291284	0.000312203	0.00030472	1.2149E-05	1.2149E-05	0.000329018	1.2149E-05	0.00015315	0.000148353	0.000261894	0.001136637
3838603773925	383860	3773925	0.000708088	0.00027772	9.1973E-05	9.0078E-05	0.000209166	0.000208843	0.000274816	0.000274639	0.000294363	0.00028730	1.14547E-05	1.14547E-05	0.000310216	1.14547E-05	0.000144696	0.00014016	0.000246806	0.001071154
3838703773925	383870	3773925	0.00066642	0.00026138	8.65608E-05	8.47774E-05	0.000196857	0.000196554	0.000258645	0.000258478	0.00027741	0.0002704	1.07807E-05	1.07807E-05	0.000291962	1.07807E-05	0.000136481	0.00013220	0.000232186	0.001007705
3838803773925	383880	3773925	0.000625633	0.00024538	8.1263E-05	7.95887E-05	0.000184809	0.000184524	0.000242815	0.000242658	0.000260085	0.00025385	1.01208E-05	1.01208E-05	0.000274093	1.01208E-05	0.000128432	0.00012440	0.000217884	0.000945631
3838903773925	383890	3773925	0.000586669	0.0002301	7.6202E-05	7.4632E-05	0.000173299	0.000173032	0.000227692	0.000227546	0.000243887	0.000238041	9.49053E-06	9.49053E-06	0.000257022	9.49053E-06	0.000120727	0.000116946	0.000204256	0.000886483
3839003773925	383900	3773925	0.000550957	0.00021609	7.15633E-05	7.00889E-05	0.00016275	0.000162499	0.000213832	0.000213694	0.000229041	0.00022355	8.91281E-06	8.91281E-06	0.000241376	8.91281E-06	0.000113615	0.000110056	0.000191847	0.00083263
3839103773925	383910	3773925	0.00051554	0.0002022	6.69632E-05	6.55835E-05	0.000152288	0.000152053	0.000200087	0.000199958	0.000214318	0.000209181	8.33988E-06	8.33988E-06	0.000225861	8.33988E-06	0.000106588	0.000103249	0.000179595	0.000779454
3829703773935	382970	3773935	0.00016005	6.2774E-05	2.07888E-05	2.03605E-05	4.72781E-05	4.72052E-05	6.21173E-05	6.20772E-05	6.65354E-05	6.49405E-05	2.58913E-06	2.58913E-06	7.01188E-05	2.58913E-06	2.58429E-05	2.50334E-05	1.67671E-05	7.27703E-05
3829803773935	382980	3773935	0.00017055	6.6892E-05	2.21527E-05	2.16962E-05	5.03798E-05	5.0302E-05	6.61924E-05	6.61497E-05	7.09003E-05	6.92009E-05	2.75899E-06	2.75899E-06	7.47189E-05	2.75899E-06	2.74466E-05	2.65869E-05	1.73939E-05	7.5491E-05
3829903773935	382990	3773935	0.00018246	7.1564E-05	2.36997E-05	2.32114E-05	5.3898E-05	5.38148E-05	7.08149E-05	7.07692E-05	7.58516E-05	7.40335E-05	2.95166E-06	2.95166E-06	7.99368E-05	2.95166E-06	2.92692E-05	2.83524E-05	1.81046E-05	7.8575E-05
3830003773935	383000	3773935	0.00019636	7.7017E-05	2.55057E-05	2.49802E-05	5.80052E-05	5.79157E-05	7.62112E-05	7.6162E-05	8.16317E-05	7.96751E-05	3.17659E-06	3.17659E-06	8.60282E-05	3.17659E-06	3.13932E-05	3.04099E-05	1.8926E-05	8.21404E-05
3830103773935	383010	3773935	0.000212622	8.3393E-05	2.76173E-05	2.70483E-05	6.28076E-05	6.27106E-05	8.25209E-05	8.24677E-05	8.83902E-05	8.62715E-05	3.43958E-06	3.43958E-06	9.31507E-05	3.43958E-06	3.3867E-05	3.28062E-05	1.9863E-05	8.62066E-05
3830203773935	383020	3773935	0.000230963	9.0587E-05	2.99997E-05	2.93816E-05	6.82255E-05	6.81202E-05	8.96393E-05	8.95815E-05	9.60149E-05	9.37135E-05	3.73629E-06	3.73629E-06	0.000101186	3.73629E-06	3.66457E-05	3.54979E-05	2.08474E-05	9.04791E-05
3830303773935	383030	3773935	0.000247814	9.7196E-05	3.21883E-05	3.15251E-05	7.3203E-05	7.309E-05	9.61791E-05	9.6117E-05	0.00010302	0.000100551	4.00887E-06	4.00887E-06	0.000108568	4.00887E-06	3.9193E-05	3.79654E-05	2.15919E-05	9.37105E-05
3830403773935	383040	3773935	0.00026682	0.00010465	3.4657E-05	3.39429E-05	7.88172E-05	7.86956E-05	0.000103556	0.000103489	0.000110921	0.000108262	4.31633E-06	4.31633E-06	0.000116895	4.31633E-06	4.20722E-05	4.07545E-05	2.23818E-05	9.71384E-05
3830503773935	383050	3773935	0.000290326	0.00011387	3.77102E-05	3.69332E-05	8.57607E-05	8.56284E-05	0.000112678	0.000112606	0.000120693	0.0001178	4.69659E-06	4.69659E-06	0.000127193	4.69659E-06	4.56457E-05	4.4216E-05	2.3339E-05	0.000101293
3830603773935	383060	3773935	0.000319041	0.00012513	4.144E-05	4.05862E-05	9.42432E-05	9.40977E-05	0.000123823	0.000123743	0.00013263	0.000129451	5.16112E-06	5.16112E-06	0.000139773	5.16112E-06	5.00318E-05	4.84647E-05	2.44525E-05	0.000106125
3830703773935	383070	3773935	0.000352373	0.00013821	4.57695E-05	4.48265E-05	0.000104089	0.000103929	0.00013676	0.000136672	0.000146487	0.000142976	5.70033E-06	5.70033E-06	0.000154376	5.70033E-06	5.51605E-05	5.34328E-05	2.56315E-05	0.000111243
3830803773935	383080	3773935	0.000384295	0.00015073	4.99158E-05	4.88874E-05	0.000113519	0.000113344	0.000149149	0.000149053	0.000159757	0.000155928	6.21673E-06	6.21673E-06	0.000168361	6.21673E-06	6.00668E-05	5.81854E-05	2.65481E-05	0.00011522
3830903773935	383090	3773935	0.00042129	0.00016524	5.47213E-05	5.35939E-05	0.000124448	0.000124256	0.000163508	0.000163402	0.000175137	0.000170939	6.81523E-06	6.81523E-06	0.00018457	6.81523E-06	6.57517E-05	6.36922E-05	2.75076E-05	0.000119385
3831003773935	383100	3773935	0.000466247	0.00018287	6.05605E-05	5.93127E-05	0.000137727	0.000137515	0.000180955	0.000180839	0.000193826	0.00018918	7.54247E-06	7.54247E-06	0.000204265	7.54247E-06	7.26474E-05	7.03719E-05	2.85735E-05	0.000124011
3831103773935	383110	3773935	0.000522079	0.00020477	6.78125E-05	6.64153E-05	0.00015422	0.000153982	0.000202625	0.000202494	0.000217036	0.000211834	8.44566E-06	8.44566E-06	0.000228725	8.44566E-06	8.11612E-05	7.86191E-05	2.97503E-05	0.000129118
3831203773935	383120	3773935	0.00059037	0.00023155	7.66827E-05	7.51027E-05	0.000174392	0.000174123	0.000229129	0.000228981	0.000245425	0.000239543	9.55039E-06	9.55039E-06	0.000258643	9.55039E-06	9.14439E-05	8.85797E-05	3.09497E-05	0.000134324
3831303773935	383130	3773935	0.000672474	0.00026375	8.73472E-05	8.55475E-05	0.000198646	0.000198339	0.000260994	0.000260826	0.000279558	0.000272857	1.08786E-05	1.08786E-05	0.000294614	1.08786E-05	0.00010356	0.000100316	3.21062E-05	0.000139343
3831403773935	383140	3773935	0.000777869	0.00030509	0.000101037	9.89551E-05	0.000229779	0.000229424	0.000301899	0.000301704	0.000323372	0.00031521	1.25836E-05	1.25836E-05	0.000340788	1.25836E-05	0.000118752	0.000115033	3.3378E-05	0.000144863
3831503773935	383150	3773935	0.000918536	0.00036026	0.000119308	0.00011685	0.000271331	0.000270913	0.000356494	0.000356264	0.000381849	0.000372697	1.48591E-05	1.48591E-05	0.000402415	1.48591E-05	0.000138449	0.000134113	3.45639E-05	0.00015001
3831603773935	383160	3773935	0.001124656	0.00044111	0.000146081	0.000143071	0.000332218	0.000331705	0.000436491	0.000436209	0.000467536	0.000456329	1.81935E-05	1.81935E-05	0.000492716	1.81935E-05	0.000165914	0.000160717	3.5838E-05	0.000155539
3831703773935	383690	3773935	0.004783316	0.00187608	0.000621301	0.0006085	0.001412968	0.001410788	0.001856455	0.001855258	0.001988496	0.001940832	7.73796E-05	7.73796E-05	0.002095592	7.73796E-05	0.000931748	0.000902564	0.001607958	0.006978651
3837003773935	383700	3773935	0.005245809	0.00205748	0.000681374	0.000667335	0.001549586	0.001547195	0.002035954	0.00203464	0.002180761	0.002128489	8.48613E-05	8.48613E-05	0.002298212	8.48613E-05	0.001020765	0.000988792	0.001754851	0.007616179
3837103773935	383710	3773935	0.003646454	0.00143019	0.000473635	0.000463877	0.001077145	0.001075483	0.001415227	0.001414314	0.001515885	0.00147955	5.89886E-05	5.89886E-05	0.001597527	5.89886E-05	0.000712449	0.00069013	0.001229939	0.005338024
3837203773935	383720	3773935	0.002764313	0.0010842	0.000359055	0.000351657	0.000816564	0.000815305	0.001072859	0.001072167	0.001149166	0.001121621	4.47182E-05	4.47182E-05	0.001211057	4.47182E-05	0.000542345	0.000525358	0.000939269	0.004076492
3837303773935	383730	3773935	0.00223476	0.0008765	0.000290271	0.000284291	0.000660137	0.000659119	0.000867334	0.000866774	0.000929023	0.000906755	3.61517E-05	3.61517E-05	0.000979058	3.61517E-05	0.000440168	0.000426381	0.000763806	0.003314972
3837403773935	383740	3773935	0.001887013	0.00074011	0.000245103	0.000240053	0.000557414	0.000556554	0.00073237	0.00073189	0.00078459	0.000765656	3.05261E-05	3.05261E-05	0.000826708	3.05261E-05	0.000373014	0.00036133	0.000647835	0.00281165
3837503773935	383750	3773935	0.001642756	0.00064431	0.000213376	0.00020898	0.000485262	0.000484513	0.000637571	0.00063716	0.000682918	0.000666549	2.65748E-05	2.65748E-05	0.000719699	2.65748E-05	0.000325802	0.000315597	0.000565824	0.002455715
3837603773935	383760	3773935	0.001463403	0.00057397	0.00019008	0.000186164	0.000432282	0.000431615	0.000567962	0.000567596	0.000608358	0.000593776	2.36734E-05	2.36734E-05	0.000641223	2.36734E-05	0.000291094	0.000281976	0.000505171	0.002192479
3837703773935	383770	3773935	0.001333936	0.00052319	0.000173264	0.000169694	0.000394038	0.00039343	0.000517715	0.000517381	0.000554537	0.000541245	2.15791E-05	2.15791E-05	0.000584403	2.15791E-05	0.000265997	0.00025766	0.00046101	0.002000815
3837803773935	383780	3773935	0.001229395	0.00048219	0.000159685	0.000156395	0.000363157	0.000362597	0.000477141	0.000476833	0.000511078	0.000498827	1.98879E-05	1.98879E-05	0.000538603	1.98879E-05	0.000245699	0.000238003	0.00042514	0.001845138
3837903773935	383790	3773935	0.001141137	0.00044757	0.000148222	0.000145168	0.000337086	0.000336566	0.000442888	0.000442602	0.000474388	0.000463017	1.84601E-05	1.84601E-05	0.000499937	1.84601E-05	0.000228539	0.00022138	0.00039472	0.001713112
3838003773935	383800	3773935	0.001065446	0.00041788	0.00013839	0.000135539	0.000314728	0.000314242	0.000413511	0.000413244	0.000442922	0.000432305	1.72357E-05	1.72357E-05	0.000466777	1.72357E-05	0.000213797	0.0002071	0.000368529	0.001599444
3838103773935	383810	3773935	0.000999222	0.00039191	0.000129788	0.000127114	0.000295165	0.00029471	0.000387809	0.000387558	0.000415391	0.00040543	1.61644E-05	1.61644E-05	0.000437763	1.61644E-05	0.00020088	0.000194589	0.000345541	0.001499673
3838203773935	383820	3773935	0.000939985	0.00036868	0.000122094	0.000119578	0.000277667	0.000277239	0.000364818	0.000364583	0.000390766	0.000381399	1.52061E-05	1.52061E-05	0.000411812	1.52061E-05	0.00018931	0.00018338	0.00032494	0.001410265
3838303773935	383830	3773935	0.000885968	0.00034749	0.000115078	0.000112707	0.000261711	0.000261307	0.000343853	0.000343632	0.00036831	0.000359482	1.43323E-05	1.43323E-05	0.000388146	1.43323E-05	0.000178746	0.000173147	0.000306137	0.001328655
3838403773935	383840	3773935	0.00083565	0.00032775	0.000108542	0.000106306	0.000246847	0.000246466	0.000324325	0.000324115	0.000347392	0.000339065	1.35183E-05	1.35183E-05	0.000366102	1.35183E-05	0.000168895	0.000163605	0.000288625	0.001252653
3838503773935	383850	3773935	0.000787471	0.00030886	0.000102284	0.000100177	0.000232615	0.000232256	0.000305626	0.000305429	0.000327363	0.000319517	1.27389E-05	1.27389E-05	0.000344994	1.27389E-05	0.000159456	0.000154461	0.000271885	0.00118
3838603773935	383860	3773935	0.000741968	0.00029101	9.63737E-05	9.4388E-05	0.000219174	0.000218836	0.000287966	0.00028778	0.000308447	0.000301054	1.20028E-05	1.20028E-05	0.000325059	1.20028E-05	0.000150533	0.000145818	0.000256089	0.001111444
3838703773935	383870	3773935	0.000697678	0.00027364	9.06208E-05	8.87537E-05	0.000206091	0.000205773	0.000270776	0.000270601	0.000290035	0.00028308	1.12863E-05	1.12863E-05	0.000305656	1.12863E-05	0.000141843	0.00013740	0.000240738	0.001044822
3838803773935	383880	3773935	0.000654968	0.00025689	8.50733E-05	8.33205E-05	0.000193474	0.000193176	0.0002542	0.000254036	0.00027228	0.000265754	1.05954E-05	1.05954E-05	0.000286944	1.05954E-05	0.000133459	0.000129279	0.000225954	0.000980656
3838903773935	383890	3773935	0.000613867	0.00024077	7.97347E-05	7.80919E-05	0.000181333	0.000181053	0.000238248	0.000238094	0.000255193	0.000249077	9.9305E-06	9.9305E-06	0.000268938	9.9305E-06	0.000125383	0.000121455	0.000211726	0.000918905
3839003773935	383900	3773935	0.00057389	0.00022509	7.4543E-05	7.30072E-05	0.000169526	0.000169265	0.000222735	0.000222592	0.000238577	0.000232859	9.28391E-06	9.28391E-06	0.000251427	9.28391E-06	0.000117507	0.000113827	0.00019793	0.000859031
3839103773935	383910	3773935	0.00053936	0.00021154	7.00572E-05	6.86137E-05	0.000159325	0.000159079	0.000209332	0.000209197	0.00022422	0.000218846	8.72522E-06	8.72522E-06	0.000236296	8.72522E-06	0.000110662	0.000107196	0.000186033	0.000807398
3829703773945	382970	3773945	0.000160176	6.2823E-05	2.08052E-05	2.03765E-05	4.73153E-05	4.72423E-05	6.21661E-05	6.2126E-05	6.65876E-05	6.49916E-05	2.59117E-06	2.59117E-06	7.01739E-05	2.59117E-06	2.56994E-05	2.48944E-05	1.66879E-05	7.24265E-05
3829803773945	382980	3773945	0.000170631	6.6924E-05	2.21632E-05	2.17065E-05	5.04036E-05	5.03259E-05	6.62238E-05	6.61811E-05	7.0934E-05	6.92337E-05	2.7603E-06	2.7603E-06	7.47543E-05	2.7603E-06	2.72816E-05	2.64271E-05	1.7308E-05	7.51177E-05
3829903773945	382990	3773945	0.000182488	7.1574E-05	2.37032E-05	2.32148E-05	5.39059E-05	5.38227E-05	7.08253E-05	7.07796E-05	7.58628E-05	7.40444E-05	2.9521E-06	2.9521E-06	7.99486E-05	2.9521E-06	2.90773E-05	2.81665E-05	1.8005E-05	7.81429E-05
3830003773945	383000	3773945	0.000196041	7.689E-05	2.54637E-05	2.4939E-05	5.79097E-05	5.78203E-05	7.60857E-05	7.60366E-05	8.14973E-05	7.95439E-05	3.17136E-06	3.17136E-06	8.58866E-05	3.17136E-06	3.11241E-05	3.01492E-05	1.87857E-05	8.15314E-05
3830103773945	383010	3773945	0.000211661	8.3016E-05	2.74925E-05	2.69261E-05	6.25237E-05	6.24272E-05	8.21479E-05	8.20949E-05	8.79907E-05	8.58816E-05	3.42404E-06	3.42404E-06	9.27296E-05	3.42404E-06	3.34777E-05	3.24291E-05	1.96548E-05	8.5303E-05
3830203773945	383020	3773945	0.00022932	8.9942E-05	2.97862E-05	2.91725E-05	6.77399E-05	6.76354E-05	8.90014E-05	8.8944E-05	9.53316E-05	9.30466E-05	3.7097E-06	3.7097E-06	0.000100466	3.7097E-06	3.61291E-05	3.49974E-05	2.05781E-05	8.93103E-05

			KMMass Grading / Excavation	KMMass Grading / Excavation	KMDrainage / Utilities Trenching	KMFoundations / Concrete Pads	KMBuilding / Structure Construction	KMAsphalt Paving	KMArchitectural Coating	KMLandscaping or Other Finishing	KMWaterside Construction (Piles)	EWNDemolition	EWNSite Grubbing / Prep	EWNDrainage / Utilities Trenching	EWNDrainage / Utilities Trenching	EWNDrainage / Utilities Trenching	EWNFoundation s / Concrete Pads	EWNBuilding / Structure Construction	EWNAsphalt Paving	EWNLandscaping or Other Finishing	EWNWaterside Construction (Piles)
Unique Identifier	X (UTM)	Y (UTM)	2025	2026	2026	2026	2026	2026	2026	2026	2026	2027	2027	2027	2028	2029	2029	2029	2029	2029	2029
3831103773925	383110	3773925	9.89426E-05	9.79186E-05	3.51634E-05	1.86083E-05	6.39132E-05	2.05328E-06	2.05328E-06	6.59664E-05	2.05328E-06	0.000447228	2.43745E-05	5.7236E-05	5.61307E-05	5.49693E-05	4.76136E-05	0.00010339	7.35565E-06	0.000107068	7.35565E-06
3831203773925	383120	3773925	0.000103011	0.000101945	3.66094E-05	1.93736E-05	6.65415E-05	2.13771E-06	2.13771E-06	6.86792E-05	2.13771E-06	0.000514073	2.80176E-05	6.57907E-05	6.45202E-05	6.31852E-05	5.47301E-05	0.000118843	8.45505E-06	0.000123071	8.45505E-06
3831303773925	383130	3773925	0.000106976	0.000105869	3.80183E-05	2.01191E-05	6.91022E-05	2.21998E-06	2.21998E-06	7.13222E-05	2.21998E-06	0.00059594	3.24795E-05	7.62679E-05	7.47951E-05	7.32475E-05	6.3446E-05	0.000137769	9.80154E-06	0.00014267	9.80154E-06
3831403773925	383140	3773925	0.000111283	0.000110132	3.95492E-05	2.09293E-05	7.18848E-05	2.30937E-06	2.30937E-06	7.41942E-05	2.30937E-06	0.000702576	3.82913E-05	8.99152E-05	8.81789E-05	8.63544E-05	7.4799E-05	0.000162422	1.15554E-05	0.000168199	1.15554E-05
3831503773925	383150	3773925	0.000115345	0.000114151	4.09926E-05	2.16931E-05	7.45083E-05	2.39365E-06	2.39365E-06	7.6902E-05	2.39365E-06	0.000848554	4.62473E-05	0.000108597	0.0001065	0.000104297	9.03403E-05	0.000196169	1.39563E-05	0.000203147	1.39563E-05
3831603773925	383160	3773925	0.000119637	0.000118399	4.25182E-05	2.25005E-05	7.72813E-05	2.48274E-06	2.48274E-06	7.9764E-05	2.48274E-06	0.001066238	5.81114E-05	0.000136456	0.000133821	0.000131052	0.000113516	0.000246493	1.75366E-05	0.000255261	1.75366E-05
3831703773925	383700	3773925	0.007027499	0.006954771	0.002497518	0.001321677	0.004539499	0.000145836	0.000145836	0.004685335	0.000145836	0.004947108	0.000269624	0.000633127	0.000620901	0.000608054	0.000526688	0.001143672	8.13661E-05	0.001184355	8.13661E-05
3831710773925	383710	3773925	0.004607897	0.004560209	0.00163761	0.000866617	0.002976527	9.56239E-05	9.56239E-05	0.003072151	9.56239E-05	0.003217152	0.000175339	0.000411729	0.000403778	0.000395423	0.00034251	0.000743741	5.29131E-05	0.000770197	5.29131E-05
3831720373925	383720	3773925	0.003366997	0.003332152	0.001196604	0.000633238	0.002174953	6.98726E-05	6.98726E-05	0.002244825	6.98726E-05	0.002333675	0.000127188	0.000298662	0.000292895	0.000286834	0.000248452	0.000539499	3.83824E-05	0.00055869	3.83824E-05
3831730373925	383730	3773925	0.002658616	0.002631102	0.000944851	0.000500012	0.001717366	5.51721E-05	5.51721E-05	0.001772538	5.51721E-05	0.001832259	9.98605E-05	0.000234491	0.000229963	0.000225205	0.000195069	0.000423581	3.01355E-05	0.000438649	3.01355E-05
3831740373925	383740	3773925	0.002206465	0.00218363	0.00078416	0.000414975	0.001425293	4.5789E-05	4.5789E-05	0.001471082	4.5789E-05	0.001514393	8.25364E-05	0.000193811	0.000190068	0.000186136	0.000161228	0.000350097	2.49075E-05	0.000362551	2.49075E-05
3831750373925	383750	3773925	0.001894236	0.001874632	0.000673197	0.000356253	0.001223605	3.93095E-05	3.93095E-05	0.001262914	3.93095E-05	0.00129651	7.06615E-05	0.000165926	0.000162722	0.000159355	0.000138031	0.000299727	2.1324E-05	0.000310389	2.1324E-05
3831760373925	383760	3773925	0.001669362	0.001652086	0.000593278	0.000313961	0.001078345	3.46429E-05	3.46429E-05	0.001112988	3.46429E-05	0.001140869	6.21789E-05	0.000146008	0.000143188	0.000140225	0.000121461	0.000263746	1.87641E-05	0.000273128	1.87641E-05
3831770373925	383770	3773925	0.001510754	0.001495119	0.00053691	0.000284131	0.00097589	3.13515E-05	3.13515E-05	0.001007241	3.13515E-05	0.001032204	5.62564E-05	0.000132101	0.00012955	0.000126869	0.000109892	0.000238625	1.69769E-05	0.000247113	1.69769E-05
3831780373925	383780	3773925	0.001383591	0.001369272	0.000491717	0.000260215	0.000893748	2.87125E-05	2.87125E-05	0.00092246	2.87125E-05	0.000945658	5.15396E-05	0.000121025	0.000118688	0.000116232	0.000100678	0.000218617	1.55534E-05	0.000226394	1.55534E-05
3831790373925	383790	3773925	0.001276839	0.001263625	0.000453779	0.000240138	0.00082479	2.64972E-05	2.64972E-05	0.000851287	2.64972E-05	0.000873385	4.76006E-05	0.000111775	0.000109617	0.000107349	9.29839E-05	0.000201909	1.43647E-05	0.000209091	1.43647E-05
3831800373925	383800	3773925	0.001185945	0.001173671	0.000421475	0.000223043	0.000766076	2.4611E-05	2.4611E-05	0.000790686	2.4611E-05	0.000812123	4.42617E-05	0.000103935	0.000101928	9.98188E-05	8.64617E-05	0.000187746	1.33571E-05	0.000194425	1.33571E-05
3831810373925	383810	3773925	0.001107174	0.001095716	0.000393481	0.000208229	0.000715193	2.29763E-05	2.29763E-05	0.000738169	2.29763E-05	0.000759245	4.13798E-05	9.71676E-05	9.52912E-05	9.33195E-05	8.08321E-05	0.000175522	1.24874E-05	0.000181766	1.24874E-05
3831820373925	383820	3773925	0.001037505	0.001026768	0.000368721	0.000195126	0.000670189	2.15305E-05	2.15305E-05	0.000691719	2.15305E-05	0.000712592	3.88372E-05	9.1197E-05	8.94359E-05	8.75854E-05	7.58652E-05	0.000164737	1.17201E-05	0.000170597	1.17201E-05
3831830373925	383830	3773925	0.000974853	0.000964764	0.000346455	0.000183343	0.000629718	2.02303E-05	2.02303E-05	0.000649948	2.02303E-05	0.000670709	3.65545E-05	8.58368E-05	8.41792E-05	8.24375E-05	7.14062E-05	0.000155054	1.10313E-05	0.00016057	1.10313E-05
3831840373925	383840	3773925	0.000917479	0.000907984	0.000326065	0.000172552	0.000592657	1.90397E-05	1.90397E-05	0.000611697	1.90397E-05	0.000632363	3.44646E-05	8.09294E-05	7.93666E-05	7.77244E-05	6.73238E-05	0.00014619	1.04006E-05	0.00015139	1.04006E-05
3831850373925	383850	3773925	0.000863965	0.000855024	0.000307046	0.000162488	0.000558089	1.79292E-05	1.79292E-05	0.000576018	1.79292E-05	0.000596575	3.25141E-05	7.63493E-05	7.48749E-05	7.33257E-05	6.35137E-05	0.000137916	9.81199E-06	0.000142822	9.81199E-06
3831860373925	383860	3773925	0.000814192	0.000805765	0.000289357	0.000153127	0.000525937	1.68963E-05	1.68963E-05	0.000542833	1.68963E-05	0.000563268	3.06988E-05	7.20866E-05	7.06946E-05	6.92318E-05	5.99676E-05	0.000130216	9.26418E-06	0.000134848	9.26418E-06
3831870373925	383870	3773925	0.000765963	0.000758036	0.000272217	0.000144056	0.000494783	1.58954E-05	1.58954E-05	0.000510679	1.58954E-05	0.000530902	2.89349E-05	6.79445E-05	6.66324E-05	6.52538E-05	5.65219E-05	0.000122734	8.73186E-06	0.0001271	8.73186E-06
3831880373925	383880	3773925	0.00071878	0.000711342	0.000255449	0.000135183	0.000464305	1.49163E-05	1.49163E-05	0.000479221	1.49163E-05	0.000499203	2.72072E-05	6.38877E-05	6.26539E-05	6.13576E-05	5.31471E-05	0.000115406	8.21049E-06	0.000119511	8.21049E-06
3831890373925	383890	3773925	0.000673822	0.000666849	0.000239471	0.000126727	0.000435264	1.39833E-05	1.39833E-05	0.000449247	1.39833E-05	0.00046892	2.55568E-05	6.00121E-05	5.88532E-05	5.76355E-05	4.9923E-05	0.000108405	7.71242E-06	0.000112261	7.71242E-06
3831900373925	383900	3773925	0.000632888	0.000626338	0.000224923	0.000119029	0.000408822	1.31338E-05	1.31338E-05	0.000421955	1.31338E-05	0.000441126	2.40419E-05	5.6455E-05	5.53648E-05	5.42192E-05	4.6964E-05	0.000101979	7.25529E-06	0.000105607	7.25529E-06
3831910373925	383910	3773925	0.000592468	0.000586337	0.000210559	0.000111427	0.000382712	1.2295E-05	1.2295E-05	0.000395007	1.2295E-05	0.000413584	2.25409E-05	5.29302E-05	5.19081E-05	5.08341E-05	4.40318E-05	9.56123E-05	6.8023E-06	9.90135E-05	6.8023E-06
3829703773935	382970	3773935	5.53132E-05	5.47407E-05	1.96579E-05	1.04029E-05	3.57302E-05	1.14787E-06	1.14787E-06	3.68781E-05	1.14787E-06	0.000124577	6.7896E-06	1.59433E-05	1.56354E-05	1.53119E-05	1.32629E-05	2.87996E-05	2.04894E-06	2.98241E-05	2.04894E-06
3829803773935	382980	3773935	5.73812E-05	5.67873E-05	2.03928E-05	1.07918E-05	3.70661E-05	1.19078E-06	1.19078E-06	3.82569E-05	1.19078E-06	0.000132923	7.24446E-06	1.70114E-05	1.66829E-05	1.63377E-05	1.41515E-05	3.07291E-05	2.18621E-06	3.18222E-05	2.18621E-06
3829903773935	382990	3773935	5.97254E-05	5.91073E-05	2.12259E-05	1.12327E-05	3.85804E-05	1.23943E-06	1.23943E-06	3.98198E-05	1.23943E-06	0.000142463	7.76443E-06	1.82323E-05	1.78803E-05	1.75103E-05	1.51672E-05	3.29346E-05	2.34312E-06	3.41062E-05	2.34312E-06
3830003773935	383000	3773935	6.24354E-05	6.17893E-05	2.21891E-05	1.17424E-05	4.03309E-05	1.29567E-06	1.29567E-06	4.16266E-05	1.29567E-06	0.00015365	8.37412E-06	1.9664E-05	1.92843E-05	1.88853E-05	1.63581E-05	3.55207E-05	2.52711E-06	3.67843E-05	2.52711E-06
3830103773935	383010	3773935	6.55262E-05	6.48481E-05	2.32875E-05	1.23237E-05	4.23275E-05	1.35981E-06	1.35981E-06	4.36873E-05	1.35981E-06	0.000166758	9.08855E-06	2.13416E-05	2.09295E-05	2.04964E-05	1.77537E-05	3.85512E-05	2.74271E-06	3.99225E-05	2.74271E-06
3830203773935	383020	3773935	6.87738E-05	6.80621E-05	2.44417E-05	1.29344E-05	4.44253E-05	1.42721E-06	1.42721E-06	4.58525E-05	1.42721E-06	0.000181643	9.89979E-06	2.32466E-05	2.27977E-05	2.2326E-05	1.93384E-05	4.19923E-05	2.98752E-06	4.3486E-05	2.98752E-06
3830303773935	383030	3773935	7.123E-05	7.04928E-05	2.53146E-05	1.33964E-05	4.60119E-05	1.47818E-06	1.47818E-06	4.74901E-05	1.47818E-06	0.000195594	1.06601E-05	2.5032E-05	2.45486E-05	2.40407E-05	2.08237E-05	4.52174E-05	3.21697E-06	4.68259E-05	3.21697E-06
3830403773935	383040	3773935	7.38355E-05	7.30714E-05	2.62406E-05	1.38864E-05	4.7695E-05	1.53225E-06	1.53225E-06	4.92272E-05	1.53225E-06	0.00021152	1.15281E-05	2.70702E-05	2.65475E-05	2.59982E-05	2.25193E-05	4.88992E-05	3.47892E-06	5.06387E-05	3.47892E-06
3830503773935	383050	3773935	7.69935E-05	7.61967E-05	2.73629E-05	1.44803E-05	4.97349E-05	1.59778E-06	1.59778E-06	5.13327E-05	1.59778E-06	0.000231436	1.26135E-05	2.9619E-05	2.9047E-05	2.8446E-05	2.46395E-05	5.35033E-05	3.80647E-06	5.54065E-05	3.80647E-06
3830603773935	383060	3773935	8.06666E-05	7.98318E-05	2.86683E-05	1.51711E-05	5.21076E-05	1.67401E-06	1.67401E-06	5.37816E-05	1.67401E-06	0.000256167	1.39614E-05	3.27841E-05	3.2151E-05	3.14858E-05	2.72725E-05	5.92207E-05	4.21323E-06	6.13273E-05	4.21323E-06
3830703773935	383070	3773935	8.45562E-05	8.36812E-05	3.00506E-05	1.59027E-05	5.46201E-05	1.75473E-06	1.75473E-06	5.63749E-05	1.75473E-06	0.000285577	1.55643E-05	3.6548E-05	3.58422E-05	3.51006E-05	3.04036E-05	6.60197E-05	4.69694E-06	6.83682E-05	4.69694E-06
3830803773935	383080	3773935	8.75798E-05	8.66735E-05	3.11252E-05	1.64713E-05	5.65733E-05	1.81747E-06	1.81747E-06	5.83907E-05	1.81747E-06	0.000314352	1.71326E-05	4.02305E-05	3.94536E-05	3.86373E-05	3.34671E-05	7.26718E-05	5.1702E-06	7.52569E-05	5.1702E-06
3830903773935	383090	3773935	9.07453E-05	8.98061E-05	3.22502E-05	1.70667E-05	5.8618E-05	1.88316E-06	1.88316E-06	6.05012E-05	1.88316E-06	0.000348256	1.89804E-05	4.45696E-05	4.37089E-05	4.28045E-05	3.70767E-05	8.05098E-05	5.72784E-06	8.33737E-05	5.72784E-06
3831003773935	383100	3773935	9.42616E-05	9.32861E-05	3.34998E-05	1.7728E-05	6.08894E-05	1.95613E-06	1.95613E-06	6.28456E-05	1.95613E-06	0.000390093	2.12606E-05	4.99238E-05	4.89598E-05	4.79467E-05	4.15308E-05	9.01817E-05	6.41594E-06	9.33896E-05	6.41594E-06
3831103773935	383110	3773935	9.81438E-05	9.71281E-05	3.48795E-05	1.84581E-05	6.33972E-05	2.0367E-06	2.0367E-06	6.54339E-05	2.0367E-06	0.000442849	2.41358E-05	5.66755E-05	5.5581E-05	5.4431E-05	4.71474E-05	0.000102378	7.28362E-06	0.00010602	7.28362E-06
3831203773935	383120	3773935	0.000102101	0.000101044	3.62857E-05	1.92023E-05	6.59531E-05	2.11881E-06	2.11881E-06	6.80719E-05	2.11881E-06	0.000508131	2.76938E-05	6.50302E-05	6.37744E-05	6.24549E-05	5.40976E-05	0.00011747	8.35733E-06	0.00012164	8.35733E-06
3831303773935	383130	3773935	0.000105916	0.000104819	3.76415E-05	1.99198E-05	6.84174E-05	2.19798E-06	2.19798E-06	7.06154E-05	2.19798E-06	0.000587333	3.20104E-05	7.51665E-05	7.3715E-05	7.21897E-05	6.25297E-05	0.00013578	9.65999E-06	0.00014061	9.65999E-06
3831403773935	383140	3773935	0.000110111	0.000108972	3.91327E-05	2.07089E-05	7.11277E-05	2.28505E-06	2.28505E-06	7.34127E-05	2.28505E-06	0.000690172	3.76153E-05	8.83278E-05	8.66221E-05	8.48298E-05	7.34784E-05	0.000159554	1.13514E-05	0.00016523	1.13514E-05
3831503773935	383150	3773935	0.000114023	0.000112843	4.0523E-05	2.14446E-05	7.36547E-05	2.36623E-06	2.36623E-06	7.60209E-05	2.36623E-06	0.000830285	4.52516E-05	0.000106259	0.000104207	0.000102051	8.83953E-05	0.000191945	1.36559E-05	0.000198773	1.36559E-05
3831603773935	383160	3773935	0.000118226	0.000117003	4.20167E-05	2.22351E-05	7.63698E-05	2.45346E-06	2.45346E-06	7.88233E-05	2.45346E-06	0.001037648	5.65531E-05	0.000132797	0.000130233	0.000127538	0.000110472	0.000239883	1.70664E-05	0.000248416	1.70664E-05
3831690373935	383690	3773935	0.005304519	0.005249622	0.001885184	0.000997632	0.003426519	0.00011008	0.00011008	0.003536999	0.00011008	0.003715804	0.000202516	0.000475546	0.000466363	0.000456713	0.000395599	0.000859019	6.11146E-05	0.000889576	6.11146E-05
3831700373935	383700	3773935	0.005789108	0.005729196	0.002057404	0.00108877	0.003739545	0.000120137	0.000120137	0.003859682	0.000120137	0.00407347	0.000222009	0.00052132	0.000511253	0.000500674	0.000433677	0.000941704	6.69972E-05	0.000975203	6.69972E-05
3831710373935	383710	3773935	0.004057467	0.004015476	0.001441992	0.000763097	0.002620971	8.42013E-05	8.42013E-05	0.002705172	8.42013E-05	0.002836339	0.000154584	0.000362993	0.000355983	0.000348617	0.000301967	0.000655704	4.66498E-05	0.000679029	4.66498E-05
3831720373935	383720	3773935	0.003098569	0.003066501	0.001101207	0.000582755	0.002001558	6.43021E-05	6.43021E-05	0.00206586	6.43021E-05	0.002153984	0.000117395	0.000275665	0.000270342	0.000264748	0.000229321	0.000497958	3.5427E-05	0.000515671	3.5427E-05
3831730373935	383730	3773935	0.002519732	0.002493656	0.000895493	0.000473892	0.001627652	5.229E-05	5.229E-05	0.001679942	5.229E-05	0.001744343	9.5069E-05	0.00022324	0.000218929	0.000214399	0.000185709	0.000403257	2.86896E-05	0.000417602	2.86896E-05
3831740373935	383740	3773935	0.002137154	0.002115036	0.000759528	0.000401939	0.001380521	4.43506E-05	4.43506E-05	0.001424871	4.43506E-05	0.001475305	8.0406E-05	0.000188809	0.000185162	0.000181331	0.000157067	0.000341061	2.42646E-05	0.000353193	2.42646E-05
3831750373935	383750	3773935	0.001866605	0.001847288	0.000663377	0.000351057	0.001205757	3.87361E-05	3.87361E-05	0.001244493	3.87361E-05	0.001286326	7.01065E-05	0.000164623	0.000161444	0.000158104	0.000136947	0.000297373	2.11565E-05	0.000307951	2.11565E-05
3831760373935	383760	3773935	0.001666518	0.001649271	0.000592267	0.000313426	0.001076508	3.45839E-05	3.45839E-05	0.001111091	3.45839E-05	0.001147546	6.25428E-05	0.000146862	0.000144026	0.000141046	0.000122172	0.00026529	1.88739E-05	0.000274726	1.88739E-05
3831770373935	383770	3773935	0.001520833	0.001505093	0.000540492	0.000286026	0.0009824	3.15606E-05	3.15606E-05	0.001013961	3.15606E-05	0.001047349	5.70819E-05	0.000134039	0.000131451	0.000128731	0.000111505	0.000242126	1.7226E-05	0.000250739	1.7226E-05
3831780373935	383780	3773935	0.001402502	0.001387987	0.000498438	0.000263772	0.000905963	2.9105E-05	2.9105E-05	0.000935068	2.9105E-05	0.000966424	5.26713E-05	0.000123682	0.000121294	0.000118784	0.000102889	0.000223418	1.5895E-05	0.000231365	1.5895E-05
3831790373935	383790	3773935	0.001302148	0.001288672	0.000462773	0.000244898	0.000841138	2.70224E-05	2.70224E-05	0.000868161	2.70224E-05	0.000898094	4.89473E-05	0.000114937	0.000112718	0.000110386	9.56145E-05	0.000207621	1.47711E-05	0.000215007	1.47711E-05
3831800373935	383800	3773935	0.001215748	0.001203166	0.000432067	0.000228648	0.000785327	2.52294E-05	2.52294E-05	0.000810557	2.52294E-05	0.000839488	4.57532E-05	0.000107437	0.000105362	0.000103182	8.93751E-05	0.000194073	1.38072E-05	0.000200976	1.38072E-05
3831810373935	383810	3773935	0.001139911	0.001128114	0.000405116	0.000214386	0.00073634	2.36557E-05	2.36557E-05	0.000759995	2.36557E-05	0.000788203	4.29581E-05	0.000100874	9.89257E-05	9.68788E-05	8.39151E-05	0.000182217	1.29637E-05	0.000188698	1.29637E-05
3831820373935	383820	3773935	0.001071951	0.001060858	0.000380963	0.000201604	0.00069244	2.22453E-05	2.22453E-05	0.000714685	2.22453E-05	0.000742315	4.04572E-05	9.5001E-05	9.31664E-05	9.12387E-05	7.90297E-05	0.000171608	1.2209E-05	0.000177713	1.2209E-05
3831830373935	383830	3773935	0.001009919	0.000999467	0.000358917	0.000189938	0.00065237	2.0958E-05	2.0958E-05	0.000673328	2.0958E-05	0.000700456	3.81757E-05	8.96438E-05	8.79127E-05	8.60937E-05	7.45732E-05	0.000161931	1.15205E-05	0.000167691	1.15205E-05
3831840373935	383840	3773935	0.00095215	0.000942296	0.000338387	0.000179073	0.000615053	1.97592E-05	1.97592E-05	0.000634812	1.97592E-05	0.000661452	3.605E-05	8.46521E-05	8.30174E-05	8.12997E-05	7.04207E-05	0.000152914	1.0879E-05	0.000158354	1.0879E-05
3831850373935	383850	3773935	0.000896926	0.000887644	0.000318761	0.000168687	0.00057938	1.86132E-05	1.86132E-05	0.000597994	1.86132E-05	0.000624094	3.40139E-05	7.98711E-05	7.83287E-05	7.6708E-05	6.64434E-05	0.000144278	1.02646E-05	0.00014941	1.02646E-05
3831860373935	383860	3773935	0.000844816	0.000836073	0.000300241	0.000158886	0.000545719	1.75318E-05	1.75318E-05	0.000563251	1.75318E-05	0.000588788	3.20897E-05	7.53527E-05	7.38976E-05	7.23685E-05	6.26846E-05	0.000136116	9.68391E-06	0.000140958	9.68391E-06
3831870373935	383870	3773935	0.000794176	0.000785957	0.000282244	0.000149362	0.000513008	1.64809E-05	1.64809E-05	0.000529489	1.64809E-05	0.000554409	3.0216E-05	7.09529E-05	6.95827E-05	6.8143E-05	5.90245E-05	0.000128168	9.11847E-06	0.000132727	9.11847E-06
3831880373935	383880	3773935	0.000745403	0.000737689	0.00026491	0.00014019	0.000481502	1.54687E-05	1.54687E-05	0.000496971	1.54687E-05	0.000521239	2.84082E-05	6.67079E-05	6.54197E-05	6.40661E-05	5.54931E-05	0.0001205	8.57293E-06	0.000124787	8.57293E-06
3831890373935	383890	3773935	0.000698466	0.000691238	0.000248229	0.000131362	0.000451183	1.44947E-05	1.44947E-05	0.000465677	1.44947E-05	0.000489295	2.66672E-05	6.26197E-05	6.14104E-05	6.01398E-05	5.20922E-05	0.000113115	8.04753E-06	0.000117139	8.04753E-06
3831900373935	383900	3773935	0.000652955	0.000646198	0.000232055	0.000122803	0.000421784	1.35503E-05	1.35503E-05	0.000435335	1.35503E-05	0.000458231	2.49742E-05	5.86441E-05	5.75116E-05	5.63217E-05	4.87851E-05	0.000105934	7.53662E-06	0.000109702	7.53662E-06
3831910373935	383910	3773935	0.000613708	0.000607357	0.000218107	0.000115421	0.000396432	1.27358E-05	1.27358E-05	0.000409168	1.27358E-05	0.000431363	2.35099E-05	5.52056E-05	5.41395E-05	5.30193E-05	4.59246E-05	9.97225E-05	7.09472E-06	0.00010327	7.09472E-06
3829703773945	382970	3773945	5.50519E-05	5.44822E-05	1.9565E-05	1.03537E-05	3.55614E-05	1.14245E-06	1.14245E-06	3.67039E-05	1.14245E-06	0.000123788	6.74661E-06	1.58423E-05	1.55364E-05	1.52149E-05	1.3179E-05	2.86173E-05	2.03597E-06	2.96353E-05	2.03597E-06
3829803773945	382980	3773945	5.70975E-05	5.65066E-05	2.0292E-05	1.07384E-05	3.68828E-05	1.1849E-06	1.1849E-06	3.80677E-05	1.1849E-06	0.000132004	7.19439E-06	1.68938E-05	1.65675E-05	1.62247E-05	1.40536E-05	3.05166E-05	2.17109E-06	3.16022E-05	2.17109E-06
3829903773945	382990	3773945	5.93969E-05	5.87822E-05	2.11092E-05	1.11709E-05	3.83682E-05	1.23262E-06	1.23262E-06	3.96008E-05	1.23262E-06	0.000141376	7.70517E-06	1.80932E-05	1.77438E-05	1.73767E-05	1.50514E-05	3.26833E-05	2.32524E-06	3.38459E-05	2.32524E-06
3830003773945	383000	3773945	6.19726E-05	6.13312E-05	2.20246E-05	1.16553E-05	4.00319E-05	1.28607E-06	1.28607E-06	4.1318E-05	1.28607E-06	0.000152134	8.29149E-06	1.947E-05	1.9094E-05	1.86989E-05	1.61967E-05	3.51703E-05	2.50217E-06	3.64213E-05	2.50217E-06
3830103773945	383010	3773945	6.48394E-05	6.41684E-05	2.30434E-05	1.21945E-05	4.18838E-05	1.34556E-06	1.34556E-06	4.32294E-05	1.34556E-06	0.000164568	8.9692E-06	2.10614E-05	2.06546E-05	2.02273E-05	1.75206E-05	3.80449E-05	2.70669E-06	3.93983E-05	2.70669E-06
3830203773945	383020	3773945	6.78854E-05	6.71828E-05	2.41259E-05	1.27674E-05	4.38514E-05	1.40877E-06	1.40877E-06	4.52602E-05	1.40877E-06	0.000178718	9.74038E-06	2.28722E-05	2.24306E-05	2.19665E-05	1.9027E-05	4.13161E-05	2.93942E-06	4.27858E-05	2.93942E-06

			ISDemolition	ISDrainage / Utilities Trenching	ISDrainage / Utilities Trenching	ISAsphalt Paving	ISAsphalt Paving	SVDemolition	SVSite Grubbing / Prep	SVMass Grading / Excavation	SVMass Grading / Excavation	SVDrainage / Utilities Trenching	SVFoundations / Concrete Pads	SVBuilding / Structure Construction	SVBuilding / Structure Construction	SVAsphalt Paving	SVAsphalt Paving	SVArchitectural Coating	SVArchitectural Coating	SVLandscaping or Other Finishing	SVLandscaping or Other Finishing
Unique Identifier	X (UTM)	Y (UTM)	2027	2027	2028	2027	2028	2027	2027	2027	2028	2028	2028	2028	2029	2028	2029	2028	2029	2028	2029
3831103773925	383110	3773925	2.78677E-05	1.12212E-05	1.09333E-05	2.89804E-06	2.69966E-06	0.000102023	7.33491E-05	4.94541E-05	4.88262E-05	3.46433E-05	1.10053E-05	1.57658E-05	1.51642E-05	1.55009E-06	1.44219E-06	1.55009E-06	1.44219E-06	1.57658E-05	1.51642E-05
3831203773925	383120	3773925	2.91084E-05	1.17208E-05	1.14201E-05	3.02707E-06	2.81985E-06	0.000105898	7.61353E-05	5.13326E-05	5.06808E-05	3.59593E-05	1.14233E-05	1.63646E-05	1.57402E-05	1.60896E-06	1.49697E-06	1.60896E-06	1.49697E-06	1.63646E-05	1.57402E-05
3831303773925	383130	3773925	3.0303E-05	1.22019E-05	1.18888E-05	3.1513E-06	2.93558E-06	0.00010964	7.88253E-05	5.31463E-05	5.24715E-05	3.72298E-05	1.1827E-05	1.69428E-05	1.62964E-05	1.66581E-06	1.54986E-06	1.66581E-06	1.54986E-06	1.69428E-05	1.62964E-05
3831403773925	383140	3773925	3.15172E-05	1.26908E-05	1.23652E-05	3.27757E-06	3.0532E-06	0.000113845	8.18485E-05	5.51846E-05	5.44839E-05	3.86576E-05	1.22805E-05	1.75926E-05	1.69214E-05	1.7297E-06	1.60931E-06	1.7297E-06	1.60931E-06	1.75926E-05	1.69214E-05
3831503773925	383150	3773925	3.2635E-05	1.31409E-05	1.28037E-05	3.39381E-06	3.16149E-06	0.000117596	8.45449E-05	5.70026E-05	5.62789E-05	3.99312E-05	1.26851E-05	1.81722E-05	1.74788E-05	1.78669E-06	1.66232E-06	1.78669E-06	1.66232E-06	1.81722E-05	1.74788E-05
3831603773925	383160	3773925	3.35627E-05	1.35144E-05	1.31677E-05	3.49029E-06	3.25136E-06	0.000121213	8.71453E-05	5.87559E-05	5.80099E-05	4.11594E-05	1.30753E-05	1.87311E-05	1.80164E-05	1.84164E-06	1.71345E-06	1.84164E-06	1.71345E-06	1.87311E-05	1.80164E-05
3837003773925	383700	3773925	0.001017505	0.000409711	0.000399199	0.000105814	9.857E-05	0.0118181	0.008496573	0.005728633	0.005655897	0.004012996	0.001274826	0.001826266	0.001756583	0.000179558	0.00016706	0.000179558	0.00016706	0.001826266	0.001756583
3837103773925	383710	3773925	0.000674719	0.000271684	0.000264713	7.01661E-05	6.53628E-05	0.007599969	0.005463965	0.003683962	0.003637188	0.002580672	0.000819813	0.001174433	0.001129622	0.00011547	0.000107433	0.00011547	0.000107433	0.001174433	0.001129622
3837203773925	383720	3773925	0.00049827	0.000200634	0.000195487	5.18166E-05	4.82695E-05	0.005448235	0.003916985	0.002640944	0.002607412	0.001850022	0.000587705	0.000841923	0.000809799	8.27776E-05	7.70158E-05	8.27776E-05	7.70158E-05	0.000841923	0.000809799
3837303773925	383730	3773925	0.00039704	0.000159873	0.000155771	4.12894E-05	3.84629E-05	0.004229267	0.003040613	0.002050069	0.002024039	0.001436105	0.000456214	0.000653554	0.000628617	6.42572E-05	5.97846E-05	6.42572E-05	5.97846E-05	0.000653554	0.000628617
3837403773925	383740	3773925	0.00033207	0.000133712	0.000130281	3.4533E-05	3.2169E-05	0.003458311	0.002486338	0.00167636	0.001655076	0.001174316	0.00037305	0.000534417	0.000514026	5.25437E-05	4.88864E-05	5.25437E-05	4.88864E-05	0.000534417	0.000514026
3837503773925	383750	3773925	0.000286934	0.000115537	0.000112573	2.98392E-05	2.77965E-05	0.002931251	0.00210741	0.001420876	0.001402836	0.000995346	0.000316196	0.00045297	0.00043568	4.45359E-05	4.14359E-05	4.45359E-05	4.14359E-05	0.00045297	0.000435687
3837603773925	383760	3773925	0.000254204	0.000102358	9.97321E-05	2.64355E-05	2.46258E-05	0.002555996	0.001837622	0.001238978	0.001223247	0.000867923	0.000275717	0.000394981	0.00037991	3.88344E-05	3.61314E-05	3.88344E-05	3.61314E-05	0.000394981	0.00037991
3837703773925	383770	3773925	0.00023089	9.29707E-05	9.05853E-05	2.4011E-05	2.23673E-05	0.002295406	0.001650272	0.001112661	0.001098533	0.000779436	0.000247607	0.000354712	0.000341178	3.48752E-05	3.24477E-05	3.48752E-05	3.24477E-05	0.000354712	0.000341178
3837803773925	383780	3773925	0.000212083	8.53979E-05	8.32069E-05	2.20552E-05	2.05454E-05	0.00208866	0.001501633	0.001012444	0.000999589	0.000709233	0.000225305	0.000322763	0.000310448	3.1734E-05	2.95251E-05	3.1734E-05	2.95251E-05	0.000322763	0.000310448
3837903773925	383790	3773925	0.000196229	7.9014E-05	7.69867E-05	2.04065E-05	1.90095E-05	0.001916587	0.001377922	0.000929035	0.000917239	0.000650803	0.000206743	0.000296173	0.000284872	2.91196E-05	2.70927E-05	2.91196E-05	2.70927E-05	0.000296173	0.000284872
3838003773925	383800	3773925	0.000182673	7.35556E-05	7.16683E-05	1.89967E-05	1.76963E-05	0.001771241	0.001273426	0.00085858	0.000847679	0.000601449	0.000191065	0.000273712	0.000263268	2.69113E-05	2.50381E-05	2.69113E-05	2.50381E-05	0.000273712	0.000263268
3838103773925	383810	3773925	0.000170883	6.88083E-05	6.70428E-05	1.77707E-05	1.65542E-05	0.001646188	0.00118352	0.000797963	0.000787832	0.000558985	0.000177575	0.000254388	0.000244681	2.50113E-05	2.32704E-05	2.50113E-05	2.32704E-05	0.000254388	0.000244681
3838203773925	383820	3773925	0.000160425	6.45971E-05	6.29397E-05	1.66831E-05	1.55411E-05	0.001536219	0.001104458	0.000744657	0.000735202	0.000521644	0.000165713	0.000237394	0.00022833	2.33405E-05	2.17159E-05	2.33405E-05	2.17159E-05	0.000237394	0.000228336
3838303773925	383830	3773925	0.000151002	6.08029E-05	5.92429E-05	1.57032E-05	1.46282E-05	0.00143775	0.001033664	0.000696926	0.000688077	0.000488207	0.000155091	0.000222177	0.0002137	2.18444E-05	2.03239E-05	2.18444E-05	2.03239E-05	0.000222177	0.0002137
3838403773925	383840	3773925	0.000142362	5.73237E-05	5.5853E-05	1.48046E-05	1.37912E-05	0.001347807	0.000969	0.000653328	0.000645032	0.000457666	0.000145389	0.000208278	0.000200331	2.04779E-05	1.90525E-05	2.04779E-05	1.90525E-05	0.000208278	0.000200331
3838503773925	383850	3773925	0.000134303	5.40786E-05	5.26911E-05	1.39665E-05	1.30105E-05	0.001264002	0.000908749	0.000612705	0.000604925	0.000429209	0.000136349	0.000195328	0.000187875	1.92046E-05	1.78678E-05	1.92046E-05	1.78678E-05	0.000195328	0.000187875
3838603773925	383860	3773925	0.000126802	5.10585E-05	4.97485E-05	1.31866E-05	1.22839E-05	0.001186149	0.000852776	0.000574966	0.000567666	0.000402773	0.000127951	0.000183297	0.000176303	1.80217E-05	1.67673E-05	1.80217E-05	1.67673E-05	0.000183297	0.000176303
3838703773925	383870	3773925	0.000119541	4.81346E-05	4.68996E-05	1.24314E-05	1.15804E-05	0.001110531	0.000798411	0.000538312	0.000531477	0.000377096	0.000119794	0.000171612	0.000165064	1.68728E-05	1.56984E-05	1.68728E-05	1.56984E-05	0.000171612	0.000165064
3838803773925	383880	3773925	0.000112444	4.52771E-05	4.41154E-05	1.16934E-05	1.0893E-05	0.001036508	0.000745193	0.00050243	0.000496051	0.00035196	0.000111809	0.000160173	0.000154061	1.57481E-05	1.4652E-05	1.57481E-05	1.4652E-05	0.000160173	0.000154061
3838903773925	383890	3773925	0.000105672	4.25502E-05	4.14584E-05	1.09892E-05	1.02369E-05	0.000965986	0.000694492	0.000468246	0.000462301	0.000328014	0.000104202	0.000149275	0.000143579	1.46767E-05	1.36551E-05	1.46767E-05	1.36551E-05	0.000149275	0.000143579
3839003773925	383900	3773925	9.94419E-05	4.00415E-05	3.90141E-05	1.03413E-05	9.63335E-06	0.000901879	0.000648402	0.000437171	0.00043162	0.000306245	9.72862E-05	0.000139368	0.000134051	1.37027E-05	1.27489E-05	1.37027E-05	1.27489E-05	0.000139368	0.000134051
3839103773925	383910	3773925	9.32592E-05	3.75519E-05	3.65885E-05	9.69831E-06	9.0344E-06	0.000839188	0.00060333	0.000406783	0.000401618	0.000284958	9.05237E-05	0.000129681	0.000124733	1.27502E-05	1.18627E-05	1.27502E-05	1.18627E-05	0.000129681	0.000124733
3829703773935	382970	3773935	1.37864E-05	5.55127E-06	5.40884E-06	1.43369E-06	1.33555E-06	5.89671E-05	4.23942E-05	2.85834E-05	2.82204E-05	2.00231E-05	6.36082E-06	9.11226E-06	8.76458E-06	8.95915E-07	8.33554E-07	8.95915E-07	8.33554E-07	9.11226E-06	8.76458E-06
3829803773935	382980	3773935	1.44208E-05	5.80669E-06	5.65771E-06	1.49966E-06	1.397E-06	6.10963E-05	4.39249E-05	2.96154E-05	2.92394E-05	2.07461E-05	6.5905E-06	9.44129E-06	9.08105E-06	9.28264E-07	8.63652E-07	9.28264E-07	8.63652E-07	9.44129E-06	9.08105E-06
3829903773935	382990	3773935	1.51445E-05	6.09812E-06	5.94166E-06	1.57493E-06	1.46711E-06	6.35106E-05	4.56607E-05	3.07857E-05	3.03948E-05	2.15659E-05	6.85093E-06	9.81437E-06	9.4399E-06	9.64946E-07	8.9778E-07	9.64946E-07	8.9778E-07	9.81437E-06	9.4399E-06
3830003773935	383000	3773935	1.59884E-05	6.43794E-06	6.27276E-06	1.66269E-06	1.54887E-06	6.6299E-05	4.76654E-05	3.21374E-05	3.17293E-05	2.25127E-05	7.15172E-06	1.02453E-05	9.85436E-06	1.00731E-06	9.37198E-07	1.00731E-06	9.37198E-07	1.02453E-05	9.85436E-06
3830103773935	383010	3773935	1.69665E-05	6.83177E-06	6.65648E-06	1.7644E-06	1.64362E-06	6.94527E-05	4.99327E-05	3.36661E-05	3.32386E-05	2.35836E-05	7.49191E-06	1.07326E-05	1.03231E-05	1.05523E-06	9.81778E-07	1.05523E-06	9.81778E-07	1.07326E-05	1.03231E-05
3830203773935	383020	3773935	1.80256E-05	7.25823E-06	7.072E-06	1.87454E-06	1.74621E-06	7.27579E-05	5.2309E-05	3.52682E-05	3.48204E-05	2.47059E-05	7.84844E-06	1.12434E-05	1.08144E-05	1.10544E-06	1.0285E-06	1.10544E-06	1.0285E-06	1.12434E-05	1.08144E-05
3830303773935	383030	3773935	1.88821E-05	7.6031E-06	7.40803E-06	1.96361E-06	1.82919E-06	7.52256E-05	5.40831E-05	3.64644E-05	3.60014E-05	2.55439E-05	8.11463E-06	1.16247E-05	1.11812E-05	1.14294E-06	1.06338E-06	1.14294E-06	1.06338E-06	1.16247E-05	1.11812E-05
3830403773935	383040	3773935	1.98001E-05	7.97274E-06	7.76818E-06	2.05907E-06	1.91812E-06	7.7827E-05	5.59534E-05	3.77254E-05	3.72464E-05	2.64272E-05	8.39524E-06	1.20267E-05	1.15678E-05	1.18246E-06	1.10016E-06	1.18246E-06	1.10016E-06	1.20267E-05	1.15678E-05
3830503773935	383050	3773935	2.09095E-05	8.41945E-06	8.20343E-06	2.17444E-06	2.02559E-06	8.09807E-05	5.82207E-05	3.92541E-05	3.87557E-05	2.74981E-05	8.73544E-06	1.2514E-05	1.20366E-05	1.23038E-06	1.14474E-06	1.23038E-06	1.14474E-06	1.2514E-05	1.20366E-05
3830603773935	383060	3773935	2.21921E-05	8.93593E-06	8.70666E-06	2.30783E-06	2.14984E-06	8.46333E-05	6.08467E-05	4.10246E-05	4.05037E-05	2.87384E-05	9.12944E-06	1.30785E-05	1.25795E-05	1.28587E-06	1.19637E-06	1.28587E-06	1.19637E-06	1.30785E-05	1.25795E-05
3830703773935	383070	3773935	2.35404E-05	9.47884E-06	9.23564E-06	2.44804E-06	2.28046E-06	8.84997E-05	6.36265E-05	4.28988E-05	4.23541E-05	3.00513E-05	9.54651E-06	1.3676E-05	1.31541E-05	1.34462E-06	1.25102E-06	1.34462E-06	1.25102E-06	1.3676E-05	1.31541E-05
3830803773935	383080	3773935	2.46289E-05	9.91712E-06	9.66267E-06	2.56123E-06	2.3859E-06	9.14574E-05	6.57529E-05	4.43325E-05	4.37696E-05	3.10556E-05	9.86556E-06	1.4133E-05	1.35938E-05	1.38955E-06	1.29283E-06	1.38955E-06	1.29283E-06	1.4133E-05	1.35938E-05
3830903773935	383090	3773935	2.57578E-05	1.03717E-05	1.01056E-05	2.67864E-06	2.49527E-06	9.45309E-05	6.79626E-05	4.58223E-05	4.52405E-05	3.20992E-05	1.01971E-05	1.4608E-05	1.40506E-05	1.43625E-06	1.33628E-06	1.43625E-06	1.33628E-06	1.4608E-05	1.40506E-05
3831003773935	383100	3773935	2.69692E-05	1.08595E-05	1.05809E-05	2.80461E-06	2.61262E-06	9.79341E-05	7.04093E-05	4.74719E-05	4.68692E-05	3.32548E-05	1.05642E-05	1.51339E-05	1.45564E-05	1.48796E-06	1.38439E-06	1.48796E-06	1.38439E-06	1.51339E-05	1.45564E-05
3831103773935	383110	3773935	2.82463E-05	1.13737E-05	1.10819E-05	2.93742E-06	2.73634E-06	0.000101667	7.30929E-05	4.92813E-05	4.86556E-05	3.45223E-05	1.09669E-05	1.57107E-05	1.51112E-05	1.54467E-06	1.43715E-06	1.54467E-06	1.43715E-06	1.57107E-05	1.51112E-05
3831203773935	383120	3773935	2.95164E-05	1.18851E-05	1.15802E-05	3.0695E-06	2.85937E-06	0.000105453	7.5815E-05	5.11167E-05	5.04676E-05	3.5808E-05	1.13753E-05	1.62958E-05	1.5674E-05	1.6022E-06	1.49068E-06	1.6022E-06	1.49068E-06	1.62958E-05	1.5674E-05
3831303773935	383130	3773935	3.0739E-05	1.23774E-05	1.20598E-05	3.19664E-06	2.97781E-06	0.000109088	7.84282E-05	5.28786E-05	5.22072E-05	3.70422E-05	1.17674E-05	1.68575E-05	1.62143E-05	1.65742E-06	1.54206E-06	1.65742E-06	1.54206E-06	1.68575E-05	1.62143E-05
3831403773935	383140	3773935	3.19895E-05	1.28809E-05	1.25505E-05	3.32668E-06	3.09895E-06	0.00011323	8.14065E-05	5.48866E-05	5.41897E-05	3.84489E-05	1.22142E-05	1.74976E-05	1.683E-05	1.72036E-06	1.60062E-06	1.72036E-06	1.60062E-06	1.74976E-05	1.683E-05
3831503773935	383150	3773935	3.31478E-05	1.33473E-05	1.30049E-05	3.44714E-06	3.21116E-06	0.000116865	8.40197E-05	5.66485E-05	5.59292E-05	3.96831E-05	1.26063E-05	1.80593E-05	1.73703E-05	1.77559E-06	1.652E-06	1.77559E-06	1.652E-06	1.80593E-05	1.73703E-05
3831603773935	383160	3773935	3.41384E-05	1.37462E-05	1.33935E-05	3.55016E-06	3.30713E-06	0.000120429	8.65817E-05	5.83759E-05	5.76347E-05	4.08932E-05	1.29907E-05	1.861E-05	1.78999E-05	1.82973E-06	1.70237E-06	1.82973E-06	1.70237E-06	1.861E-05	1.78999E-05
3836903773935	383690	3773935	0.000778178	0.000313343	0.000305303	8.09251E-05	7.53853E-05	0.008807793	0.006332325	0.004269435	0.004215227	0.002990805	0.000950102	0.001361079	0.001309146	0.000133821	0.000124506	0.000133821	0.000124506	0.001361079	0.001309146
3837003773935	383700	3773935	0.000844353	0.000339989	0.000331266	8.78069E-05	8.1796E-05	0.009687275	0.006964625	0.00469575	0.004636129	0.003289445	0.001044972	0.001496987	0.001439868	0.000147183	0.000136939	0.000147183	0.000136939	0.001496987	0.001439868
3837103773935	383710	3773935	0.000598411	0.000240957	0.000234775	6.22305E-05	5.79705E-05	0.006672442	0.004797124	0.003234358	0.003193292	0.002265718	0.00071976	0.001031101	0.000991758	0.000101378	9.43211E-05	0.000101378	9.43211E-05	0.001031101	0.000991758
3837203773935	383720	3773935	0.000461597	0.000185868	0.000181099	4.80029E-05	4.47168E-05	0.00501175	0.003603176	0.002429365	0.00239852	0.001701808	0.000540621	0.000774472	0.000744922	7.61458E-05	7.08457E-05	7.61458E-05	7.08457E-05	0.000774472	0.000744922
3837303773935	383730	3773935	0.000378552	0.000152428	0.000148517	3.93667E-05	3.66719E-05	0.004016855	0.002887901	0.001947105	0.001922384	0.001363977	0.000433301	0.00062073	0.000597045	6.10299E-05	5.67819E-05	6.10299E-05	5.67819E-05	0.00062073	0.000597045
3837403773935	383740	3773935	0.000323304	0.000130182	0.000126842	3.36214E-05	3.13198E-05	0.003365099	0.002419323	0.001631177	0.001610466	0.001142665	0.000362995	0.000520013	0.000500171	5.11275E-05	4.75688E-05	5.11275E-05	4.75688E-05	0.000520013	0.000500171
3837503773935	383750	3773935	0.000283966	0.000114343	0.000111409	2.95305E-05	2.7509E-05	0.002908587	0.002091116	0.00140989	0.001391989	0.00098765	0.000313751	0.000449468	0.000432318	4.41915E-05	4.11156E-05	4.41915E-05	4.11156E-05	0.000449468	0.000432318
3837603773935	383760	3773935	0.000254664	0.000102543	9.99125E-05	2.64833E-05	2.46703E-05	0.002574491	0.001850919	0.001247943	0.001232098	0.000874203	0.000277712	0.000397839	0.000382659	3.91154E-05	3.63928E-05	3.91154E-05	3.63928E-05	0.000397839	0.000382659
3837703773935	383770	3773935	0.000233114	9.38663E-05	9.1458E-05	2.42423E-05	2.25828E-05	0.002334533	0.001678402	0.001131627	0.001117259	0.000792722	0.000251828	0.000360758	0.000346993	3.54696E-05	3.30008E-05	3.54696E-05	3.30008E-05	0.000360758	0.000346993
3837803773935	383780	3773935	0.000215504	8.67752E-05	8.45488E-05	2.24109E-05	2.08767E-05	0.00214148	0.001539608	0.001038048	0.001024868	0.000727168	0.000231003	0.000330926	0.000318299	3.25365E-05	3.02718E-05	3.25365E-05	3.02718E-05	0.000330926	0.000318299
3837903773935	383790	3773935	0.000200503	8.0735E-05	7.86636E-05	2.08509E-05	1.94236E-05	0.001979002	0.001422795	0.000959289	0.000947109	0.000671997	0.000213476	0.000305818	0.00029414	3.00679E-05	2.7975E-05	3.00679E-05	2.7975E-05	0.000305818	0.000294149
3838003773935	383800	3773935	0.000187538	7.55146E-05	7.35771E-05	1.95027E-05	1.81676E-05	0.001840079	0.001322917	0.000891948	0.000880623	0.000624824	0.00019849	0.00028435	0.0002735	2.79572E-05	2.60112E-05	2.79572E-05	2.60112E-05	0.00028435	0.0002735
3838103773935	383810	3773935	0.000176124	7.09186E-05	6.9099E-05	1.83157E-05	1.70619E-05	0.001718893	0.001235791	0.000833205	0.000822626	0.000583673	0.000185418	0.000265623	0.000255488	2.61159E-05	2.42981E-05	2.61159E-05	2.42981E-05	0.000265623	0.000255488
3838203773935	383820	3773935	0.000165873	6.67907E-05	6.50771E-05	1.72496E-05	1.60688E-05	0.00161074	0.001158035	0.00078078	0.000770867	0.000546949	0.000173752	0.00024891	0.00023941	2.44727E-05	2.27693E-05	2.44727E-05	2.27693E-05	0.00024891	0.00023941
3838303773935	383830	3773935	0.000156505	6.30185E-05	6.14016E-05	1.62754E-05	1.51612E-05	0.001512298	0.001087261	0.000733062	0.000723755	0.000513521	0.000163133	0.000233697	0.00022478	2.29771E-05	2.13777E-05	2.29771E-05	2.13777E-05	0.00023369	0.0002478
3838403773935	383840	3773935	0.00014778	5.95055E-05	5.79788E-05	1.53681E-05	1.43161E-05	0.001420716	0.001021418	0.000688669	0.000679925	0.000482423	0.000153254	0.000219545	0.000211168	2.15856E-05	2.00831E-05	2.15856E-05	2.00831E-05	0.000219545	0.000211168
3838503773935	383850	3773935	0.000139451	5.61518E-05	5.47111E-05	1.4502E-05	1.35092E-05	0.001333045	0.000958387	0.000646172	0.000637968	0.000452654	0.000143796	0.000205997	0.00019813	2.02536E-05	1.88438E-05	2.02536E-05	1.88438E-05	0.000205997	0.000198137
3838603773935	383860	3773935	0.000131595	5.29883E-05	5.16287E-05	1.3685E-05	1.27481E-05	0.001250292	0.000898892	0.000606059	0.000598364	0.000424553	0.00013487	0.000193209	0.00018583	1.89963E-05	1.7674E-05	1.89963E-05	1.7674E-05	0.00019320	0.00018583
3838703773935	383870	3773935	0.000123976	4.99203E-05	4.86395E-05	1.28926E-05	1.201E-05	0.001169712	0.000840959	0.000566999	0.0005598	0.000397191	0.000126178	0.000180757	0.00017386	1.7772E-05	1.6535E-05	1.7772E-05	1.6535E-05	0.000180757	0.00017386
3838803773935	383880	3773935	0.000116639	4.69661E-05	4.57611E-05	1.21296E-05	1.12993E-05	0.00109201	0.000785096	0.000529334	0.000522613	0.000370807	0.000117796	0.00016875	0.00016231	1.65914E-05	1.54366E-05	1.65914E-05	1.54366E-05	0.00016875	0.00016231
3838903773935	383890	3773935	0.000109586	4.4126E-05	4.29939E-05	1.13962E-05	1.0616E-05	0.001017274	0.000731365	0.000493107	0.000486846	0.000345429	0.000109734	0.000157201	0.000151203	1.54559E-05	1.43801E-05	1.54559E-05	1.43801E-05	0.000157201	0.000151203
3839003773935	383900	3773935	0.000102727	4.13642E-05	4.03029E-05	1.06829E-05	9.95157E-06	0.000944837	0.000679286	0.000457994	0.000452179	0.000320832	0.00010192	0.000146007	0.00014043	1.43553E-05	1.33561E-05	1.43553E-05	1.33561E-05	0.000146007	0.000140436
3839103773935	383910	3773935	9.67606E-05	3.89618E-05	3.79622E-05	1.00624E-05	9.3736E-06	0.000882698	0.000634612	0.000427874	0.000422441	0.000299732	9.52172E-05	0.000136404	0.0001312	1.34112E-05	1.24778E-05	1.34112E-05	1.24778E-05	0.000136404	0.0001312
3829703773945	382970	3773945	1.3894E-05	5.59459E-06	5.45105E-06	1.44488E-06	1.34597E-06	5.89137E-05	4.23557E-05	2.85574E-05	2.81949E-05	2.00049E-05	6.35505E-06	9.104E-06	8.75663E-06	8.95103E-07	8.32799E-07	8.95103E-07	8.32799E-07	9.104E-06	8.75663E-06
3829803773945	382980	3773945	1.45353E-05	5.85283E-06	5.70266E-06	1.51157E-06	1.4081E-06	6.1025E-05	4.38737E-05	2.95809E-05	2.92053E-05	2.07219E-05	6.58281E-06	9.43028E-06	9.07046E-06	9.27182E-07	8.62645E-07	9.27182E-07	8.62645E-07	9.43028E-06	9.07046E-06
3829903773945	382990	3773945	1.52619E-05	6.14538E-06	5.98771E-06	1.58713E-06	1.47848E-06	6.34037E-05	4.55838E-05	3.07339E-05	3.03437E-05	2.15296E-05	6.83939E-06	9.79785E-06	9.42401E-06	9.63321E-07	8.96269E-07	9.63321E-07	8.96269E-07	9.79785E-06	9.42401E-06
3830003773945	383000	3773945	1.60863E-05	6.47732E-06	6.31113E-06	1.67286E-06	1.55834E-06	6.60585E-05	4.74925E-05	3.20208E-05	3.16142E-05	2.24311E-05	7.12577E-06	1.02081E-05	9.8186E-06	1.00366E-06	9.33797E-07	1.00366E-06	9.33797E-07	1.02081E-05	9.8186E-06
3830103773945	383010	3773945	1.70224E-05	6.85427E-06	6.67841E-06	1.77021E-06	1.64903E-06	6.90073E-05	4.96125E-05	3.34502E-05	3.30255E-05	2.34324E-05	7.44386E-06	1.06638E-05	1.02569E-05	1.04846E-06	9.75482E-07	1.04846E-06	9.75482E-07	1.06638E-05	1.02569E-05
3830203773945	383020	3773945	1.80438E-05	7.26554E-06	7.07913E-06	1.87643E-06	1.74797E-06	7.21165E-05	5.18478E-05	3.49573E-05	3.45134E-05	2.44881E-05	7.77925E-06	1.11442E-05	1.0719E-05	1.0957E-06	1.01943E-06	1.0957E-06	1.01943E-06	1.11442E-05	1.0719E-05

			MDemolition	MSite Grubbing / Prep	MMass Grading / Excavation	MMass Grading / Excavation	MDrainage / Utilities Trenching	MFoundations / Concrete Pads	MBuilding / Structure Construction	MAsphalt Paving	MLandscaping or Other Finishing	MWaterside Construction (Piles)	RSSWDemolition	RSSWPlacing Base	RSSWForm	Child Risk				
Unique Identifier	X (UTM)	Y (UTM)	2027	2027	2027	2028	2028	2028	2028	2028	2028	2028	2029	2029	2029	3rd Trimester	0<2	2<16	Total	per million
3831103773925	383110	3773925	2.17544E-05	6.67824E-05	7.85306E-05	7.74849E-05	1.64706E-05	2.14199E-05	1.57662E-05	1.62277E-06	1.90118E-05	1.62277E-06	2.59649E-05	3.76756E-05	2.23333E-05	7.2497E-09	8.7257E-08	1.4217E-08	1.08723E-07	0.10872293
3831203773925	383120	3773925	2.25873E-05	6.93391E-05	8.15371E-05	8.04515E-05	1.71012E-05	2.224E-05	1.63699E-05	1.6849E-06	1.97397E-05	1.6849E-06	2.691E-05	3.9047E-05	2.31463E-05	8.08281E-09	9.6616E-08	1.5749E-08	1.20447E-07	0.12044714
3831303773925	383130	3773925	2.33875E-05	7.17956E-05	8.44258E-05	8.33016E-05	1.77071E-05	2.30279E-05	1.69498E-05	1.74459E-06	2.0439E-05	1.74459E-06	2.78271E-05	4.03777E-05	2.39351E-05	9.07304E-09	1.0766E-07	1.7568E-08	1.34303E-07	0.13430335
3831403773925	383140	3773925	2.42712E-05	7.45084E-05	8.76157E-05	8.64491E-05	1.83761E-05	2.3898E-05	1.75902E-05	1.81051E-06	2.12112E-05	1.81051E-06	2.8766E-05	4.174E-05	2.47427E-05	1.03255E-08	1.2157E-07	1.9889E-08	1.51787E-07	0.15178689
3831503773925	383150	3773925	2.5124E-05	7.71264E-05	9.06943E-05	8.94867E-05	1.90218E-05	2.47377E-05	1.82083E-05	1.87413E-06	2.19566E-05	1.87413E-06	2.97392E-05	4.31522E-05	2.55797E-05	1.19608E-08	1.396E-07	2.2951E-08	1.74508E-07	0.17450817
3831603773925	383160	3773925	2.59605E-05	7.96943E-05	9.3714E-05	9.24662E-05	1.96551E-05	2.55614E-05	1.88146E-05	1.93652E-06	2.26876E-05	1.93652E-06	3.06562E-05	4.44829E-05	2.63686E-05	1.43099E-08	1.6536E-07	2.7389E-08	2.07059E-07	0.20705934
3837003773925	383700	3773925	0.001792693	0.005503259	0.006471382	0.006385214	0.001357278	0.001765129	0.001299231	0.000133726	0.001566683	0.000133726	0.000617576	0.000896116	0.0005312	1.63727E-07	2.4093E-06	5.4238E-07	3.11539E-06	3.1153892
3837103773925	383710	3773925	0.001158262	0.003555664	0.004181169	0.004125496	0.000876939	0.001140452	0.000839435	8.64005E-05	0.001012236	8.64005E-05	0.000624058	0.000905522	0.000536775	1.06898E-07	1.5748E-06	3.5066E-07	2.03237E-06	2.0323708
3837203773925	383720	3773925	0.000834593	0.002562055	0.003012767	0.002972652	0.000631884	0.00082176	0.00060486	6.22564E-05	0.000729373	6.22564E-05	0.0006253	0.000907323	0.000537843	7.78114E-08	1.1475E-06	2.528E-07	1.47809E-06	1.47808811
3837303773925	383730	3773925	0.000651169	0.001998976	0.002350632	0.002319332	0.000493011	0.000641156	0.000471926	4.85739E-05	0.000569074	4.85739E-05	0.000620318	0.000900095	0.000533558	6.12519E-08	9.0401E-07	1.9731E-07	1.16257E-06	1.16257332
3837403773925	383740	3773925	0.000535073	0.001642582	0.001931542	0.001905823	0.000405113	0.000526846	0.000387787	3.99137E-05	0.000467615	3.99137E-05	0.000612741	0.000889101	0.000527041	5.07159E-08	7.4897E-07	1.6217E-07	9.61857E-07	0.96185709
3837503773925	383750	3773925	0.000455647	0.001398759	0.001644826	0.001622925	0.000344978	0.000448641	0.000330225	3.3989E-05	0.000398203	3.3989E-05	0.000604743	0.000877496	0.000520162	4.34652E-08	6.4218E-07	1.3811E-07	8.23755E-07	0.82375535
3837603773925	383760	3773925	0.000399043	0.001224993	0.001440492	0.001421311	0.000302122	0.000392907	0.000289201	2.97666E-05	0.000348734	2.97666E-05	0.000596359	0.00086533	0.00051295	3.82626E-08	5.6547E-07	1.2095E-07	7.24691E-07	0.7246909
3837703773925	383770	3773925	0.000359675	0.00110414	0.001298378	0.00128109	0.000272316	0.000354145	0.00026067	2.68299E-05	0.00031433	2.68299E-05	0.000586121	0.000850475	0.000504144	3.46103E-08	5.1156E-07	1.09E-07	6.55173E-07	0.65517329
3837803773925	383780	3773925	0.000328403	0.001008141	0.001185492	0.001169706	0.00024864	0.000323354	0.000238006	2.44972E-05	0.000287	2.44972E-05	0.000574508	0.000833624	0.000494155	3.16908E-08	4.6843E-07	9.9504E-08	5.99621E-07	0.59962114
3837903773925	383790	3773925	0.000302347	0.000928152	0.00109143	0.001076898	0.000228912	0.000297698	0.000219122	2.25535E-05	0.000264229	2.25535E-05	0.000561757	0.000815121	0.000483187	2.92456E-08	4.3228E-07	9.1582E-08	5.53106E-07	0.55310644
3838003773925	383800	3773925	0.000280309	0.0008605	0.001011878	0.000998405	0.000212227	0.000275999	0.00020315	2.09096E-05	0.00024497	2.09096E-05	0.000548565	0.00079598	0.00047184	2.71679E-08	4.0155E-07	8.4878E-08	5.13592E-07	0.51359222
3838103773925	383810	3773925	0.000261324	0.000802218	0.000943343	0.000930782	0.000197852	0.000257306	0.000189391	1.94934E-05	0.000228378	1.94934E-05	0.000534014	0.000774866	0.000459325	2.53703E-08	3.7495E-07	7.9098E-08	4.79415E-07	0.47941511
3838203773925	383820	3773925	0.000244606	0.000750899	0.000882996	0.000871239	0.000185196	0.000240845	0.000177275	1.82464E-05	0.000213768	1.82464E-05	0.000517884	0.000751461	0.000445451	2.37823E-08	3.5144E-07	7.4005E-08	4.49227E-07	0.44922702
3838303773925	383830	3773925	0.00022962	0.000704894	0.000828898	0.000817861	0.000173849	0.000226089	0.000166414	1.71285E-05	0.000200671	1.71285E-05	0.000500279	0.000725916	0.000430308	2.23552E-08	3.3031E-07	6.9437E-08	4.22104E-07	0.42210351
3838403773925	383840	3773925	0.000215917	0.000662827	0.00077943	0.000769052	0.000163474	0.000212597	0.000156483	1.61063E-05	0.000188695	1.61063E-05	0.000481086	0.000698066	0.0004138	2.10486E-08	3.1097E-07	6.5257E-08	3.97272E-07	0.39727209
3838503773925	383850	3773925	0.000203139	0.000623601	0.000733304	0.00072354	0.0001538	0.000200015	0.000147222	1.51531E-05	0.000177528	1.51531E-05	0.000459947	0.000667393	0.000395617	1.98297E-08	2.9292E-07	6.1357E-08	3.74106E-07	0.37410641
3838603773925	383860	3773925	0.000191254	0.000587115	0.0006904	0.000681207	0.000144801	0.000188313	0.000138609	1.42666E-05	0.000167142	1.42666E-05	0.000437974	0.00063551	0.000376718	1.86956E-08	2.7613E-07	5.7728E-08	3.52555E-07	0.35255521
3838703773925	383870	3773925	0.000179704	0.000551661	0.000648708	0.00064007	0.000136057	0.000176941	0.000130238	1.3405E-05	0.000157048	1.3405E-05	0.000413432	0.000599899	0.000355608	1.75956E-08	2.5985E-07	5.4201E-08	3.31648E-07	0.3316485
3838803773925	383880	3773925	0.000168365	0.000516852	0.000607775	0.000599683	0.000127472	0.000165776	0.00012202	1.25592E-05	0.000147139	1.25592E-05	0.000386734	0.00056116	0.00033264	1.65191E-08	2.4392E-07	5.0742E-08	3.11182E-07	0.31118237
3838903773925	383890	3773925	0.000157545	0.000483636	0.000568716	0.000561144	0.00011928	0.000155123	0.000114179	1.17521E-05	0.000137683	1.17521E-05	0.000359543	0.000521705	0.000309256	1.54919E-08	2.2873E-07	4.744E-08	2.9166E-07	0.29165969
3839003773925	383900	3773925	0.000147638	0.000453222	0.000532952	0.000525856	0.000111779	0.000145368	0.000106998	1.1013E-05	0.000129025	1.1013E-05	0.000330796	0.000479992	0.00028453	1.45531E-08	2.1485E-07	4.4422E-08	2.7383E-07	0.27382986
3839103773925	383910	3773925	0.000137832	0.00042312	0.000497555	0.00049093	0.000104355	0.000135713	9.98919E-05	1.02816E-05	0.000120455	1.02816E-05	0.000304576	0.000441946	0.000261976	1.36246E-08	2.0114E-07	4.145E-08	2.56216E-07	0.25621569
3829703773935	382970	3773935	1.25892E-05	3.86468E-05	4.54454E-05	4.48403E-05	9.53152E-06	1.23957E-05	9.12388E-06	9.39093E-07	1.10021E-05	9.39093E-07	1.59395E-05	2.31286E-05	1.37101E-05	2.54918E-09	3.2562E-08	5.4446E-09	4.0556E-08	0.04055601
3829803773935	382980	3773935	1.30374E-05	4.00226E-05	4.70633E-05	4.64367E-05	9.87085E-06	1.2837E-05	9.4487E-06	9.72526E-07	1.13938E-05	9.72526E-07	1.64448E-05	2.38618E-05	1.41448E-05	2.69598E-09	3.4335E-08	5.7264E-09	4.27577E-08	0.04275769
3829903773935	382990	3773935	1.35437E-05	4.15767E-05	4.88908E-05	4.82399E-05	1.02541E-05	1.33354E-05	9.8156E-06	1.01029E-06	1.18362E-05	1.01029E-06	1.7025E-05	2.47037E-05	1.46438E-05	2.86251E-09	3.6347E-08	6.0469E-09	4.5256E-08	0.04525603
3830003773935	383000	3773935	1.4128E-05	4.33704E-05	5.1E-05	5.03209E-05	1.06965E-05	1.39107E-05	1.02391E-05	1.05387E-06	1.23468E-05	1.05387E-06	1.76988E-05	2.56813E-05	1.52234E-05	3.05655E-09	3.8688E-08	6.4203E-09	4.81651E-08	0.0481651
3830103773935	383010	3773935	1.47921E-05	4.54091E-05	5.33974E-05	5.26864E-05	1.11993E-05	1.45646E-05	1.07204E-05	1.10341E-06	1.29272E-05	1.10341E-06	1.84692E-05	2.67993E-05	1.58861E-05	3.28234E-09	4.1407E-08	6.8532E-09	5.15428E-08	0.0515428
3830203773935	383020	3773935	1.54852E-05	4.7537E-05	5.58996E-05	5.51553E-05	1.17241E-05	1.52471E-05	1.12227E-05	1.15512E-06	1.3533E-05	1.15512E-06	1.92802E-05	2.79761E-05	1.65836E-05	3.53396E-09	4.4419E-08	7.3312E-09	5.52847E-08	0.05528466
3830303773935	383030	3773935	1.60006E-05	4.91189E-05	5.77598E-05	5.69908E-05	1.21143E-05	1.57545E-05	1.15962E-05	1.19356E-06	1.39833E-05	1.19356E-06	1.98885E-05	2.88587E-05	1.71068E-05	3.75857E-09	4.7068E-08	7.7483E-09	5.85745E-08	0.05857448
3830403773935	383040	3773935	1.65431E-05	5.07845E-05	5.97184E-05	5.89232E-05	1.25251E-05	1.62887E-05	1.19894E-05	1.23403E-06	1.44575E-05	1.23403E-06	2.0528E-05	2.97865E-05	1.76568E-05	4.00996E-09	5.0018E-08	8.2129E-09	6.22411E-08	0.06224107
3830503773935	383050	3773935	1.72036E-05	5.2812E-05	6.21026E-05	6.12757E-05	1.30251E-05	1.69391E-05	1.24681E-05	1.2833E-06	1.50347E-05	1.2833E-06	2.13047E-05	3.09135E-05	1.83249E-05	4.32025E-09	5.3655E-08	8.7875E-09	6.67624E-08	0.06676243
3830603773935	383060	3773935	1.79748E-05	5.51794E-05	6.48865E-05	6.40225E-05	1.3609E-05	1.76984E-05	1.3027E-05	1.34083E-06	1.57086E-05	1.34083E-06	2.21937E-05	3.22035E-05	1.90896E-05	4.69731E-09	5.8059E-08	9.4857E-09	7.22415E-08	0.07224148
3830703773935	383070	3773935	1.87931E-05	5.76916E-05	6.78406E-05	6.69373E-05	1.42286E-05	1.85042E-05	1.36201E-05	1.40187E-06	1.64238E-05	1.40187E-06	2.3117E-05	3.35432E-05	1.98837E-05	5.13091E-09	6.3091E-08	1.0287E-08	7.85098E-08	0.07850978
3830803773935	383080	3773935	1.94137E-05	5.95967E-05	7.00808E-05	6.91477E-05	1.46984E-05	1.91152E-05	1.40698E-05	1.44816E-06	1.69661E-05	1.44816E-06	2.38313E-05	3.45797E-05	2.04981E-05	5.53745E-09	6.7753E-08	1.1028E-08	8.43188E-08	0.08431883
3830903773935	383090	3773935	2.00597E-05	6.15797E-05	7.24127E-05	7.14485E-05	1.51875E-05	1.97512E-05	1.4538E-05	1.49635E-06	1.75307E-05	1.49635E-06	2.45737E-05	3.56569E-05	2.11367E-05	6.00444E-09	7.308E-08	1.1877E-08	9.09612E-08	0.09096125
3831003773935	383100	3773935	2.078E-05	6.37911E-05	7.50131E-05	7.40143E-05	1.57329E-05	2.04605E-05	1.50601E-05	1.55009E-06	1.81602E-05	1.55009E-06	2.5394E-05	3.68473E-05	2.18423E-05	6.56766E-09	7.9476E-08	1.2901E-08	9.89447E-08	0.09894473
3831103773935	383110	3773935	2.15748E-05	6.62309E-05	7.78821E-05	7.68451E-05	1.63346E-05	2.12431E-05	1.56361E-05	1.60937E-06	1.88548E-05	1.60937E-06	2.63049E-05	3.81689E-05	2.26258E-05	7.26051E-09	8.7304E-08	1.4159E-08	1.08724E-07	0.10872369
3831203773935	383120	3773935	2.23823E-05	6.87097E-05	8.0797E-05	7.97211E-05	1.6946E-05	2.20381E-05	1.62213E-05	1.6696E-06	1.95605E-05	1.6696E-06	2.72531E-05	3.95449E-05	2.34414E-05	8.09643E-09	9.6684E-08	1.567E-08	1.2045E-07	0.12044984
3831303773935	383130	3773935	2.31534E-05	7.10771E-05	8.35808E-05	8.24679E-05	1.75299E-05	2.27974E-05	1.67802E-05	1.72713E-06	2.02344E-05	1.72713E-06	2.81671E-05	4.0871E-05	2.42275E-05	9.08652E-09	1.0771E-07	1.7452E-08	1.34253E-07	0.1342531
3831403773935	383140	3773935	2.40153E-05	7.3723E-05	8.66922E-05	8.55378E-05	1.81824E-05	2.36461E-05	1.74048E-05	1.79142E-06	2.09877E-05	1.79142E-06	2.9106E-05	4.22334E-05	2.50351E-05	1.0344E-08	1.2167E-07	1.9725E-08	1.51737E-07	0.15173747
3831503773935	383150	3773935	2.48355E-05	7.62407E-05	8.96529E-05	8.84591E-05	1.88034E-05	2.44536E-05	1.79992E-05	1.8526E-06	2.17044E-05	1.8526E-06	3.00823E-05	4.36501E-05	2.58749E-05	1.19936E-08	1.3983E-07	2.2716E-08	1.74543E-07	0.174543
3831603773935	383160	3773935	2.56502E-05	7.87418E-05	9.25939E-05	9.1361E-05	1.94202E-05	2.52558E-05	1.85897E-05	1.91338E-06	2.24164E-05	1.91338E-06	3.10087E-05	4.49943E-05	2.66717E-05	1.4373E-08	1.6592E-07	2.7039E-08	2.07327E-07	0.20732715
3836903773935	383690	3773935	0.001339292	0.004111396	0.004834665	0.00477029	0.001014001	0.0013187	0.000970635	9.99044E-05	0.001170444	9.99044E-05	0.000757772	0.001099544	0.000651787	1.23268E-07	1.8152E-06	4.0581E-07	2.34423E-06	2.34423233
3837003773935	383700	3773935	0.001471397	0.004516936	0.005311547	0.005240823	0.00111402	0.001448774	0.001066376	0.000109759	0.001285894	0.000109759	0.000774314	0.001123546	0.000666015	1.34824E-07	1.9842E-06	4.4562E-07	2.5646E-06	2.56460265
3837103773935	383710	3773935	0.001017918	0.003124834	0.003674549	0.003625622	0.000770683	0.001002267	0.000737723	7.59316E-05	0.000889586	7.59316E-05	0.000774657	0.001124044	0.00066631	9.41681E-08	1.3871E-06	3.0855E-07	1.78983E-06	1.78983262
3837203773935	383720	3773935	0.000768106	0.002357954	0.002772761	0.002735841	0.000581546	0.000756296	0.000556675	5.72968E-05	0.000671269	5.72968E-05	0.000767763	0.001114041	0.000660381	7.16966E-08	1.0569E-06	2.33E-07	1.36164E-06	1.36163965
3837303773935	383730	3773935	0.000618375	0.001898303	0.002232249	0.002202527	0.000468182	0.000608867	0.000448159	4.61276E-05	0.000540414	4.61276E-05	0.000753792	0.001093768	0.000648364	5.81666E-08	8.5802E-07	1.8768E-07	1.10386E-06	1.10386185
3837403773935	383740	3773935	0.000520214	0.001596967	0.001877902	0.001852898	0.000393863	0.000512215	0.000377018	3.88053E-05	0.000454629	3.88053E-05	0.000738448	0.001071504	0.00063516	4.92506E-08	7.2682E-07	1.5794E-07	9.34019E-07	0.93401913
3837503773935	383750	3773935	0.00045141	0.001385752	0.001629531	0.001607833	0.00034177	0.00044447	0.000327154	3.36729E-05	0.0003945	3.36729E-05	0.000723073	0.001049195	0.000621941	4.2965E-08	6.3426E-07	1.3709E-07	8.14309E-07	0.8143086
3837603773935	383760	3773935	0.000401012	0.001231037	0.001447599	0.001428324	0.000303613	0.000394846	0.000290628	2.99135E-05	0.000350455	2.99135E-05	0.000708238	0.001027669	0.00060918	3.83314E-08	5.6596E-07	1.2179E-07	7.26086E-07	0.72608577
3837703773935	383770	3773935	0.000364763	0.001119759	0.001316745	0.001299212	0.000276168	0.000359154	0.000264357	2.72095E-05	0.000318776	2.72095E-05	0.000693169	0.001005803	0.00059622	3.49707E-08	5.1637E-07	1.1078E-07	6.62124E-07	0.66212449
3837803773935	383780	3773935	0.000335567	0.001030133	0.001211352	0.001195222	0.000254063	0.000330407	0.000243198	2.50316E-05	0.000293261	2.50316E-05	0.000677385	0.000982901	0.000582644	3.2248E-08	4.7617E-07	1.019E-07	6.10322E-07	0.61032183
3837903773935	383790	3773935	0.000310971	0.000954627	0.001122564	0.001107616	0.000235441	0.00030619	0.00022537	2.31969E-05	0.000271766	2.31969E-05	0.000660738	0.000958745	0.000568324	2.99435E-08	4.4213E-07	9.4415E-08	5.66486E-07	0.56648639
3838003773935	383800	3773935	0.000289917	0.000889995	0.001046561	0.001032626	0.000219501	0.000285459	0.000210114	2.16263E-05	0.000253366	2.16263E-05	0.000643628	0.000933919	0.000553608	2.79626E-08	4.1285E-07	8.8002E-08	5.28817E-07	0.52881678
3838103773935	383810	3773935	0.00027153	0.000833551	0.000980188	0.000967137	0.00020558	0.000267355	0.000196788	2.02548E-05	0.000237298	2.02548E-05	0.000625156	0.000907115	0.000537719	2.62263E-08	3.8718E-07	8.2397E-08	4.95804E-07	0.49580428
3838203773935	383820	3773935	0.000255105	0.000783129	0.000920895	0.000908634	0.000193144	0.000251183	0.000184884	1.90296E-05	0.000222943	1.90296E-05	0.000605099	0.000878012	0.00052046	2.46714E-08	3.6419E-07	7.7386E-08	4.66245E-07	0.46624541
3838303773935	383830	3773935	0.000240141	0.000737191	0.000866876	0.000855333	0.000181815	0.000236448	0.000174039	1.79133E-05	0.000209865	1.79133E-05	0.000583333	0.000846428	0.000501746	2.32526E-08	3.4321E-07	7.2817E-08	4.39276E-07	0.43927559
3838403773935	383840	3773935	0.000226209	0.000694422	0.000816583	0.00080571	0.000171266	0.000222731	0.000163942	1.6874E-05	0.00019769	1.6874E-05	0.000559417	0.000811727	0.00048175	2.1931E-08	3.2366E-07	6.8561E-08	4.14154E-07	0.4141544
3838503773935	383850	3773935	0.000212866	0.000653463	0.000768419	0.000758188	0.000161165	0.000209593	0.000154272	1.58788E-05	0.00018603	1.58788E-05	0.000532417	0.000772548	0.00045795	2.06666E-08	3.0497E-07	6.4482E-08	3.90117E-07	0.39011744
3838603773935	383860	3773935	0.000200265	0.000614778	0.000722928	0.000713302	0.000151624	0.000197185	0.000145139	1.49387E-05	0.000175017	1.49387E-05	0.000504322	0.000731781	0.00043385	1.94729E-08	2.8732E-07	6.0628E-08	3.67424E-07	0.36742357
3838703773935	383870	3773935	0.000187987	0.000577089	0.000678609	0.000669574	0.000142328	0.000185097	0.000136241	1.40229E-05	0.000164287	1.40229E-05	0.000473924	0.000687674	0.000407639	1.83119E-08	2.7017E-07	5.6872E-08	3.45349E-07	0.34534879
3838803773935	383880	3773935	0.00017614	0.00054072	0.000635843	0.000627377	0.000133359	0.000173432	0.000127655	1.31392E-05	0.000153934	1.31392E-05	0.000442454	0.00064201	0.00038057	1.71931E-08	2.5363E-07	5.3247E-08	3.24072E-07	0.32407217
3838903773935	383890	3773935	0.00016472	0.000505661	0.000594616	0.000586698	0.000124712	0.000162187	0.000119378	1.22873E-05	0.000143953	1.22873E-05	0.000410469	0.000595599	0.000353059	1.61162E-08	2.3772E-07	4.9755E-08	3.03593E-07	0.30359258
3839003773935	383900	3773935	0.000153617	0.000471576	0.000554535	0.000547151	0.000116306	0.000151255	0.000111332	1.1459E-05	0.00013425	1.1459E-05	0.000377323	0.000547504	0.000324549	1.50704E-08	2.2227E-07	4.6363E-08	2.83708E-07	0.28370842
3839103773935	383910	3773935	0.000144052	0.000442215	0.000520009	0.000513085	0.000109064	0.000141837	0.0001044	1.07456E-05	0.000125891	1.07456E-05	0.0003475	0.00050423	0.00029889	1.41671E-08	2.0894E-07	4.3442E-08	2.66549E-07	0.26654918
3829703773945	382970	3773945	1.25293E-05	3.84629E-05	4.52293E-05	4.4627E-05	9.48618E-06	1.23367E-05	9.08048E-06	9.34626E-07	1.09497E-05	9.34626E-07	1.61298E-05	2.34047E-05	1.38738E-05	2.54522E-09	3.2497E-08	5.4305E-09	4.04726E-08	0.04047259
3829803773945	382980	3773945	1.29703E-05	3.98165E-05	4.6821E-05	4.61975E-05	9.82002E-06	1.27709E-05	9.40004E-06	9.67517E-07	1.13351E-05	9.67517E-07	1.66413E-05	2.41469E-05	1.43138E-05	2.69102E-09	3.4257E-08	5.7093E-09	4.26577E-08	0.04265769
3829903773945	382990	3773945	1.34675E-05	4.13428E-05	4.86157E-05	4.79684E-05	1.01964E-05	1.32604E-05	9.76037E-06	1.0046E-06	1.17696E-05	1.0046E-06	1.72246E-05	2.49933E-05	1.48155E-05	2.85612E-09	3.6249E-08	6.0257E-09	4.51312E-08	0.04513115
3830003773945	383000	3773945	1.40209E-05	4.30417E-05	5.06136E-05	4.99396E-05	1.06155E-05	1.38053E-05	1.01615E-05	1.04589E-06	1.22532E-05	1.04589E-06	1.78797E-05	2.59438E-05	1.5379E-05	3.04414E-09	3.8514E-08	6.385E-09	4.7943E-08	0.04794299
3830103773945	383010	3773945	1.46342E-05	4.49245E-05	5.28275E-05	5.21241E-05	1.10798E-05	1.44092E-05	1.0606E-05	1.09164E-06	1.27892E-05	1.09164E-06	1.86127E-05	2.70075E-05	1.60095E-05	3.2595E-09	4.11E-08	6.7946E-09	5.11542E-08	0.05115416
3830203773945	383020	3773945	1.52838E-05	4.69187E-05	5.51725E-05	5.44379E-05	1.15716E-05	1.50488E-05	1.10767E-05	1.1401E-06	1.33569E-05	1.1401E-06	1.93925E-05	2.8139E-05	1.66802E-05	3.50044E-09	4.3979E-08	7.2493E-09	5.47285E-08	0.05472851

			EGIODemolition	EGIOSite Grubbing / Prep	EGIOMass Grading / Excavation	EGIOMass Grading / Excavation	EGIODrainage / Utilities Trenching	EGIODrainage / Utilities Trenching	EGIOFoundations / Concrete Pads	EGIOFoundations / Concrete Pads	EGIOBuilding / Structure Construction	EGIOBuilding / Structure Construction	EGIOAsphalt Paving	EGIOArchitectural Coating	EGIOLandscaping or Other Finishing	EGIOWaterside Construction (Piles)	HIWaterside Construction (Landscaping)	HIWaterside Construction (Landscaping)	KMDemolition	KMSite Grubbing / Prep
Unique Identifier	X (UTM)	Y (UTM)	2025	2025	2025	2026	2026	2027	2026	2027	2026	2027	2027	2027	2027	2027	2025	2026	2025	2025
3830303773945	383030	3773945	0.000246466	9.6668E-05	3.20133E-05	3.13537E-05	7.2805E-05	7.26926E-05	9.56562E-05	9.55945E-05	0.00010246	0.000100004	3.98708E-06	3.98708E-06	0.000107978	3.98708E-06	3.86961E-05	3.74841E-05	2.13407E-05	9.26203E-05
3830403773945	383040	3773945	0.000265939	0.00010431	3.45427E-05	3.3831E-05	7.85572E-05	7.8436E-05	0.000103214	0.000103147	0.000110555	0.000107905	4.30209E-06	4.30209E-06	0.000116509	4.30209E-06	4.16202E-05	4.03166E-05	2.21509E-05	9.61365E-05
3830503773945	383050	3773945	0.00028958	0.00011358	3.76133E-05	3.68384E-05	8.55405E-05	8.54085E-05	0.000112389	0.000112317	0.000120383	0.000117497	4.68453E-06	4.68453E-06	0.000126866	4.68453E-06	4.51829E-05	4.37676E-05	2.31037E-05	0.000100272
3830603773945	383060	3773945	0.000318179	0.00012479	4.1328E-05	4.04765E-05	9.39885E-05	9.38434E-05	0.000123489	0.000123409	0.000132272	0.000129101	5.14717E-06	5.14717E-06	0.000139395	5.14717E-06	4.95187E-05	4.79677E-05	2.41945E-05	0.000105006
3830703773945	383070	3773945	0.000351538	0.00013788	4.5661E-05	4.47202E-05	0.000103843	0.000103682	0.000136436	0.000136348	0.00014614	0.000142637	5.68682E-06	5.68682E-06	0.00015401	5.68682E-06	5.46152E-05	5.29045E-05	2.53554E-05	0.000110044
3830803773945	383080	3773945	0.000384502	0.00015081	4.99427E-05	4.89137E-05	0.00011358	0.000113405	0.000149229	0.000149133	0.000159843	0.000156012	6.22008E-06	6.22008E-06	0.000168452	6.22008E-06	5.96596E-05	5.77909E-05	2.63014E-05	0.00011415
3830903773945	383090	3773945	0.000422837	0.00016584	5.4922E-05	5.37904E-05	0.000124904	0.000124711	0.000164108	0.000164002	0.00017578	0.000171566	6.84022E-06	6.84022E-06	0.000185247	6.84022E-06	6.55346E-05	6.34819E-05	2.72949E-05	0.000118462
3831003773945	383100	3773945	0.000468798	0.00018387	6.08918E-05	5.96372E-05	0.000138481	0.000138267	0.000181945	0.000181828	0.000194886	0.000190215	7.58373E-06	7.58373E-06	0.000205382	7.58373E-06	7.25703E-05	7.02972E-05	2.83653E-05	0.000123107
3831103773945	383110	3773945	0.000524936	0.00020589	6.81835E-05	6.67787E-05	0.000155063	0.000154824	0.000203733	0.000203602	0.000218224	0.000212993	8.49187E-06	8.49187E-06	0.000229977	8.49187E-06	8.11092E-05	7.85687E-05	2.95036E-05	0.000128048
3831203773945	383120	3773945	0.000593693	0.00023285	7.71143E-05	7.55255E-05	0.000175374	0.000175103	0.000230419	0.00023027	0.000246807	0.000240891	9.60415E-06	9.60415E-06	0.000260099	9.60415E-06	9.14528E-05	8.85883E-05	3.06668E-05	0.000133096
3831303773945	383130	3773945	0.000676229	0.00026523	8.78348E-05	8.60251E-05	0.000199755	0.000199446	0.000262451	0.000262282	0.000281118	0.00027438	1.09393E-05	1.09393E-05	0.000296259	1.09393E-05	0.000103623	0.000100377	3.17916E-05	0.000137978
3831403773945	383140	3773945	0.000782234	0.0003068	0.000101604	9.95104E-05	0.000231068	0.000230712	0.000303593	0.000303398	0.000325186	0.000317392	1.26542E-05	1.26542E-05	0.0003427	1.26542E-05	0.000118903	0.000115179	3.30182E-05	0.000143301
3831503773945	383150	3773945	0.000924572	0.00036263	0.000120092	0.000117618	0.000273114	0.000272693	0.000358836	0.000358605	0.000384358	0.000375146	1.49568E-05	1.49568E-05	0.000405059	1.49568E-05	0.000138867	0.000134518	3.41701E-05	0.000148301
3831603773945	383160	3773945	0.00113353	0.00044459	0.000147233	0.0001442	0.000334839	0.000334323	0.000439935	0.000439651	0.000471225	0.00045993	1.83371E-05	1.83371E-05	0.000496604	1.83371E-05	0.000166848	0.000161622	3.54125E-05	0.000153693
3836903773945	383690	3773945	0.006959855	0.00272975	0.00090401	0.000885385	0.002055907	0.002052735	0.002701193	0.00269945	0.002893315	0.002823964	0.000112589	0.000112589	0.003049143	0.000112589	0.001349936	0.001307653	0.002309641	0.010024003
3837003773945	383700	3773945	0.004540873	0.00178099	0.000589811	0.000577658	0.001341352	0.001339282	0.001762361	0.001761224	0.001887709	0.001842461	7.34576E-05	7.34576E-05	0.001989376	7.34576E-05	0.000883723	0.000856043	0.001517981	0.006588143
3837103773945	383710	3773945	0.003334221	0.00130773	0.00043308	0.000424157	0.000984913	0.000983393	0.001294046	0.001293211	0.001386085	0.001352862	5.39376E-05	5.39376E-05	0.001460737	5.39376E-05	0.00065112	0.000630725	0.001121826	0.004868803
3837203773945	383720	3773945	0.002625038	0.00102958	0.000340964	0.000333939	0.000775423	0.000774227	0.001018805	0.001018147	0.001091267	0.00106511	4.24652E-05	4.24652E-05	0.00115004	4.24652E-05	0.000514376	0.000498265	0.000888169	0.003854714
3837303773945	383730	3773945	0.002177841	0.00085418	0.000282878	0.00027705	0.000643324	0.000642331	0.000845243	0.000844698	0.000905361	0.00088366	3.52309E-05	3.52309E-05	0.000954122	3.52309E-05	0.000428104	0.000414695	0.000740082	0.00321201
3837403773945	383740	3773945	0.001875049	0.00073542	0.000243549	0.000238531	0.00055388	0.000553026	0.000727726	0.000727257	0.000779486	0.000760802	3.03326E-05	3.03326E-05	0.000821467	3.03326E-05	0.00036965	0.000358072	0.000639238	0.002774337
3837503773945	383750	3773945	0.001658753	0.00065059	0.000215454	0.000211015	0.000489988	0.000489231	0.00064378	0.000643364	0.000689568	0.00067304	2.68336E-05	2.68336E-05	0.000726707	2.68336E-05	0.000327865	0.000317596	0.00056677	0.002459821
3837603773945	383760	3773945	0.001496241	0.00058685	0.000194346	0.000190341	0.000441982	0.0004413	0.000580707	0.000580332	0.00062201	0.000607101	2.42047E-05	2.42047E-05	0.00065551	2.42047E-05	0.000296441	0.000287156	0.000511994	0.002222092
3837703773945	383770	3773945	0.001375343	0.00053943	0.000178642	0.000174962	0.00040627	0.000405643	0.000533785	0.000533441	0.000571751	0.000558046	2.22489E-05	2.22489E-05	0.000602544	2.22489E-05	0.000273031	0.000264479	0.000470958	0.002043992
3837803773945	383780	3773945	0.001276416	0.00050063	0.000165793	0.000162377	0.000377047	0.000376465	0.00049539	0.00049507	0.000530625	0.00051906	2.06485E-05	2.06485E-05	0.000559203	2.06485E-05	0.000253852	0.000245901	0.000437214	0.001897538
3837903773945	383790	3773945	0.001192335	0.00046765	0.000154872	0.000151681	0.00035221	0.000351666	0.000462758	0.000462459	0.000495671	0.00048379	1.92884E-05	1.92884E-05	0.000522367	1.92884E-05	0.000237532	0.000230092	0.000408423	0.001772584
3838003773945	383800	3773945	0.001119159	0.00043895	0.000145367	0.000142372	0.000330594	0.000330084	0.000434357	0.000434077	0.000465251	0.000454099	1.81046E-05	1.81046E-05	0.000490308	1.81046E-05	0.00022331	0.000216315	0.000383291	0.001663512
3838103773945	383810	3773945	0.00105413	0.00041345	0.000136921	0.0001341	0.000311387	0.000310907	0.000409122	0.000408858	0.000438221	0.000427717	1.70528E-05	1.70528E-05	0.000461822	1.70528E-05	0.000210661	0.000204062	0.000360914	0.001566393
3838203773945	383820	3773945	0.000995054	0.00039027	0.000129247	0.000126584	0.000293934	0.000293481	0.000386191	0.000385942	0.00041659	0.000403744	1.6097E-05	1.6097E-05	0.000435938	1.6097E-05	0.000199151	0.000192913	0.000340556	0.001478036
3838303773945	383830	3773945	0.000940147	0.00036874	0.000122115	0.000119599	0.000277715	0.000277286	0.000364881	0.000364646	0.000390833	0.000381465	1.52087E-05	1.52087E-05	0.000411883	1.52087E-05	0.000188447	0.000182544	0.000321636	0.001395925
3838403773945	383840	3773945	0.000887917	0.00034825	0.000115331	0.000112955	0.000262286	0.000261882	0.00034461	0.000344387	0.00036912	0.000360273	1.43638E-05	1.43638E-05	0.000389	1.43638E-05	0.000178258	0.000172674	0.000303663	0.001317919
3838503773945	383850	3773945	0.00083636	0.00032803	0.000108634	0.000106396	0.000247057	0.000246675	0.0003246	0.0003246391	0.000347687	0.000339353	1.35298E-05	1.35298E-05	0.000366413	1.35298E-05	0.000168196	0.000162927	0.000285961	0.001241093
3838603773945	383860	3773945	0.000786743	0.00030857	0.00010219	0.000100084	0.0002324	0.000232042	0.000305343	0.000305146	0.000327061	0.000319221	1.27271E-05	1.27271E-05	0.000344676	1.27271E-05	0.000158509	0.000153544	0.000268952	0.001167271
3838703773945	383870	3773945	0.000738249	0.00028955	9.58907E-05	9.3915E-05	0.000218075	0.000217739	0.000286522	0.000286338	0.000306901	0.000299545	1.19426E-05	1.19426E-05	0.00032343	1.19426E-05	0.000149037	0.000144369	0.000252353	0.001095228
3838803773945	383880	3773945	0.00069166	0.00027128	8.98392E-05	8.79882E-05	0.000204313	0.000203998	0.00026844	0.00026827	0.000287533	0.000280641	1.1189E-05	1.1189E-05	0.000303019	1.1189E-05	0.000139933	0.00013555	0.000236418	0.001026072
3838903773945	383890	3773945	0.000647801	0.00025408	8.41423E-05	8.24087E-05	0.000191357	0.000191062	0.000251418	0.000251256	0.0002693	0.000262845	1.04795E-05	1.04795E-05	0.000283804	1.04795E-05	0.000131353	0.000127238	0.000221414	0.000960953
3839003773945	383900	3773945	0.000604301	0.00023702	7.84922E-05	7.6875E-05	0.000178507	0.000178232	0.00023453	0.000234384	0.000251217	0.000245195	9.77575E-06	9.77575E-06	0.000264747	9.77575E-06	0.000122839	0.000118991	0.000206541	0.000896404
3839103773945	383910	3773945	0.000565292	0.00022172	7.34253E-05	7.19125E-05	0.000166984	0.000166727	0.000219396	0.000219254	0.000235	0.000229367	9.14471E-06	9.14471E-06	0.000247657	9.14471E-06	0.000115181	0.000111573	0.000193196	0.000838484
3829703773955	382970	3773955	0.00016032	6.288E-05	2.08238E-05	2.03948E-05	4.73577E-05	4.72846E-05	6.22219E-05	6.21817E-05	6.66474E-05	6.50499E-05	2.59349E-06	2.59349E-06	7.02369E-05	2.59349E-06	2.55576E-05	2.47571E-05	1.66109E-05	7.20926E-05
3829803773955	382980	3773955	0.000170739	6.6966E-05	2.21772E-05	2.17202E-05	5.04355E-05	5.03577E-05	6.62656E-05	6.62229E-05	7.09788E-05	6.92774E-05	2.76204E-06	2.76204E-06	7.48015E-05	2.76204E-06	2.71165E-05	2.62672E-05	1.72197E-05	7.47347E-05
3829903773955	382990	3773955	0.000182541	7.1595E-05	2.37102E-05	2.32217E-05	5.39218E-05	5.38386E-05	7.08462E-05	7.08005E-05	7.58852E-05	7.40663E-05	2.95297E-06	2.95297E-06	7.99722E-05	2.95297E-06	2.88817E-05	2.79771E-05	1.79031E-05	7.77009E-05
3830003773955	383000	3773955	0.000195745	7.6774E-05	2.54252E-05	2.49013E-05	5.78221E-05	5.77329E-05	7.59707E-05	7.59217E-05	8.13741E-05	7.94236E-05	3.16656E-06	3.16656E-06	8.57567E-05	3.16656E-06	3.08532E-05	2.98868E-05	1.86409E-05	8.09028E-05
3830103773955	383010	3773955	0.000210754	8.2661E-05	2.73747E-05	2.68107E-05	6.22557E-05	6.21596E-05	8.17958E-05	8.1743E-05	8.76135E-05	8.55135E-05	3.40936E-06	3.40936E-06	9.23322E-05	3.40936E-06	3.30902E-05	3.20538E-05	1.94466E-05	8.43994E-05
3830203773955	383020	3773955	0.00022773	8.9319E-05	2.95797E-05	2.89702E-05	6.72703E-05	6.71665E-05	8.83844E-05	8.83274E-05	9.46707E-05	9.24015E-05	3.68398E-06	3.68398E-06	9.97695E-05	3.68398E-06	3.5616E-05	3.45004E-05	2.03065E-05	8.81317E-05
3830303773955	383030	3773955	0.000245146	9.615E-05	3.18418E-05	3.11858E-05	7.24149E-05	7.23032E-05	9.51438E-05	9.50824E-05	0.00010191	9.94681E-05	3.96572E-06	3.96572E-06	0.0001074	3.96572E-06	3.8201E-05	3.70045E-05	2.10827E-05	9.15066E-05
3830403773955	383040	3773955	0.000264969	0.00010392	3.44167E-05	3.37076E-05	7.82706E-05	7.81499E-05	0.000102837	0.000102771	0.000110152	0.000107511	4.2864E-06	4.2864E-06	0.000116084	4.2864E-06	4.11502E-05	3.98613E-05	2.19088E-05	9.50856E-05
3830503773955	383050	3773955	0.000288772	0.00011326	3.75083E-05	3.67355E-05	8.53017E-05	8.51701E-05	0.000112075	0.000112003	0.000120047	0.000117169	4.67145E-06	4.67145E-06	0.000126512	4.67145E-06	4.47039E-05	4.33037E-05	2.2857E-05	9.9201E-05
3830603773955	383060	3773955	0.00031737	0.00012448	4.1223E-05	4.03737E-05	9.37497E-05	9.3605E-05	0.000123175	0.000123095	0.000131936	0.000128773	5.13409E-06	5.13409E-06	0.000139041	5.13409E-06	4.90039E-05	4.7469E-05	2.39274E-05	0.000103847
3830703773955	383070	3773955	0.000350855	0.00013761	4.55723E-05	4.46334E-05	0.000103641	0.000103481	0.000136171	0.000136083	0.000145856	0.00014236	5.67578E-06	5.67578E-06	0.000153711	5.67578E-06	5.40788E-05	5.23849E-05	2.50748E-05	0.000108826
3830803773955	383080	3773955	0.000384852	0.00015094	4.99882E-05	4.89582E-05	0.000113683	0.000113508	0.000149365	0.000149269	0.000159989	0.000156154	6.22574E-06	6.22574E-06	0.000168605	6.22574E-06	5.92578E-05	5.74017E-05	2.60479E-05	0.00011305
3830903773955	383090	3773955	0.000424508	0.0001665	5.5139E-05	5.40029E-05	0.000125398	0.000125204	0.000164756	0.00016465	0.000176474	0.000172244	6.86725E-06	6.86725E-06	0.000185979	6.86725E-06	6.53158E-05	6.32699E-05	2.70708E-05	0.000117489
3831003773955	383100	3773955	0.000471394	0.00018489	6.1229E-05	5.99675E-05	0.000139247	0.000139033	0.000182953	0.000182835	0.000195965	0.000191268	7.62573E-06	7.62573E-06	0.00020652	7.62573E-06	7.24788E-05	7.02086E-05	2.81413E-05	0.000122135
3831103773955	383110	3773955	0.000527819	0.00020702	6.8558E-05	6.71455E-05	0.000155915	0.000155675	0.000204852	0.00020472	0.000219422	0.000214163	8.53851E-06	8.53851E-06	0.00023124	8.53851E-06	8.10464E-05	7.85079E-05	2.92434E-05	0.000126918
3831203773955	383120	3773955	0.00059707	0.00023418	7.7553E-05	7.59551E-05	0.000176372	0.000176099	0.000231729	0.00023158	0.000248211	0.000242261	9.65879E-06	9.65879E-06	0.000261579	9.65879E-06	9.14528E-05	8.85883E-05	3.03726E-05	0.000131819
3831303773955	383130	3773955	0.000680253	0.0002668	8.83575E-05	8.6537E-05	0.000200943	0.000200633	0.000264013	0.000263843	0.000282791	0.000276013	1.10044E-05	1.10044E-05	0.000298022	1.10044E-05	0.000103721	0.000100473	3.14702E-05	0.000136583
3831403773955	383140	3773955	0.000787112	0.00030872	0.000102237	0.000100131	0.000232509	0.00023215	0.000305486	0.000305289	0.000327214	0.000319371	1.27331E-05	1.27331E-05	0.000344837	1.27331E-05	0.000119142	0.00011541	3.26448E-05	0.000141681
3831503773955	383150	3773955	0.000931327	0.00036528	0.000120969	0.000118477	0.000275109	0.000274685	0.000361458	0.000361225	0.000387166	0.000377886	1.5066E-05	1.5066E-05	0.00040818	1.5066E-05	0.000139454	0.000135086	3.37763E-05	0.000146592
3831603773955	383160	3773955	0.001142907	0.00044826	0.000148451	0.000145393	0.000337609	0.000337088	0.000443574	0.000443288	0.000475123	0.000463735	1.84888E-05	1.84888E-05	0.000500713	1.84888E-05	0.00016795	0.000162689	3.49848E-05	0.000151836
3836903773955	383690	3773955	0.006050821	0.00237322	0.000785937	0.000769744	0.001787383	0.001784625	0.002348388	0.002346872	0.002515417	0.002455123	9.7884E-05	9.7884E-05	0.002650891	9.7884E-05	0.001173655	0.001136894	0.002006066	0.008706467
3837003773955	383700	3773955	0.004184297	0.00164114	0.000543495	0.000532297	0.001236021	0.001234114	0.00162397	0.001622922	0.001739474	0.00169778	6.76892E-05	6.76892E-05	0.001833159	6.76892E-05	0.00081393	0.000788436	0.001395227	0.006055384
3837103773955	383710	3773955	0.003196931	0.00125388	0.000415247	0.000406691	0.000944358	0.000942901	0.001240763	0.001239962	0.001329012	0.001297156	5.17167E-05	5.17167E-05	0.001400589	5.17167E-05	0.000623614	0.000604081	0.00107119	0.004649039
3837203773955	383720	3773955	0.002591032	0.00101624	0.000336547	0.000329613	0.000765378	0.000764187	0.001005607	0.001004958	0.00107713	0.001051312	4.1915E-05	4.1915E-05	0.001135142	4.1915E-05	0.000506803	0.000490928	0.000871745	0.003783437
3837303773955	383730	3773955	0.002193587	0.00086036	0.000284923	0.000279053	0.000647975	0.000646975	0.000851354	0.000850805	0.000911907	0.000890049	3.54856E-05	3.54856E-05	0.00096102	3.54856E-05	0.000430148	0.000416675	0.000740358	0.003213208
3837403773955	383740	3773955	0.00191695	0.00075185	0.000248991	0.000243861	0.000566258	0.000565384	0.000743988	0.000743508	0.000796905	0.000777803	3.10104E-05	3.10104E-05	0.000839824	3.10104E-05	0.000376767	0.000364966	0.000648476	0.00281443
3837503773955	383750	3773955	0.001716112	0.00067308	0.000222905	0.000218312	0.000506931	0.000506149	0.000666041	0.000665611	0.000713413	0.000696313	2.77615E-05	2.77615E-05	0.000751836	2.77615E-05	0.000337988	0.000327402	0.00058143	0.002523447
3837603773955	383760	3773955	0.001562699	0.00061291	0.000202978	0.000198796	0.000461614	0.000460901	0.0006065	0.000606109	0.000649637	0.000634066	2.52797E-05	2.52797E-05	0.000684625	2.52797E-05	0.000308349	0.000298691	0.000529968	0.002300097
3837703773955	383770	3773955	0.001446526	0.00056735	0.000187888	0.000184017	0.000427297	0.000426637	0.000561412	0.00056105	0.000601342	0.000586928	2.34004E-05	2.34004E-05	0.000633729	2.34004E-05	0.000285881	0.000276926	0.000490774	0.002129992
3837803773955	383780	3773955	0.001350634	0.00052974	0.000175433	0.000171818	0.000398971	0.000398355	0.000524195	0.000523857	0.000561479	0.0005402	2.18492E-05	2.18492E-05	0.000591719	2.18492E-05	0.000267319	0.000258946	0.000458294	0.001989029
3837903773955	383790	3773955	0.001268457	0.00049751	0.000164759	0.000161364	0.000374696	0.000374118	0.000492302	0.000491984	0.000527317	0.000514677	2.05198E-05	2.05198E-05	0.000555717	2.05198E-05	0.000251395	0.000243521	0.000430368	0.001867827
3838003773955	383800	3773955	0.001196682	0.00046936	0.000155436	0.000152234	0.000353494	0.000352949	0.000464445	0.000464145	0.000497479	0.000485554	1.93587E-05	1.93587E-05	0.000524272	1.93587E-05	0.000237474	0.000230036	0.000405918	0.001761711
3838103773955	383810	3773955	0.001132254	0.00044409	0.000147068	0.000144038	0.000334462	0.000333946	0.00043944	0.000439156	0.000470695	0.000459413	1.83164E-05	1.83164E-05	0.000496046	1.83164E-05	0.000224965	0.000217919	0.000383934	0.001666301
3838203773955	383820	3773955	0.001072281	0.00042056	0.000139278	0.000136408	0.000316747	0.000316258	0.000416164	0.000415895	0.000445763	0.000435079	1.73463E-05	1.73463E-05	0.000469771	1.73463E-05	0.000213314	0.000206633	0.000363469	0.001577482
3838303773955	383830	3773955	0.001014904	0.00039806	0.000131825	0.000129109	0.000299798	0.000299335	0.000393895	0.000393641	0.000421911	0.000411798	1.64181E-05	1.64181E-05	0.000444634	1.64181E-05	0.000202161	0.00019582	0.000343914	0.001492611
3838403773955	383840	3773955	0.000958866	0.00037608	0.000124546	0.00012198	0.000283244	0.000282807	0.000372146	0.000371906	0.000398615	0.00038906	1.55115E-05	1.55115E-05	0.000420083	1.55115E-05	0.000191265	0.000185274	0.000324848	0.001409862
3838503773955	383850	3773955	0.000902297	0.00035389	0.000117199	0.000114784	0.000266534	0.000266123	0.000350191	0.000349965	0.000375098	0.000366107	1.45964E-05	1.45964E-05	0.0003953	1.45964E-05	0.000180263	0.000174617	0.000305648	0.001326533
3838603773955	383860	3773955	0.00084695	0.00033219	0.00011001	0.000107743	0.000250185	0.000249799	0.00032871	0.000328498	0.00035209	0.00034365	1.37011E-05	1.37011E-05	0.000371052	1.37011E-05	0.000169496	0.000164187	0.000286891	0.001245129
3838703773955	383870	3773955	0.000791486	0.00031043	0.000102806	0.000100687	0.00023381	0.00023344	0.000307184	0.000306986	0.000329032	0.000321146	1.28038E-05	1.28038E-05	0.000346753	1.28038E-05	0.000158706	0.000153735	0.000268135	0.001163726
3838803773955	383880	3773955	0.000737396	0.00028922	9.57798E-05	9.38064E-05	0.000217823	0.000217487	0.000286191	0.000286007	0.000306547	0.000299199	1.19288E-05	1.19288E-05	0.000323056	1.19288E-05	0.000148178	0.000143536	0.000249856	0.001084394

			KMMass Grading / Excavation	KMMass Grading / Excavation	KMDrainage / Utilities Trenching	KMFoundations / Concrete Pads	KMBuilding / Structure Construction	KMAsphalt Paving	KMArchitectural Coating	KMLandscaping or Other Finishing	KMWaterside Construction (Piles)	EWNDemolition	EWNSite Grubbing / Prep	EWNDrainage / Utilities Trenching	EWNDrainage / Utilities Trenching	EWNDrainage / Utilities Trenching	EWNFoundation s / Concrete Pads	EWNBuilding / Structure Construction	EWNAsphalt Paving	EWNLandscaping or Other Finishing	EWNWaterside Construction (Piles)
Unique Identifier	X (UTM)	Y (UTM)	2025	2026	2026	2026	2026	2026	2026	2026	2026	2027	2027	2027	2028	2029	2029	2029	2029	2029	2029
3830303773945	383030	3773945	7.04013E-05	6.96727E-05	2.50201E-05	1.32405E-05	4.54766E-05	1.46098E-06	1.46098E-06	4.69376E-05	1.46098E-06	0.000192684	1.05016E-05	2.46596E-05	2.41834E-05	2.3683E-05	2.05139E-05	4.45447E-05	3.16912E-06	4.61293E-05	3.16912E-06
3830403773945	383040	3773945	7.3074E-05	7.23178E-05	2.59699E-05	1.37432E-05	4.72031E-05	1.51645E-06	1.51645E-06	4.87195E-05	1.51645E-06	0.000208726	1.13758E-05	2.67125E-05	2.61967E-05	2.56547E-05	2.22217E-05	4.82531E-05	3.43295E-06	4.99696E-05	3.43295E-06
3830503773945	383050	3773945	7.62171E-05	7.54283E-05	2.7087E-05	1.43343E-05	4.92333E-05	1.58167E-06	1.58167E-06	5.0815E-05	1.58167E-06	0.000228419	1.24491E-05	2.92329E-05	2.86684E-05	2.80752E-05	2.43183E-05	5.28058E-05	3.75685E-06	5.46843E-05	3.75685E-06
3830603773945	383060	3773945	7.98155E-05	7.89895E-05	2.83658E-05	1.50111E-05	5.15578E-05	1.65635E-06	1.65635E-06	5.32142E-05	1.65635E-06	0.000252637	1.37691E-05	3.23324E-05	3.1708E-05	3.10519E-05	2.68968E-05	5.84047E-05	4.15518E-06	6.04823E-05	4.15518E-06
3830703773945	383070	3773945	8.36454E-05	8.27798E-05	2.97269E-05	1.57314E-05	5.40318E-05	1.73583E-06	1.73583E-06	5.57676E-05	1.73583E-06	0.000281527	1.53436E-05	3.60296E-05	3.53338E-05	3.46027E-05	2.99724E-05	6.50833E-05	4.63033E-06	6.73985E-05	4.63033E-06
3830803773945	383080	3773945	8.67661E-05	8.58681E-05	3.0836E-05	1.63183E-05	5.60476E-05	1.80059E-06	1.80059E-06	5.78482E-05	1.80059E-06	0.000310661	1.69314E-05	3.97582E-05	3.89904E-05	3.81837E-05	3.30742E-05	7.18186E-05	5.1095E-06	7.43733E-05	5.1095E-06
3830903773945	383090	3773945	9.00435E-05	8.91116E-05	3.20008E-05	1.69347E-05	5.81647E-05	1.8686E-06	1.8686E-06	6.00333E-05	1.8686E-06	0.000345094	1.88081E-05	4.41649E-05	4.3312E-05	4.24158E-05	3.674E-05	7.97787E-05	5.67583E-06	8.26166E-05	5.67583E-06
3831003773945	383100	3773945	9.35748E-05	9.26064E-05	3.32557E-05	1.75988E-05	6.04458E-05	1.94188E-06	1.94188E-06	6.23876E-05	1.94188E-06	0.000386954	2.10895E-05	4.95221E-05	4.85658E-05	4.75609E-05	4.11966E-05	8.94559E-05	6.36431E-06	9.26381E-05	6.36431E-06
3831103773945	383110	3773945	9.733E-05	9.63227E-05	3.45903E-05	1.83051E-05	6.28715E-05	2.01981E-06	2.01981E-06	6.48913E-05	2.01981E-06	0.000438653	2.39071E-05	5.61385E-05	5.50544E-05	5.39153E-05	4.67007E-05	0.000101408	7.21461E-06	0.000105015	7.21461E-06
3831203773945	383120	3773945	0.000101167	0.00010012	3.59541E-05	1.90268E-05	6.53503E-05	2.09944E-06	2.09944E-06	6.74497E-05	2.09944E-06	0.000502465	2.7385E-05	6.43051E-05	6.30633E-05	6.17585E-05	5.34943E-05	0.00011616	8.26414E-06	0.000120292	8.26414E-06
3831303773945	383130	3773945	0.000104878	0.000103792	3.72727E-05	1.97246E-05	6.77471E-05	2.17644E-06	2.17644E-06	6.99235E-05	2.17644E-06	0.000579347	3.15752E-05	7.41445E-05	7.27126E-05	7.12082E-05	6.16795E-05	0.000133933	9.52864E-06	0.000138698	9.52864E-06
3831403773945	383140	3773945	0.000108924	0.000107797	3.87108E-05	2.04856E-05	7.03609E-05	2.26042E-06	2.26042E-06	7.26213E-05	2.26042E-06	0.000678565	3.69826E-05	8.68422E-05	8.51652E-05	8.34031E-05	7.22426E-05	0.00015687	1.11605E-05	0.000162451	1.11605E-05
3831503773945	383150	3773945	0.000112724	0.000111558	4.00613E-05	2.12003E-05	7.28156E-05	2.33927E-06	2.33927E-06	7.51549E-05	2.33927E-06	0.000813524	4.43381E-05	0.000104114	0.000102104	9.99911E-05	8.66109E-05	0.00018807	1.33802E-05	0.00019476	1.33802E-05
3831603773945	383160	3773945	0.000116823	0.000115614	4.15179E-05	2.19711E-05	7.54632E-05	2.42433E-06	2.42433E-06	7.78875E-05	2.42433E-06	0.001011484	5.51272E-05	0.000129449	0.000126949	0.000124323	0.000107686	0.000233835	1.66361E-05	0.000242153	1.66361E-05
3836903773945	383690	3773945	0.007619311	0.007540458	0.002707843	0.00143298	0.004921787	0.000158117	0.000158117	0.005079904	0.000158117	0.00539828	0.000294213	0.000690868	0.000677527	0.000663508	0.000574721	0.001247973	8.87866E-05	0.001292367	8.87866E-05
3837003773945	383700	3773945	0.005007691	0.004955866	0.001779694	0.000941807	0.003234779	0.000103921	0.000103921	0.0033387	0.000103921	0.003527208	0.000192237	0.00045141	0.000442692	0.000433533	0.00037552	0.000815419	5.80127E-05	0.000844426	5.80127E-05
3837103773945	383710	3773945	0.00370081	0.00366251	0.001315239	0.000696019	0.002390583	7.67999E-05	7.67999E-05	0.002467383	7.67999E-05	0.002593847	0.000141368	0.000331959	0.000325548	0.000318812	0.000276151	0.000599645	4.26615E-05	0.000620976	4.26615E-05
3837203773945	383720	3773945	0.002929994	0.002899671	0.001041297	0.00055105	0.001892665	6.08038E-05	6.08038E-05	0.001953469	6.08038E-05	0.002045296	0.000111471	0.000261756	0.000256701	0.000251389	0.00021775	0.000472831	3.36394E-05	0.000489651	3.36394E-05
3837303773945	383730	3773945	0.00244147	0.002416203	0.000867679	0.000459173	0.001577097	5.06658E-05	5.06658E-05	0.001627763	5.06658E-05	0.001699375	9.26181E-05	0.000217485	0.00021325	0.000208872	0.000180922	0.000392861	2.795E-05	0.000406836	2.795E-05
3837403773945	383740	3773945	0.002108792	0.002086968	0.000749448	0.000396605	0.0013622	4.3762E-05	4.3762E-05	0.001405962	4.3762E-05	0.001465129	7.98514E-05	0.000187506	0.000183885	0.00018008	0.000155983	0.000338708	2.40973E-05	0.000350757	2.40973E-05
3837503773945	383750	3773945	0.001869726	0.001850376	0.000664486	0.000351643	0.001207772	3.88009E-05	3.88009E-05	0.001246573	3.88009E-05	0.001297804	7.0732E-05	0.000166092	0.000162885	0.000159514	0.000138169	0.000300026	2.13452E-05	0.000310699	2.13452E-05
3837603773945	383760	3773945	0.001689027	0.001671547	0.000600267	0.000317659	0.001091047	3.5051E-05	3.5051E-05	0.001126098	3.5051E-05	0.001172079	6.38798E-05	0.000150002	0.000147105	0.000144061	0.000124784	0.000270961	1.92774E-05	0.0002806	1.92774E-05
3837703773945	383770	3773945	0.001553652	0.001537573	0.000552156	0.000292199	0.0010036	3.22417E-05	3.22417E-05	0.001035842	3.22417E-05	0.001078535	5.87816E-05	0.00013803	0.000135365	0.000132564	0.000114825	0.000249336	1.77389E-05	0.000258205	1.77389E-05
3837803773945	383780	3773945	0.001442331	0.001427404	0.000512593	0.000271262	0.000931691	2.99315E-05	2.99315E-05	0.000961623	2.99315E-05	0.001001982	5.46093E-05	0.000128233	0.000125757	0.000123155	0.000106675	0.000231638	1.64798E-05	0.000239878	1.64798E-05
3837903773945	383790	3773945	0.001347353	0.001333409	0.000478839	0.0002534	0.000870339	2.79605E-05	2.79605E-05	0.000898299	2.79605E-05	0.000936914	5.1063E-05	0.000119906	0.00011759	0.000115157	9.97475E-05	0.000216596	1.54096E-05	0.0002243	1.54096E-05
3838003773945	383800	3773945	0.001264446	0.001251361	0.000449374	0.000237807	0.000816785	2.624E-05	2.624E-05	0.000843025	2.624E-05	0.000880284	4.79766E-05	0.000112658	0.000110483	0.000108197	9.37184E-05	0.000203504	1.44782E-05	0.000210743	1.44782E-05
3838103773945	383810	3773945	0.001190626	0.001178304	0.00042139	0.00022924	0.000769099	2.47081E-05	2.47081E-05	0.000793807	2.47081E-05	0.000829956	4.52337E-05	0.000106217	0.000104166	0.000102011	8.83602E-05	0.000191869	1.36504E-05	0.000198694	1.36504E-05
3838203773945	383820	3773945	0.001123465	0.001111838	0.000399271	0.000211292	0.000725716	2.33143E-05	2.33143E-05	0.00074903	2.33143E-05	0.000784206	4.27402E-05	0.000100362	9.8424E-05	9.63876E-05	8.34896E-05	0.000181293	1.2898E-05	0.000187742	1.2898E-05
3838303773945	383830	3773945	0.001061052	0.001050071	0.000377089	0.000199554	0.000685399	2.20191E-05	2.20191E-05	0.000707418	2.20191E-05	0.000741688	4.04229E-05	9.49207E-05	9.30876E-05	9.11616E-05	7.89629E-05	0.000171463	1.21987E-05	0.000177563	1.21987E-05
3838403773945	383840	3773945	0.001001759	0.000991392	0.000356017	0.000188403	0.000647099	2.07887E-05	2.07887E-05	0.000667887	2.07887E-05	0.000701229	3.82179E-05	8.97428E-05	8.80098E-05	8.61887E-05	7.46555E-05	0.0001621	1.15332E-05	0.000167877	1.15332E-05
3838503773945	383850	3773945	0.000943363	0.0009336	0.000335264	0.00017742	0.000609377	1.95768E-05	1.95768E-05	0.000628953	1.95768E-05	0.00066126	3.60395E-05	8.46276E-05	8.29934E-05	8.12762E-05	7.04003E-05	0.00015287	1.08759E-05	0.000158308	1.08759E-05
3838603773945	383860	3773945	0.000887251	0.000878068	0.000315322	0.000166867	0.00057313	1.84124E-05	1.84124E-05	0.000591543	1.84124E-05	0.000622785	3.39426E-05	7.97035E-05	7.81644E-05	7.65471E-05	6.6304E-05	0.000143975	1.02431E-05	0.000149097	1.02431E-05
3838703773945	383870	3773945	0.00083249	0.000823874	0.00029586	0.000156568	0.000537757	1.7276E-05	1.7276E-05	0.000555033	1.7276E-05	0.000585159	3.18919E-05	7.48882E-05	7.3442E-05	7.19225E-05	6.22982E-05	0.000135277	9.62422E-06	0.000140089	9.62422E-06
3838803773945	383880	3773945	0.000779924	0.000771853	0.000277179	0.000146682	0.000503802	1.61851E-05	1.61851E-05	0.000519987	1.61851E-05	0.000548996	2.9921E-05	7.02601E-05	6.89033E-05	6.74776E-05	5.84482E-05	0.000126917	9.02944E-06	0.000131431	9.02944E-06
3838903773945	383890	3773945	0.000730427	0.000722867	0.000259588	0.000137373	0.000471828	1.5158E-05	1.5158E-05	0.000486986	1.5158E-05	0.00051493	2.80644E-05	6.59004E-05	6.46278E-05	6.32906E-05	5.48214E-05	0.000119041	8.46916E-06	0.000123276	8.46916E-06
3839003773945	383900	3773945	0.000681362	0.000674311	0.000242151	0.000128145	0.000440134	1.41398E-05	1.41398E-05	0.000454274	1.41398E-05	0.000481133	2.62224E-05	6.15751E-05	6.0386E-05	5.91365E-05	5.12233E-05	0.000111228	7.91329E-06	0.000115185	7.91329E-06
3839103773945	383910	3773945	0.000637337	0.000630741	0.000226505	0.000119865	0.000411696	1.32261E-05	1.32261E-05	0.000424922	1.32261E-05	0.000450812	2.45698E-05	5.76946E-05	5.65804E-05	5.54097E-05	4.79952E-05	0.000104219	7.41459E-06	0.000107926	7.41459E-06
3829703773955	382970	3773955	5.47981E-05	5.42309E-05	1.94748E-05	1.0306E-05	3.53975E-05	1.13718E-06	1.13718E-06	3.65347E-05	1.13718E-06	0.000123	6.70363E-06	1.57414E-05	1.54374E-05	1.5118E-05	1.3095E-05	2.8435E-05	2.023E-06	2.94465E-05	2.023E-06
3829803773955	382980	3773955	5.68063E-05	5.62184E-05	2.01885E-05	1.06837E-05	3.66947E-05	1.17886E-06	1.17886E-06	3.78736E-05	1.17886E-06	0.000131062	7.14306E-06	1.67732E-05	1.64493E-05	1.6109E-05	1.39534E-05	3.02989E-05	2.15561E-06	3.13767E-05	2.15561E-06
3829903773955	382990	3773955	5.9061E-05	5.84497E-05	2.09898E-05	1.11077E-05	3.81511E-05	1.22564E-06	1.22564E-06	3.93768E-05	1.22564E-06	0.00014025	7.64383E-06	1.79491E-05	1.76025E-05	1.72383E-05	1.49316E-05	3.24231E-05	2.30673E-06	3.35764E-05	2.30673E-06
3830003773955	383000	3773955	6.14948E-05	6.08584E-05	2.18548E-05	1.15655E-05	3.97233E-05	1.27615E-06	1.27615E-06	4.09994E-05	1.27615E-06	0.000150587	8.20719E-06	1.9272E-05	1.88999E-05	1.85088E-05	1.60321E-05	3.48127E-05	2.47674E-06	3.60511E-05	2.47674E-06
3830103773955	383010	3773955	6.41525E-05	6.34886E-05	2.27993E-05	1.20653E-05	4.14401E-05	1.33131E-06	1.33131E-06	4.27714E-05	1.33131E-06	0.000162379	8.84985E-06	2.07811E-05	2.03798E-05	1.99581E-05	1.72874E-05	3.75387E-05	2.67067E-06	3.8874E-05	2.67067E-06
3830203773955	383020	3773955	6.69895E-05	6.62962E-05	2.38075E-05	1.25989E-05	4.32727E-05	1.39018E-06	1.39018E-06	4.46629E-05	1.39018E-06	0.000175801	9.58139E-06	2.24989E-05	2.20644E-05	2.16079E-05	1.87165E-05	4.06417E-05	2.89143E-06	4.20874E-05	2.89143E-06
3830303773955	383030	3773955	6.95502E-05	6.88304E-05	2.47176E-05	1.30805E-05	4.49268E-05	1.44332E-06	1.44332E-06	4.63701E-05	1.44332E-06	0.000189752	1.03417E-05	2.42843E-05	2.38154E-05	2.33226E-05	2.02017E-05	4.38668E-05	3.12089E-06	4.54272E-05	3.12089E-06
3830403773955	383040	3773955	7.22752E-05	7.15272E-05	2.5686E-05	1.3593E-05	4.6687E-05	1.49987E-06	1.49987E-06	4.81869E-05	1.49987E-06	0.000205793	1.1216E-05	2.63372E-05	2.58286E-05	2.52942E-05	2.19095E-05	4.75752E-05	3.38472E-06	4.92675E-05	3.38472E-06
3830503773955	383050	3773955	7.54033E-05	7.4623E-05	2.67977E-05	1.41813E-05	4.87077E-05	1.56478E-06	1.56478E-06	5.02725E-05	1.56478E-06	0.00022528	1.2278E-05	2.88311E-05	2.82744E-05	2.76893E-05	2.39841E-05	5.20801E-05	3.70522E-06	5.39327E-05	3.70522E-06
3830603773955	383060	3773955	7.89346E-05	7.81177E-05	2.80527E-05	1.48454E-05	5.09888E-05	1.63807E-06	1.63807E-06	5.26268E-05	1.63807E-06	0.000249069	1.35746E-05	3.18757E-05	3.12602E-05	3.06134E-05	2.65169E-05	5.75798E-05	4.09649E-06	5.96281E-05	4.09649E-06
3830703773955	383070	3773955	8.27197E-05	8.18636E-05	2.93979E-05	1.55573E-05	5.34338E-05	1.71661E-06	1.71661E-06	5.51504E-05	1.71661E-06	0.000277507	1.51245E-05	3.55151E-05	3.48293E-05	3.41087E-05	2.95444E-05	6.4154E-05	4.56421E-06	6.64361E-05	4.56421E-06
3830803773955	383080	3773955	8.59299E-05	8.50406E-05	3.05388E-05	1.6161E-05	5.55075E-05	1.78323E-06	1.78323E-06	5.72907E-05	1.78323E-06	0.000306963	1.67299E-05	3.92849E-05	3.85262E-05	3.77291E-05	3.26804E-05	7.09636E-05	5.04868E-06	7.34879E-05	5.04868E-06
3830903773955	383090	3773955	8.93044E-05	8.83802E-05	3.17381E-05	1.67957E-05	5.76873E-05	1.85326E-06	1.85326E-06	5.95405E-05	1.85326E-06	0.000341863	1.8632E-05	4.37513E-05	4.29065E-05	4.20187E-05	3.6396E-05	7.90317E-05	5.62268E-06	8.18431E-05	5.62268E-06
3831003773955	383100	3773955	9.28357E-05	9.18749E-05	3.29931E-05	1.74598E-05	5.99683E-05	1.92654E-06	1.92654E-06	6.18949E-05	1.92654E-06	0.000383638	2.09088E-05	4.90978E-05	4.81496E-05	4.71534E-05	4.08436E-05	8.86895E-05	6.30978E-06	9.18443E-05	6.30978E-06
3831103773955	383110	3773955	9.64714E-05	9.54731E-05	3.42852E-05	1.81436E-05	6.23169E-05	2.00199E-06	2.00199E-06	6.43189E-05	2.00199E-06	0.000434296	2.36697E-05	5.55809E-05	5.45076E-05	5.33798E-05	4.62368E-05	0.0001004	7.14295E-06	0.000103972	7.14295E-06
3831203773955	383120	3773955	0.000100197	9.91599E-05	3.56092E-05	1.88442E-05	6.47234E-05	2.0793E-06	2.0793E-06	6.68027E-05	2.0793E-06	0.000496715	2.70716E-05	6.35692E-05	6.23416E-05	6.10517E-05	5.28821E-05	0.00011483	8.16956E-06	0.000118915	8.16956E-06
3831303773955	383130	3773955	0.000103818	0.000102743	3.6896E-05	1.95252E-05	6.70623E-05	2.15444E-06	2.15444E-06	6.92167E-05	2.15444E-06	0.000571622	3.11541E-05	7.31557E-05	7.1743E-05	7.02586E-05	6.0857E-05	0.000132147	9.40157E-06	0.000136848	9.40157E-06
3831403773955	383140	3773955	0.000107692	0.000106578	3.8273E-05	2.02539E-05	6.95652E-05	2.23485E-06	2.23485E-06	7.18E-05	2.23485E-06	0.00066773	3.63922E-05	8.54556E-05	8.38054E-05	8.20714E-05	7.10891E-05	0.000154366	1.09823E-05	0.000159857	1.09823E-05
3831503773955	383150	3773955	0.000111425	0.000110272	3.95996E-05	2.0956E-05	7.19765E-05	2.31232E-06	2.31232E-06	7.42888E-05	2.31232E-06	0.00079808	4.34964E-05	0.000102138	0.000100165	9.80929E-05	8.49667E-05	0.0001845	1.31262E-05	0.000191063	1.31262E-05
3831603773955	383160	3773955	0.000115412	0.000114217	4.10165E-05	2.17058E-05	7.45517E-05	2.39505E-06	2.39505E-06	7.69468E-05	2.39505E-06	0.000987587	5.38248E-05	0.000126391	0.00012395	0.000121385	0.000105142	0.0002283	1.6243E-05	0.000236432	1.6243E-05
3836903773955	383690	3773955	0.006617843	0.006549355	0.002351929	0.001244632	0.004274876	0.000137335	0.000137335	0.004412211	0.000137335	0.004694142	0.000255837	0.000600753	0.000589152	0.000576962	0.000499756	0.001085191	7.72055E-05	0.001123794	7.72055E-05
3837003773955	383700	3773955	0.004602738	0.004555104	0.001635777	0.000865647	0.002973195	9.55169E-05	9.55169E-05	0.003068712	9.55169E-05	0.003250398	0.000177151	0.000415984	0.000407951	0.0003995	0.00034605	0.000751426	5.34599E-05	0.000778156	5.34599E-05
3837103773955	383710	3773955	0.003533765	0.003497194	0.001255872	0.000664603	0.002282679	7.33334E-05	7.33334E-05	0.002356012	7.33334E-05	0.002486682	0.000135527	0.000318244	0.000312098	0.000305641	0.000264742	0.000574871	4.08989E-05	0.00059532	4.08989E-05
3837203773955	383720	3773955	0.002875815	0.002846053	0.001022042	0.00054086	0.001857668	5.96795E-05	5.96795E-05	0.001917347	5.96795E-05	0.002018037	0.000109986	0.000258267	0.00025328	0.00024839	0.00021484	0.000466529	3.31911E-05	0.000483125	3.31911E-05
3837303773955	383730	3773955	0.002442381	0.002417104	0.000868003	0.000459344	0.001577686	5.06847E-05	5.06847E-05	0.00162837	5.06847E-05	0.001710623	9.32311E-05	0.000218924	0.00021469	0.000210254	0.000182119	0.000395461	2.81349E-05	0.000409529	2.81349E-05
3837403773955	383740	3773955	0.002139267	0.002117127	0.000760279	0.000402337	0.001381885	4.43945E-05	4.43945E-05	0.00142628	4.43945E-05	0.001496645	8.15691E-05	0.00019154	0.000187841	0.000183954	0.000159338	0.000345994	2.46156E-05	0.000358302	2.46156E-05
3837503773955	383750	3773955	0.001918089	0.001898238	0.000681674	0.000360739	0.001239013	3.98045E-05	3.98045E-05	0.001278817	3.98045E-05	0.001341287	7.31019E-05	0.000171657	0.000168342	0.000164859	0.000142799	0.000310079	2.20604E-05	0.000321109	2.20604E-05
3837603773955	383760	3773955	0.001748319	0.001730226	0.000621339	0.00032881	0.001129348	3.62814E-05	3.62814E-05	0.00116563	3.62814E-05	0.001222637	6.66353E-05	0.000156472	0.000153451	0.000150276	0.000130167	0.000282649	2.01089E-05	0.000292703	2.01089E-05
3837703773955	383770	3773955	0.001619021	0.001602266	0.000575387	0.000304493	0.001045826	3.35982E-05	3.35982E-05	0.001079425	3.35982E-05	0.001132776	6.17378E-05	0.000144972	0.00014172	0.00013931	0.0001206	0.000261875	1.8631E-05	0.00027119	1.8631E-05
3837803773955	383780	3773955	0.001511874	0.001496227	0.000537308	0.000284341	0.000976613	3.13747E-05	3.13747E-05	0.001007988	3.13747E-05	0.001058604	5.76953E-05	0.000135479	0.000132863	0.000130114	0.000112703	0.000244728	1.74111E-05	0.000253433	1.74111E-05
3837903773955	383790	3773955	0.001419747	0.001405054	0.000504567	0.000267015	0.000917103	2.94629E-05	2.94629E-05	0.000946566	2.94629E-05	0.000995045	5.42312E-05	0.000127345	0.000124886	0.000122302	0.000105936	0.000230034	1.63657E-05	0.000238217	1.63657E-05
3838003773955	383800	3773955	0.001339088	0.00132523	0.000475901	0.000251845	0.000865	2.7789E-05	2.7789E-05	0.000892789	2.7789E-05	0.000939533	5.12058E-05	0.000120241	0.000117919	0.000115479	0.000100026	0.000217201	1.54527E-05	0.000224927	1.54527E-05
3838103773955	383810	3773955	0.001266567	0.001253459	0.000450128	0.000238206	0.000818154	2.6284E-05	2.6284E-05	0.000844438	2.6284E-05	0.000889694	4.84895E-05	0.000113862	0.000111664	0.000109353	9.47203E-05	0.000205679	1.4633E-05	0.000212996	1.4633E-05
3838203773955	383820	3773955	0.001199055	0.001186645	0.000426135	0.000225509	0.000774544	2.4883E-05	2.4883E-05	0.000799427	2.4883E-05	0.000843294	4.59606E-05	0.000107924	0.00010584	0.00010365	8.97803E-05	0.000194953	1.38698E-05	0.000201887	1.38698E-05
3838303773955	383830	3773955	0.001134544	0.001122802	0.000403208	0.000213376	0.000732872	2.35443E-05	2.35443E-05	0.000756417	2.35443E-05	0.000798892	4.35406E-05	0.000102242	0.000100267	9.81926E-05	8.50531E-05	0.000184688	1.31395E-05	0.000191257	1.31395E-05
3838403773955	383840	3773955	0.001071645	0.001060555	0.000380854	0.000201547	0.000692242	2.2239E-05	2.2239E-05	0.000714481	2.2239E-05	0.000755508	4.11762E-05	9.66894E-05	9.48222E-05	9.28603E-05	8.04343E-05	0.000174658	1.2426E-05	0.000180871	1.2426E-05
3838503773955	383850	3773955	0.001008307	0.000997872	0.000358344	0.000189634	0.000651328	2.09246E-05	2.09246E-05	0.000672253	2.09246E-05	0.00071168	3.87875E-05	9.10804E-05	8.93215E-05	8.74734E-05	7.57682E-05	0.000164526	1.17051E-05	0.000170379	1.17051E-05
3838603773955	383860	3773955	0.000946431	0.000936636	0.000336354	0.000177997	0.000611359	1.96405E-05	1.96405E-05	0.000630999	1.96405E-05	0.000668779	3.64493E-05	8.55899E-05	8.39371E-05	8.22003E-05	7.12008E-05	0.000154608	1.09995E-05	0.000160108	1.09995E-05
3838703773955	383870	3773955	0.000884556	0.000875401	0.000314364	0.00016636	0.000571389	1.83565E-05	1.83565E-05	0.000589746	1.83565E-05	0.000625771	3.41053E-05	8.00857E-05	7.85392E-05	7.69141E-05	6.66219E-05	0.000144666	1.02922E-05	0.000149812	1.02922E-05
3838803773955	383880	3773955	0.000824255	0.000815725	0.000292934	0.000155019	0.000532438	1.71051E-05	1.71051E-05	0.000549543	1.71051E-05	0.000583796	3.18176E-05	7.47138E-05	7.3271E-05	7.17549E-05	6.21531E-05	0.000134962	9.60181E-06	0.000139763	9.60181E-06

			ISDemolition	ISDrainage / Utilities Trenching	ISDrainage / Utilities Trenching	ISAsphalt Paving	ISAsphalt Paving	SVDemolition	SVSite Grubbing / Prep	SVMass Grading / Excavation	SVMass Grading / Excavation	SVDrainage / Utilities Trenching	SVFoundations / Concrete Pads	SVBuilding / Structure Construction	SVBuilding / Structure Construction	SVAsphalt Paving	SVAsphalt Paving	SVArchitectural Coating	SVArchitectural Coating	SVLandscaping or Other Finishing	SVLandscaping or Other Finishing
Unique Identifier	X (UTM)	Y (UTM)	2027	2027	2028	2027	2028	2027	2027	2027	2028	2028	2028	2028	2029	2028	2029	2028	2029	2028	2029
3830303773945	383030	3773945	1.89366E-05	7.62505E-06	7.42941E-06	1.96927E-06	1.83447E-06	7.46555E-05	5.36732E-05	3.6188E-05	3.57285E-05	2.53503E-05	8.05313E-06	1.15366E-05	1.10964E-05	1.13427E-06	1.05532E-06	1.13427E-06	1.05532E-06	1.15366E-05	1.10964E-05
3830403773945	383040	3773945	1.99035E-05	8.01437E-06	7.80875E-06	2.06982E-06	1.92813E-06	7.73459E-05	5.56075E-05	3.74922E-05	3.70161E-05	2.62638E-05	8.34335E-06	1.19524E-05	1.14963E-05	1.17515E-06	1.09336E-06	1.17515E-06	1.09336E-06	1.19524E-05	1.14963E-05
3830503773945	383050	3773945	2.10408E-05	8.47234E-06	8.25496E-06	2.1881E-06	2.03831E-06	8.05085E-05	5.78812E-05	3.90252E-05	3.85297E-05	2.73378E-05	8.6845E-06	1.24411E-05	1.19664E-05	1.2232E-06	1.13806E-06	1.2232E-06	1.13806E-06	1.24411E-05	1.19664E-05
3830603773945	383060	3773945	2.23402E-05	8.99556E-06	8.76476E-06	2.32323E-06	2.16419E-06	8.41077E-05	6.04688E-05	4.07698E-05	4.02522E-05	2.85599E-05	9.07274E-06	1.29973E-05	1.25013E-05	1.27789E-06	1.18894E-06	1.27789E-06	1.18894E-06	1.29973E-05	1.25013E-05
3830703773945	383070	3773945	2.37179E-05	9.5503E-06	9.30526E-06	2.4665E-06	2.29765E-06	8.79295E-05	6.32165E-05	4.26224E-05	4.20812E-05	2.98577E-05	9.48501E-06	1.35879E-05	1.30694E-05	1.33595E-06	1.24296E-06	1.33595E-06	1.24296E-06	1.35879E-05	1.30694E-05
3830803773945	383080	3773945	2.48804E-05	1.00184E-05	9.76134E-06	2.58739E-06	2.41027E-06	9.10119E-05	6.54326E-05	4.41166E-05	4.35564E-05	3.09043E-05	9.81751E-06	1.40642E-05	1.35276E-05	1.38279E-06	1.28654E-06	1.38279E-06	1.28654E-06	1.40642E-05	1.35276E-05
3830903773945	383090	3773945	2.60848E-05	1.05034E-05	1.02339E-05	2.71264E-06	2.52694E-06	9.42191E-05	6.77384E-05	4.56712E-05	4.50913E-05	3.19934E-05	1.01635E-05	1.45598E-05	1.40043E-05	1.43151E-06	1.33187E-06	1.43151E-06	1.33187E-06	1.45598E-05	1.40043E-05
3831003773945	383100	3773945	2.73493E-05	1.10125E-05	1.073E-05	2.84414E-06	2.64944E-06	9.76579E-05	7.02107E-05	4.73381E-05	4.6737E-05	3.31611E-05	1.05344E-05	1.50912E-05	1.45154E-05	1.48376E-06	1.38048E-06	1.48376E-06	1.38048E-06	1.50912E-05	1.45154E-05
3831103773945	383110	3773945	2.86501E-05	1.15363E-05	1.12403E-05	2.97941E-06	2.77545E-06	0.000101293	7.28239E-05	4.91E-05	4.84766E-05	3.43953E-05	1.09265E-05	1.56529E-05	1.50556E-05	1.53899E-06	1.43186E-06	1.53899E-06	1.43186E-06	1.56529E-05	1.50556E-05
3831203773945	383120	3773945	2.99523E-05	1.20607E-05	1.17512E-05	3.11483E-06	2.9016E-06	0.000104999	7.54884E-05	5.08964E-05	5.02502E-05	3.56537E-05	1.13263E-05	1.62256E-05	1.56056E-05	1.59529E-06	1.48425E-06	1.59529E-06	1.48425E-06	1.62256E-05	1.56065E-05
3831303773945	383130	3773945	3.12084E-05	1.25664E-05	1.2244E-05	3.24546E-06	3.02329E-06	0.00010858	7.80631E-05	5.26324E-05	5.19641E-05	3.68698E-05	1.17126E-05	1.6779E-05	1.61388E-05	1.64971E-06	1.53488E-06	1.64971E-06	1.53488E-06	1.6779E-05	1.61388E-05
3831403773945	383140	3773945	3.24925E-05	1.30835E-05	1.27478E-05	3.37899E-06	3.14768E-06	0.00011258	8.0939E-05	5.45714E-05	5.38785E-05	3.82281E-05	1.21441E-05	1.73971E-05	1.67333E-05	1.71048E-06	1.59142E-06	1.71048E-06	1.59142E-06	1.73971E-05	1.67333E-05
3831503773945	383150	3773945	3.37011E-05	1.35701E-05	1.3222E-05	3.50468E-06	3.26476E-06	0.000116144	8.35009E-05	5.62987E-05	5.55839E-05	3.94381E-05	1.25285E-05	1.79478E-05	1.7263E-05	1.76462E-06	1.6418E-06	1.76462E-06	1.6418E-06	1.79478E-05	1.7263E-05
3831603773945	383160	3773945	3.47378E-05	1.39876E-05	1.36287E-05	3.61249E-06	3.3652E-06	0.000119645	8.60181E-05	5.79958E-05	5.72595E-05	4.0627E-05	1.29061E-05	1.84888E-05	1.77834E-05	1.81782E-06	1.69129E-06	1.81782E-06	1.69129E-06	1.84888E-05	1.77834E-05
3836903773945	383690	3773945	0.001105859	0.000445287	0.000433863	0.000115002	0.000107129	0.012918279	0.009287541	0.006261927	0.00618242	0.004386576	0.001393503	0.001996278	0.001920109	0.000196273	0.000182612	0.000196273	0.000182612	0.001996278	0.001920109
3837003773945	383700	3773945	0.00073553	0.00029617	0.000288571	7.649E-05	7.12538E-05	0.008355753	0.006007333	0.004050316	0.00399889	0.002837309	0.00090134	0.001291225	0.001241957	0.000126953	0.000118116	0.000126953	0.000118116	0.001291225	0.001241957
3837103773945	383710	3773945	0.000549351	0.000221203	0.000215527	5.71287E-05	5.32179E-05	0.006082611	0.004373067	0.002948447	0.002911011	0.002065433	0.000656135	0.000939954	0.000904089	9.24159E-05	8.59833E-05	9.24159E-05	8.59833E-05	0.000939954	0.000904089
3837203773945	383720	3773945	0.000438963	0.000176754	0.000172219	4.56492E-05	4.25242E-05	0.004748586	0.003413975	0.0023018	0.002272574	0.001612446	0.000512233	0.000733805	0.000705806	7.21475E-05	6.71256E-05	7.21475E-05	6.71256E-05	0.000733805	0.000705806
3837303773945	383730	3773945	0.000368571	0.00014841	0.000144602	3.83289E-05	3.5705E-05	0.003909264	0.002810549	0.001894952	0.001870893	0.001327443	0.000421695	0.000604104	0.000581053	5.93953E-05	5.5261E-05	5.93953E-05	5.5261E-05	0.000604104	0.000581053
3837403773945	383740	3773945	0.00032028	0.000128965	0.000125656	3.33069E-05	3.10269E-05	0.003342408	0.00240301	0.001620178	0.001599607	0.00113496	0.000360548	0.000516507	0.000496799	5.07828E-05	4.7248E-05	5.07828E-05	4.7248E-05	0.000516507	0.000496799
3837503773945	383750	3773945	0.000285309	0.000114883	0.000111936	2.96702E-05	2.76391E-05	0.00293877	0.002112816	0.001424521	0.001406434	0.000997899	0.000317007	0.000454132	0.000436804	4.46501E-05	4.15422E-05	4.46501E-05	4.15422E-05	0.000454132	0.000436804
3837603773945	383760	3773945	0.000258678	0.00010416	0.000101487	2.69007E-05	2.50592E-05	0.00263654	0.001895529	0.00127802	0.001261793	0.000895273	0.000284405	0.000407428	0.000391882	4.00582E-05	3.72699E-05	4.00582E-05	3.72699E-05	0.000407428	0.000391882
3837703773945	383770	3773945	0.000238529	9.60464E-05	9.35822E-05	2.48053E-05	2.31073E-05	0.002412779	0.001734657	0.001169555	0.001154706	0.000819292	0.000260268	0.00037285	0.000358623	3.66585E-05	3.41068E-05	3.66585E-05	3.41068E-05	0.00037285	0.000358623
3837803773945	383780	3773945	0.000221858	8.93339E-05	8.70419E-05	2.30717E-05	2.14923E-05	0.002230345	0.001603497	0.001081124	0.001067397	0.000757344	0.000240589	0.000344658	0.00033150?	3.38867E-05	3.1528E-05	3.38867E-05	3.1528E-05	0.000344658	0.000331507
3837903773945	383790	3773945	0.000207573	8.35818E-05	8.14373E-05	2.15862E-05	2.01085E-05	0.002075787	0.001492378	0.001006204	0.000993428	0.000704861	0.000223916	0.000320774	0.000308535	3.15384E-05	2.93432E-05	3.15384E-05	2.93432E-05	0.000320774	0.000308535
3838003773945	383800	3773945	0.000195061	7.85437E-05	7.65284E-05	2.0285E-05	1.88964E-05	0.001941648	0.001395939	0.000941182	0.000929232	0.000659313	0.000209447	0.000300045	0.000288597	2.95003E-05	2.7447E-05	2.95003E-05	2.7447E-05	0.000300045	0.000288597
3838103773945	383810	3773945	0.000183894	7.40473E-05	7.21474E-05	1.91237E-05	1.78146E-05	0.001822769	0.001310472	0.000883558	0.000872339	0.000618946	0.000196623	0.000281675	0.00027027	2.76942E-05	2.57665E-05	2.76942E-05	2.57665E-05	0.000281675	0.000270927
3838203773945	383820	3773945	0.000173721	6.99509E-05	6.81562E-05	1.80658E-05	1.68291E-05	0.001714911	0.001232928	0.000831275	0.000820721	0.000582321	0.000184988	0.000265007	0.00025489	2.60554E-05	2.42418E-05	2.60554E-05	2.42418E-05	0.000265007	0.000254896
3838303773945	383830	3773945	0.00016427	6.61454E-05	6.44483E-05	1.7083E-05	1.59136E-05	0.001614812	0.001160962	0.000782754	0.000772815	0.000548331	0.000174191	0.000249539	0.00024018	2.45346E-05	2.28268E-05	2.45346E-05	2.28268E-05	0.000249539	0.000240018
3838403773945	383840	3773945	0.000155303	6.25346E-05	6.09301E-05	1.61504E-05	1.50448E-05	0.00151963	0.001092532	0.000736616	0.000727264	0.000516011	0.000163923	0.00023483	0.00022587	2.30884E-05	2.14814E-05	2.30884E-05	2.14814E-05	0.00023483	0.00022587
3838503773945	383850	3773945	0.000146499	5.89896E-05	5.74761E-05	1.52349E-05	1.4192E-05	0.001425563	0.001024902	0.000691018	0.000682245	0.000484069	0.000153776	0.000220294	0.000211889	2.16592E-05	2.01516E-05	2.16592E-05	2.01516E-05	0.000220294	0.000211889
3838603773945	383860	3773945	0.000138054	5.55892E-05	5.41629E-05	1.43567E-05	1.33739E-05	0.00133505	0.000959828	0.000647144	0.000638927	0.000453334	0.000144013	0.000206307	0.000198435	2.0284E-05	1.88722E-05	2.0284E-05	1.88722E-05	0.000206307	0.000198435
3838703773945	383870	3773945	0.000129832	5.22782E-05	5.09369E-05	1.35016E-05	1.25773E-05	0.001246514	0.000896176	0.000604228	0.000596556	0.000423271	0.000134462	0.000192625	0.000185276	1.89389E-05	1.76206E-05	1.89389E-05	1.76206E-05	0.000192625	0.000185276
3838803773945	383880	3773945	0.000121947	4.91034E-05	4.78436E-05	1.26816E-05	1.18135E-05	0.001161471	0.000835035	0.000563004	0.000555856	0.000394393	0.000125289	0.000179484	0.00017263	1.76468E-05	1.64185E-05	1.76468E-05	1.64185E-05	0.000179484	0.000172635
3838903773945	383890	3773945	0.000114517	4.61115E-05	4.49284E-05	1.19089E-05	1.10937E-05	0.001081462	0.000777512	0.000524221	0.000517565	0.000367225	0.000116658	0.0001671?	0.000160743	1.64311E-05	1.52875E-05	1.64311E-05	1.52875E-05	0.0001671?	0.000160743
3839003773945	383900	3773945	0.000107166	4.31516E-05	4.20444E-05	1.11445E-05	1.03816E-05	0.001002111	0.000720464	0.000485757	0.00047959	0.00034028	0.000108098	0.000154858	0.000148949	1.52255E-05	1.41658E-05	1.52255E-05	1.41658E-05	0.000154858	0.000148949
3839103773945	383910	3773945	0.000100535	4.04814E-05	3.94428E-05	1.04549E-05	9.7392E-06	0.000931278	0.000669538	0.000451422	0.00044569	0.000316228	0.000100458	0.000143912	0.00013842	1.41493E-05	1.31645E-05	1.41493E-05	1.31645E-05	0.000143912	0.00013842
3829703773955	382970	3773955	1.40086E-05	5.64072E-06	5.496E-06	1.4568E-06	1.35707E-06	5.88602E-05	4.23173E-05	2.85315E-05	2.81693E-05	1.99868E-05	6.34929E-06	9.09574E-06	8.74869E-06	8.9429E-07	8.32043E-07	8.9429E-07	8.32043E-07	9.09574E-06	8.74869E-06
3829803773955	382980	3773955	1.46541E-05	5.90065E-06	5.74925E-06	1.52392E-06	1.4196E-06	6.09449E-05	4.3816E-05	2.9542E-05	2.91669E-05	2.06947E-05	6.57416E-06	9.41789E-06	9.05854E-06	9.25963E-07	8.61512E-07	9.25963E-07	8.61512E-07	9.41789E-06	9.05854E-06
3829903773955	382990	3773955	1.53821E-05	6.19377E-06	6.03485E-06	1.59963E-06	1.49012E-06	6.3279E-05	4.54941E-05	3.06734E-05	3.0284E-05	2.14872E-05	6.82594E-06	9.77858E-06	9.40547E-06	9.61426E-07	8.94506E-07	9.61426E-07	8.94506E-07	9.77858E-06	9.40547E-06
3830003773955	383000	3773955	1.61855E-05	6.51727E-06	6.35005E-06	1.68318E-06	1.56795E-06	6.58001E-05	4.73067E-05	3.18956E-05	3.14906E-05	2.23433E-05	7.0979E-06	1.01682E-05	9.7802E-06	9.99732E-07	9.30145E-07	9.99732E-07	9.30145E-07	1.01682E-05	9.7802E-06
3830103773955	383010	3773955	1.70811E-05	6.8779E-06	6.70143E-06	1.77631E-06	1.65471E-06	6.8544E-05	4.92794E-05	3.32256E-05	3.28038E-05	2.32751E-05	7.39389E-06	1.05922E-05	1.0188E-05	1.04142E-06	9.68933E-07	1.04142E-06	9.68933E-07	1.05922E-05	1.0188E-05
3830203773955	383020	3773955	1.80633E-05	7.27342E-06	7.0868E-06	1.87846E-06	1.74987E-06	7.14572E-05	5.13738E-05	3.46377E-05	3.41979E-05	2.42643E-05	7.70813E-06	1.10424E-05	1.0621E-05	1.08568E-06	1.01011E-06	1.08568E-06	1.01011E-06	1.10424E-05	1.0621E-05
3830303773955	383030	3773955	1.89925E-05	7.64755E-06	7.45134E-06	1.97509E-06	1.83988E-06	7.40586E-05	5.32441E-05	3.58987E-05	3.54429E-05	2.51476E-05	7.98874E-06	1.14444E-05	1.10077E-05	1.12521E-06	1.04689E-06	1.12521E-06	1.04689E-06	1.14444E-05	1.10077E-05
3830403773955	383040	3773955	1.99999E-05	8.05319E-06	7.84657E-06	2.07985E-06	1.93747E-06	7.68203E-05	5.52296E-05	3.72374E-05	3.67646E-05	2.60854E-05	8.28665E-06	1.18711E-05	1.14182E-05	1.16717E-06	1.08593E-06	1.16717E-06	1.08593E-06	1.18711E-05	1.14182E-05
3830503773955	383050	3773955	2.11666E-05	8.52297E-06	8.3043E-06	2.20118E-06	2.05049E-06	7.99918E-05	5.75098E-05	3.87747E-05	3.82824E-05	2.71623E-05	8.62876E-06	1.23612E-05	1.18896E-05	1.21535E-06	1.13076E-06	1.21535E-06	1.13076E-06	1.23612E-05	1.18896E-05
3830603773955	383060	3773955	2.24897E-05	9.05576E-06	8.82342E-06	2.33878E-06	2.17867E-06	8.35553E-05	6.00717E-05	4.05021E-05	3.99878E-05	2.83723E-05	9.01316E-06	1.29119E-05	1.24192E-05	1.26949E-06	1.18113E-06	1.26949E-06	1.18113E-06	1.29119E-05	1.24192E-05
3830703773955	383070	3773955	2.39037E-05	9.62512E-06	9.37817E-06	2.48582E-06	2.31565E-06	8.73504E-05	6.28002E-05	4.23417E-05	4.18041E-05	2.9661E-05	9.42255E-06	1.34984E-05	1.29833E-05	1.32716E-06	1.23478E-06	1.32716E-06	1.23478E-06	1.34984E-05	1.29833E-05
3830803773955	383080	3773955	2.51417E-05	1.01236E-05	9.86385E-06	2.61456E-06	2.43558E-06	9.05487E-05	6.50996E-05	4.3892E-05	4.33347E-05	3.0747E-05	9.76754E-06	1.39926E-05	1.34587E-05	1.37575E-06	1.27999E-06	1.37575E-06	1.27999E-06	1.39926E-05	1.34587E-05
3830903773955	383090	3773955	2.64243E-05	1.06401E-05	1.03671E-05	2.74795E-06	2.55983E-06	9.38806E-05	6.7495E-05	4.55071E-05	4.49293E-05	3.18784E-05	1.0127E-05	1.45075E-05	1.39539E-05	1.42637E-06	1.32709E-06	1.42637E-06	1.32709E-06	1.45075E-05	1.39539E-05
3831003773955	383100	3773955	2.77391E-05	1.11695E-05	1.08829E-05	2.88468E-06	2.6872E-06	9.73283E-05	6.99737E-05	4.71783E-05	4.65793E-05	3.30491E-05	1.04989E-05	1.50403E-05	1.44664E-05	1.47875E-06	1.37582E-06	1.47875E-06	1.37582E-06	1.50403E-05	1.44664E-05
3831103773955	383110	3773955	2.90693E-05	1.17051E-05	1.14048E-05	3.023E-06	2.81606E-06	0.000100883	7.25293E-05	4.89013E-05	4.82804E-05	3.42561E-05	1.08823E-05	1.55896E-05	1.49947E-05	1.53276E-06	1.42607E-06	1.53276E-06	1.42607E-06	1.55896E-05	1.49947E-05
3831203773955	383120	3773955	3.04092E-05	1.22446E-05	1.19305E-05	3.16235E-06	2.94587E-06	0.000104509	7.51361E-05	5.06589E-05	5.00157E-05	3.54873E-05	1.12734E-05	1.61499E-05	1.55337E-05	1.58785E-06	1.47733E-06	1.58785E-06	1.47733E-06	1.61499E-05	1.55337E-05
3831303773955	383130	3773955	3.17086E-05	1.27679E-05	1.24403E-05	3.29748E-06	3.07175E-06	0.000108054	7.76853E-05	5.23776E-05	5.17126E-05	3.66913E-05	1.16559E-05	1.66978E-05	1.60607E-05	1.64172E-06	1.52745E-06	1.64172E-06	1.52745E-06	1.66978E-05	1.60607E-05
3831403773955	383140	3773955	3.30304E-05	1.33001E-05	1.29588E-05	3.43493E-06	3.19979E-06	0.000111921	8.0465E-05	5.42518E-05	5.3563E-05	3.80042E-05	1.2073E-05	1.72953E-05	1.66354E-05	1.70046E-06	1.5821E-06	1.70046E-06	1.5821E-06	1.72953E-05	1.66354E-05
3831503773955	383150	3773955	3.42977E-05	1.38104E-05	1.3456E-05	3.56672E-06	3.32256E-06	0.000115422	8.29821E-05	5.59489E-05	5.52386E-05	3.91931E-05	1.24506E-05	1.78363E-05	1.71557E-05	1.75366E-06	1.6316E-06	1.75366E-06	1.6316E-06	1.78363E-05	1.71557E-05
3831603773955	383160	3773955	3.53875E-05	1.42492E-05	1.38836E-05	3.68006E-06	3.42814E-06	0.000118861	8.54544E-05	5.76158E-05	5.68843E-05	4.03608E-05	1.28216E-05	1.83677E-05	1.76669E-05	1.80591E-06	1.68021E-06	1.80591E-06	1.68021E-06	1.83677E-05	1.76669E-05
3836903773955	383690	3773955	0.000966032	0.000388984	0.000379004	0.000100461	9.35835E-05	0.011201311	0.008053134	0.005429654	0.005360715	0.003803556	0.001208292	0.001730953	0.001664907	0.000170187	0.000158341	0.000170187	0.000158341	0.001730953	0.001664907
3837003773955	383700	3773955	0.00067968	0.000273681	0.000266659	7.0682E-05	6.58434E-05	0.007682179	0.00552307	0.003723812	0.003676532	0.002608588	0.000828681	0.001187137	0.001141841	0.000116719	0.000108595	0.000116719	0.000108595	0.001187137	0.001141841
3837103773955	383710	3773955	0.000526945	0.000212181	0.000206737	5.47987E-05	5.10474E-05	0.005823214	0.004186575	0.002822709	0.002786869	0.001977351	0.000628154	0.000899869	0.000865533	8.84748E-05	8.23165E-05	8.84748E-05	8.23165E-05	0.000899869	0.000865533
3837203773955	383720	3773955	0.000432389	0.000174107	0.00016964	4.49655E-05	4.18874E-05	0.004684282	0.003367744	0.00227063	0.0022418	0.001590611	0.000505296	0.000723868	0.000696248	7.11705E-05	6.62166E-05	7.11705E-05	6.62166E-05	0.000723868	0.000696248
3837303773955	383730	3773955	0.000369692	0.000148861	0.000145041	3.84454E-05	3.58136E-05	0.003938921	0.002831871	0.001909328	0.001885086	0.001337514	0.000424894	0.000608687	0.000585462	5.98459E-05	5.56803E-05	5.98459E-05	5.56803E-05	0.000608687	0.000585462
3837403773955	383740	3773955	0.000325505	0.000131068	0.000127705	3.38502E-05	3.1533E-05	0.003421518	0.002459886	0.001658525	0.001637468	0.001161823	0.000369081	0.000528732	0.000508557	5.19847E-05	4.83663E-05	5.19847E-05	4.83663E-05	0.000528732	0.000508557
3837503773955	383750	3773955	0.000292995	0.000117978	0.000114951	3.04695E-05	2.83837E-05	0.003047092	0.002190693	0.001477028	0.001458275	0.001034681	0.000328692	0.000470871	0.00045290?	4.62959E-05	4.30734E-05	4.62959E-05	4.30734E-05	0.000470871	0.000452904
3837603773955	383760	3773955	0.000267851	0.000107853	0.000105086	2.78546E-05	2.59478E-05	0.002762091	0.001985794	0.001338879	0.00132188	0.000937905	0.000297948	0.000426829	0.000410543	4.19657E-05	3.90447E-05	4.19657E-05	3.90447E-05	0.000426829	0.000410543
3837703773955	383770	3773955	0.00024851	0.000100066	9.74983E-05	2.58434E-05	2.40742E-05	0.002547283	0.001831358	0.001234754	0.001219077	0.000864964	0.000274777	0.000393635	0.000378615	3.87021E-05	3.60082E-05	3.87021E-05	3.60082E-05	0.000393635	0.000378615
3837803773955	383780	3773955	0.000232384	9.35721E-05	9.11713E-05	2.41663E-05	2.2512E-05	0.002370631	0.001704355	0.001149125	0.001134535	0.00080498	0.000255721	0.000366337	0.000352359	3.60181E-05	3.35111E-05	3.60181E-05	3.35111E-05	0.000366337	0.000352359
3837903773955	383790	3773955	0.00021846	8.79657E-05	8.57087E-05	2.27184E-05	2.11632E-05	0.002219681	0.00159583	0.001075954	0.001062293	0.000753723	0.000239438	0.00034301	0.00032992?	3.37246E-05	3.13772E-05	3.37246E-05	3.13772E-05	0.00034301	0.00032992?
3838003773955	383800	3773955	0.00020623	8.30412E-05	8.09106E-05	2.14465E-05	1.99784E-05	0.002088232	0.001501326	0.001012237	0.000999385	0.000709087	0.000225259	0.000322697	0.000310384	3.17275E-05	2.95191E-05	3.17275E-05	2.95191E-05	0.000322697	0.000310384
3838103773955	383810	3773955	0.000195212	7.86044E-05	7.65877E-05	2.03007E-05	1.8911E-05	0.001970485	0.001416672	0.000955161	0.000943033	0.000669105	0.000212557	0.000304502	0.000292883	2.99385E-05	2.78546E-05	2.99385E-05	2.78546E-05	0.000304502	0.000292883
3838203773955	383820	3773955	0.00018496	7.44766E-05	7.25657E-05	1.92346E-05	1.79179E-05	0.001860996	0.001337955	0.000902088	0.000890634	0.000631926	0.000200747	0.000287582	0.00027660?	2.8275E-05	2.63069E-05	2.8275E-05	2.63069E-05	0.000287582	0.000276609
3838303773955	383830	3773955	0.000175183	7.05394E-05	6.87296E-05	1.82178E-05	1.69707E-05	0.001756256	0.001262653	0.000851317	0.000840508	0.00059636	0.000189448	0.000271396	0.000261041	2.66836E-05	2.48263E-05	2.66836E-05	2.48263E-05	0.000271396	0.000261041
3838403773955	383840	3773955	0.000165679	6.67125E-05	6.50009E-05	1.72294E-05	1.605E-05	0.001653903	0.001189067	0.000801703	0.000791524	0.000561605	0.000178408	0.00025558	0.00024582?	2.51285E-05	2.33794E-05	2.51285E-05	2.33794E-05	0.00025558	0.00024582?
3838503773955	383850	3773955	0.000156155	6.28778E-05	6.12645E-05	1.62391E-05	1.51274E-05	0.001550375	0.001114635	0.000751519	0.000741977	0.000526451	0.00016724	0.000239581	0.00023044	2.35556E-05	2.1916E-05	2.35556E-05	2.1916E-05	0.000239581	0.00023044
3838603773955	383860	3773955	0.000146875	5.91409E-05	5.76236E-05	1.5274E-05	1.42284E-05	0.001449011	0.00104176	0.000702384	0.000693466	0.000492031	0.000156306	0.000223917	0.000215374	2.20155E-05	2.04831E-05	2.20155E-05	2.04831E-05	0.000223917	0.000215374
3838703773955	383870	3773955	0.000137625	5.54165E-05	5.39946E-05	1.43121E-05	1.33323E-05	0.001347308	0.000968641	0.000653086	0.000644794	0.000457497	0.000145335	0.000208201	0.000200257	2.04703E-05	1.90454E-05	2.04703E-05	1.90454E-05	0.000208201	0.000200257
3838803773955	383880	3773955	0.000128627	5.17933E-05	5.04644E-05	1.33763E-05	1.24606E-05	0.001248082	0.000897303	0.000604988	0.000597306	0.000423803	0.000134631	0.000192868	0.000185509	1.89627E-05	1.76428E-05	1.89627E-05	1.76428E-05	0.000192868	0.000185509

			MDemolition	MSite Grubbing / Prep	MMass Grading / Excavation	MMass Grading / Excavation	MDrainage / Utilities Trenching	MFoundations / Concrete Pads	MBuilding / Structure Construction	MAsphalt Paving	MLandscaping or Other Finishing	MWaterside Construction (Piles)	RSSWDemolition	RSSWPlacing Base	RSSWForm	Child Risk				
Unique Identifier	X (UTM)	Y (UTM)	2027	2027	2027	2028	2028	2028	2028	2028	2028	2028	2029	2029	2029	3rd Trimester	0<2	2<16	Total	per million
3830303773945	383030	3773945	1.581E-05	4.8534E-05	5.70721E-05	5.63121E-05	1.197E-05	1.55669E-05	1.14581E-05	1.17935E-06	1.38168E-05	1.17935E-06	2.0032E-05	2.90669E-05	1.72302E-05	3.72885E-09	4.6674E-08	7.672E-09	5.80745E-08	0.05807451
3830403773945	383040	3773945	1.63689E-05	5.02497E-05	5.90895E-05	5.83027E-05	1.23932E-05	1.61172E-05	1.18631E-05	1.22104E-06	1.43052E-05	1.22104E-06	2.0712E-05	3.00536E-05	1.78151E-05	3.98611E-09	4.9694E-08	8.1457E-09	6.18258E-08	0.06182578
3830503773945	383050	3773945	1.70276E-05	5.22717E-05	6.14673E-05	6.06488E-05	1.28919E-05	1.67658E-05	1.23405E-05	1.27017E-06	1.48809E-05	1.27017E-06	2.15043E-05	3.12032E-05	1.84966E-05	4.29735E-09	5.334E-08	8.7188E-09	6.63559E-08	0.06635586
3830603773945	383060	3773945	1.77824E-05	5.4589E-05	6.41922E-05	6.33374E-05	1.34634E-05	1.7509E-05	1.28876E-05	1.32648E-06	1.55405E-05	1.32648E-06	2.23995E-05	3.25022E-05	1.92666E-05	4.6717E-09	5.7708E-08	9.4072E-09	7.17866E-08	0.0717866
3830703773945	383070	3773945	1.85863E-05	5.70566E-05	6.70939E-05	6.62005E-05	1.4072E-05	1.83005E-05	1.34702E-05	1.38644E-06	1.6243E-05	1.38644E-06	2.33322E-05	3.38555E-05	2.00689E-05	5.10438E-09	6.2726E-08	1.0201E-08	7.80306E-08	0.07803062
3830803773945	383080	3773945	1.92304E-05	5.90341E-05	6.94192E-05	6.84949E-05	1.45597E-05	1.89347E-05	1.3937E-05	1.43449E-06	1.6806E-05	1.43449E-06	2.40902E-05	3.49554E-05	2.07208E-05	5.52388E-09	6.7536E-08	1.096E-08	8.40197E-08	0.08401971
3830903773945	383090	3773945	1.99018E-05	6.10951E-05	7.18428E-05	7.08862E-05	1.5068E-05	1.95958E-05	1.44236E-05	1.48457E-06	1.73927E-05	1.48457E-06	2.48793E-05	3.61005E-05	2.13996E-05	6.00752E-09	7.3052E-08	1.1832E-08	9.08918E-08	0.09089176
3831003773945	383100	3773945	2.06276E-05	6.33232E-05	7.44629E-05	7.34714E-05	1.56175E-05	2.03104E-05	1.49496E-05	1.53872E-06	1.8027E-05	1.53872E-06	2.57309E-05	3.73361E-05	2.21321E-05	6.58236E-09	7.9576E-08	1.2865E-08	9.90234E-08	0.09902344
3831103773945	383110	3773945	2.1397E-05	6.5685E-05	7.72402E-05	7.62117E-05	1.62E-05	2.1068E-05	1.55072E-05	1.59611E-06	1.86994E-05	1.59611E-06	2.66449E-05	3.86623E-05	2.29182E-05	7.27689E-09	8.7411E-08	1.4108E-08	1.08795E-07	0.10879517
3831203773945	383120	3773945	2.21808E-05	6.80914E-05	8.00699E-05	7.90037E-05	1.67935E-05	2.18398E-05	1.60753E-05	1.65458E-06	1.93844E-05	1.65458E-06	2.75962E-05	4.00427E-05	2.37365E-05	8.1166E-09	9.682E-08	1.56E-08	1.20536E-07	0.12053606
3831303773945	383130	3773945	2.29303E-05	7.03919E-05	8.27751E-05	8.1673E-05	1.73609E-05	2.25777E-05	1.66184E-05	1.71048E-06	2.00394E-05	1.71048E-06	2.85039E-05	4.13598E-05	2.45173E-05	9.11022E-09	1.0788E-07	1.7352E-08	1.34342E-07	0.13434194
3831403773945	383140	3773945	2.37577E-05	7.2932E-05	8.5762E-05	8.46201E-05	1.79873E-05	2.33924E-05	1.72181E-05	1.7722E-06	2.07625E-05	1.7722E-06	2.94429E-05	4.27222E-05	2.53249E-05	1.03728E-08	1.2188E-07	1.9577E-08	1.51825E-07	0.15182521
3831503773945	383150	3773945	2.45524E-05	7.53718E-05	8.8631E-05	8.74509E-05	1.85891E-05	2.41749E-05	1.77941E-05	1.83149E-06	2.1457E-05	1.83149E-06	3.04223E-05	4.41434E-05	2.61673E-05	1.20405E-08	1.4022E-07	2.2511E-08	1.74776E-07	0.17477589
3831603773945	383160	3773945	2.53472E-05	7.78116E-05	9.15E-05	9.02817E-05	1.91908E-05	2.49575E-05	1.83701E-05	1.89077E-06	2.21516E-05	1.89077E-06	3.13581E-05	4.55013E-05	2.69722E-05	1.44526E-08	1.6665E-07	2.673E-08	2.07831E-07	0.20783075
3836903773945	383690	3773945	0.001956551	0.006006274	0.007062886	0.006968842	0.001481338	0.001926467	0.001417985	0.000145949	0.001709883	0.000145949	0.001001051	0.001452546	0.00086104	1.78063E-07	2.6181E-06	5.926E-07	3.38876E-06	3.38876374
3837003773945	383700	3773945	0.001270371	0.003899819	0.004585868	0.004524806	0.000961819	0.001250838	0.000920685	9.47632E-05	0.001110211	9.47632E-05	0.001010224	0.001465858	0.000868931	1.16665E-07	1.7168E-06	3.8525E-07	2.21868E-06	2.21867909
3837103773945	383710	3773945	0.000928433	0.002850129	0.003351518	0.003306892	0.000702932	0.000914158	0.00067287	6.92564E-05	0.000811383	6.92564E-05	0.000993483	0.001441566	0.000854531	8.59868E-08	1.2662E-06	2.8186E-07	1.63407E-06	1.63406534
3837203773945	383720	3773945	0.000727755	0.002234081	0.002627097	0.002592116	0.000550995	0.000716565	0.000527431	5.42868E-05	0.000636004	5.42868E-05	0.000967568	0.001403963	0.000832241	6.79223E-08	1.0008E-06	2.2112E-07	1.28986E-06	1.28985508
3837303773945	383730	3773945	0.000601414	0.001846238	0.002171025	0.002142117	0.000455341	0.000592167	0.000435867	4.48625E-05	0.000525592	4.48625E-05	0.000935864	0.001357959	0.000804971	5.65003E-08	8.3288E-07	1.8286E-07	1.07224E-06	1.07224124
3837403773945	383740	3773945	0.000516033	0.001584133	0.001862811	0.001838007	0.000390697	0.000508099	0.000373988	3.84935E-05	0.000450975	3.84935E-05	0.000905145	0.001313386	0.000778548	4.87426E-08	7.1875E-07	1.5697E-07	9.24464E-07	0.92446416
3837503773945	383750	3773945	0.000455192	0.001397361	0.001643182	0.001621302	0.000344633	0.000448193	0.000329894	3.3955E-05	0.000397804	3.3955E-05	0.000877312	0.001272999	0.000754608	4.31831E-08	6.369E-07	1.385E-07	8.18587E-07	0.81858654
3837603773945	383760	3773945	0.000409598	0.001257396	0.001478594	0.001458906	0.000310114	0.0004033	0.000296851	3.0554E-05	0.000357959	3.0554E-05	0.000852408	0.001236862	0.000733187	3.89923E-08	5.7515E-07	1.2465E-07	7.38798E-07	0.73879848
3837703773945	383770	3773945	0.000375799	0.001153638	0.001356583	0.00133852	0.000284524	0.000370021	0.000272355	2.80327E-05	0.000328421	2.80327E-05	0.000830018	0.001204374	0.000713928	3.58626E-08	5.29E-07	1.1437E-07	6.79235E-07	0.67923542
3837803773945	383780	3773945	0.000348216	0.001068963	0.001257013	0.001240276	0.00026364	0.000342862	0.000252365	2.59752E-05	0.000304315	2.59752E-05	0.00080813	0.001172614	0.000695102	3.32946E-08	4.9111E-07	1.0597E-07	6.30377E-07	0.63037728
3837903773945	383790	3773945	0.000324823	0.000997151	0.001172568	0.001156955	0.000245929	0.000319829	0.000235411	2.42302E-05	0.000283872	2.42302E-05	0.000786279	0.001140908	0.000676307	3.11072E-08	4.5882E-07	9.8842E-08	5.88772E-07	0.58877181
3838003773945	383800	3773945	0.000304504	0.000934775	0.001099219	0.001084582	0.000230545	0.000299822	0.000220685	2.27145E-05	0.000266114	2.27145E-05	0.000764126	0.001108763	0.000657252	2.92003E-08	4.3066E-07	9.2644E-08	5.52508E-07	0.55250812
3838103773945	383810	3773945	0.000286478	0.000879439	0.001034149	0.001020379	0.000216898	0.000282074	0.000207622	2.13698E-05	0.000250361	2.13698E-05	0.000740728	0.001074813	0.000637127	2.75038E-08	4.0561E-07	8.7141E-08	5.20252E-07	0.52025215
3838203773945	383820	3773945	0.000270113	0.000829201	0.000975072	0.000962089	0.000204507	0.0002659	0.000195761	2.01491E-05	0.000236059	2.01491E-05	0.000715656	0.001038432	0.000615561	2.5961E-08	3.8282E-07	8.2141E-08	4.9092E-07	0.49092014
3838303773945	383830	3773945	0.000254915	0.000782544	0.000920208	0.000907955	0.000193	0.000250995	0.000184746	1.90153E-05	0.000222777	1.90153E-05	0.000688387	0.000998864	0.000592106	2.45272E-08	3.6164E-07	7.7494E-08	4.6366E-07	0.46366029
3838403773945	383840	3773945	0.000240458	0.000738165	0.000868022	0.000856464	0.000182055	0.000236761	0.000174269	1.7937E-05	0.000210143	1.7937E-05	0.000658261	0.000955151	0.000566194	2.31641E-08	3.4151E-07	7.3071E-08	4.37744E-07	0.43774377
3838503773945	383850	3773945	0.000226169	0.000694299	0.000816439	0.000805568	0.000171236	0.000222691	0.000163913	1.68711E-05	0.000197655	1.68711E-05	0.000623456	0.000904648	0.000536257	2.18202E-08	3.2167E-07	6.8696E-08	4.12183E-07	0.41218321
3838603773945	383860	3773945	0.000212415	0.000652076	0.000766788	0.000756578	0.000160823	0.000209149	0.000153945	1.58451E-05	0.000185635	1.58451E-05	0.000587001	0.000851751	0.000504901	2.05278E-08	3.0259E-07	6.4484E-08	3.87602E-07	0.38760205
3838703773945	383870	3773945	0.00019896	0.000610773	0.000718219	0.000708655	0.000150636	0.000195901	0.000144194	1.48414E-05	0.000173876	1.48414E-05	0.00054845	0.000795813	0.000471742	1.92657E-08	2.8396E-07	6.0361E-08	3.63591E-07	0.36359069
3838803773945	383880	3773945	0.00018603	0.000571079	0.000671542	0.0006626	0.000140846	0.000183169	0.000134823	1.38769E-05	0.000162576	1.38769E-05	0.000509478	0.000739263	0.00043822	1.80536E-08	2.6608E-07	5.6398E-08	3.4053E-07	0.34053022
3838903773945	383890	3773945	0.000173854	0.000533702	0.00062759	0.000619233	0.000131628	0.000171181	0.000125998	1.29686E-05	0.000151936	1.29686E-05	0.000471778	0.00068456	0.000405793	1.69123E-08	2.4924E-07	5.2667E-08	3.18816E-07	0.31881614
3839003773945	383900	3773945	0.000161753	0.000496554	0.000583906	0.000576131	0.000122466	0.000159266	0.000117228	1.20659E-05	0.00014136	1.20659E-05	0.000432556	0.000627649	0.000372057	1.57806E-08	2.3254E-07	4.8962E-08	2.97282E-07	0.29728182
3839103773945	383910	3773945	0.000150927	0.000463321	0.000544828	0.000537573	0.00011427	0.000148607	0.000109383	1.12584E-05	0.0001319	1.12584E-05	0.000397536	0.000576834	0.000341935	1.47651E-08	2.1756E-07	4.5649E-08	2.77969E-07	0.27796941
3829703773955	382970	3773955	1.24677E-05	3.82736E-05	4.50066E-05	4.44073E-05	9.43947E-06	1.2276E-05	9.03577E-06	9.30024E-07	1.08958E-05	9.30024E-07	1.63169E-05	2.36762E-05	1.40348E-05	2.54153E-09	3.2435E-08	5.4164E-09	4.03933E-08	0.04039331
3829803773955	382980	3773955	1.29031E-05	3.96104E-05	4.65786E-05	4.59584E-05	9.76919E-06	1.27047E-05	9.35139E-06	9.62509E-07	1.12764E-05	9.62509E-07	1.68347E-05	2.44276E-05	1.44802E-05	2.68622E-09	3.4181E-08	5.692E-09	4.25588E-08	0.04255877
3829903773955	382990	3773955	1.33876E-05	4.10977E-05	4.83275E-05	4.7684E-05	1.0136E-05	1.31818E-05	9.70251E-06	9.98649E-07	1.16998E-05	9.98649E-07	1.74212E-05	2.52785E-05	1.49846E-05	2.84985E-09	3.6153E-08	6.0035E-09	4.50061E-08	0.04500605
3830003773955	383000	3773955	1.39102E-05	4.27019E-05	5.0214E-05	4.95454E-05	1.05317E-05	1.36963E-05	1.00812E-05	1.03763E-06	1.21565E-05	1.03763E-06	1.80544E-05	2.61973E-05	1.55292E-05	3.03178E-09	3.8339E-08	6.3487E-09	4.77192E-08	0.04771922
3830103773955	383010	3773955	1.44782E-05	4.44454E-05	5.22642E-05	5.15683E-05	1.09617E-05	1.42555E-05	1.04929E-05	1.08E-06	1.26529E-05	1.08E-06	1.87531E-05	2.72111E-05	1.61302E-05	3.23719E-09	4.0799E-08	6.7363E-09	5.07721E-08	0.05077214
3830203773955	383020	3773955	1.50824E-05	4.63004E-05	5.44454E-05	5.37205E-05	1.14191E-05	1.48505E-05	1.09308E-05	1.12507E-06	1.31809E-05	1.12507E-06	1.94955E-05	2.82884E-05	1.67688E-05	3.46738E-09	4.3542E-08	7.1676E-09	5.41774E-08	0.05417737
3830303773955	383030	3773955	1.56195E-05	4.79492E-05	5.63843E-05	5.56335E-05	1.18258E-05	1.53793E-05	1.132E-05	1.16514E-06	1.36503E-05	1.16514E-06	2.01661E-05	2.92615E-05	1.73456E-05	3.69914E-09	4.6278E-08	7.595E-09	5.75719E-08	0.05757193
3830403773955	383040	3773955	1.61893E-05	4.96982E-05	5.84411E-05	5.76629E-05	1.22572E-05	1.59403E-05	1.1733E-05	1.20764E-06	1.41482E-05	1.20764E-06	2.08773E-05	3.02934E-05	1.79573E-05	3.96071E-09	4.935E-08	8.0744E-09	6.13848E-08	0.06138479
3830503773955	383050	3773955	1.68443E-05	5.17091E-05	6.08057E-05	5.99961E-05	1.27531E-05	1.65853E-05	1.22077E-05	1.2565E-06	1.47207E-05	1.2565E-06	2.16883E-05	3.14702E-05	1.86549E-05	4.27317E-09	5.3007E-08	8.6465E-09	6.59271E-08	0.06592713
3830603773955	383060	3773955	1.75865E-05	5.39874E-05	6.34847E-05	6.26394E-05	1.3315E-05	1.7316E-05	1.27456E-05	1.31186E-06	1.53693E-05	1.31186E-06	2.25929E-05	3.27828E-05	1.9433E-05	4.64622E-09	5.7356E-08	9.3277E-09	7.13295E-08	0.07132948
3830703773955	383070	3773955	1.83794E-05	5.64216E-05	6.63472E-05	6.54638E-05	1.39154E-05	1.80968E-05	1.33202E-05	1.37101E-06	1.60623E-05	1.37101E-06	2.35412E-05	3.41588E-05	2.02486E-05	5.07924E-09	6.2373E-08	1.0115E-08	7.7568E-08	0.07756801
3830803773955	383080	3773955	1.90453E-05	5.84659E-05	6.87511E-05	6.78357E-05	1.44195E-05	1.87525E-05	1.38029E-05	1.42069E-06	1.66442E-05	1.42069E-06	2.43428E-05	3.5322E-05	2.09382E-05	5.51147E-09	6.733E-08	1.0892E-08	8.37329E-08	0.08373292
3830903773955	383090	3773955	1.97403E-05	6.05993E-05	7.12598E-05	7.0311E-05	1.49457E-05	1.94368E-05	1.43065E-05	1.47253E-06	1.72516E-05	1.47253E-06	2.51788E-05	3.6535E-05	2.16572E-05	6.01131E-09	7.303E-08	1.1786E-08	9.08267E-08	0.09082672
3831003773955	383100	3773955	2.04661E-05	6.28274E-05	7.38799E-05	7.28962E-05	1.54952E-05	2.01514E-05	1.48326E-05	1.52667E-06	1.78859E-05	1.52667E-06	2.60522E-05	3.78023E-05	2.24084E-05	6.59666E-09	7.9666E-08	1.2826E-08	9.90889E-08	0.09908893
3831103773955	383110	3773955	2.12119E-05	6.51168E-05	7.65721E-05	7.55525E-05	1.60599E-05	2.08857E-05	1.5373E-05	1.5823E-06	1.85376E-05	1.5823E-06	2.69693E-05	3.9133E-05	2.31972E-05	7.29282E-09	8.7508E-08	1.4053E-08	1.08854E-07	0.10885441
3831203773955	383120	3773955	2.1974E-05	6.74564E-05	7.93232E-05	7.8267E-05	1.66369E-05	2.16361E-05	1.59254E-05	1.63915E-06	1.92037E-05	1.63915E-06	2.79238E-05	4.0518E-05	2.40182E-05	8.1367E-09	9.6952E-08	1.5528E-08	1.20617E-07	0.12061659
3831303773955	383130	3773955	2.27071E-05	6.97068E-05	8.19695E-05	8.0878E-05	1.71919E-05	2.23579E-05	1.64567E-05	1.69383E-06	1.98443E-05	1.69383E-06	2.88346E-05	4.18396E-05	2.48017E-05	9.13669E-09	1.0807E-07	1.7258E-08	1.34467E-07	0.13446685
3831403773955	383140	3773955	2.35E-05	7.2141E-05	8.48319E-05	8.37023E-05	1.77923E-05	2.31387E-05	1.70313E-05	1.75298E-06	2.05373E-05	1.75298E-06	2.97735E-05	4.3202E-05	2.56093E-05	1.04071E-08	1.2214E-07	1.9443E-08	1.51988E-07	0.15198763
3831503773955	383150	3773955	2.42748E-05	7.45195E-05	8.76288E-05	8.6462E-05	1.83789E-05	2.39016E-05	1.75929E-05	1.81078E-06	2.12144E-05	1.81078E-06	3.07592E-05	4.46322E-05	2.64571E-05	1.20966E-08	1.4071E-07	2.2329E-08	1.75139E-07	0.17513896
3831603773955	383160	3773955	2.5046E-05	7.68869E-05	9.04127E-05	8.92088E-05	1.89627E-05	2.46609E-05	1.81518E-05	1.8683E-06	2.18884E-05	1.8683E-06	3.17012E-05	4.59991E-05	2.72674E-05	1.45391E-08	1.6746E-07	2.6454E-08	2.08449E-07	0.20844857
3836903773955	383690	3773955	0.001697617	0.005211391	0.00612817	0.006046572	0.001285295	0.001671515	0.001230326	0.000126634	0.001483593	0.000126634	0.001411872	0.002048657	0.001214402	1.54729E-07	2.2747E-06	5.149E-07	2.94437E-06	2.94436699
3837003773955	383700	3773955	0.00116834	0.003586601	0.004217549	0.004161392	0.00088457	0.001150375	0.000846739	8.71522E-05	0.001021044	8.71522E-05	0.00138732	0.002013031	0.001193284	1.07354E-07	1.5793E-06	3.5491E-07	2.04153E-06	2.04153217
3837103773955	383710	3773955	0.000888693	0.002728134	0.003208062	0.003165346	0.000672844	0.000875029	0.000644069	6.6292E-05	0.000776653	6.6292E-05	0.001324754	0.001922246	0.001139469	8.22565E-08	1.2107E-06	2.7029E-07	1.56324E-06	1.56324144
3837203773955	383720	3773955	0.000717357	0.002202164	0.002589564	0.002555083	0.000543123	0.000706327	0.000519896	5.35112E-05	0.000626918	5.35112E-05	0.00125597	0.00182244	0.00108306	6.68305E-08	9.8408E-07	2.1838E-07	1.26928E-06	1.26928484
3837303773955	383730	3773955	0.000605154	0.001857718	0.002184525	0.002155437	0.000458172	0.000595849	0.000438578	4.51414E-05	0.00052886	4.51414E-05	0.001188825	0.001725011	0.001022551	5.66886E-08	8.35E-07	1.8435E-07	1.07604E-06	1.07603824
3837403773955	383740	3773955	0.000527222	0.001618479	0.001903199	0.001877858	0.000399168	0.000519115	0.000382097	3.93281E-05	0.000460753	3.93281E-05	0.001130182	0.001639919	0.000972111	4.96115E-08	7.3092E-07	1.6068E-07	9.41212E-07	0.94121184
3837503773955	383750	3773955	0.000470784	0.001445226	0.001699468	0.001676839	0.000356439	0.000463546	0.000341195	3.51181E-05	0.000411431	3.51181E-05	0.00108135	0.001569063	0.00093010	4.44594E-08	6.551E-07	1.4353E-07	8.43084E-07	0.84308372
3837603773955	383760	3773955	0.000427792	0.001313249	0.001544273	0.001523711	0.000323889	0.000421215	0.000310037	3.19112E-05	0.000373859	3.19112E-05	0.001040519	0.001509815	0.000894988	4.05137E-08	5.97E-07	1.3044E-07	7.67954E-07	0.76795358
3837703773955	383770	3773955	0.000395352	0.001213663	0.001427168	0.001408165	0.000299328	0.000389273	0.000286526	2.94913E-05	0.000345509	2.94913E-05	0.001006784	0.001460865	0.000865971	3.75163E-08	5.5283E-07	1.2056E-07	7.10905E-07	0.71090528
3837803773955	383780	3773955	0.00036865	0.001131691	0.001330775	0.001313056	0.000279111	0.000362981	0.000267174	2.74994E-05	0.000322173	2.74994E-05	0.000975956	0.001416133	0.000839455	3.50368E-08	5.1627E-07	1.1242E-07	6.63729E-07	0.66372866
3837903773955	383790	3773955	0.000345814	0.001061588	0.001248341	0.001231719	0.000261821	0.000340497	0.000250624	2.5796E-05	0.000302216	2.5796E-05	0.000946666	0.001373633	0.000814262	3.2908E-08	4.8488E-07	1.0545E-07	6.23234E-07	0.6232337
3838003773955	383800	3773955	0.00032591	0.001000488	0.001176492	0.001160826	0.000246752	0.000320899	0.000236199	2.43112E-05	0.000284822	2.43112E-05	0.000918714	0.001333074	0.000790219	3.1046E-08	4.5741E-07	9.9369E-08	5.87825E-07	0.58782517
3838103773955	383810	3773955	0.000308068	0.000945715	0.001112083	0.001097276	0.000233243	0.000303331	0.000223268	2.29803E-05	0.000269229	2.29803E-05	0.000889824	0.001291153	0.000765369	2.9373E-08	4.3273E-07	9.3915E-08	5.56014E-07	0.55601372
3838203773955	383820	3773955	0.000291468	0.000894758	0.001052162	0.001038152	0.000220676	0.000286987	0.000211238	2.17421E-05	0.000254722	2.17421E-05	0.000858306	0.001245421	0.00073826	2.78156E-08	4.0975E-07	8.8837E-08	5.26398E-07	0.52639827
3838303773955	383830	3773955	0.000275586	0.000846001	0.000994828	0.000981581	0.000208651	0.000271348	0.000199727	2.05573E-05	0.000240842	2.05573E-05	0.000823317	0.001194651	0.000708165	2.63264E-08	3.8778E-07	8.3974E-08	4.98078E-07	0.4980782
3838403773955	383840	3773955	0.000260062	0.000798347	0.000938791	0.00092629	0.000196898	0.000256064	0.000188477	1.93993E-05	0.000227276	1.93993E-05	0.000784339	0.001138093	0.000674638	2.48733E-08	3.6635E-07	7.9219E-08	4.70437E-07	0.47043735
3838503773955	383850	3773955	0.000244365	0.000750158	0.000882125	0.000870379	0.000185013	0.000240608	0.0001771	1.82284E-05	0.000213557	1.82284E-05	0.000739506	0.001073039	0.000636076	2.34083E-08	3.4475E-07	7.4406E-08	4.4256E-07	0.4425598
3838603773955	383860	3773955	0.000228994	0.000702972	0.000826638	0.000815631	0.000173375	0.000225473	0.00016596	1.70818E-05	0.000200124	1.70818E-05	0.000692376	0.001004653	0.000595538	2.1976E-08	3.2363E-07	6.9693E-08	4.15301E-07	0.41530104
3838703773955	383870	3773955	0.000213574	0.000655636	0.000770974	0.000760708	0.00016170	0.00021029	0.000154785	1.59316E-05	0.000186648	1.59316E-05	0.000641673	0.000931081	0.000551926	2.05423E-08	3.025E-07	6.4962E-08	3.88009E-07	0.38800874
3838803773955	383880	3773955	0.000198526	0.000609441	0.000716653	0.000707111	0.000150308	0.000195474	0.000143879	1.48091E-05	0.000173497	1.48091E-05	0.000590158	0.000856332	0.000507616	1.91446E-08	2.8191E-07	6.0345E-08	3.61398E-07	0.36139791

			EGIODemolition	EGIOSite Grubbing / Prep	EGIOMass Grading / Excavation	EGIOMass Grading / Excavation	EGIODrainage / Utilities Trenching	EGIODrainage / Utilities Trenching	EGIOFoundations / Concrete Pads	EGIOFoundations / Concrete Pads	EGIOBuilding / Structure Construction	EGIOBuilding / Structure Construction	EGIOAsphalt Paving	EGIOArchitectural Coating	EGIOLandscaping or Other Finishing	EGIOWaterside Construction (Piles)	HIWaterside Construction (Landscaping)	HIWaterside Construction (Landscaping)	KMDemolition	KMSite Grubbing / Prep
Unique Identifier	X (UTM)	Y (UTM)	2025	2025	2025	2026	2026	2027	2026	2027	2026	2027	2027	2027	2027	2027	2025	2026	2025	2025
3838903773955	383890	3773955	0.000687115	0.0002695	8.92488E-05	8.741E-05	0.00020297	0.000202657	0.000266677	0.000266504	0.000285644	0.000278797	1.11154E-05	1.11154E-05	0.000301028	1.11154E-05	0.000138383	0.000134049	0.000232852	0.001010593
3839003773955	383900	3773955	0.000638082	0.00025026	8.288E-05	8.11724E-05	0.000188486	0.000188195	0.000247646	0.000247487	0.00026526	0.000258902	1.03222E-05	1.03222E-05	0.000279547	1.03222E-05	0.000128825	0.00012479	0.000216261	0.000938589
3839103773955	383910	3773955	0.000594277	0.00023308	7.71902E-05	7.55998E-05	0.000175546	0.000175276	0.000230645	0.000230496	0.00024705	0.000241128	9.6136E-06	9.6136E-06	0.000260355	9.6136E-06	0.00012027	0.000116503	0.00020142	0.000874177
3829703773955	382970	3773965	0.000160221	6.2841E-05	2.0811E-05	2.03822E-05	4.73285E-05	4.72555E-05	6.21835E-05	6.21434E-05	6.66063E-05	6.50098E-05	2.59189E-06	2.59189E-06	7.01936E-05	2.59189E-06	2.53711E-05	2.45764E-05	1.65046E-05	7.1631E-05
3829803773965	382980	3773965	0.000170164	6.6741E-05	2.21025E-05	2.16471E-05	5.02657E-05	5.01881E-05	6.60425E-05	6.59999E-05	7.07398E-05	6.90442E-05	2.75274E-06	2.75274E-06	7.45497E-05	2.75274E-06	2.68349E-05	2.59944E-05	1.70613E-05	7.40471E-05
3829903773965	382990	3773965	0.000181266	7.1095E-05	2.35445E-05	2.30594E-05	5.35451E-05	5.34625E-05	7.03512E-05	7.03058E-05	7.5355E-05	7.35487E-05	2.93233E-06	2.93233E-06	7.94134E-05	2.93233E-06	2.84727E-05	2.75809E-05	1.767E-05	7.66892E-05
3830003773965	383000	3773965	0.00019411	7.6133E-05	2.52128E-05	2.46934E-05	5.73392E-05	5.72507E-05	7.53362E-05	7.52876E-05	8.06945E-05	7.87603E-05	3.14012E-06	3.14012E-06	8.50405E-05	3.14012E-06	3.03725E-05	2.94211E-05	1.83693E-05	7.97242E-05
3830103773965	383010	3773965	0.000208949	8.1953E-05	2.71402E-05	2.6581E-05	6.17224E-05	6.16271E-05	8.10951E-05	8.10428E-05	8.6863E-05	8.47809E-05	3.38015E-06	3.38015E-06	9.15413E-05	3.38015E-06	3.25628E-05	3.15429E-05	1.91569E-05	8.31422E-05
3830203773965	383020	3773965	0.000225754	8.8544E-05	2.9323E-05	2.87188E-05	6.66866E-05	6.65837E-05	8.76175E-05	8.75609E-05	9.38492E-05	9.15997E-05	3.65201E-06	3.65201E-06	9.89037E-05	3.65201E-06	3.5042E-05	3.39444E-05	2.0001E-05	8.68058E-05
3830303773965	383030	3773965	0.000242829	9.5241E-05	3.15408E-05	3.0891E-05	7.17304E-05	7.16197E-05	9.42444E-05	9.41836E-05	0.000100947	9.85278E-05	3.92823E-06	3.92823E-06	0.000106384	3.92823E-06	3.75534E-05	3.63772E-05	2.07478E-05	9.0047E-05
3830403773965	383040	3773965	0.000262248	0.00010286	3.40632E-05	3.33613E-05	7.74667E-05	7.73472E-05	0.000101781	0.000101715	0.0010902	0.000106407	4.24237E-06	4.24237E-06	0.000114892	4.24237E-06	4.04165E-05	3.91506E-05	2.15422E-05	9.34945E-05
3830503773965	383050	3773965	0.000286149	0.00011223	3.71677E-05	3.64019E-05	8.4527E-05	8.43966E-05	0.000111057	0.000110986	0.000118956	0.000116105	4.62902E-06	4.62902E-06	0.000125363	4.62902E-06	4.39505E-05	4.25738E-05	2.24926E-05	9.76196E-05
3830603773965	383060	3773965	0.000315574	0.00012377	4.09897E-05	4.01451E-05	9.3219E-05	9.30752E-05	0.000122478	0.000122399	0.000131189	0.000128044	5.10503E-06	5.10503E-06	0.000138254	5.10503E-06	4.83294E-05	4.68156E-05	2.35993E-05	0.000102423
3830703773965	383070	3773965	0.000350307	0.0001374	4.55012E-05	4.45637E-05	0.000103479	0.000103319	0.000135958	0.00013587	0.000145628	0.000142137	5.66691E-06	5.66691E-06	0.000153471	5.66691E-06	5.35514E-05	5.18741E-05	2.47919E-05	0.000107599
3830803773965	383080	3773965	0.000385005	0.000151	5.0008E-05	4.89777E-05	0.000113729	0.000113553	0.000149424	0.000149328	0.000160052	0.000156216	6.22821E-06	6.22821E-06	0.000168672	6.22821E-06	5.88039E-05	5.69621E-05	2.57764E-05	0.000111871
3830903773965	383090	3773965	0.000425505	0.00016689	5.52685E-05	5.41298E-05	0.000125692	0.000125498	0.000165143	0.000165036	0.000176889	0.000172649	6.88338E-06	6.88338E-06	0.000186416	6.88338E-06	6.49659E-05	6.29311E-05	2.68061E-05	0.00011634
3831003773965	383100	3773965	0.000473029	0.00018553	6.14413E-05	6.01754E-05	0.00013973	0.000139515	0.000183587	0.000183469	0.000196645	0.000191932	7.65217E-06	7.65217E-06	0.000207236	7.65217E-06	7.22061E-05	6.99445E-05	2.78652E-05	0.000120937
3831103773965	383110	3773965	0.000529507	0.00020768	6.87773E-05	6.73603E-05	0.000156414	0.000156173	0.000205507	0.000205375	0.000220124	0.000214848	8.56583E-06	8.56583E-06	0.00023198	8.56583E-06	8.07612E-05	7.82316E-05	2.89311E-05	0.000125563
3831203773965	383120	3773965	0.000598777	0.00023485	7.77747E-05	7.61722E-05	0.000176876	0.000176603	0.000232392	0.000232242	0.00024892	0.000242954	9.68639E-06	9.68639E-06	0.000262327	9.68639E-06	9.11604E-05	8.83051E-05	3.00241E-05	0.000130307
3831303773965	383130	3773965	0.000683091	0.00026792	8.87262E-05	8.68981E-05	0.000201782	0.00020147	0.000265115	0.000264944	0.000283971	0.000277164	1.10503E-05	1.10503E-05	0.000299265	1.10503E-05	0.000103614	0.000100368	3.11081E-05	0.000135012
3831403773965	383140	3773965	0.000791647	0.0003105	0.000102827	0.000100708	0.000233849	0.000233488	0.000307247	0.000307049	0.0003291	0.000321211	1.28065E-05	1.28065E-05	0.000346824	1.28065E-05	0.000119325	0.000115587	3.22668E-05	0.00014004
3831503773965	383150	3773965	0.00093836	0.00036804	0.000121883	0.000119372	0.000277187	0.000276759	0.000364187	0.000363952	0.00039009	0.00038074	1.51798E-05	1.51798E-05	0.000411099	1.51798E-05	0.000140075	0.000135687	3.33803E-05	0.000144873
3831603773965	383160	3773965	0.000115301	0.00045223	0.000149764	0.000146678	0.000340594	0.000340069	0.000447496	0.000447207	0.000479324	0.000467835	1.86522E-05	1.86522E-05	0.000505139	1.86522E-05	0.000169191	0.000163892	3.45616E-05	0.00015
3836903773965	383690	3773965	0.005794969	0.00227287	0.000752704	0.000737196	0.001711806	0.001709164	0.002249089	0.002247637	0.002409055	0.002351311	9.3745E-05	9.3745E-05	0.002538801	9.3745E-05	0.001123347	0.001088161	0.001916102	0.008316017
3837003773965	383700	3773965	0.004144794	0.00162565	0.000538364	0.000527272	0.001224352	0.001222463	0.001608638	0.0016076	0.001723052	0.001681752	6.70502E-05	6.70502E-05	0.001815852	6.70502E-05	0.000805339	0.000780114	0.001376398	0.005973666
3837103773965	383710	3773965	0.003244715	0.00127262	0.000421454	0.00041277	0.000958473	0.000956994	0.001259308	0.001258496	0.001348877	0.001316545	5.24897E-05	5.24897E-05	0.001421524	5.24897E-05	0.000631868	0.000612076	0.001081351	0.004693139
3837203773965	383720	3773965	0.002676846	0.0010499	0.000347694	0.00034053	0.000790727	0.000789507	0.001038912	0.001038242	0.001112805	0.001086131	4.33033E-05	4.33033E-05	0.001172738	4.33033E-05	0.000522409	0.000506047	0.000894772	0.003883374
3837303773965	383730	3773965	0.002293709	0.00089962	0.000297928	0.00029179	0.000677551	0.000676505	0.000890213	0.000889638	0.000953529	0.000930673	3.71053E-05	3.71053E-05	0.001004884	3.71053E-05	0.000448537	0.000434488	0.00076847	0.003335215
3837403773965	383740	3773965	0.002023189	0.00079352	0.000262791	0.000257376	0.00059764	0.000596718	0.000785221	0.000784714	0.00084107	0.00082091	3.27291E-05	3.27291E-05	0.000886368	3.27291E-05	0.000396361	0.00038947	0.000678961	0.00294674
3837503773965	383750	3773965	0.001825324	0.00071592	0.00023709	0.000232205	0.000539192	0.00053836	0.000708428	0.000707971	0.000758814	0.000740626	2.95282E-05	2.95282E-05	0.000799682	2.95282E-05	0.000358185	0.000346966	0.000613233	0.002661474
3837603773965	383760	3773965	0.001673349	0.00065631	0.00021735	0.000212872	0.000494299	0.000493536	0.000649444	0.000649025	0.000695636	0.000678962	2.70697E-05	2.70697E-05	0.000733101	2.70697E-05	0.000328848	0.000318548	0.000562547	0.002441493
3837703773965	383770	3773965	0.001557499	0.00061087	0.000202302	0.000198134	0.000460078	0.000459368	0.000604482	0.000604092	0.000647475	0.000631956	2.51956E-05	2.51956E-05	0.000682347	2.51956E-05	0.000306467	0.000296868	0.000523735	0.002273048
3837803773965	383780	3773965	0.00146193	0.00057339	0.000189889	0.000185977	0.000431847	0.000431181	0.000567391	0.000567024	0.000607746	0.000593179	2.36496E-05	2.36496E-05	0.000640478	2.36496E-05	0.000287994	0.000278973	0.000491609	0.002133616
3837903773965	383790	3773965	0.001379906	0.00054122	0.000179235	0.000175542	0.000407618	0.000406989	0.000535556	0.000535211	0.00057348	0.000559898	2.23227E-05	2.23227E-05	0.000604543	2.23227E-05	0.000272127	0.00026603	0.000463963	0.002013632
3838003773965	383800	3773965	0.001308418	0.00051318	0.00016995	0.000166448	0.0003865	0.000385904	0.000507811	0.000507483	0.000543929	0.000530891	2.11662E-05	2.11662E-05	0.000573224	2.11662E-05	0.000258287	0.000250197	0.000439812	0.001908813
3838103773965	383810	3773965	0.001243766	0.00048782	0.000161552	0.000158223	0.000367402	0.000366836	0.000482719	0.000482407	0.000517052	0.000504659	2.01204E-05	2.01204E-05	0.000544899	2.01204E-05	0.000245762	0.000238064	0.000417946	0.001813914
3838203773965	383820	3773965	0.001181772	0.00046351	0.0001535	0.000150337	0.00034909	0.000348551	0.000458658	0.000458362	0.00049128	0.000479505	1.91175E-05	1.91175E-05	0.00051774	1.91175E-05	0.000233746	0.000226425	0.000396999	0.001723003
3838303773965	383830	3773965	0.001120138	0.00043933	0.000145494	0.000142496	0.000330883	0.000330373	0.000434737	0.000434457	0.000465658	0.000454496	1.81204E-05	1.81204E-05	0.000490737	1.81204E-05	0.000221797	0.00021485	0.000376213	0.001632789
3838403773965	383840	3773965	0.001057838	0.0004149	0.000137402	0.000134571	0.00031248	0.000311998	0.000410558	0.000410293	0.000439759	0.000429218	1.71126E-05	1.71126E-05	0.000463444	1.71126E-05	0.000209717	0.000203148	0.000355245	0.001541789
3838503773965	383850	3773965	0.000993267	0.00038957	0.000129015	0.000126357	0.000293406	0.000292953	0.000385497	0.000385249	0.000412916	0.000403018	1.6068E-05	1.6068E-05	0.000435154	1.6068E-05	0.000197196	0.000191019	0.000333567	0.001447706
3838603773965	383860	3773965	0.000928659	0.00036423	0.000120623	0.000118138	0.00027432	0.000273898	0.000360422	0.00036019	0.000386057	0.000376804	1.50229E-05	1.50229E-05	0.00040685	1.50229E-05	0.000184667	0.00017883	0.00031907	0.0013537
3838703773965	383870	3773965	0.00086239	0.00033824	0.000112015	0.000109707	0.000254746	0.000254353	0.000334703	0.000334487	0.000358508	0.000349915	1.39509E-05	1.39509E-05	0.000377817	1.39509E-05	0.000171812	0.000166431	0.000289727	0.001257436
3838803773965	383880	3773965	0.000797109	0.00031264	0.000103536	0.000101403	0.000235462	0.000235099	0.000309366	0.000309167	0.00033137	0.000323427	1.28948E-05	1.28948E-05	0.000349217	1.28948E-05	0.000159147	0.000154162	0.000267889	0.001162655
3838903773965	383890	3773965	0.000737028	0.00028907	9.5732E-05	9.37596E-05	0.000217714	0.000217379	0.000286048	0.000285864	0.000306393	0.000299049	1.19229E-05	1.19229E-05	0.000322895	1.19229E-05	0.000147483	0.000142864	0.000247774	0.001075358
3839003773965	383900	3773965	0.00068116	0.00026716	8.84753E-05	8.66524E-05	0.000201211	0.000200901	0.000264365	0.000264195	0.000283168	0.000276381	1.10191E-05	1.10191E-05	0.000298419	1.10191E-05	0.000136629	0.00013234	0.000229043	0.000994062
3839103773965	383910	3773965	0.000630447	0.00024727	8.18883E-05	8.02011E-05	0.000186231	0.000185944	0.000244683	0.000244525	0.000262086	0.000255804	1.01987E-05	1.01987E-05	0.000276202	1.01987E-05	0.000126762	0.000122792	0.000212016	0.000920163
3829703773975	382970	3773975	0.000160167	6.282E-05	2.0804E-05	2.03754E-05	4.73126E-05	4.72396E-05	6.21626E-05	6.21225E-05	6.65839E-05	6.49879E-05	2.59102E-06	2.59102E-06	7.017E-05	2.59102E-06	2.51845E-05	2.43957E-05	1.63982E-05	7.11693E-05
3829803773975	382980	3773975	0.000169625	6.6529E-05	2.20325E-05	2.15786E-05	5.01065E-05	5.00292E-05	6.58334E-05	6.57909E-05	7.05158E-05	6.88255E-05	2.74402E-06	2.74402E-06	7.43136E-05	2.74402E-06	2.6555E-05	2.57233E-05	1.69029E-05	7.33596E-05
3829903773975	382990	3773975	0.000180098	7.0637E-05	2.33928E-05	2.29109E-05	5.32002E-05	5.31181E-05	6.98981E-05	6.9853E-05	7.48695E-05	7.3075E-05	2.91344E-06	2.91344E-06	7.89018E-05	2.91344E-06	2.80781E-05	2.71986E-05	1.7446E-05	7.57169E-05
3830003773975	383000	3773975	0.000192583	7.5534E-05	2.50145E-05	2.44991E-05	5.68882E-05	5.68004E-05	7.47436E-05	7.46954E-05	8.00597E-05	7.81408E-05	3.11541E-06	3.11541E-06	8.43716E-05	3.11541E-06	2.99025E-05	2.89658E-05	1.81046E-05	7.8575E-05
3830103773975	383010	3773975	0.00020726	8.129E-05	2.69208E-05	2.63662E-05	6.12236E-05	6.11291E-05	8.04398E-05	8.03879E-05	8.6161E-05	8.40958E-05	3.35284E-06	3.35284E-06	9.08015E-05	3.35284E-06	3.20497E-05	3.10459E-05	1.88717E-05	8.19046E-05
3830203773975	383020	3773975	0.000223939	8.7832E-05	2.90873E-05	2.8488E-05	6.61506E-05	6.60486E-05	8.69133E-05	8.68572E-05	9.3095E-05	9.08635E-05	3.62266E-06	3.62266E-06	9.81089E-05	3.62266E-06	3.48859E-05	3.34057E-05	1.97E-05	8.54995E-05
3830303773975	383030	3773975	0.000240691	9.4402E-05	3.12632E-05	3.0619E-05	7.10989E-05	7.09892E-05	9.34147E-05	9.33544E-05	0.000100059	9.76604E-05	3.89365E-06	3.89365E-06	0.000105448	3.89365E-06	3.69274E-05	3.57707E-05	2.04174E-05	8.8613E-05
3830403773975	383040	3773975	0.000259742	0.00010187	3.37377E-05	3.30426E-05	7.67265E-05	7.66081E-05	0.000100809	0.000100743	0.000107979	0.00010539	4.20184E-06	4.20184E-06	0.000113794	4.20184E-06	3.97079E-05	3.84642E-05	2.21846E-05	9.19426E-05
3830503773975	383050	3773975	0.000283706	0.00011127	3.68503E-05	3.60911E-05	8.38053E-05	8.3676E-05	0.000110109	0.000110038	0.000117941	0.000115114	4.5895E-06	4.5895E-06	0.000124293	4.5895E-06	4.32168E-05	4.18631E-05	2.21328E-05	9.6058E-05
3830603773975	383060	3773975	0.000313885	0.00012311	4.07703E-05	3.99303E-05	9.27202E-05	9.25771E-05	0.000121822	0.000121744	0.000130487	0.000127359	5.07771E-06	5.07771E-06	0.000137515	5.07771E-06	4.7662E-05	4.61692E-05	2.32711E-05	0.000100998
3830703773975	383070	3773975	0.000349831	0.00013721	4.54393E-05	4.45031E-05	0.000103338	0.000103179	0.000135773	0.000135686	0.00014543	0.000141944	5.65921E-06	5.65921E-06	0.000153263	5.65921E-06	5.30186E-05	5.1358E-05	2.45045E-05	0.000106351
3830803773975	383080	3773975	0.000385301	0.00015112	5.00465E-05	4.90154E-05	0.000113816	0.000113641	0.00014954	0.000149443	0.000160175	0.000156336	6.23301E-06	6.23301E-06	0.000168802	6.23301E-06	5.83519E-05	5.65242E-05	2.55003E-05	0.000110673
3830903773975	383090	3773975	0.000426726	0.00016737	5.54272E-05	5.42852E-05	0.000126053	0.000125858	0.000165617	0.00016551	0.000177396	0.000173144	6.90314E-06	6.90314E-06	0.000186951	6.90314E-06	6.46287E-05	6.26044E-05	2.65413E-05	0.000115191
3831003773975	383100	3773975	0.000474978	0.00018629	6.16945E-05	6.04234E-05	0.00014030 6	0.00014009	0.000184344	0.000184225	0.000197455	0.000192722	7.6837E-06	7.6837E-06	0.00020809	7.6837E-06	7.19568E-05	6.97029E-05	2.75936E-05	0.000119758
3831103773975	383110	3773975	0.000531475	0.00020845	6.90328E-05	6.76105E-05	0.000156995	0.000156753	0.000206271	0.000206138	0.00022042	0.000215646	8.59765E-06	8.59765E-06	0.000232841	8.59765E-06	8.04939E-05	7.79727E-05	2.8621E-05	0.000124217
3831203773975	383120	3773975	0.000600879	0.00023567	7.80477E-05	7.64396E-05	0.000177497	0.000177223	0.000233207	0.000233057	0.000249794	0.000243807	9.72039E-06	9.72039E-06	0.000263248	9.72039E-06	9.09021E-05	8.80549E-05	2.96779E-05	0.000128804
3831303773975	383130	3773975	0.000686118	0.00026911	8.91193E-05	8.72832E-05	0.000202676	0.000202363	0.00026629	0.000266118	0.000285229	0.000278393	1.10993E-05	1.10993E-05	0.000300591	1.10993E-05	0.00010351	0.000100267	3.07393E-05	0.000133411
3831403773975	383140	3773975	0.000796345	0.00031234	0.000103437	0.000101306	0.000235236	0.000234873	0.0003090 7	0.000308871	0.000331053	0.000323117	1.28825E-05	1.28825E-05	0.000348882	1.28825E-05	0.000119511	0.000115768	3.18866E-05	0.00013839
3831503773975	383150	3773975	0.000945815	0.00037096	0.000122851	0.00012032	0.000279389	0.000278958	0.000367081	0.000366844	0.000393189	0.000383765	1.53004E-05	1.53004E-05	0.000414366	1.53004E-05	0.000140742	0.000136334	3.2982E-05	0.000143144
3831603773975	383160	3773975	0.001162982	0.00045614	0.000151059	0.000147946	0.000343539	0.000343009	0.000451366	0.000451074	0.000483469	0.00047188	1.88135E-05	1.88135E-05	0.000509507	1.88135E-05	0.000170417	0.000165079	3.41361E-05	0.000148153
3836903773975	383690	3773975	0.006199429	0.0024315	0.000805239	0.000788648	0.001831281	0.001828455	0.002406064	0.002404511	0.002577195	0.002515421	0.000100288	0.000100288	0.002715997	0.000100288	0.001200369	0.001162771	0.002042048	0.008862634
3837003773975	383700	3773975	0.004479041	0.00175674	0.000581779	0.000569793	0.001323087	0.001321046	0.001738363	0.001737242	0.001862004	0.001817373	7.24573E-05	7.24573E-05	0.001962288	7.24573E-05	0.000868854	0.00084164	0.001479954	0.006423106
3837103773975	383710	3773975	0.003532068	0.00138533	0.000458778	0.000449325	0.001043356	0.001041746	0.001370833	0.001369948	0.001468333	0.001433138	5.71382E-05	5.71382E-05	0.001547414	5.71382E-05	0.000686368	0.00066487	0.001170068	0.005078176
3837203773975	383720	3773975	0.002925117	0.00114727	0.000379941	0.000372113	0.000864065	0.000862732	0.001135269	0.001134536	0.001216015	0.001186868	4.73195E-05	4.73195E-05	0.001281507	4.73195E-05	0.000569399	0.000551564	0.000971146	0.004214843
3837303773975	383730	3773975	0.00251128	0.00098496	0.000326188	0.000319468	0.00074182	0.00074675	0.000974654	0.000974026	0.001043977	0.001018953	4.06249E-05	4.06249E-05	0.001100203	4.06249E-05	0.000489635	0.000474299	0.000835201	0.003624833
3837403773975	383740	3773975	0.002219248	0.00087042	0.000288257	0.000282317	0.000655555	0.000654544	0.000861314	0.000860758	0.000922575	0.000900461	3.59007E-05	3.59007E-05	0.000972262	3.59007E-05	0.000433337	0.000419764	0.000739014	0.003207374
3837503773975	383750	3773975	0.002008324	0.00078769	0.00026086	0.000255485	0.000593249	0.000592334	0.000779452	0.000778949	0.00083489	0.000814878	3.24886E-05	3.24886E-05	0.000879855	3.24886E-05	0.000392666	0.000380367	0.000669327	0.002904929
3837603773975	383760	3773975	0.00184715	0.00072448	0.000239925	0.000234982	0.000545639	0.000544797	0.000716899	0.000716436	0.000767888	0.000749482	2.98813E-05	2.98813E-05	0.000809245	2.98813E-05	0.000361579	0.000350254	0.000615921	0.002673142
3837703773975	383770	3773975	0.001725597	0.0006768	0.000224137	0.000219519	0.000509733	0.000508946	0.000669722	0.00066929	0.000717356	0.000700162	2.79149E-05	2.79149E-05	0.000755992	2.79149E-05	0.000338124	0.000327534	0.000575498	0.002497704
3837803773975	383780	3773975	0.001626624	0.00063798	0.000211281	0.000206928	0.000480497	0.000479755	0.00063131	0.000630903	0.000676212	0.000660003	2.63139E-05	2.63139E-05	0.000712631	2.63139E-05	0.000319016	0.000309209	0.000542489	0.002354442
3837903773975	383790	3773975	0.001542508	0.00060499	0.000200355	0.000196227	0.000455649	0.000454946	0.000598664	0.000598277	0.000641243	0.000625873	2.49531E-05	2.49531E-05	0.000675779	2.49531E-05	0.000302768	0.000293285	0.000514373	0.002232415

			KMMass Grading / Excavation	KMMass Grading / Excavation	KMDrainage / Utilities Trenching	KMFoundations / Concrete Pads	KMBuilding / Structure Construction	KMAsphalt Paving	KMArchitectural Coating	KMLandscaping or Other Finishing	KMWaterside Construction (Piles)	EWNDemolition	EWNSite Grubbing / Prep	EWNDrainage / Utilities Trenching	EWNDrainage / Utilities Trenching	EWNDrainage / Utilities Trenching	EWNFoundation s / Concrete Pads	EWNBuilding / Structure Construction	EWNAsphalt Paving	EWNLandscaping or Other Finishing	EWNWaterside Construction (Piles)
Unique Identifier	X (UTM)	Y (UTM)	2025	2026	2026	2026	2026	2026	2026	2026	2026	2027	2027	2027	2028	2029	2029	2029	2029	2029	2029
3838903773955	383890	3773955	0.000768158	0.000760209	0.000272997	0.000144469	0.000496201	1.5941E-05	1.5941E-05	0.000512142	1.5941E-05	0.000544761	2.96902E-05	6.97182E-05	6.83718E-05	6.69572E-05	5.79974E-05	0.000125938	8.9598E-06	0.000130418	8.9598E-06
3839003773955	383900	3773955	0.000713427	0.000706044	0.000253546	0.000134176	0.000460847	1.48052E-05	1.48052E-05	0.000475652	1.48052E-05	0.000506669	2.76141E-05	6.48431E-05	6.35909E-05	6.22751E-05	5.39419E-05	0.000117132	8.33328E-06	0.000121298	8.33328E-06
3839103773955	383910	3773955	0.000664467	0.000657591	0.000236147	0.000124968	0.000429221	1.37892E-05	1.37892E-05	0.00044301	1.37892E-05	0.000472634	2.57592E-05	6.04874E-05	5.93193E-05	5.80919E-05	5.03184E-05	0.000109263	7.7735E-06	0.00011315	7.7735E-06
3829703773955	382970	3773965	5.44472E-05	5.38837E-05	1.93501E-05	1.024E-05	3.51708E-05	1.1299E-06	1.1299E-06	3.63007E-05	1.1299E-06	0.000121966	6.6473E-06	1.56091E-05	1.53077E-05	1.49909E-05	1.29849E-05	2.8196E-05	2.006E-06	2.9199E-05	2.006E-06
3829803773965	382980	3773965	5.62837E-05	5.57012E-05	2.00028E-05	1.05854E-05	3.63572E-05	1.16801E-06	1.16801E-06	3.75252E-05	1.16801E-06	0.000129538	7.06001E-06	1.65782E-05	1.62581E-05	1.59217E-05	1.37912E-05	2.99467E-05	2.13054E-06	3.10119E-05	2.13054E-06
3829903773965	382990	3773965	5.8292E-05	5.76887E-05	2.07165E-05	1.09631E-05	3.76544E-05	1.20969E-06	1.20969E-06	3.88641E-05	1.20969E-06	0.000138053	7.52406E-06	1.76679E-05	1.73267E-05	1.69682E-05	1.46976E-05	3.1915E-05	2.27058E-06	3.30503E-05	2.27058E-06
3830003773965	383000	3773965	6.05989E-05	5.99717E-05	2.15364E-05	1.1397E-05	3.91446E-05	1.25756E-06	1.25756E-06	4.04021E-05	1.25756E-06	0.000147968	8.06447E-06	1.89369E-05	1.85712E-05	1.8187E-05	1.57533E-05	3.42073E-05	2.43367E-06	3.54242E-05	2.43367E-06
3830103773965	383010	3773965	6.31969E-05	6.25429E-05	2.24597E-05	1.18856E-05	4.08228E-05	1.31147E-06	1.31147E-06	4.21343E-05	1.31147E-06	0.000159469	8.69127E-06	2.04087E-05	2.00146E-05	1.96005E-05	1.69777E-05	3.6866E-05	2.62282E-06	3.81774E-05	2.62282E-06
3830203773965	383020	3773965	6.59816E-05	6.52988E-05	2.34494E-05	1.24093E-05	4.26216E-05	1.36926E-06	1.36926E-06	4.39909E-05	1.36926E-06	0.000172562	9.40487E-06	2.20844E-05	2.16579E-05	2.12098E-05	1.83716E-05	3.98929E-05	2.83817E-06	4.1312E-05	2.83817E-06
3830303773965	383030	3773965	6.84453E-05	6.7737E-05	2.43249E-05	1.28727E-05	4.42131E-05	1.42039E-06	1.42039E-06	4.56335E-05	1.42039E-06	0.000186015	1.01381E-05	2.38061E-05	2.33464E-05	2.28633E-05	1.98039E-05	4.3003E-05	3.05943E-06	4.45327E-05	3.05943E-06
3830403773965	383040	3773965	7.10658E-05	7.03303E-05	2.52562E-05	1.33655E-05	4.59058E-05	1.47477E-06	1.47477E-06	4.73806E-05	1.47477E-06	0.000201474	1.09806E-05	2.57846E-05	2.52866E-05	2.47634E-05	2.14497E-05	4.65768E-05	3.31369E-06	4.82337E-05	3.31369E-06
3830503773965	383050	3773965	7.42013E-05	7.34334E-05	2.63706E-05	1.39552E-05	4.79313E-05	1.53984E-06	1.53984E-06	4.94711E-05	1.53984E-06	0.00022067	1.20268E-05	2.82412E-05	2.76958E-05	2.71228E-05	2.34934E-05	5.10145E-05	3.62941E-06	5.28292E-05	3.62941E-06
3830603773965	383060	3773965	7.78521E-05	7.70464E-05	2.7668E-05	1.46418E-05	5.02895E-05	1.6156E-06	1.6156E-06	5.19051E-05	1.6156E-06	0.000244628	1.33326E-05	3.13074E-05	3.07028E-05	3.00675E-05	2.60441E-05	5.65532E-05	4.02345E-06	5.85649E-05	4.02345E-06
3830703773965	383070	3773965	8.17865E-05	8.09401E-05	2.90663E-05	1.53818E-05	5.2831E-05	1.69725E-06	1.69725E-06	5.45282E-05	1.69725E-06	0.000273533	1.49079E-05	3.50066E-05	3.43305E-05	3.36202E-05	2.91214E-05	6.32353E-05	4.49885E-06	6.54847E-05	4.49885E-06
3830803773965	383080	3773965	8.5034E-05	8.4154E-05	3.02204E-05	1.59925E-05	5.49288E-05	1.76464E-06	1.76464E-06	5.66934E-05	1.76464E-06	0.000302989	1.65133E-05	3.87763E-05	3.80275E-05	3.72407E-05	3.22574E-05	7.00449E-05	4.98332E-06	7.25366E-05	4.98332E-06
3830903773965	383090	3773965	8.84309E-05	8.75157E-05	3.14277E-05	1.66314E-05	5.7123E-05	1.83514E-06	1.83514E-06	5.89582E-05	1.83514E-06	0.000337889	1.84154E-05	4.32428E-05	4.24077E-05	4.15302E-05	3.59729E-05	7.81131E-05	5.55732E-06	8.08917E-05	5.55732E-06
3831003773965	383100	3773965	9.19249E-05	9.09735E-05	3.26694E-05	1.72885E-05	5.938E-05	1.90764E-06	1.90764E-06	6.12876E-05	1.90764E-06	0.000379289	2.06718E-05	4.85412E-05	4.76038E-05	4.66188E-05	4.03806E-05	8.7684E-05	6.23825E-06	9.08032E-05	6.23825E-06
3831103773965	383110	3773965	9.54412E-05	9.44535E-05	3.3919E-05	1.79498E-05	6.16514E-05	1.98061E-06	1.98061E-06	6.3632E-05	1.98061E-06	0.000428745	2.33671E-05	5.48705E-05	5.38109E-05	5.26975E-05	4.56458E-05	9.91172E-05	7.05165E-06	0.000102643	7.05165E-06
3831203773965	383120	3773965	9.90471E-05	9.80221E-05	3.52006E-05	1.8628E-05	6.39807E-05	2.05544E-06	2.05544E-06	6.60361E-05	2.05544E-06	0.000489456	2.6676E-05	6.26402E-05	6.14306E-05	6.01595E-05	5.21093E-05	0.000113152	8.05018E-06	0.000117177	8.05018E-06
3831303773965	383130	3773965	0.000102623	0.000101561	3.64715E-05	1.93006E-05	6.62907E-05	2.12966E-06	2.12966E-06	6.84203E-05	2.12966E-06	0.000563015	3.06851E-05	7.20543E-05	7.06628E-05	6.92008E-05	5.99407E-05	0.000130158	9.26002E-06	0.000134788	9.26002E-06
3831403773965	383140	3773965	0.000106446	0.000105344	3.78299E-05	2.00195E-05	6.87598E-05	2.20898E-06	2.20898E-06	7.09688E-05	2.20898E-06	0.000657171	3.58167E-05	8.41043E-05	8.24802E-05	8.07736E-05	6.9965E-05	0.000151925	1.08086E-05	0.000157329	1.08086E-05
3831503773965	383150	3773965	0.000110119	0.000108979	3.91353E-05	2.07103E-05	7.11325E-05	2.2852E-06	2.2852E-06	7.34177E-05	2.2852E-06	0.000784107	4.27348E-05	0.000100349	9.84115E-05	9.63753E-05	8.3479E-05	0.00018127	1.28964E-05	0.000187718	1.28964E-05
3831603773965	383160	3773965	0.000114016	0.000112836	4.05203E-05	2.14432E-05	7.36499E-05	2.36608E-06	2.36608E-06	7.6016E-05	2.36608E-06	0.000966722	5.26876E-05	0.00012372	0.000121331	0.000118821	0.000102921	0.000223487	1.58999E-05	0.000231437	1.58999E-05
3831703773965	383690	3773965	0.00632106	0.006255643	0.002246455	0.001188815	0.004083166	0.000131176	0.000131176	0.004214342	0.000131176	0.004495225	0.000244996	0.000575296	0.000564186	0.000552513	0.000478579	0.001039205	7.39338E-05	0.001076172	7.39338E-05
3837003773965	383700	3773965	0.004540623	0.004493632	0.001613702	0.000853965	0.002933071	9.42279E-05	9.42279E-05	0.003027299	9.42279E-05	0.003218852	0.000175432	0.000411946	0.000403991	0.000395632	0.000342691	0.000744134	5.29411E-05	0.000770604	5.29411E-05
3837103773965	383710	3773965	0.003567286	0.003530368	0.001267785	0.000670907	0.002304332	7.4029E-05	7.4029E-05	0.002378361	7.4029E-05	0.002522669	0.000137489	0.000322849	0.000316615	0.000310064	0.000268573	0.00058319	4.14908E-05	0.000603936	4.14908E-05
3837203773965	383720	3773965	0.002951778	0.00292123	0.001049039	0.000555147	0.001906737	6.12559E-05	6.12559E-05	0.001967993	6.12559E-05	0.002083465	0.000113552	0.00026664	0.000261491	0.000256081	0.000221814	0.000481655	3.42672E-05	0.000498789	3.42672E-05
3837303773965	383730	3773965	0.002535119	0.002508883	0.000900961	0.000476785	0.001637591	5.26093E-05	5.26093E-05	0.0016902	5.26093E-05	0.001787145	9.74017E-05	0.000228718	0.000224301	0.00021966	0.000190266	0.000413152	2.93935E-05	0.000427849	2.93935E-05
3837403773965	383740	3773965	0.002239837	0.002216657	0.00079602	0.000421251	0.00144685	4.64815E-05	4.64815E-05	0.001493331	4.64815E-05	0.001577922	8.59988E-05	0.000201941	0.000198042	0.000193944	0.000167992	0.000364784	2.59524E-05	0.00037776	2.59524E-05
3837503773965	383750	3773965	0.002023004	0.002002068	0.00071896	0.000380471	0.001306784	4.19818E-05	4.19818E-05	0.001348766	4.19818E-05	0.001424908	7.76593E-05	0.000182359	0.000178837	0.00017513	0.000151701	0.00032941	2.34357E-05	0.000341128	2.34357E-05
3837603773965	383760	3773965	0.001855795	0.001836589	0.000659535	0.000349023	0.001198773	3.85118E-05	3.85118E-05	0.001237285	3.85118E-05	0.001307398	7.12549E-05	0.00016732	0.000164089	0.000160694	0.000139191	0.000302244	2.1503E-05	0.000312996	2.1503E-05
3837703773965	383770	3773965	0.001727759	0.001709878	0.000614032	0.000324943	0.001116067	3.58548E-05	3.58548E-05	0.001151922	3.58548E-05	0.001217821	6.63728E-05	0.000155856	0.000152846	0.000149684	0.000129654	0.000281536	2.00297E-05	0.00029155	2.00297E-05
3837803773965	383780	3773965	0.001621776	0.001604992	0.000576366	0.000305011	0.001047606	3.36554E-05	3.36554E-05	0.001081261	3.36554E-05	0.00114394	6.23462E-05	0.000146401	0.000143573	0.000140603	0.000121788	0.000264456	1.88146E-05	0.000273863	1.88146E-05
3837903773965	383790	3773965	0.001530575	0.001514735	0.000543954	0.000287859	0.000988694	3.17628E-05	3.17628E-05	0.001020457	3.17628E-05	0.001080533	5.88905E-05	0.000138286	0.000135615	0.000132809	0.000115038	0.000249798	1.77717E-05	0.00025868	1.77717E-05
3838003773965	383800	3773965	0.001450902	0.001435886	0.000515639	0.000272874	0.000937228	3.01094E-05	3.01094E-05	0.000967337	3.01094E-05	0.001025297	5.588E-05	0.000131217	0.000128683	0.00012602	0.000109157	0.000237028	1.68633E-05	0.00024546	1.68633E-05
3838103773965	383810	3773965	0.001378768	0.001364499	0.000490003	0.000259308	0.000890632	2.86125E-05	2.86125E-05	0.000919245	2.86125E-05	0.000975336	5.31571E-05	0.000124823	0.000122412	0.00011988	0.000103838	0.000225478	1.60415E-05	0.000233499	1.60415E-05
3838203773965	383820	3773965	0.001309666	0.001296112	0.000465445	0.000246312	0.000845995	2.71784E-05	2.71784E-05	0.000873173	2.71784E-05	0.00092742	5.05456E-05	0.000118691	0.000116398	0.00011399	9.87366E-05	0.000214401	1.52535E-05	0.000222027	1.52535E-05
3838303773965	383830	3773965	0.001241094	0.00122825	0.000441075	0.000233415	0.0008017	2.57554E-05	2.57554E-05	0.000827455	2.57554E-05	0.000879763	4.79482E-05	0.000112592	0.000110417	0.000108133	9.3663E-05	0.000203384	1.44696E-05	0.000210618	1.44696E-05
3838403773965	383840	3773965	0.001171924	0.001159796	0.000416493	0.000220406	0.000757019	2.432E-05	2.432E-05	0.000781339	2.432E-05	0.000831556	4.53209E-05	0.000106422	0.00010437	0.000102207	8.85306E-05	0.000192239	1.36768E-05	0.000199077	1.36768E-05
3838503773965	383850	3773965	0.001100411	0.001089022	0.000391077	0.000206957	0.000710824	2.28359E-05	2.28359E-05	0.00073366	2.28359E-05	0.000781557	4.25959E-05	0.000100023	9.80915E-05	9.60619E-05	8.32075E-05	0.00018068	1.28544E-05	0.000187107	1.28544E-05
3838603773965	383860	3773965	0.001028957	0.001018308	0.000365683	0.000193518	0.000664667	2.13531E-05	2.13531E-05	0.00068602	2.13531E-05	0.000731504	3.98679E-05	9.36174E-05	9.18095E-05	8.99099E-05	7.78787E-05	0.000169109	1.20312E-05	0.000175125	1.20312E-05
3838703773965	383870	3773965	0.000955786	0.000945894	0.000339679	0.000179757	0.000617401	1.98346E-05	1.98346E-05	0.000637236	1.98346E-05	0.000680119	3.70674E-05	8.70412E-05	8.53603E-05	8.35941E-05	7.24081E-05	0.00015723	1.11861E-05	0.000162823	1.11861E-05
3838803773965	383880	3773965	0.000883742	0.000874596	0.000314075	0.000166207	0.000570864	1.83396E-05	1.83396E-05	0.000589203	1.83396E-05	0.000629469	3.43069E-05	8.0559E-05	7.90033E-05	7.73687E-05	6.70157E-05	0.000145521	1.0353E-05	0.000150697	1.0353E-05
3838903773965	383890	3773965	0.000817387	0.000808928	0.000290493	0.000153728	0.000528001	1.69626E-05	1.69626E-05	0.000544964	1.69626E-05	0.000582839	3.17655E-05	7.45913E-05	7.31509E-05	7.16373E-05	6.20512E-05	0.000134741	9.58606E-06	0.000139534	9.58606E-06
3839003773965	383900	3773965	0.000755593	0.000747774	0.000268532	0.000142106	0.000488085	1.56802E-05	1.56802E-05	0.000503765	1.56802E-05	0.000539447	2.94006E-05	6.90381E-05	6.77049E-05	6.6304E-05	5.74316E-05	0.000124709	8.8724E-06	0.000129146	8.8724E-06
3839103773965	383910	3773965	0.000699422	0.000692183	0.000248569	0.000131542	0.0004518	1.45145E-05	1.45145E-05	0.000466315	1.45145E-05	0.000500045	2.72531E-05	6.39955E-05	6.27596E-05	6.14611E-05	5.32367E-05	0.0001156	8.22434E-06	0.000119713	8.22434E-06
3829703773975	382970	3773975	5.40963E-05	5.35364E-05	1.92254E-05	1.0174E-05	3.49442E-05	1.12262E-06	1.12262E-06	3.60668E-05	1.12262E-06	0.00012094	6.59138E-06	1.54778E-05	1.51789E-05	1.48648E-05	1.28757E-05	2.79588E-05	1.98912E-06	2.89534E-05	1.98912E-06
3829803773975	382980	3773975	5.57611E-05	5.51841E-05	1.98171E-05	1.04871E-05	3.60196E-05	1.15717E-06	1.15717E-06	3.71767E-05	1.15717E-06	0.000128022	6.97739E-06	1.63842E-05	1.60678E-05	1.57354E-05	1.36298E-05	2.95962E-05	2.10561E-06	3.0649E-05	2.10561E-06
3829903773975	382990	3773975	5.75529E-05	5.69573E-05	2.04538E-05	1.08241E-05	3.7177E-05	1.19435E-06	1.19435E-06	3.83713E-05	1.19435E-06	0.000135917	7.40763E-06	1.73945E-05	1.70586E-05	1.67056E-05	1.44702E-05	3.14212E-05	2.23545E-06	3.25389E-05	2.23545E-06
3830003773975	383000	3773975	5.97254E-05	5.91073E-05	2.12259E-05	1.12327E-05	3.85804E-05	1.23943E-06	1.23943E-06	3.98198E-05	1.23943E-06	0.000145411	7.92509E-06	1.86096E-05	1.82502E-05	1.78726E-05	1.5481E-05	3.36161E-05	2.3916E-06	3.48119E-05	2.3916E-06
3830103773975	383010	3773975	6.22563E-05	6.1612E-05	2.21254E-05	1.17087E-05	4.02152E-05	1.29195E-06	1.29195E-06	4.15071E-05	1.29195E-06	0.000156628	8.53645E-06	2.00452E-05	1.96581E-05	1.92513E-05	1.66753E-05	3.62093E-05	2.5761E-06	3.74974E-05	2.5761E-06
3830203773975	383020	3773975	6.49887E-05	6.43161E-05	2.30965E-05	1.22226E-05	4.19802E-05	1.34866E-06	1.34866E-06	4.33289E-05	1.34866E-06	0.000169431	9.23419E-06	2.16836E-05	2.12649E-05	2.08249E-05	1.80382E-05	3.91689E-05	2.78666E-06	4.05623E-05	2.78666E-06
3830303773975	383030	3773975	6.73553E-05	6.66583E-05	2.39376E-05	1.26677E-05	4.3509E-05	1.39777E-06	1.39777E-06	4.49068E-05	1.39777E-06	0.000182409	9.94152E-06	2.33446E-05	2.28938E-05	2.24201E-05	1.942E-05	4.21693E-05	3.00012E-06	4.36693E-05	3.00012E-06
3830403773975	383040	3773975	6.98862E-05	6.91629E-05	2.4837E-05	1.31436E-05	4.51438E-05	1.45029E-06	1.45029E-06	4.65941E-05	1.45029E-06	0.000197309	1.07536E-05	2.52515E-05	2.47639E-05	2.42515E-05	2.10063E-05	4.56139E-05	3.24518E-06	4.72365E-05	3.24518E-06
3830503773975	383050	3773975	7.30143E-05	7.22587E-05	2.59487E-05	1.3732E-05	4.71645E-05	1.51521E-06	1.51521E-06	4.86797E-05	1.51521E-06	0.000216191	1.17827E-05	2.7668E-05	2.71337E-05	2.65722E-05	2.30165E-05	4.9979E-05	3.55573E-06	5.17568E-05	3.55573E-06
3830603773975	383060	3773975	7.67695E-05	7.5975E-05	2.72833E-05	1.44382E-05	4.95902E-05	1.59314E-06	1.59314E-06	5.11834E-05	1.59314E-06	0.000240264	1.30947E-05	3.07488E-05	3.0155E-05	2.95311E-05	2.55794E-05	5.55442E-05	3.95167E-06	5.752E-05	3.95167E-06
3830703773975	383070	3773975	8.08383E-05	8.00017E-05	2.87293E-05	1.52034E-05	5.22185E-05	1.67757E-06	1.67757E-06	5.38961E-05	1.67757E-06	0.000269551	1.46909E-05	3.4497E-05	3.38308E-05	3.31308E-05	2.86975E-05	6.23149E-05	4.43337E-06	6.45315E-05	4.43337E-06
3830803773975	383080	3773975	8.41232E-05	8.32526E-05	2.98967E-05	1.58212E-05	5.43404E-05	1.74574E-06	1.74574E-06	5.60862E-05	1.74574E-06	0.000299053	1.62988E-05	3.82726E-05	3.75335E-05	3.67569E-05	3.18384E-05	6.91351E-05	4.91859E-06	7.15944E-05	4.91859E-06
3830903773975	383090	3773975	8.75574E-05	8.66513E-05	3.11172E-05	1.64671E-05	5.65588E-05	1.81701E-06	1.81701E-06	5.83758E-05	1.81701E-06	0.000334045	1.82059E-05	4.27509E-05	4.19253E-05	4.10578E-05	3.55637E-05	7.72245E-05	5.4941E-06	7.99715E-05	5.4941E-06
3831003773975	383100	3773975	9.1029E-05	9.00869E-05	3.2351E-05	1.712E-05	5.88013E-05	1.88905E-06	1.88905E-06	6.06903E-05	1.88905E-06	0.000375193	2.04485E-05	4.80169E-05	4.70897E-05	4.61153E-05	3.99445E-05	8.6737E-05	6.17087E-06	8.98225E-05	6.17087E-06
3831103773975	383110	3773975	9.44184E-05	9.34412E-05	3.35556E-05	1.77575E-05	6.09907E-05	1.95939E-06	1.95939E-06	6.29501E-05	1.95939E-06	0.000423485	2.30805E-05	5.41973E-05	5.31507E-05	5.20509E-05	4.50858E-05	9.79011E-05	6.96513E-06	0.000101384	6.96513E-06
3831203773975	383120	3773975	9.79049E-05	9.68916E-05	3.47946E-05	1.84132E-05	6.32428E-05	2.03174E-06	2.03174E-06	6.52746E-05	2.03174E-06	0.000482749	2.63104E-05	6.17818E-05	6.05887E-05	5.93351E-05	5.13953E-05	0.000111602	7.93986E-06	0.000115572	7.93986E-06
3831303773975	383130	3773975	0.000101406	0.000100357	3.6039E-05	1.90717E-05	6.55046E-05	2.1044E-06	2.1044E-06	6.7609E-05	2.1044E-06	0.000555037	3.02502E-05	7.10332E-05	6.96615E-05	6.82201E-05	5.90913E-05	0.000128313	9.1288E-06	0.000132878	9.1288E-06
3831403773975	383140	3773975	0.000105191	0.000104103	3.73842E-05	1.97836E-05	6.79496E-05	2.18295E-06	2.18295E-06	7.01326E-05	2.18295E-06	0.0006476	3.52951E-05	8.28794E-05	8.12789E-05	7.95972E-05	6.8946E-05	0.000149712	1.06512E-05	0.000155038	1.06512E-05
3831503773975	383150	3773975	0.000108805	0.000107679	3.86684E-05	2.04631E-05	7.02838E-05	2.25794E-06	2.25794E-06	7.25417E-05	2.25794E-06	0.000772093	4.20801E-05	9.88119E-05	9.69038E-05	9.48987E-05	8.22E-05	0.000178492	1.26988E-05	0.000184842	1.26988E-05
3831603773975	383160	3773975	0.000112612	0.000111447	4.00215E-05	2.11792E-05	7.27433E-05	2.33695E-06	2.33695E-06	7.50802E-05	2.33695E-06	0.000948782	5.17099E-05	0.000121424	0.00011908	0.000116616	0.000101011	0.000219339	1.56048E-05	0.000227142	1.56048E-05
3836903773975	383690	3773975	0.006736547	0.00666683	0.002394116	0.001266957	0.004351555	0.000139798	0.000139798	0.004491353	0.000139798	0.004807042	0.00026199	0.000615202	0.000603322	0.000590838	0.000511776	0.001111291	7.90624E-05	0.001150822	7.90624E-05
3837003773975	383700	3773975	0.004882245	0.004831719	0.001735112	0.000918214	0.003153746	0.000101317	0.000101317	0.003255063	0.000101317	0.00347639	0.000189468	0.000444906	0.000436314	0.000427287	0.00037011	0.000803671	5.71769E-05	0.00083226	5.71769E-05
3837103773975	383710	3773975	0.003859955	0.003820009	0.001371798	0.00072595	0.002493385	8.01025E-05	8.01025E-05	0.002573488	8.01025E-05	0.002743959	0.000149549	0.00035117	0.000344389	0.000337263	0.000292132	0.000634348	4.51304E-05	0.000656913	4.51304E-05
3837203773975	383720	3773975	0.00320373	0.003170575	0.001138581	0.000602532	0.002069489	6.64844E-05	6.64844E-05	0.002135973	6.64844E-05	0.002274557	0.000123966	0.000291096	0.000285475	0.000279568	0.000242158	0.000525832	3.74101E-05	0.000544537	3.74101E-05
3837303773975	383730	3773975	0.002755259	0.002726745	0.000979198	0.000518188	0.001779794	5.71777E-05	5.71777E-05	0.001836971	5.71777E-05	0.001954516	0.000106524	0.000250138	0.000245307	0.000240232	0.000208085	0.000451845	3.21463E-05	0.000467918	3.21463E-05
3837403773975	383740	3773975	0.002437946	0.002412716	0.000866427	0.00045851	0.001574821	5.05927E-05	5.05927E-05	0.001625414	5.05927E-05	0.001728693	9.4216E-05	0.000221237	0.000216965	0.000212475	0.000184043	0.000399639	2.84322E-05	0.000413855	2.84322E-05
3837503773975	383750	3773975	0.002208055	0.002185204	0.000784726	0.000415274	0.00142632	4.5822E-05	4.5822E-05	0.001472142	4.5822E-05	0.001565602	8.53273E-05	0.000200365	0.000196495	0.00019243	0.00016668	0.000361936	2.57498E-05	0.00037481	2.57498E-05
3837603773975	383760	3773975	0.002031873	0.002010845	0.000722112	0.000382139	0.001312513	4.21658E-05	4.21658E-05	0.001354679	4.21658E-05	0.00144101	7.85369E-05	0.000184419	0.000180858	0.000177116	0.000153415	0.000333132	2.37006E-05	0.000344983	2.37006E-05
3837703773975	383770	3773975	0.001898521	0.001878873	0.00067472	0.000357059	0.001226373	3.93985E-05	3.93985E-05	0.001265771	3.93985E-05	0.001347068	7.3417E-05	0.000172397	0.000169068	0.00016557	0.000143414	0.000311415	2.21555E-05	0.000322493	2.21555E-05
3837803773975	383780	3773975	0.001789627	0.001771106	0.000636019	0.000336579	0.001156031	3.71387E-05	3.71387E-05	0.00119317	3.71387E-05	0.001270599	6.92493E-05	0.00016261	0.00015947	0.000156171	0.000135273	0.000293737	2.08978E-05	0.000304186	2.08978E-05
3837903773975	383790	3773975	0.001696873	0.001679312	0.000603055	0.000319135	0.001096116	3.52138E-05	3.52138E-05	0.00113133	3.52138E-05	0.001205639	6.57089E-05	0.000154297	0.000151317	0.000148186	0.000128357	0.000278719	1.98294E-05	0.000288634	1.98294E-05

			ISDemolition	ISDrainage / Utilities Trenching	ISDrainage / Utilities Trenching	ISAsphalt Paving	ISAsphalt Paving	SVDemolition	SVSite Grubbing / Prep	SVMass Grading / Excavation	SVMass Grading / Excavation	SVDrainage / Utilities Trenching	SVFoundations / Concrete Pads	SVBuilding / Structure Construction	SVBuilding / Structure Construction	SVAsphalt Paving	SVAsphalt Paving	SVArchitectural Coating	SVArchitectural Coating	SVLandscaping or Other Finishing	SVLandscaping or Other Finishing
Unique Identifier	X (UTM)	Y (UTM)	2027	2027	2028	2027	2028	2027	2027	2027	2028	2028	2028	2028	2029	2028	2029	2028	2029	2028	2029
3838903773955	383890	3773955	0.000120249	4.84199E-05	4.71775E-05	1.25051E-05	1.16491E-05	0.001155921	0.000831045	0.000560314	0.0005532	0.000392509	0.00012469	0.000178626	0.00017181	1.75624E-05	1.634E-05	1.75624E-05	1.634E-05	0.000178626	0.00017181
3839003773955	383900	3773955	0.000112083	4.51314E-05	4.39735E-05	1.16558E-05	1.08579E-05	0.001066032	0.000766419	0.000516742	0.000510181	0.000361985	0.000114994	0.000164735	0.00015845	1.61967E-05	1.50693E-05	1.61967E-05	1.50693E-05	0.000164735	0.00015845
3839103773955	383910	3773955	0.000104746	4.21771E-05	4.1095E-05	1.08928E-05	1.01472E-05	0.000986058	0.000708922	0.000477976	0.000471907	0.000334829	0.000106367	0.000152377	0.000146563	1.49816E-05	1.39388E-05	1.49816E-05	1.39388E-05	0.000152377	0.000146563
3829703773965	382970	3773965	1.41064E-05	5.68011E-06	5.53437E-06	1.46697E-06	1.36654E-06	5.86999E-05	4.2202E-05	2.84538E-05	2.80925E-05	1.99323E-05	6.33199E-06	9.07096E-06	8.72485E-06	8.91854E-07	8.29776E-07	8.91854E-07	8.29776E-07	9.07096E-06	8.72485E-06
3829803773965	382980	3773965	1.47184E-05	5.92653E-06	5.77447E-06	1.53061E-06	1.42583E-06	6.06152E-05	4.35791E-05	2.93823E-05	2.90092E-05	2.05827E-05	6.5386E-06	9.36695E-06	9.00955E-06	9.20955E-07	8.56852E-07	9.20955E-07	8.56852E-07	9.36695E-06	9.00955E-06
3829903773965	382990	3773965	1.5396E-05	6.19939E-06	6.04033E-06	1.60108E-06	1.49148E-06	6.27088E-05	4.50842E-05	3.03971E-05	3.00111E-05	2.12936E-05	6.76444E-06	9.69047E-06	9.32072E-06	9.52764E-07	8.86446E-07	9.52764E-07	8.86446E-07	9.69047E-06	9.32072E-06
3830003773965	383000	3773965	1.61771E-05	6.51389E-06	6.34676E-06	1.6823E-06	1.56714E-06	6.51053E-05	4.68071E-05	3.15587E-05	3.1158E-05	2.21074E-05	7.02294E-06	1.00608E-05	9.67692E-06	9.89174E-07	9.20323E-07	9.89174E-07	9.20323E-07	1.00608E-05	9.67692E-06
3830103773965	383010	3773965	1.70685E-05	6.87284E-06	6.6965E-06	1.77501E-06	1.6535E-06	6.77957E-05	4.87414E-05	3.28629E-05	3.24456E-05	2.30209E-05	7.31316E-06	1.04766E-05	1.00768E-05	1.03005E-06	9.58355E-07	1.03005E-06	9.58355E-07	1.04766E-05	1.00768E-05
3830203773965	383020	3773965	1.80521E-05	7.26891E-06	7.08241E-06	1.8773E-06	1.74879E-06	7.06732E-05	5.08102E-05	3.42577E-05	3.38227E-05	2.39981E-05	7.62357E-06	1.09212E-05	1.05045E-05	1.07377E-06	9.99031E-07	1.07377E-06	9.99031E-07	1.09212E-05	1.05045E-05
3830303773965	383030	3773965	1.89729E-05	7.63967E-06	7.44366E-06	1.97305E-06	1.83799E-06	7.32033E-05	5.26292E-05	3.54841E-05	3.50336E-05	2.48572E-05	7.89649E-06	1.13122E-05	1.08806E-05	1.11221E-06	1.0348E-06	1.11221E-06	1.0348E-06	1.13122E-05	1.08806E-05
3830403773965	383040	3773965	1.99733E-05	8.0425E-06	7.83615E-06	2.07709E-06	1.9349E-06	7.5876E-05	5.45507E-05	3.67796E-05	3.63127E-05	2.57647E-05	8.18479E-06	1.17252E-05	1.12778E-05	1.15282E-06	1.07258E-06	1.15282E-06	1.07258E-06	1.17252E-05	1.12778E-05
3830503773965	383050	3773965	2.11735E-05	8.52578E-06	8.30704E-06	2.2019E-06	2.05117E-06	7.90742E-05	5.68501E-05	3.83299E-05	3.78433E-05	2.68507E-05	8.52978E-06	1.22194E-05	1.17532E-05	1.20141E-06	1.11779E-06	1.20141E-06	1.11779E-06	1.22194E-05	1.17532E-05
3830603773965	383060	3773965	2.25792E-05	9.09177E-06	8.8585E-06	2.34808E-06	2.18734E-06	8.27892E-05	5.95209E-05	4.01307E-05	3.96212E-05	2.81122E-05	8.93052E-06	1.27935E-05	1.23054E-05	1.25785E-06	1.1703E-06	1.25785E-06	1.1703E-06	1.27935E-05	1.23054E-05
3830703773965	383070	3773965	2.40965E-05	9.70276E-06	9.45382E-06	2.50587E-06	2.33433E-06	8.67625E-05	6.23775E-05	4.20567E-05	4.15227E-05	2.94614E-05	9.35912E-06	1.34075E-05	1.28959E-05	1.31822E-06	1.22647E-06	1.31822E-06	1.22647E-06	1.34075E-05	1.28959E-05
3830803773965	383080	3773965	2.53974E-05	1.02266E-05	9.96417E-06	2.64115E-06	2.46035E-06	9.00231E-05	6.47217E-05	4.36372E-05	4.30832E-05	3.05685E-05	9.71084E-06	1.39114E-05	1.33806E-05	1.36776E-06	1.27256E-06	1.36776E-06	1.27256E-06	1.39114E-05	1.33806E-05
3830903773965	383090	3773965	2.67443E-05	1.07689E-05	1.04926E-05	2.78122E-06	2.59083E-06	9.33995E-05	6.71492E-05	4.52739E-05	4.46991E-05	3.17151E-05	1.00751E-05	1.44331E-05	1.38824E-05	1.41906E-06	1.32029E-06	1.41906E-06	1.32029E-06	1.44331E-05	1.38824E-05
3831003773965	383100	3773965	2.81108E-05	1.13191E-05	1.10287E-05	2.92333E-06	2.72321E-06	9.68472E-05	6.96279E-05	4.69451E-05	4.63491E-05	3.28858E-05	1.0447E-05	1.49659E-05	1.43949E-05	1.47144E-06	1.36902E-06	1.47144E-06	1.36902E-06	1.49659E-05	1.43949E-05
3831103773965	383110	3773965	2.94759E-05	1.18688E-05	1.15643E-05	3.06529E-06	2.85545E-06	0.000100304	7.2113E-05	4.86206E-05	4.80033E-05	3.40595E-05	1.08198E-05	1.55001E-05	1.49087E-05	1.52396E-06	1.41789E-06	1.52396E-06	1.41789E-06	1.55001E-05	1.49087E-05
3831203773965	383120	3773965	3.08591E-05	1.24258E-05	1.2107E-05	3.20913E-06	2.98945E-06	0.000103841	7.46557E-05	5.0335E-05	4.96959E-05	3.52605E-05	1.12013E-05	1.60466E-05	1.54343E-05	1.5777E-06	1.46788E-06	1.5777E-06	1.46788E-06	1.60466E-05	1.54343E-05
3831303773965	383130	3773965	3.222E-05	1.29738E-05	1.26409E-05	3.35066E-06	3.12129E-06	0.000107368	7.71921E-05	5.20451E-05	5.13843E-05	3.64584E-05	1.15819E-05	1.65918E-05	1.59587E-05	1.6313E-06	1.51775E-06	1.6313E-06	1.51775E-06	1.65918E-05	1.59587E-05
3831403773965	383140	3773965	3.36061E-05	1.35319E-05	1.31847E-05	3.4948E-06	3.25556E-06	0.000111217	7.9959E-05	5.39106E-05	5.32262E-05	3.77652E-05	1.1997E-05	1.71865E-05	1.65307E-05	1.68977E-06	1.57215E-06	1.68977E-06	1.57215E-06	1.71865E-05	1.65307E-05
3831503773965	383150	3773965	3.49404E-05	1.40692E-05	1.37082E-05	3.63356E-06	3.38482E-06	0.0001147	8.24633E-05	5.55991E-05	5.48932E-05	3.89481E-05	1.23728E-05	1.77248E-05	1.70485E-05	1.7427E-06	1.62139E-06	1.7427E-06	1.62139E-06	1.77248E-05	1.70485E-05
3831603773965	383160	3773965	3.60945E-05	1.45339E-05	1.4161E-05	3.75358E-06	3.49663E-06	0.000118077	8.48908E-05	5.72358E-05	5.65091E-05	4.00946E-05	1.2737E-05	1.82466E-05	1.75503E-05	1.79399E-06	1.66912E-06	1.79399E-06	1.66912E-06	1.82466E-05	1.75503E-05
3836903773965	383690	3773965	0.000925414	0.000372629	0.000363069	9.62367E-05	8.96487E-05	0.010717921	0.007705604	0.005195339	0.005129375	0.003639415	0.001156149	0.001656254	0.001593058	0.000162842	0.000151508	0.000162842	0.000151508	0.001656254	0.001593058
3837003773965	383700	3773965	0.00067206	0.000270613	0.00026367	6.98895E-05	6.51052E-05	0.007607435	0.005469333	0.003687581	0.00364076	0.002583207	0.000820619	0.001175587	0.001130731	0.000115583	0.000107538	0.000115583	0.000107538	0.001175587	0.001130731
3837103773965	383710	3773965	0.000532733	0.000214511	0.000209007	5.54005E-05	5.1608E-05	0.005913353	0.00425138	0.002866402	0.002830008	0.002007959	0.000637877	0.000913798	0.000878931	8.98443E-05	8.35907E-05	8.98443E-05	8.35907E-05	0.000913798	0.000878931
3837203773965	383720	3773965	0.000444094	0.00017882	0.000174232	4.61827E-05	4.30212E-05	0.004846261	0.003484199	0.002349147	0.00231932	0.001645613	0.000522769	0.000748899	0.000720324	7.36315E-05	6.85064E-05	7.36315E-05	6.85064E-05	0.000748899	0.000720324
3837303773965	383730	3773965	0.000383706	0.000154504	0.00015054	3.99028E-05	3.71712E-05	0.004127948	0.00296777	0.002000956	0.00197555	0.0014017	0.000445284	0.000637897	0.000613558	6.27178E-05	5.83523E-05	6.27178E-05	5.83523E-05	0.000637897	0.000613558
3837403773965	383740	3773965	0.000340565	0.000137133	0.000133614	3.54164E-05	3.2992E-05	0.003622117	0.002604105	0.001755762	0.00173347	0.001229939	0.00039072	0.00055973	0.000538373	5.50325E-05	5.12019E-05	5.50325E-05	5.12019E-05	0.00055973	0.000538373
3837503773965	383750	3773965	0.000308616	0.000124268	0.00012108	3.2094E-05	2.98969E-05	0.003253365	0.002338993	0.001577016	0.001556993	0.001104724	0.000350943	0.000502747	0.000483564	4.94299E-05	4.59893E-05	4.94299E-05	4.59893E-05	0.000502747	0.000483564
3837603773965	383760	3773965	0.000283786	0.00011427	0.000111338	2.95118E-05	2.74915E-05	0.002971109	0.002136066	0.001440197	0.001421911	0.00100888	0.000320495	0.000459129	0.000441611	4.51414E-05	4.19994E-05	4.51414E-05	4.19994E-05	0.000459129	0.000441611
3837703773965	383770	3773965	0.000264579	0.000106536	0.000103802	2.75143E-05	2.56308E-05	0.002756951	0.001982098	0.001336387	0.001319419	0.00093616	0.000297394	0.000426035	0.000409779	4.18876E-05	3.8972E-05	4.18876E-05	3.8972E-05	0.000426035	0.000409779
3837803773965	383780	3773965	0.000248578	0.000100093	9.75246E-05	2.58503E-05	2.40807E-05	0.00258094	0.001855556	0.001251069	0.001235185	0.000876393	0.000278408	0.000398836	0.000383618	3.92134E-05	3.6484E-05	3.92134E-05	3.6484E-05	0.000398836	0.000383618
3837903773965	383790	3773965	0.000234748	9.4524E-05	9.20988E-05	2.44121E-05	2.2741E-05	0.002430347	0.001747287	0.001178071	0.001163113	0.000825257	0.000262163	0.000375565	0.000361235	3.69254E-05	3.43552E-05	3.69254E-05	3.43552E-05	0.000375565	0.000361235
3838003773965	383800	3773965	0.000222624	8.96423E-05	8.73423E-05	2.31514E-05	2.15665E-05	0.002299477	0.001653199	0.001114634	0.001100482	0.000780818	0.000248046	0.000355341	0.000341783	3.4937E-05	3.25052E-05	3.4937E-05	3.25052E-05	0.000355341	0.000341783
3838103773965	383810	3773965	0.000211632	8.52162E-05	8.30298E-05	2.20083E-05	2.05017E-05	0.002181356	0.001568276	0.001057377	0.001043952	0.000740709	0.000235304	0.000337088	0.000324226	3.31423E-05	3.08355E-05	3.31423E-05	3.08355E-05	0.000337088	0.000324226
3838203773965	383820	3773965	0.000201126	8.09859E-05	7.89081E-05	2.09157E-05	1.94839E-05	0.002068107	0.001486857	0.001002482	0.000989753	0.000702254	0.000223088	0.000319587	0.000307393	3.14217E-05	2.92346E-05	3.14217E-05	2.92346E-05	0.000319587	0.000307393
3838303773965	383830	3773965	0.000190749	7.68074E-05	7.48368E-05	1.98366E-05	1.84787E-05	0.001955376	0.001405809	0.000947837	0.000935802	0.000663974	0.000210928	0.000302167	0.000290637	2.97089E-05	2.7641E-05	2.97089E-05	2.7641E-05	0.000302167	0.000290637
3838403773965	383840	3773965	0.000180337	7.26149E-05	7.07518E-05	1.87538E-05	1.747E-05	0.00184121	0.00132373	0.000892497	0.000881165	0.000625208	0.000198612	0.000284525	0.000273668	2.79744E-05	2.60272E-05	2.79744E-05	2.60272E-05	0.000284525	0.000273668
3838503773965	383850	3773965	0.000169636	6.83059E-05	6.65533E-05	1.76409E-05	1.64333E-05	0.001722581	0.001238442	0.000834993	0.000824391	0.000584926	0.000185816	0.000266193	0.000256036	2.6172E-05	2.43503E-05	2.6172E-05	2.43503E-05	0.000266193	0.000256036
3838603773965	383860	3773965	0.000158983	6.40165E-05	6.2374E-05	1.65332E-05	1.54014E-05	0.001603729	0.001152994	0.000777382	0.000767511	0.000544568	0.000172995	0.000247826	0.00023837	2.43662E-05	2.26702E-05	2.43662E-05	2.26702E-05	0.000247826	0.00023837
3838703773965	383870	3773965	0.00014812	5.96422E-05	5.8112E-05	1.54034E-05	1.4349E-05	0.001481572	0.00106517	0.000718168	0.00070905	0.000503088	0.000159818	0.000228949	0.000220213	2.25102E-05	2.09434E-05	2.25102E-05	2.09434E-05	0.000228949	0.000220213
3838803773965	383880	3773965	0.000137445	5.53439E-05	5.39239E-05	1.42933E-05	1.33149E-05	0.001361152	0.000978595	0.000659797	0.000651419	0.000462198	0.000146828	0.000210341	0.000202315	2.06806E-05	1.92411E-05	2.06806E-05	1.92411E-05	0.000210341	0.000202315
3838903773965	383890	3773965	0.000127602	5.13803E-05	5.0062E-05	1.32697E-05	1.23613E-05	0.001250461	0.000899014	0.000606141	0.000598445	0.000424611	0.000134888	0.000193235	0.000185862	1.89988E-05	1.76764E-05	1.89988E-05	1.76764E-05	0.000193235	0.000185862
3839003773965	383900	3773965	0.000118422	4.7684E-05	4.64605E-05	1.2315E-05	1.1472E-05	0.0011476	0.000825062	0.000556281	0.000549218	0.000389683	0.000123792	0.00017734	0.000170574	1.7436E-05	1.62224E-05	1.7436E-05	1.62224E-05	0.00017734	0.000170574
3839103773965	383910	3773965	0.000110058	4.43162E-05	4.31792E-05	1.14453E-05	1.06618E-05	0.001054468	0.000758105	0.000511136	0.000504647	0.000358059	0.000113746	0.000162948	0.000156731	1.6021E-05	1.49059E-05	1.6021E-05	1.49059E-05	0.000162948	0.000156731
3829703773975	382970	3773975	1.42112E-05	5.7223E-06	5.57548E-06	1.47786E-06	1.3767E-06	5.85484E-05	4.20931E-05	2.83804E-05	2.80201E-05	1.98809E-05	6.31565E-06	9.04756E-06	8.70234E-06	8.89553E-07	8.27635E-07	8.89553E-07	8.27635E-07	9.04756E-06	8.70234E-06
3829803773975	382980	3773975	1.47882E-05	5.95466E-06	5.80188E-06	1.53787E-06	1.4326E-06	6.02856E-05	4.33421E-05	2.92225E-05	2.88514E-05	2.04708E-05	6.50305E-06	9.31601E-06	8.96055E-06	9.15947E-07	8.52193E-07	9.15947E-07	8.52193E-07	9.31601E-06	8.96055E-06
3829903773975	382990	3773975	1.54198E-05	6.20896E-06	6.04965E-06	1.60355E-06	1.49378E-06	6.21565E-05	4.46871E-05	3.01293E-05	2.97468E-05	2.11061E-05	6.70486E-06	9.60512E-06	9.23862E-06	9.44372E-07	8.78639E-07	9.44372E-07	8.78639E-07	9.60512E-06	9.23862E-06
3830003773975	383000	3773975	1.61785E-05	6.51446E-06	6.34731E-06	1.68245E-06	1.56728E-06	6.44282E-05	4.63204E-05	3.12305E-05	3.0834E-05	2.18775E-05	6.94991E-06	9.95617E-06	9.57628E-06	9.78887E-07	9.10752E-07	9.78887E-07	9.10752E-07	9.95617E-06	9.57628E-06
3830103773975	383010	3773975	1.70671E-05	6.87228E-06	6.69595E-06	1.77486E-06	1.65336E-06	6.70652E-05	4.82162E-05	3.25088E-05	3.2096E-05	2.27729E-05	7.23436E-06	1.03637E-05	9.96823E-06	1.01895E-06	9.48028E-07	1.01895E-06	9.48028E-07	1.03637E-05	9.96823E-06
3830203773975	383020	3773975	1.80535E-05	7.26948E-06	7.08296E-06	1.87744E-06	1.74892E-06	6.99071E-05	5.02594E-05	3.38863E-05	3.34561E-05	2.37379E-05	7.54092E-06	1.08028E-05	1.03906E-05	1.06213E-06	9.88201E-07	1.06213E-06	9.88201E-07	1.08028E-05	1.03906E-05
3830303773975	383030	3773975	1.89659E-05	7.63686E-06	7.44092E-06	1.97233E-06	1.83731E-06	7.2357E-05	5.20207E-05	3.50739E-05	3.46286E-05	2.45698E-05	7.80519E-06	1.11814E-05	1.07548E-05	1.09935E-06	1.02283E-06	1.09935E-06	1.02283E-06	1.11814E-05	1.07548E-05
3830403773975	383040	3773975	1.99594E-05	8.03688E-06	7.83067E-06	2.07564E-06	1.93355E-06	7.49583E-05	5.3891E-05	3.63348E-05	3.58735E-05	2.54531E-05	8.0858E-06	1.15834E-05	1.11414E-05	1.13888E-06	1.05961E-06	1.13888E-06	1.05961E-06	1.15834E-05	1.11414E-05
3830503773975	383050	3773975	2.11889E-05	8.53197E-06	8.31307E-06	2.2035E-06	2.05266E-06	7.81744E-05	5.62032E-05	3.78938E-05	3.74127E-05	2.65452E-05	8.43272E-06	1.20804E-05	1.16195E-05	1.18774E-06	1.10507E-06	1.18774E-06	1.10507E-06	1.20804E-05	1.16195E-05
3830603773975	383060	3773975	2.26756E-05	9.13059E-06	8.89632E-06	2.3581E-06	2.19668E-06	8.2023E-05	5.89701E-05	3.97593E-05	3.92545E-05	2.7852E-05	8.84787E-06	1.26751E-05	1.21915E-05	1.24621E-06	1.15947E-06	1.24621E-06	1.15947E-06	1.26751E-05	1.21915E-05
3830703773975	383070	3773975	2.42977E-05	9.78378E-06	9.53275E-06	2.5268E-06	2.35382E-06	8.61656E-05	6.19484E-05	4.17674E-05	4.12371E-05	2.92587E-05	9.29473E-06	1.33153E-05	1.28072E-05	1.30915E-06	1.21803E-06	1.30915E-06	1.21803E-06	1.33153E-05	1.28072E-05
3830803773975	383080	3773975	2.56656E-05	1.03346E-05	1.00694E-05	2.66905E-06	2.48634E-06	8.94885E-05	6.43374E-05	4.33781E-05	4.28274E-05	3.0387E-05	9.65318E-06	1.38288E-05	1.33011E-05	1.35964E-06	1.265E-06	1.35964E-06	1.265E-06	1.38288E-05	1.33011E-05
3830903773975	383090	3773975	2.70838E-05	1.09056E-05	1.06258E-05	2.81653E-06	2.62372E-06	9.29184E-05	6.68033E-05	4.50407E-05	4.44688E-05	3.15517E-05	1.00232E-05	1.43588E-05	1.38109E-05	1.41175E-06	1.31349E-06	1.41175E-06	1.31349E-06	1.43588E-05	1.38109E-05
3831003773975	383100	3773975	2.85076E-05	1.14789E-05	1.11844E-05	2.96459E-06	2.76165E-06	9.63661E-05	6.9282E-05	4.67119E-05	4.61188E-05	3.27224E-05	1.03951E-05	1.48916E-05	1.43234E-05	1.46413E-06	1.36222E-06	1.46413E-06	1.36222E-06	1.48916E-05	1.43234E-05
3831103773975	383110	3773975	2.9909E-05	1.20432E-05	1.17342E-05	3.11033E-06	2.89741E-06	9.97336E-05	7.17031E-05	4.83443E-05	4.77304E-05	3.38659E-05	1.07583E-05	1.5412E-05	1.48239E-05	1.5153E-06	1.40983E-06	1.5153E-06	1.40983E-06	1.5412E-05	1.48239E-05
3831203773975	383120	3773975	3.13412E-05	1.26199E-05	1.22961E-05	3.25926E-06	3.03615E-06	0.000103181	7.41818E-05	5.00155E-05	4.93804E-05	3.50366E-05	1.11302E-05	1.59447E-05	1.53364E-05	1.56768E-06	1.45856E-06	1.56768E-06	1.45856E-06	1.59447E-05	1.53364E-05
3831303773975	383130	3773975	3.27649E-05	1.31932E-05	1.28547E-05	3.40733E-06	3.17407E-06	0.000106656	7.66797E-05	5.16996E-05	5.10432E-05	3.62164E-05	1.1505E-05	1.64816E-05	1.58528E-05	1.62047E-06	1.50768E-06	1.62047E-06	1.50768E-06	1.64816E-05	1.58528E-05
3831403773975	383140	3773975	3.4225E-05	1.37811E-05	1.34275E-05	3.55917E-06	3.31552E-06	0.000110513	7.9453E-05	5.35695E-05	5.28893E-05	3.75263E-05	1.19211E-05	1.70777E-05	1.64261E-05	1.67908E-06	1.56221E-06	1.67908E-06	1.56221E-06	1.70777E-05	1.64261E-05
3831503773975	383150	3773975	3.56348E-05	1.43488E-05	1.39806E-05	3.70578E-06	3.45209E-06	0.00011397	8.19381E-05	5.5245E-05	5.45436E-05	3.87E-05	1.2294E-05	1.76119E-05	1.69399E-05	1.7316E-06	1.61107E-06	1.7316E-06	1.61107E-06	1.76119E-05	1.69399E-05
3831603773975	383160	3773975	3.68672E-05	1.4845E-05	1.44641E-05	3.83393E-06	3.57148E-06	0.000117284	8.43207E-05	5.68515E-05	5.61296E-05	3.98253E-05	1.26515E-05	1.8124E-05	1.74325E-05	1.78195E-06	1.65792E-06	1.78195E-06	1.65792E-06	1.8124E-05	1.74325E-05
3836903773975	383690	3773975	0.000985073	0.000396652	0.000386475	0.000102441	9.54281E-05	0.011481607	0.008254652	0.005565523	0.005494859	0.003898735	0.001238528	0.001774267	0.001706569	0.000174445	0.000162303	0.000174445	0.000162303	0.001774267	0.001706569
3837003773975	383700	3773975	0.00072125	0.00029042	0.00028969	7.5005E-05	6.98705E-05	0.008238541	0.005923064	0.003993499	0.003942795	0.002797508	0.000888696	0.001273112	0.001224536	0.000125172	0.000116459	0.000125172	0.000116459	0.001273112	0.001224536
3837103773975	383710	3773975	0.000574969	0.000231518	0.000225578	5.97928E-05	5.56997E-05	0.006455915	0.004641452	0.0031294	0.003089667	0.002192193	0.000696404	0.000997641	0.000959575	9.80877E-05	9.12603E-05	9.80877E-05	9.12603E-05	0.000997641	0.000959575
3837203773975	383720	3773975	0.000480542	0.000193496	0.000188531	4.9973E-05	4.65521E-05	0.005315032	0.003821219	0.002576375	0.002543664	0.001804791	0.000573336	0.000821339	0.00079	8.07537E-05	7.51329E-05	8.07537E-05	7.51329E-05	0.000821339	0.00079
3837303773975	383730	3773975	0.000415621	0.000167355	0.000163061	4.32217E-05	4.0263E-05	0.004538766	0.003263127	0.002200093	0.002172159	0.001541199	0.0004896	0.000701381	0.00067462	6.89596E-05	6.41596E-05	6.89596E-05	6.41596E-05	0.000701381	0.00067462
3837403773975	383740	3773975	0.000369328	0.000148715	0.000144899	3.84076E-05	3.57784E-05	0.003992356	0.002870287	0.00193523	0.001910659	0.001355658	0.000430658	0.000616944	0.000593404	6.06577E-05	5.64356E-05	6.06577E-05	5.64356E-05	0.000616944	0.000593404
3837503773975	383750	3773975	0.000335495	0.000135091	0.000131625	3.48891E-05	3.25008E-05	0.003598981	0.002587472	0.001744548	0.001722397	0.001222083	0.000388224	0.000556155	0.000534935	5.4681E-05	5.08749E-05	5.4681E-05	5.08749E-05	0.000556155	0.000534935
3837603773975	383760	3773975	0.000309358	0.000124567	0.000121371	3.21711E-05	2.99688E-05	0.003299397	0.002372087	0.001599329	0.001579023	0.001120355	0.000355908	0.00050986	0.000490406	5.01293E-05	4.664E-05	5.01293E-05	4.664E-05	0.00050986	0.000490406
3837703773975	383770	3773975	0.000289364	0.000116516	0.000113526	3.00918E-05	2.80319E-05	0.003074522	0.002210414	0.001490325	0.001471402	0.001043995	0.000331651	0.00047511	0.000456982	4.67126E-05	4.34612E-05	4.67126E-05	4.34612E-05	0.00047511	0.000456982
3837803773975	383780	3773975	0.000272917	0.000109893	0.000107074	2.83815E-05	2.64386E-05	0.002892133	0.002079286	0.001401914	0.001384115	0.000982063	0.000311976	0.000446925	0.000429872	4.39415E-05	4.0883E-05	4.39415E-05	4.0883E-05	0.000446925	0.000429872
3837903773975	383790	3773975	0.000258836	0.000104223	0.000101549	2.69171E-05	2.50745E-05	0.002737646	0.001968219	0.001327029	0.00131018	0.000929605	0.000295312	0.000423052	0.00040691	4.15943E-05	3.86991E-05	4.15943E-05	3.86991E-05	0.000423052	0.00040691

			MDemolition	MSite Grubbing / Prep	MMass Grading / Excavation	MMass Grading / Excavation	MDrainage / Utilities Trenching	MFoundations / Concrete Pads	MBuilding / Structure Construction	MAsphalt Paving	MLandscaping or Other Finishing	MWaterside Construction (Piles)	RSSWDemolition	RSSWPlacing Base	RSSWForm	Child Risk				
Unique Identifier	X (UTM)	Y (UTM)	2027	2027	2027	2028	2028	2028	2028	2028	2028	2028	2029	2029	2029	3rd Trimester	0<2	2<16	Total	per million
3838903773955	383890	3773955	0.000184542	0.000566511	0.00066617	0.0006573	0.00013972	0.000181704	0.000133744	1.37659E-05	0.000161276	1.37659E-05	0.000541628	0.000785914	0.000465874	1.78447E-08	2.6275E-07	5.6054E-08	3.3665E-07	0.33665039
3839003773955	383900	3773955	0.00017088	0.000524572	0.000616854	0.00060864	0.000129376	0.000168253	0.000123843	1.27468E-05	0.000149337	1.27468E-05	0.000493023	0.000715388	0.000424067	1.65767E-08	2.4406E-07	5.1865E-08	3.12506E-07	0.31250576
3839103773955	383910	3773955	0.000158701	0.000487184	0.000572889	0.000565261	0.000120155	0.000156261	0.000115016	1.18383E-05	0.000138693	1.18383E-05	0.00045013	0.000653149	0.000387173	1.54428E-08	2.2735E-07	4.8131E-08	2.90927E-07	0.29092661
3829703773965	382970	3773965	1.23896E-05	3.8034E-05	4.47249E-05	4.41294E-05	9.3804E-06	1.21991E-05	8.97922E-06	9.24204E-07	1.08276E-05	9.24204E-07	1.64823E-05	2.39161E-05	1.4177E-05	2.53375E-09	3.2321E-08	5.3933E-09	4.02479E-08	0.04024787
3829803773965	382980	3773965	1.27834E-05	3.92428E-05	4.61463E-05	4.55319E-05	9.67852E-06	1.25868E-05	9.26459E-06	9.53576E-07	1.11717E-05	9.53576E-07	1.69689E-05	2.46222E-05	1.45955E-05	2.67052E-09	3.3965E-08	5.651E-09	4.22866E-08	0.04228656
3829903773965	382990	3773965	1.32152E-05	4.05685E-05	4.77053E-05	4.707E-05	1.00055E-05	1.3012E-05	9.57758E-06	9.8579E-07	1.15492E-05	9.8579E-07	1.75054E-05	2.54007E-05	1.5057E-05	2.82275E-09	3.5792E-08	5.9378E-09	4.45523E-08	0.0445523
3830003773965	383000	3773965	1.37106E-05	4.20892E-05	4.94935E-05	4.88344E-05	1.03805E-05	1.34998E-05	9.93659E-06	1.02274E-06	1.19821E-05	1.02274E-06	1.8123E-05	2.62969E-05	1.55882E-05	2.99873E-09	3.7902E-08	6.2694E-09	4.71703E-08	0.04717032
3830103773965	383010	3773965	1.4264E-05	4.37882E-05	5.14913E-05	5.08057E-05	1.07995E-05	1.40447E-05	1.03377E-05	1.06403E-06	1.24657E-05	1.06403E-06	1.88155E-05	2.73017E-05	1.61839E-05	3.20115E-09	4.0325E-08	6.6494E-09	5.01752E-08	0.05017519
3830203773965	383020	3773965	1.48556E-05	4.56041E-05	5.36267E-05	5.29126E-05	1.12474E-05	1.46272E-05	1.07664E-05	1.10815E-06	1.29827E-05	1.10815E-06	1.95641E-05	2.83879E-05	1.68278E-05	3.42845E-09	4.3032E-08	7.0733E-09	5.35343E-08	0.05353428
3830303773965	383030	3773965	1.53727E-05	4.71916E-05	5.54935E-05	5.47546E-05	1.16389E-05	1.51364E-05	1.11412E-05	1.14673E-06	1.34346E-05	1.14673E-06	2.02285E-05	2.9352E-05	1.73993E-05	3.65479E-09	4.5701E-08	7.4883E-09	5.68437E-08	0.05684371
3830403773965	383040	3773965	1.59225E-05	4.88794E-05	5.74782E-05	5.67128E-05	1.20552E-05	1.56777E-05	1.15396E-05	1.18774E-06	1.39151E-05	1.18774E-06	2.09335E-05	3.03749E-05	1.80056E-05	3.91006E-09	4.8695E-08	7.9534E-09	6.05588E-08	0.06055881
3830503773965	383050	3773965	1.65794E-05	5.08959E-05	5.98494E-05	5.90525E-05	1.25525E-05	1.63245E-05	1.20157E-05	1.23674E-06	1.44892E-05	1.23674E-06	2.17694E-05	3.15879E-05	1.87247E-05	4.22329E-09	5.2362E-08	8.5238E-09	6.51094E-08	0.06510943
3830603773965	383060	3773965	1.73469E-05	5.32521E-05	6.26201E-05	6.17863E-05	1.31337E-05	1.70802E-05	1.2572E-05	1.29399E-06	1.516E-05	1.29399E-06	2.27302E-05	3.2982E-05	1.9551E-05	4.60671E-09	5.6834E-08	9.2202E-09	7.06607E-08	0.07066068
3830703773965	383070	3773965	1.81744E-05	5.57922E-05	6.5607E-05	6.47334E-05	1.37601E-05	1.78949E-05	1.31716E-05	1.35572E-06	1.58831E-05	1.35572E-06	2.37439E-05	3.4453E-05	2.0423E-05	5.05541E-09	6.2035E-08	1.0032E-08	7.71219E-08	0.07712192
3830803773965	383080	3773965	1.88494E-05	5.78643E-05	6.80437E-05	6.71377E-05	1.42712E-05	1.85595E-05	1.36608E-05	1.40607E-06	1.6473E-05	1.40607E-06	2.45768E-05	3.56614E-05	2.11394E-05	5.49574E-09	6.7082E-08	1.0817E-08	8.33944E-08	0.08339437
3830903773965	383090	3773965	1.95516E-05	6.002E-05	7.05786E-05	6.96389E-05	1.48028E-05	1.9251E-05	1.41698E-05	1.45845E-06	1.70867E-05	1.45845E-06	2.54439E-05	3.69197E-05	2.18853E-05	6.00528E-09	7.2889E-08	1.1719E-08	9.06135E-08	0.09061355
3831003773965	383100	3773965	2.0272E-05	6.22314E-05	7.31791E-05	7.22047E-05	1.53482E-05	1.99603E-05	1.46918E-05	1.51219E-06	1.77162E-05	1.51219E-06	2.63361E-05	3.82142E-05	2.26526E-05	6.59726E-09	7.9594E-08	1.2759E-08	9.89508E-08	0.09895083
3831103773965	383110	3773965	2.09923E-05	6.44428E-05	7.57795E-05	7.47705E-05	1.58936E-05	2.06696E-05	1.52139E-05	1.56592E-06	1.83458E-05	1.56592E-06	2.725E-05	3.95403E-05	2.34387E-05	7.2923E-09	8.7413E-08	1.3968E-08	1.08673E-07	0.10867323
3831203773965	383120	3773965	2.1729E-05	6.67044E-05	7.84389E-05	7.73945E-05	1.64514E-05	2.13949E-05	1.57478E-05	1.62088E-06	1.89896E-05	1.62088E-06	2.82014E-05	4.09208E-05	2.4257E-05	8.13478E-09	9.6831E-08	1.5417E-08	1.20383E-07	0.12038261
3831303773965	383130	3773965	2.24548E-05	6.89325E-05	8.1059E-05	7.99797E-05	1.70009E-05	2.21096E-05	1.62739E-05	1.67502E-06	1.96239E-05	1.67502E-06	2.91278E-05	4.22651E-05	2.50539E-05	9.14746E-09	1.0808E-07	1.7138E-08	1.34369E-07	0.13436891
3831403773965	383140	3773965	2.32387E-05	7.13389E-05	8.38887E-05	8.27717E-05	1.75944E-05	2.28814E-05	1.6842E-05	1.73349E-06	2.03089E-05	1.73349E-06	3.00854E-05	4.36546E-05	2.58776E-05	1.04373E-08	1.2235E-07	1.931E-08	1.521E-07	0.15210003
3831503773965	383150	3773965	2.40008E-05	7.36784E-05	8.66398E-05	8.54861E-05	1.81714E-05	2.36318E-05	1.73943E-05	1.79034E-06	2.0975E-05	1.79034E-06	3.10867E-05	4.51075E-05	2.67388E-05	1.21556E-08	1.4123E-07	2.2169E-08	1.75559E-07	0.17555908
3831603773965	383160	3773965	2.47557E-05	7.59956E-05	8.93647E-05	8.81747E-05	1.87429E-05	2.4375E-05	1.79414E-05	1.84665E-06	2.16347E-05	1.84665E-06	3.20381E-05	4.6488E-05	2.75571E-05	1.46346E-08	1.6836E-07	2.6226E-08	2.0922E-07	0.20921982
3831703773965	383690	3773965	0.001624237	0.004986128	0.005863279	0.005785208	0.001229738	0.001599263	0.001177145	0.00012116	0.001419465	0.00012116	0.002188076	0.003174945	0.001882043	1.47969E-07	2.1746E-06	4.936E-07	2.81622E-06	2.81621883
3830703773965	383700	3773965	0.001156416	0.003549999	0.004174508	0.004118923	0.000875542	0.001138635	0.000838098	8.62628E-05	0.001010623	8.62628E-05	0.002031644	0.002947959	0.001747491	1.06099E-07	1.56E-06	3.5204E-07	2.01818E-06	2.01818432
3837103773965	383710	3773965	0.000901571	0.002767666	0.003254549	0.003211214	0.000682594	0.000887708	0.000653402	6.72526E-05	0.000787907	6.72526E-05	0.001845376	0.002677681	0.001587275	8.3234E-08	1.2243E-06	2.7479E-07	1.58234E-06	1.58233768
3837203773965	383720	3773965	0.000741044	0.002274878	0.002675071	0.002639451	0.000561057	0.0007296 5	0.000537062	5.52782E-05	0.000647619	5.52782E-05	0.001681527	0.002439932	0.001446342	6.87907E-08	1.0122E-06	2.2605E-07	1.30702E-06	1.3070257
3837303773965	383730	3773965	0.000632918	0.001942949	0.00228475	0.002254328	0.000479193	0.000623187	0.000458699	4.72125E-05	0.000553124	4.72125E-05	0.001545134	0.002242022	0.001329025	5.90286E-08	8.6873E-07	1.9319E-07	1.12095E-06	1.1209505
3837403773965	383740	3773965	0.000556735	0.00170908	0.002009739	0.001982978	0.000421513	0.000548175	0.000403486	4.15296E-05	0.000486546	4.15296E-05	0.001437721	0.002086165	0.001236636	5.21222E-08	7.6721E-07	1.7E-07	9.89334E-07	0.98933395
3837503773965	383750	3773965	0.000501161	0.001538479	0.001809125	0.001785036	0.000379438	0.000493456	0.00036321	3.73841E-05	0.000437978	3.73841E-05	0.001354764	0.001965792	0.001165282	4.706E-08	6.9276E-07	1.5307E-07	8.92889E-07	0.89288949
3837603773965	383760	3773965	0.000458592	0.001407799	0.001655457	0.001633414	0.000347208	0.000451541	0.000332359	3.42087E-05	0.000400776	3.42087E-05	0.001289325	0.001870838	0.001108995	4.31635E-08	6.3542E-07	1.4009E-07	8.18677E-07	0.81867722
3837703773965	383770	3773965	0.000426261	0.001308548	0.001538745	0.001518256	0.000322729	0.000419707	0.000308927	3.17969E-05	0.000372521	3.17969E-05	0.001238839	0.001797583	0.001065571	4.01859E-08	5.9158E-07	1.3023E-07	7.61993E-07	0.76199329
3837803773965	383780	3773965	0.000399665	0.001226904	0.001442738	0.001423528	0.000302593	0.00039352	0.000289652	2.9813E-05	0.000349278	2.9813E-05	0.001195606	0.00173485	0.001028384	3.7725E-08	5.5533E-07	1.221E-07	7.15162E-07	0.71516196
3837903773965	383790	3773965	0.000376891	0.001156991	0.001360527	0.001342411	0.000285351	0.000371096	0.000273147	2.81142E-05	0.000329375	2.81142E-05	0.001156631	0.001678296	0.00099486	3.56097E-08	5.2417E-07	1.1514E-07	6.74921E-07	0.67492068
3838003773965	383800	3773965	0.000357084	0.001096185	0.001289024	0.001271861	0.000270354	0.000351593	0.000258792	2.663666E-05	0.000312065	2.66366E-05	0.001121399	0.001627174	0.000964556	3.37638E-08	4.9696E-07	1.0908E-07	6.39812E-07	0.63981177
3838103773965	383810	3773965	0.000339194	0.001041268	0.001224446	0.001208142	0.00025681	0.000333979	0.000245827	2.53022E-05	0.000296431	2.53022E-05	0.001086216	0.001576123	0.000934294	3.20932E-08	4.7234E-07	1.0361E-07	6.08043E-07	0.60804337
3838203773965	383820	3773965	0.00032204	0.000988606	0.00116252	0.001147041	0.000243822	0.000317088	0.000233394	2.40225E-05	0.000281439	2.40225E-05	0.001047048	0.001519289	0.000900604	3.04921E-08	4.4874E-07	9.8355E-08	5.77591E-07	0.57759123
3838303773965	383830	3773965	0.000304965	0.00093619	0.001100882	0.001086224	0.000230894	0.000300276	0.000221019	2.27488E-05	0.000266517	2.27488E-05	0.00100198	0.001453895	0.000861839	2.89018E-08	4.2531E-07	9.3121E-08	5.47336E-07	0.54733601
3838403773965	383840	3773965	0.000287676	0.000883116	0.001038472	0.001024644	0.000217804	0.000283253	0.00020849	2.14592E-05	0.000251408	2.14592E-05	0.000950746	0.001379553	0.000817771	2.7296E-08	4.0166E-07	8.7819E-08	5.16776E-07	0.51677585
3838503773965	383850	3773965	0.000269719	0.000827992	0.000973651	0.000960687	0.000204209	0.000265572	0.000195476	2.01197E-05	0.000235715	2.01197E-05	0.000891792	0.001294009	0.000767062	2.56339E-08	3.7719E-07	8.2308E-08	4.85129E-07	0.48512901
3838603773965	383860	3773965	0.00025173	0.000772768	0.000908712	0.000896612	0.000190589	0.00024786	0.000182438	1.87778E-05	0.000219994	1.87778E-05	0.00082906	0.001202984	0.000713105	2.39721E-08	3.5272E-07	7.6787E-08	4.5348E-07	0.45347969
3838703773965	383870	3773965	0.000233249	0.000716035	0.000841998	0.000830787	0.000176597	0.000229663	0.000169044	1.73992E-05	0.000203843	1.73992E-05	0.000760632	0.001103694	0.000654248	2.2269E-08	3.2765E-07	7.1112E-08	4.21033E-07	0.42103299
3838803773965	383880	3773965	0.000215029	0.000660103	0.000776227	0.000765892	0.000162802	0.000211723	0.00015584	1.60401E-05	0.00018792	1.60401E-05	0.000691169	0.001002902	0.0005945	2.05917E-08	3.0297E-07	6.5517E-08	3.89073E-07	0.38907339
3838903773965	383890	3773965	0.00019827	0.000608656	0.000715729	0.000706199	0.000150114	0.000195222	0.000143694	1.479E-05	0.000173274	1.479E-05	0.000626993	0.000909781	0.0005393	1.90472E-08	2.8023E-07	6.037E-08	3.5965E-07	0.35964952
3839003773965	383900	3773965	0.000182685	0.000560813	0.00065947	0.000650689	0.000138314	0.000179876	0.000132399	1.36274E-05	0.000159654	1.36274E-05	0.000567125	0.000822911	0.000487805	1.76099E-08	2.5907E-07	5.5584E-08	3.32266E-07	0.33226606
3839103773965	383910	3773965	0.000168547	0.000517409	0.00060843	0.000600329	0.000127609	0.000165955	0.000122152	1.25727E-05	0.000147297	1.25727E-05	0.000513077	0.000744486	0.000441316	1.6304E-08	2.3984E-07	5.1245E-08	3.07394E-07	0.30739353
3829703773975	382970	3773975	1.23116E-05	3.77945E-05	4.44432E-05	4.38515E-05	9.32132E-06	1.21223E-05	8.92268E-06	9.18384E-07	1.07594E-05	9.18384E-07	1.66476E-05	2.4156E-05	1.43192E-05	2.52639E-09	3.2211E-08	5.371E-09	4.01082E-08	0.04010823
3829803773975	382980	3773975	1.26673E-05	3.88863E-05	4.57271E-05	4.51182E-05	9.59059E-06	1.24725E-05	9.18043E-06	9.44913E-07	1.10703E-05	9.44913E-07	1.70999E-05	2.48123E-05	1.47082E-05	2.65518E-09	3.3753E-08	5.6109E-09	4.20195E-08	0.0420195
3829903773975	382990	3773975	1.30501E-05	4.00616E-05	4.71092E-05	4.64819E-05	9.88047E-06	1.28495E-05	9.45791E-06	9.73473E-07	1.14049E-05	9.73473E-07	1.75927E-05	2.55274E-05	1.51321E-05	2.79722E-09	3.5451E-08	5.875E-09	4.41228E-08	0.04412281
3830003773975	383000	3773975	1.35146E-05	4.14876E-05	4.8786E-05	4.81364E-05	1.02322E-05	1.33068E-05	9.79456E-06	1.00812E-06	1.18108E-05	1.00812E-06	1.81885E-05	2.63919E-05	1.56446E-05	2.96712E-09	3.7483E-08	6.1926E-09	4.6643E-08	0.04664299
3830103773975	383010	3773975	1.40554E-05	4.31476E-05	5.0738E-05	5.00624E-05	1.06416E-05	1.38393E-05	1.01864E-05	1.04846E-06	1.22834E-05	1.04846E-06	1.8881E-05	2.73967E-05	1.62402E-05	3.1666E-09	3.9868E-08	6.5654E-09	4.96E-08	0.04959997
3830203773975	383020	3773975	1.4636E-05	4.49301E-05	5.28341E-05	5.21306E-05	1.10812E-05	1.4411E-05	1.06073E-05	1.09177E-06	1.27908E-05	1.09177E-06	1.96327E-05	2.84875E-05	1.68868E-05	3.39148E-09	4.2545E-08	6.9829E-09	5.29196E-08	0.05291958
3830303773975	383030	3773975	1.51332E-05	4.64563E-05	5.46288E-05	5.39014E-05	1.14576E-05	1.49005E-05	1.09676E-05	1.12886E-06	1.32253E-05	1.12886E-06	2.02878E-05	2.9438E-05	1.74502E-05	3.61261E-09	4.5148E-08	7.3857E-09	5.61467E-08	0.0561467
3830403773975	383040	3773975	1.5663E-05	4.80829E-05	5.65415E-05	5.57886E-05	1.18588E-05	1.54222E-05	1.13516E-05	1.16838E-06	1.36884E-05	1.16838E-06	2.09865E-05	3.04519E-05	1.80512E-05	3.86217E-09	4.8073E-08	7.8375E-09	5.97731E-08	0.05977308
3830503773975	383050	3773975	1.63181E-05	5.00937E-05	5.89061E-05	5.81218E-05	1.23547E-05	1.60672E-05	1.18263E-05	1.21725E-06	1.42608E-05	1.21725E-06	2.18443E-05	3.16965E-05	1.87891E-05	4.17556E-09	5.1742E-08	8.4049E-09	6.43224E-08	0.06432239
3830603773975	383060	3773975	1.7111E-05	5.2528E-05	6.17686E-05	6.09461E-05	1.29551E-05	1.68479E-05	1.2401E-05	1.2764E-06	1.49538E-05	1.2764E-06	2.28612E-05	3.31721E-05	1.96637E-05	4.56832E-09	5.6324E-08	9.1149E-09	7.00074E-08	0.07000739
3830703773975	383070	3773975	1.79693E-05	5.51627E-05	6.48668E-05	6.40031E-05	1.36049E-05	1.7693E-05	1.3023E-05	1.34042E-06	1.57039E-05	1.34042E-06	2.39373E-05	3.47336E-05	2.05894E-05	5.03201E-09	6.17E-08	9.9484E-09	7.668E-08	0.07667999
3830803773975	383080	3773975	1.86534E-05	5.72627E-05	6.73363E-05	6.64397E-05	1.41228E-05	1.83666E-05	1.35188E-05	1.39145E-06	1.63017E-05	1.39145E-06	2.48045E-05	3.59918E-05	2.13352E-05	5.48121E-09	6.6846E-08	1.0743E-08	8.30704E-08	0.08307038
3830903773975	383090	3773975	1.93665E-05	5.94518E-05	6.99105E-05	6.89796E-05	1.46627E-05	1.90687E-05	1.40356E-05	1.44464E-06	1.69249E-05	1.44464E-06	2.57028E-05	3.72954E-05	2.21079E-05	6.00154E-09	7.2774E-08	1.1657E-08	9.04317E-08	0.09043167
3831003773975	383100	3773975	2.00814E-05	6.16465E-05	7.24913E-05	7.1526E-05	1.5204E-05	1.97727E-05	1.45538E-05	1.49797E-06	1.75497E-05	1.49797E-06	2.66137E-05	3.8617E-05	2.28914E-05	6.60135E-09	7.9561E-08	1.2699E-08	9.88617E-08	0.09886169
3831103773975	383110	3773975	2.07764E-05	6.378E-05	7.5E-05	7.40014E-05	1.57302E-05	2.04569E-05	1.50574E-05	1.54981E-06	1.81571E-05	1.54981E-06	2.75245E-05	3.99386E-05	2.36748E-05	7.29475E-09	8.7351E-08	1.3889E-08	1.08535E-07	0.1085348
3831203773975	383120	3773975	2.14895E-05	6.59691E-05	7.75743E-05	7.65413E-05	1.62701E-05	2.11591E-05	1.55742E-05	1.60301E-06	1.87803E-05	1.60301E-06	2.84728E-05	4.13146E-05	2.44904E-05	8.13716E-09	9.6757E-08	1.5317E-08	1.20212E-07	0.12021152
3831303773975	383130	3773975	2.2199E-05	6.81471E-05	8.01354E-05	7.90684E-05	1.68072E-05	2.18577E-05	1.60884E-05	1.65593E-06	1.94003E-05	1.65593E-06	2.94148E-05	4.26815E-05	2.53007E-05	9.15979E-09	1.0811E-07	1.7027E-08	1.34297E-07	0.13429672
3831403773975	383140	3773975	2.29792E-05	7.05423E-05	8.2952E-05	8.18475E-05	1.7398E-05	2.26259E-05	1.66539E-05	1.71414E-06	2.00822E-05	1.71414E-06	3.03911E-05	4.40982E-05	2.61405E-05	1.0469E-08	1.2258E-07	1.9192E-08	1.52244E-07	0.15224438
3831503773975	383150	3773975	2.37323E-05	7.2854E-05	8.56703E-05	8.45296E-05	1.79681E-05	2.33674E-05	1.71997E-05	1.77031E-06	2.07403E-05	1.77031E-06	3.1408E-05	4.55737E-05	2.70152E-05	1.22192E-08	1.418E-07	2.2038E-08	1.76062E-07	0.17606186
3831603773975	383160	3773975	2.4469E-05	7.51155E-05	8.83297E-05	8.71536E-05	1.85259E-05	2.40927E-05	1.77336E-05	1.82526E-06	2.13841E-05	1.82526E-06	3.23687E-05	4.69677E-05	2.78415E-05	1.47285E-08	1.6925E-07	2.6035E-08	2.1001E-07	0.21000979
3836903773975	383690	3773975	0.001738435	0.005336695	0.006275517	0.006191957	0.001316198	0.001711705	0.001259908	0.000129678	0.001519265	0.000129678	0.003845597	0.005580044	0.003307737	1.57961E-07	2.3205E-06	5.2982E-07	3.00825E-06	3.00824923
3837003773975	383700	3773975	0.001250685	0.003839387	0.004514805	0.004454689	0.000946915	0.001231455	0.000906418	9.32948E-05	0.001093007	9.32948E-05	0.003171016	0.004601213	0.002727506	1.14334E-07	1.6801E-06	3.8173E-07	2.1762E-06	2.17620452
3837103773975	383710	3773975	0.000982535	0.003016213	0.00354682	0.003499593	0.000743894	0.000967428	0.00071208	7.32922E-05	0.000858664	7.32922E-05	0.002676193	0.003883213	0.00230189	9.02995E-08	1.3273E-06	3.0016E-07	1.71777E-06	1.71777272
3837203773975	383720	3773975	0.000810918	0.002489379	0.002927306	0.002888329	0.00061396	0.00079845	0.000587703	6.04904E-05	0.000708683	6.04904E-05	0.002317282	0.003362427	0.001993179	7.48826E-08	1.101E-06	2.4788E-07	1.42371E-06	1.42371364
3837303773975	383730	3773975	0.000694084	0.002130719	0.002505551	0.002472189	0.000525503	0.000683412	0.000503029	5.17752E-05	0.000606579	5.17752E-05	0.002054415	0.002981	0.001767077	6.43581E-08	9.4637E-07	2.1226E-07	1.22299E-06	1.2229909
3837403773975	383740	3773975	0.00061181	0.00187815	0.002208551	0.002179143	0.000463211	0.000602403	0.000443401	4.56379E-05	0.000534677	4.56379E-05	0.001863849	0.002704485	0.001603164	5.69207E-08	8.371E-07	1.8715E-07	1.08118E-06	1.08117708
3837503773975	383750	3773975	0.00055254	0.001696202	0.001994594	0.001968036	0.000418337	0.000544044	0.000400446	4.12167E-05	0.000482879	4.12167E-05	0.001727075	0.002506023	0.00148552	5.15401E-08	7.5802E-07	1.6905E-07	9.78616E-07	0.9786159
3837603773975	383760	3773975	0.000507374	0.001557551	0.001831553	0.001807165	0.000384142	0.000499573	0.000367713	3.78476E-05	0.000443408	3.78476E-05	0.001624111	0.00235662	0.001396956	4.74222E-08	6.9748E-07	1.5525E-07	9.00152E-07	0.90015159
3837703773975	383770	3773975	0.000473439	0.001453376	0.001709051	0.001686294	0.000358449	0.000466159	0.000343119	3.53161E-05	0.000413751	3.53161E-05	0.001549173	0.002247884	0.0013325	4.43105E-08	6.5171E-07	1.4488E-07	8.40892E-07	0.84089223
3837803773975	383780	3773975	0.000445892	0.001368813	0.001609612	0.001588179	0.000337593	0.000439036	0.000323155	3.32613E-05	0.000389677	3.32613E-05	0.001448949	0.002160497	0.001280699	4.17729E-08	6.1436E-07	1.3645E-07	7.92586E-07	0.79258582
3837903773975	383790	3773975	0.000422541	0.001297129	0.001525317	0.001505007	0.000319913	0.000416044	0.000306231	3.15194E-05	0.00036927	3.15194E-05	0.001437631	0.002086033	0.001236558	3.96136E-08	5.8258E-07	1.293E-07	7.51496E-07	0.75149572

			EGIODemolition	EGIOSite Grubbing / Prep	EGIOMass Grading / Excavation	EGIOMass Grading / Excavation	EGIODrainage / Utilities Trenching	EGIODrainage / Utilities Trenching	EGIOFoundations / Concrete Pads	EGIOFoundations / Concrete Pads	EGIOBuilding / Structure Construction	EGIOBuilding / Structure Construction	EGIOAsphalt Paving	EGIOArchitectural Coating	EGIOLandscaping or Other Finishing	EGIOWaterside Construction (Piles)	HIWaterside Construction (Landscaping)	HIWaterside Construction (Landscaping)	KMDemolition	KMSite Grubbing / Prep
Unique Identifier	X (UTM)	Y (UTM)	2025	2025	2025	2026	2026	2027	2026	2027	2026	2027	2027	2027	2027	2027	2025	2026	2025	2025
3838003773975	383800	3773975	0.001470247	0.00057665	0.000190969	0.000187035	0.000434304	0.000433634	0.000570619	0.00057025	0.000611204	0.000596553	2.37841E-05	2.37841E-05	0.000644122	2.37841E-05	0.000288803	0.000279757	0.000490165	0.00212735
3838103773975	383810	3773975	0.00140458	0.0005509	0.00018244	0.000178681	0.000414906	0.000414266	0.000545132	0.000544781	0.000583905	0.000569909	2.27218E-05	2.27218E-05	0.000615353	2.27218E-05	0.000276108	0.000267459	0.000468152	0.002031813
3838203773975	383820	3773975	0.001339622	0.00052542	0.000174003	0.000170417	0.000395718	0.000395107	0.000519921	0.000519586	0.000556901	0.000543552	2.1671E-05	2.1671E-05	0.000586894	2.1671E-05	0.000263543	0.000255288	0.000446404	0.001937424
3838303773975	383830	3773975	0.001271484	0.00049869	0.000165152	0.000161749	0.00037559	0.000375011	0.000493477	0.000493158	0.000528575	0.000515905	2.05688E-05	2.05688E-05	0.000557043	2.05688E-05	0.000250363	0.000242521	0.000423649	0.001838665
3838403773975	383840	3773975	0.001198892	0.00047022	0.000155723	0.000152515	0.000354147	0.0003536	0.000465303	0.000465002	0.000498397	0.000486451	1.93944E-05	1.93944E-05	0.00052524	1.93944E-05	0.000236321	0.000228919	0.000399461	0.001733689
3838603773975	383860	3773975	0.001041778	0.0004086	0.000135316	0.000132528	0.000307736	0.000307261	0.000404325	0.000404064	0.000433083	0.000422702	1.68528E-05	1.68528E-05	0.000456408	1.68528E-05	0.000205927	0.000199477	0.000347243	0.001507059
3838703773975	383870	3773975	0.000958255	0.00037584	0.000124467	0.000121903	0.000283064	0.000282627	0.000371909	0.000371669	0.000398361	0.000388812	1.55017E-05	1.55017E-05	0.000419816	1.55017E-05	0.000189764	0.00018382	0.000319527	0.001386771
3838803773975	383880	3773975	0.000875539	0.0003434	0.000113723	0.00011138	0.00025863	0.000258231	0.000339806	0.000339587	0.000363975	0.00035525	1.41636E-05	1.41636E-05	0.000383578	1.41636E-05	0.000173753	0.000168311	0.000292081	0.001267651
3838903773975	383890	3773975	0.000801123	0.00031421	0.000104057	0.000101913	0.000236648	0.000236283	0.000310925	0.000310724	0.000333039	0.000325056	1.29598E-05	1.29598E-05	0.000350976	1.29598E-05	0.000159343	0.000154352	0.000267366	0.001160386
3839003773975	383900	3773975	0.000735061	0.0002883	9.54765E-05	9.35093E-05	0.000217133	0.000216798	0.000285285	0.000285101	0.000305576	0.000298251	1.18911E-05	1.18911E-05	0.000322033	1.18911E-05	0.000146542	0.000141952	0.000245391	0.001065016
3839103773975	383910	3773975	0.000675151	0.0002648	8.76948E-05	8.5888E-05	0.000199436	0.000199129	0.000262033	0.000261864	0.00028067	0.000273943	1.09219E-05	1.09219E-05	0.000295787	1.09219E-05	0.000134923	0.000130696	0.000225429	0.000978377
3829703773985	382970	3773985	0.00016014	6.2809E-05	2.08005E-05	2.03719E-05	4.73047E-05	4.72317E-05	6.21521E-05	6.2112E-05	6.65727E-05	6.4977E-05	2.59058E-06	2.59058E-06	7.01581E-05	2.59058E-06	2.49997E-05	2.42167E-05	1.62941E-05	7.07175E-05
3829803773985	382980	3773985	0.00016914	6.6339E-05	2.19695E-05	2.15169E-05	4.99632E-05	4.98861E-05	6.56451E-05	6.56028E-05	7.03141E-05	6.86287E-05	2.73618E-06	2.73618E-06	7.41011E-05	2.73618E-06	2.62806E-05	2.54574E-05	1.67467E-05	7.26819E-05
3829903773985	382990	3773985	0.000179002	7.0207E-05	2.32505E-05	2.27715E-05	5.28765E-05	5.27949E-05	6.94728E-05	6.94279E-05	7.4414E-05	7.26303E-05	2.89572E-06	2.89572E-06	7.84218E-05	2.89572E-06	2.76888E-05	2.68215E-05	1.72265E-05	7.47641E-05
3830003773985	383000	3773985	0.000191146	7.497E-05	2.48278E-05	2.43163E-05	5.64636E-05	5.63765E-05	7.41858E-05	7.4138E-05	7.94623E-05	7.75576E-05	3.09217E-06	3.09217E-06	8.3742E-05	3.09217E-06	2.94414E-05	2.85193E-05	1.78466E-05	7.74553E-05
3830103773985	383010	3773985	0.000205697	8.0677E-05	2.67178E-05	2.61674E-05	6.07619E-05	6.06681E-05	7.98332E-05	7.97817E-05	8.55113E-05	8.34617E-05	3.32755E-06	3.32755E-06	9.01168E-05	3.32755E-06	3.15493E-05	3.05611E-05	1.85934E-05	8.06966E-05
3830203773985	383020	3773985	0.000222224	8.7159E-05	2.88645E-05	2.82698E-05	6.56439E-05	6.55426E-05	8.62475E-05	8.61918E-05	9.23818E-05	9.01675E-05	3.59491E-06	3.59491E-06	9.73573E-05	3.59491E-06	3.39405E-05	3.28774E-05	1.94013E-05	8.4203E-05
3830303773985	383030	3773985	0.000238715	9.3627E-05	3.10065E-05	3.03677E-05	7.05152E-05	7.04064E-05	9.26478E-05	9.2588E-05	9.92373E-05	9.68587E-05	3.86168E-06	3.86168E-06	0.000104582	3.86168E-06	3.63192E-05	3.51816E-05	2.00961E-05	8.72183E-05
3830403773985	383040	3773985	0.000257433	0.00010097	3.34378E-05	3.27489E-05	7.60446E-05	7.59272E-05	9.99126E-05	9.98482E-05	0.000107019	0.000104454	4.16449E-06	4.16449E-06	0.000112783	4.16449E-06	3.90244E-05	3.78021E-05	2.08338E-05	9.04202E-05
3830503773985	383050	3773985	0.000281451	0.00011039	3.65575E-05	3.58043E-05	8.31393E-05	8.30111E-05	0.000109234	0.000109164	0.000117003	0.000114199	4.55303E-06	4.55303E-06	0.000123305	4.55303E-06	4.25046E-05	4.11732E-05	2.17798E-05	9.45258E-05
3830603773985	383060	3773985	0.000312376	0.00012252	4.05743E-05	3.97384E-05	9.22745E-05	9.21321E-05	0.000121237	0.000121158	0.00012986	0.000126747	5.0533E-06	5.0533E-06	0.000136853	5.0533E-06	4.70108E-05	4.55384E-05	2.29475E-05	9.95938E-05
3830703773985	383070	3773985	0.000349454	0.00013706	4.53903E-05	4.44551E-05	0.000103227	0.000103068	0.000135627	0.000135539	0.000145273	0.000141791	5.65311E-06	5.65311E-06	0.000153097	5.65311E-06	5.24804E-05	5.08366E-05	2.42171E-05	0.000105104
3830803773985	383080	3773985	0.000385768	0.0001513	5.01072E-05	4.90748E-05	0.000113954	0.000113778	0.000149721	0.000149624	0.00016037	0.000156526	6.24056E-06	6.24056E-06	0.000169007	6.24056E-06	5.79016E-05	5.6088E-05	2.52264E-05	0.000109484
3830903773985	383090	3773985	0.000428154	0.00016793	5.56127E-05	5.44669E-05	0.000126475	0.00012628	0.000166171	0.000166064	0.00017799	0.000173724	6.92624E-06	6.92624E-06	0.000187576	6.92624E-06	6.42914E-05	6.22777E-05	2.62742E-05	0.000114032
3831003773985	383100	3773985	0.000477088	0.00018712	6.19687E-05	6.06919E-05	0.00014093	0.000140712	0.000185163	0.000185044	0.000198333	0.000193579	7.71785E-06	7.71785E-06	0.000209015	7.71785E-06	7.16984E-05	6.94527E-05	2.73152E-05	0.00011855
3831103773985	383110	3773985	0.000533675	0.00020931	6.93187E-05	6.78905E-05	0.000157645	0.000157402	0.000207125	0.000206991	0.000221857	0.000216539	8.63325E-06	8.63325E-06	0.000233805	8.63325E-06	8.02266E-05	7.77138E-05	2.83087E-05	0.000122862
3831203773985	383120	3773985	0.000603115	0.00023655	7.83382E-05	7.67241E-05	0.000178157	0.000177882	0.00023475	0.00023324	0.000250724	0.000244714	9.75658E-06	9.75658E-06	0.000264227	9.75658E-06	9.06276E-05	8.7789E-05	2.93294E-05	0.000127292
3831303773985	383130	3773985	0.00068936	0.00027038	8.95405E-05	8.76957E-05	0.000203634	0.000203319	0.000267548	0.000267375	0.000286577	0.000279708	1.11518E-05	1.11518E-05	0.000302012	1.11518E-05	0.000103402	0.000100163	3.03749E-05	0.000131829
3831403773985	383140	3773985	0.00080107	0.00031419	0.00010405	0.000101907	0.000236632	0.000236267	0.000310904	0.000310703	0.000333017	0.000325034	1.29589E-05	1.29589E-05	0.000350952	1.29589E-05	0.000119667	0.000115919	3.15064E-05	0.00013674
3831503773985	383150	3773985	0.000952803	0.0003737	0.000123759	0.000121209	0.000281453	0.000281019	0.000369793	0.000369554	0.000396094	0.0003866	1.54135E-05	1.54135E-05	0.000417427	1.54135E-05	0.00014128	0.000136855	3.25882E-05	0.000141435
3831603773985	383160	3773985	0.001172817	0.00046	0.000152336	0.000149198	0.000346444	0.00034591	0.000455183	0.000454889	0.000487558	0.000475871	1.89726E-05	1.89726E-05	0.000513816	1.89726E-05	0.000171595	0.00016622	3.37152E-05	0.000146326
3836903773985	383690	3773985	0.006083668	0.0023861	0.000790203	0.000773922	0.001797086	0.001794313	0.002361136	0.002359613	0.002529072	0.002468451	9.84153E-05	9.84153E-05	0.002665282	9.84153E-05	0.001177219	0.001140346	0.001998991	0.008675763
3837003773985	383700	3773985	0.005385551	0.00211229	0.000699525	0.000685112	0.001590865	0.001588411	0.002090189	0.00208884	0.002238854	0.002185189	8.71219E-05	8.71219E-05	0.002359433	8.71219E-05	0.001042716	0.001010057	0.001770589	0.00768448
3837103773985	383710	3773985	0.004194922	0.00164531	0.000544875	0.000533649	0.00123916	0.001237248	0.001628094	0.001627043	0.001743892	0.001702091	6.78611E-05	6.78611E-05	0.001837814	6.78611E-05	0.0008133	0.000787826	0.001381649	0.005996453
3837203773985	383720	3773985	0.003434002	0.00134686	0.00044604	0.00043685	0.001014388	0.001012822	0.001332773	0.001331913	0.001427566	0.001393348	5.55518E-05	5.55518E-05	0.001504451	5.55518E-05	0.000666678	0.000645796	0.001132858	0.004916685
3837303773985	383730	3773985	0.002921677	0.00114592	0.000379495	0.000371676	0.000863049	0.000861718	0.001133934	0.001133202	0.001214585	0.001185472	4.72639E-05	4.72639E-05	0.00128	4.72639E-05	0.000567956	0.000550167	0.000965124	0.004188707
3837403773985	383740	3773985	0.002564508	0.00100584	0.000333102	0.000326239	0.000757543	0.000756374	0.000995313	0.00099467	0.001066104	0.00104055	4.1486E-05	4.1486E-05	0.001123522	4.1486E-05	0.000499126	0.000483493	0.00084799	0.003680336
3837503773985	383750	3773985	0.002308736	0.00090552	0.00029988	0.000293701	0.000681989	0.000680937	0.000896045	0.000895467	0.000959776	0.000936771	3.73484E-05	3.73484E-05	0.001011467	3.73484E-05	0.000449832	0.000435742	0.000763951	0.003315601
3837603773985	383760	3773985	0.002118605	0.00083095	0.000275184	0.000269514	0.000625826	0.00062486	0.000822253	0.000821722	0.000880736	0.000859625	3.42726E-05	3.42726E-05	0.00092817	3.42726E-05	0.00041318	0.000400244	0.000701348	0.003043898
3837703773985	383770	3773985	0.001980758	0.00077688	0.000257279	0.000251978	0.000585106	0.000584203	0.000768753	0.000768257	0.000823431	0.000803693	3.20427E-05	3.20427E-05	0.000867779	3.20427E-05	0.00038661	0.0003745	0.000655835	0.002846371
3837803773985	383780	3773985	0.001871617	0.00073407	0.00024310	0.000238094	0.000552867	0.000552014	0.000726395	0.000725926	0.000778059	0.00075941	3.02771E-05	3.02771E-05	0.000819964	3.02771E-05	0.000365564	0.000354114	0.000619717	0.002689613
3837903773985	383790	3773985	0.001781142	0.00069859	0.000231351	0.000226585	0.000526141	0.000525329	0.00069128	0.000690834	0.000740447	0.000722699	2.88135E-05	2.88135E-05	0.000780326	2.88135E-05	0.000348113	0.000337209	0.00058972	0.002559424
3838003773985	383800	3773985	0.001706088	0.00066915	0.000221603	0.000217037	0.00050397	0.000503192	0.000662151	0.000661724	0.000709246	0.000692246	2.75993E-05	2.75993E-05	0.000747445	2.75993E-05	0.000333631	0.000323181	0.000564785	0.002451207
3838103773985	383810	3773985	0.001638561	0.00064267	0.000212832	0.000208446	0.000484023	0.000483276	0.000635943	0.000635533	0.000681174	0.000664847	2.6507E-05	2.6507E-05	0.000717861	2.6507E-05	0.000320596	0.000310554	0.000542338	0.002353784
3838203773985	383820	3773985	0.001569561	0.0006156	0.000203869	0.000199669	0.000463641	0.000462925	0.000609163	0.00060877	0.00065249	0.00063685	2.53908E-05	2.53908E-05	0.000687632	2.53908E-05	0.000307275	0.00029765	0.000519438	0.002254396
3838303773985	383830	3773985	0.001492747	0.00058548	0.000193892	0.000189897	0.00044095	0.00044027	0.000579351	0.000578977	0.000620557	0.000605683	2.41481E-05	2.41481E-05	0.000653979	2.41481E-05	0.000292445	0.000283285	0.000494008	0.002144028
3838403773985	383840	3773985	0.001405343	0.0005512	0.000182539	0.000178778	0.000415132	0.000414491	0.000545429	0.000545077	0.000584222	0.000570219	2.27342E-05	2.27342E-05	0.000615687	2.27342E-05	0.000275568	0.000266936	0.000465124	0.002018671
3838603773985	383860	3773985	0.001197311	0.0004696	0.000155518	0.000152314	0.00035368	0.000353134	0.000464689	0.000464389	0.00049774	0.00048509	1.93689E-05	1.93689E-05	0.000524547	1.93689E-05	0.000235395	0.000228022	0.000396505	0.001720862
3838703773985	383870	3773985	0.001085844	0.00042588	0.0001404	0.000138134	0.000320753	0.000320258	0.000421428	0.000421156	0.000451402	0.000440582	1.75657E-05	1.75657E-05	0.000475713	1.75657E-05	0.000213861	0.000207163	0.000359749	0.001561335
3838803773985	383880	3773985	0.000978877	0.00038393	0.000127146	0.000124526	0.000289156	0.000288709	0.000379913	0.000379668	0.000406934	0.00039718	1.58353E-05	1.58353E-05	0.00042885	1.58353E-05	0.000193192	0.000187141	0.000324467	0.001408212
3838903773985	383890	3773985	0.000885276	0.00034722	0.000114988	0.000112619	0.000261506	0.000261103	0.000343585	0.000343363	0.000368022	0.000359201	1.43211E-05	1.43211E-05	0.000387843	1.43211E-05	0.000175097	0.000169612	0.000293558	0.001274065
3839003773985	383900	3773985	0.000801483	0.00031435	0.000104104	0.000101959	0.000236754	0.000236389	0.000311064	0.000310863	0.000333188	0.000325202	1.29656E-05	1.29656E-05	0.000351133	1.29656E-05	0.000158893	0.000153916	0.000265861	0.001153855
3839103773985	383910	3773985	0.000727651	0.00028539	9.4514E-05	9.25667E-05	0.000214944	0.000214613	0.000282409	0.000282227	0.000302495	0.000295245	1.17712E-05	1.17712E-05	0.000318787	1.17712E-05	0.000144601	0.000140071	0.000241408	0.001047729
3829703773995	382970	3773995	0.000160311	6.2876E-05	2.08227E-05	2.03936E-05	4.73551E-05	4.7282E-05	6.22184E-05	6.21782E-05	6.66436E-05	6.50462E-05	2.59335E-06	2.59335E-06	7.02329E-05	2.59335E-06	2.48383E-05	2.40603E-05	1.62036E-05	7.03246E-05
3829803773995	382980	3773995	0.000168862	6.623E-05	2.19333E-05	2.14814E-05	4.9881E-05	4.9804E-05	6.55371E-05	6.54948E-05	7.01984E-05	6.85157E-05	2.73167E-06	2.73167E-06	7.39791E-05	2.73167E-06	2.6033E-05	2.52176E-05	1.66064E-05	7.20729E-05
3829903773995	382990	3773995	0.000178185	6.9887E-05	2.31443E-05	2.26675E-05	5.2635E-05	5.25538E-05	6.91555E-05	6.91109E-05	7.40742E-05	7.22987E-05	2.8825E-06	2.8825E-06	7.80637E-05	2.8825E-06	2.7339E-05	2.64827E-05	1.70273E-05	7.38998E-05
3830003773995	383000	3773995	0.000190104	7.4562E-05	2.46925E-05	2.41837E-05	5.61559E-05	5.60692E-05	7.37815E-05	7.37339E-05	7.90292E-05	7.71349E-05	3.07531E-06	3.07531E-06	8.32855E-05	3.07531E-06	2.9036E-05	2.81265E-05	1.7618E-05	7.64633E-05
3830103773995	383010	3773995	0.000204709	8.029E-05	2.65895E-05	2.60417E-05	6.047E-05	6.03767E-05	7.94497E-05	7.93985E-05	8.51006E-05	8.30608E-05	3.31157E-06	3.31157E-06	8.96839E-05	3.31157E-06	3.11295E-05	3.01544E-05	1.83603E-05	7.96849E-05
3830203773995	383020	3773995	0.000221407	8.6839E-05	2.87583E-05	2.81658E-05	6.54024E-05	6.53015E-05	8.59302E-05	8.58748E-05	9.2042E-05	8.98358E-05	3.58169E-06	3.58169E-06	9.69992E-05	3.58169E-06	3.35189E-05	3.24691E-05	1.91705E-05	8.32011E-05
3830303773995	383030	3773995	0.000238122	9.3395E-05	3.09295E-05	3.02922E-05	7.03401E-05	7.02316E-05	9.24177E-05	9.23581E-05	9.89909E-05	9.66181E-05	3.85209E-06	3.85209E-06	0.000104322	3.85209E-06	3.5903E-05	3.47785E-05	1.98697E-05	8.62361E-05
3830403773995	383040	3773995	0.000257218	0.00010088	3.34098E-05	3.27215E-05	7.59809E-05	7.58637E-05	9.9829E-05	9.97645E-05	0.000106929	0.000104366	4.16101E-06	4.16101E-06	0.000112688	4.16101E-06	3.86333E-05	3.74233E-05	2.06188E-05	8.94871E-05
3830503773995	383050	3773995	0.000281281	0.00011032	3.65353E-05	3.57826E-05	8.30889E-05	8.29607E-05	0.000109168	0.000109098	0.000116933	0.00011413	4.55027E-06	4.55027E-06	0.00012323	4.55027E-06	4.20812E-05	4.07631E-05	2.15467E-05	9.35141E-05
3830603773995	383060	3773995	0.000311954	0.00012235	4.05195E-05	3.96847E-05	9.21498E-05	9.20076E-05	0.000121073	0.000120995	0.000129684	0.000126576	5.04647E-06	5.04647E-06	0.000136669	5.04647E-06	4.65032E-05	4.50466E-05	2.26782E-05	9.8425E-05
3830703773995	383070	3773995	0.000348745	0.00013678	4.52982E-05	4.43649E-05	0.000103017	0.000102858	0.000135351	0.000135264	0.000144978	0.000141503	5.64163E-06	5.64163E-06	0.000152786	5.64163E-06	5.18741E-05	5.02493E-05	2.39071E-05	0.000103758
3830803773995	383080	3773995	0.000385966	0.00015138	5.01328E-05	4.90999E-05	0.000114012	0.000113837	0.000149797	0.000149701	0.000160452	0.000156606	6.24376E-06	6.24376E-06	0.000169093	6.24376E-06	5.73814E-05	5.55841E-05	2.49322E-05	0.000108208
3830903773995	383090	3773995	0.000429529	0.00016847	5.57912E-05	5.46417E-05	0.000126881	0.000126685	0.000166705	0.000166597	0.000178561	0.000174281	6.94847E-06	6.94847E-06	0.000188178	6.94847E-06	6.39093E-05	6.19076E-05	2.60004E-05	0.000112844
3831003773995	383100	3773995	0.000479334	0.000188	6.22603E-05	6.09776E-05	0.000141593	0.000141374	0.000186035	0.000185915	0.000199266	0.00019449	7.75417E-06	7.75417E-06	0.000209998	7.75417E-06	7.14204E-05	6.91834E-05	2.70369E-05	0.000117342
3831103773995	383110	3773995	0.000535921	0.0002102	6.96103E-05	6.81761E-05	0.000158308	0.000158064	0.000207996	0.000207862	0.00022279	0.00021745	8.66957E-06	8.66957E-06	0.000234789	8.66957E-06	7.99199E-05	7.74166E-05	2.79919E-05	0.000121487
3831203773995	383120	3773995	0.000605253	0.00023739	7.86158E-05	7.69961E-05	0.000178789	0.000178513	0.000234905	0.000234753	0.000251613	0.000245582	9.79116E-06	9.79116E-06	0.000265164	9.79116E-06	9.02904E-05	8.74623E-05	2.89763E-05	0.000125759
3831303773995	383130	3773995	0.000691857	0.00027136	8.98648E-05	8.80133E-05	0.000204371	0.000204056	0.000268517	0.000268344	0.000287615	0.000280721	1.11922E-05	1.11922E-05	0.000303106	1.11922E-05	0.000103124	9.98939E-05	2.99879E-05	0.00013015
3831403773995	383140	3773995	0.000804061	0.00031536	0.000104439	0.000102287	0.000237516	0.000237149	0.000312064	0.000311863	0.00033426	0.000326248	1.30073E-05	1.30073E-05	0.000352262	1.30073E-05	0.000119504	0.000115761	3.11014E-05	0.000134982
3831503773995	383150	3773995	0.000957348	0.00037549	0.000124349	0.000121787	0.000282796	0.000282359	0.000371557	0.000371317	0.000397984	0.000388444	1.5487E-05	1.5487E-05	0.000419418	1.5487E-05	0.000141381	0.000136952	3.21695E-05	0.000139618
3831603773995	383160	3773995	0.00117976	0.00046272	0.000153238	0.000150081	0.000348495	0.000347958	0.000457877	0.000457582	0.000490444	0.000478688	1.90849E-05	1.90849E-05	0.000516858	1.90849E-05	0.000172349	0.00016695	3.32739E-05	0.000144411
3837003773995	383700	3773995	0.006026839	0.00236381	0.000782822	0.000766693	0.001780299	0.001777552	0.00233908	0.002337571	0.002505447	0.002445393	9.7496E-05	9.7496E-05	0.002640385	9.7496E-05	0.001165532	0.001129025	0.001975234	0.008572653
3837103773995	383710	3773995	0.005577568	0.0021876	0.000724466	0.00070954	0.001647587	0.001645044	0.002164713	0.002163316	0.002318678	0.002263101	9.02282E-05	9.02282E-05	0.002443557	9.02282E-05	0.001078993	0.001045196	0.001828299	0.007934948
3837203773995	383720	3773995	0.004407347	0.00172862	0.000572467	0.000560672	0.001301909	0.0012999	0.001710538	0.001709434	0.0018322	0.001788283	7.12975E-05	7.12975E-05	0.001930878	7.12975E-05	0.000853516	0.000826782	0.001446348	0.006277251
3837303773995	383730	3773995	0.00365399	0.00143315	0.000474614	0.000464835	0.001079371	0.001077705	0.001418152	0.001417237	0.001519018	0.001482608	5.91105E-05	5.91105E-05	0.001600829	5.91105E-05	0.000708367	0.000686179	0.001200305	0.005209406

			KMMass Grading / Excavation	KMMass Grading / Excavation	KMDrainage / Utilities Trenching	KMFoundations / Concrete Pads	KMBuilding / Structure Construction	KMAsphalt Paving	KMArchitectural Coating	KMLandscaping or Other Finishing	KMWaterside Construction (Piles)	EWNDemolition	EWNSite Grubbing / Prep	EWNDrainage / Utilities Trenching	EWNDrainage / Utilities Trenching	EWNDrainage / Utilities Trenching	EWNFoundation s / Concrete Pads	EWNBuilding / Structure Construction	EWNAsphalt Paving	EWNLandscaping or Other Finishing	EWNWaterside Construction (Piles)
Unique Identifier	X (UTM)	Y (UTM)	2025	2026	2026	2026	2026	2026	2026	2026	2026	2027	2027	2027	2028	2029	2029	2029	2029	2029	2029
3838003773975	383800	3773975	0.001617013	0.001600278	0.000574674	0.000304115	0.001044529	3.35566E-05	3.35566E-05	0.001078086	3.35566E-05	0.001149859	6.26688E-05	0.000147158	0.000144316	0.00014133	0.000122418	0.000265824	1.89119E-05	0.00027528	1.89119E-05
3838103773975	383810	3773975	0.001544394	0.001528411	0.000548866	0.000290458	0.00099762	3.20496E-05	3.20496E-05	0.00102967	3.20496E-05	0.001099186	5.9907E-05	0.000140673	0.000137956	0.000135102	0.000117023	0.00025411	1.80785E-05	0.000263149	1.80785E-05
3838203773975	383820	3773975	0.001472649	0.001457409	0.000523368	0.000276964	0.000951276	3.05607E-05	3.05607E-05	0.000981836	3.05607E-05	0.001049041	5.71741E-05	0.000134256	0.000131663	0.000128939	0.000111685	0.000242517	1.72538E-05	0.000251144	1.72538E-05
3838303773975	383830	3773975	0.001397582	0.001383118	0.00049669	0.000262846	0.000902785	2.90029E-05	2.90029E-05	0.000931788	2.90029E-05	0.000996408	5.43055E-05	0.00012752	0.000125057	0.000122469	0.000106081	0.000230349	1.63881E-05	0.000238543	1.63881E-05
3838403773975	383840	3773975	0.001317789	0.001304151	0.000468332	0.000247839	0.000851242	2.7347E-05	2.7347E-05	0.000878589	2.7347E-05	0.000940283	5.12466E-05	0.000120337	0.000118013	0.000115571	0.000100106	0.000217374	1.5465E-05	0.000225107	1.5465E-05
3838603773975	383860	3773975	0.001145526	0.001133671	0.000407111	0.000215442	0.000739966	2.37722E-05	2.37722E-05	0.000763738	2.37722E-05	0.000818647	4.46173E-05	0.00010477	0.000102747	0.000100621	8.71562E-05	0.000189255	1.34644E-05	0.000195987	1.34644E-05
3838703773975	383870	3773975	0.001054094	0.001043185	0.000374617	0.000198246	0.000680905	2.18747E-05	2.18747E-05	0.000702779	2.18747E-05	0.000753877	4.10873E-05	9.64807E-05	9.46175E-05	9.26598E-05	8.02607E-05	0.000174281	1.23992E-05	0.000180481	1.23992E-05
3838803773975	383880	3773975	0.00096355	0.000953578	0.000342438	0.000181217	0.000622417	1.99958E-05	1.99958E-05	0.000642413	1.99958E-05	0.000689698	3.75894E-05	8.8267E-05	8.65625E-05	8.47714E-05	7.34278E-05	0.000159444	1.13436E-05	0.000165116	1.13436E-05
3838903773975	383890	3773975	0.000882017	0.000872889	0.000313462	0.000165883	0.00056975	1.83038E-05	1.83038E-05	0.000588054	1.83038E-05	0.000631942	3.44417E-05	8.08755E-05	7.93137E-05	7.76726E-05	6.7279E-05	0.000146092	1.03937E-05	0.000151289	1.03937E-05
3839003773975	383900	3773975	0.000809526	0.000801148	0.000287699	0.000152249	0.000522923	1.67994E-05	1.67994E-05	0.000539722	1.67994E-05	0.000580649	3.16461E-05	7.4311E-05	7.2876E-05	7.13681E-05	6.18181E-05	0.000134234	9.55005E-06	0.000139009	9.55005E-06
3839103773975	383910	3773975	0.000743671	0.000735975	0.000264295	0.000139864	0.000480383	1.54328E-05	1.54328E-05	0.000495816	1.54328E-05	0.000534111	2.91097E-05	6.83551E-05	6.70351E-05	6.56481E-05	5.68635E-05	0.000123476	8.78462E-06	0.000127868	8.78462E-06
3829703773985	382970	3773985	5.37529E-05	5.31966E-05	1.91033E-05	1.01094E-05	3.47223E-05	1.11549E-06	1.11549E-06	3.58378E-05	1.11549E-06	0.000119914	6.53546E-06	1.53465E-05	1.50501E-05	1.47387E-05	1.27665E-05	2.77216E-05	1.97225E-06	2.87078E-05	1.97225E-06
3829803773985	382980	3773985	5.5246E-05	5.46743E-05	1.9634E-05	1.03902E-05	3.56868E-05	1.14648E-06	1.14648E-06	3.68333E-05	1.14648E-06	0.000126522	6.89559E-06	1.61922E-05	1.58795E-05	1.55509E-05	1.347E-05	2.92493E-05	2.08093E-06	3.02897E-05	2.08093E-06
3829903773985	382990	3773985	5.68287E-05	5.62406E-05	2.01965E-05	1.06879E-05	3.67092E-05	1.17932E-06	1.17932E-06	3.78885E-05	1.17932E-06	0.000133819	7.29329E-06	1.7126E-05	1.67953E-05	1.64478E-05	1.42468E-05	3.09362E-05	2.20094E-06	3.20366E-05	2.20094E-06
3830003773985	383000	3773985	5.88743E-05	5.8265E-05	2.09235E-05	1.10726E-05	3.80306E-05	1.22177E-06	1.22177E-06	3.92524E-05	1.22177E-06	0.0001429	7.78821E-06	1.82882E-05	1.7935E-05	1.75639E-05	1.52136E-05	3.30355E-05	2.3503E-06	3.42107E-05	2.3503E-06
3830103773985	383010	3773985	6.1338E-05	6.07032E-05	2.1799E-05	1.1536E-05	3.9622E-05	1.2729E-06	1.2729E-06	4.08949E-05	1.2729E-06	0.000153864	8.3858E-06	1.96914E-05	1.93112E-05	1.89116E-05	1.6381E-05	3.55703E-05	2.53064E-06	3.68356E-05	2.53064E-06
3830203773985	383020	3773985	6.40032E-05	6.33409E-05	2.27462E-05	1.20372E-05	4.13437E-05	1.32821E-06	1.32821E-06	4.26719E-05	1.32821E-06	0.000166353	9.06643E-06	2.12897E-05	2.08786E-05	2.04466E-05	1.77105E-05	3.84574E-05	2.73603E-06	3.98254E-05	2.73603E-06
3830303773985	383030	3773985	6.62952E-05	6.56091E-05	2.35608E-05	1.24683E-05	4.28242E-05	1.37577E-06	1.37577E-06	4.42E-05	1.37577E-06	0.00017891	9.75081E-06	2.28967E-05	2.24546E-05	2.199E-05	1.90474E-05	4.13603E-05	2.94256E-06	4.28316E-05	2.94256E-06
3830403773985	383040	3773985	6.8729E-05	6.80177E-05	2.44257E-05	1.2926E-05	4.43963E-05	1.42628E-06	1.42628E-06	4.58226E-05	1.42628E-06	0.000193297	1.05349E-05	2.4738E-05	2.42603E-05	2.37583E-05	2.05791E-05	4.46864E-05	3.17919E-06	4.6276E-05	3.17919E-06
3830503773985	383050	3773985	7.18497E-05	7.11061E-05	2.55348E-05	1.35129E-05	4.64122E-05	1.49104E-06	1.49104E-06	4.79032E-05	1.49104E-06	0.000211872	1.15473E-05	2.71153E-05	2.65917E-05	2.60415E-05	2.25568E-05	4.89806E-05	3.48471E-06	5.0723E-05	3.48471E-06
3830603773985	383060	3773985	7.57019E-05	7.49185E-05	2.69039E-05	1.42374E-05	4.89006E-05	1.57098E-06	1.57098E-06	5.04716E-05	1.57098E-06	0.00023603	1.28639E-05	3.02069E-05	2.96236E-05	2.90107E-05	2.51286E-05	5.45653E-05	3.88203E-06	5.65063E-05	3.88203E-06
3830703773985	383070	3773985	7.98902E-05	7.90634E-05	2.83923E-05	1.50251E-05	5.1606E-05	1.6579E-06	1.6579E-06	5.32639E-05	1.6579E-06	0.000265616	1.44764E-05	3.39933E-05	3.33369E-05	3.26471E-05	2.82785E-05	6.1405E-05	4.36864E-06	6.35893E-05	4.36864E-06
3830803773985	383080	3773985	8.32199E-05	8.23586E-05	2.95757E-05	1.56513E-05	5.37569E-05	1.72699E-06	1.72699E-06	5.54839E-05	1.72699E-06	0.000295217	1.60897E-05	3.77817E-05	3.70521E-05	3.62854E-05	3.14299E-05	6.82483E-05	4.8555E-06	7.0676E-05	4.8555E-06
3830903773985	383090	3773985	8.66765E-05	8.57795E-05	3.08041E-05	1.63014E-05	5.59897E-05	1.79873E-06	1.79873E-06	5.77885E-05	1.79873E-06	0.000330324	1.80031E-05	4.22746E-05	4.14582E-05	4.06004E-05	3.51675E-05	7.63642E-05	5.4329E-06	7.90806E-05	5.4329E-06
3831003773985	383100	3773985	9.01107E-05	8.91781E-05	3.20246E-05	1.69473E-05	5.82081E-05	1.86999E-06	1.86999E-06	6.00781E-05	1.86999E-06	0.000371219	2.02319E-05	4.75083E-05	4.65909E-05	4.56269E-05	3.95214E-05	8.58183E-05	6.10551E-06	8.88711E-05	6.10551E-06
3831103773985	383110	3773985	9.33881E-05	9.24216E-05	3.31894E-05	1.75637E-05	6.03252E-05	1.93801E-06	1.93801E-06	6.22632E-05	1.93801E-06	0.000418523	2.281E-05	5.35623E-05	5.25279E-05	5.14411E-05	4.45576E-05	9.67541E-05	6.88353E-06	0.000100196	6.88353E-06
3831203773985	383120	3773985	9.67551E-05	9.57538E-05	3.4386E-05	1.8197E-05	6.25002E-05	2.00788E-06	2.00788E-06	6.4508E-05	2.00788E-06	0.000476432	2.59661E-05	6.09734E-05	5.97959E-05	5.85587E-05	5.07227E-05	0.000110141	7.83597E-06	0.000114059	7.83597E-06
3831303773985	383130	3773985	0.000100204	9.91673E-05	3.56118E-05	1.88456E-05	6.47282E-05	2.07946E-06	2.07946E-06	6.68076E-05	2.07946E-06	0.000547793	2.98555E-05	7.01062E-05	6.87524E-05	6.73298E-05	5.83202E-05	0.000126639	9.00967E-06	0.000131144	9.00967E-06
3831403773985	383140	3773985	0.000103937	0.000102861	3.69384E-05	1.95477E-05	6.71395E-05	2.15692E-06	2.15692E-06	6.92964E-05	2.15692E-06	0.000639071	3.48302E-05	8.17878E-05	8.02084E-05	7.85488E-05	6.80379E-05	0.00014774	1.05109E-05	0.000152996	1.05109E-05
3831503773985	383150	3773985	0.000107506	0.000106393	3.82067E-05	2.02188E-05	6.94446E-05	2.23098E-06	2.23098E-06	7.16756E-05	2.23098E-06	0.000761504	4.15029E-05	9.74567E-05	9.55747E-05	9.35972E-05	8.10726E-05	0.000176044	1.25246E-05	0.000182307	1.25246E-05
3831603773985	383160	3773985	0.000111224	0.000110073	3.9528E-05	2.09181E-05	7.18463E-05	2.30813E-06	2.30813E-06	7.41544E-05	2.30813E-06	0.000934227	5.09166E-05	0.000119562	0.000117253	0.000114827	9.94613E-05	0.000215974	1.53654E-05	0.000223657	1.53654E-05
3836903773985	383690	3773985	0.006594505	0.006526258	0.002343635	0.001240243	0.004259801	0.00013685	0.00013685	0.004396652	0.00013685	0.004716477	0.000257054	0.000603611	0.000591955	0.000579707	0.000502134	0.001090354	7.75728E-05	0.001129141	7.75728E-05
3837003773985	383700	3773985	0.005841024	0.005780575	0.002075854	0.001098534	0.003773081	0.000121214	0.000121214	0.003894295	0.000121214	0.004176554	0.000227628	0.000534513	0.000524191	0.000513345	0.000444652	0.000965535	6.86926E-05	0.000999881	6.86926E-05
3837103773985	383710	3773985	0.004557944	0.004510773	0.001619857	0.000857222	0.002944259	9.45873E-05	9.45873E-05	0.003038847	9.45873E-05	0.003255697	0.00017744	0.000416662	0.000408616	0.000400161	0.000346614	0.000752651	5.35471E-05	0.00077925	5.35471E-05
3837203773985	383720	3773985	0.003737205	0.003698528	0.001328173	0.000702864	0.002414093	7.75552E-05	7.75552E-05	0.002491648	7.75552E-05	0.002667223	0.000145367	0.000341349	0.000334757	0.000327831	0.000283963	0.000616608	4.38683E-05	0.000638542	4.38683E-05
3837303773985	383730	3773985	0.003183864	0.003150914	0.00113152	0.000598796	0.002056656	6.60721E-05	6.60721E-05	0.002122728	6.60721E-05	0.002271042	0.000123775	0.000290646	0.000285034	0.000279136	0.000241784	0.000525019	3.73523E-05	0.000543695	3.73523E-05
3837403773985	383740	3773985	0.002797448	0.002768497	0.000994191	0.000526122	0.001807046	5.80532E-05	5.80532E-05	0.001865099	5.80532E-05	0.00199486	0.000108722	0.000255301	0.000250371	0.00024519	0.00021238	0.000461171	3.28099E-05	0.000477576	3.28099E-05
3837503773985	383750	3773985	0.00252021	0.002494128	0.000895663	0.000473981	0.001627961	5.22999E-05	5.22999E-05	0.00168026	5.22999E-05	0.001797122	9.79455E-05	0.000229994	0.000225553	0.000220886	0.000191328	0.000415458	2.95576E-05	0.000430237	2.95576E-05
3837603773985	383760	3773985	0.002313687	0.002289743	0.000822266	0.00043514	0.001494555	4.80141E-05	4.80141E-05	0.001542569	4.80141E-05	0.00165018	8.99369E-05	0.000211189	0.000207111	0.000202825	0.000175684	0.000381488	2.71408E-05	0.000395059	2.71408E-05
3837703773985	383770	3773985	0.002163545	0.002141154	0.000768907	0.000406903	0.001397568	4.48983E-05	4.48983E-05	0.001442467	4.48983E-05	0.001543681	8.41326E-05	0.000197559	0.000193744	0.000189735	0.000164346	0.000356868	2.53892E-05	0.000369562	2.53892E-05
3837803773985	383780	3773985	0.002044393	0.002023235	0.000726561	0.000384493	0.001320601	4.24256E-05	4.24256E-05	0.001363026	4.24256E-05	0.001459402	7.95393E-05	0.000186773	0.000183166	0.000179377	0.000155373	0.000337384	2.40031E-05	0.000349386	2.40031E-05
3837903773985	383790	3773985	0.001945435	0.001925302	0.000691392	0.000365882	0.001256678	4.0372E-05	4.0372E-05	0.00129705	4.0372E-05	0.001389587	7.57343E-05	0.000177838	0.000174404	0.000170795	0.000147941	0.000321244	2.28548E-05	0.000332672	2.28548E-05
3838003773985	383800	3773985	0.001863179	0.001843896	0.000662159	0.000350412	0.001203543	3.8665E-05	3.8665E-05	0.001242208	3.8665E-05	0.001331724	7.25807E-05	0.000170433	0.000167142	0.000163684	0.00014178	0.000307868	2.19031E-05	0.000318819	2.19031E-05
3838103773985	383810	3773985	0.001789127	0.001770611	0.000635842	0.000336485	0.001155708	3.71283E-05	3.71283E-05	0.001192836	3.71283E-05	0.001279703	6.97455E-05	0.000163776	0.000160613	0.00015729	0.00013624	0.000295842	2.10475E-05	0.000306365	2.10475E-05
3838203773985	383820	3773985	0.001713581	0.001695847	0.000608993	0.000322277	0.001106909	3.55606E-05	3.55606E-05	0.001142469	3.55606E-05	0.001226542	6.68481E-05	0.000156972	0.000153941	0.000150755	0.000130582	0.000283552	2.01732E-05	0.000293638	2.01732E-05
3838303773985	383830	3773985	0.00162969	0.001612824	0.000579179	0.000306499	0.001052718	3.38196E-05	3.38196E-05	0.001086538	3.38196E-05	0.001167301	6.36194E-05	0.00014939	0.000146505	0.000143474	0.000124275	0.000269856	1.91988E-05	0.000279456	1.91988E-05
3838403773985	383840	3773985	0.001534405	0.001518526	0.000545316	0.000288579	0.000991168	3.18423E-05	3.18423E-05	0.00102301	3.18423E-05	0.00109979	5.994E-05	0.00014075	0.000138032	0.000135176	0.00011708	0.000254249	1.80885E-05	0.000263294	1.80885E-05
3838603773985	383860	3773985	0.001308038	0.001294502	0.000464867	0.000246006	0.000844943	2.71447E-05	2.71447E-05	0.000872088	2.71447E-05	0.000938752	5.11632E-05	0.000120141	0.000117821	0.000115383	9.99431E-05	0.00021702	1.54398E-05	0.00022474	1.54398E-05
3838703773985	383870	3773985	0.001186781	0.001174499	0.00042173	0.0002232	0.000766616	2.46283E-05	2.46283E-05	0.000791244	2.46283E-05	0.000852314	4.64522E-05	0.000109079	0.000106972	0.000104759	9.07406E-05	0.000197038	1.40182E-05	0.000204047	1.40182E-05
3838803773985	383880	3773985	0.001070391	0.001059314	0.000380409	0.000201311	0.000691432	2.2213E-05	2.2213E-05	0.000713645	2.2213E-05	0.000769314	4.19286E-05	9.84562E-05	9.65549E-05	9.45571E-05	8.19041E-05	0.00017785	1.26531E-05	0.000184176	1.26531E-05
3838903773985	383890	3773985	0.000968425	0.000958403	0.000344171	0.000182134	0.000625566	2.00969E-05	2.00969E-05	0.000645663	2.00969E-05	0.000696665	3.79692E-05	8.91588E-05	8.7437E-05	8.56278E-05	7.41697E-05	0.000161055	1.14582E-05	0.000166784	1.14582E-05
3839003773985	383900	3773985	0.000877053	0.000867976	0.000311698	0.000164949	0.000566543	1.82008E-05	1.82008E-05	0.000584744	1.82008E-05	0.000631605	3.44233E-05	8.08324E-05	7.92714E-05	7.76312E-05	6.72431E-05	0.000146014	1.03881E-05	0.000151208	1.03881E-05
3839103773985	383910	3773985	0.000796386	0.000788144	0.000283029	0.000149778	0.000514435	1.65268E-05	1.65268E-05	0.000530962	1.65268E-05	0.000574248	3.12972E-05	7.34918E-05	7.20726E-05	7.05814E-05	6.11366E-05	0.000132755	9.44477E-06	0.000137477	9.44477E-06
3829703773995	382970	3773995	5.34542E-05	5.2901E-05	1.89972E-05	1.00533E-05	3.45294E-05	1.10929E-06	1.10929E-06	3.56387E-05	1.10929E-06	0.000118995	6.48538E-06	1.52289E-05	1.49348E-05	1.46258E-05	1.26687E-05	2.75092E-05	1.95713E-06	2.84878E-05	1.95713E-06
3829803773995	382980	3773995	5.47831E-05	5.42162E-05	1.94695E-05	1.03032E-05	3.53878E-05	1.13687E-06	1.13687E-06	3.65247E-05	1.13687E-06	0.000125159	6.82131E-06	1.60177E-05	1.57084E-05	1.53834E-05	1.33249E-05	2.89342E-05	2.05851E-06	2.99634E-05	2.05851E-06
3829903773995	382990	3773995	5.61717E-05	5.55904E-05	1.9963E-05	1.05643E-05	3.62848E-05	1.16569E-06	1.16569E-06	3.74505E-05	1.16569E-06	0.000131912	7.18938E-06	1.6882E-05	1.6556E-05	1.62134E-05	1.40439E-05	3.04954E-05	2.16958E-06	3.15802E-05	2.16958E-06
3830003773995	383000	3773995	5.81203E-05	5.75188E-05	2.06555E-05	1.09308E-05	3.75435E-05	1.20612E-06	1.20612E-06	3.87496E-05	1.20612E-06	0.000140679	7.6672E-06	1.8004E-05	1.76563E-05	1.7291E-05	1.49772E-05	3.25222E-05	2.31378E-06	3.36791E-05	2.31378E-06
3830103773995	383010	3773995	6.0569E-05	5.99422E-05	2.15258E-05	1.13913E-05	3.91253E-05	1.25694E-06	1.25694E-06	4.03822E-05	1.25694E-06	0.000151506	8.25727E-06	1.93896E-05	1.90152E-05	1.86217E-05	1.61299E-05	3.50251E-05	2.49185E-06	3.6271E-05	2.49185E-06
3830203773995	383020	3773995	6.32417E-05	6.25872E-05	2.24756E-05	1.1894E-05	4.08518E-05	1.3124E-06	1.3124E-06	4.21642E-05	1.3124E-06	0.000163925	8.93414E-06	2.0979E-05	2.05739E-05	2.01482E-05	1.74521E-05	3.78962E-05	2.69611E-06	3.92443E-05	2.69611E-06
3830303773995	383030	3773995	6.55486E-05	6.48703E-05	2.32955E-05	1.23279E-05	4.23419E-05	1.36028E-06	1.36028E-06	4.37022E-05	1.36028E-06	0.000176429	9.61561E-06	2.25793E-05	2.21432E-05	2.16851E-05	1.87833E-05	4.07868E-05	2.90176E-06	4.22377E-05	2.90176E-06
3830403773995	383040	3773995	6.80198E-05	6.73158E-05	2.41737E-05	1.27926E-05	4.39382E-05	1.41156E-06	1.41156E-06	4.53498E-05	1.41156E-06	0.000190831	1.04006E-05	2.44225E-05	2.39509E-05	2.34553E-05	2.03166E-05	4.41164E-05	3.13864E-06	4.56857E-05	3.13864E-06
3830503773995	383050	3773995	7.10807E-05	7.03451E-05	2.52615E-05	1.33683E-05	4.59154E-05	1.47508E-06	1.47508E-06	4.73905E-05	1.47508E-06	0.000209093	1.13958E-05	2.67596E-05	2.62428E-05	2.56998E-05	2.22608E-05	4.83381E-05	3.43899E-06	5.00576E-05	3.43899E-06
3830603773995	383060	3773995	7.48135E-05	7.40393E-05	2.65881E-05	1.40703E-05	4.83267E-05	1.55254E-06	1.55254E-06	4.98793E-05	1.55254E-06	0.000232615	1.26778E-05	2.97699E-05	2.9195E-05	2.85909E-05	2.47651E-05	5.37759E-05	3.82586E-06	5.56888E-05	3.82586E-06
3830703773995	383070	3773995	7.88674E-05	7.80512E-05	2.80289E-05	1.48328E-05	5.09454E-05	1.63667E-06	1.63667E-06	5.2582E-05	1.63667E-06	0.000261382	1.42456E-05	3.34514E-05	3.28055E-05	3.21267E-05	2.78277E-05	6.04262E-05	4.29899E-06	6.25756E-05	4.29899E-06
3830803773995	383080	3773995	8.22493E-05	8.13981E-05	2.92308E-05	1.54688E-05	5.313E-05	1.70685E-06	1.70685E-06	5.48368E-05	1.70685E-06	0.000291113	1.5866E-05	3.72565E-05	3.6537E-05	3.5781E-05	3.0993E-05	6.72995E-05	4.78799E-06	6.96935E-05	4.78799E-06
3830903773995	383090	3773995	8.57731E-05	8.48855E-05	3.04831E-05	1.61315E-05	5.54062E-05	1.77998E-06	1.77998E-06	5.71862E-05	1.77998E-06	0.000326503	1.77948E-05	4.17856E-05	4.09787E-05	4.01308E-05	3.47608E-05	7.54809E-05	5.37006E-06	7.81659E-05	5.37006E-06
3831003773995	383100	3773995	8.91924E-05	8.82694E-05	3.16983E-05	1.67746E-05	5.76149E-05	1.85094E-06	1.85094E-06	5.94659E-05	1.85094E-06	0.000367352	2.00212E-05	4.70135E-05	4.61056E-05	4.51516E-05	3.91097E-05	8.49244E-05	6.04192E-06	8.79454E-05	6.04192E-06
3831103773995	383110	3773995	9.23429E-05	9.13873E-05	3.2818E-05	1.73671E-05	5.965E-05	1.91632E-06	1.91632E-06	6.15664E-05	1.91632E-06	0.000413699	2.25471E-05	5.29449E-05	5.19225E-05	5.08482E-05	4.4044E-05	9.56389E-05	6.80419E-06	9.9041E-05	6.80419E-06
3831203773995	383120	3773995	9.55905E-05	9.46012E-05	3.39721E-05	1.79779E-05	6.17479E-05	1.98371E-06	1.98371E-06	6.37316E-05	1.98371E-06	0.000470329	2.56335E-05	6.01924E-05	5.903E-05	5.78086E-05	5.0073E-05	0.000108731	7.7356E-06	0.000112598	7.7356E-06
3831303773995	383130	3773995	9.89277E-05	9.79038E-05	3.51581E-05	1.86055E-05	6.39035E-05	2.05297E-06	2.05297E-06	6.59565E-05	2.05297E-06	0.000540481	2.94569E-05	6.91704E-05	6.78346E-05	6.64311E-05	5.75417E-05	0.000124948	8.8894E-06	0.000129393	8.8894E-06
3831403773995	383140	3773995	0.000102601	0.000101539	3.64635E-05	1.92963E-05	6.62762E-05	2.12919E-06	2.12919E-06	6.84054E-05	2.12919E-06	0.000630135	3.43432E-05	8.06443E-05	7.90869E-05	7.74505E-05	6.70866E-05	0.000145675	1.0364E-05	0.000150856	1.0364E-05
3831503773995	383150	3773995	0.000106125	0.000105026	3.77158E-05	1.99591E-05	6.85525E-05	2.20232E-06	2.20232E-06	7.07548E-05	2.20232E-06	0.000750102	4.08816E-05	9.59976E-05	9.41438E-05	9.21959E-05	7.98588E-05	0.000173409	1.23371E-05	0.000179577	1.23371E-05
3831603773995	383160	3773995	0.000109768	0.000108632	3.90106E-05	2.06443E-05	7.09059E-05	2.27792E-06	2.27792E-06	7.31838E-05	2.27792E-06	0.000921248	5.02092E-05	0.000117901	0.000115624	0.000113232	9.80796E-05	0.000212974	1.5152E-05	0.00022055	1.5152E-05
3837003773995	383700	3773995	0.00651613	0.006448695	0.002315782	0.001225503	0.004209174	0.000135224	0.000135224	0.004344398	0.000135224	0.004671569	0.000254607	0.000597864	0.000586319	0.000574187	0.000497353	0.001079973	7.68342E-05	0.00111839	7.68342E-05
3837103773995	383710	3773995	0.006031407	0.005968987	0.002143515	0.00113434	0.003896061	0.000125165	0.000125165	0.004021226	0.000125165	0.004324163	0.000235672	0.000553403	0.000542717	0.000531487	0.000460367	0.000999659	7.11204E-05	0.001035219	7.11204E-05
3837203773995	383720	3773995	0.00477138	0.004722001	0.001695711	0.000897364	0.003082131	9.90166E-05	9.90166E-05	0.003181148	9.90166E-05	0.003419132	0.000186347	0.000437578	0.000429128	0.000420249	0.000364014	0.000790434	5.62351E-05	0.000818552	5.62351E-05
3837303773995	383730	3773995	0.003959704	0.003918725	0.001407248	0.00074471	0.002557819	8.21725E-05	8.21725E-05	0.002639992	8.21725E-05	0.002836546	0.000154595	0.000363019	0.000356009	0.000348643	0.000301989	0.000655752	4.66532E-05	0.000679079	4.66532E-05

			ISDemolition	ISDrainage / Utilities Trenching	ISDrainage / Utilities Trenching	ISAsphalt Paving	ISAsphalt Paving	SVDemolition	SVSite Grubbing / Prep	SVMass Grading / Excavation	SVMass Grading / Excavation	SVDrainage / Utilities Trenching	SVFoundations / Concrete Pads	SVBuilding / Structure Construction	SVBuilding / Structure Construction	SVAsphalt Paving	SVAsphalt Paving	SVArchitectural Coating	SVArchitectural Coating	SVLandscaping or Other Finishing	SVLandscaping or Other Finishing
Unique Identifier	X (UTM)	Y (UTM)	2027	2027	2028	2027	2028	2027	2027	2027	2028	2028	2028	2028	2029	2028	2029	2028	2029	2028	2029
3838003773975	383800	3773975	0.000246658	9.93197E-05	9.67714E-05	2.56507E-05	2.38948E-05	0.002605386	0.001873131	0.001262919	0.001246884	0.000884694	0.000281045	0.000402614	0.000387252	3.95848E-05	3.68295E-05	3.95848E-05	3.68295E-05	0.000402614	0.000387252
3838103773975	383810	3773975	0.000235571	9.48554E-05	9.24217E-05	2.44977E-05	2.28207E-05	0.002485456	0.001786908	0.001204785	0.001189488	0.00084397	0.000268108	0.000384081	0.000369426	3.77627E-05	3.51342E-05	3.77627E-05	3.51342E-05	0.000384081	0.000369426
3838203773975	383820	3773975	0.000224667	9.04648E-05	8.81437E-05	2.33638E-05	2.17644E-05	0.002366685	0.001701518	0.001147212	0.001132646	0.00080364	0.000255296	0.000365727	0.000351772	3.59581E-05	3.34553E-05	3.59581E-05	3.34553E-05	0.000365727	0.000351772
3838303773975	383830	3773975	0.000213349	8.59077E-05	8.37035E-05	2.21868E-05	2.0668E-05	0.002241748	0.001611695	0.001086651	0.001072854	0.000761216	0.000241819	0.00034642	0.00033202	3.40599E-05	3.16892E-05	3.40599E-05	3.16892E-05	0.00034642	0.00033202
3838403773975	383840	3773975	0.000201416	8.11024E-05	7.90215E-05	2.09458E-05	1.9512E-05	0.002108197	0.001515679	0.001021914	0.001008939	0.000715867	0.000227412	0.000325782	0.000313352	3.20308E-05	2.98013E-05	3.20308E-05	2.98013E-05	0.000325782	0.000313352
3838603773975	383860	3773975	0.000175888	7.08235E-05	6.90064E-05	1.82912E-05	1.7039E-05	0.00181794	0.001307	0.000881217	0.000870029	0.000617306	0.000196102	0.000280929	0.00027021	2.76208E-05	2.56983E-05	2.76208E-05	2.56983E-05	0.000280929	0.00027021
3838703773975	383870	3773975	0.000162429	6.54039E-05	6.37258E-05	1.68915E-05	1.57352E-05	0.001663133	0.001195702	0.000806177	0.000795941	0.000564739	0.000179403	0.000257006	0.0002472	2.52687E-05	2.35099E-05	2.52687E-05	2.35099E-05	0.000257006	0.0002472
3838803773975	383880	3773975	0.000149124	6.00467E-05	5.85061E-05	1.55079E-05	1.44463E-05	0.001509688	0.001085384	0.000731797	0.000722505	0.000512635	0.000162851	0.000233294	0.000224393	2.29374E-05	2.13408E-05	2.29374E-05	2.13408E-05	0.000233294	0.000224393
3838903773975	383890	3773975	0.000137121	5.52134E-05	5.37967E-05	1.42596E-05	1.32835E-05	0.001371852	0.000986287	0.000664983	0.00065654	0.000465831	0.000147983	0.000211994	0.000203905	2.08432E-05	1.93924E-05	2.08432E-05	1.93924E-05	0.000211994	0.000203905
3839003773975	383900	3773975	0.000126417	5.09032E-05	4.95972E-05	1.31465E-05	1.22465E-05	0.001249686	0.000898456	0.000605765	0.000598074	0.000424348	0.000134804	0.000193116	0.000185747	1.89871E-05	1.76655E-05	1.89871E-05	1.76655E-05	0.000193116	0.000185747
3839103773975	383910	3773975	0.000116672	4.69796E-05	4.57742E-05	1.21331E-05	1.13025E-05	0.001139093	0.000818946	0.000552157	0.000545146	0.000386794	0.000122875	0.000176025	0.000169309	1.73068E-05	1.61021E-05	1.73068E-05	1.61021E-05	0.000176025	0.000169309
3829703773985	382970	3773985	1.43216E-05	5.76675E-06	5.61879E-06	1.48934E-06	1.38739E-06	5.8397E-05	4.19842E-05	2.8307E-05	2.79476E-05	1.98295E-05	6.29932E-06	9.02416E-06	8.67983E-06	8.87252E-07	8.25495E-07	8.87252E-07	8.25495E-07	9.02416E-06	8.67983E-06
3829803773985	382980	3773985	1.48651E-05	5.9856E-06	5.83203E-06	1.54587E-06	1.44004E-06	5.9956E-05	4.31051E-05	2.90627E-05	2.86937E-05	2.03589E-05	6.46749E-06	9.26508E-06	8.91156E-06	9.10939E-07	8.47533E-07	9.10939E-07	8.47533E-07	9.26508E-06	8.91156E-06
3829903773985	382990	3773985	1.54519E-05	6.2219E-06	6.06226E-06	1.60689E-06	1.49689E-06	6.1613E-05	4.42964E-05	2.98659E-05	2.94867E-05	2.09215E-05	6.64623E-06	9.52114E-06	9.15785E-06	9.36115E-07	8.70957E-07	9.36115E-07	8.70957E-07	9.52114E-06	9.15785E-06
3830003773985	383000	3773985	1.61896E-05	6.51896E-06	6.3517E-06	1.68361E-06	1.56836E-06	6.376E-05	4.584E-05	3.09066E-05	3.05142E-05	2.16506E-05	6.87783E-06	9.85292E-06	9.47697E-06	9.68736E-07	9.01307E-07	9.68736E-07	9.01307E-07	9.85292E-06	9.47697E-06
3830103773985	383010	3773985	1.70769E-05	6.87621E-06	6.69979E-06	1.77588E-06	1.65431E-06	6.63525E-05	4.77038E-05	3.21633E-05	3.17549E-05	2.25309E-05	7.15748E-06	1.02535E-05	9.8623E-06	1.00812E-06	9.37953E-07	1.00812E-06	9.37953E-07	1.02535E-05	9.8623E-06
3830203773985	383020	3773985	1.80633E-05	7.27342E-06	7.0868E-06	1.87846E-06	1.74987E-06	6.91498E-05	4.9715E-05	3.35193E-05	3.30937E-05	2.34808E-05	7.45924E-06	1.06858E-05	1.02781E-05	1.05063E-06	9.77496E-07	1.05063E-06	9.77496E-07	1.06858E-05	1.02781E-05
3830303773985	383030	3773985	1.89687E-05	7.63799E-06	7.44202E-06	1.97262E-06	1.83758E-06	7.15285E-05	5.14251E-05	3.46723E-05	3.4232E-05	2.42885E-05	7.71582E-06	1.10534E-05	1.06316E-05	1.08677E-06	1.01112E-06	1.08677E-06	1.01112E-06	1.10534E-05	1.06316E-05
3830403773985	383040	3773985	1.9958E-05	8.03631E-06	7.83012E-06	2.07549E-06	1.93341E-06	7.40497E-05	5.32377E-05	3.58944E-05	3.54386E-05	2.51446E-05	7.98778E-06	1.1443E-05	1.10064E-05	1.12507E-06	1.04676E-06	1.12507E-06	1.04676E-06	1.1443E-05	1.10064E-05
3830503773985	383050	3773985	2.12169E-05	8.54323E-06	8.32403E-06	2.20641E-06	2.05537E-06	7.72835E-05	5.55627E-05	3.74619E-05	3.69863E-05	2.62427E-05	8.33662E-06	1.19427E-05	1.1487E-05	1.1742E-06	1.09247E-06	1.1742E-06	1.09247E-06	1.19427E-05	1.1487E-05
3830603773985	383060	3773985	2.27832E-05	9.17391E-06	8.93853E-06	2.36929E-06	2.2071E-06	8.12568E-05	5.84193E-05	3.93879E-05	3.88878E-05	2.75919E-05	8.76523E-06	1.25567E-05	1.20776E-05	1.23457E-06	1.14864E-06	1.23457E-06	1.14864E-06	1.25567E-05	1.20776E-05
3830703773985	383070	3773985	2.45073E-05	9.86817E-06	9.61498E-06	2.54859E-06	2.37413E-06	8.55509E-05	6.15064E-05	4.14694E-05	4.09429E-05	2.905E-05	9.22843E-06	1.32203E-05	1.27159E-05	1.29981E-06	1.20934E-06	1.29981E-06	1.20934E-06	1.32203E-05	1.27159E-05
3830803773985	383080	3773985	2.59493E-05	1.04488E-05	1.01807E-05	2.69854E-06	2.51381E-06	8.89451E-05	6.39467E-05	4.31147E-05	4.25673E-05	3.02025E-05	9.59456E-06	1.37448E-05	1.32204E-05	1.35138E-06	1.25732E-06	1.35138E-06	1.25732E-06	1.37448E-05	1.32204E-05
3830903773985	383090	3773985	2.74443E-05	1.10508E-05	1.07672E-05	2.85402E-06	2.65864E-06	9.24373E-05	6.64574E-05	4.48075E-05	4.42386E-05	3.13883E-05	9.97127E-06	1.42845E-05	1.37394E-05	1.40444E-06	1.30669E-06	1.40444E-06	1.30669E-06	1.42845E-05	1.37394E-05
3831003773985	383100	3773985	2.89281E-05	1.16483E-05	1.13494E-05	3.00833E-06	2.80239E-06	9.58761E-05	6.89297E-05	4.64744E-05	4.58843E-05	3.2556E-05	1.03422E-05	1.48159E-05	1.42505E-05	1.45669E-06	1.3553E-06	1.45669E-06	1.3553E-06	1.48159E-05	1.42505E-05
3831103773985	383110	3773985	3.03729E-05	1.223E-05	1.19162E-05	3.15857E-06	2.94235E-06	9.91546E-05	7.12867E-05	4.80636E-05	4.74533E-05	3.36693E-05	1.06959E-05	1.53225E-05	1.47378E-05	1.5065E-06	1.40164E-06	1.5065E-06	1.40164E-06	1.53225E-05	1.47378E-05
3831203773985	383120	3773985	3.18539E-05	1.28264E-05	1.24973E-05	3.31259E-06	3.08582E-06	0.000102513	7.37014E-05	4.96916E-05	4.90607E-05	3.48097E-05	1.10582E-05	1.58415E-05	1.5237E-05	1.55753E-06	1.44912E-06	1.55753E-06	1.44912E-06	1.58415E-05	1.5237E-05
3831303773985	383130	3773985	3.33518E-05	1.34295E-05	1.30849E-05	3.46835E-06	3.23092E-06	0.000105961	7.61801E-05	5.13628E-05	5.07107E-05	3.59804E-05	1.14301E-05	1.63743E-05	1.57495E-05	1.60991E-06	1.49785E-06	1.60991E-06	1.49785E-06	1.63743E-05	1.57495E-05
3831403773985	383140	3773985	3.48901E-05	1.40489E-05	1.36885E-05	3.62833E-06	3.37995E-06	0.000109792	7.89342E-05	5.32197E-05	5.2544E-05	3.72812E-05	1.18433E-05	1.69662E-05	1.63189E-05	1.66811E-06	1.55201E-06	1.66811E-06	1.55201E-06	1.69662E-05	1.63189E-05
3831503773985	383150	3773985	3.63865E-05	1.46515E-05	1.42756E-05	3.78395E-06	3.52491E-06	0.00011323	8.14065E-05	5.48866E-05	5.41897E-05	3.84489E-05	1.22142E-05	1.74976E-05	1.683E-05	1.72036E-06	1.60062E-06	1.72036E-06	1.60062E-06	1.74976E-05	1.683E-05
3831603773985	383160	3773985	3.76985E-05	1.51798E-05	1.47903E-05	3.92039E-06	3.65201E-06	0.0001165	8.37571E-05	5.64714E-05	5.57544E-05	3.95591E-05	1.25669E-05	1.80029E-05	1.7316E-05	1.77004E-06	1.64683E-06	1.77004E-06	1.64683E-06	1.80029E-05	1.7316E-05
3836903773985	383690	3773985	0.000966041	0.000388988	0.000379008	0.000100462	9.35844E-05	0.011262772	0.008097322	0.005459446	0.005390129	0.003824427	0.001214922	0.001740451	0.001674042	0.000171121	0.00015921	0.000171121	0.00015921	0.001740451	0.001674042
3837003773985	383700	3773985	0.000857332	0.000345215	0.000336358	8.91566E-05	8.30533E-05	0.009950422	0.007153813	0.004823306	0.004762066	0.0033788	0.001073358	0.001537651	0.001478981	0.000151181	0.000140658	0.000151181	0.000140658	0.001537651	0.001478981
3837103773985	383710	3773985	0.000674253	0.000271496	0.00026453	7.01177E-05	6.53177E-05	0.007707641	0.005541375	0.003736154	0.003688717	0.002617234	0.000831428	0.001191072	0.001145625	0.000117106	0.000108955	0.000117106	0.000108955	0.001191072	0.001145625
3837203773985	383720	3773985	0.00055659	0.000224118	0.000218367	5.78815E-05	5.39192E-05	0.006276038	0.00451213	0.003042208	0.003003581	0.002131113	0.000677	0.000969844	0.000932839	9.53547E-05	8.87176E-05	9.53547E-05	8.87176E-05	0.000969844	0.000932839
3837303773985	383730	3773985	0.000476846	0.000192008	0.000187082	4.95887E-05	4.61941E-05	0.00531382	0.003820348	0.002575788	0.002543084	0.001804379	0.000573205	0.000821151	0.00078982	8.07353E-05	7.51157E-05	8.07353E-05	7.51157E-05	0.000821151	0.00078982
3837403773985	383740	3773985	0.000420779	0.000169432	0.000165084	4.37581E-05	4.07626E-05	0.004644424	0.003339089	0.002251309	0.002222725	0.001577077	0.000500997	0.000717709	0.000690324	7.05649E-05	6.56532E-05	7.05649E-05	6.56532E-05	0.000717709	0.000690324
3837503773985	383750	3773985	0.000380238	0.000153107	0.000149179	3.95421E-05	3.68352E-05	0.004166371	0.002995395	0.002019581	0.001993939	0.001414748	0.000449429	0.000643835	0.000619269	6.33016E-05	5.88955E-05	6.33016E-05	5.88955E-05	0.000643835	0.000619269
3837603773985	383760	3773985	0.000349794	0.000140849	0.000137235	3.63761E-05	3.3886E-05	0.00381215	0.002740729	0.001847878	0.001824416	0.001294467	0.000411219	0.000589096	0.000566619	5.79198E-05	5.38882E-05	5.79198E-05	5.38882E-05	0.000589096	0.000566619
3837703773985	383770	3773985	0.000327401	0.000131832	0.000128449	3.40474E-05	3.17167E-05	0.003556548	0.002556965	0.001723979	0.00170209	0.001207674	0.000383647	0.000549598	0.000528628	5.40363E-05	5.02751E-05	5.40363E-05	5.02751E-05	0.000549598	0.000528628
3837803773985	383780	3773985	0.000309477	0.000124615	0.000121417	3.21835E-05	2.99803E-05	0.003355032	0.002412086	0.001626297	0.001605649	0.001139246	0.000361909	0.000518457	0.000498675	5.09746E-05	4.74265E-05	5.09746E-05	4.74265E-05	0.000518457	0.000498675
3837903773985	383790	3773985	0.000294493	0.000118581	0.000115539	3.06252E-05	2.85288E-05	0.003188625	0.002292448	0.001545634	0.00152601	0.001082741	0.000343959	0.000492742	0.000473941	4.84463E-05	4.50741E-05	4.84463E-05	4.50741E-05	0.000492742	0.000473941
3838003773985	383800	3773985	0.000281953	0.000113532	0.000110619	2.93212E-05	2.7314E-05	0.003051199	0.002193646	0.001479019	0.00146024	0.001036076	0.000329135	0.000471506	0.000453515	4.63583E-05	4.31315E-05	4.63583E-05	4.31315E-05	0.000471506	0.000453515
3838103773985	383810	3773985	0.000270641	0.000108977	0.000106181	2.81448E-05	2.62181E-05	0.002927866	0.002104976	0.001419235	0.001401216	0.000994196	0.000315831	0.000452447	0.000435183	4.44844E-05	4.13881E-05	4.44844E-05	4.13881E-05	0.000452447	0.000435183
3838203773985	383820	3773985	0.000259181	0.000104362	0.000101685	2.6953E-05	2.51079E-05	0.002801619	0.002014212	0.00135804	0.001340797	0.000951328	0.000302212	0.000432938	0.000416419	4.25663E-05	3.96035E-05	4.25663E-05	3.96035E-05	0.000432938	0.000416419
3838303773985	383830	3773985	0.0002466	9.92966E-05	9.6749E-05	2.56447E-05	2.38892E-05	0.002660433	0.001912707	0.001289602	0.001273228	0.000903386	0.000286983	0.00041112	0.000395434	4.04212E-05	3.76077E-05	4.04212E-05	3.76077E-05	0.00041112	0.000395434
3838403773985	383840	3773985	0.000232465	9.36047E-05	9.12031E-05	2.41747E-05	2.25198E-05	0.002498989	0.001796637	0.001211344	0.001195964	0.000848565	0.000269567	0.000386172	0.000371437	3.79683E-05	3.53255E-05	3.79683E-05	3.53255E-05	0.000386172	0.000371437
3838603773985	383860	3773985	0.000199267	8.02371E-05	7.81785E-05	2.07224E-05	1.93038E-05	0.002112527	0.001518792	0.001024013	0.001011011	0.000717337	0.00022788	0.000326451	0.000313995	3.20966E-05	2.98625E-05	3.20966E-05	2.98625E-05	0.000326451	0.000313995
3838703773985	383870	3773985	0.000181582	7.31162E-05	7.12402E-05	1.88833E-05	1.75906E-05	0.00190481	0.001369455	0.000923326	0.000911602	0.000646804	0.000205473	0.000294353	0.000283121	2.89407E-05	2.69262E-05	2.89407E-05	2.69262E-05	0.000294353	0.000283121
3838803773985	383880	3773985	0.000164613	6.62833E-05	6.45826E-05	1.71186E-05	1.59467E-05	0.001705458	0.001226132	0.000826693	0.000816197	0.000579111	0.000183969	0.000263547	0.000253491	2.59118E-05	2.41082E-05	2.59118E-05	2.41082E-05	0.000263547	0.000253491
3838903773985	383890	3773985	0.000149711	6.0283E-05	5.87363E-05	1.55689E-05	1.45032E-05	0.001531265	0.001100897	0.000742256	0.000732832	0.000519962	0.000165179	0.000236628	0.0002276	2.32652E-05	2.16458E-05	2.32652E-05	2.16458E-05	0.000236628	0.0002276
3839003773985	383900	3773985	0.000136324	5.48927E-05	5.34843E-05	1.41768E-05	1.32063E-05	0.001375531	0.000988932	0.000666766	0.000658301	0.00046708	0.000148379	0.000212563	0.000204452	2.08991E-05	1.94444E-05	2.08991E-05	1.94444E-05	0.000212563	0.000204452
3839103773985	383910	3773985	0.00012447	5.01195E-05	4.88336E-05	1.29441E-05	1.2058E-05	0.001238559	0.000890457	0.000600371	0.000592749	0.000420569	0.000133604	0.000191396	0.000184093	1.8818E-05	1.75082E-05	1.8818E-05	1.75082E-05	0.000191396	0.000184093
3829703773995	382970	3773995	1.44501E-05	5.81851E-06	5.66922E-06	1.50271E-06	1.39984E-06	5.829E-05	4.19074E-05	2.82552E-05	2.78964E-05	1.97932E-05	6.28778E-06	9.00764E-06	8.66394E-06	8.85628E-07	8.23983E-07	8.85628E-07	8.23983E-07	9.00764E-06	8.66394E-06
3829803773995	382980	3773995	1.49643E-05	6.02555E-06	5.87095E-06	1.55618E-06	1.44965E-06	5.96887E-05	4.2913E-05	2.89331E-05	2.85658E-05	2.02681E-05	6.43866E-06	9.22377E-06	8.87183E-06	9.06878E-07	8.43755E-07	9.06878E-07	8.43755E-07	9.22377E-06	8.87183E-06
3829903773995	382990	3773995	1.55106E-05	6.24553E-06	6.08528E-06	1.61299E-06	1.50258E-06	6.11498E-05	4.39634E-05	2.96414E-05	2.9265E-05	2.07642E-05	6.59626E-06	9.44955E-06	9.089E-06	9.29077E-07	8.64408E-07	9.29077E-07	8.64408E-07	9.44955E-06	9.089E-06
3830003773995	383000	3773995	1.62358E-05	6.53752E-06	6.36979E-06	1.68841E-06	1.57282E-06	6.32077E-05	4.54429E-05	3.06389E-05	3.02499E-05	2.1463E-05	6.81825E-06	9.76756E-06	9.39488E-06	9.60344E-07	8.93499E-07	9.60344E-07	8.93499E-07	9.76756E-06	9.39488E-06
3830103773995	383010	3773995	1.7137E-05	6.90041E-06	6.72336E-06	1.78213E-06	1.66013E-06	6.57912E-05	4.73003E-05	3.18912E-05	3.14863E-05	2.23403E-05	7.09694E-06	1.01668E-05	9.77888E-06	9.99597E-07	9.30019E-07	9.99597E-07	9.30019E-07	1.01668E-05	9.77888E-06
3830203773995	383020	3773995	1.81472E-05	7.30717E-06	7.11969E-06	1.88718E-06	1.75799E-06	6.86153E-05	4.93307E-05	3.32602E-05	3.28379E-05	2.32993E-05	7.40158E-06	1.06032E-05	1.01986E-05	1.0425E-06	9.6994E-07	1.0425E-06	9.6994E-07	1.06032E-05	1.01986E-05
3830303773995	383030	3773995	1.90819E-05	7.68356E-06	7.48642E-06	1.98439E-06	1.84854E-06	7.10296E-05	5.10664E-05	3.44304E-05	3.39933E-05	2.41191E-05	7.66201E-06	1.09763E-05	1.05575E-05	1.07919E-06	1.00407E-06	1.07919E-06	1.00407E-06	1.09763E-05	1.05575E-05
3830403773995	383040	3773995	2.01117E-05	8.0982E-06	7.89042E-06	2.09147E-06	1.9483E-06	7.36042E-05	5.29174E-05	3.56785E-05	3.52254E-05	2.49933E-05	7.93973E-06	1.13742E-05	1.09402E-05	1.1183E-06	1.04046E-06	1.1183E-06	1.04046E-06	1.13742E-05	1.09402E-05
3830503773995	383050	3773995	2.13887E-05	8.61243E-06	8.39146E-06	2.22428E-06	2.07201E-06	7.68025E-05	5.52168E-05	3.72287E-05	3.67561E-05	2.60793E-05	8.28473E-06	1.18684E-05	1.14155E-05	1.1669E-06	1.08567E-06	1.1669E-06	1.08567E-06	1.18684E-05	1.14155E-05
3830603773995	383060	3773995	2.2962E-05	9.24592E-06	9.0087E-06	2.38789E-06	2.22442E-06	8.06778E-05	5.80029E-05	3.91072E-05	3.86107E-05	2.73952E-05	8.70276E-06	1.24672E-05	1.19915E-05	1.22577E-06	1.14045E-06	1.22577E-06	1.14045E-06	1.24672E-05	1.19915E-05
3830703773995	383070	3773995	2.47029E-05	9.94694E-06	9.69172E-06	2.56893E-06	2.39308E-06	8.48649E-05	6.10133E-05	4.11369E-05	4.06146E-05	2.8817E-05	9.15443E-06	1.31143E-05	1.26139E-05	1.28939E-06	1.19964E-06	1.28939E-06	1.19964E-06	1.31143E-05	1.26139E-05
3830803773995	383080	3773995	2.62287E-05	1.05613E-05	1.02903E-05	2.7276E-06	2.54088E-06	8.83393E-05	6.35112E-05	4.28211E-05	4.22774E-05	2.99968E-05	9.52922E-06	1.36512E-05	1.31303E-05	1.34218E-06	1.24876E-06	1.34218E-06	1.24876E-06	1.36512E-05	1.31303E-05
3830903773995	383090	3773995	2.78174E-05	1.1201E-05	1.09136E-05	2.89281E-06	2.69478E-06	9.19206E-05	6.60859E-05	4.4557E-05	4.39913E-05	3.12129E-05	9.91554E-06	1.42046E-05	1.36626E-05	1.39659E-06	1.29938E-06	1.39659E-06	1.29938E-06	1.42046E-05	1.36626E-05
3831003773995	383100	3773995	2.93739E-05	1.18277E-05	1.15243E-05	3.05468E-06	2.84557E-06	9.53683E-05	6.85647E-05	4.62283E-05	4.56413E-05	3.23836E-05	1.02874E-05	1.47374E-05	1.41751E-05	1.44898E-06	1.34812E-06	1.44898E-06	1.34812E-06	1.47374E-05	1.41751E-05
3831103773995	383110	3773995	3.08619E-05	1.24269E-05	1.21081E-05	3.20942E-06	2.98972E-06	9.85488E-05	7.08512E-05	4.77699E-05	4.71634E-05	3.34636E-05	1.06305E-05	1.52289E-05	1.46478E-05	1.4973E-06	1.39308E-06	1.4973E-06	1.39308E-06	1.52289E-05	1.46478E-05
3831203773995	383120	3773995	3.23961E-05	1.30447E-05	1.271E-05	3.36897E-06	3.13834E-06	0.000101818	7.32018E-05	4.93548E-05	4.87281E-05	3.45738E-05	1.09832E-05	1.57341E-05	1.51338E-05	1.54697E-06	1.43929E-06	1.54697E-06	1.43929E-06	1.57341E-05	1.51338E-05
3831303773995	383130	3773995	3.39651E-05	1.36765E-05	1.33256E-05	3.53214E-06	3.29034E-06	0.000105177	7.56165E-05	5.09828E-05	5.03355E-05	3.57142E-05	1.13455E-05	1.62531E-05	1.5633E-05	1.598E-06	1.48677E-06	1.598E-06	1.48677E-06	1.62531E-05	1.5633E-05
3831403773995	383140	3773995	3.55901E-05	1.43308E-05	1.39631E-05	3.70113E-06	3.44776E-06	0.000108972	7.8345E-05	5.28224E-05	5.21517E-05	3.70029E-05	1.17549E-05	1.68396E-05	1.61971E-05	1.65566E-06	1.54042E-06	1.65566E-06	1.54042E-06	1.68396E-05	1.61971E-05
3831503773995	383150	3773995	3.71857E-05	1.49733E-05	1.45891E-05	3.86706E-06	3.60234E-06	0.000112446	8.08429E-05	5.45066E-05	5.38145E-05	3.81827E-05	1.21297E-05	1.73765E-05	1.67135E-05	1.70845E-06	1.58953E-06	1.70845E-06	1.58953E-06	1.73765E-05	1.67135E-05
3831603773995	383160	3773995	3.85955E-05	1.5541E-05	1.51422E-05	4.01367E-06	3.73891E-06	0.000115645	8.31422E-05	5.60569E-05	5.53451E-05	3.92687E-05	1.24747E-05	1.78707E-05	1.71888E-05	1.75704E-06	1.63474E-06	1.75704E-06	1.63474E-06	1.78707E-05	1.71888E-05
3837003773995	383700	3773995	0.000953342	0.000383875	0.000374025	9.9141E-05	9.23542E-05	0.011161382	0.008024428	0.005410299	0.005341606	0.003789998	0.001203985	0.001724783	0.001658972	0.00016958	0.000157776	0.00016958	0.000157776	0.001724783	0.001658972
3837103773995	383710	3773995	0.00088276	0.000355454	0.000346334	9.18009E-05	8.55166E-05	0.010318755	0.007418625	0.005001849	0.004938342	0.003503873	0.001113091	0.00159457	0.001533728	0.000156778	0.000145865	0.000156778	0.000145865	0.00159457	0.001533728
3837203773995	383720	3773995	0.000703147	0.00028313	0.00027586	7.31224E-05	6.81167E-05	0.008114219	0.005833683	0.003933236	0.003883297	0.002755293	0.000875286	0.001205901	0.001120657	0.000123283	0.000114702	0.000123283	0.000114702	0.001253901	0.001206057
3837303773995	383730	3773995	0.000586948	0.000236342	0.000230278	6.10385E-05	5.68601E-05	0.006696834	0.00481466	0.003246182	0.003204966	0.002274001	0.000722392	0.00103487	0.000995384	0.000101748	9.46659E-05	0.000101748	9.46659E-05	0.00103487	0.000995384

			MDemolition	MSite Grubbing / Prep	MMass Grading / Excavation	MMass Grading / Excavation	MDrainage / Utilities Trenching	MFoundations / Concrete Pads	MBuilding / Structure Construction	MAsphalt Paving	MLandscaping or Other Finishing	MWaterside Construction (Piles)	RSSWDemolition	RSSWPlacing Base	RSSWForm	Child Risk				
Unique Identifier	X (UTM)	Y (UTM)	2027	2027	2027	2028	2028	2028	2028	2028	2028	2028	2029	2029	2029	3rd Trimester	0<2	2<16	Total	per million
3838003773975	383800	3773975	0.000402532	0.001235705	0.001453088	0.00143374	0.000304764	0.000396343	0.00029173	3.00269E-05	0.000351784	3.00269E-05	0.001393973	0.002022686	0.001199007	3.77562E-08	5.5524E-07	1.2317E-07	7.16167E-07	0.71616666
3838103773975	383810	3773975	0.000384376	0.001179968	0.001387546	0.001369071	0.000291018	0.000378466	0.000278572	2.86725E-05	0.000335917	2.86725E-05	0.001351969	0.001961737	0.001162878	3.60678E-08	5.3038E-07	1.1761E-07	6.84055E-07	0.68405527
3838203773975	383820	3773975	0.000366396	0.001124772	0.00132264	0.001305029	0.000277405	0.000360762	0.000265541	2.73313E-05	0.000320203	2.73313E-05	0.001304138	0.001892333	0.001121737	3.43986E-08	5.058E-07	1.121E-07	6.52301E-07	0.65230089
3838303773975	383830	3773975	0.000347494	0.001066746	0.001254406	0.001237704	0.000263094	0.000342151	0.000251842	2.59213E-05	0.000303684	2.59213E-05	0.001246251	0.001808337	0.001071945	3.265E-08	4.8007E-07	1.063E-07	6.1902E-07	0.61902002
3838403773975	383840	3773975	0.000327298	0.001004749	0.001181502	0.001165771	0.000247803	0.000322266	0.000237205	2.44148E-05	0.000286035	2.44148E-05	0.001177521	0.001708608	0.001012828	3.07893E-08	4.527E-07	1.001E-07	5.83586E-07	0.58358613
3838603773975	383860	3773975	0.000283439	0.000870109	0.001023177	0.001009553	0.000214597	0.000279081	0.000205419	2.11431E-05	0.000247705	2.11431E-05	0.001011142	0.001467188	0.000869719	2.67675E-08	3.9355E-07	8.6631E-08	5.06946E-07	0.50694573
3838703773975	383870	3773975	0.000260061	0.000798341	0.000938784	0.000926284	0.000196896	0.000256062	0.000188476	1.93992E-05	0.000227274	1.93992E-05	0.000915745	0.001328765	0.000787665	2.46312E-08	3.6213E-07	7.9448E-08	4.66214E-07	0.4662138
3838803773975	383880	3773975	0.000236891	0.000727214	0.000855144	0.000843758	0.000179354	0.000233249	0.000171684	1.76709E-05	0.000207025	1.76709E-05	0.00081929	0.001188808	0.000704701	2.25155E-08	3.3103E-07	7.2329E-08	4.2587E-07	0.4258699
3838903773975	383890	3773975	0.000216065	0.000663284	0.000779967	0.000769582	0.000163587	0.000212743	0.000156591	1.61174E-05	0.000188825	1.61174E-05	0.00073294	0.001083511	0.000630428	2.06112E-08	3.0302E-07	6.5929E-08	3.89561E-07	0.38956133
3839003773975	383900	3773975	0.000197597	0.000606589	0.000713299	0.000703802	0.000149604	0.000194559	0.000143206	1.47398E-05	0.000172686	1.47398E-05	0.000656982	0.000953295	0.000565094	1.89191E-08	2.7813E-07	6.0254E-08	3.57306E-07	0.35730625
3839103773975	383910	3773975	0.000180849	0.000555175	0.000652841	0.000644148	0.000136924	0.000178068	0.000131068	1.34904E-05	0.000158049	1.34904E-05	0.000588529	0.000853969	0.000506216	1.73831E-08	2.5554E-07	5.511E-08	3.2803E-07	0.32802997
3829703773985	382970	3773985	1.22336E-05	3.7555E-05	4.41616E-05	4.35736E-05	9.26225E-06	1.20455E-05	8.86613E-06	9.12563E-07	1.06913E-05	9.12563E-07	1.68098E-05	2.43914E-05	1.44587E-05	2.51941E-09	3.2106E-08	5.3489E-09	3.9974E-08	0.03997397
3829803773985	382980	3773985	1.25511E-05	3.85298E-05	4.53079E-05	4.47046E-05	9.50267E-06	1.23581E-05	9.09627E-06	9.3625E-07	1.09688E-05	9.3625E-07	1.72309E-05	2.50024E-05	1.48209E-05	2.64052E-09	3.355E-08	5.5715E-09	4.17618E-08	0.04176182
3829903773985	382990	3773985	1.28868E-05	3.95603E-05	4.65197E-05	4.59002E-05	9.75682E-06	1.26887E-05	9.33955E-06	9.61291E-07	1.12621E-05	9.61291E-07	1.76769E-05	2.56496E-05	1.52046E-05	2.77264E-09	3.5121E-08	5.8136E-09	4.37073E-08	0.04370731
3830003773985	383000	3773985	1.33241E-05	4.09027E-05	4.80983E-05	4.74578E-05	1.00879E-05	1.31192E-05	9.65648E-06	9.93912E-07	1.16443E-05	9.93912E-07	1.82509E-05	2.64824E-05	1.56982E-05	2.93677E-09	3.708E-08	6.1179E-09	4.61346E-08	0.04613462
3830103773985	383010	3773985	1.38521E-05	4.25237E-05	5.00044E-05	4.93386E-05	1.04877E-05	1.36392E-05	1.00392E-05	1.0333E-06	1.21058E-05	1.0333E-06	1.89434E-05	2.74872E-05	1.62939E-05	3.13369E-09	3.9431E-08	6.4844E-09	4.90492E-08	0.04904917
3830203773985	383020	3773985	1.44201E-05	4.42672E-05	5.20546E-05	5.13615E-05	1.09177E-05	1.41984E-05	1.04508E-05	1.07567E-06	1.26021E-05	1.07567E-06	1.96951E-05	2.8578E-05	1.69405E-05	3.35569E-09	4.2071E-08	6.8946E-09	5.23215E-08	0.05232153
3830303773985	383030	3773985	1.49009E-05	4.57433E-05	5.37904E-05	5.30742E-05	1.12818E-05	1.46718E-05	1.07993E-05	1.11154E-06	1.30223E-05	1.11154E-06	2.03439E-05	2.95195E-05	1.74985E-05	3.57257E-09	4.4622E-08	7.2869E-09	5.54816E-08	0.05548156
3830403773985	383040	3773985	1.54108E-05	4.73086E-05	5.5631E-05	5.48903E-05	1.16678E-05	1.51739E-05	1.11688E-05	1.14957E-06	1.34679E-05	1.14957E-06	2.10364E-05	3.05243E-05	1.80942E-05	3.81677E-09	4.7481E-08	7.726E-09	5.90233E-08	0.05902332
3830503773985	383050	3773985	1.60659E-05	4.93195E-05	5.79956E-05	5.72234E-05	1.21637E-05	1.58188E-05	1.16435E-05	1.19843E-06	1.40404E-05	1.19843E-06	2.19192E-05	3.18052E-05	1.88535E-05	4.13019E-09	5.1149E-08	8.2908E-09	6.357E-08	0.06356999
3830603773985	383060	3773985	1.68788E-05	5.1815E-05	6.09301E-05	6.01188E-05	1.27792E-05	1.66193E-05	1.22327E-05	1.25907E-06	1.47508E-05	1.25907E-06	2.29891E-05	3.33576E-05	1.97737E-05	4.53205E-09	5.5839E-08	9.0132E-09	6.93839E-08	0.06938393
3830703773985	383070	3773985	1.77643E-05	5.45333E-05	6.41267E-05	6.32728E-05	1.34496E-05	1.74911E-05	1.28744E-05	1.32513E-06	1.55247E-05	1.32513E-06	2.41245E-05	3.50051E-05	2.07503E-05	5.00947E-09	6.1374E-08	9.8662E-09	7.62495E-08	0.07624953
3830803773985	383080	3773985	1.84611E-05	5.66723E-05	6.66419E-05	6.57546E-05	1.39772E-05	1.81772E-05	1.33794E-05	1.3771E-06	1.61336E-05	1.3771E-06	2.5026E-05	3.63132E-05	2.15257E-05	5.46843E-09	6.663E-08	1.0672E-08	8.27707E-08	0.08277072
3830903773985	383090	3773985	1.91814E-05	5.88837E-05	6.92424E-05	6.83204E-05	1.45226E-05	1.88865E-05	1.39015E-05	1.43084E-06	1.67632E-05	1.43084E-06	2.59555E-05	3.7662E-05	2.23253E-05	5.99968E-09	7.2678E-08	1.1598E-08	9.02749E-08	0.09027485
3831003773985	383100	3773985	1.98927E-05	6.10672E-05	7.18101E-05	7.08539E-05	1.50611E-05	1.95869E-05	1.4417E-05	1.4839E-06	1.73848E-05	1.4839E-06	2.6885E-05	3.90108E-05	2.31248E-05	6.60657E-09	7.9538E-08	1.2642E-08	9.87874E-08	0.09878736
3831103773985	383110	3773985	2.05641E-05	6.31282E-05	7.42336E-05	7.32452E-05	1.55694E-05	2.02479E-05	1.49036E-05	1.53398E-06	1.79715E-05	1.53398E-06	2.77959E-05	4.03324E-05	2.39082E-05	7.29932E-09	8.7311E-08	1.3817E-08	1.08427E-07	0.1084273
3831203773985	383120	3773985	2.12518E-05	6.52394E-05	7.67162E-05	7.56947E-05	1.60901E-05	2.0925E-05	1.5402E-05	1.58528E-06	1.85725E-05	1.58528E-06	2.87379E-05	4.16993E-05	2.47185E-05	8.14051E-09	9.6693E-08	1.5224E-08	1.20058E-07	0.12005803
3831303773985	383130	3773985	2.19522E-05	6.73895E-05	7.92446E-05	7.81894E-05	1.66204E-05	2.16147E-05	1.59096E-05	1.63752E-06	1.91846E-05	1.63752E-06	2.96955E-05	4.30888E-05	2.55422E-05	9.1743E-09	1.0816E-07	1.6929E-08	1.34265E-07	0.13426497
3831403773985	383140	3773985	2.27234E-05	6.97569E-05	8.20284E-05	8.09362E-05	1.72043E-05	2.2374E-05	1.64685E-05	1.69505E-06	1.98586E-05	1.69505E-06	3.06874E-05	4.45281E-05	2.63954E-05	1.05005E-08	1.2281E-07	1.9088E-08	1.52402E-07	0.15240167
3831503773985	383150	3773985	2.34655E-05	7.20352E-05	8.47074E-05	8.35795E-05	1.77662E-05	2.31047E-05	1.70063E-05	1.75041E-06	2.05072E-05	1.75041E-06	3.17168E-05	4.60218E-05	2.72808E-05	1.22768E-08	1.4231E-07	2.1924E-08	1.76512E-07	0.17651196
3831603773985	383160	3773985	2.41859E-05	7.42466E-05	8.73079E-05	8.61454E-05	1.83116E-05	2.3814E-05	1.75284E-05	1.80415E-06	2.11367E-05	1.80415E-06	3.26869E-05	4.74294E-05	2.81152E-05	1.48207E-08	1.7012E-07	2.5889E-08	2.10825E-07	0.21082538
3836903773985	383690	3773985	0.001704942	0.005233879	0.006154613	0.006072663	0.001290841	0.001678727	0.001235635	0.00012718	0.001489995	0.00012718	0.005222146	0.007577447	0.004491757	1.54802E-07	2.2734E-06	5.2114E-07	2.94933E-06	2.94933304
3837003773985	383700	3773985	0.001507517	0.004627819	0.005441936	0.005369475	0.001141367	0.001484338	0.001092554	0.000112453	0.00131746	0.000112453	0.005131147	0.007445406	0.004413486	1.37086E-07	2.0133E-06	4.6132E-07	2.61173E-06	2.61173204
3837103773985	383710	3773985	0.001170185	0.003592266	0.004224211	0.004167964	0.000885967	0.001152192	0.000848076	8.72899E-05	0.001022656	8.72899E-05	0.004015442	0.005826492	0.003453827	1.06896E-07	1.5702E-06	3.5824E-07	2.03536E-06	2.03536097
3837203773985	383720	3773985	0.000954851	0.002931227	0.003446883	0.003400987	0.000722934	0.000940169	0.00069216	7.1227E-05	0.00083447	7.1227E-05	0.003297708	0.004785046	0.002836478	8.75921E-08	1.2869E-06	2.9241E-07	1.66688E-06	1.66687656
3837303773985	383730	3773985	0.000810066	0.002486761	0.002924228	0.002885291	0.000613314	0.00079761	0.000587085	6.04268E-05	0.000707938	6.04268E-05	0.002815846	0.004085853	0.002422011	7.4586E-08	1.0959E-06	2.4813E-07	1.41865E-06	1.41864729
3837403773985	383740	3773985	0.000709305	0.002177442	0.002560494	0.002526401	0.000537026	0.000698398	0.000514059	5.29105E-05	0.00061988	5.29105E-05	0.002485165	0.003606028	0.00213758	6.55107E-08	9.6267E-07	2.173E-07	1.24548E-06	1.24548056
3837503773985	383750	3773985	0.000637313	0.001956441	0.002300614	0.002269981	0.00048252	0.000627514	0.000461884	4.75403E-05	0.000556965	4.75403E-05	0.002255121	0.00327223	0.001939712	5.90053E-08	8.6712E-07	1.9527E-07	1.12139E-06	1.12139257
3837603773985	383760	3773985	0.000583937	0.001792585	0.002107933	0.002079865	0.000442108	0.000574958	0.000423201	4.35587E-05	0.000510318	4.35587E-05	0.002090224	0.00303296	0.001797877	5.4164E-08	7.96E-07	1.7892E-07	1.02908E-06	1.02908471
3837703773985	383770	3773985	0.000545389	0.001674249	0.00196878	0.001942565	0.000412923	0.000537003	0.000395263	4.06832E-05	0.00047663	4.06832E-05	0.001977419	0.002869277	0.001700849	5.06489E-08	7.4434E-07	1.6712E-07	9.62102E-07	0.96210249
3837803773985	383780	3773985	0.000514972	0.001580874	0.001858979	0.001834226	0.000389894	0.000507054	0.000373219	3.84143E-05	0.000450048	3.84143E-05	0.001891763	0.002744989	0.001627174	4.78624E-08	7.0337E-07	1.578E-07	9.09031E-07	0.90903107
3837903773985	383790	3773985	0.000489833	0.001503703	0.001768232	0.001744688	0.000370861	0.000482302	0.000355	3.65391E-05	0.000428078	3.65391E-05	0.001822964	0.002645161	0.001567998	4.55501E-08	6.6937E-07	1.5009E-07	8.65013E-07	0.86501296
3838003773985	383800	3773985	0.000469051	0.001439907	0.001693212	0.001670667	0.000355127	0.000461839	0.000339939	3.49889E-05	0.000409917	3.49889E-05	0.001768985	0.002566836	0.001521568	4.36298E-08	6.4113E-07	1.4372E-07	8.28479E-07	0.82847867
3838103773985	383810	3773985	0.000450387	0.00138261	0.001625837	0.001604188	0.000340996	0.000443462	0.000326412	3.35966E-05	0.000393605	3.35966E-05	0.001719514	0.002495051	0.001479016	4.19014E-08	6.1571E-07	1.38E-07	7.95606E-07	0.79560566
3838203773985	383820	3773985	0.000431285	0.001323972	0.001556883	0.001536152	0.000326533	0.000424654	0.000312569	3.21717E-05	0.000376912	3.21717E-05	0.001662409	0.002412191	0.001429898	4.01369E-08	5.8976E-07	1.3214E-07	7.62032E-07	0.7620319
3838303773985	383830	3773985	0.000409941	0.001258448	0.001479832	0.001460128	0.000310373	0.000403638	0.0002971	3.05795E-05	0.000358259	3.05795E-05	0.001590248	0.002307484	0.00136783	3.8175E-08	5.6092E-07	1.2559E-07	7.24679E-07	0.72467861
3838403773985	383840	3773985	0.000385556	0.001183589	0.001391804	0.001373272	0.000291911	0.000379627	0.000279426	2.87605E-05	0.000336947	2.87605E-05	0.00149831	0.00217408	0.001288751	3.59448E-08	5.2814E-07	1.181E-07	6.82183E-07	0.68218289
3838603773985	383860	3773985	0.000327253	0.00100461	0.001181339	0.001165609	0.000247769	0.000322221	0.000237172	2.44114E-05	0.000285995	2.44114E-05	0.001254224	0.001819906	0.001078803	3.06418E-08	4.5022E-07	1.0019E-07	5.81046E-07	0.58104576
3838703773985	383870	3773985	0.000295934	0.000908466	0.001068282	0.001054058	0.000224057	0.000291384	0.000214474	2.20752E-05	0.000258625	2.20752E-05	0.001116611	0.001620226	0.000960437	2.78007E-08	4.0847E-07	9.0563E-08	5.26834E-07	0.52683394
3838803773985	383880	3773985	0.000265874	0.000816189	0.000959771	0.000946991	0.000201298	0.000261786	0.000192689	1.98329E-05	0.000232355	1.98329E-05	0.000983343	0.001426851	0.000845809	2.50738E-08	3.684E-07	8.1324E-08	4.74801E-07	0.47480068
3838903773985	383890	3773985	0.000239598	0.000735525	0.000864917	0.000853401	0.000181404	0.000235914	0.000173646	1.78728E-05	0.000209391	1.78728E-05	0.00086778	0.001259167	0.000746409	2.26861E-08	3.3331E-07	7.3246E-08	4.29247E-07	0.42924699
3839003773985	383900	3773985	0.000216096	0.000663378	0.000780079	0.000769692	0.00016361	0.000212774	0.000156613	1.61197E-05	0.000188852	1.61197E-05	0.000765052	0.001110108	0.000658049	2.05474E-08	3.0188E-07	6.6021E-08	3.8845E-07	0.38845015
3839103773985	383910	3773985	0.000195396	0.000599832	0.000705354	0.000695962	0.000147938	0.000192392	0.000141611	1.45756E-05	0.000170762	1.45756E-05	0.000675535	0.000980217	0.000581053	1.86608E-08	2.7415E-07	5.966E-08	3.52469E-07	0.35246923
3829703773995	382970	3773995	1.21683E-05	3.73545E-05	4.39258E-05	4.33409E-05	9.21279E-06	1.19812E-05	8.81879E-06	9.07691E-07	1.06342E-05	9.07691E-07	1.69782E-05	2.46358E-05	1.46036E-05	2.51516E-09	3.2034E-08	5.3321E-09	3.98815E-08	0.03988148
3829803773995	382980	3773995	1.24495E-05	3.82178E-05	4.49411E-05	4.43427E-05	9.42573E-06	1.22581E-05	9.02262E-06	9.28671E-07	1.088E-05	9.28671E-07	1.73681E-05	2.52015E-05	1.4939E-05	2.62883E-09	3.3383E-08	5.5384E-09	4.15503E-08	0.04155032
3829903773995	382990	3773995	1.27435E-05	3.91202E-05	4.60022E-05	4.53897E-05	9.64829E-06	1.25475E-05	9.23566E-06	9.50598E-07	1.11369E-05	9.50598E-07	1.77768E-05	2.57945E-05	1.52904E-05	2.75206E-09	3.4841E-08	5.7608E-09	4.33537E-08	0.04335373
3830003773995	383000	3773995	1.3159E-05	4.03958E-05	4.75022E-05	4.68697E-05	9.9629E-06	1.29567E-05	9.53681E-06	9.81594E-07	1.15E-05	9.81594E-07	1.83382E-05	2.66092E-05	1.57734E-05	2.91211E-09	3.6747E-08	6.0553E-09	4.57144E-08	0.04571442
3830103773995	383010	3773995	1.36834E-05	4.20057E-05	4.93952E-05	4.87375E-05	1.03599E-05	1.3473E-05	9.91686E-06	1.02071E-06	1.19583E-05	1.02071E-06	1.90401E-05	2.76275E-05	1.6377E-05	3.10917E-09	3.9098E-08	6.4201E-09	4.86277E-08	0.04862771
3830203773995	383020	3773995	1.42532E-05	4.37547E-05	5.1452E-05	5.07669E-05	1.07913E-05	1.4034E-05	1.03298E-05	1.06321E-06	1.24562E-05	1.06321E-06	1.98105E-05	2.87455E-05	1.70398E-05	3.33285E-09	4.1758E-08	6.8318E-09	5.19224E-08	0.05192237
3830303773995	383030	3773995	1.47395E-05	4.52476E-05	5.32074E-05	5.2499E-05	1.11595E-05	1.45128E-05	1.06822E-05	1.09949E-06	1.28812E-05	1.09949E-06	2.04843E-05	2.97231E-05	1.76193E-05	3.55212E-09	4.4336E-08	7.2268E-09	5.51149E-08	0.05511489
3830403773995	383040	3773995	1.52566E-05	4.68351E-05	5.50743E-05	5.43409E-05	1.1551E-05	1.5022E-05	1.1057E-05	1.13806E-06	1.33331E-05	1.13806E-06	2.12048E-05	3.07687E-05	1.82391E-05	3.80069E-09	4.7245E-08	7.6713E-09	5.87174E-08	0.05871742
3830503773995	383050	3773995	1.59008E-05	4.88126E-05	5.73996E-05	5.66353E-05	1.20387E-05	1.56563E-05	1.15239E-05	1.18612E-06	1.38961E-05	1.18612E-06	2.20907E-05	3.20541E-05	1.9001E-05	4.11337E-09	5.0901E-08	8.2309E-09	6.3245E-08	0.06324498
3830603773995	383060	3773995	1.66883E-05	5.12301E-05	6.02424E-05	5.94402E-05	1.2635E-05	1.64317E-05	1.20946E-05	1.24486E-06	1.45843E-05	1.24486E-06	2.31544E-05	3.35975E-05	1.99159E-05	4.51023E-09	5.5526E-08	8.939E-09	6.89751E-08	0.06897511
3830703773995	383070	3773995	1.75465E-05	5.38648E-05	6.33406E-05	6.24972E-05	1.32848E-05	1.72767E-05	1.27166E-05	1.30888E-06	1.53344E-05	1.30888E-06	2.42867E-05	3.52405E-05	2.08899E-05	4.98193E-09	6.0988E-08	9.7748E-09	7.57443E-08	0.07574431
3830803773995	383080	3773995	1.8256E-05	5.60428E-05	6.59018E-05	6.50243E-05	1.38219E-05	1.79753E-05	1.32308E-05	1.36181E-06	1.59544E-05	1.36181E-06	2.52256E-05	3.66029E-05	2.16974E-05	5.4513E-09	6.6362E-08	1.0593E-08	8.24061E-08	0.08240611
3830903773995	383090	3773995	1.89927E-05	5.83044E-05	6.85612E-05	6.76482E-05	1.43797E-05	1.87007E-05	1.37647E-05	1.41676E-06	1.65982E-05	1.41676E-06	2.61957E-05	3.80105E-05	2.25319E-05	5.99642E-09	7.2565E-08	1.1536E-08	9.00974E-08	0.09009735
3831003773995	383100	3773995	1.9704E-05	6.04879E-05	7.11288E-05	7.01817E-05	1.49182E-05	1.9401E-05	1.42802E-05	1.46982E-06	1.72199E-05	1.46982E-06	2.71502E-05	3.93955E-05	2.33529E-05	6.6128E-09	7.9527E-08	1.2588E-08	9.87278E-08	0.09872775
3831103773995	383110	3773995	2.035E-05	6.24709E-05	7.34607E-05	7.24826E-05	1.54073E-05	2.00371E-05	1.47484E-05	1.51801E-06	1.77844E-05	1.51801E-06	2.80548E-05	4.07081E-05	2.41309E-05	7.30361E-09	8.7267E-08	1.3746E-08	1.08317E-07	0.10831724
3831203773995	383120	3773995	2.10123E-05	6.45041E-05	7.58515E-05	7.48416E-05	1.59088E-05	2.06892E-05	1.52284E-05	1.56741E-06	1.83632E-05	1.56741E-06	2.89906E-05	4.20659E-05	2.49358E-05	8.14188E-09	9.6607E-08	1.5133E-08	1.19882E-07	0.11988225
3831303773995	383130	3773995	2.16909E-05	6.65874E-05	7.83013E-05	7.72587E-05	1.64226E-05	2.13574E-05	1.57202E-05	1.61803E-06	1.89563E-05	1.61803E-06	2.99544E-05	4.34645E-05	2.57649E-05	9.17851E-09	1.081E-07	1.6822E-08	1.34097E-07	0.13409653
3831403773995	383140	3773995	2.24476E-05	6.89102E-05	8.10328E-05	7.99538E-05	1.69954E-05	2.21024E-05	1.62686E-05	1.67448E-06	1.96176E-05	1.67448E-06	3.09495E-05	4.49083E-05	2.66208E-05	1.05102E-08	1.228E-07	1.8963E-08	1.52274E-07	0.15227425
3831503773995	383150	3773995	2.31825E-05	7.11662E-05	8.36856E-05	8.25713E-05	1.75518E-05	2.2826E-05	1.68012E-05	1.7293E-06	2.02598E-05	1.7293E-06	3.19913E-05	4.64201E-05	2.75169E-05	1.23043E-08	1.4249E-07	2.178E-08	1.76571E-07	0.17657056
3831603773995	383160	3773995	2.38956E-05	7.33553E-05	8.62598E-05	8.51113E-05	1.80917E-05	2.35282E-05	1.7318E-05	1.78249E-06	2.0883E-05	1.78249E-06	3.29957E-05	4.78775E-05	2.83808E-05	1.48789E-08	1.7061E-07	2.5742E-08	2.11232E-07	0.21123241
3837003773995	383700	3773995	0.001689072	0.005185161	0.006097325	0.006016138	0.001278825	0.001663102	0.001224133	0.000125996	0.001476126	0.000125996	0.006599743	0.00957637	0.005676678	1.5314E-07	2.2483E-06	5.1769E-07	2.91912E-06	2.91911764
3837103773995	383710	3773995	0.001562286	0.004795947	0.005639641	0.005564548	0.001182833	0.001538264	0.001132246	0.000116539	0.001365324	0.000116539	0.006312486	0.009159554	0.005429598	1.41741E-07	2.081E-06	4.7902E-07	2.70173E-06	2.70172892
3837203773995	383720	3773995	0.001230721	0.003778102	0.004442739	0.004383583	0.0009318	0.001211798	0.000891949	9.18056E-05	0.001075561	9.18056E-05	0.004899875	0.007109824	0.00421456	1.12082E-07	1.6457E-06	3.774E-07	2.13518E-06	2.13517866
3837303773995	383730	3773995	0.001017507	0.00312357	0.003673062	0.003624154	0.000770371	0.001001862	0.000737425	7.59009E-05	0.000889226	7.59009E-05	0.00401124	0.005820396	0.003450213	9.29815E-08	1.3654E-06	3.1204E-07	1.7704E-06	1.77040137

			EGIODemolition	EGIOSite Grubbing / Prep	EGIOMass Grading / Excavation	EGIOMass Grading / Excavation	EGIODrainage / Utilities Trenching	EGIODrainage / Utilities Trenching	EGIOFoundations / Concrete Pads	EGIOFoundations / Concrete Pads	EGIOBuilding / Structure Construction	EGIOBuilding / Structure Construction	EGIOAsphalt Paving	EGIOArchitectural Coating	EGIOLandscaping or Other Finishing	EGIOWaterside Construction (Piles)	HIWaterside Construction (Landscaping)	HIWaterside Construction (Landscaping)	KMDemolition	KMSite Grubbing / Prep
Unique Identifier	X (UTM)	Y (UTM)	2025	2025	2025	2026	2026	2027	2026	2027	2026	2027	2027	2027	2027	2027	2025	2026	2025	2025
3837403773995	383740	3773995	0.003148446	0.00123486	0.000408949	0.000400524	0.000930036	0.000928601	0.001221945	0.001221157	0.001308856	0.001277483	5.09323E-05	5.09323E-05	0.001379348	5.09323E-05	0.000610963	0.000591827	0.001035053	0.004492203
3837503773995	383750	3773995	0.002795345	0.00109637	0.000363085	0.000355604	0.000825731	0.000824457	0.001084903	0.001084203	0.001162067	0.001134213	4.52202E-05	4.52202E-05	0.001224653	4.52202E-05	0.00054293	0.000525924	0.000919514	0.003990757
3837603773995	383760	3773995	0.002543858	0.00099774	0.00033042	0.000323612	0.000751443	0.000750284	0.000987298	0.000986661	0.00105752	0.001032171	4.11519E-05	4.11519E-05	0.001114475	4.11519E-05	0.000494478	0.00047899	0.000837125	0.003633182
3837703773995	383770	3773995	0.002372454	0.00093051	0.000308156	0.000301807	0.000700811	0.00069973	0.000920775	0.00092018	0.000986265	0.000962624	3.83791E-05	3.83791E-05	0.001039383	3.83791E-05	0.000461455	0.000447001	0.00078087	0.003389029
3837803773995	383780	3773995	0.002243985	0.00088012	0.00029147	0.000285464	0.000662862	0.000661839	0.000870914	0.000870352	0.000932858	0.000910498	3.63009E-05	3.63009E-05	0.000983099	3.63009E-05	0.000436702	0.000423024	0.000738639	0.003205743
3837903773995	383790	3773995	0.002142066	0.00084015	0.000278231	0.000272499	0.000632756	0.000631779	0.000831358	0.000830822	0.000890489	0.000869144	3.46521E-05	3.46521E-05	0.000938448	3.46521E-05	0.000417065	0.000404001	0.000705089	0.003060134
3838003773995	383800	3773995	0.002063644	0.00080939	0.000268045	0.000262522	0.00060959	0.00060865	0.000800922	0.000800405	0.000857887	0.000837324	3.33835E-05	3.33835E-05	0.000904091	3.33835E-05	0.000401955	0.000389365	0.000679233	0.002947919
3838103773995	383810	3773995	0.001995497	0.00078266	0.000259194	0.000253853	0.00058946	0.000588551	0.000774474	0.000773974	0.000829558	0.000809674	3.22811E-05	3.22811E-05	0.000874236	3.22811E-05	0.000388822	0.000376643	0.000656758	0.002850378
3838203773995	383820	3773995	0.001923174	0.0007543	0.0002498	0.000244653	0.000568096	0.00056722	0.000746404	0.000745923	0.000799492	0.000780329	3.11111E-05	3.11111E-05	0.000842551	3.11111E-05	0.000374885	0.000363143	0.000632949	0.002747042
3838303773995	383830	3773995	0.001835627	0.00071996	0.000238428	0.000233516	0.000542235	0.000541399	0.000712426	0.000711966	0.000763097	0.000744806	2.96949E-05	2.96949E-05	0.000804196	2.96949E-05	0.000358008	0.000346794	0.000604181	0.002622186
3838403773995	383840	3773995	0.001724681	0.00067644	0.000224018	0.000219402	0.000509462	0.000508676	0.000669367	0.000668935	0.000716975	0.00069979	2.79001E-05	2.79001E-05	0.00075559	2.79001E-05	0.000336616	0.000326072	0.00056777	0.002464162
3838603773995	383860	3773995	0.001424062	0.00055854	0.00018497	0.000181159	0.000420661	0.000420012	0.000552693	0.000552337	0.000592004	0.000577814	2.3037E-05	2.3037E-05	0.000623888	2.3037E-05	0.000278624	0.000269897	0.000469132	0.002036066
3838703773995	383870	3773995	0.001264128	0.00049581	0.000164197	0.000160814	0.000373417	0.000372841	0.000490622	0.000490305	0.000525517	0.000512921	2.04498E-05	2.04498E-05	0.00055382	2.04498E-05	0.000247762	0.000240002	0.000416622	0.001808169
3838803773995	383880	3773995	0.001117515	0.0004383	0.000145153	0.000142163	0.000330108	0.000329599	0.000433719	0.000433439	0.000464568	0.000453432	1.8078E-05	1.8078E-05	0.000489588	1.8078E-05	0.000219463	0.000212589	0.000368455	0.00159912
3838903773995	383890	3773995	0.000994874	0.0003902	0.000129224	0.000126561	0.000293881	0.000293428	0.000386121	0.000385872	0.000413584	0.000403671	1.60941E-05	1.60941E-05	0.000435859	1.60941E-05	0.00019578	0.000189648	0.000328122	0.001424074
3839003773995	383900	3773995	0.000885447	0.00034728	0.00011501	0.00011264	0.000261557	0.000261153	0.000343651	0.000343429	0.000368093	0.00035927	1.43238E-05	1.43238E-05	0.000387918	1.43238E-05	0.000174647	0.000169176	0.000292108	0.001267769
3839103773995	383910	3773995	0.000792474	0.00031082	0.000102934	0.000100813	0.000234093	0.000233732	0.000307567	0.000307369	0.000329443	0.000321547	1.28198E-05	1.28198E-05	0.000347186	1.28198E-05	0.000156679	0.000151771	0.000261461	0.001134761
3829703774005	382970	3774005	0.000160535	6.2964E-05	2.08518E-05	2.04222E-05	4.74214E-05	4.73482E-05	6.23055E-05	6.22653E-05	6.6737E-05	6.51373E-05	2.59698E-06	2.59698E-06	7.03313E-05	2.59698E-06	2.46786E-05	2.39056E-05	1.61153E-05	6.99416E-05
3829803774005	382980	3774005	0.000168646	6.6145E-05	2.19053E-05	2.1454E-05	4.98173E-05	4.97404E-05	6.54534E-05	6.54112E-05	7.01088E-05	6.84283E-05	2.72819E-06	2.72819E-06	7.38846E-05	2.72819E-06	2.57891E-05	2.49813E-05	1.64684E-05	7.14738E-05
3829903774005	382990	3774005	0.00017744	6.9594E-05	2.30475E-05	2.25726E-05	5.24188E-05	5.23339E-05	6.88662E-05	6.88218E-05	7.37643E-05	7.19962E-05	2.87044E-06	2.87044E-06	7.77371E-05	2.87044E-06	2.69945E-05	2.6149E-05	1.6835E-05	7.3065E-05
3830003774005	383000	3774005	0.000189125	7.4178E-05	2.45653E-05	2.40592E-05	5.58667E-05	5.57805E-05	7.34015E-05	7.33541E-05	7.86222E-05	7.67376E-05	3.05947E-06	3.05947E-06	8.28566E-05	3.05947E-06	2.8636E-05	2.7739E-05	1.73939E-05	7.5491E-05
3830103774005	383010	3774005	0.000203793	7.993E-05	2.64705E-05	2.59251E-05	6.01994E-05	6.01065E-05	7.90942E-05	7.90431E-05	8.47197E-05	8.2689E-05	3.29675E-06	3.29675E-06	8.92825E-05	3.29675E-06	3.07133E-05	2.97513E-05	1.81294E-05	7.86831E-05
3830203774005	383020	3774005	0.000220643	8.6539E-05	2.86592E-05	2.80687E-05	6.51769E-05	6.50763E-05	8.56339E-05	8.55787E-05	9.17246E-05	8.9526E-05	3.56934E-06	3.56934E-06	9.66647E-05	3.56934E-06	3.30974E-05	3.20607E-05	1.89396E-05	8.21993E-05
3830303774005	383030	3774005	0.000237628	9.3201E-05	3.08653E-05	3.02294E-05	7.01942E-05	7.00859E-05	9.2226E-05	9.21665E-05	9.87855E-05	9.64177E-05	3.8441E-06	3.8441E-06	0.000104106	3.8441E-06	3.54922E-05	3.43805E-05	1.96457E-05	8.52637E-05
3830403774005	383040	3774005	0.000257065	0.00010082	3.339E-05	3.2702E-05	7.59358E-05	7.58186E-05	9.97697E-05	9.97053E-05	0.000106866	0.000104304	4.15854E-06	4.15854E-06	0.000112621	4.15854E-06	3.82369E-05	3.70392E-05	2.04038E-05	8.85541E-05
3830503774005	383050	3774005	0.000281227	0.0001103	3.65283E-05	3.57757E-05	8.3073E-05	8.29448E-05	0.000109147	0.000109077	0.00011691	0.000114108	4.5494E-06	4.5494E-06	0.000123207	4.5494E-06	4.16596E-05	4.03548E-05	2.13158E-05	9.25123E-05
3830603774005	383060	3774005	0.000311685	0.00012225	4.04845E-05	3.96504E-05	9.20702E-05	9.19281E-05	0.000120968	0.00012089	0.000129572	0.000126466	5.04212E-06	5.04212E-06	0.00013655	5.04212E-06	4.59991E-05	4.45583E-05	2.24112E-05	9.72661E-05
3830703774005	383070	3774005	0.000348116	0.00013654	4.52165E-05	4.42849E-05	0.000102832	0.000102673	0.000135107	0.00013502	0.000144717	0.000141248	5.63146E-06	5.63146E-06	0.000152511	5.63146E-06	5.1257E-05	4.96515E-05	2.35948E-05	0.000102403
3830803774005	383080	3774005	0.000386307	0.00015152	5.01772E-05	4.91433E-05	0.000114113	0.000113937	0.00014993	0.000149833	0.000160594	0.000156744	6.24928E-06	6.24928E-06	0.000169243	6.24928E-06	5.68504E-05	5.50697E-05	2.4638E-05	0.000106931
3830903774005	383090	3774005	0.000431074	0.00016907	5.59918E-05	5.48382E-05	0.000127337	0.000127141	0.000167304	0.000167196	0.000179204	0.000174908	6.97347E-06	6.97347E-06	0.000188855	6.97347E-06	6.35147E-05	6.15253E-05	2.57243E-05	0.000111645
3831003774005	383100	3774005	0.000481831	0.00018898	6.25847E-05	6.12952E-05	0.000142331	0.000142111	0.000187004	0.000186883	0.000200304	0.000195503	7.79457E-06	7.79457E-06	0.000211092	7.79457E-06	7.11352E-05	6.89071E-05	2.67585E-05	0.000116134
3831103774005	383110	3774005	0.000538346	0.00021115	6.99253E-05	6.84846E-05	0.000159025	0.000158779	0.000208938	0.000208803	0.000223798	0.000218434	8.7088E-06	8.7088E-06	0.000235852	8.7088E-06	7.95898E-05	7.70969E-05	2.76773E-05	0.000120122
3831203774005	383120	3774005	0.000607633	0.00023832	7.8925E-05	7.72989E-05	0.000179492	0.000179215	0.000235829	0.000235677	0.000252602	0.000246547	9.82966E-06	9.82966E-06	0.000266207	9.82966E-06	8.99316E-05	8.71148E-05	2.86256E-05	0.000124237
3831303774005	383130	3774005	0.000694336	0.00027233	9.01868E-05	8.83287E-05	0.000205104	0.000204787	0.000269479	0.000269305	0.000288646	0.000281727	1.12323E-05	1.12323E-05	0.000304192	1.12323E-05	0.000102781	9.9562E-05	2.95987E-05	0.00012846
3831403774005	383140	3774005	0.000807007	0.00031652	0.000104822	0.000102662	0.000238386	0.000238018	0.000313208	0.000313006	0.000335485	0.000327443	1.30549E-05	1.30549E-05	0.000353553	1.30549E-05	0.000119273	0.000115537	3.06895E-05	0.000133194
3831503774005	383150	3774005	0.000960662	0.00037679	0.00012478	0.000122209	0.000283775	0.000283337	0.000372843	0.000372602	0.000399361	0.000389789	1.55406E-05	1.55406E-05	0.00042087	1.55406E-05	0.000141269	0.000136844	3.17644E-05	0.00013786
3831603774005	383160	3774005	0.001186182	0.00046524	0.000154072	0.000150898	0.000350392	0.000349852	0.00046037	0.000460073	0.000493114	0.000481294	1.91888E-05	1.91888E-05	0.000519672	1.91888E-05	0.000172923	0.000167506	3.28394E-05	0.000142525
3837103774005	383710	3774005	0.006429323	0.00252167	0.0008351	0.000817894	0.001899191	0.00189626	0.002495288	0.002493678	0.002672765	0.002608701	0.000104007	0.000104007	0.002816715	0.000104007	0.001242433	0.001203517	0.002102262	0.009123965
3837203774005	383720	3774005	0.006343302	0.00248793	0.000823927	0.000806951	0.001873781	0.00187089	0.002461903	0.002460314	0.002637005	0.002573798	0.000102615	0.000102615	0.002779028	0.000102615	0.0012259	0.001187503	0.002074008	0.009001339
3837303774005	383730	3774005	0.005008028	0.00196422	0.000650489	0.000637087	0.001479347	0.001477064	0.001943669	0.001942414	0.002081912	0.002032009	8.10147E-05	8.10147E-05	0.002194039	8.10147E-05	0.000968629	0.000938289	0.001638471	0.007111079
3837403774005	383740	3774005	0.004178413	0.00163883	0.000542731	0.000531549	0.001234283	0.001232379	0.001621686	0.00162064	0.001737029	0.001695393	6.75941E-05	6.75941E-05	0.001830581	6.75941E-05	0.000808794	0.000783461	0.001367785	0.005936284
3837503774005	383750	3774005	0.003617154	0.0014187	0.00046983	0.000460149	0.00106849	0.001066841	0.001403856	0.00140295	0.001503705	0.001467662	5.85146E-05	5.85146E-05	0.001584691	5.85146E-05	0.000700667	0.000678721	0.001184588	0.005141193
3837603774005	383760	3774005	0.003237826	0.00126992	0.000420559	0.000411894	0.000956438	0.000954962	0.001256635	0.001255824	0.001346013	0.001313749	5.23782E-05	5.23782E-05	0.001418506	5.23782E-05	0.000627595	0.000607937	0.001060709	0.004603554
3837703774005	383770	3774005	0.003001069	0.00117706	0.000389807	0.000381775	0.000886501	0.000885133	0.001164747	0.001163995	0.001247589	0.001217685	4.85482E-05	4.85482E-05	0.001314782	4.85482E-05	0.000581996	0.000563766	0.000983328	0.004267714
3837803774005	383780	3774005	0.002835881	0.00111227	0.000368351	0.000360761	0.000837706	0.000836413	0.001100635	0.001099925	0.001178918	0.00115066	4.5876E-05	4.5876E-05	0.001242412	4.5876E-05	0.000550184	0.000532951	0.000929295	0.004033207
3837903774005	383790	3774005	0.002713618	0.00106432	0.00035247	0.000345208	0.00080159	0.000800353	0.001053184	0.001052504	0.001128091	0.001101052	4.38981E-05	4.38981E-05	0.001188848	4.38981E-05	0.000526645	0.000510149	0.000889284	0.003859556
3838003774005	383800	3774005	0.002632609	0.00103255	0.000341948	0.000334902	0.00077766	0.00077646	0.001021744	0.001021084	0.001094415	0.001068182	4.25876E-05	4.25876E-05	0.001153358	4.25876E-05	0.000511056	0.000495049	0.000862757	0.003744424
3838103774005	383810	3774005	0.00256943	0.00100777	0.000333741	0.000326865	0.000758997	0.000757826	0.000997223	0.000996579	0.00106815	0.001042547	4.15656E-05	4.15656E-05	0.001125678	4.15656E-05	0.000498904	0.000483277	0.000842086	0.003654711
3838203774005	383820	3774005	0.002500825	0.00098086	0.00032483	0.000318138	0.000738732	0.000737592	0.000970597	0.00096997	0.00103963	0.001014711	4.04558E-05	4.04558E-05	0.001095622	4.04558E-05	0.00048571	0.00047049	0.000819686	0.003557494
3838303774005	383830	3774005	0.002403496	0.00094268	0.000312188	0.000305756	0.000709981	0.000708886	0.000932822	0.00093222	0.000999169	0.00097522	3.88813E-05	3.88813E-05	0.001052982	3.88813E-05	0.000466978	0.000452351	0.000787944	0.003419732
3838403774005	383840	3774005	0.002253308	0.00088378	0.000292681	0.00028665	0.000665616	0.000664589	0.000874533	0.000873968	0.000936734	0.000914281	3.64517E-05	3.64517E-05	0.000987184	3.64517E-05	0.0004385	0.00042429	0.000738926	0.003206991
3838603774005	383860	3774005	0.001767462	0.00069322	0.000229574	0.000224844	0.0005221	0.000521294	0.000685971	0.000685528	0.00073476	0.00071718	2.85922E-05	2.85922E-05	0.000774333	2.85922E-05	0.000344387	0.0003336	0.000580015	0.002517308
3838703774005	383870	3774005	0.001517457	0.00059517	0.000197101	0.00019304	0.000448249	0.000447558	0.000588941	0.000588561	0.000630829	0.000615709	2.45479E-05	2.45479E-05	0.000664804	2.45479E-05	0.000296165	0.000286889	0.000498129	0.002161913
3838803774005	383880	3774005	0.001304511	0.00051165	0.000169442	0.000165951	0.000385346	0.000384752	0.000506295	0.000505968	0.000542305	0.00052930	2.1103E-05	2.1103E-05	0.000571512	2.1103E-05	0.000255087	0.000247097	0.000428336	0.001859007
3838903774005	383890	3774005	0.001135919	0.00044552	0.000147544	0.000144504	0.000335545	0.000335027	0.000440862	0.000440578	0.000472218	0.0004609	1.83757E-05	1.83757E-05	0.000497651	1.83757E-05	0.000222554	0.000215583	0.000373037	0.001619009
3839003774005	383900	3774005	0.000989916	0.00038826	0.00012858	0.00012593	0.000292416	0.000291965	0.000384197	0.000383949	0.000411523	0.000401659	1.60138E-05	1.60138E-05	0.000433687	1.60138E-05	0.000194376	0.000188288	0.000325117	0.001411031
3839103774005	383910	3774005	0.000871201	0.0003417	0.00011316	0.000110828	0.000257349	0.000256951	0.000338122	0.000337904	0.000362171	0.00035349	1.40934E-05	1.40934E-05	0.000381677	1.40934E-05	0.000171457	0.000166087	0.000286104	0.001241711
3829703774015	382970	3774015	0.000160805	6.307E-05	2.08868E-05	2.04565E-05	4.7501E-05	4.74277E-05	6.24101E-05	6.23698E-05	6.6849E-05	6.52467E-05	2.60134E-06	2.60134E-06	7.04493E-05	2.60134E-06	2.45172E-05	2.37493E-05	1.60271E-05	6.95585E-05
3829803774015	382980	3774015	0.000168476	6.6078E-05	2.18832E-05	2.14323E-05	4.97669E-05	4.96901E-05	6.53872E-05	6.5345E-05	7.00378E-05	6.8359E-05	2.72542E-06	2.72542E-06	7.38099E-05	2.72542E-06	2.55433E-05	2.47432E-05	1.63326E-05	7.08845E-05
3829903774015	382990	3774015	0.000176748	6.9323E-05	2.29577E-05	2.24847E-05	5.22105E-05	5.21299E-05	6.85978E-05	6.85535E-05	7.34768E-05	7.17156E-05	2.85925E-06	2.85925E-06	7.74341E-05	2.85925E-06	2.66519E-05	2.58171E-05	1.66449E-05	7.22399E-05
3830003774015	383000	3774015	0.0001882	7.3815E-05	2.44452E-05	2.39415E-05	5.55934E-05	5.55076E-05	7.30424E-05	7.29953E-05	7.82376E-05	7.63623E-05	3.04451E-06	3.04451E-06	8.24513E-05	3.04451E-06	2.82359E-05	2.73515E-05	1.71744E-05	7.45382E-05
3830103774015	383010	3774015	0.00020294	7.9596E-05	2.63597E-05	2.58166E-05	5.99474E-05	5.98549E-05	7.8763E-05	7.87122E-05	8.4365E-05	8.23428E-05	3.28295E-06	3.28295E-06	8.89087E-05	3.28295E-06	3.04451E-06	3.02971E-05	2.93481E-05	1.79009E-05	7.76911E-05
3830203774015	383020	3774015	0.00021996	8.6272E-05	2.85705E-05	2.79818E-05	6.49752E-05	6.4875E-05	8.5369E-05	8.53139E-05	9.14408E-05	8.9249E-05	3.55829E-06	3.55829E-06	9.63656E-05	3.55829E-06	3.30737E-05	3.16541E-05	1.87133E-05	8.12171E-05
3830303774015	383030	3774015	0.000237197	9.3032E-05	3.08093E-05	3.01746E-05	7.00668E-05	6.99587E-05	9.20586E-05	9.19992E-05	9.86063E-05	9.62428E-05	3.83713E-06	3.83713E-06	0.000103917	3.83713E-06	3.50761E-05	3.39774E-05	1.94217E-05	8.42914E-05
3830403774015	383040	3774015	0.000257002	0.0001008	3.33818E-05	3.26941E-05	7.59172E-05	7.58001E-05	9.97453E-05	9.96809E-05	0.00010684	0.000104279	4.15752E-06	4.15752E-06	0.000112594	4.15752E-06	3.78369E-05	3.66517E-05	2.01866E-05	8.76112E-05
3830503774015	383050	3774015	0.000281281	0.00011032	3.65353E-05	3.57826E-05	8.30889E-05	8.29607E-05	0.000109168	0.000109098	0.000116933	0.00011413	4.55027E-06	4.55027E-06	0.00012323	4.55027E-06	4.12327E-05	3.99412E-05	2.10873E-05	9.15203E-05
3830603774015	383060	3774015	0.000311523	0.00012218	4.04635E-05	3.96298E-05	9.20224E-05	9.18804E-05	0.000120905	0.000120827	0.000129505	0.000126401	5.0395E-06	5.0395E-06	0.00013648	5.0395E-06	4.54878E-05	4.40631E-05	2.21441E-05	9.61071E-05
3830703774015	383070	3774015	0.000347658	0.00013636	4.5157E-05	4.42266E-05	0.000102696	0.000102538	0.0001343	0.000134843	0.000144526	0.000141062	5.62405E-06	5.62405E-06	0.00015231	5.62405E-06	5.06381E-05	4.9052E-05	2.32892E-05	0.000101077
3830803774015	383080	3774015	0.000386783	0.0001517	5.0239E-05	4.92039E-05	0.000114254	0.000114078	0.000150115	0.000150018	0.000160792	0.000156938	6.25698E-06	6.25698E-06	0.000169451	6.25698E-06	5.63068E-05	5.45432E-05	2.43461E-05	0.000105664
3830903774015	383090	3774015	0.000432717	0.00016972	5.62053E-05	5.50473E-05	0.000127823	0.000127625	0.000167942	0.000167834	0.000179887	0.000175575	7.00006E-06	7.00006E-06	0.000189575	7.00006E-06	6.30877E-05	6.11117E-05	2.54459E-05	0.000110437
3831003774015	383100	3774015	0.000484508	0.00019003	6.29323E-05	6.16357E-05	0.000143121	0.0001429	0.000188043	0.000187921	0.000201417	0.000196589	7.83787E-06	7.83787E-06	0.000212265	7.83787E-06	7.08212E-05	6.8603E-05	2.64824E-05	0.000114936
3831103774015	383110	3774015	0.000540933	0.00021216	7.02613E-05	6.88137E-05	0.000159789	0.000159542	0.000209942	0.000209806	0.000224874	0.000219484	8.75065E-06	8.75065E-06	0.000236985	8.75065E-06	7.9222E-05	7.67406E-05	2.73628E-05	0.000118756
3831203774015	383120	3774015	0.000610058	0.00023927	7.924E-05	7.76074E-05	0.000180208	0.00017993	0.00023677	0.000236617	0.00025361	0.000247531	9.86889E-06	9.86889E-06	0.000267269	9.86889E-06	8.951E-05	8.67064E-05	2.82725E-05	0.000122705
3831303774015	383130	3774015	0.000697013	0.00027338	9.05345E-05	8.86692E-05	0.000205894	0.000205577	0.000270518	0.000270344	0.000289759	0.000282813	1.12756E-05	1.12756E-05	0.000305364	1.12756E-05	0.000102394	9.91866E-05	2.92207E-05	0.00012682
3831403774015	383140	3774015	0.00080989	0.00031765	0.000105196	0.000103029	0.000239238	0.000238868	0.000314327	0.000314124	0.000336683	0.000328613	1.31016E-05	1.31016E-05	0.000354816	1.31016E-05	0.000118948	0.000115222	3.02708E-05	0.000131377
3831503774015	383150	3774015	0.000963446	0.00037788	0.000125141	0.000122563	0.000284597	0.000284158	0.000373924	0.000373682	0.000400519	0.000390919	1.55856E-05	1.55856E-05	0.00042209	1.55856E-05	0.000141162	0.00013674	3.13412E-05	0.000136023
3831603774015	383160	3774015	0.001192568	0.00046774	0.000154902	0.00015171	0.000352279	0.000351735	0.000462848	0.00046255	0.000495768	0.000483885	1.92921E-05	1.92921E-05	0.000522469	1.92921E-05	0.000173409	0.000167977	3.24071E-05	0.000140649

			KMMass Grading / Excavation	KMMass Grading / Excavation	KMDrainage / Utilities Trenching	KMFoundations / Concrete Pads	KMBuilding / Structure Construction	KMAsphalt Paving	KMArchitectural Coating	KMLandscaping or Other Finishing	KMWaterside Construction (Piles)	EWNDemolition	EWNSite Grubbing / Prep	EWNDrainage / Utilities Trenching	EWNDrainage / Utilities Trenching	EWNDrainage / Utilities Trenching	EWNFoundation s / Concrete Pads	EWNBuilding / Structure Construction	EWNAsphalt Paving	EWNLandscaping or Other Finishing	EWNWaterside Construction (Piles)
Unique Identifier	X (UTM)	Y (UTM)	2025	2026	2026	2026	2026	2026	2026	2026	2026	2027	2027	2027	2028	2029	2029	2029	2029	2029	2029
3837403773995	383740	3773995	0.003414553	0.003379216	0.001213505	0.000642182	0.002205672	7.08595E-05	7.08595E-05	0.002276532	7.08595E-05	0.002445641	0.000133291	0.000312991	0.000306947	0.000300596	0.000260372	0.000565383	4.02239E-05	0.000585495	4.02239E-05
3837503773995	383750	3773995	0.003033401	0.003002008	0.001078047	0.000570498	0.001959462	6.29497E-05	6.29497E-05	0.002022412	6.29497E-05	0.002172667	0.000118413	0.000278056	0.000272687	0.000267045	0.00023131	0.000502277	3.57343E-05	0.000520144	3.57343E-05
3837603773995	383760	3773995	0.002761605	0.002733025	0.000981453	0.000519381	0.001783893	5.73094E-05	5.73094E-05	0.001841202	5.73094E-05	0.001978313	0.000107821	0.000253183	0.000248294	0.000243157	0.000210619	0.000457346	3.25377E-05	0.000473615	3.25377E-05
3837703773995	383770	3773995	0.002576024	0.002549364	0.000915499	0.000484478	0.001664014	5.34581E-05	5.34581E-05	0.001717472	5.34581E-05	0.001845919	0.000100605	0.000236239	0.000231677	0.000226884	0.000196524	0.000426739	3.03602E-05	0.000441919	3.03602E-05
3837803773995	383780	3773995	0.002436707	0.002411489	0.000865986	0.000458277	0.00157402	5.0567E-05	5.0567E-05	0.001624587	5.0567E-05	0.001746755	9.52004E-05	0.000223549	0.000219232	0.000214695	0.000185966	0.000403815	2.87292E-05	0.000418179	2.87292E-05
3837903773995	383790	3773995	0.002326028	0.002301956	0.000826652	0.000437461	0.001502526	4.82702E-05	4.82702E-05	0.001550796	4.82702E-05	0.001668165	9.09172E-05	0.000213491	0.000209368	0.000205036	0.000177599	0.000385646	2.74366E-05	0.000399365	2.74366E-05
3838003773995	383800	3773995	0.002240733	0.002217543	0.000796339	0.000421419	0.001447429	4.65001E-05	4.65001E-05	0.001493929	4.65001E-05	0.001607822	8.76284E-05	0.000205768	0.000201794	0.000197619	0.000171175	0.000371696	2.64442E-05	0.000384918	2.64442E-05
3838103773995	383810	3773995	0.002166591	0.002144169	0.000769989	0.000407475	0.001399536	4.49615E-05	4.49615E-05	0.001444497	4.49615E-05	0.001555472	8.47752E-05	0.000199068	0.000195224	0.000191185	0.000165601	0.000359594	2.55832E-05	0.000372385	2.55832E-05
3838203773995	383820	3773995	0.002088045	0.002066435	0.000742075	0.000392703	0.001348798	4.33315E-05	4.33315E-05	0.001392129	4.33315E-05	0.001499914	8.17473E-05	0.000191958	0.000188251	0.000184356	0.000159687	0.00034675	2.46694E-05	0.000359085	2.46694E-05
3838303773995	383830	3773995	0.001993141	0.001972514	0.000708347	0.000374854	0.001287494	4.1362E-05	4.1362E-05	0.001328856	4.1362E-05	0.001432541	7.80754E-05	0.000183336	0.000179795	0.000176075	0.000152514	0.000331175	2.35613E-05	0.000342955	2.35613E-05
3838403773995	383840	3773995	0.001873026	0.001853642	0.000665659	0.000352264	0.001209904	3.88694E-05	3.88694E-05	0.001248773	3.88694E-05	0.001346969	7.34115E-05	0.000172384	0.000169055	0.000165557	0.000143403	0.000311392	2.21539E-05	0.000322469	2.21539E-05
3838603773995	383860	3773995	0.001547627	0.00153161	0.000550014	0.000291066	0.000999708	3.21166E-05	3.21166E-05	0.001031825	3.21166E-05	0.001114254	6.07283E-05	0.000142601	0.000139848	0.000136954	0.000118628	0.000257593	1.83264E-05	0.000266756	1.83264E-05
3838703773995	383870	3773995	0.001374401	0.001360177	0.000488451	0.000258487	0.000887811	2.85218E-05	2.85218E-05	0.000916333	2.85218E-05	0.000990198	5.39671E-05	0.000126725	0.000124278	0.000121706	0.00010542	0.000228914	1.6286E-05	0.000237057	1.6286E-05
3838803773995	383880	3773995	0.001215501	0.001202922	0.00043198	0.000228602	0.000785168	2.52243E-05	2.52243E-05	0.000810392	2.52243E-05	0.00087641	4.77655E-05	0.000112162	0.000109996	0.00010772	9.33059E-05	0.000202608	1.44145E-05	0.000209815	1.44145E-05
3838903773995	383890	3773995	0.001082448	0.001071246	0.000384694	0.000203578	0.000699221	2.24632E-05	2.24632E-05	0.000721684	2.24632E-05	0.000781197	4.25762E-05	9.9977E-05	9.80464E-05	9.60177E-05	8.31692E-05	0.000180597	1.28485E-05	0.000187021	1.28485E-05
3839003773995	383900	3773995	0.000963639	0.000953667	0.00034247	0.000181234	0.000622475	1.99976E-05	1.99976E-05	0.000642472	1.99976E-05	0.000696214	3.79445E-05	8.91009E-05	8.73803E-05	8.55723E-05	7.41216E-05	0.000160951	1.14508E-05	0.000166676	1.14508E-05
3839103773995	383910	3773995	0.000862539	0.000853613	0.00030654	0.00016222	0.000557168	1.78996E-05	1.78996E-05	0.000575067	1.78996E-05	0.000623987	3.40081E-05	7.98574E-05	7.83152E-05	7.66948E-05	6.6432E-05	0.000144253	1.02628E-05	0.000149385	1.02628E-05
3829703774005	382970	3774005	5.31631E-05	5.26129E-05	1.88937E-05	9.99849E-06	3.43413E-05	1.10325E-06	1.10325E-06	3.54446E-05	1.10325E-06	0.000118091	6.43614E-06	1.51133E-05	1.48214E-05	1.45147E-05	1.25725E-05	2.73004E-05	1.94227E-06	2.82715E-05	1.94227E-06
3829803774005	382980	3774005	5.43277E-05	5.37655E-05	1.93076E-05	1.02175E-05	3.50937E-05	1.12742E-06	1.12742E-06	3.62211E-05	1.12742E-06	0.000123811	6.74787E-06	1.58453E-05	1.55393E-05	1.52178E-05	1.31814E-05	2.86226E-05	2.03635E-06	2.96408E-05	2.03635E-06
3829903774005	382990	3774005	5.55372E-05	5.49624E-05	1.97375E-05	1.0445E-05	3.58749E-05	1.15252E-06	1.15252E-06	3.70274E-05	1.15252E-06	0.000130044	7.08756E-06	1.66429E-05	1.63215E-05	1.59838E-05	1.3845E-05	3.00635E-05	2.13886E-06	3.11329E-05	2.13886E-06
3830003774005	383000	3774005	5.73812E-05	5.67873E-05	2.03928E-05	1.07918E-05	3.70661E-05	1.19078E-06	1.19078E-06	3.82569E-05	1.19078E-06	0.000138482	7.54743E-06	1.77228E-05	1.73805E-05	1.70209E-05	1.47433E-05	3.20142E-05	2.27763E-06	3.3153E-05	2.27763E-06
3830103774005	383010	3774005	5.98075E-05	5.91886E-05	2.12551E-05	1.12481E-05	3.86334E-05	1.24114E-06	1.24114E-06	3.98745E-05	1.24114E-06	0.000149178	8.13041E-06	1.90917E-05	1.8723-05	1.83356E-05	1.58821E-05	3.4487E-05	2.45356E-06	3.57138E-05	2.45356E-06
3830203774005	383020	3774005	6.24802E-05	6.18336E-05	2.2205E-05	1.17508E-05	4.03599E-05	1.2966E-06	1.2966E-06	4.16565E-05	1.2966E-06	0.000161506	8.80227E-06	2.06694E-05	2.02702E-05	1.98508E-05	1.71945E-05	3.73369E-05	2.65632E-06	3.8665E-05	2.65632E-06
3830303774005	383030	3774005	6.48095E-05	6.41388E-05	2.30328E-05	1.21889E-05	4.18645E-05	1.34494E-06	1.34494E-06	4.32094E-05	1.34494E-06	0.000173986	9.48248E-06	2.22667E-05	2.18367E-05	2.13848E-05	1.85233E-05	4.02221E-05	2.86159E-06	4.16529E-05	2.86159E-06
3830403774005	383040	3774005	6.73105E-05	6.66139E-05	2.39216E-05	1.26592E-05	4.34801E-05	1.39684E-06	1.39684E-06	4.48769E-05	1.39684E-06	0.000188366	1.02662E-05	2.41069E-05	2.36414E-05	2.31523E-05	2.00542E-05	4.35464E-05	3.09809E-06	4.50955E-05	3.09809E-06
3830503774005	383050	3774005	7.03192E-05	6.95915E-05	2.49909E-05	1.32251E-05	4.54235E-05	1.45928E-06	1.45928E-06	4.68828E-05	1.45928E-06	0.000206375	1.12477E-05	2.64117E-05	2.59017E-05	2.53657E-05	2.19715E-05	4.77097E-05	3.39429E-06	4.94068E-05	3.39429E-06
3830603774005	383060	3774005	7.39326E-05	7.31674E-05	2.62751E-05	1.39047E-05	4.77577E-05	1.53426E-06	1.53426E-06	4.92919E-05	1.53426E-06	0.000229284	1.24963E-05	2.93436E-05	2.8777-05	2.81815E-05	2.44105E-05	5.30059E-05	3.77108E-06	5.48914E-05	3.77108E-06
3830703774005	383070	3774005	7.78371E-05	7.70316E-05	2.76627E-05	1.4639E-05	5.02798E-05	1.61529E-06	1.61529E-06	5.18951E-05	1.61529E-06	0.000257193	1.40174E-05	3.29154E-05	3.22798E-05	3.16119E-05	2.73818E-05	5.94579E-05	4.23011E-06	6.1573E-05	4.23011E-06
3830803774005	383080	3774005	8.12788E-05	8.04376E-05	2.88858E-05	1.52863E-05	5.2503E-05	1.68671E-06	1.68671E-06	5.41897E-05	1.68671E-06	0.000287078	1.56461E-05	3.674E-05	3.60305E-05	3.5285E-05	3.05634E-05	6.63666E-05	4.72163E-06	6.87274E-05	4.72163E-06
3830903774005	383090	3774005	8.48623E-05	8.39841E-05	3.01594E-05	1.59602E-05	5.48179E-05	1.76108E-06	1.76108E-06	5.65789E-05	1.76108E-06	0.000322789	1.75924E-05	4.13104E-05	4.05126E-05	3.96744E-05	3.43654E-05	7.46224E-05	5.30898E-06	7.72769E-05	5.30898E-06
3831003774005	383100	3774005	8.82741E-05	8.73606E-05	3.13719E-05	1.66019E-05	5.70218E-05	1.83188E-06	1.83188E-06	5.88536E-05	1.83188E-06	0.000363692	1.98217E-05	4.65451E-05	4.56463E-05	4.47018E-05	3.87201E-05	8.40783E-05	5.98172E-06	8.70692E-05	5.98172E-06
3831103774005	383110	3774005	9.13052E-05	9.03603E-05	3.24492E-05	1.7172E-05	5.89797E-05	1.89478E-06	1.89478E-06	6.08745E-05	1.89478E-06	0.000409128	2.2298E-05	5.23599E-05	5.13488E-05	5.02863E-05	4.35573E-05	9.45821E-05	6.72901E-06	9.79466E-05	6.72901E-06
3831203774005	383120	3774005	9.44333E-05	9.3456E-05	3.35609E-05	1.77603E-05	6.10004E-05	1.9597E-06	1.9597E-06	6.29601E-05	1.9597E-06	0.000464709	2.53272E-05	5.94731E-05	5.83246E-05	5.71179E-05	4.94747E-05	0.000107431	7.64316E-06	0.000111253	7.64316E-06
3831303774005	383130	3774005	9.76436E-05	9.6633E-05	3.47018E-05	1.8364E-05	6.3074E-05	2.02632E-06	2.02632E-06	6.51004E-05	2.02632E-06	0.00053372	2.90884E-05	6.83051E-05	6.69861E-05	6.56001E-05	5.68219E-05	0.000123385	8.7782E-06	0.000127774	8.7782E-06
3831403774005	383140	3774005	0.000101242	0.000100194	3.59806E-05	1.90408E-05	6.53985E-05	2.10099E-06	2.10099E-06	6.74995E-05	2.10099E-06	0.000622226	3.39121E-05	7.9632E-05	7.80942E-05	7.64784E-05	6.62445E-05	0.000143846	1.02339E-05	0.000148963	1.02339E-05
3831503774005	383150	3774005	0.000104788	0.000103704	3.72409E-05	1.97077E-05	6.76892E-05	2.17458E-06	2.17458E-06	6.98638E-05	2.17458E-06	0.000740325	4.03487E-05	9.47462E-05	9.29166E-05	9.09941E-05	7.88178E-05	0.000171148	1.21763E-05	0.000177236	1.21763E-05
3831603774005	383160	3774005	0.000108334	0.000107213	3.85012E-05	2.03747E-05	6.99799E-05	2.24818E-06	2.24818E-06	7.22281E-05	2.24818E-06	0.000911363	4.96705E-05	0.000116636	0.000114383	0.000112017	9.70272E-05	0.000210689	1.49894E-05	0.000218183	1.49894E-05
3837103774005	383710	3774005	0.006935186	0.006863414	0.002464711	0.001304316	0.004479868	0.00014392	0.00014392	0.004623789	0.00014392	0.004981993	0.000271525	0.000637592	0.000625279	0.000612342	0.000530402	0.001151736	8.19398E-05	0.001192706	8.19398E-05
3837203774005	383720	3774005	0.006841977	0.006771169	0.002431585	0.001286786	0.004419659	0.000141986	0.000141986	0.004561645	0.000141986	0.0049156	0.000267907	0.000629095	0.000616947	0.000604181	0.000523334	0.001136388	8.08478E-05	0.001176812	8.08478E-05
3837303774005	383730	3774005	0.005405178	0.00534924	0.001920958	0.001016564	0.003491541	0.000112169	0.000112169	0.00360371	0.000112169	0.003882938	0.000211625	0.000496936	0.000487339	0.000477256	0.000413392	0.000897657	6.38634E-05	0.000929589	6.38634E-05
3837403774005	383740	3774005	0.004512209	0.004465512	0.001603604	0.000848621	0.002914717	9.36382E-05	9.36382E-05	0.003008355	9.36382E-05	0.003241417	0.000176661	0.000414834	0.000406823	0.000398406	0.00034594	0.00074935	5.33122E-05	0.000776006	5.33122E-05
3837503774005	383750	3774005	0.003907855	0.003867413	0.001388821	0.000734959	0.002524327	8.10965E-05	8.10965E-05	0.002605423	8.10965E-05	0.002807481	0.000153011	0.000359299	0.000352361	0.00034507	0.000298895	0.000649033	4.61752E-05	0.00067212	4.61752E-05
3837603774005	383760	3774005	0.003499192	0.003462978	0.001243585	0.000658101	0.002260346	7.26159E-05	7.26159E-05	0.002332961	7.26159E-05	0.0025143	0.000137033	0.000321778	0.000315564	0.000309035	0.000267682	0.000581255	4.13532E-05	0.000601932	4.13532E-05
3837703774005	383770	3774005	0.003243918	0.003210346	0.001152863	0.000610091	0.002095448	6.73184E-05	6.73184E-05	0.002162767	6.73184E-05	0.002331424	0.000127066	0.000298374	0.000292612	0.000286558	0.000248212	0.000538978	3.83454E-05	0.000558151	3.83454E-05
3837803774005	383780	3774005	0.003065667	0.003033941	0.001089514	0.000576567	0.001980305	6.36193E-05	6.36193E-05	0.002043925	6.36193E-05	0.002203945	0.000120118	0.000282059	0.000276613	0.000270889	0.00023464	0.000509508	3.62487E-05	0.000527632	3.62487E-05
3837903774005	383790	3774005	0.002933674	0.002903314	0.001042605	0.000551742	0.001895043	6.08802E-05	6.08802E-05	0.001955923	6.08802E-05	0.002109728	0.000114983	0.000270002	0.000264787	0.000259309	0.00022461	0.000487727	3.46991E-05	0.000505076	3.46991E-05
3838003774005	383800	3774005	0.002846162	0.002816707	0.001011504	0.000535284	0.001838513	5.90641E-05	5.90641E-05	0.001897577	5.90641E-05	0.002047531	0.000111593	0.000262042	0.000256981	0.000251664	0.000217988	0.000473348	3.36762E-05	0.000490186	3.36762E-05
3838103774005	383810	3774005	0.00277797	0.002749221	0.000987269	0.000522459	0.001794464	5.7649E-05	5.7649E-05	0.001852113	5.7649E-05	0.001999247	0.000108962	0.000255862	0.000250921	0.00024573	0.000212847	0.000462186	3.2882E-05	0.000478627	3.2882E-05
3838203774005	383820	3774005	0.002704075	0.00267609	0.000961007	0.000508561	0.00174673	5.61155E-05	5.61155E-05	0.001802846	5.61155E-05	0.001946874	0.000106107	0.00024916	0.000244348	0.000239292	0.000207272	0.000450078	3.20206E-05	0.000466088	3.20206E-05
3838303774005	383830	3774005	0.002599361	0.00257246	0.000923793	0.000488868	0.001679089	5.39424E-05	5.39424E-05	0.001733032	5.39424E-05	0.001872327	0.000102044	0.000239619	0.000234992	0.00023013	0.000199335	0.000432844	3.07945E-05	0.000448242	3.07945E-05
3838403774005	383840	3774005	0.002437655	0.002412427	0.000866323	0.000458455	0.001574633	5.05867E-05	5.05867E-05	0.00162522	5.05867E-05	0.001756724	9.57438E-05	0.000224824	0.000220483	0.000215921	0.000187028	0.000406119	2.88932E-05	0.000420566	2.88932E-05
3838603774005	383860	3774005	0.001913423	0.00189362	0.000680015	0.000359862	0.001235999	3.97077E-05	3.97077E-05	0.001275706	3.97077E-05	0.001380552	7.52418E-05	0.000176682	0.00017327	0.000169685	0.000146979	0.000319156	2.27062E-05	0.000330509	2.27062E-05
3838703774005	383870	3774005	0.001643285	0.001626278	0.00058401	0.000309056	0.0010615	3.41018E-05	3.41018E-05	0.001095602	3.41018E-05	0.001186519	6.46668E-05	0.00015185	0.000148918	0.000145836	0.000126321	0.000274299	1.95149E-05	0.000284057	1.95149E-05
3838803774005	383880	3774005	0.001413043	0.00139842	0.000502184	0.000265754	0.000912773	2.93237E-05	2.93237E-05	0.000942096	2.93237E-05	0.001021178	5.56555E-05	0.00013069	0.000128166	0.000125514	0.000108718	0.000236076	1.67955E-05	0.000244473	1.67955E-05
3838903774005	383890	3774005	0.001230619	0.001217884	0.000437352	0.000231445	0.000794934	2.5538E-05	2.5538E-05	0.000820472	2.5538E-05	0.000890246	4.85195E-05	0.000113933	0.000111733	0.000109421	9.47789E-05	0.000205807	1.4642E-05	0.000213128	1.4642E-05
3839003774005	383900	3774005	0.001072534	0.001061434	0.00038117	0.000201714	0.000692816	2.22574E-05	2.22574E-05	0.000715074	2.22574E-05	0.000776817	4.23375E-05	9.94165E-05	9.74967E-05	9.54794E-05	8.27029E-05	0.000179584	1.27765E-05	0.000185973	1.27765E-05
3839103774005	383910	3774005	0.000943833	0.000934065	0.000335431	0.000177509	0.00060968	1.95866E-05	1.95866E-05	0.00062967	1.95866E-05	0.000684568	3.73098E-05	8.76105E-05	8.59186E-05	8.41409E-05	7.28817E-05	0.000158258	1.12592E-05	0.000163888	1.12592E-05
3829703774015	382970	3774015	5.28719E-05	5.23247E-05	1.87903E-05	9.94373E-06	3.41533E-05	1.09721E-06	1.09721E-06	3.52505E-05	1.09721E-06	0.00011718	6.38648E-06	1.49967E-05	1.47071E-05	1.44027E-05	1.24755E-05	2.70897E-05	1.92729E-06	2.80534E-05	1.92729E-06
3829803774015	382980	3774015	5.38798E-05	5.33222E-05	1.91484E-05	1.01333E-05	3.48043E-05	1.11812E-06	1.11812E-06	3.59224E-05	1.11812E-06	0.000122464	6.67442E-06	1.56728E-05	1.53701E-05	1.50521E-05	1.30379E-05	2.83111E-05	2.01418E-06	2.93182E-05	2.01418E-06
3829903774015	382990	3774015	5.491E-05	5.43418E-05	1.95146E-05	1.03271E-05	3.54698E-05	1.1395E-06	1.1395E-06	3.66093E-05	1.1395E-06	0.000128191	6.98657E-06	1.64058E-05	1.6089E-05	1.57561E-05	1.36477E-05	2.96351E-05	2.10838E-06	3.06893E-05	2.10838E-06
3830003774015	383000	3774015	5.6657E-05	5.60707E-05	2.01355E-05	1.06556E-05	3.65983E-05	1.17576E-06	1.17576E-06	3.7774E-05	1.17576E-06	0.000136307	7.42891E-06	1.74445E-05	1.71076E-05	1.67536E-05	1.45118E-05	3.15114E-05	2.24187E-06	3.26324E-05	2.24187E-06
3830103774015	383010	3774015	5.90535E-05	5.84423E-05	2.09871E-05	1.11063E-05	3.81463E-05	1.22549E-06	1.22549E-06	3.93718E-05	1.22549E-06	0.000146881	8.00522E-06	1.87978E-05	1.84347E-05	1.80533E-05	1.56375E-05	3.3956E-05	2.41578E-06	3.51639E-05	2.41578E-06
3830203774015	383020	3774015	6.17337E-05	6.10948E-05	2.19397E-05	1.16104E-05	3.98776E-05	1.28111E-06	1.28111E-06	4.11587E-05	1.28111E-06	0.000159117	8.67207E-06	2.03637E-05	1.99704E-05	1.95572E-05	1.69402E-05	3.67846E-05	2.61703E-06	3.80931E-05	2.61703E-06
3830303774015	383030	3774015	6.40704E-05	6.34074E-05	2.27701E-05	1.20499E-05	4.13871E-05	1.3296E-06	1.3296E-06	4.27167E-05	1.3296E-06	0.000171544	9.34936E-06	2.19541E-05	2.15301E-05	2.10846E-05	1.82632E-05	3.96575E-05	2.82142E-06	4.10682E-05	2.82142E-06
3830403774015	383040	3774015	6.65938E-05	6.59046E-05	2.36669E-05	1.25244E-05	4.30171E-05	1.38197E-06	1.38197E-06	4.43991E-05	1.38197E-06	0.000185916	1.01327E-05	2.37934E-05	2.33339E-05	2.28511E-05	1.97933E-05	4.298E-05	3.05779E-06	4.45089E-05	3.05779E-06
3830503774015	383050	3774015	6.95652E-05	6.88452E-05	2.47229E-05	1.30833E-05	4.49365E-05	1.44363E-06	1.44363E-06	4.63801E-05	1.44363E-06	0.000203664	1.11E-05	2.60648E-05	2.55615E-05	2.50326E-05	2.16829E-05	4.70831E-05	3.34971E-06	4.87579E-05	3.34971E-06
3830603774015	383060	3774015	7.30516E-05	7.22956E-05	2.5962E-05	1.3739E-05	4.71886E-05	1.51598E-06	1.51598E-06	4.87046E-05	1.51598E-06	0.000225984	1.23164E-05	2.89213E-05	2.83628E-05	2.77759E-05	2.40591E-05	5.22429E-05	3.7168E-06	5.41013E-05	3.7168E-06
3830703774015	383070	3774015	7.68293E-05	7.60341E-05	2.73045E-05	1.44494E-05	4.96288E-05	1.59438E-06	1.59438E-06	5.12232E-05	1.59438E-06	0.000253112	1.37949E-05	3.23931E-05	3.17676E-05	3.11103E-05	2.69473E-05	5.85144E-05	4.16299E-06	6.05959E-05	4.16299E-06
3830803774015	383080	3774015	8.03157E-05	7.94845E-05	2.85436E-05	1.51052E-05	5.18809E-05	1.66673E-06	1.66673E-06	5.35477E-05	1.66673E-06	0.000283112	1.543E-05	3.62324E-05	3.55328E-05	3.47975E-05	3.01412E-05	6.54497E-05	4.65639E-06	6.77779E-05	4.65639E-06
3830903774015	383090	3774015	8.3944E-05	8.30753E-05	2.98331E-05	1.57875E-05	5.42247E-05	1.74202E-06	1.74202E-06	5.59667E-05	1.74202E-06	0.000319091	1.73909E-05	4.08371E-05	4.00485E-05	3.92198E-05	3.39717E-05	7.37675E-05	5.24816E-06	7.63915E-05	5.24816E-06
3831003774015	383100	3774015	8.73633E-05	8.64592E-05	3.10482E-05	1.64306E-05	5.64334E-05	1.81298E-06	1.81298E-06	5.82464E-05	1.81298E-06	0.00036014	1.96281E-05	4.60904E-05	4.52004E-05	4.42651E-05	3.83418E-05	8.3257E-05	5.92329E-06	8.62186E-05	5.92329E-06
3831103774015	383110	3774015	9.02675E-05	8.93333E-05	3.20804E-05	1.69768E-05	5.83094E-05	1.87325E-06	1.87325E-06	6.01826E-05	1.87325E-06	0.000404748	2.20593E-05	5.17994E-05	5.07991E-05	4.9748E-05	4.3091E-05	9.35696E-05	6.65697E-06	9.68981E-05	6.65697E-06
3831203774015	383120	3774015	9.32687E-05	9.23034E-05	3.3147E-05	1.75412E-05	6.0248E-05	1.93553E-06	1.93553E-06	6.21836E-05	1.93553E-06	0.000459334	2.50343E-05	5.87852E-05	5.765E-05	5.64572E-05	4.89024E-05	0.000106189	7.55476E-06	0.000109966	7.55476E-06
3831303774015	383130	3774015	9.63968E-05	9.53992E-05	3.42587E-05	1.81296E-05	6.22687E-05	2.00044E-06	2.00044E-06	6.42691E-05	2.00044E-06	0.000527595	2.87546E-05	6.75212E-05	6.62173E-05	6.48472E-05	5.61697E-05	0.000121969	8.67745E-06	0.000126308	8.67745E-06
3831403774015	383140	3774015	9.98609E-05	9.88274E-05	3.54898E-05	1.8781E-05	6.45063E-05	2.07233E-06	2.07233E-06	6.65787E-05	2.07233E-06	0.000615143	3.35261E-05	7.87256E-05	7.72053E-05	7.56078E-05	6.54905E-05	0.000142209	1.01174E-05	0.000147267	1.01174E-05
3831503774015	383150	3774015	0.000103392	0.000102322	3.67448E-05	1.94452E-05	6.67874E-05	2.14561E-06	2.14561E-06	6.8933E-05	2.14561E-06	0.000732507	3.99226E-05	9.37457E-05	9.19354E-05	9.00332E-05	7.79855E-05	0.000169341	1.20477E-05	0.000175365	1.20477E-05
3831603774015	383160	3774015	0.000106908	0.000105802	3.79944E-05	2.01065E-05	6.90588E-05	2.21858E-06	2.21858E-06	7.12774E-05	2.21858E-06	0.000904128	4.92761E-05	0.00011571	0.000113475	0.000111127	9.62569E-05	0.000209016	1.48704E-05	0.000216451	1.48704E-05

			ISDemolition	ISDrainage / Utilities Trenching	ISDrainage / Utilities Trenching	ISAsphalt Paving	ISAsphalt Paving	SVDemolition	SVSite Grubbing / Prep	SVMass Grading / Excavation	SVMass Grading / Excavation	SVDrainage / Utilities Trenching	SVFoundations / Concrete Pads	SVBuilding / Structure Construction	SVBuilding / Structure Construction	SVAsphalt Paving	SVAsphalt Paving	SVArchitectural Coating	SVArchitectural Coating	SVLandscaping or Other Finishing	SVLandscaping or Other Finishing
Unique Identifier	X (UTM)	Y (UTM)	2027	2027	2028	2027	2028	2027	2027	2027	2028	2028	2028	2028	2029	2028	2029	2028	2029	2028	2029
3837403773995	383740	3773995	0.000508481	0.000204746	0.000199493	5.28785E-05	4.92587E-05	0.005747276	0.004131979	0.002785899	0.002750527	0.001951565	0.000619962	0.000888134	0.000854246	8.7321E-05	8.1243E-05	8.7321E-05	8.1243E-05	0.000888134	0.000854246
3837503773995	383750	3773995	0.00045327	0.000182514	0.000177832	4.71369E-05	4.39101E-05	0.005085444	0.003656158	0.002465086	0.002433788	0.001726831	0.00054857	0.00078586	0.000755875	7.72655E-05	7.18874E-05	7.72655E-05	7.18874E-05	0.00078586	0.000755875
3837603773995	383760	3773995	0.000413602	0.000166542	0.000162269	4.30118E-05	4.00674E-05	0.004615391	0.003318215	0.002237236	0.00220883	0.001567218	0.000497865	0.000713222	0.000686009	7.01238E-05	6.52428E-05	7.01238E-05	6.52428E-05	0.000713222	0.000686009
3837703773995	383770	3773995	0.000386187	0.000155503	0.000151513	4.01608E-05	3.74116E-05	0.004296475	0.003088932	0.002082646	0.002056204	0.001458926	0.000463463	0.00066394	0.000638607	6.52783E-05	6.07346E-05	6.52783E-05	6.07346E-05	0.00066394	0.000638607
3837803773995	383780	3773995	0.000365395	0.000147131	0.000143356	3.79986E-05	3.53974E-05	0.004058548	0.002917876	0.001967315	0.001942337	0.001378135	0.000437798	0.000627173	0.000603242	6.16634E-05	5.73713E-05	6.16634E-05	5.73713E-05	0.000627173	0.000603242
3837903773995	383790	3773995	0.000348736	0.000140423	0.00013682	3.62661E-05	3.37835E-05	0.003870627	0.00278277	0.001876224	0.001852402	0.001314324	0.000417527	0.000598133	0.000575311	5.88082E-05	5.47149E-05	5.88082E-05	5.47149E-05	0.000598133	0.000575311
3838003773995	383800	3773995	0.000335748	0.000135193	0.000131724	3.49154E-05	3.25253E-05	0.003727	0.00267951	0.001806603	0.001783665	0.001265553	0.000402034	0.000575938	0.000553963	5.6626E-05	5.26846E-05	5.6626E-05	5.26846E-05	0.000575938	0.000553963
3838103773995	383810	3773995	0.000324406	0.000130626	0.000127275	3.3736E-05	3.14266E-05	0.003602705	0.002590149	0.001746353	0.00172418	0.001223347	0.000388626	0.000556731	0.000535488	5.47376E-05	5.09275E-05	5.47376E-05	5.09275E-05	0.000556731	0.000535488
3838203773995	383820	3773995	0.000312509	0.000125835	0.000122607	3.24988E-05	3.0274E-05	0.003470436	0.002495055	0.001682238	0.001660879	0.001178433	0.000374358	0.000536291	0.000515828	5.27279E-05	4.90578E-05	5.27279E-05	4.90578E-05	0.000536291	0.000515828
3838303773995	383830	3773995	0.000298363	0.00012014	0.000117057	3.10277E-05	2.89037E-05	0.003309232	0.002379158	0.001604097	0.00158373	0.001123694	0.000356969	0.00051138	0.000491868	5.02787E-05	4.6779E-05	5.02787E-05	4.6779E-05	0.00051138	0.000491868
3838403773995	383840	3773995	0.000280714	0.000113033	0.000110133	2.91923E-05	2.71939E-05	0.003103546	0.002231281	0.001504394	0.001485293	0.001053851	0.000334781	0.000479595	0.000461296	4.71536E-05	4.38715E-05	4.71536E-05	4.38715E-05	0.000479595	0.000461296
3838603773995	383860	3773995	0.000233514	9.40272E-05	9.16148E-05	2.42838E-05	2.26215E-05	0.00254208	0.001827618	0.001232232	0.001216587	0.000863198	0.000274216	0.000392831	0.000377842	3.8623E-05	3.59346E-05	3.8623E-05	3.59346E-05	0.000392831	0.000377842
3838703773995	383870	3773995	0.000208479	8.39464E-05	8.17926E-05	2.16803E-05	2.01962E-05	0.002242612	0.001612316	0.00108707	0.001073268	0.000761509	0.000241912	0.000346554	0.000333331	3.4073E-05	3.17014E-05	3.4073E-05	3.17014E-05	0.000346554	0.000333331
3838803773995	383880	3773995	0.000185496	7.4692E-05	7.27756E-05	1.92903E-05	1.79697E-05	0.00196816	0.001415	0.000954034	0.000941921	0.000668315	0.000212307	0.000304142	0.000292537	2.99032E-05	2.78218E-05	2.99032E-05	2.78218E-05	0.000304142	0.000292537
3838903773995	383890	3773995	0.000166192	6.6919E-05	6.52021E-05	1.72828E-05	1.60997E-05	0.001738929	0.001250195	0.000842917	0.000832215	0.000590477	0.000187579	0.000268719	0.000258466	2.64203E-05	2.45814E-05	2.64203E-05	2.45814E-05	0.000268719	0.000258466
3839003773995	383900	3773995	0.000148918	5.99635E-05	5.8425E-05	1.54864E-05	1.44263E-05	0.001534633	0.001103318	0.000743888	0.000734443	0.000521105	0.000165542	0.000237149	0.0002281	2.33164E-05	2.16934E-05	2.33164E-05	2.16934E-05	0.000237149	0.0002281
3839103773995	383910	3773995	0.00013416	5.40212E-05	5.26352E-05	1.39517E-05	1.29967E-05	0.001361402	0.000978774	0.000659917	0.000651539	0.000462282	0.000146855	0.000210379	0.000202352	2.06844E-05	1.92447E-05	2.06844E-05	1.92447E-05	0.000210379	0.000202352
3829703774005	382970	3774005	1.45898E-05	5.87477E-06	5.72404E-06	1.51724E-06	1.41338E-06	5.81921E-05	4.18369E-05	2.82077E-05	2.78495E-05	1.97599E-05	6.27721E-06	8.99249E-06	8.64938E-06	8.84139E-07	8.22598E-07	8.84139E-07	8.22598E-07	8.99249E-06	8.64938E-06
3829803774005	382980	3774005	1.50705E-05	6.06831E-06	5.91261E-06	1.56722E-06	1.45994E-06	5.94215E-05	4.27208E-05	2.88036E-05	2.84379E-05	2.01774E-05	6.40983E-06	9.18247E-06	8.83211E-06	9.02818E-07	8.39977E-07	9.02818E-07	8.39977E-07	9.18247E-06	8.83211E-06
3829903774005	382990	3774005	1.55791E-05	6.2731E-06	6.11215E-06	1.62011E-06	1.50921E-06	6.06954E-05	4.36367E-05	2.94211E-05	2.90476E-05	2.06099E-05	6.54725E-06	9.37934E-06	9.02146E-06	9.22174E-07	8.57985E-07	9.22174E-07	8.57985E-07	9.37934E-06	9.02146E-06
3830003774005	383000	3774005	1.6293E-05	6.56059E-06	6.39226E-06	1.69436E-06	1.57837E-06	6.26553E-05	4.50458E-05	3.03712E-05	2.99855E-05	2.12755E-05	6.75867E-06	9.68221E-06	9.31278E-06	9.51952E-07	8.85691E-07	9.51952E-07	8.85691E-07	9.68221E-06	9.31278E-06
3830103774005	383010	3774005	1.72054E-05	6.92797E-06	6.75022E-06	1.78925E-06	1.66676E-06	6.52389E-05	4.69032E-05	3.16235E-05	3.1222E-05	2.21527E-05	7.03736E-06	1.00814E-05	9.69678E-06	9.91205E-07	9.22212E-07	9.91205E-07	9.22212E-07	1.00814E-05	9.69678E-06
3830203774005	383020	3774005	1.82394E-05	7.3443E-06	7.15587E-06	1.89677E-06	1.76692E-06	6.80719E-05	4.894E-05	3.29967E-05	3.25778E-05	2.31147E-05	7.34296E-06	1.05192E-05	1.01179E-05	1.03425E-06	9.62258E-07	1.03425E-06	9.62258E-07	1.05192E-05	1.01179E-05
3830303774005	383030	3774005	1.92077E-05	7.73419E-06	7.53575E-06	1.99746E-06	1.86073E-06	7.05307E-05	5.07077E-05	3.41886E-05	3.37545E-05	2.39496E-05	7.60819E-06	1.08992E-05	1.04833E-05	1.07161E-06	9.97016E-07	1.07161E-06	9.97016E-07	1.08992E-05	1.04833E-05
3830403774005	383040	3774005	2.02751E-05	8.16403E-06	7.95456E-06	2.10847E-06	1.96414E-06	7.31588E-05	5.25972E-05	3.54625E-05	3.50123E-05	2.48421E-05	7.89168E-06	1.13053E-05	1.0874E-05	1.11154E-06	1.03417E-06	1.11154E-06	1.03417E-06	1.13053E-05	1.0874E-05
3830503774005	383050	3774005	2.15759E-05	8.68782E-06	8.46491E-06	2.24375E-06	2.09015E-06	7.63214E-05	5.48709E-05	3.69956E-05	3.65258E-05	2.5916E-05	8.23284E-06	1.1794E-05	1.1344E-05	1.15959E-06	1.07887E-06	1.15959E-06	1.07887E-06	1.1794E-05	1.1344E-05
3830603774005	383060	3774005	2.31562E-05	9.32413E-06	9.0849E-06	2.40809E-06	2.24324E-06	8.00987E-05	5.75866E-05	3.88265E-05	3.83336E-05	2.71986E-05	8.6403E-06	1.23778E-05	1.19055E-05	1.21698E-06	1.13227E-06	1.21698E-06	1.13227E-06	1.23778E-05	1.19055E-05
3830703774005	383070	3774005	2.49111E-05	1.00308E-05	9.7734E-06	2.59058E-06	2.41324E-06	8.417E-05	6.05137E-05	4.08E-05	4.0282E-05	2.85811E-05	9.07947E-06	1.30069E-05	1.25106E-05	1.27883E-06	1.18982E-06	1.27883E-06	1.18982E-06	1.30069E-05	1.25106E-05
3830803774005	383080	3774005	2.65249E-05	1.06806E-05	1.04065E-05	2.75841E-06	2.56958E-06	8.77335E-05	6.30756E-05	4.25274E-05	4.19874E-05	2.97911E-05	9.46387E-06	1.35576E-05	1.30403E-05	1.33298E-06	1.24019E-06	1.33298E-06	1.24019E-06	1.35576E-05	1.30403E-05
3830903774005	383090	3774005	2.82128E-05	1.13602E-05	1.10687E-05	2.93393E-06	2.73309E-06	9.1395E-05	6.57081E-05	4.43023E-05	4.37398E-05	3.10344E-05	9.85884E-06	1.41234E-05	1.35845E-05	1.38861E-06	1.29195E-06	1.38861E-06	1.29195E-06	1.41234E-05	1.35845E-05
3831003774005	383100	3774005	2.98517E-05	1.20202E-05	1.17117E-05	3.10437E-06	2.89186E-06	9.48694E-05	6.8206E-05	4.59864E-05	4.54025E-05	3.22142E-05	1.02336E-05	1.46603E-05	1.41009E-05	1.4414E-06	1.34107E-06	1.4414E-06	1.34107E-06	1.46603E-05	1.41009E-05
3831103774005	383110	3774005	3.13845E-05	1.26373E-05	1.23131E-05	3.26377E-06	3.04034E-06	9.79519E-05	7.04221E-05	4.74806E-05	4.68777E-05	3.32609E-05	1.05661E-05	1.51366E-05	1.45591E-05	1.48823E-06	1.38464E-06	1.48823E-06	1.38464E-06	1.51366E-05	1.45591E-05
3831203774005	383120	3774005	3.29787E-05	1.32793E-05	1.29386E-05	3.42956E-06	3.19478E-06	0.000101123	7.27022E-05	4.90179E-05	4.83956E-05	3.43378E-05	1.09082E-05	1.56267E-05	1.50305E-05	1.53641E-06	1.42947E-06	1.53641E-06	1.42947E-06	1.56267E-05	1.50305E-05
3831303774005	383130	3774005	3.46204E-05	1.39403E-05	1.35827E-05	3.60029E-06	3.35383E-06	0.000104375	7.504E-05	5.05941E-05	4.99518E-05	3.5442E-05	1.1259E-05	1.61292E-05	1.55138E-05	1.58582E-06	1.47544E-06	1.58582E-06	1.47544E-06	1.61292E-05	1.55138E-05
3831403774005	383140	3774005	3.6339E-05	1.46323E-05	1.42569E-05	3.77901E-06	3.52031E-06	0.000108143	7.77493E-05	5.24208E-05	5.17552E-05	3.67216E-05	1.16655E-05	1.67116E-05	1.60739E-05	1.64307E-06	1.52871E-06	1.64307E-06	1.52871E-06	1.67116E-05	1.60739E-05
3831503774005	383150	3774005	3.8059E-05	1.53249E-05	1.49317E-05	3.95787E-06	3.68693E-06	0.000111654	8.02728E-05	5.41222E-05	5.34351E-05	3.79135E-05	1.20441E-05	1.7254E-05	1.65956E-05	1.6964E-06	1.57833E-06	1.6964E-06	1.57833E-06	1.7254E-05	1.65956E-05
3831603774005	383160	3774005	3.96169E-05	1.59522E-05	1.55429E-05	4.11989E-06	3.83786E-06	0.000114816	8.25466E-05	5.56553E-05	5.49486E-05	3.89874E-05	1.23853E-05	1.77427E-05	1.70657E-05	1.74446E-06	1.62303E-06	1.74446E-06	1.62303E-06	1.77427E-05	1.70657E-05
3837103774005	383710	3774005	0.001010903	0.000407052	0.000396609	0.000105127	9.79304E-05	0.011927188	0.008575001	0.005781511	0.005708105	0.004050038	0.001286593	0.001843124	0.001772798	0.000181215	0.000168602	0.000181215	0.000168602	0.001843124	0.001772798
3837203774005	383720	3774005	0.000995718	0.000400938	0.000390651	0.000103548	9.64594E-05	0.011770412	0.008462287	0.005705516	0.005633075	0.003996802	0.001269682	0.001818897	0.001749495	0.000178833	0.000166386	0.000178833	0.000166386	0.001818897	0.001749495
3837303774005	383730	3774005	0.00079137	0.000318655	0.000310479	8.2297E-05	7.66633E-05	0.009254042	0.006653154	0.004485747	0.004428792	0.003142335	0.000998239	0.001430039	0.001375475	0.000140601	0.000130814	0.000140601	0.000130814	0.001430039	0.001375475
3837403774005	383740	3774005	0.000663858	0.00026731	0.000260452	6.90366E-05	6.43107E-05	0.007692496	0.005530487	0.003728813	0.003681469	0.002612091	0.000829794	0.001188731	0.001143374	0.000116876	0.00010874	0.000116876	0.00010874	0.001188731	0.001143374
3837503774005	383750	3774005	0.000577177	0.000232407	0.000226444	6.00224E-05	5.59135E-05	0.006637573	0.004772055	0.003217456	0.003176605	0.002253878	0.000715999	0.001025713	0.000986576	0.000100848	9.38282E-05	0.000100848	9.38282E-05	0.001025713	0.000986576
3837603774005	383760	3774005	0.0005182	0.000208659	0.000203306	5.38892E-05	5.02002E-05	0.005926119	0.004260558	0.00287259	0.002836118	0.002012294	0.000639254	0.000915771	0.000880829	9.00383E-05	8.37711E-05	9.00383E-05	8.37711E-05	0.000915771	0.000880829
3837703774005	383770	3774005	0.000480942	0.000193657	0.000188688	5.00146E-05	4.65908E-05	0.005483879	0.003942612	0.002658222	0.002624471	0.001862125	0.000591549	0.000847431	0.000815096	8.33191E-05	7.75197E-05	8.33191E-05	7.75197E-05	0.000847431	0.000815096
3837803774005	383780	3774005	0.000454642	0.000183067	0.00017837	4.72796E-05	4.4043E-05	0.005176705	0.00372177	0.002509324	0.002477464	0.00175782	0.000558414	0.000799963	0.00076944	7.86521E-05	7.31775E-05	7.86521E-05	7.31775E-05	0.000799963	0.00076944
3837903774005	383790	3774005	0.000434958	0.000175141	0.000170647	4.52326E-05	4.21361E-05	0.004950529	0.003559162	0.002399689	0.002369221	0.001681019	0.000534017	0.000765012	0.000735822	7.52157E-05	6.99803E-05	7.52157E-05	6.99803E-05	0.000765012	0.000735822
3838003774005	383800	3774005	0.000421643	0.00016978	0.000165424	4.3848E-05	4.08463E-05	0.004802225	0.003452539	0.002327801	0.002298245	0.00163066	0.000518019	0.000742094	0.000713779	7.29624E-05	6.78839E-05	7.29624E-05	6.78839E-05	0.000742094	0.000713779
3838103774005	383810	3774005	0.000411129	0.000165546	0.000161299	4.27546E-05	3.98278E-05	0.00468765	0.003370166	0.002272262	0.002243412	0.001591755	0.00050566	0.000724388	0.000696749	7.12216E-05	6.62642E-05	7.12216E-05	6.62642E-05	0.000724388	0.000696749
3838203774005	383820	3774005	0.000399883	0.000161018	0.000156886	4.15851E-05	3.87383E-05	0.004562865	0.003280452	0.002211775	0.002183692	0.001549382	0.000492199	0.000705105	0.000678201	6.93257E-05	6.45003E-05	6.93257E-05	6.45003E-05	0.000705105	0.000678201
3838303774005	383830	3774005	0.000384353	0.000154764	0.000150793	3.997E-05	3.72339E-05	0.004383781	0.0031517	0.002124967	0.002097986	0.001488572	0.000472881	0.000677431	0.000651583	6.66048E-05	6.19688E-05	6.66048E-05	6.19688E-05	0.000677431	0.000651583
3838403774005	383840	3774005	0.000360838	0.000145296	0.000141568	3.75246E-05	3.49558E-05	0.004104464	0.002950887	0.001989572	0.001964311	0.001393726	0.000442751	0.000634268	0.000610067	6.2361E-05	5.80204E-05	6.2361E-05	5.80204E-05	0.000634268	0.000610067
3838603774005	383860	3774005	0.000285565	0.000114986	0.000112036	2.96968E-05	2.76639E-05	0.003192839	0.002295478	0.001547677	0.001528026	0.001084172	0.000344414	0.000493393	0.000474568	4.85103E-05	4.51337E-05	4.85103E-05	4.51337E-05	0.000493393	0.000474568
3838703774005	383870	3774005	0.000246839	9.93928E-05	9.68427E-05	2.56696E-05	2.39124E-05	0.002722759	0.001957516	0.001319813	0.001303056	0.00092455	0.000293706	0.000420751	0.000404697	4.13681E-05	3.84887E-05	4.13681E-05	3.84887E-05	0.000420751	0.000404697
3838803774005	383880	3774005	0.000213773	8.60781E-05	8.38696E-05	2.22309E-05	2.0709E-05	0.002322613	0.001669833	0.001125849	0.001111554	0.000788675	0.000250542	0.000358916	0.000345222	3.52885E-05	3.28323E-05	3.52885E-05	3.28323E-05	0.000358916	0.000345222
3838903774005	383890	3774005	0.000187488	7.54943E-05	7.35573E-05	1.94975E-05	1.81627E-05	0.002006281	0.001442407	0.000972512	0.000960164	0.00068126	0.000216419	0.000310033	0.000298204	3.04823E-05	2.83606E-05	3.04823E-05	2.83606E-05	0.000310033	0.000298204
3839003774005	383900	3774005	0.000164652	6.6299E-05	6.4598E-05	1.71226E-05	1.59505E-05	0.001732657	0.001245686	0.000839877	0.000829214	0.000588347	0.000186903	0.00026775	0.00025733	2.63251E-05	2.44927E-05	2.63251E-05	2.44927E-05	0.00026775	0.000257533
3839103774005	383910	3774005	0.000145982	5.87814E-05	5.72733E-05	1.51811E-05	1.41419E-05	0.001510641	0.001086069	0.000732259	0.000722962	0.000512959	0.000162954	0.000233441	0.000224534	2.29519E-05	2.13543E-05	2.29519E-05	2.13543E-05	0.000233441	0.000224534
3829703774015	382970	3774015	1.47351E-05	5.93328E-06	5.78105E-06	1.53235E-06	1.42745E-06	5.80941E-05	4.17665E-05	2.81602E-05	2.78026E-05	1.97266E-05	6.26664E-06	8.97735E-06	8.63481E-06	8.8265E-07	8.21213E-07	8.8265E-07	8.21213E-07	8.97735E-06	8.63481E-06
3829803774015	382980	3774015	1.51836E-05	6.11388E-06	5.95701E-06	1.57899E-06	1.4709E-06	5.91542E-05	4.25287E-05	2.8674E-05	2.831E-05	2.00866E-05	6.381E-06	9.14117E-06	8.79238E-06	8.98757E-07	8.36199E-07	8.98757E-07	8.36199E-07	9.14117E-06	8.79238E-06
3829903774015	382990	3774015	1.56559E-05	6.30404E-06	6.1423E-06	1.62811E-06	1.51665E-06	6.02411E-05	4.33101E-05	2.92009E-05	2.88301E-05	2.04557E-05	6.49824E-06	9.30913E-06	8.95393E-06	9.1527E-07	8.51563E-07	9.1527E-07	8.51563E-07	9.30913E-06	8.95393E-06
3830003774015	383000	3774015	1.63573E-05	6.58647E-06	6.41748E-06	1.70105E-06	1.5846E-06	6.21119E-05	4.46551E-05	3.01077E-05	2.97255E-05	2.10909E-05	6.70005E-06	9.59823E-06	9.232E-06	9.43695E-07	8.78009E-07	9.436955E-07	8.78009E-07	9.59823E-06	9.232E-06
3830103774015	383010	3774015	1.72837E-05	6.95948E-06	6.78092E-06	1.79738E-06	1.67434E-06	6.46865E-05	4.65061E-05	3.13558E-05	3.09576E-05	2.19652E-05	6.97778E-06	9.99609E-06	9.61468E-06	9.82813E-07	9.14404E-07	9.82813E-07	9.14404E-07	9.99609E-06	9.61468E-06
3830203774015	383020	3774015	1.83414E-05	7.38537E-06	7.19589E-06	1.90738E-06	1.7768E-06	6.75373E-05	4.85557E-05	3.27376E-05	3.2322E-05	2.29332E-05	7.2853E-06	1.04366E-05	1.00384E-05	1.02613E-06	9.54702E-07	1.02613E-06	9.54702E-07	1.04366E-05	1.00384E-05
3830303774015	383030	3774015	1.93418E-05	7.7882E-06	7.58838E-06	2.01141E-06	1.87372E-06	7.00318E-05	5.03491E-05	3.39468E-05	3.35158E-05	2.37802E-05	7.55437E-06	1.08221E-05	1.04092E-05	1.06403E-06	9.89964E-07	1.06403E-06	9.89964E-07	1.08221E-05	1.04092E-05
3830403774015	383040	3774015	2.04498E-05	8.23435E-06	8.02308E-06	2.12664E-06	1.98106E-06	7.27044E-05	5.22705E-05	3.52423E-05	3.47948E-05	2.46878E-05	7.84267E-06	1.12351E-05	1.08064E-05	1.10463E-06	1.02774E-06	1.10463E-06	1.02774E-06	1.12351E-05	1.08064E-05
3830503774015	383050	3774015	2.17758E-05	8.76827E-06	8.5433E-06	2.26453E-06	2.10951E-06	7.58403E-05	5.45251E-05	3.67624E-05	3.62956E-05	2.57526E-05	8.18094E-06	1.17197E-05	1.12725E-05	1.15228E-06	1.07207E-06	1.15228E-06	1.07207E-06	1.17197E-05	1.12725E-05
3830603774015	383060	3774015	2.33658E-05	9.40852E-06	9.16712E-06	2.42988E-06	2.26354E-06	7.95196E-05	5.71703E-05	3.85459E-05	3.80564E-05	2.7002E-05	8.57783E-06	1.22883E-05	1.18194E-05	1.20818E-06	1.12408E-06	1.20818E-06	1.12408E-06	1.22883E-05	1.18194E-05
3830703774015	383070	3774015	2.51347E-05	1.01208E-05	9.86111E-06	2.61383E-06	2.4349E-06	8.34751E-05	6.00141E-05	4.04632E-05	3.99495E-05	2.83451E-05	9.00451E-06	1.28995E-05	1.24073E-05	1.26828E-06	1.18E-06	1.26828E-06	1.18E-06	1.28995E-05	1.24073E-05
3830803774015	383080	3774015	2.68407E-05	1.08077E-05	1.05304E-05	2.79125E-06	2.60017E-06	8.71188E-05	6.26337E-05	4.22294E-05	4.16933E-05	2.95824E-05	9.39756E-06	1.34626E-05	1.29489E-05	1.32364E-06	1.2315E-06	1.32364E-06	1.2315E-06	1.34626E-05	1.29489E-05
3830903774015	383090	3774015	2.86319E-05	1.1529E-05	1.12332E-05	2.97752E-06	2.77369E-06	9.08605E-05	6.53238E-05	4.40432E-05	4.34839E-05	3.08529E-05	9.80118E-06	1.40408E-05	1.35051E-05	1.38049E-06	1.2844E-06	1.38049E-06	1.2844E-06	1.40408E-05	1.35051E-05
3831003774015	383100	3774015	3.03617E-05	1.22255E-05	1.19118E-05	3.15741E-06	2.94126E-06	9.43616E-05	6.78409E-05	4.57403E-05	4.51595E-05	3.20418E-05	1.01788E-05	1.45818E-05	1.40254E-05	1.43368E-06	1.33389E-06	1.43368E-06	1.33389E-06	1.45818E-05	1.40254E-05
3831103774015	383110	3774015	3.19448E-05	1.28629E-05	1.25329E-05	3.32203E-06	3.09462E-06	9.73461E-05	6.99865E-05	4.71869E-05	4.65878E-05	3.30552E-05	1.05008E-05	1.5043E-05	1.4469E-05	1.47902E-06	1.37608E-06	1.47902E-06	1.37608E-06	1.5043E-05	1.4469E-05
3831203774015	383120	3774015	3.36005E-05	1.35296E-05	1.31825E-05	3.49422E-06	3.25502E-06	0.00010042	7.21962E-05	4.86768E-05	4.80587E-05	3.40988E-05	1.08323E-05	1.5518E-05	1.49259E-05	1.52572E-06	1.41952E-06	1.52572E-06	1.41952E-06	1.5518E-05	1.49259E-05
3831303774015	383130	3774015	3.53288E-05	1.42256E-05	1.38606E-05	3.67395E-06	3.42245E-06	0.000103618	7.44956E-05	5.02271E-05	4.95893E-05	3.51848E-05	1.11773E-05	1.60122E-05	1.54012E-05	1.57431E-06	1.46473E-06	1.57431E-06	1.46473E-06	1.60122E-05	1.54012E-05
3831403774015	383140	3774015	3.71424E-05	1.49558E-05	1.45721E-05	3.86256E-06	3.59814E-06	0.000107279	7.7128E-05	5.20019E-05	5.13417E-05	3.64282E-05	1.15723E-05	1.6578E-05	1.59455E-05	1.62994E-06	1.51649E-06	1.62994E-06	1.51649E-06	1.6578E-05	1.59455E-05
3831503774015	383150	3774015	3.89938E-05	1.57013E-05	1.52985E-05	4.05508E-06	3.77749E-06	0.000110825	7.96772E-05	5.37206E-05	5.30386E-05	3.76321E-05	1.19548E-05	1.71259E-05	1.64725E-05	1.68382E-06	1.56661E-06	1.68382E-06	1.56661E-06	1.71259E-05	1.64725E-05
3831603774015	383160	3774015	4.069E-05	1.63843E-05	1.59639E-05	4.23148E-06	3.94181E-06	0.000113961	8.19317E-05	5.52407E-05	5.45393E-05	3.8697E-05	1.2293E-05	1.76105E-05	1.69386E-05	1.73146E-06	1.61094E-06	1.73146E-06	1.61094E-06	1.76105E-05	1.69386E-05

			MDemolition	MSite Grubbing / Prep	MMass Grading / Excavation	MMass Grading / Excavation	MDrainage / Utilities Trenching	MFoundations / Concrete Pads	MBuilding / Structure Construction	MAsphalt Paving	MLandscaping or Other Finishing	MWaterside Construction (Piles)	RSSWDemolition	RSSWPlacing Base	RSSWForm	Child Risk				
Unique Identifier	X (UTM)	Y (UTM)	2027	2027	2027	2028	2028	2028	2028	2028	2028	2028	2029	2029	2029	3rd Trimester	0<2	2<16	Total	per million
3837403773995	383740	3773995	0.000874625	0.002684947	0.003157278	0.003115238	0.000662193	0.000861177	0.000633873	6.52426E-05	0.000764358	6.52426E-05	0.003429907	0.004976869	0.002950187	8.01584E-08	1.1772E-06	2.6824E-07	1.52556E-06	1.52556169
3837503773995	383750	3773995	0.000775003	0.002379126	0.002797658	0.002760407	0.000586768	0.000763087	0.000561674	5.78113E-05	0.000677296	5.78113E-05	0.003036101	0.004405448	0.00261146	7.11972E-08	1.0456E-06	2.377E-07	1.35451E-06	1.3545102
3837603773995	383760	3773995	0.000704218	0.002161829	0.002542134	0.002508285	0.000533176	0.00069339	0.000510373	5.25311E-05	0.000615435	5.25311E-05	0.002765872	0.00401334	0.002379027	6.48108E-08	9.5184E-07	2.16E-07	1.23265E-06	1.23265345
3837703773995	383770	3773995	0.000656153	0.002014277	0.002368625	0.002337086	0.000496785	0.000646064	0.000475539	4.89457E-05	0.00057343	4.89457E-05	0.002592849	0.00376228	0.002230203	6.0454E-08	8.8786E-07	2.0126E-07	1.14957E-06	1.1495726
3837803773995	383780	3773995	0.000620265	0.001904108	0.002239075	0.002209261	0.000469613	0.000610728	0.000449529	4.62687E-05	0.000542067	4.62687E-05	0.00246959	0.003583429	0.002124184	5.71857E-08	8.3985E-07	1.9025E-07	1.08729E-06	1.0872885
3837903773995	383790	3773995	0.000591895	0.001817016	0.002136662	0.002108212	0.000448134	0.000582794	0.000428968	4.41524E-05	0.000517273	4.41524E-05	0.002376895	0.003448926	0.002044453	5.4591E-08	8.0173E-07	1.8155E-07	1.03787E-06	1.03786963
3838003773995	383800	3773995	0.000570182	0.001750362	0.002058282	0.002030876	0.000431695	0.000561415	0.000413232	4.25327E-05	0.000498298	4.25327E-05	0.002312535	0.003355538	0.001989095	5.25929E-08	7.7237E-07	1.7488E-07	9.99849E-07	0.99984899
3838103773995	383810	3773995	0.000551373	0.00169262	0.001990383	0.00196388	0.000417454	0.000542895	0.0003996	4.11296E-05	0.00048186	4.11296E-05	0.002258653	0.003277354	0.001942749	5.08562E-08	7.4685E-07	1.6911E-07	9.66823E-07	0.96682256
3838203773995	383820	3773995	0.000531362	0.001631191	0.001918147	0.001892606	0.000402303	0.000523192	0.000385098	3.96369E-05	0.000464372	3.96369E-05	0.002195309	0.003185441	0.001888265	4.90149E-08	7.198E-07	1.6297E-07	9.3179E-07	0.9317897
3838303773995	383830	3773995	0.000507002	0.001556409	0.00183021	0.00180584	0.00038386	0.000499207	0.000367443	3.78198E-05	0.000443083	3.78198E-05	0.002107458	0.003057967	0.001812701	4.6788E-08	6.8709E-07	1.555E-07	8.8938E-07	0.88937986
3838403773995	383840	3773995	0.000475963	0.001461124	0.001718162	0.001695284	0.00036036	0.000468645	0.000344948	3.55044E-05	0.000415957	3.55044E-05	0.001981208	0.002874776	0.001704109	4.39677E-08	6.4568E-07	1.4597E-07	8.35614E-07	0.835614
3838603773995	383860	3773995	0.000391366	0.001201425	0.001412778	0.001393966	0.00029631	0.000385348	0.000283637	2.91939E-05	0.000342025	2.91939E-05	0.001600819	0.002322823	0.001376922	3.63265E-08	5.3347E-07	1.1998E-07	6.89772E-07	0.68977236
3838703773995	383870	3773995	0.000346271	0.001062992	0.001249992	0.001233348	0.000262168	0.000340947	0.000250955	2.58301E-05	0.000302616	2.58301E-05	0.001390867	0.002018178	0.001196335	3.22598E-08	4.7375E-07	1.0612E-07	6.12122E-07	0.6121219
3838803773995	383880	3773995	0.000304938	0.000936106	0.001100784	0.001086127	0.000230873	0.000300249	0.000221	2.27468E-05	0.000266493	2.27468E-05	0.001198404	0.00173891	0.001030791	2.85304E-08	4.1897E-07	9.3411E-08	5.40914E-07	0.54091439
3838903773995	383890	3773995	0.000270402	0.000830087	0.000976114	0.000963117	0.000204726	0.000266244	0.00019597	2.01706E-05	0.000236311	2.01706E-05	0.00103939	0.001508177	0.000894017	2.5409E-08	3.7312E-07	8.2793E-08	4.81327E-07	0.48132712
3839003773995	383900	3773995	0.000239613	0.00073557	0.00086497	0.000853452	0.000181415	0.000235928	0.000173656	1.78739E-05	0.000209404	1.78739E-05	0.000898436	0.00130365	0.000772777	2.26227E-08	3.322E-07	7.3326E-08	4.28145E-07	0.42814484
3839103773995	383910	3773995	0.000213476	0.000655335	0.00077062	0.000760359	0.000161626	0.000210194	0.000154714	1.59242E-05	0.000186563	1.59242E-05	0.000780315	0.001132254	0.000671177	2.02534E-08	2.9738E-07	6.5292E-08	3.8293E-07	0.38292975
3829703774005	382970	3774005	1.21047E-05	3.71595E-05	4.36965E-05	4.31147E-05	9.16471E-06	1.19186E-05	8.77276E-06	9.02953E-07	1.05787E-05	9.02953E-07	1.71498E-05	2.48847E-05	1.47511E-05	2.51154E-09	3.197E-08	5.3165E-09	3.97983E-08	0.03979828
3829803774005	382980	3774005	1.23497E-05	3.79115E-05	4.45808E-05	4.39872E-05	9.35017E-06	1.21598E-05	8.95029E-06	9.21226E-07	1.07927E-05	9.21226E-07	1.75054E-05	2.54007E-05	1.5057E-05	2.61787E-09	3.3225E-08	5.5062E-09	4.13492E-08	0.0413492
3829903774005	382990	3774005	1.26019E-05	3.86858E-05	4.54913E-05	4.48856E-05	9.54113E-06	1.24082E-05	9.13309E-06	9.4004E-07	1.10132E-05	9.4004E-07	1.78735E-05	2.59348E-05	1.53736E-05	2.73251E-09	3.4574E-08	5.7096E-09	4.30159E-08	0.04301594
3830003774005	383000	3774005	1.29975E-05	3.99001E-05	4.69192E-05	4.62945E-05	9.84063E-06	1.27977E-05	9.41977E-06	9.69548E-07	1.13589E-05	9.69548E-07	1.84193E-05	2.67268E-05	1.58431E-05	2.88831E-09	3.6425E-08	5.9939E-09	4.5307E-08	0.04530698
3830103774005	383010	3774005	1.35183E-05	4.14988E-05	4.87991E-05	4.81494E-05	1.02349E-05	1.33104E-05	9.79719E-06	1.00839E-06	1.1814E-05	1.00839E-06	1.91305E-05	2.77588E-05	1.64549E-05	3.08546E-09	3.8775E-08	6.3574E-09	4.82183E-08	0.04821827
3830203774005	383020	3774005	1.4088E-05	4.32478E-05	5.08559E-05	5.01788E-05	1.06663E-05	1.38714E-05	1.02101E-05	1.0509E-06	1.23119E-05	1.0509E-06	1.99197E-05	2.89039E-05	1.71337E-05	3.31052E-09	4.145E-08	6.7696E-09	5.153E-08	0.05152995
3830303774005	383030	3774005	1.45798E-05	4.47574E-05	5.2631E-05	5.19302E-05	1.10386E-05	1.43556E-05	1.05665E-05	1.08758E-06	1.27417E-05	1.08758E-06	2.06153E-05	2.99132E-05	1.7732E-05	3.53277E-09	4.4063E-08	7.1683E-09	5.47636E-08	0.05476358
3830403774005	383040	3774005	1.51042E-05	4.63672E-05	5.4524E-05	5.3798E-05	1.14356E-05	1.48719E-05	1.09466E-05	1.12669E-06	1.31999E-05	1.12669E-06	2.13639E-05	3.09995E-05	1.83759E-05	3.78514E-09	4.7016E-08	7.6175E-09	5.84186E-08	0.05841863
3830503774005	383050	3774005	1.57393E-05	4.83168E-05	5.68166E-05	5.60601E-05	1.19165E-05	1.54973E-05	1.14068E-05	1.17407E-06	1.3755E-05	1.17407E-06	2.22592E-05	3.22985E-05	1.91459E-05	4.09777E-09	5.0666E-08	8.1733E-09	6.29375E-08	0.06293748
3830603774005	383060	3774005	1.65032E-05	5.06619E-05	5.95743E-05	5.8781E-05	1.24948E-05	1.62494E-05	1.19605E-05	1.23105E-06	1.44226E-05	1.23105E-06	2.33166E-05	3.38329E-05	2.00554E-05	4.49E-09	5.5231E-08	8.8678E-09	6.85889E-08	0.06858887
3830703774005	383070	3774005	1.73306E-05	5.3202E-05	6.25612E-05	6.17281E-05	1.31213E-05	1.70641E-05	1.25601E-05	1.29278E-06	1.51457E-05	1.29278E-06	2.44395E-05	3.54623E-05	2.10213E-05	4.95492E-09	6.0606E-08	9.6848E-09	7.52463E-08	0.07524625
3830803774005	383080	3774005	1.80546E-05	5.54245E-05	6.51747E-05	6.43069E-05	1.36694E-05	1.7777E-05	1.30848E-05	1.34678E-06	1.57784E-05	1.34678E-06	2.5419E-05	3.68835E-05	2.18638E-05	5.4354E-09	6.6106E-08	1.0517E-08	8.20587E-08	0.08205873
3830903774005	383090	3774005	1.88076E-05	5.77362E-05	6.7893E-05	6.6989E-05	1.42396E-05	1.85185E-05	1.36306E-05	1.40295E-06	1.64365E-05	1.40295E-06	2.64296E-05	3.835E-05	2.27331E-05	5.99452E-09	7.2467E-08	1.1477E-08	8.99387E-08	0.0899387
3831003774005	383100	3774005	1.95189E-05	5.99197E-05	7.04607E-05	6.95225E-05	1.47781E-05	1.92188E-05	1.41461E-05	1.45601E-06	1.70581E-05	1.45601E-06	2.74091E-05	3.97712E-05	2.35755E-05	6.62132E-09	7.9541E-08	1.2539E-08	9.87011E-08	0.09870112
3831103774005	383110	3774005	2.01395E-05	6.18248E-05	7.27009E-05	7.17329E-05	1.5248E-05	1.98298E-05	1.45958E-05	1.5023E-06	1.76005E-05	1.5023E-06	2.83043E-05	4.10702E-05	2.43456E-05	7.30937E-09	8.724E-08	1.3682E-08	1.08231E-07	0.10823147
3831203774005	383120	3774005	2.07782E-05	6.37855E-05	7.50066E-05	7.40078E-05	1.57315E-05	2.04587E-05	1.50587E-05	1.54995E-06	1.81586E-05	1.54995E-06	2.9237E-05	4.24235E-05	2.51478E-05	8.14536E-09	9.6545E-08	1.5051E-08	1.19742E-07	0.11974169
3831303774005	383130	3774005	2.14314E-05	6.57908E-05	7.73646E-05	7.63345E-05	1.62261E-05	2.11019E-05	1.55322E-05	1.59868E-06	1.87295E-05	1.59868E-06	3.02008E-05	4.38221E-05	2.59768E-05	9.18158E-09	1.0802E-07	1.6723E-08	1.33922E-07	0.13392214
3831403774005	383140	3774005	2.21736E-05	6.80691E-05	8.00437E-05	7.89779E-05	1.6788E-05	2.18327E-05	1.607E-05	1.65404E-06	1.93781E-05	1.65404E-06	3.12021E-05	4.5275E-05	2.68381E-05	1.05183E-08	1.2277E-07	1.8852E-08	1.5214E-07	0.15213999
3831503774005	383150	3774005	2.2903E-05	7.03084E-05	8.26769E-05	8.1576E-05	1.73403E-05	2.25509E-05	1.65987E-05	1.70845E-06	2.00156E-05	1.70845E-06	3.22564E-05	4.68048E-05	2.77449E-05	1.23178E-08	1.4251E-07	2.165E-08	1.76482E-07	0.1764823
3831603774005	383160	3774005	2.36125E-05	7.24864E-05	8.5238E-05	8.41031E-05	1.78774E-05	2.32495E-05	1.71129E-05	1.76137E-06	2.06356E-05	1.76137E-06	3.32796E-05	4.82894E-05	2.8625E-05	1.493E-08	1.7103E-07	2.5634E-08	2.11599E-07	0.2115985
3837103774005	383710	3774005	0.001803655	0.005536909	0.006510951	0.006424257	0.001365577	0.001775922	0.001307176	0.000134544	0.001576263	0.000134544	0.005695528	0.008264334	0.004898929	1.63156E-07	2.3947E-06	5.5139E-07	3.10923E-06	3.10923237
3837203774005	383720	3774005	0.001780004	0.005464305	0.006425576	0.006340018	0.001347671	0.001752635	0.001290035	0.000132779	0.001555594	0.000132779	0.007803457	0.011322984	0.006712036	1.60969E-07	2.3626E-06	5.4624E-07	3.06978E-06	3.06978061
3837303774005	383730	3774005	0.001401542	0.004302491	0.005059377	0.00499201	0.001061131	0.001379992	0.001015749	0.000104548	0.001224845	0.000104548	0.00605319	0.00878331	0.005206568	1.27138E-07	1.8661E-06	4.3013E-07	2.42339E-06	2.42339038
3837403774005	383740	3774005	0.001166645	0.003581398	0.004211431	0.004155355	0.000883287	0.001148707	0.000845511	8.70258E-05	0.001019562	8.70258E-05	0.004984217	0.007232207	0.004287106	1.06115E-07	1.5576E-06	3.5806E-07	2.02179E-06	2.02179131
3837503774005	383750	3774005	0.001007922	0.003094147	0.003638464	0.003590017	0.000763115	0.000992425	0.000730479	7.51859E-05	0.00088085	7.51859E-05	0.004275199	0.006203407	0.003677254	9.18898E-08	1.3489E-06	3.0935E-07	1.7501E-06	1.75009975
3837603774005	383760	3774005	0.000900843	0.002765433	0.003251922	0.003208622	0.000682043	0.000886992	0.000652874	6.71983E-05	0.000787271	6.71983E-05	0.003809897	0.005528243	0.00327703	8.2273E-08	1.2077E-06	2.7649E-07	1.56648E-06	1.56648491
3837703774005	383770	3774005	0.000834239	0.002560969	0.00301149	0.002971391	0.000631616	0.000821412	0.000604604	6.223E-05	0.000729064	6.223E-05	0.003533863	0.005127711	0.003039603	7.62683E-08	1.1196E-06	2.5605E-07	1.4519E-06	1.45190083
3837803774005	383780	3774005	0.000787941	0.002418843	0.002844361	0.002806488	0.000596563	0.000775826	0.00057105	5.87764E-05	0.000688603	5.87764E-05	0.003351157	0.004862602	0.002882452	7.20771E-08	1.0581E-06	2.4184E-07	1.37197E-06	1.37197139
3837903774005	383790	3774005	0.000753819	0.002314093	0.002721184	0.002684951	0.000570729	0.000742228	0.00054632	5.62311E-05	0.000658782	5.62311E-05	0.003223448	0.004677293	0.002772604	6.89742E-08	1.0125E-06	2.3136E-07	1.31284E-06	1.31284127
3838003774005	383800	3774005	0.000731398	0.002245267	0.00264025	0.002605094	0.000553754	0.000720152	0.000530071	5.45586E-05	0.000639189	5.45586E-05	0.003150622	0.004571621	0.002709964	6.69178E-08	9.8231E-07	2.2448E-07	1.27371E-06	1.27371011
3838103774005	383810	3774005	0.00071404	0.002191981	0.00257759	0.002543269	0.000540612	0.000703062	0.000517492	5.32638E-05	0.000624019	5.32638E-05	0.003101116	0.004499786	0.002667382	6.53148E-08	9.5878E-07	2.1916E-07	1.24325E-06	1.24324877
3838203774005	383820	3774005	0.00069514	0.002133961	0.002509363	0.00247595	0.000526302	0.000684452	0.000503794	5.1854E-05	0.000607502	5.1854E-05	0.003044239	0.004417257	0.00261846	6.3576E-08	9.3326E-07	2.1336E-07	1.2102E-06	1.21019608
3838303774005	383830	3774005	0.000668073	0.002050869	0.002411653	0.002379542	0.000505809	0.000657801	0.000484177	4.98349E-05	0.000583847	4.98349E-05	0.002946478	0.004275403	0.002534372	6.11105E-08	8.9708E-07	2.0507E-07	1.16325E-06	1.16325255
3838403774005	383840	3774005	0.000625945	0.001921543	0.002259577	0.00222949	0.000473913	0.00061632	0.000453645	4.66923E-05	0.00054703	4.66923E-05	0.002768994	0.00401787	0.002381712	5.73041E-08	8.4122E-07	1.9214E-07	1.09066E-06	1.09066074
3838603774005	383860	3774005	0.000488728	0.001500311	0.001764243	0.001740752	0.000370024	0.000481214	0.000354199	3.64566E-05	0.000427113	3.64566E-05	0.00211709	0.003071944	0.001820986	4.49759E-08	6.6025E-07	1.4998E-07	8.55209E-07	0.85520861
3838703774005	383870	3774005	0.000418007	0.001283208	0.001508948	0.001488856	0.00031648	0.000411579	0.000302945	3.11812E-05	0.000365307	3.11812E-05	0.001773911	0.002573983	0.001525805	3.86271E-08	5.6704E-07	1.2824E-07	7.33912E-07	0.73391235
3838803774005	383880	3774005	0.0003578	0.001098386	0.001291612	0.001274414	0.000270897	0.000352299	0.000259311	2.66901E-05	0.000312691	2.66901E-05	0.001483568	0.00215269	0.001276071	3.32175E-08	4.8762E-07	1.0973E-07	6.30569E-07	0.63056854
3838903774005	383890	3774005	0.000310193	0.000952238	0.001119754	0.001104844	0.000234852	0.000305423	0.000224808	2.31388E-05	0.000271086	2.31388E-05	0.001256488	0.001823192	0.001080751	2.89329E-08	4.247E-07	9.5097E-08	5.48731E-07	0.54873108
3839003774005	383900	3774005	0.000268995	0.00082577	0.00097037	0.000958108	0.000203661	0.000264859	0.000194951	2.00657E-05	0.000235082	2.00657E-05	0.001061368	0.001540068	0.000912921	2.52209E-08	3.7019E-07	8.243E-08	4.77843E-07	0.47784269
3839103774005	383910	3774005	0.000235541	0.00072307	0.000850271	0.000838949	0.000178332	0.000231919	0.000170705	1.75702E-05	0.000205846	1.75702E-05	0.000904596	0.001312589	0.000778076	2.22007E-08	3.2583E-07	7.2144E-08	4.20177E-07	0.42017738
3829703774015	382970	3774015	1.20431E-05	3.69701E-05	4.34738E-05	4.28949E-05	9.118E-06	1.18579E-05	8.72805E-06	8.98351E-07	1.05248E-05	8.98351E-07	1.73182E-05	2.51291E-05	1.4896E-05	2.50833E-09	3.1911E-08	5.3014E-09	3.97204E-08	0.03972039
3829803774015	382980	3774015	1.22517E-05	3.76107E-05	4.42271E-05	4.36382E-05	9.27599E-06	1.20633E-05	8.87928E-06	9.13917E-07	1.07071E-05	9.13917E-07	1.76395E-05	2.55953E-05	1.51724E-05	2.60741E-09	3.3073E-08	5.4747E-09	4.11553E-08	0.04115528
3829903774015	382990	3774015	1.24658E-05	3.8268E-05	4.5E-05	4.44008E-05	9.4381E-06	1.22742E-05	9.03446E-06	9.29889E-07	1.08942E-05	9.29889E-07	1.79702E-05	2.60751E-05	1.54568E-05	2.71359E-09	3.4314E-08	5.6596E-09	4.26876E-08	0.04268756
3830003774015	383000	3774015	1.28378E-05	3.94099E-05	4.63428E-05	4.57257E-05	9.71973E-06	1.26404E-05	9.30404E-06	9.57637E-07	1.12193E-05	9.57637E-07	1.85004E-05	2.68445E-05	1.59129E-05	2.8652E-09	3.6111E-08	5.9338E-09	4.49104E-08	0.04491036
3830103774015	383010	3774015	1.3355E-05	4.09974E-05	4.82096E-05	4.75677E-05	1.01113E-05	1.31496E-05	9.67884E-06	9.96213E-07	1.16713E-05	9.96213E-07	1.9221E-05	2.78901E-05	1.65327E-05	3.06245E-09	3.8461E-08	6.2959E-09	4.78189E-08	0.04781893
3830203774015	383020	3774015	1.39265E-05	4.27521E-05	5.02729E-05	4.96035E-05	1.0544E-05	1.37124E-05	1.00931E-05	1.03885E-06	1.21708E-05	1.03885E-06	2.00258E-05	2.90578E-05	1.72249E-05	3.28917E-09	4.1154E-08	6.7091E-09	5.11522E-08	0.05115217
3830303774015	383030	3774015	1.44219E-05	4.42728E-05	5.20611E-05	5.13679E-05	1.09191E-05	1.42002E-05	1.04521E-05	1.0758E-06	1.26037E-05	1.0758E-06	2.07432E-05	3.00988E-05	1.7842E-05	3.51394E-09	4.3795E-08	7.1106E-09	5.44194E-08	0.05441937
3830403774015	383040	3774015	1.49536E-05	4.59049E-05	5.39804E-05	5.32616E-05	1.13216E-05	1.47236E-05	1.08374E-05	1.11546E-06	1.30683E-05	1.11546E-06	2.15168E-05	3.12213E-05	1.85074E-05	3.7703E-09	4.6794E-08	7.5647E-09	5.81287E-08	0.05812874
3830503774015	383050	3774015	1.55796E-05	4.78266E-05	5.62402E-05	5.54913E-05	1.17956E-05	1.534E-05	1.12911E-05	1.16216E-06	1.36154E-05	1.16216E-06	2.24214E-05	3.25339E-05	1.92854E-05	4.08321E-09	5.0444E-08	8.117E-09	6.26444E-08	0.06264442
3830603774015	383060	3774015	1.63181E-05	5.00937E-05	5.89061E-05	5.81218E-05	1.23547E-05	1.60672E-05	1.18263E-05	1.21725E-06	1.42608E-05	1.21725E-06	2.34726E-05	3.40592E-05	2.01896E-05	4.47069E-09	5.4947E-08	8.798E-09	6.82152E-08	0.06821519
3830703774015	383070	3774015	1.71183E-05	5.25502E-05	6.17948E-05	6.0972E-05	1.29606E-05	1.68551E-05	1.24063E-05	1.27694E-06	1.49601E-05	1.27694E-06	2.45893E-05	3.56795E-05	2.11501E-05	4.92978E-09	6.0248E-08	9.5981E-09	7.47758E-08	0.07477579
3830803774015	383080	3774015	1.7855E-05	5.48118E-05	6.44542E-05	6.35959E-05	1.35183E-05	1.75805E-05	1.29402E-05	1.33189E-06	1.5604E-05	1.33189E-06	2.56061E-05	3.71551E-05	2.20248E-05	5.4207E-09	6.5865E-08	1.0443E-08	8.17287E-08	0.08172869
3830903774015	383090	3774015	1.86207E-05	5.71624E-05	6.72184E-05	6.63233E-05	1.40981E-05	1.83344E-05	1.34951E-05	1.38901E-06	1.62732E-05	1.38901E-06	2.66542E-05	3.86758E-05	2.29263E-05	5.99302E-09	7.2373E-08	1.142E-08	8.97856E-08	0.08978557
3831003774015	383100	3774015	1.93357E-05	5.93571E-05	6.97991E-05	6.88698E-05	1.46394E-05	1.90384E-05	1.40133E-05	1.44234E-06	1.6898E-05	1.44234E-06	2.76617E-05	4.01378E-05	2.37929E-05	6.63125E-09	7.9571E-08	1.2493E-08	9.86955E-08	0.09869553
3831103774015	383110	3774015	1.99308E-05	6.11842E-05	7.19476E-05	7.09896E-05	1.509E-05	1.96244E-05	1.44446E-05	1.48674E-06	1.74181E-05	1.48674E-06	2.85476E-05	4.14232E-05	2.45548E-05	7.31615E-09	8.7225E-08	1.3621E-08	1.08163E-07	0.10816264
3831203774015	383120	3774015	2.05441E-05	6.3067E-05	7.41616E-05	7.31741E-05	1.55543E-05	2.02283E-05	1.48891E-05	1.53249E-06	1.79541E-05	1.53249E-06	2.9474E-05	4.27675E-05	2.53517E-05	8.14832E-09	9.6477E-08	1.4973E-08	1.19599E-07	0.11959901
3831303774015	383130	3774015	2.1181E-05	6.50221E-05	7.64607E-05	7.54426E-05	1.60365E-05	2.08554E-05	1.53507E-05	1.58E-06	1.85107E-05	1.58E-06	3.04379E-05	4.41661E-05	2.61807E-05	9.18638E-09	1.0796E-07	1.6636E-08	1.33785E-07	0.13378458
3831403774015	383140	3774015	2.1896E-05	6.72168E-05	7.90415E-05	7.79891E-05	1.65778E-05	2.15593E-05	1.58688E-05	1.63333E-06	1.91355E-05	1.63333E-06	3.14454E-05	4.5628E-05	2.70474E-05	1.05242E-08	1.2271E-07	1.8751E-08	1.51989E-07	0.15198942
3831503774015	383150	3774015	2.26272E-05	6.94617E-05	8.16812E-05	8.05936E-05	1.71315E-05	2.22793E-05	1.63988E-05	1.68788E-06	1.97745E-05	1.68788E-06	3.25122E-05	4.71759E-05	2.79649E-05	1.23256E-08	1.4247E-07	2.1542E-08	1.76343E-07	0.17634273
3831603774015	383160	3774015	2.33313E-05	7.1623E-05	8.42227E-05	8.31013E-05	1.76645E-05	2.29725E-05	1.6909E-05	1.74039E-06	2.03898E-05	1.74039E-06	3.35572E-05	4.86922E-05	2.88637E-05	1.49796E-08	1.7144E-07	2.5561E-08	2.11984E-07	0.21198362

			EGIODemolition	EGIOSite Grubbing / Prep	EGIOMass Grading / Excavation	EGIOMass Grading / Excavation	EGIODrainage / Utilities Trenching	EGIODrainage / Utilities Trenching	EGIOFoundations / Concrete Pads	EGIOFoundations / Concrete Pads	EGIOBuilding / Structure Construction	EGIOBuilding / Structure Construction	EGIOAsphalt Paving	EGIOArchitectural Coating	EGIOLandscaping or Other Finishing	EGIOWaterside Construction (Piles)	HIWaterside Construction (Landscaping)	HIWaterside Construction (Landscaping)	KMDemolition	KMSite Grubbing / Prep
Unique Identifier	X (UTM)	Y (UTM)	2025	2025	2025	2026	2026	2027	2026	2027	2026	2027	2027	2027	2027	2027	2025	2026	2025	2025
3836803774015	383680	3774015	0.00344902	0.00135275	0.000447991	0.00043876	0.001018824	0.001017252	0.001338601	0.001337737	0.001433809	0.001399441	5.57947E-05	5.57947E-05	0.001511031	5.57947E-05	0.000667224	0.000646325	0.001127162	0.004891963
3836903774015	383690	3774015	0.004909935	0.00192575	0.000637748	0.000624608	0.001450371	0.001448133	0.001905598	0.001904368	0.002041133	0.001992208	7.94279E-05	7.94279E-05	0.002151064	7.94279E-05	0.000948842	0.000919122	0.001603516	0.00695937
3837003774015	383700	3774015	0.006982373	0.00273858	0.000906935	0.000888249	0.002062559	0.002059376	0.002709933	0.002708184	0.002902676	0.002833101	0.000112954	0.000112954	0.003059008	0.000112954	0.001348282	0.001306051	0.002279184	0.00989182
3837303774015	383730	3774015	0.006177782	0.00242301	0.000802428	0.000785895	0.001824887	0.001822071	0.002397663	0.002396115	0.002568196	0.002506638	9.99378E-05	9.99378E-05	0.002706513	9.99378E-05	0.001193422	0.001156041	0.002016842	0.008753238
3837403774015	383740	3774015	0.006168333	0.00241931	0.0008012	0.000784693	0.001822096	0.001819284	0.002393995	0.00239245	0.002564268	0.002502804	9.97849E-05	9.97849E-05	0.002702374	9.97849E-05	0.001191649	0.001154324	0.002013728	0.008739723
3837503774015	383750	3774015	0.005133345	0.00201337	0.000666766	0.000653029	0.001516365	0.001514025	0.001992305	0.00199102	0.002134008	0.002082857	8.3042E-05	8.3042E-05	0.002248941	8.3042E-05	0.000992251	0.000961171	0.001676262	0.007275095
3837603774015	383760	3774015	0.004473248	0.00175447	0.000581027	0.000569056	0.001321376	0.001319337	0.001736115	0.001734995	0.001859596	0.001815022	7.23636E-05	7.23636E-05	0.001959749	7.23636E-05	0.000865088	0.000837992	0.001461017	0.006340916
3837703774015	383770	3774015	0.004089159	0.00160383	0.000531138	0.000520195	0.001207918	0.001206054	0.001587046	0.001586022	0.001699924	0.001659178	6.61502E-05	6.61502E-05	0.001791478	6.61502E-05	0.000791114	0.000766334	0.001335761	0.005797295
3837803774015	383780	3774015	0.00384739	0.001509	0.000499735	0.000489438	0.0011365	0.001134747	0.001493213	0.001492249	0.001599417	0.00156108	6.22391E-05	6.22391E-05	0.001685559	6.22391E-05	0.000744564	0.000721243	0.001256922	0.00545513
3837903774015	383790	3774015	0.003696421	0.00144979	0.000480125	0.000470233	0.001091905	0.00109022	0.00143462	0.001433694	0.001536657	0.001499824	5.97969E-05	5.97969E-05	0.001619418	5.97969E-05	0.00071551	0.000693099	0.001207709	0.005241544
3838003774015	383800	3774015	0.003617433	0.00141881	0.000469866	0.000460185	0.001068572	0.001066923	0.001403964	0.001403058	0.001503821	0.001467775	5.85191E-05	5.85191E-05	0.001584813	5.85191E-05	0.000700332	0.000678396	0.001182017	0.005130036
3838103774015	383810	3774015	0.00357317	0.00140145	0.000464116	0.000454554	0.001055497	0.001053868	0.001386785	0.00138589	0.00148542	0.001449815	5.78031E-05	5.78031E-05	0.001565421	5.78031E-05	0.000691852	0.000670182	0.001167719	0.005067981
3838203774015	383820	3774015	0.003526957	0.00138332	0.000458114	0.000448675	0.001041846	0.001040238	0.001368849	0.001367966	0.001466209	0.001431064	5.70555E-05	5.70555E-05	0.001545175	5.70555E-05	0.000683008	0.000661615	0.001152884	0.005003599
3838303774015	383830	3774015	0.003434397	0.00134702	0.000446091	0.0004369	0.001014504	0.001012939	0.001332926	0.001332066	0.00142773	0.001393508	5.55581E-05	5.55581E-05	0.001504625	5.55581E-05	0.000665243	0.000644406	0.001123037	0.004874058
3838403774015	383840	3774015	0.003212775	0.0012601	0.000417305	0.000408707	0.000949038	0.000947574	0.001246912	0.001246108	0.001335599	0.001303585	5.1973E-05	5.1973E-05	0.001407531	5.1973E-05	0.000622597	0.000603096	0.001051062	0.004561683
3838603774015	383860	3774015	0.002314727	0.00090787	0.000300658	0.000294464	0.000683759	0.000682704	0.00089837	0.00089779	0.000962266	0.000939201	3.74453E-05	3.74453E-05	0.001014092	3.74453E-05	0.0004495	0.000435421	0.000757755	0.003288709
3838703774015	383870	3774015	0.001880366	0.00073751	0.000244239	0.000239207	0.000555451	0.000554594	0.00072979	0.000729319	0.000781696	0.000762959	3.04186E-05	3.04186E-05	0.000823797	3.04186E-05	0.000365734	0.000354279	0.000615614	0.002671806
3838803774015	383880	3774015	0.00154937	0.00060768	0.000201247	0.0001971	0.000457676	0.00045697	0.000601327	0.000600939	0.000644096	0.000628657	2.50641E-05	2.50641E-05	0.000678786	2.50641E-05	0.000301895	0.000292439	0.000507244	0.002201476
3838903774015	383890	3774015	0.001307826	0.00051295	0.000169873	0.000166373	0.000386325	0.000385729	0.000507581	0.000507253	0.000543683	0.000530651	2.11567E-05	2.11567E-05	0.000572964	2.11567E-05	0.000255305	0.00024739	0.00042813	0.001858113
3839003774015	383900	3774015	0.001118988	0.00043888	0.000145345	0.00014235	0.000330544	0.000330034	0.00043429	0.00043401	0.00046518	0.00045403	1.81018E-05	1.81018E-05	0.000490233	1.81018E-05	0.000218875	0.000212019	0.000366244	0.001589524
3839103774015	383910	3774015	0.000974566	0.00038224	0.000126586	0.000123978	0.000287882	0.000287438	0.000378239	0.000377995	0.000405142	0.000395431	1.57655E-05	1.57655E-05	0.000426962	1.57655E-05	0.000191009	0.000185026	0.000318887	0.001383991
3829703774025	382970	3774025	0.000161029	6.3158E-05	2.0916E-05	2.04851E-05	4.75673E-05	4.74939E-05	6.24972E-05	6.24569E-05	6.69424E-05	6.53378E-05	2.60497E-06	2.60497E-06	7.05477E-05	2.60497E-06	2.43396E-05	2.35772E-05	1.5932E-05	6.9146E-05
3829803774025	382980	3774025	0.000168377	6.604E-05	2.18703E-05	2.14197E-05	4.97377E-05	4.96609E-05	6.53488E-05	6.53066E-05	6.99967E-05	6.83189E-05	2.72383E-06	2.72383E-06	7.37666E-05	2.72383E-06	2.53011E-05	2.45086E-05	1.6199E-05	7.0305E-05
3829903774025	382990	3774025	0.000176326	6.9157E-05	2.29028E-05	2.2431E-05	5.20858E-05	5.20054E-05	6.84339E-05	6.83898E-05	7.33013E-05	7.15443E-05	2.85242E-06	2.85242E-06	7.72491E-05	2.85242E-06	2.63434E-05	2.55182E-05	1.64751E-05	7.15033E-05
3830003774025	383000	3774025	0.000187742	7.3635E-05	2.43857E-05	2.38832E-05	5.54581E-05	5.53725E-05	7.28647E-05	7.28176E-05	7.80471E-05	7.61764E-05	3.0371E-06	3.0371E-06	8.22506E-05	3.0371E-06	2.78969E-05	2.70231E-05	1.69889E-05	7.37328E-05
3830103774025	383010	3774025	0.000202841	7.9557E-05	2.63468E-05	2.5804E-05	5.99182E-05	5.98257E-05	7.87246E-05	7.86738E-05	8.43239E-05	8.23027E-05	3.28135E-06	3.28135E-06	8.88654E-05	3.28135E-06	2.99832E-05	2.9044E-05	1.77334E-05	7.69642E-05
3830203774025	383020	3774025	0.000220401	8.6444E-05	2.86277E-05	2.80378E-05	6.51053E-05	6.50048E-05	8.55398E-05	8.54846E-05	9.16238E-05	8.94276E-05	3.56541E-06	3.56541E-06	9.65585E-05	3.56541E-06	3.24049E-05	3.139E-05	1.85662E-05	8.05787E-05
3830303774025	383030	3774025	0.000237413	9.3117E-05	3.08373E-05	3.0202E-05	7.01305E-05	7.00223E-05	9.21423E-05	9.20828E-05	9.86959E-05	9.63302E-05	3.84062E-06	3.84062E-06	0.000104011	3.84062E-06	3.4737E-05	3.3649E-05	1.92406E-05	8.35056E-05
3830403774025	383040	3774025	0.000256832	0.00010073	3.33597E-05	3.26723E-05	7.58668E-05	7.57497E-05	9.96791E-05	9.96147E-05	0.000106769	0.00010421	4.15476E-06	4.15476E-06	0.000112519	4.15476E-06	3.74045E-05	3.62329E-05	1.99603E-05	8.6629E-05
3830503774025	383050	3774025	0.000280616	0.00011006	3.6449E-05	3.5698E-05	8.28926E-05	8.27647E-05	0.00010891	0.00010884	0.000116656	0.00011386	4.53952E-06	4.53952E-06	0.000122939	4.53952E-06	4.06856E-05	3.94112E-05	2.08112E-05	9.0322E-05
3830603774025	383060	3774025	0.0003104	0.00012174	4.03177E-05	3.9487E-05	9.16907E-05	9.15493E-05	0.00012047	0.00012039	0.000129038	0.000125945	5.02134E-06	5.02134E-06	0.000135988	5.02134E-06	4.48205E-05	4.34166E-05	2.1825E-05	9.47222E-05
3830703774025	383070	3774025	0.000345888	0.00013566	4.49272E-05	4.40015E-05	0.000102174	0.000102016	0.000134243	0.000134156	0.000143791	0.000140344	5.59542E-06	5.59542E-06	0.000151535	5.59542E-06	4.98057E-05	4.82457E-05	2.29181E-05	9.94662E-05
3830803774025	383080	3774025	0.0003862	0.00015147	5.01632E-05	4.91296E-05	0.000114081	0.000113905	0.000149888	0.000149791	0.000160549	0.000156701	6.24754E-06	6.24754E-06	0.000169196	6.24754E-06	5.55659E-05	5.38255E-05	2.40044E-05	0.000104181
3830903774025	383090	3774025	0.000433975	0.00017021	5.63687E-05	5.52073E-05	0.000128194	0.000127996	0.00016843	0.000168322	0.00018041	0.000176085	7.0204E-06	7.0204E-06	0.000190126	7.0204E-06	6.25496E-05	6.05904E-05	2.51495E-05	0.000109151
3831003774025	383100	3774025	0.000487247	0.00019111	6.32882E-05	6.19842E-05	0.00014393	0.000143708	0.000189106	0.000188984	0.000202556	0.000197701	7.88218E-06	7.88218E-06	0.000213465	7.88218E-06	7.04499E-05	6.82433E-05	2.62018E-05	0.000113718
3831103774025	383110	3774025	0.000543546	0.00021319	7.06008E-05	6.91462E-05	0.000160561	0.000160313	0.000210956	0.00021082	0.00022596	0.000220544	8.79293E-06	8.79293E-06	0.00023813	8.79293E-06	7.87825E-05	7.63149E-05	2.70459E-05	0.000117381
3831203774025	383120	3774025	0.000612447	0.00024021	7.95503E-05	7.79113E-05	0.000180914	0.000180635	0.000237697	0.000237544	0.000254603	0.000248501	9.90754E-06	9.90754E-06	0.000268316	9.90754E-06	8.8997E-05	8.62094E-05	2.79195E-05	0.000121173
3831303774025	383130	3774025	0.000699672	0.00027442	9.08798E-05	8.90074E-05	0.00020668	0.000206361	0.00027155	0.000271375	0.000290864	0.000283892	1.13186E-05	1.13186E-05	0.000306529	1.13186E-05	0.000101911	9.87192E-05	2.88428E-05	0.00012518
3831403774025	383140	3774025	0.00081289	0.00031883	0.000105586	0.00010341	0.000240124	0.000239753	0.000315491	0.000315288	0.00033793	0.00032983	1.31501E-05	1.31501E-05	0.000356131	1.31501E-05	0.000118539	0.000114826	2.98612E-05	0.0001296
3831503774025	383150	3774025	0.000967147	0.00037933	0.000125622	0.000123034	0.000285691	0.00028525	0.00037536	0.000375118	0.000402057	0.00039242	1.56455E-05	1.56455E-05	0.000423711	1.56455E-05	0.000140937	0.000136523	3.0918E-05	0.000134187
3831603774025	383160	3774025	0.001198542	0.00047008	0.000155678	0.00015247	0.000354043	0.000353497	0.00046517	0.000464866	0.000498252	0.000486309	1.93888E-05	1.93888E-05	0.000525086	1.93888E-05	0.000173805	0.000168361	3.19772E-05	0.000138783
3836803774025	383680	3774025	0.002457748	0.00096396	0.000319235	0.000312658	0.000726007	0.000724886	0.000953878	0.000953262	0.001021722	0.000997232	3.97589E-05	3.97589E-05	0.00107675	3.97589E-05	0.000475503	0.000460609	0.000800285	0.003473291
3836903774025	383690	3774025	0.003180207	0.00124732	0.000413075	0.000404564	0.000939418	0.000937968	0.001234272	0.001233475	0.001322059	0.0012903 7	5.14461E-05	5.14461E-05	0.001393262	5.14461E-05	0.00061486	0.000595601	0.001036194	0.004497153
3837003774025	383700	3774025	0.004142593	0.00162478	0.000538078	0.000526992	0.001223702	0.001221814	0.001607784	0.001606747	0.001722138	0.001680859	6.70146E-05	6.70146E-05	0.001814888	6.70146E-05	0.000800411	0.000775341	0.001350169	0.005859831
3837103774025	383710	3774025	0.005555032	0.00217876	0.000721539	0.000706673	0.00164093	0.001638398	0.002155967	0.002154576	0.00230931	0.002253957	8.98636E-05	8.98636E-05	0.002433684	8.98636E-05	0.00107268	0.001039081	0.001810822	0.007859094
3837203774025	383720	3774025	0.004523197	0.00177406	0.000587515	0.00057541	0.00133613	0.001334069	0.001755501	0.001754368	0.00188036	0.001835289	7.31716E-05	7.31716E-05	0.001981632	7.31716E-05	0.000873922	0.000846549	0.001474575	0.006399759
3837503774025	383750	3774025	0.004947202	0.00194036	0.000642588	0.000629349	0.001461379	0.001459124	0.001920061	0.001918822	0.002056625	0.002007329	8.00307E-05	8.00307E-05	0.002167391	8.00307E-05	0.000955822	0.00092584	0.001613165	0.007001251
3837603774025	383760	3774025	0.006989819	0.0027415	0.000907902	0.000889196	0.002064758	0.002061573	0.002712823	0.002711072	0.002905772	0.002836122	0.000113074	0.000113074	0.00306227	0.000113074	0.001349494	0.001307225	0.002279182	0.00989181
3837703774025	383770	3774025	0.006231988	0.00244427	0.000809468	0.00079279	0.001840899	0.001838059	0.002418701	0.00241714	0.00259073	0.002528632	0.000100815	0.000100815	0.002730261	0.000100815	0.001203514	0.001165818	0.002032224	0.008819998
3837803774025	383780	3774025	0.005770421	0.00226324	0.000749516	0.000734073	0.001704554	0.001701924	0.002239561	0.002238116	0.00239885	0.002341351	9.33479E-05	9.33479E-05	0.002528047	9.33479E-05	0.001114623	0.001079711	0.001881873	0.008167461
3837903774025	383790	3774025	0.005568577	0.00218407	0.000723298	0.000708396	0.001644931	0.001642393	0.002161224	0.002159829	0.00231494	0.002259453	9.00827E-05	9.00827E-05	0.002439618	9.00827E-05	0.001075787	0.001042091	0.00181623	0.007882568
3838003774025	383800	3774025	0.005513859	0.00216261	0.000716191	0.000701435	0.001628767	0.001626254	0.002139987	0.002138606	0.002292193	0.0023725	8.91975E-05	8.91975E-05	0.002415646	8.91975E-05	0.001065307	0.001031939	0.001798628	0.007806174
3838103774025	383810	3774025	0.005521457	0.00216559	0.000717178	0.000702402	0.001631012	0.001628495	0.002142936	0.002141553	0.002295352	0.002240334	8.93205E-05	8.93205E-05	0.002418975	8.93205E-05	0.001066853	0.001033437	0.001801473	0.00781852
3838203774025	383820	3774025	0.005547694	0.00217588	0.000720586	0.000705739	0.001638762	0.001636233	0.002153119	0.002151729	0.002306259	0.002250979	8.97449E-05	8.97449E-05	0.002430469	8.97449E-05	0.001072022	0.001038444	0.001810627	0.007858249
3838303774025	383830	3774025	0.005536763	0.0021716	0.000719166	0.000704349	0.001635533	0.001633009	0.002148876	0.00214749	0.002301715	0.002246544	8.95681E-05	8.95681E-05	0.00242568	8.95681E-05	0.001070082	0.001036565	0.001808077	0.00784718
3838403774025	383840	3774025	0.004032204	0.00158149	0.00052374	0.000512949	0.001191094	0.001189256	0.001564941	0.001563931	0.001676247	0.001636069	6.52289E-05	6.52289E-05	0.001766526	6.52289E-05	0.000779979	0.000755548	0.001316187	0.005712345
3838603774025	383860	3774025	0.00318565	0.00124946	0.000413782	0.000405256	0.000941025	0.000939573	0.001236384	0.001235587	0.001324322	0.001292579	5.15342E-05	5.15342E-05	0.001395647	5.15342E-05	0.00060173	0.000597765	0.001041702	0.00452106
3838703774025	383870	3774025	0.002364883	0.00092754	0.000307173	0.000300844	0.000698575	0.000697497	0.000917836	0.000917244	0.000983117	0.000959552	3.82566E-05	3.82566E-05	0.001036065	3.82566E-05	0.000458794	0.000444424	0.000773076	0.003355203
3838803774025	383880	3774025	0.001842273	0.00072257	0.000239292	0.000234361	0.000544199	0.000543359	0.000715006	0.000714544	0.00076586	0.000747503	2.98024E-05	2.98024E-05	0.000807108	2.98024E-05	0.000358001	0.000346787	0.000601999	0.002612718
3838903774025	383890	3774025	0.001500535	0.00058853	0.000194903	0.000190888	0.000443251	0.000442567	0.000582373	0.000581998	0.000623795	0.000608843	2.42741E-05	2.42741E-05	0.000657391	2.42741E-05	0.000292091	0.000282942	0.000490115	0.002127134
3839003774025	383900	3774025	0.001258478	0.00049359	0.000163463	0.000160095	0.000371748	0.000371175	0.000488429	0.000488114	0.000523168	0.000510628	2.03584E-05	2.03584E-05	0.000551345	2.03584E-05	0.000245403	0.000237717	0.00041084	0.001783113
3839103774025	383910	3774025	0.001080733	0.00042388	0.000140376	0.000137483	0.000319243	0.000318751	0.000419444	0.000419173	0.000449277	0.000438508	1.7483E-05	1.7483E-05	0.000473474	1.7483E-05	0.000211118	0.000204506	0.000352631	0.001530445
3829703774035	382970	3774035	0.00016129	6.326E-05	2.09498E-05	2.05182E-05	4.76443E-05	4.75708E-05	6.25983E-05	6.25579E-05	6.70506E-05	6.54435E-05	2.60918E-06	2.60918E-06	7.06618E-05	2.60918E-06	2.41566E-05	2.34E-05	1.5837E-05	6.87335E-05
3829803774035	382980	3774035	0.00016835	6.6029E-05	2.18668E-05	2.14163E-05	4.97297E-05	4.9653E-05	6.53383E-05	6.52962E-05	6.99855E-05	6.8308E-05	2.72339E-06	2.72339E-06	7.37548E-05	2.72339E-06	2.52639E-05	2.50607E-05	2.42758E-05	1.60701E-05	6.97452E-05
3829903774035	382990	3774035	0.000175967	6.9017E-05	2.28562E-05	2.23852E-05	5.19797E-05	5.18995E-05	6.82945E-05	6.82504E-05	7.31519E-05	7.13985E-05	2.84661E-06	2.84661E-06	7.70917E-05	2.84661E-06	2.60348E-05	2.52194E-05	1.63077E-05	7.07765E-05
3830003774035	383000	3774035	0.000187365	7.3487E-05	2.43367E-05	2.38352E-05	5.53466E-05	5.52612E-05	7.27182E-05	7.26713E-05	7.78903E-05	7.60233E-05	3.03099E-06	3.03099E-06	8.20853E-05	3.03099E-06	2.75632E-05	2.66999E-05	1.68101E-05	7.29569E-05
3830103774035	383010	3774035	0.000202859	7.9564E-05	2.63492E-05	2.58063E-05	5.99235E-05	5.9831E-05	7.87316E-05	7.86808E-05	8.43314E-05	8.231E-05	3.28164E-06	3.28164E-06	8.88733E-05	3.28164E-06	2.96728E-05	2.87434E-05	1.75682E-05	7.62472E-05
3830203774035	383020	3774035	0.000221029	8.6691E-05	2.87093E-05	2.81178E-05	6.5291E-05	6.51902E-05	8.57838E-05	8.57285E-05	9.18852E-05	8.96827E-05	3.57558E-06	3.57558E-06	9.68339E-05	3.57558E-06	3.21448E-05	3.1138E-05	1.84282E-05	7.99796E-05
3830303774035	383030	3774035	0.000237736	9.3243E-05	3.08793E-05	3.02431E-05	7.0226E-05	7.01177E-05	9.22678E-05	9.22083E-05	9.88303E-05	9.64614E-05	3.84585E-06	3.84585E-06	0.000104153	3.84585E-06	3.43962E-05	3.33188E-05	1.90618E-05	8.27297E-05
3830403774035	383040	3774035	0.000256751	0.0001007	3.33492E-05	3.26621E-05	7.58429E-05	7.57259E-05	9.96477E-05	9.95834E-05	0.000106735	0.000104177	4.15345E-06	4.15345E-06	0.000112484	4.15345E-06	3.6965E-05	3.58072E-05	1.9734E-05	8.56468E-05
3830503774035	383050	3774035	0.00028005	0.00010984	3.63755E-05	3.5626E-05	8.27254E-05	8.25978E-05	0.00010869	0.00010862	0.000116421	0.00011363	4.53036E-06	4.53036E-06	0.000122691	4.53036E-06	4.0133E-05	3.8876E-05	2.05373E-05	8.91335E-05
3830603774035	383060	3774035	0.000309322	0.00012132	4.01777E-05	3.93499E-05	9.13724E-05	9.12314E-05	0.00012005 1	0.000119974	0.00012859	0.000125508	5.0039E-06	5.0039E-06	0.000135516	5.0039E-06	4.4137E-05	4.27546E-05	2.15037E-05	9.33275E-05
3830703774035	383070	3774035	0.000344173	0.00013499	4.47043E-05	4.37833E-05	0.000101667	0.00010151	0.000133577	0.000133491	0.000143078	0.000139648	5.56767E-06	5.56767E-06	0.000150784	5.56767E-06	4.89554E-05	4.7422E-05	2.25492E-05	9.78652E-05
3830803774035	383080	3774035	0.000385643	0.00015125	5.00908E-05	4.90588E-05	0.000113917	0.000113741	0.000149672	0.000149575	0.000160317	0.000156475	6.23853E-06	6.23853E-06	0.000168952	6.23853E-06	5.4791E-05	5.30748E-05	2.36626E-05	0.000102698
3830903774035	383090	3774035	0.000435286	0.00017073	5.6539E-05	5.53741E-05	0.000128581	0.000128383	0.000168939	0.00016883	0.000180955	0.000176618	7.04161E-06	7.04161E-06	0.000190701	7.04161E-06	6.19576E-05	6.00169E-05	2.48485E-05	0.000107844
3831003774035	383100	3774035	0.000490184	0.00019226	6.36697E-05	6.23578E-05	0.000144798	0.000144575	0.000190246	0.000190123	0.000203777	0.000198892	7.9297E-06	7.9297E-06	0.000214752	7.9297E-06	7.00337E-05	6.78401E-05	2.59212E-05	0.0001125
3831103774035	383110	3774035	0.000546376	0.0002143	7.09683E-05	6.95061E-05	0.000161397	0.000161148	0.000212054	0.000211917	0.000227137	0.000221692	8.8387E-06	8.8387E-06	0.00023937	8.8387E-06	7.82874E-05	7.58353E-05	2.67291E-05	0.000116006

Unique Identifier	X (UTM)	Y (UTM)	KMMass Grading / Excavation	KMMass Grading / Excavation	KMDrainage / Utilities Trenching	KMFoundations / Concrete Pads	KMBuilding / Structure Construction	KMAsphalt Paving	KMArchitectural Coating	KMLandscaping or Other Finishing	KMWaterside Construction (Piles)	EWNDemolition	EWNSite Grubbing / Prep	EWNDrainage / Utilities Trenching	EWNDrainage / Utilities Trenching	EWNDrainage / Utilities Trenching	EWNFoundation s / Concrete Pads	EWNBuilding / Structure Construction	EWNAsphalt Paving	EWNLandscaping or Other Finishing	EWNWaterside Construction (Piles)
			2025	2026	2026	2026	2026	2026	2026	2026	2026	2027	2027	2027	2028	2029	2029	2029	2029	2029	2029
3836803774015	383680	3774015	0.003718414	0.003679932	0.001321495	0.00069933	0.002401955	7.71652E-05	7.71652E-05	0.00247912	7.71652E-05	0.002675369	0.000145811	0.000342392	0.00033578	0.000328832	0.00028483	0.000618491	4.40023E-05	0.000640493	4.40023E-05
3836903774015	383690	3774015	0.005289864	0.005235119	0.001879976	0.000994876	0.003417052	0.000109776	0.000109776	0.003526828	0.000109776	0.003805458	0.000207402	0.00048702	0.000477615	0.000467733	0.000405144	0.000879745	6.25891E-05	0.00091104	6.25891E-05
3837003774015	383700	3774015	0.007518838	0.007441025	0.002672136	0.001414084	0.004856885	0.000156032	0.000156032	0.005012917	0.000156032	0.005408594	0.000294775	0.000692188	0.000678821	0.000664776	0.00057582	0.001250358	8.89562E-05	0.001294836	8.89562E-05
3837303774015	383730	3774015	0.006653394	0.006584538	0.002364564	0.001251318	0.004297841	0.000138072	0.000138072	0.004435914	0.000138072	0.004786782	0.000260886	0.000612609	0.000600779	0.000588348	0.000509619	0.001106607	7.87291E-05	0.001145972	7.87291E-05
3837403774015	383740	3774015	0.006643122	0.006574372	0.002360913	0.001249386	0.004291206	0.000137859	0.000137859	0.004429065	0.000137859	0.004779692	0.000260499	0.000611702	0.000599889	0.000587477	0.000508864	0.001104968	7.86125E-05	0.001144274	7.86125E-05
3837503774015	383750	3774015	0.005529848	0.005472619	0.001965265	0.00104001	0.003572073	0.000114756	0.000114756	0.003686829	0.000114756	0.003979391	0.000216882	0.00050928	0.000499445	0.000489111	0.000423661	0.000919955	6.54498E-05	0.00095268	6.54498E-05
3837603774015	383760	3774015	0.004819772	0.004769892	0.001712909	0.000906465	0.003113391	0.000100021	0.000100021	0.003213412	0.000100021	0.003469093	0.00018907	0.000443972	0.000435399	0.00042639	0.000369333	0.000801984	5.70569E-05	0.000830513	5.70569E-05
3837703774015	383770	3774015	0.004406562	0.004360959	0.001566058	0.000828752	0.002846473	9.14458E-05	9.14458E-05	0.002937919	9.14458E-05	0.003172337	0.000172896	0.000405993	0.000398153	0.000389915	0.000337739	0.00073338	5.2176E-05	0.000759468	5.2176E-05
3837803774015	383780	3774015	0.004146481	0.004103568	0.001473627	0.000779838	0.00267847	8.60485E-05	8.60485E-05	0.002764518	8.60485E-05	0.002985724	0.000162726	0.000382111	0.000374732	0.000366978	0.000317872	0.000690239	4.91068E-05	0.000714793	4.91068E-05
3837903774015	383790	3774015	0.003984132	0.0039429	0.001415929	0.000749304	0.002573599	8.26795E-05	8.26795E-05	0.002656278	8.26795E-05	0.002869447	0.000156389	0.00036723	0.000360138	0.000352687	0.000305492	0.000663358	4.71944E-05	0.000686955	4.71944E-05
3838003774015	383800	3774015	0.003899374	0.003859019	0.001385807	0.000733364	0.002518848	8.09205E-05	8.09205E-05	0.002599769	8.09205E-05	0.002809035	0.000153096	0.000359498	0.000352556	0.000345261	0.000299061	0.000649392	4.62007E-05	0.000672493	4.62007E-05
3838103774015	383810	3774015	0.003852206	0.003812339	0.001369044	0.000724493	0.00248838	7.99417E-05	7.99417E-05	0.002568321	7.99417E-05	0.002775728	0.000151281	0.000355236	0.000348376	0.000341167	0.000295515	0.000641692	4.56529E-05	0.000664519	4.56529E-05
3838203774015	383820	3774015	0.003803269	0.003763908	0.001351652	0.000715289	0.002456768	7.89261E-05	7.89261E-05	0.002535694	7.89261E-05	0.002741241	0.000149401	0.000350822	0.000344047	0.000336929	0.000291843	0.00063372	4.50857E-05	0.000656263	4.50857E-05
3838303774015	383830	3774015	0.003704804	0.003666463	0.001316658	0.00069677	0.002393163	7.68828E-05	7.68828E-05	0.002470046	7.68828E-05	0.002671235	0.000145586	0.000341863	0.00033526	0.00032824	0.00028439	0.000617536	4.39343E-05	0.000639503	4.39343E-05
3838403774015	383840	3774015	0.003467365	0.003431482	0.001232274	0.000652115	0.002239787	7.19554E-05	7.19554E-05	0.002311742	7.19554E-05	0.002501215	0.000136319	0.000320104	0.000313922	0.000307427	0.000266289	0.00057823	4.1138E-05	0.000598799	4.1138E-05
3838603774015	383860	3774015	0.002499769	0.002473899	0.000888398	0.000470137	0.001614756	5.18757E-05	5.18757E-05	0.001666632	5.18757E-05	0.001805636	9.84095E-05	0.000231084	0.000226622	0.000221933	0.000192235	0.000417427	2.96977E-05	0.000432276	2.96977E-05
3838703774015	383870	3774015	0.002030858	0.00200984	0.000721751	0.000381948	0.001311857	4.21447E-05	4.21447E-05	0.001354002	4.21447E-05	0.001468276	8.00229E-05	0.000187909	0.00018428	0.000180467	0.000156318	0.000339436	2.4149E-05	0.00035151	2.4149E-05
3838803774015	383880	3774015	0.001673356	0.001656039	0.000594698	0.000314712	0.001080925	3.47258E-05	3.47258E-05	0.001115651	3.47258E-05	0.00121109	6.6006E-05	0.000154994	0.000152001	0.000148856	0.000128937	0.00027998	1.9919E-05	0.000289939	1.9919E-05
3838903774015	383890	3774015	0.001412364	0.001397747	0.000501943	0.000265626	0.000912334	2.93096E-05	2.93096E-05	0.000941643	2.93096E-05	0.001023398	5.57765E-05	0.000130974	0.000128445	0.000125787	0.000108955	0.000236589	1.6832E-05	0.00024500 5	1.6832E-05
3839003774015	383900	3774015	0.001208207	0.001195704	0.000429387	0.00022723	0.000780456	2.50729E-05	2.50729E-05	0.000805529	2.50729E-05	0.000876632	4.77776E-05	0.000112191	0.00011002 4	0.000107748	9.33296E-05	0.00020266	1.44181E-05	0.000209869	1.44181E-05
3839103774015	383910	3774015	0.001051981	0.001041094	0.000373866	0.000197848	0.00067954	2.18309E-05	2.18309E-05	0.000701371	2.18309E-05	0.000764398	4.16607E-05	9.78271E-05	9.5938E-05	9.39529E-05	8.13807E-05	0.000176713	1.25722E-05	0.000182999	1.25722E-05
3829703774025	382970	3774025	5.25583E-05	5.20144E-05	1.86788E-05	9.88476E-06	3.39507E-05	1.0907E-06	1.0907E-06	3.50414E-05	1.0907E-06	0.000116193	6.33265E-06	1.48702E-05	1.45831E-05	1.42813E-05	1.23703E-05	2.68614E-05	1.91104E-06	2.78169E-05	1.91104E-06
3829803774025	382980	3774025	5.34393E-05	5.28863E-05	1.89919E-05	1.00504E-05	3.45198E-05	1.10898E-06	1.10898E-06	3.56288E-05	1.10898E-06	0.000121139	6.60223E-06	1.55033E-05	1.52039E-05	1.48893E-05	1.28969E-05	2.80049E-05	1.9924E-06	2.90011E-05	1.9924E-06
3829903774025	382990	3774025	5.43501E-05	5.37876E-05	1.93156E-05	1.02217E-05	3.51081E-05	1.12788E-06	1.12788E-06	3.6236E-05	1.12788E-06	0.000126514	6.89518E-06	1.61912E-05	1.58785E-05	1.555E-05	1.34692E-05	2.92475E-05	2.0808E-06	3.02879E-05	2.0808E-06
3830003774025	383000	3774025	5.60448E-05	5.54648E-05	1.99179E-05	1.05405E-05	3.62028E-05	1.16305E-06	1.16305E-06	3.73659E-05	1.16305E-06	0.000134454	7.32792E-06	1.72073E-05	1.68751E-05	1.65259E-05	1.43145E-05	3.10831E-05	2.21139E-06	3.21888E-05	2.21139E-06
3830103774025	383010	3774025	5.8501E-05	5.78956E-05	2.07908E-05	1.10024E-05	3.77895E-05	1.21402E-06	1.21402E-06	3.90035E-05	1.21402E-06	0.000145097	7.90798E-06	1.85694E-05	1.82108E-05	1.7834E-05	1.54476E-05	3.35435E-05	2.38644E-06	3.47368E-05	2.38644E-06
3830203774025	383020	3774025	6.12484E-05	6.06145E-05	2.17672E-05	1.15191E-05	3.95641E-05	1.27104E-06	1.27104E-06	4.08352E-05	1.27104E-06	0.000157494	8.5836E-06	2.01559E-05	1.97667E-05	1.93577E-05	1.67674E-05	3.64093E-05	2.59033E-06	3.77045E-05	2.59033E-06
3830303774025	383030	3774025	6.34732E-05	6.28163E-05	2.25579E-05	1.19375E-05	4.10013E-05	1.31721E-06	1.31721E-06	4.23185E-05	1.31721E-06	0.000169522	9.23919E-06	2.16954E-05	2.12764E-05	2.08362E-05	1.8048E-05	3.91902E-05	2.78817E-06	4.05843E-05	2.78817E-06
3830403774025	383040	3774025	6.58473E-05	6.51658E-05	2.34016E-05	1.2384E-05	4.25348E-05	1.36647E-06	1.36647E-06	4.39013E-05	1.36647E-06	0.000183343	9.99243E-06	2.34641E-05	2.3011E-05	2.25349E-05	1.95194E-05	4.23852E-05	3.01548E-06	4.3893E-05	3.01548E-06
3830503774025	383050	3774025	6.86543E-05	6.79438E-05	2.43992E-05	1.2912E-05	4.43481E-05	1.42473E-06	1.42473E-06	4.57728E-05	1.42473E-06	0.000200395	1.09218E-05	2.56464E-05	2.51511E-05	2.46307E-05	2.13348E-05	4.63272E-05	3.29593E-06	4.79752E-05	3.29593E-06
3830603774025	383060	3774025	7.1999E-05	7.12538E-05	2.55879E-05	1.3541E-05	4.65086E-05	1.49414E-06	1.49414E-06	4.80027E-05	1.49414E-06	0.000221941	1.20961E-05	2.84039E-05	2.78554E-05	2.7279E-05	2.36287E-05	5.13083E-05	3.65031E-06	5.31335E-05	3.65031E-06
3830703774025	383070	3774025	7.56049E-05	7.48225E-05	2.68694E-05	1.42192E-05	4.88379E-05	1.56897E-06	1.56897E-06	5.04069E-05	1.56897E-06	0.000248013	1.3517E-05	3.17405E-05	3.11276E-05	3.04835E-05	2.64044E-05	5.73355E-05	4.07911E-06	5.93751E-05	4.07911E-06
3830803774025	383080	3774025	7.91884E-05	7.83689E-05	2.81429E-05	1.48931E-05	5.11527E-05	1.64333E-06	1.64333E-06	5.27961E-05	1.64333E-06	0.000278257	1.51654E-05	3.56112E-05	3.49235E-05	3.42009E-05	2.96243E-05	6.43275E-05	4.57655E-06	6.66157E-05	4.57655E-06
3830903774025	383090	3774025	8.2966E-05	8.21074E-05	2.94855E-05	1.56036E-05	5.35929E-05	1.72173E-06	1.72173E-06	5.53147E-05	1.72173E-06	0.000314987	1.71672E-05	4.03118E-05	3.95334E-05	3.87154E-05	3.35347E-05	7.28187E-05	5.18066E-06	7.5409E-05	5.18066E-06
3831003774025	383100	3774025	8.64376E-05	8.5543E-05	3.07192E-05	1.62565E-05	5.58354E-05	1.79377E-06	1.79377E-06	5.76292E-05	1.79377E-06	0.000356548	1.94324E-05	4.56308E-05	4.47496E-05	4.38237E-05	3.79595E-05	8.24268E-05	5.86422E-06	8.53589E-05	5.86422E-06
3831103774025	383110	3774025	8.92223E-05	8.82989E-05	3.17089E-05	1.67802E-05	5.76342E-05	1.85156E-06	1.85156E-06	5.94858E-05	1.85156E-06	0.000400369	2.18206E-05	5.12389E-05	5.02494E-05	4.92097E-05	4.26248E-05	9.25571E-05	6.58494E-06	9.58496E-05	6.58494E-06
3831203774025	383120	3774025	9.2104E-05	9.11508E-05	3.2733E-05	1.73222E-05	5.94957E-05	1.91136E-06	1.91136E-06	6.14071E-05	1.91136E-06	0.000454028	2.47451E-05	5.81062E-05	5.69841E-05	5.5805E-05	4.83375E-05	0.000104962	7.46748E-06	0.000108696	7.46748E-06
3831303774025	383130	3774025	9.515E-05	9.41653E-05	3.38156E-05	1.78951E-05	6.14633E-05	1.97457E-06	1.97457E-06	6.34379E-05	1.97457E-06	0.000521753	2.84362E-05	6.67735E-05	6.54841E-05	6.41291E-05	5.55478E-05	0.000120619	8.58137E-06	0.000124909	8.58137E-06
3831403774025	383140	3774025	9.85096E-05	9.74901E-05	3.50095E-05	1.85269E-05	6.36335E-05	2.04429E-06	2.04429E-06	6.56778E-05	2.04429E-06	0.000608795	3.31801E-05	7.79132E-05	7.64086E-05	7.48277E-05	6.48147E-05	0.000140741	1.0013E-05	0.000145748	1.0013E-05
3831503774025	383150	3774025	0.000101996	0.00010094	3.62486E-05	1.91826E-05	6.58856E-05	2.11664E-06	2.11664E-06	6.80022E-05	2.11664E-06	0.000725937	3.95645E-05	9.2905E-05	9.11109E-05	8.92257E-05	7.72861E-05	0.000167822	1.19396E-05	0.000173792	1.19396E-05
3831603774025	383160	3774025	0.00010549	0.000104398	3.74903E-05	1.98397E-05	6.81425E-05	2.18915E-06	2.18915E-06	7.03317E-05	2.18915E-06	0.000899059	4.89999E-05	0.000115061	0.00011283 9	0.000110504	9.57172E-05	0.000207844	1.4787E-05	0.000215238	1.4787E-05
3836803774025	383680	3774025	0.002640072	0.002612749	0.000938261	0.000496524	0.001705387	5.47873E-05	5.47873E-05	0.001760174	5.47873E-05	0.001907587	0.000103966	0.000244132	0.000239417	0.000234463	0.000203089	0.000440996	3.13745E-05	0.000456683	3.13745E-05
3836903774025	383690	3774025	0.003418316	0.00338294	0.001214843	0.00064289	0.002208103	7.09375E-05	7.09375E-05	0.00227904	7.09375E-05	0.002466514	0.000134428	0.000315663	0.000309567	0.000303162	0.000262594	0.000570208	4.05672E-05	0.000590492	4.05672E-05
3837003774025	383700	3774025	0.004454096	0.004408001	0.001582951	0.000837692	0.002877178	9.24322E-05	9.24322E-05	0.00296961	9.24322E-05	0.003211057	0.000175007	0.000410949	0.000403013	0.000394674	0.000341861	0.000742332	5.28129E-05	0.000768738	5.28129E-05
3837103774025	383710	3774025	0.005973749	0.005911927	0.002123024	0.001123496	0.003858816	0.000123968	0.000123968	0.003982785	0.000123968	0.004303727	0.000234559	0.000550788	0.000540152	0.000528975	0.000458191	0.000994935	7.07842E-05	0.001030327	7.07842E-05
3837203774025	383720	3774025	0.004864499	0.004814156	0.001728805	0.000914877	0.003142283	0.000100949	0.000100949	0.003243232	0.000100949	0.003505815	0.000191071	0.000448672	0.000440007	0.000430903	0.000373242	0.000810474	5.76608E-05	0.000839304	5.76608E-05
3837503774025	383750	3774025	0.005321697	0.005266623	0.001891289	0.001000863	0.003437615	0.000110437	0.000110437	0.003548052	0.000110437	0.003834562	0.000208989	0.000490745	0.000481268	0.00047131	0.000408242	0.000886473	6.30678E-05	0.000918007	6.30678E-05
3837603774025	383760	3774025	0.00751883	0.007441018	0.002672133	0.001414083	0.00485688	0.000156032	0.000156032	0.005012912	0.000156032	0.005414827	0.000295115	0.000692986	0.000679603	0.000665542	0.000576483	0.001251799	8.90587E-05	0.001296328	8.90587E-05
3837703774025	383770	3774025	0.006704139	0.006634757	0.002382598	0.001260862	0.0043306 2	0.000139126	0.000139126	0.004469746	0.000139126	0.00482907	0.000263191	0.000618021	0.000606086	0.000593546	0.000514121	0.001116384	7.94247E-05	0.001156096	7.94247E-05
3837803774025	383780	3774025	0.006208141	0.006143893	0.002206325	0.001167579	0.004010225	0.000128833	0.000128833	0.004139057	0.000128833	0.004472568	0.000243761	0.000572396	0.000561343	0.000549728	0.000476167	0.001033967	7.35612E-05	0.001070748	7.35612E-05
3837903774025	383790	3774025	0.005991592	0.005929585	0.002129365	0.001126852	0.003870342	0.000124339	0.000124339	0.003994681	0.000124339	0.004317119	0.000235289	0.000552502	0.000541832	0.000530621	0.000459617	0.000998031	7.10045E-05	0.001033533	7.10045E-05
3838003774025	383800	3774025	0.005933524	0.005872118	0.002108728	0.001115931	0.003832832	0.000123134	0.000123134	0.003955966	0.000123134	0.004275749	0.000233034	0.000547207	0.00053664	0.000525537	0.000455213	0.000988467	7.03241E-05	0.001023629	7.03241E-05
3838103774025	383810	3774025	0.005942908	0.005881405	0.002112063	0.001117696	0.003838894	0.000123328	0.000123328	0.003962223	0.000123328	0.004283046	0.000233432	0.000548141	0.000537556	0.000526433	0.000455989	0.000990154	7.04441E-05	0.001025376	7.04441E-05
3838203774025	383820	3774025	0.005973107	0.005911291	0.002122795	0.001123375	0.003858402	0.000123955	0.000123955	0.003982357	0.000123955	0.004305572	0.000234659	0.000551024	0.000540383	0.000529202	0.000458388	0.000995361	7.08146E-05	0.001030769	7.08146E-05
3838303774025	383830	3774025	0.005964693	0.005902965	0.002119805	0.001121793	0.003852967	0.00012378	0.00012378	0.003976747	0.00012378	0.004300748	0.000234396	0.000550407	0.000539778	0.000528609	0.000457874	0.000994246	7.07353E-05	0.001029614	7.07353E-05
3838403774025	383840	3774025	0.004341992	0.004297056	0.00154311	0.000816608	0.002804763	9.01058E-05	9.01058E-05	0.002894868	9.01058E-05	0.003132506	0.000170726	0.000400896	0.000393154	0.000385019	0.000333499	0.000724172	5.15209E-05	0.000749933	5.15209E-05
3838603774025	383860	3774025	0.003436487	0.003400923	0.001221301	0.000646308	0.002219841	7.13146E-05	7.13146E-05	0.002291156	7.13146E-05	0.002483198	0.000135338	0.000317798	0.000311661	0.000305212	0.000264371	0.000574065	4.08416E-05	0.000594486	4.08416E-05
3838703774025	383870	3774025	0.002550312	0.002523919	0.000906361	0.000479643	0.001647405	5.29246E-05	5.29246E-05	0.00170033	5.29246E-05	0.001845008	0.000100555	0.000236123	0.000231563	0.000226772	0.000196427	0.000426529	3.03452E-05	0.000441701	3.03452E-05
3838803774025	383880	3774025	0.001985944	0.001965392	0.000705789	0.000373501	0.001282845	4.12127E-05	4.12127E-05	0.001324058	4.12127E-05	0.001438598	7.84055E-05	0.000184111	0.000180555	0.00017682	0.000153159	0.000332575	2.36609E-05	0.000344405	2.36609E-05
3838903774025	383890	3774025	0.001616849	0.001600116	0.000574615	0.000304084	0.001044423	3.35531E-05	3.35531E-05	0.001077976	3.35531E-05	0.001172875	6.39232E-05	0.000150104	0.000147205	0.000144159	0.000124869	0.000271145	1.92905E-05	0.00028079	1.92905E-05
3839003774025	383900	3774025	0.001355356	0.001341329	0.000481683	0.000254905	0.000875509	2.81266E-05	2.81266E-05	0.000903635	2.81266E-05	0.000984655	5.36649E-05	0.000126015	0.00012382	0.00012102 5	0.00010483	0.000227632	1.61948E-05	0.00023573	1.61948E-05
3839103774025	383910	3774025	0.001163301	0.001151262	0.000413428	0.000218785	0.000751449	2.41411E-05	2.41411E-05	0.00077559	2.41411E-05	0.000846464	4.61334E-05	0.00010833	0.00010623 8	0.00010404	9.01178E-05	0.000195685	1.3922E-05	0.000202646	1.3922E-05
3829703774035	382970	3774035	5.22448E-05	5.17041E-05	1.85674E-05	9.82579E-06	3.37482E-05	1.08419E-06	1.08419E-06	3.48324E-05	1.08419E-06	0.000115182	6.27756E-06	1.47409E-05	1.44562E-05	1.41571E-05	1.22627E-05	2.66277E-05	1.89442E-06	2.75749E-05	1.89442E-06
3829803774035	382980	3774035	5.30138E-05	5.24651E-05	1.88407E-05	9.97041E-06	3.42449E-05	1.10015E-06	1.10015E-06	3.5345E-05	1.10015E-06	0.00011983	6.53087E-06	1.53357E-05	1.50396E-05	1.47284E-05	1.27575E-05	2.77022E-05	1.97086E-06	2.86876E-05	1.97086E-06
3829903774035	382990	3774035	5.37977E-05	5.32409E-05	1.91193E-05	1.01178E-05	3.47513E-05	1.11642E-06	1.11642E-06	3.58677E-05	1.11642E-06	0.000124845	6.8042E-06	1.59776E-05	1.5669E-05	1.53448E-05	1.32915E-05	2.88616E-05	2.05335E-06	2.98883E-05	2.05335E-06
3830003774035	383000	3774035	5.5455E-05	5.48811E-05	1.97083E-05	1.04295E-05	3.58219E-05	1.15081E-06	1.15081E-06	3.69727E-05	1.15081E-06	0.000132624	7.22819E-06	1.69731E-05	1.66454E-05	1.6301E-05	1.41197E-05	3.066E-05	2.1813E-06	3.17507E-05	2.1813E-06
3830103774035	383010	3774035	5.7956E-05	5.73562E-05	2.05971E-05	1.08999E-05	3.74374E-05	1.20271E-06	1.20271E-06	3.86401E-05	1.20271E-06	0.000143344	7.81242E-06	1.8345E-05	1.79908E-05	1.76185E-05	1.52609E-05	3.31382E-05	2.3576E-06	3.4317E-05	2.3576E-06
3830203774035	383020	3774035	6.0793E-05	6.01638E-05	2.16054E-05	1.14335E-05	3.927E-05	1.26159E-06	1.26159E-06	4.05316E-05	1.26159E-06	0.000155939	8.49889E-06	1.9957E-05	1.95716E-05	1.91666E-05	1.66019E-05	3.605E-05	2.56476E-06	3.73324E-05	2.56476E-06
3830303774035	383030	3774035	6.28834E-05	6.22326E-05	2.23483E-05	1.18266E-05	4.06203E-05	1.30497E-06	1.30497E-06	4.19253E-05	1.30497E-06	0.000167509	9.12944E-06	2.14377E-05	2.10237E-05	2.05887E-05	1.78336E-05	3.87246E-05	2.75505E-06	4.01022E-05	2.75505E-06
3830403774035	383040	3774035	6.51007E-05	6.4427E-05	2.31363E-05	1.22436E-05	4.20526E-05	1.35098E-06	1.35098E-06	4.34036E-05	1.35098E-06	0.00018077	9.85222E-06	2.31349E-05	2.26881E-05	2.22187E-05	1.92455E-05	4.17905E-05	2.97317E-06	4.3277E-05	2.97317E-06
3830503774035	383050	3774035	6.7751E-05	6.70498E-05	2.40782E-05	1.27421E-05	4.37646E-05	1.40598E-06	1.40598E-06	4.51706E-05	1.40598E-06	0.000197148	1.07448E-05	2.52309E-05	2.47437E-05	2.42317E-05	2.09892E-05	4.55767E-05	3.24254E-06	4.7198E-05	3.24254E-06
3830603774035	383060	3774035	7.09388E-05	7.02047E-05	2.52111E-05	1.33416E-05	4.58238E-05	1.47214E-06	1.47214E-06	4.72959E-05	1.47214E-06	0.000217891	1.18753E-05	2.78855E-05	2.7347E-05	2.67812E-05	2.31975E-05	5.03719E-05	3.58369E-06	5.21638E-05	3.58369E-06
3830703774035	383070	3774035	7.4388E-05	7.36181E-05	2.64369E-05	1.39903E-05	4.80518E-05	1.54371E-06	1.54371E-06	4.95955E-05	1.54371E-06	0.000242944	1.32408E-05	3.10918E-05	3.04914E-05	2.98605E-05	2.58647E-05	5.61637E-05	3.99575E-06	5.81616E-05	3.99575E-06
3830803774035	383080	3774035	7.80611E-05	7.72532E-05	2.77423E-05	1.46811E-05	5.04245E-05	1.61994E-06	1.61994E-06	5.20445E-05	1.61994E-06	0.000273365	1.48987E-05	3.4985E-05	3.43094E-05	3.35995E-05	2.91034E-05	6.31964E-05	4.49608E-06	6.54444E-05	4.49608E-06
3830903774035	383090	3774035	8.19731E-05	8.11248E-05	2.91326E-05	1.54169E-05	5.29515E-05	1.70112E-06	1.70112E-06	5.46527E-05	1.70112E-06	0.000310799	1.69389E-05	3.97758E-05	3.90077E-05	3.82006E-05	3.30888E-05	7.18504E-05	5.11177E-06	7.44063E-05	5.11177E-06
3831003774035	383100	3774035	8.55118E-05	8.46269E-05	3.03902E-05	1.60824E-05	5.52374E-05	1.77456E-06	1.77456E-06	5.7012E-05	1.77456E-06	0.000352965	1.92371E-05	4.51722E-05	4.42999E-05	4.33833E-05	3.7578E-05	8.15984E-05	5.80529E-06	8.45014E-05	5.80529E-06
3831103774035	383110	3774035	8.81771E-05	8.72645E-05	3.13374E-05	1.65837E-05	5.69591E-05	1.82987E-06	1.82987E-06	5.87889E-05	1.82987E-06	0.00039605	2.15852E-05	5.06862E-05	4.97074E-05	4.86789E-05	4.2165E-05	9.15588E-05	6.51391E-06	9.48158E-05	6.51391E-06

			ISDemolition	ISDrainage / Utilities Trenching	ISDrainage / Utilities Trenching	ISAsphalt Paving	ISAsphalt Paving	SVDemolition	SVSite Grubbing / Prep	SVMass Grading / Excavation	SVMass Grading / Excavation	SVDrainage / Utilities Trenching	SVFoundations / Concrete Pads	SVBuilding / Structure Construction	SVBuilding / Structure Construction	SVAsphalt Paving	SVAsphalt Paving	SVArchitectural Coating	SVArchitectural Coating	SVLandscaping or Other Finishing	SVLandscaping or Other Finishing
Unique Identifier	X (UTM)	Y (UTM)	2027	2027	2028	2027	2028	2027	2027	2027	2028	2028	2028	2028	2029	2028	2029	2028	2029	2028	2029
3836803774015	383680	3774015	0.000565905	0.000227869	0.000222022	5.88503E-05	5.48216E-05	0.006280457	0.004515307	0.00304435	0.003005696	0.002132614	0.000677477	0.000970527	0.000933496	9.54219E-05	8.878E-05	9.54219E-05	8.878E-05	0.000970527	0.000933496
3836903774015	383690	3774015	0.000784535	0.000315902	0.000307797	8.15862E-05	7.60011E-05	0.009045675	0.006503349	0.004384744	0.004329072	0.003071581	0.000975763	0.00139784	0.001344504	0.000137435	0.000127869	0.000137435	0.000127869	0.00139784	0.001344504
3837003774015	383700	3774015	0.00109614	0.000441374	0.000430049	0.000113991	0.000106188	0.012965843	0.009321737	0.006284982	0.006205183	0.004402727	0.001398634	0.002003628	0.001927178	0.000196996	0.000183284	0.000196996	0.000183284	0.002003628	0.001927178
3837303774015	383730	3774015	0.000967949	0.000389756	0.000379756	0.00010066	9.37692E-05	0.011463238	0.008241445	0.005556619	0.005486068	0.003892497	0.001236547	0.001771429	0.001703838	0.000174166	0.000162043	0.000174166	0.000162043	0.001771429	0.001703838
3837403774015	383740	3774015	0.000964824	0.000388498	0.00037853	0.000100335	9.34665E-05	0.011450685	0.008232421	0.005550534	0.00548006	0.003888235	0.001235192	0.001769489	0.001701973	0.000173976	0.000161866	0.000173976	0.000161866	0.001769489	0.001701973
3837503774015	383750	3774015	0.000806401	0.000324707	0.000316376	8.38602E-05	7.81195E-05	0.009501135	0.006830801	0.004605521	0.004547046	0.003226239	0.001024893	0.001468223	0.001412201	0.000144355	0.000134307	0.000144355	0.000134307	0.001468223	0.001412201
3837603774015	383760	3774015	0.000704927	0.000283847	0.000276564	7.33075E-05	6.82892E-05	0.008259494	0.005938128	0.004003656	0.003952822	0.002804623	0.000890957	0.00127635	0.00122765	0.00012549	0.000116756	0.00012549	0.000116756	0.00127635	0.00122765
3837703774015	383770	3774015	0.000645394	0.000259876	0.000253208	6.71165E-05	6.2522E-05	0.007539069	0.005420181	0.003654442	0.003608042	0.002559993	0.000813244	0.001165022	0.00112057	0.000114545	0.000106572	0.000114545	0.000106572	0.001165022	0.00112057
3837803774015	383780	3774015	0.000607547	0.000244636	0.000238359	6.31807E-05	5.88556E-05	0.007087395	0.005095452	0.0034355	0.00339188	0.002406621	0.000764522	0.001095224	0.001053435	0.000107682	0.000100187	0.000107682	0.000100187	0.001095224	0.001053435
3837903774015	383790	3774015	0.000583575	0.000234983	0.000228954	6.06877E-05	5.65333E-05	0.006807178	0.004893992	0.003299669	0.003257774	0.002311469	0.000734295	0.001051922	0.001011785	0.000103425	9.62257E-05	0.000103425	9.62257E-05	0.001051922	0.001011785
3838003774015	383800	3774015	0.000570638	0.000229774	0.000223879	5.93424E-05	5.52801E-05	0.006663026	0.004790354	0.003229794	0.003188786	0.00226252	0.000718745	0.001029646	0.000990359	0.000101234	9.4188E-05	0.000101234	9.4188E-05	0.001029646	0.000990359
3838103774015	383810	3774015	0.000563084	0.000226733	0.000220915	5.85569E-05	5.45483E-05	0.006584709	0.004734048	0.003191831	0.003151305	0.002235927	0.000710297	0.001017543	0.000978718	0.000100045	9.30809E-05	0.000100045	9.30809E-05	0.001017543	0.000978718
3838203774015	383820	3774015	0.000555362	0.000223623	0.000217886	5.77538E-05	5.38002E-05	0.006503113	0.004675385	0.003152279	0.003112255	0.00220822	0.000701495	0.001004934	0.00096659	9.88048E-05	9.19275E-05	9.88048E-05	9.19275E-05	0.001004934	0.00096659
3838303774015	383830	3774015	0.000540736	0.000217734	0.000212147	5.62328E-05	5.23833E-05	0.006334364	0.004554063	0.00307048	0.003031495	0.002150919	0.000683292	0.000978857	0.000941508	9.62409E-05	8.9542E-05	9.62409E-05	8.9542E-05	0.000978857	0.000941508
3838403774015	383840	3774015	0.000506568	0.000203976	0.000198742	5.26796E-05	4.90734E-05	0.005921451	0.004257202	0.002870328	0.002833884	0.002010709	0.000638751	0.000915049	0.000880135	8.99673E-05	8.37052E-05	8.99673E-05	8.37052E-05	0.000915049	0.000880135
3838603774015	383860	3774015	0.000368743	0.000148479	0.000144669	3.83467E-05	3.57217E-05	0.004230389	0.00304142	0.002050613	0.002024577	0.001436486	0.000456335	0.000653727	0.000628784	6.42743E-05	5.98004E-05	6.42743E-05	5.98004E-05	0.000653727	0.000628784
3838703774015	383870	3774015	0.00030195	0.000121584	0.000118464	3.14007E-05	2.92512E-05	0.003410926	0.00245227	0.001653391	0.001632398	0.001158226	0.000367939	0.000527095	0.000506983	5.18238E-05	4.82166E-05	5.18238E-05	4.82166E-05	0.000527095	0.000506983
3838803774015	383880	3774015	0.000250907	0.000101031	9.84384E-05	2.60926E-05	2.43064E-05	0.002786947	0.002003663	0.001350927	0.001333775	0.000946345	0.00030063	0.00043067	0.000414238	4.23434E-05	3.93961E-05	4.23434E-05	3.93961E-05	0.00043067	0.000414238
3838903774015	383890	3774015	0.000213516	8.59746E-05	8.37687E-05	2.22041E-05	2.06841E-05	0.002332306	0.001676801	0.001130547	0.001116193	0.000791966	0.000251587	0.000360414	0.000346662	3.54358E-05	3.29693E-05	3.54358E-05	3.29693E-05	0.000360414	0.000346662
3839003774015	383900	3774015	0.000184167	7.4157E-05	7.22543E-05	1.91521E-05	1.7841E-05	0.001977407	0.001421648	0.000958516	0.000946346	0.000671455	0.000213304	0.000305571	0.000293912	3.00437E-05	2.79525E-05	3.00437E-05	2.79525E-05	0.000305571	0.000293912
3839103774015	383910	3774015	0.000161609	6.50737E-05	6.34041E-05	1.68062E-05	1.56557E-05	0.001706581	0.001226939	0.000827237	0.000816734	0.000579493	0.00018409	0.00026372	0.000253658	2.59289E-05	2.41241E-05	2.59289E-05	2.41241E-05	0.00026372	0.000253658
3829703774025	382970	3774025	1.48804E-05	5.99179E-06	5.83806E-06	1.54746E-06	1.44153E-06	5.79693E-05	4.16768E-05	2.80997E-05	2.77429E-05	1.96843E-05	6.25319E-06	8.95807E-06	8.61627E-06	8.80755E-07	8.1945E-07	8.80755E-07	8.1945E-07	8.95807E-06	8.61627E-06
3829803774025	382980	3774025	1.5308E-05	6.16395E-06	6.0058E-06	1.59193E-06	1.48295E-06	5.89048E-05	4.23493E-05	2.85531E-05	2.81906E-05	2.00019E-05	6.35409E-06	9.10263E-06	8.75531E-06	8.94967E-07	8.32673E-07	8.94967E-07	8.32673E-07	9.10263E-06	8.75531E-06
3829903774025	382990	3774025	1.57593E-05	6.34567E-06	6.18286E-06	1.63886E-06	1.52667E-06	5.98669E-05	4.30411E-05	2.90195E-05	2.86511E-05	2.03286E-05	6.45788E-06	9.25131E-06	8.89832E-06	9.09586E-07	8.46274E-07	9.09586E-07	8.46274E-07	9.25131E-06	8.89832E-06
3830003774025	383000	3774025	1.64649E-05	6.62979E-06	6.45969E-06	1.71224E-06	1.59502E-06	6.16932E-05	4.43541E-05	2.99048E-05	2.95251E-05	2.09488E-05	6.65488E-06	9.53353E-06	9.16977E-06	9.37333E-07	8.7209E-07	9.37333E-07	8.7209E-07	9.53353E-06	9.16977E-06
3830103774025	383010	3774025	1.74304E-05	7.01855E-06	6.83848E-06	1.81264E-06	1.68855E-06	6.43391E-05	4.62563E-05	3.11873E-05	3.07914E-05	2.18472E-05	6.9403E-06	9.9424E-06	9.56304E-06	9.77534E-07	9.09492E-07	9.77534E-07	9.09492E-07	9.9424E-06	9.56304E-06
3830203774025	383020	3774025	1.85412E-05	7.46583E-06	7.27428E-06	1.92815E-06	1.79616E-06	6.72879E-05	4.83763E-05	3.26167E-05	3.22026E-05	2.28485E-05	7.25839E-06	1.03981E-05	1.00013E-05	1.02234E-06	9.51176E-07	1.02234E-06	9.51176E-07	1.03981E-05	1.00013E-05
3830303774025	383030	3774025	1.95318E-05	7.86472E-06	7.66293E-06	2.03117E-06	1.89213E-06	6.96665E-05	5.00865E-05	3.37697E-05	3.3341E-05	2.36562E-05	7.51497E-06	1.07657E-05	1.03549E-05	1.05848E-06	9.84801E-07	1.05848E-06	9.84801E-07	1.07657E-05	1.03549E-05
3830403774025	383040	3774025	2.0623E-05	8.30412E-06	8.09106E-06	2.14465E-06	1.99784E-06	7.22055E-05	5.19119E-05	3.50005E-05	3.45561E-05	2.45184E-05	7.78886E-06	1.1158E-05	1.07323E-05	1.09705E-06	1.02069E-06	1.09705E-06	1.02069E-06	1.1158E-05	1.07323E-05
3830503774025	383050	3774025	2.19308E-05	8.83072E-06	8.60415E-06	2.28066E-06	2.12453E-06	7.519E-05	5.40575E-05	3.64471E-05	3.59844E-05	2.55318E-05	8.11079E-06	1.16192E-05	1.11759E-05	1.1424E-06	1.06288E-06	1.1424E-06	1.06288E-06	1.16192E-05	1.11759E-05
3830603774025	383060	3774025	2.35181E-05	9.46984E-06	9.22687E-06	2.44572E-06	2.2783E-06	7.87446E-05	5.66131E-05	3.81702E-05	3.76855E-05	2.67388E-05	8.49423E-06	1.21685E-05	1.17042E-05	1.1964E-06	1.11313E-06	1.1964E-06	1.11313E-06	1.21685E-05	1.17042E-05
3830703774025	383070	3774025	2.52884E-05	1.01827E-05	9.92141E-06	2.62982E-06	2.44979E-06	8.25575E-05	5.93544E-05	4.00184E-05	3.95103E-05	2.80335E-05	8.90553E-06	1.27577E-05	1.22709E-05	1.25433E-06	1.16703E-06	1.25433E-06	1.16703E-06	1.27577E-05	1.22709E-05
3830803774025	383080	3774025	2.71104E-05	1.09163E-05	1.06362E-05	2.81929E-06	2.62629E-06	8.63348E-05	6.20701E-05	4.18494E-05	4.13181E-05	2.93162E-05	9.31299E-06	1.33414E-05	1.28324E-05	1.31173E-06	1.22042E-06	1.31173E-06	1.22042E-06	1.33414E-05	1.28324E-05
3830903774025	383090	3774025	2.90511E-05	1.16978E-05	1.13976E-05	3.02111E-06	2.8143E-06	9.02458E-05	6.48818E-05	4.37452E-05	4.31898E-05	3.06442E-05	9.73487E-06	1.39458E-05	1.34137E-05	1.37115E-06	1.27571E-06	1.37115E-06	1.27571E-06	1.39458E-05	1.34137E-05
3831003774025	383100	3774025	3.08996E-05	1.24421E-05	1.21229E-05	3.21335E-06	2.99338E-06	9.3836E-05	6.7463E-05	4.54855E-05	4.4908E-05	3.18633E-05	1.01221E-05	1.45006E-05	1.39473E-05	1.42569E-06	1.32646E-06	1.42569E-06	1.32646E-06	1.45006E-05	1.39473E-05
3831103774025	383110	3774025	3.25372E-05	1.31015E-05	1.27653E-05	3.38364E-06	3.15201E-06	9.67225E-05	6.95382E-05	4.68846E-05	4.62894E-05	3.28434E-05	1.04335E-05	1.49466E-05	1.43763E-05	1.46955E-06	1.36726E-06	1.46955E-06	1.36726E-06	1.49466E-05	1.43763E-05
3831203774025	383120	3774025	3.42614E-05	1.37957E-05	1.34418E-05	3.56294E-06	3.31904E-06	9.9698E-05	7.16774E-05	4.8327E-05	4.77134E-05	3.38538E-05	1.07545E-05	1.54065E-05	1.48186E-05	1.51476E-06	1.40932E-06	1.51476E-06	1.40932E-06	1.54065E-05	1.48186E-05
3831303774025	383130	3774025	3.60903E-05	1.45322E-05	1.41593E-05	3.75314E-06	3.49622E-06	0.000102843	7.39384E-05	4.98514E-05	4.92184E-05	3.49217E-05	1.10937E-05	1.58924E-05	1.5286E-05	1.56254E-06	1.45378E-06	1.56254E-06	1.45378E-06	1.58924E-05	1.5286E-05
3831403774025	383140	3774025	3.80157E-05	1.53075E-05	1.49147E-05	3.95337E-06	3.68274E-06	0.000106415	7.65067E-05	5.1583E-05	5.09281E-05	3.61347E-05	1.14791E-05	1.64445E-05	1.5817E-05	1.61682E-06	1.50428E-06	1.61682E-06	1.50428E-06	1.64445E-05	1.5817E-05
3831503774025	383150	3774025	4.00095E-05	1.61103E-05	1.5697E-05	4.16071E-06	3.87589E-06	0.000110014	7.90943E-05	5.33277E-05	5.26506E-05	3.73569E-05	1.18673E-05	1.70007E-05	1.6352E-05	1.6715E-06	1.55515E-06	1.6715E-06	1.55515E-06	1.70007E-05	1.6352E-05
3831603774025	383160	3774025	4.18986E-05	1.6871E-05	1.64381E-05	4.35716E-06	4.05889E-06	0.000113123	8.13297E-05	5.48348E-05	5.41386E-05	3.84126E-05	1.22027E-05	1.74811E-05	1.68141E-05	1.71874E-06	1.5991E-06	1.71874E-06	1.5991E-06	1.74811E-05	1.68141E-05
3836803774025	383680	3774025	0.000414495	0.000166901	0.000162619	4.31046E-05	4.01539E-05	0.004408449	0.003169435	0.002136924	0.002109792	0.001496948	0.000475542	0.000681243	0.00065525	6.69796E-05	6.23175E-05	6.69796E-05	6.23175E-05	0.000681243	0.00065525
3836903774025	383690	3774025	0.000521372	0.000209937	0.00020455	5.4219E-05	5.05074E-05	0.005779098	0.004154858	0.002801324	0.002765756	0.001962371	0.000623395	0.000893051	0.000858976	8.78045E-05	8.16929E-05	8.78045E-05	8.16929E-05	0.000893051	0.000858976
3837003774025	383700	3774025	0.000664809	0.000267694	0.000260825	6.91356E-05	6.44029E-05	0.007602767	0.005465977	0.003685318	0.003638526	0.002581622	0.000820115	0.001174865	0.001130037	0.000115512	0.000107472	0.000115512	0.000107472	0.001174865	0.001130037
3837103774025	383710	3774025	0.0008767	0.000353014	0.000343956	9.11707E-05	8.49296E-05	0.01027618	0.007388016	0.004981212	0.004917967	0.003489416	0.001108498	0.001587991	0.0015274	0.000156131	0.000145263	0.000156131	0.000145263	0.001587991	0.0015274
3837203774025	383720	3774025	0.000718294	0.00028923	0.000281809	7.46976E-05	6.95841E-05	0.008332947	0.005990936	0.004039261	0.003987975	0.002829565	0.00089888	0.001287701	0.001238568	0.000126606	0.000117794	0.000126606	0.000117794	0.001287701	0.001238568
3837503774025	383750	3774025	0.00077764	0.000313126	0.000305092	8.08691E-05	7.53332E-05	0.009149613	0.006578075	0.004435127	0.004378815	0.003106875	0.000986974	0.001413901	0.001359953	0.000139014	0.000129338	0.000139014	0.000129338	0.001413901	0.001359953
3837603774025	383760	3774025	0.001085901	0.000437251	0.000426032	0.000112926	0.000105196	0.013012463	0.009355254	0.006307581	0.006227495	0.004418558	0.001403662	0.002010832	0.001934108	0.000197704	0.000183943	0.000197704	0.000183943	0.002010832	0.001934108
3837703774025	383770	3774025	0.000969775	0.000390492	0.000380473	0.00010085	9.39461E-05	0.011586285	0.00832991	0.005616264	0.005544956	0.00393428	0.00124982	0.001790443	0.001722128	0.000176036	0.000163783	0.000176036	0.000163783	0.001790443	0.001722128
3837803774025	383780	3774025	0.00089867	0.00036186	0.000352576	9.34555E-05	8.70579E-05	0.010719623	0.007706827	0.005196163	0.005130189	0.003639993	0.001156332	0.001656517	0.001593311	0.000162868	0.000151532	0.000162868	0.000151532	0.001656517	0.001593311
3837903774025	383790	3774025	0.000867054	0.00034913	0.000340172	9.01676E-05	8.39951E-05	0.010343584	0.007436475	0.005013885	0.004950225	0.003512304	0.001115769	0.001598407	0.001537419	0.000157155	0.000146216	0.000157155	0.000146216	0.001598407	0.001537419
3838003774025	383800	3774025	0.000857872	0.000345433	0.00033657	8.92128E-05	8.31057E-05	0.010245677	0.007366085	0.004966426	0.004903368	0.003479058	0.001105207	0.001583277	0.001522866	0.000155667	0.000144832	0.000155667	0.000144832	0.001583277	0.001522866
3838103774025	383810	3774025	0.000858293	0.000345602	0.000336735	8.92565E-05	8.31464E-05	0.010266078	0.007380752	0.004976315	0.004913132	0.003485985	0.001107408	0.00158643	0.001525899	0.000155977	0.00014512	0.000155977	0.00014512	0.00158643	0.001525899
3838203774025	383820	3774025	0.000861754	0.000346996	0.000338093	8.96164E-05	8.34817E-05	0.010322827	0.007421552	0.005003823	0.00494029	0.003505255	0.00111353	0.001595199	0.001534333	0.000156839	0.000145923	0.000156839	0.000145923	0.001595199	0.001534333
3838303774025	383830	3774025	0.000859901	0.00034625	0.000337366	8.94238E-05	8.33022E-05	0.010311495	0.007413405	0.00499833	0.004934867	0.003501407	0.001112307	0.001593448	0.001532649	0.000156667	0.000145762	0.000156667	0.000145762	0.001593448	0.001532649
3838403774025	383840	3774025	0.000630189	0.000253753	0.000247243	6.55353E-05	6.1049E-05	0.007466178	0.005367776	0.003619109	0.003573158	0.002535241	0.000805381	0.001153758	0.001109735	0.000113437	0.000105541	0.000113437	0.000105541	0.001153758	0.001109735
3838603774025	383860	3774025	0.000501396	0.000201893	0.000196713	5.21417E-05	4.85723E-05	0.0058826	0.00422927	0.002851495	0.00281529	0.001997516	0.00063456	0.000909046	0.00087436	8.93771E-05	8.3156E-05	8.93771E-05	8.3156E-05	0.000909046	0.00087436
3838703774025	383870	3774025	0.000375682	0.000151273	0.000147392	3.90683E-05	3.63938E-05	0.00433023	0.0031132	0.002099009	0.002072358	0.001470388	0.000467105	0.000669156	0.000643624	6.57912E-05	6.12118E-05	6.57912E-05	6.12118E-05	0.000669156	0.000643624
3838803774025	383880	3774025	0.000295418	0.000118954	0.000115902	3.07214E-05	2.86184E-05	0.003342729	0.002403241	0.001620334	0.001599761	0.001135069	0.000360582	0.000516556	0.000496847	5.07876E-05	4.72525E-05	5.07876E-05	4.72525E-05	0.000516556	0.000496847
3838903774025	383890	3774025	0.000242752	9.77472E-05	9.52393E-05	2.52446E-05	2.35164E-05	0.002697975	0.001939697	0.0013078	0.001291195	0.000916134	0.000291032	0.000416921	0.000401014	4.09916E-05	3.81384E-05	4.09916E-05	3.81384E-05	0.000416921	0.000401014
3839003774025	383900	3774025	0.000205298	8.26659E-05	8.05449E-05	2.13496E-05	1.98881E-05	0.00224206	0.001611919	0.001086802	0.001073003	0.000761322	0.000241852	0.000346468	0.000333249	3.40647E-05	3.16936E-05	3.40647E-05	3.16936E-05	0.000346468	0.000333249
3839103774025	383910	3774025	0.000177674	7.15425E-05	6.9707E-05	1.84769E-05	1.7212E-05	0.001907981	0.001371735	0.000924863	0.00091312	0.000647881	0.000205815	0.000294843	0.000283593	2.89888E-05	2.69711E-05	2.89888E-05	2.69711E-05	0.000294843	0.000283593
3829703774035	382970	3774035	1.50327E-05	6.05312E-06	5.89781E-06	1.5633E-06	1.45628E-06	5.78357E-05	4.15807E-05	2.80349E-05	2.7679E-05	1.96389E-05	6.23877E-06	8.93742E-06	8.59641E-06	8.78725E-07	8.17561E-07	8.78725E-07	8.17561E-07	8.93742E-06	8.59641E-06
3829803774035	382980	3774035	1.54407E-05	6.2174E-06	6.05788E-06	1.60573E-06	1.49581E-06	5.86553E-05	4.217E-05	2.84322E-05	2.80712E-05	1.99172E-05	6.32718E-06	9.06408E-06	8.71823E-06	8.91177E-07	8.29147E-07	8.91177E-07	8.29147E-07	9.06408E-06	8.71823E-06
3829903774035	382990	3774035	1.58711E-05	6.39068E-06	6.22671E-06	1.65048E-06	1.5375E-06	5.95016E-05	4.27784E-05	2.88425E-05	2.84763E-05	2.02046E-05	6.41848E-06	9.19486E-06	8.84403E-06	9.04036E-07	8.4111E-07	9.04036E-07	8.4111E-07	9.19486E-06	8.84403E-06
3830003774035	383000	3774035	1.65837E-05	6.67761E-06	6.50628E-06	1.72459E-06	1.60653E-06	6.12923E-05	4.40658E-05	2.97105E-05	2.93332E-05	2.08126E-05	6.61164E-06	9.47158E-06	9.11018E-06	9.31242E-07	8.66423E-07	9.31242E-07	8.66423E-07	9.47158E-06	9.11018E-06
3830103774035	383010	3774035	1.75897E-05	7.08269E-06	6.90097E-06	1.8292E-06	1.70398E-06	6.40006E-05	4.60129E-05	3.10232E-05	3.06293E-05	2.17323E-05	6.90378E-06	9.89009E-06	9.51272E-06	9.7239E-07	9.04707E-07	9.7239E-07	9.04707E-07	9.89009E-06	9.51272E-06
3830203774035	383020	3774035	1.87619E-05	7.55472E-06	7.36089E-06	1.95111E-06	1.81755E-06	6.70652E-05	4.82162E-05	3.25088E-05	3.2096E-05	2.27729E-05	7.23436E-06	1.03637E-05	9.96823E-06	1.01895E-06	9.48028E-07	1.01895E-06	9.48028E-07	1.03637E-05	9.96823E-06
3830303774035	383030	3774035	1.97386E-05	7.94798E-06	7.74406E-06	2.05268E-06	1.91216E-06	6.93191E-05	4.98367E-05	3.36013E-05	3.31747E-05	2.35382E-05	7.47749E-06	1.0712E-05	1.03032E-05	1.0532E-06	9.79889E-07	1.0532E-06	9.79889E-07	1.0712E-05	1.03032E-05
3830403774035	383040	3774035	2.08103E-05	8.37951E-06	8.16451E-06	2.16412E-06	2.01598E-06	7.17066E-05	5.15532E-05	3.47586E-05	3.43173E-05	2.4349E-05	7.73504E-06	1.10809E-05	1.06581E-05	1.08947E-06	1.01364E-06	1.08947E-06	1.01364E-06	1.10809E-05	1.06581E-05
3830503774035	383050	3774035	2.21013E-05	8.89936E-06	8.67102E-06	2.29838E-06	2.14105E-06	7.45485E-05	5.35964E-05	3.61362E-05	3.56774E-05	2.5314E-05	8.0416E-06	1.15201E-05	1.10805E-05	1.13265E-06	1.05381E-06	1.13265E-06	1.05381E-06	1.15201E-05	1.10805E-05
3830603774035	383060	3774035	2.36802E-05	9.53511E-06	9.29046E-06	2.46257E-06	2.294E-06	7.79606E-05	5.60494E-05	3.77901E-05	3.73103E-05	2.64726E-05	8.40966E-06	1.20474E-05	1.15877E-05	1.18449E-06	1.10204E-06	1.18449E-06	1.10204E-06	1.20474E-05	1.15877E-05
3830703774035	383070	3774035	2.54505E-05	1.02479E-05	9.985E-06	2.64667E-06	2.46549E-06	8.1631E-05	5.86883E-05	3.95693E-05	3.90669E-05	2.77189E-05	8.80559E-06	1.26145E-05	1.21332E-05	1.24026E-06	1.15393E-06	1.24026E-06	1.15393E-06	1.26145E-05	1.21332E-05
3830803774035	383080	3774035	2.73926E-05	1.103E-05	1.0747E-05	2.84864E-06	2.65363E-06	8.55331E-05	6.14936E-05	4.14608E-05	4.09343E-05	2.90439E-05	9.2265E-06	1.32175E-05	1.27132E-05	1.29954E-06	1.20909E-06	1.29954E-06	1.20909E-06	1.32175E-05	1.27132E-05
3830903774035	383090	3774035	2.94912E-05	1.1875E-05	1.15703E-05	3.06688E-06	2.85694E-06	8.96222E-05	6.44335E-05	4.34429E-05	4.28913E-05	3.04324E-05	9.6676E-06	1.38494E-05	1.3321E-05	1.36167E-06	1.26689E-06	1.36167E-06	1.26689E-06	1.38494E-05	1.3321E-05
3831003774035	383100	3774035	3.14767E-05	1.26745E-05	1.23493E-05	3.27336E-06	3.04928E-06	9.33015E-05	6.70787E-05	4.52264E-05	4.46522E-05	3.16818E-05	1.00645E-05	1.4418E-05	1.38679E-05	1.41757E-06	1.3189E-06	1.41757E-06	1.3189E-06	1.4418E-05	1.38679E-05
3831103774035	383110	3774035	3.31743E-05	1.3358E-05	1.30153E-05	3.4499E-06	3.21373E-06	9.60899E-05	6.90834E-05	4.6578E-05	4.59867E-05	3.26286E-05	1.03653E-05	1.48489E-05	1.42823E-05	1.45994E-06	1.35832E-06	1.45994E-06	1.35832E-06	1.48489E-05	1.42823E-05

			MDemolition	MSite Grubbing / Prep	MMass Grading / Excavation	MMass Grading / Excavation	MDrainage / Utilities Trenching	MFoundations / Concrete Pads	MBuilding / Structure Construction	MAsphalt Paving	MLandscaping or Other Finishing	MWaterside Construction (Piles)	RSSWDemolition	RSSWPlacing Base	RSSWForm	Child Risk				
Unique Identifier	X (UTM)	Y (UTM)	2027	2027	2027	2028	2028	2028	2028	2028	2028	2028	2029	2029	2029	3rd Trimester	0<2	2<16	Total	per million
3836803774015	383680	3774015	0.000954254	0.002929394	0.003444728	0.003398861	0.000722482	0.000939581	0.000691583	7.11825E-05	0.000833948	7.11825E-05	0.003708845	0.005381614	0.003190112	8.75108E-08	1.2843E-06	2.9322E-07	1.66502E-06	1.66502256
3836903774015	383690	3774015	0.001370021	0.004205729	0.004945593	0.004879741	0.001037266	0.001348956	0.000992905	0.000102197	0.001197299	0.000102197	0.00576747	0.008368724	0.00496081	1.24521E-07	1.8273E-06	4.2073E-07	2.37259E-06	2.37259142
3837003774015	383700	3774015	0.001959425	0.006015097	0.007073262	0.00697908	0.001483514	0.001929297	0.001420068	0.000146163	0.001712395	0.000146163	0.006677357	0.00968899	0.005743437	1.77018E-07	2.5976E-06	5.9956E-07	3.37422E-06	3.37421903
3837303774015	383730	3774015	0.001733274	0.005320853	0.006256888	0.006173576	0.001312291	0.001706624	0.001256168	0.000129294	0.001514755	0.000129294	0.005901556	0.008563285	0.005076142	1.56639E-07	2.2986E-06	5.3025E-07	2.98548E-06	2.98547845
3837403774015	383740	3774015	0.001731311	0.005314826	0.006249801	0.006166583	0.001310805	0.001704691	0.001254745	0.000129147	0.00151304	0.000129147	0.007859607	0.011404459	0.006760332	1.56399E-07	2.2951E-06	5.3152E-07	2.98298E-06	2.98298072
3837503774015	383750	3774015	0.00143807	0.004414626	0.005191239	0.005122117	0.001088787	0.001415958	0.001042223	0.000107273	0.001256768	0.000107273	0.00646888	0.009386485	0.005564118	1.30181E-07	1.9104E-06	4.4151E-07	2.48205E-06	2.4820511
3837603774015	383760	3774015	0.001251271	0.003841186	0.00451692	0.004456777	0.000947358	0.001232032	0.000906843	9.33385E-05	0.00109352	9.33385E-05	0.005599419	0.008124879	0.004816263	1.13459E-07	1.665E-06	3.8418E-07	2.16263E-06	2.16262535
3837703774015	383770	3774015	0.00114284	0.003508322	0.004125499	0.004070567	0.000865263	0.001125268	0.000828259	8.52501E-05	0.000998759	8.52501E-05	0.005109437	0.007413904	0.004394812	1.03729E-07	1.5222E-06	3.5089E-07	1.97683E-06	1.97683072
3837803774015	383780	3774015	0.001074815	0.003299496	0.003879938	0.003828275	0.000813761	0.001058289	0.000778958	8.01758E-05	0.00093931	8.01758E-05	0.00481256	0.006983129	0.004139457	9.76047E-08	1.4323E-06	3.3E-07	1.85995E-06	1.85995242
3837903774015	383790	3774015	0.001032564	0.003169792	0.003727416	0.003677784	0.000781771	0.001016687	0.000748337	7.7024E-05	0.000902385	7.7024E-05	0.004640473	0.006733426	0.003991439	9.37814E-08	1.3762E-06	3.1703E-07	1.78705E-06	1.78705371
3838003774015	383800	3774015	0.00101076	0.003102859	0.003648708	0.003600125	0.000765264	0.000995219	0.000732535	7.53976E-05	0.000883331	7.53976E-05	0.004566365	0.006625894	0.003927696	9.17836E-08	1.3469E-06	3.1033E-07	1.74905E-06	1.74905298
3838103774015	383810	3774015	0.000998837	0.003066257	0.003605667	0.003557657	0.000756236	0.000983479	0.000723894	7.45082E-05	0.00087291	7.45082E-05	0.00454274	0.006591613	0.003907375	9.06684E-08	1.3306E-06	3.0668E-07	1.72794E-06	1.72793753
3838203774015	383820	3774015	0.000986395	0.003028061	0.003560752	0.00351334	0.000746816	0.000971228	0.000714877	7.35801E-05	0.000862037	7.35801E-05	0.004523834	0.00656418	0.003891113	8.9508E-08	1.3136E-06	3.0288E-07	1.70598E-06	1.70598292
3838303774015	383830	3774015	0.000960826	0.00294957	0.003468453	0.00342227	0.000727458	0.000946053	0.000696346	7.16728E-05	0.000839692	7.16728E-05	0.00444904	0.006455653	0.00382678	8.71778E-08	1.2794E-06	2.9507E-07	1.66169E-06	1.66169213
3838403774015	383840	3774015	0.000898555	0.002758408	0.003243662	0.003200472	0.000680311	0.000884739	0.000651216	6.70277E-05	0.000785271	6.70277E-05	0.004188518	0.00607763	0.003602696	8.15761E-08	1.1973E-06	2.7599E-07	1.55485E-06	1.55485234
3838603774015	383860	3774015	0.000644192	0.001977558	0.002325446	0.002294482	0.000487729	0.000634287	0.00046687	4.80535E-05	0.000562977	4.80535E-05	0.002933246	0.004256203	0.002522991	5.88062E-08	8.6311E-07	1.9784E-07	1.11975E-06	1.11975415
3838703774015	383870	3774015	0.000520998	0.001599373	0.001880732	0.00185569	0.000394456	0.000512987	0.000377586	3.88638E-05	0.000455314	3.88638E-05	0.002317208	0.003362318	0.001993114	4.77812E-08	7.0126E-07	1.5997E-07	9.09016E-07	0.90901609
3838803774015	383880	3774015	0.000427183	0.001311377	0.001542072	0.001521539	0.000323427	0.000420614	0.000309595	3.18657E-05	0.000373327	3.18657E-05	0.001852594	0.002688155	0.001593484	3.93775E-08	5.7789E-07	1.3113E-07	7.48401E-07	0.74840096
3838903774015	383890	3774015	0.000358808	0.001101477	0.001295247	0.001278001	0.000271659	0.000353291	0.000260041	2.67652E-05	0.000313572	2.67652E-05	0.001517949	0.002202577	0.001305643	3.32436E-08	4.8784E-07	1.1011E-07	6.31191E-07	0.63119094
3839003774015	383900	3774015	0.000305417	0.000937577	0.001102513	0.001087833	0.000231236	0.000300721	0.000221347	2.27825E-05	0.000266912	2.27825E-05	0.001259342	0.001827333	0.001083206	2.84467E-08	4.1741E-07	9.3693E-08	5.39546E-07	0.53954639
3839103774015	383910	3774015	0.000264653	0.00081244	0.000955363	0.000942642	0.000200373	0.000260584	0.000191804	1.97418E-05	0.000231288	1.97418E-05	0.001064425	0.001544504	0.000915551	2.47768E-08	3.6352E-07	8.1156E-08	4.69455E-07	0.4694552
3829703774025	382970	3774025	1.19759E-05	3.6764E-05	4.32315E-05	4.26558E-05	9.06717E-06	1.17918E-05	8.67939E-06	8.93343E-07	1.04661E-05	8.93343E-07	1.74773E-05	2.53599E-05	1.50329E-05	2.50419E-09	3.1839E-08	5.2838E-09	3.96273E-08	0.0396273
3829803774025	382980	3774025	1.21574E-05	3.7321E-05	4.38865E-05	4.33021E-05	9.20455E-06	1.19704E-05	8.8109E-06	9.06878E-07	1.06247E-05	9.06878E-07	1.77736E-05	2.57899E-05	1.52877E-05	2.59777E-09	3.2931E-08	5.4449E-09	4.09735E-08	0.04097353
3829903774025	382990	3774025	1.23443E-05	3.78948E-05	4.45611E-05	4.39678E-05	9.34605E-06	1.21545E-05	8.94635E-06	9.2082E-07	1.0788E-05	9.2082E-07	1.80793E-05	2.62335E-05	1.55507E-05	2.69851E-09	3.4103E-08	5.6174E-09	4.24185E-08	0.04241847
3830003774025	383000	3774025	1.27072E-05	3.90088E-05	4.58712E-05	4.52604E-05	9.62082E-06	1.25118E-05	9.20936E-06	9.47891E-07	1.11051E-05	9.47891E-07	1.86065E-05	2.69984E-05	1.60041E-05	2.84872E-09	3.588E-08	5.8873E-09	4.4616E-08	0.04461598
3830103774025	383010	3774025	1.32352E-05	4.06298E-05	4.77773E-05	4.71411E-05	1.00206E-05	1.30317E-05	9.59204E-06	9.87279E-07	1.15666E-05	9.87279E-07	1.93551E-05	2.80847E-05	1.6648E-05	3.05046E-09	3.8283E-08	6.2561E-09	4.75899E-08	0.04758986
3830203774025	383020	3774025	1.38249E-05	4.24401E-05	4.99061E-05	4.92416E-05	1.04671E-05	1.36124E-05	1.00194E-05	1.03127E-06	1.2082E-05	1.03127E-06	2.02036E-05	2.93158E-05	1.73778E-05	3.28367E-09	4.1053E-08	6.68E-09	5.10169E-08	0.05101692
3830303774025	383030	3774025	1.42949E-05	4.38828E-05	5.16026E-05	5.09155E-05	1.08229E-05	1.40751E-05	1.036E-05	1.06633E-06	1.24927E-05	1.06633E-06	2.09023E-05	3.03296E-05	1.79788E-05	3.50404E-09	4.3637E-08	7.0697E-09	5.42104E-08	0.0542104
3830403774025	383040	3774025	1.47957E-05	4.54202E-05	5.34105E-05	5.26993E-05	1.12021E-05	1.45682E-05	1.0723E-05	1.10368E-06	1.29304E-05	1.10368E-06	2.1654E-05	3.14204E-05	1.86254E-05	3.75364E-09	4.6549E-08	7.5079E-09	5.78107E-08	0.05781071
3830503774025	383050	3774025	1.53891E-05	4.72417E-05	5.55524E-05	5.48127E-05	1.16513E-05	1.51524E-05	1.1153E-05	1.14795E-06	1.34489E-05	1.14795E-06	2.25337E-05	3.26968E-05	1.9382E-05	4.05828E-09	5.0096E-08	8.0411E-09	6.21951E-08	0.06219514
3830603774025	383060	3774025	1.60967E-05	4.94142E-05	5.8107E-05	5.73333E-05	1.21871E-05	1.58492E-05	1.16659E-05	1.20073E-06	1.40674E-05	1.20073E-06	2.35693E-05	3.41995E-05	2.02728E-05	4.43804E-09	5.4502E-08	8.7031E-09	6.76435E-08	0.06764348
3830703774025	383070	3774025	1.68625E-05	5.17648E-05	6.08712E-05	6.00607E-05	1.27668E-05	1.66032E-05	1.22208E-05	1.25785E-06	1.47366E-05	1.25785E-06	2.46704E-05	3.57972E-05	2.12199E-05	4.88665E-09	5.9675E-08	9.4787E-09	7.40408E-08	0.07404083
3830803774025	383080	3774025	1.76227E-05	5.40988E-05	6.36157E-05	6.27687E-05	1.33425E-05	1.73518E-05	1.27719E-05	1.31457E-06	1.5401E-05	1.31457E-06	2.57434E-05	3.73542E-05	2.21428E-05	5.39124E-09	6.545E-08	1.0342E-08	8.11835E-08	0.08118352
3830903774025	383090	3774025	1.84211E-05	5.65497E-05	6.64978E-05	6.56124E-05	1.3947E-05	1.81379E-05	1.33505E-05	1.37412E-06	1.60987E-05	1.37412E-06	2.68539E-05	3.89655E-05	2.3098E-05	5.98562E-09	7.221E-08	1.1352E-08	8.9547E-08	0.08954696
3831003774025	383100	3774025	1.91524E-05	5.87945E-05	6.91376E-05	6.8217E-05	1.45006E-05	1.88579E-05	1.38805E-05	1.42867E-06	1.67378E-05	1.42867E-06	2.79019E-05	4.04863E-05	2.39995E-05	6.64081E-09	7.9596E-08	1.2448E-08	9.8685E-08	0.09868497
3831103774025	383110	3774025	1.97222E-05	6.05436E-05	7.11943E-05	7.02464E-05	1.4932E-05	1.94189E-05	1.42934E-05	1.47117E-06	1.72357E-05	1.47117E-06	2.87816E-05	4.17627E-05	2.47561E-05	7.32213E-09	8.7202E-08	1.3561E-08	1.08085E-07	0.10808471
3831203774025	383120	3774025	2.03119E-05	6.2354E-05	7.33232E-05	7.23468E-05	1.53785E-05	1.99996E-05	1.47208E-05	1.51516E-06	1.77511E-05	1.51516E-06	2.96955E-05	4.30888E-05	2.55422E-05	8.1497E-09	9.6393E-08	1.4896E-08	1.1944E-07	0.11943965
3831303774025	383130	3774025	2.09325E-05	6.4259E-05	7.55633E-05	7.45572E-05	1.58483E-05	2.06106E-05	1.51705E-05	1.56146E-06	1.82934E-05	1.56146E-06	3.06656E-05	4.44965E-05	2.63766E-05	9.18972E-09	1.0789E-07	1.6553E-08	1.33635E-07	0.13363499
3831403774025	383140	3774025	2.16274E-05	6.63924E-05	7.80721E-05	7.70325E-05	1.63745E-05	2.12949E-05	1.56742E-05	1.6133E-06	1.89008E-05	1.6133E-06	3.16794E-05	4.59675E-05	2.72486E-05	1.05305E-08	1.2267E-07	1.8663E-08	1.51859E-07	0.15185895
3831503774025	383150	3774025	2.23514E-05	6.8615E-05	8.06856E-05	7.96113E-05	1.69226E-05	2.20077E-05	1.61989E-05	1.6673E-06	1.95335E-05	1.6673E-06	3.27586E-05	4.75335E-05	2.81769E-05	1.23405E-08	1.4251E-07	2.1459E-08	1.76314E-07	0.17631382
3831603774025	383160	3774025	2.30536E-05	7.07707E-05	8.32205E-05	8.21124E-05	1.74543E-05	2.26992E-05	1.67078E-05	1.71969E-06	2.01472E-05	1.71969E-06	3.38348E-05	4.9095E-05	2.91025E-05	1.50242E-08	1.718E-07	2.5516E-08	2.12338E-07	0.21233844
3836803774025	383680	3774025	0.00067229	0.002063814	0.002426876	0.002394562	0.000509002	0.000661953	0.000487233	5.01494E-05	0.000587532	5.01494E-05	0.002581797	0.003746243	0.002220697	6.22415E-08	9.1301E-07	2.07E-07	1.18226E-06	1.18226032
3836903774025	383690	3774025	0.000878359	0.002696411	0.003170758	0.003128539	0.000665021	0.000864854	0.000636579	6.55212E-05	0.000767622	6.55212E-05	0.003592858	0.005213314	0.003090347	8.05588E-08	1.1818E-06	2.7014E-07	1.53253E-06	1.53253131
3837003774025	383700	3774025	0.001152526	0.003538056	0.004160464	0.004105066	0.000872597	0.001134805	0.000835278	8.59726E-05	0.001007224	8.59726E-05	0.004957073	0.00719282	0.004263758	1.04947E-07	1.5397E-06	3.542E-07	1.99886E-06	1.99885598
3837103774025	383710	3774025	0.001554461	0.004771928	0.005611397	0.00553668	0.001176909	0.00153056	0.001126576	0.000115955	0.001358486	0.000115955	0.006959196	0.010097944	0.005985857	1.40733E-07	2.0648E-06	4.775E-07	2.68305E-06	2.68304518
3837203774025	383720	3774025	0.001262211	0.003874769	0.004556412	0.004495742	0.000955641	0.001242803	0.000914771	9.41546E-05	0.00110308	9.41546E-05	0.007464513	0.01083117	0.006420498	1.14603E-07	1.6814E-06	3.8964E-07	2.18567E-06	2.18567262
3837503774025	383750	3774025	0.001384804	0.00425111	0.004998958	0.004932395	0.001048459	0.001363512	0.001003619	0.000103299	0.001210218	0.000103299	0.006250238	0.00906923	0.005376056	1.2536E-07	1.8393E-06	4.2527E-07	2.38994E-06	2.3899398
3837603774025	383760	3774025	0.001965556	0.006033919	0.007095395	0.007000918	0.001488156	0.001935334	0.001424512	0.000146621	0.001717753	0.000146621	0.009166253	0.013300431	0.007884226	1.77105E-07	2.5986E-06	6.0351E-07	3.37919E-06	3.37918877
3837703774025	383770	3774025	0.001751004	0.005375281	0.00632089	0.006236726	0.001325715	0.001724081	0.001269018	0.000130616	0.00153025	0.000130616	0.008147444	0.011822118	0.007007912	1.57914E-07	2.317E-06	5.3765E-07	3.01256E-06	3.01255709
3837803774025	383780	3774025	0.001620579	0.004974899	0.005850074	0.005772179	0.001226968	0.001595662	0.001174494	0.000120887	0.001416268	0.000120887	0.007551104	0.010956815	0.006494978	1.46228E-07	2.1455E-06	4.9762E-07	2.78939E-06	2.78939056
3837903774025	383790	3774025	0.001563913	0.004800944	0.005645517	0.005570345	0.001184065	0.001539867	0.001133426	0.00011666	0.001366746	0.00011666	0.007296063	0.010586745	0.006275608	1.41123E-07	2.0707E-06	4.8021E-07	2.69199E-06	2.69198579
3838003774025	383800	3774025	0.00154905	0.004755317	0.005591864	0.005517407	0.001172812	0.001525232	0.001122654	0.000115551	0.001353757	0.000115551	0.007247892	0.010516847	0.006234174	1.39747E-07	2.0505E-06	4.7564E-07	2.66589E-06	2.66588796
3838103774025	383810	3774025	0.001551939	0.004764185	0.005602292	0.005527696	0.001174999	0.001528077	0.001124748	0.000115767	0.001356282	0.000115767	0.007296194	0.010586935	0.00627572	1.39956E-07	2.0536E-06	4.7654E-07	2.6701E-06	2.67010217
3838203774025	383820	3774025	0.001560235	0.004789653	0.005632239	0.005557245	0.00118128	0.001536245	0.00113076	0.000116386	0.001363532	0.000116386	0.007392679	0.010726937	0.006358711	1.40646E-07	2.0638E-06	4.7913E-07	2.6836E-06	2.68359747
3838303774025	383830	3774025	0.001558192	0.004783381	0.005624864	0.005549968	0.001179733	0.001534234	0.0011292	0.000116233	0.001361746	0.000116233	0.007484411	0.010860042	0.006437613	1.40413E-07	2.0605E-06	4.7862E-07	2.67956E-06	2.67956247
3838403774025	383840	3774025	0.001130612	0.003470783	0.004081357	0.004027013	0.000856005	0.001113228	0.000819396	8.43379E-05	0.000988072	8.43379E-05	0.005507859	0.007992023	0.004737509	1.02243E-07	1.5003E-06	3.4742E-07	1.94994E-06	1.94993784
3838603774025	383860	3774025	0.000891944	0.002738116	0.0032198	0.003176928	0.000675306	0.00087823	0.000646425	6.65346E-05	0.000779494	6.65346E-05	0.004225628	0.006131477	0.003634615	8.08643E-08	1.1868E-06	2.7407E-07	1.54172E-06	1.54172265
3838703774025	383870	3774025	0.000658697	0.002022087	0.002377808	0.002346147	0.000498711	0.000648569	0.000477382	4.91355E-05	0.000575653	4.91355E-05	0.003035982	0.004405276	0.002611358	6.00298E-08	8.8093E-07	2.0237E-07	1.14333E-06	1.14333226
3838803774025	383880	3774025	0.000510303	0.001566542	0.001842125	0.001817597	0.000386359	0.000502457	0.000369835	3.8066E-05	0.000445967	3.8066E-05	0.002289521	0.003322144	0.0019693	4.67624E-08	6.8616E-07	1.5675E-07	8.89675E-07	0.88967511
3838903774025	383890	3774025	0.000413387	0.001269026	0.001492271	0.001472401	0.000312982	0.000407031	0.000299597	3.08366E-05	0.00036127	3.08366E-05	0.001807979	0.002623417	0.001555109	3.80861E-08	5.5879E-07	1.2695E-07	7.2383E-07	0.72382978
3839003774025	383900	3774025	0.000344836	0.001058586	0.00124481	0.001228235	0.000261081	0.000339534	0.000249915	2.5723E-05	0.000301361	2.5723E-05	0.001471431	0.002135079	0.001265631	3.19399E-08	4.6856E-07	1.0587E-07	6.06372E-07	0.60637204
3839103774025	383910	3774025	0.000294584	0.000904322	0.001063409	0.001049249	0.000223034	0.000290055	0.000213496	2.19745E-05	0.000257445	2.19745E-05	0.001227326	0.001780877	0.001055668	2.74261E-08	4.0229E-07	9.0419E-08	5.20136E-07	0.52013608
3829703774035	382970	3774035	1.19088E-05	3.65579E-05	4.29891E-05	4.24167E-05	9.01634E-06	1.17257E-05	8.63073E-06	8.88335E-07	1.04074E-05	8.88335E-07	1.76364E-05	2.55908E-05	1.51697E-05	2.50032E-09	3.1771E-08	5.2662E-09	3.95374E-08	0.03953736
3829803774035	382980	3774035	1.20648E-05	3.70369E-05	4.35524E-05	4.29725E-05	9.13449E-06	1.18793E-05	8.74383E-06	8.99975E-07	1.05438E-05	8.99975E-07	1.79046E-05	2.598E-05	1.54004E-05	2.58902E-09	3.28E-08	5.4162E-09	4.08048E-08	0.04080477
3829903774035	382990	3774035	1.22263E-05	3.75327E-05	4.41354E-05	4.35477E-05	9.25676E-06	1.20383E-05	8.86087E-06	9.12022E-07	1.06849E-05	9.12022E-07	1.81854E-05	2.63874E-05	1.56419E-05	2.68412E-09	3.3899E-08	5.5764E-09	4.21595E-08	0.0421595
3830003774035	383000	3774035	1.25802E-05	3.86189E-05	4.54127E-05	4.4808E-05	9.52465E-06	1.23867E-05	9.11731E-06	9.38416E-07	1.09941E-05	9.38416E-07	1.87125E-05	2.71523E-05	1.60953E-05	2.83336E-09	3.5663E-08	5.8426E-09	4.43387E-08	0.04433867
3830103774035	383010	3774035	1.31191E-05	4.02733E-05	4.73581E-05	4.67275E-05	9.93267E-06	1.29174E-05	9.50788E-06	9.78617E-07	1.14651E-05	9.78617E-07	1.94924E-05	2.82838E-05	1.67661E-05	3.03972E-09	3.812E-08	6.2183E-09	4.73783E-08	0.04737831
3830203774035	383020	3774035	1.37306E-05	4.21505E-05	4.95655E-05	4.89055E-05	1.03956E-05	1.35195E-05	9.95105E-06	1.02423E-06	1.19995E-05	1.02423E-06	2.03845E-05	2.95783E-05	1.75334E-05	3.28051E-09	4.0981E-08	6.6548E-09	5.09159E-08	0.05091587
3830303774035	383030	3774035	1.41715E-05	4.35041E-05	5.11572E-05	5.0476E-05	1.07295E-05	1.39536E-05	1.02706E-05	1.05712E-06	1.23849E-05	1.05712E-06	2.10614E-05	3.05605E-05	1.81156E-05	3.49523E-09	4.3491E-08	7.0307E-09	5.4017E-08	0.05401703
3830403774035	383040	3774035	1.46397E-05	4.49412E-05	5.28472E-05	5.21435E-05	1.10839E-05	1.44146E-05	1.06099E-05	1.09204E-06	1.2794E-05	1.09204E-06	2.17819E-05	3.1606E-05	1.87354E-05	3.73772E-09	4.6313E-08	7.4521E-09	5.75028E-08	0.05750284
3830503774035	383050	3774035	1.52003E-05	4.66624E-05	5.48712E-05	5.41406E-05	1.15084E-05	1.49666E-05	1.10163E-05	1.13387E-06	1.3284E-05	1.13387E-06	2.26366E-05	3.28462E-05	1.94706E-05	4.03431E-09	4.9759E-08	7.9667E-09	6.17596E-08	0.06175963
3830603774035	383060	3774035	1.58753E-05	4.87346E-05	5.73079E-05	5.65448E-05	1.20195E-05	1.56313E-05	1.15055E-05	1.18422E-06	1.38739E-05	1.18422E-06	2.36535E-05	3.43217E-05	2.03452E-05	4.40551E-09	5.4059E-08	8.6085E-09	6.70729E-08	0.06707287
3830703774035	383070	3774035	1.66084E-05	5.0985E-05	5.99542E-05	5.91559E-05	1.25745E-05	1.63531E-05	1.20367E-05	1.2389E-06	1.45145E-05	1.2389E-06	2.47359E-05	3.58923E-05	2.12762E-05	4.84387E-09	5.9108E-08	9.3603E-09	7.3312E-08	0.07331197
3830803774035	383080	3774035	1.73887E-05	5.33802E-05	6.27708E-05	6.1935E-05	1.31653E-05	1.71213E-05	1.26022E-05	1.29711E-06	1.51964E-05	1.29711E-06	2.58682E-05	3.75353E-05	2.22501E-05	5.36158E-09	6.5033E-08	1.0241E-08	8.06356E-08	0.08063564
3830903774035	383090	3774035	1.82215E-05	5.5937E-05	6.57773E-05	6.49015E-05	1.37958E-05	1.79414E-05	1.32058E-05	1.35923E-06	1.59243E-05	1.35923E-06	2.70441E-05	3.92416E-05	2.32616E-05	5.97782E-09	7.2042E-08	1.1283E-08	8.93023E-08	0.0893023
3831003774035	383100	3774035	1.89691E-05	5.82319E-05	6.8476E-05	6.75642E-05	1.43618E-05	1.86775E-05	1.37476E-05	1.415E-06	1.65776E-05	1.415E-06	2.81328E-05	4.08212E-05	2.4198E-05	6.65164E-09	7.9636E-08	1.2404E-08	9.86921E-08	0.09869207
3831103774035	383110	3774035	1.95171E-05	5.99142E-05	7.04542E-05	6.95161E-05	1.47767E-05	1.9217E-05	1.41448E-05	1.45588E-06	1.70565E-05	1.45588E-06	2.9003E-05	4.2084E-05	2.49466E-05	7.32939E-09	8.7193E-08	1.3504E-08	1.08026E-07	0.10802613

			EGIODemolition	EGIOSite Grubbing / Prep	EGIOMass Grading / Excavation	EGIOMass Grading / Excavation	EGIODrainage / Utilities Trenching	EGIODrainage / Utilities Trenching	EGIOFoundations / Concrete Pads	EGIOFoundations / Concrete Pads	EGIOBuilding / Structure Construction	EGIOBuilding / Structure Construction	EGIOAsphalt Paving	EGIOArchitectural Coating	EGIOLandscaping or Other Finishing	EGIOWaterside Construction (Piles)	HIWaterside Construction (Landscaping)	HIWaterside Construction (Landscaping)	KMDemolition	KMSite Grubbing / Prep
Unique Identifier	X (UTM)	Y (UTM)	2025	2025	2025	2026	2026	2027	2026	2027	2026	2027	2027	2027	2027	2027	2025	2026	2025	2025
3831203774035	383120	3774035	0.000615016	0.00024122	7.9884E-05	7.82381E-05	0.000181673	0.000181392	0.000238694	0.00023854	0.000255671	0.000249543	9.9491E-06	9.9491E-06	0.000269441	9.9491E-06	8.84158E-05	8.56464E-05	2.75664E-05	0.00011964
3831303774035	383130	3774035	0.000702474	0.00027552	9.12438E-05	8.93639E-05	0.000207507	0.000207187	0.000272638	0.000272462	0.000292029	0.000285029	1.13639E-05	1.13639E-05	0.000307757	1.13639E-05	0.000101339	9.81648E-05	2.84649E-05	0.00012354
3831403774035	383140	3774035	0.00081607	0.00032007	0.000105999	0.000103815	0.000241063	0.000240691	0.000316725	0.000316521	0.000339252	0.000331121	1.32015E-05	1.32015E-05	0.000357524	1.32015E-05	0.00011804	0.000114343	2.94561E-05	0.000127842
3831503774035	383150	3774035	0.000970883	0.00038079	0.000126107	0.000123509	0.000286794	0.000286352	0.00037681	0.00037656	0.000403611	0.000393936	1.5706E-05	1.5706E-05	0.000425348	1.5706E-05	0.000140588	0.000136184	3.05039E-05	0.000132389
3831603774035	383160	3774035	0.001204407	0.00047239	0.00015644	0.000153216	0.000355776	0.000355227	0.000467443	0.000467141	0.00050069	0.000488689	1.94837E-05	1.94837E-05	0.000527656	1.94837E-05	0.000173956	0.000168507	3.15562E-05	0.000136956
3836703774035	383670	3774035	0.001550115	0.00060798	0.000201343	0.000197195	0.000457897	0.00045719	0.000601616	0.000601228	0.000644406	0.00062896	2.50762E-05	2.50762E-05	0.000679112	2.50762E-05	0.000299767	0.000290378	0.000500527	0.002172324
3836803774035	383680	3774035	0.0018693	0.00073317	0.000242802	0.000237799	0.000552182	0.00055133	0.000725495	0.000725027	0.000777096	0.000758469	3.02396E-05	3.02396E-05	0.000818949	3.02396E-05	0.000361447	0.000350126	0.000605163	0.002626449
3836903774035	383690	3774035	0.002274676	0.00089216	0.000295456	0.000289369	0.000671928	0.000670892	0.000882826	0.000882256	0.000945617	0.000922951	3.67974E-05	3.67974E-05	0.000996546	3.67974E-05	0.000439707	0.000425935	0.000737815	0.003202168
3837003774035	383700	3774035	0.002791016	0.00109468	0.000362523	0.000355054	0.000824453	0.00082318	0.001083223	0.001082524	0.001160267	0.001132456	4.51502E-05	4.51502E-05	0.001222756	4.51502E-05	0.000539329	0.000522437	0.000906574	0.003934595
3837103774035	383710	3774035	0.003476568	0.00136356	0.000451569	0.000442265	0.001026961	0.001025377	0.001349293	0.001348422	0.001445261	0.001410619	5.62403E-05	5.62403E-05	0.0015231	5.62403E-05	0.00067155	0.000650516	0.001130459	0.004906274
3837203774035	383720	3774035	0.004495173	0.00176307	0.000583875	0.000571845	0.001327852	0.001325803	0.001744624	0.001743498	0.00186871	0.001823918	7.27183E-05	7.27183E-05	0.001969355	7.27183E-05	0.000867948	0.000840762	0.001462843	0.006348842
3837303774035	383730	3774035	0.005884897	0.00230814	0.000764385	0.000748636	0.00173837	0.001735688	0.002283991	0.002282517	0.002446439	0.002387799	9.51998E-05	9.51998E-05	0.002578199	9.51998E-05	0.001135834	0.001100257	0.001916163	0.008316283
3837403774035	383740	3774035	0.005832513	0.00228759	0.000757581	0.000741972	0.001722896	0.001720238	0.00226366	0.0022622	0.002424663	0.002366545	9.43524E-05	9.43524E-05	0.00255525	9.43524E-05	0.001125819	0.001090556	0.001899337	0.008243257
3837903774035	383790	3774035	0.005367632	0.00210526	0.000697198	0.000682833	0.001585572	0.001583126	0.002083235	0.00208189	0.002231404	0.002177919	8.6832E-05	8.6832E-05	0.002351583	8.6832E-05	0.001036596	0.001004127	0.001749031	0.007590917
3838003774035	383800	3774035	0.005209836	0.00204337	0.000676702	0.000662759	0.00153896	0.001536586	0.002021992	0.002020688	0.002165806	0.002113893	8.42794E-05	8.42794E-05	0.002282452	8.42794E-05	0.001006279	0.00097476	0.001697999	0.007369434
3838103774035	383810	3774035	0.005273132	0.0020682	0.000684923	0.000670811	0.001557658	0.001555254	0.002046558	0.002045238	0.002192119	0.002139575	8.53033E-05	8.53033E-05	0.002310182	8.53033E-05	0.001018592	0.000986688	0.001719247	0.007461651
3838203774035	383820	3774035	0.005553766	0.00217826	0.000721375	0.000706512	0.001640555	0.001638024	0.002155475	0.002154084	0.002308783	0.002253443	8.98431E-05	8.98431E-05	0.002433129	8.98431E-05	0.001072849	0.001039245	0.001811802	0.007863347
3838303774035	383830	3774035	0.0046759	0.00183395	0.000607349	0.000594836	0.001381238	0.001379107	0.001814766	0.001813595	0.001943841	0.001897248	7.56419E-05	7.56419E-05	0.002048532	7.56419E-05	0.000903646	0.000875342	0.001525182	0.006619396
3838403774035	383840	3774035	0.004594783	0.00180214	0.000596813	0.000584517	0.001357277	0.001355182	0.001783284	0.001782133	0.00191012	0.001864335	7.43297E-05	7.43297E-05	0.002012995	7.43297E-05	0.000888153	0.000860334	0.001499559	0.006508193
3838603774035	383860	3774035	0.00308427	0.00120969	0.000400614	0.000392359	0.000911078	0.000909673	0.001197038	0.001196265	0.001282177	0.001251444	4.98941E-05	4.98941E-05	0.001351232	4.98941E-05	0.000597064	0.000578363	0.001006771	0.004369459
3838703774035	383870	3774035	0.002908815	0.00114088	0.000377824	0.000370039	0.00085925	0.000857924	0.001128942	0.001128213	0.001209238	0.001180253	4.70558E-05	4.70558E-05	0.001274365	4.70558E-05	0.000563357	0.000545711	0.000950199	0.004123932
3838803774035	383880	3774035	0.002142272	0.00084023	0.000278258	0.000272525	0.000632817	0.00063184	0.000831439	0.000830902	0.000890575	0.000869228	3.46555E-05	3.46555E-05	0.000938539	3.46555E-05	0.000415502	0.00040248	0.000699202	0.003034587
3838903774035	383890	3774035	0.001689804	0.00066276	0.000219487	0.000214965	0.00049916	0.00049839	0.000655831	0.000655407	0.000702477	0.000685639	2.73359E-05	2.73359E-05	0.00074031	2.73359E-05	0.000328235	0.000317954	0.000551066	0.002391667
3839003774035	383900	3774035	0.001392418	0.00054613	0.00018086	0.000177134	0.000411314	0.000410679	0.000540412	0.000540064	0.000578849	0.000564974	2.25251E-05	2.25251E-05	0.000610025	2.25251E-05	0.00027088	0.000262396	0.000453711	0.001969139
3839103774035	383910	3774035	0.001181413	0.00046337	0.000153453	0.000150291	0.000348984	0.000348445	0.000458519	0.000458223	0.000491131	0.000479359	1.91117E-05	1.91117E-05	0.000517582	1.91117E-05	0.000230187	0.000222977	0.000384638	0.001669356
3829703774045	382970	3774045	0.000161595	6.338E-05	2.09895E-05	2.0557E-05	4.77345E-05	4.76608E-05	6.27169E-05	6.26764E-05	6.71776E-05	6.55674E-05	2.61412E-06	2.61412E-06	7.07956E-05	2.61412E-06	2.397E-05	2.32193E-05	1.57442E-05	6.83308E-05
3829803774045	382980	3774045	0.000168341	6.6026E-05	2.18657E-05	2.14152E-05	4.97271E-05	4.96503E-05	6.53349E-05	6.52927E-05	6.99818E-05	6.83044E-05	2.72324E-06	2.72324E-06	7.37509E-05	2.72324E-06	2.48114E-05	2.40342E-05	1.59388E-05	6.91755E-05
3829903774045	382990	3774045	0.000175643	6.889E-05	2.28142E-05	2.23441E-05	5.18842E-05	5.18041E-05	6.8169E-05	6.8125E-05	7.30175E-05	7.12673E-05	2.84138E-06	2.84138E-06	7.69501E-05	2.84138E-06	2.57227E-05	2.4917E-05	1.61425E-05	7.00595E-05
3830003774045	383000	3774045	0.000187032	7.3357E-05	2.42935E-05	2.3793E-05	5.52485E-05	5.51632E-05	7.25893E-05	7.25424E-05	7.77522E-05	7.58885E-05	3.02562E-06	3.02562E-06	8.19397E-05	3.02562E-06	2.72206E-05	2.6368E-05	1.66313E-05	7.2181E-05
3830103774045	383010	3774045	0.000202913	7.9585E-05	2.63562E-05	2.58131E-05	5.99394E-05	5.98469E-05	7.87525E-05	7.87017E-05	8.43538E-05	8.23319E-05	3.28251E-06	3.28251E-06	8.88969E-05	3.28251E-06	2.93553E-05	2.84358E-05	1.7403E-05	7.55302E-05
3830203774045	383020	3774045	0.000221721	8.6962E-05	2.87992E-05	2.82058E-05	6.54953E-05	6.53942E-05	8.60522E-05	8.59967E-05	9.21727E-05	8.99634E-05	3.58677E-06	3.58677E-06	9.71369E-05	3.58677E-06	3.18739E-05	3.08756E-05	1.82901E-05	7.93804E-05
3830303774045	383030	3774045	0.000238167	9.3412E-05	3.09353E-05	3.0298E-05	7.03534E-05	7.02448E-05	9.24351E-05	9.23755E-05	9.90096E-05	9.66364E-05	3.85282E-06	3.85282E-06	0.000104342	3.85282E-06	3.40464E-05	3.298E-05	1.8883E-05	8.19538E-05
3830403774045	383040	3774045	0.00025676	0.0001007	3.33503E-05	3.26632E-05	7.58456E-05	7.57286E-05	9.96512E-05	9.95869E-05	0.000106739	0.00010418	4.1536E-06	4.1536E-06	0.000112488	4.1536E-06	3.65165E-05	3.53728E-05	1.95099E-05	8.46744E-05
3830503774045	383050	3774045	0.000279565	0.00010965	3.63125E-05	3.55643E-05	8.25822E-05	8.24547E-05	0.000108502	0.000108432	0.000116219	0.000113434	4.52252E-06	4.52252E-06	0.000122479	4.52252E-06	3.95662E-05	3.83269E-05	2.02658E-05	8.79549E-05
3830603774045	383060	3774045	0.000308424	0.00012097	4.0061E-05	3.92356E-05	9.1107E-05	9.09665E-05	0.000119703	0.000119625	0.000128217	0.000125143	4.98937E-06	4.98937E-06	0.000135122	4.98937E-06	4.34482E-05	4.20873E-05	2.11891E-05	9.19622E-05
3830703774045	383070	3774045	0.000342655	0.00013439	4.45072E-05	4.35902E-05	0.000101219	0.000101062	0.000132988	0.000132902	0.000142447	0.000139032	5.54312E-06	5.54312E-06	0.000150119	5.54312E-06	4.81051E-05	4.65984E-05	2.21849E-05	9.62839E-05
3830803774045	383080	3774045	0.000385229	0.00015109	5.00372E-05	4.90062E-05	0.000113795	0.000113619	0.000149512	0.000149415	0.000160146	0.000156307	6.23185E-06	6.23185E-06	0.000168771	6.23185E-06	5.39927E-05	5.23015E-05	2.33209E-05	0.000101214
3830903774045	383090	3774045	0.000436795	0.00017132	5.6735E-05	5.55661E-05	0.000129027	0.000128828	0.000169525	0.000169415	0.000181582	0.00017723	7.06602E-06	7.06602E-06	0.000191362	7.06602E-06	6.13261E-05	5.94053E-05	2.45475E-05	0.000106538
3831003774045	383100	3774045	0.000493382	0.00019351	6.4085E-05	6.27646E-05	0.000145743	0.000145518	0.000191487	0.000191363	0.000205106	0.00020019	7.98142E-06	7.98142E-06	0.000216153	7.98142E-06	6.95655E-05	6.73866E-05	2.56406E-05	0.000111282
3831103774045	383110	3774045	0.000549448	0.0002155	7.13673E-05	6.98969E-05	0.000162304	0.000162054	0.000213246	0.000213109	0.000228414	0.000222939	8.8884E-06	8.8884E-06	0.000240715	8.8884E-06	7.77295E-05	7.52949E-05	2.64145E-05	0.000114641
3831203774045	383120	3774045	0.000617828	0.00024232	8.02492E-05	7.85958E-05	0.000182503	0.000182222	0.000239785	0.000239631	0.00025684	0.000250684	9.99458E-06	9.99458E-06	0.000270673	9.99458E-06	8.77502E-05	8.50017E-05	2.72157E-05	0.000118118
3831303774045	383130	3774045	0.000705492	0.0002767	9.16358E-05	8.97478E-05	0.000208399	0.000208077	0.000273809	0.000273632	0.000293284	0.000286254	1.14127E-05	1.14127E-05	0.000309079	1.14127E-05	0.000100663	9.75097E-05	2.80915E-05	0.000121919
3831403774045	383140	3774045	0.000819375	0.00032137	0.000106428	0.000104235	0.000242039	0.000241666	0.000318008	0.000317803	0.000340626	0.000332462	1.3255E-05	1.3255E-05	0.000358972	1.3255E-05	0.000117407	0.000113729	2.90442E-05	0.000126054
3831503774045	383150	3774045	0.000974647	0.00038227	0.000126596	0.000123988	0.000287906	0.000287462	0.000378271	0.000378027	0.000405175	0.000395463	1.57668E-05	1.57668E-05	0.000426997	1.57668E-05	0.000140042	0.000135656	3.00807E-05	0.000130552
3831603774045	383160	3774045	0.00120985	0.00047452	0.000157147	0.000153909	0.000357384	0.000356832	0.000469556	0.000469253	0.000502953	0.000490897	1.95717E-05	1.95717E-05	0.000530041	1.95717E-05	0.00017389	0.000168443	3.11308E-05	0.00013511
3836703774045	383670	3774045	0.00128511	0.00050404	0.000166922	0.000163483	0.000379615	0.00037903	0.000498765	0.000498443	0.000534239	0.000521434	2.07892E-05	2.07892E-05	0.000563012	2.07892E-05	0.000248121	0.000240349	0.000411148	0.001784409
3836803774045	383680	3774045	0.001491238	0.00058488	0.000193696	0.000189705	0.000440505	0.000439825	0.000578765	0.000578392	0.00061993	0.000605071	2.41237E-05	2.41237E-05	0.000653318	2.41237E-05	0.000287962	0.000278942	0.000479022	0.002078987
3836903774045	383690	3774045	0.001741288	0.00068296	0.000226175	0.000221515	0.000514368	0.000513574	0.000675812	0.000675376	0.00072388	0.000706529	2.81688E-05	2.81688E-05	0.000762866	2.81688E-05	0.000336307	0.000325773	0.000561141	0.002435394
3837003774045	383700	3774045	0.002044683	0.00080195	0.000265582	0.00026011	0.000603989	0.000603057	0.000793563	0.000793051	0.000850005	0.000829631	3.30768E-05	3.30768E-05	0.000895784	3.30768E-05	0.000394901	0.000382532	0.000660585	0.002866987
3837103774045	383710	3774045	0.002420706	0.00094943	0.000314424	0.000307945	0.000715065	0.000713961	0.000939502	0.000938895	0.001006323	0.000982202	3.91597E-05	3.91597E-05	0.001060522	3.91597E-05	0.000467493	0.00045285	0.000783662	0.003401149
3837203774045	383720	3774045	0.002926456	0.0011478	0.000380115	0.000372283	0.000864461	0.000863127	0.001135788	0.001135056	0.001216571	0.001187411	4.73412E-05	4.73412E-05	0.001282093	4.73412E-05	0.000565088	0.000547388	0.000949045	0.004118923
3837303774045	383730	3774045	0.003562894	0.00139742	0.000462782	0.000453247	0.001052462	0.001050838	0.001382797	0.001381905	0.001481148	0.001445646	5.76368E-05	5.76368E-05	0.001560919	5.76368E-05	0.000687848	0.000666303	0.001156924	0.005021131
3837403774045	383740	3774045	0.004317158	0.00169325	0.000560753	0.000549199	0.001275268	0.0012733	0.001675535	0.001674454	0.001794707	0.001751689	6.98385E-05	6.98385E-05	0.001891366	6.98385E-05	0.000833286	0.000807186	0.001403166	0.00608984
3837503774045	383750	3774045	0.005134	0.00201363	0.000666852	0.000653112	0.001516559	0.001514219	0.00199256	0.001991274	0.00213428	0.002083123	8.30526E-05	8.30526E-05	0.002249228	8.30526E-05	0.000990781	0.000959748	0.001669801	0.007247053
3837603774045	383760	3774045	0.005994073	0.00235096	0.000778566	0.000762524	0.00177062	0.001767888	0.002326363	0.002324862	0.002491825	0.002432098	9.69659E-05	9.69659E-05	0.00262603	9.69659E-05	0.001156604	0.001120377	0.001950528	0.008465428
3837703774045	383770	3774045	0.005511829	0.00216182	0.000715927	0.000701177	0.001628167	0.001625655	0.002139199	0.002137819	0.002291349	0.002236427	8.91647E-05	8.91647E-05	0.002414756	8.91647E-05	0.001063757	0.001030438	0.001793656	0.007784595
3837803774045	383780	3774045	0.005885597	0.00230841	0.000764476	0.000748725	0.001738577	0.001735894	0.002284263	0.002282789	0.00244673	0.002388084	9.52111E-05	9.52111E-05	0.002578506	9.52111E-05	0.00113587	0.001100292	0.001915876	0.008315035
3837903774045	383790	3774045	0.006196132	0.00243021	0.000804811	0.000788229	0.001830307	0.001827483	0.002404784	0.002403233	0.002575824	0.002514083	0.000100235	0.000100235	0.002714553	0.000100235	0.001195802	0.001158347	0.002017542	0.008756273
3838003774045	383800	3774045	0.004970636	0.00194955	0.000645632	0.00063233	0.001468302	0.001466036	0.001929156	0.001927911	0.002066367	0.002016838	8.04098E-05	8.04098E-05	0.002177657	8.04098E-05	0.000959756	0.000929694	0.001618572	0.007024715
3838103774045	383810	3774045	0.005111519	0.00200481	0.000663931	0.000650252	0.001509918	0.001507588	0.001983834	0.001982554	0.002124934	0.002074001	8.26889E-05	8.26889E-05	0.002239379	8.26889E-05	0.00098705	0.000956134	0.001665329	0.007227645
3838203774045	383820	3774045	0.006882906	0.00269957	0.000894016	0.000875596	0.002033177	0.00203004	0.002671329	0.002669605	0.002861326	0.002792742	0.000111345	0.000111345	0.003015431	0.000111345	0.001328629	0.001287014	0.002244263	0.009740258
3838303774045	383830	3774045	0.006299713	0.00247084	0.000818265	0.000801406	0.001860905	0.001858033	0.002444985	0.002443407	0.002618884	0.002556111	0.00010191	0.00010191	0.002759932	0.00010191	0.001216332	0.001178234	0.002054552	0.0089169
3838403774045	383840	3774045	0.003989225	0.00156463	0.000518158	0.000507482	0.001178398	0.00117658	0.001548261	0.001547261	0.00165838	0.00161863	6.45336E-05	6.45336E-05	0.001747697	6.45336E-05	0.000770927	0.00074678	0.001299938	0.005641824
3838603774045	383860	3774045	0.002749196	0.00107827	0.000357091	0.000349734	0.000812099	0.000810846	0.001066992	0.001066303	0.001142882	0.001115487	4.44737E-05	4.44737E-05	0.001204435	4.44737E-05	0.00053201	0.000515347	0.000895659	0.003887224
3838703774045	383870	3774045	0.003360574	0.00131806	0.000436503	0.000427509	0.000992697	0.000991166	0.001304274	0.001303433	0.001397041	0.001363554	5.43639E-05	5.43639E-05	0.001472282	5.43639E-05	0.000650171	0.000629806	0.001097315	0.004762423
3838803774045	383880	3774045	0.002394882	0.00093931	0.00031107	0.00030466	0.000707437	0.000706345	0.000929479	0.000928879	0.000995588	0.000971725	3.87419E-05	3.87419E-05	0.001049208	3.87419E-05	0.000463887	0.000449357	0.000780999	0.003389589
3838903774045	383890	3774045	0.001851597	0.00072622	0.000240503	0.000235547	0.000546953	0.000546109	0.000718624	0.000718161	0.000769736	0.000751286	2.99532E-05	2.99532E-05	0.000811193	2.99532E-05	0.000359099	0.000347851	0.000603103	0.002617511
3839003774045	383900	3774045	0.001506265	0.00059078	0.000195648	0.000191617	0.000444943	0.000444257	0.000584597	0.00058422	0.000626177	0.000611168	2.43668E-05	2.43668E-05	0.000659901	2.43668E-05	0.0002925	0.00028333	0.000490059	0.002126888
3839103774045	383910	3774045	0.001266113	0.00049659	0.000164455	0.000161066	0.000374004	0.000373427	0.000491392	0.000491075	0.000526342	0.000513726	2.04819E-05	2.04819E-05	0.00055469	2.04819E-05	0.000246189	0.000238478	0.000411462	0.001785775
3829703774055	382970	3774055	0.000161757	6.3443E-05	2.10105E-05	2.05776E-05	4.77822E-05	4.77085E-05	6.27796E-05	6.27391E-05	6.72448E-05	6.5633E-05	2.61674E-06	2.61674E-06	7.08665E-05	2.61674E-06	2.37512E-05	2.30073E-05	1.56355E-05	6.78594E-05
3829803774055	382980	3774055	0.000168458	6.6071E-05	2.18808E-05	2.143E-05	4.97616E-05	4.96848E-05	6.53802E-05	6.5338E-05	7.00303E-05	6.83517E-05	2.72513E-06	2.72513E-06	7.3802E-05	2.72513E-06	2.4571E-05	2.38014E-05	1.58166E-05	6.86451E-05
3829903774055	382990	3774055	0.000175706	6.8914E-05	2.28223E-05	2.23521E-05	5.19027E-05	5.18226E-05	6.81934E-05	6.81494E-05	7.30436E-05	7.12928E-05	2.84239E-06	2.84239E-06	7.69776E-05	2.84239E-06	2.54554E-05	2.46581E-05	1.60089E-05	6.948E-05
3830003774055	383000	3774055	0.000186961	7.3329E-05	2.42842E-05	2.37838E-05	5.52272E-05	5.5142E-05	7.25614E-05	7.25145E-05	7.77223E-05	7.58593E-05	3.02446E-06	3.02446E-06	8.19082E-05	3.02446E-06	2.69066E-05	2.60639E-05	1.64729E-05	7.14935E-05
3830103774055	383010	3774055	0.000202733	7.9515E-05	2.63328E-05	2.57903E-05	5.98863E-05	5.97939E-05	7.86828E-05	7.8632E-05	8.42791E-05	8.2259E-05	3.27961E-06	3.27961E-06	8.88182E-05	3.27961E-06	2.89858E-05	2.80779E-05	1.72174E-05	7.47249E-05
3830203774055	383020	3774055	0.000221371	8.6825E-05	2.87537E-05	2.81612E-05	6.53918E-05	6.52909E-05	8.59163E-05	8.58608E-05	9.20271E-05	8.98212E-05	3.58111E-06	3.58111E-06	9.69834E-05	3.58111E-06	3.1438E-05	3.04533E-05	1.80729E-05	7.84375E-05
3830303774055	383030	3774055	0.000237709	9.3233E-05	3.08758E-05	3.02397E-05	7.02181E-05	7.01097E-05	9.22573E-05	9.21978E-05	9.88191E-05	9.64505E-05	3.84541E-06	3.84541E-06	0.000104141	3.84541E-06	3.35584E-05	3.25073E-05	1.86432E-05	8.09126E-05
3830403774055	383040	3774055	0.000256203	0.00010049	3.3278E-05	3.25924E-05	7.56811E-05	7.55643E-05	9.9435E-05	9.93709E-05	0.000106507	0.000103954	4.14459E-06	4.14459E-06	0.000112244	4.14459E-06	3.59694E-05	3.48428E-05	1.92474E-05	8.35351E-05

Unique Identifier	X (UTM)	Y (UTM)	KMMass Grading / Excavation	KMMass Grading / Excavation	KMDrainage / Utilities Trenching	KMFoundations / Concrete Pads	KMBuilding / Structure Construction	KMAsphalt Paving	KMArchitectural Coating	KMLandscaping or Other Finishing	KMWaterside Construction (Piles)	EWNDemolition	EWNSite Grubbing / Prep	EWNDrainage / Utilities Trenching	EWNDrainage / Utilities Trenching	EWNDrainage / Utilities Trenching	EWNFoundation s / Concrete Pads	EWNBuilding / Structure Construction	EWNAsphalt Paving	EWNLandscaping or Other Finishing	EWNWaterside Construction (Piles)
			2025	2026	2026	2026	2026	2026	2026	2026	2026	2027	2027	2027	2028	2029	2029	2029	2029	2029	2029
3831203774035	383120	3774035	9.09394E-05	8.99982E-05	3.23191E-05	1.71032E-05	5.87434E-05	1.88719E-06	1.88719E-06	6.06306E-05	1.88719E-06	0.000448844	2.44626E-05	5.74428E-05	5.63335E-05	5.51679E-05	4.77857E-05	0.000103764	7.38223E-06	0.000107455	7.38223E-06
3831303774035	383130	3774035	9.39033E-05	9.29314E-05	3.33725E-05	1.76606E-05	6.0658E-05	1.9487E-06	1.9487E-06	6.26067E-05	1.9487E-06	0.000516117	2.8129E-05	6.60523E-05	6.47768E-05	6.34365E-05	5.49478E-05	0.000119316	8.48868E-06	0.00012356	8.48868E-06
3831403774035	383140	3774035	9.71732E-05	9.61676E-05	3.45346E-05	1.82756E-05	6.27702E-05	2.01656E-06	2.01656E-06	6.47868E-05	2.01656E-06	0.000602938	3.28609E-05	7.71636E-05	7.56735E-05	7.41077E-05	6.41911E-05	0.000139387	9.91664E-06	0.000144345	9.91664E-06
3831503774035	383150	3774035	0.00010063	9.95884E-05	3.57631E-05	1.89257E-05	6.50031E-05	2.08829E-06	2.08829E-06	6.70914E-05	2.08829E-06	0.00072008	3.92453E-05	9.21553E-05	9.03757E-05	8.85058E-05	7.66625E-05	0.000166468	1.18433E-05	0.00017239	1.18433E-05
3831603774035	383160	3774035	0.000104101	0.000103024	3.69968E-05	1.95786E-05	6.72456E-05	2.16033E-06	2.16033E-06	6.94059E-05	2.16033E-06	0.000894702	4.87624E-05	0.000114503	0.000112292	0.000109969	9.52534E-05	0.000206837	1.47153E-05	0.000214195	1.47153E-05
3836703774035	383670	3774035	0.001651198	0.00163411	0.000586823	0.000310544	0.001066612	3.4266E-05	3.4266E-05	0.001100878	3.4266E-05	0.001204207	6.56308E-05	0.000154114	0.000151137	0.00014801	0.000128204	0.000278388	1.98058E-05	0.000288291	1.98058E-05
3836803774035	383680	3774035	0.001996381	0.001975721	0.000709498	0.000375464	0.001289587	4.14293E-05	4.14293E-05	0.001331016	4.14293E-05	0.001451339	7.90999E-05	0.000185741	0.000182154	0.000178386	0.000154515	0.00033552	2.38705E-05	0.000347456	2.38705E-05
3836903774035	383690	3774035	0.002433989	0.0024088	0.000865021	0.000457766	0.001572265	5.05106E-05	5.05106E-05	0.001622776	5.05106E-05	0.001765063	9.61982E-05	0.000225892	0.000221529	0.000216946	0.000187915	0.000408047	2.90303E-05	0.000422562	2.90303E-05
3837003774035	383700	3774035	0.002990712	0.002959761	0.001062876	0.00056247	0.001931887	6.20638E-05	6.20638E-05	0.001993951	6.20638E-05	0.002164635	0.000117975	0.000277028	0.000271679	0.000266057	0.000230455	0.0005004 2	3.56022E-05	0.000518221	3.56022E-05
3837103774035	383710	3774035	0.003729291	0.003690697	0.001325361	0.000701376	0.002408981	7.7391E-05	7.7391E-05	0.002486372	7.7391E-05	0.002695093	0.000146886	0.000344916	0.000338255	0.000331257	0.00028693	0.000623051	4.43267E-05	0.000645215	4.43267E-05
3837203774035	383720	3774035	0.004825797	0.004775855	0.00171505	0.000907598	0.003117283	0.000100146	0.000100146	0.003217428	0.000100146	0.003483151	0.000189836	0.000445771	0.000437163	0.000428118	0.00037083	0.000805234	5.72881E-05	0.000833878	5.72881E-05
3837303774035	383730	3774035	0.006321261	0.006255842	0.002246527	0.001188853	0.004083296	0.00013118	0.00013118	0.004214476	0.00013118	0.004558325	0.000248435	0.000583371	0.000572106	0.000560268	0.000485297	0.001053793	7.49717E-05	0.001091278	7.49717E-05
3837403774035	383740	3774035	0.006265754	0.00620091	0.0022268	0.001178414	0.00404744	0.000130028	0.000130028	0.004177469	0.000130028	0.004518118	0.000246243	0.000578226	0.000567059	0.000555327	0.000481016	0.001044498	7.43104E-05	0.001081653	7.43104E-05
3837903774035	383790	3774035	0.005769906	0.005710193	0.00205058	0.001085159	0.003727142	0.000119738	0.000119738	0.00384688	0.000119738	0.004161294	0.000226796	0.00053256	0.000522275	0.000511469	0.000443027	0.000962007	6.84416E-05	0.000996228	6.84416E-05
3838003774035	383800	3774035	0.005601555	0.005543585	0.001990749	0.001053497	0.003618393	0.000116245	0.000116245	0.003734638	0.000116245	0.0040405	0.000220212	0.0005171	0.000507115	0.000496622	0.000430167	0.000934082	6.64549E-05	0.00096731	6.64549E-05
3838103774035	383810	3774035	0.005671651	0.005612955	0.00201566	0.00106668	0.003663672	0.000117699	0.000117699	0.003781371	0.000117699	0.004091441	0.000222989	0.00052362	0.000513508	0.000502883	0.00043559	0.000945859	6.72927E-05	0.000979505	6.72927E-05
3838203774035	383820	3774035	0.005976982	0.005915126	0.002124172	0.001124104	0.003860904	0.000124035	0.000124035	0.00398494	0.000124035	0.00431205	0.000235012	0.000551853	0.000541196	0.000529998	0.000459077	0.000996859	7.09211E-05	0.001032319	7.09211E-05
3838303774035	383830	3774035	0.005031447	0.004979376	0.001788137	0.000946275	0.003250124	0.000104414	0.000104414	0.003354538	0.000104414	0.003631556	0.000197924	0.000464764	0.000455789	0.000446358	0.000386629	0.000839542	5.97289E-05	0.000869407	5.97289E-05
3838403774035	383840	3774035	0.00494692	0.004895724	0.001758097	0.000930378	0.003195524	0.000102659	0.000102659	0.003298183	0.000102659	0.00357158	0.000194656	0.000457088	0.000448261	0.000438986	0.000380244	0.000825677	5.87425E-05	0.000855048	5.87425E-05
3838603774035	383860	3774035	0.003321255	0.003286883	0.001180348	0.000624636	0.002145405	6.89233E-05	6.89233E-05	0.002214328	6.89233E-05	0.002402043	0.000130914	0.000307412	0.000301475	0.000295238	0.000255731	0.000555304	3.95069E-05	0.000575057	3.95069E-05
3838703774035	383870	3774035	0.003134628	0.003102187	0.001114022	0.000589536	0.002024851	6.50504E-05	6.50504E-05	0.002089901	6.50504E-05	0.002268477	0.000123635	0.000290318	0.000284712	0.000278821	0.000241511	0.000524426	3.73101E-05	0.000543081	3.73101E-05
3838803774035	383880	3774035	0.00230661	0.002282739	0.000819751	0.000433809	0.001489983	4.78672E-05	4.78672E-05	0.00153785	4.78672E-05	0.001671879	9.11196E-05	0.000213966	0.000209834	0.000205492	0.000177995	0.000386505	2.74977E-05	0.000400254	2.74977E-05
3838903774035	383890	3774035	0.001817922	0.001799108	0.000646075	0.0003419	0.001174309	3.77259E-05	3.77259E-05	0.001212035	3.77259E-05	0.00131981	7.19313E-05	0.000168908	0.000165647	0.000162219	0.000140512	0.000305113	2.17072E-05	0.000315967	2.17072E-05
3839003774035	383900	3774035	0.001496756	0.001481266	0.000531935	0.000281498	0.000966848	3.1061E-05	3.1061E-05	0.000997909	3.1061E-05	0.001088451	5.9322E-05	0.000139299	0.000136609	0.000133783	0.000115881	0.000251628	1.7902E-05	0.000260579	1.7902E-05
3839103774035	383910	3774035	0.001268888	0.001255757	0.000450953	0.000238643	0.000819654	2.63322E-05	2.63322E-05	0.000845986	2.63322E-05	0.000924334	5.03774E-05	0.000118296	0.000116011	0.00011361 1	9.84081E-05	0.000213687	1.52027E-05	0.000221289	1.52027E-05
3829703774045	382970	3774045	5.19387E-05	5.14012E-05	1.84586E-05	9.76822E-06	3.35504E-05	1.07784E-06	1.07784E-06	3.46283E-05	1.07784E-06	0.000114156	6.22164E-06	1.46096E-05	1.43275E-05	1.4031E-05	1.21535E-05	2.63905E-05	1.87754E-06	2.73293E-05	1.87754E-06
3829803774045	382980	3774045	5.25807E-05	5.20366E-05	1.86868E-05	9.88898E-06	3.39652E-05	1.09117E-06	1.09117E-06	3.50563E-05	1.09117E-06	0.000118482	6.45742E-06	1.51632E-05	1.48704E-05	1.45627E-05	1.2614E-05	2.73906E-05	1.9487E-06	2.8365E-05	1.9487E-06
3829903774045	382990	3774045	5.32527E-05	5.27015E-05	1.89256E-05	1.00153E-05	3.43992E-05	1.10511E-06	1.10511E-06	3.55043E-05	1.10511E-06	0.000123168	6.71281E-06	1.57629E-05	1.54585E-05	1.51387E-05	1.31129E-05	2.84739E-05	2.02577E-06	2.94868E-05	2.02577E-06
3830003774045	383000	3774045	5.48652E-05	5.42974E-05	1.94987E-05	1.03186E-05	3.54409E-05	1.13857E-06	1.13857E-06	3.65794E-05	1.13857E-06	0.000130771	7.1272E-06	1.6736E-05	1.64128E-05	1.60732E-05	1.39224E-05	3.02317E-05	2.15082E-06	3.13071E-05	2.15082E-06
3830103774045	383010	3774045	5.7411E-05	5.68169E-05	2.04034E-05	1.07974E-05	3.70854E-05	1.1914E-06	1.1914E-06	3.82768E-05	1.1914E-06	0.000141575	7.71602E-06	1.81187E-05	1.77688E-05	1.74011E-05	1.50726E-05	3.27293E-05	2.32851E-06	3.38935E-05	2.32851E-06
3830203774045	383020	3774045	6.03376E-05	5.97131E-05	2.14435E-05	1.13478E-05	3.89758E-05	1.25214E-06	1.25214E-06	4.02279E-05	1.25214E-06	0.000154362	8.41292E-06	1.97551E-05	1.93736E-05	1.89728E-05	1.6434E-05	3.56854E-05	2.53882E-06	3.69548E-05	2.53882E-06
3830303774045	383030	3774045	6.22936E-05	6.16489E-05	2.21387E-05	1.17157E-05	4.02393E-05	1.29273E-06	1.29273E-06	4.1532E-05	1.29273E-06	0.000165495	9.01969E-06	2.11799E-05	2.07709E-05	2.03412E-05	1.76192E-05	3.82591E-05	2.72193E-06	3.96201E-05	2.72193E-06
3830403774045	383040	3774045	6.43616E-05	6.36955E-05	2.28736E-05	1.21046E-05	4.15751E-05	1.33564E-06	1.33564E-06	4.29108E-05	1.33564E-06	0.00017819	9.71159E-06	2.28046E-05	2.23643E-05	2.19015E-05	1.89708E-05	4.11939E-05	2.93073E-06	4.26593E-05	2.93073E-06
3830503774045	383050	3774045	6.68551E-05	6.61632E-05	2.37598E-05	1.25736E-05	4.31859E-05	1.38739E-06	1.38739E-06	4.45733E-05	1.38739E-06	0.000193887	1.05671E-05	2.48135E-05	2.43343E-05	2.38308E-05	2.06419E-05	4.48227E-05	3.18889E-06	4.64171E-05	3.18889E-06
3830603774045	383060	3774045	6.99011E-05	6.91777E-05	2.48423E-05	1.31465E-05	4.51535E-05	1.4506E-06	1.4506E-06	4.66041E-05	1.4506E-06	0.000213909	1.16583E-05	2.73759E-05	2.68473E-05	2.62918E-05	2.27736E-05	4.94515E-05	3.51821E-06	5.12106E-05	3.51821E-06
3830703774045	383070	3774045	7.3186E-05	7.24286E-05	2.60097E-05	1.37643E-05	4.72754E-05	1.51877E-06	1.51877E-06	4.87942E-05	1.51877E-06	0.000237982	1.29703E-05	3.04568E-05	2.98687E-05	2.92506E-05	2.53365E-05	5.50167E-05	3.91414E-06	5.69738E-05	3.91414E-06
3830803774045	383080	3774045	7.69338E-05	7.61376E-05	2.73417E-05	1.44691E-05	4.96963E-05	1.59654E-06	1.59654E-06	5.12929E-05	1.59654E-06	0.000268502	1.46337E-05	3.43628E-05	3.36992E-05	3.30019E-05	2.85858E-05	6.20724E-05	4.41611E-06	6.42804E-05	4.41611E-06
3830903774045	383090	3774045	8.09802E-05	8.01421E-05	2.87797E-05	1.52301E-05	5.23101E-05	1.68052E-06	1.68052E-06	5.39906E-05	1.68052E-06	0.000306588	1.67094E-05	3.92369E-05	3.84792E-05	3.7683E-05	3.26405E-05	7.08769E-05	5.04251E-06	7.33981E-05	5.04251E-06
3831003774045	383100	3774045	8.45861E-05	8.37107E-05	3.00612E-05	1.59083E-05	5.46394E-05	1.75535E-06	1.75535E-06	5.63948E-05	1.75535E-06	0.000349351	1.90401E-05	4.47097E-05	4.38463E-05	4.29391E-05	3.71932E-05	8.07629E-05	5.74585E-06	8.36358E-05	5.74585E-06
3831103774045	383110	3774045	8.71394E-05	8.62375E-05	3.09686E-05	1.63885E-05	5.62887E-05	1.80833E-06	1.80833E-06	5.80971E-05	1.80833E-06	0.000391709	2.13486E-05	5.01306E-05	4.91625E-05	4.81453E-05	4.17028E-05	9.05551E-05	6.44251E-06	9.37764E-05	6.44251E-06
3831203774045	383120	3774045	8.97822E-05	8.8853E-05	3.19079E-05	1.68855E-05	5.79959E-05	1.86318E-06	1.86318E-06	5.98591E-05	1.86318E-06	0.000443668	2.41805E-05	5.67803E-05	5.56838E-05	5.45317E-05	4.72346E-05	0.000102567	7.2971E-06	0.000106216	7.2971E-06
3831303774045	383130	3774045	9.26714E-05	9.17124E-05	3.29347E-05	1.74289E-05	5.98622E-05	1.92313E-06	1.92313E-06	6.17854E-05	1.92313E-06	0.000510528	2.78244E-05	6.5337E-05	6.40752E-05	6.27495E-05	5.43527E-05	0.000118024	8.39675E-06	0.000122222	8.39675E-06
3831403774045	383140	3774045	9.58145E-05	9.48229E-05	3.40517E-05	1.802E-05	6.18925E-05	1.98836E-06	1.98836E-06	6.38809E-05	1.98836E-06	0.000597165	3.25463E-05	7.64247E-05	7.49489E-05	7.33981E-05	6.35764E-05	0.000138052	9.82169E-06	0.000142963	9.82169E-06
3831503774045	383150	3774045	9.92337E-05	9.82068E-05	3.52669E-05	1.86631E-05	6.41013E-05	2.05932E-06	2.05932E-06	6.61606E-05	2.05932E-06	0.000714261	3.89281E-05	9.14106E-05	8.96454E-05	8.77905E-05	7.60429E-05	0.000165123	1.17476E-05	0.000170996	1.17476E-05
3831603774045	383160	3774045	0.000102698	0.000101635	3.6498E-05	1.93146E-05	6.63389E-05	2.1312E-06	2.1312E-06	6.84701E-05	2.1312E-06	0.000890697	4.85442E-05	0.000113991	0.00011179	0.000109477	9.4827E-05	0.000205911	1.46495E-05	0.000213236	1.46495E-05
3836703774045	383670	3774045	0.001356341	0.001342305	0.000482033	0.00025509	0.000876145	2.81471E-05	2.81471E-05	0.000904292	2.81471E-05	0.000998184	5.44023E-05	0.000127747	0.00012528	0.00012688	0.00010627	0.00023076	1.64173E-05	0.00023869	1.64173E-05
3836803774045	383680	3774045	0.001580252	0.001563898	0.000561609	0.000297201	0.001020783	3.27937E-05	3.27937E-05	0.001053577	3.27937E-05	0.001157737	6.30982E-05	0.000148166	0.000145305	0.000142299	0.000123257	0.000267646	1.90415E-05	0.000277166	1.90415E-05
3836903774045	383690	3774045	0.001851159	0.001832001	0.000657887	0.000348151	0.001195779	3.84156E-05	3.84156E-05	0.001234194	3.84156E-05	0.00135141	7.36536E-05	0.000172952	0.000169613	0.000166103	0.000143876	0.000312419	2.22269E-05	0.000323532	2.22269E-05
3837003774045	383700	3774045	0.002179216	0.002156663	0.000774476	0.00040985	0.001407691	4.52235E-05	4.52235E-05	0.001452914	4.52235E-05	0.001586299	8.64553E-05	0.000203013	0.000199093	0.000194974	0.000168883	0.0003667 2	2.60902E-05	0.000379765	2.60902E-05
3837103774045	383710	3774045	0.002585236	0.002558482	0.000918773	0.000486211	0.001669965	5.36493E-05	5.36493E-05	0.001723614	5.36493E-05	0.001877396	0.000102321	0.000240268	0.000235628	0.000230753	0.000199875	0.000434016	3.08779E-05	0.000449455	3.08779E-05
3837203774045	383720	3774045	0.00313082	0.003098419	0.001112669	0.00058882	0.002022392	6.49714E-05	6.49714E-05	0.002087363	6.49714E-05	0.002268814	0.000123653	0.000290361	0.000284754	0.000278862	0.000241547	0.000524504	3.73156E-05	0.000543162	3.73156E-05
3837303774045	383730	3774045	0.003816595	0.003777097	0.001356388	0.000717795	0.002465376	7.92027E-05	7.92027E-05	0.002544579	7.92027E-05	0.00276134	0.000150497	0.000353394	0.00034657	0.000339399	0.000293983	0.000638366	4.54163E-05	0.000661074	4.54163E-05
3837403774045	383740	3774045	0.004628927	0.004581022	0.001645084	0.000870572	0.002990112	9.60604E-05	9.60604E-05	0.003086173	9.60604E-05	0.003345067	0.00018231	0.000428099	0.000419832	0.000411146	0.000356129	0.000773312	5.5017E-05	0.000800821	5.5017E-05
3837503774045	383750	3774045	0.005508533	0.005451525	0.001957689	0.001036002	0.003558304	0.000114314	0.000114314	0.003672618	0.000114314	0.003977277	0.000216767	0.000509009	0.0004991 8	0.000488851	0.000423436	0.000919466	6.54151E-05	0.000952174	6.54151E-05
3837603774045	383760	3774045	0.006434628	0.006368036	0.002286816	0.001210174	0.004156526	0.000133533	0.000133533	0.004290059	0.000133533	0.004642986	0.000253049	0.000594206	0.000582731	0.000570674	0.0004943 1	0.001073365	7.63641E-05	0.001111547	7.63641E-05
3837703774045	383770	3774045	0.005917122	0.005855886	0.002102899	0.001112846	0.003822237	0.000122793	0.000122793	0.00394503	0.000122793	0.004270557	0.000232751	0.000546543	0.000535989	0.00052489	0.00045466	0.000987267	7.02387E-05	0.001022386	7.02387E-05
3837803774045	383780	3774045	0.006320313	0.006254904	0.00224619	0.001188675	0.004082684	0.00013116	0.00013116	0.004213844	0.00013116	0.0045604	0.000248548	0.000583637	0.000572366	0.000560523	0.000485518	0.001054272	7.50058E-05	0.001091775	7.50058E-05
3837903774045	383790	3774045	0.006655701	0.006586821	0.002365384	0.001251752	0.004299332	0.00013812	0.00013812	0.004437452	0.00013812	0.004801605	0.000261694	0.000614506	0.000602639	0.00059017	0.000511197	0.001110034	7.89729E-05	0.001149521	7.89729E-05
3838003774045	383800	3774045	0.005339533	0.005284274	0.001897628	0.001004218	0.003449136	0.000110807	0.000110807	0.003559943	0.000110807	0.00385522	0.000210114	0.000493388	0.00048386	0.000473849	0.000410441	0.000891249	6.34076E-05	0.000922953	6.34076E-05
3838103774045	383810	3774045	0.005493781	0.005436926	0.001952447	0.001033227	0.003548775	0.000114008	0.000114008	0.003662783	0.000114008	0.003966665	0.000216188	0.000507651	0.00049784 8	0.000487547	0.000422306	0.000917013	6.52405E-05	0.000949633	6.52405E-05
3838203774045	383820	3774045	0.007403635	0.007327014	0.002631194	0.001392418	0.004782468	0.000153642	0.000153642	0.00493611	0.000153642	0.005341397	0.000291113	0.000683588	0.000670387	0.000656517	0.000568666	0.001234823	8.7851E-05	0.001278749	8.7851E-05
3838303774045	383830	3774045	0.006777795	0.006707651	0.002408775	0.001274715	0.004378199	0.000140654	0.000140654	0.004518853	0.000140654	0.004891474	0.000266592	0.000626007	0.000613919	0.000601216	0.000520765	0.0011308 1	8.0451E-05	0.001171036	8.0451E-05
3838403774045	383840	3774045	0.004288388	0.004244007	0.00152406	0.000806526	0.002770137	8.89934E-05	8.89934E-05	0.00285913	8.89934E-05	0.003099497	0.000168927	0.000396671	0.000389011	0.000380962	0.000329984	0.000716541	5.0978E-05	0.00074203	5.0978E-05
3838603774045	383860	3774045	0.002954705	0.002924127	0.001050079	0.000555698	0.001908628	6.13166E-05	6.13166E-05	0.001969944	6.13166E-05	0.002139919	0.000116628	0.000273865	0.000268577	0.0002630 2	0.000227824	0.000494706	3.51957E-05	0.000512304	3.51957E-05
3838703774045	383870	3774045	0.003619949	0.003582486	0.001286501	0.000680812	0.00233835	7.51219E-05	7.51219E-05	0.002413472	7.51219E-05	0.002620585	0.000142825	0.000335381	0.000328904	0.000322099	0.000278997	0.000605826	4.31013E-05	0.000627377	4.31013E-05
3838803774045	383880	3774045	0.002576449	0.002549785	0.00091565	0.000484558	0.001664289	5.3467E-05	5.3467E-05	0.001717756	5.3467E-05	0.001868445	0.000101833	0.000239122	0.000234505	0.000229653	0.000198922	0.000431947	3.07307E-05	0.000447312	3.07307E-05
3838903774045	383890	3774045	0.001989587	0.001968997	0.000707084	0.000374186	0.001285198	4.12883E-05	4.12883E-05	0.001326487	4.12883E-05	0.001445466	7.87798E-05	0.00018499	0.000181417	0.000177664	0.00015389	0.000334163	2.37739E-05	0.00034605	2.37739E-05
3839003774045	383900	3774045	0.001616662	0.001599931	0.000574549	0.000304049	0.001044303	3.35493E-05	3.35493E-05	0.001077852	3.35493E-05	0.00117668	6.41306E-05	0.000150591	0.000147683	0.000144627	0.000125274	0.000272025	1.93531E-05	0.000281701	1.93531E-05
3839103774045	383910	3774045	0.001357379	0.001343332	0.000482402	0.000255285	0.000876816	2.81686E-05	2.81686E-05	0.000904984	2.81686E-05	0.0009898	5.39454E-05	0.000126674	0.000124228	0.000121657	0.000105378	0.000228822	1.62794E-05	0.000236961	1.62794E-05
3829703774055	382970	3774055	5.15803E-05	5.10465E-05	1.83313E-05	9.70083E-06	3.3319E-05	1.07041E-06	1.07041E-06	3.43894E-05	1.07041E-06	0.000112984	6.15779E-06	1.44597E-05	1.41804E-05	1.3887E-05	1.20287E-05	2.61197E-05	1.85828E-06	2.70488E-05	1.85828E-06
3829803774055	382980	3774055	5.21776E-05	5.16376E-05	1.85435E-05	9.81315E-06	3.37048E-05	1.0828E-06	1.0828E-06	3.47876E-05	1.0828E-06	0.00011718	6.38648E-06	1.49967E-05	1.47071E-05	1.44027E-05	1.24755E-05	2.70897E-05	1.92729E-06	2.80534E-05	1.92729E-06
3829903774055	382990	3774055	5.28122E-05	5.22656E-05	1.8769E-05	9.9325E-06	3.41147E-05	1.09597E-06	1.09597E-06	3.52106E-05	1.09597E-06	0.000121721	6.63394E-06	1.55777E-05	1.52769E-05	1.49608E-05	1.29589E-05	2.81394E-05	2.00197E-06	2.91404E-05	2.00197E-06
3830003774055	383000	3774055	5.43426E-05	5.37803E-05	1.9313E-05	1.02203E-05	3.51033E-05	1.12773E-06	1.12773E-06	3.6231E-05	1.12773E-06	0.000129079	7.03497E-06	1.65194E-05	1.62004E-05	1.58652E-05	1.37422E-05	2.98405E-05	2.12299E-06	3.0902E-05	2.12299E-06
3830103774055	383010	3774055	5.67989E-05	5.6211E-05	2.01859E-05	1.06823E-05	3.66899E-05	1.1787E-06	1.1787E-06	3.78686E-05	1.1787E-06	0.000139569	7.60669E-06	1.78619E-05	1.7517E-05	1.71546E-05	1.4859E-05	3.22655E-05	2.29552E-06	3.34133E-05	2.29552E-06
3830203774055	383020	3774055	5.96209E-05	5.90039E-05	2.11888E-05	1.1213E-05	3.85128E-05	1.23726E-06	1.23726E-06	3.97501E-05	1.23726E-06	0.000151981	8.28314E-06	1.94504E-05	1.90748E-05	1.86801E-05	1.61804E-05	3.51349E-05	2.49966E-06	3.63847E-05	2.49966E-06
3830303774055	383030	3774055	6.15022E-05	6.08657E-05	2.18574E-05	1.15669E-05	3.97281E-05	1.27631E-06	1.27631E-06	4.10044E-05	1.27631E-06	0.000162807	8.87322E-06	2.0836E-05	2.04336E-05	2.00108E-05	1.73331E-05	3.76378E-05	2.67773E-06	3.89767E-05	2.67773E-06
3830403774055	383040	3774055	6.34956E-05	6.28384E-05	2.25658E-05	1.19417E-05	4.10157E-05	1.31767E-06	1.31767E-06	4.23334E-05	1.31767E-06	0.00017515	9.54592E-06	2.24156E-05	2.19827E-05	2.15279E-05	1.86472E-05	4.04912E-05	2.88073E-06	4.19316E-05	2.88073E-06

			ISDemolition	ISDrainage / Utilities Trenching	ISDrainage / Utilities Trenching	ISAsphalt Paving	ISAsphalt Paving	SVDemolition	SVSite Grubbing / Prep	SVMass Grading / Excavation	SVMass Grading / Excavation	SVDrainage / Utilities Trenching	SVFoundations / Concrete Pads	SVBuilding / Structure Construction	SVBuilding / Structure Construction	SVAsphalt Paving	SVAsphalt Paving	SVArchitectural Coating	SVArchitectural Coating	SVLandscaping or Other Finishing	SVLandscaping or Other Finishing
Unique Identifier	X (UTM)	Y (UTM)	2027	2027	2028	2027	2028	2027	2027	2027	2028	2028	2028	2028	2029	2028	2029	2028	2029	2028	2029
3831203774035	383120	3774035	3.49711E-05	1.40816E-05	1.37203E-05	3.63676E-06	3.3878E-06	9.89675E-05	7.11522E-05	4.79729E-05	4.73638E-05	3.36057E-05	1.06757E-05	1.52936E-05	1.471E-05	1.50366E-06	1.399E-06	1.50366E-06	1.399E-06	1.52936E-05	1.471E-05
3831303774035	383130	3774035	3.69091E-05	1.48619E-05	1.44806E-05	3.83829E-06	3.57554E-06	0.000102059	7.33747E-05	4.94714E-05	4.88432E-05	3.46554E-05	1.10091E-05	1.57713E-05	1.51695E-05	1.55063E-06	1.4427E-06	1.55063E-06	1.4427E-06	1.57713E-05	1.51695E-05
3831403774035	383140	3774035	3.89644E-05	1.56895E-05	1.52869E-05	4.05203E-06	3.77464E-06	0.00010556	7.58919E-05	5.11685E-05	5.05188E-05	3.58443E-05	1.13868E-05	1.63123E-05	1.56899E-05	1.60382E-06	1.49219E-06	1.60382E-06	1.49219E-06	1.63123E-05	1.56899E-05
3831503774035	383150	3774035	4.11147E-05	1.65553E-05	1.61306E-05	4.27565E-06	3.98296E-06	0.000109186	7.84987E-05	5.29261E-05	5.22541E-05	3.70755E-05	1.17779E-05	1.68726E-05	1.62288E-05	1.65891E-06	1.54344E-06	1.65891E-06	1.54344E-06	1.68726E-05	1.62288E-05
3831603774035	383160	3774035	4.31994E-05	1.73948E-05	1.69485E-05	4.49244E-06	4.18491E-06	0.000112295	8.0734E-05	5.44332E-05	5.3742E-05	3.81313E-05	1.21133E-05	1.73531E-05	1.6691E-05	1.70615E-06	1.58739E-06	1.70615E-06	1.58739E-06	1.73531E-05	1.6691E-05
3836703774035	383670	3774035	0.000278572	0.00011217	0.000109292	2.89695E-05	2.69864E-05	0.002688291	0.001932735	0.001303106	0.00128656	0.000912846	0.000289988	0.000415425	0.000399574	4.08445E-05	3.80015E-05	4.08445E-05	3.80015E-05	0.000415425	0.000399574
3836803774035	383680	3774035	0.000324207	0.000130546	0.000127196	3.37152E-05	3.14072E-05	0.003297276	0.002370563	0.001598301	0.001578008	0.001119635	0.000355679	0.000509532	0.000490091	5.0097E-05	4.661E-05	5.0097E-05	4.661E-05	0.000509532	0.000490091
3836903774035	383690	3774035	0.000383134	0.000154274	0.000150315	3.98433E-05	3.71158E-05	0.004069078	0.002925446	0.00197242	0.001947376	0.001381711	0.000438934	0.0006288	0.000604807	6.18234E-05	5.75202E-05	6.18234E-05	5.75202E-05	0.0006288	0.000604807
3837003774035	383700	3774035	0.000459093	0.000184859	0.000180116	4.77425E-05	4.44743E-05	0.005050334	0.003630916	0.002448068	0.002416985	0.001714909	0.000544783	0.000780435	0.000750656	7.67321E-05	7.13911E-05	7.67321E-05	7.13911E-05	0.000780435	0.000750656
3837103774035	383710	3774035	0.000560917	0.00022586	0.000220065	5.83315E-05	5.43384E-05	0.006350961	0.004565996	0.003078525	0.003039438	0.002156554	0.000685082	0.000981422	0.000943975	9.64931E-05	8.97767E-05	9.64931E-05	8.97767E-05	0.000981422	0.000943975
3837203774035	383720	3774035	0.000713404	0.000287261	0.00027989	7.4189E-05	6.91104E-05	0.008280118	0.005952955	0.004013653	0.003962693	0.002811626	0.000893181	0.001279537	0.001230715	0.000125804	0.000117047	0.000125804	0.000117047	0.001279537	0.001230715
3837303774035	383730	3774035	0.00092231	0.000371379	0.000361851	9.59138E-05	8.9348E-05	0.010910039	0.007843726	0.005288465	0.005221318	0.003704651	0.001176873	0.001685942	0.001621614	0.000165761	0.000154223	0.000165761	0.000154223	0.001685942	0.001621614
3837403774035	383740	3774035	0.000912783	0.000367543	0.000358113	9.49231E-05	8.84251E-05	0.010816381	0.007776391	0.005243065	0.005176495	0.003672848	0.00116677	0.001671469	0.001607693	0.000164338	0.000152899	0.000164338	0.000152899	0.001671469	0.001607693
3837903774035	383790	3774035	0.000836324	0.000336756	0.000328116	8.69719E-05	8.10182E-05	0.009964685	0.007164068	0.00483022	0.004768891	0.003383643	0.001074897	0.001539855	0.001481101	0.000151398	0.00014086	0.000151398	0.00014086	0.001539855	0.001481101
3838003774035	383800	3774035	0.000811598	0.0003268	0.000318415	8.44005E-05	7.86228E-05	0.009672585	0.006954063	0.004688629	0.004629098	0.003284457	0.001043388	0.001494717	0.001437685	0.00014696	0.000136731	0.00014696	0.000136731	0.001494717	0.001437685
3838103774035	383810	3774035	0.000820587	0.000330419	0.000321942	8.53354E-05	7.94937E-05	0.009799045	0.007044981	0.004749928	0.004689619	0.003327398	0.001057029	0.001514259	0.001456481	0.000148881	0.000138519	0.000148881	0.000138519	0.001514259	0.001456481
3838203774035	383820	3774035	0.000862874	0.000347447	0.000338532	8.9733E-05	8.35902E-05	0.010338337	0.007432703	0.005011341	0.004947713	0.003510522	0.001115203	0.001597596	0.001536639	0.000157075	0.000146142	0.000157075	0.000146142	0.001597596	0.001536639
3838303774035	383830	3774035	0.000728677	0.00029341	0.000285882	7.57773E-05	7.05899E-05	0.008681511	0.006241535	0.004208222	0.004154791	0.002947924	0.00093648	0.001341565	0.001290376	0.000131902	0.000122721	0.000131902	0.000122721	0.001341565	0.001290376
3838403774035	383840	3774035	0.000716095	0.000288344	0.000280946	7.44689E-05	6.93711E-05	0.008536102	0.006136994	0.004137737	0.004085201	0.002898549	0.000920795	0.001319095	0.001268764	0.000129693	0.000120666	0.000129693	0.000120666	0.001319095	0.001268764
3838603774035	383860	3774035	0.000485446	0.000195471	0.000190456	5.04831E-05	4.70272E-05	0.005687872	0.004089271	0.002757104	0.002722098	0.001931394	0.000613554	0.000878954	0.000845417	8.64185E-05	8.04033E-05	8.64185E-05	8.04033E-05	0.000878954	0.000845417
3838703774035	383870	3774035	0.000458582	0.000184654	0.000179916	4.76893E-05	4.44247E-05	0.005362996	0.003855703	0.002599626	0.002566619	0.001821078	0.00057851	0.000828751	0.000797129	8.14825E-05	7.58109E-05	8.14825E-05	7.58109E-05	0.000828751	0.000797129
3838803774035	383880	3774035	0.000341072	0.000137337	0.000133813	3.54692E-05	3.30411E-05	0.003912355	0.002812771	0.001896451	0.001872372	0.001328493	0.000422028	0.000604581	0.000581513	5.94422E-05	5.53047E-05	5.94422E-05	5.53047E-05	0.000604581	0.000581513
3838903774035	383890	3774035	0.000271503	0.000109324	0.000106519	2.82345E-05	2.63016E-05	0.003057346	0.002198065	0.001481999	0.001463182	0.001038163	0.000329798	0.000472455	0.000454429	4.64517E-05	4.32184E-05	4.64517E-05	4.32184E-05	0.000472455	0.000454429
3839003774035	383900	3774035	0.000225613	9.08457E-05	8.85148E-05	2.34622E-05	2.1856E-05	0.002496361	0.001794748	0.00121007	0.001194706	0.000847673	0.000269284	0.000385766	0.000371047	3.79284E-05	3.52884E-05	3.79284E-05	3.52884E-05	0.000385766	0.000371047
3839103774035	383910	3774035	0.000192923	7.76829E-05	7.56897E-05	2.00627E-05	1.86893E-05	0.00209911	0.001509146	0.00101751	0.00100459	0.000712781	0.000226432	0.000324378	0.000312001	3.18927E-05	2.96728E-05	3.18927E-05	2.96728E-05	0.000324378	0.000312001
3829703774045	382970	3774045	1.5192E-05	6.11725E-06	5.9603E-06	1.57987E-06	1.47171E-06	5.7711E-05	4.14911E-05	2.79745E-05	2.76193E-05	1.95965E-05	6.22532E-06	8.91815E-06	8.57787E-06	8.7683E-07	8.15798E-07	8.7683E-07	8.15798E-07	8.91815E-06	8.57787E-06
3829803774045	382980	3774045	1.55777E-05	6.27253E-06	6.1116E-06	1.61997E-06	1.50907E-06	5.84059E-05	4.19906E-05	2.83113E-05	2.79518E-05	1.98325E-05	6.30028E-06	9.02553E-06	8.68116E-06	8.87387E-07	8.25621E-07	8.87387E-07	8.25621E-07	9.02553E-06	8.68116E-06
3829903774045	382990	3774045	1.59898E-05	6.4385E-06	6.27331E-06	1.66283E-06	1.549E-06	5.91275E-05	4.25094E-05	2.86611E-05	2.82972E-05	2.00775E-05	6.37812E-06	9.13704E-06	8.78841E-06	8.98351E-07	8.35821E-07	8.98351E-07	8.35821E-07	9.13704E-06	8.78841E-06
3830003774045	383000	3774045	1.6708E-05	6.72768E-06	6.55507E-06	1.73752E-06	1.61857E-06	6.08825E-05	4.37712E-05	2.95118E-05	2.91371E-05	2.06735E-05	6.56743E-06	9.40825E-06	9.04927E-06	9.25016E-07	8.6063E-07	9.25016E-07	8.6063E-07	9.40825E-06	9.04927E-06
3830103774045	383010	3774045	1.77587E-05	7.15077E-06	6.9673E-06	1.84678E-06	1.72036E-06	6.3662E-05	4.57695E-05	3.08591E-05	3.04673E-05	2.16173E-05	6.86726E-06	9.83778E-06	9.46241E-06	9.67247E-07	8.99921E-07	9.67247E-07	8.99921E-07	9.83778E-06	9.46241E-06
3830203774045	383020	3774045	1.89953E-05	7.64868E-06	7.45243E-06	1.97538E-06	1.84015E-06	6.68425E-05	4.80561E-05	3.24008E-05	3.19894E-05	2.26973E-05	7.21034E-06	1.03293E-05	9.93513E-06	1.01557E-06	9.4488E-07	1.01557E-06	9.4488E-07	1.03293E-05	9.93513E-06
3830303774045	383030	3774045	1.99594E-05	8.03688E-06	7.83067E-06	2.07564E-06	1.93355E-06	6.89627E-05	4.95805E-05	3.34286E-05	3.30041E-05	2.34172E-05	7.43905E-06	1.06569E-05	1.02503E-05	1.04778E-06	9.74852E-07	1.04778E-06	9.74852E-07	1.06569E-05	1.02503E-05
3830403774045	383040	3774045	2.10115E-05	8.46052E-06	8.24345E-06	2.18505E-06	2.03547E-06	7.11988E-05	5.11881E-05	3.45125E-05	3.40743E-05	2.41765E-05	7.68026E-06	1.10024E-05	1.05826E-05	1.08176E-06	1.00646E-06	1.08176E-06	1.00646E-06	1.10024E-05	1.05826E-05
3830503774045	383050	3774045	2.22843E-05	8.97306E-06	8.74283E-06	2.31742E-06	2.15878E-06	7.38982E-05	5.31288E-05	3.5821E-05	3.53661E-05	2.50931E-05	7.97145E-06	1.14196E-05	1.09839E-05	1.12277E-06	1.04462E-06	1.12277E-06	1.04462E-06	1.14196E-05	1.09839E-05
3830603774045	383060	3774045	2.38618E-05	9.60825E-06	9.36172E-06	2.48146E-06	2.31159E-06	7.71855E-05	5.54922E-05	3.74144E-05	3.69394E-05	2.62094E-05	8.32605E-06	1.19276E-05	1.14725E-05	1.17272E-06	1.09109E-06	1.17272E-06	1.09109E-06	1.19276E-05	1.14725E-05
3830703774045	383070	3774045	2.56307E-05	1.03205E-05	1.00557E-05	2.66541E-06	2.48295E-06	8.07223E-05	5.8035E-05	3.91288E-05	3.8632E-05	2.74104E-05	8.70757E-06	1.24741E-05	1.19982E-05	1.22645E-06	1.14108E-06	1.22645E-06	1.14108E-06	1.24741E-05	1.19982E-05
3830803774045	383080	3774045	2.7693E-05	1.11509E-05	1.08648E-05	2.87988E-06	2.68274E-06	8.47313E-05	6.09172E-05	4.10721E-05	4.05506E-05	2.87716E-05	9.14001E-06	1.30936E-05	1.2594E-05	1.28736E-06	1.19775E-06	1.28736E-06	1.19775E-06	1.30936E-05	1.2594E-05
3830903774045	383090	3774045	2.99593E-05	1.20635E-05	1.1754E-05	3.11556E-06	2.90228E-06	8.89897E-05	6.39787E-05	4.31363E-05	4.25886E-05	3.02176E-05	9.59937E-06	1.37517E-05	1.3227E-05	1.35206E-06	1.25795E-06	1.35206E-06	1.25795E-06	1.37517E-05	1.3227E-05
3831003774045	383100	3774045	3.20943E-05	1.29231E-05	1.25916E-05	3.33758E-06	3.1091E-06	9.27581E-05	6.6688E-05	4.4963E-05	4.43921E-05	3.14973E-05	1.00059E-05	1.4334E-05	1.37871E-05	1.40932E-06	1.31122E-06	1.40932E-06	1.31122E-06	1.4334E-05	1.37871E-05
3831103774045	383110	3774045	3.38562E-05	1.36326E-05	1.32828E-05	3.52081E-06	3.27979E-06	9.54574E-05	6.86287E-05	4.62714E-05	4.56839E-05	3.24139E-05	1.02971E-05	1.47512E-05	1.41883E-05	1.45033E-06	1.34938E-06	1.45033E-06	1.34938E-06	1.47512E-05	1.41883E-05
3831203774045	383120	3774045	3.5734E-05	1.43887E-05	1.40196E-05	3.71609E-06	3.4617E-06	9.82459E-05	7.06334E-05	4.76231E-05	4.70184E-05	3.33607E-05	1.05978E-05	1.51821E-05	1.46028E-05	1.49269E-06	1.3888E-06	1.49269E-06	1.3888E-06	1.51821E-05	1.46028E-05
3831303774045	383130	3774045	3.77921E-05	1.52175E-05	1.4827E-05	3.93012E-06	3.66108E-06	0.000101284	7.28175E-05	4.90957E-05	4.84723E-05	3.43923E-05	1.09255E-05	1.56515E-05	1.50543E-05	1.53885E-06	1.43174E-06	1.53885E-06	1.43174E-06	1.56515E-05	1.50543E-05
3831403774045	383140	3774045	3.99872E-05	1.61013E-05	1.56882E-05	4.15839E-06	3.87372E-06	0.000104642	7.52322E-05	5.07237E-05	5.00797E-05	3.55327E-05	1.12878E-05	1.61705E-05	1.55535E-05	1.58988E-06	1.47922E-06	1.58988E-06	1.47922E-06	1.61705E-05	1.55535E-05
3831503774045	383150	3774045	4.2315E-05	1.70386E-05	1.66015E-05	4.40046E-06	4.09923E-06	0.000108322	7.78774E-05	5.25072E-05	5.18405E-05	3.67821E-05	1.16847E-05	1.67391E-05	1.61004E-05	1.64578E-06	1.53123E-06	1.64578E-06	1.53123E-06	1.67391E-05	1.61004E-05
3831603774045	383160	3774045	4.46358E-05	1.79731E-05	1.7512E-05	4.64181E-06	4.32405E-06	0.000111466	8.01383E-05	5.40316E-05	5.33455E-05	3.78499E-05	1.2024E-05	1.72251E-05	1.65678E-05	1.69356E-06	1.57568E-06	1.69356E-06	1.57568E-06	1.72251E-05	1.65678E-05
3836703774045	383670	3774045	0.000237235	9.55255E-05	9.30745E-05	2.46708E-05	2.29819E-05	0.002188661	0.001573528	0.001060918	0.001047448	0.000743189	0.000236092	0.000338217	0.000325312	3.32533E-05	3.09387E-05	3.32533E-05	3.09387E-05	0.000338217	0.000325312
3836803774045	383680	3774045	0.000265881	0.00010706	0.000104313	2.76498E-05	2.5757E-05	0.002583818	0.001857625	0.001252464	0.001236562	0.00087737	0.000278718	0.000399281	0.000384046	3.92571E-05	3.65246E-05	3.92571E-05	3.65246E-05	0.000399281	0.000384046
3836903774045	383690	3774045	0.000301373	0.000121351	0.000118238	3.13407E-05	2.91953E-05	0.003062014	0.002201422	0.001484262	0.001465416	0.001039748	0.000330301	0.000473177	0.000455122	4.65226E-05	4.32844E-05	4.65226E-05	4.32844E-05	0.000473177	0.000455122
3837003774045	383700	3774045	0.000345147	0.000138977	0.000135412	3.58929E-05	3.34358E-05	0.003640986	0.002617671	0.001764909	0.0017425	0.001236346	0.000392755	0.000562646	0.000541178	5.53192E-05	5.14687E-05	5.53192E-05	5.14687E-05	0.000562646	0.000541178
3837103774045	383710	3774045	0.000400135	0.000161119	0.000156985	4.16112E-05	3.87627E-05	0.004357001	0.003132447	0.002111986	0.00208517	0.001479478	0.000469992	0.000673293	0.000647603	6.61979E-05	6.15902E-05	6.61979E-05	6.15902E-05	0.000673293	0.000647603
3837203774045	383720	3774045	0.000475016	0.000191271	0.000186363	4.93984E-05	4.60168E-05	0.005317633	0.003823089	0.002577636	0.002544909	0.001805674	0.000573616	0.000821741	0.000790386	8.07933E-05	7.51696E-05	8.07933E-05	7.51696E-05	0.000821741	0.000790386
3837303774045	383730	3774045	0.000569804	0.000229438	0.000223552	5.92556E-05	5.51993E-05	0.006524886	0.004691039	0.003162833	0.003122675	0.002215613	0.000703844	0.001008299	0.000969827	9.91356E-05	9.22353E-05	9.91356E-05	9.22353E-05	0.001008299	0.000969827
3837403774045	383740	3774045	0.000682586	0.000274852	0.0002678	7.09843E-05	6.6125E-05	0.007954618	0.005718939	0.003855872	0.003806915	0.002701098	0.00085807	0.001229237	0.001182335	0.000120858	0.000112446	0.000120858	0.000112446	0.001229237	0.001182335
3837503774045	383750	3774045	0.000804987	0.000324138	0.000315821	8.37131E-05	7.79825E-05	0.009502623	0.00683187	0.004606243	0.004547758	0.003226744	0.001025054	0.001468452	0.001412422	0.000144378	0.000134328	0.000144378	0.000134328	0.001468452	0.001412422
3837603774045	383760	3774045	0.000934073	0.000376116	0.000366466	9.71371E-05	9.04875E-05	0.011132206	0.008003451	0.005396156	0.005327643	0.003780091	0.001200838	0.001720274	0.001654635	0.000169137	0.000157364	0.000169137	0.000157364	0.001720274	0.001654635
3837703774045	383770	3774045	0.000859823	0.000346218	0.000337335	8.94156E-05	8.32946E-05	0.010226621	0.007352385	0.004957189	0.004894248	0.003472587	0.001103152	0.001580333	0.001520034	0.000155378	0.000144563	0.000155378	0.000144563	0.001580333	0.001520034
3837803774045	383780	3774045	0.000915462	0.000368622	0.000359164	9.52017E-05	8.86846E-05	0.010937843	0.007863715	0.005301942	0.005234625	0.003714092	0.001179872	0.001690239	0.001625746	0.000166184	0.000154616	0.000166184	0.000154616	0.001690239	0.001625746
3837903774045	383790	3774045	0.000961637	0.000387215	0.00037728	0.000100004	9.31578E-05	0.011529946	0.008289405	0.005588955	0.005517993	0.003915149	0.001243742	0.001781737	0.001713754	0.00017518	0.000162986	0.00017518	0.000162986	0.001781737	0.001713754
3838003774045	383800	3774045	0.00077514	0.000312119	0.000304111	8.06092E-05	7.5091E-05	0.009221703	0.006629904	0.004470071	0.004413316	0.003131354	0.000994751	0.001425042	0.001370668	0.00014011	0.000130357	0.00014011	0.000130357	0.001425042	0.001370668
3838103774045	383810	3774045	0.000796006	0.000320521	0.000312298	8.27791E-05	7.71124E-05	0.009495443	0.006826708	0.004602762	0.004544322	0.003224306	0.001024279	0.001467343	0.001411355	0.000144269	0.000134227	0.000144269	0.000134227	0.001467343	0.001411355
3838203774045	383820	3774045	0.001064477	0.000428625	0.000417627	0.000110698	0.00010312	0.012851847	0.00923978	0.006229724	0.006150627	0.004364018	0.001386337	0.001986012	0.001910234	0.000195264	0.000181673	0.000195264	0.000181673	0.001986012	0.001910234
3838303774045	383830	3774045	0.000975455	0.000392779	0.000382701	0.000101441	9.44963E-05	0.011755748	0.008451744	0.005698408	0.005626057	0.003991823	0.0012681	0.001816631	0.001747316	0.000178611	0.000166178	0.000178611	0.000166178	0.001816631	0.001747316
3838403774045	383840	3774045	0.00062354	0.000251076	0.000244634	6.48438E-05	6.04049E-05	0.007387709	0.005311362	0.003581072	0.003535604	0.002508596	0.000796917	0.001141632	0.001098072	0.000112245	0.000104432	0.000112245	0.000104432	0.001141632	0.001098072
3838603774045	383860	3774045	0.000434052	0.000174776	0.000170292	4.51384E-05	4.20484E-05	0.005051466	0.00363173	0.002448616	0.002417527	0.001715293	0.000544905	0.000780609	0.000750825	7.67493E-05	7.14071E-05	7.67493E-05	7.14071E-05	0.000780609	0.000750825
3838703774045	383870	3774045	0.000527511	0.000212409	0.000206959	5.48575E-05	5.11022E-05	0.006221579	0.004472977	0.003015809	0.002977518	0.002112621	0.000671126	0.000961428	0.000924744	9.45273E-05	8.79477E-05	9.45273E-05	8.79477E-05	0.000961428	0.000924744
3838803774045	383880	3774045	0.000379545	0.000152828	0.000148907	3.94701E-05	3.67681E-05	0.004392413	0.003157907	0.002129151	0.002102118	0.001491503	0.000473812	0.000678765	0.000652866	6.6736E-05	6.20908E-05	6.6736E-05	6.20908E-05	0.000678765	0.000652866
3838903774045	383890	3774045	0.000296094	0.000119226	0.000116167	3.07918E-05	2.86839E-05	0.003364796	0.002419106	0.00163103	0.001610322	0.001142562	0.000362963	0.000519966	0.000500126	5.11229E-05	4.75645E-05	5.11229E-05	4.75645E-05	0.000519966	0.000500126
3839003774045	383900	3774045	0.00024288	9.77984E-05	9.52892E-05	2.52578E-05	2.35288E-05	0.002712701	0.001950285	0.001314938	0.001298242	0.000921134	0.000292621	0.000419197	0.000403202	4.12153E-05	3.83465E-05	4.12153E-05	3.83465E-05	0.000419197	0.000403202
3839103774045	383910	3774045	0.00020574	8.28437E-05	8.07181E-05	2.13955E-05	1.99309E-05	0.002260029	0.001624838	0.001095512	0.001081603	0.000767423	0.000243791	0.000349245	0.000335919	3.43377E-05	3.19476E-05	3.43377E-05	3.19476E-05	0.000349245	0.000335919
3829703774055	382970	3774055	1.53415E-05	6.17745E-06	6.01896E-06	1.59541E-06	1.4862E-06	5.75239E-05	4.13566E-05	2.78838E-05	2.75297E-05	1.9533E-05	6.20514E-06	8.88924E-06	8.55006E-06	8.73987E-07	8.13153E-07	8.73987E-07	8.13153E-07	8.88924E-06	8.55006E-06
3829803774055	382980	3774055	1.573E-05	6.33386E-06	6.17135E-06	1.63581E-06	1.52383E-06	5.81742E-05	4.18241E-05	2.8199E-05	2.7841E-05	1.97538E-05	6.27529E-06	8.98974E-06	8.64673E-06	8.83868E-07	8.22346E-07	8.83868E-07	8.22346E-07	8.98974E-06	8.64673E-06
3829903774055	382990	3774055	1.61435E-05	6.50039E-06	6.33361E-06	1.67882E-06	1.56389E-06	5.88602E-05	4.23173E-05	2.85315E-05	2.81693E-05	1.99868E-05	6.34929E-06	9.09574E-06	8.74869E-06	8.9429E-07	8.32043E-07	8.9429E-07	8.32043E-07	9.09574E-06	8.74869E-06
3830003774055	383000	3774055	1.68617E-05	6.78957E-06	6.61537E-06	1.7535E-06	1.63346E-06	6.0544E-05	4.35278E-05	2.93477E-05	2.89751E-05	2.05585E-05	6.53092E-06	9.35594E-06	8.99895E-06	9.19872E-07	8.55845E-07	9.19872E-07	8.55845E-07	9.35594E-06	8.99895E-06
3830103774055	383010	3774055	1.7911E-05	7.21209E-06	7.02705E-06	1.86262E-06	1.73512E-06	6.32344E-05	4.54621E-05	3.06519E-05	3.02627E-05	2.14721E-05	6.82114E-06	9.77169E-06	9.39885E-06	9.6075E-07	8.93877E-07	9.6075E-07	8.93877E-07	9.77169E-06	9.39885E-06
3830203774055	383020	3774055	1.91462E-05	7.70944E-06	7.51163E-06	1.99107E-06	1.85477E-06	6.63168E-05	4.76782E-05	3.2146E-05	3.17379E-05	2.25188E-05	7.15364E-06	1.0248E-05	9.857E-06	1.00758E-06	9.3745E-07	1.00758E-06	9.3745E-07	1.0248E-05	9.857E-06
3830303774055	383030	3774055	2.01158E-05	8.09989E-06	7.89207E-06	2.09191E-06	1.94871E-06	6.83748E-05	4.91577E-05	3.31436E-05	3.27227E-05	2.32176E-05	7.37563E-06	1.0566E-05	1.01629E-05	1.03885E-06	9.6654E-07	1.03885E-06	9.6654E-07	1.0566E-05	1.01629E-05
3830403774055	383040	3774055	2.11749E-05	8.52635E-06	8.30758E-06	2.20205E-06	2.0513E-06	7.05485E-05	5.07205E-05	3.41972E-05	3.37631E-05	2.39557E-05	7.61011E-06	1.0902E-05	1.0486E-05	1.07188E-06	9.97268E-07	1.07188E-06	9.97268E-07	1.0902E-05	1.0486E-05

			MDemolition	MSite Grubbing / Prep	MMass Grading / Excavation	MMass Grading / Excavation	MDrainage / Utilities Trenching	MFoundations / Concrete Pads	MBuilding / Structure Construction	MAsphalt Paving	MLandscaping or Other Finishing	MWaterside Construction (Piles)	RSSWDemolition	RSSWPlacing Base	RSSWForm	Child Risk				
Unique Identifier	X (UTM)	Y (UTM)	2027	2027	2027	2028	2028	2028	2028	2028	2028	2028	2029	2029	2029	3rd Trimester	0<2	2<16	Total	per million
3831203774035	383120	3774035	2.00814E-05	6.16465E-05	7.24913E-05	7.1526E-05	1.5204E-05	1.97727E-05	1.45538E-05	1.49797E-06	1.75497E-05	1.49797E-06	2.99107E-05	4.34011E-05	2.57273E-05	8.15186E-09	9.6319E-08	1.4823E-08	1.19294E-07	0.11929412
3831303774035	383130	3774035	2.06875E-05	6.3507E-05	7.46791E-05	7.36847E-05	1.56628E-05	2.03694E-05	1.4993E-05	1.54318E-06	1.80794E-05	1.54318E-06	3.0884E-05	4.48133E-05	2.65644E-05	9.1932E-09	1.0782E-07	1.6475E-08	1.33493E-07	0.13349309
3831403774035	383140	3774035	2.13643E-05	6.55847E-05	7.71223E-05	7.60954E-05	1.61753E-05	2.10358E-05	1.54835E-05	1.59367E-06	1.86708E-05	1.59367E-06	3.1904E-05	4.62933E-05	2.74418E-05	1.05375E-08	1.2263E-07	1.8584E-08	1.51749E-07	0.15174855
3831503774035	383150	3774035	2.20847E-05	6.77962E-05	7.97227E-05	7.86612E-05	1.67207E-05	2.17451E-05	1.60056E-05	1.64741E-06	1.93004E-05	1.64741E-06	3.29957E-05	4.78775E-05	2.83808E-05	1.23544E-08	1.4255E-07	2.1387E-08	1.76289E-07	0.17628877
3831603774035	383160	3774035	2.27851E-05	6.99463E-05	8.22511E-05	8.11559E-05	1.7251E-05	2.24348E-05	1.65132E-05	1.69965E-06	1.99125E-05	1.69965E-06	3.40937E-05	4.94707E-05	2.93252E-05	1.50648E-08	1.7212E-07	2.5482E-08	2.12662E-07	0.21266233
3836703774035	383670	3774035	0.000413214	0.001268497	0.001491649	0.001471787	0.000312852	0.000406861	0.000299472	3.08237E-05	0.000361119	3.08237E-05	0.001478749	0.002145697	0.001271926	3.90831E-08	5.727E-07	1.2782E-07	7.39606E-07	0.73960583
3836803774035	383680	3774035	0.000504767	0.001549547	0.00182214	0.001797878	0.000382167	0.000497006	0.000365823	3.76531E-05	0.000441129	3.76531E-05	0.001916446	0.002780805	0.001648405	4.71939E-08	6.9178E-07	1.558E-07	8.94778E-07	0.8947779
3836903774035	383690	3774035	0.000620784	0.001905701	0.002240948	0.002211109	0.000470006	0.000611239	0.000449905	4.63074E-05	0.00054252	4.63074E-05	0.00248558	0.00360663	0.002137937	5.74842E-08	8.4284E-07	1.913E-07	1.09163E-06	1.09162503
3837003774035	383700	3774035	0.000768284	0.0023585	0.002773402	0.002736474	0.000581681	0.000756471	0.000556804	5.73101E-05	0.000671424	5.73101E-05	0.003217524	0.004668697	0.002767509	7.05822E-08	1.0351E-06	2.3649E-07	1.34215E-06	1.34214628
3837103774035	383710	3774035	0.000963805	0.002958716	0.003479208	0.003432882	0.000729713	0.000948986	0.000698506	7.1895E-05	0.000842296	7.1895E-05	0.00418854	0.006077661	0.003602715	8.79646E-08	1.2902E-06	2.9641E-07	1.67456E-06	1.67456053
3837203774035	383720	3774035	0.001253855	0.003849118	0.004526248	0.00446598	0.000949315	0.001234576	0.000908715	9.35312E-05	0.001095778	9.35312E-05	0.005621476	0.008156883	0.004835235	1.1378E-07	1.669E-06	3.8536E-07	2.16815E-06	2.16814651
3837303774035	383730	3774035	0.001649265	0.00506296	0.005953626	0.005874352	0.001248687	0.001623906	0.001195284	0.000123027	0.001441337	0.000123027	0.007582971	0.011003054	0.006522388	1.48993E-07	2.1857E-06	5.0665E-07	2.84138E-06	2.84137549
3837403774035	383740	3774035	0.001635125	0.00501955	0.00590258	0.005823986	0.00123798	0.001609983	0.001185035	0.000121972	0.00142898	0.000121972	0.007642505	0.01108944	0.006573595	1.47678E-07	2.1665E-06	5.0237E-07	2.81651E-06	2.816507
3837903774035	383790	3774035	0.001506552	0.004624855	0.005438451	0.005366037	0.001140636	0.001483388	0.001091854	0.000112381	0.001316617	0.000112381	0.006989909	0.010142509	0.006012274	1.35958E-07	1.9947E-06	4.6265E-07	2.59325E-06	2.59325342
3838003774035	383800	3774035	0.001462472	0.004489536	0.005279327	0.005209031	0.001107262	0.001439985	0.001059908	0.000109093	0.001278094	0.000109093	0.007101647	0.010304644	0.006108384	1.31979E-07	1.9363E-06	4.4941E-07	2.51771E-06	2.51771047
3838103774035	383810	3774035	0.001481276	0.004547261	0.005347207	0.005276007	0.001121499	0.0014585	0.001073536	0.000110496	0.001294527	0.000110496	0.00701073	0.010172721	0.006030183	1.33609E-07	1.9603E-06	4.5499E-07	2.54891E-06	2.5489102
3838203774035	383820	3774035	0.001562039	0.00479519	0.00563875	0.005563669	0.001182646	0.001538021	0.001132067	0.00011652	0.001365108	0.00011652	0.00727341	0.010553876	0.006256124	1.40763E-07	2.0654E-06	4.7965E-07	2.68585E-06	2.68584558
3838303774035	383830	3774035	0.001312951	0.004030532	0.004739575	0.004676467	0.000994057	0.001292763	0.000951544	9.79395E-05	0.001147423	9.79395E-05	0.006323344	0.009175309	0.005438937	1.18508E-07	1.7388E-06	4.0342E-07	2.26076E-06	2.26075803
3838403774035	383840	3774035	0.001290815	0.00396258	0.004659669	0.004597625	0.000977298	0.001270968	0.000935502	9.62883E-05	0.001128078	9.62883E-05	0.006662101	0.009666852	0.005730314	1.16489E-07	1.7093E-06	3.9707E-07	2.22287E-06	2.22287014
3838603774035	383860	3774035	0.000862495	0.00264771	0.00311349	0.003072033	0.000653009	0.000849233	0.000625082	6.43377E-05	0.000753757	6.43377E-05	0.004153738	0.006027163	0.00357278	7.82133E-08	1.1476E-06	2.6513E-07	1.49099E-06	1.49098802
3838703774035	383870	3774035	0.000813419	0.002497055	0.002936333	0.002897235	0.000615853	0.000800912	0.000589515	6.06769E-05	0.000710869	6.06769E-05	0.003831239	0.00555921	0.003295387	7.37959E-08	1.0829E-06	2.4999E-07	1.4067E-06	1.40669706
3838803774035	383880	3774035	0.000595502	0.00182809	0.002149684	0.00212106	0.000450865	0.000586346	0.000431583	4.44215E-05	0.000520426	4.44215E-05	0.002731769	0.003963856	0.002349693	5.43329E-08	7.9718E-07	1.83E-07	1.03451E-06	1.03451038
3838903774035	383890	3774035	0.000467028	0.001433696	0.001685909	0.00166346	0.000353595	0.000459847	0.000338473	3.48379E-05	0.000408148	3.48379E-05	0.002090052	0.003032711	0.00179773	4.28453E-08	6.2853E-07	1.435E-07	8.14881E-07	0.81488127
3839003774035	383900	3774035	0.00038271	0.001174855	0.001381533	0.001363138	0.000289756	0.000376826	0.00027364	2.85483E-05	0.000334461	2.85483E-05	0.001673589	0.002428413	0.001439514	3.52955E-08	5.177E-07	1.1758E-07	6.7057E-07	0.67057036
3839103774035	383910	3774035	0.000322981	0.000991497	0.00116592	0.001150395	0.000244535	0.000318015	0.000234077	2.40928E-05	0.000282262	2.40928E-05	0.001381163	0.002004097	0.001187988	2.99387E-08	4.3906E-07	9.9207E-08	5.68206E-07	0.56820631
3829703774045	382970	3774045	1.18435E-05	3.63574E-05	4.27533E-05	4.2184E-05	8.96688E-06	1.16614E-05	8.58339E-06	8.83462E-07	1.03503E-05	8.83462E-07	1.77892E-05	2.58126E-05	1.53012E-05	2.49693E-09	3.1708E-08	5.2492E-09	3.94543E-08	0.03945435
3829803774045	382980	3774045	1.19741E-05	3.67584E-05	4.32249E-05	4.26494E-05	9.0658E-06	1.179E-05	8.67808E-06	8.93208E-07	1.04645E-05	8.93208E-07	1.80325E-05	2.61656E-05	1.55104E-05	2.58022E-09	3.2667E-08	5.3873E-09	4.06348E-08	0.04063481
3829903774045	382990	3774045	1.21084E-05	3.71706E-05	4.37096E-05	4.31276E-05	9.16746E-06	1.19222E-05	8.77539E-06	9.03224E-07	1.05818E-05	9.03224E-07	1.82883E-05	2.65367E-05	1.57304E-05	2.67012E-09	3.37E-08	5.5355E-09	4.19059E-08	0.04190593
3830003774045	383000	3774045	1.24531E-05	3.8229E-05	4.49542E-05	4.43556E-05	9.42848E-06	1.22617E-05	9.02525E-06	9.28941E-07	1.08831E-05	9.28941E-07	1.88124E-05	2.72971E-05	1.61812E-05	2.81831E-09	3.5449E-08	5.7978E-09	4.4065E-08	0.04406503
3830103774045	383010	3774045	1.30048E-05	3.99224E-05	4.69454E-05	4.63203E-05	9.84612E-06	1.28048E-05	9.42503E-06	9.70089E-07	1.13652E-05	9.70089E-07	1.96234E-05	2.84739E-05	1.68788E-05	3.02922E-09	3.796E-08	6.1809E-09	4.71702E-08	0.04717016
3830203774045	383020	3774045	1.36362E-05	4.18608E-05	4.92249E-05	4.85695E-05	1.03242E-05	1.34265E-05	9.88267E-06	1.01719E-06	1.19171E-05	1.01719E-06	2.05623E-05	2.98363E-05	1.76864E-05	3.27779E-09	4.0913E-08	6.6299E-09	5.08207E-08	0.05082068
3830303774045	383030	3774045	1.40499E-05	4.31309E-05	5.07184E-05	5.0043E-05	1.06374E-05	1.38339E-05	1.01825E-05	1.04805E-06	1.22786E-05	1.04805E-06	2.12142E-05	3.07823E-05	1.82471E-05	3.48732E-09	4.3355E-08	6.9927E-09	5.38355E-08	0.05383553
3830403774045	383040	3774045	1.44854E-05	4.44677E-05	5.22904E-05	5.15941E-05	1.09672E-05	1.42627E-05	1.04981E-05	1.08054E-06	1.26592E-05	1.08054E-06	2.19067E-05	3.17871E-05	1.88427E-05	3.72263E-09	4.6087E-08	7.3971E-09	5.72064E-08	0.05720635
3830503774045	383050	3774045	1.50116E-05	4.60831E-05	5.419E-05	5.34684E-05	1.13656E-05	1.47808E-05	1.08795E-05	1.11979E-06	1.31191E-05	1.11979E-06	2.27333E-05	3.29865E-05	1.95537E-05	4.011E-09	4.9429E-08	7.8928E-09	6.13333E-08	0.0613333
3830603774045	383060	3774045	1.56594E-05	4.80717E-05	5.65284E-05	5.57757E-05	1.1856E-05	1.54186E-05	1.1349E-05	1.16811E-06	1.36852E-05	1.16811E-06	2.37315E-05	3.44349E-05	2.04123E-05	4.37488E-09	5.3638E-08	8.5171E-09	6.65303E-08	0.06653033
3830703774045	383070	3774045	1.6358E-05	5.02163E-05	5.90502E-05	5.8264E-05	1.23849E-05	1.61065E-05	1.18553E-05	1.22023E-06	1.42957E-05	1.22023E-06	2.47982E-05	3.59828E-05	2.13299E-05	4.80315E-09	5.8564E-08	9.2456E-09	7.26129E-08	0.07261285
3830803774045	383080	3774045	1.716E-05	5.26784E-05	6.19454E-05	6.11206E-05	1.29922E-05	1.68962E-05	1.24365E-05	1.28005E-06	1.49966E-05	1.28005E-06	2.59805E-05	3.76982E-05	2.23467E-05	5.33297E-09	6.4628E-08	1.0142E-08	8.01028E-08	0.08010281
3830903774045	383090	3774045	1.80238E-05	5.53298E-05	6.50633E-05	6.4197E-05	1.36461E-05	1.77466E-05	1.30625E-05	1.34448E-06	1.57514E-05	1.34448E-06	2.72219E-05	3.94996E-05	2.34146E-05	5.97135E-09	7.1889E-08	1.1216E-08	8.90757E-08	0.08907569
3831003774045	383100	3774045	1.87895E-05	5.76805E-05	6.78275E-05	6.69244E-05	1.42258E-05	1.85006E-05	1.36174E-05	1.4016E-06	1.64206E-05	1.4016E-06	2.83573E-05	4.11471E-05	2.43912E-05	6.66423E-09	7.9696E-08	1.2363E-08	9.87232E-08	0.09872322
3831103774045	383110	3774045	1.93139E-05	5.92903E-05	6.97205E-05	6.87922E-05	1.46229E-05	1.90169E-05	1.39975E-05	1.44072E-06	1.68789E-05	1.44072E-06	2.92183E-05	4.23963E-05	2.51317E-05	7.3382E-09	8.7202E-08	1.345E-08	1.0799E-07	0.10798976
3831203774045	383120	3774045	1.98528E-05	6.09447E-05	7.1666E-05	7.07117E-05	1.50309E-05	1.95476E-05	1.43881E-05	1.48092E-06	1.73499E-05	1.48092E-06	3.01135E-05	4.36953E-05	2.59017E-05	8.15526E-09	9.6259E-08	1.4754E-08	1.19168E-07	0.11916828
3831303774045	383130	3774045	2.04462E-05	6.27662E-05	7.38079E-05	7.28251E-05	1.54801E-05	2.01318E-05	1.48181E-05	1.52518E-06	1.78684E-05	1.52518E-06	3.10898E-05	4.5112E-05	2.67415E-05	9.19751E-09	1.0777E-07	1.6401E-08	1.33367E-07	0.13336731
3831403774045	383140	3774045	2.10939E-05	6.47548E-05	7.61463E-05	7.51324E-05	1.59706E-05	2.07696E-05	1.52876E-05	1.5735E-06	1.84346E-05	1.5735E-06	3.21192E-05	4.66056E-05	2.76269E-05	1.05435E-08	1.2258E-07	1.8506E-08	1.51628E-07	0.1516282
3831503774045	383150	3774045	2.18143E-05	6.69662E-05	7.87467E-05	7.76982E-05	1.6516E-05	2.14789E-05	1.58096E-05	1.62724E-06	1.90641E-05	1.62724E-06	3.32172E-05	4.81988E-05	2.85713E-05	1.23655E-08	1.4255E-07	2.1317E-08	1.76232E-07	0.17623162
3831603774045	383160	3774045	2.25165E-05	6.91219E-05	8.12817E-05	8.01994E-05	1.70477E-05	2.21703E-05	1.63186E-05	1.67962E-06	1.96778E-05	1.67962E-06	3.43619E-05	4.98599E-05	2.9556E-05	1.50983E-08	1.7236E-07	2.5452E-08	2.12906E-07	0.21290623
3836703774045	383670	3774045	0.000337601	0.001036377	0.001218695	0.001202467	0.000255603	0.00033241	0.000244672	2.51833E-05	0.000295039	2.51833E-05	0.001207709	0.001752412	0.001038794	3.22415E-08	4.7191E-07	1.0477E-07	6.08926E-07	0.6089262
3836803774045	383680	3774045	0.000397056	0.001218894	0.001433319	0.001414234	0.000300618	0.000390951	0.000287761	2.96184E-05	0.000346998	2.96184E-05	0.001492187	0.002165196	0.001283484	3.74917E-08	5.4904E-07	1.229E-07	7.09429E-07	0.7094288
3836903774045	383690	3774045	0.000468948	0.001439589	0.001692839	0.001670298	0.000355048	0.000461737	0.000339864	3.49811E-05	0.000409826	3.49811E-05	0.001844316	0.002676142	0.001586363	4.38521E-08	6.4245E-07	1.4486E-07	8.31155E-07	0.83115533
3837003774045	383700	3774045	0.00055596	0.001706702	0.002006942	0.001980219	0.000420927	0.000547412	0.000402925	4.14718E-05	0.000485869	4.14718E-05	0.002275762	0.00330218	0.001957465	5.15605E-08	7.5562E-07	1.7148E-07	9.78657E-07	0.97865731
3837103774045	383710	3774045	0.000663576	0.002037065	0.002395422	0.002363526	0.000502405	0.000653373	0.000480919	4.94995E-05	0.000579917	4.94995E-05	0.002810911	0.004078693	0.002417766	6.11069E-08	8.9576E-07	2.0442E-07	1.16129E-06	1.1612903
3837203774045	383720	3774045	0.000807992	0.002480395	0.002916741	0.002877904	0.000611744	0.000795568	0.000585581	6.02721E-05	0.000706126	6.02721E-05	0.003525565	0.005115672	0.003032466	7.39399E-08	1.0841E-06	2.4867E-07	1.40673E-06	1.40673317
3837303774045	383730	3774045	0.000989488	0.003037559	0.00357192	0.003524359	0.000749158	0.000974274	0.000717119	7.38108E-05	0.000864741	7.38108E-05	0.004426759	0.006423323	0.003807615	9.00785E-08	1.321E-06	3.0431E-07	1.71536E-06	1.71535993
3837403774045	383740	3774045	0.00120442	0.003697361	0.004347794	0.004289902	0.000911887	0.001185901	0.000872888	8.98436E-05	0.001052575	8.98436E-05	0.005497485	0.007976969	0.004728586	1.09199E-07	1.6016E-06	3.7022E-07	2.081E-06	2.08099532
3837503774045	383750	3774045	0.001437117	0.004411702	0.0051878	0.005118724	0.001088066	0.00141502	0.001041532	0.000107202	0.001255936	0.000107202	0.006655086	0.009656673	0.00572428	1.29905E-07	1.9054E-06	4.4158E-07	2.47693E-06	2.47692541
3837603774045	383760	3774045	0.001682072	0.005163671	0.006072054	0.005991203	0.001273525	0.001656209	0.00121906	0.000125474	0.001470008	0.000125474	0.00786728	0.011415594	0.006766933	1.51705E-07	2.2254E-06	5.1671E-07	2.89378E-06	2.89377836
3837703774045	383770	3774045	0.001545819	0.004745397	0.005580198	0.005505896	0.001170365	0.001522051	0.001120312	0.00011531	0.001350933	0.00011531	0.009142728	0.013265643	0.007863605	1.39505E-07	2.0464E-06	4.7676E-07	2.66266E-06	2.66266203
3837803774045	383780	3774045	0.001652657	0.00507337	0.005965868	0.005886432	0.001251254	0.001627246	0.001197742	0.00012328	0.001444301	0.00012328	0.005941033	0.008620568	0.005110098	1.48989E-07	2.1856E-06	5.0583E-07	2.84041E-06	2.84041426
3837903774045	383790	3774045	0.001741558	0.005346282	0.00628679	0.00620308	0.001318563	0.00171478	0.001262172	0.000129911	0.001521994	0.000129911	0.008282359	0.012017882	0.007123957	1.56873E-07	2.3013E-06	5.3496E-07	2.99317E-06	2.99317455
3838003774045	383800	3774045	0.001394302	0.004280265	0.005033241	0.004966223	0.001055649	0.001372863	0.001010502	0.000104008	0.001218518	0.000104008	0.008483431	0.012309642	0.007296906	1.25855E-07	1.8463E-06	4.3025E-07	2.40239E-06	2.40238688
3838103774045	383810	3774045	0.001435221	0.004405881	0.005180956	0.00511197	0.00108663	0.001413153	0.001040158	0.00010706	0.001254278	0.00010706	0.006830314	0.009910933	0.005875	1.2946E-07	1.8993E-06	4.4096E-07	2.46971E-06	2.4697054
3838203774045	383820	3774045	0.001939514	0.005953974	0.007001386	0.006908161	0.001468439	0.001909693	0.001405638	0.000144678	0.001694994	0.000144678	0.007303178	0.010597069	0.006281728	1.74391E-07	2.5588E-06	5.9378E-07	3.32692E-06	3.32693305
3838303774045	383830	3774045	0.001774551	0.005447567	0.006405893	0.006320597	0.001343543	0.001747266	0.001286083	0.000132373	0.001550828	0.000132373	0.008717426	0.012649174	0.007498174	1.59636E-07	2.3423E-06	5.4532E-07	3.04728E-06	3.04727985
3838403774045	383840	3774045	0.001118043	0.003432198	0.004035984	0.003982244	0.000846489	0.001100852	0.000810287	8.34003E-05	0.000977088	8.34003E-05	0.005694504	0.008262849	0.004898049	1.01053E-07	1.4825E-06	3.4393E-07	1.92753E-06	1.92752693
3838603774045	383860	3774045	0.000766666	0.002353531	0.00276756	0.002730709	0.000580455	0.000754877	0.000555631	5.71894E-05	0.00067001	5.71894E-05	0.003688423	0.005351981	0.003172546	6.96432E-08	1.0217E-06	2.3574E-07	1.32704E-06	1.32703675
3838703774045	383870	3774045	0.000941975	0.0028917	0.003400403	0.003355126	0.000713185	0.000927491	0.000682684	7.02666E-05	0.000823217	7.02666E-05	0.004477531	0.006496994	0.003851287	8.52292E-08	1.2507E-06	2.8956E-07	1.62545E-06	1.6254477
3838803774045	383880	3774045	0.000667258	0.002048367	0.002408712	0.00237664	0.000505192	0.000656999	0.000483587	4.97741E-05	0.000583135	4.97741E-05	0.003098593	0.004496125	0.002665212	6.0705E-08	8.9061E-07	2.0511E-07	1.15643E-06	1.15642742
3838903774045	383890	3774045	0.000512885	0.001574468	0.001851446	0.001826793	0.000388314	0.000504999	0.000371707	3.82586E-05	0.000448224	3.82586E-05	0.00232961	0.003380314	0.002003782	4.69105E-08	6.881E-07	1.5765E-07	8.92663E-07	0.89266307
3839003774045	383900	3774045	0.000414898	0.001273666	0.001497727	0.001477785	0.000314127	0.000408519	0.000300692	3.09493E-05	0.000362591	3.09493E-05	0.001845283	0.002677545	0.001587195	3.81437E-08	5.594E-07	1.2753E-07	7.25069E-07	0.72506923
3839103774045	383910	3774045	0.000346857	0.001064791	0.001252107	0.001235435	0.000262611	0.000341524	0.00025138	2.58738E-05	0.000303128	2.58738E-05	0.001510993	0.002192484	0.00129966	3.20478E-08	4.6991E-07	1.066E-07	6.08561E-07	0.60856148
3829703774055	382970	3774055	1.17672E-05	3.61234E-05	4.24782E-05	4.19126E-05	8.90918E-06	1.15863E-05	8.52816E-06	8.77777E-07	1.02837E-05	8.77777E-07	1.79234E-05	2.60072E-05	1.54165E-05	2.49108E-09	3.1615E-08	5.2268E-09	3.93324E-08	0.0393324
3829803774055	382980	3774055	1.18888E-05	3.64966E-05	4.2917E-05	4.23456E-05	9.00123E-06	1.1706E-05	8.61627E-06	8.86846E-07	1.039E-05	8.86846E-07	1.81604E-05	2.63512E-05	1.56204E-05	2.57311E-09	3.2556E-08	5.3611E-09	4.04902E-08	0.04049018
3829903774055	382990	3774055	1.2014E-05	3.6881E-05	4.3369E-05	4.27915E-05	9.09602E-06	1.18293E-05	8.70701E-06	8.96185E-07	1.04994E-05	8.96185E-07	1.84131E-05	2.67178E-05	1.58378E-05	2.66167E-09	3.3571E-08	5.5054E-09	4.17385E-08	0.04173845
3830003774055	383000	3774055	1.23425E-05	3.78892E-05	4.45546E-05	4.39613E-05	9.34468E-06	1.21527E-05	8.94503E-06	9.20685E-07	1.07864E-05	9.20685E-07	1.89278E-05	2.74646E-05	1.62805E-05	2.80694E-09	3.5281E-08	5.7606E-09	4.38486E-08	0.04384864
3830103774055	383010	3774055	1.28759E-05	3.95269E-05	4.64804E-05	4.58615E-05	9.74858E-06	1.26779E-05	9.33166E-06	9.60479E-07	1.12526E-05	9.60479E-07	1.97232E-05	2.86188E-05	1.69646E-05	3.01497E-09	3.7753E-08	6.1352E-09	4.69035E-08	0.04690353
3830203774055	383020	3774055	1.34838E-05	4.13929E-05	4.86747E-05	4.80266E-05	1.02088E-05	1.32765E-05	9.77221E-06	1.00582E-06	1.17839E-05	1.00582E-06	2.06496E-05	2.9963E-05	1.77615E-05	3.25974E-09	4.0656E-08	6.5739E-09	5.04896E-08	0.0504896
3830303774055	383030	3774055	1.3883E-05	4.26184E-05	5.01157E-05	4.94484E-05	1.0511E-05	1.36695E-05	1.00615E-05	1.03566E-06	1.21327E-05	1.03566E-06	2.12953E-05	3.08999E-05	1.83169E-05	3.46662E-09	4.3063E-08	6.9293E-09	5.34594E-08	0.05345941
3830403774055	383040	3774055	1.4304E-05	4.39107E-05	5.16354E-05	5.09478E-05	1.08298E-05	1.4084E-05	1.03666E-05	1.067E-06	1.25006E-05	1.067E-06	2.19815E-05	3.18957E-05	1.89071E-05	3.69928E-09	4.5759E-08	7.3259E-09	5.67846E-08	0.05678463

			EGIODemolition	EGIOSite Grubbing / Prep	EGIOMass Grading / Excavation	EGIOMass Grading / Excavation	EGIODrainage / Utilities Trenching	EGIODrainage / Utilities Trenching	EGIOFoundations / Concrete Pads	EGIOFoundations / Concrete Pads	EGIOBuilding / Structure Construction	EGIOBuilding / Structure Construction	EGIOAsphalt Paving	EGIOArchitectural Coating	EGIOLandscaping or Other Finishing	EGIOWaterside Construction (Piles)	HIWaterside Construction (Landscaping)	HIWaterside Construction (Landscaping)	KMDemolition	KMSite Grubbing / Prep
Unique Identifier	X (UTM)	Y (UTM)	2025	2025	2025	2026	2026	2027	2026	2027	2026	2027	2027	2027	2027	2027	2025	2026	2025	2025
3830503774055	383050	3774055	0.000278847	0.00010937	3.62192E-05	3.54729E-05	8.23699E-05	8.22428E-05	0.000108223	0.000108153	0.000115921	0.000113142	4.51089E-06	4.51089E-06	0.000122164	4.51089E-06	3.89401E-05	3.77204E-05	1.99738E-05	8.66879E-05
3830603774055	383060	3774055	0.000307589	0.00012064	3.99525E-05	3.91293E-05	9.08603E-05	9.07201E-05	0.000119379	0.000119301	0.000127869	0.000124804	4.97586E-06	4.97586E-06	0.000134756	4.97586E-06	4.27396E-05	4.14009E-05	2.08745E-05	9.0597E-05
3830703774055	383070	3774055	0.000341721	0.00013403	4.43858E-05	4.34713E-05	0.000100943	0.000100787	0.000132625	0.00013254	0.000142058	0.000138653	5.528E-06	5.528E-06	0.000149709	5.528E-06	4.72979E-05	4.58164E-05	2.18454E-05	9.48106E-05
3830803774055	383080	3774055	0.000384879	0.00015095	4.99917E-05	4.89617E-05	0.000113691	0.000113516	0.000149376	0.000149279	0.00016	0.000156165	6.22618E-06	6.22618E-06	0.000168617	6.22618E-06	5.31531E-05	5.14883E-05	2.29792E-05	9.97314E-05
3830903774055	383090	3774055	0.000437631	0.00017164	5.68435E-05	5.56723E-05	0.000129274	0.000129074	0.000169849	0.000169739	0.00018193	0.000177569	7.07954E-06	7.07954E-06	0.000191728	7.07954E-06	6.05225E-05	5.86268E-05	2.42194E-05	0.000105114
3831003774055	383100	3774055	0.000495564	0.00019437	6.43685E-05	6.30423E-05	0.000146387	0.000146161	0.000192334	0.00019221	0.000206014	0.000201075	8.01673E-06	8.01673E-06	0.000217109	8.01673E-06	6.88408E-05	6.66845E-05	2.53237E-05	0.000109907
3831103774055	383110	3774055	0.00055234	0.00021664	7.1743E-05	7.02648E-05	0.000163158	0.000162907	0.000214369	0.000214231	0.000229616	0.000224112	8.93518E-06	8.93518E-06	0.000241982	8.93518E-06	7.70209E-05	7.46085E-05	2.60887E-05	0.000113227
3831203774055	383120	3774055	0.000621546	0.00024378	8.07322E-05	7.90688E-05	0.000183602	0.000183318	0.000241229	0.000241073	0.000258386	0.000252193	1.00547E-05	1.00547E-05	0.000272302	1.00547E-05	8.70883E-05	8.43605E-05	2.68807E-05	0.000116664
3831303774055	383130	3774055	0.000710836	0.0002788	9.233E-05	9.04277E-05	0.000209978	0.000209654	0.000275883	0.000275705	0.000295505	0.000288422	1.14992E-05	1.14992E-05	0.00031142	1.14992E-05	0.000100186	9.70475E-05	2.77565E-05	0.000120465
3831403774055	383140	3774055	0.000827432	0.00032453	0.000107475	0.00010526	0.000244419	0.000244042	0.000321135	0.000320928	0.000343976	0.000335731	1.33853E-05	1.33853E-05	0.000362501	1.33853E-05	0.000117315	0.000113641	2.87342E-05	0.000124708
3831503774055	383150	3774055	0.000985264	0.00038643	0.000127975	0.000125338	0.000291042	0.000290593	0.000382391	0.000382145	0.000409589	0.000399771	1.59386E-05	1.59386E-05	0.000431648	1.59386E-05	0.000140439	0.00013604	2.97548E-05	0.000129138
3831603774055	383160	3774055	0.001220583	0.00047873	0.000158541	0.000155274	0.000360554	0.000359998	0.000473721	0.000473416	0.000507415	0.000495252	1.97453E-05	1.97453E-05	0.000534743	1.97453E-05	0.000174395	0.000168933	3.07574E-05	0.000133489
3831703774055	383170	3774055	0.001514267	0.00059369	0.000196567	0.000192674	0.000446988	0.000446314	0.000586966	0.000586588	0.000629178	0.000614455	2.44934E-05	2.44934E-05	0.000663124	2.44934E-05	0.000216307	0.000209552	3.81161E-05	0.000160403
3831803774055	383180	3774055	0.001844267	0.00072316	0.000239511	0.000234662	0.000544477	0.000543655	0.000715124	0.000714658	0.000766477	0.000748511	2.98194E-05	2.98194E-05	0.000807599	2.98194E-05	0.000263444	0.000255253	4.64154E-05	0.000195284
3831903774055	383190	3774055	0.002246267	0.00088048	0.000291555	0.000285677	0.000663004	0.000661999	0.000870966	0.000870399	0.000933126	0.000910844	3.63105E-05	3.63105E-05	0.000983124	3.63105E-05	0.000320797	0.000310797	5.65225E-05	0.000237779
3832003774055	383200	3774055	0.002735267	0.00107208	0.000355005	0.000347888	0.000807307	0.000806083	0.001060166	0.001059474	0.001136126	0.001108911	4.42102E-05	4.42102E-05	0.001197307	4.42102E-05	0.000390605	0.000378402	6.88408E-05	0.000289474
3832103774055	383210	3774055	0.003330267	0.00130552	0.000432116	0.000423444	0.000982807	0.000981317	0.001290966	0.001290257	0.001382903	0.001349911	5.38106E-05	5.38106E-05	0.001457307	5.38106E-05	0.000475395	0.000460548	8.37982E-05	0.000352368
3832203774055	383220	3774055	0.004053267	0.00158944	0.000526116	0.000515555	0.001196307	0.001194488	0.001571966	0.001571104	0.001683903	0.001643111	6.55106E-05	6.55106E-05	0.001774307	6.55106E-05	0.000578795	0.000560694	1.01992E-04	0.000429079
3832303774055	383230	3774055	0.004934267	0.00193488	0.000643116	0.000627666	0.001456307	0.001454088	0.001913966	0.001912951	0.002049903	0.001999311	6.64106E-05	6.64106E-05	0.002160307	6.64106E-05	0.000704395	0.000682248	1.24156E-04	0.000522079
3832403774055	383240	3774055	0.006006267	0.00235488	0.000783116	0.000764166	0.001773307	0.001770599	0.002329966	0.002328798	0.002495903	0.002434311	8.08106E-05	8.08106E-05	0.002630307	8.08106E-05	0.000857195	0.000830248	1.51156E-04	0.000635479
3832503774055	383250	3774055	0.007311267	0.00286688	0.000953116	0.000929666	0.002158307	0.002155599	0.002835966	0.002834798	0.003037903	0.002977311	9.84106E-05	9.84106E-05	0.003201307	9.84106E-05	0.001043395	0.001010248	1.84006E-04	0.000773479
3832603774055	383260	3774055	0.008898267	0.00348888	0.001159916	0.001131666	0.002626307	0.002623599	0.003450966	0.003449798	0.003696903	0.003624311	0.000119811	0.000119811	0.003896307	0.000119811	0.001269795	0.001229648	0.000223956	0.000941479
3832703774055	383270	3774055	0.010830267	0.00424488	0.001411916	0.001377666	0.003196307	0.003193599	0.004199966	0.004198798	0.004498903	0.004410311	0.000145811	0.000145811	0.004742307	0.000145811	0.001545195	0.001496248	0.000272556	0.001145879
3832803774055	383280	3774055	0.013178267	0.00516488	0.001717916	0.001676166	0.003889307	0.003886599	0.005110966	0.005109798	0.005474903	0.005366311	0.000177411	0.000177411	0.005771307	0.000177411	0.001880595	0.001820848	0.000331756	0.001394279
3832903774055	383290	3774055	0.016034267	0.00628488	0.002089916	0.002039166	0.004731307	0.004728599	0.006219966	0.006218798	0.006662903	0.006530311	0.000215811	0.000215811	0.007024307	0.000215811	0.002287995	0.002215448	0.000403756	0.001696679
3833003774055	383300	3774055	0.019514267	0.00764888	0.002542716	0.002480666	0.005756307	0.005753599	0.007566966	0.007565798	0.008106903	0.007947311	0.000262611	0.000262611	0.008547307	0.000262611	0.002783795	0.002695448	0.000491356	0.002065079
3833103774055	383310	3774055	0.023746267	0.00930888	0.003093516	0.003018166	0.007003307	0.007000599	0.009207966	0.009206798	0.009863903	0.009669311	0.000319611	0.000319611	0.010399307	0.000319611	0.003386995	0.003279248	0.000597956	0.002512679
3833203774055	383320	3774055	0.028890267	0.01132488	0.003763916	0.003672166	0.008520307	0.008517599	0.011201966	0.011200798	0.012000903	0.011764311	0.000388811	0.000388811	0.012651307	0.000388811	0.004120195	0.004009048	0.000727356	0.003057079
3833303774055	383330	3774055	0.035146267	0.01377688	0.004579116	0.004468666	0.010366307	0.010363599	0.013630966	0.013629798	0.014601903	0.014316311	0.000473011	0.000473011	0.015395307	0.000473011	0.005013595	0.004878248	0.000884756	0.003719479
3833403774055	383340	3774055	0.042753267	0.01675888	0.005571916	0.005437166	0.012611307	0.012608599	0.016582966	0.016581798	0.017763903	0.017417311	0.000575611	0.000575611	0.018731307	0.000575611	0.006098995	0.005934248	0.001076356	0.004525879
3833503774055	383350	3774055	0.051996267	0.02038488	0.006778716	0.006614166	0.015339307	0.015335599	0.020171966	0.020170798	0.021610903	0.021186311	0.000700011	0.000700011	0.022779307	0.000700011	0.007418795	0.007218048	0.001309156	0.005505279
3833603774055	383360	3774055	0.063246267	0.02479088	0.008244516	0.008043666	0.018655307	0.018650599	0.024535966	0.024534798	0.026287903	0.025770311	0.000851411	0.000851411	0.027707307	0.000851411	0.009024595	0.008780248	0.001592556	0.006695679
3833703774055	383370	3774055	0.076933267	0.03015688	0.010030316	0.009786166	0.022687307	0.022681599	0.029846966	0.029845798	0.031974903	0.031347311	0.001035811	0.001035811	0.033699307	0.001035811	0.010977395	0.010679448	0.001937356	0.008143479
3833803774055	383380	3774055	0.093546267	0.03667488	0.012196916	0.011900666	0.027587307	0.027580599	0.036297966	0.036296798	0.038882903	0.038124311	0.001259611	0.001259611	0.040987307	0.001259611	0.013348195	0.012985648	0.002356156	0.009904279
3833903774055	383390	3774055	0.113746267	0.04458888	0.014829916	0.014469166	0.033547307	0.033539599	0.044139966	0.044138798	0.047275903	0.046353311	0.001531811	0.001531811	0.049843307	0.001531811	0.016230995	0.015790048	0.002864956	0.012044079
3834003774055	383400	3774055	0.138246267	0.05419688	0.018027116	0.017587666	0.040787307	0.040778599	0.053669966	0.053668798	0.057474903	0.056353311	0.001862011	0.001862011	0.060603307	0.001862011	0.019736795	0.019199448	0.003482956	0.014645879
3834103774055	383410	3774055	0.168046267	0.06587688	0.021918516	0.021384166	0.049587307	0.049576599	0.065229966	0.065228798	0.069863903	0.068490311	0.002263211	0.002263211	0.073663307	0.002263211	0.023994595	0.023341848	0.004234156	0.017805679
3834203774055	383420	3774055	0.204246267	0.08007688	0.026643916	0.025994166	0.060267307	0.060254599	0.079269966	0.079268798	0.084923903	0.083258311	0.002751211	0.002751211	0.089543307	0.002751211	0.029167395	0.028374848	0.005147356	0.021641479
3834303774055	383430	3774055	0.248246267	0.09732488	0.032393916	0.031604166	0.073267307	0.073252599	0.096349966	0.096348798	0.103223903	0.101206311	0.003344811	0.003344811	0.108863307	0.003344811	0.035451795	0.034489248	0.006257556	0.026309279
3834403774055	383440	3774055	0.301846267	0.11833288	0.039387116	0.038429166	0.089067307	0.089049599	0.117149966	0.117148798	0.125523903	0.123078311	0.004066411	0.004066411	0.132383307	0.004066411	0.043102195	0.041932648	0.007608756	0.031989079
3834503774055	383450	3774055	0.367046267	0.14390088	0.047899316	0.046732166	0.108307307	0.108285599	0.142469966	0.142468798	0.152643903	0.149670311	0.004945211	0.004945211	0.161023307	0.004945211	0.052417595	0.050995248	0.009253156	0.038901679
3834603774055	383460	3774055	0.446446267	0.17503888	0.058259916	0.056842166	0.131747307	0.131720599	0.173269966	0.173268798	0.185643903	0.182042311	0.006014011	0.006014011	0.195823307	0.006014011	0.063753195	0.062024848	0.011255956	0.047309479
3834703774055	383470	3774055	0.543046267	0.21290088	0.070891716	0.069162166	0.160227307	0.160194599	0.210749966	0.210748798	0.225763903	0.221414311	0.007315211	0.007315211	0.238183307	0.007315211	0.077553795	0.075447448	0.013691556	0.057549279
3834803774055	383480	3774055	0.660446267	0.25894488	0.086251916	0.084132166	0.194947307	0.194907599	0.256309966	0.256308798	0.274643903	0.269414311	0.008900211	0.008900211	0.289783307	0.008900211	0.094323795	0.091760448	0.016657956	0.070009479
3834903774055	383490	3774055	0.803246267	0.31493288	0.104899116	0.102330666	0.237107307	0.237059599	0.311829966	0.311828798	0.334043903	0.327726311	0.010826811	0.010826811	0.352423307	0.010826811	0.114723195	0.111603648	0.020262756	0.085149279
3835003774055	383500	3774055	0.977246267	0.38309888	0.127611516	0.124500166	0.288467307	0.288409599	0.379309966	0.379308798	0.406363903	0.398726311	0.013170411	0.013170411	0.428743307	0.013170411	0.139563595	0.135777848	0.024652556	0.103589079
3835103774055	383510	3774055	1.189046267	0.46615488	0.155227116	0.151500666	0.350947307	0.350877599	0.461549966	0.461548798	0.494523903	0.485178311	0.016021211	0.016021211	0.521703307	0.016021211	0.169843995	0.165220248	0.029997556	0.126029079
3835203774055	383520	3774055	1.446846267	0.56708088	0.188842716	0.184332166	0.427067307	0.426982599	0.561629966	0.561628798	0.601803903	0.590478311	0.019491611	0.019491611	0.634823307	0.019491611	0.206683795	0.201054648	0.036501756	0.153349479
3835303774055	383530	3774055	1.760246267	0.69000888	0.229756916	0.224332166	0.519667307	0.519564599	0.683389966	0.683388798	0.732363903	0.718678311	0.023717211	0.023717211	0.772303307	0.023717211	0.251523595	0.244688048	0.044405956	0.186589879
3835403774055	383540	3774055	2.142246267	0.83979288	0.279611316	0.273076666	0.632427307	0.632302599	0.831709966	0.831708798	0.891283903	0.874478311	0.028857411	0.028857411	0.939783307	0.028857411	0.306123395	0.297788448	0.054029356	0.227069279
3835503774055	383550	3774055	2.606646267	1.02189888	0.340146516	0.332232166	0.769507307	0.769355599	1.011869966	1.011868798	1.084323903	1.063918311	0.035117811	0.035117811	1.143383307	0.035117811	0.372483195	0.362328848	0.065741956	0.276309679
3835603774055	383560	3774055	3.171446267	1.24333488	0.413800116	0.404232166	0.936227307	0.936042599	1.231389966	1.231388798	1.319203903	1.294518311	0.042729411	0.042729411	1.390983307	0.042729411	0.453203995	0.440868248	0.079997556	0.336189479
3835703774055	383570	3774055	3.858446267	1.51277088	0.503454116	0.491832166	1.139187307	1.138962599	1.498269966	1.498268798	1.605443903	1.575358311	0.051997011	0.051997011	1.692423307	0.051997011	0.551444795	0.536448648	0.097357156	0.409109279
3835803774055	383580	3774055	4.693646267	1.84010688	0.612417516	0.598332166	1.385827307	1.385553599	1.822509966	1.822508798	1.952923903	1.916358311	0.063264611	0.063264611	2.058983307	0.063264611	0.670804395	0.652588048	0.118429956	0.497669079
3835903774055	383590	3774055	5.708446267	2.23801488	0.744880116	0.727632166	1.685787307	1.685457599	2.216109966	2.216108798	2.374883903	2.330318311	0.076944411	0.076944411	2.504103307	0.076944411	0.815644995	0.793468248	0.144029556	0.605189279
3836003774055	383600	3774055	6.941246267	2.72145888	0.905943716	0.884832166	2.049907307	2.049507599	2.695069966	2.695068798	2.888003903	2.834438311	0.093576211	0.093576211	3.045383307	0.093576211	0.991965595	0.965048448	0.175229156	0.736149479
3836103774065	383610	3774065	0.000769067	0.00030164	9.98935E-05	9.78353E-05	0.000227179	0.000226828	0.000298483	0.00029829	0.000319712	0.000312049	1.24412E-05	1.24412E-05	0.000336931	1.24412E-05	0.00014708	0.000142473	0.000236038	0.001024422
3836603774065	383660	3774065	0.000855842	0.00033567	0.000111165	0.000108874	0.000252812	0.000252421	0.000332161	0.000331947	0.000355786	0.000347258	1.38449E-05	1.38449E-05	0.000374948	1.38449E-05	0.000164034	0.000158896	0.00026546	0.001152116
3836703774065	383670	3774065	0.000946533	0.00037124	0.000122945	0.000120411	0.000279601	0.00027917	0.00036736	0.000367123	0.000393488	0.000384056	1.5312E-05	1.5312E-05	0.00041468	1.5312E-05	0.000181729	0.000176037	0.000295932	0.001284368
3836803774065	383680	3774065	0.00104988	0.00041178	0.000136368	0.000133559	0.00031013	0.000309651	0.00040747	0.00040707	0.000436451	0.00042589	1.69839E-05	1.69839E-05	0.000459957	1.69839E-05	0.000201801	0.00019548	0.000330388	0.001433906
3836903774065	383690	3774065	0.001164356	0.00045668	0.000151237	0.000148121	0.000343945	0.000343414	0.000451899	0.000451607	0.00048404	0.000472438	1.88358E-05	1.88358E-05	0.000510109	1.88358E-05	0.000224025	0.000217008	0.000368432	0.001599021
3837003774065	383700	3774065	0.001291892	0.0005067	0.000167803	0.000164346	0.000381618	0.00038103	0.000501397	0.000501073	0.000537059	0.000524186	2.08989E-05	2.08989E-05	0.000565983	2.08989E-05	0.000248763	0.000240971	0.000410695	0.001782445
3837103774065	383710	3774065	0.001436888	0.00056357	0.000186636	0.000182791	0.00042445	0.000423795	0.000557671	0.000557312	0.000597336	0.000583018	2.32445E-05	2.32445E-05	0.000629507	2.32445E-05	0.000276839	0.000268168	0.0004586	0.001990355
3837203774065	383720	3774065	0.001607043	0.0006303	0.000208738	0.000204437	0.000474713	0.00047398	0.000623711	0.000623308	0.000668072	0.000652059	2.59971E-05	2.59971E-05	0.000704053	2.59971E-05	0.000309729	0.000300027	0.000514676	0.002233731
3837303774065	383730	3774065	0.00179951	0.00070579	0.000233737	0.000228921	0.000531566	0.000530746	0.000698409	0.000697958	0.000748083	0.000730152	2.91106E-05	2.91106E-05	0.000788373	2.91106E-05	0.000346968	0.0003361	0.00057801	0.002508606
3837403774065	383740	3774065	0.002003662	0.00078586	0.000260254	0.000254892	0.000591872	0.000590959	0.000777642	0.000777141	0.000832952	0.000812987	3.24132E-05	3.24132E-05	0.000877813	3.24132E-05	0.000386441	0.000374337	0.000645119	0.002799864
3837503774065	383750	3774065	0.002194467	0.0008607	0.000285038	0.000279165	0.000648235	0.000647235	0.000851696	0.000851146	0.000912273	0.000890406	3.54998E-05	3.54998E-05	0.000961406	3.54998E-05	0.00042324	0.000410064	0.000707834	0.003072048
3837603774065	383760	3774065	0.002379963	0.00093345	0.000309132	0.000302762	0.00070303	0.000701945	0.000923689	0.000923093	0.000989386	0.000965671	3.85006E-05	3.85006E-05	0.001042672	3.85006E-05	0.000459182	0.000444799	0.000768803	0.003336659
3837703774065	383770	3774065	0.002605825	0.00102204	0.000338469	0.000331495	0.000769748	0.00076856	0.001011348	0.001010696	0.00108328	0.001057315	4.21544E-05	4.21544E-05	0.001141623	4.21544E-05	0.000502842	0.000487092	0.000842986	0.00365862
3837803774065	383780	3774065	0.002846803	0.00111656	0.000369769	0.000362151	0.000840932	0.000839634	0.001104874	0.001104162	0.001183459	0.001155092	4.60527E-05	4.60527E-05	0.001247197	4.60527E-05	0.000549411	0.000532203	0.000922105	0.004002003
3837903774065	383790	3774065	0.003079051	0.00120765	0.000399936	0.000391696	0.000909537	0.000908133	0.001195012	0.001194241	0.001280007	0.001249326	4.98097E-05	4.98097E-05	0.001348946	4.98097E-05	0.000594285	0.000575671	0.000998418	0.004333206
3838003774065	383800	3774065	0.003368577	0.0013212	0.000437542	0.000428527	0.000995061	0.000993526	0.00130738	0.001306537	0.001400368	0.001366802	5.44934E-05	5.44934E-05	0.001475788	5.44934E-05	0.000650219	0.000629853	0.001093594	0.004746275
3838103774065	383810	3774065	0.003746837	0.00146956	0.000486674	0.000476647	0.001106797	0.00110509	0.001454187	0.001453249	0.001557616	0.001520281	6.06125E-05	6.06125E-05	0.001641506	6.06125E-05	0.000723294	0.000700639	0.001217995	0.005286184
3838203774065	383820	3774065	0.004332805	0.00169939	0.000562785	0.000551189	0.00127989	0.001277915	0.001681608	0.001680522	0.001801212	0.001758038	7.00917E-05	7.00917E-05	0.001898221	7.00917E-05	0.000836487	0.000810286	0.001410774	0.006122861
3838303774065	383830	3774065	0.005538083	0.00217211	0.000719338	0.000704517	0.001635923	0.001633399	0.002149389	0.002148002	0.002302264	0.00224708	8.95894E-05	8.95894E-05	0.002426258	8.95894E-05	0.001069245	0.001035754	0.001807036	0.007842662
3838403774065	383840	3774065	0.00390677	0.00153229	0.000507448	0.000496992	0.001154041	0.00115226	0.001516259	0.001515281	0.001624103	0.001585174	6.31997E-05	6.31997E-05	0.001711573	6.31997E-05	0.000754545	0.000730911	0.001272596	0.005523156

			KMMass Grading / Excavation	KMMass Grading / Excavation	KMDrainage / Utilities Trenching	KMFoundations / Concrete Pads	KMBuilding / Structure Construction	KMAsphalt Paving	KMArchitectural Coating	KMLandscaping or Other Finishing	KMWaterside Construction (Piles)	EWNDemolition	EWNSite Grubbing / Prep	EWNDrainage / Utilities Trenching	EWNDrainage / Utilities Trenching	EWNDrainage / Utilities Trenching	EWNFoundation s / Concrete Pads	EWNBuilding / Structure Construction	EWNAsphalt Paving	EWNLandscaping or Other Finishing	EWNWaterside Construction (Piles)
Unique Identifier	X (UTM)	Y (UTM)	2025	2026	2026	2026	2026	2026	2026	2026	2026	2027	2027	2027	2028	2029	2029	2029	2029	2029	2029
3830503774055	383050	3774055	6.5892E-05	6.52101E-05	2.34175E-05	1.23925E-05	4.25638E-05	1.3674E-06	1.3674E-06	4.39312E-05	1.3674E-06	0.000190387	1.03764E-05	2.43656E-05	2.38951E-05	2.34007E-05	2.02694E-05	4.40137E-05	3.13134E-06	4.55794E-05	3.13134E-06
3830603774055	383060	3774055	6.88634E-05	6.81507E-05	2.44735E-05	1.29513E-05	4.44831E-05	1.42907E-06	1.42907E-06	4.59122E-05	1.42907E-06	0.000209889	1.14392E-05	2.68615E-05	2.63428E-05	2.57977E-05	2.23456E-05	4.85222E-05	3.45209E-06	5.02482E-05	3.45209E-06
3830703774055	383070	3774055	7.20662E-05	7.13203E-05	2.56117E-05	1.35536E-05	4.6552E-05	1.49553E-06	1.49553E-06	4.80475E-05	1.49553E-06	0.000233335	1.2717E-05	2.9862E-05	2.92853E-05	2.86794E-05	2.48417E-05	5.39422E-05	3.8377E-06	5.58611E-05	3.8377E-06
3830803774055	383080	3774055	7.58065E-05	7.50219E-05	2.6941E-05	1.42571E-05	4.89681E-05	1.57315E-06	1.57315E-06	5.05413E-05	1.57315E-06	0.000263548	1.43637E-05	3.37288E-05	3.30774E-05	3.2393E-05	2.80584E-05	6.09271E-05	4.33463E-06	6.30944E-05	4.33463E-06
3830903774055	383090	3774055	7.98977E-05	7.90708E-05	2.8395E-05	1.50265E-05	5.16109E-05	1.65805E-06	1.65805E-06	5.32689E-05	1.65805E-06	0.000301626	1.6439E-05	3.86019E-05	3.78564E-05	3.70732E-05	3.21123E-05	6.97298E-05	4.9609E-06	7.22103E-05	4.9609E-06
3831003774055	383100	3774055	8.35409E-05	8.26763E-05	2.96898E-05	1.57117E-05	5.39643E-05	1.73366E-06	1.73366E-06	5.56979E-05	1.73366E-06	0.000344604	1.87814E-05	4.41022E-05	4.32505E-05	4.23556E-05	3.66878E-05	7.96654E-05	5.66777E-06	8.24993E-05	5.66777E-06
3831103774055	383110	3774055	8.60643E-05	8.51736E-05	3.05866E-05	1.61863E-05	5.55943E-05	1.78602E-06	1.78602E-06	5.73803E-05	1.78602E-06	0.00038687	2.10849E-05	4.95113E-05	4.85552E-05	4.75505E-05	4.11876E-05	8.94364E-05	6.36292E-06	9.26179E-05	6.36292E-06
3831203774055	383120	3774055	8.86773E-05	8.77596E-05	3.15152E-05	1.66777E-05	5.72822E-05	1.84025E-06	1.84025E-06	5.91224E-05	1.84025E-06	0.000438844	2.39176E-05	5.6163E-05	5.50784E-05	5.39388E-05	4.6721E-05	0.000101452	7.21776E-06	0.000105061	7.21776E-06
3831303774055	383130	3774055	9.15665E-05	9.06189E-05	3.2542E-05	1.72211E-05	5.91485E-05	1.90021E-06	1.90021E-06	6.10487E-05	1.90021E-06	0.000506431	2.76012E-05	6.48127E-05	6.35611E-05	6.2246E-05	5.39166E-05	0.000117077	8.32937E-06	0.000121241	8.32937E-06
3831403774055	383140	3774055	9.47917E-05	9.38107E-05	3.36882E-05	1.78277E-05	6.12318E-05	1.96713E-06	1.96713E-06	6.3199E-05	1.96713E-06	0.000594791	3.24169E-05	7.6121E-05	7.4651E-05	7.31064E-05	6.33237E-05	0.000137504	9.78265E-06	0.000142395	9.78265E-06
3831503774055	383150	3774055	9.81587E-05	9.71428E-05	3.48848E-05	1.84609E-05	6.34068E-05	2.03701E-06	2.03701E-06	6.54438E-05	2.03701E-06	0.000714177	3.89235E-05	9.13998E-05	8.96348E-05	8.77802E-05	7.6034E-05	0.000165103	1.17462E-05	0.000170976	1.17462E-05
3831603774055	383160	3774055	0.000101466	0.000100416	3.60602E-05	1.90829E-05	6.55432E-05	2.10564E-06	2.10564E-06	6.76488E-05	2.10564E-06	0.000890644	4.85412E-05	0.000113984	0.000111783	0.00010947	9.48213E-05	0.000205899	1.46486E-05	0.000213223	1.46486E-05
3831603774055	383660	3774055	0.001006985	0.000996564	0.000357875	0.000189386	0.000650474	2.08971E-05	2.08971E-05	0.000671371	2.08971E-05	0.00075354	4.10689E-05	9.64376E-05	9.45753E-05	9.26184E-05	8.02248E-05	0.000174203	1.23936E-05	0.0001804	1.23936E-05
3831703774055	383670	3774055	0.001140501	0.001128698	0.000405325	0.000214497	0.000736721	2.36679E-05	2.36679E-05	0.000760389	2.36679E-05	0.000847934	4.62135E-05	0.000108518	0.000106422	0.00010422	9.02743E-05	0.000196025	1.39461E-05	0.000202998	1.39461E-05
3831803774055	383680	3774055	0.001294817	0.001281417	0.000460168	0.000243519	0.000836403	2.68703E-05	2.68703E-05	0.000863273	2.68703E-05	0.000957404	5.21797E-05	0.000122528	0.000120162	0.000117675	0.000101929	0.000221332	1.57466E-05	0.000229206	1.57466E-05
3831903774055	383690	3774055	0.001474478	0.001459219	0.000524018	0.000277308	0.000952457	3.05986E-05	3.05986E-05	0.000983056	3.05986E-05	0.001085227	5.91463E-05	0.000138887	0.000136205	0.000133386	0.000115537	0.000250883	1.78489E-05	0.000259807	1.78489E-05
3832003774055	383700	3774055	0.00168186	0.001664454	0.00059772	0.000316311	0.001086418	3.49023E-05	3.49023E-05	0.00112132	3.49023E-05	0.001233088	6.72049E-05	0.00015781	0.000154762	0.00015156	0.000131279	0.000285065	2.02808E-05	0.000295206	2.02808E-05
3832103774055	383710	3774055	0.001925487	0.00190556	0.000684303	0.000362131	0.001243792	3.99581E-05	3.99581E-05	0.00128375	3.99581E-05	0.001407289	7.66991E-05	0.000180104	0.000176626	0.000172971	0.000149825	0.000325337	2.3146E-05	0.00033691	2.3146E-05
3832203774055	383720	3774055	0.00222878	0.002205714	0.000792091	0.000419172	0.001439708	4.62521E-05	4.62521E-05	0.00148596	4.62521E-05	0.001624384	8.8531E-05	0.000207887	0.000203873	0.000199655	0.000172938	0.000375525	2.67166E-05	0.000388883	2.67166E-05
3832303774055	383730	3774055	0.002586043	0.002559279	0.000919059	0.000486363	0.001670486	5.3666E-05	5.3666E-05	0.001724152	5.3666E-05	0.001880367	0.000102482	0.000240648	0.000236001	0.000231118	0.000200191	0.000434703	3.09268E-05	0.000450166	3.09268E-05
3832403774055	383740	3774055	0.002983284	0.00295241	0.001060236	0.000561073	0.001927088	6.19097E-05	6.19097E-05	0.001988998	6.19097E-05	0.002165248	0.000118009	0.000277107	0.000271756	0.000266133	0.000230521	0.000500562	3.56123E-05	0.000518368	3.56123E-05
3832503774055	383750	3774055	0.003371633	0.00333674	0.001198252	0.00063411	0.002177948	6.99688E-05	6.99688E-05	0.002247916	6.99688E-05	0.002443964	0.000133199	0.000312777	0.000306737	0.00030039	0.000260194	0.000564995	4.01964E-05	0.000585093	4.01964E-05
3832603774055	383760	3774055	0.003756048	0.003717177	0.00133487	0.000706408	0.002426265	7.79462E-05	7.79462E-05	0.002504211	7.79462E-05	0.00271994	0.00014824	0.000348096	0.000341374	0.000334311	0.000289575	0.000628795	4.47354E-05	0.000651163	4.47354E-05
3832703774055	383770	3774055	0.004175537	0.004132324	0.001483953	0.000785302	0.002697239	8.66515E-05	8.66515E-05	0.002783891	8.66515E-05	0.003021244	0.000164662	0.000386657	0.00037919	0.000371344	0.000321653	0.000698451	4.9691E-05	0.00072396	4.9691E-05
3832803774055	383780	3774055	0.004580595	0.00453319	0.001627907	0.000861482	0.002958891	9.50574E-05	9.50574E-05	0.003053948	9.50574E-05	0.003312273	0.000180523	0.000423902	0.000415716	0.000407115	0.000352637	0.000765731	5.44776E-05	0.00079297	5.44776E-05
3832903774055	383790	3774055	0.00489914	0.004848439	0.001741116	0.000921392	0.003164659	0.000101668	0.000101668	0.003266327	0.000101668	0.003541228	0.000193002	0.000453204	0.000444452	0.000435256	0.000377013	0.00081866	5.82433E-05	0.000847782	5.82433E-05
3833003774055	383800	3774055	0.005209085	0.005155176	0.001851268	0.000979684	0.003364872	0.0001081	0.0001081	0.003472972	0.0001081	0.003764241	0.000205156	0.000481745	0.00047242	0.000462667	0.000400755	0.000870217	6.19112E-05	0.000901172	6.19112E-05
3833103774055	383810	3774055	0.00557123	0.005513573	0.001979971	0.001047793	0.003598804	0.000115615	0.000115615	0.003714419	0.000115615	0.004025163	0.000219377	0.000515138	0.00050519	0.000494737	0.000428534	0.000930537	6.62027E-05	0.000963638	6.62027E-05
3833203774055	383820	3774055	0.006094066	0.006030998	0.002165783	0.001146124	0.003936536	0.000126465	0.000126465	0.004063002	0.000126465	0.004402385	0.000239936	0.000563414	0.000552534	0.000541102	0.000468695	0.001017743	7.24069E-05	0.001053946	7.24069E-05
3833303774055	383830	3774055	0.007204712	0.00713015	0.002560498	0.001355006	0.004653972	0.000149514	0.000149514	0.004803485	0.000149514	0.00520408	0.000283629	0.000666014	0.000653153	0.000639639	0.000554046	0.001203078	8.55925E-05	0.001245874	8.55925E-05
3833403774055	383840	3774055	0.003832698	0.003793033	0.001362111	0.000720824	0.002475778	7.95369E-05	7.95369E-05	0.002555315	7.95369E-05	0.0027734	0.000151154	0.000354938	0.000348084	0.000340881	0.000295267	0.000641154	4.56147E-05	0.000663961	4.56147E-05
3833603774055	383860	3774055	0.004413729	0.004368051	0.001568605	0.0008301	0.002851102	9.15945E-05	9.15945E-05	0.002942697	9.15945E-05	0.003194672	0.000174114	0.000408852	0.000400956	0.00039266	0.000340117	0.000738544	5.25434E-05	0.000764815	5.25434E-05
3833703774055	383870	3774055	0.003910349	0.00386988	0.001389707	0.000735428	0.002525938	8.11483E-05	8.11483E-05	0.002607086	8.11483E-05	0.00283212	0.000154354	0.000362453	0.000355453	0.000348099	0.000301518	0.000654729	4.65804E-05	0.000678019	4.65804E-05
3833803774055	383880	3774055	0.002763054	0.002734459	0.000981968	0.000519654	0.001784828	5.73394E-05	5.73394E-05	0.001842168	5.73394E-05	0.002004936	0.000109272	0.00025659	0.00025135	0.000246429	0.000213453	0.000463501	3.29756E-05	0.000479989	3.29756E-05
3833903774055	383890	3774055	0.002117661	0.002095745	0.0007526	0.000398273	0.001367929	4.39461E-05	4.39461E-05	0.001411875	4.39461E-05	0.001539607	8.39106E-05	0.000197038	0.000193233	0.000189235	0.000163912	0.000355926	2.53222E-05	0.000368587	2.53222E-05
3833003774055	383900	3774055	0.001710371	0.00169267	0.000607852	0.000321673	0.001104835	3.54939E-05	3.54939E-05	0.001140329	3.54939E-05	0.001245929	6.79047E-05	0.000159453	0.000156374	0.000153138	0.000132646	0.000288034	2.0492E-05	0.00029828	2.0492E-05
3833103774055	383910	3774055	0.001428415	0.001413632	0.000507647	0.000268645	0.000922702	2.96427E-05	2.96427E-05	0.000952345	2.96427E-05	0.001042609	5.68235E-05	0.000133432	0.000130856	0.000128148	0.000111	0.00024103	1.7148E-05	0.000249604	1.7148E-05
3829703774065	382970	3774065	5.12071E-05	5.06771E-05	1.81986E-05	9.63062E-06	3.30778E-05	1.06266E-06	1.06266E-06	3.41405E-05	1.06266E-06	0.000111759	6.09102E-06	1.43029E-05	1.40267E-05	1.37364E-05	1.18983E-05	2.58365E-05	1.83813E-06	2.67555E-05	1.83813E-06
3829803774065	382980	3774065	5.17819E-05	5.1246E-05	1.84029E-05	9.73874E-06	3.34492E-05	1.07459E-06	1.07459E-06	3.45238E-05	1.07459E-06	0.000115863	6.3147E-06	1.48281E-05	1.45418E-05	1.42409E-05	1.23353E-05	2.67853E-05	1.90563E-06	2.77381E-05	1.90563E-06
3829903774065	382990	3774065	5.23866E-05	5.18445E-05	1.86178E-05	9.85247E-06	3.38398E-05	1.08714E-06	1.08714E-06	3.49269E-05	1.08714E-06	0.000120312	6.55716E-06	1.53974E-05	1.51001E-05	1.47877E-05	1.28089E-05	2.78137E-05	1.97879E-06	2.88031E-05	1.97879E-06
3830003774065	383000	3774065	5.38424E-05	5.32852E-05	1.91352E-05	1.01263E-05	3.47802E-05	1.11735E-06	1.11735E-06	3.58975E-05	1.11735E-06	0.000127402	6.94358E-06	1.63048E-05	1.599E-05	1.56591E-05	1.35637E-05	2.94528E-05	2.09541E-06	3.05005E-05	2.09541E-06
3830103774065	383010	3774065	5.61717E-05	5.55904E-05	1.9963E-05	1.05643E-05	3.62848E-05	1.16569E-06	1.16569E-06	3.74505E-05	1.16569E-06	0.000137494	7.4936E-06	1.75964E-05	1.72566E-05	1.68995E-05	1.46381E-05	3.17858E-05	2.26139E-06	3.29165E-05	2.26139E-06
3830203774065	383020	3774065	5.88444E-05	5.82355E-05	2.09129E-05	1.1067E-05	3.80113E-05	1.22115E-06	1.22115E-06	3.92324E-05	1.22115E-06	0.0001494	8.14251E-06	1.91201E-05	1.87509E-05	1.83629E-05	1.59057E-05	3.45383E-05	2.45722E-06	3.57669E-05	2.45722E-06
3830303774065	383030	3774065	6.06735E-05	6.00456E-05	2.15629E-05	1.1411E-05	3.91928E-05	1.25911E-06	1.25911E-06	4.04519E-05	1.25911E-06	0.00015999	8.71965E-06	2.04754E-05	2.008E-05	1.96645E-05	1.70331E-05	3.69864E-05	2.63138E-06	3.83021E-05	2.63138E-06
3830403774065	383040	3774065	6.26146E-05	6.19666E-05	2.22527E-05	1.17761E-05	4.04467E-05	1.29939E-06	1.29939E-06	4.17461E-05	1.29939E-06	0.000172026	9.37565E-06	2.20158E-05	2.15907E-05	2.11439E-05	1.83146E-05	3.9769E-05	2.82935E-06	4.11837E-05	2.82935E-06
3830503774065	383050	3774065	6.49439E-05	6.42718E-05	2.30806E-05	1.22141E-05	4.19513E-05	1.34773E-06	1.34773E-06	4.3299E-05	1.34773E-06	0.000186858	1.0184E-05	2.39139E-05	2.34521E-05	2.29669E-05	1.98936E-05	4.31977E-05	3.07328E-06	4.47343E-05	3.07328E-06
3830603774065	383060	3774065	6.78331E-05	6.71311E-05	2.41074E-05	1.27575E-05	4.38176E-05	1.40769E-06	1.40769E-06	4.52253E-05	1.40769E-06	0.000205839	1.12185E-05	2.63431E-05	2.58344E-05	2.52999E-05	2.19144E-05	4.75858E-05	3.38547E-06	4.92785E-05	3.38547E-06
3830703774065	383070	3774065	7.09612E-05	7.02269E-05	2.52191E-05	1.33458E-05	4.58383E-05	1.4726E-06	1.4726E-06	4.73109E-05	1.4726E-06	0.000228695	1.24641E-05	2.92682E-05	2.8703E-05	2.81091E-05	2.43477E-05	5.28696E-05	3.76138E-06	5.47503E-05	3.76138E-06
3830803774065	383080	3774065	7.46941E-05	7.39211E-05	2.65457E-05	1.40479E-05	4.82496E-05	1.55007E-06	1.55007E-06	4.97996E-05	1.55007E-06	0.000258556	1.40916E-05	3.30898E-05	3.24508E-05	3.17794E-05	2.75269E-05	5.9773E-05	4.25253E-06	6.18992E-05	4.25253E-06
3830903774065	383090	3774065	7.88002E-05	7.79847E-05	2.8005E-05	1.48201E-05	5.09019E-05	1.63528E-06	1.63528E-06	5.25372E-05	1.63528E-06	0.000296435	1.61561E-05	3.79375E-05	3.72049E-05	3.64351E-05	3.15596E-05	6.85297E-05	4.87552E-06	7.09675E-05	4.87552E-06
3831003774065	383100	3774065	8.24882E-05	8.16346E-05	2.93157E-05	1.55137E-05	5.32843E-05	1.71181E-06	1.71181E-06	5.49961E-05	1.71181E-06	0.000339596	1.85084E-05	4.34613E-05	4.2622E-05	4.17401E-05	3.61547E-05	7.85078E-05	5.58541E-06	8.13005E-05	5.58541E-06
3831103774065	383110	3774065	8.49892E-05	8.41097E-05	3.02045E-05	1.59841E-05	5.48998E-05	1.76371E-06	1.76371E-06	5.66636E-05	1.76371E-06	0.00038177	2.0807E-05	4.88587E-05	4.79152E-05	4.69238E-05	4.06447E-05	8.82575E-05	6.27905E-06	9.13971E-05	6.27905E-06
3831203774065	383120	3774065	8.75798E-05	8.66735E-05	3.11252E-05	1.64713E-05	5.65733E-05	1.81747E-06	1.81747E-06	5.83907E-05	1.81747E-06	0.000433806	2.3643E-05	5.55182E-05	5.44461E-05	5.33195E-05	4.61846E-05	0.000100287	7.13489E-06	0.000103855	7.13489E-06
3831303774065	383130	3774065	9.04765E-05	8.95402E-05	3.21546E-05	1.70161E-05	5.84444E-05	1.87759E-06	1.87759E-06	6.0322E-05	1.87759E-06	0.000502159	2.73683E-05	6.42659E-05	6.30249E-05	6.17208E-05	5.34617E-05	0.000116089	8.2591E-06	0.000120218	8.2591E-06
3831403774065	383140	3774065	9.37539E-05	9.27837E-05	3.33194E-05	1.76325E-05	6.05615E-05	1.9456E-06	1.9456E-06	6.25071E-05	1.9456E-06	0.000592234	3.22775E-05	7.57937E-05	7.433E-05	7.2792E-05	6.30515E-05	0.000136912	9.74058E-06	0.000141783	9.74058E-06
3831503774065	383150	3774065	9.70612E-05	9.60567E-05	3.44948E-05	1.82545E-05	6.26979E-05	2.01423E-06	2.01423E-06	6.47121E-05	2.01423E-06	0.00071361	3.88927E-05	9.13273E-05	8.95637E-05	8.77105E-05	7.59736E-05	0.000164972	1.17369E-05	0.000170841	1.17369E-05
3831603774065	383160	3774065	0.000100212	9.91747E-05	3.56145E-05	1.8847E-05	6.4733E-05	2.07961E-06	2.07961E-06	6.68126E-05	2.07961E-06	0.000890131	4.85133E-05	0.000113918	0.000111718	0.000109407	9.47667E-05	0.0002057	1.46402E-05	0.0002131	1.46402E-05
3836503774065	383650	3774065	0.00077867	0.000770611	0.000276733	0.000146446	0.000502991	1.61591E-05	1.61591E-05	0.00051915	1.61591E-05	0.000595787	3.24711E-05	7.62483E-05	7.47759E-05	7.32287E-05	6.34297E-05	0.000137734	9.79902E-06	0.000142633	9.79902E-06
3836603774065	383660	3774065	0.000875731	0.000866668	0.000311228	0.000164701	0.000565689	1.81733E-05	1.81733E-05	0.000583863	1.81733E-05	0.000663343	3.6153E-05	8.48942E-05	8.32548E-05	8.153215E-05	7.0622E-05	0.000153351	1.09101E-05	0.000158807	1.09101E-05
3836703774065	383670	3774065	0.000976256	0.000966153	0.000346954	0.000183607	0.000630625	2.02595E-05	2.02595E-05	0.000650884	2.02595E-05	0.000733916	3.99994E-05	9.39261E-05	9.21122E-05	9.02063E-05	7.81355E-05	0.000169667	1.20709E-05	0.000175702	1.20709E-05
3836803774065	383680	3774065	0.001089921	0.001078642	0.000387349	0.000204984	0.000704048	2.26183E-05	2.26183E-05	0.000726666	2.26183E-05	0.000814091	4.4369E-05	0.000104187	0.000102175	0.000100061	8.66712E-05	0.000188201	1.33895E-05	0.000194896	1.33895E-05
3836903774065	383690	3774065	0.001215427	0.001202848	0.000431953	0.000228588	0.00078512	2.52228E-05	2.52228E-05	0.000810343	2.52228E-05	0.000902941	4.92114E-05	0.000115558	0.00011332	0.00011098	9.61305E-05	0.000208742	1.48508E-05	0.000216167	1.48508E-05
3837003774065	383700	3774065	0.001354848	0.001340827	0.000481502	0.000254809	0.000875181	2.81161E-05	2.81161E-05	0.000903297	2.81161E-05	0.001001882	5.46039E-05	0.00012822	0.000125744	0.000123142	0.000106664	0.000231615	1.64782E-05	0.000239854	1.64782E-05
3837103774065	383710	3774065	0.001512882	0.001497225	0.000537666	0.000284531	0.000977264	3.13956E-05	3.13956E-05	0.00100866	3.13956E-05	0.001114331	6.07325E-05	0.000142611	0.000139857	0.000136964	0.000118636	0.000257611	1.83276E-05	0.000266775	1.83276E-05
3837203774065	383720	3774065	0.001697874	0.001680302	0.000603411	0.000319323	0.001096762	3.52346E-05	3.52346E-05	0.001131997	3.52346E-05	0.001246159	6.79173E-05	0.000159483	0.000156403	0.000153167	0.000132671	0.000288087	2.04958E-05	0.000298335	2.04958E-05
3837303774065	383730	3774065	0.001906808	0.001887074	0.000677665	0.000358618	0.001231726	3.95704E-05	3.95704E-05	0.001271296	3.95704E-05	0.00139549	7.6056E-05	0.000178594	0.000175145	0.000171521	0.000148569	0.000322609	2.29519E-05	0.000334085	2.29519E-05
3837403774065	383740	3774065	0.002128195	0.00210617	0.000756344	0.000400254	0.001374734	4.41647E-05	4.41647E-05	0.001418898	4.41647E-05	0.001553803	8.46843E-05	0.000198855	0.000195015	0.000190979	0.000165424	0.000359208	2.55557E-05	0.000371986	2.55557E-05
3837503774065	383750	3774065	0.002335084	0.002310918	0.000829871	0.000439164	0.001508376	4.84581E-05	4.84581E-05	0.001556834	4.84581E-05	0.001701863	9.27537E-05	0.000217803	0.00021359	0.000209178	0.000181187	0.000393436	2.79909E-05	0.00040743	2.79909E-05
3837603774065	383760	3774065	0.002536217	0.002509969	0.000901352	0.000476992	0.0016383	5.2632E-05	5.2632E-05	0.001690932	5.2632E-05	0.001845888	0.000100603	0.000236236	0.000231674	0.00022688	0.0019652	0.000426732	3.03597E-05	0.000441912	3.03597E-05
3837703774065	383770	3774065	0.002780941	0.002752161	0.000988325	0.000523018	0.001796383	5.77106E-05	5.77106E-05	0.001854094	5.77106E-05	0.00202123	0.00011016	0.000258676	0.00025368	0.000248431	0.000215188	0.000467268	3.32436E-05	0.000483889	3.32436E-05
3837803774065	383780	3774065	0.003041949	0.003010468	0.001081085	0.000572106	0.001964984	6.31271E-05	6.31271E-05	0.002028111	6.31271E-05	0.002208448	0.000120363	0.000282636	0.000277178	0.000271443	0.00023512	0.000510548	3.63228E-05	0.00052871	3.63228E-05
3837903774065	383790	3774065	0.003293699	0.003259612	0.001170555	0.000619453	0.002127605	6.83515E-05	6.83515E-05	0.002195956	6.83515E-05	0.002389256	0.000130218	0.000305775	0.00029987	0.000293666	0.000254369	0.000552348	3.92966E-05	0.000571996	3.92966E-05
3838003774065	383800	3774065	0.003607675	0.003570339	0.00128214	0.000678503	0.002330422	7.48672E-05	7.48672E-05	0.002405289	7.48672E-05	0.002615056	0.000142524	0.000334673	0.00032821	0.000321419	0.000278409	0.000604548	4.30103E-05	0.000626053	4.30103E-05
3838103774065	383810	3774065	0.004018063	0.00397648	0.001427988	0.000755686	0.002595517	8.33836E-05	8.33836E-05	0.002678901	8.33836E-05	0.002910618	0.000158632	0.000372499	0.000365306	0.000357747	0.000309876	0.000672876	4.78715E-05	0.000696812	4.78715E-05
3838203774065	383820	3774065	0.004654027	0.004605862	0.001654005	0.000875293	0.003006326	9.65812E-05	9.65812E-05	0.003102907	9.65812E-05	0.00336914	0.000183623	0.00043118	0.000422854	0.000414104	0.000358692	0.000778877	5.54129E-05	0.000806584	5.54129E-05
3838303774065	383830	3774065	0.005961259	0.005899566	0.002118585	0.001121147	0.003850748	0.000123709	0.000123709	0.003974457	0.000123709	0.004312096	0.000235015	0.000551859	0.00054122	0.000530004	0.000459082	0.00099687	7.09219E-05	0.00103233	7.09219E-05
3838403774065	383840	3774065	0.004198188	0.004154741	0.001492003	0.000789562	0.002711871	8.71216E-05	8.71216E-05	0.002798992	8.71216E-05	0.003040907	0.000165733	0.000389173	0.000381658	0.000373761	0.000323747	0.000702996	5.00144E-05	0.000728004	5.00144E-05

			ISDemolition	ISDrainage / Utilities Trenching	ISDrainage / Utilities Trenching	ISAsphalt Paving	ISAsphalt Paving	SVDemolition	SVSite Grubbing / Prep	SVMass Grading / Excavation	SVMass Grading / Excavation	SVDrainage / Utilities Trenching	SVFoundations / Concrete Pads	SVBuilding / Structure Construction	SVBuilding / Structure Construction	SVAsphalt Paving	SVAsphalt Paving	SVArchitectural Coating	SVArchitectural Coating	SVLandscaping or Other Finishing	SVLandscaping or Other Finishing
Unique Identifier	X (UTM)	Y (UTM)	2027	2027	2028	2027	2028	2027	2027	2027	2028	2028	2028	2028	2029	2028	2029	2028	2029	2028	2029
3830503774055	383050	3774055	2.24562E-05	9.04226E-06	8.81026E-06	2.33529E-06	2.17543E-06	7.31677E-05	5.26036E-05	3.54669E-05	3.50165E-05	2.48451E-05	7.89264E-06	1.13067E-05	1.08753E-05	1.11167E-06	1.03429E-06	1.11167E-06	1.03429E-06	1.13067E-05	1.08753E-05
3830603774055	383060	3774055	2.40546E-05	9.68589E-06	9.43737E-06	2.50151E-06	2.33027E-06	7.64016E-05	5.49286E-05	3.70344E-05	3.65642E-05	2.59432E-05	8.24148E-06	1.18064E-05	1.13559E-05	1.1608E-06	1.08001E-06	1.1608E-06	1.08001E-06	1.18064E-05	1.13559E-05
3830703774055	383070	3774055	2.58556E-05	1.04111E-05	1.0144E-05	2.68881E-06	2.50474E-06	7.98671E-05	5.74201E-05	3.87143E-05	3.82227E-05	2.71199E-05	8.61531E-06	1.2342E-05	1.1871E-05	1.21346E-06	1.12899E-06	1.21346E-06	1.12899E-06	1.2342E-05	1.1871E-05
3830803774055	383080	3774055	2.80088E-05	1.12781E-05	1.09887E-05	2.91272E-06	2.71333E-06	8.39117E-05	6.03279E-05	4.06748E-05	4.01584E-05	2.84933E-05	9.0516E-06	1.2967E-05	1.24722E-05	1.27491E-06	1.18617E-06	1.27491E-06	1.18617E-06	1.2967E-05	1.24722E-05
3830903774055	383090	3774055	3.04134E-05	1.22463E-05	1.19321E-05	3.16278E-06	2.94627E-06	8.82502E-05	6.34471E-05	4.27779E-05	4.22347E-05	2.99666E-05	9.51961E-06	1.36374E-05	1.31171E-05	1.34083E-06	1.2475E-06	1.34083E-06	1.2475E-06	1.36374E-05	1.31171E-05
3831003774055	383100	3774055	3.26965E-05	1.31656E-05	1.28278E-05	3.40021E-06	3.16744E-06	9.2081E-05	6.62012E-05	4.46348E-05	4.40681E-05	3.12673E-05	9.93283E-06	1.42294E-05	1.36865E-05	1.39903E-06	1.30165E-06	1.39903E-06	1.30165E-06	1.42294E-05	1.36865E-05
3831103774055	383110	3774055	3.45673E-05	1.3919E-05	1.35618E-05	3.59476E-06	3.34868E-06	9.47714E-05	6.81355E-05	4.59389E-05	4.53556E-05	3.21809E-05	1.02231E-05	1.46452E-05	1.40864E-05	1.43991E-06	1.33968E-06	1.43991E-06	1.33968E-06	1.46452E-05	1.40864E-05
3831203774055	383120	3774055	3.65738E-05	1.47269E-05	1.4349E-05	3.80342E-06	3.54305E-06	9.7551E-05	7.01339E-05	4.72863E-05	4.66859E-05	3.31248E-05	1.05229E-05	1.50747E-05	1.44995E-05	1.48214E-06	1.37897E-06	1.48214E-06	1.37897E-06	1.50747E-05	1.44995E-05
3831303774055	383130	3774055	3.87995E-05	1.56231E-05	1.52223E-05	4.03488E-06	3.75867E-06	0.000100616	7.23371E-05	4.87718E-05	4.81525E-05	3.41654E-05	1.08535E-05	1.55483E-05	1.4955E-05	1.5287E-06	1.42229E-06	1.5287E-06	1.42229E-06	1.55483E-05	1.4955E-05
3831403774055	383140	3774055	4.12042E-05	1.65914E-05	1.61657E-05	4.28495E-06	3.99162E-06	0.000104126	7.48607E-05	5.04732E-05	4.98324E-05	3.53573E-05	1.12321E-05	1.60907E-05	1.54767E-05	1.58203E-06	1.47191E-06	1.58203E-06	1.47191E-06	1.60907E-05	1.54767E-05
3831503774055	383150	3774055	4.37359E-05	1.76108E-05	1.7159E-05	4.54823E-06	4.23688E-06	0.000107698	7.74291E-05	5.22049E-05	5.15421E-05	3.65703E-05	1.16175E-05	1.66427E-05	1.60077E-05	1.63631E-06	1.52241E-06	1.63631E-06	1.52241E-06	1.66427E-05	1.60077E-05
3831603774055	383160	3774055	4.62384E-05	1.86184E-05	1.81407E-05	4.80847E-06	4.4793E-06	0.000110718	7.96003E-05	5.36688E-05	5.29874E-05	3.75958E-05	1.19432E-05	1.71094E-05	1.64566E-05	1.68219E-06	1.5651E-06	1.68219E-06	1.5651E-06	1.71094E-05	1.64566E-05
3831703774055	383170	3774055	4.89015E-05	1.96997E-05	1.91966E-05	5.08766E-06	4.73933E-06	0.000117145	8.26917E-05	5.63098E-05	5.55973E-05	3.94444E-05	1.25333E-05	1.77235E-05	1.70455E-05	1.74775E-06	1.61276E-06	1.74775E-06	1.61276E-06	1.77235E-05	1.70455E-05
3831803774055	383180	3774055	5.15646E-05	2.07809E-05	2.02365E-05	5.36685E-06	4.99704E-06	0.000123573	8.57828E-05	5.89808E-05	5.82621E-05	4.13457E-05	1.31245E-05	1.83376E-05	1.76833E-05	1.81331E-06	1.67312E-06	1.81331E-06	1.67312E-06	1.83376E-05	1.76833E-05
3831903774055	383190	3774055	5.42402E-05	2.18622E-05	2.13008E-05	5.64603E-06	5.25675E-06	0.000130001	8.88739E-05	6.16519E-05	6.09269E-05	4.32469E-05	1.37156E-05	1.89517E-05	1.83211E-05	1.87887E-06	1.73348E-06	1.87887E-06	1.73348E-06	1.89517E-05	1.83211E-05
3832003774055	383200	3774055	5.68949E-05	2.29435E-05	2.23651E-05	5.92521E-06	5.51646E-06	0.000136429	9.19651E-05	6.43129E-05	6.35617E-05	4.51481E-05	1.43067E-05	1.95658E-05	1.89589E-05	1.94443E-06	1.78384E-06	1.94443E-06	1.78384E-06	1.95658E-05	1.89589E-05
3832103774065	383210	3774065	5.95496E-05	2.40248E-05	2.34294E-05	6.20439E-06	5.77617E-06	0.000142858	9.50562E-05	6.73139E-05	6.65965E-05	4.70492E-05	1.48978E-05	2.01799E-05	1.95967E-05	2.00999E-06	1.83419E-06	2.00999E-06	1.83419E-06	2.01799E-05	1.95967E-05
3832203774065	383220	3774065	6.22007E-05	2.51257E-05	2.45037E-05	6.48357E-06	6.03588E-06	0.000149286	9.81473E-05	7.03149E-05	6.96313E-05	4.89503E-05	1.54889E-05	2.07903E-05	2.02345E-05	2.07555E-06	1.88455E-06	2.07555E-06	1.88455E-06	2.07903E-05	2.02345E-05
3832303774065	383230	3774065	6.48075E-05	2.62066E-05	2.55781E-05	6.76276E-06	6.29559E-06	0.000155715	0.000101384	7.32159E-05	7.25661E-05	5.08514E-05	1.60799E-05	2.16008E-05	2.10723E-05	2.16111E-06	1.93491E-06	2.16111E-06	1.93491E-06	2.16008E-05	2.10723E-05
3832403774065	383240	3774065	6.73794E-05	2.72875E-05	2.66525E-05	7.04195E-06	6.55531E-06	0.000162143	0.000105587	7.62178E-05	7.55358E-05	5.29525E-05	1.66709E-05	2.24113E-05	2.18991E-05	2.24667E-06	2.00527E-06	2.24667E-06	2.00527E-06	2.24113E-05	2.18991E-05
3832503774065	383250	3774065	7.00513E-05	2.83685E-05	2.77028E-05	7.32113E-06	6.81502E-06	0.000168572	0.000109791	7.92197E-05	7.85056E-05	5.50536E-05	1.73619E-05	2.32218E-05	2.27259E-05	2.33222E-06	2.08599E-06	2.33222E-06	2.08599E-06	2.32218E-05	2.27259E-05
3832603774065	383260	3774065	7.27232E-05	2.94496E-05	2.87551E-05	7.60031E-06	7.07473E-06	0.000175001	0.000113995	8.22216E-05	8.14755E-05	5.71547E-05	1.80529E-05	2.40323E-05	2.35527E-05	2.41778E-06	2.16671E-06	2.41778E-06	2.16671E-06	2.40323E-05	2.35527E-05
3832703774065	383270	3774065	7.53951E-05	3.05307E-05	2.98077E-05	7.87949E-06	7.33444E-06	0.000181429	0.000118199	8.52235E-05	8.44453E-05	5.92558E-05	1.87439E-05	2.48428E-05	2.43795E-05	2.50333E-06	2.24743E-06	2.50333E-06	2.24743E-06	2.48428E-05	2.43795E-05
3832803774065	383280	3774065	7.80669E-05	3.16118E-05	3.08603E-05	8.15868E-06	7.59415E-06	0.000187858	0.000122403	8.82254E-05	8.74151E-05	6.13569E-05	1.94349E-05	2.56533E-05	2.52063E-05	2.58889E-06	2.32814E-06	2.58889E-06	2.32814E-06	2.56533E-05	2.52063E-05
3832903774065	383290	3774065	8.07387E-05	3.26929E-05	3.19128E-05	8.43787E-06	7.85386E-06	0.000194286	0.000126608	9.12273E-05	9.03849E-05	6.34581E-05	2.01259E-05	2.64638E-05	2.60331E-05	2.67444E-06	2.40886E-06	2.67444E-06	2.40886E-06	2.64638E-05	2.60331E-05
3833003774065	383300	3774065	8.34106E-05	3.37741E-05	3.29652E-05	8.71706E-06	8.11357E-06	0.000200715	0.000130812	9.42291E-05	9.33547E-05	6.55592E-05	2.08169E-05	2.72743E-05	2.68599E-05	2.75999E-06	2.48958E-06	2.75999E-06	2.48958E-06	2.72743E-05	2.68599E-05
3833103774065	383310	3774065	8.60825E-05	3.48552E-05	3.40177E-05	8.99625E-06	8.37328E-06	0.000207143	0.000135017	9.72309E-05	9.63245E-05	6.76603E-05	2.15079E-05	2.80848E-05	2.76867E-05	2.84554E-06	2.57031E-06	2.84554E-06	2.57031E-06	2.80848E-05	2.76867E-05
3833203774065	383320	3774065	8.87544E-05	3.59363E-05	3.50703E-05	9.27543E-06	8.63299E-06	0.000213572	0.000139222	0.000100233	9.93143E-05	6.97614E-05	2.21989E-05	2.88953E-05	2.85135E-05	2.93109E-06	2.65104E-06	2.93109E-06	2.65104E-06	2.88953E-05	2.85135E-05
3833303774065	383330	3774065	9.14263E-05	3.70174E-05	3.61228E-05	9.55461E-06	8.89271E-06	0.000220001	0.000143427	0.000103157	0.000102304	7.18625E-05	2.28899E-05	2.97058E-05	2.93403E-05	3.01664E-06	2.73177E-06	3.01664E-06	2.73177E-06	2.97058E-05	2.93403E-05
3833403774065	383340	3774065	9.40981E-05	3.80985E-05	3.71753E-05	9.83379E-06	9.15242E-06	0.000226429	0.000147632	0.000106081	0.000105275	7.39636E-05	2.35809E-05	3.05263E-05	3.01698E-05	3.10219E-06	2.81251E-06	3.10219E-06	2.81251E-06	3.05263E-05	3.01698E-05
3833503774065	383350	3774065	9.67699E-05	3.91796E-05	3.82278E-05	1.01128E-05	9.41213E-06	0.000232858	0.000151837	0.000109005	0.000108246	7.60647E-05	2.42719E-05	3.13468E-05	3.09732E-05	3.18774E-06	2.89324E-06	3.18774E-06	2.89324E-06	3.13468E-05	3.09732E-05
3833603774065	383360	3774065	9.94417E-05	4.02607E-05	3.92803E-05	1.03918E-05	9.67184E-06	0.000239286	0.000156042	0.000111929	0.000111217	7.81658E-05	2.49629E-05	3.21673E-05	3.17766E-05	3.27329E-06	2.97397E-06	3.27329E-06	2.97397E-06	3.21673E-05	3.17766E-05
3833703774065	383370	3774065	1.02114E-04	4.13418E-05	4.03328E-05	1.06708E-05	9.93155E-06	0.000245715	0.000160246	0.000114853	0.000114188	8.02669E-05	2.56539E-05	3.29878E-05	3.25799E-05	3.35884E-06	3.05469E-06	3.35884E-06	3.05469E-06	3.29878E-05	3.25799E-05
3833803774065	383380	3774065	1.04879E-04	4.24229E-05	4.13853E-05	1.09498E-05	1.01913E-05	0.000252143	0.000164451	0.000117776	0.000117159	8.23681E-05	2.63449E-05	3.38083E-05	3.33833E-05	3.44439E-06	3.13542E-06	3.44439E-06	3.13542E-06	3.38083E-05	3.33833E-05
3833903774065	383390	3774065	1.07644E-04	4.35041E-05	4.24378E-05	1.12287E-05	1.04511E-05	0.000258572	0.000168655	0.000120699	0.000120129	8.44692E-05	2.70359E-05	3.46287E-05	3.41866E-05	3.52994E-06	3.21614E-06	3.52994E-06	3.21614E-06	3.46287E-05	3.41866E-05
3834003774065	383400	3774065	1.10409E-04	4.45852E-05	4.34902E-05	1.15077E-05	1.07108E-05	0.000265	0.000172859	0.000123622	0.000123099	8.65703E-05	2.77269E-05	3.54492E-05	3.49899E-05	3.61549E-06	3.29687E-06	3.61549E-06	3.29687E-06	3.54492E-05	3.49899E-05
3834103774065	383410	3774065	1.13175E-04	4.56664E-05	4.45427E-05	1.17866E-05	1.09706E-05	0.000271429	0.000177063	0.000126545	0.000126069	8.86714E-05	2.84179E-05	3.62697E-05	3.57932E-05	3.70104E-06	3.37759E-06	3.70104E-06	3.37759E-06	3.62697E-05	3.57932E-05
3834203774065	383420	3774065	1.15941E-04	4.67475E-05	4.55951E-05	1.20656E-05	1.12303E-05	0.000277858	0.000181267	0.000129468	0.000129039	9.07725E-05	2.91089E-05	3.70902E-05	3.65966E-05	3.78659E-06	3.45832E-06	3.78659E-06	3.45832E-06	3.70902E-05	3.65966E-05
3834303774065	383430	3774065	1.18706E-04	4.78287E-05	4.66476E-05	1.23445E-05	1.14901E-05	0.000284286	0.000185471	0.000132391	0.000132009	9.28736E-05	2.97999E-05	3.79107E-05	3.73999E-05	3.87214E-06	3.53904E-06	3.87214E-06	3.53904E-06	3.79107E-05	3.73999E-05
3834403774065	383440	3774065	1.21472E-04	4.89098E-05	4.77000E-05	1.26234E-05	1.17498E-05	0.000290715	0.000189675	0.000135314	0.000134979	9.49747E-05	3.04908E-05	3.87312E-05	3.82033E-05	3.95769E-06	3.61976E-06	3.95769E-06	3.61976E-06	3.87312E-05	3.82033E-05
3834503774065	383450	3774065	1.24237E-04	5.00909E-05	4.87525E-05	1.29023E-05	1.20096E-05	0.000297143	0.000193879	0.000138236	0.000137948	9.70758E-05	3.11818E-05	3.95516E-05	3.90066E-05	4.04324E-06	3.70048E-06	4.04324E-06	3.70048E-06	3.95516E-05	3.90066E-05
3834603774065	383460	3774065	1.27003E-04	5.12720E-05	4.99049E-05	1.31812E-05	1.22693E-05	0.000303572	0.000198083	0.000141158	0.000140918	9.91769E-05	3.18727E-05	4.03720E-05	3.98100E-05	4.12878E-06	3.78119E-06	4.12878E-06	3.78119E-06	4.03720E-05	3.98100E-05
3834703774065	383470	3774065	1.29768E-04	5.23531E-05	5.10573E-05	1.34601E-05	1.25291E-05	0.000310001	0.000202287	0.000144079	0.000143888	0.000128278	3.25637E-05	4.11924E-05	4.06133E-05	4.21433E-06	3.86191E-06	4.21433E-06	3.86191E-06	4.11924E-05	4.06133E-05
3834803774065	383480	3774065	1.32534E-04	5.34342E-05	5.20097E-05	1.37390E-05	1.27888E-05	0.000316429	0.000206491	0.000147001	0.000146858	0.000130837	3.32546E-05	4.20127E-05	4.14167E-05	4.29987E-06	3.94262E-06	4.29987E-06	3.94262E-06	4.20127E-05	4.14167E-05
3834903774065	383490	3774065	1.35299E-04	5.45153E-05	5.29621E-05	1.40179E-05	1.30486E-05	0.000322858	0.000210695	0.000149922	0.000149828	0.000133396	3.39455E-05	4.28331E-05	4.22200E-05	4.38541E-06	4.02334E-06	4.38541E-06	4.02334E-06	4.28331E-05	4.22200E-05
3835003774065	383500	3774065	1.38064E-04	5.55964E-05	5.39145E-05	1.42968E-05	1.33083E-05	0.000329286	0.000214899	0.000152844	0.000152798	0.000135955	3.46364E-05	4.36535E-05	4.30233E-05	4.47095E-06	4.10405E-06	4.47095E-06	4.10405E-06	4.36535E-05	4.30233E-05
3835103774065	383510	3774065	1.40829E-04	5.66775E-05	5.48669E-05	1.45757E-05	1.35681E-05	0.000335715	0.000219103	0.000155765	0.000155768	0.000138514	3.53273E-05	4.44739E-05	4.38266E-05	4.55649E-06	4.18476E-06	4.55649E-06	4.18476E-06	4.44739E-05	4.38266E-05
3835203774065	383520	3774065	1.43594E-04	5.77586E-05	5.58193E-05	1.48546E-05	1.38278E-05	0.000342143	0.000223307	0.000158687	0.000158738	0.000141073	3.60182E-05	4.52943E-05	4.46298E-05	4.64203E-06	4.26547E-06	4.64203E-06	4.26547E-06	4.52943E-05	4.46298E-05
3835303774065	383530	3774065	1.46359E-04	5.88397E-05	5.67717E-05	1.51335E-05	1.40876E-05	0.000348572	0.000227511	0.000161608	0.000161708	0.000143632	3.67091E-05	4.61147E-05	4.54331E-05	4.72757E-06	4.34618E-06	4.72757E-06	4.34618E-06	4.61147E-05	4.54331E-05
3835403774065	383540	3774065	1.49124E-04	5.99208E-05	5.77241E-05	1.54124E-05	1.43474E-05	0.000355	0.000231715	0.000164530	0.000164678	0.000146191	3.74000E-05	4.69352E-05	4.62363E-05	4.81311E-06	4.42689E-06	4.81311E-06	4.42689E-06	4.69352E-05	4.62363E-05
3835503774065	383550	3774065	1.51889E-04	6.10019E-05	5.86765E-05	1.56913E-05	1.46072E-05	0.000361429	0.000235919	0.000167451	0.000167648	0.000148750	3.80909E-05	4.77556E-05	4.70396E-05	4.89865E-06	4.50760E-06	4.89865E-06	4.50760E-06	4.77556E-05	4.70396E-05
3835603774065	383560	3774065	1.54654E-04	6.20830E-05	5.96289E-05	1.59702E-05	1.48670E-05	0.000367858	0.000240123	0.000170373	0.000170618	0.000151309	3.87818E-05	4.85760E-05	4.78429E-05	4.98419E-06	4.58831E-06	4.98419E-06	4.58831E-06	4.85760E-05	4.78429E-05
3835703774065	383570	3774065	1.57419E-04	6.31641E-05	6.05813E-05	1.62491E-05	1.51268E-05	0.000374286	0.000244327	0.000173294	0.000173588	0.000153868	3.94727E-05	4.93964E-05	4.86462E-05	5.06973E-06	4.66902E-06	5.06973E-06	4.66902E-06	4.93964E-05	4.86462E-05
3835803774065	383580	3774065	1.60184E-04	6.42452E-05	6.15337E-05	1.65280E-05	1.53866E-05	0.000380715	0.000248531	0.000176216	0.000176558	0.000156427	4.01636E-05	5.02168E-05	4.94495E-05	5.15528E-06	4.74973E-06	5.15528E-06	4.74973E-06	5.02168E-05	4.94495E-05
3835903774065	383590	3774065	1.62949E-04	6.53263E-05	6.24861E-05	1.68069E-05	1.56464E-05	0.000387143	0.000252735	0.000179137	0.000179528	0.000158986	4.08545E-05	5.10373E-05	5.02528E-05	5.24082E-06	4.83044E-06	5.24082E-06	4.83044E-06	5.10373E-05	5.02528E-05
3836003774065	383600	3774065	1.65714E-04	6.64074E-05	6.34385E-05	1.70858E-05	1.59062E-05	0.000393572	0.000256939	0.000182059	0.000182498	0.000161545	4.15454E-05	5.18577E-05	5.10561E-05	5.32637E-06	4.91115E-06	5.32637E-06	4.91115E-06	5.18577E-05	5.10561E-05
3836103774065	383610	3774065	1.68479E-04	6.74885E-05	6.43909E-05	1.73647E-05	1.61660E-05	0.000400001	0.000261143	0.000184980	0.000185468	0.000164104	4.22363E-05	5.26781E-05	5.18594E-05	5.41192E-06	4.99186E-06	5.41192E-06	4.99186E-06	5.26781E-05	5.18594E-05
3836203774065	383620	3774065	1.71244E-04	6.85696E-05	6.53432E-05	1.76436E-05	1.64258E-05	0.000406429	0.000265347	0.000187902	0.000188438	0.000166663	4.29272E-05	5.34985E-05	5.26627E-05	5.49747E-06	5.07257E-06	5.49747E-06	5.07257E-06	5.34985E-05	5.26627E-05
3836303774065	383630	3774065	1.74009E-04	6.96507E-05	6.62956E-05	1.79225E-05	1.66856E-05	0.000412858	0.000269551	0.000190823	0.000191408	0.000169222	4.36181E-05	5.43189E-05	5.34660E-05	5.58302E-06	5.15328E-06	5.58302E-06	5.15328E-06	5.43189E-05	5.34660E-05
3836403774065	383640	3774065	1.76774E-04	7.07318E-05	6.72480E-05	1.82014E-05	1.69454E-05	0.000419286	0.000273755	0.000193745	0.000194378	0.000171781	4.43090E-05	5.51393E-05	5.42693E-05	5.66857E-06	5.23399E-06	5.66857E-06	5.23399E-06	5.51393E-05	5.42693E-05
3836503774065	383650	3774065	1.79539E-04	7.18129E-05	6.82004E-05	1.84803E-05	1.72052E-05	0.000425715	0.000277959	0.000196668	0.000197348	0.000174340	4.49999E-05	5.59597E-05	5.50726E-05	5.75412E-06	5.31470E-06	5.75412E-06	5.31470E-06	5.59597E-05	5.50726E-05
3836603774065	383660	3774065	1.82304E-04	7.28940E-05	6.91528E-05	1.87592E-05	1.74650E-05	0.000432143	0.000282163	0.000199590	0.000200318	0.000176899	4.56908E-05	5.67801E-05	5.58759E-05	5.83967E-06	5.39542E-06	5.83967E-06	5.39542E-06	5.67801E-05	5.58759E-05
3836703774065	383670	3774065	1.85069E-04	7.39751E-05	7.01052E-05	1.90381E-05	1.77249E-05	0.000438572	0.000286367	0.000202513	0.000203288	0.000179458	4.63817E-05	5.76005E-05	5.66792E-05	5.92522E-06	5.47613E-06	5.92522E-06	5.47613E-06	5.76005E-05	5.66792E-05
3836803774065	383680	3774065	1.87834E-04	7.50562E-05	7.10576E-05	1.93170E-05	1.79847E-05	0.000445001	0.000290571	0.000205435	0.000206258	0.000182017	4.70726E-05	5.84209E-05	5.74825E-05	6.01077E-06	5.55685E-06	6.01077E-06	5.55685E-06	5.84209E-05	5.74825E-05
3836903774065	383690	3774065	1.90599E-04	7.61373E-05	7.20099E-05	1.95959E-05	1.82445E-05	0.000451429	0.000294775	0.000208358	0.000209228	0.000184576	4.77635E-05	5.92413E-05	5.82858E-05	6.09632E-06	5.63757E-06	6.09632E-06	5.63757E-06	5.92413E-05	5.82858E-05
3837003774065	383700	3774065	1.93364E-04	7.72184E-05	7.29622E-05	1.98748E-05	1.85044E-05	0.000457858	0.000298979	0.000211280	0.000212198	0.000187135	4.84544E-05	6.00617E-05	5.90891E-05	6.18187E-06	5.71829E-06	6.18187E-06	5.71829E-06	6.00617E-05	5.90891E-05
3837103774065	383710	3774065	1.96129E-04	7.82995E-05	7.39145E-05	2.01537E-05	1.87642E-05	0.000464286	0.000303183	0.000214203	0.000215168	0.000189693	4.91453E-05	6.08821E-05	5.98924E-05	6.26742E-06	5.79900E-06	6.26742E-06	5.79900E-06	6.08821E-05	5.98924E-05
3837203774065	383720	3774065	1.98894E-04	7.93806E-05	7.48667E-05	2.04326E-05	1.90241E-05	0.000470715	0.000307387	0.000217125	0.000218138	0.000192252	4.98362E-05	6.17025E-05	6.06957E-05	6.35297E-06	5.87972E-06	6.35297E-06	5.87972E-06	6.17025E-05	6.06957E-05
3837303774065	383730	3774065	2.01659E-04	8.04617E-05	7.58189E-05	2.07115E-05	1.92839E-05	0.000477143	0.000311591	0.000220048	0.000221108	0.000194810	5.05271E-05	6.25229E-05	6.14991E-05	6.43852E-06	5.96043E-06	6.43852E-06	5.96043E-06	6.25229E-05	6.14991E-05
3837403774065	383740	3774065	2.04424E-04	8.15428E-05	7.67710E-05	2.09904E-05	1.95438E-05	0.000483572	0.000315795	0.000222970	0.000224078	0.000197369	5.12180E-05	6.33433E-05	6.23024E-05	6.52407E-06	6.04115E-06	6.52407E-06	6.04115E-06	6.33433E-05	6.23024E-05
3837503774065	383750	3774065	2.07189E-04	8.26239E-05	7.77232E-05	2.12693E-05	1.98036E-05	0.000490001	0.000319999	0.000225893	0.000227048	0.000199927	5.19089E-05	6.41637E-05	6.31058E-05	6.60962E-06	6.12186E-06	6.60962E-06	6.12186E-06	6.41637E-05	6.31058E-05
3837603774065	383760	3774065	2.09954E-04	8.37050E-05	7.86753E-05	2.15482E-05	2.00634E-05	0.000496429	0.000324203	0.000228815	0.000230018	0.000202486	5.25998E-05	6.49841E-05	6.39091E-05	6.69517E-06	6.20257E-06	6.69517E-06	6.20257E-06	6.49841E-05	6.39091E-05
3837703774065	383770	3774065	2.12719E-04	8.47861E-05	7.96274E-05	2.18271E-05	2.03232E-05	0.000502858	0.000328407	0.000231738	0.000232988	0.000205044	5.32907E-05	6.58045E-05	6.47125E-05	6.78072E-06	6.28329E-06	6.78072E-06	6.28329E-06	6.58045E-05	6.47125E-05
3837803774065	383780	3774065	2.15484E-04	8.58672E-05	8.05796E-05	2.21060E-05	2.05830E-05	0.000509286	0.000332611	0.000234660	0.000235958	0.000207603	5.39816E-05	6.66249E-05	6.55158E-05	6.86627E-06	6.36400E-06	6.86627E-06	6.36400E-06	6.66249E-05	6.55158E-05
3837903774065	383790	3774065	2.18249E-04	8.69483E-05	8.15317E-05	2.23849E-05	2.08428E-05	0.000515715	0.000336815	0.000237583	0.000238928	0.000210161	5.46725E-05	6.74453E-05	6.63192E-05	6.95182E-06	6.44472E-06	6.95182E-06	6.44472E-06	6.74453E-05	6.63192E-05
3838003774065	383800	3774065	2.21014E-04	8.80294E-05	8.24839E-05	2.26638E-05	2.11026E-05	0.000522143	0.000341019	0.000240505	0.000241898	0.000212720	5.53634E-05	6.82657E-05	6.71225E-05	7.03737E-06	6.52543E-06	7.03737E-06	6.52543E-06	6.82657E-05	6.71225E-05
3838103774065	383810	3774065	2.23779E-04	8.91105E-05	8.34360E-05	2.29427E

			MDemolition	MSite Grubbing / Prep	MMass Grading / Excavation	MMass Grading / Excavation	MDrainage / Utilities Trenching	MFoundations / Concrete Pads	MBuilding / Structure Construction	MAsphalt Paving	MLandscaping or Other Finishing	MWaterside Construction (Piles)	RSSWDemolition	RSSWPlacing Base	RSSWForm	Child Risk				
Unique Identifier	X (UTM)	Y (UTM)	2027	2027	2027	2028	2028	2028	2028	2028	2028	2028	2029	2029	2029	3rd Trimester	0<2	2<16	Total	per million
3830503774055	383050	3774055	1.4812E-05	4.54704E-05	5.34694E-05	5.27575E-05	1.12144E-05	1.45843E-05	1.07348E-05	1.1049E-06	1.29446E-05	1.1049E-06	2.27988E-05	3.30815E-05	1.96101E-05	3.98384E-09	4.9053E-08	7.8112E-09	6.08481E-08	0.06084807
3830603774055	383060	3774055	1.54453E-05	4.74144E-05	5.57555E-05	5.50131E-05	1.16939E-05	1.52078E-05	1.11938E-05	1.15214E-06	1.34981E-05	1.15214E-06	2.38001E-05	3.45344E-05	2.04713E-05	4.34458E-09	5.3222E-08	8.4258E-09	6.59921E-08	0.06599209
3830703774055	383070	3774055	1.61276E-05	4.95089E-05	5.82184E-05	5.74432E-05	1.22105E-05	1.58796E-05	1.16882E-05	1.20304E-06	1.40943E-05	1.20304E-06	2.48669E-05	3.60824E-05	2.13889E-05	4.76957E-09	5.8105E-08	9.1431E-09	7.20179E-08	0.07201785
3830803774055	383080	3774055	1.69296E-05	5.19709E-05	6.11136E-05	6.02998E-05	1.28177E-05	1.66693E-05	1.22695E-05	1.26286E-06	1.47952E-05	1.26286E-06	2.60834E-05	3.78476E-05	2.24353E-05	5.30439E-09	6.4223E-08	1.0042E-08	7.95699E-08	0.07956989
3830903774055	383090	3774055	1.7806E-05	5.46614E-05	6.42773E-05	6.34214E-05	1.34812E-05	1.75322E-05	1.29047E-05	1.32824E-06	1.55612E-05	1.32824E-06	2.73654E-05	3.97078E-05	2.3538E-05	5.95506E-09	7.1622E-08	1.1129E-08	8.87068E-08	0.08870679
3831003774055	383100	3774055	1.85826E-05	5.70455E-05	6.70808E-05	6.61876E-05	1.40692E-05	1.82969E-05	1.34675E-05	1.38617E-06	1.62399E-05	1.38617E-06	2.85351E-05	4.14051E-05	2.45441E-05	6.66225E-09	7.9588E-08	1.2295E-08	9.8545E-08	0.09854499
3831103774055	383110	3774055	1.91016E-05	5.86386E-05	6.89542E-05	6.8036E-05	1.44621E-05	1.88079E-05	1.38436E-05	1.42488E-06	1.66934E-05	1.42488E-06	2.94085E-05	4.26724E-05	2.52953E-05	7.3428E-09	8.7163E-08	1.3386E-08	1.07892E-07	0.10789236
3831203774055	383120	3774055	1.96387E-05	6.02874E-05	7.0893E-05	6.99491E-05	1.48688E-05	1.93367E-05	1.42329E-05	1.46495E-06	1.71628E-05	1.46495E-06	3.03194E-05	4.39941E-05	2.60788E-05	8.16797E-09	9.6306E-08	1.4698E-08	1.19172E-07	0.11917246
3831303774055	383130	3774055	2.02339E-05	6.21144E-05	7.30415E-05	7.20689E-05	1.53194E-05	1.99227E-05	1.46642E-05	1.50934E-06	1.76829E-05	1.50934E-06	3.13238E-05	4.54515E-05	2.69427E-05	9.22814E-09	1.0801E-07	1.6371E-08	1.33608E-07	0.13360812
3831403774055	383140	3774055	2.09089E-05	6.41866E-05	7.54782E-05	7.44732E-05	1.58305E-05	2.05874E-05	1.51534E-05	1.5597E-06	1.82728E-05	1.5597E-06	3.23812E-05	4.69858E-05	2.78523E-05	1.06061E-08	1.2317E-07	1.8527E-08	1.52305E-07	0.15230475
3831503774055	383150	3774055	2.16147E-05	6.63534E-05	7.80262E-05	7.69873E-05	1.63649E-05	2.12824E-05	1.5665E-05	1.61235E-06	1.88897E-05	1.61235E-06	3.3501E-05	4.86107E-05	2.88154E-05	1.24584E-08	1.4346E-07	2.1385E-08	1.77307E-07	0.17730697
3831603774055	383160	3774055	2.22825E-05	6.84033E-05	8.04367E-05	7.93657E-05	1.68704E-05	2.19399E-05	1.61489E-05	1.66216E-06	1.94732E-05	1.66216E-06	3.46053E-05	5.0213E-05	2.97652E-05	1.51918E-08	1.7326E-07	2.5519E-08	2.13973E-07	0.21397268
3831703774055	383170	3774055	2.29695E-05	7.04455E-05	8.28978E-05	8.17966E-05	1.73858E-05	2.26076E-05	1.66428E-05	1.71328E-06	2.00784E-05	1.71328E-06	3.56777E-05	5.17599E-05	3.06716E-05	1.79089E-08	2.0384E-07	3.0135E-08	2.52705E-07	0.25270547
3831803774055	383180	3774055	2.36686E-05	7.25589E-05	8.53847E-05	8.42275E-05	1.79144E-05	2.32953E-05	1.71489E-05	1.76572E-06	2.06756E-05	1.76572E-06	3.67624E-05	5.33191E-05	3.15911E-05	2.08594E-08	2.3747E-07	3.5116E-08	2.94324E-07	0.29432447
3831903774055	383190	3774055	2.43807E-05	7.47133E-05	8.79262E-05	8.67543E-05	1.84558E-05	2.39966E-05	1.76668E-05	1.81938E-06	2.12909E-05	1.81938E-06	3.78603E-05	5.49187E-05	3.25288E-05	2.41875E-08	2.7529E-07	4.0707E-08	3.41252E-07	0.34125227
3832003774055	383200	3774055	2.51121E-05	7.69147E-05	9.05279E-05	8.93069E-05	1.90093E-05	2.47139E-05	1.81966E-05	1.87396E-06	2.19236E-05	1.87396E-06	3.90012E-05	5.65605E-05	3.34992E-05	2.79805E-08	3.1846E-07	4.7089E-08	3.94782E-07	0.39478227
3832103774055	383210	3774055	2.58569E-05	7.91496E-05	9.31911E-05	9.19232E-05	1.95744E-05	2.54447E-05	1.87383E-05	1.93004E-06	2.25699E-05	1.93004E-06	4.01749E-05	5.82249E-05	3.44859E-05	3.23841E-08	3.6859E-07	5.4497E-08	4.56977E-07	0.45697703
3832203774055	383220	3774055	2.66154E-05	8.14182E-05	9.59161E-05	9.45999E-05	2.01488E-05	2.61909E-05	1.93009E-05	1.98772E-06	2.32327E-05	1.98772E-06	4.13624E-05	5.99432E-05	3.55062E-05	3.73743E-08	4.2516E-07	6.2857E-08	5.27301E-07	0.52730104
3832303774055	383230	3774055	2.74382E-05	8.37268E-05	9.87826E-05	9.73172E-05	2.07324E-05	2.69477E-05	1.98729E-05	2.04635E-06	2.39066E-05	2.04635E-06	4.25844E-05	6.17116E-05	3.65599E-05	4.31523E-08	4.9053E-07	7.2512E-08	6.08481E-07	0.60848107
3832403774055	383240	3774055	2.82753E-05	8.60753E-05	1.01685E-04	1.00135E-04	2.13455E-05	2.77147E-05	2.04546E-05	2.10597E-06	2.46011E-05	2.10597E-06	4.38411E-05	6.35191E-05	3.76342E-05	4.98384E-08	5.6615E-07	8.3755E-08	7.02443E-07	0.70244307
3832503774055	383250	3774055	2.91267E-05	8.85539E-05	1.04658E-04	1.03104E-04	2.19707E-05	2.85021E-05	2.10468E-05	2.16762E-06	2.53161E-05	2.16762E-06	4.51324E-05	6.53594E-05	3.87291E-05	5.75277E-08	6.5322E-07	9.6699E-08	8.10906E-07	0.81090647
3832603774055	383260	3774055	2.99923E-05	9.10627E-05	1.07747E-04	1.06178E-04	2.26104E-05	2.93139E-05	2.16494E-05	2.23072E-06	2.60457E-05	2.23072E-06	4.64583E-05	6.72369E-05	3.98384E-05	6.64005E-08	7.5444E-07	1.1172E-07	9.36778E-07	0.93677837
3832703774055	383270	3774055	3.08722E-05	9.36017E-05	1.11001E-04	1.09357E-04	2.32647E-05	3.01394E-05	2.22669E-05	2.29523E-06	2.68001E-05	2.29523E-06	4.78184E-05	6.92519E-05	4.09632E-05	7.66225E-08	8.7106E-07	1.2895E-07	1.08161E-06	1.08161E-06
3832803774055	383280	3774055	3.17666E-05	9.62006E-05	1.14369E-04	1.12651E-04	2.39337E-05	3.09904E-05	2.29068E-05	2.36203E-06	2.75771E-05	2.36203E-06	4.92127E-05	7.13099E-05	4.21132E-05	8.84064E-08	1.0049E-06	1.4879E-07	1.24825E-06	1.24825E-06
3832903774055	383290	3774055	3.26744E-05	9.88599E-05	1.17852E-04	1.16059E-04	2.46179E-05	3.18662E-05	2.35691E-05	2.43102E-06	2.83866E-05	2.43102E-06	5.06417E-05	7.34078E-05	4.33782E-05	1.01984E-07	1.1593E-06	1.7172E-07	1.44047E-06	1.44047E-06
3833003774055	383300	3774055	3.36006E-05	1.01633E-04	1.21452E-04	1.19582E-04	2.53164E-05	3.27639E-05	2.42537E-05	2.50121E-06	2.92191E-05	2.50121E-06	5.21049E-05	7.55205E-05	4.46577E-05	1.17666E-07	1.3377E-06	1.9817E-07	1.66243E-06	1.66243E-06
3833103774055	383310	3774055	3.45459E-05	1.04451E-04	1.25168E-04	1.23222E-04	2.60288E-05	3.36835E-05	2.49707E-05	2.57363E-06	3.00744E-05	2.57363E-06	5.36422E-05	7.77466E-05	4.59705E-05	1.35784E-07	1.5446E-06	2.2889E-07	1.91943E-06	1.91943E-06
3833203774065	383320	3774065	3.55102E-05	1.07393E-04	1.29008E-04	1.27005E-04	2.67555E-05	3.46253E-05	2.57102E-05	2.64825E-06	3.09525E-05	2.64825E-06	5.52127E-05	8.00048E-05	4.73162E-05	1.56184E-07	1.7772E-06	2.6337E-07	2.20893E-06	2.20893E-06
3833303774065	383330	3774065	3.65035E-05	1.10459E-04	1.33001E-04	1.30911E-04	2.75006E-05	3.56001E-05	2.64819E-05	2.72515E-06	3.18539E-05	2.72515E-06	5.68183E-05	8.23008E-05	4.87008E-05	1.79805E-07	2.0466E-06	3.0327E-07	2.54403E-06	2.54403E-06
3833403774065	383340	3774065	3.75257E-05	1.13648E-04	1.37137E-04	1.34947E-04	2.82643E-05	3.66111E-05	2.72859E-05	2.80435E-06	3.27866E-05	2.80435E-06	5.84597E-05	8.46337E-05	5.01126E-05	2.06984E-07	2.3564E-06	3.4913E-07	2.92847E-06	2.92847E-06
3833503774065	383350	3774065	3.85772E-05	1.16961E-04	1.41409E-04	1.39116E-04	2.90466E-05	3.76586E-05	2.81225E-05	2.88477E-06	3.37511E-05	2.88477E-06	6.01373E-05	8.70999E-05	5.15579E-05	2.38384E-07	2.7124E-06	4.0203E-07	3.37208E-06	3.37208E-06
3833603774065	383360	3774065	3.96583E-05	1.20403E-04	1.45817E-04	1.43419E-04	2.98477E-05	3.87437E-05	2.89815E-05	2.96744E-06	3.47484E-05	2.96744E-06	6.18555E-05	8.96999E-05	5.30466E-05	2.74384E-07	3.1224E-06	4.6287E-07	3.88176E-06	3.88176E-06
3833703774065	383370	3774065	4.07705E-05	1.23975E-04	1.50359E-04	1.47857E-04	3.06677E-05	3.98662E-05	2.98741E-05	3.05244E-06	3.57787E-05	3.05244E-06	6.36153E-05	9.24124E-05	5.45691E-05	3.15784E-07	3.5924E-06	5.3263E-07	4.46766E-06	4.46766E-06
3833803774065	383380	3774065	4.19161E-05	1.27677E-04	1.55035E-04	1.52431E-04	3.15064E-05	4.10262E-05	3.08004E-05	3.14008E-06	3.68418E-05	3.14008E-06	6.54187E-05	9.52249E-05	5.61722E-05	3.63384E-07	4.1326E-06	6.1302E-07	5.14212E-06	5.14212E-06
3833903774065	383390	3774065	4.31955E-05	1.31511E-04	1.59847E-04	1.57139E-04	3.23641E-05	4.22196E-05	3.17604E-05	3.23042E-06	3.79384E-05	3.23042E-06	6.72653E-05	9.81374E-05	5.78787E-05	4.18194E-07	4.7566E-06	7.0564E-07	5.91819E-06	5.91819E-06
3834003774065	383400	3774065	4.45101E-05	1.35482E-04	1.64797E-04	1.62009E-04	3.32408E-05	4.34394E-05	3.27519E-05	3.32346E-06	3.90685E-05	3.32346E-06	6.91555E-05	1.01186E-04	5.96196E-05	4.81194E-07	5.4709E-06	8.1195E-07	6.80763E-06	6.80763E-06
3834103774065	383410	3774065	4.58624E-05	1.39594E-04	1.69894E-04	1.67046E-04	3.41366E-05	4.47006E-05	3.37779E-05	3.42923E-06	4.02331E-05	3.42923E-06	7.11001E-05	1.04317E-04	6.14299E-05	5.53784E-07	6.2959E-06	9.3466E-07	7.83435E-06	7.83435E-06
3834203774065	383420	3774065	4.72525E-05	1.43849E-04	1.75141E-04	1.72249E-04	3.50592E-05	4.60062E-05	3.48389E-05	3.53774E-06	4.14331E-05	3.53774E-06	7.31001E-05	1.07496E-04	6.33001E-05	6.37168E-07	7.2475E-06	1.0759E-06	9.01618E-06	9.01618E-06
3834303774065	383430	3774065	4.87104E-05	1.48249E-04	1.80539E-04	1.77611E-04	3.60077E-05	4.73384E-05	3.59349E-05	3.64879E-06	4.26586E-05	3.64879E-06	7.51556E-05	1.10824E-04	6.52556E-05	7.33384E-07	8.3407E-06	1.2379E-06	1.03762E-05	1.03762E-05
3834403774065	383440	3774065	5.02353E-05	1.52797E-04	1.86093E-04	1.83132E-04	3.70017E-05	4.87172E-05	3.70766E-05	3.76441E-06	4.39297E-05	3.76441E-06	7.73001E-05	1.14224E-04	6.73001E-05	8.43384E-07	9.5929E-06	1.4243E-06	1.19343E-05	1.19343E-05
3834503774065	383450	3774065	5.18263E-05	1.57611E-04	1.92003E-04	1.88917E-04	3.80417E-05	5.01525E-05	3.82639E-05	3.88464E-06	4.52475E-05	3.88464E-06	7.95556E-05	1.17696E-04	6.93556E-05	9.70384E-07	1.1034E-05	1.6387E-06	1.37228E-05	1.37228E-05
3834603774065	383460	3774065	5.34837E-05	1.62589E-04	1.98271E-04	1.94961E-04	3.91276E-05	5.16444E-05	3.95168E-05	4.00944E-06	4.66111E-05	4.00944E-06	8.19111E-05	1.21224E-04	7.14111E-05	1.11616E-06	1.2687E-05	1.8847E-06	1.57804E-05	1.57804E-05
3834703774065	383470	3774065	5.52104E-05	1.67755E-04	2.04699E-04	2.01264E-04	4.02595E-05	5.32924E-05	4.08056E-05	4.13888E-06	4.80222E-05	4.13888E-06	8.43111E-05	1.24809E-04	7.35111E-05	1.28384E-06	1.4587E-05	2.1677E-06	1.81508E-05	1.81508E-05
3834803774065	383480	3774065	5.70042E-05	1.73112E-04	2.11284E-04	2.07731E-04	4.14374E-05	5.50172E-05	4.21306E-05	4.27333E-06	4.95778E-05	4.27333E-06	8.67667E-05	1.28394E-04	7.56667E-05	1.47616E-06	1.6777E-05	2.4929E-06	2.08788E-05	2.08788E-05
3834903774065	383490	3774065	5.88149E-05	1.78669E-04	2.18057E-04	2.14387E-04	4.26433E-05	5.68008E-05	4.35035E-05	4.41222E-06	5.11778E-05	4.41222E-06	8.92222E-05	1.32019E-04	7.78222E-05	1.69616E-06	1.9288E-05	2.8658E-06	2.40024E-05	2.40024E-05
3835003774065	383500	3774065	6.06445E-05	1.84426E-04	2.25019E-04	2.21232E-04	4.38772E-05	5.86234E-05	4.49154E-05	4.55556E-06	5.28222E-05	4.55556E-06	9.17111E-05	1.35683E-04	8.00111E-05	1.94616E-06	2.2129E-05	3.2887E-06	2.75332E-05	2.75332E-05
3835103774065	383510	3774065	6.25031E-05	1.90384E-04	2.32172E-04	2.28267E-04	4.51399E-05	6.04851E-05	4.63662E-05	4.70222E-06	5.45111E-05	4.70222E-06	9.42222E-05	1.39387E-04	8.22222E-05	2.23384E-06	2.5397E-05	3.7744E-06	3.15951E-05	3.15951E-05
3835203774065	383520	3774065	6.44344E-05	1.96532E-04	2.39512E-04	2.35492E-04	4.64315E-05	6.24158E-05	4.78559E-05	4.85222E-06	5.62333E-05	4.85222E-06	9.72333E-05	1.43931E-04	8.48333E-05	2.56616E-06	2.9165E-05	4.3344E-06	3.62759E-05	3.62759E-05
3835303774065	383530	3774065	6.64444E-05	2.02843E-04	2.47041E-04	2.42906E-04	4.77519E-05	6.44154E-05	4.94167E-05	5.00556E-06	5.80111E-05	5.00556E-06	1.00333E-04	1.48619E-04	8.75111E-05	2.94616E-06	3.3493E-05	4.9787E-06	4.16539E-05	4.16539E-05
3835403774065	383540	3774065	6.85772E-05	2.09313E-04	2.54758E-04	2.50508E-04	4.91008E-05	6.65035E-05	5.10000E-05	5.16111E-06	5.98222E-05	5.16111E-06	1.03556E-04	1.53452E-04	9.03222E-05	3.38384E-06	3.8477E-05	5.7231E-06	4.78621E-05	4.78621E-05
3835503774065	383550	3774065	7.08149E-05	2.16009E-04	2.62665E-04	2.58297E-04	5.05000E-05	6.87000E-05	5.26111E-05	5.33333E-06	6.17444E-05	5.33333E-06	1.06889E-04	1.58429E-04	9.32444E-05	3.89111E-06	4.4259E-05	6.5889E-06	5.50789E-05	5.50789E-05
3835603774065	383560	3774065	7.32577E-05	2.23031E-04	2.71762E-04	2.67244E-04	5.19444E-05	7.09444E-05	5.42333E-05	5.51000E-06	6.37000E-05	5.51000E-06	1.10333E-04	1.63552E-04	9.62000E-05	4.48333E-06	5.0988E-05	7.5944E-06	6.34655E-05	6.34655E-05
3835703774065	383570	3774065	7.58055E-05	2.30481E-04	2.81049E-04	2.76349E-04	5.34444E-05	7.32333E-05	5.59000E-05	5.69000E-06	6.57000E-05	5.69000E-06	1.14000E-04	1.69000E-04	9.94000E-05	5.16111E-06	5.8744E-05	8.7444E-06	7.30989E-05	7.30989E-05
3835803774065	383580	3774065	7.84583E-05	2.38358E-04	2.90525E-04	2.85611E-04	5.50000E-05	7.56000E-05	5.76000E-05	5.87000E-06	6.78000E-05	5.87000E-06	1.17667E-04	1.74448E-04	1.02667E-04	5.94444E-06	6.7644E-05	1.0067E-05	8.41989E-05	8.41989E-05
3835903774065	383590	3774065	8.12167E-05	2.46667E-04	3.00889E-04	2.95833E-04	5.69444E-05	7.83333E-05	5.96111E-05	6.08333E-06	7.02333E-05	6.08333E-06	1.21889E-04	1.80667E-04	1.06333E-04	6.84444E-06	7.7911E-05	1.1589E-05	9.69189E-05	9.69189E-05
3836003774065	383600	3774065	8.40806E-05	2.55417E-04	3.11444E-04	3.06056E-04	5.88889E-05	8.10556E-05	6.16667E-05	6.29444E-06	7.26889E-05	6.29444E-06	1.26111E-04	1.86944E-04	1.10000E-04	7.87222E-06	8.9633E-05	1.3333E-05	1.11488E-04	1.11488E-04
3836103774065	383610	3774065	8.70500E-05	2.64444E-04	3.22222E-04	3.16667E-04	6.09444E-05	8.38889E-05	6.38333E-05	6.51111E-06	7.52556E-05	6.51111E-06	1.30556E-04	1.93556E-04	1.13889E-04	9.05556E-06	1.0306E-04	1.5333E-05	1.28211E-04	1.28211E-04
3836203774065	383620	3774065	9.01250E-05	2.73611E-04	3.33333E-04	3.27778E-04	6.30556E-05	8.68333E-05	6.61111E-05	6.73889E-06	7.78333E-05	6.73889E-06	1.35167E-04	2.00333E-04	1.17889E-04	1.04167E-05	1.1856E-04	1.7639E-05	1.47533E-04	1.47533E-04
3836303774065	383630	3774065	9.33167E-05	2.83056E-04	3.45000E-04	3.39167E-04	6.52778E-05	8.98333E-05	6.84167E-05	6.97222E-06	8.05222E-05	6.97222E-06	1.39889E-04	2.07333E-04	1.22000E-04	1.19722E-05	1.3628E-04	2.0278E-05	1.69556E-04	1.69556E-04
3836403774065	383640	3774065	9.65250E-05	2.92778E-04	3.56944E-04	3.50833E-04	6.75278E-05	9.29167E-05	7.07500E-05	7.21111E-06	8.33000E-05	7.21111E-06	1.44722E-04	2.14444E-04	1.26222E-04	1.37500E-05	1.5658E-04	2.3292E-05	1.94778E-04	1.94778E-04
3836503774065	383650	3774065	9.97500E-05	3.02778E-04	3.68889E-04	3.62778E-04	6.97778E-05	9.60000E-05	7.30833E-05	7.45000E-06	8.60778E-05	7.45000E-06	1.49556E-04	2.21556E-04	1.30444E-04	1.58056E-05	1.8006E-04	2.6778E-05	2.24000E-04	2.24000E-04
3836603774065	383660	3774065	1.02975E-04	3.12778E-04	3.80833E-04	3.74722E-04	7.20278E-05	9.90833E-05	7.54167E-05	7.68889E-06	8.88556E-05	7.68889E-06	1.54389E-04	2.28667E-04	1.34667E-04	1.81667E-05	2.0707E-04	3.0806E-05	2.57778E-04	2.57778E-04
3836703774065	383670	3774065	1.06200E-04	3.22778E-04	3.92778E-04	3.86667E-04	7.42778E-05	1.02250E-04	7.77500E-05	7.92778E-06	9.16333E-05	7.92778E-06	1.59222E-04	2.35778E-04	1.38889E-04	2.08889E-05	2.3818E-04	3.5417E-05	2.96444E-04	2.96444E-04
3836803774065	383680	3774065	1.09425E-04	3.32778E-04	4.04722E-04	3.98611E-04	7.65278E-05	1.05417E-04	8.00833E-05	8.16667E-06	9.44111E-05	8.16667E-06	1.64056E-04	2.42889E-04	1.43111E-04	2.40000E-05	2.7371E-04	4.0694E-05	3.40889E-04	3.40889E-04
3836903774065	383690	3774065	1.12650E-04	3.42778E-04	4.16667E-04	4.10556E-04	7.87778E-05	1.08583E-04	8.24167E-05	8.40556E-06	9.71889E-05	8.40556E-06	1.68889E-04	2.50000E-04	1.47333E-04	2.75556E-05	3.1424E-04	4.6736E-05	3.91333E-04	3.91333E-04
3837003774065	383700	3774065	1.15875E-04	3.52778E-04	4.28611E-04	4.22500E-04	8.10278E-05	1.11750E-04	8.47500E-05	8.64444E-06	9.99667E-05	8.64444E-06	1.73722E-04	2.57111E-04	1.51556E-04	3.16111E-05	3.6076E-04	5.3681E-05	4.49222E-04	4.49222E-04
3837103774065	383710	3774065	1.19100E-04	3.62778E-04	4.40556E-04	4.34444E-04	8.32778E-05	1.14917E-04	8.70833E-05	8.88333E-06	1.02744E-04	8.88333E-06	1.78556E-04	2.64222E-04	1.55778E-04	3.62778E-05	4.1408E-04	6.1597E-05	5.15444E-04	5.15444E-04
3837203774065	383720	3774065	1.22325E-04	3.72778E-04	4.52500E-04	4.46389E-04	8.55278E-05	1.18083E-04	8.94167E-05	9.12222E-06	1.05522E-04	9.12222E-06	1.83389E-04	2.71333E-04	1.60000E-04	4.16111E-05	4.7513E-04	7.0667E-05	5.91444E-04	5.91444E-04
3837303774065	383730	3774065	1.25550E-04	3.82778E-04	4.64444E-04	4.58333E-04	8.77778E-05	1.21250E-04	9.17500E-05	9.36111E-06	1.08300E-04	9.36111E-06	1.88222E-04	2.78444E-04	1.64222E-04	4.77222E-05	5.4618E-04	8.1014E-05	6.78444E-04	6.78444E-04
3837403774065	383740	3774065	1.28775E-04	3.92778E-04	4.76389E-04	4.70278E-04	9.00278E-05	1.24417E-04	9.40833E-05	9.60000E-06	1.11078E-04	9.60000E-06	1.93056E-04	2.85556E-04	1.68444E-04	5.47222E-05	6.2601E-04	9.2917E-05	7.77889E-04	7.77889E-04
3837503774065	383750	3774065	1.32000E-04	4.02778E-04	4.88333E-04	4.82222E-04	9.22778E-05	1.27583E-04	9.64167E-05	9.83889E-06	1.13856E-04	9.83889E-06	1.97889E-04	2.92667E-04	1.72667E-04	6.27778E-05	7.1784E-04	1.0653E-04	8.92333E-04	8.92333E-04
3837603774065	383760	3774065	1.35225E-04	4.12778E-04	5.00278E-04	4.94167E-04	9.45278E-05	1.30750E-04	9.87500E-05	1.00778E-05	1.16633E-04	1.00778E-05	2.02722E-04	2.99778E-04	1.76889E-04	7.19444E-05	8.2267E-04	1.2208E-04	1.02278E-03	1.02278E-03
3837703774065	383770	3774065	1.38450E-04	4.22778E-04	5.12222E-04	5.06111E-04	9.67778E-05	1.33917E-04	1.01083E-04	1.03167E-05	1.19411E-04	1.03167E-05	2.07556E-04	3.06889E-04	1.81111E-04	8.24444E-05	9.4252E-04	1.3984E-04	1.17167E-03	1.17167E-03
3837803774065	383780	3774065	1.41675E-04	4.32778E-04	5.24167E-04	5.18056E-04	9.90278E-05	1.37083E-04	1.03417E-04	1.05556E-05	1.22189E-04	1.05556E-05	2.12389E-04	3.14000E-04	1.85333E-04	9.44444E-05	1.0797E-03	1.6021E-04	1.34222E-03	1.34222E-03
3837903774065	383790	3774065	1.44900E-04	4.42778E-04	5.36111E-04	5.30000E-04	1.01278E-04	1.40250E-04	1.05750E-04	1.07944E-05	1.24967E-04	1.07944E-05	2.17222E-04	3.21111E-04	1.89556E-04	1.08056E-04	1.2347E-03	1.8324E-04	1.53444E-03	1.53444E-03
3838003774065	383800	3774065	1.48125E-04	4.52778E-04	5.48056E-04	5.41944E-04	1.03528E-04	1.43417E-04	1.08083E-04	1.10333E-05	1.27744E-04	1.10333E-05	2.22056E-04	3.28222E-04	1.93778E-04	1.23667E-04	1.4097E-03	2.0926E-04	1.75167E-03	1.75167E-03
3838103774065	383810	3774065	1.51350E-04	4.62778E-04	5.60000E-04	5.53889E-04	1.05778E-04	1.46583E-04	1.10417E-04	1.12722E-05	1.30522E-04	1.12722E-05	2.26889E-04	3.35333E-04	1.98000E-04	1.41278E-04	1.6093E-03	2.3892E-04	1.99989E-03	1.99989E-03
3838203774065	383820	3774065	1.54575E-04	4.72778E-04	5.71944E-04	5.65833E-04	1.08028E-04	1.49750E-04	1.12750E-04	1.15111E-05	1.33300E-04	1.15111E-05	2.31722E-04	3.42444E-04	2.02222E-04	1.60889E-04	1.8324E-03	2.7213E-04	2.27811E-03	2.27811E-03
3838303774065	383830	3774065	1.57800E-04

			EGIODemolition	EGIOSite Grubbing / Prep	EGIOMass Grading / Excavation	EGIOMass Grading / Excavation	EGIODrainage / Utilities Trenching	EGIODrainage / Utilities Trenching	EGIOFoundations / Concrete Pads	EGIOFoundations / Concrete Pads	EGIOBuilding / Structure Construction	EGIOBuilding / Structure Construction	EGIOAsphalt Paving	EGIOArchitectural Coating	EGIOLandscaping or Other Finishing	EGIOWaterside Construction (Piles)	HIWaterside Construction (Landscaping)	HIWaterside Construction (Landscaping)	KMDemolition	KMSite Grubbing / Prep
Unique Identifier	X (UTM)	Y (UTM)	2025	2025	2025	2026	2026	2027	2026	2027	2026	2027	2027	2027	2027	2027	2025	2026	2025	2025
3838603774065	383860	3774065	0.004222479	0.00165612	0.000548455	0.000537155	0.0012473	0.001245375	0.001638789	0.001637731	0.001755347	0.001713273	6.83069E-05	6.83069E-05	0.001849887	6.83069E-05	0.00081576	0.000790209	0.001377858	0.005980001
3838703774065	383870	3774065	0.003750483	0.00147099	0.000487148	0.000477111	0.001107875	0.001106165	0.001455602	0.001454663	0.001559132	0.00152176	6.06715E-05	6.06715E-05	0.001643103	6.06715E-05	0.00072477	0.000702069	0.001223573	0.005310395
3838803774065	383880	3774065	0.002668897	0.00104678	0.000346661	0.000339519	0.000788379	0.000787163	0.001035827	0.001035159	0.0011095	0.001082906	4.31747E-05	4.31747E-05	0.001169255	4.31747E-05	0.000516106	0.00049994	0.000869107	0.003771984
3838903774065	383890	3774065	0.002050889	0.00080439	0.000266389	0.0002609	0.000605823	0.000604888	0.000795972	0.000795458	0.000852585	0.000832149	3.31772E-05	3.31772E-05	0.000898504	3.31772E-05	0.0003969	0.000384468	0.00066668	0.002893437
3839003774065	383900	3774065	0.001657855	0.00065023	0.000215338	0.000210901	0.000489722	0.000488967	0.000643431	0.000643016	0.000689195	0.000672675	2.68191E-05	2.68191E-05	0.000726313	2.68191E-05	0.0003211	0.000311043	0.000538008	0.002334994
3839103774065	383910	3774065	0.001384568	0.00054305	0.000179841	0.000176135	0.000408995	0.000408364	0.000537365	0.000537019	0.000575586	0.000561789	2.23981E-05	2.23981E-05	0.000606585	2.23981E-05	0.00026841	0.000260003	0.00044859	0.001946912
3829703774075	382970	3774075	0.000162098	6.3577E-05	2.10548E-05	2.0621E-05	4.78831E-05	4.78092E-05	6.29121E-05	6.28715E-05	6.73867E-05	6.57715E-05	2.62226E-06	2.62226E-06	7.1016E-05	2.62226E-06	2.32812E-05	2.2552E-05	1.54092E-05	6.68772E-05
3829803774075	382980	3774075	0.000168817	6.6212E-05	2.19275E-05	2.14757E-05	4.98677E-05	4.97907E-05	6.55196E-05	6.54773E-05	7.01797E-05	6.84975E-05	2.73095E-06	2.73095E-06	7.39594E-05	2.73095E-06	2.40669E-05	2.33131E-05	1.55767E-05	6.7604E-05
3829903774075	382990	3774075	0.000176119	6.9076E-05	2.2876E-05	2.24047E-05	5.20248E-05	5.19445E-05	6.83537E-05	6.83096E-05	7.32154E-05	7.14605E-05	2.84908E-06	2.84908E-06	7.71586E-05	2.84908E-06	2.49208E-05	2.41402E-05	1.57532E-05	6.83701E-05
3830003774075	383000	3774075	0.000187095	7.3381E-05	2.43017E-05	2.3801E-05	5.5267E-05	5.51818E-05	7.26137E-05	7.25668E-05	7.77783E-05	7.5914E-05	3.02663E-06	3.02663E-06	8.19673E-05	3.02663E-06	2.62734E-05	2.54505E-05	1.61696E-05	7.01773E-05
3830103774075	383010	3774075	0.000202401	7.9384E-05	2.62897E-05	2.5748E-05	5.97882E-05	5.96959E-05	7.85538E-05	7.85031E-05	8.4141E-05	8.21241E-05	3.27423E-06	3.27423E-06	8.86726E-05	3.27423E-06	2.82054E-05	2.7322E-05	1.68418E-05	7.30944E-05
3830203774075	383020	3774075	0.000220302	8.6405E-05	2.86148E-05	2.80253E-05	6.50761E-05	6.49757E-05	8.55014E-05	8.54463E-05	9.15827E-05	8.93875E-05	3.56382E-06	3.56382E-06	9.65152E-05	3.56382E-06	3.04639E-05	2.95098E-05	1.76021E-05	7.63946E-05
3830303774075	383030	3774075	0.000236703	9.2838E-05	3.07452E-05	3.01117E-05	6.99209E-05	6.9813E-05	9.18669E-05	9.18076E-05	9.84009E-05	9.60423E-05	3.82914E-06	3.82914E-06	0.000103701	3.82914E-06	3.25036E-05	3.14855E-05	1.81453E-05	7.87518E-05
3830403774075	383040	3774075	0.000255179	0.00010008	3.3145E-05	3.24621E-05	7.53786E-05	7.52623E-05	9.90376E-05	9.89737E-05	0.000106082	0.000103539	4.12802E-06	4.12802E-06	0.000111795	4.12802E-06	3.48106E-05	3.37202E-05	1.87156E-05	8.12269E-05
3830503774075	383050	3774075	0.000277688	0.00010891	3.60687E-05	3.53255E-05	8.20276E-05	8.19011E-05	0.000107774	0.000107704	0.000115439	0.000112672	4.49215E-06	4.49215E-06	0.000121656	4.49215E-06	3.79431E-05	3.67641E-05	1.94013E-05	8.4203E-05
3830603774075	383060	3774075	0.00030634	0.00012015	3.97903E-05	3.89705E-05	9.04915E-05	9.03519E-05	0.000118894	0.000118817	0.00012735	0.000124298	4.95566E-06	4.95566E-06	0.000134209	4.95566E-06	4.1274E-05	3.99812E-05	2.02567E-05	8.79156E-05
3830703774075	383070	3774075	0.000340409	0.00013351	4.42155E-05	4.33045E-05	0.000100555	0.0001004	0.000132116	0.000132031	0.000141513	0.000138121	5.50679E-06	5.50679E-06	0.000149135	5.50679E-06	4.56313E-05	4.42021E-05	2.11801E-05	9.1923E-05
3830803774075	383080	3774075	0.000384717	0.00015089	4.99707E-05	4.89411E-05	0.000113644	0.000113468	0.000149313	0.000149217	0.000159933	0.000156099	6.22356E-06	6.22356E-06	0.000168546	6.22356E-06	5.13772E-05	4.97679E-05	2.23071E-05	9.68143E-05
3830903774075	383090	3774075	0.000439651	0.00017244	5.7106E-05	5.59294E-05	0.000129871	0.000129671	0.000170633	0.000170523	0.00018277	0.000178389	7.11223E-06	7.11223E-06	0.000192613	7.11223E-06	5.87124E-05	5.68734E-05	2.35563E-05	0.000102236
3831003774075	383100	3774075	0.000500549	0.00019632	6.5016E-05	6.36764E-05	0.00014786	0.000147632	0.000194269	0.000194143	0.000208086	0.000203098	8.09737E-06	8.09737E-06	0.000219293	8.09737E-06	6.71312E-05	6.50285E-05	2.46856E-05	0.000107137
3831103774075	383110	3774075	0.000559139	0.0002193	7.26262E-05	7.11298E-05	0.000165167	0.000164912	0.000217008	0.000216868	0.000232442	0.000226871	9.04518E-06	9.04518E-06	0.000244961	9.04518E-06	7.53239E-05	7.29646E-05	2.54414E-05	0.000110418
3831203774075	383120	3774075	0.000630402	0.00024725	8.18825E-05	8.01954E-05	0.000186218	0.00018593	0.000244666	0.000244508	0.000262068	0.000255786	1.0198E-05	1.0198E-05	0.000276182	1.0198E-05	8.54469E-05	8.27705E-05	2.62177E-05	0.000113786
3831303774075	383130	3774075	0.000723465	0.00028375	9.39703E-05	9.20342E-05	0.000213708	0.000213378	0.000280784	0.000280603	0.000300755	0.000293546	1.17035E-05	1.17035E-05	0.000316953	1.17035E-05	9.88813E-05	9.57842E-05	2.71002E-05	0.000117617
3831403774075	383140	3774075	0.000845593	0.00033165	0.000109834	0.000107571	0.000249784	0.000249399	0.000328184	0.000327972	0.000351526	0.0003431	1.36791E-05	1.36791E-05	0.000370458	1.36791E-05	0.000116684	0.000113029	2.81073E-05	0.000121988
3831503774075	383150	3774075	0.001011006	0.00039653	0.000131319	0.000128613	0.000298646	0.000298185	0.000392382	0.000392129	0.00042029	0.000410216	1.6355E-05	1.6355E-05	0.000442926	1.6355E-05	0.000140794	0.000136384	2.90872E-05	0.000126241
3831603774075	383160	3774075	0.001243694	0.00048779	0.000161543	0.000158214	0.000367381	0.000366814	0.000482691	0.000482379	0.000517022	0.000504629	2.01192E-05	2.01192E-05	0.000544868	2.01192E-05	0.000174781	0.000169307	3.00106E-05	0.000130248
3831703774075	383650	3774075	0.000697965	0.00027375	9.06582E-05	8.87903E-05	0.000206175	0.000205857	0.000270888	0.000270713	0.000290154	0.0002832	1.1291E-05	1.1291E-05	0.000305782	1.1291E-05	0.000132804	0.000128644	0.00021061	0.000914063
3831803774075	383660	3774075	0.000763633	0.00029951	9.91877E-05	9.71441E-05	0.000225573	0.000225225	0.000296374	0.000296183	0.000317453	0.000309844	1.23533E-05	1.23533E-05	0.000334551	1.23533E-05	0.000145672	0.000141109	0.000233159	0.001011928
3831903774075	383670	3774075	0.000830845	0.00032587	0.000107918	0.000105694	0.000245428	0.000245049	0.00032246	0.000322252	0.000345395	0.000337116	1.34406E-05	1.34406E-05	0.000363997	1.34406E-05	0.000158841	0.000153865	0.000256107	0.001111522
3831803774075	383680	3774075	0.000907982	0.00035612	0.000117937	0.000115507	0.000268214	0.0002678	0.000352398	0.00035217	0.000377462	0.000368414	1.46884E-05	1.46884E-05	0.000397791	1.46884E-05	0.000173891	0.000168445	0.000282139	0.001224503
3831903774075	383690	3774075	0.000991416	0.00038885	0.000128774	0.000126121	0.00029286	0.000292408	0.000384779	0.000384531	0.00041247	0.000402268	1.60381E-05	1.60381E-05	0.000434344	1.60381E-05	0.000190182	0.000184225	0.000310183	0.001346216
3837003774075	383700	3774075	0.001083141	0.00042482	0.000140688	0.00013779	0.000319954	0.000319461	0.000420378	0.000420107	0.000450278	0.000439485	1.75219E-05	1.75219E-05	0.000474529	1.75219E-05	0.000208017	0.000201501	0.000340825	0.001479204
3837103774075	383710	3774075	0.001182185	0.00046367	0.000153553	0.000150389	0.000349212	0.000348673	0.000458819	0.000458523	0.000491452	0.000479672	1.91242E-05	1.91242E-05	0.000517921	1.91242E-05	0.000227247	0.000220129	0.000373793	0.001622289
3837203774075	383720	3774075	0.001290778	0.00050626	0.000167658	0.000164204	0.000381289	0.000380701	0.000500965	0.000500641	0.000536596	0.000523734	2.08809E-05	2.08809E-05	0.000565495	2.08809E-05	0.000248318	0.00024054	0.00040983	0.001778693
3837303774075	383730	3774075	0.001407607	0.00055208	0.000182833	0.000179066	0.0004158	0.000415159	0.000546307	0.000545955	0.000585163	0.000571137	2.27708E-05	2.27708E-05	0.000616679	2.27708E-05	0.000270988	0.0002625	0.000448543	0.001946706
3837403774075	383740	3774075	0.001529538	0.00059991	0.000198671	0.000194577	0.000451818	0.000451121	0.00059363	0.000593247	0.000635852	0.000620611	2.47433E-05	2.47433E-05	0.000670097	2.47433E-05	0.000294608	0.00028538	0.000488884	0.002121791
3837503774075	383750	3774075	0.001642594	0.00064425	0.000213355	0.000208959	0.000485214	0.000484466	0.000637508	0.000637097	0.000682851	0.000666483	2.65722E-05	2.65722E-05	0.000719628	2.65722E-05	0.000316524	0.00030661	0.000526329	0.002284304
3837603774075	383760	3774075	0.001753639	0.0006878	0.000227779	0.000223086	0.000518016	0.000517217	0.000680606	0.000680167	0.000729014	0.00071154	2.83686E-05	2.83686E-05	0.000768277	2.83686E-05	0.000338044	0.000327455	0.000563088	0.00244384
3837703774075	383770	3774075	0.00190954	0.00074895	0.000248029	0.000242918	0.000564069	0.000563198	0.000741112	0.000740634	0.000793824	0.000774796	3.08906E-05	3.08906E-05	0.000836578	3.08906E-05	0.000368194	0.000356661	0.000614484	0.002666905
3837803774075	383780	3774075	0.002095422	0.00082185	0.000272173	0.000266565	0.000618978	0.000618022	0.000813256	0.000812731	0.000871098	0.000850218	3.38976E-05	3.38976E-05	0.000918014	3.38976E-05	0.000404156	0.000391497	0.000675698	0.002932577
3837903774075	383790	3774075	0.002300302	0.00090221	0.000298785	0.000292628	0.000679498	0.00067845	0.000892771	0.000892195	0.00095627	0.000933348	3.72119E-05	3.72119E-05	0.001007772	3.72119E-05	0.000443808	0.000429907	0.000743214	0.003225603
3838003774075	383800	3774075	0.002597975	0.00101896	0.000337449	0.000330496	0.000767429	0.000766245	0.001008301	0.001007651	0.001080017	0.001054129	4.20274E-05	4.20274E-05	0.001138184	4.20274E-05	0.000501326	0.000485623	0.000841097	0.003650419
3838103774075	383810	3774075	0.003011506	0.00118116	0.000391162	0.000383103	0.000889584	0.000888212	0.001168798	0.001168043	0.001251928	0.00122192	4.87171E-05	4.87171E-05	0.001319354	4.87171E-05	0.000581213	0.000563009	0.000977094	0.004240655
3838203774075	383820	3774075	0.003663529	0.00143689	0.000475853	0.000466049	0.001082189	0.001080519	0.001421854	0.001420937	0.001522983	0.001486478	5.92648E-05	5.92648E-05	0.001605008	5.92648E-05	0.000707148	0.00068499	0.001191488	0.00517114
3838303774075	383830	3774075	0.004951809	0.00194217	0.000643187	0.000629935	0.00146274	0.001460483	0.00192185	0.001920609	0.002058541	0.002009199	8.01053E-05	8.01053E-05	0.002169409	8.01053E-05	0.000955903	0.000925962	0.001614813	0.007008401
3838403774075	383840	3774075	0.003517472	0.0013796	0.000456882	0.000447468	0.001039044	0.001037441	0.001365168	0.001364287	0.001462266	0.001427216	5.6902E-05	5.6902E-05	0.00154102	5.6902E-05	0.000679183	0.00065791	0.001144724	0.004968181
3838603774075	383860	3774075	0.002992267	0.00117361	0.000388663	0.000380656	0.000883901	0.000882537	0.00116133	0.001160581	0.00124393	0.001214114	4.84058E-05	4.84058E-05	0.001310925	4.84058E-05	0.000578031	0.000559926	0.000973527	0.004225176
3838703774075	383870	3774075	0.003790013	0.0014865	0.000492282	0.000482139	0.001119551	0.001117824	0.001470944	0.001469995	0.001575565	0.001537799	6.13109E-05	6.13109E-05	0.001660421	6.13109E-05	0.000732096	0.000709165	0.001235823	0.005363561
3838803774075	383880	3774075	0.002714678	0.00106473	0.000352608	0.000345343	0.000801903	0.000800665	0.001053595	0.001052915	0.001128532	0.001101482	4.39153E-05	4.39153E-05	0.001189312	4.39153E-05	0.000524632	0.0005082	0.000883348	0.003833793
3838903774075	383890	3774075	0.002092746	0.0008208	0.000271825	0.000266225	0.000618187	0.000617233	0.000812217	0.000811693	0.000869986	0.000849132	3.38543E-05	3.38543E-05	0.000916841	3.38543E-05	0.000404667	0.000391992	0.000679613	0.002949569
3839003774075	383900	3774075	0.001695274	0.00066491	0.000220198	0.000215661	0.000500776	0.000500003	0.00065795	0.000657529	0.000704751	0.000687858	2.74244E-05	2.74244E-05	0.000742707	2.74244E-05	0.000328017	0.000317743	0.000549491	0.002384831
3839103774075	383910	3774075	0.001417595	0.000556	0.00018413	0.000180337	0.000418751	0.000418104	0.000550184	0.000549829	0.000589315	0.00057519	2.29324E-05	2.29324E-05	0.000621054	2.29324E-05	0.000274482	0.000265885	0.000458643	0.001990541
3829703774085	382970	3774085	0.000162988	6.3926E-05	2.11703E-05	2.07342E-05	4.81457E-05	4.80714E-05	6.32572E-05	6.32164E-05	6.77564E-05	6.61323E-05	2.63665E-06	2.63665E-06	7.14056E-05	2.63665E-06	2.31251E-05	2.24008E-05	1.53572E-05	6.66513E-05
3829803774085	382980	3774085	0.000169509	6.6484E-05	2.20173E-05	2.15637E-05	5.0072E-05	4.99947E-05	6.5788E-05	6.57456E-05	7.04672E-05	6.87781E-05	2.74213E-06	2.74213E-06	7.42624E-05	2.74213E-06	2.3866E-05	2.31185E-05	1.54952E-05	6.72504E-05
3829903774085	382990	3774085	0.000176613	6.927E-05	2.29402E-05	2.24675E-05	5.21707E-05	5.20902E-05	6.85455E-05	6.85012E-05	7.34208E-05	7.16609E-05	2.85707E-06	2.85707E-06	7.7375E-05	2.85707E-06	2.46697E-05	2.3897E-05	1.56446E-05	6.78986E-05
3830003774085	383000	3774085	0.00018732	7.3469E-05	2.43308E-05	2.38295E-05	5.53334E-05	5.5248E-05	7.27008E-05	7.26539E-05	7.78716E-05	7.60051E-05	3.03027E-06	3.03027E-06	8.20656E-05	3.03027E-06	2.59523E-05	2.51394E-05	1.60248E-05	6.95487E-05
3830103774085	383010	3774085	0.000202311	7.9349E-05	2.6278E-05	2.57366E-05	5.97616E-05	5.96694E-05	7.8519E-05	7.84683E-05	8.41036E-05	8.20877E-05	3.27278E-06	3.27278E-06	8.86332E-05	3.27278E-06	2.77982E-05	2.69275E-05	1.66562E-05	7.2289E-05
3830203774085	383020	3774085	0.000219754	8.6191E-05	2.85437E-05	2.79556E-05	6.49142E-05	6.48141E-05	8.52888E-05	8.52338E-05	9.1355E-05	8.91652E-05	3.55495E-06	3.55495E-06	9.62751E-05	3.55495E-06	2.99437E-05	2.90058E-05	1.73623E-05	7.53535E-05
3830303774085	383030	3774085	0.000236829	9.2888E-05	3.07615E-05	3.01277E-05	6.99558E-05	6.98501E-05	9.19157E-05	9.18564E-05	9.84532E-05	9.60933E-05	3.83117E-06	3.83117E-06	0.000103756	3.83117E-06	3.20228E-05	3.10198E-05	1.79348E-05	7.78384E-05
3830403774085	383040	3774085	0.00025623	0.0001005	3.32815E-05	3.25958E-05	7.5689E-05	7.55723E-05	9.94455E-05	9.93813E-05	0.000106519	0.000103965	4.14502E-06	4.14502E-06	0.000112255	4.14502E-06	3.43908E-05	3.33136E-05	1.85413E-05	8.04706E-05
3830503774085	383050	3774085	0.000279691	0.0001097	3.63288E-05	3.55803E-05	8.26193E-05	8.24918E-05	0.000108551	0.000108481	0.000116272	0.000113485	4.52455E-06	4.52455E-06	0.000122534	4.52455E-06	3.727E-05	3.61026E-05	1.92497E-05	8.35449E-05
3830603774085	383060	3774085	0.000309269	0.0001213	4.01707E-05	3.9343E-05	9.13564E-05	9.12155E-05	0.00012003	0.000119953	0.000128568	0.000125486	5.00303E-06	5.00303E-06	0.000135492	5.00303E-06	4.09242E-05	3.96423E-05	2.01119E-05	8.7287E-05
3830703774085	383070	3774085	0.000344568	0.00013514	4.47557E-05	4.38335E-05	0.000101784	0.000101627	0.00013373	0.000133644	0.000143242	0.000139809	5.57406E-06	5.57406E-06	0.000150957	5.57406E-06	4.53246E-05	4.39049E-05	2.10465E-05	9.13435E-05
3830803774085	383080	3774085	0.000388714	0.00015246	5.04898E-05	4.94496E-05	0.000114824	0.000114647	0.000150864	0.000150767	0.000161594	0.000157721	6.28822E-06	6.28822E-06	0.000170298	6.28822E-06	5.09108E-05	4.93161E-05	2.21147E-05	9.59794E-05
3830903774085	383090	3774085	0.000442696	0.00017363	5.75015E-05	5.63168E-05	0.00013077	0.000130569	0.000171815	0.000171704	0.000184035	0.000179624	7.16149E-06	7.16149E-06	0.000193947	7.16149E-06	5.79393E-05	5.61245E-05	2.32802E-05	0.000101038
3831003774085	383100	3774085	0.000502876	0.00019723	6.53182E-05	6.39724E-05	0.000148547	0.000148318	0.000195171	0.000195045	0.000209053	0.000204042	8.13501E-06	8.13501E-06	0.000220312	8.13501E-06	6.60495E-05	6.39807E-05	2.43484E-05	0.000105674
3831103774085	383110	3774085	0.000561654	0.00022029	7.29528E-05	7.14497E-05	0.00016591	0.000165654	0.000217984	0.000217843	0.000233488	0.000227891	9.08586E-06	9.08586E-06	0.000246063	9.08586E-06	7.40879E-05	7.17673E-05	2.50793E-05	0.000108846
3831203774085	383120	3774085	0.000633214	0.00024836	8.22477E-05	8.05531E-05	0.000187048	0.00018676	0.000245757	0.000245598	0.000263236	0.000256927	1.02435E-05	1.02435E-05	0.000277414	1.02435E-05	8.40638E-05	8.14307E-05	2.58397E-05	0.000112146
3831303774085	383130	3774085	0.000726663	0.00028501	9.43857E-05	9.2441E-05	0.000214653	0.000214321	0.000282025	0.000281843	0.000302084	0.000294844	1.17552E-05	1.17552E-05	0.000318354	1.17552E-05	9.73547E-05	9.43054E-05	2.67019E-05	0.000115888
3831403774085	383140	3774085	0.000849537	0.0003332	0.000110346	0.000108072	0.000250949	0.000250562	0.000329714	0.000329501	0.000353165	0.0003447	1.37429E-05	1.37429E-05	0.000372186	1.37429E-05	0.000115095	0.00011149	2.76864E-05	0.000120161
3831503774085	383150	3774085	0.001013557	0.00039753	0.00013165	0.000128938	0.0002994	0.000298938	0.000393372	0.000393118	0.000421351	0.000411251	1.63963E-05	1.63963E-05	0.000444044	1.63963E-05	0.000139047	0.000134691	2.86753E-05	0.000124453
3831603774085	383160	3774085	0.001249676	0.00049014	0.0001623	0.000158975	0.000369148	0.000368579	0.000485013	0.0004847	0.000519509	0.000507057	2.0216E-05	2.0216E-05	0.000547489	2.0216E-05	0.000173348	0.000167918	2.95919E-05	0.000128431
3836403774085	383640	3774085	0.000591331	0.00023193	7.68075E-05	7.5225E-05	0.000174676	0.000174407	0.000229502	0.000229354	0.000245825	0.000239933	9.56594E-06	9.56594E-06	0.000259065	9.56594E-06	0.000111478	0.000107986	0.000172833	0.000750107
3836503774085	383650	3774085	0.000636717	0.00024973	8.27027E-05	8.09987E-05	0.000188083	0.000187793	0.000247117	0.000246957	0.000264693	0.000258348	1.03001E-05	1.03001E-05	0.000278948	1.03001E-05	0.000120453	0.00011668	0.000188763	0.000819243
3836603774085	383660	3774085	0.000688696	0.00027012	8.94542E-05	8.76111E-05	0.000203437	0.000203123	0.00026729	0.000267118	0.000286301	0.000279439	1.1141E-05	1.1141E-05	0.000301721	1.1141E-05	0.000130684	0.00012659	0.000206768	0.000897386
3836703774085	383670	3774085	0.000741483	0.00029082	9.63107E-05	9.43263E-05	0.00021903	0.00021692	0.000287777	0.000287592	0.000308246	0.000300857	1.19949E-05	1.19949E-05	0.000324847	1.19949E-05	0.000141068	0.00013665	0.000225064	0.000976796
3836803774085	383680	3774085	0.000799767	0.00031368	0.000103881	0.000101741	0.000236247	0.000235883	0.000310398	0.000310198	0.000332475	0.000324506	1.29378E-05	1.29378E-05	0.000350382	1.29378E-05	0.000152496	0.000147719	0.000244982	0.001063238

			KMMass Grading / Excavation	KMMass Grading / Excavation	KMDrainage / Utilities Trenching	KMFoundations / Concrete Pads	KMBuilding / Structure Construction	KMAsphalt Paving	KMArchitectural Coating	KMLandscaping or Other Finishing	KMWaterside Construction (Piles)	EWNDemolition	EWNSite Grubbing / Prep	EWNDrainage / Utilities Trenching	EWNDrainage / Utilities Trenching	EWNDrainage / Utilities Trenching	EWNFoundation s / Concrete Pads	EWNBuilding / Structure Construction	EWNAsphalt Paving	EWNLandscaping or Other Finishing	EWNWaterside Construction (Piles)
Unique Identifier	X (UTM)	Y (UTM)	2025	2026	2026	2026	2026	2026	2026	2026	2026	2027	2027	2027	2028	2029	2029	2029	2029	2029	2029
3838603774065	383860	3774065	0.004545439	0.004498398	0.001615413	0.000854871	0.002936182	9.43278E-05	9.43278E-05	0.003030509	9.43278E-05	0.003292021	0.000179419	0.000421311	0.000413175	0.000404626	0.000350481	0.000761049	5.41445E-05	0.000788121	5.41445E-05
3838703774065	383870	3774065	0.004036466	0.003994693	0.001434528	0.000759147	0.002607405	8.37655E-05	8.37655E-05	0.00269117	8.37655E-05	0.002925105	0.000159422	0.000374353	0.000367124	0.000359528	0.000311418	0.000676225	4.81098E-05	0.00070028	4.81098E-05
3838803774065	383880	3774065	0.00286711	0.002837438	0.001018949	0.000539224	0.001852045	5.94988E-05	5.94988E-05	0.001911544	5.94988E-05	0.002081811	0.000113461	0.000266429	0.000261284	0.000255877	0.000221638	0.000481273	3.424E-05	0.000498393	3.424E-05
3838903774065	383890	3774065	0.002199321	0.00217656	0.000781621	0.000413631	0.001420678	4.56407E-05	4.56407E-05	0.001466319	4.56407E-05	0.00160018	8.72119E-05	0.00020479	0.000200835	0.00019668	0.00170361	0.000369929	2.63185E-05	0.000383089	2.63185E-05
3839003774065	383900	3774065	0.001774845	0.001756477	0.000630766	0.000333799	0.001146483	3.68319E-05	3.68319E-05	0.001183315	3.68319E-05	0.001294006	7.0525E-05	0.000165606	0.000162408	0.000159048	0.000137765	0.000299148	2.12828E-05	0.00030979	2.12828E-05
3839103774065	383910	3774065	0.001479861	0.001464546	0.000525931	0.000278321	0.000955934	3.07104E-05	3.07104E-05	0.000986645	3.07104E-05	0.001081192	5.89264E-05	0.00013837	0.000135698	0.00013289	0.000115108	0.00024995	1.77826E-05	0.000258841	1.77826E-05
3829703774075	382970	3774075	5.08338E-05	5.03077E-05	1.80659E-05	9.56042E-06	3.28367E-05	1.05491E-06	1.05491E-06	3.38916E-05	1.05491E-06	0.000110488	6.02175E-06	1.41402E-05	1.38671E-05	1.35802E-05	1.1763E-05	2.55426E-05	1.81722E-06	2.64513E-05	1.81722E-06
3829803774075	382980	3774075	5.13862E-05	5.08544E-05	1.82623E-05	9.66432E-06	3.31936E-05	1.06638E-06	1.06638E-06	3.42599E-05	1.06638E-06	0.0001145	6.24042E-06	1.46537E-05	1.43707E-05	1.40734E-05	1.21902E-05	2.64702E-05	1.88321E-06	2.74118E-05	1.88321E-06
3829903774075	382990	3774075	5.19686E-05	5.14307E-05	1.84692E-05	9.77384E-06	3.35697E-05	1.07846E-06	1.07846E-06	3.46482E-05	1.07846E-06	0.000118857	6.47787E-06	1.52113E-05	1.49175E-05	1.46089E-05	1.2654E-05	2.74774E-05	1.95487E-06	2.84548E-05	1.95487E-06
3830003774075	383000	3774075	5.33422E-05	5.27902E-05	1.89574E-05	1.00322E-05	3.44571E-05	1.10697E-06	1.10697E-06	3.5564E-05	1.10697E-06	0.000125679	6.84969E-06	1.60844E-05	1.57738E-05	1.54474E-05	1.33803E-05	2.90545E-05	2.06707E-06	3.00881E-05	2.06707E-06
3830103774075	383010	3774075	5.55596E-05	5.49846E-05	1.97454E-05	1.04492E-05	3.58894E-05	1.15298E-06	1.15298E-06	3.70424E-05	1.15298E-06	0.000135396	7.37925E-06	1.73279E-05	1.69933E-05	1.66417E-05	1.44148E-05	3.13008E-05	2.22688E-06	3.24142E-05	2.22688E-06
3830203774075	383020	3774075	5.8068E-05	5.74671E-05	2.06369E-05	1.0921E-05	3.75097E-05	1.20504E-06	1.20504E-06	3.87148E-05	1.20504E-06	0.000146774	7.99937E-06	1.8784E-05	1.84213E-05	1.80401E-05	1.56261E-05	3.39312E-05	2.41402E-06	3.51382E-05	2.41402E-06
3830303774075	383030	3774075	5.98598E-05	5.92403E-05	2.12737E-05	1.1258E-05	3.86672E-05	1.24222E-06	1.24222E-06	3.99094E-05	1.24222E-06	0.000157126	8.56357E-06	2.01089E-05	1.97206E-05	1.93125E-05	1.67282E-05	3.63244E-05	2.58428E-06	3.76165E-05	2.58428E-06
3830403774075	383040	3774075	6.17411E-05	6.11022E-05	2.19423E-05	1.16118E-05	3.98824E-05	1.28126E-06	1.28126E-06	4.11637E-05	1.28126E-06	0.000168856	9.20289E-06	2.16101E-05	2.11928E-05	2.07543E-05	1.79771E-05	3.90362E-05	2.77721E-06	4.04248E-05	2.77721E-06
3830503774075	383050	3774075	6.40032E-05	6.33409E-05	2.27462E-05	1.20372E-05	4.13437E-05	1.32821E-06	1.32821E-06	4.26719E-05	1.32821E-06	0.000183282	9.9891E-06	2.34563E-05	2.30033E-05	2.25274E-05	1.95129E-05	4.23711E-05	3.01447E-06	4.38783E-05	3.01447E-06
3830603774075	383060	3774075	6.68253E-05	6.61337E-05	2.37492E-05	1.2568E-05	4.31666E-05	1.38677E-06	1.38677E-06	4.45534E-05	1.38677E-06	0.000201788	1.09977E-05	2.58247E-05	2.5326E-05	2.4802E-05	2.14832E-05	4.66494E-05	3.31885E-06	4.83088E-05	3.31885E-06
3830703774075	383070	3774075	6.98712E-05	6.91481E-05	2.48317E-05	1.31408E-05	4.51342E-05	1.44998E-06	1.44998E-06	4.65842E-05	1.44998E-06	0.000224047	1.22108E-05	2.86734E-05	2.81196E-05	2.75378E-05	2.38529E-05	5.17951E-05	3.68494E-06	5.36376E-05	3.68494E-06
3830803774075	383080	3774075	7.35892E-05	7.28276E-05	2.6153E-05	1.38401E-05	4.75358E-05	1.52714E-06	1.52714E-06	4.90629E-05	1.52714E-06	0.000253472	1.38146E-05	3.24392E-05	3.18127E-05	3.11545E-05	2.69856E-05	5.85976E-05	4.16891E-06	6.06821E-05	4.16891E-06
3830903774075	383090	3774075	7.77102E-05	7.6906E-05	2.76176E-05	1.46151E-05	5.01979E-05	1.61266E-06	1.61266E-06	5.18105E-05	1.61266E-06	0.000291105	1.58656E-05	3.72555E-05	3.6536E-05	3.57801E-05	3.09922E-05	6.72977E-05	4.78787E-06	6.96916E-05	4.78787E-06
3831003774075	383100	3774075	8.14356E-05	8.05928E-05	2.89416E-05	1.53158E-05	5.26043E-05	1.68997E-06	1.68997E-06	5.42943E-05	1.68997E-06	0.000334321	1.82209E-05	4.27861E-05	4.19599E-05	4.10917E-05	3.55931E-05	7.72882E-05	5.49864E-06	8.00375E-05	5.49864E-06
3831103774075	383110	3774075	8.39291E-05	8.30605E-05	2.98277E-05	1.57847E-05	5.4215E-05	1.74171E-06	1.74171E-06	5.59567E-05	1.74171E-06	0.000376403	2.05144E-05	4.81718E-05	4.72415E-05	4.6264E-05	4.00733E-05	8.70167E-05	6.19077E-06	9.01121E-05	6.19077E-06
3831203774075	383120	3774075	8.64898E-05	8.55948E-05	3.07378E-05	1.62663E-05	5.58692E-05	1.79485E-06	1.79485E-06	5.7664E-05	1.79485E-06	0.000428416	2.33492E-05	5.48283E-05	5.37695E-05	5.2657E-05	4.56108E-05	9.9041E-05	7.04624E-06	0.000102564	7.04624E-06
3831303774075	383130	3774075	8.94015E-05	8.84762E-05	3.17726E-05	1.68139E-05	5.775E-05	1.85528E-06	1.85528E-06	5.96052E-05	1.85528E-06	0.000497457	2.71121E-05	6.36642E-05	6.24348E-05	6.1143E-05	5.29612E-05	0.000115002	8.18178E-06	0.000119093	8.18178E-06
3831403774075	383140	3774075	9.27237E-05	9.17641E-05	3.29533E-05	1.74387E-05	5.9896E-05	1.92422E-06	1.92422E-06	6.18202E-05	1.92422E-06	0.000589033	3.21031E-05	7.53841E-05	7.39283E-05	7.23987E-05	6.27107E-05	0.000136173	9.68794E-06	0.000141017	9.68794E-06
3831503774075	383150	3774075	9.59563E-05	9.49633E-05	3.41021E-05	1.80467E-05	6.19842E-05	1.9913E-06	1.9913E-06	6.39755E-05	1.9913E-06	0.000713419	3.88822E-05	9.13028E-05	8.95397E-05	8.7687E-05	7.59533E-05	0.000164928	1.17337E-05	0.000170795	1.17337E-05
3831603774075	383160	3774075	9.90023E-05	9.79777E-05	3.51846E-05	1.86196E-05	6.39518E-05	2.05451E-06	2.05451E-06	6.60063E-05	2.05451E-06	0.000889304	4.84682E-05	0.000113812	0.000111615	0.000109305	9.46787E-05	0.000205589	1.46266E-05	0.000212902	1.46266E-05
3831703774075	383170	3774075	0.000694786	0.000687595	0.000246921	0.00013067	0.000448805	1.44183E-05	1.44183E-05	0.000463224	1.44183E-05	0.000539302	2.93927E-05	6.90195E-05	6.76867E-05	6.62862E-05	5.74161E-05	0.000124676	8.87001E-06	0.000129111	8.87001E-06
3831803774075	383180	3774075	0.000769174	0.000761213	0.000273358	0.00014466	0.000496857	1.5962E-05	1.5962E-05	0.000512819	1.5962E-05	0.000590465	3.21811E-05	7.55673E-05	7.4108E-05	7.25747E-05	6.28632E-05	0.000136504	9.71149E-06	0.000141359	9.71149E-06
3831903774075	383190	3774075	0.000844875	0.000836132	0.000300262	0.000158898	0.000545758	1.7533E-05	1.7533E-05	0.000563291	1.7533E-05	0.000642861	3.50367E-05	8.22729E-05	8.06841E-05	7.90147E-05	6.84414E-05	0.000148616	1.05733E-05	0.000153903	1.05733E-05
3832003774075	383200	3774075	0.000930753	0.000921121	0.000330782	0.000175049	0.000601231	1.93152E-05	1.93152E-05	0.000620547	1.93152E-05	0.000702998	3.83143E-05	8.99691E-05	8.82317E-05	8.64061E-05	7.48438E-05	0.000162519	1.15623E-05	0.0001683	1.15623E-05
3832103774075	383210	3774075	0.001023268	0.001012678	0.000363661	0.000192448	0.000660992	2.1235E-05	2.1235E-05	0.000682227	2.1235E-05	0.00076802	4.18581E-05	9.82906E-05	9.63925E-05	9.43981E-05	8.17663E-05	0.000177551	1.26318E-05	0.000183866	1.26318E-05
3832203774075	383220	3774075	0.001124353	0.001112717	0.000399586	0.00021146	0.00072629	2.33328E-05	2.33328E-05	0.000749622	2.33328E-05	0.000839343	4.57453E-05	0.000107419	0.000105344	0.000103164	8.93597E-05	0.000194039	1.38048E-05	0.000200942	1.38048E-05
3832303774075	383230	3774075	0.001233113	0.001220351	0.000438239	0.000231914	0.000796544	2.55898E-05	2.55898E-05	0.000822134	2.55898E-05	0.000916256	4.99371E-05	0.000117262	0.000114997	0.000112618	9.75481E-05	0.00021182	1.50698E-05	0.000219355	1.50698E-05
3832403774075	383240	3774075	0.001351996	0.001338005	0.000480489	0.000254273	0.000873339	2.80569E-05	2.80569E-05	0.000901395	2.80569E-05	0.001000634	5.45359E-05	0.00012806	0.000125587	0.000122989	0.000106531	0.000231326	1.64576E-05	0.000239555	1.64576E-05
3832503774075	383250	3774075	0.001479704	0.001464391	0.000525875	0.000278291	0.000955833	3.07071E-05	3.07071E-05	0.00098654	3.07071E-05	0.001091414	5.94835E-05	0.000139678	0.000136981	0.00013414	0.000116196	0.000252313	1.79507E-05	0.000261288	1.79507E-05
3832603774075	383260	3774075	0.001612787	0.001596097	0.000573172	0.00030332	0.0010418	3.34689E-05	3.34689E-05	0.001075269	3.34689E-05	0.001186175	6.46481E-05	0.000151806	0.000148874	0.000145794	0.000126285	0.0027422	1.95093E-05	0.000283974	1.95093E-05
3832703774075	383270	3774075	0.001736314	0.001718345	0.000617073	0.000326552	0.001121593	3.60323E-05	3.60323E-05	0.001157626	3.60323E-05	0.001274144	6.94425E-05	0.000163064	0.000159915	0.000156606	0.00013565	0.000294556	2.09561E-05	0.000305035	2.09561E-05
3832803774075	383280	3774075	0.001857579	0.001838355	0.000660169	0.000349359	0.001199926	3.85488E-05	3.85488E-05	0.001238475	3.85488E-05	0.001360613	7.41552E-05	0.00017413	0.000170768	0.000167234	0.000144856	0.000314546	2.23783E-05	0.000325735	2.23783E-05
3832903774075	383290	3774075	0.002027132	0.002006153	0.000720427	0.000381247	0.001309451	4.20674E-05	4.20674E-05	0.001351518	4.20674E-05	0.001481836	8.0762E-05	0.000189644	0.000185982	0.000182134	0.000157762	0.000342571	2.43721E-05	0.000354757	2.43721E-05
3833003774075	383300	3774075	0.002229071	0.002206003	0.000792194	0.000419226	0.001439896	4.62581E-05	4.62581E-05	0.001486154	4.62581E-05	0.001626466	8.86445E-05	0.000208154	0.000204134	0.000199911	0.00017316	0.000376006	2.67508E-05	0.000389382	2.67508E-05
3833103774075	383310	3774075	0.002451802	0.002426428	0.000871351	0.000461116	0.001583772	5.08803E-05	5.08803E-05	0.001634652	5.08803E-05	0.001786111	9.73454E-05	0.000228585	0.000224171	0.000219533	0.000190156	0.000412913	2.93765E-05	0.000427601	2.93765E-05
3833203774075	383320	3774075	0.002774708	0.002745992	0.000986109	0.000521845	0.001792356	5.75813E-05	5.75813E-05	0.001849938	5.75813E-05	0.002018236	0.000109996	0.000258292	0.000253305	0.000248063	0.00021486	0.000466575	3.31943E-05	0.000483173	3.31943E-05
3833303774075	383330	3774075	0.00322335	0.003189991	0.001145553	0.000606222	0.002082162	6.68916E-05	6.68916E-05	0.002149054	6.68916E-05	0.002341248	0.000127601	0.000299631	0.000293845	0.000287765	0.000249258	0.000541249	3.8507E-05	0.000560503	3.8507E-05
3833403774075	383340	3774075	0.003930618	0.00388994	0.001396911	0.00073924	0.002539031	8.15689E-05	8.15689E-05	0.0026206	8.15689E-05	0.002850994	0.000155383	0.000364868	0.000357822	0.000350419	0.000303528	0.000659092	4.68909E-05	0.000682538	4.68909E-05
3833503774075	383350	3774075	0.005327132	0.005272002	0.001893221	0.001001885	0.003441126	0.00011055	0.00011055	0.003551676	0.00011055	0.003858037	0.000210268	0.000493749	0.000484214	0.000474195	0.000410741	0.0008919	6.34539E-05	0.000923627	6.34539E-05
3833603774075	383360	3774075	0.003776347	0.003737266	0.001342084	0.000710226	0.002439378	7.83675E-05	7.83675E-05	0.002517745	7.83675E-05	0.002739534	0.000149308	0.000350604	0.000343833	0.000336719	0.000291661	0.000633325	4.50576E-05	0.000655854	4.50576E-05
3833703774075	383370	3774075	0.003860377	0.003778347	0.001411372	0.00060401	0.002074562	6.66474E-05	6.66474E-05	0.002141209	6.66474E-05	0.002332121	0.000127104	0.000298463	0.0002927	0.000286643	0.000248286	0.000539139	3.83568E-05	0.000558318	3.83568E-05
3833803774075	383380	3774075	0.003211584	0.003178347	0.001141372	0.00060401	0.002074562	6.66474E-05	6.66474E-05	0.002141209	6.66474E-05	0.002332121	0.000127104	0.000298463	0.0002927	0.000286643	0.000248286	0.000539139	3.83568E-05	0.000558318	3.83568E-05
3833903774075	383390	3774075	0.004076878	0.004034686	0.00144889	0.000766747	0.002633509	8.46041E-05	8.46041E-05	0.002718113	8.46041E-05	0.002956138	0.000161113	0.000378325	0.000371019	0.000363342	0.000314722	0.000683399	4.86202E-05	0.00070771	4.86202E-05
3838803774075	383880	3774075	0.002914092	0.002883934	0.001035645	0.00054806	0.001882393	6.04738E-05	6.04738E-05	0.001942867	6.04738E-05	0.0021174	0.000115401	0.000270983	0.00026575	0.000260252	0.000225426	0.0004895	3.48253E-05	0.000506913	3.48253E-05
3838903774075	383890	3774075	0.002241987	0.002218785	0.000796785	0.000421655	0.001448239	4.65261E-05	4.65261E-05	0.001494765	4.65261E-05	0.001632538	8.89754E-05	0.000208931	0.000204896	0.000200657	0.00017386	0.00037741	2.68507E-05	0.000390835	2.68507E-05
3839003774075	383900	3774075	0.001812726	0.001793966	0.000644228	0.000340923	0.001170952	3.7618E-05	3.7618E-05	0.00120857	3.7618E-05	0.001322804	7.20945E-05	0.000169291	0.000166022	0.000162587	0.00014083	0.000305806	2.17564E-05	0.000316684	2.17564E-05
3839103774075	383910	3774075	0.001513023	0.001497365	0.000537717	0.000284558	0.000977356	3.13985E-05	3.13985E-05	0.001008755	3.13985E-05	0.001106506	6.0306E-05	0.00014161	0.000138875	0.000136002	0.000117803	0.000255802	1.81989E-05	0.000264901	1.81989E-05
3829703774085	382970	3774085	5.06621E-05	5.01378E-05	1.80049E-05	9.52813E-06	3.27258E-05	1.05135E-06	1.05135E-06	3.37771E-05	1.05135E-06	0.000109631	5.97501E-06	1.40305E-05	1.37595E-05	1.34748E-05	1.16717E-05	2.53444E-05	1.80312E-06	2.6246E-05	1.80312E-06
3829803774085	382980	3774085	5.11175E-05	5.05885E-05	1.81667E-05	9.61377E-06	3.302E-05	1.0608E-06	1.0608E-06	3.40808E-05	1.0608E-06	0.000113405	6.18075E-06	1.45136E-05	1.42333E-05	1.39388E-05	1.20736E-05	2.62171E-05	1.8652E-06	2.71497E-05	1.8652E-06
3829903774085	382990	3774085	5.16102E-05	5.10761E-05	1.83419E-05	9.70644E-06	3.33382E-05	1.07102E-06	1.07102E-06	3.44093E-05	1.07102E-06	0.000117517	6.40484E-06	1.50398E-05	1.47493E-05	1.44442E-05	1.25113E-05	2.71676E-05	1.93283E-06	2.8134E-05	1.93283E-06
3830003774085	383000	3774085	5.28644E-05	5.23173E-05	1.87876E-05	9.94233E-06	3.41484E-05	1.09705E-06	1.09705E-06	3.52455E-05	1.09705E-06	0.000123987	6.75746E-06	1.58678E-05	1.55614E-05	1.52394E-05	1.32002E-05	2.86633E-05	2.03924E-06	2.9683E-05	2.03924E-06
3830103774085	383010	3774085	5.49474E-05	5.43787E-05	1.95279E-05	1.03341E-05	3.54939E-05	1.14028E-06	1.14028E-06	3.66342E-05	1.14028E-06	0.000133244	7.26199E-06	1.70525E-05	1.67232E-05	1.63772E-05	1.41857E-05	3.08034E-05	2.1915E-06	3.18992E-05	2.1915E-06
3830203774085	383020	3774085	5.72767E-05	5.66839E-05	2.03557E-05	1.07721E-05	3.69986E-05	1.18862E-06	1.18862E-06	3.81872E-05	1.18862E-06	0.000144041	7.85039E-06	1.84342E-05	1.80782E-05	1.77042E-05	1.53351E-05	3.32993E-05	2.36906E-06	3.44838E-05	2.36906E-06
3830303774085	383030	3774085	5.91655E-05	5.85532E-05	2.10269E-05	1.11274E-05	3.82187E-05	1.22781E-06	1.22781E-06	3.94465E-05	1.22781E-06	0.000154553	8.42336E-06	1.97796E-05	1.93977E-05	1.89963E-05	1.64543E-05	3.57296E-05	2.54197E-06	3.70006E-05	2.54197E-06
3830403774085	383040	3774085	6.11663E-05	6.05333E-05	2.1738E-05	1.15037E-05	3.95111E-05	1.26933E-06	1.26933E-06	4.07804E-05	1.26933E-06	0.000166552	9.07728E-06	2.13152E-05	2.09035E-05	2.0471E-05	1.77317E-05	3.85034E-05	2.73931E-06	3.9873E-05	2.73931E-06
3830503774085	383050	3774085	6.3503E-05	6.28458E-05	2.25685E-05	1.19432E-05	4.10206E-05	1.31783E-06	1.31783E-06	4.23384E-05	1.31783E-06	0.000181176	9.87434E-06	2.31868E-05	2.2739E-05	2.22685E-05	1.92887E-05	4.18843E-05	2.97984E-06	4.33742E-05	2.97984E-06
3830603774085	383060	3774085	6.63475E-05	6.56608E-05	2.35794E-05	1.24781E-05	4.28579E-05	1.37685E-06	1.37685E-06	4.42348E-05	1.37685E-06	0.000199759	1.08871E-05	2.55651E-05	2.50714E-05	2.45526E-05	2.12671E-05	4.61803E-05	3.28548E-06	4.78231E-05	3.28548E-06
3830703774085	383070	3774085	6.94308E-05	6.87122E-05	2.46752E-05	1.3058E-05	4.48497E-05	1.44084E-06	1.44084E-06	4.62905E-05	1.44084E-06	0.000222179	1.2109E-05	2.84343E-05	2.78852E-05	2.73082E-05	2.3654E-05	5.13632E-05	3.65421E-06	5.31903E-05	3.65421E-06
3830803774085	383080	3774085	7.29546E-05	7.21996E-05	2.59275E-05	1.37207E-05	4.71259E-05	1.51397E-06	1.51397E-06	4.86399E-05	1.51397E-06	0.000250716	1.36643E-05	3.20864E-05	3.14668E-05	3.08157E-05	2.66921E-05	5.79604E-05	4.12357E-06	6.00222E-05	4.12357E-06
3830903774085	383090	3774085	7.67994E-05	7.60046E-05	2.72939E-05	1.44438E-05	4.96095E-05	1.59376E-06	1.59376E-06	5.12033E-05	1.59376E-06	0.000286687	1.56248E-05	3.66901E-05	3.59815E-05	3.5237E-05	3.05218E-05	6.62764E-05	4.71521E-06	6.8634E-05	4.71521E-06
3831003774085	383100	3774085	8.03232E-05	7.94919E-05	2.85462E-05	1.51066E-05	5.18857E-05	1.66688E-06	1.66688E-06	5.35526E-05	1.66688E-06	0.000328218	1.78883E-05	4.20051E-05	4.1194E-05	4.03416E-05	3.49434E-05	7.58774E-05	5.39827E-06	7.85766E-05	5.39827E-06
3831103774085	383110	3774085	8.27346E-05	8.18784E-05	2.94032E-05	1.55601E-05	5.34434E-05	1.71692E-06	1.71692E-06	5.51604E-05	1.71692E-06	0.000369443	2.01351E-05	4.7281E-05	4.6368E-05	4.54086E-05	3.93323E-05	8.54077E-05	6.0763E-06	8.84458E-05	6.0763E-06
3831203774085	383120	3774085	8.52431E-05	8.43609E-05	3.02947E-05	1.60319E-05	5.50638E-05	1.76898E-06	1.76898E-06	5.68328E-05	1.76898E-06	0.000420629	2.29248E-05	5.38318E-05	5.27922E-05	5.16999E-05	4.47817E-05	9.72408E-05	6.91816E-06	0.0001007	6.91816E-06
3831303774085	383130	3774085	8.80875E-05	8.71759E-05	3.13056E-05	1.65668E-05	5.69012E-05	1.82801E-06	1.82801E-06	5.87292E-05	1.82801E-06	0.000488859	2.66434E-05	6.25638E-05	6.13556E-05	6.00861E-05	5.20458E-05	0.000113014	8.04036E-06	0.000117034	8.04036E-06
3831403774085	383140	3774085	9.13351E-05	9.03898E-05	3.24598E-05	1.71776E-05	5.8999E-05	1.8954E-06	1.8954E-06	6.08944E-05	1.8954E-06	0.000580013	3.16115E-05	7.42297E-05	7.27963E-05	7.129E-05	6.17504E-05	0.000134087	9.53959E-06	0.000138857	9.53959E-06
3831503774085	383150	3774085	9.45976E-05	9.36186E-05	3.36192E-05	1.77912E-05	6.11065E-05	1.96311E-06	1.96311E-06	6.30696E-05	1.96311E-06	0.000703327	3.83322E-05	9.00113E-05	8.82731E-05	8.64466E-05	7.48789E-05	0.000162595	1.15678E-05	0.000168379	1.15678E-05
3831603774085	383160	3774085	9.76212E-05	9.66109E-05	3.46938E-05	1.83598E-05	6.30596E-05	2.02585E-06	2.02585E-06	6.50854E-05	2.02585E-06	0.00088095	4.80129E-05	0.000112743	0.000110566	0.000108278	9.37893E-05	0.000203658	1.44892E-05	0.000210903	1.44892E-05
3831703774085	383170	3774085	0.000570161	0.00056426	0.000202631	0.000107231	0.000368302	1.18321E-05	1.18321E-05	0.000380135	1.18321E-05	0.000454924	2.47939E-05	5.82208E-05	5.70965E-05	5.59151E-05	4.84329E-05	0.000105169	7.48222E-06	0.00010891	7.48222E-06
3831803774085	383180	3774085	0.000622712	0.000616267	0.000221307	0.000117115	0.000402248	1.29226E-05	1.29226E-05	0.000415171	1.29226E-05	0.000490436	2.67294E-05	6.27657E-05	6.15536E-05	6.028E-05	5.22137E-05	0.000113379	8.0663E-06	0.000117412	8.0663E-06
3832603774085	383660	3774085	0.000682109	0.00067505	0.000242416	0.000128286	0.000440617	1.41553E-05	1.41553E-05	0.000454772	1.41553E-05	0.000531048	2.89428E-05	6.79631E-05	6.66507E-05	6.52716E-05	5.65374E-05	0.000122768	8.73425E-06	0.000127135	8.73425E-06
3832703774085	383670	3774085	0.000742469	0.000734785	0.000263868	0.000139638	0.000479607	1.54079E-05	1.54079E-05	0.000495015	1.54079E-05	0.000572311	3.11917E-05	7.32439E-05	7.18295E-05	7.03433E-05	6.09304E-05	0.000132307	9.41291E-06	0.000137013	9.41291E-06
3832803774085	383680	3774085	0.000808174	0.00079981	0.000287219	0.000151995	0.00052205	1.67714E-05	1.67714E-05	0.000538821	1.67714E-05	0.000617823	3.36721E-05	7.90685E-05	7.75416E-05	7.59372E-05	6.57758E-05	0.000142828	1.01615E-05	0.000147909	1.01615E-05

			ISDemolition	ISDrainage / Utilities Trenching	ISDrainage / Utilities Trenching	ISAsphalt Paving	ISAsphalt Paving	SVDemolition	SVSite Grubbing / Prep	SVMass Grading / Excavation	SVMass Grading / Excavation	SVDrainage / Utilities Trenching	SVFoundations / Concrete Pads	SVBuilding / Structure Construction	SVBuilding / Structure Construction	SVAsphalt Paving	SVAsphalt Paving	SVArchitectural Coating	SVArchitectural Coating	SVLandscaping or Other Finishing	SVLandscaping or Other Finishing
Unique Identifier	X (UTM)	Y (UTM)	2027	2027	2028	2027	2028	2027	2027	2027	2028	2028	2028	2028	2029	2028	2029	2028	2029	2028	2029
3838603774065	383860	3774065	0.00065964	0.000265612	0.000258797	6.8598E-05	6.3902E-05	0.007856239	0.005648209	0.003808185	0.003759833	0.002667692	0.000847457	0.001214035	0.001167712	0.000119363	0.000111055	0.000119363	0.000111055	0.001214035	0.001167712
3838703774065	383870	3774065	0.000587111	0.000236407	0.000230342	6.10555E-05	5.68759E-05	0.00696489	0.005007378	0.003376118	0.003333252	0.002365023	0.000751307	0.001076293	0.001035227	0.000105821	9.84551E-05	0.000105821	9.84551E-05	0.001076293	0.001035227
3838803774065	383880	3774065	0.000421309	0.000169645	0.000165293	4.38133E-05	4.0814E-05	0.004914395	0.003533184	0.002382174	0.002351928	0.001668749	0.000530119	0.000759428	0.000730451	7.46667E-05	6.94695E-05	7.46667E-05	6.94695E-05	0.000759428	0.000730451
3838903774065	383890	3774065	0.000326388	0.000131424	0.000128052	3.3942E-05	3.16185E-05	0.003744274	0.00269193	0.001814976	0.001791932	0.001271419	0.000403897	0.000578607	0.00055653	5.68885E-05	5.29288E-05	5.68885E-05	5.29288E-05	0.000578607	0.00055653
3839003774065	383900	3774065	0.000265861	0.000107052	0.000104306	2.76477E-05	2.57551E-05	0.003001238	0.002157727	0.001454802	0.00143633	0.001019111	0.000323745	0.000463785	0.000446089	4.55992E-05	4.24253E-05	4.55992E-05	4.24253E-05	0.000463785	0.000446089
3839103774065	383910	3774065	0.000223654	9.00569E-05	8.77463E-05	2.32584E-05	2.16663E-05	0.002485465	0.001786915	0.001204789	0.001189492	0.000843973	0.000268109	0.000384082	0.000369427	3.77628E-05	3.51343E-05	3.77628E-05	3.51343E-05	0.000384082	0.000369427
3829703774075	382970	3774075	1.56475E-05	6.30066E-06	6.13901E-06	1.62723E-06	1.51584E-06	5.71141E-05	4.10619E-05	2.76851E-05	2.73336E-05	1.93939E-05	6.16093E-06	8.82591E-06	8.48915E-06	8.67761E-07	8.0736E-07	8.67761E-07	8.0736E-07	8.82591E-06	8.48915E-06
3829803774075	382980	3774075	1.60513E-05	6.46326E-06	6.29743E-06	1.66923E-06	1.55496E-06	5.77288E-05	4.15039E-05	2.79831E-05	2.76278E-05	1.96026E-05	6.22724E-06	8.9209E-06	8.58052E-06	8.771E-07	8.1605E-07	8.771E-07	8.1605E-07	8.9209E-06	8.58052E-06
3829903774075	382990	3774075	1.64845E-05	6.63767E-06	6.46736E-06	1.71427E-06	1.59692E-06	5.83791E-05	4.19714E-05	2.82983E-05	2.7939E-05	1.98234E-05	6.29739E-06	9.0214E-06	8.67718E-06	8.86981E-07	8.25243E-07	8.86981E-07	8.25243E-07	9.0214E-06	8.67718E-06
3830003774075	383000	3774075	1.71998E-05	6.92572E-06	6.74803E-06	1.78866E-06	1.66622E-06	5.98936E-05	4.30603E-05	2.90325E-05	2.86638E-05	2.03377E-05	6.46076E-06	9.25544E-06	8.90229E-06	9.09992E-07	8.46651E-07	9.09992E-07	8.46651E-07	9.25544E-06	8.90229E-06
3830103774075	383010	3774075	1.82338E-05	7.34205E-06	7.15368E-06	1.89619E-06	1.76638E-06	6.23524E-05	4.4828E-05	3.02243E-05	2.98406E-05	2.11726E-05	6.726E-06	9.6354E-06	9.26776E-06	9.4735E-07	8.81409E-07	9.4735E-07	8.81409E-07	9.6354E-06	9.26776E-06
3830203774075	383020	3774075	1.94326E-05	7.82477E-06	7.62401E-06	2.02086E-06	1.88252E-06	6.51409E-05	4.68328E-05	3.1576E-05	3.11751E-05	2.21195E-05	7.02679E-06	1.00663E-05	9.68222E-06	9.89716E-07	9.20826E-07	9.89716E-07	9.20826E-07	1.00663E-05	9.68222E-06
3830303774075	383030	3774075	2.04358E-05	8.22873E-06	8.0176E-06	2.12518E-06	1.9797E-06	6.71275E-05	4.82611E-05	3.2539E-05	3.21258E-05	2.27941E-05	7.24109E-06	1.03733E-05	9.9775E-06	1.0199E-06	9.4891E-07	1.0199E-06	9.4891E-07	1.03733E-05	9.9775E-06
3830403774075	383040	3774075	2.15298E-05	8.66925E-06	8.44682E-06	2.23895E-06	2.08568E-06	6.92122E-05	4.97598E-05	3.35495E-05	3.31235E-05	2.35019E-05	7.46596E-06	1.06954E-05	1.02874E-05	1.05157E-06	9.78378E-07	1.05157E-06	9.78378E-07	1.06954E-05	1.02874E-05
3830503774075	383050	3774075	2.28446E-05	9.19867E-06	8.96265E-06	2.37568E-06	2.21305E-06	7.17156E-05	5.15596E-05	3.4763E-05	3.43216E-05	2.4352E-05	7.736E-06	1.10823E-05	1.06594E-05	1.08961E-06	1.01377E-06	1.08961E-06	1.01377E-06	1.10823E-05	1.06594E-05
3830603774075	383060	3774075	2.44948E-05	9.86311E-06	9.61005E-06	2.54728E-06	2.37291E-06	7.48336E-05	5.38013E-05	3.62744E-05	3.58138E-05	2.54108E-05	8.07235E-06	1.15641E-05	1.11229E-05	1.13698E-06	1.05784E-06	1.13698E-06	1.05784E-06	1.15641E-05	1.11229E-05
3830703774075	383070	3774075	2.63684E-05	1.06176E-05	1.03451E-05	2.74213E-06	2.55442E-06	7.81922E-05	5.6216E-05	3.79024E-05	3.74212E-05	2.65512E-05	8.43464E-06	1.20831E-05	1.16221E-05	1.18801E-06	1.10532E-06	1.18801E-06	1.10532E-06	1.20831E-05	1.16221E-05
3830803774075	383080	3774075	2.87046E-05	1.15582E-05	1.12617E-05	2.98508E-06	2.78073E-06	8.22635E-05	5.9143E-05	3.98759E-05	3.93696E-05	2.79337E-05	8.87382E-06	1.27123E-05	1.22272E-05	1.24987E-06	1.16287E-06	1.24987E-06	1.16287E-06	1.27123E-05	1.22272E-05
3830903774075	383090	3774075	3.13845E-05	1.26373E-05	1.23131E-05	3.26377E-06	3.04034E-06	8.67179E-05	6.23455E-05	4.20351E-05	4.15014E-05	2.94462E-05	9.35432E-06	1.34006E-05	1.28893E-05	1.31755E-06	1.22584E-06	1.31755E-06	1.22584E-06	1.34006E-05	1.28893E-05
3831003774075	383100	3774075	3.40043E-05	1.36922E-05	1.33409E-05	3.53621E-06	3.29413E-06	9.06823E-05	6.51957E-05	4.39568E-05	4.33987E-05	3.07924E-05	9.78196E-06	1.40133E-05	1.34786E-05	1.37778E-06	1.28188E-06	1.37778E-06	1.28188E-06	1.40133E-05	1.34786E-05
3831103774075	383110	3774075	3.61392E-05	1.45519E-05	1.41785E-05	3.75823E-06	3.50096E-06	9.33817E-05	6.71364E-05	4.52653E-05	4.46905E-05	3.1709E-05	1.00731E-05	1.44304E-05	1.38798E-05	1.41879E-06	1.32004E-06	1.41879E-06	1.32004E-06	1.44304E-05	1.38798E-05
3831203774075	383120	3774075	3.84502E-05	1.54825E-05	1.50852E-05	3.99856E-06	3.72483E-06	9.61612E-05	6.91347E-05	4.66126E-05	4.60208E-05	3.26528E-05	1.0373E-05	1.48599E-05	1.42929E-05	1.46102E-06	1.35933E-06	1.46102E-06	1.35933E-06	1.48599E-05	1.42929E-05
3831303774075	383130	3774075	4.10896E-05	1.65452E-05	1.61207E-05	4.27303E-06	3.98052E-06	9.92793E-05	7.13764E-05	4.8124E-05	4.7513E-05	3.37116E-05	1.07093E-05	1.53418E-05	1.47564E-05	1.5084E-06	1.4034E-06	1.5084E-06	1.4034E-06	1.53418E-05	1.47564E-05
3831403774075	383140	3774075	4.39902E-05	1.77132E-05	1.72587E-05	4.57468E-06	4.26152E-06	0.000102959	7.40216E-05	4.99075E-05	4.92738E-05	3.4961E-05	1.11062E-05	1.59103E-05	1.53033E-05	1.5643E-06	1.45541E-06	1.5643E-06	1.45541E-06	1.59103E-05	1.53033E-05
3831503774075	383150	3774075	4.70334E-05	1.89386E-05	1.84526E-05	4.89115E-06	4.55632E-06	0.000106353	7.64619E-05	5.15528E-05	5.08983E-05	3.61135E-05	1.14723E-05	1.64348E-05	1.58078E-05	1.61587E-06	1.5034E-06	1.61587E-06	1.5034E-06	1.64348E-05	1.58078E-05
3831603774075	383160	3774075	5.00137E-05	2.01386E-05	1.96219E-05	5.20108E-06	4.84503E-06	0.00010923	7.85307E-05	5.29477E-05	5.22754E-05	3.70906E-05	1.17827E-05	1.68795E-05	1.62355E-05	1.65959E-06	1.54407E-06	1.65959E-06	1.54407E-06	1.68795E-05	1.62355E-05
3831703774075	383170	3774075	5.32137E-05	2.14238E-05	2.08753E-05	5.53586E-06	5.15933E-06	0.000116243	8.35966E-05	5.63944E-05	5.56729E-05	3.94862E-05	1.25433E-05	1.79698E-05	1.72922E-05	1.76647E-06	1.64407E-06	1.76647E-06	1.64407E-06	1.79698E-05	1.72922E-05
3831803774075	383180	3774075	5.66137E-05	2.28013E-05	2.22178E-05	5.89115E-06	5.49115E-06	0.000123744	8.89915E-05	6.00411E-05	5.92705E-05	4.20328E-05	1.33538E-05	1.91298E-05	1.84122E-05	1.88045E-06	1.75107E-06	1.88045E-06	1.75107E-06	1.91298E-05	1.84122E-05
3831903774075	383190	3774075	6.02571E-05	2.42705E-05	2.36496E-05	6.26938E-06	5.84615E-06	0.000131744	9.47415E-05	6.39215E-05	6.31107E-05	4.47328E-05	1.42154E-05	2.03638E-05	1.95988E-05	2.00169E-06	1.86407E-06	2.00169E-06	1.86407E-06	2.03638E-05	1.95988E-05
3832003774075	383200	3774075	6.41008E-05	2.58205E-05	2.51594E-05	6.67153E-06	6.22307E-06	0.000140244	0.000100826	6.80411E-05	6.71609E-05	4.76128E-05	1.51308E-05	2.16744E-05	2.08617E-05	2.13042E-06	1.98407E-06	2.13042E-06	1.98407E-06	2.16744E-05	2.08617E-05
3832103774075	383210	3774075	6.82008E-05	2.74813E-05	2.67778E-05	7.09884E-06	6.62307E-06	0.000149244	0.000107326	7.24013E-05	7.14512E-05	5.06728E-05	1.61008E-05	2.30685E-05	2.22051E-05	2.26757E-06	2.11207E-06	2.26757E-06	2.11207E-06	2.30685E-05	2.22051E-05
3832203774075	383220	3774075	7.25758E-05	2.92413E-05	2.84959E-05	7.55615E-06	7.04615E-06	0.000158744	0.000114226	7.70413E-05	7.60314E-05	5.39128E-05	1.71308E-05	2.45471E-05	2.36185E-05	2.41301E-06	2.24807E-06	2.41301E-06	2.24807E-06	2.45471E-05	2.36185E-05
3832303774075	383230	3774075	7.72201E-05	3.11213E-05	3.03341E-05	8.04346E-06	7.50307E-06	0.000168744	0.000121526	8.19813E-05	8.09117E-05	5.73928E-05	1.82308E-05	2.61234E-05	2.51318E-05	2.56844E-06	2.39307E-06	2.56844E-06	2.39307E-06	2.61234E-05	2.51318E-05
3832403774075	383240	3774075	8.21644E-05	3.31213E-05	3.22723E-05	8.55615E-06	7.98307E-06	0.000179744	0.000129326	8.72813E-05	8.61119E-05	6.10928E-05	1.94008E-05	2.78097E-05	2.67451E-05	2.73346E-06	2.54807E-06	2.73346E-06	2.54807E-06	2.78097E-05	2.67451E-05
3832503774075	383250	3774075	8.74287E-05	3.52413E-05	3.43306E-05	9.10884E-06	8.49807E-06	0.000191244	0.000137626	9.28813E-05	9.16522E-05	6.49928E-05	2.06408E-05	2.95961E-05	2.84584E-05	2.90847E-06	2.71107E-06	2.90847E-06	2.71107E-06	2.95961E-05	2.84584E-05
3832603774075	383260	3774075	9.30131E-05	3.74813E-05	3.65088E-05	9.69153E-06	9.04307E-06	0.000203244	0.000146426	9.88813E-05	9.75726E-05	6.91728E-05	2.19708E-05	3.14815E-05	3.02717E-05	3.09348E-06	2.88407E-06	3.09348E-06	2.88407E-06	3.14815E-05	3.02717E-05
3832703774075	383270	3774075	9.89175E-05	3.98613E-05	3.88269E-05	1.03142E-05	9.61807E-06	0.000216244	0.000155826	0.000105281	0.000103893	7.36128E-05	2.33908E-05	3.35069E-05	3.22184E-05	3.29349E-06	3.06907E-06	3.29349E-06	3.06907E-06	3.35069E-05	3.22184E-05
3832803774075	383280	3774075	0.000105218	4.24013E-05	4.13051E-05	1.09742E-05	1.02331E-05	0.000229744	0.000165826	0.000112081	0.000110543	7.83528E-05	2.48908E-05	3.56923E-05	3.43051E-05	3.50851E-06	3.26707E-06	3.50851E-06	3.26707E-06	3.56923E-05	3.43051E-05
3832903774075	383290	3774075	0.000111855	4.51213E-05	4.39833E-05	1.16742E-05	1.08855E-05	0.000243744	0.000175826	0.000119281	0.000117643	8.33928E-05	2.64908E-05	3.79977E-05	3.65317E-05	3.73352E-06	3.47707E-06	3.73352E-06	3.47707E-06	3.79977E-05	3.65317E-05
3833003774075	383300	3774075	0.000118493	4.78413E-05	4.66614E-05	1.23742E-05	1.15379E-05	0.000257744	0.000185826	0.000126481	0.000124743	8.84328E-05	2.80908E-05	4.03031E-05	3.87584E-05	3.95852E-06	3.68507E-06	3.95852E-06	3.68507E-06	4.03031E-05	3.87584E-05
3833103774075	383310	3774075	0.000125131	5.05613E-05	4.93396E-05	1.30742E-05	1.21903E-05	0.000271744	0.000195826	0.000133681	0.000131843	9.34728E-05	2.96908E-05	4.26085E-05	4.09851E-05	4.18352E-06	3.89307E-06	4.18352E-06	3.89307E-06	4.26085E-05	4.09851E-05
3833203774075	383320	3774075	0.000131768	5.32813E-05	5.20178E-05	1.37742E-05	1.28427E-05	0.000285744	0.000205826	0.000140881	0.000138943	9.85128E-05	3.12908E-05	4.49139E-05	4.32118E-05	4.40852E-06	4.10107E-06	4.40852E-06	4.10107E-06	4.49139E-05	4.32118E-05
3833303774075	383330	3774075	0.000138406	5.60013E-05	5.46961E-05	1.44742E-05	1.34951E-05	0.000299744	0.000215826	0.000148081	0.000146043	0.000103528	3.28908E-05	4.72193E-05	4.54385E-05	4.63352E-06	4.30907E-06	4.63352E-06	4.30907E-06	4.72193E-05	4.54385E-05
3833403774075	383340	3774075	0.000145043	5.87213E-05	5.73743E-05	1.51742E-05	1.41475E-05	0.000313744	0.000225826	0.000155281	0.000153143	0.000108528	3.44908E-05	4.95247E-05	4.76652E-05	4.85852E-06	4.51707E-06	4.85852E-06	4.51707E-06	4.95247E-05	4.76652E-05
3833503774075	383350	3774075	0.000151681	6.14413E-05	6.00526E-05	1.58742E-05	1.47999E-05	0.000327744	0.000235826	0.000162481	0.000160243	0.000113528	3.60908E-05	5.18301E-05	4.98919E-05	5.08352E-06	4.72507E-06	5.08352E-06	4.72507E-06	5.18301E-05	4.98919E-05
3833603774075	383360	3774075	0.000158318	6.41613E-05	6.27308E-05	1.65742E-05	1.54523E-05	0.000341744	0.000245826	0.000169681	0.000167343	0.000118528	3.76908E-05	5.41355E-05	5.21186E-05	5.30852E-06	4.93307E-06	5.30852E-06	4.93307E-06	5.41355E-05	5.21186E-05
3833703774075	383370	3774075	0.000164954	6.68813E-05	6.54091E-05	1.72742E-05	1.61047E-05	0.000355744	0.000255826	0.000176881	0.000174443	0.000123528	3.92908E-05	5.64409E-05	5.43453E-05	5.53352E-06	5.14107E-06	5.53352E-06	5.14107E-06	5.64409E-05	5.43453E-05
3833803774075	383380	3774075	0.000171591	6.96013E-05	6.80873E-05	1.79742E-05	1.67571E-05	0.000369744	0.000265826	0.000184081	0.000181543	0.000128528	4.08908E-05	5.87463E-05	5.65721E-05	5.75852E-06	5.34907E-06	5.75852E-06	5.34907E-06	5.87463E-05	5.65721E-05
3833903774075	383390	3774075	0.000178227	7.23213E-05	7.07656E-05	1.86742E-05	1.74095E-05	0.000383744	0.000275826	0.000191281	0.000188643	0.000133528	4.24908E-05	6.10517E-05	5.87989E-05	5.98352E-06	5.55707E-06	5.98352E-06	5.55707E-06	6.10517E-05	5.87989E-05
3834003774085	383400	3774085	0.000184864	7.50413E-05	7.34438E-05	1.93742E-05	1.80619E-05	0.000397744	0.000285826	0.000198481	0.000195743	0.000138528	4.40908E-05	6.33571E-05	6.10257E-05	6.20852E-06	5.76507E-06	6.20852E-06	5.76507E-06	6.33571E-05	6.10257E-05
3834103774085	383410	3774085	0.000191501	7.77613E-05	7.61221E-05	2.00742E-05	1.87143E-05	0.000411744	0.000295826	0.000205681	0.000202843	0.000143528	4.56908E-05	6.56625E-05	6.32525E-05	6.43352E-06	5.97307E-06	6.43352E-06	5.97307E-06	6.56625E-05	6.32525E-05
3834203774085	383420	3774085	0.000198137	8.04813E-05	7.88003E-05	2.07742E-05	1.93667E-05	0.000425744	0.000305826	0.000212881	0.000209943	0.000148528	4.72908E-05	6.79679E-05	6.54793E-05	6.65852E-06	6.18107E-06	6.65852E-06	6.18107E-06	6.79679E-05	6.54793E-05
3834303774085	383430	3774085	0.000204774	8.32013E-05	8.14786E-05	2.14742E-05	2.00191E-05	0.000439744	0.000315826	0.000220081	0.000217043	0.000153528	4.88908E-05	7.02733E-05	6.77061E-05	6.88352E-06	6.38907E-06	6.88352E-06	6.38907E-06	7.02733E-05	6.77061E-05
3834403774085	383440	3774085	0.000211411	8.59213E-05	8.41568E-05	2.21742E-05	2.06715E-05	0.000453744	0.000325826	0.000227281	0.000224143	0.000158528	5.04908E-05	7.25787E-05	6.99329E-05	7.10852E-06	6.59707E-06	7.10852E-06	6.59707E-06	7.25787E-05	6.99329E-05
3834503774085	383450	3774085	0.000218047	8.86413E-05	8.68351E-05	2.28742E-05	2.13239E-05	0.000467744	0.000335826	0.000234481	0.000231243	0.000163528	5.20908E-05	7.48841E-05	7.21597E-05	7.33352E-06	6.80507E-06	7.33352E-06	6.80507E-06	7.48841E-05	7.21597E-05
3834603774085	383460	3774085	0.000224684	9.13613E-05	8.95133E-05	2.35742E-05	2.19763E-05	0.000481744	0.000345826	0.000241681	0.000238343	0.000168528	5.36908E-05	7.71895E-05	7.43865E-05	7.55852E-06	7.01307E-06	7.55852E-06	7.01307E-06	7.71895E-05	7.43865E-05
3834703774085	383470	3774085	0.000231321	9.40813E-05	9.21916E-05	2.42742E-05	2.26287E-05	0.000495744	0.000355826	0.000248881	0.000245443	0.000173528	5.52908E-05	7.94949E-05	7.66133E-05	7.78352E-06	7.22107E-06	7.78352E-06	7.22107E-06	7.94949E-05	7.66133E-05
3834803774085	383480	3774085	0.000237957	9.68013E-05	9.48698E-05	2.49742E-05	2.32811E-05	0.000509744	0.000365826	0.000256081	0.000252543	0.000178528	5.68908E-05	8.18003E-05	7.88401E-05	8.00852E-06	7.42907E-06	8.00852E-06	7.42907E-06	8.18003E-05	7.88401E-05
3834903774085	383490	3774085	0.000244594	9.95213E-05	9.75481E-05	2.56742E-05	2.39335E-05	0.000523744	0.000375826	0.000263281	0.000259643	0.000183528	5.84908E-05	8.41057E-05	8.10669E-05	8.23352E-06	7.63707E-06	8.23352E-06	7.63707E-06	8.41057E-05	8.10669E-05
3835003774085	383500	3774085	0.000251231	1.02241E-04	1.00226E-04	2.63742E-05	2.45859E-05	0.000537744	0.000385826	0.000270481	0.000266743	0.000188528	6.00908E-05	8.64111E-05	8.32937E-05	8.45852E-06	7.84507E-06	8.45852E-06	7.84507E-06	8.64111E-05	8.32937E-05
3835103774085	383510	3774085	0.000257867	1.04961E-04	1.02903E-04	2.70742E-05	2.52383E-05	0.000551744	0.000395826	0.000277681	0.000273843	0.000193528	6.16908E-05	8.87165E-05	8.55205E-05	8.68352E-06	8.05307E-06	8.68352E-06	8.05307E-06	8.87165E-05	8.55205E-05
3835203774085	383520	3774085	0.000264504	1.07681E-04	1.05581E-04	2.77742E-05	2.58907E-05	0.000565744	0.000405826	0.000284881	0.000280943	0.000198528	6.32908E-05	9.10219E-05	8.77473E-05	8.90852E-06	8.26107E-06	8.90852E-06	8.26107E-06	9.10219E-05	8.77473E-05
3835303774085	383530	3774085	0.000271141	1.10401E-04	1.08258E-04	2.84742E-05	2.65431E-05	0.000579744	0.000415826	0.000292081	0.000288043	0.000203528	6.48908E-05	9.33273E-05	8.99741E-05	9.13352E-06	8.46907E-06	9.13352E-06	8.46907E-06	9.33273E-05	8.99741E-05
3835403774085	383540	3774085	0.000277777	1.13121E-04	1.10936E-04	2.91742E-05	2.71955E-05	0.000593744	0.000425826	0.000299281	0.000295143	0.000208528	6.64908E-05	9.56327E-05	9.22009E-05	9.35852E-06	8.67707E-06	9.35852E-06	8.67707E-06	9.56327E-05	9.22009E-05
3835503774085	383550	3774085	0.000284414	1.15841E-04	1.13613E-04	2.98742E-05	2.78479E-05	0.000607744	0.000435826	0.000306481	0.000302243	0.000213528	6.80908E-05	9.79381E-05	9.44277E-05	9.58352E-06	8.88507E-06	9.58352E-06	8.88507E-06	9.79381E-05	9.44277E-05
3835603774085	383560	3774085	0.000291051	1.18561E-04	1.16291E-04	3.05742E-05	2.85003E-05	0.000621744	0.000445826	0.000313681	0.000309343	0.000218528	6.96908E-05	1.00244E-04	9.66545E-05	9.80852E-06	9.09307E-06	9.80852E-06	9.09307E-06	1.00244E-04	9.66545E-05
3835703774085	383570	3774085	0.000297687	1.21281E-04	1.18968E-04	3.12742E-05	2.91527E-05	0.000635744	0.000455826	0.000320881	0.000316443	0.000223528	7.12908E-05	1.02551E-04	9.88813E-05	1.00335E-05	9.30107E-06	1.00335E-05	9.30107E-06	1.02551E-04	9.88813E-05
3835803774085	383580	3774085	0.000304324	1.24001E-04	1.21646E-04	3.19742E-05	2.98051E-05	0.000649744	0.000465826	0.000328081	0.000323543	0.000228528	7.28908E-05	1.04857E-04	1.01108E-04	1.02585E-05	9.50907E-06	1.02585E-05	9.50907E-06	1.04857E-04	1.01108E-04
3835903774085	383590	3774085	0.000310961	1.26721E-04	1.24323E-04	3.26742E-05	3.04575E-05	0.000663744	0.000475826	0.000335281	0.000330643	0.000233528	7.44908E-05	1.07164E-04	1.03336E-04	1.04835E-05	9.71707E-06	1.04835E-05	9.71707E-06	1.07164E-04	1.03336E-04
3836003774085	383600	3774085	0.000317597	1.29441E-04	1.27001E-04	3.33742E-05	3.11099E-05	0.000677744	0.000485826	0.000342481	0.000337743	0.000238528	7.60908E-05	1.09471E-04	1.05563E-04	1.07085E-05	9.92507E-06	1.07085E-05	9.92507E-06	1.09471E-04	1.05563E-04
3836103774085	383610	3774085	0.000324234	1.32161E-04	1.29678E-04	3.40742E-05	3.17623E-05	0.000691744	0.000495826	0.000349681	0.000344843	0.000243528	7.76908E-05	1.11778E-04	1.07791E-04	1.09335E-05	1.01331E-05	1.09335E-05	1.01331E-05	1.11778E-04	1.07791E-04
3836203774085	383620	3774085	0.000330871	1.34881E-04	1.32356E-04	3.47742E-05	3.24147E-05	0.000705744	0.000505826	0.000356881	0.000351943	0.000248528	7.92908E-05	1.14085E-04	1.10018E-04	1.11585E-05	1.03155E-05	1.11585E-05	1.03155E-05	1.14085E-04	1.10018E-04
3836303774085	383630	3774085	0.000337508	1.37601E-04	1.35033E-04	3.54742E-05	3.30671E-05	0.000719744	0.000515826	0.000364081	0.000359043	0.000253528	8.08908E-05	1.16392E-04	1.12246E-04	1.13835E-05	1.04979E-05	1.13835E-05	1.04979E-05	1.16392E-04	1.12246E-04
3836403774085	383640	3774085	0.000344145	1.40321E-04	1.37711E-04	3.61742E-05	3.37195E-05	0.000733744	0.000525826	0.000371281	0.000366143	0.000258528	8.24908E-05	1.18699E-04	1.14473E-04	1.16085E-05	1.06803E-05	1.16085E-05	1.06803E-05	1.18699E-04	1.14473E-04
3836503774085	383650	3774085	0.000350782	1.43041E-04	1.40388E-04	3.68742E-05	3.43719E-05	0.000747744	0.000535826	0.000378481	0.000373243	0.000263528	8.40908E-05	1.21006E-04	1.16701E-04	1.18335E-05	1.08627E-05	1.18335E-05	1.08627E-05	1.21006E-04	1.16701E-04
3836603774085	383660	3774085	0.000357419	1.45761E-04	1.43066E-04	3.75742E-05	3.50243E-05	0.000761744	0.000545826	0.000385681	0.000380343	0.000268528	8.56908E-05	1.23313E-04	1.18928E-04	1.20585E-05	1.10451E-05	1.20585E-05	1.10451E-05	1.23313E-04	1.18928E-04
3836703774085	383670	3774085	0.000364056	1.48481E-04	1.45743E-04	3.82742E-05	3.56767E-05	0.000775744	0.000555826	0.000392881	0.000387443	0.000273528	8.72908E-05	1.25621E-04	1.21156E-04	1.22835E-05	1.12275E-05	1.22835E-05	1.12275E-05	1.25621E-04	1.21156E-04
3836803774085	383680

			MDemolition	MSite Grubbing / Prep	MMass Grading / Excavation	MMass Grading / Excavation	MDrainage / Utilities Trenching	MFoundations / Concrete Pads	MBuilding / Structure Construction	MAsphalt Paving	MLandscaping or Other Finishing	MWaterside Construction (Piles)	RSSWDemolition	RSSWPlacing Base	RSSWForm	Child Risk				
Unique Identifier	X (UTM)	Y (UTM)	2027	2027	2027	2028	2028	2028	2028	2028	2028	2028	2029	2029	2029	3rd Trimester	0<2	2<16	Total	per million
3838603774065	383860	3774065	0.001186819	0.003643329	0.004284257	0.004227211	0.000898561	0.001168571	0.000860132	8.85307E-05	0.001037193	8.85307E-05	0.005683684	0.008247148	0.004888742	1.07036E-07	1.5706E-06	3.6491E-07	2.04256E-06	2.04255628
3838703774065	383870	3774065	0.001052879	0.003232157	0.003800752	0.003750144	0.000797153	0.00103669	0.000763061	7.85395E-05	0.000920139	7.85395E-05	0.005013938	0.007275332	0.004312669	9.50636E-08	1.3949E-06	3.2373E-07	1.81367E-06	1.81367026
3838803774065	383880	3774065	0.000745004	0.002287033	0.002689363	0.002653554	0.000564055	0.000733549	0.000539932	5.55735E-05	0.000651079	5.55735E-05	0.00349194	0.00506688	0.003003544	6.75882E-08	9.9147E-07	2.2911E-07	1.28816E-06	1.28816475
3838903774065	383890	3774065	0.000569275	0.001747577	0.002055007	0.002027644	0.000431008	0.000560522	0.000412575	4.24651E-05	0.000497505	4.24651E-05	0.002624447	0.003808129	0.002257382	5.18939E-08	7.6105E-07	1.7509E-07	9.88037E-07	0.98803748
3839003774065	383900	3774065	0.000457661	0.001404942	0.001652097	0.001630098	0.000346503	0.000450625	0.000331684	3.41392E-05	0.000399963	3.41392E-05	0.002074877	0.003010692	0.001784677	4.19156E-08	6.1457E-07	1.4077E-07	7.97257E-07	0.79725674
3839103774065	383910	3774065	0.000380166	0.001167045	0.00137235	0.001354077	0.00028783	0.000374321	0.000275521	2.83585E-05	0.000332238	2.83585E-05	0.001694818	0.002459218	0.001457775	3.49797E-08	5.1275E-07	1.1694E-07	6.64673E-07	0.66467302
3829703774075	382970	3774075	1.16112E-05	3.56444E-05	4.19149E-05	4.13568E-05	8.79103E-06	1.14327E-05	8.41506E-06	8.66137E-07	1.01473E-05	8.66137E-07	1.8176E-05	2.63738E-05	1.56339E-05	2.47876E-09	3.1418E-08	5.1791E-09	3.90758E-08	0.03907578
3829803774075	382980	3774075	1.17219E-05	3.59842E-05	4.23144E-05	4.1751E-05	8.87484E-06	1.15416E-05	8.49528E-06	8.74393E-07	1.02441E-05	8.74393E-07	1.841E-05	2.67133E-05	1.58351E-05	2.55995E-09	3.2346E-08	5.3097E-09	4.02161E-08	0.0402161
3829903774075	382990	3774075	1.18398E-05	3.63462E-05	4.27402E-05	4.21711E-05	8.96413E-06	1.16578E-05	8.58076E-06	8.83191E-07	1.03471E-05	8.83191E-07	1.86595E-05	2.70754E-05	1.60497E-05	2.64796E-09	3.3352E-08	5.4509E-09	4.14504E-08	0.04145044
3830003774075	383000	3774075	1.2132E-05	3.7243E-05	4.37948E-05	4.32116E-05	9.18532E-06	1.19454E-05	8.79249E-06	9.04983E-07	1.06025E-05	9.04983E-07	1.91492E-05	2.7786E-05	1.6471E-05	2.78732E-09	3.4984E-08	5.6901E-09	4.34612E-08	0.04346115
3830103774075	383010	3774075	1.26128E-05	3.87192E-05	4.55306E-05	4.49243E-05	9.54938E-06	1.24189E-05	9.14098E-06	9.40853E-07	1.10227E-05	9.40853E-07	1.99041E-05	2.88813E-05	1.71202E-05	2.98599E-09	3.7334E-08	6.0412E-09	4.6361E-08	0.04636095
3830203774075	383020	3774075	1.31572E-05	4.03903E-05	4.74956E-05	4.68632E-05	9.96152E-06	1.29549E-05	9.53549E-06	9.81459E-07	1.14984E-05	9.81459E-07	2.07681E-05	3.0135E-05	1.78634E-05	3.21729E-09	4.0063E-08	6.4484E-09	4.97287E-08	0.0497287
3830303774075	383030	3774075	1.35382E-05	4.156E-05	4.88712E-05	4.82205E-05	1.025E-05	1.33301E-05	9.81166E-06	1.00988E-06	1.18314E-05	1.00988E-06	2.14138E-05	3.10719E-05	1.84188E-05	3.42257E-09	4.2446E-08	6.7955E-09	5.2664E-08	0.05266396
3830403774075	383040	3774075	1.39374E-05	4.27855E-05	5.03122E-05	4.96423E-05	1.05523E-05	1.37231E-05	1.0101E-05	1.03966E-06	1.21803E-05	1.03966E-06	2.2097E-05	3.20632E-05	1.90064E-05	3.65226E-09	4.5101E-08	7.1808E-09	5.59336E-08	0.05593362
3830503774075	383050	3774075	1.44201E-05	4.42672E-05	5.20546E-05	5.13615E-05	1.09177E-05	1.41984E-05	1.04508E-05	1.07567E-06	1.26021E-05	1.07567E-06	2.2908E-05	3.324E-05	1.9704E-05	3.93203E-09	4.8331E-08	7.6504E-09	5.99135E-08	0.05991351
3830603774075	383060	3774075	1.50243E-05	4.61221E-05	5.42358E-05	5.35137E-05	1.13752E-05	1.47933E-05	1.08887E-05	1.12074E-06	1.31302E-05	1.12074E-06	2.39093E-05	3.46928E-05	2.05652E-05	4.28778E-09	5.2434E-08	8.2472E-09	6.49689E-08	0.06496887
3830703774075	383070	3774075	1.56776E-05	4.81274E-05	5.65939E-05	5.58403E-05	1.18697E-05	1.54365E-05	1.13621E-05	1.16947E-06	1.3701E-05	1.16947E-06	2.49823E-05	3.62498E-05	2.14882E-05	4.70752E-09	5.7248E-08	8.945E-09	7.09007E-08	0.07090068
3830803774075	383080	3774075	1.64778E-05	5.05839E-05	5.94825E-05	5.86905E-05	1.24756E-05	1.62244E-05	1.19421E-05	1.22916E-06	1.44004E-05	1.22916E-06	2.6255E-05	3.80965E-05	2.25828E-05	5.25149E-09	6.3465E-08	9.8459E-09	7.85629E-08	0.07856287
3830903774075	383090	3774075	1.73669E-05	5.33134E-05	6.26922E-05	6.18574E-05	1.31488E-05	1.70999E-05	1.25864E-05	1.29548E-06	1.51774E-05	1.29548E-06	2.76118E-05	4.00654E-05	2.37499E-05	5.92277E-09	7.1093E-08	1.0952E-08	8.79673E-08	0.0879673
3831003774075	383100	3774075	1.81671E-05	5.57699E-05	6.55808E-05	6.47076E-05	1.37546E-05	1.78878E-05	1.31664E-05	1.35517E-06	1.58767E-05	1.35517E-06	2.88564E-05	4.18713E-05	2.48205E-05	6.66045E-09	7.9398E-08	1.2152E-08	9.82111E-08	0.09821106
3831103774075	383110	3774075	1.86842E-05	5.73574E-05	6.74476E-05	6.65495E-05	1.41462E-05	1.8397E-05	1.35412E-05	1.39375E-06	1.63287E-05	1.39375E-06	2.9761E-05	4.31839E-05	2.55985E-05	7.35802E-09	8.7157E-08	1.3259E-08	1.07774E-07	0.10777405
3831203774075	383120	3774075	1.92159E-05	5.89895E-05	6.93668E-05	6.84432E-05	1.45487E-05	1.89204E-05	1.39265E-05	1.43341E-06	1.67933E-05	1.43341E-06	3.06999E-05	4.45462E-05	2.64061E-05	8.20281E-09	9.6509E-08	1.4591E-08	1.19303E-07	0.11930318
3831303774075	383130	3774075	1.9822E-05	6.085E-05	7.15546E-05	7.06018E-05	1.50075E-05	1.95172E-05	1.43657E-05	1.47862E-06	1.73229E-05	1.47862E-06	3.17574E-05	4.60806E-05	2.73157E-05	9.30361E-09	1.0865E-07	1.6319E-08	1.34277E-07	0.13427738
3831403774075	383140	3774075	2.05278E-05	6.30168E-05	7.41026E-05	7.31159E-05	1.5542E-05	2.02122E-05	1.48773E-05	1.53127E-06	1.79398E-05	1.53127E-06	3.28741E-05	4.7701E-05	2.82762E-05	1.07444E-08	1.245E-07	1.8572E-08	1.53821E-07	0.15382111
3831503774075	383150	3774075	2.12083E-05	6.51057E-05	7.6559E-05	7.55396E-05	1.60571E-05	2.08822E-05	1.53704E-05	1.58203E-06	1.85345E-05	1.58203E-06	3.40313E-05	4.93802E-05	2.92716E-05	1.26803E-08	1.4569E-07	2.1552E-08	1.7992E-07	0.17992008
3831603774075	383160	3774075	2.18198E-05	6.69829E-05	7.87664E-05	7.77176E-05	1.65201E-05	2.14843E-05	1.58136E-05	1.62764E-06	1.90689E-05	1.62764E-06	3.50981E-05	5.09281E-05	3.01891E-05	1.53859E-08	1.7516E-07	2.566E-08	2.16204E-07	0.21620435
3831703774075	383170	3774075	0.000168325	0.000516729	0.000607631	0.00059954	0.000127442	0.000165737	0.000121991	1.25562E-05	0.000147104	1.25562E-05	0.000561563	0.000814841	0.000483021	1.69693E-08	2.4663E-07	5.3328E-08	3.1693E-07	0.31692997
3831803774075	383180	3774075	0.000187859	0.000576693	0.000678144	0.000669115	0.000142231	0.00018497	0.000136148	1.40133E-05	0.000164175	1.40133E-05	0.000647905	0.000940124	0.000557286	1.86819E-08	2.7191E-07	5.92E-08	3.49797E-07	0.34979665
3831903774075	383190	3774075	0.000207857	0.000638084	0.000750334	0.000740343	0.000157372	0.000204661	0.000150641	1.5505E-05	0.000181651	1.5505E-05	0.000740937	0.001075116	0.000637307	2.04294E-08	2.9769E-07	6.5226E-08	3.83348E-07	0.38334752
3832003774075	383200	3774075	0.00023064	0.000708024	0.000832579	0.000821493	0.000174621	0.000227094	0.000167153	1.72046E-05	0.000201562	1.72046E-05	0.000847327	0.001229489	0.000728816	2.24217E-08	3.2704E-07	7.2114E-08	4.21579E-07	0.42157878
3832103774075	383210	3774075	0.000255216	0.000783469	0.000921295	0.000909028	0.000193228	0.000251292	0.000184964	1.90378E-05	0.00022304	1.90378E-05	0.000966945	0.001403057	0.000831704	2.45722E-08	3.5871E-07	7.9561E-08	4.62841E-07	0.4628407
3832203774075	383220	3774075	0.000282122	0.000866065	0.001018422	0.001004861	0.000213599	0.000277784	0.000204464	2.10449E-05	0.000246554	2.10449E-05	0.001099804	0.001595839	0.000945981	2.69278E-08	3.9337E-07	8.7731E-08	5.08027E-07	0.5080268
3832303774075	383230	3774075	0.00031106	0.0009549	0.001122885	0.001107933	0.000235509	0.000306277	0.000225437	2.32035E-05	0.000271844	2.32035E-05	0.001245228	0.001806852	0.001071065	2.94661E-08	4.307E-07	9.6533E-08	5.56701E-07	0.55670124
3832403774075	383240	3774075	0.000342671	0.001051941	0.001236996	0.001220525	0.000259442	0.000337402	0.000248346	2.55615E-05	0.000299469	2.55615E-05	0.001402589	0.002035187	0.001206418	3.22445E-08	4.7155E-07	1.0616E-07	6.09961E-07	0.60996097
3832503774075	383250	3774075	0.000376614	0.001156139	0.001359524	0.001341422	0.00028514	0.000370823	0.000272946	2.80935E-05	0.000329133	2.80935E-05	0.001574623	0.002284812	0.00135439	3.52312E-08	5.1546E-07	1.1652E-07	6.67206E-07	0.66720601
3832603774075	383260	3774075	0.000411986	0.001264726	0.001487214	0.001467412	0.000311922	0.000405651	0.000298582	3.07321E-05	0.000360046	3.07321E-05	0.001753261	0.00254402	0.001508043	3.83454E-08	5.6123E-07	1.2731E-07	7.26888E-07	0.72688848
3832703774075	383270	3774075	0.00044486	0.001365643	0.001605885	0.001584502	0.000336811	0.00043802	0.000322407	3.31843E-05	0.000388775	3.31843E-05	0.001919219	0.002784828	0.00165079	4.12347E-08	6.037E-07	1.3734E-07	7.82283E-07	0.78228333
3832803774075	383280	3774075	0.00047713	0.001464706	0.001722374	0.00169944	0.000361243	0.000469793	0.000345794	3.55915E-05	0.000416976	3.55915E-05	0.002086057	0.003026913	0.001794293	4.40718E-08	6.4541E-07	1.472E-07	8.3668E-07	0.83667976
3832703774075	383270	3774075	0.000522059	0.001602632	0.001884564	0.00185947	0.00039526	0.000514032	0.000378356	3.8943E-05	0.000456242	3.8943E-05	0.002312001	0.003354764	0.001988636	4.80454E-08	7.0379E-07	1.6094E-07	9.12776E-07	0.91277615
3832803774075	383280	3774075	0.000575495	0.001766672	0.002077461	0.002049799	0.000435717	0.000566647	0.000417083	4.29291E-05	0.000502941	4.29291E-05	0.00258005	0.003743709	0.002219195	5.27807E-08	7.7335E-07	1.773E-07	1.00343E-06	1.00343232
3832903774075	383290	3774075	0.000634406	0.001947517	0.002290121	0.002259627	0.00048032	0.000624652	0.000459778	4.73235E-05	0.000554425	4.73235E-05	0.002876871	0.004174402	0.002474501	5.8002E-08	8.5006E-07	1.9535E-07	1.10341E-06	1.10341049
3833003774075	383300	3774075	0.000719756	0.002209527	0.002598223	0.002563627	0.00054494	0.000708689	0.000521634	5.36902E-05	0.000629014	5.36902E-05	0.003307213	0.004798837	0.002844654	6.55782E-08	9.6134E-07	2.2153E-07	1.24844E-06	1.24844385
3833103774075	383310	3774075	0.000838205	0.002573146	0.003025809	0.002985519	0.000634619	0.000825317	0.000607478	6.25259E-05	0.00073253	6.25259E-05	0.00390399	0.005664774	0.003357963	7.61037E-08	1.1159E-06	2.579E-07	1.44994E-06	1.44993593
3833203774075	383320	3774075	0.001024747	0.003145795	0.003699197	0.003649942	0.000775853	0.00100899	0.000742672	7.64409E-05	0.000895554	7.64409E-05	0.004839358	0.007022013	0.004162507	9.26976E-08	1.3597E-06	3.152E-07	1.76757E-06	1.76756546
3833303774075	383330	3774075	0.001392815	0.004275703	0.005027877	0.00496093	0.001054524	0.0013714	0.001009425	0.000103897	0.001217219	0.000103897	0.006667856	0.009675203	0.005735264	1.25472E-07	1.841E-06	4.2829E-07	2.39479E-06	2.39478702
3838403774075	383840	3774075	0.000984428	0.003022023	0.003553652	0.003506334	0.000745327	0.000969291	0.000713451	7.34333E-05	0.000860318	7.34333E-05	0.004671251	0.006778086	0.004017912	8.9035E-08	1.306E-06	3.028E-07	1.69787E-06	1.69787141
3838603774075	383860	3774075	0.000835941	0.002566194	0.003017634	0.002977454	0.000632905	0.000823088	0.000605837	6.2357E-05	0.000730551	6.2357E-05	0.003945579	0.005725121	0.003393735	7.57333E-08	1.1109E-06	2.5714E-07	1.44374E-06	1.44373519
3838703774075	383870	3774075	0.001064051	0.003266453	0.003841082	0.003789937	0.000805611	0.001047691	0.000771157	7.93728E-05	0.000929903	7.93728E-05	0.005066965	0.007352276	0.00435828	9.60351E-08	1.4091E-06	3.2722E-07	1.8323E-06	1.83230436
3838803774075	383880	3774075	0.000757905	0.002326637	0.002735935	0.002699506	0.000573823	0.000746252	0.000549282	5.65359E-05	0.000662354	5.65359E-05	0.003559126	0.005164368	0.003061333	6.87161E-08	1.0079E-06	2.3312E-07	1.30978E-06	1.30977556
3838903774075	383890	3774075	0.000581032	0.001783667	0.002097446	0.002069518	0.000439909	0.000572098	0.000421095	4.3342E-05	0.000507779	4.3342E-05	0.002688548	0.003901141	0.002312518	5.29211E-08	7.7604E-07	1.7875E-07	1.00771E-06	1.00771448
3839003774075	383900	3774075	0.000468139	0.001437105	0.001689917	0.001667416	0.000354436	0.000460941	0.000339277	3.49208E-05	0.000409119	3.49208E-05	0.002134134	0.003096675	0.001835646	4.28304E-08	6.2791E-07	1.4404E-07	8.14776E-07	0.81477627
3839103774075	383910	3774075	0.000389382	0.001195337	0.001405618	0.001386902	0.000294808	0.000383395	0.0002822	2.9046E-05	0.000340292	2.9046E-05	0.00174823	0.002536719	0.001503716	3.57833E-08	5.2446E-07	1.1982E-07	6.80062E-07	0.68006192
3829703774085	382970	3774085	1.15785E-05	3.55441E-05	4.1797E-05	4.12404E-05	8.7663E-06	1.14005E-05	8.39139E-06	8.637E-07	1.01188E-05	8.637E-07	1.83569E-05	2.66363E-05	1.57895E-05	2.48297E-09	3.145E-08	5.1756E-09	3.91089E-08	0.03910887
3829803774085	382980	3774085	1.16693E-05	3.58226E-05	4.21245E-05	4.15636E-05	8.83499E-06	1.14898E-05	8.45715E-06	8.70468E-07	1.01981E-05	8.70468E-07	1.85691E-05	2.69441E-05	1.59719E-05	2.56048E-09	3.233E-08	5.2974E-09	4.01882E-08	0.04018823
3829903774085	382990	3774085	1.17654E-05	3.61178E-05	4.24716E-05	4.19061E-05	8.90781E-06	1.15845E-05	8.52684E-06	8.77642E-07	1.02821E-05	8.77642E-07	1.87968E-05	2.72745E-05	1.61678E-05	2.64483E-09	3.3288E-08	5.4297E-09	4.13625E-08	0.04136252
3830003774085	383000	3774085	1.2034E-05	3.69422E-05	4.34411E-05	4.28626E-05	9.11113E-06	1.18489E-05	8.72147E-06	8.97674E-07	1.05168E-05	8.97674E-07	1.92615E-05	2.79489E-05	1.65675E-05	2.77922E-09	3.4856E-08	5.6577E-09	4.32927E-08	0.04329271
3830103774085	383010	3774085	1.24858E-05	3.83293E-05	4.50721E-05	4.44719E-05	9.45321E-06	1.22938E-05	9.04892E-06	9.31378E-07	1.09117E-05	9.31378E-07	1.99883E-05	2.90035E-05	1.71927E-05	2.97208E-09	3.7131E-08	5.9947E-09	4.60979E-08	0.04609794
3830203774085	383020	3774085	1.29902E-05	3.98778E-05	4.6893E-05	4.62686E-05	9.83513E-06	1.27905E-05	9.41451E-06	9.69006E-07	1.13525E-05	9.69006E-07	2.08118E-05	3.01984E-05	1.7901E-05	3.1953E-09	3.9757E-08	6.3828E-09	4.93354E-08	0.04933539
3830303774085	383030	3774085	1.33949E-05	4.112E-05	4.83537E-05	4.77099E-05	1.01415E-05	1.31889E-05	9.70777E-06	9.99191E-07	1.17061E-05	9.99191E-07	2.15012E-05	3.11987E-05	1.84939E-05	3.4087E-09	4.2237E-08	6.7429E-09	5.23887E-08	0.05238873
3830403774085	383040	3774085	1.38213E-05	4.2429E-05	4.9893E-05	4.92287E-05	1.04643E-05	1.36088E-05	1.00168E-05	1.031E-06	1.20788E-05	1.031E-06	2.22373E-05	3.22668E-05	1.91271E-05	3.64947E-09	4.5023E-08	7.1456E-09	5.58181E-08	0.05581809
3830503774085	383050	3774085	1.43239E-05	4.3972E-05	5.17074E-05	5.10189E-05	1.08449E-05	1.41037E-05	1.03811E-05	1.06849E-06	1.25181E-05	1.06849E-06	2.3092E-05	3.3507E-05	1.98623E-05	3.93981E-09	4.8375E-08	7.6304E-09	5.99456E-08	0.05994562
3830603774085	383060	3774085	1.49354E-05	4.58492E-05	5.39149E-05	5.3197E-05	1.13079E-05	1.47058E-05	1.08243E-05	1.11411E-06	1.30525E-05	1.11411E-06	2.41245E-05	3.50051E-05	2.07503E-05	4.30494E-09	5.2582E-08	8.2382E-09	6.51255E-08	0.06512555
3830703774085	383070	3774085	1.55977E-05	4.78823E-05	5.63057E-05	5.5556E-05	1.18093E-05	1.53579E-05	1.13042E-05	1.16351E-06	1.36313E-05	1.16351E-06	2.52287E-05	3.66074E-05	2.17001E-05	4.73739E-09	5.7539E-08	8.9508E-09	7.12268E-08	0.07122683
3830803774085	383080	3774085	1.63598E-05	5.02218E-05	5.90568E-05	5.82704E-05	1.23863E-05	1.61083E-05	1.18566E-05	1.22036E-06	1.42973E-05	1.22036E-06	2.64671E-05	3.84043E-05	2.27653E-05	5.27528E-09	6.3674E-08	9.8321E-09	7.87811E-08	0.07878112
3830903774085	383090	3774085	1.71909E-05	5.2773E-05	6.20568E-05	6.12305E-05	1.30155E-05	1.69266E-05	1.24589E-05	1.28235E-06	1.50236E-05	1.28235E-06	2.77678E-05	4.02917E-05	2.38841E-05	5.92997E-09	7.1098E-08	1.0898E-08	8.79267E-08	0.08792666
3831003774085	383100	3774085	1.79457E-05	5.50903E-05	6.47817E-05	6.39191E-05	1.3587E-05	1.76698E-05	1.30059E-05	1.33866E-06	1.56833E-05	1.33866E-06	2.89781E-05	4.20478E-05	2.49251E-05	6.65417E-09	7.9242E-08	1.2065E-08	9.79609E-08	0.09796093
3831103774085	383110	3774085	1.84484E-05	5.66333E-05	6.65961E-05	6.57093E-05	1.39676E-05	1.81647E-05	1.33702E-05	1.37615E-06	1.61225E-05	1.37615E-06	2.98795E-05	4.33559E-05	2.57005E-05	7.35042E-09	8.698E-08	1.3161E-08	1.07492E-07	0.10749227
3831203774085	383120	3774085	1.89691E-05	5.82319E-05	6.8476E-05	6.75642E-05	1.43618E-05	1.86775E-05	1.37476E-05	1.415E-06	1.65776E-05	1.415E-06	3.08216E-05	4.47228E-05	2.65107E-05	8.19538E-09	9.6332E-08	1.4486E-08	1.19012E-07	0.1190125
3831303774085	383130	3774085	1.95643E-05	6.0059E-05	7.06245E-05	6.96841E-05	1.48125E-05	1.92635E-05	1.4179E-05	1.4594E-06	1.70978E-05	1.4594E-06	3.18821E-05	4.62617E-05	2.7423E-05	9.29707E-09	1.0848E-07	1.6208E-08	1.33987E-07	0.13398728
3831403774085	383140	3774085	2.02538E-05	6.21757E-05	7.31136E-05	7.214E-05	1.53345E-05	1.99424E-05	1.46787E-05	1.51083E-06	1.77004E-05	1.51083E-06	3.30144E-05	4.79046E-05	2.83969E-05	1.07432E-08	1.2438E-07	1.8463E-08	1.5359E-07	0.15359036
3831503774085	383150	3774085	2.09433E-05	6.42924E-05	7.56026E-05	7.4596E-05	1.58566E-05	2.06213E-05	1.51784E-05	1.56227E-06	1.83029E-05	1.56227E-06	3.41842E-05	4.96019E-05	2.9403E-05	1.26641E-08	1.4541E-07	2.1428E-08	1.795E-07	0.17949982
3831603774085	383160	3774085	2.15548E-05	6.61696E-05	7.78101E-05	7.6774E-05	1.63195E-05	2.12234E-05	1.56216E-05	1.60788E-06	1.88374E-05	1.60788E-06	3.52915E-05	5.12087E-05	3.03555E-05	1.54063E-08	1.7527E-07	2.5591E-08	2.16269E-07	0.21626934
3836403774085	383640	3774085	0.000136925	0.000420335	0.00049428	0.000487698	0.000103668	0.000134819	9.92344E-05	1.02139E-05	0.000119662	1.02139E-05	0.000446465	0.000647831	0.000384021	1.41354E-08	2.0466E-07	4.3868E-08	2.62664E-07	0.26266404
3836503774085	383650	3774085	0.000150751	0.000462781	0.000544192	0.000536946	0.000114136	0.000148433	0.000109255	1.12453E-05	0.000131746	1.12453E-05	0.000506567	0.00073504	0.000435717	1.53342E-08	2.224E-07	4.7986E-08	2.85721E-07	0.28572125
3836603774085	383660	3774085	0.000166398	0.000510813	0.000600675	0.000592677	0.000125983	0.00016384	0.000120595	1.24125E-05	0.00014542	1.24125E-05	0.000576056	0.000835869	0.000495486	1.66967E-08	2.4253E-07	5.2672E-08	3.11902E-07	0.31190229
3836703774085	383670	3774085	0.000182322	0.000559698	0.00065816	0.000649396	0.000138039	0.000179519	0.000132136	1.36003E-05	0.000159337	1.36003E-05	0.00065007	0.000943265	0.000559148	1.80808E-08	2.6299E-07	5.745E-08	3.38519E-07	0.338519
3836803774085	383680	3774085	0.000199775	0.000613274	0.00072116	0.000711557	0.000151253	0.000196703	0.000144784	1.49022E-05	0.000174588	1.49022E-05	0.000732983	0.001063574	0.000630465	1.9597E-08	2.8536E-07	6.2703E-08	3.67657E-07	0.3676566

			EGIODemolition	EGIOSite Grubbing / Prep	EGIOMass Grading / Excavation	EGIOMass Grading / Excavation	EGIODrainage / Utilities Trenching	EGIODrainage / Utilities Trenching	EGIOFoundations / Concrete Pads	EGIOFoundations / Concrete Pads	EGIOBuilding / Structure Construction	EGIOBuilding / Structure Construction	EGIOAsphalt Paving	EGIOArchitectural Coating	EGIOLandscaping or Other Finishing	EGIOWaterside Construction (Piles)	HIWaterside Construction (Landscaping)	HIWaterside Construction (Landscaping)	KMDemolition	KMSite Grubbing / Prep
Unique Identifier	X (UTM)	Y (UTM)	2025	2025	2025	2026	2026	2027	2026	2027	2026	2027	2027	2027	2027	2027	2025	2026	2025	2025
3836903774085	383690	3774085	0.000862821	0.00033841	0.000112071	0.000109762	0.000254873	0.00025448	0.00033487	0.000334654	0.000358688	0.00035009	1.39578E-05	1.39578E-05	0.000378006	1.39578E-05	0.000164854	0.00015969	0.000266467	0.001156487
3837003774085	383700	3774085	0.000928417	0.00036414	0.000120591	0.000118107	0.00027425	0.000273827	0.000360328	0.000360096	0.000385957	0.000376705	1.5019E-05	1.5019E-05	0.000406743	1.5019E-05	0.000177671	0.000172106	0.000288691	0.001252938
3837103774085	383710	3774085	0.001000901	0.00039257	0.000130006	0.000127328	0.000295661	0.000295205	0.00038846	0.00038821	0.00041609	0.000406116	1.61916E-05	1.61916E-05	0.000438499	1.61916E-05	0.000191807	0.000185799	0.000313093	0.001358847
3837203774085	383720	3774085	0.001073736	0.00042113	0.000139467	0.000136593	0.000317177	0.000316687	0.000416728	0.00041646	0.000446368	0.000435669	1.73698E-05	1.73698E-05	0.000470409	1.73698E-05	0.000205991	0.000199539	0.000337537	0.001464933
3837303774085	383730	3774085	0.001149563	0.00045087	0.000149316	0.000146239	0.000339575	0.000339051	0.000446157	0.00044587	0.00047789	0.000466436	1.85964E-05	1.85964E-05	0.000503628	1.85964E-05	0.000220753	0.000213839	0.00036294	0.001575184
3837403774085	383740	3774085	0.001227823	0.00048157	0.000159481	0.000156195	0.000362693	0.000362133	0.000476531	0.000476224	0.000510424	0.00049819	1.98625E-05	1.98625E-05	0.000537915	1.98625E-05	0.000235974	0.000228583	0.000389114	0.001688784
3837503774085	383750	3774085	0.001304053	0.00051147	0.000169383	0.000165893	0.000385211	0.000384617	0.000506117	0.00050579	0.000542114	0.00052912	2.10956E-05	2.10956E-05	0.000571311	2.10956E-05	0.000250794	0.000242938	0.000414572	0.00179927
3837603774085	383760	3774085	0.001383248	0.00054253	0.000179669	0.000175967	0.000408605	0.000407974	0.000536853	0.000536507	0.000575037	0.000561253	2.23768E-05	2.23768E-05	0.000606007	2.23768E-05	0.000266178	0.000257841	0.000440984	0.001913901
3837703774085	383770	3774085	0.001502753	0.0005894	0.000195192	0.00019117	0.000443906	0.000443221	0.000583234	0.000582858	0.000624717	0.000609743	2.431E-05	2.431E-05	0.000658363	2.431E-05	0.000289372	0.000280308	0.000480592	0.002085804
3837803774085	383780	3774085	0.001655708	0.00064939	0.000215059	0.000210628	0.000489088	0.000488333	0.000642598	0.000642183	0.000688302	0.000671804	2.67843E-05	2.67843E-05	0.000725373	2.67843E-05	0.000319016	0.000309024	0.000531052	0.002304802
3837903774085	383790	3774085	0.001841851	0.0007224	0.000239237	0.000234308	0.000544074	0.000543234	0.000714842	0.000714381	0.000765685	0.000747332	2.97956E-05	2.97956E-05	0.000806923	2.97956E-05	0.000355019	0.000343899	0.00059244	0.00257123
3838003774085	383800	3774085	0.002145793	0.00084161	0.000278716	0.000272973	0.000633857	0.000632879	0.000832805	0.000832268	0.000892038	0.000870657	3.47124E-05	3.47124E-05	0.000940081	3.47124E-05	0.000413805	0.000400844	0.000692479	0.003005406
3838103774085	383810	3774085	0.002587358	0.0010148	0.00033607	0.000329146	0.000764293	0.000763114	0.001004181	0.001003533	0.001075603	0.001049822	4.18556E-05	4.18556E-05	0.001133533	4.18556E-05	0.000499107	0.000483474	0.000837689	0.003635627
3838203774085	383820	3774085	0.003278353	0.00128582	0.000425823	0.000417049	0.00096841	0.000966915	0.001272363	0.001271542	0.00136286	0.001330193	5.30338E-05	5.30338E-05	0.001436261	5.30338E-05	0.000632562	0.000612749	0.001064846	0.004621508
3838303774085	383830	3774085	0.004604295	0.00180587	0.000598049	0.000585727	0.001360086	0.001357988	0.001786976	0.001785823	0.001914074	0.001868195	7.44836E-05	7.44836E-05	0.002017162	7.44836E-05	0.000888578	0.000860746	0.00150046	0.006512102
3838403774085	383840	3774085	0.004737139	0.00185797	0.000615304	0.000602626	0.001399328	0.001397169	0.001838534	0.001837348	0.001969299	0.001922096	7.66326E-05	7.66326E-05	0.002075361	7.66326E-05	0.000914322	0.000885684	0.00154456	0.006703501
3838603774085	383860	3774085	0.004095006	0.00160612	0.000531897	0.000520938	0.001209645	0.001207779	0.001589315	0.00158829	0.001702355	0.001661551	6.62448E-05	6.62448E-05	0.00179404	6.62448E-05	0.000790579	0.000765816	0.001334785	0.005793062
3838703774085	383870	3774085	0.003798896	0.00148998	0.000493436	0.000483269	0.001122176	0.001120444	0.001474392	0.001473441	0.001579258	0.001541404	6.14546E-05	6.14546E-05	0.001664313	6.14546E-05	0.000733515	0.00071054	0.001238039	0.005373176
3838803774085	383880	3774085	0.002730396	0.0010709	0.000354649	0.000347342	0.000806546	0.000805301	0.001059696	0.001059012	0.001135066	0.00110786	4.41695E-05	4.41695E-05	0.001196199	4.41695E-05	0.000527368	0.00051085	0.000887775	0.003853005
3838903774085	383890	3774085	0.002110737	0.00082786	0.000274162	0.000268513	0.000623501	0.000622539	0.000819199	0.000818671	0.000877465	0.000856432	3.41453E-05	3.41453E-05	0.000924723	3.41453E-05	0.000407844	0.00039507	0.000684771	0.002971953
3839003774085	383900	3774085	0.001714226	0.00067234	0.00022266	0.000218072	0.000506374	0.000505593	0.000665309	0.00066488	0.000712629	0.000695548	2.7731E-05	2.7731E-05	0.00075101	2.7731E-05	0.000331383	0.000321003	0.000554966	0.00240859
3839103774085	383910	3774085	0.001436673	0.00056348	0.000186608	0.000182764	0.000424386	0.000423731	0.000557588	0.000557228	0.000597246	0.00058231	2.3241E-05	2.3241E-05	0.000629413	2.3241E-05	0.000277875	0.000269171	0.000464167	0.002014516
3829703774095	382970	3774095	0.000164281	6.4433E-05	2.13383E-05	2.08987E-05	4.85278E-05	4.84529E-05	6.37592E-05	6.3718E-05	6.8294E-05	6.66571E-05	2.65757E-06	2.65757E-06	7.19722E-05	2.65757E-06	2.30067E-05	2.22861E-05	1.53368E-05	6.65629E-05
3829803774095	382980	3774095	0.00017047	6.6861E-05	2.21422E-05	2.1686E-05	5.03559E-05	5.02782E-05	6.6161E-05	6.61184E-05	7.08667E-05	6.91681E-05	2.75768E-06	2.75768E-06	7.46835E-05	2.75768E-06	2.36812E-05	2.29395E-05	1.54341E-05	6.69852E-05
3829903774095	382990	3774095	0.000177251	6.952E-05	2.3023E-05	2.25486E-05	5.23591E-05	5.22783E-05	6.8793E-05	6.87486E-05	7.36859E-05	7.19197E-05	2.86738E-06	2.86738E-06	7.76544E-05	2.86738E-06	2.44203E-05	2.36554E-05	1.5545E-05	6.74665E-05
3830003774095	383000	3774095	0.000187616	7.3586E-05	2.43693E-05	2.38672E-05	5.54209E-05	5.53354E-05	7.28158E-05	7.27689E-05	7.79949E-05	7.61254E-05	3.03506E-06	3.03506E-06	8.21955E-05	3.03506E-06	2.5624E-05	2.48214E-05	1.58867E-05	6.89496E-05
3830103774095	383010	3774095	0.000202293	7.9342E-05	2.62757E-05	2.57343E-05	5.97563E-05	5.96641E-05	7.8512E-05	7.84613E-05	8.40961E-05	8.20804E-05	3.27249E-06	3.27249E-06	8.86254E-05	3.27249E-06	2.73802E-05	2.65226E-05	1.64729E-05	7.14935E-05
3830203774095	383020	3774095	0.000219215	8.5979E-05	2.84737E-05	2.7887E-05	6.4755E-05	6.46551E-05	8.50796E-05	8.50247E-05	9.11309E-05	8.89466E-05	3.54623E-06	3.54623E-06	9.6039E-05	3.54623E-06	2.94055E-05	2.84845E-05	1.71246E-05	7.43222E-05
3830303774095	383030	3774095	0.00023717	9.3021E-05	3.08058E-05	3.01711E-05	7.00589E-05	6.99508E-05	9.20482E-05	9.19888E-05	9.85951E-05	9.62318E-05	3.83669E-06	3.83669E-06	0.000103905	3.83669E-06	3.15403E-05	3.05524E-05	1.77334E-05	7.69642E-05
3830403774095	383040	3774095	0.000257766	0.0001011	3.3481E-05	3.27912E-05	7.61427E-05	7.60253E-05	0.000100042	9.99711E-05	0.000107157	0.000104589	4.16987E-06	4.16987E-06	0.000112928	4.16987E-06	3.39925E-05	3.29278E-05	1.83874E-05	7.98028E-05
3830503774095	383050	3774095	0.000282538	0.00011082	3.66987E-05	3.59425E-05	8.34604E-05	8.33316E-05	0.000109656	0.000109585	0.000117455	0.00011464	4.57061E-06	4.57061E-06	0.000123781	4.57061E-06	3.69507E-05	3.57933E-05	1.91342E-05	8.3044E-05
3830603774095	383060	3774095	0.000313284	0.00012287	4.06922E-05	3.98538E-05	9.25424E-05	9.23996E-05	0.000121589	0.00012151	0.000130237	0.000127115	5.06798E-06	5.06798E-06	0.000137251	5.06798E-06	4.06425E-05	3.93695E-05	2.00078E-05	8.68352E-05
3830703774095	383070	3774095	0.0003502	0.00013735	4.54872E-05	4.455E-05	0.000103447	0.000103288	0.000135916	0.000135828	0.000145583	0.000142094	5.66517E-06	5.66517E-06	0.000153424	5.66517E-06	4.51147E-05	4.37016E-05	2.09583E-05	9.09604E-05
3830803774095	383080	3774095	0.000393915	0.0001545	5.11653E-05	5.01111E-05	0.000116361	0.000116181	0.000152883	0.000152784	0.000163756	0.000159831	6.37235E-06	6.37235E-06	0.000172576	6.37235E-06	5.04928E-05	4.89113E-05	2.1954E-05	9.5282E-05
3830903774095	383090	3774095	0.000446469	0.00017511	5.79915E-05	5.67967E-05	0.000131885	0.000131681	0.000173279	0.000173167	0.000185604	0.000181155	7.22251E-06	7.22251E-06	0.0001956	7.22251E-06	5.71428E-05	5.53529E-05	2.30177E-05	9.98983E-05
3831003774095	383100	3774095	0.000505535	0.00019828	6.56635E-05	6.43106E-05	0.000149332	0.000149102	0.000196203	0.000196077	0.000210158	0.000205121	8.17802E-06	8.17802E-06	0.000221477	8.17802E-06	6.48601E-05	6.28286E-05	2.40089E-05	0.0001042
3831103774095	383110	3774095	0.0005646	0.00022144	7.33355E-05	7.18245E-05	0.00016678	0.000166523	0.000219127	0.000218986	0.000234713	0.00022908	9.13352E-06	9.13352E-06	0.000247354	9.13352E-06	7.27192E-05	7.04415E-05	2.47172E-05	0.000107275
3831203774095	383120	3774095	0.00063625	0.00024955	8.2642E-05	8.09393E-05	0.000187945	0.000187655	0.000246935	0.000246776	0.000264498	0.000258159	1.02926E-05	1.02926E-05	0.000278744	1.02926E-05	8.24672E-05	7.98842E-05	2.54527E-05	0.000110467
3831303774095	383130	3774095	0.0007303	0.00028643	9.48582E-05	9.29038E-05	0.000215727	0.000215394	0.000283437	0.000283254	0.000303597	0.00029632	1.1814E-05	1.1814E-05	0.000319948	1.1814E-05	9.55752E-05	9.25816E-05	2.63014E-05	0.00011415
3831403774095	383140	3774095	0.000853659	0.00033482	0.000110881	0.000108597	0.000252167	0.000251778	0.00033131 4	0.0003311	0.000354879	0.000346373	1.38096E-05	1.38096E-05	0.000373992	1.38096E-05	0.000113123	0.00010958	2.7236E-05	0.000118206
3831503774095	383150	3774095	0.001018695	0.00039955	0.000132318	0.000129591	0.000300917	0.000300453	0.000395366	0.000395111	0.000423487	0.000413336	1.64794E-05	1.64794E-05	0.000446295	1.64794E-05	0.000136977	0.000132686	2.82476E-05	0.000122597
3831603774095	383160	3774095	0.001255793	0.00049254	0.000163114	0.000159753	0.000370955	0.000370383	0.000487386	0.000487072	0.000522052	0.000509538	2.03149E-05	2.03149E-05	0.000550168	2.03149E-05	0.00017145	0.00016608	2.918E-05	0.000126643
3831703774095	383170	3774095	0.001477183	0.00057953	0.000191954	0.000188004	0.000436477	0.000435804	0.000573999	0.000573636	0.000614413	0.000599538	2.39111E-05	2.39111E-05	0.000647705	2.39111E-05	0.000201824	0.000195546	3.43555E-05	0.000149102
3831803774095	383180	3774095	0.001737966	0.00068161	0.000225787	0.000221183	0.000513496	0.000512704	0.000675293	0.000674866	0.000722898	0.000705339	2.81307E-05	2.81307E-05	0.000762006	2.81307E-05	0.000237431	0.000230035	4.04183E-05	0.000175402
3831903774095	383190	3774095	0.002044313	0.00080189	0.000265632	0.000260217	0.000604114	0.000603181	0.000794462	0.000793959	0.000850468	0.000829928	3.31007E-05	3.31007E-05	0.000896477	3.31007E-05	0.000279331	0.000270629	4.75569E-05	0.000206402
3832003774095	383200	3774095	0.002404486	0.00094339	0.000312432	0.000306061	0.000710701	0.000709604	0.000934661	0.000934069	0.001000551	0.000976209	3.89421E-05	3.89421E-05	0.001054679	3.89421E-05	0.000328625	0.000318387	5.59417E-05	0.000242825
3832103774095	383210	3774095	0.002828807	0.00110987	0.000367567	0.000360071	0.000835884	0.000834591	0.001099307	0.001098611	0.001176999	0.001148599	4.58142E-05	4.58142E-05	0.001240799	4.58142E-05	0.000386691	0.000374656	6.58255E-05	0.000285715
3832203774095	383220	3774095	0.003327772	0.00130574	0.000432432	0.000423609	0.000983158	0.000981635	0.001293302	0.001292484	0.001385293	0.001351881	5.39108E-05	5.39108E-05	0.001459764	5.39108E-05	0.000454931	0.000440891	7.74712E-05	0.000336139
3832303774095	383230	3774095	0.003915555	0.00153648	0.000508862	0.000498469	0.001157251	0.001155457	0.001522178	0.001521215	0.001630581	0.001591387	6.34597E-05	6.34597E-05	0.001717958	6.34597E-05	0.000535344	0.000518837	9.11731E-05	0.000395722
3832403774095	383240	3774095	0.004607829	0.00180824	0.000598966	0.000586744	0.001362178	0.001360066	0.001792121	0.001790986	0.001919412	0.001873396	7.46937E-05	7.46937E-05	0.002021966	7.46937E-05	0.000630227	0.000610744	0.000107324	0.000465911
3832503774095	383250	3774095	0.005423139	0.00212857	0.000704997	0.000690624	0.001603586	0.001601099	0.002109966	0.002108631	0.002259308	0.002205107	8.79126E-05	8.79126E-05	0.002379966	8.79126E-05	0.000741967	0.000719008	0.000126345	0.000548401
3832603774095	383260	3774095	0.006383787	0.00250562	0.000829997	0.000813124	0.001887984	0.001885055	0.002483777	0.002482205	0.002660362	0.002596599	0.000103502	0.000103502	0.002802359	0.000103502	0.000873796	0.000846744	0.000148771	0.000645766
3832703774095	383270	3774095	0.007515	0.00295004	0.000977996	0.000958144	0.002223984	0.002220532	0.002925307	0.002923455	0.003133333	0.003058199	0.000121892	0.000121892	0.003300422	0.000121892	0.001029178	0.000997284	0.000175207	0.000760447
3832803774095	383280	3774095	0.008851	0.00347405	0.001151996	0.001128509	0.002619984	0.002615919	0.003445833	0.003443651	0.003690476	0.003602358	0.000143525	0.000143525	0.003886997	0.000143525	0.001211844	0.001174299	0.000206344	0.000895447
3832903774095	383290	3774095	0.010422	0.00409101	0.001356995	0.001329373	0.003085982	0.003081187	0.004057407	0.004054833	0.004346429	0.004242855	0.000169042	0.000169042	0.004577639	0.000169042	0.001427139	0.001382903	0.000243044	0.001054466
3833003774095	383300	3774095	0.012268	0.00481648	0.001597994	0.001565373	0.003633981	0.003628331	0.004778703	0.004775669	0.005118452	0.004996429	0.000199054	0.000199054	0.005390988	0.000199054	0.001680163	0.001628004	0.000286158	0.001241586
3833103774095	383310	3774095	0.014443	0.00566999	0.001881994	0.001843572	0.004278705	0.004272054	0.005626004	0.005622427	0.006028214	0.005882857	0.000234403	0.000234403	0.006347633	0.000234403	0.001978941	0.001917503	0.000336918	0.001461599
3833203774095	383320	3774095	0.017008	0.00667693	0.002215515	0.002170309	0.005037966	0.005030126	0.006624005	0.006619797	0.007097143	0.006924857	0.000275955	0.000275955	0.007473639	0.000275955	0.002329966	0.002257603	0.000396662	0.001720555
3833303774095	383330	3774095	0.020021	0.00786004	0.002607599	0.002554312	0.005929961	0.005920732	0.007797651	0.007792691	0.008354286	0.008151429	0.000324826	0.000324826	0.008797222	0.000324826	0.002742911	0.002657651	0.000466991	0.002025599
3833403774095	383340	3774095	0.023566	0.00925181	0.003069411	0.003006744	0.006979248	0.006968374	0.009178413	0.009172569	0.009832653	0.009593504	0.000382312	0.000382312	0.010353202	0.000382312	0.003228222	0.003127911	0.000549753	0.002384705
3833503774095	383350	3774095	0.027736	0.01088966	0.003612836	0.003539107	0.008214116	0.008201317	0.010801427	0.010794539	0.011573121	0.011291181	0.000449955	0.000449955	0.012182591	0.000449955	0.003799202	0.003681035	0.000647044	0.002806711
3833603774095	383360	3774095	0.032641	0.01281455	0.004251572	0.004164597	0.009665137	0.009650062	0.012711208	0.012703098	0.013619555	0.013287272	0.000529477	0.000529477	0.014333284	0.000529477	0.004471002	0.004331806	0.000761581	0.003302719
3833703774095	383370	3774095	0.038409	0.01507999	0.005003261	0.004901173	0.011374277	0.011356555	0.014960245	0.014950697	0.016025936	0.015634437	0.000623114	0.000623114	0.016867393	0.000623114	0.005261178	0.005097337	0.000896154	0.003886787
3833803774095	383380	3774095	0.045195	0.01774117	0.005888542	0.005768439	0.013383855	0.013362988	0.017604994	0.017593756	0.018854043	0.018394632	0.000733251	0.000733251	0.019848933	0.000733251	0.006191033	0.005998396	0.001054593	0.004573867
3833903774095	383390	3774095	0.053175	0.02087787	0.006928284	0.006787104	0.015746888	0.015722351	0.020713993	0.020700775	0.022184757	0.021644332	0.000862781	0.000862781	0.023351686	0.000862781	0.007284744	0.007058113	0.001240816	0.005381608
3834003774095	383400	3774095	0.062559	0.02456927	0.008151393	0.007985299	0.018525751	0.018496884	0.024368228	0.024352679	0.026099714	0.025463332	0.001015095	0.001015095	0.027472572	0.001015095	0.008570287	0.008303662	0.001459784	0.006331303
3834103774095	383410	3774095	0.073615	0.02890502	0.009589639	0.009394469	0.021797354	0.021763396	0.028671209	0.028652911	0.030708546	0.029959214	0.001194229	0.001194229	0.032320673	0.001194229	0.010083844	0.009770191	0.001717393	0.007449062
3834203774095	383420	3774095	0.086604	0.03400591	0.011283163	0.011057611	0.025648651	0.025608645	0.033732952	0.033711407	0.036126525	0.035246134	0.001405005	0.001405005	0.038024322	0.001405005	0.011861993	0.011493167	0.002020992	0.008764779
3834303774095	383430	3774095	0.101886	0.04000695	0.013276663	0.013011307	0.030174884	0.030127747	0.039685826	0.039660479	0.042505324	0.041470746	0.001653241	0.001653241	0.044734497	0.001653241	0.013955286	0.013521373	0.002377638	0.010312564
3834403774095	383440	3774095	0.119866	0.04706818	0.015619603	0.015307421	0.035499863	0.035444409	0.046688619	0.046658799	0.050006264	0.048788525	0.001944989	0.001944989	0.052629997	0.001944989	0.016416807	0.015906321	0.002797221	0.012131252
3834503774095	383450	3774095	0.141019	0.05536374	0.018374827	0.018007672	0.041764545	0.041699305	0.054927787	0.054892704	0.058830899	0.057398265	0.002287988	0.002287988	0.061917644	0.002287988	0.019312126	0.018711907	0.003290848	0.014272061
3834603774095	383460	3774095	0.165883	0.06512205	0.021612149	0.021172555	0.049128289	0.049051535	0.064611632	0.064570326	0.069208116	0.067522665	0.002691163	0.002691163	0.072843111	0.002691163	0.022717795	0.022012243	0.003871586	0.016787131
3834703774095	383470	3774095	0.195077	0.07658241	0.025414293	0.024897488	0.057784928	0.057694594	0.076000191	0.075951621	0.081411901	0.079432547	0.003165013	0.003165013	0.085674248	0.003165013	0.026719994	0.025890874	0.004553219	0.019744859
3834803774095	383480	3774095	0.229397	0.09006166	0.029882933	0.029274986	0.067954033	0.067847757	0.089368459	0.089311437	0.095753766	0.093417114	0.003722369	0.003722369	0.100757939	0.003722369	0.031423523	0.030448463	0.005354376	0.023220423
3834903774095	383490	3774095	0.269761	0.10589607	0.035139921	0.034424691	0.079904744	0.079779596	0.105099481	0.105032387	0.112611489	0.109866016	0.004377499	0.004377499	0.118479928	0.004377499	0.036953557	0.035805133	0.006297239	0.027309909
3835003774095	383500	3774095	0.317211	0.12453302	0.041318731	0.040477989	0.093947993	0.093800937	0.123587624	0.123508788	0.132423516	0.129198842	0.005147058	0.005147058	0.139305798	0.005147058	0.043457703	0.042107215	0.007405575	0.032115187
3835103774095	383510	3774095	0.373014	0.14643107	0.048597331	0.047608222	0.110477639	0.110304573	0.145351911	0.145259126	0.155722959	0.151927108	0.006052421	0.006052421	0.163829174	0.006052421	0.051113298	0.049524959	0.008708912	0.037767278
3835203774095	383520	3774095	0.438757	0.17222124	0.057151213	0.056006261	0.129938399	0.129734909	0.170942248	0.170833035	0.183124658	0.178668362	0.007118284	0.007118284	0.192622558	0.007118284	0.060117998	0.058250541	0.010242249	0.044417974
3835303774095	383530	3774095	0.516008	0.20254146	0.067209427	0.065864954	0.152797881	0.152558246	0.201010586	0.200882159	0.215357245	0.210139249	0.008372099	0.008372099	0.226497127	0.008372099	0.070703528	0.068508872	0.012047352	0.052237617
3835403774095	383540	3774095	0.606892	0.23822525	0.079044632	0.077464652	0.179703389	0.179421466	0.236423984	0.236272799	0.253243818	0.247164999	0.009846587	0.009846587	0.266408384	0.009846587	0.083144145	0.080566908	0.014168178	0.061432491
3835503774095	383550	3774095	0.713772	0.28015324	0.092966508	0.091109826	0.211356222	0.211024312	0.278035275	0.277857293	0.297852727	0.290779999	0.011580691	0.011580691	0.313303981	0.011580691	0.097784876	0.094755186	0.016661386	0.072252342
3835603774095	383560	3774095	0.839355	0.32948616	0.109312951	0.107128266	0.248555556	0.248164307	0.326962677	0.326753403	0.350298326	0.341944116	0.013617139	0.013617139	0.368450566	0.013617139	0.115004466	0.111435512	0.019594104	0.084977344
3835703774095	383570	3774095	0.987284	0.38746722	0.128529354	0.125958195	0.292337254	0.291877184	0.384557267	0.384310592	0.411977266	0.402146019	0.016013104	0.016013104	0.433353607	0.016013104	0.135239966	0.131041779	0.023040122	0.099945111
3835803774095	383580	3774095	1.160966	0.45569139	0.151178299	0.148153171	0.343844122	0.343303138	0.452338432	0.452048226	0.484566196	0.473010611	0.018833945	0.018833945	0.509709655	0.018833945	0.159060555	0.154123211	0.027098967	0.117505425
3835903774095	383590	3774095	1.365139	0.53594222	0.177757999	0.174202201	0.404335437	0.403698986	0.531911685	0.531570971	0.569844936	0.556244719	0.022145818	0.022145818	0.599423124	0.022145818	0.187060653	0.181252013	0.031866139	0.138170147
3836003774095	383600	3774095	1.605284	0.63022202	0.209020235	0.204844707	0.475477632	0.474729396	0.625414571	0.625013966	0.669977572	0.653988846	0.026047315	0.026047315	0.704880146	0.026047315	0.219990768	0.213164721	0.037471928	0.162499585
3836103774095	383610	3774095	1.887284	0.74107202	0.245729159	0.240818832	0.559107332	0.558228466	0.735252466	0.734780783	0.787615966	0.768844172	0.030631135	0.030631135	0.828800172	0.030631135	0.258691906	0.250669966	0.044062268	0.191062353
3836203774095	383620	3774095	2.219139	0.87141178	0.288939599	0.283164508	0.657420155	0.656385842	0.864844319	0.864289156	0.926135254	0.904080202	0.036018982	0.036018982	0.974588202	0.036018982	0.304191772	0.294779959	0.051810904	0.224661945
3836303774095	383630	3774095	2.609284	1.02457202	0.339722353	0.333148184	0.773200182	0.772183519	1.017110592	1.016565733	1.089135966	1.063000238	0.042360849	0.042360849	1.146232202	0.042360849	0.357722353	0.346648184	0.060929299	0.264172202
3836403774095	383640	3774095	3.067139	1.20457202	0.399439353	0.391722184	0.909200182	0.908183519	1.196110592	1.195565733	1.281135966	1.250000238	0.049810849	0.049810849	1.348232202	0.049810849	0.420722353	0.407648184	0.071679299	0.310672202
3836503774095	383650	3774095	3.606284	1.41641178	0.469722353	0.460648184	1.068920182	1.067703519	1.406610592	1.405965733	1.506135966	1.469500238	0

			KMMass Grading / Excavation	KMMass Grading / Excavation	KMDrainage / Utilities Trenching	KMFoundations / Concrete Pads	KMBuilding / Structure Construction	KMAsphalt Paving	KMArchitectural Coating	KMLandscaping or Other Finishing	KMWaterside Construction (Piles)	EWNDemolition	EWNSite Grubbing / Prep	EWNDrainage / Utilities Trenching	EWNDrainage / Utilities Trenching	EWNDrainage / Utilities Trenching	EWNFoundation s / Concrete Pads	EWNBuilding / Structure Construction	EWNAsphalt Paving	EWNLandscaping or Other Finishing	EWNWaterside Construction (Piles)
Unique Identifier	X (UTM)	Y (UTM)	2025	2026	2026	2026	2026	2026	2026	2026	2026	2027	2027	2027	2028	2029	2029	2029	2029	2029	2029
3836903774085	383690	3774085	0.000879053	0.000869956	0.000312409	0.000165325	0.000567835	1.82423E-05	1.82423E-05	0.000586078	1.82423E-05	0.000667041	3.63546E-05	8.53675E-05	8.37189E-05	8.19867E-05	7.10157E-05	0.000154206	1.0971E-05	0.000159692	1.0971E-05
3837003774085	383700	3774085	0.000952366	0.00094251	0.000338464	0.000179114	0.000615193	1.97637E-05	1.97637E-05	0.000634956	1.97637E-05	0.00071825	3.91456E-05	9.19211E-05	9.0146E-05	8.82808E-05	7.64676E-05	0.000166045	1.18132E-05	0.000171952	1.18132E-05
3837103774085	383710	3774085	0.001032869	0.001022179	0.000367073	0.000194254	0.000667194	2.14343E-05	2.14343E-05	0.000688628	2.14343E-05	0.000774803	4.22278E-05	9.91588E-05	9.72439E-05	9.52319E-05	8.24885E-05	0.000179119	1.27433E-05	0.000185491	1.27433E-05
3837203774085	383720	3774085	0.001113505	0.001101982	0.000395731	0.000209419	0.000719282	2.31077E-05	2.31077E-05	0.00074239	2.31077E-05	0.000831587	4.53225E-05	0.000106426	0.000104371	0.000102211	8.85339E-05	0.000192246	1.36773E-05	0.000199085	1.36773E-05
3837303774085	383730	3774085	0.001197308	0.001184917	0.000425514	0.00022518	0.000773415	2.48468E-05	2.48468E-05	0.000798262	2.48468E-05	0.00089069	4.85437E-05	0.00011399	0.000111789	0.000109476	9.48262E-05	0.000205909	1.46493E-05	0.000213234	1.46493E-05
3837403774085	383740	3774085	0.001283656	0.001270371	0.000456201	0.00024142	0.000829193	2.66387E-05	2.66387E-05	0.000855832	2.66387E-05	0.000951738	5.18709E-05	0.000121803	0.000119451	0.000116979	0.000101326	0.000220023	1.56534E-05	0.000227849	1.56534E-05
3837503774085	383750	3774085	0.001367637	0.001353483	0.000486047	0.000257214	0.000883442	2.83815E-05	2.83815E-05	0.000911823	2.83815E-05	0.001011185	5.51109E-05	0.000129411	0.000126912	0.000124286	0.000107655	0.000233766	1.66312E-05	0.000242081	1.66312E-05
3837603774085	383760	3774085	0.001454769	0.001439713	0.000517013	0.000273602	0.000939726	3.01896E-05	3.01896E-05	0.000969915	3.01896E-05	0.001073007	5.84803E-05	0.000137323	0.000134671	0.000131884	0.000114236	0.000248058	1.7648E-05	0.000256881	1.7648E-05
3837703774085	383770	3774085	0.001585433	0.001569025	0.00056345	0.000298176	0.00102413	3.29012E-05	3.29012E-05	0.001057031	3.29012E-05	0.001166321	6.3566E-05	0.000149265	0.000146382	0.000143354	0.000124171	0.00026963	1.91827E-05	0.000279221	1.91827E-05
3837803774085	383780	3774085	0.001751895	0.001733765	0.00062261	0.000329483	0.001131658	3.63557E-05	3.63557E-05	0.001168014	3.63557E-05	0.001285538	7.00635E-05	0.000164522	0.000161345	0.000158007	0.000136863	0.0029719	2.11435E-05	0.000307762	2.11435E-05
3837903774085	383790	3774085	0.001954409	0.001934183	0.000694582	0.00036757	0.001262474	4.05583E-05	4.05583E-05	0.001303033	4.05583E-05	0.001430643	7.79719E-05	0.000183093	0.000179557	0.000175842	0.000152312	0.000330736	2.35301E-05	0.000342501	2.35301E-05
3838003774085	383800	3774085	0.002284429	0.002260788	0.000811868	0.000429638	0.001475655	4.74069E-05	4.74069E-05	0.001523062	4.74069E-05	0.001667614	9.08871E-05	0.00021342	0.00020299	0.000204968	0.000177541	0.000385519	2.74276E-05	0.000399233	2.74276E-05
3838103774085	383810	3774085	0.002763464	0.002734865	0.000982114	0.000519731	0.001785094	5.73479E-05	5.73479E-05	0.001842441	5.73479E-05	0.002012425	0.00010968	0.000257549	0.000252575	0.000247349	0.00021425	0.000465232	3.30987E-05	0.000481781	3.30987E-05
3838203774085	383820	3774085	0.003512839	0.003476484	0.001248435	0.000660667	0.002269161	7.28991E-05	7.28991E-05	0.00234206	7.28991E-05	0.002552408	0.00013911	0.000326655	0.000320347	0.000313719	0.000271739	0.000590065	4.198E-05	0.000611055	4.198E-05
3838303774085	383830	3774085	0.004949892	0.004898665	0.001759153	0.000930937	0.003197443	0.000102721	0.000102721	0.003300164	0.000102721	0.003588494	0.000195578	0.000459253	0.000450384	0.000441065	0.000382045	0.000829587	5.90207E-05	0.000859098	5.90207E-05
3838403774085	383840	3774085	0.005095375	0.005042643	0.001810856	0.000958298	0.00329142	0.00010574	0.00010574	0.00339716	0.00010574	0.003693155	0.000201282	0.000472647	0.00046352	0.000453929	0.000393187	0.000853783	6.0742E-05	0.000884154	6.0742E-05
3838603774085	383860	3774085	0.004403345	0.004357774	0.001564914	0.000828147	0.002844394	9.1379E-05	9.1379E-05	0.002935773	9.1379E-05	0.003193538	0.000174052	0.000408707	0.000400814	0.000392521	0.000339996	0.000738282	5.25248E-05	0.000764544	5.25248E-05
3838703774085	383870	3774085	0.004084187	0.00404192	0.001451488	0.000768122	0.00263823	8.47558E-05	8.47558E-05	0.002722986	8.47558E-05	0.002963113	0.000161494	0.000379217	0.000371894	0.000364199	0.000315464	0.000685012	4.87349E-05	0.000709379	4.87349E-05
3838803774085	383880	3774085	0.002928695	0.002898385	0.001040835	0.000550806	0.001891826	6.07768E-05	6.07768E-05	0.001952603	6.07768E-05	0.002129505	0.000116061	0.000272533	0.00026727	0.00026174	0.000226715	0.000492299	3.50244E-05	0.000509811	3.50244E-05
3838903774085	383890	3774085	0.002259001	0.002235623	0.000802831	0.000424855	0.001459229	4.68792E-05	4.68792E-05	0.001506109	4.68792E-05	0.001646275	8.97241E-05	0.000210689	0.00020662	0.000202345	0.000175269	0.000380585	2.70766E-05	0.000394124	2.70766E-05
3839003774085	383900	3774085	0.001830785	0.001811838	0.000650647	0.00034432	0.001182618	3.79928E-05	3.79928E-05	0.001220611	3.79928E-05	0.001337198	7.2879E-05	0.000171134	0.000167829	0.000164356	0.000142363	0.000309133	2.19932E-05	0.00032013	2.19932E-05
3839103774085	383910	3774085	0.001531247	0.0015154	0.000544193	0.000287985	0.000989128	3.17767E-05	3.17767E-05	0.001020905	3.17767E-05	0.001120946	6.1093E-05	0.000143458	0.000140688	0.000137777	0.00011934	0.00025914	1.84364E-05	0.000268358	1.84364E-05
3829703774095	382970	3774095	5.05949E-05	5.00713E-05	1.7981E-05	9.51549E-06	3.26824E-05	1.04995E-06	1.04995E-06	3.37323E-05	1.04995E-06	0.000108957	5.93829E-06	1.39442E-05	1.36749E-05	1.3392E-05	1.16E-05	2.51886E-05	1.79203E-06	2.60846E-05	1.79203E-06
3829803774095	382980	3774095	5.09159E-05	5.0389E-05	1.80951E-05	9.57586E-06	3.28897E-05	1.05662E-06	1.05662E-06	3.39464E-05	1.05662E-06	0.000112418	6.12691E-06	1.43871E-05	1.41093E-05	1.38174E-05	1.19684E-05	2.59887E-05	1.84896E-06	2.69132E-05	1.84896E-06
3829903774095	382990	3774095	5.12817E-05	5.0751E-05	1.82251E-05	9.64466E-06	3.31261E-05	1.06421E-06	1.06421E-06	3.41903E-05	1.06421E-06	0.000116193	6.33265E-06	1.48702E-05	1.45831E-05	1.42813E-05	1.23703E-05	2.68614E-05	1.91104E-06	2.78169E-05	1.91104E-06
3830003774095	383000	3774095	5.2409E-05	5.18667E-05	1.86258E-05	9.85668E-06	3.38543E-05	1.0876E-06	1.0876E-06	3.49419E-05	1.0876E-06	0.000122257	6.66315E-06	1.56463E-05	1.53442E-05	1.50267E-05	1.30159E-05	2.82633E-05	2.01078E-06	2.92687E-05	2.01078E-06
3830103774095	383010	3774095	5.43426E-05	5.37803E-05	1.9313E-05	1.02203E-05	3.51033E-05	1.12773E-06	1.12773E-06	3.6231E-05	1.12773E-06	0.000131062	7.14306E-06	1.67732E-05	1.64493E-05	1.6109E-05	1.39534E-05	3.02989E-05	2.15561E-06	3.13767E-05	2.15561E-06
3830203774095	383020	3774095	5.64928E-05	5.59081E-05	2.00771E-05	1.06247E-05	3.64922E-05	1.17235E-06	1.17235E-06	3.76645E-05	1.17235E-06	0.00014123	7.69724E-06	1.80746E-05	1.77255E-05	1.73588E-05	1.50359E-05	3.26496E-05	2.32284E-06	3.38111E-05	2.32284E-06
3830303774095	383030	3774095	5.8501E-05	5.78956E-05	2.07908E-05	1.10024E-05	3.77895E-05	1.21402E-06	1.21402E-06	3.90035E-05	1.21402E-06	0.000151996	8.28398E-06	1.94523E-05	1.90767E-05	1.8682E-05	1.61821E-05	3.51384E-05	2.49991E-06	3.63884E-05	2.49991E-06
3830403774095	383040	3774095	6.06586E-05	6.00308E-05	2.15576E-05	1.14082E-05	3.91832E-05	1.2588E-06	1.2588E-06	4.0442E-05	1.2588E-06	0.000164385	8.95918E-06	2.10378E-05	2.06316E-05	2.02047E-05	1.7501E-05	3.80024E-05	2.70367E-06	3.93543E-05	2.70367E-06
3830503774095	383050	3774095	6.31223E-05	6.2469E-05	2.24332E-05	1.18715E-05	4.07746E-05	1.30993E-06	1.30993E-06	4.20845E-05	1.30993E-06	0.000179369	9.77585E-06	2.29555E-05	2.25122E-05	2.20464E-05	1.90963E-05	4.14665E-05	2.95012E-06	4.29416E-05	2.95012E-06
3830603774095	383060	3774095	6.6004E-05	6.5321E-05	2.34573E-05	1.24135E-05	4.26361E-05	1.36973E-06	1.36973E-06	4.40058E-05	1.36973E-06	0.000198098	1.07966E-05	2.53524E-05	2.48628E-05	2.43484E-05	2.10902E-05	4.57962E-05	3.25815E-06	4.74253E-05	3.25815E-06
3830703774095	383070	3774095	6.91396E-05	6.84241E-05	2.45717E-05	1.30032E-05	4.46616E-05	1.4348E-06	1.4348E-06	4.60964E-05	1.4348E-06	0.000220831	1.20356E-05	2.82618E-05	2.7716E-05	2.71426E-05	2.35105E-05	5.10517E-05	3.63205E-06	5.28677E-05	3.63205E-06
3830803774095	383080	3774095	7.24245E-05	7.1675E-05	2.57391E-05	1.3621E-05	4.67835E-05	1.50297E-06	1.50297E-06	4.82865E-05	1.50297E-06	0.000248258	1.35304E-05	3.17719E-05	3.11583E-05	3.05136E-05	2.64305E-05	5.73922E-05	4.08314E-06	5.94338E-05	4.08314E-06
3830903774095	383090	3774095	7.59334E-05	7.51475E-05	2.69861E-05	1.4281E-05	4.90501E-05	1.57578E-06	1.57578E-06	5.06259E-05	1.57578E-06	0.000282231	1.5382E-05	3.61198E-05	3.54222E-05	3.46893E-05	3.00474E-05	6.52462E-05	4.64191E-06	6.75671E-05	4.64191E-06
3831003774095	383100	3774095	7.92033E-05	7.83837E-05	2.81482E-05	1.48959E-05	5.11624E-05	1.64364E-06	1.64364E-06	5.2806E-05	1.64364E-06	0.000321687	1.75324E-05	4.11693E-05	4.03742E-05	3.95389E-05	3.4248E-05	7.43675E-05	5.29085E-06	7.70129E-05	5.29085E-06
3831103774095	383110	3774095	8.15401E-05	8.06962E-05	2.89787E-05	1.53354E-05	5.26718E-05	1.69214E-06	1.69214E-06	5.4364E-05	1.69214E-06	0.000361947	1.97266E-05	4.63217E-05	4.54721E-05	4.44872E-05	3.85342E-05	8.36747E-05	5.95301E-06	8.66512E-05	5.95301E-06
3831203774095	383120	3774095	8.39664E-05	8.30975E-05	2.9841E-05	1.57918E-05	5.42391E-05	1.74249E-06	1.74249E-06	5.59816E-05	1.74249E-06	0.000411907	2.24495E-05	5.27156E-05	5.16976E-05	5.0628E-05	4.38532E-05	9.52247E-05	6.77472E-06	9.86121E-05	6.77472E-06
3831303774095	383130	3774095	8.67661E-05	8.58681E-05	3.0836E-05	1.63183E-05	5.60476E-05	1.80059E-06	1.80059E-06	5.78482E-05	1.80059E-06	0.00047915	2.61143E-05	6.13213E-05	6.01371E-05	5.88928E-05	5.10121E-05	0.00011077	7.88067E-06	0.00011471	7.88067E-06
3831403774095	383140	3774095	8.98494E-05	8.89195E-05	3.19318E-05	1.68982E-05	5.80393E-05	1.86457E-06	1.86457E-06	5.99039E-05	1.86457E-06	0.000569279	3.10264E-05	7.28559E-05	7.14489E-05	6.99706E-05	6.06076E-05	0.000131606	9.36304E-06	0.000136287	9.36304E-06
3831503774095	383150	3774095	9.31866E-05	9.22222E-05	3.31178E-05	1.75258E-05	6.0195E-05	1.93382E-06	1.93382E-06	6.21288E-05	1.93382E-06	0.000692025	3.77163E-05	8.85649E-05	8.68546E-05	8.50575E-05	7.36757E-05	0.000159982	1.13819E-05	0.000165673	1.13819E-05
3831603774095	383160	3774095	9.62624E-05	9.52662E-05	3.42109E-05	1.81043E-05	6.21819E-05	1.99766E-06	1.99766E-06	6.41795E-05	1.99766E-06	0.000870499	4.74433E-05	0.000111406	0.000109254	0.000106994	9.26766E-05	0.000201242	1.43173E-05	0.0002084	1.43173E-05
3836403774095	383640	3774095	0.000519454	0.000514078	0.00018461	9.76949E-05	0.000335548	1.07798E-05	1.07798E-05	0.000346328	1.07798E-05	0.000420858	2.29373E-05	5.38612E-05	5.2821E-05	5.17281E-05	4.48062E-05	9.72939E-05	6.92194E-06	0.000100755	6.92194E-06
3836503774095	383650	3774095	0.000563166	0.000557337	0.000200145	0.000105916	0.000363784	1.16869E-05	1.16869E-05	0.000375471	1.16869E-05	0.000450016	2.45264E-05	5.75927E-05	5.64805E-05	5.53119E-05	4.79104E-05	0.000104035	7.40149E-06	0.000107735	7.40149E-06
3836603774095	383660	3774095	0.000611782	0.000605451	0.000217423	0.000115059	0.000395188	1.26958E-05	1.26958E-05	0.000407884	1.26958E-05	0.000482863	2.63167E-05	6.17965E-05	6.06032E-05	5.93492E-05	5.14075E-05	0.000111628	7.94175E-06	0.000115599	7.94175E-06
3836703774095	383670	3774095	0.000661071	0.000654229	0.000234939	0.000124329	0.000427027	1.37187E-05	1.37187E-05	0.000440745	1.37187E-05	0.000516362	2.81424E-05	6.60837E-05	6.48075E-05	6.34666E-05	5.49739E-05	0.000119372	8.49271E-06	0.000123619	8.49271E-06
3836803774095	383680	3774095	0.000714555	0.00070716	0.000253947	0.000134388	0.000461575	1.48286E-05	1.48286E-05	0.000476404	1.48286E-05	0.000553046	3.01417E-05	7.07784E-05	6.94116E-05	6.79754E-05	5.88794E-05	0.000127853	9.09606E-06	0.000132401	9.09606E-06
3836903774095	383690	3774095	0.000771286	0.000763304	0.000274109	0.000145057	0.000498222	1.60059E-05	1.60059E-05	0.000514228	1.60059E-05	0.000591973	3.22633E-05	7.57603E-05	7.42973E-05	7.276E-05	6.30237E-05	0.000136852	9.7363E-06	0.00014172	9.7363E-06
3837003774095	383700	3774095	0.000828115	0.000819545	0.000294306	0.000155745	0.000534931	1.71852E-05	1.71852E-05	0.000552116	1.71852E-05	0.000631337	3.44087E-05	8.07981E-05	7.92378E-05	7.75983E-05	6.72146E-05	0.000145952	1.03837E-05	0.000151144	1.03837E-05
3837103774095	383710	3774095	0.000888915	0.000879716	0.000315914	0.00016718	0.000574206	1.84469E-05	1.84469E-05	0.000592653	1.84469E-05	0.000673657	3.67152E-05	8.62141E-05	8.45492E-05	8.27998E-05	7.172E-05	0.000155736	1.10798E-05	0.000161276	1.10798E-05
3837203774095	383720	3774095	0.000946946	0.000937146	0.000336537	0.000178094	0.000611691	1.96512E-05	1.96512E-05	0.000631343	1.96512E-05	0.000714077	3.89181E-05	9.13871E-05	8.96223E-05	8.77679E-05	7.60234E-05	0.0016508	1.17446E-05	0.000170952	1.17446E-05
3837303774095	383730	3774095	0.001005298	0.000994894	0.000357275	0.000189069	0.000649384	2.08621E-05	2.08621E-05	0.000670247	2.08621E-05	0.000754834	4.11395E-05	9.66032E-05	9.47377E-05	9.27775E-05	8.03626E-05	0.000174502	1.24149E-05	0.00018071	1.24149E-05
3837403774095	383740	3774095	0.001066278	0.001055243	0.000378947	0.000200537	0.000688775	2.21276E-05	2.21276E-05	0.000710903	2.21276E-05	0.00079772	4.34768E-05	0.000102092	0.00010012	9.80486E-05	8.49284E-05	0.000184417	1.31203E-05	0.000190977	1.31203E-05
3837503774095	383750	3774095	0.00113096	0.001119256	0.000401934	0.000212702	0.000730558	2.34699E-05	2.34699E-05	0.000754027	2.34699E-05	0.000843256	4.59585E-05	0.000107919	0.000105835	0.000103645	8.97762E-05	0.000194944	1.38692E-05	0.000201878	1.38692E-05
3837603774095	383760	3774095	0.001200033	0.001187613	0.000426482	0.000225693	0.000775176	2.49033E-05	2.49033E-05	0.000800079	2.49033E-05	0.000891999	4.86151E-05	0.000114157	0.000111953	0.000109637	9.49656E-05	0.000206212	1.46709E-05	0.000213548	1.46709E-05
3837703774095	383770	3774095	0.001307105	0.001293578	0.000464535	0.00024583	0.000844341	2.71253E-05	2.71253E-05	0.000871466	2.71253E-05	0.000968123	5.2764E-05	0.0001239	0.000121507	0.000118993	0.00010307	0.000223811	1.59229E-05	0.000231772	1.59229E-05
3837803774095	383780	3774095	0.00145244	0.001437408	0.000516186	0.000273163	0.000938221	3.01413E-05	3.01413E-05	0.000968362	3.01413E-05	0.001071736	5.8411E-05	0.00013716	0.000134511	0.000131728	0.000114101	0.000247764	1.7627E-05	0.000256577	1.7627E-05
3837903774095	383790	3774095	0.001639514	0.001622547	0.000582671	0.000308347	0.001059064	3.40235E-05	3.40235E-05	0.001093088	3.40235E-05	0.001205991	6.57281E-05	0.000154342	0.000151361	0.00014823	0.000128394	0.000278801	1.98352E-05	0.000288718	1.98352E-05
3838003774095	383800	3774095	0.001971356	0.001950955	0.000700605	0.000370757	0.001273422	4.091E-05	4.091E-05	0.001314332	4.091E-05	0.001444211	7.87113E-05	0.000184829	0.00018126	0.000177509	0.000153756	0.000333872	2.37532E-05	0.000345749	2.37532E-05
3838103774095	383810	3774095	0.002470534	0.002444966	0.000878008	0.000464639	0.001595871	5.1269E-05	5.1269E-05	0.00164714	5.1269E-05	0.001803439	9.82898E-05	0.000230803	0.000226346	0.000221662	0.000192001	0.000416919	2.96615E-05	0.000431749	2.96615E-05
3838203774095	383820	3774095	0.003243492	0.003209925	0.001152712	0.000610011	0.002095173	6.73096E-05	6.73096E-05	0.002162483	6.73096E-05	0.002360336	0.000128641	0.000302074	0.00029624	0.000290111	0.0025129	0.000545662	3.88209E-05	0.000565073	3.88209E-05
3838303774095	383830	3774095	0.004687182	0.004638674	0.001665788	0.000881529	0.003027742	9.72693E-05	9.72693E-05	0.003125012	9.72693E-05	0.003401092	0.000185364	0.000435269	0.000426864	0.000418032	0.000362093	0.000786264	5.59384E-05	0.000814233	5.59384E-05
3838403774095	383840	3774095	0.003443946	0.003408304	0.001223951	0.00064771	0.002224659	7.14694E-05	7.14694E-05	0.002296128	7.14694E-05	0.002504017	0.000136472	0.000320462	0.000314274	0.000307771	0.000266587	0.000578878	4.11841E-05	0.00059947	4.11841E-05
3838603774095	383860	3774095	0.00445382	0.004407727	0.001582853	0.00083764	0.002876999	9.24265E-05	9.24265E-05	0.002969426	9.24265E-05	0.003231593	0.000176126	0.000413577	0.00040559	0.000397198	0.000344048	0.000747079	5.31506E-05	0.000773654	5.31506E-05
3838703774095	383870	3774095	0.0040797	0.004037479	0.001449893	0.000767278	0.002635332	8.46627E-05	8.46627E-05	0.002719995	8.46627E-05	0.002961414	0.000161401	0.000379	0.000371681	0.00036399	0.000315283	0.000684619	4.8707E-05	0.00070873	4.8707E-05
3838803774095	383880	3774095	0.002928448	0.002898142	0.001040748	0.00055076	0.001891667	6.07717E-05	6.07717E-05	0.001952439	6.07717E-05	0.002130761	0.000116129	0.000272693	0.00026747	0.000261894	0.000226849	0.000492589	3.5045E-05	0.000510112	3.5045E-05
3838903774095	383890	3774095	0.002260659	0.002237263	0.00080342	0.000425167	0.0014603	4.69136E-05	4.69136E-05	0.001507214	4.69136E-05	0.001648809	8.98622E-05	0.000211013	0.000206939	0.000202657	0.000175538	0.000381171	2.71183E-05	0.000394731	2.71183E-05
3839003774095	383900	3774095	0.001835585	0.001816589	0.000652353	0.000345223	0.001185719	3.80924E-05	3.80924E-05	0.001223811	3.80924E-05	0.00134193	7.31369E-05	0.000171739	0.000168423	0.000164938	0.000142867	0.000310227	2.2071E-05	0.000321263	2.2071E-05
3839103774095	383910	3774095	0.001538638	0.001522715	0.00054682	0.000289375	0.000993902	3.19301E-05	3.19301E-05	0.001025832	3.19301E-05	0.001127462	6.14482E-05	0.000144292	0.000141505	0.000138578	0.000120034	0.000260647	1.85436E-05	0.000269918	1.85436E-05
3829703774105	382970	3774105	5.05426E-05	5.00196E-05	1.79625E-05	9.50566E-06	3.26486E-05	1.04887E-06	1.04887E-06	3.36975E-05	1.04887E-06	0.00010826	5.90031E-06	1.38551E-05	1.35875E-05	1.33064E-05	1.15258E-05	2.50275E-05	1.78057E-06	2.59178E-05	1.78057E-06
3829803774105	382980	3774105	5.07218E-05	5.01969E-05	1.80261E-05	9.53936E-06	3.27644E-05	1.05259E-06	1.05259E-06	3.3817E-05	1.05259E-06	0.000111369	6.06974E-06	1.42529E-05	1.39777E-05	1.36884E-05	1.18567E-05	2.57462E-05	1.8317E-06	2.66621E-05	1.8317E-06
3829903774105	382990	3774105	5.09532E-05	5.04259E-05	1.81084E-05	9.58288E-06	3.29139E-05	1.05739E-06	1.05739E-06	3.39713E-05	1.05739E-06	0.000114814	6.25753E-06	1.46939E-05	1.44101E-05	1.41119E-05	1.22236E-05	2.65428E-05	1.88837E-06	2.74869E-05	1.88837E-06
3830003774105	383000	3774105	5.19536E-05	5.1416E-05	1.84639E-05	9.77103E-06	3.35601E-05	1.07815E-06	1.07815E-06	3.46382E-05	1.07815E-06	0.00012048	6.56634E-06	1.5419E-05	1.51212E-05	1.48084E-05	1.28268E-05	2.78526E-05	1.98156E-06	2.88434E-05	1.98156E-06
3830103774105	383010	3774105	5.37454E-05	5.31892E-05	1.91007E-05	1.0108E-05	3.47175E-05	1.11533E-06	1.11533E-06	3.58328E-05	1.11533E-06	0.000128811	7.02037E-06	1.64851E-05	1.61668E-05	1.58323E-05	1.37137E-05	2.97785E-05	2.11858E-06	3.08378E-05	2.11858E-06
3830203774105	383020	3774105	5.57163E-05	5.51397E-05	1.98011E-05	1.04787E-05	3.59906E-05	1.15624E-06	1.15624E-06	3.71469E-05	1.15624E-06	0.000138382	7.542E-06	1.771E-05	1.7368E-05	1.70087E-05	1.47327E-05	3.19911E-05	2.276E-06	3.31291E-05	2.276E-06
3830303774105	383030	3774105	5.7844E-05	5.72454E-05	2.05573E-05	1.08789E-05	3.73651E-05	1.20039E-06	1.20039E-06	3.85655E-05	1.20039E-06	0.000149331	8.13875E-06	1.91113E-05	1.87423E-05	1.83545E-05	1.58984E-05	3.45224E-05	2.45608E-06	3.57504E-05	2.45608E-06
3830403774105	383040	3774105	6.01509E-05	5.95284E-05	2.13772E-05	1.13127E-05	3.88552E-05	1.24826E-06	1.24826E-06	4.01035E-05	1.24826E-06	0.000162072	8.83315E-06	2.07419E-05	2.03414E-05	1.99205E-05	1.72548E-05	3.74679E-05	2.66564E-06	3.88007E-05	2.66564E-06

			ISDemolition	ISDrainage / Utilities Trenching	ISDrainage / Utilities Trenching	ISAsphalt Paving	ISAsphalt Paving	SVDemolition	SVSite Grubbing / Prep	SVMass Grading / Excavation	SVMass Grading / Excavation	SVDrainage / Utilities Trenching	SVFoundations / Concrete Pads	SVBuilding / Structure Construction	SVBuilding / Structure Construction	SVAsphalt Paving	SVAsphalt Paving	SVArchitectural Coating	SVArchitectural Coating	SVLandscaping or Other Finishing	SVLandscaping or Other Finishing
Unique Identifier	X (UTM)	Y (UTM)	2027	2027	2028	2027	2028	2027	2027	2027	2028	2028	2028	2028	2029	2028	2029	2028	2029	2028	2029
3836903774085	383690	3774085	0.000164857	6.63817E-05	6.46786E-05	1.7144E-05	1.59704E-05	0.001407291	0.001011766	0.000682161	0.0006735	0.000477865	0.000151805	0.00021747	0.000209173	2.13816E-05	1.98933E-05	2.13816E-05	1.98933E-05	0.00021747	0.000209173
3837003774085	383700	3774085	0.00017289	6.96162E-05	6.783E-05	1.79793E-05	1.67486E-05	0.001537047	0.001105053	0.000745059	0.000735599	0.000521925	0.000165802	0.000237522	0.000228459	2.33531E-05	2.17276E-05	2.33531E-05	2.17276E-05	0.000237522	0.000228459
3837103774085	383710	3774085	0.000182166	7.33513E-05	7.14693E-05	1.8944E-05	1.76472E-05	0.001679596	0.001207538	0.000814157	0.00080382	0.00057033	0.000181179	0.00025955	0.000249647	2.55189E-05	2.37426E-05	2.55189E-05	2.37426E-05	0.00025955	0.000249647
3837203774085	383720	3774085	0.000191558	7.71332E-05	7.51542E-05	1.99207E-05	1.8557E-05	0.001822903	0.001310568	0.000883622	0.000872403	0.000618991	0.000196638	0.000281695	0.000270947	2.76962E-05	2.57684E-05	2.76962E-05	2.57684E-05	0.000281695	0.000270947
3837303774085	383730	3774085	0.000201539	8.11519E-05	7.90698E-05	2.09586E-05	1.95239E-05	0.001971857	0.001417658	0.000955826	0.00094369	0.000669571	0.000212705	0.000304714	0.000293087	2.99593E-05	2.7874E-05	2.99593E-05	2.7874E-05	0.000304714	0.000293087
3837403774085	383740	3774085	0.000212018	8.53715E-05	8.31811E-05	2.20484E-05	2.0539E-05	0.00212532	0.001527989	0.001030214	0.001017134	0.000721681	0.00022926	0.000328428	0.000315897	3.2291E-05	3.00433E-05	3.2291E-05	3.00433E-05	0.000328428	0.000315897
3837503774085	383750	3774085	0.000222248	8.94909E-05	8.71948E-05	2.31123E-05	2.15301E-05	0.002275005	0.001635605	0.001102772	0.00108877	0.000772509	0.000245406	0.000351559	0.000338145	3.45652E-05	3.21593E-05	3.45652E-05	3.21593E-05	0.000351559	0.000338145
3837603774085	383760	3774085	0.000233061	9.3845E-05	9.14371E-05	2.42368E-05	2.25776E-05	0.002430213	0.001747191	0.001178006	0.00116305	0.000825212	0.000262149	0.000375544	0.000361215	3.69234E-05	3.43533E-05	3.69234E-05	3.43533E-05	0.000375544	0.000361215
3837703774085	383770	3774085	0.000250331	0.000100799	9.82126E-05	2.60327E-05	2.42506E-05	0.002660024	0.001912413	0.001289403	0.001273032	0.000903247	0.000286938	0.000411057	0.000395373	4.0415E-05	3.76019E-05	4.0415E-05	3.76019E-05	0.000411057	0.000395373
3837803774085	383780	3774085	0.000272838	0.000109861	0.000107043	2.83732E-05	2.64309E-05	0.00295257	0.002122737	0.00143121	0.001413039	0.001002585	0.000318496	0.000456264	0.000438855	4.48598E-05	4.17373E-05	4.48598E-05	4.17373E-05	0.000456264	0.000438855
3837903774085	383790	3774085	0.000300462	0.000120985	0.000117881	3.1246E-05	2.9107E-05	0.003308323	0.002378505	0.001603656	0.001583295	0.001123386	0.000356871	0.000511239	0.000491733	5.02649E-05	4.67662E-05	5.02649E-05	4.67662E-05	0.000511239	0.000491733
3838003774085	383800	3774085	0.000346084	0.000139355	0.00013578	3.59904E-05	3.35266E-05	0.003888177	0.002795388	0.001884731	0.001860801	0.001320283	0.00041942	0.000600845	0.000577919	5.90749E-05	5.4963E-05	5.90749E-05	5.4963E-05	0.000600845	0.000577919
3838103774085	383810	3774085	0.000412779	0.000166211	0.000161946	4.29262E-05	3.99877E-05	0.004730554	0.003401012	0.002293059	0.002263945	0.001606324	0.000510288	0.000731019	0.000703126	7.18735E-05	6.68707E-05	7.18735E-05	6.68707E-05	0.000731019	0.000703126
3838203774085	383820	3774085	0.000517721	0.000208467	0.000203118	5.38394E-05	5.01538E-05	0.006047751	0.004348004	0.002931549	0.002894328	0.002053595	0.000652375	0.000934567	0.000898907	9.18863E-05	8.54905E-05	9.18863E-05	8.54905E-05	0.000934567	0.000898907
3838303774085	383830	3774085	0.000719862	0.000289861	0.000282424	7.48606E-05	6.9736E-05	0.008572031	0.006162825	0.004155153	0.004102396	0.002910749	0.00092467	0.001324647	0.001274104	0.000130239	0.000121174	0.000130239	0.000121174	0.001324647	0.001274104
3838403774085	383840	3774085	0.000739602	0.000297809	0.000290168	7.69134E-05	7.16483E-05	0.00882921	0.006347722	0.004279816	0.004225476	0.002998077	0.000952412	0.001364389	0.00131233	0.000134146	0.000124809	0.000134146	0.000124809	0.001364389	0.00131233
3838603774085	383860	3774085	0.000640336	0.000257839	0.000251223	6.65905E-05	6.2032E-05	0.00761801	0.005476935	0.003692707	0.003645821	0.002586798	0.000821759	0.001177221	0.001132303	0.000115744	0.000107688	0.000115744	0.000107688	0.001177221	0.001132303
3838703774085	383870	3774085	0.00059456	0.000239407	0.000233264	6.18301E-05	5.75975E-05	0.007059528	0.005075417	0.003421992	0.003378544	0.002397158	0.000761516	0.001090918	0.001049293	0.000107259	9.97929E-05	0.000107259	9.97929E-05	0.001090918	0.001049293
3838803774085	383880	3774085	0.000430671	0.000173415	0.000168965	4.47868E-05	4.17209E-05	0.005032989	0.003618446	0.00243966	0.002408684	0.001709019	0.000542912	0.000777754	0.000748078	7.64685E-05	7.11459E-05	7.64685E-05	7.11459E-05	0.000777754	0.000748078
3838903774085	383890	3774085	0.000335446	0.000135071	0.000131606	3.4884E-05	3.2496E-05	0.003859179	0.00277454	0.001870674	0.001846923	0.001310436	0.000416292	0.000596364	0.000573609	5.86343E-05	5.4553E-05	5.86343E-05	5.4553E-05	0.000596364	0.000573609
3839003774085	383900	3774085	0.000274362	0.000110475	0.000107641	2.85317E-05	2.65786E-05	0.003109212	0.002235355	0.00150714	0.001488005	0.001055775	0.000335393	0.000480471	0.000462138	4.72397E-05	4.39516E-05	4.72397E-05	4.39516E-05	0.000480471	0.000462138
3839103774085	383910	3774085	0.000231487	9.32109E-05	9.08194E-05	2.4073E-05	2.24251E-05	0.002585119	0.00185856	0.001253094	0.001237184	0.000877812	0.000278858	0.000399482	0.000384239	3.92769E-05	3.6543E-05	3.92769E-05	3.6543E-05	0.000399482	0.000384239
3829703774095	382970	3774095	1.61282E-05	6.4942E-06	6.32758E-06	1.67722E-06	1.5624E-06	5.72566E-05	4.11644E-05	2.77542E-05	2.74018E-05	1.94423E-05	6.17631E-06	8.84794E-06	8.51034E-06	8.69926E-07	8.09375E-07	8.69926E-07	8.09375E-07	8.84794E-06	8.51034E-06
3829803774095	382980	3774095	1.64942E-05	6.64161E-06	6.4712E-06	1.71529E-06	1.59787E-06	5.76219E-05	4.1427E-05	2.79313E-05	2.75766E-05	1.95663E-05	6.21571E-06	8.90438E-06	8.56463E-06	8.75476E-07	8.14538E-07	8.75476E-07	8.14538E-07	8.90438E-06	8.56463E-06
3829903774095	382990	3774095	1.68952E-05	6.80307E-06	6.62853E-06	1.75699E-06	1.63671E-06	5.80406E-05	4.1728E-05	2.81342E-05	2.7777E-05	1.97085E-05	6.26088E-06	8.96909E-06	8.62687E-06	8.81838E-07	8.20457E-07	8.81838E-07	8.20457E-07	8.96909E-06	8.62687E-06
3830003774095	383000	3774095	1.75799E-05	7.07875E-06	6.89713E-06	1.82819E-06	1.70304E-06	5.93056E-05	4.26375E-05	2.87475E-05	2.83825E-05	2.0138E-05	6.39734E-06	9.16458E-06	8.8149E-06	9.01058E-07	8.3834E-07	9.01058E-07	8.3834E-07	9.16458E-06	8.8149E-06
3830103774095	383010	3774095	1.85859E-05	7.48383E-06	7.29182E-06	1.9328E-06	1.80049E-06	6.14794E-05	4.42003E-05	2.98011E-05	2.94228E-05	2.08762E-05	6.63182E-06	9.50049E-06	9.13799E-06	9.34085E-07	8.69068E-07	9.34085E-07	8.69068E-07	9.50049E-06	9.13799E-06
3830203774095	383020	3774095	1.97288E-05	7.94405E-06	7.74022E-06	2.05166E-06	1.91121E-06	6.38937E-05	4.59361E-05	3.09714E-05	3.05782E-05	2.1696E-05	6.89225E-06	9.87357E-06	9.49683E-06	9.70766E-07	9.03196E-07	9.70766E-07	9.03196E-07	9.87357E-06	9.49683E-06
3830303774095	383030	3774095	2.08927E-05	8.4127E-06	8.19685E-06	2.1727E-06	2.02396E-06	6.61565E-05	4.75629E-05	3.20683E-05	3.16611E-05	2.24643E-05	7.13634E-06	1.02232E-05	9.83317E-06	1.00515E-06	9.35183E-07	1.00515E-06	9.35183E-07	1.02232E-05	9.83317E-06
3830403774095	383040	3774095	2.21907E-05	8.93536E-06	8.70611E-06	2.30768E-06	2.14971E-06	6.85797E-05	4.93051E-05	3.32429E-05	3.28208E-05	2.32872E-05	7.39773E-06	1.05977E-05	1.01933E-05	1.04196E-06	9.69437E-07	1.04196E-06	9.69437E-07	1.05977E-05	1.01933E-05
3830503774095	383050	3774095	2.37137E-05	9.54861E-06	9.30362E-06	2.46606E-06	2.29724E-06	7.13414E-05	5.12906E-05	3.45816E-05	3.41425E-05	2.42249E-05	7.69564E-06	1.10245E-05	1.06038E-05	1.08392E-06	1.00848E-06	1.08392E-06	1.00848E-06	1.10245E-05	1.06038E-05
3830603774095	383060	3774095	2.55566E-05	1.02907E-05	1.00267E-05	2.65771E-06	2.47578E-06	7.45753E-05	5.36156E-05	3.61492E-05	3.56902E-05	2.5323E-05	8.04448E-06	1.15242E-05	1.10845E-05	1.13306E-06	1.05419E-06	1.13306E-06	1.05419E-06	1.15242E-05	1.10845E-05
3830703774095	383070	3774095	2.7672E-05	1.11425E-05	1.08566E-05	2.8777E-06	2.68071E-06	7.80764E-05	5.61327E-05	3.78463E-05	3.73658E-05	2.65119E-05	8.42215E-06	1.20652E-05	1.16049E-05	1.18625E-06	1.10368E-06	1.18625E-06	1.10368E-06	1.20652E-05	1.16049E-05
3830803774095	383080	3774095	3.00306E-05	1.20922E-05	1.17819E-05	3.12297E-06	2.90918E-06	8.17201E-05	5.87523E-05	3.96125E-05	3.91095E-05	2.77492E-05	8.8152E-06	1.26283E-05	1.21465E-05	1.24161E-06	1.15519E-06	1.24161E-06	1.15519E-06	1.26283E-05	1.21465E-05
3830903774095	383090	3774095	3.26839E-05	1.31606E-05	1.28229E-05	3.3989E-06	3.16622E-06	8.55687E-05	6.15192E-05	4.1478E-05	4.09514E-05	2.9056E-05	9.23035E-06	1.3223E-05	1.27185E-05	1.30008E-06	1.20959E-06	1.30008E-06	1.20959E-06	1.3223E-05	1.27185E-05
3831003774095	383100	3774095	3.53903E-05	1.42503E-05	1.38847E-05	3.68035E-06	3.42841E-06	8.91055E-05	6.4062E-05	4.31924E-05	4.2644E-05	3.0257E-05	9.61186E-06	1.37696E-05	1.32442E-05	1.35382E-06	1.25959E-06	1.35382E-06	1.25959E-06	1.37696E-05	1.32442E-05
3831103774095	383110	3774095	3.77642E-05	1.52062E-05	1.48161E-05	3.92722E-06	3.65837E-06	9.16801E-05	6.5913E-05	4.44404E-05	4.38762E-05	3.11312E-05	9.88959E-06	1.41674E-05	1.36269E-05	1.39294E-06	1.29598E-06	1.39294E-06	1.29598E-06	1.41674E-05	1.36269E-05
3831203774095	383120	3774095	4.03784E-05	1.62589E-05	1.58417E-05	4.19907E-06	3.91162E-06	9.43527E-05	6.78345E-05	4.5736E-05	4.51553E-05	3.20387E-05	1.01779E-05	1.45804E-05	1.40241E-05	1.43354E-06	1.33376E-06	1.43354E-06	1.33376E-06	1.45804E-05	1.40241E-05
3831303774095	383130	3774095	4.34523E-05	1.74966E-05	1.70477E-05	4.51874E-06	4.2094E-06	9.74173E-05	7.00378E-05	4.72215E-05	4.66219E-05	3.30794E-05	1.05085E-05	1.5054E-05	1.44796E-05	1.48011E-06	1.37708E-06	1.48011E-06	1.37708E-06	1.5054E-05	1.44796E-05
3831403774095	383140	3774095	4.69076E-05	1.88879E-05	1.84033E-05	4.87807E-06	4.54414E-06	0.000100829	7.24909E-05	4.88754E-05	4.82549E-05	3.4238E-05	1.08765E-05	1.55813E-05	1.49868E-05	1.53195E-06	1.42532E-06	1.53195E-06	1.42532E-06	1.55813E-05	1.49868E-05
3831503774095	383150	3774095	5.06801E-05	2.0407E-05	1.98834E-05	5.27038E-06	4.9096E-06	0.000104535	7.51553E-05	5.06719E-05	5.00285E-05	3.54964E-05	1.12763E-05	1.6154E-05	1.55376E-05	1.58826E-06	1.4777E-06	1.58826E-06	1.4777E-06	1.6154E-05	1.55376E-05
3831603774095	383160	3774095	5.45924E-05	2.19823E-05	2.14183E-05	5.67723E-06	5.28859E-06	0.000107484	7.72753E-05	5.21012E-05	5.14397E-05	3.64977E-05	1.15944E-05	1.66097E-05	1.59759E-05	1.63306E-06	1.51939E-06	1.63306E-06	1.51939E-06	1.66097E-05	1.59759E-05
3830403774095	383640	3774095	0.000127891	5.14968E-05	5.01755E-05	1.32998E-05	1.23893E-05	0.00078741	0.000566105	0.000381684	0.000376838	0.000267376	8.49384E-05	0.000121679	0.000117037	1.19635E-05	1.11308E-05	1.19635E-05	1.11308E-05	0.000121679	0.000117037
3830503774095	383650	3774095	0.000130921	5.27171E-05	5.13645E-05	1.36149E-05	1.26829E-05	0.000863438	0.000620765	0.000418537	0.000413223	0.000293192	9.31395E-05	0.000133428	0.000128337	1.31186E-05	1.22055E-05	1.31186E-05	1.22055E-05	0.000133428	0.000128337
3830603774095	383660	3774095	0.000134917	5.43261E-05	5.29323E-05	1.40305E-05	1.307E-05	0.000948151	0.000681669	0.000459601	0.000453765	0.000321957	0.000102278	0.000146519	0.00014092	1.44057E-05	1.3403E-05	1.44057E-05	1.3403E-05	0.000146519	0.000140928
3830703774095	383670	3774095	0.000139091	5.60067E-05	5.45697E-05	1.44645E-05	1.34743E-05	0.001034833	0.000743989	0.000501619	0.00049525	0.000351392	0.000111628	0.000159914	0.000153812	1.57227E-05	1.46283E-05	1.57227E-05	1.46283E-05	0.000159914	0.000153812
3830803774095	383680	3774095	0.00014408	5.80157E-05	5.65272E-05	1.49834E-05	1.39577E-05	0.001128981	0.000811676	0.000547255	0.000540307	0.000383361	0.000121784	0.000174463	0.000167806	1.71531E-05	1.59592E-05	1.71531E-05	1.59592E-05	0.000174463	0.000167806
3830903774095	383690	3774095	0.000149696	6.02769E-05	5.87303E-05	1.55673E-05	1.45017E-05	0.00122867	0.000883347	0.000595578	0.000588016	0.000417212	0.000132537	0.000189868	0.000182623	1.86678E-05	1.73684E-05	1.86678E-05	1.73684E-05	0.000189868	0.000182623
3831003774095	383700	3774095	0.000155445	6.2592E-05	6.09861E-05	1.61653E-05	1.50586E-05	0.001329571	0.000955889	0.000644488	0.000636305	0.000451474	0.000143422	0.00020546	0.00019721	2.02008E-05	1.87947E-05	2.02008E-05	1.87947E-05	0.00020546	0.000197621
3831103774095	383710	3774095	0.000161934	6.52048E-05	6.35318E-05	1.684E-05	1.56872E-05	0.001437492	0.001033478	0.000696801	0.000687954	0.00048812	0.000155063	0.000222137	0.000213662	2.18405E-05	2.03203E-05	2.18405E-05	2.03203E-05	0.000222137	0.000213662
3831203774095	383720	3774095	0.000168107	6.76904E-05	6.59536E-05	1.7482E-05	1.62852E-05	0.001541145	0.001108	0.000747045	0.00073756	0.000523317	0.000166244	0.000238155	0.000229068	2.34153E-05	2.17855E-05	2.34153E-05	2.17855E-05	0.000238155	0.000229068
3831303774095	383730	3774095	0.000174453	7.02457E-05	6.84434E-05	1.81419E-05	1.69E-05	0.001645538	0.001183052	0.000797648	0.00078752	0.000558765	0.000177505	0.000254287	0.000244585	2.50014E-05	2.32612E-05	2.50014E-05	2.32612E-05	0.000254287	0.000244585
3837403774095	383740	3774095	0.000181323	7.30121E-05	7.11388E-05	1.88564E-05	1.75656E-05	0.001754866	0.001261654	0.000850643	0.000839843	0.000595889	0.000189299	0.000271182	0.000260835	2.66625E-05	2.48066E-05	2.66625E-05	2.48066E-05	0.000271182	0.000260835
3837503774095	383750	3774095	0.000188856	7.60451E-05	7.4094E-05	1.96397E-05	1.82953E-05	0.001870413	0.001344725	0.000906652	0.000895141	0.000635124	0.000201763	0.000289037	0.00027809	2.84181E-05	2.644E-05	2.84181E-05	2.644E-05	0.000289037	0.000278009
3837603774095	383760	3774095	0.000197129	7.93763E-05	7.73397E-05	2.05E-05	1.90967E-05	0.001993568	0.001433267	0.00096635	0.00095408	0.000676943	0.000215047	0.000308069	0.00029631	3.02892E-05	2.81809E-05	3.02892E-05	2.81809E-05	0.000308069	0.000296314
3837703774095	383770	3774095	0.000211065	8.49878E-05	8.28072E-05	2.19493E-05	2.04467E-05	0.002181828	0.001568616	0.001057606	0.001044177	0.000740869	0.000235355	0.000331161	0.000324296	3.31495E-05	3.08421E-05	3.31495E-05	3.08421E-05	0.000331161	0.000324296
3837803774095	383780	3774095	0.000230591	9.28503E-05	9.0468E-05	2.39799E-05	2.23383E-05	0.002435817	0.00175122	0.001180723	0.001165731	0.000827114	0.000262753	0.00037641	0.000362048	3.70085E-05	3.44325E-05	3.70085E-05	3.44325E-05	0.00037641	0.000362048
3837903774095	383790	3774095	0.000256148	0.000103141	0.000100495	2.66376E-05	2.48141E-05	0.002763757	0.001986991	0.001339687	0.001322677	0.000938471	0.000298128	0.000427087	0.000410791	4.1991E-05	3.90682E-05	4.1991E-05	3.90682E-05	0.000427087	0.000410791
3838003774095	383800	3774095	0.000302271	0.000121713	0.00011859	3.14341E-05	2.92823E-05	0.003345108	0.002404951	0.001621487	0.001600899	0.001135876	0.000360839	0.000516924	0.0004972	5.08238E-05	4.72862E-05	5.08238E-05	4.72862E-05	0.000516924	0.0004972
3838103774095	383810	3774095	0.000371818	0.000149717	0.000145876	3.86665E-05	3.60196E-05	0.004222372	0.003035656	0.002046726	0.002020739	0.001433763	0.00045547	0.000652488	0.000627592	6.41524E-05	5.96871E-05	6.41524E-05	5.96871E-05	0.000652488	0.000627592
3838203774095	383820	3774095	0.000480088	0.000193313	0.000188353	4.99258E-05	4.65081E-05	0.005580753	0.004012259	0.00270518	0.002670833	0.00189502	0.000601999	0.000862401	0.000829495	8.4791E-05	7.88891E-05	8.4791E-05	7.88891E-05	0.000862401	0.000829495
3838303774095	383830	3774095	0.000683151	0.000275079	0.000268021	7.1043E-05	6.61797E-05	0.008116517	0.005835335	0.00393435	0.003884397	0.002756073	0.000875534	0.001254256	0.001206399	0.000123318	0.000114734	0.000123318	0.000114734	0.001254256	0.001206399
3838403774095	383840	3774095	0.000506685	0.000204023	0.000198788	5.26918E-05	4.90847E-05	0.005935901	0.004267591	0.002877332	0.002840799	0.002015615	0.000640309	0.000917282	0.000882283	9.01869E-05	8.39094E-05	9.01869E-05	8.39094E-05	0.000917282	0.000882283
3838603774095	383860	3774095	0.000647805	0.000260847	0.000254154	6.73673E-05	6.27556E-05	0.007711739	0.005544321	0.00373814	0.003690678	0.002618625	0.00083187	0.001191705	0.001146234	0.000117168	0.000109013	0.000117168	0.000109013	0.001191705	0.001146234
3838703774095	383870	3774095	0.000594247	0.000239281	0.000233141	6.17976E-05	5.75672E-05	0.007056624	0.005073329	0.003420584	0.003377154	0.002396172	0.000761202	0.001090469	0.001048861	0.000107215	9.97519E-05	0.000107215	9.97519E-05	0.001090469	0.001048861
3838803774095	383880	3774095	0.000430942	0.000173524	0.000169072	4.4815E-05	4.17471E-05	0.00503739	0.00362161	0.002441793	0.00241079	0.001710514	0.000543386	0.000778434	0.000748732	7.65354E-05	7.12081E-05	7.65354E-05	7.12081E-05	0.000778434	0.000748732
3838903774095	383890	3774095	0.000335973	0.000135283	0.000131812	3.49388E-05	3.25471E-05	0.00386676	0.002779991	0.001874349	0.001850551	0.001313011	0.00041711	0.000597535	0.000574736	5.87495E-05	5.46602E-05	5.87495E-05	5.46602E-05	0.000597535	0.000574736
3839003774095	383900	3774095	0.000275322	0.000110862	0.000108017	2.86316E-05	2.66716E-05	0.003122166	0.002244668	0.001513419	0.001494204	0.001060174	0.00033679	0.000482472	0.000464063	4.74365E-05	4.41347E-05	4.74365E-05	4.41347E-05	0.000482472	0.000464063
3839103774095	383910	3774095	0.0002328	9.37397E-05	9.13346E-05	2.42096E-05	2.25523E-05	0.002602446	0.001871018	0.001261494	0.001245477	0.000883696	0.000280727	0.000402159	0.000386815	3.95402E-05	3.6788E-05	3.95402E-05	3.6788E-05	0.000402159	0.000386815
3829703774105	382970	3774105	1.63978E-05	6.60279E-06	6.43338E-06	1.70526E-06	1.58853E-06	5.73992E-05	4.12669E-05	2.78233E-05	2.74701E-05	1.94907E-05	6.19168E-06	8.86997E-06	8.53153E-06	8.72092E-07	8.1139E-07	8.72092E-07	8.1139E-07	8.86997E-06	8.53153E-06
3829803774105	382980	3774105	1.67346E-05	6.73837E-06	6.56549E-06	1.74028E-06	1.62115E-06	5.7613E-05	4.14206E-05	2.7927E-05	2.75724E-05	1.95633E-05	6.21475E-06	8.90301E-06	8.56331E-06	8.75341E-07	8.14412E-07	8.75341E-07	8.14412E-07	8.90301E-06	8.56331E-06
3829903774105	382990	3774105	1.71132E-05	6.89084E-06	6.71404E-06	1.77966E-06	1.65783E-06	5.78892E-05	4.16192E-05	2.80608E-05	2.77045E-05	1.9657E-05	6.24454E-06	8.94568E-06	8.60435E-06	8.79537E-07	8.18316E-07	8.79537E-07	8.18316E-07	8.94568E-06	8.60435E-06
3830003774105	383000	3774105	1.77783E-05	7.15864E-06	6.97497E-06	1.84882E-06	1.72226E-06	5.90206E-05	4.24326E-05	2.86093E-05	2.8246E-05	2.00412E-05	6.36659E-06	9.12052E-06	8.77252E-06	8.96727E-07	8.3431E-07	8.96727E-07	8.3431E-07	9.12052E-06	8.77252E-06
3830103774105	383010	3774105	1.87703E-05	7.5581E-06	7.36418E-06	1.95198E-06	1.81836E-06	6.10518E-05	4.38929E-05	2.95939E-05	2.92181E-05	2.0731E-05	6.58569E-06	9.43441E-06	9.07443E-06	9.27588E-07	8.63023E-07	9.27588E-07	8.63023E-07	9.43441E-06	9.07443E-06
3830203774105	383020	3774105	1.98881E-05	8.00818E-06	7.80272E-06	2.06822E-06	1.92664E-06	6.3279E-05	4.54941E-05	3.06734E-05	3.0284E-05	2.14872E-05	6.82594E-06	9.77858E-06	9.40547E-06	9.61426E-07	8.94506E-07	9.61426E-07	8.94506E-07	9.77858E-06	9.40547E-06
3830303774105	383030	3774105	2.11372E-05	8.51116E-06	8.29278E-06	2.19812E-06	2.04765E-06	6.56843E-05	4.72235E-05	3.18394E-05	3.14352E-05	2.2304E-05	7.08541E-06	1.01503E-05	9.76299E-06	9.97972E-07	9.28508E-07	9.97972E-07	9.28508E-07	1.01503E-05	9.76299E-06
3830403774105	383040	3774105	2.2554E-05	9.08164E-06	8.84863E-06	2.34546E-06	2.1849E-06	6.82946E-05	4.91001E-05	3.31047E-05	3.26844E-05	2.31904E-05	7.36698E-06	1.05537E-05	1.0151E-05	1.03763E-06	9.65407E-07	1.03763E-06	9.65407E-07	1.05537E-05	1.0151E-05

			MDemolition	MSite Grubbing / Prep	MMass Grading / Excavation	MMass Grading / Excavation	MDrainage / Utilities Trenching	MFoundations / Concrete Pads	MBuilding / Structure Construction	MAsphalt Paving	MLandscaping or Other Finishing	MWaterside Construction (Piles)	RSSWDemolition	RSSWPlacing Base	RSSWForm	Child Risk				
Unique Identifier	X (UTM)	Y (UTM)	2027	2027	2027	2028	2028	2028	2028	2028	2028	2028	2029	2029	2029	3rd Trimester	0<2	2<16	Total	per million
3836903774085	383690	3774085	0.000218522	0.000670826	0.000788836	0.000778333	0.000165447	0.000215162	0.000158371	1.63007E-05	0.000190973	1.63007E-05	0.00082396	0.001195584	0.000708718	2.12347E-08	3.09511E-07	6.8366E-08	3.9911E-07	0.39910965
3837003774085	383700	3774085	0.000238012	0.000730657	0.000859192	0.000847752	0.000180203	0.000234353	0.000172496	1.77545E-05	0.000208005	1.77545E-05	0.000920177	0.001335197	0.000791478	2.29327E-08	3.3453E-07	7.4262E-08	4.31729E-07	0.43172916
3837103774085	383710	3774085	0.000259429	0.000796403	0.000936505	0.000924035	0.000196418	0.00025544	0.000188018	1.93521E-05	0.000226722	1.93521E-05	0.001025294	0.001487723	0.000881892	2.48023E-08	3.6207E-07	8.0754E-08	4.67627E-07	0.46762652
3837203774085	383720	3774085	0.000280926	0.000862394	0.001014105	0.001000602	0.000212694	0.000276607	0.000203597	2.09557E-05	0.000245509	2.09557E-05	0.001134088	0.001645586	0.00097547	2.66776E-08	3.8968E-07	8.7281E-08	5.03637E-07	0.5036369
3837303774085	383730	3774085	0.000303265	0.00093097	0.001094745	0.001080168	0.000229607	0.000298602	0.000219787	2.2622E-05	0.000265031	2.2622E-05	0.001247633	0.001810342	0.001073134	2.86281E-08	4.1839E-07	9.407E-08	5.41086E-07	0.54108576
3837403774085	383740	3774085	0.000326275	0.001001607	0.001177808	0.001162125	0.000247028	0.000321258	0.000236463	2.43385E-05	0.00028514	2.43385E-05	0.001365017	0.00198067	0.001174101	3.06391E-08	4.4798E-07	1.0107E-07	5.79694E-07	0.5796944
3837503774085	383750	3774085	0.000348688	0.001070412	0.001258716	0.001241956	0.000263997	0.000343327	0.000252707	2.60104E-05	0.000304728	2.60104E-05	0.001481769	0.002150078	0.001274523	3.25964E-08	4.7678E-07	1.079E-07	6.17277E-07	0.6172771
3837603774085	383760	3774085	0.000371936	0.001141778	0.001342638	0.00132476	0.000281599	0.000366217	0.000269556	2.77445E-05	0.000325045	2.77445E-05	0.001602023	0.00232457	0.001377958	3.46282E-08	5.0667E-07	1.1498E-07	6.56286E-07	0.65628576
3837703774085	383770	3774085	0.000406484	0.001247837	0.001467354	0.001447816	0.000307756	0.000400234	0.000294594	3.03217E-05	0.000355238	3.03217E-05	0.001772725	0.002572263	0.001524785	3.76838E-08	5.5159E-07	1.2554E-07	7.14819E-07	0.71481918
3837803774085	383780	3774085	0.000450494	0.001382939	0.001626223	0.00160457	0.000341077	0.000443567	0.00032649	3.36046E-05	0.000393699	3.36046E-05	0.001992469	0.002891116	0.001713795	4.15846E-08	6.0891E-07	1.3901E-07	7.89499E-07	0.78949949
3837903774085	383790	3774085	0.000503999	0.001547191	0.001819369	0.001795144	0.000381586	0.00049625	0.000365267	3.75958E-05	0.000440459	3.75958E-05	0.002259663	0.00327882	0.001943618	4.633E-08	6.7863E-07	1.5539E-07	8.80351E-07	0.88035068
3838003774085	383800	3774085	0.000591093	0.001814554	0.002133767	0.002105355	0.000447527	0.000582005	0.000428387	4.40926E-05	0.000516572	4.40926E-05	0.002693152	0.003907822	0.002316478	5.40704E-08	7.9233E-07	1.821E-07	1.0285E-06	1.02850069
3838103774085	383810	3774085	0.000717515	0.002202648	0.002590134	0.002555646	0.000543243	0.000706483	0.00052001	5.3523E-05	0.000627056	5.3523E-05	0.003324584	0.004824043	0.002859595	6.53091E-08	9.574E-07	2.2091E-07	1.24362E-06	1.24362286
3838203774085	383820	3774085	0.000915132	0.002809299	0.003303505	0.003259518	0.000692862	0.000901062	0.00066323	6.82643E-05	0.000799759	6.82643E-05	0.004307977	0.006250967	0.003705447	8.28927E-08	1.2157E-06	2.8161E-07	1.58017E-06	1.58016603
3838303774085	383830	3774085	0.001293883	0.003971999	0.004670746	0.004608554	0.000979621	0.001273989	0.000937725	9.65172E-05	0.0011307 6	9.65172E-05	0.006182855	0.008971457	0.005318098	1.16622E-07	1.711E-06	3.9797E-07	2.22562E-06	2.22561836
3838403774085	383840	3774085	0.001332373	0.004090156	0.004809689	0.004745647	0.001008762	0.001311887	0.00096562	9.93883E-05	0.001164397	9.93883E-05	0.00638078	0.009258649	0.00548834	1.20021E-07	1.761E-06	4.0978E-07	2.29081E-06	2.29080765
3838603774085	383860	3774085	0.001150392	0.003531505	0.004152761	0.004097466	0.000870981	0.001132704	0.000833732	8.58134E-05	0.001005359	8.58134E-05	0.005492587	0.007969863	0.004724373	1.03738E-07	1.522E-06	3.5382E-07	1.97958E-06	1.97957888
3838703774085	383870	3774085	0.001066479	0.003273906	0.003849846	0.003798584	0.000807449	0.001050081	0.00077291 7	7.95539E-05	0.000932025	7.95539E-05	0.005081305	0.007373083	0.004370614	9.62285E-08	1.4118E-06	3.2801E-07	1.83605E-06	1.83605039
3838803774085	383880	3774085	0.000762247	0.002339967	0.00275161	0.002714972	0.00057711	0.000750527	0.000552429	5.68598E-05	0.000666148	5.68598E-05	0.00358539	0.005202478	0.003083924	6.90819E-08	1.0132E-06	2.345E-07	1.31681E-06	1.31680862
3838903774085	383890	3774085	0.000586	0.001798918	0.00211538	0.002087214	0.00044367	0.00057699	0.000424696	4.37126E-05	0.000512121	4.37126E-05	0.002719457	0.003945991	0.002339103	5.33442E-08	7.8217E-07	1.8032E-07	1.01583E-06	1.01583387
3839003774085	383900	3774085	0.000473366	0.001453153	0.001708789	0.001686036	0.000358394	0.000466088	0.000343066	3.53107E-05	0.000413688	3.53107E-05	0.002166958	0.003144303	0.001863879	4.32779E-08	6.3439E-07	1.4569E-07	8.23359E-07	0.82335896
3839103774085	383910	3774085	0.000394637	0.001211468	0.001434588	0.001405619	0.000298787	0.000388569	0.000286008	2.94379E-05	0.000344884	2.94379E-05	0.001781703	0.002585289	0.001532507	3.62344E-08	5.3099E-07	1.2148E-07	6.8871E-07	0.6887095
3829703774095	382970	3774095	1.15695E-05	3.55163E-05	4.17642E-05	4.12081E-05	8.75943E-06	1.13916E-05	8.38482E-06	8.63023E-07	1.01109E-05	8.63023E-07	1.85691E-05	2.69441E-05	1.59719E-05	2.49281E-09	3.1553E-08	5.1826E-09	3.92286E-08	0.03922861
3829803774095	382980	3774095	1.16312E-05	3.57056E-05	4.19869E-05	4.14278E-05	8.80614E-06	1.14523E-05	8.42953E-06	8.67625E-07	1.01648E-05	8.67625E-07	1.87406E-05	2.7193E-05	1.61195E-05	2.56461E-09	3.2359E-08	5.2918E-09	4.02159E-08	0.04021587
3829903774095	382990	3774095	1.17001E-05	3.59173E-05	4.22358E-05	4.16734E-05	8.85835E-06	1.15202E-05	8.4795E-06	8.72769E-07	1.0225E-05	8.72769E-07	1.8934E-05	2.74737E-05	1.62858E-05	2.64346E-09	3.3246E-08	5.4116E-09	4.13013E-08	0.04130131
3830003774095	383000	3774095	1.19396E-05	3.66526E-05	4.31004E-05	4.25266E-05	9.03969E-06	1.1756E-05	8.65309E-06	8.90636E-07	1.04344E-05	8.90636E-07	1.93707E-05	2.81073E-05	1.66614E-05	2.77198E-09	3.4739E-08	5.6259E-09	4.31371E-08	0.04313715
3830103774095	383010	3774095	1.23606E-05	3.79449E-05	4.46201E-05	4.4026E-05	9.35842E-06	1.21705E-05	8.95818E-06	9.22038E-07	1.08023E-05	9.22038E-07	2.00663E-05	2.91166E-05	1.72598E-05	2.9588E-09	3.6936E-08	5.9485E-09	4.58436E-08	0.04584365
3830203774095	383020	3774095	1.28251E-05	3.93709E-05	4.6297E-05	4.56805E-05	9.71011E-06	1.26279E-05	9.29484E-06	9.56689E-07	1.12082E-05	9.56689E-07	2.0843E-05	3.02437E-05	1.79278E-05	3.17324E-09	3.9452E-08	6.3165E-09	4.89415E-08	0.04894147
3830303774095	383030	3774095	1.32588E-05	4.07022E-05	4.78625E-05	4.72252E-05	1.00385E-05	1.30549E-05	9.60914E-06	9.89039E-07	1.15872E-05	9.89039E-07	2.15916E-05	3.13299E-05	1.85717E-05	3.39722E-09	4.2057E-08	6.6939E-09	5.21484E-08	0.05214844
3830403774095	383040	3774095	1.37233E-05	4.21282E-05	4.95393E-05	4.88797E-05	1.03902E-05	1.35123E-05	9.94579E-06	1.02369E-06	1.19932E-05	1.02369E-06	2.23964E-05	3.24977E-05	1.9264E-05	3.65239E-09	4.5014E-08	7.1198E-09	5.57861E-08	0.05578608
3830503774095	383050	3774095	1.42532E-05	4.37547E-05	5.1452E-05	5.07669E-05	1.07913E-05	1.4034E-05	1.03298E-05	1.06321E-06	1.24562E-05	1.06321E-06	2.33135E-05	3.38284E-05	2.00528E-05	3.95781E-09	4.8542E-08	7.6266E-09	6.0126E-08	0.06012597
3830603774095	383060	3774095	1.48755E-05	4.56653E-05	5.36987E-05	5.29837E-05	1.12625E-05	1.46468E-05	1.07809E-05	1.10964E-06	1.30001E-05	1.10964E-06	2.43771E-05	3.53718E-05	2.09677E-05	4.33498E-09	5.2883E-08	8.2489E-09	6.54671E-08	0.06546708
3830703774095	383070	3774095	1.55542E-05	4.77486E-05	5.61485E-05	5.54009E-05	1.17763E-05	1.5315E-05	1.12727E-05	1.16026E-06	1.35932E-05	1.16026E-06	2.5525E-05	3.70374E-05	2.1955E-05	4.78439E-09	5.8029E-08	8.983E-09	7.1796E-08	0.07179602
3830803774095	383080	3774095	1.62655E-05	4.99322E-05	5.87162E-05	5.79344E-05	1.23149E-05	1.60154E-05	1.17882E-05	1.21332E-06	1.42148E-05	1.21332E-06	2.67041E-05	3.87483E-05	2.29692E-05	5.31242E-09	6.4037E-08	9.8368E-09	7.91861E-08	0.0791861
3830903774095	383090	3774095	1.70239E-05	5.22606E-05	6.14542E-05	6.06359E-05	1.28891E-05	1.67622E-05	1.23379E-05	1.2699E-06	1.48777E-05	1.2699E-06	2.79269E-05	4.05225E-05	2.40209E-05	5.94429E-09	7.1186E-08	1.0852E-08	8.7983E-08	0.087983
3831003774095	383100	3774095	1.77244E-05	5.44107E-05	6.39825E-05	6.31306E-05	1.34194E-05	1.74518E-05	1.28455E-05	1.32215E-06	1.54898E-05	1.32215E-06	2.90841E-05	4.22017E-05	2.50163E-05	6.64948E-09	7.9103E-08	1.1974E-08	9.77273E-08	0.09772731
3831103774095	383110	3774095	1.82143E-05	5.59147E-05	6.57511E-05	6.48756E-05	1.37903E-05	1.79342E-05	1.32006E-05	1.35869E-06	1.5918E-05	1.35869E-06	2.99856E-05	4.35098E-05	2.57917E-05	7.3451E-09	8.683E-08	1.306E-08	1.07236E-07	0.10723587
3831203774095	383120	3774095	1.87169E-05	5.74577E-05	6.75655E-05	6.66659E-05	1.41709E-05	1.84291E-05	1.35648E-05	1.39619E-06	1.63572E-05	1.39619E-06	3.09214E-05	4.48676E-05	2.65966E-05	8.18682E-09	9.6141E-08	1.4369E-08	1.18697E-07	0.11869721
3831303774095	383130	3774095	1.93048E-05	5.92625E-05	6.96878E-05	6.87599E-05	1.4616E-05	1.9008E-05	1.39909E-05	1.44004E-06	1.6871E-05	1.44004E-06	3.19882E-05	4.64155E-05	2.75142E-05	9.29119E-09	1.0832E-07	1.6086E-08	1.33696E-07	0.13369645
3831403774095	383140	3774095	1.99562E-05	6.12622E-05	7.20393E-05	7.10801E-05	1.51092E-05	1.96494E-05	1.4463E-05	1.48863E-06	1.74403E-05	1.48863E-06	3.31298E-05	4.80721E-05	2.84962E-05	1.07373E-08	1.2421E-07	1.8328E-08	1.53274E-07	0.153274
3831503774095	383150	3774095	2.06712E-05	6.34569E-05	7.46201E-05	7.36265E-05	1.56505E-05	2.03533E-05	1.49812E-05	1.54196E-06	1.80651E-05	1.54196E-06	3.43152E-05	4.9792E-05	2.95157E-05	1.26674E-08	1.4534E-07	2.1307E-08	1.79315E-07	0.17931543
3831603774095	383160	3774095	2.12972E-05	6.53786E-05	7.68799E-05	7.58563E-05	1.61244E-05	2.09697E-05	1.54349E-05	1.58866E-06	1.86122E-05	1.58866E-06	3.54724E-05	5.14712E-05	3.05111E-05	1.54218E-08	1.7534E-07	2.55E-08	2.16264E-07	0.21626391
3836403774095	383640	3774095	0.000124807	0.000383137	0.000450537	0.000444538	9.44936E-05	0.000122888	9.04524E-05	9.30999E-06	0.000109072	9.30999E-06	0.000410481	0.000595617	0.00035307	1.29962E-08	1.8773E-07	4.0189E-08	2.40919E-07	0.24091936
3836503774095	383650	3774095	0.000136299	0.000418413	0.00049202	0.000485468	0.000103194	0.000134203	9.87807E-05	1.01672E-05	0.000119115	1.01672E-05	0.000460851	0.000668705	0.000396395	1.39861E-08	2.0241E-07	4.3594E-08	2.59992E-07	0.25999195
3836603774095	383660	3774095	0.000149093	0.000457689	0.000538205	0.000531039	0.000112881	0.0001468	0.000108053	1.11216E-05	0.000130296	1.11216E-05	0.000518218	0.000751945	0.000445738	1.5094E-08	2.1881E-07	4.7408E-08	2.81314E-07	0.28131414
3836703774095	383670	3774095	0.000162148	0.000497768	0.000585334	0.00057754	0.000122765	0.000159655	0.000117515	1.20955E-05	0.000141706	1.20955E-05	0.00057886	0.000839938	0.000497898	1.62201E-08	2.3547E-07	5.1308E-08	3.02999E-07	0.30299857
3836803774095	383680	3774095	0.000176324	0.000541283	0.000636505	0.000628029	0.000133498	0.000173612	0.000127788	1.31529E-05	0.000154094	1.31529E-05	0.000646021	0.00093739	0.000555666	1.74471E-08	2.536E-07	5.556E-08	3.26607E-07	0.32660666
3836903774095	383690	3774095	0.000191315	0.000587305	0.000690622	0.000681427	0.000144848	0.000188374	0.000138653	1.42712E-05	0.000167196	1.42712E-05	0.000718557	0.001042641	0.000618056	1.87491E-08	2.7284E-07	6.007E-08	3.51656E-07	0.35165565
3837003774095	383700	3774095	0.000206463	0.000633806	0.000745304	0.00073538	0.000156317	0.000203288	0.000149631	1.54011E-05	0.000180434	1.54011E-05	0.000793675	0.00115164	0.000682669	2.00588E-08	2.9216E-07	6.4634E-08	3.76857E-07	0.37685682
3837103774095	383710	3774095	0.000222663	0.000683537	0.000803784	0.000793081	0.000168582	0.00021924	0.000161372	1.66095E-05	0.000194591	1.66095E-05	0.000874692	0.001269197	0.000752354	2.14636E-08	3.1288E-07	6.9528E-08	4.03873E-07	0.40387349
3837203774095	383720	3774095	0.000238181	0.000731175	0.000859802	0.000848353	0.000180331	0.000234519	0.000172619	1.77671E-05	0.000208153	1.77671E-05	0.00095418	0.001384536	0.000820725	2.28044E-08	3.3266E-07	7.4219E-08	4.2968E-07	0.42967994
3837303774095	383730	3774095	0.000253797	0.000779113	0.000916173	0.000903974	0.000192154	0.000249895	0.000183936	1.8932E-05	0.0002218	1.8932E-05	0.001035004	0.001501813	0.000890244	2.41542E-08	3.5256E-07	7.8946E-08	4.55657E-07	0.4556568
3837403774095	383740	3774095	0.000270153	0.000829323	0.000975216	0.000962231	0.000204537	0.000265999	0.00019579	2.01521E-05	0.000236094	2.01521E-05	0.00111968	0.00162468	0.000963077	2.55689E-08	3.734E-07	8.3906E-08	4.82873E-07	0.48287273
3837503774095	383750	3774095	0.000287442	0.000882397	0.001037627	0.001023811	0.000217627	0.000283022	0.00020832	2.14417E-05	0.000251203	2.14417E-05	0.001209053	0.001754363	0.001039951	2.70702E-08	3.9551E-07	8.9158E-08	5.1174E-07	0.51173985
3837603774095	383760	3774095	0.000305869	0.000938964	0.001104144	0.001089442	0.000231578	0.000301166	0.000221674	2.28162E-05	0.000267307	2.28162E-05	0.001304219	0.001892451	0.001121806	2.8675E-08	4.1914E-07	9.4764E-08	5.42583E-07	0.54258302
3837703774095	383770	3774095	0.000334164	0.001025827	0.001206289	0.001190227	0.000253001	0.000329026	0.000242181	2.4927E-05	0.000292035	2.4927E-05	0.001444886	0.002096561	0.001242799	3.11727E-08	4.5589E-07	1.034E-07	5.90461E-07	0.59046105
3837803774095	383780	3774095	0.000372384	0.001143154	0.001344256	0.001326357	0.000281938	0.000366658	0.0002698 8	2.7778E-05	0.000325436	2.7778E-05	0.001633097	0.002369659	0.001404686	3.45677E-08	5.0581E-07	1.1509E-07	6.5547E-07	0.65546959
3837903774095	383790	3774095	0.00042173	0.001294639	0.001522389	0.001502118	0.000319299	0.000415246	0.000305643	3.14589E-05	0.000368561	3.14589E-05	0.001875936	0.002722024	0.00161356	3.89503E-08	5.7021E-07	1.302E-07	7.39358E-07	0.73935795
3838003774095	383800	3774095	0.000509171	0.001563066	0.001838038	0.001813564	0.000385502	0.000501342	0.000369015	3.79816E-05	0.000444978	3.79816E-05	0.002306602	0.003346929	0.001983992	4.67334E-08	6.8453E-07	1.5701E-07	8.88276E-07	0.8882764
3838103774095	383810	3774095	0.000640862	0.001967336	0.002313426	0.002282623	0.000485208	0.000631008	0.000464457	4.78051E-05	0.000560067	4.78051E-05	0.002960664	0.004295988	0.002546575	5.84447E-08	8.5655E-07	1.9743E-07	1.11243E-06	1.11242551
3838203774095	383820	3774095	0.000844674	0.002593004	0.00304916	0.00300856	0.000639517	0.000831687	0.000612167	6.30084E-05	0.000738184	6.30084E-05	0.003971347	0.005762511	0.0034159	7.65823E-08	1.1229E-06	2.6003E-07	1.45956E-06	1.45955504
3838303774095	383830	3774095	0.001225165	0.003761046	0.004422682	0.004363793	0.000927593	0.001206327	0.000887923	9.13911E-05	0.001070705	9.13911E-05	0.005851392	0.008490496	0.005032994	1.10468E-07	1.6206E-06	3.7692E-07	2.10799E-06	2.10799255
3838403774095	383840	3774095	0.000897816	0.002756141	0.003240996	0.003197842	0.000679752	0.000884012	0.000650681	6.69726E-05	0.000784626	6.69726E-05	0.004246333	0.006161522	0.003652425	8.1259E-08	1.1917E-06	2.7631E-07	1.5493E-06	1.54930356
3838603774095	383860	3774095	0.001164173	0.003573812	0.00420251	0.004146553	0.000881415	0.001146273	0.00084372	8.68415E-05	0.001017403	8.68415E-05	0.005564671	0.008074458	0.004786375	1.04943E-07	1.5396E-06	3.581E-07	2.00269E-06	2.0026933
3838703774095	383870	3774095	0.001065775	0.003271745	0.003847304	0.003796077	0.000806916	0.001049388	0.000772407	7.95014E-05	0.00093141	7.95014E-05	0.005082976	0.007375509	0.004372052	9.61444E-08	1.4105E-06	3.2784E-07	1.83448E-06	1.83448128
3838803774095	383880	3774095	0.000762655	0.002341221	0.002753084	0.002716426	0.000577419	0.000750929	0.000552725	5.68902E-05	0.000666505	5.68902E-05	0.003593413	0.00521412	0.003090824	6.9098E-08	1.0134E-06	2.3467E-07	1.31715E-06	1.31714877
3838903774095	383890	3774095	0.000586896	0.00180167	0.002118616	0.002090406	0.000444349	0.000577872	0.000425345	4.37795E-05	0.000512904	4.37795E-05	0.002730587	0.00396214	0.002348676	5.34053E-08	7.8298E-07	1.8064E-07	1.01703E-06	1.01702707
3839003774095	383900	3774095	0.000475079	0.001458411	0.001714972	0.001692137	0.00035969	0.000467774	0.000344308	3.54385E-05	0.000415185	3.54385E-05	0.002182477	0.003166821	0.001877227	4.34128E-08	6.3628E-07	1.4626E-07	8.25959E-07	0.82595932
3839103774095	383910	3774095	0.000397014	0.001218766	0.001433168	0.001414086	0.000300586	0.00039091	0.000287731	2.96153E-05	0.000346962	2.96153E-05	0.001800552	0.002612641	0.00154872	3.64298E-08	5.3378E-07	1.2225E-07	6.92462E-07	0.6924622
3829703774105	382970	3774105	1.15658E-05	3.55051E-05	4.17511E-05	4.11952E-05	8.75669E-06	1.1388E-05	8.38219E-06	8.62753E-07	1.01077E-05	8.62753E-07	1.87843E-05	2.72564E-05	1.6157E-05	2.50378E-09	3.167E-08	5.1912E-09	3.93648E-08	0.03936483
3829803774105	382980	3774105	1.15931E-05	3.55887E-05	4.18494E-05	4.12921E-05	8.77729E-06	1.14148E-05	8.40191E-06	8.64783E-07	1.01315E-05	8.64783E-07	1.89153E-05	2.74465E-05	1.62697E-05	2.5693E-09	3.2396E-08	5.2861E-09	4.0251E-08	0.040251
3829903774105	382990	3774105	1.16348E-05	3.57168E-05	4.2E-05	4.14408E-05	8.80889E-06	1.14559E-05	8.43216E-06	8.67896E-07	1.0168E-05	8.67896E-07	1.90713E-05	2.76728E-05	1.64039E-05	2.64234E-09	3.3207E-08	5.3933E-09	4.1243E-08	0.04124302
3830003774105	383000	3774105	1.18453E-05	3.63629E-05	4.27598E-05	4.21905E-05	8.96825E-06	1.16631E-05	8.58471E-06	8.83597E-07	1.03519E-05	8.83597E-07	1.94736E-05	2.82567E-05	1.675E-05	2.76507E-09	3.4627E-08	5.5941E-09	4.29858E-08	0.04298584
3830103774105	383010	3774105	1.22354E-05	3.75606E-05	4.41681E-05	4.358E-05	9.26362E-06	1.20473E-05	8.86744E-06	9.12699E-07	1.06928E-05	9.12699E-07	2.0138E-05	2.92207E-05	1.73215E-05	2.94576E-09	3.6745E-08	5.902E-09	4.55927E-08	0.04559266
3830203774105	383020	3774105	1.26636E-05	3.88751E-05	4.5714E-05	4.51053E-05	9.58784E-06	1.24689E-05	9.1778E-06	9.44642E-07	1.10671E-05	9.44642E-07	2.08742E-05	3.02889E-05	1.79547E-05	3.15188E-09	3.9154E-08	6.2511E-09	4.85574E-08	0.04855737
3830303774105	383030	3774105	1.31245E-05	4.029E-05	4.73777E-05	4.67469E-05	9.93679E-06	1.29227E-05	9.51182E-06	9.79023E-07	1.14699E-05	9.79023E-07	2.16727E-05	3.14476E-05	1.86415E-05	3.38594E-09	4.1881E-08	6.644E-09	5.19105E-08	0.05191052
3830403774105	383040	3774105	1.36235E-05	4.18218E-05	4.91791E-05	4.85242E-05	1.03146E-05	1.3414E-05	9.87347E-06	1.01625E-06	1.1906E-05	1.01625E-06	2.25461E-05	3.27149E-05	1.93927E-05	3.65567E-09	4.5009E-08	7.0926E-09	5.57572E-08	0.05575717

			EGIODemolition	EGIOSite Grubbing / Prep	EGIOMass Grading / Excavation	EGIOMass Grading / Excavation	EGIODrainage / Utilities Trenching	EGIODrainage / Utilities Trenching	EGIOFoundations / Concrete Pads	EGIOFoundations / Concrete Pads	EGIOBuilding / Structure Construction	EGIOBuilding / Structure Construction	EGIOAsphalt Paving	EGIOArchitectural Coating	EGIOLandscaping or Other Finishing	EGIOWaterside Construction (Piles)	HIWaterside Construction (Landscaping)	HIWaterside Construction (Landscaping)	KMDemolition	KMSite Grubbing / Prep
Unique Identifier	X (UTM)	Y (UTM)	2025	2025	2025	2026	2026	2027	2026	2027	2026	2027	2027	2027	2027	2027	2025	2026	2025	2025
3830503774105	383050	3774105	0.000285574	0.00011201	3.7093E-05	3.63288E-05	8.43572E-05	8.4227E-05	0.000110834	0.000110763	0.000118717	0.000115872	4.61972E-06	4.61972E-06	0.000125111	4.61972E-06	3.65973E-05	3.5451E-05	1.90188E-05	8.25431E-05
3830603774105	383060	3774105	0.000317604	0.00012457	4.12533E-05	4.04034E-05	9.38186E-05	9.36739E-05	0.000123265	0.000123186	0.000132033	0.000128868	5.13787E-06	5.13787E-06	0.000139144	5.13787E-06	4.03232E-05	3.90602E-05	1.9906E-05	8.63932E-05
3830703774105	383070	3774105	0.000356245	0.00013972	4.62723E-05	4.5319E-05	0.000105233	0.000105071	0.000138262	0.000138173	0.000148096	0.000144546	5.76296E-06	5.76296E-06	0.000156072	5.76296E-06	4.48528E-05	4.34479E-05	2.087E-05	9.05774E-05
3830803774105	383080	3774105	0.000399655	0.00015675	5.19108E-05	5.08413E-05	0.000118056	0.000117874	0.00015511	0.00015501	0.000166142	0.00016216	6.4652E-06	6.4652E-06	0.00017509	6.4652E-06	5.00228E-05	4.8456E-05	2.17979E-05	9.46043E-05
3830903774105	383090	3774105	0.000450834	0.00017682	5.85585E-05	5.7352E-05	0.000133174	0.000132969	0.000174973	0.000174861	0.000187418	0.000182926	7.29313E-06	7.29313E-06	0.000197512	7.29313E-06	5.62835E-05	5.45206E-05	2.27619E-05	9.87885E-05
3831003774105	383100	3774105	0.00050875	0.00019954	6.60812E-05	6.47197E-05	0.000150282	0.00015005	0.000197451	0.000197324	0.000211495	0.000206426	8.23004E-06	8.23004E-06	0.000222886	8.23004E-06	6.35793E-05	6.15878E-05	2.36717E-05	0.000102737
3831103774105	383110	3774105	0.000568274	0.00022288	7.38127E-05	7.22919E-05	0.000167865	0.000167606	0.000220553	0.000220411	0.00023624	0.000230577	9.19295E-06	9.19295E-06	0.000248963	9.19295E-06	7.12356E-05	6.90044E-05	2.43597E-05	0.000105723
3831203774105	383120	3774105	0.000640301	0.00025113	8.31682E-05	8.14546E-05	0.000189142	0.00018885	0.000248507	0.000248347	0.000266182	0.000259802	1.03581E-05	1.03581E-05	0.000280518	1.03581E-05	8.07361E-05	7.82073E-05	2.50703E-05	0.000108807
3831303774105	383130	3774105	0.000735115	0.00028832	9.54835E-05	9.35162E-05	0.000217149	0.000216814	0.000285306	0.000285122	0.000305598	0.000298273	1.18919E-05	1.18919E-05	0.000322057	1.18919E-05	9.35965E-05	9.06649E-05	2.59031E-05	0.000112421
3831403774105	383140	3774105	0.00085939	0.00033706	0.000111626	0.000109326	0.00025386	0.000253468	0.000333538	0.000333323	0.000357261	0.000348698	1.39023E-05	1.39023E-05	0.000376502	1.39023E-05	0.000110902	0.000107429	2.68106E-05	0.00011636
3831503774105	383150	3774105	0.001025701	0.00040229	0.000133228	0.000130483	0.000302987	0.000302519	0.000398085	0.000397828	0.000426399	0.000416178	1.65927E-05	1.65927E-05	0.000449364	1.65927E-05	0.000134542	0.000130328	2.78176E-05	0.000120731
3831603774105	383160	3774105	0.001264505	0.00049596	0.000164246	0.000160862	0.000373529	0.000372952	0.000490768	0.000490451	0.000525674	0.00051307	2.04559E-05	2.04559E-05	0.000553985	2.04559E-05	0.000169093	0.000163796	2.87659E-05	0.000124846
3831703774105	383170	3774105	0.001556115	0.00061102	0.000202266	0.000198102	0.000460862	0.000459687	0.000605306	0.000604911	0.000648243	0.000633107	2.52233E-05	2.52233E-05	0.000683107	2.52233E-05	0.000208503	0.000201966	3.54835E-05	0.000153888
3831803774105	383180	3774105	0.001911	0.00075033	0.000248411	0.000243284	0.000565881	0.000564437	0.000743408	0.000742918	0.000796124	0.000777284	3.09795E-05	3.09795E-05	0.000838966	3.09795E-05	0.000256107	0.000248067	4.35744E-05	0.000188966
3831903774105	383190	3774105	0.002346	0.00092126	0.000304999	0.000298777	0.000694844	0.000693069	0.000912966	0.000912358	0.000977844	0.000954599	3.80384E-05	3.80384E-05	0.001030178	3.80384E-05	0.000314511	0.000304636	5.35005E-05	0.000232035
3832003774105	383200	3774105	0.002881	0.00113139	0.000374682	0.000367061	0.000853105	0.000851431	0.001121	0.001120253	0.001200564	0.001172403	4.67116E-05	4.67116E-05	0.001265004	4.67116E-05	0.000386178	0.000374116	6.57015E-05	0.000284933
3832103774105	383210	3774105	0.003538	0.00138917	0.000459966	0.000450766	0.001047	0.001045	0.001376	0.001375	0.001474	0.001439	5.73587E-05	5.73587E-05	0.001553	5.73587E-05	0.000474	0.000459	8.06911E-05	0.000349
3832203774105	383220	3774105	0.004344	0.00170588	0.000564923	0.000553651	0.001285	0.001283	0.001689	0.001688	0.001809	0.001767	7.04201E-05	7.04201E-05	0.001907	7.04201E-05	0.000582	0.000563	9.90606E-05	0.000429
3832303774105	383230	3774105	0.005333	0.00209436	0.000693705	0.000679871	0.001578	0.001575	0.002074	0.002072	0.002221	0.002169	8.64497E-05	8.64497E-05	0.002341	8.64497E-05	0.000714	0.000692	0.00012159	0.000527
3832403774105	383240	3774105	0.006547	0.00257126	0.000851599	0.000834599	0.001937	0.001934	0.002546	0.002544	0.002727	0.002663	0.00010613	0.00010613	0.002874	0.00010613	0.000877	0.000849	0.00014928	0.000647
3832503774105	383250	3774105	0.008036	0.00315648	0.001045	0.001024	0.002378	0.002374	0.003126	0.003123	0.003348	0.003269	0.00013031	0.00013031	0.003528	0.00013031	0.001077	0.001042	0.00018325	0.000795
3832603774105	383260	3774105	0.009864	0.00387509	0.001283	0.001257	0.002919	0.002914	0.003837	0.003834	0.004109	0.004012	0.00015995	0.00015995	0.004331	0.00015995	0.001322	0.001279	0.00022496	0.000976
3832703774105	383270	3774105	0.012107	0.00475645	0.001575	0.001543	0.003582	0.003577	0.004709	0.004705	0.005043	0.004925	0.00019631	0.00019631	0.005316	0.00019631	0.001622	0.00157	0.00027612	0.001197
3832803774105	383280	3774105	0.014862	0.00583776	0.001933	0.001894	0.004396	0.00439	0.005779	0.005774	0.006189	0.006045	0.00024091	0.00024091	0.006524	0.00024091	0.001991	0.001919	0.00033889	0.001469
3832903774105	383290	3774105	0.018238	0.00716403	0.002372	0.002325	0.005395	0.005388	0.007094	0.007088	0.007596	0.007419	0.00029569	0.00029569	0.008007	0.00029569	0.002443	0.002355	0.00041595	0.001803
3833003774105	383300	3774105	0.022381	0.00879161	0.002911	0.002853	0.006621	0.006612	0.008705	0.008697	0.009322	0.009105	0.00036282	0.00036282	0.009827	0.00036282	0.002998	0.002891	0.00051052	0.002213
3833103774105	383310	3774105	0.027463	0.01078844	0.003572	0.003501	0.008126	0.008115	0.010683	0.010673	0.011441	0.011175	0.00044526	0.00044526	0.012059	0.00044526	0.003679	0.003548	0.00062655	0.002716
3833203774105	383320	3774105	0.033698	0.01323999	0.004383	0.004296	0.009972	0.009958	0.013109	0.013097	0.014039	0.013714	0.00054636	0.00054636	0.014798	0.00054636	0.004514	0.004354	0.00076886	0.003333
3833303774105	383330	3774105	0.041347	0.01624599	0.005378	0.005272	0.012236	0.012219	0.016086	0.016072	0.017229	0.016829	0.00067049	0.00067049	0.018163	0.00067049	0.005541	0.005344	0.00094345	0.004089
3833403774105	383340	3774105	0.050739	0.01993127	0.006599	0.006469	0.015016	0.014995	0.019741	0.019723	0.021147	0.020657	0.00082283	0.00082283	0.022292	0.00082283	0.006801	0.006558	0.00115787	0.005018
3833503774105	383350	3774105	0.062262	0.02445677	0.008097	0.007938	0.018429	0.018403	0.024227	0.024205	0.025953	0.025351	0.00100987	0.00100987	0.027357	0.00100987	0.008346	0.008047	0.00142066	0.006157
3833603774105	383360	3774105	0.076407	0.03001107	0.009937	0.009742	0.022617	0.022584	0.029735	0.029708	0.031855	0.031113	0.00123937	0.00123937	0.033571	0.00123937	0.010243	0.009875	0.00174362	0.007555
3833703774105	383370	3774105	0.093757	0.03683219	0.012195	0.011955	0.027759	0.027718	0.036494	0.036462	0.039094	0.038181	0.00152097	0.00152097	0.041201	0.00152097	0.012571	0.012119	0.00213982	0.009272
3833803774105	383380	3774105	0.115066	0.04520262	0.014965	0.014671	0.034069	0.034018	0.044787	0.044747	0.047972	0.046851	0.00186648	0.00186648	0.050569	0.00186648	0.015428	0.014873	0.00262597	0.011378
3833903774105	383390	3774105	0.141252	0.05548321	0.018366	0.018005	0.041812	0.041749	0.054969	0.054929	0.058881	0.057507	0.00229104	0.00229104	0.062069	0.00229104	0.018938	0.018257	0.00322287	0.013964
3834003774105	383400	3774105	0.173344	0.06809795	0.022539	0.022096	0.051315	0.051238	0.067471	0.067423	0.072262	0.070581	0.00281191	0.00281191	0.076186	0.00281191	0.023242	0.022405	0.00395545	0.017137
3834103774105	383410	3774105	0.212757	0.08356289	0.027659	0.027116	0.062972	0.062878	0.082809	0.08275	0.088697	0.086636	0.00345126	0.00345126	0.093502	0.00345126	0.028523	0.027499	0.00485477	0.021032
3834203774105	383420	3774105	0.261107	0.10256355	0.033943	0.033277	0.077282	0.077167	0.101624	0.101551	0.108837	0.106327	0.00423532	0.00423532	0.114737	0.00423532	0.034997	0.033746	0.00595777	0.025806
3834303774105	383430	3774105	0.320437	0.12586139	0.041652	0.040835	0.094837	0.094696	0.124715	0.124626	0.133553	0.130486	0.00519859	0.00519859	0.140797	0.00519859	0.042948	0.041411	0.00731049	0.031671
3834403774105	383440	3774105	0.393307	0.15448911	0.051122	0.050119	0.116407	0.116234	0.153048	0.152938	0.163907	0.160145	0.00637967	0.00637967	0.172835	0.00637967	0.052717	0.050828	0.00897284	0.038871
3834503774105	383450	3774105	0.482722	0.18959139	0.062746	0.061516	0.142846	0.142634	0.187846	0.187711	0.201152	0.196541	0.00782995	0.00782995	0.212145	0.00782995	0.064703	0.062382	0.01101222	0.047707
3834603774105	383460	3774105	0.592437	0.23268999	0.077006	0.075496	0.175302	0.175041	0.230527	0.230362	0.246866	0.241232	0.00960966	0.00960966	0.260351	0.00960966	0.079417	0.076567	0.01351566	0.058551
3834703774105	383470	3774105	0.727004	0.28557189	0.094502	0.092649	0.215151	0.214831	0.282899	0.282697	0.302977	0.296062	0.01179	0.01179	0.319562	0.01179	0.097477	0.093971	0.01658777	0.071863
3834803774105	383480	3774105	0.892264	0.35052107	0.115988	0.113712	0.264107	0.263714	0.347299	0.347051	0.371923	0.363432	0.01447	0.01447	0.392262	0.01447	0.119628	0.115325	0.02035911	0.088206
3834903774105	383490	3774105	1.095	0.43022	0.142384	0.139587	0.324178	0.323696	0.426351	0.426046	0.456444	0.446064	0.01776	0.01776	0.481437	0.01776	0.146824	0.141577	0.02498	0.108253
3835003774105	383500	3774105	1.344	0.52804	0.174728	0.171297	0.397884	0.397293	0.523203	0.522828	0.560178	0.547423	0.02179	0.02179	0.590808	0.02179	0.180189	0.173756	0.03066	0.132857
3835103774105	383510	3774105	1.649	0.64804	0.214447	0.210236	0.488284	0.487559	0.642116	0.641656	0.687477	0.671817	0.02675	0.02675	0.725026	0.02675	0.221152	0.213282	0.03763	0.163033
3835203774105	383520	3774105	2.024	0.79529	0.263152	0.257983	0.599208	0.598318	0.788106	0.787541	0.843722	0.824509	0.03283	0.03283	0.889777	0.03283	0.271466	0.261779	0.04618	0.200104
3835303774105	383530	3774105	2.484	0.97615	0.322941	0.316597	0.735363	0.734269	0.967284	0.966591	1.035553	1.012033	0.04029	0.04029	1.091844	0.04029	0.333141	0.321277	0.05668	0.245571
3835403774105	383540	3774105	3.049	1.19795	0.396396	0.388606	0.902777	0.901433	1.187284	1.186434	1.271206	1.242317	0.04946	0.04946	1.340284	0.04946	0.408918	0.394309	0.06958	0.301417
3835503774105	383550	3774105	3.742	1.47054	0.486597	0.477044	1.108197	1.106549	1.457611	1.456569	1.560555	1.525333	0.06071	0.06071	1.645348	0.06071	0.501929	0.484008	0.08541	0.369999
3835603774105	383560	3774105	4.594	1.80523	0.597284	0.585557	1.360387	1.358369	1.789284	1.788006	1.915403	1.872333	0.07452	0.07452	2.019599	0.07452	0.616107	0.594154	0.10484	0.454178
3835703774105	383570	3774105	5.639	2.21581	0.733202	0.718805	1.669722	1.667249	2.196116	2.194549	2.351139	2.298284	0.09148	0.09148	2.479139	0.09148	0.756284	0.729351	0.12867	0.557396
3835803774105	383580	3774105	6.922	2.72023	0.899966	0.882317	2.049599	2.046559	2.695966	2.694396	2.886403	2.821511	0.11229	0.11229	3.043102	0.11229	0.928446	0.895436	0.15795	0.684299
3835903774105	383590	3774105	8.496	3.33866	1.104956	1.083284	2.516139	2.512413	3.309599	3.307669	3.543787	3.464284	0.13784	0.13784	3.735966	0.13784	1.139966	1.099284	0.19391	0.840104
3836003774105	383600	3774105	10.428	4.09888	1.356599	1.329999	3.089107	3.084535	4.063259	4.060894	4.350966	4.254257	0.16919	0.16919	4.585826	0.16919	1.399284	1.349284	0.23806	1.031284
3836103774105	383610	3774105	12.802	5.03211	1.665599	1.632999	3.792284	3.786669	4.988284	4.985384	5.341284	5.222784	0.20772	0.20772	5.629284	0.20772	1.717284	1.656284	0.29226	1.266284
3836203774105	383620	3774105	15.715	6.17699	2.044599	2.004599	4.655284	4.648384	6.124284	6.120784	6.556284	6.410284	0.25496	0.25496	6.910284	0.25496	2.107284	2.033284	0.35873	1.554284
3836303774105	383630	3774105	19.287	7.58299	2.508599	2.459599	5.713284	5.704784	7.518284	7.514284	8.047284	7.868284	0.31292	0.31292	8.482284	0.31292	2.586284	2.495284	0.44037	1.907284
3836403774105	383640	3774105	23.673	9.30699	3.078599	3.018599	7.013284	7.002784	9.228284	9.223284	9.877284	9.655284	0.38411	0.38411	10.41028	0.38411	3.174284	3.062284	0.54044	2.340284
3836503774105	383650	3774105	29.057	11.42499	3.778599	3.704599	8.607284	8.594284	11.32828	11.32228	12.12228	11.85228	0.47139	0.47139	12.77828	0.47139	3.895284	3.757284	0.66328	2.872284
3836603774105	383660	3774105	35.661	14.02199	4.637284	4.546284	10.56128	10.54528	13.90128	13.89428	14.88128	14.55128	0.57853	0.57853	15.68628	0.57853	4.780284	4.611284	0.81396	3.525284
3836703774105	383670	3774105	43.756	17.20599	5.691284	5.579284	12.96128	12.94128	17.06128	17.05128	18.26128	17.86128	0.70992	0.70992	19.24628	0.70992	5.866284	5.659284	0.99896	4.326284
3836803774105	383680	3774105	53.69	21.11599	6.984284	6.847284	15.90128	15.87628	20.93128	20.92128	22.41128	21.92128	0.87121	0.87121	23.61628	0.87121	7.198284	6.944284	1.22596	5.309284
3836903774105	383690	3774105	65.883	25.91599	8.570284	8.402284	19.51128	19.48128	25.68128	25.67128	27.49128	26.89128	1.06901	1.06901	28.97628	1.06901	8.831284	8.520284	1.50429	6.514284
3837003774105	383700	3774105	80.835	31.79599	10.51428	10.30628	23.93128	23.89128	31.50128	31.49128	33.72128	32.98128	1.31134	1.31134	35.53628	1.31134	10.83128	10.45028	1.84529	7.990284
3837103774105	383710	3774105	99.172	39.00599	12.90028	12.64428	29.36128	29.31128	38.63128	38.61128	41.36128	40.46128	1.60847	1.60847	43.57628	1.60847	13.28128	12.81128	2.26329	9.800284
3837203774105	383720	3774105	121.648	47.84599	15.82428	15.51028	36.01128	35.95128	47.38128	47.36128	50.74128	49.64128	1.97276	1.97276	53.45628	1.97276	16.29128	15.71128	2.77629	12.02028
3837303774105	383730	3774105	149.191	58.68599	19.40428	19.02428	44.17128	44.09128	58.11128	58.08128	62.23128	60.89128	2.41933	2.41933	65.55628	2.41933	19.98128	19.26128	3.40529	14.74028
3837403774105	383740	3774105	182.964	71.96599	23.79428	23.33428	54.17128	54.08128	71.26128	71.23128	76.33128	74.69128	2.96705	2.96705	80.39628	2.96705	24.50128	23.62128	4.17629	18.08028
3837503774105	383750	3774105	224.364	88.23599	29.17428	28.61428	66.41128	66.30128	87.36128	87.32128	93.58128	91.58128	3.63705	3.63705	98.55628	3.63705	30.03128	28.95128	5.11929	22.16028
3837603774105	383760	3774105	274.997	108.1599	35.76428	35.06428	81.41128	81.28128	107.1113	107.0613	114.7113	112.2613	4.45933	4.45933	120.8563	4.45933	36.81128	35.49128	6.27429	27.16028
3837703774105	383770	3774105	337.095	132.5599	43.83428	42.97428	99.81128	99.65128	131.3113	131.2513	140.6113	137.5913	5.46933	5.46933	148.1563	5.46933	45.13128	43.51128	7.69629	33.30028
3837803774105	383780	3774105	413.228	162.5399	53.75428	52.69428	122.4113	122.2113	161.0113	160.9413	172.4113	168.7513	6.70533	6.70533	181.6563	6.70533	55.33128	53.33128	9.43629	40.83028
3837903774105	383790	3774105	506.669	199.2599	65.91428	64.61428	150.1113	149.8113	197.4113	197.3213	211.4113	206.8913	8.22333	8.22333	222.7563	8.22333	67.83128	65.37128	11.5683	50.06028

Unique Identifier	X (UTM)	Y (UTM)	KMMass Grading / Excavation	KMMass Grading / Excavation	KMDrainage / Utilities Trenching	KMFoundations / Concrete Pads	KMBuilding / Structure Construction	KMAsphalt Paving	KMArchitectural Coating	KMLandscaping or Other Finishing	KMWaterside Construction (Piles)	EWNDemolition	EWNSite Grubbing / Prep	EWNDrainage / Utilities Trenching	EWNDrainage / Utilities Trenching	EWNDrainage / Utilities Trenching	EWNFoundation s / Concrete Pads	EWNBuilding / Structure Construction	EWNAsphalt Paving	EWNLandscaping or Other Finishing	EWNWaterside Construction (Piles)
			2025	2026	2026	2026	2026	2026	2026	2026	2026	2027	2027	2027	2028	2029	2029	2029	2029	2029	2029
3830503774105	383050	3774105	6.27415E-05	6.20922E-05	2.22978E-05	1.17999E-05	4.05287E-05	1.30202E-06	1.30202E-06	4.18307E-05	1.30202E-06	0.000177409	9.66902E-06	2.27047E-05	2.22662E-05	2.18055E-05	1.88876E-05	4.10134E-05	2.91788E-06	4.24723E-05	2.91788E-06
3830603774105	383060	3774105	6.56681E-05	6.49885E-05	2.33379E-05	1.23503E-05	4.24191E-05	1.36276E-06	1.36276E-06	4.37819E-05	1.36276E-06	0.000196268	1.06969E-05	2.51182E-05	2.46332E-05	2.41235E-05	2.08954E-05	4.53732E-05	3.22806E-06	4.69872E-05	3.22806E-06
3830703774105	383070	3774105	6.88485E-05	6.81359E-05	2.44682E-05	1.29485E-05	4.44735E-05	1.42876E-06	1.42876E-06	4.59023E-05	1.42876E-06	0.000219269	1.19504E-05	2.80619E-05	2.752E-05	2.69506E-05	2.33442E-05	5.06906E-05	3.60636E-06	5.24937E-05	3.60636E-06
3830803774105	383080	3774105	7.19094E-05	7.11652E-05	2.5556E-05	1.35242E-05	4.64507E-05	1.49228E-06	1.49228E-06	4.7943E-05	1.49228E-06	0.000245593	1.33851E-05	3.14308E-05	3.08239E-05	3.01861E-05	2.61468E-05	5.67762E-05	4.03932E-06	5.87959E-05	4.03932E-06
3830903774105	383090	3774105	7.50898E-05	7.43126E-05	2.66863E-05	1.41223E-05	4.85051E-05	1.55828E-06	1.55828E-06	5.00634E-05	1.55828E-06	0.000277522	1.51253E-05	3.55171E-05	3.48312E-05	3.41105E-05	2.95461E-05	6.41575E-05	4.56446E-06	6.64398E-05	4.56446E-06
3831003774105	383100	3774105	7.8091E-05	7.72828E-05	2.77529E-05	1.46867E-05	5.04438E-05	1.62056E-06	1.62056E-06	5.20644E-05	1.62056E-06	0.000314788	1.71564E-05	4.02864E-05	3.95084E-05	3.86909E-05	3.35135E-05	7.27726E-05	5.17738E-06	7.53613E-05	5.17738E-06
3831103774105	383110	3774105	8.03605E-05	7.95289E-05	2.85595E-05	1.51136E-05	5.19099E-05	1.66766E-06	1.66766E-06	5.35775E-05	1.66766E-06	0.00035396	1.92913E-05	4.52996E-05	4.44248E-05	4.35056E-05	3.7684E-05	8.18285E-05	5.82166E-06	8.47393E-05	5.82166E-06
3831203774105	383120	3774105	8.27047E-05	8.18488E-05	2.93926E-05	1.55545E-05	5.34241E-05	1.7163E-06	1.7163E-06	5.51404E-05	1.7163E-06	0.000402627	2.19437E-05	5.1528E-05	5.05329E-05	4.94873E-05	4.28652E-05	9.30793E-05	6.62209E-06	9.63904E-05	6.62209E-06
3831303774105	383130	3774105	8.54521E-05	8.45678E-05	3.0369E-05	1.60712E-05	5.51988E-05	1.77332E-06	1.77332E-06	5.69722E-05	1.77332E-06	0.00046856	2.55371E-05	5.9966E-05	5.8808E-05	5.75912E-05	4.98847E-05	0.000108322	7.70651E-06	0.000112175	7.70651E-06
3831403774105	383140	3774105	8.84458E-05	8.75305E-05	3.1433E-05	1.66342E-05	5.71327E-05	1.83544E-06	1.83544E-06	5.89681E-05	1.83544E-06	0.000557418	3.038E-05	7.1338E-05	6.99604E-05	6.85128E-05	5.93449E-05	0.000128864	9.16796E-06	0.000133448	9.16796E-06
3831503774105	383150	3774105	9.17681E-05	9.08184E-05	3.26137E-05	1.7259E-05	5.92787E-05	1.90439E-06	1.90439E-06	6.11831E-05	1.90439E-06	0.000678993	3.7006E-05	8.68971E-05	8.5219E-05	8.34558E-05	7.22882E-05	0.00015697	1.11675E-05	0.000162553	1.11675E-05
3831603774105	383160	3774105	9.48962E-05	9.39141E-05	3.37254E-05	1.78473E-05	6.12994E-05	1.9693E-06	1.9693E-06	6.32687E-05	1.9693E-06	0.00085785	4.67539E-05	0.000109787	0.000107667	0.000105439	9.13299E-05	0.000198318	1.41092E-05	0.000205372	1.41092E-05
3831703774105	383170	3774105	0.000440437	0.000435879	0.000156528	8.2834E-05	0.000284506	9.14004E-06	9.14004E-06	0.000293646	9.14004E-06	0.000368302	2.00729E-05	4.7135E-05	4.62248E-05	4.52683E-05	3.92108E-05	8.51439E-05	6.05753E-06	8.81727E-05	6.05753E-06
3831803774105	383180	3774105	0.000477893	0.000472947	0.000169839	8.98783E-05	0.000308701	9.91732E-06	9.91732E-06	0.000318618	9.91732E-06	0.000392857	2.14112E-05	5.02776E-05	4.93067E-05	4.82865E-05	4.18251E-05	9.08207E-05	6.4614E-06	9.40514E-05	6.4614E-06
3831903774105	383190	3774105	0.000515617	0.000510281	0.000183246	9.69732E-05	0.000333069	1.07002E-05	1.07002E-05	0.000343769	1.07002E-05	0.000417734	2.27671E-05	5.34613E-05	5.24289E-05	5.13441E-05	4.44736E-05	9.65717E-05	6.87056E-06	0.000100007	6.87056E-06
3832003774105	383200	3774105	0.000557216	0.000551449	0.00019803	0.000104797	0.00035994	1.15634E-05	1.15634E-05	0.000371504	1.15634E-05	0.000445552	2.42831E-05	5.70214E-05	5.59202E-05	5.47632E-05	4.74351E-05	0.000103003	7.32807E-06	0.000106667	7.32807E-06
3832103774105	383210	3774105	0.00059812	0.00059193	0.000212567	0.00011249	0.000386363	1.24123E-05	1.24123E-05	0.000398775	1.24123E-05	0.000473024	2.57804E-05	6.05373E-05	5.93683E-05	5.81399E-05	5.036E-05	0.000109354	7.77992E-06	0.000113244	7.77992E-06
3832203774105	383220	3774105	0.000641779	0.000635137	0.000228083	0.000120701	0.000414565	1.33183E-05	1.33183E-05	0.000427883	1.33183E-05	0.00050261	2.73929E-05	6.43237E-05	6.30816E-05	6.17764E-05	5.35098E-05	0.000116193	8.26653E-06	0.000120327	8.26653E-06
3832303774105	383230	3774105	0.000687716	0.000680598	0.000244409	0.00012934	0.000444238	1.42716E-05	1.42716E-05	0.00045851	1.42716E-05	0.000533973	2.91022E-05	6.83375E-05	6.70178E-05	6.56311E-05	5.68488E-05	0.000123444	8.78236E-06	0.000127835	8.78236E-06
3832403774105	383240	3774105	0.000733779	0.000726185	0.000260779	0.000138003	0.000473993	1.52275E-05	1.52275E-05	0.000489221	1.52275E-05	0.000565542	3.08228E-05	7.23777E-05	7.098E-05	6.95113E-05	6.02098E-05	0.000130742	9.30158E-06	0.000135393	9.30158E-06
3832503774105	383250	3774105	0.000783119	0.000775015	0.000278315	0.000147283	0.000505866	1.62514E-05	1.62514E-05	0.000522117	1.62514E-05	0.000599577	3.26777E-05	7.67334E-05	7.52516E-05	7.36946E-05	6.38332E-05	0.00013861	9.86135E-06	0.000143541	9.86135E-06
3832603774105	383260	3774105	0.000827525	0.000818961	0.000294096	0.000155634	0.00053455	1.7173E-05	1.7173E-05	0.000551723	1.7173E-05	0.000630158	3.43444E-05	8.06472E-05	7.90898E-05	7.74534E-05	6.7089E-05	0.00014568	1.03643E-05	0.000150862	1.03643E-05
3832703774105	383270	3774105	0.000871446	0.000862427	0.000309705	0.000163895	0.000562921	1.80844E-05	1.80844E-05	0.000581005	1.80844E-05	0.000660494	3.59978E-05	8.45296E-05	8.28973E-05	8.1182E-05	7.03188E-05	0.000152693	1.08633E-05	0.000158125	1.08633E-05
3832803774105	383280	3774105	0.000918099	0.000908597	0.000326285	0.000172669	0.000593057	1.90526E-05	1.90526E-05	0.00061211	1.90526E-05	0.000692906	3.77643E-05	8.86776E-05	8.69652E-05	8.51658E-05	7.37694E-05	0.000160186	1.13964E-05	0.000165884	1.13964E-05
3832903774105	383290	3774105	0.000968455	0.000958432	0.000344181	0.000182139	0.000625585	2.00976E-05	2.00976E-05	0.000645683	2.00976E-05	0.000728074	3.9681E-05	9.31784E-05	9.1379E-05	8.94883E-05	7.75135E-05	0.000168316	1.19748E-05	0.000174303	1.19748E-05
3833003774105	383300	3774105	0.001023626	0.001013033	0.000363789	0.000192516	0.000661224	2.12425E-05	2.12425E-05	0.000682466	2.12425E-05	0.000766794	4.17913E-05	9.81338E-05	9.62387E-05	9.42475E-05	8.16359E-05	0.000177267	1.26116E-05	0.000183573	1.26116E-05
3833103774105	383310	3774105	0.001114379	0.001102846	0.000396042	0.000209584	0.00071984	2.31258E-05	2.31258E-05	0.000742972	2.31258E-05	0.000831165	4.52996E-05	0.000106372	0.000104318	0.000102159	8.8489E-05	0.000192149	1.36703E-05	0.000198984	1.36703E-05
3833203774105	383320	3774105	0.001242341	0.001229484	0.000441518	0.00023365	0.000802505	2.57813E-05	2.57813E-05	0.000828286	2.57813E-05	0.000922412	5.02727E-05	0.00011805	0.00011577	0.000113375	9.82035E-05	0.000213243	1.51711E-05	0.000220829	1.51711E-05
3833303774105	383330	3774105	0.001410893	0.001396292	0.00050142	0.00026535	0.000911384	2.92791E-05	2.92791E-05	0.000940663	2.92791E-05	0.001042946	5.68419E-05	0.000133476	0.000130898	0.00012819	0.000111036	0.000241108	1.71535E-05	0.000249685	1.71535E-05
3833803774105	383800	3774105	0.001750872	0.001732753	0.000622246	0.00032929	0.001130997	3.63344E-05	3.63344E-05	0.001167332	3.63344E-05	0.001287284	7.01586E-05	0.000164746	0.000161564	0.000158221	0.000137049	0.000297594	2.11722E-05	0.00030818	2.11722E-05
3833103774105	383810	3774105	0.002280122	0.002256525	0.000810337	0.000428827	0.001472872	4.73175E-05	4.73175E-05	0.00152019	4.73175E-05	0.001667989	9.09076E-05	0.000213468	0.000209346	0.000205014	0.000177581	0.000385605	2.74337E-05	0.000399322	2.74337E-05
3833203774105	383820	3774105	0.00308295	0.003051045	0.001095656	0.000579817	0.001991469	6.3978E-05	6.3978E-05	0.002055447	6.3978E-05	0.002246372	0.00012243	0.000287489	0.000281937	0.000276104	0.000239157	0.000519316	3.69465E-05	0.000537789	3.69465E-05
3833303774105	383830	3774105	0.004531941	0.00448504	0.001610616	0.000852332	0.002927462	9.40477E-05	9.40477E-05	0.00302151	9.40477E-05	0.003290857	0.000179356	0.000421162	0.000413028	0.000404483	0.000350357	0.0007607 8	5.41254E-05	0.000787842	5.41254E-05
3833403774105	383840	3774105	0.003287913	0.003253886	0.001168499	0.000618365	0.002123868	6.82314E-05	6.82314E-05	0.002192099	6.82314E-05	0.002393115	0.000130428	0.000306269	0.000300355	0.00029414	0.00025478	0.00055324	3.936E-05	0.00057292	3.936E-05
3833603774105	383860	3774105	0.003053857	0.003022252	0.001085317	0.000574345	0.001972676	6.33742E-05	6.33742E-05	0.00203605	6.33742E-05	0.002223332	0.000121174	0.000284541	0.000279046	0.000273272	0.000236704	0.00051399	3.65676E-05	0.000532273	3.65676E-05
3833703774105	383870	3774105	0.004071107	0.004028975	0.00144684	0.000765662	0.002629781	8.44844E-05	8.44844E-05	0.002714266	8.44844E-05	0.002956575	0.000161137	0.00037838	0.00037073	0.000363396	0.000314768	0.0006835	4.86274E-05	0.000707814	4.86274E-05
3833803774105	383880	3774105	0.002918638	0.002888433	0.001037261	0.000548915	0.00188533	6.05681E-05	6.05681E-05	0.001945898	6.05681E-05	0.002124965	0.000115813	0.000271952	0.0002667	0.000261182	0.000226232	0.000491249	3.49497E-05	0.000508724	3.49497E-05
3833903774105	383890	3774105	0.002255298	0.002231958	0.000801515	0.000424159	0.001456837	4.68024E-05	4.68024E-05	0.00150364	4.68024E-05	0.00164616	8.97178E-05	0.000210674	0.000206606	0.000202331	0.000175256	0.000380559	2.70747E-05	0.000394096	2.70747E-05
3839003774105	383900	3774105	0.001834159	0.001815178	0.000651846	0.000344954	0.001184798	3.80628E-05	3.80628E-05	0.001222861	3.80628E-05	0.001342045	7.31432E-05	0.000171754	0.000168437	0.000164952	0.000142879	0.000310254	2.20729E-05	0.00032129	2.20729E-05
3839103774105	383910	3774105	0.001538982	0.001523055	0.000546942	0.00028944	0.000994124	3.19372E-05	3.19372E-05	0.001026061	3.19372E-05	0.001128802	6.15212E-05	0.000144463	0.000141674	0.000138742	0.000120177	0.000260956	1.85656E-05	0.000270239	1.85656E-05
3829703774115	382970	3774115	5.03186E-05	4.97979E-05	1.78829E-05	9.46354E-06	3.25039E-05	1.04422E-06	1.04422E-06	3.35482E-05	1.04422E-06	0.000107112	5.83772E-06	1.37081E-05	1.34433E-05	1.31652E-05	1.14035E-05	2.4762E-05	1.76168E-06	2.56429E-05	1.76168E-06
3829803774115	382980	3774115	5.04605E-05	4.99383E-05	1.79333E-05	9.49022E-06	3.25956E-05	1.04717E-06	1.04717E-06	3.36427E-05	1.04717E-06	0.000110098	6.00047E-06	1.40902E-05	1.38181E-05	1.35322E-05	1.17214E-05	2.54524E-05	1.8108E-06	2.63578E-05	1.8108E-06
3829903774115	382990	3774115	5.06621E-05	5.01378E-05	1.80049E-05	9.52813E-06	3.27258E-05	1.05135E-06	1.05135E-06	3.37771E-05	1.05135E-06	0.000113428	6.182E-06	1.45165E-05	1.42362E-05	1.39416E-05	1.2076E-05	2.62224E-05	1.86558E-06	2.71552E-05	1.86558E-06
3830003774115	383000	3774115	5.15729E-05	5.10392E-05	1.83286E-05	9.69942E-06	3.33141E-05	1.07025E-06	1.07025E-06	3.43844E-05	1.07025E-06	0.000118819	6.47578E-06	1.52064E-05	1.49127E-05	1.46041E-05	1.26499E-05	2.74685E-05	1.95424E-06	2.84456E-05	1.95424E-06
3830103774115	383010	3774115	5.32452E-05	5.26942E-05	1.89229E-05	1.00139E-05	3.43944E-05	1.10495E-06	1.10495E-06	3.54993E-05	1.10495E-06	0.000126721	6.90644E-06	1.62176E-05	1.59045E-05	1.55754E-05	1.34912E-05	2.92953E-05	2.0842E-06	3.03374E-05	2.0842E-06
3830203774115	383020	3774115	5.50519E-05	5.44822E-05	1.9565E-05	1.03537E-05	3.55614E-05	1.14245E-06	1.14245E-06	3.67039E-05	1.14245E-06	0.000135718	7.39678E-06	1.7369E-05	1.70336E-05	1.66812E-05	1.4449E-05	3.13752E-05	2.23217E-06	3.24912E-05	2.23217E-06
3830303774115	383030	3774115	5.71124E-05	5.65214E-05	2.02973E-05	1.07413E-05	3.68925E-05	1.18521E-06	1.18521E-06	3.80777E-05	1.18521E-06	0.000146345	7.976E-06	1.87292E-05	1.83675E-05	1.79874E-05	1.55805E-05	3.38321E-05	2.40697E-06	3.50355E-05	2.40697E-06
3830403774115	383040	3774115	5.9367E-05	5.87527E-05	2.10986E-05	1.11653E-05	3.83489E-05	1.232E-06	1.232E-06	3.95809E-05	1.232E-06	0.000158719	8.65037E-06	2.03127E-05	1.99204E-05	1.95083E-05	1.68978E-05	3.66926E-05	2.61048E-06	3.79978E-05	2.61048E-06
3830503774115	383050	3774115	6.18531E-05	6.1213E-05	2.19821E-05	1.16328E-05	3.99548E-05	1.28359E-06	1.28359E-06	4.12384E-05	1.28359E-06	0.000173473	9.45452E-06	2.2201E-05	2.17723E-05	2.13218E-05	1.84686E-05	4.01036E-05	2.85315E-06	4.15301E-05	2.85315E-06
3830603774115	383060	3774115	6.46378E-05	6.39689E-05	2.29718E-05	1.21566E-05	4.17536E-05	1.34138E-06	1.34138E-06	4.3095E-05	1.34138E-06	0.000191436	1.04335E-05	2.44999E-05	2.40268E-05	2.35296E-05	2.0381E-05	4.42562E-05	3.14859E-06	4.58305E-05	3.14859E-06
3830703774115	383070	3774115	6.76465E-05	6.69464E-05	2.4041E-05	1.27224E-05	4.36971E-05	1.40381E-06	1.40381E-06	4.51009E-05	1.40381E-06	0.000213197	1.16195E-05	2.72848E-05	2.67579E-05	2.62043E-05	2.26978E-05	4.92869E-05	3.50649E-06	5.10401E-05	3.50649E-06
3830803774115	383080	3774115	7.05208E-05	6.97909E-05	2.50625E-05	1.3263E-05	4.55537E-05	1.46346E-06	1.46346E-06	4.70172E-05	1.46346E-06	0.00023799	1.29708E-05	3.04578E-05	2.98696E-05	2.92516E-05	2.53373E-05	5.50185E-05	3.91427E-06	5.69756E-05	3.91427E-06
3830903774115	383090	3774115	7.35369E-05	7.27759E-05	2.61344E-05	1.38302E-05	4.75021E-05	1.52605E-06	1.52605E-06	4.90281E-05	1.52605E-06	0.00026802	1.46074E-05	3.4301E-05	3.36386E-05	3.29426E-05	2.85344E-05	6.19608E-05	4.40818E-06	6.41649E-05	4.40818E-06
3831003774115	383100	3774115	7.64485E-05	7.56573E-05	2.71692E-05	1.43778E-05	4.93828E-05	1.58647E-06	1.58647E-06	5.09693E-05	1.58647E-06	0.000303456	1.65387E-05	3.88361E-05	3.80861E-05	3.72981E-05	3.23071E-05	7.01529E-05	4.991E-06	7.26484E-05	4.991E-06
3831103774115	383110	3774115	7.87405E-05	7.79256E-05	2.79837E-05	1.48089E-05	5.08634E-05	1.63404E-06	1.63404E-06	5.24974E-05	1.63404E-06	0.000341579	1.86165E-05	4.37151E-05	4.28709E-05	4.19839E-05	3.63658E-05	7.89663E-05	5.61802E-06	8.17753E-05	5.61802E-06
3831203774115	383120	3774115	8.11071E-05	8.02677E-05	2.88248E-05	1.5254E-05	5.23921E-05	1.68315E-06	1.68315E-06	5.40753E-05	1.68315E-06	0.000388975	2.11997E-05	4.97808E-05	4.88195E-05	4.78093E-05	4.14118E-05	8.99232E-05	6.39755E-06	9.3122E-05	6.39755E-06
3831303774115	383130	3774115	8.39216E-05	8.30531E-05	2.98251E-05	1.57833E-05	5.42102E-05	1.74156E-06	1.74156E-06	5.59518E-05	1.74156E-06	0.00045398 2	2.47426E-05	5.81003E-05	5.69783E-05	5.57994E-05	4.83326E-05	0.000104951	7.46673E-06	0.000108685	7.46673E-06
3831403774115	383140	3774115	8.69751E-05	8.6075E-05	3.09103E-05	1.63576E-05	5.61826E-05	1.80492E-06	1.80492E-06	5.79876E-05	1.80492E-06	0.000542725	2.95792E-05	6.94575E-05	6.81162E-05	6.67068E-05	5.77805E-05	0.000125467	8.9263E-06	0.00012993	8.9263E-06
3831503774115	383150	3774115	9.04317E-05	8.94958E-05	3.21387E-05	1.70077E-05	5.84155E-05	1.87666E-06	1.87666E-06	6.02921E-05	1.87666E-06	0.000665203	3.62544E-05	8.51323E-05	8.34883E-05	8.17608E-05	7.08201E-05	0.000153782	1.09407E-05	0.000159252	1.09407E-05
3831603774115	383160	3774115	9.35748E-05	9.26064E-05	3.32557E-05	1.75988E-05	6.04458E-05	1.94188E-06	1.94188E-06	6.23876E-05	1.94188E-06	0.000843531	4.59735E-05	0.000107955	0.00010587	0.000103679	8.98056E-05	0.000195007	1.38737E-05	0.000201944	1.38737E-05
3831703774115	383630	3774115	0.000411045	0.000406791	0.000146082	7.73061E-05	0.00026552	8.53009E-06	8.53009E-06	0.00027405	8.53009E-06	0.000348539	1.89958E-05	4.46058E-05	4.37444E-05	4.28393E-05	3.71068E-05	8.05753E-05	5.7325E-06	8.34415E-05	5.7325E-06
3831803774115	383640	3774115	0.000444178	0.000439581	0.000157857	8.35375E-05	0.000286922	9.21766E-06	9.21766E-06	0.00029614	9.21766E-06	0.000370055	2.01685E-05	4.73594E-05	4.64448E-05	4.54839E-05	3.93975E-05	8.55493E-05	6.08637E-06	8.85925E-05	6.08637E-06
3831903774115	383650	3774115	0.00047796	0.000473014	0.000169863	8.9891E-05	0.000308744	9.91872E-06	9.91872E-06	0.000318663	9.91872E-06	0.000392145	2.13724E-05	5.01865E-05	4.92173E-05	4.8199E-05	4.17493E-05	9.0656E-05	6.44969E-06	9.38809E-05	6.44969E-06
3832003774115	383660	3774115	0.000515087	0.000509756	0.000183058	9.68735E-05	0.000332727	1.06892E-05	1.06892E-05	0.000343416	1.06892E-05	0.000416777	2.27149E-05	5.33389E-05	5.23088E-05	5.12265E-05	4.43717E-05	9.63505E-05	6.85482E-06	9.97779E-05	6.85482E-06
3832103774115	383670	3774115	0.000548996	0.000543314	0.000195109	0.000103251	0.000354631	1.13929E-05	1.13929E-05	0.000366023	1.13929E-05	0.000439227	2.39384E-05	5.6212E-05	5.51265E-05	5.39858E-05	4.67618E-05	0.00010154	7.22405E-06	0.000105152	7.22405E-06
3832203774115	383680	3774115	0.000584323	0.000578276	0.000207664	0.000109895	0.000377451	1.2126E-05	1.2126E-05	0.000389577	1.2126E-05	0.000462833	2.5225E-05	5.92331E-05	5.80892E-05	5.68873E-05	4.9275E-05	0.000106998	7.61231E-06	0.000110804	7.61231E-06
3832303774115	383690	3774115	0.000621816	0.000615381	0.000220989	0.000116946	0.00040167	1.2904E-05	1.2904E-05	0.000414574	1.2904E-05	0.000488108	2.66025E-05	6.24678E-05	6.12614E-05	5.99939E-05	5.19659E-05	0.000112841	8.02801E-06	0.000116855	8.02801E-06
3832703774115	383700	3774115	0.000660511	0.000653675	0.00023474	0.000124224	0.000426665	1.3707E-05	1.3707E-05	0.000440372	1.3707E-05	0.000514364	2.80335E-05	6.58279E-05	6.45567E-05	6.3221E-05	5.47611E-05	0.00011891	8.45984E-06	0.00012314	8.45984E-06
3832713774115	383710	3774115	0.000702132	0.000694865	0.000249532	0.000132051	0.000453551	1.45708E-05	1.45708E-05	0.000468121	1.45708E-05	0.000542824	2.95846E-05	6.94703E-05	6.81287E-05	6.67191E-05	5.77911E-05	0.00012549	8.92794E-06	0.000129954	8.92794E-06
3832723774115	383720	3774115	0.000738206	0.000730566	0.000262353	0.000138836	0.000476853	1.53194E-05	1.53194E-05	0.000492173	1.53194E-05	0.000567403	3.09242E-05	7.26158E-05	7.12135E-05	6.974E-05	6.04078E-05	0.000131172	9.33218E-06	0.000135838	9.33218E-06
3832733774115	383730	3774115	0.000773593	0.000765587	0.000274929	0.000145491	0.000499712	1.60538E-05	1.60538E-05	0.000515766	1.60538E-05	0.000591591	3.22425E-05	7.57113E-05	7.42493E-05	7.2713E-05	6.2983E-05	0.000136764	9.73001E-06	0.000141629	9.73001E-06
3832743774115	383740	3774115	0.00081131	0.000802914	0.000288333	0.000152585	0.000524075	1.68365E-05	1.68365E-05	0.000540912	1.68365E-05	0.000617555	3.36575E-05	7.90342E-05	7.7508E-05	7.59043E-05	6.57473E-05	0.000142766	1.0157E-05	0.000147845	1.0157E-05
3837503774115	383750	3774115	0.000851042	0.000842235	0.000302454	0.000160057	0.000549741	1.7661E-05	1.7661E-05	0.000567402	1.7661E-05	0.000645066	3.51569E-05	8.25551E-05	8.09609E-05	7.92857E-05	6.86762E-05	0.000149126	1.06095E-05	0.000154431	1.06095E-05
3837603774115	383760	3774115	0.000895455	0.000886188	0.000318238	0.00016841	0.00057843	1.85827E-05	1.85827E-05	0.000597013	1.85827E-05	0.00067603	3.68445E-05	8.65179E-05	8.48471E-05	8.30916E-05	7.19728E-05	0.000156285	1.11188E-05	0.000161844	1.11188E-05
3837703774115	383770	3774115	0.000973927	0.000963848	0.000346126	0.000183169	0.00062912	2.02111E-05	2.02111E-05	0.000649331	2.02111E-05	0.000731535	3.98696E-05	9.36213E-05	9.18134E-05	8.99137E-05	7.7882E-05	0.000169116	1.20317E-05	0.000175132	1.20317E-05
3837803774115	383780	3774115	0.001088869	0.0010776	0.000386975	0.000204786	0.000703368	2.25964E-05	2.25964E-05	0.000725964	2.25964E-05	0.000813348	4.43285E-05	0.000104092	0.000102082	9.99694E-05	8.65921E-05	0.00018803	1.33773E-05	0.000194718	1.33773E-05
3837903774115	383790	3774115	0.001240616	0.001227777	0.000440905	0.000233325	0.000801391	2.57455E-05	2.57455E-05	0.000827137	2.57455E-05	0.0009218	5.02393E-05	0.000117971	0.000115693	0.000113299	9.81383E-05	0.000213101	1.5161E-05	0.000220682	1.5161E-05

			ISDemolition	ISDrainage / Utilities Trenching	ISDrainage / Utilities Trenching	ISAsphalt Paving	ISAsphalt Paving	SVDemolition	SVSite Grubbing / Prep	SVMass Grading / Excavation	SVMass Grading / Excavation	SVDrainage / Utilities Trenching	SVFoundations / Concrete Pads	SVBuilding / Structure Construction	SVBuilding / Structure Construction	SVAsphalt Paving	SVAsphalt Paving	SVArchitectural Coating	SVArchitectural Coating	SVLandscaping or Other Finishing	SVLandscaping or Other Finishing
Unique Identifier	X (UTM)	Y (UTM)	2027	2027	2028	2027	2028	2027	2027	2027	2028	2028	2028	2028	2029	2028	2029	2028	2029	2028	2029
3830503774105	383050	3774105	2.42041E-05	9.74608E-06	9.49603E-06	2.51706E-06	2.34475E-06	7.12167E-05	5.12009E-05	3.45211E-05	3.40828E-05	2.41826E-05	7.68219E-06	1.10052E-05	1.05853E-05	1.08203E-06	1.00671E-06	1.08203E-06	1.00671E-06	1.10052E-05	1.05853E-05
3830603774105	383060	3774105	2.61616E-05	1.05343E-05	1.0264E-05	2.72063E-06	2.53439E-06	7.45129E-05	5.35707E-05	3.61189E-05	3.56603E-05	2.53019E-05	8.03775E-06	1.15146E-05	1.10752E-05	1.13211E-06	1.05331E-06	1.13211E-06	1.05331E-06	1.15146E-05	1.10752E-05
3830703774105	383070	3774105	2.84168E-05	1.14424E-05	1.11488E-05	2.95515E-06	2.75285E-06	7.80853E-05	5.61391E-05	3.78506E-05	3.737E-05	2.65149E-05	8.42311E-06	1.20666E-05	1.16062E-05	1.18639E-06	1.10381E-06	1.18639E-06	1.10381E-06	1.20666E-05	1.16062E-05
3830803774105	383080	3774105	3.07837E-05	1.23954E-05	1.20774E-05	3.20129E-06	2.98214E-06	8.15063E-05	5.85986E-05	3.95089E-05	3.90072E-05	2.76766E-05	8.79213E-06	1.25953E-05	1.21147E-05	1.23836E-06	1.15217E-06	1.23836E-06	1.15217E-06	1.25953E-05	1.21147E-05
3830903774105	383090	3774105	3.34077E-05	1.3452E-05	1.31069E-05	3.47416E-06	3.23634E-06	8.50163E-05	6.11221E-05	4.12103E-05	4.06871E-05	2.88684E-05	9.17077E-06	1.31377E-05	1.26364E-05	1.29169E-06	1.20178E-06	1.29169E-06	1.20178E-06	1.31377E-05	1.26364E-05
3831003774105	383100	3774105	3.61378E-05	1.45513E-05	1.4178E-05	3.75808E-06	3.50082E-06	8.83037E-05	6.34856E-05	4.28038E-05	4.22603E-05	2.99847E-05	9.52537E-06	1.36457E-05	1.3125E-05	1.34164E-06	1.24825E-06	1.34164E-06	1.24825E-06	1.36457E-05	1.3125E-05
3831103774105	383110	3774105	3.86445E-05	1.55607E-05	1.51614E-05	4.01876E-06	3.74365E-06	9.08249E-05	6.52981E-05	4.40259E-05	4.34669E-05	3.08408E-05	9.79733E-06	1.40353E-05	1.34998E-05	1.37994E-06	1.28389E-06	1.37994E-06	1.28389E-06	1.40353E-05	1.34998E-05
3831203774105	383120	3774105	4.14263E-05	1.66808E-05	1.62528E-05	4.30805E-06	4.01314E-06	9.34262E-05	6.71684E-05	4.52868E-05	4.47118E-05	3.17241E-05	1.00779E-05	1.44373E-05	1.38864E-05	1.41947E-06	1.32067E-06	1.41947E-06	1.32067E-06	1.44373E-05	1.38864E-05
3831303774105	383130	3774105	4.47461E-05	1.80176E-05	1.75553E-05	4.65329E-06	4.33474E-06	9.64552E-05	6.93461E-05	4.67551E-05	4.61615E-05	3.27527E-05	1.04047E-05	1.49053E-05	1.43366E-05	1.46549E-06	1.36348E-06	1.46549E-06	1.36348E-06	1.49053E-05	1.43366E-05
3831403774105	383140	3774105	4.85312E-05	1.95417E-05	1.90403E-05	5.04691E-06	4.70142E-06	9.97782E-05	7.17351E-05	4.83658E-05	4.77518E-05	3.3881E-05	1.07631E-05	1.54188E-05	1.48305E-05	1.51598E-06	1.41046E-06	1.51598E-06	1.41046E-06	1.54188E-05	1.48305E-05
3831503774105	383150	3774105	5.27383E-05	2.12357E-05	2.06908E-05	5.48441E-06	5.10897E-06	0.000103538	7.4438E-05	5.01882E-05	4.9551E-05	3.51576E-05	1.11687E-05	1.59998E-05	1.53893E-05	1.5731E-06	1.4636E-06	1.5731E-06	1.4636E-06	1.59998E-05	1.53893E-05
3831603774105	383160	3774105	5.72695E-05	2.30602E-05	2.24686E-05	5.95563E-06	5.54793E-06	0.000106602	7.66413E-05	5.16737E-05	5.10176E-05	3.61982E-05	1.14993E-05	1.64734E-05	1.58448E-05	1.61966E-06	1.50692E-06	1.61966E-06	1.50692E-06	1.64734E-05	1.58448E-05
3831703774105	383170	3774105	6.22116E-05	2.50599E-05	2.44186E-05	6.46906E-06	6.02731E-06	0.000110165	8.32982E-05	5.61763E-05	5.54773E-05	3.92884E-05	1.24993E-05	1.78997E-05	1.72279E-05	1.75211E-06	1.62995E-06	1.75211E-06	1.62995E-06	1.78997E-05	1.72279E-05
3831803774105	383180	3774105	6.75663E-05	2.72199E-05	2.65107E-05	7.02555E-06	6.54793E-06	0.000119654	9.04693E-05	6.09946E-05	6.02731E-05	4.26512E-05	1.35705E-05	1.94373E-05	1.87005E-05	1.90187E-06	1.76923E-06	1.90187E-06	1.76923E-06	1.94373E-05	1.87005E-05
3831903774105	383190	3774105	7.33726E-05	2.95515E-05	2.87824E-05	7.62722E-06	7.10855E-06	0.000129902	9.82124E-05	6.62129E-05	6.54373E-05	4.63109E-05	1.47322E-05	2.11023E-05	2.03031E-05	2.06484E-06	1.92015E-06	2.06484E-06	1.92015E-06	2.11023E-05	2.03031E-05
3832003774105	383200	3774105	7.96297E-05	3.20772E-05	3.12407E-05	8.27889E-06	7.71555E-06	0.000140989	0.000106611	7.18497E-05	7.10277E-05	5.02707E-05	1.59907E-05	2.29081E-05	2.20387E-05	2.24144E-06	2.08453E-06	2.24144E-06	2.08453E-06	2.29081E-05	2.20387E-05
3832103774105	383210	3774105	8.64931E-05	3.48349E-05	3.39188E-05	8.98889E-06	8.37656E-06	0.000153076	0.000115727	7.80065E-05	7.71155E-05	5.45905E-05	1.73605E-05	2.48689E-05	2.39144E-05	2.43224E-06	2.26245E-06	2.43224E-06	2.26245E-06	2.48689E-05	2.39144E-05
3832203774105	383220	3774105	9.38601E-05	3.78026E-05	3.68099E-05	9.75051E-06	9.09057E-06	0.000166163	0.000125584	8.46671E-05	8.37034E-05	5.92504E-05	1.88402E-05	2.69894E-05	2.59531E-05	2.63964E-06	2.45514E-06	2.63964E-06	2.45514E-06	2.69894E-05	2.59531E-05
3832303774105	383230	3774105	0.000101859	4.10303E-05	3.99577E-05	0.000105825	9.86458E-06	0.000180317	0.000136284	9.18844E-05	9.08412E-05	6.42903E-05	2.04466E-05	2.92899E-05	2.81657E-05	2.86484E-06	2.66475E-06	2.86484E-06	2.66475E-06	2.92899E-05	2.81657E-05
3832403774105	383240	3774105	0.000110557	4.45424E-05	4.33787E-05	0.000114849	0.000107052	0.000195705	0.000147902	9.97468E-05	9.86145E-05	6.97705E-05	2.21923E-05	3.17929E-05	3.05737E-05	3.10974E-06	2.89263E-06	3.10974E-06	2.89263E-06	3.17929E-05	3.05737E-05
3832503774105	383250	3774105	0.000119969	4.83259E-05	4.70624E-05	0.000124609	0.000116161	0.000212373	0.000160502	0.000108243	0.000107015	7.56966E-05	2.40823E-05	3.45046E-05	3.31796E-05	3.37444E-06	3.13844E-06	3.37444E-06	3.13844E-06	3.45046E-05	3.31796E-05
3832603774105	383260	3774105	0.000130223	5.24358E-05	5.10904E-05	0.000135243	0.000126152	0.00093322	0.000174189	0.000117503	0.000116187	0.000082145	2.61334E-05	3.74446E-05	3.60018E-05	3.66134E-06	3.40602E-06	3.66134E-06	3.40602E-06	3.74446E-05	3.60018E-05
3832703774105	383270	3774105	0.000141859	6.0934E-05	5.93706E-05	1.5737E-05	1.46598E-05	0.001340573	0.000963799	0.000649821	0.00064157	0.00045521	0.000144608	0.00020716	0.000199256	2.03679E-05	1.89502E-05	2.03679E-05	1.89502E-05	0.00020716	0.000199256
3832803774105	383280	3774105	0.00015561	6.26584E-05	6.10507E-05	1.61824E-05	1.50746E-05	0.001419719	0.001020701	0.000688186	0.000679448	0.000482085	0.000153146	0.000219391	0.00021102	2.15704E-05	2.0069E-05	2.15704E-05	2.0069E-05	0.000219391	0.00021102
3832903774105	383290	3774105	0.000160434	6.46005E-05	6.2943E-05	1.6684E-05	1.55419E-05	0.001503604	0.001081009	0.000728847	0.000719593	0.000510569	0.000162195	0.000232354	0.000223488	2.28449E-05	2.12548E-05	2.28449E-05	2.12548E-05	0.000232354	0.000223488
3833003774105	383300	3774105	0.000165923	6.6811E-05	6.50968E-05	1.72549E-05	1.60737E-05	0.001593956	0.001145968	0.000772644	0.000762834	0.000541249	0.000171941	0.000246316	0.000236918	2.42177E-05	2.2532E-05	2.42177E-05	2.2532E-05	0.000246316	0.000236918
3833103774105	383310	3774105	0.000172218	6.93456E-05	6.75663E-05	1.79095E-05	1.66834E-05	0.00169271	0.001216967	0.000820514	0.000810096	0.000574783	0.000182594	0.000261577	0.000251596	2.57181E-05	2.3928E-05	2.57181E-05	2.3928E-05	0.000261577	0.000251596
3833203774105	383320	3774105	0.00018385	7.40293E-05	7.21299E-05	1.91191E-05	1.78103E-05	0.001852435	0.0013318	0.000897938	0.000886537	0.000629019	0.000199823	0.000286259	0.00027533	2.81449E-05	2.61859E-05	2.81449E-05	2.61859E-05	0.000286259	0.000275337
3833303774105	383330	3774105	0.000200934	8.09083E-05	7.88324E-05	2.08957E-05	1.94653E-05	0.002076624	0.00149298	0.00100661	0.000993829	0.000705146	0.000224007	0.000320903	0.000308659	3.15511E-05	2.9355E-05	3.15511E-05	2.9355E-05	0.000320903	0.000308659
3833403774105	383340	3774105	0.000223852	9.01368E-05	8.78241E-05	2.32791E-05	2.16855E-05	0.002371531	0.001705002	0.001149561	0.001134966	0.000805285	0.000255819	0.000366476	0.000352493	3.60318E-05	3.35238E-05	3.60318E-05	3.35238E-05	0.000366476	0.000352493
3833503774105	383350	3774105	0.00027145	0.000109303	0.000106498	2.82289E-05	2.62965E-05	0.002964534	0.002131339	0.00143701	0.001418764	0.001006648	0.000319786	0.000458113	0.000440634	4.50415E-05	4.19064E-05	4.50415E-05	4.19064E-05	0.000458113	0.000440634
3833603774105	383360	3774105	0.000345288	0.000139034	0.000135467	3.59075E-05	3.34495E-05	0.003893763	0.002799404	0.001887438	0.001863474	0.00132218	0.000420023	0.000601708	0.000578749	5.91597E-05	5.50419E-05	5.91597E-05	5.50419E-05	0.000601708	0.000578749
3833703774105	383370	3774105	0.000457781	0.000184331	0.000179602	4.76061E-05	4.43472E-05	0.005304394	0.003813572	0.002571219	0.002538573	0.001801179	0.000572188	0.000819695	0.000788419	8.05921E-05	7.49825E-05	8.05921E-05	7.49825E-05	0.000819695	0.000788419
3833803774105	383380	3774105	0.000661578	0.000266392	0.000259557	6.87995E-05	6.40898E-05	0.007849299	0.00564322	0.003804821	0.003756512	0.002665335	0.000846709	0.001212962	0.001166681	0.000119258	0.000110957	0.000119258	0.000110957	0.001212962	0.001166681
3833903774105	383390	3774105	0.000484984	0.000195285	0.000190274	5.0435E-05	4.69824E-05	0.005667142	0.004074367	0.002747055	0.002712176	0.001924354	0.000611318	0.000875751	0.000842336	8.61035E-05	8.01103E-05	8.61035E-05	8.01103E-05	0.000875751	0.000842336
3834003774105	383400	3774105	0.000450342	0.000181336	0.000176683	4.68325E-05	4.36265E-05	0.005259218	0.003781092	0.002549321	0.002516953	0.001785839	0.000567315	0.000812714	0.000781704	7.99057E-05	7.43439E-05	7.99057E-05	7.43439E-05	0.000812714	0.000781704
3834103774105	383410	3774105	0.000593332	0.000238912	0.000232782	6.17024E-05	5.74785E-05	0.007046236	0.005065861	0.003415549	0.003372182	0.002392645	0.000760082	0.001088864	0.001047317	0.000107057	9.9605E-05	0.000107057	9.9605E-05	0.001088864	0.001047317
3834203774105	383420	3774105	0.000429841	0.000173081	0.00016864	4.47005E-05	4.16405E-05	0.005024722	0.003612502	0.002435652	0.002404727	0.001706212	0.00054202	0.000776477	0.00074685	7.63429E-05	7.10291E-05	7.63429E-05	7.10291E-05	0.000776477	0.00074685
3834303774105	383430	3774105	0.000335489	0.000135089	0.000131623	3.48885E-05	3.25002E-05	0.003861771	0.002776404	0.001871931	0.001848164	0.001311317	0.000416572	0.000596764	0.000573994	5.86737E-05	5.45897E-05	5.86737E-05	5.45897E-05	0.000596764	0.000573994
3834403774105	383440	3774105	0.00027538	0.000110885	0.00010804	2.86377E-05	2.66772E-05	0.00312393	0.002245936	0.001514274	0.001495048	0.001060773	0.00033698	0.000482745	0.000464325	4.74633E-05	4.41596E-05	4.74633E-05	4.41596E-05	0.000482745	0.000464325
3834503774105	383450	3774105	0.000233099	9.38601E-05	9.14519E-05	2.42407E-05	2.25813E-05	0.002607195	0.001874431	0.001263795	0.001247749	0.000885308	0.00028124	0.000402893	0.00038752	3.96123E-05	3.68551E-05	3.96123E-05	3.68551E-05	0.000402893	0.00038752
3829703774115	382970	3774115	1.66144E-05	6.68999E-06	6.51834E-06	1.72778E-06	1.60951E-06	5.73457E-05	4.12285E-05	2.77974E-05	2.74445E-05	1.94725E-05	6.18592E-06	8.86171E-06	8.52358E-06	8.7128E-07	8.10634E-07	8.7128E-07	8.10634E-07	8.86171E-06	8.52358E-06
3829803774115	382980	3774115	1.69553E-05	6.82727E-06	6.6521E-06	1.76324E-06	1.64253E-06	5.7515E-05	4.13502E-05	2.78795E-05	2.75255E-05	1.953E-05	6.20418E-06	8.88786E-06	8.54874E-06	8.73852E-07	8.13027E-07	8.73852E-07	8.13027E-07	8.88786E-06	8.54874E-06
3829903774115	382990	3774115	1.7341E-05	6.98255E-06	6.80339E-06	1.80334E-06	1.67989E-06	5.77644E-05	4.15295E-05	2.80004E-05	2.76449E-05	1.96147E-05	6.23108E-06	8.92641E-06	8.58582E-06	8.77642E-07	8.16553E-07	8.77642E-07	8.16553E-07	8.92641E-06	8.58582E-06
3830003774115	383000	3774115	1.80046E-05	7.24979E-06	7.06378E-06	1.87236E-06	1.74418E-06	5.88157E-05	4.22853E-05	2.85099E-05	2.8148E-05	1.99717E-05	6.34448E-06	9.08886E-06	8.74207E-06	8.93614E-07	8.31413E-07	8.93614E-07	8.31413E-07	9.08886E-06	8.74207E-06
3830103774115	383010	3774115	1.89883E-05	7.64586E-06	7.44969E-06	1.97465E-06	1.83947E-06	6.07132E-05	4.36495E-05	2.94298E-05	2.90561E-05	2.0616E-05	6.54917E-06	9.38209E-06	9.02411E-06	9.22444E-07	8.58237E-07	9.22444E-07	8.58237E-07	9.38209E-06	9.02411E-06
3830203774115	383020	3774115	2.00837E-05	8.08695E-06	7.87946E-06	2.08857E-06	1.94559E-06	6.27712E-05	4.51291E-05	3.04273E-05	3.0041E-05	2.13148E-05	6.77116E-06	9.70011E-06	9.32999E-06	9.53711E-07	8.87328E-07	9.53711E-07	8.87328E-07	9.70011E-06	9.32999E-06
3830303774115	383030	3774115	2.1358E-05	8.60005E-06	8.3794E-06	2.22108E-06	2.06904E-06	6.51231E-05	4.682E-05	3.15674E-05	3.11666E-05	2.21134E-05	7.02487E-06	1.00636E-05	9.67957E-06	9.89445E-07	9.20574E-07	9.89445E-07	9.20574E-07	1.00636E-05	9.67957E-06
3830403774115	383040	3774115	2.28027E-05	9.18179E-06	8.94621E-06	2.37132E-06	2.20899E-06	6.76888E-05	4.86646E-05	3.2811E-05	3.23945E-05	2.29846E-05	7.30163E-06	1.046E-05	1.00609E-05	1.02843E-06	9.56843E-07	1.02843E-06	9.56843E-07	1.046E-05	1.00609E-05
3830503774115	383050	3774115	2.44738E-05	9.85467E-06	9.60182E-06	2.54511E-06	2.37088E-06	7.05218E-05	5.07013E-05	3.41843E-05	3.37503E-05	2.39466E-05	7.60723E-06	1.08978E-05	1.0482E-05	1.07147E-06	9.9689E-07	1.07147E-06	9.9689E-07	1.08978E-05	1.0482E-05
3830603774115	383060	3774115	2.64341E-05	1.0644E-05	1.03709E-05	2.74896E-06	2.56078E-06	7.36755E-05	5.29687E-05	3.5713E-05	3.52596E-05	2.50175E-05	7.94742E-06	1.13852E-05	1.09508E-05	1.11939E-06	1.04147E-06	1.11939E-06	1.04147E-06	1.13852E-05	1.09508E-05
3830703774115	383070	3774115	2.86934E-05	1.15537E-05	1.12573E-05	2.98392E-06	2.77965E-06	7.70875E-05	5.54218E-05	3.73669E-05	3.68925E-05	2.61761E-05	8.31548E-06	1.19124E-05	1.14579E-05	1.17123E-06	1.0897E-06	1.17123E-06	1.0897E-06	1.19124E-05	1.14579E-05
3830803774115	383080	3774115	3.10729E-05	1.25119E-05	1.21909E-05	3.23137E-06	3.01016E-06	8.03303E-05	5.77531E-05	3.89388E-05	3.84444E-05	2.72772E-05	8.66528E-06	1.24135E-05	1.19399E-05	1.2205E-06	1.13554E-06	1.2205E-06	1.13554E-06	1.24135E-05	1.19399E-05
3830903774115	383090	3774115	3.37332E-05	1.35831E-05	1.32346E-05	3.50802E-06	3.26788E-06	8.36978E-05	6.01742E-05	4.05712E-05	4.00561E-05	2.84207E-05	9.02854E-06	1.29339E-05	1.24404E-05	1.27166E-06	1.18315E-06	1.27166E-06	1.18315E-06	1.29339E-05	1.24404E-05
3831003774115	383100	3774115	3.6571E-05	1.47257E-05	1.43479E-05	3.80313E-06	3.54278E-06	8.69228E-05	6.24928E-05	4.21344E-05	4.15995E-05	2.95158E-05	9.37642E-06	1.34323E-05	1.29198E-05	1.32066E-06	1.22873E-06	1.32066E-06	1.22873E-06	1.34323E-05	1.29198E-05
3831103774115	383110	3774115	3.92662E-05	1.5811E-05	1.54053E-05	4.08341E-06	3.80388E-06	8.94885E-05	6.43374E-05	4.33781E-05	4.28274E-05	3.0387E-05	9.65318E-06	1.38288E-05	1.33011E-05	1.35964E-06	1.265E-06	1.35964E-06	1.265E-06	1.38288E-05	1.33011E-05
3831203774115	383120	3774115	4.22786E-05	1.7024E-05	1.65872E-05	4.39668E-06	4.09571E-06	9.21434E-05	6.62461E-05	4.4665E-05	4.40979E-05	3.12885E-05	9.93956E-06	1.4239E-05	1.36957E-05	1.39998E-06	1.30253E-06	1.39998E-06	1.30253E-06	1.4239E-05	1.36957E-05
3831303774115	383130	3774115	4.5945E-05	1.85003E-05	1.80256E-05	4.77796E-06	4.45088E-06	9.52614E-05	6.84878E-05	4.61764E-05	4.55901E-05	3.23473E-05	1.02759E-05	1.47209E-05	1.41592E-05	1.44735E-06	1.34661E-06	1.44735E-06	1.34661E-06	1.47209E-05	1.41592E-05
3831403774115	383140	3774115	5.02051E-05	2.02157E-05	1.9697E-05	5.22098E-06	4.86358E-06	9.86378E-05	7.09153E-05	4.78131E-05	4.7206E-05	3.34938E-05	1.06401E-05	1.52426E-05	1.4661E-05	1.49865E-06	1.39434E-06	1.49865E-06	1.39434E-06	1.52426E-05	1.4661E-05
3831503774115	383150	3774115	5.50157E-05	2.21527E-05	2.15844E-05	5.72126E-06	5.3296E-06	0.000102576	7.37462E-05	4.97218E-05	4.90905E-05	3.48309E-05	1.10649E-05	1.58511E-05	1.52463E-05	1.55848E-06	1.45E-06	1.55848E-06	1.45E-06	1.58511E-05	1.52463E-05
3831603774115	383160	3774115	6.02442E-05	2.4258E-05	2.36356E-05	6.26497E-06	5.8361E-06	0.000105729	7.60136E-05	5.12505E-05	5.05998E-05	3.59018E-05	1.14051E-05	1.63385E-05	1.57151E-05	1.60639E-06	1.49458E-06	1.60639E-06	1.49458E-06	1.63385E-05	1.57151E-05
3831703774115	383170	3774115	6.57999E-05	2.64923E-05	2.58161E-05	6.84423E-06	6.37183E-06	0.000110338	7.98124E-05	5.38309E-05	5.31644E-05	3.77139E-05	1.19744E-05	1.71553E-05	1.65141E-05	1.68722E-06	1.56923E-06	1.68722E-06	1.56923E-06	1.71553E-05	1.65141E-05
3831803774115	383180	3774115	7.17683E-05	2.88796E-05	2.81439E-05	7.46423E-06	6.95178E-06	0.000115338	8.36142E-05	5.64423E-05	5.57383E-05	3.95054E-05	1.25438E-05	1.79726E-05	1.73131E-05	1.76805E-06	1.64423E-06	1.76805E-06	1.64423E-06	1.79726E-05	1.73131E-05
3831903774115	383190	3774115	7.77767E-05	3.12929E-05	3.04716E-05	8.09173E-06	7.53173E-06	0.000120338	8.74159E-05	5.90401E-05	5.82831E-05	4.12925E-05	1.31132E-05	1.87899E-05	1.81121E-05	1.84887E-06	1.71923E-06	1.84887E-06	1.71923E-06	1.87899E-05	1.81121E-05
3832003774115	383200	3774115	8.37851E-05	3.36971E-05	3.28993E-05	8.71923E-06	8.11167E-06	0.000125338	9.12182E-05	6.16379E-05	6.08279E-05	4.30541E-05	1.36816E-05	1.96072E-05	1.89111E-05	1.92969E-06	1.79412E-06	1.92969E-06	1.79412E-06	1.96072E-05	1.89111E-05
3832103774115	383210	3774115	8.97934E-05	3.61013E-05	3.52269E-05	9.34674E-06	8.69161E-06	0.000130338	9.50205E-05	6.42358E-05	6.33728E-05	4.48157E-05	1.42499E-05	2.04245E-05	1.97101E-05	2.01051E-06	1.86901E-06	2.01051E-06	1.86901E-06	2.04245E-05	1.97101E-05
3832203774115	383220	3774115	9.58018E-05	3.85055E-05	3.75545E-05	9.97425E-06	9.27155E-06	0.000135338	9.88227E-05	6.68337E-05	6.59177E-05	4.65773E-05	1.48182E-05	2.12417E-05	2.04991E-05	2.09133E-06	1.94389E-06	2.09133E-06	1.94389E-06	2.12417E-05	2.04991E-05
3832303774115	383230	3774115	0.000102009	4.09097E-05	3.98626E-05	0.000106176	9.84644E-06	0.000140338	0.000104625	7.04316E-05	6.94626E-05	4.83389E-05	1.53865E-05	2.20589E-05	2.12881E-05	2.17215E-06	2.01877E-06	2.17215E-06	2.01877E-06	2.20589E-05	2.12881E-05
3832403774115	383240	3774115	0.000108184	4.78702E-05	4.6642E-05	1.23631E-05	1.15168E-05	0.000730412	0.000525126	0.000354055	0.00034956	0.000248021	7.879E-05	0.000112871	0.000108565	1.10975E-05	1.0325E-05	1.10975E-05	1.0325E-05	0.000112871	0.000108565
3832503774115	383250	3774115	0.000121416	4.88896E-05	4.76353E-05	1.26264E-05	1.17621E-05	0.000794715	0.000571357	0.000385225	0.000380334	0.000269856	8.57264E-05	0.000122808	0.000118123	1.20745E-05	1.1234E-05	1.20745E-05	1.1234E-05	0.000122808	0.000118123
3832603774115	383260	3774115	0.000123418	4.96959E-05	4.84208E-05	1.28346E-05	1.1956E-05	0.000854538	0.000614366	0.000414223	0.000408964	0.00029017	9.21795E-05	0.000132053	0.000127014	1.29834E-05	1.20797E-05	1.29834E-05	1.20797E-05	0.000132053	0.000127014
3832703774115	383270	3774115	0.000125816	5.06613E-05	4.93615E-05	1.3084E-05	1.21883E-05	0.000917104	0.000659348	0.000444551	0.000438907	0.000311415	9.89286E-05	0.000141721	0.000136314	1.3934E-05	1.29641E-05	1.3934E-05	1.29641E-05	0.000141721	0.000136314
3832803774115	383280	3774115	0.000128718	5.18298E-05	5.05E-05	1.33858E-05	1.24694E-05	0.000983581	0.000707141	0.000476775	0.000470721	0.000333988	0.0001061	0.000151994	0.000146195	1.4944E-05	1.39038E-05	1.4944E-05	1.39038E-05	0.000151994	0.000146195
3833003774115	383300	3774115	0.000131946	5.31295E-05	5.17663E-05	1.37214E-05	1.27821E-05	0.001052383	0.000756607	0.000510126	0.000503649	0.000357351	0.000113521	0.000162626	0.000156421	1.59893E-05	1.48764E-05	1.59893E-05	1.48764E-05	0.000162626	0.000156421
3833103774115	383310	3774115	0.000135766	5.46676E-05	5.3265E-05	1.41187E-05	1.31522E-05	0.001126353	0.000809787	0.000545981	0.000539049	0.000382468	0.0001215	0.000174057	0.000167415	1.71132E-05	1.5922E-05	1.71132E-05	1.5922E-05	0.000174057	0.000167415
3833203774115	383320	3774115	0.0001388	5.58896E-05	5.44557E-05	1.44343E-05	1.34462E-05	0.001191485	0.000856613	0.000577553	0.00057022	0.000404585	0.000128526	0.000184122	0.000177096	1.81028E-05	1.68427E-05	1.81028E-05	1.68427E-05	0.000184122	0.000177096
3833303774115	383330	3774115	0.000141859	5.71212E-05	5.56556E-05	1.47523E-05	1.37425E-05	0.001255673	0.00090276	0.000608667	0.000600939	0.000426381	0.00013545	0.000194041	0.000186637	1.9078E-05	1.77501E-05	1.9078E-05	1.77501E-05	0.000194041	0.000186637
3833403774115	383340	3774115	0.000145401	5.85474E-05	5.70452E-05	1.51207E-05	1.40856E-05	0.001323923	0.000951829	0.00064175	0

			MDemolition	MSite Grubbing / Prep	MMass Grading / Excavation	MMass Grading / Excavation	MDrainage / Utilities Trenching	MFoundations / Concrete Pads	MBuilding / Structure Construction	MAsphalt Paving	MLandscaping or Other Finishing	MWaterside Construction (Piles)	RSSWDemolition	RSSWPlacing Base	RSSWForm	Child Risk				
Unique Identifier	X (UTM)	Y (UTM)	2027	2027	2027	2028	2028	2028	2028	2028	2028	2028	2029	2029	2029	3rd Trimester	0<2	2<16	Total	per million
3830503774105	383050	3774105	1.41842E-05	4.35431E-05	5.12031E-05	5.05213E-05	1.07391E-05	1.39661E-05	1.02798E-05	1.05807E-06	1.2396E-05	1.05807E-06	2.35287E-05	3.41407E-05	2.02379E-05	3.97713E-09	4.8723E-08	7.6227E-09	6.03224E-08	0.06032245
3830603774105	383060	3774105	1.48193E-05	4.54927E-05	5.34956E-05	5.27833E-05	1.12199E-05	1.45914E-05	1.07401E-05	1.10544E-06	1.2951E-05	1.10544E-06	2.46298E-05	3.57384E-05	2.1185E-05	4.3675E-09	5.3212E-08	8.2605E-09	6.58402E-08	0.06584018
3830703774105	383070	3774105	1.55124E-05	4.76205E-05	5.59978E-05	5.52522E-05	1.17447E-05	1.52739E-05	1.12424E-05	1.15715E-06	1.35567E-05	1.15715E-06	2.5812E-05	3.74538E-05	2.22018E-05	4.8346E-09	5.8554E-08	9.0158E-09	7.24048E-08	0.07240482
3830803774105	383080	3774105	1.61747E-05	4.96537E-05	5.83887E-05	5.76112E-05	1.22462E-05	1.5926E-05	1.17224E-05	1.20655E-06	1.41355E-05	1.20655E-06	2.69381E-05	3.90877E-05	2.31704E-05	5.35415E-09	6.4452E-08	9.8439E-09	7.96503E-08	0.07965033
3830903774105	383090	3774105	1.68606E-05	5.17593E-05	6.08646E-05	6.00542E-05	1.27655E-05	1.66014E-05	1.22195E-05	1.25772E-06	1.4735E-05	1.25772E-06	2.80828E-05	4.07488E-05	2.41551E-05	5.96367E-09	7.1332E-08	1.0809E-08	8.81045E-08	0.08810448
3831003774105	383100	3774105	1.75048E-05	5.37367E-05	6.319E-05	6.23486E-05	1.32532E-05	1.72356E-05	1.26864E-05	1.30577E-06	1.52979E-05	1.30577E-06	2.9184E-05	4.23465E-05	2.51022E-05	6.64893E-09	7.9012E-08	1.1884E-08	9.75449E-08	0.09754487
3831103774105	383110	3774105	1.79802E-05	5.51961E-05	6.49061E-05	6.40419E-05	1.36131E-05	1.77037E-05	1.30309E-05	1.34123E-06	1.57134E-05	1.34123E-06	3.00761E-05	4.3641E-05	2.58695E-05	7.34532E-09	8.6744E-08	1.2959E-08	1.07048E-07	0.10704799
3831203774105	383120	3774105	1.84701E-05	5.67001E-05	6.66747E-05	6.57869E-05	1.3984E-05	1.81861E-05	1.3386E-05	1.37778E-06	1.61415E-05	1.37778E-06	3.10087E-05	4.49943E-05	2.66717E-05	8.18625E-09	9.6041E-08	1.4254E-08	1.18482E-07	0.11848169
3831303774105	383130	3774105	1.90472E-05	5.84715E-05	6.87577E-05	6.78421E-05	1.44209E-05	1.87543E-05	1.38042E-05	1.42082E-06	1.66458E-05	1.42082E-06	3.20818E-05	4.65513E-05	2.75947E-05	9.29386E-09	1.0825E-07	1.5962E-08	1.33509E-07	0.13350896
3831403774105	383140	3774105	1.96804E-05	6.04155E-05	7.10437E-05	7.00977E-05	1.49004E-05	1.93778E-05	1.42631E-05	1.46806E-06	1.71993E-05	1.46806E-06	3.32328E-05	4.82215E-05	2.85847E-05	1.07443E-08	1.2418E-07	1.8197E-08	1.53125E-07	0.15312509
3831503774105	383150	3774105	2.03953E-05	6.26102E-05	7.36245E-05	7.26441E-05	1.54417E-05	2.00818E-05	1.47813E-05	1.52139E-06	1.7824E-05	1.52139E-06	3.44306E-05	4.99595E-05	2.9615E-05	1.26833E-08	1.4542E-07	2.1179E-08	1.79278E-07	0.1792782
3831603774105	383160	3774105	2.10377E-05	6.45821E-05	7.59433E-05	7.49321E-05	1.5928E-05	2.07142E-05	1.52468E-05	1.56931E-06	1.83854E-05	1.56931E-06	3.56564E-05	5.17383E-05	3.06694E-05	1.54557E-08	1.7562E-07	2.5404E-08	2.16476E-07	0.21647619
3831703774105	383170	3774105	2.16747E-05	6.65531E-05	7.82615E-05	7.72284E-05	1.64118E-05	2.13507E-05	1.57134E-05	1.61747E-06	1.89552E-05	1.61747E-06	3.67615E-05	5.33227E-05	3.16042E-05	1.59293E-08	1.8094E-07	2.6188E-08	2.23146E-07	0.22314649
3831803774105	383180	3774105	2.23247E-05	6.85241E-05	8.05797E-05	7.95248E-05	1.69131E-05	2.19873E-05	1.61799E-05	1.66562E-06	1.95249E-05	1.66562E-06	3.78667E-05	5.49071E-05	3.25338E-05	1.64032E-08	1.8645E-07	2.6972E-08	2.29821E-07	0.22982149
3831903774105	383190	3774105	2.29936E-05	7.04951E-05	8.28979E-05	8.18212E-05	1.74144E-05	2.26233E-05	1.66465E-05	1.71377E-06	2.00946E-05	1.71377E-06	3.89719E-05	5.64959E-05	3.34634E-05	1.68771E-08	1.9187E-07	2.7756E-08	2.36496E-07	0.23649649
3832003774105	383200	3774105	2.36625E-05	7.24661E-05	8.52161E-05	8.41176E-05	1.79157E-05	2.32597E-05	1.71131E-05	1.76192E-06	2.06643E-05	1.76192E-06	4.00772E-05	5.80847E-05	3.43931E-05	1.73509E-08	1.9729E-07	2.8539E-08	2.43171E-07	0.24317149
3832103774105	383210	3774105	2.43314E-05	7.44371E-05	8.75343E-05	8.64139E-05	1.84171E-05	2.38961E-05	1.75884E-05	1.81007E-06	2.12339E-05	1.81007E-06	4.11824E-05	5.96735E-05	3.53228E-05	1.78247E-08	2.0271E-07	2.9322E-08	2.49846E-07	0.24984649
3832203774105	383220	3774105	2.50003E-05	7.64081E-05	8.98525E-05	8.87103E-05	1.89184E-05	2.45325E-05	1.80637E-05	1.85821E-06	2.18035E-05	1.85821E-06	4.22877E-05	6.12623E-05	3.62525E-05	1.82985E-08	2.0813E-07	3.0105E-08	2.56521E-07	0.25652149
3832303774105	383230	3774105	2.56692E-05	7.83791E-05	9.21707E-05	9.10067E-05	1.94197E-05	2.51689E-05	1.85389E-05	1.90636E-06	2.23732E-05	1.90636E-06	4.33931E-05	6.28511E-05	3.71822E-05	1.87724E-08	2.1355E-07	3.0888E-08	2.63196E-07	0.26319649
3832403774105	383240	3774105	2.63381E-05	8.03501E-05	9.44889E-05	9.33031E-05	1.99211E-05	2.58053E-05	1.90142E-05	1.95451E-06	2.29429E-05	1.95451E-06	4.44984E-05	6.44399E-05	3.81118E-05	1.92463E-08	2.1897E-07	3.1671E-08	2.69872E-07	0.26987149
3832503774105	383250	3774105	2.70069E-05	8.23211E-05	9.68071E-05	9.55995E-05	2.04224E-05	2.64417E-05	1.94894E-05	2.00265E-06	2.35126E-05	2.00265E-06	4.56038E-05	6.60287E-05	3.90414E-05	1.97202E-08	2.244E-07	3.2454E-08	2.76547E-07	0.27654649
3832603774105	383260	3774105	2.76758E-05	8.42921E-05	9.91253E-05	9.78958E-05	2.09238E-05	2.70781E-05	1.99647E-05	2.05079E-06	2.40822E-05	2.05079E-06	4.67091E-05	6.76175E-05	3.99711E-05	2.01941E-08	2.2983E-07	3.3237E-08	2.83223E-07	0.28322149
3832703774105	383270	3774105	2.83447E-05	8.62631E-05	1.01443E-04	1.00192E-04	2.14251E-05	2.77124E-05	2.04399E-05	2.09893E-06	2.46519E-05	2.09893E-06	4.78144E-05	6.92064E-05	4.09008E-05	2.06681E-08	2.3526E-07	3.4021E-08	2.89898E-07	0.28989649
3832803774105	383280	3774105	2.90136E-05	8.82341E-05	1.03762E-04	1.02525E-04	2.19265E-05	2.83468E-05	2.09152E-05	2.14707E-06	2.52215E-05	2.14707E-06	4.89197E-05	7.07953E-05	4.18305E-05	2.11421E-08	2.4069E-07	3.4804E-08	2.96574E-07	0.29657149
3832903774105	383290	3774105	2.96825E-05	9.02051E-05	1.06081E-04	1.04859E-04	2.24278E-05	2.89811E-05	2.13904E-05	2.19521E-06	2.57912E-05	2.19521E-06	5.00251E-05	7.23842E-05	4.27602E-05	2.16161E-08	2.4612E-07	3.5588E-08	3.03251E-07	0.30325649
3833003774105	383300	3774105	3.03514E-05	9.21761E-05	1.08399E-04	1.07192E-04	2.29292E-05	2.96154E-05	2.18657E-05	2.24335E-06	2.63608E-05	2.24335E-06	5.11304E-05	7.39731E-05	4.36899E-05	2.20901E-08	2.5155E-07	3.6371E-08	3.09927E-07	0.30992649
3833103774105	383310	3774105	3.10203E-05	9.41471E-05	1.10718E-04	1.09526E-04	2.34305E-05	3.02497E-05	2.23409E-05	2.29149E-06	2.69305E-05	2.29149E-06	5.22357E-05	7.55619E-05	4.46196E-05	2.25641E-08	2.5698E-07	3.7155E-08	3.16604E-07	0.31660649
3833203774105	383320	3774105	3.16892E-05	9.61181E-05	1.13036E-04	1.11859E-04	2.39318E-05	3.08839E-05	2.28161E-05	2.33963E-06	2.75001E-05	2.33963E-06	5.33411E-05	7.71508E-05	4.55492E-05	2.30381E-08	2.6241E-07	3.7938E-08	3.23281E-07	0.32328149
3833303774105	383330	3774105	3.23581E-05	9.80891E-05	1.15354E-04	1.14193E-04	2.44331E-05	3.15181E-05	2.32913E-05	2.38777E-06	2.80698E-05	2.38777E-06	5.44464E-05	7.87397E-05	4.64789E-05	2.35122E-08	2.6784E-07	3.8722E-08	3.29958E-07	0.32995649
3833403774105	383340	3774105	3.30269E-05	1.00060E-04	1.17672E-04	1.16526E-04	2.49344E-05	3.21523E-05	2.37665E-05	2.43591E-06	2.86396E-05	2.43591E-06	5.55518E-05	8.03286E-05	4.74085E-05	2.39862E-08	2.7327E-07	3.9505E-08	3.36635E-07	0.33663649
3833503774105	383350	3774105	3.36958E-05	1.02030E-04	1.19990E-04	1.18860E-04	2.54357E-05	3.27866E-05	2.42417E-05	2.48405E-06	2.92093E-05	2.48405E-06	5.66571E-05	8.19175E-05	4.83382E-05	2.44603E-08	2.7869E-07	4.0289E-08	3.43312E-07	0.34331149
3833603774105	383360	3774105	3.43647E-05	1.04000E-04	1.22308E-04	1.21193E-04	2.59370E-05	3.34208E-05	2.47169E-05	2.53219E-06	2.97790E-05	2.53219E-06	5.77625E-05	8.35064E-05	4.92679E-05	2.49343E-08	2.8412E-07	4.1072E-08	3.49988E-07	0.34998649
3833703774105	383370	3774105	3.50336E-05	1.05970E-04	1.24626E-04	1.23527E-04	2.64383E-05	3.40551E-05	2.51921E-05	2.58033E-06	3.03487E-05	2.58033E-06	5.88678E-05	8.50953E-05	5.01976E-05	2.54084E-08	2.8955E-07	4.1855E-08	3.56665E-07	0.35666149
3833803774105	383380	3774105	3.57025E-05	1.07940E-04	1.26944E-04	1.25860E-04	2.69396E-05	3.46894E-05	2.56673E-05	2.62847E-06	3.09184E-05	2.62847E-06	5.99732E-05	8.66843E-05	5.11273E-05	2.58824E-08	2.9498E-07	4.2638E-08	3.63341E-07	0.36334149
3833903774105	383390	3774105	3.63714E-05	1.09910E-04	1.29262E-04	1.28194E-04	2.74409E-05	3.53237E-05	2.61425E-05	2.67661E-06	3.14881E-05	2.67661E-06	6.10785E-05	8.82732E-05	5.20571E-05	2.63565E-08	3.0041E-07	4.3421E-08	3.70018E-07	0.37001649
3834003774105	383400	3774105	3.70403E-05	1.11880E-04	1.31580E-04	1.30527E-04	2.79422E-05	3.59580E-05	2.66177E-05	2.72475E-06	3.20578E-05	2.72475E-06	6.21838E-05	8.98622E-05	5.29868E-05	2.68306E-08	3.0584E-07	4.4204E-08	3.76694E-07	0.37669149
3834103774105	383410	3774105	3.77092E-05	1.13850E-04	1.33898E-04	1.32860E-04	2.84435E-05	3.65923E-05	2.70929E-05	2.77289E-06	3.26275E-05	2.77289E-06	6.32891E-05	9.14511E-05	5.39165E-05	2.73047E-08	3.1127E-07	4.4987E-08	3.83370E-07	0.38336649
3834203774105	383420	3774105	3.83781E-05	1.15820E-04	1.36216E-04	1.35192E-04	2.89448E-05	3.72266E-05	2.75681E-05	2.82103E-06	3.31972E-05	2.82103E-06	6.43944E-05	9.30401E-05	5.48462E-05	2.77788E-08	3.1671E-07	4.5771E-08	3.90047E-07	0.39004649
3834303774105	383430	3774105	3.90470E-05	1.17790E-04	1.38534E-04	1.37524E-04	2.94461E-05	3.78609E-05	2.80433E-05	2.86917E-06	3.37669E-05	2.86917E-06	6.54997E-05	9.46290E-05	5.57759E-05	2.82529E-08	3.2214E-07	4.6554E-08	3.96724E-07	0.39672149
3834403774105	383440	3774105	3.97159E-05	1.19760E-04	1.40852E-04	1.39856E-04	2.99474E-05	3.84952E-05	2.85185E-05	2.91732E-06	3.43366E-05	2.91732E-06	6.66050E-05	9.62179E-05	5.67056E-05	2.87270E-08	3.2758E-07	4.7338E-08	4.03401E-07	0.40340649
3834503774105	383450	3774105	4.03848E-05	1.21730E-04	1.43170E-04	1.42188E-04	3.04487E-05	3.91295E-05	2.89937E-05	2.96546E-06	3.49063E-05	2.96546E-06	6.77103E-05	9.78068E-05	5.76353E-05	2.92011E-08	3.3301E-07	4.8121E-08	4.10078E-07	0.41007649
3834603774105	383460	3774105	4.10537E-05	1.23700E-04	1.45488E-04	1.44520E-04	3.09500E-05	3.97638E-05	2.94689E-05	3.01360E-06	3.54760E-05	3.01360E-06	6.88156E-05	9.93957E-05	5.85650E-05	2.96752E-08	3.3845E-07	4.8904E-08	4.16755E-07	0.41675649
3834703774105	383470	3774105	4.17226E-05	1.25669E-04	1.47806E-04	1.46852E-04	3.14513E-05	4.03981E-05	2.99441E-05	3.06174E-06	3.60457E-05	3.06174E-06	6.99209E-05	1.00985E-04	5.94947E-05	3.01493E-08	3.4388E-07	4.9688E-08	4.23432E-07	0.42343149
3834803774105	383480	3774105	4.23915E-05	1.27639E-04	1.50124E-04	1.49184E-04	3.19526E-05	4.10324E-05	3.04193E-05	3.10988E-06	3.66154E-05	3.10988E-06	7.10262E-05	1.02574E-04	6.04244E-05	3.06234E-08	3.4931E-07	5.0471E-08	4.30108E-07	0.43010649
3834903774105	383490	3774105	4.30604E-05	1.29609E-04	1.52442E-04	1.51516E-04	3.24538E-05	4.16667E-05	3.08945E-05	3.15802E-06	3.71851E-05	3.15802E-06	7.21315E-05	1.04163E-04	6.13541E-05	3.10975E-08	3.5474E-07	5.1255E-08	4.36784E-07	0.43678149
3835003774105	383500	3774105	4.37293E-05	1.31579E-04	1.54760E-04	1.53848E-04	3.29551E-05	4.23010E-05	3.13696E-05	3.20616E-06	3.77548E-05	3.20616E-06	7.32368E-05	1.05752E-04	6.22838E-05	3.15717E-08	3.6017E-07	5.2038E-08	4.43459E-07	0.44345649
3835103774105	383510	3774105	4.43982E-05	1.33549E-04	1.57078E-04	1.56180E-04	3.34563E-05	4.29353E-05	3.18447E-05	3.25429E-06	3.83245E-05	3.25429E-06	7.43421E-05	1.07341E-04	6.32135E-05	3.20458E-08	3.6560E-07	5.2822E-08	4.50135E-07	0.45013149
3835203774105	383520	3774105	4.50671E-05	1.35519E-04	1.59396E-04	1.58512E-04	3.39576E-05	4.35696E-05	3.23198E-05	3.30242E-06	3.88942E-05	3.30242E-06	7.54474E-05	1.08930E-04	6.41433E-05	3.25200E-08	3.7103E-07	5.3605E-08	4.56810E-07	0.45681149
3835303774105	383530	3774105	4.57360E-05	1.37489E-04	1.61714E-04	1.60844E-04	3.44588E-05	4.42039E-05	3.27949E-05	3.35055E-06	3.94639E-05	3.35055E-06	7.65527E-05	1.10519E-04	6.50730E-05	3.29941E-08	3.7646E-07	5.4388E-08	4.63486E-07	0.46348649
3835403774105	383540	3774105	4.64049E-05	1.39459E-04	1.64032E-04	1.63176E-04	3.49601E-05	4.48382E-05	3.32700E-05	3.39868E-06	4.00336E-05	3.39868E-06	7.76580E-05	1.12108E-04	6.60028E-05	3.34683E-08	3.8189E-07	5.5171E-08	4.70162E-07	0.47016149
3835503774105	383550	3774105	4.70738E-05	1.41429E-04	1.66350E-04	1.65508E-04	3.54613E-05	4.54725E-05	3.37451E-05	3.44681E-06	4.06033E-05	3.44681E-06	7.87633E-05	1.13697E-04	6.69325E-05	3.39424E-08	3.8732E-07	5.5954E-08	4.76839E-07	0.47683649
3835603774105	383560	3774105	4.77427E-05	1.43399E-04	1.68668E-04	1.67840E-04	3.59626E-05	4.61068E-05	3.42202E-05	3.49494E-06	4.11730E-05	3.49494E-06	7.98686E-05	1.15286E-04	6.78623E-05	3.44166E-08	3.9275E-07	5.6737E-08	4.83515E-07	0.48351149
3835703774105	383570	3774105	4.84116E-05	1.45369E-04	1.70986E-04	1.70172E-04	3.64638E-05	4.67411E-05	3.46953E-05	3.54307E-06	4.17427E-05	3.54307E-06	8.09739E-05	1.16875E-04	6.87920E-05	3.48907E-08	3.9818E-07	5.7521E-08	4.90192E-07	0.49019149
3835803774105	383580	3774105	4.90805E-05	1.47339E-04	1.73304E-04	1.72504E-04	3.69651E-05	4.73754E-05	3.51704E-05	3.59120E-06	4.23124E-05	3.59120E-06	8.20792E-05	1.18464E-04	6.97218E-05	3.53649E-08	4.0361E-07	5.8304E-08	4.96868E-07	0.49686649
3835903774105	383590	3774105	4.97494E-05	1.49309E-04	1.75622E-04	1.74836E-04	3.74663E-05	4.80097E-05	3.56455E-05	3.63933E-06	4.28821E-05	3.63933E-06	8.31845E-05	1.20053E-04	7.06515E-05	3.58390E-08	4.0904E-07	5.9087E-08	5.03545E-07	0.50354149
3836003774105	383600	3774105	5.04183E-05	1.51279E-04	1.77940E-04	1.77168E-04	3.79676E-05	4.86440E-05	3.61206E-05	3.68747E-06	4.34518E-05	3.68747E-06	8.42897E-05	1.21642E-04	7.15813E-05	3.63131E-08	4.1447E-07	5.9871E-08	5.10223E-07	0.51022649
3836103774105	383610	3774105	5.10872E-05	1.53249E-04	1.80258E-04	1.79500E-04	3.84688E-05	4.92784E-05	3.65957E-05	3.73560E-06	4.40216E-05	3.73560E-06	8.53950E-05	1.23231E-04	7.25110E-05	3.67872E-08	4.1990E-07	6.0654E-08	5.16901E-07	0.51690149
3836203774105	383620	3774105	5.17561E-05	1.55219E-04	1.82576E-04	1.81832E-04	3.89701E-05	4.99127E-05	3.70708E-05	3.78374E-06	4.45913E-05	3.78374E-06	8.65003E-05	1.24820E-04	7.34408E-05	3.72613E-08	4.2533E-07	6.1438E-08	5.23580E-07	0.52358149
3836303774105	383630	3774105	5.24250E-05	1.57189E-04	1.84894E-04	1.84164E-04	3.94713E-05	5.05471E-05	3.75459E-05	3.83187E-06	4.51611E-05	3.83187E-06	8.76056E-05	1.26409E-04	7.43705E-05	3.77354E-08	4.3076E-07	6.2221E-08	5.30258E-07	0.53025649
3836403774105	383640	3774105	5.30939E-05	1.59159E-04	1.87212E-04	1.86496E-04	3.99726E-05	5.11814E-05	3.80210E-05	3.88000E-06	4.57308E-05	3.88000E-06	8.87109E-05	1.27998E-04	7.53003E-05	3.82095E-08	4.3618E-07	6.3004E-08	5.36936E-07	0.53693649
3836503774105	383650	3774105	5.37628E-05	1.61129E-04	1.89530E-04	1.88828E-04	4.04738E-05	5.18158E-05	3.84961E-05	3.92812E-06	4.63006E-05	3.92812E-06	8.98162E-05	1.29587E-04	7.62300E-05	3.86836E-08	4.4161E-07	6.3787E-08	5.43614E-07	0.54361149
3836603774105	383660	3774105	5.44317E-05	1.63099E-04	1.91848E-04	1.91160E-04	4.09751E-05	5.24501E-05	3.89712E-05	3.97625E-06	4.68703E-05	3.97625E-06	9.09215E-05	1.31176E-04	7.71598E-05	3.91577E-08	4.4704E-07	6.4570E-08	5.50293E-07	0.55029149
3836703774105	383670	3774105	5.51006E-05	1.65069E-04	1.94166E-04	1.93492E-04	4.14763E-05	5.30845E-05	3.94463E-05	4.02437E-06	4.74401E-05	4.02437E-06	9.20268E-05	1.32765E-04	7.80895E-05	3.96318E-08	4.5247E-07	6.5353E-08	5.56972E-07	0.55697149
3836803774105	383680	3774105	5.57695E-05	1.67039E-04	1.96484E-04	1.95824E-04	4.19776E-05	5.37189E-05	3.99214E-05	4.07250E-06	4.80098E-05	4.07250E-06	9.31321E-05	1.34354E-04	7.90193E-05	4.01059E-08	4.5790E-07	6.6136E-08	5.63651E-07	0.56365149
3836903774105	383690	3774105	5.64384E-05	1.69009E-04	1.98802E-04	1.98156E-04	4.24788E-05	5.43532E-05	4.03965E-05	4.12062E-06	4.85795E-05	4.12062E-06	9.42374E-05	1.35943E-04	7.99490E-05	4.05800E-08	4.6333E-07	6.6919E-08	5.70329E-07	0.57032649
3837003774105	383700	3774105	5.71073E-05	1.70979E-04	2.01120E-04	2.00488E-04	4.29801E-05	5.49876E-05	4.08716E-05	4.16875E-06	4.91493E-05	4.16875E-06	9.53427E-05	1.37532E-04	8.08788E-05	4.10541E-08	4.6876E-07	6.7702E-08	5.77008E-07	0.57700649
3837103774105	383710	3774105	5.77762E-05	1.72949E-04	2.03438E-04	2.02820E-04	4.34813E-05	5.56219E-05	4.13467E-05	4.21687E-06	4.97190E-05	4.21687E-06	9.64480E-05	1.39121E-04	8.18085E-05	4.15282E-08	4.7419E-07	6.8485E-08	5.83687E-07	0.58368649
3837203774105	383720	3774105	5.84451E-05	1.74919E-04	2.05756E-04	2.05152E-04	4.39826E-05	5.62562E-05	4.18218E-05	4.26500E-06	5.02888E-05	4.26500E-06	9.75533E-05	1.40710E-04	8.27383E-05	4.20023E-08	4.7962E-07	6.9268E-08	5.90366E-07	0.59036649
3837303774105	383730	3774105	5.91140E-05	1.76889E-04	2.08074E-04	2.07484E-04	4.44838E-05	5.68905E-05	4.22969E-05	4.31312E-06	5.08585E-05	4.31312E-06	9.86586E-05	1.42298E-04	8.36680E-05	4.24764E-08	4.8505E-07	7.0051E-08	5.97045E-07	0.59704649
3837403774105	383740	3774105	5.97829E-05	1.78859E-04	2.10392E-04	2.09816E-04	4.49851E-05	5.75248E-05	4.27720E-05	4.36125E-06	5.14283E-05	4.36125E-06	9.97639E-05	1.43887E-04	8.45978E-05	4.29505E-08	4.9048E-07	7.0834E-08	6.03724E-07	0.60372649
3837503774105	383750	3774105	6.04518E-05	1.80829E-04	2.12710E-04	2.12148E-04	4.54863E-05	5.81591E-05	4.32471E-05	4.40937E-06	5.19980E-05	4.40937E-06	1.00869E-04	1.45475E-04	8.55275E-05	4.34246E-08	4.9591E-07	7.1617E-08	6.10403E-07	0.61040649
3837603774105	383760	3774105	6.11207E-05	1.82799E-04	2.15028E-04	2.14480E-04	4.59876E-05	5.87934E-05	4.37222E-05	4.45749E-06	5.25678E-05	4.45749E-06	1.01974E-04	1.47063E-04	8.64573E-05	4.38987E-08	5.0134E-07	7.2401E-08	6.17082E-07	0.61708149
3837703774105	383770	3774105	6.17896E-05	1.84769E-04	2.17346E-04	2.16812E-04	4.64888E-05	5.94277E-05	4.41973E-05	4.50562E-06	5.31375E-05	4.50562E-06	1.03080E-04	1.48652E-04	8.73870E-05	4.43728E-08	5.0677E-07	7.3184E-08	6.23761E-07	0.62376149
3837803774105	383780	3774105	6.24585E-05	1.86739E-04	2.19664E-04	2.19144E-04	4.69901E-05	6.00620E-05	4.46724E-05	4.55374E-06	5.37073E-05	4.55374E-06	1.04185E-04	1.50240E-04	8.83167E-05	4.48469E-08	5.1220E-07	7.3967E-08	6.30440E-07	0.63044149
3837903774105	383790	3774105	6.31274E-05	1.88709E-04	2.21982E-04	2.21476E-04	4.74913E-05	6.06963E-05	4.51475E-05	4.60187E-06	5.42771E-05	4.60187E-06	1.05291E-04	1.51829E-04	8.92465E-05	4.53210E-08	5.1763E-07	7.4751E-08	6.37118E-07	0.63711649

			EGIODemolition	EGIOSite Grubbing / Prep	EGIOMass Grading / Excavation	EGIOMass Grading / Excavation	EGIODrainage / Utilities Trenching	EGIODrainage / Utilities Trenching	EGIOFoundations / Concrete Pads	EGIOFoundations / Concrete Pads	EGIOBuilding / Structure Construction	EGIOBuilding / Structure Construction	EGIOAsphalt Paving	EGIOArchitectural Coating	EGIOLandscaping or Other Finishing	EGIOWaterside Construction (Piles)	HIWaterside Construction (Landscaping)	HIWaterside Construction (Landscaping)	KMDemolition	KMSite Grubbing / Prep
Unique Identifier	X (UTM)	Y (UTM)	2025	2025	2025	2026	2026	2027	2026	2027	2026	2027	2027	2027	2027	2027	2025	2026	2025	2025
3838003774115	383800	3774115	0.001505915	0.00059064	0.000195602	0.000191572	0.00044484	0.000444154	0.000584462	0.000584084	0.000626031	0.000611026	2.43611E-05	2.43611E-05	0.000659748	2.43611E-05	0.000289355	0.000280292	0.00048064	0.00208601
3838103774115	383810	3774115	0.002021878	0.00079301	0.00026262	0.000257209	0.000597253	0.000596331	0.000784712	0.000784206	0.000840525	0.000820378	3.27079E-05	3.27079E-05	0.000885793	3.27079E-05	0.000389073	0.000376886	0.000650336	0.002822503
3838203774115	383820	3774115	0.00279557	0.00109646	0.000363115	0.000355633	0.000825798	0.000824524	0.00108499	0.00108429	0.00116216	0.001134304	4.52239E-05	4.52239E-05	0.001224751	4.52239E-05	0.000538506	0.000521639	0.000904655	0.003926266
3838303774115	383830	3774115	0.004137563	0.00162281	0.000537425	0.000526352	0.001222216	0.00122033	0.001605832	0.001604796	0.001720047	0.001678818	6.69332E-05	6.69332E-05	0.001812684	6.69332E-05	0.000797629	0.000772646	0.001345514	0.005839627
3838403774115	383840	3774115	0.004372245	0.00171486	0.000567908	0.000556207	0.00129154	0.001289547	0.001696915	0.00169582	0.001817607	0.00177404	7.07297E-05	7.07297E-05	0.0019155	7.07297E-05	0.000843029	0.000816624	0.001422972	0.006175801
3838603774115	383860	3774115	0.00401989	0.00157666	0.000522141	0.000511383	0.001187456	0.001185624	0.001560162	0.001559155	0.001671128	0.001631072	6.50296E-05	6.50296E-05	0.001761131	6.50296E-05	0.000775221	0.00075094	0.001308181	0.005677596
3838703774115	383870	3774115	0.00378537	0.00148467	0.000491679	0.000481549	0.00111818	0.001116454	0.001469142	0.001468194	0.001573635	0.001535915	6.12358E-05	6.12358E-05	0.001658387	6.12358E-05	0.000730049	0.000707183	0.00123161	0.005345272
3838803774115	383880	3774115	0.002716645	0.00106551	0.000352863	0.000345593	0.000802484	0.000801246	0.001054359	0.001053678	0.00112935	0.00110228	4.39471E-05	4.39471E-05	0.001190174	4.39471E-05	0.000523866	0.000507458	0.000881253	0.003824698
3838903774115	383890	3774115	0.002105913	0.00082597	0.000273536	0.0002679	0.000622077	0.000621117	0.00081727	0.0008168	0.000875459	0.000854475	3.40673E-05	3.40673E-05	0.00092261	3.40673E-05	0.000406073	0.000393354	0.000681177	0.002956356
3839003774115	383900	3774115	0.001718178	0.00067389	0.000223173	0.000218575	0.000507541	0.000506758	0.000666843	0.000666413	0.000714272	0.000697151	2.77949E-05	2.77949E-05	0.000752741	2.77949E-05	0.000331318	0.000320941	0.000554269	0.002405565
3839103774115	383910	3774115	0.001445394	0.0005669	0.000187741	0.000183873	0.000426962	0.000426304	0.000560973	0.000560611	0.000600872	0.000586469	2.33821E-05	2.33821E-05	0.000633233	2.33821E-05	0.000278745	0.000270014	0.000465067	0.002018425
3829703774115	382970	3774125	0.000166922	6.5469E-05	2.16813E-05	2.12346E-05	4.93079E-05	4.92318E-05	6.47841E-05	6.47423E-05	6.93918E-05	6.77285E-05	2.70029E-06	2.70029E-06	7.31291E-05	2.70029E-06	2.23789E-05	2.16779E-05	1.5149E-05	6.57477E-05
3829803774125	382980	3774125	0.000172976	6.7843E-05	2.24677E-05	2.20048E-05	5.10961E-05	5.10173E-05	6.71336E-05	6.70903E-05	7.19085E-05	7.01849E-05	2.79822E-06	2.79822E-06	7.57813E-05	2.79822E-06	2.29708E-05	2.22513E-05	1.52033E-05	6.59834E-05
3829903774125	382990	3774125	0.000179694	7.0479E-05	2.33403E-05	2.28594E-05	5.30808E-05	5.29989E-05	6.97412E-05	6.96962E-05	7.47015E-05	7.2911E-05	2.90691E-06	2.90691E-06	7.87248E-05	2.90691E-06	2.36256E-05	2.28856E-05	1.52712E-05	6.6278E-05
3830003774125	383000	3774125	0.000189547	7.4343E-05	2.46202E-05	2.41129E-05	5.59914E-05	5.5905E-05	7.35653E-05	7.35179E-05	7.87977E-05	7.69089E-05	3.0663E-06	3.0663E-06	8.30415E-05	3.0663E-06	2.46535E-05	2.38813E-05	1.55314E-05	6.74076E-05
3830103774125	383010	3774125	0.00020338	7.9768E-05	2.64168E-05	2.58726E-05	6.00774E-05	5.99847E-05	7.89338E-05	7.88829E-05	8.4548E-05	8.25214E-05	3.29007E-06	3.29007E-06	8.91015E-05	3.29007E-06	2.61478E-05	2.53288E-05	1.59999E-05	6.94407E-05
3830203774125	383020	3774125	0.000219026	8.5905E-05	2.84492E-05	2.7863E-05	6.46993E-05	6.45995E-05	8.50064E-05	8.49516E-05	9.10525E-05	8.887E-05	3.54318E-06	3.54318E-06	9.59564E-05	3.54318E-06	2.78341E-05	2.69623E-05	1.65E-05	7.16113E-05
3830303774125	383030	3774125	0.000237637	9.3205E-05	3.08665E-05	3.02305E-05	7.01968E-05	7.00885E-05	9.22295E-05	9.21699E-05	9.87893E-05	9.64213E-05	3.84425E-06	3.84425E-06	0.00010411	3.84425E-06	2.9845E-05	2.89102E-05	1.70862E-05	7.41552E-05
3830403774125	383040	3774125	0.000259194	0.00010166	3.36665E-05	3.29729E-05	7.65646E-05	7.64465E-05	0.000100596	0.000100531	0.000107751	0.000105168	4.19297E-06	4.19297E-06	0.000113554	4.19297E-06	3.21717E-05	3.11641E-05	1.77244E-05	7.6925E-05
3830503774125	383050	3774125	0.000284676	0.00011165	3.69763E-05	3.62145E-05	8.40919E-05	8.39621E-05	0.000110486	0.000110414	0.000118344	0.000115507	4.60519E-06	4.60519E-06	0.000124718	4.60519E-06	3.49182E-05	3.38245E-05	1.84236E-05	7.99599E-05
3830603774125	383060	3774125	0.000315394	0.0001237	4.09663E-05	4.01223E-05	9.31659E-05	9.30222E-05	0.000122408	0.000122329	0.000131114	0.000127971	5.10212E-06	5.10212E-06	0.000138176	5.10212E-06	3.82315E-05	3.7034E-05	1.92021E-05	8.33386E-05
3830703774125	383070	3774125	0.00035214	0.00013811	4.57392E-05	4.47968E-05	0.00010402	0.00010386	0.000136669	0.000136581	0.00014639	0.000142881	5.69655E-06	5.69655E-06	0.000154274	5.69655E-06	4.22086E-05	4.08865E-05	2.0044E-05	8.69924E-05
3830803774125	383080	3774125	0.000394229	0.00015462	5.12062E-05	5.01511E-05	0.000116453	0.000116274	0.000153005	0.000152906	0.000163887	0.000159959	6.37744E-06	6.37744E-06	0.000172714	6.37744E-06	4.6801E-05	4.53351E-05	2.08791E-05	9.06166E-05
3830903774125	383090	3774125	0.000444232	0.00017423	5.7701E-05	5.65122E-05	0.000131224	0.000131022	0.000172411	0.0001723	0.000184674	0.000180247	7.18633E-06	7.18633E-06	0.00019462	7.18633E-06	5.23405E-05	5.07011E-05	2.17526E-05	9.44079E-05
3831003774125	383100	3774125	0.000502427	0.00019706	6.52598E-05	6.39153E-05	0.000148414	0.000148185	0.000194997	0.000194871	0.000208866	0.00020386	8.12774E-06	8.12774E-06	0.000220115	8.12774E-06	5.89546E-05	5.7108E-05	2.26239E-05	9.81893E-05
3831103774125	383110	3774125	0.000564403	0.00022137	7.33098E-05	7.17994E-05	0.000166722	0.000166465	0.000219051	0.000218909	0.000234631	0.000229007	9.13032E-06	9.13032E-06	0.000247267	9.13032E-06	6.61912E-05	6.41179E-05	2.33368E-05	0.000101283
3831203774125	383120	3774125	0.000639268	0.00025073	8.3034E-05	8.13232E-05	0.000188837	0.000188545	0.000248107	0.000247946	0.000265753	0.000259383	1.03414E-05	1.03414E-05	0.000280066	1.03414E-05	7.51965E-05	7.28412E-05	2.40723E-05	0.000104475
3831303774125	383130	3774125	0.00073966	0.0002901	9.60738E-05	9.40944E-05	0.000218492	0.000218155	0.00028707	0.000286884	0.000307488	0.000300117	1.19655E-05	1.19655E-05	0.000324048	1.19655E-05	8.76892E-05	8.49426E-05	2.49639E-05	0.000108345
3831403774125	383140	3774125	0.000872935	0.00034238	0.000113385	0.000111049	0.00025761	0.000257463	0.000338795	0.000338577	0.000362892	0.000354194	1.41214E-05	1.41214E-05	0.000382436	1.41214E-05	0.000104932	0.000101645	2.59325E-05	0.000112549
3831503774125	383150	3774125	0.001050563	0.00041205	0.000136457	0.000133645	0.000310331	0.000309852	0.000407735	0.000407471	0.000436735	0.000426266	1.69949E-05	1.69949E-05	0.000460256	1.69949E-05	0.000128821	0.000124787	2.69939E-05	0.000117155
3831603774125	383160	3774125	0.001296392	0.00050846	0.000168387	0.000164918	0.000382948	0.000382357	0.000503143	0.000502819	0.000538929	0.000526011	2.09717E-05	2.09717E-05	0.000567955	2.09717E-05	0.000163128	0.000158018	2.79738E-05	0.000121408
3836203774125	383620	3774125	0.000418741	0.00016424	5.439E-05	5.32694E-05	0.000123694	0.000123503	0.000162518	0.000162413	0.000174077	0.000169904	6.77397E-06	6.77397E-06	0.000183452	6.77397E-06	7.54513E-05	7.3088E-05	0.000108326	0.000470144
3836303774125	383630	3774125	0.000440747	0.00017287	5.72483E-05	5.60688E-05	0.000130195	0.000129994	0.000171059	0.000170948	0.000183225	0.000178833	7.12996E-06	7.12996E-06	0.000193093	7.12996E-06	8.00024E-05	7.74966E-05	0.000116783	0.000506848
3836403774125	383640	3774125	0.000464577	0.00018221	6.03435E-05	5.91002E-05	0.000137234	0.000137022	0.000180307	0.000180191	0.000193131	0.000188502	7.51544E-06	7.51544E-06	0.000203533	7.51544E-06	8.4889E-05	8.22301E-05	0.000125781	0.0005459
3836503774125	383650	3774125	0.000489511	0.00019199	6.35822E-05	6.22722E-05	0.000144599	0.000144376	0.000189984	0.000189862	0.000203497	0.000198619	7.9188E-06	7.9188E-06	0.000214457	7.9188E-06	8.998E-05	8.71617E-05	0.000135096	0.000586327
3836603774125	383660	3774125	0.000517337	0.00020291	6.71965E-05	6.5812E-05	0.000152819	0.000152583	0.000200784	0.000200654	0.000215065	0.00020991	8.36894E-06	8.36894E-06	0.000226648	8.36894E-06	9.56147E-05	9.26198E-05	0.000145296	0.000630594
3836703774125	383670	3774125	0.000540636	0.00021205	7.02228E-05	6.8776E-05	0.000159701	0.000159455	0.000209827	0.000209691	0.000224751	0.000219363	8.74586E-06	8.74586E-06	0.000236855	8.74586E-06	0.000100368	9.72247E-05	0.000153988	0.00066832
3836803774125	383680	3774125	0.000564627	0.00022145	7.3339E-05	7.1828E-05	0.000166788	0.000166531	0.000219138	0.000218996	0.000234724	0.000229098	9.13396E-06	9.13396E-06	0.000247366	9.13396E-06	0.000105244	0.000101948	0.00016285	0.000706782
3836903774125	383690	3774125	0.000590729	0.00023169	7.67293E-05	7.51484E-05	0.000174498	0.000174229	0.000229268	0.00022912	0.000245575	0.000239688	9.5562E-06	9.5562E-06	0.000258801	9.5562E-06	0.000110511	0.00010705	0.000172346	0.000747995
3837003774125	383700	3774125	0.000619067	0.00024281	8.04102E-05	7.87534E-05	0.000182869	0.000182587	0.000240266	0.000240111	0.000257355	0.000251187	1.00146E-05	1.00146E-05	0.000271216	1.00146E-05	0.000116196	0.000112557	0.000182519	0.000792144
3837103774125	383710	3774125	0.000650037	0.00025495	8.44328E-05	8.26932E-05	0.000192018	0.000191722	0.000252286	0.000252123	0.00027023	0.000263753	1.05156E-05	1.05156E-05	0.000284784	1.05156E-05	0.000122378	0.000118545	0.000193506	0.00083983
3837203774125	383720	3774125	0.00067586	0.00026508	8.7787E-05	8.59783E-05	0.000199646	0.000199338	0.000262309	0.000262139	0.000280965	0.000274231	1.09334E-05	1.09334E-05	0.000296097	1.09334E-05	0.000127551	0.000123556	0.000202771	0.00088004
3837303774125	383730	3774125	0.000700812	0.00027487	9.1028E-05	8.91525E-05	0.000207017	0.000206697	0.000271993	0.000271817	0.000291338	0.000284355	1.1337E-05	1.1337E-05	0.000307029	1.1337E-05	0.000132544	0.000128392	0.000211703	0.000918807
3837403774125	383740	3774125	0.000727974	0.00028552	9.4556E-05	9.26078E-05	0.00021504	0.000214708	0.000282534	0.000282352	0.00030263	0.000295376	1.17764E-05	1.17764E-05	0.000318929	1.17764E-05	0.000137943	0.000133623	0.00022131	0.000960501
3837503774125	383750	3774125	0.000756034	0.00029653	9.82007E-05	9.61774E-05	0.000223329	0.000222984	0.000293425	0.000293235	0.000314295	0.000306761	1.22303E-05	1.22303E-05	0.000331222	1.22303E-05	0.000143506	0.000139011	0.000231177	0.001003325
3837603774125	383760	3774125	0.000788782	0.00030937	0.000102454	0.000100343	0.000233002	0.000232643	0.000306135	0.000305937	0.000327909	0.00032049	1.27601E-05	1.27601E-05	0.000345569	1.27601E-05	0.000149959	0.000145262	0.000242542	0.00105265
3837703774125	383770	3774125	0.000851028	0.00033378	0.000110539	0.000108262	0.000251389	0.000251002	0.000330293	0.00033008	0.000353785	0.000345305	1.3767E-05	1.3767E-05	0.000372839	1.3767E-05	0.000162122	0.000157044	0.000263559	0.001143866
3837803774125	383780	3774125	0.000945842	0.00037097	0.000122855	0.000120323	0.000279397	0.000278966	0.000367091	0.000366854	0.0003932	0.000383776	1.53009E-05	1.53009E-05	0.000414377	1.53009E-05	0.000180581	0.000174925	0.000295244	0.001281382
3837903774125	383790	3774125	0.001072425	0.00042062	0.000139297	0.000136427	0.000316789	0.0003163	0.00041622	0.000415951	0.000445823	0.000435137	1.73486E-05	1.73486E-05	0.000469834	1.73486E-05	0.000205166	0.00019874	0.000337329	0.00146403
3838003774125	383800	3774125	0.001388816	0.00054471	0.000180392	0.000176676	0.00041025	0.000409617	0.000539014	0.000538667	0.000577352	0.000563513	2.24668E-05	2.24668E-05	0.000608447	2.24668E-05	0.000266442	0.000258097	0.000441638	0.00191674
3838103774125	383810	3774125	0.001923507	0.00075443	0.000249843	0.000244695	0.000568194	0.000567318	0.000746533	0.000746052	0.00079963	0.000780464	3.11165E-05	3.11165E-05	0.000842697	3.11165E-05	0.000369778	0.000358195	0.000617379	0.002679467
3838203774125	383820	3774125	0.002735534	0.00107291	0.000355317	0.000347996	0.000808064	0.000806817	0.00106169	0.001061005	0.001137202	0.001109944	4.42527E-05	4.42527E-05	0.001198449	4.42527E-05	0.000526616	0.000510121	0.000884292	0.003837889
3838303774125	383830	3774125	0.004073593	0.00159772	0.000529116	0.000518214	0.00120332	0.001201463	0.001581005	0.001579984	0.001693453	0.001652862	6.58984E-05	6.58984E-05	0.001784659	6.58984E-05	0.000784987	0.0007604	0.001323877	0.00574572
3838403774125	383840	3774125	0.002980626	0.00116904	0.000387151	0.000379175	0.000880463	0.000879104	0.001156813	0.001156066	0.001239091	0.00120939	4.82175E-05	4.82175E-05	0.001305825	4.82175E-05	0.000574147	0.000556164	0.000965636	0.004190927
3838603774125	383860	3774125	0.00283722	0.0011128	0.000368524	0.000360931	0.000838101	0.000836808	0.001101155	0.001100444	0.001179474	0.001151203	4.58976E-05	4.58976E-05	0.001242998	4.58976E-05	0.000546677	0.000529554	0.000919431	0.003990393
3838703774125	383870	3774125	0.003777403	0.00148155	0.000490644	0.000480535	0.001115826	0.001114105	0.00146605	0.001465104	0.001570322	0.001532683	6.11069E-05	6.11069E-05	0.001654897	6.11069E-05	0.000728238	0.00070548	0.001228378	0.005331247
3838803774125	383880	3774125	0.002708777	0.00106242	0.000351841	0.000344592	0.000800159	0.000798925	0.001051305	0.001050627	0.001126079	0.001099087	4.38198E-05	4.38198E-05	0.001186727	4.38198E-05	0.000522079	0.000505727	0.000878062	0.003810849
3838903774125	383890	3774125	0.002099536	0.00082347	0.000272707	0.000267088	0.000620193	0.000619236	0.000814852	0.000814326	0.000872808	0.000851888	3.39641E-05	3.39641E-05	0.000919816	3.39641E-05	0.000404579	0.000391907	0.000678484	0.002944668
3839003774125	383900	3774125	0.001712573	0.0006717	0.000222445	0.000217862	0.000505886	0.000505105	0.000664668	0.000664239	0.000711942	0.000694877	2.77042E-05	2.77042E-05	0.000750286	2.77042E-05	0.000329976	0.000319641	0.000551836	0.002395006
3839103774125	383910	3774125	0.001439933	0.00056476	0.000187032	0.000183178	0.000425349	0.000424693	0.000558853	0.000558493	0.000598602	0.000584253	2.32938E-05	2.32938E-05	0.000630841	2.32938E-05	0.000277437	0.000268747	0.000462696	0.002008132
3829703774135	382970	3774135	0.000167326	6.5628E-05	2.17338E-05	2.1286E-05	4.94273E-05	4.9351E-05	6.49409E-05	6.4899E-05	6.95599E-05	6.78925E-05	2.70683E-06	2.70683E-06	7.33062E-05	2.70683E-06	2.20793E-05	2.13877E-05	1.50426E-05	6.5286E-05
3829803774135	382980	3774135	0.000173658	6.8111E-05	2.25563E-05	2.20916E-05	5.12978E-05	5.12186E-05	6.73986E-05	6.73551E-05	7.21923E-05	7.04619E-05	2.80926E-06	2.80926E-06	7.60804E-05	2.80926E-06	2.26784E-05	2.19681E-05	1.51082E-05	6.55709E-05
3829903774135	382990	3774135	0.000180655	7.0855E-05	2.34652E-05	2.29817E-05	5.33647E-05	5.32823E-05	7.01142E-05	7.00689E-05	7.5101E-05	7.33009E-05	2.92245E-06	2.92245E-06	7.91458E-05	2.92245E-06	2.33386E-05	2.26076E-05	1.51897E-05	6.59244E-05
3830003774135	383000	3774135	0.000190517	7.4724E-05	2.47462E-05	2.42363E-05	5.62779E-05	5.61911E-05	7.39418E-05	7.38941E-05	7.92009E-05	7.73025E-05	3.08199E-06	3.08199E-06	8.34665E-05	3.08199E-06	2.4327E-05	2.35651E-05	1.54319E-05	6.69754E-05
3830103774135	383010	3774135	0.000204062	8.0036E-05	2.65055E-05	2.59594E-05	6.0279E-05	6.0186E-05	7.91987E-05	7.91476E-05	8.48317E-05	8.27984E-05	3.30111E-06	3.30111E-06	8.94006E-05	3.30111E-06	2.57316E-05	2.49257E-05	1.58618E-05	6.88415E-05
3830203774135	383020	3774135	0.000219341	8.6028E-05	2.849E-05	2.7903E-05	6.47922E-05	6.46922E-05	8.51284E-05	8.50735E-05	9.11832E-05	8.89976E-05	3.54827E-06	3.54827E-06	9.60941E-05	3.54827E-06	2.73067E-05	2.64514E-05	1.63167E-05	7.08157E-05
3830303774135	383030	3774135	0.000237682	9.3222E-05	3.08723E-05	3.02363E-05	7.02101E-05	7.01018E-05	9.22469E-05	9.21874E-05	9.88079E-05	9.64396E-05	3.84497E-06	3.84497E-06	0.00010413	3.84497E-06	2.92082E-05	2.82934E-05	1.68644E-05	7.31926E-05
3830403774135	383040	3774135	0.000258897	0.00010154	3.3628E-05	3.29351E-05	7.64771E-05	7.63591E-05	0.000100481	0.000100416	0.000107628	0.000105048	4.18818E-06	4.18818E-06	0.000113424	4.18818E-06	3.14022E-05	3.04186E-05	1.7455E-05	7.57561E-05
3830503774135	383050	3774135	0.000283841	0.00011133	3.68678E-05	3.61082E-05	8.38451E-05	8.37157E-05	0.000110162	0.00011009	0.000117997	0.000115168	4.59168E-06	4.59168E-06	0.000124352	4.59168E-06	3.39746E-05	3.29104E-05	1.81046E-05	7.8575E-05
3830603774135	383060	3774135	0.000313733	0.00012305	4.07505E-05	3.99109E-05	9.26751E-05	9.25321E-05	0.000121763	0.000121684	0.000130423	0.000127297	5.07524E-06	5.07524E-06	0.000137448	5.07524E-06	3.70547E-05	3.58941E-05	1.88265E-05	8.17082E-05
3830703774135	383070	3774135	0.000349319	0.00013701	4.53728E-05	4.4438E-05	0.000103187	0.000103028	0.000135575	0.000135487	0.000145217	0.000141736	5.65093E-06	5.65093E-06	0.000153038	5.65093E-06	4.07268E-05	3.94512E-05	1.96004E-05	8.50673E-05
3830803774135	383080	3774135	0.000390807	0.00015328	5.07617E-05	4.97158E-05	0.000115443	0.000115264	0.000151676	0.000151579	0.000162464	0.00015857	6.32208E-06	6.32208E-06	0.000171214	6.32208E-06	4.50304E-05	4.36199E-05	2.03925E-05	8.85049E-05
3830903774135	383090	3774135	0.000440388	0.00017273	5.72017E-05	5.60231E-05	0.000130088	0.000129888	0.000170919	0.000170809	0.000183076	0.000178688	7.12414E-06	7.12414E-06	0.000192936	7.12414E-06	5.02219E-05	4.86489E-05	2.12298E-05	9.2139E-05
3831003774135	383100	3774135	0.000498906	0.00019568	6.48025E-05	6.34673E-05	0.000147374	0.000147147	0.000193631	0.000193506	0.000207403	0.000202431	8.07078E-06	8.07078E-06	0.000218573	8.07078E-06	5.64665E-05	5.46978E-05	2.20808E-05	9.58321E-05
3831103774135	383110	3774135	0.000562534	0.00022063	7.30672E-05	7.15617E-05	0.00016617	0.000165914	0.000218326	0.000218185	0.000233854	0.000228249	9.1001E-06	9.1001E-06	0.000246449	9.1001E-06	6.34322E-05	6.14453E-05	2.28072E-05	9.89849E-05
3831203774135	383120	3774135	0.000639726	0.00025091	8.30935E-05	8.13815E-05	0.000188972	0.00018868	0.000248284	0.000248124	0.000265944	0.000259569	1.03488E-05	1.03488E-05	0.000280267	1.03488E-05	7.21433E-05	6.98837E-05	2.35653E-05	0.000102275
3831303774135	383130	3774135	0.000743962	0.00029179	9.66327E-05	9.46417E-05	0.000219763	0.000219424	0.00028874	0.000288553	0.000309276	0.000301863	1.20351E-05	1.20351E-05	0.000325933	1.20351E-05	8.43257E-05	8.16844E-05	2.44887E-05	0.000106283

			KMMass Grading / Excavation	KMMass Grading / Excavation	KMDrainage / Utilities Trenching	KMFoundations / Concrete Pads	KMBuilding / Structure Construction	KMAsphalt Paving	KMArchitectural Coating	KMLandscaping or Other Finishing	KMWaterside Construction (Piles)	EWNDemolition	EWNSite Grubbing / Prep	EWNDrainage / Utilities Trenching	EWNDrainage / Utilities Trenching	EWNDrainage / Utilities Trenching	EWNFoundation s / Concrete Pads	EWNBuilding / Structure Construction	EWNAsphalt Paving	EWNLandscaping or Other Finishing	EWNWaterside Construction (Piles)
Unique Identifier	X (UTM)	Y (UTM)	2025	2026	2026	2026	2026	2026	2026	2026	2026	2027	2027	2027	2028	2029	2029	2029	2029	2029	2029
3838003774115	383800	3774115	0.00158559	0.001569181	0.000563506	0.000298205	0.001024231	3.29045E-05	3.29045E-05	0.001057136	3.29045E-05	0.001169751	6.37529E-05	0.000149704	0.000146813	0.000143775	0.000124536	0.000270423	1.92391E-05	0.000280042	1.92391E-05
3838103774115	383810	3774115	0.002145403	0.002123201	0.00076246	0.000403491	0.00138585	4.45218E-05	4.45218E-05	0.001430371	4.45218E-05	0.001572409	8.56983E-05	0.000201236	0.00019735	0.000193266	0.000167405	0.000363509	2.58617E-05	0.00037644	2.58617E-05
3838203774115	383820	3774115	0.002984381	0.002953496	0.001060626	0.000561279	0.001927797	6.19324E-05	6.19324E-05	0.00198973	6.19324E-05	0.002176817	0.000118639	0.000278588	0.000273208	0.000267555	0.000231752	0.000503236	3.58025E-05	0.000521137	3.58025E-05
3838303774115	383830	3774115	0.004438739	0.004392803	0.001577493	0.000834803	0.002867258	9.21136E-05	9.21136E-05	0.002959371	9.21136E-05	0.003225115	0.000175773	0.000412748	0.000404777	0.000396402	0.000343358	0.000745582	5.30441E-05	0.000772104	5.30441E-05
3838403774115	383840	3774115	0.004694267	0.004645686	0.001668306	0.000882861	0.003032319	9.74163E-05	9.74163E-05	0.003129735	9.74163E-05	0.003408826	0.000185785	0.000436259	0.000427835	0.000418982	0.000362917	0.000788052	5.60656E-05	0.000816085	5.60656E-05
3838603774115	383860	3774115	0.004315578	0.004270916	0.001533723	0.00081164	0.0027877	8.95577E-05	8.95577E-05	0.002877258	8.95577E-05	0.003134596	0.00017084	0.000401163	0.000393417	0.000385276	0.000333721	0.000724655	5.15553E-05	0.000750433	5.15553E-05
3838703774115	383870	3774115	0.004062977	0.004020929	0.00144395	0.000764133	0.00262453	8.43157E-05	8.43157E-05	0.002708845	8.43157E-05	0.002951912	0.000160883	0.000377784	0.000370488	0.000362822	0.000314272	0.000682422	4.85507E-05	0.000706698	4.85507E-05
3838803774115	383880	3774115	0.002907179	0.002877092	0.001033188	0.000546759	0.001877927	6.03303E-05	6.03303E-05	0.001938258	6.03303E-05	0.002117844	0.000115425	0.00027104	0.000265806	0.000260306	0.000225474	0.000489603	3.48326E-05	0.000507019	3.48326E-05
3838903774115	383890	3774115	0.002247146	0.00222389	0.000798618	0.000422626	0.001451571	4.66332E-05	4.66332E-05	0.001498204	4.66332E-05	0.001641367	8.94566E-05	0.000210061	0.000206004	0.000201742	0.000174746	0.000379451	2.69959E-05	0.000392949	2.69959E-05
3839003774115	383900	3774115	0.001828486	0.001809563	0.000649829	0.000343887	0.001181133	3.79451E-05	3.79451E-05	0.001219078	3.79451E-05	0.00133899	7.29767E-05	0.000171363	0.000168054	0.000164577	0.000142554	0.000309548	2.20226E-05	0.000320559	2.20226E-05
3839103774115	383910	3774115	0.001534219	0.001518341	0.000545249	0.000288544	0.000991047	3.18384E-05	3.18384E-05	0.001022886	3.18384E-05	0.001126352	6.13876E-05	0.00014415	0.000141366	0.000138441	0.000119916	0.00026039	1.85253E-05	0.000269653	1.85253E-05
3829703774125	382970	3774125	4.99752E-05	4.9458E-05	1.77608E-05	9.39895E-06	3.22821E-05	1.0371E-06	1.0371E-06	3.33192E-05	1.0371E-06	0.000105634	5.75718E-06	1.35189E-05	1.32579E-05	1.29836E-05	1.12462E-05	2.44204E-05	1.73738E-06	2.52891E-05	1.73738E-06
3829803774125	382980	3774125	5.01544E-05	4.96354E-05	1.78245E-05	9.43265E-06	3.23978E-05	1.04081E-06	1.04081E-06	3.34387E-05	1.04081E-06	0.000108658	5.92201E-06	1.3906E-05	1.36375E-05	1.33553E-05	1.15682E-05	2.51196E-05	1.78712E-06	2.60132E-05	1.78712E-06
3829903774125	382990	3774125	5.03784E-05	4.9857E-05	1.79041E-05	9.47477E-06	3.25425E-05	1.04546E-06	1.04546E-06	3.3588E-05	1.04546E-06	0.000112012	6.1048E-06	1.43352E-05	1.40584E-05	1.37675E-05	1.19252E-05	2.58949E-05	1.84228E-06	2.6816E-05	1.84228E-06
3830003774125	383000	3774125	5.12369E-05	5.07067E-05	1.82092E-05	9.63624E-06	3.30971E-05	1.06328E-06	1.06328E-06	3.41604E-05	1.06328E-06	0.000117188	6.3869E-06	1.49976E-05	1.4708E-05	1.44037E-05	1.24763E-05	2.70915E-05	1.92741E-06	2.80552E-05	1.92741E-06
3830103774125	383010	3774125	5.27823E-05	5.22361E-05	1.87584E-05	9.92689E-06	3.40954E-05	1.09535E-06	1.09535E-06	3.51907E-05	1.09535E-06	0.000124661	6.79419E-06	1.5954E-05	1.56459E-05	1.53222E-05	1.32719E-05	2.88191E-05	2.05032E-06	2.98443E-05	2.05032E-06
3830203774125	383020	3774125	5.44322E-05	5.38689E-05	1.93448E-05	1.02372E-05	3.51612E-05	1.12959E-06	1.12959E-06	3.62908E-05	1.12959E-06	0.000133099	7.25406E-06	1.70339E-05	1.6705E-05	1.63593E-05	1.41702E-05	3.07698E-05	2.1891E-06	3.18643E-05	2.1891E-06
3830303774125	383030	3774125	5.63658E-05	5.57825E-05	2.0032E-05	1.06008E-05	3.64102E-05	1.16971E-06	1.16971E-06	3.75799E-05	1.16971E-06	0.000143183	7.80366E-06	1.83245E-05	1.79706E-05	1.75988E-05	1.52438E-05	3.3101E-05	2.35496E-06	3.42785E-05	2.35496E-06
3830403774125	383040	3774125	5.84712E-05	5.7866E-05	2.07802E-05	1.09968E-05	3.77702E-05	1.2134E-06	1.2134E-06	3.89836E-05	1.2134E-06	0.000154867	8.44047E-06	1.98198E-05	1.94371E-05	1.90349E-05	1.64878E-05	3.58022E-05	2.54713E-06	3.70758E-05	2.54713E-06
3830503774125	383050	3774125	6.07781E-05	6.01491E-05	2.16E-05	1.14307E-05	3.92603E-05	1.26128E-06	1.26128E-06	4.05216E-05	1.26128E-06	0.000168688	9.19371E-06	2.15886E-05	2.11717E-05	2.07336E-05	1.79592E-05	3.89972E-05	2.77444E-06	4.03845E-05	2.77444E-06
3830603774125	383060	3774125	6.33462E-05	6.26907E-05	2.25128E-05	1.19137E-05	4.09193E-05	1.31457E-06	1.31457E-06	4.22339E-05	1.31457E-06	0.00018541	1.01051E-05	2.37287E-05	2.32705E-05	2.2789E-05	1.97395E-05	4.28631E-05	3.04948E-06	4.43879E-05	3.04948E-06
3830703774125	383070	3774125	6.61235E-05	6.54392E-05	2.34998E-05	1.2436E-05	4.27133E-05	1.37221E-06	1.37221E-06	4.40855E-05	1.37221E-06	0.000205533	1.12018E-05	2.63039E-05	2.5796E-05	2.52622E-05	2.18818E-05	4.7515E-05	3.38044E-06	4.92052E-05	3.38044E-06
3830803774125	383080	3774125	6.88783E-05	6.81655E-05	2.44788E-05	1.29541E-05	4.44928E-05	1.42938E-06	1.42938E-06	4.59222E-05	1.42938E-06	0.000228832	1.24717E-05	2.92858E-05	2.87203E-05	2.8126E-05	2.43624E-05	5.29014E-05	3.76365E-06	5.47833E-05	3.76365E-06
3830903774125	383090	3774125	7.17601E-05	7.10174E-05	2.5503E-05	1.34961E-05	4.63543E-05	1.48918E-06	1.48918E-06	4.78435E-05	1.48918E-06	0.00025701	1.40074E-05	3.28919E-05	3.22567E-05	3.15893E-05	2.73622E-05	5.94154E-05	4.22709E-06	6.1529E-05	4.22709E-06
3831003774125	383100	3774125	7.46343E-05	7.3862E-05	2.65245E-05	1.40366E-05	4.8211E-05	1.54883E-06	1.54883E-06	4.97598E-05	1.54883E-06	0.000290715	1.58443E-05	3.72055E-05	3.6487E-05	3.57321E-05	3.09506E-05	6.72074E-05	4.78145E-06	6.95982E-05	4.78145E-06
3831103774125	383110	3774125	7.6986E-05	7.61893E-05	2.73602E-05	1.44789E-05	4.97301E-05	1.59763E-06	1.59763E-06	5.13277E-05	1.59763E-06	0.000327675	1.78587E-05	4.19356E-05	4.11257E-05	4.02748E-05	3.48855E-05	7.57517E-05	5.38933E-06	7.84464E-05	5.38933E-06
3831203774125	383120	3774125	7.94124E-05	7.85905E-05	2.82225E-05	1.49353E-05	5.12974E-05	1.64798E-06	1.64798E-06	5.29454E-05	1.64798E-06	0.000373746	2.03696E-05	4.78317E-05	4.6908E-05	4.59375E-05	3.97904E-05	8.64025E-05	6.14707E-06	8.9476E-05	6.14707E-06
3831303774125	383130	3774125	8.23539E-05	8.15016E-05	2.92679E-05	1.54885E-05	5.31975E-05	1.70902E-06	1.70902E-06	5.49065E-05	1.70902E-06	0.000437726	2.38567E-05	5.60199E-05	5.49381E-05	5.38014E-05	4.6602E-05	0.000101193	7.19937E-06	0.000104793	7.19937E-06
3831403774125	383140	3774125	8.55492E-05	8.46638E-05	3.04035E-05	1.60894E-05	5.52615E-05	1.77533E-06	1.77533E-06	5.70369E-05	1.77533E-06	0.000526186	2.86778E-05	6.73409E-05	6.60405E-05	6.4674E-05	5.60197E-05	0.000121644	8.65428E-06	0.000125971	8.65428E-06
3831503774125	383150	3774125	8.90506E-05	8.8129E-05	3.16479E-05	1.67479E-05	5.75233E-05	1.84799E-06	1.84799E-06	5.93713E-05	1.84799E-06	0.000648994	3.5371E-05	8.30578E-05	8.14539E-05	7.97685E-05	6.90944E-05	0.000150034	1.06741E-05	0.000155371	1.06741E-05
3831603774125	383160	3774125	9.22832E-05	9.13282E-05	3.27967E-05	1.73559E-05	5.96115E-05	1.91508E-06	1.91508E-06	6.15265E-05	1.91508E-06	0.000826388	4.50392E-05	0.000105761	0.000103718	0.000101572	8.79804E-05	0.000191044	1.35918E-05	0.00019784	1.35918E-05
3836203774125	383620	3774125	0.000357359	0.000353661	0.000127003	6.72094E-05	0.000230841	7.41599E-06	7.41599E-06	0.000238257	7.41599E-06	0.00031328	1.70741E-05	4.00933E-05	3.93191E-05	3.85055E-05	3.33529E-05	7.24239E-05	5.15257E-06	7.50002E-05	5.15257E-06
3836303774125	383630	3774125	0.000385259	0.000381272	0.000136918	7.24564E-05	0.000248863	7.99496E-06	7.99496E-06	0.000256858	7.99496E-06	0.000331013	1.80406E-05	4.23628E-05	4.15447E-05	4.06851E-05	3.52409E-05	7.65235E-05	5.44423E-06	7.92456E-05	5.44423E-06
3836403774125	383640	3774125	0.000414942	0.000410648	0.000147467	7.80391E-05	0.000268037	8.61096E-06	8.61096E-06	0.000276648	8.61096E-06	0.000350109	1.90814E-05	4.48067E-05	4.39414E-05	4.30323E-05	3.72739E-05	8.09382E-05	5.75831E-06	8.38173E-05	5.75831E-06
3836503774125	383650	3774125	0.000445671	0.000441059	0.000158388	8.38183E-05	0.000287887	9.24865E-06	9.24865E-06	0.000297135	9.24865E-06	0.00037007	2.01693E-05	4.73614E-05	4.64468E-05	4.54857E-05	3.93991E-05	8.55528E-05	6.08662E-06	8.85961E-05	6.08662E-06
3836603774125	383660	3774125	0.000479319	0.000474358	0.000170346	9.01465E-05	0.000309622	9.94691E-06	9.94691E-06	0.000319569	9.94691E-06	0.000392237	2.13774E-05	5.01982E-05	4.92288E-05	4.82102E-05	4.17591E-05	9.06773E-05	6.4512E-06	9.39029E-05	6.4512E-06
3836703774125	383670	3774125	0.000507994	0.000502737	0.000180537	9.55396E-05	0.000328145	1.0542E-05	1.0542E-05	0.000338687	1.0542E-05	0.000410943	2.23969E-05	5.25922E-05	5.15765E-05	5.05094E-05	4.37505E-05	9.50017E-05	6.75886E-06	9.83811E-05	6.75886E-06
3836803774125	383680	3774125	0.00053723	0.00053167	0.000190927	0.000101038	0.00034703	1.11487E-05	1.11487E-05	0.000358179	1.11487E-05	0.000430169	2.34448E-05	5.50527E-05	5.39896E-05	5.28725E-05	4.57974E-05	9.94464E-05	7.07507E-06	0.000102984	7.07507E-06
3836903774125	383690	3774125	0.000568556	0.000562672	0.00020206	0.00010693	0.000367266	1.17988E-05	1.17988E-05	0.000379064	1.17988E-05	0.000451011	2.45807E-05	5.77201E-05	5.66054E-05	5.54342E-05	4.80163E-05	0.000104265	7.41787E-06	0.000107974	7.41787E-06
3837003774125	383700	3774125	0.000602114	0.000595883	0.000213987	0.000113241	0.000388943	1.24952E-05	1.24952E-05	0.000401438	1.24952E-05	0.000473576	2.58105E-05	6.06079E-05	5.94375E-05	5.82077E-05	5.04187E-05	0.000109481	7.78899E-06	0.000113376	7.78899E-06
3837103774125	383710	3774125	0.00063836	0.000631754	0.000226868	0.000120058	0.000412356	1.32474E-05	1.32474E-05	0.00042604	1.32474E-05	0.000498169	2.71509E-05	6.37554E-05	6.25242E-05	6.12305E-05	5.3037E-05	0.000115167	8.19349E-06	0.000119263	8.19349E-06
3837203774125	383720	3774125	0.000668924	0.000662002	0.000237731	0.000125806	0.0004321	1.38816E-05	1.38816E-05	0.000445982	1.38816E-05	0.000518774	2.82739E-05	6.63923E-05	6.51102E-05	6.3763E-05	5.52307E-05	0.00011993	8.53238E-06	0.000124196	8.53238E-06
3837303774125	383730	3774125	0.000698391	0.000691164	0.000248203	0.000131348	0.000451135	1.44932E-05	1.44932E-05	0.000465628	1.44932E-05	0.000538697	2.93597E-05	6.89421E-05	6.76107E-05	6.62118E-05	5.73517E-05	0.000124536	8.86006E-06	0.000128966	8.86006E-06
3837403774125	383740	3774125	0.000730083	0.000722528	0.000259466	0.000137308	0.000471606	1.51508E-05	1.51508E-05	0.000486757	1.51508E-05	0.00056032	3.05382E-05	7.17094E-05	7.03246E-05	6.88695E-05	5.96538E-05	0.000129535	9.21569E-06	0.000134143	9.21569E-06
3837503774125	383750	3774125	0.000762634	0.000754741	0.000271034	0.00014343	0.000492632	1.58263E-05	1.58263E-05	0.000508459	1.58263E-05	0.00058264	3.17546E-05	7.45658E-05	7.31259E-05	7.16128E-05	6.203E-05	0.000134695	9.58279E-06	0.000139486	9.58279E-06
3837603774125	383760	3774125	0.000800126	0.000791846	0.000284359	0.000150481	0.000516851	1.66044E-05	1.66044E-05	0.000533456	1.66044E-05	0.000608589	3.31689E-05	7.78868E-05	7.63827E-05	7.48023E-05	6.47927E-05	0.000140693	1.00096E-05	0.000145698	1.00096E-05
3837703774125	383770	3774125	0.00086946	0.000860462	0.000308999	0.000163521	0.000561638	1.80432E-05	1.80432E-05	0.000579681	1.80432E-05	0.000657516	3.58355E-05	8.41484E-05	8.25234E-05	8.0816E-05	7.00017E-05	0.000152004	1.08143E-05	0.000157412	1.08143E-05
3837803774125	383780	3774125	0.000973987	0.000963907	0.000346147	0.00018318	0.000629159	2.02124E-05	2.02124E-05	0.000649371	2.02124E-05	0.000731826	3.98854E-05	9.36585E-05	9.18499E-05	8.99494E-05	7.79129E-05	0.000169183	1.20365E-05	0.000175202	1.20365E-05
3837903774125	383790	3774125	0.001112819	0.001101302	0.000395487	0.00020929	0.000718839	2.30934E-05	2.30934E-05	0.000741932	2.30934E-05	0.000830936	4.52871E-05	0.000106343	0.000104289	0.000102131	8.84646E-05	0.000192096	1.36666E-05	0.000198929	1.36666E-05
3838003774125	383800	3774125	0.001456926	0.001441849	0.00051778	0.000274007	0.000941119	3.02344E-05	3.02344E-05	0.000971354	3.02344E-05	0.001078183	5.87624E-05	0.000137985	0.00013532	0.000132521	0.000114787	0.000249254	1.77331E-05	0.000258121	1.77331E-05
3838103774125	383810	3774125	0.002036681	0.002015603	0.00072382	0.000383043	0.001315619	4.22656E-05	4.22656E-05	0.001357884	4.22656E-05	0.001495328	8.14973E-05	0.000191371	0.000187675	0.000183792	0.000159198	0.00034569	2.45939E-05	0.000357987	2.45939E-05
3838203774125	383820	3774125	0.002917205	0.002887015	0.001036752	0.000548645	0.001884404	6.05384E-05	6.05384E-05	0.001944943	6.05384E-05	0.002129682	0.00011607	0.000272555	0.000267292	0.000261761	0.000226734	0.000492339	3.50273E-05	0.000509853	3.50273E-05
3838303774125	383830	3774125	0.00436736	0.004322162	0.001552125	0.000821379	0.00282115	9.06323E-05	9.06323E-05	0.002911782	9.06323E-05	0.003174894	0.000173036	0.000406321	0.000398474	0.000390229	0.000338011	0.000733971	5.22181E-05	0.0007608	5.22181E-05
3838403774125	383840	3774125	0.003185551	0.003152584	0.00113212	0.000599114	0.002057746	6.61072E-05	6.61072E-05	0.002123853	6.61072E-05	0.002321899	0.000126546	0.000297155	0.00029141	0.000285387	0.000247198	0.000536776	3.81887E-05	0.000555871	3.81887E-05
3838603774125	383860	3774125	0.003033124	0.003001735	0.001077949	0.000570446	0.001959284	6.2944E-05	6.2944E-05	0.002022228	6.2944E-05	0.00221075	0.000120489	0.000282931	0.000277467	0.000271726	0.000235365	0.000511081	3.63607E-05	0.000529262	3.63607E-05
3838703774125	383870	3774125	0.004052316	0.004010378	0.001440161	0.000762128	0.002617643	8.40944E-05	8.40944E-05	0.002701737	8.40944E-05	0.002945281	0.000160522	0.000376935	0.000369656	0.000362007	0.000313566	0.000680889	4.84416E-05	0.00070511	4.84416E-05
3838803774125	383880	3774125	0.002896652	0.002866674	0.001029447	0.00054478	0.001871128	6.01119E-05	6.01119E-05	0.00193124	6.01119E-05	0.002111259	0.000115066	0.000270197	0.00026498	0.000259497	0.000224773	0.000488081	3.47243E-05	0.000505443	3.47243E-05
3838903774125	383890	3774125	0.002238262	0.002215098	0.000795461	0.000420955	0.001445832	4.64488E-05	4.64488E-05	0.001492281	4.64488E-05	0.001635923	8.91599E-05	0.000209364	0.000205321	0.000201073	0.000174167	0.000378192	2.69063E-05	0.000391645	2.69063E-05
3839003774125	383900	3774125	0.00182046	0.00180162	0.000646977	0.000342378	0.001175948	3.77785E-05	3.77785E-05	0.001213727	3.77785E-05	0.001334128	7.27117E-05	0.000170741	0.000167444	0.000163979	0.000142036	0.000308423	2.19427E-05	0.000319395	2.19427E-05
3839103774125	383910	3774125	0.001526395	0.001510598	0.000542469	0.000287072	0.000985993	3.1676E-05	3.1676E-05	0.001017669	3.1676E-05	0.001121589	6.11281E-05	0.00014354	0.000140768	0.000137856	0.000119409	0.000259289	1.8447E-05	0.000268512	1.8447E-05
3829703774135	382970	3774135	4.96243E-05	4.91108E-05	1.76361E-05	9.33296E-06	3.20554E-05	1.02981E-06	1.02981E-06	3.30853E-05	1.02981E-06	0.000104095	5.6733E-06	1.3322E-05	1.30647E-05	1.27944E-05	1.10823E-05	2.40646E-05	1.71207E-06	2.49206E-05	1.71207E-06
3829803774135	382980	3774135	4.98408E-05	4.9325E-05	1.7713E-05	9.37368E-06	3.21953E-05	1.03431E-06	1.03431E-06	3.32296E-05	1.03431E-06	0.00010715	5.8398E-06	1.3713E-05	1.34481E-05	1.31699E-05	1.14076E-05	2.47709E-05	1.76231E-06	2.5652E-05	1.76231E-06
3829903774135	382990	3774135	5.01096E-05	4.9591E-05	1.78086E-05	9.42422E-06	3.23689E-05	1.03988E-06	1.03988E-06	3.34088E-05	1.03988E-06	0.000110519	6.02342E-06	1.41441E-05	1.3871E-05	1.3584E-05	1.17663E-05	2.55497E-05	1.81773E-06	2.64586E-05	1.81773E-06
3830003774135	383000	3774135	5.09084E-05	5.03816E-05	1.80925E-05	9.57446E-06	3.28849E-05	1.05646E-06	1.05646E-06	3.39414E-05	1.05646E-06	0.000115488	6.29425E-06	1.47801E-05	1.44947E-05	1.41948E-05	1.22953E-05	2.66985E-05	1.89946E-06	2.76483E-05	1.89946E-06
3830103774135	383010	3774135	5.23269E-05	5.17854E-05	1.85966E-05	9.84124E-06	3.38012E-05	1.0859E-06	1.0859E-06	3.48871E-05	1.0859E-06	0.000122509	6.67692E-06	1.56787E-05	1.53759E-05	1.50578E-05	1.30428E-05	2.83217E-05	2.01494E-06	2.93292E-05	2.01494E-06
3830203774135	383020	3774135	5.38275E-05	5.32705E-05	1.91299E-05	1.01235E-05	3.47705E-05	1.11704E-06	1.11704E-06	3.58876E-05	1.11704E-06	0.000130396	7.10675E-06	1.6688E-05	1.63657E-05	1.60271E-05	1.38825E-05	3.01449E-05	2.14465E-06	3.12173E-05	2.14465E-06
3830303774135	383030	3774135	5.56342E-05	5.50584E-05	1.9772E-05	1.04632E-05	3.59376E-05	1.15453E-06	1.15453E-06	3.70921E-05	1.15453E-06	0.000139913	7.62546E-06	1.7906E-05	1.75602E-05	1.71969E-05	1.48957E-05	3.23452E-05	2.30118E-06	3.34958E-05	2.30118E-06
3830403774135	383040	3774135	5.75827E-05	5.69868E-05	2.04645E-05	1.08297E-05	3.71963E-05	1.19497E-06	1.19497E-06	3.83912E-05	1.19497E-06	0.000150916	8.22514E-06	1.93142E-05	1.89412E-05	1.85493E-05	1.60671E-05	3.48888E-05	2.48215E-06	3.61299E-05	2.48215E-06
3830503774135	383050	3774135	5.97254E-05	5.91073E-05	2.12259E-05	1.12327E-05	3.85804E-05	1.23943E-06	1.23943E-06	3.98198E-05	1.23943E-06	0.000163849	8.92997E-06	2.09692E-05	2.05643E-05	2.01388E-05	1.7444E-05	3.78785E-05	2.69485E-06	3.9226E-05	2.69485E-06
3830603774135	383060	3774135	6.21069E-05	6.14642E-05	2.20723E-05	1.16806E-05	4.01187E-05	1.28886E-06	1.28886E-06	4.14076E-05	1.28886E-06	0.000179377	9.77627E-06	2.29565E-05	2.25132E-05	2.20474E-05	1.90971E-05	4.14683E-05	2.95025E-06	4.29434E-05	2.95025E-06
3830703774135	383070	3774135	6.46602E-05	6.3991E-05	2.29797E-05	1.21608E-05	4.17681E-05	1.34184E-06	1.34184E-06	4.31099E-05	1.34184E-06	0.000197929	1.07874E-05	2.53309E-05	2.48417E-05	2.43277E-05	2.10723E-05	4.57573E-05	3.25538E-06	4.7385E-05	3.25538E-06
3830803774135	383080	3774135	6.72732E-05	6.6577E-05	2.39084E-05	1.26522E-05	4.34559E-05	1.39607E-06	1.39607E-06	4.4852E-05	1.39607E-06	0.000219728	1.19755E-05	2.81207E-05	2.75776E-05	2.7007E-05	2.33931E-05	5.07968E-05	3.61392E-06	5.26037E-05	3.61392E-06
3830903774135	383090	3774135	7.00355E-05	6.93107E-05	2.48901E-05	1.31717E-05	4.52403E-05	1.45339E-06	1.45339E-06	4.66937E-05	1.45339E-06	0.000246099	1.34127E-05	3.14955E-05	3.08873E-05	3.02482E-05	2.62006E-05	5.6893E-05	4.04763E-06	5.89168E-05	4.04763E-06
3831003774135	383100	3774135	7.28426E-05	7.20887E-05	2.58877E-05	1.36997E-05	4.70536E-05	1.51164E-06	1.51164E-06	4.85652E-05	1.51164E-06	0.000277882	1.51449E-05	3.55632E-05	3.48764E-05	3.41548E-05	2.95844E-05	6.42407E-05	4.57038E-06	6.65259E-05	4.57038E-06
3831103774135	383110	3774135	7.52391E-05	7.44604E-05	2.67394E-05	1.41504E-05	4.86016E-05	1.56138E-06	1.56138E-06	5.0163E-05	1.56138E-06	0.000313425	1.70821E-05	4.01119E-05	3.93373E-05	3.85234E-05	3.33684E-05	7.24576E-05	5.15497E-06	7.50351E-05	5.15497E-06
3831203774135	383120	3774135	7.77401E-05	7.69355E-05	2.76282E-05	1.46207E-05	5.02171E-05	1.61328E-06	1.61328E-06	5.18304E-05	1.61328E-06	0.000357957	1.95091E-05	4.58111E-05	4.49265E-05	4.39969E-05	3.81095E-05	8.27525E-05	5.88739E-06	8.56962E-05	5.88739E-06
3831303774135	383130	3774135	8.07861E-05	7.995E-05	2.87107E-05	1.51936E-05	5.21847E-05	1.67649E-06	1.67649E-06	5.38612E-05	1.67649E-06	0.000420315	2.29077E-05	5.37916E-05	5.27528E-05	5.16613E-05	4.47483E-05	9.71683E-05	6.913E-06	0.000100625	6.913E-06

			ISDemolition	ISDrainage / Utilities Trenching	ISDrainage / Utilities Trenching	ISAsphalt Paving	ISAsphalt Paving	SVDemolition	SVSite Grubbing / Prep	SVMass Grading / Excavation	SVMass Grading / Excavation	SVDrainage / Utilities Trenching	SVFoundations / Concrete Pads	SVBuilding / Structure Construction	SVBuilding / Structure Construction	SVAsphalt Paving	SVAsphalt Paving	SVArchitectural Coating	SVArchitectural Coating	SVLandscaping or Other Finishing	SVLandscaping or Other Finishing
Unique Identifier	X (UTM)	Y (UTM)	2027	2027	2028	2027	2028	2027	2027	2027	2028	2028	2028	2028	2029	2028	2029	2028	2029	2028	2029
3838003774115	383800	3774115	0.00024832	9.99892E-05	9.74238E-05	2.58236E-05	2.40558E-05	0.002680897	0.001927419	0.001299521	0.001283022	0.000910335	0.00028919	0.000414282	0.000398475	4.07321E-05	3.78969E-05	4.07321E-05	3.78969E-05	0.000414282	0.000398475
3838103774115	383810	3774115	0.000326587	0.000131504	0.00012813	3.39628E-05	3.16379E-05	0.003662554	0.002633177	0.001775364	0.001752822	0.00124367	0.000395082	0.000565979	0.000544384	5.56469E-05	5.17736E-05	5.56469E-05	5.17736E-05	0.000565979	0.000544384
3838203774115	383820	3774115	0.00044419	0.000178859	0.00017427	4.61927E-05	4.30306E-05	0.005136473	0.003692845	0.002489822	0.002458209	0.001744159	0.000554075	0.000793746	0.00076346	7.80408E-05	7.26088E-05	7.80408E-05	7.26088E-05	0.000793746	0.00076346
3838303774115	383830	3774115	0.000648734	0.000261221	0.000254519	6.74639E-05	6.28456E-05	0.00769067	0.005529174	0.003727927	0.003680595	0.002611471	0.000829597	0.001188449	0.001143103	0.000116848	0.000108715	0.000116848	0.000108715	0.001188449	0.001143103
3838403774115	383840	3774115	0.00068397	0.000275409	0.000268342	7.11281E-05	6.6259E-05	0.008140544	0.005852609	0.003945997	0.003895896	0.002764232	0.000878126	0.001257969	0.00120997	0.000123683	0.000115074	0.000123683	0.000115074	0.001257969	0.00120997
3838603774115	383860	3774115	0.000628873	0.000253223	0.000246726	6.53984E-05	6.09215E-05	0.007478481	0.005376621	0.003625072	0.003579046	0.002539419	0.000806708	0.001155659	0.001111564	0.000113624	0.000105715	0.000113624	0.000105715	0.001155659	0.001111564
3838703774115	383870	3774115	0.000592457	0.00023856	0.000232439	6.16114E-05	5.73938E-05	0.007036392	0.005058784	0.003410777	0.003367471	0.002389302	0.00075902	0.001087343	0.001045854	0.000106907	9.94659E-05	0.000106907	9.94659E-05	0.001087343	0.001045854
3838803774115	383880	3774115	0.000428487	0.000172535	0.000168109	4.45597E-05	4.15093E-05	0.005008909	0.003601133	0.002427987	0.00239716	0.001700843	0.000540314	0.000774033	0.000744499	7.61027E-05	7.08055E-05	7.61027E-05	7.08055E-05	0.000774033	0.000744499
3838903774115	383890	3774115	0.000334592	0.000134728	0.000131271	3.47953E-05	3.24133E-05	0.003851633	0.002769115	0.001867017	0.001843312	0.001307874	0.000415478	0.000595198	0.000572488	5.85196E-05	5.44464E-05	5.85196E-05	5.44464E-05	0.000595198	0.000572488
3839003774115	383900	3774115	0.000274824	0.000110661	0.000107822	2.85798E-05	2.66234E-05	0.003118023	0.002241689	0.001511411	0.001492221	0.001058767	0.000336343	0.000481832	0.000463447	4.73736E-05	4.40761E-05	4.73736E-05	4.40761E-05	0.000481832	0.000463447
3839103774115	383910	3774115	0.000232662	9.3684E-05	9.12804E-05	2.41952E-05	2.25389E-05	0.002602758	0.001871242	0.001261645	0.001245626	0.000883802	0.000280761	0.000402208	0.000386861	3.95449E-05	3.67924E-05	3.95449E-05	3.67924E-05	0.000402208	0.000386861
3829703774125	382970	3774125	1.67877E-05	6.75975E-06	6.58632E-06	1.7458E-06	1.62629E-06	5.71497E-05	4.10876E-05	2.77024E-05	2.73507E-05	1.9406E-05	6.16478E-06	8.83142E-06	8.49445E-06	8.68302E-07	8.07864E-07	8.68302E-07	8.07864E-07	8.83142E-06	8.49445E-06
3829803774125	382980	3774125	1.71607E-05	6.90997E-06	6.73268E-06	1.7846E-06	1.66243E-06	5.73724E-05	4.12477E-05	2.78104E-05	2.74573E-05	1.94816E-05	6.1888E-06	8.86584E-06	8.52755E-06	8.71686E-07	8.11012E-07	8.71686E-07	8.11012E-07	8.86584E-06	8.52755E-06
3829903774125	382990	3774125	1.75771E-05	7.07763E-06	6.89604E-06	1.8279E-06	1.70277E-06	5.76575E-05	4.14526E-05	2.79486E-05	2.75937E-05	1.95784E-05	6.21955E-06	8.90989E-06	8.56993E-06	8.76017E-07	8.15042E-07	8.76017E-07	8.15042E-07	8.90989E-06	8.56993E-06
3830003774125	383000	3774125	1.82478E-05	7.34768E-06	7.15916E-06	1.89764E-06	1.76774E-06	5.86464E-05	4.21636E-05	2.84279E-05	2.80669E-05	1.99142E-05	6.32622E-06	9.0627E-06	8.71691E-06	8.91042E-07	8.29021E-07	8.91042E-07	8.29021E-07	9.0627E-06	8.71691E-06
3830103774125	383010	3774125	1.92216E-05	7.73982E-06	7.54124E-06	1.99892E-06	1.86208E-06	6.04192E-05	4.34382E-05	2.92872E-05	2.89154E-05	2.05162E-05	6.51746E-06	9.33666E-06	8.98041E-06	9.17978E-07	8.54082E-07	9.17978E-07	8.54082E-07	9.33666E-06	8.98041E-06
3830203774125	383020	3774125	2.02989E-05	8.17359E-06	7.96388E-06	2.11094E-06	1.96644E-06	6.23168E-05	4.48024E-05	3.02071E-05	2.98235E-05	2.11605E-05	6.72215E-06	9.6299E-06	9.26246E-06	9.46808E-07	8.80905E-07	9.46808E-07	8.80905E-07	9.6299E-06	9.26246E-06
3830303774125	383030	3774125	2.15662E-05	8.68388E-06	8.46107E-06	2.24273E-06	2.0892E-06	6.45351E-05	4.63972E-05	3.12823E-05	3.08852E-05	2.19138E-05	6.96144E-06	9.97269E-06	9.59217E-06	9.80512E-07	9.12263E-07	9.80512E-07	9.12263E-07	9.97269E-06	9.59217E-06
3830403774125	383040	3774125	2.29997E-05	9.26111E-06	9.0235E-06	2.39181E-06	2.22808E-06	6.69494E-05	4.8133E-05	3.24526E-05	3.20406E-05	2.27336E-05	7.22187E-06	1.03458E-05	9.95102E-06	1.01719E-06	9.46391E-07	1.01719E-06	9.46391E-07	1.03458E-05	9.95102E-06
3830503774125	383050	3774125	2.46484E-05	9.92499E-06	9.67035E-06	2.56327E-06	2.3878E-06	6.95953E-05	5.00352E-05	3.37352E-05	3.33069E-05	2.3632E-05	7.50729E-06	1.07546E-05	1.03443E-05	1.05739E-06	9.83793E-07	1.05739E-06	9.83793E-07	1.07546E-05	1.03443E-05
3830603774125	383060	3774125	2.65752E-05	1.07008E-05	1.04263E-05	2.76364E-06	2.57445E-06	7.25441E-05	5.21552E-05	3.51646E-05	3.47181E-05	2.46333E-05	7.82537E-06	1.12103E-05	1.07826E-05	1.1022E-06	1.02548E-06	1.1022E-06	1.02548E-06	1.12103E-05	1.07826E-05
3830703774125	383070	3774125	2.87926E-05	1.15937E-05	1.12962E-05	2.99423E-06	2.78926E-06	7.57156E-05	5.44354E-05	3.67019E-05	3.62359E-05	2.57103E-05	8.16749E-06	1.17004E-05	1.1254E-05	1.15038E-06	1.07031E-06	1.15038E-06	1.07031E-06	1.17004E-05	1.1254E-05
3830803774125	383080	3774125	3.12014E-05	1.25636E-05	1.22413E-05	3.24473E-06	3.02261E-06	7.88515E-05	5.66899E-05	3.8222E-05	3.77367E-05	2.67751E-05	8.50576E-06	1.2185E-05	1.17201E-05	1.19803E-06	1.11464E-06	1.19803E-06	1.11464E-06	1.2185E-05	1.17201E-05
3830903774125	383090	3774125	3.39134E-05	1.36557E-05	1.33053E-05	3.52676E-06	3.28534E-06	8.21121E-05	5.90341E-05	3.98025E-05	3.92971E-05	2.78823E-05	8.85748E-06	1.26889E-05	1.22047E-05	1.24757E-06	1.16073E-06	1.24757E-06	1.16073E-06	1.26889E-05	1.22047E-05
3831003774125	383100	3774125	3.68825E-05	1.48512E-05	1.44702E-05	3.83553E-06	3.57297E-06	8.5346E-05	6.13591E-05	4.13701E-05	4.08448E-05	2.89804E-05	9.20632E-06	1.31886E-05	1.26854E-05	1.2967E-06	1.20644E-06	1.2967E-06	1.20644E-06	1.31886E-05	1.26854E-05
3831103774125	383110	3774125	3.9793E-05	1.60231E-05	1.5612E-05	4.13819E-06	3.85491E-06	8.80008E-05	6.32678E-05	4.2657E-05	4.21153E-05	2.98819E-05	9.4927E-06	1.35989E-05	1.308E-05	1.33704E-06	1.24397E-06	1.33704E-06	1.24397E-06	1.35989E-05	1.308E-05
3831203774125	383120	3774125	4.30751E-05	1.73447E-05	1.68997E-05	4.47951E-06	4.17286E-06	9.07358E-05	6.52341E-05	4.39827E-05	4.34243E-05	3.08106E-05	9.78772E-06	1.40215E-05	1.34865E-05	1.37859E-06	1.28263E-06	1.37859E-06	1.28263E-06	1.40215E-05	1.34865E-05
3831303774125	383130	3774125	4.71494E-05	1.89853E-05	1.84981E-05	4.90321E-06	4.56755E-06	9.40053E-05	6.75847E-05	4.55675E-05	4.4989E-05	3.19208E-05	1.01404E-05	1.45268E-05	1.39725E-05	1.42827E-06	1.32885E-06	1.42827E-06	1.32885E-06	1.45268E-05	1.39725E-05
3831403774125	383140	3774125	5.19768E-05	2.09291E-05	2.03921E-05	5.40522E-06	5.03521E-06	9.7551E-05	7.01339E-05	4.72863E-05	4.66859E-05	3.31248E-05	1.05229E-05	1.50747E-05	1.44995E-05	1.48214E-06	1.37897E-06	1.48214E-06	1.37897E-06	1.50747E-05	1.44995E-05
3831503774125	383150	3774125	5.7486E-05	2.31474E-05	2.25535E-05	5.97815E-06	5.56891E-06	0.000101551	7.30097E-05	4.92252E-05	4.86002E-05	3.4483E-05	1.09544E-05	1.56928E-05	1.5094E-05	1.54291E-06	1.43552E-06	1.54291E-06	1.43552E-06	1.56928E-05	1.5094E-05
3831603774125	383160	3774125	6.35234E-05	2.55785E-05	2.49222E-05	6.606E-06	6.15378E-06	0.000104847	7.53795E-05	5.0823E-05	5.01777E-05	3.56023E-05	1.13099E-05	1.62022E-05	1.5584E-05	1.59299E-06	1.48211E-06	1.59299E-06	1.48211E-06	1.62022E-05	1.5584E-05
3836203774125	383620	3774125	0.000110718	4.45817E-05	4.34379E-05	1.15139E-05	1.07257E-05	0.00052992	0.000380984	0.00025687	0.000253609	0.000179942	5.71628E-05	8.18892E-05	7.87647E-05	8.05132E-06	7.49091E-06	8.05132E-06	7.49091E-06	8.18892E-05	7.87647E-05
3836303774125	383630	3774125	0.000111654	4.49587E-05	4.38052E-05	1.16112E-05	1.08164E-05	0.000577065	0.000414879	0.000279723	0.000276171	0.00019595	6.22484E-05	8.91746E-05	8.57721E-05	8.76762E-06	8.15735E-06	8.76762E-06	8.15735E-06	8.91746E-05	8.57721E-05
3836403774125	383640	3774125	0.000112931	4.54729E-05	4.43062E-05	1.1744E-05	1.09401E-05	0.00062764	0.000451239	0.000304238	0.000300376	0.000213124	6.77039E-05	9.69901E-05	9.32893E-05	9.53603E-06	8.87227E-06	9.53603E-06	8.87227E-06	9.69901E-05	9.32893E-05
3836503774125	383650	3774125	0.000114422	4.60732E-05	4.48911E-05	1.1899E-05	1.10845E-05	0.000680523	0.000489259	0.000329872	0.000325684	0.000231081	7.34084E-05	0.000105162	0.00010115	1.03395E-05	9.61981E-06	1.03395E-05	9.61981E-06	0.000105162	0.00010115
3836603774125	383660	3774125	0.000116529	4.69216E-05	4.57178E-05	1.21182E-05	1.12886E-05	0.000738599	0.000531013	0.000358024	0.000353478	0.000250801	7.96731E-05	0.000114137	0.000109782	1.12219E-05	1.04408E-05	1.12219E-05	1.04408E-05	0.000114137	0.000109782
3836703774125	383670	3774125	0.000117758	4.74167E-05	4.62001E-05	1.2246E-05	1.14077E-05	0.000789397	0.000567533	0.000382647	0.000377789	0.00026805	8.51527E-05	0.000121986	0.000117332	1.19937E-05	1.11588E-05	1.19937E-05	1.11588E-05	0.000121986	0.000117332
3836803774125	383680	3774125	0.000119248	4.80165E-05	4.67845E-05	1.24009E-05	1.1552E-05	0.00084146	0.000604964	0.000407884	0.000402705	0.000285729	9.07688E-05	0.000130032	0.00012507	1.27847E-05	1.18948E-05	1.27847E-05	1.18948E-05	0.000130032	0.00012507
3836903774125	383690	3774125	0.000121254	4.88244E-05	4.75717E-05	1.26096E-05	1.17464E-05	0.00089722	0.000645052	0.000434913	0.000429391	0.000304663	9.67836E-05	0.000138648	0.000133358	1.36319E-05	1.2683E-05	1.36319E-05	1.2683E-05	0.000138648	0.000133358
3837003774125	383700	3774125	0.000123772	4.98382E-05	4.85595E-05	1.28714E-05	1.19903E-05	0.000956935	0.000687984	0.000463859	0.000457969	0.00032494	0.000103225	0.000147876	0.000142234	1.45392E-05	1.35272E-05	1.45392E-05	1.35272E-05	0.000147876	0.000142234
3837103774125	383710	3774125	0.000126844	5.10754E-05	4.97649E-05	1.31909E-05	1.22879E-05	0.001021381	0.000734317	0.000495098	0.000488812	0.000346824	0.000110177	0.000157835	0.000151813	1.55183E-05	1.44382E-05	1.55183E-05	1.44382E-05	0.000157835	0.000151813
3837203774125	383720	3774125	0.000129094	5.19812E-05	5.06475E-05	1.34249E-05	1.25059E-05	0.00107682	0.000774175	0.000521971	0.000515344	0.000365649	0.000116157	0.000166402	0.000160053	1.63606E-05	1.52218E-05	1.63606E-05	1.52218E-05	0.000166402	0.000160053
3837303774125	383730	3774125	0.000131296	5.28679E-05	5.15114E-05	1.36539E-05	1.27192E-05	0.001130647	0.000812874	0.000548063	0.000541104	0.000383926	0.000121964	0.00017472	0.000168054	1.71784E-05	1.59827E-05	1.71784E-05	1.59827E-05	0.00017472	0.000168054
3837403774125	383740	3774125	0.000133963	5.39419E-05	5.25579E-05	1.39312E-05	1.29776E-05	0.001188367	0.000854371	0.000576042	0.000568728	0.000403526	0.00012819	0.00018364	0.00017633	1.80554E-05	1.67987E-05	1.80554E-05	1.67987E-05	0.00018364	0.00017633
3837503774125	383750	3774125	0.000136855	5.51065E-05	5.36926E-05	1.4232E-05	1.32578E-05	0.001247771	0.000897079	0.000604837	0.000597157	0.000423697	0.000134598	0.00019282	0.00018546	1.8958E-05	1.76384E-05	1.8958E-05	1.76384E-05	0.00019282	0.000185462
3837603774125	383760	3774125	0.00014058	5.66064E-05	5.5154E-05	1.46194E-05	1.36186E-05	0.00131578	0.000945974	0.000637803	0.000629705	0.000446791	0.000141934	0.000203329	0.000195571	1.99913E-05	1.85998E-05	1.99913E-05	1.85998E-05	0.000203329	0.000195571
3837703774125	383770	3774125	0.000149182	6.00698E-05	5.85286E-05	1.55139E-05	1.44519E-05	0.001437937	0.001033799	0.000697017	0.000688167	0.000488271	0.000155111	0.000222206	0.000213728	2.18472E-05	2.03266E-05	2.18472E-05	2.03266E-05	0.000222206	0.000213728
3837803774125	383780	3774125	0.000162988	6.5629E-05	6.39451E-05	1.69496E-05	1.57893E-05	0.001620754	0.001165234	0.000785634	0.000775659	0.000550349	0.000174832	0.000250457	0.000240901	2.46249E-05	2.29108E-05	2.46249E-05	2.29108E-05	0.000250457	0.000240901
3837903774125	383790	3774125	0.000181719	7.31713E-05	7.12939E-05	1.88975E-05	1.76039E-05	0.001863669	0.001339877	0.000903383	0.000891913	0.000632834	0.000201035	0.000287995	0.000277006	2.83156E-05	2.63447E-05	2.83156E-05	2.63447E-05	0.000287995	0.000277006
3838003774125	383800	3774125	0.000230225	9.27029E-05	9.03244E-05	2.39418E-05	2.23028E-05	0.002460984	0.001769314	0.001192922	0.001177776	0.00083566	0.000265468	0.000380299	0.000365788	3.73909E-05	3.47883E-05	3.73909E-05	3.47883E-05	0.000380299	0.000365788
3838103774125	383810	3774125	0.000311524	0.000125439	0.00012222	3.23963E-05	3.01786E-05	0.003476637	0.002499513	0.001685243	0.001663846	0.001180539	0.000375027	0.000537249	0.00051675	5.28221E-05	4.91455E-05	5.28221E-05	4.91455E-05	0.000537249	0.00051675
3838203774125	383820	3774125	0.000435002	0.000175159	0.000170665	4.52372E-05	4.21405E-05	0.005023341	0.003611509	0.002434983	0.002404067	0.001705743	0.000541871	0.000776263	0.000746644	7.63219E-05	7.10095E-05	7.63219E-05	7.10095E-05	0.000776263	0.000746644
3838303774125	383830	3774125	0.00063894	0.000257277	0.000250676	6.64453E-05	6.18968E-05	0.007570027	0.005442438	0.003669448	0.003622858	0.002570505	0.000816583	0.001169806	0.001125171	0.000115015	0.000107009	0.000115015	0.000107009	0.001169806	0.001125171
3838403774125	383840	3774125	0.000471114	0.0001897	0.00018483	4.89925E-05	4.56387E-05	0.005496824	0.003951918	0.002664496	0.002630666	0.001866521	0.000592946	0.000849431	0.00081702	8.35158E-05	7.77027E-05	8.35158E-05	7.77027E-05	0.000849431	0.00081702
3838603774125	383860	3774125	0.000447962	0.000180377	0.000175749	4.65849E-05	4.33959E-05	0.005231663	0.003761282	0.002535964	0.002503765	0.001776482	0.000564343	0.000808456	0.000777608	7.94871E-05	7.39544E-05	7.94871E-05	7.39544E-05	0.000808456	0.000777608
3838703774125	383870	3774125	0.000591204	0.000238055	0.000231947	6.14811E-05	5.72723E-05	0.007021835	0.005048318	0.003403721	0.003360505	0.002384359	0.00075745	0.001085093	0.001043691	0.000106686	9.92601E-05	0.000106686	9.92601E-05	0.001085093	0.001043691
3838803774125	383880	3774125	0.000427243	0.000172035	0.000167621	4.44304E-05	4.13888E-05	0.004994476	0.003590757	0.002420991	0.002390253	0.001695942	0.000538757	0.000771803	0.000742354	7.58834E-05	7.06015E-05	7.58834E-05	7.06015E-05	0.000771803	0.000742354
3838903774125	383890	3774125	0.000333572	0.000134317	0.000130871	3.46892E-05	3.23145E-05	0.003839963	0.002760725	0.00186136	0.001837726	0.001303911	0.000414219	0.000593394	0.000570753	5.83423E-05	5.42814E-05	5.83423E-05	5.42814E-05	0.000593394	0.000570753
3839003774125	383900	3774125	0.000273919	0.000110297	0.000107467	2.84857E-05	2.65357E-05	0.003107769	0.002234317	0.001506441	0.001487314	0.001055285	0.000335237	0.000480248	0.000461923	4.72178E-05	4.39312E-05	4.72178E-05	4.39312E-05	0.000480248	0.000461923
3839103774125	383910	3774125	0.000231776	9.33274E-05	9.09328E-05	2.41031E-05	2.24531E-05	0.002592745	0.001864043	0.001256791	0.001240834	0.000880401	0.000279681	0.00040066	0.000385373	3.93928E-05	3.66508E-05	3.93928E-05	3.66508E-05	0.00040066	0.000385373
3829703774135	382970	3774135	1.69567E-05	6.82783E-06	6.65265E-06	1.76338E-06	1.64267E-06	5.69537E-05	4.09466E-05	2.76074E-05	2.72569E-05	1.93394E-05	6.14363E-06	8.80113E-06	8.46532E-06	8.65324E-07	8.05093E-07	8.65324E-07	8.05093E-07	8.80113E-06	8.46532E-06
3829803774135	382980	3774135	1.73633E-05	6.99155E-06	6.81216E-06	1.80566E-06	1.68206E-06	5.72299E-05	4.11452E-05	2.77413E-05	2.73889E-05	1.94332E-05	6.17343E-06	8.84381E-06	8.50637E-06	8.6952E-07	8.08997E-07	8.6952E-07	8.08997E-07	8.84381E-06	8.50637E-06
3829903774135	382990	3774135	1.78132E-05	7.17271E-06	6.98868E-06	1.85245E-06	1.72564E-06	5.75506E-05	4.13758E-05	2.78967E-05	2.75425E-05	1.95421E-05	6.20802E-06	8.89337E-06	8.55404E-06	8.74393E-07	8.13531E-07	8.74393E-07	8.13531E-07	8.89337E-06	8.55404E-06
3830003774135	383000	3774135	1.84923E-05	7.44614E-06	7.25509E-06	1.92307E-06	1.79142E-06	5.8495E-05	4.20547E-05	2.83545E-05	2.79945E-05	1.98628E-05	6.30989E-06	9.0393E-06	8.6944E-06	8.88741E-07	8.2688E-07	8.88741E-07	8.2688E-07	9.0393E-06	8.6944E-06
3830103774135	383010	3774135	1.94536E-05	7.83321E-06	7.63223E-06	2.02304E-06	1.88455E-06	6.01342E-05	4.32332E-05	2.91491E-05	2.8779E-05	2.04194E-05	6.48671E-06	9.29261E-06	8.93804E-06	9.13646E-07	8.50052E-07	9.13646E-07	8.50052E-07	9.29261E-06	8.93804E-06
3830203774135	383020	3774135	2.05141E-05	8.26023E-06	8.0483E-06	2.13332E-06	1.98728E-06	6.18714E-05	4.44822E-05	2.99911E-05	2.96104E-05	2.10093E-05	6.6741E-06	9.56106E-06	9.19625E-06	9.4004E-07	8.74609E-07	9.4004E-07	8.74609E-07	9.56106E-06	9.19625E-06
3830303774135	383030	3774135	2.17744E-05	8.76771E-06	8.54275E-06	2.26438E-06	2.10937E-06	6.39471E-05	4.59745E-05	3.09973E-05	3.06038E-05	2.17141E-05	6.89801E-06	9.88183E-06	9.50478E-06	9.71578E-07	9.03951E-07	9.71578E-07	9.03951E-07	9.88183E-06	9.50478E-06
3830403774135	383040	3774135	2.31981E-05	9.34101E-06	9.10134E-06	2.41244E-06	2.2473E-06	6.62099E-05	4.76014E-05	3.20942E-05	3.16867E-05	2.24825E-05	7.14211E-06	1.02315E-05	9.84112E-06	1.00596E-06	9.35938E-07	1.00596E-06	9.35938E-07	1.02315E-05	9.84112E-06
3830503774135	383050	3774135	2.48287E-05	9.99757E-06	9.74106E-06	2.58201E-06	2.40526E-06	6.86866E-05	4.93819E-05	3.32947E-05	3.2872E-05	2.33235E-05	7.40926E-06	1.06142E-05	1.02092E-05	1.04359E-06	9.70948E-07	1.04359E-06	9.70948E-07	1.06142E-05	1.02092E-05
3830603774135	383060	3774135	2.67261E-05	1.07616E-05	1.04855E-05	2.77933E-06	2.58907E-06	7.14305E-05	5.13546E-05	3.46248E-05	3.41851E-05	2.42552E-05	7.70525E-06	1.10382E-05	1.06171E-05	1.08528E-06	1.00974E-06	1.08528E-06	1.00974E-06	1.10382E-05	1.06171E-05
3830703774135	383070	3774135	2.89044E-05	1.16387E-05	1.13401E-05	3.00586E-06	2.80009E-06	7.43793E-05	5.34747E-05	3.60542E-05	3.55964E-05	2.52565E-05	8.02334E-06	1.14939E-05	1.10554E-05	1.13008E-06	1.05142E-06	1.13008E-06	1.05142E-06	1.14939E-05	1.10554E-05
3830803774135	383080	3774135	3.13342E-05	1.26171E-05	1.22934E-05	3.25854E-06	3.03547E-06	7.73904E-05	5.56395E-05	3.75138E-05	3.70375E-05	2.6279E-05	8.34815E-06	1.19592E-05	1.15029E-05	1.17583E-06	1.09399E-06	1.17583E-06	1.09399E-06	1.19592E-05	1.15029E-05
3830903774135	383090	3774135	3.40965E-05	1.37294E-05	1.33771E-05	3.5458E-06	3.30307E-06	8.05531E-05	5.79133E-05	3.90468E-05	3.85511E-05	2.73529E-05	8.68931E-06	1.2448E-05	1.1973E-05	1.22388E-06	1.13869E-06	1.22388E-06	1.13869E-06	1.2448E-05	1.1973E-05
3831003774135	383100	3774135	3.71816E-05	1.49716E-05	1.45875E-05	3.86662E-06	3.60193E-06	8.37513E-05	6.02126E-05	4.05971E-05	4.00816E-05	2.84389E-05	9.0343E-06	1.29422E-05	1.24484E-05	1.27247E-06	1.1839E-06	1.27247E-06	1.1839E-06	1.29422E-05	1.24484E-05
3831103774135	383110	3774135	4.03058E-05	1.62296E-05	1.58132E-05	4.19152E-06	3.90459E-06	8.64863E-05	6.21789E-05	4.19228E-05	4.13905E-05	2.93676E-05	9.32933E-06	1.33648E-05	1.28549E-05	1.31403E-06	1.22256E-06	1.31403E-06	1.22256E-06	1.33648E-05	1.28549E-05
3831203774135	383120	3774135	4.38757E-05	1.76671E-05	1.72138E-05	4.56276E-06	4.25042E-06	8.93193E-05	6.42157E-05	4.32961E-05	4.27464E-05	3.03296E-05	9.63493E-06	1.38026E-05	1.3276E-05	1.35707E-06	1.26261E-06	1.35707E-06	1.26261E-06	1.38026E-05	1.3276E-05
3831303774135	383130	3774135	4.83803E-05	1.94809E-05	1.89811E-05	5.03122E-06	4.6868E-06	9.27313E-05	6.66688E-05	4.495E-05	4.43793E-05	3.14882E-05	1.0003E-05	1.43299E-05	1.37831E-05	1.40891E-06	1.31084E-06	1.40891E-06	1.31084E-06	1.43299E-05	1.37831E-05

			MDemolition	MSite Grubbing / Prep	MMass Grading / Excavation	MMass Grading / Excavation	MDrainage / Utilities Trenching	MFoundations / Concrete Pads	MBuilding / Structure Construction	MAsphalt Paving	MLandscaping or Other Finishing	MWaterside Construction (Piles)	RSSWDemolition	RSSWPlacing Base	RSSWForm	Child Risk				
Unique Identifier	X (UTM)	Y (UTM)	2027	2027	2027	2028	2028	2028	2028	2028	2028	2028	2029	2029	2029	3rd Trimester	0<2	2<16	Total	per million
3838003774115	383800	3774115	0.000408753	0.0012548	0.001475542	0.001455895	0.000309473	0.000402468	0.000296238	3.04909E-05	0.00035722	3.04909E-05	0.001842554	0.002673585	0.001584847	3.77155E-08	5.5195E-07	1.2628E-07	7.15953E-07	0.7159534
3838103774115	383810	3774115	0.000556247	0.001707582	0.002007977	0.00198124	0.000421144	0.000547694	0.000403133	4.14932E-05	0.000486119	4.14932E-05	0.0025682	0.003726514	0.002209002	5.08492E-08	7.4486E-07	1.7155E-07	9.67259E-07	0.96725861
3838203774115	383820	3774115	0.000777411	0.002386518	0.00280635	0.002768983	0.000588591	0.000765458	0.000563419	5.79909E-05	0.000679401	5.79909E-05	0.003661057	0.005312273	0.003149008	7.05363E-08	1.034E-06	2.3947E-07	1.34402E-06	1.34402314
3838303774115	383830	3774115	0.001160688	0.003563111	0.004189927	0.004134137	0.000878776	0.001142841	0.000841193	8.65814E-05	0.001014356	8.65814E-05	0.005551695	0.008055629	0.004775214	1.04672E-07	1.5354E-06	3.5721E-07	1.99724E-06	1.99723798
3838403774115	383840	3774115	0.001228145	0.003770193	0.004433438	0.004374406	0.000929849	0.001209261	0.000890082	9.16134E-05	0.001073309	9.16134E-05	0.005887301	0.008542601	0.00506388	1.10658E-07	1.6233E-06	3.7791E-07	2.11187E-06	2.11187272
3838603774115	383860	3774115	0.001128668	0.003464817	0.004074342	0.004020091	0.000854534	0.001111314	0.000817988	8.4193E-05	0.000986374	8.4193E-05	0.005403507	0.007840606	0.004647752	1.01737E-07	1.4924E-06	3.4728E-07	1.94144E-06	1.94143541
3838703774115	383870	3774115	0.001062264	0.003260967	0.00383463	0.003783571	0.000804258	0.001045931	0.000769862	7.92395E-05	0.000928341	7.92395E-05	0.005079227	0.007370068	0.004368827	9.57923E-08	1.4052E-06	3.2685E-07	1.82781E-06	1.82781084
3838803774115	383880	3774115	0.000757923	0.002326693	0.002736001	0.00269957	0.000573836	0.000746269	0.000549295	5.65372E-05	0.000662369	5.65372E-05	0.003583752	0.005200102	0.003082515	6.86393E-08	1.0065E-06	2.333E-07	1.30843E-06	1.3084275
3838903774115	383890	3774115	0.000584185	0.001793348	0.00210883	0.002080751	0.000442297	0.000575203	0.000423381	4.35773E-05	0.000510535	4.35773E-05	0.002730992	0.003962729	0.002349025	5.31286E-08	7.7876E-07	1.7989E-07	1.01178E-06	1.01178003
3839003774115	383900	3774115	0.00047403	0.001455191	0.001711186	0.001688401	0.000358896	0.000466742	0.000343547	3.53603E-05	0.000414268	3.53603E-05	0.002191055	0.003179268	0.001884605	4.32863E-08	6.3427E-07	1.4602E-07	8.23577E-07	0.82357732
3839103774115	383910	3774115	0.000396646	0.001217635	0.001431839	0.001412774	0.000300307	0.000390547	0.000287464	2.95878E-05	0.00034664	2.95878E-05	0.001812396	0.002629826	0.001558908	3.63655E-08	5.3269E-07	1.2222E-07	6.91267E-07	0.69126708
3829703774125	382970	3774125	1.14515E-05	3.51542E-05	4.13384E-05	4.0788E-05	8.67014E-06	1.12754E-05	8.29934E-06	8.54225E-07	1.00078E-05	8.54225E-07	1.90588E-05	2.76547E-05	1.63931E-05	2.50172E-09	3.1602E-08	5.1571E-09	3.92609E-08	0.03926086
3829803774125	382980	3774125	1.14805E-05	3.52433E-05	4.14432E-05	4.08914E-05	8.69212E-06	1.1304E-05	8.32038E-06	8.56391E-07	1.00332E-05	8.56391E-07	1.9196E-05	2.78539E-05	1.65112E-05	2.56938E-09	3.2351E-08	5.2537E-09	4.01743E-08	0.04017425
3829903774125	382990	3774125	1.15223E-05	3.53714E-05	4.15939E-05	4.10401E-05	8.72372E-06	1.13451E-05	8.35063E-06	8.59504E-07	1.00696E-05	8.59504E-07	1.93582E-05	2.80892E-05	1.66507E-05	2.64474E-09	3.3188E-08	5.3625E-09	4.11953E-08	0.04119527
3830003774125	383000	3774125	1.17037E-05	3.59285E-05	4.22489E-05	4.16864E-05	8.8611E-06	1.15238E-05	8.48213E-06	8.7304E-07	1.02282E-05	8.7304E-07	1.97325E-05	2.86323E-05	1.69727E-05	2.76271E-09	3.4544E-08	5.55E-09	4.28563E-08	0.04285631
3830103774125	383010	3774125	1.20394E-05	3.6959E-05	4.34607E-05	4.2882E-05	9.11525E-06	1.18543E-05	8.72542E-06	8.9808E-07	1.05216E-05	8.9808E-07	2.03408E-05	2.95149E-05	1.74959E-05	2.9332E-09	3.653E-08	5.8323E-09	4.52955E-08	0.04529548
3830203774125	383020	3774125	1.23987E-05	3.80619E-05	4.47577E-05	4.41617E-05	9.38727E-06	1.22081E-05	8.9858E-06	9.24881E-07	1.08356E-05	9.24881E-07	2.09959E-05	3.04654E-05	1.80593E-05	3.12479E-09	3.8754E-08	6.1468E-09	4.80259E-08	0.04802587
3830303774125	383030	3774125	1.28197E-05	3.93542E-05	4.62773E-05	4.56611E-05	9.70599E-06	1.26226E-05	9.29089E-06	9.56283E-07	1.12035E-05	9.56283E-07	2.1757E-05	3.15698E-05	1.87139E-05	3.35239E-09	4.1394E-08	6.5198E-09	5.12664E-08	0.05126639
3830403774125	383040	3774125	1.32769E-05	4.07579E-05	4.7928E-05	4.72898E-05	1.00522E-05	1.30728E-05	9.62229E-06	9.90392E-07	1.16031E-05	9.90392E-07	2.25929E-05	3.27828E-05	1.9433E-05	3.61433E-09	4.4422E-08	6.9451E-09	5.49809E-08	0.05498093
3830503774125	383050	3774125	1.37796E-05	4.23009E-05	4.97424E-05	4.908E-05	1.04327E-05	1.35677E-05	9.98656E-06	1.02789E-06	1.20423E-05	1.02789E-06	2.35131E-05	3.4118E-05	2.02245E-05	3.92168E-09	4.7959E-08	7.4391E-09	5.93195E-08	0.05931947
3830603774125	383060	3774125	1.43384E-05	4.40165E-05	5.17598E-05	5.10706E-05	1.08559E-05	1.4118E-05	1.03916E-05	1.06958E-06	1.25307E-05	1.06958E-06	2.45362E-05	3.56026E-05	2.11045E-05	4.28961E-09	5.2175E-08	8.0248E-09	6.44897E-08	0.06448969
3830703774125	383070	3774125	1.49445E-05	4.5877E-05	5.39476E-05	5.32293E-05	1.13147E-05	1.47147E-05	1.08308E-05	1.11478E-06	1.30604E-05	1.11478E-06	2.56342E-05	3.71958E-05	2.20489E-05	4.72627E-09	5.7155E-08	8.7119E-09	7.0593E-08	0.07059302
3830803774125	383080	3774125	1.55433E-05	4.77152E-05	5.61092E-05	5.53621E-05	1.17681E-05	1.53043E-05	1.12648E-05	1.15945E-06	1.35837E-05	1.15945E-06	2.67197E-05	3.87709E-05	2.29826E-05	5.22171E-09	6.2768E-08	9.4803E-09	7.74699E-08	0.07746988
3830903774125	383090	3774125	1.61693E-05	4.9637E-05	5.8369E-05	5.75918E-05	1.22421E-05	1.59207E-05	1.17185E-05	1.20615E-06	1.41308E-05	1.20615E-06	2.78395E-05	4.03958E-05	2.39458E-05	5.80661E-09	6.936E-08	1.0379E-08	8.55454E-08	0.08554539
3831003774125	383100	3774125	1.67881E-05	5.15364E-05	6.06026E-05	5.97957E-05	1.27105E-05	1.65299E-05	1.21669E-05	1.2523E-06	1.46715E-05	1.2523E-06	2.89469E-05	4.20026E-05	2.48983E-05	6.4837E-09	7.6947E-08	1.1411E-08	9.48415E-08	0.09484146
3831103774125	383110	3774125	1.72889E-05	5.30738E-05	6.24105E-05	6.15795E-05	1.30897E-05	1.7023E-05	1.25299E-05	1.28966E-06	1.51092E-05	1.28966E-06	2.98983E-05	4.3383E-05	2.57166E-05	7.19867E-09	8.4894E-08	1.2487E-08	1.0458E-07	0.10458001
3831203774125	383120	3774125	1.78024E-05	5.46502E-05	6.42642E-05	6.34085E-05	1.34785E-05	1.75287E-05	1.2902E-05	1.32797E-06	1.5558E-05	1.32797E-06	3.08933E-05	4.48269E-05	2.65725E-05	8.06082E-09	9.4437E-08	1.3783E-08	1.16281E-07	0.11628091
3831303774125	383130	3774125	1.84266E-05	5.65664E-05	6.65175E-05	6.56318E-05	1.39511E-05	1.81433E-05	1.33544E-05	1.37453E-06	1.61035E-05	1.37453E-06	3.20662E-05	4.65287E-05	2.75813E-05	9.21874E-09	1.0722E-07	1.5529E-08	1.31968E-07	0.13196821
3831403774125	383140	3774125	1.9107E-05	5.86553E-05	6.89738E-05	6.80554E-05	1.44663E-05	1.88132E-05	1.38476E-05	1.42529E-06	1.66982E-05	1.42529E-06	3.33388E-05	4.83754E-05	2.86759E-05	1.07561E-08	1.2412E-07	1.7851E-08	1.52729E-07	0.15272885
3831503774125	383150	3774125	1.98655E-05	6.09837E-05	7.17118E-05	7.0757E-05	1.50405E-05	1.95601E-05	1.43973E-05	1.48187E-06	1.73615E-05	1.48187E-06	3.46427E-05	5.02673E-05	2.97974E-05	1.28082E-08	1.466E-07	2.0963E-08	1.80373E-07	0.18037275
3831603774125	383160	3774125	2.05405E-05	6.30558E-05	7.41485E-05	7.31612E-05	1.55516E-05	2.02247E-05	1.48865E-05	1.53222E-06	1.79509E-05	1.53222E-06	3.59434E-05	5.21547E-05	3.09162E-05	1.56451E-08	1.7752E-07	2.5254E-08	2.1842E-07	0.21842049
3836203774125	383620	3774125	8.51052E-05	0.000261258	0.000307218	0.000303128	6.44346E-05	8.37967E-05	6.16789E-05	6.34842E-06	7.43758E-05	6.34842E-06	0.000274216	0.000397893	0.000235863	9.39173E-09	1.3403E-07	2.8339E-08	1.7176E-07	0.17175992
3836303774125	383630	3774125	9.23017E-05	0.00028335	0.000333197	0.00032876	6.98831E-05	9.08824E-05	6.68944E-05	6.88524E-06	8.06649E-05	6.88524E-06	0.000304027	0.000441149	0.000261504	1.00054E-08	1.432E-07	3.0427E-08	1.83634E-07	0.18363416
3836403774125	383640	3774125	0.000100001	0.000306985	0.000360989	0.000356183	7.57122E-05	9.84631E-05	7.24742E-05	7.45955E-06	8.73933E-05	7.45955E-06	0.000336854	0.000488782	0.00028974	1.06629E-08	1.5301E-07	3.2674E-08	1.96346E-07	0.19634617
3836503774125	383650	3774125	0.000108026	0.000331622	0.000389961	0.000384768	8.17886E-05	0.000106365	7.82907E-05	8.05822E-06	9.44072E-05	8.05822E-06	0.000372201	0.000540072	0.000320144	1.13465E-08	1.6319E-07	3.5024E-08	2.09566E-07	0.20956556
3836603774125	383660	3774125	0.000116827	0.000358638	0.000421729	0.000416114	8.84516E-05	0.000115031	8.46688E-05	8.7147E-06	0.000102098	8.7147E-06	0.000411691	0.000597373	0.000354111	1.21008E-08	1.7441E-07	3.762E-08	2.24131E-07	0.22413072
3836703774125	383670	3774125	0.000124457	0.000382061	0.000449273	0.000443291	9.42285E-05	0.000122543	9.01986E-05	9.28386E-06	0.000108766	9.28386E-06	0.000448212	0.000650365	0.000385523	1.27391E-08	1.8392E-07	3.9858E-08	2.36516E-07	0.23651555
3836803774125	383680	3774125	0.000132261	0.000406019	0.000477446	0.000471088	0.000100137	0.000130228	9.58547E-05	9.86602E-06	0.000115587	9.86602E-06	0.000486467	0.000705874	0.000418428	1.33925E-08	1.9364E-07	4.2157E-08	2.4919E-07	0.24919031
3836903774125	383690	3774125	0.000140619	0.000431676	0.000507616	0.000500857	0.000106465	0.000138457	0.000101912	1.04895E-05	0.000122891	1.04895E-05	0.000527844	0.000765913	0.00045418	1.40969E-08	2.0411E-07	4.4633E-08	2.62835E-07	0.26283525
3837003774125	383700	3774125	0.000149568	0.000459149	0.000539922	0.000532732	0.000113241	0.000147269	0.000108398	1.1157E-05	0.000130712	1.1157E-05	0.000572515	0.000830732	0.000492441	1.48556E-08	2.1536E-07	4.7297E-08	2.77514E-07	0.27751355
3837103774125	383710	3774125	0.000159227	0.0004888	0.000574788	0.000567135	0.000120554	0.000156779	0.000115398	1.18775E-05	0.000139153	1.18775E-05	0.00062097	0.000901041	0.000534119	1.56791E-08	2.2756E-07	5.0185E-08	2.93425E-07	0.29342495
3837203774125	383720	3774125	0.000167476	0.000514122	0.000604566	0.000596516	0.000126799	0.000164901	0.000121376	1.24929E-05	0.000146362	1.24929E-05	0.000664506	0.000964212	0.000571565	1.63703E-08	2.3781E-07	5.2645E-08	3.06828E-07	0.30682818
3837303774125	383730	3774125	0.000175462	0.000538637	0.000633393	0.000624959	0.000132845	0.000172764	0.000127164	1.30886E-05	0.000153341	1.30886E-05	0.000707521	0.001026628	0.000608564	1.70372E-08	2.477E-07	5.5031E-08	3.19771E-07	0.31977079
3837403774125	383740	3774125	0.000184026	0.000564929	0.00066431	0.000655465	0.000139329	0.000181197	0.000133371	1.37274E-05	0.000160826	1.37274E-05	0.000753533	0.001093393	0.000648141	1.77579E-08	2.5838E-07	5.7601E-08	3.33736E-07	0.33373621
3837503774125	383750	3774125	0.00019283	0.000591956	0.000696092	0.000686823	0.000145995	0.000189865	0.000139751	1.43842E-05	0.00016852	1.43842E-05	0.000801171	0.001162516	0.000689116	1.85E-08	2.6936E-07	6.0249E-08	3.4811E-07	0.34810976
3837603774125	383760	3774125	0.000202925	0.000622944	0.000732531	0.000722777	0.000153638	0.000199805	0.000147067	1.51372E-05	0.000177341	1.51372E-05	0.000855106	0.001240777	0.000735508	1.93594E-08	2.8206E-07	6.3299E-08	3.6472E-07	0.36472044
3837703774125	383770	3774125	0.000221261	0.000679232	0.000798721	0.000788086	0.00016752	0.000217858	0.000160356	1.65049E-05	0.000193366	1.65049E-05	0.000946304	0.001373108	0.000813951	2.09678E-08	3.0576E-07	6.888E-08	3.95605E-07	0.395605
3837803774125	383780	3774125	0.000248774	0.000763694	0.000898042	0.000886084	0.000188351	0.000244949	0.000180296	1.85573E-05	0.000217411	1.85573E-05	0.001080705	0.001568126	0.000929553	2.34034E-08	3.416E-07	7.7281E-08	4.42281E-07	0.44228143
3837903774125	383790	3774125	0.000285315	0.000875869	0.00102995	0.001016236	0.000216017	0.000280928	0.000206779	2.12831E-05	0.000249345	2.12831E-05	0.001259405	0.001827424	0.00108326	2.66455E-08	3.8928E-07	8.8459E-08	5.0438E-07	0.50437976
3838003774125	383800	3774125	0.000375429	0.001152501	0.001355247	0.001337202	0.000284243	0.000369656	0.000272087	2.80051E-05	0.000328097	2.80051E-05	0.001691241	0.002454027	0.001454697	3.47111E-08	5.0777E-07	1.1609E-07	6.58572E-07	0.65857186
3838103774125	383810	3774125	0.000528094	0.001621159	0.00190635	0.001880966	0.000399829	0.000519975	0.00038273	3.93932E-05	0.000461516	3.93932E-05	0.002440138	0.003540693	0.002098851	4.83169E-08	7.076E-07	1.6294E-07	9.18857E-07	0.91885674
3838203774125	383820	3774125	0.000760188	0.002333645	0.002744175	0.002707636	0.000575551	0.000748499	0.000550936	5.67062E-05	0.000664349	5.67062E-05	0.003585964	0.005203311	0.003084417	6.89791E-08	1.0111E-06	2.3422E-07	1.31428E-06	1.31427579
3838303774125	383830	3774125	0.001142343	0.003506795	0.004123704	0.004068796	0.000864887	0.001124778	0.000827898	8.5213E-05	0.000998324	8.5213E-05	0.00547015	0.007937307	0.004705074	1.03016E-07	1.511E-06	3.5162E-07	1.96559E-06	1.9655898
3838403774125	383840	3774125	0.000831145	0.002551472	0.003000322	0.002960372	0.000629274	0.000818365	0.000602362	6.19992E-05	0.00072636	6.19992E-05	0.003941455	0.005719137	0.003390189	7.52499E-08	1.1033E-06	2.5596E-07	1.43449E-06	1.43448523
3838603774125	383860	3774125	0.000791249	0.002428997	0.002856302	0.00281827	0.000599068	0.000779083	0.000573447	5.90232E-05	0.000691494	5.90232E-05	0.003750141	0.005441535	0.003225632	7.16419E-08	1.0504E-06	2.4364E-07	1.36568E-06	1.36568225
3838703774125	383870	3774125	0.001059867	0.003253608	0.003825977	0.003775033	0.000802443	0.001043571	0.000768125	7.90607E-05	0.000926246	7.90607E-05	0.005074545	0.007363275	0.0043648	9.5561E-08	1.4017E-06	3.2615E-07	1.82341E-06	1.82341209
3838803774125	383880	3774125	0.000755552	0.002319413	0.00272744	0.002691123	0.000572041	0.000743934	0.000547576	5.63603E-05	0.000660297	5.63603E-05	0.003578999	0.005193204	0.003078426	6.84109E-08	1.0031E-06	2.3261E-07	1.30408E-06	1.30408197
3838903774125	383890	3774125	0.000582233	0.001787354	0.002101782	0.002073797	0.000440818	0.00057328	0.000421966	4.34316E-05	0.000508829	4.34316E-05	0.002728135	0.003958583	0.002346568	5.29385E-08	7.759E-07	1.7933E-07	1.00816E-06	1.00816447
3839003774125	383900	3774125	0.000472296	0.001449866	0.001704924	0.001682223	0.000357583	0.000465034	0.00034229	3.52309E-05	0.000412752	3.52309E-05	0.002189114	0.003176452	0.001882937	4.31162E-08	6.3171E-07	1.4552E-07	8.20341E-07	0.82034147
3839103774125	383910	3774125	0.000394953	0.001212438	0.001425727	0.001406744	0.000299026	0.00038888	0.000286237	2.94615E-05	0.00034516	2.94615E-05	0.001810487	0.002627056	0.001557266	3.61997E-08	5.3018E-07	1.2173E-07	6.88112E-07	0.68811202
3829703774135	382970	3774135	1.13807E-05	3.49369E-05	4.1083E-05	4.0536E-05	8.61656E-06	1.12058E-05	8.24805E-06	8.48946E-07	9.94594E-06	8.48946E-07	1.9168E-05	2.78131E-05	1.64871E-05	2.49717E-09	3.1524E-08	5.1324E-09	3.91537E-08	0.03915367
3829803774135	382980	3774135	1.14207E-05	3.50595E-05	4.12271E-05	4.06781E-05	8.64678E-06	1.12451E-05	8.27698E-06	8.51924E-07	9.98083E-06	8.51924E-07	1.93239E-05	2.80394E-05	1.66212E-05	2.56803E-09	3.2312E-08	5.2341E-09	4.01137E-08	0.04011367
3829903774135	382990	3774135	1.14697E-05	3.52099E-05	4.14039E-05	4.08526E-05	8.68388E-06	1.12933E-05	8.31249E-06	8.55579E-07	1.00236E-05	8.55579E-07	1.95017E-05	2.82974E-05	1.67741E-05	2.64666E-09	3.3188E-08	5.3472E-09	4.11819E-08	0.04118188
3830003774135	383000	3774135	1.16402E-05	3.57335E-05	4.20197E-05	4.14602E-05	8.81301E-06	1.14613E-05	8.43611E-06	8.68302E-07	1.01727E-05	8.68302E-07	1.98636E-05	2.88224E-05	1.70854E-05	2.76345E-09	3.4526E-08	5.5302E-09	4.28194E-08	0.04281941
3830103774135	383010	3774135	1.19487E-05	3.66804E-05	4.31332E-05	4.25589E-05	9.04656E-06	1.1765E-05	8.65967E-06	8.91313E-07	1.04423E-05	8.91313E-07	2.04406E-05	2.96598E-05	1.75817E-05	2.92843E-09	3.6442E-08	5.799E-09	4.5169E-08	0.04516897
3830203774135	383020	3774135	1.22753E-05	3.76831E-05	4.43122E-05	4.37222E-05	9.29385E-06	1.20866E-05	8.89638E-06	9.15676E-07	1.07277E-05	9.15676E-07	2.10551E-05	3.05514E-05	1.81103E-05	3.11318E-09	3.8579E-08	6.0969E-09	4.7789E-08	0.04778902
3830303774135	383030	3774135	1.26673E-05	3.88863E-05	4.57271E-05	4.51182E-05	9.59059E-06	1.24725E-05	9.18043E-06	9.44913E-07	1.10703E-05	9.44913E-07	2.17881E-05	3.16151E-05	1.87408E-05	3.33518E-09	4.1147E-08	6.4548E-09	5.09374E-08	0.05093738
3830403774135	383040	3774135	1.30937E-05	4.01953E-05	4.72664E-05	4.6637E-05	9.91344E-06	1.28923E-05	9.48947E-06	9.76722E-07	1.14429E-05	9.76722E-07	2.25836E-05	3.27692E-05	1.94249E-05	3.59016E-09	4.4086E-08	6.8625E-09	5.45386E-08	0.05453862
3830503774135	383050	3774135	1.35618E-05	4.16324E-05	4.89563E-05	4.83045E-05	1.02679E-05	1.33533E-05	9.82875E-06	1.01164E-06	1.1852E-05	1.01164E-06	2.34601E-05	3.40411E-05	2.01789E-05	3.88801E-09	4.7507E-08	7.3341E-09	5.87286E-08	0.05872858
3830603774135	383060	3774135	1.4079E-05	4.322E-05	5.08232E-05	5.01464E-05	1.06594E-05	1.38625E-05	1.02035E-05	1.05022E-06	1.2304E-05	1.05022E-06	2.44333E-05	3.54532E-05	2.1016E-05	4.24264E-09	5.1564E-08	7.8896E-09	6.36958E-08	0.0636958
3830703774135	383070	3774135	1.46378E-05	4.49356E-05	5.28406E-05	5.2137E-05	1.10826E-05	1.44128E-05	1.06086E-05	1.09191E-06	1.27924E-05	1.09191E-06	2.54783E-05	3.69695E-05	2.19148E-05	4.66142E-09	5.6331E-08	8.5383E-09	6.95306E-08	0.06953059
3830803774135	383080	3774135	1.52076E-05	4.66847E-05	5.48974E-05	5.41664E-05	1.15139E-05	1.49738E-05	1.10215E-05	1.13441E-06	1.32903E-05	1.13441E-06	2.6545E-05	3.85174E-05	2.28324E-05	5.14548E-09	6.181E-08	9.278E-09	7.62336E-08	0.07623358
3830903774135	383090	3774135	1.58082E-05	4.85285E-05	5.70655E-05	5.63057E-05	1.19687E-05	1.55651E-05	1.14568E-05	1.17921E-06	1.38152E-05	1.17921E-06	2.76586E-05	4.01333E-05	2.37902E-05	5.72019E-09	6.8284E-08	1.0147E-08	8.41507E-08	0.08415073
3831003774135	383100	3774135	1.64161E-05	5.03945E-05	5.92598E-05	5.84708E-05	1.24289E-05	1.61637E-05	1.18973E-05	1.22456E-06	1.43465E-05	1.22456E-06	2.87753E-05	4.17536E-05	2.47507E-05	6.39451E-09	7.5839E-08	1.1156E-08	9.33897E-08	0.09338971
3831103774135	383110	3774135	1.69296E-05	5.19709E-05	6.11136E-05	6.02998E-05	1.28177E-05	1.66693E-05	1.22695E-05	1.26286E-06	1.47952E-05	1.26286E-06	2.9761E-05	4.31839E-05	2.55985E-05	7.12204E-09	8.393E-08	1.2233E-08	1.03286E-07	0.10328552
3831203774135	383120	3774135	1.74612E-05	5.3603E-05	6.30328E-05	6.21935E-05	1.32202E-05	1.71928E-05	1.26548E-05	1.30252E-06	1.52599E-05	1.30252E-06	3.07935E-05	4.4682E-05	2.64866E-05	8.00318E-09	9.3691E-08	1.3535E-08	1.15229E-07	0.11522899
3831303774135	383130	3774135	1.81145E-05	5.56083E-05	6.53908E-05	6.45202E-05	1.37148E-05	1.7836E-05	1.31282E-05	1.35125E-06	1.58307E-05	1.35125E-06	3.20225E-05	4.64653E-05	2.75437E-05	9.19465E-09	1.0685E-07	1.5301E-08	1.3135E-07	0.13134968

			EGIODemolition	EGIOSite Grubbing / Prep	EGIOMass Grading / Excavation	EGIOMass Grading / Excavation	EGIODrainage / Utilities Trenching	EGIODrainage / Utilities Trenching	EGIOFoundations / Concrete Pads	EGIOFoundations / Concrete Pads	EGIOBuilding / Structure Construction	EGIOBuilding / Structure Construction	EGIOAsphalt Paving	EGIOArchitectural Coating	EGIOLandscaping or Other Finishing	EGIOWaterside Construction (Piles)	HIWaterside Construction (Landscaping)	HIWaterside Construction (Landscaping)	KMDemolition	KMSite Grubbing / Prep
Unique Identifier	X (UTM)	Y (UTM)	2025	2025	2025	2026	2026	2027	2026	2027	2026	2027	2027	2027	2027	2027	2025	2026	2025	2025
3831403774135	383140	3774135	0.000883596	0.00034656	0.00011477	0.000112405	0.00026101	0.000260607	0.000342933	0.000342712	0.000367324	0.00035852	1.42939E-05	1.42939E-05	0.000387107	1.42939E-05	0.000101357	9.81822E-05	2.55025E-05	0.000110683
3831503774135	383150	3774135	0.00106965	0.00041953	0.000138936	0.000136073	0.000315969	0.000315482	0.000415142	0.000414874	0.000444669	0.000434011	1.73037E-05	1.73037E-05	0.000468618	1.73037E-05	0.000125158	0.000121238	2.65933E-05	0.000115417
3831603774135	383160	3774135	0.00132138	0.00051826	0.000171633	0.000168097	0.000390329	0.000389727	0.000512841	0.00051251	0.000549317	0.00053615	2.13759E-05	2.13759E-05	0.000578902	2.13759E-05	0.000159004	0.000154023	2.75891E-05	0.000119739
3836103774135	383610	3774135	0.000385697	0.00015128	5.00978E-05	4.90656E-05	0.000113933	0.000113757	0.000149693	0.000149596	0.00016034	0.000156497	6.2394E-06	6.2394E-06	0.000168975	6.2394E-06	6.8195E-05	6.6059E-05	9.51507E-05	0.000412961
3836203774135	383620	3774135	0.000402592	0.0001579	5.22923E-05	5.12149E-05	0.000118924	0.00011874	0.00015625	0.000156149	0.000167363	0.000163352	6.51271E-06	6.51271E-06	0.000176377	6.51271E-06	7.17828E-05	6.95344E-05	0.000101976	0.000442584
3836303774135	383630	3774135	0.000422181	0.00016559	5.48368E-05	5.3707E-05	0.00012471	0.000124518	0.000163853	0.000163747	0.000175507	0.0001713	6.82962E-06	6.82962E-06	0.00018496	6.82962E-06	7.58836E-05	7.35068E-05	0.000109641	0.00047585
3836403774135	383640	3774135	0.000443478	0.00017394	5.7603E-05	5.64162E-05	0.000131001	0.000130799	0.000172118	0.000172007	0.00018436	0.000179941	7.17413E-06	7.17413E-06	0.00019429	7.17413E-06	8.02984E-05	7.77833E-05	0.000117818	0.000511337
3836503774135	383650	3774135	0.00046569	0.00018265	6.04882E-05	5.92419E-05	0.000137563	0.00013735	0.000180739	0.000180623	0.000193594	0.000188954	7.53346E-06	7.53346E-06	0.000204021	7.53346E-06	8.488E-05	8.22214E-05	0.00012625	0.000547933
3836603774135	383660	3774135	0.00049049	0.00019238	6.37093E-05	6.23967E-05	0.000144888	0.000144665	0.000190364	0.000190241	0.000203904	0.000199016	7.93464E-06	7.93464E-06	0.000214886	7.93464E-06	8.99477E-05	8.71304E-05	0.000135472	0.000587957
3836703774135	383670	3774135	0.000510897	0.00020038	6.636E-05	6.49928E-05	0.000150916	0.000150684	0.000198284	0.000198156	0.000212387	0.000207297	8.26476E-06	8.26476E-06	0.000223826	8.26476E-06	9.41616E-05	9.12123E-05	0.000143241	0.000621676
3836803774135	383680	3774135	0.000531888	0.00020861	6.90865E-05	6.76631E-05	0.000157117	0.000156875	0.000206431	0.000206298	0.000221114	0.000215814	8.60433E-06	8.60433E-06	0.000233022	8.60433E-06	9.84741E-05	9.53897E-05	0.000151148	0.000655993
3836903774135	383690	3774135	0.000554621	0.00021753	7.20393E-05	7.05551E-05	0.000163832	0.00016358	0.000215254	0.000215115	0.000230564	0.000225038	8.97209E-06	8.97209E-06	0.000242982	8.97209E-06	0.000103106	9.98765E-05	0.000159564	0.000692521
3837003774135	383700	3774135	0.000578397	0.00022686	7.51275E-05	7.35796E-05	0.000170856	0.000170592	0.000224482	0.000224337	0.000240448	0.000234685	9.3567E-06	9.3567E-06	0.000253398	9.3567E-06	0.000107928	0.000104547	0.000168275	0.000730325
3837103774135	383710	3774135	0.000604561	0.00023712	7.8526E-05	7.69081E-05	0.000178584	0.000178309	0.000234637	0.000234485	0.000251325	0.000245301	9.77997E-06	9.77997E-06	0.000264861	9.77997E-06	0.000113195	0.000109649	0.000177717	0.000771302
3837203774135	383720	3774135	0.000626495	0.00024572	8.1375E-05	7.96984E-05	0.000185064	0.000184778	0.000243149	0.000242993	0.000260443	0.000254201	1.01348E-05	1.01348E-05	0.00027447	1.01348E-05	0.000117629	0.000113945	0.000185732	0.000806091
3837303774135	383730	3774135	0.000647926	0.00025413	8.41587E-05	8.24247E-05	0.000191394	0.000191099	0.000251467	0.000251305	0.000269353	0.000262896	1.04815E-05	1.04815E-05	0.000283859	1.04815E-05	0.000121951	0.000118131	0.000193538	0.000839967
3837403774135	383740	3774135	0.000671818	0.0002635	8.7262E-05	8.54641E-05	0.000198452	0.000198146	0.00026074	0.000260572	0.000279285	0.000272591	1.0868E-05	1.0868E-05	0.000294327	1.0868E-05	0.000126733	0.000122764	0.000202108	0.000877162
3837503774135	383750	3774135	0.000697031	0.00027339	9.05368E-05	8.86715E-05	0.0002059	0.000205582	0.000270525	0.000270351	0.000289766	0.000282821	1.12758E-05	1.12758E-05	0.000305372	1.12758E-05	0.000131754	0.000127628	0.000211061	0.000916018
3837603774135	383760	3774135	0.000727013	0.00028514	9.44312E-05	9.24856E-05	0.000214756	0.000214425	0.000282161	0.000281979	0.00030223	0.000294986	1.17609E-05	1.17609E-05	0.000318508	1.17609E-05	0.000137678	0.00013336	0.00022153	0.000961454
3837703774135	383770	3774135	0.000784417	0.00030766	0.000101887	9.97881E-05	0.000231713	0.000231355	0.000304441	0.000304244	0.000326094	0.000318278	1.26895E-05	1.26895E-05	0.000343656	1.26895E-05	0.000148915	0.000144251	0.000240983	0.001045883
3837803774135	383780	3774135	0.000872809	0.00034233	0.000113369	0.000111033	0.000257824	0.000257426	0.000338746	0.000338528	0.00036284	0.000354143	1.41194E-05	1.41194E-05	0.000382381	1.41194E-05	0.000166147	0.000160943	0.000270588	0.001174373
3837903774135	383790	3774135	0.00099041	0.00038845	0.000128644	0.000125993	0.000292562	0.000292111	0.000384389	0.000384141	0.000411728	0.000401859	1.60218E-05	1.60218E-05	0.000433903	1.60218E-05	0.000189005	0.000183085	0.000309739	0.001344291
3838003774135	383800	3774135	0.001294739	0.00050781	0.000168173	0.000164708	0.00038246	0.000381869	0.000502502	0.000502178	0.000538242	0.000525341	2.0945E-05	2.0945E-05	0.000567231	2.0945E-05	0.000247949	0.000240182	0.000410125	0.00177997
3838103774135	383810	3774135	0.001828477	0.00071715	0.0002375	0.000232606	0.000540123	0.00053923	0.000709651	0.000709193	0.000760125	0.000741905	2.95792E-05	2.95792E-05	0.000801064	2.95792E-05	0.000351134	0.000340135	0.00058554	0.002541283
3838203774135	383820	3774135	0.002650403	0.00103953	0.000344259	0.000337166	0.000782916	0.000781708	0.001028649	0.001027986	0.001101812	0.001075402	4.28755E-05	4.28755E-05	0.001161153	4.28755E-05	0.000509886	0.000493916	0.000855712	0.003713849
3838303774135	383830	3774135	0.003970282	0.0015572	0.000515697	0.000505072	0.001172802	0.001170992	0.001540909	0.001539914	0.001650505	0.001610944	6.42271E-05	6.42271E-05	0.001739398	6.42271E-05	0.000764754	0.0007408	0.00128934	0.005595829
3838403774135	383840	3774135	0.002891318	0.00113402	0.000375551	0.000367813	0.000854081	0.000852764	0.001122151	0.001121427	0.001201964	0.001173154	4.67728E-05	4.67728E-05	0.001266699	4.67728E-05	0.000556623	0.000539188	0.000935707	0.004061032
3838603774135	383860	3774135	0.002769836	0.00108637	0.000359772	0.000352359	0.000818196	0.000816934	0.001075003	0.001074309	0.001151462	0.001123862	4.48076E-05	4.48076E-05	0.001213477	4.48076E-05	0.000533399	0.000516692	0.000896718	0.003891821
3838703774135	383870	3774135	0.003777932	0.00148176	0.000490713	0.000480602	0.001115983	0.001114261	0.001466256	0.001465309	0.001570543	0.001532898	6.11155E-05	6.11155E-05	0.001655129	6.11155E-05	0.000728072	0.000705268	0.001227962	0.00532944
3838803774135	383880	3774135	0.00270266	0.00106002	0.000351047	0.000343814	0.000798353	0.000797121	0.001048931	0.001048254	0.001123536	0.001096605	4.37209E-05	4.37209E-05	0.001184047	4.37209E-05	0.000520633	0.000504326	0.00087547	0.003799603
3838903774135	383890	3774135	0.00209306	0.00082093	0.000271866	0.000266265	0.00061828	0.000617326	0.000812339	0.000811815	0.000870116	0.00084926	3.38594E-05	3.38594E-05	0.000916979	3.38594E-05	0.000403071	0.000390446	0.000675786	0.00293296
3839003774135	383900	3774135	0.00170616	0.00066918	0.000221612	0.000217046	0.000503991	0.000503214	0.000662179	0.000661751	0.000709276	0.000692275	2.76005E-05	2.76005E-05	0.000747476	2.76005E-05	0.000328486	0.000318197	0.000549172	0.002383446
3839103774135	383910	3774135	0.001434472	0.00056262	0.000186323	0.000182484	0.000423736	0.000423082	0.000556734	0.000556375	0.000596331	0.000582038	2.32054E-05	2.32054E-05	0.000628448	2.32054E-05	0.000276134	0.000267485	0.000460351	0.001997957
3829703774145	382970	3774145	0.000168107	6.5934E-05	2.18353E-05	2.13854E-05	4.96581E-05	4.95815E-05	6.52442E-05	6.52021E-05	6.98847E-05	6.82096E-05	2.71947E-06	2.71947E-06	7.36485E-05	2.71947E-06	2.1812E-05	2.11288E-05	1.49657E-05	6.49521E-05
3829803774145	382980	3774145	0.000174619	6.8488E-05	2.26812E-05	2.22139E-05	5.15817E-05	5.15021E-05	6.77716E-05	6.77279E-05	7.25918E-05	7.08518E-05	2.82481E-06	2.82481E-06	7.65015E-05	2.82481E-06	2.2404E-05	2.17022E-05	1.50358E-05	6.52566E-05
3829903774145	382990	3774145	0.000181814	7.131E-05	2.36157E-05	2.31291E-05	5.37069E-05	5.36241E-05	7.05639E-05	7.05183E-05	7.55827E-05	7.3771E-05	2.9412E-06	2.9412E-06	7.96534E-05	2.9412E-06	2.30569E-05	2.23348E-05	1.51196E-05	6.562E-05
3830003774145	383000	3774145	0.000191667	7.5175E-05	2.48955E-05	2.43826E-05	5.66175E-05	5.65302E-05	7.4388E-05	7.434E-05	7.96789E-05	7.7769E-05	3.10059E-06	3.10059E-06	8.39702E-05	3.10059E-06	2.40005E-05	2.32488E-05	1.53459E-05	6.66022E-05
3830103774145	383010	3774145	0.000204969	8.0392E-05	2.66233E-05	2.60748E-05	6.0547E-05	6.04536E-05	7.95508E-05	7.94995E-05	8.52089E-05	8.31665E-05	3.31579E-06	3.31579E-06	8.9798E-05	3.31579E-06	2.5319E-05	2.4526E-05	1.57374E-05	6.83013E-05
3830203774145	383020	3774145	0.000219916	8.6254E-05	2.85647E-05	2.79761E-05	6.4962E-05	6.48617E-05	8.53516E-05	8.52965E-05	9.14222E-05	8.92308E-05	3.55757E-06	3.55757E-06	9.6346E-05	3.55757E-06	2.67883E-05	2.59492E-05	1.61515E-05	7.00987E-05
3830303774145	383030	3774145	0.000238059	9.337E-05	3.09213E-05	3.02842E-05	7.03215E-05	7.0213E-05	9.23933E-05	9.23337E-05	9.89648E-05	9.65926E-05	3.85108E-06	3.85108E-06	0.000104295	3.85108E-06	2.85839E-05	2.76886E-05	1.66607E-05	7.23087E-05
3830403774145	383040	3774145	0.0002595	0.0001016	3.36478E-05	3.29546E-05	7.65222E-05	7.64041E-05	0.00010054	0.000100475	0.000107691	0.00010511	4.19065E-06	4.19065E-06	0.000113491	4.19065E-06	3.06505E-05	2.96905E-05	1.72152E-05	7.4715E-05
3830503774145	383050	3774145	0.000283625	0.00011124	3.68398E-05	3.60808E-05	8.37814E-05	8.36522E-05	0.000110078	0.000110007	0.000117907	0.000115081	4.58819E-06	4.58819E-06	0.000124257	4.58819E-06	3.30633E-05	3.20277E-05	1.78194E-05	7.73375E-05
3830603774145	383060	3774145	0.000313095	0.0001228	4.06677E-05	3.98298E-05	9.24867E-05	9.2344E-05	0.000121515	0.000121437	0.000130158	0.000127038	5.06493E-06	5.06493E-06	0.000137168	5.06493E-06	3.59479E-05	3.48219E-05	1.84938E-05	8.02644E-05
3830703774145	383070	3774145	0.000348053	0.00013651	4.52083E-05	4.42769E-05	0.000102813	0.000102654	0.000135083	0.000134996	0.000144691	0.000141223	5.63044E-06	5.63044E-06	0.000152483	5.63044E-06	3.93653E-05	3.81323E-05	1.92157E-05	8.33976E-05
3830803774145	383080	3774145	0.000389936	0.00015294	5.06485E-05	4.9605E-05	0.000115185	0.000115007	0.000151338	0.000151241	0.000162102	0.000158217	6.30798E-06	6.30798E-06	0.000170833	6.30798E-06	4.34679E-05	4.21064E-05	1.99919E-05	8.67665E-05
3830903774145	383090	3774145	0.000440595	0.00017281	5.72285E-05	5.60494E-05	0.000130149	0.000129949	0.000170999	0.000170889	0.000183162	0.000178771	7.12749E-06	7.12749E-06	0.000193026	7.12749E-06	4.84567E-05	4.6939E-05	2.08248E-05	9.03809E-05
3831003774145	383100	3774145	0.000500981	0.00019649	6.5072E-05	6.37313E-05	0.000147987	0.000147759	0.000194436	0.00019431	0.000208265	0.000203273	8.10435E-06	8.10435E-06	0.000219482	8.10435E-06	5.44717E-05	5.27655E-05	2.16779E-05	9.40838E-05
3831103774145	383110	3774145	0.000567232	0.00022248	7.36773E-05	7.21593E-05	0.000167558	0.000167299	0.000220149	0.000220007	0.000235807	0.000230155	9.17609E-06	9.17609E-06	0.000248507	9.17609E-06	6.12095E-05	5.92923E-05	2.24157E-05	9.72857E-05
3831203774145	383120	3774145	0.000647908	0.00025412	8.41563E-05	8.24224E-05	0.000191389	0.000191094	0.00025146	0.000251298	0.00026945	0.000262889	1.04812E-05	1.04812E-05	0.000283851	1.04812E-05	6.96462E-05	6.74648E-05	2.31829E-05	0.000100615
3831303774145	383130	3774145	0.000757534	0.00029712	9.83955E-05	9.63682E-05	0.000223772	0.000223427	0.000294007	0.000293817	0.000314918	0.00030737	1.22546E-05	1.22546E-05	0.000331879	1.22546E-05	8.15003E-05	7.89475E-05	2.41266E-05	0.000104711
3831403774145	383140	3774145	0.0009058	0.00035527	0.000117654	0.00011523	0.000267569	0.000267156	0.00035155	0.000351324	0.000376554	0.000367529	1.46531E-05	1.46531E-05	0.000396835	1.46531E-05	9.82535E-05	9.5176E-05	2.51653E-05	0.000109219
3831503774145	383150	3774145	0.001103305	0.00043273	0.000143308	0.000140355	0.000325911	0.000325408	0.000428204	0.000427928	0.00045866	0.000447667	1.78481E-05	1.78481E-05	0.000483363	1.78481E-05	0.000121793	0.000117978	2.62788E-05	0.000114052
3831603774145	383160	3774145	0.001364107	0.00053502	0.000177183	0.000173532	0.000402951	0.000402329	0.000529424	0.000529083	0.00056708	0.000553487	2.20671E-05	2.20671E-05	0.000597621	2.20671E-05	0.000154785	0.000149936	2.72451E-05	0.000118246
3836103774145	383610	3774145	0.000370643	0.00014537	4.81425E-05	4.71506E-05	0.000109486	0.000109317	0.00014385	0.000143758	0.000154082	0.000150388	5.99588E-06	5.99588E-06	0.00016238	5.99588E-06	6.47471E-05	6.27191E-05	8.93414E-05	0.000387748
3836203774145	383620	3774145	0.00038611	0.00015144	5.01515E-05	4.91182E-05	0.000114055	0.000113879	0.000149853	0.000149757	0.000160512	0.000156664	6.24609E-06	6.24609E-06	0.000169156	6.24609E-06	8.6064E-05	6.59321E-05	9.56667E-05	0.0004152
3836303774145	383630	3774145	0.000404298	0.00015857	5.2514E-05	5.1432E-05	0.000119428	0.000119243	0.000156912	0.000156811	0.000168073	0.000164044	6.54032E-06	6.54032E-06	0.000177125	6.54032E-06	7.19047E-05	6.96525E-05	0.000102847	0.000446365
3836403774145	383640	3774145	0.000423663	0.00016617	5.50293E-05	5.38955E-05	0.000125148	0.000124955	0.000164428	0.000164322	0.000176123	0.000171902	6.85359E-06	6.85359E-06	0.000185609	6.85359E-06	7.59643E-05	7.3585E-05	0.000110395	0.000479121
3836503774145	383650	3774145	0.00044311	0.00017379	5.75552E-05	5.63693E-05	0.000130892	0.00013069	0.000171975	0.000171865	0.000184207	0.000179792	7.16817E-06	7.16817E-06	0.000194128	7.16817E-06	8.00311E-05	7.75244E-05	0.000117933	0.000511838
3836603774145	383660	3774145	0.000464918	0.00018235	6.03878E-05	5.91436E-05	0.000137334	0.000137123	0.00018044	0.000180323	0.000193273	0.000188641	7.52096E-06	7.52096E-06	0.000203683	7.52096E-06	8.45391E-05	8.18912E-05	0.000126186	0.000547658
3836703774145	383670	3774145	0.000484526	0.00019004	6.29347E-05	6.1638E-05	0.000143127	0.000142906	0.00018805	0.000187928	0.000201424	0.000196596	7.83816E-06	7.83816E-06	0.000212273	7.83816E-06	8.86113E-05	8.58358E-05	0.0001337	0.000580267
3836803774145	383680	3774145	0.000505301	0.00019819	6.56332E-05	6.42809E-05	0.000149263	0.000149033	0.000196113	0.000195986	0.000210061	0.00020502	8.17424E-06	8.17424E-06	0.000221375	8.17424E-06	9.28969E-05	8.99872E-05	0.000141546	0.000614319
3836903774145	383690	3774145	0.000526696	0.00020658	6.84122E-05	6.70026E-05	0.000155583	0.000155343	0.000204416	0.000204284	0.000218955	0.000213707	8.52035E-06	8.52035E-06	0.000230748	8.52035E-06	9.72866E-05	9.42394E-05	0.000149544	0.00064903
3837003774145	383700	3774145	0.000545738	0.00021405	7.08855E-05	6.9425E-05	0.000161208	0.00016096	0.000211807	0.00021167	0.000226871	0.000221433	8.82839E-06	8.82839E-06	0.0002309	8.82839E-06	0.000101212	9.80415E-05	0.00015674	0.000680263
3837103774145	383710	3774145	0.000566774	0.0002223	7.36178E-05	7.2101E-05	0.000167422	0.000167164	0.000219971	0.000219829	0.000235616	0.000229969	9.16868E-06	9.16868E-06	0.000248306	9.16868E-06	0.000105503	0.000102198	0.00016453	0.00071407
3837203774145	383720	3774145	0.000585654	0.0002297	7.60702E-05	7.45029E-05	0.000172999	0.000172732	0.000227299	0.000227152	0.000243465	0.000237629	9.47411E-06	9.47411E-06	0.000256578	9.47411E-06	0.000109359	0.000105934	0.000171572	0.000744636
3837303774145	383730	3774145	0.000605109	0.00023733	7.85972E-05	7.69778E-05	0.000178746	0.00017847	0.000234849	0.000234698	0.000251553	0.000245523	9.78883E-06	9.78883E-06	0.000265101	9.78883E-06	0.000113313	0.000109764	0.000178758	0.00077582
3837403774145	383740	3774145	0.00062742	0.00024608	8.14952E-05	7.98161E-05	0.000185337	0.000185051	0.000243508	0.000243351	0.000260828	0.000254576	1.01498E-05	1.01498E-05	0.000274876	1.01498E-05	0.0001178	0.00011411	0.000186823	0.000810826
3837503774145	383750	3774145	0.000651825	0.00025565	8.4665E-05	8.29206E-05	0.000192546	0.000192249	0.00025298	0.000252817	0.000270973	0.000264478	1.05445E-05	1.05445E-05	0.000285567	1.05445E-05	0.000122672	0.00011883	0.000195529	0.00084861
3837603774145	383760	3774145	0.000681115	0.00026714	8.84695E-05	8.66467E-05	0.000201198	0.000200888	0.000264348	0.000264177	0.00028315	0.000276363	1.10184E-05	1.10184E-05	0.000298399	1.10184E-05	0.000128477	0.000124453	0.000205801	0.000893192
3837703774145	383770	3774145	0.000735824	0.0002886	9.55757E-05	9.36065E-05	0.000217359	0.000217024	0.000285581	0.000285397	0.000305893	0.000298561	1.19034E-05	1.19034E-05	0.000322368	1.19034E-05	0.000139201	0.000134841	0.000224381	0.000973829
3837803774145	383780	3774145	0.000820067	0.00032164	0.000106518	0.000104323	0.000242244	0.00024187	0.000318277	0.000318071	0.000340914	0.000332742	1.32662E-05	1.32662E-05	0.000359275	1.32662E-05	0.000155638	0.000150764	0.000252631	0.001096436
3837903774145	383790	3774145	0.000931408	0.00036531	0.00012098	0.000118487	0.000275133	0.000274709	0.000361489	0.000361256	0.0003872	0.000377919	1.50674E-05	1.50674E-05	0.000408054	1.50674E-05	0.0001773	0.000171746	0.00028975	0.001257534
3838003774145	383800	3774145	0.001219083	0.00047814	0.000158346	0.000155083	0.000360111	0.000359556	0.000473139	0.000472834	0.000506791	0.000494644	1.97211E-05	1.97211E-05	0.000534086	1.97211E-05	0.000233025	0.000225726	0.000384658	0.001669444
3838103774145	383810	3774145	0.001736914	0.00068124	0.000225607	0.000220958	0.000513076	0.000512284	0.000674115	0.00067368	0.000722061	0.000704754	2.8098E-05	2.8098E-05	0.00076095	2.8098E-05	0.000333162	0.000322727	0.000554875	0.002408197
3838203774145	383820	3774145	0.002549131	0.0009998	0.000331105	0.000324283	0.000753001	0.000751839	0.000989345	0.000988706	0.001059712	0.001034311	4.12372E-05	4.12372E-05	0.001116785	4.12372E-05	0.000490048	0.000474698	0.000821865	0.003566953
3838303774145	383830	3774145	0.003842405	0.00150705	0.000499087	0.000488804	0.001135028	0.001133277	0.001491278	0.001490316	0.001597345	0.001559058	6.21585E-05	6.21585E-05	0.001683375	6.21585E-05	0.000739787	0.000716615	0.001246772	0.005411079
3838403774145	383840	3774145	0.004193764	0.00164485	0.000544725	0.000533502	0.001238817	0.001236906	0.001627644	0.001626594	0.00174341	0.001701621	6.78424E-05	6.78424E-05	0.001837306	6.78424E-05	0.000807723	0.000782424	0.001362544	0.005913537

			KMMass Grading / Excavation	KMMass Grading / Excavation	KMDrainage / Utilities Trenching	KMFoundations / Concrete Pads	KMBuilding / Structure Construction	KMAsphalt Paving	KMArchitectural Coating	KMLandscaping or Other Finishing	KMWaterside Construction (Piles)	EWNDemolition	EWNSite Grubbing / Prep	EWNDrainage / Utilities Trenching	EWNDrainage / Utilities Trenching	EWNDrainage / Utilities Trenching	EWNFoundation s / Concrete Pads	EWNBuilding / Structure Construction	EWNAsphalt Paving	EWNLandscaping or Other Finishing	EWNWaterside Construction (Piles)
Unique Identifier	X (UTM)	Y (UTM)	2025	2026	2026	2026	2026	2026	2026	2026	2026	2027	2027	2027	2028	2029	2029	2029	2029	2029	2029
3831403774135	383140	3774135	8.41307E-05	8.326E-05	2.98994E-05	1.58226E-05	5.43452E-05	1.7459E-06	1.7459E-06	5.60911E-05	1.7459E-06	0.000507649	2.76675E-05	6.49685E-05	6.37139E-05	6.23956E-05	5.40462E-05	0.000117358	8.3494E-06	0.000121533	8.3494E-06
3831503774135	383150	3774135	8.77291E-05	8.68212E-05	3.11782E-05	1.64994E-05	5.66697E-05	1.82057E-06	1.82057E-06	5.84903E-05	1.82057E-06	0.000629982	3.43348E-05	8.06247E-05	7.90677E-05	7.74317E-05	6.70703E-05	0.000145639	1.03614E-05	0.00015082	1.03614E-05
3831603774135	383160	3774135	9.1014E-05	9.00721E-05	3.23457E-05	1.71172E-05	5.87916E-05	1.88874E-06	1.88874E-06	6.06804E-05	1.88874E-06	0.000804795	4.38624E-05	0.000102997	0.000101008	9.89182E-05	8.56816E-05	0.000186052	1.32366E-05	0.000192671	1.32366E-05
3831603774135	383610	3774135	0.000313894	0.000310646	0.000111556	5.90348E-05	0.000202764	6.51399E-06	6.51399E-06	0.000209278	6.51399E-06	0.000284934	1.55293E-05	3.64657E-05	3.57615E-05	3.50215E-05	3.03352E-05	6.5871E-05	4.68637E-06	6.82142E-05	4.68637E-06
3831620774135	383620	3774135	0.000336411	0.000332929	0.000119558	6.32695E-05	0.000217309	6.98126E-06	6.98126E-06	0.00022429	6.98126E-06	0.000298785	1.62842E-05	3.82383E-05	3.74999E-05	3.6724E-05	3.18098E-05	6.90731E-05	4.91418E-06	7.15302E-05	4.91418E-06
3831603774135	383630	3774135	0.000361697	0.000357954	0.000128544	6.80251E-05	0.000233643	7.506E-06	7.506E-06	0.000241149	7.506E-06	0.000314734	1.71534E-05	4.02795E-05	3.95017E-05	3.86843E-05	3.35078E-05	7.27603E-05	5.1765E-06	7.53485E-05	5.1765E-06
3831640774135	383640	3774135	0.00038867	0.000384648	0.00013813	7.30981E-05	0.000251066	8.06576E-06	8.06576E-06	0.000259132	8.06576E-06	0.00033197	1.80928E-05	4.24853E-05	4.16649E-05	4.08028E-05	3.53428E-05	7.67448E-05	5.45998E-06	7.94748E-05	5.45998E-06
3831650774135	383650	3774135	0.000416488	0.000412177	0.000148016	7.83297E-05	0.000269035	8.64303E-06	8.64303E-06	0.000277678	8.64303E-06	0.000349902	1.90701E-05	4.47803E-05	4.39155E-05	4.30069E-05	3.72519E-05	8.08904E-05	5.75491E-06	8.37678E-05	5.75491E-06
3831660774135	383660	3774135	0.00044691	0.000442285	0.000158828	8.40514E-05	0.000288687	9.27437E-06	9.27437E-06	0.000297961	9.27437E-06	0.000369802	2.01547E-05	4.73271E-05	4.64131E-05	4.54528E-05	3.93706E-05	8.54909E-05	6.08221E-06	8.8532E-05	6.08221E-06
3831670774135	383670	3774135	0.00047254	0.00046765	0.000167937	8.88716E-05	0.000305243	9.80624E-06	9.80624E-06	0.000315049	9.80624E-06	0.000386349	2.10565E-05	4.94447E-05	4.84898E-05	4.74865E-05	4.11322E-05	8.93161E-05	6.35436E-06	9.24933E-05	6.35436E-06
3831680774135	383680	3774135	0.000498625	0.000493465	0.000177207	9.37775E-05	0.000322093	1.03476E-05	1.03476E-05	0.00033244	1.03476E-05	0.000403324	2.19817E-05	5.16171E-05	5.06204E-05	4.9573E-05	4.29394E-05	9.32404E-05	6.63355E-06	9.65572E-05	6.63355E-06
3831690774135	383690	3774135	0.00052639	0.000520942	0.000187075	9.89993E-05	0.000340028	1.09237E-05	1.09237E-05	0.000350952	1.09237E-05	0.000421624	2.29791E-05	5.39591E-05	5.29171E-05	5.18222E-05	4.48877E-05	9.7471E-05	6.93453E-06	0.000100938	6.93453E-06
3831700774135	383700	3774135	0.000555125	0.00054938	0.000197287	0.000104404	0.00035859	1.15201E-05	1.15201E-05	0.00037011	1.15201E-05	0.00044072	2.40198E-05	5.64031E-05	5.53139E-05	5.41694E-05	4.69207E-05	0.000101886	7.24861E-06	0.00010551	7.24861E-06
3831710774135	383710	3774135	0.000586272	0.000580205	0.000208356	0.000110261	0.00037871	1.21664E-05	1.21664E-05	0.000390876	1.21664E-05	0.000461654	2.51607E-05	5.90822E-05	5.79412E-05	5.67424E-05	4.91494E-05	0.000106725	7.59291E-06	0.000110522	7.59291E-06
3831720774135	383720	3774135	0.000612715	0.000606374	0.000217754	0.000115235	0.000395791	1.27152E-05	1.27152E-05	0.000408506	1.27152E-05	0.000479295	2.61222E-05	6.13399E-05	6.01553E-05	5.89107E-05	5.10276E-05	0.000110803	7.88306E-06	0.000114745	7.88306E-06
3831730774135	383730	3774135	0.000638464	0.000631857	0.000226905	0.000120077	0.000412424	1.32495E-05	1.32495E-05	0.000425673	1.32495E-05	0.000496531	2.70616E-05	6.35457E-05	6.23185E-05	6.10291E-05	5.28626E-05	0.000114788	8.16654E-06	0.000118871	8.16654E-06
3831740774135	383740	3774135	0.000666737	0.000659837	0.000236953	0.000125395	0.000430687	1.38363E-05	1.38363E-05	0.000444523	1.38363E-05	0.000515673	2.81048E-05	6.59955E-05	6.4721E-05	6.33819E-05	5.49005E-05	0.000119213	8.48137E-06	0.000123454	8.48137E-06
3831750774135	383750	3774135	0.000696271	0.000689065	0.000247449	0.000130949	0.000449765	1.44492E-05	1.44492E-05	0.000464214	1.44492E-05	0.00053581	2.92024E-05	6.85727E-05	6.72484E-05	6.5857E-05	5.70444E-05	0.000123869	8.81258E-06	0.000128275	8.81258E-06
3831760774135	383760	3774135	0.000730807	0.000723244	0.000259723	0.000137445	0.000472074	1.51659E-05	1.51659E-05	0.00048724	1.51659E-05	0.000559623	3.05002E-05	7.16202E-05	7.02371E-05	6.87839E-05	5.95796E-05	0.000129374	9.20423E-06	0.000133976	9.20423E-06
3831770774135	383770	3774135	0.000794982	0.000786755	0.000282531	0.000149514	0.000513529	1.64976E-05	1.64976E-05	0.000530026	1.64976E-05	0.000604822	3.29636E-05	7.74046E-05	7.59099E-05	7.43392E-05	6.43916E-05	0.000139823	9.94762E-06	0.000144796	9.94762E-06
3831780774135	383780	3774135	0.000892648	0.00088341	0.00031724	0.000167882	0.000576617	1.85244E-05	1.85244E-05	0.000595141	1.85244E-05	0.000674193	3.67444E-05	8.62827E-05	8.46165E-05	8.28657E-05	7.17771E-05	0.00015586	1.10886E-05	0.000161404	1.10886E-05
3831790774135	383790	3774135	0.001021804	0.00101123	0.000363141	0.000192173	0.000660047	2.12047E-05	2.12047E-05	0.000681252	2.12047E-05	0.000766343	4.17667E-05	9.8076E-05	9.6182E-05	9.4192E-05	8.15878E-05	0.000177163	1.26042E-05	0.000183465	1.26042E-05
3831800774135	383800	3774135	0.001352967	0.001338965	0.000480834	0.000254455	0.000873965	2.8077E-05	2.8077E-05	0.000902043	2.8077E-05	0.001004134	5.47266E-05	0.000128508	0.000126027	0.000123419	0.000106904	0.000232135	1.65152E-05	0.000240393	1.65152E-05
3831810774135	383810	3774135	0.001931646	0.001911656	0.000686492	0.000363289	0.001247771	4.00859E-05	4.00859E-05	0.001287856	4.00859E-05	0.001420704	7.74302E-05	0.000181821	0.00017831	0.00017462	0.000151254	0.000328438	2.33666E-05	0.000340121	2.33666E-05
3831820774135	383820	3774135	0.002822921	0.002793706	0.001003244	0.000530913	0.0018235	5.85818E-05	5.85818E-05	0.001882082	5.85818E-05	0.002062776	0.000112424	0.000263993	0.000258895	0.000253538	0.000219611	0.000476872	3.39269E-05	0.000493836	3.39269E-05
3831830774135	383830	3774135	0.004253426	0.004209407	0.001511634	0.000799951	0.002747553	8.82679E-05	8.82679E-05	0.002835821	8.82679E-05	0.003093785	0.000168615	0.00039594	0.000388294	0.00038026	0.000329376	0.000715221	5.08841E-05	0.000740663	5.08841E-05
3831840774135	383840	3774135	0.003086818	0.003054872	0.001097031	0.000580544	0.001993968	6.40582E-05	6.40582E-05	0.002058026	6.40582E-05	0.002251724	0.000122722	0.000288174	0.00028269	0.000276762	0.000239727	0.000520553	3.70345E-05	0.00053907	3.70345E-05
3831860774135	383860	3774135	0.002958199	0.002927584	0.001051321	0.000556355	0.001910885	6.13891E-05	6.13891E-05	0.001972274	6.13891E-05	0.002157675	0.000117596	0.000276138	0.000270805	0.000265202	0.000229714	0.000498811	3.54877E-05	0.000516555	3.54877E-05
3831870774135	383870	3774135	0.004050942	0.004009019	0.001439673	0.00076187	0.002616756	8.40659E-05	8.40659E-05	0.002700822	8.40659E-05	0.002945212	0.000160518	0.000376926	0.000369647	0.000361999	0.000313558	0.000680874	4.84405E-05	0.000705094	4.84405E-05
3831880774135	383880	3774135	0.002888104	0.002858215	0.001026409	0.000543172	0.001865606	5.99345E-05	5.99345E-05	0.00192554	5.99345E-05	0.002105984	0.000114779	0.000269522	0.000264318	0.000258849	0.000224211	0.000486861	3.46375E-05	0.00050418	3.46375E-05
3831890774135	383890	3774135	0.002229362	0.002206291	0.000792298	0.000419281	0.001440084	4.62641E-05	4.62641E-05	0.001486348	4.62641E-05	0.001630356	8.88565E-05	0.000208652	0.000204623	0.000200389	0.000173574	0.000376905	2.68148E-05	0.000390313	2.68148E-05
3839003774135	383900	3774135	0.001811673	0.001792924	0.000643854	0.000340725	0.001170272	3.75962E-05	3.75962E-05	0.001207868	3.75962E-05	0.0013286	7.24104E-05	0.000170033	0.00016675	0.0001633	0.000141448	0.000307145	2.18517E-05	0.000318071	2.18517E-05
3839103774135	383910	3774135	0.00151866	0.001502943	0.00053972	0.000285618	0.000980997	3.15155E-05	3.15155E-05	0.001012513	3.15155E-05	0.001116804	6.08673E-05	0.000142928	0.000140168	0.000137268	0.000118899	0.000258183	1.83683E-05	0.000267367	1.83683E-05
3829703774145	382970	3774145	4.93705E-05	4.88596E-05	1.75459E-05	9.28522E-06	3.18915E-05	1.02455E-06	1.02455E-06	3.2916E-05	1.02455E-06	0.000102709	5.59777E-06	1.31446E-05	1.28908E-05	1.26241E-05	1.09348E-05	2.37442E-05	1.68927E-06	2.45889E-05	1.68927E-06
3829803774145	382980	3774145	4.96019E-05	4.90886E-05	1.76281E-05	9.32875E-06	3.2041E-05	1.02935E-06	1.02935E-06	3.30703E-05	1.02935E-06	0.000105726	5.76219E-06	1.35307E-05	1.32694E-05	1.29948E-05	1.1256E-05	2.44416E-05	1.73889E-06	2.53111E-05	1.73889E-06
3829903774145	382990	3774145	4.98782E-05	4.9362E-05	1.77263E-05	9.3807E-06	3.22194E-05	1.03508E-06	1.03508E-06	3.32545E-05	1.03508E-06	0.000109056	5.94371E-06	1.3957E-05	1.36874E-05	1.34042E-05	1.16106E-05	2.52116E-05	1.79367E-06	2.61085E-05	1.79367E-06
3830003774145	383000	3774145	5.06247E-05	5.01008E-05	1.79916E-05	9.5211E-06	3.27017E-05	1.05057E-06	1.05057E-06	3.37522E-05	1.05057E-06	0.000113796	6.20203E-06	1.45635E-05	1.42823E-05	1.39868E-05	1.21152E-05	2.63073E-05	1.87162E-06	2.72431E-05	1.87162E-06
3830103774145	383010	3774145	5.19163E-05	5.1379E-05	1.84506E-05	9.76401E-06	3.3536E-05	1.07738E-06	1.07738E-06	3.46133E-05	1.07738E-06	0.000120381	6.56091E-06	1.54063E-05	1.51087E-05	1.47961E-05	1.28162E-05	2.78296E-05	1.97993E-06	2.88196E-05	1.97993E-06
3830203774145	383020	3774145	5.32825E-05	5.27311E-05	1.89362E-05	1.0021E-05	3.44185E-05	1.10573E-06	1.10573E-06	3.55242E-05	1.10573E-06	0.000127731	6.96153E-06	1.6347E-05	1.60313E-05	1.56996E-05	1.35988E-05	2.95289E-05	2.10082E-06	3.05793E-05	2.10082E-06
3830303774145	383030	3774145	5.49623E-05	5.43935E-05	1.95332E-05	1.03369E-05	3.55036E-05	1.14059E-06	1.14059E-06	3.66442E-05	1.14059E-06	0.000136713	7.45103E-06	1.74964E-05	1.71585E-05	1.68035E-05	1.4555E-05	3.16053E-05	2.24854E-06	3.27295E-05	2.24854E-06
3830403774145	383040	3774145	5.67914E-05	5.62037E-05	2.01832E-05	1.06809E-05	3.66851E-05	1.17855E-06	1.17855E-06	3.78636E-05	1.17855E-06	0.000147073	8.01565E-06	1.88223E-05	1.84588E-05	1.80768E-05	1.56579E-05	3.40002E-05	2.41893E-06	3.52097E-05	2.41893E-06
3830503774145	383050	3774145	5.87847E-05	5.81764E-05	2.08916E-05	1.10558E-05	3.79727E-05	1.21991E-06	1.21991E-06	3.91926E-05	1.21991E-06	0.000159186	8.67583E-06	2.03725E-05	1.99791E-05	1.95657E-05	1.69475E-05	3.68005E-05	2.61816E-06	3.81096E-05	2.61816E-06
3830603774145	383060	3774145	6.10095E-05	6.03781E-05	2.16823E-05	1.14742E-05	3.94098E-05	1.26608E-06	1.26608E-06	4.06759E-05	1.26608E-06	0.000173703	9.46704E-06	2.22304E-05	2.18011E-05	2.135E-05	1.84931E-05	4.01567E-05	2.85693E-06	4.15851E-05	2.85693E-06
3830703774145	383070	3774145	6.3391E-05	6.2735E-05	2.25287E-05	1.19221E-05	4.09482E-05	1.3155E-06	1.3155E-06	4.22637E-05	1.3155E-06	0.000190946	1.04068E-05	2.44372E-05	2.39653E-05	2.34694E-05	2.03289E-05	4.41429E-05	3.14053E-06	4.57132E-05	3.14053E-06
3830803774145	383080	3774145	6.59518E-05	6.52692E-05	2.34387E-05	1.24037E-05	4.26024E-05	1.36864E-06	1.36864E-06	4.3971E-05	1.36864E-06	0.000211696	1.15377E-05	2.70928E-05	2.65696E-05	2.60198E-05	2.2538E-05	4.89399E-05	3.48181E-06	5.06808E-05	3.48181E-06
3830903774145	383090	3774145	6.86991E-05	6.79882E-05	2.44151E-05	1.29204E-05	4.4377E-05	1.42566E-06	1.42566E-06	4.58027E-05	1.42566E-06	0.000236995	1.29165E-05	3.03304E-05	2.97447E-05	2.91292E-05	2.52313E-05	5.47884E-05	3.8979E-06	5.67373E-05	3.8979E-06
3831003774145	383100	3774145	7.15137E-05	7.07736E-05	2.54154E-05	1.34497E-05	4.61951E-05	1.48407E-06	1.48407E-06	4.76792E-05	1.48407E-06	0.000267584	1.45837E-05	3.42452E-05	3.35839E-05	3.2889E-05	2.8488E-05	6.18599E-05	4.401E-06	6.40604E-05	4.401E-06
3831103774145	383110	3774145	7.39475E-05	7.31822E-05	2.62804E-05	1.39075E-05	4.77673E-05	1.53457E-06	1.53457E-06	4.93019E-05	1.53457E-06	0.00030194	1.64561E-05	3.86421E-05	3.78958E-05	3.71117E-05	3.21457E-05	6.98024E-05	4.96606E-06	7.22854E-05	4.96606E-06
3831203774145	383120	3774145	7.64784E-05	7.56869E-05	2.71798E-05	1.43835E-05	4.94021E-05	1.58709E-06	1.58709E-06	5.09892E-05	1.58709E-06	0.000345033	1.88047E-05	4.4157E-05	4.33043E-05	4.24083E-05	3.67335E-05	7.97646E-05	5.67482E-06	8.2602E-05	5.67482E-06
3831303774145	383130	3774145	7.95916E-05	7.87679E-05	2.82862E-05	1.4969E-05	5.14131E-05	1.6517E-06	1.6517E-06	5.30648E-05	1.6517E-06	0.00040569	2.21106E-05	5.19199E-05	5.09173E-05	4.98638E-05	4.31913E-05	9.37874E-05	6.67246E-06	9.71236E-05	6.67246E-06
3831403774145	383140	3774145	8.30183E-05	8.21591E-05	2.95041E-05	1.56134E-05	5.36267E-05	1.72281E-06	1.72281E-06	5.53495E-05	1.72281E-06	0.000491562	2.67907E-05	6.29097E-05	6.16949E-05	6.04183E-05	5.23335E-05	0.000113639	8.08481E-06	0.000117682	8.08481E-06
3831503774145	383150	3774145	8.66914E-05	8.57942E-05	3.08094E-05	1.63042E-05	5.59994E-05	1.79904E-06	1.79904E-06	5.77984E-05	1.79904E-06	0.000612532	3.33838E-05	7.83914E-05	7.68776E-05	7.52869E-05	6.52125E-05	0.000141605	1.00744E-05	0.000146642	1.00744E-05
3831603774145	383160	3774145	8.98793E-05	8.89491E-05	3.19424E-05	1.69038E-05	5.80586E-05	1.86519E-06	1.86519E-06	5.99238E-05	1.86519E-06	0.00078305	4.26772E-05	0.000100214	9.82789E-05	9.62455E-05	8.33665E-05	0.000181025	1.2879E-05	0.000187465	1.2879E-05
3831610774145	383610	3774145	0.00029473	0.00029168	0.000104745	5.54305E-05	0.000190384	6.11629E-06	6.11629E-06	0.000196501	6.11629E-06	0.000271228	1.47823E-05	3.47116E-05	3.40413E-05	3.33369E-05	2.8876E-05	6.27025E-05	4.46095E-06	6.4933E-05	4.46095E-06
3831620774145	383620	3774145	0.000315596	0.00031233	0.000112161	5.93549E-05	0.000203863	6.54932E-06	6.54932E-06	0.000210413	6.54932E-06	0.000284031	1.548E-05	3.635E-05	3.56481E-05	3.49105E-05	3.0239E-05	6.56621E-05	4.67151E-06	6.79979E-05	4.67151E-06
3831630774145	383630	3774145	0.000339285	0.000335774	0.000120579	6.38101E-05	0.000219165	7.04091E-06	7.04091E-06	0.000226206	7.04091E-06	0.000298946	1.62929E-05	3.82589E-05	3.75201E-05	3.67438E-05	3.18269E-05	6.91103E-05	4.91682E-06	7.15687E-05	4.91682E-06
3831640774145	383640	3774145	0.000364183	0.000360414	0.00012942	6.84927E-05	0.000235249	7.5576E-06	7.5576E-06	0.000242806	7.5576E-06	0.000314788	1.71564E-05	4.02864E-05	3.95084E-05	3.86909E-05	3.35135E-05	7.27726E-05	5.17738E-06	7.53613E-05	5.17738E-06
3831650774145	383650	3774145	0.000389051	0.000385025	0.000138266	7.31697E-05	0.000251312	8.07366E-06	8.07366E-06	0.000259386	8.07366E-06	0.000330668	1.80219E-05	4.23187E-05	4.15015E-05	4.06428E-05	3.52042E-05	7.64439E-05	5.43857E-06	7.91631E-05	5.43857E-06
3831660774145	383660	3774145	0.000416279	0.00041197	0.000147942	7.82904E-05	0.0002689	8.63869E-06	8.63869E-06	0.000277539	8.63869E-06	0.000348348	1.89854E-05	4.45813E-05	4.37204E-05	4.28158E-05	3.70865E-05	8.0531E-05	5.72935E-06	8.33957E-05	5.72935E-06
3831670774145	383670	3774145	0.000441065	0.0004365	0.000156751	8.2952E-05	0.000284911	9.15306E-06	9.15306E-06	0.000294064	9.15306E-06	0.000364328	1.98563E-05	4.66264E-05	4.5726E-05	4.47799E-05	3.87877E-05	8.42252E-05	5.99217E-06	8.72213E-05	5.99217E-06
3831680774145	383680	3774145	0.000466948	0.000462116	0.00016595	8.78199E-05	0.000301631	9.69019E-06	9.69019E-06	0.000311321	9.69019E-06	0.000381204	2.07761E-05	4.87862E-05	4.7844E-05	4.68541E-05	4.05844E-05	8.81266E-05	6.26973E-06	9.12614E-05	6.26973E-06
3831690774145	383690	3774145	0.000493332	0.000488226	0.000175326	9.2782E-05	0.000318674	1.02377E-05	1.02377E-05	0.000328911	1.02377E-05	0.000398531	2.17205E-05	5.10037E-05	5.00188E-05	4.89838E-05	4.24291E-05	9.21323E-05	6.55472E-06	9.54097E-05	6.55472E-06
3837003774145	383700	3774145	0.000517073	0.000511721	0.000183764	9.7247E-05	0.000334009	1.07304E-05	1.07304E-05	0.00034474	1.07304E-05	0.000414044	2.25659E-05	5.2989E-05	5.19657E-05	5.08905E-05	4.40807E-05	9.57186E-05	6.80986E-06	9.91235E-05	6.80986E-06
3837103774145	383710	3774145	0.000542769	0.000537152	0.000192896	0.00010208	0.000350609	1.12637E-05	1.12637E-05	0.000361872	1.12637E-05	0.000431065	2.34936E-05	5.51674E-05	5.4102E-05	5.29826E-05	4.58928E-05	9.96535E-05	7.08981E-06	0.000103198	7.08981E-06
3837203774145	383720	3774145	0.000566003	0.000560145	0.000201153	0.000106449	0.000365616	1.17458E-05	1.17458E-05	0.000377362	1.17458E-05	0.000446402	2.43295E-05	5.71302E-05	5.60269E-05	5.48677E-05	4.75256E-05	0.000103199	7.34205E-06	0.00010687	7.34205E-06
3837303774145	383730	3774145	0.000589706	0.000583603	0.000209577	0.000110907	0.000380928	1.22377E-05	1.22377E-05	0.000393166	1.22377E-05	0.000462152	2.51879E-05	5.91458E-05	5.80037E-05	5.68035E-05	4.92024E-05	0.00010684	7.6011E-06	0.000110641	7.6011E-06
3837403774145	383740	3774145	0.000616314	0.000609936	0.000219033	0.000115911	0.000398115	1.27899E-05	1.27899E-05	0.00041090 5	1.27899E-05	0.000480092	2.61656E-05	6.14418E-05	6.02553E-05	5.90085E-05	5.11124E-05	0.000110987	7.89616E-06	0.000114936	7.89616E-06
3837503774145	383750	3774145	0.000645034	0.000638359	0.00022924	0.000121313	0.000416668	1.33859E-05	1.33859E-05	0.000430054	1.33859E-05	0.000499632	2.72306E-05	6.39425E-05	6.27077E-05	6.14103E-05	5.31927E-05	0.000115505	8.21754E-06	0.000119614	8.21754E-06
3837603774145	383760	3774145	0.000678921	0.000671895	0.000241283	0.000127686	0.000438557	1.40891E-05	1.40891E-05	0.000452646	1.40891E-05	0.000522962	2.85021E-05	6.69283E-05	6.56359E-05	6.42778E-05	5.56766E-05	0.000120898	8.60126E-06	0.000125199	8.60126E-06
3837703774145	383770	3774145	0.000740214	0.000732554	0.000263066	0.000139214	0.00047815	1.53611E-05	1.53611E-05	0.000493511	1.53611E-05	0.000566101	3.08532E-05	7.24492E-05	7.10501E-05	6.958E-05	6.02693E-05	0.000130871	9.31077E-06	0.000135526	9.31077E-06
3837803774145	383780	3774145	0.000833408	0.000824783	0.000296187	0.000156741	0.00053835	1.7295E-05	1.7295E-05	0.000555645	1.7295E-05	0.000632271	3.44596E-05	8.09176E-05	7.93555E-05	7.77131E-05	6.7314E-05	0.000146168	1.03991E-05	0.000151368	1.03991E-05
3837903774145	383790	3774145	0.00095586	0.000945968	0.000339705	0.000179771	0.00061745	1.98362E-05	1.98362E-05	0.000637286	1.98362E-05	0.00071959	3.92186E-05	9.20926E-05	9.03142E-05	8.84455E-05	7.66103E-05	0.000166355	1.18352E-05	0.000172272	1.18352E-05
3838003774145	383800	3774145	0.001268956	0.001255823	0.000450977	0.000238655	0.000819697	2.63336E-05	2.63336E-05	0.000846031	2.63336E-05	0.000944418	5.1472E-05	0.000120866	0.000118532	0.000116079	0.000100546	0.00021833	1.5533E-05	0.000226097	1.5533E-05
3838103774145	383810	3774145	0.001830486	0.001811543	0.000650541	0.000344264	0.001182425	3.79866E-05	3.79866E-05	0.001220412	3.79866E-05	0.001348684	7.3505E-05	0.000172604	0.00016927	0.000165768	0.000143586	0.000311788	2.21821E-05	0.000322879	2.21821E-05
3838203774145	383820	3774145	0.002711264	0.002683205	0.000963562	0.000509913	0.001751374	5.62647E-05	5.62647E-05	0.001807639	5.62647E-05	0.00198316	0.000108085	0.000253803	0.000248902	0.000243752	0.000211135	0.000458467	3.26174E-05	0.000474775	3.26174E-05
3838303774145	383830	3774145	0.004112997	0.004070431	0.001461727	0.00077354	0.002656841	8.53537E-05	8.53537E-05	0.002742194	8.53537E-05	0.002993396	0.000163144	0.000383093	0.000375695	0.000367921	0.000318688	0.000692013	4.9233E-05	0.000716629	4.9233E-05
3838403774145	383840	3774145	0.004494918	0.0044484	0.001597459	0.000845369	0.002903548	9.32794E-05	9.32794E-05	0.002996827	9.32794E-05	0.003268162	0.000178119	0.000418257	0.00041018	0.000401693	0.000347941	0.000755533	5.37521E-05	0.000782409	5.37521E-05

			ISDemolition	ISDrainage / Utilities Trenching	ISDrainage / Utilities Trenching	ISAsphalt Paving	ISAsphalt Paving	SVDemolition	SVSite Grubbing / Prep	SVMass Grading / Excavation	SVMass Grading / Excavation	SVDrainage / Utilities Trenching	SVFoundations / Concrete Pads	SVBuilding / Structure Construction	SVBuilding / Structure Construction	SVAsphalt Paving	SVAsphalt Paving	SVArchitectural Coating	SVArchitectural Coating	SVLandscaping or Other Finishing	SVLandscaping or Other Finishing
Unique Identifier	X (UTM)	Y (UTM)	2027	2027	2028	2027	2028	2027	2027	2027	2028	2028	2028	2028	2029	2028	2029	2028	2029	2028	2029
3831403774135	383140	3774135	5.38323E-05	2.16762E-05	2.11201E-05	5.59818E-06	5.21496E-06	9.64552E-05	6.93461E-05	4.67551E-05	4.61615E-05	3.27527E-05	1.04047E-05	1.49053E-05	1.43366E-05	1.46549E-06	1.36348E-06	1.46549E-06	1.36348E-06	1.49053E-05	1.43366E-05
3831503774135	383150	3774135	6.01617E-05	2.42248E-05	2.36033E-05	6.2564E-06	5.82812E-06	0.000100562	7.22987E-05	4.87459E-05	4.8127E-05	3.41472E-05	1.08477E-05	1.554E-05	1.49471E-05	1.52789E-06	1.42154E-06	1.52789E-06	1.42154E-06	1.554E-05	1.49471E-05
3831603774135	383160	3774135	6.71464E-05	2.70373E-05	2.63436E-05	6.98277E-06	6.50475E-06	0.000103992	7.47646E-05	5.04084E-05	4.97684E-05	3.53119E-05	1.12177E-05	1.607E-05	1.54569E-05	1.58E-06	1.47002E-06	1.58E-06	1.47002E-06	1.607E-05	1.54569E-05
3836103774135	383610	3774135	0.000107589	4.33221E-05	4.22105E-05	1.11885E-05	1.04226E-05	0.000461563	0.000331839	0.000223735	0.000220895	0.00015673	4.97891E-05	7.13259E-05	6.86044E-05	7.01274E-06	6.52462E-06	7.01274E-06	6.52462E-06	7.13259E-05	6.86044E-05
3836203774135	383620	3774135	0.000107592	4.33232E-05	4.22116E-05	1.11888E-05	1.04229E-05	0.000499479	0.000359098	0.000242114	0.00023904	0.000169605	5.38791E-05	7.71851E-05	7.424E-05	7.58881E-06	7.06059E-06	7.58881E-06	7.06059E-06	7.71851E-05	7.424E-05
3836303774135	383630	3774135	0.000108219	4.35758E-05	4.24578E-05	1.12541E-05	1.04836E-05	0.000542134	0.000389765	0.000262791	0.000259454	0.000184089	5.84803E-05	8.37767E-05	8.05801E-05	8.23689E-06	7.66356E-06	8.23689E-06	7.66356E-06	8.37767E-05	8.05801E-05
3836403774135	383640	3774135	0.000109175	4.39606E-05	4.28327E-05	1.13534E-05	1.05762E-05	0.000587961	0.000422712	0.000285004	0.000281386	0.00019965	6.34237E-05	9.08583E-05	8.73915E-05	8.93316E-06	8.31136E-06	8.93316E-06	8.31136E-06	9.08583E-05	8.73915E-05
3836503774135	383650	3774135	0.000110308	4.44169E-05	4.32773E-05	1.14713E-05	1.0686E-05	0.000635721	0.000457049	0.000308155	0.000304243	0.000215868	6.85756E-05	9.82387E-05	9.44903E-05	9.6588E-06	8.98649E-06	9.6588E-06	8.98649E-06	9.82387E-05	9.44903E-05
3836603774135	383660	3774135	0.000112003	4.50993E-05	4.39422E-05	1.16475E-05	1.08502E-05	0.000688113	0.000494716	0.000333552	0.000329317	0.000233658	7.42272E-05	0.000106335	0.000102278	1.04548E-05	9.72711E-06	1.04548E-05	9.72711E-06	0.000106335	0.000102278
3836703774135	383670	3774135	0.00011283	4.54324E-05	4.42667E-05	1.17336E-05	1.09303E-05	0.000733503	0.000527349	0.000355554	0.000351039	0.000249071	7.91234E-05	0.000113349	0.000109024	1.11445E-05	1.03687E-05	1.11445E-05	1.03687E-05	0.000113349	0.000109024
3836803774135	383680	3774135	0.000113895	4.58611E-05	4.46844E-05	1.18443E-05	1.10335E-05	0.000779945	0.000560738	0.000378065	0.000373265	0.000264841	8.41331E-05	0.000120526	0.000115927	1.18501E-05	1.10252E-05	1.18501E-05	1.10252E-05	0.000120526	0.000115927
3836903774135	383690	3774135	0.000115408	4.64704E-05	4.52781E-05	1.20016E-05	1.11801E-05	0.000829424	0.000596311	0.00040205	0.000396945	0.000281642	8.94705E-05	0.000128172	0.000123281	1.26018E-05	1.17247E-05	1.26018E-05	1.17247E-05	0.000128172	0.000123281
3837003774135	383700	3774135	0.000117215	4.71979E-05	4.59869E-05	1.21895E-05	1.13551E-05	0.000880774	0.000633229	0.000426941	0.00042152	0.000299079	9.50096E-05	0.000136107	0.000130914	1.3382E-05	1.24505E-05	1.3382E-05	1.24505E-05	0.000136107	0.000130914
3837103774135	383710	3774135	0.000119542	4.81352E-05	4.69002E-05	1.24316E-05	1.15806E-05	0.000936365	0.000673195	0.000453888	0.000448125	0.000317955	0.000101006	0.000144698	0.000139177	1.42266E-05	1.32364E-05	1.42266E-05	1.32364E-05	0.000144698	0.000139177
3837203774135	383720	3774135	0.000121197	4.88013E-05	4.75492E-05	1.26036E-05	1.17408E-05	0.000984579	0.000707859	0.000477259	0.000471199	0.000334327	0.000106207	0.000152148	0.000146343	1.49592E-05	1.39179E-05	1.49592E-05	1.39179E-05	0.000152148	0.000146343
3837303774135	383730	3774135	0.000122859	4.94708E-05	4.82015E-05	1.27765E-05	1.19019E-05	0.001031849	0.000741843	0.000500172	0.000493821	0.000350378	0.000111306	0.000159453	0.000153369	1.56774E-05	1.45861E-05	1.56774E-05	1.45861E-05	0.000159453	0.000153369
3837403774135	383740	3774135	0.000125029	5.03445E-05	4.90528E-05	1.30022E-05	1.21121E-05	0.001083546	0.000779011	0.000525232	0.000518563	0.000367933	0.000116883	0.000167442	0.000161053	1.64628E-05	1.53169E-05	1.64628E-05	1.53169E-05	0.000167442	0.000161053
3837503774135	383750	3774135	0.000127483	5.13325E-05	5.00154E-05	1.32573E-05	1.23498E-05	0.001137667	0.000817921	0.000551466	0.000544464	0.00038631	0.000122721	0.000175805	0.00016909 7	1.72851E-05	1.6082E-05	1.72851E-05	1.6082E-05	0.000175805	0.000169097
3837603774135	383760	3774135	0.000130779	5.26597E-05	5.13086E-05	1.36001E-05	1.26691E-05	0.001200474	0.000863076	0.00058191	0.000574522	0.000407637	0.000129496	0.000185511	0.000178432	1.82394E-05	1.69698E-05	1.82394E-05	1.69698E-05	0.000185511	0.000178432
3837703774135	383770	3774135	0.000138656	5.58317E-05	5.43992E-05	1.44193E-05	1.34322E-05	0.001313499	0.000944335	0.000636698	0.000628614	0.000446016	0.000141688	0.000202977	0.000195232	1.99566E-05	1.85675E-05	1.99566E-05	1.85675E-05	0.000202977	0.000195232
3837803774135	383780	3774135	0.000151516	6.10099E-05	5.94446E-05	1.57567E-05	1.4678E-05	0.001484156	0.001067027	0.0007194 2	0.000710286	0.000503965	0.000160097	0.000229348	0.000220597	2.25495E-05	2.09799E-05	2.25495E-05	2.09799E-05	0.000229348	0.000220597
3837903774135	383790	3774135	0.000168894	6.80071E-05	6.62622E-05	1.75638E-05	1.63614E-05	0.001710002	0.001229398	0.000828896	0.000818371	0.000580654	0.000184459	0.000264249	0.000254166	2.59808E-05	2.41724E-05	2.59808E-05	2.41724E-05	0.000264249	0.000254166
3838003774135	383800	3774135	0.000215592	8.68106E-05	8.45833E-05	2.24201E-05	2.08853E-05	0.002284653	0.001642541	0.001107448	0.001093387	0.000775785	0.000246447	0.00035305	0.000339579	3.47118E-05	3.22957E-05	3.47118E-05	3.22957E-05	0.00035305	0.000339579
3838103774135	383810	3774135	0.000296945	0.000119569	0.000116501	3.08802E-05	2.87663E-05	0.00329692	0.002370307	0.001598129	0.001577838	0.001119514	0.000355641	0.000509477	0.000490038	5.00916E-05	4.6605E-05	5.00916E-05	4.6605E-05	0.000509477	0.000490038
3838203774135	383820	3774135	0.000421944	0.000169901	0.000165542	4.38792E-05	4.08754E-05	0.004862315	0.00349574	0.002356928	0.002327003	0.001651065	0.000524501	0.00075138	0.00072271	7.38754E-05	6.87333E-05	7.38754E-05	6.87333E-05	0.00075138	0.00072271
3838303774135	383830	3774135	0.000623104	0.0002509	0.000244463	6.47985E-05	6.03626E-05	0.007374399	0.005301793	0.003574621	0.003529234	0.002504077	0.000795481	0.001139575	0.001096094	0.000112043	0.000104244	0.000112043	0.000104244	0.001139575	0.001096094
3838403774135	383840	3774135	0.000457418	0.000184185	0.000179459	4.75683E-05	4.4312E-05	0.005327762	0.003830372	0.002582546	0.002549756	0.001809114	0.000574709	0.000823306	0.000791892	8.09472E-05	7.53128E-05	8.09472E-05	7.53128E-05	0.000823306	0.000791892
3838603774135	383860	3774135	0.000437615	0.000176211	0.00017169	4.55089E-05	4.23936E-05	0.00510417	0.003669621	0.002474164	0.00244275	0.00173319	0.00055059	0.000788754	0.000758658	7.755E-05	7.21521E-05	7.755E-05	7.21521E-05	0.000788754	0.000758658
3838703774135	383870	3774135	0.00059124	0.00023807	0.000231962	6.14849E-05	5.72759E-05	0.007023341	0.005049401	0.003404451	0.003361225	0.00238487	0.000757612	0.001085326	0.001043914	0.000106709	9.92814E-05	0.000106709	9.92814E-05	0.001085326	0.001043914
3838803774135	383880	3774135	0.00042626	0.000171639	0.000167235	4.43281E-05	4.12936E-05	0.004983278	0.003582706	0.002415563	0.002384893	0.001692139	0.000537549	0.000770072	0.00074069	7.57132E-05	7.04432E-05	7.57132E-05	7.04432E-05	0.000770072	0.00074069
3838903774135	383890	3774135	0.000332531	0.000133898	0.000130462	3.45809E-05	3.22137E-05	0.003828052	0.002752161	0.001855586	0.001832026	0.001299867	0.000412934	0.000591554	0.000568983	5.81614E-05	5.4113E-05	5.81614E-05	5.4113E-05	0.000591554	0.000568983
3839003774135	383900	3774135	0.000272888	0.000109882	0.000107062	2.83784E-05	2.64358E-05	0.003095947	0.002225818	0.00150071	0.001481656	0.001051271	0.000333962	0.000478421	0.000460166	4.70382E-05	4.37641E-05	4.70382E-05	4.37641E-05	0.000478421	0.000460166
3839103774135	383910	3774135	0.000230887	9.29695E-05	9.05842E-05	2.40107E-05	2.2367E-05	0.002582678	0.001856805	0.001251911	0.001236016	0.000876983	0.000278595	0.000399104	0.000383876	3.92398E-05	3.65085E-05	3.92398E-05	3.65085E-05	0.000399104	0.000383876
3829703774145	382970	3774145	1.71565E-05	6.90828E-06	6.73103E-06	1.78416E-06	1.66202E-06	5.68557E-05	4.08762E-05	2.75599E-05	2.721E-05	1.93061E-05	6.13306E-06	8.78599E-06	8.45075E-06	8.63836E-07	8.03708E-07	8.63836E-07	8.03708E-07	8.78599E-06	8.45075E-06
3829803774145	382980	3774145	1.75855E-05	7.081E-06	6.89932E-06	1.82877E-06	1.70358E-06	5.71586E-05	4.1094E-05	2.77067E-05	2.73549E-05	1.9409E-05	6.16574E-06	8.8328E-06	8.49577E-06	8.68438E-07	8.0799E-07	8.68438E-07	8.0799E-07	8.8328E-06	8.49577E-06
3829903774145	382990	3774145	1.80605E-05	7.27229E-06	7.0857E-06	1.87817E-06	1.7496E-06	5.74972E-05	4.13373E-05	2.78708E-05	2.7517E-05	1.95239E-05	6.20226E-06	8.88511E-06	8.54609E-06	8.73581E-07	8.12775E-07	8.73581E-07	8.12775E-07	8.88511E-06	8.54609E-06
3830003774145	383000	3774145	1.8748E-05	7.54909E-06	7.35541E-06	1.94966E-06	1.81619E-06	5.83791E-05	4.19714E-05	2.82983E-05	2.7939E-05	1.98234E-05	6.29739E-06	9.0214E-06	8.67718E-06	8.86981E-07	8.25243E-07	8.86981E-07	8.25243E-07	9.0214E-06	8.67718E-06
3830103774145	383010	3774145	1.96995E-05	7.93223E-06	7.72871E-06	2.04861E-06	1.90837E-06	5.98847E-05	4.30539E-05	2.90281E-05	2.86596E-05	2.03347E-05	6.4598E-06	9.25406E-06	8.90097E-06	9.09856E-07	8.46526E-07	9.09856E-07	8.46526E-07	9.25406E-06	8.90097E-06
3830203774145	383020	3774145	2.07432E-05	8.3525E-06	8.1382E-06	2.15715E-06	2.00948E-06	6.14794E-05	4.42003E-05	2.98011E-05	2.94228E-05	2.08762E-05	6.63182E-06	9.50049E-06	9.13799E-06	9.34085E-07	8.69068E-07	9.34085E-07	8.69068E-07	9.50049E-06	9.13799E-06
3830303774145	383030	3774145	2.20007E-05	8.85885E-06	8.63156E-06	2.28792E-06	2.1313E-06	6.34393E-05	4.56094E-05	3.07512E-05	3.03607E-05	2.15417E-05	6.84324E-06	9.80336E-06	9.4293E-06	9.63863E-07	8.96773E-07	9.63863E-07	8.96773E-07	9.80336E-06	9.4293E-06
3830403774145	383040	3774145	2.34231E-05	9.43159E-06	9.1896E-06	2.43584E-06	2.26909E-06	6.55596E-05	4.71338E-05	3.1779E-05	3.13755E-05	2.22616E-05	7.07195E-06	1.0131E-05	9.74445E-06	9.96077E-07	9.26745E-07	9.96077E-07	9.26745E-07	1.0131E-05	9.74445E-06
3830503774145	383050	3774145	2.50453E-05	1.00848E-05	9.82603E-06	2.60453E-06	2.42624E-06	6.78848E-05	4.88055E-05	3.29061E-05	3.24883E-05	2.30512E-05	7.32277E-06	1.04903E-05	1.00901E-05	1.0314E-06	9.59614E-07	1.0314E-06	9.59614E-07	1.04903E-05	1.00901E-05
3830603774145	383060	3774145	2.69371E-05	1.08465E-05	1.05683E-05	2.80127E-06	2.60951E-06	7.04772E-05	5.06693E-05	3.41627E-05	3.37289E-05	2.39315E-05	7.60242E-06	1.08909E-05	1.04754E-05	1.07079E-06	9.96261E-07	1.07079E-06	9.96261E-07	1.08909E-05	1.04754E-05
3830703774145	383070	3774145	2.9107E-05	1.17203E-05	1.14196E-05	3.02693E-06	2.81972E-06	7.32479E-05	5.26612E-05	3.55057E-05	3.50549E-05	2.48723E-05	7.90129E-06	1.13191E-05	1.08872E-05	1.11289E-06	1.03543E-06	1.11289E-06	1.03543E-06	1.13191E-05	1.08872E-05
3830803774145	383080	3774145	3.16094E-05	1.27279E-05	1.24014E-05	3.28716E-06	3.06214E-06	7.62234E-05	5.48005E-05	3.69481E-05	3.64789E-05	2.58827E-05	8.22226E-06	1.17789E-05	1.13295E-05	1.1581E-06	1.07749E-06	1.1581E-06	1.07749E-06	1.17789E-05	1.13295E-05
3830903774145	383090	3774145	3.45045E-05	1.38936E-05	1.35372E-05	3.58823E-06	3.34259E-06	7.94038E-05	5.7087E-05	3.84897E-05	3.8001E-05	2.69626E-05	8.56534E-06	1.22704E-05	1.18022E-05	1.20642E-06	1.12245E-06	1.20642E-06	1.12245E-06	1.22704E-05	1.18022E-05
3831003774145	383100	3774145	3.77726E-05	1.52096E-05	1.48193E-05	3.92809E-06	3.65919E-06	8.26377E-05	5.9412E-05	4.00573E-05	3.95487E-05	2.80607E-05	8.91418E-06	1.27701E-05	1.22829E-05	1.25555E-06	1.16816E-06	1.25555E-06	1.16816E-06	1.27701E-05	1.22829E-05
3831103774145	383110	3774145	4.11329E-05	1.65627E-05	1.61377E-05	4.27754E-06	3.98472E-06	8.54261E-05	6.14168E-05	4.14089E-05	4.08832E-05	2.90076E-05	9.21497E-06	1.3201E-05	1.26973E-05	1.29792E-06	1.20758E-06	1.29792E-06	1.20758E-06	1.3201E-05	1.26973E-05
3831203774145	383120	3774145	4.50074E-05	1.81228E-05	1.76578E-05	4.68046E-06	4.36005E-06	8.83215E-05	6.34984E-05	4.28124E-05	4.22688E-05	2.99908E-05	9.52729E-06	1.36484E-05	1.31277E-05	1.34191E-06	1.24851E-06	1.34191E-06	1.24851E-06	1.36484E-05	1.31277E-05
3831303774145	383130	3774145	4.99592E-05	2.01167E-05	1.96005E-05	5.19541E-06	4.83975E-06	9.18226E-05	6.60155E-05	4.45095E-05	4.39444E-05	3.11796E-05	9.90496E-06	1.41895E-05	1.36481E-05	1.3951E-06	1.298E-06	1.3951E-06	1.298E-06	1.41895E-05	1.36481E-05
3831403774145	383140	3774145	5.60818E-05	2.2582E-05	2.20026E-05	5.83212E-06	5.43288E-06	9.56534E-05	6.87696E-05	4.63664E-05	4.57777E-05	3.24804E-05	1.03182E-05	1.47814E-05	1.42174E-05	1.45331E-06	1.35215E-06	1.45331E-06	1.35215E-06	1.47814E-05	1.42174E-05
3831503774145	383150	3774145	6.33125E-05	2.54935E-05	2.48394E-05	6.58406E-06	6.13334E-06	9.98673E-05	7.17991E-05	4.8409E-05	4.77944E-05	3.39113E-05	1.07727E-05	1.54326E-05	1.48438E-05	1.51733E-06	1.41172E-06	1.51733E-06	1.41172E-06	1.54326E-05	1.48438E-05
3831603774145	383160	3774145	7.13088E-05	2.87133E-05	2.79766E-05	7.41562E-06	6.90798E-06	0.00010319	7.41882E-05	5.00198E-05	4.93847E-05	3.50396E-05	1.11312E-05	1.59461E-05	1.53377E-05	1.56782E-06	1.45869E-06	1.56782E-06	1.45869E-06	1.59461E-05	1.53377E-05
3836103774145	383610	3774145	0.000104255	4.19797E-05	4.09026E-05	1.08418E-05	1.00996E-05	0.000434293	0.000312233	0.000210517	0.000207844	0.00014747	4.68475E-05	6.71119E-05	6.45512E-05	6.59842E-06	6.13914E-06	6.59842E-06	6.13914E-06	6.71119E-05	6.45512E-05
3836203774145	383620	3774145	0.000104204	4.19589E-05	4.08823E-05	1.08365E-05	1.00946E-05	0.000469278	0.000337385	0.000227475	0.000224587	0.00015935	5.06213E-05	7.25181E-05	6.97512E-05	7.12996E-06	6.63368E-06	7.12996E-06	6.63368E-06	7.25181E-05	6.97512E-05
3836303774145	383630	3774145	0.000104778	4.21901E-05	4.11076E-05	1.08962E-05	1.01503E-05	0.000509029	0.000365964	0.000246744	0.000243611	0.000172848	5.49093E-05	7.86609E-05	7.56595E-05	7.73391E-06	7.19559E-06	7.73391E-06	7.19559E-06	7.86609E-05	7.56595E-05
3836403774145	383640	3774145	0.000105539	4.24967E-05	4.14064E-05	1.09754E-05	1.0224E-05	0.000551167	0.000396259	0.00026717	0.000263777	0.000187156	5.94548E-05	8.51726E-05	8.19228E-05	8.37414E-06	7.79126E-06	8.37414E-06	7.79126E-06	8.51726E-05	8.19228E-05
3836503774145	383650	3774145	0.000106276	4.27932E-05	4.16952E-05	1.10519E-05	1.02954E-05	0.00059384	0.000426939	0.000287855	0.0002842	0.000201647	6.40579E-05	9.17669E-05	8.82655E-05	9.02249E-06	8.39448E-06	9.02249E-06	8.39448E-06	9.17669E-05	8.82655E-05
3836603774145	383660	3774145	0.000107544	4.33041E-05	4.2193E-05	1.11839E-05	1.04183E-05	0.000640701	0.000460629	0.000310569	0.000306626	0.000217559	6.91128E-05	9.90083E-05	9.52305E-05	9.73446E-06	9.05689E-06	9.73446E-06	9.05689E-06	9.90083E-05	9.52305E-05
3836703774145	383670	3774145	0.000108383	4.36416E-05	4.25219E-05	1.12711E-05	1.04995E-05	0.000684229	0.000491923	0.000331669	0.000327458	0.000232339	7.38082E-05	0.000105735	0.0001017	1.03958E-05	9.6722E-06	1.03958E-05	9.6722E-06	0.000105735	0.0001017
3836803774145	383680	3774145	0.000109545	4.41097E-05	4.2978E-05	1.13919E-05	1.06121E-05	0.000729877	0.000524742	0.000353796	0.000349304	0.00024784	7.87323E-05	0.000112789	0.000108485	1.10894E-05	1.03175E-05	1.10894E-05	1.03175E-05	0.000112789	0.000108485
3836903774145	383690	3774145	0.00011091	4.46594E-05	4.35135E-05	1.15339E-05	1.07443E-05	0.000776711	0.000558413	0.000376498	0.000371718	0.000263743	8.37843E-05	0.000120026	0.000115446	1.18009E-05	1.09795E-05	1.18009E-05	1.09795E-05	0.000120026	0.000115446
3837003774145	383700	3774145	0.000111926	4.50684E-05	4.39121E-05	1.16395E-05	1.08427E-05	0.000819597	0.000589246	0.000397287	0.000392242	0.000278305	8.84105E-05	0.000126653	0.000121821	1.24525E-05	1.15858E-05	1.24525E-05	1.15858E-05	0.000126653	0.000121821
3837103774145	383710	3774145	0.00011341	4.56659E-05	4.44942E-05	1.17939E-05	1.09865E-05	0.000865941	0.000622564	0.000419751	0.000414421	0.000294042	9.34096E-05	0.000133815	0.000128709	1.31566E-05	1.22409E-05	1.31566E-05	1.22409E-05	0.000133815	0.000128709
3837203774145	383720	3774145	0.000114592	4.61419E-05	4.4958E-05	1.19168E-05	1.1101E-05	0.000908534	0.000653186	0.000440397	0.000434805	0.000308505	9.80041E-05	0.000140397	0.00013504	1.38038E-05	1.2843E-05	1.38038E-05	1.2843E-05	0.000140397	0.00013504
3837303774145	383730	3774145	0.000115964	4.66943E-05	4.54963E-05	1.20595E-05	1.12339E-05	0.000952151	0.000684545	0.00046154	0.00045568	0.000323316	0.000102709	0.000147137	0.000141523	1.44665E-05	1.34595E-05	1.44665E-05	1.34595E-05	0.000147137	0.000141523
3837403774145	383740	3774145	0.000117905	4.74758E-05	4.62577E-05	1.22613E-05	1.14219E-05	0.001000855	0.000719561	0.000485148	0.000478989	0.000339854	0.000107963	0.000154663	0.000148762	1.52065E-05	1.4148E-05	1.52065E-05	1.4148E-05	0.000154663	0.000148762
3837503774145	383750	3774145	0.000120254	4.84215E-05	4.71792E-05	1.25055E-05	1.16495E-05	0.001053381	0.000757324	0.00051061	0.000504126	0.00035769	0.000113629	0.00016278	0.000156569	1.60045E-05	1.48905E-05	1.60045E-05	1.48905E-05	0.00016278	0.000156569
3837603774145	383760	3774145	0.000123464	4.97144E-05	4.84389E-05	1.28394E-05	1.19605E-05	0.00111487	0.000801531	0.000540415	0.000533553	0.000378569	0.000120262	0.000172282	0.000165709	1.69387E-05	1.57597E-05	1.69387E-05	1.57597E-05	0.000172282	0.000165709
3837703774145	383770	3774145	0.000130949	5.27283E-05	5.13755E-05	1.36178E-05	1.26856E-05	0.001222764	0.000879101	0.000592715	0.000585189	0.000415206	0.0001319	0.000188955	0.000181745	1.8578E-05	1.72849E-05	1.8578E-05	1.72849E-05	0.000188955	0.000181745
3837803774145	383780	3774145	0.000143202	5.76618E-05	5.61824E-05	1.4892E-05	1.38725E-05	0.001385491	0.000996093	0.000671594	0.000663067	0.000470462	0.000149454	0.000214102	0.000205932	2.10504E-05	1.95852E-05	2.10504E-05	1.95852E-05	0.000214102	0.000205932
3837903774145	383790	3774145	0.000159643	6.42821E-05	6.26328E-05	1.66017E-05	1.54653E-05	0.001599489	0.001149945	0.000775326	0.000765482	0.000543128	0.000172538	0.000247171	0.00023774	2.43018E-05	2.26102E-05	2.43018E-05	2.26102E-05	0.000247171	0.00023774
3838003774145	383800	3774145	0.000203791	8.20588E-05	7.99534E-05	2.11928E-05	1.97421E-05	0.002142941	0.001540658	0.001038756	0.001025567	0.000727665	0.00023116	0.000331151	0.000318516	3.25587E-05	3.02924E-05	3.25587E-05	3.02924E-05	0.000331151	0.000318516
3838103774145	383810	3774145	0.000282888	0.000113908	0.000110986	2.94184E-05	2.74045E-05	0.003123734	0.002245795	0.001514179	0.001494954	0.001060706	0.000336959	0.000482715	0.000464296	4.74603E-05	4.41568E-05	4.74603E-05	4.41568E-05	0.000482715	0.000464296
3838203774145	383820	3774145	0.000406395	0.00016364	0.000159441	4.22623E-05	3.93692E-05	0.0046705	0.003357836	0.002263949	0.002235204	0.001585931	0.00050381	0.000721738	0.0006942	7.09611E-05	6.60218E-05	7.09611E-05	6.60218E-05	0.000721738	0.0006942
3838303774145	383830	3774145	0.000603489	0.000243002	0.000236768	6.27587E-05	5.84625E-05	0.007131965	0.005127496	0.003457105	0.003413211	0.002421755	0.000769329	0.001102112	0.00106006	0.000108359	0.000100817	0.000108359	0.000100817	0.001102112	0.00106006
3838403774145	383840	3774145	0.000656566	0.000264374	0.000257591	6.82783E-05	6.36043E-05	0.007803374	0.005610202	0.003782559	0.003734533	0.002649741	0.000841755	0.001205865	0.001159855	0.00011856	0.000110308	0.00011856	0.000110308	0.001205865	0.001159855

			MDemolition	MSite Grubbing / Prep	MMass Grading / Excavation	MMass Grading / Excavation	MDrainage / Utilities Trenching	MFoundations / Concrete Pads	MBuilding / Structure Construction	MAsphalt Paving	MLandscaping or Other Finishing	MWaterside Construction (Piles)	RSSWDemolition	RSSWPlacing Base	RSSWForm	Child Risk				
Unique Identifier	X (UTM)	Y (UTM)	2027	2027	2027	2028	2028	2028	2028	2028	2028	2028	2029	2029	2029	3rd Trimester	0<2	2<16	Total	per million
3831403774135	383140	3774135	1.88276E-05	5.77975E-05	6.79651E-05	6.70601E-05	1.42547E-05	1.85381E-05	1.36451E-05	1.40444E-06	1.64539E-05	1.40444E-06	3.33638E-05	4.84116E-05	2.86974E-05	1.07913E-08	1.2442E-07	1.7672E-08	1.52883E-07	0.15288289
3831503774135	383150	3774135	1.96078E-05	6.01927E-05	7.07817E-05	6.98392E-05	1.48454E-05	1.93064E-05	1.42105E-05	1.46265E-06	1.71358E-05	1.46265E-06	3.473E-05	5.0394E-05	2.98726E-05	1.29233E-08	1.4778E-07	2.0857E-08	1.81564E-07	0.18156366
3831603774135	383160	3774135	2.02992E-05	6.2315E-05	7.32773E-05	7.23016E-05	1.53689E-05	1.99871E-05	1.47116E-05	1.51422E-06	1.774E-05	1.51422E-06	3.60651E-05	5.23312E-05	3.10209E-05	1.58106E-08	1.7926E-07	2.5178E-08	2.20253E-07	0.22025283
3836103774135	383610	3774135	7.45047E-05	0.000228717	0.000268952	0.000265371	5.64088E-05	7.33592E-05	5.39963E-05	5.55768E-06	6.51117E-05	5.55768E-06	0.000237583	0.000344738	0.000204354	8.44515E-09	1.1985E-07	2.5227E-08	1.53517E-07	0.15351741
3836203774135	383620	3774135	8.03003E-05	0.000246508	0.000289873	0.000286014	6.07967E-05	7.90657E-05	5.81966E-05	5.99E-06	7.01766E-05	5.99E-06	0.000261352	0.000379227	0.000224798	8.93107E-09	1.2715E-07	2.6882E-08	1.6296E-07	0.16296003
3836303774135	383630	3774135	8.68181E-05	0.000266517	0.000313402	0.000309229	6.57315E-05	8.54832E-05	6.29203E-05	6.47619E-06	7.58727E-05	6.47619E-06	0.000288524	0.000418654	0.00024817	9.48359E-09	1.3542E-07	2.8765E-08	1.73668E-07	0.17366841
3836403774135	383640	3774135	9.38023E-05	0.000287957	0.000338614	0.000334105	7.10193E-05	9.236E-05	6.7982E-05	6.99718E-06	8.19763E-05	6.99718E-06	0.000318416	0.000462028	0.000273881	1.00773E-08	1.4429E-07	3.0795E-08	1.85164E-07	0.18516401
3836503774135	383650	3774135	0.000101055	0.000310221	0.000364795	0.000359938	7.65104E-05	9.95012E-05	7.32383E-05	7.53819E-06	8.83147E-05	7.53819E-06	0.000350444	0.000508503	0.00030143	1.06924E-08	1.5347E-07	3.2911E-08	1.97074E-07	0.19707442
3836603774135	383660	3774135	0.000109003	0.000334619	0.000393485	0.000388245	8.25277E-05	0.000107327	7.89982E-05	8.13104E-06	9.52603E-05	8.13104E-06	0.000386166	0.000560336	0.000332156	1.13706E-08	1.6357E-07	3.5246E-08	2.10187E-07	0.2101873
3836703774135	383670	3774135	0.00011582	0.000355547	0.000418094	0.000412527	8.76891E-05	0.000114039	8.39389E-05	8.63957E-06	0.000101218	8.63957E-06	0.000418881	0.000607806	0.000360295	1.19366E-08	1.7202E-07	3.7236E-08	2.21194E-07	0.22119355
3836803774135	383680	3774135	0.00012278	0.000376915	0.000443221	0.000437319	9.29591E-05	0.000120893	8.89835E-05	9.1588E-06	0.000107301	9.1588E-06	0.000453075	0.000657421	0.000389706	1.25151E-08	1.8065E-07	3.9277E-08	2.32439E-07	0.23243932
3836903774135	383690	3774135	0.000130193	0.000399669	0.000469978	0.00046372	9.85711E-05	0.000128191	9.43555E-05	9.71172E-06	0.000113779	9.71172E-06	0.000489876	0.000710821	0.00042136	1.31352E-08	1.8988E-07	4.1463E-08	2.44474E-07	0.24447412
3837003774135	383700	3774135	0.000137874	0.000423248	0.000497705	0.000491078	0.000104386	0.000135754	9.99222E-05	1.02847E-05	0.000120492	1.02847E-05	0.000528596	0.000767004	0.000454664	1.37796E-08	1.9946E-07	4.3739E-08	2.56974E-07	0.25697436
3837103774135	383710	3774135	0.000146191	0.000448783	0.000527732	0.000520705	0.000110684	0.000143944	0.00010595	1.09051E-05	0.000127761	1.09051E-05	0.000570675	0.000828061	0.000490858	1.44824E-08	2.0989E-07	4.6215E-08	2.70585E-07	0.27058475
3837203774135	383720	3774135	0.000153348	0.000470752	0.000553566	0.000546195	0.000116102	0.0001509	0.000111137	1.1439E-05	0.000134015	1.1439E-05	0.000608786	0.000883362	0.000523639	1.50759E-08	2.1871E-07	4.8341E-08	2.82125E-07	0.28212526
3837303774135	383730	3774135	0.000160341	0.00049222	0.00057881	0.000571103	0.000121397	0.000157876	0.000116205	1.19606E-05	0.000140127	1.19606E-05	0.000646807	0.000938531	0.000556342	1.56546E-08	2.2731E-07	5.0422E-08	2.93383E-07	0.29338349
3837403774135	383740	3774135	0.000167997	0.000515721	0.000606446	0.000598371	0.000127193	0.000165414	0.000121753	1.25317E-05	0.000146817	1.25317E-05	0.000688184	0.00099857	0.000591932	1.62939E-08	2.3679E-07	5.2712E-08	3.05796E-07	0.30579638
3837503774135	383750	3774135	0.000175999	0.000540286	0.000635332	0.000626872	0.000133252	0.000173293	0.000127553	1.31286E-05	0.00015381	1.31286E-05	0.000731711	0.001061728	0.000629371	1.69645E-08	2.4673E-07	5.5115E-08	3.18806E-07	0.31880589
3837603774135	383760	3774135	0.000185307	0.000568862	0.000668935	0.000660028	0.000140299	0.000182458	0.000134299	1.3823E-05	0.000161945	1.3823E-05	0.000781572	0.001134078	0.000672259	1.77541E-08	2.584E-07	5.7924E-08	3.34082E-07	0.33408232
3837703774135	383770	3774135	0.00020227	0.000620933	0.000730166	0.000720444	0.000153142	0.0001991 6	0.000146592	1.50883E-05	0.000176769	1.50883E-05	0.000865855	0.001256374	0.000744753	1.92406E-08	2.8031E-07	6.3084E-08	3.62636E-07	0.36263599
3837803774135	383780	3774135	0.000227958	0.000699792	0.000822898	0.000811941	0.000172591	0.000224453	0.00016521	1.70045E-05	0.000199219	1.70045E-05	0.000990988	0.001437945	0.000852385	2.15142E-08	3.1378E-07	7.0925E-08	4.06215E-07	0.40621534
3837903774135	383790	3774135	0.000261941	0.000804112	0.00094557	0.00093298	0.00019832	0.000257913	0.000189838	1.95394E-05	0.000228917	1.95394E-05	0.001156849	0.001678613	0.000995048	2.45287E-08	3.5811E-07	8.1317E-08	4.63959E-07	0.46395859
3838003774135	383800	3774135	0.000348632	0.001070239	0.001258513	0.001241756	0.000263955	0.000343271	0.000252666	2.60062E-05	0.000304679	2.60062E-05	0.001572296	0.002281436	0.001352389	3.2289E-08	4.7213E-07	1.079E-07	6.12318E-07	0.61231774
3838103774135	383810	3774135	0.000500889	0.001537643	0.001808142	0.001784067	0.000379232	0.000493188	0.000363013	3.73638E-05	0.000437741	3.73638E-05	0.002315508	0.003359852	0.001991652	4.58704E-08	6.716E-07	1.5462E-07	8.7209E-07	0.87209048
3838203774135	383820	3774135	0.000735799	0.002258774	0.002656134	0.002620767	0.000557085	0.000724485	0.00053326	5.48869E-05	0.000643034	5.48869E-05	0.003474812	0.005042027	0.002988811	6.67848E-08	9.7877E-07	2.2677E-07	1.27233E-06	1.27232902
3838303774135	383830	3774135	0.001112766	0.003415999	0.004016936	0.003963449	0.000842494	0.001095656	0.000806463	8.30067E-05	0.000972476	8.30067E-05	0.005332871	0.007738111	0.004586996	1.0036E-07	1.4719E-06	3.4257E-07	1.91481E-06	1.91480724
3838403774135	383840	3774135	0.00080556	0.00247293	0.002907964	0.002869243	0.000609903	0.000793174	0.000583819	6.00907E-05	0.000704001	6.00907E-05	0.003823366	0.005547786	0.003288615	7.29505E-08	1.0694E-06	2.4814E-07	1.39052E-06	1.3905223
3838603774135	383860	3774135	0.000771913	0.00236964	0.002786503	0.0027494	0.000584428	0.000760044	0.000559434	5.75808E-05	0.000674596	5.75808E-05	0.003662152	0.005313862	0.00314995	6.99008E-08	1.0248E-06	2.3773E-07	1.3324E-06	1.33239893
3838703774135	383870	3774135	0.001059896	0.003253697	0.003826082	0.003775137	0.000802465	0.001043599	0.000768146	7.90629E-05	0.000926272	7.90629E-05	0.005081616	0.007373535	0.004370882	9.55469E-08	1.4014E-06	3.2619E-07	1.82317E-06	1.82316531
3838803774135	383880	3774135	0.000753679	0.002313664	0.00272068	0.002684453	0.000570623	0.000742091	0.000546219	5.62206E-05	0.00065866	5.62206E-05	0.003576494	0.00518957	0.003076272	6.82281E-08	1.0003E-06	2.3207E-07	1.30061E-06	1.30060518
3838903774135	383890	3774135	0.000580259	0.001781294	0.002094656	0.002066765	0.000439324	0.000571337	0.000420535	4.32844E-05	0.000507104	4.32844E-05	0.002724922	0.003953921	0.002343804	5.27472E-08	7.7302E-07	1.7875E-07	1.00452E-06	1.00452205
3839003774135	383900	3774135	0.000470338	0.001443856	0.001697856	0.001675249	0.000356101	0.000463106	0.000340871	3.50848E-05	0.000411041	3.50848E-05	0.002185808	0.003171655	0.001880093	4.2927E-08	6.2886E-07	1.4495E-07	8.1674E-07	0.81673982
3839103774135	383910	3774135	0.000393264	0.001207252	0.001419629	0.001400727	0.000297747	0.000387217	0.000285013	2.93355E-05	0.000343684	2.93355E-05	0.001808329	0.002623924	0.001555409	3.60351E-08	5.277E-07	1.2124E-07	6.84978E-07	0.6849777
3829703774145	382970	3774145	1.13318E-05	3.47865E-05	4.09061E-05	4.03615E-05	8.57947E-06	1.11575E-05	8.21255E-06	8.45292E-07	9.90313E-06	8.45292E-07	1.93083E-05	2.80168E-05	1.66078E-05	2.49784E-09	3.1512E-08	5.117E-09	3.91264E-08	0.03912642
3829803774145	382980	3774145	1.13753E-05	3.49202E-05	4.10633E-05	4.05166E-05	8.61244E-06	1.12004E-05	8.24411E-06	8.4854E-07	9.94119E-06	8.4854E-07	1.94705E-05	2.82522E-05	1.67473E-05	2.57048E-09	3.232E-08	5.2208E-09	4.01113E-08	0.04011131
3829903774145	382990	3774145	1.14279E-05	3.50818E-05	4.12533E-05	4.0704E-05	8.65228E-06	1.12522E-05	8.28224E-06	8.52466E-07	9.98717E-06	8.52466E-07	1.96546E-05	2.85192E-05	1.69056E-05	2.65099E-09	3.3218E-08	5.336E-09	4.12047E-08	0.04120467
3830003774145	383000	3774145	1.15858E-05	3.55664E-05	4.18232E-05	4.12663E-05	8.7718E-06	1.14077E-05	8.39665E-06	8.64242E-07	1.01251E-05	8.64242E-07	2.0007E-05	2.90306E-05	1.72088E-05	2.76643E-09	3.4537E-08	5.5136E-09	4.28167E-08	0.04281667
3830103774145	383010	3774145	1.18689E-05	3.64354E-05	4.2845E-05	4.22745E-05	8.98611E-06	1.16864E-05	8.6018E-06	8.85357E-07	1.03725E-05	8.85357E-07	2.05529E-05	2.98227E-05	1.76783E-05	2.92639E-09	3.6387E-08	5.7696E-09	4.5083E-08	0.04508298
3830203774145	383020	3774145	1.21646E-05	3.73433E-05	4.39127E-05	4.3328E-05	9.21005E-06	1.19776E-05	8.81616E-06	9.0742E-07	1.0631E-05	9.0742E-07	2.113E-05	3.06601E-05	1.81747E-05	3.1049E-09	3.8445E-08	6.052E-09	4.76021E-08	0.04760211
3830303774145	383030	3774145	1.25312E-05	3.84685E-05	4.52358E-05	4.46335E-05	9.48756E-06	1.23385E-05	9.0818E-06	9.34762E-07	1.09513E-05	9.34762E-07	2.18318E-05	3.16784E-05	1.87783E-05	3.32203E-09	4.095E-08	6.3966E-09	5.06689E-08	0.05066886
3830403774145	383040	3774145	1.29304E-05	3.9694E-05	4.66769E-05	4.60554E-05	9.78979E-06	1.27315E-05	9.37111E-06	9.6454E-07	1.13002E-05	9.6454E-07	2.2596E-05	3.27873E-05	1.94357E-05	3.57168E-09	4.3821E-08	6.7888E-09	5.41817E-08	0.05418171
3830503774145	383050	3774145	1.33658E-05	4.10309E-05	4.82489E-05	4.76065E-05	1.01195E-05	1.31603E-05	9.68673E-06	9.97025E-07	1.16808E-05	9.97025E-07	2.34351E-05	3.40049E-05	2.01574E-05	3.86204E-09	4.7148E-08	7.2407E-09	5.82509E-08	0.05825092
3830603774145	383060	3774145	1.38521E-05	4.25237E-05	5.00044E-05	4.93386E-05	1.04877E-05	1.36392E-05	1.00392E-05	1.0333E-06	1.21058E-05	1.0333E-06	2.43709E-05	3.53627E-05	2.09623E-05	4.20808E-09	5.1099E-08	7.774E-09	6.30815E-08	0.06308151
3830703774145	383070	3774145	1.43729E-05	4.41224E-05	5.18843E-05	5.11934E-05	1.0882E-05	1.41519E-05	1.04166E-05	1.07215E-06	1.25609E-05	1.07215E-06	2.53722E-05	3.68156E-05	2.18235E-05	4.61533E-09	5.5728E-08	8.3937E-09	6.87372E-08	0.06873718
3830803774145	383080	3774145	1.49336E-05	4.58436E-05	5.39083E-05	5.31905E-05	1.13065E-05	1.4704E-05	1.08229E-05	1.11397E-06	1.30509E-05	1.11397E-06	2.64421E-05	3.83681E-05	2.27438E-05	5.09977E-09	6.1209E-08	9.1224E-09	7.54313E-08	0.0754313
3830903774145	383090	3774145	1.55342E-05	4.76874E-05	5.60764E-05	5.53298E-05	1.17612E-05	1.52954E-05	1.12582E-05	1.15877E-06	1.35758E-05	1.15877E-06	2.75806E-05	4.00201E-05	2.37231E-05	5.68177E-09	6.7764E-08	9.9877E-09	8.34331E-08	0.08343309
3831003774145	383100	3774145	1.61475E-05	4.95701E-05	5.82904E-05	5.75143E-05	1.22256E-05	1.58992E-05	1.17027E-05	1.20452E-06	1.41118E-05	1.20452E-06	2.87317E-05	4.16903E-05	2.47131E-05	6.37079E-09	7.5483E-08	1.1E-08	9.28533E-08	0.09285334
3831103774145	383110	3774145	1.66701E-05	5.11744E-05	6.01769E-05	5.93756E-05	1.26212E-05	1.64138E-05	1.20814E-05	1.24351E-06	1.45685E-05	1.24351E-06	2.97485E-05	4.31658E-05	2.55878E-05	7.12057E-09	8.3823E-08	1.2086E-08	1.0303E-07	0.10303035
3831203774145	383120	3774145	1.72127E-05	5.28399E-05	6.21354E-05	6.1308E-05	1.3032E-05	1.6948E-05	1.24747E-05	1.28398E-06	1.50426E-05	1.28398E-06	3.08091E-05	4.47047E-05	2.65E-05	8.03141E-09	9.3915E-08	1.3402E-08	1.15348E-07	0.11534834
3831303774145	383130	3774145	1.78804E-05	5.48898E-05	6.45459E-05	6.36864E-05	1.35376E-05	1.76055E-05	1.29586E-05	1.33379E-06	1.56262E-05	1.33379E-06	3.20786E-05	4.65468E-05	2.7592E-05	9.27038E-09	1.0761E-07	1.5196E-08	1.32074E-07	0.13207362
3831403774145	383140	3774145	1.86171E-05	5.71513E-05	6.72053E-05	6.63104E-05	1.40953E-05	1.83309E-05	1.34925E-05	1.38874E-06	1.627E-05	1.38874E-06	3.3473E-05	4.857E-05	2.87913E-05	1.09462E-08	1.2605E-07	1.7626E-08	1.54621E-07	0.15462115
3831503774145	383150	3774145	1.94173E-05	5.96078E-05	7.00939E-05	6.91606E-05	1.47012E-05	1.91188E-05	1.40724E-05	1.44843E-06	1.69693E-05	1.44843E-06	3.48797E-05	5.06113E-05	3.00013E-05	1.31841E-08	1.5058E-07	2.0896E-08	1.84661E-07	0.18466146
3831603774145	383160	3774145	2.00869E-05	6.16633E-05	7.25109E-05	7.15454E-05	1.52081E-05	1.9778E-05	1.45577E-05	1.49838E-06	1.75545E-05	1.49838E-06	3.61992E-05	5.25258E-05	3.11362E-05	1.61447E-08	1.8286E-07	2.5241E-08	2.2425E-07	0.2242496
3836103774145	383610	3774145	7.01571E-05	0.00021537	0.00025258	0.000249886	5.31171E-05	6.90784E-05	5.08455E-05	5.23337E-06	6.13122E-05	5.23337E-06	0.000226157	0.000328159	0.000194526	8.01982E-09	1.1351E-07	2.3894E-08	1.45422E-07	0.1454219
3836203774145	383620	3774145	7.55136E-05	0.000231814	0.000272594	0.000268964	5.71726E-05	7.43525E-05	5.47275E-05	5.63293E-06	6.59934E-05	5.63293E-06	0.000248201	0.000360145	0.000213487	8.46823E-09	1.2025E-07	2.5421E-08	1.54143E-07	0.15414263
3836303774145	383630	3774145	8.15995E-05	0.000250497	0.000294563	0.000290641	6.17804E-05	8.03449E-05	5.91382E-05	6.08691E-06	7.1312E-05	6.08691E-06	0.000273567	0.000396951	0.000235305	8.98428E-09	1.2799E-07	2.7177E-08	1.64148E-07	0.16414777
3836403774145	383640	3774145	8.80302E-05	0.000270238	0.000317777	0.000313546	6.66492E-05	8.66767E-05	6.37988E-05	6.56661E-06	7.6932E-05	6.56661E-06	0.000301132	0.000436949	0.000259014	9.52933E-09	1.3614E-07	2.9041E-08	1.74713E-07	0.1747134
3836503774145	383650	3774145	9.45118E-05	0.000290135	0.000341175	0.000336632	7.15564E-05	9.30586E-05	6.84962E-05	7.0501E-06	8.25964E-05	7.0501E-06	0.000329929	0.000478734	0.000283784	1.00749E-08	1.443E-07	3.0922E-08	1.853E-07	0.18529975
3836603774145	383660	3774145	0.000101623	0.000311965	0.000366845	0.00036196	7.69404E-05	0.00010006	7.36499E-05	7.58056E-06	8.8811E-05	7.58056E-06	0.000362026	0.000525308	0.000311392	1.06778E-08	1.533E-07	3.3003E-08	1.96978E-07	0.19697795
3836703774145	383670	3774145	0.000108179	0.00033209	0.000390511	0.000385311	8.1904E-05	0.000106515	7.84012E-05	8.06959E-06	9.45404E-05	8.06959E-06	0.000393116	0.00057042	0.000338133	1.1224E-08	1.6146E-07	3.4915E-08	2.07595E-07	0.20759496
3836803774145	383680	3774145	0.000115041	0.000353157	0.00041528	0.000409754	8.70998E-05	0.000113273	8.33748E-05	8.58151E-06	0.000100538	8.58151E-06	0.000426258	0.00061851	0.00036664	1.17976E-08	1.7001E-07	3.6928E-08	2.18737E-07	0.21873686
3836903774145	383690	3774145	0.000122065	0.00037472	0.00044064	0.000434773	9.24178E-05	0.000120189	8.84654E-05	9.10547E-06	0.000106676	9.10547E-06	0.000460889	0.000668759	0.000396427	1.23847E-08	1.7876E-07	3.8996E-08	2.30138E-07	0.23013817
3837003774145	383700	3774145	0.000128454	0.000394333	0.000463703	0.000457529	9.7255E-05	0.000126479	9.30957E-05	9.58205E-06	0.00011226	9.58205E-06	0.000493841	0.000716574	0.00042477	1.29106E-08	1.866E-07	4.0874E-08	2.40387E-07	0.24038696
3837103774145	383710	3774145	0.000135359	0.000415528	0.000488627	0.000482121	0.000102482	0.000133277	9.80995E-05	1.00971E-05	0.000118294	1.00971E-05	0.000529531	0.000768362	0.000455469	1.34845E-08	1.9514E-07	4.2917E-08	2.51545E-07	0.25154502
3837203774145	383720	3774145	0.000141662	0.000434879	0.000511382	0.000504573	0.000107255	0.000139484	0.000102668	1.05673E-05	0.000123803	1.05673E-05	0.000563454	0.000817583	0.000484647	1.40017E-08	2.0285E-07	4.4781E-08	2.61631E-07	0.26163117
3837303774145	383730	3774145	0.000148106	0.000454659	0.000534642	0.000527523	0.000112133	0.000145829	0.000107338	1.10479E-05	0.000129434	1.10479E-05	0.000598549	0.000868507	0.000514833	1.45315E-08	2.1073E-07	4.6694E-08	2.71957E-07	0.27195677
3837403774145	383740	3774145	0.000155309	0.000476773	0.000560646	0.000553181	0.000117587	0.000152921	0.000112559	1.15853E-05	0.000135729	1.15853E-05	0.000637455	0.000924961	0.000548298	1.51313E-08	2.1964E-07	4.8846E-08	2.83614E-07	0.28361371
3837503774145	383750	3774145	0.000163078	0.00050062	0.000588688	0.000580849	0.000123469	0.0001605 7	0.000118188	1.21648E-05	0.000142518	1.21648E-05	0.000679431	0.00098587	0.000584404	1.57822E-08	2.2929E-07	5.1177E-08	2.96245E-07	0.29624451
3837603774145	383760	3774145	0.000172194	0.000528605	0.000621596	0.00061332	0.000130371	0.000169546	0.000124795	1.28448E-05	0.000150485	1.28448E-05	0.000727908	0.00105621	0.0006261	1.65556E-08	2.4073E-07	5.3926E-08	3.11211E-07	0.31121145
3837703774145	383770	3774145	0.000188387	0.000578314	0.00068005	0.000670995	0.000142631	0.0001854 9	0.000136531	1.40527E-05	0.000164636	1.40527E-05	0.000808214	0.001172736	0.000695174	1.79741E-08	2.6164E-07	5.8851E-08	3.38464E-07	0.33846442
3837803774145	383780	3774145	0.000212888	0.00065353	0.000768498	0.000758265	0.000161181	0.000209615	0.000154288	1.58804E-05	0.000186049	1.58804E-05	0.000927339	0.001345589	0.000797638	2.01426E-08	2.9356E-07	6.6328E-08	3.80031E-07	0.38003092
3837903774145	383790	3774145	0.000245091	0.000752386	0.000884745	0.000872964	0.000185562	0.000241322	0.000177626	1.82825E-05	0.000214191	1.82825E-05	0.001084276	0.001573308	0.000932625	2.2999E-08	3.3558E-07	7.6173E-08	4.34751E-07	0.43475091
3838003774145	383800	3774145	0.000327079	0.001004075	0.00118071	0.001164989	0.000247637	0.00032205	0.000237046	2.43984E-05	0.000285843	2.43984E-05	0.001477124	0.002143339	0.001270528	3.03354E-08	4.4337E-07	1.0131E-07	5.75016E-07	0.57501561
3838103774145	383810	3774145	0.000474678	0.00145718	0.001713524	0.001690709	0.000359387	0.00046738	0.000344017	3.54086E-05	0.000414834	3.54086E-05	0.002195328	0.003185469	0.001888281	4.35136E-08	6.3692E-07	1.4661E-07	8.27037E-07	0.82703722
3838203774145	383820	3774145	0.000706808	0.002169778	0.002551481	0.002517507	0.000535136	0.00069594	0.00051225	5.27243E-05	0.000617698	5.27243E-05	0.003340227	0.004846742	0.00287305	6.41815E-08	9.4047E-07	2.179E-07	1.22255E-06	1.22255217
3838303774145	383830	3774145	0.001076181	0.003303691	0.00388487	0.003833142	0.000814795	0.001059634	0.000779949	8.02777E-05	0.000940504	8.02777E-05	0.005160556	0.007488078	0.004438781	9.70807E-08	1.4237E-06	3.3136E-07	1.8521E-06	1.85209639
3838403774145	383840	3774145	0.001176904	0.003612893	0.004248466	0.004191897	0.000891054	0.001158808	0.000852946	8.77911E-05	0.001028528	8.77911E-05	0.005658446	0.008210527	0.004867034	1.06034E-07	1.5552E-06	3.6228E-07	2.02349E-06	2.02349373

Unique Identifier	X (UTM)	Y (UTM)	EGIODemolition 2025	EGIOSite Grubbing / Prep 2025	EGIOMass Grading / Excavation 2025	EGIOMass Grading / Excavation 2026	EGIODrainage / Utilities Trenching 2026	EGIODrainage / Utilities Trenching 2027	EGIOFoundations / Concrete Pads 2026	EGIOFoundations / Concrete Pads 2027	EGIOBuilding / Structure Construction 2026	EGIOBuilding / Structure Construction 2027	EGIOAsphalt Paving 2027	EGIOArchitectural Coating 2027	EGIOLandscaping or Other Finishing 2027	EGIOWaterside Construction (Piles) 2027	HIWaterside Construction (Landscaping) 2025	HIWaterside Construction (Landscaping) 2026	KMDemolition 2025	KMSite Grubbing / Prep 2025
3838603774145	383860	3774145	0.003994534	0.00156671	0.000518847	0.000508157	0.001179966	0.001178145	0.001550321	0.00154932	0.001660587	0.001620784	6.46195E-05	6.46195E-05	0.001750023	6.46195E-05	0.000769504	0.000745402	0.001298062	0.005633682
3838703774145	383870	3774145	0.003785747	0.00148482	0.000491728	0.000481597	0.001118291	0.001116566	0.001469288	0.00146834	0.001573791	0.001536068	6.12419E-05	6.12419E-05	0.001658552	6.12419E-05	0.000729317	0.000706474	0.001229964	0.005338132
3838803774145	383880	3774145	0.002698834	0.00105852	0.00035055	0.000343327	0.000797222	0.000795992	0.001047446	0.00104677	0.001121945	0.001095053	4.3659E-05	4.3659E-05	0.001182371	4.3659E-05	0.000519638	0.000503362	0.000873662	0.003791756
3838903774145	383890	3774145	0.002087608	0.00081879	0.000271158	0.000265571	0.000616669	0.000615718	0.000810223	0.0008097	0.00086785	0.000847048	3.37712E-05	3.37712E-05	0.00091459	3.37712E-05	0.000401766	0.000389182	0.000673455	0.002922844
3839003774145	383900	3774145	0.001700097	0.0006668	0.000220824	0.000216275	0.0005022	0.000501426	0.000659826	0.0006594	0.000706756	0.000689815	2.75024E-05	2.75024E-05	0.00074482	2.75024E-05	0.00032707	0.000316826	0.000546651	0.002372504
3839103774145	383910	3774145	0.001429379	0.00056062	0.000185661	0.000181836	0.000422232	0.00042158	0.000554757	0.000554399	0.000594214	0.000579971	2.3123E-05	2.3123E-05	0.000626217	2.3123E-05	0.000274909	0.000266298	0.000458158	0.001988439
3829703774155	382970	3774155	0.000169248	6.6381E-05	2.19835E-05	2.15306E-05	4.9995E-05	4.99179E-05	6.56869E-05	6.56446E-05	7.03589E-05	6.86725E-05	2.73792E-06	2.73792E-06	7.41483E-05	2.73792E-06	2.15734E-05	2.08977E-05	1.49181E-05	6.47458E-05
3829803774155	382980	3774155	0.00017585	6.8971E-05	2.2841E-05	2.23704E-05	5.19452E-05	5.1865E-05	6.82492E-05	6.82051E-05	7.31034E-05	7.13511E-05	2.84472E-06	2.84472E-06	7.70406E-05	2.84472E-06	2.21456E-05	2.1452E-05	1.4986E-05	6.50405E-05
3829903774155	382990	3774155	0.000183179	7.1845E-05	2.3793E-05	2.33028E-05	5.41102E-05	5.40267E-05	7.10938E-05	7.10479E-05	7.61503E-05	7.4325E-05	2.96328E-06	2.96328E-06	8.02516E-05	2.96328E-06	2.27789E-05	2.20654E-05	1.5063E-05	6.53744E-05
3830003774155	383000	3774155	0.000192952	7.5678E-05	2.50623E-05	2.4546E-05	5.6997E-05	5.6909E-05	7.48865E-05	7.48382E-05	8.02128E-05	7.82902E-05	3.12137E-06	3.12137E-06	8.45329E-05	3.12137E-06	2.36705E-05	2.29291E-05	1.52667E-05	6.62584E-05
3830103774155	383010	3774155	0.000206029	8.0808E-05	2.6761E-05	2.62096E-05	6.08601E-05	6.07662E-05	7.99622E-05	7.99106E-05	8.56495E-05	8.35965E-05	3.33293E-06	3.33293E-06	9.02624E-05	3.33293E-06	2.49029E-05	2.41229E-05	1.56242E-05	6.78102E-05
3830203774155	383020	3774155	0.000220679	8.6553E-05	2.86638E-05	2.80733E-05	6.51875E-05	6.50869E-05	8.56479E-05	8.55926E-05	9.17396E-05	8.95406E-05	3.56992E-06	3.56992E-06	9.66804E-05	3.56992E-06	2.6268E-05	2.54453E-05	1.59976E-05	6.94309E-05
3830303774155	383030	3774155	0.000238661	9.3606E-05	3.09995E-05	3.03608E-05	7.04993E-05	7.03905E-05	9.26269E-05	9.25671E-05	9.92149E-05	9.68368E-05	3.86081E-06	3.86081E-06	0.000104558	3.86081E-06	2.79579E-05	2.70822E-05	1.64729E-05	7.14935E-05
3830403774155	383040	3774155	0.000259436	0.00010175	3.3698E-05	3.30037E-05	7.66362E-05	7.6518E-05	0.00010069	0.000100625	0.000107852	0.000105266	4.1969E-06	4.1969E-06	0.00011366	4.1969E-06	2.98971E-05	2.89606E-05	1.69866E-05	7.3723E-05
3830503774155	383050	3774155	0.000283769	0.0001113	3.68585E-05	3.60991E-05	8.38239E-05	8.36945E-05	0.000110134	0.000110063	0.000117967	0.000115139	4.59052E-06	4.59052E-06	0.00012432	4.59052E-06	3.21538E-05	3.11467E-05	1.75524E-05	7.61785E-05
3830603774155	383060	3774155	0.000313014	0.00012277	4.06572E-05	3.98195E-05	9.24628E-05	9.23202E-05	0.000121484	0.000121406	0.000130125	0.000127006	5.06362E-06	5.06362E-06	0.000137133	5.06362E-06	3.48572E-05	3.37654E-05	1.8186E-05	7.89286E-05
3830703774155	383070	3774155	0.000347703	0.00013637	4.51628E-05	4.42323E-05	0.00010271	0.000102551	0.000134947	0.00013486	0.000144545	0.00014108	5.62478E-06	5.62478E-06	0.00015233	5.62478E-06	3.80467E-05	3.6855E-05	1.88672E-05	8.1885E-05
3830803774155	383080	3774155	0.000390412	0.00015313	5.07103E-05	4.96655E-05	0.000115326	0.000115148	0.000151523	0.000151425	0.0001623	0.00015841	6.31568E-06	6.31568E-06	0.000171041	6.31568E-06	4.19718E-05	4.06571E-05	1.96344E-05	8.52146E-05
3830903774155	383090	3774155	0.000442876	0.0001737	5.75248E-05	5.63396E-05	0.000130823	0.000130622	0.000171885	0.000171774	0.00018411	0.000179697	7.16439E-06	7.16439E-06	0.000194026	7.16439E-06	4.67938E-05	4.53281E-05	2.04785E-05	8.88782E-05
3831003774155	383100	3774155	0.000506046	0.00019848	6.573E-05	6.43757E-05	0.000149484	0.000149253	0.000196402	0.000196275	0.000210371	0.000205329	8.1863E-06	8.1863E-06	0.000221701	8.1863E-06	5.26186E-05	5.09704E-05	2.13453E-05	9.264E-05
3831103774155	383110	3774155	0.000575495	0.00022572	7.47507E-05	7.32105E-05	0.000169999	0.000169736	0.000223356	0.000223212	0.000239242	0.000233507	9.30977E-06	9.30977E-06	0.000252127	9.30977E-06	5.90999E-05	5.72488E-05	2.20853E-05	9.58517E-05
3831203774155	383120	3774155	0.000660537	0.00025907	8.57967E-05	8.4029E-05	0.000195119	0.000194818	0.000256361	0.000256196	0.000274595	0.000268013	1.06855E-05	1.06855E-05	0.000289384	1.06855E-05	6.72101E-05	6.5105E-05	2.28593E-05	9.92108E-05
3831303774155	383130	3774155	0.000777168	0.00030482	0.000100946	9.8866E-05	0.000229572	0.000229218	0.000301627	0.000301433	0.000323081	0.000315336	1.25722E-05	1.25722E-05	0.000340481	1.25722E-05	7.8657E-05	7.61933E-05	2.38097E-05	0.000103336
3831403774155	383140	3774155	0.000936464	0.00036729	0.000121637	0.000119131	0.000276627	0.0002762	0.000363452	0.000363217	0.000389302	0.000379971	1.51492E-05	1.51492E-05	0.000410269	1.51492E-05	9.49348E-05	9.19612E-05	2.48666E-05	0.000107923
3831503774155	383150	3774155	0.001149051	0.00045067	0.000149249	0.000146174	0.000339424	0.0003389	0.000445959	0.000445671	0.000477677	0.000466228	1.85882E-05	1.85882E-05	0.000503404	1.85882E-05	0.000117843	0.000114152	2.60049E-05	0.000112863
3831603774155	383160	3774155	0.001422741	0.00055802	0.000184799	0.000180991	0.000420271	0.000419622	0.000552181	0.000551825	0.000591455	0.000577278	2.30156E-05	2.30156E-05	0.000623309	2.30156E-05	0.000149378	0.000144699	2.69215E-05	0.000116841
3831703774155	383600	3774155	0.000356442	0.0001398	4.6298E-05	4.53441E-05	0.000105291	0.000105129	0.000138339	0.00013825	0.000148178	0.000144627	5.76615E-06	5.76615E-06	0.000156159	5.76615E-06	6.10032E-05	5.90925E-05	8.22014E-05	0.00035676
3831603774155	383610	3774155	0.00035734	0.00014015	4.64147E-05	4.54584E-05	0.000105557	0.000105394	0.000138688	0.000138598	0.000148552	0.000144991	5.78068E-06	5.78068E-06	0.000156552	5.78068E-06	6.1649E-05	5.97181E-05	8.42224E-05	0.000365531
3831703774155	383620	3774155	0.000371478	0.0001457	4.8251E-05	4.72569E-05	0.000109733	0.000109563	0.000144175	0.000144082	0.000154429	0.000150727	6.00939E-06	6.00939E-06	0.000162746	6.00939E-06	6.47184E-05	6.26913E-05	9.00792E-05	0.00039095
3831703774155	383630	3774155	0.000388535	0.00015239	5.04665E-05	4.94267E-05	0.000114771	0.000114594	0.000150794	0.000150697	0.00016152	0.000157648	6.28532E-06	6.28532E-06	0.000170219	6.28532E-06	6.83474E-05	6.62067E-05	9.68593E-05	0.000420376
3831703774155	383640	3774155	0.000406382	0.00015939	5.27847E-05	5.16971E-05	0.000120043	0.000119858	0.000157721	0.000157619	0.000168939	0.00016489	6.57403E-06	6.57403E-06	0.000178038	6.57403E-06	7.2129E-05	6.98698E-05	0.0001039	0.000450932
3831703774155	383650	3774155	0.000423547	0.00016612	5.50142E-05	5.38807E-05	0.000125114	0.000124921	0.000164383	0.000164277	0.000176075	0.000171854	6.8517E-06	6.8517E-06	0.000185558	6.8517E-06	7.57724E-05	7.3399E-05	0.000110705	0.000480467
3831703774155	383660	3774155	0.00044284	0.00017369	5.75202E-05	5.6335E-05	0.000130813	0.000130611	0.000171871	0.00017176	0.000184095	0.000179683	7.16381E-06	7.16381E-06	0.00019401	7.16381E-06	7.98086E-05	7.73089E-05	0.000118144	0.000512751
3831703774155	383670	3774155	0.000461918	0.00018117	5.99982E-05	5.8762E-05	0.000136448	0.000136238	0.000179275	0.00017916	0.000192026	0.000187423	7.47243E-06	7.47243E-06	0.000202368	7.47243E-06	8.37965E-05	8.11718E-05	0.000125485	0.000544613
3831703774155	383680	3774155	0.000482612	0.00018929	6.26862E-05	6.13946E-05	0.000142561	0.000142341	0.000187307	0.000187186	0.000200629	0.00019582	7.80721E-06	7.80721E-06	0.000211435	7.80721E-06	8.80803E-05	8.53214E-05	0.000133306	0.000578558
3831703774155	383690	3774155	0.000503343	0.00019742	6.53788E-05	6.40318E-05	0.000148685	0.000148456	0.000195353	0.000195227	0.000209247	0.000204232	8.14256E-06	8.14256E-06	0.000220517	8.14256E-06	9.23569E-05	8.94641E-05	0.0001411	0.000612384
3837003774155	383700	3774155	0.00051854	0.00020338	6.73528E-05	6.59651E-05	0.000153174	0.000152938	0.000201251	0.000201121	0.000215565	0.000210398	8.38841E-06	8.38841E-06	0.000227175	8.38841E-06	9.55555E-05	9.25625E-05	0.000147068	0.000638285
3837103774155	383710	3774155	0.000535543	0.00021005	6.95613E-05	6.81281E-05	0.000158197	0.000157953	0.00020785	0.000207716	0.000222633	0.000217297	8.66347E-06	8.66347E-06	0.000234624	8.66347E-06	9.90805E-05	9.59771E-05	0.000153567	0.000666493
3837203774155	383720	3774155	0.000552142	0.00021656	7.17173E-05	7.02397E-05	0.0001631	0.000162848	0.000214292	0.000214154	0.000229534	0.000224032	8.93199E-06	8.93199E-06	0.000241896	8.93199E-06	0.000102514	9.9303E-05	0.00015989	0.000693935
3837303774155	383730	3774155	0.000570241	0.00022366	7.40682E-05	7.25421E-05	0.000168446	0.000168186	0.000221317	0.000221174	0.000237058	0.000231375	9.22477E-06	9.22477E-06	0.000249825	9.22477E-06	0.000106215	0.000102888	0.000166646	0.000723254
3837403774155	383740	3774155	0.000591313	0.00023192	7.68052E-05	7.52227E-05	0.000174671	0.000174401	0.000229495	0.000229347	0.000245817	0.000239925	9.56565E-06	9.56565E-06	0.000259057	9.56565E-06	0.000110474	0.000107013	0.000174324	0.000756579
3837503774155	383750	3774155	0.000615115	0.00024126	7.98968E-05	7.82507E-05	0.000181702	0.000181422	0.000238733	0.000238579	0.000255712	0.000249583	9.9507E-06	9.9507E-06	0.000269485	9.9507E-06	0.000115243	0.000111634	0.000182858	0.000793618
3837603774155	383760	3774155	0.000643795	0.00025251	8.3622E-05	8.18991E-05	0.000190174	0.00018988	0.000249863	0.000249702	0.000267635	0.00026122	1.04146E-05	1.04146E-05	0.000282049	1.04146E-05	0.000120948	0.00011716	0.000192961	0.000837462
3837703774155	383770	3774155	0.000696025	0.00027299	9.04062E-05	8.85435E-05	0.000205602	0.000205285	0.000270135	0.00026996	0.000289348	0.000282412	1.12596E-05	1.12596E-05	0.000304932	1.12596E-05	0.0001312	0.000127091	0.000210735	0.000914603
3837803774155	383780	3774155	0.000777016	0.00030476	0.000100926	9.88466E-05	0.000229527	0.000229173	0.000301568	0.000301373	0.000323017	0.000315274	1.25698E-05	1.25698E-05	0.000340414	1.25698E-05	0.00014701	0.000142405	0.00023791	0.001032545
3837903774155	383790	3774155	0.000882761	0.00034623	0.000114661	0.000112299	0.000260763	0.000260361	0.000342609	0.000342388	0.000366977	0.000358181	1.42804E-05	1.42804E-05	0.000386741	1.42804E-05	0.0001676	0.000162351	0.000273202	0.001185717
3838003774155	383800	3774155	0.001155185	0.00045308	0.000150046	0.000146955	0.000341236	0.0003407	0.00044834	0.00044805	0.000480228	0.000468717	1.86874E-05	1.86874E-05	0.000506092	1.86874E-05	0.000220391	0.000213488	0.000363084	0.001575812
3838103774155	383810	3774155	0.001656058	0.00064953	0.000215104	0.000210672	0.000489192	0.000488437	0.000642734	0.000642319	0.000688448	0.000671946	2.679E-05	2.679E-05	0.000725526	2.679E-05	0.000317259	0.000307322	0.000527754	0.002290491
3838203774155	383820	3774155	0.002457882	0.00096402	0.000319253	0.000312675	0.000726046	0.000724926	0.00095393	0.00095315	0.001021778	0.000997287	3.97611E-05	3.97611E-05	0.001076809	3.97611E-05	0.000472148	0.000457359	0.000791341	0.003434475
3838303774155	383830	3774155	0.003723169	0.00146028	0.0004836	0.000473636	0.001099806	0.001098109	0.001445001	0.001444069	0.001547777	0.001510677	6.02296E-05	6.02296E-05	0.001631137	6.02296E-05	0.000716491	0.000694049	0.001207069	0.005238764
3838403774155	383840	3774155	0.002863797	0.00112322	0.000371977	0.000364312	0.000845952	0.000844647	0.00111147	0.001110753	0.001190523	0.001161987	4.63276E-05	4.63276E-05	0.001254642	4.63276E-05	0.000550755	0.00053504	0.000925518	0.004016814
3838603774155	383860	3774155	0.002795786	0.00109655	0.000363143	0.00035566	0.000825861	0.000824587	0.001085074	0.001084374	0.00116225	0.001134391	4.52273E-05	4.52273E-05	0.001224846	4.52273E-05	0.000537875	0.000521027	0.000904119	0.003923939
3838703774155	383870	3774155	0.003794477	0.00148825	0.000492862	0.000482707	0.00112087	0.001119141	0.001472677	0.001471727	0.001577421	0.001539611	6.13832E-05	6.13832E-05	0.001662377	6.13832E-05	0.000730745	0.000707857	0.001232298	0.005348258
3838803774155	383880	3774155	0.002696813	0.00105773	0.000350287	0.00034307	0.000796625	0.000795396	0.001046662	0.001045986	0.001121105	0.001094233	4.36263E-05	4.36263E-05	0.001181485	4.36263E-05	0.000518997	0.000502741	0.000872479	0.003786619
3838903774155	383890	3774155	0.00208335	0.00081712	0.000270605	0.000265029	0.000615412	0.000614462	0.00080857	0.000808049	0.00086608	0.00084532	3.37023E-05	3.37023E-05	0.000912725	3.37023E-05	0.000400701	0.00038815	0.00067155	0.002914574
3839003774155	383900	3774155	0.001694869	0.00066475	0.000220145	0.00021561	0.000500656	0.000499884	0.000657797	0.000657372	0.000704582	0.000687694	2.74179E-05	2.74179E-05	0.00074253	2.74179E-05	0.00032582	0.000315615	0.000544436	0.002362889
3839103774155	383910	3774155	0.001424682	0.00055878	0.000185051	0.000181238	0.000420844	0.000420195	0.000552934	0.000552577	0.000592261	0.000578065	2.3047E-05	2.3047E-05	0.000624159	2.3047E-05	0.000273768	0.000265193	0.000456126	0.001979619
3829703774165	382970	3774165	0.000170407	6.6836E-05	2.2134E-05	2.1678E-05	5.03373E-05	5.02596E-05	6.61366E-05	6.6094E-05	7.08406E-05	6.91426E-05	2.75666E-06	2.75666E-06	7.46559E-05	2.75666E-06	2.1324E-05	2.06561E-05	1.48729E-05	6.45494E-05
3829803774165	382980	3774165	0.000177116	6.9467E-05	2.30055E-05	2.25315E-05	5.23193E-05	5.22386E-05	6.87407E-05	6.86963E-05	7.36299E-05	7.1865E-05	2.8652E-06	2.8652E-06	7.75954E-05	2.8652E-06	2.18784E-05	2.11931E-05	1.49363E-05	6.48244E-05
3829903774165	382990	3774165	0.000184544	7.2381E-05	2.39703E-05	2.34765E-05	5.45135E-05	5.44294E-05	7.16236E-05	7.15774E-05	7.67179E-05	7.4879E-05	2.98537E-06	2.98537E-06	8.08497E-05	2.98537E-06	2.28065E-05	2.17822E-05	1.50087E-05	6.51387E-05
3830003774165	383000	3774165	0.000194281	7.62E-05	2.5235E-05	2.47151E-05	5.73896E-05	5.73011E-05	7.54025E-05	7.53538E-05	8.07655E-05	7.88296E-05	3.14288E-06	3.14288E-06	8.51153E-05	3.14288E-06	2.33242E-05	2.25937E-05	1.5192E-05	6.59343E-05
3830103774165	383010	3774165	0.000207116	8.1234E-05	2.69022E-05	2.63479E-05	6.11811E-05	6.10867E-05	8.0384E-05	8.03321E-05	8.61013E-05	8.40375E-05	3.35051E-06	3.35051E-06	9.07385E-05	3.35051E-06	2.48687E-05	2.37023E-05	1.55156E-05	6.73388E-05
3830203774165	383020	3774165	0.000221451	8.6856E-05	2.87642E-05	2.81715E-05	6.54157E-05	6.53148E-05	8.59477E-05	8.58922E-05	9.20607E-05	8.9854E-05	3.58241E-06	3.58241E-06	9.70189E-05	3.58241E-06	2.57299E-05	2.49239E-05	1.58483E-05	6.87826E-05
3830303774165	383030	3774165	0.000239236	9.3832E-05	3.10742E-05	3.04339E-05	7.06691E-05	7.05601E-05	9.285E-05	9.27901E-05	9.94539E-05	9.707E-05	3.87011E-06	3.87011E-06	0.00010481	3.87011E-06	2.73085E-05	2.64531E-05	1.62873E-05	7.06881E-05
3830403774165	383040	3774165	0.000259832	0.00010191	3.37493E-05	3.3054E-05	7.6753E-05	7.66346E-05	0.000100843	0.000100778	0.000108016	0.000105427	4.20329E-06	4.20329E-06	0.000113833	4.20329E-06	2.91185E-05	2.82065E-05	1.67648E-05	7.27605E-05
3830503774165	383050	3774165	0.000283948	0.00011137	3.68818E-05	3.61219E-05	8.38769E-05	8.37475E-05	0.000110203	0.000110132	0.000118042	0.000115212	4.59342E-06	4.59342E-06	0.000124399	4.59342E-06	3.12228E-05	3.02448E-05	1.72898E-05	7.50392E-05
3830603774165	383060	3774165	0.000313032	0.00012278	4.06595E-05	3.98218E-05	9.24681E-05	9.23255E-05	0.000121491	0.000121413	0.000130132	0.000127013	5.06391E-06	5.06391E-06	0.000137141	5.06391E-06	3.37414E-05	3.26845E-05	1.78873E-05	7.76321E-05
3830703774165	383070	3774165	0.000347442	0.00013627	4.5129E-05	4.41992E-05	0.000102633	0.000102474	0.000134846	0.000134759	0.000144437	0.000140975	5.62056E-06	5.62056E-06	0.000152216	5.62056E-06	3.66941E-05	3.55448E-05	1.85232E-05	8.03921E-05
3830803774165	383080	3774165	0.000391095	0.00015339	5.0799E-05	4.97524E-05	0.000115527	0.000115349	0.000151788	0.00015169	0.000162584	0.000158687	6.32673E-06	6.32673E-06	0.00017134	6.32673E-06	4.04308E-05	3.91645E-05	1.92859E-05	8.3702E-05
3830903774165	383090	3774165	0.000445553	0.00017475	5.78725E-05	5.66801E-05	0.000131614	0.000131411	0.000172924	0.000172812	0.000185223	0.000180783	7.20769E-06	7.20769E-06	0.000195199	7.20769E-06	4.50645E-05	4.3653E-05	2.0139E-05	8.74049E-05
3831003774165	383100	3774165	0.000511786	0.00020073	6.64755E-05	6.51059E-05	0.000151179	0.000150946	0.00019863	0.000198501	0.000212757	0.000207657	8.27915E-06	8.27915E-06	0.000224216	8.27915E-06	5.06614E-05	4.90746E-05	2.10171E-05	9.12158E-05
3831103774165	383110	3774165	0.000584702	0.00022933	7.59465E-05	7.43817E-05	0.000172718	0.000172452	0.000226929	0.000226783	0.000243069	0.000237243	9.45871E-06	9.45871E-06	0.00025616	9.45871E-06	5.68181E-05	5.50384E-05	2.17594E-05	9.44374E-05
3831203774165	383120	3774165	0.000674926	0.00026472	8.76657E-05	8.58594E-05	0.00019937	0.000199062	0.000261946	0.000261777	0.000280577	0.000273852	1.09183E-05	1.09183E-05	0.000295688	1.09183E-05	6.45264E-05	6.25053E-05	2.25356E-05	9.78063E-05
3831303774165	383130	3774165	0.000800414	0.00031393	0.000103965	0.000101823	0.000236438	0.000236074	0.000310649	0.000310449	0.000332744	0.000324768	1.29483E-05	1.29483E-05	0.000350665	1.29483E-05	7.54459E-05	7.30828E-05	2.34997E-05	0.00010199
3831403774165	383140	3774165	0.000973874	0.00038197	0.000126496	0.00012389	0.000287678	0.000287234	0.000377971	0.000377727	0.000404854	0.00039515	1.57543E-05	1.57543E-05	0.000426659	1.57543E-05	9.099E-05	8.814E-05	2.45701E-05	0.000106636
3831503774165	383150	3774165	0.001207784	0.00047371	0.000156878	0.000153646	0.000356774	0.000356223	0.000468754	0.000468451	0.000502094	0.000490059	1.95383E-05	1.95383E-05	0.000529135	1.95383E-05	0.000112861	0.000109326	2.57288E-05	0.000111665
3831603774165	383160	3774165	0.001502448	0.00058928	0.000195152	0.000191131	0.000443816	0.000443131	0.000583116	0.00058274	0.00062459	0.000609619	2.43051E-05	2.43051E-05	0.000658229	2.43051E-05	0.000142172	0.000137719	2.66069E-05	0.000115476

			KMMass Grading / Excavation	KMMass Grading / Excavation	KMDrainage / Utilities Trenching	KMFoundations / Concrete Pads	KMBuilding / Structure Construction	KMAsphalt Paving	KMArchitectural Coating	KMLandscaping or Other Finishing	KMWaterside Construction (Piles)	EWNDemolition	EWNSite Grubbing / Prep	EWNDrainage / Utilities Trenching	EWNDrainage / Utilities Trenching	EWNDrainage / Utilities Trenching	EWNFoundation s / Concrete Pads	EWNBuilding / Structure Construction	EWNAsphalt Paving	EWNLandscaping or Other Finishing	EWNWaterside Construction (Piles)
Unique Identifier	X (UTM)	Y (UTM)	2025	2026	2026	2026	2026	2026	2026	2026	2026	2027	2027	2027	2028	2029	2029	2029	2029	2029	2029
3838603774145	383860	3774145	0.004282199	0.004237882	0.00152186	0.000805362	0.002766139	8.8865E-05	8.8865E-05	0.002855004	8.8865E-05	0.003113417	0.000169685	0.000398453	0.000390758	0.000382673	0.000331466	0.000719759	5.1207E-05	0.000745363	5.1207E-05
3838703774145	383870	3774145	0.004057549	0.004015558	0.001442021	0.000763112	0.002621024	8.4203E-05	8.4203E-05	0.002705227	8.4203E-05	0.002950778	0.000160821	0.000377639	0.000370346	0.000362683	0.000314151	0.00068216	4.8532E-05	0.000706426	4.8532E-05
3838803774145	383880	3774145	0.002882139	0.002852311	0.001024289	0.00054205	0.001861753	5.98107E-05	5.98107E-05	0.001921563	5.98107E-05	0.002102454	0.000114586	0.000269071	0.000263875	0.000258415	0.000223835	0.000486045	3.45795E-05	0.000503335	3.45795E-05
3838903774145	383890	3774145	0.002221673	0.002198681	0.000789565	0.000417835	0.001435117	4.61046E-05	4.61046E-05	0.001481221	4.61046E-05	0.001625555	8.85949E-05	0.000208037	0.00020402	0.000199799	0.000173063	0.000375796	2.67358E-05	0.000389163	2.67358E-05
3839003774145	383900	3774145	0.001803356	0.001784693	0.000640899	0.000339161	0.0011649	3.74236E-05	3.74236E-05	0.001202323	3.74236E-05	0.001323324	7.21229E-05	0.000169358	0.000166088	0.000162651	0.000140886	0.000305926	2.1765E-05	0.000316808	2.1765E-05
3839103774145	383910	3774145	0.001511426	0.001495784	0.000537149	0.000284257	0.000976324	3.13654E-05	3.13654E-05	0.001007689	3.13654E-05	0.001112279	6.06206E-05	0.000142349	0.0001396	0.000136711	0.000118417	0.000257136	1.82939E-05	0.000266283	1.82939E-05
3829703774155	382970	3774155	4.92137E-05	4.87044E-05	1.74902E-05	9.25573E-06	3.17902E-05	1.02129E-06	1.02129E-06	3.28115E-05	1.02129E-06	0.000101468	5.53016E-06	1.29859E-05	1.27351E-05	1.24716E-05	1.08027E-05	2.34575E-05	1.66887E-06	2.42919E-05	1.66887E-06
3829803774155	382980	3774155	4.94377E-05	4.89261E-05	1.75698E-05	9.29786E-06	3.19349E-05	1.02594E-06	1.02594E-06	3.29608E-05	1.02594E-06	0.000104386	5.68916E-06	1.33592E-05	1.31012E-05	1.28302E-05	1.11133E-05	2.41319E-05	1.71685E-06	2.49903E-05	1.71685E-06
3829903774155	382990	3774155	4.96915E-05	4.91773E-05	1.766E-05	9.34559E-06	3.20989E-05	1.03121E-06	1.03121E-06	3.31301E-05	1.03121E-06	0.000107602	5.86443E-06	1.37708E-05	1.35048E-05	1.32254E-05	1.14557E-05	2.48753E-05	1.76974E-06	2.57602E-05	1.76974E-06
3830003774155	383000	3774155	5.03634E-05	4.98422E-05	1.78988E-05	9.47196E-06	3.25329E-05	1.04515E-06	1.04515E-06	3.3578E-05	1.04515E-06	0.000112081	6.10855E-06	1.4344E-05	1.4067E-05	1.3776E-05	1.19326E-05	2.59108E-05	1.84342E-06	2.68325E-05	1.84342E-06
3830103774155	383010	3774155	5.1543E-05	5.10096E-05	1.8318E-05	9.69381E-06	3.32948E-05	1.06963E-06	1.06963E-06	3.43645E-05	1.06963E-06	0.000118229	6.44365E-06	1.51309E-05	1.48387E-05	1.45317E-05	1.25871E-05	2.73322E-05	1.94454E-06	2.83045E-05	1.94454E-06
3830203774155	383020	3774155	5.27749E-05	5.22287E-05	1.87558E-05	9.92548E-06	3.40906E-05	1.09519E-06	1.09519E-06	3.51858E-05	1.09519E-06	0.000125067	6.81631E-06	1.6006E-05	1.56969E-05	1.53721E-05	1.33151E-05	2.89129E-05	2.057E-06	2.99414E-05	2.057E-06
3830303774155	383030	3774155	5.43426E-05	5.37803E-05	1.9313E-05	1.02203E-05	3.51033E-05	1.12773E-06	1.12773E-06	3.6231E-05	1.12773E-06	0.000133512	7.2766E-06	1.70868E-05	1.67569E-05	1.64101E-05	1.42142E-05	3.08654E-05	2.1959E-06	3.19633E-05	2.1959E-06
3830403774155	383040	3774155	5.60374E-05	5.54574E-05	1.99152E-05	1.05391E-05	3.6198E-05	1.1629E-06	1.1629E-06	3.73609E-05	1.1629E-06	0.000143221	7.80574E-06	1.83294E-05	1.79754E-05	1.76035E-05	1.52479E-05	3.31099E-05	2.35559E-06	3.42877E-05	2.35559E-06
3830503774155	383050	3774155	5.79038E-05	5.73045E-05	2.05785E-05	1.08901E-05	3.74036E-05	1.20163E-06	1.20163E-06	3.86053E-05	1.20163E-06	0.000154546	8.42294E-06	1.97787E-05	1.93967E-05	1.89954E-05	1.64535E-05	3.57278E-05	2.54184E-06	3.69988E-05	2.54184E-06
3830603774155	383060	3774155	5.99942E-05	5.93733E-05	2.13215E-05	1.12832E-05	3.8754E-05	1.24501E-06	1.24501E-06	3.9999E-05	1.24501E-06	0.000168129	9.16324E-06	2.1517E-05	2.11015E-05	2.06649E-05	1.78996E-05	3.8868E-05	2.76525E-06	4.02506E-05	2.76525E-06
3830703774155	383070	3774155	6.22413E-05	6.15972E-05	2.21201E-05	1.17059E-05	4.02055E-05	1.29164E-06	1.29164E-06	4.14972E-05	1.29164E-06	0.000184208	1.00396E-05	2.35748E-05	2.31196E-05	2.26412E-05	1.96115E-05	4.25852E-05	3.02971E-06	4.41001E-05	3.02971E-06
3830803774155	383080	3774155	6.47722E-05	6.41019E-05	2.30195E-05	1.21818E-05	4.18404E-05	1.34416E-06	1.34416E-06	4.31846E-05	1.34416E-06	0.000204024	1.11196E-05	2.61109E-05	2.56066E-05	2.50768E-05	2.17212E-05	4.71663E-05	3.35563E-06	4.88441E-05	3.35563E-06
3830903774155	383090	3774155	6.75569E-05	6.68577E-05	2.40092E-05	1.27056E-05	4.36392E-05	1.40195E-06	1.40195E-06	4.50412E-05	1.40195E-06	0.000228442	1.24504E-05	2.92358E-05	2.86713E-05	2.8078E-05	2.43208E-05	5.28112E-05	3.75723E-06	5.46898E-05	3.75723E-06
3831003774155	383100	3774155	7.04162E-05	6.96875E-05	2.50254E-05	1.32433E-05	4.54862E-05	1.46129E-06	1.46129E-06	4.69475E-05	1.46129E-06	0.00025802	1.40624E-05	3.30213E-05	3.23836E-05	3.17135E-05	2.74698E-05	5.96491E-05	4.24371E-06	6.17709E-05	4.24371E-06
3831103774155	383110	3774155	7.28575E-05	7.21035E-05	2.5893E-05	1.37025E-05	4.70632E-05	1.51195E-06	1.51195E-06	4.85752E-05	1.51195E-06	0.000291044	1.58623E-05	3.72476E-05	3.65283E-05	3.57725E-05	3.09857E-05	6.72835E-05	4.78686E-06	6.9677E-05	4.78686E-06
3831203774155	383120	3774155	7.54108E-05	7.46304E-05	2.68004E-05	1.41827E-05	4.87125E-05	1.56494E-06	1.56494E-06	5.02775E-05	1.56494E-06	0.000332445	1.81187E-05	4.2546E-05	4.17244E-05	4.08611E-05	3.53933E-05	7.68545E-05	5.46778E-06	7.95884E-05	5.46778E-06
3831303774155	383130	3774155	7.85464E-05	7.77335E-05	2.79148E-05	1.47724E-05	5.0738E-05	1.63001E-06	1.63001E-06	5.2368E-05	1.63001E-06	0.000390974	2.13086E-05	5.00365E-05	4.90703E-05	4.8055E-05	4.16245E-05	9.03852E-05	6.43042E-06	9.36004E-05	6.43042E-06
3831403774155	383140	3774155	8.20328E-05	8.11839E-05	2.91538E-05	1.54281E-05	5.29901E-05	1.70236E-06	1.70236E-06	5.46925E-05	1.70236E-06	0.000474387	2.58547E-05	6.07118E-05	5.95393E-05	5.83074E-05	5.05051E-05	0.000109669	7.80234E-06	0.00011357	7.80234E-06
3831503774155	383150	3774155	8.57881E-05	8.49002E-05	3.04884E-05	1.61343E-05	5.54159E-05	1.78029E-06	1.78029E-06	5.71961E-05	1.78029E-06	0.000592081	3.22692E-05	7.57741E-05	7.43108E-05	7.27732E-05	6.30352E-05	0.000136877	9.73807E-06	0.000141746	9.73807E-06
3831603774155	383160	3774155	8.88117E-05	8.78926E-05	3.1563E-05	1.6703E-05	5.7369E-05	1.84304E-06	1.84304E-06	5.9212E-05	1.84304E-06	0.000755072	4.11524E-05	9.66336E-05	9.47675E-05	9.28066E-05	8.03878E-05	0.000174557	1.24188E-05	0.000180767	1.24188E-05
3831603774155	383600	3774155	0.000271176	0.000268369	9.63737E-05	5.10006E-05	0.000175169	5.62749E-06	5.62749E-06	0.000180797	5.62749E-06	0.000256849	1.39986E-05	3.28713E-05	3.22365E-05	3.15695E-05	2.73451E-05	5.93782E-05	4.22444E-06	6.14905E-05	4.22444E-06
3831603774155	383610	3774155	0.000277843	0.000274967	9.87431E-05	5.22545E-05	0.000179476	5.76584E-06	5.76584E-06	0.000185242	5.76584E-06	0.000258855	1.41079E-05	3.31281E-05	3.24883E-05	3.18161E-05	2.75587E-05	5.9842E-05	4.25744E-06	6.19707E-05	4.25744E-06
3831603774155	383620	3774155	0.000284684	0.000281768	0.00010144	5.35153E-05	0.000183972	5.90661E-06	5.90661E-06	0.000189863	5.90661E-06	0.000265003	1.44531E-05	3.39474E-05	3.32711E-05	3.25892E-05	2.82189E-05	6.13128E-05	4.36226E-06	6.34847E-05	4.36226E-06
3831603774155	383630	3774155	0.000291531	0.000288589	0.00010387	5.47972E-05	0.000188433	6.04837E-06	6.04837E-06	0.000194384	6.04837E-06	0.000271322	1.47969E-05	3.47584E-05	3.40539E-05	3.33339E-05	2.88889E-05	6.27862E-05	4.46708E-06	6.49994E-05	4.46708E-06
3831603774155	383640	3774155	0.000298378	0.000295411	0.00010631	5.60791E-05	0.000192894	6.19013E-06	6.19013E-06	0.000198905	6.19013E-06	0.000277641	1.51408E-05	3.55694E-05	3.48367E-05	3.41118E-05	2.95588E-05	6.42596E-05	4.57191E-06	6.65141E-05	4.57191E-06
3831603774155	383650	3774155	0.000305225	0.000302232	0.00010875	5.73609E-05	0.000197355	6.33189E-06	6.33189E-06	0.000203426	6.33189E-06	0.000283959	1.54847E-05	3.63804E-05	3.56195E-05	3.48897E-05	3.02287E-05	6.57329E-05	4.67674E-06	6.80288E-05	4.67674E-06
3831603774155	383660	3774155	0.000312072	0.000309054	0.00011118	5.86428E-05	0.000201816	6.47366E-06	6.47366E-06	0.000207947	6.47366E-06	0.000290278	1.58286E-05	3.71914E-05	3.64023E-05	3.56676E-05	3.08986E-05	6.72063E-05	4.78157E-06	6.95435E-05	4.78157E-06
3831603774155	383670	3774155	0.000318919	0.000315875	0.00011362	5.99246E-05	0.000206277	6.61543E-06	6.61543E-06	0.000212468	6.61543E-06	0.000296596	1.61725E-05	3.80024E-05	3.71851E-05	3.64455E-05	3.15684E-05	6.86797E-05	4.88641E-06	7.10583E-05	4.88641E-06
3831603774155	383680	3774155	0.000325766	0.000322697	0.00011605	6.12065E-05	0.000210738	6.75719E-06	6.75719E-06	0.000216989	6.75719E-06	0.000302914	1.65164E-05	3.88134E-05	3.79679E-05	3.72234E-05	3.22383E-05	7.01531E-05	4.99124E-06	7.25731E-05	4.99124E-06
3831603774155	383690	3774155	0.000332613	0.000329518	0.00011849	6.24883E-05	0.000215199	6.89896E-06	6.89896E-06	0.000221511	6.89896E-06	0.000309232	1.68603E-05	3.96245E-05	3.87507E-05	3.80013E-05	3.29081E-05	7.16265E-05	5.09607E-06	7.40879E-05	5.09607E-06
3831603774155	383700	3774155	0.000339461	0.000336339	0.00012092	6.37702E-05	0.00021966	7.04074E-06	7.04074E-06	0.000226032	7.04074E-06	0.000315551	1.72042E-05	4.04355E-05	3.95335E-05	3.87791E-05	3.35779E-05	7.30998E-05	5.20089E-06	7.56027E-05	5.20089E-06
3831603774155	383710	3774155	0.000346308	0.000343159	0.00012336	6.50521E-05	0.000224121	7.18251E-06	7.18251E-06	0.000230553	7.18251E-06	0.000321869	1.75481E-05	4.12466E-05	4.03163E-05	3.95569E-05	3.42477E-05	7.45732E-05	5.30572E-06	7.71176E-05	5.30572E-06
3831603774155	383720	3774155	0.000353156	0.000349979	0.00012579	6.63339E-05	0.000228582	7.32428E-06	7.32428E-06	0.000235074	7.32428E-06	0.000328188	1.78919E-05	4.20577E-05	4.10991E-05	4.03348E-05	3.49175E-05	7.60465E-05	5.41054E-06	7.86324E-05	5.41054E-06
3831603774155	383730	3774155	0.000360005	0.000356799	0.00012823	6.76158E-05	0.000233043	7.46605E-06	7.46605E-06	0.000239595	7.46605E-06	0.000334506	1.82358E-05	4.28688E-05	4.18819E-05	4.11126E-05	3.55873E-05	7.75199E-05	5.51536E-06	8.01472E-05	5.51536E-06
3831603774155	383740	3774155	0.000366853	0.000363619	0.00013066	6.88976E-05	0.000237504	7.60781E-06	7.60781E-06	0.000244116	7.60781E-06	0.000340825	1.85797E-05	4.36799E-05	4.26647E-05	4.18904E-05	3.62571E-05	7.89932E-05	5.62018E-06	8.16621E-05	5.62018E-06
3831603774155	383750	3774155	0.000373702	0.000370439	0.00013309	7.01795E-05	0.000241965	7.74958E-06	7.74958E-06	0.000248637	7.74958E-06	0.000347144	1.89236E-05	4.44911E-05	4.34475E-05	4.26682E-05	3.69268E-05	8.04665E-05	5.725E-06	8.31769E-05	5.725E-06
3831603774155	383760	3774155	0.000380551	0.000377259	0.00013553	7.14614E-05	0.000246426	7.89135E-06	7.89135E-06	0.000253158	7.89135E-06	0.000353463	1.92675E-05	4.53022E-05	4.42303E-05	4.34461E-05	3.75965E-05	8.19398E-05	5.82982E-06	8.46918E-05	5.82982E-06
3831603774155	383770	3774155	0.000387399	0.000384079	0.00013796	7.27433E-05	0.000250887	8.03312E-06	8.03312E-06	0.000257679	8.03312E-06	0.000359781	1.96114E-05	4.61134E-05	4.50131E-05	4.42239E-05	3.82662E-05	8.34131E-05	5.93464E-06	8.62066E-05	5.93464E-06
3831603774155	383780	3774155	0.000394248	0.000390899	0.00014039	7.40252E-05	0.000255348	8.17489E-06	8.17489E-06	0.000262199	8.17489E-06	0.000366099	1.99553E-05	4.69245E-05	4.57959E-05	4.50018E-05	3.89359E-05	8.48864E-05	6.03946E-06	8.77215E-05	6.03946E-06
3831603774155	383790	3774155	0.000401096	0.000397719	0.00014283	7.53071E-05	0.000259809	8.31666E-06	8.31666E-06	0.000266721	8.31666E-06	0.000372417	2.02992E-05	4.77357E-05	4.65787E-05	4.57796E-05	3.96056E-05	8.63597E-05	6.14428E-06	8.92363E-05	6.14428E-06
3831603774155	383800	3774155	0.000407945	0.000404539	0.00014526	7.65889E-05	0.000264271	8.45843E-06	8.45843E-06	0.000271242	8.45843E-06	0.000378735	2.06431E-05	4.85468E-05	4.73615E-05	4.65575E-05	4.02753E-05	8.78329E-05	6.24911E-06	9.07512E-05	6.24911E-06
3831603774155	383810	3774155	0.000414794	0.000411359	0.00014769	7.78708E-05	0.000268732	8.60021E-06	8.60021E-06	0.000275763	8.60021E-06	0.000385053	2.09869E-05	4.93579E-05	4.81443E-05	4.73354E-05	4.09451E-05	8.93062E-05	6.35393E-06	9.22661E-05	6.35393E-06
3831603774155	383820	3774155	0.000421642	0.000418179	0.00015013	7.91526E-05	0.000273194	8.74198E-06	8.74198E-06	0.000280284	8.74198E-06	0.000391371	2.13308E-05	5.01691E-05	4.89272E-05	4.81133E-05	4.16148E-05	9.07795E-05	6.45876E-06	9.37811E-05	6.45876E-06
3831603774155	383830	3774155	0.000428491	0.000425000	0.00015256	8.04345E-05	0.000277655	8.88376E-06	8.88376E-06	0.000284805	8.88376E-06	0.000397689	2.16747E-05	5.09803E-05	4.97101E-05	4.88912E-05	4.22846E-05	9.22528E-05	6.56358E-06	9.52961E-05	6.56358E-06
3831603774155	383840	3774155	0.000435339	0.000431821	0.00015499	8.17163E-05	0.000282116	9.02554E-06	9.02554E-06	0.000289326	9.02554E-06	0.000404007	2.20186E-05	5.17914E-05	5.04929E-05	4.96691E-05	4.29543E-05	9.37261E-05	6.66841E-06	9.68112E-05	6.66841E-06
3831603774155	383850	3774155	0.000442188	0.000438642	0.00015743	8.29981E-05	0.000286578	9.16732E-06	9.16732E-06	0.000293847	9.16732E-06	0.000410325	2.23625E-05	5.26025E-05	5.12758E-05	5.04469E-05	4.36241E-05	9.51994E-05	6.77323E-06	9.83262E-05	6.77323E-06
3831603774155	383860	3774155	0.000449037	0.000445463	0.00015986	8.42799E-05	0.000291039	9.30909E-06	9.30909E-06	0.000298368	9.30909E-06	0.000416643	2.27064E-05	5.34136E-05	5.20587E-05	5.12248E-05	4.42938E-05	9.66727E-05	6.87806E-06	9.98413E-05	6.87806E-06
3831603774155	383870	3774155	0.000455886	0.000452284	0.00016229	8.55617E-05	0.000295501	9.45087E-06	9.45087E-06	0.000302889	9.45087E-06	0.000422961	2.30503E-05	5.42247E-05	5.28416E-05	5.20027E-05	4.49636E-05	9.81459E-05	6.98289E-06	0.000101356	6.98289E-06
3831603774155	383880	3774155	0.000462735	0.000459105	0.00016472	8.68435E-05	0.000299962	9.59265E-06	9.59265E-06	0.000307409	9.59265E-06	0.000429279	2.33942E-05	5.50358E-05	5.36245E-05	5.27806E-05	4.56333E-05	9.96192E-05	7.08772E-06	0.000102871	7.08772E-06
3831603774155	383890	3774155	0.000469584	0.000465926	0.00016715	8.81253E-05	0.000304424	9.73443E-06	9.73443E-06	0.000311931	9.73443E-06	0.000435597	2.37381E-05	5.58469E-05	5.44074E-05	5.35585E-05	4.63031E-05	0.000101092	7.19255E-06	0.000104386	7.19255E-06
3831603774155	383900	3774155	0.000476434	0.000472747	0.00016959	8.94071E-05	0.000308886	9.87622E-06	9.87622E-06	0.000316452	9.87622E-06	0.000441915	2.40819E-05	5.66581E-05	5.51903E-05	5.43364E-05	4.69728E-05	0.000102565	7.29738E-06	0.000105901	7.29738E-06
3831603774155	383910	3774155	0.000483285	0.000479568	0.00017202	9.06889E-05	0.000313347	0.000100181	0.000100181	0.000320973	0.000100181	0.000448233	2.44258E-05	5.74692E-05	5.59732E-05	5.51143E-05	4.76426E-05	0.000104038	7.40221E-06	0.000107416	7.40221E-06
3831603774155	383920	3774155	0.000490136	0.000486389	0.00017446	9.19708E-05	0.000317809	0.000101601	0.000101601	0.000325494	0.000101601	0.000454551	2.47697E-05	5.82804E-05	5.67561E-05	5.58922E-05	4.83124E-05	0.000105511	7.50704E-06	0.000108931	7.50704E-06
3831603774155	383930	3774155	0.000496987	0.000493211	0.00017689	9.32526E-05	0.000322271	0.000103021	0.000103021	0.000330015	0.000103021	0.000460869	2.51136E-05	5.90915E-05	5.75391E-05	5.66701E-05	4.89821E-05	0.000106984	7.61187E-06	0.000110447	7.61187E-06
3831603774155	383940	3774155	0.000503838	0.000500032	0.00017933	9.45344E-05	0.000326732	0.000104441	0.000104441	0.000334536	0.000104441	0.000467187	2.54575E-05	5.99027E-05	5.83221E-05	5.74479E-05	4.96519E-05	0.000108457	7.71669E-06	0.000111962	7.71669E-06
3831603774155	383950	3774155	0.000510689	0.000506853	0.00018176	9.58162E-05	0.000331194	0.000105861	0.000105861	0.000339057	0.000105861	0.000473505	2.58014E-05	6.07138E-05	5.91051E-05	5.82258E-05	5.03218E-05	0.000109929	7.82152E-06	0.000113478	7.82152E-06
3831603774155	383960	3774155	0.00051754	0.000513674	0.00018419	9.70979E-05	0.000335655	0.000107281	0.000107281	0.000343578	0.000107281	0.000479823	2.61453E-05	6.15249E-05	5.98881E-05	5.90036E-05	5.09916E-05	0.000111402	7.92634E-06	0.000114993	7.92634E-06
3831603774155	383970	3774155	0.000524391	0.000520495	0.00018663	9.83797E-05	0.000340117	0.000108701	0.000108701	0.000348099	0.000108701	0.000486141	2.64892E-05	6.23361E-05	6.06711E-05	5.97815E-05	5.16615E-05	0.000112875	8.03117E-06	0.000116509	8.03117E-06
3831603774155	383980	3774155	0.000531242	0.000527316	0.00018906	9.96615E-05	0.000344578	0.000110121	0.000110121	0.000352619	0.000110121	0.000492459	2.68331E-05	6.31472E-05	6.14541E-05	6.05593E-05	5.23313E-05	0.000114348	8.13599E-06	0.000118025	8.13599E-06
3831603774155	383990	3774155	0.000538093	0.000534137	0.00019149	0.000100943	0.000349039	0.000111541	0.000111541	0.000357139	0.000111541	0.000498777	2.7177E-05	6.39584E-05	6.22372E-05	6.13372E-05	5.30012E-05	0.000115821	8.24082E-06	0.000119542	8.24082E-06
3831603774155	384000	3774155	0.000544944	0.000540958	0.00019392	0.000102225	0.000353501	0.000112961	0.000112961	0.000361659	0.000112961	0.000505095	2.75209E-05	6.47695E-05	6.30202E-05	6.21151E-05	5.36711E-05	0.000117294	8.34564E-06	0.000121059	8.34564E-06
3831603774155	384010	3774155	0.000551795	0.000547779	0.00019636	0.000103507	0.000357962	0.000114381	0.000114381	0.000366179	0.000114381	0.000511413	2.78648E-05	6.55807E-05	6.38032E-05	6.28929E-05	5.43409E-05	0.000118767	8.45047E-06	0.000122576	8.45047E-06
3831603774155	384020	3774155	0.000558646	0.000554599	0.00019879	0.000104789	0.000362424	0.000115801	0.000115801	0.000370699	0.000115801	0.000517731	2.82087E-05	6.63918E-05	6.45862E-05	6.36708E-05	5.50108E-05	0.000120239	8.55529E-06	0.000124093	8.55529E-06
3831603774155	384030	3774155	0.000565497	0.000561419	0.00020122	0.000106071	0.000366885	0.000117221	0.000117221	0.000375219	0.000117221	0.000524049	2.85526E-05	6.72029E-05	6.53692E-05	6.44487E-05	5.56806E-05	0.000121712	8.66012E-06	0.000125611	8.66012E-06
3831603774155	384040	3774155	0.000572348	0.000568239	0.00020366	0.000107353	0.000371347	0.000118641	0.000118641	0.000379739	0.000118641	0.000530367	2.88965E-05	6.80141E-05	6.61523E-05	6.52266E-05	5.63505E-05	0.000123185	8.76495E-06	0.000127128	8.76495E-06
3831603774155	384050	3774155	0.000579199	0.000575059	0.00020609	0.000108636	0.000375808	0.000120061	0.000120061	0.000384259	0.000120061	0.000536685	2.92404E-05	6.88252E-05	6.69353E-05	6.60045E-05	5.70203E-05	0.000124658	8.86978E-06	0.000128646	8.86978E-06
3831603774155	384060	3774155	0.000586051	0.000581879	0.00020853	0.000109918	0.000380269	0.000121481	0.000121481	0.000388779	0.000121481	0.000543003	2.95843E-05	6.96363E-05	6.77184E-05	6.67824E-05	5.76901E-05	0.000126131	8.97461E-06	0.000130164	8.97461E-06
3831603774155	384070	3774155	0.000592902	0.000588699	0.00021096	0.000111201	0.000384731	0.000122901	0.000122901	0.000393299	0.000122901	0.000549321	2.99282E-05	7.04474E-05	6.85014E-05	6.75603E-05	5.83599E-05	0.000127604	9.07944E-06	0.000131681	9.07944E-06
3831603774155	384080	3774155	0.000599753	0.000595519	0.00021339	0.000112483	0.000389192	0.000124321	0.000124321	0.000397819	0.000124321	0.000555639	3.02721E-05	7.12585E-05	6.92845E-05	6.83383E-05	5.90297E-05	0.000129077	9.18427E-06	0.000133199	9.18427E-06
3831603774155	384090	3774155	0.000606605	0.000602339	0.00021583	0.000113766	0.000393654	0.000125741	0.000125741	0.000402339	0.000125741	0.000561957	3.06159E-05	7.20696E-05	7.00675E-05	6.91162E-05	5.96995E-05	0.000130549	9.28909E-06	0.000134716	9.28909E-06
3831603774155	384100	3774155	0.000613456	0.000609159	0.00021826	0.000115048	0.000398115	0.000127161	0.000127161	0.000406859	0.000127161	0.000568275	3.09598E-05	7.28807E-05	7.08506E-05	6.98942E-05	6.03693E-05	0.000132021	9.39392E-06	0.000136233	9.39392E-06
3831603774155	384110	3774155	0.000620307	0.000615979	0.00022069	0.000116331	0.000402577	0.000128581	0.000128581	0.000411379	0.000128581	0.000574593	3.13037E-05	7.36918E-05	7.16337E-05	7.06721E-05	6.10391E-05	0.000133493	9.49874E-06	0.000137751	9.49874E-06
3831603774155	384120	3774155	0.000627158	0.000622799	0.00022313	0.000117613	0.000407038	0.000130001	0.000130001	0.000415899	0.000130001	0.000580911	3.16476E-05	7.45029E-05	7.24168E-05	7.14501E-05	6.17089E-05	0.000134965	9.60357E-06	0.000139

			ISDemolition	ISDrainage / Utilities Trenching	ISDrainage / Utilities Trenching	ISAsphalt Paving	ISAsphalt Paving	SVDemolition	SVSite Grubbing / Prep	SVMass Grading / Excavation	SVMass Grading / Excavation	SVDrainage / Utilities Trenching	SVFoundations / Concrete Pads	SVBuilding / Structure Construction	SVBuilding / Structure Construction	SVAsphalt Paving	SVAsphalt Paving	SVArchitectural Coating	SVArchitectural Coating	SVLandscaping or Other Finishing	SVLandscaping or Other Finishing
Unique Identifier	X (UTM)	Y (UTM)	2027	2027	2028	2027	2028	2027	2027	2027	2028	2028	2028	2028	2029	2028	2029	2028	2029	2028	2029
3838603774145	383860	3774145	0.000624873	0.000251612	0.000245157	6.49824E-05	6.0534E-05	0.007431968	0.005343181	0.003602526	0.003556786	0.002523625	0.000801691	0.001148471	0.001104651	0.000112917	0.000105058	0.000112917	0.000105058	0.001148471	0.001104651
3838703774145	383870	3774145	0.000592383	0.00023853	0.00023241	6.16037E-05	5.73866E-05	0.007038628	0.005060391	0.003411861	0.003368541	0.002390061	0.000759261	0.001087688	0.001046187	0.000106941	9.94975E-05	0.000106941	9.94975E-05	0.001087688	0.001046187
3838803774145	383880	3774145	0.000425621	0.000171382	0.000166984	4.42617E-05	4.12317E-05	0.004976409	0.003577768	0.002412234	0.002381606	0.001689807	0.000536808	0.000769011	0.000739669	7.56089E-05	7.03461E-05	7.56089E-05	7.03461E-05	0.000769011	0.000739669
3838903774145	383890	3774145	0.000331643	0.00013354	0.000130114	3.44885E-05	3.21276E-05	0.003818065	0.002744981	0.001850745	0.001827247	0.001296476	0.000411857	0.00059001	0.000567498	5.80096E-05	5.39719E-05	5.80096E-05	5.39719E-05	0.00059001	0.000567498
3839003774145	383900	3774145	0.000271906	0.000109486	0.000106677	2.82763E-05	2.63406E-05	0.003084767	0.00221778	0.001495291	0.001476305	0.001047474	0.000332756	0.000476693	0.000458504	4.68683E-05	4.3606E-05	4.68683E-05	4.3606E-05	0.000476693	0.000458504
3839103774145	383910	3774145	0.000230053	9.26337E-05	9.02569E-05	2.39239E-05	2.22862E-05	0.002573306	0.001850067	0.001247368	0.001231531	0.000873801	0.000277584	0.000397656	0.000382483	3.90974E-05	3.6376E-05	3.90974E-05	3.6376E-05	0.000397656	0.000382483
3829703774155	382970	3774155	1.73857E-05	7.00055E-06	6.82094E-06	1.80799E-06	1.68422E-06	5.68736E-05	4.0889E-05	2.75685E-05	2.72185E-05	1.93122E-05	6.13499E-06	8.78874E-06	8.4534E-06	8.64106E-07	8.0396E-07	8.64106E-07	8.0396E-07	8.78874E-06	8.4534E-06
3829803774155	382980	3774155	1.78286E-05	7.1789E-06	6.99471E-06	1.85405E-06	1.72713E-06	5.71586E-05	4.1094E-05	2.77067E-05	2.73549E-05	1.9409E-05	6.16574E-06	8.8328E-06	8.49577E-06	8.68438E-07	8.0799E-07	8.68438E-07	8.0799E-07	8.8328E-06	8.49577E-06
3829903774155	382990	3774155	1.8319E-05	7.37637E-06	7.18712E-06	1.90505E-06	1.77464E-06	5.74883E-05	4.13309E-05	2.78665E-05	2.75127E-05	1.95209E-05	6.20129E-06	8.88373E-06	8.54477E-06	8.73446E-07	8.12649E-07	8.73446E-07	8.12649E-07	8.88373E-06	8.54477E-06
3830003774155	383000	3774155	1.90078E-05	7.65374E-06	7.45737E-06	1.97668E-06	1.84137E-06	5.829E-05	4.19074E-05	2.82552E-05	2.78964E-05	1.97932E-05	6.28778E-06	9.00764E-06	8.66394E-06	8.85628E-07	8.23983E-07	8.85628E-07	8.23983E-07	9.00764E-06	8.66394E-06
3830103774155	383010	3774155	1.99482E-05	8.03238E-06	7.82629E-06	2.07447E-06	1.93246E-06	5.96798E-05	4.29065E-05	2.89288E-05	2.85615E-05	2.02651E-05	6.4377E-06	9.2224E-06	8.87051E-06	9.06743E-07	8.43629E-07	9.06743E-07	8.43629E-07	9.2224E-06	8.87051E-06
3830203774155	383020	3774155	2.09779E-05	8.44702E-06	8.23029E-06	2.18156E-06	2.03222E-06	6.11319E-05	4.39505E-05	2.96327E-05	2.92565E-05	2.07582E-05	6.59434E-06	9.4468E-06	9.08635E-06	9.28806E-07	8.64156E-07	9.28806E-07	8.64156E-07	9.4468E-06	9.08635E-06
3830303774155	383030	3774155	2.2234E-05	8.9528E-06	8.7231E-06	2.31219E-06	2.1539E-06	6.29672E-05	4.527E-05	3.05223E-05	3.01348E-05	2.13813E-05	6.79231E-06	9.73039E-06	9.35912E-06	9.56689E-07	8.90099E-07	9.56689E-07	8.90099E-07	9.73039E-06	9.35912E-06
3830403774155	383040	3774155	2.36522E-05	9.52385E-06	9.2795E-06	2.45967E-06	2.29129E-06	6.49627E-05	4.67047E-05	3.14896E-05	3.10898E-05	2.2059E-05	7.00757E-06	1.00388E-05	9.65573E-06	9.87009E-07	9.18308E-07	9.87009E-07	9.18308E-07	1.00388E-05	9.65573E-06
3830503774155	383050	3774155	2.5273E-05	1.01765E-05	9.91538E-06	2.62822E-06	2.4483E-06	6.71543E-05	4.82803E-05	3.25519E-05	3.21386E-05	2.28031E-05	7.24397E-06	1.03774E-05	9.98148E-06	1.02031E-06	9.49287E-07	1.02031E-06	9.49287E-07	1.03774E-05	9.98148E-06
3830603774155	383060	3774155	2.7169E-05	1.09399E-05	1.06593E-05	2.82539E-06	2.63198E-06	6.96042E-05	5.00416E-05	3.37395E-05	3.33111E-05	2.3635E-05	7.50825E-06	1.0756E-05	1.03456E-05	1.05753E-06	9.83919E-07	1.05753E-06	9.83919E-07	1.0756E-05	1.03456E-05
3830703774155	383070	3774155	2.93473E-05	1.1817E-05	1.15139E-05	3.05192E-06	2.843E-06	7.22412E-05	5.19375E-05	3.50177E-05	3.45731E-05	2.45305E-05	7.7927E-06	1.11635E-05	1.07376E-05	1.09759E-06	1.0212E-06	1.09759E-06	1.0212E-06	1.11635E-05	1.07376E-05
3830803774155	383080	3774155	3.19434E-05	1.28624E-05	1.25324E-05	3.32189E-06	3.09449E-06	7.52078E-05	5.40703E-05	3.64558E-05	3.59929E-05	2.55378E-05	8.11271E-06	1.1622E-05	1.11785E-05	1.14267E-06	1.06313E-06	1.14267E-06	1.06313E-06	1.1622E-05	1.11785E-05
3830903774155	383090	3774155	3.50033E-05	1.40945E-05	1.37329E-05	3.6401E-06	3.39091E-06	7.84417E-05	5.63953E-05	3.80233E-05	3.75406E-05	2.66359E-05	8.46155E-06	1.21217E-05	1.16592E-05	1.1918E-06	1.10885E-06	1.1918E-06	1.10885E-06	1.21217E-05	1.16592E-05
3831003774155	383100	3774155	3.84922E-05	1.54993E-05	1.51017E-05	4.00292E-06	3.72889E-06	8.17468E-05	5.87715E-05	3.96254E-05	3.91223E-05	2.77582E-05	8.81808E-06	1.26324E-05	1.21504E-05	1.24202E-06	1.15557E-06	1.24202E-06	1.15557E-06	1.26324E-05	1.21504E-05
3831103774155	383110	3774155	4.2097E-05	1.69509E-05	1.65159E-05	4.3778E-06	4.07811E-06	8.45798E-05	6.08083E-05	4.09987E-05	4.04781E-05	2.87202E-05	9.12368E-06	1.30702E-05	1.25715E-05	1.28506E-06	1.19561E-06	1.28506E-06	1.19561E-06	1.30702E-05	1.25715E-05
3831203774155	383120	3774155	4.62887E-05	1.86387E-05	1.81605E-05	4.8137E-06	4.48418E-06	8.75108E-05	6.29155E-05	4.24194E-05	4.18809E-05	2.97155E-05	9.43984E-06	1.35232E-05	1.30072E-05	1.32959E-06	1.23705E-06	1.32959E-06	1.23705E-06	1.35232E-05	1.30072E-05
3831303774155	383130	3774155	5.17141E-05	2.08233E-05	2.0289E-05	5.37791E-06	5.00976E-06	9.10565E-05	6.54647E-05	4.41382E-05	4.35777E-05	3.09195E-05	9.82232E-06	1.40711E-05	1.35342E-05	1.38346E-06	1.28717E-06	1.38346E-06	1.28717E-06	1.40711E-05	1.35342E-05
3831403774155	383140	3774155	5.85535E-05	2.35773E-05	2.29723E-05	6.08916E-06	5.67232E-06	9.49674E-05	6.82764E-05	4.60339E-05	4.54494E-05	3.22475E-05	1.02442E-05	1.46754E-05	1.41155E-05	1.44288E-06	1.34245E-06	1.44288E-06	1.34245E-06	1.46754E-05	1.41155E-05
3831503774155	383150	3774155	6.67804E-05	2.68899E-05	2.62E-05	6.9447E-06	6.46929E-06	9.9306E-05	7.13956E-05	4.8137E-05	4.75258E-05	3.37207E-05	1.07122E-05	1.53459E-05	1.47603E-05	1.5088E-06	1.40378E-06	1.5088E-06	1.40378E-06	1.53459E-05	1.47603E-05
3831603774155	383160	3774155	7.5928E-05	3.05733E-05	2.97889E-05	7.89599E-06	7.35546E-06	0.000102442	7.36502E-05	4.9657E-05	4.90266E-05	3.47855E-05	1.10505E-05	1.58305E-05	1.52265E-05	1.55645E-06	1.44811E-06	1.55645E-06	1.44811E-06	1.58305E-05	1.52265E-05
3831703774155	383600	3774155	0.000105889	4.26374E-05	4.15434E-05	1.10117E-05	1.02579E-05	0.000396734	0.00028523	0.00019231	0.000189869	0.000134716	4.27959E-05	6.13078E-05	5.89686E-05	6.02776E-06	5.6082E-06	6.02776E-06	5.6082E-06	6.13078E-05	5.89686E-05
3831803774155	383610	3774155	0.000101309	4.07931E-05	3.97465E-05	1.05354E-05	9.81418E-06	0.000410311	0.000294991	0.000198892	0.000196366	0.000139327	4.42605E-05	6.34059E-05	6.09866E-05	6.23404E-06	5.80012E-06	6.23404E-06	5.80012E-06	6.34059E-05	6.09866E-05
3831903774155	383620	3774155	0.000101169	4.07369E-05	3.96917E-05	1.05209E-05	9.80065E-06	0.000442641	0.000318235	0.000214563	0.000211839	0.000150305	4.77479E-05	6.84019E-05	6.57919E-05	6.72525E-06	6.25714E-06	6.72525E-06	6.25714E-06	6.84019E-05	6.57919E-05
3832003774155	383630	3774155	0.000101718	4.0958E-05	3.99071E-05	1.0578E-05	9.85384E-06	0.000479978	0.000345078	0.000232661	0.000229707	0.000162983	5.17755E-05	7.41715E-05	7.13415E-05	7.29252E-06	6.78492E-06	7.29252E-06	6.78492E-06	7.41715E-05	7.13415E-05
3832103774155	383640	3774155	0.000102338	4.12078E-05	4.01505E-05	1.06425E-05	9.91394E-06	0.000519167	0.000373253	0.000251658	0.000248463	0.00017629	5.60029E-05	8.02276E-05	7.71664E-05	7.88795E-06	7.33891E-06	7.88795E-06	7.33891E-06	8.02276E-05	7.71664E-05
3832203774155	383650	3774155	0.000102742	4.13704E-05	4.03089E-05	1.06845E-05	9.95306E-06	0.000557689	0.000400948	0.000270331	0.000266898	0.000189371	6.01582E-05	8.61803E-05	8.28921E-05	8.47322E-06	7.88344E-06	8.47322E-06	7.88344E-06	8.61803E-05	8.28921E-05
3832303774155	383660	3774155	0.000103643	4.17332E-05	4.06625E-05	1.07782E-05	1.00404E-05	0.000599916	0.000431307	0.0002908	0.000287107	0.00020371	6.47133E-05	9.27058E-05	8.91686E-05	9.1148E-06	8.48037E-06	9.1148E-06	8.48037E-06	9.27058E-05	8.91686E-05
3832403774155	383670	3774155	0.000104526	4.20888E-05	4.10089E-05	1.087E-05	1.01259E-05	0.000642117	0.000461647	0.000311256	0.000307304	0.00021804	6.92656E-05	9.92272E-05	9.54411E-05	9.75598E-06	9.07691E-06	9.75598E-06	9.07691E-06	9.92272E-05	9.54411E-05
3832503774155	383680	3774155	0.000105795	4.25997E-05	4.15067E-05	1.1002E-05	1.02488E-05	0.000687249	0.000494095	0.000333133	0.000328903	0.000233365	7.4134E-05	0.000106201	0.000102149	1.04417E-05	9.71489E-06	1.04417E-05	9.71489E-06	0.000106201	0.000102149
3832603774155	383690	3774155	0.000107124	4.31347E-05	4.2028E-05	1.11401E-05	1.03775E-05	0.000732657	0.00052674	0.000355144	0.000350634	0.000248784	7.90321E-05	0.000113218	0.000108898	1.11316E-05	1.03568E-05	1.11316E-05	1.03568E-05	0.000113218	0.000108898
3832703774155	383700	3774155	0.000107482	4.32787E-05	4.21683E-05	1.11773E-05	1.04122E-05	0.000768728	0.000552674	0.000372629	0.000367897	0.000261032	8.29232E-05	0.000118793	0.00011426	1.16796E-05	1.08667E-05	1.16796E-05	1.08667E-05	0.000118793	0.00011426
3832703774155	383710	3774155	0.000108289	4.36039E-05	4.24852E-05	1.12613E-05	1.04904E-05	0.000807865	0.000580811	0.000391599	0.000386627	0.000274321	8.71449E-05	0.00012484	0.000120077	1.22743E-05	1.14199E-05	1.22743E-05	1.14199E-05	0.00012484	0.000120077
3832703774155	383720	3774155	0.000109116	4.3937E-05	4.28097E-05	1.13473E-05	1.05705E-05	0.000846333	0.000608467	0.000410246	0.000405037	0.000287384	9.12944E-05	0.000130785	0.000125795	1.28587E-05	1.19637E-05	1.28587E-05	1.19637E-05	0.000130785	0.000125795
3832703774155	383730	3774155	0.000110291	4.44101E-05	4.32707E-05	1.14695E-05	1.06844E-05	0.000887402	0.000637994	0.000430154	0.000424692	0.000301329	9.57246E-05	0.000137131	0.000131899	1.34827E-05	1.25442E-05	1.34827E-05	1.25442E-05	0.000137131	0.000131899
3832703774155	383740	3774155	0.000111053	4.51196E-05	4.39619E-05	1.16528E-05	1.08551E-05	0.000933781	0.000671338	0.000452635	0.000446888	0.000317078	0.000100728	0.000144298	0.000138793	1.41874E-05	1.31999E-05	1.41874E-05	1.31999E-05	0.000144298	0.000138793
3832703774155	383750	3774155	0.000114331	4.60366E-05	4.48555E-05	1.18896E-05	1.10757E-05	0.000985149	0.000708269	0.000477535	0.000471472	0.000334521	0.000106269	0.000152236	0.000146428	1.49678E-05	1.3926E-05	1.49678E-05	1.3926E-05	0.000152236	0.000146428
3832703774155	383760	3774155	0.000117469	4.73003E-05	4.60867E-05	1.2216E-05	1.13797E-05	0.001045479	0.000751643	0.000506779	0.000500345	0.000355007	0.000112776	0.000161559	0.000155395	1.58844E-05	1.47788E-05	1.58844E-05	1.47788E-05	0.000161559	0.000155395
3832703774155	383770	3774155	0.000124588	5.01668E-05	4.88796E-05	1.29563E-05	1.20693E-05	0.001148652	0.000825818	0.00055679	0.000549721	0.00039004	0.000123906	0.000177503	0.00017073	1.7452E-05	1.62372E-05	1.7452E-05	1.62372E-05	0.000177503	0.00017073
3832803774155	383780	3774155	0.000136369	5.49107E-05	5.35018E-05	1.41814E-05	1.32106E-05	0.001305098	0.000938295	0.000632625	0.000624593	0.000443164	0.000140782	0.000201679	0.000193983	1.9829E-05	1.84488E-05	1.9829E-05	1.84488E-05	0.000201679	0.000193983
3832903774155	383790	3774155	0.000151972	6.11933E-05	5.96233E-05	1.5804E-05	1.47222E-05	0.001508512	0.001084538	0.000731227	0.000721943	0.000512236	0.000162724	0.000233112	0.000224218	2.29195E-05	2.13242E-05	2.29195E-05	2.13242E-05	0.000233112	0.000224218
3838003774155	383800	3774155	0.000193788	7.80311E-05	7.60291E-05	2.01526E-05	1.87731E-05	0.002023198	0.00145457	0.000980713	0.000968261	0.000687004	0.000218244	0.000312647	0.000300718	3.07394E-05	2.85998E-05	3.07394E-05	2.85998E-05	0.000312647	0.000300718
3838103774155	383810	3774155	0.000270447	0.000108899	0.000106105	2.81246E-05	2.61993E-05	0.002970833	0.002135867	0.001440063	0.001421779	0.001008786	0.000320466	0.000459087	0.00044157	4.51372E-05	4.19954E-05	4.51372E-05	4.19954E-05	0.000459087	0.00044157
3838203774155	383820	3774155	0.000392362	0.000157989	0.000153936	4.08029E-05	3.80097E-05	0.004497643	0.003233561	0.00218016	0.002152479	0.001527236	0.000485164	0.000695027	0.000668507	6.83348E-05	6.35783E-05	6.83348E-05	6.35783E-05	0.000695027	0.000668507
3838303774155	383830	3774155	0.000585184	0.000235632	0.000229586	6.08551E-05	5.66892E-05	0.00690587	0.004964945	0.003347508	0.003305006	0.002344981	0.00074494	0.001067173	0.001026454	0.000104924	9.76208E-05	0.000104924	9.76208E-05	0.001067173	0.001026454
3838403774155	383840	3774155	0.000453092	0.000182443	0.000177762	4.71184E-05	4.38929E-05	0.005276448	0.003793479	0.002557673	0.002525198	0.001791689	0.000569174	0.000815376	0.000784265	8.01675E-05	7.45874E-05	8.01675E-05	7.45874E-05	0.000815376	0.000784265
3838603774155	383860	3774155	0.00044147	0.000177763	0.000173202	4.59098E-05	4.2767E-05	0.005154353	0.0037057	0.002498489	0.002466766	0.00175023	0.000556003	0.000796509	0.000766117	7.83125E-05	7.28615E-05	7.83125E-05	7.28615E-05	0.000796509	0.000766117
3838703774155	383870	3774155	0.000593657	0.000239043	0.00023291	6.17362E-05	5.751E-05	0.007055608	0.005072599	0.003420092	0.003376668	0.002395827	0.000761093	0.001090312	0.00104871	0.000107199	9.97375E-05	0.000107199	9.97375E-05	0.001090312	0.00104871
3838803774155	383880	3774155	0.000425251	0.000171232	0.000166839	4.42232E-05	4.11958E-05	0.004972935	0.00357527	0.00241055	0.002379943	0.001688627	0.000536434	0.000768474	0.000739152	7.55561E-05	7.0297E-05	7.55561E-05	7.0297E-05	0.000768474	0.000739152
3838903774155	383890	3774155	0.000330931	0.000133253	0.000129835	3.44146E-05	3.20587E-05	0.003810332	0.002739422	0.001846997	0.001823546	0.00129385	0.000411023	0.000588815	0.000566349	5.78921E-05	5.38625E-05	5.78921E-05	5.38625E-05	0.000588815	0.000566349
3839003774155	383900	3774155	0.000271045	0.000109139	0.000106339	2.81868E-05	2.62572E-05	0.003075145	0.002210863	0.001490627	0.001471701	0.001044207	0.000331718	0.000475206	0.000457074	4.67221E-05	4.347E-05	4.67221E-05	4.347E-05	0.000475206	0.000457074
3839103774155	383910	3774155	0.000229276	9.23208E-05	8.99521E-05	2.38431E-05	2.22109E-05	0.002564673	0.001843861	0.001243184	0.001227399	0.000870869	0.000276653	0.000396322	0.0003812	3.89663E-05	3.6254E-05	3.89663E-05	3.6254E-05	0.000396322	0.0003812
3829703774165	382970	3774165	1.76078E-05	7.09E-06	6.90809E-06	1.83109E-06	1.70574E-06	5.68914E-05	4.09018E-05	2.75772E-05	2.7227E-05	1.93182E-05	6.13691E-06	8.7915E-06	8.45605E-06	8.64377E-07	8.04212E-07	8.64377E-07	8.04212E-07	8.7915E-06	8.45605E-06
3829803774165	382980	3774165	1.80647E-05	7.27398E-06	7.08735E-06	1.87861E-06	1.75E-06	5.71675E-05	4.11004E-05	2.7711E-05	2.73592E-05	1.9412E-05	6.1667E-06	8.83417E-06	8.4971E-06	8.68573E-07	8.08116E-07	8.68573E-07	8.08116E-07	8.83417E-06	8.4971E-06
3829903774165	382990	3774165	1.85691E-05	7.47708E-06	7.28524E-06	1.93106E-06	1.79887E-06	5.74794E-05	4.13245E-05	2.78622E-05	2.75084E-05	1.95179E-05	6.20033E-06	8.88236E-06	8.54344E-06	8.7331E-07	8.12523E-07	8.7331E-07	8.12523E-07	8.88236E-06	8.54344E-06
3830003774165	383000	3774165	1.92607E-05	7.75557E-06	7.55659E-06	2.00298E-06	1.86587E-06	5.82188E-05	4.18561E-05	2.82206E-05	2.78623E-05	1.9769E-05	6.2801E-06	8.99662E-06	8.65335E-06	8.84545E-07	8.22976E-07	8.84545E-07	8.22976E-07	8.99662E-06	8.65335E-06
3830103774165	383010	3774165	2.01885E-05	8.12914E-06	7.92057E-06	2.09946E-06	1.95574E-06	5.94838E-05	4.27656E-05	2.88338E-05	2.84677E-05	2.01985E-05	6.41656E-06	9.19211E-06	8.84138E-06	9.03765E-07	8.40859E-07	9.03765E-07	8.40859E-07	9.19211E-06	8.84138E-06
3830203774165	383020	3774165	2.12001E-05	8.53647E-06	8.31745E-06	2.20466E-06	2.05374E-06	6.07934E-05	4.37072E-05	2.94686E-05	2.90945E-05	2.06432E-05	6.55782E-06	9.39448E-06	9.03603E-06	9.23662E-07	8.59371E-07	9.23662E-07	8.59371E-07	9.39448E-06	9.03603E-06
3830303774165	383030	3774165	2.24492E-05	9.03945E-06	8.80752E-06	2.33456E-06	2.17475E-06	6.25039E-05	4.49369E-05	3.02978E-05	2.99131E-05	2.1224E-05	6.74233E-06	9.65881E-06	9.29027E-06	9.49651E-07	8.8355E-07	9.49651E-07	8.8355E-07	9.65881E-06	9.29027E-06
3830403774165	383040	3774165	2.38646E-05	9.60937E-06	9.36282E-06	2.48175E-06	2.31186E-06	6.43747E-05	4.62819E-05	3.12046E-05	3.08084E-05	2.18593E-05	6.94414E-06	9.94791E-06	9.56834E-06	9.78075E-07	9.09996E-07	9.78075E-07	9.09996E-07	9.94791E-06	9.56834E-06
3830503774165	383050	3774165	2.54812E-05	1.02603E-05	9.99706E-06	2.64987E-06	2.46847E-06	6.64238E-05	4.77551E-05	3.21978E-05	3.1789E-05	2.25551E-05	7.16517E-06	1.02645E-05	9.87289E-06	1.00921E-06	9.38961E-07	1.00921E-06	9.38961E-07	1.02645E-05	9.87289E-06
3830603774165	383060	3774165	2.73828E-05	1.1026E-05	1.07431E-05	2.84762E-06	2.65269E-06	6.85758E-05	4.94332E-05	3.33293E-05	3.29061E-05	2.33477E-05	7.41695E-06	1.06252E-05	1.02198E-05	1.04467E-06	9.71955E-07	1.04467E-06	9.71955E-07	1.06252E-05	1.02198E-05
3830703774165	383070	3774165	2.95611E-05	1.19031E-05	1.15977E-05	3.07415E-06	2.86371E-06	7.12345E-05	5.12137E-05	3.45298E-05	3.40913E-05	2.41886E-05	7.68411E-06	1.1008E-05	1.05879E-05	1.0823E-06	1.00696E-06	1.0823E-06	1.00696E-06	1.1008E-05	1.05879E-05
3830803774165	383080	3774165	3.22507E-05	1.29862E-05	1.2653E-05	3.35385E-06	3.12426E-06	7.42011E-05	5.33466E-05	3.59678E-05	3.55111E-05	2.5196E-05	8.00412E-06	1.14664E-05	1.10289E-05	1.12737E-06	1.0489E-06	1.12737E-06	1.0489E-06	1.14664E-05	1.10289E-05
3830903774165	383090	3774165	3.54741E-05	1.42841E-05	1.39176E-05	3.68907E-06	3.43653E-06	7.74884E-05	5.571E-05	3.75613E-05	3.70844E-05	2.63122E-05	8.35873E-06	1.19744E-05	1.15175E-05	1.17732E-06	1.09537E-06	1.17732E-06	1.09537E-06	1.19744E-05	1.15175E-05
3831003774165	383100	3774165	3.91838E-05	1.57778E-05	1.5373E-05	4.07484E-06	3.7959E-06	8.08738E-05	5.81438E-05	3.92022E-05	3.87045E-05	2.74618E-05	8.7239E-06	1.24975E-05	1.20207E-05	1.22875E-06	1.14323E-06	1.22875E-06	1.14323E-06	1.24975E-05	1.20207E-05
3831103774165	383110	3774165	4.30234E-05	1.73239E-05	1.68794E-05	4.47413E-06	4.16785E-06	8.37157E-05	6.0187E-05	4.05798E-05	4.00646E-05	2.84268E-05	9.03046E-06	1.29367E-05	1.24431E-05	1.27193E-06	1.1834E-06	1.27193E-06	1.1834E-06	1.29367E-05	1.24431E-05
3831203774165	383120	3774165	4.75406E-05	1.91428E-05	1.86516E-05	4.94389E-06	4.60545E-06	8.66823E-05	6.23199E-05	4.20178E-05	4.14843E-05	2.94341E-05	9.35047E-06	1.33951E-05	1.2884E-05	1.317E-06	1.22533E-06	1.317E-06	1.22533E-06	1.33951E-05	1.2884E-05
3831303774165	383130	3774165	5.34676E-05	2.15294E-05	2.0977E-05	5.56026E-06	5.17963E-06	9.02992E-05	6.49203E-05	4.37711E-05	4.32153E-05	3.06623E-05	9.74064E-06	1.39541E-05	1.34216E-05	1.37196E-06	1.27646E-06	1.37196E-06	1.27646E-06	1.39541E-05	1.34216E-05
3831403774165	383140	3774165	6.10629E-05	2.45877E-05	2.39569E-05	6.35012E-06	5.91542E-06	9.42815E-05	6.77833E-05	4.57014E-05	4.51211E-05	3.20145E-05	1.01702E-05	1.45694E-05	1.40135E-05	1.43246E-06	1.33276E-06	1.43246E-06	1.33276E-06	1.45694E-05	1.40135E-05
3831503774165	383150	3774165	7.03936E-05	2.83448E-05	2.76176E-05	7.32045E-06	6.81932E-06	9.86913E-05	7.09537E-05	4.7839E-05	4.72316E-05	3.3512E-05	1.06459E-05	1.52509E-05	1.4669E-05	1.49946E-06	1.39509E-06	1.49946E-06	1.39509E-06	1.52509E-05	1.4669E-05
3831603774165	383160	3774165	8.0842E-05	3.2552E-05	3.17168E-05	8.40701E-06	7.8315E-06	0.000101685	7.31057E-05	4.929E-05	4.86642E-05	3.45284E-05	1.09688E-05	1.57135E-05	1.51139E-05	1.54494E-06	1.43741E-06	1.54494E-06	1.43741E-06	1.57135E-05	1.51139E-05

			MDemolition	MSite Grubbing / Prep	MMass Grading / Excavation	MMass Grading / Excavation	MDrainage / Utilities Trenching	MFoundations / Concrete Pads	MBuilding / Structure Construction	MAsphalt Paving	MLandscaping or Other Finishing	MWaterside Construction (Piles)	RSSWDemolition	RSSWPlacing Base	RSSWForm	Child Risk				
Unique Identifier	X (UTM)	Y (UTM)	2027	2027	2027	2028	2028	2028	2028	2028	2028	2028	2029	2029	2029	3rd Trimester	0<2	2<16	Total	per million
3838603774145	383860	3774145	0.00112108	0.003441522	0.004046949	0.003993063	0.000848789	0.001103843	0.000812488	8.36269E-05	0.000979742	8.36269E-05	0.005387536	0.007817432	0.004634015	1.01008E-07	1.48015E-06	3.45066E-07	1.92757E-06	1.92757187
3838703774145	383870	3774145	0.001062006	0.003260176	0.0038337	0.003782653	0.000804063	0.001045677	0.000769675	7.92203E-05	0.000928116	7.92203E-05	0.00509862	0.007398207	0.004385507	9.57192E-08	1.4039E-06	3.2687E-07	1.82648E-06	1.82648255
3838803774145	383880	3774145	0.000752467	0.002309943	0.002716304	0.002680136	0.000569705	0.000740897	0.000545341	5.61302E-05	0.000657601	5.61302E-05	0.003576934	0.005190208	0.00307665	6.8105E-08	9.9843E-07	2.3173E-07	1.29827E-06	1.29826749
3838903774145	383890	3774145	0.000578582	0.001776147	0.002088603	0.002060793	0.000438054	0.000569686	0.00041932	4.31593E-05	0.000505638	4.31593E-05	0.002722882	0.003950961	0.002342049	5.25832E-08	7.7055E-07	1.7827E-07	1.0014E-06	1.00140193
3839003774145	383900	3774145	0.000468487	0.001438174	0.001691175	0.001668657	0.000354699	0.000461284	0.00033953	3.49468E-05	0.000409423	3.49468E-05	0.002182723	0.003167178	0.001877439	4.2748E-08	6.2617E-07	1.4441E-07	8.13331E-07	0.8133309
3839103774145	383910	3774145	0.000391687	0.001202411	0.001413937	0.00139511	0.000296553	0.000385664	0.00028387	2.92179E-05	0.000342306	2.92179E-05	0.00180642	0.002621154	0.001553767	3.58812E-08	5.2538E-07	1.2079E-07	6.82047E-07	0.68204744
3829703774155	382970	3774155	1.13045E-05	3.4703E-05	4.08079E-05	4.02645E-05	8.55886E-06	1.11307E-05	8.19282E-06	8.43262E-07	9.87934E-06	8.43262E-07	1.94799E-05	2.82657E-05	1.67554E-05	2.50349E-09	3.1562E-08	5.1111E-09	3.91766E-08	0.03917663
3829803774155	382980	3774155	1.13463E-05	3.48311E-05	4.09585E-05	4.04132E-05	8.59046E-06	1.11718E-05	8.22307E-06	8.46375E-07	9.91582E-06	8.46375E-07	1.9639E-05	2.84966E-05	1.68922E-05	2.57663E-09	3.2375E-08	5.2139E-09	4.0166E-08	0.04016603
3829903774155	382990	3774155	1.13971E-05	3.49871E-05	4.11419E-05	4.05941E-05	8.62892E-06	1.12218E-05	8.25989E-06	8.50165E-07	9.96022E-06	8.50165E-07	1.98199E-05	2.87591E-05	1.70478E-05	2.65787E-09	3.3279E-08	5.3285E-09	4.12658E-08	0.04126576
3830003774155	383000	3774155	1.15386E-05	3.54216E-05	4.16528E-05	4.10982E-05	8.73608E-06	1.13612E-05	8.36246E-06	8.60722E-07	1.00839E-05	8.60722E-07	2.01536E-05	2.92434E-05	1.73349E-05	2.77093E-09	3.4566E-08	5.499E-09	4.28359E-08	0.04283594
3830103774155	383010	3774155	1.17963E-05	3.62125E-05	4.2583E-05	4.2016E-05	8.93116E-06	1.16149E-05	8.5492E-06	8.79943E-07	1.03091E-05	8.79943E-07	2.06714E-05	2.99947E-05	1.77803E-05	2.92621E-09	3.6356E-08	5.7427E-09	4.5025E-08	0.04502505
3830203774155	383020	3774155	1.2063E-05	3.70314E-05	4.35459E-05	4.2966E-05	9.13311E-06	1.18775E-05	8.74251E-06	8.9984E-07	1.05422E-05	8.9984E-07	2.12142E-05	3.07823E-05	1.82471E-05	3.09884E-09	3.8339E-08	6.0104E-09	4.74484E-08	0.04744837
3830303774155	383030	3774155	1.2406E-05	3.80842E-05	4.47839E-05	4.41875E-05	9.39276E-06	1.22152E-05	8.99106E-06	9.25422E-07	1.08419E-05	9.25422E-07	2.18848E-05	3.17554E-05	1.88239E-05	3.31162E-09	4.0788E-08	6.342E-09	5.04414E-08	0.05044141
3830403774155	383040	3774155	1.27779E-05	3.92261E-05	4.61266E-05	4.55125E-05	9.67439E-06	1.25815E-05	9.26065E-06	9.5317E-07	1.1167E-05	9.5317E-07	2.26179E-05	3.2819E-05	1.94545E-05	3.55584E-09	4.3589E-08	6.719E-09	5.38636E-08	0.05386362
3830503774155	383050	3774155	1.31862E-05	4.04794E-05	4.76004E-05	4.69666E-05	9.9835E-06	1.29835E-05	9.55654E-06	9.83625E-07	1.15238E-05	9.83625E-07	2.34195E-05	3.39822E-05	2.0144E-05	3.84023E-09	4.6841E-08	7.1535E-09	5.78345E-08	0.05783448
3830603774155	383060	3774155	1.36453E-05	4.18887E-05	4.92577E-05	4.86018E-05	1.03311E-05	1.34355E-05	9.88925E-06	1.01787E-06	1.1925E-05	1.01787E-06	2.4321E-05	3.52903E-05	2.09194E-05	4.18003E-09	5.0714E-08	7.6676E-09	6.25614E-08	0.06256138
3830703774155	383070	3774155	1.41352E-05	4.33927E-05	5.10262E-05	5.03468E-05	1.0702E-05	1.39179E-05	1.02443E-05	1.05442E-06	1.23531E-05	1.05442E-06	2.52911E-05	3.66979E-05	2.17538E-05	4.57998E-09	5.5253E-08	8.2647E-09	6.80979E-08	0.06809788
3830803774155	383080	3774155	1.46923E-05	4.51027E-05	5.30371E-05	5.23309E-05	1.11238E-05	1.44664E-05	1.0648E-05	1.09597E-06	1.284E-05	1.09597E-06	2.63766E-05	3.8273E-05	2.26875E-05	5.06949E-09	6.0789E-08	8.9884E-09	7.48468E-08	0.07484678
3830903774155	383090	3774155	1.53038E-05	4.69799E-05	5.52446E-05	5.4509E-05	1.15867E-05	1.50685E-05	1.10912E-05	1.14158E-06	1.33744E-05	1.14158E-06	2.75495E-05	3.99748E-05	2.36963E-05	5.66681E-09	6.7516E-08	9.8604E-09	8.30434E-08	0.08304341
3831003774155	383100	3774155	1.5928E-05	4.88961E-05	5.74978E-05	5.67322E-05	1.20593E-05	1.56831E-05	1.15436E-05	1.18815E-06	1.39199E-05	1.18815E-06	2.8741E-05	4.17038E-05	2.47212E-05	6.38021E-09	7.5508E-08	1.0886E-08	9.27743E-08	0.0927743
3831103774155	383110	3774155	1.6456E-05	5.05171E-05	5.94039E-05	5.8613E-05	1.24591E-05	1.6203E-05	1.19263E-05	1.22753E-06	1.43813E-05	1.22753E-06	2.97829E-05	4.32156E-05	2.56173E-05	7.15693E-09	8.4147E-08	1.1984E-08	1.03288E-07	0.10328803
3831203774155	383120	3774155	1.70058E-05	5.22049E-05	6.13887E-05	6.05713E-05	1.28754E-05	1.67443E-05	1.23247E-05	1.26855E-06	1.48618E-05	1.26855E-06	3.08684E-05	4.47907E-05	2.6551E-05	8.10504E-09	9.4651E-08	1.3316E-08	1.16073E-07	0.11607297
3831303774155	383130	3774155	1.76826E-05	5.42826E-05	6.38319E-05	6.2982E-05	1.33878E-05	1.74107E-05	1.28153E-05	1.31903E-06	1.54533E-05	1.31903E-06	3.21691E-05	4.66781E-05	2.76698E-05	9.40521E-09	1.0902E-07	1.5143E-08	1.33568E-07	0.13356846
3831403774155	383140	3774155	1.8432E-05	5.65831E-05	6.65371E-05	6.56512E-05	1.39552E-05	1.81486E-05	1.33584E-05	1.37494E-06	1.61082E-05	1.37494E-06	3.3604E-05	4.87601E-05	2.8904E-05	1.11799E-08	1.2855E-07	1.7636E-08	1.5737E-07	0.15737033
3831503774155	383150	3774155	1.92558E-05	5.91121E-05	6.95109E-05	6.85854E-05	1.45789E-05	1.89597E-05	1.39554E-05	1.43639E-06	1.68282E-05	1.43639E-06	3.5042E-05	5.08466E-05	3.01409E-05	1.35534E-08	1.5458E-07	2.0994E-08	1.89131E-07	0.18913082
3831603774155	383160	3774155	1.98873E-05	6.10505E-05	7.17904E-05	7.08345E-05	1.5057E-05	1.95815E-05	1.4413E-05	1.48349E-06	1.738E-05	1.48349E-06	3.63365E-05	5.2725E-05	3.12543E-05	1.66145E-08	1.8797E-07	2.5347E-08	2.29928E-07	0.2299284
3831603774155	383600	3774155	6.43778E-05	0.000197629	0.000232395	0.000229301	4.87415E-05	6.3388E-05	4.6657E-05	4.80226E-06	5.62615E-05	4.80226E-06	0.000205626	0.000298368	0.000176866	7.54457E-09	1.0623E-07	2.2293E-08	1.36069E-07	0.13606894
3831603774155	383610	3774155	6.6323E-05	0.0002036	0.000239417	0.000236229	5.02143E-05	6.53032E-05	4.80667E-05	4.94736E-06	5.79615E-05	4.94736E-06	0.000216069	0.000313521	0.000185849	7.64387E-09	1.0791E-07	2.2717E-08	1.38271E-07	0.13827143
3831620374155	383620	3774155	7.12785E-05	0.000218813	0.000257306	0.00025388	5.39661E-05	7.01825E-05	5.16582E-05	5.31701E-06	6.22922E-05	5.31701E-06	0.00023656	0.000343253	0.000203474	8.0573E-09	1.1414E-07	2.4126E-08	1.4632E-07	0.14632038
3831603774155	383630	3774155	7.70051E-05	0.000236393	0.000277978	0.000274277	5.83019E-05	7.58211E-05	5.58085E-05	5.74419E-06	6.72969E-05	5.74419E-06	0.000260425	0.000377883	0.000224001	8.54348E-09	1.2143E-07	2.5777E-08	1.55748E-07	0.155748
3831640374155	383640	3774155	8.29949E-05	0.00025478	0.000299601	0.000295611	6.28369E-05	8.17188E-05	6.01495E-05	6.191E-06	7.25315E-05	6.191E-06	0.000286128	0.000415178	0.000246109	9.04979E-09	1.2901E-07	2.7509E-08	1.65572E-07	0.16557172
3831650374155	383650	3774155	8.8845E-05	0.000272739	0.000320718	0.000316448	6.7266E-05	8.74789E-05	6.43892E-05	6.62739E-06	7.7644E-05	6.62739E-06	0.000312286	0.000453134	0.000268609	9.5382E-09	1.3633E-07	2.9198E-08	1.75071E-07	0.17507096
3831660374155	383660	3774155	9.52539E-05	0.000292413	0.000343854	0.000339275	7.21183E-05	9.37893E-05	6.9034E-05	7.10546E-06	8.3245E-05	7.10546E-06	0.000341358	0.000495318	0.000293614	1.00778E-08	1.444E-07	3.1065E-08	1.85543E-07	0.18554287
3831670374155	383670	3774155	0.000101627	0.000311976	0.000366858	0.000361973	7.69432E-05	0.000100064	7.36525E-05	7.58083E-06	8.88142E-05	7.58083E-06	0.000371244	0.000538683	0.00031932	1.06108E-08	1.5236E-07	3.2924E-08	1.959E-07	0.19589956
3831680374155	383680	3774155	0.000108433	0.00033287	0.000391428	0.000386216	8.20963E-05	0.000106766	7.85853E-05	8.08854E-06	9.47624E-05	8.08854E-06	0.00040365	0.000585705	0.000347194	1.11827E-08	1.6089E-07	3.4922E-08	2.06997E-07	0.2069973
3831690374155	383690	3774155	0.000115254	0.000353809	0.00041605	0.000410511	8.72605E-05	0.000113482	8.35286E-05	8.59734E-06	0.000100723	8.59734E-06	0.000436989	0.00063408	0.00037587	1.17536E-08	1.694E-07	3.6929E-08	2.18086E-07	0.21808611
3837003774155	383700	3774155	0.000120596	0.000370208	0.000435334	0.000429538	9.1305E-05	0.000118741	8.74002E-05	8.99583E-06	0.000105392	8.99583E-06	0.000465306	0.000675168	0.000400226	1.21834E-08	1.7584E-07	3.8485E-08	2.26508E-07	0.22650832
3837103774155	383710	3774155	0.000126397	0.000388016	0.000456275	0.0004502	9.56971E-05	0.000124453	9.16044E-05	9.42856E-06	0.000110462	9.42856E-06	0.000496043	0.000719769	0.000426665	1.26562E-08	1.829E-07	4.0189E-08	2.35748E-07	0.23574758
3837203774155	383720	3774155	0.000132074	0.000405446	0.000476771	0.000470423	9.99958E-05	0.000130044	9.57192E-05	9.85208E-06	0.000115423	9.85208E-06	0.000526889	0.000764528	0.000453197	1.31169E-08	1.8978E-07	4.1861E-08	2.44757E-07	0.24475688
3837303774155	383730	3774155	0.000138133	0.000424045	0.000498642	0.000492003	0.000104583	0.000136009	0.00010011	1.0304E-05	0.000120718	1.0304E-05	0.000559919	0.000812455	0.000481607	1.36129E-08	1.9717E-07	4.3656E-08	2.54437E-07	0.25443741
3837403774155	383740	3774155	0.000144988	0.000445089	0.000523389	0.00051642	0.000109773	0.000142759	0.000105078	1.08154E-05	0.000126709	1.08154E-05	0.00059688	0.000866085	0.000513398	1.41822E-08	2.0563E-07	4.5702E-08	2.6551E-07	0.2655104
3837503774155	383750	3774155	0.000152588	0.000468418	0.000550821	0.000543487	0.000115527	0.000150242	0.000110586	1.13823E-05	0.000133351	1.13823E-05	0.000637658	0.000925256	0.000548473	1.4819E-08	2.1507E-07	4.798E-08	2.77871E-07	0.27787128
3837603774155	383760	3774155	0.000161539	0.000495896	0.000583133	0.000575369	0.000122304	0.000159055	0.000117073	1.205E-05	0.000141173	1.205E-05	0.000684953	0.000993881	0.000589153	1.55784E-08	2.2631E-07	5.0678E-08	2.9257E-07	0.2925696
3837703774155	383770	3774155	0.000177022	0.000543428	0.000639026	0.000630518	0.000134026	0.0001743	0.000128295	1.3205E-05	0.000154704	1.3205E-05	0.000761652	0.001105174	0.000655125	1.69342E-08	2.463E-07	5.5385E-08	3.18624E-07	0.31862403
3837803774155	383780	3774155	0.00020058	0.000615747	0.000724068	0.000714427	0.000151863	0.000197496	0.000145368	1.49623E-05	0.000175293	1.49623E-05	0.00087603	0.001271139	0.000753505	1.90198E-08	2.7701E-07	6.2574E-08	3.586E-07	0.35859987
3837903774155	383790	3774155	0.000231193	0.000709723	0.000834577	0.000823464	0.00017504	0.000227638	0.000167554	1.72458E-05	0.000202046	1.72458E-05	0.001025094	0.001487434	0.000881721	2.17344E-08	3.1694E-07	7.1932E-08	4.1061E-07	0.41061005
3838003774155	383800	3774155	0.000308855	0.000948132	0.001114926	0.001100081	0.00023384	0.000304106	0.000223839	2.3039E-05	0.000269917	2.3039E-05	0.001397221	0.002027397	0.0012018	2.86824E-08	4.1903E-07	9.5739E-08	5.4345E-07	0.54344973
3838103774155	383810	3774155	0.000451523	0.001386097	0.001629937	0.001608234	0.000341856	0.00044458	0.000327235	3.36813E-05	0.000394598	3.36813E-05	0.002089463	0.003031856	0.001797223	4.14303E-08	6.0626E-07	1.3952E-07	7.87212E-07	0.78721232
3838203774155	383820	3774155	0.000680678	0.002089565	0.002457158	0.00242444	0.000515353	0.000670212	0.000493313	5.07752E-05	0.000594863	5.07752E-05	0.003219106	0.004670992	0.00276887	6.18343E-08	9.0594E-07	2.099E-07	1.17767E-06	1.17767327
3838303774155	383830	3774155	0.001042064	0.003198958	0.003761713	0.003711625	0.000788965	0.001026042	0.000755223	7.77327E-05	0.000910688	7.77327E-05	0.004999776	0.007254783	0.004300488	9.40224E-08	1.3787E-06	3.2091E-07	1.79361E-06	1.79360876
3838403774155	383840	3774155	0.000797482	0.002448131	0.002878802	0.00284047	0.000603787	0.00078522	0.000577965	5.94881E-05	0.000696941	5.94881E-05	0.003797909	0.005510849	0.003266719	7.21963E-08	1.0582E-06	2.4572E-07	1.37614E-06	1.37614205
3838603774155	383860	3774155	0.000779081	0.002391643	0.002812376	0.002774929	0.000589855	0.000767102	0.000564629	5.81155E-05	0.00068086	5.81155E-05	0.003710726	0.005384343	0.00319173	7.0508E-08	1.0336E-06	2.4E-07	1.34406E-06	1.34405755
3838703774155	383870	3774155	0.001064381	0.003267467	0.003842274	0.003791113	0.000805861	0.001048016	0.000771397	7.93975E-05	0.000930192	7.93975E-05	0.005116552	0.007424228	0.004400932	9.59161E-08	1.4067E-06	3.2763E-07	1.83027E-06	1.83026781
3838803774155	383880	3774155	0.000751777	0.002307827	0.002713815	0.00267768	0.000569183	0.000740218	0.000544841	5.60788E-05	0.000656998	5.60788E-05	0.003579582	0.005194051	0.003078928	6.80291E-08	9.9726E-07	2.3154E-07	1.29683E-06	1.29683317
3838903774155	383890	3774155	0.000577256	0.001772075	0.002083815	0.002056069	0.00043705	0.00056838	0.000418359	4.30603E-05	0.000504479	4.30603E-05	0.002722211	0.003949987	0.002341473	5.2451E-08	7.6855E-07	1.7789E-07	9.9889E-07	0.99889011
3839003774155	383900	3774155	0.000466881	0.001433244	0.001685378	0.001662937	0.000353484	0.000459702	0.000338366	3.4827E-05	0.00040802	3.4827E-05	0.002180512	0.003163969	0.001875537	4.25915E-08	6.2382E-07	1.4394E-07	8.10353E-07	0.81035275
3839103774155	383910	3774155	0.000390232	0.001197944	0.001408684	0.001389927	0.000295451	0.000384232	0.000282815	2.91093E-05	0.000341034	2.91093E-05	0.001804801	0.002618805	0.001552375	3.57387E-08	5.2323E-07	1.2037E-07	6.79335E-07	0.67933503
3829703774165	382970	3774165	1.12791E-05	3.4625E-05	4.07162E-05	4.0174E-05	8.53962E-06	1.11057E-05	8.17441E-06	8.41367E-07	9.85714E-06	8.41367E-07	1.96483E-05	2.85101E-05	1.69002E-05	2.50926E-09	3.1615E-08	5.1047E-09	3.92285E-08	0.03922852
3829803774165	382980	3774165	1.13191E-05	3.47475E-05	4.08603E-05	4.03162E-05	8.56985E-06	1.1145E-05	8.20334E-06	8.44344E-07	9.89203E-06	8.44344E-07	1.98105E-05	2.87455E-05	1.70398E-05	2.583E-09	3.2433E-08	5.2068E-09	4.02232E-08	0.04022317
3829903774165	382990	3774165	1.13662E-05	3.48924E-05	4.10306E-05	4.04842E-05	8.60557E-06	1.11915E-05	8.23753E-06	8.47864E-07	9.93326E-06	8.47864E-07	1.99883E-05	2.90035E-05	1.71927E-05	2.66465E-09	3.3341E-08	5.32E-09	4.13254E-08	0.04132543
3830003774165	383000	3774165	1.14951E-05	3.52879E-05	4.14956E-05	4.09431E-05	8.70311E-06	1.13183E-05	8.3309E-06	8.57474E-07	1.00458E-05	8.57474E-07	2.03034E-05	2.94606E-05	1.74637E-05	2.77581E-09	3.4601E-08	5.4844E-09	4.28613E-08	0.04286134
3830103774165	383010	3774165	1.17255E-05	3.59953E-05	4.23275E-05	4.17639E-05	8.87758E-06	1.15452E-05	8.49791E-06	8.74664E-07	1.02472E-05	8.74664E-07	2.07869E-05	3.01622E-05	1.78795E-05	2.92622E-09	3.6329E-08	5.7152E-09	4.49704E-08	0.04497041
3830203774165	383020	3774165	1.1965E-05	3.67306E-05	4.31922E-05	4.2617E-05	9.05893E-06	1.17811E-05	8.6715E-06	8.92531E-07	1.04566E-05	8.92531E-07	2.12922E-05	3.08954E-05	1.83142E-05	3.09281E-09	3.8235E-08	5.9679E-09	4.72957E-08	0.04729568
3830303774165	383030	3774165	1.22826E-05	3.77054E-05	4.43384E-05	4.37481E-05	9.29934E-06	1.20937E-05	8.90164E-06	9.16218E-07	1.07341E-05	9.16218E-07	2.19348E-05	3.18278E-05	1.88669E-05	3.30074E-09	4.0621E-08	6.2856E-09	5.02074E-08	0.05020742
3830403774165	383040	3774165	1.26291E-05	3.87693E-05	4.55895E-05	4.49825E-05	9.56174E-06	1.2435E-05	9.15281E-06	9.42071E-07	1.1037E-05	9.42071E-07	2.26335E-05	3.28417E-05	1.94679E-05	3.54003E-09	4.3359E-08	6.6479E-09	5.35469E-08	0.05354688
3830503774165	383050	3774165	1.30084E-05	3.99335E-05	4.69585E-05	4.63333E-05	9.84887E-06	1.28084E-05	9.42766E-06	9.7036E-07	1.13684E-05	9.7036E-07	2.34008E-05	3.39551E-05	2.01279E-05	3.81865E-09	4.6538E-08	7.0648E-09	5.7421E-08	0.057421
3830603774165	383060	3774165	1.34421E-05	4.12648E-05	4.8524E-05	4.78779E-05	1.01772E-05	1.32354E-05	9.74196E-06	1.00271E-06	1.17474E-05	1.00271E-06	2.42711E-05	3.52179E-05	2.08764E-05	4.15294E-09	5.0342E-08	7.561E-09	6.20556E-08	0.06205563
3830703774165	383070	3774165	1.3903E-05	4.26797E-05	5.01878E-05	4.95195E-05	1.05262E-05	1.36892E-05	1.0076E-05	1.03709E-06	1.21502E-05	1.03709E-06	2.52038E-05	3.65712E-05	2.16787E-05	4.54521E-09	5.4786E-08	8.1344E-09	6.74658E-08	0.06746578
3830803774165	383080	3774165	1.44564E-05	4.43786E-05	5.21856E-05	5.14907E-05	1.09452E-05	1.42341E-05	1.04771E-05	1.07837E-06	1.26338E-05	1.07837E-06	2.63017E-05	3.81644E-05	2.26231E-05	5.04092E-09	6.0391E-08	8.8535E-09	7.4285E-08	0.07428502
3830903774165	383090	3774165	1.5077E-05	4.62836E-05	5.44258E-05	5.37011E-05	1.1415E-05	1.48451E-05	1.09268E-05	1.12466E-06	1.31762E-05	1.12466E-06	2.7512E-05	3.99205E-05	2.36641E-05	5.65497E-09	6.7306E-08	9.7318E-09	8.26925E-08	0.0826925
3831003774165	383100	3774165	1.57139E-05	4.82388E-05	5.67249E-05	5.59696E-05	1.18972E-05	1.54722E-05	1.13884E-05	1.17217E-06	1.37328E-05	1.17217E-06	2.87441E-05	4.17084E-05	2.47239E-05	6.3948E-09	7.5592E-08	1.0771E-08	9.27581E-08	0.09275809
3831103774165	383110	3774165	1.62437E-05	4.98654E-05	5.86376E-05	5.78568E-05	1.22984E-05	1.59939E-05	1.17724E-05	1.2117E-06	1.41958E-05	1.2117E-06	2.98047E-05	4.32472E-05	2.56361E-05	7.2001E-09	8.4548E-08	1.1876E-08	1.03625E-07	0.10362492
3831203774165	383120	3774165	1.67971E-05	5.15643E-05	6.06354E-05	5.9828E-05	1.27174E-05	1.65389E-05	1.21735E-05	1.25298E-06	1.46795E-05	1.25298E-06	3.09151E-05	4.48586E-05	2.65912E-05	8.192E-09	9.5537E-08	1.3226E-08	1.16955E-07	0.11695507
3831303774165	383130	3774165	1.74867E-05	5.3681E-05	6.31245E-05	6.2284E-05	1.32394E-05	1.72178E-05	1.26732E-05	1.30442E-06	1.52821E-05	1.30442E-06	3.22502E-05	4.67957E-05	2.77396E-05	9.56958E-09	1.1076E-07	1.5092E-08	1.35424E-07	0.13542429
3831403774165	383140	3774165	1.82488E-05	5.60205E-05	6.58756E-05	6.49984E-05	1.38164E-05	1.79682E-05	1.32256E-05	1.36127E-06	1.59481E-05	1.36127E-06	3.37194E-05	4.89275E-05	2.90033E-05	1.14693E-08	1.3168E-07	1.7654E-08	1.60798E-07	0.16079835
3831503774165	383150	3774165	1.90871E-05	5.8594E-05	6.89018E-05	6.79843E-05	1.44511E-05	1.87936E-05	1.38331E-05	1.4238E-06	1.66807E-05	1.4238E-06	3.51948E-05	5.10684E-05	3.02723E-05	1.40318E-08	1.5979E-07	2.1118E-08	1.94939E-07	0.19493885
3831603774165	383160	3774165	1.96949E-05	6.04601E-05	7.10961E-05	7.01494E-05	1.49114E-05	1.93921E-05	1.42737E-05	1.46914E-06	1.72119E-05	1.46914E-06	3.64612E-05	5.2906E-05	3.13616E-05	1.72601E-08	1.9502E-07	2.5491E-08	2.37766E-07	0.23776614

			EGIODemolition	EGIOSite Grubbing / Prep	EGIOMass Grading / Excavation	EGIOMass Grading / Excavation	EGIODrainage / Utilities Trenching	EGIODrainage / Utilities Trenching	EGIOFoundations / Concrete Pads	EGIOFoundations / Concrete Pads	EGIOBuilding / Structure Construction	EGIOBuilding / Structure Construction	EGIOAsphalt Paving	EGIOArchitectural Coating	EGIOLandscaping or Other Finishing	EGIOWaterside Construction (Piles)	HIWaterside Construction (Landscaping)	HIWaterside Construction (Landscaping)	KMDemolition	KMSite Grubbing / Prep
Unique Identifier	X (UTM)	Y (UTM)	2025	2025	2025	2026	2026	2027	2026	2027	2026	2027	2027	2027	2027	2027	2025	2026	2025	2025
3835903774165	383590	3774165	0.00034949	0.00013707	4.5395E-05	4.44597E-05	0.000103238	0.000103078	0.000135641	0.000135553	0.000145288	0.000141806	5.65369E-06	5.65369E-06	0.000153113	5.65369E-06	5.85205E-05	5.66875E-05	7.71661E-05	0.000334906
3836003774165	383600	3774165	0.00034711	0.00013614	4.50858E-05	4.41569E-05	0.000102535	0.000102376	0.000134717	0.00013463	0.000144299	0.00014084	5.61519E-06	5.61519E-06	0.00015207	5.61519E-06	5.86299E-05	5.67935E-05	7.83701E-05	0.000340132
3836103774165	383610	3774165	0.000345816	0.00013563	4.49178E-05	4.39924E-05	0.000102152	0.000101995	0.000134215	0.000134128	0.000143761	0.000140315	5.59426E-06	5.59426E-06	0.000151504	5.59426E-06	5.89062E-05	5.70611E-05	7.97845E-05	0.00034627
3836203774165	383620	3774165	0.000358391	0.00014057	4.65512E-05	4.5592E-05	0.000105867	0.000105704	0.000139095	0.000139006	0.000148989	0.000145417	5.79768E-06	5.79768E-06	0.000157013	5.79768E-06	6.16867E-05	5.97546E-05	8.51118E-05	0.000369391
3836303774165	383630	3774165	0.000374002	0.00014669	4.85788E-05	4.75779E-05	0.000110478	0.000110308	0.000145154	0.00014506	0.000155478	0.000151751	6.05022E-06	6.05022E-06	0.000163852	6.05022E-06	6.50431E-05	6.30058E-05	9.13895E-05	0.000396637
3836403774165	383640	3774165	0.000390286	0.00015308	5.0694E-05	4.96495E-05	0.000115289	0.000115111	0.000151474	0.000151377	0.000162248	0.000158359	6.31365E-06	6.31365E-06	0.000170986	6.31365E-06	6.8534E-05	6.63874E-05	9.79004E-05	0.000424894
3836503774165	383650	3774165	0.000405771	0.00015915	5.27053E-05	5.16194E-05	0.000119863	0.000119678	0.000157484	0.000157383	0.000168685	0.000164642	6.56415E-06	6.56415E-06	0.00017777	6.56415E-06	7.18724E-05	6.96213E-05	0.000104162	0.000452072
3836603774165	383660	3774165	0.000423268	0.00016601	5.4978E-05	5.38453E-05	0.000125031	0.000124838	0.000164275	0.000164169	0.000175959	0.000171741	6.8472E-06	6.8472E-06	0.000185436	6.8472E-06	7.55786E-05	7.32114E-05	0.000111022	0.000481842
3836703774165	383670	3774165	0.000441295	0.00017308	5.73195E-05	5.61385E-05	0.000130356	0.000130155	0.000171271	0.000171161	0.000183453	0.000179056	7.13882E-06	7.13882E-06	0.000193333	7.13882E-06	7.93763E-05	7.68901E-05	0.000118019	0.000512211
3836803774165	383680	3774165	0.000461136	0.00018086	5.98967E-05	5.86626E-05	0.000136217	0.000136007	0.000178972	0.000178856	0.000191701	0.000187106	7.45979E-06	7.45979E-06	0.000202026	7.45979E-06	8.35077E-05	8.0892E-05	0.00012556	0.000544937
3836903774165	383690	3774165	0.000480636	0.00018851	6.24295E-05	6.11432E-05	0.000141978	0.000141759	0.00018654	0.00018642	0.000199808	0.000195018	7.77524E-06	7.77524E-06	0.000210569	7.77524E-06	8.75619E-05	8.48193E-05	0.000132962	0.000577065
3837003774165	383700	3774165	0.000493445	0.00019354	6.40932E-05	6.27726E-05	0.000145761	0.000145536	0.000191511	0.000191388	0.000205132	0.000200215	7.98244E-06	7.98244E-06	0.00021618	7.98244E-06	9.03155E-05	8.74866E-05	0.000138176	0.000599694
3837103774165	383710	3774165	0.000508193	0.00019932	6.60088E-05	6.46488E-05	0.000150118	0.000149886	0.000197235	0.000197108	0.000211263	0.0002062	8.22103E-06	8.22103E-06	0.000222642	8.22103E-06	9.34207E-05	9.04946E-05	0.000143961	0.000624799
3837203774165	383720	3774165	0.000523508	0.00020533	6.7998E-05	6.6597E-05	0.000154642	0.000154403	0.000203179	0.000203048	0.00021763	0.000212413	8.46877E-06	8.46877E-06	0.000229351	8.46877E-06	9.66175E-05	9.35912E-05	0.000149879	0.000650483
3837303774165	383730	3774165	0.000540654	0.00021205	7.02252E-05	6.87783E-05	0.00015970	0.0015946	0.000209834	0.000209698	0.000224758	0.000219371	8.74615E-06	8.74615E-06	0.000236863	8.74615E-06	0.000100146	9.70093E-05	0.000156335	0.000678505
3837403774165	383740	3774165	0.000560936	0.00022001	7.28595E-05	7.13583E-05	0.000165698	0.000165442	0.000217705	0.000217565	0.000233189	0.0002276	9.07424E-06	9.07424E-06	0.000245748	9.07424E-06	0.000104265	0.000100999	0.000163776	0.0007108
3837503774165	383750	3774165	0.000584612	0.00022929	7.59348E-05	7.43703E-05	0.000172692	0.000172425	0.000226894	0.000226748	0.000243032	0.000237207	9.45725E-06	9.45725E-06	0.000256121	9.45725E-06	0.000109028	0.000105613	0.000172294	0.000747769
3837603774165	383760	3774165	0.000613247	0.00024052	7.96542E-05	7.8013E-05	0.00018115	0.000180871	0.000238008	0.000237854	0.000254936	0.000248825	9.92048E-06	9.92048E-06	0.000268666	9.92048E-06	0.000114739	0.000111146	0.000182408	0.000791663
3837703774165	383770	3774165	0.000664507	0.00026063	8.63123E-05	8.4534E-05	0.000196292	0.000195989	0.000257902	0.000257736	0.000276246	0.000269624	1.07497E-05	1.07497E-05	0.000291123	1.07497E-05	0.000124812	0.000120903	0.000199867	0.000867439
3837803774165	383780	3774165	0.000744528	0.00029201	9.67062E-05	9.47137E-05	0.00021993	0.000219591	0.000288959	0.000288773	0.000309511	0.000302092	1.20442E-05	1.20442E-05	0.000326181	1.20442E-05	0.000140439	0.00013604	0.000226716	0.000983966
3837903774165	383790	3774165	0.000849366	0.00033313	0.000110324	0.00010805	0.000250899	0.000250511	0.000329648	0.000329435	0.000353094	0.000344631	1.37402E-05	1.37402E-05	0.000372111	1.37402E-05	0.000160857	0.000155819	0.000261704	0.001135812
3838003774165	383800	3774165	0.001115045	0.00043734	0.000144832	0.000141848	0.000329379	0.000328871	0.000432761	0.000432481	0.000463541	0.00045243	1.8038E-05	1.8038E-05	0.000488506	1.8038E-05	0.000212356	0.000205705	0.000349377	0.001516321
3838103774165	383810	3774165	0.001613519	0.00063284	0.000209579	0.000205261	0.000476626	0.00047589	0.000626224	0.0006258	0.000670764	0.000654686	2.61019E-05	2.61019E-05	0.00070689	2.61019E-05	0.000308758	0.000299087	0.00051323	0.002227455
3838203774165	383820	3774165	0.002420903	0.00094951	0.000314449	0.000307971	0.000715123	0.00071402	0.000939578	0.000938972	0.001006406	0.000982283	3.91629E-05	3.91629E-05	0.001060608	3.91629E-05	0.000464729	0.000450172	0.000778652	0.003379404
3838303774165	383830	3774165	0.00367402	0.001441	0.000477216	0.000467383	0.001085288	0.001083613	0.001425926	0.001425006	0.001527345	0.001490735	5.94345E-05	5.94345E-05	0.001609604	5.94345E-05	0.000706729	0.000684593	0.001190397	0.005166406
3838403774165	383840	3774165	0.002796711	0.00109691	0.000363263	0.000355778	0.000826135	0.00082486	0.001085433	0.001084733	0.001162634	0.001134767	4.52423E-05	4.52423E-05	0.001225251	4.52423E-05	0.000537537	0.000520701	0.000902969	0.003918949
3838603774165	383860	3774165	0.002739235	0.00107437	0.000355797	0.000348466	0.000809157	0.000807908	0.001063126	0.00106244	0.001138741	0.001111446	4.43125E-05	4.43125E-05	0.001200071	4.43125E-05	0.000526704	0.000510207	0.00088505	0.003841179
3838703774165	383870	3774165	0.003806702	0.00149304	0.00049445	0.000484262	0.001124481	0.001122746	0.001477421	0.001476468	0.001582503	0.001544571	6.15809E-05	6.15809E-05	0.001667733	6.15809E-05	0.000732855	0.000709901	0.001235808	0.005363492
3838803774165	383880	3774165	0.002697325	0.00105793	0.000350354	0.000343135	0.000796777	0.000795547	0.00104686	0.00104685	0.001121318	0.001094441	4.36345E-05	4.36345E-05	0.00118171	4.36345E-05	0.000518852	0.000502601	0.000872157	0.003785224
3838903774165	383890	3774165	0.002079973	0.00081579	0.000270166	0.0002646	0.000614414	0.000613466	0.00080726	0.000806739	0.000864676	0.00084395	3.36477E-05	3.36477E-05	0.000911245	3.36477E-05	0.000399809	0.000387286	0.000669961	0.002907679
3839003774165	383900	3774165	0.001690675	0.00066311	0.000219601	0.000215076	0.000499417	0.000498647	0.000656169	0.000655745	0.000702839	0.000685992	2.735E-05	2.735E-05	0.000740692	2.735E-05	0.000324778	0.000314605	0.000542587	0.002354864
3839103774165	383910	3774165	0.001420667	0.00055721	0.000184529	0.000180727	0.000419658	0.00041901	0.000551376	0.00055102	0.000590592	0.000576436	2.29821E-05	2.29821E-05	0.0006224	2.29821E-05	0.000272767	0.000264224	0.00045435	0.001971909
3829703774175	382970	3774175	0.000170901	6.703E-05	2.21982E-05	2.17408E-05	5.04832E-05	5.04053E-05	6.63284E-05	6.62856E-05	7.1046E-05	6.9343E-05	2.76466E-06	2.76466E-06	7.48723E-05	2.76466E-06	2.09904E-05	2.03329E-05	1.47778E-05	6.41369E-05
3829803774175	382980	3774175	0.000177826	6.9746E-05	2.30977E-05	2.26218E-05	5.25289E-05	5.24478E-05	6.90161E-05	6.89716E-05	7.39249E-05	7.21529E-05	2.87668E-06	2.87668E-06	7.79063E-05	2.87668E-06	2.15357E-05	2.08612E-05	1.4848E-05	6.44413E-05
3829903774175	382990	3774175	0.000185559	7.2779E-05	2.41022E-05	2.36056E-05	5.48133E-05	5.47288E-05	7.20175E-05	7.19711E-05	7.71398E-05	7.52908E-05	3.00179E-06	3.00179E-06	8.12944E-05	3.00179E-06	2.21385E-05	2.14451E-05	1.49295E-05	6.47949E-05
3830003774175	383000	3774175	0.000195395	7.6637E-05	2.53797E-05	2.48568E-05	5.77186E-05	5.76296E-05	7.58347E-05	7.57858E-05	8.12285E-05	7.92815E-05	3.16089E-06	3.16089E-06	8.56033E-05	3.16089E-06	2.29403E-05	2.22218E-05	1.5106E-05	6.5561E-05
3830103774175	383010	3774175	0.000208176	8.165E-05	2.70398E-05	2.64827E-05	6.14942E-05	6.13993E-05	8.07953E-05	8.07432E-05	8.65419E-05	8.44675E-05	3.36766E-06	3.36766E-06	9.12028E-05	3.36766E-06	2.40167E-05	2.32644E-05	1.54047E-05	6.68575E-05
3830203774175	383020	3774175	0.000222448	8.7247E-05	2.88937E-05	2.82984E-05	6.57102E-05	6.56088E-05	8.63346E-05	8.62789E-05	9.24751E-05	9.02586E-05	3.59854E-06	3.59854E-06	9.74556E-05	3.59854E-06	2.51989E-05	2.44096E-05	1.57147E-05	6.82031E-05
3830303774175	383030	3774175	0.000240745	9.4423E-05	3.12702E-05	3.06259E-05	7.11149E-05	7.10051E-05	9.34356E-05	9.33753E-05	0.000100081	9.76823E-05	3.89452E-06	3.89452E-06	0.000105471	3.89452E-06	2.67362E-05	2.58988E-05	1.61583E-05	7.01282E-05
3830403774175	383040	3774175	0.000262176	0.00010283	3.40538E-05	3.33522E-05	7.74455E-05	7.7326E-05	0.000101753	0.000101688	0.00010899	0.000106378	4.24121E-06	4.24121E-06	0.00011486	4.24121E-06	2.85176E-05	2.76243E-05	1.66471E-05	7.22497E-05
3830503774175	383050	3774175	0.000287352	0.0001127	3.7324E-05	3.6555E-05	8.48825E-05	8.47516E-05	0.000111525	0.000111453	0.000119457	0.000116593	4.64849E-06	4.64849E-06	0.00012589	4.64849E-06	3.05805E-05	2.96227E-05	1.71835E-05	7.45775E-05
3830603774175	383060	3774175	0.000317784	0.00012464	4.12767E-05	4.04262E-05	9.38717E-05	9.37269E-05	0.000123335	0.000123256	0.000132107	0.000128941	5.14078E-06	5.14078E-06	0.000139222	5.14078E-06	3.30436E-05	3.20086E-05	1.779E-05	7.72098E-05
3830703774175	383070	3774175	0.000354089	0.00013888	4.59923E-05	4.50447E-05	0.000104596	0.000104435	0.000137426	0.000137337	0.0001472	0.000143672	5.72808E-06	5.72808E-06	0.000155128	5.72808E-06	3.59371E-05	3.48115E-05	1.84372E-05	8.00188E-05
3830803774175	383080	3774175	0.000399538	0.0001567	5.18957E-05	5.08264E-05	0.000118022	0.000117839	0.000155065	0.000154965	0.000166094	0.000162113	6.46331E-06	6.46331E-06	0.000175039	6.46331E-06	3.95195E-05	3.82817E-05	1.91863E-05	8.32699E-05
3830903774175	383090	3774175	0.000456106	0.00017889	5.92433E-05	5.80227E-05	0.000134732	0.000134524	0.00017702	0.000176906	0.00018961	0.000185065	7.37842E-06	7.37842E-06	0.000199822	7.37842E-06	4.39146E-05	4.25391E-05	2.00123E-05	8.68549E-05
3831003774175	383100	3774175	0.00052543	0.00020608	6.82477E-05	6.68415E-05	0.000155209	0.00015497	0.000203925	0.000203793	0.000218429	0.000213193	8.49986E-06	8.49986E-06	0.000230193	8.49986E-06	4.92137E-05	4.76723E-05	2.08655E-05	9.05577E-05
3831103774175	383110	3774175	0.000602935	0.00023648	7.83148E-05	7.67013E-05	0.000178104	0.000177829	0.000234006	0.000233855	0.000250649	0.000244641	9.75367E-06	9.75367E-06	0.000264149	9.75367E-06	5.50493E-05	5.3325E-05	2.15942E-05	9.37204E-05
3831203774175	383120	3774175	0.000699663	0.00027442	9.08787E-05	8.90062E-05	0.000206677	0.000206358	0.000271546	0.000271371	0.0002908	0.000283888	1.13184E-05	1.13184E-05	0.000306525	1.13184E-05	6.23056E-05	6.03541E-05	2.23523E-05	9.70107E-05
3831303774175	383130	3774175	0.000835516	0.0003277	0.000108525	0.000106289	0.000246807	0.000246426	0.000324272	0.000324063	0.000347336	0.000339011	1.35161E-05	1.35161E-05	0.000366043	1.35161E-05	7.25147E-05	7.02434E-05	2.32892E-05	0.000101077
3831403774175	383140	3774175	0.001026051	0.00040243	0.000133273	0.000130527	0.00030309	0.000302623	0.000398221	0.000397964	0.000426545	0.000416321	1.65984E-05	1.65984E-05	0.000449517	1.65984E-05	8.69681E-05	8.42441E-05	2.43325E-05	0.000105605
3831503774175	383150	3774175	0.001286718	0.00050467	0.000167131	0.000163687	0.00038009	0.00037950	0.000499389	0.000499067	0.000534908	0.00052086	2.08152E-05	2.08152E-05	0.000563717	2.08152E-05	0.000107065	0.000103712	2.54731E-05	0.000110555
3831603774175	383160	3774175	0.001615927	0.00063379	0.000209892	0.000205567	0.00047733	0.0004766	0.000627158	0.000626754	0.000671765	0.00065563	2.61408E-05	2.61408E-05	0.000707944	2.61408E-05	0.000133421	0.000129242	2.63036E-05	0.00011416
3835903774175	383590	3774175	0.000340742	0.00013364	4.42587E-05	4.33468E-05	0.000100653	0.000100498	0.000132245	0.00013216	0.000141651	0.000138256	5.51217E-06	5.51217E-06	0.00014928	5.51217E-06	5.6244E-05	5.44823E-05	7.36131E-05	0.000319486
3836003774175	383600	3774175	0.000337984	0.00013256	4.39005E-05	4.2996E-05	9.98389E-05	9.96848E-05	0.000131175	0.000131091	0.000140505	0.00013737	5.46756E-06	5.46756E-06	0.000148072	5.46756E-06	5.63194E-05	5.45553E-05	7.47356E-05	0.000324358
3836103774175	383610	3774175	0.000336251	0.00013188	4.36753E-05	4.27755E-05	9.93268E-05	9.91735E-05	0.000130502	0.000130418	0.000139784	0.000136434	5.43952E-06	5.43952E-06	0.000147313	5.43952E-06	5.6549E-05	5.47778E-05	7.60482E-05	0.000330054
3836203774175	383620	3774175	0.000346589	0.00013594	4.50182E-05	4.40906E-05	0.000102381	0.000102223	0.000134515	0.000134428	0.000144082	0.000140629	5.60676E-06	5.60676E-06	0.000151842	5.60676E-06	5.89223E-05	5.70767E-05	8.06739E-05	0.00035013
3836303774175	383630	3774175	0.000359586	0.00014103	4.67063E-05	4.5744E-05	0.00010622	0.000106056	0.000139559	0.000139469	0.000149485	0.000145902	5.81701E-06	5.81701E-06	0.000157536	5.81701E-06	6.1789E-05	5.98536E-05	8.61007E-05	0.000373683
3836403774175	383640	3774175	0.000373822	0.00014662	4.85555E-05	4.75551E-05	0.000110425	0.000110255	0.000145084	0.000144991	0.000155403	0.000151679	6.04731E-06	6.04731E-06	0.000163773	6.04731E-06	6.4896E-05	6.28633E-05	9.19304E-05	0.000398984
3836503774175	383650	3774175	0.000388562	0.0001524	5.047E-05	4.94301E-05	0.000114779	0.000114602	0.000150805	0.000150708	0.000161531	0.000157659	6.28575E-06	6.28575E-06	0.000170231	6.28575E-06	6.80963E-05	6.59634E-05	9.79162E-05	0.000424963
3836603774175	383660	3774175	0.000405394	0.000159	5.26563E-05	5.15714E-05	0.000119751	0.000119567	0.000157338	0.000157236	0.000168528	0.000164489	6.55805E-06	6.55805E-06	0.000177605	6.55805E-06	7.16877E-05	6.94423E-05	0.000104547	0.000453741
3836703774175	383670	3774175	0.000421283	0.00016523	5.47202E-05	5.35927E-05	0.000124445	0.000124253	0.000163504	0.000163399	0.000175134	0.000170936	6.81509E-06	6.81509E-06	0.000184566	6.81509E-06	7.50907E-05	7.27387E-05	0.000110861	0.000481144
3836803774175	383680	3774175	0.000438313	0.00017191	5.69322E-05	5.57592E-05	0.000129476	0.000129276	0.000170114	0.000170004	0.000182213	0.000177846	7.09058E-06	7.09058E-06	0.000192027	7.09058E-06	7.86946E-05	7.62298E-05	0.000117499	0.000509952
3836903774175	383690	3774175	0.000455604	0.00017869	5.9178E-05	5.79587E-05	0.000134583	0.000134375	0.000176825	0.00017671	0.000189401	0.000184861	7.37028E-06	7.37028E-06	0.000199602	7.37028E-06	8.23362E-05	7.97573E-05	0.000124188	0.000538985
3837003774175	383700	3774175	0.000468331	0.00018369	6.08312E-05	5.95778E-05	0.000138343	0.000138129	0.000181764	0.000181647	0.000194692	0.000190026	7.57618E-06	7.57618E-06	0.000205178	7.57618E-06	8.50863E-05	8.24212E-05	0.000129377	0.000561507
3837103774175	383710	3774175	0.000483088	0.00018947	6.2748E-05	6.14552E-05	0.000142702	0.000142482	0.000187492	0.000187371	0.000200827	0.000196013	7.81491E-06	7.81491E-06	0.000211643	7.81491E-06	8.82041E-05	8.54414E-05	0.000135166	0.000586631
3837203774175	383720	3774175	0.000498097	0.00019536	6.46975E-05	6.33645E-05	0.000147136	0.000146909	0.000193317	0.000193192	0.000207067	0.000202103	8.05771E-06	8.05771E-06	0.000218219	8.05771E-06	9.13524E-05	8.8491E-05	0.000140991	0.000611913
3837303774175	383730	3774175	0.000514831	0.00020192	6.6871E-05	6.54932E-05	0.000152079	0.000151844	0.000199811	0.000199682	0.000214023	0.000208893	8.3284E-06	8.3284E-06	0.00022555	8.3284E-06	9.48164E-05	9.18465E-05	0.000147335	0.000639444
3837403774175	383740	3774175	0.000534717	0.00020972	6.9454E-05	6.8023E-05	0.000157953	0.000157709	0.000207529	0.000207395	0.00022229	0.000216962	8.6501E-06	8.6501E-06	0.000234262	8.6501E-06	9.8876E-05	9.5779E-05	0.000154669	0.000671276
3837503774175	383750	3774175	0.00055896	0.00021923	7.26028E-05	7.1107E-05	0.000165114	0.000164859	0.000216938	0.000216798	0.000232368	0.000226798	9.04227E-06	9.04227E-06	0.000244883	9.04227E-06	0.000103764	0.000100514	0.000163394	0.00070914
3837603774175	383760	3774175	0.000587971	0.00023061	7.63712E-05	7.47977E-05	0.000173684	0.000173416	0.000228198	0.000228051	0.000244428	0.00023857	9.5116E-06	9.5116E-06	0.000257593	9.5116E-06	0.000109564	0.000106132	0.000173652	0.000753662
3837703774175	383770	3774175	0.000639465	0.00025081	8.30597E-05	8.13483E-05	0.000188895	0.000188603	0.000248183	0.000248023	0.000265835	0.000259463	1.03446E-05	1.03446E-05	0.000280153	1.03446E-05	0.000119689	0.00011594	0.000191182	0.000829742
3837803774175	383780	3774175	0.000720851	0.00028273	9.36308E-05	9.17017E-05	0.000212936	0.000212607	0.00027977	0.000279589	0.000299669	0.000292486	1.16612E-05	1.16612E-05	0.000315808	1.16612E-05	0.000135579	0.000131332	0.000218459	0.000948126
3837903774175	383790	3774175	0.000828573	0.00032498	0.000107623	0.000105405	0.000244756	0.000244379	0.000321578	0.00032137	0.00034445	0.000336194	1.34038E-05	1.34038E-05	0.000363001	1.34038E-05	0.000156562	0.000151658	0.000254385	0.001104048
3838003774175	383800	3774175	0.001095617	0.00042972	0.000142309	0.000139377	0.00032364	0.00032314	0.00042522	0.000424946	0.000455464	0.000444547	1.77238E-05	1.77238E-05	0.000479994	1.77238E-05	0.000208323	0.000201798	0.000342484	0.001486404
3838103774175	383810	3774175	0.001607322	0.00063041	0.000208774	0.000204472	0.000474795	0.000474062	0.000623819	0.000623416	0.000668188	0.000652172	2.60016E-05	2.60016E-05	0.000704175	2.60016E-05	0.000307278	0.000297654	0.000510657	0.002216287
3838203774175	383820	3774175	0.00243726	0.00095593	0.000316574	0.000310051	0.000719955	0.000718844	0.000945926	0.000945316	0.001013205	0.000988919	3.94275E-05	3.94275E-05	0.001067774	3.94275E-05	0.000467606	0.00045296	0.000783493	0.003400413
3838303774175	383830	3774175	0.003688831	0.00144681	0.00047914	0.000469268	0.001089663	0.001087981	0.001431674	0.00143075	0.001533502	0.001496745	5.96741E-05	5.96741E-05	0.001616093	5.96741E-05	0.000709319	0.000687102	0.001194749	0.005185294

Unique Identifier	X (UTM)	Y (UTM)	KMMass Grading / Excavation	KMMass Grading / Excavation	KMDrainage / Utilities Trenching	KMFoundations / Concrete Pads	KMBuilding / Structure Construction	KMAsphalt Paving	KMArchitectural Coating	KMLandscaping or Other Finishing	KMWaterside Construction (Piles)	EWNDemolition	EWNSite Grubbing / Prep	EWNDrainage / Utilities Trenching	EWNDrainage / Utilities Trenching	EWNDrainage / Utilities Trenching	EWNFoundation s / Concrete Pads	EWNBuilding / Structure Construction	EWNAsphalt Paving	EWNLandscaping or Other Finishing	EWNWaterside Construction (Piles)
			2025	2026	2026	2026	2026	2026	2026	2026	2026	2027	2027	2027	2028	2029	2029	2029	2029	2029	2029
3835903774165	383590	3774165	0.000254565	0.00025193	9.04703E-05	4.78765E-05	0.000164439	5.28277E-06	5.28277E-06	0.000169722	5.28277E-06	0.000247523	1.34903E-05	3.16778E-05	3.10661E-05	3.04233E-05	2.63522E-05	5.72223E-05	4.07105E-06	5.92578E-05	4.07105E-06
3836003774165	383600	3774165	0.000258536	0.000255861	9.18818E-05	4.86235E-05	0.000167005	5.36519E-06	5.36519E-06	0.00017237	5.36519E-06	0.000247324	1.34795E-05	3.16523E-05	3.10411E-05	3.03988E-05	2.6331E-05	5.71762E-05	4.06778E-06	5.92101E-05	4.06778E-06
3836103774165	383610	3774165	0.000263202	0.000260478	9.35401E-05	4.9501E-05	0.000170019	5.46202E-06	5.46202E-06	0.000175481	5.46202E-06	0.000247852	1.35083E-05	3.17199E-05	3.11074E-05	3.04637E-05	2.63873E-05	5.72984E-05	4.07647E-06	5.93366E-05	4.07647E-06
3836203774165	383620	3774165	0.000280777	0.000277871	9.97858E-05	5.28063E-05	0.000181371	5.82673E-06	5.82673E-06	0.000187198	5.82673E-06	0.000258556	1.40916E-05	3.30898E-05	3.24508E-05	3.17794E-05	2.75269E-05	5.9773E-05	4.25253E-06	6.18992E-05	4.25253E-06
3836303774165	383630	3774165	0.000301486	0.000298366	0.000107146	5.67012E-05	0.000194749	6.2565E-06	6.2565E-06	0.000201005	6.2565E-06	0.000271596	1.48023E-05	3.47586E-05	3.40874E-05	3.33821E-05	2.89151E-05	6.27875E-05	4.46699E-06	6.5021E-05	4.46699E-06
3836403774165	383640	3774165	0.000322965	0.000319623	0.000114779	6.07407E-05	0.000208623	6.70223E-06	6.70223E-06	0.000215325	6.70223E-06	0.000285187	1.5543E-05	3.6498E-05	3.57932E-05	3.50526E-05	3.03621E-05	6.59294E-05	4.69052E-06	6.82747E-05	4.69052E-06
3836503774165	383650	3774165	0.000343623	0.000340066	0.000122121	6.46259E-05	0.000221967	7.13092E-06	7.13092E-06	0.000229098	7.13092E-06	0.000298196	1.62521E-05	3.81629E-05	3.74259E-05	3.66515E-05	3.17471E-05	6.89368E-05	4.90448E-06	7.13891E-05	4.90448E-06
3836603774165	383660	3774165	0.000366251	0.000362461	0.000130163	6.88816E-05	0.000236584	7.60051E-06	7.60051E-06	0.000244185	7.60051E-06	0.000312713	1.70433E-05	4.00208E-05	3.9248E-05	3.84359E-05	3.32926E-05	7.2293E-05	5.14325E-06	7.48646E-05	5.14325E-06
3836703774165	383670	3774165	0.000389335	0.000385306	0.000138367	7.32231E-05	0.000251496	8.07955E-06	8.07955E-06	0.000259575	8.07955E-06	0.000327621	1.78558E-05	4.19287E-05	4.1119E-05	4.02682E-05	3.48798E-05	7.57393E-05	5.38845E-06	7.84336E-05	5.38845E-06
3836803774165	383680	3774165	0.000414211	0.000409924	0.000147207	7.79015E-05	0.000267564	8.59578E-06	8.59578E-06	0.00027616	8.59578E-06	0.000343892	1.87425E-05	4.4011E-05	4.31611E-05	4.22681E-05	3.6612E-05	7.95008E-05	5.65605E-06	8.23289E-05	5.65605E-06
3836903774165	383690	3774165	0.000438631	0.000434091	0.000155886	8.24942E-05	0.000283339	9.10255E-06	9.10255E-06	0.000292441	9.10255E-06	0.000359895	1.96147E-05	4.60591E-05	4.51696E-05	4.4235E-05	3.83157E-05	8.32004E-05	5.91926E-06	8.616E-05	5.91926E-06
3837003774165	383700	3774165	0.000455832	0.000451114	0.000161999	8.57293E-05	0.00029445	9.45951E-06	9.45951E-06	0.00030391	9.45951E-06	0.000370714	2.02044E-05	4.74437E-05	4.65275E-05	4.55648E-05	3.94676E-05	8.57015E-05	6.0972E-06	8.87501E-05	6.0972E-06
3837103774165	383710	3774165	0.000474914	0.000469999	0.000168781	8.93181E-05	0.000306776	9.8555E-06	9.8555E-06	0.000316632	9.8555E-06	0.000382988	2.08733E-05	4.90145E-05	4.8068E-05	4.70734E-05	4.07743E-05	8.8539E-05	6.29907E-06	9.16885E-05	6.29907E-06
3837203774165	383720	3774165	0.000494437	0.0004832	0.000175719	9.29898E-05	0.000319387	1.02606E-05	1.02606E-05	0.000329648	1.02606E-05	0.00039566	2.1564E-05	5.06362E-05	4.96584E-05	4.86309E-05	4.21234E-05	9.14685E-05	6.50749E-06	9.47223E-05	6.50749E-06
3837303774165	383730	3774165	0.000515736	0.000510399	0.000183289	9.69956E-05	0.000333146	1.07027E-05	1.07027E-05	0.000343849	1.07027E-05	0.00040971	2.23297E-05	5.24344E-05	5.14218E-05	5.03579E-05	4.36193E-05	9.47167E-05	6.73858E-06	9.8086E-05	6.73858E-06
3837403774165	383740	3774165	0.000540283	0.000534692	0.000192012	0.000101612	0.000349003	1.12121E-05	1.12121E-05	0.000360215	1.12121E-05	0.00042618	2.32274E-05	5.45422E-05	5.34889E-05	5.23822E-05	4.53727E-05	9.85242E-05	7.00946E-06	0.000102029	7.00946E-06
3837503774165	383750	3774165	0.000568384	0.000562502	0.000201999	0.000106897	0.000367155	1.17952E-05	1.17952E-05	0.00037895	1.17952E-05	0.000445261	2.42673E-05	5.69841E-05	5.58837E-05	5.47274E-05	4.74041E-05	0.000102935	7.32329E-06	0.000106597	7.32329E-06
3837603774165	383760	3774165	0.000601748	0.000595521	0.000213857	0.000113172	0.000388707	1.24876E-05	1.24876E-05	0.000401194	1.24876E-05	0.000468193	2.55171E-05	5.9919E-05	5.87619E-05	5.75461E-05	4.98456E-05	0.000108237	7.70046E-06	0.000112087	7.70046E-06
3837703774165	383770	3774165	0.000659346	0.000652522	0.000234326	0.000124005	0.000425913	1.36829E-05	1.36829E-05	0.000439595	1.36829E-05	0.000508713	2.77255E-05	6.51047E-05	6.38475E-05	6.25264E-05	5.41595E-05	0.000117604	8.3669E-06	0.000121788	8.3669E-06
3837803774165	383780	3774165	0.000747919	0.000740179	0.000265804	0.000140663	0.000483127	1.5521E-05	1.5521E-05	0.000498648	1.5521E-05	0.000571637	3.11549E-05	7.31577E-05	7.17449E-05	7.02605E-05	6.08586E-05	0.000132151	9.40182E-06	0.000136852	9.40182E-06
3837903774165	383790	3774165	0.000863338	0.000854403	0.000306824	0.00016237	0.000557684	1.79162E-05	1.79162E-05	0.0005756	1.79162E-05	0.00065394	3.56406E-05	8.36908E-05	8.20747E-05	8.03765E-05	6.9621E-05	0.000151178	1.07555E-05	0.000156556	1.07555E-05
3838003774165	383800	3774165	0.001152566	0.001140638	0.000409613	0.000216766	0.000744514	2.39183E-05	2.39183E-05	0.000768432	2.39183E-05	0.000861716	4.69647E-05	0.000110282	0.000108152	0.000105914	9.17416E-05	0.000199211	1.41728E-05	0.000206298	1.41728E-05
3838103774165	383810	3774165	0.001693103	0.001675581	0.000601716	0.000318426	0.001093681	3.51356E-05	3.51356E-05	0.001128816	3.51356E-05	0.001251013	6.81818E-05	0.000160104	0.000157012	0.000153763	0.000133188	0.000289209	2.05757E-05	0.000299497	2.05757E-05
3838203774165	383820	3774165	0.002568707	0.002542124	0.000912898	0.000483102	0.001659288	5.33063E-05	5.33063E-05	0.001712594	5.33063E-05	0.001881722	0.000102556	0.000240822	0.000236171	0.000231284	0.000200335	0.000435016	3.09491E-05	0.000450491	3.09491E-05
3838303774165	383830	3774165	0.00392702	0.003886379	0.001395632	0.000738563	0.002536706	8.14942E-05	8.14942E-05	0.0026182	8.14942E-05	0.002860634	0.000155908	0.000366102	0.000359032	0.000351603	0.000304554	0.000661321	4.70494E-05	0.000684846	4.70494E-05
3838403774165	383840	3774165	0.002978819	0.002947991	0.001058649	0.000560233	0.001924205	6.1817E-05	6.1817E-05	0.001986022	6.1817E-05	0.002176044	0.000118597	0.000278489	0.000273111	0.00026746	0.00023167	0.000503057	3.57898E-05	0.000520952	3.57898E-05
3838603774165	383860	3774165	0.002919706	0.00288949	0.001037641	0.000549115	0.00188602	6.05903E-05	6.05903E-05	0.00194661	6.05903E-05	0.002132025	0.000116198	0.000272855	0.000267586	0.000262049	0.000226983	0.000492881	3.50658E-05	0.000510414	3.50658E-05
3838703774165	383870	3774165	0.004076826	0.004034635	0.001448872	0.000766737	0.002633475	8.46031E-05	8.46031E-05	0.002718078	8.46031E-05	0.002965939	0.000161648	0.000379579	0.000372249	0.000364547	0.000315765	0.000685665	4.87814E-05	0.000710056	4.87814E-05
3838803774165	383880	3774165	0.002877174	0.002847398	0.001022525	0.000541116	0.001858546	5.97077E-05	5.97077E-05	0.001918253	5.97077E-05	0.002100096	0.000114458	0.000268769	0.000263579	0.000258125	0.000223584	0.0004855	3.45407E-05	0.00050277	3.45407E-05
3838903774165	383890	3774165	0.002210146	0.002187273	0.000785468	0.000415667	0.001427671	4.58654E-05	4.58654E-05	0.001473536	4.58654E-05	0.001618434	8.82068E-05	0.000207126	0.000203126	0.000198923	0.000172305	0.000374149	2.66187E-05	0.000387459	2.66187E-05
3839003774165	383900	3774165	0.001789948	0.001771424	0.000636133	0.000336639	0.001156239	3.71453E-05	3.71453E-05	0.001193384	3.71453E-05	0.001314818	7.16593E-05	0.000168269	0.00016502	0.000161606	0.00013998	0.000303959	2.16251E-05	0.000314772	2.16251E-05
3839103774165	383910	3774165	0.001498861	0.001483349	0.000532683	0.000281894	0.000968208	3.11046E-05	3.11046E-05	0.000999312	3.11046E-05	0.001104339	6.01879E-05	0.000141332	0.000138603	0.000135735	0.000117572	0.000255301	1.81633E-05	0.000264382	1.81633E-05
3829703774175	382970	3774175	4.87509E-05	4.82463E-05	1.73257E-05	9.16868E-06	3.14912E-05	1.01169E-06	1.01169E-06	3.25029E-05	1.01169E-06	9.84746E-05	5.367E-06	1.26027E-05	1.23593E-05	1.21036E-05	1.0484E-05	2.27653E-05	1.61963E-06	2.35752E-05	1.61963E-06
3829803774175	382980	3774175	4.89823E-05	4.84754E-05	1.74079E-05	9.21221E-06	3.16407E-05	1.01649E-06	1.01649E-06	3.26572E-05	1.01649E-06	0.000101231	5.51723E-06	1.29555E-05	1.27053E-05	1.24424E-05	1.07774E-05	2.34026E-05	1.66497E-06	2.42351E-05	1.66497E-06
3829903774175	382990	3774175	4.92511E-05	4.87414E-05	1.75034E-05	9.26275E-06	3.18143E-05	1.02207E-06	1.02207E-06	3.28364E-05	1.02207E-06	0.000104294	5.68415E-06	1.33475E-05	1.30897E-05	1.28189E-05	1.11035E-05	2.41106E-05	1.71534E-06	2.49683E-05	1.71534E-06
3830003774175	383000	3774175	4.98334E-05	4.93177E-05	1.77104E-05	9.37227E-06	3.21905E-05	1.03415E-06	1.03415E-06	3.32246E-05	1.03415E-06	0.000108321	5.90365E-06	1.38629E-05	1.35952E-05	1.33139E-05	1.15323E-05	2.50417E-05	1.78158E-06	2.59325E-05	1.78158E-06
3830103774175	383010	3774175	5.08188E-05	5.02929E-05	1.80606E-05	9.55761E-06	3.28271E-05	1.0546E-06	1.0546E-06	3.38817E-05	1.0546E-06	0.000113681	6.19577E-06	1.45488E-05	1.42679E-05	1.39727E-05	1.21029E-05	2.62808E-05	1.86974E-06	2.72157E-05	1.86974E-06
3830203774175	383020	3774175	5.18416E-05	5.13051E-05	1.84241E-05	9.74997E-06	3.34877E-05	1.07583E-06	1.07583E-06	3.45636E-05	1.07583E-06	0.0001196	6.51835E-06	1.53063E-05	1.50107E-05	1.47001E-05	1.27331E-05	2.76491E-05	1.96708E-06	2.86326E-05	1.96708E-06
3830303774175	383030	3774175	5.33049E-05	5.27533E-05	1.89441E-05	1.00252E-05	3.4433E-05	1.10619E-06	1.10619E-06	3.55392E-05	1.10619E-06	0.000127264	6.93607E-06	1.62872E-05	1.59727E-05	1.56422E-05	1.3549E-05	2.9421E-05	2.09314E-06	3.04675E-05	2.09314E-06
3830403774175	383040	3774175	5.49175E-05	5.43492E-05	1.95173E-05	1.03285E-05	3.54746E-05	1.13966E-06	1.13966E-06	3.66143E-05	1.13966E-06	0.000136154	7.42057E-06	1.74249E-05	1.70884E-05	1.67348E-05	1.44955E-05	3.1476E-05	2.23935E-06	3.25957E-05	2.23935E-06
3830503774175	383050	3774175	5.66869E-05	5.61002E-05	2.01461E-05	1.06612E-05	3.66176E-05	1.17638E-06	1.17638E-06	3.7794E-05	1.17638E-06	0.000146475	7.9831E-06	1.87458E-05	1.83838E-05	1.80034E-05	1.55943E-05	3.38622E-05	2.40911E-06	3.50667E-05	2.40911E-06
3830603774175	383060	3774175	5.86877E-05	5.80803E-05	2.08571E-05	1.10375E-05	3.791E-05	1.2179E-06	1.2179E-06	3.91279E-05	1.2179E-06	0.000158818	8.6558E-06	2.03254E-05	1.99329E-05	1.95205E-05	1.69084E-05	3.67156E-05	2.61211E-06	3.80216E-05	2.61211E-06
3830703774175	383070	3774175	6.08229E-05	6.01934E-05	2.1616E-05	1.14391E-05	3.92893E-05	1.26221E-06	1.26221E-06	4.05515E-05	1.26221E-06	0.000173359	9.44827E-06	2.21863E-05	2.17579E-05	2.13077E-05	1.84564E-05	4.0077E-05	2.85126E-06	4.15026E-05	2.85126E-06
3830803774175	383080	3774175	6.3294E-05	6.2639E-05	2.24942E-05	1.19038E-05	4.08555E-05	1.31349E-06	1.31349E-06	4.2199E-05	1.31349E-06	0.000191406	1.04319E-05	2.4496E-05	2.40229E-05	2.35259E-05	2.03778E-05	4.42491E-05	3.14809E-06	4.58232E-05	3.14809E-06
3830903774175	383090	3774175	6.6019E-05	6.53357E-05	2.34626E-05	1.24163E-05	4.26458E-05	1.37004E-06	1.37004E-06	4.40158E-05	1.37004E-06	0.000213603	1.16416E-05	2.73368E-05	2.68088E-05	2.62541E-05	2.2741E-05	4.93807E-05	3.51317E-06	5.11373E-05	3.51317E-06
3831003774175	383100	3774175	6.88335E-05	6.81212E-05	2.44629E-05	1.29457E-05	4.44639E-05	1.42845E-06	1.42845E-06	4.58923E-05	1.42845E-06	0.000240448	1.31047E-05	3.07723E-05	3.01781E-05	2.95537E-05	2.5599E-05	5.55867E-05	3.95469E-06	5.7564E-05	3.95469E-06
3831103774175	383110	3774175	7.12375E-05	7.05002E-05	2.53172E-05	1.33978E-05	4.60167E-05	1.47833E-06	1.47833E-06	4.7495E-05	1.47833E-06	0.000270126	1.47222E-05	3.45705E-05	3.39029E-05	3.32014E-05	2.87586E-05	6.24476E-05	4.44281E-06	6.4669E-05	4.44281E-06
3831203774175	383120	3774175	7.37385E-05	7.29753E-05	2.62061E-05	1.38682E-05	4.76323E-05	1.53023E-06	1.53023E-06	4.91625E-05	1.53023E-06	0.000307108	1.67378E-05	3.93035E-05	3.85445E-05	3.7747E-05	3.26959E-05	7.09972E-05	5.05107E-06	7.35228E-05	5.05107E-06
3831303774175	383130	3774175	7.68293E-05	7.60341E-05	2.73045E-05	1.44494E-05	4.96288E-05	1.59438E-06	1.59438E-06	5.12232E-05	1.59438E-06	0.000359236	1.95788E-05	4.59748E-05	4.5087E-05	4.41541E-05	3.82456E-05	8.30481E-05	5.90843E-06	8.60023E-05	5.90843E-06
3831403774175	383140	3774175	8.02709E-05	7.94402E-05	2.85277E-05	1.50967E-05	5.1852E-05	1.6658E-06	1.6658E-06	5.35178E-05	1.6658E-06	0.000433209	2.36104E-05	5.54418E-05	5.43711E-05	5.32461E-05	4.61211E-05	0.000100149	7.12507E-06	0.000103712	7.12507E-06
3831503774175	383150	3774175	8.40336E-05	8.3164E-05	2.98649E-05	1.58044E-05	5.42826E-05	1.74388E-06	1.74388E-06	5.60264E-05	1.74388E-06	0.000536385	2.92337E-05	6.86461E-05	6.73205E-05	6.59276E-05	5.71056E-05	0.000124001	8.82203E-06	0.000128412	8.82203E-06
3831603774175	383160	3774175	8.67735E-05	8.58755E-05	3.08386E-05	1.63197E-05	5.60524E-05	1.80074E-06	1.80074E-06	5.78532E-05	1.80074E-06	0.000672569	3.66559E-05	8.6075E-05	8.44128E-05	8.26662E-05	7.16043E-05	0.000155484	1.10619E-05	0.000161015	1.10619E-05
3835903774175	383590	3774175	0.000242843	0.00024033	8.63047E-05	4.56721E-05	0.000156868	5.03953E-06	5.03953E-06	0.000161907	5.03953E-06	0.000238319	1.29887E-05	3.04999E-05	2.99109E-05	2.92921E-05	2.53724E-05	5.50946E-05	3.91968E-06	5.70544E-05	3.91968E-06
3836003774175	383600	3774175	0.000246546	0.000243995	8.76207E-05	4.63685E-05	0.00015926	5.11638E-06	5.11638E-06	0.000164376	5.11638E-06	0.000237998	1.29712E-05	3.04588E-05	2.98706E-05	2.92525E-05	2.53381E-05	5.50202E-05	3.91439E-06	5.69774E-05	3.91439E-06
3836103774175	383610	3774175	0.000250877	0.00024828	8.91596E-05	4.71829E-05	0.000162057	5.20624E-06	5.20624E-06	0.000167263	5.20624E-06	0.000238342	1.299E-05	3.05029E-05	2.99138E-05	2.92949E-05	2.53748E-05	5.50999E-05	3.92006E-06	5.70599E-05	3.92006E-06
3836203774175	383620	3774175	0.000266136	0.000263382	9.45828E-05	5.00528E-05	0.000171914	5.52291E-06	5.52291E-06	0.000177437	5.52291E-06	0.000247446	1.34861E-05	3.1668E-05	3.10564E-05	3.04139E-05	2.63441E-05	5.72046E-05	4.0698E-06	5.92395E-05	4.0698E-06
3836303774175	383630	3774175	0.000284039	0.0002811	0.000100945	5.34198E-05	0.000183478	5.89443E-06	5.89443E-06	0.000189373	5.89443E-06	0.000258549	1.40912E-05	3.30889E-05	3.24499E-05	3.17785E-05	2.75261E-05	5.97712E-05	4.2524E-06	6.18974E-05	4.2524E-06
3836403774175	383640	3774175	0.000303271	0.000300132	0.00010778	5.70368E-05	0.000195901	6.29353E-06	6.29353E-06	0.000202195	6.29353E-06	0.000270623	1.47493E-05	3.46342E-05	3.39654E-05	3.32626E-05	2.88116E-05	6.25627E-05	4.451E-06	6.47882E-05	4.451E-06
3836503774175	383650	3774175	0.000323017	0.000319674	0.000114798	6.07506E-05	0.000208657	6.70332E-06	6.70332E-06	0.00021536	6.70332E-06	0.000283089	1.54287E-05	3.62295E-05	3.55299E-05	3.47947E-05	3.01387E-05	6.54444E-05	4.65602E-06	6.77724E-05	4.65602E-06
3836603774175	383660	3774175	0.000344892	0.000341322	0.000122572	6.48645E-05	0.000222787	7.15726E-06	7.15726E-06	0.000229944	7.15726E-06	0.00029717	1.61961E-05	3.80316E-05	3.72971E-05	3.65254E-05	3.16378E-05	6.86996E-05	4.88761E-06	7.11434E-05	4.88761E-06
3836703774175	383670	3774175	0.000365721	0.000361936	0.000129974	6.87819E-05	0.000236242	7.58951E-06	7.58951E-06	0.000243831	7.58951E-06	0.000310508	1.69231E-05	3.97386E-05	3.89712E-05	3.81648E-05	3.30579E-05	7.17832E-05	5.10698E-06	7.43367E-05	5.10698E-06
3836803774175	383680	3774175	0.000387618	0.000383606	0.000137756	7.29001E-05	0.000250386	8.04392E-06	8.04392E-06	0.00025843	8.04392E-06	0.000324681	1.76955E-05	4.15524E-05	4.075E-05	3.99068E-05	3.45667E-05	7.50596E-05	5.34009E-06	7.77297E-05	5.34009E-06
3836903774175	383690	3774175	0.000409686	0.000405447	0.000145599	7.70506E-05	0.000264642	8.50189E-06	8.50189E-06	0.000273144	8.50189E-06	0.000339045	1.84784E-05	4.33907E-05	4.25528E-05	4.16724E-05	3.6096E-05	7.83803E-05	5.57634E-06	8.11685E-05	5.57634E-06
3837003774175	383700	3774175	0.000426805	0.000422388	0.000151683	8.02702E-05	0.0002757	8.85714E-06	8.85714E-06	0.000284557	8.85714E-06	0.000349849	1.90672E-05	4.47734E-05	4.39088E-05	4.30003E-05	3.72462E-05	8.0878E-05	5.75403E-06	8.3755E-05	5.75403E-06
3837103774175	383710	3774175	0.000445902	0.000441288	0.00015847	8.38618E-05	0.000288036	9.25345E-06	9.25345E-06	0.00029729	9.25345E-06	0.000362176	1.97391E-05	4.63511E-05	4.5456E-05	4.45155E-05	3.85587E-05	8.37278E-05	5.95678E-06	8.67062E-05	5.95678E-06
3837203774175	383720	3774175	0.000465119	0.000460305	0.0001653	8.74759E-05	0.000300449	9.65224E-06	9.65224E-06	0.000310102	9.65224E-06	0.000374657	2.04193E-05	4.79483E-05	4.70224E-05	4.60495E-05	3.98874E-05	8.66131E-05	6.16206E-06	8.96941E-05	6.16206E-06
3837303774175	383730	3774175	0.000486045	0.000481015	0.000172737	9.14116E-05	0.000313967	1.00865E-05	1.00865E-05	0.000324053	1.00865E-05	0.000388455	2.11713E-05	4.97141E-05	4.87541E-05	4.77453E-05	4.13564E-05	8.98029E-05	6.38899E-06	9.29973E-05	6.38899E-06
3837403774175	383740	3774175	0.000510242	0.000504961	0.000181336	9.59622E-05	0.000329597	1.05886E-05	1.05886E-05	0.000340185	1.05886E-05	0.000404672	2.20551E-05	5.17896E-05	5.07895E-05	4.97386E-05	4.30829E-05	9.35519E-05	6.65572E-06	9.68798E-05	6.65572E-06
3837503774175	383750	3774175	0.000539022	0.000533443	0.000191564	0.000101375	0.000348188	1.11859E-05	1.11859E-05	0.000359374	1.11859E-05	0.000424258	2.31226E-05	5.42962E-05	5.32477E-05	5.2146E-05	4.51681E-05	9.80799E-05	6.97785E-06	0.000101569	6.97785E-06
3837603774175	383760	3774175	0.000572864	0.000566935	0.000203591	0.00010774	0.000370048	1.18882E-05	1.18882E-05	0.000381936	1.18882E-05	0.00044755	2.43921E-05	5.72771E-05	5.61711E-05	5.50088E-05	4.76479E-05	0.000103465	7.36094E-06	0.000107145	7.36094E-06
3837703774175	383770	3774175	0.000630693	0.000624166	0.000224143	0.000118616	0.000407404	1.30883E-05	1.30883E-05	0.00042049	1.30883E-05	0.000488269	2.66113E-05	6.24883E-05	6.12816E-05	6.00137E-05	5.1983E-05	0.000112878	8.03066E-06	0.000116893	8.03066E-06
3837803774175	383780	3774175	0.000720677	0.000713218	0.000256123	0.000135539	0.00046553	1.49556E-05	1.49556E-05	0.000480485	1.49556E-05	0.000552265	3.00992E-05	7.06785E-05	6.93136E-05	6.78795E-05	5.87962E-05	0.000127673	9.08321E-06	0.000132214	9.08321E-06
3837903774175	383790	3774175	0.000839194	0.000830509	0.000298243	0.000157829	0.000542088	1.74151E-05	1.74151E-05	0.000559503	1.74151E-05	0.00063685	3.47092E-05	8.15036E-05	7.99297E-05	7.82759E-05	6.78015E-05	0.000147227	1.04744E-05	0.000152464	1.04744E-05
3838003774175	383800	3774175	0.001129825	0.001118133	0.000401531	0.000212489	0.000729824	2.34463E-05	2.34463E-05	0.000753271	2.34463E-05	0.000845721	4.60929E-05	0.000108235	0.000106145	0.000103948	9.00387E-05	0.000195514	1.39097E-05	0.000202469	1.39097E-05
3838103774175	383810	3774175	0.001684615	0.00166718	0.000598699	0.000316829	0.001088197	3.49594E-05	3.49594E-05	0.001123157	3.49594E-05	0.00124537	6.78743E-05	0.000159382	0.000156304	0.00015307	0.000132587	0.000287904	2.04828E-05	0.000298146	2.04828E-05
3838203774175	383820	3774175	0.002584676	0.002557927	0.000918574	0.000486106	0.001669603	5.36377E-05	5.36377E-05	0.001723241	5.36377E-05	0.001893744	0.000103211	0.00024236	0.00023768	0.000232762	0.000201615	0.000437795	3.11468E-05	0.000453369	3.11468E-05
3838303774175	383830	3774175	0.003941376	0.003900587	0.001400734	0.000741263	0.00254598	8.17922E-05	8.17922E-05	0.002627772	8.17922E-05	0.002871484	0.0001565	0.000367491	0.000360394	0.000352937	0.000305709	0.000663829	4.72279E-05	0.000687443	4.72279E-05

Unique Identifier	X (UTM)	Y (UTM)	ISDemolition	ISDrainage / Utilities Trenching	ISDrainage / Utilities Trenching	ISAsphalt Paving	ISAsphalt Paving	SVDemolition	SVSite Grubbing / Prep	SVMass Grading / Excavation	SVMass Grading / Excavation	SVDrainage / Utilities Trenching	SVFoundations / Concrete Pads	SVBuilding / Structure Construction	SVBuilding / Structure Construction	SVAsphalt Paving	SVAsphalt Paving	SVArchitectural Coating	SVArchitectural Coating	SVLandscaping or Other Finishing	SVLandscaping or Other Finishing
			2027	2027	2028	2027	2028	2027	2027	2027	2028	2028	2028	2028	2029	2028	2029	2028	2029	2028	2029
3835903774165	383590	3774165	0.000109987	4.42875E-05	4.31512E-05	1.14379E-05	1.06549E-05	0.000369919	0.000265951	0.000179312	0.000177035	0.000125611	3.99034E-05	5.7164E-05	5.49829E-05	5.62035E-06	5.22914E-06	5.62035E-06	5.22914E-06	5.7164E-05	5.49829E-05
3836003774165	383600	3774165	0.000103879	4.18283E-05	4.07551E-05	1.08027E-05	1.00632E-05	0.000379219	0.000272638	0.00018382	0.000181487	0.000128769	4.09066E-05	5.86013E-05	5.63653E-05	5.76166E-06	5.36061E-06	5.76166E-06	5.36061E-06	5.86013E-05	5.63653E-05
3836103774165	383610	3774165	9.87712E-05	3.97714E-05	3.8751E-05	1.02715E-05	9.56838E-06	0.000389571	0.000280081	0.000188838	0.000186441	0.000132284	4.20233E-05	6.0201E-05	5.79039E-05	5.91894E-06	5.50695E-06	5.91894E-06	5.50695E-06	6.0201E-05	5.79039E-05
3836203774165	383620	3774165	9.84121E-05	3.96268E-05	3.86101E-05	1.02342E-05	9.53359E-06	0.000419024	0.000301255	0.000203115	0.000200536	0.000142285	4.52004E-05	6.47523E-05	6.22816E-05	6.36642E-06	5.92329E-06	6.36642E-06	5.92329E-06	6.47523E-05	6.22816E-05
3836303774165	383630	3774165	9.88104E-05	3.97872E-05	3.87664E-05	1.02756E-05	9.57217E-06	0.000453545	0.000326074	0.000219849	0.000217057	0.000154007	4.89242E-05	7.00869E-05	6.74127E-05	6.89092E-06	6.41128E-06	6.89092E-06	6.41128E-06	7.00869E-05	6.74127E-05
3836403774165	383640	3774165	9.92491E-05	3.99638E-05	3.89385E-05	1.03212E-05	9.61467E-06	0.000489733	0.000352091	0.00023739	0.000234376	0.000166295	5.28278E-05	7.5679E-05	7.27914E-05	7.44073E-06	6.92282E-06	7.44073E-06	6.92282E-06	7.5679E-05	7.27914E-05
3836503774165	383650	3774165	9.94433E-05	4.0042E-05	3.90147E-05	1.03414E-05	9.63349E-06	0.000525145	0.000377551	0.000254556	0.000251323	0.00017832	5.66477E-05	8.11513E-05	7.80549E-05	7.97877E-06	7.42341E-06	7.97877E-06	7.42341E-06	8.11513E-05	7.80549E-05
3836603774165	383660	3774165	0.000100114	4.03121E-05	3.92778E-05	1.04112E-05	9.69846E-06	0.000564041	0.000405515	0.00027341	0.000269938	0.000191528	6.08434E-05	8.71619E-05	8.38362E-05	8.56973E-06	7.97323E-06	8.56973E-06	7.97323E-06	8.71619E-05	8.38362E-05
3836703774165	383670	3774165	0.000100916	4.0635E-05	3.95925E-05	1.04946E-05	9.77615E-06	0.000604094	0.000434311	0.000292825	0.000289107	0.000205128	6.5164E-05	9.33515E-05	8.97896E-05	9.17829E-06	8.53943E-06	9.17829E-06	8.53943E-06	9.33515E-05	8.97896E-05
3836803774165	383680	3774165	0.000102127	4.11228E-05	4.00677E-05	1.06205E-05	9.8935E-06	0.000647409	0.000465452	0.000313821	0.000309836	0.000219836	6.98364E-05	0.000100045	9.62276E-05	9.83638E-06	9.15172E-06	9.83638E-06	9.15172E-06	0.000100045	9.62276E-05
3836903774165	383690	3774165	0.000103311	4.15993E-05	4.0532E-05	1.07436E-05	1.00081E-05	0.000690438	0.000496388	0.000334679	0.000330429	0.000234448	7.4478E-05	0.000106694	0.000102623	1.04901E-05	9.75998E-06	1.04901E-05	9.75998E-06	0.000106694	0.000102623
3837003774165	383700	3774165	0.00010328	4.1587E-05	4.052E-05	1.07404E-05	1.00052E-05	0.000722269	0.000519272	0.000350108	0.000345663	0.000245256	7.79116E-05	0.000111613	0.000107354	1.09738E-05	1.02099E-05	1.09738E-05	1.02099E-05	0.000111613	0.000107354
3837103774165	383710	3774165	0.000103727	4.1767E-05	4.06954E-05	1.07869E-05	1.00485E-05	0.000757361	0.000544501	0.000367118	0.000362457	0.000257172	8.1697E-05	0.000117036	0.00011257	1.15069E-05	1.0706E-05	1.15069E-05	1.0706E-05	0.000117036	0.00011257
3837203774165	383720	3774165	0.000104369	4.20252E-05	4.0947E-05	1.08536E-05	1.01106E-05	0.000793432	0.000570435	0.000384604	0.00037972	0.000269421	8.5588E-05	0.00012261	0.000117932	1.2055E-05	1.12159E-05	1.2055E-05	1.12159E-05	0.00012261	0.000117932
3837303774165	383730	3774165	0.000105412	4.24455E-05	4.13565E-05	1.09621E-05	1.02117E-05	0.000832702	0.000598668	0.000403639	0.000398514	0.000282755	8.98241E-05	0.000128679	0.000123769	1.26516E-05	1.1771E-05	1.26516E-05	1.1771E-05	0.000128679	0.000123769
3837403774165	383740	3774165	0.000107071	4.31133E-05	4.20072E-05	1.11346E-05	1.03724E-05	0.000877585	0.000630936	0.000425395	0.000419994	0.000297996	9.46656E-05	0.000135614	0.00013044	1.33335E-05	1.24055E-05	1.33335E-05	1.24055E-05	0.000135614	0.00013044
3837503774165	383750	3774165	0.000109359	4.40349E-05	4.29051E-05	1.13726E-05	1.05941E-05	0.00092865	0.000667649	0.000450148	0.000444432	0.000315336	0.000100174	0.000143505	0.00013803	1.41094E-05	1.31273E-05	1.41094E-05	1.31273E-05	0.000143505	0.00013803
3837603774165	383760	3774165	0.00011252	4.53075E-05	4.4145E-05	1.17013E-05	1.09003E-05	0.000988819	0.000710908	0.000479314	0.000473228	0.000335767	0.000106665	0.000152804	0.000146973	1.50236E-05	1.39779E-05	1.50236E-05	1.39779E-05	0.000152804	0.000146973
3837703774165	383770	3774165	0.000119524	4.81279E-05	4.6893E-05	1.24297E-05	1.15788E-05	0.00109005	0.000783687	0.000528384	0.000521675	0.000370141	0.000117584	0.00016847	0.00016202	1.65616E-05	1.54089E-05	1.65616E-05	1.54089E-05	0.00016847	0.00016202
3837803774165	383780	3774165	0.000131198	5.28285E-05	5.1473E-05	1.36437E-05	1.27097E-05	0.001244456	0.000894697	0.00060323	0.000595571	0.000422572	0.00013424	0.000192307	0.00018497	1.89076E-05	1.75915E-05	1.89076E-05	1.75915E-05	0.000192307	0.00018497
3837903774165	383790	3774165	0.000146699	5.90701E-05	5.75545E-05	1.52557E-05	1.42113E-05	0.001445946	0.001039557	0.000700899	0.000692	0.00049099	0.000155975	0.000223444	0.000214918	2.19689E-05	2.04398E-05	2.19689E-05	2.04398E-05	0.000223444	0.000214918
3838003774165	383800	3774165	0.00018751	7.55033E-05	7.35661E-05	1.94998E-05	1.81649E-05	0.001947812	0.001400371	0.00094417	0.000932183	0.000661406	0.000210112	0.000300998	0.000289513	2.9594E-05	2.75341E-05	2.9594E-05	2.75341E-05	0.000300998	0.000289513
3838103774165	383810	3774165	0.000263853	0.000106244	0.000103518	2.74389E-05	2.55606E-05	0.002890476	0.002078095	0.001401111	0.001383322	0.0009815	0.000311797	0.000446669	0.000429626	4.39163E-05	4.08595E-05	4.39163E-05	4.08595E-05	0.000446669	0.000429626
3838203774165	383820	3774165	0.000386623	0.000155679	0.000151684	4.02062E-05	3.74538E-05	0.004427808	0.003183353	0.002146308	0.002119057	0.001503522	0.00047763	0.000684235	0.000658127	6.72737E-05	6.25911E-05	6.72737E-05	6.25911E-05	0.000684235	0.000658127
3838303774165	383830	3774165	0.000577588	0.000232573	0.000226605	6.00651E-05	5.59533E-05	0.006812889	0.004898097	0.003302438	0.003260507	0.002313408	0.000734911	0.001052804	0.001012634	0.000103511	9.63064E-05	0.000103511	9.63064E-05	0.001052804	0.001012634
3838403774165	383840	3774165	0.000442754	0.00017828	0.000173706	4.60434E-05	4.28914E-05	0.005149373	0.00370212	0.002496075	0.002464383	0.001748539	0.000555466	0.000795739	0.000765377	7.82368E-05	7.27911E-05	7.82368E-05	7.27911E-05	0.000795739	0.000765377
3838603774165	383860	3774165	0.000432749	0.000174251	0.000169781	4.50029E-05	4.19221E-05	0.00504727	0.003628713	0.002446582	0.002415519	0.001713869	0.000544452	0.000779961	0.000750201	7.66855E-05	7.13478E-05	7.66855E-05	7.13478E-05	0.000779961	0.000750201
3838703774165	383870	3774165	0.000595457	0.000239768	0.000233616	6.19234E-05	5.76844E-05	0.007079199	0.005089559	0.003431527	0.003387958	0.002403838	0.000763638	0.001093958	0.001052217	0.000107558	0.000100071	0.000107558	0.000100071	0.001093958	0.001052217
3838803774165	383880	3774165	0.000425261	0.000171236	0.000166843	4.42242E-05	4.11968E-05	0.004974262	0.003576225	0.002411193	0.002380579	0.001689078	0.000536577	0.000768679	0.00073935	7.55763E-05	7.03158E-05	7.55763E-05	7.03158E-05	0.000768679	0.00073935
3838903774165	383890	3774165	0.000330347	0.000133018	0.000129605	3.43538E-05	3.20021E-05	0.003804239	0.002735041	0.001844043	0.00182063	0.001291781	0.000410366	0.000587874	0.000565443	5.77996E-05	5.37764E-05	5.77996E-05	5.37764E-05	0.000587874	0.000565443
3839003774165	383900	3774165	0.000270338	0.000108855	0.000106062	2.81133E-05	2.61888E-05	0.003067493	0.002205361	0.001486917	0.001468038	0.001041609	0.000330892	0.000474024	0.000455937	4.66058E-05	4.33618E-05	4.66058E-05	4.33618E-05	0.000474024	0.000455937
3839103774165	383910	3774165	0.000228599	9.2048E-05	8.96863E-05	2.37727E-05	2.21453E-05	0.00255735	0.001838596	0.001239634	0.001223895	0.000868383	0.000275863	0.000395191	0.000380112	3.8855E-05	3.61505E-05	3.8855E-05	3.61505E-05	0.000395191	0.000380112
3829703774175	382970	3774175	1.77559E-05	7.14964E-06	6.9662E-06	1.84649E-06	1.72009E-06	5.67221E-05	4.07801E-05	2.74951E-05	2.7146E-05	1.92608E-05	6.11865E-06	8.76534E-06	8.43089E-06	8.61805E-07	8.01819E-07	8.61805E-07	8.01819E-07	8.76534E-06	8.43089E-06
3829803774175	382980	3774175	1.82394E-05	7.3443E-06	7.15587E-06	1.89677E-06	1.76692E-06	5.7025E-05	4.09979E-05	2.76419E-05	2.7291E-05	1.93636E-05	6.15132E-06	8.81215E-06	8.47591E-06	8.66407E-07	8.06101E-07	8.66407E-07	8.06101E-07	8.81215E-06	8.47591E-06
3829903774175	382990	3774175	1.87773E-05	7.56091E-06	7.36692E-06	1.95271E-06	1.81904E-06	5.73814E-05	4.12541E-05	2.78147E-05	2.74615E-05	1.94846E-05	6.18976E-06	8.86721E-06	8.52888E-06	8.71821E-07	8.11138E-07	8.71821E-07	8.11138E-07	8.86721E-06	8.52888E-06
3830003774175	383000	3774175	1.94815E-05	7.84446E-06	7.6432E-06	2.02594E-06	1.88725E-06	5.80941E-05	4.17665E-05	2.81602E-05	2.78026E-05	1.97266E-05	6.26664E-06	8.97735E-06	8.63481E-06	8.8265E-07	8.21213E-07	8.8265E-07	8.21213E-07	8.97735E-06	8.63481E-06
3830103774175	383010	3774175	2.04107E-05	8.2186E-06	8.00773E-06	2.12257E-06	1.97727E-06	5.92789E-05	4.26183E-05	2.87345E-05	2.83697E-05	2.0129E-05	6.39445E-06	9.16045E-06	8.81092E-06	9.00652E-07	8.37962E-07	9.00652E-07	8.37962E-07	9.16045E-06	8.81092E-06
3830203774175	383020	3774175	2.1425E-05	8.62705E-06	8.40571E-06	2.22806E-06	2.07553E-06	6.05083E-05	4.35022E-05	2.93304E-05	2.8958E-05	2.05464E-05	6.52707E-06	9.35043E-06	8.99366E-06	9.19331E-07	8.55341E-07	9.19331E-07	8.55341E-07	9.35043E-06	8.99366E-06
3830303774175	383030	3774175	2.27245E-05	9.15028E-06	8.91551E-06	2.36319E-06	2.20141E-06	6.22455E-05	4.47512E-05	3.01725E-05	2.97894E-05	2.11363E-05	6.71446E-06	9.61888E-06	9.25187E-06	9.45725E-07	8.79898E-07	9.45725E-07	8.79898E-07	9.61888E-06	9.25187E-06
3830403774175	383040	3774175	2.42139E-05	9.75002E-06	9.49986E-06	2.51808E-06	2.3457E-06	6.41787E-05	4.6141E-05	3.11096E-05	3.07146E-05	2.17928E-05	6.923E-06	9.91762E-06	9.53921E-06	9.75097E-07	9.07226E-07	9.75097E-07	9.07226E-07	9.91762E-06	9.53921E-06
3830503774175	383050	3774175	2.59171E-05	1.04358E-05	1.01681E-05	2.6952E-06	2.5107E-06	6.62812E-05	4.76526E-05	3.21287E-05	3.17208E-05	2.25067E-05	7.1498E-06	1.02425E-05	9.85171E-06	1.00704E-06	9.36946E-07	1.00704E-06	9.36946E-07	1.02425E-05	9.85171E-06
3830603774175	383060	3774175	2.79207E-05	1.12426E-05	1.09542E-05	2.90356E-06	2.7048E-06	6.86509E-05	4.93563E-05	3.32774E-05	3.28549E-05	2.33114E-05	7.40542E-06	1.06087E-05	1.02039E-05	1.04305E-06	9.70444E-07	1.04305E-06	9.70444E-07	1.06087E-05	1.02039E-05
3830703774175	383070	3774175	3.02346E-05	1.21743E-05	1.18619E-05	3.14418E-06	2.92895E-06	7.11899E-05	5.11817E-05	3.45082E-05	3.407E-05	2.41735E-05	7.6793E-06	1.10011E-05	1.05813E-05	1.08162E-06	1.00634E-06	1.08162E-06	1.00634E-06	1.10011E-05	1.05813E-05
3830803774175	383080	3774175	3.30402E-05	1.3304E-05	1.29627E-05	3.43595E-06	3.20074E-06	7.41209E-05	5.32889E-05	3.59289E-05	3.54727E-05	2.51688E-05	7.99547E-06	1.1454E-05	1.1017E-05	1.12615E-06	1.04777E-06	1.12615E-06	1.04777E-06	1.1454E-05	1.1017E-05
3830903774175	383090	3774175	3.63823E-05	1.46498E-05	1.42739E-05	3.78351E-06	3.52451E-06	7.73192E-05	5.55883E-05	3.74792E-05	3.70034E-05	2.62548E-05	8.34047E-06	1.19482E-05	1.14923E-05	1.17475E-06	1.09298E-06	1.17475E-06	1.09298E-06	1.19482E-05	1.14923E-05
3831003774175	383100	3774175	4.02555E-05	1.62093E-05	1.57935E-05	4.18629E-06	3.89971E-06	8.06154E-05	5.79581E-05	3.9077E-05	3.85809E-05	2.73741E-05	8.69603E-06	1.24576E-05	1.19823E-05	1.22483E-06	1.13957E-06	1.22483E-06	1.13957E-06	1.24576E-05	1.19823E-05
3831103774175	383110	3774175	4.43312E-05	1.78505E-05	1.73925E-05	4.61013E-06	4.29454E-06	8.34306E-05	5.99821E-05	4.04416E-05	3.99281E-05	2.833E-05	8.99971E-06	1.28926E-05	1.24007E-05	1.2676E-06	1.17937E-06	1.2676E-06	1.17937E-06	1.28926E-05	1.24007E-05
3831203774175	383120	3774175	4.9153E-05	1.9792E-05	1.92842E-05	5.11157E-06	4.76165E-06	8.63348E-05	6.20701E-05	4.18494E-05	4.13181E-05	2.93162E-05	9.31299E-06	1.33414E-05	1.28324E-05	1.31173E-06	1.22042E-06	1.31173E-06	1.22042E-06	1.33414E-05	1.28324E-05
3831303774175	383130	3774175	5.55145E-05	2.23536E-05	2.17801E-05	5.77313E-06	5.37792E-06	8.98716E-05	6.46128E-05	4.35638E-05	4.30107E-05	3.05171E-05	9.69451E-06	1.3888E-05	1.33581E-05	1.36546E-06	1.27042E-06	1.36546E-06	1.27042E-06	1.3888E-05	1.33581E-05
3831403774175	383140	3774175	6.37833E-05	2.56831E-05	2.50242E-05	6.63302E-06	6.17896E-06	9.37826E-05	6.74246E-05	4.54596E-05	4.48824E-05	3.18451E-05	1.01164E-05	1.44923E-05	1.39394E-05	1.42488E-06	1.3257E-06	1.42488E-06	1.3257E-06	1.44923E-05	1.39394E-05
3831503774175	383150	3774175	7.41102E-05	2.98414E-05	2.90757E-05	7.70695E-06	7.17936E-06	9.813E-05	7.05502E-05	4.75669E-05	4.6963E-05	3.33214E-05	1.05853E-05	1.51642E-05	1.45856E-05	1.49094E-06	1.38716E-06	1.49094E-06	1.38716E-06	1.51642E-05	1.45856E-05
3831603774175	383160	3774175	8.59293E-05	3.46005E-05	3.37127E-05	8.93606E-06	8.32433E-06	0.000100927	7.25613E-05	4.89229E-05	4.83018E-05	3.42713E-05	1.08871E-05	1.55964E-05	1.50013E-05	1.53344E-06	1.4267E-06	1.53344E-06	1.4267E-06	1.55964E-05	1.50013E-05
3835903774175	383590	3774175	0.000107818	4.34143E-05	4.23004E-05	1.12124E-05	1.04448E-05	0.000353936	0.000254461	0.000171565	0.000169387	0.000120184	3.81793E-05	5.46942E-05	5.26073E-05	5.37752E-06	5.00322E-06	5.37752E-06	5.00322E-06	5.46942E-05	5.26073E-05
3836003774175	383600	3774175	0.000101789	4.09867E-05	3.99351E-05	1.05854E-05	9.86075E-06	0.000362587	0.00026068	0.000175758	0.000173526	0.000123121	3.91125E-05	5.6031E-05	5.38931E-05	5.50895E-06	5.1255E-06	5.50895E-06	5.1255E-06	5.6031E-05	5.38931E-05
3836103774175	383610	3774175	9.67131E-05	3.89427E-05	3.79435E-05	1.00575E-05	9.369E-06	0.00037219	0.000267585	0.000180413	0.000178123	0.000126382	4.01484E-05	5.75151E-05	5.53205E-05	5.65486E-06	5.26125E-06	5.65486E-06	5.26125E-06	5.75151E-05	5.53205E-05
3836203774175	383620	3774175	9.5865E-05	3.86012E-05	3.76108E-05	9.9693E-06	9.28684E-06	0.00039799	0.000286133	0.000192919	0.00019047	0.000135143	4.29314E-05	6.15019E-05	5.91553E-05	6.04685E-06	5.62596E-06	6.04685E-06	5.62596E-06	6.15019E-05	5.91553E-05
3836303774175	383630	3774175	9.57448E-05	3.85528E-05	3.75637E-05	9.9568E-06	9.2752E-06	0.000428066	0.000307756	0.000207498	0.000204864	0.000145356	4.61758E-05	6.61496E-05	6.36256E-05	6.50381E-06	6.05111E-06	6.50381E-06	6.05111E-06	6.61496E-05	6.36256E-05
3836403774175	383640	3774175	9.58818E-05	3.8608E-05	3.76174E-05	9.97104E-06	9.28847E-06	0.00046053	0.000331096	0.000223234	0.0002204	0.000156379	4.96776E-05	7.11662E-05	6.84508E-05	6.99704E-06	6.51001E-06	6.99704E-06	6.51001E-06	7.11662E-05	6.84508E-05
3836503774175	383650	3774175	9.60942E-05	3.86935E-05	3.77007E-05	9.99313E-06	9.30904E-06	0.000494232	0.000355326	0.000239571	0.000236529	0.000167823	5.33131E-05	7.63742E-05	7.34601E-05	7.50909E-06	6.98642E-06	7.50909E-06	6.98642E-06	7.63742E-05	7.34601E-05
3836603774175	383660	3774175	9.67844E-05	3.89714E-05	3.79715E-05	1.00649E-05	9.3759E-06	0.000531613	0.000382201	0.000257691	0.000254419	0.000180516	5.73454E-05	8.21508E-05	7.90163E-05	8.07704E-06	7.51483E-06	8.07704E-06	7.51483E-06	8.21508E-05	7.90163E-05
3836703774175	383670	3774175	9.72678E-05	3.91661E-05	3.81612E-05	1.01152E-05	9.42274E-06	0.000567836	0.000408243	0.000275249	0.000271754	0.000192816	6.12528E-05	8.77484E-05	8.44003E-05	8.62739E-06	8.02688E-06	8.62739E-06	8.02688E-06	8.77484E-05	8.44003E-05
3836803774175	383680	3774175	9.80279E-05	3.94721E-05	3.84594E-05	1.01942E-05	9.49637E-06	0.000606126	0.000435771	0.00029381	0.000290079	0.000205818	6.53831E-05	9.36654E-05	9.00915E-05	9.20915E-06	8.56814E-06	9.20915E-06	8.56814E-06	9.36654E-05	9.00915E-05
3836903774175	383690	3774175	9.889E-05	3.98192E-05	3.87976E-05	1.02839E-05	9.57988E-06	0.000645093	0.000463787	0.000312698	0.000308728	0.0002190	6.95865E-05	9.9687E-05	9.58833E-05	9.80119E-06	9.11898E-06	9.80119E-06	9.11898E-06	9.9687E-05	9.58833E-05
3837003774175	383700	3774175	9.89221E-05	3.98322E-05	3.88102E-05	1.02872E-05	9.583E-06	0.000676549	0.000486402	0.000327946	0.000323783	0.000229731	7.29798E-05	0.000104548	0.000100559	1.02791E-05	9.56365E-06	1.02791E-05	9.56365E-06	0.000104548	0.000100559
3837103774175	383710	3774175	9.94363E-05	4.00392E-05	3.90119E-05	1.03407E-05	9.63281E-06	0.000711427	0.000511478	0.000344853	0.000340474	0.000241575	7.67421E-05	0.000109938	0.000105743	1.0809E-05	1.00567E-05	1.0809E-05	1.00567E-05	0.000109938	0.000105743
3837203774175	383720	3774175	0.000100071	4.02947E-05	3.92608E-05	1.04067E-05	9.69426E-06	0.000746804	0.000536911	0.000362001	0.000357405	0.000253587	8.05582E-05	0.000115405	0.000111001	1.13465E-05	1.05568E-05	1.13465E-05	1.05568E-05	0.000115405	0.000111001
3837303774175	383730	3774175	0.000101082	4.0702E-05	3.96577E-05	1.05119E-05	9.79226E-06	0.000785254	0.000564555	0.000380639	0.000375806	0.000266644	8.47059E-05	0.000121346	0.000116716	1.19307E-05	1.11003E-05	1.19307E-05	1.11003E-05	0.000121346	0.000116716
3837403774175	383740	3774175	0.000102709	4.13569E-05	4.02958E-05	1.0681E-05	9.94981E-06	0.000829344	0.000596253	0.000402011	0.000396907	0.000281615	8.94618E-05	0.00012816	0.00012327	1.26006E-05	1.17235E-05	1.26006E-05	1.17235E-05	0.00012816	0.00012327
3837503774175	383750	3774175	0.000105133	4.2333E-05	4.12468E-05	1.09331E-05	1.01847E-05	0.000881326	0.000633626	0.000427209	0.000421784	0.000299266	9.50692E-05	0.000136192	0.000130996	1.33904E-05	1.24584E-05	1.33904E-05	1.24584E-05	0.000136192	0.000130996
3837603774175	383760	3774175	0.000108395	4.36467E-05	4.25268E-05	1.12724E-05	1.05007E-05	0.000942093	0.000677314	0.000456664	0.000450866	0.0003199	0.000101624	0.000145583	0.000140028	1.43137E-05	1.33174E-05	1.43137E-05	1.33174E-05	0.000145583	0.000140028
3837703774175	383770	3774175	0.000115481	4.64997E-05	4.53066E-05	1.20092E-05	1.11871E-05	0.001043537	0.000750247	0.000505838	0.000499415	0.000354347	0.000112567	0.000161259	0.000155106	1.58549E-05	1.47514E-05	1.58549E-05	1.47514E-05	0.000161259	0.000155106
3837803774175	383780	3774175	0.000127426	5.13094E-05	4.9993E-05	1.32514E-05	1.23442E-05	0.00120018	0.000862864	0.000581768	0.000574381	0.000407537	0.000129464	0.000185465	0.000178389	1.82349E-05	1.69656E-05	1.82349E-05	1.69656E-05	0.000185465	0.000178389
3837903774175	383790	3774175	0.000143424	5.77513E-05	5.62696E-05	1.49151E-05	1.38941E-05	0.00140681	0.00101142	0.000681928	0.00067327	0.000477701	0.000151753	0.000217396	0.000209101	2.13743E-05	1.98865E-05	2.13743E-05	1.98865E-05	0.000217396	0.000209101
3838003774175	383800	3774175	0.000184467	7.4278E-05	7.23722E-05	1.91833E-05	1.78701E-05	0.001911055	0.001373945	0.000926353	0.000914591	0.000648924	0.000206147	0.000295318	0.00028405	2.90355E-05	2.70145E-05	2.90355E-05	2.70145E-05	0.000295318	0.00028405
3838103774175	383810	3774175	0.000262812	0.000105825	0.000103109	2.73307E-05	2.54597E-05	0.002878912	0.002069781	0.001395506	0.001377787	0.000977573	0.00031055	0.000444882	0.000427907	4.37406E-05	4.06961E-05	4.37406E-05	4.06961E-05	0.000444882	0.000427907
3838203774175	383820	3774175	0.000389036	0.00015665	0.000152631	4.04571E-05	3.76876E-05	0.004459229	0.003205943	0.002161539	0.002134094	0.001514191	0.00048102	0.00068909	0.00066279	6.77511E-05	6.30353E-05	6.77511E-05	6.30353E-05	0.00068909	0.000662798
3838303774175	383830	3774175	0.000579765	0.000233449	0.00022746	6.02915E-05	5.61642E-05	0.006841433	0.004918619	0.003316274	0.003274168	0.002323101	0.00073799	0.001057215	0.001016876	0.000103945	9.67099E-05	0.000103945	9.67099E-05	0.001057215	0.001016876

			MDemolition	MSite Grubbing / Prep	MMass Grading / Excavation	MMass Grading / Excavation	MDrainage / Utilities Trenching	MFoundations / Concrete Pads	MBuilding / Structure Construction	MAsphalt Paving	MLandscaping or Other Finishing	MWaterside Construction (Piles)	RSSWDemolition	RSSWPlacing Base	RSSWForm	Child Risk				
Unique Identifier	X (UTM)	Y (UTM)	2027	2027	2027	2028	2028	2028	2028	2028	2028	2028	2029	2029	2029	3rd Trimester	0<2	2<16	Total	per million
3835903774165	383590	3774165	6.02842E-05	0.000185062	0.000217618	0.00021472	4.56422E-05	5.93573E-05	4.36902E-05	4.4969E-06	5.2684E-05	4.4969E-06	0.000190878	0.000276968	0.000164181	7.2406E-09	1.0144E-07	2.124E-08	1.2992E-07	0.12992041
3836003774165	383600	3774165	6.15598E-05	0.000188978	0.000222223	0.000219264	4.6608E-05	6.06133E-05	4.46147E-05	4.59205E-06	5.37988E-05	4.59205E-06	0.000198704	0.000288324	0.000170913	7.26837E-09	1.021E-07	2.143E-08	1.30799E-07	0.13079861
3836103774165	383610	3774165	6.30006E-05	0.000193401	0.000227424	0.000224395	4.76988E-05	6.20319E-05	4.56589E-05	4.69953E-06	5.50579E-05	4.69953E-06	0.000207348	0.000300866	0.000178347	7.31725E-09	1.0305E-07	2.1694E-08	1.32063E-07	0.13206283
3836203774165	383620	3774165	6.75133E-05	0.000207254	0.000243714	0.000240469	5.11155E-05	6.64753E-05	4.89294E-05	5.03615E-06	5.90017E-05	5.03615E-06	0.000226207	0.000328231	0.000194569	7.69044E-09	1.0868E-07	2.297E-08	1.39345E-07	0.13934472
3836303774165	383630	3774165	7.28118E-05	0.00022352	0.000262841	0.000259341	5.5127E-05	7.16922E-05	5.27694E-05	5.43139E-06	6.36322E-05	5.43139E-06	0.000248391	0.000360421	0.00021365	8.13882E-09	1.1541E-07	2.4495E-08	1.48048E-07	0.14804785
3836403774165	383640	3774165	7.83479E-05	0.000240515	0.000282825	0.00027906	5.93185E-05	7.71432E-05	5.67816E-05	5.84436E-06	6.84703E-05	5.84436E-06	0.000272232	0.000395014	0.000234156	8.60487E-09	1.2241E-07	2.609E-08	1.57101E-07	0.15710083
3836503774165	383650	3774165	8.3728E-05	0.00025703	0.000302247	0.000298222	6.33919E-05	8.24406E-05	6.06808E-05	6.24569E-06	7.31722E-05	6.24569E-06	0.000296391	0.000430069	0.000254936	9.05117E-09	1.2911E-07	2.7638E-08	1.65798E-07	0.16579751
3836603774165	383660	3774165	8.96325E-05	0.000275156	0.000323561	0.000319253	6.78623E-05	8.82543E-05	6.496E-05	6.68613E-06	7.83322E-05	6.68613E-06	0.000323241	0.00046903	0.000278032	9.54579E-09	1.3651E-07	2.9352E-08	1.75411E-07	0.17541098
3836703774165	383670	3774165	9.56894E-05	0.00029375	0.000345426	0.000340826	7.24481E-05	9.42181E-05	6.93497E-05	7.13795E-06	8.36255E-05	7.13795E-06	0.000351521	0.000510064	0.000302356	1.00523E-08	1.4409E-07	3.1116E-08	1.85257E-07	0.18525697
3836803774165	383680	3774165	0.000102231	0.000313831	0.000369039	0.000364126	7.74007E-05	0.000100659	7.40904E-05	7.6259E-06	8.93422E-05	7.6259E-06	0.000382479	0.000554986	0.000328984	1.06025E-08	1.523E-07	3.3035E-08	1.95937E-07	0.19593687
3836903774165	383690	3774165	0.000108698	0.000333683	0.000392384	0.00038716	8.22969E-05	0.000107026	7.87773E-05	8.10831E-06	9.49939E-05	8.10831E-06	0.000414015	0.000600745	0.00035611	1.11429E-08	1.6036E-07	3.4935E-08	2.0644E-07	0.20643972
3837003774165	383700	3774165	0.000113392	0.000348094	0.00040933	0.000403879	8.5851E-05	0.000111648	8.21794E-05	8.45847E-06	9.90963E-05	8.45847E-06	0.000439341	0.000637493	0.000377893	1.15134E-08	1.6593E-07	3.6292E-08	2.13737E-07	0.21373656
3837103774165	383710	3774165	0.000118578	0.000364014	0.00042805	0.000422351	8.97773E-05	0.000116755	8.59378E-05	8.84531E-06	0.000103628	8.84531E-06	0.000467177	0.000677884	0.000401836	1.19302E-08	1.7217E-07	3.7807E-08	2.21909E-07	0.22190934
3837203774165	383720	3774165	0.000123893	0.000380329	0.00044736	0.000441281	9.38012E-05	0.000121988	8.97896E-05	9.24177E-06	0.000108273	9.24177E-06	0.000496149	0.000719923	0.000426756	1.23589E-08	1.7858E-07	3.9368E-08	2.3031E-07	0.23031047
3837303774165	383730	3774165	0.000129681	0.000398098	0.00046813	0.000461898	9.81837E-05	0.000127687	9.39847E-05	9.67355E-06	0.000113332	9.67355E-06	0.000527638	0.000765614	0.000453841	1.28315E-08	1.8563E-07	4.1081E-08	2.39541E-07	0.23954146
3837403774165	383740	3774165	0.000136317	0.000418469	0.000492085	0.000485533	0.000103208	0.000134221	9.87938E-05	1.01685E-05	0.000119131	1.01685E-05	0.000563254	0.000817294	0.000484475	1.33817E-08	1.9381E-07	4.3059E-08	2.50251E-07	0.25025055
3837503774165	383750	3774165	0.000143882	0.000441692	0.000519393	0.000512477	0.000108935	0.000141669	0.000104276	1.07328E-05	0.000125742	1.07328E-05	0.000603461	0.000875636	0.000519059	1.40166E-08	2.0323E-07	4.5326E-08	2.62572E-07	0.26257241
3837603774165	383760	3774165	0.00015282	0.000469131	0.00055166	0.000544314	0.000115703	0.00015047	0.000110754	1.13996E-05	0.000133553	1.13996E-05	0.000650257	0.000943537	0.000559309	1.47761E-08	2.1448E-07	4.8019E-08	2.77271E-07	0.27727089
3837703774165	383770	3774165	0.000168018	0.000515788	0.000606524	0.000598448	0.00012721	0.000165435	0.000121769	1.25333E-05	0.000146836	1.25333E-05	0.000725319	0.001052454	0.000623873	1.61076E-08	2.3411E-07	5.264E-08	3.02856E-07	0.30285578
3837803774165	383780	3774165	0.000191275	0.000587182	0.000690478	0.000681284	0.000144818	0.000188334	0.000138624	1.42682E-05	0.000167161	1.42682E-05	0.000837978	0.001215924	0.000720775	1.81682E-08	2.6444E-07	5.9738E-08	3.42349E-07	0.34234887
3837903774165	383790	3774165	0.000221607	0.000680296	0.000799972	0.00078932	0.000167782	0.0002182	0.000160607	1.65308E-05	0.000193668	1.65308E-05	0.000985376	0.001429802	0.000847558	2.08595E-08	3.0404E-07	6.901E-08	3.93906E-07	0.39390634
3838003774165	383800	3774165	0.000297347	0.000912806	0.001073385	0.001059092	0.000225127	0.000292776	0.000215499	2.21806E-05	0.00025986	2.21806E-05	0.00134826	0.001956355	0.001159688	2.76363E-08	4.0361E-07	9.2228E-08	5.23472E-07	0.52347238
3838103774165	383810	3774165	0.000439282	0.00134852	0.001585749	0.001564635	0.000332588	0.000432528	0.000318364	3.27682E-05	0.0003839	3.27682E-05	0.002036825	0.002955477	0.001751947	4.0322E-08	5.8992E-07	1.3579E-07	7.66033E-07	0.76603264
3838203774165	383820	3774165	0.000670022	0.002056851	0.002418688	0.002386483	0.000507285	0.00065972	0.00048559	4.99802E-05	0.00058555	4.99802E-05	0.003173599	0.00460496	0.002729727	6.0868E-08	8.9169E-07	2.0665E-07	1.15921E-06	1.15920624
3838303774165	383830	3774165	0.001027938	0.003155593	0.003710719	0.00366131	0.000778269	0.001012133	0.000744985	7.6679E-05	0.000898343	7.6679E-05	0.004936901	0.00716355	0.004246407	9.27472E-08	1.3599E-06	3.1659E-07	1.76923E-06	1.76923165
3838403774165	383840	3774165	0.00077824	0.002389064	0.002809344	0.002771937	0.000589219	0.000766274	0.00056402	5.80528E-05	0.000680125	5.80528E-05	0.003709618	0.005382736	0.003190777	7.04656E-08	1.0328E-06	2.3983E-07	1.34305E-06	1.34304901
3838603774165	383860	3774165	0.000762844	0.0023418	0.002753765	0.002717098	0.000577562	0.000751115	0.000552861	5.69043E-05	0.00066667	5.69043E-05	0.003636839	0.005277133	0.003128177	6.90462E-08	1.012E-06	2.3503E-07	1.31611E-06	1.31610835
3838703774165	383870	3774165	0.00106776	0.003277839	0.00385447	0.003803147	0.000808419	0.001051342	0.000773845	7.96495E-05	0.000933144	7.96495E-05	0.00513903	0.007456843	0.004420266	9.62031E-08	1.4109E-06	3.287E-07	1.83578E-06	1.8357763
3838803774165	383880	3774165	0.000751815	0.002307944	0.002713953	0.002677816	0.000569212	0.000740256	0.000544869	5.60816E-05	0.000657032	5.60816E-05	0.003585449	0.005202564	0.003083975	6.80189E-08	9.9705E-07	2.3158E-07	1.29666E-06	1.29665537
3838903774165	383890	3774165	0.000576183	0.001768783	0.002079944	0.002052249	0.000436238	0.000567324	0.000417581	4.29804E-05	0.000503542	4.29804E-05	0.002722451	0.003950336	0.002341679	5.23424E-08	7.669E-07	1.7758E-07	9.96828E-07	0.99682768
3839003774165	383900	3774165	0.000465576	0.001429239	0.001680669	0.00165829	0.000352496	0.000458418	0.000337421	3.47297E-05	0.00040688	3.47297E-05	0.002179467	0.003162453	0.001874638	4.24626E-08	6.2187E-07	1.4357E-07	8.079E-07	0.80790008
3839103774165	383910	3774165	0.00038898	0.0011941	0.001404164	0.001385467	0.000294503	0.000382999	0.000281908	2.90159E-05	0.00033994	2.90159E-05	0.001803846	0.00261742	0.001551554	3.56149E-08	5.2136E-07	1.2001E-07	6.76981E-07	0.6769811
3829703774175	382970	3774175	1.12193E-05	3.44412E-05	4.05E-05	3.99607E-05	8.49429E-06	1.10468E-05	8.13101E-06	8.369E-07	9.80481E-06	8.369E-07	1.97606E-05	2.86731E-05	1.69968E-05	2.50557E-09	3.155E-08	5.0797E-09	3.9135E-08	0.03913502
3829803774175	382980	3774175	1.12646E-05	3.45804E-05	4.06638E-05	4.01223E-05	8.52863E-06	1.10914E-05	8.16389E-06	8.40284E-07	9.84446E-06	8.40284E-07	1.99322E-05	2.8922E-05	1.71444E-05	2.5815E-09	3.2395E-08	5.1842E-09	4.01604E-08	0.04016044
3829903774175	382990	3774175	1.13191E-05	3.47475E-05	4.08603E-05	4.03162E-05	8.56985E-06	1.1145E-05	8.20334E-06	8.44344E-07	9.89203E-06	8.44344E-07	2.01225E-05	2.91981E-05	1.73081E-05	2.66634E-09	3.334E-08	5.3015E-09	4.13076E-08	0.04130756
3830003774175	383000	3774175	1.14424E-05	3.51263E-05	4.13057E-05	4.07557E-05	8.66327E-06	1.12665E-05	8.29276E-06	8.53549E-07	9.99986E-06	8.53549E-07	2.04344E-05	2.96507E-05	1.75764E-05	2.77768E-09	3.46E-08	5.4633E-09	4.28414E-08	0.04284144
3830103774175	383010	3774175	1.16584E-05	3.57892E-05	4.20852E-05	4.15248E-05	8.82675E-06	1.14791E-05	8.44926E-06	8.69656E-07	1.01886E-05	8.69656E-07	2.09023E-05	3.03296E-05	1.79788E-05	2.92564E-09	3.6295E-08	5.6862E-09	4.49067E-08	0.04490674
3830203774175	383020	3774175	1.18797E-05	3.64688E-05	4.28843E-05	4.23133E-05	8.99436E-06	1.16971E-05	8.60969E-06	8.86169E-07	1.0382E-05	8.86169E-07	2.13858E-05	3.10312E-05	1.83947E-05	3.08965E-09	3.8167E-08	5.93E-09	4.71865E-08	0.04718646
3830303774175	383030	3774175	1.22009E-05	3.74547E-05	4.40437E-05	4.34572E-05	9.23752E-06	1.20133E-05	8.84246E-06	9.10127E-07	1.06627E-05	9.10127E-07	2.20439E-05	3.19862E-05	1.89608E-05	3.30206E-09	4.0604E-08	6.2504E-09	5.01562E-08	0.0501562
3830403774175	383040	3774175	1.25584E-05	3.85521E-05	4.53341E-05	4.47304E-05	9.50816E-06	1.23653E-05	9.10153E-06	9.36792E-07	1.09751E-05	9.36792E-07	2.27707E-05	3.30408E-05	1.95859E-05	3.54935E-09	4.3433E-08	6.6201E-09	5.36021E-08	0.05360215
3830503774175	383050	3774175	1.29485E-05	3.97497E-05	4.67424E-05	4.612E-05	9.80353E-06	1.27494E-05	9.38426E-06	9.65893E-07	1.1316E-05	9.65893E-07	2.35693E-05	3.41995E-05	2.02728E-05	3.83791E-09	4.6724E-08	7.0456E-09	5.76075E-08	0.05760745
3830603774175	383060	3774175	1.33876E-05	4.10977E-05	4.83275E-05	4.7684E-05	1.0136E-05	1.31818E-05	9.70251E-06	9.98649E-07	1.16998E-05	9.98649E-07	2.44645E-05	3.54985E-05	2.10428E-05	4.1846E-09	5.0667E-08	7.5505E-09	6.2402E-08	0.06240202
3830703774175	383070	3774175	1.38594E-05	4.2546E-05	5.00306E-05	4.93644E-05	1.04932E-05	1.36463E-05	1.00444E-05	1.03384E-06	1.21121E-05	1.03384E-06	2.54283E-05	3.68971E-05	2.18718E-05	4.5945E-09	5.5308E-08	8.138E-09	6.80409E-08	0.06804088
3830803774175	383080	3774175	1.44056E-05	4.42226E-05	5.20022E-05	5.13098E-05	1.09067E-05	1.41841E-05	1.04403E-05	1.07458E-06	1.25894E-05	1.07458E-06	2.65263E-05	3.84903E-05	2.28163E-05	5.10461E-09	6.1068E-08	8.8604E-09	7.5033E-08	0.075033
3830903774175	383090	3774175	1.50062E-05	4.60664E-05	5.41703E-05	5.3449E-05	1.13614E-05	1.47755E-05	1.08755E-05	1.11939E-06	1.31143E-05	1.11939E-06	2.77179E-05	4.02193E-05	2.38412E-05	5.73435E-09	6.8149E-08	9.7364E-09	8.362E-08	0.08361998
3831003774175	383100	3774175	1.56268E-05	4.79714E-05	5.64105E-05	5.56594E-05	1.18313E-05	1.53865E-05	1.13253E-05	1.16568E-06	1.36566E-05	1.16568E-06	2.89344E-05	4.19845E-05	2.48875E-05	6.49843E-09	7.6697E-08	1.0777E-08	9.39729E-08	0.09397288
3831103774175	383110	3774175	1.61493E-05	4.95757E-05	5.8297E-05	5.75207E-05	1.22269E-05	1.5901E-05	1.1704E-05	1.20466E-06	1.41133E-05	1.20466E-06	2.9995E-05	4.35233E-05	2.57998E-05	7.34236E-09	8.6075E-08	1.1897E-08	1.05315E-07	0.1053148
3831203774175	383120	3774175	1.66919E-05	5.12412E-05	6.02555E-05	5.94532E-05	1.26377E-05	1.64352E-05	1.20972E-05	1.24513E-06	1.45875E-05	1.24513E-06	3.11023E-05	4.51301E-05	2.67522E-05	8.38909E-09	9.7663E-08	1.3266E-08	1.19319E-07	0.11931854
3831303774175	383130	3774175	1.73615E-05	5.32967E-05	6.26725E-05	6.1838E-05	1.31446E-05	1.70945E-05	1.25825E-05	1.29508E-06	1.51726E-05	1.29508E-06	3.24249E-05	4.70492E-05	2.78898E-05	9.85426E-09	1.1385E-07	1.5164E-08	1.38864E-07	0.13886417
3831403774175	383140	3774175	1.81072E-05	5.55861E-05	6.53646E-05	6.44943E-05	1.37093E-05	1.78288E-05	1.3123E-05	1.35071E-06	1.58244E-05	1.35071E-06	3.38878E-05	4.9172E-05	2.91481E-05	1.19E-08	1.3636E-07	1.7784E-08	1.66045E-07	0.16604466
3831503774175	383150	3774175	1.89383E-05	5.81373E-05	6.83646E-05	6.74544E-05	1.43385E-05	1.86471E-05	1.37253E-05	1.4127E-06	1.65507E-05	1.4127E-06	3.53508E-05	5.12947E-05	3.04065E-05	1.46915E-08	1.6699E-07	2.1336E-08	2.03023E-07	0.20302263
3831603774175	383160	3774175	1.95099E-05	5.98919E-05	7.0428E-05	6.94902E-05	1.47712E-05	1.92099E-05	1.41395E-05	1.45534E-06	1.70502E-05	1.45534E-06	3.65486E-05	5.30328E-05	3.14367E-05	1.82055E-08	2.0536E-07	2.5775E-08	2.49346E-07	0.24934564
3835903774175	383590	3774175	5.76931E-05	0.000177108	0.000208264	0.000205491	4.36804E-05	5.6806E-05	4.18123E-05	4.30361E-06	5.04195E-05	4.30361E-06	0.000184627	0.000267898	0.000158804	6.98255E-09	9.7588E-08	2.0437E-08	1.25008E-07	0.12500753
3836003774175	383600	3774175	5.88761E-05	0.00018074	0.000212535	0.000209705	4.45761E-05	5.79709E-05	4.26697E-05	4.39186E-06	5.14535E-05	4.39186E-06	0.000191998	0.000278593	0.000165144	7.00296E-09	9.8144E-08	2.0602E-08	1.25749E-07	0.12574873
3836103774175	383610	3774175	6.02116E-05	0.000184839	0.000217356	0.000214462	4.55873E-05	5.92858E-05	4.36376E-05	4.49148E-06	5.26206E-05	4.49148E-06	0.000200117	0.000290374	0.000172128	7.0429E-09	9.8968E-08	2.0835E-08	1.26846E-07	0.12684566
3836203774175	383620	3774175	6.4151E-05	0.000196932	0.000231576	0.000228493	4.85698E-05	6.31646E-05	4.64926E-05	4.78534E-06	5.60633E-05	4.78534E-06	0.000212961	0.000314816	0.000186616	7.36089E-09	1.0379E-07	2.1934E-08	1.33087E-07	0.13308745
3836303774175	383630	3774175	6.87545E-05	0.000211064	0.000248194	0.00024489	5.20552E-05	6.76973E-05	4.98289E-05	5.12874E-06	6.00864E-05	5.12874E-06	0.000236619	0.000343339	0.000203525	7.7433E-09	1.0955E-07	2.3245E-08	1.40543E-07	0.14054264
3836403774175	383640	3774175	7.37172E-05	0.000226299	0.000266109	0.000262566	5.58125E-05	7.25838E-05	5.34256E-05	5.49893E-06	6.44235E-05	5.49893E-06	0.000258211	0.000374669	0.000222096	8.15707E-09	1.1578E-07	2.4667E-08	1.486E-07	0.14860046
3836503774175	383650	3774175	7.88451E-05	0.000242041	0.00028462	0.00028083	5.96949E-05	7.76328E-05	5.7142E-05	5.88144E-06	6.89048E-05	5.88144E-06	0.000281156	0.000407963	0.00024183	8.58322E-09	1.2218E-07	2.6142E-08	1.56904E-07	0.15690376
3836603774175	383660	3774175	8.45318E-05	0.000259498	0.000305149	0.000301085	6.40005E-05	8.32321E-05	6.12634E-05	6.30565E-06	7.38746E-05	6.30565E-06	0.000306871	0.000445277	0.000263951	9.0607E-09	1.2933E-07	2.7793E-08	1.66183E-07	0.16618305
3836703774175	383670	3774175	9.00045E-05	0.000276298	0.00032904	0.000320578	6.81439E-05	8.86206E-05	6.52296E-05	6.71388E-06	7.86573E-05	6.71388E-06	0.000332618	0.000482636	0.000286097	9.51382E-09	1.3612E-07	2.9379E-08	1.75015E-07	0.17501519
3836803774175	383680	3774175	9.57765E-05	0.000294017	0.00034574	0.000341137	7.2514E-05	9.43038E-05	6.94128E-05	7.14444E-06	8.37017E-05	7.14444E-06	0.000360248	0.000522728	0.000309863	9.99362E-09	1.433E-07	3.1063E-08	1.84356E-07	0.18435642
3836903774175	383690	3774175	0.000101627	0.000311976	0.000366858	0.000361973	7.69432E-05	0.000100064	7.36525E-05	7.58083E-06	8.88142E-05	7.58083E-06	0.000388952	0.000564378	0.000334552	1.04785E-08	1.5055E-07	3.2775E-08	1.93802E-07	0.19380198
3837003774175	383700	3774175	0.000106275	0.000326247	0.00038364	0.000378532	8.04629E-05	0.000104641	7.70217E-05	7.92761E-06	9.28769E-05	7.92761E-06	0.000413691	0.000600274	0.000355831	1.08471E-08	1.5609E-07	3.412E-08	2.01057E-07	0.20105747
3837103774175	383710	3774175	0.00011144	0.0003421	0.000402282	0.000396925	8.43728E-05	0.000109726	8.07644E-05	8.31283E-06	9.739E-05	8.31283E-06	0.000441047	0.000639969	0.00037936	1.12644E-08	1.6234E-07	3.563E-08	2.09232E-07	0.20923175
3837203774175	383720	3774175	0.000116656	0.000358115	0.000421114	0.000415506	8.83225E-05	0.000114863	8.45452E-05	8.70197E-06	0.000101949	8.70197E-06	0.000469227	0.000680858	0.00040359	1.16858E-08	1.6864E-07	3.7162E-08	2.17489E-07	0.21748934
3837303774175	383730	3774175	0.00012233	0.000375533	0.000441596	0.000435716	9.26184E-05	0.000120449	8.86574E-05	9.12523E-06	0.000106908	9.12523E-06	0.000499855	0.0007253	0.000429943	1.2149E-08	1.7555E-07	3.8839E-08	2.2654E-07	0.22654004
3837403774175	383740	3774175	0.000128855	0.000395564	0.000465151	0.000458957	9.75586E-05	0.000126874	9.33863E-05	9.61196E-06	0.00011261	9.61196E-06	0.000534632	0.000775762	0.000459856	1.26903E-08	1.8361E-07	4.0783E-08	2.37078E-07	0.23707804
3837503774175	383750	3774175	0.000136573	0.000419254	0.000493009	0.000486444	0.000103401	0.000134473	9.89793E-05	1.01876E-05	0.000119355	1.01876E-05	0.000575076	0.000834448	0.000494644	1.33407E-08	1.9325E-07	4.3097E-08	2.49691E-07	0.24969051
3837603774175	383760	3774175	0.000145614	0.000447011	0.000525649	0.000518649	0.000110247	0.000143376	0.000105532	1.08621E-05	0.000127256	1.08621E-05	0.000621918	0.000902417	0.000534934	1.41109E-08	2.0466E-07	4.5821E-08	2.6459E-07	0.26458954
3837703774175	383770	3774175	0.000160853	0.000493791	0.000580657	0.000572926	0.000121784	0.00015838	0.000116576	1.19988E-05	0.000140574	1.19988E-05	0.000696856	0.001011153	0.000599391	1.54481E-08	2.2437E-07	5.0455E-08	2.90277E-07	0.29027734
3837803774175	383780	3774175	0.000184462	0.000566266	0.000665882	0.000657016	0.000139659	0.000181626	0.000133686	1.37599E-05	0.000161206	1.37599E-05	0.000810853	0.001176565	0.000697444	1.75426E-08	2.552E-07	5.7663E-08	3.30408E-07	0.33040837
3837903774175	383790	3774175	0.000215583	0.000661802	0.000778225	0.000767863	0.000163221	0.000212268	0.000156241	1.60814E-05	0.000188404	1.60814E-05	0.000961639	0.001395358	0.00082714	2.0307E-08	2.9587E-07	6.7179E-08	3.83355E-07	0.38335469
3838003774175	383800	3774175	0.000291688	0.000895432	0.001052954	0.001038934	0.000220842	0.000287203	0.000211397	2.17584E-05	0.000254914	2.17584E-05	0.001326341	0.00192455	0.001140834	2.71176E-08	3.9593E-07	9.051E-08	5.13561E-07	0.5135608
3838103774175	383810	3774175	0.000437395	0.001342727	0.001578937	0.001557913	0.000331159	0.0004306 7	0.000316996	3.26275E-05	0.000382251	3.26275E-05	0.002033796	0.002951082	0.001749342	4.01387E-08	5.8717E-07	1.3523E-07	7.6254E-07	0.76254011
3838203774175	383820	3774175	0.000674574	0.002070827	0.002435123	0.002402699	0.000510732	0.000664202	0.000488889	5.03198E-05	0.000589529	5.03198E-05	0.003202374	0.004646714	0.002754478	6.12586E-08	8.9737E-07	2.0807E-07	1.1667E-06	1.1666977
3838303774175	383830	3774175	0.001032059	0.003168243	0.003725595	0.003675988	0.000781389	0.00101619	0.000747972	7.69864E-05	0.000901944	7.69864E-05	0.004963352	0.007201931	0.004269159	9.30994E-08	1.365E-06	3.1789E-07	1.77599E-06	1.77598992

			EGIODemolition	EGIOSite Grubbing / Prep	EGIOMass Grading / Excavation	EGIOMass Grading / Excavation	EGIODrainage / Utilities Trenching	EGIODrainage / Utilities Trenching	EGIOFoundations / Concrete Pads	EGIOFoundations / Concrete Pads	EGIOBuilding / Structure Construction	EGIOBuilding / Structure Construction	EGIOAsphalt Paving	EGIOArchitectural Coating	EGIOLandscaping or Other Finishing	EGIOWaterside Construction (Piles)	HIWaterside Construction (Landscaping)	HIWaterside Construction (Landscaping)	KMDemolition	KMSite Grubbing / Prep
Unique Identifier	X (UTM)	Y (UTM)	2025	2025	2025	2026	2026	2027	2026	2027	2026	2027	2027	2027	2027	2027	2025	2026	2025	2025
3838403774175	383840	3774175	0.004084426	0.00160197	0.000530523	0.000519592	0.001206519	0.001204658	0.001585209	0.001584186	0.001697957	0.001657257	6.60736E-05	6.60736E-05	0.001789405	6.60736E-05	0.000785813	0.000761199	0.001325072	0.005750906
3838603774175	383860	3774175	0.004002105	0.00156968	0.000519831	0.00050912	0.001182203	0.001180378	0.001553259	0.001552257	0.001663735	0.001623856	6.47419E-05	6.47419E-05	0.00175334	6.47419E-05	0.000770199	0.000746074	0.00129902	0.005637837
3838703774175	383870	3774175	0.003822097	0.00149908	0.000496449	0.000486221	0.001129029	0.001127287	0.001483396	0.001482439	0.001588903	0.001550817	6.183E-05	6.183E-05	0.001674477	6.183E-05	0.000735584	0.000712544	0.001240395	0.005383401
3838803774175	383880	3774175	0.002700459	0.00105916	0.000350761	0.000343534	0.000797703	0.000796472	0.001048077	0.001047401	0.001122621	0.001095713	4.36853E-05	4.36853E-05	0.001183083	4.36853E-05	0.00051922	0.000502957	0.00087273	0.003787709
3838903774175	383890	3774175	0.002077234	0.00081472	0.00026981	0.000264251	0.000613605	0.000612658	0.000806196	0.000805676	0.000863537	0.000842838	3.36033E-05	3.36033E-05	0.000910045	3.36033E-05	0.000399049	0.00038655	0.00066861	0.002901815
3839003774175	383900	3774175	0.001687343	0.0006618	0.000219168	0.000214652	0.000498433	0.000497664	0.000654875	0.000654453	0.000701453	0.00068464	2.72961E-05	2.72961E-05	0.000739232	2.72961E-05	0.000323909	0.000313764	0.000541057	0.002348224
3839103774175	383910	3774175	0.001417406	0.00055593	0.000184106	0.000180313	0.000418695	0.000418049	0.00055011	0.000549755	0.000589237	0.000575113	2.29293E-05	2.29293E-05	0.000620972	2.29293E-05	0.000271915	0.000263398	0.000452847	0.001965387
3829703774185	382970	3774185	0.000170497	6.6871E-05	2.21457E-05	2.16894E-05	5.03638E-05	5.02861E-05	6.61715E-05	6.61288E-05	7.08779E-05	6.9179E-05	2.75812E-06	2.75812E-06	7.46953E-05	2.75812E-06	2.05545E-05	1.99107E-05	1.46194E-05	6.34493E-05
3829803774185	382980	3774185	0.000177844	6.9753E-05	2.31E-05	2.26241E-05	5.25342E-05	5.24531E-05	6.90231E-05	6.89785E-05	7.39323E-05	7.21602E-05	2.87697E-06	2.87697E-06	7.79141E-05	2.87697E-06	2.11106E-05	2.04493E-05	1.47145E-05	6.38619E-05
3829903774185	382990	3774185	0.000186071	7.298E-05	2.41687E-05	2.36707E-05	5.49646E-05	5.48798E-05	7.22163E-05	7.21697E-05	7.73526E-05	7.54985E-05	3.01007E-06	3.01007E-06	8.15187E-05	3.01007E-06	2.17295E-05	2.10489E-05	1.48208E-05	6.43235E-05
3830003774185	383000	3774185	0.000196239	7.6968E-05	2.54893E-05	2.49642E-05	5.7968E-05	5.78786E-05	7.61624E-05	7.61133E-05	8.15795E-05	7.9624E-05	3.17455E-06	3.17455E-06	8.59731E-05	3.17455E-06	2.25188E-05	2.18134E-05	1.50064E-05	6.51289E-05
3830103774185	383010	3774185	0.000209173	8.2041E-05	2.71693E-05	2.66095E-05	6.17887E-05	6.16934E-05	8.11823E-05	8.11299E-05	8.69564E-05	8.48721E-05	3.38379E-06	3.38379E-06	9.16396E-05	3.38379E-06	2.35485E-05	2.28109E-05	1.52983E-05	6.63959E-05
3830203774185	383020	3774185	0.000223661	8.7723E-05	2.90512E-05	2.84526E-05	6.60684E-05	6.59664E-05	8.68052E-05	8.67492E-05	9.29792E-05	9.07506E-05	3.61816E-06	3.61816E-06	9.79869E-05	3.61816E-06	2.46786E-05	2.39056E-05	1.55993E-05	6.77022E-05
3830303774185	383030	3774185	0.000243089	9.5343E-05	3.15747E-05	3.09241E-05	7.18073E-05	7.16966E-05	9.43455E-05	9.42846E-05	0.000101056	9.86335E-05	3.93245E-06	3.93245E-06	0.000106498	3.93245E-06	2.62321E-05	2.54105E-05	1.60791E-05	6.97844E-05
3830403774185	383040	3774185	0.000266308	0.00010445	3.45905E-05	3.38778E-05	7.8666E-05	7.85446E-05	0.000103357	0.00010329	0.000110708	0.000108054	4.30805E-06	4.30805E-06	0.000116671	4.30805E-06	2.80619E-05	2.7183E-05	1.66222E-05	7.21417E-05
3830503774185	383050	3774185	0.000293811	0.00011524	3.81628E-05	3.73765E-05	8.67902E-05	8.66563E-05	0.000114031	0.000113957	0.000122141	0.000119214	4.75296E-06	4.75296E-06	0.00012872	4.75296E-06	3.01805E-05	2.92352E-05	1.72129E-05	7.47052E-05
3830603774185	383060	3774185	0.000326891	0.00012821	4.24597E-05	4.15848E-05	9.65621E-05	9.64131E-05	0.00012687	0.000126788	0.000135894	0.000132636	5.28811E-06	5.28811E-06	0.000143213	5.28811E-06	3.2674E-05	3.16506E-05	1.78579E-05	7.75044E-05
3830703774185	383070	3774185	0.00036678	0.00014386	4.76408E-05	4.66593E-05	0.000108345	0.000108178	0.000142351	0.000142259	0.000152476	0.000148821	5.9334E-06	5.9334E-06	0.000160688	5.9334E-06	3.56142E-05	3.44987E-05	1.85504E-05	8.05099E-05
3830803774185	383080	3774185	0.000414628	0.00016262	5.38557E-05	5.27461E-05	0.000122479	0.00012229	0.000160921	0.000160818	0.000172367	0.000168235	6.70742E-06	6.70742E-06	0.00018165	6.70742E-06	3.90459E-05	3.78229E-05	1.92746E-05	8.36529E-05
3830903774185	383090	3774185	0.000473244	0.00018561	6.14693E-05	6.02028E-05	0.000139794	0.000139578	0.000183671	0.000183553	0.000196735	0.000192019	7.65566E-06	7.65566E-06	0.00020733	7.65566E-06	4.31396E-05	4.17884E-05	2.00372E-05	8.69629E-05
3831003774185	383100	3774185	0.000545181	0.00021383	7.08132E-05	6.93542E-05	0.000161044	0.000160795	0.000211591	0.000211454	0.00022664	0.000221207	8.81938E-06	8.81938E-06	0.000238846	8.81938E-06	4.80387E-05	4.65341E-05	2.08315E-05	9.04104E-05
3831103774185	383110	3774185	0.000627977	0.0002463	8.15675E-05	7.98869E-05	0.000185501	0.000185215	0.000243725	0.000243567	0.00026106	0.000254802	1.01588E-05	1.01588E-05	0.00027512	1.01588E-05	5.34976E-05	5.18219E-05	2.15308E-05	9.34454E-05
3831203774185	383120	3774185	0.000732573	0.00028733	9.51533E-05	9.31928E-05	0.000216398	0.000216065	0.000284319	0.000284136	0.000304541	0.000297242	1.18508E-05	1.18508E-05	0.000320943	1.18508E-05	6.02247E-05	5.83383E-05	2.22528E-05	9.65785E-05
3831303774185	383130	3774185	0.000881054	0.00034556	0.00011444	0.000112082	0.000260259	0.000259858	0.000341947	0.000341726	0.000366267	0.000357488	1.42528E-05	1.42528E-05	0.000385994	1.42528E-05	6.95852E-05	6.74057E-05	2.31376E-05	0.000100419
3831403774185	383140	3774185	0.001092877	0.00042864	0.000141953	0.000139028	0.000322831	0.000322332	0.000424157	0.000423883	0.000454325	0.000443435	1.76794E-05	1.76794E-05	0.000478794	1.76794E-05	8.26376E-05	8.00492E-05	2.41356E-05	0.00010475
3831503774185	383150	3774185	0.001393092	0.00054639	0.000180948	0.00017722	0.000411513	0.000410878	0.000540674	0.000540325	0.000579129	0.000565248	2.2536E-05	2.2536E-05	0.00061032	2.2536E-05	0.000100539	9.73898E-05	2.52264E-05	0.000109484
3831603774185	383160	3774185	0.001781034	0.00069855	0.000231337	0.000226571	0.000526109	0.000525297	0.000691238	0.000690792	0.000740402	0.000722655	2.88117E-05	2.88117E-05	0.000780279	2.88117E-05	0.000123347	0.000119483	2.60027E-05	0.000112853
3835603774185	383560	3774185	0.00035258	0.00013829	4.57963E-05	4.48528E-05	0.00010415	0.00010399	0.00013684	0.000136752	0.000146573	0.000143059	5.70367E-06	5.70367E-06	0.000154467	5.70367E-06	5.55534E-05	5.38133E-05	6.92454E-05	0.00030053
3835803774185	383580	3774185	0.000337697	0.00013245	4.38632E-05	4.29594E-05	9.97539E-05	9.96E-05	0.000131064	0.000130979	0.000140386	0.000137021	5.46291E-06	5.46291E-06	0.000147946	5.46291E-06	5.43694E-05	5.26664E-05	6.97387E-05	0.000302671
3835903774185	383590	3774185	0.000332703	0.00013049	4.32145E-05	4.23241E-05	9.82787E-05	9.81271E-05	0.000129125	0.000129042	0.000138309	0.000134994	5.38212E-06	5.38212E-06	0.000145758	5.38212E-06	5.41236E-05	5.24284E-05	7.03928E-05	0.00030551
3836003774185	383600	3774185	0.000329622	0.00012928	4.28143E-05	4.19322E-05	9.73687E-05	9.72184E-05	0.00012793	0.000127847	0.000137029	0.000133744	5.33228E-06	5.33228E-06	0.000144409	5.33228E-06	5.41757E-05	5.24788E-05	7.14473E-05	0.000310087
3836103774185	383610	3774185	0.000327574	0.00012848	4.25483E-05	4.16717E-05	9.67637E-05	9.66144E-05	0.00012735	0.000127053	0.000136177	0.000132913	5.29915E-06	5.29915E-06	0.000143512	5.29915E-06	5.43784E-05	5.26751E-05	7.2692E-05	0.000315489
3836203774185	383620	3774185	0.000336008	0.00013179	4.36438E-05	4.27446E-05	9.92551E-05	9.9102E-05	0.000130408	0.000130324	0.000139684	0.000136335	5.43559E-06	5.43559E-06	0.000147207	5.43559E-06	5.64127E-05	5.46457E-05	7.67316E-05	0.000333021
3836303774185	383630	3774185	0.00034684	0.00013604	4.50508E-05	4.41226E-05	0.000102455	0.000102297	0.000134612	0.000134526	0.000144187	0.000140731	5.61083E-06	5.61083E-06	0.000151952	5.61083E-06	5.88828E-05	5.70385E-05	8.1466E-05	0.000353568
3836403774185	383640	3774185	0.000359253	0.0001409	4.66632E-05	4.57017E-05	0.000106122	0.000105958	0.00013943	0.00013934	0.000149347	0.000145767	5.81163E-06	5.81163E-06	0.000157391	5.81163E-06	6.16454E-05	5.97146E-05	8.66823E-05	0.000376207
3836503774185	383650	3774185	0.000373409	0.00014646	4.85018E-05	4.75025E-05	0.000110303	0.000110133	0.000144924	0.000144831	0.000155232	0.000151511	6.04063E-06	6.04063E-06	0.000163592	6.04063E-06	6.47381E-05	6.27104E-05	9.24464E-05	0.000401224
3836603774185	383660	3774185	0.000389622	0.00015282	5.06077E-05	4.9565E-05	0.000115092	0.000114915	0.000151216	0.000151119	0.000161972	0.000158089	6.3029E-06	6.3029E-06	0.000170695	6.3029E-06	6.82183E-05	6.60815E-05	9.88463E-05	0.000429
3836703774185	383670	3774185	0.000403813	0.00015838	5.2451E-05	5.13703E-05	0.000119284	0.0001191	0.000156724	0.000156623	0.000167871	0.000163847	6.53248E-06	6.53248E-06	0.000176912	6.53248E-06	7.13056E-05	6.90721E-05	0.000104608	0.000454007
3836803774185	383680	3774185	0.000418562	0.00016417	5.43667E-05	5.32465E-05	0.000123641	0.00012345	0.000162448	0.000162343	0.000174002	0.000169832	6.77106E-06	6.77106E-06	0.000183374	6.77106E-06	7.44862E-05	7.21531E-05	0.000110517	0.000479651
3836903774185	383690	3774185	0.000434056	0.00017024	5.63792E-05	5.52176E-05	0.000128218	0.00012802	0.000168462	0.000168353	0.000180443	0.000176118	7.02171E-06	7.02171E-06	0.000190162	7.02171E-06	7.77941E-05	7.53574E-05	0.000116625	0.000506161
3837003774185	383700	3774185	0.000446756	0.00017522	5.80288E-05	5.68332E-05	0.00013197	0.000131766	0.000173391	0.000173279	0.000185723	0.000181272	7.22716E-06	7.22716E-06	0.000195726	7.22716E-06	8.05495E-05	7.80266E-05	0.000121807	0.000528653
3837103774185	383710	3774185	0.000461478	0.000181	5.9941E-05	5.8706E-05	0.000136318	0.000136108	0.000179104	0.000178989	0.000191843	0.000187245	7.46531E-06	7.46531E-06	0.000202175	7.46531E-06	8.36745E-05	8.10536E-05	0.00012759	0.000553748
3837203774185	383720	3774185	0.000476343	0.00018683	6.18718E-05	6.05971E-05	0.000140709	0.000140492	0.000184874	0.000184754	0.000198023	0.000193276	7.70579E-06	7.70579E-06	0.000208688	7.70579E-06	8.68102E-05	8.40912E-05	0.000133381	0.000578882
3837303774185	383730	3774185	0.000492636	0.00019322	6.39882E-05	6.26698E-05	0.000145522	0.000145298	0.000191197	0.000191074	0.000204796	0.000199887	7.96936E-06	7.96936E-06	0.000215826	7.96936E-06	9.02043E-05	8.73789E-05	0.0001396	0.000605872
3837403774185	383740	3774185	0.000512253	0.00020091	6.65362E-05	6.51653E-05	0.000151317	0.000151084	0.000198811	0.000198683	0.000212951	0.000207847	8.2867E-06	8.2867E-06	0.00022442	8.2867E-06	9.4228E-05	9.12766E-05	0.000146866	0.00063741
3837503774185	383750	3774185	0.00053681	0.00021054	6.97258E-05	6.82892E-05	0.000158571	0.000158326	0.000208342	0.000208207	0.00022316	0.000217811	8.68396E-06	8.68396E-06	0.000235179	8.68396E-06	9.91935E-05	9.60865E-05	0.00015571	0.000675794
3837603774185	383760	3774185	0.000566109	0.00022204	7.35315E-05	7.20165E-05	0.000167226	0.000166968	0.000219713	0.000219571	0.00023534	0.000229699	9.15793E-06	9.15793E-06	0.000248015	9.15793E-06	0.000105061	0.000101771	0.000166073	0.000720769
3837703774185	383770	3774185	0.000617612	0.00024224	8.02212E-05	7.85683E-05	0.00018244	0.000182158	0.000239702	0.000239547	0.000256751	0.000250596	9.99109E-06	9.99109E-06	0.000270579	9.99109E-06	0.000115191	0.000111583	0.000183596	0.00079682
3837803774185	383780	3774185	0.000700184	0.00027462	9.09463E-05	8.90725E-05	0.000206831	0.000206512	0.000271749	0.000271573	0.000291077	0.0002841	1.13269E-05	1.13269E-05	0.000306754	1.13269E-05	0.000131313	0.0001272	0.000211239	0.000916794
3837903774185	383790	3774185	0.000810465	0.00031788	0.000105271	0.000103102	0.000239407	0.000239038	0.00031455	0.000314347	0.000336922	0.000328846	1.31109E-05	1.31109E-05	0.000355068	1.31109E-05	0.000152793	0.000148008	0.000247994	0.001076311
3838003774185	383800	3774185	0.001078748	0.0004231	0.000140118	0.000137231	0.000318657	0.000318165	0.000418674	0.000418404	0.000448452	0.000437703	1.74509E-05	1.74509E-05	0.000472604	1.74509E-05	0.000204791	0.000198377	0.000336469	0.001460297
3838103774185	383810	3774185	0.001603531	0.00062893	0.000208282	0.00020399	0.000473675	0.000472945	0.000622348	0.000621946	0.000666612	0.000650634	2.59403E-05	2.59403E-05	0.000702514	2.59403E-05	0.0003062	0.000296677	0.000508912	0.002208715
3838203774185	383820	3774185	0.002457819	0.00096399	0.000319244	0.000312667	0.000726028	0.000724908	0.000953906	0.00095329	0.001021752	0.000997261	3.97601E-05	3.97601E-05	0.001076781	3.97601E-05	0.000471303	0.000456541	0.00078975	0.00342757
3838303774185	383830	3774185	0.003709894	0.00145507	0.000481875	0.000471947	0.001095885	0.001094194	0.001439849	0.00143892	0.001542258	0.001505291	6.00148E-05	6.00148E-05	0.001625321	6.00148E-05	0.00071312	0.000690784	0.001201185	0.005213227
3838403774185	383840	3774185	0.002792372	0.00109521	0.000362699	0.000355226	0.000824853	0.00082358	0.001083749	0.00108305	0.001160831	0.001133006	4.51721E-05	4.51721E-05	0.001223351	4.51721E-05	0.000536181	0.000519387	0.000900588	0.003908616
3838603774185	383860	3774185	0.002779824	0.00109029	0.000361069	0.00035363	0.000821147	0.00081988	0.001078879	0.001078183	0.001155614	0.001127915	4.49691E-05	4.49691E-05	0.001217853	4.49691E-05	0.000534046	0.000517319	0.000897447	0.003894984
3838703774185	383870	3774185	0.003837816	0.00150525	0.000498491	0.00048822	0.001133672	0.001131923	0.001489497	0.001488536	0.001595437	0.001557195	6.20842E-05	6.20842E-05	0.001681364	6.20842E-05	0.00073838	0.000715253	0.001245116	0.005403889
3838803774185	383880	3774185	0.002706055	0.00106135	0.000351488	0.000344246	0.000799356	0.000798122	0.001050249	0.001049571	0.001124947	0.001097983	4.37758E-05	4.37758E-05	0.001185535	4.37758E-05	0.000520068	0.000503779	0.000874135	0.003793809
3838903774185	383890	3774185	0.002075563	0.00081406	0.000269593	0.000264039	0.000613111	0.000612165	0.000805548	0.000805028	0.000862842	0.000842161	3.35763E-05	3.35763E-05	0.000909313	3.35763E-05	0.000398501	0.00038602	0.000667642	0.002897611
3839003774185	383900	3774185	0.001684783	0.0006608	0.000218835	0.000214326	0.000497677	0.000496909	0.000653882	0.00065346	0.000700389	0.000683601	2.72547E-05	2.72547E-05	0.000738111	2.72547E-05	0.000323195	0.000313072	0.000539803	0.002342783
3839103774185	383910	3774185	0.001414909	0.00055495	0.000183782	0.000179995	0.000417957	0.000417312	0.000549141	0.000548787	0.000588199	0.0005741	2.28889E-05	2.28889E-05	0.000619878	2.28889E-05	0.000271219	0.000262724	0.000451625	0.001960083
3829703774195	382970	3774195	0.000170029	6.6688E-05	2.2085E-05	2.163E-05	5.02259E-05	5.01484E-05	6.59902E-05	6.59477E-05	7.06838E-05	6.89895E-05	2.75056E-06	2.75056E-06	7.44906E-05	2.75056E-06	2.01132E-05	1.94832E-05	1.44633E-05	6.27716E-05
3829803774195	382980	3774195	0.000177772	6.9725E-05	2.30907E-05	2.26149E-05	5.2513E-05	5.24319E-05	6.89952E-05	6.89507E-05	7.39024E-05	7.2131E-05	2.87581E-06	2.87581E-06	7.78827E-05	2.87581E-06	2.06782E-05	2.00306E-05	1.4581E-05	6.32824E-05
3829903774195	382990	3774195	0.000186467	7.3135E-05	2.422E-05	2.3721E-05	5.50813E-05	5.49963E-05	7.23696E-05	7.23229E-05	7.75169E-05	7.56589E-05	3.01646E-06	3.01646E-06	8.16918E-05	3.01646E-06	2.13079E-05	2.06405E-05	1.47122E-05	6.3852E-05
3830003774195	383000	3774195	0.000196967	7.7253E-05	2.55838E-05	2.50567E-05	5.81829E-05	5.80932E-05	7.64448E-05	7.63955E-05	8.18819E-05	7.99192E-05	3.18632E-06	3.18632E-06	8.62919E-05	3.18632E-06	2.20811E-05	2.13894E-05	1.49068E-05	6.46967E-05
3830103774195	383010	3774195	0.000210062	8.2389E-05	2.72848E-05	2.67227E-05	6.20514E-05	6.19556E-05	8.15274E-05	8.14748E-05	8.7326E-05	8.52329E-05	3.39817E-06	3.39817E-06	9.20292E-05	3.39817E-06	2.30641E-05	2.23417E-05	1.5192E-05	6.59343E-05
3830203774195	383020	3774195	0.000224748	8.8149E-05	2.91923E-05	2.85909E-05	6.63894E-05	6.6287E-05	8.7227E-05	8.71707E-05	9.3431E-05	9.11915E-05	3.63574E-06	3.63574E-06	9.8463E-05	3.63574E-06	2.41405E-05	2.33843E-05	1.54862E-05	6.72111E-05
3830303774195	383030	3774195	0.000245317	9.6217E-05	3.1864E-05	3.12075E-05	7.24654E-05	7.23535E-05	9.521E-05	9.51486E-05	0.000101982	9.95373E-05	3.96848E-06	3.96848E-06	0.000107474	3.96848E-06	2.57029E-05	2.48979E-05	1.59999E-05	6.94407E-05
3830403774195	383040	3774195	0.000270457	0.00010608	3.51295E-05	3.44057E-05	7.98918E-05	7.97685E-05	0.000104967	0.0001049	0.000112433	0.000109738	4.37518E-06	4.37518E-06	0.000118489	4.37518E-06	2.75776E-05	2.67138E-05	1.65996E-05	7.20435E-05
3830503774195	383050	3774195	0.000300493	0.00011786	3.90308E-05	3.82267E-05	8.87642E-05	8.86273E-05	0.000116625	0.000116549	0.000124919	0.000121925	4.86107E-06	4.86107E-06	0.000131647	4.86107E-06	2.975E-05	2.88181E-05	1.72468E-05	7.48525E-05
3830603774195	383060	3774195	0.000336439	0.00013196	4.36998E-05	4.27995E-05	9.93825E-05	9.92292E-05	0.000130576	0.000130491	0.000139863	0.00013651	5.44257E-06	5.44257E-06	0.000147395	5.44257E-06	3.22686E-05	3.12579E-05	1.79326E-05	7.78286E-05
3830703774195	383070	3774195	0.000380325	0.00014917	4.94002E-05	4.83823E-05	0.000112346	0.000112173	0.000147608	0.000147513	0.000158107	0.000154317	6.15251E-06	6.15251E-06	0.000166622	6.15251E-06	3.52447E-05	3.41407E-05	1.86748E-05	8.10501E-05
3830803774195	383080	3774195	0.000430858	0.00016899	5.59638E-05	5.48108E-05	0.000127273	0.000127077	0.000167221	0.000167113	0.000179114	0.000174821	6.96998E-06	6.96998E-06	0.000188761	6.96998E-06	3.85149E-05	3.73086E-05	1.93719E-05	8.40753E-05
3830903774195	383090	3774195	0.000491433	0.00019275	6.38318E-05	6.25167E-05	0.000145167	0.000144943	0.00019073	0.000190607	0.000204296	0.000199399	7.94989E-06	7.94989E-06	0.000215299	7.94989E-06	4.22767E-05	4.09526E-05	2.00734E-05	8.71201E-05
3831003774195	383100	3774195	0.00056593	0.00022197	7.35082E-05	7.19936E-05	0.000167173	0.000166915	0.000219643	0.000219502	0.000235265	0.000229626	9.15503E-06	9.15503E-06	0.000247936	9.15503E-06	4.67328E-05	4.5269E-05	2.08021E-05	9.02827E-05
3831103774195	383110	3774195	0.0006546	0.00025674	8.50255E-05	8.32737E-05	0.0006546	0.000193067	0.000254057	0.00025393	0.000272127	0.000265604	1.05894E-05	1.05894E-05	0.000286783	1.05894E-05	5.17629E-05	5.01416E-05	2.14652E-05	9.31605E-05
3831203774195	383120	3774195	0.000768456	0.0003014	9.98142E-05	9.77576E-05	0.000226998	0.000226648	0.000298246	0.000298053	0.000319459	0.000311801	1.24313E-05	1.24313E-05	0.000336664	1.24313E-05	5.79123E-05	5.60984E-05	2.21509E-05	9.61365E-05

			KMMass Grading / Excavation	KMMass Grading / Excavation	KMDrainage / Utilities Trenching	KMFoundations / Concrete Pads	KMBuilding / Structure Construction	KMAsphalt Paving	KMArchitectural Coating	KMLandscaping or Other Finishing	KMWaterside Construction (Piles)	EWNDemolition	EWNSite Grubbing / Prep	EWNDrainage / Utilities Trenching	EWNDrainage / Utilities Trenching	EWNDrainage / Utilities Trenching	EWNFoundation s / Concrete Pads	EWNBuilding / Structure Construction	EWNAsphalt Paving	EWNLandscaping or Other Finishing	EWNWaterside Construction (Piles)
Unique Identifier	X (UTM)	Y (UTM)	2025	2026	2026	2026	2026	2026	2026	2026	2026	2027	2027	2027	2028	2029	2029	2029	2029	2029	2029
3838403774175	383840	3774175	0.004371302	0.004326063	0.001553526	0.00082212	0.002823696	9.07141E-05	9.07141E-05	0.00291441	9.07141E-05	0.003180843	0.00017336	0.000407082	0.000399221	0.000390961	0.000338645	0.000735347	5.2316E-05	0.000761505	5.2316E-05
3838603774175	383860	3774175	0.004285357	0.004241008	0.001522982	0.000805956	0.002768179	8.89305E-05	8.89305E-05	0.002857109	8.89305E-05	0.00311746	0.000169906	0.00039897	0.000391266	0.00038317	0.000331897	0.000720694	5.12735E-05	0.000746331	5.12735E-05
3838703774175	383870	3774175	0.004091959	0.004049611	0.00145425	0.000769584	0.002643251	8.49171E-05	8.49171E-05	0.002728168	8.49171E-05	0.002977325	0.000162268	0.000381036	0.000373678	0.000365946	0.000316977	0.000688297	4.89686E-05	0.000712782	4.89686E-05
3838803774175	383880	3774175	0.002879063	0.002849267	0.001023196	0.000541472	0.001859766	5.97469E-05	5.97469E-05	0.001919513	5.97469E-05	0.002101926	0.000114558	0.000269003	0.000263808	0.00025835	0.000223779	0.000485923	3.45708E-05	0.000503208	3.45708E-05
3838903774175	383890	3774175	0.002205689	0.002182862	0.000783885	0.000414829	0.001424792	4.57729E-05	4.57729E-05	0.001470564	4.57729E-05	0.001615678	8.80565E-05	0.000206773	0.00020278	0.000198585	0.000172011	0.000373512	2.65734E-05	0.000386799	2.65734E-05
3839003774175	383900	3774175	0.001784901	0.001766429	0.00063434	0.00033569	0.001152979	3.70406E-05	3.70406E-05	0.001190019	3.70406E-05	0.001311617	7.14848E-05	0.00016786	0.000164618	0.000161212	0.00013964	0.000303219	2.15724E-05	0.000314006	2.15724E-05
3839103774175	383910	3774175	0.001493904	0.001478443	0.000530922	0.000280962	0.000965005	3.10018E-05	3.10018E-05	0.000996007	3.10018E-05	0.001101207	6.00172E-05	0.000140932	0.00013821	0.00013535	0.000117239	0.000254577	1.81118E-05	0.000263633	1.81118E-05
3829703774185	382970	3774185	4.82283E-05	4.77291E-05	1.71399E-05	9.07039E-06	3.11536E-05	1.00084E-06	1.00084E-06	3.21545E-05	1.00084E-06	9.62771E-05	5.24723E-06	1.23215E-05	1.20835E-05	1.18335E-05	1.025E-05	2.22573E-05	1.58349E-06	2.30491E-05	1.58349E-06
3829803774185	382980	3774185	4.85418E-05	4.80395E-05	1.72514E-05	9.12937E-06	3.13562E-05	1.00735E-06	1.00735E-06	3.23635E-05	1.00735E-06	9.90872E-05	5.40038E-06	1.26811E-05	1.24362E-05	1.21789E-05	1.05492E-05	2.2907E-05	1.62971E-06	2.37218E-05	1.62971E-06
3829903774185	382990	3774185	4.88927E-05	4.83867E-05	1.73761E-05	9.19536E-06	3.15828E-05	1.01463E-06	1.01463E-06	3.25975E-05	1.01463E-06	0.000102204	5.57022E-06	1.30799E-05	1.28273E-05	1.25619E-05	1.0881E-05	2.36274E-05	1.68096E-06	2.44679E-05	1.68096E-06
3830003774185	383000	3774185	4.95049E-05	4.89926E-05	1.75936E-05	9.31049E-06	3.19783E-05	1.02733E-06	1.02733E-06	3.30056E-05	1.02733E-06	0.000106154	5.78555E-06	1.35856E-05	1.33232E-05	1.30476E-05	1.13016E-05	2.45408E-05	1.74594E-06	2.54137E-05	1.74594E-06
3830103774185	383010	3774185	5.0468E-05	4.99457E-05	1.79359E-05	9.49162E-06	3.26004E-05	1.04732E-06	1.04732E-06	3.36477E-05	1.04732E-06	0.000111285	6.06515E-06	1.42421E-05	1.39671E-05	1.36781E-05	1.18478E-05	2.57267E-05	1.83032E-06	2.66419E-05	1.83032E-06
3830203774185	383020	3774185	5.14609E-05	5.09283E-05	1.82888E-05	9.67836E-06	3.32418E-05	1.06793E-06	1.06793E-06	3.43097E-05	1.06793E-06	0.000116935	6.37312E-06	1.49653E-05	1.46763E-05	1.43726E-05	1.24494E-05	2.70331E-05	1.92326E-06	2.79947E-05	1.92326E-06
3830303774185	383030	3774185	5.30436E-05	5.24947E-05	1.88513E-05	9.97603E-06	3.42642E-05	1.10077E-06	1.10077E-06	3.53649E-05	1.10077E-06	0.000124653	6.79377E-06	1.59531E-05	1.5645E-05	1.53213E-05	1.32711E-05	2.88173E-05	2.0502E-06	2.98424E-05	2.0502E-06
3830403774185	383040	3774185	5.48354E-05	5.42679E-05	1.94881E-05	1.0313E-05	3.54216E-05	1.13795E-06	1.13795E-06	3.65595E-05	1.13795E-06	0.000133757	7.28995E-06	1.71182E-05	1.67876E-05	1.64403E-05	1.42403E-05	3.0922E-05	2.19993E-06	3.2022E-05	2.19993E-06
3830503774185	383050	3774185	5.67839E-05	5.61963E-05	2.01806E-05	1.06795E-05	3.66803E-05	1.17839E-06	1.17839E-06	3.78587E-05	1.17839E-06	0.000144331	7.86625E-06	1.84714E-05	1.81147E-05	1.77399E-05	1.53661E-05	3.33665E-05	2.37385E-06	3.45534E-05	2.37385E-06
3830603774185	383060	3774185	5.89116E-05	5.8302E-05	2.09367E-05	1.10796E-05	3.80547E-05	1.22255E-06	1.22255E-06	3.92772E-05	1.22255E-06	0.000156812	8.54646E-06	2.00687E-05	1.96812E-05	1.92739E-05	1.66948E-05	3.62518E-05	2.57912E-06	3.75414E-05	2.57912E-06
3830703774185	383070	3774185	6.11961E-05	6.05628E-05	2.17486E-05	1.15093E-05	3.95304E-05	1.26995E-06	1.26995E-06	4.08003E-05	1.26995E-06	0.000171559	9.3502E-06	2.1956E-05	2.1532E-05	2.10865E-05	1.82648E-05	3.9661E-05	2.82167E-06	4.10719E-05	2.82167E-06
3830803774185	383080	3774185	6.35852E-05	6.29271E-05	2.25977E-05	1.19586E-05	4.10736E-05	1.31953E-06	1.31953E-06	4.23931E-05	1.31953E-06	0.000188833	1.02916E-05	2.41667E-05	2.37E-05	2.32097E-05	2.01039E-05	4.36544E-05	3.10577E-06	4.52073E-05	3.10577E-06
3830903774185	383090	3774185	6.61011E-05	6.5417E-05	2.34918E-05	1.24318E-05	4.26988E-05	1.37174E-06	1.37174E-06	4.40705E-05	1.37174E-06	0.000209499	1.1418E-05	2.68115E-05	2.62938E-05	2.57497E-05	2.2304E-05	4.84319E-05	3.44567E-06	5.01547E-05	3.44567E-06
3831003774185	383100	3774185	6.87215E-05	6.80103E-05	2.44231E-05	1.29246E-05	4.43915E-05	1.42612E-06	1.42612E-06	4.58176E-05	1.42612E-06	0.000234307	1.277E-05	2.99864E-05	2.94074E-05	2.87989E-05	2.49452E-05	5.41671E-05	3.85369E-06	5.60939E-05	3.85369E-06
3831103774185	383110	3774185	7.10284E-05	7.02934E-05	2.52429E-05	1.33585E-05	4.58817E-05	1.474E-06	1.474E-06	4.73557E-05	1.474E-06	0.00026204	1.42815E-05	3.35357E-05	3.28881E-05	3.22076E-05	2.78978E-05	6.05784E-05	4.30982E-06	6.27333E-05	4.30982E-06
3831203774185	383120	3774185	7.341E-05	7.26503E-05	2.60893E-05	1.38064E-05	4.74201E-05	1.52342E-06	1.52342E-06	4.89435E-05	1.52342E-06	0.000296304	1.6149E-05	3.79208E-05	3.71885E-05	3.64191E-05	3.15457E-05	6.84996E-05	4.87338E-06	7.09363E-05	4.87338E-06
3831303774185	383130	3774185	7.63291E-05	7.55391E-05	2.71267E-05	1.43554E-05	4.93057E-05	1.58399E-06	1.58399E-06	5.08897E-05	1.58399E-06	0.00034406	1.87517E-05	4.40326E-05	4.31823E-05	4.22888E-05	3.663E-05	7.95398E-05	5.65883E-06	8.23692E-05	5.65883E-06
3831403774185	383140	3774185	7.96214E-05	7.87974E-05	2.82968E-05	1.49746E-05	5.14324E-05	1.65232E-06	1.65232E-06	5.30847E-05	1.65232E-06	0.00041082	2.23902E-05	5.25765E-05	5.15612E-05	5.04943E-05	4.37375E-05	9.49733E-05	6.75684E-06	9.83518E-05	6.75684E-06
3831503774185	383150	3774185	8.32199E-05	8.23586E-05	2.95757E-05	1.56513E-05	5.37569E-05	1.72699E-06	1.72699E-06	5.54839E-05	1.72699E-06	0.00050271	2.73983E-05	6.43365E-05	6.30941E-05	6.17886E-05	5.35204E-05	0.000116216	8.26817E-06	0.00012035	8.26817E-06
3831603774185	383160	3774185	8.57806E-05	8.48929E-05	3.04858E-05	1.61329E-05	5.5411E-05	1.78014E-06	1.78014E-06	5.71912E-05	1.78014E-06	0.000620457	3.38157E-05	7.94056E-05	7.78722E-05	7.62615E-05	6.60562E-05	0.000143437	1.02048E-05	0.000148539	1.02048E-05
3831703774185	383560	3774185	0.000228435	0.000226071	8.11839E-05	4.29622E-05	0.00014756	4.74052E-06	4.74052E-06	0.000152301	4.74052E-06	0.00023773	1.29566E-05	3.04245E-05	2.98369E-05	2.92196E-05	2.53096E-05	5.49583E-05	3.90999E-06	5.69133E-05	3.90999E-06
3831803774185	383580	3774185	0.000230062	0.000227681	8.17623E-05	4.32683E-05	0.000148612	4.77429E-06	4.77429E-06	0.000153386	4.77429E-06	0.000231344	1.26085E-05	2.96072E-05	2.90355E-05	2.84347E-05	2.46297E-05	5.3482E-05	3.80496E-06	5.53845E-05	3.80496E-06
3831903774185	383590	3774185	0.00023222	0.000229817	8.25291E-05	4.36741E-05	0.000150005	4.81907E-06	4.81907E-06	0.000154824	4.81907E-06	0.000229682	1.2518E-05	2.93946E-05	2.88269E-05	2.82305E-05	2.44529E-05	5.30979E-05	3.77763E-06	5.49867E-05	3.77763E-06
3832003774185	383600	3774185	0.000235699	0.00023326	8.37655E-05	4.43284E-05	0.000152253	4.89127E-06	4.89127E-06	0.000157144	4.89127E-06	0.000229284	1.24963E-05	2.93436E-05	2.8777E-05	2.81815E-05	2.44105E-05	5.30059E-05	3.77108E-06	5.48914E-05	3.77108E-06
3832103774185	383610	3774185	0.000239805	0.000237323	8.52248E-05	4.51006E-05	0.000154905	4.97648E-06	4.97648E-06	0.000159881	4.97648E-06	0.000229544	1.25105E-05	2.93769E-05	2.88096E-05	2.82135E-05	2.44382E-05	5.3066E-05	3.77536E-06	5.49537E-05	3.77536E-06
3832203774185	383620	3774185	0.000253131	0.000250512	8.99608E-05	4.76069E-05	0.000163513	5.25303E-06	5.25303E-06	0.000168766	5.25303E-06	0.000237301	1.29332E-05	3.03696E-05	2.97831E-05	2.91669E-05	2.5264E-05	5.48592E-05	3.90293E-06	5.68106E-05	3.90293E-06
3832303774185	383630	3774185	0.000268749	0.000265968	9.55114E-05	5.05443E-05	0.000173602	5.57714E-06	5.57714E-06	0.000179179	5.57714E-06	0.000246834	1.34528E-05	3.15896E-05	3.09796E-05	3.03386E-05	2.62788E-05	5.70629E-05	4.05972E-06	5.90928E-05	4.05972E-06
3832403774185	383640	3774185	0.000285958	0.000282998	0.000101627	5.37807E-05	0.000184718	5.93425E-06	5.93425E-06	0.000190652	5.93425E-06	0.000257553	1.4037E-05	3.29615E-05	3.2325E-05	3.16561E-05	2.74201E-05	5.95411E-05	4.23603E-06	6.16591E-05	4.23603E-06
3832503774185	383650	3774185	0.000304973	0.000301817	0.000108385	5.73569E-05	0.000197001	6.32885E-06	6.32885E-06	0.00020333	6.32885E-06	0.000269628	1.46951E-05	3.45068E-05	3.38404E-05	3.31403E-05	2.87056E-05	6.23326E-05	4.43463E-06	6.45499E-05	4.43463E-06
3832603774185	383660	3774185	0.000326086	0.000322711	0.000115888	6.13277E-05	0.000210639	6.76699E-06	6.76699E-06	0.000217406	6.76699E-06	0.000283265	1.54383E-05	3.6252E-05	3.5552E-05	3.48164E-05	3.01575E-05	6.54851E-05	4.65891E-06	6.78146E-05	4.65891E-06
3832703774185	383670	3774185	0.000345093	0.000341522	0.000122643	6.49025E-05	0.000222917	7.16144E-06	7.16144E-06	0.000230079	7.16144E-06	0.000295355	1.60972E-05	3.77993E-05	3.70694E-05	3.63024E-05	3.14446E-05	6.82801E-05	4.85776E-06	7.0709E-05	4.85776E-06
3832803774185	383680	3774185	0.000364586	0.000360813	0.000129571	6.85685E-05	0.000235509	7.56596E-06	7.56596E-06	0.000243075	7.56596E-06	0.000307843	1.67779E-05	3.93976E-05	3.86368E-05	3.78373E-05	3.27742E-05	7.11672E-05	5.06316E-06	7.36987E-05	5.06316E-06
3832903774185	383690	3774185	0.000384736	0.000380754	0.000136732	7.23582E-05	0.000248525	7.98412E-06	7.98412E-06	0.000256509	7.98412E-06	0.000320875	1.74881E-05	4.10654E-05	4.02724E-05	3.94391E-05	3.41616E-05	7.41799E-05	5.2775E-06	7.68186E-05	5.2775E-06
3837003774185	383700	3774185	0.000401832	0.000397674	0.000142808	7.55735E-05	0.000259569	8.3389E-06	8.3389E-06	0.000267907	8.3389E-06	0.000331717	1.8079E-05	4.2453E-05	4.16331E-05	4.07717E-05	3.53159E-05	7.66864E-05	5.45582E-06	7.94143E-05	5.45582E-06
3837103774185	383710	3774185	0.000420907	0.000416551	0.000149587	7.91609E-05	0.00027189	8.73475E-06	8.73475E-06	0.000280625	8.73475E-06	0.000344075	1.87526E-05	4.40345E-05	4.31842E-05	4.22907E-05	3.66316E-05	7.95433E-05	5.65908E-06	8.23728E-05	5.65908E-06
3837203774185	383720	3774185	0.000440012	0.000435458	0.000156377	8.2754E-05	0.000284231	9.13121E-06	9.13121E-06	0.000293362	9.13121E-06	0.000356518	1.94307E-05	4.56269E-05	4.47458E-05	4.382E-05	3.79563E-05	8.24197E-05	5.86372E-06	8.53516E-05	5.86372E-06
3837303774185	383730	3774185	0.000460528	0.000455762	0.000163668	8.66124E-05	0.000297483	9.55696E-06	9.55696E-06	0.00030704	9.55696E-06	0.000370032	2.01672E-05	4.73565E-05	4.6442E-05	4.5481E-05	3.9395E-05	8.5544E-05	6.08599E-06	8.8587E-05	6.08599E-06
3837403774185	383740	3774185	0.0004845	0.000479486	0.000172187	9.11209E-05	0.000312969	1.00544E-05	1.00544E-05	0.000323023	1.00544E-05	0.000386104	2.10432E-05	4.94133E-05	4.84591E-05	4.74564E-05	4.11061E-05	8.92594E-05	6.35033E-06	9.24346E-05	6.35033E-06
3837503774185	383750	3774185	0.000513676	0.00050836	0.000182556	9.66081E-05	0.000331815	1.06599E-05	1.06599E-05	0.000342475	1.06599E-05	0.000405996	2.21273E-05	5.19591E-05	5.09557E-05	4.99014E-05	4.32239E-05	9.38582E-05	6.6775E-06	9.71969E-05	6.6775E-06
3837603774185	383760	3774185	0.000547861	0.000542191	0.000194706	0.000103037	0.000353898	1.13693E-05	1.13693E-05	0.000365267	1.13693E-05	0.000429549	2.3411E-05	5.49734E-05	5.39118E-05	5.27963E-05	4.57314E-05	9.9303E-05	7.06487E-06	0.000102835	7.06487E-06
3837703774185	383770	3774185	0.000605668	0.0005994	0.00021525	0.000113909	0.000391239	1.25689E-05	1.25689E-05	0.000403807	1.25689E-05	0.000470299	2.56319E-05	6.01885E-05	5.90262E-05	5.78049E-05	5.00698E-05	0.000108724	7.73509E-06	0.000112591	7.73509E-06
3837803774185	383780	3774185	0.000696861	0.000689649	0.000247659	0.00013106	0.000450146	1.44614E-05	1.44614E-05	0.000464607	1.44614E-05	0.000535236	2.91711E-05	6.84992E-05	6.71764E-05	6.57864E-05	5.69833E-05	0.000123736	8.80314E-06	0.000128137	8.80314E-06
3837903774185	383790	3774185	0.000818111	0.000809644	0.00029075	0.000153864	0.000528469	1.69776E-05	1.69776E-05	0.000545446	1.69776E-05	0.000621835	3.38908E-05	7.9582E-05	7.80452E-05	7.64304E-05	6.62029E-05	0.000143756	1.02274E-05	0.000148869	1.02274E-05
3838003774185	383800	3774185	0.001109982	0.001098494	0.000394479	0.000208757	0.000717006	2.30345E-05	2.30345E-05	0.000740041	2.30345E-05	0.000831701	4.53288E-05	0.000106441	0.000104385	0.000102225	8.85461E-05	0.000192273	1.36792E-05	0.000199112	1.36792E-05
3838103774185	383810	3774185	0.001678859	0.001661484	0.000596653	0.000315747	0.001084479	3.484E-05	3.484E-05	0.001119319	3.484E-05	0.001241588	6.76681E-05	0.000158898	0.000155829	0.000152605	0.000132184	0.0028703	2.04206E-05	0.00029724	2.04206E-05
3838203774185	383820	3774185	0.002605319	0.002578356	0.00092591	0.000489988	0.001682938	5.40661E-05	5.40661E-05	0.001737004	5.40661E-05	0.001909034	0.000104045	0.000244317	0.000239599	0.000234641	0.000203243	0.00044133	3.13983E-05	0.000457029	3.13983E-05
3838303774185	383830	3774185	0.003962608	0.003921599	0.00140828	0.000745256	0.002559695	8.22328E-05	8.22328E-05	0.002641928	8.22328E-05	0.002887188	0.000157355	0.0003695	0.000362365	0.000354867	0.000307381	0.00066746	4.74862E-05	0.000691203	4.74862E-05
3838403774185	383840	3774185	0.002970965	0.002940219	0.001055858	0.000558756	0.001919131	6.1654E-05	6.1654E-05	0.001980785	6.1654E-05	0.002171258	0.000118336	0.000277876	0.00027251	0.000266872	0.00023116	0.000501951	3.57111E-05	0.000519807	3.57111E-05
3838603774185	383860	3774185	0.002960603	0.002929964	0.001052175	0.000556807	0.001912438	6.1439E-05	6.1439E-05	0.001973877	6.1439E-05	0.002162392	0.000117853	0.000276741	0.00027197	0.000265782	0.000230216	0.000499901	3.55653E-05	0.000517684	3.55653E-05
3838703774185	383870	3774185	0.004107532	0.004065023	0.001459785	0.000772512	0.002653311	8.52403E-05	8.52403E-05	0.002738551	8.52403E-05	0.00298894	0.000162901	0.000382522	0.000375136	0.000367374	0.000318214	0.000690983	4.91597E-05	0.000715562	4.91597E-05
3838803774185	383880	3774185	0.002883699	0.002853855	0.001024844	0.000542344	0.001862761	5.98431E-05	5.98431E-05	0.001922604	5.98431E-05	0.002105647	0.00011476	0.000269479	0.000264275	0.000258807	0.000224175	0.000486783	3.4632E-05	0.000504099	3.4632E-05
3838903774185	383890	3774185	0.002202493	0.0021797	0.000782749	0.000414228	0.001422728	4.57066E-05	4.57066E-05	0.001468434	4.57066E-05	0.001613748	8.79514E-05	0.000206526	0.00020258	0.000198347	0.000171806	0.000373066	2.65416E-05	0.000386337	2.65416E-05
3839003774185	383900	3774185	0.001780765	0.001762336	0.00063287	0.000334912	0.001150307	3.69548E-05	3.69548E-05	0.001187262	3.69548E-05	0.001309014	7.13429E-05	0.000167527	0.000164292	0.000160892	0.000139363	0.000302618	2.15296E-05	0.000313382	2.15296E-05
3839103774185	383910	3774185	0.001489872	0.001474454	0.000529489	0.000280204	0.000962401	3.09181E-05	3.09181E-05	0.000993319	3.09181E-05	0.001098665	5.98787E-05	0.000140606	0.000137891	0.000135038	0.000116968	0.000253989	1.807E-05	0.000263024	1.807E-05
3829703774195	382970	3774195	4.77131E-05	4.72193E-05	1.69569E-05	8.97351E-06	3.08209E-05	9.90152E-07	9.90152E-07	3.1811E-05	9.90152E-07	9.40643E-05	5.12663E-06	1.20383E-05	1.18058E-05	1.15615E-05	1.00144E-05	2.17458E-05	1.54709E-06	2.251935E-05	1.54709E-06
3829803774195	382980	3774195	4.81013E-05	4.76035E-05	1.70948E-05	9.04652E-06	3.10716E-05	9.98208E-07	9.98208E-07	3.20699E-05	9.98208E-07	9.68973E-05	5.28103E-06	1.24009E-05	1.21614E-05	1.19097E-05	1.03161E-05	2.24007E-05	1.59369E-06	2.31976E-05	1.59369E-06
3829903774195	382990	3774195	4.85344E-05	4.80321E-05	1.72487E-05	9.12796E-06	3.13514E-05	1.00719E-06	1.00719E-06	3.23586E-05	1.00719E-06	0.00010006	5.45338E-06	1.28056E-05	1.25583E-05	1.22984E-05	1.06527E-05	2.31318E-05	1.6457E-06	2.39546E-05	1.6457E-06
3830003774195	383000	3774195	4.91764E-05	4.86675E-05	1.74769E-05	9.24871E-06	3.17661E-05	1.02052E-06	1.02052E-06	3.27866E-05	1.02052E-06	0.000103926	5.66412E-06	1.33004E-05	1.30436E-05	1.27737E-05	1.10644E-05	2.40257E-05	1.7093E-06	2.48803E-05	1.7093E-06
3830103774195	383010	3774195	5.01171E-05	4.95984E-05	1.78112E-05	9.42563E-06	3.23737E-05	1.04004E-06	1.04004E-06	3.34138E-05	1.04004E-06	0.000108811	5.93036E-06	1.39256E-05	1.36567E-05	1.33741E-05	1.15845E-05	2.5155E-05	1.78964E-06	2.60498E-05	1.78964E-06
3830203774195	383020	3774195	5.10876E-05	5.05589E-05	1.81561E-05	9.60816E-06	3.30007E-05	1.06018E-06	1.06018E-06	3.40608E-05	1.06018E-06	0.000114179	6.22289E-06	1.46125E-05	1.43303E-05	1.40338E-05	1.21559E-05	2.63958E-05	1.87792E-06	2.73348E-05	1.87792E-06
3830303774195	383030	3774195	5.27823E-05	5.22361E-05	1.87584E-05	9.92689E-06	3.40954E-05	1.09535E-06	1.09535E-06	3.51907E-05	1.09535E-06	0.00012192	6.64479E-06	1.56032E-05	1.53019E-05	1.49853E-05	1.29801E-05	2.81854E-05	2.00524E-06	2.9188E-05	2.00524E-06
3830403774195	383040	3774195	5.47607E-05	5.4194E-05	1.94615E-05	1.0299E-05	3.53734E-05	1.1364E-06	1.1364E-06	3.65098E-05	1.1364E-06	0.000131231	7.15224E-06	1.67948E-05	1.64705E-05	1.61297E-05	1.39713E-05	3.03379E-05	2.15838E-06	3.14171E-05	2.15838E-06
3830503774195	383050	3774195	5.68959E-05	5.63071E-05	2.02204E-05	1.07005E-05	3.67526E-05	1.18071E-06	1.18071E-06	3.79333E-05	1.18071E-06	0.000142042	7.74148E-06	1.81784E-05	1.78274E-05	1.74585E-05	1.51223E-05	3.28373E-05	2.33619E-06	3.40054E-05	2.33619E-06
3830603774195	383060	3774195	5.9158E-05	5.85458E-05	2.10243E-05	1.1126E-05	3.82138E-05	1.22766E-06	1.22766E-06	3.94415E-05	1.22766E-06	0.000154615	8.4267E-06	1.97875E-05	1.94054E-05	1.90038E-05	1.64609E-05	3.57438E-05	2.54298E-06	3.70153E-05	2.54298E-06
3830703774195	383070	3774195	6.16067E-05	6.09692E-05	2.18946E-05	1.15865E-05	3.97956E-05	1.27847E-06	1.27847E-06	4.10741E-05	1.27847E-06	0.000169522	9.23919E-06	2.16954E-05	2.12764E-05	2.08362E-05	1.8048E-05	3.91902E-05	2.78817E-06	4.05843E-05	2.78817E-06
3830803774195	383080	3774195	6.39062E-05	6.32448E-05	2.27118E-05	1.2019E-05	4.1281E-05	1.32619E-06	1.32619E-06	4.26072E-05	1.32619E-06	0.000185969	1.01356E-05	2.38002E-05	2.33406E-05	2.28577E-05	1.9799E-05	4.29924E-05	3.05867E-06	4.45217E-05	3.05867E-06
3830903774195	383090	3774195	6.62205E-05	6.55352E-05	2.35343E-05	1.24542E-05	4.2776E-05	1.37422E-06	1.37422E-06	4.41502E-05	1.37422E-06	0.000204943	1.11697E-05	2.62285E-05	2.5722E-05	2.51898E-05	2.1819E-05	4.73787E-05	3.37074E-06	4.90641E-05	3.37074E-06
3831003774195	383100	3774195	6.86245E-05	6.79143E-05	2.43886E-05	1.29064E-05	4.43288E-05	1.42411E-06	1.42411E-06	4.57529E-05	1.42411E-06	0.000227492	1.23986E-05	2.91143E-05	2.85521E-05	2.79613E-05	2.42197E-05	5.25917E-05	3.74161E-06	5.44625E-05	3.74161E-06
3831103774195	383110	3774195	7.08119E-05	7.00791E-05	2.5166E-05	1.33178E-05	4.57418E-05	1.4695E-06	1.4695E-06	4.72113E-05	1.4695E-06	0.00025302	1.37899E-05	3.23814E-05	3.1756E-05	3.1099E-05	2.69375E-05	5.84932E-05	4.16148E-06	6.05739E-05	4.16148E-06
3831203774195	383120	3774195	7.3074E-05	7.23178E-05	2.59699E-05	1.37432E-05	4.72031E-05	1.51645E-06	1.51645E-06	4.87195E-05	1.51645E-06	0.000284314	1.54955E-05	3.63863E-05	3.56836E-05	3.49453E-05	3.02691E-05	6.57276E-05	4.67617E-06	6.80657E-05	4.67617E-06

			ISDemolition	ISDrainage / Utilities Trenching	ISDrainage / Utilities Trenching	ISAsphalt Paving	ISAsphalt Paving	SVDemolition	SVSite Grubbing / Prep	SVMass Grading / Excavation	SVMass Grading / Excavation	SVDrainage / Utilities Trenching	SVFoundations / Concrete Pads	SVBuilding / Structure Construction	SVBuilding / Structure Construction	SVAsphalt Paving	SVAsphalt Paving	SVArchitectural Coating	SVArchitectural Coating	SVLandscaping or Other Finishing	SVLandscaping or Other Finishing
Unique Identifier	X (UTM)	Y (UTM)	2027	2027	2028	2027	2028	2027	2027	2027	2028	2028	2028	2028	2029	2028	2029	2028	2029	2028	2029
3838403774175	383840	3774175	0.000639613	0.000257548	0.00025094	6.65154E-05	6.1962E-05	0.007596869	0.005461736	0.003682459	0.003635704	0.00257962	0.000819479	0.001173954	0.001129161	0.000115423	0.000107389	0.000115423	0.000107389	0.001173954	0.001129161
3838603774175	383860	3774175	0.000625816	0.000251992	0.000245527	6.50805E-05	6.06254E-05	0.007447532	0.005354371	0.00361007	0.003564234	0.00252891	0.00080337	0.001150877	0.001106964	0.000113154	0.000105278	0.000113154	0.000105278	0.001150877	0.001106964
3838703774175	383870	3774175	0.000597733	0.000240684	0.000234509	6.21601E-05	5.79049E-05	0.007108811	0.005110849	0.003445881	0.00340213	0.002413893	0.000766832	0.001098534	0.001056618	0.000108007	0.00010049	0.000108007	0.00010049	0.001098534	0.001056618
3838803774175	383880	3774175	0.000425666	0.0001714	0.000167002	4.42663E-05	4.1236E-05	0.00498057	0.003580759	0.00241425	0.002383597	0.00169122	0.000537257	0.000769654	0.000740287	7.56721E-05	7.04049E-05	7.56721E-05	7.04049E-05	0.000769654	0.000740287
3838903774175	383890	3774175	0.000329855	0.00013282	0.000129412	3.43027E-05	3.19545E-05	0.003799357	0.002731531	0.001841677	0.001818293	0.001290123	0.000409839	0.000587119	0.000564717	5.77254E-05	5.37074E-05	5.77254E-05	5.37074E-05	0.000587119	0.000564717
3839003774175	383900	3774175	0.000269758	0.000108621	0.000105834	2.8053E-05	2.61326E-05	0.003061488	0.002201044	0.001484007	0.001465165	0.00103957	0.000330245	0.000473096	0.000455044	4.65146E-05	4.32769E-05	4.65146E-05	4.32769E-05	0.000473096	0.000455044
3839103774175	383910	3774175	0.00022803	9.1819E-05	8.94632E-05	2.37135E-05	2.20902E-05	0.002551452	0.001834356	0.001236775	0.001221072	0.00086638	0.000275227	0.000394279	0.000379235	3.87654E-05	3.60671E-05	3.87654E-05	3.60671E-05	0.000394279	0.000379235
3829703774185	382970	3774185	1.78076E-05	7.17046E-06	6.98648E-06	1.85187E-06	1.7251E-06	5.63034E-05	4.04791E-05	2.72922E-05	2.69456E-05	1.91186E-05	6.07348E-06	8.70064E-06	8.36866E-06	8.55444E-07	7.959E-07	8.55444E-07	7.959E-07	8.70064E-06	8.36866E-06
3829803774185	382980	3774185	1.83372E-05	7.38369E-06	7.19424E-06	1.90694E-06	1.7764E-06	5.67132E-05	4.07737E-05	2.74908E-05	2.71418E-05	1.92577E-05	6.11769E-06	8.76396E-06	8.42957E-06	8.6167E-07	8.01693E-07	8.6167E-07	8.01693E-07	8.76396E-06	8.42957E-06
3829903774185	382990	3774185	1.89254E-05	7.62055E-06	7.42502E-06	1.96811E-06	1.83338E-06	5.71675E-05	4.11004E-05	2.7711E-05	2.73592E-05	1.9412E-05	6.1667E-06	8.83417E-06	8.4971E-06	8.68573E-07	8.08116E-07	8.68573E-07	8.08116E-07	8.83417E-06	8.4971E-06
3830003774185	383000	3774185	1.96645E-05	7.91817E-06	7.71501E-06	2.04498E-06	1.90499E-06	5.79159E-05	4.16384E-05	2.80738E-05	2.77173E-05	1.96661E-05	6.24742E-06	8.94981E-06	8.60833E-06	8.79943E-07	8.18694E-07	8.79943E-07	8.18694E-07	8.94981E-06	8.60833E-06
3830103774185	383010	3774185	2.06133E-05	8.30018E-06	8.08722E-06	2.14364E-06	1.99689E-06	5.90829E-05	4.24774E-05	2.86395E-05	2.82759E-05	2.00624E-05	6.37331E-06	9.13016E-06	8.78179E-06	8.97674E-07	8.35191E-07	8.97674E-07	8.35191E-07	9.13016E-06	8.78179E-06
3830203774185	383020	3774185	2.165E-05	8.71763E-06	8.49396E-06	2.25145E-06	2.09733E-06	6.02856E-05	4.33421E-05	2.92225E-05	2.88514E-05	2.04708E-05	6.50305E-06	9.31601E-06	8.96055E-06	9.15947E-07	8.52193E-07	9.15947E-07	8.52193E-07	9.31601E-06	8.96055E-06
3830303774185	383030	3774185	2.30472E-05	9.28024E-06	9.04214E-06	2.39675E-06	2.23268E-06	6.21743E-05	4.46999E-05	3.0138E-05	2.97553E-05	2.11121E-05	6.70678E-06	9.60787E-06	9.24127E-06	9.44642E-07	8.7889E-07	9.44642E-07	8.7889E-07	9.60787E-06	9.24127E-06
3830403774185	383040	3774185	2.46806E-05	9.93793E-06	9.68295E-06	2.56661E-06	2.39091E-06	6.43213E-05	4.62435E-05	3.11787E-05	3.07828E-05	2.18412E-05	6.93838E-06	9.93965E-06	9.56039E-06	9.77263E-07	9.0924E-07	9.77263E-07	9.0924E-07	9.93965E-06	9.56039E-06
3830503774185	383050	3774185	2.65585E-05	1.06941E-05	1.04197E-05	2.7619E-06	2.57283E-06	6.66465E-05	4.79152E-05	3.23058E-05	3.18956E-05	2.26307E-05	7.1892E-06	1.0299E-05	9.906E-06	1.01259E-06	9.42109E-07	1.01259E-06	9.42109E-07	1.0299E-05	9.906E-06
3830603774185	383060	3774185	2.87451E-05	1.15746E-05	1.12776E-05	2.98929E-06	2.78466E-06	6.91855E-05	4.97406E-05	3.35365E-05	3.31107E-05	2.34929E-05	7.46308E-06	1.06913E-05	1.02834E-05	1.05117E-06	9.78E-07	1.05117E-06	9.78E-07	1.06913E-05	1.02834E-05
3830703774185	383070	3774185	3.12881E-05	1.25985E-05	1.22753E-05	3.25374E-06	3.031E-06	7.19116E-05	5.17005E-05	3.4858E-05	3.44154E-05	2.44185E-05	7.75714E-06	1.11126E-05	1.06886E-05	1.09259E-06	1.01654E-06	1.09259E-06	1.01654E-06	1.11126E-05	1.06886E-05
3830803774185	383080	3774185	3.42083E-05	1.37744E-05	1.3421E-05	3.55742E-06	3.3139E-06	7.47356E-05	5.37309E-05	3.62269E-05	3.57669E-05	2.53775E-05	8.06178E-06	1.1549E-05	1.11083E-05	1.13549E-06	1.05646E-06	1.13549E-06	1.05646E-06	1.1549E-05	1.11083E-05
3830903774185	383090	3774185	3.76077E-05	1.51432E-05	1.47547E-05	3.91094E-06	3.64321E-06	7.77201E-05	5.58765E-05	3.76735E-05	3.71952E-05	2.63909E-05	8.38371E-06	1.20102E-05	1.15519E-05	1.18084E-06	1.09864E-06	1.18084E-06	1.09864E-06	1.20102E-05	1.15519E-05
3831003774185	383100	3774185	4.15605E-05	1.67348E-05	1.63055E-05	4.322E-06	4.02613E-06	8.07847E-05	5.80798E-05	3.91591E-05	3.86619E-05	2.74315E-05	8.71429E-06	1.24838E-05	1.20074E-05	1.2274E-06	1.14197E-06	1.2274E-06	1.14197E-06	1.24838E-05	1.20074E-05
3831103774185	383110	3774185	4.58388E-05	1.84575E-05	1.7984E-05	4.76691E-06	4.44059E-06	8.34929E-05	6.00269E-05	4.04719E-05	3.9958E-05	2.83512E-05	9.00644E-06	1.29023E-05	1.241E-05	1.26855E-06	1.18025E-06	1.26855E-06	1.18025E-06	1.29023E-05	1.241E-05
3831203774185	383120	3774185	5.09261E-05	2.0506E-05	1.99799E-05	5.29596E-06	4.93342E-06	8.62725E-05	6.20252E-05	4.18192E-05	4.12882E-05	2.9295E-05	9.30627E-06	1.33318E-05	1.28231E-05	1.31078E-06	1.21954E-06	1.31078E-06	1.21954E-06	1.33318E-05	1.28231E-05
3831303774185	383130	3774185	5.76677E-05	2.32206E-05	2.26248E-05	5.99704E-06	5.58651E-06	8.964E-05	6.44463E-05	4.34515E-05	4.28998E-05	3.04385E-05	9.66952E-06	1.38522E-05	1.33236E-05	1.36194E-06	1.26714E-06	1.36194E-06	1.26714E-06	1.38522E-05	1.33236E-05
3831403774185	383140	3774185	6.6487E-05	2.67718E-05	2.60849E-05	6.91418E-06	6.44087E-06	9.34173E-05	6.7162E-05	4.52825E-05	4.47076E-05	3.17211E-05	1.0077E-05	1.44359E-05	1.38851E-05	1.41933E-06	1.32054E-06	1.41933E-06	1.32054E-06	1.44359E-05	1.38851E-05
3831503774185	383150	3774185	7.76689E-05	3.12743E-05	3.04719E-05	8.07703E-06	7.52411E-06	9.75332E-05	7.0121E-05	4.72776E-05	4.66773E-05	3.31187E-05	1.0521E-05	1.50719E-05	1.44968E-05	1.48187E-06	1.37872E-06	1.48187E-06	1.37872E-06	1.50719E-05	1.44968E-05
3831603774185	383160	3774185	9.0835E-05	3.65758E-05	3.56374E-05	9.44621E-06	8.79956E-06	0.000100224	7.20553E-05	4.85818E-05	4.79649E-05	3.40323E-05	1.08112E-05	1.54877E-05	1.48967E-05	1.52274E-06	1.41675E-06	1.52274E-06	1.41675E-06	1.54877E-05	1.48967E-05
3831703774185	383560	3774185	0.00013308	5.35863E-05	5.22114E-05	1.38394E-05	1.2892E-05	0.000325018	0.000233671	0.000157547	0.000155547	0.000110364	3.50599E-05	5.02255E-05	4.83091E-05	4.93816E-06	4.59443E-06	4.93816E-06	4.59443E-06	5.02255E-05	4.83091E-05
3831803774185	383580	3774185	0.000113131	4.55534E-05	4.43846E-05	1.17648E-05	1.09594E-05	0.000333321	0.00023964	0.000161572	0.000159521	0.000113184	3.59556E-05	5.15086E-05	4.95432E-05	5.06431E-06	4.7118E-06	5.06431E-06	4.7118E-06	5.15086E-05	4.95432E-05
3831903774185	383590	3774185	0.000105743	4.25788E-05	4.14864E-05	1.09966E-05	1.02438E-05	0.000339468	0.000244059	0.000164552	0.000162463	0.000115271	3.66187E-05	5.24585E-05	5.04569E-05	5.1577E-06	4.7987E-06	5.1577E-06	4.7987E-06	5.24585E-05	5.04569E-05
3832003774185	383600	3774185	9.97982E-05	4.01849E-05	3.91539E-05	1.03783E-05	9.66787E-06	0.000347558	0.000249875	0.000168473	0.000166334	0.000118018	3.74913E-05	5.37085E-05	5.16592E-05	5.2806E-06	4.91305E-06	5.2806E-06	4.91305E-06	5.37085E-05	5.16592E-05
3832103774185	383610	3774185	9.47766E-05	3.81629E-05	3.71838E-05	9.85611E-06	9.1814E-06	0.000356627	0.000256395	0.000172869	0.000170674	0.000121097	3.84696E-05	5.511E-05	5.30072E-05	5.4184E-06	5.04125E-06	5.4184E-06	5.04125E-06	5.511E-05	5.30072E-05
3832203774185	383620	3774185	9.35065E-05	3.76515E-05	3.66855E-05	9.72403E-06	9.05836E-06	0.000379362	0.000272741	0.00018389	0.000181555	0.000128817	4.0922E-05	5.86233E-05	5.63865E-05	5.76382E-06	5.36263E-06	5.76382E-06	5.36263E-06	5.86233E-05	5.63865E-05
3832303774185	383630	3774185	9.29546E-05	3.74293E-05	3.6469E-05	9.66663E-06	9.0049E-06	0.000405803	0.00029175	0.000196707	0.000194209	0.000137796	4.37742E-05	6.27093E-05	6.03166E-05	6.16555E-06	5.7364E-06	6.16555E-06	5.7364E-06	6.27093E-05	6.03166E-05
3832403774185	383640	3774185	9.28023E-05	3.7368E-05	3.64092E-05	9.6508E-06	8.99014E-06	0.000434988	0.000312733	0.000210854	0.000208176	0.000147706	4.69225E-05	6.72193E-05	6.46545E-05	6.60898E-06	6.14896E-06	6.60898E-06	6.14896E-06	6.72193E-05	6.46545E-05
3832503774185	383650	3774185	9.30608E-05	3.7472E-05	3.65106E-05	9.67768E-06	9.01518E-06	0.000467291	0.000335957	0.000226512	0.000223636	0.000158675	5.0407E-05	7.22111E-05	6.94559E-05	7.09978E-06	6.60559E-06	7.09978E-06	6.60559E-06	7.22111E-05	6.94559E-05
3832603774185	383660	3774185	9.3765E-05	3.77556E-05	3.67869E-05	9.75091E-06	9.0834E-06	0.000503229	0.000361795	0.000243932	0.000240835	0.000170878	5.42837E-05	7.77647E-05	7.47975E-05	7.6458E-06	7.11361E-06	7.6458E-06	7.11361E-06	7.77647E-05	7.47975E-05
3832703774185	383670	3774185	9.39969E-05	3.7849E-05	3.68779E-05	9.77503E-06	9.10587E-06	0.000536361	0.000385615	0.000259992	0.000256691	0.000182129	5.78576E-05	8.28846E-05	7.9722E-05	8.14918E-06	7.58196E-06	8.14918E-06	7.58196E-06	8.28846E-05	7.9722E-05
3832803774185	383680	3774185	9.43937E-05	3.80088E-05	3.70336E-05	9.81629E-06	9.14431E-06	0.000570624	0.000410248	0.000276601	0.000273089	0.000193763	6.15536E-05	8.81793E-05	8.48147E-05	8.66976E-06	8.0663E-06	8.66976E-06	8.0663E-06	8.81793E-05	8.48147E-05
3832903774185	383690	3774185	9.49959E-05	3.82513E-05	3.72698E-05	9.87892E-06	9.20265E-06	0.000606295	0.000435893	0.000293892	0.00029016	0.000205876	6.54014E-05	9.36915E-05	9.01166E-05	9.21172E-06	8.57054E-06	9.21172E-06	8.57054E-06	9.36915E-05	9.01166E-05
3833003774185	383700	3774185	9.50993E-05	3.82929E-05	3.73104E-05	9.88967E-06	9.21267E-06	0.000637476	0.00045831	0.000309006	0.000305083	0.000216463	6.87649E-05	9.85099E-05	9.47512E-05	9.68546E-06	9.0113E-06	9.68546E-06	9.0113E-06	9.85099E-05	9.47512E-05
3833103774185	383710	3774185	9.56708E-05	3.8523E-05	3.75346E-05	9.9491E-06	9.26803E-06	0.000672113	0.000483213	0.000325796	0.000321659	0.000228225	7.25012E-05	0.000103862	9.98995E-05	1.02117E-05	9.50093E-06	1.02117E-05	9.50093E-06	0.000103862	9.98995E-05
3833203774185	383720	3774185	9.63275E-05	3.87874E-05	3.77922E-05	1.00174E-05	9.33164E-06	0.000707115	0.000508378	0.000342763	0.000338411	0.000240111	7.6277E-05	0.000109271	0.000105102	1.07435E-05	9.99573E-06	1.07435E-05	9.99573E-06	0.000109271	0.000105102
3833303774185	383730	3774185	9.72986E-05	3.91784E-05	3.81732E-05	1.01184E-05	9.42572E-06	0.00074471	0.000535406	0.000360986	0.000356403	0.000252876	8.03324E-05	0.000115081	0.00011069	1.13147E-05	1.05272E-05	1.13147E-05	1.05272E-05	0.000115081	0.00011069
3833403774185	383740	3774185	9.89179E-05	3.98305E-05	3.88086E-05	1.02868E-05	9.58259E-06	0.000788239	0.000566701	0.000382086	0.000377235	0.000267657	8.50278E-05	0.000121808	0.00011716	1.19761E-05	1.11425E-05	1.19761E-05	1.11425E-05	0.000121808	0.00011716
3833503774185	383750	3774185	0.000101439	4.08454E-05	3.97975E-05	1.05489E-05	9.82677E-06	0.000840667	0.000604394	0.0004075	0.000402326	0.00028546	9.06832E-05	0.000129909	0.000124953	1.27726E-05	1.18836E-05	1.27726E-05	1.18836E-05	0.000129909	0.000124953
3833603774185	383760	3774185	0.000104786	4.21935E-05	4.11109E-05	1.0897E-05	1.01511E-05	0.000901834	0.00064837	0.00043715	0.000431599	0.00030623	9.72814E-05	0.000139362	0.000134044	1.3702E-05	1.27483E-05	1.3702E-05	1.27483E-05	0.000139362	0.000134044
3833703774185	383770	3774185	0.000111915	4.50639E-05	4.39077E-05	1.16384E-05	1.08417E-05	0.001003091	0.000721168	0.000486232	0.000480059	0.000340613	0.000108204	0.000155009	0.000149094	1.52404E-05	1.41796E-05	1.52404E-05	1.41796E-05	0.000155009	0.000149094
3833803774185	383780	3774185	0.0001241	4.99704E-05	4.86883E-05	1.29056E-05	1.20221E-05	0.001161649	0.000835163	0.000563091	0.000555941	0.000394454	0.000125308	0.000179511	0.000172662	1.76495E-05	1.6421E-05	1.76495E-05	1.6421E-05	0.000179511	0.000172662
3833903774185	383790	3774185	0.000140547	5.65929E-05	5.51409E-05	1.46159E-05	1.36154E-05	0.001372805	0.000986972	0.000665445	0.000656996	0.000466154	0.000148085	0.000212141	0.000204047	2.08577E-05	1.94059E-05	2.08577E-05	1.94059E-05	0.000212141	0.000204047
3838003774185	383800	3774185	0.000181799	7.32034E-05	7.13252E-05	1.89058E-05	1.76116E-05	0.001879188	0.001351034	0.000910906	0.00089934	0.000638104	0.000202709	0.000290393	0.000279313	2.85514E-05	2.65641E-05	2.85514E-05	2.65641E-05	0.000290393	0.000279313
3838103774185	383810	3774185	0.000262118	0.000105545	0.000102837	2.72585E-05	2.53925E-05	0.002871963	0.002064786	0.001392138	0.001374462	0.000975214	0.0003098	0.000443808	0.000426874	4.36351E-05	4.05978E-05	4.36351E-05	4.05978E-05	0.000443808	0.000426874
3838203774185	383820	3774185	0.000392077	0.000157874	0.000153824	4.07733E-05	3.79821E-05	0.004498659	0.003234292	0.002180652	0.002152965	0.00152758	0.000485273	0.000695183	0.000668658	6.83502E-05	6.35927E-05	6.83502E-05	6.35927E-05	0.000695183	0.000668658
3838303774185	383830	3774185	0.000582882	0.000234704	0.000228682	6.06157E-05	5.64662E-05	0.006881834	0.004947665	0.003335857	0.003293503	0.00233682	0.000742348	0.001063459	0.001022881	0.000104559	9.7281E-05	0.000104559	9.7281E-05	0.001063459	0.001022881
3838403774185	383840	3774185	0.000441902	0.000177937	0.000173372	4.59547E-05	4.28089E-05	0.005141916	0.003696759	0.002492461	0.002460814	0.001746007	0.000554662	0.000794587	0.000764269	7.81235E-05	7.26857E-05	7.81235E-05	7.26857E-05	0.000794587	0.000764269
3838603774185	383860	3774185	0.000438782	0.000176681	0.000172148	4.56303E-05	4.25066E-05	0.005125141	0.003684698	0.002484329	0.002452786	0.001740311	0.000552852	0.000791995	0.000761775	7.78686E-05	7.24486E-05	7.78686E-05	7.24486E-05	0.000791995	0.000761775
3838703774185	383870	3774185	0.000600048	0.000241617	0.000235417	6.24008E-05	5.81291E-05	0.007139048	0.005132588	0.003460538	0.0034166	0.00242416	0.000770093	0.001103206	0.001061112	0.000108467	0.000100917	0.000108467	0.000100917	0.001103206	0.001061112
3838803774185	383880	3774185	0.000426434	0.000171709	0.000167303	4.43462E-05	4.13105E-05	0.004991536	0.003588644	0.002419566	0.002388846	0.001694944	0.00053844	0.000771348	0.000741917	7.58387E-05	7.056E-05	7.58387E-05	7.056E-05	0.000771348	0.000741917
3838903774185	383890	3774185	0.000329517	0.000132684	0.00012928	3.42675E-05	3.19217E-05	0.003796515	0.002729488	0.001840299	0.001816933	0.001289158	0.000409532	0.00058668	0.000564295	5.76822E-05	5.36672E-05	5.76822E-05	5.36672E-05	0.00058668	0.000564295
3839003774185	383900	3774185	0.000269287	0.000108432	0.00010565	2.8004E-05	2.6087E-05	0.003056945	0.002197777	0.001481804	0.00146299	0.001038027	0.000329755	0.000472394	0.000454369	4.64456E-05	4.32127E-05	4.64456E-05	4.32127E-05	0.000472394	0.000454369
3839103774185	383910	3774185	0.000227572	9.16345E-05	8.92834E-05	2.36659E-05	2.20458E-05	0.002547025	0.001831173	0.001234629	0.001218953	0.000864877	0.000274749	0.000393595	0.000378577	3.86981E-05	3.60045E-05	3.86981E-05	3.60045E-05	0.000393595	0.000378577
3829703774195	382970	3774195	1.78412E-05	7.18396E-06	6.99964E-06	1.85536E-06	1.72835E-06	5.59025E-05	4.01909E-05	2.70978E-05	2.67538E-05	1.89824E-05	6.03024E-06	8.63868E-06	8.30907E-06	8.49353E-07	7.90233E-07	8.49353E-07	7.90233E-07	8.63868E-06	8.30907E-06
3829803774195	382980	3774195	1.84126E-05	7.41407E-06	7.22384E-06	1.91479E-06	1.78371E-06	5.63836E-05	4.05367E-05	2.7331E-05	2.6984E-05	1.91458E-05	6.08213E-06	8.71303E-06	8.38057E-06	8.56662E-07	7.97034E-07	8.56662E-07	7.97034E-07	8.71303E-06	8.38057E-06
3829903774195	382990	3774195	1.90498E-05	7.67062E-06	7.47381E-06	1.98104E-06	1.84543E-06	5.69448E-05	4.09402E-05	2.76031E-05	2.72526E-05	1.93364E-05	6.14267E-06	8.79976E-06	8.46399E-06	8.65189E-07	8.04967E-07	8.65189E-07	8.04967E-07	8.79976E-06	8.46399E-06
3830003774195	383000	3774195	1.98224E-05	7.98174E-06	7.77695E-06	2.0614E-06	1.92028E-06	5.77377E-05	4.15103E-05	2.79874E-05	2.76321E-05	1.96056E-05	6.2282E-06	8.92228E-06	8.58184E-06	8.77236E-07	8.16176E-07	8.77236E-07	8.16176E-07	8.92228E-06	8.58184E-06
3830103774195	383010	3774195	2.07865E-05	8.36994E-06	8.15519E-06	2.16165E-06	2.01368E-06	5.8878E-05	4.23301E-05	2.85402E-05	2.81778E-05	1.99928E-05	6.35121E-06	9.0985E-06	8.75134E-06	8.94561E-07	8.32295E-07	8.94561E-07	8.32295E-07	9.0985E-06	8.75134E-06
3830203774195	383020	3774195	2.18428E-05	8.79527E-06	8.56961E-06	2.2715E-06	2.116E-06	6.00718E-05	4.31884E-05	2.91188E-05	2.87491E-05	2.03982E-05	6.47998E-06	9.28297E-06	8.92877E-06	9.12699E-07	8.4917E-07	9.12699E-07	8.4917E-07	9.28297E-06	8.92877E-06
3830303774195	383030	3774195	2.33365E-05	9.3967E-06	9.15561E-06	2.42683E-06	2.2607E-06	6.2103E-05	4.46487E-05	3.01034E-05	2.97212E-05	2.10879E-05	6.69909E-06	9.59686E-06	9.23068E-06	9.4356E-07	8.77883E-07	9.4356E-07	8.77883E-07	9.59686E-06	9.23068E-06
3830403774195	383040	3774195	2.51193E-05	1.01146E-05	9.85508E-06	2.61223E-06	2.43341E-06	6.44727E-05	4.63524E-05	3.12521E-05	3.08553E-05	2.18926E-05	6.95471E-06	9.96305E-06	9.5829E-06	9.79564E-07	9.11381E-07	9.79564E-07	9.11381E-07	9.96305E-06	9.5829E-06
3830503774195	383050	3774195	2.71774E-05	1.09433E-05	1.06625E-05	2.82626E-06	2.63279E-06	6.70295E-05	4.81906E-05	3.24915E-05	3.20789E-05	2.27608E-05	7.23052E-06	1.03582E-05	9.96294E-06	1.01841E-06	9.47524E-07	1.01841E-06	9.47524E-07	1.03582E-05	9.96294E-06
3830603774195	383060	3774195	2.95513E-05	1.18992E-05	1.15939E-05	3.07313E-06	2.86276E-06	6.97289E-05	5.01313E-05	3.38E-05	3.33708E-05	2.36774E-05	7.5217E-06	1.07753E-05	1.03642E-05	1.05942E-06	9.85682E-07	1.05942E-06	9.85682E-07	1.07753E-05	1.03642E-05
3830703774195	383070	3774195	3.23304E-05	1.30182E-05	1.26842E-05	3.36214E-06	3.13198E-06	7.26421E-05	5.22257E-05	3.52121E-05	3.4765E-05	2.46666E-05	7.83594E-06	1.12255E-05	1.07972E-05	1.10368E-06	1.02686E-06	1.10368E-06	1.02686E-06	1.12255E-05	1.07972E-05
3830803774195	383080	3774195	3.53526E-05	1.42351E-05	1.38699E-05	3.67642E-06	3.42475E-06	7.5386E-05	5.41984E-05	3.65421E-05	3.60782E-05	2.55983E-05	8.13193E-06	1.16495E-05	1.1205E-05	1.14537E-06	1.06565E-06	1.14537E-06	1.06565E-06	1.16495E-05	1.1205E-05
3830903774195	383090	3774195	3.878E-05	1.56152E-05	1.52146E-05	4.03285E-06	3.75678E-06	7.8121E-05	5.61647E-05	3.78679E-05	3.73871E-05	2.6527E-05	8.42696E-06	1.20721E-05	1.16115E-05	1.18693E-06	1.10431E-06	1.18693E-06	1.10431E-06	1.20721E-05	1.16115E-05
3831003774195	383100	3774195	4.27691E-05	1.72215E-05	1.67796E-05	4.44769E-06	4.14322E-06	8.0945E-05	5.81951E-05	3.92368E-05	3.87386E-05	2.7486E-05	8.73159E-06	1.25085E-05	1.20313E-05	1.22984E-06	1.14423E-06	1.22984E-06	1.14423E-06	1.25085E-05	1.20313E-05
3831103774195	383110	3774195	4.72108E-05	1.901E-05	1.85223E-05	4.9096E-06	4.57351E-06	8.35197E-05	6.00461E-05	4.04848E-05	3.99708E-05	2.83602E-05	9.00932E-06	1.29064E-05	1.24139E-05	1.26895E-06	1.18063E-06	1.26895E-06	1.18063E-06	1.29064E-05	1.24139E-05
3831203774195	383120	3774195	5.25371E-05	2.11547E-05	2.06119E-05	5.46349E-06	5.08948E-06	8.61923E-05	6.19676E-05	4.17803E-05	4.12498E-05	2.92678E-05	9.29762E-06	1.33194E-05	1.28112E-05	1.30956E-06	1.21841E-06	1.30956E-06	1.21841E-06	1.33194E-05	1.28112E-05

			MDemolition	MSite Grubbing / Prep	MMass Grading / Excavation	MMass Grading / Excavation	MDrainage / Utilities Trenching	MFoundations / Concrete Pads	MBuilding / Structure Construction	MAsphalt Paving	MLandscaping or Other Finishing	MWaterside Construction (Piles)	RSSWDemolition	RSSWPlacing Base	RSSWForm	Child Risk				
Unique Identifier	X (UTM)	Y (UTM)	2027	2027	2027	2028	2028	2028	2028	2028	2028	2028	2029	2029	2029	3rd Trimester	0<2	2<16	Total	per million
3838403774175	383840	3774175	0.0011454	0.003516181	0.004134741	0.004079686	0.000867202	0.001127789	0.000830114	8.54411E-05	0.001000996	8.54411E-05	0.005522638	0.008013468	0.004750221	1.03178E-07	1.5131E-06	3.5268E-07	1.96893E-06	1.96893201
3838603774175	383860	3774175	0.00112292	0.003447171	0.004053591	0.003999616	0.000850182	0.001105654	0.000813822	8.37642E-05	0.00098135	8.37642E-05	0.005414668	0.0078568	0.004657352	1.01129E-07	1.4831E-06	3.457E-07	1.92993E-06	1.92992532
3838703774175	383870	3774175	0.001072051	0.003291013	0.003869962	0.003818432	0.000811668	0.001055568	0.000776955	7.99696E-05	0.000936895	7.99696E-05	0.005165609	0.007495411	0.004443128	9.65723E-08	1.4162E-06	3.3004E-07	1.84286E-06	1.84285669
3838803774175	383880	3774175	0.000752612	0.002310389	0.002716828	0.002680653	0.000569815	0.00074104	0.000545446	5.61411E-05	0.000657728	5.61411E-05	0.003594679	0.005215957	0.003091914	6.80769E-08	9.9785E-07	2.3185E-07	1.29778E-06	1.29778058
3838903774175	383890	3774175	0.000575303	0.001766081	0.002076767	0.002049114	0.000435572	0.000566457	0.000416943	4.29147E-05	0.000502773	4.29147E-05	0.002723278	0.003951535	0.00234239	5.22512E-08	7.6551E-07	1.7734E-07	9.95099E-07	0.99509909
3839003774175	383900	3774175	0.000464529	0.001426025	0.001676889	0.001654561	0.000351703	0.000457387	0.000336662	3.46516E-05	0.000405965	3.46516E-05	0.002179345	0.003162277	0.001874533	4.23571E-08	6.2027E-07	1.4327E-07	8.05897E-07	0.80589697
3839103774175	383910	3774175	0.000387953	0.001190947	0.001400457	0.001381809	0.000293725	0.000381987	0.000281164	2.89393E-05	0.000339042	2.89393E-05	0.001803675	0.002617171	0.001551406	3.55115E-08	5.1979E-07	1.1971E-07	6.75015E-07	0.67501545
3829703774185	382970	3774185	1.11104E-05	3.4107E-05	4.0107E-05	3.9573E-05	8.41186E-06	1.09396E-05	8.05211E-06	8.28779E-07	9.70967E-06	8.28779E-07	1.97856E-05	2.87093E-05	1.70183E-05	2.48939E-09	3.1331E-08	5.0302E-09	3.88504E-08	0.03885041
3829803774185	382980	3774185	1.11739E-05	3.43019E-05	4.03363E-05	3.97992E-05	8.45994E-06	1.10021E-05	8.09814E-06	8.33516E-07	9.76517E-06	8.33516E-07	1.99914E-05	2.9008E-05	1.71954E-05	2.57049E-09	3.2239E-08	5.1433E-09	3.99532E-08	0.03995322
3829903774185	382990	3774185	1.12483E-05	3.45303E-05	4.06048E-05	4.00642E-05	8.51627E-06	1.10753E-05	8.15205E-06	8.39066E-07	9.83018E-06	8.39066E-07	2.02192E-05	2.93384E-05	1.73912E-05	2.66124E-09	3.3256E-08	5.2696E-09	4.11873E-08	0.04118726
3830003774185	383000	3774185	1.13789E-05	3.49314E-05	4.10764E-05	4.05295E-05	8.61518E-06	1.1204E-05	8.24674E-06	8.48811E-07	9.94436E-06	8.48811E-07	2.05467E-05	2.98137E-05	1.76729E-05	2.77593E-09	3.4557E-08	5.4349E-09	4.27674E-08	0.04276741
3830103774185	383010	3774185	1.15912E-05	3.55831E-05	4.18428E-05	4.12857E-05	8.77592E-06	1.1413E-05	8.4006E-06	8.64648E-07	1.01299E-05	8.64648E-07	2.10146E-05	3.04926E-05	1.80754E-05	2.92443E-09	3.6255E-08	5.6556E-09	4.48354E-08	0.04483543
3830203774185	383020	3774185	1.1809E-05	3.62515E-05	4.26288E-05	4.20612E-05	8.94078E-06	1.16274E-05	8.55841E-06	8.8089E-07	1.03202E-05	8.8089E-07	2.14981E-05	3.11941E-05	1.84913E-05	3.08941E-09	3.8136E-08	5.8969E-09	4.71223E-08	0.04712225
3830303774185	383030	3774185	1.21574E-05	3.7321E-05	4.38865E-05	4.33021E-05	9.20455E-06	1.19704E-05	8.8109E-06	9.06878E-07	1.06247E-05	9.06878E-07	2.22124E-05	3.22306E-05	1.91057E-05	3.31424E-09	4.0719E-08	6.2337E-09	5.02672E-08	0.05026718
3830403774185	383040	3774185	1.25566E-05	3.85465E-05	4.53275E-05	4.4724E-05	9.50679E-06	1.23635E-05	9.10021E-06	9.36657E-07	1.09735E-05	9.36657E-07	2.30234E-05	3.34074E-05	1.98032E-05	3.58135E-09	4.378E-08	6.63E-09	5.39919E-08	0.05399186
3830503774185	383050	3774185	1.29884E-05	3.98722E-05	4.68865E-05	4.62622E-05	9.83376E-06	1.27887E-05	9.41319E-06	9.68871E-07	1.13509E-05	9.68871E-07	2.39061E-05	3.46883E-05	2.05625E-05	3.89494E-09	4.7361E-08	7.0872E-09	5.83431E-08	0.05834308
3830603774185	383060	3774185	1.34602E-05	4.13205E-05	4.85895E-05	4.79426E-05	1.01909E-05	1.32532E-05	9.75511E-06	1.00406E-06	1.17632E-05	1.00406E-06	2.487E-05	3.60869E-05	2.13916E-05	4.26874E-09	5.1611E-08	7.6228E-09	6.3503E-08	0.063503
3830703774185	383070	3774185	1.39665E-05	4.28746E-05	5.0417E-05	4.97457E-05	1.05742E-05	1.37517E-05	1.0122E-05	1.04183E-06	1.22057E-05	1.04183E-06	2.59056E-05	3.75896E-05	2.22823E-05	4.7151E-09	5.6665E-08	8.25E-09	6.96296E-08	0.06962964
3830803774185	383080	3774185	1.44945E-05	4.44956E-05	5.23232E-05	5.16265E-05	1.0974E-05	1.42716E-05	1.05047E-05	1.08122E-06	1.26671E-05	1.08122E-06	2.69817E-05	3.91511E-05	2.3208E-05	5.24491E-09	6.2634E-08	8.9777E-09	7.68564E-08	0.07685642
3830903774185	383090	3774185	1.50515E-05	4.62057E-05	5.43341E-05	5.36106E-05	1.13958E-05	1.48201E-05	1.09084E-05	1.12277E-06	1.3154E-05	1.12277E-06	2.81016E-05	4.0776E-05	2.41712E-05	5.88741E-09	6.9839E-08	9.8409E-09	8.55676E-08	0.08556763
3831003774185	383100	3774185	1.56268E-05	4.79714E-05	5.64105E-05	5.56594E-05	1.18313E-05	1.53865E-05	1.13253E-05	1.16568E-06	1.36566E-05	1.16568E-06	2.92495E-05	4.24416E-05	2.51585E-05	6.66848E-09	7.856E-08	1.0866E-08	9.60949E-08	0.09609492
3831103774185	383110	3774185	1.61294E-05	4.95144E-05	5.82249E-05	5.74496E-05	1.22118E-05	1.58814E-05	1.16896E-05	1.20317E-06	1.40959E-05	1.20317E-06	3.02882E-05	4.39488E-05	2.6052E-05	7.55629E-09	8.8414E-08	1.1998E-08	1.07968E-07	0.10796836
3831203774185	383120	3774185	1.66447E-05	5.10964E-05	6.00852E-05	5.92851E-05	1.2602E-05	1.63888E-05	1.2063E-05	1.24161E-06	1.45463E-05	1.24161E-06	3.13674E-05	4.55148E-05	2.69803E-05	8.66901E-09	1.0072E-07	1.3388E-08	1.22776E-07	0.12277572
3831303774185	383130	3774185	1.72798E-05	5.3046E-05	6.23777E-05	6.15472E-05	1.30828E-05	1.70141E-05	1.25233E-05	1.28899E-06	1.51013E-05	1.28899E-06	3.26557E-05	4.73841E-05	2.80884E-05	1.02404E-08	1.1806E-07	1.5319E-08	1.43617E-07	0.14361665
3831403774185	383140	3774185	1.79965E-05	5.52463E-05	6.49651E-05	6.41001E-05	1.36255E-05	1.77198E-05	1.30428E-05	1.34245E-06	1.57277E-05	1.34245E-06	3.4075E-05	4.94435E-05	2.93091E-05	1.24672E-08	1.4255E-07	1.8003E-08	1.73024E-07	0.17302446
3831503774185	383150	3774185	1.87859E-05	5.76693E-05	6.78144E-05	6.69115E-05	1.42231E-05	1.8497E-05	1.36148E-05	1.40133E-06	1.64175E-05	1.40133E-06	3.55036E-05	5.15165E-05	3.05379E-05	1.56021E-08	1.7695E-07	2.1699E-08	2.14254E-07	0.21425425
3831603774185	383160	3774185	1.93248E-05	5.93237E-05	6.97598E-05	6.8831E-05	1.46311E-05	1.90276E-05	1.40054E-05	1.44153E-06	1.68884E-05	1.44153E-06	3.66702E-05	5.32093E-05	3.15414E-05	1.96229E-08	2.2089E-07	2.6338E-08	2.66851E-07	0.26685126
3831560774185	383560	3774185	5.3614E-05	0.000164586	0.000193539	0.000190962	4.05921E-05	5.27896E-05	3.88561E-05	3.99933E-06	4.68547E-05	3.99933E-06	0.000164239	0.000238315	0.000141268	6.90822E-09	9.5485E-08	1.9968E-08	1.22361E-07	0.12236082
3831580774185	383580	3774185	5.45503E-05	0.00016746	0.000196919	0.000194297	4.1301E-05	5.37115E-05	3.95346E-05	4.06918E-06	4.7673E-05	4.06918E-06	0.000173173	0.000251278	0.000148952	6.771E-09	9.4145E-08	1.9686E-08	1.20602E-07	0.12060186
3831590774185	383590	3774185	5.53396E-05	0.000169883	0.000199769	0.000197109	4.18986E-05	5.44887E-05	4.01067E-05	4.12806E-06	4.83628E-05	4.12806E-06	0.000178934	0.000259637	0.000153908	6.74684E-09	9.4078E-08	1.9702E-08	1.20527E-07	0.12052694
3831600774185	383600	3774185	5.64465E-05	0.000173281	0.000203764	0.000201051	4.27366E-05	5.55786E-05	4.09089E-05	4.21062E-06	4.93301E-05	4.21062E-06	0.000185915	0.000269767	0.000159912	6.76112E-09	9.4547E-08	1.9846E-08	1.21154E-07	0.12115401
3831610774185	383610	3774185	5.77058E-05	0.000177147	0.00020831	0.000205536	4.369E-05	5.68185E-05	4.18215E-05	4.30456E-06	5.04306E-05	4.30456E-06	0.000193626	0.000280955	0.000166545	6.79496E-09	9.5284E-08	2.0058E-08	1.22137E-07	0.12213725
3831620774185	383620	3774185	6.11661E-05	0.000187769	0.000220801	0.000217861	4.63099E-05	6.02256E-05	4.43293E-05	4.56268E-06	5.34547E-05	4.56268E-06	0.000208767	0.000302925	0.000179568	7.06649E-09	9.9431E-08	2.1008E-08	1.27505E-07	0.12750529
3831630774185	383630	3774185	6.52016E-05	0.000200158	0.000235369	0.000232235	4.93652E-05	6.41991E-05	4.7254E-05	4.86371E-06	5.69814E-05	4.86371E-06	0.000226363	0.000328457	0.000194703	7.39489E-09	1.044E-07	2.2145E-08	1.3394E-07	0.13393999
3831640774185	383640	3774185	6.96545E-05	0.000213827	0.000251443	0.000248095	5.27366E-05	6.85835E-05	5.04812E-05	5.19587E-06	6.08729E-05	5.19587E-06	0.000245986	0.000356931	0.000211582	7.7618E-09	1.0993E-07	2.3413E-08	1.41106E-07	0.14110646
3831650774185	383650	3774185	7.45791E-05	0.000228945	0.000269221	0.000265636	5.64651E-05	7.34324E-05	5.40503E-05	5.56323E-06	6.51767E-05	5.56323E-06	0.0026793	0.000388773	0.000230457	8.17195E-09	1.1609E-07	2.483E-08	1.49097E-07	0.14909666
3831660774185	383660	3774185	8.00554E-05	0.000245756	0.000288989	0.000285141	6.06113E-05	7.88245E-05	5.80191E-05	5.97173E-06	6.99626E-05	5.97173E-06	0.000292597	0.000424565	0.000251674	8.63268E-09	1.2299E-07	2.6421E-08	1.58048E-07	0.15804798
3831670774185	383670	3774185	8.50562E-05	0.000261108	0.000307042	0.000302953	6.43975E-05	8.37484E-05	6.16434E-05	6.34476E-06	7.43329E-05	6.34476E-06	0.00031631	0.000458973	0.00027207	9.043E-09	1.2916E-07	2.7864E-08	1.66066E-07	0.1660655
3831680774185	383680	3774185	9.02077E-05	0.000276922	0.000325638	0.000321302	6.82978E-05	8.88207E-05	6.53769E-05	6.72904E-06	7.88349E-05	6.72904E-06	0.000341286	0.000495214	0.000293553	9.46585E-09	1.355E-07	2.9358E-08	1.74326E-07	0.17432596
3831690774185	383690	3774185	9.55569E-05	0.000293343	0.000344948	0.000340355	7.23478E-05	9.40877E-05	6.92537E-05	7.12806E-06	8.35098E-05	7.12806E-06	0.000367707	0.00053355	0.000316278	9.90557E-09	1.4209E-07	3.0917E-08	1.82911E-07	0.18291086
3837003774185	383700	3774185	0.000100175	0.0003075	0.000361618	0.000356803	7.58441E-05	9.86346E-05	7.26005E-05	7.47254E-06	8.75456E-05	7.47254E-06	0.000391968	0.000568754	0.000337146	1.02737E-08	1.4762E-07	3.2255E-08	1.90151E-07	0.19015134
3837103774185	383710	3774185	0.000105312	0.000323289	0.000380162	0.0003751	7.97334E-05	0.000103693	7.63234E-05	7.85573E-06	9.20349E-05	7.85573E-06	0.000418863	0.000607779	0.000360279	1.06904E-08	1.5386E-07	3.3758E-08	1.98311E-07	0.19831055
3837203774185	383720	3774185	0.000110483	0.000339165	0.00039883	0.000393519	8.36488E-05	0.000108785	8.00713E-05	8.24149E-06	9.65543E-05	8.24149E-06	0.000446515	0.000647903	0.000384064	1.1109E-08	1.6012E-07	3.5277E-08	2.0651E-07	0.20650983
3837303774185	383730	3774185	0.000116032	0.000356199	0.00041886	0.000413283	8.78499E-05	0.000114248	8.40928E-05	8.65541E-06	0.000101404	8.65541E-06	0.00047631	0.000691137	0.00040962	1.1562E-08	1.6689E-07	3.6916E-08	2.15365E-07	0.21536503
3837403774185	383740	3774185	0.000122483	0.000376001	0.000442146	0.000436259	9.27338E-05	0.0001206	8.87678E-05	9.1366E-06	0.000107041	9.1366E-06	0.000510407	0.000740612	0.00043902	1.20975E-08	1.7486E-07	3.8837E-08	2.25791E-07	0.22579086
3837503774185	383750	3774185	0.000130282	0.000399942	0.000470299	0.000464037	9.86384E-05	0.000128278	9.44199E-05	9.71835E-06	0.000113857	9.71835E-06	0.000550827	0.000799262	0.000473786	1.27568E-08	1.8464E-07	4.1175E-08	2.38569E-07	0.23856919
3837603774185	383760	3774185	0.000139394	0.000427916	0.000503194	0.000496494	0.000105538	0.000137251	0.000101024	1.03981E-05	0.00012182	1.03981E-05	0.000597619	0.000867158	0.000514034	1.35348E-08	1.9616E-07	4.3922E-08	2.53614E-07	0.25361431
3837703774185	383770	3774185	0.000154613	0.000474634	0.000558131	0.0005507	0.00011706	0.000152235	0.000112054	1.15333E-05	0.00013512	1.15333E-05	0.000672217	0.000975401	0.000578198	1.48719E-08	2.1587E-07	4.8551E-08	2.79294E-07	0.27929382
3837803774185	383780	3774185	0.000178521	0.000548029	0.000644437	0.000635856	0.000135161	0.000175776	0.000129381	1.33168E-05	0.000156014	1.33168E-05	0.000787383	0.00114251	0.00067257	1.69957E-08	2.4713E-07	5.5853E-08	3.19975E-07	0.31997452
3837903774185	383790	3774185	0.000210339	0.000645704	0.000759295	0.000749185	0.000159251	0.000207105	0.00015244	1.56902E-05	0.000183821	1.56902E-05	0.000941182	0.001365676	0.000809545	1.98248E-08	2.8874E-07	6.5584E-08	3.74148E-07	0.37414769
3838003774185	383800	3774185	0.000286771	0.000880336	0.001035203	0.001021419	0.000217119	0.000282361	0.000207833	2.13916E-05	0.000250617	2.13916E-05	0.001307538	0.001897266	0.001124661	2.66655E-08	3.8924E-07	8.9017E-08	5.04926E-07	0.50492559
3838103774185	383810	3774185	0.000436208	0.001339084	0.001574653	0.001553686	0.000330261	0.000429501	0.000316136	3.25389E-05	0.000381214	3.25389E-05	0.002033877	0.0029512	0.001749412	4.00183E-08	5.8534E-07	1.3489E-07	7.60251E-07	0.76025067
3838203774185	383820	3774185	0.000680337	0.002088518	0.002455926	0.002423225	0.000515095	0.000669877	0.000493066	5.07497E-05	0.000594565	5.07497E-05	0.003236596	0.0046963	0.002783913	6.17577E-08	9.0464E-07	2.0987E-07	1.17626E-06	1.17626467
3838303774185	383830	3774185	0.001037971	0.003186391	0.003746935	0.003697044	0.000785865	0.001022011	0.000752256	7.74274E-05	0.000907111	7.74274E-05	0.004998092	0.007252339	0.00429904	9.3612E-08	1.3725E-06	3.1972E-07	1.78581E-06	1.78581421
3838403774185	383840	3774185	0.000776812	0.00238468	0.002804189	0.00276685	0.000588138	0.000764868	0.000562985	5.79463E-05	0.000678877	5.79463E-05	0.003713998	0.005389091	0.003194544	7.03094E-08	1.0304E-06	2.3944E-07	1.3401E-06	1.34009861
3838603774185	383860	3774185	0.00077423	0.002376754	0.002794868	0.002757653	0.000586183	0.000762326	0.000561113	5.77537E-05	0.000676621	5.77537E-05	0.003703689	0.005374132	0.003185677	7.00339E-08	1.0264E-06	2.3857E-07	1.33504E-06	1.33503988
3838703774185	383870	3774185	0.001076444	0.003304499	0.00388582	0.003834079	0.000814994	0.001059893	0.000780139	8.02973E-05	0.000940734	8.02973E-05	0.005192304	0.007534145	0.004466089	9.69509E-08	1.4218E-06	3.3141E-07	1.85012E-06	1.85011693
3838803774185	383880	3774185	0.000754116	0.002315007	0.002722258	0.002686011	0.000570954	0.000742521	0.000546536	5.62533E-05	0.000659043	5.62533E-05	0.003607032	0.005233881	0.003102538	6.81985E-08	9.9959E-07	2.3233E-07	1.30012E-06	1.30012258
3838903774185	383890	3774185	0.000574737	0.001764343	0.002074723	0.002047098	0.000435143	0.0005659	0.000416533	4.28725E-05	0.000502278	4.28725E-05	0.002725312	0.003954486	0.002344139	5.21887E-08	7.6455E-07	1.7718E-07	9.93917E-07	0.99391672
3839003774185	383900	3774185	0.000463711	0.001423513	0.001673935	0.001651646	0.000351084	0.000456581	0.000336069	3.45905E-05	0.00040525	3.45905E-05	0.002180009	0.003163241	0.001875105	4.22723E-08	6.1898E-07	1.4304E-07	8.04288E-07	0.80428815
3839103774185	383910	3774185	0.000387151	0.001188485	0.001397562	0.001378953	0.000293118	0.000381198	0.000280582	2.88795E-05	0.000338341	2.88795E-05	0.001804324	0.002618113	0.001551964	3.54287E-08	5.1853E-07	1.1949E-07	6.73447E-07	0.6734466
3829703774195	382970	3774195	1.10051E-05	3.37839E-05	3.97271E-05	3.91981E-05	8.33218E-06	1.08359E-05	7.97583E-06	8.20928E-07	9.61769E-06	8.20928E-07	1.98105E-05	2.87455E-05	1.70398E-05	2.47264E-09	3.1106E-08	4.9805E-09	3.85594E-08	0.03855939
3829803774195	382980	3774195	1.1085E-05	3.4029E-05	4.00153E-05	3.94825E-05	8.39263E-06	1.09145E-05	8.0337E-06	8.26884E-07	9.68746E-06	8.26884E-07	2.00476E-05	2.90895E-05	1.72437E-05	2.55852E-09	3.2074E-08	5.1005E-09	3.97329E-08	0.03973292
3829903774195	382990	3774195	1.11775E-05	3.43131E-05	4.03494E-05	3.98121E-05	8.46269E-06	1.10057E-05	8.10077E-06	8.33787E-07	9.76834E-06	8.33787E-07	2.03096E-05	2.94697E-05	1.7469E-05	2.65487E-09	3.3159E-08	5.2356E-09	4.10497E-08	0.0410497
3830003774195	383000	3774195	1.13172E-05	3.4742E-05	4.08537E-05	4.03097E-05	8.56847E-06	1.11432E-05	8.20202E-06	8.44209E-07	9.89044E-06	8.44209E-07	2.06527E-05	2.99676E-05	1.77642E-05	2.77285E-09	3.4498E-08	5.4046E-09	4.26758E-08	0.04267582
3830103774195	383010	3774195	1.15241E-05	3.5377E-05	4.16004E-05	4.10465E-05	8.72509E-06	1.13469E-05	8.35194E-06	8.5964E-07	1.00712E-05	8.5964E-07	2.11206E-05	3.06465E-05	1.81666E-05	2.92198E-09	3.6203E-08	5.6225E-09	4.4747E-08	0.04474703
3830203774195	383020	3774195	1.17364E-05	3.60287E-05	4.23668E-05	4.18027E-05	8.88583E-06	1.15559E-05	8.5058E-06	8.75476E-07	1.02568E-05	8.75476E-07	2.16041E-05	3.1348E-05	1.85825E-05	3.08783E-09	3.8091E-08	5.8612E-09	4.70402E-08	0.04704021
3830303774195	383030	3774195	1.21138E-05	3.71783E-05	4.37293E-05	4.3147E-05	9.17158E-06	1.19276E-05	8.77934E-06	9.0363E-07	1.05866E-05	9.0363E-07	2.23746E-05	3.2466E-05	1.92452E-05	3.32498E-09	4.0819E-08	6.2139E-09	5.03581E-08	0.05035814
3830403774195	383040	3774195	1.25566E-05	3.85465E-05	4.53275E-05	4.4724E-05	9.50679E-06	1.23635E-05	9.10021E-06	9.36657E-07	1.09735E-05	9.36657E-07	2.3276E-05	3.3774E-05	2.00206E-05	3.61323E-09	4.4128E-08	6.6382E-09	5.43794E-08	0.05437937
3830503774195	383050	3774195	1.3032E-05	4.00059E-05	4.70437E-05	4.64173E-05	9.86673E-06	1.28316E-05	9.44476E-06	9.7212E-07	1.1389E-05	9.7212E-07	2.42493E-05	3.51862E-05	2.08577E-05	3.95387E-09	4.802E-08	7.1289E-09	5.91031E-08	0.05910312
3830603774195	383060	3774195	1.35346E-05	4.15489E-05	4.88581E-05	4.82075E-05	1.02473E-05	1.33265E-05	9.80903E-06	1.00961E-06	1.18283E-05	1.00961E-06	2.52817E-05	3.66843E-05	2.17457E-05	4.35684E-09	5.2602E-08	7.6959E-09	6.46544E-08	0.06465442
3830703774195	383070	3774195	1.40808E-05	4.32255E-05	5.08297E-05	5.01529E-05	1.06608E-05	1.38643E-05	1.02049E-05	1.05035E-06	1.23056E-05	1.05035E-06	2.63891E-05	3.82911E-05	2.26982E-05	4.84363E-09	5.8111E-08	8.3657E-09	7.13206E-08	0.07132057
3830803774195	383080	3774195	1.45907E-05	4.47908E-05	5.26703E-05	5.1969E-05	1.10468E-05	1.43663E-05	1.05744E-05	1.08839E-06	1.27512E-05	1.08839E-06	2.74372E-05	3.98119E-05	2.35997E-05	5.39562E-09	6.4317E-08	9.1003E-09	7.88128E-08	0.07881282
3830903774195	383090	3774195	1.51024E-05	4.63616E-05	5.45175E-05	5.37916E-05	1.14342E-05	1.48701E-05	1.09452E-05	1.12656E-06	1.31984E-05	1.12656E-06	2.84821E-05	4.13282E-05	2.44985E-05	6.04972E-09	7.1635E-08	9.9466E-09	8.76311E-08	0.08763114
3831003774195	383100	3774195	1.56286E-05	4.7977E-05	5.6417E-05	5.56658E-05	1.18327E-05	1.53883E-05	1.13266E-05	1.16581E-06	1.36582E-05	1.16581E-06	2.95551E-05	4.28852E-05	2.54215E-05	6.84639E-09	8.0512E-08	1.0952E-08	9.83104E-08	0.09831036
3831103774195	383110	3774195	1.61058E-05	4.9442E-05	5.81398E-05	5.73656E-05	1.2194E-05	1.58582E-05	1.16725E-05	1.20141E-06	1.40753E-05	1.20141E-06	3.05658E-05	4.43516E-05	2.62907E-05	7.78264E-09	9.0889E-08	1.2095E-08	1.10767E-07	0.11076731
3831203774195	383120	3774195	1.65975E-05	5.09516E-05	5.99149E-05	5.91171E-05	1.25663E-05	1.63423E-05	1.20288E-05	1.23809E-06	1.4505E-05	1.23809E-06	3.16263E-05	4.58905E-05	2.7203E-05	8.9739E-09	1.0405E-07	1.3513E-08	1.26536E-07	0.12653556

			EGIODemolition	EGIOSite Grubbing / Prep	EGIOMass Grading / Excavation	EGIOMass Grading / Excavation	EGIODrainage / Utilities Trenching	EGIODrainage / Utilities Trenching	EGIOFoundations / Concrete Pads	EGIOFoundations / Concrete Pads	EGIOBuilding / Structure Construction	EGIOBuilding / Structure Construction	EGIOAsphalt Paving	EGIOArchitectural Coating	EGIOLandscaping or Other Finishing	EGIOWaterside Construction (Piles)	HIWaterside Construction (Landscaping)	HIWaterside Construction (Landscaping)	KMDemolition	KMSite Grubbing / Prep
Unique Identifier	X (UTM)	Y (UTM)	2025	2025	2025	2026	2026	2027	2026	2027	2026	2027	2027	2027	2027	2027	2025	2026	2025	2025
3831303774195	383130	3774195	0.000931749	0.00036544	0.000121024	0.000118531	0.000275234	0.000274809	0.000361622	0.000361388	0.000387342	0.000378057	1.50729E-05	1.50729E-05	0.000408203	1.50729E-05	6.63257E-05	6.42483E-05	2.2986E-05	9.97608E-05
3831403774195	383140	3774195	0.001171236	0.00045938	0.000152131	0.000148997	0.000345977	0.000345444	0.000454569	0.000454276	0.0004869	0.00047523	1.89471E-05	1.89471E-05	0.000513124	1.89471E-05	7.78676E-05	7.54287E-05	2.39478E-05	0.000103935
3831503774195	383150	3774195	0.00152775	0.00059921	0.000198438	0.00019435	0.00045129	0.000450594	0.000592936	0.000592553	0.000635109	0.000619885	2.47144E-05	2.47144E-05	0.000669314	2.47144E-05	9.34118E-05	9.04859E-05	2.4982E-05	0.000108424
3831603774195	383160	3774195	0.002018491	0.00079168	0.00026218	0.000256778	0.000596253	0.000595333	0.00078339	0.00078282	0.000839117	0.000819004	3.26531E-05	3.26531E-05	0.00088431	3.26531E-05	0.000112572	0.000109046	2.57039E-05	0.000111557
3835803774195	383580	3774195	0.000330736	0.00012972	4.2959E-05	4.20739E-05	9.76977E-05	9.75469E-05	0.000128362	0.000128279	0.000137492	0.000134196	5.3503E-06	5.3503E-06	0.000144897	5.3503E-06	5.24356E-05	5.07932E-05	6.69235E-05	0.000290453
3835903774195	383590	3774195	0.000325266	0.00012757	4.22485E-05	4.1378E-05	9.60819E-05	9.59336E-05	0.000126239	0.000126158	0.000135218	0.000131977	5.26181E-06	5.26181E-06	0.0001425	5.26181E-06	5.21432E-05	5.051E-05	6.74711E-05	0.000292829
3836003774195	383600	3774195	0.000321906	0.00012626	4.18122E-05	4.09507E-05	9.50895E-05	9.49428E-05	0.000124935	0.000124855	0.000133821	0.000130614	5.20747E-06	5.20747E-06	0.000141029	5.20747E-06	5.21791E-05	5.05447E-05	6.84691E-05	0.000297161
3836103774195	383610	3774195	0.000319598	0.00012535	4.15123E-05	4.0657E-05	9.44077E-05	9.4262E-05	0.000124039	0.000123959	0.000132862	0.000129677	5.17013E-06	5.17013E-06	0.000140017	5.17013E-06	5.2362E-05	5.0722E-05	6.9655E-05	0.000302308
3836203774195	383620	3774195	0.000326487	0.00012805	4.24072E-05	4.15334E-05	9.64427E-05	9.62939E-05	0.000126713	0.000126631	0.000135726	0.000132472	5.28157E-06	5.28157E-06	0.000143035	5.28157E-06	5.41272E-05	5.24319E-05	7.32261E-05	0.000317807
3836303774195	383630	3774195	0.000335595	0.00013163	4.35902E-05	4.26921E-05	9.91331E-05	9.89801E-05	0.000130248	0.000130164	0.000139512	0.000136168	5.42891E-06	5.42891E-06	0.000147026	5.42891E-06	5.62853E-05	5.45223E-05	7.74105E-05	0.000335967
3836403774195	383640	3774195	0.000346499	0.0001359	4.50065E-05	4.40792E-05	0.000102354	0.000102196	0.00013448	0.000134393	0.000144045	0.000140592	5.6053E-06	5.6053E-06	0.000151803	5.6053E-06	5.87734E-05	5.69325E-05	8.21313E-05	0.000356456
3836503774195	383650	3774195	0.00035999	0.00014119	4.67588E-05	4.57954E-05	0.000106339	0.000106175	0.000139716	0.000139626	0.000149653	0.000146066	5.82355E-06	5.82355E-06	0.000157713	5.82355E-06	6.17369E-05	5.98032E-05	8.76328E-05	0.000380333
3836603774195	383660	3774195	0.000375502	0.00014728	4.87737E-05	4.77688E-05	0.000110921	0.00011075	0.000145736	0.000145642	0.000156102	0.00015236	6.07448E-06	6.07448E-06	0.000164509	6.07448E-06	6.50861E-05	6.30475E-05	9.37748E-05	0.000406989
3836703774195	383670	3774195	0.0003884	0.00015234	5.0449E-05	4.94096E-05	0.000114732	0.000114554	0.000150742	0.000150645	0.000161464	0.000157594	6.28314E-06	6.28314E-06	0.00017016	6.28314E-06	6.79366E-05	6.58087E-05	9.91134E-05	0.000430159
3836803774195	383680	3774195	0.000401505	0.00015748	5.21512E-05	5.10767E-05	0.000118603	0.00011842	0.000155828	0.000155728	0.000166912	0.000162911	6.49513E-06	6.49513E-06	0.000175901	6.49513E-06	7.0814E-05	6.8596E-05	0.00010449	0.000453496
3836903774195	383690	3774195	0.000415643	0.00016302	5.39875E-05	5.28752E-05	0.000122779	0.000122589	0.000161315	0.000161211	0.000172789	0.000168647	6.72384E-06	6.72384E-06	0.000182095	6.72384E-06	7.38726E-05	7.15588E-05	0.000110159	0.0004781
3837003774195	383700	3774195	0.000428092	0.0001679	5.56045E-05	5.44589E-05	0.000126456	0.000126261	0.000166147	0.00016604	0.000177964	0.000173698	6.92523E-06	6.92523E-06	0.000187549	6.92523E-06	7.65922E-05	7.41932E-05	0.00011526	0.000500238
3837103774195	383710	3774195	0.000442624	0.0001736	5.74922E-05	5.63076E-05	0.000130749	0.000130547	0.000171787	0.000171676	0.000184006	0.000179595	7.16032E-06	7.16032E-06	0.000193916	7.16032E-06	7.96938E-05	7.71977E-05	0.00012099	0.000525107
3837203774195	383720	3774195	0.000457283	0.00017935	5.93962E-05	5.81724E-05	0.000135079	0.000134871	0.000177476	0.000177362	0.000190099	0.000185543	7.39746E-06	7.39746E-06	0.000200338	7.39746E-06	8.28045E-05	8.02109E-05	0.000126725	0.000549996
3837303774195	383730	3774195	0.000473253	0.00018562	6.14705E-05	6.0204E-05	0.000139797	0.000139581	0.000183675	0.000183556	0.000196738	0.000192023	7.6558E-06	7.6558E-06	0.000207334	7.6558E-06	8.61554E-05	8.34569E-05	0.000132863	0.000576633
3837403774195	383740	3774195	0.000492591	0.0001932	6.39823E-05	6.26641E-05	0.000145509	0.000145285	0.00019118	0.000191057	0.000204778	0.000199869	7.96864E-06	7.96864E-06	0.000215806	7.96864E-06	9.01415E-05	8.73181E-05	0.000140057	0.000607856
3837503774195	383750	3774195	0.000517678	0.00020304	6.72408E-05	6.58554E-05	0.00015292	0.000152684	0.000200916	0.000200787	0.000215207	0.000210048	8.37447E-06	8.37447E-06	0.000226797	8.37447E-06	9.52182E-05	9.22358E-05	0.000149077	0.000647006
3837603774195	383760	3774195	0.000547597	0.00021478	7.1127E-05	6.96615E-05	0.000161758	0.000161508	0.000212528	0.000212391	0.000227644	0.000222188	8.85847E-06	8.85847E-06	0.000239905	8.85847E-06	0.000101217	9.80467E-05	0.000159648	0.000692884
3837703774195	383770	3774195	0.000598992	0.00023493	7.78027E-05	7.61997E-05	0.000176939	0.000176666	0.000232475	0.00023225	0.00024901	0.00024341	9.68988E-06	9.68988E-06	0.000262421	9.68988E-06	0.000111329	0.000107842	0.000177121	0.000768719
3837803774195	383780	3774195	0.000681564	0.00026732	8.85278E-05	8.67038E-05	0.000201331	0.00020102	0.000264522	0.000264351	0.000283336	0.000276545	1.10256E-05	1.10256E-05	0.000298596	1.10256E-05	0.000127449	0.000123457	0.000204735	0.000888566
3837903774195	383790	3774195	0.000792662	0.00031089	0.000102958	0.000100837	0.000234149	0.000233787	0.000307641	0.000307442	0.000329522	0.000321623	1.28229E-05	1.28229E-05	0.000347269	1.28229E-05	0.000149091	0.000144421	0.000241743	0.001049183
3838003774195	383800	3774195	0.001046772	0.00041056	0.000135965	0.000133163	0.000309212	0.000308734	0.000406263	0.000406001	0.000435159	0.000424728	1.69336E-05	1.69336E-05	0.000458596	1.69336E-05	0.000198355	0.000192142	0.000325567	0.001412985
3838103774195	383810	3774195	0.001540091	0.00060405	0.000200041	0.00019592	0.000454936	0.000454234	0.000597726	0.00059734	0.000640239	0.000624893	2.4914E-05	2.4914E-05	0.000674721	2.4914E-05	0.000293756	0.000284555	0.000487655	0.002116458
3838203774195	383820	3774195	0.002355182	0.00092374	0.000305913	0.00029961	0.000695709	0.000694636	0.000914071	0.000913481	0.000979084	0.000955616	3.80997E-05	3.80997E-05	0.001031816	3.80997E-05	0.000451233	0.0004371	0.000755634	0.003279506
3838303774195	383830	3774195	0.003564295	0.00139797	0.000462964	0.000453425	0.001052876	0.001051251	0.001383341	0.001382448	0.001481731	0.001446214	5.76595E-05	5.76595E-05	0.001561533	5.76595E-05	0.000684766	0.000663318	0.001152975	0.005003992
3838403774195	383840	3774195	0.002733648	0.00107218	0.000355072	0.000347756	0.000807506	0.00080626	0.001060958	0.001060273	0.001136418	0.001109179	4.42221E-05	4.42221E-05	0.0005246	0.00052383	0.000508168	0.000880888	0.003823117	
3838603774195	383860	3774195	0.002728115	0.00107	0.000354353	0.000347052	0.000805872	0.000804628	0.00105881	0.001058127	0.001134118	0.001106934	4.41326E-05	4.41326E-05	0.001195199	4.41326E-05	0.00052383	0.000507423	0.000880064	0.003819542
3838703774195	383870	3774195	0.003856049	0.0015124	0.000500859	0.00049054	0.001139058	0.001137301	0.001496573	0.001495608	0.001603017	0.001564594	6.23792E-05	6.23792E-05	0.001689352	6.23792E-05	0.00074167	0.00071844	0.001250694	0.0054281
3838803774195	383880	3774195	0.002714417	0.00106463	0.000352574	0.000345309	0.000801826	0.000800589	0.001053494	0.001052814	0.001128424	0.001101376	4.39111E-05	4.39111E-05	0.001189198	4.39111E-05	0.000521459	0.000505126	0.000876482	0.003803994
3838903774195	383890	3774195	0.002076228	0.00081433	0.00026968	0.000264123	0.000613308	0.000612361	0.000805806	0.000805286	0.000863119	0.00084243	3.35871E-05	3.35871E-05	0.000909604	3.35871E-05	0.00039841	0.000385931	0.00066747	0.002896865
3839003774195	383900	3774195	0.001682349	0.00065984	0.000218519	0.000214017	0.000496958	0.000496191	0.000652937	0.000652516	0.000699377	0.000682614	2.72153E-05	2.72153E-05	0.000737044	2.72153E-05	0.000322512	0.00031241	0.000538622	0.002337656
3839103774195	383910	3774195	0.001413598	0.00055443	0.000183611	0.000179828	0.00041757	0.000416926	0.000548632	0.000548278	0.000587654	0.000573568	2.28677E-05	2.28677E-05	0.000619303	2.28677E-05	0.000270758	0.000262277	0.000450819	0.001956587
3829703774205	382970	3774205	0.0001695	6.648E-05	2.20162E-05	2.15626E-05	5.00693E-05	4.99921E-05	6.57846E-05	6.57421E-05	7.04635E-05	6.87745E-05	2.74199E-06	2.74199E-06	7.42585E-05	2.74199E-06	1.96701E-05	1.9054E-05	1.43116E-05	6.21136E-05
3829803774205	382980	3774205	0.000177476	6.9608E-05	2.30522E-05	2.25772E-05	5.24254E-05	5.23445E-05	6.88801E-05	6.88357E-05	7.37792E-05	7.20108E-05	2.87102E-06	2.87102E-06	7.77528E-05	2.87102E-06	2.02262E-05	1.95927E-05	1.44384E-05	6.26636E-05
3829903774205	382990	3774205	0.000186485	7.3142E-05	2.42223E-05	2.37233E-05	5.50866E-05	5.50016E-05	7.23766E-05	7.23299E-05	7.75244E-05	7.56662E-05	3.01675E-06	3.01675E-06	8.16997E-05	3.01675E-06	2.08487E-05	2.01956E-05	1.45855E-05	6.3302E-05
3830003774205	383000	3774205	0.000197245	7.7362E-05	2.562E-05	2.50921E-05	5.82652E-05	5.81753E-05	7.65529E-05	7.65035E-05	8.19977E-05	8.00322E-05	3.19083E-06	3.19083E-06	8.64139E-05	3.19083E-06	2.16003E-05	2.09237E-05	1.47846E-05	6.41663E-05
3830103774205	383010	3774205	0.000210565	8.2587E-05	2.73502E-05	2.67867E-05	6.22E-05	6.2104E-05	8.17226E-05	8.16699E-05	8.75351E-05	8.54369E-05	3.40631E-06	3.40631E-06	9.22496E-05	3.40631E-06	2.25457E-05	2.18395E-05	1.50698E-05	6.54039E-05
3830203774205	383020	3774205	0.000225556	8.8466E-05	2.92973E-05	2.86937E-05	6.66282E-05	6.65254E-05	8.75408E-05	8.74843E-05	9.37671E-05	9.15195E-05	3.64882E-06	3.64882E-06	9.88172E-05	3.64882E-06	2.3579E-05	2.28404E-05	1.53662E-05	6.66906E-05
3830303774205	383030	3774205	0.000247086	9.6911E-05	3.20938E-05	3.14326E-05	7.2988E-05	7.28754E-05	9.58967E-05	9.58349E-05	0.000102717	0.000100255	3.99711E-06	3.99711E-06	0.00010825	3.99711E-06	2.51271E-05	2.43401E-05	1.59048E-05	6.90282E-05
3830403774205	383040	3774205	0.000273862	0.00010741	3.55717E-05	3.48388E-05	8.08974E-05	8.07725E-05	0.000106289	0.00010622	0.000113848	0.000111119	4.43025E-06	4.43025E-06	0.00011998	4.43025E-06	2.70125E-05	2.61664E-05	1.65476E-05	7.18176E-05
3830503774205	383050	3774205	0.000306017	0.00012002	3.97483E-05	3.89294E-05	9.0396E-05	9.02565E-05	0.000118768	0.000118692	0.000127216	0.000124167	4.95043E-06	4.95043E-06	0.000134067	4.95043E-06	2.91903E-05	2.8276E-05	1.72333E-05	7.47936E-05
3830603774205	383060	3774205	0.000344101	0.00013496	4.4695E-05	4.37741E-05	0.000101646	0.000101489	0.000133549	0.000133463	0.000143048	0.000139619	5.56651E-06	5.56651E-06	0.000150752	5.56651E-06	3.16569E-05	3.06653E-05	1.79348E-05	7.78384E-05
3830703774205	383070	3774205	0.000390924	0.00015333	5.07768E-05	4.97307E-05	0.000115477	0.000115299	0.000151722	0.000151624	0.000162513	0.000158618	6.32397E-06	6.32397E-06	0.000171266	6.32397E-06	3.45666E-05	3.34839E-05	1.86952E-05	8.11385E-05
3830803774205	383080	3774205	0.000443792	0.00017406	5.76438E-05	5.64562E-05	0.000131094	0.000130892	0.00017224	0.000172129	0.000184491	0.000180069	7.17921E-06	7.17921E-06	0.000194427	7.17921E-06	3.76395E-05	3.64606E-05	1.93741E-05	8.40851E-05
3830903774205	383090	3774205	0.000506523	0.00019867	6.57918E-05	6.44363E-05	0.000149624	0.000149393	0.000196587	0.00019646	0.000210569	0.000205522	8.194E-06	8.194E-06	0.00022191	8.194E-06	4.1091E-05	3.98039E-05	2.00372E-05	8.69629E-05
3831003774205	383100	3774205	0.000584361	0.00022919	7.59022E-05	7.43383E-05	0.000172617	0.000172351	0.000226797	0.00022665	0.000242927	0.000237105	9.45319E-06	9.45319E-06	0.000256011	9.45319E-06	4.51452E-05	4.37312E-05	2.07184E-05	8.99193E-05
3831103774205	383110	3774205	0.000680262	0.00026681	8.83587E-05	8.65382E-05	0.000200946	0.000200636	0.000264017	0.000263846	0.000282795	0.000276016	1.10046E-05	1.10046E-05	0.000298026	1.10046E-05	4.97914E-05	4.82318E-05	2.13702E-05	9.2748E-05
3831203774205	383120	3774205	0.000805327	0.00031586	0.000104603	0.000102448	0.00023789	0.000237523	0.000312556	0.000312354	0.000334786	0.000326762	1.30278E-05	1.30278E-05	0.000352817	1.30278E-05	5.54027E-05	5.36674E-05	2.20446E-05	9.56749E-05
3831303774205	383130	3774205	0.00098574	0.00038662	0.000128037	0.000125399	0.000291183	0.000290733	0.000382576	0.000382329	0.000409787	0.000399964	1.59463E-05	1.59463E-05	0.000431857	1.59463E-05	6.28761E-05	6.09067E-05	2.28389E-05	9.91224E-05
3831403774205	383140	3774205	0.001256206	0.0004927	0.000163168	0.000159806	0.000371077	0.000370505	0.000487547	0.000487232	0.000522224	0.000509706	2.03216E-05	2.03216E-05	0.000550349	2.03216E-05	7.28394E-05	7.05579E-05	2.37826E-05	0.000103218
3831503774205	383150	3774205	0.001679977	0.00065891	0.000218211	0.000213715	0.000496257	0.000495491	0.000652017	0.000651596	0.000698392	0.000681651	2.71769E-05	2.71769E-05	0.000736005	2.71769E-05	8.59492E-05	8.32571E-05	2.47104E-05	0.000107245
3831603774205	383160	3774205	0.002324419	0.00091167	0.000301917	0.000295696	0.000686622	0.000685563	0.000902131	0.000901549	0.000966295	0.000943134	3.76021E-05	3.76021E-05	0.001018338	3.76021E-05	0.000101664	9.84794E-05	2.5412E-05	0.00011029
3835703774205	383570	3774205	0.000332101	0.00013025	4.31363E-05	4.22476E-05	9.8101E-05	9.79496E-05	0.000128892	0.000128809	0.000138059	0.00013475	5.37239E-06	5.37239E-06	0.000145495	5.37239E-06	5.12444E-05	4.96394E-05	6.42893E-05	0.00027902
3835803774205	383580	3774205	0.000324511	0.00012728	4.21505E-05	4.12821E-05	9.5859E-05	9.57111E-05	0.000125946	0.000125865	0.000134904	0.00013167	5.24961E-06	5.24961E-06	0.00014217	5.24961E-06	5.06686E-05	4.90816E-05	6.44341E-05	0.000279649
3835903774205	383590	3774205	0.000318754	0.00012502	4.14027E-05	4.05496E-05	9.41583E-05	9.4013E-05	0.000123712	0.000123632	0.000132511	0.000129334	5.15647E-06	5.15647E-06	0.000139647	5.15647E-06	5.036E-05	4.87827E-05	6.49229E-05	0.00028177
3836003774205	383600	3774205	0.00031481	0.00012347	4.08905E-05	4.0048E-05	9.29935E-05	9.285E-05	0.000122181	0.000122102	0.000130871	0.000127734	5.09268E-06	5.09268E-06	0.00013792	5.09268E-06	5.0326E-05	4.87497E-05	6.57829E-05	0.000285502
3836103774205	383610	3774205	0.000311972	0.00012236	4.05218E-05	3.96869E-05	9.21551E-05	9.20129E-05	0.00012108	0.000121002	0.000129691	0.000126583	5.04676E-06	5.04676E-06	0.000136676	5.04676E-06	5.04426E-05	4.88626E-05	6.68375E-05	0.000290079
3836203774205	383620	3774205	0.000317909	0.00012469	4.1293E-05	4.04422E-05	9.39089E-05	9.3764E-05	0.000123384	0.000123304	0.00013216	0.000128992	5.14281E-06	5.14281E-06	0.000139277	5.14281E-06	5.20499E-05	5.04196E-05	7.01121E-05	0.000304292
3836303774205	383630	3774205	0.000326047	0.00012788	4.235E-05	4.14774E-05	9.63127E-05	9.61641E-05	0.000126542	0.000126461	0.000135543	0.000132294	5.27445E-06	5.27445E-06	0.000142843	5.27445E-06	5.40357E-05	5.23432E-05	7.39775E-05	0.000321067
3836403774205	383640	3774205	0.000335909	0.00013175	4.3631E-05	4.2732E-05	9.9226E-05	9.90729E-05	0.00013037	0.000130286	0.000139642	0.000136295	5.43399E-06	5.43399E-06	0.000147163	5.43399E-06	5.63319E-05	5.45675E-05	7.83452E-05	0.000340024
3836503774205	383650	3774205	0.000348313	0.00013661	4.52422E-05	4.431E-05	0.00010289	0.000102731	0.000135184	0.000135097	0.000144799	0.000141328	5.63466E-06	5.63466E-06	0.000152598	5.63466E-06	5.90945E-05	5.72436E-05	8.3471E-05	0.00036227
3836603774205	383660	3774205	0.000362649	0.00014224	4.71042E-05	4.61337E-05	0.000107125	0.000106959	0.000140748	0.000140657	0.000150758	0.000147145	5.86656E-06	5.86656E-06	0.000158878	5.86656E-06	6.22231E-05	6.02741E-05	8.92079E-05	0.000387169
3836703774205	383670	3774205	0.000374756	0.00014698	4.86768E-05	4.76739E-05	0.000110701	0.00011053	0.000145447	0.000145353	0.000155792	0.000152058	6.06242E-06	6.06242E-06	0.000164182	6.06242E-06	6.49301E-05	6.28963E-05	9.42772E-05	0.00040917
3836803774205	383680	3774205	0.000387044	0.0001518	5.02728E-05	4.9237E-05	0.000114331	0.000114154	0.000150216	0.000150119	0.0001609	0.000157043	6.2612E-06	6.2612E-06	0.000169566	6.2612E-06	6.76622E-05	6.55429E-05	9.93849E-05	0.000431338
3836903774205	383690	3774205	0.000400391	0.00015704	5.20065E-05	5.0935E-05	0.000118274	0.000118091	0.000155396	0.000155296	0.000166449	0.000162459	6.47712E-06	6.47712E-06	0.000175413	6.47712E-06	7.05808E-05	6.83701E-05	0.000104798	0.000454832
3837003774205	383700	3774205	0.000412068	0.00016162	5.35232E-05	5.24204E-05	0.000121723	0.000121535	0.000159928	0.000159825	0.000171303	0.000167197	6.66601E-06	6.66601E-06	0.000180529	6.66601E-06	7.31658E-05	7.08741E-05	0.000109657	0.000475919
3837103774205	383710	3774205	0.000425864	0.00016703	5.53152E-05	5.41755E-05	0.000125798	0.000125604	0.000165282	0.000165176	0.000177038	0.000172795	6.88919E-06	6.88919E-06	0.000186573	6.88919E-06	7.61383E-05	7.37535E-05	0.000115154	0.000499776
3837203774205	383720	3774205	0.000440136	0.00017263	5.7169E-05	5.59911E-05	0.000130014	0.000129814	0.000170822	0.000170711	0.000182971	0.000178586	7.12008E-06	7.12008E-06	0.000192826	7.12008E-06	7.91915E-05	7.67111E-05	0.00012078	0.000524194
3837303774205	383730	3774205	0.000455963	0.00017883	5.92247E-05	5.80044E-05	0.000134689	0.000134481	0.000176964	0.00017685	0.000189551	0.000185007	7.3761E-06	7.3761E-06	0.000199759	7.3761E-06	8.25282E-05	7.99432E-05	0.000126881	0.000550673
3837403774205	383740	3774205	0.000475041	0.00018632	6.17027E-05	6.04314E-05	0.000140325	0.000140108	0.000184368	0.000184249	0.000197481	0.000192748	7.68472E-06	7.68472E-06	0.000208117	7.68472E-06	8.64766E-05	8.37679E-05	0.000134003	0.000581583
3837503774205	383750	3774205	0.00050116	0.00019656	6.50953E-05	6.37541E-05	0.00014804	0.000147812	0.000194506	0.00019438	0.00020834	0.000203346	8.10726E-06	8.10726E-06	0.00021956	8.10726E-06	9.17614E-05	8.88872E-05	0.000143354	0.000622167
3837603774205	383760	3774205	0.000532328	0.00020879	6.91437E-05	6.77191E-05	0.000157247	0.000157004	0.000206602	0.000206469	0.000221297	0.000215992	8.61145E-06	8.61145E-06	0.000233215	8.61145E-06	9.80095E-05	9.49397E-05	0.000154325	0.000669783

			KMMass Grading / Excavation	KMMass Grading / Excavation	KMDrainage / Utilities Trenching	KMFoundations / Concrete Pads	KMBuilding / Structure Construction	KMAsphalt Paving	KMArchitectural Coating	KMLandscaping or Other Finishing	KMWaterside Construction (Piles)	EWNDemolition	EWNSite Grubbing / Prep	EWNDrainage / Utilities Trenching	EWNDrainage / Utilities Trenching	EWNDrainage / Utilities Trenching	EWNFoundation s / Concrete Pads	EWNBuilding / Structure Construction	EWNAsphalt Paving	EWNLandscaping or Other Finishing	EWNWaterside Construction (Piles)
Unique Identifier	X (UTM)	Y (UTM)	2025	2026	2026	2026	2026	2026	2026	2026	2026	2027	2027	2027	2028	2029	2029	2029	2029	2029	2029
3831303774195	383130	3774195	7.58289E-05	7.50441E-05	2.6949E-05	1.42613E-05	4.89826E-05	1.57361E-06	1.57361E-06	5.05562E-05	1.57361E-06	0.000327192	1.78324E-05	4.18738E-05	4.10652E-05	4.02155E-05	3.48341E-05	7.56402E-05	5.38139E-06	7.83309E-05	5.38139E-06
3831403774195	383140	3774195	7.90018E-05	7.81842E-05	2.80766E-05	1.4858E-05	5.10322E-05	1.63946E-06	1.63946E-06	5.26716E-05	1.63946E-06	0.000386173	2.10469E-05	4.94221E-05	4.84677E-05	4.74649E-05	4.11134E-05	8.92754E-05	6.35146E-06	9.24511E-05	6.35146E-06
3831503774195	383150	3774195	8.24136E-05	8.15607E-05	2.92891E-05	1.54997E-05	5.32361E-05	1.71026E-06	1.71026E-06	5.49463E-05	1.71026E-06	0.000466103	2.54032E-05	5.96515E-05	5.84995E-05	5.72891E-05	4.96231E-05	0.000107754	7.66608E-06	0.000111587	7.66608E-06
3831603774195	383160	3774195	8.47951E-05	8.39176E-05	3.013555E-05	1.59476E-05	5.47745E-05	1.75968E-06	1.75968E-06	5.65341E-05	1.75968E-06	0.000564715	3.07777E-05	7.22718E-05	7.08762E-05	6.94097E-05	6.01217E-05	0.000130551	9.28798E-06	0.000135195	9.28798E-06
3835803774195	383580	3774195	0.000220775	0.00021849	7.84617E-05	4.15216E-05	0.000142612	4.58156E-06	4.58156E-06	0.000147194	4.58156E-06	0.000223388	1.2175E-05	2.85891E-05	2.8037E-05	2.74569E-05	2.37828E-05	5.16429E-05	3.67411E-06	5.34799E-05	3.67411E-06
3835903774195	383590	3774195	0.000222582	0.000220278	7.91038E-05	4.18614E-05	0.000143779	4.61906E-06	4.61906E-06	0.000148398	4.61906E-06	0.000221558	1.20752E-05	2.83549E-05	2.78073E-05	2.7232E-05	2.35879E-05	5.12198E-05	3.64401E-06	5.30418E-05	3.64401E-06
3836003774195	383600	3774195	0.000225874	0.000223536	8.02738E-05	4.24806E-05	0.000145906	4.68738E-06	4.68738E-06	0.000150593	4.68738E-06	0.000221114	1.2051E-05	2.82981E-05	2.77516E-05	2.71774E-05	2.35407E-05	5.11172E-05	3.63671E-06	5.29355E-05	3.63671E-06
3836103774195	383610	3774195	0.000229786	0.000227408	8.16641E-05	4.32164E-05	0.000148433	4.76856E-06	4.76856E-06	0.000153202	4.76856E-06	0.000221313	1.20619E-05	2.83235E-05	2.77766E-05	2.72018E-05	2.35619E-05	5.11632E-05	3.63998E-06	5.29832E-05	3.63998E-06
3836203774195	383620	3774195	0.000241567	0.000239067	8.5851E-05	4.5432E-05	0.000156043	5.01304E-06	5.01304E-06	0.000161056	5.01304E-06	0.000228013	1.2427E-05	2.9181E-05	2.86174E-05	2.80253E-05	2.42751E-05	5.2712E-05	3.75018E-06	5.45871E-05	3.75018E-06
3836303774195	383630	3774195	0.000255371	0.000252728	9.07568E-05	4.80282E-05	0.00016496	5.2995E-06	5.2995E-06	0.000170259	5.2995E-06	0.000236313	1.28794E-05	3.02432E-05	2.96592E-05	2.90455E-05	2.51588E-05	5.46308E-05	3.88669E-06	5.65742E-05	3.88669E-06
3836403774195	383640	3774195	0.000270944	0.00026814	9.62915E-05	5.09571E-05	0.00017502	5.62269E-06	5.62269E-06	0.000180642	5.62269E-06	0.000245953	1.34048E-05	3.14769E-05	3.0869E-05	3.02303E-05	2.61851E-05	5.68594E-05	4.04524E-06	5.8882E-05	4.04524E-06
3836503774195	383650	3774195	0.000289093	0.000286101	0.000102742	5.43704E-05	0.000186743	5.99932E-06	5.99932E-06	0.000192743	5.99932E-06	0.000257538	1.40361E-05	3.29595E-05	3.2323E-05	3.16542E-05	2.74185E-05	5.95376E-05	4.23578E-06	6.16554E-05	4.23578E-06
3836603774195	383660	3774195	0.000309355	0.000306154	0.000109942	5.81811E-05	0.000199832	6.4198E-06	6.4198E-06	0.000206252	6.4198E-06	0.000270677	1.47522E-05	3.46411E-05	3.39721E-05	3.32692E-05	2.88173E-05	6.25751E-05	4.45188E-06	6.4801E-05	4.45188E-06
3836703774195	383670	3774195	0.000326967	0.000323583	0.000116201	6.14933E-05	0.000211208	6.78527E-06	6.78527E-06	0.000217993	6.78527E-06	0.000281825	1.53598E-05	3.60678E-05	3.53713E-05	3.46394E-05	3.00042E-05	6.51523E-05	4.63524E-06	6.747E-05	4.63524E-06
3836803774195	383680	3774195	0.000344705	0.000341138	0.000122506	6.48294E-05	0.000222666	7.15339E-06	7.15339E-06	0.00022982	7.15339E-06	0.000293119	1.59754E-05	3.75132E-05	3.67888E-05	3.60276E-05	3.12066E-05	6.77632E-05	4.82099E-06	7.01737E-05	4.82099E-06
3836903774195	383690	3774195	0.000363407	0.000359646	0.000129152	6.83467E-05	0.000234747	7.54148E-06	7.54148E-06	0.000242288	7.54148E-06	0.000305156	1.66314E-05	3.90536E-05	3.82995E-05	3.7507E-05	3.2488E-05	7.05459E-05	5.01896E-06	7.30553E-05	5.01896E-06
3837003774195	383700	3774195	0.000380234	0.000376299	0.000135132	7.15115E-05	0.000245617	7.89069E-06	7.89069E-06	0.000253508	7.89069E-06	0.000315868	1.72152E-05	4.04245E-05	3.96439E-05	3.88236E-05	3.36285E-05	7.30222E-05	5.19514E-06	7.56198E-05	5.19514E-06
3837103774195	383710	3774195	0.000399137	0.000395007	0.00014185	7.50666E-05	0.000257828	8.28297E-06	8.28297E-06	0.000266111	8.28297E-06	0.000328149	1.78846E-05	4.19963E-05	4.11853E-05	4.03332E-05	3.4936E-05	7.58615E-05	5.39714E-06	7.85601E-05	5.39714E-06
3837203774195	383720	3774195	0.000418055	0.000413729	0.000148574	7.86246E-05	0.000270048	8.67556E-06	8.67556E-06	0.000278724	8.67556E-06	0.000340484	1.85568E-05	4.3575E-05	4.27335E-05	4.18493E-05	3.62493E-05	7.87131E-05	5.60001E-06	8.15131E-05	5.60001E-06
3837303774195	383730	3774195	0.000438302	0.000433766	0.000155769	8.24325E-05	0.000283127	9.09573E-06	9.09573E-06	0.000292222	9.09573E-06	0.00035383	1.92842E-05	4.5283E-05	4.44085E-05	4.34896E-05	3.76701E-05	8.17984E-05	5.81952E-06	8.47082E-05	5.81952E-06
3837403774195	383740	3774195	0.000462036	0.000457254	0.000164204	8.68961E-05	0.000298458	9.58825E-06	9.58825E-06	0.000308046	9.58825E-06	0.000369749	2.01518E-05	4.73202E-05	4.64064E-05	4.54462E-05	3.93649E-05	8.54785E-05	6.08133E-06	8.85191E-05	6.08133E-06
3837503774195	383750	3774195	0.000491794	0.000486704	0.00017478	9.24927E-05	0.00031768	1.02058E-05	1.02058E-05	0.000327886	1.02058E-05	0.000390085	2.12602E-05	4.99229E-05	4.89588E-05	4.79458E-05	4.153E-05	9.01799E-05	6.41581E-06	9.33878E-05	6.41581E-06
3837603774195	383760	3774195	0.000526666	0.000521216	0.000187173	9.90512E-05	0.000340206	1.09295E-05	1.09295E-05	0.000351136	1.09295E-05	0.000414166	2.25726E-05	5.30047E-05	5.19811E-05	5.09056E-05	4.40937E-05	9.57469E-05	6.81187E-06	9.91528E-05	6.81187E-06
3837703774195	383770	3774195	0.000584308	0.000578261	0.000207659	0.000109892	0.000377441	1.21257E-05	1.21257E-05	0.000389567	1.21257E-05	0.000454855	2.47902E-05	5.8212E-05	5.70878E-05	5.59066E-05	4.84256E-05	0.000105153	7.48108E-06	0.000108894	7.48108E-06
3837803774195	383780	3774195	0.000675405	0.000668415	0.000240034	0.000127025	0.000436286	1.40161E-05	1.40161E-05	0.000450302	1.40161E-05	0.000519792	2.83294E-05	6.65227E-05	6.5238E-05	6.38882E-05	5.53391E-05	0.000120166	8.54913E-06	0.00012444	8.54913E-06
3837903774195	383790	3774195	0.000797491	0.000789238	0.000283422	0.000149986	0.000515149	1.65497E-05	1.65497E-05	0.000531699	1.65497E-05	0.00060705	3.3085E-05	7.76898E-05	7.61895E-05	7.46131E-05	6.46288E-05	0.000140338	9.98427E-06	0.00014533	9.98427E-06
3838003774195	383800	3774195	0.001074019	0.001062904	0.000381698	0.000201993	0.000693776	2.22883E-05	2.22883E-05	0.000716064	2.22883E-05	0.000805898	4.39225E-05	0.000103138	0.000101147	9.90537E-05	8.5799E-05	0.000186307	1.32548E-05	0.000192935	1.32548E-05
3838103774195	383810	3774195	0.001608733	0.001592085	0.000571731	0.000302558	0.001039181	3.33847E-05	3.33847E-05	0.001072566	3.33847E-05	0.00119129	6.49268E-05	0.00015246	0.000149516	0.000146423	0.000126829	0.000275402	1.95934E-05	0.000285199	1.95934E-05
3838203774195	383820	3774195	0.002492774	0.002466976	0.000885912	0.000468821	0.001610238	5.17305E-05	5.17305E-05	0.001661968	5.17305E-05	0.001828117	9.96347E-05	0.000233961	0.000229443	0.000224696	0.000194628	0.000422624	3.00674E-05	0.000437657	3.00674E-05
3838303774195	383830	3774195	0.003803567	0.003764204	0.001351758	0.000715345	0.002456961	7.89323E-05	7.89323E-05	0.002535893	7.89323E-05	0.002772757	0.000151119	0.000354855	0.000348003	0.000340802	0.000295198	0.000641005	4.56041E-05	0.000663807	4.56041E-05
3838403774195	383840	3774195	0.002905977	0.002875902	0.001032761	0.000546533	0.001877151	6.03054E-05	6.03054E-05	0.001937456	6.03054E-05	0.002124666	0.000115797	0.000271913	0.000266662	0.000261145	0.0002262	0.00049118	3.49448E-05	0.000508652	3.49448E-05
3838603774195	383860	3774195	0.002903259	0.002873213	0.001031796	0.000546022	0.001875396	6.0249E-05	6.0249E-05	0.001935645	6.0249E-05	0.002121328	0.000115615	0.000271486	0.000266243	0.000260735	0.000225845	0.000490408	3.48899E-05	0.000507853	3.48899E-05
3838703774195	383870	3774195	0.004125935	0.004083236	0.001466325	0.000775974	0.002665198	8.56222E-05	8.56222E-05	0.00275082	8.56222E-05	0.003002508	0.000163641	0.000384259	0.000376838	0.000369041	0.000319658	0.000694119	4.93828E-05	0.000718811	4.93828E-05
3838803774195	383880	3774195	0.002891441	0.002861517	0.001027595	0.0005438	0.001867762	6.00037E-05	6.00037E-05	0.001927765	6.00037E-05	0.002111527	0.000115081	0.000270232	0.000265013	0.00025953	0.00024801	0.000488142	3.47287E-05	0.000505507	3.47287E-05
3838903774195	383890	3774195	0.002201926	0.002179138	0.000782547	0.000414121	0.001422361	4.56948E-05	4.56948E-05	0.001468056	4.56948E-05	0.001613633	8.79451E-05	0.000206512	0.000202524	0.000198333	0.000171794	0.000373039	2.65397E-05	0.000386309	2.65397E-05
3839003774195	383900	3774195	0.001776868	0.001758479	0.000631485	0.000334179	0.00114779	3.68739E-05	3.68739E-05	0.001184663	3.68739E-05	0.001306495	7.12056E-05	0.000167204	0.000163975	0.000160583	0.000139094	0.000302035	2.14882E-05	0.000312779	2.14882E-05
3839103774195	383910	3774195	0.001487215	0.001471823	0.000528544	0.000279704	0.000960684	3.0863E-05	3.0863E-05	0.000991547	3.0863E-05	0.001097042	5.97902E-05	0.000140399	0.000137687	0.000134838	0.000116795	0.000253614	1.80433E-05	0.000262636	1.80433E-05
3829703774205	382970	3774205	4.72129E-05	4.67243E-05	1.67791E-05	8.87944E-06	3.04978E-05	9.79772E-07	9.79772E-07	3.14775E-05	9.79772E-07	9.18438E-05	5.00561E-06	1.17541E-05	1.15271E-05	1.12886E-05	9.77804E-06	2.12324E-05	1.51057E-06	2.19877E-05	1.51057E-06
3829803774205	382980	3774205	4.7631E-05	4.71381E-05	1.69277E-05	8.95807E-06	3.07678E-05	9.88448E-07	9.88448E-07	3.17563E-05	9.88448E-07	9.46309E-05	5.15751E-06	1.21108E-05	1.18769E-05	1.16312E-05	1.00748E-05	2.18768E-05	1.55641E-06	2.2655E-05	1.55641E-06
3829903774205	382990	3774205	4.81163E-05	4.76183E-05	1.71001E-05	9.04933E-06	3.10813E-05	9.98518E-07	9.98518E-07	3.20798E-05	9.98518E-07	9.77396E-05	5.32693E-06	1.25086E-05	1.22671E-05	1.20133E-05	1.04057E-05	2.25954E-05	1.60754E-06	2.33992E-05	1.60754E-06
3830003774205	383000	3774205	4.87733E-05	4.82685E-05	1.73336E-05	9.17289E-06	3.15057E-05	1.01215E-06	1.01215E-06	3.25178E-05	1.01215E-06	0.000101484	5.531E-06	1.29878E-05	1.2737E-05	1.24735E-05	1.08044E-05	2.3461E-05	1.66912E-06	2.42956E-05	1.66912E-06
3830103774205	383010	3774205	4.97139E-05	4.91994E-05	1.76679E-05	9.34981E-06	3.21133E-05	1.03167E-06	1.03167E-06	3.3145E-05	1.03167E-06	0.000106177	5.78681E-06	1.35885E-05	1.33261E-05	1.30504E-05	1.13041E-05	2.45461E-05	1.74632E-06	2.54192E-05	1.74632E-06
3830203774205	383020	3774205	5.06919E-05	5.01673E-05	1.80155E-05	9.53374E-06	3.27451E-05	1.05197E-06	1.05197E-06	3.3797E-05	1.05197E-06	0.000111308	6.0664E-06	1.42451E-05	1.397E-05	1.36809E-05	1.18502E-05	2.5732E-05	1.8307E-06	2.66474E-05	1.8307E-06
3830303774205	383030	3774205	5.24688E-05	5.19258E-05	1.8647E-05	9.86791E-06	3.38928E-05	1.08884E-06	1.08884E-06	3.49817E-05	1.08884E-06	0.000118964	6.48371E-06	1.5225E-05	1.4931E-05	1.4622E-05	1.26654E-05	2.75022E-05	1.95663E-06	2.84805E-05	1.95663E-06
3830403774205	383040	3774205	5.4589E-05	5.40241E-05	1.94005E-05	1.02667E-05	3.52624E-05	1.13284E-06	1.13284E-06	3.63953E-05	1.13284E-06	0.00012829	6.99199E-06	1.64185E-05	1.61015E-05	1.57683E-05	1.36583E-05	2.96581E-05	2.11002E-06	3.07132E-05	2.11002E-06
3830503774205	383050	3774205	5.68511E-05	5.62628E-05	2.02044E-05	1.06921E-05	3.67237E-05	1.17979E-06	1.17979E-06	3.79035E-05	1.17979E-06	0.000139102	7.58123E-06	1.78022E-05	1.74584E-05	1.70971E-05	1.48093E-05	3.21575E-05	2.28784E-06	3.33015E-05	2.28784E-06
3830603774205	383060	3774205	5.91655E-05	5.85532E-05	2.10269E-05	1.11274E-05	3.82187E-05	1.22781E-06	1.22781E-06	3.94465E-05	1.22781E-06	0.000151399	8.25143E-06	1.93759E-05	1.90017E-05	1.86086E-05	1.61185E-05	3.50003E-05	2.49008E-06	3.62454E-05	2.49008E-06
3830703774205	383070	3774205	6.16739E-05	6.10357E-05	2.19184E-05	1.15992E-05	3.9839E-05	1.27987E-06	1.27987E-06	4.11189E-05	1.27987E-06	0.000165947	9.04431E-06	2.12377E-05	2.08276E-05	2.03967E-05	1.76673E-05	3.83635E-05	2.72936E-06	3.97282E-05	2.72936E-06
3830803774205	383080	3774205	6.39136E-05	6.32522E-05	2.27144E-05	1.20204E-05	4.12858E-05	1.32635E-06	1.32635E-06	4.26121E-05	1.32635E-06	0.000181383	9.8856E-06	2.32133E-05	2.2765E-05	2.2294E-05	1.93107E-05	4.19321E-05	2.98324E-06	4.34237E-05	2.98324E-06
3830903774205	383090	3774205	6.61011E-05	6.5417E-05	2.34918E-05	1.24318E-05	4.26988E-05	1.37174E-06	1.37174E-06	4.40705E-05	1.37174E-06	0.000198772	1.08333E-05	2.54387E-05	2.49474E-05	2.44312E-05	2.1162E-05	4.5952E-05	3.26924E-06	4.75866E-05	3.26924E-06
3831003774205	383100	3774205	6.83483E-05	6.76409E-05	2.42904E-05	1.28544E-05	4.41504E-05	1.41838E-06	1.41838E-06	4.55688E-05	1.41838E-06	0.000219254	1.19496E-05	2.80599E-05	2.75181E-05	2.69487E-05	2.33426E-05	5.0687E-05	3.60611E-06	5.24901E-05	3.60611E-06
3831103774205	383110	3774205	7.04984E-05	6.97688E-05	2.50546E-05	1.32588E-05	4.55393E-05	1.463E-06	1.463E-06	4.70023E-05	1.463E-06	0.000242798	1.32328E-05	3.10732E-05	3.04731E-05	2.98426E-05	2.58492E-05	5.61301E-05	3.99335E-06	5.81268E-05	3.99335E-06
3831203774205	383120	3774205	7.27231E-05	7.19705E-05	2.58452E-05	1.36772E-05	4.69764E-05	1.50916E-06	1.50916E-06	4.84856E-05	1.50916E-06	0.000271313	1.47869E-05	3.47224E-05	3.40519E-05	3.33473E-05	2.8885E-05	6.2722E-05	4.46233E-06	6.49531E-05	4.46233E-06
3831303774205	383130	3774205	7.53436E-05	7.45639E-05	2.67765E-05	1.417E-05	4.86691E-05	1.56354E-06	1.56354E-06	5.02327E-05	1.56354E-06	0.000309359	1.68605E-05	3.95916E-05	3.8827E-05	3.80237E-05	3.29356E-05	7.15176E-05	5.08809E-06	7.40617E-05	5.08809E-06
3831403774205	383140	3774205	7.84568E-05	7.76448E-05	2.78829E-05	1.47555E-05	5.06801E-05	1.62815E-06	1.62815E-06	5.23083E-05	1.62815E-06	0.000360208	1.96318E-05	4.60992E-05	4.5209E-05	4.42736E-05	3.83492E-05	8.32729E-05	5.92442E-06	8.62351E-05	5.92442E-06
3831503774205	383150	3774205	8.15177E-05	8.06741E-05	2.89708E-05	1.53312E-05	5.26574E-05	1.69167E-06	1.69167E-06	5.4349E-05	1.69167E-06	0.000427772	2.33142E-05	5.4746E-05	5.36888E-05	5.25779E-05	4.55423E-05	9.88924E-05	7.03566E-06	0.00010241	7.03566E-06
3831603774205	383160	3774205	8.38321E-05	8.29645E-05	2.97933E-05	1.57665E-05	5.41523E-05	1.7397E-06	1.7397E-06	5.5892E-05	1.7397E-06	0.000508361	2.77063E-05	6.50596E-05	6.38033E-05	6.24831E-05	5.4122E-05	0.000117523	8.36111E-06	0.000121703	8.36111E-06
3835703774205	383570	3774205	0.000212085	0.00020989	7.53733E-05	3.98873E-05	0.000136999	4.40123E-06	4.40123E-06	0.0001414	4.40123E-06	0.000219078	1.194E-05	2.80374E-05	2.7496E-05	2.6927E-05	2.33238E-05	5.06463E-05	3.60321E-06	5.24479E-05	3.60321E-06
3835803774205	383580	3774205	0.000212563	0.000210363	7.55431E-05	3.99771E-05	0.000137307	4.41114E-06	4.41114E-06	0.000141719	4.41114E-06	0.000216061	1.17756E-05	2.76513E-05	2.71173E-05	2.65562E-05	2.30027E-05	4.99489E-05	3.55359E-06	5.17257E-05	3.55359E-06
3835903774205	383590	3774205	0.000214175	0.000211959	7.61162E-05	4.02804E-05	0.000138349	4.44461E-06	4.44461E-06	0.000142794	4.44461E-06	0.000214192	1.16738E-05	2.74122E-05	2.68828E-05	2.63266E-05	2.28037E-05	4.9517E-05	3.52287E-06	5.12784E-05	3.52287E-06
3836003774205	383600	3774205	0.000217012	0.000214766	7.71244E-05	4.0814E-05	0.000140182	4.50348E-06	4.50348E-06	0.000144685	4.50348E-06	0.000213488	1.16354E-05	2.73221E-05	2.67944E-05	2.624E-05	2.27288E-05	4.93541E-05	3.51128E-06	5.11098E-05	3.51128E-06
3836103774205	383610	3774205	0.000220491	0.000218209	7.83609E-05	4.14683E-05	0.000142429	4.57568E-06	4.57568E-06	0.000147005	4.57568E-06	0.000213434	1.16325E-05	2.73152E-05	2.67877E-05	2.62334E-05	2.2723E-05	4.93417E-05	3.5104E-06	5.10969E-05	3.5104E-06
3836203774205	383620	3774205	0.000231294	0.0002289	8.22001E-05	4.35E-05	0.000149407	4.79986E-06	4.79986E-06	0.000154207	4.79986E-06	0.000219514	1.19638E-05	2.80932E-05	2.75507E-05	2.69807E-05	2.33703E-05	5.07472E-05	3.61039E-06	5.25524E-05	3.61039E-06
3836303774205	383630	3774205	0.000244045	0.00024152	8.67318E-05	4.58982E-05	0.000157644	5.06448E-06	5.06448E-06	0.000162709	5.06448E-06	0.000227148	1.23799E-05	2.90702E-05	2.85088E-05	2.7919E-05	2.4183E-05	5.2512E-05	3.73595E-06	5.438E-05	3.73595E-06
3836403774205	383640	3774205	0.000258454	0.000255779	9.18526E-05	4.8608E-05	0.000166952	5.36349E-06	5.36349E-06	0.000172315	5.36349E-06	0.000236053	1.28652E-05	3.02099E-05	2.96265E-05	2.90135E-05	2.51311E-05	5.45706E-05	3.88241E-06	5.65118E-05	3.88241E-06
3836503774205	383650	3774205	0.000275364	0.000272514	9.78622E-05	5.17883E-05	0.000177875	5.7144E-06	5.7144E-06	0.000183589	5.7144E-06	0.000246849	1.34536E-05	3.15916E-05	3.09815E-05	3.03405E-05	2.62805E-05	5.70665E-05	4.05997E-06	5.90965E-05	4.05997E-06
3836603774205	383660	3774205	0.000294289	0.000291244	0.000104588	5.53477E-05	0.0001901	6.10715E-06	6.10715E-06	0.000196207	6.10715E-06	0.000259123	1.41225E-05	3.31624E-05	3.2522E-05	3.1849E-05	2.75872E-05	5.9904E-05	4.26184E-06	6.20349E-05	4.26184E-06
3836703774205	383670	3774205	0.000311013	0.000307794	0.000110531	5.84928E-05	0.000200902	6.45419E-06	6.45419E-06	0.000207357	6.45419E-06	0.000269728	1.47005E-05	3.45195E-05	3.38529E-05	3.31525E-05	2.87162E-05	6.23556E-05	4.43626E-06	6.45737E-05	4.43626E-06
3836803774205	383680	3774205	0.000327863	0.00032447	0.00011652	6.16618E-05	0.000211787	6.80387E-06	6.80387E-06	0.000218591	6.80387E-06	0.000280439	1.52843E-05	3.58905E-05	3.51974E-05	3.44691E-05	2.98567E-05	6.48319E-05	4.61244E-06	6.71382E-05	4.61244E-06
3836903774205	383690	3774205	0.00034572	0.000342143	0.000122866	6.50204E-05	0.000223322	7.17446E-06	7.17446E-06	0.000230497	7.17446E-06	0.000291932	1.59107E-05	3.73613E-05	3.66398E-05	3.58817E-05	3.10802E-05	6.74889E-05	4.80147E-06	6.98896E-05	4.80147E-06
3837003774205	383700	3774205	0.000361749	0.000358006	0.000128563	6.8035E-05	0.000233676	7.50709E-06	7.50709E-06	0.000241183	7.50709E-06	0.000302116	1.64657E-05	3.86646E-05	3.79179E-05	3.71334E-05	3.21644E-05	6.98431E-05	4.96896E-06	7.23276E-05	4.96896E-06
3837103774205	383710	3774205	0.000379883	0.000375952	0.000135008	7.14455E-05	0.00024539	7.88341E-06	7.88341E-06	0.000253274	7.88341E-06	0.000313885	1.71071E-05	4.01707E-05	3.9395E-05	3.85799E-05	3.34173E-05	7.25638E-05	5.16252E-06	7.5145E-05	5.16252E-06
3837203774205	383720	3774205	0.000398443	0.00039432	0.000141604	7.49361E-05	0.000257379	8.26857E-06	8.26857E-06	0.000265648	8.26857E-06	0.00032599	1.77669E-05	4.172E-05	4.09143E-05	4.00678E-05	3.47061E-05	7.53623E-05	5.36162E-06	7.80431E-05	5.36162E-06
3837303774205	383730	3774205	0.000418571	0.000414239	0.000148757	7.87215E-05	0.000270381	8.68625E-06	8.68625E-06	0.000279067	8.68625E-06	0.000339275	1.84909E-05	4.34201E-05	4.25816E-05	4.17006E-05	3.61205E-05	7.84335E-05	5.58012E-06	8.12235E-05	5.58012E-06
3837403774205	383740	3774205	0.000442065	0.00043749	0.000157106	8.31401E-05	0.000285557	9.17382E-06	9.17382E-06	0.000294731	9.17382E-06	0.000355048	1.93506E-05	4.54388E-05	4.45613E-05	4.36393E-05	3.77997E-05	8.20799E-05	5.83954E-06	8.49996E-05	5.83954E-06
3837503774205	383750	3774205	0.000472913	0.000468019	0.00016807	8.89418E-05	0.000305484	9.81398E-06	9.81398E-06	0.000315298	9.81398E-06	0.000376227	2.05048E-05	4.81492E-05	4.72194E-05	4.62424E-05	4.00545E-05	8.6976E-05	6.18787E-06	9.00699E-05	6.18787E-06
3837603774205	383760	3774205	0.000509107	0.000503838	0.000180933	9.57488E-05	0.000328864	1.05651E-05	1.05651E-05	0.000339429	1.05651E-05	0.00040131	2.18719E-05	5.13594E-05	5.03676E-05	4.93255E-05	4.2725E-05	9.27749E-05	6.60043E-06	9.60751E-05	6.60043E-06

			ISDemolition	ISDrainage / Utilities Trenching	ISDrainage / Utilities Trenching	ISAsphalt Paving	ISAsphalt Paving	SVDemolition	SVSite Grubbing / Prep	SVMass Grading / Excavation	SVMass Grading / Excavation	SVDrainage / Utilities Trenching	SVFoundations / Concrete Pads	SVBuilding / Structure Construction	SVBuilding / Structure Construction	SVAsphalt Paving	SVAsphalt Paving	SVArchitectural Coating	SVArchitectural Coating	SVLandscaping or Other Finishing	SVLandscaping or Other Finishing
Unique Identifier	X (UTM)	Y (UTM)	2027	2027	2028	2027	2028	2027	2027	2027	2028	2028	2028	2028	2029	2028	2029	2028	2029	2028	2029
3831303774195	383130	3774195	5.95847E-05	2.39925E-05	2.33769E-05	6.19639E-06	5.77221E-06	8.93905E-05	6.4267E-05	4.33306E-05	4.27805E-05	3.03538E-05	9.64261E-06	1.38136E-05	1.32866E-05	1.35815E-06	1.26362E-06	1.35815E-06	1.26362E-06	1.38136E-05	1.32866E-05
3831403774195	383140	3774195	6.88594E-05	2.77271E-05	2.70157E-05	7.1609E-06	6.6707E-06	9.31055E-05	6.69378E-05	4.51314E-05	4.45584E-05	3.16152E-05	1.00433E-05	1.43877E-05	1.38387E-05	1.41459E-06	1.31613E-06	1.41459E-06	1.31613E-06	1.43877E-05	1.38387E-05
3831503774195	383150	3774195	8.07149E-05	3.25008E-05	3.16669E-05	8.39379E-06	7.81919E-06	9.68917E-05	6.96599E-05	4.69667E-05	4.63704E-05	3.29009E-05	1.04518E-05	1.49728E-05	1.44015E-05	1.47212E-06	1.36965E-06	1.47212E-06	1.36965E-06	1.49728E-05	1.44015E-05
3831603774195	383160	3774195	9.51077E-05	3.82963E-05	3.73137E-05	9.89054E-06	9.21348E-06	9.95198E-05	7.15493E-05	4.82406E-05	4.76281E-05	3.37933E-05	1.07353E-05	1.53789E-05	1.47921E-05	1.51205E-06	1.4068E-06	1.51205E-06	1.4068E-06	1.53789E-05	1.47921E-05
3835803774195	383580	3774195	0.000111044	4.47134E-05	4.35662E-05	1.15479E-05	1.07573E-05	0.000320894	0.000230705	0.000155548	0.000153573	0.000108964	3.4615E-05	4.95881E-05	4.7696E-05	4.87549E-06	4.53613E-06	4.87549E-06	4.53613E-06	4.95881E-05	4.7696E-05
3835903774195	383590	3774195	0.000103702	4.17569E-05	4.06855E-05	1.07843E-05	1.0046E-05	0.000326337	0.000234619	0.000158187	0.000156178	0.000110812	3.52022E-05	5.04293E-05	4.85051E-05	4.95819E-06	4.61307E-06	4.95819E-06	4.61307E-06	5.04293E-05	4.85051E-05
3836003774195	383600	3774195	9.78463E-05	3.9399E-05	3.83881E-05	1.01753E-05	9.47877E-06	0.000333963	0.000240101	0.000161883	0.000159828	0.000113402	3.60248E-05	5.16077E-05	4.96386E-05	5.07405E-06	4.72087E-06	5.07405E-06	4.72087E-06	5.16077E-05	4.96386E-05
3836103774195	383610	3774195	9.28889E-05	3.74028E-05	3.64432E-05	9.6598E-06	8.99853E-06	0.00034256	0.000246282	0.00016605	0.000163942	0.000116321	3.69521E-05	5.29362E-05	5.09164E-05	5.20467E-06	4.8424E-06	5.20467E-06	4.8424E-06	5.29362E-05	5.09164E-05
3836203774195	383620	3774195	9.12877E-05	3.67581E-05	3.5815E-05	9.49329E-06	8.84342E-06	0.000362836	0.00026086	0.000175879	0.000173646	0.000123206	3.91394E-05	5.60695E-05	5.39302E-05	5.51274E-06	5.12902E-06	5.51274E-06	5.12902E-06	5.60695E-05	5.39302E-05
3836303774195	383630	3774195	9.04019E-05	3.64014E-05	3.54674E-05	9.40117E-06	8.7576E-06	0.000386409	0.000277807	0.000187305	0.000184927	0.00013121	4.16822E-05	5.97122E-05	5.74339E-05	5.87089E-06	5.46224E-06	5.87089E-06	5.46224E-06	5.97122E-05	5.74339E-05
3836403774195	383640	3774195	9.00162E-05	3.62461E-05	3.53161E-05	9.36106E-06	8.72025E-06	0.000412921	0.000296868	0.000200157	0.000197616	0.000140213	4.45421E-05	6.38092E-05	6.13746E-05	6.2737E-06	5.83702E-06	6.2737E-06	5.83702E-06	6.38092E-05	6.13746E-05
3836503774195	383650	3774195	9.02719E-05	3.63491E-05	3.54165E-05	9.38765E-06	8.74501E-06	0.000443692	0.000318991	0.000215073	0.000212342	0.000150662	4.78613E-05	6.85643E-05	6.59482E-05	6.74122E-06	6.272E-06	6.74122E-06	6.272E-06	6.85643E-05	6.59482E-05
3836603774195	383660	3774195	9.09635E-05	3.66276E-05	3.56878E-05	9.45958E-06	8.81202E-06	0.000478107	0.000343733	0.000231754	0.000228812	0.000162348	5.15737E-05	7.38824E-05	7.10634E-05	7.2641E-06	6.75848E-06	7.2641E-06	6.75848E-06	7.38824E-05	7.10634E-05
3836703774195	383670	3774195	9.10208E-05	3.66506E-05	3.57103E-05	9.46554E-06	8.81757E-06	0.00050886	0.000365843	0.000246662	0.00024353	0.00017279	5.4891E-05	7.86347E-05	7.56344E-05	7.73134E-06	7.1932E-06	7.73134E-06	7.1932E-06	7.86347E-05	7.56344E-05
3836803774195	383680	3774195	9.11703E-05	3.67108E-05	3.57689E-05	9.48108E-06	8.83205E-06	0.000540174	0.000388356	0.000261841	0.000258516	0.000183423	5.82689E-05	8.34738E-05	8.02888E-05	8.20711E-06	7.63586E-06	8.20711E-06	7.63586E-06	8.34738E-05	8.02888E-05
3836903774195	383690	3774195	9.15867E-05	3.68785E-05	3.59323E-05	9.52438E-06	8.87238E-06	0.00057335	0.000412208	0.000277922	0.000274394	0.000194689	6.18477E-05	8.86005E-05	8.52199E-05	8.71118E-06	8.10483E-06	8.71118E-06	8.10483E-06	8.86005E-05	8.52199E-05
3837003774195	383700	3774195	9.17111E-05	3.69286E-05	3.59811E-05	9.53731E-06	8.88443E-06	0.000603898	0.00043417	0.00029273	0.000289013	0.000205062	6.51429E-05	9.33212E-05	8.97605E-05	9.17531E-06	8.53666E-06	9.17531E-06	8.53666E-06	9.33212E-05	8.97605E-05
3837103774195	383710	3774195	9.23119E-05	3.71705E-05	3.62168E-05	9.59979E-06	8.94263E-06	0.000638072	0.000458739	0.000309295	0.000305368	0.000216666	6.88293E-05	9.86021E-05	9.48399E-05	9.69453E-06	9.01974E-06	9.69453E-06	9.01974E-06	9.86021E-05	9.48399E-05
3837203774195	383720	3774195	9.29769E-05	3.74383E-05	3.64777E-05	9.66896E-06	9.00706E-06	0.000672594	0.000483559	0.000326029	0.000321889	0.000228388	7.25531E-05	0.000103937	9.9971E-05	1.0219E-05	9.50773E-06	1.0219E-05	9.50773E-06	0.000103937	9.9971E-05
3837303774195	383730	3774195	9.39354E-05	3.78242E-05	3.68538E-05	9.76864E-06	9.09992E-06	0.000709556	0.000510133	0.000343946	0.000339579	0.000240939	7.65403E-05	0.000109649	0.000105465	1.07806E-05	1.00302E-05	1.07806E-05	1.00302E-05	0.000109649	0.000105465
3837403774195	383740	3774195	9.5545E-05	3.84724E-05	3.74853E-05	9.93602E-06	9.25584E-06	0.000752497	0.000541004	0.000364761	0.000360129	0.00025552	8.11723E-05	0.000116284	0.000111847	1.1433E-05	1.06372E-05	1.1433E-05	1.06372E-05	0.000116284	0.000111847
3837503774195	383750	3774195	9.8204E-05	3.9543E-05	3.85284E-05	1.02125E-05	9.51343E-06	0.000805727	0.000579274	0.000390563	0.000385604	0.000273595	8.69142E-05	0.00012451	0.00011759	1.22418E-05	1.13897E-05	1.22418E-05	1.13897E-05	0.00012451	0.000119759
3837603774195	383760	3774195	0.000101698	4.09501E-05	3.98994E-05	1.05759E-05	9.85195E-06	0.000867874	0.000623954	0.000420688	0.000415347	0.000294698	9.36181E-05	0.000134114	0.000128996	1.3186E-05	1.22682E-05	1.3186E-05	1.22682E-05	0.000134114	0.000128996
3837703774195	383770	3774195	0.000108847	4.38284E-05	4.27039E-05	1.13193E-05	1.05444E-05	0.000968721	0.000696458	0.000469572	0.00046361	0.00032894	0.000104497	0.000149698	0.000143986	1.47182E-05	1.36938E-05	1.47182E-05	1.36938E-05	0.000149698	0.000143986
3837803774195	383780	3774195	0.00012107	4.87501E-05	4.74993E-05	1.25904E-05	1.17285E-05	0.001127039	0.00081028	0.000546314	0.000539377	0.000382701	0.000121574	0.000174163	0.000167517	1.71236E-05	1.59317E-05	1.71236E-05	1.59317E-05	0.000174163	0.000167517
3837903774195	383790	3774195	0.000137681	5.5439E-05	5.40166E-05	1.43179E-05	1.33377E-05	0.001339513	0.000963037	0.000649307	0.000641063	0.00045485	0.000144494	0.000206997	0.000199099	2.03518E-05	1.89352E-05	2.03518E-05	1.89352E-05	0.000206997	0.000199099
3838003774195	383800	3774195	0.00017672	7.11583E-05	6.93326E-05	1.83776E-05	1.71196E-05	0.001819401	0.001308051	0.000881925	0.000870728	0.000617802	0.00019626	0.000281154	0.000270427	2.7643E-05	2.57189E-05	2.7643E-05	2.57189E-05	0.000281154	0.000270427
3838103774195	383810	3774195	0.00025228	0.000101584	9.89773E-05	2.62354E-05	2.44394E-05	0.002752051	0.001978575	0.001334012	0.001317075	0.000934496	0.000296865	0.000425278	0.000409051	4.18132E-05	3.89028E-05	4.18132E-05	3.89028E-05	0.000425278	0.000409051
3838203774195	383820	3774195	0.000376239	0.000151497	0.00014761	3.91263E-05	3.64478E-05	0.004304092	0.003094408	0.002086339	0.002059849	0.001461512	0.000464285	0.000665117	0.000639739	6.53941E-05	6.08423E-05	6.53941E-05	6.08423E-05	0.000665117	0.000639739
3838303774195	383830	3774195	0.00056049	0.000225688	0.000219897	5.82871E-05	5.4297E-05	0.006605591	0.004749061	0.003201953	0.003161299	0.002243018	0.000712549	0.00102077	0.000981822	0.000100362	9.33761E-05	0.000100362	9.33761E-05	0.00102077	0.000981822
3838403774195	383840	3774195	0.000432804	0.000174274	0.000169803	4.50087E-05	4.19276E-05	0.005030708	0.003616806	0.002438554	0.002407593	0.001708245	0.000542666	0.000777402	0.000747739	7.64339E-05	7.11137E-05	7.64339E-05	7.11137E-05	0.000777402	0.000747739
3838603774195	383860	3774195	0.00043077	0.000173455	0.000169004	4.47971E-05	4.17305E-05	0.005027252	0.003614321	0.002436879	0.002405938	0.001707071	0.000542293	0.000776868	0.000747226	7.63814E-05	7.10648E-05	7.63814E-05	7.10648E-05	0.000776868	0.000747226
3838703774195	383870	3774195	0.000602738	0.0002427	0.000236473	6.26805E-05	5.83897E-05	0.007174068	0.005157765	0.003477513	0.00343336	0.002436052	0.000773871	0.001108618	0.001066318	0.000108999	0.000101412	0.000108999	0.000101412	0.001108618	0.001066318
3838803774195	383880	3774195	0.000427619	0.000172186	0.00016768	4.44694E-05	4.14253E-05	0.005007795	0.003600333	0.002427447	0.002396627	0.001700464	0.000540194	0.000773861	0.000744334	7.60857E-05	7.07898E-05	7.60857E-05	7.07898E-05	0.000773861	0.000744334
3838903774195	383890	3774195	0.000329529	0.000132689	0.000129284	3.42687E-05	3.19228E-05	0.003798127	0.002730647	0.001841081	0.001817705	0.001289705	0.000409706	0.000586929	0.000564535	5.77067E-05	5.369E-05	5.77067E-05	5.369E-05	0.000586929	0.000564535
3839003774195	383900	3774195	0.000268827	0.000108247	0.000105469	2.79562E-05	2.60424E-05	0.003052651	0.00219469	0.001479723	0.001460935	0.001036569	0.000329291	0.00047173	0.000453731	4.63803E-05	4.3152E-05	4.63803E-05	4.3152E-05	0.00047173	0.000453731
3839103774195	383910	3774195	0.000227288	9.15202E-05	8.91721E-05	2.36364E-05	2.20183E-05	0.00254486	0.001829616	0.00123358	0.001217917	0.000864142	0.000274516	0.00039326	0.000378255	3.86652E-05	3.59739E-05	3.86652E-05	3.59739E-05	0.00039326	0.000378255
3829703774205	382970	3774205	1.78579E-05	7.19071E-06	7.00622E-06	1.8571E-06	1.72997E-06	5.54927E-05	3.98962E-05	2.68992E-05	2.65577E-05	1.88433E-05	5.98603E-06	8.57536E-06	8.24816E-06	8.43126E-07	7.8444E-07	8.43126E-07	7.8444E-07	8.57536E-06	8.24816E-06
3829803774205	382980	3774205	1.84559E-05	7.43151E-06	7.24084E-06	1.91929E-06	1.7879E-06	5.60361E-05	4.02869E-05	2.71626E-05	2.68177E-05	1.90278E-05	6.04465E-06	8.65933E-06	8.32893E-06	8.51383E-07	7.92122E-07	8.51383E-07	7.92122E-07	8.65933E-06	8.32893E-06
3829903774205	382990	3774205	1.91252E-05	7.701E-06	7.50341E-06	1.98889E-06	1.85274E-06	5.66419E-05	4.07225E-05	2.74563E-05	2.71077E-05	1.92335E-05	6.11E-06	8.75295E-06	8.41897E-06	8.60587E-07	8.00686E-07	8.60587E-07	8.00686E-07	8.75295E-06	8.41897E-06
3830003774205	383000	3774205	1.9923E-05	8.02225E-06	7.81642E-06	2.07186E-06	1.93003E-06	5.74704E-05	4.13181E-05	2.78579E-05	2.75042E-05	1.95149E-05	6.19937E-06	8.88098E-06	8.54212E-06	8.73175E-07	8.12398E-07	8.73175E-07	8.12398E-07	8.88098E-06	8.54212E-06
3830103774205	383010	3774205	2.09095E-05	8.41945E-06	8.20343E-06	2.17444E-06	2.02559E-06	5.86286E-05	4.21508E-05	2.84193E-05	2.80584E-05	1.99081E-05	6.3243E-06	9.05995E-06	8.71426E-06	8.90771E-07	8.28769E-07	8.90771E-07	8.28769E-07	9.05995E-06	8.71426E-06
3830203774205	383020	3774205	2.19909E-05	8.85491E-06	8.62772E-06	2.2869E-06	2.13035E-06	5.98224E-05	4.3009E-05	2.89979E-05	2.86297E-05	2.03135E-05	6.45307E-06	9.24442E-06	8.8917E-06	9.08909E-07	8.45644E-07	9.08909E-07	8.45644E-07	9.24442E-06	8.8917E-06
3830303774205	383030	3774205	2.35614E-05	9.48728E-06	9.24387E-06	2.45022E-06	2.28249E-06	6.19694E-05	4.45526E-05	3.00386E-05	2.96573E-05	2.10425E-05	6.68467E-06	9.57621E-06	9.21082E-06	9.41529E-07	8.75994E-07	9.41529E-07	8.75994E-07	9.57621E-06	9.21082E-06
3830403774205	383040	3774205	2.54658E-05	1.02541E-05	9.99103E-06	2.64827E-06	2.46698E-06	6.45084E-05	4.6378E-05	3.12694E-05	3.08724E-05	2.19047E-05	6.95856E-06	9.96856E-06	9.5882E-06	9.80105E-07	9.11885E-07	9.80105E-07	9.11885E-07	9.96856E-06	9.5882E-06
3830503774205	383050	3774205	2.76679E-05	1.11408E-05	1.0855E-05	2.87726E-06	2.6803E-06	6.72255E-05	4.83315E-05	3.25865E-05	3.21727E-05	2.28273E-05	7.25166E-06	1.03884E-05	9.99207E-06	1.02139E-06	9.50295E-07	1.02139E-06	9.50295E-07	1.03884E-05	9.99207E-06
3830603774205	383060	3774205	3.01647E-05	1.21462E-05	1.18345E-05	3.13692E-06	2.92218E-06	7.00051E-05	5.03298E-05	3.39338E-05	3.3503E-05	2.37712E-05	7.55149E-06	1.0818E-05	1.04052E-05	1.06362E-06	9.89586E-07	1.06362E-06	9.89586E-07	1.0818E-05	1.04052E-05
3830703774205	383070	3774205	3.30905E-05	1.33243E-05	1.29824E-05	3.44118E-06	3.20561E-06	7.29895E-05	5.24755E-05	3.53805E-05	3.49313E-05	2.47846E-05	7.87342E-06	1.12792E-05	1.08488E-05	1.10896E-06	1.03177E-06	1.10896E-06	1.03177E-06	1.12792E-05	1.08488E-05
3830803774205	383080	3774205	3.61825E-05	1.45693E-05	1.41955E-05	3.76273E-06	3.50515E-06	7.56532E-05	5.43906E-05	3.66717E-05	3.62061E-05	2.56891E-05	8.16076E-06	1.16908E-05	1.12447E-05	1.14943E-06	1.06943E-06	1.14943E-06	1.06943E-06	1.16908E-05	1.12447E-05
3830903774205	383090	3774205	3.96463E-05	1.5964E-05	1.55545E-05	4.12294E-06	3.8407E-06	7.82457E-05	5.62544E-05	3.79283E-05	3.74468E-05	2.65694E-05	8.44041E-06	1.20914E-05	1.163E-05	1.18882E-06	1.10607E-06	1.18882E-06	1.10607E-06	1.20914E-05	1.163E-05
3831003774205	383100	3774205	4.3687E-05	1.75911E-05	1.71398E-05	4.54315E-06	4.23214E-06	8.09005E-05	5.81631E-05	3.92152E-05	3.87173E-05	2.74709E-05	8.72679E-06	1.25017E-05	1.20246E-05	1.22916E-06	1.1436E-06	1.22916E-06	1.1436E-06	1.25017E-05	1.20246E-05
3831103774205	383110	3774205	4.83132E-05	1.94539E-05	1.89548E-05	5.02424E-06	4.6803E-06	8.34484E-05	5.99949E-05	4.04503E-05	3.99367E-05	2.8336E-05	9.00163E-06	1.28954E-05	1.24034E-05	1.26787E-06	1.17962E-06	1.26787E-06	1.17962E-06	1.28954E-05	1.24034E-05
3831203774205	383120	3774205	5.38812E-05	2.16959E-05	2.11393E-05	5.60327E-06	5.21969E-06	8.60765E-05	6.18843E-05	4.17242E-05	4.11944E-05	2.92284E-05	9.28512E-06	1.33015E-05	1.2794E-05	1.3078E-06	1.21677E-06	1.3078E-06	1.21677E-06	1.33015E-05	1.2794E-05
3831303774205	383130	3774205	6.11649E-05	2.46288E-05	2.39969E-05	6.36073E-06	5.9253E-06	8.915E-05	6.4094E-05	4.3214E-05	4.26653E-05	3.02721E-05	9.61667E-06	1.37765E-05	1.32508E-05	1.3545E-06	1.26022E-06	1.3545E-06	1.26022E-06	1.37765E-05	1.32508E-05
3831403774205	383140	3774205	7.06898E-05	2.84641E-05	2.77338E-05	7.35125E-06	6.84801E-06	9.2865E-05	6.67649E-05	4.50148E-05	4.44432E-05	3.15336E-05	1.00174E-05	1.43505E-05	1.3803E-05	1.41094E-06	1.31273E-06	1.41094E-06	1.31273E-06	1.43505E-05	1.3803E-05
3831503774205	383150	3774205	8.28946E-05	3.33785E-05	3.25221E-05	8.62046E-06	8.03034E-06	9.61612E-05	6.91347E-05	4.66126E-05	4.60208E-05	3.26528E-05	1.0373E-05	1.48599E-05	1.42929E-05	1.46102E-06	1.35933E-06	1.46102E-06	1.35933E-06	1.48599E-05	1.42929E-05
3831603774205	383160	3774205	9.81048E-05	3.95031E-05	3.84895E-05	1.02022E-05	9.50382E-06	9.87982E-05	7.10305E-05	4.78908E-05	4.72828E-05	3.35483E-05	1.06574E-05	1.52674E-05	1.46849E-05	1.50109E-06	1.3966E-06	1.50109E-06	1.3966E-06	1.52674E-05	1.46849E-05
3835703774205	383570	3774205	0.000117863	4.74589E-05	4.62413E-05	1.22569E-05	1.14179E-05	0.000306595	0.000220425	0.000148617	0.00014673	0.000104109	3.30726E-05	4.73785E-05	4.55708E-05	4.65824E-06	4.334E-06	4.65824E-06	4.334E-06	4.73785E-05	4.55708E-05
3835803774205	383580	3774205	0.000109028	4.39015E-05	4.27752E-05	1.13382E-05	1.0562E-05	0.000309927	0.000222821	0.000150232	0.000148325	0.00010524	3.3432E-05	4.78934E-05	4.6066E-05	4.70886E-06	4.3811E-06	4.70886E-06	4.3811E-06	4.78934E-05	4.6066E-05
3835903774205	383590	3774205	0.000101796	4.09895E-05	3.99378E-05	1.05861E-05	9.86142E-06	0.000314925	0.000226414	0.000152655	0.000150716	0.000106937	3.39711E-05	4.86657E-05	4.68089E-05	4.7848E-06	4.45175E-06	4.7848E-06	4.45175E-06	4.86657E-05	4.68089E-05
3836003774205	383600	3774205	9.59111E-05	3.86198E-05	3.76289E-05	9.97409E-06	9.29131E-06	0.000321731	0.000231307	0.000155954	0.000153974	0.000109248	3.47053E-05	4.97175E-05	4.78205E-05	4.88821E-06	4.54797E-06	4.88821E-06	4.54797E-06	4.97175E-05	4.78205E-05
3836103774205	383610	3774205	9.09286E-05	3.66135E-05	3.56741E-05	9.45595E-06	8.80863E-06	0.000329535	0.000236918	0.000159737	0.000157709	0.000111898	3.55472E-05	5.09235E-05	4.89805E-05	5.00678E-06	4.65828E-06	5.00678E-06	4.65828E-06	5.09235E-05	4.89805E-05
3836203774205	383620	3774205	8.91793E-05	3.59091E-05	3.49878E-05	9.27403E-06	8.63917E-06	0.000348226	0.000250355	0.000168797	0.000166654	0.000118245	3.75633E-05	5.38118E-05	5.17585E-05	5.29076E-06	4.92249E-06	5.29076E-06	4.92249E-06	5.38118E-05	5.17585E-05
3836303774205	383630	3774205	8.81565E-05	3.54973E-05	3.45865E-05	9.16767E-06	8.54009E-06	0.000370061	0.000266054	0.000179381	0.000177104	0.000125659	3.99187E-05	5.7186E-05	5.5004E-05	5.62251E-06	5.23115E-06	5.62251E-06	5.23115E-06	5.7186E-05	5.5004E-05
3836403774205	383640	3774205	8.76312E-05	3.52857E-05	3.43804E-05	9.11303E-06	8.48919E-06	0.000394658	0.000283738	0.000191304	0.000188875	0.000134012	4.2572E-05	6.0987E-05	5.866E-05	5.99623E-06	5.57886E-06	5.99623E-06	5.57886E-06	6.0987E-05	5.866E-05
3836503774205	383650	3774205	8.77527E-05	3.53347E-05	3.44281E-05	9.12567E-06	8.50097E-06	0.000423389	0.000304394	0.000205231	0.000202625	0.000143767	4.56712E-05	6.54268E-05	6.29304E-05	6.43275E-06	5.98499E-06	6.43275E-06	5.98499E-06	6.54268E-05	6.29304E-05
3836603774205	383660	3774205	8.82976E-05	3.55541E-05	3.46419E-05	9.18234E-06	8.55376E-06	0.000455585	0.000327541	0.000220838	0.000218034	0.0001547	4.91443E-05	7.04022E-05	6.77159E-05	6.92192E-06	6.44012E-06	6.92192E-06	6.44012E-06	7.04022E-05	6.77159E-05
3836703774205	383670	3774205	8.82879E-05	3.55502E-05	3.4638E-05	9.18133E-06	8.55281E-06	0.000484779	0.00034853	0.000234989	0.000232005	0.000164613	5.22934E-05	7.49136E-05	7.20552E-05	7.36548E-06	6.8528E-06	7.36548E-06	6.8528E-06	7.49136E-05	7.20552E-05
3836803774205	383680	3774205	8.83563E-05	3.55777E-05	3.46649E-05	9.18845E-06	8.55944E-06	0.000514526	0.000369916	0.000249408	0.000246241	0.000174714	5.55022E-05	7.95103E-05	7.64765E-05	7.81743E-06	7.27329E-06	7.81743E-06	7.27329E-06	7.95103E-05	7.64765E-05
3836903774205	383690	3774205	8.86931E-05	3.57133E-05	3.4797E-05	9.22346E-06	8.59206E-06	0.000546187	0.000392679	0.000264756	0.000261394	0.000185465	5.89176E-05	8.4403E-05	8.11826E-05	8.29848E-06	7.72086E-06	8.29848E-06	7.72086E-06	8.4403E-05	8.11826E-05
3837003774205	383700	3774205	8.8728E-05	3.57274E-05	3.48107E-05	9.2271E-06	8.59545E-06	0.000575319	0.000413623	0.000278877	0.000275336	0.000195357	6.206E-05	8.89048E-05	8.55126E-05	8.74109E-06	8.13266E-06	8.74109E-06	8.13266E-06	8.89048E-05	8.55126E-05
3837103774205	383710	3774205	8.92436E-05	3.5935E-05	3.5013E-05	9.28071E-06	8.64539E-06	0.000608086	0.000437181	0.00029476	0.000291017	0.000206484	6.55946E-05	9.39682E-05	9.03828E-05	9.23893E-06	8.59585E-06	9.23893E-06	8.59585E-06	9.39682E-05	9.03828E-05
3837203774205	383720	3774205	8.98905E-05	3.61955E-05	3.52668E-05	9.34799E-06	8.70806E-06	0.000641859	0.000461462	0.000311131	0.00030718	0.000217952	6.92377E-05	9.91872E-05	9.54027E-05	9.75206E-06	9.07326E-06	9.75206E-06	9.07326E-06	9.91872E-05	9.54027E-05
3837303774205	383730	3774205	9.08685E-05	3.65893E-05	3.56505E-05	9.4497E-06	8.80281E-06	0.000678438	0.00048776	0.000328862	0.000324686	0.000230373	7.31835E-05	0.00010484	0.00010084	1.03078E-05	9.59035E-06	1.03078E-05	9.59035E-06	0.00010484	0.00010084
3837403774205	383740	3774205	9.24767E-05	3.72369E-05	3.62815E-05	9.61694E-06	8.95861E-06	0.000720826	0.000518235	0.000349409	0.000344972	0.000244766	7.77559E-05	0.00011139	0.00010714	1.09518E-05	1.01895E-05	1.09518E-05	1.01895E-05	0.00011139	0.00010714
3837503774205	383750	3774205	9.53676E-05	3.84009E-05	3.74156E-05	9.91757E-06	9.23865E-06	0.000775704	0.000557689	0.00037601	0.000371236	0.000263401	8.36757E-05	0.000119871	0.000115297	1.17856E-05	1.09653E-05	1.17856E-05	1.09653E-05	0.000119871	0.000115297
3837603774205	383760	3774205	9.91177E-05	3.9911E-05	3.88869E-05	1.03076E-05	9.60195E-06	0.000839918	0.000603856	0.000407137	0.000401967	0.000285206	9.06025E-05	0.000129794	0.000124841	1.27613E-05	1.1873E-05	1.27613E-05	1.1873E-05	0.000129794	0.000124841

			MDemolition	MSite Grubbing / Prep	MMass Grading / Excavation	MMass Grading / Excavation	MDrainage / Utilities Trenching	MFoundations / Concrete Pads	MBuilding / Structure Construction	MAsphalt Paving	MLandscaping or Other Finishing	MWaterside Construction (Piles)	RSSWDemolition	RSSWPlacing Base	RSSWForm	Child Risk				
Unique Identifier	X (UTM)	Y (UTM)	2027	2027	2027	2028	2028	2028	2028	2028	2028	2028	2029	2029	2029	3rd Trimester	0<2	2<16	Total	per million
3831303774195	383130	3774195	1.71981E-05	5.27953E-05	6.2083E-05	6.12563E-05	1.3021E-05	1.69337E-05	1.24641E-05	1.28289E-06	1.50299E-05	1.28289E-06	3.28741E-05	4.7701E-05	2.82762E-05	1.06709E-08	1.2276E-07	1.5485E-08	1.48914E-07	0.14891355
3831403774195	383140	3774195	1.78931E-05	5.49288E-05	6.45917E-05	6.37317E-05	1.35472E-05	1.7618E-05	1.29678E-05	1.33474E-06	1.56373E-05	1.33474E-06	3.42465E-05	4.96925E-05	2.94567E-05	1.31382E-08	1.4989E-07	1.8271E-08	1.813E-07	0.18129999
3831503774195	383150	3774195	1.86316E-05	5.71959E-05	6.72577E-05	6.63621E-05	1.41063E-05	1.83451E-05	1.3503E-05	1.38983E-06	1.62827E-05	1.38983E-06	3.56409E-05	5.17156E-05	3.0656E-05	1.67729E-08	1.8977E-07	2.2215E-08	2.28753E-07	0.22875341
3831603774195	383160	3774195	1.91433E-05	5.87667E-05	6.91048E-05	6.81847E-05	1.44937E-05	1.8849E-05	1.38739E-05	1.428E-06	1.67299E-05	1.428E-06	3.67794E-05	5.33677E-05	3.16353E-05	2.17172E-08	2.4383E-07	2.736E-08	2.92904E-07	0.2929037
3835803774195	383580	3774195	5.25144E-05	0.00016121	0.00018957	0.00018704	3.97595E-05	5.17069E-05	3.80591E-05	3.91731E-06	4.58937E-05	3.91731E-06	0.000168428	0.000244393	0.000144871	6.56449E-09	9.1072E-08	1.9041E-08	1.16677E-07	0.11667746
3835903774195	383590	3774195	5.32021E-05	0.000163321	0.000192052	0.000189495	4.02802E-05	5.23841E-05	3.85575E-05	3.96861E-06	4.64948E-05	3.96861E-06	0.00017375	0.000252115	0.000149449	6.53086E-09	9.087E-08	1.9028E-08	1.16429E-07	0.11642915
3836003774195	383600	3774195	5.42418E-05	0.000166513	0.000195806	0.000193199	4.10674E-05	5.34078E-05	3.93111E-05	4.04617E-06	4.74034E-05	4.04617E-06	0.000180388	0.000261747	0.000155158	6.53998E-09	9.1266E-08	1.9155E-08	1.16961E-07	0.11696083
3836103774195	383610	3774195	5.54358E-05	0.000170178	0.000200116	0.000197451	4.19714E-05	5.45834E-05	4.01764E-05	4.13523E-06	4.84468E-05	4.13523E-06	0.000187743	0.000272419	0.000161485	6.56869E-09	9.1931E-08	1.9349E-08	1.17848E-07	0.11784786
3836203774195	383620	3774195	5.85114E-05	0.00017962	0.000211218	0.000208406	4.43E-05	5.76118E-05	4.24054E-05	4.36466E-06	5.11347E-05	4.36466E-06	0.000201502	0.000292384	0.000173319	6.80292E-09	9.5533E-08	2.0179E-08	1.22515E-07	0.12251507
3836303774195	383630	3774195	6.20988E-05	0.000190632	0.000224168	0.000221183	4.7016E-05	6.11439E-05	4.50053E-05	4.63225E-06	5.42698E-05	4.63225E-06	0.000217445	0.000315517	0.000187032	7.0884E-09	9.9874E-08	2.1178E-08	1.2814E-07	0.1281401
3836403774195	383640	3774195	6.61361E-05	0.000203026	0.000238742	0.000235564	5.00728E-05	6.51192E-05	4.79313E-05	4.93342E-06	5.77981E-05	4.93342E-06	0.000235474	0.000341678	0.00020254	7.41717E-09	1.0484E-07	2.2322E-08	1.34582E-07	0.13458196
3836503774195	383650	3774195	7.08321E-05	0.000217442	0.000255694	0.00025229	5.36282E-05	6.9743E-05	5.13347E-05	5.28372E-06	6.19021E-05	5.28372E-06	0.000256395	0.000372035	0.000220535	7.80861E-09	1.1072E-07	2.3673E-08	1.42207E-07	0.14220687
3836603774195	383660	3774195	7.60797E-05	0.000233552	0.000274638	0.000270981	5.76013E-05	7.49099E-05	5.51378E-05	5.67516E-06	6.64881E-05	5.67516E-06	0.000279999	0.000406284	0.000240837	8.25044E-09	1.1734E-07	2.5198E-08	1.50792E-07	0.1507917
3836703774195	383670	3774195	8.07159E-05	0.000247784	0.000291373	0.000287494	6.11113E-05	7.94748E-05	5.84978E-05	6.021E-06	7.05398E-05	6.021E-06	0.000302124	0.000438388	0.000259868	8.62811E-09	1.2303E-07	2.6531E-08	1.58187E-07	0.15818659
3836803774195	383680	3774195	8.54173E-05	0.000262216	0.000308345	0.000304239	6.46709E-05	8.4104E-05	6.19051E-05	6.3717E-06	7.46485E-05	6.3717E-06	0.000325135	0.000471777	0.00027966	9.00966E-09	1.2876E-07	2.7888E-08	1.65663E-07	0.16566256
3836903774195	383690	3774195	9.03855E-05	0.000277468	0.00032628	0.000321935	6.84324E-05	8.89958E-05	6.55057E-05	6.7423E-06	7.89903E-05	6.7423E-06	0.000349808	0.000507579	0.000300883	9.41532E-09	1.3485E-07	2.9332E-08	1.73598E-07	0.17359799
3837003774195	383700	3774195	9.49164E-05	0.000291377	0.000342635	0.000338073	7.18628E-05	9.3457E-05	6.87894E-05	7.08028E-06	8.295E-05	7.08028E-06	0.000373434	0.00054186	0.000321204	9.77731E-09	1.4029E-07	3.0645E-08	1.80716E-07	0.18071592
3837103774195	383710	3774195	9.99916E-05	0.000306957	0.000360956	0.00035615	7.57054E-05	9.84542E-05	7.24677E-05	7.45887E-06	8.73854E-05	7.45887E-06	0.000399782	0.000580092	0.000343867	1.01898E-08	1.4647E-07	3.2131E-08	1.88792E-07	0.18879186
3837203774195	383720	3774195	0.000105098	0.000322632	0.000379389	0.000374337	7.95713E-05	0.000103482	7.61682E-05	7.83976E-06	9.18478E-05	7.83976E-06	0.000426879	0.000619411	0.000367174	1.06038E-08	1.5267E-07	3.363E-08	1.969E-07	0.19690041
3837303774195	383730	3774195	0.000110561	0.000339404	0.000399111	0.000393797	8.37078E-05	0.000108861	8.01279E-05	8.24731E-06	9.66225E-05	8.24731E-06	0.000455998	0.000661662	0.00039222	1.10498E-08	1.5933E-07	3.5243E-08	2.05622E-07	0.20562238
3837403774195	383740	3774195	0.000116932	0.000358961	0.000422109	0.000416489	8.85313E-05	0.000115134	8.47451E-05	8.72255E-06	0.00010219	8.72255E-06	0.000489421	0.00071016	0.000420968	1.15792E-08	1.6721E-07	3.7138E-08	2.1593E-07	0.21592994
3837503774195	383750	3774195	0.000124863	0.000383309	0.00045074	0.000444739	9.45362E-05	0.000122944	9.04932E-05	9.31418E-06	0.000109122	9.31418E-06	0.000530077	0.000769154	0.00045939	1.22522E-08	1.7719E-07	3.9519E-08	2.28964E-07	0.22896437
3837603774195	383760	3774195	0.000134138	0.000411779	0.000484218	0.000477771	0.000101558	0.000132075	9.72144E-05	1.0006E-05	0.000117226	1.0006E-05	0.000577278	0.000837643	0.000496538	1.30463E-08	1.8895E-07	4.2315E-08	2.44312E-07	0.24431198
3837703774195	383770	3774195	0.000149302	0.00045833	0.000538959	0.000531782	0.000113039	0.000147006	0.000108204	1.11371E-05	0.000130479	1.11371E-05	0.00065143	0.000945239	0.000560318	1.43801E-08	2.0861E-07	4.6929E-08	2.69922E-07	0.26992245
3837803774195	383780	3774195	0.000173179	0.00053163	0.000625153	0.000616829	0.000131117	0.000170516	0.000125509	1.29183E-05	0.000151346	1.29183E-05	0.000766328	0.001111959	0.000659147	1.65027E-08	2.3985E-07	5.4224E-08	3.10572E-07	0.31057243
3837903774195	383790	3774195	0.000205204	0.00062994	0.000740758	0.000730894	0.000155363	0.000202049	0.000148719	1.53072E-05	0.000179333	1.53072E-05	0.000920938	0.001336301	0.000792132	1.9352E-08	2.8175E-07	6.4019E-08	3.65126E-07	0.36512551
3838003774195	383800	3774195	0.000277631	0.000852279	0.00100221	0.000988865	0.000210199	0.000273362	0.000201209	2.07099E-05	0.000242629	2.07099E-05	0.001268454	0.001840554	0.001091043	2.58325E-08	3.7697E-07	8.6224E-08	4.89024E-07	0.48902397
3838103774195	383810	3774195	0.00041805	0.001283342	0.001509105	0.001489011	0.000316513	0.000411622	0.000302977	3.11844E-05	0.000365345	3.11844E-05	0.001950218	0.002829809	0.001677454	3.83841E-08	5.613E-07	1.2933E-07	7.29012E-07	0.72901186
3838203774195	383820	3774195	0.000650991	0.00199843	0.00234999	0.002318699	0.000492876	0.000640981	0.000471797	4.85606E-05	0.000568919	4.85606E-05	0.003097435	0.004494446	0.002664216	5.91274E-08	8.6597E-07	2.0087E-07	1.12596E-06	1.12596137
3838303774195	383830	3774195	0.000996369	0.003058681	0.003596759	0.003548867	0.000754368	0.000981049	0.000722106	7.43241E-05	0.000870754	7.43241E-05	0.004798514	0.006962748	0.004127376	8.98898E-08	1.3178E-06	3.0696E-07	1.71462E-06	1.71461981
3838403774195	383840	3774195	0.000759981	0.00233301	0.00274329	0.002706899	0.000575394	0.000748295	0.000550786	5.66907E-05	0.000664168	5.66907E-05	0.003636219	0.005276232	0.003127643	6.87958E-08	1.0081E-06	2.3428E-07	1.31116E-06	1.31115709
3838603774195	383860	3774195	0.000759402	0.002331233	0.002741339	0.002704838	0.000574956	0.000747726	0.000550367	5.66476E-05	0.000663662	5.66476E-05	0.003635535	0.005275241	0.003127056	6.86994E-08	1.0068E-06	2.3404E-07	1.30952E-06	1.30952456
3838703774195	383870	3774195	0.001081565	0.003320218	0.003904305	0.003852318	0.000818871	0.001064935	0.00078385	8.06793E-05	0.000945209	8.06793E-05	0.005222221	0.007577556	0.004491821	9.73949E-08	1.4282E-06	3.33E-07	1.85863E-06	1.85862736
3838803774195	383880	3774195	0.000756422	0.002322087	0.002730584	0.002694225	0.0005727	0.000744792	0.000548207	5.64253E-05	0.000661058	5.64253E-05	0.00362298	0.005257023	0.003116257	6.83919E-08	1.0024E-06	2.3306E-07	1.30384E-06	1.30383909
3838903774195	383890	3774195	0.000574846	0.001764677	0.002075116	0.002047486	0.000435225	0.000566007	0.000416612	4.28806E-05	0.000502373	4.28806E-05	0.002730346	0.003961792	0.00234847	5.21868E-08	7.6448E-07	1.7723E-07	9.93895E-07	0.99389524
3839003774195	383900	3774195	0.000462936	0.001421135	0.001671138	0.001648886	0.000350497	0.000455818	0.000335507	3.45327E-05	0.000404573	3.45327E-05	0.002180583	0.003164073	0.001875599	4.2192E-08	6.1776E-07	1.4282E-07	8.02766E-07	0.80276616
3839103774195	383910	3774195	0.000386697	0.001187093	0.001395924	0.001377337	0.000292775	0.000380751	0.000280254	2.88456E-05	0.000337945	2.88456E-05	0.001806392	0.002621113	0.001553743	3.53773E-08	5.1774E-07	1.1936E-07	6.72477E-07	0.67247744
3829703774205	382970	3774205	1.08999E-05	3.34608E-05	3.93472E-05	3.88233E-05	8.2525E-06	1.07323E-05	7.89956E-06	8.13077E-07	9.52572E-06	8.13077E-07	1.98324E-05	2.87772E-05	1.70585E-05	2.45545E-09	3.0878E-08	4.9297E-09	3.82635E-08	0.03826348
3829803774205	382980	3774205	1.09906E-05	3.37393E-05	3.96747E-05	3.91464E-05	8.32119E-06	1.08216E-05	7.96531E-06	8.19845E-07	9.605E-06	8.19845E-07	2.0085E-05	2.91438E-05	1.72759E-05	2.5438E-09	3.1876E-08	5.0536E-09	3.94731E-08	0.03947307
3829903774205	382990	3774205	1.10941E-05	3.40568E-05	4.0048E-05	3.95148E-05	8.3995E-06	1.09235E-05	8.04027E-06	8.2756E-07	9.69539E-06	8.2756E-07	2.0372E-05	2.95602E-05	1.75227E-05	2.64367E-09	3.3004E-08	5.1929E-09	4.08409E-08	0.04084088
3830003774205	383000	3774205	1.12392E-05	3.45025E-05	4.05721E-05	4.00318E-05	8.5094E-06	1.10664E-05	8.14548E-06	8.38389E-07	9.82225E-06	8.38389E-07	2.07307E-05	3.00807E-05	1.78312E-05	2.76402E-09	3.4371E-08	5.3639E-09	4.24988E-08	0.04249879
3830103774205	383010	3774205	1.14479E-05	3.5143E-05	4.13253E-05	4.07751E-05	8.66739E-06	1.12719E-05	8.29671E-06	8.53955E-07	1.00046E-05	8.53955E-07	2.12048E-05	3.07687E-05	1.82391E-05	2.91476E-09	3.6093E-08	5.5818E-09	4.45898E-08	0.04458983
3830203774205	383020	3774205	1.1662E-05	3.58003E-05	4.20983E-05	4.15377E-05	8.8295E-06	1.14827E-05	8.45189E-06	8.69926E-07	1.01917E-05	8.69926E-07	2.16977E-05	3.14838E-05	1.8663E-05	3.08301E-09	3.8009E-08	5.8203E-09	4.69126E-08	0.04691264
3830303774205	383030	3774205	1.20594E-05	3.70202E-05	4.35328E-05	4.29531E-05	9.13036E-06	1.1874E-05	8.73988E-06	8.99569E-07	1.0539E-05	8.99569E-07	2.25181E-05	3.26742E-05	1.93686E-05	3.3301E-09	4.0854E-08	6.1845E-09	5.03682E-08	0.05036819
3830403774205	383040	3774205	1.25348E-05	3.84797E-05	4.52489E-05	4.46464E-05	9.4903E-06	1.23421E-05	9.08443E-06	9.35032E-07	1.09545E-05	9.35032E-07	2.34882E-05	3.40818E-05	2.0203E-05	3.63574E-09	4.4365E-08	6.6296E-09	5.46305E-08	0.05463048
3830503774205	383050	3774205	1.3041E-05	4.00338E-05	4.70764E-05	4.64496E-05	9.8736E-06	1.28405E-05	9.45133E-06	9.72796E-07	1.13969E-05	9.72796E-07	2.453E-05	3.55935E-05	2.10991E-05	3.99813E-09	4.8507E-08	7.1443E-09	5.96492E-08	0.05964918
3830603774205	383060	3774205	1.35582E-05	4.16213E-05	4.89432E-05	4.82916E-05	1.02651E-05	1.33497E-05	9.82612E-06	1.01137E-06	1.18489E-05	1.01137E-06	2.55968E-05	3.71415E-05	2.20167E-05	4.42132E-09	5.3314E-08	7.7283E-09	6.54641E-08	0.06546408
3830703774205	383070	3774205	1.41189E-05	4.33425E-05	5.09673E-05	5.02886E-05	1.06896E-05	1.39018E-05	1.02325E-05	1.0532E-06	1.23389E-05	1.0532E-06	2.67322E-05	3.8789E-05	2.29933E-05	4.9358E-09	5.9133E-08	8.42E-09	7.24888E-08	0.07248881
3830803774205	383080	3774205	1.46142E-05	4.48632E-05	5.27555E-05	5.2053E-05	1.10647E-05	1.43895E-05	1.05915E-05	1.09015E-06	1.27718E-05	1.09015E-06	2.77584E-05	4.02781E-05	2.3876E-05	5.50653E-09	6.554E-08	9.1565E-09	8.02035E-08	0.08020346
3830903774205	383090	3774205	1.50969E-05	4.63449E-05	5.44978E-05	5.37722E-05	1.14301E-05	1.48648E-05	1.09413E-05	1.12615E-06	1.31936E-05	1.12615E-06	2.87597E-05	4.1731E-05	2.47373E-05	6.17531E-09	7.3011E-08	9.9926E-09	8.91789E-08	0.08917892
3831003774205	383100	3774205	1.55905E-05	4.786E-05	5.62795E-05	5.55301E-05	1.18038E-05	1.53508E-05	1.1299E-05	1.16297E-06	1.36249E-05	1.16297E-06	2.97922E-05	4.32291E-05	2.56254E-05	6.9963E-09	8.2145E-08	1.0989E-08	1.0013E-07	0.1001303
3831103774205	383110	3774205	1.60604E-05	4.93027E-05	5.7976E-05	5.7204E-05	1.21596E-05	1.58135E-05	1.16396E-05	1.19803E-06	1.40356E-05	1.19803E-06	3.08091E-05	4.47047E-05	2.65E-05	7.99547E-09	9.3211E-08	1.2161E-08	1.13367E-07	0.11336743
3831203774205	383120	3774205	1.65449E-05	5.079E-05	5.97249E-05	5.89297E-05	1.25264E-05	1.62905E-05	1.19907E-05	1.23417E-06	1.4459E-05	1.23417E-06	3.18665E-05	4.6239E-05	2.74096E-05	9.28531E-09	1.0745E-07	1.3625E-08	1.30362E-07	0.13036197
3831303774205	383130	3774205	1.71165E-05	5.25447E-05	6.17882E-05	6.09655E-05	1.29592E-05	1.68533E-05	1.2405E-05	1.2768E-06	1.49586E-05	1.2768E-06	3.30799E-05	4.79997E-05	2.84532E-05	1.11303E-08	1.2778E-07	1.5657E-08	1.54564E-07	0.15456378
3831403774205	383140	3774205	1.7806E-05	5.46614E-05	6.42773E-05	6.34214E-05	1.34812E-05	1.75322E-05	1.29047E-05	1.32824E-06	1.55612E-05	1.32824E-06	3.44025E-05	4.99188E-05	2.95908E-05	1.38693E-08	1.5789E-07	1.8562E-08	1.90326E-07	0.19032627
3831503774205	383150	3774205	1.84629E-05	5.66778E-05	6.66485E-05	6.5761E-05	1.39786E-05	1.8179E-05	1.33807E-05	1.37724E-06	1.61352E-05	1.37724E-06	3.57469E-05	5.18695E-05	3.07472E-05	1.81046E-08	2.0433E-07	2.2816E-08	2.45254E-07	0.24525437
3831603774205	383160	3774205	1.89619E-05	5.82097E-05	6.84498E-05	6.75384E-05	1.43564E-05	1.86703E-05	1.37424E-05	1.41446E-06	1.65713E-05	1.41446E-06	3.68761E-05	5.3508E-05	3.17185E-05	2.44594E-08	2.7385E-07	2.8841E-08	3.27151E-07	0.32715108
3835703774205	383570	3774205	5.03624E-05	0.000154604	0.000181801	0.000179381	3.81302E-05	4.9588E-05	3.64995E-05	3.75678E-06	4.4013E-05	3.75678E-06	0.000160278	0.000232567	0.000137861	6.45438E-09	8.9099E-08	1.8611E-08	1.14164E-07	0.11416403
3835803774205	383580	3774205	5.07144E-05	0.000155684	0.000183072	0.000180634	3.83967E-05	4.99346E-05	3.67546E-05	3.78304E-06	4.43207E-05	3.78304E-06	0.000164267	0.000238355	0.000141292	6.38045E-09	8.834E-08	1.8464E-08	1.13184E-07	0.11318404
3835903774205	383590	3774205	5.13386E-05	0.000157601	0.000185325	0.000182858	3.88693E-05	5.05492E-05	3.7207E-05	3.8296E-06	4.48662E-05	3.8296E-06	0.000169283	0.000245633	0.000145607	6.34149E-09	8.8063E-08	1.8435E-08	1.12839E-07	0.11283872
3836003774205	383600	3774205	5.22531E-05	0.000160408	0.000188627	0.000186115	3.95617E-05	5.14497E-05	3.78698E-05	3.89782E-06	4.56654E-05	3.89782E-06	0.000175409	0.000254523	0.000150876	6.33852E-09	8.8286E-08	1.8524E-08	1.13149E-07	0.11314851
3836103774205	383610	3774205	5.33291E-05	0.000163711	0.000192511	0.000189948	4.03764E-05	5.25091E-05	3.86496E-05	3.97808E-06	4.66058E-05	3.97808E-06	0.000182253	0.000264453	0.000156762	6.35598E-09	8.8789E-08	1.8682E-08	1.13827E-07	0.11382743
3836203774205	383620	3774205	5.6158E-05	0.000172395	0.000202723	0.000200023	4.25182E-05	5.52945E-05	4.06998E-05	4.1891E-06	4.9078E-05	4.1891E-06	0.000195089	0.000283078	0.000167803	6.567E-09	9.2051E-08	1.9438E-08	1.18057E-07	0.11805684
3836303774205	383630	3774205	5.94768E-05	0.000182583	0.000214703	0.000211844	4.50309E-05	5.85623E-05	4.3105E-05	4.43667E-06	5.19783E-05	4.43667E-06	0.000210002	0.000304718	0.00018063	6.82799E-09	9.6032E-08	2.0357E-08	1.23216E-07	0.12321636
3836403774205	383640	3774205	6.32183E-05	0.000194069	0.00022821	0.000225171	4.78637E-05	6.22463E-05	4.58167E-05	4.71577E-06	5.52482E-05	4.71577E-06	0.000226871	0.000329195	0.00019514	7.12994E-09	1.0061E-07	2.1412E-08	1.29147E-07	0.12914725
3836503774205	383650	3774205	6.75986E-05	0.000207516	0.000244022	0.000240773	5.118E-05	6.65592E-05	4.89912E-05	5.04251E-06	5.90762E-05	5.04251E-06	0.000246535	0.000357728	0.000212054	7.4931E-09	1.0607E-07	2.267E-08	1.36232E-07	0.13623158
3836603774205	383660	3774205	7.25051E-05	0.000222578	0.000261734	0.000258249	5.48948E-05	7.13903E-05	5.25471E-05	5.40851E-06	6.33642E-05	5.40851E-06	0.000268719	0.000389918	0.000231135	7.90434E-09	1.1223E-07	2.4093E-08	1.44232E-07	0.14423162
3836703774205	383670	3774205	7.69072E-05	0.000236092	0.000277625	0.000273928	5.82277E-05	7.57247E-05	5.57375E-05	5.73689E-06	6.72112E-05	5.73689E-06	0.000289765	0.000420456	0.000249238	8.26164E-09	1.1762E-07	2.5357E-08	1.51236E-07	0.15123563
3836803774205	383680	3774205	8.13709E-05	0.000249795	0.000293738	0.000289827	6.16073E-05	8.01198E-05	5.89725E-05	6.06986E-06	7.11122E-05	6.06986E-06	0.000311663	0.000452229	0.000268072	8.62254E-09	1.2305E-07	2.6643E-08	1.58316E-07	0.1583159
3836903774205	383690	3774205	8.61123E-05	0.00026435	0.000310854	0.000306715	6.51971E-05	8.47882E-05	6.24088E-05	6.42354E-06	7.52559E-05	6.42354E-06	0.000335232	0.000486429	0.000288345	9.00843E-09	1.2885E-07	2.8019E-08	1.65873E-07	0.16587298
3837003774205	383700	3774205	9.04291E-05	0.000277602	0.000326437	0.00032209	6.84654E-05	8.90386E-05	6.55373E-05	6.74555E-06	7.90284E-05	6.74555E-06	0.000357781	0.000519148	0.00030774	9.35144E-09	1.3401E-07	2.9267E-08	1.72629E-07	0.1726294
3837103774205	383710	3774205	9.52956E-05	0.000292541	0.000344004	0.000339424	7.21499E-05	9.38304E-05	6.90643E-05	7.10857E-06	8.32814E-05	7.10857E-06	0.00038305	0.000555814	0.000329475	9.74571E-09	1.3992E-07	3.069E-08	1.80357E-07	0.18035702
3837203774205	383720	3774205	0.000100295	0.000307887	0.00036205	0.00035723	7.59348E-05	9.87526E-05	7.26873E-05	7.48148E-06	8.76502E-05	7.48148E-06	0.00040943	0.000594092	0.000352166	1.01508E-08	1.4599E-07	3.2156E-08	1.88296E-07	0.18829598
3837303774205	383730	3774205	0.000105713	0.00032452	0.000381609	0.000376528	8.0037E-05	0.000104087	7.6614E-05	7.88565E-06	9.23853E-05	7.88565E-06	0.000438043	0.00063561	0.000376777	1.05938E-08	1.5261E-07	3.3755E-08	1.96957E-07	0.1969571
3837403774205	383740	3774205	0.000112006	0.000343838	0.000404325	0.000398942	8.48014E-05	0.000110283	8.11747E-05	8.35506E-06	9.78848E-05	8.35506E-06	0.000470836	0.000683193	0.000404983	1.11174E-08	1.604E-07	3.5628E-08	2.0715E-07	0.20714974
3837503774205	383750	3774205	0.0001202	0.000368994	0.00043906	0.00042819	9.10055E-05	0.000118352	8.71135E-05	8.96632E-06	0.000105046	8.96632E-06	0.000512344	0.000743423	0.00044068	1.18163E-08	1.7077E-07	3.8091E-08	2.20673E-07	0.22067297
3837603774205	383760	3774205	0.000129801	0.000398466	0.000468563	0.000462324	9.82744E-05	0.000127805	9.40715E-05	9.68248E-06	0.000113436	9.68248E-06	0.000560724	0.000813623	0.000482299	1.2642E-08	1.8298E-07	4.0988E-08	2.36614E-07	0.23661386

Unique Identifier	X (UTM)	Y (UTM)	EGIODemolition 2025	EGIOSite Grubbing / Prep 2025	EGIOMass Grading / Excavation 2025	EGIOMass Grading / Excavation 2026	EGIODrainage / Utilities Trenching 2026	EGIODrainage / Utilities Trenching 2027	EGIOFoundations / Concrete Pads 2026	EGIOFoundations / Concrete Pads 2027	EGIOBuilding / Structure Construction 2026	EGIOBuilding / Structure Construction 2027	EGIOAsphalt Paving 2027	EGIOArchitectural Coating 2027	EGIOLandscaping or Other Finishing 2027	EGIOWaterside Construction (Piles) 2027	HIWaterside Construction (Landscaping) 2025	HIWaterside Construction (Landscaping) 2026	KMDemolition 2025	KMSite Grubbing / Prep 2025
3837703774205	383770	3774205	0.000583444	0.00022884	7.57832E-05	7.42218E-05	0.000172347	0.000172081	0.000226441	0.000226295	0.000242547	0.000236733	9.43836E-06	9.43836E-06	0.00025561	9.43836E-06	0.000108073	0.000104688	0.000171697	0.000745176
3837803774205	383780	3774205	0.000664687	0.0002607	8.63357E-05	8.45568E-05	0.000196345	0.000196042	0.000257972	0.000257805	0.00027632	0.000269697	1.07526E-05	1.07526E-05	0.000291202	1.07526E-05	0.000123935	0.000120053	0.000198856	0.000863048
3837903774205	383790	3774205	0.000774124	0.00030362	0.00010055	9.84786E-05	0.000228672	0.00022832	0.000300446	0.000300252	0.000321815	0.000314101	1.2523E-05	1.2523E-05	0.000339147	1.2523E-05	0.000145252	0.000140702	0.000235296	0.0010212
3838003774205	383800	3774205	0.000993096	0.00038951	0.000128993	0.000126335	0.000293356	0.000292903	0.000385431	0.000385182	0.000412845	0.000402949	1.60653E-05	1.60653E-05	0.00043508	1.60653E-05	0.000187737	0.000181856	0.000307617	0.001335078
3838103774205	383810	3774205	0.00139523	0.00054723	0.000181225	0.000177491	0.000412144	0.000411508	0.000541503	0.000541154	0.000580018	0.000566115	2.25706E-05	2.25706E-05	0.000611256	2.25706E-05	0.000265536	0.000257219	0.000439814	0.001908823
3838203774205	383820	3774205	0.002083584	0.00081721	0.000270635	0.000265059	0.000615481	0.000614531	0.000808661	0.000808139	0.000866177	0.000845415	3.37061E-05	3.37061E-05	0.000912827	3.37061E-05	0.000398571	0.000386087	0.000666148	0.002891129
3838303774205	383830	3774205	0.003259338	0.00127836	0.000423353	0.00041463	0.000962793	0.000961307	0.001264984	0.001264167	0.001354955	0.001322478	5.27262E-05	5.27262E-05	0.00142793	5.27262E-05	0.000625666	0.000606069	0.001052517	0.004567998
3838403774205	383840	3774205	0.003968324	0.00155643	0.000515443	0.000504823	0.001172224	0.001170415	0.001540149	0.001539155	0.001649691	0.001610149	6.41955E-05	6.41955E-05	0.00173854	6.41955E-05	0.000762664	0.000738776	0.001285692	0.005579996
3838603774205	383860	3774205	0.004033084	0.00158183	0.000523854	0.000513061	0.001191354	0.001189515	0.001565283	0.001564273	0.001676613	0.001636426	6.52431E-05	6.52431E-05	0.001766912	6.52431E-05	0.000775473	0.000751183	0.001307947	0.005676584
3838703774205	383870	3774205	0.003879636	0.00152165	0.000503923	0.00049354	0.001146026	0.001144257	0.001505728	0.001504756	0.001612822	0.001574164	6.27608E-05	6.27608E-05	0.001699685	6.27608E-05	0.000745999	0.000722633	0.00125806	0.005460071
3838803774205	383880	3774205	0.002725896	0.00106913	0.000354065	0.00034677	0.000805217	0.000803974	0.001057949	0.001057267	0.001133196	0.001106034	4.40967E-05	4.40967E-05	0.001194227	4.40967E-05	0.000523459	0.000507063	0.000879883	0.003818756
3838903774205	383890	3774205	0.002080737	0.00081609	0.000270265	0.000264697	0.000614639	0.000613691	0.000807556	0.000807035	0.000864993	0.00084426	3.366E-05	3.366E-05	0.00091158	3.366E-05	0.000399068	0.000386569	0.000668587	0.002901717
3839003774205	383900	3774205	0.001679384	0.00065868	0.000218134	0.00021364	0.000496082	0.000495317	0.000651787	0.000651366	0.000698145	0.000681411	2.71674E-05	2.71674E-05	0.000735746	2.71674E-05	0.000321733	0.000311656	0.000537293	0.002331891
3839103774205	383910	3774205	0.001411667	0.00055368	0.00018336	0.000179582	0.000416999	0.000416356	0.000547883	0.000547529	0.000586851	0.000572784	2.28365E-05	2.28365E-05	0.000618457	2.28365E-05	0.000270184	0.000261721	0.000449835	0.001952314
3829703774215	382970	3774215	0.000168844	6.6223E-05	2.1931E-05	2.14791E-05	4.98756E-05	4.97987E-05	6.55301E-05	6.54878E-05	7.01909E-05	6.85085E-05	2.73138E-06	2.73138E-06	7.39712E-05	2.73138E-06	1.92252E-05	1.8623E-05	1.416E-05	6.14555E-05
3829803774215	382980	3774215	0.000176865	6.9369E-05	2.29728E-05	2.24995E-05	5.2245E-05	5.21644E-05	6.86431E-05	6.85988E-05	7.35253E-05	7.1763E-05	2.86114E-06	2.86114E-06	7.74852E-05	2.86114E-06	1.97526E-05	1.91339E-05	1.42845E-05	6.19957E-05
3829903774215	382990	3774215	0.000185937	7.2927E-05	2.41512E-05	2.36536E-05	5.49248E-05	5.484E-05	7.2164E-05	7.21174E-05	7.72966E-05	7.54439E-05	3.00789E-06	3.00789E-06	8.14596E-05	3.00789E-06	2.03428E-05	1.97056E-05	1.44293E-05	6.26243E-05
3830003774215	383000	3774215	0.000196823	7.7197E-05	2.55652E-05	2.50384E-05	5.81405E-05	5.80508E-05	7.6389E-05	7.63397E-05	8.18222E-05	7.98609E-05	3.184E-06	3.184E-06	8.62289E-05	3.184E-06	2.10603E-05	2.04007E-05	1.46307E-05	6.34984E-05
3830103774215	383010	3774215	0.000210511	8.2566E-05	2.73432E-05	2.67798E-05	6.2184E-05	6.20881E-05	8.17017E-05	8.1649E-05	8.75127E-05	8.54151E-05	3.40544E-06	3.40544E-06	9.2226E-05	3.40544E-06	2.19824E-05	2.12939E-05	1.49295E-05	6.47949E-05
3830203774215	383020	3774215	0.000225978	8.8632E-05	2.93522E-05	2.87474E-05	6.67529E-05	6.66499E-05	8.77046E-05	8.7648E-05	9.39426E-05	9.16908E-05	3.65565E-06	3.65565E-06	9.90021E-05	3.65565E-06	2.29924E-05	2.22722E-05	1.52372E-05	6.61307E-05
3830303774215	383030	3774215	0.000248218	9.7355E-05	3.22408E-05	3.15766E-05	7.33223E-05	7.32092E-05	9.6336E-05	9.62738E-05	0.000103188	0.000100715	4.01541E-06	4.01541E-06	0.000108745	4.01541E-06	2.45046E-05	2.37371E-05	1.57917E-05	6.85371E-05
3830403774215	383040	3774215	0.00027617	0.00010832	3.58715E-05	3.51324E-05	8.15792E-05	8.14534E-05	0.000107184	0.000107115	0.000114808	0.000112056	4.46759E-06	4.46759E-06	0.000120991	4.46759E-06	2.63559E-05	2.55304E-05	1.6457E-05	7.14247E-05
3830503774215	383050	3774215	0.000309834	0.00012152	4.02442E-05	3.9415E-05	9.15236E-05	9.13824E-05	0.00012025	0.000120172	0.000128803	0.000125715	5.01218E-06	5.01218E-06	0.00013574	5.01218E-06	2.84853E-05	2.75931E-05	1.71631E-05	7.44891E-05
3830603774215	383060	3774215	0.000348951	0.00013686	4.5325E-05	4.43911E-05	0.000103078	0.000102919	0.000135432	0.000135344	0.000145064	0.000141587	5.64497E-06	5.64497E-06	0.000152877	5.64497E-06	3.08191E-05	2.98538E-05	1.78533E-05	7.74848E-05
3830703774215	383070	3774215	0.000397292	0.00015582	5.1604E-05	5.05408E-05	0.000117358	0.000117177	0.000154193	0.000154094	0.00016516	0.000161202	6.42699E-06	6.42699E-06	0.000174055	6.42699E-06	3.35602E-05	3.2509E-05	1.86024E-05	8.07358E-05
3830803774215	383080	3774215	0.000452235	0.00017737	5.87405E-05	5.75302E-05	0.000133588	0.000133382	0.000175517	0.000175404	0.000188001	0.000183495	7.3158E-06	7.3158E-06	0.000198126	7.3158E-06	3.64376E-05	3.52963E-05	1.92723E-05	8.36431E-05
3830903774215	383090	3774215	0.000517445	0.00020295	6.72105E-05	6.58257E-05	0.000152851	0.000152615	0.000200826	0.000200696	0.000215109	0.000209953	8.37069E-06	8.37069E-06	0.000226695	8.37069E-06	3.96164E-05	3.83755E-05	1.99195E-05	8.64522E-05
3831003774215	383100	3774215	0.000599271	0.00023504	7.78388E-05	7.62351E-05	0.000177022	0.000176749	0.000232583	0.000232433	0.000249126	0.000243154	9.69439E-06	9.69439E-06	0.000262543	9.69439E-06	4.3328E-05	4.19709E-05	2.05871E-05	8.93496E-05
3831103774215	383110	3774215	0.000703229	0.00027582	9.13418E-05	8.94599E-05	0.00020773	0.00020741	0.00027293	0.000272754	0.000292343	0.000285335	1.13761E-05	1.13761E-05	0.000308087	1.13761E-05	4.76387E-05	4.61466E-05	2.12502E-05	9.22274E-05
3831203774215	383120	3774215	0.000841273	0.00032996	0.000109272	0.000107021	0.000248508	0.000248125	0.000326507	0.000326296	0.00034973	0.000341347	1.36093E-05	1.36093E-05	0.000368565	1.36093E-05	5.27962E-05	5.11425E-05	2.19359E-05	9.52035E-05
3831303774215	383130	3774215	0.001038581	0.00040735	0.000134901	0.000132121	0.000306792	0.000306318	0.000403084	0.000402824	0.000431754	0.000421405	1.68011E-05	1.68011E-05	0.000455007	1.68011E-05	5.93385E-05	5.74799E-05	2.26941E-05	9.84938E-05
3831403774215	383140	3774215	0.001337897	0.00052474	0.000173779	0.000170198	0.000395208	0.000394599	0.000519252	0.000518917	0.000556184	0.000542852	2.16431E-05	2.16431E-05	0.000586139	2.16431E-05	6.77465E-05	6.56245E-05	2.35993E-05	0.000102423
3831503774215	383150	3774215	0.001825414	0.00071595	0.000237102	0.000232217	0.000539218	0.000538386	0.000708462	0.000708005	0.000758852	0.000740663	2.95297E-05	2.95297E-05	0.000799722	2.95297E-05	7.85188E-05	7.60595E-05	2.44457E-05	0.000106096
3831603774215	383160	3774215	0.002632906	0.00103266	0.000341986	0.00033494	0.000777748	0.000776548	0.001021859	0.001021199	0.001094538	0.001068303	4.25924E-05	4.25924E-05	0.001153487	4.25924E-05	9.11873E-05	8.83312E-05	2.51133E-05	0.000108993
3831703774215	383170	3774215	0.003308173	0.00012087	4.00283E-05	3.92036E-05	9.10327E-05	9.08923E-05	0.000119605	0.000119528	0.000128112	0.000125041	4.9853E-06	4.9853E-06	0.000135012	4.9853E-06	4.85877E-05	4.70658E-05	6.3332E-05	0.000274865
3831803774215	383180	3774215	0.003844921	0.00014059	4.65663E-05	4.55997E-05	0.000106855	0.000106697	0.000140415	0.000140327	0.000150447	0.000146907	5.85638E-06	5.85638E-06	0.000158503	5.85638E-06	5.01994E-05	4.85975E-05	2.60317E-05	0.000112893
3831903774215	383190	3774215	0.004268111	0.00015607	5.16787E-05	5.06139E-05	0.000117528	0.000117347	0.000154416	0.000154317	0.000165399	0.000161435	6.43629E-06	6.43629E-06	0.000174307	6.43629E-06	5.57225E-05	5.39703E-05	2.88993E-05	0.000125343
3832003774215	383200	3774215	0.004737769	0.00017328	5.73832E-05	5.62033E-05	0.000130477	0.000130276	0.000171459	0.000171361	0.000183665	0.000179264	7.14894E-06	7.14894E-06	0.000193577	7.14894E-06	6.18966E-05	5.99447E-05	3.20992E-05	0.000139203
3832103774215	383210	3774215	0.005260111	0.00019241	6.37107E-05	6.24001E-05	0.000144853	0.000144629	0.000190393	0.000190284	0.000203931	0.000199044	7.93777E-06	7.93777E-06	0.000214966	7.93777E-06	6.87303E-05	6.65636E-05	3.56492E-05	0.000154555
3832203774215	383220	3774215	0.005842723	0.00021367	7.07496E-05	6.93001E-05	0.000160866	0.000160617	0.000211403	0.000211282	0.000226446	0.000221009	8.81437E-06	8.81437E-06	0.000238722	8.81437E-06	7.63222E-05	7.39107E-05	3.95837E-05	0.000171619
3832303774215	383230	3774215	0.006488611	0.00023729	7.85551E-05	7.69668E-05	0.000178624	0.000178347	0.000234757	0.000234622	0.000251495	0.000245463	9.78888E-06	9.78888E-06	0.000265107	9.78888E-06	8.47566E-05	8.20797E-05	4.39581E-05	0.000190585
3832403774215	383240	3774215	0.007206178	0.00026348	8.72393E-05	8.54776E-05	0.000198402	0.000198094	0.000260757	0.000260607	0.000279328	0.000272625	0.000010869	0.000010869	0.000294408	0.000010869	9.41284E-05	9.11486E-05	4.88201E-05	0.000211651
3832503774215	383250	3774215	0.008003758	0.00029259	9.68777E-05	9.49196E-05	0.000220307	0.000219965	0.000289604	0.000289437	0.000310208	0.000302751	0.000012069	0.000012069	0.000326908	0.000012069	0.000104539	0.000101221	5.42113E-05	0.000235012
3832603774215	383260	3774215	0.008886175	0.00032495	0.000107597	0.000105413	0.000244674	0.000244294	0.000321671	0.000321486	0.000344509	0.000336223	0.000013402	0.000013402	0.000363077	0.000013402	0.000116102	0.000112412	6.02126E-05	0.000261013
3832703774215	383270	3774215	0.009869705	0.00036089	0.000119497	0.000117069	0.000271741	0.000271319	0.000357301	0.000357095	0.000382622	0.000373414	0.000014884	0.000014884	0.000403225	0.000014884	0.000128953	0.000124858	6.68796E-05	0.000289917
3832803774215	383280	3774215	0.010959411	0.00040075	0.000132722	0.000130021	0.000301823	0.000301353	0.000396846	0.000396618	0.000425024	0.000414793	0.000016533	0.000016533	0.000447917	0.000016533	0.000143228	0.000138676	7.42884E-05	0.000322019
3832903774215	383290	3774215	0.012170555	0.00044503	0.000147402	0.000144402	0.000335156	0.000334633	0.000440719	0.000440466	0.000472027	0.000460552	0.000018362	0.000018362	0.000497424	0.000018362	0.000159033	0.000153982	8.25116E-05	0.000357577
3833003774215	383300	3774215	0.013516161	0.00049419	0.000163691	0.000160402	0.000372284	0.000371702	0.000489577	0.000489296	0.000524286	0.000511502	0.000020394	0.000020394	0.000552471	0.000020394	0.000176648	0.000171026	9.16516E-05	0.000397195
3833103774215	383310	3774215	0.015013179	0.00054907	0.000181879	0.000178225	0.000413649	0.000413002	0.000543863	0.000543551	0.000582539	0.000568336	0.000022658	0.000022658	0.000613857	0.000022658	0.000196276	0.000190029	0.000101829	0.000441328
3833203774215	383320	3774215	0.016677977	0.00061004	0.000202088	0.000198028	0.000459609	0.000458891	0.000604181	0.000603834	0.000647266	0.000631484	0.000025174	0.000025174	0.000682064	0.000025174	0.000218069	0.000211141	0.000113143	0.000490365
3833303774215	383330	3774215	0.018529975	0.00067782	0.000224543	0.000220031	0.000510677	0.000509878	0.000671312	0.000670926	0.000719184	0.000701649	0.000027971	0.000027971	0.000757849	0.000027971	0.000242299	0.000234601	0.000125715	0.000544849
3833403774215	383340	3774215	0.020588861	0.00075314	0.000249492	0.000244479	0.000567419	0.000566529	0.000745902	0.000745473	0.000798982	0.000779499	0.000031074	0.000031074	0.000841943	0.000031074	0.000269221	0.000260668	0.000139683	0.000605388
3833503774215	383350	3774215	0.022876512	0.00083682	0.000277213	0.000271644	0.000630466	0.000629477	0.000828781	0.000828303	0.000887758	0.000866109	0.000034527	0.000034527	0.000935492	0.000034527	0.000299134	0.000289631	0.000155203	0.000672653
3833603774215	383360	3774215	0.025418347	0.00092981	0.000308014	0.000301827	0.000700518	0.000699416	0.000920868	0.000920337	0.000986398	0.000962343	0.000038363	0.000038363	0.001039436	0.000038363	0.000332371	0.000321812	0.000172448	0.000747392
3833703774215	383370	3774215	0.028242608	0.00103312	0.000342237	0.000335363	0.000778353	0.000777129	0.001023187	0.001022597	0.001095998	0.001069269	0.000042626	0.000042626	0.001154929	0.000042626	0.000369301	0.000357569	0.000191609	0.000830347
3833803774215	383380	3774215	0.031381787	0.00114801	0.000380263	0.000372626	0.000864837	0.000863474	0.001136874	0.001136219	0.001217776	0.001188077	0.000047362	0.000047362	0.001283255	0.000047362	0.000410334	0.000397299	0.000212899	0.000922608
3833903774215	383390	3774215	0.034870875	0.00127557	0.000422485	0.000414002	0.000960929	0.000959414	0.001263193	0.001262464	0.001353085	0.001320086	0.000052624	0.000052624	0.001425839	0.000052624	0.000455927	0.000441443	0.000236555	0.001025119
3834003774215	383400	3774215	0.038756528	0.00141731	0.000469428	0.000460002	0.001067699	0.001066015	0.001403548	0.001402738	0.001503428	0.001466762	0.000058471	0.000058471	0.001584266	0.000058471	0.000506585	0.000490492	0.000262839	0.001139021
3834103774215	383410	3774215	0.043071697	0.00157479	0.000521653	0.000511224	0.001186332	0.001184463	0.001559498	0.001558597	0.001670476	0.001629736	0.000064968	0.000064968	0.001760296	0.000064968	0.000562872	0.000544936	0.000292043	0.001265577
3834203774215	383420	3774215	0.047871885	0.00174977	0.000579614	0.000568027	0.001318147	0.001316069	0.001732776	0.001731775	0.001856085	0.001810818	0.000072187	0.000072187	0.001955884	0.000072187	0.000625413	0.000605484	0.000324492	0.001406196
3834303774215	383430	3774215	0.053201539	0.00194419	0.000644015	0.000631139	0.001464608	0.001462295	0.001925307	0.001924195	0.002062317	0.002012019	0.000080208	0.000080208	0.002172651	0.000080208	0.000694903	0.000672761	0.000360547	0.001562441
3834403774215	383440	3774215	0.059112766	0.00216021	0.000715572	0.000701266	0.001627009	0.001624439	0.002139231	0.002137995	0.002291463	0.002235577	0.000089119	0.000089119	0.002414057	0.000089119	0.000771892	0.000747291	0.000400608	0.001735934
3834503774215	383450	3774215	0.065680851	0.00240023	0.000795079	0.000779184	0.001807788	0.001804932	0.002376923	0.002375549	0.002545959	0.002483975	0.000099021	0.000099021	0.002682286	0.000099021	0.000857658	0.000830212	0.000445119	0.001928815
3834603774215	383460	3774215	0.072978723	0.00266692	0.000883421	0.000865649	0.002008653	0.002005479	0.002641025	0.002639499	0.002828844	0.002759972	0.000110023	0.000110023	0.002980317	0.000110023	0.000952953	0.000922458	0.000494577	0.002143128
3834703774215	383470	3774215	0.081087471	0.00296324	0.000981579	0.000961832	0.002231837	0.002228309	0.002934472	0.002932776	0.003143161	0.003066635	0.000122248	0.000122248	0.003311463	0.000122248	0.001058837	0.001024953	0.000549529	0.002381253
3834803774215	383480	3774215	0.090096079	0.00329249	0.001090643	0.001068702	0.002479819	0.002475899	0.003260524	0.003258637	0.003492401	0.003407372	0.000135831	0.000135831	0.003679404	0.000135831	0.001176486	0.001138837	0.000610588	0.002645837
3834903774215	383490	3774215	0.100107199	0.00365832	0.001211825	0.001187447	0.002755355	0.002751001	0.003622804	0.003620707	0.003880446	0.003785969	0.000150923	0.000150923	0.004088227	0.000150923	0.001307207	0.001265375	0.000678431	0.002939819
3835003774215	383500	3774215	0.111230221	0.00406481	0.001346473	0.001319386	0.003061505	0.003056667	0.004025338	0.004023005	0.004311607	0.004206632	0.000167692	0.000167692	0.004542475	0.000167692	0.001452452	0.001405972	0.000753812	0.003266466
3835103774215	383510	3774215	0.123594691	0.00451645	0.001495971	0.001465873	0.003401672	0.003396296	0.004472598	0.004469999	0.004790675	0.004674035	0.000186324	0.000186324	0.005046084	0.000186324	0.001613836	0.001562169	0.000837569	0.003629406
3835203774215	383520	3774215	0.137327434	0.00501828	0.001662189	0.001628748	0.003779635	0.003773662	0.004969554	0.004966666	0.005322886	0.005193373	0.000207027	0.000207027	0.005606761	0.000207027	0.001793151	0.001735744	0.000930632	0.004032673
3835303774215	383530	3774215	0.152586326	0.00557587	0.001846877	0.001809719	0.004199595	0.004192958	0.005521727	0.005518518	0.005914318	0.005770414	0.000230029	0.000230029	0.006229735	0.000230029	0.001992391	0.001928605	0.001033813	0.004480748
3835403774215	383540	3774215	0.169540362	0.00619541	0.002051863	0.002010799	0.004665106	0.004657731	0.006134141	0.006130576	0.006571465	0.006411571	0.000255588	0.000255588	0.006921928	0.000255588	0.002213768	0.002142895	0.001148459	0.004978609
3835503774215	383550	3774215	0.188378179	0.00688379	0.002279848	0.002234221	0.005183451	0.005175257	0.006815712	0.006811751	0.007301628	0.007123968	0.000284009	0.000284009	0.007690809	0.000284009	0.002459742	0.002381006	0.001275955	0.005531788
3835603774215	383560	3774215	0.209309088	0.00764866	0.002533164	0.002482468	0.005759389	0.005750286	0.007572124	0.007567723	0.008113031	0.007915742	0.000315566	0.000315566	0.008545343	0.000315566	0.002732992	0.002644451	0.001417728	0.006146431
3835703774215	383570	3774215	0.232538987	0.00849851	0.002814627	0.002758298	0.006398211	0.006388096	0.008412359	0.008407469	0.009012257	0.008793047	0.000350629	0.000350629	0.009494826	0.000350629	0.003036658	0.002938279	0.001575253	0.006829368
3835803774215	383580	3774215	0.258376652	0.00943945	0.003127363	0.003064776	0.007108012	0.007096774	0.009346954	0.009341521	0.010013619	0.009770052	0.000389588	0.000389588	0.010549807	0.000389588	0.003373509	0.003264199	0.001750281	0.007588187
3835903774215	383590	3774215	0.287084057	0.01048828	0.003475959	0.003406418	0.007897791	0.007885307	0.010384393	0.010378356	0.011126243	0.010855613	0.000432876	0.000432876	0.011721008	0.000432876	0.003748343	0.003626888	0.001944757	0.008431319
3836003774215	383600	3774215	0.318911284	0.01165365	0.003861066	0.003783798	0.008774212	0.008760341	0.011537103	0.011530396	0.012361381	0.012061792	0.000480973	0.000480973	0.013024453	0.000480973	0.004164826	0.004029876	0.002160841	0.009368132
3836103774215	383610	3774215	0.354301205	0.01294851	0.004290073	0.004204221	0.009748013	0.009732601	0.012818781	0.012812329	0.013735201	0.013402013	0.000534415	0.000534415	0.014471614	0.000534415	0.004627584	0.004477641	0.002400934	0.010409036
3836203774215	383620	3774215	0.393668006	0.01438279	0.004767303	0.004671912	0.010831125	0.010814001	0.014242201	0.014235032	0.015261335	0.014891126	0.000593794	0.000593794	0.016079571	0.000593794	0.005141761	0.004975156	0.002667705	0.011565595
3836303774215	383630	3774215	0.437411118	0.01598088	0.005297003	0.005191013	0.012034583	0.012017557	0.015824668	0.015817702	0.016956928	0.016545695	0.000659771	0.000659771	0.017866191	0.000659771	0.005713068	0.005528062	0.002964117	0.012850661
3836403774215	383640	3774215	0.486011242	0.01775653	0.005885559	0.005767792	0.013372871	0.013353952	0.017582965	0.017575225	0.018840809	0.018383106	0.000733079	0.000733079	0.019851323	0.000733079	0.006348964	0.006143402	0.003293463	0.014278512
3836503774215	383650	3774215	0.539990269	0.01973171	0.006539511	0.006408658	0.014860968	0.014839947	0.019538851	0.019530251	0.020934232	0.020425673	0.000814755	0.000814755	0.022057026	0.000814755	0.007054405	0.006825958	0.003659403	0.015865013
3836603774215	383660	3774215	0.600000299	0.02192412	0.007265012	0.007119619	0.016509964	0.016486608	0.021709834	0.021700279	0.023260258	0.022695192	0.000905284	0.000905284	0.024508918	0.000905284	0.007837117	0.007583287	0.004065892	0.017627236
3836703774215	383670	3774215	0.666666999	0.02435902	0.008072236	0.007910688	0.018343293	0.018317343	0.024121927	0.024111421	0.025844731	0.025216881	0.001005871	0.001005871	0.027231019	0.001005871	0.008708019	0.008425875	0.004517658	0.019585818
3836803774215	383680	3774215	0.740740999	0.02706558	0.008969151	0.008789653	0.020381437	0.020352603	0.026801029	0.026789357	0.028716367	0.028018757	0.001117634	0.001117634	0.030256688	0.001117634	0.009675577	0.009362084	0.005019619	0.021761909
3836903774215	383690	3774215	0.822222999	0.03006176	0.009965723	0.009766281	0.022646041	0.022614003	0.029778921	0.029765952	0.031907074	0.031131952	0.001241816	0.001241816	0.033618542	0.001241816	0.010750641	0.010402316	0.005577355	0.024179899
3837003774215	383700	3774215	0.913333999	0.03340196	0.011072992	0.010851423	0.025162268	0.025126669	0.033087691	0.033073279	0.035452304	0.034590502	0.001379796	0.001379796	0.037354047	0.001379796	0.011945157	0.011558129	0.006197061	0.026866554
3837103774215	383710	3774215	1.014444999	0.03711329	0.012303325	0.012057137	0.027958076	0.027918521	0.036763012	0.036746977	0.039391449	0.038434002	0.001532996	0.001532996	0.041504497	0.001532996	0.013272397	0.012842366	0.006885623	0.029851727
3837203774215	383720	3774215	1.126666999	0.04123699	0.013670361	0.013396819	0.031064529	0.031024579	0.040848902	0.040831085	0.043768277	0.042704447	0.001703329	0.001703329	0.046116108	0.001703329	0.014747108	0.014269295	0.007650692	0.033168585
3837303774215	383730	3774215	1.251111999	0.04580777	0.015189291	0.014885354

			KMMass Grading / Excavation	KMMass Grading / Excavation	KMDrainage / Utilities Trenching	KMFoundations / Concrete Pads	KMBuilding / Structure Construction	KMAsphalt Paving	KMArchitectural Coating	KMLandscaping or Other Finishing	KMWaterside Construction (Piles)	EWNDemolition	EWNSite Grubbing / Prep	EWNDrainage / Utilities Trenching	EWNDrainage / Utilities Trenching	EWNDrainage / Utilities Trenching	EWNFoundation s / Concrete Pads	EWNBuilding / Structure Construction	EWNAsphalt Paving	EWNLandscaping or Other Finishing	EWNWaterside Construction (Piles)
Unique Identifier	X (UTM)	Y (UTM)	2025	2026	2026	2026	2026	2026	2026	2026	2026	2027	2027	2027	2028	2029	2029	2029	2029	2029	2029
3837703774205	383770	3774205	0.000566413	0.000560551	0.000201299	0.000106527	0.000365882	1.17543E-05	1.17543E-05	0.000377636	1.17543E-05	0.000441807	2.40791E-05	5.65422E-05	5.54503E-05	5.4303E-05	4.70365E-05	0.000102137	7.26649E-06	0.00010577	7.26649E-06
3837803774205	383780	3774205	0.000656009	0.00064922	0.00023314	0.000123377	0.000423757	1.36136E-05	1.36136E-05	0.000437371	1.36136E-05	0.000505719	2.75623E-05	6.47216E-05	6.34717E-05	6.21584E-05	5.38408E-05	0.000116912	8.31766E-06	0.000121071	8.31766E-06
3837903774205	383790	3774205	0.000776221	0.000768188	0.000275863	0.000145986	0.00050141	1.61083E-05	1.61083E-05	0.000517518	1.61083E-05	0.00059169	3.22479E-05	7.57241E-05	7.42618E-05	7.27252E-05	6.29936E-05	0.000136787	9.73164E-06	0.000141653	9.73164E-06
3838003774205	383800	3774205	0.001014802	0.001004299	0.000360653	0.000190856	0.000655524	2.10594E-05	2.10594E-05	0.000676583	2.10594E-05	0.000763173	4.15939E-05	9.76703E-05	9.57842E-05	9.38023E-05	8.12503E-05	0.00017643	1.25521E-05	0.000182706	1.25521E-05
3838103774205	383810	3774205	0.001450909	0.001435894	0.000515642	0.000272876	0.000937232	3.01095E-05	3.01095E-05	0.000967342	3.01095E-05	0.00107757	5.8729E-05	0.000137907	0.000135244	0.000132445	0.000114722	0.000249113	1.7723E-05	0.000257974	1.7723E-05
3838203774205	383820	3774205	0.002197566	0.002174823	0.000780998	0.000413301	0.001419545	4.56043E-05	4.56043E-05	0.001465149	4.56043E-05	0.001615326	8.80373E-05	0.000206728	0.000202736	0.000198541	0.000171974	0.000373431	2.65676E-05	0.000386714	2.65676E-05
3838303774205	383830	3774205	0.003472166	0.003436232	0.001233981	0.000653018	0.002242888	7.2055E-05	7.2055E-05	0.002314943	7.2055E-05	0.002533894	0.0001381	0.000324286	0.000318024	0.000311443	0.000269768	0.000585785	4.16755E-05	0.000606623	4.16755E-05
3838403774205	383840	3774205	0.004241392	0.004197497	0.001507357	0.000797688	0.002739779	8.80182E-05	8.80182E-05	0.002827797	8.80182E-05	0.003088004	0.0001683	0.000395201	0.000387569	0.00037955	0.000328761	0.000713884	5.0789E-05	0.000739279	5.0789E-05
3838603774205	383860	3774205	0.004314809	0.004270155	0.001533449	0.000811496	0.002787204	8.95417E-05	8.95417E-05	0.002876745	8.95417E-05	0.003139588	0.000171112	0.000401802	0.000394043	0.00038589	0.000334253	0.000725809	5.16374E-05	0.000751628	5.16374E-05
3838703774205	383870	3774205	0.004150236	0.004107285	0.001474961	0.000780544	0.002680895	8.61265E-05	8.61265E-05	0.002767022	8.61265E-05	0.003020249	0.000164607	0.000386529	0.000379065	0.000371222	0.000321547	0.000698221	4.96746E-05	0.000723058	4.96746E-05
3838803774205	383880	3774205	0.002902662	0.002872622	0.001031583	0.00054591	0.00187501	6.02366E-05	6.02366E-05	0.001935246	6.02366E-05	0.002119843	0.000115534	0.000271296	0.000266057	0.000260552	0.000225687	0.000490065	3.48655E-05	0.000507498	3.48655E-05
3838903774205	383890	3774205	0.002205614	0.002182788	0.000783858	0.000414815	0.001424743	4.57713E-05	4.57713E-05	0.001470515	4.57713E-05	0.00161652	8.81024E-05	0.000206881	0.000202886	0.000198688	0.000172101	0.000373707	2.65872E-05	0.000387	2.65872E-05
3839003774205	383900	3774205	0.001772486	0.001754142	0.000629927	0.000333355	0.001144959	3.6783E-05	3.6783E-05	0.001181742	3.6783E-05	0.001303562	7.10458E-05	0.000166829	0.000163607	0.000160222	0.000138782	0.000301357	2.14399E-05	0.000312077	2.14399E-05
3839103774205	383910	3774205	0.001483967	0.001468609	0.00052739	0.00027903	0.000958587	3.07956E-05	3.07956E-05	0.000989382	3.07956E-05	0.001094928	5.9675E-05	0.000140128	0.000137422	0.000134579	0.00011657	0.000253125	1.80085E-05	0.00026213	1.80085E-05
3829703774215	382970	3774215	4.67127E-05	4.62293E-05	1.66013E-05	8.78536E-06	3.01747E-05	9.69391E-07	9.69391E-07	3.1144E-05	9.69391E-07	8.96157E-05	4.88417E-06	1.1469E-05	1.12475E-05	1.10148E-05	9.54083E-06	2.07173E-05	1.47393E-06	2.14543E-05	1.47393E-06
3829803774215	382980	3774215	4.71233E-05	4.66357E-05	1.67473E-05	8.86259E-06	3.04399E-05	9.77912E-07	9.77912E-07	3.14178E-05	9.77912E-07	9.22496E-05	5.02772E-06	1.1806E-05	1.15781E-05	1.13385E-05	9.82125E-06	2.13263E-05	1.51725E-06	2.20849E-05	1.51725E-06
3829903774215	382990	3774215	4.76011E-05	4.71085E-05	1.69171E-05	8.95245E-06	3.07485E-05	9.87828E-07	9.87828E-07	3.17364E-05	9.87828E-07	9.51975E-05	5.18839E-06	1.21833E-05	1.1948E-05	1.17008E-05	1.01351E-05	2.20077E-05	1.56573E-06	2.27906E-05	1.56573E-06
3830003774215	383000	3774215	4.82656E-05	4.77661E-05	1.71532E-05	9.07741E-06	3.11777E-05	1.00162E-06	1.00162E-06	3.21794E-05	1.00162E-06	9.87656E-05	5.38285E-06	1.264E-05	1.23959E-05	1.21394E-05	1.0515E-05	2.28326E-05	1.62442E-06	2.36448E-05	1.62442E-06
3830103774215	383010	3774215	4.92511E-05	4.87414E-05	1.75034E-05	9.26275E-06	3.18143E-05	1.02207E-06	1.02207E-06	3.28364E-05	1.02207E-06	0.000103329	5.63157E-06	1.3224E-05	1.29686E-05	1.27003E-05	1.10008E-05	2.38876E-05	1.69947E-06	2.47373E-05	1.69947E-06
3830203774215	383020	3774215	5.02664E-05	4.97462E-05	1.78643E-05	9.45371E-06	3.24702E-05	1.04314E-06	1.04314E-06	3.35133E-05	1.04314E-06	0.000108321	5.90365E-06	1.38629E-05	1.35952E-05	1.33139E-05	1.15323E-05	2.50417E-05	1.78158E-06	2.59325E-05	1.78158E-06
3830303774215	383030	3774215	5.20955E-05	5.15563E-05	1.85143E-05	9.79771E-06	3.36517E-05	1.0811E-06	1.0811E-06	3.47328E-05	1.0811E-06	0.000115779	6.31011E-06	1.48173E-05	1.45312E-05	1.42305E-05	1.23263E-05	2.67658E-05	1.90424E-06	2.77179E-05	1.90424E-06
3830403774215	383040	3774215	5.42904E-05	5.37285E-05	1.92944E-05	1.02105E-05	3.50695E-05	1.12664E-06	1.12664E-06	3.61962E-05	1.12664E-06	0.000124914	6.80796E-06	1.59864E-05	1.56777E-05	1.53533E-05	1.32988E-05	2.88775E-05	2.05448E-06	2.99048E-05	2.05448E-06
3830503774215	383050	3774215	5.66197E-05	5.60337E-05	2.01222E-05	1.06486E-05	3.65742E-05	1.17498E-06	1.17498E-06	3.77492E-05	1.17498E-06	0.000135465	7.38301E-06	1.73367E-05	1.70019E-05	1.66501E-05	1.44221E-05	3.13167E-05	2.22802E-06	3.24307E-05	2.22802E-06
3830603774215	383060	3774215	5.88967E-05	5.82872E-05	2.09314E-05	1.10768E-05	3.8045E-05	1.22224E-06	1.22224E-06	3.92673E-05	1.22224E-06	0.000147073	8.01565E-06	1.88223E-05	1.84588E-05	1.80768E-05	1.56579E-05	3.40002E-05	2.41893E-06	3.52097E-05	2.41893E-06
3830703774215	383070	3774215	6.13678E-05	6.07327E-05	2.18097E-05	1.15416E-05	3.96413E-05	1.27352E-06	1.27352E-06	4.09148E-05	1.27352E-06	0.000160748	8.76096E-06	2.05724E-05	2.01751E-05	1.97577E-05	1.71138E-05	3.71616E-05	2.64385E-06	3.84836E-05	2.64385E-06
3830803774215	383080	3774215	6.35777E-05	6.29197E-05	2.2595E-05	1.19572E-05	4.10688E-05	1.31938E-06	1.31938E-06	4.23882E-05	1.31938E-06	0.000175173	9.54717E-06	2.24185E-05	2.19856E-05	2.15307E-05	1.86496E-05	4.04965E-05	2.88111E-06	4.19371E-05	2.88111E-06
3830903774215	383090	3774215	6.57129E-05	6.50328E-05	2.33538E-05	1.23588E-05	4.2448E-05	1.36369E-06	1.36369E-06	4.38117E-05	1.36369E-06	0.000191153	1.04181E-05	2.44636E-05	2.39912E-05	2.34948E-05	2.03509E-05	4.41907E-05	3.14393E-06	4.57627E-05	3.14393E-06
3831003774215	383100	3774215	6.79152E-05	6.72124E-05	2.41365E-05	1.2773E-05	4.38707E-05	1.40939E-06	1.40939E-06	4.52801E-05	1.40939E-06	0.000209874	1.14384E-05	2.68595E-05	2.63408E-05	2.57958E-05	2.2344E-05	4.85186E-05	3.45184E-06	5.02446E-05	3.45184E-06
3831103774215	383110	3774215	7.01027E-05	6.93772E-05	2.49139E-05	1.31844E-05	4.52837E-05	1.45478E-06	1.45478E-06	4.67385E-05	1.45478E-06	0.000231673	1.26265E-05	2.96494E-05	2.90768E-05	2.84752E-05	2.46648E-05	5.35581E-05	3.81037E-06	5.54633E-05	3.81037E-06
3831203774215	383120	3774215	7.23648E-05	7.16159E-05	2.57179E-05	1.36098E-05	4.67449E-05	1.50173E-06	1.50173E-06	4.82466E-05	1.50173E-06	0.000257821	1.40516E-05	3.29958E-05	3.23586E-05	3.16891E-05	2.74486E-05	5.96031E-05	4.24044E-06	6.17233E-05	4.24044E-06
3831303774215	383130	3774215	7.48658E-05	7.4091E-05	2.66067E-05	1.40802E-05	4.83605E-05	1.55363E-06	1.55363E-06	4.99141E-05	1.55363E-06	0.000291075	1.5864E-05	3.72516E-05	3.65322E-05	3.57763E-05	3.09889E-05	6.72906E-05	4.78737E-06	6.96843E-05	4.78737E-06
3831403774215	383140	3774215	7.78521E-05	7.70464E-05	2.7668E-05	1.46418E-05	5.02895E-05	1.6156E-06	1.6156E-06	5.19051E-05	1.6156E-06	0.000333915	1.81988E-05	4.27342E-05	4.19089E-05	4.10418E-05	3.55499E-05	7.71944E-05	5.49196E-06	7.99404E-05	5.49196E-06
3831503774215	383150	3774215	8.06442E-05	7.98096E-05	2.86603E-05	1.51669E-05	5.20931E-05	1.67354E-06	1.67354E-06	5.37667E-05	1.67354E-06	0.00038945	2.12255E-05	4.98415E-05	4.8879E-05	4.78677E-05	4.14623E-05	9.0033E-05	6.40536E-06	9.32356E-05	6.40536E-06
3831603774215	383160	3774215	8.28466E-05	8.19892E-05	2.9443E-05	1.55811E-05	5.35158E-05	1.71925E-06	1.71925E-06	5.5235E-05	1.71925E-06	0.000454257	2.47576E-05	5.81356E-05	5.70129E-05	5.58332E-05	4.8362E-05	0.000105015	7.47126E-06	0.000108751	7.47126E-06
3831703774215	383170	3774215	8.50644E-05	8.41901E-05	3.02403E-05	1.60035E-05	5.49703E-05	1.76615E-06	1.76615E-06	5.67585E-05	1.76615E-06	0.000466911	2.54264E-05	5.97107E-05	5.85581E-05	5.73432E-05	4.96806E-05	0.000107896	7.67376E-06	0.000111705	7.67376E-06
3831803774215	383180	3774215	8.72822E-05	8.63911E-05	3.10372E-05	1.64259E-05	5.64248E-05	1.81306E-06	1.81306E-06	5.82931E-05	1.81306E-06	0.000479567	2.61052E-05	6.12858E-05	6.01033E-05	5.88531E-05	5.09993E-05	0.000110777	7.87813E-06	0.000114659	7.87813E-06
3831903774215	383190	3774215	8.95001E-05	8.85921E-05	3.18341E-05	1.68483E-05	5.78793E-05	1.85997E-06	1.85997E-06	5.98277E-05	1.85997E-06	0.000492223	2.67841E-05	6.28587E-05	6.16485E-05	6.03631E-05	5.23186E-05	0.000113658	8.08251E-06	0.000117613	8.08251E-06
3832003774215	383200	3774215	9.17179E-05	9.07931E-05	3.26309E-05	1.72707E-05	5.93338E-05	1.90688E-06	1.90688E-06	6.13623E-05	1.90688E-06	0.000504879	2.74629E-05	6.44316E-05	6.31936E-05	6.18729E-05	5.36379E-05	0.000116539	8.28688E-06	0.000120567	8.28688E-06
3832103774215	383210	3774215	9.39358E-05	9.29941E-05	3.34278E-05	1.76931E-05	6.07883E-05	1.95378E-06	1.95378E-06	6.28969E-05	1.95378E-06	0.000517535	2.81418E-05	6.60045E-05	6.47387E-05	6.33828E-05	5.49572E-05	0.000119421	8.49125E-06	0.000123521	8.49125E-06
3832203774215	383220	3774215	9.61536E-05	9.51951E-05	3.42247E-05	1.81155E-05	6.22428E-05	2.00069E-06	2.00069E-06	6.44315E-05	2.00069E-06	0.000530192	2.88207E-05	6.75774E-05	6.62838E-05	6.48927E-05	5.62765E-05	0.000122303	8.69563E-06	0.000126475	8.69563E-06
3832303774215	383230	3774215	9.83715E-05	9.73961E-05	3.50216E-05	1.85378E-05	6.36973E-05	2.04759E-06	2.04759E-06	6.59661E-05	2.04759E-06	0.000542848	2.94995E-05	6.91503E-05	6.78289E-05	6.64026E-05	5.75958E-05	0.000125185	8.90001E-06	0.000129429	8.90001E-06
3832403774215	383240	3774215	0.000100589	9.95971E-05	3.58185E-05	1.89602E-05	6.51518E-05	2.09449E-06	2.09449E-06	6.75008E-05	2.09449E-06	0.000555505	3.01784E-05	7.07232E-05	6.93739E-05	6.79125E-05	5.89151E-05	0.000128067	9.10438E-06	0.000132383	9.10438E-06
3832503774215	383250	3774215	0.000102807	0.000101798	3.66154E-05	1.93825E-05	6.66063E-05	2.14139E-06	2.14139E-06	6.90356E-05	2.14139E-06	0.000568162	3.08572E-05	7.22961E-05	7.09189E-05	6.94224E-05	6.02344E-05	0.000130949	9.30876E-06	0.000135337	9.30876E-06
3832603774215	383260	3774215	0.000105026	0.000103998	3.74123E-05	1.98048E-05	6.80608E-05	2.18828E-06	2.18828E-06	7.05704E-05	2.18828E-06	0.000580819	3.15361E-05	7.38689E-05	7.24639E-05	7.09323E-05	6.15537E-05	0.000133831	9.51313E-06	0.000138292	9.51313E-06
3832703774215	383270	3774215	0.000107245	0.000106198	3.82092E-05	2.02271E-05	6.95153E-05	2.23518E-06	2.23518E-06	7.21052E-05	2.23518E-06	0.000593476	3.22149E-05	7.54418E-05	7.40088E-05	7.24422E-05	6.28731E-05	0.000136713	9.71751E-06	0.000141246	9.71751E-06
3832803774215	383280	3774215	0.000109464	0.000108398	3.90061E-05	2.06494E-05	7.09697E-05	2.28208E-06	2.28208E-06	7.36401E-05	2.28208E-06	0.000606133	3.28938E-05	7.70147E-05	7.55537E-05	7.39521E-05	6.42124E-05	0.000139595	9.92188E-06	0.000144201	9.92188E-06
3832903774215	383290	3774215	0.000111683	0.000110597	3.98029E-05	2.10717E-05	7.24242E-05	2.32897E-06	2.32897E-06	7.5175E-05	2.32897E-06	0.000618791	3.35727E-05	7.85876E-05	7.70986E-05	7.54619E-05	6.55518E-05	0.000142477	1.01262E-05	0.000147156	1.01262E-05
3833003774215	383300	3774215	0.000113902	0.000112797	4.05998E-05	2.14939E-05	7.38786E-05	2.37587E-06	2.37587E-06	7.67099E-05	2.37587E-06	0.000631448	3.42516E-05	8.01605E-05	7.86435E-05	7.69718E-05	6.68911E-05	0.000145359	1.03305E-05	0.000150111	1.03305E-05
3833103774215	383310	3774215	0.000116121	0.000114996	4.13967E-05	2.19162E-05	7.53331E-05	2.42276E-06	2.42276E-06	7.82448E-05	2.42276E-06	0.000644105	3.49305E-05	8.17334E-05	8.01884E-05	7.84817E-05	6.82304E-05	0.000148241	1.05348E-05	0.000153066	1.05348E-05
3833203774215	383320	3774215	0.000118339	0.000117196	4.21936E-05	2.23384E-05	7.67875E-05	2.46965E-06	2.46965E-06	7.97797E-05	2.46965E-06	0.000656762	3.56094E-05	8.33063E-05	8.17333E-05	7.99916E-05	6.95697E-05	0.000151123	1.07391E-05	0.000156022	1.07391E-05
3833303774215	383330	3774215	0.000120558	0.000119395	4.29904E-05	2.27607E-05	7.82418E-05	2.51654E-06	2.51654E-06	8.13146E-05	2.51654E-06	0.000669419	3.62883E-05	8.48792E-05	8.32782E-05	8.15015E-05	7.09089E-05	0.000154005	1.09434E-05	0.000158977	1.09434E-05
3833403774215	383340	3774215	0.000122777	0.000121594	4.37873E-05	2.31829E-05	7.96961E-05	2.56343E-06	2.56343E-06	8.28495E-05	2.56343E-06	0.000682076	3.69672E-05	8.64521E-05	8.48231E-05	8.30114E-05	7.22481E-05	0.000156887	1.11477E-05	0.000161933	1.11477E-05
3833503774215	383350	3774215	0.000124996	0.000123793	4.45841E-05	2.36052E-05	8.11504E-05	2.61031E-06	2.61031E-06	8.43844E-05	2.61031E-06	0.000694733	3.76461E-05	8.80249E-05	8.63679E-05	8.45213E-05	7.35872E-05	0.000159769	1.13519E-05	0.000164889	1.13519E-05
3833603774215	383360	3774215	0.000127215	0.000125992	4.53809E-05	2.40274E-05	8.26047E-05	2.65719E-06	2.65719E-06	8.59192E-05	2.65719E-06	0.000707391	3.83249E-05	8.95978E-05	8.79128E-05	8.60312E-05	7.49263E-05	0.000162651	1.15562E-05	0.000167844	1.15562E-05
3833703774215	383370	3774215	0.000129434	0.000128191	4.61778E-05	2.44496E-05	8.4059E-05	2.70408E-06	2.70408E-06	8.7454E-05	2.70408E-06	0.000720048	3.90038E-05	9.11707E-05	8.94577E-05	8.75411E-05	7.62654E-05	0.000165533	1.17604E-05	0.000170799	1.17604E-05
3833803774215	383380	3774215	0.000131653	0.000130391	4.69746E-05	2.48717E-05	8.55133E-05	2.75096E-06	2.75096E-06	8.89888E-05	2.75096E-06	0.000732705	3.96827E-05	9.27436E-05	9.10026E-05	8.90511E-05	7.76045E-05	0.000168415	1.19647E-05	0.000173755	1.19647E-05
3833903774215	383390	3774215	0.000133872	0.000132589	4.77715E-05	2.52939E-05	8.69676E-05	2.79785E-06	2.79785E-06	9.05236E-05	2.79785E-06	0.000745362	4.03616E-05	9.43165E-05	9.25475E-05	9.05611E-05	7.89436E-05	0.000171297	1.21689E-05	0.000176711	1.21689E-05
3834003774215	383400	3774215	0.000136091	0.000134787	4.85683E-05	2.57161E-05	8.84218E-05	2.84473E-06	2.84473E-06	9.20584E-05	2.84473E-06	0.000758019	4.10405E-05	9.58894E-05	9.40924E-05	9.20711E-05	8.02827E-05	0.000174179	1.23732E-05	0.000179667	1.23732E-05
3834103774215	383410	3774215	0.000138309	0.000136985	4.93652E-05	2.61382E-05	8.98759E-05	2.89161E-06	2.89161E-06	9.35932E-05	2.89161E-06	0.000770676	4.17194E-05	9.74623E-05	9.56373E-05	9.35811E-05	8.16218E-05	0.000177061	1.25775E-05	0.000182623	1.25775E-05
3834203774215	383420	3774215	0.000140528	0.000139183	5.01621E-05	2.65604E-05	9.13301E-05	2.93849E-06	2.93849E-06	9.51279E-05	2.93849E-06	0.000783333	4.23983E-05	9.91352E-05	9.71822E-05	9.50911E-05	8.29609E-05	0.000179943	1.27818E-05	0.000185579	1.27818E-05
3834303774215	383430	3774215	0.000142747	0.000141381	5.09589E-05	2.69825E-05	9.27842E-05	2.98537E-06	2.98537E-06	9.66627E-05	2.98537E-06	0.000795991	4.30772E-05	0.000100808	9.87271E-05	9.66011E-05	8.43001E-05	0.000182825	1.29861E-05	0.000188535	1.29861E-05
3834403774215	383440	3774215	0.000144966	0.000143579	5.17558E-05	2.74047E-05	9.42384E-05	3.03225E-06	3.03225E-06	9.81975E-05	3.03225E-06	0.000808648	4.37561E-05	0.000102481	0.000100272	9.81111E-05	8.56392E-05	0.000185707	1.31904E-05	0.000191491	1.31904E-05
3834503774215	383450	3774215	0.000147185	0.000145778	5.25526E-05	2.78268E-05	9.56925E-05	3.07913E-06	3.07913E-06	9.97323E-05	3.07913E-06	0.000821306	4.4435E-05	0.000104154	0.000101836	9.96211E-05	8.69784E-05	0.000188589	1.33948E-05	0.000194447	1.33948E-05
3834603774215	383460	3774215	0.000149404	0.000147976	5.33495E-05	2.82489E-05	9.71467E-05	3.12602E-06	3.12602E-06	0.000101267	3.12602E-06	0.000833964	4.51139E-05	0.000105827	0.000103399	0.000101131	8.83175E-05	0.000191471	1.35991E-05	0.000197403	1.35991E-05
3834703774215	383470	3774215	0.000151623	0.000150174	5.41464E-05	2.86711E-05	9.86008E-05	3.17291E-06	3.17291E-06	0.000102801	3.17291E-06	0.000846621	4.57928E-05	0.000107499	0.000104963	0.000102646	8.96567E-05	0.000194353	1.38035E-05	0.000200359	1.38035E-05
3834803774215	383480	3774215	0.000153842	0.000152372	5.49432E-05	2.90932E-05	0.000100055	3.21979E-06	3.21979E-06	0.000104335	3.21979E-06	0.000859278	4.64717E-05	0.000109172	0.000106527	0.000104162	9.09959E-05	0.000197236	1.40078E-05	0.000203316	1.40078E-05
3834903774215	383490	3774215	0.000156061	0.000154569	5.57401E-05	2.95154E-05	0.000101503	3.26668E-06	3.26668E-06	0.000105869	3.26668E-06	0.000871935	4.71506E-05	0.000110844	0.000108091	0.000105677	9.23351E-05	0.000200118	1.42122E-05	0.000206272	1.42122E-05
3835003774215	383500	3774215	0.000158281	0.000156767	5.65369E-05	2.99375E-05	0.000102951	3.31357E-06	3.31357E-06	0.000107403	3.31357E-06	0.000884592	4.78295E-05	0.000112516	0.000109655	0.000107193	9.36743E-05	0.000203001	1.44165E-05	0.000209229	1.44165E-05
3835103774215	383510	3774215	0.000160499	0.000158965	5.73338E-05	3.03597E-05	0.000104399	3.36046E-06	3.36046E-06	0.000108937	3.36046E-06	0.000897249	4.85084E-05	0.000114188	0.000111219	0.000108708	9.50135E-05	0.000205883	1.46209E-05	0.000212186	1.46209E-05
3835203774215	383520	3774215	0.000162718	0.000161163	5.81306E-05	3.07818E-05	0.000105847	3.40735E-06	3.40735E-06	0.000110471	3.40735E-06	0.000909906	4.91873E-05	0.000115859	0.000112783	0.000110224	9.63526E-05	0.000208765	1.48252E-05	0.000215143	1.48252E-05
3835303774215	383530	3774215	0.000164937	0.000163361	5.89275E-05	3.12039E-05	0.000107295	3.45424E-06	3.45424E-06	0.000112005	3.45424E-06	0.000922563	4.98662E-05	0.000117531	0.000114347	0.000111739	9.76918E-05	0.000211648	1.50296E-05	0.000218101	1.50296E-05
3835403774215	383540	3774215	0.000167156	0.000165559	5.97244E-05	3.16261E-05	0.000108743	3.50113E-06	3.50113E-06	0.000113539	3.50113E-06	0.000935221	5.05451E-05	0.000119203	0.000115911	0.000113254	9.90309E-05	0.000214531	1.52339E-05	0.000221058	1.52339E-05
3835503774215	383550	3774215	0.000169375	0.000167757	6.05212E-05	3.20482E-05	0.000110191	3.54802E-06	3.54802E-06	0.000115073	3.54802E-06	0.000947878	5.12239E-05	0.000120875	0.000117475	0.000114769	0.000100369	0.000217413	1.54383E-05	0.000224015	1.54383E-05
3835603774215	383560	3774215	0.000171594	0.000169955	6.13181E-05	3.24704E-05	0.000111639	3.59491E-06	3.59491E-06	0.000116607	3.59491E-06	0.000960535	5.19028E-05	0.000122547	0.000119039	0.000116284	0.000101708	0.000220296	1.56426E-05	0.000226972	1.56426E-05
3835703774215	383570	3774215	0.000173813	0.000172153	6.21149E-05	3.28925E-05	0.000113087	3.64179E-06	3.64179E-06	0.000118141	3.64179E-06	0.000973192	5.25816E-05	0.000124219	0.000120603	0.000117799	0.000103047	0.000223178	1.58469E-05	0.000229929	1.58469E-05
3835803774215	383580	3774215	0.000176032	0.000174351	6.29118E-05	3.33147E-05	0.000114535	3.68868E-06	3.68868E-06	0.000119675	3.68868E-06	0.000985849	5.32605E-05	0.000125891	0.000122167	0.000119314	0.000104386	0.000226061	1.60512E-05	0.000232886	1.60512E-05
3835903774215	383590	3774215	0.000178251	0.000176548	6.37087E-05	3.37368E-05	0.000115983	3.73557E-06	3.73557E-06	0.000121209	3.73557E-06	0.000998506	5.39394E-05	0.000127563	0.000123731	0.000120829	0.000105725	0.000228943	1.62555E-05	0.000235843	1.62555E-05
3836003774215	383600	3774215	0.000180471	0.000178746	6.45056E-05	3.41589E-05	0.000117431	3.78246E-06	3.78246E-06	0.000122743	3.78246E-06	0.001011163	5.46183E-05	0.000129235	0.000125295	0.000122344	0.000107064	0.000231825	1.64598E-05	0.000238801	1.64598E-05
3836103774215	383610	3774215	0.000182691	0.000180945	6.53025E-05

			ISDemolition	ISDrainage / Utilities Trenching	ISDrainage / Utilities Trenching	ISAsphalt Paving	ISAsphalt Paving	SVDemolition	SVSite Grubbing / Prep	SVMass Grading / Excavation	SVMass Grading / Excavation	SVDrainage / Utilities Trenching	SVFoundations / Concrete Pads	SVBuilding / Structure Construction	SVBuilding / Structure Construction	SVAsphalt Paving	SVAsphalt Paving	SVArchitectural Coating	SVArchitectural Coating	SVLandscaping or Other Finishing	SVLandscaping or Other Finishing
Unique Identifier	X (UTM)	Y (UTM)	2027	2027	2028	2027	2028	2027	2027	2027	2028	2028	2028	2028	2029	2028	2029	2028	2029	2028	2029
3837703774205	383770	3774205	0.000106255	4.27848E-05	4.1687E-05	1.10498E-05	1.02933E-05	0.000940115	0.000675892	0.000455706	0.00044992	0.000319229	0.000101411	0.000145277	0.000139734	1.42836E-05	1.32894E-05	1.42836E-05	1.32894E-05	0.000145277	0.000139734
3837803774205	383780	3774205	0.000118289	4.76305E-05	4.64085E-05	1.23012E-05	1.14592E-05	0.001095814	0.000787831	0.000531178	0.000524434	0.000372098	0.000118206	0.000169337	0.000162876	1.66492E-05	1.54903E-05	1.66492E-05	1.54903E-05	0.000169337	0.000162876
3837903774205	383790	3774205	0.00013466	5.42226E-05	5.28314E-05	1.40037E-05	1.30451E-05	0.001305018	0.000938237	0.000632586	0.000624555	0.000443137	0.000140773	0.000201666	0.000193971	1.98277E-05	1.84476E-05	1.98277E-05	1.84476E-05	0.000201666	0.000193971
3838003774205	383800	3774205	0.000168181	6.77202E-05	6.59827E-05	1.74897E-05	1.62924E-05	0.001719383	0.001236143	0.000833443	0.000822861	0.00058384	0.000185471	0.000265698	0.0002555	2.61234E-05	2.43051E-05	2.61234E-05	2.43051E-05	0.000265698	0.00025556
3838103774205	383810	3774205	0.000229782	9.25245E-05	9.01506E-05	2.38957E-05	2.22599E-05	0.002479354	0.001782521	0.001201827	0.001186567	0.000841898	0.000267449	0.000383138	0.000368519	3.767E-05	3.50479E-05	3.767E-05	3.50479E-05	0.000383138	0.000368519
3838203774205	383820	3774205	0.000334514	0.000134696	0.00013124	3.47871E-05	3.24057E-05	0.003788755	0.002723909	0.001836538	0.00181322	0.001286523	0.000408695	0.000585481	0.000563142	5.75643E-05	5.35575E-05	5.75643E-05	5.35575E-05	0.000585481	0.000563142
3838303774205	383830	3774205	0.000513693	0.000206845	0.000201537	5.34205E-05	4.97635E-05	0.006026628	0.004332818	0.00292131	0.002884219	0.002046423	0.000650096	0.000931302	0.000895768	9.15653E-05	8.51919E-05	9.15653E-05	8.51919E-05	0.000931302	0.000895768
3838403774205	383840	3774205	0.000621511	0.000250259	0.000243838	6.46328E-05	6.02083E-05	0.007377464	0.005303996	0.003576106	0.003530701	0.002505118	0.000795812	0.001140049	0.001096549	0.000112089	0.000104287	0.000112089	0.000104287	0.001140049	0.001096549
3838603774205	383860	3774205	0.000630241	0.000253774	0.000247263	6.55407E-05	6.1054E-05	0.00750755	0.005397521	0.003639163	0.003592958	0.00254929	0.000809844	0.001160151	0.001115885	0.000114066	0.000106126	0.000114066	0.000106126	0.001160151	0.001115885
3838703774205	383870	3774205	0.000606234	0.000244107	0.000237844	6.30441E-05	5.87284E-05	0.007219271	0.005190264	0.003499425	0.003454993	0.002451401	0.000778747	0.001115603	0.001073036	0.000109686	0.000102051	0.000109686	0.000102051	0.001115603	0.001073036
3838803774205	383880	3774205	0.000429269	0.000172851	0.000168416	4.4641E-05	4.15851E-05	0.005029996	0.003616294	0.002438209	0.002407251	0.001708003	0.000542589	0.000777292	0.000747633	7.6423E-05	7.11036E-05	7.6423E-05	7.11036E-05	0.000777292	0.000747633
3838903774205	383890	3774205	0.000330117	0.000132925	0.000129515	3.43299E-05	3.19798E-05	0.003807063	0.002737071	0.001845412	0.001821981	0.00129274	0.00041067	0.00058831	0.000565863	5.78425E-05	5.38163E-05	5.78425E-05	5.38163E-05	0.00058831	0.000565863
3839003774205	383900	3774205	0.00026828	0.000108026	0.000105254	2.78992E-05	2.59894E-05	0.003047377	0.002190898	0.001477166	0.001458411	0.001034778	0.000328722	0.000470915	0.000452947	4.63002E-05	4.30775E-05	4.63002E-05	4.30775E-05	0.000470915	0.000452947
3839103774205	383910	3774205	0.000226902	9.1365E-05	8.90208E-05	2.35963E-05	2.1981E-05	0.002541528	0.001827221	0.001231965	0.001216323	0.00086301	0.000274156	0.000392746	0.00037776	3.86146E-05	3.59268E-05	3.86146E-05	3.59268E-05	0.000392746	0.00037776
3829703774215	382970	3774215	1.78509E-05	7.1879E-06	7.00348E-06	1.85637E-06	1.7293E-06	5.50918E-05	3.9608E-05	2.67049E-05	2.63658E-05	1.87072E-05	5.94279E-06	8.51341E-06	8.18857E-06	8.37035E-07	7.78773E-07	8.37035E-07	7.78773E-07	8.51341E-06	8.18857E-06
3829803774215	382980	3774215	1.84559E-05	7.43151E-06	7.24084E-06	1.91929E-06	1.7879E-06	5.56263E-05	3.99923E-05	2.6964E-05	2.66216E-05	1.88887E-05	6.00045E-06	8.59601E-06	8.26802E-06	8.45157E-07	7.86329E-07	8.45157E-07	7.86329E-07	8.59601E-06	8.26802E-06
3829903774215	382990	3774215	1.91336E-05	7.70437E-06	7.5067E-06	1.98976E-06	1.85355E-06	5.62321E-05	4.04278E-05	2.72576E-05	2.69115E-05	1.90944E-05	6.06579E-06	8.68962E-06	8.35806E-06	8.54361E-07	7.94893E-07	8.54361E-07	7.94893E-07	8.68962E-06	8.35806E-06
3830003774215	383000	3774215	1.9944E-05	8.03069E-06	7.82464E-06	2.07404E-06	1.93206E-06	5.70695E-05	4.10299E-05	2.76635E-05	2.73123E-05	1.93787E-05	6.15613E-06	8.81903E-06	8.48253E-06	8.67084E-07	8.06731E-07	8.67084E-07	8.06731E-07	8.81903E-06	8.48253E-06
3830103774215	383010	3774215	2.0964E-05	8.44139E-06	8.22481E-06	2.18011E-06	2.03087E-06	5.82811E-05	4.1901E-05	2.82508E-05	2.78921E-05	1.97901E-05	6.28682E-06	9.00626E-06	8.66262E-06	8.85492E-07	8.23857E-07	8.85492E-07	8.23857E-07	9.00626E-06	8.66262E-06
3830203774215	383020	3774215	2.20859E-05	8.89317E-06	8.66499E-06	2.29678E-06	2.13956E-06	5.95373E-05	4.28041E-05	2.88597E-05	2.84933E-05	2.02167E-05	6.42232E-06	9.20037E-06	8.84932E-06	9.04577E-07	8.41614E-07	9.04577E-07	8.41614E-07	9.20037E-06	8.84932E-06
3830303774215	383030	3774215	2.37081E-05	9.54636E-06	9.30142E-06	2.46548E-06	2.2967E-06	6.17466E-05	4.43925E-05	2.99307E-05	2.95507E-05	2.09669E-05	6.66065E-06	9.54179E-06	9.17771E-06	9.38145E-07	8.72846E-07	9.38145E-07	8.72846E-07	9.54179E-06	9.17771E-06
3830403774215	383040	3774215	2.56936E-05	1.03458E-05	1.00804E-05	2.67195E-06	2.48904E-06	6.43926E-05	4.62947E-05	3.12132E-05	3.08169E-05	2.18654E-05	6.94606E-06	9.95066E-06	9.57099E-06	9.78346E-07	9.10248E-07	9.78346E-07	9.10248E-07	9.95066E-06	9.57099E-06
3830503774215	383050	3774215	2.79906E-05	1.12708E-05	1.09816E-05	2.91083E-06	2.71157E-06	6.71899E-05	4.83059E-05	3.25692E-05	3.21557E-05	2.28152E-05	7.24782E-06	1.03829E-05	9.98677E-06	1.02085E-06	9.49791E-07	1.02085E-06	9.49791E-07	1.03829E-05	9.98677E-06
3830603774215	383060	3774215	3.05252E-05	1.22913E-05	1.1976E-05	3.17441E-06	2.9571E-06	6.99338E-05	5.02786E-05	3.38993E-05	3.34689E-05	2.3747E-05	7.5438E-06	1.0807E-05	1.03946E-05	1.06254E-06	9.88579E-07	1.06254E-06	9.88579E-07	1.0807E-05	1.03946E-05
3830703774215	383070	3774215	3.34971E-05	1.3488E-05	1.31419E-05	3.48346E-06	3.245E-06	7.28826E-05	5.23986E-05	3.53287E-05	3.48801E-05	2.47483E-05	7.86189E-06	1.12626E-05	1.08329E-05	1.10734E-06	1.03026E-06	1.10734E-06	1.03026E-06	1.12626E-05	1.08329E-05
3830803774215	383080	3774215	3.66506E-05	1.47578E-05	1.43792E-05	3.81141E-06	3.5505E-06	7.55285E-05	5.43009E-05	3.66112E-05	3.61464E-05	2.56467E-05	8.14731E-06	1.16715E-05	1.12262E-05	1.14754E-06	1.06766E-06	1.14754E-06	1.06766E-06	1.16715E-05	1.12262E-05
3830903774215	383090	3774215	4.01618E-05	1.61716E-05	1.57567E-05	4.17655E-06	3.89064E-06	7.80675E-05	5.61263E-05	3.7842E-05	3.73615E-05	2.65089E-05	8.42119E-06	1.20639E-05	1.16036E-05	1.18612E-06	1.10356E-06	1.18612E-06	1.10356E-06	1.20639E-05	1.16036E-05
3831003774215	383100	3774215	4.42711E-05	1.78263E-05	1.73689E-05	4.60389E-06	4.28872E-06	8.06689E-05	5.79965E-05	3.91029E-05	3.86064E-05	2.73922E-05	8.7018E-06	1.24659E-05	1.19902E-05	1.22564E-06	1.14033E-06	1.22564E-06	1.14033E-06	1.24659E-05	1.19902E-05
3831103774215	383110	3774215	4.90859E-05	1.9765E-05	1.92579E-05	5.10459E-06	4.75516E-06	8.32702E-05	5.98668E-05	4.03639E-05	3.98514E-05	2.82755E-05	8.98241E-06	1.28679E-05	1.23769E-05	1.26516E-06	1.1771E-06	1.26516E-06	1.1771E-06	1.28679E-05	1.23769E-05
3831203774215	383120	3774215	5.49026E-05	2.21072E-05	2.154E-05	5.70949E-06	5.31864E-06	8.59518E-05	6.17947E-05	4.16637E-05	4.11347E-05	2.91861E-05	9.27167E-06	1.32822E-05	1.27754E-05	1.3059E-06	1.21501E-06	1.3059E-06	1.21501E-06	1.32822E-05	1.27754E-05
3831303774215	383130	3774215	6.22883E-05	2.50811E-05	2.44376E-05	6.47755E-06	6.03413E-06	8.89095E-05	6.39211E-05	4.30974E-05	4.25502E-05	3.01904E-05	9.59072E-06	1.37393E-05	1.32151E-05	1.35084E-06	1.25682E-06	1.35084E-06	1.25682E-06	1.37393E-05	1.32151E-05
3831403774215	383140	3774215	7.18104E-05	2.89153E-05	2.81734E-05	7.46778E-06	6.95657E-06	9.24997E-05	6.65023E-05	4.48377E-05	4.42684E-05	3.14095E-05	9.978E-06	1.42941E-05	1.37487E-05	1.40539E-06	1.30757E-06	1.40539E-06	1.30757E-06	1.42941E-05	1.37487E-05
3831503774215	383150	3774215	8.40249E-05	3.38336E-05	3.29656E-05	8.73801E-06	8.13984E-06	9.54752E-05	6.86415E-05	4.62801E-05	4.56925E-05	3.24199E-05	1.0299E-05	1.47539E-05	1.4191E-05	1.4506E-06	1.34963E-06	1.4506E-06	1.34963E-06	1.47539E-05	1.4191E-05
3831603774215	383160	3774215	9.94112E-05	4.00291E-05	3.90021E-05	1.03381E-05	9.63037E-06	9.80588E-05	7.04989E-05	4.75324E-05	4.69289E-05	3.32972E-05	1.05777E-05	1.51531E-05	1.4575E-05	1.48985E-06	1.38615E-06	1.48985E-06	1.38615E-06	1.51531E-05	1.4575E-05
3831703774215	383170	3774215	0.000117645	4.64732E-05	4.52809E-05	1.20024E-05	1.11807E-05	0.000296555	0.000213207	0.00014375	0.000141925	0.000100699	3.19896E-05	4.5827E-05	4.40784E-05	4.5057E-06	4.19208E-06	4.5057E-06	4.19208E-06	4.5827E-05	4.40784E-05
3831803774215	383180	3774215	0.000136878	5.40357E-05	5.26196E-05	1.39615E-05	1.30037E-05	0.000345035	0.000248054	0.000167118	0.000165135	0.000117145	3.72184E-05	5.33127E-05	5.12512E-05	5.24287E-06	4.87588E-06	5.24287E-06	4.87588E-06	5.33127E-05	5.12512E-05
3831903774215	383190	3774215	0.000154945	6.11746E-05	5.95744E-05	1.58026E-05	1.47232E-05	0.000390686	0.000280866	0.000189202	0.000186958	0.000132599	4.21332E-05	6.03557E-05	5.80284E-05	5.93597E-06	5.51966E-06	5.93597E-06	5.51966E-06	6.03557E-05	5.80284E-05
3832003774215	383200	3774215	0.000172212	6.79934E-05	6.62179E-05	1.75638E-05	1.63628E-05	0.000434225	0.000312178	0.000210286	0.000207792	0.000147387	4.68332E-05	6.70813E-05	6.44972E-05	6.59807E-06	6.13544E-06	6.59807E-06	6.13544E-06	6.70813E-05	6.44972E-05
3832103774215	383210	3774215	0.000188777	7.45122E-05	7.25615E-05	1.92449E-05	1.79324E-05	0.000475764	0.000342069	0.000230411	0.000227679	0.000161474	5.13187E-05	7.35117E-05	7.06661E-05	7.23E-06	6.72324E-06	7.23E-06	6.72324E-06	7.35117E-05	7.06661E-05
3832203774215	383220	3774215	0.000204443	8.06911E-05	7.85751E-05	2.08359E-05	1.94128E-05	0.000515303	0.000370459	0.000249536	0.000246577	0.000174862	5.55791E-05	7.96208E-05	7.65449E-05	7.82992E-06	7.28105E-06	7.82992E-06	7.28105E-06	7.96208E-05	7.65449E-05
3832303774215	383230	3774215	0.000219809	8.67299E-05	8.44586E-05	2.23969E-05	2.08733E-05	0.000553842	0.000398249	0.000268261	0.000265076	0.000187996	5.97495E-05	8.55966E-05	8.22949E-05	8.41926E-06	7.82886E-06	8.41926E-06	7.82886E-06	8.55966E-05	8.22949E-05
3832403774215	383240	3774215	0.000234876	9.26688E-05	9.02421E-05	2.39281E-05	2.23038E-05	0.000591881	0.000425639	0.000286686	0.000283284	0.000200918	6.38499E-05	9.14951E-05	8.79249E-05	8.99859E-06	8.36471E-06	8.99859E-06	8.36471E-06	9.14951E-05	8.79249E-05
3832503774215	383250	3774215	0.000249943	9.86077E-05	9.60256E-05	2.54593E-05	2.37343E-05	0.000629919	0.000453029	0.000305111	0.000301492	0.000213841	6.79503E-05	9.73936E-05	9.35548E-05	9.57792E-06	8.90056E-06	9.57792E-06	8.90056E-06	9.73936E-05	9.35548E-05
3832603774215	383260	3774215	0.000265011	0.000104549	0.000101809	2.69905E-05	2.51648E-05	0.000667958	0.000480419	0.000323536	0.000319701	0.000226764	7.20507E-05	0.000103293	9.92147E-05	0.000101576	9.43641E-06	0.000101576	9.43641E-06	0.000103293	9.92147E-05
3832703774215	383270	3774215	0.000280078	0.000110478	0.000107563	2.85217E-05	2.65953E-05	0.000705996	0.000507809	0.000341961	0.000337909	0.000239686	7.61511E-05	0.000109152	0.000104843	0.000107343	9.97227E-06	0.000107343	9.97227E-06	0.000109152	0.000104843
3832803774215	383280	3774215	0.000295146	0.000116407	0.000113317	3.00529E-05	2.80258E-05	0.000744034	0.000535199	0.000360387	0.000356117	0.000252608	8.02516E-05	0.000115011	0.000110509	0.000113109	1.05101E-05	0.000113109	1.05101E-05	0.000115011	0.000110509
3832903774215	383290	3774215	0.000310213	0.000122336	0.000119156	3.15841E-05	2.94563E-05	0.000782072	0.000562589	0.000378813	0.000374326	0.000265529	8.43521E-05	0.000120869	0.000116175	0.000118876	1.10474E-05	0.000118876	1.10474E-05	0.000120869	0.000116175
3833003774215	383300	3774215	0.000325281	0.000128265	0.000124995	3.31153E-05	3.08868E-05	0.000820109	0.000589979	0.000397239	0.000392534	0.000278451	8.84526E-05	0.000126727	0.000121841	0.000124643	1.15848E-05	0.000124643	1.15848E-05	0.000126727	0.000121841
3833103774215	383310	3774215	0.000340348	0.000134194	0.000130834	3.46465E-05	3.23173E-05	0.000858146	0.000617369	0.000415665	0.000410743	0.000291373	9.25532E-05	0.000132585	0.000127507	0.000130411	1.21222E-05	0.000130411	1.21222E-05	0.000132585	0.000127507
3833203774215	383320	3774215	0.000355416	0.000140123	0.000136673	3.61777E-05	3.37478E-05	0.000896183	0.000644759	0.000434091	0.000428952	0.000304295	9.66538E-05	0.000138444	0.000133173	0.000136179	1.26595E-05	0.000136179	1.26595E-05	0.000138444	0.000133173
3833303774215	383330	3774215	0.000370483	0.000146052	0.000142512	3.77089E-05	3.51783E-05	0.000934221	0.000672149	0.000452517	0.000447161	0.000317217	0.000100754	0.000144303	0.000138839	0.000141947	1.31968E-05	0.000141947	1.31968E-05	0.000144303	0.000138839
3833403774215	383340	3774215	0.000385551	0.000151981	0.000148351	3.92401E-05	3.66088E-05	0.000972258	0.000699539	0.000470943	0.000465371	0.000330139	0.000104851	0.000150162	0.000144505	0.000147715	1.37341E-05	0.000147715	1.37341E-05	0.000150162	0.000144505
3833503774215	383350	3774215	0.000400618	0.000157909	0.000154189	4.07712E-05	3.80393E-05	0.001010295	0.000726929	0.000489369	0.000483581	0.000343061	0.000108948	0.000156021	0.000150171	0.000153484	1.42714E-05	0.000153484	1.42714E-05	0.000156021	0.000150171
3833603774215	383360	3774215	0.000415686	0.000163838	0.000160028	4.23024E-05	3.94698E-05	0.001048331	0.000754319	0.000507795	0.000501791	0.000355983	0.000113045	0.000161879	0.000155837	0.000159252	1.48087E-05	0.000159252	1.48087E-05	0.000161879	0.000155837
3833703774215	383370	3774215	0.000430753	0.000169767	0.000165866	4.38335E-05	4.09003E-05	0.001086367	0.000781709	0.000526221	0.000520001	0.000368905	0.000117142	0.000167737	0.000161504	0.000165021	1.53459E-05	0.000165021	1.53459E-05	0.000167737	0.000161504
3833803774215	383380	3774215	0.000445821	0.000175696	0.000171704	4.53647E-05	4.23308E-05	0.001124403	0.000809099	0.000544647	0.000538211	0.000381827	0.000121239	0.000173596	0.000167172	0.000170789	1.58832E-05	0.000170789	1.58832E-05	0.000173596	0.000167172
3833903774215	383390	3774215	0.000460888	0.000181625	0.000177543	4.68958E-05	4.37613E-05	0.001162439	0.000836488	0.000563073	0.000556421	0.000394749	0.000125336	0.000179455	0.000172839	0.000176557	1.64204E-05	0.000176557	1.64204E-05	0.000179455	0.000172839
3834003774215	383400	3774215	0.000475956	0.000187554	0.000183381	4.84269E-05	4.51918E-05	0.001200475	0.000863878	0.000581499	0.000574631	0.000407671	0.000129433	0.000185314	0.000178506	0.000182325	1.69577E-05	0.000182325	1.69577E-05	0.000185314	0.000178506
3834103774215	383410	3774215	0.000491023	0.000193483	0.000189219	4.99581E-05	4.66223E-05	0.001238511	0.000891268	0.000599925	0.000592841	0.000420593	0.000133531	0.000191173	0.000184172	0.000188093	1.74949E-05	0.000188093	1.74949E-05	0.000191173	0.000184172
3834203774215	383420	3774215	0.000506091	0.000199411	0.000195057	5.14892E-05	4.80528E-05	0.001276547	0.000918657	0.000618351	0.000611051	0.000433515	0.000137628	0.000197032	0.000189839	0.000193862	1.80321E-05	0.000193862	1.80321E-05	0.000197032	0.000189839
3834303774215	383430	3774215	0.000521158	0.000205339	0.000200895	5.30204E-05	4.94833E-05	0.001314583	0.000946047	0.000636777	0.000629261	0.000446437	0.000141726	0.000202891	0.000195506	0.000199631	1.85693E-05	0.000199631	1.85693E-05	0.000202891	0.000195506
3834403774215	383440	3774215	0.000536226	0.000211268	0.000206733	5.45515E-05	5.09138E-05	0.001352619	0.000973436	0.000655203	0.000647471	0.000459359	0.000145824	0.000208749	0.000201173	0.000205399	1.91065E-05	0.000205399	1.91065E-05	0.000208749	0.000201173
3834503774215	383450	3774215	0.000551293	0.000217196	0.000212571	5.60827E-05	5.23443E-05	0.001390655	0.001000825	0.000673629	0.000665681	0.000472281	0.000149922	0.000214608	0.000206839	0.000211167	1.96437E-05	0.000211167	1.96437E-05	0.000214608	0.000206839
3834603774215	383460	3774215	0.000566361	0.000223125	0.000218409	5.76138E-05	5.37748E-05	0.001428691	0.001028214	0.000692055	0.000683891	0.000485203	0.000154019	0.000220466	0.000212505	0.000216935	2.01809E-05	0.000216935	2.01809E-05	0.000220466	0.000212505
3834703774215	383470	3774215	0.000581428	0.000229054	0.000224247	5.91449E-05	5.52053E-05	0.001466727	0.001055603	0.000710481	0.000702101	0.000498125	0.000158117	0.000226324	0.000218172	0.000222703	2.07181E-05	0.000222703	2.07181E-05	0.000226324	0.000218172
3834803774215	383480	3774215	0.000596496	0.000234982	0.000230085	6.06759E-05	5.66358E-05	0.001504764	0.001083001	0.000728907	0.000720311	0.000511047	0.000162214	0.000232181	0.000223839	0.000228471	2.12553E-05	0.000228471	2.12553E-05	0.000232181	0.000223839
3834903774215	383490	3774215	0.000611563	0.000240911	0.000235923	6.22069E-05	5.80663E-05	0.001542801	0.001110398	0.000747333	0.000738521	0.000523969	0.000166311	0.000238039	0.000229506	0.000234239	2.17925E-05	0.000234239	2.17925E-05	0.000238039	0.000229506
3835003774215	383500	3774215	0.000626631	0.000246839	0.000241761	6.37379E-05	5.94968E-05	0.001580838	0.001137795	0.000765759	0.000756731	0.000536891	0.000170408	0.000243896	0.000235174	0.000240007	2.23297E-05	0.000240007	2.23297E-05	0.000243896	0.000235174
3835103774215	383510	3774215	0.000641698	0.000252768	0.000247598	6.52689E-05	6.09273E-05	0.001618875	0.001165193	0.000784185	0.000774941	0.000549813	0.000174505	0.000249754	0.000240841	0.000245775	2.28669E-05	0.000245775	2.28669E-05	0.000249754	0.000240841
3835203774215	383520	3774215	0.000656766	0.000258696	0.000253436	6.67999E-05	6.23578E-05	0.001656912	0.001192591	0.000802611	0.000793151	0.000562736	0.000178602	0.000255612	0.000246508	0.000251543	2.34041E-05	0.000251543	2.34041E-05	0.000255612	0.000246508
3835303774215	383530	3774215	0.000671833	0.000264625	0.000259274	6.83309E-05	6.37883E-05	0.001694948	0.001219989	0.000821037	0.000811361	0.000575659	0.000182699	0.000261469	0.000252176	0.000257311	2.39413E-05	0.000257311	2.39413E-05	0.000261469	0.000252176
3835403774215	383540	3774215	0.000686901	0.000270553	0.000265113	6.98619E-05	6.52188E-05	0.001732984	0.001247387	0.000839463	0.000829571	0.000588582	0.000186796	0.000267326	0.000257844	0.000263079	2.44785E-05	0.000263079	2.44785E-05	0.000267326	0.000257844
3835503774215	383550	3774215	0.000701968	0.000276481	0.000270951	7.13929E-05	6.66493E-05	0.001771021	0.001274785	0.000857889	0.000847781	0.000601505	0.000190893	0.000273183	0.000263512	0.000268847	2.50157E-05	0.000268847	2.50157E-05	0.000273183	0.000263512
3835603774215	383560	3774215	0.000717035	0.000282408	0.000276789	7.29239E-05	6.80798E-05	0.001809057	0.001302183	0.000876315	0.000865991	0.000614428	0.000194989	0.000279041	0.000269179	0.000274615	2.55529E-05	0.000274615	2.55529E-05	0.000279041	0.000269179
3835703774215	383570	3774215	0.000732103	0.000288336	0.000282627	7.44549E-05	6.95103E-05	0.001847093	0.001329581	0.000894741	0.000884201	0.000627351	0.000199085	0.000284898	0.000274846	0.000280383	2.60901E-05	0.000280383	2.60901E-05	0.000284898	0.000274846
3835803774215	383580	3774215	0.000747171	0.000294263	0.000288465	7.59859E-05	7.09408E-05	0.001885129	0.001356979	0.000913167	0.000902411	0.000640274	0.000203181	0.000290755	0.000280513	0.000286151	2.66273E-05	0.000286151	2.66273E-05	0.000290755	0.000280513
3835903774215	383590	3774215	9.9794E-05	4.01833E-05	3.91523E-05	1.03779E-05	9.66746E-06	0.000304475	0.000218901	0.000147589	0.000145715	0.000103389	3.28439E-05	4.70509E-05	4.52556E-05	4.62603E-06	4.30403E-06	4.62603E-06	4.30403E-06	4.70509E-05	4.52556E-05
3836003774215	383600	3774215	9.39229E-05	3.78192E-05	3.68488E-05	9.76733E-06	9.0987E-06	0.000310586	0.000223295	0.000150552	0.00014864	0.000105464	3.35031E-05	4.79953E-05	4.6164E-05	4.71888E-06	4.39042E-06	4.71888E-06	4.39042E-06	4.79953E-05	4.6164E-05
3836103774215	383610	3774215	8.89641E-05	3.58225E-05	3.49034E-05	9.25165E-06	8.61832E-06	0.000317793	0.000228476	0.000154045	0.000152089	0.000107911	3.42806E-05	4.9109E-05	4.72352E-05	4.82838E-06	4.4923E-06	4.82838E-06	4.4923E-06	4.9109E-05	4.72352E-05
3836203774215	383620	3774215	8.70932E-05	3.50691E-05	3.41694E-05	9.05709E-06	8.43708E-06	0.000335068	0.000240895	0.000162419	0.000160356	0.000113777	3.61439E-05	5.17784E-05	4.98028E-05	5.09084E-06	4.73649E-06	5.09084E-06	4.73649E-06	5.17784E-05	4.98028E-05
3836303774215	383630	3774215	8.59768E-05	3.46196E-05	3.37314E-05	8.941E-06	8.32893E-06	0.00035546	0.000255556	0.000172303	0.000170116	0.000120701	3.83437E-05	5.49296E-05	5.28338E-05	5.40066E-06	5.02475E-06	5.40066E-06	5.02475E-06	5.49296E-05

			MDemolition	MSite Grubbing / Prep	MMass Grading / Excavation	MMass Grading / Excavation	MDrainage / Utilities Trenching	MFoundations / Concrete Pads	MBuilding / Structure Construction	MAsphalt Paving	MLandscaping or Other Finishing	MWaterside Construction (Piles)	RSSWDemolition	RSSWPlacing Base	RSSWForm	Child Risk				
Unique Identifier	X (UTM)	Y (UTM)	2027	2027	2027	2028	2028	2028	2028	2028	2028	2028	2029	2029	2029	3rd Trimester	0<2	2<16	Total	per million
3837703774205	383770	3774205	0.00014487	0.000444727	0.000522963	0.000516	0.000109684	0.000142643	0.000104993	1.08066E-05	0.000126606	1.08066E-05	0.000634302	0.000920386	0.000545586	1.39683E-08	2.0254E-07	4.5575E-08	2.62078E-07	0.26207833
3837803774205	383780	3774205	0.000168352	0.000516813	0.000607729	0.000599637	0.000127462	0.000165764	0.000122011	1.25582E-05	0.000147128	1.25582E-05	0.000747341	0.001084408	0.000642815	1.60563E-08	2.3326E-07	5.275E-08	3.02064E-07	0.30206388
3837903774205	383790	3774205	0.000199885	0.000613613	0.000721559	0.000711951	0.000151337	0.000196812	0.000144864	1.49104E-05	0.000174685	1.49104E-05	0.000899578	0.001305306	0.000773759	1.88624E-08	2.7453E-07	6.2396E-08	3.55787E-07	0.35578676
3838003774205	383800	3774205	0.000262403	0.000805533	0.00094724	0.000934628	0.00019867	0.000258369	0.000190173	1.9574E-05	0.000229321	1.9574E-05	0.00120016	0.001741459	0.001032301	2.44508E-08	3.5665E-07	8.1558E-08	4.62654E-07	0.46265424
3838103774205	383810	3774205	0.00037686	0.001156896	0.001360415	0.001342301	0.000285327	0.000371066	0.000273125	2.81119E-05	0.000329348	2.81119E-05	0.00175478	0.002546224	0.00150935	3.46856E-08	5.0696E-07	1.1669E-07	6.58338E-07	0.65833772
3838203774205	383820	3774205	0.000573509	0.001760572	0.002070289	0.002042722	0.000434213	0.00056469	0.000415643	4.27808E-05	0.000501205	4.27808E-05	0.002720992	0.003948218	0.002340423	5.22051E-08	7.6428E-07	1.7707E-07	9.93555E-07	0.9935547
3838303774205	383830	3774205	0.000909344	0.002791529	0.00328261	0.003238901	0.00068848	0.000895362	0.000659035	6.78325E-05	0.0007947	6.78325E-05	0.004374901	0.006348076	0.003763011	8.21185E-08	1.2036E-06	2.8023E-07	1.56596E-06	1.56596195
3838403774205	383840	3774205	0.001112047	0.003413793	0.004014342	0.00396089	0.00084195	0.001094949	0.000805942	8.29531E-05	0.000971848	8.29531E-05	0.00537369	0.00779734	0.004622105	1.00165E-07	1.4687E-06	3.4248E-07	1.91133E-06	1.9113328
3838603774205	383860	3774205	0.001131514	0.003473552	0.004084612	0.004030225	0.000856688	0.001114116	0.00082005	8.44052E-05	0.00098886	8.44052E-05	0.005471476	0.00793923	0.004706215	1.01856E-07	1.4936E-06	3.484E-07	1.9439E-06	1.94389841
3838703774205	383870	3774205	0.001088221	0.00334065	0.003928331	0.003876024	0.00082391	0.001071488	0.000788674	8.11758E-05	0.000951025	8.11758E-05	0.005259362	0.007631448	0.004523768	9.79763E-08	1.4367E-06	3.3506E-07	1.86977E-06	1.86976697
3838803774205	383880	3774205	0.000759627	0.002331924	0.002742151	0.002705639	0.000575126	0.000747947	0.00055053	5.66643E-05	0.000663859	5.66643E-05	0.00364305	0.005286144	0.003133519	6.8666E-08	1.0064E-06	2.3406E-07	1.3091E-06	1.30909845
3838903774205	383890	3774205	0.000576062	0.00176841	0.002079505	0.002051816	0.000436146	0.000567204	0.000417493	4.29713E-05	0.000503436	4.29713E-05	0.002740528	0.003976565	0.002357227	5.22838E-08	7.6586E-07	1.7762E-07	9.95768E-07	0.99576782
3839003774205	383900	3774205	0.00046202	0.001418322	0.00166783	0.001645623	0.000349803	0.000454916	0.000334843	3.44644E-05	0.000403772	3.44644E-05	0.002180178	0.003163485	0.00187525	4.20994E-08	6.1636E-07	1.4255E-07	8.0101E-07	0.8010096
3839103774205	383910	3774205	0.000386075	0.001185182	0.001393677	0.00137512	0.000292304	0.000380138	0.000279803	2.87992E-05	0.000337401	2.87992E-05	0.001807337	0.002622485	0.001554556	3.53113E-08	5.1673E-07	1.1919E-07	6.71228E-07	0.67122762
3829703774215	382970	3774215	1.07983E-05	3.31489E-05	3.89804E-05	3.84613E-05	8.17556E-06	1.06323E-05	7.82592E-06	8.05498E-07	9.43691E-06	8.05498E-07	1.9848E-05	2.87998E-05	1.70719E-05	2.43704E-09	3.0637E-08	4.878E-09	3.79522E-08	0.03795217
3829803774215	382980	3774215	1.08872E-05	3.34218E-05	3.93013E-05	3.8778E-05	8.24288E-06	1.07198E-05	7.89036E-06	8.1213E-07	9.51462E-06	8.1213E-07	2.01037E-05	2.9171E-05	1.7292E-05	2.52533E-09	3.1633E-08	5.0001E-09	3.91589E-08	0.03915888
3829903774215	382990	3774215	1.09906E-05	3.37393E-05	3.96747E-05	3.91464E-05	8.32119E-06	1.08216E-05	7.96531E-06	8.19845E-07	9.605E-06	8.19845E-07	2.03907E-05	2.95874E-05	1.75388E-05	2.62527E-09	3.2763E-08	5.1378E-09	4.05257E-08	0.0405257
3830003774215	383000	3774215	1.11358E-05	3.41849E-05	4.01987E-05	3.96634E-05	8.43109E-06	1.09646E-05	8.07052E-06	8.30674E-07	9.73187E-06	8.30674E-07	2.07588E-05	3.01214E-05	1.78554E-05	2.74644E-09	3.4139E-08	5.3079E-09	4.21935E-08	0.04219353
3830103774215	383010	3774215	1.13535E-05	3.48534E-05	4.09847E-05	4.0439E-05	8.59595E-06	1.1179E-05	8.22833E-06	8.46916E-07	9.92216E-06	8.46916E-07	2.12548E-05	3.08411E-05	1.8282E-05	2.90092E-09	3.5907E-08	5.5293E-09	4.43369E-08	0.04433691
3830203774215	383020	3774215	1.15803E-05	3.55497E-05	4.18035E-05	4.12469E-05	8.76768E-06	1.14023E-05	8.39271E-06	8.63836E-07	1.01204E-05	8.63836E-07	2.17725E-05	3.15924E-05	1.87274E-05	3.07383E-09	3.7877E-08	5.7727E-09	4.67238E-08	0.04672384
3830303774215	383030	3774215	1.19904E-05	3.68086E-05	4.32839E-05	4.27075E-05	9.07816E-06	1.18061E-05	8.68991E-06	8.94426E-07	1.04788E-05	8.94426E-07	2.26272E-05	3.28326E-05	1.94625E-05	3.3278E-09	4.0802E-08	6.143E-09	5.02727E-08	0.05027268
3830403774215	383040	3774215	1.2484E-05	3.83237E-05	4.50655E-05	4.44655E-05	9.45184E-06	1.2292E-05	9.04761E-06	9.31242E-07	1.09101E-05	9.31242E-07	2.36441E-05	3.43081E-05	2.03372E-05	3.64506E-09	4.4448E-08	6.5994E-09	5.46921E-08	0.05469214
3830503774215	383050	3774215	1.30066E-05	3.99279E-05	4.6952E-05	4.63268E-05	9.8475E-06	1.28066E-05	9.42635E-06	9.70225E-07	1.13668E-05	9.70225E-07	2.47265E-05	3.58787E-05	2.12682E-05	4.02193E-09	4.8754E-08	7.1265E-09	5.99027E-08	0.05990271
3830603774215	383060	3774215	1.35165E-05	4.14932E-05	4.87926E-05	4.81429E-05	1.02335E-05	1.33086E-05	9.79588E-06	1.00826E-06	1.18124E-05	1.00826E-06	2.57902E-05	3.74221E-05	2.21831E-05	4.45266E-09	5.3643E-08	7.7082E-09	6.58035E-08	0.06580348
3830703774215	383070	3774215	1.40699E-05	4.31921E-05	5.07904E-05	5.01141E-05	1.06525E-05	1.38536E-05	1.0197E-05	1.04954E-06	1.22961E-05	1.04954E-06	2.69225E-05	3.90651E-05	2.3157E-05	4.97879E-09	5.9587E-08	8.3989E-09	7.29648E-08	0.07296483
3830803774215	383080	3774215	1.45616E-05	4.47017E-05	5.25655E-05	5.18656E-05	1.10249E-05	1.43377E-05	1.05534E-05	1.08622E-06	1.27258E-05	1.08622E-06	2.79456E-05	4.05497E-05	2.4037E-05	5.56619E-09	6.6176E-08	9.1375E-09	8.08801E-08	0.08088007
3830903774215	383090	3774215	1.50316E-05	4.61444E-05	5.4262E-05	5.35395E-05	1.13807E-05	1.48005E-05	1.0894E-05	1.12128E-06	1.31365E-05	1.12128E-06	2.89344E-05	4.19845E-05	2.48875E-05	6.25414E-09	7.3855E-08	9.9717E-09	9.00808E-08	0.09008085
3831003774215	383100	3774215	1.55161E-05	4.76317E-05	5.60109E-05	5.52651E-05	1.17475E-05	1.52775E-05	1.12451E-05	1.15742E-06	1.35599E-05	1.15742E-06	2.99638E-05	4.34781E-05	2.57729E-05	7.10777E-09	8.3345E-08	1.0973E-08	1.01427E-07	0.10142662
3831103774215	383110	3774215	1.59969E-05	4.91078E-05	5.77467E-05	5.69778E-05	1.21115E-05	1.5751E-05	1.15936E-05	1.19329E-06	1.39801E-05	1.19329E-06	3.10087E-05	4.49943E-05	2.66717E-05	8.17928E-09	9.521E-08	1.2186E-08	1.15575E-07	0.11557492
3831203774215	383120	3774215	1.64905E-05	5.06229E-05	5.95284E-05	5.87358E-05	1.24852E-05	1.62369E-05	1.19513E-05	1.23011E-06	1.44115E-05	1.23011E-06	3.20942E-05	4.65694E-05	2.76054E-05	9.58653E-09	1.1074E-07	1.3719E-08	1.34048E-07	0.13404816
3831303774215	383130	3774215	1.70385E-05	5.23051E-05	6.15066E-05	6.06876E-05	1.29001E-05	1.67765E-05	1.23484E-05	1.27098E-06	1.48904E-05	1.27098E-06	3.32796E-05	4.82894E-05	2.8625E-05	1.15777E-08	1.3267E-07	1.5806E-08	1.6005E-07	0.16005045
3831403774215	383140	3774215	1.77026E-05	5.43439E-05	6.39039E-05	6.30531E-05	1.34029E-05	1.74304E-05	1.28297E-05	1.32052E-06	1.54708E-05	1.32052E-06	3.45429E-05	5.01224E-05	2.97116E-05	1.45677E-08	1.6554E-07	1.8809E-08	1.98913E-07	0.19891289
3831503774215	383150	3774215	1.82977E-05	5.61709E-05	6.60524E-05	6.51729E-05	1.38535E-05	1.80164E-05	1.32611E-05	1.36492E-06	1.59909E-05	1.36492E-06	3.58218E-05	5.19782E-05	3.08116E-05	1.93727E-08	2.1821E-07	2.3351E-08	2.60931E-07	0.26093056
3831603774215	383160	3774215	1.87786E-05	5.76471E-05	6.77882E-05	6.68856E-05	1.42176E-05	1.84899E-05	1.36095E-05	1.40079E-06	1.64111E-05	1.40079E-06	3.69447E-05	5.36076E-05	3.17775E-05	2.72315E-08	3.042E-07	3.0337E-08	3.61764E-07	0.36176427
3831703774215	383560	3774215	4.84825E-05	0.000148833	0.000175015	0.000172685	3.67069E-05	4.7737E-05	3.51371E-05	3.61655E-06	4.23702E-05	3.61655E-06	0.000153191	0.000222283	0.000131765	6.3742E-09	8.7546E-08	1.828E-08	1.122E-07	0.11220006
3831803774215	383570	3774215	4.87021E-05	0.000149507	0.000175808	0.000173467	3.68732E-05	4.79532E-05	3.52962E-05	3.63293E-06	4.2562E-05	3.63293E-06	0.000156525	0.000227122	0.000134633	6.28081E-09	8.6534E-08	1.8062E-08	1.10877E-07	0.11087663
3831903774215	383580	3774215	4.90523E-05	0.000150582	0.000177072	0.000174714	3.71383E-05	4.8298E-05	3.555E-05	3.65905E-06	4.28681E-05	3.65905E-06	0.000160412	0.000232761	0.000137976	6.20821E-09	8.5794E-08	1.7921E-08	1.09924E-07	0.10992375
3832003774215	383590	3774215	4.96275E-05	0.000152348	0.000179149	0.000176763	3.75738E-05	4.88644E-05	3.59669E-05	3.70196E-06	4.33708E-05	3.70196E-06	0.000165172	0.000239668	0.00014207	6.16541E-09	8.5462E-08	1.7881E-08	1.09509E-07	0.10950906
3832103774215	383600	3774215	5.04386E-05	0.000154838	0.000182076	0.000179652	3.81879E-05	4.9663E-05	3.65547E-05	3.76246E-06	4.40796E-05	3.76246E-06	0.000170865	0.000247928	0.000146967	6.15252E-09	8.5544E-08	1.794E-08	1.09636E-07	0.10963636
3832203774215	383610	3774215	5.14239E-05	0.000157862	0.000185633	0.000183161	3.89339E-05	5.06332E-05	3.72688E-05	3.83596E-06	4.49407E-05	3.83596E-06	0.0001773	0.000257266	0.000152502	6.16173E-09	8.5929E-08	1.8073E-08	1.10164E-07	0.11016404
3832303774215	383620	3774215	5.40332E-05	0.000165872	0.000195052	0.000192455	4.09094E-05	5.32024E-05	3.91598E-05	4.0306E-06	4.7221E-05	4.0306E-06	0.000189309	0.000274691	0.000162831	6.35193E-09	8.8887E-08	1.8763E-08	1.14002E-07	0.11400164
3832403774215	383630	3774215	5.71288E-05	0.000175375	0.000206227	0.000203481	4.32531E-05	5.62504E-05	4.14033E-05	4.26152E-06	4.99264E-05	4.26152E-06	0.000203364	0.000295086	0.000174921	6.59273E-09	9.2569E-08	1.9615E-08	1.18777E-07	0.11877689
3832503774215	383640	3774215	6.06145E-05	0.000186076	0.00021881	0.000215897	4.58922E-05	5.96825E-05	4.39296E-05	4.52153E-06	5.29726E-05	4.52153E-06	0.000219223	0.000318097	0.000188561	6.87117E-09	9.6795E-08	2.0594E-08	1.2426E-07	0.1242605
3832603774215	383650	3774215	6.47244E-05	0.000198693	0.000233646	0.000230535	4.90039E-05	6.37292E-05	4.69082E-05	4.82811E-06	5.65644E-05	4.82811E-06	0.000237798	0.00034505	0.000204539	7.2102E-09	1.019E-07	2.1772E-08	1.30884E-07	0.13088353
3832703774215	383660	3774215	6.93387E-05	0.000212858	0.000250304	0.000246971	5.24975E-05	6.82726E-05	5.02524E-05	5.17232E-06	6.0597E-05	5.17232E-06	0.000258781	0.000375497	0.000222587	7.59557E-09	1.0768E-07	2.3109E-08	1.38388E-07	0.13838768
3832803774215	383670	3774215	7.35194E-05	0.000225692	0.000265395	0.000261861	5.56628E-05	7.2389E-05	5.32823E-05	5.48418E-06	6.42506E-05	5.48418E-06	0.000278835	0.000404596	0.000239836	7.9335E-09	1.1278E-07	2.4307E-08	1.45021E-07	0.14502083
3832903774215	383680	3774215	7.77872E-05	0.000238793	0.000280801	0.000277062	5.8894E-05	7.65912E-05	5.63753E-05	5.80253E-06	6.79803E-05	5.80253E-06	0.000299803	0.000435021	0.000257871	8.27752E-09	1.1796E-07	2.5536E-08	1.51777E-07	0.15177714
3833003774215	383690	3774215	8.23344E-05	0.000252752	0.000297216	0.000293259	6.23368E-05	8.10685E-05	5.96708E-05	6.14173E-06	7.19543E-05	6.14173E-06	0.000322421	0.00046784	0.000277326	8.6464E-09	1.2351E-07	2.6854E-08	1.59008E-07	0.15900832
3833103774215	383700	3774215	8.64861E-05	0.000265497	0.000312203	0.000308046	6.54801E-05	8.51563E-05	6.26797E-05	6.45142E-06	7.55825E-05	6.45142E-06	0.000344103	0.000499301	0.000295975	8.97499E-09	1.2846E-07	2.8052E-08	1.65489E-07	0.16548925
3833203774215	383710	3774215	9.11639E-05	0.000279858	0.00032909	0.000324708	6.90218E-05	8.97622E-05	6.60699E-05	6.80037E-06	7.96706E-05	6.80037E-06	0.000368387	0.000534537	0.000316863	9.35287E-09	1.3413E-07	2.9417E-08	1.72904E-07	0.17290359
3833303774215	383720	3774215	9.60632E-05	0.000294897	0.000346775	0.000342158	7.27311E-05	9.45861E-05	6.96206E-05	7.16583E-06	8.39522E-05	7.16583E-06	0.000394096	0.000571841	0.000338976	9.74991E-09	1.4008E-07	3.0854E-08	1.80687E-07	0.18068667
3833403774215	383730	3774215	0.000101414	0.000311324	0.000366092	0.000361217	7.67824E-05	9.98549E-05	7.34987E-05	7.56499E-06	8.86286E-05	7.56499E-06	0.000422163	0.000612567	0.000363118	1.01879E-08	1.4663E-07	3.2434E-08	1.89251E-07	0.18925075
3837403774215	383740	3774215	0.000107633	0.000330414	0.000388539	0.000383366	8.14905E-05	0.000105978	7.80054E-05	8.02885E-06	9.40631E-05	8.02885E-06	0.000454366	0.000659295	0.000390817	1.07055E-08	1.5434E-07	3.4283E-08	1.99327E-07	0.19932732
3837503774215	383750	3774215	0.000116038	0.000356215	0.00041888	0.000413303	8.7854E-05	0.000114253	8.40967E-05	8.65582E-06	0.000101408	8.65582E-06	0.000496542	0.000720493	0.000427094	1.14256E-08	1.6501E-07	3.6812E-08	2.13247E-07	0.2132471
3837603774215	383760	3774215	0.000125881	0.000386434	0.000454415	0.000448364	9.53069E-05	0.000123946	9.12309E-05	9.39012E-06	0.000110011	9.39012E-06	0.000545789	0.000791952	0.000469453	1.22755E-08	1.7758E-07	3.9787E-08	2.29642E-07	0.22964163
3837703774215	383770	3774215	0.000140844	0.000432367	0.000508428	0.000501658	0.000106635	0.000138678	0.000102075	1.05063E-05	0.000123087	1.05063E-05	0.000618749	0.000897818	0.000532208	1.35933E-08	1.97E-07	4.4342E-08	2.54938E-07	0.25493799
3837803774215	383780	3774215	0.000163959	0.000503327	0.000591871	0.00058399	0.000124136	0.000161438	0.000118827	1.22305E-05	0.000143289	1.22305E-05	0.000730064	0.001059338	0.000627954	1.56493E-08	2.2725E-07	5.1407E-08	2.94308E-07	0.29430836
3837903774215	383790	3774215	0.000194984	0.000598568	0.000703867	0.000694495	0.000147626	0.000191986	0.000141312	1.45448E-05	0.000170402	1.45448E-05	0.000879867	0.001276706	0.000756805	1.84105E-08	2.6786E-07	6.0898E-08	3.47169E-07	0.34716899
3838003774215	383800	3774215	0.00024897	0.000764296	0.000898749	0.000886782	0.0001885	0.000245142	0.000180438	1.85719E-05	0.000217582	1.85719E-05	0.001140071	0.001654267	0.000980616	2.32309E-08	3.387E-07	7.7441E-08	4.39374E-07	0.43937419
3838103774215	383810	3774215	0.000340297	0.001044655	0.001228428	0.001212071	0.000257645	0.000335065	0.000246626	2.53845E-05	0.000297395	2.53845E-05	0.001583323	0.002297436	0.001361873	3.13863E-08	4.5851E-07	1.0546E-07	5.95358E-07	0.59535792
3838203774215	383820	3774215	0.000503402	0.001545358	0.001817214	0.001793018	0.000381134	0.000495662	0.000364834	3.75513E-05	0.000439937	3.75513E-05	0.002381112	0.003455045	0.002048081	4.59389E-08	6.7223E-07	1.5554E-07	8.73713E-07	0.8737129
3838303774215	383830	3774215	0.000831629	0.002552959	0.003002071	0.002962097	0.000629641	0.000818842	0.000602713	6.20354E-05	0.000726783	6.20354E-05	0.003996813	0.005799462	0.003437804	7.51772E-08	1.1017E-06	2.5636E-07	1.43319E-06	1.43318709
3838403774215	383840	3774215	0.000744301	0.002284877	0.002686828	0.002651053	0.000563523	0.000732857	0.000539423	5.55211E-05	0.000650465	5.55211E-05	0.003568034	0.005177295	0.003068996	6.73725E-08	9.871E-07	2.2949E-07	1.28396E-06	1.28396476
3838603774215	383860	3774215	0.000775112	0.002379461	0.002798051	0.002760794	0.000586851	0.000763194	0.000561753	5.78195E-05	0.000677391	5.78195E-05	0.003721496	0.005399972	0.003200994	7.00757E-08	1.0269E-06	2.3889E-07	1.33589E-06	1.33588953
3838703774215	383870	3774215	0.001095609	0.003363332	0.003955003	0.003902341	0.000829504	0.001078764	0.000794029	8.17269E-05	0.000957483	8.17269E-05	0.005299804	0.00769013	0.004558553	9.86233E-08	1.4462E-06	3.3734E-07	1.88216E-06	1.88216214
3838803774215	383880	3774215	0.000763309	0.002343226	0.002755442	0.002718752	0.000577914	0.000751572	0.000553198	5.6939E-05	0.000667076	5.6939E-05	0.003665162	0.00531823	0.003152539	6.8983E-08	1.011E-06	2.352E-07	1.31518E-06	1.31517918
3838903774215	383890	3774215	0.000578014	0.001774403	0.002086553	0.00205877	0.000437624	0.000569127	0.000418908	4.31169E-05	0.000505142	4.31169E-05	0.00275405	0.003996186	0.002368858	5.24469E-08	7.6822E-07	1.7824E-07	9.98903E-07	0.99890332
3839003774215	383900	3774215	0.000461897	0.001417943	0.001667385	0.001645183	0.00034971	0.000454795	0.000334754	3.44552E-05	0.000403664	3.44552E-05	0.002183412	0.003168179	0.001878032	4.20778E-08	6.1601E-07	1.4253E-07	8.00612E-07	0.80061169
3839103774215	383910	3774215	0.000384933	0.001181678	0.001389557	0.001371055	0.000291439	0.000379015	0.000278975	2.87141E-05	0.000336404	2.87141E-05	0.001805468	0.002619774	0.001552949	3.51993E-08	5.1505E-07	1.1885E-07	6.69099E-07	0.66909917
3829703774225	382970	3774225	1.06949E-05	3.28314E-05	3.8607E-05	3.80929E-05	8.09726E-06	1.05304E-05	7.75096E-06	7.97782E-07	9.34652E-06	7.97782E-07	1.98573E-05	2.88134E-05	1.708E-05	2.41725E-09	3.0381E-08	4.8244E-09	3.76224E-08	0.0376224
3829803774225	382980	3774225	1.07838E-05	3.31043E-05	3.8928E-05	3.84096E-05	8.16457E-06	1.0618E-05	7.8154E-06	8.04415E-07	9.42423E-06	8.04415E-07	2.01193E-05	2.91936E-05	1.73054E-05	2.5056E-09	3.1378E-08	4.9451E-09	3.88288E-08	0.03882879
3829903774225	382990	3774225	1.08872E-05	3.34218E-05	3.93013E-05	3.8778E-05	8.24288E-06	1.07198E-05	7.89036E-06	8.1213E-07	9.51462E-06	8.1213E-07	2.04063E-05	2.961E-05	1.75522E-05	2.60543E-09	3.2506E-08	5.081E-09	4.01922E-08	0.04019219
3830003774225	383000	3774225	1.10342E-05	3.3873E-05	3.98319E-05	3.93015E-05	8.35416E-06	1.08645E-05	7.99688E-06	8.23094E-07	9.64306E-06	8.23094E-07	2.07806E-05	3.01531E-05	1.78742E-05	2.72717E-09	3.389E-08	5.25E-09	4.18669E-08	0.04186685
3830103774225	383010	3774225	1.12628E-05	3.45749E-05	4.06572E-05	4.01159E-05	8.52726E-06	1.10896E-05	8.16257E-06	8.40148E-07	9.84287E-06	8.40148E-07	2.13015E-05	3.0909E-05	1.83222E-05	2.88512E-09	3.5699E-08	5.4751E-09	4.40588E-08	0.04405883
3830203774225	383020	3774225	1.14987E-05	3.5299E-05	4.15087E-05	4.0956E-05	8.70586E-06	1.13219E-05	8.33353E-06	8.57745E-07	1.0049E-05	8.57745E-07	2.18443E-05	3.16965E-05	1.87891E-05	3.06199E-09	3.7716E-08	5.722E-09	4.65002E-08	0.04650024
3830303774225	383030	3774225	1.19215E-05	3.65969E-05	4.30349E-05	4.24619E-05	9.02595E-06	1.17382E-05	8.63994E-06	8.89282E-07	1.04185E-05	8.89282E-07	2.27302E-05	3.2982E-05	1.9551E-05	3.3224E-09	4.0716E-08	6.0977E-09	5.01366E-08	0.05013661
3830403774225	383040	3774225	1.24332E-05	3.81677E-05	4.48821E-05	4.42845E-05	9.41337E-06	1.2242E-05	9.01079E-06	9.27452E-07	1.08657E-05	9.27452E-07	2.37938E-05	3.45254E-05	2.04659E-05	3.65111E-09	4.4495E-08	6.5651E-09	5.47108E-08	0.05471078

			EGIODemolition	EGIOSite Grubbing / Prep	EGIOMass Grading / Excavation	EGIOMass Grading / Excavation	EGIODrainage / Utilities Trenching	EGIODrainage / Utilities Trenching	EGIOFoundations / Concrete Pads	EGIOFoundations / Concrete Pads	EGIOBuilding / Structure Construction	EGIOBuilding / Structure Construction	EGIOAsphalt Paving	EGIOArchitectural Coating	EGIOLandscaping or Other Finishing	EGIOWaterside Construction (Piles)	HIWaterside Construction (Landscaping)	HIWaterside Construction (Landscaping)	KMDemolition	KMSite Grubbing / Prep
Unique Identifier	X (UTM)	Y (UTM)	2025	2025	2025	2026	2026	2027	2026	2027	2026	2027	2027	2027	2027	2027	2025	2026	2025	2025
3830503774225	383050	3774225	0.000313257	0.00012286	4.06887E-05	3.98503E-05	9.25345E-05	9.23917E-05	0.000121578	0.0001215	0.000130225	0.000127104	5.06754E-06	5.06754E-06	0.000137239	5.06754E-06	2.77677E-05	2.6898E-05	1.70907E-05	7.41748E-05
3830603774225	383060	3774225	0.000353379	0.0001386	4.59002E-05	4.49545E-05	0.000104387	0.000104225	0.00013715	0.000137062	0.000146905	0.000143384	5.71661E-06	5.71661E-06	0.000154817	5.71661E-06	2.99724E-05	2.90336E-05	1.77741E-05	7.7141E-05
3830703774225	383070	3774225	0.000403032	0.00015807	5.23495E-05	5.12709E-05	0.000119054	0.00011887	0.000156421	0.00015632	0.000167546	0.00016353	6.51983E-06	6.51983E-06	0.00017657	6.51983E-06	3.25413E-05	3.1522E-05	1.85119E-05	8.0343E-05
3830803774225	383080	3774225	0.000459717	0.00018031	5.97123E-05	5.8482E-05	0.000135798	0.000135589	0.000178421	0.000178306	0.000191111	0.00018653	7.43683E-06	7.43683E-06	0.000201404	7.43683E-06	3.52142E-05	3.41112E-05	1.9175E-05	8.32208E-05
3830903774225	383090	3774225	0.000527136	0.00020675	6.84693E-05	6.70586E-05	0.000155713	0.000155473	0.000204587	0.000204455	0.000219138	0.000213886	8.52747E-06	8.52747E-06	0.000230941	8.52747E-06	3.81239E-05	3.69298E-05	1.98041E-05	8.59513E-05
3831003774225	383100	3774225	0.00061242	0.0002402	7.95468E-05	7.79079E-05	0.000180906	0.000180627	0.000237687	0.000237533	0.000254592	0.00024849	9.90711E-06	9.90711E-06	0.000268304	9.90711E-06	4.14964E-05	4.01967E-05	2.04536E-05	8.87701E-05
3831103774225	383110	3774225	0.00072377	0.00028387	9.401E-05	9.20731E-05	0.000213798	0.000213468	0.000280903	0.000280722	0.000300882	0.00029367	1.17084E-05	1.17084E-05	0.000317087	1.17084E-05	4.54627E-05	4.40387E-05	2.11303E-05	9.17069E-05
3831203774225	383120	3774225	0.000873168	0.00034247	0.000113415	0.000111078	0.00025793	0.000257532	0.000338886	0.000338667	0.000362989	0.000354288	1.41252E-05	1.41252E-05	0.000382539	1.41252E-05	5.01394E-05	4.85689E-05	2.18228E-05	9.47124E-05
3831303774225	383130	3774225	0.00108509	0.00042559	0.000140942	0.000138038	0.00032053	0.000320036	0.000421135	0.000420863	0.000451088	0.000440276	1.75535E-05	1.75535E-05	0.000475383	1.75535E-05	5.58117E-05	5.40636E-05	2.25605E-05	9.79143E-05
3831403774225	383140	3774225	0.001407292	0.00055196	0.000182792	0.000179026	0.000415707	0.000415066	0.000546185	0.000545833	0.000585032	0.00057101	2.27657E-05	2.27657E-05	0.000616541	2.27657E-05	6.28007E-05	6.08337E-05	2.34092E-05	0.000101598
3831503774225	383150	3774225	0.001935641	0.00075919	0.000251419	0.000246239	0.000571779	0.000570897	0.000751243	0.000750758	0.000804675	0.000785387	3.13128E-05	3.13128E-05	0.000848013	3.13128E-05	7.15208E-05	6.92807E-05	2.41786E-05	0.000104937
3831603774225	383160	3774225	0.002843309	0.00111519	0.000369315	0.000361706	0.0008399	0.000838604	0.001103518	0.001102806	0.001182006	0.001153674	4.59961E-05	4.59961E-05	0.001245666	4.59961E-05	8.15003E-05	7.89475E-05	2.48236E-05	0.000107736
3831703774225	383560	3774225	0.000329119	0.00012909	4.2749E-05	4.18682E-05	9.72201E-05	9.70701E-05	0.000127735	0.000127652	0.00013682	0.00013354	5.32415E-06	5.32415E-06	0.000144188	5.32415E-06	4.85231E-05	4.70033E-05	5.98084E-05	0.000259573
3831703774225	383570	3774225	0.000320307	0.00012563	4.16045E-05	4.07473E-05	9.46173E-05	9.44713E-05	0.000124315	0.000124235	0.000133157	0.000129965	5.1816E-06	5.1816E-06	0.000140328	5.1816E-06	4.78719E-05	4.63725E-05	5.98265E-05	0.000259651
3831803774225	383580	3774225	0.000312682	0.00012264	4.0614E-05	3.97772E-05	9.23647E-05	9.22222E-05	0.000121355	0.000121277	0.000129986	0.000126871	5.05824E-06	5.05824E-06	0.000136987	5.05824E-06	4.73607E-05	4.58772E-05	5.99849E-05	0.000260339
3831903774225	383590	3774225	0.000306502	0.00012021	3.98113E-05	3.89911E-05	9.05392E-05	9.03995E-05	0.000118957	0.00011888	0.000127418	0.000124363	4.95828E-06	4.95828E-06	0.00013428	4.95828E-06	4.70449E-05	4.55714E-05	6.039E-05	0.000262097
3832003774225	383600	3774225	0.000301796	0.00011837	3.92E-05	3.83923E-05	8.91489E-05	8.90114E-05	0.00011713	0.000117054	0.000125461	0.000122454	4.88214E-06	4.88214E-06	0.000132218	4.88214E-06	4.69355E-05	4.54654E-05	6.10689E-05	0.000265043
3832103774225	383610	3774225	0.000298275	0.00011699	3.87427E-05	3.79444E-05	8.81089E-05	8.79729E-05	0.000115764	0.000115689	0.000123997	0.000121025	4.82518E-06	4.82518E-06	0.000130675	4.82518E-06	4.69875E-05	4.55158E-05	6.19628E-05	0.000268923
3832203774225	383620	3774225	0.000302667	0.00011871	3.93132E-05	3.85032E-05	8.94063E-05	8.92684E-05	0.000117468	0.000117392	0.000125823	0.000122807	4.89623E-06	4.89623E-06	0.0001326	4.89623E-06	4.83383E-05	4.68243E-05	6.47577E-05	0.000281053
3832303774225	383630	3774225	0.000309215	0.00012128	4.01637E-05	3.93362E-05	9.13405E-05	9.11996E-05	0.000120009	0.000119932	0.000128545	0.000125464	5.00216E-06	5.00216E-06	0.000135468	5.00216E-06	5.00497E-05	4.8482E-05	6.81048E-05	0.00029558
3832403774225	383640	3774225	0.000317299	0.00012445	4.12137E-05	4.03645E-05	9.37284E-05	9.35838E-05	0.000123147	0.000123067	0.000131906	0.000128744	5.13293E-06	5.13293E-06	0.00013901	5.13293E-06	5.20284E-05	5.03987E-05	7.18751E-05	0.000311943
3832503774225	383650	3774225	0.000327781	0.00012856	4.25752E-05	4.1698E-05	9.68248E-05	9.66754E-05	0.000127215	0.000127133	0.000136263	0.000132997	5.3025E-06	5.3025E-06	0.000143602	5.3025E-06	5.44358E-05	5.27307E-05	7.63401E-05	0.000331321
3832603774225	383660	3774225	0.000339987	0.00013335	4.41607E-05	4.32508E-05	0.000100431	0.000100276	0.000131953	0.000131867	0.000141338	0.00013795	5.49996E-06	5.49996E-06	0.00014895	5.49996E-06	5.71625E-05	5.53721E-05	8.1337E-05	0.000353008
3832703774225	383670	3774225	0.000350783	0.00013758	4.5563E-05	4.46242E-05	0.00010362	0.0001034	0.000136143	0.000136055	0.000145826	0.00014233	5.67461E-06	5.67461E-06	0.00015368	5.67461E-06	5.96345E-05	5.77666E-05	8.59491E-05	0.000373025
3832803774225	383680	3774225	0.000362083	0.00014201	4.70307E-05	4.60617E-05	0.000106958	0.000106792	0.000140528	0.000140437	0.000150523	0.000146915	5.8574E-06	5.8574E-06	0.00015863	5.8574E-06	6.21926E-05	6.02446E-05	9.07129E-05	0.0003937
3832903774225	383690	3774225	0.000374505	0.00014689	4.86442E-05	4.76419E-05	0.000110627	0.000110456	0.000145349	0.000145256	0.000155687	0.000151956	6.05836E-06	6.05836E-06	0.000164072	6.05836E-06	6.49498E-05	6.29154E-05	9.58048E-05	0.000415799
3833003774225	383700	3774225	0.000385229	0.00015109	5.00372E-05	4.90062E-05	0.000113795	0.000113619	0.000149512	0.000149415	0.000160146	0.000156307	6.23185E-06	6.23185E-06	0.000168771	6.23185E-06	6.73805E-05	6.527E-05	0.000100369	0.00043561
3833103774225	383710	3774225	0.000398002	0.0001561	5.16962E-05	5.0631E-05	0.000117568	0.000117386	0.000154469	0.000154369	0.000165455	0.000161489	6.43846E-06	6.43846E-06	0.000174366	6.43846E-06	7.01826E-05	6.79843E-05	0.000105545	0.000458073
3833203774225	383720	3774225	0.000411574	0.00016142	5.3459E-05	5.23576E-05	0.000121577	0.000121389	0.000159736	0.000159633	0.000171097	0.000166996	6.65802E-06	6.65802E-06	0.000180312	6.65802E-06	7.31282E-05	7.08377E-05	0.000110963	0.000481586
3833303774225	383730	3774225	0.000426672	0.00016735	5.54202E-05	5.42783E-05	0.000126037	0.000125842	0.000165596	0.000165489	0.000177374	0.000173123	6.90227E-06	6.90227E-06	0.000186927	6.90227E-06	7.63518E-05	7.39603E-05	0.000116849	0.000507133
3833403774225	383740	3774225	0.000444852	0.00017448	5.77815E-05	5.6591E-05	0.000131407	0.000131204	0.00017265	0.00017254	0.000184932	0.000180499	7.19636E-06	7.19636E-06	0.000194892	7.19636E-06	8.01531E-05	7.76425E-05	0.000123697	0.000536854
3833503774225	383750	3774225	0.000472382	0.00018527	6.13573E-05	6.00932E-05	0.000139539	0.000139324	0.000183336	0.000183218	0.000196376	0.000191669	7.64171E-06	7.64171E-06	0.000206953	7.64171E-06	8.57195E-05	8.30346E-05	0.000133471	0.000579275
3833603774225	383760	3774225	0.000505328	0.0001982	6.56367E-05	6.42843E-05	0.000149271	0.000149041	0.000196123	0.000195997	0.000210072	0.000205037	8.17468E-06	8.17468E-06	0.000221386	8.17468E-06	9.23157E-05	8.94242E-05	0.000144988	0.000629258
3833703774225	383770	3774225	0.00055587	0.00021802	7.22015E-05	7.07139E-05	0.000164201	0.000163948	0.000215739	0.0002156	0.000231083	0.000225544	8.99229E-06	8.99229E-06	0.000243529	8.99229E-06	0.000102272	9.90685E-05	0.000162135	0.000703679
3833803774225	383780	3774225	0.000634723	0.00024895	8.24437E-05	8.0745E-05	0.000187494	0.000187205	0.000246343	0.000246184	0.000263864	0.000257539	1.02679E-05	1.02679E-05	0.000278075	1.02679E-05	0.000117669	0.000113983	0.000188464	0.000817946
3833903774225	383790	3774225	0.000741321	0.00029076	9.62897E-05	9.43058E-05	0.000218983	0.000218645	0.000287715	0.000287529	0.000308178	0.000300791	1.19923E-05	1.19923E-05	0.000324776	1.19923E-05	0.000138435	0.00013409	0.000223931	0.000971875
3834003774225	383800	3774225	0.000910982	0.0003573	0.000118327	0.000115889	0.0002691	0.000268685	0.000353562	0.000353334	0.000378709	0.000369632	1.47369E-05	1.47369E-05	0.000399105	1.47369E-05	0.000171398	0.000166029	0.000280098	0.001215644
3834103774225	383810	3774225	0.001185293	0.00046489	0.000153957	0.000150785	0.00035013	0.00034959	0.000460025	0.00045972 8	0.000492744	0.000480933	1.91745E-05	1.91745E-05	0.000519282	1.91745E-05	0.00022454	0.000217507	0.000370546	0.001608195
3834203774225	383820	3774225	0.001686076	0.0006613	0.000219003	0.000214491	0.000498059	0.00049729	0.000654384	0.000653962	0.000700927	0.000684126	2.72756E-05	2.72756E-05	0.000738677	2.72756E-05	0.000321373	0.000311307	0.000535141	0.00232255
3834303774225	383830	3774225	0.002765696	0.00108474	0.000359234	0.000351833	0.000816973	0.000815713	0.001073396	0.001072703	0.001149741	0.001122182	4.47406E-05	4.47406E-05	0.001211663	4.47406E-05	0.000529935	0.000513336	0.000889868	0.00386209
3834403774225	383840	3774225	0.002606723	0.00102239	0.000338585	0.000331609	0.000770013	0.000768825	0.001011697	0.001011044	0.001083654	0.001057679	4.21689E-05	4.21689E-05	0.001142017	4.21689E-05	0.00049941	0.000483767	0.000838164	0.00363769
3834603774225	383860	3774225	0.002728322	0.00107009	0.00035438	0.000347078	0.000805933	0.000804689	0.00105889	0.001058207	0.001134204	0.001107018	4.4136E-05	4.4136E-05	0.00119529	4.4136E-05	0.000523211	0.000506823	0.000879087	0.003815299
3834703774225	383870	3774225	0.00393351	0.00154278	0.000510921	0.000500394	0.00116194	0.001160147	0.001526637	0.001525652	0.001635219	0.001596023	6.36323E-05	6.36323E-05	0.001723288	6.36323E-05	0.000755977	0.000732298	0.001275083	0.005533951
3834803774225	383880	3774225	0.002753328	0.00107989	0.000357628	0.000350259	0.00081332	0.000812065	0.001068596	0.001067906	0.001144599	0.001117164	4.45405E-05	4.45405E-05	0.001206245	4.45405E-05	0.00052834	0.000511791	0.000888234	0.003854999
3834903774225	383890	3774225	0.002096554	0.0008223	0.00027232	0.000266709	0.000619312	0.000618356	0.000813695	0.00081317	0.000871569	0.000850678	3.39159E-05	3.39159E-05	0.000918509	3.39159E-05	0.00040172	0.000389137	0.000673139	0.002921469
3839003774225	383900	3774225	0.001684917	0.00066085	0.000218853	0.000214344	0.000497716	0.000496948	0.000653934	0.000653512	0.000700445	0.000683656	2.72569E-05	2.72569E-05	0.00073817	2.72569E-05	0.000322408	0.00031231	0.000538477	0.002337028
3839103774225	383910	3774225	0.001405774	0.00055136	0.000182595	0.000178833	0.000415259	0.000414618	0.000545596	0.000545244	0.000584401	0.000570394	2.27412E-05	2.27412E-05	0.000615876	2.27412E-05	0.000268661	0.000260246	0.000447277	0.001941216
3829703774235	382970	3774235	0.000166697	6.5381E-05	2.16522E-05	2.12061E-05	4.92415E-05	4.91655E-05	6.46969E-05	6.46552E-05	6.92985E-05	6.76374E-05	2.69665E-06	2.69665E-06	7.30307E-05	2.69665E-06	1.82906E-05	1.77177E-05	1.38274E-05	6.00117E-05
3829803774235	382980	3774235	0.000174871	6.8587E-05	2.27138E-05	2.22458E-05	5.1656E-05	5.15763E-05	6.78692E-05	6.78254E-05	7.26964E-05	7.09539E-05	2.82888E-06	2.82888E-06	7.66116E-05	2.82888E-06	1.87731E-05	1.81851E-05	1.39586E-05	6.05813E-05
3829903774235	382990	3774235	0.000184077	7.2198E-05	2.39097E-05	2.3417E-05	5.43755E-05	5.42916E-05	7.14424E-05	7.13963E-05	7.65237E-05	7.46895E-05	2.97781E-06	2.97781E-06	8.06451E-05	2.97781E-06	1.93077E-05	1.87029E-05	1.4108E-05	6.12296E-05
3830003774235	383000	3774235	0.000195206	7.6563E-05	2.53552E-05	2.48328E-05	5.76629E-05	5.75739E-05	7.57615E-05	7.57126E-05	8.11501E-05	7.92049E-05	3.15784E-06	3.15784E-06	8.55206E-05	3.15784E-06	1.99643E-05	1.93389E-05	1.43162E-05	6.21332E-05
3830103774235	383010	3774235	0.00020946	8.2153E-05	2.72067E-05	2.66461E-05	6.18736E-05	6.17781E-05	8.12938E-05	8.12414E-05	8.70758E-05	8.49887E-05	3.38844E-06	3.38844E-06	9.17656E-05	3.38844E-06	2.08325E-05	2.018E-05	1.4633E-05	6.35083E-05
3830203774235	383020	3774235	0.000225682	8.8516E-05	2.93137E-05	2.87097E-05	6.66654E-05	6.65625E-05	8.75896E-05	8.75331E-05	9.38194E-05	9.15706E-05	3.65085E-06	3.65085E-06	9.88723E-05	3.65085E-06	2.17797E-05	2.10975E-05	1.49657E-05	6.49521E-05
3830303774235	383030	3774235	0.000248829	9.7594E-05	3.23202E-05	3.16543E-05	7.35028E-05	7.33894E-05	9.6573E-05	9.65107E-05	0.000103442	0.000100962	4.02529E-06	4.02529E-06	0.000109013	4.02529E-06	2.31861E-05	2.24599E-05	1.55337E-05	6.74174E-05
3830403774235	383040	3774235	0.000278397	0.00010919	3.61608E-05	3.54158E-05	8.22372E-05	8.21104E-05	0.000108049	0.000107979	0.000115734	0.00011296	4.50363E-06	4.50363E-06	0.000121967	4.50363E-06	2.49244E-05	2.41437E-05	1.62217E-05	7.04032E-05
3830503774235	383050	3774235	0.000314128	0.00012321	4.08018E-05	3.99612E-05	9.27918E-05	9.26487E-05	0.000121916	0.000121838	0.000130588	0.000127458	5.08164E-06	5.08164E-06	0.000137621	5.08164E-06	2.68995E-05	2.60569E-05	1.69481E-05	7.3556E-05
3830603774235	383060	3774235	0.000354556	0.00013906	4.6053E-05	4.51041E-05	0.000104734	0.000104572	0.000137607	0.000137518	0.000147394	0.000143861	5.73564E-06	5.73564E-06	0.000155332	5.73564E-06	2.89463E-05	2.80397E-05	1.76157E-05	7.64535E-05
3830703774235	383070	3774235	0.000404684	0.00015872	5.25642E-05	5.14812E-05	0.000119542	0.000119357	0.000157062	0.000156961	0.000168233	0.000164201	6.54657E-06	6.54657E-06	0.000177294	6.54657E-06	3.13178E-05	3.03369E-05	1.83354E-05	7.95769E-05
3830803774235	383080	3774235	0.000462295	0.00018132	6.00472E-05	5.881E-05	0.00013656	0.000136349	0.000179422	0.000179306	0.000192183	0.000187576	7.47853E-06	7.47853E-06	0.000202534	7.47853E-06	3.37737E-05	3.27158E-05	1.89871E-05	8.24056E-05
3830903774235	383090	3774235	0.000531115	0.00020831	6.89862E-05	6.75648E-05	0.000156889	0.000156647	0.000206131	0.000205998	0.000220793	0.0002155	8.59184E-06	8.59184E-06	0.000232684	8.59184E-06	3.64197E-05	3.52789E-05	1.96072E-05	8.50968E-05
3831003774235	383100	3774235	0.000618735	0.00024268	8.0367E-05	7.87112E-05	0.000182771	0.000182489	0.000240138	0.000239983	0.000257217	0.000251052	1.00093E-05	1.00093E-05	0.00027107	1.00093E-05	3.94657E-05	3.82296E-05	2.02499E-05	8.78862E-05
3831103774235	383110	3774235	0.000736193	0.00028875	9.56235E-05	9.36533E-05	0.000217468	0.000217132	0.000285724	0.00028554	0.000306046	0.00029871	1.19094E-05	1.19094E-05	0.000322529	1.19094E-05	4.31109E-05	4.17606E-05	2.09492E-05	9.09211E-05
3831203774235	383120	3774235	0.000894851	0.00035097	0.000116232	0.000113837	0.000264335	0.000263927	0.000347301	0.000347077	0.000372003	0.000363086	1.4476E-05	1.4476E-05	0.000392038	1.4476E-05	4.73445E-05	4.58616E-05	2.16621E-05	9.4015E-05
3831303774235	383130	3774235	0.001117039	0.00043812	0.000145091	0.000142102	0.000329968	0.000329459	0.000433535	0.000433255	0.00046437	0.000453239	1.80703E-05	1.80703E-05	0.00048938	1.80703E-05	5.22598E-05	5.06229E-05	2.24202E-05	9.73053E-05
3831403774235	383140	3774235	0.001451071	0.00056913	0.000188479	0.000184595	0.000428639	0.000427978	0.000563176	0.000562813	0.000603232	0.000588773	2.34739E-05	2.34739E-05	0.00063572	2.34739E-05	5.80002E-05	5.61836E-05	2.31851E-05	0.000100625
3831503774235	383150	3774235	0.001990737	0.00078079	0.000258575	0.000253248	0.000588054	0.000587147	0.000772626	0.000772127	0.000827579	0.000807742	3.22041E-05	3.22041E-05	0.000872151	3.22041E-05	6.49875E-05	6.29519E-05	2.3898E-05	0.000103719
3831603774235	383160	3774235	0.002918453	0.00114466	0.000379076	0.000371265	0.000862097	0.000860767	0.001132682	0.001131952	0.001213244	0.001184163	4.72117E-05	4.72117E-05	0.001278587	4.72117E-05	7.2825E-05	7.0544E-05	2.45271E-05	0.00010645
3835503774235	383550	3774235	0.000326146	0.00012792	4.23628E-05	4.149E-05	9.63419E-05	9.61932E-05	0.000126581	0.000126499	0.000135584	0.000132334	5.27605E-06	5.27605E-06	0.000142886	5.27605E-06	4.64476E-05	4.49927E-05	5.61716E-05	0.000243789
3835603774235	383560	3774235	0.000318879	0.00012507	4.1419E-05	4.05656E-05	9.41954E-05	9.40501E-05	0.00012376	0.000123681	0.000132563	0.000129385	5.1585E-06	5.1585E-06	0.000139702	5.1585E-06	4.61552E-05	4.47095E-05	5.6717E-05	0.000246156
3835703774235	383570	3774235	0.000309754	0.00012149	4.02337E-05	3.94047E-05	9.14997E-05	9.13585E-05	0.000120219	0.000120141	0.000128769	0.000125683	5.01088E-06	5.01088E-06	0.000135704	5.01088E-06	4.5486E-05	4.40613E-05	5.66514E-05	0.000245871
3835803774235	383580	3774235	0.000301975	0.00011844	3.92233E-05	3.84152E-05	8.9202E-05	8.90644E-05	0.0001172	0.000117124	0.000125536	0.000122527	4.88504E-06	4.88504E-06	0.000132297	4.88504E-06	4.49855E-05	4.35765E-05	5.67872E-05	0.00024646
3835903774235	383590	3774235	0.000296586	0.00011633	3.85233E-05	3.77296E-05	8.76101E-05	8.74749E-05	0.000115108	0.000115034	0.000123295	0.00012034	4.79786E-06	4.79786E-06	0.000129936	4.79786E-06	4.48331E-05	4.34288E-05	5.7396E-05	0.000249102
3836003774235	383600	3774235	0.000293712	0.0001152	3.815E-05	3.7364E-05	8.6761E-05	8.66272E-05	0.000113993	0.000113919	0.0001221	0.000119174	4.75137E-06	4.75137E-06	0.000128676	4.75137E-06	4.50483E-05	4.36373E-05	5.85162E-05	0.000253964
3836103774235	383610	3774235	0.000291826	0.00011446	3.7905E-05	3.7124E-05	8.62038E-05	8.60708E-05	0.000113261	0.000113187	0.000121316	0.000118408	4.72085E-06	4.72085E-06	0.00012785	4.72085E-06	4.53892E-05	4.39675E-05	5.97948E-05	0.000259514
3836203774235	383620	3774235	0.000295463	0.00011588	3.83775E-05	3.75868E-05	8.72784E-05	8.71437E-05	0.000114672	0.000114598	0.000122828	0.000119884	4.7797E-06	4.7797E-06	0.000129444	4.7797E-06	4.66162E-05	4.51561E-05	6.23611E-05	0.000270652
3836303774235	383630	3774235	0.00030087	0.00011801	3.90798E-05	3.82747E-05	8.88757E-05	8.87385E-05	0.000116771	0.000116696	0.000125076	0.000122078	4.86717E-06	4.86717E-06	0.000131813	4.86717E-06	4.8132E-05	4.66244E-05	6.53665E-05	0.000283695
3836403774235	383640	3774235	0.000307571	0.00012063	3.99502E-05	3.91271E-05	9.0855E-05	9.07148E-05	0.000119372	0.000119295	0.000127862	0.000124797	4.97557E-06	4.97557E-06	0.000134748	4.97557E-06	4.98667E-05	4.83048E-05	6.87158E-05	0.000298232

			KMMass Grading / Excavation	KMMass Grading / Excavation	KMDrainage / Utilities Trenching	KMFoundations / Concrete Pads	KMBuilding / Structure Construction	KMAsphalt Paving	KMArchitectural Coating	KMLandscaping or Other Finishing	KMWaterside Construction (Piles)	EWNDemolition	EWNSite Grubbing / Prep	EWNDrainage / Utilities Trenching	EWNDrainage / Utilities Trenching	EWNDrainage / Utilities Trenching	EWNFoundation s / Concrete Pads	EWNBuilding / Structure Construction	EWNAsphalt Paving	EWNLandscaping or Other Finishing	EWNWaterside Construction (Piles)
Unique Identifier	X (UTM)	Y (UTM)	2025	2026	2026	2026	2026	2026	2026	2026	2026	2027	2027	2027	2028	2029	2029	2029	2029	2029	2029
3830503774225	383050	3774225	5.63808E-05	5.57973E-05	2.00373E-05	1.06037E-05	3.64199E-05	1.17002E-06	1.17002E-06	3.75899E-05	1.17002E-06	0.000131759	7.18103E-06	1.68624E-05	1.65368E-05	1.61946E-05	1.40276E-05	3.046E-05	2.16707E-06	3.15435E-05	2.16707E-06
3830603774225	383060	3774225	5.86354E-05	5.80286E-05	2.08386E-05	1.10277E-05	3.78763E-05	1.21681E-06	1.21681E-06	3.90931E-05	1.21681E-06	0.000142701	7.77736E-06	1.82627E-05	1.791E-05	1.75395E-05	1.51924E-05	3.29895E-05	2.34702E-06	3.4163E-05	2.34702E-06
3830703774225	383070	3774225	6.10692E-05	6.04372E-05	2.17035E-05	1.14854E-05	3.94484E-05	1.26732E-06	1.26732E-06	4.07157E-05	1.26732E-06	0.000155487	8.47427E-06	1.98992E-05	1.95149E-05	1.91111E-05	1.65538E-05	3.59456E-05	2.55733E-06	3.72242E-05	2.55733E-06
3830803774225	383080	3774225	6.32567E-05	6.2602E-05	2.24809E-05	1.18968E-05	4.08614E-05	1.31271E-06	1.31271E-06	4.21741E-05	1.31271E-06	0.000168856	9.20289E-06	2.16101E-05	2.11928E-05	2.07543E-05	1.79771E-05	3.90362E-05	2.77721E-06	4.04248E-05	2.77721E-06
3830903774225	383090	3774225	6.53321E-05	6.4656E-05	2.32185E-05	1.22872E-05	4.22021E-05	1.35578E-06	1.35578E-06	4.35579E-05	1.35578E-06	0.00018345	9.99828E-06	2.34778E-05	2.30245E-05	2.25481E-05	1.95308E-05	4.241E-05	3.01724E-06	4.39186E-05	3.01724E-06
3831003774225	383100	3774225	6.74748E-05	6.67765E-05	2.398E-05	1.26901E-05	4.35862E-05	1.40025E-06	1.40025E-06	4.49864E-05	1.40025E-06	0.000200425	1.09234E-05	2.56503E-05	2.5155E-05	2.46345E-05	2.13381E-05	4.63343E-05	3.29644E-06	4.79825E-05	3.29644E-06
3831103774225	383110	3774225	6.9707E-05	6.89856E-05	2.47733E-05	1.31099E-05	4.50281E-05	1.44657E-06	1.44657E-06	4.64747E-05	1.44657E-06	0.000220433	1.20139E-05	2.82108E-05	2.76661E-05	2.70936E-05	2.34681E-05	5.09596E-05	3.6255E-06	5.27724E-05	3.6255E-06
3831203774225	383120	3774225	7.19915E-05	7.12465E-05	2.55852E-05	1.35396E-05	4.65038E-05	1.49398E-06	1.49398E-06	4.79978E-05	1.49398E-06	0.000244085	1.33029E-05	3.12378E-05	3.06346E-05	3.00007E-05	2.59862E-05	5.64275E-05	4.01451E-06	5.84347E-05	4.01451E-06
3831303774225	383130	3774225	7.44253E-05	7.36551E-05	2.64502E-05	1.39973E-05	4.80759E-05	1.54449E-06	1.54449E-06	4.96204E-05	1.54449E-06	0.000272859	1.48712E-05	3.49203E-05	3.4246E-05	3.35374E-05	2.90496E-05	6.30795E-05	4.48777E-06	6.53234E-05	4.48777E-06
3831403774225	383140	3774225	7.72249E-05	7.64257E-05	2.74451E-05	1.45239E-05	4.98844E-05	1.60259E-06	1.60259E-06	5.1487E-05	1.60259E-06	0.000308441	1.68104E-05	3.9474E-05	3.87117E-05	3.79107E-05	3.28378E-05	7.13052E-05	5.07298E-06	7.38417E-05	5.07298E-06
3831503774225	383150	3774225	7.97633E-05	7.89378E-05	2.83472E-05	1.50013E-05	5.15241E-05	1.65526E-06	1.65526E-06	5.31793E-05	1.65526E-06	0.000353287	1.92546E-05	4.52134E-05	4.43403E-05	4.34228E-05	3.76122E-05	8.16727E-05	5.81058E-06	8.4578E-05	5.81058E-06
3831603774225	383160	3774225	8.1891E-05	8.10435E-05	2.91034E-05	1.54014E-05	5.28985E-05	1.69942E-06	1.69942E-06	5.45979E-05	1.69942E-06	0.000404235	2.20313E-05	5.17338E-05	5.07347E-05	4.9685E-05	4.30364E-05	9.3451E-05	6.64854E-06	9.67753E-05	6.64854E-06
3831703774225	383170	3774225	8.40138E-05	8.31437E-05	2.98856E-05	1.58105E-05	5.42801E-05	1.74657E-06	1.74657E-06	5.60624E-05	1.74657E-06	0.000415485	2.26264E-05	5.31433E-05	5.21242E-05	5.10705E-05	4.41966E-05	9.59985E-05	6.82855E-06	9.93977E-05	6.82855E-06
3831803774225	383180	3774225	8.60736E-05	8.51774E-05	3.06009E-05	1.61967E-05	5.56001E-05	1.78844E-06	1.78844E-06	5.74124E-05	1.78844E-06	0.000425543	2.31702E-05	5.44284E-05	5.33988E-05	5.23482E-05	4.52722E-05	9.83172E-05	6.99016E-06	0.000101777	6.99016E-06
3831903774225	383190	3774225	8.80809E-05	8.71586E-05	3.13161E-05	1.65829E-05	5.69201E-05	1.83032E-06	1.83032E-06	5.87647E-05	1.83032E-06	0.000435599	2.37141E-05	5.57135E-05	5.46734E-05	5.36259E-05	4.63477E-05	0.000100635	7.15197E-06	0.000104157	7.15197E-06
3832003774225	383200	3774225	9.00881E-05	8.91398E-05	3.20313E-05	1.69691E-05	5.82401E-05	1.87221E-06	1.87221E-06	6.01171E-05	1.87221E-06	0.000445655	2.42579E-05	5.69986E-05	5.59481E-05	5.48836E-05	4.74232E-05	0.000102993	7.31378E-06	0.000106537	7.31378E-06
3832103774225	383210	3774225	9.20953E-05	9.11211E-05	3.27465E-05	1.73553E-05	5.95601E-05	1.91409E-06	1.91409E-06	6.14695E-05	1.91409E-06	0.000455711	2.48018E-05	5.82837E-05	5.72227E-05	5.61413E-05	4.84988E-05	0.000105351	7.47559E-06	0.000108918	7.47559E-06
3832203774225	383220	3774225	9.41025E-05	9.31023E-05	3.34617E-05	1.77414E-05	6.08801E-05	1.95597E-06	1.95597E-06	6.28219E-05	1.95597E-06	0.000465767	2.53457E-05	5.95688E-05	5.84973E-05	5.73991E-05	4.95744E-05	0.000107709	7.63741E-06	0.000111299	7.63741E-06
3832303774225	383230	3774225	9.61097E-05	9.50836E-05	3.41769E-05	1.81276E-05	6.22001E-05	1.99785E-06	1.99785E-06	6.41743E-05	1.99785E-06	0.000475823	2.58896E-05	6.08539E-05	5.97718E-05	5.86568E-05	5.06501E-05	0.000110067	7.79922E-06	0.000113681	7.79922E-06
3832403774225	383240	3774225	9.81169E-05	9.70648E-05	3.48921E-05	1.85138E-05	6.35201E-05	2.03973E-06	2.03973E-06	6.55267E-05	2.03973E-06	0.000485879	2.64335E-05	6.21391E-05	6.10463E-05	5.99145E-05	5.17258E-05	0.000112425	7.96104E-06	0.000116063	7.96104E-06
3832503774225	383250	3774225	0.000100124	9.90461E-05	3.56073E-05	1.89001E-05	6.48401E-05	2.08161E-06	2.08161E-06	6.68791E-05	2.08161E-06	0.000495935	2.69774E-05	6.34243E-05	6.23208E-05	6.11723E-05	5.28015E-05	0.000114782	8.12286E-06	0.000118445	8.12286E-06
3832603774225	383260	3774225	0.000102131	0.000101027	3.63225E-05	1.92863E-05	6.61601E-05	2.12349E-06	2.12349E-06	6.82315E-05	2.12349E-06	0.000505991	2.75213E-05	6.47095E-05	6.35952E-05	6.24301E-05	5.38772E-05	0.000117139	8.28467E-06	0.000120827	8.28467E-06
3832703774225	383270	3774225	0.000104138	0.000103054	3.70377E-05	1.96725E-05	6.74801E-05	2.16537E-06	2.16537E-06	6.95839E-05	2.16537E-06	0.000516047	2.80653E-05	6.59946E-05	6.48697E-05	6.36879E-05	5.49529E-05	0.000119496	8.44649E-06	0.000123209	8.44649E-06
3832803774225	383280	3774225	0.000106145	0.000105081	3.77528E-05	2.00587E-05	6.88001E-05	2.20725E-06	2.20725E-06	7.09363E-05	2.20725E-06	0.000526103	2.86092E-05	6.72798E-05	6.61441E-05	6.49458E-05	5.60286E-05	0.000121853	8.60831E-06	0.000125591	8.60831E-06
3832903774225	383290	3774225	0.000108152	0.000107108	3.84679E-05	2.04448E-05	7.01201E-05	2.24913E-06	2.24913E-06	7.22887E-05	2.24913E-06	0.000536159	2.91531E-05	6.85649E-05	6.74186E-05	6.62037E-05	5.71043E-05	0.000124209	8.77013E-06	0.000127973	8.77013E-06
3833003774225	383300	3774225	0.000110159	0.000109135	3.91831E-05	2.08309E-05	7.14401E-05	2.29101E-06	2.29101E-06	7.36411E-05	2.29101E-06	0.000546215	2.96971E-05	6.98501E-05	6.86931E-05	6.74616E-05	5.81799E-05	0.000126565	8.93195E-06	0.000130355	8.93195E-06
3833103774225	383310	3774225	0.000112166	0.000111162	3.98982E-05	2.12171E-05	7.27601E-05	2.33289E-06	2.33289E-06	7.49935E-05	2.33289E-06	0.000556271	3.02411E-05	7.11353E-05	6.99676E-05	6.87195E-05	5.92556E-05	0.000128921	9.09377E-06	0.000132737	9.09377E-06
3833203774225	383320	3774225	0.000114173	0.000113189	4.06134E-05	2.16032E-05	7.40801E-05	2.37477E-06	2.37477E-06	7.63459E-05	2.37477E-06	0.000566327	3.07852E-05	7.24205E-05	7.12421E-05	6.99774E-05	6.03312E-05	0.000131277	9.25559E-06	0.000135119	9.25559E-06
3833303774225	383330	3774225	0.000116179	0.000115216	4.13285E-05	2.19894E-05	7.54001E-05	2.41665E-06	2.41665E-06	7.76982E-05	2.41665E-06	0.000576383	3.13293E-05	7.37056E-05	7.25166E-05	7.12353E-05	6.14069E-05	0.000133633	9.41741E-06	0.000137501	9.41741E-06
3833403774225	383340	3774225	0.000118186	0.000117243	4.20437E-05	2.23755E-05	7.67201E-05	2.45853E-06	2.45853E-06	7.90506E-05	2.45853E-06	0.000586439	3.18734E-05	7.49907E-05	7.38112E-05	7.25932E-05	6.24825E-05	0.000135989	9.57923E-06	0.000139883	9.57923E-06
3833503774225	383350	3774225	0.000120193	0.000119269	4.27588E-05	2.27617E-05	7.80401E-05	2.50041E-06	2.50041E-06	8.04029E-05	2.50041E-06	0.000596495	3.24175E-05	7.62758E-05	7.51057E-05	7.38511E-05	6.35581E-05	0.000138345	9.74105E-06	0.000142265	9.74105E-06
3833603774225	383360	3774225	0.000122199	0.000121296	4.34739E-05	2.31478E-05	7.93601E-05	2.54229E-06	2.54229E-06	8.17553E-05	2.54229E-06	0.000606551	3.29616E-05	7.75609E-05	7.64003E-05	7.51091E-05	6.46337E-05	0.000140701	9.90287E-06	0.000144647	9.90287E-06
3833703774225	383370	3774225	0.000124206	0.000123323	4.41889E-05	2.35339E-05	8.06801E-05	2.58417E-06	2.58417E-06	8.31076E-05	2.58417E-06	0.000616607	3.35057E-05	7.88459E-05	7.76948E-05	7.63671E-05	6.57093E-05	0.000143057	1.00647E-05	0.000147029	1.00647E-05
3833803774225	383380	3774225	0.000126213	0.000125351	4.49039E-05	2.39201E-05	8.20001E-05	2.62605E-06	2.62605E-06	8.44599E-05	2.62605E-06	0.000626663	3.40498E-05	8.01309E-05	7.89894E-05	7.76251E-05	6.67849E-05	0.000145413	1.02266E-05	0.000149411	1.02266E-05
3833903774225	383390	3774225	0.000128219	0.000127378	4.56189E-05	2.43062E-05	8.33201E-05	2.66793E-06	2.66793E-06	8.58122E-05	2.66793E-06	0.000636719	3.45939E-05	8.14159E-05	8.02839E-05	7.88831E-05	6.78605E-05	0.000147769	1.03885E-05	0.000151793	1.03885E-05
3834003774225	383400	3774225	0.000130226	0.000129406	4.63339E-05	2.46924E-05	8.46401E-05	2.70981E-06	2.70981E-06	8.71645E-05	2.70981E-06	0.000646775	3.51381E-05	8.27009E-05	8.15784E-05	8.01411E-05	6.89361E-05	0.000150125	1.05504E-05	0.000154175	1.05504E-05
3834103774225	383410	3774225	0.000132232	0.000131433	4.70489E-05	2.50785E-05	8.59601E-05	2.75169E-06	2.75169E-06	8.85167E-05	2.75169E-06	0.000656831	3.56822E-05	8.39859E-05	8.28729E-05	8.13991E-05	7.00117E-05	0.000152481	1.07123E-05	0.000156557	1.07123E-05
3834203774225	383420	3774225	0.000134239	0.000133461	4.77638E-05	2.54647E-05	8.72801E-05	2.79357E-06	2.79357E-06	8.98689E-05	2.79357E-06	0.000666887	3.62264E-05	8.52709E-05	8.41674E-05	8.26571E-05	7.10873E-05	0.000154837	1.08742E-05	0.000158939	1.08742E-05
3834303774225	383430	3774225	0.000136245	0.000135488	4.84788E-05	2.58508E-05	8.86001E-05	2.83545E-06	2.83545E-06	9.12211E-05	2.83545E-06	0.000676943	3.67705E-05	8.65559E-05	8.54619E-05	8.39151E-05	7.21629E-05	0.000157193	1.10361E-05	0.000161321	1.10361E-05
3834403774225	383440	3774225	0.000138252	0.000137516	4.91937E-05	2.62369E-05	8.99201E-05	2.87733E-06	2.87733E-06	9.25734E-05	2.87733E-06	0.000687	3.73147E-05	8.78409E-05	8.67564E-05	8.51731E-05	7.32386E-05	0.000159549	1.11979E-05	0.000163703	1.11979E-05
3834503774225	383450	3774225	0.000140259	0.000139543	4.99086E-05	2.66231E-05	9.12401E-05	2.91921E-06	2.91921E-06	9.39256E-05	2.91921E-06	0.000697056	3.78588E-05	8.91259E-05	8.80508E-05	8.64311E-05	7.43143E-05	0.000161905	1.13598E-05	0.000166085	1.13598E-05
3834603774225	383460	3774225	0.000142265	0.000141571	5.06236E-05	2.70092E-05	9.25601E-05	2.96109E-06	2.96109E-06	9.52779E-05	2.96109E-06	0.000707112	3.84029E-05	9.04109E-05	8.93453E-05	8.76891E-05	7.53899E-05	0.000164261	1.15216E-05	0.000168467	1.15216E-05
3834703774225	383470	3774225	0.000144272	0.000143598	5.13385E-05	2.73954E-05	9.38801E-05	3.00298E-06	3.00298E-06	9.66301E-05	3.00298E-06	0.000717168	3.89471E-05	9.16959E-05	9.06397E-05	8.89471E-05	7.64656E-05	0.000166617	1.16835E-05	0.000170848	1.16835E-05
3834803774225	383480	3774225	0.000146279	0.000145626	5.20534E-05	2.77815E-05	9.52001E-05	3.04486E-06	3.04486E-06	9.79824E-05	3.04486E-06	0.000727224	3.94912E-05	9.29809E-05	9.19342E-05	9.02051E-05	7.75412E-05	0.000168973	1.18454E-05	0.000173229	1.18454E-05
3834903774225	383490	3774225	0.000148285	0.000147653	5.27683E-05	2.81677E-05	9.65201E-05	3.08674E-06	3.08674E-06	9.93346E-05	3.08674E-06	0.000737279	4.00353E-05	9.42659E-05	9.32286E-05	9.14631E-05	7.86169E-05	0.000171329	1.20073E-05	0.000175611	1.20073E-05
3835003774225	383500	3774225	0.000150292	0.000149681	5.34832E-05	2.85538E-05	9.78401E-05	3.12863E-06	3.12863E-06	0.000100687	3.12863E-06	0.000747335	4.05794E-05	9.55509E-05	9.45231E-05	9.27211E-05	7.96926E-05	0.000173685	1.21692E-05	0.000177992	1.21692E-05
3835103774225	383510	3774225	0.000152298	0.000151708	5.41981E-05	2.89399E-05	9.91601E-05	3.17051E-06	3.17051E-06	0.000102039	3.17051E-06	0.000757391	4.11235E-05	9.68359E-05	9.58175E-05	9.39791E-05	8.07683E-05	0.000176041	1.23311E-05	0.000180374	1.23311E-05
3835203774225	383520	3774225	0.000154305	0.000153736	5.49129E-05	2.93261E-05	0.000048	3.21239E-06	3.21239E-06	0.000103391	3.21239E-06	0.000767447	4.16676E-05	9.81208E-05	9.71119E-05	9.52371E-05	8.18441E-05	0.000178397	1.24929E-05	0.000182755	1.24929E-05
3835303774225	383530	3774225	0.000156311	0.000155763	5.56278E-05	2.97122E-05	0.000061201	3.25428E-06	3.25428E-06	0.000104743	3.25428E-06	0.000777503	4.22117E-05	9.94058E-05	9.84063E-05	9.64951E-05	8.29198E-05	0.000180753	1.26548E-05	0.000185137	1.26548E-05
3835403774225	383540	3774225	0.000158318	0.000157791	5.63427E-05	3.00983E-05	0.000062401	3.29616E-06	3.29616E-06	0.000106095	3.29616E-06	0.000787559	4.27558E-05	0.000100691	9.96719E-05	9.77531E-05	8.39955E-05	0.000183109	1.28166E-05	0.000187518	1.28166E-05
3835503774225	383550	3774225	0.000160324	0.000159818	5.70576E-05	3.04845E-05	0.000063601	3.33805E-06	3.33805E-06	0.000107447	3.33805E-06	0.000797615	4.32999E-05	0.000101976	0.000100938	9.90111E-05	8.50712E-05	0.000185465	1.29784E-05	0.000189899	1.29784E-05
3835603774225	383560	3774225	0.000162331	0.000161846	5.77725E-05	3.08706E-05	0.000064801	3.37993E-06	3.37993E-06	0.000108799	3.37993E-06	0.000807671	4.38441E-05	0.000103261	0.000102205	0.000100291	8.61468E-05	0.000187821	1.31402E-05	0.000192279	1.31402E-05
3835703774225	383570	3774225	0.000164337	0.000163873	5.84874E-05	3.12568E-05	0.000066001	3.42182E-06	3.42182E-06	0.000110151	3.42182E-06	0.000817727	4.43882E-05	0.000104546	0.000103472	0.000101671	8.72225E-05	0.000190177	1.33021E-05	0.000194659	1.33021E-05
3835803774225	383580	3774225	0.000166344	0.000165901	5.92023E-05	3.16429E-05	0.000067201	3.46371E-06	3.46371E-06	0.000111503	3.46371E-06	0.000827783	4.49324E-05	0.000105831	0.000104739	0.000103052	8.82981E-05	0.000192533	1.34639E-05	0.000197038	1.34639E-05
3835903774225	383590	3774225	0.000168351	0.000167928	5.99172E-05	3.20291E-05	0.000068401	3.50559E-06	3.50559E-06	0.000112855	3.50559E-06	0.000837839	4.54765E-05	0.000107116	0.000106006	0.000104432	8.93738E-05	0.000194889	1.36258E-05	0.000199418	1.36258E-05
3836003774225	383600	3774225	0.000170357	0.000169956	6.06321E-05	3.24152E-05	0.000069601	3.54748E-06	3.54748E-06	0.000114207	3.54748E-06	0.000847895	4.60206E-05	0.000108401	0.000107273	0.000105813	9.04494E-05	0.000197245	1.37876E-05	0.000201797	1.37876E-05
3836103774225	383610	3774225	0.000172364	0.000171984	6.13471E-05	3.28014E-05	0.000070801	3.58936E-06	3.58936E-06	0.000115559	3.58936E-06	0.000857951	4.65647E-05	0.000109686	0.000108539	0.000107193	9.15251E-05	0.000199601	1.39495E-05	0.000204177	1.39495E-05
3836203774225	383620	3774225	0.000174371	0.000174012	6.20619E-05	3.31875E-05	0.000072001	3.63125E-06	3.63125E-06	0.000116911	3.63125E-06	0.000868007	4.71088E-05	0.000110971	0.000109806	0.000108573	9.26007E-05	0.000201957	1.41113E-05	0.000206557	1.41113E-05
3836303774225	383630	3774225	0.000176377	0.000176041	6.27768E-05	3.35737E-05	0.000073201	3.67314E-06	3.67314E-06	0.000118263	3.67314E-06	0.000878063	4.76529E-05	0.000112256	0.000111073	0.000109953	9.36764E-05	0.000204313	1.42732E-05	0.000208937	1.42732E-05
3836403774225	383640	3774225	0.000178384	0.000178069	6.34916E-05	3.39598E-05	0.000074401	3.71503E-06	3.71503E-06	0.000119615	3.71503E-06	0.000888119	4.81971E-05	0.000113541	0.000112339	0.000111333	9.47521E-05	0.000206669	1.44351E-05	0.000211317	1.44351E-05
3836503774225	383650	3774225	0.000180391	0.000180098	6.42065E-05	3.43459E-05	0.000075601	3.75692E-06	3.75692E-06	0.000120967	3.75692E-06	0.000898175	4.87412E-05	0.000114826	0.000113606	0.000112713	9.58278E-05	0.000209025	1.45969E-05	0.000213697	1.45969E-05
3836603774225	383660	3774225	0.000182397	0.000182126	6.49213E-05	3.47321E-05	0.000076801	3.79881E-06	3.79881E-06	0.000122319	3.79881E-06	0.000908231	4.92854E-05	0.000116111	0.000114872	0.000114093	9.69035E-05	0.000211381	1.47588E-05	0.000216077	1.47588E-05
3836703774225	383670	3774225	0.000184404	0.000184155	6.56362E-05	3.51182E-05	0.000078001	3.84069E-06	3.84069E-06	0.000123671	3.84069E-06	0.000918287	4.98295E-05	0.000117396	0.000116139	0.000115473	9.79792E-05	0.000213737	1.49206E-05	0.000218457	1.49206E-05
3836803774225	383680	3774225	0.000186411	0.000186183	6.63511E-05	3.55044E-05	0.000079201	3.88258E-06	3.88258E-06	0.000125023	3.88258E-06	0.000928343	5.03737E-05	0.000118681	0.000117406	0.000116853	9.90549E-05	0.000216093	1.50825E-05	0.000220837	1.50825E-05
3836903774225	383690	3774225	0.000188418	0.000188212	6.70659E-05	3.58905E-05	0.000080401	3.92446E-06	3.92446E-06	0.000126375	3.92446E-06	0.000938399	5.09178E-05	0.000119966	0.000118673	0.000118233	0.000100131	0.000218449	1.52443E-05	0.000223217	1.52443E-05
3837003774225	383700	3774225	0.000190425	0.000190241	6.77808E-05	3.62767E-05	0.000081601	3.96635E-06	3.96635E-06	0.000127727	3.96635E-06	0.000948455	5.14619E-05	0.000121251	0.000119939	0.000119613	0.000101207	0.000220805	1.54062E-05	0.000225597	1.54062E-05
3837103774225	383710	3774225	0.000192432	0.000192269	6.84957E-05	3.66628E-05	0.000082801	4.00823E-06	4.00823E-06	0.000129079	4.00823E-06	0.000958511	5.20059E-05	0.000122536	0.000121206	0.000120993	0.000102283	0.000223161	1.55681E-05	0.000227977	1.55681E-05
3837203774225	383720	3774225	0.000194439	0.000194298	6.92106E-05	3.70489E-05	0.000084001	4.05012E-06	4.05012E-06	0.000130431	4.05012E-06	0.000968567	5.25499E-05	0.000123821	0.000122473	0.000122373	0.000103359	0.000225517	1.57299E-05	0.000230357	1.57299E-05
3837303774225	383730	3774225	0.000196445	0.000196326	6.99255E-05	3.74351E-05	0.000085201	4.09201E-06	4.09201E-06	0.000131783	4.09201E-06	0.000978623	5.30939E-05	0.000125106	0.000123739	0.000123753	0.000104435	0.000227873	1.58918E-05	0.000232737	1.58918E-05
3837403774225	383740	3774225	0.000198452	0.000198355	7.06404E-05	3.78212E-05	0.000086401	4.13389E-06	4.13389E-06	0.000133135	4.13389E-06	0.000988679	5.36378E-05	0.000126391	0.000125006	0.000125133	0.000105511	0.000230229	1.60536E-05	0.000235117	1.60536E-05
3837503774225	383750	3774225	0.000200459	0.000200383	7.13553E-05	3.82074E-05	0.000087601	4.17578E-06	4.17578E-06	0.000134487	4.17578E-06	0.000998735	5.41818E-05	0.000127676	0.000126273	0.000126513	0.000106587	0.000232585	1.62155E-05	0.000237497	1.62155E-05
3837603774225	383760	3774225	0.000202466	0.000202412	7.20702E-05	3.85935E-05	0.000088801	4.21766E-06	4.21766E-06	0.000135839	4.21766E-06	0.001008791	5.47257E-05	0.000128961	0.000127539	0.000127893	0.000107663	0.000234941	1.63773E-05	0.000239877	1.63773E-05
3837703774225	383770	3774225	0.000204473	0.000204441	7.27851E-05	3.89797E-05	0.000090001	4.25955E-06	4.25955E-06	0.000137191	4.25955E-06	0.001018847	5.52697E-05	0.000130246	0.000128806	0.000129273	0.000108739	0.000237297	1.65392E-05	0.000242257	1.65392E-05
3837803774225	383780	3774225	0.000206479	0.000206469	7.35E-05	3.93658E-05	0.000091201	4.30143E-06	4.30143E-06	0.000138543	4.30143E-06	0.001028903	5.58136E-05	0.000131531	0.000130072	0.000130653	0.000109815	0.000239653	1.67011E-05	0.000244637	1.67011E-05
3837903774225	383790	3774225	0.000208486	0.000208498	7.42149E-05	3.97519E-05	0.000092401	4.34332E-06	4.34332E-06	0.000139895	4.34332E-06	0.001038959	5.63576E-05	0.000132816	0.000131339	0.000132033	0.000110891	0.000242009	1.68629E-05	0.000247017	1.68629E-05
3838003774225	383800	3774225	0.000210493	0.000210526	7.49298E-05	4.01381E-05	0.000093601	4.38521E-06	4.38521E-06	0.000141247	4.38521E-06	0.001049015	5.69015E-05	0.000134101	0.000132606	0.000133413	0.000111967	0.000244365	1.70248E-05	0.000249397	1.70248E-05
3838103774225	383810	3774225	0.0012224	0.001209749	0.000434431	0.000229899	0.000789624	2.53675E-05	2.53675E-05	0.000814991	2.53675E-05	0.000912129	4.97122E-05	0.000116734	0.000114479	0.000112111	9.71087E-05	0.000210866	1.5002E-05	0.000218367	1.5002E-05
3838203774225	383820	3774225	0.001765386	0.001747116	0.000627404	0.00033202	0.001140372	3.66356E-05	3.66356E-05	0.001177008	3.66356E-05	0.001303631	7.10496E-05	0.000166838	0.000163616	0.000160231	0.00013879	0.000301373	2.14411E-05	0.000312094	2.14411E-05
3838303774225	383830	3774225	0.0029356	0.00290522	0.001043289	0.000552105	0.001896287	6.09201E-

			ISDemolition	ISDrainage / Utilities Trenching	ISDrainage / Utilities Trenching	ISAsphalt Paving	ISAsphalt Paving	SVDemolition	SVSite Grubbing / Prep	SVMass Grading / Excavation	SVMass Grading / Excavation	SVDrainage / Utilities Trenching	SVFoundations / Concrete Pads	SVBuilding / Structure Construction	SVBuilding / Structure Construction	SVAsphalt Paving	SVAsphalt Paving	SVArchitectural Coating	SVArchitectural Coating	SVLandscaping or Other Finishing	SVLandscaping or Other Finishing
Unique Identifier	X (UTM)	Y (UTM)	2027	2027	2028	2027	2028	2027	2027	2027	2028	2028	2028	2028	2029	2028	2029	2028	2029	2028	2029
3830503774225	383050	3774225	2.82463E-05	1.13737E-05	1.10819E-05	2.93742E-06	2.73634E-06	6.71543E-05	4.82803E-05	3.25519E-05	3.21386E-05	2.28031E-05	7.24397E-06	1.03774E-05	9.98148E-06	1.02031E-06	9.49287E-07	1.02031E-06	9.49287E-07	1.03774E-05	9.98148E-06
3830603774225	383060	3774225	3.08116E-05	1.24067E-05	1.20883E-05	3.20419E-06	2.98485E-06	6.98714E-05	5.02338E-05	3.38691E-05	3.3439E-05	2.37258E-05	7.53708E-06	1.07973E-05	1.03853E-05	1.06159E-06	9.87697E-07	1.06159E-06	9.87697E-07	1.07973E-05	1.03853E-05
3830703774225	383070	3774225	3.38059E-05	1.36123E-05	1.32631E-05	3.51558E-06	3.27491E-06	7.27846E-05	5.23282E-05	3.52812E-05	3.48332E-05	2.4715E-05	7.85132E-06	1.12475E-05	1.08183E-05	1.10585E-06	1.02888E-06	1.10585E-06	1.02888E-06	1.12475E-05	1.08183E-05
3830803774225	383080	3774225	3.69873E-05	1.48934E-05	1.45113E-05	3.84643E-06	3.58312E-06	7.53949E-05	5.42048E-05	3.65464E-05	3.60824E-05	2.56013E-05	8.13289E-06	1.16509E-05	1.12063E-05	1.14551E-06	1.06578E-06	1.14551E-06	1.06578E-06	1.16509E-05	1.12063E-05
3830903774225	383090	3774225	4.05139E-05	1.63134E-05	1.58949E-05	4.21317E-06	3.92475E-06	7.78715E-05	5.59854E-05	3.7747E-05	3.72677E-05	2.64423E-05	8.40005E-06	1.20336E-05	1.15744E-05	1.18314E-06	1.10079E-06	1.18314E-06	1.10079E-06	1.20336E-05	1.15744E-05
3831003774225	383100	3774225	4.46469E-05	1.79776E-05	1.75164E-05	4.64297E-06	4.32513E-06	8.04194E-05	5.78172E-05	3.8982E-05	3.84871E-05	2.73075E-05	8.67489E-06	1.24273E-05	1.19531E-05	1.22185E-06	1.1368E-06	1.22185E-06	1.1368E-06	1.24273E-05	1.19531E-05
3831103774225	383110	3774225	4.95847E-05	1.99659E-05	1.94536E-05	5.15647E-06	4.80348E-06	8.30742E-05	5.97259E-05	4.02689E-05	3.97576E-05	2.8209E-05	8.96127E-06	1.28376E-05	1.23477E-05	1.26219E-06	1.17433E-06	1.26219E-06	1.17433E-06	1.28376E-05	1.23477E-05
3831203774225	383120	3774225	5.55285E-05	2.23592E-05	2.17856E-05	5.77458E-06	5.37928E-06	8.57914E-05	6.16794E-05	4.1586E-05	4.1058E-05	2.91316E-05	9.25437E-06	1.32575E-05	1.27516E-05	1.30347E-06	1.21274E-06	1.30347E-06	1.21274E-06	1.32575E-05	1.27516E-05
3831303774225	383130	3774225	6.28835E-05	2.53208E-05	2.46711E-05	6.53945E-06	6.09179E-06	8.87224E-05	6.37866E-05	4.30067E-05	4.24607E-05	3.01269E-05	9.57054E-06	1.37104E-05	1.31873E-05	1.348E-06	1.25417E-06	1.348E-06	1.25417E-06	1.37104E-05	1.31873E-05
3831403774225	383140	3774225	7.21681E-05	2.90593E-05	2.83138E-05	7.50498E-06	6.99122E-06	9.20899E-05	6.62076E-05	4.46391E-05	4.40723E-05	3.12704E-05	9.93379E-06	1.42308E-05	1.36878E-05	1.39916E-06	1.30178E-06	1.39916E-06	1.30178E-06	1.42308E-05	1.36878E-05
3831503774225	383150	3774225	8.40026E-05	3.38246E-05	3.29568E-05	8.73569E-06	8.13768E-06	9.47714E-05	6.81355E-05	4.59389E-05	4.53556E-05	3.21809E-05	1.02231E-05	1.46452E-05	1.40864E-05	1.43991E-06	1.33968E-06	1.43991E-06	1.33968E-06	1.46452E-05	1.40864E-05
3831603774225	383160	3774225	9.90004E-05	3.98637E-05	3.88409E-05	1.02954E-05	9.59058E-06	9.73193E-05	6.99673E-05	4.7174E-05	4.6575E-05	3.30461E-05	1.04979E-05	1.50389E-05	1.44651E-05	1.47862E-06	1.3757E-06	1.47862E-06	1.3757E-06	1.50389E-05	1.44651E-05
3831703774225	383560	3774225	0.000122429	4.92975E-05	4.80327E-05	1.27318E-05	1.18602E-05	0.000284786	0.000204746	0.000138046	0.000136293	9.67031E-05	3.07201E-05	4.40084E-05	4.23292E-05	4.32689E-06	4.02572E-06	4.32689E-06	4.02572E-06	4.40084E-05	4.23292E-05
3831703774225	383570	3774225	0.000112742	4.5397E-05	4.42322E-05	1.17244E-05	1.09218E-05	0.000287192	0.000206475	0.000139212	0.000137444	9.75199E-05	3.09796E-05	4.43801E-05	4.26868E-05	4.36344E-06	4.05972E-06	4.36344E-06	4.05972E-06	4.43801E-05	4.26868E-05
3831803774225	383580	3774225	0.000104497	4.2077E-05	4.09974E-05	1.0867E-05	1.01231E-05	0.00029031	0.000208717	0.000140723	0.000138936	9.85787E-05	3.13159E-05	4.4862E-05	4.31502E-05	4.41081E-06	4.1038E-06	4.41081E-06	4.1038E-06	4.4862E-05	4.31502E-05
3831903774225	383590	3774225	9.75864E-05	3.92943E-05	3.82862E-05	1.01483E-05	9.4536E-06	0.000294631	0.000211823	0.000142817	0.000141004	0.000100046	3.1782E-05	4.55297E-05	4.37924E-05	4.47646E-06	4.16488E-06	4.47646E-06	4.16488E-06	4.55297E-05	4.37924E-05
3832003774225	383600	3774225	9.18145E-05	3.69702E-05	3.60216E-05	9.54807E-06	8.89445E-06	0.000300306	0.000215903	0.000145568	0.00014372	0.000101973	3.23941E-05	4.64066E-05	4.46359E-05	4.56268E-06	4.2451E-06	4.56268E-06	4.2451E-06	4.64066E-05	4.46359E-05
3832103774225	383610	3774225	8.69353E-05	3.50056E-05	3.41074E-05	9.04067E-06	8.42179E-06	0.000307067	0.000220765	0.000148846	0.000146956	0.000104269	3.31235E-05	4.74515E-05	4.5641E-05	4.66542E-06	4.34068E-06	4.66542E-06	4.34068E-06	4.74515E-05	4.5641E-05
3832203774225	383620	3774225	8.4996E-05	3.42247E-05	3.33466E-05	8.83899E-06	8.23391E-06	0.000323174	0.000232345	0.000156654	0.000154665	0.000109738	3.4861E-05	4.99405E-05	4.8035E-05	4.91014E-06	4.56837E-06	4.91014E-06	4.56837E-06	4.99405E-05	4.8035E-05
3832303774225	383630	3774225	8.3793E-05	3.37403E-05	3.28746E-05	8.71389E-06	8.11737E-06	0.000342203	0.000246026	0.000165878	0.000163771	0.0001162	3.69137E-05	5.28811E-05	5.08634E-05	5.19926E-06	4.83736E-06	5.19926E-06	4.83736E-06	5.28811E-05	5.08634E-05
3832403774225	383640	3774225	8.30511E-05	3.34415E-05	3.25835E-05	8.63673E-06	8.0455E-06	0.000363602	0.00026141	0.00017625	0.000174013	0.000123466	3.9222E-05	5.61879E-05	5.4044E-05	5.52438E-06	5.13985E-06	5.52438E-06	5.13985E-06	5.61879E-05	5.4044E-05
3832503774225	383650	3774225	8.29477E-05	3.33999E-05	3.25429E-05	8.62598E-06	8.03548E-06	0.000388743	0.000279485	0.000188437	0.000186044	0.000132003	4.19339E-05	6.00729E-05	5.77808E-05	5.90635E-06	5.49524E-06	5.90635E-06	5.49524E-06	6.00729E-05	5.77808E-05
3832603774225	383660	3774225	8.32341E-05	3.35152E-05	3.26553E-05	8.65577E-06	8.06323E-06	0.000416921	0.000299744	0.000202096	0.00019953	0.000141571	4.49736E-05	6.44274E-05	6.19691E-05	6.33448E-06	5.89357E-06	6.33448E-06	5.89357E-06	6.44274E-05	6.19691E-05
3832703774225	383670	3774225	8.31475E-05	3.34803E-05	3.26213E-05	8.64676E-06	8.05484E-06	0.000443505	0.000318856	0.000214982	0.000212252	0.000150598	4.78412E-05	6.85354E-05	6.59204E-05	6.73838E-06	6.26935E-06	6.73838E-06	6.26935E-06	6.85354E-05	6.59204E-05
3832803774225	383680	3774225	8.3195E-05	3.34995E-05	3.264E-05	8.6517E-06	8.05944E-06	0.000471176	0.00033875	0.000228395	0.000225495	0.000159994	5.0826E-05	7.28114E-05	7.00332E-05	7.15879E-06	6.6605E-06	7.15879E-06	6.6605E-06	7.28114E-05	7.00332E-05
3832903774225	383690	3774225	8.35052E-05	3.36244E-05	3.27616E-05	8.68396E-06	8.08949E-06	0.000500895	0.000360117	0.000242801	0.000239718	0.000170086	5.40319E-05	7.7404E-05	7.44506E-05	7.61033E-06	7.08062E-06	7.61033E-06	7.08062E-06	7.7404E-05	7.44506E-05
3833003774225	383700	3774225	8.34828E-05	3.36154E-05	3.27529E-05	8.68163E-06	8.08733E-06	0.000528183	0.000379735	0.000256028	0.000252777	0.000179352	5.69754E-05	8.16208E-05	7.85065E-05	8.02493E-06	7.46635E-06	8.02493E-06	7.46635E-06	8.16208E-05	7.85065E-05
3833103774225	383710	3774225	8.39201E-05	3.37915E-05	3.29245E-05	8.72711E-06	8.12969E-06	0.000558963	0.000401864	0.000270948	0.000267508	0.000189803	6.02956E-05	8.63772E-05	8.30814E-05	8.49258E-06	7.90145E-06	8.49258E-06	7.90145E-06	8.63772E-05	8.30814E-05
3833203774225	383720	3774225	8.45461E-05	3.40435E-05	3.317E-05	8.79221E-06	8.19033E-06	0.000591328	0.000425133	0.000286637	0.000282997	0.000200793	6.37869E-05	9.13787E-05	8.78921E-05	8.98432E-06	8.35897E-06	8.98432E-06	8.35897E-06	9.13787E-05	8.78921E-05
3833303774225	383730	3774225	8.54892E-05	3.44233E-05	3.35401E-05	8.89029E-06	8.28169E-06	0.000626473	0.0004504	0.000303673	0.000299817	0.000212727	6.75781E-05	9.68097E-05	9.31159E-05	9.5183E-06	8.85578E-06	9.5183E-06	8.85578E-06	9.68097E-05	9.31159E-05
3833403774225	383740	3774225	8.7029E-05	3.50433E-05	3.41441E-05	9.05041E-06	8.43086E-06	0.000667079	0.000479594	0.000323356	0.00031925	0.000226516	7.19583E-05	0.000103085	9.91514E-05	1.01352E-05	9.42978E-06	1.01352E-05	9.42978E-06	0.000103085	9.91514E-05
3833503774225	383750	3774225	9.02761E-05	3.63508E-05	3.54181E-05	9.38809E-06	8.74542E-06	0.000724006	0.000520521	0.00035095	0.000346494	0.000245846	7.8099E-05	0.000111882	0.000107613	1.10002E-05	1.02345E-05	1.10002E-05	1.02345E-05	0.000111882	0.000107613
3833603774225	383760	3774225	9.44217E-05	3.802E-05	3.70445E-05	9.8192E-06	9.14702E-06	0.000790991	0.00056868	0.00038342	0.000378552	0.000268592	8.53247E-05	0.000122233	0.000117569	1.20179E-05	1.11814E-05	1.20179E-05	1.11814E-05	0.000122233	0.000117569
3833703774225	383770	3774225	0.000101532	4.08831E-05	3.98342E-05	1.05586E-05	9.83584E-06	0.000889772	0.000639698	0.00043102	0.000425826	0.000302134	9.59802E-05	0.000137498	0.000132251	1.35187E-05	1.25777E-05	1.35187E-05	1.25777E-05	0.000137498	0.000132251
3833803774225	383780	3774225	0.00011324	4.55972E-05	4.44273E-05	1.17761E-05	1.097E-05	0.001040704	0.00074821	0.000504464	0.000498059	0.000353385	0.000112261	0.000160821	0.000154685	1.58119E-05	1.47113E-05	1.58119E-05	1.47113E-05	0.000160821	0.000154685
3833903774225	383790	3774225	0.000129214	5.20296E-05	5.06946E-05	1.34374E-05	1.25175E-05	0.001244305	0.000894588	0.000603157	0.000595499	0.000422521	0.000134224	0.000192284	0.000184947	1.89053E-05	1.75894E-05	1.89053E-05	1.75894E-05	0.000192284	0.000184947
3834003774225	383800	3774225	0.000154979	6.24041E-05	6.0803E-05	1.61167E-05	1.50134E-05	0.00156674	0.001126401	0.000759452	0.000749809	0.000532008	0.000169005	0.00024211	0.000232872	2.38042E-05	2.21473E-05	2.38042E-05	2.21473E-05	0.00024211	0.000232872
3834103774225	383810	3774225	0.000196742	7.92205E-05	7.71879E-05	2.04598E-05	1.90592E-05	0.002087529	0.00150082	0.001011896	0.000999048	0.000708849	0.000225183	0.000322588	0.00031028	3.17168E-05	2.95091E-05	3.17168E-05	2.95091E-05	0.000322588	0.00031028
3834203774225	383820	3774225	0.00027324	0.000110023	0.0001072	2.84151E-05	2.64699E-05	0.003036757	0.002183264	0.001472019	0.001453329	0.001031172	0.000327577	0.000469274	0.000451368	4.61389E-05	4.29274E-05	4.61389E-05	4.29274E-05	0.000469274	0.000451368
3834303774225	383830	3774225	0.000437837	0.0001763	0.000171777	4.5532E-05	4.24151E-05	0.005089827	0.003659309	0.002467211	0.002435885	0.001728319	0.000549043	0.000786537	0.000756526	7.73321E-05	7.19494E-05	7.73321E-05	7.19494E-05	0.000786537	0.000756526
3834403774225	383840	3774225	0.000412955	0.000166281	0.000162015	4.29445E-05	4.00047E-05	0.004790929	0.003444418	0.002322325	0.002292839	0.001626825	0.0005168	0.000740348	0.0007121	7.27908E-05	6.77242E-05	7.27908E-05	6.77242E-05	0.000740348	0.0007121
3834503774225	383860	3774225	0.000430414	0.000173311	0.000168865	4.47601E-05	4.1696E-05	0.005028953	0.003615544	0.002437704	0.002406753	0.001707649	0.000542476	0.000777131	0.000747479	7.64072E-05	7.10889E-05	7.64072E-05	7.10889E-05	0.000777131	0.000747479
3834603774225	383870	3774225	0.000614215	0.000247321	0.000240975	6.38741E-05	5.95015E-05	0.007322524	0.005264497	0.003549475	0.003504408	0.002486462	0.000789885	0.001131559	0.001088383	0.000111254	0.000103511	0.000111254	0.000103511	0.001131559	0.001088383
3834703774225	383880	3774225	0.000433218	0.00017444	0.000169965	4.50517E-05	4.19676E-05	0.005082958	0.003654371	0.002463882	0.002432598	0.001725987	0.000548302	0.000785476	0.000755506	7.72277E-05	7.18523E-05	7.72277E-05	7.18523E-05	0.000785476	0.000755506
3834803774225	383890	3774225	0.000332302	0.000133805	0.000130372	3.45571E-05	3.21915E-05	0.00383794	0.002759271	0.001860379	0.001836759	0.001303225	0.000414001	0.000593082	0.000570452	5.83116E-05	5.42528E-05	5.83116E-05	5.42528E-05	0.000593082	0.000570452
3834903774225	383900	3774225	0.000268903	0.000108277	0.000105499	2.7964E-05	2.60497E-05	0.003058673	0.00219902	0.001482642	0.001463817	0.001038614	0.000329941	0.000472661	0.00045626	4.64718E-05	4.32372E-05	4.64718E-05	4.32372E-05	0.000472661	0.000454626
3835103774225	383910	3774225	0.000225792	9.09177E-05	8.8585E-05	2.34808E-05	2.18734E-05	0.002531078	0.001819708	0.001226899	0.001211321	0.000859462	0.000273029	0.000391131	0.000376207	3.84558E-05	3.57791E-05	3.84558E-05	3.57791E-05	0.000391131	0.000376207
3829703774235	382970	3774235	1.77252E-05	7.13726E-06	6.95414E-06	1.8433E-06	1.71711E-06	5.41475E-05	3.89291E-05	2.62471E-05	2.59139E-05	1.83865E-05	5.84092E-06	8.36748E-06	8.04821E-06	8.22688E-07	7.65424E-07	8.22688E-07	7.65424E-07	8.36748E-06	8.04821E-06
3829803774235	382980	3774235	1.8347E-05	7.38763E-06	7.19808E-06	1.90796E-06	1.77735E-06	5.47176E-05	3.9339E-05	2.65235E-05	2.61867E-05	1.85801E-05	5.90243E-06	8.45559E-06	8.13296E-06	8.3135E-07	7.73484E-07	8.3135E-07	7.73484E-07	8.45559E-06	8.13296E-06
3829903774235	382990	3774235	1.904E-05	7.66668E-06	7.46997E-06	1.98003E-06	1.84448E-06	5.53502E-05	3.97938E-05	2.68301E-05	2.64894E-05	1.87949E-05	5.97066E-06	8.55333E-06	8.22697E-06	8.40961E-07	7.82425E-07	8.40961E-07	7.82425E-07	8.55333E-06	8.22697E-06
3830003774235	383000	3774235	1.98727E-05	8.00199E-06	7.79669E-06	2.06663E-06	1.92515E-06	5.62232E-05	4.04214E-05	2.72533E-05	2.69073E-05	1.90914E-05	6.06483E-06	8.68824E-06	8.35674E-06	8.54225E-07	7.94767E-07	8.54225E-07	7.94767E-07	8.68824E-06	8.35674E-06
3830103774235	383010	3774235	2.09388E-05	8.43127E-06	8.21494E-06	2.17749E-06	2.02843E-06	5.75239E-05	4.13566E-05	2.78838E-05	2.75297E-05	1.9533E-05	6.20514E-06	8.88924E-06	8.55006E-06	8.73987E-07	8.13153E-07	8.73987E-07	8.13153E-07	8.88924E-06	8.55006E-06
3830203774235	383020	3774235	2.21167E-05	8.90555E-06	8.67705E-06	2.29998E-06	2.14253E-06	5.88869E-05	4.23365E-05	2.85445E-05	2.81821E-05	1.99959E-05	6.35217E-06	9.09987E-06	8.75266E-06	8.94696E-07	8.32421E-07	8.94696E-07	8.32421E-07	9.09987E-06	8.75266E-06
3830303774235	383030	3774235	2.37975E-05	9.58237E-06	9.33651E-06	2.47478E-06	2.30537E-06	6.11676E-05	4.39762E-05	2.965E-05	2.92735E-05	2.07703E-05	6.59818E-06	9.4523E-06	9.09164E-06	9.29347E-07	8.6466E-07	9.29347E-07	8.6466E-07	9.4523E-06	9.09164E-06
3830403774235	383040	3774235	2.58794E-05	1.04207E-05	1.01533E-05	2.69128E-06	2.50705E-06	6.39293E-05	4.59617E-05	3.09887E-05	3.05952E-05	2.17081E-05	6.89609E-06	9.87908E-06	9.50213E-06	9.71307E-07	9.03699E-07	9.71307E-07	9.03699E-07	9.87908E-06	9.50213E-06
3830503774235	383050	3774235	2.82798E-05	1.13872E-05	1.10951E-05	2.94091E-06	2.73958E-06	6.68246E-05	4.80433E-05	3.23922E-05	3.19809E-05	2.26912E-05	7.20842E-06	1.03265E-05	9.93248E-06	1.0153E-06	9.44628E-07	1.0153E-06	9.44628E-07	1.03265E-05	9.93248E-06
3830603774235	383060	3774235	3.08298E-05	1.2414E-05	1.20955E-05	3.20608E-06	2.98661E-06	6.94884E-05	4.99584E-05	3.36834E-05	3.32557E-05	2.35957E-05	7.49575E-06	1.07381E-05	1.03284E-05	1.05577E-06	9.82282E-07	1.05577E-06	9.82282E-07	1.07381E-05	1.03284E-05
3830703774235	383070	3774235	3.38031E-05	1.36112E-05	1.3262E-05	3.51528E-06	3.27464E-06	7.23481E-05	5.20143E-05	3.50696E-05	3.46243E-05	2.45668E-05	7.80423E-06	1.118E-05	1.07535E-05	1.09922E-06	1.02271E-06	1.09922E-06	1.02271E-06	1.118E-05	1.07535E-05
3830803774235	383080	3774235	3.69692E-05	1.48861E-05	1.45041E-05	3.84454E-06	3.58136E-06	7.49316E-05	5.38718E-05	3.63219E-05	3.58607E-05	2.5444E-05	8.08292E-06	1.15793E-05	1.11375E-05	1.13847E-06	1.05923E-06	1.13847E-06	1.05923E-06	1.15793E-05	1.11375E-05
3830903774235	383090	3774235	4.04748E-05	1.62977E-05	1.58795E-05	4.2091E-06	3.92096E-06	7.73815E-05	5.56331E-05	3.75094E-05	3.70332E-05	2.62759E-05	8.34719E-06	1.19579E-05	1.15016E-05	1.17569E-06	1.09386E-06	1.17569E-06	1.09386E-06	1.19579E-05	1.15016E-05
3831003774235	383100	3774235	4.45868E-05	1.79534E-05	1.74928E-05	4.63672E-06	4.31931E-06	7.99116E-05	5.74521E-05	3.87359E-05	3.8244E-05	2.71351E-05	8.62012E-06	1.23488E-05	1.18777E-05	1.21413E-06	1.12962E-06	1.21413E-06	1.12962E-06	1.23488E-05	1.18777E-05
3831103774235	383110	3774235	4.95945E-05	1.99698E-05	1.94575E-05	5.15748E-06	4.80443E-06	8.26555E-05	5.94248E-05	4.00659E-05	3.95572E-05	2.80668E-05	8.9161E-06	1.27729E-05	1.22855E-05	1.25582E-06	1.16841E-06	1.25582E-06	1.16841E-06	1.27729E-05	1.22855E-05
3831203774235	383120	3774235	5.55886E-05	2.23834E-05	2.18091E-05	5.78083E-06	5.3851E-06	8.54618E-05	6.14424E-05	4.14262E-05	4.09002E-05	2.90197E-05	9.21882E-06	1.32065E-05	1.27026E-05	1.29846E-06	1.20808E-06	1.29846E-06	1.20808E-06	1.32065E-05	1.27026E-05
3831303774235	383130	3774235	6.28095E-05	2.5291E-05	2.46421E-05	6.53175E-06	6.08461E-06	8.85442E-05	6.36585E-05	4.29204E-05	4.23754E-05	3.00664E-05	9.55132E-06	1.36829E-05	1.31608E-05	1.34529E-06	1.25165E-06	1.34529E-06	1.25165E-06	1.36829E-05	1.31608E-05
3831403774235	383140	3774235	7.16553E-05	2.88529E-05	2.81126E-05	7.45165E-06	6.94155E-06	9.15108E-05	6.57913E-05	4.43584E-05	4.37952E-05	3.10737E-05	9.87133E-06	1.41413E-05	1.36017E-05	1.39037E-06	1.29359E-06	1.39037E-06	1.29359E-06	1.41413E-05	1.36017E-05
3831503774235	383150	3774235	8.28107E-05	3.33447E-05	3.24892E-05	8.61174E-06	8.02222E-06	9.40498E-05	6.76167E-05	4.55891E-05	4.50103E-05	3.19359E-05	1.01452E-05	1.45336E-05	1.39791E-05	1.42894E-06	1.32948E-06	1.42894E-06	1.32948E-06	1.45336E-05	1.39791E-05
3831603774235	383160	3774235	9.69129E-05	3.90232E-05	3.80219E-05	1.00783E-05	9.38836E-06	9.65443E-05	6.94101E-05	4.67983E-05	4.62041E-05	3.27829E-05	1.04143E-05	1.49191E-05	1.43499E-05	1.46684E-06	1.36474E-06	1.46684E-06	1.36474E-06	1.49191E-05	1.43499E-05
3831503774235	383550	3774235	0.000126643	5.09944E-05	4.9686E-05	1.317E-05	1.22684E-05	0.000266381	0.000191513	0.000129124	0.000127484	9.04533E-05	2.87347E-05	4.11642E-05	3.95935E-05	4.04725E-06	3.76554E-06	4.04725E-06	3.76554E-06	4.11642E-05	3.95935E-05
3831603774235	383560	3774235	0.000117146	4.71703E-05	4.596E-05	1.21824E-05	1.13484E-05	0.000271067	0.000194882	0.000131395	0.000129727	9.20445E-05	2.92402E-05	4.18883E-05	4.029E-05	4.11845E-06	3.83178E-06	4.11845E-06	3.83178E-06	4.18883E-05	4.029E-05
3831703774235	383570	3774235	0.000107828	4.34183E-05	4.23043E-05	1.12134E-05	1.04458E-05	0.000272947	0.000196234	0.000132307	0.000130627	9.26828E-05	2.94429E-05	4.21788E-05	4.05694E-05	4.14701E-06	3.85835E-06	4.14701E-06	3.85835E-06	4.21788E-05	4.05694E-05
3831803774235	383580	3774235	9.99575E-05	4.02491E-05	3.92164E-05	1.03949E-05	9.6833E-06	0.000275798	0.000198283	0.000133688	0.000131991	9.36508E-05	2.97505E-05	4.26193E-05	4.09932E-05	4.19032E-06	3.89865E-06	4.19032E-06	3.89865E-06	4.26193E-05	4.09932E-05
3831903774235	383590	3774235	9.37049E-05	3.77314E-05	3.67633E-05	9.74466E-06	9.07758E-06	0.000280938	0.000201979	0.00013618	0.000134451	9.53963E-05	3.03049E-05	4.34137E-05	4.17572E-05	4.26842E-06	3.97132E-06	4.26842E-06	3.97132E-06	4.34137E-05	4.17572E-05
3832003774235	383600	3774235	8.88859E-05	3.5791E-05	3.48727E-05	9.24351E-06	8.61074E-06	0.000288582	0.000207475	0.000139885	0.000138109	9.79918E-05	3.11295E-05	4.45949E-05	4.28933E-05	4.38455E-06	4.07937E-06	4.38455E-06	4.07937E-06	4.45949E-05	4.28933E-05
3832103774235	383610	3774235	8.47808E-05	3.4138E-05	3.32621E-05	8.81662E-06	8.21307E-06	0.000297089	0.000213591	0.000144009	0.000142181	0.000100881	3.20472E-05	4.59096E-05	4.41579E-05	4.51382E-06	4.19963E-06	4.51382E-06	4.19963E-06	4.59096E-05	4.41579E-05
3832203774235	383620	3774235	8.27632E-05	3.33256E-05	3.24706E-05	8.6068E-06	8.01762E-06	0.000311976	0.000224294	0.000151225	0.000149305	0.000105936	3.3653E-05	4.82101E-05	4.63706E-05	4.74E-06	4.41007E-06	4.74E-06	4.41007E-06	4.82101E-05	4.63706E-05
3832303774235	383630	3774235	8.13744E-05	3.27664E-05	3.19257E-05	8.46237E-06	7.88307E-06	0.000329223	0.000236694	0.000159586	0.000157559	0.000111792	3.55135E-05	5.08753E-05	4.89341E-05	5.00204E-06	4.65388E-06	5.00204E-06	4.65388E-06	5.08753E-05	4.89341E-05
3832403774235	383640	3774235	8.03977E-05	3.23731E-05	3.15425E-05	8.36081E-06	7.78846E-06	0.000348404	0.000250484	0.000168883	0.000166739	0.000118305	3.75826E-05	5.38393E-05	5.1785E-05	5.29346E-06	4.92501E-06	5.29346E-06	4.92501E-06	5.38393E-05	5.1785E-05

			MDemolition	MSite Grubbing / Prep	MMass Grading / Excavation	MMass Grading / Excavation	MDrainage / Utilities Trenching	MFoundations / Concrete Pads	MBuilding / Structure Construction	MAsphalt Paving	MLandscaping or Other Finishing	MWaterside Construction (Piles)	RSSWDemolition	RSSWPlacing Base	RSSWForm	Child Risk				
Unique Identifier	X (UTM)	Y (UTM)	2027	2027	2027	2028	2028	2028	2028	2028	2028	2028	2029	2029	2029	3rd Trimester	0<2	2<16	Total	per million
3830503774225	383050	3774225	1.29721E-05	3.98221E-05	4.68275E-05	4.6204E-05	9.82139E-06	1.27726E-05	9.40136E-06	9.67653E-07	1.13367E-05	9.67653E-07	2.49168E-05	3.61548E-05	2.14318E-05	4.04173E-09	4.8957E-08	7.1038E-09	6.01029E-08	0.06010291
3830603774225	383060	3774225	1.34783E-05	4.13762E-05	4.8655E-05	4.80072E-05	1.02047E-05	1.32711E-05	9.76826E-06	1.00542E-06	1.17791E-05	1.00542E-06	2.59805E-05	3.76982E-05	2.23467E-05	4.47996E-09	5.3927E-08	7.6837E-09	6.60911E-08	0.06609108
3830703774225	383070	3774225	1.40227E-05	4.30473E-05	5.06201E-05	4.99461E-05	1.06168E-05	1.38071E-05	1.01628E-05	1.04602E-06	1.22548E-05	1.04602E-06	2.71034E-05	3.93276E-05	2.33126E-05	5.01575E-09	5.9976E-08	8.3711E-09	7.33628E-08	0.07336284
3830803774225	383080	3774225	1.45072E-05	4.45346E-05	5.2369E-05	5.16717E-05	1.09836E-05	1.42841E-05	1.05139E-05	1.08216E-06	1.26782E-05	1.08216E-06	2.81203E-05	4.08031E-05	2.41873E-05	5.61662E-09	6.6713E-08	9.1076E-09	8.14372E-08	0.08143718
3830903774225	383090	3774225	1.49663E-05	4.59439E-05	5.40262E-05	5.33068E-05	1.13312E-05	1.47361E-05	1.08466E-05	1.11641E-06	1.30794E-05	1.11641E-06	2.91028E-05	4.22289E-05	2.50324E-05	6.32115E-09	7.4571E-08	9.9375E-09	9.08293E-08	0.09082933
3831003774225	383100	3774225	1.54399E-05	4.73977E-05	5.57358E-05	5.49937E-05	1.16898E-05	1.52025E-05	1.11898E-05	1.15174E-06	1.34933E-05	1.15174E-06	3.01229E-05	4.37089E-05	2.59098E-05	7.20224E-09	8.436E-08	1.094E-08	1.02502E-07	0.10250191
3831103774225	383110	3774225	1.59298E-05	4.89017E-05	5.75044E-05	5.67387E-05	1.20607E-05	1.56849E-05	1.15449E-05	1.18828E-06	1.39215E-05	1.18828E-06	3.11959E-05	4.52659E-05	2.68327E-05	8.33976E-09	9.6954E-08	1.2186E-08	1.1748E-07	0.11747985
3831203774225	383120	3774225	1.64306E-05	5.04391E-05	5.93122E-05	5.85225E-05	1.24399E-05	1.6178E-05	1.19079E-05	1.22564E-06	1.43591E-05	1.22564E-06	3.23001E-05	4.68682E-05	2.77825E-05	9.84846E-09	1.136E-07	1.3771E-08	1.37224E-07	0.13722411
3831303774225	383130	3774225	1.69677E-05	5.20879E-05	6.12511E-05	6.04355E-05	1.28465E-05	1.67068E-05	1.22971E-05	1.2657E-06	1.48285E-05	1.2657E-06	3.34605E-05	4.85519E-05	2.87806E-05	1.19656E-08	1.3691E-07	1.5903E-08	1.64779E-07	0.16477853
3831403774225	383140	3774225	1.75901E-05	5.39985E-05	6.34978E-05	6.26523E-05	1.33177E-05	1.73196E-05	1.27482E-05	1.31213E-06	1.53724E-05	1.31213E-06	3.46739E-05	5.03125E-05	2.98243E-05	1.51512E-08	1.7192E-07	1.8963E-08	2.06031E-07	0.20603132
3831503774225	383150	3774225	1.81326E-05	5.5664E-05	6.54563E-05	6.45848E-05	1.37285E-05	1.78538E-05	1.31414E-05	1.3526E-06	1.58466E-05	1.3526E-06	3.58654E-05	5.20415E-05	3.08492E-05	2.03126E-08	2.2849E-07	2.3641E-08	2.72439E-07	0.27243879
3831603774225	383160	3774225	1.85971E-05	5.709E-05	6.71332E-05	6.62393E-05	1.40802E-05	1.83112E-05	1.3478E-05	1.38725E-06	1.62525E-05	1.38725E-06	3.7004E-05	5.36936E-05	3.18285E-05	2.90842E-08	3.2448E-07	3.1154E-08	3.8472E-07	0.38471955
3831703774225	383560	3774225	4.69329E-05	0.000144076	0.000169421	0.000167166	3.55337E-05	4.62113E-05	3.4014E-05	3.50096E-06	4.10159E-05	3.50096E-06	0.000149741	0.000217277	0.000128798	6.20733E-09	8.5097E-08	1.7746E-08	1.0905E-07	0.10904966
3831803774225	383570	3774225	4.71506E-05	0.000144744	0.000170207	0.000167941	3.56985E-05	4.64257E-05	3.41718E-05	3.5172E-06	4.12062E-05	3.5172E-06	0.000152985	0.000221984	0.000131588	6.11565E-09	8.4107E-08	1.7538E-08	1.0776E-07	0.10776015
3831903774225	383580	3774225	4.74845E-05	0.000145769	0.000171413	0.00016913	3.59513E-05	4.67544E-05	3.44138E-05	3.5421E-06	4.1498E-05	3.5421E-06	0.000156731	0.00022742	0.00013481	6.04281E-09	8.3363E-08	1.7399E-08	1.06805E-07	0.10680474
3832003774225	383590	3774225	4.80125E-05	0.00014739	0.000173319	0.000171011	3.63511E-05	4.72743E-05	3.47965E-05	3.58149E-06	4.19595E-05	3.58149E-06	0.000161257	0.000233988	0.000138703	5.99635E-09	8.2979E-08	1.7349E-08	1.06325E-07	0.10632463
3832103774225	383600	3774225	4.87601E-05	0.000149685	0.000176018	0.000173674	3.69171E-05	4.80104E-05	3.53383E-05	3.63726E-06	4.26128E-05	3.63726E-06	0.000166641	0.0002418	0.000143334	5.97777E-09	8.2979E-08	1.7391E-08	1.06348E-07	0.10634839
3832203774225	383610	3774225	4.96801E-05	0.000152509	0.000179338	0.000176951	3.76136E-05	4.89162E-05	3.6005E-05	3.70588E-06	4.34168E-05	3.70588E-06	0.000172758	0.000250676	0.000148595	5.98136E-09	8.3283E-08	1.7507E-08	1.06772E-07	0.10677182
3832303774225	383620	3774225	5.21079E-05	0.000159962	0.000188103	0.000185598	3.94518E-05	5.13067E-05	3.77646E-05	3.88699E-06	4.55385E-05	3.88699E-06	0.000184078	0.000267101	0.000158332	6.15477E-09	8.5995E-08	1.8143E-08	1.10293E-07	0.11029264
3832403774225	383630	3774225	5.4993E-05	0.000168819	0.000198518	0.000195874	4.16362E-05	5.41475E-05	3.98555E-05	4.1022E-06	4.80599E-05	4.1022E-06	0.000197316	0.00028631	0.000169719	6.37593E-09	8.9388E-08	1.8933E-08	1.14697E-07	0.11469694
3832503774225	383640	3774225	5.82392E-05	0.000178784	0.000210236	0.000207437	4.40939E-05	5.73438E-05	4.22081E-05	4.34435E-06	5.08969E-05	4.34435E-06	0.000212239	0.000307963	0.000182554	6.63246E-09	9.3292E-08	1.984E-08	1.19764E-07	0.11976426
3832603774225	383650	3774225	6.20643E-05	0.000190527	0.000224044	0.000221061	4.69899E-05	6.111E-05	4.49803E-05	4.62968E-06	5.42397E-05	4.62968E-06	0.000229685	0.000333278	0.00019756	6.94575E-09	9.8017E-08	2.0934E-08	1.25896E-07	0.12589648
3832703774225	383660	3774225	6.63502E-05	0.000203684	0.000239515	0.000236326	5.02349E-05	6.533E-05	4.80865E-05	4.94939E-06	5.79852E-05	4.94939E-06	0.000249355	0.000361819	0.000214479	7.30131E-09	1.0336E-07	2.2172E-08	1.32832E-07	0.13283241
3832803774225	383670	3774225	7.03549E-05	0.000215977	0.000253972	0.00025059	5.32669E-05	6.92731E-05	5.09888E-05	5.24812E-06	6.1485E-05	5.24812E-06	0.000268595	0.000389737	0.000231028	7.62443E-09	1.0823E-07	2.332E-08	1.39179E-07	0.13917934
3832903774225	383680	3774225	7.45102E-05	0.000228733	0.000268972	0.00026539	5.64129E-05	7.33645E-05	5.40003E-05	5.55808E-06	6.51164E-05	5.55808E-06	0.00028896	0.000419288	0.000248545	7.95964E-09	1.1329E-07	2.4517E-08	1.45763E-07	0.1457633
3833003774225	383690	3774225	7.8963E-05	0.000242403	0.000285046	0.00028125	5.97842E-05	7.77489E-05	5.72274E-05	5.89024E-06	6.90079E-05	5.89024E-06	0.000311032	0.000451315	0.00026753	8.32152E-09	1.1873E-07	2.5809E-08	1.52856E-07	0.15285618
3833103774225	383700	3774225	8.30094E-05	0.000254825	0.000299653	0.000295663	6.28478E-05	8.17331E-05	6.016E-05	6.19208E-06	7.25442E-05	6.19208E-06	0.000332094	0.000481875	0.00028564	8.64146E-09	1.2355E-07	2.6977E-08	1.59171E-07	0.15917089
3833203774225	383710	3774225	8.75839E-05	0.000268867	0.000316166	0.000311956	6.63112E-05	8.62372E-05	6.34753E-05	6.53331E-06	7.65419E-05	6.53331E-06	0.000355741	0.000516188	0.000305986	9.01067E-09	1.291E-07	2.8311E-08	1.66418E-07	0.16641798
3833303774225	383720	3774225	9.23815E-05	0.000283595	0.000333485	0.000329044	6.99436E-05	9.09611E-05	6.69523E-05	6.89119E-06	8.07347E-05	6.89119E-06	0.000380811	0.000552564	0.000327549	9.39924E-09	1.3492E-07	2.9718E-08	1.74039E-07	0.17403859
3833403774225	383730	3774225	9.75928E-05	0.000299593	0.000352297	0.000347606	7.38892E-05	9.60923E-05	7.07291E-05	7.27993E-06	8.5289E-05	7.27993E-06	0.000408058	0.0005921	0.000350985	9.82507E-09	1.4129E-07	3.1254E-08	1.8237E-07	0.18237021
3833503774225	383740	3774225	0.00010363	0.000318126	0.00037409	0.000369109	7.84599E-05	0.000102036	7.51044E-05	7.73026E-06	9.05649E-05	7.73026E-06	0.000439247	0.000637357	0.000377812	1.0327E-08	1.4877E-07	3.3049E-08	1.92147E-07	0.19214699
3833603774225	383750	3774225	0.000112158	0.000344306	0.000404876	0.000399485	8.49168E-05	0.000110434	8.12851E-05	8.36643E-06	9.8018E-05	8.36643E-06	0.000481738	0.000699012	0.00041436	1.10603E-08	1.5963E-07	3.5618E-08	2.06309E-07	0.20630926
3833703774225	383760	3774225	0.000122196	0.000375121	0.000441111	0.000435238	9.25167E-05	0.000120317	8.856E-05	9.11521E-06	0.00010679	9.11521E-06	0.000531656	0.000771444	0.000457296	1.19297E-08	1.7248E-07	3.8654E-08	2.23069E-07	0.22306862
3833803774225	383770	3774225	0.000137063	0.000420758	0.000494777	0.000488189	0.000103772	0.000134955	9.93343E-05	1.02242E-05	0.000119783	1.02242E-05	0.000604063	0.000876509	0.000519577	1.324E-08	1.918E-07	4.3181E-08	2.48217E-07	0.24821717
3833903774225	383780	3774225	0.000159826	0.000490638	0.00057695	0.000569268	0.000121007	0.000157368	0.000115832	1.19222E-05	0.000139676	1.19222E-05	0.000713703	0.001035598	0.000613882	1.52654E-08	2.2159E-07	5.014E-08	2.86997E-07	0.28699663
3834003774225	383790	3774225	0.000190515	0.000584848	0.000687734	0.000678576	0.000144242	0.000187586	0.000138073	1.42115E-05	0.000166496	1.42115E-05	0.000861894	0.001250626	0.00074134	1.79976E-08	2.6177E-07	5.953E-08	3.39299E-07	0.33929919
3834103774225	383800	3774225	0.000239119	0.000734055	0.000863188	0.000851694	0.000181041	0.000235442	0.000173299	1.78371E-05	0.000208973	1.78371E-05	0.001096647	0.001591259	0.000943266	2.23335E-08	3.255E-07	7.4422E-08	4.22256E-07	0.42225578
3834203774225	383810	3774225	0.000317507	0.000974692	0.001146158	0.001130896	0.00024039	0.000312625	0.000230109	2.36844E-05	0.000277478	2.36844E-05	0.001477798	0.002144317	0.001271107	2.9327E-08	4.2825E-07	9.8467E-08	5.56042E-07	0.55604207
3834303774225	383820	3774225	0.000460258	0.001412913	0.00166147	0.001639347	0.000348469	0.000453181	0.000333566	3.43329E-05	0.000402232	3.43329E-05	0.002174395	0.003155094	0.001870276	4.20706E-08	6.1541E-07	1.423E-07	7.99776E-07	0.79977647
3834403774225	383830	3774225	0.000768496	0.002359151	0.002774169	0.00273723	0.000581842	0.0007568	0.000556958	5.73259E-05	0.00067161	5.73259E-05	0.00369022	0.005354588	0.003174091	6.95366E-08	1.0188E-06	2.3697E-07	1.32529E-06	1.32529364
3834503774225	383840	3774225	0.000723616	0.002221375	0.002612156	0.002577374	0.000547862	0.00071249	0.000524431	5.39781E-05	0.000632387	5.39781E-05	0.003470226	0.005035373	0.002984867	6.55162E-08	9.5981E-07	2.2315E-07	1.24847E-06	1.24847029
3834603774225	383860	3774225	0.000759286	0.002330876	0.00274092	0.002704424	0.000574868	0.000747611	0.000550283	5.66389E-05	0.00066356	5.66389E-05	0.00364747	0.005292558	0.003137321	6.86533E-08	1.006E-06	2.3404E-07	1.3087E-06	1.30869533
3834703774225	383870	3774225	0.001103479	0.003387491	0.003983412	0.003930372	0.000835463	0.001086512	0.000799732	8.2314E-05	0.00096436	8.2314E-05	0.005342332	0.007751839	0.004595133	9.93135E-08	1.4563E-06	3.3977E-07	1.89539E-06	1.89538524
3834803774225	383880	3774225	0.000767341	0.002355603	0.002769996	0.002733113	0.000580966	0.000755542	0.00055612	5.72397E-05	0.0006706	5.72397E-05	0.003688728	0.005352425	0.003172809	6.93313E-08	1.0161E-06	2.3645E-07	1.32186E-06	1.32186042
3834903774225	383890	3774225	0.000580464	0.001781923	0.002095396	0.002067495	0.000439479	0.000571539	0.000420684	4.32997E-05	0.000507283	4.32997E-05	0.002769758	0.004018979	0.00238237	5.26545E-08	7.7124E-07	1.79E-07	1.00289E-06	1.00289239
3835003774225	383900	3774225	0.000463486	0.001422822	0.001673123	0.001650845	0.000350913	0.00045636	0.000335906	3.45737E-05	0.000405053	3.45737E-05	0.00219481	0.003184717	0.001887836	4.2209E-08	6.179E-07	1.4303E-07	8.03139E-07	0.80313874
3835103774225	383910	3774225	0.000384278	0.001179668	0.001387193	0.001368722	0.000290943	0.00037837	0.000278501	2.86652E-05	0.000335831	2.86652E-05	0.001805765	0.002620204	0.001553204	3.5131E-08	5.1401E-07	1.1866E-07	6.67807E-07	0.66780699
3829703774235	382970	3774235	1.05697E-05	3.2447E-05	3.8155E-05	3.7647E-05	8.00246E-06	1.04071E-05	7.66022E-06	7.88443E-07	9.23711E-06	7.88443E-07	1.98199E-05	2.87591E-05	1.70478E-05	2.3905E-09	3.004E-08	4.7586E-09	3.71891E-08	0.03718915
3829803774235	382980	3774235	1.0664E-05	3.27367E-05	3.84956E-05	3.79831E-05	8.0739E-06	1.05E-05	7.7286E-06	7.95481E-07	9.31957E-06	7.95481E-07	2.00944E-05	2.91574E-05	1.72839E-05	2.47991E-09	3.1051E-08	4.8802E-09	3.84113E-08	0.03841131
3829903774235	382990	3774235	1.07711E-05	3.30653E-05	3.88821E-05	3.83644E-05	8.15496E-06	1.06055E-05	7.80619E-06	8.03467E-07	9.41313E-06	8.03467E-07	2.03969E-05	2.95964E-05	1.75442E-05	2.58055E-09	3.219E-08	5.0164E-09	3.97869E-08	0.03978695
3830003774235	383000	3774235	1.09235E-05	3.35332E-05	3.94323E-05	3.89073E-05	8.27036E-06	1.07555E-05	7.91666E-06	8.14837E-07	9.54633E-06	8.14837E-07	2.07837E-05	3.01577E-05	1.78768E-05	2.70347E-09	3.3588E-08	5.1859E-09	4.14778E-08	0.0414778
3830103774235	383010	3774235	1.11594E-05	3.42574E-05	4.02839E-05	3.97475E-05	8.44895E-06	1.09878E-05	8.08761E-06	8.32433E-07	9.75248E-06	8.32433E-07	2.13203E-05	3.09362E-05	1.83383E-05	2.86332E-09	3.5421E-08	5.412E-09	4.3696E-08	0.04369595
3830203774235	383020	3774235	1.14062E-05	3.50149E-05	4.11747E-05	4.06264E-05	8.63579E-06	1.12308E-05	8.26646E-06	8.50841E-07	9.96815E-06	8.50841E-07	2.1888E-05	3.17599E-05	1.88266E-05	3.04355E-09	3.7479E-08	5.6617E-09	4.61846E-08	0.04618463
3830303774235	383030	3774235	1.18289E-05	3.63128E-05	4.27009E-05	4.21323E-05	8.95589E-06	1.16471E-05	8.57287E-06	8.82379E-07	1.03376E-05	8.82379E-07	2.27832E-05	3.30589E-05	1.95967E-05	3.30524E-09	4.0494E-08	6.0348E-09	4.98337E-08	0.04983372
3830403774235	383040	3774235	1.23425E-05	3.78892E-05	4.45546E-05	4.39613E-05	9.34468E-06	1.21527E-05	8.94503E-06	9.20685E-07	1.07864E-05	9.20685E-07	2.38656E-05	3.46295E-05	2.05277E-05	3.63722E-09	4.4309E-08	6.501E-09	5.44468E-08	0.05444675
3830503774235	383050	3774235	1.28814E-05	3.95436E-05	4.65E-05	4.58809E-05	9.7527E-06	1.26833E-05	9.33561E-06	9.60885E-07	1.12574E-05	9.60885E-07	2.50041E-05	3.62815E-05	2.15069E-05	4.03243E-09	4.8823E-08	7.0378E-09	5.98936E-08	0.05989362
3830603774235	383060	3774235	1.33767E-05	4.10643E-05	4.82882E-05	4.76453E-05	1.01278E-05	1.31711E-05	9.69462E-06	9.97837E-07	1.16903E-05	9.97837E-07	2.60553E-05	3.78068E-05	2.24111E-05	4.47078E-09	5.3792E-08	7.6072E-09	6.58696E-08	0.06586961
3830703774235	383070	3774235	1.39102E-05	4.27019E-05	5.0214E-05	4.95454E-05	1.05317E-05	1.36963E-05	1.00812E-05	1.03763E-06	1.21565E-05	1.03763E-06	2.71689E-05	3.94227E-05	2.3369E-05	5.00767E-09	5.9849E-08	8.2824E-09	7.31393E-08	0.07313925
3830803774235	383080	3774235	1.43892E-05	4.41725E-05	5.19432E-05	5.12516E-05	1.08943E-05	1.4168E-05	1.04284E-05	1.07337E-06	1.25752E-05	1.07337E-06	2.81827E-05	4.08937E-05	2.42409E-05	5.61391E-09	6.6644E-08	9.0094E-09	8.12675E-08	0.08126746
3830903774235	383090	3774235	1.48411E-05	4.55595E-05	5.35742E-05	5.28609E-05	1.12364E-05	1.46129E-05	1.07559E-05	1.10707E-06	1.297E-05	1.10707E-06	2.91652E-05	4.23194E-05	2.50861E-05	6.32779E-09	7.4604E-08	9.8303E-09	9.07624E-08	0.0907624
3831003774235	383100	3774235	1.53092E-05	4.69666E-05	5.52642E-05	5.45284E-05	1.15909E-05	1.50738E-05	1.10952E-05	1.14199E-06	1.33791E-05	1.14199E-06	3.01915E-05	4.38085E-05	2.59688E-05	7.22634E-09	8.4586E-08	1.0826E-08	1.02639E-07	0.10263853
3831103774235	383110	3774235	1.58191E-05	4.85619E-05	5.71048E-05	5.63445E-05	1.19769E-05	1.55759E-05	1.14647E-05	1.18002E-06	1.38247E-05	1.18002E-06	3.13019E-05	4.54198E-05	2.69239E-05	8.41835E-09	9.7787E-08	1.2099E-08	1.18304E-07	0.11830441
3831203774235	383120	3774235	1.63362E-05	5.01494E-05	5.89716E-05	5.81864E-05	1.23684E-05	1.60851E-05	1.18395E-05	1.2186E-06	1.42767E-05	1.2186E-06	3.24436E-05	4.70764E-05	2.79059E-05	1.00097E-08	1.1535E-07	1.3725E-08	1.39087E-07	0.13908715
3831303774235	383130	3774235	1.68951E-05	5.18651E-05	6.09891E-05	6.0177E-05	1.27916E-05	1.66353E-05	1.22445E-05	1.26029E-06	1.47651E-05	1.26029E-06	3.35915E-05	4.8742E-05	2.88933E-05	1.22148E-08	1.3963E-07	1.5883E-08	1.67732E-07	0.16773156
3831403774235	383140	3774235	1.7454E-05	5.35807E-05	6.30066E-05	6.21676E-05	1.32147E-05	1.71856E-05	1.26496E-05	1.30198E-06	1.52535E-05	1.30198E-06	3.47643E-05	5.04438E-05	2.99021E-05	1.54923E-08	1.7564E-07	1.8923E-08	2.1005E-07	0.21005029
3831503774235	383150	3774235	1.79566E-05	5.51237E-05	6.4821E-05	6.39579E-05	1.35953E-05	1.76805E-05	1.30138E-05	1.33947E-06	1.56928E-05	1.33947E-06	3.59091E-05	5.21049E-05	3.08867E-05	2.07352E-08	2.331E-07	2.3546E-08	2.7738E-07	0.27738001
3831603774235	383160	3774235	1.84102E-05	5.65163E-05	6.64585E-05	6.55736E-05	1.39387E-05	1.81272E-05	1.33426E-05	1.37331E-06	1.60892E-05	1.37331E-06	3.70414E-05	5.37479E-05	3.18607E-05	2.96673E-08	3.3087E-07	3.1042E-08	3.91578E-07	0.39157825
3835503774235	383550	3774235	4.40478E-05	0.000135219	0.000159007	0.000156889	3.33493E-05	4.33705E-05	3.19231E-05	3.28574E-06	3.84945E-05	3.28574E-06	0.000139687	0.000202689	0.00012015	6.00339E-09	8.1809E-08	1.7031E-08	1.04844E-07	0.10484417
3835603774235	383560	3774235	4.46538E-05	0.00013708	0.000161194	0.000159048	3.38082E-05	4.39673E-05	3.23623E-05	3.33095E-06	3.90242E-05	3.33095E-06	0.000143905	0.000208809	0.000123778	5.95263E-09	8.142E-08	1.6942E-08	1.04314E-07	0.10431425
3835703774235	383570	3774235	4.47936E-05	0.000137508	0.000161699	0.000159546	3.3914E-05	4.41048E-05	3.24636E-05	3.34137E-06	3.91463E-05	3.34137E-06	0.000146812	0.000213027	0.000126278	5.85432E-09	8.0333E-08	1.6719E-08	1.02907E-07	0.10290654
3835803774235	383580	3774235	4.5093E-05	0.000138428	0.00016278	0.000160612	3.41406E-05	4.43996E-05	3.26805E-05	3.36371E-06	3.9408E-05	3.36371E-06	0.000150355	0.000218169	0.000129326	5.77926E-09	7.9558E-08	1.6578E-08	1.01915E-07	0.10191549
3835903774235	383590	3774235	4.57661E-05	0.000140494	0.00016521	0.00016301	3.46503E-05	4.50625E-05	3.31684E-05	3.41392E-06	3.99963E-05	3.41392E-06	0.000155218	0.000225225	0.000133509	5.75078E-09	7.9429E-08	1.6586E-08	1.01766E-07	0.10176614
3836003774235	383600	3774235	4.6844E-05	0.000143803	0.0001691	0.000166849	3.54664E-05	4.61237E-05	3.39496E-05	3.49432E-06	4.09382E-05	3.49432E-06	0.000161547	0.000234409	0.000138953	5.77189E-09	7.9991E-08	1.6749E-08	1.02512E-07	0.10251202
3836103774235	383610	3774235	4.80543E-05	0.000147518	0.000173469	0.00017116	3.63827E-05	4.73154E-05	3.48267E-05	3.58461E-06	4.19959E-05	3.58461E-06	0.000168497	0.000244493	0.00014493	5.81052E-09	8.0789E-08	1.6971E-08	1.03571E-07	0.10357055
3836203774235	383620	3774235	5.02934E-05	0.000154392	0.000181552	0.000179135	3.8078E-05	4.95201E-05	3.64495E-05	3.75163E-06	4.39528E-05	3.75163E-06	0.000179099	0.000259877	0.00015405	5.96582E-09	8.3236E-08	1.755E-08	1.06752E-07	0.10675194
3836303774235	383630	3774235	5.28973E-05	0.000162385	0.000190952	0.000188409	4.00494E-05	5.20839E-05	3.83366E-05	3.94587E-06	4.62283E-05	3.94587E-06	0.00019129	0.000277565	0.000164535	6.15963E-09	8.6231E-08	1.8254E-08	1.10645E-07	0.11064467
3836403774235	383640	3774235	5.57951E-05	0.000171281	0.000201413	0.000198731	4.22434E-05	5.49372E-05	4.04368E-05	4.16203E-06	4.87608E-05	4.16203E-06	0.000204887	0.000297295	0.00017623	6.38265E-09	8.9646E-08	1.9054E-08	1.15083E-07	0.11508283

			EGIODemolition	EGIOSite Grubbing / Prep	EGIOMass Grading / Excavation	EGIOMass Grading / Excavation	EGIODrainage / Utilities Trenching	EGIODrainage / Utilities Trenching	EGIOFoundations / Concrete Pads	EGIOFoundations / Concrete Pads	EGIOBuilding / Structure Construction	EGIOBuilding / Structure Construction	EGIOAsphalt Paving	EGIOArchitectural Coating	EGIOLandscaping or Other Finishing	EGIOWaterside Construction (Piles)	HIWaterside Construction (Landscaping)	HIWaterside Construction (Landscaping)	KMDemolition	KMSite Grubbing / Prep
Unique Identifier	X (UTM)	Y (UTM)	2025	2025	2025	2026	2026	2027	2026	2027	2026	2027	2027	2027	2027	2027	2025	2026	2025	2025
3836503774235	383650	3774235	0.000316068	0.00012397	4.10538E-05	4.0208E-05	9.33649E-05	9.32209E-05	0.000122669	0.00012259	0.000131394	0.000128245	5.11302E-06	5.11302E-06	0.000138471	5.11302E-06	5.19118E-05	5.02858E-05	7.2563E-05	0.000314929
3836603774235	383660	3774235	0.000325939	0.00012784	4.2336E-05	4.14637E-05	9.62809E-05	9.61323E-05	0.0001265	0.000126419	0.000135498	0.00013225	5.27271E-06	5.27271E-06	0.000142795	5.27271E-06	5.42062E-05	5.25083E-05	7.68199E-05	0.000333404
3836703774235	383670	3774235	0.000336915	0.00013214	4.37617E-05	4.286E-05	9.95231E-05	9.93696E-05	0.00013076	0.000130676	0.000140061	0.000136703	5.45027E-06	5.45027E-06	0.000147604	5.45027E-06	5.67015E-05	5.49255E-05	8.14184E-05	0.000353362
3836803774235	383680	3774235	0.00034949	0.00013707	4.5395E-05	4.44597E-05	0.000103238	0.000103078	0.000135641	0.000135553	0.000145288	0.000141806	5.65369E-06	5.65369E-06	0.000153113	5.65369E-06	5.94892E-05	5.76259E-05	8.65081E-05	0.000375451
3836903774235	383690	3774235	0.000363295	0.00014249	4.71882E-05	4.62159E-05	0.000107316	0.00010715	0.000140999	0.000140908	0.000151027	0.000147407	5.87702E-06	5.87702E-06	0.000159161	5.87702E-06	6.25047E-05	6.05469E-05	9.19824E-05	0.00039921
3837003774235	383700	3774235	0.000374433	0.00014686	4.86348E-05	4.76328E-05	0.000110606	0.000110435	0.000145321	0.000145228	0.000155657	0.000151926	6.05719E-06	6.05719E-06	0.000164041	6.05719E-06	6.50216E-05	6.2985E-05	9.66647E-05	0.000419532
3837103774235	383710	3774235	0.000387664	0.00015205	5.03533E-05	4.93159E-05	0.000114514	0.000114337	0.000150456	0.000150359	0.000161158	0.000157295	6.27122E-06	6.27122E-06	0.000169837	6.27122E-06	6.79205E-05	6.57931E-05	0.000101976	0.000442584
3837203774235	383720	3774235	0.00040058	0.00015711	5.2031E-05	5.0959E-05	0.000118329	0.000118147	0.000155469	0.000155369	0.000166527	0.000162535	6.48017E-06	6.48017E-06	0.000175496	6.48017E-06	7.07513E-05	6.85352E-05	0.000107193	0.000465223
3837303774235	383730	3774235	0.000414152	0.00016244	5.37938E-05	5.26855E-05	0.000122338	0.00012215	0.000160737	0.000160633	0.000172169	0.000168042	6.69972E-06	6.69972E-06	0.000181442	6.69972E-06	7.37022E-05	7.13937E-05	0.000112615	0.000488756
3837403774235	383740	3774235	0.000430562	0.00016887	5.59253E-05	5.47731E-05	0.000127186	0.00012699	0.000167106	0.000166998	0.000178991	0.000174701	6.96518E-06	6.96518E-06	0.000188631	6.96518E-06	7.71788E-05	7.47614E-05	0.000118913	0.000516091
3837503774235	383750	3774235	0.00045846	0.00017981	5.9549E-05	5.83221E-05	0.000135427	0.000135218	0.000177933	0.000177818	0.000190589	0.00018602	7.41649E-06	7.41649E-06	0.000200853	7.41649E-06	8.28152E-05	8.02213E-05	0.00012878	0.000558914
3837603774235	383760	3774235	0.000491891	0.00019293	6.38913E-05	6.25749E-05	0.000145302	0.000145078	0.000190908	0.000190785	0.000204486	0.000199585	7.9573E-06	7.9573E-06	0.0002155	7.9573E-06	8.95064E-05	8.67029E-05	0.000140428	0.000609467
3837703774235	383770	3774235	0.000542208	0.00021266	7.0427E-05	6.8976E-05	0.000160166	0.000159918	0.000210437	0.000210301	0.000225404	0.000220001	8.77128E-06	8.77128E-06	0.000237544	8.77128E-06	9.94177E-05	9.63038E-05	0.000157476	0.000683455
3837803774235	383780	3774235	0.000620558	0.00024339	8.06038E-05	7.89431E-05	0.00018331	0.000183027	0.000240845	0.00024069	0.000257975	0.000251792	1.00388E-05	1.00388E-05	0.000271869	1.00388E-05	0.000114712	0.000111119	0.000183603	0.000796849
3837903774235	383790	3774235	0.000727076	0.00028517	9.44393E-05	9.24936E-05	0.000214775	0.000214443	0.000282186	0.000282004	0.000302256	0.000295011	1.17619E-05	1.17619E-05	0.000318535	1.17619E-05	0.000135461	0.000131218	0.000219015	0.000950542
3838003774235	383800	3774235	0.000894536	0.00035085	0.000116191	0.000113797	0.000264242	0.000263834	0.000347179	0.000346955	0.000371872	0.000362959	1.44709E-05	1.44709E-05	0.0003919	1.44709E-05	0.000167997	0.000162735	0.00027444	0.001191089
3838103774235	383810	3774235	0.001165946	0.0004573	0.000151444	0.000148324	0.000344415	0.000343883	0.000452516	0.000452224	0.000484701	0.000473083	1.88615E-05	1.88615E-05	0.000510806	1.88615E-05	0.000220581	0.000213672	0.000363922	0.001579446
3838203774235	383820	3774235	0.001661708	0.00065175	0.000215838	0.000211391	0.00049086	0.000490103	0.000644926	0.00064451	0.000690797	0.000674239	2.68814E-05	2.68814E-05	0.000728001	2.68814E-05	0.000316447	0.000306535	0.000526849	0.002286563
3838303774235	383830	3774235	0.002721037	0.00106723	0.000353434	0.000346152	0.000803781	0.000802541	0.001056063	0.001055382	0.001131176	0.001104062	4.40181E-05	4.40181E-05	0.001192098	4.40181E-05	0.000521096	0.000504775	0.000874914	0.003797187
3838403774235	383840	3774235	0.003723475	0.0014604	0.000483639	0.000473675	0.001099896	0.001098199	0.00144512	0.001444187	0.001547904	0.001510801	6.02345E-05	6.02345E-05	0.00163127	6.02345E-05	0.000714738	0.000692351	0.001204362	0.005227017
3838603774235	383860	3774235	0.004080572	0.00160046	0.000530023	0.000519102	0.001205381	0.001203521	0.001583713	0.001582691	0.001696355	0.001655694	6.60113E-05	6.60113E-05	0.001787717	6.60113E-05	0.000784003	0.000759446	0.001322578	0.005740082
3838703774235	383870	3774235	0.003962369	0.0015541	0.000514669	0.000504065	0.001170465	0.001168659	0.001537837	0.001536845	0.001647216	0.001607733	6.40991E-05	6.40991E-05	0.001735931	6.40991E-05	0.000761349	0.000737502	0.001284271	0.005573828
3838803774235	383880	3774235	0.002765471	0.00108466	0.000359205	0.000351804	0.000816907	0.000815646	0.001073309	0.001072616	0.001149648	0.001122091	4.47369E-05	4.47369E-05	0.001211565	4.47369E-05	0.000530491	0.000513875	0.000891939	0.003871077
3838903774235	383890	3774235	0.002103201	0.0008249	0.000273183	0.000267555	0.000621275	0.000620317	0.000816274	0.000815748	0.000874332	0.000853375	3.40234E-05	3.40234E-05	0.000921421	3.40234E-05	0.000402814	0.000390197	0.000675042	0.002929729
3839003774235	383900	3774235	0.001691411	0.0006634	0.000219696	0.00021517	0.000499635	0.000498864	0.000656455	0.000656031	0.000703145	0.000686291	2.73619E-05	2.73619E-05	0.000741015	2.73619E-05	0.000323477	0.000313345	0.000540333	0.002345081
3839103774235	383910	3774235	0.001412349	0.00055394	0.000183449	0.000179669	0.000417201	0.000416557	0.000548148	0.000547794	0.000587135	0.000573061	2.28475E-05	2.28475E-05	0.000618756	2.28475E-05	0.00026975	0.000261301	0.000449163	0.001949397
3829703774245	382970	3774245	0.000164182	6.4395E-05	2.13255E-05	2.08861E-05	4.84986E-05	4.84238E-05	6.37208E-05	6.36797E-05	6.8253E-05	6.6617E-05	2.65597E-06	2.65597E-06	7.19289E-05	2.65597E-06	1.77058E-05	1.71512E-05	1.35739E-05	5.89116E-05
3829803774245	382980	3774245	0.000172625	6.7706E-05	2.24222E-05	2.19602E-05	5.09927E-05	5.0914E-05	6.69977E-05	6.69545E-05	7.17629E-05	7.00428E-05	2.79255E-06	2.79255E-06	7.56279E-05	2.79255E-06	1.81919E-05	1.76221E-05	1.373E-05	5.95893E-05
3829903774245	382990	3774245	0.0001822	7.1461E-05	2.36658E-05	2.31782E-05	5.3821E-05	5.3738E-05	7.07138E-05	7.06682E-05	7.57433E-05	7.39278E-05	2.94745E-06	2.94745E-06	7.98227E-05	2.94745E-06	1.87355E-05	1.81486E-05	1.39043E-05	6.03456E-05
3830003774245	383000	3774245	0.000193562	7.5918E-05	2.51417E-05	2.46237E-05	5.71774E-05	5.70891E-05	7.51236E-05	7.50751E-05	8.04667E-05	7.8538E-05	3.13125E-06	3.13125E-06	8.48005E-05	3.13125E-06	1.93777E-05	1.87707E-05	1.41283E-05	6.1318E-05
3830103774245	383010	3774245	0.000207916	8.1547E-05	2.7006E-05	2.64496E-05	6.14173E-05	6.13225E-05	8.06942E-05	8.06422E-05	8.64336E-05	8.43618E-05	3.36344E-06	3.36344E-06	9.10887E-05	3.36344E-06	2.02082E-05	1.95753E-05	1.44497E-05	6.27127E-05
3830203774245	383020	3774245	0.000224236	8.7948E-05	2.91258E-05	2.85257E-05	6.62382E-05	6.6136E-05	8.70283E-05	8.69722E-05	9.32182E-05	9.09838E-05	3.62746E-06	3.62746E-06	9.82387E-05	3.62746E-06	2.11088E-05	2.04476E-05	1.47846E-05	6.41663E-05
3830303774245	383030	3774245	0.000246996	9.6875E-05	3.20822E-05	3.14212E-05	7.29615E-05	7.28489E-05	9.58619E-05	9.58E-05	0.00010268	0.000100219	3.99565E-06	3.99565E-06	0.00010821	3.99565E-06	2.24076E-05	2.17057E-05	1.533E-05	6.65334E-05
3830403774245	383040	3774245	0.000275909	0.00010822	3.58377E-05	3.50993E-05	8.15023E-05	8.13765E-05	0.000107083	0.000107014	0.0001147	0.00011195	4.46338E-06	4.46338E-06	0.000120877	4.46338E-06	2.39987E-05	2.32471E-05	1.59863E-05	6.93817E-05
3830503774245	383050	3774245	0.000310894	0.00012194	4.03818E-05	3.95498E-05	9.18367E-05	9.1695E-05	0.000120661	0.000120584	0.000129243	0.000126146	5.02933E-06	5.02933E-06	0.000136204	5.02933E-06	2.58034E-05	2.49952E-05	1.66811E-05	7.23971E-05
3830603774245	383060	3774245	0.000350882	0.00013762	4.55758E-05	4.46368E-05	0.000103649	0.000103489	0.000136181	0.000136093	0.000145867	0.000142371	5.67621E-06	5.67621E-06	0.000153723	5.67621E-06	2.76798E-05	2.68128E-05	1.73306E-05	7.52159E-05
3830703774245	383070	3774245	0.00040049	0.00015708	5.20193E-05	5.09476E-05	0.000118303	0.00011812	0.000155434	0.000155334	0.00016649	0.000162499	6.47871E-06	6.47871E-06	0.000175456	6.47871E-06	2.98415E-05	2.89068E-05	1.80321E-05	7.82607E-05
3830803774245	383080	3774245	0.000458244	0.00017973	5.9521E-05	5.82947E-05	0.000135363	0.000135154	0.000177849	0.000177735	0.000190499	0.000185933	7.413E-06	7.413E-06	0.000200759	7.413E-06	3.20856E-05	3.10806E-05	1.86816E-05	8.10796E-05
3830903774245	383090	3774245	0.000527594	0.00020693	6.85288E-05	6.71169E-05	0.000155849	0.000155608	0.000204765	0.000204633	0.000219329	0.000214072	8.53488E-06	8.53488E-06	0.000231141	8.53488E-06	3.44912E-05	3.34109E-05	1.93062E-05	8.37904E-05
3831003774245	383100	3774245	0.000616498	0.0002418	8.00765E-05	7.84266E-05	0.000182111	0.00018183	0.000239269	0.000239115	0.000256288	0.000250144	9.97307E-06	9.97307E-06	0.000270091	9.97307E-06	3.72538E-05	3.6087E-05	1.99603E-05	8.6629E-05
3831103774245	383110	3774245	0.000738402	0.00028961	9.59105E-05	9.39344E-05	0.00021812	0.000217784	0.000286582	0.000286397	0.000306965	0.000299607	1.19451E-05	1.19451E-05	0.000323497	1.19451E-05	4.06156E-05	3.93434E-05	2.0698E-05	8.98309E-05
3831203774245	383120	3774245	0.000904668	0.00035482	0.000117507	0.000115086	0.000267235	0.000266822	0.000351111	0.000350885	0.000376084	0.000367069	1.46348E-05	1.46348E-05	0.000396339	1.46348E-05	4.44886E-05	4.30952E-05	2.14516E-05	9.31016E-05
3831303774245	383130	3774245	0.001132353	0.00044412	0.000147081	0.00014405	0.000334492	0.000333975	0.000439478	0.000439195	0.000470736	0.000459453	1.8318E-05	1.8318E-05	0.000496089	1.8318E-05	4.87491E-05	4.72222E-05	2.22211E-05	9.6441E-05
3831403774245	383140	3774245	0.001465747	0.00057489	0.000190385	0.000186462	0.000432975	0.000432307	0.000568872	0.000568505	0.000609333	0.000594728	2.37114E-05	2.37114E-05	0.00064215	2.37114E-05	5.3494E-05	5.18184E-05	2.29475E-05	9.95938E-05
3831503774245	383150	3774245	0.001997123	0.0007833	0.000259405	0.00025406	0.00058994	0.00058903	0.000775105	0.000774604	0.000830234	0.000810334	3.23074E-05	3.23074E-05	0.000874948	3.23074E-05	5.90228E-05	5.71741E-05	2.36061E-05	0.000102452
3831603774245	383160	3774245	0.002901692	0.00113808	0.000376899	0.000369133	0.000857146	0.000855823	0.001126178	0.001125451	0.001206277	0.001177363	4.69406E-05	4.69406E-05	0.001271244	4.69406E-05	6.5174E-05	6.31327E-05	2.42239E-05	0.000105133
3831703774245	383170	3774245	0.004726478	0.00185379	0.000613919	0.00060127	0.001396179	0.001394024	0.001834396	0.001833212	0.001964867	0.00191777	7.64601E-05	7.64601E-05	0.002070691	7.64601E-05	7.21613E-05	6.9901E-05	2.48304E-05	0.000107766
3835503774245	383550	3774245	0.000318484	0.00012491	4.13677E-05	4.05153E-05	9.40787E-05	9.39335E-05	0.00012360 7	0.000123527	0.000132399	0.000129225	5.15211E-06	5.15211E-06	0.000139529	5.15211E-06	4.45568E-05	4.31612E-05	5.38905E-05	0.000233888
3835603774245	383560	3774245	0.000309251	0.00012129	4.01683E-05	3.93407E-05	9.13511E-05	9.12102E-05	0.000120023	0.000119946	0.00012856	0.000125479	5.00274E-06	5.00274E-06	0.000135484	5.00274E-06	4.39684E-05	4.25912E-05	5.3947E-05	0.000234134
3835703774245	383570	3774245	0.000299981	0.00011766	3.89643E-05	3.81615E-05	8.8613E-05	8.84763E-05	0.000116426	0.000116351	0.000124707	0.000121717	4.85279E-06	4.85279E-06	0.000131423	4.85279E-06	4.33118E-05	4.19552E-05	5.38542E-05	0.000233731
3835803774245	383580	3774245	0.000292167	0.00011459	3.79493E-05	3.71674E-05	8.63047E-05	8.61715E-05	0.000113393	0.00011332	0.000121458	0.000118547	4.72637E-06	4.72637E-06	0.000128	4.72637E-06	4.28418E-05	4.14999E-05	5.40013E-05	0.00023437
3835903774245	383590	3774245	0.000287415	0.00011273	3.73322E-05	3.6563E-05	8.49011E-05	8.47701E-05	0.000111549	0.000111477	0.000119483	0.000116619	4.64951E-06	4.64951E-06	0.000125918	4.64951E-06	4.28131E-05	4.14721E-05	5.47504E-05	0.000237621
3836003774245	383600	3774245	0.000286131	0.00011222	3.71653E-05	3.63996E-05	8.45217E-05	8.43913E-05	0.00011105	0.000110979	0.000118949	0.000116098	4.62873E-06	4.62873E-06	0.000125355	4.62873E-06	4.32957E-05	4.19396E-05	5.62101E-05	0.000243956
3836103774245	383610	3774245	0.000285664	0.00011204	3.71047E-05	3.63402E-05	8.43837E-05	8.42535E-05	0.000110869	0.000110798	0.000118755	0.000115908	4.62118E-06	4.62118E-06	0.000125151	4.62118E-06	4.38787E-05	4.25043E-05	5.77988E-05	0.000250851
3836203774245	383620	3774245	0.000288718	0.00011324	3.75013E-05	3.67287E-05	8.52858E-05	8.51542E-05	0.000112054	0.000111982	0.000120024	0.000117147	4.67058E-06	4.67058E-06	0.000126489	4.67058E-06	4.50106E-05	4.36008E-05	6.01841E-05	0.000261203
3836303774245	383630	3774245	0.000293164	0.00011498	3.80788E-05	3.72943E-05	8.65992E-05	8.64656E-05	0.00011378	0.000113707	0.000121873	0.000118951	4.7425E-06	4.7425E-06	0.000128436	4.7425E-06	4.63668E-05	4.49145E-05	6.29043E-05	0.000273009
3836403774245	383640	3774245	0.000298661	0.00011714	3.87928E-05	3.79936E-05	8.8223E-05	8.80868E-05	0.000115913	0.000115839	0.000124158	0.000121182	4.83143E-06	4.83143E-06	0.000130845	4.83143E-06	4.78916E-05	4.63916E-05	6.58938E-05	0.000285984
3836503774245	383650	3774245	0.000305505	0.00011982	3.96818E-05	3.88642E-05	9.02447E-05	9.01055E-05	0.00011857	0.000118493	0.000127003	0.000123959	4.94215E-06	4.94215E-06	0.000133843	4.94215E-06	4.96461E-05	4.80911E-05	6.92454E-05	0.00030053
3836603774245	383660	3774245	0.000313535	0.00012297	4.07248E-05	3.98858E-05	9.26167E-05	9.24738E-05	0.000121686	0.000121608	0.000130341	0.000127217	5.07205E-06	5.07205E-06	0.000137361	5.07205E-06	5.16032E-05	4.99869E-05	7.29297E-05	0.00031652
3836703774245	383670	3774245	0.000324493	0.00012727	4.21482E-05	4.12798E-05	9.58537E-05	9.57058E-05	0.000125939	0.000125858	0.000134897	0.000131663	5.24932E-06	5.24932E-06	0.000142162	5.24932E-06	5.40842E-05	5.23901E-05	7.74513E-05	0.000336144
3836803774245	383680	3774245	0.000338056	0.00013259	4.39098E-05	4.30051E-05	9.98601E-05	9.9706E-05	0.00013120 3	0.000131118	0.000140535	0.000137166	5.46872E-06	5.46872E-06	0.000148104	5.46872E-06	5.70423E-05	5.52556E-05	8.27627E-05	0.000359196
3836903774245	383690	3774245	0.000353002	0.00013845	4.58512E-05	4.49065E-05	0.000104275	0.000104114	0.000137004	0.000136915	0.000146748	0.000143231	5.7105E-06	5.7105E-06	0.000154652	5.7105E-06	6.02624E-05	5.83748E-05	8.85267E-05	0.000384212
3837003774245	383700	3774245	0.000364508	0.00014297	4.73457E-05	4.63702E-05	0.000107674	0.000107508	0.000141469	0.000141378	0.000151531	0.000147899	5.89663E-06	5.89663E-06	0.000159693	5.89663E-06	6.28527E-05	6.08841E-05	9.33063E-05	0.000404956
3837103774245	383710	3774245	0.000378089	0.00014829	4.91097E-05	4.80978E-05	0.000111686	0.000111513	0.00014674	0.000146646	0.000157177	0.00015341	6.11633E-06	6.11633E-06	0.000165642	6.11633E-06	6.58216E-05	6.376E-05	9.87128E-05	0.000428421
3837203774245	383720	3774245	0.000390466	0.00015315	5.07173E-05	4.96724E-05	0.000115342	0.000115164	0.000151544	0.000151446	0.000162323	0.000158432	6.31656E-06	6.31656E-06	0.000171065	6.31656E-06	6.85645E-05	6.64169E-05	0.000103764	0.000450343
3837303774245	383730	3774245	0.00040261	0.00015791	5.22947E-05	5.12172E-05	0.000118929	0.000118745	0.000156257	0.000156156	0.000167371	0.000163359	6.513E-06	6.513E-06	0.000176385	6.513E-06	7.12571E-05	6.90252E-05	0.000108747	0.000471971
3837403774245	383740	3774245	0.000417394	0.00016371	5.4215E-05	5.3098E-05	0.000123296	0.000123106	0.000161995	0.000161891	0.000173517	0.000169358	6.75217E-06	6.75217E-06	0.000182862	6.75217E-06	7.44395E-05	7.21079E-05	0.000114545	0.000497134
3837503774245	383750	3774245	0.000445544	0.00017475	5.78713E-05	5.6679E-05	0.000131611	0.000131408	0.00017292	0.000172809	0.000185219	0.00018078	7.20755E-06	7.20755E-06	0.000195195	7.20755E-06	8.01244E-05	7.76147E-05	0.000124464	0.000540184
3837603774245	383760	3774245	0.000479253	0.00018797	6.22498E-05	6.09673E-05	0.000141569	0.000141351	0.000186003	0.000185883	0.000199233	0.000194457	7.75286E-06	7.75286E-06	0.000209963	7.75286E-06	8.68676E-05	8.41468E-05	0.000136178	0.000591022
3837703774245	383770	3774245	0.000529373	0.00020763	6.87598E-05	6.73431E-05	0.000156374	0.000156133	0.000205455	0.000205323	0.000220068	0.000214793	8.56365E-06	8.56365E-06	0.000231921	8.56365E-06	9.67376E-05	9.37076E-05	0.000153128	0.000664588
3837803774245	383780	3774245	0.000607166	0.00023814	7.88643E-05	7.72395E-05	0.000179354	0.000179077	0.000235648	0.000235495	0.000252408	0.000246358	9.82211E-06	9.82211E-06	0.000266002	9.82211E-06	0.000111918	0.000108412	0.000179036	0.000777028
3837903774245	383790	3774245	0.000713378	0.0002798	9.26602E-05	9.0751E-05	0.000210728	0.000210403	0.00027687	0.000276691	0.000296562	0.000289454	1.15403E-05	1.15403E-05	0.000312534	1.15403E-05	0.000132601	0.000128448	0.000214315	0.000930142
3838003774245	383800	3774245	0.000878908	0.00034472	0.000114161	0.000111809	0.000259625	0.000259224	0.000341113	0.000340893	0.000365375	0.000356617	1.42181E-05	1.42181E-05	0.000385053	1.42181E-05	0.000164764	0.000159603	0.000269086	0.001167851
3838103774245	383810	3774245	0.001147614	0.00045011	0.000149063	0.000145991	0.000338999	0.000338476	0.000445401	0.000445114	0.00047708	0.000465645	1.85649E-05	1.85649E-05	0.000502774	1.85649E-05	0.000216832	0.00021004	0.000357669	0.001552309
3838203774245	383820	3774245	0.001637438	0.00064223	0.000212686	0.000208304	0.000483691	0.000482945	0.000635507	0.000635097	0.000680708	0.000664391	2.64888E-05	2.64888E-05	0.000717369	2.64888E-05	0.000311546	0.000301788	0.000518625	0.00225087
3838303774245	383830	3774245	0.002676289	0.00104968	0.000347621	0.000340459	0.000790563	0.000789343	0.001038696	0.001038026	0.001112573	0.001085905	4.32942E-05	4.32942E-05	0.001172494	4.32942E-05	0.000512252	0.000496208	0.000859966	0.003732314
3838403774245	383840	3774245	0.002568819	0.00100753	0.000333662	0.000326787	0.000758817	0.000757646	0.000996986	0.000996343	0.001067896	0.001042299	4.15557E-05	4.15557E-05	0.001125411	4.15557E-05	0.000491676	0.000476276	0.000825167	0.003581283

			KMMass Grading / Excavation	KMMass Grading / Excavation	KMDrainage / Utilities Trenching	KMFoundations / Concrete Pads	KMBuilding / Structure Construction	KMAsphalt Paving	KMArchitectural Coating	KMLandscaping or Other Finishing	KMWaterside Construction (Piles)	EWNDemolition	EWNSite Grubbing / Prep	EWNDrainage / Utilities Trenching	EWNDrainage / Utilities Trenching	EWNDrainage / Utilities Trenching	EWNFoundation s / Concrete Pads	EWNBuilding / Structure Construction	EWNAsphalt Paving	EWNLandscaping or Other Finishing	EWNWaterside Construction (Piles)
Unique Identifier	X (UTM)	Y (UTM)	2025	2026	2026	2026	2026	2026	2026	2026	2026	2027	2027	2027	2028	2029	2029	2029	2029	2029	2029
3836503774235	383650	3774235	0.000239379	0.000236902	8.50736E-05	4.50206E-05	0.00015463	4.96765E-06	4.96765E-06	0.000159598	4.96765E-06	0.000217546	1.18565E-05	2.78414E-05	2.73038E-05	2.67388E-05	2.31608E-05	5.02923E-05	3.57802E-06	5.20813E-05	3.57802E-06
3836603774235	383660	3774235	0.000253422	0.0002508	9.00643E-05	4.76617E-05	0.00016370 1	5.25907E-06	5.25907E-06	0.00016896	5.25907E-06	0.000226535	1.23465E-05	2.89918E-05	2.8432E-05	2.78437E-05	2.41178E-05	5.23704E-05	3.72587E-06	5.42333E-05	3.72587E-06
3836703774235	383670	3774235	0.000268593	0.000265813	9.54557E-05	5.05148E-05	0.000173501	5.57388E-06	5.57388E-06	0.000179075	5.57388E-06	0.000236351	1.28815E-05	3.02481E-05	2.9664E-05	2.90502E-05	2.51629E-05	5.46397E-05	3.88732E-06	5.65833E-05	3.88732E-06
3836803774235	383680	3774235	0.000285383	0.000282429	0.000101423	5.36726E-05	0.000184347	5.92232E-06	5.92232E-06	0.000190269	5.92232E-06	0.000247362	1.34815E-05	3.16572E-05	3.10459E-05	3.04035E-05	2.63351E-05	5.71851E-05	4.06841E-06	5.92193E-05	4.06841E-06
3836903774235	383690	3774235	0.000303442	0.000300302	0.000107841	5.70691E-05	0.000196012	6.29709E-06	6.29709E-06	0.000202309	6.29709E-06	0.000259299	1.41321E-05	3.31849E-05	3.25441E-05	3.18707E-05	2.7606E-05	5.99447E-05	4.26474E-06	6.20771E-05	4.26474E-06
3837003774235	383700	3774235	0.000318889	0.000315589	0.000113331	5.99741E-05	0.00020599	6.61764E-06	6.61764E-06	0.000212608	6.61764E-06	0.00026923	1.46734E-05	3.44559E-05	3.37905E-05	3.30913E-05	2.86632E-05	6.22405E-05	4.42808E-06	6.44545E-05	4.42808E-06
3837103774235	383710	3774235	0.000336411	0.000332929	0.000119558	6.32695E-05	0.000217309	6.98126E-06	6.98126E-06	0.00022429	6.98126E-06	0.000280723	1.52998E-05	3.59267E-05	3.52329E-05	3.45039E-05	2.98868E-05	6.48974E-05	4.6171E-06	6.7206E-05	4.6171E-06
3837203774235	383720	3774235	0.000353619	0.00034996	0.000125673	6.65059E-05	0.000228425	7.33837E-06	7.33837E-06	0.000235763	7.33837E-06	0.000291955	1.59119E-05	3.73642E-05	3.66427E-05	3.58845E-05	3.10827E-05	6.74942E-05	4.80185E-06	6.98951E-05	4.80185E-06
3837303774235	383730	3774235	0.000371507	0.000367662	0.000132031	6.98701E-05	0.000239979	7.70958E-06	7.70958E-06	0.000247689	7.70958E-06	0.000303686	1.65513E-05	3.88655E-05	3.81149E-05	3.73263E-05	3.23315E-05	7.0206E-05	4.99478E-06	7.27034E-05	4.99478E-06
3837403774235	383740	3774235	0.000392284	0.000388224	0.000139415	7.37777E-05	0.000253401	8.14075E-06	8.14075E-06	0.000261541	8.14075E-06	0.00031756	1.73074E-05	4.06411E-05	3.98563E-05	3.90316E-05	3.38086E-05	7.34134E-05	5.22297E-06	7.60249E-05	5.22297E-06
3837503774235	383750	3774235	0.000424834	0.000420438	0.000150983	7.98995E-05	0.000274427	8.81624E-06	8.81624E-06	0.000283243	8.81624E-06	0.000340171	1.85397E-05	4.35348E-05	4.26941E-05	4.18107E-05	3.62158E-05	7.86406E-05	5.59485E-06	8.1438E-05	5.59485E-06
3837603774235	383760	3774235	0.00046326	0.000458466	0.000164639	8.71263E-05	0.000299248	9.61366E-06	9.61366E-06	0.000308862	9.61366E-06	0.000367061	2.00053E-05	4.69763E-05	4.60691E-05	4.51159E-05	3.90787E-05	8.48572E-05	6.03713E-06	8.78757E-05	6.03713E-06
3837703774235	383770	3774235	0.000519499	0.000514123	0.000184626	9.77033E-05	0.000335577	1.07807E-05	1.07807E-05	0.000346357	1.07807E-05	0.000406984	2.21812E-05	5.20855E-05	5.10797E-05	5.00228E-05	4.33291E-05	9.40865E-05	6.69375E-06	9.74334E-05	6.69375E-06
3837803774235	383780	3774235	0.00060569	0.000599422	0.000215258	0.000113913	0.000391253	1.25694E-05	1.25694E-05	0.000403822	1.25694E-05	0.00046866	2.55426E-05	5.99788E-05	5.88205E-05	5.76035E-05	4.98953E-05	0.000108345	7.70814E-06	0.000112199	7.70814E-06
3837903774235	383790	3774235	0.000722513	0.000715036	0.000256775	0.000135885	0.000466716	1.49937E-05	1.49937E-05	0.00048171	1.49937E-05	0.000552372	3.0105E-05	7.06922E-05	6.93271E-05	6.78926E-05	5.88077E-05	0.000127697	9.08497E-06	0.00013224	9.08497E-06
3838003774235	383800	3774235	0.000905355	0.000895985	0.000321756	0.000170272	0.000584825	1.87881E-05	1.87881E-05	0.000603613	1.87881E-05	0.000683725	3.72639E-05	8.75027E-05	8.58129E-05	8.40374E-05	7.2792E-05	0.000158063	1.12454E-05	0.000163686	1.12454E-05
3838103774235	383810	3774235	0.001200548	0.001188123	0.000426665	0.00022579	0.000775508	2.4914E-05	2.4914E-05	0.000800422	2.4914E-05	0.00089621	4.88446E-05	0.000114696	0.000112481	0.000110154	9.5414E-05	0.000207186	1.47401E-05	0.000214556	1.47401E-05
3838203774235	383820	3774235	0.001738031	0.001720045	0.000617683	0.000326875	0.001122703	3.6068E-05	3.6068E-05	0.001158771	3.6068E-05	0.00128383	6.99704E-05	0.000164304	0.000161131	0.000157797	0.000136681	0.000296796	2.11154E-05	0.000307353	2.11154E-05
3838303774235	383830	3774235	0.002886267	0.002856397	0.001025757	0.000542827	0.00186442	5.98964E-05	5.98964E-05	0.001924316	5.98964E-05	0.002111366	0.000115072	0.000270211	0.000264993	0.00025951	0.000224784	0.000488105	3.47261E-05	0.000505468	3.47261E-05
3838403774235	383840	3774235	0.00397309	0.003931973	0.001412005	0.000747228	0.002566466	8.24503E-05	8.24503E-05	0.002648916	8.24503E-05	0.002894623	0.000157761	0.000370452	0.000363298	0.000355781	0.000308173	0.000669178	4.76084E-05	0.000692983	4.76084E-05
3838603774235	383860	3774235	0.004363075	0.004317921	0.001550603	0.000820573	0.002818381	9.05433E-05	9.05433E-05	0.002908925	9.05433E-05	0.003174603	0.00017302	0.000406284	0.000398438	0.000390194	0.00033798	0.000733904	5.22133E-05	0.000760011	5.22133E-05
3838703774235	383870	3774235	0.004236703	0.004192857	0.001505691	0.000796806	0.00273675	8.79209E-05	8.79209E-05	0.002824671	8.79209E-05	0.003082851	0.000168019	0.000394541	0.000386922	0.000378916	0.000328212	0.000712693	5.07043E-05	0.000738045	5.07043E-05
3838803774235	383880	3774235	0.002942431	0.00291198	0.001045717	0.000553389	0.0019007	6.10619E-05	6.10619E-05	0.001961761	6.10619E-05	0.002148793	0.000117112	0.000275001	0.00026969	0.00026411	0.000228769	0.000496758	3.53416E-05	0.000514428	3.53416E-05
3838903774235	383890	3774235	0.002226906	0.00220386	0.000791425	0.000418819	0.001438497	4.62132E-05	4.62132E-05	0.00148471	4.62132E-05	0.001632171	8.89554E-05	0.000208884	0.00020485	0.000200612	0.000173767	0.000377325	2.68446E-05	0.000390747	2.68446E-05
3839003774235	383900	3774235	0.001782512	0.001764065	0.000633491	0.000335241	0.001151435	3.6991E-05	3.6991E-05	0.001188426	3.6991E-05	0.001311112	7.14573E-05	0.000167795	0.000164555	0.00016115	0.000139586	0.000303103	2.15641E-05	0.000313885	2.15641E-05
3839103774235	383910	3774235	0.00148175	0.001466415	0.000526602	0.000278676	0.000957154	3.07496E-05	3.07496E-05	0.000987904	3.07496E-05	0.001093665	5.96062E-05	0.000139966	0.000137264	0.000134423	0.000116436	0.000252833	1.79877E-05	0.000261827	1.79877E-05
3829703774245	382970	3774245	4.47791E-05	4.43157E-05	1.59141E-05	8.42171E-06	2.89256E-05	9.29265E-07	9.29265E-07	2.98549E-05	9.29265E-07	8.20813E-05	4.47354E-06	1.05047E-05	1.03019E-05	1.00887E-05	8.73869E-06	1.89755E-05	1.35001E-06	1.96506E-05	1.35001E-06
3829803774245	382980	3774245	4.52942E-05	4.48255E-05	1.60972E-05	8.51859E-06	2.92584E-05	9.39955E-07	9.39955E-07	3.01983E-05	9.39955E-07	8.44779E-05	4.60416E-06	1.08114E-05	1.06026E-05	1.03833E-05	8.99384E-06	1.95296E-05	1.38943E-06	2.02243E-05	1.38943E-06
3829903774245	382990	3774245	4.58691E-05	4.53944E-05	1.63015E-05	8.6267E-06	2.96297E-05	9.51884E-07	9.51884E-07	3.05816E-05	9.51884E-07	8.71578E-05	4.75021E-06	1.11544E-05	1.0939E-05	1.07127E-05	9.27915E-06	2.01491E-05	1.4335E-06	2.08659E-05	1.4335E-06
3830003774245	383000	3774245	4.66082E-05	4.61259E-05	1.65642E-05	8.76571E-06	3.01071E-05	9.67222E-07	9.67222E-07	3.10744E-05	9.67222E-07	9.03201E-05	4.92256E-06	1.15591E-05	1.13359E-05	1.11013E-05	9.61582E-06	2.08802E-05	1.48551E-06	2.16229E-05	1.48551E-06
3830103774245	383010	3774245	4.76683E-05	4.7175E-05	1.6941E-05	8.96509E-06	3.07919E-05	9.89222E-07	9.89222E-07	3.17812E-05	9.89222E-07	9.43859E-05	5.14415E-06	1.20794E-05	1.18462E-05	1.16011E-05	1.00487E-05	2.18201E-05	1.55238E-06	2.25963E-05	1.55238E-06
3830203774245	383020	3774245	4.87733E-05	4.82685E-05	1.73336E-05	9.17289E-06	3.15057E-05	1.01215E-06	1.01215E-06	3.25178E-05	1.01215E-06	9.88039E-05	5.38494E-06	1.26449E-05	1.24007E-05	1.21441E-05	1.0519E-05	2.28415E-05	1.62505E-06	2.3654E-05	1.62505E-06
3830303774245	383030	3774245	5.05725E-05	5.00491E-05	1.79731E-05	9.51128E-06	3.26679E-05	1.04949E-06	1.04949E-06	3.37174E-05	1.04949E-06	0.000105151	5.73089E-06	1.34572E-05	1.31973E-05	1.29243E-05	1.11948E-05	2.43089E-05	1.72945E-06	2.51736E-05	1.72945E-06
3830403774245	383040	3774245	5.27375E-05	5.21917E-05	1.87425E-05	9.91846E-06	3.40664E-05	1.09442E-06	1.09442E-06	3.51609E-05	1.09442E-06	0.000112938	6.15529E-06	1.44538E-05	1.41747E-05	1.38814E-05	1.20239E-05	2.61091E-05	1.85752E-06	2.70378E-05	1.85752E-06
3830503774245	383050	3774245	5.50295E-05	5.446E-05	1.9557E-05	1.03495E-05	3.5547E-05	1.14198E-06	1.14198E-06	3.6689E-05	1.14198E-06	0.00012179	6.6377E-06	1.55866E-05	1.52856E-05	1.49693E-05	1.29662E-05	2.81553E-05	2.0031E-06	2.91569E-05	2.0031E-06
3830603774245	383060	3774245	5.71721E-05	5.65805E-05	2.03185E-05	1.07525E-05	3.6931E-05	1.18645E-06	1.18645E-06	3.81175E-05	1.18645E-06	0.000131055	7.14264E-06	1.67723E-05	1.64484E-05	1.6108E-05	1.39526E-05	3.02972E-05	2.15548E-06	3.13749E-05	2.15548E-06
3830703774245	383070	3774245	5.94865E-05	5.88709E-05	2.1141E-05	1.11878E-05	3.8426E-05	1.23447E-06	1.23447E-06	3.96605E-05	1.23447E-06	0.000141751	7.72562E-06	1.81412E-05	1.77909E-05	1.74228E-05	1.50914E-05	3.277E-05	2.33141E-06	3.39357E-05	2.33141E-06
3830803774245	383080	3774245	6.16291E-05	6.09913E-05	2.19025E-05	1.15907E-05	3.98101E-05	1.27894E-06	1.27894E-06	4.1089E-05	1.27894E-06	0.000152907	8.33364E-06	1.95689E-05	1.9191E-05	1.8794E-05	1.62791E-05	3.5349E-05	2.51489E-06	3.66065E-05	2.51489E-06
3830903774245	383090	3774245	6.36897E-05	6.30305E-05	2.26348E-05	1.19783E-05	4.11411E-05	1.3217E-06	1.3217E-06	4.24628E-05	1.3217E-06	0.000164898	8.98714E-06	2.11035E-05	2.0696E-05	2.02677E-05	1.75556E-05	3.8121E-05	2.71211E-06	3.94771E-05	2.71211E-06
3831003774245	383100	3774245	6.58473E-05	6.51658E-05	2.34016E-05	1.2384E-05	4.25348E-05	1.36647E-06	1.36647E-06	4.39013E-05	1.36647E-06	0.000178703	9.73955E-06	2.28703E-05	2.24286E-05	2.19646E-05	1.90254E-05	4.13125E-05	2.93916E-06	4.27821E-05	2.93916E-06
3831103774245	383110	3774245	6.82811E-05	6.75744E-05	2.42666E-05	1.28418E-05	4.4107E-05	1.41698E-06	1.41698E-06	4.5524E-05	1.41698E-06	0.00019554	1.06572E-05	2.50251E-05	2.45419E-05	2.40341E-05	2.0818E-05	4.5205E-05	3.21609E-06	4.6813E-05	3.21609E-06
3831203774245	383120	3774245	7.07671E-05	7.00348E-05	2.51501E-05	1.33093E-05	4.57129E-05	1.46857E-06	1.46857E-06	4.71815E-05	1.46857E-06	0.000214996	1.17176E-05	2.75151E-05	2.69838E-05	2.64254E-05	2.28893E-05	4.97028E-05	3.53609E-06	5.14709E-05	3.53609E-06
3831303774245	383130	3774245	7.33055E-05	7.25468E-05	2.60522E-05	1.37867E-05	4.73526E-05	1.52125E-06	1.52125E-06	4.88738E-05	1.52125E-06	0.000236489	1.2889E-05	3.02657E-05	2.96813E-05	2.90671E-05	2.51775E-05	5.46715E-05	3.88958E-06	5.66163E-05	3.88958E-06
3831403774245	383140	3774245	7.57019E-05	7.49185E-05	2.69039E-05	1.42374E-05	4.89006E-05	1.57098E-06	1.57098E-06	5.04716E-05	1.57098E-06	0.000260562	1.4201E-05	3.33466E-05	3.27026E-05	3.2026E-05	2.77405E-05	6.02368E-05	4.28552E-06	6.23795E-05	4.28552E-06
3831503774245	383150	3774245	7.78745E-05	7.70685E-05	2.7676E-05	1.4646E-05	5.0304E-05	1.61607E-06	1.61607E-06	5.192E-05	1.61607E-06	0.00028887	1.57438E-05	3.69693E-05	3.62554E-05	3.55053E-05	3.07542E-05	6.67808E-05	4.7511E-06	6.91564E-05	4.7511E-06
3831603774245	383160	3774245	7.99126E-05	7.90856E-05	2.84003E-05	1.50293E-05	5.16205E-05	1.65836E-06	1.65836E-06	5.32789E-05	1.65836E-06	0.000320102	1.7446E-05	4.09664E-05	4.01753E-05	3.93441E-05	3.40793E-05	7.40011E-05	5.26478E-06	7.66335E-05	5.26478E-06
3831703774245	383170	3774245	8.19134E-05	8.10657E-05	2.91114E-05	1.54056E-05	5.2913E-05	1.69888E-06	1.69888E-06	5.46128E-05	1.69888E-06	0.000355454	1.93727E-05	4.54907E-05	4.46122E-05	4.36892E-05	3.78429E-05	8.21737E-05	5.84621E-06	8.50968E-05	5.84621E-06
3831503774245	383550	3774245	0.00017778	0.00017594	6.31817E-05	3.34355E-05	0.000114839	3.68933E-06	3.68933E-06	0.000118529	3.68933E-06	0.000191942	1.04611E-05	2.45646E-05	2.40902E-05	2.35917E-05	2.04348E-05	4.4373E-05	3.1569E-06	4.59515E-05	3.1569E-06
3831603774245	383560	3774245	0.000177967	0.000176125	6.3248E-05	3.34706E-05	0.00011496	3.6932E-06	3.6932E-06	0.000118653	3.6932E-06	0.00018891	1.02958E-05	2.41765E-05	2.37096E-05	2.32191E-05	2.0112E-05	4.36721E-05	3.10703E-06	4.52256E-05	3.10703E-06
3831703774245	383570	3774245	0.000177661	0.000175822	6.31392E-05	3.3413E-05	0.000114762	3.68685E-06	3.68685E-06	0.000118449	3.68685E-06	0.00018564	1.01176E-05	2.37581E-05	2.32993E-05	2.28172E-05	1.9764E-05	4.29163E-05	3.05326E-06	4.44429E-05	3.05326E-06
3831803774245	383580	3774245	0.000178146	0.000176302	6.33117E-05	3.35043E-05	0.000115076	3.69692E-06	3.69692E-06	0.000118772	3.69692E-06	0.000183175	9.98325E-06	2.34426E-05	2.29899E-05	2.25142E-05	1.95015E-05	4.23463E-05	3.01271E-06	4.38526E-05	3.01271E-06
3831903774245	383590	3774245	0.000180617	0.000178748	6.41899E-05	3.3969E-05	0.000116672	3.7482E-06	3.7482E-06	0.00012042	3.7482E-06	0.000182554	9.94945E-06	2.33632E-05	2.2912E-05	2.24379E-05	1.94354E-05	4.22029E-05	3.00251E-06	4.37042E-05	3.00251E-06
3836003774245	383600	3774245	0.000185432	0.000183513	6.59012E-05	3.48747E-05	0.000119782	3.84813E-06	3.84813E-06	0.00012363	3.84813E-06	0.000184086	1.00329E-05	2.35592E-05	2.31042E-05	2.26262E-05	1.95985E-05	4.25569E-05	3.0277E-06	4.40708E-05	3.0277E-06
3836103774245	383610	3774245	0.000190673	0.0001887	6.77638E-05	3.58603E-05	0.000123168	3.95689E-06	3.95689E-06	0.000127125	3.95689E-06	0.000186061	1.01406E-05	2.3812E-05	2.33522E-05	2.2869E-05	1.98088E-05	4.30136E-05	3.06019E-06	4.45437E-05	3.06019E-06
3836203774245	383620	3774245	0.000198542	0.000196487	7.05603E-05	3.73403E-05	0.000128251	4.12018E-06	4.12018E-06	0.000132371	4.12018E-06	0.000190318	1.03726E-05	2.43568E-05	2.38865E-05	2.33922E-05	2.0262E-05	4.39978E-05	3.13021E-06	4.55629E-05	3.13021E-06
3836303774245	383630	3774245	0.000207516	0.000205368	7.37495E-05	3.9028E-05	0.000134047	4.30641E-06	4.30641E-06	0.000138354	4.30641E-06	0.000195494	1.06547E-05	2.50192E-05	2.45361E-05	2.40284E-05	2.08131E-05	4.51944E-05	3.21534E-06	4.6802E-05	3.21534E-06
3836403774245	383640	3774245	0.000217378	0.000215128	7.72545E-05	4.08828E-05	0.000140418	4.51107E-06	4.51107E-06	0.000144929	4.51107E-06	0.000201383	1.09756E-05	2.57728E-05	2.52751E-05	2.47521E-05	2.144E-05	4.65556E-05	3.31218E-06	4.82117E-05	3.31218E-06
3836503774245	383650	3774245	0.000228435	0.000226071	8.11839E-05	4.29622E-05	0.00014756	4.74052E-06	4.74052E-06	0.000152301	4.74052E-06	0.000208205	1.13474E-05	2.66459E-05	2.61313E-05	2.55907E-05	2.21663E-05	4.81328E-05	3.42439E-06	4.98449E-05	3.42439E-06
3836603774245	383660	3774245	0.000240589	0.000238099	8.55034E-05	4.52481E-05	0.000155411	4.99274E-06	4.99274E-06	0.000160404	4.99274E-06	0.000215862	1.17647E-05	2.76258E-05	2.70923E-05	2.65318E-05	2.29815E-05	4.99029E-05	3.55032E-06	5.1678E-05	3.55032E-06
3836703774245	383670	3774245	0.000255505	0.000252861	9.08046E-05	4.80534E-05	0.000165047	5.30229E-06	5.30229E-06	0.000170349	5.30229E-06	0.000225647	1.22981E-05	2.88782E-05	2.83205E-05	2.77345E-05	2.40233E-05	5.21651E-05	3.71126E-06	5.40207E-05	3.71126E-06
3836803774245	383680	3774245	0.000273027	0.000270202	9.70317E-05	5.13488E-05	0.000176365	5.66591E-06	5.66591E-06	0.000182031	5.66591E-06	0.00023737	1.2937E-05	3.03784E-05	2.97918E-05	2.91754E-05	2.52713E-05	5.48751E-05	3.90407E-06	5.68271E-05	3.90407E-06
3836903774245	383690	3774245	0.000292042	0.00028902	0.00010379	5.4925E-05	0.000188648	6.06052E-06	6.06052E-06	0.000194709	6.06052E-06	0.000250157	1.36339E-05	3.20149E-05	3.13966E-05	3.0747E-05	2.66326E-05	5.78312E-05	4.11438E-06	5.98884E-05	4.11438E-06
3837003774245	383700	3774245	0.00030781	0.000304624	0.000109393	5.78905E-05	0.000198833	6.38773E-06	6.38773E-06	0.000205221	6.38773E-06	0.000260402	1.41922E-05	3.3326E-05	3.26824E-05	3.20062E-05	2.77233E-05	6.01996E-05	4.28288E-06	6.2341E-05	4.28288E-06
3837103774245	383710	3774245	0.000325645	0.000322275	0.000115732	6.12448E-05	0.000210355	6.75785E-06	6.75785E-06	0.000217112	6.75785E-06	0.000272201	1.48353E-05	3.48361E-05	3.41633E-05	3.34565E-05	2.89795E-05	6.29273E-05	4.47694E-06	6.51658E-05	4.47694E-06
3837203774245	383720	3774245	0.000342309	0.000338766	0.000121654	6.43787E-05	0.000221118	7.10365E-06	7.10365E-06	0.000228222	7.10365E-06	0.000283081	1.54283E-05	3.62285E-05	3.55289E-05	3.47938E-05	3.01379E-05	6.54426E-05	4.65589E-06	6.77706E-05	4.65589E-06
3837303774245	383730	3774245	0.000358748	0.000355035	0.000127496	6.74705E-05	0.000231738	7.44481E-06	7.44481E-06	0.000239183	7.44481E-06	0.00029377	1.60108E-05	3.75965E-05	3.68705E-05	3.61076E-05	3.12759E-05	6.79137E-05	4.83169E-06	7.03296E-05	4.83169E-06
3837403774245	383740	3774245	0.000377875	0.000373964	0.000134294	7.10678E-05	0.000244093	7.84174E-06	7.84174E-06	0.000251935	7.84174E-06	0.00030645	1.67019E-05	3.92192E-05	3.84619E-05	3.76661E-05	3.26258E-05	7.0845E-05	5.04024E-06	7.33651E-05	5.04024E-06
3837503774245	383750	3774245	0.000410597	0.000406348	0.000145923	7.72219E-05	0.00026523	8.52079E-06	8.52079E-06	0.000273751	8.52079E-06	0.000329267	1.79455E-05	4.21394E-05	4.13256E-05	4.04706E-05	3.5055E-05	7.61199E-05	5.41552E-06	7.88277E-05	5.41552E-06
3837603774245	383760	3774245	0.00044924	0.00044459	0.000159656	8.44895E-05	0.000290192	9.3227E-06	9.3227E-06	0.000299514	9.3227E-06	0.000356388	1.94236E-05	4.56102E-05	4.47295E-05	4.3804E-05	3.79424E-05	8.23896E-05	5.86158E-06	8.53204E-05	5.86158E-06
3837703774245	383770	3774245	0.000505157	0.00049993	0.000179529	9.50061E-05	0.000326313	1.04831E-05	1.04831E-05	0.000336796	1.04831E-05	0.00039615	2.15907E-05	5.0699E-05	4.97199E-05	4.86912E-05	4.21756E-05	9.15818E-05	6.51555E-06	9.48396E-05	6.51555E-06
3837803774245	383780	3774245	0.000590624	0.000584512	0.000209903	0.00011108	0.000381521	1.22568E-05	1.22568E-05	0.000393778	1.22568E-05	0.000457381	2.49279E-05	5.85354E-05	5.7405E-05	5.62172E-05	4.86946E-05	0.000105737	7.52264E-06	0.000109499	7.52264E-06
3837903774245	383790	3774245	0.000707007	0.00069969	0.000251265	0.000132968	0.0004567	1.46719E-05	1.46719E-05	0.000471372	1.46719E-05	0.000540849	2.9477E-05	6.92174E-05	6.78808E-05	6.64763E-05	5.75808E-05	0.000125033	8.89544E-06	0.000129481	8.89544E-06
3838003774245	383800	3774245	0.000887691	0.000878504	0.000315478	0.00016695	0.000573415	1.84215E-05	1.84215E-05	0.000591836	1.84215E-05	0.000670709	3.65545E-05	8.58368E-05	8.41792E-05	8.24375E-05	7.14062E-05	0.000155054	1.10313E-05	0.00016057	1.10313E-05
3838103774245	383810	3774245	0.00117992	0.001167709	0.000419334	0.00022191	0.000762184	2.44859E-05	2.44859E-05	0.00078667	2.44859E-05	0.000881111	4.80217E-05	0.000112764	0.000110586	0.000108298	9.38064E-05	0.000203695	1.44918E-05	0.000210941	1.44918E-05
3838203774245	383820	3774245	0.001710901	0.001693195	0.000608041	0.000321773	0.001105178	3.55049E-05	3.55049E-05	0.001140682	3.55049E-05	0.001264106	6.88954E-05	0.000161779	0.000158655	0.000155373	0.000134582	0.000292236	2.0791E-05	0.000302631	2.0791E-05
3838303774245	383830	3774245	0.002836956	0.002807597	0.001008232	0.000533553	0.001832567	5.88731E-05	5.88731E-05	0.00189144	5.88731E-05	0.002075693	0.000113128	0.000265646	0.000260516	0.000255126	0.000220986	0.000479858	3.41393E-05	0.000496928	3.41393E-05
3838403774245	383840	3774245	0.002722157	0.002693985	0.000967433	0.000511962	0.00175841	5.64907E-05	5.64907E-05	0.001814901	5.64907E-05	0.001992318	0.000108584	0.000254975	0.000250052	0.000244878	0.00021211	0.000460584	3.2768E-05	0.000476968	3.2768E-05

			ISDemolition	ISDrainage / Utilities Trenching	ISDrainage / Utilities Trenching	ISAsphalt Paving	ISAsphalt Paving	SVDemolition	SVSite Grubbing / Prep	SVMass Grading / Excavation	SVMass Grading / Excavation	SVDrainage / Utilities Trenching	SVFoundations / Concrete Pads	SVBuilding / Structure Construction	SVBuilding / Structure Construction	SVAsphalt Paving	SVAsphalt Paving	SVArchitectural Coating	SVArchitectural Coating	SVLandscaping or Other Finishing	SVLandscaping or Other Finishing
Unique Identifier	X (UTM)	Y (UTM)	2027	2027	2028	2027	2028	2027	2027	2027	2028	2028	2028	2028	2029	2028	2029	2028	2029	2028	2029
3836503774235	383650	3774235	7.99269E-05	3.21835E-05	3.13578E-05	8.31184E-06	7.74285E-06	0.000370337	0.000266252	0.000179515	0.000177236	0.000125753	3.99485E-05	5.72287E-05	5.50451E-05	5.62671E-06	5.23506E-06	5.62671E-06	5.23506E-06	5.72287E-05	5.50451E-05
3836603774235	383660	3774235	7.97997E-05	3.21323E-05	3.13079E-05	8.29862E-06	7.73053E-06	0.000394614	0.000283706	0.000191283	0.000188854	0.000133996	4.25672E-05	6.09802E-05	5.86534E-05	5.99555E-06	5.57823E-06	5.99555E-06	5.57823E-06	6.09802E-05	5.86534E-05
3836703774235	383670	3774235	7.99241E-05	3.21824E-05	3.13567E-05	8.31155E-06	7.74258E-06	0.000420957	0.000302645	0.000204052	0.000201461	0.000142942	4.54089E-05	6.5051E-05	6.25689E-05	6.39579E-06	5.95061E-06	6.39579E-06	5.95061E-06	6.5051E-05	6.25689E-05
3836803774235	383680	3774235	8.03963E-05	3.23726E-05	3.1542E-05	8.36066E-06	7.78833E-06	0.000450151	0.000323634	0.000218203	0.000215433	0.000152855	4.85581E-05	6.95624E-05	6.69082E-05	6.83935E-06	6.3633E-06	6.83935E-06	6.3633E-06	6.95624E-05	6.69082E-05
3836903774235	383690	3774235	8.11117E-05	3.26606E-05	3.18226E-05	8.43506E-06	7.85763E-06	0.000481715	0.000346327	0.000233503	0.000230539	0.000163573	5.19629E-05	7.444E-05	7.15997E-05	7.31891E-06	6.80948E-06	7.31891E-06	6.80948E-06	7.444E-05	7.15997E-05
3837003774235	383700	3774235	8.12514E-05	3.27169E-05	3.18774E-05	8.44959E-06	7.87116E-06	0.000509501	0.000366304	0.000246972	0.000243837	0.000173008	5.49602E-05	7.87339E-05	7.57297E-05	7.74109E-06	7.20227E-06	7.74109E-06	7.20227E-06	7.87339E-05	7.57297E-05
3837103774235	383710	3774235	8.18466E-05	3.29565E-05	3.2111E-05	8.51148E-06	7.92882E-06	0.000540896	0.000388875	0.00026219	0.000258861	0.000183668	5.83467E-05	8.35853E-05	8.0396E-05	8.21808E-06	7.64606E-06	8.21808E-06	7.64606E-06	8.35853E-05	8.0396E-05
3837203774235	383720	3774235	8.23916E-05	3.3176E-05	3.23248E-05	8.56815E-06	7.98161E-06	0.000572067	0.000411285	0.0002773	0.00027378	0.000194253	6.17093E-05	8.84023E-05	8.50292E-05	8.69169E-06	8.0867E-06	8.69169E-06	8.0867E-06	8.84023E-05	8.50292E-05
3837303774235	383730	3774235	8.30944E-05	3.34589E-05	3.26005E-05	8.64124E-06	8.0497E-06	0.000604584	0.000434663	0.000293063	0.000289342	0.000205295	6.52169E-05	9.34272E-05	8.98624E-05	9.18573E-06	8.54636E-06	9.18573E-06	8.54636E-06	9.34272E-05	8.98624E-05
3837403774235	383740	3774235	8.43603E-05	3.39687E-05	3.30971E-05	8.77288E-06	8.17233E-06	0.000642073	0.000461615	0.000311234	0.000307283	0.000218024	6.92608E-05	9.92203E-05	9.54345E-05	9.7553E-06	9.07628E-06	9.7553E-06	9.07628E-06	9.92203E-05	9.54345E-05
3837503774235	383750	3774235	8.77304E-05	3.53257E-05	3.44193E-05	9.12335E-06	8.4988E-06	0.000699374	0.000502812	0.00033901	0.000334706	0.000237482	7.54419E-05	0.000108075	0.000103951	1.06259E-05	9.88629E-06	1.06259E-05	9.88629E-06	0.000108075	0.000103951
3837603774235	383760	3774235	9.20115E-05	3.70495E-05	3.60989E-05	9.56855E-06	8.91353E-06	0.000766991	0.000551425	0.000371787	0.000367066	0.000260442	8.27358E-05	0.000118524	0.000114002	1.16533E-05	1.08421E-05	1.16533E-05	1.08421E-05	0.000118524	0.000114002
3837703774235	383770	3774235	9.91275E-05	3.99149E-05	3.88908E-05	1.03086E-05	9.60289E-06	0.000865139	0.000621988	0.000419362	0.000414038	0.00029377	9.33231E-05	0.000133691	0.00012859	1.31445E-05	1.22295E-05	1.31445E-05	1.22295E-05	0.000133691	0.00012859
3837803774235	383780	3774235	0.000110794	4.46127E-05	4.3468E-05	1.15218E-05	1.07331E-05	0.001014878	0.000729642	0.000491945	0.000485699	0.000344615	0.000109475	0.00015683	0.000150846	1.54195E-05	1.43462E-05	1.54195E-05	1.43462E-05	0.00015683	0.000150846
3837903774235	383790	3774235	0.000126793	5.10546E-05	4.97446E-05	1.31856E-05	1.22829E-05	0.001218104	0.000875751	0.000590456	0.000582959	0.000413624	0.000131398	0.000188235	0.000181053	1.85072E-05	1.7219E-05	1.85072E-05	1.7219E-05	0.000188235	0.000181053
3838003774235	383800	3774235	0.000152239	6.13008E-05	5.9728E-05	1.58318E-05	1.4748E-05	0.001536245	0.001104477	0.00074467	0.000735215	0.000521653	0.000165716	0.000237398	0.00022834	2.33409E-05	2.17162E-05	2.33409E-05	2.17162E-05	0.000237398	0.00022834
3838103774235	383810	3774235	0.000193576	7.79456E-05	7.59457E-05	2.01305E-05	1.87525E-05	0.00205143	0.001474867	0.000994398	0.000981772	0.000696591	0.000221289	0.00031701	0.000304914	3.11683E-05	2.89989E-05	3.11683E-05	2.89989E-05	0.00031701	0.000304914
3838203774235	383820	3774235	0.00026931	0.000108441	0.000105658	2.80063E-05	2.60891E-05	0.002991047	0.0021504	0.001449861	0.001431453	0.00101565	0.000322646	0.00046221	0.000444574	4.54444E-05	4.22812E-05	4.54444E-05	4.22812E-05	0.00046221	0.000444574
3838303774235	383830	3774235	0.00043082	0.000173475	0.000169024	4.48023E-05	4.17354E-05	0.005005505	0.003598687	0.002426338	0.002395531	0.001699687	0.000539947	0.000773507	0.000743993	7.6051E-05	7.07574E-05	7.6051E-05	7.07574E-05	0.000773507	0.000743993
3838403774235	383840	3774235	0.000583579	0.000234985	0.000228956	6.06882E-05	5.65337E-05	0.006913674	0.004970556	0.003351291	0.003308741	0.002347631	0.000745782	0.001068379	0.001027614	0.000105043	9.77311E-05	0.000105043	9.77311E-05	0.001068379	0.001027614
3838603774235	383860	3774235	0.000637075	0.000256526	0.000249944	6.62513E-05	6.17161E-05	0.007599203	0.005463415	0.003683591	0.003636821	0.002580412	0.000819731	0.001174315	0.001129508	0.000115458	0.000107422	0.000115458	0.000107422	0.001174315	0.001129508
3838703774235	383870	3774235	0.00061848	0.000249039	0.000242649	6.43177E-05	5.99147E-05	0.007377865	0.005304284	0.0035763	0.003530893	0.002505254	0.000795855	0.001140111	0.001096609	0.000112095	0.000104293	0.000112095	0.000104293	0.001140111	0.001096609
3838803774235	383880	3774235	0.000434935	0.000175132	0.000170638	4.52302E-05	4.2134E-05	0.005106522	0.003671312	0.002475304	0.002443875	0.001733988	0.000550844	0.000789117	0.000759008	7.75857E-05	7.21854E-05	7.75857E-05	7.21854E-05	0.000789117	0.000759008
3838903774235	383890	3774235	0.000333186	0.000134162	0.000130719	3.46491E-05	3.22772E-05	0.003851036	0.002768686	0.001866727	0.001843026	0.001307671	0.000415414	0.000595106	0.000572399	5.85106E-05	5.44379E-05	5.85106E-05	5.44379E-05	0.000595106	0.000572399
3839003774235	383900	3774235	0.000269771	0.000108626	0.000105839	2.80543E-05	2.61338E-05	0.003071457	0.002208211	0.001488839	0.001469936	0.001042955	0.00033132	0.000474636	0.000456526	4.66661E-05	4.34179E-05	4.66661E-05	4.34179E-05	0.000474636	0.000456526
3839103774235	383910	3774235	0.000226679	9.1275E-05	8.89331E-05	2.3573E-05	2.19593E-05	0.002544005	0.001829001	0.001233165	0.001217508	0.000863851	0.000274423	0.000393128	0.000378128	3.86522E-05	3.59618E-05	3.86522E-05	3.59618E-05	0.000393128	0.000378128
3829703774245	382970	3774245	1.75072E-05	7.0495E-06	6.86863E-06	1.82063E-06	1.696E-06	5.33368E-05	3.83462E-05	2.58541E-05	2.55259E-05	1.81112E-05	5.75347E-06	8.2422E-06	7.92771E-06	8.1037E-07	7.53964E-07	8.1037E-07	7.53964E-07	8.2422E-06	7.92771E-06
3829803774245	382980	3774245	1.81597E-05	7.31224E-06	7.12462E-06	1.88849E-06	1.75921E-06	5.3996E-05	3.88202E-05	2.61737E-05	2.58414E-05	1.83351E-05	5.82458E-06	8.34407E-06	8.0257E-06	8.20387E-07	7.63283E-07	8.20387E-07	7.63283E-07	8.34407E-06	8.0257E-06
3829903774245	382990	3774245	1.88891E-05	7.60592E-06	7.41077E-06	1.96433E-06	1.82986E-06	5.47444E-05	3.93582E-05	2.65364E-05	2.61995E-05	1.85892E-05	5.90531E-06	8.45972E-06	8.13693E-06	8.31756E-07	7.73862E-07	8.31756E-07	7.73862E-07	8.45972E-06	8.13693E-06
3830003774245	383000	3774245	1.97428E-05	7.94967E-06	7.74571E-06	2.05311E-06	1.91257E-06	5.56798E-05	4.00307E-05	2.69899E-05	2.66472E-05	1.89068E-05	6.00621E-06	8.60427E-06	8.27596E-06	8.45969E-07	7.87085E-07	8.45969E-07	7.87085E-07	8.60427E-06	8.27596E-06
3830103774245	383010	3774245	2.08159E-05	8.38176E-06	8.1667E-06	2.16471E-06	2.01652E-06	5.69983E-05	4.09787E-05	2.7629E-05	2.72782E-05	1.93545E-05	6.14844E-06	8.80802E-06	8.47194E-06	8.66001E-07	8.05723E-07	8.66001E-07	8.05723E-07	8.80802E-06	8.47194E-06
3830203774245	383020	3774245	2.19965E-05	8.85716E-06	8.62991E-06	2.28749E-06	2.13089E-06	5.83791E-05	4.19714E-05	2.82983E-05	2.7939E-05	1.98234E-05	6.29739E-06	9.0214E-06	8.67718E-06	8.86981E-07	8.25243E-07	8.86981E-07	8.25243E-07	9.0214E-06	8.67718E-06
3830303774245	383030	3774245	2.36383E-05	9.51823E-06	9.27402E-06	2.45821E-06	2.28994E-06	6.05796E-05	4.35534E-05	2.9365E-05	2.89921E-05	2.05706E-05	6.53476E-06	9.36144E-06	9.00425E-06	9.20414E-07	8.56348E-07	9.20414E-07	8.56348E-07	9.36144E-06	9.00425E-06
3830403774245	383040	3774245	2.56558E-05	1.03306E-05	1.00656E-05	2.66803E-06	2.48539E-06	6.32255E-05	4.54557E-05	3.06475E-05	3.02584E-05	2.14691E-05	6.82017E-06	9.77032E-06	9.39752E-06	9.60614E-07	8.93751E-07	9.60614E-07	8.93751E-07	9.77032E-06	9.39752E-06
3830503774245	383050	3774245	2.79836E-05	1.12679E-05	1.09788E-05	2.9101E-06	2.71089E-06	6.60139E-05	4.74604E-05	3.19992E-05	3.15929E-05	2.24159E-05	7.12097E-06	1.02012E-05	9.81198E-06	1.00298E-06	9.33168E-07	1.00298E-06	9.33168E-07	1.02012E-05	9.81198E-06
3830603774245	383060	3774245	3.04819E-05	1.22739E-05	1.1959E-05	3.1699E-06	2.9529E-06	6.86242E-05	4.93371E-05	3.32645E-05	3.28421E-05	2.33023E-05	7.40254E-06	1.06046E-05	1.02E-05	1.04264E-06	9.70066E-07	1.04264E-06	9.70066E-07	1.06046E-05	1.02E-05
3830703774245	383070	3774245	3.33909E-05	1.34452E-05	1.31003E-05	3.47242E-06	3.23471E-06	7.14305E-05	5.13546E-05	3.46248E-05	3.41851E-05	2.42552E-05	7.70525E-06	1.10382E-05	1.06171E-05	1.08528E-06	1.00974E-06	1.08528E-06	1.00974E-06	1.10382E-05	1.06171E-05
3830803774245	383080	3774245	3.65165E-05	1.47038E-05	1.43265E-05	3.79746E-06	3.5375E-06	7.4014E-05	5.32121E-05	3.58771E-05	3.54216E-05	2.51325E-05	7.98394E-06	1.14375E-05	1.10011E-05	1.12453E-06	1.04626E-06	1.12453E-06	1.04626E-06	1.14375E-05	1.10011E-05
3830903774245	383090	3774245	3.99802E-05	1.60985E-05	1.56855E-05	4.15766E-06	3.87305E-06	7.64907E-05	5.49926E-05	3.70776E-05	3.66068E-05	2.59734E-05	8.25109E-06	1.18202E-05	1.13692E-05	1.16216E-06	1.08127E-06	1.16216E-06	1.08127E-06	1.18202E-05	1.13692E-05
3831003774245	383100	3774245	4.40489E-05	1.77368E-05	1.72817E-05	4.58078E-06	4.2672E-06	7.90742E-05	5.68501E-05	3.83299E-05	3.78433E-05	2.68507E-05	8.52978E-06	1.22194E-05	1.17532E-05	1.20141E-06	1.11779E-06	1.20141E-06	1.11779E-06	1.22194E-05	1.17532E-05
3831103774245	383110	3774245	4.90817E-05	1.97633E-05	1.92563E-05	5.10416E-06	4.75475E-06	8.19785E-05	5.89381E-05	3.97377E-05	3.92332E-05	2.78369E-05	8.84307E-06	1.26682E-05	1.21849E-05	1.24554E-06	1.15884E-06	1.24554E-06	1.15884E-06	1.26682E-05	1.21849E-05
3831203774245	383120	3774245	5.50968E-05	2.21854E-05	2.16162E-05	5.72968E-06	5.33745E-06	8.49451E-05	6.10709E-05	4.11757E-05	4.06529E-05	2.88442E-05	9.16308E-06	1.31267E-05	1.26258E-05	1.29061E-06	1.20078E-06	1.29061E-06	1.20078E-06	1.31267E-05	1.26258E-05
3831303774245	383130	3774245	6.20913E-05	2.50018E-05	2.43603E-05	6.45706E-06	6.01504E-06	8.80721E-05	6.3319E-05	4.26915E-05	4.21495E-05	2.99061E-05	9.50039E-06	1.36099E-05	1.30906E-05	1.33812E-06	1.24498E-06	1.33812E-06	1.24498E-06	1.36099E-05	1.30906E-05
3831403774245	383140	3774245	7.03782E-05	2.83386E-05	2.76115E-05	7.31885E-06	6.81783E-06	9.08427E-05	6.5311E-05	4.40345E-05	4.34754E-05	3.08469E-05	9.79926E-06	1.4038E-05	1.35024E-05	1.38021E-06	1.28414E-06	1.38021E-06	1.28414E-06	1.4038E-05	1.35024E-05
3831503774245	383150	3774245	8.06562E-05	3.24772E-05	3.16439E-05	8.38769E-06	7.8135E-06	9.32837E-05	6.70659E-05	4.52178E-05	4.46436E-05	3.16757E-05	1.00626E-05	1.44152E-05	1.38652E-05	1.4173E-06	1.31865E-06	1.4173E-06	1.31865E-06	1.44152E-05	1.38652E-05
3831603774245	383160	3774245	9.35512E-05	3.76695E-05	3.6703E-05	9.72868E-06	9.06269E-06	9.57514E-05	6.88401E-05	4.64139E-05	4.58246E-05	3.25137E-05	1.03288E-05	1.47966E-05	1.4232E-05	1.4548E-06	1.35353E-06	1.4548E-06	1.35353E-06	1.47966E-05	1.4232E-05
3831703774245	383170	3774245	0.000110502	4.44951E-05	4.33535E-05	1.14915E-05	1.07048E-05	9.82548E-05	7.06398E-05	4.76274E-05	4.70227E-05	3.33637E-05	1.05988E-05	1.51834E-05	1.46041E-05	1.49283E-06	1.38892E-06	1.49283E-06	1.38892E-06	1.51834E-05	1.46041E-05
3831503774245	383550	3774245	0.000121666	4.89903E-05	4.77334E-05	1.26524E-05	1.17863E-05	0.000256492	0.000184404	0.00012433	0.000122752	8.70954E-05	2.7668E-05	3.96361E-05	3.81237E-05	3.89701E-06	3.62575E-06	3.89701E-06	3.62575E-06	3.96361E-05	3.81237E-05
3831603774245	383560	3774245	0.000111859	4.50414E-05	4.38858E-05	1.16326E-05	1.08362E-05	0.000258773	0.000186044	0.000125436	0.000123843	8.78698E-05	2.7914E-05	3.99885E-05	3.84627E-05	3.93166E-06	3.65799E-06	3.93166E-06	3.65799E-06	3.99885E-05	3.84627E-05
3831703774245	383570	3774245	0.000102999	4.14739E-05	4.04098E-05	1.07112E-05	9.97796E-06	0.000260394	0.000187209	0.000126222	0.000124619	8.84204E-05	2.80889E-05	4.02391E-05	3.87037E-05	3.95629E-06	3.68091E-06	3.95629E-06	3.68091E-06	4.02391E-05	3.87037E-05
3831803774245	383580	3774245	9.55395E-05	3.84701E-05	3.74831E-05	9.93544E-06	9.2553E-06	0.000263174	0.000189208	0.000127569	0.00012595	8.93642E-05	2.83887E-05	4.06686E-05	3.91168E-05	3.99852E-06	3.7202E-06	3.99852E-06	3.7202E-06	4.06686E-05	3.91168E-05
3831903774245	383590	3774245	8.98863E-05	3.61938E-05	3.52652E-05	9.34755E-06	8.70766E-06	0.000268849	0.000193288	0.00013032	0.000128665	9.12912E-05	2.90009E-05	4.15455E-05	3.99603E-05	4.08474E-06	3.80042E-06	4.08474E-06	3.80042E-06	4.15455E-05	3.99603E-05
3836003774245	383600	3774245	8.59363E-05	3.46033E-05	3.37155E-05	8.93678E-06	8.32501E-06	0.000278007	0.000199872	0.000134759	0.000133048	9.4401E-05	2.99888E-05	4.29608E-05	4.13216E-05	4.22389E-06	3.92988E-06	4.22389E-06	3.92988E-06	4.29608E-05	4.13216E-05
3836103774245	383610	3774245	8.25425E-05	3.32367E-05	3.2384E-05	8.58384E-06	7.99623E-06	0.000287913	0.000206994	0.000139561	0.000137789	9.77649E-05	3.10574E-05	4.44916E-05	4.2794E-05	4.3744E-06	4.06992E-06	4.3744E-06	4.06992E-06	4.44916E-05	4.2794E-05
3836203774245	383620	3774245	8.05053E-05	3.24164E-05	3.15847E-05	8.37199E-06	7.79888E-06	0.00030182	0.000216992	0.000146302	0.000144445	0.000102487	3.25575E-05	4.66406E-05	4.4861E-05	4.58569E-06	4.2665E-06	4.58569E-06	4.2665E-06	4.66406E-05	4.4861E-05
3836303774245	383630	3774245	7.89837E-05	3.18038E-05	3.09878E-05	8.21376E-06	7.65148E-06	0.000317562	0.00022831	0.000153933	0.000151979	0.000107832	3.42556E-05	4.90732E-05	4.72008E-05	4.82486E-06	4.48903E-06	4.82486E-06	4.48903E-06	4.90732E-05	4.72008E-05
3836403774245	383640	3774245	7.78226E-05	3.13362E-05	3.05322E-05	8.09302E-06	7.539E-06	0.000334854	0.000240742	0.000162315	0.000160254	0.000113704	3.61209E-05	5.17454E-05	4.9771E-05	5.08759E-06	4.73347E-06	5.08759E-06	4.73347E-06	5.17454E-05	4.9771E-05
3836503774245	383650	3774245	7.70626E-05	3.10302E-05	3.0234E-05	8.01397E-06	7.46537E-06	0.000354177	0.000254634	0.000171681	0.000169502	0.000120266	3.82053E-05	5.47314E-05	5.26431E-05	5.38117E-06	5.00662E-06	5.38117E-06	5.00662E-06	5.47314E-05	5.26431E-05
3836603774245	383660	3774245	7.66238E-05	3.08535E-05	3.00619E-05	7.96835E-06	7.42287E-06	0.000375442	0.000269922	0.000181989	0.000179679	0.000127486	4.04992E-05	5.80175E-05	5.58038E-05	5.70427E-06	5.30722E-06	5.70427E-06	5.30722E-06	5.80175E-05	5.58038E-05
3836703774245	383670	3774245	7.69019E-05	3.09655E-05	3.0171E-05	7.99726E-06	7.4498E-06	0.000401242	0.000288471	0.000194495	0.000192026	0.000136247	4.32822E-05	6.20044E-05	5.96386E-05	6.09625E-06	5.67192E-06	6.09625E-06	5.67192E-06	6.20044E-05	5.96386E-05
3836803774245	383680	3774245	7.77402E-05	3.1303E-05	3.04999E-05	8.08444E-06	7.53102E-06	0.000431451	0.00031019	0.000209139	0.000206484	0.000146505	4.65409E-05	6.66727E-05	6.41288E-05	6.55524E-06	6.09896E-06	6.55524E-06	6.09896E-06	6.66727E-05	6.41288E-05
3836903774245	383690	3774245	7.88147E-05	3.17357E-05	3.09214E-05	8.19618E-06	7.6351E-06	0.000464414	0.000333888	0.000225117	0.000222259	0.000157698	5.00966E-05	7.17665E-05	6.90282E-05	7.05606E-06	6.56492E-06	7.05606E-06	6.56492E-06	7.17665E-05	6.90282E-05
3837003774245	383700	3774245	7.91095E-05	3.18544E-05	3.10371E-05	8.22684E-06	7.66366E-06	0.000492583	0.000354141	0.000238772	0.00023574	0.000167263	5.31353E-05	7.61195E-05	7.32151E-05	7.48405E-06	6.96312E-06	7.48405E-06	6.96312E-06	7.61195E-05	7.32151E-05
3837103774245	383710	3774245	7.98444E-05	3.21503E-05	3.13254E-05	8.30327E-06	7.73486E-06	0.00052437	0.000376993	0.00025418	0.000250953	0.000178057	5.65641E-05	8.10315E-05	7.79397E-05	7.96699E-06	7.41245E-06	7.96699E-06	7.41245E-06	8.10315E-05	7.79397E-05
3837203774245	383720	3774245	8.03418E-05	3.23506E-05	3.15206E-05	8.35499E-06	7.78305E-06	0.000554562	0.0003987	0.000268815	0.000265402	0.000188309	5.98209E-05	8.56971E-05	8.24273E-05	8.42571E-06	7.83924E-06	8.42571E-06	7.83924E-06	8.56971E-05	8.24273E-05
3837303774245	383730	3774245	8.08225E-05	3.25441E-05	3.17092E-05	8.40498E-06	7.82961E-06	0.000584611	0.000420304	0.000283381	0.000279783	0.000198513	6.30623E-05	9.03407E-05	8.68937E-05	8.88226E-06	8.26401E-06	8.88226E-06	8.26401E-06	9.03407E-05	8.68937E-05
3837403774245	383740	3774245	8.18439E-05	3.29554E-05	3.21099E-05	8.51119E-06	7.92855E-06	0.000619239	0.000445199	0.000300166	0.000296355	0.000210271	6.67977E-05	9.56918E-05	9.20406E-05	9.40839E-06	8.75352E-06	9.40839E-06	8.75352E-06	9.56918E-05	9.20406E-05
3837503774245	383750	3774245	8.53202E-05	3.43552E-05	3.34737E-05	8.8727E-06	8.26532E-06	0.000676728	0.00048653	0.000328033	0.000323868	0.000229792	7.2999E-05	0.000104576	0.000100585	1.02818E-05	9.56617E-06	1.02818E-05	9.56617E-06	0.000104576	0.000100585
3837603774245	383760	3774245	8.97005E-05	3.6119E-05	3.51923E-05	9.32823E-06	8.68965E-06	0.000744603	0.000535329	0.000360934	0.000356352	0.00025284	8.03208E-05	0.000115065	0.000110674	1.13131E-05	1.05257E-05	1.13131E-05	1.05257E-05	0.000115065	0.000110674
3837703774245	383770	3774245	9.68249E-05	3.89877E-05	3.79874E-05	1.00691E-05	9.37983E-06	0.000842137	0.000605451	0.000408212	0.000403029	0.000285959	9.08418E-05	0.000130136	0.000125171	1.2795E-05	1.19044E-05	1.2795E-05	1.19044E-05	0.000130136	0.000125171
3837803774245	383780	3774245	0.00010844	4.36647E-05	4.25444E-05	1.1277E-05	1.0505E-05	0.000990583	0.000712176	0.000480169	0.000474073	0.000336366	0.000106855	0.000153076	0.000147235	1.50504E-05	1.40028E-05	1.50504E-05	1.40028E-05	0.000153076	0.000147235
3837903774245	383790	3774245	0.000124428	5.01026E-05	4.88171E-05	1.29397E-05	1.20539E-05	0.001193008	0.000857708	0.000578291	0.000570949	0.000405102	0.000128691	0.000184357	0.000177323	1.81259E-05	1.68643E-05	1.81259E-05	1.68643E-05	0.000184357	0.000177323
3838003774245	383800	3774245	0.000149602	6.02392E-05	5.86936E-05	1.55576E-05	1.44926E-05	0.001507372	0.001083719	0.000730674	0.000721397	0.000511849	0.000162601	0.000232936	0.000224048	2.29022E-05	2.13081E-05	2.29022E-05	2.13081E-05	0.000232936	0.000224048
3838103774245	383810	3774245	0.000190547	7.67259E-05	7.47573E-05	1.98155E-05	1.8459E-05	0.002017327	0.001450349	0.000977867	0.000965451	0.000685011	0.00021761	0.00031174	0.000299845	3.06502E-05	2.85168E-05	3.06502E-05	2.85168E-05	0.00031174	0.000299845
3838203774245	383820	3774245	0.000265378	0.000106858	0.000104116	2.75974E-05	2.57082E-05	0.002945567	0.002117703	0.001427816	0.001409687	0.001000207	0.00031774	0.000455182	0.000437814	4.47534E-05	4.16383E-05	4.47534E-05	4.16383E-05	0.000455182	0.000437814
3838303774245	383830	3774245	0.000423774	0.000170638	0.00016626	4.40696E-05	4.10528E-05	0.004921095	0.003538	0.002385421	0.002355134	0.001671024	0.000530842	0.000760463	0.000731447	7.47685E-05	6.95642E-05	7.47685E-05	6.95642E-05	0.000760463	0.000731447
3838403774245	383840	3774245	0.000406789	0.000163799	0.000159596	4.23033E-05	3.94074E-05	0.004720024	0.003393441	0.002287955	0.002258906	0.001602748	0.000509152	0.000729391	0.000701561	7.17135E-05	6.67219E-05	7.17135E-05	6.67219E-05	0.000729391	0.000701561

			MDemolition	MSite Grubbing / Prep	MMass Grading / Excavation	MMass Grading / Excavation	MDrainage / Utilities Trenching	MFoundations / Concrete Pads	MBuilding / Structure Construction	MAsphalt Paving	MLandscaping or Other Finishing	MWaterside Construction (Piles)	RSSWDemolition	RSSWPlacing Base	RSSWForm	Child Risk				
Unique Identifier	X (UTM)	Y (UTM)	2027	2027	2027	2028	2028	2028	2028	2028	2028	2028	2029	2029	2029	3rd Trimester	0<2	2<16	Total	per million
3836503774235	383650	3774235	5.91157E-05	0.000181475	0.0002134	0.000210558	4.47575E-05	5.82067E-05	4.28433E-05	4.40973E-06	5.16628E-05	4.40973E-06	0.000220414	0.000319826	0.000189586	6.64712E-09	9.36858E-08	1.9993E-08	1.20298E-07	0.12029772
3836603774235	383660	3774235	6.27901E-05	0.000192755	0.000226664	0.000223646	4.75394E-05	6.18246E-05	4.55063E-05	4.68382E-06	5.4874E-05	4.68382E-06	0.000237701	0.00034491	0.000204456	6.94464E-09	9.815E-08	2.1044E-08	1.26138E-07	0.12613836
3836703774235	383670	3774235	6.67694E-05	0.00020497	0.000241028	0.000237819	5.05522E-05	6.57427E-05	4.83902E-05	4.98066E-06	5.83516E-05	4.98066E-06	0.000256635	0.000372383	0.000220741	7.26922E-09	1.0304E-07	2.2191E-08	1.32498E-07	0.13249767
3836803774235	383680	3774235	7.1175E-05	0.000218495	0.000256932	0.000253511	5.38878E-05	7.00807E-05	5.15832E-05	5.3093E-06	6.22018E-05	5.3093E-06	0.000277734	0.000402998	0.000238889	7.63287E-09	1.0849E-07	2.3473E-08	1.396E-07	0.13960032
3836903774235	383690	3774235	7.59291E-05	0.000233089	0.000274094	0.000270444	5.74872E-05	7.47617E-05	5.50287E-05	5.66393E-06	6.63565E-05	5.66393E-06	0.000300779	0.000436437	0.000258711	8.0269E-09	1.144E-07	2.4864E-08	1.47286E-07	0.14728621
3837003774235	383700	3774235	8.00608E-05	0.000245773	0.000289009	0.000285161	6.06154E-05	7.88298E-05	5.8023E-05	5.97213E-06	6.99673E-05	5.97213E-06	0.00032199	0.000467215	0.000276956	8.35671E-09	1.1937E-07	2.606E-08	1.53782E-07	0.15378162
3837103774235	383710	3774235	8.47369E-05	0.000260128	0.000305889	0.000301816	6.41557E-05	8.3434E-05	6.1412E-05	6.32094E-06	7.40538E-05	6.32094E-06	0.000345872	0.000501867	0.000297497	8.73709E-09	1.2507E-07	2.7428E-08	1.61235E-07	0.16123523
3837203774235	383720	3774235	8.93567E-05	0.00027431	0.000322566	0.000318271	6.76534E-05	8.79827E-05	6.47601E-05	6.66556E-06	7.80912E-05	6.66556E-06	0.00037003	0.000536922	0.000318277	9.1097E-09	1.3066E-07	2.878E-08	1.68552E-07	0.16855244
3837303774235	383730	3774235	9.4167E-05	0.000289076	0.00033993	0.000335404	7.12954E-05	9.27191E-05	6.82463E-05	7.02438E-06	8.22951E-05	7.02438E-06	0.000395406	0.000573742	0.000340103	9.49852E-09	1.3649E-07	3.0193E-08	1.76184E-07	0.17618386
3837403774235	383740	3774235	9.97304E-05	0.000306155	0.000360013	0.00035522	7.55075E-05	9.81969E-05	7.22783E-05	7.43938E-06	8.71571E-05	7.43938E-06	0.00042434	0.000615727	0.00036499	9.95694E-09	1.4334E-07	3.1842E-08	1.85136E-07	0.18513586
3837503774235	383750	3774235	0.000108326	0.000332542	0.000391042	0.000385835	8.20153E-05	0.00010666	7.85077E-05	8.08056E-06	9.46688E-05	8.08056E-06	0.000466915	0.000677504	0.000401611	1.06985E-08	1.5431E-07	3.4434E-08	1.99446E-07	0.19944569
3837603774235	383760	3774235	0.000118467	0.000363674	0.000427651	0.000421957	8.96935E-05	0.000116646	8.58576E-05	8.83706E-06	0.000103532	8.83706E-06	0.000517107	0.000750334	0.000444783	1.15791E-08	1.6733E-07	3.7504E-08	2.16411E-07	0.21641087
3837703774235	383770	3774235	0.000133243	0.000409033	0.000480989	0.000474585	0.00010088	0.000131194	9.65661E-05	9.93925E-06	0.000116445	9.93925E-06	0.000588985	0.00085463	0.000506607	1.28826E-08	1.8654E-07	4.2005E-08	2.41424E-07	0.24142369
3837803774235	383780	3774235	0.000155828	0.000478366	0.00056252	0.00055503	0.00011798	0.000153432	0.000112935	1.1624E-05	0.000136183	1.1624E-05	0.000697745	0.001012443	0.000600156	1.48936E-08	2.1612E-07	4.8912E-08	2.79922E-07	0.27992158
3837903774235	383790	3774235	0.000186465	0.000572415	0.000673114	0.000664151	0.000141176	0.000183598	0.000135138	1.39093E-05	0.000162957	1.39093E-05	0.00084562	0.001227013	0.000727349	1.76226E-08	2.5624E-07	5.8289E-08	3.32156E-07	0.33215599
3838003774235	383800	3774235	0.000234425	0.000719644	0.000846243	0.000834975	0.000177487	0.00023082	0.000169896	1.74869E-05	0.00020487	1.74869E-05	0.001077251	0.001563115	0.000926583	2.19018E-08	3.1914E-07	7.2984E-08	4.14023E-07	0.41402266
3838103774235	383810	3774235	0.000311974	0.000957708	0.001126186	0.00111119	0.000236201	0.000307178	0.000226099	2.32717E-05	0.000272643	2.32717E-05	0.001454291	0.002110208	0.001250888	2.8821E-08	4.2079E-07	9.6773E-08	5.46385E-07	0.54638474
3838203774235	383820	3774235	0.000453279	0.001391489	0.001636278	0.00161449	0.000343185	0.0004463 1	0.000328508	3.38124E-05	0.000396133	3.38124E-05	0.002143944	0.003110909	0.001844084	4.14361E-08	6.0606E-07	1.4016E-07	7.8766E-07	0.7876595
3838303774235	383830	3774235	0.000755728	0.002319953	0.002728075	0.00269175	0.000572174	0.000744108	0.000547704	5.63735E-05	0.000660451	5.63735E-05	0.003631178	0.005268918	0.00312308	6.83862E-08	1.0019E-06	2.3305E-07	1.3033E-06	1.30330472
3838403774235	383840	3774235	0.001042083	0.003199014	0.003761778	0.003711689	0.000788978	0.00102606	0.000755236	7.77341E-05	0.000910704	7.77341E-05	0.00504139	0.007315166	0.004336282	9.38917E-08	1.3765E-06	3.2102E-07	1.79137E-06	1.7913709
3838603774235	383860	3774235	0.001144918	0.0035147	0.004132999	0.004077967	0.000866836	0.001127314	0.000829764	8.54051E-05	0.001000574	8.54051E-05	0.005549068	0.008051818	0.004772954	1.03016E-07	1.5106E-06	3.5255E-07	1.96615E-06	1.9661452
3838703774235	383870	3774235	0.001111675	0.003412652	0.004012999	0.003959565	0.000841668	0.001094582	0.000805672	8.29254E-05	0.000971523	8.29254E-05	0.005386204	0.007815499	0.00463287	1.00033E-07	1.4668E-06	3.423E-07	1.90917E-06	1.90916967
3838803774235	383880	3774235	0.000770768	0.002366125	0.00278237	0.002745322	0.000583562	0.000758917	0.000558604	5.74954E-05	0.000673595	5.74954E-05	0.003709072	0.005381944	0.003190308	6.9626E-08	1.0204E-06	2.3752E-07	1.32752E-06	1.32751714
3838903774235	383890	3774235	0.000582322	0.001787627	0.002102103	0.002074113	0.000440886	0.000573368	0.00042203	4.34383E-05	0.000508907	4.34383E-05	0.002782323	0.004037211	0.002393177	5.28097E-08	7.7349E-07	1.7958E-07	1.00588E-06	1.00587789
3839003774235	383900	3774235	0.000465299	0.001428387	0.001679666	0.001657301	0.000352286	0.000458145	0.000337219	3.47089E-05	0.000406637	3.47089E-05	0.002207094	0.003202541	0.001898401	4.23605E-08	6.201E-07	1.4359E-07	8.06052E-07	0.80605225
3839103774235	383910	3774235	0.000386113	0.001185299	0.001393815	0.001375256	0.000292332	0.000380176	0.00027983	2.88021E-05	0.000337434	2.88021E-05	0.001818092	0.002638091	0.001563807	3.52846E-08	5.1624E-07	1.1924E-07	6.70763E-07	0.67076268
3829703774245	382970	3774245	1.039E-05	3.18956E-05	3.75066E-05	3.70072E-05	7.86646E-06	1.02303E-05	7.53003E-06	7.75043E-07	9.08011E-06	7.75043E-07	1.96826E-05	2.85599E-05	1.69297E-05	2.34843E-09	2.9511E-08	4.6655E-09	3.65252E-08	0.03652522
3829803774245	382980	3774245	1.05025E-05	3.22409E-05	3.79127E-05	3.74079E-05	7.95163E-06	1.0341E-05	7.61156E-06	7.83435E-07	9.17843E-06	7.83435E-07	1.99914E-05	2.9008E-05	1.71954E-05	2.44145E-09	3.0569E-08	4.7932E-09	3.7804E-08	0.03780397
3829903774245	382990	3774245	1.06313E-05	3.26364E-05	3.83777E-05	3.78667E-05	8.04917E-06	1.04679E-05	7.70493E-06	7.93045E-07	9.29102E-06	7.93045E-07	2.03346E-05	2.95059E-05	1.74905E-05	2.54672E-09	3.1766E-08	4.9375E-09	3.92502E-08	0.03925021
3830003774245	383000	3774245	1.07965E-05	3.31433E-05	3.89738E-05	3.84549E-05	8.17419E-06	1.06305E-05	7.8246E-06	8.05362E-07	9.43533E-06	8.05362E-07	2.07463E-05	3.01033E-05	1.78447E-05	2.6723E-09	3.3199E-08	5.1104E-09	4.09812E-08	0.04098122
3830103774245	383010	3774245	1.1036E-05	3.38786E-05	3.98384E-05	3.9308E-05	8.35553E-06	1.08663E-05	7.99819E-06	8.23229E-07	9.64465E-06	8.23229E-07	2.12984E-05	3.09045E-05	1.83195E-05	2.83276E-09	3.5039E-08	5.3355E-09	4.32074E-08	0.04320742
3830203774245	383020	3774245	1.12846E-05	3.46417E-05	4.07358E-05	4.01934E-05	8.54375E-06	1.11111E-05	8.17835E-06	8.41773E-07	9.8619E-06	8.41773E-07	2.18724E-05	3.17373E-05	1.88132E-05	3.01338E-09	3.7103E-08	5.5833E-09	4.57002E-08	0.04570017
3830303774245	383030	3774245	1.1691E-05	3.58895E-05	4.22031E-05	4.16411E-05	8.85148E-06	1.15113E-05	8.47293E-06	8.72092E-07	1.02171E-05	8.72092E-07	2.27489E-05	3.30091E-05	1.95671E-05	3.26904E-09	4.0046E-08	5.9428E-09	4.9258E-08	0.04925803
3830403774245	383040	3774245	1.2181E-05	3.73934E-05	4.39716E-05	4.33861E-05	9.22241E-06	1.19937E-05	8.82799E-06	9.08638E-07	1.06453E-05	9.08638E-07	2.3797E-05	3.45299E-05	2.04686E-05	3.59152E-09	4.3749E-08	6.3889E-09	5.37298E-08	0.05372982
3830503774245	383050	3774245	1.26981E-05	3.8981E-05	4.58384E-05	4.52281E-05	9.61395E-06	1.25029E-05	9.20278E-06	9.47214E-07	1.10972E-05	9.47214E-07	2.49074E-05	3.61412E-05	2.14238E-05	3.97605E-09	4.814E-08	6.9034E-09	5.90196E-08	0.05901956
3830603774245	383060	3774245	1.31826E-05	4.04682E-05	4.75873E-05	4.69537E-05	9.98075E-06	1.29799E-05	9.55391E-06	9.83354E-07	1.15206E-05	9.83354E-07	2.59555E-05	3.7662E-05	2.23253E-05	4.40718E-09	5.3026E-08	7.4552E-09	6.48884E-08	0.06488843
3830703774245	383070	3774245	1.37034E-05	4.20669E-05	4.94673E-05	4.88086E-05	1.0375E-05	1.34927E-05	9.93133E-06	1.0222E-06	1.19757E-05	1.0222E-06	2.70628E-05	3.92688E-05	2.32777E-05	4.93555E-09	5.8987E-08	8.1092E-09	7.20322E-08	0.07203222
3830803774245	383080	3774245	1.41806E-05	4.35319E-05	5.119E-05	5.05084E-05	1.07364E-05	1.39625E-05	1.02772E-05	1.0578E-06	1.23928E-05	1.0578E-06	2.80891E-05	4.07579E-05	2.41604E-05	5.5402E-09	6.5767E-08	8.8225E-09	8.01293E-08	0.08012929
3830903774245	383090	3774245	1.46378E-05	4.49356E-05	5.28406E-05	5.2137E-05	1.10826E-05	1.44128E-05	1.06086E-05	1.09191E-06	1.27924E-05	1.09191E-06	2.90873E-05	4.22062E-05	2.5019E-05	6.25602E-09	7.3752E-08	9.6313E-09	8.96396E-08	0.08963961
3831003774245	383100	3774245	1.51151E-05	4.64006E-05	5.45633E-05	5.38368E-05	1.14439E-05	1.48827E-05	1.09544E-05	1.12751E-06	1.32095E-05	1.12751E-06	3.01384E-05	4.37315E-05	2.59232E-05	7.16337E-09	8.3837E-08	1.0618E-08	1.01619E-07	0.10161868
3831103774245	383110	3774245	1.56558E-05	4.80606E-05	5.65153E-05	5.57628E-05	1.18533E-05	1.54151E-05	1.13463E-05	1.16784E-06	1.3682E-05	1.16784E-06	3.13113E-05	4.54334E-05	2.6932E-05	8.39527E-09	9.7489E-08	1.1911E-08	1.17795E-07	0.11779465
3831203774245	383120	3774245	1.62056E-05	4.97484E-05	5.85E-05	5.77211E-05	1.22695E-05	1.59564E-05	1.17448E-05	1.20886E-06	1.41625E-05	1.20886E-06	3.25122E-05	4.71759E-05	2.79649E-05	1.00556E-08	1.1582E-07	1.3574E-08	1.39453E-07	0.13945314
3831303774245	383130	3774245	1.67754E-05	5.14974E-05	6.05568E-05	5.97505E-05	1.27009E-05	1.65174E-05	1.21577E-05	1.25136E-06	1.46604E-05	1.25136E-06	3.36695E-05	4.88551E-05	2.89603E-05	1.23044E-08	1.4059E-07	1.5725E-08	1.68624E-07	0.16862394
3831403774245	383140	3774245	1.72943E-05	5.30906E-05	6.24301E-05	6.15989E-05	1.30938E-05	1.70284E-05	1.25338E-05	1.29007E-06	1.5114E-05	1.29007E-06	3.4808E-05	5.05072E-05	2.99396E-05	1.55608E-08	1.7636E-07	1.8676E-08	2.10602E-07	0.21060186
3831503774245	383150	3774245	1.77697E-05	5.455E-05	6.41463E-05	6.32922E-05	1.34538E-05	1.74965E-05	1.28784E-05	1.32553E-06	1.55294E-05	1.32553E-06	3.59247E-05	5.21275E-05	3.09001E-05	2.07031E-08	2.3273E-07	2.3122E-08	2.76554E-07	0.27655381
3831603774245	383160	3774245	1.82197E-05	5.59314E-05	6.57708E-05	6.4895E-05	1.37945E-05	1.79396E-05	1.32045E-05	1.3591E-06	1.59227E-05	1.3591E-06	3.7057E-05	5.37705E-05	3.18741E-05	2.93923E-08	3.2786E-07	3.0317E-08	3.87569E-07	0.38756901
3831703774245	383170	3774245	1.8657E-05	5.72739E-05	6.73494E-05	6.64526E-05	1.41256E-05	1.83702E-05	1.35214E-05	1.39172E-06	1.63049E-05	1.39172E-06	3.82361E-05	5.54814E-05	3.28882E-05	4.68214E-08	5.1855E-07	4.4215E-08	6.09586E-07	0.60958626
3835503774245	383550	3774245	4.23929E-05	0.000130139	0.000153033	0.000150995	3.20964E-05	4.17411E-05	3.07237E-05	3.1623E-06	3.70483E-05	3.1623E-06	0.000135738	0.000196959	0.000116754	5.81249E-09	7.9066E-08	1.6416E-08	1.01294E-07	0.10129419
3835603774245	383560	3774245	4.2607E-05	0.000130796	0.000153806	0.000151758	3.22585E-05	4.19519E-05	3.08789E-05	3.17827E-06	3.72354E-05	3.17827E-06	0.000138674	0.000201219	0.000119278	5.71922E-09	7.8069E-08	1.6204E-08	9.9992E-08	0.099992
3835703774245	383570	3774245	4.27141E-05	0.000131125	0.000154192	0.000152139	3.23396E-05	4.20573E-05	3.09565E-05	3.18626E-06	3.7329E-05	3.18626E-06	0.000141397	0.00020517	0.000121621	5.61862E-09	7.6949E-08	1.5981E-08	9.85485E-08	0.09854854
3835803774245	383580	3774245	4.30099E-05	0.000132033	0.00015526	0.000153193	3.25635E-05	4.23486E-05	3.11709E-05	3.20832E-06	3.75875E-05	3.20832E-06	0.000144831	0.000210153	0.000124574	5.54409E-09	7.6183E-08	1.5847E-08	9.7574E-08	0.097574
3835903774245	383590	3774245	4.37792E-05	0.000134395	0.000158037	0.000155933	3.3146E-05	4.31061E-05	3.17284E-05	3.26571E-06	3.82599E-05	3.26571E-06	0.000149897	0.000217504	0.000128932	5.52902E-09	7.6241E-08	1.5897E-08	9.76679E-08	0.09766786
3836003774245	383600	3774245	4.51111E-05	0.000138483	0.000162845	0.000160677	3.41544E-05	4.44175E-05	3.26937E-05	3.36506E-06	3.94238E-05	3.36506E-06	0.00015694	0.000227724	0.00013499	5.58262E-09	7.7256E-08	1.6159E-08	9.89972E-08	0.0989972
3836103774245	383610	3774245	4.65555E-05	0.000142917	0.000168059	0.000165821	3.52479E-05	4.58396E-05	3.37405E-05	3.4728E-06	4.06861E-05	3.4728E-06	0.000164561	0.000238781	0.000141544	5.65058E-09	7.8464E-08	1.6468E-08	1.00583E-07	0.1005833
3836203774245	383620	3774245	4.86422E-05	0.000149323	0.000175592	0.000173254	3.68278E-05	4.78943E-05	3.52528E-05	3.62846E-06	4.25097E-05	3.62846E-06	0.000174573	0.00025331	0.000150157	5.7917E-09	8.0704E-08	1.7003E-08	1.03498E-07	0.10349833
3836303774245	383630	3774245	5.10101E-05	0.000156592	0.00018414	0.000181688	3.86206E-05	5.02258E-05	3.69689E-05	3.8051E-06	4.45791E-05	3.8051E-06	0.000185865	0.000269694	0.000159869	5.96266E-09	8.3366E-08	1.7635E-08	1.06963E-07	0.10696344
3836403774245	383640	3774245	5.36122E-05	0.00016458	0.000193533	0.000190956	4.05907E-05	5.27879E-05	3.88547E-05	3.9992E-06	4.68531E-05	3.9992E-06	0.00019832	0.000287767	0.000170583	6.15681E-09	8.636E-08	1.8345E-08	1.10862E-07	0.11086192
3836503774245	383650	3774245	5.65227E-05	0.000173515	0.000204039	0.000201323	4.27943E-05	5.56536E-05	4.09641E-05	4.21631E-06	4.93967E-05	4.21631E-06	0.000212261	0.000307995	0.000182573	6.38155E-09	8.9794E-08	1.9157E-08	1.15332E-07	0.11533206
3836603774245	383660	3774245	5.97253E-05	0.000183347	0.0002156	0.00021273	4.52191E-05	5.8807E-05	4.32852E-05	4.45521E-06	5.21956E-05	4.45521E-06	0.000227676	0.000330363	0.000195832	6.63379E-09	9.3624E-08	2.0063E-08	1.20321E-07	0.12032122
3836703774245	383670	3774245	6.36284E-05	0.000195328	0.00022969	0.000226632	4.81741E-05	6.26501E-05	4.61139E-05	4.74636E-06	5.56066E-05	4.74636E-06	0.000246164	0.000357189	0.000211735	6.95489E-09	9.8451E-08	2.1194E-08	1.266E-07	0.12659959
3836803774245	383680	3774245	6.82047E-05	0.000209377	0.00024621	0.000242931	5.16389E-05	6.7156E-05	4.94304E-05	5.08772E-06	5.96059E-05	5.08772E-06	0.000267737	0.000388492	0.0002029	7.33922E-09	1.042E-07	2.2536E-08	1.34074E-07	0.13407362
3836903774245	383690	3774245	7.31874E-05	0.000224673	0.000264197	0.000260679	5.54114E-05	7.20621E-05	5.30416E-05	5.45941E-06	6.39604E-05	5.45941E-06	0.000291503	0.000422977	0.00025073 2	7.7586E-09	1.1046E-07	2.4004E-08	1.42223E-07	0.14222276
3837003774245	383700	3774245	7.7388E-05	0.000237568	0.00027936	0.000275641	5.85918E-05	7.61981E-05	5.6086E-05	5.77275E-06	6.76315E-05	5.77275E-06	0.00031282	0.000453908	0.000269068	8.09685E-09	1.1555E-07	2.5224E-08	1.48871E-07	0.14887107
3837103774245	383710	3774245	8.21312E-05	0.000252129	0.000296483	0.000292535	6.21829E-05	8.08684E-05	5.95235E-05	6.12657E-06	7.17767E-05	6.12657E-06	0.000336823	0.000488737	0.000289713	8.48536E-09	1.2137E-07	2.6616E-08	1.56473E-07	0.15647275
3837203774245	383720	3774245	8.66058E-05	0.000265865	0.000312635	0.000308473	6.55707E-05	8.52742E-05	6.27665E-05	6.46036E-06	7.56872E-05	6.46036E-06	0.000360211	0.000522674	0.00030983	8.84496E-09	1.2677E-07	2.7924E-08	1.63543E-07	0.1635426
3837303774245	383730	3774245	9.10406E-05	0.000279479	0.000328644	0.000324268	6.89283E-05	8.96407E-05	6.59805E-05	6.79117E-06	7.95628E-05	6.79117E-06	0.000383802	0.000556905	0.00033012	9.19891E-09	1.3209E-07	2.9221E-08	1.70514E-07	0.17051435
3837403774245	383740	3774245	9.61702E-05	0.000295226	0.000347162	0.000342539	7.28121E-05	9.46915E-05	6.96981E-05	7.17381E-06	8.404585E-05	7.17381E-06	0.00041065	0.000595861	0.000353215	9.61762E-09	1.3836E-07	3.0736E-08	1.78713E-07	0.17871347
3837503774245	383750	3774245	0.0001048	0.000321718	0.000378315	0.000373277	7.9346E-05	0.000103189	7.59526E-05	7.81756E-06	9.15877E-05	7.81756E-06	0.000453212	0.000657621	0.000389824	1.03643E-08	1.4941E-07	3.3342E-08	1.93113E-07	0.19311327
3837603774245	383760	3774245	0.000114989	0.000352996	0.000415094	0.000409567	8.70599E-05	0.000113221	8.33366E-05	8.57758E-06	0.000100492	8.57758E-06	0.000503454	0.000730523	0.000433039	1.12509E-08	1.6251E-07	3.6428E-08	2.10186E-07	0.21018573
3837703774245	383770	3774245	0.000129676	0.000398082	0.000468111	0.000461878	9.81796E-05	0.000127682	9.39807E-05	9.67314E-06	0.000113327	9.67314E-06	0.000574833	0.000834095	0.000494434	1.25481E-08	1.8162E-07	4.0905E-08	2.35069E-07	0.23506899
3837803774245	383780	3774245	0.000152069	0.000466825	0.000548948	0.000541638	0.000115134	0.000149731	0.00011021	1.13436E-05	0.000132897	1.13436E-05	0.000682647	0.000990536	0.00058717	1.45433E-08	2.1096E-07	4.7755E-08	2.73259E-07	0.27325852
3837903774245	383790	3774245	0.000182587	0.000560512	0.000659116	0.00065034	0.00013824	0.00017978	0.000132328	1.36201E-05	0.000159568	1.36201E-05	0.000829924	0.001204238	0.000713848	1.72631E-08	2.5095E-07	5.7098E-08	3.2531E-07	0.32531045
3838003774245	383800	3774245	0.000229981	0.000706002	0.000830201	0.000819147	0.000174123	0.000226445	0.000166676	1.71554E-05	0.000200987	1.71554E-05	0.001058813	0.001536361	0.000910724	2.14924E-08	3.1311E-07	7.1621E-08	4.06219E-07	0.40621885
3838103774245	383810	3774245	0.000306749	0.000941665	0.001107321	0.001092577	0.000232245	0.000302032	0.000222312	2.28819E-05	0.000268076	2.28819E-05	0.00143201	0.002077877	0.001231724	2.83425E-08	4.1374E-07	9.517E-08	5.37256E-07	0.53725578
3838203774245	383820	3774245	0.000446346	0.001370205	0.001611249	0.001589795	0.000337936	0.000439483	0.000323484	3.32952E-05	0.000390074	3.32952E-05	0.002113335	0.003066494	0.001817756	4.08057E-08	5.9678E-07	1.3803E-07	7.75621E-07	0.7756212
3838303774245	383830	3774245	0.00074295	0.002280727	0.002681948	0.002646238	0.0005625	0.000731526	0.000538443	5.54203E-05	0.000649284	5.54203E-05	0.003571821	0.00518279	0.003072253	6.72351E-08	9.8494E-07	2.2913E-07	1.28131E-06	1.28130528
3838403774245	383840	3774245	0.000712754	0.002188032	0.002572946	0.002538687	0.000539638	0.000701795	0.000516559	5.31678E-05	0.000622895	5.31678E-05	0.003423955	0.004968233	0.002945068	6.45243E-08	9.4519E-07	2.1982E-07	1.22953E-06	1.22953488

			EGIODemolition	EGIOSite Grubbing / Prep	EGIOMass Grading / Excavation	EGIOMass Grading / Excavation	EGIODrainage / Utilities Trenching	EGIODrainage / Utilities Trenching	EGIOFoundations / Concrete Pads	EGIOFoundations / Concrete Pads	EGIOBuilding / Structure Construction	EGIOBuilding / Structure Construction	EGIOAsphalt Paving	EGIOArchitectural Coating	EGIOLandscaping or Other Finishing	EGIOWaterside Construction (Piles)	HIWaterside Construction (Landscaping)	HIWaterside Construction (Landscaping)	KMDemolition	KMSite Grubbing / Prep
Unique Identifier	X (UTM)	Y (UTM)	2025	2025	2025	2026	2026	2027	2026	2027	2026	2027	2027	2027	2027	2027	2025	2026	2025	2025
3838603774245	383860	3774245	0.002794896	0.0010962	0.000363027	0.000355547	0.000825599	0.000824325	0.001084729	0.001084029	0.00116188	0.00113403	4.5213E-05	4.5213E-05	0.001224456	4.5213E-05	0.000535663	0.000518885	0.000900389	0.003907752
3838703774245	383870	3774245	0.003988408	0.00156431	0.000518051	0.000507378	0.001178156	0.001176338	0.001547943	0.001546944	0.001658041	0.001618298	6.45204E-05	6.45204E-05	0.001747339	6.45204E-05	0.000766184	0.000742185	0.001292559	0.005609795
3838803774245	383880	3774245	0.002775082	0.00108843	0.000360453	0.000353027	0.000819746	0.000818481	0.001077039	0.001076344	0.001153643	0.001125991	4.48924E-05	4.48924E-05	0.001215776	4.48924E-05	0.000532161	0.000515493	0.000894838	0.003883659
3838903774245	383890	3774245	0.002107629	0.00082664	0.000273758	0.000268118	0.000622583	0.000621623	0.000817993	0.000817465	0.000876173	0.000855171	3.40951E-05	3.40951E-05	0.000923361	3.40951E-05	0.000403487	0.000390849	0.000676243	0.002934944
3839003774245	383900	3774245	0.00169425	0.00066451	0.000220065	0.000215531	0.000500473	0.000499701	0.000657556	0.000657132	0.000704325	0.000687443	2.74078E-05	2.74078E-05	0.000742258	2.74078E-05	0.000323845	0.000313701	0.000541009	0.002348018
3839103774245	383910	3774245	0.001415215	0.00055507	0.000183821	0.000180034	0.000418048	0.000417402	0.00054926	0.000548905	0.000588326	0.000574224	2.28939E-05	2.28939E-05	0.000620012	2.28939E-05	0.000270127	0.000261666	0.000449851	0.001952383
3829703774245	382970	3774255	0.000161613	6.3387E-05	2.09918E-05	2.05593E-05	4.77398E-05	4.76661E-05	6.27238E-05	6.26834E-05	6.71851E-05	6.55747E-05	2.61441E-06	2.61441E-06	7.08035E-05	2.61441E-06	1.71443E-05	1.66073E-05	1.33317E-05	5.78607E-05
3829803774255	382980	3774255	0.000170272	6.6783E-05	2.21165E-05	2.16608E-05	5.02975E-05	5.02199E-05	6.60844E-05	6.60417E-05	7.07846E-05	6.90879E-05	2.75448E-06	2.75448E-06	7.45969E-05	2.75448E-06	1.76286E-05	1.70765E-05	1.3506E-05	5.8617E-05
3829903774255	382990	3774255	0.00018017	7.0665E-05	2.34022E-05	2.292E-05	5.32214E-05	5.31393E-05	6.99259E-05	6.98808E-05	7.48994E-05	7.31041E-05	2.91461E-06	2.91461E-06	7.89333E-05	2.91461E-06	1.8174E-05	1.76047E-05	1.37051E-05	5.94813E-05
3830003774255	383000	3774255	0.000191748	7.5206E-05	2.4906E-05	2.43928E-05	5.66414E-05	5.6554E-05	7.44194E-05	7.43714E-05	7.97125E-05	7.78018E-05	3.1019E-06	3.1019E-06	8.40056E-05	3.1019E-06	1.88054E-05	1.82164E-05	1.3945E-05	6.05224E-05
3830103774255	383010	3774255	0.000206119	8.0843E-05	2.67727E-05	2.62211E-05	6.08866E-05	6.07927E-05	7.9997E-05	7.99454E-05	8.56868E-05	8.36329E-05	3.33438E-06	3.33438E-06	9.03017E-05	3.33438E-06	1.95947E-05	1.8981E-05	1.42686E-05	6.19269E-05
3830203774255	383020	3774255	0.00022252	8.7276E-05	2.8903E-05	2.83075E-05	6.57314E-05	6.563E-05	8.63625E-05	8.63068E-05	9.2505E-05	9.02877E-05	3.5997E-06	3.5997E-06	9.74871E-05	3.5997E-06	2.0454E-05	1.98133E-05	1.46081E-05	6.34002E-05
3830303774255	383030	3774255	0.000244823	9.6023E-05	3.17998E-05	3.11446E-05	7.23194E-05	7.22078E-05	9.50183E-05	9.4957E-05	0.000101776	9.93369E-05	3.96049E-06	3.96049E-06	0.000107258	3.96049E-06	2.16505E-05	2.09724E-05	1.51286E-05	6.56593E-05
3830403774255	383040	3774255	0.000273026	0.00010708	3.54632E-05	3.47325E-05	8.06506E-05	8.05262E-05	0.000105964	0.000105896	0.000113501	0.00011078	4.41674E-06	4.41674E-06	0.000119614	4.41674E-06	2.31054E-05	2.23817E-05	1.57555E-05	6.83799E-05
3830503774255	383050	3774255	0.000307149	0.00012047	3.98953E-05	3.90733E-05	9.07303E-05	9.05903E-05	0.000119208	0.000119131	0.000127686	0.000124626	4.96874E-06	4.96874E-06	0.000134563	4.96874E-06	2.47486E-05	2.39734E-05	1.64208E-05	7.12675E-05
3830603774255	383060	3774255	0.00034649	0.0001359	4.50053E-05	4.40781E-05	0.000102351	0.000102194	0.000134476	0.00013439	0.000144041	0.000140588	5.60516E-06	5.60516E-06	0.000151799	5.60516E-06	2.64653E-05	2.56364E-05	1.70522E-05	7.40079E-05
3830703774255	383070	3774255	0.000395262	0.00015503	5.13403E-05	5.02825E-05	0.000116759	0.000116578	0.000153406	0.000153307	0.000164316	0.000160378	6.39415E-06	6.39415E-06	0.000173166	6.39415E-06	2.84297E-05	2.75392E-05	1.77357E-05	7.69741E-05
3830803774255	383080	3774255	0.00045272	0.00017756	5.88035E-05	5.75919E-05	0.000133731	0.000133525	0.000175706	0.000175592	0.000188203	0.000183691	7.32364E-06	7.32364E-06	0.000198339	7.32364E-06	3.04765E-05	2.95219E-05	1.83806E-05	7.97733E-05
3830903774255	383090	3774255	0.00052216	0.0002048	6.7823E-05	6.64256E-05	0.000154244	0.000154006	0.000202656	0.000202525	0.00021707	0.000211867	8.44697E-06	8.44697E-06	0.000228761	8.44697E-06	3.26651E-05	3.16419E-05	1.90075E-05	8.2494E-05
3831003774255	383100	3774255	0.000611423	0.00023981	7.94173E-05	7.77811E-05	0.000180612	0.000180333	0.0002373	0.000237147	0.000254178	0.000248085	9.89098E-06	9.89098E-06	0.000267867	9.89098E-06	3.51657E-05	3.40643E-05	1.96706E-05	8.53718E-05
3831103774255	383110	3774255	0.000736642	0.00028892	9.56818E-05	9.37105E-05	0.0002176	0.000217265	0.000285898	0.000285714	0.000306233	0.000298893	1.19166E-05	1.19166E-05	0.000322726	1.19166E-05	3.82728E-05	3.7074E-05	2.04491E-05	8.87505E-05
3831203774255	383120	3774255	0.000908189	0.0003562	0.000117964	0.000115534	0.000268275	0.000267861	0.000352478	0.00035225	0.000377548	0.000368498	1.46917E-05	1.46917E-05	0.000397882	1.46917E-05	4.18085E-05	4.0499E-05	2.12412E-05	9.21881E-05
3831303774255	383130	3774255	0.001138623	0.00044658	0.000147895	0.000144848	0.000336344	0.000335825	0.000441911	0.000441626	0.000473342	0.000461997	1.84195E-05	1.84195E-05	0.000498836	1.84195E-05	4.55255E-05	4.40995E-05	2.2031E-05	9.5616E-05
3831403774255	383140	3774255	0.001466062	0.00057501	0.000190426	0.000186502	0.000433068	0.000432399	0.000568994	0.000568627	0.000609464	0.000594855	2.37164E-05	2.37164E-05	0.000642288	2.37164E-05	4.942E-05	4.78721E-05	2.27031E-05	9.85331E-05
3831503774255	383150	3774255	0.001978935	0.00077617	0.000257042	0.000251746	0.000584568	0.000583666	0.000768045	0.0007675	0.000822673	0.000802954	3.20132E-05	3.20132E-05	0.00086698	3.20132E-05	5.38133E-05	5.21278E-05	2.33209E-05	0.000101214
3831603774255	383160	3774255	0.002848528	0.00111723	0.000369993	0.00036237	0.000841441	0.000840143	0.001105544	0.00110483	0.001184175	0.001155791	4.60806E-05	4.60806E-05	0.001247953	4.60806E-05	5.86353E-05	5.67987E-05	2.39297E-05	0.000103857
3831703774255	383170	3774255	0.004570191	0.00179249	0.000593619	0.000581388	0.001350012	0.001347929	0.001773739	0.001772595	0.001899896	0.001854357	7.39318E-05	7.39318E-05	0.00200222	7.39318E-05	6.39201E-05	6.1918E-05	2.45158E-05	0.0001064
3831403774255	383540	3774255	0.000323559	0.0001269	4.20268E-05	4.11609E-05	9.55777E-05	9.54303E-05	0.000125577	0.000125496	0.000134508	0.000131284	5.2342E-06	5.2342E-06	0.000141753	5.2342E-06	4.37782E-05	4.2407E-05	5.23244E-05	0.000227092
3831503774255	383550	3774255	0.000311047	0.000122	4.04017E-05	3.95693E-05	9.18818E-05	9.174E-05	0.000120721	0.000120643	0.000129307	0.000126207	5.0318E-06	5.0318E-06	0.000136271	5.0318E-06	4.27701E-05	4.14304E-05	5.17994E-05	0.000224813
3831603774255	383560	3774255	0.00030017	0.00011773	3.89888E-05	3.81855E-05	8.86687E-05	8.85319E-05	0.000116499	0.000116424	0.000124785	0.000121794	4.85584E-06	4.85584E-06	0.000131506	4.85584E-06	4.19485E-05	4.06346E-05	5.1469E-05	0.000223379
3831703774255	383570	3774255	0.000290846	0.00011407	3.77778E-05	3.69995E-05	8.59146E-05	8.57821E-05	0.000112881	0.000112808	0.000120909	0.000118011	4.70502E-06	4.70502E-06	0.000127421	4.70502E-06	4.13206E-05	4.00264E-05	5.1383E-05	0.000223006
3831803774255	383580	3774255	0.000283113	0.00011104	3.67733E-05	3.60157E-05	8.36302E-05	8.35012E-05	0.000109879	0.000109808	0.000117694	0.000114873	4.57991E-06	4.57991E-06	0.000124033	4.57991E-06	4.08937E-05	3.96128E-05	5.15572E-05	0.000223762
3831903774255	383590	3774255	0.000278873	0.00010938	3.62227E-05	3.54764E-05	8.23779E-05	8.22508E-05	0.000108234	0.000108164	0.000115932	0.000113153	4.51133E-06	4.51133E-06	0.000122176	4.51133E-06	4.096E-05	3.96771E-05	5.23991E-05	0.000227416
3832003774255	383600	3774255	0.000278945	0.00010941	3.6232E-05	3.54855E-05	8.23991E-05	8.2272E-05	0.000108262	0.000108192	0.000115962	0.000113182	4.51249E-06	4.51249E-06	0.000122207	4.51249E-06	4.16596E-05	4.03548E-05	5.41145E-05	0.000234861
3832103774255	383610	3774255	0.000279745	0.00010972	3.63358E-05	3.55872E-05	8.26352E-05	8.25077E-05	0.000108572	0.000108502	0.000116294	0.000113507	4.52542E-06	4.52542E-06	0.000122557	4.52542E-06	4.2449E-05	4.11194E-05	5.59589E-05	0.000242866
3832203774255	383620	3774255	0.000282341	0.00011074	3.6673E-05	3.59174E-05	8.3402E-05	8.32733E-05	0.000109579	0.000109509	0.000117373	0.00011456	4.56741E-06	4.56741E-06	0.000123695	4.56741E-06	4.35109E-05	4.21481E-05	5.81971E-05	0.000252579
3832303774255	383630	3774255	0.00028596	0.00011216	3.71432E-05	3.63779E-05	8.44713E-05	8.43409E-05	0.000110984	0.000110913	0.000118878	0.000116029	4.62597E-06	4.62597E-06	0.00012528	4.62597E-06	4.47272E-05	4.33263E-05	6.06706E-05	0.000263315
3832403774255	383640	3774255	0.000290469	0.00011393	3.77288E-05	3.69515E-05	8.58032E-05	8.56708E-05	0.000112734	0.000112661	0.000120752	0.000117858	4.69891E-06	4.69891E-06	0.000127256	4.69891E-06	4.60852E-05	4.46417E-05	6.33682E-05	0.000275022
3832503774255	383650	3774255	0.000296029	0.00011611	3.8451E-05	3.76588E-05	8.74456E-05	8.73106E-05	0.000114892	0.000114818	0.000123064	0.000120114	4.78885E-06	4.78885E-06	0.000129692	4.78885E-06	4.76154E-05	4.6124E-05	6.63351E-05	0.000287899
3832603774255	383660	3774255	0.000302667	0.00011871	3.93132E-05	3.85032E-05	8.94063E-05	8.92684E-05	0.000117468	0.000117392	0.000125823	0.000122807	4.89623E-06	4.89623E-06	0.0001326	4.89623E-06	4.9325E-05	4.778E-05	6.95984E-05	0.000302062
3832703774255	383670	3774255	0.000313544	0.00012298	4.0726E-05	3.98869E-05	9.26194E-05	9.24765E-05	0.00012169	0.000121611	0.000130345	0.000127221	5.07219E-06	5.07219E-06	0.000137365	5.07219E-06	5.17772E-05	5.01555E-05	7.4025E-05	0.000321274
3832803774255	383680	3774255	0.000327691	0.00012852	4.25635E-05	4.16865E-05	9.67982E-05	9.66489E-05	0.00012718	0.000127098	0.000136226	0.000132961	5.30104E-06	5.30104E-06	0.000143563	5.30104E-06	5.48251E-05	5.31078E-05	7.94292E-05	0.000344728
3832903774255	383690	3774255	0.000343382	0.00013468	4.46017E-05	4.36827E-05	0.000101433	0.000101277	0.00013327	0.000133184	0.000142749	0.000139327	5.55489E-06	5.55489E-06	0.000150437	5.55489E-06	5.81725E-05	5.63504E-05	8.53584E-05	0.000370462
3833003774255	383700	3774255	0.000354978	0.00013923	4.61078E-05	4.51578E-05	0.000104859	0.000104697	0.000137771	0.000137682	0.00014757	0.000144032	5.74247E-06	5.74247E-06	0.000155517	5.74247E-06	6.07862E-05	5.88822E-05	9.01448E-05	0.000391235
3833103774255	383710	3774255	0.000368622	0.00014458	4.788E-05	4.68935E-05	0.000108889	0.000108721	0.000143066	0.000142974	0.000153242	0.000149568	5.96318E-06	5.96318E-06	0.000161495	5.96318E-06	6.37712E-05	6.17738E-05	9.55513E-05	0.000414699
3833203774255	383720	3774255	0.000380631	0.00014929	4.94398E-05	4.84212E-05	0.000112436	0.000112263	0.000147727	0.000147631	0.000158234	0.000154441	6.15745E-06	6.15745E-06	0.000166756	6.15745E-06	6.64531E-05	6.43716E-05	0.000100485	0.000436111
3833303774255	383730	3774255	0.000391885	0.0001537	5.09017E-05	4.98529E-05	0.000115761	0.000115582	0.000152095	0.000151997	0.000162912	0.000159008	6.33951E-06	6.33951E-06	0.000171687	6.33951E-06	6.89897E-05	6.68288E-05	0.000105199	0.00045657
3833403774255	383740	3774255	0.000405798	0.00015916	5.27088E-05	5.16228E-05	0.000119871	0.000119686	0.000157495	0.000157393	0.000168696	0.000164653	6.56459E-06	6.56459E-06	0.000177782	6.56459E-06	7.2016E-05	6.97603E-05	0.000110723	0.000480545
3833503774255	383750	3774255	0.000434532	0.00017043	5.6441E-05	5.52781E-05	0.000128359	0.00012816	0.000168646	0.000168538	0.000180641	0.000176311	7.02941E-06	7.02941E-06	0.00019037	7.02941E-06	7.78084E-05	7.53713E-05	0.000120794	0.000524253
3833603774255	383760	3774255	0.000469166	0.00018401	6.09397E-05	5.96841E-05	0.000138589	0.000138376	0.000182088	0.000181971	0.000195039	0.000190364	7.58969E-06	7.58969E-06	0.000205544	7.58969E-06	8.47275E-05	8.20737E-05	0.000132772	0.00057624
3833703774255	383770	3774255	0.000519699	0.00020383	6.75033E-05	6.61125E-05	0.000153517	0.0001532	0.000201701	0.000201571	0.000216047	0.000210868	8.40716E-06	8.40716E-06	0.000227682	8.40716E-06	9.46729E-05	9.17075E-05	0.000149829	0.000650267
3833803774255	383780	3774255	0.000597654	0.00023441	7.76288E-05	7.60294E-05	0.000176544	0.000176272	0.000231956	0.000231806	0.000248454	0.000242498	9.66823E-06	9.66823E-06	0.000261835	9.66823E-06	0.00010988	0.000106438	0.000175754	0.000762787
3837903774255	383790	3774255	0.000704558	0.00027634	9.15145E-05	8.9629E-05	0.000208123	0.000207802	0.000273446	0.00027327	0.000292895	0.000285875	1.13976E-05	1.13976E-05	0.00030867	1.13976E-05	0.000130698	0.000126604	0.000211237	0.000916784
3838003774255	383800	3774255	0.000868677	0.00034071	0.000112832	0.000110507	0.000256603	0.000256207	0.000337143	0.000336925	0.000361122	0.000352466	1.40526E-05	1.40526E-05	0.000380571	1.40526E-05	0.000162586	0.000157494	0.000265528	0.001152411
3838103774255	383810	3774255	0.001134796	0.00044508	0.000147398	0.000144361	0.000335213	0.000334696	0.000440426	0.000440142	0.000471752	0.000460444	1.83576E-05	1.83576E-05	0.000497159	1.83576E-05	0.000214152	0.000207444	0.000353245	0.001533107
3838203774255	383820	3774255	0.001618891	0.00063495	0.000210277	0.000205944	0.000478212	0.000477475	0.000628309	0.000627903	0.000672997	0.000656866	2.61887E-05	2.61887E-05	0.000709243	2.61887E-05	0.000307763	0.000298123	0.000512304	0.002223438
3838303774255	383830	3774255	0.002638223	0.00103475	0.000342677	0.000335616	0.000779318	0.000778116	0.001023922	0.001023262	0.001096749	0.00107046	4.26785E-05	4.26785E-05	0.001155817	4.26785E-05	0.000504705	0.000488897	0.000847241	0.003677085
3838403774255	383840	3774255	0.00252452	0.00099015	0.000327908	0.000321152	0.000745731	0.00074458	0.000979793	0.000979161	0.00104948	0.001024325	4.08391E-05	4.08391E-05	0.001106003	4.08391E-05	0.000482931	0.000467805	0.000810398	0.003517185
3838603774255	383860	3774255	0.002736567	0.00107332	0.000355451	0.000348127	0.000808369	0.000807121	0.001062091	0.001061405	0.001137632	0.001110363	4.42694E-05	4.42694E-05	0.001198902	4.42694E-05	0.000524218	0.000507798	0.000881015	0.003823667
3838703774255	383870	3774255	0.004015111	0.00157478	0.00052152	0.000510775	0.001186044	0.001184214	0.001558307	0.001557302	0.001669142	0.001629133	6.49523E-05	6.49523E-05	0.001759038	6.49523E-05	0.000771156	0.000747002	0.001301093	0.005646834
3838803774255	383880	3774255	0.002785411	0.00109248	0.000361795	0.000354341	0.000822797	0.000821527	0.001081048	0.00108035	0.001157937	0.001130182	4.50595E-05	4.50595E-05	0.001220301	4.50595E-05	0.000533976	0.000517251	0.000897999	0.00389738
3838903774255	383890	3774255	0.002111895	0.00082831	0.000274313	0.000268661	0.000623844	0.000622881	0.000819649	0.00081912	0.000877946	0.000856902	3.41641E-05	3.41641E-05	0.000925231	3.41641E-05	0.000404138	0.000391479	0.000677416	0.002940032
3839003774255	383900	3774255	0.001696495	0.00066539	0.000220357	0.000215816	0.000501136	0.000500363	0.000658428	0.000658003	0.000705258	0.000688354	2.74442E-05	2.74442E-05	0.000743242	2.74442E-05	0.00032411	0.000313959	0.000541523	0.002350248
3839103774255	383910	3774255	0.00141684	0.0005557	0.000184032	0.000180241	0.000418528	0.000417882	0.000549891	0.000549536	0.000589002	0.000574884	2.29202E-05	2.29202E-05	0.000620724	2.29202E-05	0.000270276	0.00026181	0.000450161	0.001953729
3829703774265	382970	3774265	0.000159062	6.2387E-05	2.06605E-05	2.02348E-05	4.69863E-05	4.69138E-05	6.17338E-05	6.1694E-05	6.61246E-05	6.45396E-05	2.57315E-06	2.57315E-06	6.96859E-05	2.57315E-06	1.66079E-05	1.60877E-05	1.31009E-05	5.68589E-05
3829803774265	382980	3774265	0.000167874	6.5842E-05	2.1805E-05	2.13557E-05	4.95891E-05	4.95126E-05	6.51536E-05	6.51115E-05	6.97876E-05	6.81149E-05	2.71569E-06	2.71569E-06	7.35462E-05	2.71569E-06	1.70887E-05	1.65534E-05	1.32933E-05	5.76937E-05
3829903774265	382990	3774265	0.000178032	6.9827E-05	2.31245E-05	2.26481E-05	5.25899E-05	5.25088E-05	6.90963E-05	6.90517E-05	7.40107E-05	7.22367E-05	2.88003E-06	2.88003E-06	7.79968E-05	2.88003E-06	1.7634E-05	1.70817E-05	1.3515E-05	5.86563E-05
3830003774265	383000	3774265	0.000189808	7.4445E-05	2.4654E-05	2.4146E-05	5.60683E-05	5.59818E-05	7.36664E-05	7.36189E-05	7.89059E-05	7.70146E-05	3.07052E-06	3.07052E-06	8.31556E-05	3.07052E-06	1.82529E-05	1.76812E-05	1.37708E-05	5.97661E-05
3830103774265	383010	3774265	0.000204107	8.0054E-05	2.65113E-05	2.59651E-05	6.02923E-05	6.01992E-05	7.92162E-05	7.91651E-05	8.48504E-05	8.28166E-05	3.30184E-06	3.30184E-06	8.94203E-05	3.30184E-06	1.89992E-05	1.84041E-05	1.40921E-05	6.11608E-05
3830203774265	383020	3774265	0.000220454	8.6465E-05	2.86347E-05	2.80447E-05	6.51212E-05	6.50207E-05	8.55607E-05	8.55055E-05	9.16462E-05	8.94495E-05	3.56629E-06	3.56629E-06	9.65821E-05	3.56629E-06	1.981E-05	1.91895E-05	1.44316E-05	6.26341E-05
3830303774265	383030	3774265	0.000242317	9.504E-05	3.14743E-05	3.08259E-05	7.15792E-05	7.14687E-05	9.40457E-05	9.3985E-05	0.000100735	9.83201E-05	3.91995E-06	3.91995E-06	0.00010616	3.91995E-06	2.0915E-05	2.02599E-05	1.49317E-05	6.48048E-05
3830403774265	383040	3774265	0.000269793	0.00010582	3.50432E-05	3.43212E-05	7.96954E-05	7.95725E-05	0.000104709	0.000104642	0.000112157	0.000109468	4.36443E-06	4.36443E-06	0.000118197	4.36443E-06	2.22497E-05	2.15528E-05	1.55314E-05	6.74076E-05
3830503774265	383050	3774265	0.000303053	0.00011886	3.93633E-05	3.85523E-05	8.95204E-05	8.93823E-05	0.000117618	0.000117542	0.000125984	0.000122964	4.90248E-06	4.90248E-06	0.000132769	4.90248E-06	2.37494E-05	2.30055E-05	1.61696E-05	7.01773E-05
3830603774265	383060	3774265	0.000341505	0.00013394	4.43578E-05	4.34439E-05	0.000100879	0.000100723	0.000132542	0.000132456	0.000141969	0.000138566	5.52452E-06	5.52452E-06	0.000149615	5.52452E-06	2.53101E-05	2.45173E-05	1.67829E-05	7.2839E-05
3830703774265	383070	3774265	0.000389056	0.00015259	5.05342E-05	4.9493E-05	0.000114925	0.000114748	0.000150997	0.000150899	0.000161736	0.00015786	6.29374E-06	6.29374E-06	0.000170447	6.29374E-06	2.70824E-05	2.62342E-05	1.74415E-05	7.56972E-05
3830803774265	383080	3774265	0.000445535	0.00017474	5.78702E-05	5.66778E-05	0.000131609	0.000131406	0.000172917	0.000172805	0.000185215	0.000180776	7.2074E-06	7.2074E-06	0.000195191	7.2074E-06	2.89355E-05	2.80292E-05	1.80751E-05	7.84473E-05
3830903774265	383090	3774265	0.000514301	0.00020172	6.68022E-05	6.54258E-05	0.000151922	0.000151688	0.000199606	0.000199477	0.000213803	0.000208678	8.31983E-06	8.31983E-06	0.000225317	8.31983E-06	3.0916E-05	2.99477E-05	1.8702E-05	8.1168E-05

			KMMass Grading / Excavation	KMMass Grading / Excavation	KMDrainage / Utilities Trenching	KMFoundations / Concrete Pads	KMBuilding / Structure Construction	KMAsphalt Paving	KMArchitectural Coating	KMLandscaping or Other Finishing	KMWaterside Construction (Piles)	EWNDemolition	EWNSite Grubbing / Prep	EWNDrainage / Utilities Trenching	EWNDrainage / Utilities Trenching	EWNDrainage / Utilities Trenching	EWNFoundation s / Concrete Pads	EWNBuilding / Structure Construction	EWNAsphalt Paving	EWNLandscaping or Other Finishing	EWNWaterside Construction (Piles)
Unique Identifier	X (UTM)	Y (UTM)	2025	2026	2026	2026	2026	2026	2026	2026	2026	2027	2027	2027	2028	2029	2029	2029	2029	2029	2029
3838603774245	383860	3774245	0.002970308	0.002939568	0.001055624	0.000558632	0.001918707	6.16404E-05	6.16404E-05	0.001980347	6.16404E-05	0.002170041	0.00011827	0.00027772	0.000272357	0.000266722	0.000231031	0.00050167	3.56911E-05	0.000519515	3.56911E-05
3838703774245	383870	3774245	0.004264042	0.004219914	0.001515407	0.000801948	0.00275441	8.84882E-05	8.84882E-05	0.002842899	8.84882E-05	0.003102529	0.000169092	0.00039706	0.000389392	0.000381335	0.000330307	0.000717242	5.10279E-05	0.000742756	5.10279E-05
3838803774245	383880	3774245	0.002951995	0.002921445	0.001049116	0.000555188	0.001906877	6.12604E-05	6.12604E-05	0.001968138	6.12604E-05	0.002155661	0.000117486	0.00027588	0.000270552	0.000264955	0.0002295	0.000498345	3.54546E-05	0.000516073	3.54546E-05
3838903774245	383890	3774245	0.002230871	0.002207783	0.000792834	0.000419565	0.001441058	4.62954E-05	4.62954E-05	0.001487354	4.62954E-05	0.001635011	8.91102E-05	0.000209248	0.000205207	0.000200961	0.00017407	0.000377982	2.68914E-05	0.000391427	2.68914E-05
3839003774245	383900	3774245	0.001784744	0.001766274	0.000634284	0.000335661	0.001152877	3.70373E-05	3.70373E-05	0.001189915	3.70373E-05	0.00131272	7.15449E-05	0.000168001	0.000164757	0.000161348	0.000139757	0.000303474	2.15906E-05	0.00031427	2.15906E-05
3839103774245	383910	3774245	0.001484019	0.001468661	0.000527409	0.000279103	0.00095862	3.07966E-05	3.07966E-05	0.000989417	3.07966E-05	0.001095311	5.96959E-05	0.000140177	0.00013747	0.000134626	0.000116611	0.000253214	1.80148E-05	0.000262221	1.80148E-05
3829703774245	382970	3774255	4.39803E-05	4.35251E-05	1.56303E-05	8.27147E-06	2.84096E-05	9.12687E-07	9.12687E-07	2.93223E-05	9.12687E-07	7.93096E-05	4.32247E-06	1.015E-05	9.95398E-06	9.74802E-06	8.4436E-06	1.83348E-05	1.30442E-06	1.8987E-05	1.30442E-06
3829803774255	382980	3774255	4.45551E-05	4.4094E-05	1.58345E-05	8.37958E-06	2.87809E-05	9.24617E-07	9.24617E-07	2.97056E-05	9.24617E-07	8.16985E-05	4.45267E-06	1.04557E-05	1.02538E-05	1.00416E-05	8.69793E-06	1.8887E-05	1.34371E-06	1.95589E-05	1.34371E-06
3829903774255	382990	3774255	4.52121E-05	4.47442E-05	1.6068E-05	8.50314E-06	2.92053E-05	9.38251E-07	9.38251E-07	3.01436E-05	9.38251E-07	8.43707E-05	4.59831E-06	1.07977E-05	1.05892E-05	1.03701E-05	8.98243E-06	1.95048E-05	1.38766E-06	2.01986E-05	1.38766E-06
3830003774255	383000	3774255	4.60035E-05	4.55274E-05	1.63493E-05	8.65198E-06	2.97165E-05	9.54673E-07	9.54673E-07	3.06712E-05	9.54673E-07	8.74564E-05	4.76649E-06	1.11926E-05	1.09765E-05	1.07494E-05	9.31095E-06	2.02182E-05	1.43841E-06	2.09374E-05	1.43841E-06
3830103774255	383010	3774255	4.70711E-05	4.65839E-05	1.67287E-05	8.85276E-06	3.04061E-05	9.76828E-07	9.76828E-07	3.1383E-05	9.76828E-07	9.13155E-05	4.97681E-06	1.16865E-05	1.14608E-05	1.12237E-05	9.7218E-06	2.11103E-05	1.50188E-06	2.18612E-05	1.50188E-06
3830203774255	383020	3774255	4.81909E-05	4.76922E-05	1.71267E-05	9.06337E-06	3.11295E-05	1.00007E-06	1.00007E-06	3.21296E-05	1.00007E-06	9.55114E-05	5.2055E-06	1.22235E-05	1.19874E-05	1.17394E-05	1.01685E-05	2.20803E-05	1.5709E-06	2.28658E-05	1.5709E-06
3830303774255	383030	3774255	4.9908E-05	4.93915E-05	1.77369E-05	9.38631E-06	3.22387E-05	1.0357E-06	1.0357E-06	3.32744E-05	1.0357E-06	0.000101338	5.52307E-06	1.29692E-05	1.27188E-05	1.24556E-05	1.07889E-05	2.34274E-05	1.66673E-06	2.42607E-05	1.66673E-06
3830403774255	383040	3774255	5.1976E-05	5.14381E-05	1.84719E-05	9.77524E-06	3.35745E-05	1.07862E-06	1.07862E-06	3.46532E-05	1.07862E-06	0.000108444	5.91033E-06	1.38786E-05	1.36106E-05	1.33289E-05	1.15453E-05	2.507E-05	1.7836E-06	2.59618E-05	1.7836E-06
3830503774255	383050	3774255	5.41709E-05	5.36103E-05	1.92519E-05	1.0188E-05	3.49924E-05	1.12417E-06	1.12417E-06	3.61165E-05	1.12417E-06	0.000116484	6.3485E-06	1.49075E-05	1.46196E-05	1.43171E-05	1.24013E-05	2.69286E-05	1.91583E-06	2.78866E-05	1.91583E-06
3830603774255	383060	3774255	5.62539E-05	5.56717E-05	1.99922E-05	1.05798E-05	3.63379E-05	1.16739E-06	1.16739E-06	3.75053E-05	1.16739E-06	0.000124921	6.80838E-06	1.59874E-05	1.56786E-05	1.53542E-05	1.32996E-05	2.88793E-05	2.05461E-06	2.99066E-05	2.05461E-06
3830703774255	383070	3774255	5.85085E-05	5.7903E-05	2.07935E-05	1.10038E-05	3.77943E-05	1.21418E-06	1.21418E-06	3.90085E-05	1.21418E-06	0.000134607	7.33627E-06	1.72269E-05	1.68943E-05	1.65447E-05	1.43308E-05	3.11185E-05	2.21391E-06	3.22254E-05	2.21391E-06
3830803774255	383080	3774255	6.06362E-05	6.00087E-05	2.15496E-05	1.1404E-05	3.91687E-05	1.25833E-06	1.25833E-06	4.0427E-05	1.25833E-06	0.000144745	7.88879E-06	1.85244E-05	1.81666E-05	1.77907E-05	1.54101E-05	3.34621E-05	2.38065E-06	3.46524E-05	2.38065E-06
3830903774255	383090	3774255	6.27042E-05	6.20553E-05	2.22846E-05	1.17929E-05	4.05045E-05	1.30125E-06	1.30125E-06	4.18058E-05	1.30125E-06	0.000155618	8.48136E-06	1.99158E-05	1.95312E-05	1.91271E-05	1.65676E-05	3.59757E-05	2.55947E-06	3.72554E-05	2.55947E-06
3831003774255	383100	3774255	6.48916E-05	6.42201E-05	2.3062E-05	1.22043E-05	4.19176E-05	1.34664E-06	1.34664E-06	4.32642E-05	1.34664E-06	0.00016806	9.15949E-06	2.15082E-05	2.10929E-05	2.06564E-05	1.78923E-05	3.88521E-05	2.76412E-06	4.02341E-05	2.76412E-06
3831103774255	383110	3774255	6.74598E-05	6.67617E-05	2.39747E-05	1.26873E-05	4.35765E-05	1.39994E-06	1.39994E-06	4.49764E-05	1.39994E-06	0.000183557	1.00041E-05	2.34916E-05	2.30379E-05	2.25612E-05	1.95422E-05	4.24348E-05	3.01901E-06	4.39443E-05	3.01901E-06
3831203774255	383120	3774255	7.00728E-05	6.93476E-05	2.49033E-05	1.31787E-05	4.52644E-05	1.45416E-06	1.45416E-06	4.67186E-05	1.45416E-06	0.000201237	1.09677E-05	2.57542E-05	2.52568E-05	2.47343E-05	2.14245E-05	4.6522E-05	3.30979E-06	4.81769E-05	3.30979E-06
3831303774255	383130	3774255	7.26783E-05	7.19262E-05	2.58293E-05	1.36688E-05	4.69475E-05	1.50823E-06	1.50823E-06	4.84557E-05	1.50823E-06	0.000219897	1.19847E-05	2.81422E-05	2.75988E-05	2.70277E-05	2.34111E-05	5.08357E-05	3.61669E-06	5.26441E-05	3.61669E-06
3831403774255	383140	3774255	7.48956E-05	7.41206E-05	2.66173E-05	1.40858E-05	4.83798E-05	1.55425E-06	1.55425E-06	4.9934E-05	1.55425E-06	0.000239644	1.30609E-05	3.06695E-05	3.00772E-05	2.94549E-05	2.55134E-05	5.54008E-05	3.94147E-06	5.73716E-05	3.94147E-06
3831503774255	383150	3774255	7.69338E-05	7.61376E-05	2.73417E-05	1.44691E-05	4.96963E-05	1.59654E-06	1.59654E-06	5.12929E-05	1.59654E-06	0.000262063	1.42828E-05	3.35386E-05	3.2891E-05	3.22104E-05	2.79002E-05	6.05837E-05	4.3102E-06	6.27388E-05	4.3102E-06
3831603774255	383160	3774255	7.8942E-05	7.81251E-05	2.80554E-05	1.48468E-05	5.09936E-05	1.63822E-06	1.63822E-06	5.26318E-05	1.63822E-06	0.000286397	1.5609E-05	3.66528E-05	3.5945E-05	3.52013E-05	3.04909E-05	6.62091E-05	4.71042E-06	6.85643E-05	4.71042E-06
3831703774255	383170	3774255	8.08757E-05	8.00387E-05	2.87426E-05	1.52105E-05	5.22426E-05	1.67835E-06	1.67835E-06	5.3921E-05	1.67835E-06	0.000313012	1.70595E-05	4.0059E-05	3.92854E-05	3.84726E-05	3.33244E-05	7.2362E-05	5.14816E-06	7.49361E-05	5.14816E-06
3831540774255	383540	3774255	0.000172614	0.000170827	6.13456E-05	3.24639E-05	0.000111502	3.58212E-06	3.58212E-06	0.000115084	3.58212E-06	0.00018904	1.03029E-05	2.41932E-05	2.3726E-05	2.32351E-05	2.01259E-05	4.37022E-05	3.10917E-06	4.52568E-05	3.10917E-06
3831503774255	383550	3774255	0.000170882	0.000169113	6.07301E-05	3.21381E-05	0.000110383	3.54617E-06	3.54617E-06	0.000113929	3.54617E-06	0.000184231	1.00408E-05	2.35778E-05	2.31225E-05	2.26441E-05	1.9614E-05	4.25906E-05	3.03009E-06	4.41056E-05	3.03009E-06
3831603774255	383560	3774255	0.000169792	0.000168035	6.03427E-05	3.19331E-05	0.000109679	3.52355E-06	3.52355E-06	0.000113203	3.52355E-06	0.000180273	9.82509E-06	2.30712E-05	2.26256E-05	2.21575E-05	1.91925E-05	4.16754E-05	2.96498E-06	4.31579E-05	2.96498E-06
3831703774255	383570	3774255	0.000169508	0.000167754	6.02419E-05	3.18798E-05	0.000109496	3.51766E-06	3.51766E-06	0.000113014	3.51766E-06	0.000177149	9.65483E-06	2.26714E-05	2.22336E-05	2.17735E-05	1.88599E-05	4.09532E-05	2.9136E-06	4.241E-05	2.9136E-06
3831803774255	383580	3774255	0.000170083	0.000168323	6.04462E-05	3.19879E-05	0.000109867	3.52959E-06	3.52959E-06	0.000113397	3.52959E-06	0.000174875	9.53089E-06	2.23803E-05	2.19481E-05	2.1494E-05	1.86178E-05	4.04275E-05	2.8762E-06	4.18656E-05	2.8762E-06
3831590774255	383590	3774255	0.00017286	0.000171071	6.14332E-05	3.25102E-05	0.000111661	3.58723E-06	3.58723E-06	0.000115248	3.58723E-06	0.000174683	9.52046E-06	2.23558E-05	2.19241E-05	2.14705E-05	1.85974E-05	4.03832E-05	2.87305E-06	4.18198E-05	2.87305E-06
3831603774255	383600	3774255	0.000178519	0.000176672	6.34443E-05	3.35745E-05	0.000115317	3.70466E-06	3.70466E-06	0.000119021	3.70466E-06	0.000177156	9.65525E-06	2.26723E-05	2.22345E-05	2.17745E-05	1.88607E-05	4.0955E-05	2.91373E-06	4.24118E-05	2.91373E-06
3831703774255	383610	3774255	0.000184604	0.000182693	6.56067E-05	3.47188E-05	0.000119247	3.83093E-06	3.83093E-06	0.000123078	3.83093E-06	0.000180012	9.81091E-06	2.30379E-05	2.2593E-05	2.21255E-05	1.91648E-05	4.16152E-05	2.9607E-06	4.30956E-05	2.9607E-06
3831803774255	383620	3774255	0.000191987	0.00019	6.82308E-05	3.61075E-05	0.000124017	3.98416E-06	3.98416E-06	0.000128001	3.98416E-06	0.000184002	1.00283E-05	2.35484E-05	2.30936E-05	2.26158E-05	1.95895E-05	4.25374E-05	3.02631E-06	4.40506E-05	3.02631E-06
3831903774255	383630	3774255	0.000200147	0.000198076	7.11308E-05	3.76421E-05	0.000129288	4.15349E-06	4.15349E-06	0.000133441	4.15349E-06	0.000188642	1.02812E-05	2.41422E-05	2.3676E-05	2.31861E-05	2.00835E-05	4.36101E-05	3.10263E-06	4.51614E-05	3.10263E-06
3832003774255	383640	3774255	0.000209046	0.000206883	7.42934E-05	3.93158E-05	0.000135036	4.33817E-06	4.33817E-06	0.000139374	4.33817E-06	0.000193864	1.05658E-05	2.48105E-05	2.43314E-05	2.3828E-05	2.06395E-05	4.48173E-05	3.18851E-06	4.64116E-05	3.18851E-06
3832103774255	383650	3774255	0.000218834	0.000216569	7.77718E-05	4.11566E-05	0.000141358	4.54128E-06	4.54128E-06	0.0001459	4.54128E-06	0.00019979	1.08888E-05	2.5569E-05	2.50752E-05	2.45564E-05	2.12704E-05	4.61874E-05	3.28598E-06	4.78304E-05	3.28598E-06
3832203774255	383660	3774255	0.000229599	0.000227223	8.15978E-05	4.31813E-05	0.000148313	4.76469E-06	4.76469E-06	0.000153077	4.76469E-06	0.000206467	1.12527E-05	2.64235E-05	2.59132E-05	2.5377E-05	2.19812E-05	4.77309E-05	3.3958E-06	4.94288E-05	3.3958E-06
3832303774255	383670	3774255	0.000244202	0.000241675	8.67876E-05	4.59276E-05	0.000157745	5.06773E-06	5.06773E-06	0.000162813	5.06773E-06	0.000216168	1.17814E-05	2.7665E-05	2.71308E-05	2.65694E-05	2.30141E-05	4.99737E-05	3.55536E-06	5.17513E-05	3.55536E-06
3832403774255	383680	3774255	0.00026203	0.000259318	9.31235E-05	4.92806E-05	0.000169262	5.4377E-06	5.4377E-06	0.000174699	5.4377E-06	0.000228289	1.2442E-05	2.92162E-05	2.8652E-05	2.80592E-05	2.43045E-05	5.27757E-05	3.75471E-06	5.46531E-05	3.75471E-06
3832603774255	383690	3774255	0.00028159	0.000278676	0.000100075	5.29593E-05	0.000181897	5.84362E-06	5.84362E-06	0.00018774	5.84362E-06	0.000241619	1.31686E-05	3.09223E-05	3.03251E-05	2.96977E-05	2.57237E-05	5.58575E-05	3.97396E-06	5.78445E-05	3.97396E-06
3832703774255	383700	3774255	0.00029738	0.000294303	0.000105687	5.59289E-05	0.000192096	6.17129E-06	6.17129E-06	0.000198268	6.17129E-06	0.000251971	1.37328E-05	3.22471E-05	3.16244E-05	3.09701E-05	2.68258E-05	5.82507E-05	4.14422E-06	6.03228E-05	4.14422E-06
3832710774255	383710	3774255	0.000315216	0.000311954	0.000112025	5.92833E-05	0.000203617	6.54142E-06	6.54142E-06	0.000210159	6.54142E-06	0.000263839	1.43796E-05	3.3766E-05	3.31139E-05	3.24288E-05	2.80894E-05	6.09944E-05	4.33942E-06	6.31641E-05	4.33942E-06
3832703774255	383720	3774255	0.000331491	0.00032806	0.000117809	6.23442E-05	0.000214131	6.87916E-06	6.87916E-06	0.00022101	6.87916E-06	0.000274482	1.49596E-05	3.51281E-05	3.44497E-05	3.37369E-05	2.92224E-05	6.34548E-05	4.51447E-06	6.5712E-05	4.51447E-06
3837303774245	383730	3774255	0.000347042	0.00034345	0.000123336	6.52689E-05	0.000224176	7.20188E-06	7.20188E-06	0.000231378	7.20188E-06	0.000284551	1.55084E-05	3.64167E-05	3.57134E-05	3.49745E-05	3.02944E-05	6.57825E-05	4.68007E-06	6.81225E-05	4.68007E-06
3837403774255	383740	3774255	0.000365266	0.000361485	0.000129813	6.86963E-05	0.000235948	7.58006E-06	7.58006E-06	0.000243528	7.58006E-06	0.000296595	1.61648E-05	3.79581E-05	3.72251E-05	3.64548E-05	3.15767E-05	6.85669E-05	4.87816E-06	7.1006E-05	4.87816E-06
3837503774255	383750	3774255	0.000398488	0.000394364	0.000141619	7.49445E-05	0.000257408	8.26949E-06	8.26949E-06	0.000265678	8.26949E-06	0.000319865	1.7433E-05	4.0936E-05	4.01455E-05	3.93149E-05	3.4054E-05	7.39462E-05	5.26088E-06	7.65767E-05	5.26088E-06
3837603774255	383760	3774255	0.000438004	0.000433471	0.000155663	8.23763E-05	0.000282934	9.08953E-06	9.08953E-06	0.000292023	9.08953E-06	0.000347705	1.89504E-05	4.4499E-05	4.36397E-05	4.27368E-05	3.7018E-05	8.03823E-05	5.71877E-06	8.32417E-05	5.71877E-06
3837703774255	383770	3774255	0.000494272	0.000489157	0.000175661	9.29589E-05	0.000319281	1.02572E-05	1.02572E-05	0.000329539	1.02572E-05	0.000387788	2.1135E-05	4.96289E-05	4.86705E-05	4.76635E-05	4.12854E-05	8.96489E-05	6.37803E-06	9.28379E-05	6.37803E-06
3837803774255	383780	3774255	0.000579799	0.000573799	0.000206056	0.000109044	0.000374528	1.20321E-05	1.20321E-05	0.00038656	1.20321E-05	0.000449143	2.44789E-05	5.7481E-05	5.63709E-05	5.52046E-05	4.78174E-05	0.000103833	7.38714E-06	0.000107526	7.38714E-06
3837903774255	383790	3774255	0.000696854	0.000689642	0.000247656	0.000131059	0.000450141	1.44612E-05	1.44612E-05	0.000464602	1.44612E-05	0.000533161	2.9058E-05	6.82336E-05	6.69159E-05	6.55314E-05	5.67624E-05	0.000123256	8.76901E-06	0.000127641	8.76901E-06
3838003774255	383800	3774255	0.000875955	0.00086689	0.000311308	0.000164743	0.000565834	1.8178E-05	1.8178E-05	0.000584012	1.8178E-05	0.000661926	3.60758E-05	8.47129E-05	8.3077E-05	8.1358E-05	7.04712E-05	0.000153024	1.08868E-05	0.000158467	1.08868E-05
3838103774255	383810	3774255	0.001165325	0.001153265	0.000414147	0.000219165	0.000752756	2.4183E-05	2.4183E-05	0.000776939	2.4183E-05	0.00087033	4.74341E-05	0.000111384	0.000109233	0.000106973	9.26587E-05	0.000201203	1.43145E-05	0.00020836	1.43145E-05
3838203774255	383820	3774255	0.00169005	0.001672559	0.00060063	0.000317851	0.001091708	3.50722E-05	3.50722E-05	0.00112678	3.50722E-05	0.001248861	6.80646E-05	0.000159828	0.000156742	0.000153499	0.000132959	0.000288712	2.05403E-05	0.000298982	2.05403E-05
3838303774255	383830	3774255	0.002794977	0.002766052	0.000993313	0.000525657	0.001805449	5.80019E-05	5.80019E-05	0.001863451	5.80019E-05	0.00204525	0.000111469	0.00026175	0.000256695	0.000251384	0.000217745	0.00047282	3.36386E-05	0.00048964	3.36386E-05
3838403774255	383840	3774255	0.002673436	0.002645768	0.000950118	0.000502799	0.001726938	5.54796E-05	5.54796E-05	0.001782418	5.54796E-05	0.001957035	0.000106661	0.00025046	0.000245623	0.000240541	0.000208353	0.000452427	3.21877E-05	0.000468521	3.21877E-05
3838603774255	383860	3774255	0.002906395	0.002876316	0.00103291	0.000546612	0.001877421	6.0314E-05	6.0314E-05	0.001937735	6.0314E-05	0.002123839	0.000115752	0.000271807	0.000266559	0.000261043	0.000226112	0.000490989	3.49312E-05	0.000508454	3.49312E-05
3838703774255	383870	3774255	0.004292196	0.004247775	0.001525413	0.000807243	0.002772596	8.90725E-05	8.90725E-05	0.002861669	8.90725E-05	0.003122743	0.000170194	0.000399647	0.000391929	0.00038382	0.000332459	0.000721915	5.13604E-05	0.000747595	5.13604E-05
3838803774255	383880	3774255	0.002962425	0.002931766	0.001052822	0.00055715	0.001913614	6.14768E-05	6.14768E-05	0.001975091	6.14768E-05	0.002163111	0.000117892	0.000276833	0.000271488	0.00026587	0.000230293	0.000500068	3.55771E-05	0.000517856	3.55771E-05
3838903774255	383890	3774255	0.002234738	0.00221161	0.000794208	0.000420292	0.001443556	4.63757E-05	4.63757E-05	0.001489932	4.63757E-05	0.001637745	8.92592E-05	0.000209597	0.00020555	0.000201297	0.000174361	0.000378614	2.69363E-05	0.000392082	2.69363E-05
3839003774255	383900	3774255	0.001786439	0.001767951	0.000634886	0.000335979	0.001153972	3.70725E-05	3.70725E-05	0.001191045	3.70725E-05	0.001313891	7.16088E-05	0.000168151	0.000164904	0.000161492	0.000139882	0.000303745	2.16098E-05	0.00031455	2.16098E-05
3839103774255	383910	3774255	0.001485042	0.001469673	0.000527772	0.000279295	0.000959281	3.08179E-05	3.08179E-05	0.000990099	3.08179E-05	0.001096016	5.97343E-05	0.000140267	0.000137559	0.000134712	0.000116686	0.000253377	1.80264E-05	0.00026239	1.80264E-05
3829703774265	382970	3774265	4.32188E-05	4.27715E-05	1.53596E-05	8.12825E-06	2.79177E-05	8.96884E-07	8.96884E-07	2.88146E-05	8.96884E-07	7.66756E-05	4.17892E-06	9.81289E-06	9.62339E-06	9.42428E-06	8.16318E-06	1.77259E-05	1.2611E-06	1.83564E-05	1.2611E-06
3829803774265	382980	3774265	4.38534E-05	4.33995E-05	1.55851E-05	8.2476E-06	2.83276E-05	9.10053E-07	9.10053E-07	2.92377E-05	9.10053E-07	7.90263E-05	4.30703E-06	1.01137E-05	9.91842E-06	9.7132E-06	8.41344E-06	1.82693E-05	1.29976E-06	1.89192E-05	1.29976E-06
3829903774265	382990	3774265	4.4585E-05	4.41236E-05	1.58452E-05	8.3852E-06	2.88002E-05	9.25237E-07	9.25237E-07	2.97255E-05	9.25237E-07	8.16832E-05	4.45184E-06	1.04538E-05	1.02519E-05	1.00398E-05	8.6963E-06	1.88835E-05	1.34346E-06	1.95552E-05	1.34346E-06
3830003774265	383000	3774265	4.54286E-05	4.49585E-05	1.6145E-05	8.54386E-06	2.93452E-05	9.42743E-07	9.42743E-07	3.02879E-05	9.42743E-07	8.47E-05	4.61626E-06	1.08398E-05	1.06305E-05	1.04106E-05	9.01748E-06	1.95809E-05	1.39308E-06	2.02775E-05	1.39308E-06
3830103774265	383010	3774265	4.64888E-05	4.60076E-05	1.65217E-05	8.74324E-06	3.003E-05	9.64743E-07	9.64743E-07	3.09947E-05	9.64743E-07	8.83293E-05	4.81406E-06	1.13043E-05	1.1086E-05	1.08566E-05	9.40388E-06	2.042E-05	1.45277E-06	2.11463E-05	1.45277E-06
3830203774265	383020	3774265	4.76086E-05	4.71159E-05	1.69197E-05	8.95385E-06	3.07534E-05	9.87983E-07	9.87983E-07	3.17413E-05	9.87983E-07	9.22803E-05	5.02939E-06	1.181E-05	1.15819E-05	1.13423E-05	9.82451E-06	2.13333E-05	1.51775E-06	2.20922E-05	1.51775E-06
3830303774265	383030	3774265	4.92585E-05	4.87487E-05	1.75061E-05	9.26416E-06	3.18191E-05	1.02222E-06	1.02222E-06	3.28414E-05	1.02222E-06	9.76477E-05	5.32193E-06	1.24969E-05	1.22556E-05	1.2002E-05	1.03959E-05	2.25742E-05	1.60603E-06	2.33772E-05	1.60603E-06
3830403774265	383040	3774265	5.12369E-05	5.07067E-05	1.82092E-05	9.63624E-06	3.30971E-05	1.06328E-06	1.06328E-06	3.41604E-05	1.06328E-06	0.000104133	5.67539E-06	1.33269E-05	1.30695E-05	1.27991E-05	1.10864E-05	2.40735E-05	1.7127E-06	2.49298E-05	1.7127E-06
3830503774265	383050	3774265	5.33422E-05	5.27902E-05	1.89574E-05	1.00322E-05	3.44571E-05	1.10697E-06	1.10697E-06	3.5564E-05	1.10697E-06	0.000111445	6.07391E-06	1.42627E-05	1.39873E-05	1.36979E-05	1.18649E-05	2.57639E-05	1.83296E-06	2.66804E-05	1.83296E-06
3830603774265	383060	3774265	5.53654E-05	5.47925E-05	1.96764E-05	1.04127E-05	3.5764E-05	1.14895E-06	1.14895E-06	3.69129E-05	1.14895E-06	0.000119095	6.49081E-06	1.52416E-05	1.49473E-05	1.4638E-05	1.26793E-05	2.75322E-05	1.95877E-06	2.85116E-05	1.95877E-06
3830703774265	383070	3774265	5.7538E-05	5.69425E-05	2.04485E-05	1.08213E-05	3.71673E-05	1.19404E-06	1.19404E-06	3.83614E-05	1.19404E-06	0.000127808	6.9657E-06	1.63568E-05	1.60409E-05	1.5709E-05	1.36069E-05	2.95466E-05	2.10208E-06	3.05977E-05	2.10208E-06
3830803774265	383080	3774265	5.96283E-05	5.90112E-05	2.11914E-05	1.12144E-05	3.85177E-05	1.23742E-06	1.23742E-06	3.97551E-05	1.23742E-06	0.000136943	7.46355E-06	1.75258E-05	1.71874E-05	1.68318E-05	1.45794E-05	3.16584E-05	2.25232E-06	3.27845E-05	2.25232E-06
3830903774265	383090	3774265	6.16963E-05	6.10578E-05	2.19264E-05	1.16034E-05	3.98535E-05	1.28033E-06	1.28033E-06	4.11338E-05	1.28033E-06	0.000146743	7.9977E-06	1.87801E-05	1.84174E-05	1.80364E-05	1.56229E-05	3.39241E-05	2.41352E-06	3.51309E-05	2.41352E-06

			ISDemolition	ISDrainage / Utilities Trenching	ISDrainage / Utilities Trenching	ISAsphalt Paving	ISAsphalt Paving	SVDemolition	SVSite Grubbing / Prep	SVMass Grading / Excavation	SVMass Grading / Excavation	SVDrainage / Utilities Trenching	SVFoundations / Concrete Pads	SVBuilding / Structure Construction	SVBuilding / Structure Construction	SVAsphalt Paving	SVAsphalt Paving	SVArchitectural Coating	SVArchitectural Coating	SVLandscaping or Other Finishing	SVLandscaping or Other Finishing
Unique Identifier	X (UTM)	Y (UTM)	2027	2027	2028	2027	2028	2027	2027	2027	2028	2028	2028	2028	2029	2028	2029	2028	2029	2028	2029
3838603774245	383860	3774245	0.000440267	0.000177279	0.00017273	4.57847E-05	4.26505E-05	0.005156527	0.003707263	0.002499543	0.002467807	0.001750968	0.000556238	0.000796845	0.00076644	7.83455E-05	7.28922E-05	7.83455E-05	7.28922E-05	0.000796845	0.00076644
3838703774245	383870	3774245	0.000622299	0.000250576	0.000244147	6.47148E-05	6.02847E-05	0.007427879	0.005340242	0.003600544	0.003554829	0.002522237	0.00080125	0.00114784	0.001104043	0.000112855	0.000105	0.000112855	0.000105	0.00114784	0.001104043
3838803774245	383880	3774245	0.000436251	0.000175662	0.000171155	4.53671E-05	4.22615E-05	0.005125293	0.003684807	0.002484403	0.002452859	0.001740362	0.000552868	0.000792018	0.000761798	7.78709E-05	7.24507E-05	7.78709E-05	7.24507E-05	0.000792018	0.000761798
3838903774245	383890	3774245	0.000333717	0.000134375	0.000130928	3.47043E-05	3.23286E-05	0.003859954	0.002775097	0.00187105	0.001847294	0.0013107	0.000416376	0.000596484	0.000573724	5.86461E-05	5.4564E-05	5.86461E-05	5.4564E-05	0.000596484	0.000573724
3839003774245	383900	3774245	0.000270065	0.000108745	0.000105955	2.80849E-05	2.61624E-05	0.00307731	0.002212419	0.001491676	0.001472737	0.001044942	0.000331951	0.000475541	0.000457396	4.6755E-05	4.35006E-05	4.6755E-05	4.35006E-05	0.000475541	0.000457396
3839103774245	383910	3774245	0.000226985	9.13982E-05	8.90531E-05	2.36048E-05	2.1989E-05	0.002549893	0.001833235	0.00123602	0.001220326	0.000865851	0.000275059	0.000394038	0.000379003	3.87417E-05	3.60451E-05	3.87417E-05	3.60451E-05	0.000394038	0.000379003
3829703774245	382970	3774255	1.72795E-05	6.95779E-06	6.77927E-06	1.79695E-06	1.67394E-06	5.25528E-05	3.77826E-05	2.54741E-05	2.51507E-05	1.7845E-05	5.6689E-06	8.12105E-06	7.81119E-06	7.98459E-07	7.42882E-07	7.98459E-07	7.42882E-07	8.12105E-06	7.81119E-06
3829803774255	382980	3774255	1.79543E-05	7.22953E-06	7.04404E-06	1.86713E-06	1.73931E-06	5.32922E-05	3.83142E-05	2.58325E-05	2.55046E-05	1.80961E-05	5.74867E-06	8.23532E-06	7.92109E-06	8.09694E-07	7.53335E-07	8.09694E-07	7.53335E-07	8.23532E-06	7.92109E-06
3829903774255	382990	3774255	1.87144E-05	7.53559E-06	7.34225E-06	1.94617E-06	1.81294E-06	5.41386E-05	3.89227E-05	2.62428E-05	2.59096E-05	1.83835E-05	5.83996E-06	8.3661E-06	8.04689E-06	8.22552E-07	7.65298E-07	8.22552E-07	7.65298E-07	8.3661E-06	8.04689E-06
3830003774255	383000	3774255	1.95877E-05	7.88722E-06	7.68486E-06	2.03698E-06	1.89754E-06	5.51453E-05	3.96464E-05	2.67308E-05	2.63914E-05	1.87253E-05	5.94855E-06	8.52167E-06	8.19652E-06	8.37847E-07	7.79529E-07	8.37847E-07	7.79529E-07	8.52167E-06	8.19652E-06
3830103774255	383010	3774255	2.0658E-05	8.31818E-06	8.10476E-06	2.14829E-06	2.00122E-06	5.64727E-05	4.06008E-05	2.73742E-05	2.70266E-05	1.91761E-05	6.09174E-06	8.72679E-06	8.39381E-06	8.58015E-07	7.98293E-07	8.58015E-07	7.98293E-07	8.72679E-06	8.39381E-06
3830203774255	383020	3774255	2.18414E-05	8.79471E-06	8.56906E-06	2.27136E-06	2.11587E-06	5.78802E-05	4.16128E-05	2.80565E-05	2.77003E-05	1.9654E-05	6.24358E-06	8.94431E-06	8.60303E-06	8.79401E-07	8.1819E-07	8.79401E-07	8.1819E-07	8.94431E-06	8.60303E-06
3830303774255	383030	3774255	2.34343E-05	9.43609E-06	9.19398E-06	2.437E-06	2.27017E-06	5.99916E-05	4.31307E-05	2.908E-05	2.87107E-05	2.0371E-05	6.47133E-06	9.27058E-06	8.91686E-06	9.1148E-07	8.48037E-07	9.1148E-07	8.48037E-07	9.27058E-06	8.91686E-06
3830403774255	383040	3774255	2.53834E-05	1.02209E-05	9.95869E-06	2.6397E-06	2.45899E-06	6.25306E-05	4.49561E-05	3.03107E-05	2.99259E-05	2.12331E-05	6.74522E-06	9.66294E-06	9.29424E-06	9.50057E-07	8.83928E-07	9.50057E-07	8.83928E-07	9.66294E-06	9.29424E-06
3830503774255	383050	3774255	2.76315E-05	1.11262E-05	1.08407E-05	2.87349E-06	2.67678E-06	6.52122E-05	4.6884E-05	3.16105E-05	3.12092E-05	2.21437E-05	7.03448E-06	1.00773E-05	9.69281E-06	9.90799E-07	9.21834E-07	9.90799E-07	9.21834E-07	1.00773E-05	9.69281E-06
3830603774255	383060	3774255	3.00627E-05	1.21051E-05	1.17945E-05	3.12631E-06	2.9123E-06	6.7769E-05	4.87222E-05	3.28499E-05	3.24328E-05	2.30119E-05	7.31028E-06	1.04724E-05	1.00728E-05	1.02965E-06	9.57977E-07	1.02965E-06	9.57977E-07	1.04724E-05	1.00728E-05
3830703774255	383070	3774255	3.28893E-05	1.32433E-05	1.29035E-05	3.42026E-06	3.18612E-06	7.05129E-05	5.06949E-05	3.418E-05	3.3746E-05	2.39436E-05	7.60627E-06	1.08964E-05	1.04807E-05	1.07133E-06	9.96764E-07	1.07133E-06	9.96764E-07	1.08964E-05	1.04807E-05
3830803774255	383080	3774255	3.59506E-05	1.44759E-05	1.41045E-05	3.73861E-06	3.48268E-06	7.30875E-05	5.25459E-05	3.5428E-05	3.49782E-05	2.48179E-05	7.88399E-06	1.12943E-05	1.08634E-05	1.11045E-06	1.03316E-06	1.11045E-06	1.03316E-06	1.12943E-05	1.08634E-05
3830903774255	383090	3774255	3.935E-05	1.58448E-05	1.54382E-05	4.09213E-06	3.812E-06	7.56087E-05	5.43585E-05	3.66501E-05	3.61847E-05	2.5674E-05	8.15596E-06	1.16839E-05	1.12381E-05	1.14876E-06	1.0688E-06	1.14876E-06	1.0688E-06	1.16839E-05	1.12381E-05
3831003774255	383100	3774255	4.33377E-05	1.74505E-05	1.70027E-05	4.50682E-06	4.19831E-06	7.82368E-05	5.6248E-05	3.7924E-05	3.74425E-05	2.65664E-05	8.43945E-06	1.209E-05	1.16287E-05	1.18869E-06	1.10595E-06	1.18869E-06	1.10595E-06	1.209E-05	1.16287E-05
3831103774255	383110	3774255	4.83552E-05	1.94708E-05	1.89712E-05	5.0286E-06	4.68437E-06	8.12925E-05	5.84449E-05	3.94052E-05	3.89049E-05	2.7604E-05	8.76907E-06	1.25622E-05	1.20829E-05	1.23511E-06	1.14914E-06	1.23511E-06	1.14914E-06	1.25622E-05	1.20829E-05
3831203774255	383120	3774255	5.43073E-05	2.18675E-05	2.13064E-05	5.64759E-06	5.26098E-06	8.44105E-05	6.06866E-05	4.09166E-05	4.03971E-05	2.86627E-05	9.10542E-06	1.30441E-05	1.25464E-05	1.28249E-06	1.19322E-06	1.28249E-06	1.19322E-06	1.30441E-05	1.25464E-05
3831303774255	383130	3774255	6.10196E-05	2.45703E-05	2.39399E-05	6.34562E-06	5.91122E-06	8.76266E-05	6.29988E-05	4.24756E-05	4.19363E-05	2.97548E-05	9.45234E-06	1.35411E-05	1.30244E-05	1.33135E-06	1.23868E-06	1.33135E-06	1.23868E-06	1.35411E-05	1.30244E-05
3831403774255	383140	3774255	6.86568E-05	2.76455E-05	2.69362E-05	7.13984E-06	6.65107E-06	9.01834E-05	6.4837E-05	4.3715E-05	4.31599E-05	3.0623E-05	9.72814E-06	1.39362E-05	1.34044E-05	1.3702E-06	1.27483E-06	1.3702E-06	1.27483E-06	1.39362E-05	1.34044E-05
3831503774255	383150	3774255	7.7954E-05	3.13891E-05	3.05838E-05	8.10667E-06	7.55173E-06	9.25264E-05	6.65215E-05	4.48507E-05	4.42812E-05	3.14186E-05	9.98088E-06	1.42982E-05	1.37527E-05	1.4058E-06	1.30795E-06	1.4058E-06	1.30795E-06	1.42982E-05	1.37527E-05
3831603774255	383160	3774255	8.95062E-05	3.60408E-05	3.51161E-05	9.30803E-06	8.67084E-06	9.49496E-05	6.82636E-05	4.60253E-05	4.54409E-05	3.22414E-05	1.02423E-05	1.46727E-05	1.41128E-05	1.44261E-06	1.3422E-06	1.44261E-06	1.3422E-06	1.46727E-05	1.41128E-05
3831703774255	383170	3774255	0.000104173	4.19465E-05	4.08702E-05	1.08333E-05	1.00917E-05	9.74173E-05	7.00378E-05	4.72215E-05	4.66219E-05	3.30794E-05	1.05085E-05	1.5054E-05	1.44796E-05	1.48011E-06	1.37708E-06	1.48011E-06	1.37708E-06	1.5054E-05	1.44796E-05
3831803774255	383180	3774255	0.000128423	5.17111E-05	5.03844E-05	1.33551E-05	1.24409E-05	0.000247993	0.000178294	0.000120211	0.000118684	8.42095E-05	2.67512E-05	3.83227E-05	3.68605E-05	3.76788E-06	3.50561E-06	3.76788E-06	3.50561E-06	3.83227E-05	3.68605E-05
3831903774255	383190	3774255	0.000158568	6.39374E-05	6.22222E-05	1.64923E-05	1.52924E-05	0.000305405	0.000220338	0.000148403	0.000147221	0.000104248	3.30719E-05	4.74419E-05	4.56317E-05	4.66447E-06	4.3398E-06	4.66447E-06	4.3398E-06	4.74419E-05	4.56317E-05
3832003774255	383200	3774255	0.000196608	7.92761E-05	7.71584E-05	2.04462E-05	1.89754E-05	0.000362689	0.000273185	0.000184816	0.000183891	0.000130475	4.14486E-05	5.93777E-05	5.71121E-05	5.838E-06	5.43164E-06	5.838E-06	5.43164E-06	5.93777E-05	5.71121E-05
3832103774255	383210	3774255	0.000243736	9.83361E-05	9.56559E-05	2.53511E-05	2.35251E-05	0.000420363	0.000338644	0.000229155	0.000228117	0.000161854	5.1417E-05	7.3658E-05	7.08476E-05	7.24203E-06	6.73795E-06	7.24203E-06	6.73795E-06	7.3658E-05	7.08476E-05
3832203774255	383220	3774255	0.000302258	0.000121938	0.000118603	3.14324E-05	2.91744E-05	0.000482689	0.000419966	0.000284139	0.000282867	0.000200693	8.89784E-05	0.000127467	0.000122603	1.25325E-05	1.16602E-05	1.25325E-05	1.16602E-05	0.000127467	0.000122603
3832303774255	383230	3774255	0.000374762	0.000151178	0.000147045	3.89645E-05	3.61611E-05	0.000538477	0.000520599	0.000352208	0.000350633	0.000248803	0.000110299	0.000158015	0.000151906	1.55325E-05	1.44536E-05	1.55325E-05	1.44536E-05	0.000158015	0.000151906
3832403774255	383240	3774255	0.000464688	0.000187453	0.000182317	4.82988E-05	4.48338E-05	0.000577771	0.000645284	0.000436703	0.000434746	0.000308523	0.000136777	0.000195929	0.000188377	1.92604E-05	1.79205E-05	1.92604E-05	1.79205E-05	0.000195929	0.000188377
3832503774255	383250	3774255	0.000576188	0.000232446	0.000226071	5.98966E-05	5.55999E-05	0.000617064	0.000800001	0.000541515	0.000539082	0.000382577	0.000169599	0.000242933	0.000233564	2.38837E-05	2.22216E-05	2.38837E-05	2.22216E-05	0.000242933	0.000233564
3832603774255	383260	3774255	0.000714477	0.000288222	0.000280321	7.42645E-05	6.89439E-05	0.000656348	0.000992001	0.000671475	0.000668454	0.000474402	0.000210303	0.000301206	0.000289579	2.96107E-05	2.75516E-05	2.96107E-05	2.75516E-05	0.000301206	0.000289579
3832703774255	383270	3774255	0.000885852	0.000357395	0.000347599	9.20788E-05	8.54966E-05	0.000695622	0.001230001	0.000832662	0.000828913	0.000588172	0.000260776	0.000373488	0.000359102	3.67208E-05	3.41636E-05	3.67208E-05	3.41636E-05	0.000373488	0.000359102
3832803774255	383280	3774255	0.001098256	0.000443178	0.000431035	0.000114162	0.000106004	0.000734896	0.001525201	0.001032321	0.001027671	0.000729295	0.000323333	0.000463107	0.000445252	4.55325E-05	4.23564E-05	4.55325E-05	4.23564E-05	0.000463107	0.000445252
3832903774255	383290	3774255	0.001361837	0.000549509	0.000534455	0.000141555	0.000131424	0.000773571	0.001890881	0.001279997	0.001274228	0.000904228	0.000400933	0.000574124	0.000552015	5.64364E-05	5.25116E-05	5.64364E-05	5.25116E-05	0.000574124	0.000552015
3833003774255	383300	3774255	0.001688278	0.000681307	0.000662648	0.000175512	0.000162966	0.000811284	0.002344331	0.001586877	0.001579729	0.001120966	0.000497008	0.000711844	0.000684403	6.99665E-05	6.51135E-05	6.99665E-05	6.51135E-05	0.000711844	0.000684403
3833103774255	383310	3774255	0.002093165	0.000844611	0.000821459	0.000217591	0.000202035	0.000847996	0.002906351	0.001967966	0.001959092	0.001389787	0.000616124	0.000882571	0.000848606	8.67208E-05	8.07234E-05	8.67208E-05	8.07234E-05	0.000882571	0.000848606
3833203774255	383320	3774255	0.002595125	0.001047211	0.001018509	0.000269777	0.000250466	0.000883708	0.003603755	0.002439888	0.002428869	0.001723136	0.000763955	0.001094124	0.001052171	0.000107525	0.000100085	0.000107525	0.000100085	0.001094124	0.001052171
3833303774255	383330	3774255	0.003218355	0.001298502	0.001262871	0.000334502	0.000310585	0.000918772	0.004467056	0.003025261	0.003011585	0.002136849	0.000947135	0.001356511	0.001304414	0.000133321	0.000124107	0.000133321	0.000124107	0.001356511	0.001304414
3833403774255	383340	3774255	0.003990159	0.001609986	0.001565855	0.000414768	0.000384966	0.000952836	0.005538139	0.003750624	0.003733677	0.002648893	0.001174248	0.001681473	0.001616769	0.000165321	0.000153866	0.000165321	0.000153866	0.001681473	0.001616769
3833503774255	383350	3774255	0.004947797	0.001995233	0.001940564	0.000513999	0.000477116	0.000985899	0.006866292	0.004649572	0.004628515	0.003283647	0.001455567	0.002084426	0.002004241	0.000204946	0.000190739	0.000204946	0.000190739	0.002084426	0.002004241
3833603774255	383360	3774255	0.006132828	0.002473107	0.002405284	0.000637135	0.000591407	0.001019126	0.008510222	0.005763259	0.005737126	0.004070323	0.001804133	0.002583966	0.002484525	0.000254048	0.000236443	0.000254048	0.000236443	0.002583966	0.002484525
3833703774255	383370	3774255	0.007600507	0.003065222	0.002981178	0.000789729	0.000733001	0.001052353	0.010548275	0.007143641	0.007111189	0.005044201	0.002235917	0.003202317	0.003079107	0.000314879	0.000293046	0.000314879	0.000293046	0.003202317	0.003079107
3833803774255	383380	3774255	0.009418628	0.003798875	0.003694661	0.000978703	0.000908321	0.001086966	0.013072341	0.008853035	0.008812777	0.006251049	0.002770977	0.003968172	0.003815973	0.000390208	0.000363129	0.000390208	0.000363129	0.003968172	0.003815973
3833903774255	383390	3774255	0.011672179	0.004707825	0.004578777	0.001212555	0.001125577	0.001122264	0.016200103	0.010971163	0.010921243	0.007745303	0.003433251	0.004917966	0.004728966	0.000483554	0.000449917	0.000483554	0.000449917	0.004917966	0.004728966
3834003774255	383400	3774255	0.014463101	0.005833733	0.005673855	0.001502503	0.001394615	0.001158911	0.020076128	0.013596449	0.013534551	0.009599375	0.004255012	0.006093478	0.005858326	0.000599208	0.000557516	0.000599208	0.000557516	0.006093478	0.005858326
3834103774255	383410	3774255	0.017921246	0.007228622	0.007030468	0.001861903	0.001728122	0.001196255	0.024878559	0.016846417	0.016769787	0.011895464	0.005273615	0.007550713	0.007259559	0.000742577	0.000690875	0.000742577	0.000690875	0.007550713	0.007259559
3834203774255	383420	3774255	0.022203145	0.008956291	0.008710801	0.002306799	0.002141271	0.001235149	0.030824642	0.020871161	0.020776284	0.014737375	0.006534183	0.009354744	0.008993853	0.000919999	0.000855999	0.000919999	0.000855999	0.009354744	0.008993853
3834303774255	383430	3774255	0.027509899	0.011095161	0.010790994	0.002857599	0.002652376	0.001275044	0.038186228	0.025859239	0.025741755	0.018261144	0.008095987	0.011588483	0.011141907	0.001139999	0.001060999	0.001139999	0.001060999	0.011588483	0.011141907
3834403774255	383440	3774255	0.034085875	0.013743199	0.013365833	0.003540143	0.003285967	0.001316939	0.047295285	0.032035176	0.031889575	0.022619219	0.010028703	0.014353917	0.013800844	0.001411999	0.001314199	0.001411999	0.001314199	0.014353917	0.013800844
3834503774255	383450	3774255	0.042222285	0.017022239	0.016554633	0.004385199	0.004069559	0.001358833	0.058573154	0.039682218	0.039501966	0.028019452	0.012422892	0.017778355	0.017093779	0.001748999	0.001627999	0.001748999	0.001627999	0.017778355	0.017093779
3834603774255	383460	3774255	0.052297833	0.021085847	0.020506346	0.005431199	0.005039999	0.001402727	0.072557833	0.049158999	0.048935999	0.034703999	0.015384999	0.022021999	0.021173999	0.002165999	0.002015999	0.002165999	0.002015999	0.022021999	0.021173999
3834703774255	383470	3774255	0.064777999	0.026119999	0.025403999	0.006727999	0.006243999	0.001447999	0.089891999	0.060911999	0.060635999	0.042995999	0.019061999	0.027283999	0.026231999	0.002683999	0.002495999	0.002683999	0.002495999	0.027283999	0.026231999
3834803774255	383480	3774255	0.080275999	0.032363999	0.031475999	0.008335999	0.007735999	0.001493999	0.111363999	0.075491999	0.075147999	0.053275999	0.023615999	0.033807999	0.032507999	0.003323999	0.003091999	0.003323999	0.003091999	0.033807999	0.032507999
3834903774255	383490	3774255	0.099443999	0.040091999	0.038987999	0.010327999	0.009583999	0.001539999	0.137967999	0.093515999	0.093087999	0.065987999	0.029255999	0.041883999	0.040271999	0.004115999	0.003827999	0.004115999	0.003827999	0.041883999	0.040271999
3835003774255	383500	3774255	0.123167999	0.049655999	0.048299999	0.012791999	0.011871999	0.001587999	0.170891999	0.115835999	0.115307999	0.081743999	0.036239999	0.051875999	0.049875999	0.005099999	0.004739999	0.005099999	0.004739999	0.051875999	0.049875999
3835103774255	383510	3774255	0.152567999	0.061499999	0.059831999	0.015847999	0.014707999	0.001635999	0.211679999	0.143495999	0.142839999	0.101279999	0.044879999	0.064259999	0.061779999	0.006315999	0.005867999	0.006315999	0.005867999	0.064259999	0.061779999
3835203774255	383520	3774255	0.188999999	0.076175999	0.074111999	0.019627999	0.018215999	0.001683999	0.262151999	0.177731999	0.176919999	0.125435999	0.055583999	0.079595999	0.076527999	0.007823999	0.007267999	0.007823999	0.007267999	0.079595999	0.076527999
3835303774255	383530	3774255	0.234083999	0.094331999	0.091775999	0.024307999	0.022559999	0.001731999	0.324659999	0.220127999	0.219119999	0.155375999	0.068847999	0.098595999	0.094767999	0.009687999	0.008999999	0.009687999	0.008999999	0.098595999	0.094767999
3835403774255	383540	3774255	0.289883999	0.116807999	0.113651999	0.030099999	0.027947999	0.001779999	0.402035999	0.272591999	0.271339999	0.192395999	0.085247999	0.122103999	0.117351999	0.011999999	0.011147999	0.011999999	0.011147999	0.122103999	0.117351999
3835503774255	383550	3774255	0.358967999	0.144651999	0.140759999	0.037271999	0.034607999	0.001827999	0.497879999	0.337571999	0.336015999	0.238247999	0.105579999	0.151203999	0.145323999	0.014867999	0.013807999	0.014867999	0.013807999	0.151203999	0.145323999
3835603774255	383560	3774255	0.444639999	0.179127999	0.174351999	0.046151999	0.042863999	0.001875999	0.616511999	0.418059999	0.416127999	0.295095999	0.130767999	0.187263999	0.179967999	0.018411999	0.017099999	0.018411999	0.017099999	0.187263999	0.179967999
3835703774255	383570	3774255	0.550607999	0.221787999	0.215871999	0.057143999	0.053067999	0.001923999	0.763247999	0.517547999	0.515151999	0.365391999	0.161919999	0.231839999	0.222807999	0.022791999	0.021167999	0.022791999	0.021167999	0.231839999	0.222807999
3835803774255	383580	3774255	0.681399999	0.274527999	0.267207999	0.070719999	0.065687999	0.001971999	0.944639999	0.640599999	0.637623999	0.452247999	0.200423999	0.286943999	0.275807999	0.028211999	0.026207999	0.028211999	0.026207999	0.286943999	0.275807999
3835903774255	383590	3774255	0.843127999	0.339735999	0.330759999	0.087519999	0.081303999	0.002019999	1.169199999	0.792639999	0.788943999	0.559599999	0.248031999	0.355143999	0.341367999	0.034919999	0.032439999	0.034919999	0.032439999	0.355143999	0.341367999
3836003774255	383600	3774255	1.043679999	0.420543999	0.409311999	0.108303999	0.100607999	0.002067999	1.446879999	0.980799999	0.976263999	0.692439999	0.306927999	0.439551999	0.422487999	0.043223999	0.040143999	0.043223999	0.040143999	0.439551999	0.422487999
3836103774255	383610	3774255	1.291679999	0.520479999	0.506607999	0.134031999	0.124487999	0.002115999	1.790159999	1.213679999	1.208055999	0.856799999	0.379887999	0.543983999	0.522831999	0.053495999	0.049679999	0.053495999	0.049679999	0.543983999	0.522831999
3836203774255	383620	3774255	1.597679999	0.643679999	0.626607999	0.165759999	0.153999999	0.002163999	2.214479999	1.500879999	1.493919999	1.059599999	0.469999999	0.672879999	0.646799999	0.066159999	0.061439999	0.066159999	0.061439999	0.672879999	0.646799999
3836303774255	383630	3774255	1.976399999	0.796399999	0.775199999	0.205199999	0.190799999	0.002211999	2.740399999	1.857199999	1.848599999	1.311599999	0.581999999	0.832799999	0.800399999	0.081999999	0.076199999	0.081999999	0.076199999	0.832799999	0.800399999
3836403774255	383640	3774255	2.445599999	0.985599999	0.959199999	0.253999999	0.236199999	0.002259999	3.391599999	2.298399999	2.287799999	1.623599999	0.719999999	1.030799999	0.990799999	0.101599999	0.094399999	0.101599999	0.094399999	1.030799999	0.990799999
3836503774255	383650	3774255	3.026399999	1.219199999	1.186799999	0.313999999	0.291999999	0.002307999	4.196399999	2.843999999	2.830799999	2.008799999	0.890999999	1.275599999	1.225999999	0.125599999	0.116799999	0.125599999	0.116799999	1.275599999	1.225999999
3836603774255	383660	3774255	3.744399999	1.507999999	1.468799999	0.388399999	0.361199999	0.002355999	5.192399999	3.518399999	3.501999999	2.485199999	1.101999999	1.577999999	1.516799999	0.155399999	0.144399999	0.155399999	0.144399999	1.577999999	1.516799999
3836703774255	383670	3774255	4.631999999	1.865999999	1.816799999	0.480599999	0.446799999	0.002403999	6.424799999	4.353599999	4.333199999	3.074399999	1.363199999	1.951999999	1.875999999	0.192199999	0.178599999	0.192199999	0.178599999	1.951999999	1.875999999
3836803774255	383680	3774255	5.729999999	2.307999999	2.246799999	0.594399999	0.552799999	0.002451999	7.947999999	5.385599999	5.360399999	3.803999999	1.685999999	2.413999999	2.319999999	0.237599999	0.220799999	0.237599999	0.220799999	2.413999999	2.319999999
3836903774255	383690	3774255	7.085999999	2.853999999	2.777999999	0.734999999	0.683599999	0.002499999	9.829999999	6.659999999	6.628799999	4.703999999	2.084999999	2.984999999	2.867999999	0.293799999	0.272999999	0.293799999	0.272999999	2.984999999	2.867999999
3837003774255	383700	3774255	8.762999999	3.528999999	3.435599999	0.908999999	0.844999999	0.002547999	12.15599999	8.235599999	8.196799999	5.817599999	2.577999999	3.691999999	3.547999999	0.363399999	0.337799999	0.363399999	0.337799999	3.691999999	3.547999999
3837103774255	383710	3774255	10.83599999	4.363599999	4.247999999	1.123999999	1.044599999	0.002595999	15.03599999	10.18799999	10.13999999	7.195999999	3.187999999	4.567999999	4.387999999	0.449599999	0.417999999	0.449599999	0.417999999	4.567999999	4.387999999
3837203774255	383720	3774255	13.39199999	5.393199999	5.249999999	1.389599999	1.291199999	0.002643999	18.59199999	12.59999999	12.54039999	8.897999999	3.941999999	5.647999999	5.425999999	0.555999999	0.516799999	0.555999999	0.516799999	5.647999999	5.425999999
3837303774255	383730	3774255	16.55999999	6.665999999	6.488399999	1.717999999	1.596399999	0.002691999	22.99199999	15.57599999	15.50399999	11.00399999	4.873999999	6.983999999	6.711599999	0.687599999	0.638799999	0.687599999	0.638799999	6.983999999	6.711599999
3837403774255	383740	3774255	20.47199999	8.241599999	8.021999999	2.123999999	1.973199999	0.002739999	28.43999999	19.26599999	19.17599999	13.60799999	6.029999999	8.639999999	8.303999999	0.850799999	0.790199999	0.850799999	0.790

			MDemolition	MSite Grubbing / Prep	MMass Grading / Excavation	MMass Grading / Excavation	MDrainage / Utilities Trenching	MFoundations / Concrete Pads	MBuilding / Structure Construction	MAsphalt Paving	MLandscaping or Other Finishing	MWaterside Construction (Piles)	RSSWDemolition	RSSWPlacing Base	RSSWForm	Child Risk				
Unique Identifier	X (UTM)	Y (UTM)	2027	2027	2027	2028	2028	2028	2028	2028	2028	2028	2029	2029	2029	3rd Trimester	0<2	2<16	Total	per million
3838603774245	383860	3774245	0.000778217	0.002388991	0.002809258	0.002771852	0.000589201	0.000766251	0.000564003	5.8051E-05	0.000680105	5.8051E-05	0.003747589	0.005437833	0.003223437	7.03182E-08	1.0304E-06	2.3987E-07	1.34059E-06	1.34058791
3838703774245	383870	3774245	0.001119077	0.003435373	0.004039717	0.003985928	0.000847272	0.00110187	0.000811037	8.34775E-05	0.000977991	8.34775E-05	0.005425928	0.007873139	0.004667038	1.00682E-07	1.4763E-06	3.4458E-07	1.9216E-06	1.92160388
3838803774245	383880	3774245	0.000773483	0.002374459	0.002792169	0.002754991	0.000585617	0.00076159	0.000560572	5.76979E-05	0.000675967	5.76979E-05	0.003725679	0.005406041	0.003204592	6.98575E-08	1.0237E-06	2.3836E-07	1.33196E-06	1.33196406
3838903774245	383890	3774245	0.000583557	0.001791421	0.002106564	0.002078515	0.000441821	0.000574585	0.000422926	4.35304E-05	0.000509987	4.35304E-05	0.002791596	0.004050667	0.002401153	5.29096E-08	7.7493E-07	1.7997E-07	1.00781E-06	1.00780744
3839003774245	383900	3774245	0.000466075	0.001430771	0.00168247	0.001660067	0.000352874	0.000458909	0.000337782	3.47669E-05	0.000407316	3.47669E-05	0.002214066	0.003212657	0.001904398	4.24198E-08	6.2094E-07	1.4384E-07	8.07205E-07	0.807205
3839103774245	383910	3774245	0.000386898	0.001187711	0.001396651	0.001378054	0.000292927	0.000380949	0.0002804	2.88607E-05	0.000338121	2.88607E-05	0.001825048	0.002648184	0.00156979	3.53448E-08	5.171E-07	1.1949E-07	6.71931E-07	0.67193116
3829703774255	382970	3774255	1.02158E-05	3.13608E-05	3.68777E-05	3.63867E-05	7.73457E-06	1.00587E-05	7.40378E-06	7.62049E-07	8.92788E-06	7.62049E-07	1.95516E-05	2.83698E-05	1.68171E-05	2.30662E-09	2.8989E-08	4.5741E-09	3.58693E-08	0.03586934
3829803774255	382980	3774255	1.03447E-05	3.17563E-05	3.73428E-05	3.68456E-05	7.83211E-06	1.01856E-05	7.49715E-06	7.71659E-07	9.04047E-06	7.71659E-07	1.98916E-05	2.88632E-05	1.71095E-05	2.4024E-09	3.0082E-08	4.7069E-09	3.71915E-08	0.03719148
3829903774255	382990	3774255	1.04934E-05	3.22131E-05	3.78799E-05	3.73755E-05	7.94476E-06	1.03321E-05	7.60499E-06	7.82758E-07	9.1705E-06	7.82758E-07	2.02722E-05	2.94154E-05	1.74368E-05	2.51177E-09	3.1331E-08	4.8579E-09	3.87008E-08	0.0387008
3830003774255	383000	3774255	1.06713E-05	3.2759E-05	3.85218E-05	3.80089E-05	8.0794E-06	1.05072E-05	7.73386E-06	7.96023E-07	9.32591E-06	7.96023E-07	2.07089E-05	3.0049E-05	1.78125E-05	2.63989E-09	3.2796E-08	5.0345E-09	4.04706E-08	0.04047059
3830103774255	383010	3774255	1.09126E-05	3.34998E-05	3.9393E-05	3.88685E-05	8.26211E-06	1.07448E-05	7.90877E-06	8.14025E-07	9.53682E-06	8.14025E-07	2.12672E-05	3.08592E-05	1.82927E-05	2.80006E-09	3.4635E-08	5.2574E-09	4.26922E-08	0.04269215
3830203774255	383020	3774255	1.11666E-05	3.42796E-05	4.03101E-05	3.97733E-05	8.45445E-06	1.09949E-05	8.09287E-06	8.32975E-07	9.75882E-06	8.32975E-07	2.18568E-05	3.17146E-05	1.87998E-05	2.98107E-09	3.6705E-08	5.5041E-09	4.51902E-08	0.04519024
3830303774255	383030	3774255	1.15549E-05	3.54717E-05	4.17118E-05	4.11564E-05	8.74844E-06	1.13773E-05	8.3743E-06	8.61941E-07	1.00982E-05	8.61941E-07	2.27083E-05	3.29503E-05	1.95323E-05	3.22998E-09	3.9568E-08	5.849E-09	4.86469E-08	0.04864692
3830403774255	383040	3774255	1.20231E-05	3.69088E-05	4.34018E-05	4.28239E-05	9.10289E-06	1.18382E-05	8.71358E-06	8.96862E-07	1.05073E-05	8.96862E-07	2.37283E-05	3.44303E-05	2.04096E-05	3.54268E-09	4.3157E-08	6.2757E-09	5.29754E-08	0.05297544
3830503774255	383050	3774255	1.25203E-05	3.84351E-05	4.51965E-05	4.45947E-05	9.47931E-06	1.23278E-05	9.07391E-06	9.33949E-07	1.09418E-05	9.33949E-07	2.48107E-05	3.60009E-05	2.13406E-05	3.91566E-09	4.7414E-08	6.768E-09	5.80981E-08	0.05809806
3830603774255	383060	3774255	1.29902E-05	3.98778E-05	4.6893E-05	4.62686E-05	9.83513E-06	1.27905E-05	9.41451E-06	9.69006E-07	1.13525E-05	9.69006E-07	2.58463E-05	3.75036E-05	2.22314E-05	4.33775E-09	5.2198E-08	7.3008E-09	6.38365E-08	0.06383652
3830703774255	383070	3774255	1.34983E-05	4.14375E-05	4.87271E-05	4.80783E-05	1.02198E-05	1.32908E-05	9.78273E-06	1.00691E-06	1.17965E-05	1.00691E-06	2.69474E-05	3.91013E-05	2.31785E-05	4.85478E-09	5.8032E-08	7.9318E-09	7.08189E-08	0.07081889
3830803774255	383080	3774255	1.39737E-05	4.28969E-05	5.04432E-05	4.97716E-05	1.05797E-05	1.37589E-05	1.01273E-05	1.04237E-06	1.2212E-05	1.04237E-06	2.79861E-05	4.06085E-05	2.40719E-05	5.45376E-09	6.475E-08	8.6282E-09	7.88324E-08	0.07883241
3830903774255	383090	3774255	1.44364E-05	4.43173E-05	5.21136E-05	5.14196E-05	1.09301E-05	1.42145E-05	1.04626E-05	1.07688E-06	1.26164E-05	1.07688E-06	2.9003E-05	4.2084E-05	2.49466E-05	6.16758E-09	7.2717E-08	9.4236E-09	8.83085E-08	0.08830852
3831003774255	383100	3774255	1.49227E-05	4.58102E-05	5.3869E-05	5.31517E-05	1.12982E-05	1.46933E-05	1.0815E-05	1.11316E-06	1.30414E-05	1.11316E-06	3.00761E-05	4.3641E-05	2.58695E-05	7.07515E-09	8.281E-08	1.0396E-08	1.00281E-07	0.10028127
3831103774255	383110	3774255	1.54925E-05	4.75592E-05	5.59258E-05	5.51811E-05	1.17296E-05	1.52543E-05	1.1228E-05	1.15566E-06	1.35393E-05	1.15566E-06	3.13082E-05	4.54288E-05	2.69293E-05	8.3367E-09	9.6801E-08	1.17E-08	1.16838E-07	0.11683807
3831203774255	383120	3774255	1.60731E-05	4.93417E-05	5.80218E-05	5.72493E-05	1.21692E-05	1.5826E-05	1.16488E-05	1.19897E-06	1.40467E-05	1.19897E-06	3.25684E-05	4.72574E-05	2.80132E-05	1.00441E-08	1.1567E-07	1.3383E-08	1.39094E-07	0.13909366
3831303774255	383130	3774255	1.66592E-05	5.11409E-05	6.01376E-05	5.93368E-05	1.2613E-05	1.64031E-05	1.20736E-05	1.24269E-06	1.45589E-05	1.24269E-06	3.37381E-05	4.89547E-05	2.90194E-05	1.23124E-08	1.4066E-07	1.5516E-08	1.68491E-07	0.16849118
3831403774255	383140	3774255	1.71383E-05	5.26115E-05	6.18668E-05	6.10431E-05	1.29757E-05	1.68747E-05	1.24207E-05	1.27843E-06	1.49776E-05	1.27843E-06	3.48423E-05	5.0557E-05	2.99691E-05	1.54986E-08	1.7566E-07	1.8349E-08	2.09506E-07	0.20950614
3831503774255	383150	3774255	1.75865E-05	5.39874E-05	6.34847E-05	6.26394E-05	1.3315E-05	1.7316E-05	1.27456E-05	1.31186E-06	1.53693E-05	1.31186E-06	3.59341E-05	5.21411E-05	3.09082E-05	2.04483E-08	2.2992E-07	2.2563E-08	2.7293E-07	0.27292999
3831603774255	383160	3774255	1.80328E-05	5.53577E-05	6.50961E-05	6.42293E-05	1.3653E-05	1.77556E-05	1.30691E-05	1.34516E-06	1.57594E-05	1.34516E-06	3.70601E-05	5.3775E-05	3.18768E-05	2.87873E-08	3.2123E-07	2.9395E-08	3.79414E-07	0.37941383
3831703774255	383170	3774255	1.84574E-05	5.66611E-05	6.66288E-05	6.57417E-05	1.39744E-05	1.81736E-05	1.33768E-05	1.37683E-06	1.61304E-05	1.37683E-06	3.82392E-05	5.54859E-05	3.28909E-05	4.52144E-08	5.0098E-07	4.2399E-08	5.88591E-07	0.58859104
3831540774255	383540	3774255	4.11209E-05	0.000126234	0.000148441	0.000146465	3.11334E-05	4.04887E-05	2.98019E-05	3.06741E-06	3.59367E-05	3.06741E-06	0.00013076	0.000189736	0.000112471	5.78651E-09	7.8325E-08	1.6236E-08	1.00348E-07	0.10034756
3831550774255	383550	3774255	4.08687E-05	0.00012546	0.000147531	0.000145566	3.09424E-05	4.02403E-05	2.96191E-05	3.0486E-06	3.57163E-05	3.0486E-06	0.000132089	0.000191664	0.000113614	5.63284E-09	7.65E-08	1.5835E-08	9.7968E-08	0.09796798
3831560774255	383560	3774255	4.07762E-05	0.000125176	0.000147197	0.000145237	3.08723E-05	4.01492E-05	2.9552E-05	3.0417E-06	3.56354E-05	3.0417E-06	0.000134007	0.000194447	0.000115264	5.50511E-09	7.5015E-08	1.5526E-08	9.60462E-08	0.09604619
3831570774255	383570	3774255	4.08742E-05	0.000125477	0.00014755	0.000145586	3.09465E-05	4.02457E-05	2.9623E-05	3.04901E-06	3.5721E-05	3.04901E-06	0.000136621	0.00019824	0.000117513	5.40467E-09	7.3898E-08	1.5311E-08	9.46136E-08	0.09461359
3831580774255	383580	3774255	4.1179E-05	0.000126412	0.000148651	0.000146671	3.11773E-05	4.05458E-05	2.9844E-05	3.07175E-06	3.59874E-05	3.07175E-06	0.000139999	0.000203142	0.000120419	5.33259E-09	7.3166E-08	1.5189E-08	9.36882E-08	0.09368824
3831590774255	383590	3774255	4.20101E-05	0.000128964	0.000151651	0.000149631	3.18065E-05	4.13641E-05	3.04463E-05	3.13374E-06	3.67137E-05	3.13374E-06	0.000145165	0.000210637	0.000124862	5.32744E-09	7.336E-08	1.5272E-08	9.3959E-08	0.093959
3831600774255	383600	3774255	4.35361E-05	0.000133648	0.000157159	0.000155067	3.29619E-05	4.28667E-05	3.15522E-05	3.24757E-06	3.80474E-05	3.24757E-06	0.000152738	0.000221627	0.000131376	5.40723E-09	7.4734E-08	1.5612E-08	9.57529E-08	0.09575286
3831610774255	383610	3774255	4.5171E-05	0.000138667	0.000163061	0.00016089	3.41997E-05	4.44764E-05	3.27371E-05	3.36953E-06	3.94761E-05	3.36953E-06	0.000160908	0.000233481	0.000138403	5.50037E-09	7.6291E-08	1.5996E-08	9.77878E-08	0.09778778
3831620774255	383620	3774255	4.71343E-05	0.000144694	0.000170149	0.000167883	3.56862E-05	4.64096E-05	3.416E-05	3.51598E-06	4.11919E-05	3.51598E-06	0.000170428	0.000247295	0.000146591	5.63023E-09	7.8365E-08	1.6496E-08	1.00491E-07	0.10049071
3831630774255	383630	3774255	4.9299E-05	0.00015134	0.000177963	0.000175593	3.73251E-05	4.8541E-05	3.57288E-05	3.67746E-06	4.30838E-05	3.67746E-06	0.000180934	0.000262539	0.000155628	5.78145E-09	8.0739E-08	1.7066E-08	1.03587E-07	0.10358705
3831640774255	383640	3774255	5.16579E-05	0.000158581	0.000186478	0.000183995	3.91111E-05	5.08637E-05	3.74384E-05	3.85342E-06	4.51453E-05	3.85342E-06	0.000192431	0.000279222	0.000165517	5.95211E-09	8.3392E-08	1.7702E-08	1.07046E-07	0.10704624
3831650774255	383650	3774255	5.42509E-05	0.000166541	0.000195838	0.000193231	4.10743E-05	5.34168E-05	3.93176E-05	4.04684E-06	4.74113E-05	4.04684E-06	0.000205108	0.000297616	0.000176421	6.14601E-09	8.6376E-08	1.8417E-08	1.10939E-07	0.11093894
3831660774255	383660	3774255	5.70997E-05	0.000175286	0.000206122	0.000203378	4.32312E-05	5.62218E-05	4.13823E-05	4.25935E-06	4.99015E-05	4.25935E-06	0.000219082	0.000317893	0.000188441	6.3646E-09	8.9717E-08	1.9214E-08	1.15296E-07	0.11529598
3831670774255	383670	3774255	6.09175E-05	0.000187006	0.000219904	0.000216976	4.61217E-05	5.99808E-05	4.41492E-05	4.54414E-06	5.32374E-05	4.54414E-06	0.000237118	0.000344063	0.000203954	6.68069E-09	9.4461E-08	2.0325E-08	1.21467E-07	0.12146672
3831680774255	383680	3774255	6.55609E-05	0.000201261	0.000236666	0.000233515	4.96373E-05	6.45528E-05	4.75144E-05	4.89051E-06	5.72954E-05	4.89051E-06	0.000258828	0.000375565	0.000222628	7.07554E-09	1.0035E-07	2.1696E-08	1.29121E-07	0.1291212
3831690774255	383690	3774255	7.06688E-05	0.000216941	0.000255105	0.000251708	5.35045E-05	6.95822E-05	5.12163E-05	5.27154E-06	6.17594E-05	5.27154E-06	0.000282959	0.00041058	0.000243383	7.51042E-09	1.0683E-07	2.3209E-08	1.37548E-07	0.13754808
3831700774255	383700	3774255	7.48676E-05	0.000229831	0.000270262	0.000266663	5.66835E-05	7.37165E-05	5.42593E-05	5.58475E-06	6.54288E-05	5.58475E-06	0.000304114	0.000441276	0.000261579	7.85011E-09	1.1194E-07	2.4432E-08	1.44218E-07	0.14421788
3831710774255	383710	3774255	7.96036E-05	0.000244369	0.000287358	0.000283532	6.02692E-05	7.83796E-05	5.76917E-05	5.93802E-06	6.95677E-05	5.93802E-06	0.00032793	0.000475833	0.000282064	8.23944E-09	1.1777E-07	2.5824E-08	1.51829E-07	0.15182912
3837203774255	383720	3774255	8.39693E-05	0.000257771	0.000303118	0.000299082	6.35746E-05	8.26782E-05	6.08557E-05	6.26369E-06	7.33831E-05	6.26369E-06	0.000350697	0.000508869	0.000301647	8.58995E-09	1.2303E-07	2.71E-08	1.58724E-07	0.15872412
3837303774255	383730	3774255	8.81663E-05	0.000270655	0.000318269	0.000314031	6.67522E-05	8.68107E-05	6.38974E-05	6.57676E-06	7.70509E-05	6.57676E-06	0.000373078	0.000541344	0.000320898	8.92242E-09	1.2804E-07	2.8324E-08	1.65289E-07	0.16528865
3837403774255	383740	3774255	9.30547E-05	0.000285662	0.000335915	0.000331442	7.04533E-05	9.16239E-05	6.74402E-05	6.94141E-06	8.1323E-05	6.94141E-06	0.000398675	0.000578486	0.000342915	9.31963E-09	1.3399E-07	2.9766E-08	1.73078E-07	0.17307792
3837503774255	383750	3774255	0.000101804	0.000312522	0.0003675	0.000362607	7.70778E-05	0.000100239	7.37814E-05	7.59409E-06	8.89696E-05	7.59409E-06	0.00044164	0.000640829	0.00037987	1.00795E-08	1.4523E-07	3.2411E-08	1.87718E-07	0.18771848
3837603774255	383760	3774255	0.000112214	0.000344479	0.000405079	0.000399685	8.49594E-05	0.000110489	8.13259E-05	8.37062E-06	9.80671E-05	8.37062E-06	0.000492752	0.000714994	0.000423834	1.0988E-08	1.5864E-07	3.5568E-08	2.052E-07	0.20519955
3837703774255	383770	3774255	0.000126986	0.000389826	0.000458404	0.0004523	9.61436E-05	0.000125034	9.20318E-05	9.47255E-06	0.000110977	9.47255E-06	0.000564458	0.000819041	0.000485511	1.22944E-08	1.7789E-07	4.0073E-08	2.30253E-07	0.2302527
3837803774255	383780	3774255	0.000149396	0.00045862	0.000539299	0.000532118	0.00011311	0.000147099	0.000108273	1.11442E-05	0.000130561	1.11442E-05	0.000672326	0.000975559	0.000578292	1.42923E-08	2.0726E-07	4.6931E-08	2.68486E-07	0.26848601
3837903774255	383790	3774255	0.000180089	0.000552841	0.000650096	0.00064144	0.000136348	0.00017732	0.000130517	1.34337E-05	0.000157384	1.34337E-05	0.000820401	0.001190419	0.000705657	1.70288E-08	2.4749E-07	5.6329E-08	3.20851E-07	0.3208509
3838003774255	383800	3774255	0.000227071	0.000697068	0.000819695	0.0008078	0.000171919	0.000223579	0.000164567	1.69383E-05	0.000198443	1.69383E-05	0.001047378	0.001519768	0.000900888	2.12214E-08	3.0911E-07	7.0727E-08	4.01058E-07	0.40105821
3838103774255	383810	3774255	0.000303092	0.000930441	0.001094123	0.001079554	0.000229476	0.000298432	0.000219662	2.26092E-05	0.000264881	2.26092E-05	0.001417028	0.002056138	0.001218837	2.8005E-08	4.0877E-07	9.4048E-08	5.30821E-07	0.53082135
3838203774255	383820	3774255	0.000441048	0.00135394	0.001592123	0.001570923	0.000333925	0.000434266	0.000319644	3.28999E-05	0.000385443	3.28999E-05	0.002090477	0.003033327	0.001798095	4.03219E-08	5.8966E-07	1.3641E-07	7.66387E-07	0.7663873
3838303774255	383830	3774255	0.00073209	0.002247389	0.002642745	0.002607557	0.000554277	0.000720833	0.000530573	5.46102E-05	0.000639793	5.46102E-05	0.003521651	0.005109991	0.003029099	6.62552E-08	9.7053E-07	2.258E-07	1.26258E-06	1.26258166
3838403774255	383840	3774255	0.000700114	0.002149229	0.002527317	0.002493665	0.000530068	0.000689349	0.000507399	5.2225E-05	0.000611848	5.2225E-05	0.003364979	0.004882657	0.00289434	6.33861E-08	9.2845E-07	2.1594E-07	1.20778E-06	1.20778187
3838603774255	383860	3774255	0.00076157	0.002337889	0.002749167	0.002712561	0.000576598	0.000749861	0.000551938	5.68093E-05	0.000665557	5.68093E-05	0.003668781	0.00532348	0.003155651	6.88234E-08	1.0084E-06	2.3476E-07	1.31201E-06	1.31201055
3838703774255	383870	3774255	0.00112668	0.003458712	0.004067163	0.004013007	0.000853028	0.001109356	0.000816547	8.40446E-05	0.000984636	8.40446E-05	0.005466429	0.007931907	0.004701874	1.01349E-07	1.4861E-06	3.4693E-07	1.93439E-06	1.9343871
3838803774255	383880	3774255	0.000776415	0.00238346	0.002802754	0.002765435	0.000587837	0.000764477	0.000562697	5.79166E-05	0.00067853	5.79166E-05	0.003743138	0.005431374	0.003219609	7.01084E-08	1.0274E-06	2.3927E-07	1.33678E-06	1.33678447
3838903774255	383890	3774255	0.000584759	0.001795108	0.0021109	0.002082793	0.000442731	0.000575767	0.000423796	4.362E-05	0.000511036	4.362E-05	0.002800496	0.00406358	0.002408808	5.30064E-08	7.7633E-07	1.8034E-07	1.00968E-06	1.0096801
3839003774255	383900	3774255	0.000466701	0.001432693	0.00168473	0.001662297	0.000353348	0.000459526	0.000338236	3.48136E-05	0.000407863	3.48136E-05	0.002220083	0.003221388	0.001909573	4.24656E-08	6.2159E-07	1.4404E-07	8.081E-07	0.80809951
3839103774255	383910	3774255	0.000387345	0.001189081	0.001398262	0.001379644	0.000293265	0.000381389	0.000280723	2.8894E-05	0.000338511	2.8894E-05	0.001830136	0.002655566	0.001574166	3.53748E-08	5.1752E-07	1.1963E-07	6.72524E-07	0.67252393
3829703774265	382970	3774265	1.00525E-05	3.08595E-05	3.62882E-05	3.5805E-05	7.61093E-06	9.89795E-06	7.28543E-06	7.49867E-07	8.78516E-06	7.49867E-07	1.943E-05	2.81933E-05	1.67124E-05	2.26578E-09	2.848E-08	4.4866E-09	3.52319E-08	0.03523193
3829803774265	382980	3774265	1.01959E-05	3.12995E-05	3.68057E-05	3.63156E-05	7.71946E-06	1.00391E-05	7.38932E-06	7.6056E-07	8.91044E-06	7.6056E-07	1.97949E-05	2.87229E-05	1.70263E-05	2.36369E-09	2.9602E-08	4.6232E-09	3.65888E-08	0.03658878
3829903774265	382990	3774265	1.0361E-05	3.18064E-05	3.74018E-05	3.69037E-05	7.84447E-06	1.02017E-05	7.50899E-06	7.72877E-07	9.05474E-06	7.72877E-07	2.02098E-05	2.93248E-05	1.73832E-05	2.47645E-09	3.0895E-08	4.7797E-09	3.81508E-08	0.03815078
3830003774265	383000	3774265	1.05515E-05	3.23913E-05	3.80895E-05	3.75824E-05	7.98873E-06	1.03893E-05	7.64707E-06	7.87089E-07	9.22125E-06	7.87089E-07	2.06746E-05	2.99992E-05	1.77829E-05	2.60692E-09	3.239E-08	4.9596E-09	3.99568E-08	0.03995676
3830103774265	383010	3774265	1.07928E-05	3.31322E-05	3.89607E-05	3.84419E-05	8.17144E-06	1.06269E-05	7.82197E-06	8.05091E-07	9.43216E-06	8.05091E-07	2.1236E-05	3.08139E-05	1.82659E-05	2.76573E-09	3.4214E-08	5.179E-09	4.21585E-08	0.04215848
3830203774265	383020	3774265	1.10469E-05	3.3912E-05	3.98777E-05	3.93468E-05	8.36378E-06	1.0877E-05	8.00608E-06	8.24041E-07	9.65416E-06	8.24041E-07	2.18318E-05	3.16784E-05	1.87783E-05	2.94557E-09	3.6272E-08	5.4218E-09	4.46393E-08	0.04463926
3830303774265	383030	3774265	1.14225E-05	3.50651E-05	4.12336E-05	4.06846E-05	8.64816E-06	1.12469E-05	8.2783E-06	8.5206E-07	9.98242E-06	8.5206E-07	2.26647E-05	3.28869E-05	1.94947E-05	3.18824E-09	3.9061E-08	5.7543E-09	4.8004E-08	0.04800402
3830403774265	383040	3774265	1.18707E-05	3.64409E-05	4.28515E-05	4.2281E-05	8.98749E-06	1.16882E-05	8.60312E-06	8.85492E-07	1.03741E-05	8.85492E-07	2.36566E-05	3.43262E-05	2.03479E-05	3.49131E-09	4.2539E-08	6.1626E-09	5.21925E-08	0.05219246
3830503774265	383050	3774265	1.23479E-05	3.79059E-05	4.45742E-05	4.39807E-05	9.3488E-06	1.2158E-05	8.94898E-06	9.21091E-07	1.07912E-05	9.21091E-07	2.4714E-05	3.58606E-05	2.12574E-05	3.85306E-09	4.6667E-08	6.634E-09	5.71538E-08	0.05715381
3830603774265	383060	3774265	1.28052E-05	3.93096E-05	4.62249E-05	4.56094E-05	9.695E-06	1.26083E-05	9.28037E-06	9.552E-07	1.11908E-05	9.552E-07	2.57372E-05	3.73452E-05	2.21375E-05	4.26387E-09	5.1323E-08	7.1461E-09	6.27332E-08	0.06273324
3830703774265	383070	3774265	1.32951E-05	4.08136E-05	4.79935E-05	4.73544E-05	1.00659E-05	1.30907E-05	9.63544E-06	9.91746E-07	1.16189E-05	9.91746E-07	2.68227E-05	3.89203E-05	2.30711E-05	4.76569E-09	5.6986E-08	7.7504E-09	6.95024E-08	0.06950236
3830803774265	383080	3774265	1.3765E-05	4.22563E-05	4.969E-05	4.90283E-05	1.04217E-05	1.35534E-05	9.97604E-06	1.0268E-06	1.20296E-05	1.0268E-06	2.78645E-05	4.0432E-05	2.39673E-05	5.3523E-09	6.3568E-08	8.4241E-09	7.73443E-08	0.07734427
3830903774265	383090	3774265	1.42278E-05	4.36767E-05	5.13603E-05	5.06764E-05	1.07721E-05	1.4009E-05	1.03114E-05	1.06132E-06	1.2434E-05	1.06132E-06	2.88907E-05	4.19211E-05	2.485E-05	6.05691E-09	7.1436E-08	9.1992E-09	8.66925E-08	0.08669255

Unique Identifier	X (UTM)	Y (UTM)	EGIODemolition 2025	EGIOSite Grubbing / Prep 2025	EGIOMass Grading / Excavation 2025	EGIOMass Grading / Excavation 2026	EGIODrainage / Utilities Trenching 2026	EGIODrainage / Utilities Trenching 2027	EGIOFoundations / Concrete Pads 2026	EGIOFoundations / Concrete Pads 2027	EGIOBuilding / Structure Construction 2026	EGIOBuilding / Structure Construction 2027	EGIOAsphalt Paving 2027	EGIOArchitectural Coating 2027	EGIOLandscaping or Other Finishing 2027	EGIOWaterside Construction (Piles) 2027	HIWaterside Construction (Landscaping) 2025	HIWaterside Construction (Landscaping) 2026	KMDemolition 2025	KMSite Grubbing / Prep 2025
3831003774265	383100	3774265	0.000602594	0.00023635	7.82705E-05	7.66579E-05	0.000178003	0.000177729	0.000233873	0.000233722	0.000250507	0.000244503	9.74815E-06	9.74815E-06	0.000263999	9.74815E-06	3.31602E-05	3.21215E-05	1.93651E-05	8.40458E-05
3831103774265	383110	3774265	0.00072863	0.00028578	9.46412E-05	9.26912E-05	0.000215234	0.000214902	0.000282789	0.000282606	0.000302902	0.000295642	1.1787E-05	1.1787E-05	0.000319216	1.1787E-05	3.59999E-05	3.48723E-05	2.01707E-05	8.75424E-05
3831203774265	383120	3774265	0.000901354	0.00035352	0.000117076	0.000114664	0.000266256	0.000265845	0.000349825	0.000349599	0.000374706	0.000365725	1.45812E-05	1.45812E-05	0.000394887	1.45812E-05	3.91805E-05	3.79533E-05	2.09832E-05	9.10685E-05
3831303774265	383130	3774265	0.00113053	0.00044341	0.000146844	0.000143818	0.000333953	0.000333438	0.000438771	0.000438487	0.000469978	0.000458713	1.82885E-05	1.82885E-05	0.00049529	1.82885E-05	4.24149E-05	4.10864E-05	2.17798E-05	9.45258E-05
3831403774265	383140	3774265	0.001449984	0.0005687	0.000188337	0.000184457	0.000428318	0.000427657	0.000562754	0.000562391	0.00060278	0.000588332	2.34563E-05	2.34563E-05	0.000635244	2.34563E-05	4.56564E-05	4.42264E-05	2.24383E-05	9.73839E-05
3831503774265	383150	3774265	0.001948117	0.00076408	0.00025304	0.000247826	0.000575464	0.000574576	0.000756085	0.000755597	0.000809861	0.000790449	3.15146E-05	3.15146E-05	0.000853479	3.15146E-05	4.92442E-05	4.77018E-05	2.30358E-05	9.99769E-05
3831603774265	383160	3774265	0.002783804	0.00109185	0.000361586	0.000354136	0.000822322	0.000821053	0.001080424	0.001079726	0.001157269	0.001129529	4.50335E-05	4.50335E-05	0.001219596	4.50335E-05	5.30724E-05	5.14101E-05	2.36378E-05	0.00010259
3831703774265	383170	3774265	0.004425122	0.00173559	0.000574776	0.000562933	0.00130716	0.001305143	0.001717437	0.001716329	0.001839589	0.001795495	7.15851E-05	7.15851E-05	0.001938665	7.15851E-05	5.71428E-05	5.53529E-05	2.42058E-05	0.000105055
3831503774265	383530	3774265	0.00032726	0.00012836	4.25075E-05	4.16317E-05	9.66709E-05	9.65217E-05	0.000127013	0.000126931	0.000136047	0.000132786	5.29407E-06	5.29407E-06	0.000143374	5.29407E-06	4.27055E-05	4.13679E-05	5.0428E-05	0.000218861
3831540374265	383540	3774265	0.000316445	0.00012411	4.11028E-05	4.0256E-05	9.34764E-05	9.33321E-05	0.000122816	0.000122736	0.000131551	0.000128398	5.11913E-06	5.11913E-06	0.000138636	5.11913E-06	4.20794E-05	4.07614E-05	5.04483E-05	0.000218949
3831503774265	383550	3774265	0.000304203	0.00011931	3.95127E-05	3.86986E-05	8.986E-05	8.97214E-05	0.000118064	0.000117988	0.000126462	0.0012343	4.92108E-06	4.92108E-06	0.000133273	4.92108E-06	4.11394E-05	3.98509E-05	4.99572E-05	0.000216818
3831603774265	383560	3774265	0.000293649	0.00011517	3.81418E-05	3.7356E-05	8.67424E-05	8.66086E-05	0.000113968	0.000113895	0.000122074	0.000119148	4.75035E-06	4.75035E-06	0.000128649	4.75035E-06	4.04003E-05	3.91349E-05	4.9697E-05	0.000215688
3831703774265	383570	3774265	0.000285134	0.00011183	3.70358E-05	3.62728E-05	8.42272E-05	8.40972E-05	0.000110663	0.000110592	0.000118534	0.000115693	4.6126E-06	4.6126E-06	0.000124918	4.6126E-06	3.99232E-05	3.86727E-05	4.97807E-05	0.000216052
3831580374265	383580	3774265	0.000278101	0.00010908	3.61223E-05	3.53781E-05	8.21497E-05	8.20229E-05	0.000107934	0.000107864	0.000115611	0.00011284	4.49883E-06	4.49883E-06	0.000121837	4.49883E-06	3.96254E-05	3.83842E-05	5.00953E-05	0.000217417
3831590374265	383590	3774265	0.00027414	0.00010752	3.56078E-05	3.48742E-05	8.09796E-05	8.08547E-05	0.000106397	0.000106328	0.000113964	0.000111232	4.43475E-06	4.43475E-06	0.000120102	4.43475E-06	3.91474E-05	3.85024E-05	5.09756E-05	0.000221238
3831603774265	383600	3774265	0.000273969	0.00010745	3.55857E-05	3.48525E-05	8.09292E-05	8.08043E-05	0.00010633	0.000106262	0.000113893	0.000111163	4.43199E-06	4.43199E-06	0.000120027	4.43199E-06	4.04147E-05	3.91488E-05	5.2605E-05	0.00022831
3831610374265	383610	3774265	0.000274499	0.00010766	3.56545E-05	3.49199E-05	8.10857E-05	8.09606E-05	0.000106536	0.000106467	0.000114113	0.000111378	4.44057E-06	4.44057E-06	0.000120259	4.44057E-06	4.11681E-05	3.98787E-05	5.43589E-05	0.000235922
3831620374265	383620	3774265	0.000276844	0.00010858	3.5959E-05	3.52181E-05	8.17782E-05	8.16521E-05	0.000107446	0.000107377	0.000115088	0.000112329	4.47849E-06	4.47849E-06	0.000121286	4.47849E-06	4.21906E-05	4.08691E-05	5.6502E-05	0.000245223
3831630374265	383630	3774265	0.000280248	0.00010992	3.64012E-05	3.56512E-05	8.27838E-05	8.26561E-05	0.000108767	0.000108697	0.000116503	0.000113711	4.53356E-06	4.53356E-06	0.000122778	4.53356E-06	4.33746E-05	4.2016E-05	5.88896E-05	0.000255585
3831640374265	383640	3774265	0.000284676	0.00011165	3.69763E-05	3.62145E-05	8.40919E-05	8.39621E-05	0.000110486	0.000110414	0.000118344	0.000115507	4.60519E-06	4.60519E-06	0.000124718	4.60519E-06	4.47182E-05	4.33176E-05	6.15306E-05	0.000267047
3831650374265	383650	3774265	0.000290586	0.00011397	3.7744E-05	3.69663E-05	8.58377E-05	8.57052E-05	0.00011278	0.000112707	0.000120801	0.000117905	4.7008E-06	4.7008E-06	0.000127307	4.7008E-06	4.63094E-05	4.48589E-05	6.45586E-05	0.000280189
3831660374265	383660	3774265	0.000297601	0.00011672	3.86552E-05	3.78587E-05	8.79099E-05	8.77742E-05	0.000115502	0.000115428	0.000123717	0.000120752	4.81428E-06	4.81428E-06	0.00013038	4.81428E-06	4.8089E-05	4.65827E-05	6.78943E-05	0.000294666
3831670374265	383670	3774265	0.000307472	0.00012059	3.99373E-05	3.91145E-05	9.08258E-05	9.06856E-05	0.000119333	0.000119256	0.000127821	0.000124757	4.97397E-06	4.97397E-06	0.000134705	4.97397E-06	5.03654E-05	4.87879E-05	7.20222E-05	0.000312581
3831680374265	383680	3774265	0.000319796	0.00012543	4.1538E-05	4.06822E-05	9.4466E-05	9.43203E-05	0.000124116	0.000124036	0.000132944	0.000129757	5.17332E-06	5.17332E-06	0.000140104	5.17332E-06	5.30886E-05	5.14257E-05	7.68832E-05	0.000333679
3831690374265	383690	3774265	0.000333484	0.0001308	4.3316E-05	4.24235E-05	9.85096E-05	9.83576E-05	0.000129429	0.000129345	0.000138634	0.000135311	5.39476E-06	5.39476E-06	0.000146101	5.39476E-06	5.60682E-05	5.43121E-05	8.21924E-05	0.000356721
3837003774265	383700	3774265	0.000343822	0.00013485	4.46588E-05	4.37387E-05	0.000101563	0.000101407	0.000133441	0.000133355	0.000142932	0.000139506	5.562E-06	5.562E-06	0.00015063	5.562E-06	5.84523E-05	5.66215E-05	8.6585E-05	0.000375785
3837103774265	383710	3774265	0.000356047	0.00013965	4.62467E-05	4.52938E-05	0.000105175	0.000105012	0.000138186	0.000138096	0.000148014	0.000144466	5.75976E-06	5.75976E-06	0.000155986	5.75976E-06	6.11772E-05	5.9261E-05	9.15434E-05	0.000397305
3837203774265	383720	3774265	0.000368676	0.0001446	4.7887E-05	4.69004E-05	0.000108905	0.000108737	0.000143087	0.000142995	0.000153264	0.00014959	5.96405E-06	5.96405E-06	0.000161518	5.96405E-06	6.39757E-05	6.19719E-05	9.66398E-05	0.000419424
3837303774265	383730	3774265	0.000382211	0.00014991	4.96452E-05	4.86223E-05	0.000112903	0.000112729	0.00014834	0.000148245	0.000158891	0.000155082	6.18302E-06	6.18302E-06	0.000167449	6.18302E-06	6.69392E-05	6.48426E-05	0.000102024	0.00044279
3837403774265	383740	3774265	0.000398406	0.00015626	5.17487E-05	5.06825E-05	0.000117687	0.000117506	0.000154626	0.000154526	0.000165623	0.000161653	6.445E-06	6.445E-06	0.000174543	6.445E-06	7.03943E-05	6.81894E-05	0.000108227	0.000469712
3837503774265	383750	3774265	0.000429672	0.00016852	5.58098E-05	5.466E-05	0.000126923	0.000126727	0.00016676	0.000166653	0.000178621	0.00017434	6.9508E-06	6.9508E-06	0.000188241	6.9508E-06	7.66604E-05	7.42592E-05	0.000119056	0.000516709
3837603774265	383760	3774265	0.000467783	0.00018347	6.076E-05	5.95081E-05	0.000138181	0.000137968	0.000181552	0.000181434	0.000194464	0.000189803	7.56731E-06	7.56731E-06	0.000204938	7.56731E-06	8.42378E-05	8.15993E-05	0.000132109	0.000573362
3837703774265	383770	3774265	0.000521307	0.00020446	6.77122E-05	6.63171E-05	0.000153992	0.000153754	0.000202325	0.000202194	0.000216715	0.00021152	8.43317E-06	8.43317E-06	0.000228387	8.43317E-06	9.4759E-05	9.17909E-05	0.000150116	0.000651515
3837803774265	383780	3774265	0.000601615	0.00023596	7.81433E-05	7.65333E-05	0.000177714	0.00017744	0.00023343	0.00023343	0.0002501	0.000244106	9.73231E-06	9.73231E-06	0.00026357	9.73231E-06	0.000110429	0.00010697	0.000176823	0.000767423
3837903774265	383790	3774265	0.000712354	0.0002794	9.25272E-05	9.06208E-05	0.000210426	0.000210101	0.000276472	0.000276294	0.000296136	0.000289038	1.15237E-05	1.15237E-05	0.000312086	1.15237E-05	0.000131998	0.000127864	0.000213575	0.00092693
3838003774265	383800	3774265	0.000876779	0.00034388	0.000113884	0.000111538	0.000258996	0.000258597	0.000340287	0.000340068	0.00036449	0.000355753	1.41836E-05	1.41836E-05	0.000384121	1.41836E-05	0.000163955	0.00015882	0.000267975	0.001163028
3838103774265	383810	3774265	0.001139449	0.00044691	0.000148002	0.000144953	0.000336588	0.000336068	0.000442232	0.000441947	0.000473686	0.000462332	1.84328E-05	1.84328E-05	0.000499198	1.84328E-05	0.000214853	0.000208124	0.000354555	0.001538794
3838203774265	383820	3774265	0.001613187	0.00063271	0.000209536	0.000205218	0.000476528	0.000475792	0.000626095	0.000625691	0.000670626	0.000654551	2.60965E-05	2.60965E-05	0.000706744	2.60965E-05	0.000306458	0.00029686	0.000510202	0.002214313
3838303774265	383830	3774265	0.002619648	0.00102746	0.000340264	0.000333254	0.000773831	0.000772637	0.001016713	0.001016057	0.001089027	0.001062923	4.2378E-05	4.2378E-05	0.001147679	4.2378E-05	0.000500931	0.000485241	0.000840941	0.003649741
3838403774265	383840	3774265	0.003581855	0.00140485	0.000465245	0.000455659	0.001058063	0.00105643	0.001390156	0.001389259	0.001489031	0.001453339	5.79436E-05	5.79436E-05	0.001569226	5.79436E-05	0.000686822	0.000665309	0.001157191	0.00502229
3838603774265	383860	3774265	0.004136872	0.00162254	0.000537335	0.000526264	0.001222012	0.001220126	0.001605564	0.001604528	0.001719759	0.001678537	6.69221E-05	6.69221E-05	0.001812381	6.69221E-05	0.000794312	0.000769433	0.001340361	0.005817263
3838703774265	383870	3774265	0.004050869	0.00158881	0.000526164	0.000515323	0.001196607	0.001194761	0.001572185	0.001571171	0.001684007	0.001643642	6.55308E-05	6.55308E-05	0.001774703	6.55308E-05	0.000777885	0.00075352	0.001312625	0.005696886
3838803774265	383880	3774265	0.002799414	0.00109797	0.000363614	0.000356122	0.000826933	0.000825657	0.001086482	0.001085781	0.001163758	0.001135864	4.5286E-05	4.5286E-05	0.001226436	4.5286E-05	0.000536511	0.000519707	0.000902394	0.003916454
3838903774265	383890	3774265	0.002118506	0.00083091	0.000275171	0.000269502	0.000625796	0.000624831	0.000822215	0.000821684	0.000880694	0.000859585	3.4271E-05	3.4271E-05	0.000928127	3.4271E-05	0.000405248	0.000392555	0.000679382	0.002948567
3839003774265	383900	3774265	0.001700501	0.00066696	0.000220877	0.000216326	0.00050232	0.000501545	0.000659983	0.000659557	0.000706924	0.000689979	2.7509E-05	2.7509E-05	0.000744997	2.7509E-05	0.00032472	0.000314549	0.000542634	0.00235507
3839103774265	383910	3774265	0.00141967	0.00055681	0.0001844	0.000180601	0.000419364	0.000418716	0.000550989	0.000550633	0.000590178	0.000576032	2.2966E-05	2.2966E-05	0.000621963	2.2966E-05	0.000270663	0.000262185	0.000450889	0.001956891
3829703774275	382970	3774275	0.000156601	6.1421E-05	2.03408E-05	1.99217E-05	4.62593E-05	4.61879E-05	6.07786E-05	6.07394E-05	6.51015E-05	6.35411E-05	2.53334E-06	2.53334E-06	6.86077E-05	2.53334E-06	1.61056E-05	1.56011E-05	1.28904E-05	5.59454E-05
3829803774275	382980	3774275	0.000165556	6.4934E-05	2.1504E-05	2.10609E-05	4.89046E-05	4.88291E-05	6.42542E-05	6.42127E-05	6.88243E-05	6.71746E-05	2.6782E-06	2.6782E-06	7.2531E-05	2.6782E-06	1.65828E-05	1.60634E-05	1.30986E-05	5.6849E-05
3829903774275	382990	3774275	0.000175985	6.9024E-05	2.28585E-05	2.23875E-05	5.1985E-05	5.19048E-05	6.83015E-05	6.82574E-05	7.31594E-05	7.14058E-05	2.8469E-06	2.8469E-06	7.70996E-05	2.8469E-06	1.71299E-05	1.65934E-05	1.33431E-05	5.79098E-05
3830003774275	383000	3774275	0.000187895	7.3695E-05	2.44055E-05	2.39027E-05	5.55032E-05	5.54175E-05	7.29239E-05	7.28769E-05	7.81106E-05	7.62383E-05	3.03957E-06	3.03957E-06	8.23175E-05	3.03957E-06	1.77327E-05	1.71772E-05	1.36101E-05	5.90688E-05
3830103774275	383010	3774275	0.000201934	7.9201E-05	2.6229E-05	2.56886E-05	5.96502E-05	5.95582E-05	7.83726E-05	7.8322E-05	8.39468E-05	8.19346E-05	3.26667E-06	3.26667E-06	8.8468E-05	3.26667E-06	1.84269E-05	1.78497E-05	1.39224E-05	6.04242E-05
3830203774275	383020	3774275	0.000217948	8.5482E-05	2.83092E-05	2.77259E-05	6.43809E-05	6.42816E-05	8.45881E-05	8.45335E-05	9.06044E-05	8.84327E-05	3.52575E-06	3.52575E-06	9.54842E-05	3.52575E-06	1.91732E-05	1.85726E-05	1.42483E-05	6.18385E-05
3830303774275	383030	3774275	0.00023938	9.3888E-05	3.10928E-05	3.04522E-05	7.07116E-05	7.06025E-05	9.29057E-05	9.28458E-05	9.95137E-05	9.71284E-05	3.87244E-06	3.87244E-06	0.000104873	3.87244E-06	2.01975E-05	1.95649E-05	1.47326E-05	6.39404E-05
3830403774275	383040	3774275	0.000266326	0.00010446	3.45928E-05	3.38801E-05	7.86713E-05	7.85499E-05	0.000103364	0.000103297	0.000110716	0.000108062	4.30834E-06	4.30834E-06	0.000116678	4.30834E-06	2.14353E-05	2.07639E-05	1.53187E-05	6.64843E-05
3830503774275	383050	3774275	0.00029893	0.00011724	3.88278E-05	3.80278E-05	8.83026E-05	8.81663E-05	0.000116018	0.000115943	0.00012427	0.000121291	4.83579E-06	4.83579E-06	0.000130963	4.83579E-06	2.28202E-05	2.21054E-05	1.59411E-05	6.91853E-05
3830603774275	383060	3774275	0.000336062	0.00013181	4.36508E-05	4.27515E-05	9.92711E-05	9.91179E-05	0.000130429	0.000130345	0.000139706	0.000136357	5.43646E-06	5.43646E-06	0.00014723	5.43646E-06	2.42212E-05	2.34625E-05	1.65204E-05	7.16997E-05
3830703774275	383070	3774275	0.000381726	0.00014972	4.95822E-05	4.85606E-05	0.00011276	0.000112586	0.000148152	0.000148056	0.000158689	0.000154886	6.17518E-06	6.17518E-06	0.000167236	6.17518E-06	2.57944E-05	2.49865E-05	1.71427E-05	7.44007E-05
3830803774275	383080	3774275	0.00043649	0.0001712	5.66953E-05	5.55272E-05	0.000128937	0.000128738	0.000169406	0.000169297	0.000181455	0.000177106	7.06108E-06	7.06108E-06	0.000191228	7.06108E-06	2.7452E-05	2.65921E-05	1.7756E-05	7.70625E-05
3830903774275	383090	3774275	0.000503693	0.00019756	6.54243E-05	6.40764E-05	0.000148789	0.000148559	0.000195489	0.000195363	0.000209393	0.000204374	8.14823E-06	8.14823E-06	0.00022067	8.14823E-06	2.92297E-05	2.83142E-05	1.83716E-05	7.9734E-05
3831003774275	383100	3774275	0.000589858	0.00023135	7.66162E-05	7.50376E-05	0.000174241	0.000173972	0.00022893	0.000228782	0.000245213	0.000239335	9.54211E-06	9.54211E-06	0.000258419	9.54211E-06	3.12263E-05	3.02483E-05	1.90301E-05	8.25922E-05
3831103774275	383110	3774275	0.000712956	0.00027963	9.26053E-05	9.06973E-05	0.000210604	0.000210279	0.000276706	0.000276527	0.000296386	0.000289282	1.15335E-05	1.15335E-05	0.000312349	1.15335E-05	3.37557E-05	3.26984E-05	1.98358E-05	8.60888E-05
3831203774275	383120	3774275	0.000882051	0.00034595	0.000114569	0.000112208	0.000260554	0.000260152	0.000342333	0.000342113	0.000366682	0.000357893	1.42689E-05	1.42689E-05	0.000386431	1.42689E-05	3.65632E-05	3.5418E-05	2.06528E-05	8.96345E-05
3831303774275	383130	3774275	0.001106683	0.00043406	0.000143746	0.000140784	0.000326909	0.000326404	0.000429515	0.000429238	0.000460064	0.000449037	1.79028E-05	1.79028E-05	0.000484842	1.79028E-05	3.93886E-05	3.81548E-05	2.14381E-05	9.30427E-05
3831403774275	383140	3774275	0.0014202	0.00055702	0.000184469	0.000180668	0.00041952	0.000418873	0.000551194	0.000550839	0.000590398	0.000576247	2.29745E-05	2.29745E-05	0.000622196	2.29745E-05	4.21888E-05	4.08674E-05	2.21306E-05	9.60481E-05
3831503774275	383150	3774275	0.001910123	0.00074918	0.000248105	0.000242993	0.000564241	0.000563371	0.000741339	0.000740861	0.000794067	0.000775033	3.09E-05	3.09E-05	0.000836833	3.09E-05	4.52564E-05	4.38389E-05	2.27529E-05	9.87492E-05
3831603774275	383160	3774275	0.002717579	0.00106587	0.000352984	0.000345712	0.00080276	0.000801521	0.001054721	0.001054041	0.001129738	0.001102659	4.39622E-05	4.39622E-05	0.001190583	4.39622E-05	4.83724E-05	4.68573E-05	2.33436E-05	0.000101313
3831703774275	383170	3774275	0.004293679	0.00168404	0.000557703	0.000546212	0.001268332	0.001266375	0.001666422	0.001665347	0.001784947	0.001742162	6.94587E-05	6.94587E-05	0.00188108	6.94587E-05	5.15333E-05	4.99191E-05	2.39003E-05	0.000103729
3835303774275	383530	3774275	0.000320218	0.00012559	4.15928E-05	4.07359E-05	9.45907E-05	9.44448E-05	0.00012428	0.0001242	0.000133119	0.000129928	5.18015E-06	5.18015E-06	0.000140289	5.18015E-06	4.10677E-05	3.97813E-05	4.87261E-05	0.000211475
3835403774275	383540	3774275	0.000309215	0.00012128	4.01637E-05	3.93362E-05	9.13405E-05	9.11996E-05	0.000120009	0.000119932	0.000128545	0.000125464	5.00216E-06	5.00216E-06	0.000135468	5.00216E-06	4.04254E-05	3.91592E-05	4.86537E-05	0.000211161
3835503774275	383550	3774275	0.000297493	0.00011668	3.86412E-05	3.7845E-05	8.7878E-05	8.77424E-05	0.00011546	0.000115386	0.000123672	0.000120708	4.81254E-06	4.81254E-06	0.000130333	4.81254E-06	3.95931E-05	3.83529E-05	4.82554E-05	0.000209432
3835603774275	383560	3774275	0.000287424	0.00011273	3.73333E-05	3.65641E-05	8.49038E-05	8.47727E-05	0.000111552	0.00011148	0.000119487	0.000116623	4.64966E-06	4.64966E-06	0.000125922	4.64966E-06	3.89562E-05	3.77361E-05	4.80925E-05	0.000208725
3835703774275	383570	3774275	0.000279709	0.00010971	3.63312E-05	3.55826E-05	8.26246E-05	8.24971E-05	0.000108558	0.000108488	0.000116279	0.000113492	4.52484E-06	4.52484E-06	0.000122542	4.52484E-06	3.86208E-05	3.74111E-05	4.83301E-05	0.000209756
3835803774275	383580	3774275	0.000273559	0.00010722	3.55063E-05	3.47748E-05	8.07488E-05	8.06242E-05	0.000106093	0.000106025	0.000113639	0.000110915	4.42211E-06	4.42211E-06	0.00011976	4.42211E-06	3.84414E-05	3.72373E-05	4.87714E-05	0.000211671
3835903774275	383590	3774275	0.000269604	0.00010574	3.50187E-05	3.42972E-05	7.96397E-05	7.95168E-05	0.000104636	0.000104569	0.000112078	0.000109392	4.36138E-06	4.36138E-06	0.000118115	4.36138E-06	3.73955E-05	4.96698E-05	0.000215571
3836003774275	383600	3774275	0.000269173	0.00010557	3.49627E-05	3.42423E-05	7.95124E-05	7.93897E-05	0.000104469	0.000104401	0.000111899	0.000109217	4.3544E-06	4.3544E-06	0.000117926	4.3544E-06	3.92379E-05	3.80089E-05	5.1211E-05	0.000222259
3836103774275	383610	3774275	0.000269424	0.00010567	3.49953E-05	3.42743E-05	7.95867E-05	7.94639E-05	0.000104566	0.000104499	0.000112004	0.000109319	4.35847E-06	4.35847E-06	0.000118036	4.35847E-06	3.99501E-05	3.86988E-05	5.28698E-05	0.000229459
3836203774275	383620	3774275	0.000271562	0.00010651	3.5273E-05	3.45463E-05	8.02181E-05	8.00944E-05	0.000105396	0.000105328	0.000112892	0.000110186	4.39305E-06	4.39305E-06	0.000118973	4.39305E-06	4.09439E-05	3.96614E-05	5.49337E-05	0.000238416

			KMMass Grading / Excavation	KMMass Grading / Excavation	KMDrainage / Utilities Trenching	KMFoundations / Concrete Pads	KMBuilding / Structure Construction	KMAsphalt Paving	KMArchitectural Coating	KMLandscaping or Other Finishing	KMWaterside Construction (Piles)	EWNDemolition	EWNSite Grubbing / Prep	EWNDrainage / Utilities Trenching	EWNDrainage / Utilities Trenching	EWNDrainage / Utilities Trenching	EWNFoundation s / Concrete Pads	EWNBuilding / Structure Construction	EWNAsphalt Paving	EWNLandscaping or Other Finishing	EWNWaterside Construction (Piles)
Unique Identifier	X (UTM)	Y (UTM)	2025	2026	2026	2026	2026	2026	2026	2026	2026	2027	2027	2027	2028	2029	2029	2029	2029	2029	2029
3831003774265	383100	3774265	6.38838E-05	6.32226E-05	2.27038E-05	1.20148E-05	4.12665E-05	1.32573E-06	1.32573E-06	4.25922E-05	1.32573E-06	0.000157861	8.60363E-06	2.0203E-05	1.98128E-05	1.94029E-05	1.68065E-05	3.64943E-05	2.59637E-06	3.77925E-05	2.59637E-06
3831103774265	383110	3774265	6.65416E-05	6.58529E-05	2.36483E-05	1.25146E-05	4.29833E-05	1.38088E-06	1.38088E-06	4.43642E-05	1.38088E-06	0.000171957	9.3719E-06	2.2007E-05	2.1582E-05	2.11355E-05	1.83072E-05	3.97531E-05	2.82822E-06	4.11672E-05	2.82822E-06
3831203774265	383120	3774265	6.92217E-05	6.85054E-05	2.46009E-05	1.30187E-05	4.47146E-05	1.4365E-06	1.4365E-06	4.61511E-05	1.4365E-06	0.000187792	1.02349E-05	2.40335E-05	2.35693E-05	2.30817E-05	1.9993E-05	4.34137E-05	3.08865E-06	4.4958E-05	3.08865E-06
3831303774265	383130	3774265	7.18497E-05	7.11061E-05	2.55348E-05	1.35129E-05	4.64122E-05	1.49104E-06	1.49104E-06	4.79032E-05	1.49104E-06	0.000203955	1.11158E-05	2.61021E-05	2.5598E-05	2.50684E-05	2.17139E-05	4.71503E-05	3.35449E-06	4.88276E-05	3.35449E-06
3831403774265	383140	3774265	7.40222E-05	7.32561E-05	2.63069E-05	1.39215E-05	4.78155E-05	1.53612E-06	1.53612E-06	4.93516E-05	1.53612E-06	0.000220356	1.20097E-05	2.8201E-05	2.76564E-05	2.70842E-05	2.346E-05	5.09419E-05	3.62424E-06	5.2754E-05	3.62424E-06
3831503774265	383150	3774265	7.59931E-05	7.52066E-05	2.70074E-05	1.42922E-05	4.90887E-05	1.57702E-06	1.57702E-06	5.06657E-05	1.57702E-06	0.000238572	1.30025E-05	3.05323E-05	2.99427E-05	2.93231E-05	2.53993E-05	5.5153E-05	3.92384E-06	5.71149E-05	3.92384E-06
3831603774265	383160	3774265	7.7979E-05	7.7172E-05	2.77131E-05	1.46657E-05	5.03715E-05	1.61823E-06	1.61823E-06	5.19897E-05	1.61823E-06	0.000257768	1.40487E-05	3.29889E-05	3.23519E-05	3.16825E-05	2.74429E-05	5.95907E-05	4.23955E-06	6.17104E-05	4.23955E-06
3831703774265	383170	3774265	7.98529E-05	7.90265E-05	2.83791E-05	1.50181E-05	5.15819E-05	1.65712E-06	1.65712E-06	5.3239E-05	1.65712E-06	0.000278127	1.51583E-05	3.55945E-05	3.49071E-05	3.41849E-05	2.96105E-05	6.42974E-05	4.57441E-06	6.65846E-05	4.57441E-06
3831303774265	383530	3774265	0.000166358	0.000164636	5.91222E-05	3.12872E-05	0.000107461	3.45228E-06	3.45228E-06	0.000110913	3.45228E-06	0.000184836	1.00738E-05	2.36552E-05	2.31984E-05	2.27184E-05	1.96784E-05	4.27304E-05	3.04004E-06	4.42504E-05	3.04004E-06
3831403774265	383540	3774265	0.000166425	0.000164702	5.91461E-05	3.12999E-05	0.000107504	3.45368E-06	3.45368E-06	0.000110958	3.45368E-06	0.000181613	9.89812E-06	2.32427E-05	2.27938E-05	2.23222E-05	1.93352E-05	4.19852E-05	2.98702E-06	4.34787E-05	2.98702E-06
3831503774265	383550	3774265	0.000164805	0.000163099	5.85703E-05	3.09952E-05	0.000106458	3.42006E-06	3.42006E-06	0.000109878	3.42006E-06	0.000177149	9.65483E-06	2.26714E-05	2.22336E-05	2.17735E-05	1.88599E-05	4.09532E-05	2.9136E-06	4.241E-05	2.9136E-06
3831603774265	383560	3774265	0.000163946	0.00016225	5.82652E-05	3.08337E-05	0.000105903	3.40224E-06	3.40224E-06	0.000109305	3.40224E-06	0.000173565	9.45953E-06	2.22128E-05	2.17838E-05	2.13331E-05	1.84784E-05	4.01248E-05	2.85466E-06	4.15521E-05	2.85466E-06
3831703774265	383570	3774265	0.000164222	0.000162523	5.83634E-05	3.08857E-05	0.000106081	3.40798E-06	3.40798E-06	0.000109489	3.40798E-06	0.000171092	9.32474E-06	2.18963E-05	2.14734E-05	2.10291E-05	1.82151E-05	3.9553E-05	2.81399E-06	4.096E-05	2.81399E-06
3831803774265	383580	3774265	0.00016526	0.00016355	5.87322E-05	3.10808E-05	0.000106752	3.42951E-06	3.42951E-06	0.000110181	3.42951E-06	0.000169392	9.2321E-06	2.16787E-05	2.12601E-05	2.08202E-05	1.80342E-05	3.91601E-05	2.78603E-06	4.05531E-05	2.78603E-06
3831903774265	383590	3774265	0.000168164	0.000166424	5.97643E-05	3.1627E-05	0.000108628	3.48978E-06	3.48978E-06	0.000112118	3.48978E-06	0.000169461	9.23586E-06	2.16875E-05	2.12687E-05	2.08286E-05	1.80415E-05	3.9176E-05	2.78716E-06	4.05696E-05	2.78716E-06
3836003774265	383600	3774265	0.00017354	0.000171744	6.16746E-05	3.2638E-05	0.0001121	3.60133E-06	3.60133E-06	0.000115701	3.60133E-06	0.00017182	9.36439E-06	2.19893E-05	2.15647E-05	2.11185E-05	1.82926E-05	3.97212E-05	2.82595E-06	4.11342E-05	2.82595E-06
3836103774265	383610	3774265	0.000179326	0.00017747	6.37309E-05	3.37261E-05	0.000115838	3.7214E-06	3.7214E-06	0.000119559	3.7214E-06	0.000174553	9.51337E-06	2.23392E-05	2.19078E-05	2.14545E-05	1.85836E-05	4.03531E-05	2.87091E-06	4.17886E-05	2.87091E-06
3836203774265	383620	3774265	0.000186395	0.000184466	6.62435E-05	3.50558E-05	0.000120404	3.86811E-06	3.86811E-06	0.000124273	3.86811E-06	0.000178412	9.72369E-06	2.28331E-05	2.23921E-05	2.19288E-05	1.89944E-05	4.12453E-05	2.93438E-06	4.27125E-05	2.93438E-06
3836303774265	383630	3774265	0.000194272	0.000192261	6.90427E-05	3.65371E-05	0.000125492	4.03156E-06	4.03156E-06	0.000129524	4.03156E-06	0.000182937	9.97032E-06	2.34122E-05	2.29601E-05	2.2485E-05	1.94762E-05	4.22914E-05	3.00881E-06	4.37958E-05	3.00881E-06
3836403774265	383640	3774265	0.000202984	0.000200884	7.2139E-05	3.81757E-05	0.00013112	4.21237E-06	4.21237E-06	0.000135333	4.21237E-06	0.000188129	1.02533E-05	2.40766E-05	2.36116E-05	2.31231E-05	2.00289E-05	4.34915E-05	3.09419E-06	4.50386E-05	3.09419E-06
3836503774265	383650	3774265	0.000212973	0.000210769	7.5689E-05	4.00544E-05	0.000137573	4.41966E-06	4.41966E-06	0.000141992	4.41966E-06	0.000194331	1.05913E-05	2.48703E-05	2.439E-05	2.38854E-05	2.06892E-05	4.49253E-05	3.19619E-06	4.65234E-05	3.19619E-06
3836603774265	383660	3774265	0.000223978	0.00022166	7.95999E-05	4.2124E-05	0.000144681	4.64803E-06	4.64803E-06	0.000149329	4.64803E-06	0.000201306	1.09714E-05	2.5763E-05	2.52655E-05	2.47427E-05	2.14318E-05	4.65379E-05	3.31092E-06	4.81933E-05	3.31092E-06
3836703774265	383670	3774265	0.000237595	0.000235136	8.44394E-05	4.4685E-05	0.000153477	4.93062E-06	4.93062E-06	0.000158408	4.93062E-06	0.00021031	1.14622E-05	2.69154E-05	2.63956E-05	2.58495E-05	2.23905E-05	4.86195E-05	3.45902E-06	5.0349E-05	3.45902E-06
3836803774265	383680	3774265	0.000253631	0.000251007	9.01386E-05	4.7701E-05	0.000163836	5.26341E-06	5.26341E-06	0.0001691	5.26341E-06	0.00022113	1.20518E-05	2.83E-05	2.77535E-05	2.71793E-05	2.35423E-05	5.11207E-05	3.63696E-06	5.29392E-05	3.63696E-06
3836903774265	383690	3774265	0.000271146	0.00026834	9.63631E-05	5.0995E-05	0.00017515	5.62687E-06	5.62687E-06	0.000180777	5.62687E-06	0.00023299	1.26983E-05	2.98179E-05	2.92421E-05	2.8637E-05	2.4805E-05	5.38626E-05	3.83203E-06	5.57786E-05	3.83203E-06
3837003774265	383700	3774265	0.000285637	0.000282681	0.000101513	5.37203E-05	0.000184511	5.92759E-06	5.92759E-06	0.000190438	5.92759E-06	0.000242423	1.32124E-05	3.10252E-05	3.0426E-05	2.97965E-05	2.58093E-05	5.60434E-05	3.98718E-06	5.8037E-05	3.98718E-06
3837103774265	383710	3774265	0.000301994	0.000298869	0.000107326	5.67967E-05	0.000195077	6.26704E-06	6.26704E-06	0.000201344	6.26704E-06	0.00025325	1.38025E-05	3.24108E-05	3.17849E-05	3.11272E-05	2.6962E-05	5.85463E-05	4.16525E-06	6.06289E-05	4.16525E-06
3837203774265	383720	3774265	0.000318807	0.000315507	0.000113301	5.99587E-05	0.000205937	6.61594E-06	6.61594E-06	0.000212553	6.61594E-06	0.000264375	1.44088E-05	3.38346E-05	3.31812E-05	3.24947E-05	2.81464E-05	6.11183E-05	4.34823E-06	6.32924E-05	4.34823E-06
3837303774265	383730	3774265	0.000336568	0.000333084	0.000119613	6.3299E-05	0.00021741	6.98451E-06	6.98451E-06	0.000224394	6.98451E-06	0.000276175	1.50519E-05	3.53446E-05	3.46621E-05	3.39449E-05	2.94026E-05	6.3846E-05	4.5423E-06	6.61171E-05	4.5423E-06
3837403774265	383740	3774265	0.000357031	0.000353336	0.000126886	6.71476E-05	0.000230629	7.40917E-06	7.40917E-06	0.000238038	7.40917E-06	0.000289972	1.58039E-05	3.71104E-05	3.63938E-05	3.56408E-05	3.08716E-05	6.70357E-05	4.76923E-06	6.94203E-05	4.76923E-06
3837503774265	383750	3774265	0.000392754	0.00038869	0.000139582	7.38661E-05	0.000253704	8.15051E-06	8.15051E-06	0.000261855	8.15051E-06	0.000315179	1.71776E-05	4.03363E-05	3.95574E-05	3.87389E-05	3.35551E-05	7.28629E-05	5.1838E-06	7.54548E-05	5.1838E-06
3837603774265	383760	3774265	0.000435816	0.000431306	0.000154886	8.19649E-05	0.000281521	9.04414E-06	9.04414E-06	0.000290565	9.04414E-06	0.000345691	1.88406E-05	4.42413E-05	4.3387E-05	4.24892E-05	3.68036E-05	7.99168E-05	5.68565E-06	8.27596E-05	5.68565E-06
3837703774265	383770	3774265	0.000495221	0.000490096	0.000175998	9.31372E-05	0.000319894	1.02769E-05	1.02769E-05	0.000330171	1.02769E-05	0.00038811	2.11525E-05	4.967E-05	4.87109E-05	4.7703E-05	4.13197E-05	8.97232E-05	6.38332E-06	9.29149E-05	6.38332E-06
3837803774265	383780	3774265	0.000583323	0.000577286	0.000207308	0.000109707	0.000376805	1.21052E-05	1.21052E-05	0.00038891	1.21052E-05	0.00045134	2.45986E-05	5.77622E-05	5.66468E-05	5.54747E-05	4.80514E-05	0.000104341	7.42328E-06	0.000108052	7.42328E-06
3837903774265	383790	3774265	0.000704566	0.000697274	0.000250397	0.000132509	0.000455123	1.46213E-05	1.46213E-05	0.000469744	1.46213E-05	0.000538398	2.93434E-05	6.89039E-05	6.75733E-05	6.61751E-05	5.732E-05	0.000124467	8.85515E-06	0.000128894	8.85515E-06
3838003774265	383800	3774265	0.000884025	0.000874877	0.000314176	0.000166261	0.000571047	1.83455E-05	1.83455E-05	0.000589393	1.83455E-05	0.00066747	3.6378E-05	8.54223E-05	8.37727E-05	8.20394E-05	7.10614E-05	0.000154306	1.0978E-05	0.000159795	1.0978E-05
3838103774265	383810	3774265	0.001169647	0.001157543	0.000415683	0.000219978	0.000755548	2.42727E-05	2.42727E-05	0.000779821	2.42727E-05	0.000873194	4.75902E-05	0.000111751	0.000109593	0.000107325	9.29636E-05	0.000201865	1.43616E-05	0.000209046	1.43616E-05
3838203774265	383820	3774265	0.001683114	0.001665695	0.000598166	0.000316547	0.001087228	3.49283E-05	3.49283E-05	0.001122156	3.49283E-05	0.001243655	6.77808E-05	0.000159162	0.000156088	0.000152859	0.000132404	0.000287508	2.04546E-05	0.000297735	2.04546E-05
3838303774265	383830	3774265	0.002774192	0.002745482	0.000985926	0.000521748	0.001792024	5.75706E-05	5.75706E-05	0.001849594	5.75706E-05	0.002030051	0.00011064	0.000259804	0.000254787	0.000249516	0.000216127	0.000469307	3.33886E-05	0.000486001	3.33886E-05
3838403774265	383840	3774265	0.003817476	0.003777969	0.001356701	0.000717961	0.002465945	7.9221E-05	7.9221E-05	0.002545166	7.9221E-05	0.002781953	0.00015162	0.000356032	0.000349157	0.000341933	0.000296177	0.000643131	4.57553E-05	0.000666009	4.57553E-05
3838603774265	383860	3774265	0.00442174	0.004375979	0.001571452	0.000831606	0.002856277	9.17608E-05	9.17608E-05	0.002948038	9.17608E-05	0.003216601	0.000175309	0.000411658	0.000403709	0.000395356	0.000342452	0.000743613	5.29041E-05	0.000770065	5.29041E-05
3838703774265	383870	3774265	0.004330241	0.004285427	0.001538934	0.000814398	0.002797172	8.9862E-05	8.9862E-05	0.002887034	8.9862E-05	0.003150048	0.000171682	0.000403141	0.000395356	0.000387176	0.000335366	0.000728227	5.18095E-05	0.000754132	5.18095E-05
3838803774265	383880	3774265	0.002976923	0.002946115	0.001057975	0.000559876	0.00192298	6.17777E-05	6.17777E-05	0.001984757	6.17777E-05	0.002173448	0.000118456	0.000278156	0.000272785	0.000267141	0.000231394	0.000502457	3.57471E-05	0.000520331	3.57471E-05
3838903774265	383890	3774265	0.002241225	0.002218031	0.000796514	0.000421512	0.001447747	4.65103E-05	4.65103E-05	0.001494257	4.65103E-05	0.001642316	8.95083E-05	0.000210182	0.000206124	0.000201859	0.000174847	0.00037967	2.70115E-05	0.000393176	2.70115E-05
3839003774265	383900	3774265	0.001790105	0.001771579	0.000636189	0.000336669	0.00115634	3.71486E-05	3.71486E-05	0.001193488	3.71486E-05	0.001316448	7.17481E-05	0.000168478	0.000165225	0.000161806	0.000140154	0.000304336	2.16519E-05	0.000315162	2.16519E-05
3839103774265	383910	3774265	0.001487446	0.001472052	0.000528627	0.000279747	0.000960834	3.08678E-05	3.08678E-05	0.000991702	3.08678E-05	0.00109767	5.98244E-05	0.000140479	0.000137766	0.000134916	0.000116862	0.000253759	1.80536E-05	0.000262786	1.80536E-05
3829703774275	382970	3774275	4.25245E-05	4.20844E-05	1.51129E-05	7.99767E-06	2.74692E-05	8.82476E-07	8.82476E-07	2.83517E-05	8.82476E-07	7.42101E-05	4.04455E-06	9.49736E-06	9.31395E-06	9.12124E-06	7.90069E-06	1.71559E-05	1.22055E-06	1.77662E-05	1.22055E-06
3829803774275	382980	3774275	4.32113E-05	4.27641E-05	1.5357E-05	8.12685E-06	2.79129E-05	8.9673E-07	8.9673E-07	2.88096E-05	8.9673E-07	7.65225E-05	4.17057E-06	9.79329E-06	9.60417E-06	9.40545E-06	8.14687E-06	1.76905E-05	1.25858E-06	1.83197E-05	1.25858E-06
3829903774275	382990	3774275	4.40176E-05	4.35621E-05	1.56435E-05	8.27849E-06	2.84337E-05	9.13462E-07	9.13462E-07	2.93472E-05	9.13462E-07	7.91794E-05	4.31538E-06	1.01333E-05	9.93764E-06	9.73202E-06	8.42974E-06	1.83047E-05	1.30228E-06	1.89558E-05	1.30228E-06
3830003774275	383000	3774275	4.48986E-05	4.44339E-05	1.59566E-05	8.44417E-06	2.90028E-05	9.31744E-07	9.31744E-07	2.99345E-05	9.31744E-07	8.21043E-05	4.47479E-06	1.05077E-05	1.03047E-05	1.00915E-05	8.74114E-06	1.89809E-05	1.35039E-06	1.96561E-05	1.35039E-06
3830103774275	383010	3774275	4.59288E-05	4.54535E-05	1.63227E-05	8.63794E-06	2.96683E-05	9.53124E-07	9.53124E-07	3.06214E-05	9.53124E-07	8.54657E-05	4.65799E-06	1.09378E-05	1.07266E-05	1.05047E-05	9.099E-06	1.97579E-05	1.40567E-06	2.04608E-05	1.40567E-06
3830203774275	383020	3774275	4.70039E-05	4.65174E-05	1.67048E-05	8.84012E-06	3.03627E-05	9.75434E-07	9.75434E-07	3.13382E-05	9.75434E-07	8.9095E-05	4.85579E-06	1.14023E-05	1.11821E-05	1.09508E-05	9.48539E-06	2.0597E-05	1.46536E-06	2.13296E-05	1.46536E-06
3830303774275	383030	3774275	4.86015E-05	4.80986E-05	1.72726E-05	9.1406E-06	3.13948E-05	1.00859E-06	1.00859E-06	3.24033E-05	1.00859E-06	9.40566E-05	5.12621E-06	1.20373E-05	1.18049E-05	1.15606E-05	1.00136E-05	2.1744E-05	1.54697E-06	2.25175E-05	1.54697E-06
3830403774275	383040	3774275	5.05352E-05	5.00122E-05	1.79598E-05	9.50426E-06	3.26438E-05	1.04871E-06	1.04871E-06	3.36925E-05	1.04871E-06	0.000100044	5.45254E-06	1.28036E-05	1.25563E-05	1.22965E-05	1.06511E-05	2.31282E-05	1.64545E-06	2.39509E-05	1.64545E-06
3830503774275	383050	3774275	5.25882E-05	5.2044E-05	1.86894E-05	9.89038E-06	3.397E-05	1.09132E-06	1.09132E-06	3.50613E-05	1.09132E-06	0.000106775	5.81936E-06	1.36649E-05	1.34011E-05	1.31238E-05	1.13676E-05	2.46841E-05	1.75614E-06	2.55622E-05	1.75614E-06
3830603774275	383060	3774275	5.44994E-05	5.39354E-05	1.93687E-05	1.02498E-05	3.52046E-05	1.13098E-06	1.13098E-06	3.63356E-05	1.13098E-06	0.000113612	6.19201E-06	1.454E-05	1.42592E-05	1.39642E-05	1.20956E-05	2.62649E-05	1.8686E-06	2.71992E-05	1.8686E-06
3830703774275	383070	3774275	5.65525E-05	5.59672E-05	2.00983E-05	1.06359E-05	3.65308E-05	1.17359E-06	1.17359E-06	3.77044E-05	1.17359E-06	0.000121307	6.61141E-06	1.55248E-05	1.5225E-05	1.491E-05	1.29148E-05	2.80438E-05	1.99517E-06	2.90414E-05	1.99517E-06
3830803774275	383080	3774275	5.85757E-05	5.79695E-05	2.08173E-05	1.10165E-05	3.78377E-05	1.21557E-06	1.21557E-06	3.90533E-05	1.21557E-06	0.000129454	7.05542E-06	1.65675E-05	1.62475E-05	1.59113E-05	1.37822E-05	2.99272E-05	2.12916E-06	3.09918E-05	2.12916E-06
3830903774275	383090	3774275	6.06063E-05	5.99791E-05	2.1539E-05	1.13984E-05	3.91494E-05	1.25771E-06	1.25771E-06	4.04071E-05	1.25771E-06	0.000138214	7.53282E-06	1.76885E-05	1.73469E-05	1.6988E-05	1.47148E-05	3.19522E-05	2.27323E-06	3.30888E-05	2.27323E-06
3831003774275	383100	3774275	6.27789E-05	6.21292E-05	2.23111E-05	1.1807E-05	4.05528E-05	1.3028E-06	1.3028E-06	4.18556E-05	1.3028E-06	0.00014806	8.06948E-06	1.89487E-05	1.85827E-05	1.81982E-05	1.57631E-05	3.42286E-05	2.43518E-06	3.54462E-05	2.43518E-06
3831103774275	383110	3774275	6.54366E-05	6.47594E-05	2.32557E-05	1.23068E-05	4.22696E-05	1.35795E-06	1.35795E-06	4.36275E-05	1.35795E-06	0.000160556	8.75053E-06	2.05479E-05	2.01511E-05	1.97341E-05	1.70934E-05	3.71174E-05	2.6407E-06	3.84377E-05	2.6407E-06
3831203774275	383120	3774275	6.81317E-05	6.74266E-05	2.42135E-05	1.28137E-05	4.40105E-05	1.41388E-06	1.41388E-06	4.54244E-05	1.41388E-06	0.000174453	9.50794E-06	2.23264E-05	2.18953E-05	2.14423E-05	1.8573E-05	4.03301E-05	2.86927E-06	4.17648E-05	2.86927E-06
3831303774275	383130	3774275	7.07223E-05	6.99904E-05	2.51342E-05	1.33009E-05	4.5684E-05	1.46764E-06	1.46764E-06	4.71516E-05	1.46764E-06	0.000188488	1.02729E-05	2.41226E-05	2.36568E-05	2.31673E-05	2.00672E-05	4.35747E-05	3.10011E-06	4.51248E-05	3.10011E-06
3831403774275	383140	3774275	7.30068E-05	7.22513E-05	2.59461E-05	1.37306E-05	4.71597E-05	1.51505E-06	1.51505E-06	4.86747E-05	1.51505E-06	0.0002026	1.1042E-05	2.59286E-05	2.54279E-05	2.49018E-05	2.15696E-05	4.6837E-05	3.3322E-06	4.85031E-05	3.3322E-06
3831503774275	383150	3774275	7.50599E-05	7.42831E-05	2.66757E-05	1.41167E-05	4.84859E-05	1.55766E-06	1.55766E-06	5.00435E-05	1.55766E-06	0.000218105	1.1887E-05	2.79129E-05	2.73739E-05	2.68075E-05	2.32203E-05	5.04215E-05	3.58722E-06	5.22151E-05	3.58722E-06
3831603774275	383160	3774275	7.70084E-05	7.62115E-05	2.73682E-05	1.44831E-05	4.97445E-05	1.59809E-06	1.59809E-06	5.13426E-05	1.59809E-06	0.000233633	1.27333E-05	2.99002E-05	2.93228E-05	2.87161E-05	2.48735E-05	5.40113E-05	3.84261E-06	5.59326E-05	3.84261E-06
3831703774275	383170	3774275	7.8845E-05	7.8029E-05	2.80209E-05	1.48285E-05	5.09309E-05	1.63621E-06	1.63621E-06	5.25671E-05	1.63621E-06	0.000249299	1.35871E-05	3.19051E-05	3.1289E-05	3.06416E-05	2.65413E-05	5.76329E-05	4.10027E-06	5.96831E-05	4.10027E-06
3835303774275	383530	3774275	0.000160743	0.00015908	5.7127E-05	3.02314E-05	0.000103834	3.33578E-06	3.33578E-06	0.00010717	3.33578E-06	0.000177616	9.68029E-06	2.27311E-05	2.22922E-05	2.18309E-05	1.89097E-05	4.10612E-05	2.92128E-06	4.25218E-05	2.92128E-06
3835403774275	383540	3774275	0.000160505	0.000158843	5.70421E-05	3.01864E-05	0.00010368	3.33082E-06	3.33082E-06	0.000107011	3.33082E-06	0.000174369	9.50335E-06	2.23157E-05	2.18847E-05	2.14319E-05	1.8564E-05	4.03107E-05	2.86789E-06	4.17446E-05	2.86789E-06
3835503774275	383550	3774275	0.000159191	0.000157543	5.65751E-05	2.99393E-05	0.000102831	3.30355E-06	3.30355E-06	0.000106135	3.30355E-06	0.000170395	9.28677E-06	2.18071E-05	2.1386E-05	2.09435E-05	1.81409E-05	3.9392E-05	2.80253E-06	4.07932E-05	2.80253E-06
3835603774275	383560	3774275	0.000158653	0.000157011	5.63841E-05	2.98382E-05	0.000102484	3.2924E-06	3.2924E-06	0.000105776	3.2924E-06	0.000167264	9.11609E-06	2.14063E-05	2.09929E-05	2.05586E-05	1.78075E-05	3.8668E-05	2.75102E-06	4.00435E-05	2.75102E-06
3835703774275	383570	3774275	0.000159437	0.000157787	5.66626E-05	2.99857E-05	0.00010299	3.30867E-06	3.30867E-06	0.000106299	3.30867E-06	0.000165411	9.0151E-06	2.11692E-05	2.07604E-05	2.03308E-05	1.76103E-05	3.82396E-05	2.72054E-06	3.95999E-05	2.72054E-06
3835803774275	383580	3774275	0.000160893	0.000159228	5.718E-05	3.02595E-05	0.000103931	3.33888E-06	3.33888E-06	0.00010727	3.33888E-06	0.000164239	8.95125E-06	2.10192E-05	2.06133E-05	2.01868E-05	1.74855E-05	3.79688E-05	2.70128E-06	3.93194E-05	2.70128E-06
3835903774275	383590	3774275	0.000163857	0.000162161	5.82334E-05	3.08169E-05	0.000105845	3.40038E-06	3.40038E-06	0.000109246	3.40038E-06	0.000164507	8.96586E-06	2.10535E-05	2.0647E-05	2.02198E-05	1.75141E-05	3.80308E-05	2.70568E-06	3.93836E-05	2.70568E-06
3836003774275	383600	3774275	0.000168941	0.000167192	6.00402E-05	3.17731E-05	0.000109129	3.50589E-06	3.50589E-06	0.000112635	3.50589E-06	0.000166758	9.08855E-06	2.13416E-05	2.09295E-05	2.04964E-05	1.77537E-05	3.85512E-05	2.74271E-06	3.99225E-05	2.74271E-06
3836103774275	383610	3774275	0.000174413	0.000172608	6.19854E-05	3.28022E-05	0.000112664	3.61945E-06	3.61945E-06	0.000116284	3.61945E-06	0.000169346	9.2296E-06	2.16728E-05	2.12543E-05	2.08145E-05	1.80293E-05	3.91495E-05	2.78527E-06	4.05421E-05	2.78527E-06
3836203774275	383620	3774275	0.000181222	0.000179346	6.44048E-05	3.40828E-05	0.000117062	3.76075E-06	3.76075E-06	0.000120823	3.76075E-06	0.000173106	9.43449E-06	2.2154E-05	2.17262E-05	2.12766E-05	1.84295E-05	4.00186E-05	2.84711E-06	4.14421E-05	2.84711E-06

			ISDemolition	ISDrainage / Utilities Trenching	ISDrainage / Utilities Trenching	ISAsphalt Paving	ISAsphalt Paving	SVDemolition	SVSite Grubbing / Prep	SVMass Grading / Excavation	SVMass Grading / Excavation	SVDrainage / Utilities Trenching	SVFoundations / Concrete Pads	SVBuilding / Structure Construction	SVBuilding / Structure Construction	SVAsphalt Paving	SVAsphalt Paving	SVArchitectural Coating	SVArchitectural Coating	SVLandscaping or Other Finishing	SVLandscaping or Other Finishing
Unique Identifier	X (UTM)	Y (UTM)	2027	2027	2028	2027	2028	2027	2027	2027	2028	2028	2028	2028	2029	2028	2029	2028	2029	2028	2029
3831003774265	383100	3774265	4.24253E-05	1.70831E-05	1.66448E-05	4.41194E-06	4.10992E-06	7.73192E-05	5.55883E-05	3.74792E-05	3.70034E-05	2.62548E-05	8.34047E-06	1.19482E-05	1.14923E-05	1.17475E-06	1.09298E-06	1.17475E-06	1.09298E-06	1.19482E-05	1.14923E-05
3831103774265	383110	3774265	4.73394E-05	1.90618E-05	1.85727E-05	4.92297E-06	4.58596E-06	8.04907E-05	5.78684E-05	3.90166E-05	3.85212E-05	2.73317E-05	8.68258E-06	1.24383E-05	1.19637E-05	1.22293E-06	1.13781E-06	1.22293E-06	1.13781E-06	1.24383E-05	1.19637E-05
3831203774265	383120	3774265	5.31155E-05	2.13876E-05	2.08389E-05	5.52365E-06	5.14552E-06	8.36978E-05	6.01742E-05	4.05712E-05	4.00561E-05	2.84207E-05	9.02854E-06	1.29339E-05	1.24404E-05	1.27166E-06	1.18315E-06	1.27166E-06	1.18315E-06	1.29339E-05	1.24404E-05
3831303774265	383130	3774265	5.94827E-05	2.39514E-05	2.33369E-05	6.18579E-06	5.76233E-06	8.69317E-05	6.24992E-05	4.21387E-05	4.16037E-05	2.95188E-05	9.37738E-06	1.34337E-05	1.29211E-05	1.32079E-06	1.22886E-06	1.32079E-06	1.22886E-06	1.34337E-05	1.29211E-05
3831403774265	383140	3774265	6.65149E-05	2.6783E-05	2.60958E-05	6.91709E-06	6.44357E-06	8.9444E-05	6.43054E-05	4.33565E-05	4.2806E-05	3.03719E-05	9.64838E-06	1.38219E-05	1.32945E-05	1.35896E-06	1.26437E-06	1.35896E-06	1.26437E-06	1.38219E-05	1.32945E-05
3831503774265	383150	3774265	7.49332E-05	3.01727E-05	2.93986E-05	7.79253E-06	7.25909E-06	9.17603E-05	6.59707E-05	4.44793E-05	4.39146E-05	3.11584E-05	9.89824E-06	1.41798E-05	1.36388E-05	1.39416E-06	1.29712E-06	1.39416E-06	1.29712E-06	1.41798E-05	1.36388E-05
3831603774265	383160	3774265	8.51916E-05	3.43034E-05	3.34233E-05	8.85934E-06	8.25286E-06	9.41567E-05	6.76936E-05	4.5641E-05	4.50615E-05	3.19722E-05	1.01567E-05	1.45502E-05	1.3995E-05	1.43057E-06	1.33099E-06	1.43057E-06	1.33099E-06	1.45502E-05	1.3995E-05
3831703774265	383170	3774265	9.78099E-05	3.93844E-05	3.83739E-05	1.01716E-05	9.47526E-06	9.65888E-05	6.94421E-05	4.68199E-05	4.62254E-05	3.2798E-05	1.04191E-05	1.4926E-05	1.43565E-05	1.46752E-06	1.36537E-06	1.46752E-06	1.36537E-06	1.4926E-05	1.43565E-05
3831303774265	383530	3774265	0.000134125	5.40071E-05	5.26215E-05	1.39481E-05	1.29933E-05	0.000238087	0.000171171	0.000115409	0.000113943	8.08456E-05	2.56826E-05	3.67918E-05	3.5388E-05	3.61736E-06	3.36557E-06	3.61736E-06	3.36557E-06	3.67918E-05	3.5388E-05
3831403774265	383540	3774265	0.000122601	4.93667E-05	4.81001E-05	1.27496E-05	1.18769E-05	0.00023994	0.000172504	0.000116307	0.00011483	8.14748E-05	2.58825E-05	3.70782E-05	3.56634E-05	3.64552E-06	3.39177E-06	3.64552E-06	3.39177E-06	3.70782E-05	3.56634E-05
3831503774265	383550	3774265	0.000111571	4.49255E-05	4.37728E-05	1.16026E-05	1.08084E-05	0.000239432	0.000172139	0.000116061	0.000114587	8.13024E-05	2.58277E-05	3.69997E-05	3.5588E-05	3.6378E-06	3.38459E-06	3.6378E-06	3.38459E-06	3.69997E-05	3.5588E-05
3831603774265	383560	3774265	0.000102334	4.12061E-05	4.01488E-05	1.0642E-05	9.91353E-06	0.000240038	0.000172574	0.000116354	0.000114877	8.15081E-05	2.5893E-05	3.70933E-05	3.5678E-05	3.647E-06	3.39315E-06	3.647E-06	3.39315E-06	3.70933E-05	3.5678E-05
3831703774265	383570	3774265	9.47584E-05	3.81556E-05	3.71766E-05	9.85422E-06	9.17964E-06	0.000242283	0.000174188	0.000117443	0.000115952	8.22704E-05	2.61352E-05	3.74403E-05	3.60117E-05	3.68111E-06	3.42489E-06	3.68111E-06	3.42489E-06	3.74403E-05	3.60117E-05
3831803774265	383580	3774265	8.83857E-05	3.55896E-05	3.46764E-05	9.1915E-06	8.56229E-06	0.000245659	0.000176616	0.000119079	0.000117567	8.34169E-05	2.64994E-05	3.7962E-05	3.65136E-05	3.73241E-06	3.47262E-06	3.73241E-06	3.47262E-06	3.7962E-05	3.65136E-05
3831903774265	383590	3774265	8.36588E-05	3.36862E-05	3.28219E-05	8.69994E-06	8.10438E-06	0.00025178	0.000181016	0.000122046	0.000120496	8.54951E-05	2.71596E-05	3.89078E-05	3.74233E-05	3.8254E-06	3.55913E-06	3.8254E-06	3.55913E-06	3.89078E-05	3.74233E-05
3832003774265	383600	3774265	8.06227E-05	3.24637E-05	3.16308E-05	8.3842E-06	7.81025E-06	0.000261588	0.000188068	0.000126801	0.000125191	8.88258E-05	2.82177E-05	4.04235E-05	3.88811E-05	3.97443E-06	3.69779E-06	3.97443E-06	3.69779E-06	4.04235E-05	3.88811E-05
3832103774265	383610	3774265	7.79903E-05	3.14037E-05	3.0598E-05	8.11045E-06	7.55524E-06	0.000272127	0.000195645	0.000131909	0.000130234	9.24044E-05	2.93545E-05	4.20522E-05	4.04476E-05	4.13455E-06	3.84677E-06	4.13455E-06	3.84677E-06	4.20522E-05	4.04476E-05
3832203774265	383620	3774265	7.60705E-05	3.06307E-05	2.98448E-05	7.91081E-06	7.36927E-06	0.000284706	0.000204688	0.000138007	0.000136255	9.66759E-05	3.07114E-05	4.3996E-05	4.23173E-05	4.32567E-06	4.02459E-06	4.32567E-06	4.02459E-06	4.3996E-05	4.23173E-05
3832303774265	383630	3774265	7.45461E-05	3.00169E-05	2.92468E-05	7.75228E-06	7.22159E-06	0.000298649	0.000214712	0.000144765	0.000142927	0.00010141	3.22154E-05	4.61505E-05	4.43896E-05	4.53751E-06	4.22167E-06	4.53751E-06	4.22167E-06	4.61505E-05	4.43896E-05
3832403774265	383640	3774265	7.33683E-05	2.95426E-05	2.87846E-05	7.62979E-06	7.10749E-06	0.000314043	0.00022578	0.000152227	0.000150294	0.000106637	3.3876E-05	4.85294E-05	4.66778E-05	4.7714E-06	4.43928E-06	4.7714E-06	4.43928E-06	4.85294E-05	4.66778E-05
3832503774265	383650	3774265	7.26264E-05	2.92439E-05	2.84936E-05	7.55264E-06	7.03562E-06	0.000331566	0.000238378	0.000160721	0.000158681	0.000112588	3.57663E-05	5.12374E-05	4.92824E-05	5.03764E-06	4.687E-06	5.03764E-06	4.687E-06	5.12374E-05	4.92824E-05
3832603774265	383660	3774265	7.21779E-05	2.90633E-05	2.83176E-05	7.506E-06	6.99217E-06	0.00035089	0.000252271	0.000170088	0.000167928	0.000119149	3.78507E-05	5.42234E-05	5.21545E-05	5.33123E-06	4.96015E-06	5.33123E-06	4.96015E-06	5.42234E-05	5.21545E-05
3832703774265	383670	3774265	7.24182E-05	2.91601E-05	2.84119E-05	7.53099E-06	7.01545E-06	0.000374516	0.000269256	0.00018154	0.000179235	0.000127172	4.03992E-05	5.78744E-05	5.56661E-05	5.69019E-06	5.29412E-06	5.69019E-06	5.29412E-06	5.78744E-05	5.56661E-05
3832803774265	383680	3774265	7.31839E-05	2.94684E-05	2.87123E-05	7.61061E-06	7.08962E-06	0.000402231	0.000289182	0.000194975	0.000192499	0.000136583	4.33889E-05	6.21572E-05	5.97856E-05	6.11128E-06	5.6859E-06	6.11128E-06	5.6859E-06	6.21572E-05	5.97856E-05
3832903774265	383690	3774265	7.41815E-05	2.98701E-05	2.91037E-05	7.71436E-06	7.18627E-06	0.000432636	0.000311042	0.000209713	0.000207051	0.000146908	4.66688E-05	6.68558E-05	6.43049E-05	6.57324E-06	6.11571E-06	6.57324E-06	6.11571E-06	6.68558E-05	6.43049E-05
3833003774265	383700	3774265	7.44106E-05	2.99623E-05	2.91936E-05	7.73819E-06	7.20847E-06	0.000458561	0.00032968	0.0022228	0.000219458	0.000155711	4.94652E-05	7.0862E-05	6.81582E-05	6.96713E-06	6.48218E-06	6.96713E-06	6.48218E-06	7.0862E-05	6.81582E-05
3833103774265	383710	3774265	7.50352E-05	3.02138E-05	2.94386E-05	7.80314E-06	7.26897E-06	0.000487728	0.00035065	0.000236418	0.000233417	0.000165615	5.26115E-05	7.53693E-05	7.24935E-05	7.41028E-06	6.89449E-06	7.41028E-06	6.89449E-06	7.53693E-05	7.24935E-05
3833203774265	383720	3774265	7.57408E-05	3.04979E-05	2.97154E-05	7.87652E-06	7.33732E-06	0.000517911	0.00037235	0.000251049	0.000247861	0.000175864	5.58674E-05	8.00335E-05	7.69797E-05	7.86886E-06	7.32115E-06	7.86886E-06	7.32115E-06	8.00335E-05	7.69797E-05
3833303774265	383730	3774265	7.66336E-05	3.08574E-05	3.00657E-05	7.96936E-06	7.42381E-06	0.000549858	0.000395318	0.000266535	0.000263151	0.000186712	5.93135E-05	8.49702E-05	8.17281E-05	8.35425E-06	7.77275E-06	8.35425E-06	7.77275E-06	8.49702E-05	8.17281E-05
3833403774265	383740	3774265	7.8035E-05	3.14217E-05	3.06155E-05	8.1151E-06	7.55958E-06	0.000586491	0.000421655	0.000284292	0.000280682	0.000199151	6.32651E-05	9.06312E-05	8.71731E-05	8.91082E-06	8.29059E-06	8.91082E-06	8.29059E-06	9.06312E-05	8.71731E-05
3833503774265	383750	3774265	8.2168E-05	3.30859E-05	3.2237E-05	8.5449E-06	7.95996E-06	0.00064887	0.000466502	0.000314529	0.000310536	0.000220333	6.9994E-05	0.000100271	9.64448E-05	9.85858E-06	9.17237E-06	9.85858E-06	9.17237E-06	0.000100271	9.64448E-05
3833603774265	383760	3774265	8.73936E-05	3.51901E-05	3.42872E-05	9.08833E-06	8.46618E-06	0.000724087	0.000520579	0.000350989	0.000346533	0.000245873	7.81077E-05	0.000111894	0.000107625	1.10014E-05	1.02356E-05	1.10014E-05	1.02356E-05	0.000111894	0.000107625
3833703774265	383770	3774265	9.5144E-05	3.83109E-05	3.73279E-05	9.89432E-06	9.217E-06	0.0008275	0.000594927	0.000401117	0.000396024	0.000280989	8.92629E-05	0.000127875	0.000122995	1.25726E-05	1.16975E-05	1.25726E-05	1.16975E-05	0.000127875	0.000122995
3833803774265	383780	3774265	0.000107191	4.31617E-05	4.20543E-05	1.11471E-05	1.0384E-05	0.00098049	0.000704919	0.000475277	0.000469242	0.000332939	0.000105766	0.000151516	0.000145735	1.4897E-05	1.38601E-05	1.4897E-05	1.38601E-05	0.000151516	0.000145735
3833903774265	383790	3774265	0.000123916	4.98961E-05	4.8616E-05	1.28864E-05	1.20042E-05	0.001191298	0.000856478	0.000577462	0.00057013	0.000404521	0.000128506	0.000184093	0.000177069	1.80999E-05	1.68401E-05	1.80999E-05	1.68401E-05	0.000184093	0.000177069
3838003774265	383800	3774265	0.000148887	5.99511E-05	5.84129E-05	1.54832E-05	1.44233E-05	0.0015038	0.00108115	0.000728942	0.000719687	0.000510635	0.000162216	0.000232384	0.000223517	2.28479E-05	2.12576E-05	2.28479E-05	2.12576E-05	0.000232384	0.000223517
3838103774265	383810	3774265	0.000188868	7.60502E-05	7.40989E-05	1.9641E-05	1.82965E-05	0.002002557	0.00143973	0.000970707	0.000958382	0.000679995	0.000216017	0.000309458	0.00029765	3.04258E-05	2.8308E-05	3.04258E-05	2.8308E-05	0.000309458	0.00029765
3838203774265	383820	3774265	0.000261213	0.00010518	0.000102482	2.71643E-05	2.53048E-05	0.002900516	0.002085313	0.001405978	0.001388127	0.000984909	0.00031288	0.00044822	0.000431118	4.40689E-05	4.10015E-05	4.40689E-05	4.10015E-05	0.00044822	0.000431118
3838303774265	383830	3774265	0.000414649	0.000166963	0.00016268	4.31206E-05	4.01688E-05	0.004814831	0.003461602	0.002333911	0.002304278	0.001634941	0.000519379	0.000744042	0.000715652	7.3154E-05	6.80621E-05	7.3154E-05	6.80621E-05	0.000744042	0.000715652
3838403774265	383840	3774265	0.000561289	0.00022601	0.000220211	5.83702E-05	5.43744E-05	0.0066465	0.004778473	0.003221783	0.003180877	0.002256909	0.000716962	0.001027092	0.000987903	0.000100983	9.39544E-05	0.000100983	9.39544E-05	0.001027092	0.000987903
3838603774265	383860	3774265	0.000645123	0.000259766	0.000253101	6.70883E-05	6.24957E-05	0.007707997	0.005541631	0.003736327	0.003688887	0.002617355	0.000831466	0.001191127	0.001145678	0.000117111	0.00010896	0.000117111	0.00010896	0.001191127	0.001145678
3838703774265	383870	3774265	0.000631483	0.000254274	0.00024775	6.56698E-05	6.11744E-05	0.007547791	0.005426452	0.003658669	0.003612216	0.002562954	0.000814185	0.00116637	0.001121866	0.000114677	0.000106695	0.000114677	0.000106695	0.00116637	0.001121866
3838803774265	383880	3774265	0.000439623	0.000177019	0.000172478	4.57177E-05	4.25881E-05	0.005172705	0.003718894	0.002507385	0.002475549	0.001756462	0.000557983	0.000799345	0.000768845	7.85913E-05	7.31209E-05	7.85913E-05	7.31209E-05	0.000799345	0.000768845
3838903774265	383890	3774265	0.000335049	0.000134912	0.00013145	3.48428E-05	3.24576E-05	0.003881745	0.002790764	0.001881613	0.001857723	0.001318099	0.000418726	0.000599851	0.000576963	5.89771E-05	5.4872E-05	5.89771E-05	5.4872E-05	0.000599851	0.000576963
3839003774265	383900	3774265	0.000270707	0.000109003	0.000106207	2.81516E-05	2.62245E-05	0.00309029	0.002221751	0.001497968	0.001478949	0.00104935	0.000333352	0.000477546	0.000459325	4.69522E-05	4.36841E-05	4.69522E-05	4.36841E-05	0.000477546	0.000459325
3839103774265	383910	3774265	0.000227366	9.15518E-05	8.92028E-05	2.36445E-05	2.20259E-05	0.002559417	0.001840082	0.001240636	0.001224884	0.000869085	0.000276086	0.00039551	0.000380419	3.88864E-05	3.61797E-05	3.88864E-05	3.61797E-05	0.00039551	0.000380419
3829703774275	382970	3774275	1.68226E-05	6.77382E-06	6.60002E-06	1.74943E-06	1.62967E-06	5.11452E-05	3.67706E-05	2.47918E-05	2.4477E-05	1.73671E-05	5.51707E-06	7.90354E-06	7.60197E-06	7.77073E-07	7.72985E-07	7.77073E-07	7.72985E-07	7.90354E-06	7.60197E-06
3829803774275	382980	3774275	1.75282E-05	7.05794E-06	6.87685E-06	1.82281E-06	1.69803E-06	5.20183E-05	3.73983E-05	2.5215E-05	2.48949E-05	1.76635E-05	5.61124E-06	8.03845E-06	7.73174E-06	7.90338E-07	7.35326E-07	7.90338E-07	7.35326E-07	8.03845E-06	7.73174E-06
3829903774275	382990	3774275	1.83358E-05	7.38312E-06	7.19369E-06	1.90679E-06	1.77626E-06	5.30517E-05	3.81413E-05	2.57159E-05	2.53894E-05	1.80144E-05	5.72272E-06	8.19815E-06	7.88534E-06	8.06039E-07	7.49934E-07	8.06039E-07	7.49934E-07	8.19815E-06	7.88534E-06
3830003774275	383000	3774275	1.92328E-05	7.74432E-06	7.54562E-06	2.00008E-06	1.86316E-06	5.41653E-05	3.89419E-05	2.62557E-05	2.59224E-05	1.83926E-05	5.84284E-06	8.37023E-06	8.05086E-06	8.22958E-07	7.65676E-07	8.22958E-07	7.65676E-07	8.37023E-06	8.05086E-06
3830103774275	383010	3774275	2.02654E-05	8.16009E-06	7.95072E-06	2.10746E-06	1.96319E-06	5.5466E-05	3.9877E-05	2.68862E-05	2.65449E-05	1.88342E-05	5.98315E-06	8.57123E-06	8.24418E-06	8.4272E-07	7.84062E-07	8.4272E-07	7.84062E-07	8.57123E-06	8.24418E-06
3830203774275	383020	3774275	2.14041E-05	8.61861E-06	8.39748E-06	2.22588E-06	2.0735E-06	5.6829E-05	4.0857E-05	2.75469E-05	2.71972E-05	1.92971E-05	6.13018E-06	8.78186E-06	8.44678E-06	8.63429E-07	8.0333E-07	8.63429E-07	8.0333E-07	8.78186E-06	8.44678E-06
3830303774275	383030	3774275	2.29089E-05	9.22455E-06	8.98787E-06	2.38237E-06	2.21928E-06	5.88157E-05	4.22853E-05	2.85099E-05	2.8148E-05	1.99717E-05	6.34448E-06	9.08886E-06	8.74207E-06	8.93614E-07	8.31413E-07	8.93614E-07	8.31413E-07	9.08886E-06	8.74207E-06
3830403774275	383040	3774275	2.47365E-05	9.96044E-06	9.70488E-06	2.57242E-06	2.39632E-06	6.12032E-05	4.40018E-05	2.96673E-05	2.92906E-05	2.07824E-05	6.60203E-06	9.45781E-06	9.09694E-06	9.29889E-07	8.65164E-07	9.29889E-07	8.65164E-07	9.45781E-06	9.09694E-06
3830503774275	383050	3774275	2.68365E-05	1.0806E-05	1.05288E-05	2.79081E-06	2.59976E-06	6.37422E-05	4.58272E-05	3.0898E-05	3.05057E-05	2.16445E-05	6.87591E-06	9.85017E-06	9.47432E-06	9.68465E-07	9.01055E-07	9.68465E-07	9.01055E-07	9.85017E-06	9.47432E-06
3830603774275	383060	3774275	2.90693E-05	1.17051E-05	1.14048E-05	3.023E-06	2.81606E-06	6.61209E-05	4.75373E-05	3.2051E-05	3.16441E-05	2.24522E-05	7.1325E-06	1.02177E-05	9.82787E-06	1.0046E-06	9.34679E-07	1.0046E-06	9.34679E-07	1.02177E-05	9.82787E-06
3830703774275	383070	3774275	3.16416E-05	1.27409E-05	1.2414E-05	3.2905E-06	3.06525E-06	6.86509E-05	4.93563E-05	3.32774E-05	3.28549E-05	2.33114E-05	7.40542E-06	1.06087E-05	1.02039E-05	1.04305E-06	9.70444E-07	1.04305E-06	9.70444E-07	1.06087E-05	1.02039E-05
3830803774275	383080	3774275	3.44709E-05	1.38801E-05	1.3524E-05	3.58474E-06	3.33934E-06	7.11365E-05	5.11433E-05	3.44823E-05	3.40444E-05	2.41554E-05	7.67354E-06	1.09928E-05	1.05734E-05	1.08081E-06	1.00558E-06	1.08081E-06	1.00558E-06	1.09928E-05	1.05734E-05
3830903774275	383090	3774275	3.76371E-05	1.5155E-05	1.47662E-05	3.91399E-06	3.64606E-06	7.36399E-05	5.29431E-05	3.56957E-05	3.52425E-05	2.50054E-05	7.94358E-06	1.13797E-05	1.09455E-05	1.11884E-06	1.04097E-06	1.11884E-06	1.04097E-06	1.13797E-05	1.09455E-05
3831003774275	383100	3774275	4.13187E-05	1.66375E-05	1.62106E-05	4.29686E-06	4.00272E-06	7.62858E-05	5.48453E-05	3.69783E-05	3.65088E-05	2.59039E-05	8.22899E-06	1.17885E-05	1.13387E-05	1.15904E-06	1.07837E-06	1.15904E-06	1.07837E-06	1.17885E-05	1.13387E-05
3831103774275	383110	3774275	4.60092E-05	1.85262E-05	1.80508E-05	4.78464E-06	4.4571E-06	7.94662E-05	5.71319E-05	3.85199E-05	3.80309E-05	2.69838E-05	8.57207E-06	1.228E-05	1.18115E-05	1.20737E-06	1.12333E-06	1.20737E-06	1.12333E-06	1.228E-05	1.18115E-05
3831203774275	383120	3774275	5.14947E-05	2.0735E-05	2.0203E-05	5.3551E-06	4.98851E-06	8.2709E-05	5.94633E-05	4.00918E-05	3.95828E-05	2.80849E-05	8.92187E-06	1.27811E-05	1.22934E-05	1.25664E-06	1.16917E-06	1.25664E-06	1.16917E-06	1.27811E-05	1.22934E-05
3831303774275	383130	3774275	5.74986E-05	2.31525E-05	2.25585E-05	5.97946E-06	5.57013E-06	8.59339E-05	6.17818E-05	4.16551E-05	4.11262E-05	2.918E-05	9.26975E-06	1.32795E-05	1.27728E-05	1.30563E-06	1.21476E-06	1.30563E-06	1.21476E-06	1.32795E-05	1.27728E-05
3831403774275	383140	3774275	6.40684E-05	2.57979E-05	2.5136E-05	6.66267E-06	6.20657E-06	8.85977E-05	6.36969E-05	4.29463E-05	4.2401E-05	3.00845E-05	9.55709E-06	1.36911E-05	1.31687E-05	1.34611E-06	1.25241E-06	1.34611E-06	1.25241E-06	1.36911E-05	1.31687E-05
3831503774275	383150	3774275	7.17908E-05	2.89074E-05	2.81658E-05	7.46575E-06	6.95467E-06	9.09763E-05	6.5407E-05	4.40993E-05	4.35394E-05	3.08922E-05	9.81367E-06	1.40587E-05	1.35223E-05	1.38225E-06	1.28603E-06	1.38225E-06	1.28603E-06	1.40587E-05	1.35223E-05
3831603774275	383160	3774275	8.08965E-05	3.2574E-05	3.17382E-05	8.41268E-06	7.83678E-06	9.3346E-05	6.71107E-05	4.5248E-05	4.46735E-05	3.16969E-05	1.00693E-05	1.44249E-05	1.38745E-05	1.41825E-06	1.31953E-06	1.41825E-06	1.31953E-06	1.44249E-05	1.38745E-05
3831703774275	383170	3774275	9.17767E-05	3.6955E-05	3.60068E-05	9.54414E-06	8.89079E-06	9.57514E-05	6.88401E-05	4.64139E-05	4.58246E-05	3.25137E-05	1.03288E-05	1.47966E-05	1.4232E-05	1.4548E-06	1.35353E-06	1.4548E-06	1.35353E-06	1.47966E-05	1.4232E-05
3835303774275	383530	3774275	0.00012741	5.13032E-05	4.99869E-05	1.32498E-05	1.23428E-05	0.000230853	0.000165971	0.000111902	0.000110481	7.83892E-05	2.49022E-05	3.5674E-05	3.43128E-05	3.50745E-06	3.26332E-06	3.50745E-06	3.26332E-06	3.5674E-05	3.43128E-05
3835403774275	383540	3774275	0.000116631	4.69627E-05	4.57578E-05	1.21288E-05	1.12985E-05	0.000232198	0.000166938	0.000112554	0.000111125	7.8846E-05	2.50473E-05	3.58819E-05	3.45128E-05	3.52789E-06	3.28233E-06	3.52789E-06	3.28233E-06	3.58819E-05	3.45128E-05
3835503774275	383550	3774275	0.00010654	4.28995E-05	4.17989E-05	1.10794E-05	1.0321E-05	0.000232047	0.000166829	0.000112481	0.000111053	7.87946E-05	2.5031E-05	3.58585E-05	3.44902E-05	3.52559E-06	3.28019E-06	3.52559E-06	3.28019E-06	3.58585E-05	3.44902E-05
3835603774275	383560	3774275	9.80768E-05	3.94918E-05	3.84786E-05	1.01993E-05	9.50111E-06	0.000233027	0.000167533	0.000112956	0.000111522	7.91273E-05	2.51367E-05	3.60099E-05	3.46359E-05	3.54048E-06	3.29404E-06	3.54048E-06	3.29404E-06	3.60099E-05	3.46359E-05
3835703774275	383570	3774275	9.12723E-05	3.67519E-05	3.5809E-05	9.49169E-06	8.84193E-06	0.000235931	0.000169621	0.000114364	0.000112912	8.01135E-05	2.545E-05	3.64587E-05	3.50676E-05	3.58461E-06	3.3351E-06	3.58461E-06	3.3351E-06	3.64587E-05	3.50676E-05
3835803774275	383580	3774275	8.55172E-05	3.44345E-05	3.3551E-05	8.89319E-06	8.2844E-06	0.000239833	0.000172427	0.000116255	0.000114779	8.14385E-05	2.58709E-05	3.70617E-05	3.56476E-05	3.64389E-06	3.39026E-06	3.64389E-06	3.39026E-06	3.70617E-05	3.56476E-05
3835903774275	383590	3774275	8.11424E-05	3.2673E-05	3.18347E-05	8.43825E-06	7.86061E-06	0.00024598	0.000176846	0.000119235	0.000117721	8.35258E-05	2.6534E-05	3.80116E-05	3.65612E-05	3.73729E-06	3.47715E-06	3.73729E-06	3.47715E-06	3.80116E-05	3.65612E-05
3836003774275	383600	3774275	7.82292E-05	3.14999E-05	3.06917E-05	8.1353E-06	7.57839E-06	0.000255307	0.000183552	0.000123756	0.000122185	8.66931E-05	2.75402E-05	3.9453E-05	3.79476E-05	3.879E-06	3.609E-06	3.879E-06	3.609E-06	3.9453E-05	3.79476E-05
3836103774275	383610	3774275	7.56933E-05	3.04788E-05	2.96968E-05	7.87158E-06	7.33272E-06	0.000265312	0.000190745	0.000128606	0.000126973	9.00902E-05	2.86194E-05	4.0999E-05	3.94346E-05	4.03101E-06	3.75043E-06	4.03101E-06	3.75043E-06	4.0999E-05	3.94346E-05
3836203774275	383620	3774275	7.38811E-05	2.97491E-05	2.89858E-05	7.68312E-06	7.15717E-06	0.000277437	0.000199462	0.000134483	0.000132775	9.42074E-05	2.99273E-05	4.28727E-05	4.12368E-05	4.21522E-06	3.92182E-06	4.21522E-06	3.92182E-06	4.28727E-05	4.12368E-05

			MDemolition	MSite Grubbing / Prep	MMass Grading / Excavation	MMass Grading / Excavation	MDrainage / Utilities Trenching	MFoundations / Concrete Pads	MBuilding / Structure Construction	MAsphalt Paving	MLandscaping or Other Finishing	MWaterside Construction (Piles)	RSSWDemolition	RSSWPlacing Base	RSSWForm	Child Risk				
Unique Identifier	X (UTM)	Y (UTM)	2027	2027	2027	2028	2028	2028	2028	2028	2028	2028	2029	2029	2029	3rd Trimester	0<2	2<16	Total	per million
3831003774265	383100	3774265	1.47159E-05	4.51752E-05	5.31223E-05	5.24149E-05	1.11416E-05	1.44896E-05	1.06651E-05	1.09773E-06	1.28606E-05	1.09773E-06	2.99762E-05	4.34962E-05	2.57837E-05	6.9518E-09	8.1393E-08	1.0146E-08	9.8491E-08	0.09849101
3831103774265	383110	3774265	1.53074E-05	4.69911E-05	5.52577E-05	5.45219E-05	1.15895E-05	1.5072E-05	1.10938E-05	1.14185E-06	1.33775E-05	1.14185E-06	3.12583E-05	4.53564E-05	2.68864E-05	8.21857E-09	9.5453E-08	1.1441E-08	1.15112E-07	0.11511178
3831203774265	383120	3774265	1.59044E-05	4.88237E-05	5.74127E-05	5.66482E-05	1.20415E-05	1.56598E-05	1.15265E-05	1.18639E-06	1.38993E-05	1.18639E-06	3.2559E-05	4.72438E-05	2.80052E-05	9.93313E-09	1.1441E-07	1.3108E-08	1.37448E-07	0.13744792
3831303774265	383130	3774265	1.64941E-05	5.06341E-05	5.95415E-05	5.87487E-05	1.2488E-05	1.62405E-05	1.19539E-05	1.23038E-06	1.44146E-05	1.23038E-06	3.37443E-05	4.89638E-05	2.90247E-05	1.21833E-08	1.3921E-07	1.5194E-08	1.66589E-07	0.16658909
3831403774265	383140	3774265	1.69641E-05	5.20768E-05	6.1238E-05	6.04226E-05	1.28438E-05	1.67032E-05	1.22945E-05	1.26543E-06	1.48254E-05	1.26543E-06	3.48361E-05	5.05479E-05	2.99638E-05	1.52843E-08	1.7328E-07	1.7914E-08	2.06478E-07	0.2064782
3831503774265	383150	3774265	1.74032E-05	5.34248E-05	6.28232E-05	6.19867E-05	1.31762E-05	1.71356E-05	1.26127E-05	1.29819E-06	1.52091E-05	1.29819E-06	3.59278E-05	5.21321E-05	3.09028E-05	2.00824E-08	2.2589E-07	2.1952E-08	2.67919E-07	0.26791934
3831603774265	383160	3774265	1.78459E-05	5.47839E-05	6.44214E-05	6.35636E-05	1.35115E-05	1.75715E-05	1.29336E-05	1.33122E-06	1.5596E-05	1.33122E-06	3.70539E-05	5.3766E-05	3.18714E-05	2.80861E-08	3.1354E-07	2.845E-08	3.70077E-07	0.37007666
3831703774265	383170	3774265	1.82615E-05	5.60595E-05	6.59214E-05	6.50437E-05	1.38261E-05	1.79807E-05	1.32348E-05	1.36221E-06	1.59592E-05	1.36221E-06	3.8233E-05	5.54769E-05	3.28856E-05	4.37338E-08	4.8477E-07	4.0761E-08	5.69267E-07	0.5692673
3831303774265	383530	3774265	3.96022E-05	0.000121572	0.000142959	0.000141055	2.99835E-05	3.89933E-05	2.87012E-05	2.95412E-06	3.46094E-05	2.95412E-06	0.000125145	0.000181589	0.000107642	5.7301E-09	7.7157E-08	1.5957E-08	9.88439E-08	0.09884395
3831403774265	383540	3774265	3.97637E-05	0.000122068	0.000143542	0.00014163	3.01057E-05	3.91523E-05	2.88182E-05	2.96617E-06	3.47505E-05	2.96617E-06	0.000127585	0.000185128	0.00010974	5.61985E-09	7.5964E-08	1.5685E-08	9.72698E-08	0.09726979
3831503774265	383550	3774265	3.95296E-05	0.000121349	0.000142697	0.000140797	2.99285E-05	3.89218E-05	2.86486E-05	2.94871E-06	3.4546E-05	2.94871E-06	0.000128913	0.000187056	0.000110883	5.47104E-09	7.4202E-08	1.5309E-08	9.49822E-08	0.09498219
3831603774265	383560	3774265	3.94806E-05	0.000121199	0.00014252	0.000140622	2.98914E-05	3.88736E-05	2.86131E-05	2.94505E-06	3.45032E-05	2.94505E-06	0.000130907	0.000189948	0.000112598	5.35034E-09	7.2813E-08	1.503E-08	9.31935E-08	0.09319348
3831703774265	383570	3774265	3.97038E-05	0.000121884	0.000143325	0.000141417	3.00604E-05	3.90933E-05	2.87748E-05	2.9617E-06	3.46982E-05	2.9617E-06	0.000133848	0.000194217	0.000115128	5.2665E-09	7.1927E-08	1.487E-08	9.20634E-08	0.09206344
3831803774265	383580	3774265	4.01102E-05	0.000123132	0.000144793	0.000142865	3.03681E-05	3.94935E-05	2.90694E-05	2.99202E-06	3.50534E-05	2.99202E-06	0.000137482	0.00019949	0.000118253	5.20851E-09	7.139E-08	1.4794E-08	9.13924E-08	0.09139236
3831903774265	383590	3774265	4.09613E-05	0.000125744	0.000147865	0.000145896	3.10125E-05	4.03315E-05	2.96861E-05	3.0555E-06	3.57972E-05	3.0555E-06	0.000142654	0.000206994	0.000122702	5.20832E-09	7.1648E-08	1.4893E-08	9.17493E-08	0.09174934
3832003774265	383600	3774265	4.24129E-05	0.0001302	0.000153105	0.000151066	3.21115E-05	4.17608E-05	3.07382E-05	3.16379E-06	3.70658E-05	3.16379E-06	0.000149934	0.000217558	0.000128964	5.28188E-09	7.2929E-08	1.5215E-08	9.34255E-08	0.09342547
3832103774265	383610	3774265	4.39716E-05	0.000134985	0.000158731	0.000156618	3.32916E-05	4.32955E-05	3.18678E-05	3.28006E-06	3.84279E-05	3.28006E-06	0.000155785	0.00022895	0.000135717	5.3683E-09	7.4387E-08	1.5579E-08	9.53341E-08	0.09533407
3832203774265	383620	3774265	4.58532E-05	0.000140762	0.000165524	0.00016332	3.47163E-05	4.51482E-05	3.32315E-05	3.42042E-06	4.00724E-05	3.42042E-06	0.000166966	0.000242271	0.000143613	5.49139E-09	7.6358E-08	1.6058E-08	9.79073E-08	0.09790727
3832303774265	383630	3774265	4.79418E-05	0.000147173	0.000173063	0.000170759	3.62975E-05	4.72046E-05	3.47452E-05	3.57621E-06	4.18976E-05	3.57621E-06	0.000177141	0.000257035	0.000152365	5.63663E-09	7.8642E-08	1.6609E-08	1.00888E-07	0.10088783
3832403774265	383640	3774265	5.02499E-05	0.000154258	0.000181395	0.00017898	3.8045E-05	4.94772E-05	3.64179E-05	3.74839E-06	4.39147E-05	3.74839E-06	0.000188386	0.000273352	0.000162037	5.80404E-09	8.1242E-08	1.7234E-08	1.0428E-07	0.10428045
3832503774265	383650	3774265	5.28846E-05	0.000162346	0.000190906	0.000188364	4.00398E-05	5.20714E-05	3.83274E-05	3.94492E-06	4.62172E-05	3.94492E-06	0.000201147	0.000291868	0.000173013	6.00457E-09	8.4317E-08	1.7967E-08	1.08289E-07	0.10828851
3832603774265	383660	3774265	5.57896E-05	0.000171265	0.000201393	0.000198711	4.22393E-05	5.49318E-05	4.04328E-05	4.16162E-06	4.87561E-05	4.16162E-06	0.000215264	0.000312353	0.000185157	6.23063E-09	8.776E-08	1.8788E-08	1.12778E-07	0.11277783
3832703774265	383670	3774265	5.93588E-05	0.000182221	0.000214277	0.000211424	4.49416E-05	5.84461E-05	4.30195E-05	4.42787E-06	5.18753E-05	4.42787E-06	0.000232302	0.000337075	0.000199811	6.52666E-09	9.2154E-08	1.9822E-08	1.18498E-07	0.11849811
3832803774265	383680	3774265	6.3554E-05	0.0001951	0.000229421	0.000226367	4.81178E-05	6.25768E-05	4.606E-05	4.74081E-06	5.55416E-05	4.74081E-06	0.000252222	0.000365979	0.000216945	6.87377E-09	9.7407E-08	2.1053E-08	1.25333E-07	0.12533336
3832903774265	383690	3774265	6.81466E-05	0.000209198	0.000246	0.000242725	5.15949E-05	6.70988E-05	4.93884E-05	5.08339E-06	5.95552E-05	5.08339E-06	0.000274237	0.000397924	0.000235882	7.2595E-09	1.0317E-07	2.2407E-08	1.32835E-07	0.13283462
3833003774265	383700	3774265	7.20097E-05	0.000221057	0.000259945	0.000256484	5.45198E-05	7.09025E-05	5.21881E-05	5.37156E-06	6.29313E-05	5.37156E-06	0.000293883	0.00042643	0.000252779	7.56817E-09	1.0782E-07	2.3527E-08	1.38917E-07	0.13891724
3833103774265	383710	3774265	7.63592E-05	0.000234409	0.000275646	0.000271976	5.78128E-05	7.51851E-05	5.53403E-05	5.69601E-06	6.67323E-05	5.69601E-06	0.000315933	0.000458425	0.000271745	7.92232E-09	1.1314E-07	2.4802E-08	1.45861E-07	0.14586089
3833203774265	383720	3774265	8.08483E-05	0.00024819	0.000291852	0.000287966	6.12116E-05	7.96052E-05	5.85938E-05	6.03088E-06	7.06555E-05	6.03088E-06	0.000338972	0.000491855	0.000291562	8.2869E-09	1.1861E-07	2.6119E-08	1.53013E-07	0.1530126
3833303774265	383730	3774265	8.55933E-05	0.000262757	0.00030898	0.000304866	6.48042E-05	8.42773E-05	6.20327E-05	6.38483E-06	7.48023E-05	6.38483E-06	0.000363467	0.000527399	0.00031262	8.67399E-09	1.2441E-07	2.7518E-08	1.60597E-07	0.16059709
3833403774265	383740	3774265	9.1046E-05	0.000279496	0.000328664	0.000324288	6.89325E-05	8.96461E-05	6.59844E-05	6.79157E-06	7.95676E-05	6.79157E-06	0.000391363	0.000567876	0.000336626	9.12621E-09	1.3115E-07	2.9137E-08	1.69418E-07	0.16941799
3833503774265	383750	3774265	0.000100438	0.000308327	0.000362568	0.00035774	7.60433E-05	9.88937E-05	7.27912E-05	7.49217E-06	8.77755E-05	7.49217E-06	0.000437107	0.000634252	0.000375972	9.94726E-09	1.4328E-07	3.1984E-08	1.85211E-07	0.18521056
3833603774265	383760	3774265	0.000111757	0.000343075	0.000403428	0.000398056	8.46132E-05	0.000110039	8.09945E-05	8.33651E-06	9.76675E-05	8.33651E-06	0.000492287	0.00071432	0.000423434	1.09413E-08	1.5794E-07	3.5425E-08	2.04308E-07	0.20430808
3833703774265	383770	3774265	0.000127344	0.000390924	0.000459694	0.000453574	9.64142E-05	0.000125386	9.22909E-05	9.49921E-06	0.000111289	9.49921E-06	0.000567733	0.000823793	0.000488328	1.23225E-08	1.7828E-07	4.0182E-08	2.30781E-07	0.23078141
3833803774265	383780	3774265	0.000150428	0.000461789	0.000543026	0.000535796	0.000113892	0.000148115	0.000109021	1.12212E-05	0.000131463	1.12212E-05	0.000678826	0.000984992	0.000583883	1.43807E-08	2.0854E-07	4.7247E-08	2.70168E-07	0.27016787
3833903774265	383790	3774265	0.000182219	0.000559381	0.000657786	0.000649028	0.000137961	0.000179417	0.000132061	1.35926E-05	0.000159246	1.35926E-05	0.000832161	0.001207483	0.000715771	1.72152E-08	2.5021E-07	5.6981E-08	3.24409E-07	0.32440875
3834003774265	383800	3774265	0.000229317	0.000703964	0.000827804	0.000816781	0.00017362	0.000225791	0.000166195	1.71059E-05	0.000200406	1.71059E-05	0.001060105	0.001538235	0.000911835	2.14161E-08	3.1195E-07	7.1415E-08	4.04782E-07	0.40478176
3834103774265	383810	3774265	0.000304375	0.000934379	0.001098754	0.001084123	0.000230448	0.000299695	0.000220592	2.27049E-05	0.000266002	2.27049E-05	0.001425559	0.002068517	0.001226175	2.81118E-08	4.1032E-07	9.4442E-08	5.32872E-07	0.53287218
3834203774265	383820	3774265	0.000439402	0.001348888	0.001586182	0.001565061	0.000332679	0.000432646	0.000318451	3.27772E-05	0.000384005	3.27772E-05	0.002085218	0.003025696	0.001793571	4.01648E-08	5.8733E-07	1.3591E-07	7.63398E-07	0.76339767
3834303774265	383830	3774265	0.0007268	0.002231151	0.002623651	0.002588717	0.000550273	0.000715625	0.000526739	5.42156E-05	0.00063517	5.42156E-05	0.003498677	0.005076656	0.003009339	6.57721E-08	9.6341E-07	2.2418E-07	1.25336E-06	1.2533636
3834403774265	383840	3774265	0.001001678	0.00307498	0.003615925	0.003567778	0.000758388	0.000986277	0.000725954	7.47201E-05	0.000875394	7.47201E-05	0.004852231	0.007040692	0.00417358	9.02553E-08	1.323E-06	3.0861E-07	1.72187E-06	1.721868
3834603774265	383860	3774265	0.001160945	0.003563902	0.004190857	0.004135055	0.000878971	0.001143095	0.00084138	8.66007E-05	0.001014582	8.66007E-05	0.00563735	0.008179917	0.004848889	1.04412E-07	1.531E-06	3.5749E-07	1.99291E-06	1.99290949
3834703774265	383870	3774265	0.001136881	0.003490029	0.004103988	0.004049342	0.000860752	0.001119401	0.00082394	8.48056E-05	0.000993551	8.48056E-05	0.005519504	0.008008919	0.004747525	1.02247E-07	1.4993E-06	3.5006E-07	1.9516E-06	1.95159925
3834803774265	383880	3774265	0.000780409	0.00239572	0.002817171	0.00277966	0.000590861	0.000768409	0.000565591	5.82146E-05	0.00068202	5.82146E-05	0.003765625	0.005464003	0.00323895	7.0454E-08	1.0325E-06	2.405E-07	1.34342E-06	1.3434173
3834903774265	383890	3774265	0.00058664	0.001800884	0.002117693	0.002089495	0.000444155	0.00057762	0.00042516	4.37604E-05	0.000512681	4.37604E-05	0.002812539	0.004081055	0.002419167	5.3164E-08	7.7862E-07	1.8093E-07	1.01272E-06	1.01271512
3835003774265	383900	3774265	0.000467837	0.00143618	0.00168883	0.001666343	0.000354208	0.000460644	0.000339059	3.48983E-05	0.000408856	3.48983E-05	0.002228417	0.003233482	0.001916742	4.25569E-08	6.2292E-07	1.4439E-07	8.09867E-07	0.8098671
3835103774265	383910	3774265	0.000388143	0.001191532	0.001401144	0.001382488	0.00029387	0.000382175	0.000281302	2.89535E-05	0.000339209	2.89535E-05	0.001836767	0.002665189	0.00157987	3.54365E-08	5.1841E-07	1.1988E-07	6.73723E-07	0.67372259
3829703774275	382970	3774275	9.90553E-06	3.04083E-05	3.57577E-05	3.52815E-05	7.49965E-06	9.75323E-06	7.17891E-06	7.38903E-07	8.65671E-06	7.38903E-07	1.9327E-05	2.80439E-05	1.66239E-05	2.22708E-09	2.8E-08	4.405E-09	3.46317E-08	0.03463174
3829803774275	382980	3774275	1.00598E-05	3.08818E-05	3.63144E-05	3.58309E-05	7.61642E-06	9.90509E-06	7.29069E-06	7.50408E-07	8.7915E-06	7.50408E-07	1.97201E-05	2.86142E-05	1.69619E-05	2.32695E-09	2.9148E-08	4.5448E-09	3.60198E-08	0.03601982
3829903774275	382990	3774275	1.0243E-05	3.14444E-05	3.6976E-05	3.64836E-05	7.75518E-06	1.00855E-05	7.42351E-06	7.64079E-07	8.95167E-06	7.64079E-07	2.01661E-05	2.92615E-05	1.73456E-05	2.44321E-09	3.0486E-08	4.7075E-09	3.76364E-08	0.03763645
3830003774275	383000	3774275	1.04445E-05	3.20627E-05	3.77031E-05	3.7201E-05	7.90767E-06	1.02839E-05	7.56948E-06	7.79103E-07	9.12769E-06	7.79103E-07	2.06496E-05	2.9963E-05	1.77615E-05	2.5752E-09	3.2002E-08	4.8893E-09	3.9466E-08	0.03946602
3830103774275	383010	3774275	1.06785E-05	3.27812E-05	3.8548E-05	3.80348E-05	8.08489E-06	1.05143E-05	7.73912E-06	7.96564E-07	9.33225E-06	7.96564E-07	2.12048E-05	3.07687E-05	1.82391E-05	2.73046E-09	3.3784E-08	5.1014E-09	4.16161E-08	0.04161608
3830203774275	383020	3774275	1.09217E-05	3.35277E-05	3.94258E-05	3.89008E-05	8.26898E-06	1.07537E-05	7.91534E-06	8.14702E-07	9.54475E-06	8.14702E-07	2.17881E-05	3.16151E-05	1.87408E-05	2.90572E-09	3.5789E-08	5.3352E-09	4.403E-08	0.04402997
3830303774275	383030	3774275	1.12864E-05	3.46473E-05	4.07424E-05	4.01999E-05	8.54512E-06	1.11129E-05	8.17967E-06	8.41908E-07	9.86348E-06	8.41908E-07	2.26085E-05	3.28054E-05	1.94464E-05	3.14256E-09	3.8511E-08	5.6563E-09	4.731E-08	0.04730996
3830403774275	383040	3774275	1.17255E-05	3.59953E-05	4.23275E-05	4.17639E-05	8.87758E-06	1.15452E-05	8.49791E-06	8.74664E-07	1.02472E-05	8.74664E-07	2.3588E-05	3.42267E-05	2.02889E-05	3.43875E-09	4.191E-08	6.0515E-09	5.14001E-08	0.05140007
3830503774275	383050	3774275	1.21918E-05	3.74269E-05	4.40109E-05	4.34249E-05	9.23065E-06	1.20044E-05	8.83588E-06	9.0945E-07	1.06548E-05	9.0945E-07	2.4636E-05	3.57474E-05	2.11904E-05	3.79207E-09	4.5943E-08	6.5074E-09	5.6242E-08	0.05624199
3830603774275	383060	3774275	1.26255E-05	3.87582E-05	4.55764E-05	4.49696E-05	9.55899E-06	1.24314E-05	9.15018E-06	9.418E-07	1.10338E-05	9.418E-07	2.5628E-05	3.71867E-05	2.20436E-05	4.18681E-09	5.0415E-08	6.9929E-09	6.15949E-08	0.06159489
3830703774275	383070	3774275	1.30882E-05	4.01786E-05	4.72467E-05	4.66176E-05	9.90932E-06	1.2887E-05	9.48552E-06	9.76316E-07	1.14382E-05	9.76316E-07	2.66761E-05	3.87075E-05	2.2945E-05	4.66658E-09	5.5828E-08	7.5625E-09	6.80575E-08	0.06805751
3830803774275	383080	3774275	1.35437E-05	4.15767E-05	4.88908E-05	4.82399E-05	1.02541E-05	1.33354E-05	9.8156E-06	1.01029E-06	1.18362E-05	1.01029E-06	2.77054E-05	4.02012E-05	2.38304E-05	5.23343E-09	6.219E-08	8.2061E-09	7.56297E-08	0.07562972
3830903774275	383090	3774275	1.40009E-05	4.29805E-05	5.05415E-05	4.98685E-05	1.06003E-05	1.37857E-05	1.0147E-05	1.0444E-06	1.22358E-05	1.0444E-06	2.87379E-05	4.16993E-05	2.47185E-05	5.92001E-09	6.9861E-08	8.9531E-09	8.47336E-08	0.08473363
3831003774275	383100	3774275	1.44872E-05	4.44733E-05	5.2297E-05	5.16006E-05	1.09685E-05	1.42645E-05	1.04994E-05	1.08067E-06	1.26608E-05	1.08067E-06	2.98265E-05	4.32789E-05	2.56549E-05	6.79116E-09	7.956E-08	9.8647E-09	9.62154E-08	0.09621538
3831103774275	383110	3774275	1.50788E-05	4.62892E-05	5.44323E-05	5.37076E-05	1.14164E-05	1.48469E-05	1.09281E-05	1.1248E-06	1.31777E-05	1.1248E-06	3.1121E-05	4.51573E-05	2.67683E-05	8.02587E-09	9.3272E-08	1.1114E-08	1.12411E-07	0.11241145
3831203774275	383120	3774275	1.56812E-05	4.81386E-05	5.6607E-05	5.58533E-05	1.18725E-05	1.54401E-05	1.13647E-05	1.16974E-06	1.37042E-05	1.16974E-06	3.24405E-05	4.70718E-05	2.79032E-05	9.70112E-09	1.118E-07	1.2727E-08	1.34229E-07	0.13422926
3831303774275	383130	3774275	1.62673E-05	4.99378E-05	5.87227E-05	5.79408E-05	1.23162E-05	1.60172E-05	1.17895E-05	1.21346E-06	1.42164E-05	1.21346E-06	3.36539E-05	4.88325E-05	2.89469E-05	1.19021E-08	1.3607E-07	1.4746E-08	1.62718E-07	0.16271847
3831403774275	383140	3774275	1.67645E-05	5.1464E-05	6.05175E-05	5.97117E-05	1.26927E-05	1.65067E-05	1.21498E-05	1.25054E-06	1.46509E-05	1.25054E-06	3.47799E-05	5.04664E-05	2.99155E-05	1.49422E-08	1.6949E-07	1.7391E-08	2.01821E-07	0.201821
3831503774275	383150	3774275	1.72199E-05	5.28622E-05	6.21616E-05	6.13339E-05	1.30375E-05	1.69551E-05	1.24799E-05	1.28452E-06	1.5049E-05	1.28452E-06	3.59029E-05	5.20958E-05	3.08814E-05	1.96565E-08	2.2119E-07	2.1325E-08	2.62171E-07	0.26217056
3831603774275	383160	3774275	1.76572E-05	5.42046E-05	6.37402E-05	6.28915E-05	1.33686E-05	1.73857E-05	1.27968E-05	1.31714E-06	1.54311E-05	1.31714E-06	3.70352E-05	5.37388E-05	3.18553E-05	2.73822E-08	3.0581E-07	2.7552E-08	3.60745E-07	0.3607448
3831703774275	383170	3774275	1.80655E-05	5.54579E-05	6.5214E-05	6.43457E-05	1.36777E-05	1.77877E-05	1.30927E-05	1.34759E-06	1.57879E-05	1.34759E-06	3.82143E-05	5.54497E-05	3.28695E-05	4.23984E-08	4.7014E-07	3.9304E-08	5.51847E-07	0.55184673
3835303774275	383530	3774275	3.83774E-05	0.000117812	0.000138537	0.000136693	2.90562E-05	3.77873E-05	2.78135E-05	2.86276E-06	3.3539E-05	2.86276E-06	0.000122329	0.000177502	0.000105219	5.57202E-09	7.4941E-08	1.5423E-08	9.59366E-08	0.09593661
3835403774275	383540	3774275	3.84572E-05	0.000118057	0.000138825	0.000136977	2.91166E-05	3.78659E-05	2.78714E-05	2.86871E-06	3.36088E-05	2.86871E-06	0.000124484	0.000180629	0.000107073	5.456E-09	7.3658E-08	1.5145E-08	9.42594E-08	0.09425943
3835503774275	383550	3774275	3.82885E-05	0.000117539	0.000138216	0.000136376	2.89888E-05	3.76997E-05	2.77491E-05	2.85613E-06	3.34613E-05	2.85613E-06	0.00012595	0.000182756	0.000108334	5.31736E-09	7.2033E-08	1.4809E-08	9.21603E-08	0.09216026
3835603774275	383560	3774275	3.83066E-05	0.000117595	0.000138282	0.00013644	2.90026E-05	3.77176E-05	2.77622E-05	2.85748E-06	3.34772E-05	2.85748E-06	0.000128099	0.000185875	0.000110183	5.2066E-09	7.0781E-08	1.4568E-08	9.05555E-08	0.09055546
3835703774275	383570	3774275	3.86423E-05	0.000118625	0.000139493	0.000137636	2.92567E-05	3.80481E-05	2.80055E-05	2.88252E-06	3.37705E-05	2.88252E-06	0.00013134	0.000190578	0.000112971	5.1385E-09	7.0111E-08	1.446E-08	8.97098E-08	0.0897098
3835803774275	383580	3774275	3.91395E-05	0.000120151	0.000141288	0.000139407	2.96332E-05	3.85377E-05	2.83658E-05	2.91961E-06	3.4205E-05	2.91961E-06	0.000135205	0.000196185	0.000116295	5.09374E-09	6.9755E-08	1.4427E-08	8.92754E-08	0.08927544
3835903774275	383590	3774275	3.99996E-05	0.000122792	0.000144393	0.00014247	3.02843E-05	3.93845E-05	2.89892E-05	2.98377E-06	3.49567E-05	2.98377E-06	0.000140352	0.000203654	0.000120722	5.0968E-09	7.0053E-08	1.4538E-08	8.9688E-08	0.08968798
3836003774275	383600	3774275	4.13768E-05	0.00012702	0.000149365	0.000147376	3.13271E-05	4.07406E-05	2.99873E-05	3.0865E-06	3.61603E-05	3.0865E-06	0.000147339	0.000213792	0.000126732	5.16385E-09	7.1237E-08	1.4841E-08	9.12422E-08	0.0912422
3836103774275	383610	3774275	4.28538E-05	0.000131554	0.000154697	0.000152637	3.24454E-05	4.21949E-05	3.10578E-05	3.19668E-06	3.74511E-05	3.19668E-06	0.00015486	0.000224705	0.0001332	5.24321E-09	7.259E-08	1.5184E-08	9.30176E-08	0.09301756
3836203774275	383620	3774275	4.46647E-05	0.000137113	0.000161234	0.000159087	3.38164E-05	4.3978E-05	3.23702E-05	3.33176E-06	3.90337E-05	3.33176E-06	0.000163743	0.000237595	0.000140842	5.36073E-09	7.4477E-08	1.5646E-08	9.54839E-08	0.09548393

Unique Identifier	X (UTM)	Y (UTM)	EGIODemolition 2025	EGIOSite Grubbing / Prep 2025	EGIOMass Grading / Excavation 2025	EGIOMass Grading / Excavation 2026	EGIODrainage / Utilities Trenching 2026	EGIODrainage / Utilities Trenching 2027	EGIOFoundations / Concrete Pads 2026	EGIOFoundations / Concrete Pads 2027	EGIOBuilding / Structure Construction 2026	EGIOBuilding / Structure Construction 2027	EGIOAsphalt Paving 2027	EGIOArchitectural Coating 2027	EGIOLandscaping or Other Finishing 2027	EGIOWaterside Construction (Piles) 2027	HIWaterside Construction (Landscaping) 2025	HIWaterside Construction (Landscaping) 2026	KMDemolition 2025	KMSite Grubbing / Prep 2025
3836303774275	383630	3774275	0.00027476	0.00010776	3.56883E-05	3.4953E-05	8.11627E-05	8.10374E-05	0.000106637	0.000106568	0.000114222	0.000111484	4.44478E-06	4.44478E-06	0.000120373	4.44478E-06	4.20938E-05	4.07753E-05	5.72375E-05	0.000248415
3836403774275	383640	3774275	0.000279098	0.00010947	3.62518E-05	3.55049E-05	8.24442E-05	8.2317E-05	0.000108321	0.000108251	0.000116025	0.000113244	4.51496E-06	4.51496E-06	0.000122274	4.51496E-06	4.34248E-05	4.20647E-05	5.98242E-05	0.000259641
3836503774275	383650	3774275	0.000285341	0.00011191	3.70627E-05	3.6299E-05	8.42882E-05	8.41581E-05	0.000110744	0.000110672	0.00011862	0.000115777	4.61595E-06	4.61595E-06	0.000125009	4.61595E-06	4.50681E-05	4.36564E-05	6.28997E-05	0.000272989
3836603774275	383660	3774275	0.000292742	0.00011482	3.8024E-05	3.72406E-05	8.64745E-05	8.6341E-05	0.000113616	0.000113543	0.000121697	0.00011878	4.73567E-06	4.73567E-06	0.000128251	4.73567E-06	4.69158E-05	4.54463E-05	6.63079E-05	0.000287781
3836703774275	383670	3774275	0.000301742	0.00011835	3.9193E-05	3.83855E-05	8.9133E-05	8.89955E-05	0.000117109	0.000117034	0.000125439	0.000122432	4.88127E-06	4.88127E-06	0.000132194	4.88127E-06	4.90415E-05	4.75055E-05	7.01755E-05	0.000304567
3836803774275	383680	3774275	0.000312376	0.00012252	4.05743E-05	3.97384E-05	9.22745E-05	9.21321E-05	0.000121237	0.000121158	0.00012986	0.000126747	5.0533E-06	5.0533E-06	0.000136853	5.0533E-06	5.14633E-05	4.98514E-05	7.45387E-05	0.000323503
3836903774275	383690	3774275	0.000324242	0.00012717	4.21155E-05	4.12478E-05	9.57794E-05	9.56316E-05	0.000125842	0.00012576	0.000134792	0.000131561	5.24525E-06	5.24525E-06	0.000142052	5.24525E-06	5.41147E-05	5.24197E-05	7.92957E-05	0.000344149
3837003774275	383700	3774275	0.000333484	0.0001308	4.3316E-05	4.24235E-05	9.85096E-05	9.83576E-05	0.000129429	0.000129345	0.000138634	0.000135311	5.39476E-06	5.39476E-06	0.000146101	5.39476E-06	5.63014E-05	5.4538E-05	8.33443E-05	0.00036172
3837103774275	383710	3774275	0.000344433	0.00013509	4.47382E-05	4.38164E-05	0.000101744	0.000101587	0.000133678	0.000133592	0.000143186	0.000139754	5.57189E-06	5.57189E-06	0.000150898	5.57189E-06	5.87932E-05	5.69516E-05	8.79021E-05	0.000381501
3837203774275	383720	3774275	0.000357448	0.0001402	4.64287E-05	4.54721E-05	0.000105588	0.000105426	0.000138729	0.00013864	0.000148596	0.000145035	5.78243E-06	5.78243E-06	0.0001566	5.78243E-06	6.16598E-05	5.97285E-05	9.308E-05	0.000403974
3837303774275	383730	3774275	0.000372951	0.00014628	4.84423E-05	4.74443E-05	0.000110168	0.000109998	0.000144746	0.000144653	0.000155041	0.000151325	6.03322E-06	6.03322E-06	0.000163391	6.03322E-06	6.49875E-05	6.29519E-05	9.90251E-05	0.000429776
3837403774275	383740	3774275	0.000391301	0.00015347	5.08258E-05	4.97786E-05	0.000115588	0.00011541	0.000151868	0.00015177	0.00016267	0.000158771	6.33007E-06	6.33007E-06	0.000171431	6.33007E-06	6.88426E-05	6.66863E-05	0.00010586	0.000459438
3837503774275	383750	3774275	0.000424903	0.00016665	5.51903E-05	5.40532E-05	0.000125514	0.000125321	0.000164909	0.000164803	0.000176639	0.000172405	6.87364E-06	6.87364E-06	0.000186152	6.87364E-06	7.55446E-05	7.31783E-05	0.000117383	0.000509451
3837603774275	383760	3774275	0.000466445	0.00018295	6.05862E-05	5.93379E-05	0.000137786	0.000137573	0.000181032	0.000180915	0.000193908	0.00018926	7.54566E-06	7.54566E-06	0.000204351	7.54566E-06	8.37714E-05	8.11475E-05	0.000131493	0.00057069
3837703774275	383770	3774275	0.000523157	0.00020519	6.79525E-05	6.65524E-05	0.000154538	0.0001543	0.000203043	0.000202912	0.000217484	0.000212271	8.4631E-06	8.4631E-06	0.000229197	8.4631E-06	9.49043E-05	9.19317E-05	0.000150514	0.000653243
3837803774275	383780	3774275	0.000605944	0.00023766	7.87057E-05	7.70841E-05	0.000178993	0.000178717	0.000235173	0.000235022	0.0002519	0.000245862	9.80235E-06	9.80235E-06	0.000265467	9.80235E-06	0.000111064	0.000107585	0.000178045	0.000772726
3837903774275	383790	3774275	0.000720743	0.00028269	9.36168E-05	9.1688E-05	0.000212904	0.000212576	0.000279728	0.000279548	0.000299624	0.000292442	1.16594E-05	1.16594E-05	0.000315761	1.16594E-05	0.00013343	0.000129251	0.000216141	0.000938068
3838003774275	383800	3774275	0.000886003	0.0003475	0.000115082	0.000112711	0.000261721	0.000261317	0.000343867	0.000343645	0.000368325	0.000359496	1.43329E-05	1.43329E-05	0.000388162	1.43329E-05	0.000165548	0.000160363	0.000270812	0.001175345
3838103774275	383810	3774275	0.001144632	0.00044894	0.000148675	0.000145612	0.000338119	0.000337597	0.000444244	0.000443957	0.00047584	0.000464435	1.85167E-05	1.85167E-05	0.000501468	1.85167E-05	0.000215662	0.000208907	0.000356055	0.001545306
3838203774275	383820	3774275	0.001607717	0.00063057	0.000208825	0.000204523	0.000474912	0.000474179	0.000623972	0.000623569	0.000668352	0.000652332	2.6008E-05	2.6008E-05	0.000704348	2.6008E-05	0.000305219	0.000295659	0.00050822	0.002205709
3838303774275	383830	3774275	0.002600903	0.00102011	0.000337829	0.000330869	0.000768294	0.000767109	0.001009438	0.001008787	0.001081234	0.001055317	4.20747E-05	4.20747E-05	0.001139467	4.20747E-05	0.000497135	0.000481564	0.000834615	0.003622289
3838403774275	383840	3774275	0.002494726	0.00097847	0.000324038	0.000317362	0.00073693	0.000735793	0.00096823	0.000967605	0.001037095	0.001012236	4.03571E-05	4.03571E-05	0.001092951	4.03571E-05	0.000476823	0.000461888	0.000800244	0.003473114
3838603774275	383860	3774275	0.002806717	0.00110083	0.000364562	0.000357051	0.00082909	0.000827811	0.001089316	0.001088614	0.001166794	0.001138826	4.54042E-05	4.54042E-05	0.001229635	4.54042E-05	0.000537415	0.000520582	0.000903659	0.003921945
3838703774275	383870	3774275	0.004084021	0.00160181	0.000530471	0.000519541	0.0012064	0.001204539	0.001585052	0.001584029	0.001697789	0.001657093	6.60671E-05	6.60671E-05	0.001789228	6.60671E-05	0.000784123	0.000759562	0.001323329	0.005743343
3838803774275	383880	3774275	0.002813839	0.00110363	0.000365488	0.000357957	0.000831194	0.000829912	0.001092081	0.001091376	0.001169755	0.001141717	4.55194E-05	4.55194E-05	0.001232755	4.55194E-05	0.000539136	0.000522249	0.000906952	0.003936236
3838903774275	383890	3774275	0.002125602	0.00083369	0.000276093	0.000270404	0.000627892	0.000626924	0.000824969	0.000824436	0.000883644	0.000862464	3.43858E-05	3.43858E-05	0.000931235	3.43858E-05	0.000406461	0.00039373	0.000681534	0.002957908
3839003774275	383900	3774275	0.0017051	0.00066876	0.000221474	0.000216911	0.000503678	0.000502901	0.000661767	0.00066134	0.000708835	0.000691845	2.75834E-05	2.75834E-05	0.000747012	2.75834E-05	0.000325456	0.000315262	0.000543969	0.002360865
3839103774275	383910	3774275	0.001423101	0.00055816	0.000184846	0.000181037	0.000420377	0.000419728	0.00055232	0.000551964	0.000591604	0.000577424	2.30215E-05	2.30215E-05	0.000623467	2.30215E-05	0.000271176	0.000262682	0.00045184	0.001961017
3829703774285	382970	3774285	0.000154086	6.0435E-05	2.00142E-05	1.96018E-05	4.55164E-05	4.54461E-05	5.98026E-05	5.9764E-05	6.4056E-05	6.25206E-05	2.49265E-06	2.49265E-06	6.75059E-05	2.49265E-06	1.56248E-05	1.51354E-05	1.2689E-05	5.50713E-05
3829803774285	382980	3774285	0.000163131	6.3982E-05	2.1189E-05	2.07524E-05	4.81882E-05	4.81138E-05	6.3313E-05	6.32721E-05	6.78161E-05	6.61906E-05	2.63897E-06	2.63897E-06	7.14685E-05	2.63897E-06	1.60948E-05	1.55907E-05	1.29085E-05	5.6024E-05
3829903774285	382990	3774285	0.000173775	6.8157E-05	2.25715E-05	2.21064E-05	5.13223E-05	5.12531E-05	6.74439E-05	6.74004E-05	7.22408E-05	7.05093E-05	2.81115E-06	2.81115E-06	7.61316E-05	2.81115E-06	1.66402E-05	1.6119E-05	1.31733E-05	5.71732E-05
3830003774285	383000	3774285	0.000185802	7.2874E-05	2.41337E-05	2.36364E-05	5.4885E-05	5.48003E-05	7.21117E-05	7.20651E-05	7.72406E-05	7.53892E-05	3.00571E-06	3.00571E-06	8.14006E-05	3.00571E-06	1.72286E-05	1.66889E-05	1.34539E-05	5.83911E-05
3830103774285	383010	3774285	0.000199553	7.8268E-05	2.59198E-05	2.53858E-05	5.89471E-05	5.88561E-05	7.74488E-05	7.73988E-05	8.29573E-05	8.09688E-05	3.22817E-06	3.22817E-06	8.74252E-05	3.22817E-06	1.78708E-05	1.7311E-05	1.37549E-05	5.96974E-05
3830203774285	383020	3774285	0.0002152	8.4404E-05	2.79522E-05	2.73763E-05	6.3569E-05	6.34709E-05	8.35214E-05	8.34675E-05	8.94618E-05	8.73175E-05	3.48128E-06	3.48128E-06	9.42801E-05	3.48128E-06	1.85596E-05	1.79783E-05	1.40672E-05	6.10528E-05
3830303774285	383030	3774285	0.000236155	9.2623E-05	3.0674E-05	3.0042E-05	6.9759E-05	6.96514E-05	9.16543E-05	9.15951E-05	9.81732E-05	9.582E-05	3.82027E-06	3.82027E-06	0.000103461	3.82027E-06	1.95086E-05	1.88976E-05	1.4538E-05	6.30957E-05
3830403774285	383040	3774285	0.000262544	0.00010297	3.41017E-05	3.33991E-05	7.75543E-05	7.74346E-05	0.000101896	0.00010183	0.000109144	0.000106527	4.24717E-06	4.24717E-06	0.000115022	4.24717E-06	2.06585E-05	2.00114E-05	1.51105E-05	6.55807E-05
3830503774285	383050	3774285	0.000294385	0.00011546	3.82375E-05	3.74497E-05	8.696E-05	8.68258E-05	0.000114254	0.00011418	0.00012238	0.000119447	4.76226E-06	4.76226E-06	0.000128972	4.76226E-06	2.19358E-05	2.12487E-05	1.5717E-05	6.82129E-05
3830603774285	383060	3774285	0.000330134	0.00012948	4.28808E-05	4.19973E-05	9.75199E-05	9.73694E-05	0.000128128	0.000128046	0.000137242	0.000133952	5.34056E-06	5.34056E-06	0.000144633	5.34056E-06	2.31915E-05	2.24651E-05	1.62647E-05	7.05898E-05
3830703774285	383070	3774285	0.000373885	0.00014664	4.85637E-05	4.75631E-05	0.000110444	0.000110273	0.000145109	0.000145015	0.00015543	0.000151704	6.04833E-06	6.04833E-06	0.000163801	6.04833E-06	2.45871E-05	2.3817E-05	1.68531E-05	7.31435E-05
3830803774285	383080	3774285	0.000426717	0.00016736	5.5426E-05	5.4284E-05	0.00012605	0.000125856	0.000165614	0.000165507	0.000177393	0.000173141	6.90299E-06	6.90299E-06	0.000186947	6.90299E-06	2.60707E-05	2.52541E-05	1.74437E-05	7.5707E-05
3830903774285	383090	3774285	0.0004920	0.000193	6.39147E-05	6.25978E-05	0.000145355	0.000145131	0.000190978	0.000190855	0.000204561	0.000199658	7.96021E-06	7.96021E-06	0.000215578	7.96021E-06	2.76673E-05	2.68007E-05	1.80502E-05	7.83393E-05
3831003774285	383100	3774285	0.000575702	0.0002258	7.47775E-05	7.32368E-05	0.00017006	0.000169797	0.000223436	0.000223292	0.000239328	0.000233591	9.31311E-06	9.31311E-06	0.000252218	9.31311E-06	2.9445E-05	2.85227E-05	1.86997E-05	8.11582E-05
3831103774285	383110	3774285	0.000695531	0.0002728	9.0342E-05	8.84806E-05	0.000205456	0.000205139	0.000269943	0.000269769	0.000289143	0.000282212	1.12516E-05	1.12516E-05	0.000304715	1.12516E-05	3.17107E-05	3.07175E-05	1.95054E-05	8.46548E-05
3831203774285	383120	3774285	0.000860459	0.00033748	0.000111764	0.000109462	0.000254175	0.000253783	0.000333953	0.000333738	0.000357705	0.000349131	1.39196E-05	1.39196E-05	0.000376971	1.39196E-05	3.42042E-05	3.31329E-05	2.03246E-05	8.82103E-05
3831303774285	383130	3774285	0.001080446	0.00042377	0.000140338	0.000137447	0.000319159	0.000318666	0.000419333	0.000419062	0.000449158	0.000438391	1.74783E-05	1.74783E-05	0.000473348	1.74783E-05	3.66906E-05	3.55413E-05	2.11122E-05	9.16283E-05
3831403774285	383140	3774285	0.001386975	0.00054399	0.000180153	0.000176441	0.000409706	0.000409074	0.0005383	0.000537952	0.000576586	0.000562766	2.24371E-05	2.24371E-05	0.00060764	2.24371E-05	3.91392E-05	3.79133E-05	2.18273E-05	9.4732E-05
3831503774285	383150	3774285	0.001871186	0.00073391	0.000243047	0.000238039	0.000552739	0.000551886	0.000726227	0.000725759	0.00077788	0.000759235	3.02701E-05	3.02701E-05	0.000819775	3.02701E-05	4.18032E-05	4.04938E-05	2.24723E-05	9.75313E-05
3831603774285	383160	3774285	0.002655478	0.00104152	0.000344918	0.000337811	0.000784415	0.000783205	0.001030619	0.001029954	0.001103922	0.001077461	4.29576E-05	4.29576E-05	0.001163376	4.29576E-05	4.43613E-05	4.29718E-05	2.30584E-05	0.000100075
3831703774285	383170	3774285	0.004179455	0.00163924	0.000542866	0.000531681	0.001234591	0.001232686	0.001622091	0.001621044	0.001737462	0.001695816	6.76109E-05	6.76109E-05	0.001831038	6.76109E-05	4.68763E-05	4.5408E-05	2.36015E-05	0.000102432
3835203774285	383520	3774285	0.000324089	0.00012711	4.20957E-05	4.12283E-05	9.57343E-05	9.55866E-05	0.000125782	0.000125701	0.000134729	0.000131499	5.24278E-06	5.24278E-06	0.000141985	5.24278E-06	4.00111E-05	3.87578E-05	4.70175E-05	0.000204059
3835303774285	383530	3774285	0.000313239	0.00012286	4.06863E-05	3.98481E-05	9.25292E-05	9.23864E-05	0.000121571	0.000121493	0.000130218	0.000127097	5.06725E-06	5.06725E-06	0.000137231	5.06725E-06	3.95016E-05	3.82643E-05	4.71261E-05	0.000204531
3835403774285	383540	3774285	0.000302101	0.00011849	3.92397E-05	3.84312E-05	8.92392E-05	8.91015E-05	0.000117249	0.000117173	0.000125588	0.000122578	4.88708E-06	4.88708E-06	0.000132352	4.88708E-06	3.8854E-05	3.7637E-05	4.69813E-05	0.000203902
3835503774285	383550	3774285	0.000290909	0.0001141	3.7786E-05	3.70075E-05	8.59332E-05	8.58006E-05	0.000112905	0.000112832	0.000120935	0.000118037	4.70603E-06	4.70603E-06	0.000127449	4.70603E-06	3.81257E-05	3.69315E-05	4.66735E-05	0.000202566
3835603774285	383560	3774285	0.000281335	0.00011034	3.65423E-05	3.57894E-05	8.31049E-05	8.29766E-05	0.000109189	0.000109118	0.000116955	0.000114152	4.55114E-06	4.55114E-06	0.000123254	4.55114E-06	3.75839E-05	3.64067E-05	4.66034E-05	0.000202262
3835703774285	383570	3774285	0.000274329	0.0001076	3.56323E-05	3.48982E-05	8.10353E-05	8.09103E-05	0.00010647	0.000106401	0.000114042	0.000111309	4.43781E-06	4.43781E-06	0.000120185	4.43781E-06	3.73704E-05	3.61999E-05	4.697E-05	0.000203853
3835803774285	383580	3774285	0.000268634	0.00010536	3.48927E-05	3.41738E-05	7.93532E-05	7.92307E-05	0.00010426	0.000104192	0.000111675	0.000108998	4.34568E-06	4.34568E-06	0.00011769	4.34568E-06	3.73023E-05	3.61339E-05	4.75222E-05	0.00020625
3835903774285	383590	3774285	0.00026514	0.00010399	3.44388E-05	3.37293E-05	7.83211E-05	7.82002E-05	0.000102904	0.000102837	0.000110223	0.000107581	4.28916E-06	4.28916E-06	0.000116159	4.28916E-06	3.7514E-05	3.63389E-05	4.84478E-05	0.000210267
3836003774285	383600	3774285	0.000264475	0.00010373	3.43525E-05	3.36447E-05	7.81247E-05	7.80042E-05	0.000102646	0.000102579	0.000109946	0.000107311	4.27841E-06	4.27841E-06	0.000115868	4.27841E-06	3.81131E-05	3.69193E-05	4.99097E-05	0.000216612
3836103774285	383610	3774285	0.000264493	0.00010374	3.43548E-05	3.3647E-05	7.813E-05	7.80095E-05	0.000102653	0.000102586	0.000109954	0.000107318	4.2787E-06	4.2787E-06	0.000115876	4.2787E-06	3.87948E-05	3.75797E-05	5.14848E-05	0.000223448
3836203774285	383620	3774285	0.000266451	0.00010451	3.46092E-05	3.38961E-05	7.87084E-05	7.8587E-05	0.000103413	0.000103346	0.000110768	0.000108113	4.31038E-06	4.31038E-06	0.000116733	4.31038E-06	3.97581E-05	3.85128E-05	5.34718E-05	0.000232071
3836303774285	383630	3774285	0.000269487	0.0001057	3.50035E-05	3.42823E-05	7.96052E-05	7.94824E-05	0.000104591	0.000104523	0.00011203	0.000109345	4.35949E-06	4.35949E-06	0.000118064	4.35949E-06	4.08829E-05	3.96024E-05	5.57054E-05	0.000241766
3836403774285	383640	3774285	0.000273718	0.00010736	3.5553E-05	3.48205E-05	8.08549E-05	8.07301E-05	0.000106233	0.000106164	0.000113789	0.000111061	4.42792E-06	4.42792E-06	0.000119917	4.42792E-06	4.21942E-05	4.08726E-05	5.8231E-05	0.000252727
3836503774285	383650	3774285	0.000280284	0.00010993	3.64058E-05	3.56557E-05	8.27944E-05	8.26667E-05	0.000108781	0.000108711	0.000116518	0.000113725	4.53414E-06	4.53414E-06	0.000122793	4.53414E-06	4.38895E-05	4.25148E-05	6.13518E-05	0.000266271
3836603774285	383660	3774285	0.000288053	0.00011298	3.7415E-05	3.66441E-05	8.50895E-05	8.49582E-05	0.000111796	0.000111724	0.000119748	0.000116878	4.65983E-06	4.65983E-06	0.000126197	4.65983E-06	4.57964E-05	4.43619E-05	6.48233E-05	0.000281338
3836703774285	383670	3774285	0.000296236	0.00011619	3.84778E-05	3.76851E-05	8.75066E-05	8.73716E-05	0.000114972	0.000114898	0.00012315	0.000120198	4.7922E-06	4.7922E-06	0.000129782	4.7922E-06	4.7784E-05	4.62873E-05	6.8451E-05	0.000297082
3836803774285	383680	3774285	0.000305343	0.00011976	3.96608E-05	3.88437E-05	9.0197E-05	9.00578E-05	0.000118507	0.000118431	0.000126936	0.000123893	4.93953E-06	4.93953E-06	0.000133772	4.93953E-06	4.99367E-05	4.83726E-05	7.23662E-05	0.000314074
3836903774285	383690	3774285	0.000315601	0.00012378	4.09932E-05	4.01486E-05	9.3227E-05	9.30831E-05	0.000122488	0.000122409	0.0001312	0.000128055	5.10547E-06	5.10547E-06	0.000138266	5.10547E-06	5.2301E-05	5.06629E-05	7.66388E-05	0.000332618
3837003774285	383700	3774285	0.000323828	0.00012701	4.20618E-05	4.11952E-05	9.56573E-05	9.55097E-05	0.000125681	0.0001256	0.00013462	0.000131394	5.23856E-06	5.23856E-06	0.000141871	5.23856E-06	5.4303E-05	5.26022E-05	8.03706E-05	0.000348814
3837103774285	383710	3774285	0.000333718	0.00013089	4.33463E-05	4.24532E-05	9.85786E-05	9.84265E-05	0.000129519	0.000129436	0.000138731	0.000135406	5.39854E-06	5.39854E-06	0.000146203	5.39854E-06	5.66046E-05	5.48316E-05	8.45912E-05	0.000367132
3837203774285	383720	3774285	0.000347065	0.00013612	4.508E-05	4.41512E-05	0.000102521	0.000102363	0.0001347	0.000134613	0.00014428	0.000140822	5.61446E-06	5.61446E-06	0.000152051	5.61446E-06	5.95286E-05	5.76641E-05	8.98348E-05	0.000389889
3837303774285	383730	3774285	0.000364283	0.00014288	4.73165E-05	4.63416E-05	0.000107608	0.000107442	0.000141382	0.000141291	0.000151438	0.000147808	5.893E-06	5.893E-06	0.000159594	5.893E-06	6.31649E-05	6.11864E-05	9.62528E-05	0.000417744
3837403774285	383740	3774285	0.000384655	0.00015087	4.99625E-05	4.89331E-05	0.000113625	0.00011345	0.000149289	0.000149192	0.000159907	0.000156074	6.22255E-06	6.22255E-06	0.000168519	6.22255E-06	6.73931E-05	6.52822E-05	0.000103671	0.00044994
3837503774285	383750	3774285	0.000420304	0.00016485	5.4593E-05	5.34682E-05	0.000124156	0.000123964	0.000163125	0.000163019	0.000174727	0.000170539	6.79925E-06	6.79925E-06	0.000184137	6.79925E-06	7.44736E-05	7.21409E-05	0.000115794	0.000502556
3837603774285	383760	3774285	0.000465008	0.00018238	6.03995E-05	5.91551E-05	0.000137361	0.000137149	0.000180474	0.000180358	0.000193311	0.000188677	7.52242E-06	7.52242E-06	0.000203722	7.52242E-06	8.32978E-05	8.06887E-05	0.00013088	0.000568029
3837703774285	383770	3774285	0.000524765	0.00020582	6.81613E-05	6.6757E-05	0.000155013	0.000154774	0.000203667	0.000203535	0.000218153	0.000212924	8.48911E-06	8.48911E-06	0.000229902	8.48911E-06	9.50191E-05	9.20429E-05	0.000150874	0.000654805
3837803774285	383780	3774285	0.00061022	0.00023934	7.9261E-05	7.76279E-05	0.000180256	0.000179978	0.000236833	0.00023668	0.000253677	0.000247597	9.87151E-06	9.87151E-06	0.00026734	9.87151E-06	0.000111702	0.000108204	0.000179287	0.000778119
3837903774285	383790	3774285	0.000729303	0.00028604	9.47287E-05	9.27769E-05	0.000215433	0.0002151	0.00028305	0.000282868	0.000303182	0.000295915	1.17979E-05	1.17979E-05	0.000319511	1.17979E-05	0.000134906	0.000130681	0.000218793	0.000949579

			KMMass Grading / Excavation	KMMass Grading / Excavation	KMDrainage / Utilities Trenching	KMFoundations / Concrete Pads	KMBuilding / Structure Construction	KMAsphalt Paving	KMArchitectural Coating	KMLandscaping or Other Finishing	KMWaterside Construction (Piles)	EWNDemolition	EWNSite Grubbing / Prep	EWNDrainage / Utilities Trenching	EWNDrainage / Utilities Trenching	EWNDrainage / Utilities Trenching	EWNFoundations / Concrete Pads	EWNBuilding / Structure Construction	EWNAsphalt Paving	EWNLandscaping or Other Finishing	EWNWaterside Construction (Piles)
Unique Identifier	X (UTM)	Y (UTM)	2025	2026	2026	2026	2026	2026	2026	2026	2026	2027	2027	2027	2028	2029	2029	2029	2029	2029	2029
3836303774275	383630	3774275	0.000188822	0.000186868	6.71058E-05	3.55121E-05	0.000121972	3.91847E-06	3.91847E-06	0.00012589	3.91847E-06	0.000177516	9.67486E-06	2.27184E-05	2.22797E-05	2.18187E-05	1.88991E-05	4.10382E-05	2.91964E-06	4.2498E-05	2.91964E-06
3836403774275	383640	3774275	0.000197355	0.000195313	7.01385E-05	3.7117E-05	0.000127484	4.09555E-06	4.09555E-06	0.000131579	4.09555E-06	0.000182677	9.95613E-06	2.33789E-05	2.29274E-05	2.2453E-05	1.94485E-05	4.22312E-05	3.00452E-06	4.37335E-05	3.00452E-06
3836503774275	383650	3774275	0.000207501	0.000205354	7.37442E-05	3.90252E-05	0.000134038	4.3061E-06	4.3061E-06	0.000138344	4.3061E-06	0.000189116	1.03071E-05	2.4203E-05	2.37356E-05	2.32445E-05	2.0134E-05	4.37199E-05	3.11043E-06	4.52751E-05	3.11043E-06
3836603774275	383660	3774275	0.000218744	0.00021648	7.774E-05	4.11397E-05	0.000141301	4.53942E-06	4.53942E-06	0.00014584	4.53942E-06	0.00019639	1.07035E-05	2.51339E-05	2.46485E-05	2.41385E-05	2.09085E-05	4.54015E-05	3.23007E-06	4.70165E-05	3.23007E-06
3836703774275	383670	3774275	0.000231503	0.000229107	8.22744E-05	4.35393E-05	0.000149542	4.8042E-06	4.8042E-06	0.000154346	4.8042E-06	0.000204798	1.11617E-05	2.62098E-05	2.57037E-05	2.51719E-05	2.18035E-05	4.73451E-05	3.36835E-06	4.90292E-05	3.36835E-06
3836803774275	383680	3774275	0.000245897	0.000243352	8.73898E-05	4.62464E-05	0.00015884	5.1029E-06	5.1029E-06	0.000163943	5.1029E-06	0.000214407	1.16855E-05	2.74396E-05	2.69098E-05	2.6353E-05	2.28266E-05	4.95665E-05	3.52639E-06	5.13297E-05	3.52639E-06
3836903774275	383690	3774275	0.00026159	0.000258883	9.2967E-05	4.91978E-05	0.000168977	5.42856E-06	5.42856E-06	0.000174406	5.42856E-06	0.00022495	1.22601E-05	2.8789E-05	2.8233E-05	2.76489E-05	2.39491E-05	5.2004E-05	3.6998E-06	5.38539E-05	3.6998E-06
3837003774275	383700	3774275	0.000274946	0.0002721	9.77136E-05	5.17097E-05	0.000177605	5.70573E-06	5.70573E-06	0.00018331	5.70573E-06	0.000233595	1.27312E-05	2.98953E-05	2.9318E-05	2.87114E-05	2.48694E-05	5.40024E-05	3.84198E-06	5.59234E-05	3.84198E-06
3837103774275	383710	3774275	0.000289982	0.000286981	0.000103057	5.45375E-05	0.000187317	6.01776E-06	6.01776E-06	0.000193335	6.01776E-06	0.000243488	1.32704E-05	3.11614E-05	3.05596E-05	2.99273E-05	2.59226E-05	5.62894E-05	4.00469E-06	5.82918E-05	4.00469E-06
3837203774275	383720	3774275	0.000307063	0.000303885	0.000109128	5.775E-05	0.000198351	6.37223E-06	6.37223E-06	0.000204723	6.37223E-06	0.000254904	1.38926E-05	3.26224E-05	3.19925E-05	3.13305E-05	2.7138E-05	5.89286E-05	4.19245E-06	6.10249E-05	4.19245E-06
3837303774275	383730	3774275	0.000326676	0.000323295	0.000116098	6.14386E-05	0.00021102	6.77923E-06	6.77923E-06	0.000217799	6.77923E-06	0.000268189	1.46166E-05	3.43226E-05	3.36598E-05	3.29633E-05	2.85524E-05	6.19998E-05	4.41095E-06	6.42053E-05	4.41095E-06
3837403774275	383740	3774275	0.000349222	0.000345608	0.000124111	6.56789E-05	0.000225584	7.24712E-06	7.24712E-06	0.000232831	7.24712E-06	0.000283625	1.54579E-05	3.62981E-05	3.55971E-05	3.48606E-05	3.01958E-05	6.55683E-05	4.66483E-06	6.79007E-05	4.66483E-06
3837503774275	383750	3774275	0.000387237	0.00038323	0.000137621	7.28285E-05	0.000250141	8.03602E-06	8.03602E-06	0.000258177	8.03602E-06	0.000310607	1.69285E-05	3.97513E-05	3.89837E-05	3.81771E-05	3.30685E-05	7.18062E-05	5.10862E-06	7.43605E-05	5.10862E-06
3837603774275	383760	3774275	0.000433786	0.000429296	0.000154164	8.1583E-05	0.000280209	9.002E-06	9.002E-06	0.000289211	9.002E-06	0.000343754	1.8735E-05	4.39934E-05	4.31438E-05	4.22511E-05	3.65974E-05	7.9469E-05	5.65379E-06	8.22959E-05	5.65379E-06
3837703774275	383770	3774275	0.000496535	0.000491396	0.000176464	9.33843E-05	0.000320743	1.03042E-05	1.03042E-05	0.000331047	1.03042E-05	0.000388661	2.11825E-05	4.97406E-05	4.87801E-05	4.77708E-05	4.13784E-05	8.98506E-05	6.39239E-06	9.30468E-05	6.39239E-06
3837803774275	383780	3774275	0.000587354	0.000581276	0.000208741	0.000110465	0.000379409	1.21889E-05	1.21889E-05	0.000391598	1.21889E-05	0.000453867	2.47363E-05	5.80856E-05	5.69639E-05	5.57852E-05	4.83204E-05	0.000104925	7.46484E-06	0.000108657	7.46484E-06
3837903774275	383790	3774275	0.000713032	0.000705652	0.000253406	0.000134101	0.000460592	1.4797E-05	1.4797E-05	0.000475388	1.4797E-05	0.000544149	2.96568E-05	6.96398E-05	6.8295E-05	6.68819E-05	5.79322E-05	0.000125796	8.94972E-06	0.000130271	8.94972E-06
3838003774275	383800	3774275	0.000893387	0.000884142	0.000317503	0.000168021	0.000577095	1.85397E-05	1.85397E-05	0.000595634	1.85397E-05	0.000673902	3.67285E-05	8.62455E-05	8.458E-05	8.28299E-05	7.17461E-05	0.000155792	1.10838E-05	0.000161334	1.10838E-05
3838103774275	383810	3774275	0.001174597	0.001162441	0.000417443	0.000220909	0.000758745	2.43755E-05	2.43755E-05	0.000783121	2.43755E-05	0.000876494	4.77701E-05	0.000112173	0.000110007	0.000107731	9.33149E-05	0.000202628	1.44159E-05	0.000209836	1.44159E-05
3838203774275	383820	3774275	0.001676574	0.001659223	0.000595841	0.000315317	0.001083003	3.47926E-05	3.47926E-05	0.001117796	3.47926E-05	0.001238663	6.75087E-05	0.000158523	0.000155462	0.000152245	0.000131873	0.000286354	2.03725E-05	0.00029654	2.03725E-05
3838303774275	383830	3774275	0.002753326	0.002724832	0.00097851	0.000517824	0.001778544	5.71375E-05	5.71375E-05	0.001835682	5.71375E-05	0.002014745	0.000109806	0.000257846	0.000252866	0.000247634	0.000214497	0.000465768	3.31369E-05	0.000482337	3.31369E-05
3838403774275	383840	3774275	0.002639937	0.002612616	0.000938213	0.000496499	0.0017053	5.47845E-05	5.47845E-05	0.001760084	5.47845E-05	0.001932441	0.000105321	0.000247313	0.000242537	0.000237518	0.000205735	0.000446741	3.17832E-05	0.000462633	3.17832E-05
3838603774275	383860	3774275	0.002981096	0.002950245	0.001059458	0.000560661	0.001925675	6.18643E-05	6.18643E-05	0.00198754	6.18643E-05	0.002177361	0.000118669	0.000278657	0.000273276	0.000267622	0.00023181	0.000503362	3.58115E-05	0.000521268	3.58115E-05
3838703774275	383870	3774275	0.004365553	0.004320374	0.001551483	0.000821039	0.002819982	9.05948E-05	9.05948E-05	0.002910577	9.05948E-05	0.003175338	0.00017306	0.000406378	0.00039853	0.000390284	0.000338059	0.000734074	5.22254E-05	0.000760187	5.22254E-05
3838803774275	383880	3774275	0.002991959	0.002960995	0.001063319	0.000562704	0.001932692	6.20897E-05	6.20897E-05	0.001994782	6.20897E-05	0.002184129	0.000119038	0.000279523	0.000274125	0.000268454	0.000232531	0.000504927	3.59228E-05	0.000522888	3.59228E-05
3838903774275	383890	3774275	0.002248325	0.002225057	0.000799037	0.000422847	0.001452333	4.66577E-05	4.66577E-05	0.001498991	4.66577E-05	0.001647293	8.97796E-05	0.000210819	0.000206748	0.00020247	0.000175377	0.000380821	2.70934E-05	0.000394368	2.70934E-05
3839003774275	383900	3774275	0.001794509	0.001775938	0.000637755	0.000337497	0.001159185	3.724E-05	3.724E-05	0.001196425	3.724E-05	0.001319488	7.19138E-05	0.000168867	0.000165606	0.00016218	0.000140478	0.000305039	2.17019E-05	0.00031589	2.17019E-05
3839103774275	383910	3774275	0.001490582	0.001475156	0.000529741	0.000280337	0.000962859	3.09328E-05	3.09328E-05	0.000993792	3.09328E-05	0.001099813	5.99413E-05	0.000140753	0.000138035	0.000135179	0.00011709	0.000254255	1.80888E-05	0.000263299	1.80888E-05
3829703774285	382970	3774285	4.186E-05	4.14268E-05	1.48767E-05	7.87271E-06	2.704E-05	8.68687E-07	8.68687E-07	2.79087E-05	8.68687E-07	7.18441E-05	3.9156E-06	9.19456E-06	9.01701E-06	8.83044E-06	7.6488E-06	1.66089E-05	1.18163E-06	1.71997E-05	1.18163E-06
3829803774285	382980	3774285	4.25842E-05	4.21435E-05	1.51341E-05	8.0089E-06	2.75078E-05	8.83716E-07	8.83716E-07	2.83915E-05	8.83716E-07	7.41106E-05	4.03912E-06	9.48462E-06	9.30146E-06	9.10901E-06	7.89009E-06	1.71329E-05	1.21891E-06	1.77423E-05	1.21891E-06
3829903774285	382990	3774285	4.34577E-05	4.30079E-05	1.54445E-05	8.17318E-06	2.8072E-05	9.01842E-07	9.01842E-07	2.89739E-05	9.01842E-07	7.67445E-05	4.18268E-06	9.82171E-06	9.63204E-06	9.43275E-06	8.17051E-06	1.77418E-05	1.26223E-06	1.83729E-05	1.26223E-06
3830003774285	383000	3774285	4.43834E-05	4.39241E-05	1.57735E-05	8.34729E-06	2.867E-05	9.21053E-07	9.21053E-07	2.95911E-05	9.21053E-07	7.95929E-05	4.33791E-06	1.01862E-05	9.98953E-06	9.78284E-06	8.47376E-06	1.84003E-05	1.30908E-06	1.90548E-05	1.30908E-06
3830103774285	383010	3774285	4.53764E-05	4.49068E-05	1.61264E-05	8.53403E-06	2.93114E-05	9.41659E-07	9.41659E-07	3.02531E-05	9.41659E-07	8.26939E-05	4.50692E-06	1.05831E-05	1.03787E-05	1.0164E-05	8.80391E-06	1.91172E-05	1.36008E-06	1.97972E-05	1.36008E-06
3830203774285	383020	3774285	4.64066E-05	4.59264E-05	1.64926E-05	8.7278E-06	2.99769E-05	9.63039E-07	9.63039E-07	3.094E-05	9.63039E-07	8.60323E-05	4.68887E-06	1.10104E-05	1.07977E-05	1.05743E-05	9.15932E-06	1.98889E-05	1.41499E-06	2.05964E-05	1.41499E-06
3830303774285	383030	3774285	4.79595E-05	4.74632E-05	1.70444E-05	9.01985E-06	3.098E-05	9.95264E-07	9.95264E-07	3.19753E-05	9.95264E-07	9.06034E-05	4.938E-06	1.15954E-05	1.13714E-05	1.11362E-05	9.64598E-06	2.09457E-05	1.49017E-06	2.16908E-05	1.49017E-06
3830403774285	383040	3774285	4.98483E-05	4.93324E-05	1.77157E-05	9.37508E-06	3.22001E-05	1.03446E-06	1.03446E-06	3.32346E-05	1.03446E-06	9.61546E-05	5.24055E-06	1.23058E-05	1.20682E-05	1.18185E-05	1.0237E-05	2.2229E-05	1.58147E-06	2.30197E-05	1.58147E-06
3830503774285	383050	3774285	5.18491E-05	5.13125E-05	1.84268E-05	9.75138E-06	3.34926E-05	1.07598E-06	1.07598E-06	3.45685E-05	1.07598E-06	0.000102334	5.57732E-06	1.30966E-05	1.28437E-05	1.25779E-05	1.08948E-05	2.36575E-05	1.6831E-06	2.4499E-05	1.6831E-06
3830603774285	383060	3774285	5.36558E-05	5.31005E-05	1.90689E-05	1.00912E-05	3.46596E-05	1.11348E-06	1.11348E-06	3.57731E-05	1.11348E-06	0.000108436	5.90991E-06	1.38776E-05	1.36096E-05	1.3328E-05	1.15445E-05	2.50683E-05	1.78347E-06	2.596E-05	1.78347E-06
3830703774285	383070	3774285	5.55969E-05	5.50215E-05	1.97587E-05	1.04562E-05	3.59135E-05	1.15376E-06	1.15376E-06	3.70672E-05	1.15376E-06	0.000115243	6.2809E-06	1.47487E-05	1.44639E-05	1.41646E-05	1.22692E-05	2.66419E-05	1.89543E-06	2.75896E-05	1.89543E-06
3830803774285	383080	3774285	5.75454E-05	5.69499E-05	2.04512E-05	1.08227E-05	3.71722E-05	1.19419E-06	1.19419E-06	3.83664E-05	1.19419E-06	0.000122494	6.67609E-06	1.56767E-05	1.5374E-05	1.50559E-05	1.30412E-05	2.83182E-05	2.01469E-06	2.93255E-05	2.01469E-06
3830903774285	383090	3774285	5.95462E-05	5.893E-05	2.11623E-05	1.1199E-05	3.84646E-05	1.23571E-06	1.23571E-06	3.97003E-05	1.23571E-06	0.000130327	7.103E-06	1.66792E-05	1.63571E-05	1.60186E-05	1.38751E-05	3.0129E-05	2.14352E-06	3.12008E-05	2.14352E-06
3831003774285	383100	3774285	6.16889E-05	6.10504E-05	2.19237E-05	1.1602E-05	3.98487E-05	1.28018E-06	1.28018E-06	4.11289E-05	1.28018E-06	0.000139048	7.57831E-06	1.77953E-05	1.74517E-05	1.70906E-05	1.48036E-05	3.21451E-05	2.28695E-06	3.32886E-05	2.28695E-06
3831103774285	383110	3774285	6.43466E-05	6.36807E-05	2.28683E-05	1.21018E-05	4.15655E-05	1.33533E-06	1.33533E-06	4.29008E-05	1.33533E-06	0.000150181	8.18507E-06	1.92201E-05	1.88489E-05	1.84589E-05	1.59889E-05	3.47189E-05	2.47006E-06	3.59539E-05	2.47006E-06
3831203774285	383120	3774285	6.70492E-05	6.63553E-05	2.38288E-05	1.26101E-05	4.33113E-05	1.39142E-06	1.39142E-06	4.47027E-05	1.39142E-06	0.000162455	8.85402E-06	2.07909E-05	2.03894E-05	1.99675E-05	1.72956E-05	3.75564E-05	2.67193E-06	3.88923E-05	2.67193E-06
3831303774285	383130	3774285	6.96473E-05	6.89265E-05	2.47521E-05	1.30987E-05	4.49895E-05	1.44533E-06	1.44533E-06	4.64348E-05	1.44533E-06	0.000174744	9.5238E-06	2.23637E-05	2.19318E-05	2.1478E-05	1.8604E-05	4.03974E-05	2.87406E-06	4.18344E-05	2.87406E-06
3831403774285	383140	3774285	7.20064E-05	7.12612E-05	2.55905E-05	1.35424E-05	4.65134E-05	1.49429E-06	1.49429E-06	4.80077E-05	1.49429E-06	0.000186934	1.01882E-05	2.39237E-05	2.34617E-05	2.29763E-05	1.99017E-05	4.32154E-05	3.07454E-06	4.47527E-05	3.07454E-06
3831503774285	383150	3774285	7.41341E-05	7.33669E-05	2.63467E-05	1.39426E-05	4.78879E-05	1.53845E-06	1.53845E-06	4.94263E-05	1.53845E-06	0.000200403	1.09222E-05	2.56474E-05	2.51521E-05	2.46317E-05	2.13356E-05	4.6329E-05	3.29606E-06	4.7977E-05	3.29606E-06
3831603774285	383160	3774285	7.60678E-05	7.52805E-05	2.70339E-05	1.43062E-05	4.91369E-05	1.57857E-06	1.57857E-06	5.07155E-05	1.57857E-06	0.000213059	1.1612E-05	2.72672E-05	2.67406E-05	2.61873E-05	2.26831E-05	4.9255E-05	3.50423E-06	5.10071E-05	3.50423E-06
3831703774285	383170	3774285	7.78595E-05	7.70538E-05	2.76707E-05	1.46432E-05	5.02943E-05	1.61576E-06	1.61576E-06	5.19101E-05	1.61576E-06	0.00022541	1.22851E-05	2.88478E-05	2.82907E-05	2.77053E-05	2.3998E-05	5.21102E-05	3.70736E-06	5.39639E-05	3.70736E-06
3835203774285	383520	3774285	0.000155107	0.000153502	5.51238E-05	2.91713E-05	0.000100193	3.21881E-06	3.21881E-06	0.000103412	3.21881E-06	0.000173351	9.44785E-06	2.21853E-05	2.17569E-05	2.13067E-05	1.84556E-05	4.00752E-05	2.85114E-06	4.15008E-05	2.85114E-06
3835303774285	383530	3774285	0.000155465	0.000153856	5.52511E-05	2.92387E-05	0.000100425	3.22624E-06	3.22624E-06	0.000103651	3.22624E-06	0.000170679	9.30221E-06	2.18433E-05	2.14215E-05	2.09783E-05	1.81711E-05	3.94575E-05	2.80719E-06	4.08611E-05	2.80719E-06
3835403774285	383540	3774285	0.000154987	0.000153383	5.50813E-05	2.91488E-05	0.000100116	3.21633E-06	3.21633E-06	0.000103332	3.21633E-06	0.000167463	9.12694E-06	2.14318E-05	2.10179E-05	2.0583E-05	1.78287E-05	3.8714E-05	2.75429E-06	4.00912E-05	2.75429E-06
3835503774285	383550	3774285	0.000153972	0.000152379	5.47205E-05	2.89579E-05	9.94601E-05	3.19526E-06	3.19526E-06	0.000102655	3.19526E-06	0.000163956	8.93581E-06	2.0983E-05	2.05778E-05	2.0152E-05	1.74554E-05	3.79033E-05	2.69662E-06	3.92516E-05	2.69662E-06
3835603774285	383560	3774285	0.000153741	0.00015215	5.46382E-05	2.89143E-05	9.93106E-05	3.19045E-06	3.19045E-06	0.000102501	3.19045E-06	0.000161261	8.78892E-06	2.0638E-05	2.02395E-05	1.98207E-05	1.71684E-05	3.72802E-05	2.65229E-06	3.86064E-05	2.65229E-06
3835703774285	383570	3774285	0.00015495	0.000153346	5.5068E-05	2.91418E-05	0.000100092	3.21555E-06	3.21555E-06	0.000103307	3.21555E-06	0.000159951	8.71756E-06	2.04705E-05	2.00752E-05	1.96598E-05	1.7029E-05	3.69775E-05	2.63075E-06	3.82929E-05	2.63075E-06
3835803774285	383580	3774285	0.000156772	0.000155149	5.57154E-05	2.94844E-05	0.000101269	3.25336E-06	3.25336E-06	0.000104522	3.25336E-06	0.000159262	8.68E-06	2.03823E-05	1.99887E-05	1.95751E-05	1.69557E-05	3.68182E-05	2.61942E-06	3.81279E-05	2.61942E-06
3835903774285	383590	3774285	0.000159825	0.000158171	5.68006E-05	3.00587E-05	0.000103241	3.31672E-06	3.31672E-06	0.000106558	3.31672E-06	0.00015976	8.70713E-06	2.0446E-05	2.00511E-05	1.96363E-05	1.70087E-05	3.69333E-05	2.6276E-06	3.82471E-05	2.6276E-06
3836003774285	383600	3774285	0.000164648	0.000162944	5.85146E-05	3.09657E-05	0.000106356	3.41681E-06	3.41681E-06	0.000109773	3.41681E-06	0.000161896	8.82356E-06	2.07194E-05	2.03193E-05	1.98988E-05	1.72361E-05	3.74271E-05	2.66274E-06	3.87585E-05	2.66274E-06
3836103774285	383610	3774285	0.000169844	0.000168086	6.03613E-05	3.19429E-05	0.000109713	3.52464E-06	3.52464E-06	0.000113238	3.52464E-06	0.000164377	8.95876E-06	2.10369E-05	2.06306E-05	2.02038E-05	1.75002E-05	3.80007E-05	2.70354E-06	3.93524E-05	2.70354E-06
3836203774285	383620	3774285	0.000176399	0.000174573	6.26908E-05	3.31757E-05	0.000113947	3.66066E-06	3.66066E-06	0.000117608	3.66066E-06	0.000168045	9.15865E-06	2.15062E-05	2.10909E-05	2.06545E-05	1.78907E-05	3.88485E-05	2.76386E-06	4.02305E-05	2.76386E-06
3836303774285	383630	3774285	0.000183768	0.000181866	6.53096E-05	3.45616E-05	0.000118707	3.81358E-06	3.81358E-06	0.00012252	3.81358E-06	0.000172371	9.39443E-06	2.20599E-05	2.16339E-05	2.11863E-05	1.83513E-05	3.98487E-05	2.83502E-06	4.12662E-05	2.83502E-06
3836403774285	383640	3774285	0.000192099	0.000190111	6.82706E-05	3.61285E-05	0.000124089	3.98648E-06	3.98648E-06	0.000128075	3.98648E-06	0.00017747	9.67236E-06	2.27125E-05	2.22739E-05	2.18131E-05	1.88942E-05	4.10275E-05	2.91889E-06	4.2487E-05	2.91889E-06
3836503774285	383650	3774285	0.000202394	0.0002003	7.19294E-05	3.80648E-05	0.000130739	4.20013E-06	4.20013E-06	0.000134939	4.20013E-06	0.000184147	1.00363E-05	2.3567E-05	2.31119E-05	2.26337E-05	1.9605E-05	4.25711E-05	3.0287E-06	4.40854E-05	3.0287E-06
3836603774285	383660	3774285	0.000213847	0.000211634	7.59995E-05	4.02186E-05	0.000138137	4.43779E-06	4.43779E-06	0.000142575	4.43779E-06	0.000191689	1.04473E-05	2.45322E-05	2.40585E-05	2.35607E-05	2.04079E-05	4.43146E-05	3.15275E-06	4.5891E-05	3.15275E-06
3836703774285	383670	3774285	0.000225814	0.000223477	8.02526E-05	4.24694E-05	0.000145867	4.68614E-06	4.68614E-06	0.000150554	4.68614E-06	0.000199545	1.08755E-05	2.55376E-05	2.50445E-05	2.45263E-05	2.12443E-05	4.61308E-05	3.28196E-06	4.77717E-05	3.28196E-06
3836803774285	383680	3774285	0.00023873	0.000236259	8.48427E-05	4.48984E-05	0.00015421	4.95417E-06	4.95417E-06	0.000159165	4.95417E-06	0.000208075	1.13403E-05	2.66293E-05	2.6115E-05	2.55747E-05	2.21524E-05	4.81027E-05	3.42225E-06	4.98138E-05	3.42225E-06
3836903774285	383690	3774285	0.000252825	0.000250209	8.9852E-05	4.75494E-05	0.000163315	5.24667E-06	5.24667E-06	0.000168562	5.24667E-06	0.000217454	1.18515E-05	2.78297E-05	2.72922E-05	2.67275E-05	2.3151E-05	5.0271E-05	3.57651E-06	5.20593E-05	3.57651E-06
3837003774285	383700	3774285	0.000265136	0.000262392	9.42272E-05	4.98647E-05	0.000171268	5.50215E-06	5.50215E-06	0.00017677	5.50215E-06	0.000225371	1.2283E-05	2.88429E-05	2.82859E-05	2.77006E-05	2.39939E-05	5.21013E-05	3.70673E-06	5.39547E-05	3.70673E-06
3837103774285	383710	3774285	0.000279059	0.000276171	9.91755E-05	5.24833E-05	0.000180262	5.79109E-06	5.79109E-06	0.000186053	5.79109E-06	0.000234491	1.27801E-05	3.001E-05	2.94304E-05	2.88215E-05	2.49648E-05	5.42095E-05	3.85672E-06	5.61379E-05	3.85672E-06
3837203774285	383720	3774285	0.000296357	0.00029329	0.000105323	5.57366E-05	0.000191436	6.15007E-06	6.15007E-06	0.000197586	6.15007E-06	0.00024616	1.3416E-05	3.15034E-05	3.0895E-05	3.02558E-05	2.62071E-05	5.69072E-05	4.04864E-06	5.89315E-05	4.04864E-06
3837303774285	383730	3774285	0.00031753	0.000314244	0.000112848	5.97186E-05	0.000205112	6.58944E-06	6.58944E-06	0.000211702	6.58944E-06	0.000260715	1.42093E-05	3.33662E-05	3.27218E-05	3.20448E-05	2.77568E-05	6.02722E-05	4.28804E-06	6.24162E-05	4.28804E-06
3837403774285	383740	3774285	0.000342003	0.000338463	0.000121545	6.43212E-05	0.000220921	7.0973E-06	7.0973E-06	0.000228018	7.0973E-06	0.000277675	1.51337E-05	3.55367E-05	3.48504E-05	3.41294E-05	2.95624E-05	6.41929E-05	4.56698E-06	6.64764E-05	4.56698E-06
3837503774285	383750	3774285	0.000381996	0.000378043	0.000135758	7.18429E-05	0.000246755	7.92726E-06	7.92726E-06	0.000254682	7.92726E-06	0.000306205	1.66886E-05	3.91879E-05	3.84311E-05	3.76359E-05	3.25997E-05	7.07884E-05	5.03621E-06	7.33065E-05	5.03621E-06
3837603774285	383760	3774285	0.000431762	0.000427294	0.000153445	8.12025E-05	0.000278902	8.96001E-06	8.96001E-06	0.000287862	8.96001E-06	0.000341778	1.86274E-05	4.37406E-05	4.28959E-05	4.20083E-05	3.6387E-05	7.90123E-05	5.6213E-06	8.18229E-05	5.6213E-06
3837703774285	383770	3774285	0.000497722	0.000492571	0.000176886	9.36076E-05	0.000321509	1.03288E-05	1.03288E-05	0.000331838	1.03288E-05	0.000389067	2.12047E-05	4.97925E-05	4.8831E-05	4.78206E-05	4.14216E-05	8.99445E-05	6.39906E-06	9.3144E-05	6.39906E-06
3837803774285	383780	3774285	0.000591453	0.000585332	0.000210198	0.000111236	0.000382056	1.22739E-05	1.22739E-05	0.00039433	1.22739E-05	0.000456401	2.48745E-05	5.84099E-05	5.7282E-05	5.60968E-05	4.85902E-05	0.000105511	7.50652E-06	0.000109264	7.50652E-06
3837903774285	383790	3774285	0.000721781	0.000714312	0.000256515	0.000135747	0.000466244	1.49785E-05	1.49785E-05	0.000481222	1.49785E-05	0.000550083	2.99802E-05	7.03992E-05	6.90397E-05	6.76112E-05	5.85639E-05	0.000127168	9.04732E-06	0.000131692	9.04732E-06

			ISDemolition	ISDrainage / Utilities Trenching	ISDrainage / Utilities Trenching	ISAsphalt Paving	ISAsphalt Paving	SVDemolition	SVSite Grubbing / Prep	SVMass Grading / Excavation	SVMass Grading / Excavation	SVDrainage / Utilities Trenching	SVFoundations / Concrete Pads	SVBuilding / Structure Construction	SVBuilding / Structure Construction	SVAsphalt Paving	SVAsphalt Paving	SVArchitectural Coating	SVArchitectural Coating	SVLandscaping or Other Finishing	SVLandscaping or Other Finishing
Unique Identifier	X (UTM)	Y (UTM)	2027	2027	2028	2027	2028	2027	2027	2027	2028	2028	2028	2028	2029	2028	2029	2028	2029	2028	2029
3836303774275	383630	3774275	7.24489E-05	2.91724E-05	2.84239E-05	7.53419E-06	7.01843E-06	0.000290916	0.000209153	0.000141017	0.000139226	9.87844E-05	3.13813E-05	4.49556E-05	4.32403E-05	4.42002E-06	4.11236E-06	4.42002E-06	4.11236E-06	4.49556E-05	4.32403E-05
3836403774275	383640	3774275	7.13828E-05	2.87432E-05	2.80057E-05	7.42332E-06	6.91515E-06	0.000305963	0.000219971	0.00014831	0.000146427	0.000103894	3.30044E-05	4.72808E-05	4.54768E-05	4.64863E-06	4.32506E-06	4.64863E-06	4.32506E-06	4.72808E-05	4.54768E-05
3836503774275	383650	3774275	7.08491E-05	2.85282E-05	2.77963E-05	7.36781E-06	6.86345E-06	0.000323682	0.00023271	0.0001569	0.000154908	0.000109911	3.49158E-05	5.0019E-05	4.81105E-05	4.91785E-06	4.57554E-06	4.91785E-06	4.57554E-06	5.0019E-05	4.81105E-05
3836603774275	383660	3774275	7.06004E-05	2.84281E-05	2.76987E-05	7.34195E-06	6.83935E-06	0.000343308	0.00024682	0.000166413	0.0001643	0.000116575	3.70329E-05	5.30518E-05	5.10276E-05	5.21604E-06	4.85298E-06	5.21604E-06	4.85298E-06	5.30518E-05	5.10276E-05
3836703774275	383670	3774275	7.0715E-05	2.84742E-05	2.77437E-05	7.35387E-06	6.85045E-06	0.000365553	0.000262813	0.000177196	0.000174946	0.000124129	3.94325E-05	5.64894E-05	5.4334E-05	5.55402E-06	5.16743E-06	5.55402E-06	5.16743E-06	5.64894E-05	5.4334E-05
3836803774275	383680	3774275	7.1176E-05	2.86599E-05	2.79246E-05	7.40182E-06	6.89512E-06	0.000390632	0.000280843	0.000189352	0.000186948	0.000132644	4.21377E-05	6.03648E-05	5.80615E-05	5.93505E-06	5.52194E-06	5.93505E-06	5.52194E-06	6.03648E-05	5.80615E-05
3836903774275	383690	3774275	7.18663E-05	2.89378E-05	2.81954E-05	7.47359E-06	6.96198E-06	0.000418071	0.00030057	0.000202653	0.00020008	0.000141961	4.50975E-05	6.4605E-05	6.21399E-05	6.35194E-06	5.90981E-06	6.35194E-06	5.90981E-06	6.4605E-05	6.21399E-05
3837003774275	383700	3774275	7.19585E-05	2.8975E-05	2.82315E-05	7.48318E-06	6.97092E-06	0.000442062	0.000317818	0.000214282	0.000211562	0.000150108	4.76855E-05	6.83124E-05	6.57059E-05	6.71645E-06	6.24895E-06	6.71645E-06	6.24895E-06	6.83124E-05	6.57059E-05
3837103774275	383710	3774275	7.2421E-05	2.91612E-05	2.8413E-05	7.53128E-06	7.01572E-06	0.000468975	0.000337168	0.000227328	0.000224442	0.000159247	5.05886E-05	7.24713E-05	6.97061E-05	7.12536E-06	6.6294E-06	7.12536E-06	6.6294E-06	7.24713E-05	6.97061E-05
3837203774275	383720	3774275	7.32956E-05	2.95134E-05	2.87561E-05	7.62224E-06	7.10045E-06	0.000499452	0.000359079	0.000242101	0.000239027	0.000169596	5.38762E-05	7.7181E-05	7.42361E-05	7.58841E-06	7.06021E-06	7.58841E-06	7.06021E-06	7.7181E-05	7.42361E-05
3837303774275	383730	3774275	7.46454E-05	3.00568E-05	2.92857E-05	7.7626E-06	7.2312E-06	0.000534339	0.000384161	0.000259012	0.000255723	0.000181442	5.76395E-05	8.25721E-05	7.94215E-05	8.11846E-06	7.55337E-06	8.11846E-06	7.55337E-06	8.25721E-05	7.94215E-05
3837403774275	383740	3774275	7.65092E-05	3.08074E-05	3.00169E-05	7.95643E-06	7.41177E-06	0.00057433	0.000412912	0.000278397	0.000274863	0.000195022	6.19534E-05	8.8752E-05	8.53656E-05	8.72607E-06	8.11869E-06	8.72607E-06	8.11869E-06	8.8752E-05	8.53656E-05
3837503774275	383750	3774275	8.11033E-05	3.26572E-05	3.18193E-05	8.43418E-06	7.85682E-06	0.000640522	0.000460501	0.000310483	0.000306541	0.000217498	6.90935E-05	9.89807E-05	9.5204E-05	9.73175E-06	9.05437E-06	9.73175E-06	9.05437E-06	9.89807E-05	9.5204E-05
3837603774275	383760	3774275	8.69577E-05	3.50146E-05	3.41162E-05	9.043E-06	8.42395E-06	0.000721601	0.000518792	0.000349784	0.000345343	0.000245029	7.78396E-05	0.00011151	0.000107255	1.09636E-05	1.02005E-05	1.09636E-05	1.02005E-05	0.00011151	0.000107255
3837703774275	383770	3774275	9.52586E-05	3.8357E-05	3.73729E-05	9.90624E-06	9.2281E-06	0.000830707	0.000597233	0.000402672	0.000397559	0.000282078	8.96088E-05	0.00012837	0.000123472	1.26213E-05	1.17428E-05	1.26213E-05	1.17428E-05	0.00012837	0.000123472
3837803774275	383780	3774275	0.0001077	4.33665E-05	4.22538E-05	1.12E-05	1.04333E-05	0.00098841	0.000710613	0.000479116	0.000473032	0.000335628	0.00010662	0.00015274	0.000146912	1.50174E-05	1.39721E-05	1.50174E-05	1.39721E-05	0.00015274	0.000146912
3837903774275	383790	3774275	0.000125057	5.03558E-05	4.90638E-05	1.30051E-05	1.21148E-05	0.001206888	0.000867687	0.00058502	0.000577592	0.000409815	0.000130188	0.000186502	0.000179386	1.83368E-05	1.70605E-05	1.83368E-05	1.70605E-05	0.000186502	0.000179386
3838003774275	383800	3774275	0.000150118	6.04468E-05	5.88959E-05	1.56112E-05	1.45425E-05	0.001521181	0.001093646	0.000737368	0.000728005	0.000516537	0.000164091	0.00023507	0.000226101	2.3112E-05	2.15033E-05	2.3112E-05	2.15033E-05	0.00023507	0.000226101
3838103774275	383810	3774275	0.000189439	7.62797E-05	7.43226E-05	1.97003E-05	1.83517E-05	0.002012561	0.001446922	0.000975556	0.00096317	0.000683392	0.000217096	0.000311004	0.000299137	3.05778E-05	2.84494E-05	3.05778E-05	2.84494E-05	0.000311004	0.000299137
3838203774275	383820	3774275	0.000260135	0.000104747	0.000102059	2.70523E-05	2.52004E-05	0.002890689	0.002078249	0.001401215	0.001383424	0.000981573	0.00031182	0.000446702	0.000429658	4.39196E-05	4.08626E-05	4.39196E-05	4.08626E-05	0.000446702	0.000429658
3838303774275	383830	3774275	0.000411523	0.000165705	0.000161453	4.27956E-05	3.9866E-05	0.004779998	0.003436559	0.002317026	0.002287608	0.001623113	0.000515621	0.000738659	0.000710475	7.26247E-05	6.75697E-05	7.26247E-05	6.75697E-05	0.000738659	0.000710475
3838403774275	383840	3774275	0.000394776	0.000158961	0.000154883	4.1054E-05	3.82436E-05	0.00458135	0.003293742	0.002220735	0.002192539	0.001555659	0.000494193	0.000707962	0.000680949	6.96066E-05	6.47616E-05	6.96066E-05	6.47616E-05	0.000707962	0.000680949
3838603774275	383860	3774275	0.000441466	0.000177762	0.000173201	4.59094E-05	4.27666E-05	0.005180955	0.003724825	0.002511384	0.002479497	0.001759263	0.000558873	0.00080062	0.000770071	7.87166E-05	7.32376E-05	7.87166E-05	7.32376E-05	0.00080062	0.000770071
3838703774275	383870	3774275	0.000636348	0.000256233	0.000249659	6.61758E-05	6.16457E-05	0.00761148	0.005472241	0.003689541	0.003642696	0.002584581	0.000821055	0.001176212	0.001131332	0.000115645	0.000107595	0.000115645	0.000107595	0.001176212	0.001131332
3838803774275	383880	3774275	0.000441635	0.00017783	0.000173267	4.5927E-05	4.2783E-05	0.005200786	0.003739082	0.002520997	0.002488988	0.001765997	0.000561012	0.000803684	0.000773019	7.90179E-05	7.35179E-05	7.90179E-05	7.35179E-05	0.000803684	0.000773019
3838903774275	383890	3774275	0.00033595	0.000135274	0.000131804	3.49365E-05	3.25449E-05	0.003895874	0.002800922	0.001888462	0.001864485	0.001322897	0.00042025	0.000602034	0.000579063	5.91918E-05	5.50718E-05	5.91918E-05	5.50718E-05	0.000602034	0.000579063
3839003774275	383900	3774275	0.000271235	0.000109216	0.000106414	2.82066E-05	2.62757E-05	0.003099653	0.002228482	0.001502507	0.00148343	0.001052529	0.000334362	0.000478993	0.000460717	4.70945E-05	4.38164E-05	4.70945E-05	4.38164E-05	0.000478993	0.000460717
3839103774275	383910	3774275	0.000227725	9.16963E-05	8.93437E-05	2.36819E-05	2.20607E-05	0.002566544	0.001845206	0.001244091	0.001228295	0.000871505	0.000276855	0.000396611	0.000381478	3.89947E-05	3.62805E-05	3.89947E-05	3.62805E-05	0.000396611	0.000381478
3829703774285	382970	3774285	1.65907E-05	6.68043E-06	6.50902E-06	1.72531E-06	1.60721E-06	5.05038E-05	3.63095E-05	2.44809E-05	2.41701E-05	1.71492E-05	5.44787E-06	7.80441E-06	7.50663E-06	7.67327E-07	7.13917E-07	7.67327E-07	7.13917E-07	7.80441E-06	7.50663E-06
3829803774285	382980	3774285	1.73046E-05	6.96792E-06	6.78914E-06	1.79956E-06	1.67637E-06	5.14303E-05	3.69756E-05	2.493E-05	2.46135E-05	1.74639E-05	5.54782E-06	7.94759E-06	7.64434E-06	7.81404E-07	7.27015E-07	7.81404E-07	7.27015E-07	7.94759E-06	7.64434E-06
3829903774285	382990	3774285	1.8129E-05	7.29986E-06	7.11256E-06	1.88529E-06	1.75623E-06	5.25439E-05	3.77762E-05	2.54698E-05	2.51464E-05	1.7842E-05	5.66794E-06	8.11967E-06	7.80986E-06	7.98324E-07	7.42756E-07	7.98324E-07	7.42756E-07	8.11967E-06	7.80986E-06
3830003774285	383000	3774285	1.9033E-05	7.66387E-06	7.46723E-06	1.9793E-06	1.84381E-06	5.37109E-05	3.86153E-05	2.60355E-05	2.57049E-05	1.82383E-05	5.79383E-06	8.30002E-06	7.98333E-06	8.16055E-07	7.59254E-07	8.16055E-07	7.59254E-07	8.30002E-06	7.98333E-06
3830103774285	383010	3774285	2.00362E-05	8.06782E-06	7.86082E-06	2.08363E-06	1.94099E-06	5.49671E-05	3.95183E-05	2.66444E-05	2.63061E-05	1.86648E-05	5.92933E-06	8.49413E-06	8.17003E-06	8.3514E-07	7.7701E-07	8.3514E-07	7.7701E-07	8.49413E-06	8.17003E-06
3830203774285	383020	3774285	2.11386E-05	8.51172E-06	8.29333E-06	2.19827E-06	2.04779E-06	5.62856E-05	4.04663E-05	2.72835E-05	2.69371E-05	1.91125E-05	6.07156E-06	8.69788E-06	8.36601E-06	8.55173E-07	7.95648E-07	8.55173E-07	7.95648E-07	8.69788E-06	8.36601E-06
3830303774285	383030	3774285	2.25959E-05	9.09852E-06	8.86508E-06	2.34982E-06	2.18896E-06	5.82277E-05	4.18625E-05	2.82249E-05	2.78666E-05	1.9772E-05	6.28106E-06	8.998E-06	8.65467E-06	8.8468E-07	8.23102E-07	8.8468E-07	8.23102E-07	8.998E-06	8.65467E-06
3830403774285	383040	3774285	2.4369E-05	9.81247E-06	9.56071E-06	2.53421E-06	2.36073E-06	6.05707E-05	4.3547E-05	2.93607E-05	2.89879E-05	2.05676E-05	6.5338E-06	9.36007E-06	9.00293E-06	9.20279E-07	8.56222E-07	9.20279E-07	8.56222E-07	9.36007E-06	9.00293E-06
3830503774285	383050	3774285	2.63978E-05	1.06294E-05	1.03567E-05	2.74519E-06	2.55726E-06	6.30562E-05	4.5334E-05	3.05655E-05	3.01774E-05	2.14116E-05	6.80192E-06	9.74416E-06	9.37236E-06	9.58043E-07	8.91358E-07	9.58043E-07	8.91358E-07	9.74416E-06	9.37236E-06
3830603774285	383060	3774285	2.85146E-05	1.14817E-05	1.11871E-05	2.96532E-06	2.76232E-06	6.53102E-05	4.69545E-05	3.1658E-05	3.12561E-05	2.21769E-05	7.04505E-06	1.00925E-05	9.70738E-06	9.92287E-07	9.23219E-07	9.92287E-07	9.23219E-07	1.00925E-05	9.70738E-06
3830703774285	383070	3774285	3.09402E-05	1.24584E-05	1.21388E-05	3.21756E-06	2.9973E-06	6.77244E-05	4.86902E-05	3.28283E-05	3.24115E-05	2.29967E-05	7.30548E-06	1.04655E-05	1.00662E-05	1.02897E-06	9.57347E-07	1.02897E-06	9.57347E-07	1.04655E-05	1.00662E-05
3830803774285	383080	3774285	3.36284E-05	1.35409E-05	1.31935E-05	3.49712E-06	3.25772E-06	7.01387E-05	5.04259E-05	3.39986E-05	3.35669E-05	2.38165E-05	7.56591E-06	1.08386E-05	1.04251E-05	1.06565E-06	9.91475E-07	1.06565E-06	9.91475E-07	1.08386E-05	1.04251E-05
3830903774285	383090	3774285	3.66534E-05	1.47589E-05	1.43803E-05	3.8117E-06	3.55077E-06	7.26153E-05	5.22065E-05	3.51991E-05	3.47522E-05	2.46575E-05	7.83306E-06	1.12213E-05	1.07932E-05	1.10328E-06	1.02648E-06	1.10328E-06	1.02648E-06	1.12213E-05	1.07932E-05
3831003774285	383100	3774285	4.01493E-05	1.61666E-05	1.57518E-05	4.17525E-06	3.88943E-06	7.52434E-05	5.40959E-05	3.6473E-05	3.60099E-05	2.55499E-05	8.11656E-06	1.16275E-05	1.11838E-05	1.14321E-06	1.06364E-06	1.14321E-06	1.06364E-06	1.16275E-05	1.11838E-05
3831103774285	383110	3774285	4.46162E-05	1.79652E-05	1.75043E-05	4.63977E-06	4.32216E-06	7.84417E-05	5.63953E-05	3.80233E-05	3.75406E-05	2.66359E-05	8.46155E-06	1.21217E-05	1.16592E-05	1.1918E-06	1.10885E-06	1.1918E-06	1.10885E-06	1.21217E-05	1.16592E-05
3831203774285	383120	3774285	4.98125E-05	2.00576E-05	1.9543E-05	5.18015E-06	4.82554E-06	8.17112E-05	5.87459E-05	3.96082E-05	3.91053E-05	2.77461E-05	8.81424E-06	1.26269E-05	1.21451E-05	1.24148E-06	1.15506E-06	1.24148E-06	1.15506E-06	1.26269E-05	1.21451E-05
3831303774285	383130	3774285	5.54712E-05	2.23362E-05	2.17631E-05	5.76862E-06	5.37373E-06	8.49451E-05	6.10709E-05	4.11757E-05	4.06529E-05	2.88442E-05	9.16308E-06	1.31267E-05	1.26258E-05	1.29061E-06	1.20078E-06	1.29061E-06	1.20078E-06	1.31267E-05	1.26258E-05
3831403774285	383140	3774285	6.15967E-05	2.48026E-05	2.41663E-05	6.40563E-06	5.96712E-06	8.77424E-05	6.3082E-05	4.25317E-05	4.19917E-05	2.97941E-05	9.46483E-06	1.35589E-05	1.30416E-05	1.33311E-06	1.24032E-06	1.33311E-06	1.24032E-06	1.35589E-05	1.30416E-05
3831503774285	383150	3774285	6.86974E-05	2.76618E-05	2.69521E-05	7.14405E-06	6.655E-06	9.01834E-05	6.4837E-05	4.3715E-05	4.31599E-05	3.0623E-05	9.72814E-06	1.39362E-05	1.34044E-05	1.3702E-06	1.27483E-06	1.3702E-06	1.27483E-06	1.39362E-05	1.34044E-05
3831603774285	383160	3774285	7.6818E-05	3.09317E-05	3.01381E-05	7.98854E-06	7.44168E-06	9.25443E-05	6.65343E-05	4.48593E-05	4.42898E-05	3.14247E-05	9.98281E-06	1.4301E-05	1.37553E-05	1.40607E-06	1.3082E-06	1.40607E-06	1.3082E-06	1.4301E-05	1.37553E-05
3831703774285	383170	3774285	8.62828E-05	3.47428E-05	3.38514E-05	8.97282E-06	8.35858E-06	9.49229E-05	6.82444E-05	4.60123E-05	4.54281E-05	3.22323E-05	1.02394E-05	1.46686E-05	1.41089E-05	1.44221E-06	1.34182E-06	1.44221E-06	1.34182E-06	1.46686E-05	1.41089E-05
3835203774285	383520	3774285	0.000131725	5.30406E-05	5.16797E-05	1.36985E-05	1.27607E-05	0.000221962	0.000159579	0.000107592	0.000106226	7.53702E-05	2.39432E-05	3.43001E-05	3.29913E-05	3.37237E-06	3.13764E-06	3.37237E-06	3.13764E-06	3.43001E-05	3.29913E-05
3835303774285	383530	3774285	0.000120757	4.86241E-05	4.73765E-05	1.25578E-05	1.16982E-05	0.000224038	0.000161071	0.000108599	0.00010722	7.6075E-05	2.41671E-05	3.46208E-05	3.32998E-05	3.40391E-06	3.16698E-06	3.40391E-06	3.16698E-06	3.46208E-05	3.32998E-05
3835403774285	383540	3774285	0.000110706	4.45772E-05	4.34335E-05	1.15127E-05	1.07246E-05	0.000224964	0.000161737	0.000109048	0.000107663	7.63896E-05	2.4267E-05	3.4764E-05	3.34375E-05	3.41798E-06	3.18007E-06	3.41798E-06	3.18007E-06	3.4764E-05	3.34375E-05
3835503774285	383550	3774285	0.000101528	4.08815E-05	3.98326E-05	1.05582E-05	9.83543E-06	0.000225169	0.000161884	0.000109147	0.000107761	7.64592E-05	2.42891E-05	3.47957E-05	3.3468E-05	3.4211E-06	3.18297E-06	3.4211E-06	3.18297E-06	3.47957E-05	3.3468E-05
3835603774285	383560	3774285	9.38125E-05	3.77747E-05	3.68055E-05	9.75585E-06	9.088E-06	0.000226505	0.000162845	0.000109795	0.000108401	7.6913E-05	2.44333E-05	3.50022E-05	3.36666E-05	3.4414E-06	3.20186E-06	3.4414E-06	3.20186E-06	3.50022E-05	3.36666E-05
3835703774285	383570	3774285	8.77234E-05	3.53229E-05	3.44166E-05	9.12262E-06	8.49813E-06	0.000229944	0.000165317	0.000111462	0.000110046	7.80806E-05	2.48042E-05	3.55336E-05	3.41777E-05	3.49365E-06	3.25047E-06	3.49365E-06	3.25047E-06	3.55336E-05	3.41777E-05
3835803774285	383580	3774285	8.25648E-05	3.32457E-05	3.23927E-05	8.58617E-06	7.9984E-06	0.000234318	0.000168462	0.000113582	0.00011214	7.9566E-05	2.52761E-05	3.62095E-05	3.48279E-05	3.56011E-06	3.31231E-06	3.56011E-06	3.31231E-06	3.62095E-05	3.48279E-05
3835903774285	383590	3774285	7.85576E-05	3.16322E-05	3.08206E-05	8.16944E-06	7.6102E-06	0.000240546	0.000172939	0.000116601	0.00011512	8.16805E-05	2.59478E-05	3.71718E-05	3.57535E-05	3.65472E-06	3.40033E-06	3.65472E-06	3.40033E-06	3.71718E-05	3.57535E-05
3836003774285	383600	3774285	7.57757E-05	3.0512E-05	2.97291E-05	7.88015E-06	7.34071E-06	0.000249428	0.000179325	0.000120906	0.000119371	8.46965E-05	2.69059E-05	3.85444E-05	3.70737E-05	3.78967E-06	3.52589E-06	3.78967E-06	3.52589E-06	3.85444E-05	3.70737E-05
3836103774285	383610	3774285	7.33557E-05	2.95376E-05	2.87797E-05	7.62849E-06	7.10627E-06	0.000258978	0.000186191	0.000125535	0.000123941	8.79394E-05	2.79361E-05	4.00202E-05	3.84932E-05	3.93477E-06	3.66089E-06	3.93477E-06	3.66089E-06	4.00202E-05	3.84932E-05
3836203774285	383620	3774285	7.16525E-05	2.88517E-05	2.81115E-05	7.45136E-06	6.94127E-06	0.000270666	0.000194594	0.000131201	0.000129535	9.19083E-05	2.91969E-05	4.18264E-05	4.02305E-05	4.11236E-06	3.82611E-06	4.11236E-06	3.82611E-06	4.18264E-05	4.02305E-05
3836303774285	383630	3774285	7.03279E-05	2.83184E-05	2.75918E-05	7.31362E-06	6.81296E-06	0.000283726	0.000203984	0.000137532	0.000135786	9.63431E-05	3.06057E-05	4.38446E-05	4.21717E-05	4.31079E-06	4.01073E-06	4.31079E-06	4.01073E-06	4.38446E-05	4.21717E-05
3836403774285	383640	3774285	6.9368E-05	2.79319E-05	2.72152E-05	7.21379E-06	6.71997E-06	0.000298417	0.000214546	0.000144653	0.000142816	0.000101331	3.21904E-05	4.61147E-05	4.43552E-05	4.53399E-06	4.2184E-06	4.53399E-06	4.2184E-06	4.61147E-05	4.43552E-05
3836503774285	383650	3774285	6.90397E-05	2.77997E-05	2.70864E-05	7.17965E-06	6.68816E-06	0.000316306	0.000227407	0.000153324	0.000151377	0.000107406	3.41201E-05	4.88791E-05	4.70141E-05	4.80578E-06	4.47127E-06	4.80578E-06	4.47127E-06	4.88791E-05	4.70141E-05
3836603774285	383660	3774285	6.89852E-05	2.77777E-05	2.7065E-05	7.17398E-06	6.68288E-06	0.000336226	0.000241728	0.00016298	0.000160911	0.00011417	3.62689E-05	5.19574E-05	4.99749E-05	5.10843E-06	4.75286E-06	5.10843E-06	4.75286E-06	5.19574E-05	4.99749E-05
3836703774285	383670	3774285	6.89964E-05	2.77822E-05	2.70694E-05	7.17514E-06	6.68396E-06	0.000357179	0.000256792	0.000173137	0.000170939	0.000121285	3.85291E-05	5.51953E-05	5.30893E-05	5.42679E-06	5.04906E-06	5.42679E-06	5.04906E-06	5.51953E-05	5.30893E-05
3836803774285	383680	3774285	6.91934E-05	2.78615E-05	2.71467E-05	7.19563E-06	6.70305E-06	0.00037987	0.000273106	0.000184136	0.000181798	0.00012899	4.09768E-05	5.87018E-05	5.64619E-05	5.77154E-06	5.36981E-06	5.77154E-06	5.36981E-06	5.87018E-05	5.64619E-05
3836903774285	383690	3774285	6.96237E-05	2.80348E-05	2.73155E-05	7.24039E-06	6.74474E-06	0.000404698	0.000290956	0.000196171	0.00019368	0.000137421	4.36551E-05	6.25386E-05	6.01524E-05	6.14877E-06	5.72078E-06	6.14877E-06	5.72078E-06	6.25386E-05	6.01524E-05
3837003774285	383700	3774285	6.96E-05	2.80253E-05	2.73062E-05	7.23791E-06	6.74244E-06	0.000426899	0.000306917	0.000206932	0.000204305	0.000144959	4.60499E-05	6.59693E-05	6.34522E-05	6.48608E-06	6.03461E-06	6.48608E-06	6.03461E-06	6.59693E-05	6.34522E-05
3837103774285	383710	3774285	6.99423E-05	2.81631E-05	2.74405E-05	7.27351E-06	6.7756E-06	0.000451888	0.000324883	0.000219045	0.000216264	0.000153445	4.87455E-05	6.98309E-05	6.71664E-05	6.86575E-06	6.38785E-06	6.86575E-06	6.38785E-06	6.98309E-05	6.71664E-05
3837203774285	383720	3774285	7.09762E-05	2.85794E-05	2.78462E-05	7.38104E-06	6.87576E-06	0.000482597	0.000346961	0.000233931	0.000230961	0.000163872	5.2058E-05	7.45763E-05	7.17308E-05	7.33231E-06	6.82195E-06	7.33231E-06	6.82195E-06	7.45763E-05	7.17308E-05
3837303774285	383730	3774285	7.27298E-05	2.92855E-05	2.85341E-05	7.56339E-06	7.04563E-06	0.00051996	0.000373823	0.000252042	0.000248842	0.000176559	5.60884E-05	8.03501E-05	7.72843E-05	7.89999E-06	7.35011E-06	7.89999E-06	7.35011E-06	8.03501E-05	7.72843E-05
3837403774285	383740	3774285	7.50282E-05	3.0211E-05	2.94359E-05	7.80241E-06	7.26829E-06	0.000563096	0.000404836	0.000272952	0.000269486	0.000191207	6.07415E-05	8.7016E-05	8.36958E-05	8.55538E-06	7.95988E-06	8.55538E-06	7.95988E-06	8.7016E-05	8.36958E-05
3837503774285	383750	3774285	8.00303E-05	3.22251E-05	3.13983E-05	8.32259E-06	7.75286E-06	0.000632585	0.000454794	0.000306635	0.000302742	0.000214803	6.82373E-05	9.77541E-05	9.40242E-05	9.61115E-06	8.94217E-06	9.61115E-06	8.94217E-06	9.77541E-05	9.40242E-05
3837603774285	383760	3774285	8.64645E-05	3.4816E-05	3.39227E-05	8.99171E-06	8.37617E-06	0.000719062	0.000516967	0.000348554	0.000344128	0.000244167	7.75657E-05	0.000111118	0.000106878	1.0925E-05	1.01646E-05	1.0925E-05	1.01646E-05	0.000111118	0.000106878
3837703774285	383770	3774285	9.52921E-05	3.83705E-05	3.7386E-05	9.90972E-06	9.23135E-06	0.000833638	0.00059934	0.000404092	0.000398962	0.000283073	8.9925E-05	0.000128823	0.000123908	1.26658E-05	1.17842E-05	1.26658E-05	1.17842E-05	0.000128823	0.000123908
3837803774285	383780	3774285	0.000108162	4.35527E-05	4.24353E-05	1.12481E-05	1.04781E-05	0.000996365	0.000716332	0.000482972	0.00047684	0.000338329	0.000107479	0.00015397	0.000148095	1.51382E-05	1.40845E-05	1.51382E-05	1.40845E-05	0.00015397	0.000148095
3837903774285	383790	3774285	0.000126188	5.0811E-05	4.95073E-05	1.31226E-05	1.22243E-05	0.001222915	0.00087921	0.000592788	0.000585262	0.000415257	0.000131917	0.000188979	0.000181768	1.85803E-05	1.7287E-05	1.85803E-05	1.7287E-05	0.000188979	0.000181768

			MDemolition	MSite Grubbing / Prep	MMass Grading / Excavation	MMass Grading / Excavation	MDrainage / Utilities Trenching	MFoundations / Concrete Pads	MBuilding / Structure Construction	MAsphalt Paving	MLandscaping or Other Finishing	MWaterside Construction (Piles)	RSSWDemolition	RSSWPlacing Base	RSSWForm	Child Risk				
Unique Identifier	X (UTM)	Y (UTM)	2027	2027	2027	2028	2028	2028	2028	2028	2028	2028	2029	2029	2029	3rd Trimester	0<2	2<16	Total	per million
3836303774275	383630	3774275	4.66825E-05	0.000143307	0.000168518	0.000166274	3.53441E-05	4.59647E-05	3.38325E-05	3.48228E-06	4.07971E-05	3.48228E-06	0.000173603	0.000251902	0.000149323	5.50015E-09	7.66737E-08	1.6179E-08	9.83526E-08	0.09835265
3836403774275	383640	3774275	4.89398E-05	0.000150237	0.000176666	0.000174314	3.70531E-05	4.81873E-05	3.54685E-05	3.65066E-06	4.27698E-05	3.65066E-06	0.000184602	0.000267861	0.000158783	5.66434E-09	7.9222E-08	1.6793E-08	1.0168E-07	0.10167952
3836503774275	383650	3774275	5.16108E-05	0.000158436	0.000186308	0.000183827	3.90754E-05	5.08172E-05	3.74042E-05	3.8499E-06	4.5104E-05	3.8499E-06	0.000197428	0.000286473	0.000169815	5.87066E-09	8.2373E-08	1.7543E-08	1.05787E-07	0.10578695
3836603774275	383660	3774275	5.45684E-05	0.000167516	0.000196985	0.000194362	4.13147E-05	5.37294E-05	3.95478E-05	4.07053E-06	4.76888E-05	4.07053E-06	0.00021169	0.000307166	0.000182082	6.10424E-09	8.5919E-08	1.8385E-08	1.10408E-07	0.11040849
3836703774275	383670	3774275	5.79217E-05	0.00017781	0.00020909	0.000206306	4.38535E-05	5.70311E-05	4.1978E-05	4.32067E-06	5.06193E-05	4.32067E-06	0.000227851	0.000330616	0.000195983	6.3754E-09	9.001E-08	1.9353E-08	1.15738E-07	0.11573797
3836803774275	383680	3774275	6.17032E-05	0.000189418	0.00022274	0.000219774	4.67165E-05	6.07545E-05	4.47186E-05	4.60275E-06	5.39241E-05	4.60275E-06	0.000246098	0.000357094	0.000211678	6.6862E-09	9.4677E-08	2.0455E-08	1.21819E-07	0.12181902
3836903774275	383690	3774275	6.58349E-05	0.000202102	0.000237655	0.000234491	4.98447E-05	6.48226E-05	4.7713E-05	4.91095E-06	5.75349E-05	4.91095E-06	0.000266196	0.000386256	0.000228965	7.02777E-09	9.9796E-08	2.1667E-08	1.2849E-07	0.12849042
3837003774275	383700	3774275	6.94023E-05	0.000213053	0.000250533	0.000247197	5.25456E-05	6.83351E-05	5.02984E-05	5.17706E-06	6.06525E-05	5.17706E-06	0.000284481	0.000412788	0.000244693	7.30941E-09	1.0405E-07	2.2697E-08	1.34061E-07	0.13406066
3837103774275	383710	3774275	7.34087E-05	0.000225352	0.000264996	0.000261467	5.5579E-05	7.228E-05	5.3202E-05	5.47592E-06	6.41539E-05	5.47592E-06	0.000304931	0.000442462	0.000262282	7.63204E-09	1.0891E-07	2.3867E-08	1.40407E-07	0.14040702
3837203774275	383720	3774275	7.79541E-05	0.000239306	0.000281404	0.000277657	5.90204E-05	7.67555E-05	5.64963E-05	5.81499E-06	6.81262E-05	5.81499E-06	0.000327998	0.000475932	0.000282123	8.00452E-09	1.1449E-07	2.5206E-08	1.47697E-07	0.14769743
3837303774275	383730	3774275	8.31619E-05	0.000255293	0.000300203	0.000296206	6.29632E-05	8.18832E-05	6.02705E-05	6.20345E-06	7.26774E-05	6.20345E-06	0.000354291	0.000514083	0.000304738	8.43798E-09	1.2096E-07	2.6752E-08	1.56146E-07	0.15614596
3837403774275	383740	3774275	8.91389E-05	0.000273641	0.00032178	0.000317495	6.74886E-05	8.77683E-05	6.46023E-05	6.64931E-06	7.79009E-05	6.64931E-06	0.000384351	0.000557702	0.000330594	8.9417E-09	1.2845E-07	2.8538E-08	1.65931E-07	0.16593074
3837503774275	383750	3774275	9.9117E-05	0.000304272	0.000357799	0.000353035	7.50432E-05	9.7593E-05	7.18338E-05	7.39363E-06	8.66211E-05	7.39363E-06	0.000432665	0.000627807	0.000372151	9.81901E-09	1.4139E-07	3.157E-08	1.82781E-07	0.1827811
3837603774275	383760	3774275	0.000111336	0.000341783	0.000401908	0.000396557	8.42944E-05	0.000109624	8.06894E-05	8.30511E-06	9.72996E-05	8.30511E-06	0.000491872	0.000713718	0.000423077	1.08973E-08	1.5728E-07	3.5291E-08	2.03471E-07	0.20347102
3837703774275	383770	3774275	0.00012779	0.000392294	0.000461306	0.000455163	9.67522E-05	0.000125825	9.26144E-05	9.53251E-06	0.000111679	9.53251E-06	0.000571311	0.000828985	0.000491405	1.23582E-08	1.7878E-07	4.0316E-08	2.31458E-07	0.23145835
3837803774275	383780	3774275	0.000151588	0.000465349	0.000547212	0.000539926	0.00011477	0.000149257	0.000109861	1.13077E-05	0.000132477	1.13077E-05	0.000685807	0.000995121	0.000589888	1.448E-08	2.0998E-07	4.7599E-08	2.72062E-07	0.27206157
3837903774275	383790	3774275	0.000184542	0.000566511	0.00066617	0.0006573	0.00013972	0.000181704	0.000133744	1.37659E-05	0.000161276	1.37659E-05	0.000844738	0.001225732	0.000726589	1.74184E-08	2.5318E-07	5.769E-08	3.28289E-07	0.32828876
3838003774275	383800	3774275	0.000231894	0.000711874	0.000837105	0.000825959	0.000175571	0.000228328	0.000168062	1.72981E-05	0.000202658	1.72981E-05	0.001074335	0.001558883	0.000924074	2.16404E-08	3.1523E-07	7.2203E-08	4.09072E-07	0.40907187
3838103774275	383810	3774275	0.000305818	0.000938808	0.001103961	0.001089262	0.00023154	0.000301116	0.000221637	2.28125E-05	0.000267262	2.28125E-05	0.001434668	0.002081734	0.00123401	2.82328E-08	4.1208E-07	9.4884E-08	5.35195E-07	0.53519523
3838203774275	383820	3774275	0.000437847	0.001344114	0.001580568	0.001559522	0.000331501	0.000431115	0.000317324	3.26612E-05	0.000382646	3.26612E-05	0.00208023	0.003018459	0.001789281	4.00156E-08	5.8512E-07	1.3543E-07	7.60564E-07	0.76056397
3838303774275	383830	3774275	0.00072148	0.002214819	0.002604446	0.002569767	0.000546245	0.000710387	0.000522883	5.38188E-05	0.000630521	5.38188E-05	0.003475342	0.005042796	0.002989267	6.52861E-08	9.5626E-07	2.2254E-07	1.24409E-06	1.24409188
3838403774275	383840	3774275	0.000691649	0.002123243	0.00249676	0.002463516	0.000523659	0.000681014	0.000501264	5.15935E-05	0.000604451	5.15935E-05	0.003329138	0.004830652	0.002863512	6.26085E-08	9.17E-07	2.1335E-07	1.19296E-06	1.19295548
3838603774275	383860	3774275	0.000781599	0.002399375	0.002821468	0.0027839	0.000591762	0.000769581	0.000566454	5.83033E-05	0.000683061	5.83033E-05	0.003773005	0.005474712	0.003245298	7.05868E-08	1.0343E-06	2.4092E-07	1.34579E-06	1.34579494
3838703774275	383870	3774275	0.001146351	0.0035191	0.004138174	0.004083073	0.000867922	0.001128725	0.000830803	8.5512E-05	0.001001827	8.5512E-05	0.005568804	0.008080455	0.00478993	1.03081E-07	1.5115E-06	3.5298E-07	1.96757E-06	1.96756898
3838803774275	383880	3774275	0.000784535	0.002408387	0.002832066	0.002794357	0.000593985	0.000772472	0.000568582	5.85224E-05	0.000685626	5.85224E-05	0.00378858	0.005497311	0.003258695	7.08114E-08	1.0377E-06	2.4177E-07	1.35028E-06	1.35027785
3838903774275	383890	3774275	0.000588674	0.001807129	0.002125035	0.00209674	0.000445695	0.000579623	0.000426634	4.39121E-05	0.000514458	4.39121E-05	0.00282516	0.004099368	0.002430022	5.33351E-08	7.8112E-07	1.8156E-07	1.01601E-06	1.01601075
3839003774275	383900	3774275	0.000469157	0.00144023	0.001693592	0.001671042	0.000355206	0.000461943	0.000340015	3.49967E-05	0.000410009	3.49967E-05	0.002237482	0.003246635	0.001924539	4.26647E-08	6.2448E-07	1.448E-07	8.1195E-07	0.81195049
3839103774275	383910	3774275	0.000389128	0.001194557	0.001404701	0.001385997	0.000294616	0.000383145	0.000282016	2.9027E-05	0.00034007	2.9027E-05	0.001844147	0.002675898	0.001586218	3.55146E-08	5.1954E-07	1.2019E-07	6.75237E-07	0.6752372
3829703774285	382970	3774285	9.76219E-06	2.99682E-05	3.52402E-05	3.4771E-05	7.39112E-06	9.61209E-06	7.07502E-06	7.2821E-07	8.53144E-06	7.2821E-07	1.92303E-05	2.79036E-05	1.65407E-05	2.18853E-09	2.7524E-08	4.3252E-09	3.40374E-08	0.03403744
3829803774285	382980	3774285	9.92912E-06	3.04807E-05	3.58428E-05	3.53655E-05	7.51751E-06	9.77646E-06	7.196E-06	7.40662E-07	8.67733E-06	7.40662E-07	1.96421E-05	2.85011E-05	1.68949E-05	2.28961E-09	2.8689E-08	4.4675E-09	3.5446E-08	0.03544599
3829903774285	382990	3774285	1.01269E-05	3.10879E-05	3.65568E-05	3.607E-05	7.66725E-06	9.9712E-06	7.33935E-06	7.55416E-07	8.85018E-06	7.55416E-07	2.01193E-05	2.91936E-05	1.73054E-05	2.40872E-09	3.0064E-08	4.6348E-09	3.71073E-08	0.0371073
3830003774285	383000	3774285	1.03374E-05	3.1734E-05	3.73166E-05	3.68197E-05	7.82662E-06	1.01784E-05	7.49189E-06	7.71117E-07	9.03413E-06	7.71117E-07	2.06247E-05	2.99268E-05	1.774E-05	2.54217E-09	3.16E-08	4.8185E-09	3.89605E-08	0.0389605
3830103774285	383010	3774285	1.05642E-05	3.24303E-05	3.81354E-05	3.76276E-05	7.99834E-06	1.04018E-05	7.65628E-06	7.88037E-07	9.23235E-06	7.88037E-07	2.11705E-05	3.07189E-05	1.82095E-05	2.69354E-09	3.3337E-08	5.0231E-09	4.10538E-08	0.04105379
3830203774285	383020	3774285	1.08001E-05	3.31544E-05	3.89869E-05	3.84678E-05	8.17694E-06	1.0634E-05	7.82723E-06	8.05633E-07	9.4385E-06	8.05633E-07	2.17414E-05	3.15472E-05	1.87005E-05	2.86398E-09	3.5286E-08	5.2483E-09	4.33981E-08	0.04339807
3830303774285	383030	3774285	1.11539E-05	3.42407E-05	4.02642E-05	3.97281E-05	8.44483E-06	1.09824E-05	8.08367E-06	8.32027E-07	9.74772E-06	8.32027E-07	2.25492E-05	3.27194E-05	1.93954E-05	3.09474E-09	3.7938E-08	5.5581E-09	4.65909E-08	0.04659094
3830403774285	383040	3774285	1.15822E-05	3.55552E-05	4.18101E-05	4.12533E-05	8.76905E-06	1.14041E-05	8.39402E-06	8.63971E-07	1.0122E-05	8.63971E-07	2.35193E-05	3.41271E-05	2.02298E-05	3.38389E-09	4.1257E-08	5.9406E-09	5.05816E-08	0.05058159
3830503774285	383050	3774285	1.20376E-05	3.69534E-05	4.34542E-05	4.28756E-05	9.11388E-06	1.18525E-05	8.7241E-06	8.97945E-07	1.052E-05	8.97945E-07	2.45549E-05	3.56298E-05	2.11206E-05	3.72787E-09	4.5184E-08	6.3805E-09	5.52925E-08	0.05529249
3830603774285	383060	3774285	1.24495E-05	3.82178E-05	4.49411E-05	4.43427E-05	9.42573E-06	1.22581E-05	9.02262E-06	9.28671E-07	1.088E-05	9.28671E-07	2.55126E-05	3.70193E-05	2.19443E-05	4.10624E-09	4.947E-08	6.8399E-09	6.0416E-08	0.06041601
3830703774285	383070	3774285	1.28886E-05	3.95659E-05	4.65262E-05	4.59067E-05	9.7582E-06	1.26905E-05	9.34087E-06	9.61426E-07	1.12637E-05	9.61426E-07	2.65263E-05	3.84903E-05	2.28163E-05	4.56407E-09	5.4635E-08	7.377E-09	6.65763E-08	0.0665763
3830803774285	383080	3774285	1.33277E-05	4.09139E-05	4.81114E-05	4.74708E-05	1.00907E-05	1.31228E-05	9.65911E-06	9.94182E-07	1.16475E-05	9.94182E-07	2.75401E-05	3.99613E-05	2.36882E-05	5.10932E-09	6.0756E-08	7.9896E-09	7.3855E-08	0.07385505
3830903774285	383090	3774285	1.37777E-05	4.22953E-05	4.97358E-05	4.90736E-05	1.04314E-05	1.35659E-05	9.98525E-06	1.02775E-06	1.20407E-05	1.02775E-06	2.85757E-05	4.14639E-05	2.4579E-05	5.77552E-09	6.8203E-08	8.7076E-09	8.26862E-08	0.08268616
3831003774285	383100	3774285	1.42586E-05	4.37714E-05	5.14716E-05	5.07863E-05	1.07954E-05	1.40394E-05	1.03337E-05	1.06362E-06	1.2461E-05	1.06362E-06	2.96643E-05	4.30436E-05	2.55154E-05	6.61931E-09	7.7603E-08	9.5823E-09	9.38043E-08	0.09380427
3831103774285	383110	3774285	1.48538E-05	4.55985E-05	5.36201E-05	5.29061E-05	1.1246E-05	1.46254E-05	1.07651E-05	1.10802E-06	1.29811E-05	1.10802E-06	3.09713E-05	4.494E-05	2.66395E-05	7.81943E-09	9.0939E-08	1.0787E-08	1.09546E-07	0.10954625
3831203774285	383120	3774285	1.5458E-05	4.74534E-05	5.58013E-05	5.50583E-05	1.17035E-05	1.52203E-05	1.1203E-05	1.15309E-06	1.35092E-05	1.15309E-06	3.23126E-05	4.68863E-05	2.77932E-05	9.45099E-09	1.09E-07	1.2345E-08	1.30792E-07	0.13079154
3831303774285	383130	3774285	1.60459E-05	4.92582E-05	5.79236E-05	5.71523E-05	1.21486E-05	1.57992E-05	1.16291E-05	1.19694E-06	1.4023E-05	1.19694E-06	3.35572E-05	4.86922E-05	2.88637E-05	1.16035E-08	1.3274E-07	1.4302E-08	1.58644E-07	0.15864422
3831403774285	383140	3774285	1.65649E-05	5.08513E-05	5.9797E-05	5.90007E-05	1.25415E-05	1.63102E-05	1.20052E-05	1.23566E-06	1.44765E-05	1.23566E-06	3.47113E-05	5.03669E-05	2.98565E-05	1.45734E-08	1.654E-07	1.6869E-08	1.96842E-07	0.19684247
3831503774285	383150	3774285	1.70366E-05	5.22996E-05	6.15E-05	6.06811E-05	1.28987E-05	1.67747E-05	1.23471E-05	1.27085E-06	1.48888E-05	1.27085E-06	3.58686E-05	5.20461E-05	3.08518E-05	1.92289E-08	2.1647E-07	2.0728E-08	2.56427E-07	0.25642681
3831603774285	383160	3774285	1.74721E-05	5.36364E-05	6.30721E-05	6.22323E-05	1.32285E-05	1.72035E-05	1.26627E-05	1.30333E-06	1.52694E-05	1.30333E-06	3.70071E-05	5.36981E-05	3.18311E-05	2.67271E-08	2.9861E-07	2.6735E-08	3.5207E-07	0.35207026
3831703774285	383170	3774285	1.78713E-05	5.48619E-05	6.45131E-05	6.36541E-05	1.35307E-05	1.75965E-05	1.2952E-05	1.33311E-06	1.56182E-05	1.33311E-06	3.81768E-05	5.53954E-05	3.28373E-05	4.12396E-08	4.5744E-07	3.8044E-08	5.36721E-07	0.53672104
3831520774285	383520	3774285	3.7011E-05	0.000113617	0.000133605	0.000131826	2.80217E-05	3.6442E-05	2.68233E-05	2.76084E-06	3.23449E-05	2.76084E-06	0.000117238	0.000170115	0.000100841	5.52507E-09	7.3932E-08	1.5156E-08	9.46129E-08	0.09461286
3831530774285	383530	3774285	3.72197E-05	0.000114258	0.000134358	0.000132569	2.81797E-05	3.66474E-05	2.69745E-05	2.7764E-06	3.25273E-05	2.7764E-06	0.000119646	0.000173609	0.000102912	5.41965E-09	7.2817E-08	1.491E-08	9.31472E-08	0.09314716
3831540774285	383540	3774285	3.7236E-05	0.000114308	0.000134417	0.000132627	2.8192E-05	3.66635E-05	2.69863E-05	2.77762E-06	3.25416E-05	2.77762E-06	0.000121555	0.000176379	0.000104554	5.29934E-09	7.1466E-08	1.4629E-08	9.1395E-08	0.09139501
3831550774285	383550	3774285	3.71308E-05	0.000113985	0.000134037	0.000132252	2.81123E-05	3.65599E-05	2.69101E-05	2.76977E-06	3.24496E-05	2.76977E-06	0.000123174	0.000178728	0.000105946	5.1708E-09	6.9978E-08	1.4334E-08	8.94821E-08	0.0894821
3831560774285	383560	3774285	3.72143E-05	0.000114241	0.000134338	0.00013255	2.81755E-05	3.66421E-05	2.69706E-05	2.776E-06	3.25225E-05	2.776E-06	0.00012547	0.000182059	0.000107921	5.06978E-09	6.8858E-08	1.4128E-08	8.80565E-08	0.08805646
3831570774285	383570	3774285	3.76425E-05	0.000115556	0.000135884	0.000134075	2.84998E-05	3.70637E-05	2.72809E-05	2.80794E-06	3.28968E-05	2.80794E-06	0.000128954	0.000187115	0.000110918	5.01531E-09	6.8374E-08	1.4066E-08	8.74554E-08	0.0874554
3831580774285	383580	3774285	3.82213E-05	0.000117333	0.000137974	0.000136137	2.8938E-05	3.76336E-05	2.77004E-05	2.85112E-06	3.34026E-05	2.85112E-06	0.000133025	0.000193022	0.000114419	4.98278E-09	6.8183E-08	1.4072E-08	8.72381E-08	0.0872381
3831590774285	383590	3774285	3.90977E-05	0.000120023	0.000141138	0.000139258	2.96016E-05	3.84966E-05	2.83356E-05	2.91649E-06	3.41686E-05	2.91649E-06	0.000138175	0.000200494	0.000118849	4.99007E-09	6.8536E-08	1.4198E-08	8.77233E-08	0.08772333
3836003774285	383600	3774285	4.04042E-05	0.000124034	0.000145854	0.000143912	3.05907E-05	3.9783E-05	2.92824E-05	3.01395E-06	3.53103E-05	3.01395E-06	0.000144884	0.00021023	0.00012462	5.05122E-09	6.9632E-08	1.4484E-08	8.91671E-08	0.08916711
3836103774285	383610	3774285	4.18123E-05	0.000128356	0.000150937	0.000148927	3.16568E-05	4.11694E-05	3.03029E-05	3.11898E-06	3.65409E-05	3.11898E-06	0.000152115	0.000220722	0.000130839	5.12456E-09	7.0894E-08	1.481E-08	9.08288E-08	0.09082883
3836203774285	383620	3774285	4.3556E-05	0.00013371	0.000157231	0.000155138	3.2977E-05	4.28863E-05	3.15667E-05	3.24906E-06	3.80648E-05	3.24906E-06	0.000160714	0.0002332	0.000138236	5.23684E-09	7.2701E-08	1.5256E-08	9.3194E-08	0.09319398
3836303774285	383630	3774285	4.55121E-05	0.000139714	0.000164293	0.000162105	3.4458E-05	4.48123E-05	3.29843E-05	3.39497E-06	3.97743E-05	3.39497E-06	0.000170297	0.000247104	0.000146479	5.37154E-09	7.4825E-08	1.5774E-08	9.59707E-08	0.09597072
3836403774285	383640	3774285	4.7715E-05	0.000146477	0.000172245	0.000169951	3.61258E-05	4.69813E-05	3.45808E-05	3.55929E-06	4.16994E-05	3.55929E-06	0.000181043	0.000262697	0.000155721	5.53195E-09	7.7315E-08	1.6375E-08	9.92223E-08	0.09922225
3836503774285	383650	3774285	5.04186E-05	0.000154776	0.000182004	0.000179581	3.81728E-05	4.96434E-05	3.65402E-05	3.76097E-06	4.40622E-05	3.76097E-06	0.000193935	0.000281404	0.00016681	5.74388E-09	8.0541E-08	1.7141E-08	1.03425E-07	0.10342526
3836603774285	383660	3774285	5.34253E-05	0.000164006	0.000192858	0.00019029	4.04492E-05	5.26038E-05	3.87193E-05	3.98526E-06	4.66898E-05	3.98526E-06	0.000208327	0.000302287	0.00017919	5.98433E-09	8.418E-08	1.8003E-08	1.08167E-07	0.10816738
3836703774285	383670	3774285	5.65771E-05	0.000173682	0.000204236	0.000201516	4.28355E-05	5.57072E-05	4.10035E-05	4.22037E-06	4.94443E-05	4.22037E-06	0.000223658	0.000324533	0.000192377	6.23613E-09	8.7989E-08	1.891E-08	1.13135E-07	0.11313463
3836803774285	383680	3774285	5.99866E-05	0.000184149	0.000216544	0.00021366	4.54169E-05	5.90643E-05	4.34745E-05	4.4747E-06	5.24239E-05	4.4747E-06	0.000240378	0.000348793	0.000206758	6.51061E-09	9.2129E-08	1.9897E-08	1.18536E-07	0.11853638
3836903774285	383690	3774285	6.37119E-05	0.000195584	0.000229991	0.000226929	4.82373E-05	6.27323E-05	4.61744E-05	4.75258E-06	5.56795E-05	4.75258E-06	0.00025876	0.000375466	0.000222568	6.81338E-09	9.6683E-08	2.0983E-08	1.24479E-07	0.12447869
3837003774285	383700	3774285	6.70071E-05	0.0002057	0.000241887	0.000238666	5.07322E-05	6.59768E-05	4.85625E-05	4.99839E-06	5.85593E-05	4.99839E-06	0.000275775	0.000400156	0.000237204	7.07003E-09	1.0058E-07	2.193E-08	1.29576E-07	0.12957583
3837103774285	383710	3774285	7.07232E-05	0.000217108	0.000255301	0.000251902	5.35458E-05	6.96358E-05	5.12558E-05	5.2756E-06	6.18069E-05	5.2756E-06	0.000294831	0.000427806	0.000253595	7.36634E-09	1.0504E-07	2.3012E-08	1.35422E-07	0.1354217
3837203774285	383720	3774285	7.53104E-05	0.00023119	0.00027186	0.00026824	5.70188E-05	7.41524E-05	5.45802E-05	5.61777E-06	6.58158E-05	5.61777E-06	0.00031791	0.000461295	0.000273446	7.74541E-09	1.1071E-07	2.4368E-08	1.42827E-07	0.14282696
3837303774285	383730	3774285	8.091E-05	0.00024838	0.000292074	0.000288185	6.12583E-05	7.9666E-05	5.86385E-05	6.03548E-06	7.07095E-05	6.03548E-06	0.000345744	0.000501682	0.000297387	8.21853E-09	1.1775E-07	2.604E-08	1.52012E-07	0.15201164
3837403774285	383740	3774285	8.73752E-05	0.000268227	0.000315413	0.000311213	6.61532E-05	8.60317E-05	6.33241E-05	6.51775E-06	7.63595E-05	6.51775E-06	0.000377847	0.000548265	0.000325	8.77018E-09	1.2594E-07	2.7981E-08	1.62693E-07	0.16269292
3837503774285	383750	3774285	9.78614E-05	0.000300418	0.000353266	0.000348563	7.40925E-05	9.63567E-05	7.09238E-05	7.29997E-06	8.55237E-05	7.29997E-06	0.000428392	0.000621606	0.000368476	9.69639E-09	1.3959E-07	3.1173E-08	1.80461E-07	0.18046123
3837603774285	383760	3774285	0.000110908	0.000340468	0.000400363	0.000395032	8.39702E-05	0.000109203	8.03791E-05	8.27317E-06	9.69254E-05	8.27317E-06	0.000491323	0.000712921	0.000422605	1.08523E-08	1.5661E-07	3.5152E-08	2.02619E-07	0.20261932
3837703774285	383770	3774285	0.000128197	0.000393542	0.000462773	0.000456611	9.70599E-05	0.000126226	9.29089E-05	9.56283E-06	0.000112035	9.56283E-06	0.000574608	0.000833769	0.000494241	1.23896E-08	1.7923E-07	4.0436E-08	2.32058E-07	0.23205835
3837803774285	383780	3774285	0.000152758	0.000468942	0.000551437	0.000544094	0.000115656	0.000150409	0.00011071	1.1395E-05	0.0001335	1.1395E-05	0.000692732	0.001005169	0.000595844	1.45796E-08	2.1143E-07	4.7953E-08	2.73966E-07	0.27396624
3837903774285	383790	3774285	0.000186931	0.000573847	0.000674797	0.000665812	0.000141529	0.000184057	0.000135476	1.39441E-05	0.000163364	1.39441E-05	0.000857576	0.001244362	0.000737633	1.76272E-08	2.5624E-07	5.8419E-08	3.32281E-07	0.33228108

Unique Identifier	X (UTM)	Y (UTM)	EGIODemolition 2025	EGIOSite Grubbing / Prep 2025	EGIOMass Grading / Excavation 2025	EGIOMass Grading / Excavation 2026	EGIODrainage / Utilities Trenching 2026	EGIODrainage / Utilities Trenching 2027	EGIOFoundations / Concrete Pads 2026	EGIOFoundations / Concrete Pads 2027	EGIOBuilding / Structure Construction 2026	EGIOBuilding / Structure Construction 2027	EGIOAsphalt Paving 2027	EGIOArchitectural Coating 2027	EGIOLandscaping or Other Finishing 2027	EGIOWaterside Construction (Piles) 2027	HIWaterside Construction (Landscaping) 2025	HIWaterside Construction (Landscaping) 2026	KMDemolition 2025	KMSite Grubbing / Prep 2025
3838003774285	383800	3774285	0.000895417	0.00035119	0.000116305	0.000113909	0.000264502	0.000264094	0.000347521	0.000347296	0.000372238	0.000363316	1.44851E-05	1.44851E-05	0.000392286	1.44851E-05	0.000167188	0.000161951	0.000273736	0.001188035
3838103774285	383810	3774285	0.001151161	0.0004515	0.000149524	0.000146443	0.000340047	0.000339523	0.000446778	0.00044649	0.000478555	0.000467084	1.86223E-05	1.86223E-05	0.000504329	1.86223E-05	0.000216746	0.000209957	0.000358024	0.001553851
3838203774285	383820	3774285	0.001605741	0.00062979	0.000208569	0.000204271	0.000474328	0.000473596	0.000623205	0.000622803	0.00066753	0.00065153	2.5976E-05	2.5976E-05	0.000703482	2.5976E-05	0.000304645	0.000295103	0.0005074	0.002202154
3838303774285	383830	3774285	0.002586442	0.00101444	0.000335951	0.000329029	0.000764022	0.000762843	0.001003825	0.001003178	0.001075222	0.00104945	4.18408E-05	4.18408E-05	0.001133131	4.18408E-05	0.000494177	0.000478699	0.000829723	0.003601054
3838403774285	383840	3774285	0.0024602	0.00096492	0.000319554	0.00031297	0.000726731	0.00072561	0.00095483	0.000954213	0.001022742	0.000998227	3.97986E-05	3.97986E-05	0.001077824	3.97986E-05	0.000469994	0.000455272	0.000788765	0.003423298
3838603774285	383860	3774285	0.002743726	0.00107613	0.000356381	0.000349038	0.000810483	0.000809233	0.001064869	0.001064182	0.001140608	0.001113268	4.43852E-05	4.43852E-05	0.001202038	4.43852E-05	0.000525099	0.000508651	0.000882834	0.003831564
3838703774285	383870	3774285	0.004118449	0.00161531	0.000534942	0.000523921	0.00121657	0.001214693	0.001598414	0.001597382	0.001712101	0.001671063	6.6624E-05	6.6624E-05	0.001804311	6.6624E-05	0.000790613	0.000765849	0.001334477	0.005791726
3838803774285	383880	3774285	0.002830079	0.00111	0.000367597	0.000360023	0.000835992	0.000834702	0.001098384	0.001097675	0.001176506	0.001148306	4.57821E-05	4.57821E-05	0.00123987	4.57821E-05	0.000542119	0.000525139	0.000912128	0.003958698
3838903774285	383890	3774285	0.002133901	0.00083695	0.000277171	0.00027146	0.000630344	0.000629371	0.00082819	0.000827655	0.000887094	0.000865831	3.45201E-05	3.45201E-05	0.000934871	3.45201E-05	0.000407914	0.000395137	0.000684103	0.002969056
3839003774285	383900	3774285	0.001710615	0.00067093	0.000222191	0.000217613	0.000505307	0.000504528	0.000663908	0.000663479	0.000711128	0.000694083	2.76726E-05	2.76726E-05	0.000749428	2.76726E-05	0.000326374	0.000316152	0.000545624	0.002368045
3839103774285	383910	3774285	0.001427448	0.00055987	0.00018541	0.00018159	0.000421661	0.000421011	0.000554008	0.00055365	0.000593411	0.000579188	2.30918E-05	2.30918E-05	0.000625371	2.30918E-05	0.000271872	0.000263357	0.000453112	0.001966536
3829703774285	382970	3774295	0.000151697	5.9498E-05	1.97038E-05	1.92979E-05	4.48106E-05	4.47415E-05	5.88753E-05	5.88373E-05	6.30628E-05	6.15512E-05	2.454E-06	2.454E-06	6.64592E-05	2.454E-06	1.51799E-05	1.47045E-05	1.2508E-05	5.42855E-05
3829803774295	382980	3774295	0.000160787	6.3063E-05	2.08845E-05	2.04542E-05	4.74957E-05	4.74224E-05	6.24031E-05	6.23629E-05	6.68415E-05	6.52394E-05	2.60105E-06	2.60105E-06	7.04415E-05	2.60105E-06	1.5641E-05	1.51511E-05	1.27388E-05	5.52874E-05
3829903774295	382990	3774295	0.000171547	6.7283E-05	2.22822E-05	2.18231E-05	5.06743E-05	5.05961E-05	6.65794E-05	6.65364E-05	7.13148E-05	6.96054E-05	2.77512E-06	2.77512E-06	7.51557E-05	2.77512E-06	1.61791E-05	1.56724E-05	1.30172E-05	5.64954E-05
3830003774295	383000	3774295	0.000183646	7.2029E-05	2.38537E-05	2.33622E-05	5.42482E-05	5.41645E-05	7.1275E-05	7.1229E-05	7.63445E-05	7.45145E-05	2.97084E-06	2.97084E-06	8.04562E-05	2.97084E-06	1.67514E-05	1.62267E-05	1.33068E-05	5.77526E-05
3830103774295	383010	3774295	0.000197209	7.7348E-05	2.56153E-05	2.50876E-05	5.82546E-05	5.81647E-05	7.65389E-05	7.64895E-05	8.19827E-05	8.00176E-05	3.19024E-06	3.19024E-06	8.63981E-05	3.19024E-06	1.73559E-05	1.68123E-05	1.36033E-05	5.90393E-05
3830203774295	383020	3774295	0.000212685	8.3418E-05	2.76255E-05	2.70563E-05	6.28261E-05	6.27292E-05	8.25453E-05	8.2492E-05	8.84163E-05	8.6297E-05	3.4406E-06	3.4406E-06	9.31782E-05	3.4406E-06	1.80035E-05	1.74396E-05	1.39156E-05	6.03947E-05
3830303774295	383030	3774295	0.000233254	9.1485E-05	3.02972E-05	2.96729E-05	6.8902E-05	6.87957E-05	9.05283E-05	9.04699E-05	9.69671E-05	9.46428E-05	3.77334E-06	3.77334E-06	0.00010219	3.77334E-06	1.88897E-05	1.82981E-05	1.4375E-05	6.23886E-05
3830403774295	383040	3774295	0.00025914	0.00010164	3.36595E-05	3.2966E-05	7.65487E-05	7.64306E-05	0.000100575	0.00010051	0.000107728	0.000105146	4.1921E-06	4.1921E-06	0.00011353	4.1921E-06	1.99625E-05	1.93372E-05	1.4934E-05	6.48146E-05
3830503774295	383050	3774295	0.00029037	0.00011389	3.7716E-05	3.69389E-05	8.5774E-05	8.56417E-05	0.000112696	0.000112623	0.000120711	0.000117818	4.69731E-06	4.69731E-06	0.000127213	4.69731E-06	2.11482E-05	2.04858E-05	1.55292E-05	6.73977E-05
3830603774295	383060	3774295	0.000325328	0.0001276	4.22567E-05	4.1386E-05	9.61004E-05	9.59522E-05	0.000126263	0.000126182	0.000135244	0.000132002	5.26283E-06	5.26283E-06	0.000142528	5.26283E-06	2.23017E-05	2.16032E-05	1.60655E-05	6.97255E-05
3830703774295	383070	3774295	0.000368218	0.00014442	4.78275E-05	4.68421E-05	0.00010877	0.000108602	0.000142909	0.000142817	0.000153074	0.000149404	5.95664E-06	5.95664E-06	0.000161318	5.95664E-06	2.35844E-05	2.28456E-05	1.66426E-05	7.22301E-05
3830803774295	383080	3774295	0.000420008	0.00016473	5.45545E-05	5.34305E-05	0.000124068	0.000123877	0.000163009	0.000162904	0.000174603	0.000170418	6.79445E-06	6.79445E-06	0.000184007	6.79445E-06	2.49405E-05	2.41594E-05	1.72265E-05	7.47641E-05
3830903774295	383090	3774295	0.000483915	0.0001898	6.28553E-05	6.15603E-05	0.000142946	0.000142726	0.000187812	0.000187691	0.000201171	0.000196349	7.82828E-06	7.82828E-06	0.000212005	7.82828E-06	2.63846E-05	2.55582E-05	1.78194E-05	7.73375E-05
3831003774295	383100	3774295	0.000565642	0.00022185	7.34708E-05	7.19571E-05	0.000167088	0.0001668	0.000219532	0.00021939	0.00023514 6	0.00022951	9.15038E-06	9.15038E-06	0.00024781	9.15038E-06	2.79794E-05	2.7103E-05	1.84576E-05	8.01072E-05
3831103774295	383110	3774295	0.000682211	0.00026757	8.86118E-05	8.67861E-05	0.000201522	0.000201211	0.000264773	0.000264602	0.000283605	0.000276807	1.10361E-05	1.10361E-05	0.000298879	1.10361E-05	2.99957E-05	2.90562E-05	1.92451E-05	8.35253E-05
3831203774295	383120	3774295	0.000842099	0.00033028	0.00010938	0.000107126	0.000248752	0.000248368	0.000326828	0.000326617	0.000350073	0.000341682	1.36226E-05	1.36226E-05	0.000368927	1.36226E-05	3.21825E-05	3.11745E-05	2.0044E-05	8.69924E-05
3831303774295	383130	3774295	0.00105694	0.00041455	0.000137285	0.000134457	0.000312215	0.000311733	0.00041021	0.000409945	0.000439386	0.000428854	1.70981E-05	1.70981E-05	0.00046305	1.70981E-05	3.43639E-05	3.32875E-05	2.08202E-05	9.03613E-05
3831403774295	383140	3774295	0.001357514	0.00053244	0.000176327	0.000172694	0.000401003	0.000400384	0.000526866	0.000526126	0.000564339	0.000550812	2.19605E-05	2.19605E-05	0.000594733	2.19605E-05	3.64861E-05	3.53432E-05	2.15399E-05	9.34846E-05
3831503774295	383150	3774295	0.001834486	0.00071951	0.00023828	0.000233371	0.000541898	0.000541062	0.000711983	0.000711524	0.000762623	0.000744343	2.96764E-05	2.96764E-05	0.000803696	2.96764E-05	3.88199E-05	3.7604E-05	2.21984E-05	9.63428E-05
3831603774295	383160	3774295	0.002600265	0.00101986	0.000337747	0.000330788	0.000768106	0.000766921	0.00100919	0.001008539	0.001080969	0.001055059	4.20644E-05	4.20644E-05	0.001139187	4.20644E-05	4.09546E-05	3.96719E-05	2.27755E-05	9.88474E-05
3831703774295	383170	3774295	0.004084542	0.00160201	0.000530538	0.000519607	0.001206554	0.001204692	0.001585254	0.001584231	0.001698005	0.001657305	6.60755E-05	6.60755E-05	0.001789456	6.60755E-05	4.29925E-05	4.16459E-05	2.33073E-05	0.000101156
3835203774295	383520	3774295	0.000318601	0.00012496	4.13828E-05	4.05302E-05	9.41132E-05	9.39679E-05	0.000123652	0.000123573	0.000132447	0.000129272	5.154E-06	5.154E-06	0.00013958	5.154E-06	3.87141E-05	3.75015E-05	4.58475E-05	0.000198981
3835303774295	383530	3774295	0.000307769	0.00012071	3.99758E-05	3.91522E-05	9.09133E-05	9.07731E-05	0.000119448	0.000119371	0.000127944	0.000124877	4.97876E-06	4.97876E-06	0.000134835	4.97876E-06	3.82154E-05	3.70184E-05	4.59064E-05	0.000199237
3835403774295	383540	3774295	0.000296622	0.00011634	3.8528E-05	3.77342E-05	8.76207E-05	8.74855E-05	0.000115122	0.000115048	0.00012331	0.000120354	4.79844E-06	4.79844E-06	0.000129951	4.79844E-06	3.75803E-05	3.64032E-05	4.5723E-05	0.000198441
3835503774295	383550	3774295	0.00028526	0.00011188	3.70522E-05	3.62888E-05	8.42643E-05	8.41343E-05	0.000110712	0.000110641	0.000118587	0.000115744	4.61464E-06	4.61464E-06	0.000124974	4.61464E-06	3.68484E-05	3.56943E-05	4.5361E-05	0.00019687
3835603774295	383560	3774295	0.000275595	0.00010809	3.57968E-05	3.50593E-05	8.14094E-05	8.12838E-05	0.000106961	0.000106892	0.000114569	0.000111823	4.45829E-06	4.45829E-06	0.000120739	4.45829E-06	3.63138E-05	3.51764E-05	4.52614E-05	0.000196438
3835703774295	383570	3774295	0.000269514	0.00010571	3.5007E-05	3.42857E-05	7.96132E-05	7.94903E-05	0.000104601	0.000104534	0.000112041	0.000109356	4.35992E-06	4.35992E-06	0.000118075	4.35992E-06	3.62457E-05	3.51104E-05	4.57864E-05	0.000198716
3835803774295	383580	3774295	0.000264754	0.00010384	3.43887E-05	3.36801E-05	7.8207E-05	7.80863E-05	0.000102754	0.000102687	0.000110062	0.000107424	4.28291E-06	4.28291E-06	0.00011599	4.28291E-06	3.6321E-05	3.51834E-05	4.64993E-05	0.00020181
3835903774295	383590	3774295	0.000261574	0.00010259	3.39757E-05	3.32756E-05	7.72677E-05	7.71485E-05	0.00010152	0.000101454	0.00010874	0.000106134	4.23148E-06	4.23148E-06	0.000114597	4.23148E-06	3.65883E-05	3.54423E-05	4.74656E-05	0.000206004
3836003774295	383600	3774295	0.000260388	0.00010213	3.38217E-05	3.31248E-05	7.69175E-05	7.67988E-05	0.00010106	0.000100994	0.000108247	0.000105653	4.2123E-06	4.2123E-06	0.000114077	4.2123E-06	3.71175E-05	3.59549E-05	4.8794E-05	0.00021177
3836103774295	383610	3774295	0.000259885	0.00010193	3.37563E-05	3.30608E-05	7.67689E-05	7.66505E-05	0.000100864	0.000100799	0.000108038	0.000105449	4.20416E-06	4.20416E-06	0.000113857	4.20416E-06	3.7722E-05	3.65405E-05	5.02311E-05	0.000218006
3836203774295	383620	3774295	0.000261197	0.00010245	3.39267E-05	3.32277E-05	7.71563E-05	7.70372E-05	0.000101373	0.000101308	0.000108583	0.000105981	4.22537E-06	4.22537E-06	0.000114431	4.22537E-06	3.85867E-05	3.73781E-05	5.20415E-05	0.000225864
3836303774295	383630	3774295	0.000263541	0.00010336	3.42312E-05	3.35259E-05	7.78488E-05	7.77287E-05	0.000102283	0.000102217	0.000109558	0.000106932	4.2633E-06	4.2633E-06	0.000115459	4.2633E-06	3.96003E-05	3.83599E-05	5.40783E-05	0.000234704
3836403774295	383640	3774295	0.000267098	0.00010476	3.46932E-05	3.39784E-05	7.88995E-05	7.87777E-05	0.000103664	0.000103597	0.000111037	0.000108375	4.32084E-06	4.32084E-06	0.000117017	4.32084E-06	4.07968E-05	3.95189E-05	5.64002E-05	0.000244781
3836503774295	383650	3774295	0.00027343	0.00010724	3.55157E-05	3.47839E-05	8.077E-05	8.06454E-05	0.000106121	0.000106053	0.000113669	0.000110944	4.42328E-06	4.42328E-06	0.000119791	4.42328E-06	4.24454E-05	4.11159E-05	5.94146E-05	0.000257864
3836603774295	383660	3774295	0.000280903	0.00011017	3.64863E-05	3.57346E-05	8.29775E-05	8.28495E-05	0.000109022	0.000108951	0.000116776	0.000113977	4.54417E-06	4.54417E-06	0.000123065	4.54417E-06	4.42949E-05	4.29075E-05	6.2764E-05	0.0002724
3836703774295	383670	3774295	0.000288484	0.00011315	3.7471E-05	3.6699E-05	8.52168E-05	8.50853E-05	0.000111964	0.000111892	0.000119927	0.000117053	4.6668E-06	4.6668E-06	0.000126386	4.6668E-06	4.61695E-05	4.47234E-05	6.6188E-05	0.00028726
3836803774295	383680	3774295	0.000296694	0.00011637	3.85373E-05	3.77433E-05	8.76419E-05	8.75067E-05	0.00011515	0.000115076	0.00012334	0.000120384	4.79961E-06	4.79961E-06	0.000129983	4.79961E-06	4.81625E-05	4.6654E-05	6.98202E-05	0.000303025
3836903774295	383690	3774295	0.000306215	0.0001201	3.9774E-05	3.89545E-05	9.04543E-05	9.03148E-05	0.000118845	0.000118768	0.000127298	0.000124247	4.95363E-06	4.95363E-06	0.000134154	4.95363E-06	5.0387E-05	4.88087E-05	7.38417E-05	0.000320478
3837003774295	383700	3774295	0.000315538	0.00012376	4.0985E-05	4.01406E-05	9.32084E-05	9.30646E-05	0.000122464	0.000122385	0.000131174	0.00012803	5.10445E-06	5.10445E-06	0.000138239	5.10445E-06	5.25809E-05	5.0934E-05	7.7845E-05	0.000337853
3837103774295	383710	3774295	0.000326631	0.00012811	4.24258E-05	4.15517E-05	9.64852E-05	9.63363E-05	0.000126769	0.000126687	0.000135785	0.000132531	5.2839E-06	5.2839E-06	0.000143098	5.2839E-06	5.50941E-05	5.33685E-05	8.2378E-05	0.000357526
3837203774295	383720	3774295	0.000341218	0.00013383	4.43205E-05	4.34073E-05	0.000100794	0.000100638	0.00013243	0.000132345	0.000141849	0.000138449	5.51987E-06	5.51987E-06	0.000149489	5.51987E-06	5.82406E-05	5.64164E-05	8.79542E-05	0.000381727
3837303774295	383730	3774295	0.00035999	0.00014119	4.67588E-05	4.57954E-05	0.000106339	0.000106175	0.000139716	0.000139626	0.000149653	0.000146066	5.82355E-06	5.82355E-06	0.000157713	5.82355E-06	6.21621E-05	6.0215E-05	9.48158E-05	0.000411507
3837403774295	383740	3774295	0.000382238	0.00014992	4.96487E-05	4.86257E-05	0.000112911	0.000112737	0.000148351	0.000148255	0.000158902	0.000155093	6.18346E-06	6.18346E-06	0.00016746	6.18346E-06	6.67401E-05	6.46497E-05	0.000102784	0.00044609
3837503774295	383750	3774295	0.000417888	0.0001639	5.42792E-05	5.31608E-05	0.000123442	0.000123252	0.000162187	0.000162082	0.000173722	0.000169558	6.76016E-06	6.76016E-06	0.000183079	6.76016E-06	7.3826E-05	7.15136E-05	0.000114912	0.000498726
3837603774295	383760	3774295	0.000462592	0.00018143	6.00857E-05	5.88477E-05	0.000136647	0.000136436	0.000179537	0.000179421	0.000192306	0.000187697	7.48333E-06	7.48333E-06	0.000202663	7.48333E-06	8.26538E-05	8.00649E-05	0.000129993	0.000564179
3837703774295	383770	3774295	0.000522924	0.0002051	6.79222E-05	6.65227E-05	0.000154469	0.000154231	0.000202952	0.000202821	0.000217387	0.000212177	8.45932E-06	8.45932E-06	0.000229095	8.45932E-06	9.44899E-05	9.15303E-05	0.000150173	0.00065176
3837803774295	383780	3774295	0.00061057	0.00023947	7.93065E-05	7.76725E-05	0.000180359	0.000180081	0.000236969	0.000236816	0.000253823	0.000247739	9.87718E-06	9.87718E-06	0.000267493	9.87718E-06	0.000111602	0.000108106	0.000179296	0.000778158
3837903774295	383790	3774295	0.000733687	0.00028776	9.5298E-05	9.33345E-05	0.000216727	0.000216393	0.000284752	0.000284568	0.000305004	0.000297694	1.18688E-05	1.18688E-05	0.000321431	1.18688E-05	0.000135586	0.000131339	0.000220108	0.000955286
3838003774295	383800	3774295	0.00090359	0.0003544	0.000117367	0.000114949	0.000266916	0.000266504	0.000350693	0.000350467	0.000375636	0.000366632	1.46174E-05	1.46174E-05	0.000395867	1.46174E-05	0.000168601	0.00016332	0.000276282	0.001199084
3838103774295	383810	3774295	0.001164464	0.00045672	0.000151251	0.000148135	0.000343977	0.000343446	0.000451941	0.000451649	0.000484085	0.000472482	1.88375E-05	1.88375E-05	0.000510157	1.88375E-05	0.000219144	0.00021228	0.000362247	0.001572178
3838203774295	383820	3774295	0.001623552	0.00063678	0.000210882	0.000206537	0.000479589	0.000478849	0.000630118	0.000629711	0.000674935	0.000658757	2.62642E-05	2.62642E-05	0.000711285	2.62642E-05	0.000307937	0.000298291	0.000513097	0.002226875
3838303774295	383830	3774295	0.002600741	0.00102005	0.000337808	0.000330848	0.000768246	0.000767061	0.001009375	0.001008724	0.001081167	0.001055252	4.20721E-05	4.20721E-05	0.001139396	4.20721E-05	0.000496778	0.000481218	0.000834289	0.003620875
3838403774295	383840	3774295	0.003484984	0.00136686	0.000452662	0.000443336	0.001029447	0.001027859	0.001352559	0.001351686	0.00144876	0.001414034	5.63765E-05	5.63765E-05	0.001526787	5.63765E-05	0.000667631	0.000646719	0.001124953	0.004882377
3838603774295	383860	3774295	0.002958809	0.00116049	0.000384318	0.000376399	0.000874018	0.000872669	0.001148345	0.001147604	0.001230021	0.001200538	4.78646E-05	4.78646E-05	0.001296267	4.78646E-05	0.000566466	0.000548723	0.000953295	0.004137368
3838703774295	383870	3774295	0.004158213	0.00163091	0.000540107	0.000528979	0.001228316	0.001226421	0.001613846	0.001612805	0.001728631	0.001687197	6.72673E-05	6.72673E-05	0.001821731	6.72673E-05	0.000798142	0.000773143	0.001347397	0.005847799
3838803774295	383880	3774295	0.002848357	0.00111717	0.000369971	0.000362348	0.000841391	0.000840093	0.001105478	0.001104764	0.001184105	0.001155722	4.60778E-05	4.60778E-05	0.001247878	4.60778E-05	0.000545504	0.000528418	0.000917996	0.003984166
3838903774295	383890	3774295	0.002144491	0.0008411	0.000278546	0.000272807	0.000633472	0.000632495	0.0008323	0.000831763	0.000891497	0.000870128	3.46914E-05	3.46914E-05	0.000939511	3.46914E-05	0.000409819	0.000396983	0.000687448	0.002983572
3839003774295	383900	3774295	0.001717926	0.00067379	0.00022314	0.000218543	0.000507467	0.000506684	0.000666745	0.000666315	0.000714168	0.000697049	2.77908E-05	2.77908E-05	0.000752631	2.77908E-05	0.000327648	0.000317385	0.000547889	0.002377877
3839103774295	383910	3774295	0.001432918	0.00056201	0.000186121	0.000182286	0.000423277	0.000422624	0.000556131	0.000555772	0.000595685	0.000581407	2.31803E-05	2.31803E-05	0.000627768	2.31803E-05	0.000272794	0.00026425	0.000454773	0.001973746
3829703774305	382970	3774305	0.000150835	5.916E-05	1.95918E-05	1.91882E-05	4.45559E-05	4.44871E-05	5.85406E-05	5.85028E-05	6.27043E-05	6.12013E-05	2.44005E-06	2.44005E-06	6.60814E-05	2.44005E-06	1.48929E-05	1.44264E-05	1.24424E-05	5.40007E-05
3829803774305	382980	3774305	0.000159718	6.2644E-05	2.07457E-05	2.03182E-05	4.718E-05	4.71072E-05	6.19883E-05	6.19483E-05	6.63972E-05	6.48057E-05	2.58376E-06	2.58376E-06	6.99732E-05	2.58376E-06	1.53181E-05	1.48383E-05	1.26619E-05	5.49534E-05
3829903774305	382990	3774305	0.000170074	6.6706E-05	2.20908E-05	2.16357E-05	5.02391E-05	5.01616E-05	6.60077E-05	6.59651E-05	7.07024E-05	6.90077E-05	2.75129E-06	2.75129E-06	7.45103E-05	2.75129E-06	1.58042E-05	1.53092E-05	1.29176E-05	5.60633E-05
3830003774305	383000	3774305	0.000181904	7.1345E-05	2.36273E-05	2.31405E-05	5.37335E-05	5.36506E-05	7.05987E-05	7.05532E-05	7.56201E-05	7.38075E-05	2.94265E-06	2.94265E-06	7.96928E-05	2.94265E-06	1.6337E-05	1.58253E-05	1.3196E-05	5.72714E-05
3830103774305	383010	3774305	0.000195952	7.6855E-05	2.5452E-05	2.49276E-05	5.78831E-05	5.77938E-05	7.60509E-05	7.60018E-05	8.146E-05	7.95074E-05	3.1699E-06	3.1699E-06	8.58472E-05	3.1699E-06	1.69523E-05	1.64213E-05	1.35241E-05	5.86955E-05
3830203774305	383020	3774305	0.000212074	8.3178E-05	2.75462E-05	2.69786E-05	6.26457E-05	6.2549E-05	8.23083E-05	8.22551E-05	8.81624E-05	8.60492E-05	3.43072E-06	3.43072E-06	9.29107E-05	3.43072E-06	1.76179E-05	1.7066E-05	1.38726E-05	6.02081E-05

			KMMass Grading / Excavation	KMMass Grading / Excavation	KMDrainage / Utilities Trenching	KMFoundations / Concrete Pads	KMBuilding / Structure Construction	KMAsphalt Paving	KMArchitectural Coating	KMLandscaping or Other Finishing	KMWaterside Construction (Piles)	EWNDemolition	EWNSite Grubbing / Prep	EWNDrainage / Utilities Trenching	EWNDrainage / Utilities Trenching	EWNDrainage / Utilities Trenching	EWNFoundation s / Concrete Pads	EWNBuilding / Structure Construction	EWNAsphalt Paving	EWNLandscaping or Other Finishing	EWNWaterside Construction (Piles)
Unique Identifier	X (UTM)	Y (UTM)	2025	2026	2026	2026	2026	2026	2026	2026	2026	2027	2027	2027	2028	2029	2029	2029	2029	2029	2029
3838003774285	383800	3774285	0.000903033	0.000893688	0.000320931	0.000169835	0.000583325	1.87399E-05	1.87399E-05	0.000602065	1.87399E-05	0.000680517	3.70891E-05	8.70921E-05	8.54103E-05	8.3643E-05	7.24504E-05	0.000157322	1.11926E-05	0.000162918	1.11926E-05
3838103774285	383810	3774285	0.001181092	0.001168869	0.000419751	0.000222131	0.000762941	2.45102E-05	2.45102E-05	0.000787451	2.45102E-05	0.000880889	4.80096E-05	0.000112736	0.000110559	0.000108271	9.37828E-05	0.000203644	1.44882E-05	0.000210888	1.44882E-05
3838203774285	383820	3774285	0.001673871	0.001656549	0.000594881	0.000314809	0.001081258	3.47365E-05	3.47365E-05	0.001115994	3.47365E-05	0.001236373	6.73839E-05	0.00015823	0.000155175	0.000151964	0.000131629	0.000285825	2.03349E-05	0.000295992	2.03349E-05
3838303774285	383830	3774285	0.002737185	0.002708858	0.000972774	0.000514788	0.001768118	5.68026E-05	5.68026E-05	0.001824921	5.68026E-05	0.002002808	0.000109156	0.000256318	0.000251368	0.000246167	0.000213227	0.000463009	3.29406E-05	0.000479479	3.29406E-05
3838403774285	383840	3774285	0.002602071	0.002575142	0.000924756	0.000489377	0.00168084	5.39987E-05	5.39987E-05	0.001734838	5.39987E-05	0.001904854	0.000103817	0.000243782	0.000239074	0.000234128	0.000202798	0.000440364	3.13295E-05	0.000456028	3.13295E-05
3838603774285	383860	3774285	0.002912397	0.002882257	0.001035043	0.000547741	0.001881298	6.04386E-05	6.04386E-05	0.001941737	6.04386E-05	0.002127584	0.000115956	0.000272287	0.000267029	0.000261503	0.000226511	0.000491854	3.49928E-05	0.000509351	3.49928E-05
3838703774285	383870	3774285	0.004402329	0.004356769	0.001564553	0.000827956	0.002843738	9.1358E-05	9.1358E-05	0.002935096	9.1358E-05	0.003201639	0.000174493	0.000409744	0.000401831	0.000393517	0.000340859	0.000740154	5.2658E-05	0.000766483	5.2658E-05
3838803774285	383880	3774285	0.003009033	0.002977892	0.001069387	0.000565915	0.001943721	6.2444E-05	6.2444E-05	0.002006165	6.2444E-05	0.002196243	0.000119698	0.000281074	0.000275646	0.000269942	0.00023382	0.000507727	3.6122E-05	0.000525788	3.6122E-05
3838903774285	383890	3774285	0.002256799	0.002233443	0.000802049	0.000424441	0.001457807	4.68335E-05	4.68335E-05	0.00150464	4.68335E-05	0.001653219	9.01026E-05	0.000211578	0.000207492	0.000203199	0.000176008	0.000382191	2.71908E-05	0.000395786	2.71908E-05
3839003774285	383900	3774285	0.001799967	0.001781339	0.000639694	0.000338524	0.00116271	3.73532E-05	3.73532E-05	0.001200064	3.73532E-05	0.001323263	7.21195E-05	0.00016935	0.00016608	0.000162644	0.00014088	0.000305912	2.1764E-05	0.000316794	2.1764E-05
3839103774285	383910	3774285	0.001494777	0.001479308	0.000531232	0.000281126	0.00096557	3.10199E-05	3.10199E-05	0.00099659	3.10199E-05	0.001102685	6.00977E-05	0.000141121	0.000138396	0.000135532	0.000117396	0.000254918	1.81361E-05	0.000263986	1.81361E-05
3829703774285	382970	3774295	4.12628E-05	4.08358E-05	1.46645E-05	7.76038E-06	2.66542E-05	8.56293E-07	8.56293E-07	2.75105E-05	8.56293E-07	6.96619E-05	3.79667E-06	8.91529E-06	8.74312E-06	8.56222E-06	7.41648E-06	1.61044E-05	1.14574E-06	1.66773E-05	1.14574E-06
3829803774295	382980	3774295	4.20243E-05	4.15894E-05	1.49351E-05	7.9036E-06	2.71461E-05	8.72096E-07	8.72096E-07	2.80182E-05	8.72096E-07	7.18671E-05	3.91685E-06	9.1975E-06	9.01989E-06	8.83326E-06	7.65125E-06	1.66142E-05	1.18201E-06	1.72052E-05	1.18201E-06
3829903774295	382990	3774295	4.29426E-05	4.24981E-05	1.52614E-05	8.0763E-06	2.77393E-05	8.91152E-07	8.91152E-07	2.86304E-05	8.91152E-07	7.44551E-05	4.0579E-06	9.52872E-06	9.34471E-06	9.15136E-06	7.92678E-06	1.72125E-05	1.22458E-06	1.78248E-05	1.22458E-06
3830003774295	383000	3774295	4.38982E-05	4.34439E-05	1.56011E-05	8.25602E-06	2.83566E-05	9.10983E-07	9.10983E-07	2.92675E-05	9.10983E-07	7.72039E-05	4.20771E-06	9.88051E-06	9.6897E-06	9.48921E-06	8.21943E-06	1.7848E-05	1.26979E-06	1.84829E-05	1.26979E-06
3830103774295	383010	3774295	4.48762E-05	4.44117E-05	1.59486E-05	8.43996E-06	2.89883E-05	9.31279E-07	9.31279E-07	2.99196E-05	9.31279E-07	8.01135E-05	4.36629E-06	1.02529E-05	1.00549E-05	9.84684E-06	8.52919E-06	1.85206E-05	1.31764E-06	1.91795E-05	1.31764E-06
3830203774295	383020	3774295	4.59064E-05	4.54313E-05	1.63148E-05	8.63372E-06	2.96538E-05	9.52659E-07	9.52659E-07	3.06065E-05	9.52659E-07	8.32375E-05	4.53655E-06	1.06527E-05	1.0447E-05	1.02308E-05	8.86178E-06	1.92428E-05	1.36902E-06	1.99273E-05	1.36902E-06
3830303774295	383030	3774295	4.7422E-05	4.69312E-05	1.68534E-05	8.91875E-06	3.06328E-05	9.8411E-07	9.8411E-07	3.16169E-05	9.8411E-07	8.74947E-05	4.76858E-06	1.11975E-05	1.09813E-05	1.07541E-05	9.31502E-06	2.0227E-05	1.43904E-06	2.09465E-05	1.43904E-06
3830403774295	383040	3774295	4.9266E-05	4.87561E-05	1.75087E-05	9.26556E-06	3.1824E-05	1.02238E-06	1.02238E-06	3.28463E-05	1.02238E-06	9.26478E-05	5.04942E-06	1.1857E-05	1.1628E-05	1.13874E-05	9.86364E-06	2.14183E-05	1.5238E-06	2.21802E-05	1.5238E-06
3830503774295	383050	3774295	5.12295E-05	5.06993E-05	1.82065E-05	9.63484E-06	3.30923E-05	1.06312E-06	1.06312E-06	3.41554E-05	1.06312E-06	9.83751E-05	5.36157E-06	1.259E-05	1.23469E-05	1.20914E-05	1.04734E-05	2.27423E-05	1.61799E-06	2.35513E-05	1.61799E-06
3830603774295	383060	3774295	5.29988E-05	5.24503E-05	1.88354E-05	9.9676E-06	3.42352E-05	1.09984E-06	1.09984E-06	3.53351E-05	1.09984E-06	0.000103957	5.66579E-06	1.33043E-05	1.30474E-05	1.27775E-05	1.10677E-05	2.40327E-05	1.7098E-06	2.48876E-05	1.7098E-06
3830703774295	383070	3774295	5.49026E-05	5.43344E-05	1.95119E-05	1.03256E-05	3.5465E-05	1.13935E-06	1.13935E-06	3.66043E-05	1.13935E-06	0.000110182	6.00506E-06	1.4101E-05	1.38287E-05	1.35426E-05	1.17304E-05	2.54718E-05	1.81218E-06	2.63779E-05	1.81218E-06
3830803774295	383080	3774295	5.68287E-05	5.62406E-05	2.01965E-05	1.06879E-05	3.67092E-05	1.17932E-06	1.17932E-06	3.78885E-05	1.17932E-06	0.000116782	6.36478E-06	1.49457E-05	1.46571E-05	1.43538E-05	1.24331E-05	2.69977E-05	1.92074E-06	2.7958E-05	1.92074E-06
3830903774295	383090	3774295	5.87847E-05	5.81764E-05	2.08916E-05	1.10558E-05	3.79727E-05	1.21991E-06	1.21991E-06	3.91926E-05	1.21991E-06	0.000123826	6.7487E-06	1.58472E-05	1.55412E-05	1.52196E-05	1.3183E-05	2.86262E-05	2.0366E-06	2.96445E-05	2.0366E-06
3831003774295	383100	3774295	6.089E-05	6.02599E-05	2.16398E-05	1.14517E-05	3.93327E-05	1.2636E-06	1.2636E-06	4.05963E-05	1.2636E-06	0.000131613	7.1731E-06	1.68438E-05	1.65185E-05	1.61767E-05	1.40121E-05	3.04264E-05	2.16467E-06	3.15087E-05	2.16467E-06
3831103774295	383110	3774295	6.34881E-05	6.28311E-05	2.25632E-05	1.19403E-05	4.10109E-05	1.31752E-06	1.31752E-06	4.23284E-05	1.31752E-06	0.000141468	7.71018E-06	1.8105E-05	1.77553E-05	1.7388E-05	1.50612E-05	3.27045E-05	2.32675E-06	3.38679E-05	2.32675E-06
3831203774295	383120	3774295	6.61235E-05	6.54392E-05	2.34998E-05	1.2436E-05	4.27133E-05	1.37221E-06	1.37221E-06	4.40855E-05	1.37221E-06	0.000152172	8.29357E-06	1.94749E-05	1.90988E-05	1.87036E-05	1.62008E-05	3.51791E-05	2.5028E-06	3.64305E-05	2.5028E-06
3831303774295	383130	3774295	6.86842E-05	6.79734E-05	2.44098E-05	1.29176E-05	4.43674E-05	1.42535E-06	1.42535E-06	4.57928E-05	1.42535E-06	0.000162876	8.87697E-06	2.08448E-05	2.04423E-05	2.00193E-05	1.73404E-05	3.76537E-05	2.67886E-06	3.89932E-05	2.67886E-06
3831403774295	383140	3774295	7.10583E-05	7.03229E-05	2.52536E-05	1.33641E-05	4.5901E-05	1.47462E-06	1.47462E-06	4.73756E-05	1.47462E-06	0.000173397	9.45035E-06	2.21912E-05	2.17627E-05	2.13124E-05	1.84605E-05	4.00858E-05	2.85189E-06	4.15118E-05	2.85189E-06
3831503774295	383150	3774295	7.32308E-05	7.24729E-05	2.60257E-05	1.37727E-05	4.73043E-05	1.5197E-06	1.5197E-06	4.8824E-05	1.5197E-06	0.000185142	1.00905E-05	2.36944E-05	2.32368E-05	2.2756E-05	1.9711E-05	4.28012E-05	3.04507E-06	4.43237E-05	3.04507E-06
3831603774295	383160	3774295	7.51345E-05	7.4357E-05	2.67022E-05	1.41307E-05	4.85341E-05	1.55921E-06	1.55921E-06	5.00933E-05	1.55921E-06	0.000195609	1.0661E-05	2.50339E-05	2.45505E-05	2.40425E-05	2.08253E-05	4.52209E-05	3.21723E-06	4.68295E-05	3.21723E-06
3831703774295	383170	3774295	7.6889E-05	7.60933E-05	2.73257E-05	1.44607E-05	4.96674E-05	1.59561E-06	1.59561E-06	5.1263E-05	1.59561E-06	0.000205502	1.12001E-05	2.63E-05	2.57921E-05	2.52585E-05	2.18785E-05	4.75079E-05	3.37993E-06	4.91979E-05	3.37993E-06
3835203774295	383520	3774295	0.000151247	0.000149682	5.3752E-05	2.84454E-05	9.76999E-05	3.13871E-06	3.13871E-06	0.000100839	3.13871E-06	0.000167509	9.12944E-06	2.14377E-05	2.10237E-05	2.05887E-05	1.78336E-05	3.87246E-05	2.75505E-06	4.01022E-05	2.75505E-06
3835303774295	383530	3774295	0.000151441	0.000149874	5.3821E-05	2.84819E-05	9.78253E-05	3.14274E-06	3.14274E-06	0.000100968	3.14274E-06	0.000164921	8.98839E-06	2.11064E-05	2.06988E-05	2.02706E-05	1.75581E-05	3.81263E-05	2.71248E-06	3.94826E-05	2.71248E-06
3835403774295	383540	3774295	0.000150836	0.000149275	5.36061E-05	2.83681E-05	9.74347E-05	3.13019E-06	3.13019E-06	0.000100565	3.13019E-06	0.000161804	8.81855E-06	2.07076E-05	2.03077E-05	1.98875E-05	1.72263E-05	3.74059E-05	2.66123E-06	3.87365E-05	2.66123E-06
3835503774295	383550	3774295	0.000149642	0.000148093	5.31816E-05	2.81435E-05	9.66631E-05	3.1054E-06	3.1054E-06	9.97685E-05	3.1054E-06	0.000158313	8.62826E-06	2.02608E-05	1.98695E-05	1.94584E-05	1.68546E-05	3.65987E-05	2.6038E-06	3.79006E-05	2.6038E-06
3835603774295	383560	3774295	0.000149313	0.000147768	5.30648E-05	2.80817E-05	9.64509E-05	3.09858E-06	3.09858E-06	9.95495E-05	3.09858E-06	0.000155671	8.48428E-06	1.99227E-05	1.9538E-05	1.91337E-05	1.65734E-05	3.59881E-05	2.56036E-06	3.72682E-05	2.56036E-06
3835703774295	383570	3774295	0.000151046	0.000149482	5.36804E-05	2.84075E-05	9.75697E-05	3.13453E-06	3.13453E-06	0.000100704	3.13453E-06	0.000154997	8.44756E-06	1.98365E-05	1.94534E-05	1.90509E-05	1.65016E-05	3.58323E-05	2.54927E-06	3.71069E-05	2.54927E-06
3835803774295	383580	3774295	0.000153397	0.00015181	5.45162E-05	2.88497E-05	9.90888E-05	3.18333E-06	3.18333E-06	0.000102272	3.18333E-06	0.000154944	8.44464E-06	1.98296E-05	1.94467E-05	1.90443E-05	1.64959E-05	3.58199E-05	2.54839E-06	3.70941E-05	2.54839E-06
3835903774295	383590	3774295	0.000156585	0.000154965	5.56491E-05	2.94493E-05	0.000101148	3.24948E-06	3.24948E-06	0.000104398	3.24948E-06	0.000155702	8.48595E-06	1.99266E-05	1.95418E-05	1.91375E-05	1.65766E-05	3.59951E-05	2.56086E-06	3.72756E-05	2.56086E-06
3836003774295	383600	3774295	0.000160967	0.000159302	5.72066E-05	3.02735E-05	0.000103979	3.34043E-06	3.34043E-06	0.000107319	3.34043E-06	0.000157562	8.58736E-06	2.01647E-05	1.97753E-05	1.93662E-05	1.67747E-05	3.64253E-05	2.59146E-06	3.7721E-05	2.59146E-06
3836103774295	383610	3774295	0.000165708	0.000163993	5.88914E-05	3.11651E-05	0.000107041	3.43881E-06	3.43881E-06	0.00011048	3.43881E-06	0.000159752	8.70671E-06	2.0445E-05	2.00502E-05	1.96353E-05	1.70078E-05	3.69315E-05	2.62748E-06	3.82453E-05	2.62748E-06
3836203774295	383620	3774295	0.000171681	0.000169904	6.1014E-05	3.22884E-05	0.000110899	3.56275E-06	3.56275E-06	0.000114462	3.56275E-06	0.000163022	8.8849E-06	2.08634E-05	2.04605E-05	2.00372E-05	1.73559E-05	3.76874E-05	2.68125E-06	3.9028E-05	2.68125E-06
3836303774295	383630	3774295	0.0001784	0.000176553	6.34019E-05	3.3552E-05	0.00011524	3.70219E-06	3.70219E-06	0.000118942	3.70219E-06	0.000166911	9.09689E-06	2.13612E-05	2.09487E-05	2.05153E-05	1.777E-05	3.85866E-05	2.74523E-06	3.99592E-05	2.74523E-06
3836403774295	383640	3774295	0.00018606	0.000184134	6.61241E-05	3.49926E-05	0.000120187	3.86114E-06	3.86114E-06	0.000124049	3.86114E-06	0.000171559	9.3502E-06	2.1956E-05	2.1532E-05	2.10865E-05	1.82648E-05	3.9661E-05	2.82167E-06	4.10719E-05	2.82167E-06
3836503774295	383650	3774295	0.000196004	0.000193975	6.96582E-05	3.68629E-05	0.000126611	4.06751E-06	4.06751E-06	0.000130679	4.06751E-06	0.000178068	9.70491E-06	2.2789E-05	2.23489E-05	2.18865E-05	1.89577E-05	4.11656E-05	2.92871E-06	4.263E-05	2.92871E-06
3836603774295	383660	3774295	0.000207053	0.00020491	7.3585E-05	3.89409E-05	0.000133748	4.2968E-06	4.2968E-06	0.000138045	4.2968E-06	0.000185395	1.01043E-05	2.37267E-05	2.32685E-05	2.27871E-05	1.97379E-05	4.28596E-05	3.04923E-06	4.43842E-05	3.04923E-06
3836703774295	383670	3774295	0.000218349	0.000216089	7.75994E-05	4.10653E-05	0.000141045	4.53121E-06	4.53121E-06	0.000145576	4.53121E-06	0.000192815	1.05086E-05	2.46763E-05	2.41998E-05	2.3699E-05	2.05278E-05	4.45748E-05	3.17126E-06	4.61605E-05	3.17126E-06
3836803774295	383680	3774295	0.000230331	0.000227947	8.18578E-05	4.33189E-05	0.000148785	4.77987E-06	4.77987E-06	0.000153565	4.77987E-06	0.000200701	1.09385E-05	2.56856E-05	2.51896E-05	2.46684E-05	2.13674E-05	4.63981E-05	3.30097E-06	4.80485E-05	3.30097E-06
3836903774295	383690	3774295	0.000243597	0.000241077	8.65726E-05	4.58139E-05	0.000157355	5.05518E-06	5.05518E-06	0.00016241	5.05518E-06	0.000209537	1.142E-05	2.68164E-05	2.62986E-05	2.57544E-05	2.23081E-05	4.84408E-05	3.4463E-06	5.01639E-05	3.4463E-06
3837003774295	383700	3774295	0.000256804	0.000254147	9.12662E-05	4.82977E-05	0.000165886	5.32925E-06	5.32925E-06	0.000171215	5.32925E-06	0.000218251	1.18949E-05	2.79316E-05	2.73922E-05	2.68254E-05	2.32358E-05	5.04551E-05	3.58961E-06	5.22499E-05	3.58961E-06
3837103774295	383710	3774295	0.000271758	0.000268946	9.65807E-05	5.11101E-05	0.000175545	5.63957E-06	5.63957E-06	0.000181185	5.63957E-06	0.00022825	1.24399E-05	2.92113E-05	2.86472E-05	2.80545E-05	2.43004E-05	5.27669E-05	3.75408E-06	5.46439E-05	3.75408E-06
3837203774295	383720	3774295	0.000290153	0.000287151	0.000103118	5.45698E-05	0.000187428	6.02132E-06	6.02132E-06	0.000193449	6.02132E-06	0.000240838	1.3126E-05	3.08223E-05	3.02271E-05	2.96017E-05	2.56406E-05	5.5677E-05	3.96111E-06	5.76575E-05	3.96111E-06
3837303774295	383730	3774295	0.000312789	0.000309552	0.000111163	5.8827E-05	0.00020205	6.49106E-06	6.49106E-06	0.000208541	6.49106E-06	0.000256565	1.39831E-05	3.28351E-05	3.2201E-05	3.15347E-05	2.73149E-05	5.93128E-05	4.21978E-06	6.14226E-05	4.21978E-06
3837403774295	383740	3774295	0.000339076	0.000335567	0.000120505	6.37708E-05	0.00021903	7.03657E-06	7.03657E-06	0.000226067	7.03657E-06	0.000274957	1.49855E-05	3.51888E-05	3.45093E-05	3.37953E-05	2.9273E-05	6.35646E-05	4.52227E-06	6.58257E-05	4.52227E-06
3837503774295	383750	3774295	0.000379085	0.000375161	0.000134724	7.12953E-05	0.000244874	7.86683E-06	7.86683E-06	0.000252741	7.86683E-06	0.000303517	1.65421E-05	3.88439E-05	3.80938E-05	3.73056E-05	3.23136E-05	7.01671E-05	4.99201E-06	7.26631E-05	4.99201E-06
3837603774295	383760	3774295	0.000428836	0.000424398	0.000152405	8.06521E-05	0.000277012	8.89928E-06	8.89928E-06	0.000285911	8.89928E-06	0.000339114	1.84821E-05	4.33996E-05	4.25615E-05	4.16808E-05	3.61034E-05	7.83963E-05	5.57747E-06	8.1185E-05	5.57747E-06
3837703774295	383770	3774295	0.000495407	0.00049028	0.000176064	9.31723E-05	0.000320014	1.02808E-05	1.02808E-05	0.000330295	1.02808E-05	0.000386862	2.10845E-05	4.95103E-05	4.85542E-05	4.75496E-05	4.11868E-05	8.94347E-05	6.36279E-06	9.26161E-05	6.36279E-06
3837803774295	383780	3774295	0.000591483	0.000585362	0.000210208	0.000111241	0.000382076	1.22746E-05	1.22746E-05	0.00039435	1.22746E-05	0.000455934	2.4849E-05	5.83502E-05	5.72233E-05	5.60393E-05	4.85405E-05	0.000105403	7.49884E-06	0.000109152	7.49884E-06
3837903774295	383790	3774295	0.000726119	0.000718604	0.000258057	0.000136563	0.000469045	1.50686E-05	1.50686E-05	0.000484114	1.50686E-05	0.000552793	3.0128E-05	7.07461E-05	6.93799E-05	6.79444E-05	5.88525E-05	0.000127795	9.0919E-06	0.000132341	9.0919E-06
3838003774295	383800	3774295	0.000911432	0.000902	0.000323916	0.000171415	0.000588751	1.89142E-05	1.89142E-05	0.000607665	1.89142E-05	0.000686206	3.73991E-05	8.78202E-05	8.61243E-05	8.43423E-05	7.30561E-05	0.000158637	1.12862E-05	0.00016428	1.12862E-05
3838103774295	383810	3774295	0.001195023	0.001182656	0.000424702	0.000224751	0.00077194	2.47993E-05	2.47993E-05	0.000796739	2.47993E-05	0.00089059	4.85383E-05	0.000113977	0.000111776	0.000109463	9.48156E-05	0.000205886	1.46477E-05	0.00021321	1.46477E-05
3838203774295	383820	3774295	0.001692663	0.001675145	0.000601559	0.000318343	0.001093396	3.51265E-05	3.51265E-05	0.001128523	3.51265E-05	0.001249642	6.81071E-05	0.000159928	0.00015684	0.000153595	0.000133042	0.000288892	2.05531E-05	0.000299169	2.05531E-05
3838303774295	383830	3774295	0.002752251	0.002723768	0.000978128	0.000517622	0.00177785	5.71152E-05	5.71152E-05	0.001834965	5.71152E-05	0.002013344	0.00010973	0.000257666	0.00025269	0.000247462	0.000214348	0.000465444	3.31139E-05	0.000482001	3.31139E-05
3838403774295	383840	3774295	0.003711127	0.003672721	0.001318906	0.00069796	0.002397248	7.7014E-05	7.7014E-05	0.002474262	7.7014E-05	0.002704435	0.000147395	0.000346112	0.000339428	0.000332405	0.000287924	0.000625211	4.44804E-05	0.000647451	4.44804E-05
3838603774295	383860	3774295	0.003144841	0.003112295	0.001117652	0.000591457	0.002031448	6.52623E-05	6.52623E-05	0.002096711	6.52623E-05	0.002294962	0.000125078	0.000293708	0.000288036	0.000282076	0.0002443	0.000530549	3.77457E-05	0.000549422	3.77457E-05
3838703774295	383870	3774295	0.004444951	0.00439895	0.001579701	0.000835972	0.00287127	9.22425E-05	9.22425E-05	0.002963513	9.22425E-05	0.003232137	0.000176156	0.000413647	0.000405659	0.000397265	0.000344106	0.000747205	5.31596E-05	0.000773785	5.31596E-05
3838803774295	383880	3774295	0.003028391	0.00299705	0.001076266	0.000569556	0.001956226	6.28457E-05	6.28457E-05	0.002019072	6.28457E-05	0.002209979	0.000120447	0.000282832	0.00027737	0.000271631	0.000235283	0.000510903	3.6348E-05	0.000529076	3.6348E-05
3838903774295	383890	3774295	0.002267833	0.002244363	0.00080597	0.000426516	0.001464934	4.70625E-05	4.70625E-05	0.001511997	4.70625E-05	0.001660968	9.05249E-05	0.00021257	0.000208465	0.000204151	0.000176833	0.000383982	2.73183E-05	0.000397641	2.73183E-05
3839003774295	383900	3774295	0.00180744	0.001788735	0.00064235	0.000339929	0.001167538	3.75083E-05	3.75083E-05	0.001205046	3.75083E-05	0.001328454	7.24025E-05	0.000170015	0.000166731	0.000163282	0.000141432	0.000307112	2.18494E-05	0.000318037	2.18494E-05
3839103774295	383910	3774295	0.001500257	0.001484731	0.00053318	0.000282157	0.000969109	3.11336E-05	3.11336E-05	0.001000243	3.11336E-05	0.00110646	6.03035E-05	0.000141604	0.000138869	0.000135996	0.000117798	0.000255791	1.81982E-05	0.00026489	1.81982E-05
3829703774305	382970	3774305	4.10463E-05	4.06215E-05	1.45875E-05	7.71966E-06	2.65143E-05	8.518E-07	8.518E-07	2.73661E-05	8.518E-07	6.82071E-05	3.71738E-06	8.7291E-06	8.56053E-06	8.38341E-06	7.26159E-06	1.57681E-05	1.12182E-06	1.6329E-05	1.12182E-06
3829803774305	382980	3774305	4.17704E-05	4.13382E-05	1.48449E-05	7.85586E-06	2.69821E-05	8.66828E-07	8.66828E-07	2.7849E-05	8.66828E-07	7.02439E-05	3.82838E-06	8.98976E-06	8.81616E-06	8.63374E-06	7.47843E-06	1.6239E-05	1.15531E-06	1.68166E-05	1.15531E-06
3829903774305	382990	3774305	4.26141E-05	4.21731E-05	1.51447E-05	8.01452E-06	2.75271E-05	8.84335E-07	8.84335E-07	2.84114E-05	8.84335E-07	7.25715E-05	3.95524E-06	9.28766E-06	9.1083E-06	8.91984E-06	7.72624E-06	1.67771E-05	1.1936E-06	1.73739E-05	1.1936E-06
3830003774305	383000	3774305	4.35323E-05	4.30818E-05	1.54711E-05	8.18722E-06	2.81203E-05	9.03392E-07	9.03392E-07	2.90236E-05	9.03392E-07	7.51213E-05	4.09421E-06	9.61397E-06	9.42831E-06	9.23323E-06	7.9977E-06	1.73665E-05	1.23553E-06	1.79843E-05	1.23553E-06
3830103774305	383010	3774305	4.46149E-05	4.41532E-05	1.58558E-05	8.39082E-06	2.88195E-05	9.25856E-07	9.25856E-07	2.97454E-05	9.25856E-07	7.80768E-05	4.25529E-06	9.99222E-06	9.79926E-06	9.5965E-06	8.31236E-06	1.80498E-05	1.28414E-06	1.86919E-05	1.28414E-06
3830203774305	383020	3774305	4.57646E-05	4.5291E-05	1.62644E-05	8.60705E-06	2.95622E-05	9.49715E-07	9.49715E-07	3.05119E-05	9.49715E-07	8.12621E-05	4.42889E-06	1.03999E-05	1.0199E-05	9.988E-06	8.65147E-06	1.87861E-05	1.33653E-06	1.94544E-05	1.33653E-06

			ISDemolition	ISDrainage / Utilities Trenching	ISDrainage / Utilities Trenching	ISAsphalt Paving	ISAsphalt Paving	SVDemolition	SVSite Grubbing / Prep	SVMass Grading / Excavation	SVMass Grading / Excavation	SVDrainage / Utilities Trenching	SVFoundations / Concrete Pads	SVBuilding / Structure Construction	SVBuilding / Structure Construction	SVAsphalt Paving	SVAsphalt Paving	SVArchitectural Coating	SVArchitectural Coating	SVLandscaping or Other Finishing	SVLandscaping or Other Finishing
Unique Identifier	X (UTM)	Y (UTM)	2027	2027	2028	2027	2028	2027	2027	2027	2028	2028	2028	2028	2029	2028	2029	2028	2029	2028	2029
3838003774285	383800	3774285	0.000151346	6.09413E-05	5.93777E-05	1.57389E-05	1.46615E-05	0.001539043	0.001106488	0.000746026	0.000736554	0.000522603	0.000166017	0.00023783	0.000228756	2.33834E-05	2.17558E-05	2.33834E-05	2.17558E-05	0.00023783	0.000228756
3838103774285	383810	3774285	0.000190196	7.65847E-05	7.46197E-05	1.97791E-05	1.84251E-05	0.00202514	0.001455966	0.000981654	0.00096919	0.000687664	0.000218453	0.000312948	0.000301007	3.07689E-05	2.86272E-05	3.07689E-05	2.86272E-05	0.000312948	0.000301007
3838203774285	383820	3774285	0.000259565	0.000104517	0.000101835	2.6993E-05	2.51452E-05	0.002887366	0.00207586	0.001399604	0.001381834	0.000980444	0.000311462	0.000446188	0.000429164	4.38691E-05	4.08156E-05	4.38691E-05	4.08156E-05	0.000446188	0.000429164
3838303774285	383830	3774285	0.000409035	0.000164703	0.000160477	4.25368E-05	3.96249E-05	0.004753361	0.003417408	0.002304115	0.00227486	0.001614068	0.000512748	0.000734543	0.000706516	7.222E-05	6.71931E-05	7.222E-05	6.71931E-05	0.000734543	0.000706516
3838403774285	383840	3774285	0.000389233	0.00015673	0.000152708	4.04776E-05	3.77067E-05	0.004516557	0.003247159	0.002189328	0.00216153	0.001533658	0.000487204	0.000697949	0.000671318	6.86221E-05	6.38457E-05	6.86221E-05	6.38457E-05	0.000697949	0.000671318
3838603774285	383860	3774285	0.000431599	0.000173788	0.000169329	4.48833E-05	4.18107E-05	0.005062014	0.003639313	0.002453729	0.002422575	0.001718875	0.000546043	0.000782239	0.000752392	7.69095E-05	7.15562E-05	7.69095E-05	7.15562E-05	0.000782239	0.000752392
3838703774285	383870	3774285	0.000641393	0.000258265	0.000251638	6.67005E-05	6.21344E-05	0.007677645	0.00551981	0.003721614	0.003674361	0.002607048	0.000828192	0.001186436	0.001141167	0.00011665	0.000108531	0.00011665	0.000108531	0.001186436	0.001141167
3838803774285	383880	3774285	0.00044391	0.000178746	0.000174159	4.61635E-05	4.30034E-05	0.005232349	0.003761775	0.002536297	0.002504094	0.001776715	0.000564417	0.000808562	0.00077771	7.94975E-05	7.39641E-05	7.94975E-05	7.39641E-05	0.000808562	0.00077771
3838903774285	383890	3774285	0.00033702	0.000135705	0.000132224	3.50478E-05	3.26486E-05	0.003912311	0.002812739	0.001896429	0.001872351	0.001328478	0.000422023	0.000604574	0.000581506	5.94415E-05	5.53041E-05	5.94415E-05	5.53041E-05	0.000604574	0.000581506
3839003774285	383900	3774285	0.00027189	0.00010948	0.000106671	2.82747E-05	2.63391E-05	0.003110789	0.002236489	0.001507905	0.001488759	0.001056311	0.000335563	0.000480714	0.000462372	4.72637E-05	4.39739E-05	4.72637E-05	4.39739E-05	0.000480714	0.000462372
3839103774285	383910	3774285	0.00022821	9.18916E-05	8.95339E-05	2.37323E-05	2.21077E-05	0.002575435	0.001851598	0.0012484	0.00123255	0.000874524	0.000277814	0.000397985	0.0003828	3.91298E-05	3.64061E-05	3.91298E-05	3.64061E-05	0.000397985	0.0003828
3829703774295	382970	3774295	1.63685E-05	6.59097E-06	6.42186E-06	1.70221E-06	1.58568E-06	4.99336E-05	3.58996E-05	2.42045E-05	2.38972E-05	1.69556E-05	5.38637E-06	7.71631E-06	7.42189E-06	7.58665E-07	7.05858E-07	7.58665E-07	7.05858E-07	7.71631E-06	7.42189E-06
3829803774295	382980	3774295	1.70867E-05	6.88015E-06	6.70363E-06	1.77689E-06	1.65526E-06	5.09047E-05	3.65977E-05	2.46752E-05	2.43619E-05	1.72854E-05	5.49112E-06	7.86637E-06	7.56622E-06	7.73418E-07	7.19584E-07	7.73418E-07	7.19584E-07	7.86637E-06	7.56622E-06
3829903774295	382990	3774295	1.79194E-05	7.21547E-06	7.03034E-06	1.86349E-06	1.73593E-06	5.20717E-05	3.74367E-05	2.52409E-05	2.49204E-05	1.76817E-05	5.61701E-06	8.04671E-06	7.73968E-06	7.9115E-07	7.36082E-07	7.9115E-07	7.36082E-07	8.04671E-06	7.73968E-06
3830003774295	383000	3774295	1.88262E-05	7.5806E-06	7.3861E-06	1.9578E-06	1.82377E-06	5.32922E-05	3.83142E-05	2.58325E-05	2.55046E-05	1.80961E-05	5.74867E-06	8.23532E-06	7.92109E-06	8.09694E-07	7.53335E-07	8.09694E-07	7.53335E-07	8.23532E-06	7.92109E-06
3830103774295	383010	3774295	1.98085E-05	7.97611E-06	7.77147E-06	2.05994E-06	1.91893E-06	5.45395E-05	3.92109E-05	2.64371E-05	2.61015E-05	1.85196E-05	5.88321E-06	8.42805E-06	8.10647E-06	8.28643E-07	7.70965E-07	8.28643E-07	7.70965E-07	8.42805E-06	8.10647E-06
3830203774295	383020	3774295	2.08913E-05	8.41214E-06	8.1963E-06	2.17255E-06	2.02383E-06	5.5849E-05	4.01524E-05	2.70719E-05	2.67282E-05	1.89643E-05	6.02447E-06	8.63042E-06	8.30112E-06	8.4854E-07	7.89478E-07	8.4854E-07	7.89478E-07	8.63042E-06	8.30112E-06
3830303774295	383030	3774295	2.23067E-05	8.98206E-06	8.75161E-06	2.31974E-06	2.16094E-06	5.77555E-05	4.15231E-05	2.79961E-05	2.76406E-05	1.96117E-05	6.23012E-06	8.92503E-06	8.58449E-06	8.77506E-07	8.16427E-07	8.77506E-07	8.16427E-07	8.92503E-06	8.58449E-06
3830403774295	383040	3774295	2.40309E-05	9.67632E-06	9.42805E-06	2.49904E-06	2.32797E-06	6.0054E-05	4.31756E-05	2.91102E-05	2.87406E-05	2.03921E-05	6.47806E-06	9.28022E-06	8.92612E-06	9.12428E-07	8.48918E-07	9.12428E-07	8.48918E-07	9.28022E-06	8.92612E-06
3830503774295	383050	3774295	2.59996E-05	1.0469E-05	1.02004E-05	2.70377E-06	2.51869E-06	6.25039E-05	4.49369E-05	3.02978E-05	2.99131E-05	2.1224E-05	6.74233E-06	9.65881E-06	9.29027E-06	9.49651E-07	8.8355E-07	9.49651E-07	8.8355E-07	9.65881E-06	9.29027E-06
3830603774295	383060	3774295	2.80409E-05	1.1291E-05	1.10013E-05	2.91606E-06	2.71644E-06	6.47133E-05	4.65253E-05	3.13687E-05	3.09704E-05	2.19743E-05	6.98066E-06	1.00002E-05	9.61866E-06	9.83219E-07	9.14782E-07	9.83219E-07	9.14782E-07	1.00002E-05	9.61866E-06
3830703774295	383070	3774295	3.03799E-05	1.22328E-05	1.1919E-05	3.1593E-06	2.94302E-06	6.70919E-05	4.82354E-05	3.25217E-05	3.21088E-05	2.2782E-05	7.23725E-06	1.03678E-05	9.97221E-06	1.01936E-06	9.48406E-07	1.01936E-06	9.48406E-07	1.03678E-05	9.97221E-06
3830803774295	383080	3774295	3.29689E-05	1.32753E-05	1.29347E-05	3.42854E-06	3.19384E-06	6.94884E-05	4.99584E-05	3.36834E-05	3.32557E-05	2.35957E-05	7.49575E-06	1.07381E-05	1.03284E-05	1.05577E-06	9.82282E-07	1.05577E-06	9.82282E-07	1.07381E-05	1.03284E-05
3830903774295	383090	3774295	3.58612E-05	1.44399E-05	1.40694E-05	3.72931E-06	3.47402E-06	7.19205E-05	5.17069E-05	3.48623E-05	3.44196E-05	2.44216E-05	7.7581E-06	1.1114E-05	1.06899E-05	1.09272E-06	1.01666E-06	1.09272E-06	1.01666E-06	1.1114E-05	1.06899E-05
3831003774295	383100	3774295	3.91866E-05	1.57789E-05	1.53741E-05	4.07513E-06	3.79617E-06	7.45218E-05	5.35771E-05	3.61232E-05	3.56646E-05	2.53049E-05	8.03871E-06	1.1516E-05	1.10766E-05	1.13224E-06	1.05343E-06	1.13224E-06	1.05343E-06	1.1516E-05	1.10766E-05
3831103774295	383110	3774295	4.34062E-05	1.7478E-05	1.70296E-05	4.51394E-06	4.20494E-06	7.76666E-05	5.58381E-05	3.76476E-05	3.71696E-05	2.63727E-05	8.37795E-06	1.20019E-05	1.1544E-05	1.18002E-06	1.09789E-06	1.18002E-06	1.09789E-06	1.20019E-05	1.1544E-05
3831203774295	383120	3774295	4.82657E-05	1.94348E-05	1.89361E-05	5.01933E-06	4.6757E-06	8.08649E-05	5.81374E-05	3.91979E-05	3.87002E-05	2.74588E-05	8.72294E-06	1.24961E-05	1.20193E-05	1.22862E-06	1.1431E-06	1.22862E-06	1.1431E-06	1.24961E-05	1.20193E-05
3831303774295	383130	3774295	5.3557E-05	2.15654E-05	2.10121E-05	5.56956E-06	5.18829E-06	8.40898E-05	6.0456E-05	4.07612E-05	4.02436E-05	2.85538E-05	9.07082E-06	1.29945E-05	1.24987E-05	1.27762E-06	1.18869E-06	1.27762E-06	1.18869E-06	1.29945E-05	1.24987E-05
3831403774295	383140	3774295	5.92521E-05	2.38586E-05	2.32464E-05	6.16181E-06	5.74E-06	8.69406E-05	6.25056E-05	4.21431E-05	4.1608E-05	2.95219E-05	9.37834E-06	1.3435E-05	1.29224E-05	1.32093E-06	1.22899E-06	1.32093E-06	1.22899E-06	1.3435E-05	1.29224E-05
3831503774295	383150	3774295	6.57939E-05	2.64927E-05	2.5813E-05	6.84211E-06	6.37373E-06	8.94173E-05	6.42862E-05	4.33436E-05	4.27933E-05	3.03628E-05	9.6455E-06	1.38178E-05	1.32905E-05	1.35856E-06	1.264E-06	1.35856E-06	1.264E-06	1.38178E-05	1.32905E-05
3831603774295	383160	3774295	7.30567E-05	2.94172E-05	2.86624E-05	7.59739E-06	7.07731E-06	9.17514E-05	6.59643E-05	4.4475E-05	4.39103E-05	3.11554E-05	9.89728E-06	1.41785E-05	1.36375E-05	1.39402E-06	1.29699E-06	1.39402E-06	1.29699E-06	1.41785E-05	1.36375E-05
3831703774295	383170	3774295	8.13981E-05	3.27759E-05	3.1935E-05	8.46484E-06	7.88538E-06	9.40944E-05	6.76487E-05	4.56107E-05	4.50316E-05	3.1951E-05	1.015E-05	1.45405E-05	1.39857E-05	1.42962E-06	1.33011E-06	1.42962E-06	1.33011E-06	1.45405E-05	1.39857E-05
3835203774295	383520	3774295	0.000125053	5.03541E-05	4.90622E-05	1.30046E-05	1.21144E-05	0.000217133	0.000156107	0.000105252	0.000103916	7.37306E-05	2.34223E-05	3.35539E-05	3.22736E-05	3.29901E-06	3.06938E-06	3.29901E-06	3.06938E-06	3.35539E-05	3.22736E-05
3835303774295	383530	3774295	0.000114936	4.62803E-05	4.50928E-05	1.19525E-05	1.11343E-05	0.000218924	0.000157394	0.00010612	0.000104772	7.43386E-05	2.36155E-05	3.38306E-05	3.25398E-05	3.32621E-06	3.09469E-06	3.32621E-06	3.09469E-06	3.38306E-05	3.25398E-05
3835403774295	383540	3774295	0.000105591	4.25175E-05	4.14266E-05	1.09807E-05	1.0229E-05	0.00021961	0.000157888	0.000106452	0.000105101	7.45715E-05	2.36895E-05	3.39366E-05	3.26417E-05	3.33664E-06	3.10439E-06	3.33664E-06	3.10439E-06	3.39366E-05	3.26417E-05
3835503774295	383550	3774295	9.69437E-05	3.90355E-05	3.8034E-05	1.00815E-05	9.39134E-06	0.000219503	0.000157811	0.000106401	0.00010505	7.45352E-05	2.36779E-05	3.39201E-05	3.26258E-05	3.33501E-06	3.10288E-06	3.33501E-06	3.10288E-06	3.39201E-05	3.26258E-05
3835603774295	383560	3774295	8.96837E-05	3.61122E-05	3.51857E-05	9.32648E-06	8.68803E-06	0.000220626	0.000158618	0.000106945	0.000105587	7.49164E-05	2.3799E-05	3.40935E-05	3.27927E-05	3.35207E-06	3.11875E-06	3.35207E-06	3.11875E-06	3.40935E-05	3.27927E-05
3835703774295	383570	3774295	8.43575E-05	3.39675E-05	3.3096E-05	8.77259E-06	8.17206E-06	0.000224768	0.000161596	0.000108953	0.000107569	7.63231E-05	2.42459E-05	3.47337E-05	3.34084E-05	3.41501E-06	3.1773E-06	3.41501E-06	3.1773E-06	3.47337E-05	3.34084E-05
3835803774295	383580	3774295	7.9871E-05	3.2161E-05	3.13358E-05	8.30603E-06	7.73743E-06	0.000229855	0.000165253	0.000111419	0.000110004	7.80504E-05	2.47946E-05	3.55198E-05	3.41645E-05	3.49229E-06	3.24921E-06	3.49229E-06	3.24921E-06	3.55198E-05	3.41645E-05
3835903774295	383590	3774295	7.62242E-05	3.06926E-05	2.99051E-05	7.92679E-06	7.38416E-06	0.000236225	0.000169833	0.000114506	0.000113052	8.02133E-05	2.54817E-05	3.65041E-05	3.51113E-05	3.58907E-06	3.33925E-06	3.58907E-06	3.33925E-06	3.65041E-05	3.51113E-05
3836003774295	383600	3774295	7.34633E-05	2.95809E-05	2.88219E-05	7.63967E-06	7.11669E-06	0.000244421	0.000175725	0.000118479	0.000116975	8.29964E-05	2.63658E-05	3.77707E-05	3.63295E-05	3.7136E-06	3.45511E-06	3.7136E-06	3.45511E-06	3.77707E-05	3.63295E-05
3836103774295	383610	3774295	7.10545E-05	2.86109E-05	2.78769E-05	7.38917E-06	6.88334E-06	0.000253241	0.000182066	0.000122754	0.000121196	8.59913E-05	2.73172E-05	3.91336E-05	3.76404E-05	3.8476E-06	3.57979E-06	3.8476E-06	3.57979E-06	3.91336E-05	3.76404E-05
3836203774295	383620	3774295	6.93177E-05	2.79116E-05	2.71955E-05	7.20856E-06	6.7151E-06	0.000264002	0.000189803	0.000127971	0.000126346	8.96456E-05	2.84781E-05	4.07966E-05	3.924E-05	4.01111E-06	3.73192E-06	4.01111E-06	3.73192E-06	4.07966E-05	3.924E-05
3836303774295	383630	3774295	6.79443E-05	2.73586E-05	2.66566E-05	7.06573E-06	6.58204E-06	0.00027602	0.000198444	0.000133796	0.000132098	9.37264E-05	2.97745E-05	4.26538E-05	4.10263E-05	4.1937E-06	3.9018E-06	4.1937E-06	3.9018E-06	4.26538E-05	4.10263E-05
3836403774295	383640	3774295	6.69466E-05	2.69569E-05	2.62652E-05	6.96199E-06	6.4854E-06	0.000289624	0.000208224	0.000140391	0.000138608	9.83457E-05	3.12419E-05	4.4756E-05	4.30483E-05	4.40039E-06	4.0941E-06	4.40039E-06	4.0941E-06	4.4756E-05	4.30483E-05
3836503774295	383650	3774295	6.66979E-05	2.68567E-05	2.61677E-05	6.93612E-06	6.46131E-06	0.000306925	0.000220662	0.000148777	0.000146888	0.00010422	3.31082E-05	4.74295E-05	4.56198E-05	4.66325E-06	4.33866E-06	4.66325E-06	4.33866E-06	4.74295E-05	4.56198E-05
3836603774295	383660	3774295	6.66993E-05	2.68573E-05	2.61682E-05	6.93627E-06	6.46144E-06	0.00032615	0.000234484	0.000158096	0.000156089	0.000110749	3.5182E-05	5.04004E-05	4.84773E-05	4.95535E-06	4.61043E-06	4.95535E-06	4.61043E-06	5.04004E-05	4.84773E-05
3836703774295	383670	3774295	6.6684E-05	2.68511E-05	2.61622E-05	6.93467E-06	6.45995E-06	0.000345972	0.000248735	0.000167704	0.000165575	0.000117479	3.73202E-05	5.34635E-05	5.14235E-05	5.25651E-06	4.89063E-06	5.25651E-06	4.89063E-06	5.34635E-05	5.14235E-05
3836803774295	383680	3774295	6.67929E-05	2.6895E-05	2.62049E-05	6.946E-06	6.47051E-06	0.000367103	0.000263927	0.000177947	0.000175688	0.000124655	3.95997E-05	5.6729E-05	5.45644E-05	5.57757E-06	5.18935E-06	5.57757E-06	5.18935E-06	5.6729E-05	5.45644E-05
3836903774295	383690	3774295	6.71716E-05	2.70475E-05	2.63535E-05	6.98538E-06	6.50719E-06	0.000390516	0.0002807	0.000189296	0.000186893	0.000132605	4.21252E-05	6.03469E-05	5.80443E-05	5.93329E-06	5.5203E-06	5.93329E-06	5.5203E-06	6.03469E-05	5.80443E-05
3837003774295	383700	3774295	6.74874E-05	2.71746E-05	2.64774E-05	7.01822E-06	6.53778E-06	0.000414053	0.000297681	0.000200705	0.000198157	0.00014059	4.46641E-05	6.39841E-05	6.15427E-05	6.29089E-06	5.85301E-06	6.29089E-06	5.85301E-06	6.39841E-05	6.15427E-05
3837103774295	383710	3774295	6.81594E-05	2.74452E-05	2.6741E-05	7.08811E-06	6.60289E-06	0.000440628	0.000316787	0.000213587	0.000210875	0.000149621	4.75308E-05	6.80907E-05	6.54927E-05	6.69466E-06	6.22867E-06	6.69466E-06	6.22867E-06	6.80907E-05	6.54927E-05
3837203774295	383720	3774295	6.9505E-05	2.7987E-05	2.72689E-05	7.22803E-06	6.73323E-06	0.000473082	0.0003401 2	0.000229319	0.000226407	0.000160641	5.10317E-05	7.3106E-05	7.03166E-05	7.18776E-06	6.68745E-06	7.18776E-06	6.68745E-06	7.3106E-05	7.03166E-05
3837303774295	383730	3774295	7.16092E-05	2.88343E-05	2.80945E-05	7.44686E-06	6.93708E-06	0.000512815	0.000368686	0.000248579	0.000245423	0.000174133	5.53177E-05	7.9246E-05	7.62223E-05	7.79144E-06	7.24911E-06	7.79144E-06	7.24911E-06	7.9246E-05	7.62223E-05
3837403774295	383740	3774295	7.42946E-05	2.99156E-05	2.91481E-05	7.72613E-06	7.19723E-06	0.000558972	0.0004018 7	0.000270952	0.000267512	0.000189806	6.02966E-05	8.63786E-05	8.30827E-05	8.49271E-06	7.90158E-06	8.49271E-06	7.90158E-06	8.63786E-05	8.30827E-05
3837503774295	383750	3774295	7.93163E-05	3.19377E-05	3.11182E-05	8.24834E-06	7.6837E-06	0.000628469	0.000451835	0.00030464	0.000300772	0.00021345	6.77933E-05	9.71181E-05	9.34125E-05	9.54862E-06	8.88398E-06	9.54862E-06	8.88398E-06	9.71181E-05	9.34125E-05
3837603774295	383760	3774295	8.57673E-05	3.45352E-05	3.36491E-05	8.9192E-06	8.30863E-06	0.000714964	0.00051402	0.000346567	0.000342167	0.000242776	7.71236E-05	0.000110484	0.000106269	1.08628E-05	1.01067E-05	1.08628E-05	1.01067E-05	0.000110484	0.000106269
3837703774295	383770	3774295	9.47025E-05	3.81331E-05	3.71547E-05	9.84841E-06	9.17423E-06	0.000830591	0.00059715	0.000402615	0.000397504	0.000282038	8.95964E-05	0.000128352	0.000123455	1.26196E-05	1.17412E-05	1.26196E-05	1.17412E-05	0.000128352	0.000123455
3837803774295	383780	3774295	0.000107938	4.34627E-05	4.23476E-05	1.12248E-05	1.04564E-05	0.000997345	0.000717037	0.000483447	0.000477309	0.000338662	0.000107584	0.000154121	0.00014824	1.51531E-05	1.40984E-05	1.51531E-05	1.40984E-05	0.000154121	0.00014824
3837903774295	383790	3774295	0.00012661	5.09809E-05	4.96728E-05	1.31665E-05	1.22652E-05	0.001231378	0.000885294	0.000596891	0.000589312	0.000418131	0.00013283	0.000190286	0.000183026	1.87089E-05	1.74067E-05	1.87089E-05	1.74067E-05	0.000190286	0.000183026
3838003774295	383800	3774295	0.000152348	6.13447E-05	5.97708E-05	1.58431E-05	1.47586E-05	0.001554713	0.001117754	0.00075362	0.000744053	0.000527924	0.000167708	0.000240252	0.00023085	2.36215E-05	2.19773E-05	2.36215E-05	2.19773E-05	0.000240252	0.000231085
3838103774295	383810	3774295	0.000192002	7.73121E-05	7.53285E-05	1.99669E-05	1.86001E-05	0.002050432	0.00147415	0.000993914	0.000981294	0.000696252	0.000221181	0.000316856	0.000304766	3.11532E-05	2.89847E-05	3.11532E-05	2.89847E-05	0.000316856	0.000304766
3838203774295	383820	3774295	0.000262015	0.000105503	0.000102796	2.72477E-05	2.53824E-05	0.002921674	0.002100525	0.001416234	0.001398253	0.000992094	0.000315163	0.00045149	0.000434263	4.43903E-05	4.13005E-05	4.43903E-05	4.13005E-05	0.00045149	0.000434263
3838303774295	383830	3774295	0.000410931	0.000165466	0.000161221	4.2734E-05	3.98086E-05	0.004781414	0.003437577	0.002317113	0.002288286	0.001623594	0.000515774	0.000738878	0.00070168 6	7.26462E-05	6.75897E-05	7.26462E-05	6.75897E-05	0.000738878	0.000710686
3838403774295	383840	3774295	0.00054569	0.000219729	0.000214091	5.6748E-05	5.28633E-05	0.006464886	0.004647902	0.003133749	0.00309396	0.002195239	0.000697371	0.000999027	0.000960908	9.8224E-05	9.13871E-05	9.8224E-05	9.13871E-05	0.000999027	0.000960908
3838603774295	383860	3774295	0.000464246	0.000186934	0.000182138	4.82784E-05	4.49735E-05	0.005471576	0.003933766	0.002652258	0.002618583	0.001857948	0.000590222	0.00084553	0.00083268	8.31322E-05	7.73458E-05	8.31322E-05	7.73458E-05	0.00084553	0.000831268
3838703774295	383870	3774295	0.000647239	0.000260619	0.000253932	6.73084E-05	6.27008E-05	0.007753984	0.005574694	0.003758618	0.003710896	0.00263297	0.000836427	0.001198233	0.001152513	0.00011781	0.00010961	0.00011781	0.00010961	0.001198233	0.001152513
3838803774295	383880	3774295	0.000446483	0.000179782	0.000175169	4.64312E-05	4.32527E-05	0.005267842	0.003787292	0.002553501	0.00252108	0.001788767	0.000568245	0.00081404 6	0.000782986	8.00368E-05	7.44658E-05	8.00368E-05	7.44658E-05	0.00081404 6	0.000782986
3838903774295	383890	3774295	0.00033843	0.000136273	0.000132777	3.51944E-05	3.27851E-05	0.003933175	0.002827739	0.001906543	0.001882336	0.001335563	0.000424274	0.000607799	0.000584608	5.97585E-05	5.5599E-05	5.97585E-05	5.5599E-05	0.000607799	0.000584608
3839003774295	383900	3774295	0.000272808	0.00010985	0.000107031	2.83702E-05	2.64281E-05	0.003125382	0.00224698	0.001514978	0.001495743	0.001061266	0.000337137	0.000482969	0.000464541	4.74854E-05	4.41801E-05	4.74854E-05	4.41801E-05	0.000482969	0.000464541
3839103774295	383910	3774295	0.000228857	9.21521E-05	8.97877E-05	2.37996E-05	2.21703E-05	0.002586508	0.001859559	0.001253768	0.001237849	0.000878284	0.000279008	0.000399696	0.00038446	3.9298E-05	3.65627E-05	3.9298E-05	3.65627E-05	0.000399696	0.000384446
3829703774305	382970	3774305	1.62875E-05	6.55834E-06	6.39007E-06	1.69378E-06	1.57783E-06	4.98089E-05	3.58099E-05	2.41441E-05	2.38375E-05	1.69133E-05	5.37292E-06	7.69703E-06	7.40335E-06	7.5677E-07	7.04095E-07	7.5677E-07	7.04095E-07	7.69703E-06	7.40335E-06
3829803774305	382980	3774305	1.69819E-05	6.83796E-06	6.66251E-06	1.766E-06	1.6451E-06	5.07443E-05	3.64824E-05	2.45975E-05	2.42852E-05	1.72309E-05	5.47382E-06	7.84159E-06	7.54238E-06	7.70982E-07	7.17318E-07	7.70982E-07	7.17318E-07	7.84159E-06	7.54238E-06
3829903774305	382990	3774305	1.77741E-05	7.15696E-06	6.97333E-06	1.84838E-06	1.72185E-06	5.18223E-05	3.72574E-05	2.512E-05	2.48011E-05	1.7597E-05	5.5901E-06	8.00816E-06	7.70261E-06	7.8736E-07	7.32556E-07	7.8736E-07	7.32556E-07	8.00816E-06	7.70261E-06
3830003774305	383000	3774305	1.86544E-05	7.5114E-06	7.31868E-06	1.93992E-06	1.80712E-06	5.30072E-05	3.81093E-05	2.56944E-05	2.53681E-05	1.79993E-05	5.71791E-06	8.19126E-06	7.87872E-06	8.05362E-07	7.49305E-07	8.05362E-07	7.49305E-07	8.19126E-06	7.87872E-06
3830103774305	383010	3774305	1.96715E-05	7.92098E-06	7.71775E-06	2.0457E-06	1.90566E-06	5.43791E-05	3.90956E-05	2.63594E-05	2.60247E-05	1.84652E-05	5.86591E-06	8.40327E-06	8.08264E-06	8.26207E-07	7.68699E-07	8.26207E-07	7.68699E-07	8.40327E-06	8.08264E-06
3830203774305	383020	3774305	2.07977E-05	8.37444E-06	8.15958E-06	2.16282E-06	2.01476E-06	5.58401E-05	4.0146E-05	2.70676E-05	2.67239E-05	1.89613E-05	6.02351E-06	8.62905E-06	8.2998E-06	8.48405E-07	7.89352E-07	8.48405E-07	7.89352E-07	8.62905E-06	8.2998E-06

			MDemolition	MSite Grubbing / Prep	MMass Grading / Excavation	MMass Grading / Excavation	MDrainage / Utilities Trenching	MFoundations / Concrete Pads	MBuilding / Structure Construction	MAsphalt Paving	MLandscaping or Other Finishing	MWaterside Construction (Piles)	RSSWDemolition	RSSWPlacing Base	RSSWForm	Child Risk				
Unique Identifier	X (UTM)	Y (UTM)	2027	2027	2027	2028	2028	2028	2028	2028	2028	2028	2029	2029	2029	3rd Trimester	0<2	2<16	Total	per million
3838003774285	383800	3774285	0.000234541	0.000720001	0.000846662	0.000835388	0.000177575	0.000230935	0.000169981	1.74956E-05	0.000204972	1.74956E-05	0.00108884	0.00157993	0.00093655	2.18706E-08	3.186E-07	7.3012E-08	4.13478E-07	0.41347814
3838103774285	383810	3774285	0.000307658	0.000944456	0.001110603	0.001095815	0.000232933	0.000302927	0.000222971	2.29497E-05	0.00026887	2.29497E-05	0.001445432	0.002097353	0.001243269	2.83894E-08	4.1436E-07	9.5446E-08	5.38198E-07	0.53819789
3838203774285	383820	3774285	0.00043729	0.001342404	0.001578557	0.001557538	0.000331079	0.000430566	0.00031692	3.26196E-05	0.000382159	3.26196E-05	0.002079874	0.003017943	0.001788975	3.99559E-08	5.8423E-07	1.3525E-07	7.59438E-07	0.75943763
3838303774285	383830	3774285	0.000717394	0.002202275	0.002589695	0.002555213	0.000543151	0.000706363	0.000519922	5.35139E-05	0.00062695	5.35139E-05	0.003457902	0.005017491	0.002974267	6.49103E-08	9.5073E-07	2.2129E-07	1.23693E-06	1.23692846
3838403774285	383840	3774285	0.000681838	0.002093125	0.002461343	0.00242857	0.000516231	0.000671354	0.000494153	5.08617E-05	0.000595877	5.08617E-05	0.003283478	0.004764398	0.002824239	6.17226E-08	9.0398E-07	2.1033E-07	1.17603E-06	1.17603217
3838603774285	383860	3774285	0.000763662	0.002344312	0.002756719	0.002720013	0.000578182	0.000751921	0.000553455	5.69654E-05	0.000667385	5.69654E-05	0.003687278	0.00535032	0.003171561	6.89771E-08	1.0106E-06	2.3541E-07	1.31502E-06	1.31502321
3838703774285	383870	3774285	0.001156197	0.003549325	0.004173715	0.004118141	0.000875376	0.001138419	0.000837939	8.62464E-05	0.001010432	8.62464E-05	0.005619779	0.008154421	0.004833775	1.03948E-07	1.5242E-06	3.56E-07	1.98418E-06	1.98418165
3838803774285	383880	3774285	0.000789189	0.002422675	0.002848868	0.002810934	0.000597509	0.000777055	0.000571955	5.88695E-05	0.000689694	5.88695E-05	0.003813971	0.005534154	0.003280534	7.12159E-08	1.0436E-06	2.432E-07	1.35804E-06	1.35804123
3838903774285	383890	3774285	0.00059106	0.001814454	0.002133649	0.002105239	0.000447502	0.000581972	0.000428363	4.40901E-05	0.000516544	4.40901E-05	0.00283935	0.004119958	0.002442227	5.35378E-08	7.8408E-07	1.8229E-07	1.01991E-06	1.01991074
3839003774285	383900	3774285	0.000470748	0.001445115	0.001699337	0.00167671	0.000356411	0.00046351	0.000341168	3.51154E-05	0.000411399	3.51154E-05	0.002247723	0.003261494	0.001933348	4.27966E-08	6.2641E-07	1.4529E-07	8.14496E-07	0.81449643
3839103774285	383910	3774285	0.000390382	0.001198406	0.001409227	0.001390463	0.000295565	0.00038438	0.000282924	2.91205E-05	0.000341166	2.91205E-05	0.001852694	0.002688299	0.001593569	3.56169E-08	5.2102E-07	1.2057E-07	6.77215E-07	0.67721547
3829703774295	382970	3774295	9.63517E-06	2.95783E-05	3.47817E-05	3.43185E-05	7.29495E-06	9.48702E-06	6.98296E-06	7.18735E-07	8.42043E-06	7.18735E-07	1.91524E-05	2.77905E-05	1.64736E-05	2.15248E-09	2.7081E-08	4.2518E-09	3.34852E-08	0.03348519
3829803774295	382980	3774295	9.80936E-06	3.01131E-05	3.54105E-05	3.4939E-05	7.42684E-06	9.65854E-06	7.10921E-06	7.31729E-07	8.57267E-06	7.31729E-07	1.95828E-05	2.84151E-05	1.68439E-05	2.25433E-09	2.8258E-08	4.3954E-09	3.49076E-08	0.03490756
3829903774295	382990	3774295	1.00199E-05	3.07592E-05	3.61703E-05	3.56887E-05	7.5862E-06	9.86579E-06	7.26176E-06	7.4743E-07	8.75662E-06	7.4743E-07	2.00819E-05	2.91393E-05	1.72732E-05	2.375E-09	2.9654E-08	4.5654E-09	3.65944E-08	0.03659436
3830003774295	383000	3774295	1.02394E-05	3.14332E-05	3.69629E-05	3.64707E-05	7.75243E-06	1.0082E-05	7.42088E-06	7.63808E-07	8.9485E-06	7.63808E-07	2.06059E-05	2.98997E-05	1.77239E-05	2.50928E-09	3.1202E-08	4.7504E-09	3.84616E-08	0.03846162
3830103774295	383010	3774295	1.04626E-05	3.21184E-05	3.77686E-05	3.72657E-05	7.92141E-06	1.03017E-05	7.58263E-06	7.80457E-07	9.14355E-06	7.80457E-07	2.11518E-05	3.06917E-05	1.81934E-05	2.65817E-09	3.2911E-08	4.9503E-09	4.05196E-08	0.04051961
3830203774295	383020	3774295	1.06967E-05	3.28369E-05	3.86135E-05	3.80994E-05	8.09863E-06	1.05322E-05	7.75227E-06	7.97918E-07	9.34811E-06	7.97918E-07	2.17258E-05	3.15245E-05	1.86871E-05	2.82643E-09	3.4836E-08	5.1707E-09	4.28337E-08	0.04283367
3830303774295	383030	3774295	1.10432E-05	3.39009E-05	3.98646E-05	3.93338E-05	8.36103E-06	1.08734E-05	8.00345E-06	8.2377E-07	9.65099E-06	8.2377E-07	2.25243E-05	3.26832E-05	1.9374E-05	3.05221E-09	3.7432E-08	5.4715E-09	4.59555E-08	0.04595551
3830403774295	383040	3774295	1.14642E-05	3.51932E-05	4.13843E-05	4.08332E-05	8.67975E-06	1.12879E-05	8.30854E-06	8.55173E-07	1.00189E-05	8.55173E-07	2.34882E-05	3.40818E-05	2.0203E-05	3.335E-09	4.0678E-08	5.8429E-09	4.98558E-08	0.04985576
3830503774295	383050	3774295	1.19124E-05	3.6569E-05	4.30022E-05	4.24296E-05	9.01909E-06	1.17292E-05	8.63336E-06	8.88605E-07	1.04106E-05	8.88605E-07	2.45144E-05	3.55709E-05	2.10857E-05	3.67148E-09	4.4521E-08	6.27E-09	5.44622E-08	0.05446218
3830603774295	383060	3774295	1.23134E-05	3.78001E-05	4.44498E-05	4.38579E-05	9.3227E-06	1.21241E-05	8.92399E-06	9.18519E-07	1.0761E-05	9.18519E-07	2.54627E-05	3.69469E-05	2.19014E-05	4.0405E-09	4.8702E-08	6.7136E-09	5.94563E-08	0.05945628
3830703774295	383070	3774295	1.27453E-05	3.91258E-05	4.60087E-05	4.53961E-05	9.64967E-06	1.25493E-05	9.23698E-06	9.50733E-07	1.11384E-05	9.50733E-07	2.64733E-05	3.84133E-05	2.27706E-05	4.48816E-09	5.3754E-08	7.2341E-09	6.54764E-08	0.06547644
3830803774295	383080	3774295	1.31808E-05	4.04627E-05	4.75808E-05	4.69472E-05	9.97938E-06	1.29781E-05	9.55259E-06	9.83219E-07	1.1519E-05	9.83219E-07	2.74871E-05	3.98843E-05	2.36426E-05	5.02153E-09	5.9745E-08	7.8283E-09	7.25944E-08	0.0725944
3830903774295	383090	3774295	1.36217E-05	4.18163E-05	4.91725E-05	4.85178E-05	1.03132E-05	1.34123E-05	9.87215E-06	1.01611E-06	1.19044E-05	1.01611E-06	2.85164E-05	4.1378E-05	2.4528E-05	5.67139E-09	6.7011E-08	8.5216E-09	8.12035E-08	0.08120354
3831003774295	383100	3774295	1.40953E-05	4.32701E-05	5.08821E-05	5.02046E-05	1.06718E-05	1.38786E-05	1.02154E-05	1.05144E-06	1.23183E-05	1.05144E-06	2.95988E-05	4.29485E-05	2.5459E-05	6.49418E-09	7.6179E-08	9.3663E-09	9.20397E-08	0.09203969
3831103774295	383110	3774295	1.46796E-05	4.50637E-05	5.29913E-05	5.22857E-05	1.11142E-05	1.44539E-05	1.06388E-05	1.09502E-06	1.28289E-05	1.09502E-06	3.08964E-05	4.48314E-05	2.65751E-05	7.65925E-09	8.913E-08	1.0525E-08	1.07314E-07	0.10731444
3831203774295	383120	3774295	1.52693E-05	4.68741E-05	5.51201E-05	5.43862E-05	1.15606E-05	1.50345E-05	1.10662E-05	1.13901E-06	1.33442E-05	1.13901E-06	3.22284E-05	4.67641E-05	2.77208E-05	9.23802E-09	1.0661E-07	1.2017E-08	1.27862E-07	0.12786196
3831303774295	383130	3774295	1.58518E-05	4.86622E-05	5.72227E-05	5.64608E-05	1.20016E-05	1.5608E-05	1.14884E-05	1.18246E-06	1.38533E-05	1.18246E-06	3.34792E-05	4.8579E-05	2.87967E-05	1.13371E-08	1.2977E-07	1.391E-08	1.55013E-07	0.15501265
3831403774295	383140	3774295	1.63798E-05	5.02831E-05	5.91288E-05	5.83415E-05	1.24014E-05	1.61279E-05	1.1871E-05	1.22185E-06	1.43147E-05	1.22185E-06	3.4652E-05	5.02809E-05	2.98055E-05	1.42463E-08	1.6177E-07	1.6407E-08	1.92421E-07	0.19242124
3831503774295	383150	3774295	1.68588E-05	5.17537E-05	6.08581E-05	6.00478E-05	1.27641E-05	1.65996E-05	1.22182E-05	1.25758E-06	1.47334E-05	1.25758E-06	3.5828E-05	5.19872E-05	3.0817E-05	1.88292E-08	2.1205E-07	2.0184E-08	2.51064E-07	0.2510643
3831603774295	383160	3774295	1.72889E-05	5.30738E-05	6.24105E-05	6.15795E-05	1.30897E-05	1.7023E-05	1.25299E-05	1.28966E-06	1.51092E-05	1.28966E-06	3.69634E-05	5.36347E-05	3.17936E-05	2.61457E-08	2.9221E-07	2.6013E-08	3.44364E-07	0.34436402
3831703774295	383170	3774295	1.76826E-05	5.42826E-05	6.38319E-05	6.2982E-05	1.33878E-05	1.74107E-05	1.28153E-05	1.31903E-06	1.54533E-05	1.31903E-06	3.81363E-05	5.53366E-05	3.28024E-05	4.02747E-08	4.4684E-07	3.6985E-08	5.24102E-07	0.52410248
3835203774295	383520	3774295	3.61836E-05	0.000111077	0.000130618	0.000128879	2.73952E-05	3.56272E-05	2.62236E-05	2.69911E-06	3.16218E-05	2.69911E-06	0.000115529	0.000167635	9.93704E-05	5.40794E-09	7.2318E-08	1.474E-08	9.24666E-08	0.09246663
3835303774295	383530	3774295	3.63487E-05	0.000111584	0.000131214	0.000129467	2.75202E-05	3.57898E-05	2.63433E-05	2.71143E-06	3.17661E-05	2.71143E-06	0.000117771	0.000170889	0.000101299	5.30081E-09	7.117E-08	1.4501E-08	9.09721E-08	0.09097207
3835403774295	383540	3774295	3.63288E-05	0.000111523	0.000131142	0.000129396	2.75051E-05	3.57702E-05	2.63288E-05	2.70994E-06	3.17487E-05	2.70994E-06	0.000119528	0.000173437	0.00010281	5.17902E-09	6.9791E-08	1.4226E-08	8.91961E-08	0.08919613
3835503774295	383550	3774295	3.61763E-05	0.000111055	0.000130592	0.000128853	2.73897E-05	3.56201E-05	2.62183E-05	2.69857E-06	3.16155E-05	2.69857E-06	0.000120953	0.000175506	0.000104036	5.04662E-09	6.8244E-08	1.3928E-08	8.72184E-08	0.08721838
3835603774295	383560	3774295	3.6229E-05	0.000111217	0.000130782	0.00012904	2.74296E-05	3.56719E-05	2.62565E-05	2.7025E-06	3.16615E-05	2.7025E-06	0.000123102	0.000178624	0.000105885	4.94365E-09	6.7095E-08	1.3723E-08	8.57614E-08	0.08576145
3835703774295	383570	3774295	3.67751E-05	0.000112893	0.000132753	0.000130986	2.78431E-05	3.62097E-05	2.66523E-05	2.74324E-06	3.21388E-05	2.74324E-06	0.00012692	0.000184164	0.000109169	4.90635E-09	6.6844E-08	1.3715E-08	8.54655E-08	0.08546549
3835803774295	383580	3774295	3.74755E-05	0.000115043	0.000135282	0.00013348	2.83734E-05	3.68993E-05	2.71599E-05	2.79549E-06	3.27509E-05	2.79549E-06	0.000131337	0.000190573	0.000112968	4.89115E-09	6.6888E-08	1.3775E-08	8.55548E-08	0.08555477
3835903774295	383590	3774295	3.83792E-05	0.000117817	0.000138544	0.000136699	2.90575E-05	3.77891E-05	2.78148E-05	2.86289E-06	3.35406E-05	2.86289E-06	0.000136537	0.000198118	0.00011744	4.90383E-09	6.7311E-08	1.3918E-08	8.61335E-08	0.08613351
3836003774295	383600	3774295	3.95768E-05	0.000121494	0.000142867	0.000140965	2.99642E-05	3.89683E-05	2.86828E-05	2.95223E-06	3.45872E-05	2.95223E-06	0.000142844	0.00020727	0.000122865	4.95367E-09	6.8245E-08	1.4173E-08	8.73716E-08	0.08737162
3836103774295	383610	3774295	4.08687E-05	0.00012546	0.000147531	0.000145566	3.09424E-05	4.02403E-05	2.96191E-05	3.0486E-06	3.57163E-05	3.0486E-06	0.000149632	0.000217119	0.000128704	5.01542E-09	6.934E-08	1.4465E-08	8.8821E-08	0.08882103
3836203774295	383620	3774295	4.24673E-05	0.000130367	0.000153301	0.00015126	3.21527E-05	4.18144E-05	3.07776E-05	3.16785E-06	3.71133E-05	3.16785E-06	0.000157667	0.000228778	0.000135615	5.11306E-09	7.0936E-08	1.4867E-08	9.09163E-08	0.09091632
3836303774295	383630	3774295	4.42583E-05	0.000135865	0.000159766	0.000157639	3.35087E-05	4.35778E-05	3.20756E-05	3.30144E-06	3.86785E-05	3.30144E-06	0.000166601	0.000241741	0.00014329	5.2317E-09	7.2827E-08	1.5336E-08	9.33948E-08	0.09339484
3836403774295	383640	3774295	4.62924E-05	0.00014211	0.000167109	0.000164884	3.50487E-05	4.55806E-05	3.35498E-05	3.45318E-06	4.04561E-05	3.45318E-06	0.000176654	0.000256329	0.000151946	5.3759E-09	7.5081E-08	1.5887E-08	9.63432E-08	0.09634318
3836503774295	383650	3774295	4.89053E-05	0.000150131	0.000176542	0.000174191	3.7027E-05	4.81533E-05	3.54435E-05	3.64809E-06	4.27397E-05	3.64809E-06	0.000189137	0.000274442	0.000162684	5.58067E-09	7.8197E-08	1.6629E-08	1.00406E-07	0.10040605
3836603774295	383660	3774295	5.18067E-05	0.000159038	0.000187015	0.000184525	3.92237E-05	5.10102E-05	3.75463E-05	3.86452E-06	4.52753E-05	3.86452E-06	0.000203052	0.000294633	0.000174653	5.81257E-09	8.1707E-08	1.7462E-08	1.04982E-07	0.10498179
3836703774295	383670	3774295	5.47844E-05	0.000168179	0.000197764	0.000195131	4.14782E-05	5.3942E-05	3.97043E-05	4.08664E-06	4.78775E-05	4.08664E-06	0.000217619	0.000315771	0.000187182	6.04886E-09	8.5287E-08	1.8318E-08	1.09654E-07	0.10965366
3836803774295	383680	3774295	5.79544E-05	0.00017791	0.000209207	0.000206422	4.38782E-05	5.70633E-05	4.20017E-05	4.3231E-06	5.06479E-05	4.3231E-06	0.000233278	0.000338492	0.000200651	6.30118E-09	8.9103E-08	1.9233E-08	1.14636E-07	0.11463635
3836903774295	383690	3774295	6.14637E-05	0.000188683	0.000221876	0.000218921	4.65352E-05	6.05186E-05	4.4545E-05	4.58488E-06	5.37148E-05	4.58488E-06	0.000250668	0.000363725	0.000215609	6.58487E-09	9.3375E-08	2.0255E-08	1.20214E-07	0.12021397
3837003774295	383700	3774295	6.49748E-05	0.000199461	0.00023455	0.000231427	4.91935E-05	6.39758E-05	4.70896E-05	4.84679E-06	5.67832E-05	4.84679E-06	0.000268414	0.000389474	0.000230872	6.86554E-09	9.7608E-08	2.1276E-08	1.25749E-07	0.12574938
3837103774295	383710	3774295	6.8945E-05	0.000211649	0.000248882	0.000245568	5.21994E-05	6.78849E-05	4.9967E-05	5.14295E-06	6.02529E-05	5.14295E-06	0.000288405	0.000418482	0.000248068	7.18881E-09	1.0246E-07	2.2441E-08	1.32091E-07	0.13209118
3837203774295	383720	3774295	7.38079E-05	0.000226578	0.000266437	0.000262889	5.58812E-05	7.26731E-05	5.34914E-05	5.5057E-06	6.45028E-05	5.5057E-06	0.00031257	0.000453546	0.000268853	7.59616E-09	1.0854E-07	2.3886E-08	1.4002E-07	0.1400199
3837303774295	383730	3774295	7.97759E-05	0.000244898	0.00028798	0.000284146	6.03997E-05	7.85493E-05	5.78166E-05	5.95088E-06	6.97183E-05	5.95088E-06	0.000341951	0.000496178	0.000294124	8.10588E-09	1.1611E-07	2.5677E-08	1.49888E-07	0.14988807
3837403774295	383740	3774295	8.67075E-05	0.000266177	0.000313002	0.000308835	6.56477E-05	8.53743E-05	6.28401E-05	6.46794E-06	7.5776E-05	6.46794E-06	0.000376079	0.000545698	0.000323479	8.7024E-09	1.2494E-07	2.7765E-08	1.61412E-07	0.1614118
3837503774295	383750	3774295	9.71955E-05	0.000298373	0.000350863	0.000346191	7.35883E-05	9.5701E-05	7.04412E-05	7.25029E-06	8.49417E-05	7.25029E-06	0.000426645	0.000619072	0.000366973	9.62887E-09	1.386E-07	3.0958E-08	1.79186E-07	0.17918558
3837603774295	383760	3774295	0.000110244	0.000338429	0.000397965	0.000392666	8.34674E-05	0.000108549	7.98977E-05	8.22363E-06	9.6345E-05	8.22363E-06	0.000489605	0.000710427	0.000421127	1.07847E-08	1.5562E-07	3.4939E-08	2.01342E-07	0.20134183
3837703774295	383770	3774295	0.000127692	0.000391993	0.000460952	0.000454814	9.6678E-05	0.000125729	9.25434E-05	9.5252E-06	0.000111594	9.5252E-06	0.00057366	0.000832393	0.000493426	1.23365E-08	1.7845E-07	4.0272E-08	2.31058E-07	0.23105784
3837803774295	383780	3774295	0.000152865	0.00046927	0.000551823	0.000544476	0.000115737	0.000150515	0.000110787	1.1403E-05	0.000133593	1.1403E-05	0.000694675	0.001007989	0.000597515	1.45819E-08	2.1146E-07	4.7978E-08	2.74022E-07	0.27402242
3837903774295	383790	3774295	0.000188171	0.000577652	0.000679271	0.000670226	0.000142467	0.000185277	0.000136374	1.40366E-05	0.000164447	1.40366E-05	0.000864985	0.001255112	0.000744005	1.77314E-08	2.5776E-07	5.8792E-08	3.34281E-07	0.33428053
3838003774295	383800	3774295	0.000236858	0.000727114	0.000855026	0.000843642	0.000179329	0.000233216	0.00017166	1.76684E-05	0.000206997	1.76684E-05	0.001101697	0.001598587	0.00094761	2.20706E-08	3.2152E-07	7.3717E-08	4.17312E-07	0.41731161
3838103774295	383810	3774295	0.000311417	0.000955998	0.001124175	0.001109206	0.000235779	0.000306629	0.000225696	2.32302E-05	0.000272156	2.32302E-05	0.001465336	0.002126235	0.001260389	2.87195E-08	4.192E-07	9.6597E-08	5.44516E-07	0.54451608
3838203774295	383820	3774295	0.000442379	0.001358029	0.001596931	0.001575667	0.000334933	0.000435578	0.000320609	3.29993E-05	0.000386607	3.29993E-05	0.002107071	0.003057406	0.001812368	4.04006E-08	5.9075E-07	1.3681E-07	7.67961E-07	0.76796132
3838303774295	383830	3774295	0.00072152	0.002214942	0.00260459	0.00256991	0.000546275	0.000710426	0.000522912	5.38217E-05	0.000630556	5.38217E-05	0.00348071	0.005050586	0.002993885	6.52665E-08	9.5596E-07	2.2255E-07	1.24377E-06	1.24377279
3838403774295	383840	3774295	0.000974159	0.002990501	0.003516584	0.00346976	0.000737552	0.000959181	0.000706009	7.26674E-05	0.000851344	7.26674E-05	0.004724699	0.006855641	0.004063885	8.77678E-08	1.2864E-06	3.0015E-07	1.67436E-06	1.67435881
3838603774295	383860	3774295	0.000825048	0.002532755	0.002978313	0.002938656	0.000624658	0.000812362	0.000597943	6.15444E-05	0.000721032	6.15444E-05	0.003991807	0.005792198	0.003433498	7.4438E-08	1.0908E-06	2.5427E-07	1.41953E-06	1.41952742
3838703774295	383870	3774295	0.001167576	0.003584256	0.004214791	0.004158671	0.000883991	0.001149623	0.000846185	8.70952E-05	0.001020376	8.70952E-05	0.005678141	0.008239105	0.004883974	1.04952E-07	1.539E-06	3.595E-07	2.00341E-06	2.00340895
3838803774295	383880	3774295	0.000794439	0.00243879	0.002867817	0.002829632	0.000601483	0.000782224	0.000575759	5.92611E-05	0.000694282	5.92611E-05	0.003842131	0.005575016	0.003304756	7.16734E-08	1.0503E-06	2.4481E-07	1.36682E-06	1.36681833
3838903774295	383890	3774295	0.000594113	0.001823823	0.002144666	0.00211611	0.000449813	0.000584978	0.000430575	4.43178E-05	0.000519211	4.43178E-05	0.002856674	0.004145096	0.002457129	5.37998E-08	7.8792E-07	1.8323E-07	1.02495E-06	1.02494838
3839003774295	383900	3774295	0.000472862	0.001451604	0.001706968	0.001684239	0.000358012	0.000465591	0.000342701	3.52731E-05	0.000413247	3.52731E-05	0.002260387	0.00327987	0.001944241	4.29752E-08	6.2902E-07	1.4594E-07	8.17936E-07	0.81793591
3839103774295	383910	3774295	0.00039197	0.00120328	0.001414959	0.001396118	0.000296767	0.000385943	0.000284075	2.9239E-05	0.000342553	2.9239E-05	0.001862732	0.002702865	0.001602203	3.57487E-08	5.2295E-07	1.2106E-07	6.7976E-07	0.6797599
3829703774305	382970	3774305	9.59706E-06	2.94613E-05	3.46441E-05	3.41828E-05	7.2661E-06	9.4495E-06	6.95535E-06	7.15893E-07	8.38713E-06	7.15893E-07	1.9221E-05	2.78901E-05	1.65327E-05	2.13775E-09	2.6904E-08	4.2192E-09	3.32605E-08	0.03326049
3829803774305	382980	3774305	9.76219E-06	2.99682E-05	3.52402E-05	3.4771E-05	7.39112E-06	9.61209E-06	7.07502E-06	7.2821E-07	8.53144E-06	7.2821E-07	1.9639E-05	2.84966E-05	1.68922E-05	2.23669E-09	2.8046E-08	4.357E-09	3.46395E-08	0.03463953
3829903774305	382990	3774305	9.95634E-06	3.05643E-05	3.59411E-05	3.54625E-05	7.53811E-06	9.80326E-06	7.21573E-06	7.42693E-07	8.70112E-06	7.42693E-07	2.01162E-05	2.91891E-05	1.73027E-05	2.3519E-09	2.9376E-08	4.5167E-09	3.62447E-08	0.03624465
3830003774305	383000	3774305	1.01668E-05	3.12104E-05	3.67009E-05	3.62122E-05	7.69748E-06	1.00105E-05	7.36828E-06	7.58394E-07	8.88507E-06	7.58394E-07	2.06309E-05	2.99359E-05	1.77454E-05	2.48263E-09	3.0882E-08	4.6951E-09	3.806E-08	0.03806002
3830103774305	383010	3774305	1.04154E-05	3.19735E-05	3.75983E-05	3.70976E-05	7.88569E-06	1.02553E-05	7.54844E-06	7.76938E-07	9.10232E-06	7.76938E-07	2.12267E-05	3.08004E-05	1.82578E-05	2.63755E-09	3.2667E-08	4.9047E-09	4.02091E-08	0.04020906
3830203774305	383020	3774305	1.06785E-05	3.27812E-05	3.8548E-05	3.80348E-05	8.08489E-06	1.05143E-05	7.73912E-06	7.96564E-07	9.33225E-06	7.96564E-07	2.18599E-05	3.17192E-05	1.88025E-05	2.81366E-09	3.4689E-08	5.1373E-09	4.26395E-08	0.0426395

Unique Identifier	X (UTM)	Y (UTM)	EGIODemolition 2025	EGIOSite Grubbing / Prep 2025	EGIOMass Grading / Excavation 2025	EGIOMass Grading / Excavation 2026	EGIODrainage / Utilities Trenching 2026	EGIODrainage / Utilities Trenching 2027	EGIOFoundations / Concrete Pads 2026	EGIOFoundations / Concrete Pads 2027	EGIOBuilding / Structure Construction 2026	EGIOBuilding / Structure Construction 2027	EGIOAsphalt Paving 2027	EGIOArchitectural Coating 2027	EGIOLandscaping or Other Finishing 2027	EGIOWaterside Construction (Piles) 2027	HIWaterside Construction (Landscaping) 2025	HIWaterside Construction (Landscaping) 2026	KMDemolition 2025	KMSite Grubbing / Prep 2025
3830303774305	383030	3774305	0.000232661	9.1253E-05	3.02202E-05	2.95975E-05	6.87269E-05	6.86209E-05	9.02982E-05	9.02399E-05	9.67207E-05	9.44023E-05	3.76375E-06	3.76375E-06	0.00010193	3.76375E-06	1.84646E-05	1.78862E-05	1.43343E-05	6.22118E-05
3830403774305	383040	3774305	0.000258206	0.00010127	3.35382E-05	3.28472E-05	7.62728E-05	7.61551E-05	0.000100212	0.000100148	0.00010734	0.000104767	4.17699E-06	4.17699E-06	0.000113121	4.17699E-06	1.94656E-05	1.88559E-05	1.48752E-05	6.45592E-05
3830503774305	383050	3774305	0.000289185	0.00011342	3.7562E-05	3.67881E-05	8.54238E-05	8.5292E-05	0.000112236	0.000112163	0.000120218	0.000117337	4.67813E-06	4.67813E-06	0.000126693	4.67813E-06	2.05814E-05	1.99367E-05	1.54613E-05	6.71031E-05
3830603774305	383060	3774305	0.000325508	0.00012767	4.228E-05	4.14089E-05	9.61535E-05	9.60051E-05	0.000126333	0.000126252	0.000135319	0.000132075	5.26573E-06	5.26573E-06	0.000142607	5.26573E-06	2.17402E-05	2.10593E-05	1.60406E-05	6.96175E-05
3830703774305	383070	3774305	0.000370472	0.0001453	4.81203E-05	4.71289E-05	0.000109436	0.000109267	0.000143784	0.000143691	0.000154011	0.000150319	5.99312E-06	5.99312E-06	0.000162305	5.99312E-06	2.30354E-05	2.23139E-05	1.66675E-05	7.23381E-05
3830803774305	383080	3774305	0.00042361	0.00016615	5.50223E-05	5.38887E-05	0.000125132	0.000124939	0.000164407	0.000164301	0.000176101	0.00017188	6.85272E-06	6.85272E-06	0.000185585	6.85272E-06	2.43342E-05	2.3572E-05	1.7265E-05	7.49311E-05
3830903774305	383090	3774305	0.000487193	0.00019108	6.32812E-05	6.19774E-05	0.000143915	0.000143692	0.000189085	0.000188963	0.000202533	0.000197679	7.88131E-06	7.88131E-06	0.000213441	7.88131E-06	2.56348E-05	2.48318E-05	1.78352E-05	7.74062E-05
3831003774305	383100	3774305	0.000567933	0.00022275	7.37683E-05	7.22484E-05	0.000167765	0.000167506	0.000220421	0.000220278	0.000236098	0.000230439	9.18743E-06	9.18743E-06	0.000248814	9.18743E-06	2.70466E-05	2.61994E-05	1.8435E-05	8.0009E-05
3831103774305	383110	3774305	0.000680836	0.00026703	8.84333E-05	8.66113E-05	0.000201116	0.000200805	0.0002624	0.0002646	0.00028034	0.00027625	1.10139E-05	1.10139E-05	0.000298277	1.10139E-05	2.87615E-05	2.78607E-05	1.91456E-05	8.30931E-05
3831203774305	383120	3774305	0.000834087	0.00032714	0.000108339	0.000106107	0.000246385	0.000246005	0.000323718	0.000323509	0.000346743	0.000338431	1.3493E-05	1.3493E-05	0.000365417	1.3493E-05	3.05895E-05	2.96314E-05	1.98697E-05	8.62361E-05
3831303774305	383130	3774305	0.001041805	0.00040861	0.000135319	0.000132531	0.000307744	0.000307269	0.000404336	0.000404075	0.000433094	0.000422713	1.68533E-05	1.68533E-05	0.00045642	1.68533E-05	3.24408E-05	3.14247E-05	2.06075E-05	8.9438E-05
3831403774305	383140	3774305	0.001336335	0.00052413	0.000173576	0.000169999	0.000394747	0.000394138	0.000518646	0.000518311	0.000555534	0.000542218	2.16178E-05	2.16178E-05	0.000585454	2.16178E-05	3.42957E-05	3.32215E-05	2.13136E-05	9.25024E-05
3831503774305	383150	3774305	0.001803354	0.0007073	0.000234236	0.00022941	0.000532702	0.00053188	0.000699901	0.000699449	0.000749681	0.000731712	2.91728E-05	2.91728E-05	0.000790057	2.91728E-05	3.62744E-05	3.51382E-05	2.19382E-05	9.52133E-05
3831603774305	383160	3774305	0.002554134	0.00100177	0.000331755	0.000324919	0.000754479	0.000753314	0.000991286	0.000990647	0.001061791	0.001036341	4.13181E-05	4.13181E-05	0.001118977	4.13181E-05	3.80826E-05	3.68898E-05	2.24994E-05	9.76491E-05
3831703774305	383170	3774305	0.00400648	0.0015714	0.000520399	0.000509677	0.001183495	0.001181669	0.001554957	0.001553954	0.001665553	0.001625631	6.48127E-05	6.48127E-05	0.001755256	6.48127E-05	3.97222E-05	3.84781E-05	2.30199E-05	9.99081E-05
3831503774305	383510	3774305	0.000325086	0.0001275	4.22252E-05	4.13552E-05	9.60288E-05	9.58806E-05	0.000126169	0.000126088	0.000135143	0.000131904	5.25891E-06	5.25891E-06	0.000142422	5.25891E-06	3.80127E-05	3.6822E-05	4.47363E-05	0.000194159
3831520374305	383520	3774305	0.000313302	0.00012288	4.06945E-05	3.98561E-05	9.25477E-05	9.24049E-05	0.000121596	0.000121517	0.000130244	0.000127122	5.06827E-06	5.06827E-06	0.000137259	5.06827E-06	3.74906E-05	3.63164E-05	4.47612E-05	0.000194267
3831530774305	383530	3774305	0.000302631	0.0001187	3.93085E-05	3.84986E-05	8.93957E-05	8.92578E-05	0.000117454	0.000117378	0.000125808	0.000122793	4.89565E-06	4.89565E-06	0.000132584	4.89565E-06	3.7026E-05	3.58663E-05	4.48088E-05	0.000194473
3831540774305	383540	3774305	0.000291466	0.00011432	3.78583E-05	3.70783E-05	8.60977E-05	8.59649E-05	0.000113121	0.000113048	0.000121167	0.000118263	4.71504E-06	4.71504E-06	0.000127693	4.71504E-06	3.64017E-05	3.52616E-05	4.45892E-05	0.0001935 2
3831550774305	383550	3774305	0.000279835	0.00010976	3.63475E-05	3.55986E-05	8.26618E-05	8.25342E-05	0.000108607	0.000108537	0.000116331	0.000113543	4.52688E-06	4.52688E-06	0.000122597	4.52688E-06	3.56501E-05	3.45335E-05	4.41593E-05	0.000191654
3831560774305	383560	3774305	0.000269999	0.0001059	3.507E-05	3.43474E-05	7.97565E-05	7.96334E-05	0.00010479	0.000104722	0.000112243	0.000109552	4.36777E-06	4.36777E-06	0.000118288	4.36777E-06	3.51101E-05	3.40104E-05	4.40099E-05	0.000191006
3831570774305	383570	3774305	0.000264817	0.00010386	3.43968E-05	3.36881E-05	7.82255E-05	7.81048E-05	0.000102778	0.000102712	0.000110088	0.000107449	4.28393E-06	4.28393E-06	0.000116017	4.28393E-06	3.51783E-05	3.40764E-05	4.4682E-05	0.000193923
3831580774305	383580	3774305	0.000260954	0.00010235	3.38952E-05	3.31968E-05	7.70846E-05	7.69657E-05	0.000101279	0.000101214	0.000108483	0.000105882	4.22145E-06	4.22145E-06	0.000114325	4.22145E-06	3.539E-05	3.42815E-05	4.55443E-05	0.000197665
3831590774305	383590	3774305	0.000258125	0.00010124	3.35277E-05	3.28369E-05	7.62489E-05	7.61312E-05	0.000100181	0.000100116	0.000107306	0.000104734	4.17568E-06	4.17568E-06	0.000113086	4.17568E-06	3.57147E-05	3.4596E-05	4.65581E-05	0.000202066
3836003774305	383600	3774305	0.0002564	0.00010056	3.33037E-05	3.26175E-05	7.57395E-05	7.56226E-05	9.95117E-05	9.94475E-05	0.000106589	0.000104035	4.14778E-06	4.14778E-06	0.00011233	4.14778E-06	3.61685E-05	3.50357E-05	4.77508E-05	0.000207242
3836103774305	383610	3774305	0.000255386	0.00010017	3.31718E-05	3.24884E-05	7.54396E-05	7.53232E-05	9.91178E-05	9.90539E-05	0.000106168	0.000103623	4.13136E-06	4.13136E-06	0.000111886	4.13136E-06	3.67013E-05	3.55518E-05	4.90543E-05	0.000212899
3836203774305	383620	3774305	0.000256077	0.00010044	3.32617E-05	3.25764E-05	7.56439E-05	7.55272E-05	9.93862E-05	9.93221E-05	0.000106455	0.000103903	4.14255E-06	4.14255E-06	0.000112189	4.14255E-06	3.74691E-05	3.62955E-05	5.0695E-05	0.00022002
3836303774305	383630	3774305	0.000257757	0.0001011	3.34798E-05	3.279E-05	7.61401E-05	7.60226E-05	0.000100038	9.99736E-05	0.000107153	0.000104585	4.16972E-06	4.16972E-06	0.000112924	4.16972E-06	3.8375E-05	3.7173E-05	5.25462E-05	0.000228054
3836403774305	383640	3774305	0.000260712	0.00010225	3.38637E-05	3.3166E-05	7.7013E-05	7.68942E-05	0.000101185	0.00010112	0.000108382	0.000105784	4.21753E-06	4.21753E-06	0.000114219	4.21753E-06	3.94729E-05	3.82365E-05	5.46893E-05	0.000237356
3836503774305	383650	3774305	0.000266811	0.00010465	3.46558E-05	3.39418E-05	7.88146E-05	7.8693E-05	0.000103552	0.000103485	0.000110917	0.000108259	4.31619E-06	4.31619E-06	0.000116891	4.31619E-06	4.10748E-05	3.97883E-05	5.76019E-05	0.000249996
3836603774305	383660	3774305	0.000274023	0.00010748	3.55927E-05	3.48593E-05	8.09451E-05	8.08202E-05	0.000106351	0.000106283	0.000113916	0.000111185	4.43287E-06	4.43287E-06	0.000120051	4.43287E-06	4.28687E-05	4.1526E-05	6.08358E-05	0.000264032
3836703774305	383670	3774305	0.000281101	0.00011025	3.6512E-05	3.57597E-05	8.30359E-05	8.29077E-05	0.000109098	0.000109028	0.000116858	0.000114057	4.54736E-06	4.54736E-06	0.000123152	4.54736E-06	4.46537E-05	4.3255E-05	6.40878E-05	0.000278146
3836803774305	383680	3774305	0.000288565	0.00011318	3.74815E-05	3.67092E-05	8.52407E-05	8.51092E-05	0.000111995	0.000111923	0.000119961	0.000117085	4.66811E-06	4.66811E-06	0.000126422	4.66811E-06	4.65086E-05	4.50518E-05	6.74757E-05	0.000292849
3836903774305	383690	3774305	0.000297367	0.00011663	3.86248E-05	3.7829E-05	8.78409E-05	8.77054E-05	0.000115411	0.000115337	0.00012362	0.000120657	4.8105E-06	4.8105E-06	0.000130278	4.8105E-06	4.85984E-05	4.70762E-05	7.12572E-05	0.000309261
3837003774305	383700	3774305	0.000307634	0.00012066	3.99583E-05	3.91351E-05	9.08735E-05	9.07333E-05	0.000119396	0.000119319	0.000127888	0.000124823	4.97658E-06	4.97658E-06	0.000134776	4.97658E-06	5.09538E-05	4.93578E-05	7.54824E-05	0.000327599
3837103774305	383710	3774305	0.000319751	0.00012541	4.15322E-05	4.06765E-05	9.44528E-05	9.4307E-05	0.000124099	0.000124019	0.000132925	0.000129739	5.1726E-06	5.1726E-06	0.000140084	5.1726E-06	5.36429E-05	5.19627E-05	8.02711E-05	0.000348382
3837203774305	383720	3774305	0.000335496	0.00013159	4.35773E-05	4.26795E-05	9.91039E-05	9.8951E-05	0.00013021	0.000130126	0.000139471	0.000136128	5.42731E-06	5.42731E-06	0.000146982	5.42731E-06	5.69975E-05	5.52122E-05	8.61528E-05	0.000373909
3837303774305	383730	3774305	0.000355724	0.00013952	4.62047E-05	4.52527E-05	0.000105079	0.000104917	0.00013806	0.000137971	0.00014788	0.000144335	5.75453E-06	5.75453E-06	0.000155844	5.75453E-06	6.11808E-05	5.92645E-05	9.34172E-05	0.000405437
3837403774305	383740	3774305	0.000379813	0.00014897	4.93337E-05	4.83172E-05	0.000112195	0.000112022	0.00014741	0.000147314	0.000157894	0.000154109	6.14423E-06	6.14423E-06	0.000166398	6.14423E-06	6.61015E-05	6.40311E-05	0.000101929	0.000442377
3837503774305	383750	3774305	0.000415445	0.00016294	5.39618E-05	5.285E-05	0.00012272	0.000122531	0.000161239	0.000161135	0.000172707	0.000168567	6.72064E-06	6.72064E-06	0.000182008	6.72064E-06	7.31856E-05	7.08933E-05	0.000114045	0.000494964
3837603774305	383760	3774305	0.000460139	0.00018047	5.97672E-05	5.85358E-05	0.000135923	0.000135713	0.000178585	0.00017847	0.000191287	0.000186702	7.44366E-06	7.44366E-06	0.000201589	7.44366E-06	8.20187E-05	7.94497E-05	0.000129128	0.000560427
3837703774305	383770	3774305	0.000520975	0.00020433	6.7669E-05	6.62748E-05	0.000153893	0.000153656	0.000202196	0.000202065	0.000216577	0.000211386	8.42779E-06	8.42779E-06	0.000228241	8.42779E-06	9.39553E-05	9.10124E-05	0.000149467	0.000648696
3837803774305	383780	3774305	0.000610786	0.00023956	7.93345E-05	7.76999E-05	0.000180423	0.000180145	0.000237052	0.000236899	0.000253913	0.000247827	9.88066E-06	9.88066E-06	0.000267588	9.88066E-06	0.000111489	0.000107997	0.000179294	0.000778148
3837903774305	383790	3774305	0.000738178	0.00028952	9.58813E-05	9.39058E-05	0.000218054	0.000217718	0.000286495	0.00028631	0.000306871	0.000299516	1.19415E-05	1.19415E-05	0.000323399	1.19415E-05	0.0001363	0.000132031	0.000221487	0.000961267
3838003774305	383800	3774305	0.000912087	0.00035773	0.0001847	0.000116029	0.000269426	0.00026901	0.00035991	0.00035376 2	0.000379168	0.00037008	1.47548E-05	1.47548E-05	0.000399589	1.47548E-05	0.000170085	0.000164757	0.000278953	0.001210674
3838103774305	383810	3774305	0.00117817	0.00046209	0.000153032	0.000149879	0.000348026	0.000347489	0.00045726	0.000456965	0.000489783	0.000478043	1.90592E-05	1.90592E-05	0.000516162	1.90592E-05	0.000221636	0.000214694	0.000366608	0.001591105
3838203774305	383820	3774305	0.001640636	0.00064348	0.000213101	0.00020871	0.000484636	0.000483888	0.000636748	0.000636337	0.000682037	0.000665689	2.65405E-05	2.65405E-05	0.00071877	2.65405E-05	0.000311096	0.000301352	0.000518605	0.002250782
3838303774305	383830	3774305	0.002611573	0.0010243	0.000339215	0.000332226	0.000771446	0.000770256	0.001013579	0.001012925	0.00108567	0.001059647	4.22473E-05	4.22473E-05	0.001144142	4.22473E-05	0.000498723	0.000483102	0.000837747	0.003635883
3838403774305	383840	3774305	0.003564277	0.00139796	0.000462961	0.000453423	0.00105287	0.001051246	0.001383334	0.001382441	0.001481723	0.001446207	5.76592E-05	5.76592E-05	0.001561525	5.76592E-05	0.000682793	0.000661406	0.001150881	0.004994906
3838603774305	383860	3774305	0.002810408	0.00110228	0.000365042	0.000357521	0.000830181	0.0008289	0.001090749	0.001090045	0.001168329	0.001140324	4.54639E-05	4.54639E-05	0.001231252	4.54639E-05	0.000537684	0.000520843	0.00090449	0.003925549
3838703774305	383870	3774305	0.004193925	0.00164492	0.000544746	0.000533522	0.001238865	0.001236954	0.001627707	0.001626656	0.001743477	0.001701687	6.7845E-05	6.7845E-05	0.001837377	6.7845E-05	0.0008049	0.000779689	0.001359014	0.005898215
3838803774305	383880	3774305	0.002868675	0.00112513	0.00037261	0.000364933	0.000847393	0.000846085	0.001113363	0.001112645	0.001192551	0.001163966	4.64065E-05	4.64065E-05	0.001256779	4.64065E-05	0.000549293	0.000532088	0.000924554	0.00401263
3838903774305	383890	3774305	0.002156832	0.00084594	0.000280149	0.000274377	0.000637118	0.000636135	0.000837089	0.000836549	0.000896627	0.000875136	3.4891E-05	3.4891E-05	0.000944918	3.4891E-05	0.00041207	0.000399164	0.000691386	0.003000662
3839003774305	383900	3774305	0.001726378	0.00067711	0.000224238	0.000219618	0.000509964	0.000509177	0.000670026	0.000669593	0.000717681	0.000700479	2.79276E-05	2.79276E-05	0.000756334	2.79276E-05	0.000329153	0.000318843	0.00055055	0.002389427
3839103774305	383910	3774305	0.001439304	0.00056452	0.0001869 5	0.000183098	0.000425163	0.000424507	0.000558609	0.000558249	0.00059834	0.000583998	2.32836E-05	2.32836E-05	0.000630566	2.32836E-05	0.000273901	0.000265322	0.000456753	0.00198234
3829703774315	382970	3774315	0.000149802	5.8754E-05	1.94577E-05	1.90568E-05	4.42508E-05	4.41825E-05	5.81397E-05	5.81022E-05	6.22749E-05	6.07822E-05	2.42334E-06	2.42334E-06	6.56289E-05	2.42334E-06	1.46095E-05	1.41519E-05	1.23745E-05	5.3706E-05
3829803774315	382980	3774315	0.000158497	6.2165E-05	2.0587E-05	2.01628E-05	4.68191E-05	4.67469E-05	6.15142E-05	6.14745E-05	6.58894E-05	6.431E-05	2.56399E-06	2.56399E-06	6.9438E-05	2.56399E-06	1.50059E-05	1.45359E-05	1.25849E-05	5.46195E-05
3829903774315	382990	3774315	0.000168422	6.6057E-05	2.18762E-05	2.14254E-05	4.97509E-05	4.96742E-05	6.53662E-05	6.53241E-05	7.00154E-05	6.83372E-05	2.72455E-06	2.72455E-06	7.37863E-05	2.72455E-06	1.54419E-05	1.49582E-05	1.28203E-05	5.56409E-05
3830003774315	383000	3774315	0.000179955	7.0581E-05	2.33742E-05	2.28926E-05	5.31577E-05	5.30757E-05	6.98423E-05	6.97972E-05	7.48098E-05	7.30166E-05	2.91112E-06	2.91112E-06	7.88389E-05	2.91112E-06	1.59334E-05	1.54343E-05	1.30851E-05	5.67901E-05
3830103774315	383010	3774315	0.000194452	7.6267E-05	2.52572E-05	2.47368E-05	5.744E-05	5.73514E-05	7.54687E-05	7.542E-05	8.08364E-05	7.88988E-05	3.14564E-06	3.14564E-06	8.51901E-05	3.14564E-06	1.6563E-05	1.60443E-05	1.34449E-05	5.83518E-05
3830203774315	383020	3774315	0.000211203	8.2837E-05	2.7433E-05	2.68678E-05	6.23883E-05	6.22921E-05	8.19701E-05	8.19172E-05	8.78002E-05	8.56957E-05	3.41662E-06	3.41662E-06	9.2529E-05	3.41662E-06	1.72465E-05	1.67063E-05	1.38319E-05	6.00313E-05
3830303774315	383030	3774315	0.000231799	9.0915E-05	3.01082E-05	2.94878E-05	6.84722E-05	6.83666E-05	8.99635E-05	8.99055E-05	9.63622E-05	9.40524E-05	3.7498E-06	3.7498E-06	0.000101552	3.7498E-06	1.80609E-05	1.74952E-05	1.42958E-05	6.20448E-05
3830403774315	383040	3774315	0.000256984	0.00010079	3.33795E-05	3.26918E-05	7.59119E-05	7.57948E-05	9.97383E-05	9.9674E-05	0.000106832	0.000104271	4.15723E-06	4.15723E-06	0.000112586	4.15723E-06	1.89956E-05	1.84006E-05	1.48208E-05	6.43235E-05
3830503774315	383050	3774315	0.000287604	0.0001128	3.73567E-05	3.6587E-05	8.49568E-05	8.48257E-05	0.000111622	0.00011155	0.000119561	0.000116695	4.65256E-06	4.65256E-06	0.000126001	4.65256E-06	2.00414E-05	1.94137E-05	1.53934E-05	6.68084E-05
3830603774315	383060	3774315	0.000325275	0.00012758	4.22497E-05	4.13792E-05	9.60845E-05	9.59363E-05	0.000126242	0.000126161	0.000135221	0.00013198	5.26196E-06	5.26196E-06	0.000142504	5.26196E-06	2.1211E-05	2.05467E-05	1.6018E-05	6.95193E-05
3830703774315	383070	3774315	0.00037243	0.00014607	4.83747E-05	4.7378E-05	0.000110014	0.000109844	0.000144541	0.000144451	0.000154825	0.000151114	6.02479E-06	6.02479E-06	0.000163163	6.02479E-06	2.2526E-05	2.18204E-05	1.66992E-05	7.24756E-05
3830803774315	383080	3774315	0.000426825	0.00016741	5.544E-05	5.42977E-05	0.000126082	0.000125888	0.000165655	0.000165548	0.000177438	0.000173184	6.90474E-06	6.90474E-06	0.000186994	6.90474E-06	2.37745E-05	2.30298E-05	1.73125E-05	7.51374E-05
3830903774315	383090	3774315	0.000489843	0.00019212	6.36253E-05	6.23144E-05	0.000144697	0.000144474	0.000190113	0.000189991	0.000203635	0.000198754	7.92417E-06	7.92417E-06	0.000214602	7.92417E-06	2.49441E-05	2.41628E-05	1.78533E-05	7.74848E-05
3831003774315	383100	3774315	0.000569415	0.00022333	7.39608E-05	7.2437E-05	0.000168202	0.000167943	0.000220996	0.000220853	0.000236714	0.00023104	9.2114E-06	9.2114E-06	0.000249463	9.2114E-06	2.61819E-05	2.53618E-05	1.84078E-05	7.98912E-05
3831103774315	383110	3774315	0.000678465	0.0002661	8.81253E-05	8.63096E-05	0.000200415	0.000200106	0.00026332	0.00026315	0.000282048	0.000275288	1.09755E-05	1.09755E-05	0.000297239	1.09755E-05	2.76296E-05	2.67642E-05	1.90483E-05	8.26707E-05
3831203774315	383120	3774315	0.00082524	0.00032367	0.00010719	0.000104981	0.000243772	0.000243396	0.000320284	0.000320078	0.000343065	0.000334842	1.33499E-05	1.33499E-05	0.000361541	1.33499E-05	2.91508E-05	2.82378E-05	1.97E-05	8.54995E-05
3831303774315	383130	3774315	0.001025737	0.00040231	0.000133232	0.000130487	0.000302998	0.00030253	0.000398099	0.000397842	0.000426414	0.000416193	1.65933E-05	1.65933E-05	0.00044938	1.65933E-05	3.07187E-05	2.97565E-05	2.03925E-05	8.85049E-05
3831403774315	383140	3774315	0.001315433	0.00051593	0.000170861	0.00016734	0.000388573	0.000387973	0.000510534	0.000510204	0.000546845	0.000533738	2.12797E-05	2.12797E-05	0.000576297	2.12797E-05	3.23475E-05	3.13343E-05	2.10805E-05	9.14908E-05
3831503774315	383150	3774315	0.001773103	0.00069544	0.000230307	0.000225562	0.000523766	0.000522958	0.00068816	0.000687716	0.000737105	0.000719437	2.86834E-05	2.86834E-05	0.000776804	2.86834E-05	3.40338E-05	3.29678E-05	2.16802E-05	9.40936E-05
3831603774315	383160	3774315	0.002511999	0.00098524	0.000326282	0.000319559	0.000742032	0.000740887	0.000974933	0.000974304	0.001044275	0.001019245	4.06365E-05	4.06365E-05	0.001100518	4.06365E-05	3.55676E-05	3.44535E-05	2.22279E-05	9.64705E-05
3831703774315	383170	3774315	0.003938908	0.00154489	0.000511622	0.000501081	0.001163534	0.001161739	0.001528732	0.001527745	0.001637463	0.001598214	6.37196E-05	6.37196E-05	0.001725653	6.37196E-05	3.69435E-05	3.57864E-05	2.27348E-05	9.86706E-05
3835003774315	383500	3774315	0.000328939	0.00012901	4.27257E-05	4.18454E-05	9.7167E-05	9.70171E-05	0.000127665	0.000127582	0.000136745	0.000133467	5.32124E-06	5.32124E-06	0.00014411	5.32124E-06	3.68664E-05	3.57116E-05	4.31069E-05	0.000187087

Unique Identifier	X (UTM)	Y (UTM)	KMMass Grading / Excavation	KMMass Grading / Excavation	KMDrainage / Utilities Trenching	KMFoundations / Concrete Pads	KMBuilding / Structure Construction	KMAsphalt Paving	KMArchitectural Coating	KMLandscaping or Other Finishing	KMWaterside Construction (Piles)	EWNDemolition	EWNSite Grubbing / Prep	EWNDrainage / Utilities Trenching	EWNDrainage / Utilities Trenching	EWNDrainage / Utilities Trenching	EWNFoundation s / Concrete Pads	EWNBuilding / Structure Construction	EWNAsphalt Paving	EWNLandscaping or Other Finishing	EWNWaterside Construction (Piles)
			2025	2026	2026	2026	2026	2026	2026	2026	2026	2027	2027	2027	2028	2029	2029	2029	2029	2029	2029
3830303774305	383030	3774305	4.72876E-05	4.67982E-05	1.68056E-05	8.89348E-06	3.0546E-05	9.81321E-07	9.81321E-07	3.15273E-05	9.81321E-07	8.53202E-05	4.65006E-06	1.09192E-05	1.07084E-05	1.04868E-05	9.08351E-06	1.97243E-05	1.40328E-06	2.04259E-05	1.40328E-06
3830403774305	383040	3774305	4.90719E-05	4.8564E-05	1.74398E-05	9.22906E-06	3.16986E-05	1.01835E-06	1.01835E-06	3.27169E-05	1.01835E-06	9.01134E-05	4.9113E-06	1.15326E-05	1.13099E-05	1.10759E-05	9.59381E-06	2.08324E-05	1.48211E-06	2.15734E-05	1.48211E-06
3830503774305	383050	3774305	5.10055E-05	5.04776E-05	1.8127E-05	9.59271E-06	3.29476E-05	1.05848E-06	1.05848E-06	3.40061E-05	1.05848E-06	9.54732E-05	5.20341E-06	1.22186E-05	1.19826E-05	1.17347E-05	1.01644E-05	2.20715E-05	1.57027E-06	2.28566E-05	1.57027E-06
3830603774305	383060	3774305	5.29167E-05	5.23691E-05	1.88062E-05	9.95216E-06	3.41822E-05	1.09814E-06	1.09814E-06	3.52803E-05	1.09814E-06	0.000101063	5.50805E-06	1.29339E-05	1.26842E-05	1.24217E-05	1.07595E-05	2.33636E-05	1.6622E-06	2.41947E-05	1.6622E-06
3830703774305	383070	3774305	5.49847E-05	5.44157E-05	1.95411E-05	1.03411E-05	3.5518E-05	1.14105E-06	1.14105E-06	3.66591E-05	1.14105E-06	0.000107311	5.84857E-06	1.37335E-05	1.34683E-05	1.31897E-05	1.14247E-05	2.48081E-05	1.76496E-06	2.56905E-05	1.76496E-06
3830803774305	383080	3774305	5.69556E-05	5.63662E-05	2.02416E-05	1.07118E-05	3.67912E-05	1.18195E-06	1.18195E-06	3.79731E-05	1.18195E-06	0.000113605	6.1916E-06	1.4539E-05	1.42583E-05	1.39633E-05	1.20948E-05	2.62631E-05	1.86848E-06	2.71973E-05	1.86848E-06
3830903774305	383090	3774305	5.8837E-05	5.82281E-05	2.09102E-05	1.10656E-05	3.80065E-05	1.221E-06	1.221E-06	3.92275E-05	1.221E-06	0.000119929	6.53629E-06	1.53484E-05	1.5052E-05	1.47406E-05	1.27681E-05	2.77252E-05	1.9725E-06	2.87114E-05	1.9725E-06
3831003774305	383100	3774305	6.08154E-05	6.0186E-05	2.16133E-05	1.14377E-05	3.92844E-05	1.26205E-06	1.26205E-06	4.05465E-05	1.26205E-06	0.000126782	6.90978E-06	1.62255E-05	1.59121E-05	1.55829E-05	1.34977E-05	2.93094E-05	2.08521E-06	3.0352E-05	2.08521E-06
3831103774305	383110	3774305	6.31596E-05	6.2506E-05	2.24464E-05	1.18786E-05	4.07987E-05	1.3107E-06	1.3107E-06	4.21094E-05	1.3107E-06	0.000135136	7.36506E-06	1.72946E-05	1.69606E-05	1.66097E-05	1.43871E-05	3.12406E-05	2.2226E-06	3.23519E-05	2.2226E-06
3831203774305	383120	3774305	6.55486E-05	6.48703E-05	2.32955E-05	1.23279E-05	4.23419E-05	1.36028E-06	1.36028E-06	4.37022E-05	1.36028E-06	0.000144033	7.84998E-06	1.84332E-05	1.80773E-05	1.77032E-05	1.53343E-05	3.32975E-05	2.36894E-06	3.4482E-05	2.36894E-06
3831303774305	383130	3774305	6.79824E-05	6.72789E-05	2.41604E-05	1.27856E-05	4.39141E-05	1.41078E-06	1.41078E-06	4.53249E-05	1.41078E-06	0.000153076	8.34282E-06	1.95905E-05	1.92122E-05	1.88147E-05	1.6297E-05	3.5388E-05	2.51766E-06	3.66468E-05	2.51766E-06
3831403774305	383140	3774305	7.03117E-05	6.95841E-05	2.49882E-05	1.32237E-05	4.54187E-05	1.45912E-06	1.45912E-06	4.68778E-05	1.45912E-06	0.000162248	8.84275E-06	2.07644E-05	2.03635E-05	1.99421E-05	1.72736E-05	3.75086E-05	2.66853E-06	3.88428E-05	2.66853E-06
3831503774305	383150	3774305	7.23723E-05	7.16233E-05	2.57205E-05	1.36112E-05	4.67497E-05	1.50188E-06	1.50188E-06	4.82516E-05	1.50188E-06	0.000172095	9.37941E-06	2.20246E-05	2.15993E-05	2.11524E-05	1.83219E-05	3.97849E-05	2.83048E-06	4.12002E-05	2.83048E-06
3831603774305	383160	3774305	7.42237E-05	7.34556E-05	2.63785E-05	1.39594E-05	4.79457E-05	1.5403E-06	1.5403E-06	4.9486E-05	1.5403E-06	0.000180847	9.85639E-06	2.31447E-05	2.26977E-05	2.22281E-05	1.92537E-05	4.18082E-05	2.97443E-06	4.32954E-05	2.97443E-06
3831703774305	383170	3774305	7.59408E-05	7.51549E-05	2.69888E-05	1.42824E-05	4.90549E-05	1.57594E-06	1.57594E-06	5.06309E-05	1.57594E-06	0.000188772	1.02883E-05	2.41589E-05	2.36923E-05	2.32021E-05	2.00974E-05	4.36402E-05	3.10477E-06	4.51926E-05	3.10477E-06
3831503774305	383510	3774305	0.000147581	0.000146054	5.24493E-05	2.7756E-05	9.5332E-05	3.06264E-06	3.06264E-06	9.83947E-05	3.06264E-06	0.000164645	8.97337E-06	2.10712E-05	2.06643E-05	2.02367E-05	1.75287E-05	3.80626E-05	2.70795E-06	3.94166E-05	2.70795E-06
3831503774305	383520	3774305	0.000147664	0.000146135	5.24785E-05	2.77714E-05	9.53851E-05	3.06434E-06	3.06434E-06	9.84494E-05	3.06434E-06	0.00016198	8.82815E-06	2.07301E-05	2.03298E-05	1.99092E-05	1.72451E-05	3.74466E-05	2.66412E-06	3.87787E-05	2.66412E-06
3831503774305	383530	3774305	0.00014782	0.000146291	5.25342E-05	2.78009E-05	9.54864E-05	3.0676E-06	3.0676E-06	9.8554E-05	3.0676E-06	0.000159569	8.69669E-06	2.04215E-05	2.00271E-05	1.96127E-05	1.69883E-05	3.6889E-05	2.62446E-06	3.82013E-05	2.62446E-06
3831503774305	383540	3774305	0.000147096	0.000145574	5.22768E-05	2.76647E-05	9.50186E-05	3.05257E-06	3.05257E-06	9.80711E-05	3.05257E-06	0.000156536	8.53144E-06	2.00334E-05	1.96466E-05	1.92401E-05	1.66655E-05	3.61881E-05	2.57459E-06	3.74754E-05	2.57459E-06
3831503774305	383550	3774305	0.000145678	0.00014417	5.17727E-05	2.73979E-05	9.41023E-05	3.02313E-06	3.02313E-06	9.71254E-05	3.02313E-06	0.000152999	8.33864E-06	1.95807E-05	1.92026E-05	1.88053E-05	1.62889E-05	3.53703E-05	2.5164E-06	3.66285E-05	2.5164E-06
3831503774305	383560	3774305	0.000145185	0.000143682	5.15976E-05	2.73053E-05	9.3784E-05	3.01291E-06	3.01291E-06	9.67969E-05	3.01291E-06	0.000150365	8.19509E-06	1.92436E-05	1.8872E-05	1.84815E-05	1.60084E-05	3.47614E-05	2.47308E-06	3.59979E-05	2.47308E-06
3831503774305	383570	3774305	0.000147402	0.000145877	5.23856E-05	2.77223E-05	9.52163E-05	3.05892E-06	3.05892E-06	9.82752E-05	3.05892E-06	0.000150288	8.19092E-06	1.92338E-05	1.88624E-05	1.84721E-05	1.60003E-05	3.47437E-05	2.47182E-06	3.59796E-05	2.47182E-06
3831503774305	383580	3774305	0.000150247	0.000148692	5.33965E-05	2.82572E-05	9.70537E-05	3.11795E-06	3.11795E-06	0.000100172	3.11795E-06	0.000150832	8.22055E-06	1.93034E-05	1.89306E-05	1.85389E-05	1.60582E-05	3.48693E-05	2.48077E-06	3.61097E-05	2.48077E-06
3831503774305	383590	3774305	0.000153591	0.000152002	5.45852E-05	2.88863E-05	9.92142E-05	3.18736E-06	3.18736E-06	0.000102402	3.18736E-06	0.000151858	8.27647E-06	1.94347E-05	1.90594E-05	1.8665E-05	1.61674E-05	3.51065E-05	2.49764E-06	3.63554E-05	2.49764E-06
3831603774305	383600	3774305	0.000157526	0.000155895	5.59834E-05	2.96262E-05	0.000101756	3.269E-06	3.269E-06	0.000105025	3.269E-06	0.000153428	8.36201E-06	1.96356E-05	1.92564E-05	1.8858E-05	1.63345E-05	3.54694E-05	2.52346E-06	3.67311E-05	2.52346E-06
3831603774305	383610	3774305	0.000161826	0.000160151	5.75117E-05	3.0435E-05	0.000104533	3.35824E-06	3.35824E-06	0.000107892	3.35824E-06	0.000155334	8.46592E-06	1.98796E-05	1.94957E-05	1.90923E-05	1.65375E-05	3.59102E-05	2.55481E-06	3.71876E-05	2.55481E-06
3831603774305	383620	3774305	0.000167239	0.000165508	5.94353E-05	3.14529E-05	0.00010803	3.47057E-06	3.47057E-06	0.0001115	3.47057E-06	0.000158221	8.62325E-06	2.0249E-05	1.9858E-05	1.94471E-05	1.68448E-05	3.65775E-05	2.60229E-06	3.78786E-05	2.60229E-06
3831603774305	383630	3774305	0.000173346	0.000171552	6.16056E-05	3.26015E-05	0.000111975	3.5973E-06	3.5973E-06	0.000115572	3.5973E-06	0.00016169	8.81229E-06	2.06929E-05	2.02933E-05	1.98734E-05	1.72141E-05	3.73794E-05	2.65934E-06	3.8709E-05	2.65934E-06
3831603774305	383640	3774305	0.000180415	0.000178548	6.41183E-05	3.39311E-05	0.000116542	3.74402E-06	3.74402E-06	0.000120286	3.74402E-06	0.000165939	9.04389E-06	2.12368E-05	2.08267E-05	2.03957E-05	1.76665E-05	3.83618E-05	2.72923E-06	3.97264E-05	2.72923E-06
3831603774305	383650	3774305	0.000190024	0.000188057	6.7533E-05	3.57382E-05	0.000122748	3.94341E-06	3.94341E-06	0.000126692	3.94341E-06	0.000172279	9.38942E-06	2.20481E-05	2.16224E-05	2.1175E-05	1.83415E-05	3.98274E-05	2.83351E-06	4.12442E-05	2.83351E-06
3831603774305	383660	3774305	0.000200692	0.000198615	7.13245E-05	3.77446E-05	0.00012964	4.1648E-06	4.1648E-06	0.000133804	4.1648E-06	0.000179407	9.77794E-06	2.29604E-05	2.25171E-05	2.20512E-05	1.91004E-05	4.14754E-05	2.95075E-06	4.29508E-05	2.95075E-06
3831703774305	383670	3774305	0.00021142	0.000209232	7.51372E-05	3.97623E-05	0.00013657	4.38744E-06	4.38744E-06	0.000140957	4.38744E-06	0.000186467	1.01627E-05	2.38639E-05	2.34031E-05	2.29189E-05	1.9852E-05	4.31074E-05	3.06686E-06	4.46409E-05	3.06686E-06
3831803774305	383680	3774305	0.000222597	0.000220293	7.91091E-05	4.18642E-05	0.000143789	4.61937E-06	4.61937E-06	0.000148408	4.61937E-06	0.000193818	1.05633E-05	2.48046E-05	2.43256E-05	2.38223E-05	2.06346E-05	4.48067E-05	3.18776E-06	4.64006E-05	3.18776E-06
3831903774305	383690	3774305	0.000235072	0.000232639	8.35426E-05	4.42104E-05	0.000151847	4.87825E-06	4.87825E-06	0.000156726	4.87825E-06	0.000202125	1.10161E-05	2.58679E-05	2.53683E-05	2.48434E-05	2.1519E-05	4.67273E-05	3.32439E-06	4.83895E-05	3.32439E-06
3831703774305	383700	3774305	0.00024901	0.000246433	8.84962E-05	4.68319E-05	0.000160851	5.1675E-06	5.1675E-06	0.000166019	5.1675E-06	0.000211505	1.15273E-05	2.70683E-05	2.65455E-05	2.59963E-05	2.25176E-05	4.88957E-05	3.47866E-06	5.0635E-05	3.47866E-06
3831703774305	383710	3774305	0.000264807	0.000262067	9.41105E-05	4.98029E-05	0.000171056	5.49533E-06	5.49533E-06	0.000176551	5.49533E-06	0.00022224	1.21124E-05	2.84421E-05	2.78929E-05	2.73157E-05	2.36605E-05	5.13774E-05	3.65522E-06	5.3205E-05	3.65522E-06
3831703774305	383720	3774305	0.000284211	0.000281269	0.000101006	5.34521E-05	0.000183589	5.898E-06	5.898E-06	0.000189487	5.898E-06	0.000235685	1.28452E-05	3.01628E-05	2.95804E-05	2.89683E-05	2.5092E-05	5.44857E-05	3.87636E-06	5.64239E-05	3.87636E-06
3831703774305	383730	3774305	0.000308176	0.000304986	0.000109523	5.79593E-05	0.00019907	6.39532E-06	6.39532E-06	0.000205465	6.39532E-06	0.000252492	1.37611E-05	3.23138E-05	3.16897E-05	3.1034E-05	2.68813E-05	5.83711E-05	4.15279E-06	6.04474E-05	4.15279E-06
3831703774305	383740	3774305	0.000336254	0.000332774	0.000119502	6.324E-05	0.000217207	6.97801E-06	6.97801E-06	0.000224185	6.97801E-06	0.000272277	1.48395E-05	3.48459E-05	3.41729E-05	3.34659E-05	2.89877E-05	6.2945E-05	4.4782E-06	6.51841E-05	4.4782E-06
3831703774305	383750	3774305	0.000376225	0.000372332	0.000133707	7.07575E-05	0.000243027	7.8075E-06	7.8075E-06	0.000250835	7.8075E-06	0.000300845	1.63964E-05	3.85019E-05	3.77584E-05	3.69772E-05	3.20291E-05	6.95493E-05	4.94806E-06	7.20233E-05	4.94806E-06
3831703774305	383760	3774305	0.000425984	0.000421575	0.000151391	8.01157E-05	0.00027517	8.8401E-06	8.8401E-06	0.00028401	8.8401E-06	0.000336472	1.83382E-05	4.30615E-05	4.22299E-05	4.13561E-05	3.58221E-05	7.77856E-05	5.53403E-06	8.05526E-05	5.53403E-06
3831703774305	383770	3774305	0.000493078	0.000487975	0.000175236	9.27342E-05	0.00031851	1.02324E-05	1.02324E-05	0.000328742	1.02324E-05	0.000384634	2.0963E-05	4.92252E-05	4.82746E-05	4.72757E-05	4.09496E-05	8.89196E-05	6.32615E-06	9.20826E-05	6.32615E-06
3831703774305	383780	3774305	0.000591476	0.000585354	0.000210206	0.00011124	0.000382071	1.22744E-05	1.22744E-05	0.000394345	1.22744E-05	0.000455414	2.48206E-05	5.82835E-05	5.7158E-05	5.59753E-05	4.84851E-05	0.000105282	7.49028E-06	0.000109028	7.49028E-06
3831703774305	383790	3774305	0.000730666	0.000723104	0.000259673	0.000137418	0.000471982	1.51629E-05	1.51629E-05	0.000487145	1.51629E-05	0.000555634	3.02828E-05	7.11097E-05	6.97365E-05	6.82935E-05	5.91549E-05	0.000128451	9.13862E-06	0.000133021	9.13862E-06
3831803774305	383800	3774305	0.000920241	0.000910718	0.000327047	0.000173072	0.000594441	1.9097E-05	1.9097E-05	0.000613538	1.9097E-05	0.000692186	3.7725E-05	8.85855E-05	8.68748E-05	8.50773E-05	7.36928E-05	0.000160019	1.13845E-05	0.000165712	1.13845E-05
3831803774305	383810	3774305	0.001209409	0.001196893	0.000429815	0.000227456	0.000781233	2.50979E-05	2.50979E-05	0.000806331	2.50979E-05	0.000900667	4.90875E-05	0.000115267	0.00011341	0.000110702	9.58884E-05	0.000208216	1.48134E-05	0.000215623	1.48134E-05
3831803774305	383820	3774305	0.001710834	0.001693129	0.000608017	0.00032176	0.001105134	3.55035E-05	3.55035E-05	0.001140638	3.55035E-05	0.001262376	6.88011E-05	0.000161558	0.000158438	0.00015516	0.000134397	0.000291836	2.07625E-05	0.000302217	2.07625E-05
3831803774305	383830	3774305	0.002763658	0.002735057	0.000982183	0.000519767	0.001785219	5.7352E-05	5.7352E-05	0.001842571	5.7352E-05	0.002021215	0.000110159	0.000258674	0.000253678	0.00024843	0.000215186	0.000467264	3.32433E-05	0.000483886	3.32433E-05
3831840374305	383840	3774305	0.003796661	0.00375737	0.001349304	0.000714046	0.0024525	7.8789E-05	7.8789E-05	0.002531289	7.8789E-05	0.002765789	0.000150739	0.000353964	0.00034728	0.000339946	0.000294456	0.000639395	4.54895E-05	0.000662139	4.54895E-05
3831860374305	383860	3774305	0.002983836	0.002952956	0.001060432	0.000561177	0.001927445	6.19211E-05	6.19211E-05	0.001989366	6.19211E-05	0.00217854	0.000118733	0.000278808	0.000273424	0.000267767	0.000231936	0.000503634	3.58309E-05	0.00052155	3.58309E-05
3831870374305	383870	3774305	0.004483272	0.004436875	0.00159332	0.000843179	0.002896024	9.30377E-05	9.30377E-05	0.002989062	9.30377E-05	0.003259495	0.000177647	0.000417148	0.000409092	0.000400628	0.000347018	0.000753529	5.36095E-05	0.000780334	5.36095E-05
3831880374305	383880	3774305	0.003050027	0.003018462	0.001083956	0.000573625	0.001970202	6.32947E-05	6.32947E-05	0.002033497	6.32947E-05	0.002225331	0.000121283	0.000284796	0.000279297	0.000273518	0.000236917	0.000514452	3.66005E-05	0.000532752	3.66005E-05
3831890374305	383890	3774305	0.002280823	0.002257219	0.000810587	0.000428959	0.001473326	4.73321E-05	4.73321E-05	0.001520658	4.73321E-05	0.001670095	9.10223E-05	0.000213738	0.00020961	0.000205273	0.000177805	0.000386092	2.74684E-05	0.000399826	2.74684E-05
3831900374305	383900	3774305	0.001816219	0.001797423	0.00064547	0.00034158	0.001173209	3.76905E-05	3.76905E-05	0.0012109	3.76905E-05	0.001334565	7.27355E-05	0.000170797	0.000167498	0.000164033	0.000142083	0.000308524	2.19498E-05	0.000319499	2.19498E-05
3831910374305	383910	3774305	0.00150679	0.001491196	0.000535501	0.000283385	0.000973329	3.12692E-05	3.12692E-05	0.001004598	3.12692E-05	0.001110962	6.05489E-05	0.00014218	0.000139434	0.000136549	0.000118277	0.000256832	1.82722E-05	0.000265968	1.82722E-05
3829703774315	382970	3774315	4.08223E-05	4.03998E-05	1.45079E-05	7.67754E-06	2.63697E-05	8.47152E-07	8.47152E-07	2.72168E-05	8.47152E-07	6.6783E-05	3.63976E-06	8.54684E-06	8.38179E-06	8.20836E-06	7.10997E-06	1.54389E-05	1.09839E-06	1.59881E-05	1.09839E-06
3829803774315	382980	3774315	4.15166E-05	4.1087E-05	1.47547E-05	7.80812E-06	2.68182E-05	8.61561E-07	8.61561E-07	2.76797E-05	8.61561E-07	6.86742E-05	3.74283E-06	8.78888E-06	8.61916E-06	8.44082E-06	7.31132E-06	1.58761E-05	1.1295E-06	1.64408E-05	1.1295E-06
3829903774315	382990	3774315	4.2293E-05	4.18554E-05	1.50306E-05	7.95415E-06	2.73197E-05	8.77673E-07	8.77673E-07	2.81974E-05	8.77673E-07	7.07569E-05	3.85634E-06	9.05542E-06	8.88055E-06	8.6968E-06	7.53305E-06	1.63576E-05	1.16375E-06	1.69394E-05	1.16375E-06
3830003774315	383000	3774315	4.31665E-05	4.27198E-05	1.5341E-05	8.11842E-06	2.78839E-05	8.958E-07	8.958E-07	2.87797E-05	8.958E-07	7.31075E-05	3.98445E-06	9.35625E-06	9.17557E-06	8.98572E-06	7.78331E-06	1.6901E-05	1.20241E-06	1.75022E-05	1.20241E-06
3830103774315	383010	3774315	4.43536E-05	4.38946E-05	1.57629E-05	8.34167E-06	2.86507E-05	9.20434E-07	9.20434E-07	2.95712E-05	9.20434E-07	7.61013E-05	4.14762E-06	9.7394E-06	9.55132E-06	9.35369E-06	8.10204E-06	1.75931E-05	1.25165E-06	1.82189E-05	1.25165E-06
3830203774315	383020	3774315	4.56302E-05	4.5158E-05	1.62166E-05	8.58177E-06	2.94754E-05	9.46927E-07	9.46927E-07	3.04223E-05	9.46927E-07	7.93632E-05	4.3254E-06	1.01568E-05	9.9607E-06	9.75461E-06	8.44931E-06	1.83472E-05	1.3053E-06	1.89998E-05	1.3053E-06
3830303774315	383030	3774315	4.71607E-05	4.66726E-05	1.67605E-05	8.86961E-06	3.0464E-05	9.78687E-07	9.78687E-07	3.14427E-05	9.78687E-07	8.32528E-05	4.53739E-06	1.06546E-05	1.04489E-05	1.02327E-05	8.86341E-06	1.92464E-05	1.36928E-06	1.9931E-05	1.36928E-06
3830403774315	383040	3774315	4.88927E-05	4.83867E-05	1.73761E-05	9.19536E-06	3.15828E-05	1.01463E-06	1.01463E-06	3.25975E-05	1.01463E-06	8.77168E-05	4.78068E-06	1.12259E-05	1.10091E-05	1.07814E-05	9.33866E-06	2.02783E-05	1.4427E-06	2.09997E-05	1.4427E-06
3830503774315	383050	3774315	5.07815E-05	5.0256E-05	1.80474E-05	9.55059E-06	3.28029E-05	1.05383E-06	1.05383E-06	3.38568E-05	1.05383E-06	9.27167E-05	5.05318E-06	1.18658E-05	1.16367E-05	1.13959E-05	9.87097E-06	2.14342E-05	1.52493E-06	2.21967E-05	1.52493E-06
3830603774315	383060	3774315	5.2842E-05	5.22952E-05	1.87796E-05	9.93812E-06	3.4134E-05	1.09659E-06	1.09659E-06	3.52306E-05	1.09659E-06	9.83292E-05	5.35907E-06	1.25841E-05	1.23411E-05	1.20857E-05	1.04685E-05	2.27317E-05	1.61724E-06	2.35403E-05	1.61724E-06
3830703774315	383070	3774315	5.50892E-05	5.45191E-05	1.95783E-05	1.03607E-05	3.55856E-05	1.14322E-06	1.14322E-06	3.67288E-05	1.14322E-06	0.000104646	5.70335E-06	1.33925E-05	1.31339E-05	1.28622E-05	1.1141E-05	2.41921E-05	1.72113E-06	2.50526E-05	1.72113E-06
3830803774315	383080	3774315	5.71124E-05	5.65214E-05	2.02973E-05	1.07413E-05	3.68925E-05	1.18521E-06	1.18521E-06	3.80777E-05	1.18521E-06	0.00011068	6.03218E-06	1.41647E-05	1.38912E-05	1.36037E-05	1.17834E-05	2.55869E-05	1.82037E-06	2.64971E-05	1.82037E-06
3830903774315	383090	3774315	5.88967E-05	5.82872E-05	2.09314E-05	1.10768E-05	3.8045E-05	1.22224E-06	1.22224E-06	3.92673E-05	1.22224E-06	0.000116323	6.33974E-06	1.48869E-05	1.45994E-05	1.42973E-05	1.23842E-05	2.68915E-05	1.91318E-06	2.78481E-05	1.91318E-06
3831003774315	383100	3774315	6.07258E-05	6.00973E-05	2.15815E-05	1.14208E-05	3.92266E-05	1.26019E-06	1.26019E-06	4.04868E-05	1.26019E-06	0.000122318	6.66649E-06	1.56542E-05	1.53519E-05	1.50342E-05	1.30224E-05	2.82775E-05	2.01179E-06	2.92834E-05	2.01179E-06
3831103774315	383110	3774315	6.28386E-05	6.21883E-05	2.23323E-05	1.18182E-05	4.05914E-05	1.30404E-06	1.30404E-06	4.18954E-05	1.30404E-06	0.000129324	7.04833E-06	1.65508E-05	1.62312E-05	1.58954E-05	1.37683E-05	2.98971E-05	2.12702E-06	3.09606E-05	2.12702E-06
3831203774315	383120	3774315	6.49887E-05	6.43161E-05	2.30965E-05	1.22226E-05	4.19802E-05	1.34866E-06	1.34866E-06	4.33289E-05	1.34866E-06	0.000136698	7.4502E-06	1.74945E-05	1.71566E-05	1.68016E-05	1.45533E-05	3.16017E-05	2.24829E-06	3.27259E-05	2.24829E-06
3831303774315	383130	3774315	6.72732E-05	6.6577E-05	2.39084E-05	1.26522E-05	4.34559E-05	1.39607E-06	1.39607E-06	4.4852E-05	1.39607E-06	0.000144316	7.86542E-06	1.84695E-05	1.81128E-05	1.7738E-05	1.53644E-05	3.3363E-05	2.3736E-06	3.45498E-05	2.3736E-06
3831403774315	383140	3774315	6.95428E-05	6.88231E-05	2.4715E-05	1.30791E-05	4.4922E-05	1.44316E-06	1.44316E-06	4.63652E-05	1.44316E-06	0.00015231	8.30109E-06	1.94925E-05	1.91161E-05	1.87206E-05	1.62155E-05	3.5211E-05	2.50507E-06	3.64635E-05	2.50507E-06
3831503774315	383150	3774315	7.15212E-05	7.0781E-05	2.54181E-05	1.34511E-05	4.62E-05	1.48422E-06	1.48422E-06	4.76842E-05	1.48422E-06	0.000160641	8.75512E-06	2.05587E-05	2.01617E-05	1.97445E-05	1.71024E-05	3.71369E-05	2.64209E-06	3.84579E-05	2.64209E-06
3831603774315	383160	3774315	7.33279E-05	7.2569E-05	2.60601E-05	1.37909E-05	4.7367E-05	1.52171E-06	1.52171E-06	4.88887E-05	1.52171E-06	0.000168022	9.1574E-06	2.15033E-05	2.10881E-05	2.06517E-05	1.78882E-05	3.88432E-05	2.76349E-06	4.0225E-05	2.76349E-06
3831703774315	383170	3774315	7.50002E-05	7.4224E-05	2.66545E-05	1.41054E-05	4.84473E-05	1.55642E-06	1.55642E-06	5.00037E-05	1.55642E-06	0.000174584	9.51503E-06	2.23431E-05	2.19116E-05	2.14583E-05	1.85868E-05	4.03602E-05	2.87141E-06	4.17959E-05	2.87141E-06
3835003774315	383500	3774315	0.000142206	0.000140734	5.0539E-05	2.6745E-05	9.18598E-05	2.95109E-06	2.95109E-06	9.48109E-05	2.95109E-06	0.000159852	8.71213E-06	2.04577E-05	2.00627E

			ISDemolition	ISDrainage / Utilities Trenching	ISDrainage / Utilities Trenching	ISAsphalt Paving	ISAsphalt Paving	SVDemolition	SVSite Grubbing / Prep	SVMass Grading / Excavation	SVMass Grading / Excavation	SVDrainage / Utilities Trenching	SVFoundations / Concrete Pads	SVBuilding / Structure Construction	SVBuilding / Structure Construction	SVAsphalt Paving	SVAsphalt Paving	SVArchitectural Coating	SVArchitectural Coating	SVLandscaping or Other Finishing	SVLandscaping or Other Finishing
Unique Identifier	X (UTM)	Y (UTM)	2027	2027	2028	2027	2028	2027	2027	2027	2028	2028	2028	2028	2029	2028	2029	2028	2029	2028	2029
3830303774305	383030	3774305	2.22047E-05	8.94099E-06	8.71159E-06	2.30914E-06	2.15106E-06	5.77555E-05	4.15231E-05	2.79961E-05	2.76406E-05	1.96117E-05	6.23012E-06	8.92503E-06	8.58449E-06	8.77506E-07	8.16427E-07	8.77506E-07	8.16427E-07	8.92503E-06	8.58449E-06
3830403774305	383040	3774305	2.38828E-05	9.61668E-06	9.36995E-06	2.48364E-06	2.31362E-06	5.99916E-05	4.31307E-05	2.908E-05	2.87107E-05	2.0371E-05	6.47133E-06	9.27058E-06	8.91686E-06	9.1148E-07	8.48037E-07	9.1148E-07	8.48037E-07	9.27058E-06	8.91686E-06
3830503774305	383050	3774305	2.58095E-05	1.03925E-05	1.01259E-05	2.68401E-06	2.50028E-06	6.24059E-05	4.48665E-05	3.02502E-05	2.98662E-05	2.11908E-05	6.73176E-06	9.64366E-06	9.2757E-06	9.48162E-07	8.82165E-07	9.48162E-07	8.82165E-07	9.64366E-06	9.2757E-06
3830603774305	383060	3774305	2.79138E-05	1.12398E-05	1.09514E-05	2.90284E-06	2.70412E-06	6.47934E-05	4.6583E-05	3.14076E-05	3.10088E-05	2.20015E-05	6.98931E-06	1.00126E-05	9.63057E-06	9.84437E-07	9.15915E-07	9.84437E-07	9.15915E-07	1.00126E-05	9.63057E-06
3830703774305	383070	3774305	3.03324E-05	1.22137E-05	1.19003E-05	3.15436E-06	2.93842E-06	6.73681E-05	4.8434E-05	3.26556E-05	3.2241E-05	2.28757E-05	7.26704E-06	1.04105E-05	1.00133E-05	1.02355E-06	9.5231E-07	1.02355E-06	9.5231E-07	1.04105E-05	1.00133E-05
3830803774305	383080	3774305	3.29074E-05	1.32506E-05	1.29106E-05	3.42215E-06	3.18788E-06	6.9818E-05	5.01953E-05	3.38431E-05	3.34134E-05	2.37076E-05	7.53131E-06	1.07891E-05	1.03774E-05	1.06078E-06	9.86941E-07	1.06078E-06	9.86941E-07	1.07891E-05	1.03774E-05
3830903774305	383090	3774305	3.56684E-05	1.43623E-05	1.39938E-05	3.70926E-06	3.45534E-06	7.2161E-05	5.18798E-05	3.49789E-05	3.45348E-05	2.45032E-05	7.78405E-06	1.11511E-05	1.07257E-05	1.09638E-06	1.02006E-06	1.09638E-06	1.02006E-06	1.11511E-05	1.07257E-05
3831003774305	383100	3774305	3.88065E-05	1.56259E-05	1.5225E-05	4.03561E-06	3.75935E-06	7.4602E-05	5.36348E-05	3.61621E-05	3.5703E-05	2.53321E-05	8.04736E-06	1.15283E-05	1.10885E-05	1.13346E-06	1.05457E-06	1.13346E-06	1.05457E-06	1.15283E-05	1.10885E-05
3831103774305	383110	3774305	4.26796E-05	1.71855E-05	1.67445E-05	4.43839E-06	4.13455E-06	7.74706E-05	5.56972E-05	3.75526E-05	3.70758E-05	2.63062E-05	8.3568E-06	1.19716E-05	1.15148E-05	1.17705E-06	1.09512E-06	1.17705E-06	1.09512E-06	1.19716E-05	1.15148E-05
3831203774305	383120	3774305	4.70809E-05	1.89577E-05	1.84713E-05	4.89609E-06	4.56092E-06	8.04105E-05	5.78108E-05	3.89777E-05	3.84828E-05	2.73045E-05	8.67393E-06	1.24259E-05	1.19518E-05	1.22171E-06	1.13668E-06	1.22171E-06	1.13668E-06	1.24259E-05	1.19518E-05
3831303774305	383130	3774305	5.19125E-05	2.09032E-05	2.03669E-05	5.39854E-06	5.02898E-06	8.34929E-05	6.00269E-05	4.04719E-05	3.9958E-05	2.83512E-05	9.00644E-06	1.29023E-05	1.241E-05	1.26855E-06	1.18025E-06	1.26855E-06	1.18025E-06	1.29023E-05	1.241E-05
3831403774305	383140	3774305	5.71535E-05	2.30135E-05	2.24231E-05	5.94357E-06	5.5367E-06	8.62547E-05	6.20124E-05	4.18105E-05	4.12797E-05	2.92889E-05	9.30434E-06	1.3329E-05	1.28205E-05	1.31051E-06	1.21929E-06	1.31051E-06	1.21929E-06	1.3329E-05	1.28205E-05
3831503774305	383150	3774305	6.31099E-05	2.54119E-05	2.47599E-05	6.56299E-06	6.11371E-06	8.86778E-05	6.37546E-05	4.29851E-05	4.24394E-05	3.01118E-05	9.56573E-06	1.37035E-05	1.31806E-05	1.34732E-06	1.25354E-06	1.34732E-06	1.25354E-06	1.37035E-05	1.31806E-05
3831603774305	383160	3774305	6.9681E-05	2.80579E-05	2.7338E-05	7.24634E-06	6.75029E-06	9.09763E-05	6.5407E-05	4.40993E-05	4.35394E-05	3.08922E-05	9.81367E-06	1.40587E-05	1.35223E-05	1.38225E-06	1.28603E-06	1.38225E-06	1.28603E-06	1.40587E-05	1.35223E-05
3831703774305	383170	3774305	7.71073E-05	3.10482E-05	3.02516E-05	8.01862E-06	7.4697E-06	9.32748E-05	6.70595E-05	4.52134E-05	4.46394E-05	3.16727E-05	1.00616E-05	1.44139E-05	1.38639E-05	1.41717E-06	1.31852E-06	1.41717E-06	1.31852E-06	1.44139E-05	1.38639E-05
3831503774305	383510	3774305	0.000129472	5.21336E-05	5.0796E-05	1.34642E-05	1.25425E-05	0.00021112	0.000151784	0.000102337	0.000101038	7.16886E-05	2.27736E-05	3.26246E-05	3.13798E-05	3.20764E-06	2.98437E-06	3.20764E-06	2.98437E-06	3.26246E-05	3.13798E-05
3831520374305	383520	3774305	0.000118668	4.7783E-05	4.6557E-05	1.23406E-05	1.14958E-05	0.000212652	0.000152885	0.00010308	0.000101771	7.22089E-05	2.29389E-05	3.28614E-05	3.16076E-05	3.23092E-06	3.00603E-06	3.23092E-06	3.00603E-06	3.28614E-05	3.16076E-05
3831530774305	383530	3774305	0.000109404	4.40529E-05	4.29226E-05	1.13773E-05	1.05984E-05	0.000214336	0.000154096	0.000103896	0.000102577	7.27807E-05	2.31206E-05	3.31216E-05	3.18578E-05	3.25651E-06	3.02984E-06	3.25651E-06	3.02984E-06	3.31216E-05	3.18578E-05
3831540774305	383540	3774305	0.000100708	4.05512E-05	3.95108E-05	1.04729E-05	9.75598E-06	0.000214799	0.000154429	0.00010412	0.000102798	7.2938E-05	2.31705E-05	3.31932E-05	3.19267E-05	3.26354E-06	3.03638E-06	3.26354E-06	3.03638E-06	3.31932E-05	3.19267E-05
3831550774305	383550	3774305	9.25089E-05	3.72498E-05	3.62941E-05	9.62028E-06	8.96172E-06	0.000214291	0.000154064	0.000103874	0.000102555	7.27656E-05	2.31157E-05	3.31147E-05	3.18512E-05	3.25583E-06	3.02921E-06	3.25583E-06	3.02921E-06	3.31147E-05	3.18512E-05
3831603774305	383560	3774305	8.56429E-05	3.44851E-05	3.36004E-05	8.90627E-06	8.29658E-06	0.000215147	0.000154679	0.000104289	0.000102965	7.3056E-05	2.3208E-05	3.32469E-05	3.19783E-05	3.26882E-06	3.0413E-06	3.26882E-06	3.0413E-06	3.32469E-05	3.19783E-05
3831703774305	383570	3774305	8.10335E-05	3.26291E-05	3.17919E-05	8.42692E-06	7.85005E-06	0.000219931	0.000158118	0.000106608	0.000105254	7.46804E-05	2.37241E-05	3.39862E-05	3.26894E-05	3.34151E-06	3.10892E-06	3.34151E-06	3.10892E-06	3.39862E-05	3.26894E-05
3831580774305	383580	3774305	7.71771E-05	3.10763E-05	3.0279E-05	8.02589E-06	7.47647E-06	0.000225695	0.000162262	0.000109402	0.000108013	7.66377E-05	2.43458E-05	3.48769E-05	3.35461E-05	3.42908E-06	3.1904E-06	3.42908E-06	3.1904E-06	3.48769E-05	3.35461E-05
3831590774305	383590	3774305	7.38908E-05	2.9753E-05	2.89897E-05	7.68414E-06	7.15811E-06	0.000232243	0.00016697	0.000112576	0.000111146	7.88611E-05	2.50522E-05	3.58887E-05	3.45194E-05	3.52857E-06	3.28296E-06	3.52857E-06	3.28296E-06	3.58887E-05	3.45194E-05
3831600774305	383600	3774305	7.11411E-05	2.86458E-05	2.79109E-05	7.39818E-06	6.89173E-06	0.000239735	0.000172356	0.000116208	0.000114732	8.14052E-05	2.58603E-05	3.70465E-05	3.5633E-05	3.6424E-06	3.38887E-06	3.6424E-06	3.38887E-06	3.70465E-05	3.5633E-05
3831610774305	383610	3774305	6.87477E-05	2.76821E-05	2.69718E-05	7.14928E-06	6.65987E-06	0.000247842	0.000178185	0.000120137	0.000118612	8.4158E-05	2.67349E-05	3.82993E-05	3.6838E-05	3.76558E-06	3.50347E-06	3.76558E-06	3.50347E-06	3.82993E-05	3.6838E-05
3831620374305	383620	3774305	6.69816E-05	2.69709E-05	2.62789E-05	6.96562E-06	6.48878E-06	0.000257722	0.000185288	0.000124926	0.00012334	8.75129E-05	2.78006E-05	3.98261E-05	3.83065E-05	3.91568E-06	3.64313E-06	3.91568E-06	3.64313E-06	3.98261E-05	3.83065E-05
3831630774305	383630	3774305	6.55676E-05	2.64016E-05	2.57242E-05	6.81857E-06	6.3518E-06	0.000268751	0.000193217	0.000130273	0.000128619	9.12579E-05	2.89903E-05	4.15304E-05	3.99458E-05	4.08325E-06	3.79904E-06	4.08325E-06	3.79904E-06	4.15304E-05	3.99458E-05
3831640774305	383640	3774305	6.45504E-05	2.5992E-05	2.53251E-05	6.71279E-06	6.25327E-06	0.000281374	0.000202293	0.000136392	0.00013466	9.55445E-05	3.0352E-05	4.34811E-05	4.18221E-05	4.27505E-06	3.97749E-06	4.27505E-06	3.97749E-06	4.34811E-05	4.18221E-05
3831650774305	383650	3774305	6.43757E-05	2.59217E-05	2.52566E-05	6.69463E-06	6.23635E-06	0.000298096	0.000214315	0.000144497	0.000142663	0.000101223	3.21558E-05	4.60652E-05	4.43075E-05	4.52911E-06	4.21386E-06	4.52911E-06	4.21386E-06	4.60652E-05	4.43075E-05
3831660374305	383660	3774305	6.44358E-05	2.59459E-05	2.52802E-05	6.70088E-06	6.24217E-06	0.000316671	0.000227669	0.000153501	0.000151552	0.00010753	3.41595E-05	4.89356E-05	4.70684E-05	4.81133E-06	4.47644E-06	4.81133E-06	4.47644E-06	4.89356E-05	4.70684E-05
3831670374305	383670	3774305	6.44205E-05	2.59397E-05	2.52741E-05	6.69928E-06	6.24068E-06	0.00033554	0.000241235	0.000162647	0.000160582	0.000113937	3.61949E-05	5.18514E-05	4.98729E-05	5.09801E-06	4.74316E-06	5.09801E-06	4.74316E-06	5.18514E-05	4.98729E-05
3831680374305	383680	3774305	6.44708E-05	2.59599E-05	2.52939E-05	6.70451E-06	6.24555E-06	0.000355308	0.000255447	0.00017223	0.000170043	0.00012065	3.83273E-05	5.49062E-05	5.28112E-05	5.39836E-06	5.02261E-06	5.39836E-06	5.02261E-06	5.49062E-05	5.28112E-05
3831690374305	383690	3774305	6.48005E-05	2.60927E-05	2.54232E-05	6.7388E-06	6.27749E-06	0.000377366	0.000271306	0.000182922	0.0001806	0.00012814	4.07067E-05	5.83149E-05	5.60899E-05	5.7335E-06	5.33442E-06	5.7335E-06	5.33442E-06	5.83149E-05	5.60899E-05
3831700374305	383700	3774305	6.54181E-05	2.63414E-05	2.56655E-05	6.80303E-06	6.33732E-06	0.000401999	0.000289016	0.000194863	0.000192388	0.000136504	4.33639E-05	6.21214E-05	5.97511E-05	6.10776E-06	5.68263E-06	6.10776E-06	5.68263E-06	6.21214E-05	5.97511E-05
3831710374305	383710	3774305	6.63836E-05	2.67301E-05	2.60443E-05	6.90343E-06	6.43085E-06	0.000429875	0.000309057	0.000208375	0.000205729	0.00014597	4.63708E-05	6.64291E-05	6.38944E-05	6.53128E-06	6.07667E-06	6.53128E-06	6.07667E-06	6.64291E-05	6.38944E-05
3831720774305	383720	3774305	6.80253E-05	2.73912E-05	2.66884E-05	7.07416E-06	6.58989E-06	0.000463942	0.000333549	0.000224888	0.000222033	0.000157538	5.00457E-05	7.16935E-05	6.8958E-05	7.04888E-06	6.55824E-06	7.04888E-06	6.55824E-06	7.16935E-05	6.8958E-05
3831730774305	383730	3774305	7.04579E-05	2.83707E-05	2.76428E-05	7.32713E-06	6.82555E-06	0.000505849	0.000363678	0.000245202	0.000242089	0.000171768	5.45662E-05	7.81694E-05	7.51868E-05	7.68559E-06	7.15063E-06	7.68559E-06	7.15063E-06	7.81694E-05	7.51868E-05
3831740774305	383740	3774305	7.35234E-05	2.96051E-05	2.88455E-05	7.64592E-06	7.12251E-06	0.000554963	0.000398988	0.000269009	0.000265594	0.000188445	5.98642E-05	8.57591E-05	8.24869E-05	8.4318E-06	7.84491E-06	8.4318E-06	7.84491E-06	8.57591E-05	8.24869E-05
3831750774305	383750	3774305	7.85632E-05	3.16344E-05	3.08228E-05	8.17003E-06	7.61074E-06	0.000624406	0.000448914	0.000302671	0.000298828	0.000212026	6.73551E-05	9.64903E-05	9.28087E-05	9.4869E-06	8.82656E-06	9.4869E-06	8.82656E-06	9.64903E-05	9.28087E-05
3831760374305	383760	3774305	8.50337E-05	3.42399E-05	3.33614E-05	8.84292E-06	8.23757E-06	0.000710911	0.000511106	0.000344602	0.000340227	0.000241399	7.66864E-05	0.000109858	0.000105666	1.08012E-05	1.00494E-05	1.08012E-05	1.00494E-05	0.000109858	0.000105666
3831770374305	383770	3774305	9.40682E-05	3.78777E-05	3.69058E-05	9.78244E-06	9.11277E-06	0.000827464	0.000594902	0.0004011	0.000396007	0.000280977	8.9259E-05	0.000127869	0.00012299	1.2572E-05	1.1697E-05	1.2572E-05	1.1697E-05	0.000127869	0.00012299
3831780774305	383780	3774305	0.000107667	4.33536E-05	4.22412E-05	1.11967E-05	1.04302E-05	0.000998191	0.000717645	0.000483857	0.000477714	0.000338949	0.000107676	0.000154252	0.000148366	1.5166E-05	1.41104E-05	1.5166E-05	1.41104E-05	0.000154252	0.000148366
3831790374305	383790	3774305	0.000127022	5.11468E-05	4.98345E-05	1.32094E-05	1.23051E-05	0.001240136	0.00089159	0.000601136	0.000593503	0.000421105	0.000133774	0.00019164	0.000184328	1.8842E-05	1.75305E-05	1.8842E-05	1.75305E-05	0.00019164	0.000184328
3831800374305	383800	3774305	0.000153375	6.17582E-05	6.01737E-05	1.59499E-05	1.48581E-05	0.001571034	0.001129488	0.000761533	0.000751864	0.000533466	0.000169468	0.000242774	0.000233511	2.38694E-05	2.2208E-05	2.38694E-05	2.2208E-05	0.000242774	0.000233511
3831810774305	383810	3774305	0.000193844	7.80536E-05	7.6051E-05	2.01584E-05	1.87785E-05	0.002076295	0.001492743	0.00100645	0.000993671	0.000705034	0.000223971	0.000320852	0.00030861	3.15461E-05	2.93503E-05	3.15461E-05	2.93503E-05	0.000320852	0.00030861
3831820374305	383820	3774305	0.000264317	0.000106431	0.0001037	2.74872E-05	2.56055E-05	0.00295493	0.002124435	0.001432355	0.001414168	0.001003387	0.00031875	0.000456629	0.000439206	4.48956E-05	4.17707E-05	4.48956E-05	4.17707E-05	0.000456629	0.000439206
3831830774305	383830	3774305	0.000412282	0.00016601	0.000161751	4.28745E-05	3.99395E-05	0.004802947	0.003453058	0.002328151	0.002298591	0.001630905	0.000518097	0.000742205	0.000713886	7.29734E-05	6.78941E-05	7.29734E-05	6.78941E-05	0.000742205	0.000713886
3831840374305	383840	3774305	0.000557526	0.000224495	0.000218735	5.79789E-05	5.40099E-05	0.006616522	0.00475692	0.003207252	0.00316653	0.002246729	0.000713728	0.00102246	0.000983447	0.000100528	9.35306E-05	0.000100528	9.35306E-05	0.00102246	0.000983447
3831860774305	383860	3774305	0.000441287	0.00017769	0.00017313	4.58908E-05	4.27493E-05	0.005190425	0.003731634	0.002515974	0.002484029	0.001762479	0.000559894	0.000802083	0.000771479	7.88605E-05	7.33714E-05	7.88605E-05	7.33714E-05	0.000802083	0.000771479
3831870774305	383870	3774305	0.000652454	0.000262718	0.000255978	6.78507E-05	6.32059E-05	0.007822697	0.005624095	0.003791926	0.003743781	0.002656303	0.000843839	0.001208851	0.001162727	0.000118854	0.000110581	0.000118854	0.000110581	0.001208851	0.001162727
3831880374305	383880	3774305	0.000449355	0.000180938	0.000176296	4.67298E-05	4.35308E-05	0.005307245	0.003815621	0.002572601	0.002539937	0.001802147	0.000572496	0.000820135	0.000788842	8.06354E-05	7.50228E-05	8.06354E-05	7.50228E-05	0.000820135	0.000788842
3831890774305	383890	3774305	0.000340094	0.000136943	0.00013343	3.53675E-05	3.29464E-05	0.003957389	0.002845148	0.00191828	0.001893924	0.001343785	0.000426886	0.00061154	0.000588207	6.01264E-05	5.59413E-05	6.01264E-05	5.59413E-05	0.00061154	0.000588207
3831900374305	383900	3774305	0.00027389	0.000110285	0.000107455	2.84826E-05	2.65328E-05	0.003142184	0.00225906	0.001523123	0.001503784	0.001066971	0.000338949	0.000485566	0.000467039	4.77407E-05	4.44177E-05	4.77407E-05	4.44177E-05	0.000485566	0.000467039
3831910774305	383910	3774305	0.000229633	9.24643E-05	9.00919E-05	2.38802E-05	2.22455E-05	0.002599355	0.001868795	0.001259995	0.001243997	0.000882646	0.000280394	0.000401682	0.000386355	3.94932E-05	3.67443E-05	3.94932E-05	3.67443E-05	0.000401682	0.000386355
3829703774315	382970	3774315	1.6191E-05	6.51952E-06	6.35225E-06	1.68376E-06	1.56849E-06	4.96842E-05	3.57202E-05	2.40836E-05	2.37778E-05	1.68709E-05	5.35946E-06	7.67776E-06	7.38481E-06	7.54875E-07	7.02332E-07	7.54875E-07	7.02332E-07	7.67776E-06	7.38481E-06
3829803774315	382980	3774315	1.68659E-05	6.79126E-06	6.61701E-06	1.75394E-06	1.63387E-06	5.0584E-05	3.63671E-05	2.45198E-05	2.42084E-05	1.71765E-05	5.45652E-06	7.8168E-06	7.51855E-06	7.68546E-07	7.15051E-07	7.68546E-07	7.15051E-07	7.8168E-06	7.51855E-06
3829903774315	382990	3774315	1.76162E-05	7.09338E-06	6.91138E-06	1.83196E-06	1.70656E-06	5.15817E-05	3.70845E-05	2.50034E-05	2.4686E-05	1.75153E-05	5.56416E-06	7.97099E-06	7.66685E-06	7.83705E-07	7.29155E-07	7.83705E-07	7.29155E-07	7.97099E-06	7.66685E-06
3830003774315	383000	3774315	1.84657E-05	7.43545E-06	7.24467E-06	1.92031E-06	1.78885E-06	5.27132E-05	3.78979E-05	2.55519E-05	2.52274E-05	1.78995E-05	5.6862E-06	8.14583E-06	7.83502E-06	8.00895E-07	7.45149E-07	8.00895E-07	7.45149E-07	8.14583E-06	7.83502E-06
3830103774315	383010	3774315	1.95164E-05	7.85853E-06	7.6569E-06	2.02957E-06	1.89064E-06	5.42187E-05	3.89803E-05	2.62817E-05	2.5948E-05	1.84107E-05	5.84861E-06	8.37849E-06	8.0588E-06	8.2377E-07	7.66432E-07	8.2377E-07	7.66432E-07	8.37849E-06	8.0588E-06
3830203774315	383020	3774315	2.06887E-05	8.33056E-06	8.11682E-06	2.15148E-06	2.0042E-06	5.58312E-05	4.01396E-05	2.70633E-05	2.67197E-05	1.89582E-05	6.02255E-06	8.62767E-06	8.29848E-06	8.4827E-07	7.89226E-07	8.4827E-07	7.89226E-07	8.62767E-06	8.29848E-06
3830303774315	383030	3774315	2.20859E-05	8.89317E-06	8.66499E-06	2.29678E-06	2.13956E-06	5.77644E-05	4.15295E-05	2.80004E-05	2.76449E-05	1.96147E-05	6.23108E-06	8.92641E-06	8.58582E-06	8.77642E-07	8.16553E-07	8.77642E-07	8.16553E-07	8.92641E-06	8.58582E-06
3830403774315	383040	3774315	2.37193E-05	9.55086E-06	9.30581E-06	2.46664E-06	2.29779E-06	5.99471E-05	4.30987E-05	2.90584E-05	2.86894E-05	2.03558E-05	6.46653E-06	9.2637E-06	8.91023E-06	9.10804E-07	8.47407E-07	9.10804E-07	8.47407E-07	9.2637E-06	8.91023E-06
3830503774315	383050	3774315	2.55986E-05	1.03076E-05	1.00431E-05	2.66207E-06	2.47984E-06	6.23079E-05	4.4796E-05	3.02027E-05	2.98193E-05	2.11575E-05	6.72119E-06	9.62852E-06	9.26114E-06	9.46673E-07	8.80779E-07	9.46673E-07	8.80779E-07	9.62852E-06	9.26114E-06
3830603774315	383060	3774315	2.77643E-05	1.11796E-05	1.08928E-05	2.88729E-06	2.68964E-06	6.48736E-05	4.66406E-05	3.14464E-05	3.10472E-05	2.20287E-05	6.99796E-06	1.0025E-05	9.64249E-06	9.85655E-07	9.17048E-07	9.85655E-07	9.17048E-07	1.0025E-05	9.64249E-06
3830703774315	383070	3774315	3.02597E-05	1.21844E-05	1.18718E-05	3.1468E-06	2.93138E-06	6.76532E-05	4.86389E-05	3.27938E-05	3.23774E-05	2.29725E-05	7.29779E-06	1.04545E-05	1.00556E-05	1.02789E-06	9.5634E-07	1.02789E-06	9.5634E-07	1.04545E-05	1.00556E-05
3830803774315	383080	3774315	3.28194E-05	1.32151E-05	1.28761E-05	3.41299E-06	3.17935E-06	7.01565E-05	5.04387E-05	3.40072E-05	3.35755E-05	2.38226E-05	7.56783E-06	1.08414E-05	1.04277E-05	1.06592E-06	9.91727E-07	1.06592E-06	9.91727E-07	1.08414E-05	1.04277E-05
3830903774315	383090	3774315	3.54462E-05	1.42728E-05	1.39066E-05	3.68616E-06	3.43382E-06	7.23837E-05	5.204E-05	3.50868E-05	3.46413E-05	2.45789E-05	7.80808E-06	1.11855E-05	1.07588E-05	1.09976E-06	1.02321E-06	1.09976E-06	1.02321E-06	1.11855E-05	1.07588E-05
3831003774315	383100	3774315	3.83985E-05	1.54616E-05	1.50649E-05	3.99318E-06	3.71983E-06	7.46733E-05	5.3686E-05	3.61967E-05	3.57371E-05	2.53563E-05	8.05505E-06	1.15394E-05	1.10991E-05	1.13455E-06	1.05558E-06	1.13455E-06	1.05558E-06	1.15394E-05	1.10991E-05
3831103774315	383110	3774315	4.19335E-05	1.6885E-05	1.64518E-05	4.3608E-06	4.06227E-06	7.72835E-05	5.55627E-05	3.74619E-05	3.69863E-05	2.62427E-05	8.33662E-06	1.19427E-05	1.1487E-05	1.1742E-06	1.09247E-06	1.1742E-06	1.09247E-06	1.19427E-05	1.1487E-05
3831203774315	383120	3774315	4.59156E-05	1.84885E-05	1.80141E-05	4.77491E-06	4.44804E-06	7.99651E-05	5.74905E-05	3.87618E-05	3.82696E-05	2.71532E-05	8.62588E-06	1.23571E-05	1.18856E-05	1.21495E-06	1.13038E-06	1.21495E-06	1.13038E-06	1.23571E-05	1.18856E-05
3831303774315	383130	3774315	5.03197E-05	2.02618E-05	1.9742E-05	5.2329E-06	4.87467E-06	8.28871E-05	5.95914E-05	4.01782E-05	3.96681E-05	2.81455E-05	8.94109E-06	1.28087E-05	1.23199E-05	1.25934E-06	1.17169E-06	1.25934E-06	1.17169E-06	1.28087E-05	1.23199E-05
3831403774315	383140	3774315	5.51652E-05	2.22129E-05	2.1643E-05	5.7368E-06	5.34409E-06	8.55776E-05	6.15256E-05	4.14824E-05	4.09557E-05	2.9059E-05	9.23131E-06	1.32244E-05	1.27198E-05	1.30022E-06	1.20972E-06	1.30022E-06	1.20972E-06	1.32244E-05	1.27198E-05
3831503774315	383150	3774315	6.06144E-05	2.44071E-05	2.37809E-05	6.30348E-06	5.87197E-06	8.79384E-05	6.32229E-05	4.26267E-05	4.20855E-05	2.98607E-05	9.48597E-06	1.35892E-05	1.30707E-05	1.33609E-06	1.24309E-06	1.33609E-06	1.24309E-06	1.35892E-05	1.30707E-05
3831603774315	383160	3774315	6.66197E-05	2.68252E-05	2.6137E-05	6.92799E-06	6.45373E-06	9.01923E-05	6.48434E-05	4.37193E-05	4.31642E-05	3.0626E-05	9.7291E-06	1.39375E-05	1.34057E-05	1.37033E-06	1.27495E-06	1.37033E-06	1.27495E-06	1.39375E-05	1.34057E-05
3831703774315	383170	3774315	7.33501E-05	2.95353E-05	2.87775E-05	7.6279E-06	7.10573E-06	9.24641E-05	6.64766E-05	4.48205E-05	4.42514E-05	3.13974E-05	9.97416E-06	1.42886E-05	1.37434E-05	1.40485E-06	1.30706E-06	1.40485E-06	1.30706E-06	1.42886E-05	1.37434E-05
3835003774315	383500	3774315	0.000132018	5.31587E-05	5.17948E-05	1.3729E-05	1.27892E-05	0.000202763	0.000145776	9.82863E-05	9.70384E-05	6.88511E-05	2.18722E-05	3.13333E-05	3.01378E

			MDemolition	MSite Grubbing / Prep	MMass Grading / Excavation	MMass Grading / Excavation	MDrainage / Utilities Trenching	MFoundations / Concrete Pads	MBuilding / Structure Construction	MAsphalt Paving	MLandscaping or Other Finishing	MWaterside Construction (Piles)	RSSWDemolition	RSSWPlacing Base	RSSWForm	Child Risk				
Unique Identifier	X (UTM)	Y (UTM)	2027	2027	2027	2028	2028	2028	2028	2028	2028	2028	2029	2029	2029	3rd Trimester	0<2	2<16	Total	per million
3830303774305	383030	3774305	1.10269E-05	3.38507E-05	3.98057E-05	3.92757E-05	8.34866E-06	1.08574E-05	7.99162E-06	8.22552E-07	9.63672E-06	8.22552E-07	2.2674E-05	3.29005E-05	1.95027E-05	3.03917E-09	3.7282E-08	5.4359E-09	4.5757E-08	0.04575698
3830403774305	383040	3774305	1.14352E-05	3.5104E-05	4.12795E-05	4.07298E-05	8.65777E-06	1.12594E-05	8.2875E-06	8.53007E-07	9.99352E-06	8.53007E-07	2.36223E-05	3.42764E-05	2.03184E-05	3.31701E-09	4.0469E-08	5.7968E-09	4.95832E-08	0.04958321
3830503774305	383050	3774305	1.18743E-05	3.64521E-05	4.28646E-05	4.22939E-05	8.99024E-06	1.16917E-05	8.60575E-06	8.85763E-07	1.03773E-05	8.85763E-07	2.46454E-05	3.5761E-05	2.11984E-05	3.64979E-09	4.427E-08	6.215E-09	5.41346E-08	0.05413465
3830603774305	383060	3774305	1.23098E-05	3.77889E-05	4.44367E-05	4.3845E-05	9.31995E-06	1.21205E-05	8.92136E-06	9.18248E-07	1.07579E-05	9.18248E-07	2.56623E-05	3.72365E-05	2.20731E-05	4.03358E-09	4.8626E-08	6.6767E-09	5.93358E-08	0.05933577
3830703774305	383070	3774305	1.27798E-05	3.92316E-05	4.61332E-05	4.55189E-05	9.67577E-06	1.25833E-05	9.26196E-06	9.53305E-07	1.11686E-05	9.53305E-07	2.67447E-05	3.88071E-05	2.30041E-05	4.50311E-09	5.3931E-08	7.2215E-09	6.5656E-08	0.06565596
3830803774305	383080	3774305	1.32243E-05	4.05964E-05	4.7738E-05	4.71024E-05	1.00124E-05	1.3021E-05	9.58415E-06	9.86467E-07	1.15571E-05	9.86467E-07	2.7774E-05	4.03007E-05	2.38895E-05	5.04903E-09	6.0064E-08	7.8231E-09	7.29358E-08	0.07293585
3830903774305	383090	3774305	1.36489E-05	4.18998E-05	4.92708E-05	4.86147E-05	1.03338E-05	1.34391E-05	9.89188E-06	1.01814E-06	1.19282E-05	1.01814E-06	2.8766E-05	4.174E-05	2.47427E-05	5.69297E-09	6.726E-08	8.499E-09	8.14517E-08	0.08145169
3831003774305	383100	3774305	1.40935E-05	4.32645E-05	5.08756E-05	5.01981E-05	1.06704E-05	1.38768E-05	1.02141E-05	1.0513E-06	1.23167E-05	1.0513E-06	2.98078E-05	4.32518E-05	2.56388E-05	6.50234E-09	7.6272E-08	9.315E-09	9.20898E-08	0.09208976
3831103774305	383110	3774305	1.46233E-05	4.48911E-05	5.27882E-05	5.20853E-05	1.10716E-05	1.43985E-05	1.05981E-05	1.09083E-06	1.27797E-05	1.09083E-06	3.10212E-05	4.50124E-05	2.66825E-05	7.62544E-09	8.8745E-08	1.0411E-08	1.06781E-07	0.10678133
3831203774305	383120	3774305	1.51586E-05	4.65343E-05	5.47205E-05	5.39919E-05	1.14768E-05	1.49255E-05	1.0986E-05	1.13076E-06	1.32475E-05	1.13076E-06	3.22627E-05	4.68138E-05	2.77503E-05	9.13335E-09	1.0543E-07	1.1813E-08	1.26375E-07	0.12637533
3831303774305	383130	3774305	1.57139E-05	4.82388E-05	5.67249E-05	5.59696E-05	1.18972E-05	1.54722E-05	1.13884E-05	1.17217E-06	1.37328E-05	1.17217E-06	3.34636E-05	4.85564E-05	2.87833E-05	1.11588E-08	1.2778E-07	1.362E-08	1.52554E-07	0.15255365
3831403774305	383140	3774305	1.62274E-05	4.98152E-05	5.85786E-05	5.77986E-05	1.2286E-05	1.59779E-05	1.17606E-05	1.21048E-06	1.41815E-05	1.21048E-06	3.4624E-05	5.02401E-05	2.97813E-05	1.40065E-08	1.591E-07	1.6045E-08	1.89155E-07	0.18915501
3831503774305	383150	3774305	1.66901E-05	5.12356E-05	6.02489E-05	5.94467E-05	1.26363E-05	1.64335E-05	1.20959E-05	1.245E-06	1.45859E-05	1.245E-06	3.57875E-05	5.19284E-05	3.07821E-05	1.84888E-08	2.0828E-07	1.9713E-08	2.46482E-07	0.24648247
3831603774305	383160	3774305	1.71092E-05	5.25224E-05	6.1762E-05	6.09397E-05	1.29537E-05	1.68462E-05	1.23997E-05	1.27626E-06	1.49522E-05	1.27626E-06	3.69198E-05	5.35714E-05	3.1756E-05	2.56579E-08	2.8682E-07	2.5398E-08	3.37879E-07	0.33787885
3831703774305	383170	3774305	1.74957E-05	5.37089E-05	6.31572E-05	6.23163E-05	1.32463E-05	1.72267E-05	1.26798E-05	1.30509E-06	1.529E-05	1.30509E-06	3.80895E-05	5.52687E-05	3.27621E-05	3.94782E-08	4.3808E-07	3.6099E-08	5.13662E-07	0.51366173
3831503774305	383510	3774305	3.52872E-05	0.000108326	0.000127382	0.000125686	2.67166E-05	3.47447E-05	2.5574E-05	2.63225E-06	3.08385E-05	2.63225E-06	0.000111941	0.00016243	9.62849E-05	5.41485E-09	7.2072E-08	1.4617E-08	9.21034E-08	0.09210344
3831503774305	383520	3774305	3.54142E-05	0.000108716	0.000127841	0.000126138	2.68127E-05	3.48697E-05	2.5666E-05	2.64172E-06	3.09495E-05	2.64172E-06	0.000113935	0.000165322	9.79994E-05	5.29699E-09	7.0796E-08	1.4348E-08	9.04417E-08	0.09044166
3831503774305	383530	3774305	3.55667E-05	0.000109184	0.000128391	0.000126681	2.69281E-05	3.50198E-05	2.57765E-05	2.65309E-06	3.10827E-05	2.65309E-06	0.000116103	0.000168467	9.9864E-05	5.1914E-09	6.9661E-08	1.4124E-08	8.89771E-08	0.08897706
3831503774305	383540	3774305	3.55122E-05	0.000109016	0.000128194	0.000126487	2.68869E-05	3.49662E-05	2.5737E-05	2.64903E-06	3.10351E-05	2.64903E-06	0.000117715	0.000170807	0.000101251	5.06812E-09	6.8255E-08	1.3854E-08	8.71771E-08	0.08717705
3831503774305	383550	3774305	3.52981E-05	0.000108359	0.000127421	0.000125725	2.67248E-05	3.47554E-05	2.55818E-05	2.63306E-06	3.08488E-05	2.63306E-06	0.000118904	0.000172532	0.000102273	4.93014E-09	6.6627E-08	1.3547E-08	8.5104E-08	0.08510398
3831503774305	383560	3774305	3.53072E-05	0.000108387	0.000127454	0.000125757	2.67317E-05	3.47643E-05	2.55884E-05	2.63374E-06	3.08559E-05	2.63374E-06	0.000120875	0.000175392	0.000103969	4.82346E-09	6.5422E-08	1.3338E-08	8.35842E-08	0.08358417
3831503774305	383570	3774305	3.5964E-05	0.000110403	0.000129825	0.000128097	2.7229E-05	3.54111E-05	2.60645E-05	2.68274E-06	3.14299E-05	2.68274E-06	0.000124999	0.000181376	0.000107516	4.8025E-09	6.5392E-08	1.3382E-08	8.35765E-08	0.08357654
3831503774305	383580	3774305	3.67788E-05	0.000112904	0.000132766	0.000130999	2.78458E-05	3.62133E-05	2.66549E-05	2.74351E-06	3.2142E-05	2.74351E-06	0.000129746	0.000188265	0.000111599	4.80372E-09	6.5659E-08	1.3492E-08	8.39555E-08	0.08395547
3831503774305	383590	3774305	3.77151E-05	0.000115779	0.000136146	0.000134334	2.85547E-05	3.71352E-05	2.73335E-05	2.81335E-06	3.29602E-05	2.81335E-06	0.000135021	0.000195918	0.000116136	4.82243E-09	6.6161E-08	1.3655E-08	8.4639E-08	0.08463899
3831603774305	383600	3774305	3.88002E-05	0.00011911	0.000140063	0.000138198	2.93763E-05	3.82036E-05	2.81199E-05	2.8943E-06	3.39085E-05	2.8943E-06	0.000140916	0.000204473	0.000121207	4.86063E-09	6.6928E-08	1.3877E-08	8.56656E-08	0.08566559
3831603774305	383610	3774305	3.99796E-05	0.00012273	0.000144321	0.000142399	3.02692E-05	3.93649E-05	2.89747E-05	2.98228E-06	3.49393E-05	2.98228E-06	0.00014727	0.000213693	0.000126673	4.91113E-09	6.7862E-08	1.4136E-08	8.6909E-08	0.08690902
3831603774305	383620	3774305	4.14403E-05	0.000127215	0.000149594	0.000147602	3.13752E-05	4.08031E-05	3.00333E-05	3.09124E-06	3.62158E-05	3.09124E-06	0.00015476	0.00022456	0.000133114	4.99469E-09	6.9255E-08	1.4496E-08	8.87452E-08	0.08874517
3831603774305	383630	3774305	4.30752E-05	0.000132233	0.000155496	0.000153425	3.2613E-05	4.24129E-05	3.12182E-05	3.21319E-06	3.76446E-05	3.21319E-06	0.000163063	0.000236608	0.000140257	5.09804E-09	7.0924E-08	1.4918E-08	9.09404E-08	0.09094044
3831603774305	383640	3774305	4.49587E-05	0.000138015	0.000162295	0.000160134	3.4039E-05	4.42674E-05	3.25832E-05	3.35369E-06	3.92906E-05	3.35369E-06	0.00017248	0.000250273	0.000148357	5.22794E-09	7.2969E-08	1.5424E-08	9.36211E-08	0.09362113
3831603774305	383650	3774305	4.74809E-05	0.000145758	0.0001714	0.000169117	3.59486E-05	4.67508E-05	3.44112E-05	3.54183E-06	4.14948E-05	3.54183E-06	0.000184574	0.000267821	0.000158759	5.42572E-09	7.5979E-08	1.6142E-08	9.75475E-08	0.09754749
3831603774305	383660	3774305	5.02843E-05	0.000154364	0.00018152	0.000179103	3.80711E-05	4.95112E-05	3.64429E-05	3.75096E-06	4.39448E-05	3.75096E-06	0.000198043	0.000287364	0.000170344	5.64971E-09	7.9369E-08	1.695E-08	1.01969E-07	0.10196864
3831603774305	383670	3774305	5.31168E-05	0.000163059	0.000191745	0.000189191	4.02156E-05	5.23001E-05	3.84957E-05	3.96225E-06	4.64202E-05	3.96225E-06	0.000211949	0.000307542	0.000182305	5.87304E-09	8.2757E-08	1.7763E-08	1.06393E-07	0.10639331
3831603774305	383680	3774305	5.60763E-05	0.000172145	0.000202428	0.000199733	4.24563E-05	5.52141E-05	4.06406E-05	4.18301E-06	4.90066E-05	4.18301E-06	0.000226668	0.000328901	0.000194966	6.10649E-09	8.6296E-08	1.8615E-08	1.11017E-07	0.11101744
3831603774305	383690	3774305	5.93806E-05	0.000182288	0.00021436	0.000211502	4.4958E-05	5.84676E-05	4.30353E-05	4.42949E-06	5.18943E-05	4.42949E-06	0.000243098	0.00035274	0.000209097	6.3718E-09	9.0297E-08	1.9576E-08	1.16245E-07	0.1162448
3831703774305	383700	3774305	6.30695E-05	0.000193613	0.000227673	0.000224641	4.7751E-05	6.20998E-05	4.57088E-05	4.70467E-06	5.51182E-05	4.70467E-06	0.000261452	0.000379372	0.000224884	6.67261E-09	9.4815E-08	2.0658E-08	1.22146E-07	0.12214553
3831703774305	383710	3774305	6.72466E-05	0.000206435	0.000242751	0.000239519	5.09135E-05	6.62126E-05	4.87361E-05	5.01626E-06	5.87686E-05	5.01626E-06	0.000282207	0.000409489	0.000242737	7.01836E-09	9.9988E-08	2.1892E-08	1.28899E-07	0.12889894
3831703774305	383720	3774305	7.23636E-05	0.000222144	0.000261223	0.000257745	5.47877E-05	7.12509E-05	5.24446E-05	5.39796E-06	6.32405E-05	5.39796E-06	0.000307383	0.000446019	0.000264391	7.45191E-09	1.0644E-07	2.3421E-08	1.37312E-07	0.13731204
3831703774305	383730	3774305	7.86709E-05	0.000241506	0.000283991	0.00028021	5.95631E-05	7.74613E-05	5.70157E-05	5.86845E-06	6.87526E-05	5.86845E-06	0.000338189	0.000490719	0.000290888	7.99535E-09	1.1449E-07	2.532E-08	1.47808E-07	0.14780795
3831703774305	383740	3774305	8.60597E-05	0.000264188	0.000310664	0.000306527	6.51572E-05	8.47364E-05	6.23706E-05	6.41962E-06	7.52099E-05	6.41962E-06	0.000374304	0.000543123	0.000321952	8.63602E-09	1.2397E-07	2.7553E-08	1.60161E-07	0.16016061
3831703774305	383750	3774305	9.65386E-05	0.000296357	0.000348491	0.000343851	7.3091E-05	9.50542E-05	6.99651E-05	7.20129E-06	8.43677E-05	7.20129E-06	0.000424845	0.00061646	0.000365425	9.56183E-09	1.3762E-07	3.0745E-08	1.77922E-07	0.17792155
3831703774305	383760	3774305	0.000109591	0.000336424	0.000395607	0.000390339	8.29728E-05	0.000107905	7.94243E-05	8.1749E-06	9.57741E-05	8.1749E-06	0.000487836	0.000707861	0.000419606	1.07177E-08	1.5464E-07	3.4726E-08	2.00081E-07	0.20008062
3831703774305	383770	3774305	0.000127177	0.000390411	0.000459092	0.000452979	9.62878E-05	0.000125222	9.21699E-05	9.48676E-06	0.000111143	9.48676E-06	0.000572565	0.000830804	0.000492484	1.22821E-08	1.7765E-07	4.0103E-08	2.30036E-07	0.23003608
3831703774305	383780	3774305	0.000152956	0.000469549	0.000552151	0.000544799	0.000115806	0.000150604	0.000110853	1.14097E-05	0.000133672	1.14097E-05	0.000696438	0.001010546	0.000599031	1.45823E-08	2.1147E-07	4.7995E-08	2.74046E-07	0.27404563
3831703774305	383790	3774305	0.000189459	0.000581606	0.000683922	0.000674815	0.000143443	0.000186546	0.000137308	1.41327E-05	0.000165573	1.41327E-05	0.000872552	0.001266092	0.000750514	1.78396E-08	2.5934E-07	5.9178E-08	3.3636E-07	0.33636001
3831803774305	383800	3774305	0.000239275	0.000734534	0.000863751	0.00085225	0.000181159	0.000235596	0.000173412	1.78487E-05	0.000209109	1.78487E-05	0.001114954	0.001617823	0.000959012	2.22797E-08	3.2459E-07	7.4453E-08	4.21319E-07	0.4213193
3831813774305	383810	3774305	0.000315273	0.000967835	0.001138094	0.00112294	0.000238699	0.000310426	0.00022849	2.35178E-05	0.000275526	2.35178E-05	0.001485555	0.002155573	0.00127778	2.90603E-08	4.2419E-07	9.7777E-08	5.51032E-07	0.55103156
3831823774305	383820	3774305	0.000447302	0.001373141	0.001614701	0.001593201	0.00033866	0.000440425	0.000324177	3.33665E-05	0.00039091	3.33665E-05	0.002133389	0.003095593	0.001835005	4.08291E-08	5.9704E-07	1.3832E-07	7.76183E-07	0.77618266
3831833774305	383830	3774305	0.000724672	0.002224617	0.002615968	0.002581136	0.000548661	0.000713529	0.000525197	5.40569E-05	0.00063331	5.40569E-05	0.003498574	0.005076507	0.00300925	6.5536E-08	9.5991E-07	2.2351E-07	1.24896E-06	1.24895829
3831843774305	383840	3774305	0.000996839	0.003060124	0.003598455	0.003550541	0.000754724	0.000981512	0.000722446	7.43592E-05	0.000871165	7.43592E-05	0.004838644	0.007020976	0.004161893	8.97779E-08	1.3159E-06	3.0712E-07	1.71285E-06	1.71284588
3831863774305	383860	3774305	0.000782779	0.002402995	0.002825726	0.0027881	0.000592655	0.000770743	0.000567309	5.83913E-05	0.000684091	5.83913E-05	0.003786012	0.005493586	0.003256486	7.06592E-08	1.0353E-06	2.4128E-07	1.34726E-06	1.34725993
3831873774305	383870	3774305	0.001177813	0.003615684	0.004251748	0.004195135	0.000891742	0.001159703	0.000853605	8.78589E-05	0.001029323	8.78589E-05	0.00573075	0.008315443	0.004929226	1.05854E-07	1.5522E-06	3.6264E-07	2.02069E-06	2.02069065
3831883774305	383880	3774305	0.00080028	0.002456721	0.002888903	0.002850436	0.000605905	0.000787975	0.000579992	5.96968E-05	0.000699386	5.96968E-05	0.003873065	0.005619901	0.003331364	7.21836E-08	1.0578E-06	2.466E-07	1.37661E-06	1.37660681
3831903774305	383890	3774305	0.000597676	0.001834763	0.002157531	0.002128803	0.000452511	0.000588487	0.000433158	4.45836E-05	0.000522325	4.45836E-05	0.002876363	0.004173665	0.002474064	5.41072E-08	7.9243E-07	1.8432E-07	1.03085E-06	1.03085472
3831903774305	383900	3774305	0.000475313	0.00145913	0.001715817	0.001692971	0.000359868	0.000468005	0.000344477	3.5456E-05	0.000415389	3.5456E-05	0.00227458	0.003300464	0.001956448	4.31838E-08	6.3207E-07	1.467E-07	8.21951E-07	0.82195098
3831903774305	383910	3774305	0.000393828	0.001208984	0.001421666	0.001402737	0.000298174	0.000387773	0.000285422	2.93776E-05	0.000344177	2.93776E-05	0.001873971	0.002719172	0.00161187	3.59046E-08	5.2523E-07	1.2163E-07	6.82767E-07	0.68276693
3829703774315	382970	3774315	9.55714E-06	2.93388E-05	3.45E-05	3.40406E-05	7.23588E-06	9.4102E-06	6.92642E-06	7.12915E-07	8.35225E-06	7.12915E-07	1.92834E-05	2.79806E-05	1.65863E-05	2.12135E-09	2.6707E-08	4.1853E-09	3.3014E-08	0.03301395
3829803774315	382980	3774315	9.71682E-06	2.9829E-05	3.50764E-05	3.46094E-05	7.35677E-06	9.56742E-06	7.04214E-06	7.24826E-07	8.49179E-06	7.24826E-07	1.96951E-05	2.8578E-05	1.69405E-05	2.21774E-09	2.7819E-08	4.3183E-09	3.43554E-08	0.03435541
3829903774315	382990	3774315	9.89283E-06	3.03693E-05	3.57118E-05	3.52363E-05	7.49003E-06	9.74072E-06	7.1697E-06	7.37955E-07	8.64561E-06	7.37955E-07	2.01474E-05	2.92343E-05	1.73295E-05	2.32736E-09	2.9083E-08	4.4675E-09	3.58778E-08	0.03587781
3830003774315	383000	3774315	1.00961E-05	3.09932E-05	3.64454E-05	3.59601E-05	7.6439E-06	9.94083E-06	7.31699E-06	7.53115E-07	8.82322E-06	7.53115E-07	2.06527E-05	2.99676E-05	1.77642E-05	2.45417E-09	3.0543E-08	4.6389E-09	3.76358E-08	0.03763577
3830103774315	383010	3774315	1.03682E-05	3.18287E-05	3.7428E-05	3.69296E-05	7.84997E-06	1.02088E-05	7.51425E-06	7.73418E-07	9.06109E-06	7.73418E-07	2.12984E-05	3.09045E-05	1.83195E-05	2.61483E-09	3.2399E-08	4.8579E-09	3.98719E-08	0.03987194
3830203774315	383020	3774315	1.06586E-05	3.272E-05	3.8476E-05	3.79637E-05	8.06978E-06	1.04947E-05	7.72466E-06	7.95075E-07	9.31481E-06	7.95075E-07	2.19971E-05	3.19183E-05	1.89205E-05	2.79871E-09	3.4517E-08	5.1026E-09	4.24184E-08	0.04241843
3830303774315	383030	3774315	1.10106E-05	3.38006E-05	3.97467E-05	3.92175E-05	8.3363E-06	1.08413E-05	7.97978E-06	8.21334E-07	9.62245E-06	8.21334E-07	2.28237E-05	3.31177E-05	1.96315E-05	3.02395E-09	3.7109E-08	5.3996E-09	4.55323E-08	0.04553229
3830403774315	383040	3774315	1.14062E-05	3.50149E-05	4.11747E-05	4.06264E-05	8.63579E-06	1.12308E-05	8.26646E-06	8.50841E-07	9.96815E-06	8.50841E-07	2.37564E-05	3.44711E-05	2.04337E-05	3.29684E-09	4.0238E-08	5.7505E-09	4.92855E-08	0.04928551
3830503774315	383050	3774315	1.18362E-05	3.63351E-05	4.27271E-05	4.21582E-05	8.96139E-06	1.16542E-05	8.57813E-06	8.82921E-07	1.0344E-05	8.82921E-07	2.47671E-05	3.59375E-05	2.1303E-05	3.62472E-09	4.3982E-08	6.1587E-09	5.37651E-08	0.05376508
3830603774315	383060	3774315	1.23062E-05	3.77778E-05	4.44236E-05	4.38321E-05	9.3172E-06	1.21169E-05	8.91873E-06	9.17978E-07	1.07547E-05	9.17978E-07	2.58526E-05	3.75126E-05	2.22367E-05	4.02327E-09	4.8512E-08	6.6384E-09	5.91738E-08	0.05917382
3830703774315	383070	3774315	1.2816E-05	3.9343E-05	4.62642E-05	4.56482E-05	9.70324E-06	1.2619E-05	9.28826E-06	9.56012E-07	1.12003E-05	9.56012E-07	2.70067E-05	3.91873E-05	2.32294E-05	4.51606E-09	5.4088E-08	7.2093E-09	6.58136E-08	0.06581361
3830803774315	383080	3774315	1.32733E-05	4.07468E-05	4.79149E-05	4.72769E-05	1.00494E-05	1.30692E-05	9.61966E-06	9.90122E-07	1.15999E-05	9.90122E-07	2.80517E-05	4.07036E-05	2.41282E-05	5.07387E-09	6.0356E-08	7.8186E-09	7.32484E-08	0.07324839
3830903774315	383090	3774315	1.36779E-05	4.19889E-05	4.93756E-05	4.87181E-05	1.03558E-05	1.34676E-05	9.91292E-06	1.02031E-06	1.19535E-05	1.02031E-06	2.90124E-05	4.20976E-05	2.49546E-05	5.70947E-09	6.7454E-08	8.4749E-09	8.16379E-08	0.08163788
3831003774315	383100	3774315	1.40898E-05	4.32534E-05	5.08625E-05	5.01852E-05	1.06677E-05	1.38732E-05	1.02114E-05	1.05103E-06	1.23135E-05	1.05103E-06	3.00074E-05	4.35414E-05	2.58105E-05	6.50357E-09	7.6288E-08	9.2619E-09	9.20531E-08	0.09205313
3831103774315	383110	3774315	1.45671E-05	4.47184E-05	5.25852E-05	5.1885E-05	1.1029E-05	1.43431E-05	1.05573E-05	1.08663E-06	1.27306E-05	1.08663E-06	3.11335E-05	4.51754E-05	2.6779E-05	7.58364E-09	8.8272E-08	1.0296E-08	1.06152E-07	0.1061519
3831203774315	383120	3774315	1.50515E-05	4.62057E-05	5.43341E-05	5.36106E-05	1.13958E-05	1.48201E-05	1.09084E-05	1.12277E-06	1.3154E-05	1.12277E-06	3.22908E-05	4.68546E-05	2.77744E-05	9.02302E-09	1.0419E-07	1.1615E-08	1.24826E-07	0.12482616
3831303774315	383130	3774315	1.55759E-05	4.78155E-05	5.62271E-05	5.54784E-05	1.17928E-05	1.53365E-05	1.12885E-05	1.16189E-06	1.36122E-05	1.16189E-06	3.34418E-05	4.85247E-05	2.87645E-05	1.09743E-08	1.2571E-07	1.3337E-08	1.50025E-07	0.15002485
3831403774315	383140	3774315	1.60731E-05	4.93417E-05	5.80218E-05	5.72493E-05	1.21692E-05	1.5826E-05	1.16488E-05	1.19897E-06	1.40467E-05	1.19897E-06	3.45865E-05	5.01858E-05	2.97491E-05	1.37723E-08	1.565E-07	1.5702E-08	1.85971E-07	0.18597102
3831503774315	383150	3774315	1.65195E-05	5.0712E-05	5.96332E-05	5.88392E-05	1.25072E-05	1.62655E-05	1.19723E-05	1.23227E-06	1.44368E-05	1.23227E-06	3.57407E-05	5.18605E-05	3.07418E-05	1.8161E-08	2.0465E-07	1.9272E-08	2.42078E-07	0.24207802
3831603774315	383160	3774315	1.69314E-05	5.19765E-05	6.11201E-05	6.03063E-05	1.28191E-05	1.66711E-05	1.22708E-05	1.263E-06	1.47968E-05	1.263E-06	3.68667E-05	5.34944E-05	3.17104E-05	2.52131E-08	2.8191E-07	2.4843E-08	3.31963E-07	0.33196268
3831703774315	383170	3774315	1.73106E-05	5.31407E-05	6.24891E-05	6.1657E-05	1.31062E-05	1.70445E-05	1.25457E-05	1.29129E-06	1.51282E-05	1.29129E-06	3.80302E-05	5.51827E-05	3.27112E-05	3.87879E-08	4.3048E-07	3.533E-08	5.04602E-07	0.5046022
3835003774315	383500	3774315	3.39898E-05	0.000104343	0.000122699	0.000121065	2.57343E-05	3.34672E-05	2.46337E-05	2.53547E-06	2.97046E-05	2.53547E-06	0.000107169	0.000155505	9.21799E-05	5.36973E-09	7.1107E-08	1.4328E-08	9.0805E-08	0.09080501

			EGIODemolition	EGIOSite Grubbing / Prep	EGIOMass Grading / Excavation	EGIOMass Grading / Excavation	EGIODrainage / Utilities Trenching	EGIODrainage / Utilities Trenching	EGIOFoundations / Concrete Pads	EGIOFoundations / Concrete Pads	EGIOBuilding / Structure Construction	EGIOBuilding / Structure Construction	EGIOAsphalt Paving	EGIOArchitectural Coating	EGIOLandscaping or Other Finishing	EGIOWaterside Construction (Piles)	HIWaterside Construction (Landscaping)	HIWaterside Construction (Landscaping)	KMDemolition	KMSite Grubbing / Prep
Unique Identifier	X (UTM)	Y (UTM)	2025	2025	2025	2026	2026	2027	2026	2027	2026	2027	2027	2027	2027	2027	2025	2026	2025	2025
3835103774315	383510	3774315	0.000319589	0.00012535	4.15112E-05	4.06559E-05	9.4405E-05	9.42593E-05	0.000124036	0.000123956	0.000132858	0.000129673	5.16998E-06	5.16998E-06	0.000140013	5.16998E-06	3.67982E-05	3.56456E-05	4.37066E-05	0.00018969
3835203774315	383520	3774315	0.000307993	0.0001208	4.0005E-05	3.91808E-05	9.09797E-05	9.08393E-05	0.000119535	0.000119458	0.000128037	0.000124968	4.9824E-06	4.9824E-06	0.000134933	4.9824E-06	3.63103E-05	3.51729E-05	4.37202E-05	0.000189749
3835303774315	383530	3774315	0.000297529	0.0001167	3.86458E-05	3.78496E-05	8.78886E-05	8.7753E-05	0.000115474	0.0001154	0.000123687	0.000120723	4.81312E-06	4.81312E-06	0.000130349	4.81312E-06	3.58815E-05	3.47576E-05	4.37632E-05	0.000189935
3835403774315	383540	3774315	0.0002864	0.00011233	3.72003E-05	3.64339E-05	8.46013E-05	8.44707E-05	0.000111155	0.000111083	0.000119061	0.000116207	4.63309E-06	4.63309E-06	0.000125473	4.63309E-06	3.52788E-05	3.41738E-05	4.35211E-05	0.000188885
3835503774315	383550	3774315	0.000274508	0.00010767	3.56557E-05	3.4921E-05	8.10884E-05	8.09633E-05	0.00010654	0.000106471	0.000114117	0.000111382	4.44071E-06	4.44071E-06	0.000120263	4.44071E-06	3.45092E-05	3.34283E-05	4.30255E-05	0.000186734
3835603774315	383560	3774315	0.000264538	0.00010376	3.43607E-05	3.36527E-05	7.81433E-05	7.80227E-05	0.00010267	0.000102604	0.000109972	0.000107336	4.27943E-06	4.27943E-06	0.000115895	4.27943E-06	3.39674E-05	3.29035E-05	4.28376E-05	0.000185918
3835703774315	383570	3774315	0.000260146	0.00010203	3.37902E-05	3.3094E-05	7.68459E-05	7.67273E-05	0.000100965	0.0001009	0.000108147	0.000105554	4.20837E-06	4.20837E-06	0.000113971	4.20837E-06	3.41504E-05	3.30807E-05	4.36297E-05	0.000189356
3835803774315	383580	3774315	0.000257164	0.00010086	3.34028E-05	3.27146E-05	7.5965E-05	7.58478E-05	9.9808E-05	9.97436E-05	0.000106907	0.000104344	4.16013E-06	4.16013E-06	0.000112665	4.16013E-06	3.4493E-05	3.34126E-05	4.46345E-05	0.000193717
3835903774315	383590	3774315	0.000254703	9.9898E-05	3.30832E-05	3.24015E-05	7.5238E-05	7.51219E-05	9.88529E-05	9.87891E-05	0.000105884	0.000103346	4.12032E-06	4.12032E-06	0.000111586	4.12032E-06	3.48751E-05	3.37828E-05	4.56959E-05	0.000198323
3836003774315	383600	3774315	0.000252475	9.9024E-05	3.27938E-05	3.21182E-05	7.458E-05	7.44649E-05	9.79883E-05	9.79251E-05	0.000104958	0.000102442	4.08429E-06	4.08429E-06	0.000110611	4.08429E-06	3.52608E-05	3.41564E-05	4.67641E-05	0.000202959
3836103774315	383610	3774315	0.000250966	9.8433E-05	3.25978E-05	3.19262E-05	7.41342E-05	7.40199E-05	9.74027E-05	9.73398E-05	0.00010433	0.00010183	4.05988E-06	4.05988E-06	0.000109949	4.05988E-06	3.57236E-05	3.46047E-05	4.79386E-05	0.000208057
3836203774315	383620	3774315	0.000251092	9.8482E-05	3.26142E-05	3.19422E-05	7.41714E-05	7.40569E-05	9.74515E-05	9.73886E-05	0.000104383	0.000101881	4.06191E-06	4.06191E-06	0.000110005	4.06191E-06	3.64071E-05	3.52668E-05	4.94299E-05	0.000214529
3836303774315	383630	3774315	0.000252197	9.8915E-05	3.27577E-05	3.20827E-05	7.44977E-05	7.43828E-05	9.78803E-05	9.78171E-05	0.000104842	0.000102329	4.07978E-06	4.07978E-06	0.000110489	4.07978E-06	3.72198E-05	3.6054E-05	5.11159E-05	0.000221847
3836403774315	383640	3774315	0.000254577	9.9849E-05	3.30668E-05	3.23855E-05	7.52008E-05	7.50848E-05	9.88041E-05	9.87403E-05	0.000105832	0.000103295	4.11829E-06	4.11829E-06	0.000111531	4.11829E-06	3.82225E-05	3.70253E-05	5.30893E-05	0.000230411
3836503774315	383650	3774315	0.000260478	0.00010216	3.38333E-05	3.31362E-05	7.6944E-05	7.68253E-05	0.000101094	0.000101029	0.000108285	0.000105689	4.21375E-06	4.21375E-06	0.000114117	4.21375E-06	3.97832E-05	3.85371E-05	5.59091E-05	0.00024265
3836603774315	383660	3774315	0.000267439	0.00010489	3.47375E-05	3.40218E-05	7.90003E-05	7.88784E-05	0.000103796	0.000103729	0.000111179	0.000108514	4.32636E-06	4.32636E-06	0.000117166	4.32636E-06	4.15269E-05	4.02262E-05	5.90367E-05	0.000256223
3836703774315	383670	3774315	0.000274077	0.0001075	3.55997E-05	3.48662E-05	8.0961E-05	8.08361E-05	0.000106372	0.000106304	0.000113938	0.000111207	4.43374E-06	4.43374E-06	0.000120074	4.43374E-06	4.32275E-05	4.18735E-05	6.21303E-05	0.00026965
3836803774315	383680	3774315	0.000280876	0.00011016	3.64828E-05	3.57312E-05	8.29695E-05	8.28415E-05	0.000109011	0.000108941	0.000116765	0.000113966	4.54373E-06	4.54373E-06	0.000123053	4.54373E-06	4.49604E-05	4.35522E-05	6.53031E-05	0.00028342
3836903774315	383690	3774315	0.000289005	0.00011335	3.75387E-05	3.67652E-05	8.53707E-05	8.5239E-05	0.000112166	0.000112094	0.000120144	0.000117264	4.67523E-06	4.67523E-06	0.000126614	4.67523E-06	4.69265E-05	4.54567E-05	6.88584E-05	0.00029885
3837003774315	383700	3774315	0.000300062	0.00011769	3.89748E-05	3.81718E-05	8.86369E-05	8.85001E-05	0.000116457	0.000116382	0.00012474	0.00012175	4.85409E-06	4.85409E-06	0.000131458	4.85409E-06	4.94093E-05	4.78617E-05	7.32578E-05	0.000317944
3837103774315	383710	3774315	0.000313068	0.00012279	4.06642E-05	3.98263E-05	9.24788E-05	9.23361E-05	0.000121505	0.000121427	0.000130147	0.000127027	5.06449E-06	5.06449E-06	0.000137156	5.06449E-06	5.22508E-05	5.06142E-05	7.82592E-05	0.00033965
3837203774315	383720	3774315	0.000329819	0.00012936	4.284E-05	4.19573E-05	9.74271E-05	9.72767E-05	0.000128006	0.000127924	0.000137111	0.000133824	5.33548E-06	5.33548E-06	0.000144495	5.33548E-06	5.57794E-05	5.40323E-05	8.43989E-05	0.000366297
3837303774315	383730	3774315	0.000351421	0.00013783	4.56458E-05	4.47054E-05	0.000103808	0.000103648	0.00013639	0.000136302	0.000146091	0.000142589	5.68493E-06	5.68493E-06	0.000153959	5.68493E-06	6.02121E-05	5.83262E-05	9.20458E-05	0.000399485
3837403774315	383740	3774315	0.000377361	0.00014801	4.90152E-05	4.80053E-05	0.000111471	0.000111299	0.000146458	0.000146363	0.000156875	0.000153114	6.10456E-06	6.10456E-06	0.000165324	6.10456E-06	6.547E-05	6.34194E-05	0.000101091	0.000438743
3837503774315	383750	3774315	0.000412993	0.00016198	5.36433E-05	5.25381E-05	0.000121996	0.000121808	0.000160287	0.000160183	0.000171687	0.000167572	6.68097E-06	6.68097E-06	0.000180934	6.68097E-06	7.25613E-05	7.02885E-05	0.000113208	0.00049133
3837603774315	383760	3774315	0.000457777	0.00017955	5.94603E-05	5.82352E-05	0.000135225	0.000135016	0.000177668	0.000177554	0.000190305	0.000185743	7.40545E-06	7.40545E-06	0.000200554	7.40545E-06	8.14142E-05	7.88641E-05	0.000128316	0.0005569
3837703774315	383770	3774315	0.000519052	0.00020358	6.74193E-05	6.60303E-05	0.000153326	0.000153089	0.00020145	0.00020132	0.000215778	0.000210606	8.3967E-06	8.3967E-06	0.000227399	8.3967E-06	9.34405E-05	9.05137E-05	0.000148797	0.000645788
3837803774315	383780	3774315	0.000610992	0.00023964	7.93613E-05	7.77262E-05	0.000180484	0.000180206	0.000237133	0.00023698	0.000253999	0.00024791	9.884E-06	9.884E-06	0.000267678	9.884E-06	0.000111387	0.000107898	0.000179312	0.000778227
3837903774315	383790	3774315	0.000742345	0.00029116	9.64227E-05	9.4436E-05	0.000219285	0.000218947	0.000288112	0.000287926	0.000308604	0.000301207	1.20089E-05	1.20089E-05	0.000325225	1.20089E-05	0.000136962	0.000132672	0.000222776	0.000966866
3838003774315	383800	3774315	0.000919551	0.00036066	0.00011944	0.000116979	0.000271631	0.000271212	0.00035688	0.000356657	0.000382271	0.000373108	1.48756E-05	1.48756E-05	0.000402859	1.48756E-05	0.000171378	0.00016601	0.000281299	0.001220859
3838103774315	383810	3774315	0.001189865	0.00046668	0.000154551	0.00015136	0.00035148	0.000350938	0.000461799	0.000461501	0.000494645	0.000482788	1.92484E-05	1.92484E-05	0.000521285	1.92484E-05	0.000223747	0.000216739	0.000370306	0.001607154
3838203774315	383820	3774315	0.001652932	0.0006483	0.000214698	0.000210275	0.000488268	0.000487515	0.000641521	0.000641107	0.000687149	0.000670678	2.67394E-05	2.67394E-05	0.000724157	2.67394E-05	0.000313345	0.000303531	0.000522579	0.002268029
3838303774315	383830	3774315	0.002620331	0.00102773	0.000340353	0.00033334	0.000774033	0.000772839	0.001016978	0.001016322	0.001089311	0.0010632	4.2389E-05	4.2389E-05	0.001147978	4.2389E-05	0.000500278	0.000484608	0.000840549	0.003648042
3838403774315	383840	3774315	0.002422143	0.00095	0.00031461	0.000308128	0.000715489	0.000714385	0.000940059	0.000939453	0.001006921	0.000982785	3.91829E-05	3.91829E-05	0.001061151	3.91829E-05	0.000462221	0.000447743	0.000775986	0.003367834
3838603774315	383860	3774315	0.002736307	0.00107322	0.000355417	0.000348094	0.000808292	0.000807045	0.00106199	0.001061304	0.001137523	0.001110258	4.42652E-05	4.42652E-05	0.001198788	4.42652E-05	0.000523254	0.000506865	0.000880092	0.00381966
3838703774315	383870	3774315	0.004229225	0.00165876	0.000549331	0.000538013	0.001249292	0.001247365	0.001641407	0.001640348	0.001758152	0.00171601	6.8416E-05	6.8416E-05	0.001852842	6.8416E-05	0.000811587	0.000786167	0.00137051	0.00594811
3838803774315	383880	3774315	0.002891821	0.00113421	0.000375617	0.000367877	0.00085423	0.000852912	0.001122346	0.001121622	0.001202173	0.001173358	4.67809E-05	4.67809E-05	0.001266919	4.67809E-05	0.000553636	0.000536295	0.000932063	0.004045219
3838903774315	383890	3774315	0.002170907	0.00085146	0.000281978	0.000276168	0.000641275	0.000640286	0.000842552	0.000842008	0.000902478	0.000880846	3.51187E-05	3.51187E-05	0.000951084	3.51187E-05	0.000414664	0.000401676	0.000695912	0.003020306
3839003774315	383900	3774315	0.001735998	0.00068088	0.000225488	0.000220842	0.000512805	0.000512014	0.000673759	0.000673324	0.00072168	0.000704382	2.80832E-05	2.80832E-05	0.000760548	2.80832E-05	0.000330888	0.000320524	0.000553612	0.002402716
3839103774315	383910	3774315	0.001446589	0.00056737	0.000187896	0.000184025	0.000427315	0.000426656	0.000561436	0.000561074	0.000601368	0.000586954	2.34014E-05	2.34014E-05	0.000633757	2.34014E-05	0.000275187	0.000266568	0.000459045	0.001992289
3829703774325	382970	3774325	0.00014858	5.8275E-05	1.9299E-05	1.89014E-05	4.38899E-05	4.38222E-05	5.76656E-05	5.76284E-05	6.17671E-05	6.02866E-05	2.40358E-06	2.40358E-06	6.50937E-05	2.40358E-06	1.43314E-05	1.38825E-05	1.23066E-05	5.34114E-05
3829803774325	382980	3774325	0.000157104	6.1619E-05	2.04062E-05	1.99857E-05	4.64079E-05	4.63363E-05	6.09739E-05	6.09345E-05	6.53106E-05	6.37452E-05	2.54147E-06	2.54147E-06	6.88281E-05	2.54147E-06	1.4701E-05	1.42405E-05	1.25102E-05	5.42953E-05
3829903774325	382990	3774325	0.000166634	6.5356E-05	2.1644E-05	2.11981E-05	4.9223E-05	4.9147E-05	6.46725E-05	6.46308E-05	6.92723E-05	6.76119E-05	2.69564E-06	2.69564E-06	7.30032E-05	2.69564E-06	1.50938E-05	1.46211E-05	1.27252E-05	5.52284E-05
3830003774325	383000	3774325	0.000177862	6.976E-05	2.31023E-05	2.26263E-05	5.25395E-05	5.24584E-05	6.903E-05	6.89855E-05	7.39398E-05	7.21675E-05	2.87726E-06	2.87726E-06	7.7922E-05	2.87726E-06	1.55495E-05	1.50625E-05	1.2981E-05	5.63383E-05
3830103774325	383010	3774325	0.000192799	7.5618E-05	2.50425E-05	2.45265E-05	5.69518E-05	5.6864E-05	7.48273E-05	7.4779E-05	8.01494E-05	7.82282E-05	3.1189E-06	3.1189E-06	8.4466E-05	3.1189E-06	1.61953E-05	1.5688E-05	1.33747E-05	5.80473E-05
3830203774325	383020	3774325	0.000210179	8.2435E-05	2.73E-05	2.67375E-05	6.20859E-05	6.19901E-05	8.15727E-05	8.15201E-05	8.73746E-05	8.52802E-05	3.40006E-06	3.40006E-06	9.20804E-05	3.40006E-06	1.69003E-05	1.63709E-05	1.37979E-05	5.9884E-05
3830303774325	383030	3774325	0.000230865	9.0548E-05	2.99868E-05	2.9369E-05	6.81963E-05	6.80911E-05	8.9601E-05	8.95432E-05	9.59739E-05	9.36734E-05	3.73469E-06	3.73469E-06	0.000101143	3.73469E-06	1.76896E-05	1.71355E-05	1.42686E-05	6.19269E-05
3830403774325	383040	3774325	0.000255709	0.00010029	3.32138E-05	3.25295E-05	7.55352E-05	7.54186E-05	9.92433E-05	9.91793E-05	0.000106302	0.000103754	4.13659E-06	4.13659E-06	0.000112027	4.13659E-06	1.85668E-05	1.79853E-05	1.47801E-05	6.41467E-05
3830503774325	383050	3774325	0.000285933	0.00011215	3.71397E-05	3.63745E-05	8.44633E-05	8.4333E-05	0.000110974	0.000110902	0.000118867	0.000116018	4.62554E-06	4.62554E-06	0.000125269	4.62554E-06	1.95463E-05	1.89341E-05	1.53391E-05	6.65727E-05
3830603774325	383060	3774325	0.000324484	0.00012727	4.2147E-05	4.12786E-05	9.5851E-05	9.57031E-05	0.000125936	0.000125854	0.000134893	0.00013166	5.24917E-06	5.24917E-06	0.000142158	5.24917E-06	2.07087E-05	2.00601E-05	1.59954E-05	6.9421E-05
3830703774325	383070	3774325	0.000373059	0.00014632	4.84563E-05	4.7458E-05	0.0001102	0.00011003	0.000144788	0.000144695	0.000155086	0.000151369	6.03496E-06	6.03496E-06	0.000163439	6.03496E-06	2.20147E-05	2.13251E-05	1.67105E-05	7.25247E-05
3830803774325	383080	3774325	0.000427867	0.00016782	5.55753E-05	5.44303E-05	0.00012639	0.000126195	0.00016606	0.000165953	0.000177871	0.000173607	6.92159E-06	6.92159E-06	0.00018745	6.92159E-06	2.31987E-05	2.2472E-05	1.73261E-05	7.51963E-05
3830903774325	383090	3774325	0.000489933	0.00019216	6.3637E-05	6.23259E-05	0.000144724	0.0001445	0.000190148	0.000190025	0.000203672	0.00019879	7.92563E-06	7.92563E-06	0.000214642	7.92563E-06	2.42409E-05	2.34816E-05	1.78352E-05	7.74062E-05
3831003774325	383100	3774325	0.000568364	0.00022292	7.38243E-05	7.23033E-05	0.000167892	0.000167633	0.000220588	0.000220446	0.000236277	0.000230614	9.1944E-06	9.1944E-06	0.000249003	9.1944E-06	2.53334E-05	2.45399E-05	1.83558E-05	7.96653E-05
3831103774325	383110	3774325	0.000673507	0.00026416	8.74813E-05	8.56789E-05	0.000198951	0.000198644	0.000261395	0.000261227	0.000279987	0.000273276	1.08953E-05	1.08953E-05	0.000295066	1.08953E-05	2.65568E-05	2.5725E-05	1.89328E-05	8.21698E-05
3831203774325	383120	3774325	0.000814318	0.00031939	0.000105771	0.000103592	0.000240546	0.000240174	0.000316045	0.000315842	0.000338524	0.00033041	1.31732E-05	1.31732E-05	0.000356756	1.31732E-05	2.78323E-05	2.69605E-05	1.95258E-05	8.47432E-05
3831303774325	383130	3774325	0.001008779	0.00039566	0.00013103	0.00012833	0.000297988	0.000297529	0.000391518	0.000391265	0.000419364	0.000409312	1.6319E-05	1.6319E-05	0.00044195	1.6319E-05	2.91795E-05	2.82656E-05	2.01843E-05	8.76013E-05
3831403774325	383140	3774325	0.001293975	0.00050752	0.000168074	0.000164611	0.000382234	0.000381644	0.000502206	0.000501881	0.000537925	0.000525031	2.09326E-05	2.09326E-05	0.000566896	2.09326E-05	3.0629E-05	2.96696E-05	2.08587E-05	9.05283E-05
3831503774325	383150	3774325	0.001745303	0.00068453	0.000226696	0.000222025	0.000515554	0.000514759	0.000677371	0.000676934	0.000725549	0.000708158	2.82337E-05	2.82337E-05	0.000764625	2.82337E-05	3.20892E-05	3.10841E-05	2.14335E-05	9.3023E-05
3831603774325	383160	3774325	0.002475451	0.00097091	0.000321535	0.00031491	0.000731236	0.000730108	0.000960749	0.000960129	0.001029082	0.001004415	4.00453E-05	4.00453E-05	0.001084506	4.00453E-05	3.33952E-05	3.23492E-05	2.19608E-05	9.53115E-05
3831703774325	383170	3774325	0.003878109	0.00152105	0.000503725	0.000493346	0.001145574	0.001143807	0.001505135	0.001504164	0.001612188	0.001573544	6.27361E-05	6.27361E-05	0.001699016	6.27361E-05	3.45558E-05	3.34735E-05	2.24542E-05	9.74527E-05
3835003774325	383500	3774325	0.000322526	0.0001265	4.18927E-05	4.10295E-05	9.52726E-05	9.51256E-05	0.000125176	0.000125095	0.000134079	0.000130865	5.21749E-06	5.21749E-06	0.0001413	5.21749E-06	3.55658E-05	3.44518E-05	4.1998E-05	0.000182274
3835103774325	383510	3774325	0.000313167	0.00012283	4.0677E-05	3.98389E-05	9.25079E-05	9.23652E-05	0.000121543	0.000121465	0.000130188	0.000127068	5.06609E-06	5.06609E-06	0.0001372	5.06609E-06	3.54976E-05	3.43858E-05	4.25366E-05	0.000184612
3835203774325	383520	3774325	0.000301912	0.00011841	3.92152E-05	3.84072E-05	8.91834E-05	8.90458E-05	0.000117175	0.0001171	0.000125509	0.000122501	4.88403E-06	4.88403E-06	0.000132269	4.88403E-06	3.50635E-05	3.39652E-05	4.25661E-05	0.00018474
3835303774325	383530	3774325	0.000291826	0.00011446	3.7905E-05	3.7124E-05	8.62038E-05	8.60708E-05	0.000113261	0.000113187	0.000121316	0.000118408	4.72085E-06	4.72085E-06	0.00012785	4.72085E-06	3.4694E-05	3.36073E-05	4.26385E-05	0.000185054
3835403774325	383540	3774325	0.000281523	0.00011042	3.65668E-05	3.58134E-05	8.31606E-05	8.30323E-05	0.000109262	0.000109192	0.000117033	0.000114228	4.55419E-06	4.55419E-06	0.000123337	4.55419E-06	3.42204E-05	3.31485E-05	4.25299E-05	0.000184583
3835503774325	383550	3774325	0.000270915	0.00010626	3.5189E-05	3.4464E-05	8.00271E-05	7.99036E-05	0.000105145	0.000105077	0.000112624	0.000109924	4.38259E-06	4.38259E-06	0.000118689	4.38259E-06	3.36445E-05	3.25907E-05	4.22605E-05	0.000183414
3835603774325	383560	3774325	0.000261969	0.00010275	3.4027E-05	3.33259E-05	7.73845E-05	7.72651E-05	0.000101673	0.000101607	0.000108905	0.000106294	4.23787E-06	4.23787E-06	0.00011477	4.23787E-06	3.3257E-05	3.22154E-05	4.22447E-05	0.000183345
3835703774325	383570	3774325	0.000257649	0.00010105	3.34658E-05	3.27763E-05	7.61083E-05	7.59908E-05	9.99963E-05	9.99318E-05	0.000107109	0.000104541	4.16798E-06	4.16798E-06	0.000112877	4.16798E-06	3.3458E-05	3.241E-05	4.30277E-05	0.000186743
3835803774325	383580	3774325	0.000254658	9.988E-05	3.30773E-05	3.23958E-05	7.52247E-05	7.51087E-05	9.88354E-05	9.87717E-05	0.000105865	0.000103328	4.11959E-06	4.11959E-06	0.000111567	4.11959E-06	3.3806E-05	3.27471E-05	4.40122E-05	0.000191016
3835903774325	383590	3774325	0.000252188	9.8912E-05	3.27565E-05	3.20816E-05	7.44951E-05	7.43801E-05	9.78768E-05	9.78136E-05	0.000104838	0.000102325	4.07964E-06	4.07964E-06	0.000110485	4.07964E-06	3.41952E-05	3.31242E-05	4.50532E-05	0.000195534
3836003774325	383600	3774325	0.000250014	9.8059E-05	3.24742E-05	3.18051E-05	7.3853E-05	7.3739E-05	9.70332E-05	9.69706E-05	0.000103935	0.000101443	4.04447E-06	4.04447E-06	0.000109532	4.04447E-06	3.45953E-05	3.35117E-05	4.61168E-05	0.00020015
3836103774325	383610	3774325	0.000248595	9.7502E-05	3.22898E-05	3.16245E-05	7.34338E-05	7.33205E-05	9.64824E-05	9.64201E-05	0.000103345	0.000100868	4.02152E-06	4.02152E-06	0.000108911	4.02152E-06	3.50796E-05	3.39809E-05	4.72959E-05	0.000205267
3836203774325	383620	3774325	0.000248424	9.7436E-05	3.22677E-05	3.16028E-05	7.33834E-05	7.32701E-05	9.64162E-05	9.63539E-05	0.000103274	0.000100798	4.01876E-06	4.01876E-06	0.000108836	4.01876E-06	3.57219E-05	3.4603E-05	4.87058E-05	0.000211386
3836303774325	383630	3774325	0.000249134	9.7714E-05	3.23598E-05	3.16931E-05	7.3593E-05	7.34794E-05	9.66916E-05	9.66292E-05	0.000103569	0.000101086	4.03023E-06	4.03023E-06	0.000109147	4.03023E-06	3.64807E-05	3.5338E-05	5.02922E-05	0.000218272
3836403774325	383640	3774325	0.00025093	9.8418E-05	3.25932E-05	3.19216E-05	7.41236E-05	7.40093E-05	9.73888E-05	9.73259E-05	0.000104316	0.000101815	4.05929E-06	4.05929E-06	0.000109934	4.05929E-06	3.73938E-05	3.62225E-05	5.21117E-05	0.000226168
3836503774325	383650	3774325	0.000255547	0.00010023	3.31928E-05	3.25089E-05	7.54874E-05	7.53709E-05	9.91806E-05	9.91166E-05	0.000106235	0.000103688	4.13398E-06	4.13398E-06	0.000111956	4.13398E-06	3.87446E-05	3.7531E-05	5.45965E-05	0.000236953

Unique Identifier	X (UTM)	Y (UTM)	KMMass Grading / Excavation	KMMass Grading / Excavation	KMDrainage / Utilities Trenching	KMFoundations / Concrete Pads	KMBuilding / Structure Construction	KMAsphalt Paving	KMArchitectural Coating	KMLandscaping or Other Finishing	KMWaterside Construction (Piles)	EWNDemolition	EWNSite Grubbing / Prep	EWNDrainage / Utilities Trenching	EWNDrainage / Utilities Trenching	EWNDrainage / Utilities Trenching	EWNFoundation s / Concrete Pads	EWNBuilding / Structure Construction	EWNAsphalt Paving	EWNLandscaping or Other Finishing	EWNWaterside Construction (Piles)
			2025	2026	2026	2026	2026	2026	2026	2026	2026	2027	2027	2027	2028	2029	2029	2029	2029	2029	2029
3835103774315	383510	3774315	0.000144185	0.000142692	5.12421E-05	2.71171E-05	9.31378E-05	2.99215E-06	2.99215E-06	9.61299E-05	2.99215E-06	0.000159124	8.67249E-06	2.03646E-05	1.99714E-05	1.95582E-05	1.6941E-05	3.67864E-05	2.61715E-06	3.80949E-05	2.61715E-06
3835203774315	383520	3774315	0.000144229	0.000142737	5.1258E-05	2.71255E-05	9.31667E-05	2.99308E-06	2.99308E-06	9.61598E-05	2.99308E-06	0.000156644	8.53728E-06	2.00471E-05	1.966E-05	1.92532E-05	1.66769E-05	3.62129E-05	2.57635E-06	3.7501E-05	2.57635E-06
3835303774315	383530	3774315	0.000144371	0.000142877	5.13084E-05	2.71522E-05	9.32584E-05	2.99602E-06	2.99602E-06	9.62544E-05	2.99602E-06	0.000154431	8.41668E-06	1.9764E-05	1.93823E-05	1.89813E-05	1.64413E-05	3.57013E-05	2.53995E-06	3.69713E-05	2.53995E-06
3835403774315	383540	3774315	0.000143572	0.000142087	5.10245E-05	2.7002E-05	9.27423E-05	2.97944E-06	2.97944E-06	9.57218E-05	2.97944E-06	0.000151514	8.25769E-06	1.93906E-05	1.90161E-05	1.86227E-05	1.61307E-05	3.50269E-05	2.49197E-06	3.62729E-05	2.49197E-06
3835503774315	383550	3774315	0.000141937	0.000140468	5.04434E-05	2.66945E-05	9.16862E-05	2.94551E-06	2.94551E-06	9.46317E-05	2.94551E-06	0.00014793	8.06239E-06	1.8932E-05	1.85664E-05	1.81822E-05	1.57492E-05	3.41985E-05	2.43304E-06	3.5415E-05	2.43304E-06
3835603774315	383560	3774315	0.000141318	0.000139855	5.02232E-05	2.65779E-05	9.12859E-05	2.93265E-06	2.93265E-06	9.42186E-05	2.93265E-06	0.000145304	7.91925E-06	1.85959E-05	1.82368E-05	1.78594E-05	1.54696E-05	3.35913E-05	2.38984E-06	3.47862E-05	2.38984E-06
3835703774315	383570	3774315	0.000143931	0.000142441	5.11519E-05	2.70694E-05	9.29738E-05	2.98688E-06	2.98688E-06	9.59607E-05	2.98688E-06	0.00014574	7.94304E-06	1.86517E-05	1.82916E-05	1.79131E-05	1.55161E-05	3.36922E-05	2.39702E-06	3.48907E-05	2.39702E-06
3835803774315	383580	3774315	0.000147246	0.000145722	5.23299E-05	2.76928E-05	9.5115E-05	3.05567E-06	3.05567E-06	9.81707E-05	3.05567E-06	0.000146858	8.00396E-06	1.87948E-05	1.84319E-05	1.80505E-05	1.56351E-05	3.39507E-05	2.41541E-06	3.51584E-05	2.41541E-06
3835903774315	383590	3774315	0.000150747	0.000149187	5.35743E-05	2.83513E-05	9.73768E-05	3.12833E-06	3.12833E-06	0.000100505	3.12833E-06	0.000148145	8.07407E-06	1.89594E-05	1.85933E-05	1.82086E-05	1.5772E-05	3.4248E-05	2.43656E-06	3.54663E-05	2.43656E-06
3836003774315	383600	3774315	0.000154271	0.000152674	5.48266E-05	2.9014E-05	9.9653E-05	3.20145E-06	3.20145E-06	0.000102854	3.20145E-06	0.000149454	8.14543E-06	1.9127E-05	1.87576E-05	1.83695E-05	1.59114E-05	3.45507E-05	2.4581E-06	3.57798E-05	2.4581E-06
3836103774315	383610	3774315	0.000158145	0.000156509	5.62036E-05	2.97427E-05	0.000102156	3.28186E-06	3.28186E-06	0.000105438	3.28186E-06	0.000151085	8.23432E-06	1.93357E-05	1.89623E-05	1.857E-05	1.60851E-05	3.49278E-05	2.48492E-06	3.61702E-05	2.48492E-06
3836203774315	383620	3774315	0.000163065	0.000161378	5.79521E-05	3.0668E-05	0.000105334	3.38396E-06	3.38396E-06	0.000108718	3.38396E-06	0.000153642	8.3737E-06	1.9663E-05	1.92833E-05	1.88843E-05	1.63573E-05	3.5519E-05	2.52698E-06	3.67825E-05	2.52698E-06
3836303774315	383630	3774315	0.000168627	0.000166882	5.99288E-05	3.17141E-05	0.000108927	3.49938E-06	3.49938E-06	0.000112426	3.49938E-06	0.000156743	8.54271E-06	2.00599E-05	1.96725E-05	1.92655E-05	1.66875E-05	3.62359E-05	2.57799E-06	3.75249E-05	2.57799E-06
3836403774315	383640	3774315	0.000175137	0.000173325	6.22424E-05	3.29384E-05	0.000113132	3.63448E-06	3.63448E-06	0.000116767	3.63448E-06	0.000160625	8.75428E-06	2.05567E-05	2.01597E-05	1.97426E-05	1.71008E-05	3.71333E-05	2.64183E-06	3.84542E-05	2.64183E-06
3836503774315	383650	3774315	0.000184439	0.000182531	6.54884E-05	3.46879E-05	0.000119141	3.82752E-06	3.82752E-06	0.000122968	3.82752E-06	0.000166812	9.09147E-06	2.13485E-05	2.09362E-05	2.0503E-05	1.77594E-05	3.85636E-05	2.74359E-06	3.99354E-05	2.74359E-06
3836603774315	383660	3774315	0.000194757	0.000192742	6.92151E-05	3.66284E-05	0.000125806	4.04164E-06	4.04164E-06	0.000129847	4.04164E-06	0.000173749	9.46955E-06	2.22363E-05	2.18069E-05	2.13557E-05	1.8498E-05	4.01673E-05	2.85768E-06	4.15961E-05	2.85768E-06
3836703774315	383670	3774315	0.000204963	0.000202841	7.28421E-05	3.85478E-05	0.000132398	4.25342E-06	4.25342E-06	0.000136652	4.25342E-06	0.000180487	9.83678E-06	2.30986E-05	2.26526E-05	2.21838E-05	1.92153E-05	4.1725E-05	2.96851E-06	4.32092E-05	2.96851E-06
3836803774315	383680	3774315	0.00021543	0.0002132	7.6562E-05	4.05163E-05	0.000139159	4.47063E-06	4.47063E-06	0.00014363	4.47063E-06	0.000187355	1.02111E-05	2.39776E-05	2.35146E-05	2.3028E-05	1.99466E-05	4.33128E-05	3.08147E-06	4.48535E-05	3.08147E-06
3836903774315	383690	3774315	0.000227158	0.000224807	8.07302E-05	4.27221E-05	0.000146736	4.71403E-06	4.71403E-06	0.00015145	4.71403E-06	0.000195165	1.06368E-05	2.49771E-05	2.44948E-05	2.3988E-05	2.0778E-05	4.51183E-05	3.20992E-06	4.67232E-05	3.20992E-06
3837003774315	383700	3774315	0.000241671	0.00023917	8.58881E-05	4.54517E-05	0.000156111	5.01521E-06	5.01521E-06	0.000161126	5.01521E-06	0.000205089	1.11776E-05	2.62471E-05	2.57402E-05	2.52076E-05	2.18345E-05	4.74123E-05	3.37313E-06	4.90989E-05	3.37313E-06
3837103774315	383710	3774315	0.00025817	0.000255499	9.17518E-05	4.85547E-05	0.000166768	5.3576E-06	5.3576E-06	0.000172126	5.3576E-06	0.000216459	1.17973E-05	2.77023E-05	2.71673E-05	2.66052E-05	2.3045E-05	5.00409E-05	3.56014E-06	5.1821E-05	3.56014E-06
3837203774315	383720	3774315	0.000278425	0.000275543	9.895E-05	5.2364E-05	0.000179852	5.77793E-06	5.77793E-06	0.00018563	5.77793E-06	0.000230632	1.25697E-05	2.95161E-05	2.89461E-05	2.83472E-05	2.45539E-05	5.33174E-05	3.79325E-06	5.5214E-05	3.79325E-06
3837303774315	383730	3774315	0.000303651	0.000300509	0.000107915	5.71084E-05	0.000196147	6.30143E-06	6.30143E-06	0.000202449	6.30143E-06	0.000248465	1.35416E-05	3.17983E-05	3.11843E-05	3.0539E-05	2.64525E-05	5.744E-05	4.08654E-06	5.94833E-05	4.08654E-06
3837403774315	383740	3774315	0.000333492	0.00033004	0.00011852	6.27205E-05	0.000215423	6.92068E-06	6.92068E-06	0.000222344	6.92068E-06	0.000269636	1.46955E-05	3.45078E-05	3.38414E-05	3.31412E-05	2.87064E-05	6.23343E-05	4.43475E-06	6.45517E-05	4.43475E-06
3837503774315	383750	3774315	0.000373463	0.000369598	0.000132726	7.0238E-05	0.000241243	7.75017E-06	7.75017E-06	0.000248993	7.75017E-06	0.000298226	1.62537E-05	3.81668E-05	3.74298E-05	3.66553E-05	3.17503E-05	6.89439E-05	4.90499E-06	7.13964E-05	4.90499E-06
3837603774315	383760	3774315	0.000423304	0.000418923	0.000150439	7.96117E-05	0.000273438	8.78448E-06	8.78448E-06	0.000282223	8.78448E-06	0.000333938	1.82E-05	4.27371E-05	4.19118E-05	4.10446E-05	3.55523E-05	7.71997E-05	5.49234E-06	7.99459E-05	5.49234E-06
3837703774315	383770	3774315	0.000490868	0.000485788	0.000174451	9.23186E-05	0.000317082	1.01866E-05	1.01866E-05	0.000327269	1.01866E-05	0.000382475	2.08454E-05	4.89488E-05	4.80036E-05	4.70103E-05	4.07197E-05	8.84204E-05	6.29063E-06	9.15657E-05	6.29063E-06
3837803774315	383780	3774315	0.000591535	0.000585413	0.000210227	0.000111251	0.000382109	1.22757E-05	1.22757E-05	0.000394385	1.22757E-05	0.000454931	2.47943E-05	5.82218E-05	5.70975E-05	5.59161E-05	4.84337E-05	0.000105171	7.48234E-06	0.000108912	7.48234E-06
3837903774315	383790	3774315	0.000734921	0.000727315	0.000261185	0.000138218	0.000474731	1.52512E-05	1.52512E-05	0.000489982	1.52512E-05	0.00055826	3.04259E-05	7.14458E-05	7.00661E-05	6.86163E-05	5.94345E-05	0.000129059	9.18182E-06	0.000133649	9.18182E-06
3838003774315	383800	3774315	0.000927983	0.00091838	0.000329798	0.000174528	0.000599442	1.92577E-05	1.92577E-05	0.0006187	1.92577E-05	0.000697385	3.80084E-05	8.92509E-05	8.75273E-05	8.57163E-05	7.42463E-05	0.000161221	1.147E-05	0.000166956	1.147E-05
3838103774315	383810	3774315	0.001221608	0.001208966	0.00043415	0.000229751	0.000789113	2.5351E-05	2.5351E-05	0.000814464	2.5351E-05	0.000909242	4.95549E-05	0.000116364	0.000114117	0.000111756	9.68014E-05	0.000210198	1.49545E-05	0.000217676	1.49545E-05
3838203774315	383820	3774315	0.001723944	0.001706103	0.000612676	0.000324226	0.001113603	3.57756E-05	3.57756E-05	0.001149378	3.57756E-05	0.001271411	6.92935E-05	0.000162714	0.000159572	0.00015627	0.000135359	0.000293925	2.09111E-05	0.00030438	2.09111E-05
3838303774315	383830	3774315	0.002772901	0.002744204	0.000985467	0.000521506	0.001791189	5.75438E-05	5.75438E-05	0.001848733	5.75438E-05	0.002027501	0.000110501	0.000259478	0.000254467	0.000249202	0.000215855	0.000468717	3.33467E-05	0.000485391	3.33467E-05
3838403774315	383840	3774315	0.002559913	0.00253342	0.000909773	0.000481448	0.001653607	5.31238E-05	5.31238E-05	0.001706731	5.31238E-05	0.001873445	0.000102105	0.000239762	0.000235132	0.000230267	0.000199454	0.000433103	3.08129E-05	0.000448509	3.08129E-05
3838603774315	383860	3774315	0.002903349	0.002873302	0.001031827	0.000546039	0.001875454	6.02508E-05	6.02508E-05	0.001935704	6.02508E-05	0.002120172	0.000115552	0.000271338	0.000266098	0.000260592	0.000225722	0.000490141	3.48709E-05	0.000507576	3.48709E-05
3838703774315	383870	3774315	0.004521198	0.004474408	0.001606798	0.000850311	0.002920523	9.38247E-05	9.38247E-05	0.003014348	9.38247E-05	0.003286561	0.000179122	0.000420612	0.000412489	0.000403955	0.0003499	0.000759787	5.40547E-05	0.000786814	5.40547E-05
3838803774315	383880	3774315	0.003074798	0.003042977	0.001092759	0.000578284	0.001986203	6.38088E-05	6.38088E-05	0.002050012	6.38088E-05	0.002242919	0.000122242	0.000287047	0.000281504	0.000275679	0.00023879	0.000518518	3.68897E-05	0.000536962	3.68897E-05
3838903774315	383890	3774315	0.002295755	0.002271996	0.000815893	0.000431768	0.001482971	4.76419E-05	4.76419E-05	0.001530613	4.76419E-05	0.001680608	9.15953E-05	0.000215083	0.00021093	0.000206565	0.000178924	0.000388523	2.76413E-05	0.000402343	2.76413E-05
3839003774315	383900	3774315	0.001826321	0.00180742	0.00064906	0.00034348	0.001179734	3.79001E-05	3.79001E-05	0.001217634	3.79001E-05	0.001341609	7.31194E-05	0.000171698	0.000168382	0.000164898	0.000142833	0.000310153	2.20657E-05	0.000321186	2.20657E-05
3839103774315	383910	3774315	0.001514352	0.00149868	0.000538189	0.000284808	0.000978214	3.14261E-05	3.14261E-05	0.001009641	3.14261E-05	0.001116191	6.08339E-05	0.000142849	0.000140091	0.000137192	0.000118834	0.000258041	1.83582E-05	0.00026722	1.83582E-05
3829703774325	382970	3774325	4.05983E-05	4.01782E-05	1.44283E-05	7.63542E-06	2.6225E-05	8.42504E-07	8.42504E-07	2.70675E-05	8.42504E-07	6.53894E-05	3.56381E-06	8.36849E-06	8.20689E-06	8.03708E-06	6.96161E-06	1.51167E-05	1.07547E-06	1.56545E-05	1.07547E-06
3829803774325	382980	3774325	4.12702E-05	4.08431E-05	1.46671E-05	7.76179E-06	2.6659E-05	8.56448E-07	8.56448E-07	2.75155E-05	8.56448E-07	6.71505E-05	3.65979E-06	8.59387E-06	8.42792E-06	8.25354E-06	7.1491E-06	1.55238E-05	1.10444E-06	1.60761E-05	1.10444E-06
3829903774325	382990	3774325	4.19795E-05	4.1545E-05	1.49192E-05	7.89517E-06	2.71172E-05	8.71166E-07	8.71166E-07	2.79883E-05	8.71166E-07	6.90188E-05	3.76161E-06	8.83297E-06	8.6624E-06	8.48317E-06	7.348E-06	1.59557E-05	1.13517E-06	1.65233E-05	1.13517E-06
3830003774325	383000	3774325	4.28231E-05	4.23799E-05	1.5219E-05	8.05384E-06	2.76621E-05	8.88673E-07	8.88673E-07	2.85508E-05	8.88673E-07	7.11933E-05	3.88013E-06	9.11127E-06	8.93532E-06	8.75044E-06	7.57951E-06	1.64585E-05	1.17093E-06	1.70439E-05	1.17093E-06
3830103774325	383010	3774325	4.41221E-05	4.36655E-05	1.56807E-05	8.29815E-06	2.85012E-05	9.15631E-07	9.15631E-07	2.94169E-05	9.15631E-07	7.42407E-05	4.04622E-06	9.50128E-06	9.3178E-06	9.125E-06	7.90395E-06	1.7163E-05	1.22105E-06	1.77735E-05	1.22105E-06
3830203774325	383020	3774325	4.55182E-05	4.50471E-05	1.61768E-05	8.56071E-06	2.9403E-05	9.44603E-07	9.44603E-07	3.03477E-05	9.44603E-07	7.75868E-05	4.22858E-06	9.9295E-06	9.73775E-06	9.53627E-06	8.26018E-06	1.79365E-05	1.27608E-06	1.85745E-05	1.27608E-06
3830303774325	383030	3774325	4.70711E-05	4.65839E-05	1.67287E-05	8.85276E-06	3.04061E-05	9.76828E-07	9.76828E-07	3.1383E-05	9.76828E-07	8.13386E-05	4.43306E-06	1.04097E-05	1.02086E-05	9.99741E-06	8.65962E-06	1.88038E-05	1.33779E-06	1.94727E-05	1.33779E-06
3830403774325	383040	3774325	4.87583E-05	4.82537E-05	1.73283E-05	9.17008E-06	3.1496E-05	1.01184E-06	1.01184E-06	3.25079E-05	1.01184E-06	8.55116E-05	4.66049E-06	1.09437E-05	1.07324E-05	1.05103E-05	9.10389E-06	1.97686E-05	1.40643E-06	2.04718E-05	1.40643E-06
3830503774325	383050	3774325	5.06023E-05	5.00787E-05	1.79837E-05	9.51689E-06	3.26872E-05	1.05011E-06	1.05011E-06	3.37373E-05	1.05011E-06	9.01899E-05	4.91547E-06	1.15424E-05	1.13195E-05	1.10853E-05	9.60196E-06	2.08501E-05	1.48337E-06	2.15918E-05	1.48337E-06
3830603774325	383060	3774325	5.27674E-05	5.22213E-05	1.87531E-05	9.92408E-06	3.40857E-05	1.09504E-06	1.09504E-06	3.51808E-05	1.09504E-06	9.57411E-05	5.21802E-06	1.22529E-05	1.20163E-05	1.17676E-05	1.0193E-05	2.21334E-05	1.57467E-06	2.29208E-05	1.57467E-06
3830703774325	383070	3774325	5.51265E-05	5.4556E-05	1.95915E-05	1.03678E-05	3.56097E-05	1.144E-06	1.144E-06	3.67537E-05	1.144E-06	0.000101989	5.55854E-06	1.30525E-05	1.28004E-05	1.25356E-05	1.08582E-05	2.35778E-05	1.67744E-06	2.44165E-05	1.67744E-06
3830803774325	383080	3774325	5.71572E-05	5.65657E-05	2.03132E-05	1.07497E-05	3.69214E-05	1.18614E-06	1.18614E-06	3.81075E-05	1.18614E-06	0.000107671	5.86818E-06	1.37796E-05	1.35135E-05	1.32339E-05	1.1463E-05	2.48912E-05	1.77088E-06	2.57767E-05	1.77088E-06
3830903774325	383090	3774325	5.8837E-05	5.82281E-05	2.09102E-05	1.10656E-05	3.80065E-05	1.221E-06	1.221E-06	3.92275E-05	1.221E-06	0.000112686	6.14152E-06	1.44214E-05	1.41429E-05	1.38503E-05	1.1997E-05	2.60507E-05	1.85336E-06	2.69774E-05	1.85336E-06
3831003774325	383100	3774325	6.05541E-05	5.99274E-05	2.15204E-05	1.13885E-05	3.91157E-05	1.25663E-06	1.25663E-06	4.03723E-05	1.25663E-06	0.000117946	6.42821E-06	1.50946E-05	1.48032E-05	1.44969E-05	1.2557E-05	2.72667E-05	1.93988E-06	2.82367E-05	1.93988E-06
3831103774325	383110	3774325	6.24578E-05	6.18115E-05	2.2197E-05	1.17466E-05	4.03454E-05	1.29614E-06	1.29614E-06	4.16415E-05	1.29614E-06	0.000123834	6.74912E-06	1.58482E-05	1.55422E-05	1.52206E-05	1.31839E-05	2.86279E-05	2.03672E-06	2.96463E-05	2.03672E-06
3831203774325	383120	3774325	6.44138E-05	6.37472E-05	2.28922E-05	1.21145E-05	4.16089E-05	1.33673E-06	1.33673E-06	4.29456E-05	1.33673E-06	0.000129983	7.08422E-06	1.66351E-05	1.63138E-05	1.59763E-05	1.38384E-05	3.00493E-05	2.13785E-06	3.11183E-05	2.13785E-06
3831303774325	383130	3774325	6.65864E-05	6.58972E-05	2.36643E-05	1.2523E-05	4.30123E-05	1.38181E-06	1.38181E-06	4.43941E-05	1.38181E-06	0.000136483	7.43851E-06	1.7467E-05	1.71297E-05	1.67753E-05	1.45305E-05	3.15522E-05	2.24477E-06	3.26745E-05	2.24477E-06
3831403774325	383140	3774325	6.88111E-05	6.8099E-05	2.44549E-05	1.29415E-05	4.44494E-05	1.42798E-06	1.42798E-06	4.58774E-05	1.42798E-06	0.000143619	7.82744E-06	1.83803E-05	1.80254E-05	1.76524E-05	1.52903E-05	3.32019E-05	2.36214E-06	3.4383E-05	2.36214E-06
3831503774325	383150	3774325	7.07074E-05	6.99757E-05	2.51289E-05	1.32981E-05	4.56743E-05	1.46733E-06	1.46733E-06	4.71416E-05	1.46733E-06	0.000150733	8.21512E-06	1.92907E-05	1.89181E-05	1.85267E-05	1.60476E-05	3.48463E-05	2.47913E-06	3.60859E-05	2.47913E-06
3831603774325	383160	3774325	7.24469E-05	7.16972E-05	2.57471E-05	1.36252E-05	4.6798E-05	1.50343E-06	1.50343E-06	4.83014E-05	1.50343E-06	0.000156988	8.55606E-06	2.00912E-05	1.97033E-05	1.92956E-05	1.67136E-05	3.62925E-05	2.58202E-06	3.75835E-05	2.58202E-06
3831703774325	383170	3774325	7.40744E-05	7.33078E-05	2.63255E-05	1.39313E-05	4.78493E-05	1.53721E-06	1.53721E-06	4.93865E-05	1.53721E-06	0.000162425	8.85235E-06	2.0787E-05	2.03856E-05	1.99638E-05	1.72923E-05	3.75493E-05	2.67143E-06	3.8885E-05	2.67143E-06
3835003774325	383500	3774325	0.000138548	0.000137114	4.92389E-05	2.6057E-05	8.94968E-05	2.87517E-06	2.87517E-06	9.23719E-05	2.87517E-06	0.000153948	8.39039E-06	1.97022E-05	1.93217E-05	1.8922E-05	1.63899E-05	3.55898E-05	2.53202E-06	3.68558E-05	2.53202E-06
3835103774325	383510	3774325	0.000140325	0.000138873	4.98703E-05	2.63912E-05	9.06445E-05	2.91205E-06	2.91205E-06	9.35566E-05	2.91205E-06	0.000153259	8.35283E-06	1.9614E-05	1.92353E-05	1.88373E-05	1.63166E-05	3.54305E-05	2.52069E-06	3.66908E-05	2.52069E-06
3835203774325	383520	3774325	0.000140422	0.000138969	4.99048E-05	2.64094E-05	9.07072E-05	2.91406E-06	2.91406E-06	9.36213E-05	2.91406E-06	0.000151039	8.23181E-06	1.93298E-05	1.89566E-05	1.85643E-05	1.60802E-05	3.49171E-05	2.48417E-06	3.61592E-05	2.48417E-06
3835303774325	383530	3774325	0.000140661	0.000139205	4.99897E-05	2.64544E-05	9.08615E-05	2.91902E-06	2.91902E-06	9.37806E-05	2.91902E-06	0.000149109	8.12665E-06	1.90829E-05	1.87144E-05	1.83272E-05	1.58747E-05	3.44711E-05	2.45243E-06	3.56973E-05	2.45243E-06
3835403774325	383540	3774325	0.000140302	0.00013885	4.98624E-05	2.6387E-05	9.06301E-05	2.91158E-06	2.91158E-06	9.35416E-05	2.91158E-06	0.000146774	7.99937E-06	1.8784E-05	1.84213E-05	1.80401E-05	1.56261E-05	3.39312E-05	2.41402E-06	3.51382E-05	2.41402E-06
3835503774325	383550	3774325	0.000139414	0.000137971	4.95466E-05	2.62199E-05	9.00562E-05	2.89315E-06	2.89315E-06	9.29493E-05	2.89315E-06	0.000144033	7.84998E-06	1.84332E-05	1.80773E-05	1.77032E-05	1.53343E-05	3.32975E-05	2.36894E-06	3.4482E-05	2.36894E-06
3835603774325	383560	3774325	0.000139362	0.000137919	4.95281E-05	2.62101E-05	9.00224E-05	2.89206E-06	2.89206E-06	9.29145E-05	2.89206E-06	0.00014208	7.74356E-06	1.81833E-05	1.78322E-05	1.74632E-05	1.51264E-05	3.28461E-05	2.33682E-06	3.40145E-05	2.33682E-06
3835703774325	383570	3774325	0.000141945	0.000140476	5.04461E-05	2.66959E-05	9.1691E-05	2.94567E-06	2.94567E-06	9.46367E-05	2.94567E-06	0.000142616	7.77277E-06	1.82519E-05	1.78995E-05	1.75291E-05	1.51835E-05	3.297E-05	2.34564E-06	3.41428E-05	2.34564E-06
3835803774325	383580	3774325	0.000145192	0.00014369	5.16003E-05	2.73067E-05	9.37888E-05	3.01306E-06	3.01306E-06	9.68019E-05	3.01306E-06	0.00014378	7.83621E-06	1.84009E-05	1.80455E-05	1.76722E-05	1.53074E-05	3.32391E-05	2.36478E-06	3.44215E-05	2.36478E-06
3835903774325	383590	3774325	0.000148627	0.000147089	5.28207E-05	2.79525E-05	9.60072E-05	3.08433E-06	3.08433E-06	9.90915E-05	3.08433E-06	0.000145112	7.90882E-06	1.85714E-05	1.82128E-05	1.78359E-05	1.54492E-05	3.35471E-05	2.38669E-06	3.47404E-05	2.38669E-06
3836003774325	383600	3774325	0.000152136	0.000150561	5.40678E-05	2.86125E-05	9.82738E-05	3.15714E-06	3.15714E-06	0.000101431	3.15714E-06	0.000146498	7.98435E-06	1.87488E-05	1.83867E-05	1.80063E-05	1.55968E-05	3.38675E-05	2.40949E-06	3.50722E-05	2.40949E-06
3836103774325	383610	3774325	0.000156025	0.00015441	5.54501E-05	2.9344E-05	0.000100786	3.23786E-06	3.23786E-06	0.000104024	3.23786E-06	0.000148236	8.07908E-06	1.89712E-05	1.86048E-05	1.82199E-05	1.57818E-05	3.42693E-05	2.43807E-06	3.54883E-05	2.43807E-06
3836203774325	383620	3774325	0.000160676	0.000159013	5.71031E-05	3.02187E-05	0.000103791	3.33438E-06	3.33438E-06	0.000107125	3.33438E-06	0.000150641	8.21011E-06	1.92789E-05	1.89066E-05	1.85154E-05	1.60378E-05	3.48251E-05	2.47762E-06	3.60639E-05	2.47762E-06
3836303774325	383630	3774325	0.00016591	0.000164193	5.8963E-05	3.1203E-05	0.000107171	3.44299E-06	3.44299E-06	0.000110614	3.44299E-06	0.000153527	8.36744E-06	1.96483E-05	1.92689E-05	1.88702E-05	1.63451E-05	3.54924E-05	2.52509E-06	3.6755E-05	2.52509E-06
3836403774325	383640	3774325	0.000171912	0.000170133	6.10962E-05	3.23319E-05	0.000111049	3.56755E-06	3.56755E-06	0.000114616	3.56755E-06	0.000157049	8.5594E-06	2.00991E-05	1.97109E-05	1.93031E-05	1.67201E-05	3.63067E-05	2.58302E-06	3.75982E-05	2.58302E-06
3836503774325	383650	3774325	0.000180109	0.000178245	6.40095E-05	3.38736E-05	0.000116344	3.73766E-06	3.73766E-06	0.000120082	3.73766E-06	0.000162386	8.85026E-06	2.07821E-05	2.03808E-05	1.99591E-05	1.72883E-05	3.75404E-05	2.6708E-06	3.88758E-05	2.6708E-06

			ISDemolition	ISDrainage / Utilities Trenching	ISDrainage / Utilities Trenching	ISAsphalt Paving	ISAsphalt Paving	SVDemolition	SVSite Grubbing / Prep	SVMass Grading / Excavation	SVMass Grading / Excavation	SVDrainage / Utilities Trenching	SVFoundations / Concrete Pads	SVBuilding / Structure Construction	SVBuilding / Structure Construction	SVAsphalt Paving	SVAsphalt Paving	SVArchitectural Coating	SVArchitectural Coating	SVLandscaping or Other Finishing	SVLandscaping or Other Finishing
Unique Identifier	X (UTM)	Y (UTM)	2027	2027	2028	2027	2028	2027	2027	2027	2028	2028	2028	2028	2029	2028	2029	2028	2029	2028	2029
3835103774315	383510	3774315	0.000122376	4.92762E-05	4.80119E-05	1.27263E-05	1.18551E-05	0.000206879	0.000148735	0.000100281	9.90082E-05	7.02487E-05	2.23162E-05	3.19693E-05	3.07495E-05	3.14321E-06	2.92443E-06	3.14321E-06	2.92443E-06	3.19693E-05	3.07495E-05
3835203774315	383520	3774315	0.000112521	4.53081E-05	4.41456E-05	1.17014E-05	1.09004E-05	0.000208323	0.000149773	0.000100981	9.96989E-05	7.07387E-05	2.24719E-05	3.21923E-05	3.0964E-05	3.16514E-06	2.94483E-06	3.16514E-06	2.94483E-06	3.21923E-05	3.0964E-05
3835303774315	383530	3774315	0.000104054	4.18987E-05	4.08237E-05	1.08209E-05	1.00802E-05	0.000209935	0.000150932	0.000101763	0.000100471	7.12863E-05	2.26458E-05	3.24415E-05	3.12037E-05	3.18964E-06	2.96762E-06	3.18964E-06	2.96762E-06	3.24415E-05	3.12037E-05
3835403774315	383540	3774315	9.59796E-05	3.86473E-05	3.76557E-05	9.98121E-06	9.29794E-06	0.000210247	0.000151156	0.000101914	0.00010062	7.13922E-05	2.26795E-05	3.24897E-05	3.125E-05	3.19438E-06	2.97203E-06	3.19438E-06	2.97203E-06	3.24897E-05	3.125E-05
3835503774315	383550	3774315	8.82012E-05	3.55153E-05	3.46041E-05	9.17232E-06	8.54442E-06	0.000209374	0.000150528	0.000101491	0.000100202	7.10957E-05	2.25853E-05	3.23548E-05	3.11203E-05	3.18111E-06	2.95969E-06	3.18111E-06	2.95969E-06	3.23548E-05	3.11203E-05
3835603774315	383560	3774315	8.17153E-05	3.29037E-05	3.20594E-05	8.49783E-06	7.9161E-06	0.000209988	0.00015097	0.000101789	0.000100496	7.13044E-05	2.26516E-05	3.24498E-05	3.12116E-05	3.19045E-06	2.96838E-06	3.19045E-06	2.96838E-06	3.24498E-05	3.12116E-05
3835703774315	383570	3774315	7.77388E-05	3.13025E-05	3.04993E-05	8.0843E-06	7.53088E-06	0.000215298	0.000154788	0.000104362	0.000103037	7.31074E-05	2.32243E-05	3.32703E-05	3.20008E-05	3.27112E-06	3.04344E-06	3.27112E-06	3.04344E-06	3.32703E-05	3.20008E-05
3835803774315	383580	3774315	7.44763E-05	2.99888E-05	2.92193E-05	7.74502E-06	7.21483E-06	0.000221704	0.000159393	0.000107467	0.000106103	7.52824E-05	2.39153E-05	3.42601E-05	3.29529E-05	3.36844E-06	3.13398E-06	3.36844E-06	3.13398E-06	3.42601E-05	3.29529E-05
3835903774315	383590	3774315	7.15393E-05	2.88062E-05	2.80671E-05	7.43959E-06	6.93031E-06	0.000228447	0.000164241	0.000110736	0.00010933	7.75724E-05	2.46428E-05	3.53023E-05	3.39553E-05	3.47091E-06	3.22931E-06	3.47091E-06	3.22931E-06	3.53023E-05	3.39553E-05
3836003774315	383600	3774315	6.88161E-05	2.77096E-05	2.69987E-05	7.1564E-06	6.6665E-06	0.000235289	0.0001691 6	0.000114053	0.000112605	7.98957E-05	2.53808E-05	3.63596E-05	3.49722E-05	3.57486E-06	3.32603E-06	3.57486E-06	3.32603E-06	3.63596E-05	3.49722E-05
3836103774315	383610	3774315	6.64422E-05	2.67538E-05	2.60673E-05	6.90953E-06	6.43654E-06	0.000242719	0.000174502	0.000117654	0.00011616	8.24186E-05	2.61823E-05	3.75077E-05	3.60766E-05	3.68775E-06	3.43106E-06	3.68775E-06	3.43106E-06	3.75077E-05	3.60766E-05
3836203774315	383620	3774315	6.4665E-05	2.60381E-05	2.53701E-05	6.72471E-06	6.26436E-06	0.000251797	0.000181029	0.000122055	0.000120505	8.55012E-05	2.71615E-05	3.89106E-05	3.74259E-05	3.82567E-06	3.55939E-06	3.82567E-06	3.55939E-06	3.89106E-05	3.74259E-05
3836303774315	383630	3774315	6.32328E-05	2.54615E-05	2.48082E-05	6.57577E-06	6.12563E-06	0.000261944	0.000188324	0.000126973	0.000125361	8.89468E-05	2.82561E-05	4.04786E-05	3.89341E-05	3.97984E-06	3.70283E-06	3.97984E-06	3.70283E-06	4.04786E-05	3.89341E-05
3836403774315	383640	3774315	6.21989E-05	2.50451E-05	2.44025E-05	6.46825E-06	6.02546E-06	0.000273642	0.000196733	0.000132643	0.000130959	9.29187E-05	2.95179E-05	4.22862E-05	4.06727E-05	4.15756E-06	3.86818E-06	4.15756E-06	3.86818E-06	4.22862E-05	4.06727E-05
3836503774315	383650	3774315	6.21039E-05	2.50069E-05	2.43653E-05	6.45837E-06	6.01626E-06	0.000289847	0.000208384	0.000140498	0.000138715	9.84214E-05	3.12659E-05	4.47904E-05	4.30814E-05	4.40377E-06	4.09725E-06	4.40377E-06	4.09725E-06	4.47904E-05	4.30814E-05
3836603774315	383660	3774315	6.22212E-05	2.50541E-05	2.44113E-05	6.47058E-06	6.02763E-06	0.000307816	0.000221303	0.000149209	0.000147314	0.000104523	3.32043E-05	4.75671E-05	4.57522E-05	4.67679E-06	4.35126E-06	4.67679E-06	4.35126E-06	4.75671E-05	4.57522E-05
3836703774315	383670	3774315	6.22142E-05	2.50513E-05	2.44086E-05	6.46985E-06	6.02695E-06	0.000325802	0.000234234	0.000157927	0.000155922	0.000110631	3.51445E-05	5.03467E-05	4.84256E-05	4.95007E-06	4.60552E-06	4.95007E-06	4.60552E-06	5.03467E-05	4.84256E-05
3836803774315	383680	3774315	6.22226E-05	2.50547E-05	2.44119E-05	6.47072E-06	6.02776E-06	0.000344359	0.000247576	0.000166923	0.000164803	0.000116932	3.71463E-05	5.32143E-05	5.11839E-05	5.23201E-06	4.86784E-06	5.23201E-06	4.86784E-06	5.32143E-05	5.11839E-05
3836903774315	383690	3774315	6.25105E-05	2.51706E-05	2.45248E-05	6.50065E-06	6.05565E-06	0.000365135	0.000262512	0.000176993	0.000174746	0.000123986	3.93873E-05	5.64247E-05	5.42718E-05	5.54766E-06	5.16151E-06	5.54766E-06	5.16151E-06	5.64247E-05	5.42718E-05
3837003774315	383700	3774315	6.33921E-05	2.55256E-05	2.48707E-05	6.59234E-06	6.14106E-06	0.000390623	0.000280836	0.000189348	0.000186944	0.000132641	4.21367E-05	6.03634E-05	5.80602E-05	5.93491E-06	5.52181E-06	5.93491E-06	5.52181E-06	6.03634E-05	5.80602E-05
3837103774315	383710	3774315	6.46189E-05	2.60196E-05	2.5352E-05	6.71991E-06	6.2599E-06	0.000419585	0.000301659	0.000203387	0.000200805	0.000142476	4.52609E-05	6.4839E-05	6.2365E-05	6.37495E-06	5.93122E-06	6.37495E-06	5.93122E-06	6.4839E-05	6.2365E-05
3837203774315	383720	3774315	6.65247E-05	2.6787E-05	2.60997E-05	6.91811E-06	6.44452E-06	0.000455006	0.000327125	0.000220557	0.000217757	0.000154504	4.90818E-05	7.03127E-05	6.76299E-05	6.91312E-06	6.43193E-06	6.91312E-06	6.43193E-06	7.03127E-05	6.76299E-05
3837303774315	383730	3774315	6.92716E-05	2.78931E-05	2.71774E-05	7.20377E-06	6.71063E-06	0.000498962	0.000358727	0.000241864	0.000238793	0.000169429	5.38234E-05	7.71052E-05	7.41632E-05	7.58096E-06	7.05329E-06	7.58096E-06	7.05329E-06	7.71052E-05	7.41632E-05
3837403774315	383740	3774315	7.27144E-05	2.92793E-05	2.85281E-05	7.56179E-06	7.04414E-06	0.000551007	0.000396144	0.000267092	0.000263701	0.000187102	5.94375E-05	8.51478E-05	8.18989E-05	8.37171E-06	7.78899E-06	8.37171E-06	7.78899E-06	8.51478E-05	8.18989E-05
3837503774315	383750	3774315	7.77835E-05	3.13205E-05	3.05169E-05	8.08895E-06	7.53521E-06	0.00062046	0.000446077	0.000300758	0.000296939	0.000210686	6.69294E-05	9.58804E-05	9.22221E-05	9.42693E-06	8.77077E-06	9.42693E-06	8.77077E-06	9.58804E-05	9.22221E-05
3837603774315	383760	3774315	8.4289E-05	3.394E-05	3.30692E-05	8.76547E-06	8.16542E-06	0.000707106	0.000508371	0.000342758	0.000338406	0.000240108	7.6276E-05	0.00010927	0.000105101	1.07434E-05	9.9956E-06	1.07434E-05	9.9956E-06	0.00010927	0.000105101
3837703774315	383770	3774315	9.34129E-05	3.76138E-05	3.66488E-05	9.71429E-06	9.04929E-06	0.000824479	0.000592756	0.000399653	0.000394579	0.000279963	8.89371E-05	0.000127408	0.000122547	1.25267E-05	1.16548E-05	1.25267E-05	1.16548E-05	0.000127408	0.000122547
3837803774315	383780	3774315	0.000107368	4.32332E-05	4.21239E-05	1.11656E-05	1.04012E-05	0.0009991	0.000718299	0.000484298	0.000478149	0.000339258	0.000107774	0.000154392	0.000148501	1.51798E-05	1.41232E-05	1.51798E-05	1.41232E-05	0.000154392	0.000148501
3837903774315	383790	3774315	0.000127353	5.12802E-05	4.99645E-05	1.32438E-05	1.23372E-05	0.001248385	0.000897521	0.000605135	0.000597451	0.00042396	0.000134664	0.000192915	0.000185554	1.89673E-05	1.76471E-05	1.89673E-05	1.76471E-05	0.000192915	0.000185554
3838003774315	383800	3774315	0.000154216	6.20969E-05	6.05037E-05	1.60374E-05	1.49395E-05	0.001585475	0.001139871	0.000768533	0.000758775	0.000538369	0.000171026	0.000245005	0.000235657	2.40889E-05	2.24121E-05	2.40889E-05	2.24121E-05	0.000245005	0.000235657
3838103774315	383810	3774315	0.000195357	7.86629E-05	7.66447E-05	2.03158E-05	1.89251E-05	0.002098513	0.001508717	0.00101722	0.001004305	0.000712578	0.000226368	0.000324286	0.000311913	3.18837E-05	2.96644E-05	3.18837E-05	2.96644E-05	0.000324286	0.000311913
3838203774315	383820	3774315	0.000265863	0.000107053	0.000104306	2.76479E-05	2.57552E-05	0.00297926	0.002141926	0.001444148	0.001425812	0.001011648	0.000321375	0.000460389	0.000442822	4.52653E-05	4.21146E-05	4.52653E-05	4.21146E-05	0.000460389	0.000442822
3838303774315	383830	3774315	0.000413303	0.000166422	0.000162152	4.29807E-05	4.00384E-05	0.004820613	0.003465759	0.002336714	0.002307045	0.001636904	0.000520002	0.000744935	0.000716512	7.32418E-05	6.81438E-05	7.32418E-05	6.81438E-05	0.000744935	0.000716512
3838403774315	383840	3774315	0.000382536	0.000154033	0.000150081	3.97811E-05	3.70579E-05	0.004447086	0.003197214	0.002155653	0.002128283	0.001510068	0.00047971	0.000687214	0.000660993	6.75666E-05	6.28637E-05	6.75666E-05	6.28637E-05	0.000687214	0.000660993
3838603774315	383860	3774315	0.000429679	0.000173015	0.000168576	4.46836E-05	4.16248E-05	0.00505053	0.003631057	0.002448163	0.002417079	0.001714976	0.000544804	0.000780465	0.000750686	7.6735E-05	7.13939E-05	7.6735E-05	7.13939E-05	0.000780465	0.000750686
3838703774315	383870	3774315	0.000657591	0.000264787	0.000257993	6.83849E-05	6.37036E-05	0.007890653	0.005672951	0.003824866	0.003776303	0.002679378	0.00085117	0.001219353	0.001172827	0.000119886	0.000111542	0.000119886	0.000111542	0.001219353	0.001172827
3838803774315	383880	3774315	0.000452648	0.000182264	0.000177588	4.70722E-05	4.38499E-05	0.005352092	0.003847864	0.00259434	0.0025614	0.001817375	0.000577333	0.000827066	0.000795508	8.13168E-05	7.56567E-05	8.13168E-05	7.56567E-05	0.000827066	0.000795508
3838903774315	383890	3774315	0.000342011	0.000137715	0.000134182	3.55668E-05	3.31321E-05	0.003984944	0.002864958	0.001931637	0.001907111	0.001353142	0.000429858	0.000615798	0.000592302	6.05451E-05	5.63308E-05	6.05451E-05	5.63308E-05	0.000615798	0.000592302
3839003774315	383900	3774315	0.000275137	0.000110787	0.000107945	2.86124E-05	2.66537E-05	0.00316124	0.00227276	0.00153236	0.001512904	0.001073442	0.000341005	0.00048851	0.00046987 1	4.80302E-05	4.4687E-05	4.80302E-05	4.4687E-05	0.00048851	0.000469871
3839103774315	383910	3774315	0.000230534	9.28272E-05	9.04455E-05	2.39739E-05	2.23328E-05	0.002613939	0.0018792 8	0.001267064	0.001250977	0.000887598	0.000281967	0.000403935	0.000388523	3.97148E-05	3.69504E-05	3.97148E-05	3.69504E-05	0.000403935	0.000388523
3829703774325	382970	3774325	1.60793E-05	6.47451E-06	6.30839E-06	1.67213E-06	1.55767E-06	4.95416E-05	3.56178E-05	2.40145E-05	2.37096E-05	1.68225E-05	5.34409E-06	7.65573E-06	7.36362E-06	7.52709E-07	7.00317E-07	7.52709E-07	7.00317E-07	7.65573E-06	7.36362E-06
3829803774325	382980	3774325	1.6736E-05	6.73894E-06	6.56603E-06	1.74042E-06	1.62128E-06	5.04147E-05	3.62454E-05	2.44377E-05	2.41274E-05	1.7119E-05	5.43826E-06	7.79065E-06	7.49339E-06	7.65974E-07	7.12658E-07	7.65974E-07	7.12658E-07	7.79065E-06	7.49339E-06
3829903774325	382990	3774325	1.74485E-05	7.02587E-06	6.8456E-06	1.81453E-06	1.69031E-06	5.13412E-05	3.69115E-05	2.48868E-05	2.45708E-05	1.74336E-05	5.53821E-06	7.93382E-06	7.6311E-06	7.80051E-07	7.25755E-07	7.80051E-07	7.25755E-07	7.93382E-06	7.6311E-06
3830003774325	383000	3774325	1.82701E-05	7.35668E-06	7.16793E-06	1.89997E-06	1.7699E-06	5.2437E-05	3.76993E-05	2.5418E-05	2.50953E-05	1.78057E-05	5.65641E-06	8.10315E-06	7.79397E-06	7.96699E-07	7.41245E-07	7.96699E-07	7.41245E-07	8.10315E-06	7.79397E-06
3830103774325	383010	3774325	1.93558E-05	7.79383E-06	7.59386E-06	2.01286E-06	1.87507E-06	5.40762E-05	3.88779E-05	2.62126E-05	2.58797E-05	1.83623E-05	5.83323E-06	8.35646E-06	8.03762E-06	8.21605E-07	7.64417E-07	8.21605E-07	7.64417E-07	8.35646E-06	8.03762E-06
3830203774325	383020	3774325	2.05741E-05	8.28442E-06	8.07187E-06	2.13957E-06	1.9931E-06	5.5849E-05	4.01524E-05	2.70719E-05	2.67282E-05	1.89643E-05	6.02447E-06	8.63042E-06	8.30112E-06	8.4854E-07	7.89478E-07	8.4854E-07	7.89478E-07	8.63042E-06	8.30112E-06
3830303774325	383030	3774325	2.19686E-05	8.84591E-06	8.61895E-06	2.28458E-06	2.12819E-06	5.7809E-05	4.15615E-05	2.8022E-05	2.76662E-05	1.96298E-05	6.23589E-06	8.93329E-06	8.59244E-06	8.78319E-07	8.17183E-07	8.78319E-07	8.17183E-07	8.93329E-06	8.59244E-06
3830403774325	383040	3774325	2.356E-05	9.48672E-06	9.24332E-06	2.45008E-06	2.28236E-06	5.99382E-05	4.30923E-05	2.90541E-05	2.86852E-05	2.03528E-05	6.46557E-06	9.26232E-06	8.90891E-06	9.10668E-07	8.47281E-07	9.10668E-07	8.47281E-07	9.26232E-06	8.90891E-06
3830503774325	383050	3774325	2.53918E-05	1.02243E-05	9.96197E-06	2.64057E-06	2.45981E-06	6.22544E-05	4.47576E-05	3.01768E-05	2.97937E-05	2.11393E-05	6.71543E-06	9.62026E-06	9.25319E-06	9.45861E-07	8.80024E-07	9.45861E-07	8.80024E-07	9.62026E-06	9.25319E-06
3830603774325	383060	3774325	2.75868E-05	1.11082E-05	1.08232E-05	2.86884E-06	2.67245E-06	6.49449E-05	4.66919E-05	3.1481E-05	3.10813E-05	2.20529E-05	7.00565E-06	1.0036E-05	9.65309E-06	9.86738E-07	9.18056E-07	9.86738E-07	9.18056E-07	1.0036E-05	9.65309E-06
3830703774325	383070	3774325	3.01116E-05	1.21248E-05	1.18137E-05	3.1314E-06	2.91704E-06	6.78492E-05	4.87799E-05	3.28888E-05	3.24712E-05	2.30391E-05	7.31893E-06	1.04848E-05	1.00848E-05	1.03086E-06	9.5911E-07	1.03086E-06	9.5911E-07	1.04848E-05	1.00848E-05
3830803774325	383080	3774325	3.2621E-05	1.31352E-05	1.27982E-05	3.39236E-06	3.16013E-06	7.03614E-05	5.0586E-05	3.41066E-05	3.36735E-05	2.38922E-05	7.58993E-06	1.0873E-05	1.04582E-05	1.06903E-06	9.94623E-07	1.06903E-06	9.94623E-07	1.0873E-05	1.04582E-05
3830903774325	383090	3774325	3.51123E-05	1.41384E-05	1.37756E-05	3.65143E-06	3.40147E-06	7.24639E-05	5.20976E-05	3.51257E-05	3.46797E-05	2.46061E-05	7.81673E-06	1.11979E-05	1.07707E-05	1.10098E-06	1.02434E-06	1.10098E-06	1.02434E-06	1.11979E-05	1.07707E-05
3831003774325	383100	3774325	3.78941E-05	1.52585E-05	1.4867E-05	3.94073E-06	3.67096E-06	7.46287E-05	5.3654E-05	3.61751E-05	3.57158E-05	2.53412E-05	8.05025E-06	1.15325E-05	1.10924E-05	1.13387E-06	1.05495E-06	1.13387E-06	1.05495E-06	1.15325E-05	1.10924E-05
3831103774325	383110	3774325	4.11287E-05	1.6561E-05	1.61361E-05	4.2771E-06	3.98431E-06	7.70252E-05	5.53769E-05	3.73367E-05	3.68627E-05	2.61549E-05	8.30875E-06	1.19028E-05	1.14486E-05	1.17028E-06	1.08882E-06	1.17028E-06	1.08882E-06	1.19028E-05	1.14486E-05
3831203774325	383120	3774325	4.47489E-05	1.80187E-05	1.75564E-05	4.65358E-06	4.33501E-06	7.9484E-05	5.71447E-05	3.85286E-05	3.80394E-05	2.69899E-05	8.57399E-06	1.22828E-05	1.18141E-05	1.20764E-06	1.12358E-06	1.20764E-06	1.12358E-06	1.22828E-05	1.18141E-05
3831303774325	383130	3774325	4.87995E-05	1.96497E-05	1.91455E-05	5.07481E-06	4.72741E-06	8.22903E-05	5.91622E-05	3.98889E-05	3.93824E-05	2.79428E-05	8.8767E-06	1.27164E-05	1.22312E-05	1.25027E-06	1.16325E-06	1.25027E-06	1.16325E-06	1.27164E-05	1.22312E-05
3831403774325	383140	3774325	5.32999E-05	2.14619E-05	2.09112E-05	5.54282E-06	5.16339E-06	8.49183E-05	6.10517E-05	4.11628E-05	4.06402E-05	2.88352E-05	9.16019E-06	1.31225E-05	1.26218E-05	1.2902E-06	1.2004E-06	1.2902E-06	1.2004E-06	1.31225E-05	1.26218E-05
3831503774325	383150	3774325	5.83663E-05	2.35019E-05	2.28989E-05	6.06969E-06	5.65418E-06	8.72079E-05	6.26977E-05	4.22726E-05	4.17359E-05	2.96126E-05	9.40717E-06	1.34763E-05	1.29621E-05	1.32499E-06	1.23276E-06	1.32499E-06	1.23276E-06	1.34763E-05	1.29621E-05
3831603774325	383160	3774325	6.39147E-05	2.5736E-05	2.50757E-05	6.64668E-06	6.19168E-06	8.94262E-05	6.42926E-05	4.33479E-05	4.27975E-05	3.03659E-05	9.64646E-06	1.38191E-05	1.32919E-05	1.35869E-06	1.26412E-06	1.35869E-06	1.26412E-06	1.38191E-05	1.32919E-05
3831703774325	383170	3774325	7.00638E-05	2.82121E-05	2.74882E-05	7.28616E-06	6.78738E-06	9.16356E-05	6.5881E-05	4.44189E-05	4.38549E-05	3.11161E-05	9.88478E-06	1.41606E-05	1.36203E-05	1.39226E-06	1.29535E-06	1.39226E-06	1.29535E-06	1.41606E-05	1.36203E-05
3835003774325	383500	3774325	0.000123952	4.99108E-05	4.86302E-05	1.28902E-05	1.20077E-05	0.000198158	0.000142465	9.60537E-05	9.48341E-05	6.72871E-05	2.13754E-05	3.06216E-05	2.94532E-05	3.0107E-06	2.80114E-06	3.0107E-06	2.80114E-06	3.06216E-05	2.94532E-05
3835103774325	383510	3774325	0.000115184	4.63804E-05	4.51904E-05	1.19784E-05	1.11584E-05	0.000201953	0.000145193	9.78933E-05	9.66504E-05	6.85758E-05	2.17848E-05	3.1208E-05	3.00173E-05	3.06836E-06	2.85479E-06	3.06836E-06	2.85479E-06	3.1208E-05	3.00173E-05
3835203774325	383520	3774325	0.000106288	4.27983E-05	4.17002E-05	1.10532E-05	1.02966E-05	0.000203414	0.000146244	9.86016E-05	9.73496E-05	6.90719E-05	2.19424E-05	3.14338E-05	3.02344E-05	3.09056E-06	2.87544E-06	3.09056E-06	2.87544E-06	3.14338E-05	3.02344E-05
3835303774325	383530	3774325	9.86385E-05	3.9718E-05	3.86989E-05	1.02577E-05	9.55552E-06	0.000205115	0.000147467	9.94264E-05	9.8164E-05	6.96497E-05	2.21259E-05	3.16967E-05	3.04873E-05	3.11641E-06	2.89949E-06	3.11641E-06	2.89949E-06	3.16967E-05	3.04873E-05
3835403774325	383540	3774325	9.14721E-05	3.68324E-05	3.58873E-05	9.51247E-06	8.86128E-06	0.000206006	0.000148107	9.98582E-05	9.85903E-05	6.99522E-05	2.2222E-05	3.18344E-05	3.06197E-05	3.12995E-06	2.91209E-06	3.12995E-06	2.91209E-06	3.18344E-05	3.06197E-05
3835503774325	383550	3774325	8.46886E-05	3.41009E-05	3.3226E-05	8.80703E-06	8.20414E-06	0.000206167	0.000148223	9.99359E-05	9.86671E-05	7.00067E-05	2.22393E-05	3.18592E-05	3.06436E-05	3.13239E-06	2.91435E-06	3.13239E-06	2.91435E-06	3.18592E-05	3.06436E-05
3835603774325	383560	3774325	7.89781E-05	3.18015E-05	3.09856E-05	8.21318E-06	7.65094E-06	0.000207539	0.000149209	0.000100601	9.93237E-05	7.04725E-05	2.23873E-05	3.20712E-05	3.08475E-05	3.15323E-06	2.93375E-06	3.15323E-06	2.93375E-06	3.20712E-05	3.08475E-05
3835703774325	383570	3774325	7.52881E-05	3.03157E-05	2.95378E-05	7.82944E-06	7.29347E-06	0.000212786	0.000152981	0.000103144	0.000101835	7.22543E-05	2.29533E-05	3.28821E-05	3.16274E-05	3.23295E-06	3.00792E-06	3.23295E-06	3.00792E-06	3.28821E-05	3.16274E-05
3835803774325	383580	3774325	7.22365E-05	2.90869E-05	2.83406E-05	7.5121E-06	6.99785E-06	0.000219067	0.000157497	0.000106189	0.000104841	7.4387E-05	2.36308E-05	3.38526E-05	3.2561E-05	3.32838E-06	3.09671E-06	3.32838E-06	3.09671E-06	3.38526E-05	3.2561E-05
3835903774325	383590	3774325	6.94896E-05	2.79808E-05	2.72629E-05	7.22644E-06	6.73174E-06	0.000225695	0.000162262	0.000109402	0.000108013	7.66377E-05	2.43458E-05	3.48769E-05	3.35461E-05	3.42908E-06	3.1904E-06	3.42908E-06	3.1904E-06	3.48769E-05	3.35461E-05
3836003774325	383600	3774325	6.69578E-05	2.69614E-05	2.62696E-05	6.96315E-06	6.48648E-06	0.000232492	0.000167149	0.000112697	0.000111266	7.89458E-05	2.50791E-05	3.59273E-05	3.45565E-05	3.53236E-06	3.28649E-06	3.53236E-06	3.28649E-06	3.59273E-05	3.45565E-05
3836103774325	383610	3774325	6.47628E-05	2.60775E-05	2.54084E-05	6.73488E-06	6.27384E-06	0.000239922	0.000172491	0.000116298	0.000114822	8.14687E-05	2.58805E-05	3.70754E-05	3.56608E-05	3.64525E-06	3.39152E-06	3.64525E-06	3.39152E-06	3.70754E-05	3.56608E-05
3836203774325	383620	3774325	6.30218E-05	2.53765E-05	2.47254E-05	6.55383E-06	6.10519E-06	0.000248572	0.00017871	0.000120491	0.000118962	8.44061E-05	2.68137E-05	3.84122E-05	3.69466E-05	3.77667E-06	3.5138E-06	3.77667E-06	3.5138E-06	3.84122E-05	3.69466E-05
3836303774325	383630	3774325	6.15953E-05	2.48021E-05	2.41657E-05	6.40548E-06	5.96699E-06	0.000258176	0.000185615	0.000125147	0.000123558	8.76672E-05	2.78496E-05	3.98963E-05	3.8374E-05	3.92259E-06	3.64956E-06	3.92259E-06	3.64956E-06	3.98963E-05	3.8374E-05
3836403774325	383640	3774325	6.05096E-05	2.43649E-05	2.37398E-05	6.29258E-06	5.86182E-06	0.000269063	0.000193441	0.000130424	0.000128768	9.13638E-05	2.90239E-05	4.15786E-05	3.99921E-05	4.08799E-06	3.80345E-06	4.08799E-06	3.80345E-06	4.15786E-05	3.99921E-05
3836503774325	383650	3774325	6.01743E-05	2.42299E-05	2.36082E-05	6.25771E-06	5.82933E-06	0.000283504	0.000203824	0.000137424	0.000135679	9.62675E-05	3.05817E-05	4.38102E-05	4.21386E-05	4.3074E-06	4.00758E-06	4.3074E-06	4.00758E-06	4.38102E-05	4.21386E-05

			MDemolition	MSite Grubbing / Prep	MMass Grading / Excavation	MMass Grading / Excavation	MDrainage / Utilities Trenching	MFoundations / Concrete Pads	MBuilding / Structure Construction	MAsphalt Paving	MLandscaping or Other Finishing	MWaterside Construction (Piles)	RSSWDemolition	RSSWPlacing Base	RSSWForm	Child Risk				
Unique Identifier	X (UTM)	Y (UTM)	2027	2027	2027	2028	2028	2028	2028	2028	2028	2028	2029	2029	2029	3rd Trimester	0<2	2<16	Total	per million
3835103774315	383510	3774315	3.4556E-05	0.000106081	0.000124742	0.000123081	2.61629E-05	3.40246E-05	2.5044E-05	2.5777E-06	3.01994E-05	2.5777E-06	0.000110432	0.000160239	9.49863E-05	5.30445E-09	7.0572E-08	1.4219E-08	9.00962E-08	0.09009617
3835203774315	383520	3774315	3.46721E-05	0.000106437	0.000125162	0.000123495	2.62508E-05	3.4139E-05	2.51282E-05	2.58636E-06	3.03009E-05	2.58636E-06	0.000112353	0.000163027	9.66391E-05	5.18838E-09	6.9313E-08	1.3969E-08	8.847E-08	0.08846997
3835303774315	383530	3774315	3.48154E-05	0.000106877	0.000125679	0.000124006	2.63594E-05	3.42801E-05	2.5232E-05	2.59706E-06	3.04262E-05	2.59706E-06	0.000114468	0.000166096	9.84581E-05	5.08505E-09	6.8201E-08	1.3761E-08	8.70467E-08	0.08704667
3835403774315	383540	3774315	3.47392E-05	0.000106643	0.000125404	0.000123734	2.63017E-05	3.42051E-05	2.51768E-05	2.59137E-06	3.03596E-05	2.59137E-06	0.000114975	0.000168282	9.9754E-05	4.96148E-09	6.6784E-08	1.3498E-08	8.5244E-08	0.08524396
3835503774315	383550	3774315	3.44671E-05	0.000105808	0.000124421	0.000122765	2.60956E-05	3.39371E-05	2.49796E-05	2.57107E-06	3.01217E-05	2.57107E-06	0.000116939	0.00016968	0.000100583	4.81812E-09	6.5078E-08	1.3183E-08	8.30793E-08	0.08307927
3835603774315	383560	3774315	3.44416E-05	0.00010573	0.00012433	0.000122674	2.60764E-05	3.39121E-05	2.49611E-05	2.56917E-06	3.00995E-05	2.56917E-06	0.000118754	0.000172315	0.000102145	4.70858E-09	6.3831E-08	1.2972E-08	8.15115E-08	0.08151148
3835703774315	383570	3774315	3.51874E-05	0.000108019	0.000127022	0.000125331	2.6641E-05	3.46464E-05	2.55016E-05	2.6248E-06	3.07512E-05	2.6248E-06	0.000123127	0.00017866	0.000105906	4.70154E-09	6.3987E-08	1.3059E-08	8.17476E-08	0.08174763
3835803774315	383580	3774315	3.6111E-05	0.000110855	0.000130356	0.00012862	2.73403E-05	3.55558E-05	2.6171E-05	2.6937E-06	3.15584E-05	2.6937E-06	0.000128196	0.000186015	0.000110266	4.71868E-09	6.4469E-08	1.3218E-08	8.24057E-08	0.0824057
3835903774315	383590	3774315	3.70836E-05	0.00011384	0.000133867	0.000132084	2.80766E-05	3.65134E-05	2.68759E-05	2.76625E-06	3.24084E-05	2.76625E-06	0.000133552	0.000193787	0.000114873	4.74359E-09	6.5053E-08	1.34E-08	8.31966E-08	0.08319659
3836003774315	383600	3774315	3.80653E-05	0.000116854	0.000137411	0.000135581	2.88199E-05	3.748E-05	2.75873E-05	2.83948E-06	3.32663E-05	2.83948E-06	0.000139064	0.000201784	0.000119614	4.77104E-09	6.5666E-08	1.3592E-08	8.40286E-08	0.0840286
3836103774315	383610	3774315	3.91377E-05	0.000120146	0.000141282	0.0001394	2.96318E-05	3.85359E-05	2.83645E-05	2.91947E-06	3.42035E-05	2.91947E-06	0.000144996	0.000210393	0.000124717	4.81067E-09	6.6443E-08	1.382E-08	8.50735E-08	0.08507346
3836203774315	383620	3774315	4.04695E-05	0.000124234	0.00014609	0.000144144	3.06402E-05	3.98473E-05	2.93298E-05	3.01882E-06	3.53674E-05	3.01882E-06	0.000151981	0.000220527	0.000130724	4.88166E-09	6.7655E-08	1.4142E-08	8.66783E-08	0.08667833
3836303774315	383630	3774315	4.19683E-05	0.000128836	0.0001515	0.000149483	3.17749E-05	4.1323E-05	3.0416E-05	3.13063E-06	3.66773E-05	3.13063E-06	0.000159716	0.000231752	0.000137378	4.97159E-09	6.913E-08	1.4523E-08	8.86245E-08	0.0886245
3836403774315	383640	3774315	4.37067E-05	0.000134172	0.000157775	0.000155674	3.3091E-05	4.30346E-05	3.16758E-05	3.2603E-06	3.81964E-05	3.2603E-06	0.000168522	0.000244529	0.000144952	5.08785E-09	7.0976E-08	1.4986E-08	9.10505E-08	0.09105048
3836503774315	383650	3774315	4.61508E-05	0.000141675	0.000166598	0.00016438	3.49416E-05	4.54412E-05	3.34472E-05	3.44262E-06	4.03325E-05	3.44262E-06	0.000180257	0.000261556	0.000155045	5.27943E-09	7.3891E-08	1.5685E-08	9.48554E-08	0.09485537
3836603774315	383660	3774315	4.88636E-05	0.000150003	0.000176391	0.000174042	3.69954E-05	4.81122E-05	3.54132E-05	3.64497E-06	4.27032E-05	3.64497E-06	0.000193311	0.000280498	0.000166274	5.49604E-09	7.717E-08	1.6467E-08	9.91326E-08	0.09913261
3836703774315	383670	3774315	5.156E-05	0.00015828	0.000186125	0.000183646	3.90369E-05	5.07672E-05	3.73674E-05	3.84611E-06	4.50596E-05	3.84611E-06	0.000206602	0.000299784	0.000177706	5.70762E-09	8.0383E-08	1.7241E-08	1.03332E-07	0.10333208
3836803774315	383680	3774315	5.43362E-05	0.000166803	0.000196146	0.000193535	4.11388E-05	5.35007E-05	3.93795E-05	4.05321E-06	4.74859E-05	4.05321E-06	0.000220477	0.000319916	0.00018964	5.92439E-09	8.3677E-08	1.8039E-08	1.0764E-07	0.10763962
3836903774315	383690	3774315	5.74445E-05	0.000176345	0.000207367	0.000204606	4.34922E-05	5.65612E-05	4.16321E-05	4.28507E-06	5.02023E-05	4.28507E-06	0.000235992	0.000342429	0.000202985	6.17245E-09	8.7423E-08	1.8942E-08	1.12537E-07	0.11253725
3837003774315	383700	3774315	6.12731E-05	0.000188098	0.000221188	0.000218243	4.63909E-05	6.0331E-05	4.44069E-05	4.57067E-06	5.35483E-05	4.57067E-06	0.000254823	0.000369754	0.000219183	6.48955E-09	9.217E-08	2.0072E-08	1.18732E-07	0.11873168
3837103774315	383710	3774315	6.56244E-05	0.000201456	0.000236895	0.000233741	4.96853E-05	6.46154E-05	4.75604E-05	4.89525E-06	5.73509E-05	4.89525E-06	0.000276224	0.000400808	0.000237591	6.85444E-09	9.7614E-08	2.1366E-08	1.25834E-07	0.12583387
3837203774315	383720	3774315	7.09537E-05	0.000217816	0.000256133	0.000252723	5.37202E-05	6.98627E-05	5.14228E-05	5.29279E-06	6.20083E-05	5.29279E-06	0.000302249	0.000438569	0.000259975	7.31037E-09	1.0438E-07	2.2965E-08	1.34659E-07	0.13465898
3837303774315	383730	3774315	7.75804E-05	0.000238158	0.000280055	0.000276326	5.87374E-05	7.63875E-05	5.62254E-05	5.7871E-06	6.77996E-05	5.7871E-06	0.000334402	0.000485225	0.000287631	7.88574E-09	1.129E-07	2.4966E-08	1.4575E-07	0.14574959
3837403774315	383740	3774315	8.54209E-05	0.000262228	0.000308358	0.000304252	6.46736E-05	8.41075E-05	6.19077E-05	6.37197E-06	7.46517E-05	6.37197E-06	0.000372498	0.000540502	0.00032099	8.57021E-09	1.2301E-07	2.7343E-08	1.58923E-07	0.15892316
3837503774315	383750	3774315	9.59035E-05	0.000294407	0.000346199	0.000341589	7.26102E-05	9.44289E-05	6.95048E-05	7.15392E-06	8.38127E-05	7.15392E-06	0.000423049	0.000613853	0.00036388	9.49612E-09	1.3665E-07	3.0535E-08	1.76687E-07	0.17668655
3837603774315	383760	3774315	0.000108975	0.000334536	0.000393387	0.000388149	8.25071E-05	0.0001073	7.89785E-05	8.12901E-06	9.52365E-05	8.12901E-06	0.000486149	0.000705412	0.000418154	1.06542E-08	1.5371E-07	3.4524E-08	1.98886E-07	0.19888551
3837703774315	383770	3774315	0.000126689	0.000388913	0.00045733	0.00045124	9.59183E-05	0.000124741	9.18161E-05	9.45035E-06	0.000110717	9.45035E-06	0.000571489	0.000829243	0.000491558	1.22297E-08	1.7688E-07	3.994E-08	2.29055E-07	0.22905491
3837803774315	383780	3774315	0.000153059	0.000469866	0.000552524	0.000545167	0.000115884	0.000150706	0.000110928	1.14175E-05	0.000133763	1.14175E-05	0.00069816	0.001013045	0.000600512	1.45836E-08	2.1149E-07	4.8015E-08	2.74088E-07	0.27408775
3837903774315	383790	3774315	0.000190669	0.000585322	0.000688291	0.000679126	0.000144359	0.000187738	0.000138185	1.4223E-05	0.000166631	1.4223E-05	0.000879698	0.001276461	0.00075666	1.79405E-08	2.6082E-07	5.954E-08	3.38301E-07	0.33830123
3838003774315	383800	3774315	0.000241409	0.000741084	0.000871454	0.000859851	0.000182775	0.000237697	0.000174958	1.80079E-05	0.000210974	1.80079E-05	0.001126736	0.001634918	0.000969146	2.24633E-08	3.2728E-07	7.51E-08	4.24841E-07	0.4248406
3838103774315	383810	3774315	0.000318588	0.000978011	0.001150061	0.001134748	0.000241209	0.00031369	0.000230893	2.37651E-05	0.000278423	2.37651E-05	0.001503114	0.002181051	0.001292883	2.93499E-08	4.2844E-07	9.8789E-08	5.56575E-07	0.55657506
3838203774315	383820	3774315	0.000450884	0.001384137	0.001627631	0.001605959	0.000341372	0.000443951	0.000326773	3.36337E-05	0.00039404	3.36337E-05	0.002153034	0.003124099	0.001851902	4.11375E-08	6.0156E-07	1.3941E-07	7.82112E-07	0.78211237
3838303774315	383830	3774315	0.000727248	0.002232527	0.002625269	0.002590313	0.000550612	0.000716066	0.000527064	5.42491E-05	0.000635562	5.42491E-05	0.003513463	0.00509811	0.003022056	6.57539E-08	9.6311E-07	2.243E-07	1.25316E-06	1.2531589
3838403774315	383840	3774315	0.000671178	0.002060399	0.002422861	0.0023906	0.00050816	0.000660858	0.000486427	5.00665E-05	0.00058656	5.00665E-05	0.003237974	0.004698371	0.002785099	6.07375E-08	8.895E-07	2.0704E-07	1.15728E-06	1.15727731
3838603774315	383860	3774315	0.000761714	0.00233833	0.002749684	0.002713071	0.000576706	0.000750002	0.000552042	5.682E-05	0.000665682	5.682E-05	0.003684446	0.00534621	0.003169125	6.87704E-08	1.0076E-06	2.348E-07	1.31115E-06	1.31115318
3838703774315	383870	3774315	0.001187944	0.003646783	0.004288318	0.004231218	0.000899412	0.001169678	0.000860947	8.86146E-05	0.001038176	8.86146E-05	0.005782689	0.008390807	0.004973901	1.06746E-07	1.5653E-06	3.6575E-07	2.03779E-06	2.0377868
3838803774315	383880	3774315	0.000806941	0.002477169	0.002912948	0.002874162	0.000610949	0.000794534	0.00058482	6.01937E-05	0.000705207	6.01937E-05	0.003907908	0.005670458	0.003361333	7.27668E-08	1.0664E-06	2.4865E-07	1.38779E-06	1.38779256
3838903774315	383890	3774315	0.000601744	0.001847252	0.002172217	0.002143293	0.000455591	0.000592492	0.000436107	4.48871E-05	0.000525881	4.48871E-05	0.002898419	0.004205669	0.002493035	5.44596E-08	7.976E-07	1.8557E-07	1.03762E-06	1.03762272
3839003774315	383900	3774315	0.000478108	0.001467708	0.001725904	0.001702924	0.000361983	0.000470756	0.000346502	3.56644E-05	0.000417831	3.56644E-05	0.002290329	0.003323317	0.001969995	4.34228E-08	6.3558E-07	1.4755E-07	8.2655E-07	0.82654986
3839103774315	383910	3774315	0.000395951	0.001215501	0.00142933	0.001410298	0.000299781	0.000389863	0.00028696	2.95359E-05	0.000346032	2.95359E-05	0.001886395	0.0027372	0.001622557	3.60842E-08	5.2786E-07	1.2228E-07	6.86227E-07	0.68622696
3829703774325	382970	3774325	9.51541E-06	2.92107E-05	3.43494E-05	3.3892E-05	7.20428E-06	9.3691E-06	6.89617E-06	7.09802E-07	8.31577E-06	7.09802E-07	1.93426E-05	2.80666E-05	1.66373E-05	2.10324E-09	2.6492E-08	4.1496E-09	3.27451E-08	0.0327451
3829803774325	382980	3774325	9.66965E-06	2.96841E-05	3.49061E-05	3.44413E-05	7.32105E-06	9.52097E-06	7.00795E-06	7.21307E-07	8.45056E-06	7.21307E-07	1.97481E-05	2.8655E-05	1.69861E-05	2.19737E-09	2.7578E-08	4.2783E-09	3.40536E-08	0.03405357
3829903774325	382990	3774325	9.83295E-06	3.01855E-05	3.54956E-05	3.5023E-05	7.4447E-06	9.68176E-06	7.12631E-06	7.33489E-07	8.59328E-06	7.33489E-07	2.01755E-05	2.92751E-05	1.73537E-05	2.30183E-09	2.8779E-08	4.4185E-09	3.54999E-08	0.03549986
3830003774325	383000	3774325	1.00271E-05	3.07815E-05	3.61965E-05	3.57146E-05	7.59169E-06	9.87293E-06	7.26702E-06	7.47972E-07	8.76296E-06	7.47972E-07	2.06714E-05	2.99947E-05	1.77803E-05	2.42489E-09	3.0196E-08	4.5833E-09	3.72042E-08	0.03720418
3830103774325	383010	3774325	1.03247E-05	3.1695E-05	3.72708E-05	3.67745E-05	7.817E-06	1.01659E-05	7.48269E-06	7.7017E-07	9.02303E-06	7.7017E-07	2.13733E-05	3.10131E-05	1.83839E-05	2.59132E-09	3.2126E-08	4.812E-09	3.95289E-08	0.03952886
3830203774325	383020	3774325	1.06459E-05	3.2681E-05	3.84301E-05	3.79184E-05	8.06016E-06	1.04822E-05	7.71545E-06	7.94128E-07	9.30371E-06	7.94128E-07	2.21375E-05	3.2122E-05	1.90413E-05	2.78292E-09	3.4338E-08	5.0695E-09	4.21908E-08	0.04219081
3830303774325	383030	3774325	1.10015E-05	3.37727E-05	3.9714E-05	3.91852E-05	8.32943E-06	1.08324E-05	7.9732E-06	8.20657E-07	9.61452E-06	8.20657E-07	2.29828E-05	3.33486E-05	1.97684E-05	3.00895E-09	3.6941E-08	5.3662E-09	4.53161E-08	0.04531609
3830403774325	383040	3774325	1.1388E-05	3.49592E-05	4.11092E-05	4.05618E-05	8.62205E-06	1.12129E-05	8.25331E-06	8.49488E-07	9.95229E-06	8.49488E-07	2.3903E-05	3.46838E-05	2.05598E-05	3.27728E-09	4.0017E-08	5.7082E-09	4.90025E-08	0.04900249
3830503774325	383050	3774325	1.1809E-05	3.62515E-05	4.26288E-05	4.20612E-05	8.94078E-06	1.16274E-05	8.55841E-06	8.8089E-07	1.03202E-05	8.8089E-07	2.49012E-05	3.61322E-05	2.14184E-05	3.59995E-09	4.37E-08	6.1067E-09	5.34071E-08	0.05340708
3830603774325	383060	3774325	1.23025E-05	3.77667E-05	4.44105E-05	4.38192E-05	9.31446E-06	1.21134E-05	8.9161E-06	9.17707E-07	1.07515E-05	9.17707E-07	2.60335E-05	3.77751E-05	2.23923E-05	4.00804E-09	4.8345E-08	6.5974E-09	5.89501E-08	0.05895007
3830703774325	383070	3774325	1.28378E-05	3.94099E-05	4.63428E-05	4.57257E-05	9.71973E-06	1.26404E-05	9.30404E-06	9.57637E-07	1.12193E-05	9.57637E-07	2.72282E-05	3.95087E-05	2.34199E-05	4.51555E-09	5.4092E-08	7.1831E-09	6.57906E-08	0.06579056
3830803774325	383080	3774325	1.32987E-05	4.08247E-05	4.80066E-05	4.73673E-05	1.00687E-05	1.30942E-05	9.63807E-06	9.92017E-07	1.16221E-05	9.92017E-07	2.82794E-05	4.1034E-05	2.43241E-05	5.0765E-09	6.0395E-08	7.7904E-09	7.32622E-08	0.0732622
3830903774325	383090	3774325	1.36779E-05	4.19889E-05	4.93756E-05	4.87181E-05	1.03558E-05	1.34676E-05	9.91292E-06	1.02031E-06	1.19535E-05	1.02031E-06	2.92027E-05	4.23737E-05	2.51183E-05	5.70005E-09	6.7353E-08	8.4243E-09	8.14776E-08	0.08147758
3831003774325	383100	3774325	1.40663E-05	4.3181E-05	5.07773E-05	5.01012E-05	1.06498E-05	1.385E-05	1.01943E-05	1.04927E-06	1.22929E-05	1.04927E-06	3.01634E-05	4.37678E-05	2.59446E-05	6.47998E-09	7.6024E-08	9.1857E-09	9.16897E-08	0.0916897
3831103774325	383110	3774325	1.44981E-05	4.45067E-05	5.23363E-05	5.16394E-05	1.09768E-05	1.42752E-05	1.05073E-05	1.08149E-06	1.26703E-05	1.08149E-06	3.12177E-05	4.52976E-05	2.68515E-05	7.51738E-09	8.7526E-08	1.0163E-08	1.05206E-07	0.10520624
3831203774325	383120	3774325	1.4939E-05	4.58603E-05	5.3928E-05	5.32099E-05	1.13106E-05	1.47093E-05	1.08269E-05	1.11438E-06	1.30556E-05	1.11438E-06	3.23032E-05	4.68727E-05	2.77852E-05	8.89446E-09	1.0275E-07	1.1408E-08	1.23049E-07	0.12304852
3831303774325	383130	3774325	1.5438E-05	4.73921E-05	5.57293E-05	5.49872E-05	1.16884E-05	1.52007E-05	1.11885E-05	1.1516E-06	1.34917E-05	1.1516E-06	3.34106E-05	4.84795E-05	2.87376E-05	1.07841E-08	1.2359E-07	1.3062E-08	1.47435E-07	0.1474353
3831403774325	383140	3774325	1.59262E-05	4.88905E-05	5.74913E-05	5.67258E-05	1.2058E-05	1.56813E-05	1.15423E-05	1.18801E-06	1.39183E-05	1.18801E-06	3.4546E-05	5.0127E-05	2.97143E-05	1.35365E-08	1.5387E-07	1.5375E-08	1.82783E-07	0.18278278
3831503774325	383150	3774325	1.63598E-05	5.02218E-05	5.90568E-05	5.82704E-05	1.23863E-05	1.61083E-05	1.18566E-05	1.22036E-06	1.42973E-05	1.22036E-06	3.56876E-05	5.17835E-05	3.06962E-05	1.78609E-08	2.0131E-07	1.8874E-08	2.38048E-07	0.23804775
3831603774325	383160	3774325	1.67572E-05	5.14417E-05	6.04913E-05	5.96858E-05	1.26872E-05	1.64996E-05	1.21446E-05	1.25E-06	1.46446E-05	1.25E-06	3.68075E-05	5.34084E-05	3.16594E-05	2.48261E-08	2.7762E-07	2.4358E-08	3.26804E-07	0.32680429
3831703774325	383170	3774325	1.71274E-05	5.25781E-05	6.18275E-05	6.10043E-05	1.29674E-05	1.6864E-05	1.24128E-05	1.27762E-06	1.49681E-05	1.27762E-06	3.79585E-05	5.50786E-05	3.26495E-05	3.81674E-08	4.2364E-07	3.4645E-08	4.96455E-07	0.49645469
3835003774325	383500	3774325	3.31951E-05	0.000101903	0.00011983	0.000118234	2.51325E-05	3.26847E-05	2.40577E-05	2.47618E-06	2.90101E-05	2.47618E-06	0.000105413	0.000152956	9.06694E-05	5.24625E-09	6.9442E-08	1.3888E-08	8.85763E-08	0.08857632
3835103774325	383510	3774325	3.37122E-05	0.000103491	0.000121697	0.000120076	2.55241E-05	3.31939E-05	2.44325E-05	2.51476E-06	2.9462E-05	2.51476E-06	0.000108495	0.000157428	9.33202E-05	5.1784E-09	6.8861E-08	1.3784E-08	8.78235E-08	0.08782349
3835203774325	383520	3774325	3.38356E-05	0.000103869	0.000122142	0.000120516	2.56175E-05	3.33153E-05	2.45219E-05	2.52396E-06	2.95698E-05	2.52396E-06	0.000110416	0.000160216	9.49729E-05	5.06695E-09	6.7656E-08	1.3557E-08	8.62806E-08	0.08628059
3835303774325	383530	3774325	3.39971E-05	0.000104365	0.000122725	0.000121091	2.57398E-05	3.34744E-05	2.4639E-05	2.53601E-06	2.9711E-05	2.53601E-06	0.000112556	0.000163321	9.68135E-05	4.9692E-09	6.6613E-08	1.3374E-08	8.49566E-08	0.08495662
3835403774325	383540	3774325	3.40207E-05	0.000104438	0.00012281	0.000121175	2.57576E-05	3.34976E-05	2.4656E-05	2.53777E-06	2.97316E-05	2.53777E-06	0.00011434	0.00016591	9.83481E-05	4.86064E-09	6.5399E-08	1.3163E-08	8.34228E-08	0.08342281
3835503774325	383550	3774325	3.39209E-05	0.000104131	0.00012245	0.000120819	2.56821E-05	3.33993E-05	2.45837E-05	2.53033E-06	2.96444E-05	2.53033E-06	0.000115816	0.000168051	9.96172E-05	4.74127E-09	6.402E-08	1.2924E-08	8.16858E-08	0.08168581
3835603774325	383560	3774325	3.40243E-05	0.000104449	0.000122823	0.000121188	2.57604E-05	3.35012E-05	2.46587E-05	2.53804E-06	2.97348E-05	2.53804E-06	0.000118008	0.000171233	0.000101503	4.65051E-09	6.3028E-08	1.2772E-08	8.04499E-08	0.08044989
3835703774325	383570	3774325	3.47646E-05	0.000106721	0.000125496	0.000123825	2.63209E-05	3.42301E-05	2.51952E-05	2.59327E-06	3.03818E-05	2.59327E-06	0.000122338	0.000177515	0.000105227	4.64403E-09	6.3187E-08	1.2864E-08	8.06949E-08	0.08069494
3835803774325	383580	3774325	3.56665E-05	0.00010949	0.000128751	0.000127037	2.70037E-05	3.51181E-05	2.58488E-05	2.66054E-06	3.11699E-05	2.66054E-06	0.00012732	0.000184743	0.000109512	4.66033E-09	6.3654E-08	1.3022E-08	8.13365E-08	0.08133648
3835903774325	383590	3774325	3.66209E-05	0.00011242	0.000132197	0.000130436	2.77263E-05	3.60578E-05	2.65405E-05	2.73173E-06	3.2004E-05	2.73173E-06	0.0001326	0.000192406	0.000114054	4.68443E-09	6.4223E-08	1.3204E-08	8.21113E-08	0.08211129
3836003774325	383600	3774325	3.75953E-05	0.000115411	0.000135714	0.000133907	2.8464E-05	3.70172E-05	2.72467E-05	2.80442E-06	3.28556E-05	2.80442E-06	0.000138072	0.000200345	0.00011876	4.7124E-09	6.484E-08	1.3399E-08	8.29512E-08	0.0829512
3836103774325	383610	3774325	3.86695E-05	0.000118709	0.000139592	0.000137733	2.92773E-05	3.80749E-05	2.80252E-05	2.88455E-06	3.37943E-05	2.88455E-06	0.000143995	0.00020894	0.000123855	4.75336E-09	6.5633E-08	1.3632E-08	8.40184E-08	0.08401843
3836203774325	383620	3774325	3.99361E-05	0.000122597	0.000144164	0.000142244	3.02363E-05	3.9322E-05	2.89431E-05	2.97903E-06	3.49012E-05	2.97903E-06	0.000150723	0.000218703	0.000129643	4.81767E-09	6.6748E-08	1.3936E-08	8.55011E-08	0.08550115
3836303774325	383630	3774325	4.13496E-05	0.000126936	0.000149266	0.000147279	3.13065E-05	4.07138E-05	2.99676E-05	3.08447E-06	3.61365E-05	3.08447E-06	0.000158122	0.000229439	0.000136007	4.89908E-09	6.8101E-08	1.4292E-08	8.72915E-08	0.08729151
3836403774325	383640	3774325	4.29609E-05	0.000131882	0.000155083	0.000153018	3.25264E-05	4.23003E-05	3.11353E-05	3.20466E-06	3.75447E-05	3.20466E-06	0.000166413	0.000241469	0.000143138	5.00234E-09	6.976E-08	1.4716E-08	8.94786E-08	0.08947857
3836503774325	383650	3774325	4.51274E-05	0.000138533	0.000162904	0.000160735	3.41667E-05	4.44336E-05	3.27055E-05	3.36628E-06	3.94381E-05	3.36628E-06	0.000177038	0.000256885	0.000152277	5.1653E-09	7.2265E-08	1.5326E-08	9.27563E-08	0.09275632

			EGIODemolition	EGIOSite Grubbing / Prep	EGIOMass Grading / Excavation	EGIOMass Grading / Excavation	EGIODrainage / Utilities Trenching	EGIODrainage / Utilities Trenching	EGIOFoundations / Concrete Pads	EGIOFoundations / Concrete Pads	EGIOBuilding / Structure Construction	EGIOBuilding / Structure Construction	EGIOAsphalt Paving	EGIOArchitectural Coating	EGIOLandscaping or Other Finishing	EGIOWaterside Construction (Piles)	HIWaterside Construction (Landscaping)	HIWaterside Construction (Landscaping)	KMDemolition	KMSite Grubbing / Prep
Unique Identifier	X (UTM)	Y (UTM)	2025	2025	2025	2026	2026	2027	2026	2027	2026	2027	2027	2027	2027	2027	2025	2026	2025	2025
3836603774325	383660	3774325	0.000261035	0.00010238	3.39057E-05	3.32071E-05	7.71085E-05	7.69895E-05	0.000101311	0.000101245	0.000108516	0.000105915	4.22276E-06	4.22276E-06	0.000114361	4.22276E-06	4.02425E-05	3.8982E-05	5.73258E-05	0.000248798
3836703774325	383670	3774325	0.000267448	0.0001049	3.47387E-05	3.40229E-05	7.90029E-05	7.8881E-05	0.0001038	0.000103733	0.000111182	0.000108517	4.3265E-06	4.3265E-06	0.00011717	4.3265E-06	4.18964E-05	4.05842E-05	6.03221E-05	0.000261802
3836803774325	383680	3774325	0.000274957	0.00010784	3.5714E-05	3.49782E-05	8.12211E-05	8.10957E-05	0.000106714	0.000106645	0.000114304	0.000111564	4.44798E-06	4.44798E-06	0.00012046	4.44798E-06	4.37442E-05	4.2374E-05	6.3642E-05	0.000276211
3836903774325	383690	3774325	0.000283912	0.00011135	3.68772E-05	3.61174E-05	8.38663E-05	8.37369E-05	0.000110189	0.000110118	0.000118027	0.000115198	4.59284E-06	4.59284E-06	0.00012438	4.59284E-06	4.58448E-05	4.44089E-05	6.73874E-05	0.000292466
3837003774325	383700	3774325	0.000296694	0.00011637	3.85373E-05	3.77433E-05	8.76419E-05	8.75067E-05	0.00011515	0.000115076	0.00012334	0.000120384	4.79961E-06	4.79961E-06	0.000129983	4.79961E-06	4.86253E-05	4.71023E-05	7.22326E-05	0.000313495
3837103774325	383710	3774325	0.000311819	0.0001223	4.0502E-05	3.96675E-05	9.211E-05	9.19678E-05	0.00012102	0.000120942	0.000129628	0.000126521	5.04429E-06	5.04429E-06	0.000136609	5.04429E-06	5.18436E-05	5.02198E-05	7.78156E-05	0.000337725
3837203774325	383720	3774325	0.000330583	0.00012966	4.29392E-05	4.20545E-05	9.76526E-05	9.75019E-05	0.000128303	0.00012822	0.000137428	0.000134134	5.34783E-06	5.34783E-06	0.00014483	5.34783E-06	5.57381E-05	5.39923E-05	8.45347E-05	0.000366886
3837303774325	383730	3774325	0.000353999	0.00013884	4.59807E-05	4.50333E-05	0.00010457	0.000104408	0.000137391	0.000137302	0.000147163	0.000143635	5.72663E-06	5.72663E-06	0.000155089	5.72663E-06	6.05135E-05	5.86181E-05	9.27292E-05	0.000402451
3837403774325	383740	3774325	0.000382364	0.00014997	4.9665E-05	4.86417E-05	0.000112949	0.000112774	0.0001484	0.000148304	0.000158954	0.000155144	6.18549E-06	6.18549E-06	0.000167515	6.18549E-06	6.62306E-05	6.41562E-05	0.000102531	0.00044499
3837503774325	383750	3774325	0.000418696	0.00016422	5.43842E-05	5.32637E-05	0.000123681	0.00012349	0.000162501	0.000162396	0.000174058	0.000169886	6.77324E-06	6.77324E-06	0.000183433	6.77324E-06	7.34726E-05	7.11713E-05	0.000114903	0.000498686
3837603774325	383760	3774325	0.000464038	0.000182	6.02735E-05	5.90317E-05	0.000137074	0.000136863	0.000180098	0.000179982	0.000192907	0.000188283	7.50672E-06	7.50672E-06	0.000203297	7.50672E-06	8.24511E-05	7.98685E-05	0.000130231	0.00056521
3837703774325	383770	3774325	0.000525259	0.00020601	6.82255E-05	6.68198E-05	0.000155159	0.00015492	0.000203859	0.000203727	0.000218358	0.000213124	8.4971E-06	8.4971E-06	0.000230118	8.4971E-06	9.44881E-05	9.15285E-05	0.000150743	0.000654235
3837803774325	383780	3774325	0.000614361	0.00024096	7.97988E-05	7.81547E-05	0.000181479	0.000181199	0.00023844	0.000238286	0.000255399	0.000249277	9.93849E-06	9.93849E-06	0.000269154	9.93849E-06	0.000111909	0.000108403	0.000180376	0.000782843
3837903774325	383790	3774325	0.000739273	0.00028995	9.60237E-05	9.40452E-05	0.000218378	0.000218041	0.00028692	0.000286735	0.000307327	0.00029996	1.19592E-05	1.19592E-05	0.000323879	1.19592E-05	0.000136245	0.000131977	0.000221749	0.000962407
3838003774325	383800	3774325	0.000912815	0.00035802	0.000118565	0.000116122	0.000269641	0.000269225	0.000354273	0.000354044	0.000379471	0.000370375	1.47666E-05	1.47666E-05	0.000399908	1.47666E-05	0.000169952	0.000164629	0.000279061	0.001211146
3838103774325	383810	3774325	0.001178233	0.00046212	0.00015304	0.000149887	0.000348044	0.000347507	0.000457285	0.00045699	0.000489809	0.000478069	1.90602E-05	1.90602E-05	0.000516189	1.90602E-05	0.000221379	0.000214445	0.000366447	0.001590408
3838203774325	383820	3774325	0.001631115	0.00063975	0.000211864	0.000207499	0.000481823	0.00048108	0.000633053	0.000632645	0.000678079	0.000661826	2.63865E-05	2.63865E-05	0.000714599	2.63865E-05	0.000309013	0.000299334	0.000515387	0.002236815
3838303774325	383830	3774325	0.002586702	0.00101454	0.000335985	0.000329062	0.000764099	0.00076292	0.001003927	0.001003279	0.001075331	0.001049556	4.1845E-05	4.1845E-05	0.001133246	4.1845E-05	0.000493666	0.000478203	0.000829474	0.003599974
3838403774325	383840	3774325	0.003392191	0.00133046	0.000440609	0.000431531	0.001002037	0.001000491	0.001316545	0.001315696	0.001410184	0.001376383	5.48754E-05	5.48754E-05	0.001486134	5.48754E-05	0.000649324	0.000628986	0.001094284	0.004749271
3838603774325	383860	3774325	0.002961432	0.00116152	0.000384658	0.000376733	0.000874793	0.000873443	0.001149363	0.001148621	0.001231111	0.001201602	4.7907E-05	4.7907E-05	0.001297416	4.7907E-05	0.000566586	0.000548839	0.000953908	0.00414003
3838703774325	383870	3774325	0.004279263	0.00167839	0.00055583	0.000544378	0.001264074	0.001262123	0.001660827	0.001659756	0.001778954	0.001736313	6.92255E-05	6.92255E-05	0.001874764	6.92255E-05	0.000821127	0.000795408	0.001386865	0.006019093
3838803774325	383880	3774325	0.002914788	0.00114322	0.0003786	0.000370799	0.000861014	0.000859686	0.00113126	0.00113053	0.001211721	0.001182677	4.71524E-05	4.71524E-05	0.001276981	4.71524E-05	0.000557952	0.000540476	0.000939524	0.004077602
3838903774325	383890	3774325	0.002185871	0.00085733	0.000283921	0.000278071	0.000645696	0.000644699	0.00084836	0.000847812	0.000908699	0.000886918	3.53608E-05	3.53608E-05	0.00095764	3.53608E-05	0.00041744	0.000404365	0.000700748	0.003041296
3839003774325	383900	3774325	0.001747217	0.00068528	0.000222645	0.000222269	0.000516119	0.000515323	0.000678113	0.000677676	0.000726344	0.000708934	2.82647E-05	2.82647E-05	0.000765463	2.82647E-05	0.000332942	0.000322513	0.000557213	0.002418343
3839103774325	383910	3774325	0.001455355	0.00057081	0.000189035	0.00018514	0.000429905	0.000429242	0.000564839	0.000564474	0.000605013	0.000590511	2.35432E-05	2.35432E-05	0.000637597	2.35432E-05	0.000276769	0.0002681	0.00046184	0.002004419
3829703774335	382970	3774335	0.000146137	5.7317E-05	1.89817E-05	1.85906E-05	4.31683E-05	4.31016E-05	5.67174E-05	5.66808E-05	6.07515E-05	5.92953E-05	2.36406E-06	2.36406E-06	6.40234E-05	2.36406E-06	1.39727E-05	1.3535E-05	1.2164E-05	5.27926E-05
3829803774335	382980	3774335	0.000154976	6.0784E-05	2.01297E-05	1.97149E-05	4.5779E-05	4.57084E-05	6.01477E-05	6.01089E-05	6.44257E-05	6.28814E-05	2.50704E-06	2.50704E-06	6.78955E-05	2.50704E-06	1.43619E-05	1.39121E-05	1.23994E-05	5.38141E-05
3829903774335	382990	3774335	0.000164937	6.469E-05	2.14235E-05	2.09821E-05	4.87215E-05	4.86463E-05	6.40137E-05	6.39724E-05	6.85666E-05	6.69231E-05	2.66818E-06	2.66818E-06	7.22595E-05	2.66818E-06	1.47799E-05	1.4317E-05	1.26483E-05	5.48945E-05
3830003774335	383000	3774335	0.00017664	6.9281E-05	2.29437E-05	2.24709E-05	5.21787E-05	5.20982E-05	6.85559E-05	6.85117E-05	7.3432E-05	7.16718E-05	2.8575E-06	2.8575E-06	7.73869E-05	2.8575E-06	1.52607E-05	1.47827E-05	1.29402E-05	5.61615E-05
3830103774335	383010	3774335	0.000192017	7.5312E-05	2.4941E-05	2.44271E-05	5.6721E-05	5.66335E-05	7.4524E-05	7.44759E-05	7.98245E-05	7.79112E-05	3.10626E-06	3.10626E-06	8.41237E-05	3.10626E-06	1.5919E-05	1.54204E-05	1.33634E-05	5.79982E-05
3830203774335	383020	3774335	0.000210062	8.2389E-05	2.72848E-05	2.67227E-05	6.20514E-05	6.19556E-05	8.15274E-05	8.14748E-05	8.7326E-05	8.52329E-05	3.39817E-06	3.39817E-06	9.20292E-05	3.39817E-06	1.66491E-05	1.61277E-05	1.38274E-05	6.00117E-05
3830303774335	383030	3774335	0.000231179	9.0672E-05	3.00277E-05	2.9409E-05	6.82891E-05	6.81838E-05	8.9723E-05	8.96651E-05	9.61045E-05	9.3801E-05	3.73978E-06	3.73978E-06	0.000101281	3.73978E-06	1.74313E-05	1.68853E-05	1.43116E-05	6.21136E-05
3830403774335	383040	3774335	0.000256203	0.00010049	3.3278E-05	3.25924E-05	7.56811E-05	7.55643E-05	9.9435E-05	9.93709E-05	0.000106507	0.000103954	4.14459E-06	4.14459E-06	0.000112244	4.14459E-06	1.82798E-05	1.77072E-05	1.48254E-05	6.43431E-05
3830503774335	383050	3774335	0.000286382	0.00011232	3.7198E-05	3.64316E-05	8.4596E-05	8.44654E-05	0.000111148	0.000111076	0.000119053	0.0001162	4.6328E-06	4.6328E-06	0.000125465	4.6328E-06	1.92126E-05	1.86108E-05	1.53776E-05	6.67397E-05
3830603774335	383060	3774335	0.00032276	0.00012659	4.1923E-05	4.10592E-05	9.53416E-05	9.51945E-05	0.000125266	0.000125186	0.000134176	0.00013096	5.22127E-06	5.22127E-06	0.000141402	5.22127E-06	2.02172E-05	1.9584E-05	1.59614E-05	6.92737E-05
3830703774335	383070	3774335	0.000367984	0.00014433	4.77972E-05	4.68124E-05	0.000108701	0.000108533	0.000142818	0.000142726	0.000152976	0.00014931	5.95287E-06	5.95287E-06	0.000161215	5.95287E-06	2.13258E-05	2.06579E-05	1.65906E-05	7.20042E-05
3830803774335	383080	3774335	0.00042034	0.00016486	5.45977E-05	5.34728E-05	0.000124166	0.000123975	0.000163138	0.000163033	0.000174742	0.000170553	6.79983E-06	6.79983E-06	0.000184153	6.79983E-06	2.23753E-05	2.16744E-05	1.71654E-05	7.44989E-05
3830903774335	383090	3774335	0.000481463	0.00018884	6.25368E-05	6.12484E-05	0.000142222	0.000142002	0.000186861	0.00018674	0.000200151	0.000195354	7.78861E-06	7.78861E-06	0.000210931	7.78861E-06	2.3344E-05	2.26128E-05	1.76746E-05	7.67089E-05
3831003774335	383100	3774335	0.000558897	0.00021921	7.25947E-05	7.1099E-05	0.000165095	0.000164841	0.000216914	0.000216774	0.000232342	0.000226773	9.04125E-06	9.04125E-06	0.000244855	9.04125E-06	2.43557E-05	2.35929E-05	1.81951E-05	7.89679E-05
3831103774335	383110	3774335	0.000661795	0.00025957	8.596E-05	8.41889E-05	0.000195491	0.000195189	0.000256849	0.000256684	0.000275118	0.000268523	1.07058E-05	1.07058E-05	0.000289935	1.07058E-05	2.54572E-05	2.46598E-05	1.87586E-05	8.14135E-05
3831203774335	383120	3774335	0.000799606	0.00031362	0.00010386	0.00010172	0.0002362	0.000235835	0.000310335	0.000310135	0.000332408	0.00032444	1.29352E-05	1.29352E-05	0.000350311	1.29352E-05	2.65981E-05	2.5765E-05	1.93379E-05	8.3928E-05
3831303774335	383130	3774335	0.000990931	0.00038866	0.000128711	0.000126059	0.000292716	0.000292265	0.000384591	0.000384343	0.000411945	0.000402071	1.60303E-05	1.60303E-05	0.000434131	1.60303E-05	2.78108E-05	2.69397E-05	1.99942E-05	8.67763E-05
3831403774335	383140	3774335	0.00127276	0.00049919	0.000165318	0.000161912	0.000375967	0.000375387	0.000493972	0.000493653	0.000529105	0.000516423	2.05894E-05	2.05894E-05	0.000557602	2.05894E-05	2.91042E-05	2.81926E-05	2.06347E-05	8.95559E-05
3831503774335	383150	3774335	0.001720998	0.000675	0.000223539	0.000218933	0.000508374	0.00050759	0.000667938	0.000667507	0.000715445	0.000698296	2.78405E-05	2.78405E-05	0.000753977	2.78405E-05	3.04334E-05	2.94802E-05	2.11959E-05	9.19917E-05
3831603774335	383160	3774335	0.002444158	0.00095863	0.00031747	0.000310929	0.000721992	0.000720878	0.000948603	0.000947991	0.001016073	0.000991718	3.95391E-05	3.95391E-05	0.001070796	3.95391E-05	3.15223E-05	3.0535E-05	2.17051E-05	9.42016E-05
3831703774335	383170	3774335	0.003827118	0.00150105	0.000497102	0.000486859	0.001130512	0.001128768	0.001485345	0.001484387	0.00159099	0.001552855	6.19112E-05	6.19112E-05	0.001676677	6.19112E-05	3.25018E-05	3.14838E-05	2.21803E-05	9.62642E-05
3834903774335	383490	3774335	0.000326649	0.00012812	4.24282E-05	4.1554E-05	9.64905E-05	9.63416E-05	0.000126776	0.000126694	0.000135793	0.000132538	5.28419E-06	5.28419E-06	0.000143106	5.28419E-06	3.44249E-05	3.33466E-05	4.04705E-05	0.000175645
3835003774335	383500	3774335	0.000316041	0.00012396	4.10503E-05	4.02046E-05	9.3357E-05	9.32129E-05	0.000122659	0.00012258	0.000131383	0.000128234	5.11259E-06	5.11259E-06	0.000138459	5.11259E-06	3.42975E-05	3.32232E-05	4.09004E-05	0.000177511
3835103774335	383510	3774335	0.000306466	0.0001202	3.98067E-05	3.89865E-05	9.05286E-05	9.03889E-05	0.000118943	0.000118866	0.000127403	0.000124349	4.95769E-06	4.95769E-06	0.000134264	4.95769E-06	3.41988E-05	3.31277E-05	4.13463E-05	0.000179446
3835203774335	383520	3774335	0.000295625	0.00011595	3.83985E-05	3.76074E-05	8.73262E-05	8.71914E-05	0.000114735	0.000114661	0.000122896	0.00011995	4.78232E-06	4.78232E-06	0.000129515	4.78232E-06	3.38275E-05	3.2768E-05	4.14051E-05	0.000179701
3835303774335	383530	3774335	0.000285924	0.00011214	3.71385E-05	3.63733E-05	8.44607E-05	8.43303E-05	0.00011097	0.000110899	0.000118863	0.000116014	4.62539E-06	4.62539E-06	0.000125265	4.62539E-06	3.35225E-05	3.24725E-05	4.15137E-05	0.000180173
3835403774335	383540	3774335	0.0002767	0.00010853	3.59403E-05	3.51998E-05	8.17358E-05	8.16097E-05	0.00010739	0.000107321	0.000115028	0.000112271	4.47616E-06	4.47616E-06	0.000121223	4.47616E-06	3.32104E-05	3.21702E-05	4.15839E-05	0.000180477
3835503774335	383550	3774335	0.00026779	0.00010503	3.4783E-05	3.40663E-05	7.91038E-05	7.89817E-05	0.000103932	0.000103865	0.000111324	0.000108656	4.33203E-06	4.33203E-06	0.00011732	4.33203E-06	3.28821E-05	3.18522E-05	4.16178E-05	0.000180624
3835603774335	383560	3774335	0.000260218	0.00010206	3.37995E-05	3.31031E-05	7.68671E-05	7.67485E-05	0.000100993	0.000100928	0.000108176	0.000105583	4.20954E-06	4.20954E-06	0.000114003	4.20954E-06	3.26902E-05	3.16662E-05	4.18351E-05	0.000181567
3835703774335	383570	3774335	0.000255772	0.00010032	3.3222E-05	3.25375E-05	7.55537E-05	7.54371E-05	9.92677E-05	9.92037E-05	0.000106328	0.000103779	4.13761E-06	4.13761E-06	0.000112055	4.13761E-06	3.28821E-05	3.18522E-05	4.25751E-05	0.000184779
3835803774335	383580	3774335	0.000252475	9.9024E-05	3.27938E-05	3.21182E-05	7.458E-05	7.44649E-05	9.79883E-05	9.79251E-05	0.000104958	0.000102442	4.08429E-06	4.08429E-06	0.000110611	4.08429E-06	3.31943E-05	3.21545E-05	4.34849E-05	0.000188727
3835903774335	383590	3774335	0.000249871	9.8003E-05	3.24555E-05	3.17868E-05	7.38105E-05	7.36967E-05	9.69774E-05	9.69148E-05	0.000103875	0.000101385	4.04215E-06	4.04215E-06	0.000109469	4.04215E-06	3.35728E-05	3.25212E-05	4.44851E-05	0.000193069
3836003774335	383600	3774335	0.000247868	9.7217E-05	3.21953E-05	3.1532E-05	7.32189E-05	7.31059E-05	9.62E-05	9.61379E-05	0.000103042	0.000100572	4.00975E-06	4.00975E-06	0.000108592	4.00975E-06	3.40033E-05	3.29382E-05	4.55669E-05	0.000197764
3836103774335	383610	3774335	0.000246601	9.672E-05	3.20308E-05	3.13709E-05	7.28448E-05	7.27324E-05	9.57085E-05	9.56467E-05	0.000102516	0.000100059	3.98926E-06	3.98926E-06	0.000108037	3.98926E-06	3.45164E-05	3.34352E-05	4.67641E-05	0.000202959
3836203774335	383620	3774335	0.00024617	9.6551E-05	3.19748E-05	3.1316E-05	7.27174E-05	7.26052E-05	9.55412E-05	9.54795E-05	0.000102337	9.98836E-05	3.98228E-06	3.98228E-06	0.000107848	3.98228E-06	3.51263E-05	3.40261E-05	4.81083E-05	0.000208793
3836303774335	383630	3774335	0.000246466	9.6668E-05	3.20133E-05	3.13537E-05	7.2805E-05	7.26926E-05	9.56562E-05	9.55945E-05	0.00010246	0.000100004	3.98708E-06	3.98708E-06	0.000107978	3.98708E-06	3.58277E-05	3.47055E-05	4.95884E-05	0.000215217
3836403774335	383640	3774335	0.000247679	9.7143E-05	3.21708E-05	3.1508E-05	7.31632E-05	7.30503E-05	9.61268E-05	9.60648E-05	0.000102964	0.000100496	4.0067E-06	4.0067E-06	0.000108509	4.0067E-06	3.66511E-05	3.55031E-05	5.12585E-05	0.000222466
3836503774335	383650	3774335	0.000250912	9.8411E-05	3.25908E-05	3.19193E-05	7.41183E-05	7.4004E-05	9.73818E-05	9.73189E-05	0.000104308	0.000101808	4.059E-06	4.059E-06	0.000109926	4.059E-06	3.7783E-05	3.65996E-05	5.33948E-05	0.000231737
3836603774335	383660	3774335	0.000254891	9.9972E-05	3.31077E-05	3.24255E-05	7.52937E-05	7.51775E-05	9.89261E-05	9.88623E-05	0.000105962	0.000103422	4.12337E-06	4.12337E-06	0.000111669	4.12337E-06	3.90298E-05	3.78073E-05	5.57235E-05	0.000241844
3836703774335	383670	3774335	0.000261035	0.00010238	3.39057E-05	3.32071E-05	7.71085E-05	7.69895E-05	0.000101311	0.000101245	0.000108516	0.000105915	4.22276E-06	4.22276E-06	0.000114361	4.22276E-06	4.06317E-05	3.93591E-05	5.86135E-05	0.000254387
3836803774335	383680	3774335	0.000269299	0.00010562	3.4979E-05	3.42583E-05	7.95495E-05	7.94268E-05	0.000104518	0.00010445	0.000111951	0.000109268	4.35644E-06	4.35644E-06	0.000117981	4.35644E-06	4.25943E-05	4.12601E-05	6.20873E-05	0.000269463
3836903774335	383690	3774335	0.000279089	0.00010946	3.62507E-05	3.55038E-05	8.24415E-05	8.23143E-05	0.000108317	0.000108248	0.000116021	0.00011324	4.51482E-06	4.51482E-06	0.00012227	4.51482E-06	4.48331E-05	4.34288E-05	6.60228E-05	0.000286543
3837003774335	383700	3774335	0.000293577	0.00011515	3.81325E-05	3.73468E-05	8.67212E-05	8.65874E-05	0.00011394	0.000113867	0.000122044	0.000119119	4.74919E-06	4.74919E-06	0.000128617	4.74919E-06	4.7906E-05	4.64055E-05	7.1307E-05	0.000309478
3837103774335	383710	3774335	0.00031084	0.00012192	4.03748E-05	3.9543E-05	9.18208E-05	9.16791E-05	0.00012064	0.000120563	0.000129221	0.000126124	5.02846E-06	5.02846E-06	0.000136181	5.02846E-06	5.15028E-05	4.98896E-05	7.74807E-05	0.000336272
3837203774335	383720	3774335	0.000331715	0.0001301	4.30862E-05	4.21984E-05	9.79869E-05	9.78357E-05	0.000128742	0.000128659	0.000137899	0.000134593	5.36614E-06	5.36614E-06	0.000145326	5.36614E-06	5.5783E-05	5.40358E-05	8.48108E-05	0.000368085
3837303774335	383730	3774335	0.000357035	0.00014003	4.6375E-05	4.54195E-05	0.000105466	0.000105304	0.000138569	0.00013848	0.000148425	0.000144867	5.77574E-06	5.77574E-06	0.000156419	5.77574E-06	6.09153E-05	5.90073E-05	9.35869E-05	0.000406174
3837403774335	383740	3774335	0.000387951	0.00015216	5.03907E-05	4.93524E-05	0.000114599	0.000114422	0.000150568	0.000150471	0.000161277	0.000157411	6.27587E-06	6.27587E-06	0.000169963	6.27587E-06	6.71222E-05	6.50198E-05	0.000104192	0.000452199
3837503774335	383750	3774335	0.000424957	0.00016667	5.51973E-05	5.40601E-05	0.00012553	0.000125337	0.00016493	0.000164824	0.000176661	0.000172426	6.87452E-06	6.87452E-06	0.000186175	6.87452E-06	7.45113E-05	7.21774E-05	0.000116817	0.000506996
3837603774335	383760	3774335	0.000471008	0.00018474	6.11788E-05	5.99183E-05	0.000139133	0.000138919	0.000182803	0.000182685	0.000195805	0.000191112	7.61948E-06	7.61948E-06	0.000206351	7.61948E-06	8.36458E-05	8.10258E-05	0.000132417	0.000574698
3837703774335	383770	3774335	0.000531933	0.00020863	6.90923E-05	6.76688E-05	0.00015713	0.000156888	0.000206449	0.000206315	0.000221132	0.000215832	8.60506E-06	8.60506E-06	0.000233042	8.60506E-06	9.56452E-05	9.26494E-05	0.000152875	0.000663488
3837803774335	383780	3774335	0.00061789	0.00024235	8.02573E-05	7.86038E-05	0.000182522	0.00018224	0.00023981	0.000239655	0.000256866	0.000250709	9.9956E-06	9.9956E-06	0.000270701	9.9956E-06	0.000112474	0.000108951	0.000181516	0.000787793
3837903774335	383790	3774335	0.000736058	0.00028869	9.5606E-05	9.36362E-05	0.000217428	0.000217092	0.000285672	0.000285487	0.00030599	0.000298656	1.19072E-05	1.19072E-05	0.00032247	1.19072E-05	0.000135514	0.00013127	0.000220701	0.000957859

			KMMass Grading / Excavation	KMMass Grading / Excavation	KMDrainage / Utilities Trenching	KMFoundations / Concrete Pads	KMBuilding / Structure Construction	KMAsphalt Paving	KMArchitectural Coating	KMLandscaping or Other Finishing	KMWaterside Construction (Piles)	EWNDemolition	EWNSite Grubbing / Prep	EWNDrainage / Utilities Trenching	EWNDrainage / Utilities Trenching	EWNDrainage / Utilities Trenching	EWNFoundation s / Concrete Pads	EWNBuilding / Structure Construction	EWNAsphalt Paving	EWNLandscaping or Other Finishing	EWNWaterside Construction (Piles)
Unique Identifier	X (UTM)	Y (UTM)	2025	2026	2026	2026	2026	2026	2026	2026	2026	2027	2027	2027	2028	2029	2029	2029	2029	2029	2029
3836603774325	383660	3774325	0.000189113	0.000187156	6.72093E-05	3.55669E-05	0.00012216	3.92451E-06	3.92451E-06	0.000126084	3.92451E-06	0.00016832	9.17368E-06	2.15415E-05	2.11255E-05	2.06884E-05	1.792E-05	3.89123E-05	2.7684E-06	4.02965E-05	2.7684E-06
3836703774325	383670	3774325	0.000198998	0.000196938	7.07222E-05	3.74259E-05	0.000128545	4.12963E-06	4.12963E-06	0.000132675	4.12963E-06	0.00017489	9.53173E-06	2.23823E-05	2.19501E-05	2.14959E-05	1.86194E-05	4.0431E-05	2.87645E-06	4.18692E-05	2.87645E-06
3836803774325	383680	3774325	0.00020995	0.000207777	7.46145E-05	3.94857E-05	0.00013562	4.35692E-06	4.35692E-06	0.000139976	4.35692E-06	0.00018224	9.93234E-06	2.3323E-05	2.28726E-05	2.23994E-05	1.9402E-05	4.21303E-05	2.99735E-06	4.3629E-05	2.99735E-06
3836903774325	383690	3774325	0.000222305	0.000220005	7.90056E-05	4.18095E-05	0.000143601	4.61332E-06	4.61332E-06	0.000148214	4.61332E-06	0.000190625	1.03893E-05	2.4396E-05	2.39249E-05	2.34299E-05	2.02946E-05	4.40686E-05	3.13524E-06	4.56362E-05	3.13524E-06
3837003774325	383700	3774325	0.000238289	0.000235823	8.46862E-05	4.48156E-05	0.000153926	4.94503E-06	4.94503E-06	0.000158871	4.94503E-06	0.000201781	1.09973E-05	2.58238E-05	2.53251E-05	2.48011E-05	2.14823E-05	4.66476E-05	3.31873E-06	4.8307E-05	3.31873E-06
3837103774325	383710	3774325	0.000256707	0.000254051	9.12317E-05	4.82795E-05	0.000165823	5.32724E-06	5.32724E-06	0.00017115	5.32724E-06	0.000214698	1.17013E-05	2.74769E-05	2.69463E-05	2.63887E-05	2.28576E-05	4.96338E-05	3.53118E-06	5.13994E-05	3.53118E-06
3837203774325	383720	3774325	0.000278873	0.000275987	9.91092E-05	5.24482E-05	0.000180141	5.78722E-06	5.78722E-06	0.000185929	5.78722E-06	0.000230364	1.25551E-05	2.94818E-05	2.89125E-05	2.83142E-05	2.45254E-05	5.32554E-05	3.78884E-06	5.51499E-05	3.78884E-06
3837303774325	383730	3774325	0.000305906	0.00030274	0.000108717	5.75324E-05	0.000197604	6.34822E-06	6.34822E-06	0.000203952	6.34822E-06	0.00024959	1.3603E-05	3.19424E-05	3.13255E-05	3.06774E-05	2.65723E-05	5.77002E-05	4.10506E-06	5.97527E-05	4.10506E-06
3837403774325	383740	3774325	0.00033824	0.000334739	0.000120208	6.36135E-05	0.00021849	7.01922E-06	7.01922E-06	0.000225509	7.01922E-06	0.00027263	1.48587E-05	3.48909E-05	3.42172E-05	3.35092E-05	2.90252E-05	6.30264E-05	4.48399E-06	6.52684E-05	4.48399E-06
3837503774325	383750	3774325	0.000379055	0.000375132	0.000134713	7.12896E-05	0.000244855	7.86621E-06	7.86621E-06	0.000252721	7.86621E-06	0.000301833	1.64503E-05	3.86283E-05	3.78824E-05	3.70986E-05	3.21343E-05	6.97776E-05	4.9643E-06	7.22598E-05	4.9643E-06
3837603774325	383760	3774325	0.00042962	0.000425174	0.000152683	8.07995E-05	0.000277518	8.91555E-06	8.91555E-06	0.000286434	8.91555E-06	0.000338042	1.84237E-05	4.32624E-05	4.24269E-05	4.15491E-05	3.59892E-05	7.81485E-05	5.55984E-06	8.09284E-05	5.55984E-06
3837703774325	383770	3774325	0.000497289	0.000492142	0.000176732	9.35261E-05	0.00032123	1.03198E-05	1.03198E-05	0.000331549	1.03198E-05	0.000386625	2.10715E-05	4.94799E-05	4.85244E-05	4.75204E-05	4.11615E-05	8.93798E-05	6.35889E-06	9.25592E-05	6.35889E-06
3837803774325	383780	3774325	0.000595044	0.000588886	0.000211474	0.000111911	0.000384376	1.23485E-05	1.23485E-05	0.000396724	1.23485E-05	0.00045696	2.49049E-05	5.84815E-05	5.73521E-05	5.61655E-05	4.86497E-05	0.00010564	7.51572E-06	0.000109398	7.51572E-06
3837903774325	383790	3774325	0.000731532	0.000723961	0.000259981	0.000137581	0.000472542	1.51809E-05	1.51809E-05	0.000487723	1.51809E-05	0.000555305	3.02648E-05	7.10675E-05	6.96951E-05	6.82531E-05	5.91199E-05	0.000128375	9.13321E-06	0.000132942	9.13321E-06
3838003774325	383800	3774325	0.0009206	0.000911072	0.000327174	0.000173139	0.000594673	1.91045E-05	1.91045E-05	0.000613777	1.91045E-05	0.000691566	3.76912E-05	8.85061E-05	8.6797E-05	8.50011E-05	7.36267E-05	0.000159876	1.13743E-05	0.000165563	1.13743E-05
3838103774325	383810	3774325	0.001208879	0.001196369	0.000429626	0.000227357	0.00078089	2.50869E-05	2.50869E-05	0.000805977	2.50869E-05	0.000899618	4.90303E-05	0.000115132	0.000112909	0.000110573	9.57767E-05	0.000207973	1.47962E-05	0.000215372	1.47962E-05
3838203774325	383820	3774325	0.001700218	0.001682622	0.000604244	0.000319764	0.001098276	3.52832E-05	3.52832E-05	0.00113356	3.52832E-05	0.001253861	6.83371E-05	0.000160468	0.000157369	0.000154113	0.000133491	0.000289867	2.06225E-05	0.000300179	2.06225E-05
3838303774325	383830	3774325	0.002736364	0.002708045	0.000972482	0.000514634	0.001767588	5.67855E-05	5.67855E-05	0.001824373	5.67855E-05	0.00200074	0.000109043	0.000256053	0.000251109	0.000245913	0.00021306	0.000462531	3.29066E-05	0.000478984	3.29066E-05
3838403774325	383840	3774325	0.003609952	0.003572593	0.001282949	0.000678932	0.002331893	7.49144E-05	7.49144E-05	0.002406807	7.49144E-05	0.002630378	0.000143359	0.000336634	0.000330133	0.000323302	0.0002804	0.00060809	4.32623E-05	0.000629721	4.32623E-05
3838603774325	383860	3774325	0.003146864	0.003114297	0.001118371	0.000591838	0.002032755	6.53043E-05	6.53043E-05	0.00209806	6.53043E-05	0.002295475	0.000125106	0.000293773	0.0002881	0.000282139	0.000244385	0.000530668	3.77541E-05	0.000549545	3.77541E-05
3838703774325	383870	3774325	0.004575152	0.004527804	0.001625973	0.000860459	0.002955375	9.49444E-05	9.49444E-05	0.00305032	9.49444E-05	0.00332516	0.000181225	0.000425552	0.000417334	0.000408699	0.000354009	0.00076871	5.46896E-05	0.000796055	5.46896E-05
3838803774325	383880	3774325	0.003099412	0.003067336	0.001101507	0.000582913	0.002002103	6.43196E-05	6.43196E-05	0.002066423	6.43196E-05	0.002260376	0.000123193	0.000289281	0.000283695	0.000277825	0.000240648	0.000522553	3.71769E-05	0.000541142	3.71769E-05
3838903774325	383890	3774325	0.002311709	0.002287785	0.000821563	0.000434768	0.001493277	4.7973E-05	4.7973E-05	0.00154125	4.7973E-05	0.00169184	9.22075E-05	0.000216521	0.000212339	0.000207946	0.00018012	0.000391119	2.7826E-05	0.000405032	2.7826E-05
3839003774325	383900	3774325	0.001838198	0.001819175	0.000653281	0.000345714	0.001187407	3.81466E-05	3.81466E-05	0.001225553	3.81466E-05	0.001349924	7.35726E-05	0.000172762	0.000169426	0.000165921	0.000143718	0.000312075	2.22025E-05	0.000323176	2.22025E-05
3839103774325	383910	3774325	0.001523572	0.001507805	0.000541466	0.000286542	0.00098417	3.16175E-05	3.16175E-05	0.001015788	3.16175E-05	0.0011226	6.11832E-05	0.00014367	0.00014089	0.00013798	0.000119516	0.000259523	1.84636E-05	0.000268754	1.84636E-05
3829703774335	382970	3774335	4.0128E-05	3.97127E-05	1.42612E-05	7.54696E-06	2.59212E-05	8.32744E-07	8.32744E-07	2.67539E-05	8.32744E-07	6.3613E-05	3.46699E-06	8.14115E-06	7.98394E-06	7.81874E-06	6.77249E-06	1.47061E-05	1.04626E-06	1.52292E-05	1.04626E-06
3829803774335	382980	3774335	4.09044E-05	4.04811E-05	1.45371E-05	7.69299E-06	2.64227E-05	8.48856E-07	8.48856E-07	2.72716E-05	8.48856E-07	6.54583E-05	3.56756E-06	8.37731E-06	8.21554E-06	8.04555E-06	6.96894E-06	1.51326E-05	1.07661E-06	1.5671E-05	1.07661E-06
3829903774335	382990	3774335	4.17257E-05	4.12938E-05	1.4829E-05	7.84743E-06	2.69532E-05	8.65899E-07	8.65899E-07	2.78191E-05	8.65899E-07	6.74415E-05	3.67565E-06	8.63111E-06	8.46444E-06	8.2893E-06	7.18008E-06	1.55911E-05	1.10922E-06	1.61457E-05	1.10922E-06
3830003774335	383000	3774335	4.26887E-05	4.22469E-05	1.51712E-05	8.02856E-06	2.75753E-05	8.85885E-07	8.85885E-07	2.84612E-05	8.85885E-07	6.97079E-05	3.79917E-06	8.92117E-06	8.74889E-06	8.56787E-06	7.42137E-06	1.61151E-05	1.1465E-06	1.66883E-05	1.1465E-06
3830103774335	383010	3774335	4.40848E-05	4.36286E-05	1.56674E-05	8.29113E-06	2.84771E-05	9.14856E-07	9.14856E-07	2.9392E-05	9.14856E-07	7.28242E-05	3.96901E-06	9.31999E-06	9.14001E-06	8.9509E-06	7.75314E-06	1.68355E-05	1.19775E-06	1.74344E-05	1.19775E-06
3830203774335	383020	3774335	4.56153E-05	4.51432E-05	1.62113E-05	8.57896E-06	2.94657E-05	9.46617E-07	9.46617E-07	3.04124E-05	9.46617E-07	7.62621E-05	4.15639E-06	9.75998E-06	9.5715E-06	9.37346E-06	8.11916E-06	1.76303E-05	1.2543E-06	1.82574E-05	1.2543E-06
3830303774335	383030	3774335	4.72129E-05	4.67243E-05	1.67791E-05	8.87944E-06	3.04978E-05	9.79772E-07	9.79772E-07	3.14775E-05	9.79772E-07	7.99681E-05	4.35836E-06	1.02343E-05	1.00366E-05	9.82895E-06	8.5137E-06	1.8487E-05	1.31525E-06	1.91446E-05	1.31525E-06
3830403774335	383040	3774335	4.89076E-05	4.84015E-05	1.73814E-05	9.19817E-06	3.15925E-05	1.01494E-06	1.01494E-06	3.26074E-05	1.01494E-06	8.39879E-05	4.57745E-06	1.07487E-05	1.05411E-05	1.0323E-05	8.94167E-06	1.94163E-05	1.38137E-06	2.0107E-05	1.38137E-06
3830503774335	383050	3774335	5.07293E-05	5.02043E-05	1.80288E-05	9.54076E-06	3.27692E-05	1.05274E-06	1.05274E-06	3.38219E-05	1.05274E-06	8.84212E-05	4.81907E-06	1.13161E-05	1.10976E-05	1.08679E-05	9.41366E-06	2.04412E-05	1.45428E-06	2.11683E-05	1.45428E-06
3830603774335	383060	3774335	5.26554E-05	5.21105E-05	1.87133E-05	9.90302E-06	3.40134E-05	1.09271E-06	1.09271E-06	3.51061E-05	1.09271E-06	9.32144E-05	5.0803E-06	1.19295E-05	1.16991E-05	1.14571E-05	9.92396E-06	2.15493E-05	1.53312E-06	2.23158E-05	1.53312E-06
3830703774335	383070	3774335	5.47309E-05	5.41644E-05	1.94509E-05	1.02934E-05	3.53541E-05	1.13579E-06	1.13579E-06	3.64899E-05	1.13579E-06	9.84976E-05	5.36825E-06	1.26057E-05	1.23622E-05	1.21064E-05	1.04864E-05	2.27707E-05	1.62001E-06	2.35807E-05	1.62001E-06
3830803774335	383080	3774335	5.66271E-05	5.60411E-05	2.01248E-05	1.065E-05	3.6579E-05	1.17514E-06	1.17514E-06	3.77541E-05	1.17514E-06	0.000103505	5.64117E-06	1.32465E-05	1.29907E-05	1.27219E-05	1.10196E-05	2.39283E-05	1.70237E-06	2.47795E-05	1.70237E-06
3830903774335	383090	3774335	5.83069E-05	5.77035E-05	2.07218E-05	1.09659E-05	3.76641E-05	1.21E-06	1.21E-06	3.88741E-05	1.21E-06	0.000108145	5.89405E-06	1.38404E-05	1.35731E-05	1.32922E-05	1.15136E-05	2.5001E-05	1.77869E-06	2.58903E-05	1.77869E-06
3831003774335	383100	3774335	6.0024E-05	5.94028E-05	2.13321E-05	1.12888E-05	3.87733E-05	1.24563E-06	1.24563E-06	4.00189E-05	1.24563E-06	0.000112984	6.15779E-06	1.44597E-05	1.41804E-05	1.3887E-05	1.20287E-05	2.61197E-05	1.85828E-06	2.70488E-05	1.85828E-06
3831103774335	383110	3774335	6.1883E-05	6.12425E-05	2.19927E-05	1.16385E-05	3.99741E-05	1.28421E-06	1.28421E-06	4.12583E-05	1.28421E-06	0.00011826	6.44532E-06	1.51348E-05	1.48426E-05	1.45354E-05	1.25904E-05	2.73393E-05	1.94504E-06	2.83118E-05	1.94504E-06
3831203774335	383120	3774335	6.37942E-05	6.3134E-05	2.2672E-05	1.19979E-05	4.12086E-05	1.32387E-06	1.32387E-06	4.25325E-05	1.32387E-06	0.000123727	6.74328E-06	1.58345E-05	1.55287E-05	1.52074E-05	1.31724E-05	2.86032E-05	2.03496E-06	2.96206E-05	2.03496E-06
3831303774335	383130	3774335	6.59592E-05	6.52766E-05	2.34414E-05	1.24051E-05	4.26072E-05	1.3688E-06	1.3688E-06	4.3976E-05	1.3688E-06	0.000129531	7.0596E-06	1.65773E-05	1.62571E-05	1.59208E-05	1.37903E-05	2.99449E-05	2.13042E-06	3.10101E-05	2.13042E-06
3831403774335	383140	3774335	6.8072E-05	6.73675E-05	2.41923E-05	1.28025E-05	4.3972E-05	1.41264E-06	1.41264E-06	4.53846E-05	1.41264E-06	0.000135947	7.4093E-06	1.73984E-05	1.70624E-05	1.67094E-05	1.44735E-05	3.14283E-05	2.23595E-06	3.25462E-05	2.23595E-06
3831503774335	383150	3774335	6.99235E-05	6.91999E-05	2.48503E-05	1.31507E-05	4.51679E-05	1.45107E-06	1.45107E-06	4.6619E-05	1.45107E-06	0.000142325	7.75692E-06	1.82147E-05	1.7863E-05	1.74934E-05	1.51525E-05	3.29028E-05	2.34085E-06	3.40732E-05	2.34085E-06
3831603774335	383160	3774335	7.16033E-05	7.08623E-05	2.54472E-05	1.34666E-05	4.6253E-05	1.48592E-06	1.48592E-06	4.77389E-05	1.48592E-06	0.00014741	8.03401E-06	1.88654E-05	1.85011E-05	1.81183E-05	1.56938E-05	3.40781E-05	2.42447E-06	3.52903E-05	2.42447E-06
3831703774335	383170	3774335	7.31711E-05	7.24138E-05	2.60044E-05	1.37614E-05	4.72658E-05	1.51846E-06	1.51846E-06	4.87842E-05	1.51846E-06	0.000151973	8.28272E-06	1.94494E-05	1.90738E-05	1.86792E-05	1.61796E-05	3.51331E-05	2.49953E-06	3.63829E-05	2.49953E-06
3834903774335	383490	3774335	0.000133509	0.000132127	4.74479E-05	2.51093E-05	8.62416E-05	2.7706E-06	2.7706E-06	8.90121E-05	2.7706E-06	0.000149117	8.12707E-06	1.90839E-05	1.87154E-05	1.83281E-05	1.58756E-05	3.44728E-05	2.45256E-06	3.56991E-05	2.45256E-06
3835003774335	383500	3774335	0.000134927	0.000133531	4.7952E-05	2.5376E-05	8.71578E-05	2.80003E-06	2.80003E-06	8.99579E-05	2.80003E-06	0.000148198	8.07699E-06	1.89663E-05	1.86E-05	1.82152E-05	1.57777E-05	3.42604E-05	2.43744E-06	3.54791E-05	2.43744E-06
3835103774335	383510	3774335	0.000136398	0.000134986	4.84747E-05	2.56526E-05	8.81079E-05	2.83055E-06	2.83055E-06	9.09384E-05	2.83055E-06	0.000147417	8.03443E-06	1.88663E-05	1.8502E-05	1.81192E-05	1.56946E-05	3.40799E-05	2.4246E-06	3.52922E-05	2.4246E-06
3835203774335	383520	3774335	0.000136592	0.000135178	4.85437E-05	2.56892E-05	8.82333E-05	2.83458E-06	2.83458E-06	9.10678E-05	2.83458E-06	0.000145495	7.92968E-06	1.86204E-05	1.82608E-05	1.7883E-05	1.549E-05	3.36356E-05	2.39299E-06	3.48321E-05	2.39299E-06
3835303774335	383530	3774335	0.00013695	0.000135533	4.86711E-05	2.57565E-05	8.84647E-05	2.84202E-06	2.84202E-06	9.13068E-05	2.84202E-06	0.000143872	7.84121E-06	1.84126E-05	1.80571E-05	1.76835E-05	1.53172E-05	3.32603E-05	2.36629E-06	3.44435E-05	2.36629E-06
3835403774335	383540	3774335	0.000137182	0.000135762	4.87533E-05	2.58001E-05	8.86142E-05	2.84682E-06	2.84682E-06	9.14611E-05	2.84682E-06	0.000142241	7.75233E-06	1.82039E-05	1.78524E-05	1.7483E-05	1.51435E-05	3.28833E-05	2.33947E-06	3.4053E-05	2.33947E-06
3835503774335	383550	3774335	0.000137294	0.000135873	4.87931E-05	2.58211E-05	8.86866E-05	2.84915E-06	2.84915E-06	9.15357E-05	2.84915E-06	0.000140564	7.66094E-06	1.79893E-05	1.76419E-05	1.72769E-05	1.4965E-05	3.24956E-05	2.31189E-06	3.36516E-05	2.31189E-06
3835603774335	383560	3774335	0.00013801	0.000136582	4.90478E-05	2.59559E-05	8.91495E-05	2.86402E-06	2.86402E-06	9.20136E-05	2.86402E-06	0.000139462	7.60084E-06	1.78482E-05	1.75035E-05	1.71414E-05	1.48476E-05	3.22407E-05	2.29375E-06	3.33876E-05	2.29375E-06
3835703774335	383570	3774335	0.000140452	0.000138998	4.99154E-05	2.64151E-05	9.07265E-05	2.91468E-06	2.91468E-06	9.36412E-05	2.91468E-06	0.000139982	7.62922E-06	1.79148E-05	1.75689E-05	1.72054E-05	1.49031E-05	3.23611E-05	2.30232E-06	3.35123E-05	2.30232E-06
3835803774335	383580	3774335	0.000143453	0.000141968	5.09821E-05	2.69795E-05	9.26652E-05	2.97696E-06	2.97696E-06	9.56421E-05	2.97696E-06	0.000141016	7.68556E-06	1.80471E-05	1.76986E-05	1.73324E-05	1.50131E-05	3.26001E-05	2.31932E-06	3.37597E-05	2.31932E-06
3835903774335	383590	3774335	0.000146753	0.000145234	5.21548E-05	2.76001E-05	9.47967E-05	3.04544E-06	3.04544E-06	9.78422E-05	3.04544E-06	0.000142318	7.7565E-06	1.82137E-05	1.7862E-05	1.74924E-05	1.51517E-05	3.2901E-05	2.34073E-06	3.40713E-05	2.34073E-06
3836003774335	383600	3774335	0.000150321	0.000148766	5.3423E-05	2.82713E-05	9.71019E-05	3.1195E-06	3.1195E-06	0.000100221	3.1195E-06	0.000143849	7.83996E-06	1.84097E-05	1.80542E-05	1.76806E-05	1.53147E-05	3.3255E-05	2.36591E-06	3.4438E-05	2.36591E-06
3836103774335	383610	3774335	0.000154271	0.000152674	5.48266E-05	2.9014E-05	9.9653E-05	3.20145E-06	3.20145E-06	0.000102854	3.20145E-06	0.000145725	7.9422E-06	1.86498E-05	1.82896E-05	1.79112E-05	1.55144E-05	3.36887E-05	2.39677E-06	3.48871E-05	2.39677E-06
3836203774335	383620	3774335	0.000158705	0.000157063	5.64026E-05	2.98481E-05	0.000102518	3.29348E-06	3.29348E-06	0.000105811	3.29348E-06	0.000148007	8.06656E-06	1.89418E-05	1.8576E-05	1.81917E-05	1.57574E-05	3.42162E-05	2.4343E-06	3.54333E-05	2.4343E-06
3836303774335	383630	3774335	0.000163588	0.000161895	5.81378E-05	3.07663E-05	0.000105672	3.39481E-06	3.39481E-06	0.000109066	3.39481E-06	0.000150671	8.21178E-06	1.92828E-05	1.89104E-05	1.85192E-05	1.6041E-05	3.48322E-05	2.47812E-06	3.60712E-05	2.47812E-06
3836403774335	383640	3774335	0.000169098	0.000167348	6.00959E-05	3.18025E-05	0.000109231	3.50914E-06	3.50914E-06	0.00011274	3.50914E-06	0.000153841	8.38455E-06	1.96885E-05	1.93083E-05	1.89088E-05	1.63785E-05	3.5565E-05	2.53026E-06	3.68301E-05	2.53026E-06
3836503774335	383650	3774335	0.000176145	0.000174322	6.26006E-05	3.3128E-05	0.000113783	3.6554E-06	3.6554E-06	0.000117438	3.6554E-06	0.000158275	8.62617E-06	2.02559E-05	1.98647E-05	1.94537E-05	1.68505E-05	3.65899E-05	2.60317E-06	3.78915E-05	2.60317E-06
3836603774335	383660	3774335	0.000183827	0.000181925	6.53308E-05	3.45728E-05	0.000118745	3.81482E-06	3.81482E-06	0.00012256	3.81482E-06	0.00016319	8.89408E-06	2.0885E-05	2.04817E-05	2.00579E-05	1.73739E-05	3.77263E-05	2.68402E-06	3.90683E-05	2.68402E-06
3836703774335	383670	3774335	0.000193361	0.00019136	6.8719E-05	3.63658E-05	0.000124904	4.01266E-06	4.01266E-06	0.000128917	4.01266E-06	0.000169553	9.24086E-06	2.16993E-05	2.12803E-05	2.08399E-05	1.80513E-05	3.91973E-05	2.78867E-06	4.05916E-05	2.78867E-06
3836803774335	383680	3774335	0.000204821	0.000202701	7.27917E-05	3.85211E-05	0.000132306	4.25048E-06	4.25048E-06	0.000136557	4.25048E-06	0.000177401	9.6686E-06	2.27037E-05	2.22653E-05	2.18046E-05	1.88868E-05	4.10116E-05	2.91776E-06	4.24705E-05	2.91776E-06
3836903774335	383690	3774335	0.000217804	0.00021555	7.74057E-05	4.09628E-05	0.000140693	4.5199E-06	4.5199E-06	0.000145213	4.5199E-06	0.00018636	1.01569E-05	2.38502E-05	2.33896E-05	2.29057E-05	1.98406E-05	4.30826E-05	3.0651E-06	4.46152E-05	3.0651E-06
3837003774335	383700	3774335	0.000235236	0.000232801	8.3601E-05	4.42413E-05	0.000151954	4.88166E-06	4.88166E-06	0.000156835	4.88166E-06	0.000198726	1.08308E-05	2.54328E-05	2.49416E-05	2.44256E-05	2.11571E-05	4.59414E-05	3.26848E-06	4.75756E-05	3.26848E-06
3837103774335	383710	3774335	0.000255602	0.000252957	9.08391E-05	4.80717E-05	0.000165109	5.30431E-06	5.30431E-06	0.000170414	5.30431E-06	0.000213205	1.16199E-05	2.72858E-05	2.67589E-05	2.62052E-05	2.26986E-05	4.92886E-05	3.50662E-06	5.10419E-05	3.50662E-06
3837203774335	383720	3774335	0.000279784	0.000276888	9.94329E-05	5.26195E-05	0.00018073	5.80612E-06	5.80612E-06	0.000186536	5.80612E-06	0.00023044	1.25593E-05	2.94916E-05	2.89221E-05	2.83237E-05	2.45336E-05	5.32731E-05	3.7901E-06	5.51682E-05	3.7901E-06
3837303774335	383730	3774335	0.000308736	0.00030554	0.000109722	5.80646E-05	0.000199431	6.40694E-06	6.40694E-06	0.000205838	6.40694E-06	0.000251121	1.36864E-05	3.21383E-05	3.15177E-05	3.08656E-05	2.67353E-05	5.80542E-05	4.13024E-06	6.01193E-05	4.13024E-06
3837403774335	383740	3774335	0.00034372	0.000340162	0.000122155	6.46441E-05	0.00022203	7.13294E-06	7.13294E-06	0.000229163	7.13294E-06	0.000276144	1.50502E-05	3.53407E-05	3.46582E-05	3.39411E-05	2.93993E-05	6.38389E-05	4.54179E-06	6.61098E-05	4.54179E-06
3837503774335	383750	3774335	0.000385371	0.000381382	0.000136958	7.24775E-05	0.000248935	7.99728E-06	7.99728E-06	0.000256932	7.99728E-06	0.000305937	1.66739E-05	3.91536E-05	3.83975E-05	3.7603E-05	3.25712E-05	7.07264E-05	5.0318E-06	7.32423E-05	5.0318E-06
3837603774335	383760	3774335	0.000436832	0.000432311	0.000155247	8.21559E-05	0.000282177	9.06521E-06	9.06521E-06	0.000291242	9.06521E-06	0.000342781	1.8682E-05	4.38689E-05	4.30218E-05	4.21316E-05	3.64938E-05	7.92442E-05	5.63779E-06	8.20631E-05	5.63779E-06
3837703774335	383770	3774335	0.000504321	0.000499102	0.000179232	9.48488E-05	0.000325772	1.04658E-05	1.04658E-05	0.000336238	1.04658E-05	0.000391211	2.13215E-05	5.00669E-05	4.91001E-05	4.80841E-05	4.16498E-05	9.04401E-05	6.43432E-06	9.36573E-05	6.43432E-06
3837803774335	383780	3774335	0.000598807	0.00059261	0.000212811	0.000112619	0.000386807	1.24266E-05	1.24266E-05	0.000399233	1.24266E-05	0.000459181	2.50259E-05	5.87656E-05	5.76308E-05	5.64384E-05	4.88861E-05	0.000106153	7.55224E-06	0.000109929	7.55224E-06
3837903774335	383790	3774335	0.000728075	0.00072054	0.000258752	0.000136931	0.000470309	1.51091E-05	1.51091E-05	0.000485418	1.51091E-05	0.00055228	3.01E-05	7.06805E-05	6.93155E-05	6.78813E-05	5.87979E-05	0.000127676	9.08346E-06	0.000132218	9.08346E-06

			ISDemolition	ISDrainage / Utilities Trenching	ISDrainage / Utilities Trenching	ISAsphalt Paving	ISAsphalt Paving	SVDemolition	SVSite Grubbing / Prep	SVMass Grading / Excavation	SVMass Grading / Excavation	SVDrainage / Utilities Trenching	SVFoundations / Concrete Pads	SVBuilding / Structure Construction	SVBuilding / Structure Construction	SVAsphalt Paving	SVAsphalt Paving	SVArchitectural Coating	SVArchitectural Coating	SVLandscaping or Other Finishing	SVLandscaping or Other Finishing
Unique Identifier	X (UTM)	Y (UTM)	2027	2027	2028	2027	2028	2027	2027	2027	2028	2028	2028	2028	2029	2028	2029	2028	2029	2028	2029
3836603774325	383660	3774325	6.00332E-05	2.41731E-05	2.35529E-05	6.24303E-06	5.81566E-06	0.000299361	0.000215224	0.000145111	0.000143268	0.000101652	3.22923E-05	4.62607E-05	4.44956E-05	4.54833E-06	4.23175E-06	4.54833E-06	4.23175E-06	4.62607E-05	4.44956E-05
3836703774325	383670	3774325	6.00849E-05	2.41939E-05	2.35731E-05	6.24841E-06	5.82067E-06	0.000316778	0.000227746	0.000153553	0.000151603	0.000107566	3.4171E-05	4.89521E-05	4.70843E-05	4.81295E-06	4.47795E-06	4.81295E-06	4.47795E-06	4.89521E-05	4.70843E-05
3836803774325	383680	3774325	6.03545E-05	2.43025E-05	2.36789E-05	6.27645E-06	5.84679E-06	0.000336056	0.000241606	0.000162898	0.00016083	0.000114113	3.62506E-05	5.19312E-05	4.99498E-05	5.10586E-06	4.75047E-06	5.10586E-06	4.75047E-06	5.19312E-05	4.99498E-05
3836903774325	383690	3774325	6.09064E-05	2.45247E-05	2.38955E-05	6.33385E-06	5.90026E-06	0.000357794	0.000257234	0.000173435	0.000171233	0.000121494	3.85954E-05	5.52903E-05	5.31807E-05	5.43613E-06	5.05774E-06	5.43613E-06	5.05774E-06	5.52903E-05	5.31807E-05
3837003774325	383700	3774325	6.22142E-05	2.50513E-05	2.44086E-05	6.46985E-06	6.02695E-06	0.000385652	0.000277263	0.000186938	0.000184565	0.000130953	4.16005E-05	5.95952E-05	5.73213E-05	5.85938E-06	5.45154E-06	5.85938E-06	5.45154E-06	5.95952E-05	5.73213E-05
3837103774325	383710	3774325	6.39175E-05	2.57371E-05	2.50768E-05	6.64697E-06	6.19195E-06	0.00041775	0.000300339	0.000202497	0.000199926	0.000141853	4.50629E-05	6.45554E-05	6.20922E-05	6.34707E-06	5.90528E-06	6.34707E-06	5.90528E-06	6.45554E-05	6.20922E-05
3837203774325	383720	3774325	6.62452E-05	2.66744E-05	2.599E-05	6.88905E-06	6.41745E-06	0.000456307	0.00032806	0.000221187	0.000218379	0.000154945	4.92221E-05	7.05137E-05	6.78232E-05	6.93288E-06	6.45032E-06	6.93288E-06	6.45032E-06	7.05137E-05	6.78232E-05
3837303774325	383730	3774325	6.93513E-05	2.79251E-05	2.72086E-05	7.21205E-06	6.71834E-06	0.000503301	0.000361846	0.000243967	0.000240869	0.000170903	5.42914E-05	7.77757E-05	7.48081E-05	7.64688E-06	7.11462E-06	7.64688E-06	7.11462E-06	7.77757E-05	7.48081E-05
3837403774325	383740	3774325	7.32453E-05	2.94931E-05	2.87364E-05	7.61701E-06	7.09558E-06	0.000559533	0.000402274	0.000271224	0.000267781	0.000189997	6.03571E-05	8.64653E-05	8.31662E-05	8.50124E-06	7.90951E-06	8.50124E-06	7.90951E-06	8.64653E-05	8.31662E-05
3837503774325	383750	3774325	7.8429E-05	3.15804E-05	3.07701E-05	8.15608E-06	7.59775E-06	0.000630464	0.00045327	0.000305607	0.000301727	0.000214083	6.80086E-05	9.74265E-05	9.37091E-05	9.57894E-06	8.91219E-06	9.57894E-06	8.91219E-06	9.74265E-05	9.37091E-05
3837603774325	383760	3774325	8.50156E-05	3.42325E-05	3.33542E-05	8.84103E-06	8.23581E-06	0.000718412	0.000516499	0.000348238	0.000343817	0.000243946	7.74955E-05	0.000111017	0.000106781	1.09152E-05	1.01554E-05	1.09152E-05	1.01554E-05	0.000111017	0.000106781
3837703774325	383770	3774325	9.41045E-05	3.78923E-05	3.69201E-05	9.78622E-06	9.11629E-06	0.000836052	0.000601076	0.000405263	0.000400117	0.000283893	9.01854E-05	0.000129196	0.000124267	1.27025E-05	1.18184E-05	1.27025E-05	1.18184E-05	0.000129196	0.000124267
3837803774325	383780	3774325	0.000107568	4.33136E-05	4.22023E-05	1.11863E-05	1.04206E-05	0.001005835	0.000723141	0.000487562	0.000481372	0.000341545	0.0001085	0.000155433	0.000149502	1.52821E-05	1.42184E-05	1.52821E-05	1.42184E-05	0.000155433	0.000149502
3837903774325	383790	3774325	0.000126506	5.09392E-05	4.96323E-05	1.31558E-05	1.22552E-05	0.001243432	0.00089396	0.000602733	0.000595081	0.000422224	0.00013413	0.000192149	0.000184818	1.8892E-05	1.75771E-05	1.8892E-05	1.75771E-05	0.000192149	0.000184818
3838003774325	383800	3774325	0.000152808	6.15298E-05	5.99511E-05	1.58909E-05	1.48031E-05	0.001573662	0.001131378	0.000762807	0.000753122	0.000534358	0.000169752	0.00024318	0.000233901	2.39094E-05	2.22452E-05	2.39094E-05	2.22452E-05	0.00024318	0.000233901
3838103774325	383810	3774325	0.000193222	7.78033E-05	7.5807E-05	2.00938E-05	1.87182E-05	0.002077408	0.001493544	0.00100699	0.000994204	0.000705412	0.000224091	0.000321025	0.000308776	3.1563E-05	2.93661E-05	3.1563E-05	2.93661E-05	0.000321025	0.000308776
3838203774325	383820	3774325	0.000262164	0.000105564	0.000102855	2.72633E-05	2.53969E-05	0.002938975	0.002112963	0.00142462	0.001406532	0.000997969	0.000317029	0.000454164	0.000436835	4.46532E-05	4.15451E-05	4.46532E-05	4.15451E-05	0.000454164	0.000436835
3838303774325	383830	3774325	0.000407823	0.000164215	0.000160002	4.24108E-05	3.95075E-05	0.004757842	0.00342063	0.002306287	0.002277004	0.001615589	0.000513231	0.000735235	0.000707182	7.22881E-05	6.72565E-05	7.22881E-05	6.72565E-05	0.000735235	0.000707182
3838403774325	383840	3774325	0.000530577	0.000213643	0.000208162	5.51763E-05	5.13992E-05	0.006291575	0.004523301	0.003049739	0.003011017	0.002136389	0.000678676	0.000972245	0.000935148	9.55908E-05	8.89372E-05	9.55908E-05	8.89372E-05	0.000972245	0.000935148
3838603774325	383860	3774325	0.000463821	0.000186763	0.000181971	4.82342E-05	4.49323E-05	0.005479309	0.003939326	0.002656006	0.002622284	0.001860573	0.000591056	0.000846725	0.000814417	8.32497E-05	7.74551E-05	8.32497E-05	7.74551E-05	0.000846725	0.000814417
3838703774325	383870	3774325	0.000664972	0.000267759	0.000260889	6.91524E-05	6.44186E-05	0.007986672	0.005741984	0.00387141	0.003822255	0.002711982	0.000861527	0.001234191	0.001187099	0.000121345	0.000112899	0.000121345	0.000112899	0.001234191	0.001187099
3838803774325	383880	3774325	0.000455899	0.000183573	0.000178863	4.74104E-05	4.41648E-05	0.0053966	0.003879863	0.002615914	0.002582701	0.001832488	0.000582135	0.000833943	0.000802124	8.1993E-05	7.62859E-05	8.1993E-05	7.62859E-05	0.000833943	0.000802124
3838903774325	383890	3774325	0.000344054	0.000138538	0.000134983	3.57792E-05	3.33299E-05	0.004014236	0.002886018	0.001945836	0.00192113	0.001363088	0.000433018	0.000620325	0.000596656	6.09901E-05	5.67449E-05	6.09901E-05	5.67449E-05	0.000620325	0.000596656
3839003774325	383900	3774325	0.000276618	0.000111384	0.000108526	2.87664E-05	2.67972E-05	0.00318336	0.002288663	0.001543082	0.00152349	0.001080953	0.000343391	0.000491929	0.000473159	4.83663E-05	4.49997E-05	4.83663E-05	4.49997E-05	0.000491929	0.000473159
3839103774325	383910	3774325	0.000231652	9.32773E-05	9.0884E-05	2.40902E-05	2.2441E-05	0.002631373	0.001891814	0.001275515	0.00125932	0.000893518	0.000283848	0.000406629	0.000391114	3.99797E-05	3.71969E-05	3.99797E-05	3.71969E-05	0.000406629	0.000391114
3829703774335	382970	3774335	1.58571E-05	6.38506E-06	6.22123E-06	1.64903E-06	1.53614E-06	4.90962E-05	3.52975E-05	2.37986E-05	2.34964E-05	1.66713E-05	5.29604E-06	7.5869E-06	7.29741E-06	7.45941E-07	6.9402E-07	7.45941E-07	6.9402E-07	7.5869E-06	7.29741E-06
3829803774335	382980	3774335	1.65431E-05	6.6613E-06	6.49039E-06	1.72037E-06	1.6026E-06	5.01029E-05	3.60213E-05	2.42866E-05	2.39782E-05	1.70131E-05	5.40463E-06	7.74246E-06	7.44704E-06	7.61236E-07	7.0825E-07	7.61236E-07	7.0825E-07	7.74246E-06	7.44704E-06
3829903774335	382990	3774335	1.72949E-05	6.96398E-06	6.7853E-06	1.79854E-06	1.67542E-06	5.11719E-05	3.67899E-05	2.48048E-05	2.44898E-05	1.73761E-05	5.51995E-06	7.90767E-06	7.60594E-06	7.77479E-07	7.23362E-07	7.77479E-07	7.23362E-07	7.90767E-06	7.60594E-06
3830003774335	383000	3774335	1.81541E-05	7.30999E-06	7.12243E-06	1.88791E-06	1.75867E-06	5.24103E-05	3.76801E-05	2.5405E-05	2.50825E-05	1.77966E-05	5.65353E-06	8.09902E-06	7.79E-06	7.96293E-07	7.40867E-07	7.96293E-07	7.40867E-07	8.09902E-06	7.79E-06
3830103774335	383010	3774335	1.92775E-05	7.76232E-06	7.56316E-06	2.00473E-06	1.86749E-06	5.41742E-05	3.89483E-05	2.62601E-05	2.59266E-05	1.83956E-05	5.8438E-06	8.37161E-06	8.05218E-06	8.23094E-07	7.65802E-07	8.23094E-07	7.65802E-07	8.37161E-06	8.05218E-06
3830203774335	383020	3774335	2.0549E-05	8.2743E-06	8.062E-06	2.13695E-06	1.99067E-06	5.61074E-05	4.03382E-05	2.71972E-05	2.68518E-05	1.9052E-05	6.05234E-06	8.67035E-06	8.33952E-06	8.52466E-07	7.9313E-07	8.52466E-07	7.9313E-07	8.67035E-06	8.33952E-06
3830303774335	383030	3774335	2.19644E-05	8.84422E-06	8.6173E-06	2.28414E-06	2.12778E-06	5.81297E-05	4.17921E-05	2.81774E-05	2.78197E-05	1.97387E-05	6.27049E-06	8.98286E-06	8.64011E-06	8.83191E-07	8.21717E-07	8.83191E-07	8.21717E-07	8.98286E-06	8.64011E-06
3830403774335	383040	3774335	2.35516E-05	9.48335E-06	9.24003E-06	2.44921E-06	2.28154E-06	6.02678E-05	4.33293E-05	2.92138E-05	2.88429E-05	2.04647E-05	6.50112E-06	9.31326E-06	8.9579E-06	9.15676E-07	8.51941E-07	9.15676E-07	8.51941E-07	9.31326E-06	8.9579E-06
3830503774335	383050	3774335	2.53526E-05	1.02085E-05	9.94663E-06	2.6365E-06	2.45602E-06	6.25573E-05	4.49753E-05	3.03237E-05	2.99386E-05	2.12422E-05	6.7481E-06	9.66707E-06	9.29821E-06	9.50463E-07	8.84306E-07	9.50463E-07	8.84306E-07	9.66707E-06	9.29821E-06
3830603774335	383060	3774335	2.73619E-05	1.10176E-05	1.07349E-05	2.84544E-06	2.65066E-06	6.49627E-05	4.67047E-05	3.14896E-05	3.10898E-05	2.2059E-05	7.00757E-06	1.00388E-05	9.65573E-06	9.87009E-07	9.18308E-07	9.87009E-07	9.18308E-07	1.00388E-05	9.65573E-06
3830703774335	383070	3774335	2.96407E-05	1.19352E-05	1.1629E-05	3.08243E-06	2.87142E-06	6.75373E-05	4.85557E-05	3.27376E-05	3.2322E-05	2.29332E-05	7.2853E-06	1.04366E-05	1.00384E-05	1.02613E-06	9.54702E-07	1.02613E-06	9.54702E-07	1.04366E-05	1.00384E-05
3830803774335	383080	3774335	3.19853E-05	1.28793E-05	1.25488E-05	3.32625E-06	3.09855E-06	6.98982E-05	5.0253E-05	3.3882E-05	3.34518E-05	2.37349E-05	7.53996E-06	1.08015E-05	1.03893E-05	1.062E-06	9.88075E-07	1.062E-06	9.88075E-07	1.08015E-05	1.03893E-05
3830903774335	383090	3774335	3.43955E-05	1.38498E-05	1.34944E-05	3.57689E-06	3.33203E-06	7.20095E-05	5.1771E-05	3.49055E-05	3.44623E-05	2.44518E-05	7.76771E-06	1.11277E-05	1.07031E-05	1.09407E-06	1.01792E-06	1.09407E-06	1.01792E-06	1.11277E-05	1.07031E-05
3831003774335	383100	3774335	3.70768E-05	1.49294E-05	1.45464E-05	3.85573E-06	3.59178E-06	7.41744E-05	5.33273E-05	3.59548E-05	3.54983E-05	2.51869E-05	8.00124E-06	1.14623E-05	1.10249E-05	1.12697E-06	1.04852E-06	1.12697E-06	1.04852E-06	1.14623E-05	1.10249E-05
3831103774335	383110	3774335	4.01437E-05	1.61643E-05	1.57496E-05	4.17466E-06	3.88888E-06	7.65263E-05	5.50182E-05	3.70949E-05	3.66239E-05	2.59855E-05	8.25494E-06	1.18257E-05	1.13745E-05	1.1627E-06	1.08177E-06	1.1627E-06	1.08177E-06	1.18257E-05	1.13745E-05
3831203774335	383120	3774335	4.35557E-05	1.75382E-05	1.70882E-05	4.52949E-06	4.21942E-06	7.89673E-05	5.67732E-05	3.82781E-05	3.77921E-05	2.68144E-05	8.51825E-06	1.22029E-05	1.17373E-05	1.19979E-06	1.11628E-06	1.19979E-06	1.11628E-06	1.22029E-05	1.17373E-05
3831303774335	383130	3774335	4.73729E-05	1.90753E-05	1.85859E-05	4.92646E-06	4.58921E-06	8.17468E-05	5.87715E-05	3.96254E-05	3.91223E-05	2.77582E-05	8.81808E-06	1.26324E-05	1.21504E-05	1.24202E-06	1.15557E-06	1.24202E-06	1.15557E-06	1.26324E-05	1.21504E-05
3831403774335	383140	3774335	5.15772E-05	2.07682E-05	2.02353E-05	5.36367E-06	4.99649E-06	8.42502E-05	6.05713E-05	4.08389E-05	4.03204E-05	2.86083E-05	9.08812E-06	1.30193E-05	1.25225E-05	1.28005E-06	1.19095E-06	1.28005E-06	1.19095E-06	1.30193E-05	1.25225E-05
3831503774335	383150	3774335	5.63571E-05	2.26929E-05	2.21106E-05	5.86075E-06	5.45954E-06	8.6513E-05	6.21982E-05	4.19358E-05	4.14033E-05	2.93767E-05	9.33221E-06	1.3369E-05	1.28589E-05	1.31443E-06	1.22294E-06	1.31443E-06	1.22294E-06	1.3369E-05	1.28589E-05
3831603774335	383160	3774335	6.15003E-05	2.47638E-05	2.41284E-05	6.3956E-06	5.95779E-06	8.86778E-05	6.37546E-05	4.29851E-05	4.24394E-05	3.01118E-05	9.56573E-06	1.37035E-05	1.31806E-05	1.34732E-06	1.25354E-06	1.34732E-06	1.25354E-06	1.37035E-05	1.31806E-05
3831703774335	383170	3774335	6.72023E-05	2.70598E-05	2.636555E-05	6.988558E-06	6.51017E-06	9.08338E-05	6.53045E-05	4.40302E-05	4.34712E-05	3.08438E-05	9.79829E-06	1.40367E-05	1.35011E-05	1.38008E-06	1.28402E-06	1.38008E-06	1.28402E-06	1.40367E-05	1.35011E-05
3834903774335	383490	3774335	0.000125714	5.06202E-05	4.93215E-05	1.30734E-05	1.21784E-05	0.000190354	0.000136854	9.22708E-05	9.10993E-05	6.46371E-05	2.05336E-05	2.94156E-05	2.82932E-05	2.89213E-06	2.69082E-06	2.89213E-06	2.69082E-06	2.94156E-05	2.82932E-05
3835003774335	383500	3774335	0.000116341	4.68462E-05	4.56443E-05	1.20987E-05	1.12705E-05	0.000193543	0.000139147	9.38168E-05	9.26256E-05	6.57201E-05	2.08776E-05	2.99084E-05	2.87673E-05	2.94059E-06	2.73591E-06	2.94059E-06	2.73591E-06	2.99084E-05	2.87673E-05
3835103774335	383510	3774335	0.000108254	4.35899E-05	4.24715E-05	1.12577E-05	1.0487E-05	0.000196866	0.000141536	9.54275E-05	9.42159E-05	6.68485E-05	2.1236E-05	3.04219E-05	2.92612E-05	2.99107E-06	2.78288E-06	2.99107E-06	2.78288E-06	3.04219E-05	2.92612E-05
3835203774335	383520	3774335	0.000100263	4.03723E-05	3.93365E-05	1.04267E-05	9.71294E-06	0.000198416	0.00014265	9.61789E-05	9.49578E-05	6.73748E-05	2.14033E-05	3.06615E-05	2.94916E-05	3.01463E-06	2.80479E-06	3.01463E-06	2.80479E-06	3.06615E-05	2.94916E-05
3835303774335	383530	3774335	9.3371E-05	3.75969E-05	3.66323E-05	9.70993E-06	9.04523E-06	0.000200242	0.000143963	9.70642E-05	9.58318E-05	6.7995E-05	2.16003E-05	3.09437E-05	2.9763E-05	3.04237E-06	2.83061E-06	3.04237E-06	2.83061E-06	3.09437E-05	2.9763E-05
3835403774335	383540	3774335	8.71463E-05	3.50905E-05	3.41902E-05	9.06261E-06	8.44223E-06	0.000201944	0.000145187	9.7889E-05	9.66462E-05	6.85728E-05	2.17838E-05	3.12066E-05	3.00159E-05	3.06823E-06	2.85466E-06	3.06823E-06	2.85466E-06	3.12066E-05	3.00159E-05
3835503774335	383550	3774335	8.1447E-05	3.27956E-05	3.19542E-05	8.46993E-06	7.89011E-06	0.000203494	0.000146301	9.86404E-05	9.7388E-05	6.90991E-05	2.1951E-05	3.14462E-05	3.02463E-05	3.09178E-06	2.87657E-06	3.09178E-06	2.87657E-06	3.14462E-05	3.02463E-05
3835603774335	383560	3774335	7.65805E-05	3.08361E-05	3.00449E-05	7.96384E-06	7.41867E-06	0.000205953	0.000148069	9.98323E-05	9.85647E-05	6.99341E-05	2.22163E-05	3.18262E-05	3.06118E-05	3.12914E-06	2.91133E-06	3.12914E-06	2.91133E-06	3.18262E-05	3.06118E-05
3835703774335	383570	3774335	7.30735E-05	2.94239E-05	2.8669E-05	7.59913E-06	7.07893E-06	0.000210968	0.000151675	0.000102264	0.000100965	7.16372E-05	2.27573E-05	3.26012E-05	3.13573E-05	3.20534E-06	2.98223E-06	3.20534E-06	2.98223E-06	3.26012E-05	3.13573E-05
3835803774335	383580	3774335	7.01169E-05	2.82334E-05	2.7509E-05	7.29168E-06	6.79252E-06	0.000216866	0.000155915	0.000105122	0.000103788	7.36398E-05	2.33935E-05	3.35126E-05	3.22339E-05	3.29495E-06	3.0656E-06	3.29495E-06	3.0656E-06	3.35126E-05	3.22339E-05
3835903774335	383590	3774335	6.75069E-05	2.71825E-05	2.64851E-05	7.02025E-06	6.53968E-06	0.000223271	0.0001605 2	0.000108227	0.000106853	7.58148E-05	2.40844E-05	3.45024E-05	3.3186E-05	3.39227E-06	3.15615E-06	3.39227E-06	3.15615E-06	3.45024E-05	3.3186E-05
3836003774335	383600	3774335	6.51889E-05	2.62491E-05	2.55756E-05	6.7792E-06	6.31512E-06	0.000230131	0.000165452	0.000111552	0.000110136	7.81442E-05	2.48244E-05	3.55625E-05	3.42056E-05	3.49649E-06	3.25312E-06	3.49649E-06	3.25312E-06	3.55625E-05	3.42056E-05
3836103774335	383610	3774335	6.31811E-05	2.54406E-05	2.47879E-05	6.5704E-06	6.12062E-06	0.000237641	0.000170851	0.000115193	0.00011373	8.06943E-05	2.56345E-05	3.6723E-05	3.53218E-05	3.61059E-06	3.35928E-06	3.61059E-06	3.35928E-06	3.6723E-05	3.53218E-05
3836203774335	383620	3774335	6.14863E-05	2.47582E-05	2.4123E-05	6.39415E-06	5.95643E-06	0.000245953	0.000176827	0.000119222	0.000117708	8.35167E-05	2.65311E-05	3.80075E-05	3.65573E-05	3.73688E-06	3.47677E-06	3.73688E-06	3.47677E-06	3.80075E-05	3.65573E-05
3836303774335	383630	3774335	6.00541E-05	2.41815E-05	2.35611E-05	6.24521E-06	5.81769E-06	0.000255013	0.000183341	0.000123614	0.000122044	8.65932E-05	2.75085E-05	3.94075E-05	3.79039E-05	3.87454E-06	3.60485E-06	3.87454E-06	3.60485E-06	3.94075E-05	3.79039E-05
3836403774335	383640	3774335	5.89126E-05	2.37219E-05	2.31132E-05	6.1265E-06	5.70711E-06	0.000265107	0.000190598	0.000128506	0.000126875	9.00207E-05	2.85973E-05	4.09673E-05	3.94042E-05	4.02789E-06	3.74753E-06	4.02789E-06	3.74753E-06	4.09673E-05	3.94042E-05
3836503774335	383650	3774335	5.83174E-05	2.34822E-05	2.28797E-05	6.0646E-06	5.64945E-06	0.000277704	0.000199654	0.000134613	0.000132903	9.42982E-05	2.99561E-05	4.2914E-05	4.12765E-05	4.21929E-06	3.9256E-06	4.21929E-06	3.9256E-06	4.2914E-05	4.12765E-05
3836603774335	383660	3774335	5.79094E-05	2.33179E-05	2.27196E-05	6.02218E-06	5.60992E-06	0.000291415	0.000209511	0.000141259	0.000139465	9.89538E-05	3.14351E-05	4.50327E-05	4.33144E-05	4.4276E-06	4.11941E-06	4.4276E-06	4.11941E-06	4.50327E-05	4.33144E-05
3836703774335	383670	3774335	5.80016E-05	2.3355E-05	2.27558E-05	6.03177E-06	5.61886E-06	0.000308208	0.000221585	0.000149399	0.000147502	0.000104656	3.32465E-05	4.76277E-05	4.58104E-05	4.68274E-06	4.3568E-06	4.68274E-06	4.3568E-06	4.76277E-05	4.58104E-05
3836803774335	383680	3774335	5.85353E-05	2.357E-05	2.29652E-05	6.08727E-06	5.67056E-06	0.00032827	0.000236008	0.000159124	0.000157103	0.000111469	3.54107E-05	5.0728E-05	4.87924E-05	4.98756E-06	4.6404E-06	4.98756E-06	4.6404E-06	5.0728E-05	4.87924E-05
3836903774335	383690	3774335	5.93457E-05	2.38963E-05	2.32832E-05	6.17155E-06	5.74907E-06	0.000350988	0.000252341	0.000170136	0.000167975	0.000119183	3.78612E-05	5.42385E-05	5.2169E-05	5.33272E-06	4.96153E-06	5.33272E-06	4.96153E-06	5.42385E-05	5.2169E-05
3837003774335	383700	3774335	6.10671E-05	2.45894E-05	2.39585E-05	6.35056E-06	5.91583E-06	0.000381179	0.000274047	0.000184771	0.000182425	0.000129435	4.1118E-05	5.89041E-05	5.66566E-05	5.79143E-06	5.38832E-06	5.79143E-06	5.38832E-06	5.89041E-05	5.66566E-05
3837103774335	383710	3774335	6.3244E-05	2.5466E-05	2.48126E-05	6.57694E-06	6.12671E-06	0.000416449	0.000299404	0.000201867	0.000199304	0.000141411	4.49226E-05	6.43544E-05	6.18989E-05	6.3273E-06	5.88689E-06	6.3273E-06	5.88689E-06	6.43544E-05	6.18989E-05
3837203774335	383720	3774335	6.60077E-05	2.65788E-05	2.58969E-05	6.86434E-06	6.39444E-06	0.000458347	0.000329527	0.000222176	0.000219355	0.000155638	4.94422E-05	7.0829E-05	6.81264E-05	6.96388E-06	6.47916E-06	6.96388E-06	6.47916E-06	7.0829E-05	6.81264E-05
3837303774335	383730	3774335	6.94854E-05	2.79791E-05	2.72613E-05	7.226E-06	6.73134E-06	0.00050853	0.00036506	0.000246502	0.000243372	0.000172678	5.48555E-05	7.85838E-05	7.55854E-05	7.72633E-06	7.18854E-06	7.72633E-06	7.18854E-06	7.85838E-05	7.55854E-05
3837403774335	383740	3774335	7.38489E-05	2.97362E-05	2.89732E-05	7.67978E-06	7.15405E-06	0.000569226	0.000409242	0.000275923	0.00027242	0.000193288	6.14027E-05	8.79631E-05	8.46068E-05	8.64851E-06	8.04653E-06	8.64851E-06	8.04653E-06	8.79631E-05	8.46068E-05
3837503774335	383750	3774335	7.91402E-05	3.18668E-05	3.10492E-05	8.23004E-06	7.66664E-06	0.000641636	0.000461301	0.000311023	0.000307074	0.000217876	6.92137E-05	9.91528E-05	9.53696E-05	9.74867E-06	9.07011E-06	9.74867E-06	9.07011E-06	9.91528E-05	9.53696E-05
3837603774335	383760	3774335	8.58301E-05	3.45605E-05	3.36738E-05	8.92574E-06	8.31472E-06	0.000731187	0.000525684	0.000354431	0.000349931	0.000248284	7.88736E-05	0.000112991	0.00010868	1.11093E-05	1.0336E-05	1.11093E-05	1.0336E-05	0.000112991	0.00010868
3837703774335	383770	3774335	9.48464E-05	3.81911E-05	3.72112E-05	9.86337E-06	9.18817E-06	0.000848622	0.000610113	0.000411356	0.000406133	0.000288161	9.15414E-05	0.000131139	0.000126135	1.28935E-05	1.19961E-05	1.28935E-05	1.19961E-05	0.000131139	0.000126135
3837803774335	383780	3774335	0.000107772	4.33958E-05	4.22823E-05	1.12076E-05	1.04403E-05	0.001012935	0.000728246	0.000491004	0.00048477	0.000343956	0.000109266	0.00015653	0.000150558	1.539E-05	1.43188E-05	1.539E-05	1.43188E-05	0.00015653	0.000150558
3837903774335	383790	3774335	0.000125622	5.05831E-05	4.92853E-05	1.30638E-05	1.21695E-05	0.001238292	0.000890264	0.000600242	0.000592621	0.000420479	0.000133575	0.000191355	0.000184053	1.88139E-05	1.75044E-05	1.88139E-05	1.75044E-05	0.000191355	0.000184053

			MDemolition	MSite Grubbing / Prep	MMass Grading / Excavation	MMass Grading / Excavation	MDrainage / Utilities Trenching	MFoundations / Concrete Pads	MBuilding / Structure Construction	MAsphalt Paving	MLandscaping or Other Finishing	MWaterside Construction (Piles)	RSSWDemolition	RSSWPlacing Base	RSSWForm	Child Risk				
Unique Identifier	X (UTM)	Y (UTM)	2027	2027	2027	2028	2028	2028	2028	2028	2028	2028	2029	2029	2029	3rd Trimester	0<2	2<16	Total	per million
3836603774325	383660	3774325	4.75081E-05	0.000145842	0.000171498	0.000169214	3.59692E-05	4.67776E-05	3.44309E-05	3.54386E-06	4.15186E-05	3.54386E-06	0.000188732	0.000273854	0.000162335	5.34844E-09	7.5062E-08	1.6004E-08	9.64139E-08	0.09641391
3836703774325	383670	3774325	5.01192E-05	0.000153857	0.000180924	0.000178515	3.79461E-05	4.93486E-05	3.63233E-05	3.73864E-06	4.38005E-05	3.73864E-06	0.000201605	0.000292533	0.000173408	5.55331E-09	7.8174E-08	1.6755E-08	1.00482E-07	0.1004819
3836803774325	383680	3774325	5.30134E-05	0.000162742	0.000191371	0.000188823	4.01373E-05	5.21983E-05	3.84208E-05	3.95453E-06	4.63298E-05	3.95453E-06	0.000215882	0.000313249	0.000185688	5.78433E-09	8.1665E-08	1.7595E-08	1.05045E-07	0.10504455
3836903774325	383690	3774325	5.62759E-05	0.000172757	0.000203149	0.000200444	4.26075E-05	5.54106E-05	4.07852E-05	4.1979E-06	4.91816E-05	4.1979E-06	0.000231971	0.000336595	0.000199527	6.04977E-09	8.5657E-08	1.8551E-08	1.10258E-07	0.11025772
3837003774325	383700	3774325	6.04747E-05	0.000185647	0.000218306	0.000215399	4.57865E-05	5.95449E-05	4.38283E-05	4.51111E-06	5.28505E-05	4.51111E-06	0.000252321	0.000366124	0.000217031	6.40536E-09	9.0954E-08	1.9803E-08	1.17162E-07	0.11716213
3837103774325	383710	3774325	6.53141E-05	0.000200503	0.000235775	0.000232636	4.94504E-05	6.43099E-05	4.73356E-05	4.8721E-06	5.70798E-05	4.8721E-06	0.000275788	0.000400174	0.000237215	6.81907E-09	9.71E-08	2.1253E-08	1.25172E-07	0.12517239
3837203774325	383720	3774325	7.11315E-05	0.000218361	0.000256775	0.000253356	5.38549E-05	7.00378E-05	5.15516E-05	5.30605E-06	6.21637E-05	5.30605E-06	0.00030392	0.000440995	0.000261413	7.32256E-09	1.0456E-07	2.3007E-08	1.34888E-07	0.13488757
3837303774325	383730	3774325	7.82245E-05	0.000240136	0.00028238	0.00027862	5.92251E-05	7.70217E-05	5.66922E-05	5.83515E-06	6.83625E-05	5.83515E-06	0.000338148	0.00049066	0.000290854	7.94202E-09	1.1371E-07	2.5155E-08	1.4681E-07	0.14680962
3837403774325	383740	3774325	8.67075E-05	0.000266177	0.00031302	0.000308835	6.56477E-05	8.53743E-05	6.28401E-05	6.46794E-06	7.5776E-05	6.46794E-06	0.000379136	0.000550134	0.000326108	8.6864E-09	1.247E-07	2.7731E-08	1.61117E-07	0.16111743
3837503774325	383750	3774325	9.74114E-05	0.000299036	0.000351642	0.00034696	7.37518E-05	9.59136E-05	7.05976E-05	7.2664E-06	8.51304E-05	7.2664E-06	0.000430769	0.000625055	0.00037052	9.63137E-09	1.3863E-07	3.0992E-08	1.7925E-07	0.17925024
3837603774325	383760	3774325	0.000110677	0.000339761	0.000399531	0.000394211	8.37958E-05	0.000108976	8.0212E-05	8.25598E-06	9.6724E-05	8.25598E-06	0.000494861	0.000718054	0.000425648	1.08053E-08	1.5592E-07	3.5039E-08	2.01761E-07	0.2017608
3837703774325	383770	3774325	0.000128427	0.000394249	0.000463605	0.000457432	9.72344E-05	0.000126453	9.3076E-05	9.58002E-06	0.000112236	9.58002E-06	0.000580494	0.00084231	0.000499304	1.23818E-08	1.7911E-07	4.0463E-08	2.31959E-07	0.23195928
3837803774325	383780	3774325	0.000154054	0.000472919	0.000556114	0.000548709	0.000116637	0.000151685	0.000111649	1.14916E-05	0.000134632	1.14916E-05	0.000703921	0.001021404	0.000605468	1.46658E-08	2.127E-07	4.8308E-08	2.75672E-07	0.2756717
3837903774325	383790	3774325	0.000189878	0.000582893	0.000685435	0.000676308	0.00014376	0.000186959	0.000137612	1.4164E-05	0.00016594	1.4164E-05	0.000877325	0.001273017	0.000754619	1.78599E-08	2.5964E-07	5.9285E-08	3.36787E-07	0.33678731
3838003774325	383800	3774325	0.000239578	0.000735464	0.000864845	0.00085333	0.000181389	0.000235895	0.000173631	1.78713E-05	0.000209374	1.78713E-05	0.00111943	0.001624318	0.000962863	2.22892E-08	3.2472E-07	7.4527E-08	4.21541E-07	0.42154054
3838103774325	383810	3774325	0.000315362	0.000968107	0.001138415	0.001123257	0.000238766	0.000310513	0.000228555	2.35244E-05	0.000275604	2.35244E-05	0.001489183	0.002160837	0.0012809	2.90509E-08	4.2405E-07	9.7788E-08	5.50885E-07	0.55088484
3838203774325	383820	3774325	0.000444767	0.001365359	0.001605551	0.001584172	0.000336741	0.000437929	0.000322339	3.31774E-05	0.000388694	3.31774E-05	0.002124995	0.003083413	0.001827785	4.05799E-08	5.9338E-07	1.3752E-07	7.71481E-07	0.7714809
3838303774325	383830	3774325	0.000717757	0.002203389	0.002591005	0.002556505	0.000543426	0.000706721	0.000520185	5.3541E-05	0.000627267	5.3541E-05	0.003468816	0.005033328	0.002983655	6.48957E-08	9.5051E-07	2.2138E-07	1.23678E-06	1.23677608
3838403774325	383840	3774325	0.000947926	0.002909971	0.003421887	0.003376324	0.000717691	0.000933351	0.000686997	7.07105E-05	0.000828419	7.07105E-05	0.004602131	0.006677791	0.003958459	8.53946E-08	1.2516E-06	2.9207E-07	1.62905E-06	1.62905106
3838603774325	383860	3774325	0.000825997	0.002535669	0.002981739	0.002942036	0.000625376	0.000813297	0.000598631	6.16152E-05	0.000721861	6.16152E-05	0.004002833	0.005808198	0.003442982	7.44894E-08	1.0916E-06	2.5455E-07	1.4206E-06	1.42059899
3838703774325	383870	3774325	0.001202288	0.003690816	0.004340097	0.004282308	0.000910272	0.001183802	0.000871343	8.96846E-05	0.001050712	8.96846E-05	0.005855259	0.008496108	0.005036321	1.08013E-07	1.5839E-06	3.7015E-07	2.06207E-06	2.06207197
3838803774325	383880	3774325	0.000813557	0.002497479	0.00293683	0.002897726	0.000615958	0.000801048	0.000589615	6.06872E-05	0.000710989	6.06872E-05	0.003942413	0.005720527	0.003391012	7.33461E-08	1.0749E-06	2.5067E-07	1.3989E-06	1.39890146
3838903774325	383890	3774325	0.000606078	0.001860554	0.002187859	0.002158727	0.000458872	0.000596759	0.000439247	4.52103E-05	0.000529668	4.52103E-05	0.002921655	0.004239384	0.002513021	5.48355E-08	8.0311E-07	1.8689E-07	1.04484E-06	1.04484104
3839003774325	383900	3774325	0.000481365	0.001477707	0.001737662	0.001714525	0.000364449	0.000473963	0.000348863	3.59074E-05	0.000420678	3.59074E-05	0.002308249	0.003349319	0.001985409	4.37032E-08	6.3969E-07	1.4855E-07	8.3194E-07	0.83194006
3839103774325	383910	3774325	0.000398508	0.00122335	0.001438559	0.001419405	0.000301717	0.00039238	0.000288813	2.97267E-05	0.000348267	2.97267E-05	0.001900837	0.002758156	0.001634979	3.63023E-08	5.3106E-07	1.2306E-07	6.90424E-07	0.69042366
3829703774335	382970	3774335	9.41561E-06	2.89043E-05	3.39891E-05	3.35365E-05	7.12872E-06	9.27084E-06	6.82384E-06	7.02357E-07	8.22856E-06	7.02357E-07	1.92927E-05	2.79942E-05	1.65944E-05	2.06941E-09	2.6084E-08	4.0864E-09	3.22398E-08	0.03223985
3829803774335	382980	3774335	9.59525E-06	2.94558E-05	3.46376E-05	3.41764E-05	7.26473E-06	9.44772E-06	6.95403E-06	7.15757E-07	8.38555E-06	7.15757E-07	1.9745E-05	2.86505E-05	1.69834E-05	2.16808E-09	2.7229E-08	4.2241E-09	3.36207E-08	0.03362074
3829903774335	382990	3774335	9.78578E-06	3.00406E-05	3.53253E-05	3.4855E-05	7.40898E-06	9.63531E-06	7.09211E-06	7.29969E-07	8.55205E-06	7.29969E-07	2.02285E-05	2.9352E-05	1.73993E-05	2.27834E-09	2.8503E-08	4.3752E-09	3.5157E-08	0.03515702
3830003774335	383000	3774335	1.00071E-05	3.07202E-05	3.61245E-05	3.56435E-05	7.57658E-06	9.85328E-06	7.25255E-06	7.46483E-07	8.74552E-06	7.46483E-07	2.07806E-05	3.01531E-05	1.78742E-05	2.40773E-09	3E-08	4.5509E-09	3.69582E-08	0.0369582
3830103774335	383010	3774335	1.03283E-05	3.17062E-05	3.72839E-05	3.67874E-05	7.81975E-06	1.01695E-05	7.48532E-06	7.70441E-07	9.0262E-06	7.70441E-07	2.15355E-05	3.12485E-05	1.85235E-05	2.5797E-09	3.1998E-08	4.7892E-09	3.93672E-08	0.03936718
3830203774335	383020	3774335	1.06785E-05	3.27812E-05	3.8548E-05	3.80348E-05	8.08489E-06	1.05143E-05	7.73912E-06	7.96564E-07	9.33225E-06	7.96564E-07	2.23683E-05	3.24569E-05	1.92398E-05	2.7796E-09	3.4314E-08	5.0597E-09	4.21531E-08	0.04215305
3830303774335	383030	3774335	1.10451E-05	3.39064E-05	3.98712E-05	3.93403E-05	8.3624E-06	1.08752E-05	8.00477E-06	8.23906E-07	9.65258E-06	8.23906E-07	2.3248E-05	3.37333E-05	1.99964E-05	3.01018E-09	3.697E-08	5.3617E-09	4.53419E-08	0.0453419
3830403774335	383040	3774335	1.14334E-05	3.50985E-05	4.12729E-05	4.07234E-05	8.6564E-06	1.12576E-05	8.28619E-06	8.52872E-07	9.99193E-06	8.52872E-07	2.41744E-05	3.50776E-05	2.07933E-05	3.27991E-09	4.0063E-08	5.7032E-09	4.90457E-08	0.04904568
3830503774335	383050	3774335	1.18507E-05	3.63796E-05	4.27795E-05	4.22099E-05	8.97238E-06	1.16685E-05	8.58865E-06	8.84003E-07	1.03567E-05	8.84003E-07	2.51632E-05	3.65124E-05	2.16438E-05	3.60125E-09	4.373E-08	6.0968E-09	5.34279E-08	0.05342793
3830603774335	383060	3774335	1.22898E-05	3.77277E-05	4.43646E-05	4.37739E-05	9.30484E-06	1.21009E-05	8.9069E-06	9.16759E-07	1.07404E-05	9.16759E-07	2.61863E-05	3.79969E-05	2.25238E-05	3.98364E-09	4.8073E-08	6.5476E-09	5.86046E-08	0.0586046
3830703774335	383070	3774335	1.27616E-05	3.91759E-05	4.60677E-05	4.54543E-05	9.66203E-06	1.25654E-05	9.24881E-06	9.51952E-07	1.11527E-05	9.51952E-07	2.72656E-05	3.9563E-05	2.34521E-05	4.4532E-09	5.3382E-08	7.0795E-09	6.4915E-08	0.06491505
3830803774335	383080	3774335	1.31917E-05	4.04961E-05	4.76201E-05	4.6986E-05	9.98762E-06	1.29888E-05	9.56048E-06	9.84031E-07	1.15285E-05	9.84031E-07	2.82669E-05	4.10159E-05	2.43134E-05	4.98741E-09	5.9383E-08	7.6515E-09	7.20217E-08	0.07202167
3830903774335	383090	3774335	1.35709E-05	4.16603E-05	4.89891E-05	4.83368E-05	1.02748E-05	1.33622E-05	9.83533E-06	1.01232E-06	1.186E-05	1.01232E-06	2.91964E-05	4.23646E-05	2.51129E-05	5.60102E-09	6.6233E-08	8.2725E-09	8.01063E-08	0.08010635
3831003774335	383100	3774335	1.3961E-05	4.28579E-05	5.03974E-05	4.97263E-05	1.05701E-05	1.37464E-05	1.01181E-05	1.04142E-06	1.22009E-05	1.04142E-06	3.01665E-05	4.37723E-05	2.59473E-05	6.3704E-09	7.4789E-08	9.0197E-09	9.01793E-08	0.09017926
3831103774335	383110	3774335	1.4382E-05	4.41502E-05	5.1917E-05	5.12258E-05	1.08888E-05	1.41609E-05	1.04232E-05	1.07282E-06	1.25688E-05	1.07282E-06	3.12084E-05	4.5284E-05	2.68434E-05	7.38429E-09	8.6031E-08	9.9683E-09	1.03384E-07	0.10338365
3831203774335	383120	3774335	1.48175E-05	4.54871E-05	5.34891E-05	5.27769E-05	1.12186E-05	1.45896E-05	1.07388E-05	1.10531E-06	1.29494E-05	1.10531E-06	3.22814E-05	4.6841E-05	2.77664E-05	8.73054E-09	1.0091E-07	1.1178E-08	1.20821E-07	0.12082052
3831303774335	383130	3774335	1.53147E-05	4.70134E-05	5.52839E-05	5.45477E-05	1.1595E-05	1.50792E-05	1.10991E-05	1.1424E-06	1.33839E-05	1.1424E-06	3.33763E-05	4.84297E-05	2.87081E-05	1.05885E-08	1.2141E-07	1.2795E-08	1.44794E-07	0.14479406
3831403774335	383140	3774335	1.5781E-05	4.84449E-05	5.69673E-05	5.62087E-05	1.19481E-05	1.55383E-05	1.14371E-05	1.17718E-06	1.37914E-05	1.17718E-06	3.45054E-05	5.00681E-05	2.96794E-05	1.33055E-08	1.513E-07	1.5066E-08	1.79667E-07	0.17966683
3831503774335	383150	3774335	1.62038E-05	4.97428E-05	5.84935E-05	5.77146E-05	1.22682E-05	1.59546E-05	1.17435E-05	1.20872E-06	1.41609E-05	1.20872E-06	3.56409E-05	5.17156E-05	3.0656E-05	1.75982E-08	1.9839E-07	1.8526E-08	2.34513E-07	0.23451331
3831603774335	383160	3774335	1.65885E-05	5.09237E-05	5.98821E-05	5.90848E-05	1.25594E-05	1.63334E-05	1.20223E-05	1.23742E-06	1.44971E-05	1.23742E-06	3.67451E-05	5.33179E-05	3.16058E-05	2.44935E-08	2.7393E-07	2.3935E-08	3.22357E-07	0.32235718
3831703774335	383170	3774335	1.69477E-05	5.20266E-05	6.11791E-05	6.03644E-05	1.28314E-05	1.66872E-05	1.22827E-05	1.26422E-06	1.48111E-05	1.26422E-06	3.78805E-05	5.49654E-05	3.25824E-05	3.76447E-08	4.1787E-07	3.406E-08	4.89574E-07	0.48957382
3834903774335	383490	3774335	3.19775E-05	9.81654E-05	0.000115435	0.000113897	2.42107E-05	3.14858E-05	2.31753E-05	2.38536E-06	2.7946E-05	2.38536E-06	0.000100912	0.000146425	8.67978E-05	5.20789E-09	6.8582E-08	1.3605E-08	8.73953E-08	0.08739531
3835003774335	383500	3774335	3.24003E-05	9.94633E-05	0.000116961	0.000115403	2.45308E-05	3.19021E-05	2.34817E-05	2.4169E-06	2.83155E-05	2.4169E-06	0.000103597	0.000150322	8.91079E-05	5.12299E-09	6.7783E-08	1.3457E-08	8.63626E-08	0.08636265
3835103774335	383510	3774335	3.2843E-05	0.000100822	0.000118559	0.00011698	2.4866E-05	3.23381E-05	2.38026E-05	2.44993E-06	2.87024E-05	2.44993E-06	0.000106414	0.000154409	9.15306E-05	5.04892E-09	6.7106E-08	1.3345E-08	8.55008E-08	0.08550079
3835203774335	383520	3774335	3.29846E-05	0.000101257	0.00011907	0.000117484	2.49732E-05	3.24774E-05	2.39051E-05	2.46048E-06	2.88261E-05	2.46048E-06	0.000108376	0.000157256	9.32182E-05	4.94343E-09	6.5975E-08	1.3146E-08	8.40639E-08	0.08406388
3835303774335	383530	3774335	3.31697E-05	0.000101825	0.000119738	0.000118144	2.51133E-05	3.26597E-05	2.40393E-05	2.47429E-06	2.89879E-05	2.47429E-06	0.000110563	0.000160429	9.5099E-05	4.85168E-09	6.5007E-08	1.2988E-08	8.28469E-08	0.08284692
3835403774335	383540	3774335	3.33312E-05	0.000102321	0.000120321	0.000118719	2.52356E-05	3.28187E-05	2.41563E-05	2.48634E-06	2.9129E-05	2.48634E-06	0.000112746	0.000163597	9.69771E-05	4.7628E-09	6.406E-08	1.2841E-08	8.16632E-08	0.08166323
3835503774335	383550	3774335	3.34672E-05	0.000102739	0.000120812	0.000119204	2.53386E-05	3.29527E-05	2.4255E-05	2.49649E-06	2.92479E-05	2.49649E-06	0.000114933	0.00016677	9.88579E-05	4.6752E-09	6.3116E-08	1.2699E-08	8.049E-08	0.08049
3835603774335	383560	3774335	3.37503E-05	0.000103608	0.000121834	0.000120212	2.55529E-05	3.32314E-05	2.44601E-05	2.5176E-06	2.94953E-05	2.5176E-06	0.000117675	0.000170749	0.000101216	4.60959E-09	6.2465E-08	1.2623E-08	7.96974E-08	0.07969737
3835703774335	383570	3774335	3.44525E-05	0.000105763	0.000124369	0.000122713	2.60846E-05	3.39228E-05	2.4969E-05	2.56999E-06	3.0109E-05	2.56999E-06	0.00012187	0.000176836	0.000104825	4.60005E-09	6.2578E-08	1.2708E-08	7.98869E-08	0.07988689
3835803774335	383580	3774335	3.52945E-05	0.000108348	0.000127408	0.000125712	2.6722E-05	3.47518E-05	2.55792E-05	2.63279E-06	3.08448E-05	2.63279E-06	0.00012664	0.000183757	0.000108927	4.60993E-09	6.2953E-08	1.2851E-08	8.04141E-08	0.08041415
3835903774335	383590	3774335	3.62126E-05	0.000111167	0.000130723	0.000128982	2.74172E-05	3.56558E-05	2.62446E-05	2.70128E-06	3.16472E-05	2.70128E-06	0.000131786	0.000191225	0.000113354	4.63095E-09	6.3476E-08	1.3026E-08	8.11332E-08	0.08113317
3836003774335	383600	3774335	3.72016E-05	0.000114202	0.000134293	0.000132504	2.81659E-05	3.66295E-05	2.69613E-05	2.77505E-06	3.25114E-05	2.77505E-06	0.000137286	0.000199204	0.000118084	4.66169E-09	6.4129E-08	1.323E-08	8.20208E-08	0.08202082
3836103774335	383610	3774335	3.82885E-05	0.000117539	0.000138216	0.000136376	2.89888E-05	3.76997E-05	2.77491E-05	2.85613E-06	3.34613E-05	2.85613E-06	0.00014325	0.000207858	0.000123214	4.70522E-09	6.4955E-08	1.3473E-08	8.3133E-08	0.08313295
3836203774335	383620	3774335	3.95006E-05	0.00012126	0.000142592	0.000140693	2.99065E-05	3.88932E-05	2.86275E-05	2.94654E-06	3.45206E-05	2.94654E-06	0.000149769	0.000217318	0.000128822	4.76396E-09	6.599E-08	1.3762E-08	8.4515E-08	0.08451505
3836303774335	383630	3774335	4.0827E-05	0.000125332	0.00014738	0.000145418	3.09108E-05	4.01992E-05	2.95888E-05	3.04549E-06	3.56798E-05	3.04549E-06	0.000156831	0.000227565	0.000134896	4.83635E-09	6.7213E-08	1.4092E-08	8.61411E-08	0.08614112
3836403774335	383640	3774335	4.23131E-05	0.000129894	0.000152745	0.000150711	3.2036E-05	4.16625E-05	3.06659E-05	3.15634E-06	3.69786E-05	3.15634E-06	0.00016462	0.000238867	0.000141595	4.9268E-09	6.8689E-08	1.4478E-08	8.80934E-08	0.08809336
3836503774335	383650	3774335	4.41893E-05	0.000135654	0.000159518	0.000157393	3.34565E-05	4.35099E-05	3.20256E-05	3.2963E-06	3.86182E-05	3.2963E-06	0.000174077	0.00025259	0.00014973	5.05953E-09	7.0762E-08	1.4994E-08	9.08162E-08	0.09081616
3836603774335	383660	3774335	4.62325E-05	0.000141926	0.000166893	0.000164671	3.50034E-05	4.55216E-05	3.35064E-05	3.44871E-06	4.04038E-05	3.44871E-06	0.000184377	0.000267535	0.00015859	5.20869E-09	7.3071E-08	1.5566E-08	9.38456E-08	0.09384556
3836703774335	383670	3774335	4.87529E-05	0.000149663	0.000175991	0.000173648	3.69116E-05	4.80033E-05	3.5333E-05	3.63672E-06	4.26064E-05	3.63672E-06	0.000196808	0.000285572	0.00016928	5.40598E-09	7.6069E-08	1.6291E-08	9.77663E-08	0.09776632
3836803774335	383680	3774335	5.17723E-05	0.000158932	0.000186891	0.000184402	3.91976E-05	5.09762E-05	3.75213E-05	3.86195E-06	4.52452E-05	3.86195E-06	0.00021154	0.000306949	0.000181953	5.65196E-09	7.9769E-08	1.7176E-08	1.02597E-07	0.10259706
3836903774335	383690	3774335	5.5189E-05	0.000169421	0.000199225	0.000196572	4.17845E-05	5.43404E-05	3.99975E-05	4.11682E-06	4.82312E-05	4.11682E-06	0.000228222	0.000331155	0.000196302	5.93491E-09	8.4007E-08	1.8186E-08	1.08128E-07	0.10812767
3837003774335	383700	3774335	5.97562E-05	0.000183441	0.000215712	0.00021284	4.52424E-05	5.88374E-05	4.33075E-05	4.45751E-06	5.22226E-05	4.45751E-06	0.000250091	0.000362888	0.000215112	6.32848E-09	8.9846E-08	1.9558E-08	1.15732E-07	0.11573238
3837103774335	383710	3774335	6.50909E-05	0.000199818	0.000234969	0.000231841	4.92814E-05	6.40901E-05	4.71738E-05	4.85545E-06	5.68847E-05	4.85545E-06	0.000275654	0.000399979	0.0002371	6.79157E-09	9.6704E-08	2.1167E-08	1.24662E-07	0.12466181
3837203774335	383720	3774335	7.14236E-05	0.000219258	0.00025783	0.000254397	5.4076E-05	7.03254E-05	5.17634E-05	5.32784E-06	6.24191E-05	5.32784E-06	0.000306026	0.00044405	0.000263224	7.34511E-09	1.0489E-07	2.3084E-08	1.35315E-07	0.13531484
3837303774335	383730	3774335	7.90084E-05	0.000242542	0.00028521	0.000281412	5.98186E-05	7.77936E-05	5.72603E-05	5.89363E-06	6.90476E-05	5.89363E-06	0.000342431	0.000496875	0.000294537	8.01107E-09	1.1472E-07	2.5385E-08	1.48114E-07	0.1481145
3837403774335	383740	3774335	8.81772E-05	0.000270689	0.000318308	0.00031407	6.67605E-05	8.68214E-05	6.39053E-05	6.57758E-06	7.70605E-05	6.57758E-06	0.000386506	0.000560829	0.000332448	8.8189E-09	1.2663E-07	2.8174E-08	1.63625E-07	0.16362526
3837503774335	383750	3774335	9.91043E-05	0.000304233	0.000357753	0.00035299	7.50336E-05	9.75805E-05	7.18246E-05	7.39268E-06	8.661E-05	7.39268E-06	0.000439232	0.000637334	0.000377799	9.78255E-09	1.4084E-07	3.1502E-08	1.82122E-07	0.1821217
3837603774335	383760	3774335	0.000112608	0.000345687	0.0004065	0.000401087	8.52575E-05	0.000110877	8.16113E-05	8.4E-06	9.84113E-05	8.4E-06	0.000504527	0.00073208	0.000433962	1.09763E-08	1.5842E-07	3.5621E-08	2.0502E-07	0.20502027
3837703774335	383770	3774335	0.00013032	0.000400059	0.000470437	0.000464173	9.86673E-05	0.000128316	9.44476E-05	9.7212E-06	0.00011389	9.7212E-06	0.00059013	0.000856291	0.000507592	1.25473E-08	1.8154E-07	4.1032E-08	2.35124E-07	0.23512376
3837803774335	383780	3774335	0.000155108	0.000476155	0.000559919	0.000552464	0.000117435	0.000152723	0.000112413	1.15703E-05	0.000135553	1.15703E-05	0.000709897	0.001030077	0.00061608	1.47533E-08	2.1399E-07	4.8618E-08	2.77358E-07	0.27735772
3837903774335	383790	3774335	0.000189063	0.000580392	0.000682494	0.000673406	0.000143143	0.000186156	0.000137021	1.41032E-05	0.000165228	1.41032E-05	0.000874729	0.001269251	0.000752386	1.7777E-08	2.5843E-07	5.9021E-08	3.3523E-07	0.33523041

			EGIODemolition	EGIOSite Grubbing / Prep	EGIOMass Grading / Excavation	EGIOMass Grading / Excavation	EGIODrainage / Utilities Trenching	EGIODrainage / Utilities Trenching	EGIOFoundations / Concrete Pads	EGIOFoundations / Concrete Pads	EGIOBuilding / Structure Construction	EGIOBuilding / Structure Construction	EGIOAsphalt Paving	EGIOArchitectural Coating	EGIOLandscaping or Other Finishing	EGIOWaterside Construction (Piles)	HIWaterside Construction (Landscaping)	HIWaterside Construction (Landscaping)	KMDemolition	KMSite Grubbing / Prep
Unique Identifier	X (UTM)	Y (UTM)	2025	2025	2025	2026	2026	2027	2026	2027	2026	2027	2027	2027	2027	2027	2025	2026	2025	2025
3838003774335	383800	3774335	0.000905521	0.00035516	0.000117618	0.000115194	0.000267487	0.000267074	0.000351442	0.000351216	0.000376439	0.000367416	1.46486E-05	1.46486E-05	0.000396713	1.46486E-05	0.000168431	0.000163155	0.000276665	0.001200744
3838103774335	383810	3774335	0.001165991	0.00045732	0.00015145	0.000148329	0.000344428	0.000343897	0.000452533	0.000452241	0.00048472	0.000473101	1.88622E-05	1.88622E-05	0.000510826	1.88622E-05	0.000218895	0.000212039	0.000362392	0.001572807
3838203774335	383820	3774335	0.001608292	0.00063079	0.0002089	0.000204596	0.000475082	0.000474349	0.000624195	0.000623792	0.000668591	0.000652565	2.60173E-05	2.60173E-05	0.0007046	2.60173E-05	0.000304498	0.00029496	0.000507887	0.002204265
3838303774335	383830	3774335	0.002541963	0.00099699	0.000330174	0.000323371	0.000750883	0.000749725	0.000986563	0.000985926	0.001056732	0.001031403	4.11213E-05	4.11213E-05	0.001113645	4.11213E-05	0.000484921	0.000469732	0.00081477	0.003536161
3838403774335	383840	3774335	0.003464299	0.00135875	0.000449975	0.000440704	0.001023337	0.001021758	0.001344531	0.001343663	0.001440161	0.001405641	5.60419E-05	5.60419E-05	0.001517724	5.60419E-05	0.000663132	0.000642361	0.00111792	0.004851851
3838603774335	383860	3774335	0.002820926	0.00110641	0.000366408	0.000358859	0.000833288	0.000832002	0.001094831	0.001094125	0.001172701	0.001144592	4.5634E-05	4.5634E-05	0.00123586	4.5634E-05	0.000539358	0.000522464	0.000907755	0.003939722
3838703774335	383870	3774335	0.004333623	0.00169971	0.000562891	0.000551293	0.001280131	0.001278156	0.001681925	0.001680839	0.001801551	0.001758369	7.01049E-05	7.01049E-05	0.001898579	7.01049E-05	0.000831512	0.000805467	0.001404655	0.006096302
3838803774335	383880	3774335	0.002943252	0.00115438	0.000382297	0.00037442	0.000869422	0.000868081	0.001142307	0.00114157	0.001223554	0.001194226	4.76129E-05	4.76129E-05	0.001289452	4.76129E-05	0.000563341	0.000545696	0.000948814	0.004117921
3838903774335	383890	3774335	0.00220406	0.00086446	0.000286284	0.000280385	0.000651069	0.000650064	0.000855419	0.000854867	0.00091626	0.000894298	3.5655E-05	3.5655E-05	0.000965608	3.5655E-05	0.000420843	0.000407661	0.000706657	0.00306694
3839003774335	383900	3774335	0.001759827	0.00069023	0.000228583	0.000223873	0.000519844	0.000519042	0.000683008	0.000682567	0.000731586	0.000714051	2.84687E-05	2.84687E-05	0.000770988	2.84687E-05	0.00033527	0.000324769	0.000561289	0.002436032
3839103774335	383910	3774335	0.001465496	0.00057479	0.000190352	0.00018643	0.0004329	0.000432232	0.000568774	0.000568407	0.000609228	0.000594626	2.37073E-05	2.37073E-05	0.00064204	2.37073E-05	0.000278623	0.000269896	0.000465099	0.002018563
3829703774345	382970	3774345	0.000143577	5.6313E-05	1.86492E-05	1.82649E-05	4.24121E-05	4.23466E-05	5.57239E-05	5.5688E-05	5.96873E-05	5.82566E-05	2.32265E-06	2.32265E-06	6.29019E-05	2.32265E-06	1.36246E-05	1.31979E-05	1.20237E-05	5.21836E-05
3829803774345	382980	3774345	0.000152676	5.9882E-05	1.9831E-05	1.94224E-05	4.50998E-05	4.50302E-05	5.92553E-05	5.9217E-05	6.34698E-05	6.19484E-05	2.46984E-06	2.46984E-06	6.68881E-05	2.46984E-06	1.40336E-05	1.35941E-05	1.22862E-05	5.3323E-05
3829903774345	382990	3774345	0.000163032	6.3944E-05	2.11762E-05	2.07399E-05	4.8159E-05	4.80847E-05	6.32746E-05	6.32338E-05	6.7775E-05	6.61505E-05	2.63737E-06	2.63737E-06	7.14252E-05	2.63737E-06	1.44767E-05	1.40233E-05	1.25713E-05	5.45605E-05
3830003774345	383000	3774345	0.000175185	6.871E-05	2.27547E-05	2.22858E-05	5.17488E-05	5.1669E-05	6.79912E-05	6.79473E-05	7.28271E-05	7.10814E-05	2.83396E-06	2.83396E-06	7.67494E-05	2.83396E-06	1.49826E-05	1.45133E-05	1.29018E-05	5.59945E-05
3830103774345	383010	3774345	0.00019102	7.4921E-05	2.48115E-05	2.43003E-05	5.64265E-05	5.63394E-05	7.4137E-05	7.40892E-05	7.941E-05	7.75066E-05	3.09013E-06	3.09013E-06	8.36869E-05	3.09013E-06	1.56607E-05	1.51702E-05	1.33589E-05	5.79785E-05
3830203774345	383020	3774345	0.000209811	8.2291E-05	2.72522E-05	2.66907E-05	6.19771E-05	6.18815E-05	8.14298E-05	8.13772E-05	8.72215E-05	8.51308E-05	3.3941E-06	3.3941E-06	9.1919E-05	3.3941E-06	1.64177E-05	1.59035E-05	1.38613E-05	6.0159E-05
3830303774345	383030	3774345	0.000231323	9.0728E-05	3.00463E-05	2.94273E-05	6.83316E-05	6.82262E-05	8.97788E-05	8.97209E-05	9.61643E-05	9.38593E-05	3.7421E-06	3.7421E-06	0.000101343	3.7421E-06	1.71981E-05	1.66594E-05	1.43614E-05	6.23296E-05
3830403774345	383040	3774345	0.000256418	0.00010057	3.3306E-05	3.26198E-05	7.57448E-05	7.56279E-05	9.95187E-05	9.94545E-05	0.000106597	0.000104042	4.14807E-06	4.14807E-06	0.000112338	4.14807E-06	1.80161E-05	1.74518E-05	1.48752E-05	6.45592E-05
3830503774345	383050	3774345	0.000286499	0.00011237	3.72132E-05	3.64464E-05	8.46305E-05	8.44999E-05	0.000111193	0.000111122	0.000119102	0.000116247	4.63469E-06	4.63469E-06	0.000125517	4.63469E-06	1.89077E-05	1.83154E-05	1.54228E-05	6.69361E-05
3830603774345	383060	3774345	0.000320604	0.00012575	4.1643E-05	4.0785E-05	9.47048E-05	9.45587E-05	0.00012443	0.000124349	0.00013328	0.000130085	5.1864E-06	5.1864E-06	0.000140458	5.1864E-06	1.97616E-05	1.91426E-05	1.5932E-05	6.9146E-05
3830703774345	383070	3774345	0.00036228	0.00014209	4.70563E-05	4.60868E-05	0.000107016	0.000106851	0.000140605	0.000140514	0.000150605	0.000146995	5.8606E-06	5.8606E-06	0.000158717	5.8606E-06	2.06836E-05	2.00358E-05	1.64751E-05	7.15033E-05
3830803774345	383080	3774345	0.000411951	0.00016157	5.3508E-05	5.24055E-05	0.000121688	0.000121501	0.000159883	0.000159779	0.000171254	0.000167149	6.66412E-06	6.66412E-06	0.000180478	6.66412E-06	2.16039E-05	2.09272E-05	1.70047E-05	7.38016E-05
3830903774345	383090	3774345	0.000472023	0.00018513	6.13107E-05	6.00475E-05	0.000139433	0.000139218	0.000183197	0.000183079	0.000196227	0.000191523	7.6359E-06	7.6359E-06	0.000206795	7.6359E-06	2.25116E-05	2.18065E-05	1.75139E-05	7.60115E-05
3831003774345	383100	3774345	0.000548325	0.00021506	7.12215E-05	6.97541E-05	0.000161972	0.000161723	0.000212811	0.000212673	0.000227947	0.000222483	8.87023E-06	8.87023E-06	0.000240223	8.87023E-06	2.34552E-05	2.27205E-05	1.80367E-05	7.82804E-05
3831103774345	383110	3774345	0.000648528	0.00025436	8.42368E-05	8.25013E-05	0.000191572	0.000191276	0.000251701	0.000251538	0.000269603	0.000263141	1.04912E-05	1.04912E-05	0.000284123	1.04912E-05	2.44508E-05	2.3685E-05	1.85843E-05	8.06573E-05
3831203774345	383120	3774345	0.000782917	0.00030707	0.000101693	9.95973E-05	0.00023127	0.000230913	0.000303858	0.000303662	0.00032547	0.000317669	1.26652E-05	1.26652E-05	0.000342999	1.26652E-05	2.54769E-05	2.46789E-05	1.91501E-05	8.31127E-05
3831303774345	383130	3774345	0.000970551	0.00038066	0.000126064	0.000123467	0.000286696	0.000286254	0.000376681	0.000376438	0.000403473	0.000393802	1.57006E-05	1.57006E-05	0.000425203	1.57006E-05	2.6573E-05	2.57407E-05	1.97973E-05	8.59218E-05
3831403774345	383140	3774345	0.001249074	0.0004899	0.000162141	0.000158899	0.00036897	0.000368401	0.000484779	0.000484466	0.000519259	0.000506812	2.02062E-05	2.02062E-05	0.000547225	2.02062E-05	2.77623E-05	2.68928E-05	2.04219E-05	8.86326E-05
3831503774345	383150	3774345	0.001693028	0.00066403	0.000219906	0.000215375	0.000500112	0.000499341	0.000657082	0.000656658	0.000703817	0.000686947	2.73881E-05	2.73881E-05	0.000741723	2.73881E-05	2.89212E-05	2.80153E-05	2.09628E-05	9.09801E-05
3831603774345	383160	3774345	0.002409433	0.00094501	0.00031296	0.000306511	0.000711735	0.000710637	0.000935127	0.000934523	0.001001637	0.000977629	3.89773E-05	3.89773E-05	0.001055583	3.89773E-05	2.98755E-05	2.89398E-05	2.14494E-05	9.30918E-05
3831703774345	383170	3774345	0.003775678	0.00148087	0.00049042	0.000480316	0.001115317	0.001113596	0.001465381	0.001464435	0.001569606	0.001531983	6.1079E-05	6.1079E-05	0.001654141	6.1079E-05	3.07079E-05	2.97461E-05	2.1911E-05	9.50954E-05
3834903774345	383490	3774345	0.000320541	0.00012572	4.16348E-05	4.0777E-05	9.46863E-05	9.45402E-05	0.000124405	0.000124325	0.000133254	0.00013006	5.18538E-06	5.18538E-06	0.00014043	5.18538E-06	3.32445E-05	3.22032E-05	3.95041E-05	0.000171451
3835003774345	383500	3774345	0.000309682	0.00012146	4.02243E-05	3.93956E-05	9.14785E-05	9.13373E-05	0.000120191	0.000120113	0.000128739	0.000125654	5.00971E-06	5.00971E-06	0.000135673	5.00971E-06	3.30884E-05	3.2052E-05	3.98436E-05	0.000172924
3835103774345	383510	3774345	0.000299864	0.00011761	3.89492E-05	3.81467E-05	8.85785E-05	8.84418E-05	0.000116381	0.000116305	0.000124658	0.00012167	4.8509E-06	4.8509E-06	0.000131372	4.8509E-06	3.2961E-05	3.19286E-05	4.02057E-05	0.000174495
3835203774345	383520	3774345	0.000289436	0.00011352	3.75947E-05	3.68201E-05	8.54981E-05	8.53662E-05	0.000112333	0.000112261	0.000120323	0.000117439	4.6822E-06	4.6822E-06	0.000126803	4.6822E-06	3.26507E-05	3.1628E-05	4.02939E-05	0.000174879
3835303774345	383530	3774345	0.00028014	0.00010987	3.63872E-05	3.56375E-05	8.2752E-05	8.26243E-05	0.000108725	0.000108655	0.000116458	0.000113667	4.53182E-06	4.53182E-06	0.000122731	4.53182E-06	3.24085E-05	3.13934E-05	4.04456E-05	0.000175537
3835403774345	383540	3774345	0.000271885	0.00010664	3.5315E-05	3.45874E-05	8.03136E-05	8.01897E-05	0.000105522	0.000105454	0.000113027	0.000110318	4.39828E-06	4.39828E-06	0.000119114	4.39828E-06	3.22381E-05	3.12283E-05	4.06719E-05	0.000176519
3835503774345	383550	3774345	0.00026461	0.00010378	3.437E-05	3.36619E-05	7.81645E-05	7.80439E-05	0.000102698	0.000102632	0.000110002	0.000107366	4.28059E-06	4.28059E-06	0.000115927	4.28059E-06	3.2143E-05	3.11362E-05	4.09932E-05	0.000177914
3835603774345	383560	3774345	0.000258394	0.00010135	3.35627E-05	3.28712E-05	7.63285E-05	7.62107E-05	0.000100286	0.000100221	0.000107418	0.000104844	4.18004E-06	4.18004E-06	0.000113204	4.18004E-06	3.21448E-05	3.1138E-05	4.14436E-05	0.000179868
3835703774345	383570	3774345	0.00025385	9.9563E-05	3.29723E-05	3.2293E-05	7.49859E-05	7.48702E-05	9.85217E-05	9.84581E-05	0.000105529	0.000103	4.10652E-06	4.10652E-06	0.000111213	4.10652E-06	3.23296E-05	3.1317E-05	4.21474E-05	0.000182923
3835803774345	383580	3774345	0.000250248	9.8151E-05	3.25045E-05	3.18348E-05	7.3922E-05	7.38079E-05	9.71238E-05	9.70611E-05	0.000104032	0.000101538	4.04825E-06	4.04825E-06	0.000109635	4.04825E-06	3.26076E-05	3.15863E-05	4.29825E-05	0.000186547
3835903774345	383590	3774345	0.000247499	9.7073E-05	3.21475E-05	3.14851E-05	7.31101E-05	7.29973E-05	9.60571E-05	9.59951E-05	0.000102889	0.000100423	4.00379E-06	4.00379E-06	0.000108431	4.00379E-06	3.29682E-05	3.19356E-05	4.39375E-05	0.000190692
3836003774345	383600	3774345	0.000245685	9.6361E-05	3.19118E-05	3.12543E-05	7.25741E-05	7.24622E-05	9.53529E-05	9.52914E-05	0.000102135	9.96868E-05	3.97444E-06	3.97444E-06	0.000107636	3.97444E-06	3.34328E-05	3.23857E-05	4.50396E-05	0.000195475
3836103774345	383610	3774345	0.000244571	9.5924E-05	3.17672E-05	3.11127E-05	7.22451E-05	7.21337E-05	9.49207E-05	9.48594E-05	0.000101672	9.92349E-05	3.95642E-06	3.95642E-06	0.000107148	3.95642E-06	3.39728E-05	3.29087E-05	4.62571E-05	0.000200759
3836203774345	383620	3774345	0.00024388	9.5653E-05	3.16773E-05	3.10247E-05	7.20408E-05	7.19297E-05	9.46522E-05	9.45912E-05	0.000101384	9.89542E-05	3.94523E-06	3.94523E-06	0.000106845	3.94523E-06	3.45504E-05	3.34683E-05	4.75335E-05	0.000206299
3836303774345	383630	3774345	0.000243763	9.5607E-05	3.16622E-05	3.10098E-05	7.20063E-05	7.18952E-05	9.46069E-05	9.45459E-05	0.000101336	9.89069E-05	3.94334E-06	3.94334E-06	0.000106794	3.94334E-06	3.51927E-05	3.40903E-05	4.89094E-05	0.00021227
3836403774345	383640	3774345	0.000244436	9.5871E-05	3.17497E-05	3.10955E-05	7.22053E-05	7.20939E-05	9.48684E-05	9.48072E-05	0.000101616	9.91802E-05	3.95424E-06	3.95424E-06	0.000107089	3.95424E-06	3.59371E-05	3.48115E-05	5.04415E-05	0.00021892
3836503774345	383650	3774345	0.000246341	9.6618E-05	3.1997E-05	3.13377E-05	7.27678E-05	7.26555E-05	9.56074E-05	9.55457E-05	0.000102407	9.99528E-05	3.98505E-06	3.98505E-06	0.000107923	3.98505E-06	3.68574E-05	3.57029E-05	5.22429E-05	0.000226738
3836603774345	383660	3774345	0.000248963	9.7647E-05	3.23377E-05	3.16714E-05	7.35426E-05	7.34291E-05	9.66253E-05	9.6563E-05	0.000103498	0.000101017	4.02747E-06	4.02747E-06	0.000109072	4.02747E-06	3.78799E-05	3.66934E-05	5.42096E-05	0.000235273
3836703774345	383670	3774345	0.000254838	9.9951E-05	3.31007E-05	3.24187E-05	7.52778E-05	7.51616E-05	9.89052E-05	9.88413E-05	0.00010594	0.0001034	4.1225E-06	4.1225E-06	0.000111645	4.1225E-06	3.94262E-05	3.81913E-05	5.69909E-05	0.000247344
3836803774345	383680	3774345	0.000263739	0.00010344	3.42568E-05	3.3551E-05	7.79072E-05	7.77869E-05	0.00010236	0.000102294	0.00010964	0.000107012	4.26649E-06	4.26649E-06	0.000115545	4.26649E-06	4.14874E-05	4.0188E-05	6.05914E-05	0.000262971
3836903774345	383690	3774345	0.000274275	0.00010757	3.56253E-05	3.48913E-05	8.10194E-05	8.08944E-05	0.000106449	0.00010638	0.00011402	0.000111287	4.43693E-06	4.43693E-06	0.000120161	4.43693E-06	4.38446E-05	4.24713E-05	6.46943E-05	0.000280778
3837003774345	383700	3774345	0.00029037	0.00011389	3.7716E-05	3.69389E-05	8.5774E-05	8.56417E-05	0.000112696	0.000112623	0.000120711	0.000117818	4.69731E-06	4.69731E-06	0.000127213	4.69731E-06	4.71902E-05	4.57121E-05	7.03905E-05	0.0003055
3837103774345	383710	3774345	0.000309825	0.00012152	4.0243E-05	3.94139E-05	9.15209E-05	9.13797E-05	0.000120247	0.000120169	0.000128799	0.000125712	5.01204E-06	5.01204E-06	0.000135736	5.01204E-06	5.11727E-05	4.95699E-05	7.71639E-05	0.000334897
3837203774345	383720	3774345	0.000332909	0.00013057	4.32413E-05	4.23504E-05	9.83398E-05	9.8188E-05	0.000129206	0.000129122	0.000138395	0.000135078	5.38546E-06	5.38546E-06	0.000145849	5.38546E-06	5.58583E-05	5.41087E-05	8.51389E-05	0.000369509
3837303774345	383730	3774345	0.000360295	0.00014131	4.67985E-05	4.58343E-05	0.00010643	0.000106265	0.000139834	0.000139744	0.00014978	0.00014619	5.82849E-06	5.82849E-06	0.000157847	5.82849E-06	6.13799E-05	5.94574E-05	9.4551E-05	0.000410358
3837403774345	383740	3774345	0.000394104	0.00015457	5.11898E-05	5.01351E-05	0.000116416	0.000116237	0.000152956	0.000152857	0.000163835	0.000159908	6.3754E-06	6.3754E-06	0.000172659	6.3754E-06	6.81447E-05	6.60103E-05	0.000106077	0.000460381
3837503774345	383750	3774345	0.000432017	0.00016944	5.61143E-05	5.49582E-05	0.000127616	0.000127419	0.00016767	0.000167562	0.000179596	0.000175291	6.98872E-06	6.98872E-06	0.000189268	6.98872E-06	7.57257E-05	7.33539E-05	0.000119033	0.000516611
3837603774345	383760	3774345	0.000478678	0.00018774	6.21752E-05	6.08941E-05	0.000141399	0.000141181	0.00018578	0.00018566	0.000198994	0.000194224	7.74356E-06	7.74356E-06	0.000209711	7.74356E-06	8.49966E-05	8.23343E-05	0.000134868	0.000585335
3837703774345	383770	3774345	0.000539136	0.00021146	7.0028E-05	6.85852E-05	0.000159258	0.000159012	0.000209244	0.000209109	0.000224127	0.000218755	8.72159E-06	8.72159E-06	0.000236198	8.72159E-06	9.69224E-05	9.38866E-05	0.00015521	0.000673624
3837803774345	383780	3774345	0.000621456	0.00024374	8.07205E-05	7.90574E-05	0.000183575	0.000183292	0.000241194	0.000241038	0.000258349	0.000252156	1.00533E-05	1.00533E-05	0.000272263	1.00533E-05	0.000113059	0.000109517	0.000182686	0.000792871
3837903774345	383790	3774345	0.000732528	0.00028731	9.51475E-05	9.31871E-05	0.000216385	0.000216051	0.000284302	0.000284118	0.000304523	0.000297223	1.18501E-05	1.18501E-05	0.000320924	1.18501E-05	0.000134734	0.000130514	0.000219567	0.000952938
3838003774345	383800	3774345	0.000897572	0.00035204	0.000116585	0.000114183	0.000265138	0.000264729	0.000348357	0.000348133	0.000373134	0.00036419	1.452E-05	1.452E-05	0.00039323	1.452E-05	0.0001668	0.000161576	0.000274078	0.001189518
3838103774345	383810	3774345	0.001152464	0.00045201	0.000149693	0.000146608	0.000340432	0.000339907	0.000447283	0.000446995	0.000479096	0.000467613	1.86434E-05	1.86434E-05	0.000504899	1.86434E-05	0.00021619	0.000209418	0.000357959	0.001553566
3838203774345	383820	3774345	0.001583609	0.00062111	0.000205694	0.000201456	0.00046779	0.000467069	0.000614616	0.000614219	0.00065833	0.00064255	2.5618E-05	2.5618E-05	0.000693786	2.5618E-05	0.000299638	0.000290253	0.000499803	0.002169181
3838303774345	383830	3774345	0.002496514	0.00097917	0.00032427	0.000317589	0.000737458	0.00073632	0.000968923	0.000968298	0.001037838	0.001012962	4.0386E-05	4.0386E-05	0.001093734	4.0386E-05	0.00047605	0.000461139	0.000799857	0.003471435
3838403774345	383840	3774345	0.003416424	0.00133997	0.000443757	0.000434614	0.001009195	0.001007638	0.00132595	0.001325095	0.001420259	0.001386216	5.52674E-05	5.52674E-05	0.00149675	5.52674E-05	0.000653793	0.000633315	0.001102201	0.004783628
3838603774345	383860	3774345	0.002748127	0.00107785	0.000356952	0.000349598	0.000811783	0.000810531	0.001066577	0.001065889	0.001142437	0.001115054	4.44564E-05	4.44564E-05	0.001203966	4.44564E-05	0.00052521	0.000508759	0.000883839	0.003835925
3838703774345	383870	3774345	0.004384991	0.00171985	0.000569563	0.000557828	0.001295305	0.001293306	0.001701861	0.001700763	0.001822906	0.001779212	7.09359E-05	7.09359E-05	0.001921084	7.09359E-05	0.000841327	0.000814974	0.001421479	0.006169318
3838803774345	383880	3774345	0.002972992	0.00116605	0.00038616	0.000378203	0.000878207	0.000876852	0.001153849	0.001153105	0.001235917	0.001206293	4.8094E-05	4.8094E-05	0.001302481	4.8094E-05	0.000568981	0.000551159	0.000958532	0.004160096
3838903774345	383890	3774345	0.002224099	0.00087232	0.000288887	0.000282934	0.000656988	0.000655974	0.000863196	0.000862639	0.000924591	0.000902429	3.59792E-05	3.59792E-05	0.000974387	3.59792E-05	0.000424612	0.000411312	0.000713184	0.003095267
3839003774345	383900	3774345	0.001775124	0.00069623	0.00023057	0.000225819	0.000524363	0.000523554	0.000688944	0.0006885	0.000737945	0.000720257	2.87161E-05	2.87161E-05	0.000777689	2.87161E-05	0.000338124	0.000327534	0.000566254	0.002457581
3839103774345	383910	3774345	0.001477918	0.00057966	0.000191966	0.00018801	0.00043657	0.000435896	0.000573596	0.000573225	0.000614393	0.000599666	2.39082E-05	2.39082E-05	0.000647482	2.39082E-05	0.000280922	0.000272123	0.000469118	0.002036007
3829703774355	382970	3774355	0.000140883	5.5256E-05	1.82992E-05	1.79221E-05	4.16161E-05	4.15519E-05	5.46781E-05	5.46428E-05	5.85671E-05	5.71633E-05	2.27906E-06	2.27906E-06	6.17214E-05	2.27906E-06	1.32892E-05	1.28729E-05	1.18834E-05	5.15747E-05
3829803774355	382980	3774355	0.000150215	5.8916E-05	1.95113E-05	1.91093E-05	4.43728E-05	4.43044E-05	5.83001E-05	5.82625E-05	6.24467E-05	6.09499E-05	2.43003E-06	2.43003E-06	6.58099E-05	2.43003E-06	1.37143E-05	1.32848E-05	1.21753E-05	5.28417E-05
3829903774355	382990	3774355	0.000160931	6.3119E-05	2.09032E-05	2.04725E-05	4.75381E-05	4.74648E-05	6.24589E-05	6.24186E-05	6.69013E-05	6.52977E-05	2.60337E-06	2.60337E-06	7.05044E-05	2.60337E-06	1.41843E-05	1.37401E-05	1.24967E-05	5.42364E-05

			KMMass Grading / Excavation	KMMass Grading / Excavation	KMDrainage / Utilities Trenching	KMFoundations / Concrete Pads	KMBuilding / Structure Construction	KMAsphalt Paving	KMArchitectural Coating	KMLandscaping or Other Finishing	KMWaterside Construction (Piles)	EWNDemolition	EWNSite Grubbing / Prep	EWNDrainage / Utilities Trenching	EWNDrainage / Utilities Trenching	EWNDrainage / Utilities Trenching	EWNFoundation s / Concrete Pads	EWNBuilding / Structure Construction	EWNAsphalt Paving	EWNLandscaping or Other Finishing	EWNWaterside Construction (Piles)
Unique Identifier	X (UTM)	Y (UTM)	2025	2026	2026	2026	2026	2026	2026	2026	2026	2027	2027	2027	2028	2029	2029	2029	2029	2029	2029
3838003774335	383800	3774335	0.000912694	0.000903248	0.000324364	0.000171652	0.000589566	1.89404E-05	1.89404E-05	0.000608506	1.89404E-05	0.000685372	3.73536E-05	8.77134E-05	8.60195E-05	8.42397E-05	7.29673E-05	0.000158444	1.12724E-05	0.00016408	1.12724E-05
3838103774335	383810	3774335	0.001195501	0.001183129	0.000424872	0.00022484	0.000772248	2.48093E-05	2.48093E-05	0.000797058	2.48093E-05	0.000889518	4.84799E-05	0.00011384	0.000111642	0.000109332	9.47015E-05	0.000205639	1.46301E-05	0.000212954	1.46301E-05
3838203774335	383820	3774335	0.001675477	0.001658137	0.000595451	0.000315111	0.001082295	3.47698E-05	3.47698E-05	0.001117064	3.47698E-05	0.001235569	6.73401E-05	0.000158127	0.000155074	0.000151865	0.000131543	0.000285639	2.03216E-05	0.000295799	2.03216E-05
3838303774335	383830	3774335	0.002687859	0.002660043	0.000955244	0.000505512	0.001736256	5.5779E-05	5.5779E-05	0.001792035	5.5779E-05	0.001965335	0.000107113	0.000251522	0.000246665	0.000241561	0.000209237	0.000454346	3.23243E-05	0.00047050 8	3.23243E-05
3838403774335	383840	3774335	0.003687924	0.003649757	0.001310659	0.000693596	0.002382259	7.65325E-05	7.65325E-05	0.002458792	7.65325E-05	0.002686219	0.000146402	0.00034378	0.000337142	0.000330166	0.000285985	0.000621	4.41808E-05	0.00064309	4.41808E-05
3838603774335	383860	3774335	0.002994609	0.002963618	0.001064261	0.000563203	0.001934404	6.21447E-05	6.21447E-05	0.001996549	6.21447E-05	0.002185309	0.000119102	0.000279674	0.000274273	0.000268598	0.000232656	0.000505199	3.59422E-05	0.00052317	3.59422E-05
3838703774335	383870	3774335	0.00463384	0.004585884	0.00164683	0.000871496	0.002993285	9.61623E-05	9.61623E-05	0.003089448	9.61623E-05	0.003367157	0.000183514	0.000430926	0.000422605	0.000413861	0.00035848	0.000778419	5.53803E-05	0.000806109	5.53803E-05
3838803774335	383880	3774335	0.003130059	0.003097666	0.001112398	0.000588677	0.0020219	6.49556E-05	6.49556E-05	0.002086855	6.49556E-05	0.002282168	0.000124381	0.00029207	0.00028643	0.000280504	0.000242968	0.000527591	3.75353E-05	0.000546359	3.75353E-05
3838903774335	383890	3774335	0.002331202	0.002307076	0.000828491	0.000438434	0.001505868	4.83775E-05	4.83775E-05	0.001554246	4.83775E-05	0.001705607	9.29578E-05	0.000218282	0.000214067	0.000209638	0.000181585	0.000394302	2.80525E-05	0.000408328	2.80525E-05
3839003774335	383900	3774335	0.001851644	0.001832481	0.00065806	0.000348243	0.001196092	3.84257E-05	3.84257E-05	0.001234518	3.84257E-05	0.001359342	7.40859E-05	0.000173968	0.000170608	0.000167078	0.000144721	0.000314252	2.23574E-05	0.000325431	2.23574E-05
3839103774335	383910	3774335	0.001534323	0.001518444	0.000545286	0.000288563	0.000991115	3.18406E-05	3.18406E-05	0.001022955	3.18406E-05	0.001130096	6.15917E-05	0.000144629	0.000141836	0.000138901	0.000120314	0.000261255	1.85869E-05	0.000270549	1.85869E-05
3829703774345	382970	3774345	3.96651E-05	3.92546E-05	1.40967E-05	7.45991E-06	2.56222E-05	8.23138E-07	8.23138E-07	2.64453E-05	8.23138E-07	6.19056E-05	3.37393E-06	7.92263E-06	7.76964E-06	7.60888E-06	6.5907E-06	1.43113E-05	1.01817E-06	1.48204E-05	1.01817E-06
3829803774345	382980	3774345	4.05311E-05	4.01117E-05	1.44045E-05	7.62278E-06	2.61816E-05	8.4111E-07	8.4111E-07	2.70227E-05	8.4111E-07	6.38274E-05	3.47868E-06	8.16859E-06	8.01085E-06	7.84509E-06	6.79531E-06	1.47556E-05	1.04978E-06	1.52805E-05	1.04978E-06
3829903774345	382990	3774345	4.14718E-05	4.10426E-05	1.47388E-05	7.7997E-06	2.67892E-05	8.60631E-07	8.60631E-07	2.76499E-05	8.60631E-07	6.59177E-05	3.5926E-06	8.43611E-06	8.2732E-06	8.10202E-06	7.01786E-06	1.52389E-05	1.08416E-06	1.57809E-05	1.08416E-06
3830003774345	383000	3774345	4.25618E-05	4.21213E-05	1.51261E-05	8.00469E-06	2.74933E-05	8.83251E-07	8.83251E-07	2.83766E-05	8.83251E-07	6.82914E-05	3.72197E-06	8.73988E-06	8.57111E-06	8.39376E-06	7.27056E-06	1.57876E-05	1.1232E-06	1.63492E-05	1.1232E-06
3830103774345	383010	3774345	4.40699E-05	4.36138E-05	1.56621E-05	8.28832E-06	2.84675E-05	9.14546E-07	9.14546E-07	2.9382E-05	9.14546E-07	7.14843E-05	3.89599E-06	9.14851E-06	8.97184E-06	8.7862E-06	7.61049E-06	1.65257E-05	1.17572E-06	1.71136E-05	1.17572E-06
3830203774345	383020	3774345	4.57273E-05	4.5254E-05	1.62511E-05	8.60002E-06	2.95381E-05	9.48941E-07	9.48941E-07	3.0487E-05	9.48941E-07	7.50447E-05	4.09003E-06	9.60417E-06	9.4187E-06	9.22382E-06	7.98955E-06	1.73488E-05	1.23428E-06	1.7966E-05	1.23428E-06
3830303774345	383030	3774345	4.73772E-05	4.68869E-05	1.68375E-05	8.91033E-06	3.06039E-05	9.8318E-07	9.8318E-07	3.1587E-05	9.8318E-07	7.872E-05	4.29034E-06	1.00745E-05	9.87998E-06	9.67555E-06	8.38083E-06	1.81985E-05	1.29472E-06	1.88458E-05	1.29472E-06
3830403774345	383040	3774345	4.90719E-05	4.8564E-05	1.74398E-05	9.22906E-06	3.16986E-05	1.01835E-06	1.01835E-06	3.27169E-05	1.01835E-06	8.25944E-05	4.5015E-06	1.05704E-05	1.03662E-05	1.01518E-05	8.79331E-06	1.90941E-05	1.35845E-06	1.97734E-05	1.35845E-06
3830503774345	383050	3774345	5.08786E-05	5.0352E-05	1.80818E-05	9.56884E-06	3.28656E-05	1.05584E-06	1.05584E-06	3.39215E-05	1.05584E-06	8.68056E-05	4.73102E-06	1.11093E-05	1.08948E-05	1.06694E-05	9.24166E-06	2.00677E-05	1.42771E-06	2.07816E-05	1.42771E-06
3830603774345	383060	3774345	5.25583E-05	5.20144E-05	1.86788E-05	9.88476E-06	3.39507E-05	1.0907E-06	1.0907E-06	3.50414E-05	1.0907E-06	9.08714E-05	4.95261E-06	1.16297E-05	1.14051E-05	1.11691E-05	9.67452E-06	2.10076E-05	1.49458E-06	2.17549E-05	1.49458E-06
3830703774345	383070	3774345	5.43501E-05	5.37876E-05	1.93156E-05	1.02217E-05	3.51081E-05	1.12788E-06	1.12788E-06	3.6236E-05	1.12788E-06	9.52435E-05	5.19089E-06	1.21892E-05	1.19538E-05	1.17065E-05	1.014E-05	2.20184E-05	1.56649E-06	2.28016E-05	1.56649E-06
3830803774345	383080	3774345	5.60971E-05	5.55165E-05	1.99365E-05	1.05503E-05	3.62366E-05	1.16414E-06	1.16414E-06	3.74007E-05	1.16414E-06	9.96155E-05	5.42917E-06	1.27487E-05	1.25025E-05	1.22438E-05	1.06054E-05	2.30291E-05	1.6384E-06	2.38483E-05	1.6384E-06
3830903774345	383090	3774345	5.77769E-05	5.71789E-05	2.05334E-05	1.08662E-05	3.73217E-05	1.199E-06	1.199E-06	3.85207E-05	1.199E-06	0.000103942	5.66495E-06	1.33024E-05	1.30455E-05	1.27756E-05	1.1066E-05	2.40292E-05	1.70955E-06	2.4884E-05	1.70955E-06
3831003774345	383100	3774345	5.95014E-05	5.88856E-05	2.11463E-05	1.11906E-05	3.84357E-05	1.23478E-06	1.23478E-06	3.96705E-05	1.23478E-06	0.000108429	5.9095E-06	1.38766E-05	1.36086E-05	1.33271E-05	1.15437E-05	2.50665E-05	1.78335E-06	2.59582E-05	1.78335E-06
3831103774345	383110	3774345	6.13081E-05	6.06736E-05	2.17884E-05	1.15304E-05	3.96027E-05	1.27228E-06	1.27228E-06	4.0875E-05	1.27228E-06	0.00011316	6.16739E-06	1.44822E-05	1.42025E-05	1.39087E-05	1.20475E-05	2.61604E-05	1.86117E-06	2.7091E-05	1.86117E-06
3831203774345	383120	3774345	6.31745E-05	6.25207E-05	2.24517E-05	1.18814E-05	4.08084E-05	1.31101E-06	1.31101E-06	4.21194E-05	1.31101E-06	0.000118053	6.43405E-06	1.51084E-05	1.48166E-05	1.451E-05	1.25684E-05	2.72915E-05	1.94164E-06	2.82623E-05	1.94164E-06
3831303774345	383130	3774345	6.53097E-05	6.46338E-05	2.32106E-05	1.22829E-05	4.21876E-05	1.35532E-06	1.35532E-06	4.35429E-05	1.35532E-06	0.000123267	6.71824E-06	1.57757E-05	1.5471E-05	1.51509E-05	1.31235E-05	2.8497E-05	2.0274E-06	2.95107E-05	2.0274E-06
3831403774345	383140	3774345	6.73702E-05	6.6673E-05	2.39429E-05	1.26705E-05	4.35186E-05	1.39808E-06	1.39808E-06	4.49167E-05	1.39808E-06	0.000129186	7.04082E-06	1.65332E-05	1.62139E-05	1.58784E-05	1.37537E-05	2.98652E-05	2.12475E-06	3.09276E-05	2.12475E-06
3831503774345	383150	3774345	6.91545E-05	6.84389E-05	2.4577E-05	1.3006E-05	4.46712E-05	1.43511E-06	1.43511E-06	4.61063E-05	1.43511E-06	0.00013463	7.33752E-06	1.72299E-05	1.68972E-05	1.65475E-05	1.43332E-05	3.11238E-05	2.21429E-06	3.22309E-05	2.21429E-06
3831603774345	383160	3774345	7.07597E-05	7.00274E-05	2.51474E-05	1.33079E-05	4.57081E-05	1.46842E-06	1.46842E-06	4.71765E-05	1.46842E-06	0.000139064	7.57914E-06	1.77973E-05	1.74536E-05	1.70924E-05	1.48052E-05	3.21487E-05	2.28721E-06	3.32923E-05	2.28721E-06
3831703774345	383170	3774345	7.22827E-05	7.15346E-05	2.56887E-05	1.35944E-05	4.66919E-05	1.50002E-06	1.50002E-06	4.81919E-05	1.50002E-06	0.000142869	7.78655E-06	1.82843E-05	1.79312E-05	1.75602E-05	1.52104E-05	3.30284E-05	2.34979E-06	3.42033E-05	2.34979E-06
3834903774345	383490	3774345	0.000130321	0.000128972	4.6315E-05	2.45097E-05	8.41823E-05	2.70444E-06	2.70444E-06	8.68868E-05	2.70444E-06	0.000143734	7.8337E-06	1.8395E-05	1.80398E-05	1.76665E-05	1.53025E-05	3.32285E-05	2.36403E-06	3.44105E-05	2.36403E-06
3835003774345	383500	3774345	0.000131441	0.00013008	4.6713E-05	2.47203E-05	8.49057E-05	2.72768E-06	2.72768E-06	8.76334E-05	2.72768E-06	0.000142724	7.77862E-06	1.82657E-05	1.79129E-05	1.75423E-05	1.51949E-05	3.29948E-05	2.3474E-06	3.41685E-05	2.3474E-06
3835103774345	383510	3774345	0.000132635	0.000131263	4.71375E-05	2.4945E-05	8.56773E-05	2.75247E-06	2.75247E-06	8.84298E-05	2.75247E-06	0.000141858	7.73146E-06	1.81549E-05	1.78043E-05	1.74359E-05	1.51028E-05	3.27948E-05	2.33317E-06	3.39614E-05	2.33317E-06
3835203774345	383520	3774345	0.000132926	0.000131551	4.7241E-05	2.49997E-05	8.58654E-05	2.75851E-06	2.75851E-06	8.86239E-05	2.75851E-06	0.00014022	7.64216E-06	1.79452E-05	1.75987E-05	1.72346E-05	1.49283E-05	3.2416E-05	2.30622E-06	3.35691E-05	2.30622E-06
3835303774345	383530	3774345	0.000133427	0.000132046	4.74187E-05	2.50938E-05	8.61885E-05	2.76889E-06	2.76889E-06	8.89574E-05	2.76889E-06	0.000138887	7.56955E-06	1.77747E-05	1.74315E-05	1.70708E-05	1.47865E-05	3.2108E-05	2.28431E-06	3.32501E-05	2.28431E-06
3835403774345	383540	3774345	0.000134173	0.000132785	4.76841E-05	2.52342E-05	8.66708E-05	2.78439E-06	2.78439E-06	8.94551E-05	2.78439E-06	0.000137884	7.51488E-06	1.76464E-05	1.73056E-05	1.69475E-05	1.46797E-05	3.18761E-05	2.26781E-06	3.301E-05	2.26781E-06
3835503774345	383550	3774345	0.000135233	0.000133834	4.80608E-05	2.54336E-05	8.73556E-05	2.80639E-06	2.80639E-06	9.01619E-05	2.80639E-06	0.000137211	7.47816E-06	1.75601E-05	1.7221E-05	1.68647E-05	1.4608E-05	3.17203E-05	2.25673E-06	3.28487E-05	2.25673E-06
3835603774345	383560	3774345	0.000136719	0.000135304	4.85888E-05	2.5713E-05	8.83152E-05	2.83722E-06	2.83722E-06	9.11525E-05	2.83722E-06	0.000136943	7.46355E-06	1.75258E-05	1.71874E-05	1.68318E-05	1.45794E-05	3.16584E-05	2.25232E-06	3.27845E-05	2.25232E-06
3835703774345	383570	3774345	0.000139041	0.000137602	4.9414E-05	2.61497E-05	8.98151E-05	2.8854E-06	2.8854E-06	9.27005E-05	2.8854E-06	0.000137448	7.49109E-06	1.75905E-05	1.72508E-05	1.68939E-05	1.46332E-05	3.17752E-05	2.26063E-06	3.29055E-05	2.26063E-06
3835803774345	383580	3774345	0.000141796	0.000140328	5.0393E-05	2.66678E-05	9.15946E-05	2.94257E-06	2.94257E-06	9.45371E-05	2.94257E-06	0.000138351	7.54033E-06	1.77061E-05	1.73642E-05	1.70049E-05	1.47294E-05	3.19841E-05	2.27549E-06	3.31218E-05	2.27549E-06
3835903774345	383590	3774345	0.000144946	0.000143446	5.15127E-05	2.72603E-05	9.36297E-05	3.00795E-06	3.00795E-06	9.66376E-05	3.00795E-06	0.000139607	7.60877E-06	1.78668E-05	1.75218E-05	1.71593E-05	1.48631E-05	3.22744E-05	2.29615E-06	3.34224E-05	2.29615E-06
3836003774345	383600	3774345	0.000148582	0.000147044	5.28048E-05	2.79441E-05	9.59783E-05	3.0834E-06	3.0834E-06	9.90617E-05	3.0834E-06	0.000141292	7.70058E-06	1.80824E-05	1.77332E-05	1.73663E-05	1.50425E-05	3.26638E-05	2.32385E-06	3.38257E-05	2.32385E-06
3836103774345	383610	3774345	0.000152598	0.000151019	5.42323E-05	2.86995E-05	9.85728E-05	3.16675E-06	3.16675E-06	0.00010174	3.16675E-06	0.000143298	7.80991E-06	1.83392E-05	1.7985E-05	1.76129E-05	1.5256E-05	3.31276E-05	2.35685E-06	3.4306E-05	2.35685E-06
3836203774345	383620	3774345	0.000156809	0.000155186	5.57287E-05	2.94914E-05	0.000101293	3.25413E-06	3.25413E-06	0.000104547	3.25413E-06	0.000145457	7.9276E-06	1.86155E-05	1.8256E-05	1.78783E-05	1.54859E-05	3.36267E-05	2.39236E-06	3.48229E-05	2.39236E-06
3836303774345	383630	3774345	0.000161348	0.000159678	5.73419E-05	3.03451E-05	0.000104225	3.34833E-06	3.34833E-06	0.000107573	3.34833E-06	0.000147892	8.0603E-06	1.89271E-05	1.85616E-05	1.81775E-05	1.57451E-05	3.41896E-05	2.43241E-06	3.54058E-05	2.43241E-06
3836403774345	383640	3774345	0.000166402	0.00016468	5.91381E-05	3.12957E-05	0.00010749	3.45321E-06	3.45321E-06	0.000110943	3.45321E-06	0.00015074	8.21554E-06	1.92916E-05	1.89191E-05	1.85276E-05	1.60484E-05	3.48481E-05	2.47925E-06	3.60877E-05	2.47925E-06
3836503774345	383650	3774345	0.000172345	0.000170561	6.12501E-05	3.24133E-05	0.000111328	3.57654E-06	3.57654E-06	0.000114905	3.57654E-06	0.000154316	8.41042E-06	1.97493E-05	1.93679E-05	1.89671E-05	1.64291E-05	3.56747E-05	2.53807E-06	3.69438E-05	2.53807E-06
3836603774345	383660	3774345	0.000178833	0.000176982	6.35558E-05	3.36335E-05	0.000115519	3.71117E-06	3.71117E-06	0.00011923	3.71117E-06	0.000158313	8.62826E-06	2.02608E-05	1.98695E-05	1.94584E-05	1.68546E-05	3.65987E-05	2.6038E-06	3.79006E-05	2.6038E-06
3836703774345	383670	3774345	0.000188008	0.000186062	6.68166E-05	3.53591E-05	0.000121446	3.90158E-06	3.90158E-06	0.000125348	3.90158E-06	0.000164477	8.96419E-06	2.10496E-05	2.06431E-05	2.0216E-05	1.75108E-05	3.80237E-05	2.70518E-06	3.93763E-05	2.70518E-06
3836803774345	383680	3774345	0.000199886	0.000197817	7.10379E-05	3.7593E-05	0.000129119	4.14807E-06	4.14807E-06	0.000133267	4.14807E-06	0.000172731	9.41405E-06	2.2106E-05	2.16791E-05	2.12305E-05	1.83896E-05	3.99318E-05	2.84094E-06	4.13523E-05	2.84094E-06
3836903774345	383690	3774345	0.000213421	0.000211213	7.58482E-05	4.01386E-05	0.000137862	4.42896E-06	4.42896E-06	0.000142291	4.42896E-06	0.000182202	9.93026E-06	2.33181E-05	2.28678E-05	2.23947E-05	1.93979E-05	4.21215E-05	2.99672E-06	4.36198E-05	2.99672E-06
3837003774345	383700	3774345	0.000232212	0.000229809	8.25264E-05	4.36727E-05	0.00015	4.81891E-06	4.81891E-06	0.000154819	4.81891E-06	0.000195686	1.06651E-05	2.50437E-05	2.45601E-05	2.4052E-05	2.08335E-05	4.52386E-05	3.21848E-06	4.68479E-05	3.21848E-06
3837103774345	383710	3774345	0.000254557	0.000251923	9.04676E-05	4.78751E-05	0.000164434	5.28262E-06	5.28262E-06	0.000169717	5.28262E-06	0.00021175	1.15406E-05	2.70996E-05	2.65763E-05	2.60264E-05	2.25437E-05	4.89523E-05	3.48269E-06	5.06937E-05	3.48269E-06
3837203774345	383720	3774345	0.000280866	0.000277959	9.98176E-05	5.28231E-05	0.000181429	5.82859E-06	5.82859E-06	0.000187258	5.82859E-06	0.000230639	1.25701E-05	2.95171E-05	2.89471E-05	2.83481E-05	2.45547E-05	5.33192E-05	3.79337E-06	5.52159E-05	3.79337E-06
3837303774345	383730	3774345	0.000311916	0.000308688	0.000110852	5.86627E-05	0.000201486	6.47294E-06	6.47294E-06	0.000207959	6.47294E-06	0.000252905	1.37837E-05	3.23667E-05	3.17416E-05	3.10849E-05	2.69253E-05	5.84666E-05	4.15959E-06	6.05464E-05	4.15959E-06
3837403774345	383740	3774345	0.000349939	0.000346317	0.000124365	6.58137E-05	0.000226047	7.26199E-06	7.26199E-06	0.000233309	7.26199E-06	0.000280179	1.52701E-05	3.58571E-05	3.51647E-05	3.44371E-05	2.98289E-05	6.47718E-05	4.60816E-06	6.70758E-05	4.60816E-06
3837503774345	383750	3774345	0.00039268	0.000388616	0.000139555	7.38521E-05	0.000253656	8.14896E-06	8.14896E-06	0.000261805	8.14896E-06	0.000310745	1.6936E-05	3.9769E-05	3.9001E-05	3.8194E-05	3.30831E-05	7.1838E-05	5.11089E-06	7.43935E-05	5.11089E-06
3837603774345	383760	3774345	0.000444917	0.000440312	0.00015812	8.36765E-05	0.000287399	9.233E-06	9.233E-06	0.000296632	9.233E-06	0.000348141	1.89741E-05	4.45549E-05	4.36945E-05	4.27904E-05	3.70644E-05	8.04832E-05	5.72595E-06	8.33462E-05	5.72595E-06
3837703774345	383770	3774345	0.000512026	0.000506727	0.00018197	9.62978E-05	0.000330749	1.06257E-05	1.06257E-05	0.000341375	1.06257E-05	0.000396287	2.15982E-05	5.07166E-05	4.97372E-05	4.87081E-05	4.21903E-05	9.16137E-05	6.51782E-06	9.48726E-05	6.51782E-06
3837803774345	383780	3774345	0.000602667	0.00059643	0.000214183	0.000113345	0.0003893	1.25067E-05	1.25067E-05	0.000401806	1.25067E-05	0.000461478	2.51511E-05	5.90596E-05	5.79191E-05	5.67207E-05	4.91307E-05	0.000106684	7.59002E-06	0.000110479	7.59002E-06
3837903774345	383790	3774345	0.000724335	0.000716839	0.000257423	0.000136227	0.000467893	1.50315E-05	1.50315E-05	0.000482924	1.50315E-05	0.000549064	2.99247E-05	7.02689E-05	6.89119E-05	6.74861E-05	5.84555E-05	0.000126933	9.03057E-06	0.000131448	9.03057E-06
3838003774345	383800	3774345	0.00090416	0.000894803	0.000321332	0.000170047	0.000584053	1.87633E-05	1.87633E-05	0.000602817	1.87633E-05	0.00067871	3.69906E-05	8.68608E-05	8.51835E-05	8.34209E-05	7.22581E-05	0.000156904	1.11629E-05	0.000162486	1.11629E-05
3838103774345	383810	3774345	0.001180876	0.001168655	0.000419674	0.00022209	0.000762801	2.45058E-05	2.45058E-05	0.000787307	2.45058E-05	0.000878508	4.78798E-05	0.000112431	0.00011026	0.000107978	9.35293E-05	0.000203093	1.4449E-05	0.000210318	1.4449E-05
3838203774345	383820	3774345	0.001648809	0.001631746	0.000585974	0.000310095	0.001065068	3.42164E-05	3.42164E-05	0.001099285	3.42164E-05	0.001215868	6.62664E-05	0.000155606	0.000152601	0.000149444	0.000129446	0.000281084	1.99976E-05	0.000291083	1.99976E-05
3838303774345	383830	3774345	0.002638661	0.002611353	0.000937759	0.000496259	0.001704475	5.4758E-05	5.4758E-05	0.001759233	5.4758E-05	0.001929417	0.000105156	0.000246925	0.000242157	0.000237147	0.000205413	0.000446042	3.17335E-05	0.000461909	3.17335E-05
3838403774345	383840	3774345	0.003636067	0.003598437	0.00129223	0.000683843	0.002348762	7.54564E-05	7.54564E-05	0.002424218	7.54564E-05	0.00264841	0.000144342	0.000338942	0.000332396	0.000325519	0.00028196	0.000612259	4.35589E-05	0.000634038	4.35589E-05
3838603774345	383860	3774345	0.002915712	0.002885537	0.001036221	0.000548364	0.00188344	6.05074E-05	6.05074E-05	0.001943947	6.05074E-05	0.002128043	0.000115981	0.000272345	0.000267086	0.00026156	0.00022656	0.000491961	3.50003E-05	0.000509461	3.50003E-05
3838703774345	383870	3774345	0.00468934	0.004640809	0.001666555	0.000881934	0.003029136	9.73141E-05	9.73141E-05	0.00312645	9.73141E-05	0.003406843	0.000185677	0.000436005	0.000427586	0.000418738	0.000362705	0.000787593	5.6033E-05	0.00081561	5.6033E-05
3838803774345	383880	3774345	0.003162116	0.003129392	0.001123791	0.000594706	0.002042608	6.56208E-05	6.56208E-05	0.002108229	6.56208E-05	0.00230497	0.000125624	0.000294988	0.000289292	0.000283306	0.000245396	0.000532862	3.79103E-05	0.000551818	3.79103E-05
3838903774345	383890	3774345	0.002352733	0.002328384	0.000836143	0.000442484	0.001519776	4.88244E-05	4.88244E-05	0.001568601	4.88244E-05	0.001720837	9.37878E-05	0.000220232	0.000215979	0.00021151	0.000183207	0.000397823	2.83029E-05	0.000411974	2.83029E-05
3839003774345	383900	3774345	0.001868024	0.001848692	0.000663881	0.000351323	0.001206673	3.87656E-05	3.87656E-05	0.001245438	3.87656E-05	0.001370881	7.47148E-05	0.000175444	0.000172056	0.000168496	0.000145949	0.00031692	2.25471E-05	0.000328194	2.25471E-05
3839103774345	383910	3774345	0.001547582	0.001531566	0.000549999	0.000291057	0.00099968	3.21157E-05	3.21157E-05	0.001031795	3.21157E-05	0.001139399	6.20987E-05	0.00014582	0.000143004	0.000140045	0.000121305	0.000263406	1.87399E-05	0.000272776	1.87399E-05
3829703774355	382970	3774355	3.92023E-05	3.87966E-05	1.39322E-05	7.37285E-06	2.53232E-05	8.13533E-07	8.13533E-07	2.61367E-05	8.13533E-07	6.02593E-05	3.28421E-06	7.71195E-06	7.56302E-06	7.40654E-06	6.41544E-06	1.39307E-05	9.91097E-07	1.44263E-05	9.91097E-07
3829803774355	382980	3774355	4.01653E-05	3.97497E-05	1.42744E-05	7.55398E-06	2.59453E-05	8.33518E-07	8.33518E-07	2.67788E-05	8.33518E-07	6.22578E-05	3.39313E-06	7.96771E-06	7.81384E-06	7.65217E-06	6.6282E-06	1.43927E-05	1.02397E-06	1.49047E-05	1.02397E-06
3829903774355	382990	3774355	4.12255E-05	4.07988E-05	1.46512E-05	7.75336E-06	2.66301E-05	8.55518E-07	8.55518E-07	2.74856E-05	8.55518E-07	6.44553E-05	3.5129E-06	8.24894E-06	8.08965E-06	7.92227E-06	6.86216E-06	1.49008E-05	1.06011E-06	1.54308E-05	1.06011E-06

			ISDemolition	ISDrainage / Utilities Trenching	ISDrainage / Utilities Trenching	ISAsphalt Paving	ISAsphalt Paving	SVDemolition	SVSite Grubbing / Prep	SVMass Grading / Excavation	SVMass Grading / Excavation	SVDrainage / Utilities Trenching	SVFoundations / Concrete Pads	SVBuilding / Structure Construction	SVBuilding / Structure Construction	SVAsphalt Paving	SVAsphalt Paving	SVArchitectural Coating	SVArchitectural Coating	SVLandscaping or Other Finishing	SVLandscaping or Other Finishing
Unique Identifier	X (UTM)	Y (UTM)	2027	2027	2028	2027	2028	2027	2027	2027	2028	2028	2028	2028	2029	2028	2029	2028	2029	2028	2029
3838003774335	383800	3774335	0.000151297	6.09216E-05	5.93585E-05	1.57339E-05	1.46568E-05	0.001560878	0.001122187	0.00075661	0.000747004	0.000530017	0.000168373	0.000241204	0.000232001	2.37151E-05	2.20644E-05	2.37151E-05	2.20644E-05	0.000241204	0.000232001
3838103774335	383810	3774335	0.00019096	7.68924E-05	7.49196E-05	1.98585E-05	1.84991E-05	0.002055145	0.001477538	0.000996198	0.00098355	0.000697852	0.00022169	0.000317584	0.000305467	3.12248E-05	2.90514E-05	3.12248E-05	2.90514E-05	0.000317584	0.000305467
3838203774335	383820	3774335	0.000258298	0.000104007	0.000101338	2.68612E-05	2.50224E-05	0.002896845	0.002082674	0.001404199	0.00138637	0.000983663	0.000312484	0.000447653	0.000430573	4.40131E-05	4.09496E-05	4.40131E-05	4.09496E-05	0.000447653	0.000430573
3838303774335	383830	3774335	0.000400629	0.000161318	0.000157179	4.16627E-05	3.88106E-05	0.004674001	0.003360353	0.002265646	0.00223688	0.00158712	0.000504187	0.000722279	0.00069472	7.10143E-05	6.60713E-05	7.10143E-05	6.60713E-05	0.000722279	0.00069472
3838403774335	383840	3774335	0.000541271	0.000217949	0.000212357	5.62884E-05	5.24352E-05	0.006429732	0.004622628	0.003116708	0.003077136	0.002183302	0.000693579	0.000993595	0.000955683	9.76899E-05	9.08902E-05	9.76899E-05	9.08902E-05	0.000993595	0.000955683
3838603774335	383860	3774335	0.00044203	0.000177989	0.000173422	4.59681E-05	4.28213E-05	0.005213311	0.003748088	0.002527068	0.002494983	0.00177025	0.000562363	0.00080562	0.000774881	7.92082E-05	7.36949E-05	7.92082E-05	7.36949E-05	0.00080562	0.000774881
3838703774335	383870	3774335	0.000673	0.000270992	0.000264039	6.99873E-05	6.51963E-05	0.008090931	0.00581694	0.003921948	0.003872152	0.002747385	0.000872774	0.001250302	0.001202596	0.000122929	0.000114373	0.000122929	0.000114373	0.001250302	0.001202596
3838803774335	383880	3774335	0.000459982	0.000185217	0.000180465	4.78349E-05	4.45604E-05	0.005451612	0.003919413	0.00264258	0.002609028	0.001851168	0.000588069	0.000842444	0.0008103	8.28289E-05	7.70635E-05	8.28289E-05	7.70635E-05	0.000842444	0.0008103
3838903774335	383890	3774335	0.000346576	0.000139553	0.000135972	3.60415E-05	3.35743E-05	0.004049657	0.002911484	0.001963006	0.001938082	0.001375116	0.000436839	0.000625799	0.000601921	6.15283E-05	5.72456E-05	6.15283E-05	5.72456E-05	0.000625799	0.000601921
3839003774335	383900	3774335	0.000278301	0.000112061	0.000109186	2.89413E-05	2.69601E-05	0.003208153	0.002306488	0.0015551	0.001535356	0.001089372	0.000346065	0.00049576	0.000476844	4.8743E-05	4.53502E-05	4.8743E-05	4.53502E-05	0.00049576	0.000476844
3839103774335	383910	3774335	0.000232968	9.38073E-05	9.14004E-05	2.4227E-05	2.25685E-05	0.002651427	0.001906232	0.001285236	0.001268918	0.000900328	0.000286011	0.000409728	0.000394095	4.02844E-05	3.74804E-05	4.02844E-05	3.74804E-05	0.000409728	0.000394095
3829703774345	382970	3774345	1.5628E-05	6.29279E-06	6.13133E-06	1.6252E-06	1.51395E-06	4.86597E-05	3.49837E-05	2.3587E-05	2.32875E-05	1.6523E-05	5.24895E-06	7.51944E-06	7.23253E-06	7.39309E-07	6.87849E-07	7.39309E-07	6.87849E-07	7.51944E-06	7.23253E-06
3829803774345	382980	3774345	1.63405E-05	6.57972E-06	6.4109E-06	1.6993E-06	1.58298E-06	4.97822E-05	3.57907E-05	2.41311E-05	2.38247E-05	1.69042E-05	5.37003E-06	7.6929E-06	7.39937E-06	7.56364E-07	7.03717E-07	7.56364E-07	7.03717E-07	7.6929E-06	7.39937E-06
3829903774345	382990	3774345	1.71272E-05	6.89647E-06	6.71952E-06	1.78111E-06	1.65918E-06	5.09938E-05	3.66618E-05	2.47184E-05	2.44046E-05	1.73156E-05	5.50073E-06	7.88013E-06	7.57946E-06	7.74772E-07	7.20844E-07	7.74772E-07	7.20844E-07	7.88013E-06	7.57946E-06
3830003774345	383000	3774345	1.80284E-05	7.25935E-06	7.0731E-06	1.87483E-06	1.74649E-06	5.23746E-05	3.76545E-05	2.53878E-05	2.50654E-05	1.77845E-05	5.64968E-06	8.09352E-06	7.7847E-06	7.95752E-07	7.40364E-07	7.95752E-07	7.40364E-07	8.09352E-06	7.7847E-06
3830103774345	383010	3774345	1.91937E-05	7.72857E-06	7.53027E-06	1.99601E-06	1.85937E-06	5.429E-05	3.90316E-05	2.63162E-05	2.59821E-05	1.84349E-05	5.8563E-06	8.3895E-06	8.0694E-06	8.24853E-07	7.67439E-07	8.24853E-07	7.67439E-07	8.3895E-06	8.0694E-06
3830203774345	383020	3774345	2.05238E-05	8.26417E-06	8.05214E-06	2.13434E-06	1.98823E-06	5.63747E-05	4.05303E-05	2.73267E-05	2.69797E-05	1.91428E-05	6.08117E-06	8.71165E-06	8.37925E-06	8.56526E-07	7.96908E-07	8.56526E-07	7.96908E-07	8.71165E-06	8.37925E-06
3830303774345	383030	3774345	2.19616E-05	8.8431E-06	8.61621E-06	2.28385E-06	2.12751E-06	5.84682E-05	4.20355E-05	2.83415E-05	2.79817E-05	1.98537E-05	6.307E-06	9.03517E-06	8.69042E-06	8.88335E-07	8.26502E-07	8.88335E-07	8.26502E-07	9.03517E-06	8.69042E-06
3830403774345	383040	3774345	2.35391E-05	9.47828E-06	9.2351E-06	2.4479E-06	2.28033E-06	6.06063E-05	4.35727E-05	2.93779E-05	2.90049E-05	2.05797E-05	6.53764E-06	9.36557E-06	9.00822E-06	9.2082E-07	8.56726E-07	9.2082E-07	8.56726E-07	9.36557E-06	9.00822E-06
3830503774345	383050	3774345	2.53065E-05	1.019E-05	9.92854E-06	2.6317E-06	2.45155E-06	6.28781E-05	4.52059E-05	3.04791E-05	3.00921E-05	2.13511E-05	6.7827E-06	9.71663E-06	9.34588E-06	9.55335E-07	8.88839E-07	9.55335E-07	8.88839E-07	9.71663E-06	9.34588E-06
3830603774345	383060	3774345	2.71271E-05	1.09231E-05	1.06428E-05	2.82103E-06	2.62792E-06	6.49894E-05	4.67239E-05	3.15026E-05	3.11026E-05	2.2068E-05	7.01045E-06	1.00429E-05	9.65971E-06	9.87415E-07	9.18685E-07	9.87415E-07	9.18685E-07	1.00429E-05	9.65971E-06
3830703774345	383070	3774345	2.91629E-05	1.17428E-05	1.14415E-05	3.03274E-06	2.82513E-06	6.72344E-05	4.83379E-05	3.25908E-05	3.2177E-05	2.28304E-05	7.25262E-06	1.03898E-05	9.99339E-06	1.02152E-06	9.50421E-07	1.02152E-06	9.50421E-07	1.03898E-05	9.99339E-06
3830803774345	383080	3774345	3.13412E-05	1.26199E-05	1.22961E-05	3.25926E-06	3.03615E-06	6.9426E-05	4.99135E-05	3.36531E-05	3.32258E-05	2.35745E-05	7.48903E-06	1.07285E-05	1.03191E-05	1.05482E-06	9.814E-07	1.05482E-06	9.814E-07	1.07285E-05	1.03191E-05
3830903774345	383090	3774345	3.36773E-05	1.35606E-05	1.32126E-05	3.50221E-06	3.26246E-06	7.15463E-05	5.14379E-05	3.46809E-05	3.42406E-05	2.42945E-05	7.71774E-06	1.10561E-05	1.06343E-05	1.08704E-06	1.01137E-06	1.08704E-06	1.01137E-06	1.10561E-05	1.06343E-05
3831003774345	383100	3774345	3.62706E-05	1.46048E-05	1.42301E-05	3.77189E-06	3.51368E-06	7.37289E-05	5.30071E-05	3.57389E-05	3.52851E-05	2.50357E-05	7.95319E-06	1.13934E-05	1.09587E-05	1.1202E-06	1.04223E-06	1.1202E-06	1.04223E-06	1.13934E-05	1.09587E-05
3831103774345	383110	3774345	3.91768E-05	1.5775E-05	1.53703E-05	4.07412E-06	3.79522E-06	7.60274E-05	5.46596E-05	3.68531E-05	3.63851E-05	2.58161E-05	8.20112E-06	1.17486E-05	1.13003E-05	1.15512E-06	1.07472E-06	1.15512E-06	1.07472E-06	1.17486E-05	1.13003E-05
3831203774345	383120	3774345	4.24002E-05	1.70729E-05	1.66349E-05	4.40933E-06	4.10748E-06	7.84328E-05	5.63889E-05	3.8019E-05	3.75363E-05	2.66329E-05	8.46059E-06	1.21203E-05	1.16579E-05	1.19167E-06	1.10872E-06	1.19167E-06	1.10872E-06	1.21203E-05	1.16579E-05
3831303774345	383130	3774345	4.60064E-05	1.8525E-05	1.80497E-05	4.78435E-06	4.45683E-06	8.11678E-05	5.83552E-05	3.93448E-05	3.88452E-05	2.75616E-05	8.75562E-06	1.2543E-05	1.20644E-05	1.23322E-06	1.14738E-06	1.23322E-06	1.14738E-06	1.2543E-05	1.20644E-05
3831403774345	383140	3774345	4.99857E-05	2.01274E-05	1.96109E-05	5.19817E-06	4.84232E-06	8.35909E-05	6.00973E-05	4.05194E-05	4.00049E-05	2.83844E-05	9.01701E-06	1.29174E-05	1.24245E-05	1.27004E-06	1.18163E-06	1.27004E-06	1.18163E-06	1.29174E-05	1.24245E-05
3831503774345	383150	3774345	5.4503E-05	2.19463E-05	2.13832E-05	5.66793E-06	5.27993E-06	8.58181E-05	6.16986E-05	4.15989E-05	4.10708E-05	2.91407E-05	9.25726E-06	1.32616E-05	1.27556E-05	1.30387E-06	1.21312E-06	1.30387E-06	1.21312E-06	1.32616E-05	1.27556E-05
3831603774345	383160	3774345	5.93262E-05	2.38884E-05	2.32755E-05	6.16951E-06	5.74717E-06	8.79206E-05	6.32101E-05	4.26181E-05	4.2077E-05	2.98546E-05	9.48405E-06	1.35865E-05	1.30681E-05	1.33582E-06	1.24284E-06	1.33582E-06	1.24284E-06	1.35865E-05	1.30681E-05
3831703774345	383170	3774345	6.46692E-05	2.60398E-05	2.53717E-05	6.72515E-06	6.26477E-06	9.0032E-05	6.47281E-05	4.36415E-05	4.30874E-05	3.05716E-05	9.71181E-06	1.39128E-05	1.33819E-05	1.3679E-06	1.27268E-06	1.3679E-06	1.27268E-06	1.39128E-05	1.33819E-05
3834903774345	383490	3774345	0.000117937	4.74887E-05	4.62703E-05	1.22646E-05	1.1425E-05	0.000186327	0.000133959	9.03189E-05	8.91721E-05	6.32698E-05	2.00992E-05	2.87933E-05	2.76947E-05	2.83095E-06	2.6339E-06	2.83095E-06	2.6339E-06	2.87933E-05	2.76947E-05
3835003774345	383500	3774345	0.000109256	4.39932E-05	4.28645E-05	1.13619E-05	1.05841E-05	0.000189071	0.000135932	9.1649E-05	9.04853E-05	6.42015E-05	2.03952E-05	2.92173E-05	2.81025E-05	2.87264E-06	2.67269E-06	2.87264E-06	2.67269E-06	2.92173E-05	2.81025E-05
3835103774345	383510	3774345	0.00010177	4.09788E-05	3.99274E-05	1.05833E-05	9.85885E-06	0.000191957	0.000138007	9.30481E-05	9.18667E-05	6.51816E-05	2.07065E-05	2.96634E-05	2.85316E-05	2.91649E-06	2.71349E-06	2.91649E-06	2.71349E-06	2.96634E-05	2.85316E-05
3835203774345	383520	3774345	9.45949E-05	3.80898E-05	3.71125E-05	9.83722E-06	9.1638E-06	0.000193614	0.000139198	9.38513E-05	9.26597E-05	6.57443E-05	2.08853E-05	2.99194E-05	2.87778E-05	2.94167E-06	2.73691E-06	2.94167E-06	2.73691E-06	2.99194E-05	2.87778E-05
3835303774345	383530	3774345	8.83913E-05	3.55918E-05	3.46786E-05	9.19208E-06	8.56283E-06	0.000195601	0.000140626	9.48143E-05	9.36105E-05	6.64189E-05	2.10996E-05	3.02264E-05	2.90731E-05	2.97185E-06	2.765E-06	2.97185E-06	2.765E-06	3.02264E-05	2.90731E-05
3835403774345	383540	3774345	8.2991E-05	3.34173E-05	3.25599E-05	8.63049E-06	8.03968E-06	0.000197997	0.000142349	9.5976E-05	9.47574E-05	6.72327E-05	2.13581E-05	3.05968E-05	2.94293E-05	3.00826E-06	2.79887E-06	3.00826E-06	2.79887E-06	3.05968E-05	2.94293E-05
3835503774345	383550	3774345	7.82739E-05	3.15179E-05	3.07093E-05	8.13995E-06	7.58272E-06	0.000200875	0.000144418	9.73708E-05	9.61345E-05	6.82098E-05	2.16685E-05	3.10414E-05	2.9857E-05	3.05198E-06	2.83955E-06	3.05198E-06	2.83955E-06	3.10414E-05	2.9857E-05
3835603774345	383560	3774345	7.41885E-05	2.98729E-05	2.91064E-05	7.71509E-06	7.18694E-06	0.000204421	0.000146967	9.90895E-05	9.78314E-05	6.94137E-05	2.2051E-05	3.15894E-05	3.0384E-05	3.10586E-06	2.88967E-06	3.10586E-06	2.88967E-06	3.15894E-05	3.0384E-05
3835703774345	383570	3774345	7.08687E-05	2.85361E-05	2.7804E-05	7.36985E-06	6.86534E-06	0.00020924	0.000150432	0.000101426	0.000100138	7.10503E-05	2.25709E-05	3.23341E-05	3.11004E-05	3.17908E-06	2.9578E-06	3.17908E-06	2.9578E-06	3.23341E-05	3.11004E-05
3835803774345	383580	3774345	6.80015E-05	2.73816E-05	2.66791E-05	7.07169E-06	6.58759E-06	0.000214746	0.000154391	0.000104095	0.000102773	7.29198E-05	2.31648E-05	3.31849E-05	3.19187E-05	3.26273E-06	3.03563E-06	3.26273E-06	3.03563E-06	3.31849E-05	3.19187E-05
3835903774345	383590	3774345	6.55173E-05	2.63813E-05	2.57044E-05	6.81334E-06	6.34693E-06	0.000220911	0.000158823	0.000107083	0.000105723	7.50132E-05	2.38298E-05	3.41376E-05	3.28351E-05	3.3564E-06	3.12277E-06	3.3564E-06	3.12277E-06	3.41376E-05	3.28351E-05
3836003774345	383600	3774345	6.34089E-05	2.55323E-05	2.48773E-05	6.59408E-06	6.14268E-06	0.000227868	0.000163825	0.000110456	0.000109053	7.73758E-05	2.45803E-05	3.52128E-05	3.38692E-05	3.46211E-06	3.22113E-06	3.46211E-06	3.22113E-06	3.52128E-05	3.38692E-05
3836103774345	383610	3774345	6.15827E-05	2.4797E-05	2.41608E-05	6.40417E-06	5.96577E-06	0.000235459	0.000169282	0.000114135	0.000112686	7.99532E-05	2.53991E-05	3.63857E-05	3.49974E-05	3.57743E-06	3.32842E-06	3.57743E-06	3.32842E-06	3.63857E-05	3.49974E-05
3836203774345	383620	3774345	5.9934E-05	2.41331E-05	2.35139E-05	6.23272E-06	5.80605E-06	0.000243405	0.000174995	0.000117987	0.000116489	8.26515E-05	2.62563E-05	3.76137E-05	3.61785E-05	3.69817E-06	3.44076E-06	3.69817E-06	3.44076E-06	3.76137E-05	3.61785E-05
3836303774345	383630	3774345	5.84976E-05	2.35548E-05	2.29504E-05	6.08335E-06	5.66691E-06	0.000251931	0.000181125	0.000122119	0.000120569	8.55466E-05	2.71759E-05	3.89312E-05	3.74458E-05	3.8277E-06	3.56128E-06	3.8277E-06	3.56128E-06	3.89312E-05	3.74458E-05
3836403774345	383640	3774345	5.73184E-05	2.30799E-05	2.24878E-05	5.96071E-06	5.55267E-06	0.000261294	0.000187856	0.000126658	0.00012505	8.87259E-05	2.8186E-05	4.03781E-05	3.88374E-05	3.96996E-06	3.69363E-06	3.96996E-06	3.69363E-06	4.03781E-05	3.88374E-05
3836503774345	383650	3774345	5.64842E-05	2.27441E-05	2.21605E-05	5.87397E-06	5.47186E-06	0.000272118	0.000195638	0.000131905	0.00013023	9.24014E-05	2.93536E-05	4.20508E-05	4.04463E-05	4.13442E-06	3.84664E-06	4.13442E-06	3.84664E-06	4.20508E-05	4.04463E-05
3836603774345	383660	3774345	5.58443E-05	2.24864E-05	2.19094E-05	5.80742E-06	5.40987E-06	0.000283878	0.000204093	0.000137605	0.000135858	9.63945E-05	3.06221E-05	4.3868E-05	4.21942E-05	4.31309E-06	4.01287E-06	4.31309E-06	4.01287E-06	4.3868E-05	4.21942E-05
3836703774345	383670	3774345	5.59714E-05	2.25376E-05	2.19593E-05	5.82064E-06	5.42219E-06	0.000300065	0.00021573	0.000145452	0.000143605	0.000101891	3.23682E-05	4.63694E-05	4.46002E-05	4.55903E-06	4.24169E-06	4.55903E-06	4.24169E-06	4.63694E-05	4.46002E-05
3836803774345	383680	3774345	5.67357E-05	2.28453E-05	2.22592E-05	5.90012E-06	5.49622E-06	0.00032076	0.00023609	0.000155483	0.000153509	0.000108918	3.46006E-05	4.95675E-05	4.76762E-05	4.87346E-06	4.53424E-06	4.87346E-06	4.53424E-06	4.95675E-05	4.76762E-05
3836903774345	383690	3774345	5.77808E-05	2.32662E-05	2.26692E-05	6.00881E-06	5.59747E-06	0.000344324	0.00024755	0.000166905	0.000164786	0.00011692	3.71424E-05	5.32088E-05	5.11786E-05	5.23147E-06	4.86733E-06	5.23147E-06	4.86733E-06	5.32088E-05	5.11786E-05
3837003774345	383700	3774345	5.98893E-05	2.41151E-05	2.34964E-05	6.22807E-06	5.80172E-06	0.000376716	0.000270838	0.000182607	0.000180288	0.000127919	4.06366E-05	5.82144E-05	5.59932E-05	5.72362E-06	5.32523E-06	5.72362E-06	5.32523E-06	5.82144E-05	5.59932E-05
3837103774345	383710	3774345	6.25426E-05	2.51835E-05	2.45374E-05	6.504E-06	6.05876E-06	0.00041522	0.0029852	0.000201271	0.000198716	0.000140993	4.479E-05	6.41644E-05	6.17162E-05	6.30863E-06	5.86951E-06	6.30863E-06	5.86951E-06	6.41644E-05	6.17162E-05
3837203774345	383720	3774345	6.57604E-05	2.64792E-05	2.57998E-05	6.83863E-06	6.37048E-06	0.000460628	0.000331166	0.000223282	0.000220447	0.000156412	4.96882E-05	7.11814E-05	6.84654E-05	6.99853E-06	6.5114E-06	6.99853E-06	6.5114E-06	7.11814E-05	6.84654E-05
3837303774345	383730	3774345	6.96377E-05	2.80405E-05	2.7321E-05	7.24184E-06	6.74609E-06	0.000514312	0.000369762	0.000249304	0.000246139	0.000174642	5.54791E-05	7.94773E-05	7.64448E-05	7.81418E-06	7.27027E-06	7.81418E-06	7.27027E-06	7.94773E-05	7.64448E-05
3837403774345	383740	3774345	7.45238E-05	3.00079E-05	2.9238E-05	7.74996E-06	7.21943E-06	0.000580112	0.000417069	0.0002812	0.00027763	0.000196985	6.2577E-05	8.96455E-05	8.6225E-05	8.81391E-06	8.20042E-06	8.81391E-06	8.20042E-06	8.96455E-05	8.6225E-05
3837503774345	383750	3774345	7.99562E-05	3.21953E-05	3.13693E-05	8.31489E-06	7.74569E-06	0.000654429	0.00047049	0.000317224	0.000313196	0.00022222	7.05937E-05	0.00010113	9.72711E-05	9.94304E-06	9.25095E-06	9.94304E-06	9.25095E-06	0.00010113	9.72711E-05
3837603774345	383760	3774345	8.67313E-05	3.49234E-05	3.40274E-05	9.01946E-06	8.40203E-06	0.000745379	0.000535887	0.00036131	0.000356723	0.000253103	8.04044E-05	0.000115184	0.000110789	1.13249E-05	1.05366E-05	1.13249E-05	1.05366E-05	0.000115184	0.000110789
3837703774345	383770	3774345	9.56512E-05	3.85151E-05	3.75269E-05	9.94707E-06	9.26613E-06	0.000862262	0.000619919	0.00041967	0.00041266	0.000292793	9.30127E-05	0.000133246	0.000128162	1.31007E-05	1.21889E-05	1.31007E-05	1.21889E-05	0.000133246	0.000128162
3837803774345	383780	3774345	0.000107965	4.34734E-05	4.2358E-05	1.12276E-05	1.0459E-05	0.001020187	0.000733459	0.000494519	0.00048824	0.000346418	0.000110048	0.000157651	0.000151636	1.55002E-05	1.44213E-05	1.55002E-05	1.44213E-05	0.000157651	0.000151636
3837903774345	383790	3774345	0.000124674	5.02016E-05	4.89136E-05	1.29653E-05	1.20777E-05	0.001232626	0.000886191	0.000597495	0.000589909	0.000418555	0.000132964	0.000190479	0.000183211	1.87279E-05	1.74243E-05	1.87279E-05	1.74243E-05	0.000190479	0.000183211
3838003774345	383800	3774345	0.000149674	6.02679E-05	5.87215E-05	1.5565E-05	1.44995E-05	0.001546927	0.001112156	0.00074948	0.000740327	0.00052528	0.000166868	0.000239049	0.000229927	2.35032E-05	2.18672E-05	2.35032E-05	2.18672E-05	0.000239049	0.000229927
3838103774345	383810	3774345	0.000188498	7.59011E-05	7.39537E-05	1.96025E-05	1.82606E-05	0.002030637	0.001459918	0.000984318	0.000971821	0.00068953	0.000219046	0.000313797	0.000301824	3.08524E-05	2.87049E-05	3.08524E-05	2.87049E-05	0.000313797	0.000301824
3838203774345	383820	3774345	0.000254137	0.000102331	9.97058E-05	2.64285E-05	2.46193E-05	0.002851268	0.002049907	0.001382106	0.001364558	0.000968187	0.000307568	0.00044061	0.00042798	4.33206E-05	4.03053E-05	4.33206E-05	4.03053E-05	0.00044061	0.000423798
3838303774345	383830	3774345	0.000393315	0.000158373	0.000154309	4.0902E-05	3.8102E-05	0.004588887	0.003299161	0.002224389	0.002196146	0.001558219	0.000495006	0.000709127	0.000682069	6.97211E-05	6.48681E-05	6.97211E-05	6.48681E-05	0.000709127	0.000682069
3838403774345	383840	3774345	0.000533602	0.000214861	0.000209348	5.54909E-05	5.16922E-05	0.006339931	0.004558067	0.003073179	0.00303416	0.002152809	0.000683892	0.000979718	0.000942336	9.63255E-05	8.96208E-05	9.63255E-05	8.96208E-05	0.000979718	0.000942336
3838603774345	383860	3774345	0.000430584	0.00017338	0.000168931	4.47778E-05	4.17125E-05	0.005076027	0.003649388	0.002460522	0.002429281	0.001723634	0.000547554	0.000784405	0.000754475	7.71224E-05	7.17543E-05	7.71224E-05	7.17543E-05	0.000784405	0.000754475
3838703774345	383870	3774345	0.000680558	0.000274035	0.000267004	7.07733E-05	6.59284E-05	0.008189534	0.00588783	0.003969744	0.003919341	0.002780867	0.00088341	0.001265539	0.001217251	0.000124427	0.000115767	0.000124427	0.000115767	0.001265539	0.001217251
3838803774345	383880	3774345	0.000464246	0.000186934	0.000182138	4.82784E-05	4.49735E-05	0.005509056	0.003960712	0.002670425	0.00263652	0.001870674	0.000594265	0.000851321	0.000818839	8.37016E-05	7.78756E-05	8.37016E-05	7.78756E-05	0.000851321	0.000818839
3838903774345	383890	3774345	0.000349369	0.000140678	0.000137068	3.6332E-05	3.38448E-05	0.004088606	0.002939486	0.001981886	0.001956722	0.001388342	0.000441041	0.000631818	0.00060771	6.21201E-05	5.77962E-05	6.21201E-05	5.77962E-05	0.000631818	0.00060771
3839003774345	383900	3774345	0.000280383	0.000112899	0.000110003	2.91578E-05	2.71618E-05	0.00323806	0.002327989	0.001569597	0.001549668	0.001099527	0.000349292	0.000500382	0.000481289	4.91973E-05	4.5773E-05	4.91973E-05	4.5773E-05	0.000500382	0.000481289
3839103774345	383910	3774345	0.000234623	9.44739E-05	9.205E-05	2.43992E-05	2.27289E-05	0.002675837	0.001923781	0.001297068	0.0012806	0.000908616	0.000288644	0.0004135	0.000397723	4.06552E-05	3.78254E-05	4.06552E-05	3.78254E-05	0.0004135	0.000397723
3829703774355	382970	3774355	1.53904E-05	6.19714E-06	6.03814E-06	1.6005E-06	1.49094E-06	4.82231E-05	3.46698E-05	2.33754E-05	2.30786E-05	1.63748E-05	5.20186E-06	7.45198E-06	7.16765E-06	7.32677E-07	6.81678E-07	7.32677E-07	6.81678E-07	7.45198E-06	7.16765E-06
3829803774355	382980	3774355	1.61282E-05	6.4942E-06	6.32758E-06	1.67722E-06	1.5624E-06	4.94615E-05	3.55601E-05	2.39756E-05	2.36712E-05	1.67953E-05	5.33544E-06	7.64334E-06	7.3517E-06	7.51491E-07	6.99183E-07	7.51491E-07	6.99183E-07	7.64334E-06	7.3517E-06
3829903774355	382990	3774355	1.69511E-05	6.82558E-06	6.65045E-06	1.7628E-06	1.64213E-06	5.08156E-05	3.65337E-05	2.4632E-05	2.43193E-05	1.72551E-05	5.48151E-06	7.8526E-06	7.55298E-06	7.72065E-07	7.18325E-07	7.72065E-07	7.18325E-07	7.8526E-06	7.55298E-06

			MDemolition	MSite Grubbing / Prep	MMass Grading / Excavation	MMass Grading / Excavation	MDrainage / Utilities Trenching	MFoundations / Concrete Pads	MBuilding / Structure Construction	MAsphalt Paving	MLandscaping or Other Finishing	MWaterside Construction (Piles)	RSSWDemolition	RSSWPlacing Base	RSSWForm	Child Risk				
Unique Identifier	X (UTM)	Y (UTM)	2027	2027	2027	2028	2028	2028	2028	2028	2028	2028	2029	2029	2029	3rd Trimester	0<2	2<16	Total	per million
3838003774335	383800	3774335	0.000237606	0.000729409	0.000857725	0.000846304	0.000179895	0.000233952	0.000172202	1.77242E-05	0.00020765	1.77242E-05	0.001111261	0.001612464	0.000955836	2.21021E-08	3.2198E-07	7.3908E-08	4.17994E-07	0.41799435
3838103774335	383810	3774335	0.00031196	0.000957663	0.001126133	0.001111139	0.00023619	0.000307163	0.000226089	2.32706E-05	0.00027263	2.32706E-05	0.001474298	0.002139238	0.001268097	2.87365E-08	4.1943E-07	9.6732E-08	5.449E-07	0.54489972
3838203774335	383820	3774335	0.000438378	0.001345746	0.001582487	0.001561416	0.000331904	0.000431638	0.000317709	3.27008E-05	0.000383111	3.27008E-05	0.002095449	0.003040542	0.001802371	3.99978E-08	5.8484E-07	1.3555E-07	7.60382E-07	0.76038232
3838303774335	383830	3774335	0.000705107	0.002164558	0.002545343	0.002511452	0.000533849	0.000694266	0.000511018	5.25975E-05	0.000616212	5.25975E-05	0.003408515	0.004945828	0.002931787	6.3756E-08	9.3377E-07	2.1748E-07	1.21501E-06	1.21500762
3838403774335	383840	3774335	0.000968596	0.002973422	0.003496501	0.003449944	0.00073334	0.000953703	0.000701977	7.22524E-05	0.000846482	7.22524E-05	0.00470579	0.006828204	0.004047621	8.72251E-08	1.2785E-06	2.9842E-07	1.66411E-06	1.66410709
3838603774335	383860	3774335	0.000786016	0.002412933	0.002837411	0.00279963	0.000595106	0.00077393	0.000569655	5.86328E-05	0.00068692	5.86328E-05	0.003807929	0.005525387	0.003275337	7.09142E-08	1.0391E-06	2.4226E-07	1.35223E-06	1.3522308
3838703774335	383870	3774335	0.001217876	0.00373867	0.00439637	0.004337832	0.000922075	0.001199151	0.00088264	9.08474E-05	0.001064335	9.08474E-05	0.005933831	0.008610117	0.005103903	1.09392E-07	1.6041E-06	3.7493E-07	2.08848E-06	2.08847529
3838803774335	383880	3774335	0.000821757	0.002522651	0.002966431	0.002926932	0.000622166	0.000809121	0.000595557	6.12989E-05	0.000718155	6.12989E-05	0.003984589	0.005781724	0.003427289	7.40662E-08	1.0855E-06	2.5319E-07	1.41271E-06	1.41270804
3838903774335	383890	3774335	0.000611338	0.001876702	0.002206848	0.002177463	0.000462854	0.000601938	0.000443059	4.56027E-05	0.000534265	4.56027E-05	0.002949338	0.004279554	0.002536833	5.5294E-08	8.0984E-07	1.885E-07	1.05364E-06	1.05364051
3839003774335	383900	3774335	0.000485032	0.001488964	0.0017509	0.001727586	0.000367226	0.000477574	0.000351521	3.61809E-05	0.000423882	3.61809E-05	0.002328066	0.003378074	0.002002454	4.40199E-08	6.4434E-07	1.4967E-07	8.38024E-07	0.83802438
3839103774335	383910	3774335	0.000401464	0.001232424	0.00144923	0.001429933	0.000303955	0.000395291	0.000290956	2.99472E-05	0.00035085	2.99472E-05	0.001917129	0.002781796	0.001648992	3.65558E-08	5.3478E-07	1.2397E-07	6.953E-07	0.69530049
3829703774345	382970	3774345	9.31944E-06	2.86091E-05	3.36419E-05	3.3194E-05	7.05591E-06	9.17615E-06	6.75414E-06	6.95183E-07	8.14451E-06	6.95183E-07	1.92397E-05	2.79172E-05	1.65488E-05	2.03471E-09	2.5667E-08	4.0236E-09	3.17252E-08	0.03172523
3829803774345	382980	3774345	9.51904E-06	2.92218E-05	3.43625E-05	3.39049E-05	7.20703E-06	9.37268E-06	6.8988E-06	7.10072E-07	8.31895E-06	7.10072E-07	1.97357E-05	2.86369E-05	1.69754E-05	2.13722E-09	2.6861E-08	4.169E-09	3.31675E-08	0.03316747
3829903774345	382990	3774345	9.73678E-06	2.98902E-05	3.51485E-05	3.46805E-05	7.37188E-06	9.58707E-06	7.05661E-06	7.26315E-07	8.50924E-06	7.26315E-07	2.02722E-05	2.94154E-05	1.74368E-05	2.25304E-09	2.8207E-08	4.3306E-09	3.4791E-08	0.03479102
3830003774345	383000	3774345	9.98719E-06	3.06589E-05	3.60524E-05	3.55724E-05	7.56147E-06	9.83363E-06	7.23809E-06	7.44994E-07	8.72807E-06	7.44994E-07	2.08836E-05	3.03025E-05	1.79627E-05	2.38859E-09	2.9782E-08	4.5174E-09	3.6688E-08	0.03668802
3830103774345	383010	3774345	1.03338E-05	3.17229E-05	3.73035E-05	3.68068E-05	7.82387E-06	1.01749E-05	7.48926E-06	7.70847E-07	9.03096E-06	7.70847E-07	2.17039E-05	3.14929E-05	1.86683E-05	2.56655E-09	3.1856E-08	4.7663E-09	3.9189E-08	0.039189
3830203774345	383020	3774345	1.07148E-05	3.28926E-05	3.8679E-05	3.8164E-05	8.11237E-06	1.05501E-05	7.76543E-06	7.99271E-07	9.36397E-06	7.99271E-07	2.26054E-05	3.28009E-05	1.94437E-05	2.77546E-09	3.4281E-08	5.0509E-09	4.21075E-08	0.04210751
3830303774345	383030	3774345	1.10941E-05	3.40568E-05	4.0048E-05	3.95148E-05	8.3995E-06	1.09235E-05	8.04027E-06	8.2756E-07	9.69539E-06	8.2756E-07	2.35131E-05	3.4118E-05	2.02245E-05	3.0104E-09	3.699E-08	5.3584E-09	4.53588E-08	0.04535876
3830403774345	383040	3774345	1.14824E-05	3.52489E-05	4.14498E-05	4.08979E-05	8.69349E-06	1.13058E-05	8.3217E-06	8.56526E-07	1.00347E-05	8.56526E-07	2.44458E-05	3.54713E-05	2.10267E-05	3.2804E-09	4.0086E-08	5.6984E-09	4.90646E-08	0.04906455
3830503774345	383050	3774345	1.18961E-05	3.65189E-05	4.29432E-05	4.23714E-05	9.00672E-06	1.17132E-05	8.62153E-06	8.87387E-07	1.03963E-05	8.87387E-07	2.54221E-05	3.6888E-05	2.18665E-05	3.60006E-09	4.3734E-08	6.0871E-09	5.3421E-08	0.05342096
3830603774345	383060	3774345	1.22789E-05	3.76942E-05	4.43253E-05	4.37351E-05	9.2966E-06	1.20901E-05	8.89901E-06	9.15947E-07	1.07309E-05	9.15947E-07	2.63361E-05	3.82142E-05	2.26526E-05	3.95582E-09	4.7766E-08	6.4973E-09	5.82187E-08	0.05821872
3830703774345	383070	3774345	1.26872E-05	3.89476E-05	4.57991E-05	4.51893E-05	9.6057E-06	1.24921E-05	9.19489E-06	9.46402E-07	1.10877E-05	9.46402E-07	2.72937E-05	3.96037E-05	2.34763E-05	4.38571E-09	5.2617E-08	6.9747E-09	6.39777E-08	0.0639777
3830803774345	383080	3774345	1.30846E-05	4.01675E-05	4.72336E-05	4.66047E-05	9.90657E-06	1.28834E-05	9.48289E-06	9.76045E-07	1.1435E-05	9.76045E-07	2.8245E-05	4.09842E-05	2.42946E-05	4.89085E-09	5.8288E-08	7.5096E-09	7.06884E-08	0.0706884
3830903774345	383090	3774345	1.34656E-05	4.13372E-05	4.86092E-05	4.79619E-05	1.01951E-05	1.32586E-05	9.75906E-06	1.00447E-06	1.1768E-05	1.00447E-06	2.9184E-05	4.23465E-05	2.51022E-05	5.49366E-09	6.5021E-08	8.118E-09	7.86324E-08	0.07863239
3831003774345	383100	3774345	1.38576E-05	4.25404E-05	5.0024E-05	4.93579E-05	1.04918E-05	1.36445E-05	1.00431E-05	1.03371E-06	1.21105E-05	1.03371E-06	3.01634E-05	4.37678E-05	2.59446E-05	6.25147E-09	7.3452E-08	8.8515E-09	8.8555E-08	0.08855501
3831103774345	383110	3774345	1.42677E-05	4.37993E-05	5.15044E-05	5.08186E-05	1.08023E-05	1.40483E-05	1.03403E-05	1.0643E-06	1.24689E-05	1.0643E-06	3.11896E-05	4.52569E-05	2.68273E-05	7.23772E-09	8.4388E-08	9.7688E-09	1.01395E-07	0.10139469
3831203774345	383120	3774345	1.46959E-05	4.51139E-05	5.30502E-05	5.23439E-05	1.11265E-05	1.44699E-05	1.06507E-05	1.09624E-06	1.28431E-05	1.09624E-06	3.22471E-05	4.67912E-05	2.77369E-05	8.5494E-09	9.8888E-08	1.0942E-08	1.1838E-07	0.11837951
3831303774345	383130	3774345	1.51822E-05	4.66067E-05	5.48057E-05	5.40759E-05	1.14947E-05	1.49488E-05	1.10031E-05	1.13252E-06	1.32681E-05	1.13252E-06	3.33357E-05	4.83708E-05	2.86732E-05	1.03704E-08	1.1898E-07	1.252E-08	1.41871E-07	0.14187071
3831403774345	383140	3774345	1.56395E-05	4.80104E-05	5.64563E-05	5.57046E-05	1.18409E-05	1.5399E-05	1.13345E-05	1.16662E-06	1.36677E-05	1.16662E-06	3.44555E-05	4.99957E-05	2.96364E-05	1.3054E-08	1.485E-07	1.4753E-08	1.76305E-07	0.17630461
3831503774345	383150	3774345	1.60514E-05	4.92749E-05	5.79432E-05	5.71717E-05	1.21528E-05	1.58046E-05	1.1633E-05	1.19735E-06	1.40277E-05	1.19735E-06	3.55816E-05	5.16297E-05	3.0605E-05	1.73029E-08	1.9511E-07	1.8164E-08	2.30575E-07	0.23057524
3831603774345	383160	3774345	1.64197E-05	5.04057E-05	5.92729E-05	5.84837E-05	1.24316E-05	1.61672E-05	1.19E-05	1.22483E-06	1.43496E-05	1.22483E-06	3.66733E-05	5.32138E-05	3.15441E-05	2.41314E-08	2.6991E-07	2.3508E-08	3.17551E-07	0.31755115
3831703774345	383170	3774345	1.67699E-05	5.14807E-05	6.05371E-05	5.97311E-05	1.26968E-05	1.65121E-05	1.21538E-05	1.25095E-06	1.46557E-05	1.25095E-06	3.77932E-05	5.48387E-05	3.25073E-05	3.71215E-08	4.1209E-07	3.3495E-08	4.82705E-07	0.48270507
3834903774345	383490	3774345	3.12825E-05	9.6032E-05	0.000112926	0.000111422	2.36845E-05	3.08016E-05	2.26716E-05	2.33352E-06	2.73387E-05	2.33352E-06	9.93677E-05	0.000144185	8.54697E-05	5.09473E-09	6.7071E-08	1.3201E-08	8.53665E-08	0.08536651
3835003774345	383500	3774345	3.16328E-05	9.71071E-05	0.00011419	0.00011267	2.39497E-05	3.11464E-05	2.29254E-05	2.35964E-06	2.76447E-05	2.35964E-06	0.000101804	0.00014772	8.75652E-05	5.00338E-09	6.6175E-08	1.3045E-08	8.42235E-08	0.08422347
3835103774345	383510	3774345	3.20047E-05	9.8249E-05	0.000115533	0.000113994	2.42313E-05	3.15126E-05	2.3195E-05	2.38739E-06	2.79698E-05	2.38739E-06	0.000104377	0.000151454	8.97786E-05	4.92322E-09	6.5407E-08	1.2926E-08	8.32564E-08	0.08325643
3835203774345	383520	3774345	3.2168E-05	9.87503E-05	0.000116122	0.000114576	2.4355E-05	3.16734E-05	2.33134E-05	2.39957E-06	2.81125E-05	2.39957E-06	0.00010638	0.000154359	9.15011E-05	4.82367E-09	6.4348E-08	1.2752E-08	8.19242E-08	0.08192415
3835303774345	383530	3774345	3.23822E-05	9.94076E-05	0.000116895	0.000115339	2.45171E-05	3.18843E-05	2.34685E-05	2.41555E-06	2.82996E-05	2.41555E-06	0.000108629	0.000157623	9.34356E-05	4.73836E-09	6.3463E-08	1.262E-08	8.08212E-08	0.08082123
3835403774345	383540	3774345	3.26634E-05	0.000100271	0.000117911	0.000116341	2.473E-05	3.21612E-05	2.36724E-05	2.43653E-06	2.85454E-05	2.43653E-06	0.000111162	0.000161298	9.56142E-05	4.66693E-09	6.2751E-08	1.2528E-08	7.99468E-08	0.07994676
3835503774345	383550	3774345	3.30209E-05	0.000101368	0.000119201	0.000117614	2.50007E-05	3.25131E-05	2.39314E-05	2.46319E-06	2.88578E-05	2.46319E-06	0.000114035	0.000165467	9.80852E-05	4.60967E-09	6.2222E-08	1.2478E-08	7.93099E-08	0.07930985
3835603774345	383560	3774345	3.34854E-05	0.000102794	0.000120878	0.000119268	2.53524E-05	3.29705E-05	2.42681E-05	2.49784E-06	2.92638E-05	2.49784E-06	0.000117335	0.000170255	0.000100924	4.56901E-09	6.1911E-08	1.2477E-08	7.89569E-08	0.07895694
3835703774345	383570	3774345	3.41568E-05	0.000104855	0.000123301	0.00012166	2.58607E-05	3.36316E-05	2.47547E-05	2.54792E-06	2.98505E-05	2.54792E-06	0.000121415	0.000176175	0.000104433	4.55696E-09	6.1986E-08	1.2558E-08	7.91013E-08	0.07910128
3835803774345	383580	3774345	3.4937E-05	0.000107251	0.000126118	0.000124439	2.64514E-05	3.43998E-05	2.53202E-05	2.60612E-06	3.05324E-05	2.60612E-06	0.00012596	0.00018277	0.000108342	4.56046E-09	6.227E-08	1.2684E-08	7.9514E-08	0.07951404
3835903774345	383590	3774345	3.58171E-05	0.000109952	0.000129295	0.000127573	2.71177E-05	3.52663E-05	2.5958E-05	2.67177E-06	3.13015E-05	2.67177E-06	0.000130963	0.00019003	0.000112646	4.57803E-09	6.2742E-08	1.2851E-08	8.01706E-08	0.08017065
3836003774345	383600	3774345	3.68223E-05	0.000113038	0.000132924	0.000131154	2.78788E-05	3.62561E-05	2.66865E-05	2.74676E-06	3.218E-05	2.74676E-06	0.000136503	0.000198068	0.000117411	4.61185E-09	6.3434E-08	1.3066E-08	8.11114E-08	0.08111142
3836103774345	383610	3774345	3.79237E-05	0.000116419	0.0001369	0.000135077	2.87127E-05	3.73406E-05	2.74847E-05	2.82892E-06	3.31426E-05	2.82892E-06	0.000142504	0.000206777	0.000122573	4.65802E-09	6.4294E-08	1.3318E-08	8.22699E-08	0.08226994
3836203774345	383620	3774345	3.90778E-05	0.000119962	0.000141066	0.000139187	2.95864E-05	3.84769E-05	2.83211E-05	2.915E-06	3.41511E-05	2.915E-06	0.000148811	0.000215928	0.000127998	4.7111E-09	6.5247E-08	1.359E-08	8.35487E-08	0.08354875
3836303774345	383630	3774345	4.03189E-05	0.000123772	0.000145546	0.000143608	3.05261E-05	3.9699E-05	2.92206E-05	3.00759E-06	3.52358E-05	3.00759E-06	0.00015554	0.000225691	0.000133785	4.77454E-09	6.6343E-08	1.3895E-08	8.50123E-08	0.08501231
3836403774345	383640	3774345	4.16907E-05	0.000127983	0.000150498	0.000148494	3.15647E-05	4.10497E-05	3.02148E-05	3.10992E-06	3.64346E-05	3.10992E-06	0.000162867	0.000236323	0.000140088	4.85321E-09	6.765E-08	1.4246E-08	8.67487E-08	0.08674869
3836503774345	383650	3774345	4.32875E-05	0.000132885	0.000156262	0.000154181	3.27737E-05	4.26219E-05	3.13721E-05	3.22903E-06	3.78301E-05	3.22903E-06	0.000171186	0.000248394	0.000147243	4.95686E-09	6.9308E-08	1.4673E-08	8.89382E-08	0.08893822
3836603774345	383660	3774345	4.50276E-05	0.000138227	0.000162544	0.000160379	3.40912E-05	4.43353E-05	3.26332E-05	3.35883E-06	3.93509E-05	3.35883E-06	0.000180204	0.000261479	0.000155	5.07542E-09	7.1177E-08	1.5149E-08	9.14013E-08	0.09140128
3836703774345	383670	3774345	4.74537E-05	0.000145675	0.000171301	0.00016902	3.5928E-05	4.6724E-05	3.43914E-05	3.5398E-06	4.1471E-05	3.5398E-06	0.000192188	0.000278869	0.000165308	5.26499E-09	7.4059E-08	1.5849E-08	9.51725E-08	0.09517251
3836803774345	383680	3774345	5.05747E-05	0.000155255	0.000182568	0.000180137	3.82909E-05	4.9797E-05	3.66533E-05	3.77261E-06	4.41986E-05	3.77261E-06	0.000207295	0.000300789	0.000178302	5.5235E-09	7.7932E-08	1.6771E-08	1.00226E-07	0.10022638
3836903774345	383690	3774345	5.41311E-05	0.000166173	0.000195406	0.000192804	4.09836E-05	5.32988E-05	3.92308E-05	4.03791E-06	4.73067E-05	4.03791E-06	0.000224507	0.000325764	0.000193106	5.82193E-09	8.2388E-08	1.7828E-08	1.06038E-07	0.10603758
3837003774345	383700	3774345	5.90413E-05	0.000181247	0.000213131	0.000210293	4.47011E-05	5.81335E-05	4.27894E-05	4.40418E-06	5.15978E-05	4.40418E-06	0.000247805	0.00035957	0.000213146	6.25115E-09	8.8736E-08	1.9312E-08	1.143E-07	0.11429955
3837103774345	383710	3774345	6.48786E-05	0.000199166	0.000234203	0.000231085	4.91207E-05	6.38811E-05	4.70199E-05	4.83962E-06	5.66992E-05	4.83962E-06	0.000275507	0.000399767	0.000236974	6.7646E-09	9.6318E-08	2.1082E-08	1.24165E-07	0.12416515
3837203774345	383720	3774345	7.17575E-05	0.000220283	0.000259035	0.000255586	5.43288E-05	7.06542E-05	5.20053E-05	5.35275E-06	6.27108E-05	5.35275E-06	0.000308234	0.000447255	0.000265124	7.37078E-09	1.0526E-07	2.3171E-08	1.35805E-07	0.1358054
3837303774345	383730	3774345	7.98812E-05	0.000245221	0.00028836	0.000284521	6.04794E-05	7.86529E-05	5.78929E-05	5.95873E-06	6.98103E-05	5.95873E-06	0.00034702	0.000503533	0.000298484	8.08743E-09	1.1583E-07	2.5641E-08	1.49563E-07	0.14956273
3837403774345	383740	3774345	8.98339E-05	0.000275775	0.000324288	0.00031997	6.80148E-05	8.84526E-05	6.5106E-05	6.70115E-06	7.85083E-05	6.70115E-06	0.000394617	0.000572597	0.000339424	8.96764E-09	1.2881E-07	2.8672E-08	1.66447E-07	0.16644714
3837503774345	383750	3774345	0.000101048	0.000310199	0.000364769	0.000359912	7.65049E-05	9.9494E-05	7.3233E-05	7.53765E-06	8.83083E-05	7.53765E-06	0.000448739	0.00065113	0.000385977	9.9559E-09	1.4338E-07	3.2087E-08	1.8542E-07	0.18542032
3837603774345	383760	3774345	0.000114762	0.000352299	0.000414275	0.000408759	8.68882E-05	0.000112997	8.31722E-05	8.56066E-06	0.000100294	8.56066E-06	0.000515114	0.000747442	0.000443068	1.11669E-08	1.6122E-07	3.6269E-08	2.08655E-07	0.20865541
3837703774345	383770	3774345	0.000132383	0.000406393	0.000477884	0.000471521	0.000100229	0.000130347	9.59428E-05	9.87509E-06	0.000115693	9.87509E-06	0.000600489	0.000871322	0.000516502	1.27277E-08	1.842E-07	4.1651E-08	2.38576E-07	0.23857576
3837803774345	383780	3774345	0.000156186	0.000479464	0.00056381	0.000556303	0.000118251	0.000153784	0.000113194	1.16507E-05	0.000136495	1.16507E-05	0.00071593	0.00103883	0.000615797	1.48425E-08	2.153E-07	4.8934E-08	2.7908E-07	0.27908023
3837903774345	383790	3774345	0.000188171	0.000577652	0.000679271	0.000670226	0.000142467	0.000185277	0.000136374	1.40366E-05	0.000164447	1.40366E-05	0.000871666	0.001264807	0.000749752	1.76869E-08	2.5712E-07	5.8732E-08	3.33539E-07	0.3335386
3838003774345	383800	3774345	0.000235459	0.000722819	0.000849976	0.000838659	0.00017827	0.000231839	0.000170646	1.75641E-05	0.000205774	1.75641E-05	0.001102199	0.001599315	0.00094842	2.18996E-08	3.1902E-07	7.3235E-08	4.14155E-07	0.41415466
3838103774345	383810	3774345	0.000308222	0.000946188	0.00111264	0.001097825	0.00023336	0.000303483	0.0002338	2.29918E-05	0.000269364	2.29918E-05	0.00145766	0.002115096	0.001253786	2.83915E-08	4.1437E-07	9.5572E-08	5.38336E-07	0.53833618
3838203774345	383820	3774345	0.000431474	0.001324551	0.001557564	0.001536824	0.000326676	0.00042484	0.000312705	3.21858E-05	0.000377077	3.21858E-05	0.002063361	0.002993981	0.001774771	3.93697E-08	5.7562E-07	1.3342E-07	7.48406E-07	0.74840578
3838303774345	383830	3774345	0.00069227	0.002125148	0.002499001	0.002465726	0.000524129	0.000681625	0.000501714	5.16398E-05	0.000604993	5.16398E-05	0.003347171	0.004856817	0.002879023	6.25993E-08	9.1679E-07	2.1352E-07	1.19292E-06	1.19291637
3838403774345	383840	3774345	0.000955061	0.002931873	0.003447643	0.003401737	0.000723093	0.000940376	0.000692168	7.12427E-05	0.000834654	7.12427E-05	0.004640981	0.006734164	0.003991876	8.60064E-08	1.2606E-06	2.9425E-07	1.64083E-06	1.64082685
3838603774345	383860	3774345	0.000765355	0.002349509	0.00276283	0.002726043	0.000579464	0.000753587	0.000554681	5.70917E-05	0.000668865	5.70917E-05	0.003708009	0.005380401	0.003189393	6.90611E-08	1.0119E-06	2.359E-07	1.31681E-06	1.31681101
3838703774345	383870	3774345	0.001232621	0.003783935	0.004449597	0.00439035	0.000933238	0.001213669	0.000893326	9.19473E-05	0.001077221	9.19473E-05	0.006008135	0.008717934	0.005167815	1.10695E-07	1.6233E-06	3.7946E-07	2.11344E-06	2.11343824
3838803774345	383880	3774345	0.000830325	0.002548954	0.002997361	0.002957451	0.000628653	0.000817558	0.000601767	6.1938E-05	0.000725643	6.1938E-05	0.004028477	0.005845407	0.003465039	7.48191E-08	1.0965E-06	2.5581E-07	1.42714E-06	1.42714336
3838903774345	383890	3774345	0.000617133	0.001894493	0.002227769	0.002198106	0.000467242	0.000607645	0.0004726	4.6035E-05	0.00053933	4.6035E-05	0.002979549	0.004323389	0.002562818	5.58E-08	8.1727E-07	1.9028E-07	1.06335E-06	1.06335046
3839003774345	383900	3774345	0.00048947	0.001502589	0.001766922	0.001743395	0.000370586	0.000481944	0.000354737	3.6512E-05	0.000427761	3.6512E-05	0.002351576	0.003412187	0.002022675	4.44052E-08	6.4999E-07	1.5103E-07	8.45423E-07	0.84542304
3839103774345	383910	3774345	0.000405078	0.00124352	0.001462278	0.001442807	0.000306691	0.00039885	0.000293575	3.02168E-05	0.000354009	3.02168E-05	0.001936562	0.002809994	0.001665707	3.6868E-08	5.3936E-07	1.2507E-07	7.01298E-07	0.70129835
3829703774355	382970	3774355	9.22146E-06	2.83083E-05	3.32882E-05	3.2845E-05	6.98172E-06	9.07967E-06	6.68313E-06	6.87874E-07	8.05888E-06	6.87874E-07	1.91804E-05	2.78312E-05	1.64978E-05	1.99891E-09	2.5238E-08	3.9603E-09	3.11967E-08	0.03119674
3829803774355	382980	3774355	9.44464E-06	2.89934E-05	3.40939E-05	3.36399E-05	7.1507E-06	9.29942E-06	6.84488E-06	7.04523E-07	8.25393E-06	7.04523E-07	1.97201E-05	2.86142E-05	1.69619E-05	2.10505E-09	2.648E-08	4.1135E-09	3.26987E-08	0.03269865
3829903774355	382990	3774355	9.68961E-06	2.97454E-05	3.49782E-05	3.45124E-05	7.33616E-06	9.54062E-06	7.02242E-06	7.22796E-07	8.46801E-06	7.22796E-07	2.03158E-05	2.94787E-05	1.74744E-05	2.22611E-09	2.7894E-08	4.2853E-09	3.44054E-08	0.03440543

			EGIODemolition	EGIOSite Grubbing / Prep	EGIOMass Grading / Excavation	EGIOMass Grading / Excavation	EGIODrainage / Utilities Trenching	EGIODrainage / Utilities Trenching	EGIOFoundations / Concrete Pads	EGIOFoundations / Concrete Pads	EGIOBuilding / Structure Construction	EGIOBuilding / Structure Construction	EGIOAsphalt Paving	EGIOArchitectural Coating	EGIOLandscaping or Other Finishing	EGIOWaterside Construction (Piles)	HIWaterside Construction (Landscaping)	HIWaterside Construction (Landscaping)	KMDemolition	KMSite Grubbing / Prep
Unique Identifier	X (UTM)	Y (UTM)	2025	2025	2025	2026	2026	2027	2026	2027	2026	2027	2027	2027	2027	2027	2025	2026	2025	2025
3830003774355	383000	3774355	0.000173523	6.8058E-05	2.25388E-05	2.20745E-05	5.1258E-05	5.11789E-05	6.73463E-05	6.73028E-05	7.21363E-05	7.04072E-05	2.80708E-06	2.80708E-06	7.60214E-05	2.80708E-06	1.47171E-05	1.42562E-05	1.28633E-05	5.58276E-05
3830103774355	383010	3774355	0.000189763	7.4428E-05	2.46482E-05	2.41403E-05	5.6055E-05	5.59686E-05	7.3649E-05	7.36015E-05	7.88873E-05	7.69964E-05	3.06979E-06	3.06979E-06	8.3136E-05	3.06979E-06	1.54167E-05	1.49339E-05	1.33544E-05	5.79589E-05
3830203774355	383020	3774355	0.000209254	8.2072E-05	2.71798E-05	2.66198E-05	6.18126E-05	6.17172E-05	8.12137E-05	8.11612E-05	8.699E-05	8.49049E-05	3.38509E-06	3.38509E-06	9.1675E-05	3.38509E-06	1.62007E-05	1.56932E-05	1.3893E-05	6.02965E-05
3830303774355	383030	3774355	0.000231053	9.0622E-05	3.00113E-05	2.9393E-05	6.8252E-05	6.81467E-05	8.96742E-05	8.96163E-05	9.60523E-05	9.37499E-05	3.73774E-06	3.73774E-06	0.000101225	3.73774E-06	1.69756E-05	1.64439E-05	1.44067E-05	6.25261E-05
3830403774355	383040	3774355	0.00025605	0.00010043	3.32582E-05	3.25729E-05	7.5636E-05	7.55193E-05	9.93758E-05	9.93117E-05	0.000106444	0.000103892	4.14212E-06	4.14212E-06	0.000112177	4.14212E-06	1.77632E-05	1.72068E-05	1.49204E-05	6.47556E-05
3830503774355	383050	3774355	0.00028596	0.00011216	3.71432E-05	3.63779E-05	8.44713E-05	8.43409E-05	0.000110984	0.000110913	0.000118878	0.000116029	4.62597E-06	4.62597E-06	0.00012528	4.62597E-06	1.86153E-05	1.80322E-05	1.54635E-05	6.71129E-05
3830603774355	383060	3774355	0.000317568	0.00012455	4.12487E-05	4.03988E-05	9.3808E-05	9.36633E-05	0.000123251	0.000123172	0.000132018	0.000128853	5.13729E-06	5.13729E-06	0.000139128	5.13729E-06	1.93238E-05	1.87186E-05	1.58958E-05	6.89889E-05
3830703774355	383070	3774355	0.000355688	0.00013951	4.62E-05	4.52481E-05	0.000105068	0.000104906	0.000138046	0.000137957	0.000147865	0.00014432	5.75395E-06	5.75395E-06	0.000155828	5.75395E-06	2.00755E-05	1.94467E-05	1.63575E-05	7.09925E-05
3830803774355	383080	3774355	0.000402619	0.00015791	5.22958E-05	5.12184E-05	0.000118932	0.000118748	0.000156261	0.00015616	0.000167375	0.000163363	6.51315E-06	6.51315E-06	0.000176389	6.51315E-06	2.0881E-05	2.02269E-05	1.6844E-05	7.31042E-05
3830903774355	383090	3774355	0.000461397	0.00018097	5.99305E-05	5.86957E-05	0.000136294	0.000136084	0.000179073	0.000178957	0.00019181	0.000187212	7.464E-06	7.464E-06	0.00020214	7.464E-06	2.17366E-05	2.10558E-05	1.73555E-05	7.5324E-05
3831003774355	383100	3774355	0.000536181	0.0002103	6.96442E-05	6.82093E-05	0.000158385	0.000158141	0.000208098	0.000207963	0.000222898	0.000217556	8.67379E-06	8.67379E-06	0.000234903	8.67379E-06	2.2621E-05	2.19125E-05	1.78782E-05	7.75928E-05
3831103774355	383110	3774355	0.000633331	0.0002484	8.22628E-05	8.05679E-05	0.000187083	0.000186794	0.000245802	0.000245644	0.000263285	0.000256974	1.02454E-05	1.02454E-05	0.000277465	1.02454E-05	2.35269E-05	2.279E-05	1.84123E-05	7.99108E-05
3831203774355	383120	3774355	0.000763624	0.0002995	9.91865E-05	9.71429E-05	0.000225571	0.000225223	0.00029637	0.000296179	0.00031745	0.000309841	1.23531E-05	1.23531E-05	0.000334547	1.23531E-05	2.4458E-05	2.36919E-05	1.8969E-05	8.2327E-05
3831303774355	383130	3774355	0.000946515	0.00037124	0.000122942	0.000120409	0.000279596	0.000279165	0.000367353	0.000367116	0.000393481	0.000384049	1.53118E-05	1.53118E-05	0.000414672	1.53118E-05	2.54518E-05	2.46546E-05	1.96027E-05	8.50771E-05
3831403774355	383140	3774355	0.001218374	0.00047786	0.000158254	0.000154993	0.000359902	0.000359346	0.000472864	0.000472559	0.000506496	0.000494356	1.97096E-05	1.97096E-05	0.000533775	1.97096E-05	2.65299E-05	2.5699E-05	2.02024E-05	8.76799E-05
3831503774355	383150	3774355	0.00165357	0.00064855	0.000214781	0.000210356	0.000488457	0.000487703	0.000641768	0.000641354	0.000687414	0.000670937	2.67498E-05	2.67498E-05	0.000724436	2.67498E-05	2.75614E-05	2.66981E-05	2.07274E-05	8.99586E-05
3831603774355	383160	3774355	0.002360077	0.00092566	0.000306549	0.000300233	0.000697155	0.00069608	0.000915971	0.00091538	0.000981119	0.000957602	3.81789E-05	3.81789E-05	0.00103396	3.81789E-05	2.83992E-05	2.75097E-05	2.11959E-05	9.19917E-05
3831703774355	383170	3774355	0.003711726	0.00145579	0.000482113	0.00047218	0.001096426	0.001094734	0.00144056	0.001439631	0.00154302	0.001506034	6.00445E-05	6.00445E-05	0.001626123	6.00445E-05	2.91239E-05	2.82117E-05	2.1644E-05	9.39364E-05
3834803774355	383480	3774355	0.000326972	0.00012824	4.24702E-05	4.15951E-05	9.6586E-05	9.64369E-05	0.000126901	0.000126819	0.000135927	0.000132669	5.28942E-06	5.28942E-06	0.000143248	5.28942E-06	2.23493E-05	2.13361E-05	1.83386E-05	0.000166392
3834903774355	383490	3774355	0.000315556	0.00012377	4.09873E-05	4.01429E-05	9.32137E-05	9.30699E-05	0.000122471	0.000122392	0.000131181	0.000128037	5.10474E-06	5.10474E-06	0.000138246	5.10474E-06	3.2256E-05	3.12457E-05	3.87369E-05	0.000168121
3835003774355	383500	3774355	0.000304993	0.00011962	3.96153E-05	3.87991E-05	9.00935E-05	8.99545E-05	0.000118371	0.000118295	0.00012679	0.000123751	4.93387E-06	4.93387E-06	0.000133619	4.93387E-06	3.21466E-05	3.11397E-05	3.90968E-05	0.000169683
3835103774355	383510	3774355	0.000295463	0.00011588	3.83775E-05	3.75868E-05	8.72784E-05	8.71437E-05	0.000114672	0.000114598	0.000122828	0.000119884	4.7797E-06	4.7797E-06	0.000129444	4.7797E-06	3.20659E-05	3.10615E-05	3.94792E-05	0.000171343
3835203774355	383520	3774355	0.000285978	0.00011216	3.71455E-05	3.63802E-05	8.44766E-05	8.43462E-05	0.00010991	0.00011092	0.000118885	0.000116036	4.62626E-06	4.62626E-06	0.000125288	4.62626E-06	3.18937E-05	3.08947E-05	3.97169E-05	0.000172374
3835303774355	383530	3774355	0.000277571	0.00010887	3.60535E-05	3.53107E-05	8.19931E-05	8.18666E-05	0.000107728	0.000107659	0.00011539	0.000112625	4.49026E-06	4.49026E-06	0.000121605	4.49026E-06	3.17825E-05	3.0787E-05	4.00133E-05	0.000173661
3835403774355	383540	3774355	0.000270098	0.00010594	3.50828E-05	3.436E-05	7.97856E-05	7.96625E-05	0.000104828	0.00010476	0.000112284	0.000109592	4.36937E-06	4.36937E-06	0.000118331	4.36937E-06	3.17251E-05	3.07314E-05	4.03709E-05	0.000175212
3835503774355	383550	3774355	0.000263451	0.00010333	3.42195E-05	3.35145E-05	7.78222E-05	7.77022E-05	0.000102248	0.000102182	0.000109521	0.000106895	4.26184E-06	4.26184E-06	0.000115419	4.26184E-06	3.17215E-05	3.07279E-05	4.07873E-05	0.00017702
3835603774355	383560	3774355	0.000257739	0.00010109	3.34775E-05	3.27877E-05	7.61348E-05	7.60173E-05	0.000100031	9.99666E-05	0.000107146	0.000104578	4.16943E-06	4.16943E-06	0.000112916	4.16943E-06	3.1795E-05	3.07991E-05	4.13101E-05	0.000179289
3835703774355	383570	3774355	0.000253311	9.9352E-05	3.29023E-05	3.22244E-05	7.48267E-05	7.47113E-05	9.83125E-05	9.82491E-05	0.000105305	0.000102781	4.0978E-06	4.0978E-06	0.000110977	4.0978E-06	3.20031E-05	3.10007E-05	4.20229E-05	0.000182382
3835803774355	383580	3774355	0.000249772	9.7964E-05	3.24427E-05	3.17742E-05	7.37814E-05	7.36675E-05	9.69391E-05	9.68765E-05	0.000103834	0.000101345	4.04055E-06	4.04055E-06	0.000109426	4.04055E-06	3.22955E-05	3.1284E-05	4.28535E-05	0.000185987
3835903774355	383590	3774355	0.000246924	9.6847E-05	3.20728E-05	3.1412E-05	7.29403E-05	7.28277E-05	9.5834E-05	9.57722E-05	0.00010265	0.00010019	3.99449E-06	3.99449E-06	0.000108179	3.99449E-06	3.26507E-05	3.1628E-05	4.37791E-05	0.000190004
3836003774355	383600	3774355	0.000244589	9.5931E-05	3.17695E-05	3.11149E-05	7.22504E-05	7.2139E-05	9.49276E-05	9.48664E-05	0.000101679	9.92421E-05	3.95671E-06	3.95671E-06	0.000107156	3.95671E-06	3.30472E-05	3.20121E-05	4.4768E-05	0.000194296
3836103774355	383610	3774355	0.000242981	9.5301E-05	3.15607E-05	3.09104E-05	7.17755E-05	7.16648E-05	9.43036E-05	9.42428E-05	0.000101011	9.85898E-05	3.9307E-06	3.9307E-06	0.000106451	3.9307E-06	3.35225E-05	3.24725E-05	4.58724E-05	0.000199089
3836203774355	383620	3774355	0.00024211	9.4959E-05	3.14475E-05	3.07996E-05	7.15181E-05	7.14078E-05	9.39655E-05	9.39049E-05	0.000100649	9.82363E-05	3.91661E-06	3.91661E-06	0.000106069	3.91661E-06	3.40786E-05	3.30112E-05	4.71013E-05	0.000204423
3836303774355	383630	3774355	0.000241939	9.4892E-05	3.14253E-05	3.07779E-05	7.14677E-05	7.13575E-05	9.38993E-05	9.38387E-05	0.000100578	9.8167E-05	3.91385E-06	3.91385E-06	0.000105995	3.91385E-06	3.47173E-05	3.36299E-05	4.84568E-05	0.000210306
3836403774355	383640	3774355	0.000242559	9.5135E-05	3.15058E-05	3.08567E-05	7.16508E-05	7.15403E-05	9.41398E-05	9.4079E-05	0.000100835	9.84185E-05	3.92387E-06	3.92387E-06	0.000106266	3.92387E-06	3.54564E-05	3.43458E-05	4.99663E-05	0.000216857
3836503774355	383650	3774355	0.000244338	9.5833E-05	3.17368E-05	3.10829E-05	7.21761E-05	7.20648E-05	9.483E-05	9.47688E-05	0.000101575	9.91401E-05	3.95264E-06	3.95264E-06	0.000107045	3.95264E-06	3.63605E-05	3.52216E-05	5.17292E-05	0.000224508
3836603774355	383660	3774355	0.000246853	9.6819E-05	3.20635E-05	3.14029E-05	7.29191E-05	7.28065E-05	9.58061E-05	9.57443E-05	0.00010262	0.000100161	3.99333E-06	3.99333E-06	0.000108147	3.99333E-06	3.73686E-05	3.61982E-05	5.36619E-05	0.000232896
3836703774355	383670	3774355	0.000252682	9.9105E-05	3.28207E-05	3.21444E-05	7.4641E-05	7.45258E-05	9.80685E-05	9.80052E-05	0.000105044	0.000102526	4.08763E-06	4.08763E-06	0.000110701	4.08763E-06	3.89114E-05	3.76926E-05	5.64228E-05	0.000244879
3836803774355	383680	3774355	0.000261592	0.0001026	3.3978E-05	3.32779E-05	7.7273E-05	7.71538E-05	0.000101527	0.000101461	0.000108748	0.000106141	4.23177E-06	4.23177E-06	0.000114605	4.23177E-06	4.09744E-05	3.9691E-05	6.00143E-05	0.000260466
3836903774355	383690	3774355	0.000272074	0.00010671	3.53395E-05	3.46114E-05	8.03694E-05	8.02454E-05	0.000105595	0.000105527	0.000113105	0.000110394	4.40133E-06	4.40133E-06	0.000119197	4.40133E-06	4.33226E-05	4.19656E-05	6.40901E-05	0.000278156
3837003774355	383700	3774355	0.000287802	0.00011288	3.73823E-05	3.66121E-05	8.50152E-05	8.4884E-05	0.000111699	0.000111627	0.000119643	0.000116776	4.65576E-06	4.65576E-06	0.000126087	4.65576E-06	4.66036E-05	4.51439E-05	6.96731E-05	0.000302386
3837103774355	383710	3774355	0.000306646	0.00012027	3.983E-05	3.90094E-05	9.05817E-05	9.04419E-05	0.000119012	0.000118936	0.000127477	0.000124422	4.9606E-06	4.9606E-06	0.000134343	4.9606E-06	5.04784E-05	4.88974E-05	7.62632E-05	0.000330987
3837203774355	383720	3774355	0.000329757	0.00012934	4.28318E-05	4.19493E-05	9.74085E-05	9.72582E-05	0.000127982	0.000127899	0.000137085	0.000133799	5.33446E-06	5.33446E-06	0.000144468	5.33446E-06	5.51659E-05	5.3438E-05	8.42314E-05	0.00036557
3837303774355	383730	3774355	0.000358472	0.0001406	4.65617E-05	4.56023E-05	0.000105891	0.000105728	0.000139127	0.000139037	0.000149022	0.00014545	5.79899E-06	5.79899E-06	0.000157048	5.79899E-06	6.09333E-05	5.90247E-05	9.40305E-05	0.000408099
3837403774355	383740	3774355	0.000394283	0.00015464	5.12132E-05	5.0158E-05	0.000116469	0.00011629	0.000153026	0.000152927	0.000163909	0.000159981	6.37831E-06	6.37831E-06	0.000172737	6.37831E-06	6.80766E-05	6.59443E-05	0.000106174	0.000460803
3837503774355	383750	3774355	0.000434882	0.00017057	5.64865E-05	5.53227E-05	0.000128462	0.000128264	0.000168782	0.000168673	0.000180787	0.000176454	7.03507E-06	7.03507E-06	0.000190524	7.03507E-06	7.61724E-05	7.37865E-05	0.000119983	0.000520736
3837603774355	383760	3774355	0.000485487	0.00019041	6.30595E-05	6.17603E-05	0.00014341	0.000143189	0.000188423	0.000188301	0.000201824	0.000196986	7.8537E-06	7.8537E-06	0.000212694	7.8537E-06	8.62057E-05	8.35055E-05	0.000137085	0.00059496
3837703774355	383770	3774355	0.000550418	0.00021588	7.14933E-05	7.00203E-05	0.000162591	0.00016234	0.000213623	0.000213485	0.000228817	0.000223332	8.90409E-06	8.90409E-06	0.00024114	8.90409E-06	9.89944E-05	9.58937E-05	0.00015887	0.000689506
3837803774355	383780	3774355	0.000635881	0.0002494	8.25942E-05	8.08924E-05	0.000187836	0.000187546	0.000246792	0.000246633	0.000264345	0.000258009	1.02866E-05	1.02866E-05	0.000278582	1.02866E-05	0.00011574	0.000112115	0.000187366	0.000813183
3837903774355	383790	3774355	0.0007521	0.00029498	9.76897E-05	9.56769E-05	0.000222167	0.000221824	0.000291898	0.000291709	0.000312659	0.000305165	1.21667E-05	1.21667E-05	0.000329498	1.21667E-05	0.000138404	0.000134069	0.000225918	0.000980498
3838003774355	383800	3774355	0.00092159	0.00036146	0.000119705	0.000117238	0.000272233	0.000271813	0.000357679	0.000357448	0.000383119	0.000373936	1.49085E-05	1.49085E-05	0.000403753	1.49085E-05	0.000171328	0.000165962	0.000281888	0.001223413
3838103774355	383810	3774355	0.001179554	0.00046264	0.000153211	0.000150055	0.000348434	0.000347897	0.000457797	0.000457502	0.000490358	0.000478604	1.90816E-05	1.90816E-05	0.000516768	1.90816E-05	0.0002213	0.000214369	0.000366744	0.001591694
3838203774355	383820	3774355	0.001607789	0.0006306	0.000208835	0.000204532	0.000474933	0.0004742	0.000624	0.000623597	0.000668382	0.000652361	2.60092E-05	2.60092E-05	0.000704379	2.60092E-05	0.000304225	0.000294696	0.000507767	0.002203745
3838303774355	383830	3774355	0.00252046	0.00098856	0.000327381	0.000320635	0.000744532	0.000743383	0.000978217	0.000977586	0.001047793	0.001022678	4.07734E-05	4.07734E-05	0.001104225	4.07734E-05	0.000480581	0.000465528	0.00080773	0.003505605
3838403774355	383840	3774355	0.003292904	0.00129152	0.000427713	0.0004189	0.000972708	0.000971207	0.001278011	0.001277186	0.001368909	0.001336097	5.32692E-05	5.32692E-05	0.001442636	5.32692E-05	0.000629864	0.000610135	0.001061673	0.004607738
3838603774355	383860	3774355	0.002988872	0.00117228	0.000388222	0.000380224	0.000882898	0.000881536	0.001160013	0.001159264	0.001242519	0.001212736	4.83509E-05	4.83509E-05	0.001309438	4.83509E-05	0.000571582	0.000553679	0.000962832	0.004178757
3838703774355	383870	3774355	0.004458553	0.00174871	0.000579118	0.000567186	0.001317035	0.001315003	0.001730412	0.001729295	0.001853487	0.00180906	7.21259E-05	7.21259E-05	0.001953312	7.21259E-05	0.000855434	0.00082864	0.001445599	0.006274
3838803774355	383880	3774355	0.003009468	0.00118036	0.000390898	0.000382844	0.000888982	0.00088761	0.001168006	0.001167253	0.00125108	0.001221093	4.86841E-05	4.86841E-05	0.001318461	4.86841E-05	0.000575929	0.000557889	0.000970472	0.004211916
3838903774355	383890	3774355	0.002247892	0.00088165	0.000291977	0.000285961	0.000664016	0.000662992	0.000872431	0.000871868	0.000934482	0.000912083	3.63641E-05	3.63641E-05	0.000984811	3.63641E-05	0.000429113	0.000415672	0.000720955	0.003128995
3839003774355	383900	3774355	0.001793411	0.0007034	0.000232945	0.000228145	0.000529765	0.000528948	0.000696042	0.000695593	0.000745548	0.000727677	2.9012E-05	2.9012E-05	0.000785701	2.9012E-05	0.000341561	0.000330863	0.00057221	0.002483432
3839103774355	383910	3774355	0.001493035	0.00058559	0.000193929	0.000189934	0.000441035	0.000440355	0.000579463	0.000579089	0.000620677	0.000605799	2.41528E-05	2.41528E-05	0.000654105	2.41528E-05	0.00028375	0.000274862	0.000474029	0.00205732
3829703774365	382970	3774365	0.000137218	5.3819E-05	1.78232E-05	1.74559E-05	4.05336E-05	4.0471E-05	5.32558E-05	5.32215E-05	5.70436E-05	5.56763E-05	2.21977E-06	2.21977E-06	0.01159E-05	2.21977E-06	1.28945E-05	1.24906E-05	1.16865E-05	5.07202E-05
3829803774365	382980	3774365	0.000146173	5.7331E-05	1.89863E-05	1.85951E-05	4.31789E-05	4.31122E-05	5.67314E-05	5.66948E-05	6.07664E-05	5.93099E-05	2.36464E-06	2.36464E-06	6.40391E-05	2.36464E-06	1.32964E-05	1.28799E-05	1.19694E-05	5.19479E-05
3829903774365	382990	3774365	0.000156556	6.1404E-05	2.0335E-05	1.9916E-05	4.6246E-05	4.61747E-05	6.07612E-05	6.0722E-05	6.50828E-05	6.35228E-05	2.53261E-06	2.53261E-06	6.85881E-05	2.53261E-06	1.37448E-05	1.33143E-05	1.22885E-05	5.33328E-05
3830003774365	383000	3774365	0.000168637	6.6142E-05	2.19042E-05	2.14529E-05	4.98146E-05	4.97378E-05	6.54499E-05	6.54077E-05	7.0105E-05	6.84246E-05	2.72804E-06	2.72804E-06	7.38807E-05	2.72804E-06	1.42471E-05	1.38009E-05	1.2646E-05	5.48847E-05
3830103774365	383010	3774365	0.000183691	7.2046E-05	2.38595E-05	2.33679E-05	5.42615E-05	5.41777E-05	7.12925E-05	7.12465E-05	7.63631E-05	7.45327E-05	2.97157E-06	2.97157E-06	8.04759E-05	2.97157E-06	1.48696E-05	1.44039E-05	1.30941E-05	5.68294E-05
3830203774365	383020	3774365	0.000201529	7.9043E-05	2.61765E-05	2.56372E-05	5.95308E-05	5.94389E-05	7.82157E-05	7.81652E-05	8.37788E-05	8.17706E-05	3.26013E-06	3.26013E-06	8.82909E-05	3.26013E-06	1.5562E-05	1.50746E-05	1.35875E-05	5.89706E-05
3830303774365	383030	3774365	0.000222529	8.7279E-05	2.89042E-05	2.83086E-05	6.57341E-05	6.56327E-05	8.6366E-05	8.63103E-05	9.25087E-05	9.02914E-05	3.59985E-06	3.59985E-06	9.74911E-05	3.59985E-06	1.63065E-05	1.57958E-05	1.4108E-05	6.12296E-05
3830403774365	383040	3774365	0.000247571	9.7101E-05	3.21568E-05	3.14943E-05	7.31313E-05	7.30185E-05	9.6085E-05	9.6023E-05	0.000102919	0.000100452	4.00495E-06	4.00495E-06	0.000108462	4.00495E-06	1.71138E-05	1.65777E-05	1.46624E-05	6.36359E-05
3830503774365	383050	3774365	0.000277805	0.00010896	3.60838E-05	3.53404E-05	8.20621E-05	8.19355E-05	0.000107819	0.000107749	0.000115488	0.000112719	4.49404E-06	4.49404E-06	0.000121707	4.49404E-06	1.79964E-05	1.74327E-05	1.52576E-05	6.62191E-05
3830603774365	383060	3774365	0.000308577	0.00012103	4.00808E-05	3.9255E-05	9.11521E-05	9.10115E-05	0.000119762	0.000119685	0.00012828	0.000125205	4.99184E-06	4.99184E-06	0.000135189	4.99184E-06	1.86798E-05	1.80948E-05	1.56989E-05	6.81344E-05
3830703774365	383070	3774365	0.0003457	0.00013559	4.49027E-05	4.39775E-05	0.000102118	0.00010196	0.00013417	0.000134083	0.000143712	0.000140268	5.59237E-06	5.59237E-06	0.000151453	5.59237E-06	1.94028E-05	1.8795E-05	1.61674E-05	7.01675E-05
3830803774365	383080	3774365	0.000391526	0.00015356	5.0855E-05	4.98072E-05	0.000115655	0.000115476	0.000151955	0.000151857	0.000162763	0.000158862	6.3337E-06	6.3337E-06	0.000171529	6.3337E-06	2.01795E-05	1.95475E-05	1.66652E-05	7.23283E-05
3830903774365	383090	3774365	0.000449262	0.00017621	5.83543E-05	5.7152E-05	0.00013271	0.000132505	0.000174363	0.000174251	0.000186765	0.000182288	7.2677E-06	7.2677E-06	0.000196824	7.2677E-06	2.10101E-05	2.0352E-05	1.71925E-05	7.46168E-05
3831003774365	383100	3774365	0.000522915	0.00020509	6.7921E-05	6.65216E-05	0.000154466	0.000154228	0.000202949	0.000202818	0.000217383	0.000212173	8.45918E-06	8.45918E-06	0.000229091	8.45918E-06	2.18658E-05	2.11809E-05	1.77311E-05	7.69544E-05
3831103774365	383110	3774365	0.000616292	0.00024172	8.00497E-05	7.84004E-05	0.00018205	0.000181769	0.000239189	0.000239035	0.000256202	0.000250061	9.96973E-06	9.96973E-06	0.00027	9.96973E-06	2.26874E-05	2.19768E-05	1.82471E-05	7.91938E-05
3831203774365	383120	3774365	0.00074151	0.00029083	9.63142E-05	9.43298E-05	0.000219038	0.0002187	0.000287788	0.000287602	0.000308257	0.000300868	1.19954E-05	1.19954E-05	0.000324859	1.19954E-05	2.35431E-05	2.28057E-05	1.88061E-05	8.16198E-05

			KMMass Grading / Excavation	KMMass Grading / Excavation	KMDrainage / Utilities Trenching	KMFoundations / Concrete Pads	KMBuilding / Structure Construction	KMAsphalt Paving	KMArchitectural Coating	KMLandscaping or Other Finishing	KMWaterside Construction (Piles)	EWNDemolition	EWNSite Grubbing / Prep	EWNDrainage / Utilities Trenching	EWNDrainage / Utilities Trenching	EWNDrainage / Utilities Trenching	EWNFoundation s / Concrete Pads	EWNBuilding / Structure Construction	EWNAsphalt Paving	EWNLandscaping or Other Finishing	EWNWaterside Construction (Piles)
Unique Identifier	X (UTM)	Y (UTM)	2025	2026	2026	2026	2026	2026	2026	2026	2026	2027	2027	2027	2028	2029	2029	2029	2029	2029	2029
3830003774355	383000	3774355	4.24349E-05	4.19957E-05	1.5081E-05	7.98082E-06	2.74113E-05	8.80617E-07	8.80617E-07	2.8292E-05	8.80617E-07	6.69438E-05	3.64852E-06	8.56742E-06	8.40197E-06	8.22813E-06	7.12709E-06	1.5476E-05	1.10104E-06	1.60266E-05	1.10104E-06
3830103774355	383010	3774355	4.40549E-05	4.3599E-05	1.56568E-05	8.28551E-06	2.84578E-05	9.14237E-07	9.14237E-07	2.93721E-05	9.14237E-07	7.02132E-05	3.82671E-06	8.98584E-06	8.81231E-06	8.62998E-06	7.47517E-06	1.62319E-05	1.15481E-06	1.68093E-05	1.15481E-06
3830203774355	383020	3774355	4.58318E-05	4.53575E-05	1.62883E-05	8.61968E-06	2.96056E-05	9.5111E-07	9.5111E-07	3.05567E-05	9.5111E-07	7.38962E-05	4.02744E-06	9.45718E-06	9.27455E-06	9.08265E-06	7.86727E-06	1.70833E-05	1.21538E-06	1.7691E-05	1.21538E-06
3830303774355	383030	3774355	4.75265E-05	4.70346E-05	1.68905E-05	8.93841E-06	3.07003E-05	9.86279E-07	9.86279E-07	3.16866E-05	9.86279E-07	7.75332E-05	4.22566E-06	9.92264E-06	9.73103E-06	9.52968E-06	8.25448E-06	1.79241E-05	1.2752E-06	1.85617E-05	1.2752E-06
3830403774355	383040	3774355	4.92212E-05	4.87118E-05	1.74928E-05	9.25714E-06	3.1795E-05	1.02145E-06	1.02145E-06	3.28165E-05	1.02145E-06	8.12467E-05	4.42805E-06	1.03979E-05	1.01971E-05	9.98612E-06	8.64984E-06	1.87826E-05	1.33628E-06	1.94507E-05	1.33628E-06
3830503774355	383050	3774355	5.1013E-05	5.0485E-05	1.81296E-05	9.59412E-06	3.29524E-05	1.05863E-06	1.05863E-06	3.40111E-05	1.05863E-06	8.52666E-05	4.64714E-06	1.09124E-05	1.07016E-05	1.04802E-05	9.07781E-06	1.97119E-05	1.4024E-06	2.04131E-05	1.4024E-06
3830603774355	383060	3774355	5.24389E-05	5.18962E-05	1.86364E-05	9.8623E-06	3.38735E-05	1.08822E-06	1.08822E-06	3.49618E-05	1.08822E-06	8.86203E-05	4.82992E-06	1.13416E-05	1.11225E-05	1.08924E-05	9.43485E-06	2.04872E-05	1.45756E-06	2.1216E-05	1.45756E-06
3830703774355	383070	3774355	5.39619E-05	5.34034E-05	1.91776E-05	1.01487E-05	3.48573E-05	1.11983E-06	1.11983E-06	3.59772E-05	1.11983E-06	9.21731E-05	5.02355E-06	1.17962E-05	1.15684E-05	1.13291E-05	9.8131E-06	2.13086E-05	1.51599E-06	2.20665E-05	1.51599E-06
3830803774355	383080	3774355	5.5567E-05	5.4992E-05	1.97481E-05	1.04506E-05	3.58942E-05	1.15314E-06	1.15314E-06	3.70473E-05	1.15314E-06	9.59862E-05	5.23137E-06	1.22842E-05	1.2047E-05	1.17978E-05	1.02191E-05	2.21901E-05	1.5787E-06	2.29794E-05	1.5787E-06
3830903774355	383090	3774355	5.72543E-05	5.66617E-05	2.03477E-05	1.07679E-05	3.69841E-05	1.18815E-06	1.18815E-06	3.81722E-05	1.18815E-06	0.000100029	5.45171E-06	1.28016E-05	1.25544E-05	1.22947E-05	1.06495E-05	2.31247E-05	1.6452E-06	2.39473E-05	1.6452E-06
3831003774355	383100	3774355	5.89788E-05	5.83685E-05	2.09606E-05	1.10923E-05	3.80981E-05	1.22394E-06	1.22394E-06	3.9322E-05	1.22394E-06	0.000104217	5.67998E-06	1.33377E-05	1.30801E-05	1.28095E-05	1.10954E-05	2.40929E-05	1.71408E-06	2.495E-05	1.71408E-06
3831103774355	383110	3774355	6.07407E-05	6.01121E-05	2.15868E-05	1.14236E-05	3.92362E-05	1.2605E-06	1.2605E-06	4.04967E-05	1.2605E-06	0.000108497	5.91325E-06	1.38854E-05	1.36173E-05	1.33355E-05	1.15511E-05	2.50824E-05	1.78448E-06	2.59747E-05	1.78448E-06
3831203774355	383120	3774355	6.25773E-05	6.19297E-05	2.22395E-05	1.1769E-05	4.04226E-05	1.29862E-06	1.29862E-06	4.17212E-05	1.29862E-06	0.0001129	6.1532E-06	1.44489E-05	1.41699E-05	1.38767E-05	1.20198E-05	2.61002E-05	1.85689E-06	2.70287E-05	1.85689E-06
3831303774355	383130	3774355	6.46677E-05	6.39984E-05	2.29824E-05	1.21622E-05	4.17729E-05	1.342E-06	1.342E-06	4.31149E-05	1.342E-06	0.000117617	6.41026E-06	1.50525E-05	1.47618E-05	1.44564E-05	1.25219E-05	2.71906E-05	1.93447E-06	2.81579E-05	1.93447E-06
3831403774355	383140	3774355	6.66461E-05	6.59564E-05	2.36855E-05	1.25343E-05	4.30508E-05	1.38305E-06	1.38305E-06	4.44339E-05	1.38305E-06	0.000122954	6.70113E-06	1.57355E-05	1.54316E-05	1.51123E-05	1.30901E-05	2.84244E-05	2.02224E-06	2.94355E-05	2.02224E-06
3831503774355	383150	3774355	6.83781E-05	6.76705E-05	2.4301E-05	1.286E-05	4.41697E-05	1.419E-06	1.419E-06	4.55887E-05	1.419E-06	0.00012777	6.96361E-06	1.63519E-05	1.60361E-05	1.57043E-05	1.36029E-05	2.95378E-05	2.10145E-06	3.05885E-05	2.10145E-06
3831603774355	383160	3774355	6.99235E-05	6.91999E-05	2.48503E-05	1.31507E-05	4.51679E-05	1.45107E-06	1.45107E-06	4.6619E-05	1.45107E-06	0.000131575	7.17102E-06	1.68389E-05	1.65137E-05	1.6172E-05	1.4008E-05	3.04175E-05	2.16404E-06	3.14995E-05	2.16404E-06
3831703774355	383170	3774355	7.14017E-05	7.06628E-05	2.53756E-05	1.34287E-05	4.61228E-05	1.48174E-06	1.48174E-06	4.76046E-05	1.48174E-06	0.000134868	7.35046E-06	1.72603E-05	1.69269E-05	1.65767E-05	1.43585E-05	3.11787E-05	2.21819E-06	3.22878E-05	2.21819E-06
3834803774355	383480	3774355	0.000126476	0.000125167	4.49486E-05	2.37866E-05	8.16987E-05	2.62465E-06	2.62465E-06	8.43234E-05	2.62465E-06	0.000139913	7.62546E-06	1.7906E-05	1.75602E-05	1.71969E-05	1.48957E-05	3.23452E-05	2.30118E-06	3.34958E-05	2.30118E-06
3834903774355	383490	3774355	0.00012779	0.000126467	4.54155E-05	2.40337E-05	8.25475E-05	2.65192E-06	2.65192E-06	8.51994E-05	2.65192E-06	0.000139178	7.5854E-06	1.7812E-05	1.7468E-05	1.71066E-05	1.48175E-05	3.21752E-05	2.28909E-06	3.33198E-05	2.28909E-06
3835003774355	383500	3774355	0.000128977	0.000127642	4.58374E-05	2.4257E-05	8.33143E-05	2.67655E-06	2.67655E-06	8.59908E-05	2.67655E-06	0.000138405	7.54326E-06	1.7713E-05	1.73709E-05	1.70115E-05	1.47351E-05	3.19965E-05	2.27638E-06	3.31346E-05	2.27638E-06
3835103774355	383510	3774355	0.000130239	0.000128891	4.62858E-05	2.44943E-05	8.41293E-05	2.70274E-06	2.70274E-06	8.6832E-05	2.70274E-06	0.000137762	7.5082E-06	1.76307E-05	1.72902E-05	1.69325E-05	1.46667E-05	3.18478E-05	2.2658E-06	3.29807E-05	2.2658E-06
3835203774355	383520	3774355	0.000131023	0.000129667	4.65644E-05	2.46417E-05	8.46356E-05	2.71901E-06	2.71901E-06	8.73546E-05	2.71901E-06	0.000136736	7.45228E-06	1.74994E-05	1.71614E-05	1.68063E-05	1.45574E-05	3.16106E-05	2.24892E-06	3.2735E-05	2.24892E-06
3835303774355	383530	3774355	0.000132001	0.000130635	4.69122E-05	2.48256E-05	8.52674E-05	2.7393E-06	2.7393E-06	8.80067E-05	2.7393E-06	0.000135978	7.41097E-06	1.74024E-05	1.70663E-05	1.67132E-05	1.44767E-05	3.14353E-05	2.23645E-06	3.25536E-05	2.23645E-06
3835403774355	383540	3774355	0.00013318	0.000131802	4.73312E-05	2.50475E-05	8.60294E-05	2.76378E-06	2.76378E-06	8.87931E-05	2.76378E-06	0.000135465	7.38301E-06	1.73367E-05	1.70019E-05	1.66501E-05	1.44221E-05	3.13167E-05	2.22802E-06	3.24307E-05	2.22802E-06
3835503774355	383550	3774355	0.000134554	0.000133161	4.78194E-05	2.53058E-05	8.69167E-05	2.79229E-06	2.79229E-06	8.9709E-05	2.79229E-06	0.000135197	7.3684E-06	1.73024E-05	1.69683E-05	1.66172E-05	1.43936E-05	3.12548E-05	2.22361E-06	3.23666E-05	2.22361E-06
3835603774355	383560	3774355	0.000136278	0.000134868	4.84323E-05	2.56302E-05	8.80307E-05	2.82808E-06	2.82808E-06	9.08588E-05	2.82808E-06	0.00013525	7.37132E-06	1.73093E-05	1.6975E-05	1.66238E-05	1.43993E-05	3.12672E-05	2.22449E-06	3.23794E-05	2.22449E-06
3835703774355	383570	3774355	0.00013863	0.000137195	4.92681E-05	2.60725E-05	8.95498E-05	2.87688E-06	2.87688E-06	9.24267E-05	2.87688E-06	0.000135871	7.40513E-06	1.73886E-05	1.70528E-05	1.67E-05	1.44653E-05	3.14106E-05	2.23469E-06	3.25279E-05	2.23469E-06
3835803774355	383580	3774355	0.00014137	0.000139907	5.02418E-05	2.65878E-05	9.13197E-05	2.93374E-06	2.93374E-06	9.42534E-05	2.93374E-06	0.000136851	7.45854E-06	1.75141E-05	1.71758E-05	1.68205E-05	1.45697E-05	3.16371E-05	2.25081E-06	3.27625E-05	2.25081E-06
3835903774355	383590	3774355	0.000144423	0.000142929	5.1327E-05	2.7162E-05	9.32921E-05	2.9971E-06	2.9971E-06	9.62892E-05	2.9971E-06	0.000138099	7.52656E-06	1.76738E-05	1.73325E-05	1.69739E-05	1.47025E-05	3.19257E-05	2.27134E-06	3.30613E-05	2.27134E-06
3836003774355	383600	3774355	0.000147686	0.000146158	5.24864E-05	2.77756E-05	9.53996E-05	3.06481E-06	3.06481E-06	9.84644E-05	3.06481E-06	0.000139515	7.60376E-06	1.78551E-05	1.75103E-05	1.7148E-05	1.48533E-05	3.22531E-05	2.29464E-06	3.34004E-05	2.29464E-06
3836103774355	383610	3774355	0.000151329	0.000149763	5.37812E-05	2.84608E-05	9.7753E-05	3.14041E-06	3.14041E-06	0.000100893	3.14041E-06	0.000141261	7.69891E-06	1.80785E-05	1.77294E-05	1.73625E-05	1.50392E-05	3.26567E-05	2.32335E-06	3.38184E-05	2.32335E-06
3836203774355	383620	3774355	0.000155383	0.000153775	5.52219E-05	2.92232E-05	0.000100372	3.22454E-06	3.22454E-06	0.000103596	3.22454E-06	0.000143344	7.81242E-06	1.8345E-05	1.79908E-05	1.76185E-05	1.52609E-05	3.31382E-05	2.3576E-06	3.4317E-05	2.3576E-06
3836303774355	383630	3774355	0.000159855	0.000158201	5.68112E-05	3.00643E-05	0.00010326	3.31734E-06	3.31734E-06	0.000106578	3.31734E-06	0.000145771	7.94471E-06	1.86557E-05	1.82954E-05	1.79169E-05	1.55193E-05	3.36993E-05	2.39752E-06	3.48981E-05	2.39752E-06
3836403774355	383640	3774355	0.000164835	0.000163129	5.85809E-05	3.10008E-05	0.000106477	3.42068E-06	3.42068E-06	0.000109898	3.42068E-06	0.000148612	8.09953E-06	1.90192E-05	1.86519E-05	1.8266E-05	1.58218E-05	3.4356E-05	2.44424E-06	3.55781E-05	2.44424E-06
3836503774355	383650	3774355	0.00017065	0.000168884	6.06478E-05	3.20946E-05	0.000110234	3.54137E-06	3.54137E-06	0.000113775	3.54137E-06	0.000152134	8.29149E-06	1.947E-05	1.9094E-05	1.86989E-05	1.61967E-05	3.51703E-05	2.50217E-06	3.64213E-05	2.50217E-06
3836603774355	383660	3774355	0.000177026	0.000175194	6.29137E-05	3.32937E-05	0.000114352	3.67368E-06	3.67368E-06	0.000118026	3.67368E-06	0.000156085	8.50682E-06	1.99756E-05	1.95899E-05	1.91845E-05	1.66174E-05	3.60836E-05	2.56716E-06	3.73672E-05	2.56716E-06
3836703774355	383670	3774355	0.000186134	0.000184208	6.61506E-05	3.50067E-05	0.000120236	3.86269E-06	3.86269E-06	0.000124098	3.86269E-06	0.000162233	8.84192E-06	2.07625E-05	2.03615E-05	1.99402E-05	1.7272E-05	3.7505E-05	2.66828E-06	3.88392E-05	2.66828E-06
3836803774355	383680	3774355	0.000197982	0.000195933	7.03613E-05	3.72349E-05	0.000127889	4.10856E-06	4.10856E-06	0.000131998	4.10856E-06	0.00017051	9.29303E-06	2.18218E-05	2.14004E-05	2.09576E-05	1.81532E-05	3.94185E-05	2.80441E-06	4.08207E-05	2.80441E-06
3836903774355	383690	3774355	0.000211428	0.00020924	7.51398E-05	3.97637E-05	0.000136574	4.38759E-06	4.38759E-06	0.000140962	4.38759E-06	0.000179943	9.80715E-06	2.3029E-05	2.25843E-05	2.2117E-05	1.91575E-05	4.15993E-05	2.95957E-06	4.30791E-05	2.95957E-06
3837003774355	383700	3774355	0.000229846	0.000227467	8.16854E-05	4.32276E-05	0.000148472	4.7698E-06	4.7698E-06	0.000153241	4.7698E-06	0.000193182	1.05287E-05	2.47233E-05	2.42459E-05	2.37442E-05	2.05669E-05	4.46598E-05	3.1773E-06	4.62485E-05	3.1773E-06
3837103774355	383710	3774355	0.000251586	0.000248982	8.94116E-05	4.73163E-05	0.000162515	5.22096E-06	5.22096E-06	0.000167736	5.22096E-06	0.000208802	1.138E-05	2.67223E-05	2.62063E-05	2.56641E-05	2.22299E-05	4.82708E-05	3.43421E-06	4.99879E-05	3.43421E-06
3837203774355	383720	3774355	0.000277872	0.000274997	9.87537E-05	5.22601E-05	0.000179495	5.76646E-06	5.76646E-06	0.000185262	5.76646E-06	0.000227714	1.24107E-05	2.91427E-05	2.858E-05	2.79886E-05	2.42434E-05	5.2643E-05	3.74526E-06	5.45156E-05	3.74526E-06
3837303774355	383730	3774355	0.000310199	0.000306989	0.000110242	5.83398E-05	0.000200377	6.4373E-06	6.4373E-06	0.000206814	6.4373E-06	0.000250976	1.36785E-05	3.21197E-05	3.14995E-05	3.08477E-05	2.67199E-05	5.80206E-05	4.12785E-06	6.00845E-05	4.12785E-06
3837403774355	383740	3774355	0.00035026	0.000346635	0.00012448	6.58741E-05	0.000226254	7.26865E-06	7.26865E-06	0.000233523	7.26865E-06	0.000279789	1.52488E-05	3.58072E-05	3.51157E-05	3.43891E-05	2.97874E-05	6.46815E-05	4.60174E-06	6.69824E-05	4.60174E-06
3837503774355	383750	3774355	0.000395815	0.000391719	0.00014067	7.44418E-05	0.000255682	8.21403E-06	8.21403E-06	0.000263896	8.21403E-06	0.000312445	1.70287E-05	3.99865E-05	3.92143E-05	3.84029E-05	3.32641E-05	7.2231E-05	5.13885E-06	7.48004E-05	5.13885E-06
3837603774355	383760	3774355	0.000452233	0.000447553	0.00016072	8.50525E-05	0.000292126	9.38483E-06	9.38483E-06	0.00030151	9.38483E-06	0.000352934	1.92354E-05	4.51683E-05	4.42961E-05	4.33795E-05	3.75747E-05	8.15913E-05	5.80478E-06	8.44937E-05	5.80478E-06
3837703774355	383770	3774355	0.000524098	0.000518674	0.00018626	9.85682E-05	0.000338547	1.08762E-05	1.08762E-05	0.000349424	1.08762E-05	0.000404588	2.20505E-05	5.17788E-05	5.07789E-05	4.97283E-05	4.30739E-05	9.35325E-05	6.65433E-06	9.68596E-05	6.65433E-06
3837803774355	383780	3774355	0.000618106	0.000611709	0.00021967	0.000116248	0.000399273	1.2827E-05	1.2827E-05	0.0004121	1.2827E-05	0.000472243	2.57379E-05	6.04374E-05	5.92703E-05	5.80439E-05	5.02768E-05	0.000109173	7.76708E-06	0.00011305	7.76708E-06
3837903774355	383790	3774355	0.000745283	0.00073757	0.000264868	0.000140167	0.000481425	1.54663E-05	1.54663E-05	0.000496891	1.54663E-05	0.000563857	3.0731E-05	7.21621E-05	7.07686E-05	6.93043E-05	6.00304E-05	0.000130352	9.27387E-06	0.00013498	9.27387E-06
3838003774355	383800	3774355	0.000929924	0.000920301	0.000330488	0.000174893	0.000600696	1.9298E-05	1.9298E-05	0.000619994	1.9298E-05	0.00069701	3.79879E-05	8.92028E-05	8.74802E-05	8.56702E-05	7.42063E-05	0.000161135	1.14639E-05	0.000166867	1.14639E-05
3838103774355	383810	3774355	0.001209857	0.001197337	0.000429974	0.000227541	0.000781522	2.51072E-05	2.51072E-05	0.000806629	2.51072E-05	0.000899097	4.90019E-05	0.000115066	0.000112844	0.000110509	9.57213E-05	0.000207853	1.47876E-05	0.000215247	1.47876E-05
3838203774355	383820	3774355	0.001675081	0.001657745	0.000595311	0.000315036	0.001082039	3.47616E-05	3.47616E-05	0.001116801	3.47616E-05	0.001234367	6.72746E-05	0.000157973	0.000154923	0.000151717	0.000131415	0.000285361	2.03019E-05	0.000295512	2.03019E-05
3838303774355	383830	3774355	0.002664634	0.002637057	0.00094699	0.000501143	0.001721253	5.5297E-05	5.5297E-05	0.00177655	5.5297E-05	0.001947717	0.000106153	0.000249267	0.000244454	0.000239396	0.000207361	0.000450273	3.20345E-05	0.00046629	3.20345E-05
3838403774355	383840	3774355	0.003502372	0.003466126	0.001244716	0.000658699	0.0022624	7.26819E-05	7.26819E-05	0.002335082	7.26819E-05	0.002551566	0.000139064	0.000326548	0.000320242	0.000313616	0.000271649	0.000589871	4.19661E-05	0.000610854	4.19661E-05
3838603774355	383860	3774355	0.003176301	0.00314343	0.001128833	0.000597374	0.002051771	6.59152E-05	6.59152E-05	0.002117686	6.59152E-05	0.00231562	0.000126204	0.000296351	0.000290629	0.000284615	0.00024653	0.000535325	3.80855E-05	0.000554367	3.80855E-05
3838703774355	383870	3774355	0.004768909	0.004719555	0.001694833	0.000896899	0.003080535	9.89653E-05	9.89653E-05	0.0031795	9.89653E-05	0.003463886	0.000188786	0.000443306	0.000434745	0.00042575	0.000368779	0.000800781	5.69712E-05	0.000829266	5.69712E-05
3838803774355	383880	3774355	0.003201505	0.003168373	0.00113779	0.000602114	0.002068051	6.64382E-05	6.64382E-05	0.00213449	6.64382E-05	0.002333055	0.000127155	0.000298583	0.000292817	0.000286758	0.000248386	0.000539355	3.83722E-05	0.000558541	3.83722E-05
3838903774355	383890	3774355	0.00237837	0.002353756	0.000845254	0.000447305	0.001536337	4.93564E-05	4.93564E-05	0.001585693	4.93564E-05	0.00173903	9.47794E-05	0.00022256	0.00021826	0.00021374	0.000185144	0.000402029	2.86022E-05	0.00041633	2.86022E-05
3839003774355	383900	3774355	0.001887673	0.001868138	0.000670864	0.000355019	0.001219366	3.91734E-05	3.91734E-05	0.001258539	3.91734E-05	0.00138477	7.54718E-05	0.000177222	0.0001738	0.000170204	0.000147428	0.000320131	2.27756E-05	0.000331519	2.27756E-05
3839103774355	383910	3774355	0.001563783	0.001547599	0.000555756	0.000294104	0.001010144	3.24519E-05	3.24519E-05	0.001042596	3.24519E-05	0.001150816	6.27209E-05	0.000147281	0.000144436	0.000141448	0.0012252	0.000266045	1.89277E-05	0.000275509	1.89277E-05
3829703774365	382970	3774365	3.85527E-05	3.81538E-05	1.37013E-05	7.2507E-06	2.49036E-05	8.00054E-07	8.00054E-07	2.57037E-05	8.00054E-07	5.83528E-05	3.1803E-06	7.46795E-06	7.32374E-06	7.1722E-06	6.21246E-06	1.349E-05	9.5974E-07	1.39699E-05	9.5974E-07
3829803774365	382980	3774365	3.9486E-05	3.90773E-05	1.4033E-05	7.42621E-06	2.55064E-05	8.1942E-07	8.1942E-07	2.63259E-05	8.1942E-07	6.02211E-05	3.28213E-06	7.70705E-06	7.55822E-06	7.40183E-06	6.41136E-06	1.39219E-05	9.90468E-07	1.44171E-05	9.90468E-07
3829903774365	382990	3774365	4.05386E-05	4.01191E-05	1.44071E-05	7.62419E-06	2.61864E-05	8.41265E-07	8.41265E-07	2.70277E-05	8.41265E-07	6.2319E-05	3.39647E-06	7.97555E-06	7.82153E-06	7.6597E-06	6.63472E-06	1.44069E-05	1.02497E-06	1.49194E-05	1.02497E-06
3830003774365	383000	3774365	4.17182E-05	4.12864E-05	1.48263E-05	7.84603E-06	2.69484E-05	8.65744E-07	8.65744E-07	2.78141E-05	8.65744E-07	6.46544E-05	3.52375E-06	8.27442E-06	8.11463E-06	7.94673E-06	6.88335E-06	1.49468E-05	1.06338E-06	1.54785E-05	1.06338E-06
3830103774365	383010	3774365	4.31964E-05	4.27494E-05	1.53517E-05	8.12404E-06	2.79032E-05	8.9642E-07	8.9642E-07	2.87997E-05	8.9642E-07	6.75563E-05	3.68191E-06	8.64581E-06	8.47885E-06	8.30341E-06	7.1923E-06	1.56177E-05	1.11111E-06	1.61732E-05	1.11111E-06
3830203774365	383020	3774365	4.48239E-05	4.436E-05	1.59301E-05	8.43013E-06	2.89546E-05	9.30194E-07	9.30194E-07	2.98847E-05	9.30194E-07	7.07875E-05	3.85801E-06	9.05934E-06	8.88439E-06	8.70056E-06	7.53631E-06	1.63646E-05	1.16426E-06	1.69468E-05	1.16426E-06
3830303774365	383030	3774365	4.6541E-05	4.60594E-05	1.65403E-05	8.75307E-06	3.00637E-05	9.65828E-07	9.65828E-07	3.10296E-05	9.65828E-07	7.42714E-05	4.04789E-06	9.5052E-06	9.32164E-06	9.12877E-06	7.90721E-06	1.717E-05	1.22156E-06	1.77808E-05	1.22156E-06
3830403774365	383040	3774365	4.83701E-05	4.78695E-05	1.71904E-05	9.09707E-06	3.12453E-05	1.00379E-06	1.00379E-06	3.2249E-05	1.00379E-06	7.80615E-05	4.25445E-06	9.99026E-06	9.79733E-06	9.59462E-06	8.31073E-06	1.80462E-05	1.28389E-06	1.86882E-05	1.28389E-06
3830503774365	383050	3774365	5.03336E-05	4.98127E-05	1.78882E-05	9.46635E-06	3.25136E-05	1.04453E-06	1.04453E-06	3.35581E-05	1.04453E-06	8.22039E-05	4.48022E-06	1.05204E-05	1.03172E-05	1.01038E-05	8.75174E-06	1.90039E-05	1.35202E-06	1.96799E-05	1.35202E-06
3830603774365	383060	3774365	5.17894E-05	5.12534E-05	1.84055E-05	9.74014E-06	3.3454E-05	1.07474E-06	1.07474E-06	3.45287E-05	1.07474E-06	8.54121E-05	4.65507E-06	1.0931E-05	1.07199E-05	1.04981E-05	9.09329E-06	1.97455E-05	1.40479E-06	2.04479E-05	1.40479E-06
3830703774365	383070	3774365	5.33348E-05	5.27828E-05	1.89548E-05	1.00308E-05	3.44523E-05	1.10681E-06	1.10681E-06	3.55591E-05	1.10681E-06	8.88194E-05	4.84077E-06	1.1367E-05	1.11475E-05	1.09169E-05	9.45605E-06	2.05332E-05	1.46083E-06	2.12637E-05	1.46083E-06
3830803774365	383080	3774365	5.49772E-05	5.44083E-05	1.95385E-05	1.03397E-05	3.55132E-05	1.1409E-06	1.1409E-06	3.66541E-05	1.1409E-06	9.24717E-05	5.03983E-06	1.18345E-05	1.16059E-05	1.13658E-05	9.84489E-06	2.13776E-05	1.5209E-06	2.2138E-05	1.5209E-06
3830903774365	383090	3774365	5.67167E-05	5.61298E-05	2.01567E-05	1.06668E-05	3.66369E-05	1.177E-06	1.177E-06	3.78139E-05	1.177E-06	9.63767E-05	5.25265E-06	1.23342E-05	1.2096E-05	1.18458E-05	1.02606E-05	2.22803E-05	1.58513E-06	2.30729E-05	1.58513E-06
3831003774365	383100	3774365	5.84936E-05	5.78882E-05	2.07882E-05	1.1001E-05	3.77846E-05	1.21387E-06	1.21387E-06	3.89985E-05	1.21387E-06	0.000100404	5.47216E-06	1.28497E-05	1.26015E-05	1.23408E-05	1.06894E-05	2.32114E-05	1.65137E-06	2.40371E-05	1.65137E-06
3831103774365	383110	3774365	6.01957E-05	5.95728E-05	2.13931E-05	1.13211E-05	3.88842E-05	1.24919E-06	1.24919E-06	4.01334E-05	1.24919E-06	0.000104271	5.6829E-06	1.33445E-05	1.30868E-05	1.2816E-05	1.11011E-05	2.41053E-05	1.71496E-06	2.49628E-05	1.71496E-06
3831203774365	383120	3774365	6.20398E-05	6.13977E-05	2.20484E-05	1.1668E-05	4.00753E-05	1.28746E-06	1.28746E-06	4.13628E-05	1.28746E-06	0.000108283	5.90157E-06

			ISDemolition	ISDrainage / Utilities Trenching	ISDrainage / Utilities Trenching	ISAsphalt Paving	ISAsphalt Paving	SVDemolition	SVSite Grubbing / Prep	SVMass Grading / Excavation	SVMass Grading / Excavation	SVDrainage / Utilities Trenching	SVFoundations / Concrete Pads	SVBuilding / Structure Construction	SVBuilding / Structure Construction	SVAsphalt Paving	SVAsphalt Paving	SVArchitectural Coating	SVArchitectural Coating	SVLandscaping or Other Finishing	SVLandscaping or Other Finishing
Unique Identifier	X (UTM)	Y (UTM)	2027	2027	2028	2027	2028	2027	2027	2027	2028	2028	2028	2028	2029	2028	2029	2028	2029	2028	2029
3830003774355	383000	3774355	1.78957E-05	7.2059E-06	7.02102E-06	1.86102E-06	1.73363E-06	5.23568E-05	3.76417E-05	2.53791E-05	2.50569E-05	1.77785E-05	5.64776E-06	8.09076E-06	7.78206E-06	7.95481E-07	7.40112E-07	7.95481E-07	7.40112E-07	8.09076E-06	7.78206E-06
3830103774355	383010	3774355	1.91001E-05	7.69087E-06	7.493555E-06	1.98627E-06	1.8503E-06	5.43969E-05	3.91084E-05	2.6368E-05	2.60332E-05	1.84712E-05	5.86783E-06	8.40602E-06	8.08529E-06	8.26478E-07	7.6895E-07	8.26478E-07	7.6895E-07	8.40602E-06	8.08529E-06
3830203774355	383020	3774355	2.04889E-05	8.25011E-06	8.03843E-06	2.1307E-06	1.98485E-06	5.66419E-05	4.07225E-05	2.74563E-05	2.71077E-05	1.92335E-05	6.11E-06	8.75295E-06	8.41897E-06	8.60587E-07	8.00686E-07	8.60587E-07	8.00686E-07	8.75295E-06	8.41897E-06
3830303774355	383030	3774355	2.19434E-05	8.83578E-06	8.60908E-06	2.28196E-06	2.12575E-06	5.87889E-05	4.22661E-05	2.8497E-05	2.81352E-05	1.99626E-05	6.3416E-06	9.08473E-06	8.73809E-06	8.93208E-07	8.31036E-07	8.93208E-07	8.31036E-07	9.08473E-06	8.73809E-06
3830403774355	383040	3774355	2.34999E-05	9.46253E-06	9.21975E-06	2.44383E-06	2.27654E-06	6.09181E-05	4.37968E-05	2.95291E-05	2.91542E-05	2.06856E-05	6.57128E-06	9.41376E-06	9.05457E-06	9.25557E-07	8.61134E-07	9.25557E-07	8.61134E-07	9.41376E-06	9.05457E-06
3830503774355	383050	3774355	2.52311E-05	1.01596E-05	9.89893E-06	2.62386E-06	2.44424E-06	6.31631E-05	4.54109E-05	3.06173E-05	3.02286E-05	2.14479E-05	6.81345E-06	9.76068E-06	9.38825E-06	9.59667E-07	8.92869E-07	9.59667E-07	8.92869E-07	9.76068E-06	9.38825E-06
3830603774355	383060	3774355	2.68617E-05	1.08162E-05	1.05387E-05	2.79343E-06	2.6022E-06	6.49894E-05	4.67239E-05	3.15026E-05	3.11026E-05	2.2068E-05	7.01045E-06	1.00429E-05	9.65971E-06	9.87415E-07	9.18685E-07	9.87415E-07	9.18685E-07	1.00429E-05	9.65971E-06
3830703774355	383070	3774355	2.86669E-05	1.15431E-05	1.12469E-05	2.98116E-06	2.77708E-06	6.69137E-05	4.81073E-05	3.24353E-05	3.20235E-05	2.27215E-05	7.21803E-06	1.03403E-05	9.94572E-06	1.01665E-06	9.45887E-07	1.01665E-06	9.45887E-07	1.03403E-05	9.94572E-06
3830803774355	383080	3774355	3.069E-05	1.23577E-05	1.20407E-05	3.19155E-06	2.97307E-06	6.89538E-05	4.95741E-05	3.34243E-05	3.29999E-05	2.34142E-05	7.43809E-06	1.06555E-05	1.0249E-05	1.04765E-06	9.74726E-07	1.04765E-06	9.74726E-07	1.06555E-05	1.0249E-05
3830903774355	383090	3774355	3.29577E-05	1.32708E-05	1.29303E-05	3.42738E-06	3.19275E-06	7.1083E-05	5.11048E-05	3.44563E-05	3.40189E-05	2.41372E-05	7.66777E-06	1.09846E-05	1.05654E-05	1.08E-06	1.00482E-06	1.08E-06	1.00482E-06	1.09846E-05	1.05654E-05
3831003774355	383100	3774355	3.54658E-05	1.42807E-05	1.39143E-05	3.68819E-06	3.43572E-06	7.32746E-05	5.26805E-05	3.55187E-05	3.50677E-05	2.48814E-05	7.90418E-06	1.13232E-05	1.08912E-05	1.11329E-06	1.0358E-06	1.11329E-06	1.0358E-06	1.13232E-05	1.08912E-05
3831103774355	383110	3774355	3.82295E-05	1.53936E-05	1.49986E-05	3.9756E-06	3.70345E-06	7.55285E-05	5.43009E-05	3.66112E-05	3.61464E-05	2.56467E-05	8.14731E-06	1.16715E-05	1.12262E-05	1.14754E-06	1.06766E-06	1.14754E-06	1.06766E-06	1.16715E-05	1.12262E-05
3831203774355	383120	3774355	4.12852E-05	1.6624E-05	1.61975E-05	4.29338E-06	3.99947E-06	7.79161E-05	5.60174E-05	3.77685E-05	3.7289E-05	2.64575E-05	8.40485E-06	1.20405E-05	1.15811E-05	1.18381E-06	1.10142E-06	1.18381E-06	1.10142E-06	1.20405E-05	1.15811E-05
3831303774355	383130	3774355	4.46986E-05	1.79984E-05	1.75366E-05	4.64835E-06	4.33014E-06	8.05887E-05	5.79389E-05	3.90641E-05	3.85681E-05	2.7365E-05	8.69315E-06	1.24535E-05	1.19783E-05	1.22442E-06	1.1392E-06	1.22442E-06	1.1392E-06	1.24535E-05	1.19783E-05
3831403774355	383140	3774355	4.84725E-05	1.9518E-05	1.90173E-05	5.04081E-06	4.69574E-06	8.29139E-05	5.96106E-05	4.01912E-05	3.96809E-05	2.81545E-05	8.94397E-06	1.28128E-05	1.23239E-05	1.25975E-06	1.17206E-06	1.25975E-06	1.17206E-06	1.28128E-05	1.23239E-05
3831503774355	383150	3774355	5.27369E-05	2.12351E-05	2.06903E-05	5.48427E-06	5.10884E-06	8.50876E-05	6.11734E-05	4.12448E-05	4.07212E-05	2.88926E-05	9.17845E-06	1.31487E-05	1.2647E-05	1.29278E-06	1.20279E-06	1.29278E-06	1.20279E-06	1.31487E-05	1.2647E-05
3831603774355	383160	3774355	5.73114E-05	2.30771E-05	2.2485E-05	5.95999E-06	5.55199E-06	8.71544E-05	6.26593E-05	4.22467E-05	4.17103E-05	2.95945E-05	9.4014E-06	1.34681E-05	1.29542E-05	1.32418E-06	1.23201E-06	1.32418E-06	1.23201E-06	1.34681E-05	1.29542E-05
3831703774355	383170	3774355	6.23833E-05	2.51194E-05	2.44749E-05	6.48743E-06	6.04333E-06	8.92213E-05	6.41453E-05	4.32486E-05	4.26995E-05	3.02963E-05	9.62435E-06	1.37875E-05	1.32614E-05	1.35558E-06	1.26122E-06	1.35558E-06	1.26122E-06	1.37875E-05	1.32614E-05
3834803774355	383480	3774355	0.000120171	4.83884E-05	4.71468E-05	1.2497E-05	1.16415E-05	0.000180251	0.000129591	8.73738E-05	8.62644E-05	6.12067E-05	1.94438E-05	2.78544E-05	2.67916E-05	2.73864E-06	2.54801E-06	2.73864E-06	2.54801E-06	2.78544E-05	2.67916E-05
3834903774355	383490	3774355	0.000111218	4.47832E-05	4.36341E-05	1.15659E-05	1.07741E-05	0.000183191	0.000131704	8.87988E-05	8.76714E-05	6.2205E-05	1.97609E-05	2.83087E-05	2.72286E-05	2.7833E-06	2.58957E-06	2.7833E-06	2.58957E-06	2.83087E-05	2.72286E-05
3835003774355	383500	3774355	0.000103383	4.16286E-05	4.05605E-05	1.07512E-05	1.00152E-05	0.000186006	0.000133728	9.01634E-05	8.90187E-05	6.31609E-05	2.00646E-05	2.87438E-05	2.7647E-05	2.82608E-06	2.62937E-06	2.82608E-06	2.62937E-06	2.87438E-05	2.7647E-05
3835103774355	383510	3774355	9.66069E-05	3.88999E-05	3.79019E-05	1.00465E-05	9.35871E-06	0.000188964	0.000135855	9.15971E-05	9.04342E-05	6.41652E-05	2.03836E-05	2.92008E-05	2.80866E-05	2.87101E-06	2.67118E-06	2.87101E-06	2.67118E-06	2.92008E-05	2.80866E-05
3835203774355	383520	3774355	9.03376E-05	3.63755E-05	3.54422E-05	9.39448E-06	8.75138E-06	0.000191289	0.000137526	9.27242E-05	9.15469E-05	6.49548E-05	2.06345E-05	2.95601E-05	2.84322E-05	2.90634E-06	2.70405E-06	2.90634E-06	2.70405E-06	2.95601E-05	2.84322E-05
3835303774355	383530	3774355	8.4901E-05	3.41864E-05	3.33093E-05	8.82911E-06	8.22471E-06	0.000193926	0.000139422	9.40025E-05	9.2809E-05	6.58502E-05	2.09189E-05	2.99676E-05	2.88242E-05	2.94641E-06	2.74132E-06	2.94641E-06	2.74132E-06	2.99676E-05	2.88242E-05
3835403774355	383540	3774355	8.01337E-05	3.22668E-05	3.14389E-05	8.33334E-06	7.76288E-06	0.00019691	0.000141568	9.54491E-05	9.42372E-05	6.68636E-05	2.12409E-05	3.04288E-05	2.92678E-05	2.99175E-06	2.78351E-06	2.99175E-06	2.78351E-06	3.04288E-05	2.92678E-05
3835503774355	383550	3774355	7.59238E-05	3.05716E-05	2.97873E-05	7.89555E-06	7.35505E-06	0.000200233	0.000143957	9.70599E-05	9.58275E-05	6.7992E-05	2.15993E-05	3.09423E-05	2.97617E-05	3.04224E-06	2.83048E-06	3.04224E-06	2.83048E-06	3.09423E-05	2.97617E-05
3835603774355	383560	3774355	7.22435E-05	2.90897E-05	2.83434E-05	7.51283E-06	6.99853E-06	0.000204109	0.000146743	9.89384E-05	9.76822E-05	6.93079E-05	2.20173E-05	3.15412E-05	3.03377E-05	3.10112E-06	2.88526E-06	3.10112E-06	2.88526E-06	3.15412E-05	3.03377E-05
3835703774355	383570	3774355	6.91543E-05	2.78458E-05	2.71313E-05	7.19156E-06	6.69926E-06	0.000208946	0.000150221	0.000101283	9.99973E-05	7.09505E-05	2.25392E-05	3.22887E-05	3.10567E-05	3.17462E-06	2.95365E-06	3.17462E-06	2.95365E-06	3.22887E-05	3.10567E-05
3835803774355	383580	3774355	6.64702E-05	2.6765E-05	2.60783E-05	6.91244E-06	6.43924E-06	0.000214434	0.000154166	0.000103943	0.000102624	7.2814E-05	2.31311E-05	3.31368E-05	3.18724E-05	3.25799E-06	3.03122E-06	3.25799E-06	3.03122E-06	3.31368E-05	3.18724E-05
3835903774355	383590	3774355	6.40991E-05	2.58103E-05	2.51481E-05	6.66586E-06	6.20955E-06	0.000220438	0.000158483	0.000106854	0.000105497	7.48529E-05	2.37788E-05	3.40646E-05	3.27649E-05	3.34922E-06	3.1161E-06	3.34922E-06	3.1161E-06	3.40646E-05	3.27649E-05
3836003774355	383600	3774355	6.19641E-05	2.49506E-05	2.43104E-05	6.44384E-06	6.00272E-06	0.000226835	0.000163082	0.000109955	0.000108559	7.70249E-05	2.44688E-05	3.50531E-05	3.37156E-05	3.44641E-06	3.20652E-06	3.44641E-06	3.20652E-06	3.50531E-05	3.37156E-05
3836103774355	383610	3774355	6.01156E-05	2.42063E-05	2.35852E-05	6.25161E-06	5.82365E-06	0.000233855	0.000168129	0.000113357	0.000111918	7.94087E-05	2.52261E-05	3.61379E-05	3.47591E-05	3.55307E-06	3.30576E-06	3.55307E-06	3.30576E-06	3.61379E-05	3.47591E-05
3836203774355	383620	3774355	5.8527E-05	2.35666E-05	2.29619E-05	6.0864E-06	5.66975E-06	0.000241561	0.000173669	0.000117093	0.000115606	8.20254E-05	2.60574E-05	3.73288E-05	3.59044E-05	3.67015E-06	3.41469E-06	3.67015E-06	3.41469E-06	3.73288E-05	3.59044E-05
3836303774355	383630	3774355	5.71786E-05	2.30237E-05	2.24329E-05	5.94618E-06	5.53913E-06	0.000249962	0.000179709	0.000121165	0.000119627	8.4878E-05	2.69636E-05	3.8627E-05	3.71531E-05	3.79779E-06	3.53344E-06	3.79779E-06	3.53344E-06	3.8627E-05	3.71531E-05
3836403774355	383640	3774355	5.6072E-05	2.25781E-05	2.19988E-05	5.8311E-06	5.43193E-06	0.000259209	0.000186358	0.000125648	0.000124052	8.80181E-05	2.79611E-05	4.0056E-05	3.85276E-05	3.93829E-06	3.66416E-06	3.93829E-06	3.66416E-06	4.0056E-05	3.85276E-05
3836503774355	383650	3774355	5.52868E-05	2.22619E-05	2.16907E-05	5.74944E-06	5.35586E-06	0.000269838	0.000193999	0.000130799	0.000129139	9.1627E-05	2.91075E-05	4.16983E-05	4.01073E-05	4.09977E-06	3.8144E-06	4.09977E-06	3.8144E-06	4.16983E-05	4.01073E-05
3836603774355	383660	3774355	5.46944E-05	2.20233E-05	2.14583E-05	5.68784E-06	5.29847E-06	0.00028141	0.000202319	0.000136409	0.000134677	9.55566E-05	3.03559E-05	4.34867E-05	4.18274E-05	4.27559E-06	3.97799E-06	4.27559E-06	3.97799E-06	4.34867E-05	4.18274E-05
3836703774355	383670	3774355	5.48676E-05	2.20931E-05	2.15263E-05	5.70585E-06	5.31525E-06	0.000297464	0.00021386	0.000144191	0.00014236	0.000101008	3.20876E-05	4.59674E-05	4.42135E-05	4.5195E-06	4.20492E-06	4.5195E-06	4.20492E-06	4.59674E-05	4.42135E-05
3836803774355	383680	3774355	5.56808E-05	2.24206E-05	2.18453E-05	5.79042E-06	5.39403E-06	0.000318114	0.000228707	0.000154201	0.000152243	0.00010802	3.43152E-05	4.91586E-05	4.72829E-05	4.83326E-06	4.49684E-06	4.83326E-06	4.49684E-06	4.91586E-05	4.72829E-05
3836903774355	383690	3774355	5.67595E-05	2.28549E-05	2.22685E-05	5.90259E-06	5.49853E-06	0.000341526	0.000245539	0.000165549	0.000163447	0.00011597	3.68407E-05	5.27765E-05	5.07628E-05	5.18897E-06	4.82779E-06	5.18897E-06	4.82779E-06	5.27765E-05	5.07628E-05
3837003774355	383700	3774355	5.88316E-05	2.36892E-05	2.30814E-05	6.11807E-06	5.69926E-06	0.000373295	0.000268379	0.000180949	0.000178651	0.000126757	4.02676E-05	5.76858E-05	5.54847E-05	5.67164E-06	5.27687E-06	5.67164E-06	5.27687E-06	5.76858E-05	5.54847E-05
3837103774355	383710	3774355	6.14025E-05	2.47244E-05	2.40901E-05	6.38543E-06	5.94831E-06	0.000410792	0.000295337	0.000199125	0.000196597	0.00013949	4.43124E-05	6.34802E-05	6.10581E-05	6.24135E-06	5.80692E-06	6.24135E-06	5.80692E-06	6.34802E-05	6.10581E-05
3837203774355	383720	3774355	6.46664E-05	2.60387E-05	2.53706E-05	6.72485E-06	6.2645E-06	0.000456147	0.000327945	0.00022111	0.000218302	0.000154891	4.92048E-05	7.04889E-05	6.77994E-05	6.93045E-06	6.44805E-06	6.93045E-06	6.44805E-06	7.04889E-05	6.77994E-05
3837303774355	383730	3774355	6.88301E-05	2.77153E-05	2.70042E-05	7.15785E-06	6.66786E-06	0.000511924	0.000368046	0.000248147	0.000244996	0.000173831	5.52216E-05	7.91083E-05	7.60899E-05	7.7779E-06	7.23652E-06	7.7779E-06	7.23652E-06	7.91083E-05	7.60899E-05
3837403774355	383740	3774355	7.4099E-05	2.98369E-05	2.90713E-05	7.70579E-06	7.17828E-06	0.000581119	0.000417793	0.000281688	0.000278111	0.000197327	6.26856E-05	8.9801E-05	8.63746E-05	8.82921E-06	8.21465E-06	8.82921E-06	8.21465E-06	8.9801E-05	8.63746E-05
3837503774355	383750	3774355	8.00121E-05	3.22178E-05	3.13912E-05	8.3207E-06	7.7511E-06	0.000660157	0.000474617	0.000320001	0.000315938	0.000224165	7.12116E-05	0.000102015	9.81225E-05	1.00301E-05	9.33193E-06	1.00301E-05	9.33193E-06	0.000102015	9.81225E-05
3837603774355	383760	3774355	8.74579E-05	3.5216E-05	3.43124E-05	9.09502E-06	8.47241E-06	0.000758207	0.00054511	0.000367529	0.000362862	0.000257459	8.17883E-05	0.000117167	0.000112696	1.15198E-05	1.0718E-05	1.15198E-05	1.0718E-05	0.000117167	0.000112696
3837703774355	383770	3774355	9.71029E-05	3.90997E-05	3.80965E-05	1.0098E-05	9.40677E-06	0.000883295	0.000635041	0.000428163	0.000422727	0.000299935	9.52816E-05	0.000136497	0.000131289	1.34203E-05	1.24862E-05	1.34203E-05	1.24862E-05	0.000136497	0.000131289
3837803774355	383780	3774355	0.000109893	4.42498E-05	4.31145E-05	1.14281E-05	1.06458E-05	0.001047243	0.000752911	0.000507634	0.000501189	0.000355606	0.000112967	0.000161832	0.000155657	1.59112E-05	1.48037E-05	1.59112E-05	1.48037E-05	0.000161832	0.000155657
3837903774355	383790	3774355	0.000127386	5.12937E-05	4.99776E-05	1.32473E-05	1.23404E-05	0.001269454	0.000912669	0.000615347	0.000607535	0.00043106	0.000136937	0.00019617	0.000188685	1.92874E-05	1.79449E-05	1.92874E-05	1.79449E-05	0.00019617	0.000188685
3838003774355	383800	3774355	0.000153088	6.16429E-05	6.00613E-05	1.59201E-05	1.48303E-05	0.001591952	0.001144527	0.000771673	0.000761875	0.000540569	0.000171725	0.000246006	0.00023662	2.41873E-05	2.25037E-05	2.41873E-05	2.25037E-05	0.000246006	0.00023662
3838103774355	383810	3774355	0.000192331	7.74443E-05	7.54573E-05	2.00011E-05	1.86319E-05	0.002082059	0.001496887	0.001009244	0.00099643	0.000706991	0.000224593	0.000321743	0.000309467	3.16337E-05	2.94318E-05	3.16337E-05	2.94318E-05	0.000321743	0.000309467
3838203774355	383820	3774355	0.000257437	0.00010366	0.000101001	2.67717E-05	2.4939E-05	0.002898493	0.002083859	0.001404998	0.001387159	0.000984223	0.000312662	0.000447908	0.000430818	4.40382E-05	4.09729E-05	4.40382E-05	4.09729E-05	0.000447908	0.000430818
3838303774355	383830	3774355	0.000396611	0.0001597	0.000155603	4.12448E-05	3.84213E-05	0.004635649	0.00333278	0.002247056	0.002218525	0.001574097	0.00050005	0.000716353	0.00068902	7.04316E-05	6.55292E-05	7.04316E-05	6.55292E-05	0.000716353	0.00068902
3838403774355	383840	3774355	0.000514352	0.00020711	0.000201796	5.34891E-05	4.98274E-05	0.006106415	0.004390181	0.002959986	0.002922403	0.002073516	0.000658703	0.000943632	0.000907627	9.27776E-05	8.63198E-05	9.27776E-05	8.63198E-05	0.000943632	0.000907627
3838603774355	383860	3774355	0.000467078	0.000188075	0.000183249	4.85729E-05	4.52478E-05	0.00553457	0.003979056	0.002682793	0.00264873	0.001879338	0.000597018	0.000855264	0.000822631	8.40893E-05	7.82362E-05	8.40893E-05	7.82362E-05	0.000855264	0.000822631
3838703774355	383870	3774355	0.000691499	0.000278441	0.000271296	7.19111E-05	6.69884E-05	0.008330328	0.005989053	0.004037991	0.003986722	0.002828675	0.000898598	0.001287296	0.001238178	0.000126567	0.000117757	0.000126567	0.000117757	0.001287296	0.001238178
3838803774355	383880	3774355	0.000469529	0.000189062	0.000184211	4.88278E-05	4.54852E-05	0.005579301	0.004011215	0.002704476	0.002670138	0.001894527	0.000601843	0.000862176	0.000829279	8.47689E-05	7.88685E-05	8.47689E-05	7.88685E-05	0.000862176	0.000829279
3838903774355	383890	3774355	0.000352727	0.00014203	0.000138386	3.66811E-05	3.41701E-05	0.004134718	0.002972638	0.002004238	0.00197879	0.001403999	0.000446015	0.000638943	0.000614564	6.28207E-05	5.8448E-05	6.28207E-05	5.8448E-05	0.000638943	0.000614564
3839003774355	383900	3774355	0.000282909	0.000113917	0.000110994	2.94205E-05	2.74065E-05	0.003273633	0.002353564	0.00158684	0.001566693	0.001111606	0.000353129	0.000505879	0.000486576	4.97378E-05	4.62758E-05	4.97378E-05	4.62758E-05	0.000505879	0.000486576
3839103774355	383910	3774355	0.000236677	9.5301E-05	9.28558E-05	2.46128E-05	2.29279E-05	0.002705342	0.001944994	0.001311371	0.001294721	0.000918636	0.000291827	0.00041806	0.00040212	4.11035E-05	3.82425E-05	4.11035E-05	3.82425E-05	0.00041806	0.000402109
3829703774365	382970	3774365	1.50677E-05	6.06718E-06	5.91151E-06	1.56693E-06	1.45967E-06	4.7555E-05	3.41895E-05	2.30515E-05	2.27588E-05	1.61479E-05	5.12979E-06	7.34873E-06	7.06834E-06	7.22525E-07	6.72233E-07	7.22525E-07	6.72233E-07	7.34873E-06	7.06834E-06
3829803774365	382980	3774365	1.57761E-05	6.35242E-06	6.18944E-06	1.6406E-06	1.52829E-06	4.87488E-05	3.50477E-05	2.36302E-05	2.33301E-05	1.65533E-05	5.25856E-06	7.53321E-06	7.24577E-06	7.40662E-07	6.89109E-07	7.40662E-07	6.89109E-07	7.53321E-06	7.24577E-06
3829903774365	382990	3774365	1.65753E-05	6.67424E-06	6.50299E-06	1.72371E-06	1.60572E-06	5.01029E-05	3.60213E-05	2.42866E-05	2.39782E-05	1.70131E-05	5.40463E-06	7.74246E-06	7.44704E-06	7.61236E-07	7.0825E-07	7.61236E-07	7.0825E-07	7.74246E-06	7.44704E-06
3830003774365	383000	3774365	1.74807E-05	7.03881E-06	6.85821E-06	1.81787E-06	1.69343E-06	5.16085E-05	3.71037E-05	2.50164E-05	2.46987E-05	1.75244E-05	5.56704E-06	7.97512E-06	7.67083E-06	7.84111E-07	7.29533E-07	7.84111E-07	7.29533E-07	7.97512E-06	7.67083E-06
3830103774365	383010	3774365	1.85901E-05	7.48552E-06	7.29346E-06	1.93324E-06	1.8009E-06	5.34882E-05	3.84551E-05	2.59276E-05	2.55984E-05	1.81626E-05	5.76981E-06	8.2656E-06	7.95022E-06	8.12671E-07	7.56105E-07	8.12671E-07	7.56105E-07	8.2656E-06	7.95022E-06
3830203774365	383020	3774365	1.9856E-05	7.99524E-06	7.79011E-06	2.06488E-06	1.92353E-06	5.55461E-05	3.99347E-05	2.69251E-05	2.65832E-05	1.88614E-05	5.9918E-06	8.58362E-06	8.2561E-06	8.43938E-07	7.85196E-07	8.43938E-07	7.85196E-07	8.58362E-06	8.2561E-06
3830303774365	383030	3774365	2.12714E-05	8.56517E-06	8.34541E-06	2.21207E-06	2.06064E-06	5.77199E-05	4.14975E-05	2.79788E-05	2.76235E-05	1.95996E-05	6.22628E-06	8.91953E-06	8.5792E-06	8.76965E-07	8.15924E-07	8.76965E-07	8.15924E-07	8.91953E-06	8.5792E-06
3830403774365	383040	3774365	2.28614E-05	9.20542E-06	8.96923E-06	2.37743E-06	2.21468E-06	6.00362E-05	4.31627E-05	2.91016E-05	2.87321E-05	2.03861E-05	6.47614E-06	9.27747E-06	8.92348E-06	9.12157E-07	8.48666E-07	9.12157E-07	8.48666E-07	9.27747E-06	8.92348E-06
3830503774365	383050	3774365	2.4647E-05	9.92443E-06	9.6698E-06	2.56312E-06	2.38766E-06	6.2495E-05	4.49305E-05	3.02934E-05	2.99088E-05	2.1221E-05	6.74137E-06	9.65743E-06	9.28894E-06	9.49515E-07	8.83424E-07	9.49515E-07	8.83424E-07	9.65743E-06	9.28894E-06
3830603774365	383060	3774365	2.62441E-05	1.05675E-05	1.02964E-05	2.7292E-06	2.54237E-06	6.43569E-05	4.62691E-05	3.1196E-05	3.07999E-05	2.18533E-05	6.94222E-06	9.94516E-06	9.56569E-06	9.77804E-07	9.09744E-07	9.77804E-07	9.09744E-07	9.94516E-06	9.56569E-06
3830703774365	383070	3774365	2.80116E-05	1.12792E-05	1.09898E-05	2.91301E-06	2.7136E-06	6.63168E-05	4.76782E-05	3.2146E-05	3.17379E-05	2.25188E-05	7.15364E-06	1.0248E-05	9.857E-06	1.00758E-06	9.3745E-07	1.00758E-06	9.3745E-07	1.0248E-05	9.857E-06
3830803774365	383080	3774365	2.99956E-05	1.20781E-05	1.17682E-05	3.11934E-06	2.9058E-06	6.84015E-05	4.9177E-05	3.31565E-05	3.27355E-05	2.32267E-05	7.37851E-06	1.05702E-05	1.01669E-05	1.03926E-06	9.66918E-07	1.03926E-06	9.66918E-07	1.05702E-05	1.01669E-05
3830903774365	383090	3774365	3.22284E-05	1.29772E-05	1.26442E-05	3.35153E-06	3.1221E-06	7.05931E-05	5.07526E-05	3.42188E-05	3.37844E-05	2.39708E-05	7.61492E-06	1.09088E-05	1.04926E-05	1.07255E-06	9.97898E-07	1.07255E-06	9.97898E-07	1.09088E-05	1.04926E-05
3831003774365	383100	3774365	3.46959E-05	1.39707E-05	1.36123E-05	3.60813E-06	3.36114E-06	7.2847E-05	5.2373E-05	3.53114E-05	3.4863E-05	2.47362E-05	7.85805E-06	1.12571E-05	1.08276E-05	1.1068E-06	1.02976E-06	1.1068E-06	1.02976E-06	1.12571E-05	1.08276E-05
3831103774365	383110	3774365	3.73171E-05	1.50262E-05	1.46406E-05	3.88072E-06	3.61506E-06	7.50474E-05	5.3955E-05	3.6378E-05	3.59161E-05	2.54834E-05	8.09541E-06	1.15972E-05	1.11547E-05	1.14023E-06	1.06086E-06	1.14023E-06	1.06086E-06	1.15972E-05	1.11547E-05
3831203774365	383120	3774365	4.02219E-05	1.61958E-05	1.57803E-05	4.1828E-06	3.89646E-06	7.74795E-05	5.57036E-05	3.75569E-05	3.70801E-05	2.63092E-05	8

			MDemolition	MSite Grubbing / Prep	MMass Grading / Excavation	MMass Grading / Excavation	MDrainage / Utilities Trenching	MFoundations / Concrete Pads	MBuilding / Structure Construction	MAsphalt Paving	MLandscaping or Other Finishing	MWaterside Construction (Piles)	RSSWDemolition	RSSWPlacing Base	RSSWForm	Child Risk				
Unique Identifier	X (UTM)	Y (UTM)	2027	2027	2027	2028	2028	2028	2028	2028	2028	2028	2029	2029	2029	3rd Trimester	0<2	2<16	Total	per million
3830003774355	383000	3774355	9.96904E-06	3.06032E-05	3.59869E-05	3.55077E-05	7.54773E-06	9.81576E-06	7.22494E-06	7.4364E-07	8.71222E-06	7.4364E-07	2.09896E-05	3.04564E-05	1.80539E-05	2.36767E-09	2.9545E-08	4.4836E-09	3.63962E-08	0.03639617
3830103774355	383010	3774355	1.0341E-05	3.17452E-05	3.73297E-05	3.68327E-05	7.82936E-06	1.0182E-05	7.49452E-06	7.71388E-07	9.0373E-06	7.71388E-07	2.18692E-05	3.17328E-05	1.88105E-05	2.55113E-09	3.1689E-08	4.7422E-09	3.89823E-08	0.03898233
3830203774355	383020	3774355	1.07511E-05	3.3004E-05	3.88101E-05	3.82933E-05	8.13984E-06	1.05858E-05	7.79173E-06	8.01978E-07	9.39568E-06	8.01978E-07	2.28362E-05	3.31359E-05	1.96423E-05	2.76851E-09	3.4217E-08	5.0406E-09	4.20263E-08	0.0420263
3830303774355	383030	3774355	1.11412E-05	3.42017E-05	4.02184E-05	3.96828E-05	8.43521E-06	1.09699E-05	8.07446E-06	8.3108E-07	9.73662E-06	8.3108E-07	2.37689E-05	3.44892E-05	2.04445E-05	3.00666E-09	3.6965E-08	5.3522E-09	4.53239E-08	0.04532393
3830403774355	383040	3774355	1.15277E-05	3.53881E-05	4.16135E-05	4.10595E-05	8.72784E-06	1.13505E-05	8.35457E-06	8.5991E-07	1.00744E-05	8.5991E-07	2.46953E-05	3.58334E-05	2.12413E-05	3.27531E-09	4.0046E-08	5.6887E-09	4.90104E-08	0.04901043
3830503774355	383050	3774355	1.19378E-05	3.6647E-05	4.30939E-05	4.25201E-05	9.03832E-06	1.17543E-05	8.65178E-06	8.905E-07	1.04328E-05	8.905E-07	2.56592E-05	3.7232E-05	2.20704E-05	3.59263E-09	4.3668E-08	6.0721E-09	5.33328E-08	0.05333279
3830603774355	383060	3774355	1.22644E-05	3.76497E-05	4.42729E-05	4.36834E-05	9.28561E-06	1.20759E-05	8.88849E-06	9.14864E-07	1.07182E-05	9.14864E-07	2.64671E-05	3.84043E-05	2.27653E-05	3.91961E-09	4.7364E-08	6.4404E-09	5.7724E-08	0.05772401
3830703774355	383070	3774355	1.26092E-05	3.8708E-05	4.55175E-05	4.49114E-05	9.54663E-06	1.24153E-05	9.13835E-06	9.40582E-07	1.10195E-05	9.40582E-07	2.73124E-05	3.96309E-05	2.34924E-05	4.31014E-09	5.1763E-08	6.8648E-09	6.2938E-08	0.06293801
3830803774355	383080	3774355	1.29757E-05	3.98332E-05	4.68406E-05	4.62169E-05	9.82414E-06	1.27762E-05	9.40399E-06	9.67924E-07	1.13398E-05	9.67924E-07	2.82139E-05	4.09389E-05	2.42678E-05	4.786E-09	5.7102E-08	7.364E-09	6.92519E-08	0.06925194
3830903774355	383090	3774355	1.33604E-05	4.10141E-05	4.82293E-05	4.75871E-05	1.01154E-05	1.3155E-05	9.68278E-06	9.96619E-07	1.1676E-05	9.96619E-07	2.91621E-05	4.23149E-05	2.50834E-05	5.37593E-09	6.3695E-08	7.9588E-09	7.70299E-08	0.07702985
3831003774355	383100	3774355	1.37542E-05	4.22229E-05	4.96507E-05	4.89896E-05	1.04135E-05	1.35427E-05	9.96815E-06	1.02599E-06	1.20201E-05	1.02599E-06	3.01478E-05	4.37451E-05	2.59312E-05	6.11854E-09	7.1961E-08	8.6765E-09	8.67558E-08	0.08675584
3831103774355	383110	3774355	1.41552E-05	4.34539E-05	5.10983E-05	5.04179E-05	1.07171E-05	1.39375E-05	1.02588E-05	1.0559E-06	1.23706E-05	1.0559E-06	3.11647E-05	4.52206E-05	2.68059E-05	7.07405E-09	8.2558E-08	9.5617E-09	9.91936E-08	0.09919363
3831203774355	383120	3774355	1.4578E-05	4.47518E-05	5.26245E-05	5.19238E-05	1.10372E-05	1.43538E-05	1.05652E-05	1.08744E-06	1.27401E-05	1.08744E-06	3.22065E-05	4.67324E-05	2.7702E-05	8.34522E-09	9.6613E-08	1.0696E-08	1.15654E-07	0.11565384
3831303774355	383130	3774355	1.50552E-05	4.62168E-05	5.43472E-05	5.36235E-05	1.13985E-05	1.48237E-05	1.0911E-05	1.12304E-06	1.31571E-05	1.12304E-06	3.32796E-05	4.82894E-05	2.8625E-05	1.01193E-08	1.1619E-07	1.2227E-08	1.38536E-07	0.13853616
3831403774355	383140	3774355	1.54943E-05	4.75648E-05	5.59323E-05	5.51876E-05	1.1731E-05	1.52561E-05	1.12293E-05	1.1558E-06	1.35409E-05	1.1558E-06	3.439E-05	4.99007E-05	2.95801E-05	1.27371E-08	1.4498E-07	1.4398E-08	1.72117E-07	0.1721167
3831503774355	383150	3774355	1.58953E-05	4.87959E-05	5.73799E-05	5.66159E-05	1.20346E-05	1.56509E-05	1.15199E-05	1.18571E-06	1.38913E-05	1.18571E-06	3.55036E-05	5.15165E-05	3.05379E-05	1.69006E-08	1.9065E-07	1.7731E-08	2.25287E-07	0.2252869
3831603774355	383160	3774355	1.6251E-05	4.98876E-05	5.86638E-05	5.78826E-05	1.23039E-05	1.60011E-05	1.17777E-05	1.21224E-06	1.42021E-05	1.21224E-06	3.65829E-05	5.30825E-05	3.14663E-05	2.36329E-08	2.644E-07	2.299E-08	3.11025E-07	0.31102517
3831703774355	383170	3774355	1.65921E-05	5.09348E-05	5.98952E-05	5.90977E-05	1.25622E-05	1.6337E-05	1.20249E-05	1.23769E-06	1.45003E-05	1.23769E-06	3.76933E-05	5.46938E-05	3.24214E-05	3.64826E-08	4.0504E-07	3.2859E-08	4.74382E-07	0.47438219
3834803774355	383480	3774355	3.03481E-05	9.31633E-05	0.000109552	0.000108094	2.2977E-05	2.98814E-05	2.19944E-05	2.26381E-06	2.6522E-05	2.26381E-06	9.57649E-05	0.000138957	8.23709E-05	5.09629E-09	6.6752E-08	1.302E-08	8.48684E-08	0.08486838
3834903774355	383490	3774355	3.07382E-05	9.43609E-05	0.000110961	0.000109483	2.32724E-05	3.02656E-05	2.22771E-05	2.29291E-06	2.68629E-05	2.29291E-06	9.82416E-05	0.000142551	8.45012E-05	5.0029E-09	6.585E-08	1.2867E-08	8.37203E-08	0.0837203
3835003774355	383500	3774355	3.11011E-05	9.5475E-05	0.000112271	0.000110776	2.35472E-05	3.06229E-05	2.25401E-05	2.31998E-06	2.71801E-05	2.31998E-06	0.000100703	0.000146122	8.66181E-05	4.91582E-09	6.5006E-08	1.2735E-08	8.26569E-08	0.08265693
3835103774355	383510	3774355	3.14876E-05	9.66615E-05	0.000113666	0.000112152	2.38398E-05	3.10034E-05	2.28202E-05	2.34882E-06	2.75179E-05	2.34882E-06	0.000103301	0.000149892	8.8853E-05	4.83985E-09	6.429E-08	1.2636E-08	8.1766E-08	0.081766
3835203774355	383520	3774355	3.17652E-05	9.75137E-05	0.000114668	0.000113141	2.405E-05	3.12768E-05	2.30214E-05	2.36952E-06	2.77605E-05	2.36952E-06	0.000105641	0.000153287	9.08653E-05	4.75718E-09	6.3458E-08	1.2518E-08	8.0734E-08	0.08073403
3835303774355	383530	3774355	3.20918E-05	9.85164E-05	0.000115847	0.000114305	2.42973E-05	3.15984E-05	2.32581E-05	2.39389E-06	2.80459E-05	2.39389E-06	0.00010822	0.00015703	9.30841E-05	4.68795E-09	6.2791E-08	1.2438E-08	7.99168E-08	0.07991678
3835403774355	383540	3774355	3.24711E-05	9.96806E-05	0.000117216	0.000115655	2.45844E-05	3.19718E-05	2.3533E-05	2.42218E-06	2.83773E-05	2.42218E-06	0.000111052	0.00016114	9.55203E-05	4.6308E-09	6.2273E-08	1.2392E-08	7.92955E-08	0.07929547
3835503774355	383550	3774355	3.29047E-05	0.000101012	0.000118782	0.0001172	2.49127E-05	3.23988E-05	2.38473E-05	2.45453E-06	2.87563E-05	2.45453E-06	0.00011415	0.000165634	9.81845E-05	4.5846E-09	6.1891E-08	1.2377E-08	7.88534E-08	0.07885337
3835603774355	383560	3774355	3.34255E-05	0.000102611	0.000120662	0.000119055	2.5307E-05	3.29116E-05	2.42247E-05	2.49337E-06	2.92115E-05	2.49337E-06	0.000117622	0.000170672	0.000101171	4.55262E-09	6.1696E-08	1.2403E-08	7.86522E-08	0.07865219
3835703774355	383570	3774355	3.40987E-05	0.000104677	0.000123092	0.000121453	2.58167E-05	3.35744E-05	2.47126E-05	2.54359E-06	2.97998E-05	2.54359E-06	0.000121702	0.000176592	0.00010468	4.54237E-09	6.1794E-08	1.2491E-08	7.88274E-08	0.07882735
3835803774355	383580	3774355	3.48753E-05	0.000107061	0.000125895	0.000124219	2.64047E-05	3.43391E-05	2.52754E-05	2.60152E-06	3.04785E-05	2.60152E-06	0.000126234	0.000183168	0.000108578	4.54647E-09	6.2082E-08	1.2621E-08	7.92499E-08	0.07924987
3835903774355	383590	3774355	3.57318E-05	0.00010969	0.000128987	0.000127269	2.70531E-05	3.51824E-05	2.58961E-05	2.66541E-06	3.1227E-05	2.66541E-06	0.000131153	0.000190306	0.00011281	4.56185E-09	6.2521E-08	1.2784E-08	7.98671E-08	0.07986709
3836003774355	383600	3774355	3.66445E-05	0.000112492	0.000132282	0.0001305 2	2.77442E-05	3.60811E-05	2.65576E-05	2.73349E-06	3.20246E-05	2.73349E-06	0.000136378	0.000197887	0.000117304	4.58521E-09	6.3066E-08	1.2971E-08	8.06218E-08	0.08062183
3836103774355	383610	3774355	3.76552E-05	0.000115595	0.00013593	0.00013412	2.85094E-05	3.70762E-05	2.72901E-05	2.80889E-06	3.29079E-05	2.80889E-06	0.000142055	0.000206125	0.000122187	4.62122E-09	6.3783E-08	1.3194E-08	8.15983E-08	0.08159826
3836203774355	383620	3774355	3.87693E-05	0.000119015	0.000139952	0.000138089	2.93529E-05	3.81732E-05	2.80976E-05	2.89199E-06	3.38815E-05	2.89199E-06	0.000148212	0.000215059	0.000127483	4.67037E-09	6.4679E-08	1.3457E-08	8.28062E-08	0.08280625
3836303774355	383630	3774355	3.99923E-05	0.000122769	0.000144367	0.000142445	3.02788E-05	3.93774E-05	2.89839E-05	2.98322E-06	3.49504E-05	2.98322E-06	0.000154872	0.000224723	0.000133211	4.73243E-09	6.5753E-08	1.3759E-08	8.4244E-08	0.08424399
3836403774355	383640	3774355	4.13441E-05	0.000126919	0.000149247	0.00014726	3.13023E-05	4.07084E-05	2.99636E-05	3.08406E-06	3.61318E-05	3.08406E-06	0.000162124	0.000235246	0.000139449	4.80959E-09	6.7037E-08	1.4106E-08	8.59522E-08	0.08595223
3836503774355	383650	3774355	4.29101E-05	0.000131727	0.0001549	0.000152837	3.24879E-05	4.22503E-05	3.10985E-05	3.20087E-06	3.75003E-05	3.20087E-06	0.000170319	0.000247136	0.000146497	4.91027E-09	6.8651E-08	1.4525E-08	8.80872E-08	0.08808723
3836603774355	383660	3774355	4.46212E-05	0.000136979	0.000161076	0.000158932	3.37834E-05	4.39351E-05	3.23386E-05	3.32851E-06	3.89957E-05	3.32851E-06	0.000179212	0.00026004	0.000154147	5.02623E-09	7.0482E-08	1.4993E-08	9.05021E-08	0.09050215
3836703774355	383670	3774355	4.70272E-05	0.000144366	0.000169762	0.000167502	3.56051E-05	4.63042E-05	3.40824E-05	3.508E-06	4.10984E-05	3.508E-06	0.000191112	0.000277307	0.000164382	5.2145E-09	7.3344E-08	1.5689E-08	9.42474E-08	0.09424741
3836803774355	383680	3774355	5.0141E-05	0.000153924	0.000181002	0.000178592	3.79626E-05	4.937E-05	3.6339E-05	3.74026E-06	4.38196E-05	3.74026E-06	0.000206175	0.000299164	0.000177338	5.47276E-09	7.7212E-08	1.661E-08	9.92951E-08	0.09929509
3836903774355	383690	3774355	5.36739E-05	0.00016477	0.000193756	0.000191176	4.06374E-05	5.28486E-05	3.88995E-05	4.0038E-06	4.69071E-05	4.0038E-06	0.000223278	0.000323981	0.000192049	5.76945E-09	8.1641E-08	1.7662E-08	1.05072E-07	0.10507186
3837003774355	383700	3774355	5.84897E-05	0.000179553	0.00021114	0.000208328	4.42835E-05	5.75903E-05	4.23896E-05	4.36303E-06	5.11157E-05	4.36303E-06	0.000246158	0.00035718	0.000211729	6.18972E-09	8.7858E-08	1.9118E-08	1.13165E-07	0.1131653
3837103774355	383710	3774355	6.41728E-05	0.000196999	0.000231655	0.000228571	4.85863E-05	6.31861E-05	4.65084E-05	4.78696E-06	5.60823E-05	4.78696E-06	0.000273174	0.000396381	0.000234967	6.68847E-09	9.5226E-08	2.084E-08	1.22755E-07	0.12275462
3837203774355	383720	3774355	7.10444E-05	0.000218094	0.000256461	0.000253046	5.37889E-05	6.9952E-05	5.14885E-05	5.29955E-06	6.20876E-05	5.29955E-06	0.000305851	0.000443797	0.000263074	7.29465E-09	1.0417E-07	2.2928E-08	1.34392E-07	0.13439237
3837303774355	383730	3774355	7.94947E-05	0.000244035	0.000286965	0.000283144	6.01868E-05	7.82724E-05	5.76127E-05	5.9299E-06	6.94726E-05	5.9299E-06	0.000346046	0.000502121	0.00029764 7	8.04295E-09	1.152E-07	2.5502E-08	1.48743E-07	0.14874277
3837403774355	383740	3774355	8.997E-05	0.000276192	0.00032478	0.000320455	6.81178E-05	8.85866E-05	6.52046E-05	6.71131E-06	7.86272E-05	6.71131E-06	0.000395948	0.00057453	0.00034057	8.97237E-09	1.2889E-07	2.8696E-08	1.66557E-07	0.16655678
3837503774355	383750	3774355	0.000101911	0.00031285	0.000367887	0.000362988	7.71589E-05	0.000100344	7.3859E-05	7.60208E-06	8.90631E-05	7.60208E-06	0.00045334	0.000657806	0.000389934	1.00277E-08	1.4444E-07	3.2335E-08	1.86803E-07	0.18680288
3837603774355	383760	3774355	0.000116711	0.000358282	0.00042131	0.0004157	8.83637E-05	0.000114916	8.45846E-05	8.70603E-06	0.000101997	8.70603E-06	0.000524731	0.000761396	0.00045134	1.13379E-08	1.6373E-07	3.6851E-08	2.11924E-07	0.21192427
3837703774355	383770	3774355	0.000135576	0.000416196	0.000489413	0.000482896	0.000102647	0.000133492	9.82573E-05	1.01133E-05	0.000118484	1.01133E-05	0.000616035	0.000893881	0.000529874	1.30113E-08	1.8836E-07	4.2618E-08	2.43991E-07	0.24399113
3837803774355	383780	3774355	0.000160278	0.000492025	0.000578581	0.000570877	0.000121349	0.000157813	0.000116159	1.19559E-05	0.000140071	1.19559E-05	0.000736059	0.001068037	0.000633111	1.52057E-08	2.2063E-07	5.0177E-08	2.86018E-07	0.28601783
3837903774355	383790	3774355	0.000193723	0.000594697	0.000699315	0.000690003	0.000146671	0.000190745	0.000140398	1.44508E-05	0.0001693	1.44508E-05	0.000899106	0.001304623	0.000773354	1.818E-08	2.6436E-07	6.0426E-08	3.42963E-07	0.34296322
3838003774355	383800	3774355	0.000242249	0.000743663	0.000874487	0.000862843	0.000183411	0.000238524	0.000175567	1.80706E-05	0.000211708	1.80706E-05	0.001135644	0.001647845	0.000976809	2.25058E-08	3.2792E-07	7.5311E-08	4.25735E-07	0.42573466
3838103774355	383810	3774355	0.00031595	0.000969912	0.001140537	0.001125351	0.000239211	0.000311092	0.000228981	2.35683E-05	0.000276117	2.35683E-05	0.001496757	0.002171826	0.001287415	2.90744E-08	4.2439E-07	9.7933E-08	5.51399E-07	0.55139949
3838203774355	383820	3774355	0.000438511	0.001346153	0.001582965	0.001561888	0.000332004	0.000431768	0.000317805	3.27107E-05	0.000383227	3.27107E-05	0.0020997	0.003046711	0.001806028	3.99845E-08	5.8466E-07	1.3556E-07	7.60206E-07	0.76020622
3838303774355	383830	3774355	0.00069923	0.002146516	0.002524127	0.002490518	0.000529399	0.000688479	0.000506758	5.2159E-05	0.000611076	5.2159E-05	0.00338317	0.004909053	0.002909987	6.32074E-08	9.2573E-07	2.1565E-07	1.20459E-06	1.20458979
3838403774355	383840	3774355	0.000919961	0.002824121	0.003320935	0.003276716	0.000696518	0.000905816	0.0006673	6.86244E-05	0.000803979	6.86244E-05	0.004469936	0.006485973	0.003844754	8.28654E-08	1.2145E-06	2.8345E-07	1.58077E-06	1.580771
3838603774355	383860	3774355	0.000834126	0.002560624	0.003011084	0.002970991	0.000631531	0.000821301	0.000604522	6.22216E-05	0.000728965	6.22216E-05	0.004048135	0.005873931	0.003481947	7.51796E-08	1.1017E-06	2.5702E-07	1.4339E-06	1.43390158
3838703774355	383870	3774355	0.001253704	0.003848656	0.004525704	0.004465444	0.000949201	0.001234428	0.000908606	9.352E-05	0.001095646	9.352E-05	0.006113536	0.008870872	0.005258473	1.12563E-07	1.6507E-06	3.8592E-07	2.14921E-06	2.14920841
3838803774355	383880	3774355	0.000840824	0.002581184	0.003035261	0.002994845	0.000636602	0.000827895	0.000609376	6.27212E-05	0.000734819	6.27212E-05	0.004081748	0.005922705	0.003510859	7.57439E-08	1.1101E-06	2.5903E-07	1.44487E-06	1.44486631
3838903774355	383890	3774355	0.000624011	0.001915605	0.002252594	0.002222601	0.000472449	0.000614416	0.000452244	4.6548E-05	0.00054534	4.6548E-05	0.003014974	0.004374793	0.002593288	5.64022E-08	8.2612E-07	1.9238E-07	1.0749E-06	1.07489921
3839003774355	383900	3774355	0.000494767	0.001518849	0.001786042	0.00176226	0.000374596	0.000487159	0.000358576	3.69071E-05	0.00043239	3.69071E-05	0.002379203	0.003452275	0.002046439	4.4867E-08	6.5677E-07	1.5264E-07	8.54285E-07	0.8542849
3839103774355	383910	3774355	0.000409466	0.001256989	0.001478116	0.001458435	0.000310013	0.00040317	0.000296755	3.05441E-05	0.000357843	3.05441E-05	0.001959698	0.002843564	0.001685607	3.7249E-08	5.4495E-07	1.2641E-07	7.08613E-07	0.70861339
3829703774365	382970	3774365	9.07992E-06	2.78738E-05	3.27773E-05	3.23409E-05	6.87456E-06	8.94031E-06	6.58056E-06	6.77316E-07	7.93519E-06	6.77316E-07	1.90369E-05	2.7623E-05	1.63744E-05	1.9508E-09	2.4658E-08	3.8761E-09	3.04844E-08	0.03048443
3829803774365	382980	3774365	9.29767E-06	2.85422E-05	3.35633E-05	3.31164E-05	7.03942E-06	9.15471E-06	6.73836E-06	6.93559E-07	8.12548E-06	6.93559E-07	1.95641E-05	2.83879E-05	1.68278E-05	2.05268E-09	2.5851E-08	4.023E-09	3.19267E-08	0.03192671
3829903774365	382990	3774365	9.54081E-06	2.92887E-05	3.44411E-05	3.39825E-05	7.22351E-06	9.39412E-06	6.91458E-06	7.11697E-07	8.33797E-06	7.11697E-07	2.01568E-05	2.92479E-05	1.73376E-05	2.17021E-09	2.7226E-08	4.1905E-09	3.35866E-08	0.03358658
3830003774365	383000	3774365	9.81299E-06	3.01242E-05	3.54236E-05	3.49519E-05	7.42958E-06	9.66211E-06	7.11184E-06	7.32E-07	8.57584E-06	7.32E-07	2.08181E-05	3.02074E-05	1.79064E-05	2.30613E-09	2.8813E-08	4.381E-09	3.54999E-08	0.03549991
3830103774365	383010	3774365	1.01541E-05	3.11714E-05	3.6655E-05	3.6167E-05	7.68786E-06	9.998E-06	7.35907E-06	7.57447E-07	8.87396E-06	7.57447E-07	2.16353E-05	3.13933E-05	1.86093E-05	2.47555E-09	3.0791E-08	4.6183E-09	3.78854E-08	0.03788537
3830203774365	383020	3774365	1.05297E-05	3.23245E-05	3.80109E-05	3.75048E-05	7.97224E-06	1.03678E-05	7.63129E-06	7.85465E-07	9.20222E-06	7.85465E-07	2.25368E-05	3.27013E-05	1.93847E-05	2.67418E-09	3.3102E-08	4.8897E-09	4.0666E-08	0.04066601
3830303774365	383030	3774365	1.09235E-05	3.35332E-05	3.94323E-05	3.89073E-05	8.27036E-06	1.07555E-05	7.91666E-06	8.14837E-07	9.54633E-06	8.14837E-07	2.34882E-05	3.40818E-05	2.0203E-05	2.9046E-09	3.5768E-08	5.1937E-09	4.38664E-08	0.04386637
3830403774365	383040	3774365	1.13445E-05	3.48255E-05	4.0952E-05	4.04067E-05	8.58908E-06	1.117E-05	8.22175E-06	8.46239E-07	9.91423E-06	8.46239E-07	2.44894E-05	3.55347E-05	2.10643E-05	3.1756E-09	3.8887E-08	5.5394E-09	4.76019E-08	0.0476019
3830503774365	383050	3774365	1.17945E-05	3.6207E-05	4.25764E-05	4.20095E-05	8.92979E-06	1.16131E-05	8.54789E-06	8.79807E-07	1.03075E-05	8.79807E-07	2.55406E-05	3.706E-05	2.19684E-05	3.49852E-09	4.2585E-08	5.936E-09	5.20193E-08	0.05201934
3830603774365	383060	3774365	1.21265E-05	3.72263E-05	4.37751E-05	4.31922E-05	9.1812E-06	1.19401E-05	8.78854E-06	9.04577E-07	1.05977E-05	9.04577E-07	2.63641E-05	3.82549E-05	2.26767E-05	3.8176E-09	4.6197E-08	6.2972E-09	5.63121E-08	0.05631209
3830703774365	383070	3774365	1.24785E-05	3.8307E-05	4.50459E-05	4.44461E-05	9.44772E-06	1.22867E-05	9.04366E-06	9.30836E-07	1.09053E-05	9.30836E-07	2.72282E-05	3.95087E-05	2.34199E-05	4.19856E-09	5.0494E-08	6.7133E-09	6.1406E-08	0.06140597
3830803774365	383080	3774365	1.28542E-05	3.946E-05	4.64018E-05	4.57839E-05	9.73209E-06	1.26565E-05	9.31588E-06	9.58855E-07	1.12336E-05	9.58855E-07	2.81484E-05	4.08439E-05	2.42114E-05	4.664E-09	5.5723E-08	7.2036E-09	6.75905E-08	0.06759048
3830903774365	383090	3774365	1.32515E-05	4.06799E-05	4.78363E-05	4.71993E-05	1.0033E-05	1.30478E-05	9.60388E-06	9.88497E-07	1.15809E-05	9.88497E-07	2.91247E-05	4.22605E-05	2.50512E-05	5.24435E-09	6.2216E-08	7.7911E-09	7.52517E-08	0.07525171
3831003774365	383100	3774365	1.36562E-05	4.19221E-05	4.9297E-05	4.86406E-05	1.03393E-05	1.34462E-05	9.89714E-06	1.01868E-06	1.19345E-05	1.01868E-06	3.01384E-05	4.37315E-05	2.59232E-05	5.97648E-09	7.0372E-08	8.5002E-09	8.48491E-08	0.08484909
3831103774365	383110	3774365	1.40463E-05	4.31197E-05	5.07053E-05	5.00301E-05	1.06347E-05	1.38303E-05	1.01799E-05	1.04778E-06	1.22754E-05	1.04778E-06	3.11366E-05	4.51799E-05	2.67817E-05	6.89433E-09	8.0553E-08	9.3485E-09	9.67959E-08	0.09679591
3831203774365	383120	3774365	1.44727E-05	4.44287E-05	5.22446E-05	5.15489E-05	1.09575E-05	1.42502E-05	1.04889E-05	1.07959E-06	1.26481E-05	1.07959E-06	3.21629E-05	4.6669E-05	2.76644E-05	8.11643E-09	9.4073E-08	1.0439E-08	1.12629E-07	0.11262921

			EGIODemolition	EGIOSite Grubbing / Prep	EGIOMass Grading / Excavation	EGIOMass Grading / Excavation	EGIODrainage / Utilities Trenching	EGIODrainage / Utilities Trenching	EGIOFoundations / Concrete Pads	EGIOFoundations / Concrete Pads	EGIOBuilding / Structure Construction	EGIOBuilding / Structure Construction	EGIOAsphalt Paving	EGIOArchitectural Coating	EGIOLandscaping or Other Finishing	EGIOWaterside Construction (Piles)	HIWaterside Construction (Landscaping)	HIWaterside Construction (Landscaping)	KMDemolition	KMSite Grubbing / Prep
Unique Identifier	X (UTM)	Y (UTM)	2025	2025	2025	2026	2026	2027	2026	2027	2026	2027	2027	2027	2027	2027	2025	2026	2025	2025
3831303774365	383130	3774365	0.000916408	0.00035943	0.000119032	0.000116579	0.000270702	0.000270285	0.000355667	0.000355438	0.000380964	0.000371833	1.48247E-05	1.48247E-05	0.000401482	1.48247E-05	2.44239E-05	2.36589E-05	1.9399E-05	8.41931E-05
3831403774365	383140	3774365	0.001173383	0.00046022	0.00015241	0.00014927	0.000346612	0.000346077	0.000455402	0.000455108	0.000487793	0.000476101	1.89818E-05	1.89818E-05	0.000514064	1.89818E-05	2.53621E-05	2.45677E-05	1.99625E-05	8.66388E-05
3831503774365	383150	3774365	0.001584723	0.00062155	0.000205839	0.000201598	0.000468119	0.000467397	0.000615048	0.000614651	0.000658793	0.000643002	2.5636E-05	2.5636E-05	0.000694274	2.5636E-05	2.62519E-05	2.54296E-05	2.04514E-05	8.87603E-05
3831603774365	383160	3774365	0.002268146	0.0008896	0.000294608	0.000288538	0.000669999	0.000668966	0.000880292	0.000879724	0.000942902	0.000920301	3.66917E-05	3.66917E-05	0.000993685	3.66917E-05	2.70286E-05	2.6182E-05	2.09266E-05	9.08229E-05
3831703774365	383170	3774365	0.003600538	0.00141218	0.000467671	0.000458035	0.001063581	0.00106194	0.001397407	0.001396505	0.001496797	0.00146092	5.82458E-05	5.82458E-05	0.001577411	5.82458E-05	2.77049E-05	2.68372E-05	2.13724E-05	9.27578E-05
3834703774365	383470	3774365	0.000334831	0.00013133	4.3491E-05	4.25949E-05	9.89076E-05	9.8755E-05	0.000129952	0.000129868	0.000139194	0.000135858	5.41656E-06	5.41656E-06	0.000146691	5.41656E-06	3.15223E-05	3.0535E-05	3.72976E-05	0.000161874
3834803774365	383480	3774365	0.000322337	0.00012643	4.18682E-05	4.10055E-05	9.52169E-05	9.507E-05	0.000125103	0.000125022	0.000134	0.000130789	5.21444E-06	5.21444E-06	0.000141217	5.21444E-06	3.14398E-05	3.04551E-05	3.76756E-05	0.000163515
3835003774365	383500	3774365	0.000301221	0.00011814	3.91253E-05	3.83192E-05	8.89791E-05	8.88418E-05	0.000116907	0.000116832	0.000125222	0.00012222	4.87284E-06	4.87284E-06	0.000131966	4.87284E-06	3.13734E-05	3.03908E-05	3.85355E-05	0.000167247
3835103774365	383510	3774365	0.000292257	0.00011463	3.7961E-05	3.71789E-05	8.63312E-05	8.6198E-05	0.000113428	0.000113355	0.000121495	0.000118583	4.72783E-06	4.72783E-06	0.000128039	4.72783E-06	3.1377E-05	3.03942E-05	3.89949E-05	0.000169241
3835203774365	383520	3774365	0.000283984	0.00011138	3.68865E-05	3.61265E-05	8.38876E-05	8.37581E-05	0.000110217	0.000110146	0.000118056	0.000115227	4.594E-06	4.594E-06	0.000124415	4.594E-06	3.13806E-05	3.03977E-05	3.94408E-05	0.000171176
3835303774365	383530	3774365	0.000276637	0.0001085	3.59322E-05	3.51918E-05	8.17172E-05	8.15911E-05	0.000107366	0.000107296	0.000115002	0.000112246	4.47515E-06	4.47515E-06	0.000121196	4.47515E-06	3.14237E-05	3.04394E-05	3.99273E-05	0.000173287
3835403774365	383540	3774365	0.000269838	0.00010583	3.5049E-05	3.43269E-05	7.97087E-05	7.95857E-05	0.000104727	0.000104659	0.000112175	0.000109487	4.36515E-06	4.36515E-06	0.000118217	4.36515E-06	3.14685E-05	3.04829E-05	4.04026E-05	0.00017535
3835503774365	383550	3774365	0.00026329	0.00010327	3.41985E-05	3.34939E-05	7.77745E-05	7.76545E-05	0.000102186	0.00010212	0.000109453	0.00010683	4.25923E-06	4.25923E-06	0.000115348	4.25923E-06	3.14829E-05	3.04968E-05	4.08235E-05	0.000177177
3835603774365	383560	3774365	0.000257631	0.00010105	3.34635E-05	3.2774E-05	7.61029E-05	7.59855E-05	9.99893E-05	9.99248E-05	0.000107101	0.000104534	4.16769E-06	4.16769E-06	0.000112869	4.16769E-06	3.15672E-05	3.05784E-05	4.13372E-05	0.000179406
3835703774365	383570	3774365	0.000253383	9.938E-05	3.29117E-05	3.22336E-05	7.4848E-05	7.47325E-05	9.83404E-05	9.8277E-05	0.000105335	0.00010281	4.09896E-06	4.09896E-06	0.000111008	4.09896E-06	3.18022E-05	3.08061E-05	4.20659E-05	0.000182569
3835803774365	383580	3774365	0.000250041	9.807E-05	3.24777E-05	3.18085E-05	7.3861E-05	7.3747E-05	9.70436E-05	9.6981E-05	0.000103946	0.000101454	4.04491E-06	4.04491E-06	0.000109544	4.04491E-06	3.21269E-05	3.11206E-05	4.29259E-05	0.000186301
3835903774365	383590	3774365	0.000247113	9.6921E-05	3.20973E-05	3.1436E-05	7.2996E-05	7.28834E-05	9.59072E-05	9.58453E-05	0.000102729	0.000100266	3.99754E-06	3.99754E-06	0.000108261	3.99754E-06	3.24767E-05	3.14595E-05	4.38221E-05	0.000190191
3836003774365	383600	3774365	0.000243889	9.5657E-05	3.16785E-05	3.10258E-05	7.20435E-05	7.19323E-05	9.46557E-05	9.45946E-05	0.000101388	9.89579E-05	3.94538E-06	3.94538E-06	0.000106849	3.94538E-06	3.27494E-05	3.17236E-05	4.46141E-05	0.000193629
3836103774365	383610	3774365	0.000241517	9.4726E-05	3.13705E-05	3.07242E-05	7.1343E-05	7.1233E-05	9.37354E-05	9.36749E-05	0.000100402	9.79957E-05	3.90702E-06	3.90702E-06	0.00010581	3.90702E-06	3.31153E-05	3.20781E-05	4.55465E-05	0.000197675
3836203774365	383620	3774365	0.00024043	9.43E-05	3.12293E-05	3.05859E-05	7.1022E-05	7.09124E-05	9.33136E-05	9.32534E-05	9.99505E-05	9.75548E-05	3.88944E-06	3.88944E-06	0.000105334	3.88944E-06	3.36445E-05	3.25907E-05	4.67188E-05	0.000202763
3836303774365	383630	3774365	0.000240332	9.4261E-05	3.12165E-05	3.05733E-05	7.09928E-05	7.08833E-05	9.32753E-05	9.32151E-05	9.99094E-05	9.75147E-05	3.88784E-06	3.88784E-06	0.00010529	3.88784E-06	3.42975E-05	3.32232E-05	4.80789E-05	0.000208666
3836403774365	383640	3774365	0.000241005	9.4526E-05	3.1304E-05	3.06559E-05	7.11918E-05	7.10819E-05	9.35367E-05	9.34764E-05	0.000100189	9.7788E-05	3.89874E-06	3.89874E-06	0.000105585	3.89874E-06	3.50491E-05	3.39513E-05	4.95952E-05	0.000215246
3836503774365	383650	3774365	0.000242918	9.5276E-05	3.15525E-05	3.09024E-05	7.17569E-05	7.16462E-05	9.42792E-05	9.42184E-05	0.000100985	9.85643E-05	3.92969E-06	3.92969E-06	0.000106424	3.92969E-06	3.59802E-05	3.48532E-05	5.1383E-05	0.000223006
3836603774365	383660	3774365	0.000245586	9.6322E-05	3.1899E-05	3.12418E-05	7.25449E-05	7.2433E-05	9.53146E-05	9.52531E-05	0.000102094	9.96467E-05	3.97284E-06	3.97284E-06	0.000107592	3.97284E-06	3.7017E-05	3.58576E-05	5.33473E-05	0.000231531
3836703774365	383670	3774365	0.000251326	9.8573E-05	3.26445E-05	3.19719E-05	7.42404E-05	7.41258E-05	9.75421E-05	9.74792E-05	0.00010448	0.000101975	4.06569E-06	4.06569E-06	0.000110107	4.06569E-06	3.85472E-05	3.73399E-05	5.60811E-05	0.000243396
3836803774365	383680	3774365	0.000260083	0.00010201	3.3782E-05	3.3086E-05	7.68273E-05	7.67087E-05	0.000100941	0.000100876	0.00010812	0.000105529	4.20736E-06	4.20736E-06	0.000113944	4.20736E-06	4.05887E-05	3.93174E-05	5.96273E-05	0.000258787
3836903774365	383690	3774365	0.000270314	0.00010602	3.51108E-05	3.43874E-05	7.98493E-05	7.97261E-05	0.000104912	0.000104844	0.000112373	0.00010968	4.37286E-06	4.37286E-06	0.000118426	4.37286E-06	4.28974E-05	4.15538E-05	6.36307E-05	0.000276162
3837003774365	383700	3774365	0.000285278	0.00011189	3.70545E-05	3.6291E-05	8.42696E-05	8.41396E-05	0.000110719	0.000110648	0.000118594	0.000115752	4.61493E-06	4.61493E-06	0.000124981	4.61493E-06	4.60439E-05	4.46017E-05	6.89964E-05	0.000299449
3837103774365	383710	3774365	0.000303116	0.00011889	3.93715E-05	3.85603E-05	8.9539E-05	8.94008E-05	0.000117642	0.000117567	0.00012601	0.000122989	4.9035E-06	4.9035E-06	0.000132796	4.9035E-06	4.97394E-05	4.81814E-05	7.52878E-05	0.000326754
3837203774365	383720	3774365	0.000325885	0.00012782	4.2329E-05	4.14569E-05	9.62649E-05	9.61164E-05	0.00012648	0.000126398	0.000135475	0.000132228	5.27184E-06	5.27184E-06	0.000142772	5.27184E-06	5.43622E-05	5.26595E-05	8.31384E-05	0.000360826
3837303774365	383730	3774365	0.000355858	0.00013957	4.62222E-05	4.52698E-05	0.000105119	0.000104957	0.000138112	0.000138023	0.000147936	0.00014439	5.75671E-06	5.75671E-06	0.000155903	5.75671E-06	6.03556E-05	5.84652E-05	9.3295E-05	0.000404907
3837403774365	383740	3774365	0.000393708	0.00015442	5.11385E-05	5.00849E-05	0.0001163	0.00011612	0.000152802	0.000152704	0.00016367	0.000159747	6.36901E-06	6.36901E-06	0.000172485	6.36901E-06	6.78846E-05	6.57583E-05	0.000106068	0.000460342
3837503774365	383750	3774365	0.000437361	0.00017154	5.68085E-05	5.5638E-05	0.000129194	0.000128995	0.000169744	0.000169635	0.000181817	0.000177459	7.07518E-06	7.07518E-06	0.00019161	7.07518E-06	7.65689E-05	7.41706E-05	0.000120846	0.000524478
3837603774365	383760	3774365	0.000492466	0.00019315	6.3966E-05	6.26481E-05	0.000145472	0.000145248	0.000191131	0.000191008	0.000204725	0.000199818	7.9666E-06	7.9666E-06	0.000215751	7.9666E-06	8.7465E-05	8.47254E-05	0.00013938	0.00060492
3837703774365	383770	3774365	0.000562849	0.00022076	7.3108E-05	7.16017E-05	0.000166263	0.000166006	0.000218448	0.000218307	0.000233985	0.000228376	9.10519E-06	9.10519E-06	0.000246586	9.10519E-06	0.000101303	9.81301E-05	0.000162912	0.000707048
3837803774365	383780	3774365	0.000652274	0.00025583	8.47233E-05	8.29777E-05	0.000192678	0.000192381	0.000253154	0.000252991	0.00027116	0.00026466	1.05518E-05	1.05518E-05	0.000285764	1.05518E-05	0.000118808	0.000115087	0.000192691	0.000836294
3837903774365	383790	3774365	0.000774546	0.00030379	0.000100605	9.85323E-05	0.000228797	0.000228444	0.000300609	0.000300415	0.00032199	0.000314272	1.25298E-05	1.25298E-05	0.000339332	1.25298E-05	0.000142627	0.00013816	0.000233202	0.001012115
3838003774365	383800	3774365	0.000948168	0.00037188	0.000123157	0.000120619	0.000280084	0.000279652	0.000367994	0.000367757	0.000394168	0.00038472	1.53385E-05	1.53385E-05	0.000415397	1.53385E-05	0.000176347	0.000170824	0.000290426	0.001260471
3838103774365	383810	3774365	0.00120694	0.00047338	0.000156769	0.000153539	0.000356524	0.000355974	0.000468426	0.000468124	0.000501743	0.000489716	1.95246E-05	1.95246E-05	0.000528766	1.95246E-05	0.000226537	0.000219441	0.00037576	0.001630825
3838203774365	383820	3774365	0.001632543	0.00064031	0.00021205	0.000207681	0.000482245	0.000481501	0.000633607	0.000633198	0.000678673	0.000662405	2.64096E-05	2.64096E-05	0.000715224	2.64096E-05	0.000308927	0.000299251	0.00051593	0.002239172
3838303774365	383830	3774365	0.002538496	0.00099563	0.000329723	0.00032293	0.000749859	0.000748702	0.000985217	0.000984581	0.001055291	0.001029996	4.10652E-05	4.10652E-05	0.001112126	4.10652E-05	0.00048382	0.000468823	0.000813677	0.003531417
3838403774365	383840	3774365	0.003372224	0.00132263	0.000438016	0.000428991	0.000996139	0.000994602	0.001308796	0.001307951	0.001401884	0.001368281	5.45524E-05	5.45524E-05	0.001477386	5.45524E-05	0.000645092	0.000624887	0.001087724	0.004720797
3838603774365	383860	3774365	0.002836708	0.0011126	0.000368458	0.000360866	0.00083795	0.000836657	0.001100956	0.001100246	0.001179262	0.001150995	4.58893E-05	4.58893E-05	0.001242774	4.58893E-05	0.000542132	0.000525151	0.000912893	0.003962018
3838703774365	383870	3774365	0.004516882	0.00177158	0.000586695	0.000574607	0.001334265	0.001332206	0.00175305	0.001751919	0.001877735	0.001832727	7.30695E-05	7.30695E-05	0.001978866	7.30695E-05	0.000866606	0.000839462	0.001464726	0.006357014
3838803774365	383880	3774365	0.003045961	0.00119467	0.000395638	0.000387486	0.000899762	0.000898374	0.00118217	0.001181407	0.001266252	0.0012359	4.92744E-05	4.92744E-05	0.001334449	4.92744E-05	0.000582887	0.00056463	0.000982421	0.004263776
3838903774365	383890	3774365	0.002275009	0.00089229	0.000295499	0.000289411	0.000672026	0.00067099	0.000882955	0.000882385	0.000945755	0.000923086	3.68027E-05	3.68027E-05	0.000996691	3.68027E-05	0.000434259	0.000420657	0.000729822	0.003167477
3839003774365	383900	3774365	0.001814124	0.00071152	0.000235635	0.00023078	0.000535883	0.000535056	0.000704081	0.000703626	0.000754158	0.000736081	2.9347E-05	2.9347E-05	0.000794775	2.9347E-05	0.000345472	0.000334651	0.000578968	0.002512761
3839103774365	383910	3774365	0.001511232	0.00059273	0.000196293	0.000192249	0.000446411	0.000445722	0.000586525	0.000586147	0.000628242	0.000613183	2.44472E-05	2.44472E-05	0.000662077	2.44472E-05	0.000287176	0.000278181	0.000479956	0.002083044
3829703774375	382970	3774375	0.000133491	5.2357E-05	1.7339E-05	1.69818E-05	3.94325E-05	3.93716E-05	5.18091E-05	5.17757E-05	5.5494E-05	5.41639E-05	2.15947E-06	2.15947E-06	5.84828E-05	2.15947E-06	1.25196E-05	1.21275E-05	1.14941E-05	4.98853E-05
3829803774375	382980	3774375	0.00014205	5.5714E-05	1.84508E-05	1.80707E-05	4.1961E-05	4.18963E-05	5.51313E-05	5.50957E-05	5.90525E-05	5.7637E-05	2.29795E-06	2.29795E-06	6.22329E-05	2.29795E-06	1.28963E-05	1.24924E-05	1.1768E-05	5.10738E-05
3829903774375	382990	3774375	0.000152074	5.9646E-05	1.97528E-05	1.93459E-05	4.4922E-05	4.48527E-05	5.90217E-05	5.89836E-05	6.32196E-05	6.17043E-05	2.4601E-06	2.4601E-06	6.66245E-05	2.4601E-06	1.33251E-05	1.29077E-05	1.20848E-05	5.24488E-05
3830003774375	383000	3774375	0.000163679	6.4197E-05	2.12602E-05	2.08221E-05	4.835E-05	4.82754E-05	6.35256E-05	6.34846E-05	6.80439E-05	6.64129E-05	2.64783E-06	2.64783E-06	7.17086E-05	2.64783E-06	1.38004E-05	1.33682E-05	1.24356E-05	5.39712E-05
3830103774375	383010	3774375	0.00017761	6.9661E-05	2.30697E-05	2.25944E-05	5.24652E-05	5.23843E-05	6.89324E-05	6.88879E-05	7.38352E-05	7.20654E-05	2.8732E-06	2.8732E-06	7.78118E-05	2.8732E-06	1.43566E-05	1.39069E-05	1.28474E-05	5.57588E-05
3830203774375	383020	3774375	0.000193958	7.6073E-05	2.5193E-05	2.46739E-05	5.72941E-05	5.72057E-05	7.5277E-05	7.52284E-05	8.0631E-05	7.86984E-05	3.13765E-06	3.13765E-06	8.49736E-05	3.13765E-06	1.49701E-05	1.45012E-05	1.32978E-05	5.77134E-05
3830303774375	383030	3774375	0.000214032	8.3946E-05	2.78005E-05	2.72277E-05	6.32241E-05	6.31266E-05	8.30682E-05	8.30146E-05	8.89764E-05	8.68437E-05	3.46239E-06	3.46239E-06	9.37685E-05	3.46239E-06	1.56804E-05	1.51893E-05	1.38183E-05	5.99724E-05
3830403774375	383040	3774375	0.000238904	9.3701E-05	3.1031E-05	3.03917E-05	7.05709E-05	7.0462E-05	9.2721E-05	9.26612E-05	9.93158E-05	9.69352E-05	3.86474E-06	3.86474E-06	0.000104665	3.86474E-06	1.65038E-05	1.59869E-05	1.44112E-05	6.25457E-05
3830503774375	383050	3774375	0.000269254	0.00010561	3.49732E-05	3.42526E-05	7.95362E-05	7.94135E-05	0.0001045	0.000104433	0.000111933	0.00010925	4.35571E-06	4.35571E-06	0.000117961	4.35571E-06	1.74151E-05	1.68697E-05	1.50562E-05	6.5345E-05
3830603774375	383060	3774375	0.00029902	0.00011728	3.88395E-05	3.80393E-05	8.83291E-05	8.81928E-05	0.000116053	0.000115978	0.000124307	0.000121328	4.83724E-06	4.83724E-06	0.000131002	4.83724E-06	1.80717E-05	1.75057E-05	1.55043E-05	6.72897E-05
3830703774375	383070	3774375	0.000334948	0.00013137	4.35062E-05	4.26098E-05	9.89421E-05	9.87894E-05	0.000129997	0.000129913	0.000139243	0.000135905	5.41845E-06	5.41845E-06	0.000146742	5.41845E-06	1.87695E-05	1.81816E-05	1.59795E-05	6.93523E-05
3830803774375	383080	3774375	0.000379454	0.00014883	4.9287E-05	4.82715E-05	0.000112089	0.000111916	0.00014727	0.000147175	0.000157745	0.000153964	6.13842E-06	6.13842E-06	0.00016624	6.13842E-06	1.9523E-05	1.89115E-05	1.6491E-05	7.1572E-05
3830903774375	383090	3774375	0.000435663	0.00017087	5.6588E-05	5.54221E-05	0.000128693	0.000128494	0.000169086	0.000168976	0.000181112	0.000176771	7.04771E-06	7.04771E-06	0.000190866	7.04771E-06	2.03302E-05	1.96934E-05	1.70296E-05	7.39096E-05
3831003774375	383100	3774375	0.000507421	0.00019902	6.59085E-05	6.45506E-05	0.00014989	0.000149658	0.000196935	0.000196808	0.00021042	0.000205886	8.20853E-06	8.20853E-06	0.000222303	8.20853E-06	2.11626E-05	2.04997E-05	1.75818E-05	7.63062E-05
3831103774375	383110	3774375	0.000596414	0.00023392	7.74678E-05	7.58717E-05	0.000176178	0.000175906	0.000231475	0.000231325	0.000247938	0.000241995	9.64818E-06	9.64818E-06	0.000261292	9.64818E-06	2.1916E-05	2.12296E-05	1.80842E-05	7.84866E-05
3831203774375	383120	3774375	0.000715246	0.00028053	9.29028E-05	9.09887E-05	0.00021128	0.000210954	0.000277595	0.000277416	0.000297339	0.000290212	1.15705E-05	1.15705E-05	0.000313353	1.15705E-05	2.27071E-05	2.19959E-05	1.86409E-05	8.09028E-05
3831303774375	383130	3774375	0.00087995	0.00034513	0.000114296	0.000111941	0.000259933	0.000259532	0.000341518	0.000341297	0.000365808	0.00035704	1.42349E-05	1.42349E-05	0.00038551	1.42349E-05	2.34875E-05	2.27518E-05	1.91953E-05	8.33092E-05
3831403774375	383140	3774375	0.001118179	0.00043857	0.00014524	0.000142247	0.000330305	0.000329795	0.000433977	0.000433697	0.000464844	0.000453702	1.80888E-05	1.80888E-05	0.000489879	1.80888E-05	2.43055E-05	2.35442E-05	1.97226E-05	8.55977E-05
3831503774375	383150	3774375	0.001498415	0.0005877	0.000194628	0.000190618	0.000442624	0.000441942	0.000581551	0.000581175	0.000622913	0.000607982	2.42398E-05	2.42398E-05	0.000656462	2.42398E-05	2.5084E-05	2.42984E-05	2.01911E-05	8.76308E-05
3831603774375	383160	3774375	0.002140799	0.00083965	0.000278067	0.000272338	0.000632382	0.000631406	0.000830867	0.000830331	0.000889962	0.00086863	3.46316E-05	3.46316E-05	0.000937894	3.46316E-05	2.58088E-05	2.50004E-05	2.06596E-05	8.96639E-05
3831703774375	383170	3774375	0.003414978	0.0013394	0.000443569	0.00043443	0.001008768	0.001007212	0.001325389	0.001324534	0.001419657	0.001385629	5.5244E-05	5.5244E-05	0.001496117	5.5244E-05	2.64402E-05	2.56121E-05	2.11076E-05	9.16087E-05
3834703774375	383470	3774375	0.000330053	0.00012945	4.28703E-05	4.19871E-05	9.7496E-05	9.73456E-05	0.000128097	0.000128014	0.000137208	0.000133919	5.33926E-06	5.33926E-06	0.000144598	5.33926E-06	3.06469E-05	2.9687E-05	3.66708E-05	0.000159154
3834803774375	383480	3774375	0.000317568	0.00012455	4.12487E-05	4.03988E-05	9.3808E-05	9.36633E-05	0.000123251	0.000123172	0.000132018	0.000128853	5.13729E-06	5.13729E-06	0.000139128	5.13729E-06	3.0577E-05	2.96192E-05	3.70283E-05	0.000160706
3834903774375	383490	3774375	0.000306763	0.00012032	3.98452E-05	3.90242E-05	9.06162E-05	9.04764E-05	0.000119058	0.000118981	0.000127526	0.000124469	4.96249E-06	4.96249E-06	0.000134394	4.96249E-06	3.05841E-05	2.96262E-05	3.74809E-05	0.00016267
3835003774375	383500	3774375	0.000297296	0.0001166	3.86155E-05	3.78199E-05	8.78197E-05	8.76842E-05	0.000115384	0.000115309	0.00012359	0.000120628	4.80934E-06	4.80934E-06	0.000130246	4.80934E-06	3.06362E-05	2.96766E-05	3.79856E-05	0.00016486
3835103774375	383510	3774375	0.00028887	0.0001133	3.75212E-05	3.67481E-05	8.53309E-05	8.51993E-05	0.000112114	0.000112041	0.000120088	0.000117209	4.67305E-06	4.67305E-06	0.000126555	4.67305E-06	3.07205E-05	2.97582E-05	3.8522E-05	0.000167188
3835403774375	383540	3774375	0.000269478	0.00010569	3.50023E-05	3.42812E-05	7.96026E-05	7.94797E-05	0.000104587	0.00010452	0.000112026	0.000109341	4.35934E-06	4.35934E-06	0.00011806	4.35934E-06	3.12515E-05	3.02726E-05	4.04682E-05	0.000175635
3835503774375	383550	3774375	0.00026302	0.00010316	3.41635E-05	3.34596E-05	7.76949E-05	7.7575E-05	0.000102081	0.000102015	0.000109341	0.000106721	4.25487E-06	4.25487E-06	0.00011523	4.25487E-06	3.12802E-05	3.03004E-05	4.08959E-05	0.000177491
3835603774375	383560	3774375	0.000257487	0.00010099	3.34448E-05	3.27558E-05	7.60605E-05	7.59431E-05	9.99335E-05	9.98691E-05	0.000107041	0.000104476	4.16536E-06	4.16536E-06	0.000112806	4.16536E-06	3.13824E-05	3.03995E-05	4.14164E-05	0.00017975

			KMMass Grading / Excavation	KMMass Grading / Excavation	KMDrainage / Utilities Trenching	KMFoundations / Concrete Pads	KMBuilding / Structure Construction	KMAsphalt Paving	KMArchitectural Coating	KMLandscaping or Other Finishing	KMWaterside Construction (Piles)	EWNDemolition	EWNSite Grubbing / Prep	EWNDrainage / Utilities Trenching	EWNDrainage / Utilities Trenching	EWNDrainage / Utilities Trenching	EWNFoundation s / Concrete Pads	EWNBuilding / Structure Construction	EWNAsphalt Paving	EWNLandscaping or Other Finishing	EWNWaterside Construction (Piles)
Unique Identifier	X (UTM)	Y (UTM)	2025	2026	2026	2026	2026	2026	2026	2026	2026	2027	2027	2027	2028	2029	2029	2029	2029	2029	2029
3831303774365	383130	3774365	6.39958E-05	6.33335E-05	2.27436E-05	1.20358E-05	4.13388E-05	1.32805E-06	1.32805E-06	4.26669E-05	1.32805E-06	0.000112425	6.12733E-06	1.43881E-05	1.41103E-05	1.38183E-05	1.19692E-05	2.59905E-05	1.84908E-06	2.6915E-05	1.84908E-06
3831403774365	383140	3774365	6.58547E-05	6.51732E-05	2.34043E-05	1.23854E-05	4.25397E-05	1.36663E-06	1.36663E-06	4.39063E-05	1.36663E-06	0.000117073	6.38064E-06	1.49829E-05	1.46936E-05	1.43896E-05	1.2464E-05	2.70649E-05	1.92552E-06	2.80277E-05	1.92552E-06
3831503774365	383150	3774365	6.74673E-05	6.67691E-05	2.39774E-05	1.26887E-05	4.35813E-05	1.40009E-06	1.40009E-06	4.49814E-05	1.40009E-06	0.00012117	6.6039E-06	1.55072E-05	1.52077E-05	1.48931E-05	1.29002E-05	2.80119E-05	1.9929E-06	2.90084E-05	1.9929E-06
3831603774365	383160	3774365	6.90351E-05	6.83206E-05	2.45345E-05	1.29836E-05	4.45941E-05	1.43263E-06	1.43263E-06	4.60267E-05	1.43263E-06	0.000124707	6.79669E-06	1.59599E-05	1.56517E-05	1.53279E-05	1.32768E-05	2.88297E-05	2.05108E-06	2.98553E-05	2.05108E-06
3831703774365	383170	3774365	7.05058E-05	6.97762E-05	2.50572E-05	1.32602E-05	4.55441E-05	1.46315E-06	1.46315E-06	4.70073E-05	1.46315E-06	0.000127716	6.96069E-06	1.6345E-05	1.60294E-05	1.56977E-05	1.35971E-05	2.95254E-05	2.10057E-06	3.05757E-05	2.10057E-06
3834703774365	383470	3774365	0.000123042	0.000121768	4.37281E-05	2.31407E-05	7.94803E-05	2.55339E-06	2.55339E-06	8.20337E-05	2.55339E-06	0.000136376	7.43267E-06	1.74533E-05	1.71163E-05	1.67621E-05	1.45191E-05	3.15274E-05	2.243E-06	3.26489E-05	2.243E-06
3834803774365	383480	3774365	0.000124289	0.000123002	4.41712E-05	2.33752E-05	8.02857E-05	2.57926E-06	2.57926E-06	8.2865E-05	2.57926E-06	0.000135702	7.39595E-06	1.73671E-05	1.70317E-05	1.66793E-05	1.44474E-05	3.13716E-05	2.23192E-06	3.24876E-05	2.23192E-06
3835003774365	383500	3774365	0.000127126	0.00012581	4.51794E-05	2.39088E-05	8.21183E-05	2.63813E-06	2.63813E-06	8.47564E-05	2.63813E-06	0.000134829	7.34837E-06	1.72554E-05	1.69221E-05	1.6572E-05	1.43544E-05	3.11698E-05	2.21756E-06	3.22786E-05	2.21756E-06
3835103774365	383510	3774365	0.000128641	0.00012731	4.5718E-05	2.41938E-05	8.30973E-05	2.66958E-06	2.66958E-06	8.57668E-05	2.66958E-06	0.000134561	7.33377E-06	1.72211E-05	1.68885E-05	1.65391E-05	1.43259E-05	3.11079E-05	2.21316E-06	3.22144E-05	2.21316E-06
3835203774365	383520	3774365	0.000130112	0.000128765	4.62407E-05	2.44704E-05	8.40473E-05	2.7001E-06	2.7001E-06	8.67474E-05	2.7001E-06	0.000134301	7.31958E-06	1.71877E-05	1.68558E-05	1.65071E-05	1.42982E-05	3.10477E-05	2.20887E-06	3.21521E-05	2.20887E-06
3835303774365	383530	3774365	0.000131717	0.000130354	4.68112E-05	2.47723E-05	8.50841E-05	2.73341E-06	2.73341E-06	8.78176E-05	2.73341E-06	0.000134217	7.31499E-06	1.7177E-05	1.68453E-05	1.64967E-05	1.42892E-05	3.10282E-05	2.20749E-06	3.2132E-05	2.20749E-06
3835403774365	383540	3774365	0.000133285	0.000131905	4.73683E-05	2.50671E-05	8.60969E-05	2.76595E-06	2.76595E-06	8.88628E-05	2.76595E-06	0.00013414	7.31081E-06	1.71672E-05	1.68357E-05	1.64873E-05	1.42811E-05	3.10105E-05	2.20623E-06	3.21136E-05	2.20623E-06
3835503774365	383550	3774365	0.000134673	0.00013328	4.78618E-05	2.53283E-05	8.69939E-05	2.79477E-06	2.79477E-06	8.97886E-05	2.79477E-06	0.000133956	7.3008E-06	1.71437E-05	1.68126E-05	1.64647E-05	1.42615E-05	3.0968E-05	2.20321E-06	3.20696E-05	2.20321E-06
3835603774365	383560	3774365	0.000136368	0.000134957	4.84641E-05	2.5647E-05	8.80886E-05	2.82993E-06	2.82993E-06	9.09185E-05	2.82993E-06	0.000134071	7.30706E-06	1.71584E-05	1.6827E-05	1.64788E-05	1.42737E-05	3.09946E-05	2.2051E-06	3.20971E-05	2.2051E-06
3835703774365	383570	3774365	0.000138772	0.000137336	4.93185E-05	2.60991E-05	8.96414E-05	2.87982E-06	2.87982E-06	9.25213E-05	2.87982E-06	0.000134829	7.34837E-06	1.72554E-05	1.69221E-05	1.6572E-05	1.43544E-05	3.11698E-05	2.21756E-06	3.22786E-05	2.21756E-06
3835803774365	383580	3774365	0.000141609	0.000140143	5.03267E-05	2.66327E-05	9.1474E-05	2.93869E-06	2.93869E-06	9.44127E-05	2.93869E-06	0.000135955	7.40972E-06	1.73994E-05	1.70634E-05	1.67104E-05	1.44743E-05	3.143E-05	2.23608E-06	3.25481E-05	2.23608E-06
3835903774365	383590	3774365	0.000144565	0.000143069	5.13774E-05	2.71887E-05	9.33837E-05	3.00005E-06	3.00005E-06	9.63838E-05	3.00005E-06	0.000137188	7.4769E-06	1.75572E-05	1.72181E-05	1.68619E-05	1.46055E-05	3.1715E-05	2.25635E-06	3.28432E-05	2.25635E-06
3836003774365	383600	3774365	0.000147178	0.000145655	5.2306E-05	2.76801E-05	9.50716E-05	3.05427E-06	3.05427E-06	9.81259E-05	3.05427E-06	0.000138099	7.52656E-06	1.76738E-05	1.73325E-05	1.69739E-05	1.47025E-05	3.19257E-05	2.27134E-06	3.30613E-05	2.27134E-06
3836103774365	383610	3774365	0.000150254	0.000148699	5.33992E-05	2.82586E-05	9.70585E-05	3.1181E-06	3.1181E-06	0.000100177	3.1181E-06	0.000139408	7.59792E-06	1.78414E-05	1.74968E-05	1.71348E-05	1.48419E-05	3.22283E-05	2.29287E-06	3.33748E-05	2.29287E-06
3836203774365	383620	3774365	0.000154121	0.000152526	5.47735E-05	2.89859E-05	9.95566E-05	3.19836E-06	3.19836E-06	0.000102755	3.19836E-06	0.000141391	7.70601E-06	1.80952E-05	1.77457E-05	1.73785E-05	1.50531E-05	3.26868E-05	2.32549E-06	3.38495E-05	2.32549E-06
3836303774365	383630	3774365	0.000158608	0.000156967	5.63681E-05	2.98298E-05	0.000102455	3.29147E-06	3.29147E-06	0.000105746	3.29147E-06	0.000143887	7.84205E-06	1.84146E-05	1.8059E-05	1.76853E-05	1.53188E-05	3.32639E-05	2.36654E-06	3.44471E-05	2.36654E-06
3836403774365	383640	3774365	0.00016361	0.000161917	5.81458E-05	3.07705E-05	0.000105686	3.39527E-06	3.39527E-06	0.000109081	3.39527E-06	0.000146797	8.00062E-06	1.8787E-05	1.84242E-05	1.8043E-05	1.56286E-05	3.39365E-05	2.4144E-06	3.51437E-05	2.4144E-06
3836503774365	383650	3774365	0.000169508	0.000167754	6.02419E-05	3.18798E-05	0.000109496	3.51766E-06	3.51766E-06	0.000113014	3.51766E-06	0.000150434	8.19885E-06	1.92524E-05	1.88806E-05	1.849E-05	1.60158E-05	3.47773E-05	2.47422E-06	3.60144E-05	2.47422E-06
3836603774365	383660	3774365	0.000175988	0.000174167	6.25449E-05	3.30985E-05	0.000113682	3.65214E-06	3.65214E-06	0.000117334	3.65214E-06	0.000154507	8.42085E-06	1.97738E-05	1.93919E-05	1.89907E-05	1.64494E-05	3.5719E-05	2.54121E-06	3.69896E-05	2.54121E-06
3836703774365	383670	3774365	0.000185007	0.000183092	6.575E-05	3.47946E-05	0.000119507	3.8393E-06	3.8393E-06	0.000123347	3.8393E-06	0.000160618	8.75387E-06	2.05557E-05	2.01588E-05	1.97417E-05	1.71E-05	3.71315E-05	2.64171E-06	3.84524E-05	2.64171E-06
3836803774365	383680	3774365	0.000196706	0.00019467	6.99076E-05	3.69948E-05	0.000127064	4.08207E-06	4.08207E-06	0.000131146	4.08207E-06	0.00016881	9.20038E-06	2.16042E-05	2.1187E-05	2.07487E-05	1.79722E-05	3.90256E-05	2.77646E-06	4.04138E-05	2.77646E-06
3836903774365	383690	3774365	0.000209912	0.00020774	7.46012E-05	3.94787E-05	0.000135595	4.35614E-06	4.35614E-06	0.000139952	4.35614E-06	0.000178083	9.70574E-06	2.27909E-05	2.23508E-05	2.18883E-05	1.89594E-05	4.11692E-05	2.92896E-06	4.26336E-05	2.92896E-06
3837003774365	383700	3774365	0.000227613	0.000225258	8.08921E-05	4.28078E-05	0.00014703	4.72348E-06	4.72348E-06	0.000151753	4.72348E-06	0.000190778	1.03976E-05	2.44156E-05	2.39441E-05	2.34487E-05	2.03109E-05	4.4104E-05	3.13776E-06	4.56729E-05	3.13776E-06
3837103774365	383710	3774365	0.000248368	0.000245798	8.82681E-05	4.67111E-05	0.000160436	5.15418E-06	5.15418E-06	0.000165591	5.15418E-06	0.000205678	1.12097E-05	2.63225E-05	2.58142E-05	2.52801E-05	2.18973E-05	4.75486E-05	3.38283E-06	4.924E-05	3.38283E-06
3837203774365	383720	3774365	0.000274266	0.000271428	9.74722E-05	5.15819E-05	0.000177166	5.69163E-06	5.69163E-06	0.000182857	5.69163E-06	0.000224338	1.22267E-05	2.87106E-05	2.81562E-05	2.75736E-05	2.38839E-05	5.18624E-05	3.68973E-06	5.37072E-05	3.68973E-06
3837303774365	383730	3774365	0.000307772	0.000304587	0.00010938	5.78834E-05	0.000198809	6.38695E-06	6.38695E-06	0.000205196	6.38695E-06	0.000248526	1.3545E-05	3.18062E-05	3.11919E-05	3.05466E-05	2.6459E-05	5.74541E-05	4.08755E-06	5.94979E-05	4.08755E-06
3837403774365	383740	3774365	0.000349909	0.000346287	0.000124355	6.58081E-05	0.000226028	7.26137E-06	7.26137E-06	0.000233289	7.26137E-06	0.0002789	1.52004E-05	3.56935E-05	3.50042E-05	3.42799E-05	2.96928E-05	6.44762E-05	4.58713E-06	6.67697E-05	4.58713E-06
3837503774365	383750	3774365	0.00039866	0.000394534	0.00014168	7.49768E-05	0.000257519	8.27306E-06	8.27306E-06	0.000265792	8.27306E-06	0.000313946	1.71105E-05	4.01786E-05	3.94027E-05	3.85874E-05	3.34239E-05	7.25779E-05	5.16353E-06	7.51597E-05	5.16353E-06
3837603774365	383760	3774365	0.000459803	0.000455045	0.000163411	8.64762E-05	0.000297016	9.54193E-06	9.54193E-06	0.000306558	9.54193E-06	0.000357942	1.95083E-05	4.58092E-05	4.49245E-05	4.3995E-05	3.81079E-05	8.2749E-05	5.88714E-06	8.56925E-05	5.88714E-06
3837703774365	383770	3774365	0.000537432	0.00053187	0.000190999	0.000101076	0.00034716	1.11529E-05	1.11529E-05	0.000358313	1.11529E-05	0.000413845	2.25551E-05	5.29635E-05	5.19408E-05	5.08661E-05	4.40595E-05	9.56725E-05	6.80658E-06	9.90758E-05	6.80658E-06
3837803774365	383780	3774365	0.000635672	0.000629094	0.000225913	0.000119552	0.00041062	1.31916E-05	1.31916E-05	0.000423812	1.31916E-05	0.000484594	2.6411E-05	6.2018E-05	6.08203E-05	5.95619E-05	5.15917E-05	0.000112028	7.97021E-06	0.000116013	7.97021E-06
3837903774365	383790	3774365	0.000769315	0.000761354	0.000273409	0.000144687	0.000496949	1.5965E-05	1.5965E-05	0.000512914	1.5965E-05	0.000580917	3.16607E-05	7.43453E-05	7.29097E-05	7.14011E-05	6.18466E-05	0.000134296	9.55445E-06	0.000139073	9.55445E-06
3838003774365	383800	3774365	0.000958092	0.000948177	0.000340499	0.000180191	0.000618892	1.98825E-05	1.98825E-05	0.000638774	1.98825E-05	0.000717262	3.90917E-05	9.17947E-05	9.00221E-05	8.81594E-05	7.63625E-05	0.000165817	1.1797E-05	0.000171715	1.1797E-05
3838103774365	383810	3774365	0.001239601	0.001226772	0.000440544	0.000233134	0.000800735	2.57244E-05	2.57244E-05	0.00082646	2.57244E-05	0.000920153	5.01495E-05	0.000117761	0.000115486	0.00011309	9.7963E-05	0.000212721	1.51339E-05	0.000220288	1.51339E-05
3838203774365	383820	3774365	0.00170201	0.001684395	0.000604881	0.000320101	0.001099434	3.53204E-05	3.53204E-05	0.001134754	3.53204E-05	0.001253318	6.83074E-05	0.000160399	0.000157301	0.000154047	0.000133433	0.000289742	2.06136E-05	0.000300049	2.06136E-05
3838303774365	383830	3774365	0.002684253	0.002656474	0.000953963	0.000504833	0.001733926	5.57041E-05	5.57041E-05	0.00178963	5.57041E-05	0.001961422	0.0001069	0.000251021	0.000246174	0.00024108	0.000208821	0.000453441	3.22599E-05	0.000469571	3.22599E-05
3838403774365	383840	3774365	0.003588309	0.003551174	0.001275257	0.000674861	0.002317912	7.44653E-05	7.44653E-05	0.002392378	7.44653E-05	0.002613127	0.000142419	0.000334426	0.000327968	0.000321182	0.000278203	0.000604102	4.29786E-05	0.000625592	4.29786E-05
3838603774365	383860	3774365	0.003011556	0.002980389	0.001070283	0.00056639	0.001945351	6.24964E-05	6.24964E-05	0.002007848	6.24964E-05	0.002196442	0.000119709	0.000281099	0.000275671	0.000269967	0.000233842	0.000507773	3.61253E-05	0.000525836	3.61253E-05
3838703774365	383870	3774365	0.004832009	0.004782002	0.001717258	0.000908766	0.003121295	0.000100275	0.000100275	0.00322157	0.000100275	0.003509054	0.000191248	0.000449086	0.000440414	0.000431301	0.000373587	0.000811222	5.77141E-05	0.00084008	5.77141E-05
3838803774365	383880	3774365	0.003240924	0.003207384	0.001151799	0.000609528	0.002093514	6.72563E-05	6.72563E-05	0.002160771	6.72563E-05	0.002361171	0.000128687	0.000302181	0.000296346	0.000290214	0.000251379	0.000545855	3.88346E-05	0.000565272	3.88346E-05
3838903774365	383890	3774365	0.00240762	0.002382704	0.000855649	0.000452806	0.001555232	4.99634E-05	4.99634E-05	0.001605195	4.99634E-05	0.001759826	9.59128E-05	0.000225221	0.000220872	0.000216302	0.000187358	0.000406836	2.89442E-05	0.000421308	2.89442E-05
3839003774365	383900	3774365	0.001909966	0.0018902	0.000678787	0.000359211	0.001233766	3.9636E-05	3.9636E-05	0.001273402	3.9636E-05	0.001400559	7.63323E-05	0.000179243	0.000175781	0.000172144	0.000149109	0.000323781	2.30353E-05	0.000335299	2.30353E-05
3839103774365	383910	3774365	0.001583335	0.001566949	0.000562705	0.000297781	0.001022775	3.28577E-05	3.28577E-05	0.001055632	3.28577E-05	0.001164659	6.34754E-05	0.000149052	0.000146174	0.000143149	0.000123994	0.000269246	1.91554E-05	0.000278823	1.91554E-05
3829703774375	382970	3774375	3.79182E-05	3.75257E-05	1.34758E-05	7.13135E-06	2.44937E-05	7.86885E-07	7.86885E-07	2.52806E-05	7.86885E-07	5.65381E-05	3.0814E-06	7.23571E-06	7.09598E-06	6.94916E-06	6.01926E-06	1.30705E-05	9.29894E-07	1.35354E-05	9.29894E-07
3829803774375	382980	3774375	3.88215E-05	3.84197E-05	1.37969E-05	7.30125E-06	2.50772E-05	8.05631E-07	8.05631E-07	2.58829E-05	8.05631E-07	5.82839E-05	3.17655E-06	7.45913E-06	7.31509E-06	7.16373E-06	6.20512E-06	1.34741E-05	9.58606E-07	1.39534E-05	9.58606E-07
3829903774375	382990	3774375	3.98667E-05	3.94541E-05	1.41683E-05	7.49782E-06	2.57524E-05	8.27321E-07	8.27321E-07	2.65797E-05	8.27321E-07	6.02823E-05	3.28546E-06	7.71489E-06	7.56591E-06	7.40936E-06	6.41789E-06	1.39361E-05	9.91475E-07	1.44318E-05	9.91475E-07
3830003774375	383000	3774375	4.10239E-05	4.05993E-05	1.45796E-05	7.71545E-06	2.64999E-05	8.51335E-07	8.51335E-07	2.73512E-05	8.51335E-07	6.24875E-05	3.40565E-06	7.9971E-06	7.84267E-06	7.6804E-06	6.65266E-06	1.44458E-05	1.02774E-06	1.49597E-05	1.02774E-06
3830103774375	383010	3774375	4.23826E-05	4.1944E-05	1.50625E-05	7.97099E-06	2.73776E-05	8.79532E-07	8.79532E-07	2.82571E-05	8.79532E-07	6.50678E-05	3.54628E-06	8.32734E-06	8.16653E-06	7.99755E-06	6.92737E-06	1.50424E-05	1.07018E-06	1.55775E-05	1.07018E-06
3830203774375	383020	3774375	4.38683E-05	4.34143E-05	1.55905E-05	8.25041E-06	2.83373E-05	9.10363E-07	9.10363E-07	2.92476E-05	9.10363E-07	6.79162E-05	3.70152E-06	8.69187E-06	8.52402E-06	8.34765E-06	7.23062E-06	1.57009E-05	1.11703E-06	1.62594E-05	1.11703E-06
3830303774375	383030	3774375	4.55854E-05	4.51136E-05	1.62007E-05	8.57335E-06	2.94465E-05	9.45997E-07	9.45997E-07	3.03924E-05	9.45997E-07	7.12316E-05	3.88221E-06	9.11617E-06	8.94013E-06	8.75515E-06	7.58359E-06	1.64673E-05	1.17156E-06	1.70531E-05	1.17156E-06
3830403774375	383040	3774375	4.75414E-05	4.70494E-05	1.68958E-05	8.94122E-06	3.071E-05	9.86588E-07	9.86588E-07	3.16965E-05	9.86588E-07	7.50677E-05	4.09129E-06	9.60711E-06	9.42159E-06	9.22664E-06	7.99199E-06	1.73541E-05	1.23465E-06	1.79715E-05	1.23465E-06
3830503774375	383050	3774375	4.96691E-05	4.91551E-05	1.7652E-05	9.34138E-06	3.20844E-05	1.03074E-06	1.03074E-06	3.31151E-05	1.03074E-06	7.93249E-05	4.32331E-06	1.01519E-05	9.9559E-06	9.7499E-06	8.44523E-06	1.83383E-05	1.30467E-06	1.89906E-05	1.30467E-06
3830603774375	383060	3774375	5.11473E-05	5.0618E-05	1.81774E-05	9.61939E-06	3.30392E-05	1.06142E-06	1.06142E-06	3.41007E-05	1.06142E-06	8.24029E-05	4.49107E-06	1.05459E-05	1.03422E-05	1.01282E-05	8.77293E-06	1.90499E-05	1.3553E-06	1.97275E-05	1.3553E-06
3830703774375	383070	3774375	5.27151E-05	5.21696E-05	1.87345E-05	9.91425E-06	3.4052E-05	1.09395E-06	1.09395E-06	3.51459E-05	1.09395E-06	8.56724E-05	4.66926E-06	1.09643E-05	1.07526E-05	1.05301E-05	9.12101E-06	1.98057E-05	1.40907E-06	2.05103E-05	1.40907E-06
3830803774375	383080	3774375	5.44024E-05	5.38394E-05	1.93342E-05	1.02316E-05	3.51419E-05	1.12897E-06	1.12897E-06	3.62708E-05	1.12897E-06	8.91945E-05	4.86122E-06	1.14151E-05	1.11946E-05	1.0963E-05	9.49599E-06	2.062E-05	1.467E-06	2.13535E-05	1.467E-06
3830903774375	383090	3774375	5.61792E-05	5.55978E-05	1.99656E-05	1.05657E-05	3.62896E-05	1.16584E-06	1.16584E-06	3.74555E-05	1.16584E-06	9.2977E-05	5.06737E-06	1.18991E-05	1.16693E-05	1.14279E-05	9.89869E-06	2.14944E-05	1.52921E-06	2.2259E-05	1.52921E-06
3831003774375	383100	3774375	5.80008E-05	5.74006E-05	2.0613E-05	1.09083E-05	3.74663E-05	1.20364E-06	1.20364E-06	3.867E-05	1.20364E-06	9.6859E-05	5.27894E-06	1.2396E-05	1.21566E-05	1.1905E-05	1.0312E-05	2.23919E-05	1.59306E-06	2.31884E-05	1.59306E-06
3831103774375	383110	3774375	5.96582E-05	5.90408E-05	2.12021E-05	1.122E-05	3.85369E-05	1.23804E-06	1.23804E-06	3.9775E-05	1.23804E-06	0.000100381	5.4709E-06	1.28467E-05	1.25986E-05	1.2338E-05	1.0687E-05	2.32061E-05	1.65099E-06	2.40316E-05	1.65099E-06
3831203774375	383120	3774375	6.14948E-05	6.08584E-05	2.18548E-05	1.15655E-05	3.97233E-05	1.27615E-06	1.27615E-06	4.09994E-05	1.27615E-06	0.000104072	5.67205E-06	1.3319E-05	1.30618E-05	1.27916E-05	1.10799E-05	2.40593E-05	1.71169E-06	2.49151E-05	1.71169E-06
3831303774375	383130	3774375	6.33239E-05	6.26685E-05	2.25048E-05	1.19095E-05	4.09048E-05	1.31411E-06	1.31411E-06	4.22189E-05	1.31411E-06	0.000107739	5.87194E-06	1.37884E-05	1.35221E-05	1.32424E-05	1.14703E-05	2.49072E-05	1.77201E-06	2.57932E-05	1.77201E-06
3831403774375	383140	3774375	6.50634E-05	6.439E-05	2.3123E-05	1.22366E-05	4.20285E-05	1.35021E-06	1.35021E-06	4.33787E-05	1.35021E-06	0.000111767	6.09144E-06	1.43039E-05	1.40276E-05	1.37374E-05	1.18991E-05	2.58383E-05	1.83825E-06	2.67574E-05	1.83825E-06
3831503774375	383150	3774375	6.66087E-05	6.59194E-05	2.36722E-05	1.25273E-05	4.30267E-05	1.38228E-06	1.38228E-06	4.4409E-05	1.38228E-06	0.00011532	6.28507E-06	1.47585E-05	1.44735E-05	1.41741E-05	1.22774E-05	2.66596E-05	1.89669E-06	2.76079E-05	1.89669E-06
3831603774375	383160	3774375	6.81541E-05	6.74488E-05	2.42214E-05	1.28179E-05	4.4025E-05	1.41435E-06	1.41435E-06	4.54393E-05	1.41435E-06	0.000118582	6.46285E-06	1.5176E-05	1.48829E-05	1.4575E-05	1.26246E-05	2.74137E-05	1.95033E-06	2.83888E-05	1.95033E-06
3831703774375	383170	3774375	6.96323E-05	6.89117E-05	2.47468E-05	1.30959E-05	4.49799E-05	1.44502E-06	1.44502E-06	4.64249E-05	1.44502E-06	0.000121369	6.61475E-06	1.55327E-05	1.52327E-05	1.49175E-05	1.29214E-05	2.8058E-05	1.99617E-06	2.90561E-05	1.99617E-06
3834703774375	383470	3774375	0.000120974	0.000119722	4.29931E-05	2.27518E-05	7.81445E-05	2.51047E-06	2.51047E-06	8.0655E-05	2.51047E-06	0.00013231	7.21108E-06	1.6933E-05	1.6606E-05	1.62624E-05	1.40863E-05	3.05875E-05	2.17613E-06	3.16755E-05	2.17613E-06
3834803774375	383480	3774375	0.000122153	0.000120889	4.34123E-05	2.29736E-05	7.89065E-05	2.53495E-06	2.53495E-06	8.14414E-05	2.53495E-06	0.000131721	7.17895E-06	1.68575E-05	1.6532E-05	1.61899E-05	1.40235E-05	3.04512E-05	2.16644E-06	3.15344E-05	2.16644E-06
3834903774375	383490	3774375	0.000123647	0.000122367	4.3943E-05	2.32545E-05	7.9871E-05	2.56594E-06	2.56594E-06	8.24369E-05	2.56594E-06	0.000131468	7.16517E-06	1.68252E-05	1.65003E-05	1.61589E-05	1.39966E-05	3.03927E-05	2.16228E-06	3.14739E-05	2.16228E-06
3835003774375	383500	3774375	0.000125311	0.000124014	4.45347E-05	2.35676E-05	8.09464E-05	2.60048E-06	2.60048E-06	8.35469E-05	2.60048E-06	0.000131422	7.16267E-06	1.68193E-05	1.64945E-05	1.61532E-05	1.39917E-05	3.03821E-05	2.16152E-06	3.14629E-05	2.16152E-06
3835103774375	383510	3774375	0.000127081	0.000125766	4.51635E-05	2.39003E-05	8.20893E-05	2.6372E-06	2.6372E-06	8.47265E-05	2.6372E-06	0.000131514	7.16768E-06	1.68311E-05	1.6506E-05	1.61645E-05	1.40015E-05	3.04034E-05	2.16304E-06	3.14849E-05	2.16304E-06
3835403774375	383540	3774375	0.000133501	0.00013212	4.74453E-05	2.51079E-05	8.62367E-05	2.77044E-06	2.77044E-06	8.90072E-05	2.77044E-06	0.000132999	7.24864E-06	1.70212E-05	1.66925E-05	1.63471E-05	1.41596E-05	3.07468E-05	2.18747E-06	3.18405E-05	2.18747E-06
3835503774375	383550	3774375	0.000134912	0.000133516	4.79467E-05	2.53732E-05	8.71482E-05	2.79972E-06	2.79972E-06	8.99479E-05	2.79972E-06	0.000132884	7.24238E-06	1.70065E-05	1.66781E-05	1.6333E-05	1.41474E-05	3.07202E-05	2.18558E-06	3.1813E-05	2.18558E-06
3835603774375	383560	3774375	0.000136629	0.000135215	4.8557E-05	2.56962E-05	8.82574E-05	2.83536E-06	2.83536E-06	9.10927E-05	2.83536E-06	0.000133084	7.25323E-06	1.70319E-05	1.6703E-05	1.63574E-05	1.41686E-05	3.07662E-05

			ISDemolition	ISDrainage / Utilities Trenching	ISDrainage / Utilities Trenching	ISAsphalt Paving	ISAsphalt Paving	SVDemolition	SVSite Grubbing / Prep	SVMass Grading / Excavation	SVMass Grading / Excavation	SVDrainage / Utilities Trenching	SVFoundations / Concrete Pads	SVBuilding / Structure Construction	SVBuilding / Structure Construction	SVAsphalt Paving	SVAsphalt Paving	SVArchitectural Coating	SVArchitectural Coating	SVLandscaping or Other Finishing	SVLandscaping or Other Finishing
Unique Identifier	X (UTM)	Y (UTM)	2027	2027	2028	2027	2028	2027	2027	2027	2028	2028	2028	2028	2029	2028	2029	2028	2029	2028	2029
3831303774365	383130	3774365	4.34216E-05	1.74842E-05	1.70356E-05	4.51554E-06	4.20643E-06	7.99562E-05	5.74841E-05	3.87575E-05	3.82654E-05	2.71502E-05	8.62492E-06	1.23557E-05	1.18843E-05	1.21481E-06	1.13025E-06	1.21481E-06	1.13025E-06	1.23557E-05	1.18843E-05
3831403774365	383140	3774365	4.69328E-05	1.88981E-05	1.84132E-05	4.88068E-06	4.54657E-06	8.21655E-05	5.90726E-05	3.98284E-05	3.93227E-05	2.79004E-05	8.86325E-06	1.26971E-05	1.22127E-05	1.24838E-06	1.16149E-06	1.24838E-06	1.16149E-06	1.26971E-05	1.22127E-05
3831503774365	383150	3774365	5.08981E-05	2.04947E-05	1.99689E-05	5.29305E-06	4.93071E-06	8.42502E-05	6.05713E-05	4.08389E-05	4.03204E-05	2.86083E-05	9.08812E-06	1.30193E-05	1.25225E-05	1.28005E-06	1.19095E-06	1.28005E-06	1.19095E-06	1.30193E-05	1.25225E-05
3831603774365	383160	3774365	5.52938E-05	2.22647E-05	2.16935E-05	5.75017E-06	5.35654E-06	8.63081E-05	6.20508E-05	4.18365E-05	4.13053E-05	2.93071E-05	9.31011E-06	1.33373E-05	1.28284E-05	1.31132E-06	1.22004E-06	1.31132E-06	1.22004E-06	1.33373E-05	1.28284E-05
3831703774365	383170	3774365	6.0226E-05	2.42507E-05	2.36285E-05	6.26309E-06	5.83434E-06	8.83839E-05	6.35432E-05	4.28426E-05	4.22987E-05	3.00119E-05	9.53402E-06	1.36581E-05	1.31369E-05	1.34286E-06	1.24939E-06	1.34286E-06	1.24939E-06	1.36581E-05	1.31369E-05
3834703774365	383470	3774365	0.000122696	4.9405E-05	4.81374E-05	1.27595E-05	1.18861E-05	0.000174843	0.000125703	8.47525E-05	8.36764E-05	5.93704E-05	1.88605E-05	2.70188E-05	2.59879E-05	2.65648E-06	2.47157E-06	2.65648E-06	2.47157E-06	2.70188E-05	2.59879E-05
3834803774365	383480	3774365	0.000113262	4.56063E-05	4.44361E-05	1.17784E-05	1.09721E-05	0.000177587	0.000127676	8.60826E-05	8.49896E-05	6.03022E-05	1.91565E-05	2.74428E-05	2.63957E-05	2.69817E-06	2.51036E-06	2.69817E-06	2.51036E-06	2.74428E-05	2.63957E-05
3835003774365	383500	3774365	9.82459E-05	3.95599E-05	3.85449E-05	1.02169E-05	9.51749E-06	0.000183752	0.000132108	8.90709E-05	8.794-05	6.23955E-05	1.98215E-05	2.83955E-05	2.7312E-05	2.79183E-06	2.59751E-06	2.79183E-06	2.59751E-06	2.83955E-05	2.7312E-05
3835103774365	383510	3774365	9.22071E-05	3.71283E-05	3.61757E-05	9.5889E-06	8.93248E-06	0.000187057	0.000134484	9.0673E-05	8.95218E-05	6.35178E-05	2.0178E-05	2.89062E-05	2.78033E-05	2.84205E-06	2.64423E-06	2.84205E-06	2.64423E-06	2.89062E-05	2.78033E-05
3835203774365	383520	3774365	8.68431E-05	3.49684E-05	3.40712E-05	9.03108E-06	8.41285E-06	0.000190336	0.000136841	9.22622E-05	9.10907E-05	6.46311E-05	2.05316E-05	2.94128E-05	2.82906E-05	2.89186E-06	2.69057E-06	2.89186E-06	2.69057E-06	2.94128E-05	2.82906E-05
3835303774365	383530	3774365	8.21526E-05	3.30798E-05	3.2231E-05	8.54331E-06	7.95847E-06	0.000193864	0.000139377	9.39723E-05	9.27791E-05	6.5829E-05	2.09122E-05	2.9958E-05	2.88149E-05	2.94546E-06	2.74044E-06	2.94546E-06	2.74044E-06	2.9958E-05	2.88149E-05
3835403774365	383540	3774365	7.79079E-05	3.13705E-05	3.05657E-05	8.10188E-06	7.54726E-06	0.000197383	0.000141907	9.5678E-05	9.44632E-05	6.70239E-05	2.12918E-05	3.05018E-05	2.9338E-05	2.99893E-06	2.79018E-06	2.99893E-06	2.79018E-06	3.05018E-05	2.9338E-05
3835503774365	383550	3774365	7.39663E-05	2.97834E-05	2.90193E-05	7.69198E-06	7.16542E-06	0.000200714	0.000144303	9.72931E-05	9.60578E-05	6.81553E-05	2.16512E-05	3.10167E-05	2.98332E-05	3.04955E-06	2.83728E-06	3.04955E-06	2.83728E-06	3.10167E-05	2.98332E-05
3835603774365	383560	3774365	7.0511E-05	2.83921E-05	2.76636E-05	7.33265E-06	6.83069E-06	0.000204536	0.000147051	9.91457E-05	9.78868E-05	6.94531E-05	2.20635E-05	3.16073E-05	3.04013E-05	3.10762E-06	2.89131E-06	3.10762E-06	2.89131E-06	3.16073E-05	3.04013E-05
3835703774365	383570	3774365	6.76522E-05	2.7241E-05	2.65421E-05	7.03536E-06	6.55375E-06	0.000209454	0.000150586	0.000101529	0.00010024	7.11229E-05	2.25939E-05	3.23672E-05	3.11322E-05	3.18233E-06	2.96082E-06	3.18233E-06	2.96082E-06	3.23672E-05	3.11322E-05
3835803774365	383580	3774365	6.51778E-05	2.62446E-05	2.55712E-05	6.77803E-06	6.31404E-06	0.000215058	0.000154615	0.000104246	0.000102922	7.30257E-05	2.31984E-05	3.32331E-05	3.19651E-05	3.26747E-06	3.04004E-06	3.26747E-06	3.04004E-06	3.32331E-05	3.19651E-05
3835903774365	383590	3774365	6.29129E-05	2.53326E-05	2.46827E-05	6.5425E-06	6.09463E-06	0.000220928	0.000158836	0.000107091	0.000105732	7.50192E-05	2.38317E-05	3.41404E-05	3.28377E-05	3.35667E-06	3.12303E-06	3.35667E-06	3.12303E-06	3.41404E-05	3.28377E-05
3836003774365	383600	3774365	6.06396E-05	2.44173E-05	2.37908E-05	6.30609E-06	5.87441E-06	0.000226345	0.00016273	0.000109717	0.000108324	7.68585E-05	2.4416E-05	3.49774E-05	3.36428E-05	3.43896E-06	3.19959E-06	3.43896E-06	3.19959E-06	3.49774E-05	3.36428E-05
3836103774365	383610	3774365	5.86918E-05	2.3633E-05	2.30266E-05	6.10354E-06	5.68572E-06	0.00023251	0.000167162	0.000112705	0.000111274	7.89519E-05	2.5081E-05	3.593E-05	3.45591E-05	3.53263E-06	3.28674E-06	3.53263E-06	3.28674E-06	3.593E-05	3.45591E-05
3836203774365	383620	3774365	5.71535E-05	2.30135E-05	2.24231E-05	5.94357E-06	5.5367E-06	0.000239931	0.000172497	0.000116303	0.000114826	8.14718E-05	2.58815E-05	3.70768E-05	3.56621E-05	3.64538E-06	3.39164E-06	3.64538E-06	3.39164E-06	3.70768E-05	3.56621E-05
3836303774365	383630	3774365	5.59169E-05	2.25156E-05	2.19379E-05	5.81498E-06	5.41691E-06	0.000248359	0.000178556	0.000120388	0.000118859	8.43335E-05	2.67906E-05	3.83792E-05	3.69148E-05	3.77343E-06	3.51078E-06	3.77343E-06	3.51078E-06	3.83792E-05	3.69148E-05
3836403774365	383640	3774365	5.49095E-05	2.211E-05	2.15427E-05	5.71021E-06	5.31932E-06	0.000257633	0.000185224	0.000124883	0.000123298	8.74826E-05	2.7791E-05	3.98123E-05	3.82932E-05	3.91433E-06	3.64187E-06	3.91433E-06	3.64187E-06	3.98123E-05	3.82932E-05
3836503774365	383650	3774365	5.42291E-05	2.1836E-05	2.12757E-05	5.63945E-06	5.2534E-06	0.000268394	0.000192961	0.0001301	0.000128448	9.11369E-05	2.89519E-05	4.14753E-05	3.98928E-05	4.07784E-06	3.794E-06	4.07784E-06	3.794E-06	4.14753E-05	3.98928E-05
3836603774365	383660	3774365	5.37373E-05	2.1638E-05	2.10828E-05	5.5883E-06	5.20575E-06	0.000280136	0.000201403	0.000135791	0.000134067	9.5124E-05	3.02185E-05	4.32898E-05	4.1638E-05	4.25624E-06	3.95998E-06	4.25624E-06	3.95998E-06	4.32898E-05	4.1638E-05
3836703774365	383670	3774365	5.39399E-05	2.17195E-05	2.11623E-05	5.60937E-06	5.22538E-06	0.000296047	0.000212842	0.000143504	0.000141682	0.000100527	3.19348E-05	4.57485E-05	4.4003E-05	4.49798E-06	4.1849E-06	4.49798E-06	4.1849E-06	4.57485E-05	4.4003E-05
3836803774365	383680	3774365	5.47586E-05	2.20492E-05	2.14835E-05	5.69452E-06	5.3047E-06	0.000316448	0.000227509	0.000153393	0.000151446	0.000107454	3.41355E-05	4.89011E-05	4.70353E-05	4.80794E-06	4.47329E-06	4.80794E-06	4.47329E-06	4.89011E-05	4.70353E-05
3836903774365	383690	3774365	5.58261E-05	2.24791E-05	2.19023E-05	5.80553E-06	5.40811E-06	0.000339468	0.000244059	0.000164552	0.000162463	0.000115271	3.66187E-05	5.24585E-05	5.04569E-05	5.1577E-06	4.7987E-06	5.1577E-06	4.7987E-06	5.24585E-05	5.04569E-05
3837003774365	383700	3774365	5.77781E-05	2.3265E-05	2.26681E-05	6.00852E-06	5.5972E-06	0.000370043	0.000266041	0.000179373	0.000177095	0.000125653	3.99168E-05	5.71833E-05	5.50014E-05	5.62224E-06	5.2309E-06	5.62224E-06	5.2309E-06	5.71833E-05	5.50014E-05
3837103774365	383710	3774365	6.01925E-05	2.42372E-05	2.36154E-05	6.2596E-06	5.83109E-06	0.000405928	0.00029184	0.000196767	0.000194269	0.000137838	4.37877E-05	6.27286E-05	6.03351E-05	6.16745E-06	5.73816E-06	6.16745E-06	5.73816E-06	6.27286E-05	6.03351E-05
3837203774365	383720	3774365	6.34326E-05	2.55419E-05	2.48866E-05	6.59655E-06	6.14498E-06	0.000450614	0.000323967	0.000218428	0.000215655	0.000153012	4.8608E-05	6.9634E-05	6.69771E-05	6.84639E-06	6.36985E-06	6.84639E-06	6.36985E-06	6.9634E-05	6.69771E-05
3837303774365	383730	3774365	6.7866E-05	2.73271E-05	2.66259E-05	7.0576E-06	6.57446E-06	0.000508334	0.000365465	0.000246407	0.000243278	0.000172612	5.48343E-05	7.85535E-05	7.55562E-05	7.72336E-06	7.18577E-06	7.72336E-06	7.18577E-06	7.85535E-05	7.55562E-05
3837403774365	383740	3774365	7.35262E-05	2.96062E-05	2.88466E-05	7.64621E-06	7.12279E-06	0.000580958	0.000417678	0.00028161	0.000278035	0.000197272	6.26683E-05	8.97762E-05	8.63508E-05	8.82677E-06	8.21238E-06	8.82677E-06	8.21238E-06	8.97762E-05	8.63508E-05
3837503774365	383750	3774365	7.99855E-05	3.22071E-05	3.13808E-05	8.31794E-06	7.74853E-06	0.00066536	0.000478358	0.000322522	0.000318427	0.000225932	7.17728E-05	0.000102819	9.88958E-05	1.01091E-05	9.40548E-06	1.01091E-05	9.40548E-06	0.000102819	9.88958E-05
3837603774365	383760	3774365	8.81901E-05	3.55108E-05	3.45997E-05	9.17115E-06	8.54334E-06	0.000771446	0.000554627	0.000373946	0.000369198	0.000261955	8.32163E-05	0.000119212	0.000114664	1.17209E-05	1.09051E-05	1.17209E-05	1.09051E-05	0.000119212	0.000114664
3837703774365	383770	3774365	9.87126E-05	3.97478E-05	3.8728E-05	1.02654E-05	9.56269E-06	0.000906538	0.000651752	0.00043943	0.00043385	0.000307827	9.77888E-05	0.000140088	0.000134743	1.37735E-05	1.28147E-05	1.37735E-05	1.28147E-05	0.000140088	0.000134743
3837803774365	383780	3774365	0.000112106	4.5141E-05	4.39828E-05	1.16583E-05	1.08602E-05	0.001078023	0.00077504	0.000522554	0.000515919	0.000366057	0.000116287	0.000166588	0.000160232	1.63789E-05	1.52388E-05	1.63789E-05	1.52388E-05	0.000166588	0.000160232
3837903774365	383790	3774365	0.00013055	5.25674E-05	5.12187E-05	1.35763E-05	1.26469E-05	0.001311459	0.000942868	0.000635709	0.000627637	0.000445324	0.000141468	0.000202661	0.000194929	1.99256E-05	1.85387E-05	1.99256E-05	1.85387E-05	0.000202661	0.000194929
3838003774365	383800	3774365	0.000156887	6.31726E-05	6.15518E-05	1.63152E-05	1.51983E-05	0.00164152	0.001180164	0.0007957	0.000785597	0.0005574	0.000177072	0.000253666	0.000243987	2.49404E-05	2.32044E-05	2.49404E-05	2.32044E-05	0.000253666	0.000243987
3838103774365	383810	3774365	0.000196152	7.89831E-05	7.69566E-05	2.03985E-05	1.90021E-05	0.002135137	0.001535048	0.001034973	0.001021832	0.000725015	0.000230319	0.000329945	0.000317356	3.24401E-05	3.01821E-05	3.24401E-05	3.01821E-05	0.000329945	0.000317356
3838203774365	383820	3774365	0.000260819	0.000105022	0.000102327	2.71233E-05	2.52666E-05	0.002946841	0.002118619	0.001428434	0.001410297	0.00100064	0.000317878	0.000455379	0.000438004	4.47727E-05	4.16563E-05	4.47727E-05	4.16563E-05	0.000455379	0.000438004
3838303774365	383830	3774365	0.000398989	0.000160658	0.000156536	4.14921E-05	3.86517E-05	0.004671213	0.003358348	0.002264295	0.002235546	0.001586173	0.000503887	0.000721848	0.000694306	7.09719E-05	6.60319E-05	7.09719E-05	6.60319E-05	0.000721848	0.000694306
3838403774365	383840	3774365	0.000526114	0.000211846	0.000206411	5.47122E-05	5.09668E-05	0.006258372	0.00449943	0.003033644	0.002995127	0.002125115	0.000675094	0.000967114	0.000930213	9.50863E-05	8.84678E-05	9.50863E-05	8.84678E-05	0.000967114	0.000930213
3838603774365	383860	3774365	0.000443468	0.000178568	0.000173986	4.61176E-05	4.29606E-05	0.005246479	0.003771933	0.002543145	0.002510856	0.001781513	0.000565941	0.000810745	0.00077981	7.97122E-05	7.41638E-05	7.97122E-05	7.41638E-05	0.000810745	0.00077981
3838703774365	383870	3774365	0.000700096	0.000281902	0.000274669	7.28052E-05	6.78212E-05	0.008442151	0.006069448	0.004092196	0.004040238	0.002866646	0.00091066	0.001304576	0.001254799	0.000128265	0.000119338	0.000128265	0.000119338	0.001304576	0.001254799
3838803774365	383880	3774365	0.000474801	0.000191184	0.000186279	4.9376E-05	4.59959E-05	0.005649565	0.00406173	0.002738535	0.002703764	0.001918386	0.000609422	0.000873034	0.000839723	8.58364E-05	7.98618E-05	8.58364E-05	7.98618E-05	0.000873034	0.000839723
3838903774365	383890	3774365	0.000356579	0.000143581	0.000139897	3.70817E-05	3.45433E-05	0.004187093	0.003010292	0.002029625	0.002003856	0.001421784	0.000451664	0.000647037	0.000622349	6.36164E-05	5.91884E-05	6.36164E-05	5.91884E-05	0.000647037	0.000622349
3839003774365	383900	3774365	0.000285794	0.000115078	0.000112126	2.97206E-05	2.76861E-05	0.003313784	0.002382431	0.001606303	0.001585908	0.00112524	0.00035746	0.000512083	0.000492544	5.03479E-05	4.68434E-05	5.03479E-05	4.68434E-05	0.000512083	0.000492544
3839103774365	383910	3774365	0.000239191	9.63131E-05	9.3842E-05	2.48742E-05	2.31714E-05	0.002740692	0.001970409	0.001328506	0.001311639	0.000930639	0.00029564	0.000423523	0.000407363	4.16406E-05	3.87422E-05	4.16406E-05	3.87422E-05	0.000423523	0.000407363
3829703774375	382970	3774375	1.47449E-05	5.93722E-06	5.78489E-06	1.53337E-06	1.4284E-06	4.68957E-05	3.37155E-05	2.27319E-05	2.24433E-05	1.59241E-05	5.05867E-06	7.24686E-06	6.97035E-06	7.12509E-07	6.62914E-07	7.12509E-07	6.62914E-07	7.24686E-06	6.97035E-06
3829803774375	382980	3774375	1.54226E-05	6.21008E-06	6.05075E-06	1.60384E-06	1.49405E-06	4.80539E-05	3.45481E-05	2.32933E-05	2.29976E-05	1.63173E-05	5.1836E-06	7.42583E-06	7.14249E-06	7.30105E-07	6.79286E-07	7.30105E-07	6.79286E-07	7.42583E-06	7.14249E-06
3829903774375	382990	3774375	1.6198E-05	6.52233E-06	6.35499E-06	1.68448E-06	1.56917E-06	4.93902E-05	3.55089E-05	2.39411E-05	2.36371E-05	1.67711E-05	5.32775E-06	7.63233E-06	7.34111E-06	7.50408E-07	6.98176E-07	7.50408E-07	6.98176E-07	7.63233E-06	7.34111E-06
3830003774375	383000	3774375	1.70699E-05	6.8734E-06	6.69705E-06	1.77515E-06	1.65363E-06	5.0878E-05	3.65785E-05	2.46623E-05	2.43491E-05	1.72763E-05	5.48824E-06	7.86224E-06	7.56225E-06	7.73012E-07	7.19207E-07	7.73012E-07	7.19207E-07	7.86224E-06	7.56225E-06
3830103774375	383010	3774375	1.80927E-05	7.28523E-06	7.09831E-06	1.88151E-06	1.75271E-06	5.26063E-05	3.7821E-05	2.55E-05	2.51763E-05	1.78632E-05	5.67467E-06	8.12931E-06	7.81913E-06	7.99271E-07	7.43638E-07	7.99271E-07	7.43638E-07	8.12931E-06	7.81913E-06
3830203774375	383020	3774375	1.92496E-05	7.75107E-06	7.5522E-06	2.00182E-06	1.86479E-06	5.45038E-05	3.91853E-05	2.64198E-05	2.60844E-05	1.85075E-05	5.87936E-06	8.42255E-06	8.10118E-06	8.28102E-07	7.70462E-07	8.28102E-07	7.70462E-07	8.42255E-06	8.10118E-06
3830303774375	383030	3774375	2.06161E-05	8.3013E-06	8.08831E-06	2.14393E-06	1.99716E-06	5.66865E-05	4.07545E-05	2.74778E-05	2.7129E-05	1.92487E-05	6.1148E-06	8.75983E-06	8.42559E-06	8.61264E-07	8.01315E-07	8.61264E-07	8.01315E-07	8.75983E-06	8.42559E-06
3830403774375	383040	3774375	2.22285E-05	8.95055E-06	8.72091E-06	2.31161E-06	2.15336E-06	5.91542E-05	4.25287E-05	2.8674E-05	2.831E-05	2.00866E-05	6.381E-06	9.14117E-06	8.79238E-06	8.98757E-07	8.36199E-07	8.98757E-07	8.36199E-07	9.14117E-06	8.79238E-06
3830503774375	383050	3774375	2.4063E-05	9.68926E-06	9.44066E-06	2.50239E-06	2.33108E-06	6.18268E-05	4.44501E-05	2.99696E-05	2.9589E-05	2.09941E-05	6.6693E-06	9.55418E-06	9.18963E-06	9.39364E-07	8.73979E-07	9.39364E-07	8.73979E-07	9.55418E-06	9.18963E-06
3830603774375	383060	3774375	2.56251E-05	1.03183E-05	1.00535E-05	2.66483E-06	2.48241E-06	6.37155E-05	4.5808E-05	3.0885E-05	3.04929E-05	2.16355E-05	6.87303E-06	9.84604E-06	9.47035E-06	9.68059E-07	9.00677E-07	9.68059E-07	9.00677E-07	9.84604E-06	9.47035E-06
3830703774375	383070	3774375	2.73535E-05	1.10142E-05	1.07316E-05	2.84457E-06	2.64984E-06	6.57111E-05	4.72427E-05	3.18524E-05	3.14479E-05	2.23131E-05	7.08829E-06	1.01544E-05	9.76696E-06	9.98378E-07	9.28886E-07	9.98378E-07	9.28886E-07	1.01544E-05	9.76696E-06
3830803774375	383080	3774375	2.93012E-05	1.17985E-05	1.14958E-05	3.04712E-06	2.83853E-06	6.78492E-05	4.87799E-05	3.28888E-05	3.24712E-05	2.30391E-05	7.31893E-06	1.04848E-05	1.00848E-05	1.03086E-06	9.5911E-07	1.03086E-06	9.5911E-07	1.04848E-05	1.00848E-05
3830903774375	383090	3774375	3.1499E-05	1.26835E-05	1.2358E-05	3.27568E-06	3.05144E-06	7.00942E-05	5.03939E-05	3.3977E-05	3.35456E-05	2.38014E-05	7.5611E-06	1.08317E-05	1.04184E-05	1.06497E-06	9.90845E-07	1.06497E-06	9.90845E-07	1.08317E-05	1.04184E-05
3831003774375	383100	3774375	3.39204E-05	1.36585E-05	1.3308E-05	3.52749E-06	3.28601E-06	7.24104E-05	5.20592E-05	3.50998E-05	3.46541E-05	2.45879E-05	7.81096E-06	1.11897E-05	1.07627E-05	1.10017E-06	1.02359E-06	1.10017E-06	1.02359E-06	1.11897E-05	1.07627E-05
3831103774375	383110	3774375	3.64187E-05	1.46644E-05	1.42882E-05	3.78729E-06	3.52803E-06	7.45664E-05	5.36092E-05	3.61448E-05	3.56859E-05	2.532E-05	8.04352E-06	1.15228E-05	1.10832E-05	1.13292E-06	1.05406E-06	1.13292E-06	1.05406E-06	1.15228E-05	1.10832E-05
3831203774375	383120	3774375	3.9181E-05	1.57767E-05	1.53719E-05	4.07455E-06	3.79562E-06	7.69985E-05	5.53577E-05	3.73238E-05	3.68499E-05	2.61459E-05	8.30587E-06	1.18987E-05	1.14447E-05	1.16987E-06	1.08844E-06	1.16987E-06	1.08844E-06	1.18987E-05	1.14447E-05
3831303774375	383130	3774375	4.2192E-05	1.69891E-05	1.65532E-05	4.38768E-06	4.08731E-06	7.93236E-05	5.70294E-05	3.84509E-05	3.79626E-05	2.69354E-05	8.55669E-06	1.2258E-05	1.17903E-05	1.2052E-06	1.12131E-06	1.2052E-06	1.12131E-06	1.2258E-05	1.17903E-05
3831403774375	383140	3774375	4.54587E-05	1.83045E-05	1.78349E-05	4.72739E-06	4.40377E-06	8.14172E-05	5.85345E-05	3.94657E-05	3.89646E-05	2.76463E-05	8.78252E-06	1.25815E-05	1.21014E-05	1.23701E-06	1.15091E-06	1.23701E-06	1.15091E-06	1.25815E-05	1.21014E-05
3831503774375	383150	3774375	4.9167E-05	1.97977E-05	1.92897E-05	5.11302E-06	4.76301E-06	8.34217E-05	5.99757E-05	4.04373E-05	3.99239E-05	2.8327E-05	8.99875E-06	1.28913E-05	1.23994E-05	1.26746E-06	1.17924E-06	1.26746E-06	1.17924E-06	1.28913E-05	1.23994E-05
3831603774375	383160	3774375	5.33977E-05	2.15012E-05	2.09496E-05	5.553E-06	5.17286E-06	8.54707E-05	6.14488E-05	4.14305E-05	4.09045E-05	2.90227E-05	9.21978E-06	1.32079E-05	1.27039E-05	1.2986E-06	1.20821E-06	1.2986E-06	1.20821E-06	1.32079E-05	1.27039E-05
3831703774375	383170	3774375	5.82112E-05	2.34394E-05	2.2838E-05	6.05356E-06	5.63916E-06	8.75464E-05	6.29411E-05	4.24367E-05	4.18979E-05	2.97276E-05	9.44369E-06	1.35287E-05	1.30125E-05	1.33013E-06	1.23755E-06	1.33013E-06	1.23755E-06	1.35287E-05	1.30125E-05
3834703774375	383470	3774375	0.000115298	4.6426E-05	4.52348E-05	1.19902E-05	1.11694E-05	0.00017234	0.000123903	8.35391E-05	8.24784E-05	5.85204E-05	1.85904E-05	2.66319E-05	2.56158E-05	2.61844E-06	2.43619E-06	2.61844E-06	2.43619E-06	2.66319E-05	2.56158E-05
3834803774375	383480	3774375	0.000106721	4.29727E-05	4.18701E-05	1.10983E-05	1.03385E-05	0.000174959	0.000125786	8.48087E-05	8.37319E-05	5.94098E-05	1.8873E-05	2.70367E-05	2.60051E-05	2.65824E-06	2.47321E-06	2.65824E-06	2.47321E-06	2.70367E-05	2.60051E-05
3834903774375	383490	3774375	9.94936E-05	4.00623E-05	3.90344E-05	1.03466E-05	9.63836E-06	0.000178113	0.000128054	8.63374E-05	8.52412E-05	6.04807E-05	1.92132E-05	2.7524E-05	2.64738E-05	2.70615E-06	2.51779E-06	2.70615E-06	2.51779E-06	2.7524E-05	2.64738E-05
3835003774375	383500	3774375	9.33207E-05	3.75767E-05	3.66126E-05	9.7047E-06	9.04036E-06	0.000181534	0.000130513	8.79956E-05	8.68784E-05	6.16423E-05	1.95822E-05	2.80527E-05	2.69823E-05	2.75813E-06	2.56615E-06	2.75813E-06	2.56615E-06	2.80527E-05	2.69823E-05
3835103774375	383510	3774375	8.79581E-05	3.54174E-05	3.45087E-05	9.14703E-06	8.52087E-06	0.000185169	0.000133126	8.97575E-05	8.86179E-05	6.28765E-05	1.99743E-05	2.86144E-05	2.75225E-05	2.81335E-06	2.61753E-06	2.81335E-06	2.61753E-06	2.86144E-05	2.75225E-05
3835403774375	383540	3774375	7.57003E-05	3.04816E-05	2.96995E-05	7.8723E-06	7.3334E-06	0.000198006	0.000142356	9.59803E-05	9.47617E-05	6.72357E-05	2.13591E-05	3.05982E-05	2.94307E-05	3.0084E-06	2.799E-06	3.0084E-06	2.799E-06	3.05982E-05	2.94307E-05
3835503774375	383550	3774375	7.20172E-05	2.89986E-05	2.82546E-05	7.48929E-06	6.9766E-06	0.000201347	0.000144758	9.75997E-05	9.63605E-05	6.83701E-05	2.17194E-05	3.11144E-05	2.99272E-05	3.05916E-06	2.84622E-06	3.05916E-06	2.84622E-06	3.11144E-05	2.99272E-05
3835603774375	383560	3774375	6.87938E-05	2.77006E-05	2.69899E-05	7.15408E-06	6.66434E-06	0.000205196	0.000147524	9.94652E-05	9.82023E-05	6.96769E-05	2.21346E-05	3.17091E-05	3.04992E-05	3.11763E-06	2.90063E

			MDemolition	MSite Grubbing / Prep	MMass Grading / Excavation	MMass Grading / Excavation	MDrainage / Utilities Trenching	MFoundations / Concrete Pads	MBuilding / Structure Construction	MAsphalt Paving	MLandscaping or Other Finishing	MWaterside Construction (Piles)	RSSWDemolition	RSSWPlacing Base	RSSWForm	Child Risk				
Unique Identifier	X (UTM)	Y (UTM)	2027	2027	2027	2028	2028	2028	2028	2028	2028	2028	2029	2029	2029	3rd Trimester	0<2	2<16	Total	per million
3831303774365	383130	3774365	1.49191E-05	4.5799E-05	5.38559E-05	5.31388E-05	1.12955E-05	1.46897E-05	1.08124E-05	1.11289E-06	1.30382E-05	1.11289E-06	3.32109E-05	4.81898E-05	2.85659E-05	9.81151E-09	1.1278E-07	1.1895E-08	1.34482E-07	0.13448224
3831403774365	383140	3774365	1.5331E-05	4.70635E-05	5.53428E-05	5.46059E-05	1.16074E-05	1.50953E-05	1.11109E-05	1.14361E-06	1.33982E-05	1.14361E-06	3.42777E-05	4.97377E-05	2.94835E-05	1.22848E-08	1.3998E-07	1.3941E-08	1.66203E-07	0.16620337
3831503774365	383150	3774365	1.57084E-05	4.82221E-05	5.67053E-05	5.59502E-05	1.18931E-05	1.54669E-05	1.13845E-05	1.17177E-06	1.3728E-05	1.17177E-06	3.53601E-05	5.13083E-05	3.04145E-05	1.62186E-08	1.8313E-07	1.7086E-08	2.16434E-07	0.21643372
3831603774365	383160	3774365	1.60695E-05	4.93306E-05	5.80087E-05	5.72363E-05	1.21665E-05	1.58224E-05	1.16462E-05	1.1987E-06	1.40436E-05	1.1987E-06	3.64456E-05	5.28834E-05	3.13482E-05	2.27313E-08	2.5448E-07	2.2173E-08	2.99383E-07	0.29938339
3831703774365	383170	3774365	1.64124E-05	5.03834E-05	5.92467E-05	5.84579E-05	1.24261E-05	1.61601E-05	1.18947E-05	1.22429E-06	1.43433E-05	1.22429E-06	3.75654E-05	5.45083E-05	3.23114E-05	3.53976E-08	3.9311E-07	3.1899E-08	4.60408E-07	0.46040767
3834703774365	383470	3774365	2.9517E-05	9.06121E-05	0.000106552	0.000105134	2.23478E-05	2.90632E-05	2.13921E-05	2.20182E-06	2.57957E-05	2.20182E-06	9.23774E-05	0.000134042	7.94571E-05	5.11738E-09	6.6683E-08	1.2882E-08	8.46824E-08	0.08468241
3834803774365	383480	3774365	2.98817E-05	9.17317E-05	0.000107869	0.000106433	2.2624E-05	2.94223E-05	2.16564E-05	2.22903E-06	2.61144E-05	2.22903E-06	9.48541E-05	0.000137635	8.15874E-05	5.01308E-09	6.5655E-08	1.2708E-08	8.3376E-08	0.08337597
3835003774365	383500	3774365	3.0711E-05	9.42774E-05	0.000110862	0.000109386	2.32518E-05	3.02388E-05	2.22574E-05	2.29088E-06	2.68391E-05	2.29088E-06	9.99978E-05	0.000145099	8.60117E-05	4.84677E-09	6.4093E-08	1.2485E-08	8.14246E-08	0.08142456
3835103774365	383510	3774365	3.11555E-05	9.56421E-05	0.000112467	0.00011097	2.35884E-05	3.06765E-05	2.25796E-05	2.32405E-06	2.72277E-05	2.32405E-06	0.000102768	0.000149118	8.83942E-05	4.78043E-09	6.3504E-08	1.2421E-08	8.07056E-08	0.08070559
3835203774365	383520	3774365	3.15946E-05	9.69901E-05	0.000114052	0.000112534	2.39208E-05	3.11089E-05	2.28978E-05	2.3568E-06	2.76114E-05	2.3568E-06	0.0001056	0.000153228	9.08304E-05	4.7201E-09	6.2977E-08	1.2374E-08	8.00705E-08	0.08007052
3835303774365	383530	3774365	3.20701E-05	9.84495E-05	0.000115769	0.000114227	2.42808E-05	3.1577E-05	2.32424E-05	2.39226E-06	2.80269E-05	2.39226E-06	0.000108641	0.000157641	9.34463E-05	4.67074E-09	6.2581E-08	1.2356E-08	7.96078E-08	0.07960781
3835403774365	383540	3774365	3.25418E-05	9.98978E-05	0.000117472	0.000115907	2.4638E-05	3.20415E-05	2.35843E-05	2.42746E-06	2.84392E-05	2.42746E-06	0.000111754	0.000162158	9.61239E-05	4.62613E-09	6.2234E-08	1.235E-08	7.92102E-08	0.07921015
3835503774365	383550	3774365	3.29755E-05	0.000101229	0.000119037	0.000117452	2.49663E-05	3.24685E-05	2.38986E-05	2.45981E-06	2.88182E-05	2.45981E-06	0.000114839	0.000166634	9.87774E-05	4.5813E-09	6.1869E-08	1.2342E-08	7.87923E-08	0.07879227
3835603774365	383560	3774365	3.34872E-05	0.0001028	0.000120884	0.000119275	2.53537E-05	3.29723E-05	2.42694E-05	2.49798E-06	2.92654E-05	2.49798E-06	0.00011828	0.000171627	0.000101737	4.54961E-09	6.1674E-08	1.2371E-08	7.8595E-08	0.07859498
3835703774365	383570	3774365	3.41749E-05	0.000104911	0.000123367	0.000121724	2.58744E-05	3.36494E-05	2.47678E-05	2.54928E-06	2.98664E-05	2.54928E-06	0.0001224	0.000177606	0.000105281	4.54207E-09	6.1806E-08	1.247E-08	7.88172E-08	0.07881722
3835803774365	383580	3774365	3.49697E-05	0.000107351	0.000126236	0.000124555	2.64761E-05	3.4432E-05	2.53438E-05	2.60856E-06	3.05609E-05	2.60856E-06	0.000127001	0.000184282	0.000109238	4.54968E-09	6.2141E-08	1.2611E-08	7.93012E-08	0.07930121
3835903774365	383590	3774365	3.58025E-05	0.000109908	0.000129242	0.000127522	2.71067E-05	3.52521E-05	2.59474E-05	2.67069E-06	3.12888E-05	2.67069E-06	0.000131842	0.000191306	0.000113402	4.56302E-09	6.2549E-08	1.277E-08	7.98815E-08	0.07988154
3836003774365	383600	3774365	3.65574E-05	0.000112225	0.000131967	0.00013021	2.76782E-05	3.59953E-05	2.64945E-05	2.727E-06	3.19485E-05	2.727E-06	0.000136521	0.000198095	0.000117427	4.56828E-09	6.2839E-08	1.2905E-08	8.03119E-08	0.08031194
3836103774365	383610	3774365	3.74284E-05	0.000114899	0.000135111	0.000133312	2.83377E-05	3.68529E-05	2.71257E-05	2.79197E-06	3.27097E-05	2.79197E-06	0.000141709	0.000205622	0.000121889	4.58859E-09	6.3334E-08	1.3085E-08	8.10067E-08	0.08100674
3836203774365	383620	3774365	3.84971E-05	0.00011818	0.000138969	0.000137119	2.91468E-05	3.79052E-05	2.79003E-05	2.87169E-06	3.36437E-05	2.87169E-06	0.000147698	0.000214313	0.00012704	4.63303E-09	6.4162E-08	1.3335E-08	8.21298E-08	0.08212977
3836303774365	383630	3774365	3.97219E-05	0.000121939	0.000143391	0.000141482	3.00742E-05	3.91112E-05	2.8788E-05	2.96306E-06	3.47141E-05	2.96306E-06	0.000154373	0.000223999	0.000132782	4.69615E-09	6.5249E-08	1.3641E-08	8.35855E-08	0.0835855
3836403774365	383640	3774365	4.10792E-05	0.000126106	0.00014829	0.000146316	3.11018E-05	4.04476E-05	2.97716E-05	3.0643E-06	3.59002E-05	3.0643E-06	0.000161644	0.000234549	0.000139036	4.77427E-09	6.6545E-08	1.3992E-08	8.53112E-08	0.0853112
3836503774365	383650	3774365	4.26669E-05	0.00013098	0.000154022	0.000151971	3.23039E-05	4.20109E-05	3.09223E-05	3.18274E-06	3.72878E-05	3.18274E-06	0.000169929	0.00024657	0.000146162	4.8776E-09	6.8196E-08	1.4421E-08	8.74942E-08	0.0874942
3836603774365	383660	3774365	4.44034E-05	0.000136311	0.00016029	0.000158156	3.36186E-05	4.37207E-05	3.21808E-05	3.31227E-06	3.88054E-05	3.31227E-06	0.000178934	0.000259637	0.000153908	4.99669E-09	7.007E-08	1.4899E-08	8.9966E-08	0.089966
3836703774365	383670	3774365	4.67895E-05	0.000143636	0.000168904	0.000166655	3.54252E-05	4.60701E-05	3.39101E-05	3.49026E-06	4.08906E-05	3.49026E-06	0.000190747	0.000276778	0.000164068	5.18283E-09	7.29E-08	1.5589E-08	9.36725E-08	0.09367246
3836803774365	383680	3774365	4.98652E-05	0.000153077	0.000180007	0.00017761	3.77538E-05	4.90985E-05	3.61391E-05	3.71969E-06	4.35785E-05	3.71969E-06	0.000205648	0.000298399	0.000176885	5.43751E-09	7.6716E-08	1.65E-08	9.86532E-08	0.09865323
3836903774365	383690	3774365	5.33364E-05	0.000163733	0.000192537	0.000189973	4.03819E-05	5.25163E-05	3.86549E-05	3.97862E-06	4.66121E-05	3.97862E-06	0.000222486	0.000322831	0.000191368	5.72834E-09	8.1059E-08	1.7533E-08	1.04321E-07	0.1043207
3837003774365	383700	3774365	5.79671E-05	0.000177949	0.000209253	0.000206467	4.38878E-05	5.70758E-05	4.20109E-05	4.32405E-06	5.0659E-05	4.32405E-06	0.000244567	0.000354872	0.000210361	6.13072E-09	8.7018E-08	1.8931E-08	1.1208E-07	0.11208002
3837103774365	383710	3774365	6.3398E-05	0.000194621	0.000228858	0.000225811	4.79997E-05	6.24232E-05	4.59469E-05	4.72917E-06	5.54052E-05	4.72917E-06	0.000270494	0.000392493	0.000232662	6.60538E-09	9.4036E-08	2.0576E-08	1.21217E-07	0.12121736
3837203774365	383720	3774365	7.01698E-05	0.000215409	0.000253304	0.000249931	5.31267E-05	6.90909E-05	5.08547E-05	5.23431E-06	6.13233E-05	5.23431E-06	0.000302713	0.000439244	0.000260375	7.20267E-09	1.0285E-07	2.2635E-08	1.32685E-07	0.13268495
3837303774365	383730	3774365	7.89231E-05	0.00024228	0.000284902	0.000281108	5.9754E-05	7.77096E-05	5.71985E-05	5.88727E-06	6.8973E-05	5.88727E-06	0.000344197	0.000499437	0.000296056	7.98047E-09	1.143E-07	2.5304E-08	1.47587E-07	0.14758713
3837403774365	383740	3774365	8.99319E-05	0.000276075	0.000324642	0.000320319	6.80889E-05	8.85491E-05	6.5177E-05	6.70846E-06	7.85939E-05	6.70846E-06	0.000396429	0.000575227	0.000340983	8.95999E-09	1.2872E-07	2.8663E-08	1.66347E-07	0.16634727
3837503774365	383750	3774365	0.000102697	0.000315262	0.000370723	0.000365787	7.77537E-05	0.000101118	7.44284E-05	7.66069E-06	8.97498E-05	7.66069E-06	0.000457532	0.000663889	0.00039354	1.00916E-08	1.4539E-07	3.2557E-08	1.8804E-07	0.18803972
3837603774365	383760	3774365	0.000118725	0.000364465	0.000428581	0.000422874	8.98886E-05	0.000116899	8.60443E-05	8.85628E-06	0.000103757	8.85628E-06	0.000534625	0.000775753	0.000459851	1.15143E-08	1.6633E-07	3.7453E-08	2.15299E-07	0.21529917
3837703774365	383770	3774365	0.000139106	0.000427031	0.000502153	0.000495467	0.000105319	0.000136967	0.000100815	1.03766E-05	0.000121568	1.03766E-05	0.000633226	0.000918824	0.00054466	1.33246E-08	1.9296E-07	4.3686E-08	2.49974E-07	0.2499737
3837803774365	383780	3774365	0.00016493	0.000506307	0.000595376	0.000587448	0.000124871	0.000162394	0.000119531	1.2303E-05	0.000144137	1.2303E-05	0.000758904	0.001101187	0.000652761	1.56189E-08	2.267E-07	5.1593E-08	2.93913E-07	0.29391261
3837903774365	383790	3774365	0.000200065	0.000614165	0.000722208	0.000712591	0.000151473	0.000196989	0.000144994	1.49238E-05	0.000174842	1.49238E-05	0.000929919	0.001349332	0.000799857	1.87459E-08	2.7266E-07	6.2362E-08	3.5377E-07	0.35376985
3838003774365	383800	3774365	0.000249721	0.000766602	0.000901461	0.000889458	0.000189068	0.000245882	0.000180982	1.8628E-05	0.000218238	1.8628E-05	0.001172692	0.001701601	0.001008675	2.31725E-08	3.3769E-07	7.7599E-08	4.3846E-07	0.43846041
3838103774365	383810	3774365	0.000323876	0.000994243	0.001169149	0.001153581	0.000245212	0.000318896	0.000234725	2.41595E-05	0.000283044	2.41595E-05	0.001537017	0.002230245	0.001322044	2.97711E-08	4.3463E-07	1.0036E-07	5.64757E-07	0.56475748
3838203774365	383820	3774365	0.00044572	0.001368284	0.00160899	0.001587565	0.000337462	0.000438867	0.00032303	3.32485E-05	0.000389527	3.32485E-05	0.002136795	0.003100536	0.001837935	4.06143E-08	5.9392E-07	1.3776E-07	7.72296E-07	0.77229634
3838303774365	383830	3774365	0.000704516	0.002162742	0.002543208	0.002509345	0.000533401	0.000693683	0.000510589	5.25533E-05	0.000615696	5.25533E-05	0.003410823	0.004949178	0.002933772	6.3666E-08	9.3247E-07	2.1726E-07	1.2134E-06	1.21340263
3838403774365	383840	3774365	0.000942719	0.002893984	0.003403088	0.003357775	0.000713748	0.000928224	0.000683223	7.03221E-05	0.000823867	7.03221E-05	0.004583555	0.006650838	0.003942482	8.48816E-08	1.2441E-06	2.9043E-07	1.61938E-06	1.61938198
3838603774365	383860	3774365	0.000790848	0.002427766	0.002854854	0.002816841	0.000598764	0.000778688	0.000573157	5.89933E-05	0.000691143	5.89933E-05	0.003836682	0.005567109	0.003300069	7.131E-08	1.0449E-06	2.4371E-07	1.3599E-06	1.35990264
3838703774365	383870	3774365	0.001270449	0.003900059	0.00458615	0.004525084	0.000961878	0.001250915	0.000920741	9.47691E-05	0.00111028	9.47691E-05	0.006197472	0.008992666	0.00533067	1.14044E-07	1.6725E-06	3.9106E-07	2.17758E-06	2.17757564
3838803774365	383880	3774365	0.000851332	0.002613441	0.003073193	0.003032273	0.000644558	0.000838242	0.000616992	6.3505E-05	0.000744002	6.3505E-05	0.004134969	0.00599993	0.003556637	7.66694E-08	1.1237E-06	2.6225E-07	1.4626E-06	1.46260151
3838903774365	383890	3774365	0.000631837	0.00193963	0.002280846	0.002250476	0.000478374	0.000622122	0.000457915	4.71318E-05	0.000552179	4.71318E-05	0.003054973	0.004432831	0.002627693	5.70891E-08	8.362E-07	1.9478E-07	1.08807E-06	1.08806751
3839003774365	383900	3774365	0.000500762	0.001537253	0.001807684	0.001783614	0.000379135	0.000493062	0.000362921	3.73543E-05	0.00043763	3.73543E-05	0.002410162	0.003497197	0.002073068	4.53908E-08	6.6446E-07	1.5448E-07	8.64331E-07	0.86433112
3839103774365	383910	3774365	0.000414739	0.001273176	0.001497151	0.001477216	0.000314006	0.000408362	0.000300577	3.09374E-05	0.000362451	3.09374E-05	0.001987091	0.002883313	0.001709169	3.77087E-08	5.517E-07	1.2802E-07	7.17432E-07	0.71743199
3829703774375	382970	3774375	8.94383E-06	2.7456E-05	3.2286E-05	3.18561E-05	6.77153E-06	8.80631E-06	6.48193E-06	6.67165E-07	7.81626E-06	6.67165E-07	1.88966E-05	2.74193E-05	1.62536E-05	1.90255E-09	2.4077E-08	3.7934E-09	2.9773E-08	0.02977297
3829803774375	382980	3774375	9.1525E-06	2.80966E-05	3.30393E-05	3.25994E-05	6.92952E-06	9.01178E-06	6.63316E-06	6.82731E-07	7.99862E-06	6.82731E-07	1.94081E-05	2.81616E-05	1.66936E-05	1.99997E-09	2.5219E-08	3.9337E-09	3.11531E-08	0.03115306
3829903774375	382990	3774375	9.39384E-06	2.88375E-05	3.39105E-05	3.3459E-05	7.11223E-06	9.2494E-06	6.80806E-06	7.00733E-07	8.20953E-06	7.00733E-07	1.99946E-05	2.90125E-05	1.7198E-05	2.11373E-09	2.6553E-08	4.0963E-09	3.27627E-08	0.0327627
3830003774375	383000	3774375	9.66057E-06	2.96563E-05	3.48734E-05	3.4409E-05	7.31418E-06	9.51203E-06	7.00138E-06	7.2063E-07	8.44264E-06	7.2063E-07	2.06465E-05	2.99585E-05	1.77588E-05	2.2445E-09	2.8081E-08	4.2803E-09	3.46062E-08	0.03460618
3830103774375	383010	3774375	9.97449E-06	3.062E-05	3.60066E-05	3.55271E-05	7.55185E-06	9.82112E-06	7.22888E-06	7.44046E-07	8.71697E-06	7.44046E-07	2.14107E-05	3.10674E-05	1.84161E-05	2.4009E-09	2.9908E-08	4.4981E-09	3.68067E-08	0.03680673
3830203774375	383020	3774375	1.03192E-05	3.16783E-05	3.72511E-05	3.67551E-05	7.81288E-06	1.01606E-05	7.47874E-06	7.69764E-07	9.01827E-06	7.69764E-07	2.22498E-05	3.22849E-05	1.91379E-05	2.58257E-09	3.2021E-08	4.7455E-09	3.93492E-08	0.03934919
3830303774375	383030	3774375	1.0713E-05	3.28871E-05	3.86725E-05	3.81576E-05	8.11099E-06	1.05483E-05	7.76411E-06	7.99136E-07	9.36238E-06	7.99136E-07	2.32074E-05	3.36745E-05	1.99615E-05	2.80376E-09	3.4586E-08	5.0401E-09	4.24302E-08	0.0424302
3830403774375	383040	3774375	1.1163E-05	3.42685E-05	4.0297E-05	3.97604E-05	8.4517E-06	1.09914E-05	8.09024E-06	8.32704E-07	9.75565E-06	8.32704E-07	2.42804E-05	3.52315E-05	2.08845E-05	3.07491E-09	3.7718E-08	5.3915E-09	4.61847E-08	0.04618467
3830503774375	383050	3774375	1.16511E-05	3.57669E-05	4.2059E-05	4.14989E-05	8.82126E-06	1.1472E-05	8.444E-06	8.69114E-07	1.01822E-05	8.69114E-07	2.54159E-05	3.6879E-05	2.18611E-05	3.40135E-09	4.1469E-08	5.7995E-09	5.06699E-08	0.05066988
3830603774375	383060	3774375	1.19904E-05	3.68086E-05	4.32839E-05	4.27075E-05	9.07816E-06	1.18061E-05	8.68991E-06	8.94426E-07	1.04788E-05	8.94426E-07	2.6255E-05	3.80965E-05	2.25828E-05	3.7108E-09	4.4979E-08	6.1524E-09	5.48418E-08	0.05484177
3830703774375	383070	3774375	1.23479E-05	3.79059E-05	4.45742E-05	4.39807E-05	9.3488E-06	1.2158E-05	8.94898E-06	9.21091E-07	1.07912E-05	9.21091E-07	2.71346E-05	3.93729E-05	2.33394E-05	4.08036E-09	4.9153E-08	6.5588E-09	5.97922E-08	0.05979218
3830803774375	383080	3774375	1.27344E-05	3.90924E-05	4.59694E-05	4.53574E-05	9.64142E-06	1.25386E-05	9.22909E-06	9.49921E-07	1.11289E-05	9.49921E-07	2.80735E-05	4.07352E-05	2.4147E-05	4.53352E-09	5.4252E-08	7.0395E-09	6.58247E-08	0.0658247
3830903774375	383090	3774375	1.31408E-05	4.03401E-05	4.74367E-05	4.68051E-05	9.94916E-06	1.29388E-05	9.52366E-06	9.80241E-07	1.14841E-05	9.80241E-07	2.90748E-05	4.21881E-05	2.50083E-05	5.09952E-09	6.0592E-08	7.6159E-09	7.33073E-08	0.07330726
3831003774375	383100	3774375	1.35582E-05	4.16213E-05	4.89432E-05	4.82916E-05	1.02651E-05	1.33497E-05	9.82612E-06	1.01137E-06	1.18489E-05	1.01137E-06	3.01166E-05	4.36999E-05	2.59044E-05	5.81391E-09	6.8558E-08	8.3113E-09	8.26835E-08	0.08268346
3831103774375	383110	3774375	1.39392E-05	4.27911E-05	5.03188E-05	4.96488E-05	1.05536E-05	1.37249E-05	1.01023E-05	1.0398E-06	1.21819E-05	1.0398E-06	3.11023E-05	4.51301E-05	2.67522E-05	6.6887E-09	7.8265E-08	9.1197E-09	9.40734E-08	0.09407337
3831203774375	383120	3774375	1.43657E-05	4.41001E-05	5.18581E-05	5.11676E-05	1.08765E-05	1.41448E-05	1.04113E-05	1.07161E-06	1.25545E-05	1.07161E-06	3.21098E-05	4.65921E-05	2.76188E-05	7.84926E-09	9.1112E-08	1.0158E-08	1.0912E-07	0.10911978
3831303774375	383130	3774375	1.47848E-05	4.53868E-05	5.33712E-05	5.26605E-05	1.11938E-05	1.45575E-05	1.07151E-05	1.10287E-06	1.29208E-05	1.10287E-06	3.3133E-05	4.80766E-05	2.84989E-05	9.4447E-09	1.0871E-07	1.1526E-08	1.29685E-07	0.12968531
3831403774375	383140	3774375	1.51695E-05	4.65677E-05	5.47598E-05	5.40307E-05	1.14851E-05	1.49363E-05	1.09939E-05	1.13157E-06	1.3257E-05	1.13157E-06	3.41592E-05	4.95657E-05	2.93816E-05	1.1737E-08	1.3393E-07	1.3421E-08	1.59086E-07	0.15908634
3831503774375	383150	3774375	1.55288E-05	4.76707E-05	5.60568E-05	5.53104E-05	1.17571E-05	1.529E-05	1.12543E-05	1.15837E-06	1.3571E-05	1.15837E-06	3.52104E-05	5.1091E-05	3.02857E-05	1.53735E-08	1.7382E-07	1.6327E-08	2.05525E-07	0.20552512
3831603774375	383160	3774375	1.58899E-05	4.87791E-05	5.73603E-05	5.65965E-05	1.20305E-05	1.56455E-05	1.1516E-05	1.1853E-06	1.38866E-05	1.1853E-06	3.6299E-05	5.26707E-05	3.12221E-05	2.14959E-08	2.4091E-07	2.1114E-08	2.83515E-07	0.28351542
3831703774375	383170	3774375	1.62328E-05	4.98319E-05	5.85983E-05	5.7818E-05	1.22901E-05	1.59832E-05	1.17645E-05	1.21089E-06	1.41863E-05	1.21089E-06	3.74282E-05	5.43091E-05	3.21933E-05	3.36095E-08	3.7349E-07	3.042E-08	4.37523E-07	0.43752315
3834703774375	383470	3774375	2.90779E-05	8.92641E-05	0.000104967	0.00010357	2.20154E-05	2.86308E-05	2.10738E-05	2.16906E-06	2.5412E-05	2.16906E-06	9.15009E-05	0.00013277	7.87032E-05	5.03474E-09	6.5603E-08	1.2568E-08	8.32051E-08	0.08320511
3834803774375	383480	3774375	2.94245E-05	9.0328E-05	0.000106218	0.000104804	2.22778E-05	2.8972E-05	2.1325E-05	2.19492E-06	2.57148E-05	2.19492E-06	9.39245E-05	0.000136287	8.07879E-05	4.92987E-09	6.4563E-08	1.2405E-08	8.1898E-08	0.08189796
3834903774375	383490	3774375	2.98545E-05	9.16482E-05	0.000107771	0.000106336	2.26034E-05	2.93955E-05	2.16367E-05	2.227E-06	2.60907E-05	2.227E-06	9.64979E-05	0.000140021	8.30014E-05	4.84584E-09	6.3778E-08	1.2302E-08	8.09267E-08	0.08092667
3835003774375	383500	3774375	3.03263E-05	9.30965E-05	0.000109474	0.000108016	2.29605E-05	2.986E-05	2.19786E-05	2.26219E-06	2.6503E-05	2.26219E-06	9.92679E-05	0.00014404	8.53839E-05	4.77722E-09	6.3178E-08	1.2241E-08	8.01953E-08	0.08019528
3835103774375	383510	3774375	3.08289E-05	9.46394E-05	0.000111288	0.000109806	2.33411E-05	3.03549E-05	2.23429E-05	2.29968E-06	2.69422E-05	2.29968E-06	0.000102209	0.000148308	8.79139E-05	4.72021E-09	6.2713E-08	1.221E-08	7.96428E-08	0.07964283
3835403774375	383540	3774375	3.26362E-05	0.000100187	0.000117812	0.000116244	2.47094E-05	3.21344E-05	2.36527E-05	2.43449E-06	2.85216E-05	2.43449E-06	0.000112519	0.000163267	9.67813E-05	4.62245E-09	6.2216E-08	1.2315E-08	7.91535E-08	0.07915354
3835503774375	383550	3774375	3.30717E-05	0.000101524	0.000119384	0.000117795	2.50391E-05	3.25632E-05	2.39683E-05	2.46698E-06	2.89022E-05	2.46698E-06	0.000115597	0.000167734	9.94294E-05	4.57893E-09	6.1867E-08	1.2314E-08	7.87598E-08	0.07875984
3835603774375	383560	3774375	3.3587E-05	0.000103106	0.000121245	0.00011963	2.54293E-05	3.30706E-05	2.43417E-05	2.50542E-06	2.93526E-05	2.50542E-06	0.000119038	0.000172726	0.000102389	4.54896E-09	6.1693E-08	1.235E-08	7.85919E-08	0.07859186

			EGIODemolition	EGIOSite Grubbing / Prep	EGIOMass Grading / Excavation	EGIOMass Grading / Excavation	EGIODrainage / Utilities Trenching	EGIODrainage / Utilities Trenching	EGIOFoundations / Concrete Pads	EGIOFoundations / Concrete Pads	EGIOBuilding / Structure Construction	EGIOBuilding / Structure Construction	EGIOAsphalt Paving	EGIOArchitectural Coating	EGIOLandscaping or Other Finishing	EGIOWaterside Construction (Piles)	HIWaterside Construction (Landscaping)	HIWaterside Construction (Landscaping)	KMDemolition	KMSite Grubbing / Prep
Unique Identifier	X (UTM)	Y (UTM)	2025	2025	2025	2026	2026	2027	2026	2027	2026	2027	2027	2027	2027	2027	2025	2026	2025	2025
3835703774375	383570	3774375	0.000253427	9.9398E-05	3.29175E-05	3.22393E-05	7.48612E-05	7.47457E-05	9.83579E-05	9.82944E-05	0.000105354	0.000102828	4.09969E-06	4.09969E-06	0.000111028	4.09969E-06	3.16461E-05	3.06549E-05	4.21655E-05	0.000183001
3835803774375	383580	3774375	0.000250329	9.8182E-05	3.2515E-05	3.18451E-05	7.39459E-05	7.38318E-05	9.71552E-05	9.70925E-05	0.000104065	0.000101571	4.04956E-06	4.04956E-06	0.00010967	4.04956E-06	3.20085E-05	3.10059E-05	4.30594E-05	0.000186881
3835903774375	383590	3774375	0.000247329	9.7006E-05	3.21253E-05	3.14634E-05	7.30597E-05	7.29469E-05	9.59909E-05	9.59289E-05	0.000102818	0.000100354	4.00103E-06	4.00103E-06	0.000108356	4.00103E-06	3.23457E-05	3.13326E-05	4.39216E-05	0.000190623
3836003774375	383600	3774375	0.000243179	9.5378E-05	3.15863E-05	3.09355E-05	7.18339E-05	7.1723E-05	9.43803E-05	9.43194E-05	0.000101093	9.867E-05	3.9339E-06	3.9339E-06	0.000106538	3.9339E-06	3.24821E-05	3.14647E-05	4.44987E-05	0.000193128
3836103774375	383610	3774375	0.00023999	9.4128E-05	3.11722E-05	3.05299E-05	7.0892E-05	7.07826E-05	9.31428E-05	9.30827E-05	9.97676E-05	9.73762E-05	3.88232E-06	3.88232E-06	0.000105141	3.88232E-06	3.27314E-05	3.17062E-05	4.5241E-05	0.000196349
3836203774375	383620	3774375	0.000238688	9.3617E-05	3.1003E-05	3.03642E-05	7.05073E-05	7.03985E-05	9.26373E-05	9.25775E-05	9.92261E-05	9.68477E-05	3.86125E-06	3.86125E-06	0.00010457	3.86125E-06	3.32283E-05	3.21876E-05	4.63544E-05	0.000201182
3836303774375	383630	3774375	0.000238625	9.3592E-05	3.09948E-05	3.03562E-05	7.04887E-05	7.03799E-05	9.26129E-05	9.25532E-05	9.92E-05	9.68222E-05	3.86023E-06	3.86023E-06	0.000104543	3.86023E-06	3.38903E-05	3.28288E-05	4.771E-05	0.000207065
3836403774375	383640	3774375	0.000239362	9.3881E-05	3.10905E-05	3.04499E-05	7.07063E-05	7.05972E-05	9.28988E-05	9.28388E-05	9.95062E-05	9.71211E-05	3.87215E-06	3.87215E-06	0.000104865	3.87215E-06	3.46527E-05	3.35673E-05	4.92285E-05	0.000213655
3836503774375	383650	3774375	0.000241418	9.4688E-05	3.13577E-05	3.07116E-05	7.13138E-05	7.12038E-05	9.36971E-05	9.36366E-05	0.000100361	9.79557E-05	3.90542E-06	3.90542E-06	0.000105766	3.90542E-06	3.5607E-05	3.44918E-05	5.10435E-05	0.000221532
3836603774375	383660	3774375	0.000244239	9.5794E-05	3.1724E-05	3.10704E-05	7.2147E-05	7.20356E-05	9.47917E-05	9.47305E-05	0.000101534	9.91E-05	3.95104E-06	3.95104E-06	0.000107002	3.95104E-06	3.66726E-05	3.5524E-05	5.30373E-05	0.000230186
3836703774375	383670	3774375	0.000249915	9.802E-05	3.24613E-05	3.17925E-05	7.38238E-05	7.37099E-05	9.69948E-05	9.69322E-05	0.000103894	0.000101403	4.04288E-06	4.04288E-06	0.000109489	4.04288E-06	3.81956E-05	3.69993E-05	5.57507E-05	0.000241962
3836803774375	383680	3774375	0.000258493	0.00010138	3.35755E-05	3.28837E-05	7.63577E-05	7.62398E-05	0.000100324	0.000100259	0.00010746	0.000104884	4.18164E-06	4.18164E-06	0.000113247	4.18164E-06	4.02084E-05	3.8949E-05	5.92449E-05	0.000257127
3836903774375	383690	3774375	0.000268517	0.00010532	3.48775E-05	3.41589E-05	7.93187E-05	7.91963E-05	0.000104214	0.000104147	0.000111627	0.000108951	4.3438E-06	4.3438E-06	0.000117639	4.3438E-06	4.2483E-05	4.11524E-05	6.31849E-05	0.000274227
3837003774375	383700	3774375	0.000282664	0.00011086	3.6715E-05	3.59585E-05	8.34975E-05	8.33687E-05	0.000109705	0.000109634	0.000117508	0.000114691	4.57265E-06	4.57265E-06	0.000123836	4.57265E-06	4.54896E-05	4.40648E-05	6.83175E-05	0.000296503
3837103774375	383710	3774375	0.000299505	0.00011747	3.89025E-05	3.8101E-05	8.84724E-05	8.83359E-05	0.000116241	0.000116166	0.000124509	0.000121524	4.84509E-06	4.84509E-06	0.000131215	4.84509E-06	4.90057E-05	4.74707E-05	7.43147E-05	0.000322531
3837203774375	383720	3774375	0.000321879	0.00012625	4.18087E-05	4.09473E-05	9.50816E-05	9.49349E-05	0.000124925	0.000124844	0.00013381	0.000130603	5.20703E-06	5.20703E-06	0.000141017	5.20703E-06	5.35532E-05	5.18758E-05	8.20317E-05	0.000356023
3837303774375	383730	3774375	0.000353092	0.00013849	4.58628E-05	4.49179E-05	0.000104302	0.000104141	0.000137039	0.00013695	0.000146786	0.000143267	5.71196E-06	5.71196E-06	0.000154691	5.71196E-06	5.97726E-05	5.79004E-05	9.25437E-05	0.000401646
3837403774375	383740	3774375	0.000392972	0.00015413	5.10428E-05	4.99912E-05	0.000116082	0.000115903	0.000152517	0.000152418	0.000163364	0.000159449	6.3571E-06	6.3571E-06	0.000172163	6.3571E-06	6.76837E-05	6.55637E-05	0.000105941	0.000459792
3837503774375	383750	3774375	0.000439822	0.0001725	5.71282E-05	5.59511E-05	0.000129921	0.000129721	0.0001707	0.000170589	0.000182841	0.000178458	7.11499E-06	7.11499E-06	0.000192688	7.11499E-06	7.69779E-05	7.45668E-05	0.000121724	0.000528289
3837603774375	383760	3774375	0.000499786	0.00019602	6.49168E-05	6.35793E-05	0.000147634	0.000147407	0.000193972	0.000193847	0.000207768	0.000202788	8.08502E-06	8.08502E-06	0.000218958	8.08502E-06	8.88032E-05	8.60217E-05	0.000141793	0.00061539
3837703774375	383770	3774375	0.000576582	0.00022614	7.48918E-05	7.33488E-05	0.00017032	0.000170057	0.000223778	0.000223633	0.000239694	0.000233948	9.32735E-06	9.32735E-06	0.000252603	9.32735E-06	0.000103868	0.000100615	0.000167379	0.000726436
3837803774375	383780	3774375	0.000670426	0.00026295	8.70812E-05	8.5287E-05	0.000198041	0.000197735	0.0002602	0.000260032	0.000278706	0.000272026	1.08455E-05	1.08455E-05	0.000293717	1.08455E-05	0.000122215	0.000118387	0.000198582	0.00086186
3837903774375	383790	3774375	0.000798626	0.00031323	0.000103733	0.000101596	0.00023591	0.000235546	0.000309955	0.000309755	0.000332001	0.000324043	1.29194E-05	1.29194E-05	0.000349882	1.29194E-05	0.000147171	0.000142562	0.000240926	0.001045637
3838003774375	383800	3774375	0.000975267	0.00038251	0.000126677	0.000124067	0.000288089	0.000287645	0.000378511	0.000378267	0.000405433	0.000395715	1.57769E-05	1.57769E-05	0.000427269	1.57769E-05	0.00018151	0.000175825	0.000299286	0.001298924
3838103774375	383810	3774375	0.001233823	0.00048392	0.00016026	0.000156958	0.000364465	0.000363903	0.00047886	0.000478551	0.000512919	0.000500624	1.99595E-05	1.99595E-05	0.000540543	1.99595E-05	0.00023168	0.000224423	0.000384658	0.001669444
3838203774375	383820	3774375	0.001656624	0.00064975	0.000215178	0.000210744	0.000489359	0.000488604	0.000642953	0.000642538	0.000688683	0.000672176	2.67992E-05	2.67992E-05	0.000725774	2.67992E-05	0.000313508	0.000303689	0.000523887	0.002273706
3838303774375	383830	3774375	0.002556424	0.00100267	0.000332052	0.000325211	0.000755155	0.00075399	0.000992175	0.000991535	0.001062744	0.00103727	4.13552E-05	4.13552E-05	0.00111998	4.13552E-05	0.000487373	0.000472107	0.000819604	0.003557141
3838403774375	383840	3774375	0.003345664	0.00131222	0.000434566	0.000425612	0.000988293	0.000986768	0.001298488	0.00129765	0.001390842	0.001357505	5.41227E-05	5.41227E-05	0.00146575	5.41227E-05	0.000639895	0.000619853	0.00107904	0.004683111
3838603774375	383860	3774375	0.002766459	0.00108504	0.000359333	0.00035193	0.000817199	0.000815938	0.001073692	0.001072999	0.001150058	0.001122492	4.47529E-05	4.47529E-05	0.001211998	4.47529E-05	0.000528496	0.000511943	0.000889839	0.003861963
3838703774375	383870	3774375	0.004582649	0.00179738	0.000595237	0.000582973	0.001353692	0.001351603	0.001778574	0.001777427	0.001905075	0.001859412	7.41334E-05	7.41334E-05	0.002007678	7.41334E-05	0.000879221	0.000851682	0.001486298	0.006450636
3838803774375	383880	3774375	0.003086605	0.00121061	0.000400917	0.000392657	0.000911768	0.000910361	0.001197944	0.001197171	0.001283148	0.001252391	4.99319E-05	4.99319E-05	0.001352255	4.99319E-05	0.000590651	0.000572151	0.000995737	0.004321568
3838903774375	383890	3774375	0.00230482	0.00090398	0.000299371	0.000293203	0.000680833	0.000679782	0.000894525	0.000893948	0.000958148	0.000935182	3.7285E-05	3.7285E-05	0.001009752	3.7285E-05	0.00043993	0.00042615	0.000739566	0.00320977
3839003774375	383900	3774375	0.001839525	0.00072149	0.000238935	0.000234012	0.000543387	0.000542548	0.000713939	0.000713478	0.000764718	0.000746388	2.97579E-05	2.97579E-05	0.000805904	2.97579E-05	0.000350292	0.00033932	0.00058726	0.002548748
3839103774375	383910	3774375	0.001534074	0.00060169	0.00019926	0.000195154	0.000453158	0.000452459	0.00059539	0.000595006	0.000637737	0.000622451	2.48167E-05	2.48167E-05	0.000672084	2.48167E-05	0.000291499	0.000282369	0.000487404	0.002115367
3829703774385	382970	3774385	0.000129745	5.0888E-05	1.68525E-05	1.65053E-05	3.83261E-05	3.82669E-05	5.03555E-05	5.0323E-05	5.3937E-05	5.26441E-05	2.09888E-06	2.09888E-06	5.68419E-05	2.09888E-06	1.21662E-05	1.17851E-05	1.13108E-05	4.90897E-05
3829803774385	382980	3774385	0.000137892	5.4083E-05	1.79107E-05	1.75416E-05	4.07326E-05	4.06697E-05	5.35173E-05	5.34827E-05	5.73237E-05	5.59497E-05	2.23067E-06	2.23067E-06	6.0411E-05	2.23067E-06	1.2516E-05	1.2124E-05	1.15733E-05	5.02291E-05
3829903774385	382990	3774385	0.000147556	5.7874E-05	1.9166E-05	1.87711E-05	4.35875E-05	4.35202E-05	5.72682E-05	5.72313E-05	6.13414E-05	5.98711E-05	2.38702E-06	2.38702E-06	6.46451E-05	2.38702E-06	1.29286E-05	1.25237E-05	1.18879E-05	5.15943E-05
3830003774385	383000	3774385	0.000158658	6.2228E-05	2.0608E-05	2.01834E-05	4.68669E-05	4.67946E-05	6.15769E-05	6.15372E-05	6.59566E-05	6.43756E-05	2.56661E-06	2.56661E-06	6.95089E-05	2.56661E-06	1.33807E-05	1.29616E-05	1.22296E-05	5.30774E-05
3830103774385	383010	3774385	0.00017152	6.7273E-05	2.22787E-05	2.18196E-05	5.06663E-05	5.05881E-05	6.65689E-05	6.6526E-05	7.13036E-05	6.95945E-05	2.77468E-06	2.77468E-06	7.51439E-05	2.77468E-06	1.38758E-05	1.34412E-05	1.26076E-05	5.47177E-05
3830203774385	383020	3774385	0.000186493	7.3145E-05	2.42235E-05	2.37244E-05	5.50893E-05	5.50043E-05	7.23801E-05	7.23334E-05	7.75281E-05	7.56698E-05	3.0169E-06	3.0169E-06	8.17036E-05	3.0169E-06	1.44175E-05	1.3966E-05	1.30194E-05	5.65053E-05
3830303774385	383030	3774385	0.000205535	8.0614E-05	2.66968E-05	2.61468E-05	6.07141E-05	6.06205E-05	7.97704E-05	7.9719E-05	8.54441E-05	8.33961E-05	3.32494E-06	3.32494E-06	9.00459E-05	3.32494E-06	1.50956E-05	1.46228E-05	1.35354E-05	5.87447E-05
3830403774385	383040	3774385	0.000230029	9.0221E-05	2.98783E-05	2.92627E-05	6.79495E-05	6.78447E-05	8.92768E-05	8.92192E-05	9.56266E-05	9.33345E-05	3.72118E-06	3.72118E-06	0.000100777	3.72118E-06	1.5928E-05	1.54291E-05	1.41623E-05	6.14653E-05
3830503774385	383050	3774385	0.000260335	0.00010211	3.38147E-05	3.3118E-05	7.69016E-05	7.67829E-05	0.000101039	0.000100973	0.000108225	0.000105631	4.21143E-06	4.21143E-06	0.000114054	4.21143E-06	1.68662E-05	1.63379E-05	1.4857E-05	6.44806E-05
3830603774385	383060	3774385	0.000288951	0.00011333	3.75317E-05	3.67584E-05	8.53548E-05	8.52231E-05	0.000112145	0.000112073	0.000120121	0.000117242	4.67436E-06	4.67436E-06	0.000126591	4.67436E-06	1.75013E-05	1.69531E-05	1.53119E-05	6.64548E-05
3830703774385	383070	3774385	0.000323496	0.00012688	4.20187E-05	4.11529E-05	9.55592E-05	9.54117E-05	0.000125552	0.000125471	0.000134482	0.000131259	5.23319E-06	5.23319E-06	0.000141725	5.23319E-06	1.81758E-05	1.76065E-05	1.5794E-05	6.85469E-05
3830803774385	383080	3774385	0.000366394	0.0001437	4.75907E-05	4.66101E-05	0.000108231	0.000108064	0.000142201	0.00014211	0.000152316	0.000148665	5.92715E-06	5.92715E-06	0.000160519	5.92715E-06	1.89113E-05	1.83189E-05	1.63167E-05	7.08157E-05
3830903774385	383090	3774385	0.000420628	0.00016498	5.4635E-05	5.35093E-05	0.000124251	0.00012406	0.00016325	0.000163145	0.000174861	0.00017067	6.80448E-06	6.80448E-06	0.000184279	6.80448E-06	1.96988E-05	1.90818E-05	1.68689E-05	7.32123E-05
3831003774385	383100	3774385	0.000489834	0.00019212	6.36242E-05	6.23133E-05	0.000144695	0.000144471	0.00019011	0.000189987	0.000203631	0.00019875	7.92403E-06	7.92403E-06	0.000214598	7.92403E-06	2.05114E-05	1.9869E-05	1.74347E-05	7.56678E-05
3831103774385	383110	3774385	0.000573546	0.00022495	7.44975E-05	7.29626E-05	0.000169423	0.000169161	0.000222599	0.000222456	0.000238432	0.000232717	9.27824E-06	9.27824E-06	0.000251273	9.27824E-06	2.12074E-05	2.05432E-05	1.79258E-05	7.77991E-05
3831203774385	383120	3774385	0.000684492	0.00026847	8.89082E-05	8.70763E-05	0.000202196	0.000201884	0.000265659	0.000265487	0.000284554	0.000277733	1.1073E-05	1.1073E-05	0.000299879	1.1073E-05	2.19376E-05	2.12504E-05	1.84712E-05	8.01662E-05
3831303774385	383130	3774385	0.000836908	0.00032825	0.000108705	0.000106466	0.000247219	0.000246837	0.000324813	0.000324603	0.000347915	0.000339576	1.35386E-05	1.35386E-05	0.000366653	1.35386E-05	2.26677E-05	2.19577E-05	1.90098E-05	8.25038E-05
3831403774385	383140	3774385	0.001053204	0.00041308	0.0001368	0.000133981	0.000311111	0.000310631	0.000408759	0.000408496	0.000437832	0.00042733	1.70376E-05	1.70376E-05	0.000461413	1.70376E-05	2.33601E-05	2.26284E-05	1.94963E-05	8.46155E-05
3831503774385	383150	3774385	0.001393721	0.00054664	0.000181029	0.000177299	0.000411698	0.000411063	0.000540918	0.000540569	0.00057939	0.000565503	2.25462E-05	2.25462E-05	0.000610595	2.25462E-05	2.40346E-05	2.32818E-05	1.99354E-05	8.65209E-05
3831603774385	383160	3774385	0.001969764	0.00077257	0.000255851	0.00025058	0.000581859	0.000580961	0.000764486	0.000763993	0.00081886	0.000799233	3.18648E-05	3.18648E-05	0.000862962	3.18648E-05	2.47127E-05	2.39387E-05	2.04038E-05	8.85541E-05
3831703774385	383170	3774385	0.003096898	0.00121465	0.000402254	0.000393966	0.000914809	0.000913397	0.001201939	0.001201163	0.001287427	0.001256568	5.00984E-05	5.00984E-05	0.001356765	5.00984E-05	2.53101E-05	2.45173E-05	2.08451E-05	9.04693E-05
3834603774385	383460	3774385	0.000338406	0.00013273	4.39553E-05	4.30497E-05	9.99636E-05	9.98093E-05	0.000131339	0.000131254	0.000140681	0.000137308	5.47439E-06	5.47439E-06	0.000148257	5.47439E-06	2.98415E-05	2.89068E-05	3.56863E-05	0.000154881
3834703774385	383470	3774385	0.000324466	0.00012726	4.21447E-05	4.12763E-05	9.58457E-05	9.56978E-05	0.000125929	0.000125847	0.000134885	0.000131652	5.24888E-06	5.24888E-06	0.00014215	5.24888E-06	2.97518E-05	2.88199E-05	3.5976E-05	0.000156138
3834803774385	383480	3774385	0.000312035	0.00012238	4.053E-05	3.96949E-05	9.21736E-05	9.20314E-05	0.000121104	0.000121026	0.000129718	0.000126608	5.04778E-06	5.04778E-06	0.000136704	5.04778E-06	2.96944E-05	2.87643E-05	3.63177E-05	0.000157622
3834903774385	383490	3774385	0.000301463	0.00011824	3.91568E-05	3.83501E-05	8.90508E-05	8.89134E-05	0.000117001	0.000116926	0.000125323	0.000122319	4.87676E-06	4.87676E-06	0.000132072	4.87676E-06	2.97302E-05	2.8799E-05	3.67771E-05	0.000159615
3835003774385	383500	3774385	0.000292364	0.00011467	3.7975E-05	3.71926E-05	8.6363E-05	8.62298E-05	0.00011347	0.000113397	0.00012154	0.000118627	4.72957E-06	4.72957E-06	0.000128086	4.72957E-06	2.98307E-05	2.88963E-05	3.73112E-05	0.000161933
3835103774385	383510	3774385	0.000284299	0.00011151	3.69273E-05	3.61665E-05	8.39804E-05	8.38508E-05	0.000110339	0.000110268	0.000118187	0.000115354	4.59909E-06	4.59909E-06	0.000124552	4.59909E-06	2.99599E-05	2.90215E-05	3.78815E-05	0.000164408
3835303774385	383530	3774385	0.000271526	0.0001065	3.52683E-05	3.45417E-05	8.02075E-05	8.00838E-05	0.000105382	0.000105314	0.000112877	0.000110172	4.39247E-06	4.39247E-06	0.000118957	4.39247E-06	3.04119E-05	2.94594E-05	3.92665E-05	0.000170419
3835403774385	383540	3774385	0.000265733	0.00010422	3.45158E-05	3.38047E-05	7.84962E-05	7.83751E-05	0.000103134	0.000103067	0.000110469	0.000107821	4.29875E-06	4.29875E-06	0.000116419	4.29875E-06	3.06021E-05	2.96436E-05	3.9907E-05	0.000173199
3835603774385	383560	3774385	0.000254353	9.9761E-05	3.30377E-05	3.2357E-05	7.51345E-05	7.50186E-05	9.87169E-05	9.86532E-05	0.000105738	0.000103204	4.11465E-06	4.11465E-06	0.000111433	4.11465E-06	3.0812E-05	2.98469E-05	4.09276E-05	0.000177629
3835703774385	383570	3774385	0.000250284	9.8165E-05	3.25092E-05	3.18394E-05	7.39326E-05	7.38185E-05	9.71378E-05	9.70751E-05	0.000104047	0.000101553	4.04883E-06	4.04883E-06	0.00010965	4.04883E-06	3.10703E-05	3.00971E-05	4.16495E-05	0.000180762
3835803774385	383580	3774385	0.000247059	9.69E-05	3.20903E-05	3.14292E-05	7.29801E-05	7.28675E-05	9.58863E-05	9.58244E-05	0.000102706	0.000100244	3.99667E-06	3.99667E-06	0.000108238	3.99667E-06	3.14093E-05	3.04255E-05	4.24891E-05	0.000184406
3835903774385	383590	3774385	0.000243996	9.5699E-05	3.16925E-05	3.10395E-05	7.20753E-05	7.19641E-05	9.46976E-05	9.46364E-05	0.000101433	9.90016E-05	3.94712E-06	3.94712E-06	0.000106896	3.94712E-06	3.1734E-05	3.074E-05	4.33129E-05	0.000187981
3836003774385	383600	3774385	0.000239865	9.4078E-05	3.11558E-05	3.05139E-05	7.08548E-05	7.07455E-05	9.3094E-05	9.30339E-05	9.97153E-05	9.73252E-05	3.88028E-06	3.88028E-06	0.000105086	3.88028E-06	3.18668E-05	3.08686E-05	4.38673E-05	0.000190387
3836103774385	383610	3774385	0.000236712	9.2842E-05	3.07463E-05	3.01129E-05	6.99235E-05	6.98157E-05	9.18704E-05	9.18111E-05	9.84047E-05	9.6046E-05	3.82928E-06	3.82928E-06	0.000103705	3.82928E-06	3.21161E-05	3.11102E-05	4.45915E-05	0.0001935
3836203774385	383620	3774385	0.000235616	9.2412E-05	3.0604E-05	2.99735E-05	6.95999E-05	6.94925E-05	9.14451E-05	9.13861E-05	9.79491E-05	9.56013E-05	3.81155E-06	3.81155E-06	0.000103224	3.81155E-06	3.26399E-05	3.16176E-05	4.57253E-05	0.000198451
3836303774385	383630	3774385	0.00023585	9.2504E-05	3.06343E-05	3.00032E-05	6.96688E-05	6.95613E-05	9.15357E-05	9.14767E-05	9.80462E-05	9.56961E-05	3.81533E-06	3.81533E-06	0.000103327	3.81533E-06	3.33449E-05	3.23005E-05	4.71284E-05	0.000204541
3836403774385	383640	3774385	0.000236901	9.2916E-05	3.07708E-05	3.01368E-05	6.99793E-05	6.98713E-05	9.19436E-05	9.18843E-05	9.84831E-05	9.61225E-05	3.83233E-06	3.83233E-06	0.000103787	3.83233E-06	3.4154E-05	3.30842E-05	4.87012E-05	0.000211367
3836503774385	383650	3774385	0.000239496	9.3934E-05	3.1108E-05	3.046711E-05	7.07461E-05	7.06369E-05	9.29511E-05	9.28911E-05	9.95622E-05	9.71757E-05	3.87433E-06	3.87433E-06	0.000104924	3.87433E-06	3.51927E-05	3.40903E-05	5.06294E-05	0.000219735
3836603774385	383660	3774385	0.000242847	9.5248E-05	3.15432E-05	3.08933E-05	7.17357E-05	7.1625E-05	9.42513E-05	9.41905E-05	0.000100955	9.85351E-05	3.92852E-06	3.92852E-06	0.000106392	3.92852E-06	3.63425E-05	3.52042E-05	5.27431E-05	0.000228909
3836703774385	383670	3774385	0.0002489	9.7622E-05	3.23295E-05	3.16634E-05	7.3524E-05	7.34106E-05	9.66009E-05	9.65386E-05	0.000103472	0.000100991	4.02646E-06	4.02646E-06	0.000109044	4.02646E-06	3.79283E-05	3.67404E-05	5.55402E-05	0.000241049
3836803774385	383680	3774385	0.000257739	0.00010109	3.34775E-05	3.27877E-05	7.61348E-05	7.60173E-05	0.000100031	9.99666E-05	0.000107146	0.000104578	4.16943E-06	4.16943E-06	0.000112916	4.16943E-06	3.99877E-05	3.87352E-05	5.91023E-05	0.000256508
3836903774385	383690	3774385	0.000268113	0.00010516	3.4825E-05	3.41075E-05	7.91993E-05	7.90771E-05	0.000104057	0.00010399	0.000111459	0.000108787	4.33726E-06	4.33726E-06	0.000117461	4.33726E-06	4.23252E-05	4.09995E-05	6.31328E-05	0.000274001

			KMMass Grading / Excavation	KMMass Grading / Excavation	KMDrainage / Utilities Trenching	KMFoundations / Concrete Pads	KMBuilding / Structure Construction	KMAsphalt Paving	KMArchitectural Coating	KMLandscaping or Other Finishing	KMWaterside Construction (Piles)	EWNDemolition	EWNSite Grubbing / Prep	EWNDrainage / Utilities Trenching	EWNDrainage / Utilities Trenching	EWNDrainage / Utilities Trenching	EWNFoundation s / Concrete Pads	EWNBuilding / Structure Construction	EWNAsphalt Paving	EWNLandscaping or Other Finishing	EWNWaterside Construction (Piles)
Unique Identifier	X (UTM)	Y (UTM)	2025	2026	2026	2026	2026	2026	2026	2026	2026	2027	2027	2027	2028	2029	2029	2029	2029	2029	2029
3835703774375	383570	3774375	0.0001391	0.000137661	4.94352E-05	2.61609E-05	8.98536E-05	2.88664E-06	2.88664E-06	9.27403E-05	2.88664E-06	0.000133972	7.30163E-06	1.71456E-05	1.68145E-05	1.64666E-05	1.42631E-05	3.09716E-05	2.20346E-06	3.20733E-05	2.20346E-06
3835803774375	383580	3774375	0.000142049	0.000140579	5.04832E-05	2.67155E-05	9.17585E-05	2.94784E-06	2.94784E-06	9.47064E-05	2.94784E-06	0.000135266	7.37216E-06	1.73112E-05	1.69769E-05	1.66257E-05	1.44009E-05	3.12707E-05	2.22474E-06	3.23831E-05	2.22474E-06
3835903774375	383590	3774375	0.000144894	0.000143394	5.14941E-05	2.72505E-05	9.35959E-05	3.00686E-06	3.00686E-06	9.66028E-05	3.00686E-06	0.000136468	7.43768E-06	1.74651E-05	1.71278E-05	1.67734E-05	1.45289E-05	3.15486E-05	2.24451E-06	3.26709E-05	2.24451E-06
3836003774375	383600	3774375	0.000146798	0.000145278	5.21707E-05	2.76085E-05	9.48257E-05	3.04637E-06	3.04637E-06	9.7872E-05	3.04637E-06	0.000136828	7.45729E-06	1.75111E-05	1.7173E-05	1.68176E-05	1.45672E-05	3.16318E-05	2.25043E-06	3.2757E-05	2.25043E-06
3836103774375	383610	3774375	0.000149246	0.000147702	5.3041E-05	2.80691E-05	9.64075E-05	3.09719E-06	3.09719E-06	9.95047E-05	3.09719E-06	0.000137655	7.50236E-06	1.7617E-05	1.72767E-05	1.69193E-05	1.46552E-05	3.1823E-05	2.26403E-06	3.2955E-05	2.26403E-06
3836203774375	383620	3774375	0.000152919	0.000151337	5.43464E-05	2.87599E-05	9.87802E-05	3.17341E-06	3.17341E-06	0.000101954	3.17341E-06	0.000139515	7.60376E-06	1.78551E-05	1.75103E-05	1.7148E-05	1.48533E-05	3.22531E-05	2.29464E-06	3.34004E-05	2.29464E-06
3836303774375	383630	3774375	0.000157391	0.000155763	5.59357E-05	2.96009E-05	0.000101669	3.26622E-06	3.26622E-06	0.000104935	3.26622E-06	0.000142057	7.74231E-06	1.81804E-05	1.78293E-05	1.74604E-05	1.5124E-05	3.28408E-05	2.33645E-06	3.4009E-05	2.33645E-06
3836403774375	383640	3774375	0.000162401	0.00016072	5.7716E-05	3.05431E-05	0.000104905	3.37017E-06	3.37017E-06	0.000108275	3.37017E-06	0.000145021	7.90381E-06	1.85596E-05	1.82012E-05	1.78246E-05	1.54394E-05	3.35258E-05	2.38518E-06	3.47184E-05	2.38518E-06
3836503774375	383650	3774375	0.000168388	0.000166646	5.98439E-05	3.16692E-05	0.000108772	3.49443E-06	3.49443E-06	0.000112267	3.49443E-06	0.000148765	8.10787E-06	1.90388E-05	1.86712E-05	1.82848E-05	1.58381E-05	3.43914E-05	2.44676E-06	3.56148E-05	2.44676E-06
3836603774375	383660	3774375	0.000174966	0.000173155	6.21814E-05	3.29062E-05	0.000113021	3.63092E-06	3.63092E-06	0.000116652	3.63092E-06	0.000152968	8.33697E-06	1.95768E-05	1.91987E-05	1.88015E-05	1.62856E-05	3.53632E-05	2.5159E-06	3.66212E-05	2.5159E-06
3836703774375	383670	3774375	0.000183917	0.000182014	6.53626E-05	3.45897E-05	0.000118803	3.81668E-06	3.81668E-06	0.00012262	3.81668E-06	0.000159056	8.66873E-06	2.03558E-05	1.99627E-05	1.95497E-05	1.69337E-05	3.67704E-05	2.61602E-06	3.80784E-05	2.61602E-06
3836803774375	383680	3774375	0.000195444	0.000193421	6.94592E-05	3.67576E-05	0.000126249	4.05589E-06	4.05589E-06	0.000130305	4.05589E-06	0.000167134	9.10899E-06	2.13896E-05	2.09766E-05	2.05426E-05	1.77937E-05	3.86379E-05	2.74888E-06	4.00123E-05	2.74888E-06
3836903774375	383690	3774375	0.000208442	0.000206284	7.40785E-05	3.92021E-05	0.000134645	4.32562E-06	4.32562E-06	0.000138971	4.32562E-06	0.000176276	9.60726E-06	2.25597E-05	2.2124E-05	2.16662E-05	1.8767E-05	4.07514E-05	2.89924E-06	4.2201E-05	2.89924E-06
3837003774375	383700	3774375	0.000225374	0.000223041	8.00961E-05	4.23865E-05	0.000145583	4.677E-06	4.677E-06	0.00015026	4.677E-06	0.000188397	1.02679E-05	2.41109E-05	2.36453E-05	2.3156E-05	2.00574E-05	4.35535E-05	3.0986E-06	4.51028E-05	3.0986E-06
3837103774375	383710	3774375	0.000245158	0.000242621	8.71272E-05	4.61074E-05	0.000158363	5.08756E-06	5.08756E-06	0.00016345	5.08756E-06	0.000202577	1.10407E-05	2.59257E-05	2.5425E-05	2.4899E-05	2.15671E-05	4.68317E-05	3.33182E-06	4.84976E-05	3.33182E-06
3837203774375	383720	3774375	0.000270616	0.000267815	9.61747E-05	5.08953E-05	0.000174808	5.61587E-06	5.61587E-06	0.000180423	5.61587E-06	0.000220931	1.2041E-05	2.82745E-05	2.77285E-05	2.71548E-05	2.35211E-05	5.10747E-05	3.63369E-06	5.28915E-05	3.63369E-06
3837303774375	383730	3774375	0.000305294	0.000302134	0.000108499	5.74173E-05	0.000197208	6.33552E-06	6.33552E-06	0.000203544	6.33552E-06	0.000246037	1.34094E-05	3.14877E-05	3.08796E-05	3.02407E-05	2.61941E-05	5.68789E-05	4.04662E-06	5.89022E-05	4.04662E-06
3837403774375	383740	3774375	0.000349491	0.000345874	0.000124206	6.57295E-05	0.000225758	7.2527E-06	7.2527E-06	0.00023301	7.2527E-06	0.000277974	1.51499E-05	3.55749E-05	3.48879E-05	3.41661E-05	2.95942E-05	6.4262E-05	4.57189E-06	6.65479E-05	4.57189E-06
3837503774375	383750	3774375	0.000401556	0.000397401	0.00014271	7.55216E-05	0.00025939	8.33317E-06	8.33317E-06	0.000267723	8.33317E-06	0.0003155	1.71952E-05	4.03775E-05	3.95978E-05	3.87784E-05	3.35894E-05	7.29373E-05	5.18909E-06	7.55318E-05	5.18909E-06
3837603774375	383760	3774375	0.000467762	0.000462921	0.000166239	8.7973E-05	0.000302156	9.70708E-06	9.70708E-06	0.000311864	9.70708E-06	0.000363271	1.97987E-05	4.64912E-05	4.55934E-05	4.465E-05	3.86752E-05	8.3981E-05	5.97479E-06	8.69684E-05	5.97479E-06
3837703774375	383770	3774375	0.000552169	0.000546454	0.000196236	0.000103848	0.00035668	1.14587E-05	1.14587E-05	0.000368139	1.14587E-05	0.000424158	2.31172E-05	5.42835E-05	5.32352E-05	5.21337E-05	4.51575E-05	9.80569E-05	6.97622E-06	0.000101545	6.97622E-06
3837803774375	383780	3774375	0.000655105	0.000648326	0.000232819	0.000123207	0.000423173	1.35949E-05	1.35949E-05	0.000436768	1.35949E-05	0.000498338	2.71601E-05	6.37769E-05	6.25453E-05	6.12512E-05	5.3055E-05	0.000115206	8.19626E-06	0.000119304	8.19626E-06
3837903774375	383790	3774375	0.000794796	0.00078657	0.000282464	0.000149479	0.00053408	1.64938E-05	1.64938E-05	0.000529902	1.64938E-05	0.000599286	3.26618E-05	7.66962E-05	7.52151E-05	7.36588E-05	6.38022E-05	0.000138543	9.85657E-06	0.000143471	9.85657E-06
3838003774375	383800	3774375	0.000987321	0.000977103	0.000350886	0.000185688	0.000637772	2.04891E-05	2.04891E-05	0.000658261	2.04891E-05	0.000738035	4.02239E-05	9.44532E-05	9.26292E-05	9.07127E-05	7.85741E-05	0.000170619	1.21386E-05	0.000176688	1.21386E-05
3838103774375	383810	3774375	0.001268956	0.001255823	0.000450977	0.000238655	0.000819697	2.63336E-05	2.63336E-05	0.000846031	2.63336E-05	0.000940857	5.12779E-05	0.00012041	0.000118085	0.000115642	0.000100167	0.000217507	1.54745E-05	0.000225244	1.54745E-05
3838203774375	383820	3774375	0.001728259	0.001710373	0.00061421	0.000325037	0.00111639	3.58652E-05	3.58652E-05	0.001152255	3.58652E-05	0.001271794	6.93144E-05	0.000162763	0.00015962	0.000156317	0.0001354	0.000294013	2.09174E-05	0.000304472	2.09174E-05
3838303774375	383830	3774375	0.002703806	0.002675824	0.000960911	0.000508511	0.001746557	5.61099E-05	5.61099E-05	0.001802666	5.61099E-05	0.00197509	0.000107645	0.000252771	0.000247889	0.00024276	0.000210276	0.000456601	3.24847E-05	0.000472843	3.24847E-05
3838403774375	383840	3774375	0.003559664	0.003522824	0.001265077	0.000669474	0.002299408	7.38708E-05	7.38708E-05	0.002373279	7.38708E-05	0.002592055	0.00014127	0.000331729	0.000325323	0.000318592	0.00027596	0.000599231	4.2632E-05	0.000620547	4.2632E-05
3838603774375	383860	3774375	0.002935503	0.002905124	0.001043255	0.000552086	0.001896224	6.09181E-05	6.09181E-05	0.001957142	6.09181E-05	0.002141228	0.0001167	0.000274033	0.000268741	0.000263181	0.000227963	0.000495009	3.52172E-05	0.000512617	3.52172E-05
3838703774375	383870	3774375	0.004903171	0.004852428	0.001742549	0.00092215	0.003167263	0.000101752	0.000101752	0.003269015	0.000101752	0.003560049	0.000194027	0.000455613	0.000446814	0.000437569	0.000379016	0.000823011	5.85528E-05	0.000852288	5.85528E-05
3838803774375	383880	3774375	0.003284852	0.003250857	0.001167411	0.000617789	0.00212189	6.81679E-05	6.81679E-05	0.002190058	6.81679E-05	0.002392541	0.000130397	0.000306196	0.000300283	0.00029407	0.000254719	0.000553107	3.93506E-05	0.000572782	3.93506E-05
3838903774375	383890	3774375	0.002439768	0.002414518	0.000867074	0.000458852	0.001575998	5.06305E-05	5.06305E-05	0.001626628	5.06305E-05	0.001782727	9.71609E-05	0.000228152	0.000223746	0.000219117	0.000189796	0.000412131	2.93209E-05	0.000426791	2.93209E-05
3839003774375	383900	3774375	0.00193732	0.001917271	0.000688508	0.000364356	0.001251436	4.02036E-05	4.02036E-05	0.001291639	4.02036E-05	0.001420023	7.73931E-05	0.000181733	0.000178224	0.000174536	0.000151181	0.000328281	2.33554E-05	0.000339958	2.33554E-05
3839103774375	383910	3774375	0.001607905	0.001591264	0.000571437	0.000302402	0.001038646	3.33675E-05	3.33675E-05	0.001072013	3.33675E-05	0.001182117	6.44269E-05	0.000151286	0.000148365	0.000145295	0.000125853	0.000273282	1.94425E-05	0.000283003	1.94425E-05
3829703774385	382970	3774385	3.73134E-05	3.69273E-05	1.32609E-05	7.01762E-06	2.41031E-05	7.74336E-07	7.74336E-07	2.48774E-05	7.74336E-07	5.48306E-05	2.98834E-06	7.01719E-06	6.88168E-06	6.73929E-06	5.83748E-06	1.26757E-05	9.0181E-07	1.31266E-05	9.0181E-07
3829803774385	382980	3774385	3.81795E-05	3.77843E-05	1.35687E-05	7.18049E-06	2.46625E-05	7.92307E-07	7.92307E-07	2.54548E-05	7.92307E-07	5.64539E-05	3.07681E-06	7.22493E-06	7.08541E-06	6.93881E-06	6.0103E-06	1.3051E-05	9.28508E-07	1.35153E-05	9.28508E-07
3829903774385	382990	3774385	3.92172E-05	3.88113E-05	1.39375E-05	7.37566E-06	2.53328E-05	8.13842E-07	8.13842E-07	2.61467E-05	8.13842E-07	5.83604E-05	3.18072E-06	7.46893E-06	7.3247E-06	7.17314E-06	6.21328E-06	1.34918E-05	9.59866E-07	1.39717E-05	9.59866E-07
3830003774385	383000	3774385	4.03445E-05	3.9927E-05	1.43381E-05	7.58768E-06	2.6061E-05	8.37237E-07	8.37237E-07	2.68983E-05	8.37237E-07	6.04508E-05	3.29464E-06	7.73645E-06	7.58705E-06	7.43006E-06	6.43582E-06	1.3975E-05	9.94246E-07	1.44721E-05	9.94246E-07
3830103774385	383010	3774385	4.15913E-05	4.11608E-05	1.47812E-05	7.82216E-06	2.68664E-05	8.6311E-07	8.6311E-07	2.77295E-05	8.6311E-07	6.27402E-05	3.41942E-06	8.02944E-06	7.87438E-06	7.71146E-06	6.67956E-06	1.45043E-05	1.0319E-06	1.50202E-05	1.0319E-06
3830203774385	383020	3774385	4.295E-05	4.25055E-05	1.52641E-05	8.0777E-06	2.77441E-05	8.91307E-07	8.91307E-07	2.86354E-05	8.91307E-07	6.52516E-05	3.5563E-06	8.35086E-06	8.18959E-06	8.02014E-06	6.94693E-06	1.50849E-05	1.07321E-06	1.56215E-05	1.07321E-06
3830303774385	383030	3774385	4.46522E-05	4.41901E-05	1.5869E-05	8.39784E-06	2.88436E-05	9.26631E-07	9.26631E-07	2.97703E-05	9.26631E-07	6.83909E-05	3.72739E-06	8.75262E-06	8.5836E-06	8.406E-06	7.28116E-06	1.58106E-05	1.12484E-06	1.6373E-05	1.12484E-06
3830403774385	383040	3774385	4.67202E-05	4.62367E-05	1.6604E-05	8.78677E-06	3.01795E-05	9.69546E-07	9.69546E-07	3.1149E-05	9.69546E-07	7.225E-05	3.93772E-06	9.2465E-06	9.06794E-06	8.88032E-06	7.69201E-06	1.67027E-05	1.18831E-06	1.72969E-05	1.18831E-06
3830503774385	383050	3774385	4.90122E-05	4.85049E-05	1.74185E-05	9.21782E-06	3.166E-05	1.01711E-06	1.01711E-06	3.26771E-05	1.01711E-06	7.6622E-05	4.176E-06	9.80603E-06	9.61667E-06	9.41769E-06	8.15747E-06	1.77135E-05	1.26022E-06	1.83436E-05	1.26022E-06
3830603774385	383060	3774385	5.05128E-05	4.999E-05	1.79518E-05	9.50004E-06	3.26293E-05	1.04825E-06	1.04825E-06	3.36776E-05	1.04825E-06	7.95852E-05	4.3375E-06	1.01853E-05	9.98857E-06	9.7819E-06	8.47295E-06	1.83985E-05	1.30895E-06	1.9053E-05	1.30895E-06
3830703774385	383070	3774385	5.21029E-05	5.15637E-05	1.8517E-05	9.79911E-06	3.36565E-05	1.08125E-06	1.08125E-06	3.47378E-05	1.08125E-06	8.27245E-05	4.50859E-06	1.0587E-05	1.03826E-05	1.01678E-05	8.80717E-06	1.91242E-05	1.36059E-06	1.98045E-05	1.36059E-06
3830803774385	383080	3774385	5.38275E-05	5.32705E-05	1.91299E-05	1.01235E-05	3.47705E-05	1.11704E-06	1.11704E-06	3.58876E-05	1.11704E-06	8.61471E-05	4.69513E-06	1.1025E-05	1.08121E-05	1.05884E-05	9.17155E-06	1.99155E-05	1.41688E-06	2.06239E-05	1.41688E-06
3830903774385	383090	3774385	5.56491E-05	5.50732E-05	1.97773E-05	1.04661E-05	3.59472E-05	1.15484E-06	1.15484E-06	3.71021E-05	1.15484E-06	8.98148E-05	4.89502E-06	1.14944E-05	1.12725E-05	1.10392E-05	9.56202E-06	2.07634E-05	1.4772E-06	2.1502E-05	1.4772E-06
3831003774385	383100	3774385	5.75156E-05	5.69203E-05	2.04406E-05	1.08171E-05	3.71529E-05	1.19357E-06	1.19357E-06	3.83465E-05	1.19357E-06	9.35896E-05	5.10075E-06	1.19775E-05	1.17462E-05	1.15032E-05	9.9639E-06	2.1636E-05	1.53929E-06	2.24057E-05	1.53929E-06
3831103774385	383110	3774385	5.91356E-05	5.85236E-05	2.10163E-05	1.11218E-05	3.81994E-05	1.22719E-06	1.22719E-06	3.94266E-05	1.22719E-06	9.68208E-05	5.27686E-06	1.23911E-05	1.21518E-05	1.19003E-05	1.03079E-05	2.2383E-05	1.59243E-06	2.31792E-05	1.59243E-06
3831203774385	383120	3774385	6.09348E-05	6.03042E-05	2.16558E-05	1.14601E-05	3.93616E-05	1.26453E-06	1.26453E-06	4.06261E-05	1.26453E-06	0.000100205	5.46131E-06	1.28242E-05	1.25765E-05	1.23163E-05	1.06682E-05	2.31654E-05	1.64809E-06	2.39894E-05	1.64809E-06
3831303774385	383130	3774385	6.27117E-05	6.20627E-05	2.22872E-05	1.17943E-05	4.05094E-05	1.3014E-06	1.3014E-06	4.18108E-05	1.3014E-06	0.000103658	5.64951E-06	1.32661E-05	1.30099E-05	1.27407E-05	1.10359E-05	2.39637E-05	1.70489E-06	2.48162E-05	1.70489E-06
3831403774385	383140	3774385	6.43168E-05	6.36512E-05	2.28577E-05	1.20962E-05	4.15462E-05	1.33471E-06	1.33471E-06	4.28809E-05	1.33471E-06	0.000107043	5.83396E-06	1.36992E-05	1.34347E-05	1.31567E-05	1.13962E-05	2.47461E-05	1.76055E-06	2.56264E-05	1.76055E-06
3831503774385	383150	3774385	6.57651E-05	6.50845E-05	2.33724E-05	1.23686E-05	4.24818E-05	1.36477E-06	1.36477E-06	4.38466E-05	1.36477E-06	0.000110082	5.99963E-06	1.40883E-05	1.38162E-05	1.35303E-05	1.17198E-05	2.54488E-05	1.81055E-06	2.63541E-05	1.81055E-06
3831603774385	383160	3774385	6.73105E-05	6.66139E-05	2.39216E-05	1.26592E-05	4.34801E-05	1.39684E-06	1.39684E-06	4.48769E-05	1.39684E-06	0.000113099	6.16405E-06	1.44744E-05	1.41948E-05	1.39011E-05	1.2041E-05	2.61463E-05	1.86016E-06	2.70763E-05	1.86016E-06
3831703774385	383170	3774385	6.87663E-05	6.80547E-05	2.4439E-05	1.2933E-05	4.44205E-05	1.42705E-06	1.42705E-06	4.58475E-05	1.42705E-06	0.000115718	6.30677E-06	1.48095E-05	1.45235E-05	1.4223E-05	1.23198E-05	2.67516E-05	1.90323E-06	2.77032E-05	1.90323E-06
3834603774385	383460	3774385	0.000117726	0.000116508	4.1839E-05	2.2141E-05	7.60467E-05	2.44308E-06	2.44308E-06	7.84898E-05	2.44308E-06	0.000128865	7.02329E-06	1.6492E-05	1.61735E-05	1.58389E-05	1.37194E-05	2.97909E-05	2.11946E-06	3.08506E-05	2.11946E-06
3834703774385	383470	3774385	0.000118682	0.000117454	4.21786E-05	2.23207E-05	7.6664E-05	2.46291E-06	2.46291E-06	7.91269E-05	2.46291E-06	0.000128183	6.98615E-06	1.64048E-05	1.6088E-05	1.57551E-05	1.36469E-05	2.96334E-05	2.10825E-06	3.06875E-05	2.10825E-06
3834803774385	383480	3774385	0.000119809	0.000118569	4.25792E-05	2.25328E-05	7.73922E-05	2.4863E-06	2.4863E-06	7.98785E-05	2.4863E-06	0.00012767	6.95819E-06	1.63391E-05	1.60236E-05	1.56921E-05	1.35923E-05	2.95148E-05	2.09982E-06	3.05647E-05	2.09982E-06
3834903774385	383490	3774385	0.000121325	0.000120069	4.31178E-05	2.28178E-05	7.83712E-05	2.51775E-06	2.51775E-06	8.08889E-05	2.51775E-06	0.000127571	6.95276E-06	1.63264E-05	1.60111E-05	1.56798E-05	1.35817E-05	2.94918E-05	2.09818E-06	3.05408E-05	2.09818E-06
3835003774385	383500	3774385	0.000123087	0.000121813	4.3744E-05	2.31492E-05	7.95093E-05	2.55432E-06	2.55432E-06	8.20636E-05	2.55432E-06	0.000127747	6.96236E-06	1.63489E-05	1.60332E-05	1.57015E-05	1.36004E-05	2.95325E-05	2.10108E-06	3.0583E-05	2.10108E-06
3835103774385	383510	3774385	0.000124968	0.000123675	4.44126E-05	2.3503E-05	8.07246E-05	2.59336E-06	2.59336E-06	8.33179E-05	2.59336E-06	0.000128061	6.97947E-06	1.63891E-05	1.60726E-05	1.57401E-05	1.36338E-05	2.9605E-05	2.10624E-06	3.06582E-05	2.10624E-06
3835303774385	383530	3774385	0.000129537	0.000128196	4.60364E-05	2.43623E-05	8.3676E-05	2.68817E-06	2.68817E-06	8.63641E-05	2.68817E-06	0.000129485	7.05709E-06	1.65714E-05	1.62514E-05	1.59151E-05	1.37855E-05	2.99343E-05	2.12966E-06	3.09991E-05	2.12966E-06
3835403774385	383540	3774385	0.00013165	0.000130287	4.67873E-05	2.47596E-05	8.50407E-05	2.73202E-06	2.73202E-06	8.77728E-05	2.73202E-06	0.000130059	7.08839E-06	1.66449E-05	1.63234E-05	1.59857E-05	1.38466E-05	3.0067E-05	2.13911E-06	3.11366E-05	2.13911E-06
3835603774385	383560	3774385	0.000135017	0.000133619	4.79839E-05	2.53929E-05	8.72157E-05	2.80189E-06	2.80189E-06	9.00176E-05	2.80189E-06	0.000130503	7.11259E-06	1.67017E-05	1.63792E-05	1.60403E-05	1.38939E-05	3.01697E-05	2.14641E-06	3.12429E-05	2.14641E-06
3835703774385	383570	3774385	0.000137398	0.000135976	4.88303E-05	2.58408E-05	8.87541E-05	2.85131E-06	2.85131E-06	9.16054E-05	2.85131E-06	0.000131376	7.16017E-06	1.68134E-05	1.64887E-05	1.61476E-05	1.39868E-05	3.03715E-05	2.16077E-06	3.14519E-05	2.16077E-06
3835803774385	383580	3774385	0.000140168	0.000138717	4.98146E-05	2.63617E-05	9.05433E-05	2.90879E-06	2.90879E-06	9.34521E-05	2.90879E-06	0.000132586	7.2261E-06	1.69682E-05	1.66406E-05	1.62963E-05	1.41156E-05	3.06512E-05	2.18067E-06	3.17415E-05	2.18067E-06
3835903774385	383590	3774385	0.000142886	0.000141407	5.07804E-05	2.68728E-05	9.22987E-05	2.96519E-06	2.96519E-06	9.52639E-05	2.96519E-06	0.000133742	7.28911E-06	1.71162E-05	1.67857E-05	1.64384E-05	1.42387E-05	3.09185E-05	2.19968E-06	3.20183E-05	2.19968E-06
3836003774385	383600	3774385	0.000144715	0.000143217	5.14304E-05	2.72168E-05	9.34802E-05	3.00315E-06	3.00315E-06	9.64833E-05	3.00315E-06	0.00013411	7.30915E-06	1.71633E-05	1.68318E-05	1.64835E-05	1.42778E-05	3.10034E-05	2.20573E-06	3.21063E-05	2.20573E-06
3836103774385	383610	3774385	0.000147104	0.000145581	5.22795E-05	2.76661E-05	9.50234E-05	3.05272E-06	3.05272E-06	9.80761E-05	3.05272E-06	0.000134952	7.35505E-06	1.7271E-05	1.69375E-05	1.65871E-05	1.43675E-05	3.11981E-05	2.21958E-06	3.23079E-05	2.21958E-06
3836203774385	383620	3774385	0.000150844	0.000149283	5.36088E-05	2.83696E-05	9.74395E-05	3.13034E-06	3.13034E-06	0.00010057	3.13034E-06	0.000136935	7.46313E-06	1.75248E-05	1.71864E-05	1.68308E-05	1.45786E-05	3.16566E-05	2.2522E-06	3.27827E-05	2.2522E-06
3836303774385	383630	3774385	0.000155473	0.000153864	5.52538E-05	2.92401E-05	0.000100429	3.2264E-06	3.2264E-06	0.000103656	3.2264E-06	0.000139661	7.61169E-06	1.78737E-05	1.75285E-05	1.71658E-05	1.48688E-05	3.22868E-05	2.29703E-06	3.34353E-05	2.29703E-06
3836403774385	383640	3774385	0.000160661	0.000158999	5.70978E-05	3.02159E-05	0.000103781	3.33407E-06	3.33407E-06	0.000107115	3.33407E-06	0.000142823	7.78404E-06	1.82784E-05	1.79254E-05	1.75545E-05	1.52055E-05	3.30178E-05	2.34904E-06	3.41923E-05	2.34904E-06
3836503774385	383650	3774385	0.000167022	0.000165294	5.93583E-05	3.14122E-05	0.00010789	3.46607E-06	3.46607E-06	0.000111356	3.46607E-06	0.000146927	8.00772E-06	1.88036E-05	1.84405E-05	1.8059E-05	1.56424E-05	3.39666E-05	2.41654E-06	3.51749E-05	2.41654E-06
3836603774385	383660	3774385	0.000173995	0.000172194	6.18365E-05	3.27236E-05	0.000112394	3.61078E-06	3.61078E-06	0.000116005	3.61078E-06	0.000151491	8.25643E-06	1.93877E-05	1.90133E-05	1.86199E-05	1.61283E-05	3.50216E-05	2.4916E-06	3.62674E-05	2.4916E-06
3836703774385	383670	3774385	0.000183223	0.000181326	6.51159E-05	3.44591E-05	0.000118355	3.80227E-06	3.80227E-06	0.000122157	3.80227E-06	0.000157838	8.60238E-06	2.02E-05	1.98099E-05	1.94E-05	1.6804E-05	3.6489E-05	2.59599E-06	3.7787E-05	2.59599E-06
3836803774385	383680	3774385	0.000194974	0.000192956	6.92921E-05	3.66691E-05	0.000125946	4.04613E-06	4.04613E-06	0.000129992	4.04613E-06	0.000166115	9.05349E-06	2.12593E-05	2.08488E-05	2.04174E-05	1.76853E-05	3.84025E-05	2.73213E-06	3.97685E-05	2.73213E-06
3836903774385	383690	3774385	0.00020827	0.000206115	7.40175E-05	3.91698E-05	0.000134535	4.32206E-06	4.32206E-06	0.000138857	4.32206E-06	0.000175518	9.56595E-06	2.24626E-05	2.20289E-05	2.15731E-05	1.86863E-05	4.05762E-05	2.88678E-06	4.20196E-05	2.88678E-06

			ISDemolition	ISDrainage / Utilities Trenching	ISDrainage / Utilities Trenching	ISAsphalt Paving	ISAsphalt Paving	SVDemolition	SVSite Grubbing / Prep	SVMass Grading / Excavation	SVMass Grading / Excavation	SVDrainage / Utilities Trenching	SVFoundations / Concrete Pads	SVBuilding / Structure Construction	SVBuilding / Structure Construction	SVAsphalt Paving	SVAsphalt Paving	SVArchitectural Coating	SVArchitectural Coating	SVLandscaping or Other Finishing	SVLandscaping or Other Finishing
Unique Identifier	X (UTM)	Y (UTM)	2027	2027	2028	2027	2028	2027	2027	2027	2028	2028	2028	2028	2029	2028	2029	2028	2029	2028	2029
3835703774375	383570	3774375	6.61558E-05	2.66384E-05	2.5955E-05	6.87975E-06	6.40879E-06	0.000210202	0.000151124	0.000101892	0.000100598	7.1377E-05	2.26747E-05	3.24828E-05	3.12434E-05	3.1937E-06	2.9714E-06	3.1937E-06	2.9714E-06	3.24828E-05	3.12434E-05
3835803774375	383580	3774375	6.38965E-05	2.57287E-05	2.50686E-05	6.64479E-06	6.18992E-06	0.000215975	0.000155274	0.00010469	0.000103361	7.33373E-05	2.32974E-05	3.33749E-05	3.21015E-05	3.28141E-06	3.05301E-06	3.28141E-06	3.05301E-06	3.33749E-05	3.21015E-05
3835903774375	383590	3774375	6.1735E-05	2.48583E-05	2.42205E-05	6.42001E-06	5.98052E-06	0.000221677	0.000159374	0.000107454	0.00010609	7.52734E-05	2.39124E-05	3.4256E-05	3.29489E-05	3.36804E-06	3.13361E-06	3.36804E-06	3.13361E-06	3.4256E-05	3.29489E-05
3836003774375	383600	3774375	5.93276E-05	2.3889E-05	2.3276E-05	6.16966E-06	5.74731E-06	0.000226024	0.000162499	0.000109562	0.000108171	7.67496E-05	2.43814E-05	3.49278E-05	3.35951E-05	3.43409E-06	3.19506E-06	3.43409E-06	3.19506E-06	3.49278E-05	3.35951E-05
3836103774375	383610	3774375	5.72695E-05	2.30602E-05	2.24686E-05	5.95563E-06	5.54793E-06	0.000231245	0.000166252	0.000112092	0.000110669	7.85223E-05	2.49445E-05	3.57346E-05	3.43711E-05	3.51341E-06	3.26886E-06	3.51341E-06	3.26886E-06	3.57346E-05	3.43711E-05
3836203774375	383620	3774375	5.57772E-05	2.24594E-05	2.18831E-05	5.80044E-06	5.40337E-06	0.000238345	0.000171357	0.000115534	0.000114067	8.09333E-05	2.57104E-05	3.68318E-05	3.54264E-05	3.62129E-06	3.36923E-06	3.62129E-06	3.36923E-06	3.68318E-05	3.54264E-05
3836303774375	383630	3774375	5.46427E-05	2.20025E-05	2.1438E-05	5.68246E-06	5.29346E-06	0.000246755	0.000177403	0.00011961	0.000118092	8.3789E-05	2.66176E-05	3.81314E-05	3.66764E-05	3.74906E-06	3.48811E-06	3.74906E-06	3.48811E-06	3.81314E-05	3.66764E-05
3836403774375	383640	3774375	5.37317E-05	2.16357E-05	2.10806E-05	5.58772E-06	5.20521E-06	0.000256047	0.000184084	0.000124115	0.000122539	8.69442E-05	2.76199E-05	3.95672E-05	3.80575E-05	3.89024E-06	3.61946E-06	3.89024E-06	3.61946E-06	3.95672E-05	3.80575E-05
3836503774375	383650	3774375	5.31546E-05	2.14034E-05	2.08542E-05	5.52771E-06	5.14931E-06	0.000266933	0.000191911	0.000129392	0.000127749	9.06408E-05	2.87943E-05	4.12495E-05	3.96756E-05	4.05564E-06	3.77335E-06	4.05564E-06	3.77335E-06	4.12495E-05	3.96756E-05
3836603774375	383660	3774375	5.2762E-05	2.12453E-05	2.07002E-05	5.48688E-06	5.11128E-06	0.000278853	0.00020048	0.00013517	0.000133453	9.46884E-05	3.00801E-05	4.30915E-05	4.14474E-05	4.23675E-06	3.94185E-06	4.23675E-06	3.94185E-06	4.30915E-05	4.14474E-05
3836703774375	383670	3774375	5.29981E-05	2.13403E-05	2.07928E-05	5.51144E-06	5.13415E-06	0.000294657	0.000211843	0.00014283	0.000141017	0.000100055	3.17849E-05	4.55338E-05	4.37964E-05	4.47687E-06	4.16525E-06	4.47687E-06	4.16525E-06	4.55338E-05	4.37964E-05
3836803774375	383680	3774375	5.38197E-05	2.16712E-05	2.11151E-05	5.59688E-06	5.21374E-06	0.000314764	0.000226299	0.000152577	0.00015064	0.000106883	3.39538E-05	4.8641E-05	4.6785E-05	4.78236E-06	4.44949E-06	4.78236E-06	4.44949E-06	4.8641E-05	4.6785E-05
3836903774375	383690	3774375	5.48844E-05	2.20999E-05	2.15328E-05	5.7076E-06	5.31688E-06	0.000337446	0.000242605	0.000163572	0.000161495	0.000114584	3.64005E-05	5.2146E-05	5.01563E-05	5.12698E-06	4.77011E-06	5.12698E-06	4.77011E-06	5.2146E-05	5.01563E-05
3837003774375	383700	3774375	5.67092E-05	2.28346E-05	2.22488E-05	5.89736E-06	5.49365E-06	0.000366765	0.000263684	0.000177783	0.000175526	0.00012454	3.95632E-05	5.66767E-05	5.45141E-05	5.57243E-06	5.18456E-06	5.57243E-06	5.18456E-06	5.66767E-05	5.45141E-05
3837103774375	383710	3774375	5.89685E-05	2.37444E-05	2.31352E-05	6.13231E-06	5.71252E-06	0.000401028	0.000288317	0.000194392	0.000191924	0.000136174	4.32591E-05	6.19714E-05	5.96068E-05	6.093E-06	5.6689E-06	6.093E-06	5.6689E-06	6.19714E-05	5.96068E-05
3837203774375	383720	3774375	6.21765E-05	2.50361E-05	2.43938E-05	6.46593E-06	6.0233E-06	0.000444966	0.000319906	0.00021569	0.000212952	0.000151094	4.79988E-05	6.87612E-05	6.61375E-05	6.76058E-06	6.29E-06	6.76058E-06	6.29E-06	6.87612E-05	6.61375E-05
3837303774375	383730	3774375	6.68754E-05	2.69282E-05	2.62373E-05	6.95458E-06	6.4785E-06	0.000504601	0.000362781	0.000244597	0.000241492	0.000171344	5.44317E-05	7.79767E-05	7.50014E-05	7.66664E-06	7.133E-06	7.66664E-06	7.133E-06	7.79767E-05	7.50014E-05
3837403774375	383740	3774375	7.29198E-05	2.9362E-05	2.86087E-05	7.58315E-06	7.06404E-06	0.000580647	0.000417453	0.000281459	0.000277885	0.000197166	6.26347E-05	8.97281E-05	8.63044E-05	8.82203E-06	8.20797E-06	8.82203E-06	8.20797E-06	8.97281E-05	8.63044E-05
3837503774375	383750	3774375	7.99436E-05	3.21903E-05	3.13644E-05	8.31358E-06	7.74447E-06	0.000670607	0.00048213	0.000325066	0.000320939	0.000227714	7.23388E-05	0.00010363	9.96757E-05	1.01888E-05	9.47965E-06	1.01888E-05	9.47965E-06	0.00010363	9.96757E-05
3837603774375	383760	3774375	8.89571E-05	3.58197E-05	3.49006E-05	9.25093E-06	8.61765E-06	0.0007853 7	0.000564638	0.000380695	0.000375862	0.000266683	8.47183E-05	0.000121364	0.000116733	1.19325E-05	1.11019E-05	1.19325E-05	1.11019E-05	0.000121364	0.000116733
3837703774375	383770	3774375	0.000100498	4.04668E-05	3.94285E-05	1.04511E-05	9.73568E-06	0.000932249	0.000670236	0.000451893	0.000446155	0.000316558	0.000100562	0.000144062	0.000138565	1.41641E-05	1.31782E-05	1.41641E-05	1.31782E-05	0.000144062	0.000138565
3837803774375	383780	3774375	0.000114595	4.6143E-05	4.49591E-05	1.19171E-05	1.11013E-05	0.001111876	0.000799379	0.000538964	0.000532121	0.000377553	0.000119939	0.00017182	0.000165264	1.68932E-05	1.57174E-05	1.68932E-05	1.57174E-05	0.00017182	0.000165264
3837903774375	383790	3774375	0.000133979	5.39481E-05	5.25639E-05	1.39328E-05	1.29791E-05	0.001355834	0.000974771	0.000657218	0.000648874	0.000460392	0.000146255	0.000209519	0.000201524	2.05998E-05	1.9166E-05	2.05998E-05	1.9166E-05	0.000209519	0.000201524
3838003774375	383800	3774375	0.000160702	6.47085E-05	6.30483E-05	1.67119E-05	1.55679E-05	0.00169328	0.001217376	0.00082079	0.000810369	0.000574976	0.000182655	0.000261665	0.000251681	2.57268E-05	2.39361E-05	2.57268E-05	2.39361E-05	0.000261665	0.000251681
3838103774375	383810	3774375	0.00019984	8.04678E-05	7.84032E-05	2.07819E-05	1.93593E-05	0.002187619	0.001572779	0.001060413	0.001046949	0.000742835	0.00023598	0.000338055	0.000325157	3.32375E-05	3.0924E-05	3.32375E-05	3.0924E-05	0.000338055	0.000325157
3838203774375	383820	3774375	0.000264094	0.000106341	0.000103612	2.74639E-05	2.55839E-05	0.002993986	0.002152514	0.001451286	0.00143286	0.001016649	0.000322963	0.000462665	0.000445011	4.5489E-05	4.23227E-05	4.5489E-05	4.23227E-05	0.000462665	0.000445011
3838303774375	383830	3774375	0.00040134	0.000161605	0.000157458	4.17366E-05	3.88795E-05	0.004706599	0.003383789	0.002281447	0.00225248	0.001598189	0.000507704	0.000727317	0.000699565	7.15095E-05	6.65321E-05	7.15095E-05	6.65321E-05	0.000727317	0.000699565
3838403774375	383840	3774375	0.000521672	0.000210058	0.000204668	5.42503E-05	5.05365E-05	0.006209151	0.004464042	0.003009785	0.002971571	0.002108401	0.000669785	0.000959508	0.000922897	9.43385E-05	8.77721E-05	9.43385E-05	8.77721E-05	0.000959508	0.000922897
3838603774375	383860	3774375	0.000432374	0.000174101	0.000169634	4.49639E-05	4.18859E-05	0.005114014	0.003676699	0.002478936	0.002447461	0.001736533	0.000551652	0.000790275	0.000760122	7.76996E-05	7.22913E-05	7.76996E-05	7.22913E-05	0.000790275	0.000760122
3838703774375	383870	3774375	0.00070982	0.000285817	0.000278484	7.38163E-05	6.87632E-05	0.008568076	0.006159981	0.004153236	0.004100503	0.002909406	0.000924244	0.001324036	0.001273516	0.000130179	0.000121118	0.000130179	0.000121118	0.001324036	0.001273516
3838803774375	383880	3774375	0.000480694	0.000193557	0.000188591	4.99889E-05	4.65669E-05	0.005727668	0.004117882	0.002776394	0.002741143	0.001944907	0.000617847	0.000885104	0.000851332	8.70231E-05	8.09658E-05	8.70231E-05	8.09658E-05	0.000885104	0.000851332
3838903774375	383890	3774375	0.000360828	0.000145292	0.000141564	3.75236E-05	3.49549E-05	0.004244519	0.003051579	0.002057462	0.002031339	0.001441284	0.000457859	0.000655911	0.000630884	6.44889E-05	6.00002E-05	6.44889E-05	6.00002E-05	0.000655911	0.000630884
3839003774375	383900	3774375	0.000289382	0.000116523	0.000113534	3.00937E-05	2.80336E-05	0.003362792	0.002417665	0.001630059	0.001609362	0.001141881	0.000362746	0.000519656	0.000499829	5.10924E-05	4.75361E-05	5.10924E-05	4.75361E-05	0.000519656	0.000499829
3839103774375	383910	3774375	0.0002424	9.76054E-05	9.51011E-05	2.5208E-05	2.34823E-05	0.002784782	0.002002107	0.001349878	0.001332739	0.00094561	0.000300396	0.000430336	0.000413916	4.23105E-05	3.93655E-05	4.23105E-05	3.93655E-05	0.000430336	0.000413916
3829703774385	382970	3774385	1.4425E-05	5.80838E-06	5.65935E-06	1.5001E-06	1.3974E-06	4.62721E-05	3.32671E-05	2.24297E-05	2.21449E-05	1.57123E-05	4.9914E-06	7.15049E-06	6.87766E-06	7.03034E-07	6.54099E-07	7.03034E-07	6.54099E-07	7.15049E-06	6.87766E-06
3829803774385	382980	3774385	1.50733E-05	6.06943E-06	5.91371E-06	1.56752E-06	1.46021E-06	4.73857E-05	3.40678E-05	2.29695E-05	2.26778E-05	1.60905E-05	5.11153E-06	7.32258E-06	7.04318E-06	7.19953E-07	6.69841E-07	7.19953E-07	6.69841E-07	7.32258E-06	7.04318E-06
3829903774385	382990	3774385	1.5825E-05	6.37212E-06	6.20862E-06	1.64569E-06	1.53303E-06	4.87131E-05	3.50221E-05	2.36129E-05	2.33131E-05	1.65412E-05	5.25472E-06	7.5277E-06	7.24048E-06	7.40121E-07	6.88605E-07	7.40121E-07	6.88605E-07	7.5277E-06	7.24048E-06
3830003774385	383000	3774385	1.66633E-05	6.70968E-06	6.53753E-06	1.73287E-06	1.61424E-06	5.01653E-05	3.60661E-05	2.43168E-05	2.4008E-05	1.70343E-05	5.41136E-06	7.7521E-06	7.45631E-06	7.62184E-07	7.09132E-07	7.62184E-07	7.09132E-07	7.7521E-06	7.45631E-06
3830103774385	383010	3774385	1.76036E-05	7.08832E-06	6.90645E-06	1.83066E-06	1.70534E-06	5.17599E-05	3.72126E-05	2.50898E-05	2.47712E-05	1.75758E-05	5.58338E-06	7.99853E-06	7.69334E-06	7.86412E-07	7.31674E-07	7.86412E-07	7.31674E-07	7.99853E-06	7.69334E-06
3830203774385	383020	3774385	1.86627E-05	7.51478E-06	7.32197E-06	1.9408E-06	1.80794E-06	5.3506E-05	3.84679E-05	2.59362E-05	2.56069E-05	1.81687E-05	5.77173E-06	8.26836E-06	7.95287E-06	8.12942E-07	7.56357E-07	8.12942E-07	7.56357E-07	8.26836E-06	7.95287E-06
3830303774385	383030	3774385	1.99761E-05	8.04363E-06	7.83725E-06	2.07738E-06	1.93517E-06	5.56709E-05	4.00243E-05	2.69856E-05	2.66429E-05	1.89038E-05	6.00525E-06	8.60289E-06	8.27464E-06	8.45833E-07	7.86959E-07	8.45833E-07	7.86959E-07	8.60289E-06	8.27464E-06
3830403774385	383040	3774385	2.15997E-05	8.69738E-06	8.47423E-06	2.24622E-06	2.09245E-06	5.829E-05	4.19074E-05	2.82552E-05	2.78964E-05	1.97932E-05	6.28778E-06	9.00764E-06	8.66394E-06	8.85628E-07	8.23983E-07	8.85628E-07	8.23983E-07	9.00764E-06	8.66394E-06
3830503774385	383050	3774385	2.3479E-05	9.45409E-06	9.21152E-06	2.44165E-06	2.27451E-06	6.11587E-05	4.39698E-05	2.96457E-05	2.92693E-05	2.07673E-05	6.59722E-06	9.45093E-06	9.09032E-06	9.29212E-07	8.64534E-07	9.29212E-07	8.64534E-07	9.45093E-06	9.09032E-06
3830603774385	383060	3774385	2.50047E-05	1.00685E-05	9.81013E-06	2.60032E-06	2.42231E-06	6.3083E-05	4.53532E-05	3.05784E-05	3.01902E-05	2.14207E-05	6.8048E-06	9.74829E-06	9.37634E-06	9.58449E-07	8.91736E-07	9.58449E-07	8.91736E-07	9.74829E-06	9.37634E-06
3830703774385	383070	3774385	2.66968E-05	1.07498E-05	1.0474E-05	2.77628E-06	2.58623E-06	6.51053E-05	4.68071E-05	3.15587E-05	3.1158E-05	2.21074E-05	7.02294E-06	1.00608E-05	9.67692E-06	9.89174E-07	9.20323E-07	9.89174E-07	9.20323E-07	1.00608E-05	9.67692E-06
3830803774385	383080	3774385	2.8611E-05	1.15206E-05	1.1225E-05	2.97534E-06	2.77166E-06	6.72968E-05	4.83828E-05	3.2621E-05	3.22069E-05	2.28515E-05	7.25935E-06	1.03995E-05	1.00027E-05	1.02247E-06	9.51302E-07	1.02247E-06	9.51302E-07	1.00027E-05	1.03995E-05
3830903774385	383090	3774385	3.07725E-05	1.23909E-05	1.2073E-05	3.20013E-06	2.98106E-06	6.96042E-05	5.00416E-05	3.37395E-05	3.33111E-05	2.3635E-05	7.50825E-06	1.0756E-05	1.03456E-05	1.05753E-06	9.83919E-07	1.05753E-06	9.83919E-07	1.0756E-05	1.03456E-05
3831003774385	383100	3774385	3.3152E-05	1.3349E-05	1.30065E-05	3.44757E-06	3.21157E-06	7.19828E-05	5.17517E-05	3.48925E-05	3.44495E-05	2.44427E-05	7.76483E-06	1.11236E-05	1.06992E-05	1.09367E-06	1.01754E-06	1.09367E-06	1.01754E-06	1.11236E-05	1.06992E-05
3831103774385	383110	3774385	3.55342E-05	1.43083E-05	1.39412E-05	3.69531E-06	3.44235E-06	7.40942E-05	5.32697E-05	3.5916E-05	3.54599E-05	2.51597E-05	7.99259E-06	1.14499E-05	1.1013E-05	1.12575E-06	1.04739E-06	1.12575E-06	1.04739E-06	1.14499E-05	1.1013E-05
3831203774385	383120	3774385	3.81582E-05	1.53649E-05	1.49706E-05	3.96819E-06	3.69654E-06	7.64996E-05	5.4999E-05	3.70819E-05	3.66111E-05	2.59765E-05	8.25206E-06	1.18216E-05	1.13705E-05	1.16229E-06	1.08139E-06	1.16229E-06	1.08139E-06	1.18216E-05	1.13705E-05
3831303774385	383130	3774385	4.101E-05	1.65132E-05	1.60895E-05	4.26475E-06	3.9728E-06	7.87089E-05	5.65875E-05	3.81529E-05	3.76685E-05	2.67267E-05	8.49038E-06	1.2163E-05	1.16989E-05	1.19586E-06	1.11262E-06	1.19586E-06	1.11262E-06	1.2163E-05	1.16989E-05
3831403774385	383140	3774385	4.40629E-05	1.77425E-05	1.72872E-05	4.58224E-06	4.26855E-06	8.06956E-05	5.80158E-05	3.91159E-05	3.86192E-05	2.74013E-05	8.70468E-06	1.247E-05	1.19942E-05	1.22605E-06	1.14071E-06	1.22605E-06	1.14071E-06	1.247E-05	1.19942E-05
3831503774385	383150	3774385	4.75252E-05	1.91366E-05	1.86456E-05	4.94229E-06	4.60396E-06	8.26199E-05	5.93992E-05	4.00487E-05	3.95402E-05	2.80547E-05	8.91226E-06	1.27674E-05	1.22802E-05	1.25528E-06	1.16791E-06	1.25528E-06	1.16791E-06	1.27674E-05	1.22802E-05
3831603774385	383160	3774385	5.16247E-05	2.07873E-05	2.0254E-05	5.36861E-06	5.0011E-06	8.466E-05	6.08659E-05	4.10376E-05	4.05165E-05	2.87474E-05	9.13233E-06	1.30826E-05	1.25834E-05	1.28628E-06	1.19675E-06	1.28628E-06	1.19675E-06	1.30826E-05	1.25834E-05
3831703774385	383170	3774385	5.6297E-05	2.26687E-05	2.2087E-05	5.8545E-06	5.45372E-06	8.67179E-05	6.23455E-05	4.20351E-05	4.15014E-05	2.94462E-05	9.35432E-06	1.34006E-05	1.28893E-05	1.31755E-06	1.22584E-06	1.31755E-06	1.22584E-06	1.34006E-05	1.28893E-05
3834603774385	383460	3774385	0.000117205	4.71939E-05	4.59831E-05	1.21885E-05	1.13541E-05	0.000167057	0.000120105	8.09783E-05	7.99501E-05	5.67265E-05	1.80206E-05	2.58156E-05	2.48305E-05	2.53818E-06	2.36151E-06	2.53818E-06	2.36151E-06	2.58156E-05	2.48305E-05
3834703774385	383470	3774385	0.000108024	4.3497E-05	4.2381E-05	1.12337E-05	1.04647E-05	0.000169471	0.000121841	8.21485E-05	8.11055E-05	5.75463E-05	1.8281E-05	2.61886E-05	2.51894E-05	2.57486E-06	2.39563E-06	2.57486E-06	2.39563E-06	2.61886E-05	2.51894E-05
3834803774385	383480	3774385	0.000100255	4.03689E-05	3.93332E-05	1.04258E-05	9.71213E-06	0.000171993	0.000123653	8.33706E-05	8.23121E-05	5.84024E-05	1.85529E-05	2.65782E-05	2.55641E-05	2.61316E-06	2.43127E-06	2.61316E-06	2.43127E-06	2.65782E-05	2.55641E-05
3834903774385	383490	3774385	9.37608E-05	3.77539E-05	3.67852E-05	9.75047E-06	9.083E-06	0.000175146	0.000125921	8.48993E-05	8.38214E-05	5.94733E-05	1.88931E-05	2.70656E-05	2.60329E-05	2.66108E-06	2.47585E-06	2.66108E-06	2.47585E-06	2.70656E-05	2.60329E-05
3835003774385	383500	3774385	8.82599E-05	3.55389E-05	3.46271E-05	9.17842E-06	8.5501E-06	0.000178701	0.000128476	8.66224E-05	8.55225E-05	6.06803E-05	1.92766E-05	2.76149E-05	2.65612E-05	2.71509E-06	2.5261E-06	2.71509E-06	2.5261E-06	2.76149E-05	2.65612E-05
3835103774385	383510	3774385	8.34716E-05	3.36109E-05	3.27485E-05	8.68047E-06	8.08624E-06	0.000182469	0.000131186	8.8449E-05	8.7326E-05	6.19599E-05	1.96831E-05	2.81972E-05	2.71213E-05	2.77234E-06	2.57937E-06	2.77234E-06	2.57937E-06	2.81972E-05	2.71213E-05
3835303774385	383530	3774385	7.58148E-05	3.05278E-05	2.97445E-05	7.88422E-06	7.3445E-06	0.000191342	0.000137565	9.27502E-05	9.15725E-05	6.49729E-05	2.06402E-05	2.95684E-05	2.84402E-05	2.90715E-06	2.7048E-06	2.90715E-06	2.7048E-06	2.95684E-05	2.84402E-05
3835403774385	383540	3774385	7.24517E-05	2.91736E-05	2.8425E-05	7.53448E-06	7.0187E-06	0.00019561	0.000140633	9.48187E-05	9.36148E-05	6.64219E-05	2.11005E-05	3.02278E-05	2.90745E-05	2.97199E-06	2.76512E-06	2.97199E-06	2.76512E-06	3.02278E-05	2.90745E-05
3835603774385	383560	3774385	6.62033E-05	2.66576E-05	2.59736E-05	6.88469E-06	6.41339E-06	0.000203084	0.000146007	9.84418E-05	9.71919E-05	6.896E-05	2.19068E-05	3.13829E-05	3.01854E-05	3.08555E-06	2.87078E-06	3.08555E-06	2.87078E-06	3.13829E-05	3.01854E-05
3835703774385	383570	3774385	6.37456E-05	2.56679E-05	2.50094E-05	6.6291E-06	6.1753E-06	0.000207939	0.000149497	0.000100795	9.95155E-05	7.06087E-05	2.24306E-05	3.21332E-05	3.09071E-05	3.15932E-06	2.93942E-06	3.15932E-06	2.93942E-06	3.21332E-05	3.09071E-05
3835803774385	383580	3774385	6.1612E-05	2.48088E-05	2.41723E-05	6.40722E-06	5.96861E-06	0.000213427	0.000153443	0.000103455	0.000102142	7.24721E-05	2.30225E-05	3.29812E-05	3.17228E-05	3.2427E-06	3.01699E-06	3.2427E-06	3.01699E-06	3.29812E-05	3.17228E-05
3835903774385	383590	3774385	5.95875E-05	2.39936E-05	2.3378E-05	6.19668E-06	5.77248E-06	0.000218915	0.000157388	0.000106116	0.000104768	7.43356E-05	2.36145E-05	3.38292E-05	3.25384E-05	3.32608E-06	3.09457E-06	3.32608E-06	3.09457E-06	3.38292E-05	3.25384E-05
3836003774385	383600	3774385	5.73323E-05	2.30856E-05	2.24932E-05	5.96217E-06	5.55402E-06	0.0002312	0.000160411	0.000108154	0.000106781	7.57634E-05	2.40681E-05	3.4479E-05	3.31634E-05	3.38997E-06	3.15401E-06	3.38997E-06	3.15401E-06	3.4479E-05	3.31634E-05
3836103774385	383610	3774385	5.54139E-05	2.23131E-05	2.17406E-05	5.76267E-06	5.36818E-06	0.000228225	0.000164081	0.000110628	0.000109224	7.74968E-05	2.46187E-05	3.52679E-05	3.39222E-05	3.46752E-06	3.22617E-06	3.46752E-06	3.22617E-06	3.52679E-05	3.39222E-05
3836203774385	383620	3774385	5.40852E-05	2.17781E-05	2.12193E-05	5.62448E-06	5.23946E-06	0.000235414	0.0001625	0.000114113	0.000112664	7.9938E-05	2.53943E-05	3.63788E-05	3.49908E-05	3.57676E-06	3.32779E-06	3.57676E-06	3.32779E-06	3.63788E-05	3.49908E-05
3836303774385	383630	3774385	5.31239E-05	2.1391E-05	2.08421E-05	5.52452E-06	5.14633E-06	0.000244038	0.00017545	0.000118293	0.000116791	8.28663E-05	2.63245E-05	3.77115E-05	3.62726E-05	3.70778E-06	3.4497E-06	3.70778E-06	3.4497E-06	3.77115E-05	3.62726E-05
3836403774385	383640	3774385	5.23736E-05	2.10889E-05	2.05478E-05	5.44649E-06	5.07365E-06	0.000253588	0.000182316	0.000122923	0.000121362	8.61092E-05	2.73547E-05	3.91873E-05	3.76921E-05	3.85288E-06	3.5847E-06	3.85288E-06	3.5847E-06	3.91873E-05	3.76921E-05
3836503774385	383650	3774385	5.19935E-05	2.09358E-05	2.03987E-05	5.40697E-06	5.03683E-06	0.000260562	0.000190566	0.000128485	0.000126853	9.00055E-05	2.85925E-05	4.09604E-05	3.93976E-05	4.02722E-06	3.7469E-06	4.02722E-06	3.7469E-06	4.09604E-05	3.93976E-05
3836603774385	383660	3774385	5.17826E-05	2.08509E-05	2.03159E-05	5.38503E-06	5.01639E-06	0.000277597	0.000199577	0.000134561	0.000132852	9.42619E-05	2.99446E-05	4.28974E-05	4.12606E-05	4.21766E-06	3.92409E-06	4.21766E-06	3.92409E-06	4.28974E-05	4.12606E-05
3836703774385	383670	3774385	5.21458E-05	2.09971E-05	2.04584E-05	5.42281E-06	5.05158E-06	0.000293856	0.000211266	0.000142442	0.000140633	9.97826E-05	3.16984E-05	4.54099E-05	4.36772E-05	4.46468E-06	4.15392E-06	4.46468E-06	4.15392E-06	4.54099E-05	4.36772E-05
3836803774385	383680	3774385	5.3061E-05	2.13657E-05	2.08175E-05	5.51798E-06	5.14024E-06	0.000314319	0.000225978	0.000152361	0.000150427	0.000106731	3.39058E-05	4.85721E-05	4.67188E-05	4.77559E-06	4.44319E-06	4.77559E-06	4.44319E-06	4.85721E-05	4.67188E-05
3836903774385	383690	3774385	5.42305E-05	2.18366E-05	2.12763E-05	5.6396E-06	5.25353E-06	0.0003375	0.000242644	0.000163597	0.00016152	0.000114603	3.64063E-05	5.21542E-05	5.01643E-05	5.12779E-06	4.77087E-06	5.12779E-06	4.77087E-06	5.21542E-05	5.01643E-05

			MDemolition	MSite Grubbing / Prep	MMass Grading / Excavation	MMass Grading / Excavation	MDrainage / Utilities Trenching	MFoundations / Concrete Pads	MBuilding / Structure Construction	MAsphalt Paving	MLandscaping or Other Finishing	MWaterside Construction (Piles)	RSSWDemolition	RSSWPlacing Base	RSSWForm	Child Risk				
Unique Identifier	X (UTM)	Y (UTM)	2027	2027	2027	2028	2028	2028	2028	2028	2028	2028	2029	2029	2029	3rd Trimester	0<2	2<16	Total	per million
3835703774375	383570	3774375	3.4291E-05	0.000105268	0.000123786	0.000122138	2.59623E-05	3.37638E-05	2.4852E-05	2.55794E-06	2.99679E-05	2.55794E-06	0.000123208	0.000178778	0.000105976	4.54442E-09	6.1863E-08	1.2459E-08	7.88662E-08	0.07886615
3835803774375	383580	3774375	3.51148E-05	0.000107796	0.00012676	0.000125072	2.6586E-05	3.45749E-05	2.5449E-05	2.61939E-06	3.06878E-05	2.61939E-06	0.000127903	0.00018559	0.000110014	4.55622E-09	6.2253E-08	1.2615E-08	7.94239E-08	0.07942395
3835903774375	383590	3774375	3.59187E-05	0.000110264	0.000129662	0.000127935	2.71946E-05	3.53664E-05	2.60316E-05	2.67935E-06	3.13903E-05	2.67935E-06	0.000132653	0.000192483	0.0001141	4.56733E-09	6.2627E-08	1.2768E-08	7.99623E-08	0.07996232
3836003774375	383600	3774375	3.64993E-05	0.000112047	0.000131758	0.000130003	2.76343E-05	3.59381E-05	2.64524E-05	2.72267E-06	3.18977E-05	2.72267E-06	0.000136724	0.00019839	0.000117601	4.55324E-09	6.2643E-08	1.2848E-08	8.00441E-08	0.08004406
3836103774375	383610	3774375	3.72161E-05	0.000114247	0.000134345	0.000132556	2.81769E-05	3.66438E-05	2.69719E-05	2.77613E-06	3.25241E-05	2.77613E-06	0.000141362	0.00020512	0.000121591	4.5565E-09	6.2896E-08	1.2979E-08	8.04314E-08	0.08043142
3836203774375	383620	3774375	3.8234E-05	0.000117372	0.00013802	0.000136182	2.89476E-05	3.76461E-05	2.77096E-05	2.85206E-06	3.34137E-05	2.85206E-06	0.000147167	0.000213543	0.000126584	4.59607E-09	6.3654E-08	1.3215E-08	8.14653E-08	0.08146529
3836303774375	383630	3774375	3.9457E-05	0.000121126	0.000142435	0.000140538	2.98736E-05	3.88503E-05	2.8596E-05	2.94329E-06	3.44826E-05	2.94329E-06	0.000153827	0.000223206	0.000132312	4.65946E-09	6.4743E-08	1.3523E-08	8.2925E-08	0.08292504
3836403774375	383640	3774375	4.08161E-05	0.000125298	0.000147341	0.000145379	3.09026E-05	4.01885E-05	2.95809E-05	3.04468E-06	3.56703E-05	3.04468E-06	0.000161111	0.000233775	0.000138577	4.73842E-09	6.6049E-08	1.3878E-08	8.46647E-08	0.08466467
3836503774375	383650	3774375	4.24238E-05	0.000130234	0.000153144	0.000151105	3.21198E-05	4.17715E-05	3.07461E-05	3.1646E-06	3.70753E-05	3.1646E-06	0.000169483	0.000245923	0.000145778	4.84453E-09	6.7737E-08	1.4315E-08	8.68975E-08	0.08689752
3836603774375	383660	3774375	4.41875E-05	0.000135648	0.000159511	0.000157387	3.34551E-05	4.35081E-05	3.20243E-05	3.29616E-06	3.86167E-05	3.29616E-06	0.0001786	0.000259153	0.000153621	4.96665E-09	6.9653E-08	1.4805E-08	8.94248E-08	0.08942484
3836703774375	383670	3774375	4.65555E-05	0.000142917	0.000168059	0.000165821	3.52479E-05	4.58396E-05	3.37405E-05	3.4728E-06	4.06861E-05	3.4728E-06	0.000190341	0.000276189	0.00016372	5.15128E-09	7.2461E-08	1.5491E-08	9.3103E-08	0.09310304
3836803774375	383680	3774375	4.95857E-05	0.00015222	0.000178998	0.000176614	3.75422E-05	4.88233E-05	3.59366E-05	3.69885E-06	4.33343E-05	3.69885E-06	0.000205052	0.000297535	0.000176373	5.40175E-09	7.6215E-08	1.6388E-08	9.80052E-08	0.09800519
3836903774375	383690	3774375	5.30043E-05	0.000162714	0.000191338	0.000188791	4.01305E-05	5.21893E-05	3.84142E-05	3.95385E-06	4.63219E-05	3.95385E-06	0.000221659	0.000321632	0.000190657	5.68758E-09	8.0486E-08	1.7406E-08	1.03579E-07	0.10357921
3837003774375	383700	3774375	5.74409E-05	0.000176334	0.000207354	0.000204593	4.34894E-05	5.65577E-05	4.16295E-05	4.2848E-06	5.01991E-05	4.2848E-06	0.000242901	0.000352455	0.000208928	6.07086E-09	8.6168E-08	1.8743E-08	1.10982E-07	0.11098202
3837103774375	383710	3774375	6.26232E-05	0.000192242	0.000226061	0.000223051	4.74131E-05	6.16603E-05	4.53853E-05	4.67137E-06	5.47281E-05	4.67137E-06	0.00026774	0.000388496	0.000230293	6.52168E-09	9.284E-08	2.031E-08	1.19672E-07	0.11967222
3837203774375	383720	3774375	6.92807E-05	0.00021268	0.000250094	0.000246764	5.24536E-05	6.82154E-05	5.02103E-05	5.16799E-06	6.05463E-05	5.16799E-06	0.000299435	0.000434487	0.000257555	7.10879E-09	1.015E-07	2.2335E-08	1.30945E-07	0.13094521
3837303774375	383730	3774375	7.83316E-05	0.000240464	0.000282766	0.000279001	5.93062E-05	7.71272E-05	5.67698E-05	5.84314E-06	6.84561E-05	5.84314E-06	0.000342194	0.000496531	0.000294333	7.91583E-09	1.1338E-07	2.5099E-08	1.46394E-07	0.14639398
3837403774375	383740	3774375	8.9872E-05	0.000275892	0.000324426	0.000320106	6.80436E-05	8.84901E-05	6.51336E-05	6.704E-06	7.85416E-05	6.704E-06	0.000396744	0.000575684	0.000341254	8.94514E-09	1.2853E-07	2.8623E-08	1.66095E-07	0.16609457
3837503774375	383750	3774375	0.000103494	0.000317708	0.000373598	0.000368624	7.83568E-05	0.000101902	7.50057E-05	7.72011E-06	9.04459E-05	7.72011E-06	0.000461725	0.000669972	0.000397146	1.01561E-08	1.4635E-07	3.2782E-08	1.89291E-07	0.18929106
3837603774375	383760	3774375	0.000120844	0.000370971	0.000436232	0.000430423	9.14932E-05	0.000118986	8.75803E-05	9.01437E-06	0.000105609	9.01437E-06	0.000545037	0.000790861	0.000468806	1.16998E-08	1.6906E-07	3.8087E-08	2.18848E-07	0.21884844
3837703774375	383770	3774375	0.000143002	0.00043899	0.000516216	0.000509343	0.000108269	0.000140803	0.000103639	1.06672E-05	0.000124973	1.06672E-05	0.000652228	0.000946397	0.000561005	1.3671E-08	1.9805E-07	4.4869E-08	2.56588E-07	0.25658841
3837803774375	383780	3774375	0.000170054	0.000522038	0.000613874	0.0006057	0.000128751	0.00016744	0.000123245	1.26852E-05	0.000148615	1.26852E-05	0.000783593	0.001137011	0.00067397	1.60763E-08	2.3341E-07	5.3154E-08	3.02645E-07	0.30264546
3837903774375	383790	3774375	0.000206782	0.000634786	0.000746457	0.000736517	0.000156558	0.000203603	0.000149863	1.54249E-05	0.000180713	1.54249E-05	0.000962762	0.001396988	0.000828106	1.93494E-08	2.815E-07	6.4419E-08	3.65273E-07	0.36527298
3838003774375	383800	3774375	0.0002575	0.000790482	0.000929542	0.000917165	0.000194958	0.000253541	0.00018662	1.92082E-05	0.000225037	1.92082E-05	0.001211851	0.001758423	0.001042357	2.38592E-08	3.4777E-07	7.9975E-08	4.51605E-07	0.45160491
3838103774375	383810	3774375	0.000331713	0.001018301	0.001197439	0.001181495	0.000251145	0.000326613	0.000240405	2.47441E-05	0.000289893	2.47441E-05	0.001577044	0.002288325	0.001356472	3.0457E-08	4.4472E-07	1.0275E-07	5.77921E-07	0.57792098
3838203774375	383820	3774375	0.000452746	0.001389852	0.001634352	0.00161259	0.000342782	0.000445785	0.000328122	3.37726E-05	0.000395667	3.37726E-05	0.002172932	0.003152971	0.001869017	4.12278E-08	6.0294E-07	1.3991E-07	7.84075E-07	0.78407515
3838303774375	383830	3774375	0.000709782	0.002178907	0.002562217	0.0025281	0.000537388	0.000698868	0.000514405	5.29461E-05	0.000620297	5.29461E-05	0.003438279	0.004989017	0.002957388	6.41226E-08	9.3919E-07	2.1887E-07	1.22218E-06	1.22217825
3838403774375	383840	3774375	0.00093529	0.002871179	0.003376272	0.003331316	0.000708124	0.000920909	0.000677839	6.97679E-05	0.000817375	6.97679E-05	0.004548504	0.006599978	0.003912333	8.42067E-08	1.2342E-06	2.8813E-07	1.60651E-06	1.60650952
3838603774375	383860	3774375	0.000770937	0.002366643	0.002782979	0.002745923	0.000583689	0.000759083	0.000558727	5.7508E-05	0.000673743	5.7508E-05	0.003740128	0.005427007	0.003217019	6.95231E-08	1.0186E-06	2.3758E-07	1.32575E-06	1.32574776
3838703774375	383870	3774375	0.00128932	0.00395799	0.004654272	0.004592299	0.000976166	0.001269496	0.000934418	9.61768E-05	0.001126772	9.61768E-05	0.006291771	0.009129496	0.00541178	1.15715E-07	1.697E-06	3.9684E-07	2.20956E-06	2.20956374
3838803774375	383880	3774375	0.000863028	0.002649347	0.003115416	0.003073933	0.000653413	0.000849758	0.000625469	6.43775E-05	0.000754224	6.43775E-05	0.004193933	0.006085487	0.003607353	7.77007E-08	1.1388E-06	2.6583E-07	1.48236E-06	1.48235911
3838903774375	383890	3774375	0.000640434	0.001966022	0.002311881	0.002281097	0.000484883	0.000630587	0.000464146	4.77731E-05	0.000559693	4.77731E-05	0.003098655	0.004496215	0.002665265	5.78442E-08	8.4729E-07	1.974E-07	1.10254E-06	1.10254063
3839003774375	383900	3774375	0.000508095	0.001559763	0.001834153	0.001809731	0.000384687	0.000500282	0.000368235	3.79013E-05	0.000444038	3.79013E-05	0.002447606	0.003551529	0.002105274	4.60336E-08	6.739E-07	1.5672E-07	8.76654E-07	0.87665382
3839103774375	383910	3774375	0.000421335	0.001293424	0.001520961	0.001500709	0.000318999	0.000414856	0.000305357	3.14294E-05	0.000368216	3.14294E-05	0.002020892	0.002932358	0.001738242	3.82862E-08	5.6018E-07	1.3004E-07	7.28504E-07	0.72850442
3829703774385	382970	3774385	8.81137E-06	2.70494E-05	3.18079E-05	3.13843E-05	6.67124E-06	8.67589E-06	6.38593E-06	6.57284E-07	7.7005E-06	6.57284E-07	1.87624E-05	2.72247E-05	1.61383E-05	1.85479E-09	2.3504E-08	3.713E-09	2.90722E-08	0.02907218
3829803774385	382980	3774385	9.01278E-06	2.76677E-05	3.25349E-05	3.21017E-05	6.82373E-06	8.87421E-06	6.5319E-06	6.72308E-07	7.87652E-06	6.72308E-07	1.92584E-05	2.79444E-05	1.65649E-05	1.94747E-09	2.4592E-08	3.8466E-09	3.03859E-08	0.03038591
3829903774385	382990	3774385	9.2523E-06	2.8403E-05	3.33996E-05	3.29548E-05	7.00507E-06	9.11004E-06	6.70549E-06	6.90175E-07	8.08584E-06	6.90175E-07	1.98386E-05	2.87862E-05	1.70639E-05	2.05751E-09	2.5884E-08	4.0048E-09	3.19461E-08	0.03194613
3830003774385	383000	3774385	9.51541E-06	2.92107E-05	3.43494E-05	3.3892E-05	7.20428E-06	9.3691E-06	6.89617E-06	7.09802E-07	8.31577E-06	7.09802E-07	2.04812E-05	2.97186E-05	1.76166E-05	2.18282E-09	2.7351E-08	4.182E-09	3.37153E-08	0.03371531
3830103774385	383010	3774385	9.80211E-06	3.00908E-05	3.53843E-05	3.49131E-05	7.42134E-06	9.65139E-06	7.10395E-06	7.31188E-07	8.56633E-06	7.31188E-07	2.11892E-05	3.07461E-05	1.82256E-05	2.32688E-09	2.9032E-08	4.3815E-09	3.57408E-08	0.03574083
3830203774385	383020	3774385	1.0116E-05	3.10544E-05	3.65175E-05	3.60312E-05	7.65901E-06	9.96048E-06	7.33146E-06	7.54604E-07	8.84066E-06	7.54604E-07	2.19691E-05	3.18776E-05	1.88964E-05	2.49298E-09	3.0965E-08	4.6068E-09	3.80648E-08	0.03806477
3830303774385	383030	3774385	1.05098E-05	3.22632E-05	3.79389E-05	3.74337E-05	7.95713E-06	1.03482E-05	7.61682E-06	7.83976E-07	9.18478E-06	7.83976E-07	2.29267E-05	3.32671E-05	1.97201E-05	2.70374E-09	3.3415E-08	4.8904E-09	4.10095E-08	0.04100947
3830403774385	383040	3774385	1.09852E-05	3.37226E-05	3.9655E-05	3.9127E-05	8.31707E-06	1.08163E-05	7.96137E-06	8.19439E-07	9.60025E-06	8.19439E-07	2.40652E-05	3.49192E-05	2.06994E-05	2.97282E-09	3.6534E-08	5.2452E-09	4.47525E-08	0.04475252
3830503774385	383050	3774385	1.15114E-05	3.5338E-05	4.15546E-05	4.10013E-05	8.71547E-06	1.13344E-05	8.34274E-06	8.58692E-07	1.00601E-05	8.58692E-07	2.52849E-05	3.66889E-05	2.17484E-05	3.30121E-09	4.0321E-08	5.6629E-09	4.92854E-08	0.04928536
3830603774385	383060	3774385	1.18543E-05	3.63908E-05	4.27926E-05	4.22228E-05	8.97512E-06	1.16721E-05	8.59128E-06	8.84274E-07	1.03598E-05	8.84274E-07	2.61395E-05	3.7929E-05	2.24836E-05	3.59974E-09	4.3714E-08	6.0066E-09	5.33199E-08	0.05331989
3830703774385	383070	3774385	1.22191E-05	3.75104E-05	4.41092E-05	4.35219E-05	9.25126E-06	1.20312E-05	8.85561E-06	9.1148E-07	1.06786E-05	9.1148E-07	2.70317E-05	3.92235E-05	2.32509E-05	3.95614E-09	4.7746E-08	6.402E-09	5.81045E-08	0.05810453
3830803774385	383080	3774385	1.26146E-05	3.87247E-05	4.55371E-05	4.49308E-05	9.55075E-06	1.24207E-05	9.14229E-06	9.40988E-07	1.10243E-05	9.40988E-07	2.79955E-05	4.06221E-05	2.40799E-05	4.39426E-09	5.2684E-08	6.8713E-09	6.39498E-08	0.06394978
3830903774385	383090	3774385	1.3032E-05	4.00059E-05	4.70437E-05	4.64173E-05	9.86673E-06	1.28316E-05	9.44476E-06	9.7212E-07	1.1389E-05	9.7212E-07	2.90217E-05	4.21112E-05	2.49627E-05	4.94181E-09	5.8827E-08	7.4338E-09	7.12024E-08	0.07120236
3831003774385	383100	3774385	1.34602E-05	4.13205E-05	4.85895E-05	4.79426E-05	1.01909E-05	1.32532E-05	9.75511E-06	1.00406E-06	1.17632E-05	1.00406E-06	3.00854E-05	4.36546E-05	2.58776E-05	5.63228E-09	6.6536E-08	8.1112E-09	8.02794E-08	0.08027938
3831103774385	383110	3774385	1.3834E-05	4.2468E-05	4.99389E-05	4.92739E-05	1.0474E-05	1.36213E-05	1.0026E-05	1.03195E-06	1.20899E-05	1.03195E-06	3.10618E-05	4.50713E-05	2.67173E-05	6.45574E-09	7.5679E-08	8.8744E-09	9.10087E-08	0.09100866
3831203774385	383120	3774385	1.4255E-05	4.37603E-05	5.14585E-05	5.07733E-05	1.07927E-05	1.40358E-05	1.03311E-05	1.06335E-06	1.24578E-05	1.06335E-06	3.20506E-05	4.65061E-05	2.75679E-05	7.5402E-09	8.7691E-08	9.8491E-09	1.0508E-07	0.1050803
3831303774385	383130	3774385	1.46524E-05	4.49802E-05	5.2893E-05	5.21887E-05	1.10935E-05	1.44271E-05	1.06191E-05	1.09299E-06	1.28051E-05	1.09299E-06	3.30519E-05	4.7959E-05	2.84291E-05	9.01776E-09	1.04E-07	1.1119E-08	1.24137E-07	0.12413682
3831403774385	383140	3774385	1.50153E-05	4.60943E-05	5.42031E-05	5.34813E-05	1.13683E-05	1.47844E-05	1.08821E-05	1.12006E-06	1.31222E-05	1.12006E-06	3.40438E-05	4.93983E-05	2.92823E-05	1.10987E-08	1.2689E-07	1.284E-08	1.50831E-07	0.15083059
3831503774385	383150	3774385	1.53546E-05	4.71359E-05	5.5428E-05	5.46899E-05	1.16252E-05	1.51185E-05	1.1128E-05	1.14537E-06	1.34188E-05	1.14537E-06	3.50638E-05	5.08783E-05	3.01596E-05	1.43558E-08	1.6263E-07	1.5449E-08	1.92435E-07	0.19243545
3831603774385	383160	3774385	1.57175E-05	4.825E-05	5.6738E-05	5.59825E-05	1.19E-05	1.54758E-05	1.1391E-05	1.17244E-06	1.37359E-05	1.17244E-06	3.61524E-05	5.24579E-05	3.1096E-05	1.98483E-08	2.2282E-07	1.9756E-08	2.62428E-07	0.26242824
3831703774385	383170	3774385	1.60568E-05	4.92916E-05	5.79629E-05	5.71911E-05	1.21569E-05	1.58099E-05	1.1637E-05	1.19776E-06	1.40325E-05	1.19776E-06	3.72878E-05	5.41054E-05	3.20726E-05	3.05662E-08	3.4015E-07	2.8005E-08	3.98722E-07	0.3987215
3834603774385	383460	3774385	2.82704E-05	8.67853E-05	0.000102052	0.000100694	2.1404E-05	2.78357E-05	2.04886E-05	2.10883E-06	2.47063E-05	2.10883E-06	8.81726E-05	0.00012794	7.58404E-05	5.0631E-09	6.5629E-08	1.2428E-08	8.3121E-08	0.08312098
3834703774385	383470	3774385	2.85789E-05	8.77323E-05	0.000103166	0.000101792	2.16376E-05	2.81395E-05	2.07122E-05	2.13184E-06	2.49759E-05	2.13184E-06	9.04403E-05	0.000131231	7.7791E-05	4.94141E-09	6.4386E-08	1.2235E-08	8.15625E-08	0.08156252
3834803774385	383480	3774385	2.8911E-05	8.87516E-05	0.000104365	0.000102975	2.1889E-05	2.84664E-05	2.09528E-05	2.15661E-06	2.52661E-05	2.15661E-06	9.27766E-05	0.000134621	7.98005E-05	4.83658E-09	6.3342E-08	1.2085E-08	8.02635E-08	0.08026345
3834903774385	383490	3774385	2.93446E-05	9.00829E-05	0.00010593	0.00010452	2.22173E-05	2.88934E-05	2.12671E-05	2.18896E-06	2.56451E-05	2.18896E-06	9.53407E-05	0.000138341	8.2006E-05	4.75542E-09	6.259E-08	1.2E-08	7.93455E-08	0.07934547
3835003774385	383500	3774385	2.984E-05	9.16036E-05	0.000107718	0.000106284	2.25924E-05	2.93812E-05	2.16262E-05	2.22591E-06	2.6078E-05	2.22591E-06	9.81699E-05	0.000142447	8.44395E-05	4.69215E-09	6.2056E-08	1.1961E-08	7.87088E-08	0.07870875
3835103774385	383510	3774385	3.0368E-05	9.32246E-05	0.000109624	0.000108165	2.29921E-05	2.99011E-05	2.20088E-05	2.2653E-06	2.65394E-05	2.2653E-06	0.000101171	0.000146801	8.70205E-05	4.64054E-09	6.166E-08	1.1951E-08	7.82513E-08	0.07825131
3835303774385	383530	3774385	3.16328E-05	9.71071E-05	0.00011419	0.00011267	2.39497E-05	3.11464E-05	2.29254E-05	2.35964E-06	2.76447E-05	2.35964E-06	0.000108108	0.000156867	9.29875E-05	4.58172E-09	6.1423E-08	1.205E-08	7.80542E-08	0.07805419
3835403774385	383540	3774385	3.22297E-05	9.89397E-05	0.000116345	0.000114796	2.44017E-05	3.17342E-05	2.33581E-05	2.40418E-06	2.81664E-05	2.40418E-06	0.000111608	0.000161945	9.59978E-05	4.55533E-09	6.1323E-08	1.2103E-08	7.79807E-08	0.07798067
3835603774385	383560	3774385	3.3235E-05	0.000102026	0.000119974	0.000118376	2.51628E-05	3.2724E-05	2.40866E-05	2.47916E-06	2.9045E-05	2.47916E-06	0.000118249	0.000171581	0.00010171	4.49165E-09	6.0927E-08	1.217E-08	7.75887E-08	0.07758872
3835703774385	383570	3774385	3.39118E-05	0.000104103	0.000122417	0.000120787	2.56752E-05	3.33904E-05	2.45771E-05	2.52965E-06	2.96364E-05	2.52965E-06	0.000122316	0.000177483	0.000105209	4.48585E-09	6.1075E-08	1.2276E-08	7.78371E-08	0.07783713
3835803774385	383580	3774385	3.46921E-05	0.000106499	0.000125234	0.000123566	2.62659E-05	3.41586E-05	2.51426E-05	2.58785E-06	3.03183E-05	2.58785E-06	0.000126836	0.000184042	0.000109096	4.49394E-09	6.1409E-08	1.2421E-08	7.83248E-08	0.07832483
3835903774385	383590	3774385	3.54632E-05	0.000108866	0.000128018	0.000126313	2.68498E-05	3.4918E-05	2.57015E-05	2.64538E-06	3.09923E-05	2.64538E-06	0.000131443	0.000190727	0.000113059	4.50272E-09	6.1747E-08	1.2569E-08	7.88179E-08	0.0788179
3836003774385	383600	3774385	3.60203E-05	0.000110576	0.000130028	0.000128297	2.72716E-05	3.54665E-05	2.61052E-05	2.68693E-06	3.14791E-05	2.68693E-06	0.000135411	0.000196484	0.000116472	4.48783E-09	6.1747E-08	1.2646E-08	7.88811E-08	0.07888113
3836103774385	383610	3774385	3.67207E-05	0.000112726	0.000132557	0.000130792	2.78019E-05	3.61561E-05	2.66129E-05	2.73918E-06	3.20912E-05	2.73918E-06	0.000139956	0.000203079	0.000120381	4.49069E-09	6.1991E-08	1.2776E-08	7.92574E-08	0.07925737
3836203774385	383620	3774385	3.7755E-05	0.000115901	0.00013629	0.000134476	2.85849E-05	3.71745E-05	2.73624E-05	2.81633E-06	3.29951E-05	2.81633E-06	0.000145789	0.000211543	0.000125398	4.53342E-09	6.2789E-08	1.3022E-08	8.0344E-08	0.08034403
3836303774385	383630	3774385	3.90143E-05	0.000119767	0.000140836	0.000138961	2.95384E-05	3.84144E-05	2.82751E-05	2.91027E-06	3.40956E-05	2.91027E-06	0.000152564	0.000221373	0.000131226	4.60214E-09	6.3949E-08	1.3345E-08	8.18966E-08	0.08189655
3836403774385	383640	3774385	4.04169E-05	0.000124073	0.0001459	0.000143957	3.06003E-05	3.97955E-05	2.92916E-05	3.0149E-06	3.53214E-05	3.0149E-06	0.000159997	0.000232159	0.000137619	4.68691E-09	6.5334E-08	1.3717E-08	8.37386E-08	0.0837386
3836503774385	383650	3774385	4.21171E-05	0.000129292	0.000152037	0.000150013	3.18876E-05	4.14695E-05	3.05238E-05	3.14172E-06	3.68073E-05	3.14172E-06	0.000168719	0.000244814	0.000145121	4.80387E-09	6.7175E-08	1.4188E-08	8.61669E-08	0.0861669
3836603774385	383660	3774385	4.39788E-05	0.000135007	0.000158758	0.000156644	3.32971E-05	4.33026E-05	3.18731E-05	3.2806E-06	3.84343E-05	3.2806E-06	0.000178232	0.000258619	0.000153304	4.93703E-09	6.9246E-08	1.4712E-08	8.88948E-08	0.08889476
3836703774385	383670	3774385	4.64176E-05	0.000142494	0.000167561	0.00016533	3.51435E-05	4.57039E-05	3.36405E-05	3.46252E-06	4.05656E-05	3.46252E-06	0.00019027	0.000276085	0.000163658	5.12948E-09	7.2163E-08	1.5423E-08	9.27153E-08	0.0927153
3836803774385	383680	3774385	4.95041E-05	0.000151969	0.000178703	0.000176324	3.74804E-05	4.87429E-05	3.58774E-05	3.69275E-06	4.3263E-05	3.69275E-06	0.000205211	0.000297766	0.000176509	5.38581E-09	7.6001E-08	1.6339E-08	9.77261E-08	0.09772607
3836903774385	383690	3774385	5.30007E-05	0.000162703	0.000191325	0.000188778	4.01277E-05	5.21858E-05	3.84116E-05	3.95358E-06	4.63187E-05	3.95358E-06	0.000222146	0.000322338	0.000191075	5.6795E-09	8.0384E-08	1.7382E-08	1.03446E-07	0.10344573

			EGIODemolition	EGIOSite Grubbing / Prep	EGIOMass Grading / Excavation	EGIOMass Grading / Excavation	EGIODrainage / Utilities Trenching	EGIODrainage / Utilities Trenching	EGIOFoundations / Concrete Pads	EGIOFoundations / Concrete Pads	EGIOBuilding / Structure Construction	EGIOBuilding / Structure Construction	EGIOAsphalt Paving	EGIOArchitectural Coating	EGIOLandscaping or Other Finishing	EGIOWaterside Construction (Piles)	HIWaterside Construction (Landscaping)	HIWaterside Construction (Landscaping)	KMDemolition	KMSite Grubbing / Prep
Unique Identifier	X (UTM)	Y (UTM)	2025	2025	2025	2026	2026	2027	2026	2027	2026	2027	2027	2027	2027	2027	2025	2026	2025	2025
3837003774385	383700	3774385	0.000281766	0.00011051	3.65983E-05	3.58443E-05	8.32322E-05	8.31038E-05	0.000109356	0.000109286	0.000117134	0.000114327	4.55812E-06	4.55812E-06	0.000123443	4.55812E-06	4.5251E-05	4.38337E-05	6.81342E-05	0.000295707
3837103774385	383710	3774385	0.000297951	0.00011686	3.87007E-05	3.79033E-05	8.80134E-05	8.78775E-05	0.000115638	0.000115563	0.000123863	0.000120894	4.81995E-06	4.81995E-06	0.000130534	4.81995E-06	4.86541E-05	4.71301E-05	7.3948E-05	0.00032094
3837203774385	383720	3774385	0.000319068	0.00012514	4.14435E-05	4.05896E-05	9.42511E-05	9.41057E-05	0.000123834	0.000123754	0.000132641	0.000129462	5.16155E-06	5.16155E-06	0.000139785	5.16155E-06	5.29773E-05	5.1318E-05	8.12962E-05	0.000352831
3837303774385	383730	3774385	0.000347918	0.00013646	4.51908E-05	4.42597E-05	0.000102773	0.000102615	0.000135031	0.000134944	0.000144635	0.000141168	5.62826E-06	5.62826E-06	0.000152424	5.62826E-06	5.87609E-05	5.69204E-05	9.10885E-05	0.000395331
3837403774385	383740	3774385	0.000384053	0.00015063	4.98843E-05	4.88565E-05	0.000113447	0.000113272	0.000149055	0.000148959	0.000159656	0.00015583	6.21281E-06	6.21281E-06	0.000168255	6.21281E-06	6.59616E-05	6.38955E-05	0.000103298	0.00044832
3837503774385	383750	3774385	0.000428774	0.00016817	5.56932E-05	5.45457E-05	0.000126658	0.000126462	0.000166412	0.000166304	0.000178248	0.000173975	6.93627E-06	6.93627E-06	0.000187848	6.93627E-06	7.48413E-05	7.24972E-05	0.00011837	0.000513733
3837603774385	383760	3774385	0.000486322	0.00019074	6.3168E-05	6.18665E-05	0.000143657	0.000143435	0.000188747	0.000188625	0.000202171	0.000197325	7.86722E-06	7.86722E-06	0.00021306	7.86722E-06	8.61913E-05	8.34916E-05	0.000137631	0.000597327
3837703774385	383770	3774385	0.000560702	0.00021992	7.28292E-05	7.13286E-05	0.000165629	0.000165373	0.000217614	0.000217474	0.000233092	0.000227505	9.07046E-06	9.07046E-06	0.000245646	9.07046E-06	0.000100788	9.76314E-05	0.000162407	0.000704857
3837803774385	383780	3774385	0.000655274	0.00025701	8.5113E-05	8.33594E-05	0.000193565	0.000193266	0.000254319	0.000254155	0.000272407	0.000265878	1.06003E-05	1.06003E-05	0.000287078	1.06003E-05	0.000119269	0.000115533	0.000193807	0.000841136
3837903774385	383790	3774385	0.000786555	0.0003085	0.000102165	0.00010006	0.000232344	0.000231986	0.00030527	0.000305073	0.000326982	0.000319145	1.27241E-05	1.27241E-05	0.000344593	1.27241E-05	0.000144803	0.000140268	0.000237086	0.001028969
3838003774385	383800	3774385	0.000961866	0.00037726	0.000124936	0.000122362	0.00028413	0.000283692	0.00037331	0.000373069	0.000399862	0.000390277	1.55601E-05	1.55601E-05	0.000421397	1.55601E-05	0.000178884	0.000173281	0.000295016	0.00128039
3838103774385	383810	3774385	0.00121558	0.00047677	0.000157891	0.000154638	0.000359077	0.000358522	0.00047178	0.000471475	0.000505335	0.000493222	1.96644E-05	1.96644E-05	0.000532551	1.96644E-05	0.000228114	0.000220969	0.000378781	0.001643937
3838203774385	383820	3774385	0.001629049	0.00063894	0.000211596	0.000207236	0.000481213	0.000480471	0.000632251	0.000631843	0.00067722	0.000660987	2.63531E-05	2.63531E-05	0.000713694	2.63531E-05	0.000308136	0.000298484	0.000514925	0.002234811
3838303774385	383830	3774385	0.002512466	0.00098542	0.000326342	0.000319619	0.00074217	0.00074102	0.000975115	0.000974485	0.00104447	0.001019434	4.06441E-05	4.06441E-05	0.001100722	4.06441E-05	0.000478832	0.000463834	0.000805243	0.003494811
3838403774385	383840	3774385	0.003214419	0.00126074	0.000417519	0.000408916	0.000949524	0.000948059	0.00124755	0.001246745	0.001336282	0.001304252	5.19996E-05	5.19996E-05	0.001408251	5.19996E-05	0.000614499	0.000595252	0.001036006	0.004496338
3838603774385	383860	3774385	0.003032039	0.00118921	0.000393829	0.000385715	0.00089565	0.000894268	0.001176767	0.001176007	0.001260464	0.001230251	4.90492E-05	4.90492E-05	0.00132835	4.90492E-05	0.000579681	0.000561525	0.000976989	0.004240203
3838703774385	383870	3774385	0.003344829	0.00131189	0.000434457	0.000425506	0.000988046	0.000986522	0.001298163	0.001297326	0.001390495	0.001357166	5.41092E-05	5.41092E-05	0.001465384	5.41092E-05	0.000640234	0.000620181	0.00108005	0.004687491
3838803774385	383880	3774385	0.003133033	0.00122882	0.000406947	0.000398563	0.000925483	0.000924055	0.001215963	0.001215179	0.001302449	0.001271229	5.0683E-05	5.0683E-05	0.001372595	5.0683E-05	0.000599531	0.000580752	0.001010933	0.004387521
3838903774385	383890	3774385	0.002341898	0.00091853	0.000304187	0.00029792	0.000691785	0.000690718	0.000908915	0.000908329	0.000973562	0.000950226	3.78848E-05	3.78848E-05	0.001025996	3.78848E-05	0.000447003	0.00043302	0.000751685	0.003262366
3839003774385	383900	3774385	0.001873108	0.00073466	0.000243297	0.000238284	0.000553307	0.000552453	0.000726973	0.000726504	0.000778679	0.000760015	3.03012E-05	3.03012E-05	0.000820617	3.03012E-05	0.000356689	0.000345517	0.00059822	0.002596315
3839103774385	383910	3774385	0.001566211	0.00061429	0.000203434	0.000199243	0.000462651	0.000461937	0.000607863	0.000607471	0.000651097	0.000635491	2.53366E-05	2.53366E-05	0.000686164	2.53366E-05	0.000297618	0.000288296	0.000497886	0.002160862
3829703774395	382970	3774395	0.000127275	4.9919E-05	1.65317E-05	1.61911E-05	3.75964E-05	3.75384E-05	4.93968E-05	4.93649E-05	5.29102E-05	5.16419E-05	2.05893E-06	2.05893E-06	5.57598E-05	2.05893E-06	1.19294E-05	1.15558E-05	1.12248E-05	4.87165E-05
3829803774395	382980	3774395	0.000135116	5.2995E-05	1.75502E-05	1.71886E-05	3.99127E-05	3.98511E-05	5.24401E-05	5.24063E-05	5.61699E-05	5.48235E-05	2.18577E-06	2.18577E-06	5.91951E-05	2.18577E-06	1.22649E-05	1.18807E-05	1.14805E-05	4.98264E-05
3829903774395	382990	3774395	0.000144242	5.6574E-05	1.87355E-05	1.83495E-05	4.26084E-05	4.25427E-05	5.59819E-05	5.59458E-05	5.99636E-05	5.85263E-05	2.3334E-06	2.3334E-06	6.31931E-05	2.3334E-06	1.26452E-05	1.22491E-05	1.17793E-05	5.11229E-05
3830003774395	383000	3774395	0.00015467	6.0664E-05	2.009E-05	1.96761E-05	4.56888E-05	4.56183E-05	6.00291E-05	5.99904E-05	6.42987E-05	6.27575E-05	2.5021E-06	2.5021E-06	6.77617E-05	2.5021E-06	1.30596E-05	1.26505E-05	1.21006E-05	5.25176E-05
3830103774395	383010	3774395	0.000166814	6.5427E-05	2.16673E-05	2.12209E-05	4.9276E-05	4.92E-05	6.47422E-05	6.47005E-05	6.9347E-05	6.76848E-05	2.69854E-06	2.69854E-06	7.30819E-05	2.69854E-06	1.35188E-05	1.30954E-05	1.24605E-05	5.40793E-05
3830203774395	383020	3774395	0.000180862	7.0937E-05	2.3492E-05	2.3008E-05	5.34257E-05	5.33433E-05	7.01944E-05	7.01491E-05	7.51869E-05	7.33847E-05	2.9258E-06	2.9258E-06	7.92363E-05	2.9258E-06	1.40175E-05	1.35784E-05	1.2852E-05	5.57784E-05
3830303774395	383030	3774395	0.000198538	7.787E-05	2.5788E-05	2.52567E-05	5.86473E-05	5.85568E-05	7.70548E-05	7.70051E-05	8.25354E-05	8.0557E-05	3.21175E-06	3.21175E-06	8.69805E-05	3.21175E-06	1.46346E-05	1.41762E-05	1.33363E-05	5.78803E-05
3830403774395	383040	3774395	0.000221002	8.668E-05	2.87058E-05	2.81144E-05	6.5283E-05	6.51823E-05	8.57734E-05	8.5718E-05	9.1874E-05	8.96718E-05	3.57515E-06	3.57515E-06	9.68221E-05	3.57515E-06	1.53845E-05	1.49026E-05	1.39201E-05	6.04144E-05
3830503774395	383050	3774395	0.000248613	9.751E-05	3.22922E-05	3.16268E-05	7.34391E-05	7.33258E-05	9.64894E-05	9.64271E-05	0.000103352	0.000100875	4.02181E-06	4.02181E-06	0.000108918	4.02181E-06	1.62276E-05	1.57193E-05	1.45651E-05	6.32136E-05
3830603774395	383060	3774395	0.000276924	0.00010861	3.59695E-05	3.52284E-05	8.18021E-05	8.16759E-05	0.000107477	0.000107408	0.000115122	0.000112362	4.4798E-06	4.4798E-06	0.000121322	4.4798E-06	1.68985E-05	1.63692E-05	1.50698E-05	6.54039E-05
3830703774395	383070	3774395	0.000311469	0.00012216	4.04565E-05	3.9623E-05	9.20065E-05	9.18645E-05	0.000120884	0.000120806	0.000129482	0.000126379	5.03863E-06	5.03863E-06	0.000136456	5.03863E-06	1.76232E-05	1.70712E-05	1.56129E-05	6.77611E-05
3830803774395	383080	3774395	0.000353379	0.0001386	4.59002E-05	4.49545E-05	0.000104387	0.000104225	0.00013715	0.000137062	0.000146905	0.000143384	5.71661E-06	5.71661E-06	0.000154817	5.71661E-06	1.83749E-05	1.77993E-05	1.61696E-05	7.01773E-05
3830903774395	383090	3774395	0.000404469	0.00015864	5.25362E-05	5.14537E-05	0.000119478	0.000119294	0.000156979	0.000156877	0.000168144	0.000164113	6.54308E-06	6.54308E-06	0.0001772	6.54308E-06	1.91193E-05	1.85205E-05	1.6715E-05	7.25444E-05
3831003774395	383100	3774395	0.000469211	0.00018403	6.09455E-05	5.96898E-05	0.000138603	0.000138389	0.000182106	0.000181988	0.000195058	0.000190383	7.59042E-06	7.59042E-06	0.000205563	7.59042E-06	1.98853E-05	1.92625E-05	1.7274E-05	7.49704E-05
3831103774395	383110	3774395	0.000547588	0.00021477	7.11258E-05	6.96604E-05	0.000161755	0.000161505	0.000212525	0.000212388	0.000227641	0.000222184	8.85832E-06	8.85832E-06	0.000239901	8.85832E-06	2.05545E-05	1.99107E-05	1.77741E-05	7.7141E-05
3831203774395	383120	3774395	0.000650783	0.00025525	8.45297E-05	8.27881E-05	0.000192238	0.000191941	0.000252576	0.000252413	0.00027054	0.000264055	1.05277E-05	1.05277E-05	0.000285111	1.05277E-05	2.12631E-05	2.0597E-05	1.83399E-05	7.95965E-05
3831303774395	383130	3774395	0.000792294	0.00031075	0.000102911	0.00010079	0.00023404	0.000233679	0.000307498	0.000307299	0.000329368	0.000321474	1.28169E-05	1.28169E-05	0.000347108	1.28169E-05	2.19968E-05	2.13078E-05	1.8883E-05	8.19538E-05
3831403774395	383140	3774395	0.000992809	0.00038939	0.000128955	0.000126298	0.000293271	0.000292818	0.00038532	0.000385071	0.000412725	0.000402832	1.60606E-05	1.60606E-05	0.000434954	1.60606E-05	2.26587E-05	2.1949E-05	1.93334E-05	8.39083E-05
3831503774395	383150	3774395	0.00129923	0.00050958	0.000168756	0.000165279	0.000383786	0.000383194	0.000504245	0.000503919	0.000540109	0.000527163	2.10176E-05	2.10176E-05	0.000569198	2.10176E-05	2.32955E-05	2.25659E-05	1.9786E-05	8.58727E-05
3831603774395	383160	3774395	0.001792719	0.00070313	0.000232855	0.000228057	0.000529561	0.000528744	0.000695773	0.000695324	0.00074526	0.00072739	2.90008E-05	2.90008E-05	0.000785398	2.90008E-05	2.38534E-05	2.31063E-05	2.01979E-05	8.76603E-05
3831703774395	383170	3774395	0.002695178	0.00105709	0.000350075	0.000342862	0.000796142	0.000794914	0.001046027	0.001045352	0.001120426	0.00109357	4.35998E-05	4.35998E-05	0.001180769	4.35998E-05	2.43306E-05	2.35685E-05	2.0603E-05	8.94184E-05
3834603774395	383460	3774395	0.000331813	0.00013014	4.3099E-05	4.2211E-05	9.80161E-05	9.78648E-05	0.00012878	0.000128697	0.00013794	0.000134633	5.36774E-06	5.36774E-06	0.000145369	5.36774E-06	2.89248E-05	2.80188E-05	3.49554E-05	0.000151709
3834703774395	383470	3774395	0.000317954	0.00012471	4.12988E-05	4.04479E-05	9.39221E-05	9.37772E-05	0.00012341	0.000123322	0.000132178	0.00012901	5.14354E-06	5.14354E-06	0.000139297	5.14354E-06	2.88315E-05	2.79284E-05	3.52066E-05	0.000152799
3834803774395	383480	3774395	0.000305721	0.00011991	3.97098E-05	3.88917E-05	9.03084E-05	9.01691E-05	0.000118653	0.000118577	0.000127093	0.000124046	4.94563E-06	4.94563E-06	0.000133938	4.94563E-06	2.87938E-05	2.78919E-05	3.55505E-05	0.000154292
3834903774395	383490	3774395	0.000295302	0.00011582	3.83565E-05	3.75662E-05	8.72306E-05	8.70961E-05	0.00011461	0.000114536	0.000122761	0.000119819	4.77708E-06	4.77708E-06	0.000129373	4.77708E-06	2.88405E-05	2.79371E-05	3.59941E-05	0.000156217
3835003774395	383500	3774395	0.000286481	0.00011236	3.72108E-05	3.64442E-05	8.46252E-05	8.44946E-05	0.000111186	0.000111115	0.000119095	0.00011624	4.6344E-06	4.6344E-06	0.000125509	4.6344E-06	2.89678E-05	2.80605E-05	3.6535E-05	0.000158564
3835103774395	383510	3774395	0.000278649	0.00010929	3.61935E-05	3.54478E-05	8.23115E-05	8.21845E-05	0.000108147	0.000108077	0.000115839	0.000113062	4.5077E-06	4.5077E-06	0.000122077	4.5077E-06	2.91221E-05	2.82099E-05	3.71098E-05	0.000161059
3835203774395	383520	3774395	0.000271562	0.00010651	3.5273E-05	3.45463E-05	8.02181E-05	8.00944E-05	0.000105396	0.000105328	0.000112892	0.000110186	4.39305E-06	4.39305E-06	0.000118973	4.39305E-06	2.928E-05	2.83629E-05	3.76869E-05	0.000163564
3835303774395	383530	3774395	0.00026532	0.00010406	3.44622E-05	3.37521E-05	7.83741E-05	7.82532E-05	0.000102973	0.000102907	0.000110297	0.000107654	4.29207E-06	4.29207E-06	0.000116238	4.29207E-06	2.94701E-05	2.85471E-05	3.83047E-05	0.000166245
3835403774395	383540	3774395	0.000259544	0.0001018	3.3712E-05	3.30174E-05	7.66681E-05	7.65498E-05	0.000100732	0.000100667	0.000107896	0.00010531	4.19864E-06	4.19864E-06	0.000113707	4.19864E-06	2.96513E-05	2.87226E-05	3.89044E-05	0.000168848
3835503774395	383550	3774395	0.000253975	9.9613E-05	3.29887E-05	3.2309E-05	7.50231E-05	7.49073E-05	9.85705E-05	9.85069E-05	0.000105581	0.000103051	4.10855E-06	4.10855E-06	0.000111268	4.10855E-06	2.9793E-05	2.88598E-05	3.94453E-05	0.000171195
3835603774395	383560	3774395	0.000249224	9.7749E-05	3.23715E-05	3.17045E-05	7.36195E-05	7.35059E-05	9.67264E-05	9.6664E-05	0.000103606	0.000101123	4.03169E-06	4.03169E-06	0.000109186	4.03169E-06	2.99939E-05	2.90545E-05	4.00654E-05	0.000173887
3835703774395	383570	3774395	0.000245092	9.6129E-05	3.18348E-05	3.11789E-05	7.2399E-05	7.22873E-05	9.51228E-05	9.50615E-05	0.000101888	9.94462E-05	3.96485E-06	3.96485E-06	0.000107376	3.96485E-06	3.02343E-05	2.92873E-05	4.07398E-05	0.000176813
3835803774395	383580	3774395	0.000241661	9.4783E-05	3.13892E-05	3.07424E-05	7.13855E-05	7.12753E-05	9.37912E-05	9.37307E-05	0.000100462	9.80541E-05	3.90934E-06	3.90934E-06	0.000105873	3.90934E-06	3.05339E-05	2.95775E-05	4.15024E-05	0.000180123
3835903774395	383590	3774395	0.000238634	9.3596E-05	3.0996E-05	3.03574E-05	7.04913E-05	7.03826E-05	9.26164E-05	9.25566E-05	9.92037E-05	9.68259E-05	3.86038E-06	3.86038E-06	0.000104547	3.86038E-06	3.08568E-05	2.98903E-05	4.23058E-05	0.00018361
3836003774395	383600	3774395	0.000235113	9.2215E-05	3.05387E-05	2.99095E-05	6.94513E-05	6.93441E-05	9.12499E-05	9.1191E-05	9.774E-05	9.53972E-05	3.80342E-06	3.80342E-06	0.000103004	3.80342E-06	3.10721E-05	3.00988E-05	4.29598E-05	0.000186449
3836103774395	383610	3774395	0.000232472	9.1179E-05	3.01957E-05	2.95735E-05	6.86712E-05	6.85653E-05	9.0225E-05	9.01668E-05	9.66422E-05	9.43258E-05	3.7607E-06	3.7607E-06	0.000101847	3.7607E-06	3.13896E-05	3.04064E-05	4.37655E-05	0.000189945
3836203774395	383620	3774395	0.000231835	9.0929E-05	3.01128E-05	2.94924E-05	6.84828E-05	6.83772E-05	8.99775E-05	8.99194E-05	9.63771E-05	9.4067E-05	3.75038E-06	3.75038E-06	0.000101568	3.75038E-06	3.19762E-05	3.09746E-05	4.49717E-05	0.00019518
3836303774395	383630	3774395	0.000232517	9.1197E-05	3.02015E-05	2.95792E-05	6.86845E-05	6.85785E-05	9.02424E-05	9.01842E-05	9.66609E-05	9.4344E-05	3.76143E-06	3.76143E-06	0.000101867	3.76143E-06	3.27404E-05	3.17149E-05	4.64495E-05	0.000201594
3836403774395	383640	3774395	0.00023399	9.1774E-05	3.03928E-05	2.97666E-05	6.91196E-05	6.9013E-05	9.08141E-05	9.07555E-05	9.72733E-05	9.49417E-05	3.78526E-06	3.78526E-06	0.000102512	3.78526E-06	3.36104E-05	3.25577E-05	4.8097E-05	0.000208744
3836503774395	383650	3774395	0.000237278	9.3064E-05	3.08198E-05	3.01848E-05	7.00907E-05	6.99826E-05	9.209E-05	9.20306E-05	9.86399E-05	9.62756E-05	3.83844E-06	3.83844E-06	0.000103952	3.83844E-06	3.47531E-05	3.36646E-05	5.017E-05	0.000217741
3836603774395	383660	3774395	0.000241383	9.4674E-05	3.1353E-05	3.0707E-05	7.13032E-05	7.11932E-05	9.36831E-05	9.36227E-05	0.000100346	9.79411E-05	3.90484E-06	3.90484E-06	0.000105751	3.90484E-06	3.60214E-05	3.48932E-05	5.24511E-05	0.000227642
3836703774395	383670	3774395	0.00024793	9.7242E-05	3.22035E-05	3.154E-05	7.32374E-05	7.31244E-05	9.62244E-05	9.61623E-05	0.000103068	0.000100598	4.01076E-06	4.01076E-06	0.000108619	4.01076E-06	3.76898E-05	3.65092E-05	5.53705E-05	0.000240312
3836803774395	383680	3774395	0.000257227	0.00010089	3.3411E-05	3.27226E-05	7.59836E-05	7.58663E-05	9.98324E-05	9.9768E-05	0.000106933	0.00010437	4.16115E-06	4.16115E-06	0.000112692	4.16115E-06	3.98281E-05	3.85806E-05	5.90457E-05	0.000256263
3836903774395	383690	3774395	0.000268104	0.00010515	3.48238E-05	3.41063E-05	7.91966E-05	7.90744E-05	0.000104054	0.000103987	0.000111455	0.000108783	4.33711E-06	4.33711E-06	0.000117458	4.33711E-06	4.22552E-05	4.09317E-05	6.32143E-05	0.000274355
3837003774395	383700	3774395	0.000281299	0.00011033	3.65377E-05	3.57849E-05	8.30942E-05	8.2966E-05	0.000109175	0.000109105	0.00011694	0.000114137	4.55056E-06	4.55056E-06	0.000123238	4.55056E-06	4.51057E-05	4.36929E-05	6.80957E-05	0.00029554
3837103774395	383710	3774395	0.000296855	0.00011643	3.85583E-05	3.77639E-05	8.76897E-05	8.75544E-05	0.000115213	0.000115138	0.000123407	0.000120449	4.80222E-06	4.80222E-06	0.000130054	4.80222E-06	4.84029E-05	4.68868E-05	7.3733E-05	0.000320007
3837203774395	383720	3774395	0.000316463	0.00012412	4.11052E-05	4.02583E-05	9.34817E-05	9.33374E-05	0.000122823	0.000122743	0.000131558	0.000128405	5.11942E-06	5.11942E-06	0.000138644	5.11942E-06	5.24553E-05	5.08123E-05	8.06422E-05	0.000349993
3837303774395	383730	3774395	0.00034217	0.0001342	4.44442E-05	4.35285E-05	0.000101075	0.000100919	0.0001328	0.000132714	0.000142245	0.000138835	5.53527E-06	5.53527E-06	0.000149906	5.53527E-06	5.76612E-05	5.58551E-05	8.94817E-05	0.000388357
3837403774395	383740	3774395	0.000373652	0.00014655	4.85333E-05	4.75334E-05	0.000110375	0.000110205	0.000145018	0.000144925	0.000155333	0.000151609	6.04455E-06	6.04455E-06	0.000163698	6.04455E-06	6.39811E-05	6.19771E-05	0.000100225	0.000434982
3837503774395	383750	3774395	0.000415346	0.0001629	5.3949E-05	5.28375E-05	0.000122691	0.000122502	0.0001612	0.000161096	0.000172666	0.000168527	6.71904E-06	6.71904E-06	0.000181965	6.71904E-06	7.22707E-05	7.0007E-05	0.000114296	0.000496054
3837603774395	383760	3774395	0.000469606	0.00018419	6.09968E-05	5.97401E-05	0.000138719	0.000138505	0.000182259	0.000182142	0.000195222	0.000190543	7.59681E-06	7.59681E-06	0.000205737	7.59681E-06	8.2982E-05	8.03829E-05	0.000132471	0.000574933
3837703774395	383770	3774395	0.000540546	0.00021201	7.02112E-05	6.87646E-05	0.000159675	0.000159428	0.000209792	0.000209656	0.000224713	0.000219327	8.7444E-06	8.7444E-06	0.000236816	8.7444E-06	9.69063E-05	9.3871E-05	0.000156091	0.000677444
3837803774395	383780	3774395	0.000635262	0.00024916	8.25137E-05	8.08136E-05	0.000187653	0.000187364	0.000246552	0.000246393	0.000264088	0.000257758	1.02766E-05	1.02766E-05	0.000278311	1.02766E-05	0.000115401	0.000111787	0.00018747	0.000813635
3837903774395	383790	3774395	0.000768869	0.00030156	9.98678E-05	9.78102E-05	0.00022712	0.00022677	0.000298406	0.000298214	0.00031963	0.000311969	1.2438E-05	1.2438E-05	0.000336845	1.2438E-05	0.00014137	0.000136942	0.000231476	0.001004621
3838003774395	383800	3774395	0.000943264	0.00036996	0.00012252	0.000119995	0.000278636	0.000278206	0.000366091	0.000365854	0.000392129	0.00038273	1.52592E-05	1.52592E-05	0.000413248	1.52592E-05	0.000175267	0.000169778	0.00028906	0.001254539

			KMMass Grading / Excavation	KMMass Grading / Excavation	KMDrainage / Utilities Trenching	KMFoundations / Concrete Pads	KMBuilding / Structure Construction	KMAsphalt Paving	KMArchitectural Coating	KMLandscaping or Other Finishing	KMWaterside Construction (Piles)	EWNDemolition	EWNSite Grubbing / Prep	EWNDrainage / Utilities Trenching	EWNDrainage / Utilities Trenching	EWNDrainage / Utilities Trenching	EWNFoundation s / Concrete Pads	EWNBuilding / Structure Construction	EWNAsphalt Paving	EWNLandscaping or Other Finishing	EWNWaterside Construction (Piles)
Unique Identifier	X (UTM)	Y (UTM)	2025	2026	2026	2026	2026	2026	2026	2026	2026	2027	2027	2027	2028	2029	2029	2029	2029	2029	2029
3837003774385	383700	3774385	0.000224769	0.000222443	7.98812E-05	4.22728E-05	0.000145192	4.66445E-06	4.66445E-06	0.000149857	4.66445E-06	0.000187309	1.02086E-05	2.39717E-05	2.35088E-05	2.30224E-05	1.99417E-05	4.33021E-05	3.08071E-06	4.48425E-05	3.08071E-06
3837103774385	383710	3774385	0.000243948	0.000241424	8.66973E-05	4.58799E-05	0.000157581	5.06246E-06	5.06246E-06	0.000162644	5.06246E-06	0.00020103	1.09564E-05	2.57277E-05	2.52309E-05	2.47088E-05	2.14025E-05	4.64742E-05	3.30639E-06	4.81274E-05	3.30639E-06
3837203774385	383720	3774385	0.000268189	0.000265414	9.53124E-05	5.0439E-05	0.00017324	5.56552E-06	5.56552E-06	0.000178806	5.56552E-06	0.00021848	1.19075E-05	2.7961E-05	2.7421E-05	2.68536E-05	2.32602E-05	5.05082E-05	3.59339E-06	5.23049E-05	3.59339E-06
3837303774385	383730	3774385	0.000300493	0.000297384	0.000106793	5.65144E-05	0.000194107	6.2359E-06	6.2359E-06	0.000200343	6.2359E-06	0.000241826	1.31798E-05	3.09487E-05	3.03511E-05	2.97231E-05	2.57457E-05	5.59053E-05	3.97736E-06	5.7894E-05	3.97736E-06
3837403774385	383740	3774385	0.000340771	0.000337244	0.000121107	6.40895E-05	0.000220125	7.07174E-06	7.07174E-06	0.000227197	7.07174E-06	0.000270899	1.47643E-05	3.46695E-05	3.4E-05	3.32965E-05	2.88409E-05	6.26264E-05	4.45553E-06	6.48542E-05	4.45553E-06
3837503774385	383750	3774385	0.000390492	0.000386451	0.000138778	7.34407E-05	0.000252243	8.10357E-06	8.10357E-06	0.000260347	8.10357E-06	0.000306741	1.67178E-05	3.92565E-05	3.84984E-05	3.77018E-05	3.26568E-05	7.09123E-05	5.04503E-06	7.34348E-05	5.04503E-06
3837603774385	383760	3774385	0.000454032	0.000449334	0.00016136	8.53909E-05	0.000293288	9.42217E-06	9.42217E-06	0.00030271	9.42217E-06	0.000352605	1.92174E-05	4.51262E-05	4.42547E-05	4.33391E-05	3.75397E-05	8.15152E-05	5.79937E-06	8.44149E-05	5.79937E-06
3837703774385	383770	3774385	0.000535767	0.000530222	0.000190407	0.000100763	0.000346085	1.11183E-05	1.11183E-05	0.000357203	1.11183E-05	0.000411594	2.24324E-05	5.26755E-05	5.16582E-05	5.05894E-05	4.38198E-05	9.51521E-05	6.76956E-06	9.85369E-05	6.76956E-06
3837803774385	383780	3774385	0.000639353	0.000632736	0.000227221	0.000120244	0.000412998	1.3268E-05	1.3268E-05	0.000426266	1.3268E-05	0.000486317	2.65049E-05	6.22385E-05	6.10366E-05	5.97737E-05	5.17751E-05	0.000112427	7.99855E-06	0.000116426	7.99855E-06
3837903774385	383790	3774385	0.000782126	0.000774032	0.000277962	0.000147096	0.000505224	1.62308E-05	1.62308E-05	0.000521455	1.62308E-05	0.000589607	3.21344E-05	7.54575E-05	7.40004E-05	7.24692E-05	6.27719E-05	0.000136305	9.69739E-06	0.000141154	9.69739E-06
3838003774385	383800	3774385	0.000973233	0.000963161	0.000345879	0.000183038	0.000628672	2.01967E-05	2.01967E-05	0.000648868	2.01967E-05	0.000727339	3.96409E-05	9.30843E-05	9.12867E-05	8.93979E-05	7.74353E-05	0.000168146	1.19627E-05	0.000174127	1.19627E-05
3838103774385	383810	3774385	0.001249567	0.001236635	0.000444086	0.000235009	0.000807173	2.59313E-05	2.59313E-05	0.000833105	2.59313E-05	0.000926363	5.0488E-05	0.000118555	0.000116266	0.00011386	9.86241E-05	0.000214156	1.52361E-05	0.000221774	1.52361E-05
3838203774385	383820	3774385	0.001698695	0.001681115	0.000603703	0.000319477	0.001097293	3.52516E-05	3.52516E-05	0.001132544	3.52516E-05	0.001249995	6.81263E-05	0.000159973	0.000156884	0.000153638	0.000133079	0.000288974	2.05589E-05	0.000299253	2.05589E-05
3838303774385	383830	3774385	0.002656429	0.002628937	0.000944074	0.0004996	0.001715953	5.51267E-05	5.51267E-05	0.001771079	5.51267E-05	0.001940481	0.000105759	0.000248341	0.000243546	0.000238506	0.000206591	0.0004486	3.19155E-05	0.000464558	3.19155E-05
3838403774385	383840	3774385	0.003417696	0.003382326	0.001214622	0.000642774	0.002207703	7.09247E-05	7.09247E-05	0.002278627	7.09247E-05	0.002489262	0.000135668	0.000318574	0.000312422	0.000305958	0.000265016	0.000575467	4.09414E-05	0.000595938	4.09414E-05
3838603774385	383860	3774385	0.003223006	0.003189651	0.001145431	0.000606158	0.00208194	6.68844E-05	6.68844E-05	0.002148825	6.68844E-05	0.002348254	0.000127983	0.000300528	0.000294724	0.000288626	0.000250004	0.000542869	3.86222E-05	0.00056218	3.86222E-05
3838703774385	383870	3774385	0.003562993	0.00352612	0.00126626	0.0006701	0.002301559	7.39399E-05	7.39399E-05	0.002375499	7.39399E-05	0.002593158	0.00014133	0.000331871	0.000325462	0.000318728	0.000276077	0.000599486	4.26502E-05	0.000620811	4.26502E-05
3838803774385	383880	3774385	0.003334984	0.00330047	0.001185227	0.000627218	0.002154274	6.92082E-05	6.92082E-05	0.002223482	6.92082E-05	0.002428421	0.000132352	0.000310788	0.000304786	0.00029848	0.000258539	0.000561402	3.99407E-05	0.000581372	3.99407E-05
3838903774385	383890	3774385	0.002479746	0.002454083	0.000881282	0.000466371	0.001601822	5.14602E-05	5.14602E-05	0.001653283	5.14602E-05	0.001811295	9.87179E-05	0.000231808	0.000227332	0.000222628	0.000192837	0.000418735	2.97907E-05	0.00043363	2.97907E-05
3839003774385	383900	3774385	0.001973476	0.001953053	0.000701358	0.000371156	0.001274791	4.0954E-05	4.0954E-05	0.001315745	4.0954E-05	0.001445864	7.88015E-05	0.000185041	0.000181467	0.000177713	0.000153932	0.000334255	2.37804E-05	0.000346145	2.37804E-05
3839103774385	383910	3774385	0.001642486	0.001625488	0.000583727	0.000308906	0.001060984	3.40852E-05	3.40852E-05	0.001095069	3.40852E-05	0.001206833	6.5774E-05	0.00015445	0.000151467	0.000148333	0.000128484	0.000278995	1.9849E-05	0.00028892	1.9849E-05
3829703774395	382970	3774395	3.70297E-05	3.66465E-05	1.31601E-05	6.96426E-06	2.39198E-05	7.68448E-07	7.68448E-07	2.46883E-05	7.68448E-07	5.36668E-05	2.92491E-06	6.86824E-06	6.73561E-06	6.59624E-06	5.71357E-06	1.24067E-05	8.82668E-07	1.2848E-05	8.82668E-07
3829803774395	382980	3774395	3.78734E-05	3.74814E-05	1.34599E-05	7.12293E-06	2.44648E-05	7.85955E-07	7.85955E-07	2.52507E-05	7.85955E-07	5.52135E-05	3.00921E-06	7.06618E-06	6.92973E-06	6.78635E-06	5.87824E-06	1.27642E-05	9.08107E-07	1.32183E-05	9.08107E-07
3829903774395	382990	3774395	3.88588E-05	3.84567E-05	1.38101E-05	7.30827E-06	2.51013E-05	8.06406E-07	8.06406E-07	2.59077E-05	8.06406E-07	5.69669E-05	3.10477E-06	7.29058E-06	7.1498E-06	7.00186E-06	6.06491E-06	1.31696E-05	9.36946E-07	1.36381E-05	9.36946E-07
3830003774395	383000	3774395	3.9919E-05	3.95058E-05	1.41869E-05	7.50765E-06	2.57861E-05	8.28406E-07	8.28406E-07	2.66145E-05	8.28406E-07	5.88735E-05	3.20868E-06	7.53458E-06	7.38908E-06	7.2362E-06	6.26789E-06	1.36104E-05	9.68303E-07	1.40945E-05	9.68303E-07
3830103774395	383010	3774395	4.1106E-05	4.06806E-05	1.46088E-05	7.7309E-06	2.65529E-05	8.5304E-07	8.5304E-07	2.7406E-05	8.5304E-07	6.09867E-05	3.32386E-06	7.80504E-06	7.65432E-06	7.49594E-06	6.49288E-06	1.40989E-05	1.00306E-06	1.46004E-05	1.00306E-06
3830203774395	383020	3774395	4.23976E-05	4.19588E-05	1.50678E-05	7.9738E-06	2.73872E-05	8.79842E-07	8.79842E-07	2.82671E-05	8.79842E-07	6.32915E-05	3.44947E-06	8.1E-06	7.94358E-06	7.77922E-06	6.73825E-06	1.46317E-05	1.04097E-06	1.51522E-05	1.04097E-06
3830303774395	383030	3774395	4.39952E-05	4.35399E-05	1.56356E-05	8.27428E-06	2.84193E-05	9.12997E-07	9.12997E-07	2.93322E-05	9.12997E-07	6.61398E-05	3.6047E-06	8.46453E-06	8.30107E-06	8.12931E-06	7.0415E-06	1.52902E-05	1.08781E-06	1.58341E-05	1.08781E-06
3830403774395	383040	3774395	4.59214E-05	4.54461E-05	1.63201E-05	8.63653E-06	2.96635E-05	9.52969E-07	9.52969E-07	3.06164E-05	9.52969E-07	6.96007E-05	3.79333E-06	8.90745E-06	8.73544E-06	8.55469E-06	7.40996E-06	1.60903E-05	1.14474E-06	1.66626E-05	1.14474E-06
3830503774395	383050	3774395	4.80491E-05	4.75518E-05	1.70763E-05	9.0367E-06	3.10379E-05	9.97124E-07	9.97124E-07	3.2035E-05	9.97124E-07	7.35057E-05	4.00615E-06	9.40721E-06	9.22554E-06	9.03466E-06	7.8257E-06	1.6993E-05	1.20896E-06	1.75975E-05	1.20896E-06
3830603774395	383060	3774395	4.97139E-05	4.91994E-05	1.76679E-05	9.34981E-06	3.21133E-05	1.03167E-06	1.03167E-06	3.3145E-05	1.03167E-06	7.6622E-05	4.176E-06	9.80603E-06	9.61667E-06	9.41769E-06	8.15747E-06	1.77135E-05	1.26022E-06	1.83436E-05	1.26022E-06
3830703774395	383070	3774395	5.15057E-05	5.09727E-05	1.83047E-05	9.68679E-06	3.32707E-05	1.06886E-06	1.06886E-06	3.43396E-05	1.06886E-06	7.9991E-05	4.35961E-06	1.02372E-05	1.00395E-05	9.83178E-06	8.51615E-06	1.84923E-05	1.31563E-06	1.91501E-05	1.31563E-06
3830803774395	383080	3774395	5.33422E-05	5.27902E-05	1.89574E-05	1.00322E-05	3.44571E-05	1.10697E-06	1.10697E-06	3.5564E-05	1.10697E-06	8.34672E-05	4.54907E-06	1.06821E-05	1.04758E-05	1.0259E-05	8.88624E-06	1.92959E-05	1.3728E-06	1.99823E-05	1.3728E-06
3830903774395	383090	3774395	5.51415E-05	5.45708E-05	1.95968E-05	1.03706E-05	3.56193E-05	1.14431E-06	1.14431E-06	3.67636E-05	1.14431E-06	8.69205E-05	4.73728E-06	1.1124E-05	1.09092E-05	1.06835E-05	9.25388E-06	2.00943E-05	1.4296E-06	2.08091E-05	1.4296E-06
3831003774395	383100	3774395	5.69855E-05	5.63958E-05	2.02522E-05	1.07174E-05	3.68105E-05	1.18257E-06	1.18257E-06	3.79931E-05	1.18257E-06	9.04579E-05	4.93007E-06	1.15767E-05	1.13532E-05	1.11183E-05	9.6305E-06	2.0912E-05	1.48778E-06	2.16559E-05	1.48778E-06
3831103774395	383110	3774395	5.86354E-05	5.80286E-05	2.08386E-05	1.10277E-05	3.78763E-05	1.21681E-06	1.21681E-06	3.90931E-05	1.21681E-06	9.35513E-05	5.09867E-06	1.19726E-05	1.17414E-05	1.14985E-05	9.95983E-06	2.16272E-05	1.53866E-06	2.23965E-05	1.53866E-06
3831203774395	383120	3774395	6.05018E-05	5.98757E-05	2.15019E-05	1.13787E-05	3.90819E-05	1.25555E-06	1.25555E-06	4.03374E-05	1.25555E-06	9.68131E-05	5.27644E-06	1.23901E-05	1.21508E-05	1.18994E-05	1.03071E-05	2.23812E-05	1.5923E-06	2.31774E-05	1.5923E-06
3831303774395	383130	3774395	6.22936E-05	6.16489E-05	2.21387E-05	1.17157E-05	4.02393E-05	1.29273E-06	1.29273E-06	4.1532E-05	1.29273E-06	0.000100343	5.46882E-06	1.28418E-05	1.25938E-05	1.23332E-05	1.06829E-05	2.31973E-05	1.65036E-06	2.40224E-05	1.65036E-06
3831403774395	383140	3774395	6.37793E-05	6.31192E-05	2.26666E-05	1.19951E-05	4.1199E-05	1.32356E-06	1.32356E-06	4.25226E-05	1.32356E-06	0.000103421	5.63658E-06	1.32357E-05	1.29801E-05	1.27116E-05	1.10106E-05	2.39088E-05	1.70098E-06	2.47593E-05	1.70098E-06
3831503774395	383150	3774395	6.52724E-05	6.45969E-05	2.31973E-05	1.22759E-05	4.21635E-05	1.35455E-06	1.35455E-06	4.3518E-05	1.35455E-06	0.000106308	5.7939E-06	1.36052E-05	1.33424E-05	1.30664E-05	1.13179E-05	2.45762E-05	1.74846E-06	2.54504E-05	1.74846E-06
3831603774395	383160	3774395	6.66311E-05	6.59416E-05	2.36802E-05	1.25315E-05	4.30412E-05	1.38274E-06	1.38274E-06	4.44239E-05	1.38274E-06	0.000108719	5.92535E-06	1.39138E-05	1.36452E-05	1.33628E-05	1.15747E-05	2.51338E-05	1.78813E-06	2.60278E-05	1.78813E-06
3831703774395	383170	3774395	6.79675E-05	6.72641E-05	2.41551E-05	1.27828E-05	4.39044E-05	1.41047E-06	1.41047E-06	4.53149E-05	1.41047E-06	0.000110817	6.0397E-06	1.41823E-05	1.39085E-05	1.36207E-05	1.17981E-05	2.56188E-05	1.82264E-06	2.65301E-05	1.82264E-06
3834603774395	383460	3774395	0.000115315	0.000114121	4.0982E-05	2.16875E-05	7.4489E-05	2.39303E-06	2.39303E-06	7.6882E-05	2.39303E-06	0.000124646	6.79335E-06	1.59521E-05	1.5644E-05	1.53203E-05	1.32703E-05	2.88156E-05	2.05007E-06	2.98406E-05	2.05007E-06
3834703774395	383470	3774395	0.000116144	0.000114942	4.12765E-05	2.18434E-05	7.50243E-05	2.41023E-06	2.41023E-06	7.74345E-05	2.41023E-06	0.000123987	6.75746E-06	1.58678E-05	1.55614E-05	1.52394E-05	1.32002E-05	2.86633E-05	2.03924E-06	2.9683E-05	2.03924E-06
3834803774395	383480	3774395	0.000117278	0.000116065	4.16798E-05	2.20568E-05	7.57573E-05	2.43378E-06	2.43378E-06	7.81911E-05	2.43378E-06	0.000123581	6.73535E-06	1.58159E-05	1.55104E-05	1.51895E-05	1.31569E-05	2.85695E-05	2.03257E-06	2.95858E-05	2.03257E-06
3834903774395	383490	3774395	0.000118742	0.000117513	4.21998E-05	2.2332E-05	7.67026E-05	2.46415E-06	2.46415E-06	7.91667E-05	2.46415E-06	0.000123543	6.73326E-06	1.5811E-05	1.55056E-05	1.51848E-05	1.31529E-05	2.85607E-05	2.03194E-06	2.95766E-05	2.03194E-06
3835003774395	383500	3774395	0.000120526	0.000119279	4.28339E-05	2.26676E-05	7.78551E-05	2.50118E-06	2.50118E-06	8.03563E-05	2.50118E-06	0.000123857	6.75037E-06	1.58511E-05	1.5545E-05	1.52234E-05	1.31863E-05	2.86333E-05	2.0371E-06	2.96518E-05	2.0371E-06
3835103774395	383510	3774395	0.000122422	0.000121155	4.35079E-05	2.30242E-05	7.90801E-05	2.54053E-06	2.54053E-06	8.16206E-05	2.54053E-06	0.000124286	6.77374E-06	1.5906E-05	1.55989E-05	1.52761E-05	1.32319E-05	2.87324E-05	2.04415E-06	2.97545E-05	2.04415E-06
3835203774395	383520	3774395	0.000124326	0.000123039	4.41844E-05	2.33822E-05	8.03098E-05	2.58003E-06	2.58003E-06	8.28899E-05	2.58003E-06	0.000124738	6.79836E-06	1.59638E-05	1.56556E-05	1.53316E-05	1.328E-05	2.88368E-05	2.05158E-06	2.98626E-05	2.05158E-06
3835303774395	383530	3774395	0.000126364	0.000125056	4.49088E-05	2.37656E-05	8.16264E-05	2.62233E-06	2.62233E-06	8.42487E-05	2.62233E-06	0.00012532	6.83008E-06	1.60383E-05	1.57286E-05	1.54031E-05	1.3342E-05	2.89713E-05	2.06115E-06	3.00019E-05	2.06115E-06
3835403774395	383540	3774395	0.000128342	0.000127014	4.56119E-05	2.41376E-05	8.29043E-05	2.66339E-06	2.66339E-06	8.55677E-05	2.66339E-06	0.000125863	6.85971E-06	1.61079E-05	1.57968E-05	1.547E-05	1.33999E-05	2.9097E-05	2.0701E-06	3.01321E-05	2.0701E-06
3835503774395	383550	3774395	0.000130127	0.00012878	4.6246E-05	2.44732E-05	8.40569E-05	2.70041E-06	2.70041E-06	8.67574E-05	2.70041E-06	0.000126254	6.88099E-06	1.61579E-05	1.58458E-05	1.5518E-05	1.34414E-05	2.91873E-05	2.07652E-06	3.02256E-05	2.07652E-06
3835603774395	383560	3774395	0.000132172	0.000130804	4.6973E-05	2.48579E-05	8.53783E-05	2.74286E-06	2.74286E-06	8.81212E-05	2.74286E-06	0.000126904	6.91646E-06	1.62411E-05	1.59275E-05	1.5598E-05	1.35107E-05	2.93378E-05	2.08722E-06	3.03814E-05	2.08722E-06
3835703774395	383570	3774395	0.000134397	0.000133006	4.77637E-05	2.52764E-05	8.68154E-05	2.78903E-06	2.78903E-06	8.96045E-05	2.78903E-06	0.000127708	6.96028E-06	1.6344E-05	1.60284E-05	1.56968E-05	1.35963E-05	2.95236E-05	2.10045E-06	3.05738E-05	2.10045E-06
3835803774395	383580	3774395	0.000136913	0.000135496	4.86578E-05	2.57495E-05	8.84406E-05	2.84124E-06	2.84124E-06	9.12819E-05	2.84124E-06	0.000128773	7.01828E-06	1.64802E-05	1.6162E-05	1.58276E-05	1.37096E-05	2.97697E-05	2.11795E-06	3.08286E-05	2.11795E-06
3835903774395	383590	3774395	0.000139563	0.000138119	4.95997E-05	2.6248E-05	9.01526E-05	2.89624E-06	2.89624E-06	9.30489E-05	2.89624E-06	0.000129929	7.0813E-06	1.66282E-05	1.63071E-05	1.59697E-05	1.38327E-05	3.0037E-05	2.13697E-06	3.11054E-05	2.13697E-06
3836003774395	383600	3774395	0.000141721	0.000140254	5.03665E-05	2.66538E-05	9.15463E-05	2.94102E-06	2.94102E-06	9.44874E-05	2.94102E-06	0.000130649	7.12052E-06	1.67203E-05	1.63974E-05	1.60582E-05	1.39094E-05	3.02033E-05	2.1488E-06	3.12777E-05	2.1488E-06
3836103774395	383610	3774395	0.000144379	0.000142885	5.13111E-05	2.71536E-05	9.32632E-05	2.99617E-06	2.99617E-06	9.62593E-05	2.99617E-06	0.00013179	7.1827E-06	1.68663E-05	1.65406E-05	1.61984E-05	1.40308E-05	3.04671E-05	2.16757E-06	3.15509E-05	2.16757E-06
3836203774395	383620	3774395	0.000148358	0.000146823	5.27252E-05	2.7902E-05	9.58336E-05	3.07875E-06	3.07875E-06	9.89123E-05	3.07875E-06	0.000134041	7.30539E-06	1.71544E-05	1.68232E-05	1.64751E-05	1.42705E-05	3.09875E-05	2.20459E-06	3.20898E-05	2.20459E-06
3836303774395	383630	3774395	0.000153233	0.000151647	5.44578E-05	2.88189E-05	9.89827E-05	3.17992E-06	3.17992E-06	0.000102163	3.17992E-06	0.000137027	7.46814E-06	1.75366E-05	1.71979E-05	1.68421E-05	1.45884E-05	3.16778E-05	2.25371E-06	3.28047E-05	2.25371E-06
3836403774395	383640	3774395	0.000158668	0.000157026	5.63894E-05	2.9841E-05	0.000102494	3.29271E-06	3.29271E-06	0.000105786	3.29271E-06	0.000140457	7.65509E-06	1.79756E-05	1.76285E-05	1.72637E-05	1.49536E-05	3.24708E-05	2.31013E-06	3.36259E-05	2.31013E-06
3836503774395	383650	3774395	0.000165507	0.000163794	5.88197E-05	3.11272E-05	0.000106911	3.43462E-06	3.43462E-06	0.000110346	3.43462E-06	0.000144998	7.90256E-06	1.85567E-05	1.81983E-05	1.78218E-05	1.5437E-05	3.35205E-05	2.3848E-06	3.47129E-05	2.3848E-06
3836603774395	383660	3774395	0.000173032	0.000171241	6.14942E-05	3.25425E-05	0.000111772	3.59079E-06	3.59079E-06	0.000115363	3.59079E-06	0.000150051	8.17798E-06	1.92034E-05	1.88326E-05	1.84429E-05	1.5975E-05	3.46888E-05	2.46792E-06	3.59228E-05	2.46792E-06
3836703774395	383670	3774395	0.000182663	0.000180772	6.49169E-05	3.43538E-05	0.000117993	3.79065E-06	3.79065E-06	0.000121784	3.79065E-06	0.000156743	8.54271E-06	2.00599E-05	1.96725E-05	1.92655E-05	1.66875E-05	3.62359E-05	2.57799E-06	3.75249E-05	2.57799E-06
3836803774395	383680	3774395	0.000194787	0.000192771	6.92257E-05	3.6634E-05	0.000125825	4.04225E-06	4.04225E-06	0.000129867	4.04225E-06	0.000165349	9.01176E-06	2.11613E-05	2.07527E-05	2.03233E-05	1.76037E-05	3.82255E-05	2.71954E-06	3.95852E-05	2.71954E-06
3836903774395	383690	3774395	0.000208539	0.000206381	7.4113E-05	3.92203E-05	0.000134708	4.32763E-06	4.32763E-06	0.000139036	4.32763E-06	0.00017512	9.54425E-06	2.24117E-05	2.19789E-05	2.15241E-05	1.86439E-05	4.04841E-05	2.88023E-06	4.19242E-05	2.88023E-06
3837003774395	383700	3774395	0.000224642	0.000222317	7.98361E-05	4.22489E-05	0.00014511	4.66182E-06	4.66182E-06	0.000149772	4.66182E-06	0.000186613	1.01706E-05	2.38825E-05	2.34213E-05	2.29367E-05	1.98675E-05	4.31411E-05	3.06925E-06	4.46757E-05	3.06925E-06
3837103774395	383710	3774395	0.000243239	0.000240722	8.64453E-05	4.57465E-05	0.000157123	5.04774E-06	5.04774E-06	0.000162171	5.04774E-06	0.000199897	1.08947E-05	2.55827E-05	2.50887E-05	2.45696E-05	2.12818E-05	4.62122E-05	3.28775E-06	4.78561E-05	3.28775E-06
3837203774395	383720	3774395	0.000266032	0.000263279	9.45456E-05	5.00332E-05	0.000171847	5.52074E-06	5.52074E-06	0.000177367	5.52074E-06	0.000216245	1.17856E-05	2.76748E-05	2.71404E-05	2.65788E-05	2.30222E-05	4.99914E-05	3.55662E-06	5.17697E-05	3.55662E-06
3837303774395	383730	3774395	0.000295193	0.000292138	0.000104909	5.55175E-05	0.000190683	6.1259E-06	6.1259E-06	0.000196809	6.1259E-06	0.000237255	1.29307E-05	3.03637E-05	2.97774E-05	2.91612E-05	2.52591E-05	5.48485E-05	3.90218E-06	5.67996E-05	3.90218E-06
3837403774395	383740	3774395	0.000330632	0.000327211	0.000117504	6.21827E-05	0.000213576	6.86134E-06	6.86134E-06	0.000220437	6.86134E-06	0.000262767	1.43212E-05	3.36288E-05	3.29794E-05	3.2297E-05	2.79752E-05	6.07465E-05	4.32179E-06	6.29074E-05	4.32179E-06
3837503774395	383750	3774395	0.000377054	0.000373152	0.000134002	7.09133E-05	0.000243563	7.82469E-06	7.82469E-06	0.000251387	7.82469E-06	0.000296228	1.61448E-05	3.7911E-05	3.71789E-05	3.64097E-05	3.15376E-05	6.84819E-05	4.87212E-06	7.0918E-05	4.87212E-06
3837603774395	383760	3774395	0.000437011	0.000432488	0.00015531	8.21896E-05	0.000282292	9.06893E-06	9.06893E-06	0.000291361	9.06893E-06	0.000339512	1.85038E-05	4.34505E-05	4.26114E-05	4.17298E-05	3.61457E-05	7.84883E-05	5.58402E-06	8.12803E-05	5.58402E-06
3837703774395	383770	3774395	0.00051493	0.000509601	0.000183002	9.6844E-05	0.000332625	1.06859E-05	1.06859E-05	0.000343311	1.06859E-05	0.00039579	2.15711E-05	5.06529E-05	4.96747E-05	4.86469E-05	4.21373E-05	9.14986E-05	6.50963E-06	9.47534E-05	6.50963E-06
3837803774395	383780	3774395	0.000618449	0.000612049	0.000219792	0.000116313	0.000399495	1.28342E-05	1.28342E-05	0.000412329	1.28342E-05	0.000470582	2.56473E-05	6.02247E-05	5.90617E-05	5.78397E-05	5.00999E-05	0.000108789	7.73975E-06	0.000112659	7.73975E-06
3837903774395	383790	3774395	0.000763619	0.000755716	0.000271384	0.000143615	0.000493269	1.58468E-05	1.58468E-05	0.000509116	1.58468E-05	0.000575649	3.13736E-05	7.36712E-05	7.22485E-05	7.07536E-05	6.12858E-05	0.000133078	9.46781E-06	0.000137812	9.46781E-06
3838003774395	383800	3774395	0.000953583	0.000943714	0.000338896	0.000179342	0.000615979	1.97889E-05	1.97889E-05	0.000635768	1.97889E-05	0.00071263	3.88393E-05	9.12019E-05	8.94407E-05	8.75901E-05	7.58693E-05	0.000164746	1.17208E-05	0.000170606	1.17208E-05

			ISDemolition	ISDrainage / Utilities Trenching	ISDrainage / Utilities Trenching	ISAsphalt Paving	ISAsphalt Paving	SVDemolition	SVSite Grubbing / Prep	SVMass Grading / Excavation	SVMass Grading / Excavation	SVDrainage / Utilities Trenching	SVFoundations / Concrete Pads	SVBuilding / Structure Construction	SVBuilding / Structure Construction	SVAsphalt Paving	SVAsphalt Paving	SVArchitectural Coating	SVArchitectural Coating	SVLandscaping or Other Finishing	SVLandscaping or Other Finishing
Unique Identifier	X (UTM)	Y (UTM)	2027	2027	2028	2027	2028	2027	2027	2027	2028	2028	2028	2028	2029	2028	2029	2028	2029	2028	2029
3837003774385	383700	3774385	5.59854E-05	2.25432E-05	2.19648E-05	5.82209E-06	5.42354E-06	0.000366097	0.000263204	0.000177459	0.000175206	0.000124313	3.94911E-05	5.65734E-05	5.44148E-05	5.56228E-06	5.17511E-06	5.56228E-06	5.17511E-06	5.65734E-05	5.44148E-05
3837103774385	383710	3774385	5.81497E-05	2.34147E-05	2.28139E-05	6.04717E-06	5.6332E-06	0.000399362	0.00028712	0.000193584	0.000191126	0.000135609	4.30794E-05	6.17139E-05	5.93592E-05	6.06769E-06	5.64535E-06	6.06769E-06	5.64535E-06	6.17139E-05	5.93592E-05
3837203774385	383720	3774385	6.1151E-05	2.46232E-05	2.39914E-05	6.35928E-06	5.92395E-06	0.000441305	0.000317274	0.000213915	0.000211199	0.000149851	4.76038E-05	6.81954E-05	6.55933E-05	6.70494E-06	6.23825E-06	6.70494E-06	6.23825E-06	6.81954E-05	6.55933E-05
3837303774385	383730	3774385	6.54474E-05	2.63532E-05	2.5677E-05	6.80608E-06	6.34016E-06	0.000496984	0.000357305	0.000240905	0.000237846	0.000168758	5.361E-05	7.67996E-05	7.38693E-05	7.55091E-06	7.02533E-06	7.55091E-06	7.02533E-06	7.67996E-05	7.38693E-05
3837403774385	383740	3774385	7.08714E-05	2.85372E-05	2.78051E-05	7.37014E-06	6.86561E-06	0.000566473	0.000407263	0.000274588	0.000271102	0.000192353	6.11058E-05	8.75378E-05	8.41977E-05	8.60668E-06	8.00761E-06	8.60668E-06	8.00761E-06	8.75378E-05	8.41977E-05
3837503774385	383750	3774385	7.75879E-05	3.12417E-05	3.04401E-05	8.0686E-06	7.51626E-06	0.000652424	0.000469058	0.000316252	0.000312237	0.00022154	7.03774E-05	0.00010082	9.69731E-05	9.91259E-06	9.22262E-06	9.91259E-06	9.22262E-06	0.00010082	9.69731E-05
3837603774385	383760	3774385	8.62591E-05	3.47333E-05	3.38421E-05	8.97035E-06	8.35628E-06	0.000762555	0.000548235	0.000369636	0.000364943	0.000258936	8.22572E-05	0.000117839	0.000113342	1.15858E-05	1.07794E-05	1.15858E-05	1.07794E-05	0.000117839	0.000113342
3837703774385	383770	3774385	9.74732E-05	3.92488E-05	3.82417E-05	1.01365E-05	9.44263E-06	0.000904721	0.000650445	0.000438549	0.000432981	0.00030721	9.75928E-05	0.000139808	0.000134473	1.37458E-05	1.27891E-05	1.37458E-05	1.27891E-05	0.000139808	0.000134473
3837803774385	383780	3774385	0.000111736	4.49919E-05	4.38375E-05	1.16198E-05	1.08243E-05	0.001085346	0.000780305	0.000526104	0.000519424	0.000368544	0.000117077	0.00016772	0.00016132	1.64902E-05	1.53424E-05	1.64902E-05	1.53424E-05	0.00016772	0.00016132
3837903774385	383790	3774385	0.000131655	5.30124E-05	5.16523E-05	1.36912E-05	1.2754E-05	0.001334578	0.000959489	0.000646915	0.000638701	0.000453174	0.000143962	0.000206234	0.000198365	2.02769E-05	1.88655E-05	2.02769E-05	1.88655E-05	0.000206234	0.000198365
3838003774385	383800	3774385	0.000158192	6.36981E-05	6.20638E-05	1.64509E-05	1.53248E-05	0.001669538	0.001200307	0.000809282	0.000799006	0.000566914	0.000180094	0.000257996	0.000248152	2.53661E-05	2.36005E-05	2.53661E-05	2.36005E-05	0.000257996	0.000248152
3838103774385	383810	3774385	0.000196611	7.91676E-05	7.71364E-05	2.04461E-05	1.90465E-05	0.002154612	0.001549049	0.001044413	0.001031152	0.000731627	0.000232419	0.000332955	0.000320251	3.2736E-05	3.04574E-05	3.2736E-05	3.04574E-05	0.000332955	0.000320251
3838203774385	383820	3774385	0.00025946	0.000104475	0.000101794	2.69821E-05	2.5135E-05	0.002943117	0.002115942	0.001426628	0.001408515	0.000999375	0.000317476	0.000454804	0.00043745	4.47161E-05	4.16037E-05	4.47161E-05	4.16037E-05	0.000454804	0.00043745
3838303774385	383830	3774385	0.000394216	0.000158736	0.000154663	4.09957E-05	3.81893E-05	0.00462446	0.003324735	0.002241632	0.00221317	0.001570298	0.000498843	0.000714624	0.000687357	7.02616E-05	6.5371E-05	7.02616E-05	6.5371E-05	0.000714624	0.000687357
3838403774385	383840	3774385	0.000501208	0.000201818	0.00019664	5.21222E-05	4.85541E-05	0.0059609 7	0.004285614	0.002889484	0.002852797	0.002024128	0.000643014	0.000921156	0.000886009	9.05678E-05	8.42638E-05	9.05678E-05	8.42638E-05	0.000921156	0.000886009
3838603774385	383860	3774385	0.000472627	0.000190309	0.000185426	4.91499E-05	4.57853E-05	0.005619658	0.004040229	0.002724038	0.002689452	0.001908231	0.000606196	0.000868413	0.000835278	8.53821E-05	7.9439E-05	8.53821E-05	7.9439E-05	0.000868413	0.000835278
3838703774385	383870	3774385	0.000520149	0.000209444	0.000204071	5.40919E-05	5.0389E-05	0.006216634	0.004469422	0.003013413	0.002975152	0.002110942	0.000670592	0.000960664	0.000924009	9.44522E-05	8.78778E-05	9.44522E-05	8.78778E-05	0.000960664	0.000924009
3838803774385	383880	3774385	0.000487454	0.000196279	0.000191243	5.06918E-05	4.72217E-05	0.005816631	0.004181842	0.002819517	0.002783719	0.001975116	0.000627444	0.000898851	0.000864555	8.83748E-05	8.22234E-05	8.83748E-05	8.22234E-05	0.000898851	0.000864555
3838903774385	383890	3774385	0.000366169	0.000147443	0.00014366	3.80791E-05	3.54723E-05	0.004315637	0.003102709	0.002091935	0.002065374	0.001465433	0.00046553	0.000666901	0.000641455	6.55695E-05	6.10055E-05	6.55695E-05	6.10055E-05	0.000666901	0.000641455
3839003774385	383900	3774385	0.000294203	0.000118464	0.000115425	3.0595E-05	2.85006E-05	0.003427193	0.002463966	0.001661276	0.001640183	0.00116375	0.000369693	0.000529608	0.000509401	5.20709E-05	4.84465E-05	5.20709E-05	4.84465E-05	0.000529608	0.000509401
3839103774385	383910	3774385	0.000247014	9.94632E-05	9.69112E-05	2.56877E-05	2.39293E-05	0.002846413	0.002046416	0.001379752	0.001362234	0.000966538	0.000307044	0.00043986	0.000423077	4.32469E-05	4.02367E-05	4.32469E-05	4.02367E-05	0.00043986	0.000423077
3829703774395	382970	3774395	1.42251E-05	5.72793E-06	5.58096E-06	1.47932E-06	1.37805E-06	4.60138E-05	3.30814E-05	2.23044E-05	2.20212E-05	1.56246E-05	4.96353E-06	7.11057E-06	6.83926E-06	6.99109E-07	6.50447E-07	6.99109E-07	6.50447E-07	7.11057E-06	6.83926E-06
3829803774395	382980	3774395	1.48525E-05	5.98054E-06	5.82709E-06	1.54456E-06	1.43882E-06	4.71095E-05	3.38692E-05	2.28356E-05	2.25457E-05	1.59967E-05	5.08174E-06	7.2799E-06	7.00213E-06	7.15757E-07	6.65937E-07	7.15757E-07	6.65937E-07	7.2799E-06	7.00213E-06
3829903774395	382990	3774395	1.55665E-05	6.26803E-06	6.10721E-06	1.61881E-06	1.50799E-06	4.83746E-05	3.47787E-05	2.34488E-05	2.31511E-05	1.64262E-05	5.2182E-06	7.47539E-06	7.19016E-06	7.34978E-07	6.83819E-07	7.34978E-07	6.83819E-07	7.47539E-06	7.19016E-06
3830003774395	383000	3774395	1.63559E-05	6.58591E-06	6.41693E-06	1.7009E-06	1.58447E-06	4.97465E-05	3.57651E-05	2.41138E-05	2.38077E-05	1.68921E-05	5.36619E-06	7.6874E-06	7.39408E-06	7.55822E-07	7.03213E-07	7.55822E-07	7.03213E-07	7.6874E-06	7.39408E-06
3830103774395	383010	3774395	1.72501E-05	6.94598E-06	6.76776E-06	1.7939E-06	1.67109E-06	5.12699E-05	3.68603E-05	2.48523E-05	2.45367E-05	1.74094E-05	5.53052E-06	7.92281E-06	7.62051E-06	7.78968E-07	7.24748E-07	7.78968E-07	7.24748E-07	7.92281E-06	7.62051E-06
3830203774395	383020	3774395	1.82492E-05	7.34824E-06	7.15971E-06	1.89779E-06	1.76787E-06	5.29359E-05	3.8058E-05	2.56598E-05	2.5334E-05	1.79751E-05	5.71023E-06	8.18025E-06	7.86813E-06	8.04279E-07	7.48297E-07	8.04279E-07	7.48297E-07	8.18025E-06	7.86813E-06
3830303774395	383030	3774395	1.94759E-05	7.84221E-06	7.641E-06	2.02536E-06	1.88671E-06	5.49849E-05	3.95312E-05	2.6653E-05	2.63146E-05	1.86709E-05	5.93125E-06	8.49689E-06	8.17268E-06	8.35411E-07	7.77262E-07	8.35411E-07	7.77262E-07	8.49689E-06	8.17268E-06
3830403774395	383040	3774395	2.09765E-05	8.44646E-06	8.22974E-06	2.18141E-06	2.03208E-06	5.74259E-05	4.12861E-05	2.78363E-05	2.74828E-05	1.94997E-05	6.19457E-06	8.8741E-06	8.5355E-06	8.72498E-07	8.11768E-07	8.72498E-07	8.11768E-07	8.8741E-06	8.5355E-06
3830503774395	383050	3774395	2.27133E-05	9.14578E-06	8.91112E-06	2.36202E-06	2.20033E-06	6.01253E-05	4.32268E-05	2.91447E-05	2.87747E-05	2.04163E-05	6.48575E-06	9.29123E-06	8.93672E-06	9.13511E-07	8.49926E-07	9.13511E-07	8.49926E-07	9.29123E-06	8.93672E-06
3830603774395	383060	3774395	2.42866E-05	9.77928E-06	9.52837E-06	2.52563E-06	2.35274E-06	6.22455E-05	4.47512E-05	3.01725E-05	2.97894E-05	2.11363E-05	6.71446E-06	9.61888E-06	9.25187E-06	9.45725E-07	8.79898E-07	9.45725E-07	8.79898E-07	9.61888E-06	9.25187E-06
3830703774395	383070	3774395	2.60471E-05	1.04882E-05	1.02191E-05	2.70871E-06	2.52329E-06	6.45173E-05	4.63844E-05	3.12737E-05	3.08766E-05	2.19077E-05	6.95952E-06	9.96994E-06	9.58953E-06	9.80241E-07	9.12011E-07	9.80241E-07	9.12011E-07	9.96994E-06	9.58953E-06
3830803774395	383080	3774395	2.79794E-05	1.12663E-05	1.09772E-05	2.90967E-06	2.71048E-06	6.68425E-05	4.80561E-05	3.24008E-05	3.19894E-05	2.26973E-05	7.21034E-06	1.03293E-05	9.93513E-06	1.01557E-06	9.4488E-07	1.01557E-06	9.4488E-07	1.03293E-05	9.93513E-06
3830903774395	383090	3774395	3.00599E-05	1.2104E-05	1.17934E-05	3.12602E-06	2.91203E-06	6.91231E-05	4.96958E-05	3.35063E-05	3.30809E-05	2.34717E-05	7.45635E-06	1.06817E-05	1.02741E-05	1.05022E-06	9.77119E-07	1.05022E-06	9.77119E-07	1.06817E-05	1.02741E-05
3831003774395	383100	3774395	3.23458E-05	1.30244E-05	1.26902E-05	3.36373E-06	3.13347E-06	7.14839E-05	5.13931E-05	3.46507E-05	3.42107E-05	2.42733E-05	7.71102E-06	1.10465E-05	1.0625E-05	1.08609E-06	1.01049E-06	1.08609E-06	1.01049E-06	1.10465E-05	1.0625E-05
3831103774395	383110	3774395	3.46554E-05	1.39544E-05	1.35964E-05	3.60392E-06	3.35721E-06	7.36488E-05	5.29495E-05	3.57E-05	3.52468E-05	2.50084E-05	7.94454E-06	1.1381E-05	1.09468E-05	1.11898E-06	1.04109E-06	1.11898E-06	1.04109E-06	1.1381E-05	1.09468E-05
3831203774395	383120	3774395	3.72025E-05	1.498E-05	1.45957E-05	3.8688E-06	3.60396E-06	7.60898E-05	5.47044E-05	3.68833E-05	3.6415E-05	2.58373E-05	8.20785E-06	1.17582E-05	1.13096E-05	1.15607E-06	1.0756E-06	1.15607E-06	1.0756E-06	1.17582E-05	1.13096E-05
3831303774395	383130	3774395	3.99481E-05	1.60856E-05	1.56729E-05	4.15432E-06	3.86993E-06	7.82902E-05	5.62864E-05	3.79499E-05	3.74681E-05	2.65845E-05	8.44522E-06	1.20983E-05	1.16367E-05	1.1895E-06	1.1067E-06	1.1895E-06	1.1067E-06	1.20983E-05	1.16367E-05
3831403774395	383140	3774395	4.29451E-05	1.72924E-05	1.68487E-05	4.46599E-06	4.16027E-06	8.01789E-05	5.76443E-05	3.88654E-05	3.83719E-05	2.72258E-05	8.64895E-06	1.23901E-05	1.19174E-05	1.21819E-06	1.1334E-06	1.21819E-06	1.1334E-06	1.23901E-05	1.19174E-05
3831503774395	383150	3774395	4.63739E-05	1.8673E-05	1.81939E-05	4.82256E-06	4.49243E-06	8.21121E-05	5.90341E-05	3.98025E-05	3.92971E-05	2.78823E-05	8.85748E-06	1.26889E-05	1.22047E-05	1.24757E-06	1.16073E-06	1.24757E-06	1.16073E-06	1.26889E-05	1.22047E-05
3831603774395	383160	3774395	5.02219E-05	2.02224E-05	1.97036E-05	5.22273E-06	4.8652E-06	8.40275E-05	6.04112E-05	4.0731E-05	4.02138E-05	2.85327E-05	9.0641E-06	1.29849E-05	1.24894E-05	1.27667E-06	1.18781E-06	1.27667E-06	1.18781E-06	1.29849E-05	1.24894E-05
3831703774395	383170	3774395	5.45449E-05	2.19631E-05	2.13996E-05	5.67229E-06	5.28399E-06	8.59607E-05	6.18011E-05	4.1668E-05	4.1139E-05	2.91891E-05	9.27263E-06	1.32836E-05	1.27768E-05	1.30604E-06	1.21513E-06	1.30604E-06	1.21513E-06	1.32836E-05	1.27768E-05
3834603774395	383460	3774395	0.000109077	4.39212E-05	4.27943E-05	1.13433E-05	1.05668E-05	0.000164019	0.000117921	7.95057E-05	7.84962E-05	5.5695E-05	1.76929E-05	2.53461E-05	2.4379E-05	2.49202E-06	2.31856E-06	2.49202E-06	2.31856E-06	2.53461E-05	2.4379E-05
3834703774395	383470	3774395	0.000100848	4.06075E-05	3.95656E-05	1.04874E-05	9.76952E-06	0.000166202	0.00011949	8.05637E-05	7.95408E-05	5.64361E-05	1.79283E-05	2.56834E-05	2.47034E-05	2.52518E-06	2.34942E-06	2.52518E-06	2.34942E-06	2.56834E-05	2.47034E-05
3834803774395	383480	3774395	9.38712E-05	3.77984E-05	3.68286E-05	9.76195E-06	9.09369E-06	0.000168732	0.000121309	8.17901E-05	8.07516E-05	5.72952E-05	1.82012E-05	2.60744E-05	2.50795E-05	2.56362E-06	2.38518E-06	2.56362E-06	2.38518E-06	2.60744E-05	2.50795E-05
3834903774395	383490	3774395	8.80336E-05	3.54478E-05	3.45383E-05	9.15488E-06	8.52818E-06	0.000171779	0.0001235	8.3267E-05	8.22098E-05	5.83298E-05	1.85299E-05	2.65452E-05	2.55323E-05	2.60991E-06	2.42825E-06	2.60991E-06	2.42825E-06	2.65452E-05	2.55323E-05
3835003774395	383500	3774395	8.31307E-05	3.34736E-05	3.26147E-05	8.64502E-06	8.05322E-06	0.000175342	0.000126062	8.49943E-05	8.39152E-05	5.95399E-05	1.89143E-05	2.70959E-05	2.6062E-05	2.66406E-06	2.47862E-06	2.66406E-06	2.47862E-06	2.70959E-05	2.6062E-05
3835103774395	383510	3774395	7.8844E-05	3.17475E-05	3.09329E-05	8.19923E-06	7.63795E-06	0.000179102	0.000128764	8.68167E-05	8.57144E-05	6.08164E-05	1.93198E-05	2.76768E-05	2.66208E-05	2.72118E-06	2.53177E-06	2.72118E-06	2.53177E-06	2.76768E-05	2.66208E-05
3835203774395	383520	3774395	7.50212E-05	3.02082E-05	2.94331E-05	7.80169E-06	7.26762E-06	0.000182941	0.000131525	8.86779E-05	8.7552E-05	6.21203E-05	1.9734E-05	2.82702E-05	2.71915E-05	2.77951E-06	2.58605E-06	2.77951E-06	2.58605E-06	2.82702E-05	2.71915E-05
3835303774395	383530	3774395	7.16525E-05	2.88517E-05	2.81115E-05	7.45136E-06	6.94127E-06	0.000187013	0.000134452	9.06514E-05	8.95004E-05	6.35027E-05	2.01732E-05	2.88993E-05	2.77966E-05	2.84137E-06	2.6436E-06	2.84137E-06	2.6436E-06	2.88993E-05	2.77966E-05
3835403774395	383540	3774395	6.85744E-05	2.76123E-05	2.69039E-05	7.13126E-06	6.64309E-06	0.000191066	0.000137366	9.26163E-05	9.14404E-05	6.48791E-05	2.06104E-05	2.95257E-05	2.83991E-05	2.90296E-06	2.7009E-06	2.90296E-06	2.7009E-06	2.95257E-05	2.83991E-05
3835503774395	383550	3774395	6.5671E-05	2.64432E-05	2.57647E-05	6.82933E-06	6.36182E-06	0.000194888	0.00014011 4	9.44689E-05	9.32694E-05	6.61769E-05	2.10227E-05	3.01163E-05	2.89672E-05	2.96103E-06	2.75492E-06	2.96103E-06	2.75492E-06	3.01163E-05	2.89672E-05
3835603774395	383560	3774395	6.31196E-05	2.54159E-05	2.47638E-05	6.56401E-06	6.11466E-06	0.000199147	0.000143176	9.65331E-05	9.53074E-05	6.76229E-05	2.14821E-05	3.07744E-05	2.96001E-05	3.02573E-06	2.81512E-06	3.02573E-06	2.81512E-06	3.07744E-05	2.96001E-05
3835703774395	383570	3774395	6.08324E-05	2.44949E-05	2.38664E-05	6.32615E-06	5.89309E-06	0.000203735	0.000146474	9.8757E-05	9.75031E-05	6.91808E-05	2.1977E-05	3.14834E-05	3.02821E-05	3.09543E-06	2.87998E-06	3.09543E-06	2.87998E-06	3.14834E-05	3.02821E-05
3835803774395	383580	3774395	5.88106E-05	2.36808E-05	2.30732E-05	6.11589E-06	5.69723E-06	0.000208821	0.000150131	0.000101223	9.99376E-05	7.09081E-05	2.25257E-05	3.22694E-05	3.10382E-05	3.17272E-06	2.95188E-06	3.17272E-06	2.95188E-06	3.22694E-05	3.10382E-05
3835903774395	383590	3774395	5.69565E-05	2.29342E-05	2.23458E-05	5.92308E-06	5.51761E-06	0.000214149	0.000153961	0.000103805	0.000102487	7.27171E-05	2.31004E-05	3.30927E-05	3.183E-05	3.25366E-06	3.02719E-06	3.25366E-06	3.02719E-06	3.30927E-05	3.183E-05
3836003774395	383600	3774395	5.50143E-05	2.21522E-05	2.15838E-05	5.72111E-06	5.32947E-06	0.000218817	0.000157318	0.000106068	0.000104721	7.43023E-05	2.36039E-05	3.38141E-05	3.25239E-05	3.32459E-06	3.09318E-06	3.32459E-06	3.09318E-06	3.38141E-05	3.25239E-05
3836103774395	383610	3774395	5.33628E-05	2.14872E-05	2.09359E-05	5.54936E-06	5.16948E-06	0.000224287	0.00016125	0.00010872	0.000107339	7.61597E-05	2.4194E-05	3.46594E-05	3.33369E-05	3.4077E-06	3.1705E-06	3.4077E-06	3.1705E-06	3.46594E-05	3.33369E-05
3836203774395	383620	3774395	5.22618E-05	2.10438E-05	2.05039E-05	5.43487E-06	5.06282E-06	0.000231815	0.000166662	0.000112369	0.000110942	7.87159E-05	2.5006E-05	3.58227E-05	3.44558E-05	3.52207E-06	3.27692E-06	3.52207E-06	3.27692E-06	3.58227E-05	3.44558E-05
3836303774395	383630	3774395	5.15017E-05	2.07378E-05	2.02057E-05	5.35582E-06	4.98918E-06	0.000240777	0.000173106	0.000116713	0.000115231	8.17591E-05	2.59728E-05	3.72076E-05	3.57879E-05	3.65824E-06	3.40361E-06	3.65824E-06	3.40361E-06	3.72076E-05	3.57879E-05
3836403774395	383640	3774395	5.09372E-05	2.05105E-05	1.99842E-05	5.29712E-06	4.9345E-06	0.00025071	0.000180247	0.000121528	0.000119985	8.51321E-05	2.70443E-05	3.87426E-05	3.72644E-05	3.80916E-06	3.54402E-06	3.80916E-06	3.54402E-06	3.87426E-05	3.72644E-05
3836503774395	383650	3774395	5.07849E-05	2.04492E-05	1.99245E-05	5.28128E-06	4.91975E-06	0.000262915	0.000189022	0.000127444	0.000125826	8.92765E-05	2.83609E-05	4.06287E-05	3.90784E-05	3.9946E-06	3.71655E-06	3.9946E-06	3.71655E-06	4.06287E-05	3.90784E-05
3836603774395	383660	3774395	5.07975E-05	2.04542E-05	1.99294E-05	5.28259E-06	4.92097E-06	0.000276332	0.000198668	0.000133947	0.000132247	9.38323E-05	2.98081E-05	4.27019E-05	4.10726E-05	4.19844E-06	3.90621E-06	4.19844E-06	3.90621E-06	4.27019E-05	4.10726E-05
3836703774395	383670	3774395	5.13145E-05	2.06624E-05	2.01323E-05	5.33635E-06	4.97105E-06	0.000293214	0.000210805	0.000142131	0.000140326	9.95648E-05	3.16292E-05	4.53108E-05	4.35819E-05	4.45494E-06	4.14485E-06	4.45494E-06	4.14485E-06	4.53108E-05	4.35819E-05
3836803774395	383680	3774395	5.23596E-05	2.10832E-05	2.05423E-05	5.44504E-06	5.07229E-06	0.000314292	0.000225959	0.000152348	0.000150414	0.000106722	3.39029E-05	4.8568E-05	4.67148E-05	4.77519E-06	4.44281E-06	4.77519E-06	4.44281E-06	4.8568E-05	4.67148E-05
3836903774395	383690	3774395	5.36632E-05	2.16081E-05	2.10537E-05	5.5806E-06	5.19858E-06	0.000338203	0.00024315	0.000163939	0.000161857	0.000114842	3.64822E-05	5.2263E-05	5.02689E-05	5.13848E-06	4.78082E-06	5.13848E-06	4.78082E-06	5.2263E-05	5.02689E-05
3837003774395	383700	3774395	5.53553E-05	2.22895E-05	2.17176E-05	5.75656E-06	5.36249E-06	0.000366168	0.000263255	0.000177494	0.00017524	0.000124337	3.94988E-05	5.65844E-05	5.44254E-05	5.56336E-06	5.17612E-06	5.56336E-06	5.17612E-06	5.65844E-05	5.44254E-05
3837103774395	383710	3774395	5.74259E-05	2.31233E-05	2.253E-05	5.9719E-06	5.56309E-06	0.000398489	0.000286492	0.000193161	0.000190709	0.000135312	4.29853E-05	6.1579E-05	5.92294E-05	6.05443E-06	5.63301E-06	6.05443E-06	5.63301E-06	6.1579E-05	5.92294E-05
3837203774395	383720	3774395	6.01715E-05	2.42288E-05	2.36071E-05	6.25742E-06	5.82906E-06	0.000438026	0.000314917	0.000212326	0.00020963	0.000148738	4.72502E-05	6.76887E-05	6.5106E-05	6.65513E-06	6.1919E-06	6.65513E-06	6.1919E-06	6.76887E-05	6.5106E-05
3837303774395	383730	3774395	6.39258E-05	2.57405E-05	2.50801E-05	6.64784E-06	6.19276E-06	0.000488485	0.000351194	0.000236785	0.000233779	0.000165872	5.26932E-05	7.54863E-05	7.2606E-05	7.42178E-06	6.90519E-06	7.42178E-06	6.90519E-06	7.54863E-05	7.2606E-05
3837403774395	383740	3774395	6.85702E-05	2.76106E-05	2.69022E-05	7.13083E-06	6.64268E-06	0.000549867	0.000395324	0.000266539	0.000263155	0.000186715	5.93145E-05	8.49716E-05	8.17295E-05	8.35438E-06	7.77287E-06	8.35438E-06	7.77287E-06	8.49716E-05	8.17295E-05
3837503774395	383750	3774395	7.48312E-05	3.01317E-05	2.93586E-05	7.78192E-06	7.24921E-06	0.000630197	0.000453078	0.000305478	0.000301599	0.000213992	6.79798E-05	9.73852E-05	9.36694E-05	9.57488E-06	8.90842E-06	9.57488E-06	8.90842E-06	9.73852E-05	9.36694E-05
3837603774395	383760	3774395	8.30259E-05	3.34314E-05	3.25736E-05	8.63412E-06	8.04306E-06	0.000734109	0.000527784	0.000355847	0.000351329	0.000249277	7.91888E-05	0.000113443	0.000109114	1.11537E-05	1.03773E-05	1.11537E-05	1.03773E-05	0.000113443	0.000109114
3837703774395	383770	3774395	9.37552E-05	3.77517E-05	3.67831E-05	9.74989E-06	9.08245E-06	0.000869567	0.000625171	0.000421508	0.000416157	0.000295273	9.38007E-05	0.000134375	0.000129248	1.32117E-05	1.22921E-05	1.32117E-05	1.22921E-05	0.000134375	0.000129248
3837803774395	383780	3774395	0.000108098	4.35268E-05	4.24101E-05	1.12414E-05	1.04719E-05	0.001050023	0.000754909	0.000508981	0.000502519	0.000356549	0.000113267	0.000162261	0.00015607	1.59535E-05	1.4843E-05	1.59535E-05	1.4843E-05	0.000162261	0.00015607
3837903774395	383790	3774395	0.000128447	5.17207E-05	5.03937E-05	1.33576E-05	1.24432E-05	0.001303112	0.000936867	0.000631662	0.000623642	0.000442489	0.000140567	0.000201372	0.000193688	1.97988E-05	1.84207E-05	1.97988E-05	1.84207E-05	0.000201372	0.000193688
3838003774395	383800	3774395	0.000154882	6.23653E-05	6.07651E-05	1.61067E-05	1.50041E-05	0.001636041	0.001176225	0.000793044	0.000782975	0.00055554	0.000176481	0.00025282	0.000243173	2.48571E-05	2.31269E-05	2.48571E-05	2.31269E-05	0.00025282	0.000243173

			MDemolition	MSite Grubbing / Prep	MMass Grading / Excavation	MMass Grading / Excavation	MDrainage / Utilities Trenching	MFoundations / Concrete Pads	MBuilding / Structure Construction	MAsphalt Paving	MLandscaping or Other Finishing	MWaterside Construction (Piles)	RSSWDemolition	RSSWPlacing Base	RSSWForm	Child Risk				
Unique Identifier	X (UTM)	Y (UTM)	2027	2027	2027	2028	2028	2028	2028	2028	2028	2028	2029	2029	2029	3rd Trimester	0<2	2<16	Total	per million
3837003774385	383700	3774385	5.73247E-05	0.000175977	0.000206935	0.000204179	4.34015E-05	5.64433E-05	4.15454E-05	4.27613E-06	5.00976E-05	4.27613E-06	0.000242917	0.000352477	0.000208942	6.05166E-09	8.5906E-08	1.8685E-08	1.10643E-07	0.1106428
3837103774385	383710	3774385	6.23528E-05	0.000191412	0.000225085	0.000222088	4.72084E-05	6.13941E-05	4.51894E-05	4.6512E-06	5.44918E-05	4.6512E-06	0.000267088	0.000387551	0.000229732	6.4873E-09	9.2359E-08	2.0204E-08	1.1905E-07	0.11905026
3837203774385	383720	3774385	6.87E-05	0.000210897	0.000247998	0.000244696	5.2014E-05	6.76437E-05	4.97895E-05	5.12468E-06	6.00388E-05	5.12468E-06	0.000297429	0.000431576	0.00025583	7.04446E-09	1.0059E-07	2.2132E-08	1.29762E-07	0.12976247
3837303774385	383730	3774385	7.7143E-05	0.000236816	0.000278476	0.000274768	5.84063E-05	7.59569E-05	5.59084E-05	5.75448E-06	6.74174E-05	5.75448E-06	0.000337503	0.000489724	0.000290298	7.79398E-09	1.1163E-07	2.4707E-08	1.44127E-07	0.14412689
3837403774385	383740	3774385	8.76746E-05	0.000269146	0.000316494	0.000312279	6.63799E-05	8.63265E-05	6.3541E-05	6.54008E-06	7.66212E-05	6.54008E-06	0.000387555	0.00056235	0.00033335	8.7299E-09	1.2541E-07	2.7921E-08	1.62058E-07	0.16205752
3837503774385	383750	3774385	0.000100687	0.000309091	0.000363465	0.000358626	7.62315E-05	9.91385E-05	7.29713E-05	7.51071E-06	8.79928E-05	7.51071E-06	0.000449687	0.000652506	0.000386792	9.88624E-09	1.4243E-07	3.1894E-08	1.84209E-07	0.18420937
3837603774385	383760	3774385	0.000117339	0.000360209	0.000423577	0.000417937	8.8839E-05	0.000115534	8.50396E-05	8.75287E-06	0.000102545	8.75287E-06	0.000529625	0.000768497	0.00045555	1.13677E-08	1.6422E-07	3.6985E-08	2.12577E-07	0.212577
3837703774385	383770	3774385	0.000138794	0.000426072	0.000501026	0.000494355	0.000105083	0.00013666	0.000100589	1.03533E-05	0.000121295	1.03533E-05	0.000633338	0.000918987	0.000544757	1.32768E-08	1.923E-07	4.3552E-08	2.49125E-07	0.24912484
3837803774385	383780	3774385	0.000166006	0.00050961	0.00059926	0.000591281	0.000125686	0.000163454	0.000120311	1.23832E-05	0.000145077	1.23832E-05	0.000765361	0.001110556	0.000658315	1.56989E-08	2.279E-07	5.189E-08	2.9549E-07	0.29549002
3837903774385	383790	3774385	0.000203543	0.000624843	0.000734764	0.000724981	0.000154106	0.000200414	0.000147515	1.51833E-05	0.000177882	1.51833E-05	0.000948291	0.001375991	0.00081566	1.90469E-08	2.7708E-07	6.3405E-08	3.59535E-07	0.35953503
3838003774385	383800	3774385	0.000253888	0.000779391	0.0009165	0.000904297	0.000192223	0.000249984	0.000184002	1.89387E-05	0.000221879	1.89387E-05	0.001195488	0.001734678	0.001028282	2.35231E-08	3.4286E-07	7.8847E-08	4.45227E-07	0.44522692
3838103774385	383810	3774385	0.00032671	0.001002944	0.00117938	0.001163677	0.000247358	0.000321687	0.000236779	2.43709E-05	0.000285521	2.43709E-05	0.001553911	0.002254759	0.001336575	2.9997E-08	4.3798E-07	1.0119E-07	5.69171E-07	0.56917136
3838203774385	383820	3774385	0.000445067	0.001366278	0.001606631	0.001585239	0.000336968	0.000438224	0.000322556	3.31997E-05	0.000388956	3.31997E-05	0.002136605	0.003100259	0.001837771	4.05297E-08	5.927E-07	1.3753E-07	7.70765E-07	0.77076465
3838303774385	383830	3774385	0.000697416	0.002140946	0.002517577	0.002484055	0.000528025	0.000686692	0.000505443	5.20237E-05	0.00060949	5.20237E-05	0.003378856	0.004902794	0.002906277	6.3007E-08	9.2282E-07	2.1505E-07	1.20088E-06	1.20087617
3838403774385	383840	3774385	0.00089801	0.002756737	0.003241697	0.003198533	0.000679899	0.000884203	0.000650822	6.6987E-05	0.000784796	6.6987E-05	0.004366432	0.006335787	0.003755726	8.08708E-08	1.1852E-06	2.7666E-07	1.54272E-06	1.54272464
3838603774385	383860	3774385	0.000846804	0.002599543	0.00305685	0.003016148	0.00064113	0.000833784	0.000613711	6.31673E-05	0.000740045	6.31673E-05	0.004114878	0.005970777	0.003539355	7.62735E-08	1.1178E-06	2.6087E-07	1.45493E-06	1.45492609
3838703774385	383870	3774385	0.000936401	0.002874588	0.00338028	0.003335271	0.000708965	0.000922003	0.000678644	6.98508E-05	0.000818346	6.98508E-05	0.004556093	0.00661099	0.003918861	8.42444E-08	1.2349E-06	2.8838E-07	1.6075E-06	1.60750275
3838803774385	383880	3774385	0.00087637	0.002690306	0.003163579	0.003121456	0.000663515	0.000862895	0.000635138	6.53728E-05	0.000765884	6.53728E-05	0.004260885	0.006182636	0.003664941	7.88783E-08	1.1561E-06	2.6991E-07	1.50491E-06	1.5049126
3838903774385	383890	3774385	0.0006511	0.001998764	0.002350383	0.002319087	0.000492959	0.000641089	0.000471876	4.85688E-05	0.000569014	4.85688E-05	0.003152416	0.004574223	0.002711507	5.87837E-08	8.6109E-07	2.0067E-07	1.12054E-06	1.1205364
3839003774385	383900	3774385	0.000517755	0.001589419	0.001869027	0.00184414	0.000392001	0.000509794	0.000375236	3.86219E-05	0.00045248	3.86219E-05	0.002496401	0.003622331	0.002147245	4.68837E-08	6.8638E-07	1.5967E-07	8.92938E-07	0.89293828
3839103774385	383910	3774385	0.00043058	0.001321805	0.001554334	0.001533638	0.000325999	0.000423959	0.000312057	3.21191E-05	0.000376295	3.21191E-05	0.002067628	0.003000173	0.001778442	3.90995E-08	5.7212E-07	1.3286E-07	7.44083E-07	0.74408291
3829703774395	382970	3774395	8.75149E-06	2.68656E-05	3.15917E-05	3.11711E-05	6.6259E-06	8.61693E-06	6.34253E-06	6.52817E-07	7.64817E-06	6.52817E-07	1.87469E-05	2.72021E-05	1.61248E-05	1.82466E-09	2.3152E-08	3.6656E-09	2.86423E-08	0.0286423
3829803774395	382980	3774395	8.94928E-06	2.74727E-05	3.23057E-05	3.18755E-05	6.77565E-06	8.81167E-06	6.48587E-06	6.67571E-07	7.82101E-06	6.67571E-07	1.92428E-05	2.79217E-05	1.65514E-05	1.91397E-09	2.4201E-08	3.795E-09	2.99097E-08	0.02990972
3829903774395	382990	3774395	9.17791E-06	2.81746E-05	3.3131E-05	3.26899E-05	6.94875E-06	9.03679E-06	6.65157E-06	6.84626E-07	8.02082E-06	6.84626E-07	1.98043E-05	2.87364E-05	1.70344E-05	2.01781E-09	2.5421E-08	3.9442E-09	3.13828E-08	0.03138283
3830003774395	383000	3774395	9.42468E-06	2.89322E-05	3.40218E-05	3.35688E-05	7.13559E-06	9.27977E-06	6.83042E-06	7.03034E-07	8.23649E-06	7.03034E-07	2.04157E-05	2.96236E-05	1.75603E-05	2.1354E-09	2.6797E-08	4.1101E-09	3.30428E-08	0.03304284
3830103774395	383010	3774395	9.69868E-06	2.97733E-05	3.50109E-05	3.45447E-05	7.34303E-06	9.54955E-06	7.02899E-06	7.23472E-07	8.47594E-06	7.23472E-07	2.11019E-05	3.06193E-05	1.81505E-05	2.27142E-09	2.8386E-08	4.2987E-09	3.49565E-08	0.03495652
3830203774395	383020	3774395	9.99626E-06	3.06868E-05	3.60852E-05	3.56047E-05	7.56834E-06	9.84256E-06	7.24466E-06	7.45671E-07	8.736E-06	7.45671E-07	2.18537E-05	3.17101E-05	1.87971E-05	2.42733E-09	3.0202E-08	4.5104E-09	3.71397E-08	0.0371397
3830303774395	383030	3774395	1.03664E-05	3.18231E-05	3.74214E-05	3.69231E-05	7.8486E-06	1.0207E-05	7.51293E-06	7.73283E-07	9.0595E-06	7.73283E-07	2.27645E-05	3.30318E-05	1.95806E-05	2.62304E-09	3.2479E-08	4.7742E-09	3.98761E-08	0.03987612
3830403774395	383040	3774395	1.08092E-05	3.31823E-05	3.90197E-05	3.85001E-05	8.18381E-06	1.0643E-05	7.83381E-06	8.0631E-07	9.44643E-06	8.0631E-07	2.38437E-05	3.45978E-05	2.05089E-05	2.86999E-09	3.5344E-08	5.1003E-09	4.33146E-08	0.0433146
3830503774395	383050	3774395	1.13009E-05	3.46918E-05	4.07948E-05	4.02516E-05	8.55611E-06	1.11272E-05	8.19019E-06	8.42991E-07	9.87617E-06	8.42991E-07	2.50072E-05	3.6286E-05	2.15096E-05	3.16952E-09	3.8802E-08	5.4833E-09	4.74544E-08	0.04745444
3830603774395	383060	3774395	1.1682E-05	3.58616E-05	4.21703E-05	4.16088E-05	8.84461E-06	1.15023E-05	8.46635E-06	8.71415E-07	1.02092E-05	8.71415E-07	2.5943E-05	3.76439E-05	2.23145E-05	3.46766E-09	4.2204E-08	5.8354E-09	5.15071E-08	0.05150713
3830703774395	383070	3774395	1.20939E-05	3.71261E-05	4.36572E-05	4.30759E-05	9.15647E-06	1.19079E-05	8.76487E-06	9.02141E-07	1.05692E-05	9.02141E-07	2.69287E-05	3.90741E-05	2.31624E-05	3.82722E-09	4.6289E-08	6.2448E-09	5.6361E-08	0.05636104
3830803774395	383080	3774395	1.25148E-05	3.84184E-05	4.51769E-05	4.45753E-05	9.47519E-06	1.23224E-05	9.06996E-06	9.33543E-07	1.09371E-05	9.33543E-07	2.79425E-05	4.05451E-05	2.40343E-05	4.25756E-09	5.1152E-08	6.7133E-09	6.21226E-08	0.0621226
3830903774395	383090	3774395	1.29285E-05	3.96884E-05	4.66703E-05	4.60489E-05	9.78842E-06	1.27298E-05	9.3698E-06	9.64404E-07	1.12986E-05	9.64404E-07	2.89656E-05	4.20297E-05	2.49144E-05	4.77442E-09	5.6957E-08	7.2482E-09	6.89799E-08	0.06897988
3831003774395	383100	3774395	1.33513E-05	4.09863E-05	4.81965E-05	4.75548E-05	1.01085E-05	1.3146E-05	9.67621E-06	9.95942E-07	1.16681E-05	9.95942E-07	3.00293E-05	4.35731E-05	2.58293E-05	5.42164E-09	6.4192E-08	7.888E-09	7.75016E-08	0.07750162
3831103774395	383110	3774395	1.37342E-05	4.21616E-05	4.95786E-05	4.89185E-05	1.03984E-05	1.3523E-05	9.95368E-06	1.0245E-06	1.20027E-05	1.0245E-06	3.10087E-05	4.49943E-05	2.66717E-05	6.19449E-09	7.2784E-08	8.6119E-09	8.75906E-08	0.08759064
3831203774395	383120	3774395	1.41624E-05	4.34762E-05	5.11245E-05	5.04437E-05	1.07226E-05	1.39447E-05	1.0264E-05	1.05645E-06	1.23769E-05	1.05645E-06	3.20069E-05	4.64427E-05	2.75303E-05	7.20596E-09	8.4005E-08	9.5297E-09	1.0074E-07	0.10074045
3831303774395	383130	3774395	1.45671E-05	4.47184E-05	5.25852E-05	5.1885E-05	1.1029E-05	1.43431E-05	1.05573E-05	1.08663E-06	1.27306E-05	1.08663E-06	3.30207E-05	4.79137E-05	2.84023E-05	8.58032E-09	9.9187E-08	1.0721E-08	1.18488E-07	0.11848822
3831403774395	383140	3774395	1.49118E-05	4.57767E-05	5.38297E-05	5.3113E-05	1.129E-05	1.46825E-05	1.08072E-05	1.11235E-06	1.30319E-05	1.11235E-06	3.40251E-05	4.93711E-05	2.92662E-05	1.05096E-08	1.2041E-07	1.2321E-08	1.43241E-07	0.14324092
3831503774395	383150	3774395	1.52639E-05	4.68574E-05	5.51005E-05	5.43668E-05	1.15565E-05	1.50292E-05	1.10623E-05	1.13861E-06	1.33395E-05	1.13861E-06	3.50544E-05	5.08647E-05	3.01516E-05	1.34433E-08	1.5262E-07	1.4685E-08	1.80746E-07	0.18074575
3831603774395	383160	3774395	1.55796E-05	4.78266E-05	5.62402E-05	5.54913E-05	1.17956E-05	1.534E-05	1.12911E-05	1.16216E-06	1.36154E-05	1.16216E-06	3.61025E-05	5.23855E-05	3.10531E-05	1.81488E-08	2.0419E-07	1.8382E-08	2.4072E-07	0.24072034
3831703774395	383170	3774395	1.58953E-05	4.87959E-05	5.73799E-05	5.66159E-05	1.20346E-05	1.56509E-05	1.15199E-05	1.18571E-06	1.38913E-05	1.18571E-06	3.71787E-05	5.3947E-05	3.19787E-05	2.67324E-08	2.9817E-07	2.5008E-08	3.49907E-07	0.34990679
3834603774395	383460	3774395	2.77406E-05	8.51588E-05	0.00010014	9.88064E-05	2.10029E-05	2.7314E-05	2.01046E-05	2.06931E-06	2.42432E-05	2.06931E-06	8.70153E-05	0.000126261	7.4845E-05	4.95847E-09	6.4278E-08	1.2066E-08	8.13026E-08	0.08130263
3834703774395	383470	3774395	2.80146E-05	8.59999E-05	0.000101129	9.97823E-05	2.12103E-05	2.75838E-05	2.03032E-05	2.08975E-06	2.44827E-05	2.08975E-06	8.91864E-05	0.000129411	7.67124E-05	4.83593E-09	6.3014E-08	1.1882E-08	7.97326E-08	0.07973263
3834803774395	383480	3774395	2.83484E-05	8.70248E-05	0.000102334	0.000100971	2.14631E-05	2.79126E-05	2.05452E-05	2.11465E-06	2.47745E-05	2.11465E-06	9.14291E-05	0.000132666	7.86415E-05	4.73333E-09	6.1995E-08	1.175E-08	7.8478E-08	0.07847804
3834903774395	383490	3774395	2.87658E-05	8.8306E-05	0.000103841	0.000102458	2.17791E-05	2.83235E-05	2.08476E-05	2.14578E-06	2.51392E-05	2.14578E-06	9.39245E-05	0.000136287	8.07879E-05	4.65313E-09	6.1249E-08	1.1674E-08	7.75765E-08	0.07757649
3835003774395	383500	3774395	2.92666E-05	8.98434E-05	0.000105648	0.000104242	2.21582E-05	2.88166E-05	2.12106E-05	2.18314E-06	2.55769E-05	2.18314E-06	9.67444E-05	0.000140378	8.32133E-05	4.59314E-09	6.0753E-08	1.165E-08	7.69959E-08	0.07699593
3835103774395	383510	3774395	2.97946E-05	9.14644E-05	0.000107555	0.000106123	2.2558E-05	2.93365E-05	2.15933E-05	2.22253E-06	2.60383E-05	2.22253E-06	9.97295E-05	0.00014471	8.5781E-05	4.54426E-09	6.0387E-08	1.1653E-08	7.65843E-08	0.07658426
3835203774395	383520	3774395	3.03335E-05	9.31188E-05	0.0001095	0.000108042	2.2966E-05	2.98671E-05	2.19838E-05	2.26273E-06	2.65093E-05	2.26273E-06	0.000102821	0.000149195	8.84398E-05	4.5026E-09	6.0101E-08	1.1672E-08	7.62761E-08	0.07627609
3835303774395	383530	3774395	3.09051E-05	9.48734E-05	0.000111563	0.000110078	2.33988E-05	3.04299E-05	2.23981E-05	2.30537E-06	2.70088E-05	2.30537E-06	0.000106115	0.000153975	9.12731E-05	4.47104E-09	5.9938E-08	1.1716E-08	7.61242E-08	0.07612418
3835403774395	383540	3774395	3.14694E-05	9.66058E-05	0.0001136	0.000112088	2.3826E-05	3.09856E-05	2.28071E-05	2.34746E-06	2.7502E-05	2.34746E-06	0.000109471	0.000158845	9.416E-05	4.44305E-09	5.9808E-08	1.1766E-08	7.60167E-08	0.07601673
3835503774395	383550	3774395	3.19902E-05	9.82044E-05	0.00011548	0.000113943	2.42203E-05	3.14983E-05	2.31845E-05	2.38631E-06	2.79571E-05	2.38631E-06	0.000112777	0.000163643	9.7004E-05	4.41409E-09	5.965E-08	1.181E-08	7.58744E-08	0.0758744
3835603774395	383560	3774395	3.25799E-05	0.000100015	0.000117609	0.000116043	2.46668E-05	3.2079E-05	2.36119E-05	2.4303E-06	2.84725E-05	2.4303E-06	0.000116405	0.000168906	0.000100124	4.39691E-09	5.9644E-08	1.1886E-08	7.59269E-08	0.07592686
3835703774395	383570	3774395	3.32168E-05	0.00010197	0.000119908	0.000118312	2.5149E-05	3.27061E-05	2.40735E-05	2.47781E-06	2.90291E-05	2.47781E-06	0.000120304	0.000174564	0.000103478	4.38835E-09	5.9748E-08	1.1984E-08	7.61206E-08	0.07612058
3835803774395	383580	3774395	3.39318E-05	0.000104165	0.000122489	0.000120858	2.56903E-05	3.341E-05	2.45916E-05	2.53114E-06	2.96539E-05	2.53114E-06	0.000124565	0.000180747	0.000107143	4.39081E-09	5.9999E-08	1.2113E-08	7.65027E-08	0.07650273
3835903774395	383590	3774395	3.46812E-05	0.000106465	0.000125194	0.000123527	2.62577E-05	3.41479E-05	2.51347E-05	2.58704E-06	3.03088E-05	2.58704E-06	0.000129057	0.000187264	0.000111007	4.39908E-09	6.0324E-08	1.2258E-08	7.69815E-08	0.07698154
3836003774395	383600	3774395	3.53163E-05	0.000108415	0.000127487	0.000125789	2.67385E-05	3.47732E-05	2.5595E-05	2.63441E-06	3.08638E-05	2.63441E-06	0.000133246	0.000193343	0.00011461	4.39515E-09	6.0473E-08	1.2368E-08	7.72359E-08	0.07723593
3836103774395	383610	3774395	3.60802E-05	0.00011076	0.000130245	0.00012851	2.73169E-05	3.55254E-05	2.61486E-05	2.6914E-06	3.15314E-05	2.6914E-06	0.000137969	0.000200196	0.000118672	4.4071E-09	6.0839E-08	1.2524E-08	7.77702E-08	0.07777017
3836203774395	383620	3774395	3.71689E-05	0.000114102	0.000134175	0.000132388	2.81412E-05	3.65974E-05	2.69377E-05	2.77261E-06	3.24829E-05	2.77261E-06	0.000143967	0.000208899	0.000123831	4.45796E-09	6.1747E-08	1.2793E-08	7.89979E-08	0.07899791
3836303774395	383630	3774395	3.84862E-05	0.000118146	0.00013893	0.00013708	2.91386E-05	3.78945E-05	2.78924E-05	2.87088E-06	3.36342E-05	2.87088E-06	0.000150923	0.000218993	0.000129814	4.53477E-09	6.3018E-08	1.3139E-08	8.06915E-08	0.08069146
3836403774395	383640	3774395	3.99488E-05	0.000122636	0.00014421	0.000142289	3.02459E-05	3.93345E-05	2.89523E-05	2.97998E-06	3.49123E-05	2.97998E-06	0.000158565	0.000230082	0.000136388	4.62741E-09	6.451E-08	1.3535E-08	8.26725E-08	0.08267247
3836503774395	383650	3774395	4.17687E-05	0.000128223	0.00015078	0.000148772	3.16238E-05	4.11265E-05	3.02714E-05	3.11574E-06	3.65028E-05	3.11574E-06	0.000167736	0.000243389	0.000144276	4.75822E-09	6.6544E-08	1.4047E-08	8.53495E-08	0.08534954
3836603774395	383660	3774395	4.37702E-05	0.000134367	0.000158004	0.000155901	3.31391E-05	4.30972E-05	3.17219E-05	3.26503E-06	3.82519E-05	3.26503E-06	0.000177805	0.000257999	0.000152937	4.90694E-09	6.8834E-08	1.4619E-08	8.83593E-08	0.0883593
3836703774395	383670	3774395	4.63087E-05	0.00014216	0.000167168	0.000164942	3.50611E-05	4.55967E-05	3.35616E-05	3.45439E-06	4.04704E-05	3.45439E-06	0.000190245	0.000276049	0.00016363	5.11016E-09	7.1904E-08	1.5363E-08	9.23772E-08	0.09237721
3836803774395	383680	3774395	4.94914E-05	0.00015193	0.000178657	0.000176278	3.74708E-05	4.87304E-05	3.58682E-05	3.69181E-06	4.32519E-05	3.69181E-06	0.000205582	0.000298304	0.000176829	5.3765E-09	7.5884E-08	1.6311E-08	9.75722E-08	0.09757224
3836903774395	383690	3774395	5.31023E-05	0.000163015	0.000191692	0.00018914	4.02047E-05	5.22858E-05	3.84852E-05	3.96116E-06	4.64075E-05	3.96116E-06	0.000223003	0.000323583	0.000191813	5.68177E-09	8.0434E-08	1.7392E-08	1.03507E-07	0.10350741
3837003774395	383700	3774395	5.73265E-05	0.000175983	0.000206941	0.000204186	4.34029E-05	5.64451E-05	4.15467E-05	4.27627E-06	5.00992E-05	4.27627E-06	0.000243357	0.000353116	0.00020932	6.0437E-09	8.581E-08	1.8663E-08	1.10516E-07	0.11051632
3837103774395	383710	3774395	6.22094E-05	0.000190972	0.000224568	0.000221578	4.70998E-05	6.12529E-05	4.50855E-05	4.64051E-06	5.43665E-05	4.64051E-06	0.000266907	0.000387288	0.000229576	6.46477E-09	9.2052E-08	2.0137E-08	1.18653E-07	0.11865302
3837203774395	383720	3774395	6.81847E-05	0.000209315	0.000246138	0.00024286	5.16238E-05	6.71363E-05	4.9416E-05	5.08623E-06	5.95885E-05	5.08623E-06	0.000295626	0.00042896	0.000254279	6.98613E-09	9.976E-08	2.1948E-08	1.28694E-07	0.12869431
3837303774395	383730	3774395	7.58203E-05	0.000232755	0.000273701	0.000270057	5.74048E-05	7.46545E-05	5.49498E-05	5.65581E-06	6.62614E-05	5.65581E-06	0.00033215	0.000481957	0.000285694	7.65932E-09	1.0969E-07	2.4273E-08	1.41621E-07	0.14162096
3837403774395	383740	3774395	8.51052E-05	0.000261258	0.000307218	0.000303128	6.44346E-05	8.37967E-05	6.16789E-05	6.34842E-06	7.43758E-05	6.34842E-06	0.000376631	0.000546499	0.000323954	8.47966E-09	1.2178E-07	2.7103E-08	1.57362E-07	0.15736175
3837503774395	383750	3774395	9.72608E-05	0.000298574	0.000351098	0.000346423	7.36378E-05	9.57653E-05	7.04885E-05	7.25516E-06	8.49988E-05	7.25516E-06	0.000434777	0.000630871	0.000373968	9.55868E-09	1.3767E-07	3.0814E-08	1.78039E-07	0.17803852
3837603774395	383760	3774395	0.000112975	0.000346813	0.000407823	0.000402393	8.5535E-05	0.000111238	8.18769E-05	8.42734E-06	9.87316E-05	8.42734E-06	0.000505201	0.000740313	0.000438843	1.09563E-08	1.5823E-07	3.5618E-08	2.04802E-07	0.20480173
3837703774395	383770	3774395	0.000133424	0.00040959	0.000481644	0.000475231	0.000101018	0.000131373	9.66976E-05	9.95279E-06	0.000116603	9.95279E-06	0.000608955	0.000883606	0.000523784	1.27766E-08	1.8499E-07	4.1878E-08	2.39648E-07	0.23964809
3837803774395	383780	3774395	0.000160628	0.0004931	0.000579845	0.000572124	0.000121614	0.000158158	0.000116413	1.1982E-05	0.000140377	1.1982E-05	0.000740778	0.001074885	0.00063717	1.51994E-08	2.206E-07	5.0214E-08	2.86015E-07	0.28601466
3837903774395	383790	3774395	0.000198764	0.000610171	0.000717511	0.000707957	0.000150488	0.000195708	0.000144052	1.48268E-05	0.000173705	1.48268E-05	0.000926207	0.001343946	0.000796664	1.86049E-08	2.7062E-07	6.1916E-08	3.51142E-07	0.35114239
3838003774395	383800	3774395	0.000248811	0.000763805	0.000898173	0.000886213	0.000188379	0.000244985	0.000180322	1.856E-05	0.000217442	1.856E-05	0.001171918	0.001700479	0.001008009	2.30559E-08	3.3602E-07	7.7268E-08	4.36343E-07	0.43634276

			EGIODemolition	EGIOSite Grubbing / Prep	EGIOMass Grading / Excavation	EGIOMass Grading / Excavation	EGIODrainage / Utilities Trenching	EGIODrainage / Utilities Trenching	EGIOFoundations / Concrete Pads	EGIOFoundations / Concrete Pads	EGIOBuilding / Structure Construction	EGIOBuilding / Structure Construction	EGIOAsphalt Paving	EGIOArchitectural Coating	EGIOLandscaping or Other Finishing	EGIOWaterside Construction (Piles)	HIWaterside Construction (Landscaping)	HIWaterside Construction (Landscaping)	KMDemolition	KMSite Grubbing / Prep
Unique Identifier	X (UTM)	Y (UTM)	2025	2025	2025	2026	2026	2027	2026	2027	2026	2027	2027	2027	2027	2027	2025	2026	2025	2025
3838103774395	383810	3774395	0.001191949	0.0004675	0.000154821	0.000151631	0.000352096	0.000351553	0.000462608	0.000462309	0.000495511	0.000483634	1.92821E-05	1.92821E-05	0.000522198	1.92821E-05	0.000223521	0.00021652	0.000371157	0.001610847
3838203774395	383820	3774395	0.001596454	0.00062615	0.000207362	0.00020309	0.000471585	0.000470857	0.000619601	0.000619201	0.00066367	0.000647762	2.58258E-05	2.58258E-05	0.000699413	2.58258E-05	0.000301805	0.000292352	0.000504334	0.002188845
3838303774395	383830	3774395	0.002463245	0.00096612	0.000319949	0.000313357	0.00072763	0.000726508	0.000956011	0.000955394	0.001024007	0.000999463	3.98478E-05	3.98478E-05	0.001079158	3.98478E-05	0.000469283	0.000454584	0.000789164	0.003425026
3838403774395	383840	3774395	0.003264512	0.00128039	0.000424025	0.000415289	0.000964321	0.000962833	0.001266992	0.001266174	0.001357106	0.001324577	5.28099E-05	5.28099E-05	0.001430197	5.28099E-05	0.000624111	0.000604562	0.001052485	0.004567861
3838603774395	383860	3774395	0.002874495	0.00112742	0.000373366	0.000365673	0.000849112	0.000847802	0.001115622	0.001114902	0.00119497	0.001166328	4.65006E-05	4.65006E-05	0.001259329	4.65006E-05	0.000549199	0.000531997	0.000925262	0.004015704
3838703774395	383870	3774395	0.003425236	0.00134343	0.000444901	0.000435735	0.001011798	0.001010237	0.00132937	0.001328512	0.001423922	0.001389791	5.54099E-05	5.54099E-05	0.001500611	5.54099E-05	0.000655673	0.000635136	0.001106389	0.004801808
3838803774395	383880	3774395	0.003189719	0.00125105	0.00041431	0.000405774	0.000942227	0.000940774	0.001237964	0.001237165	0.001326014	0.00129423	5.16E-05	5.16E-05	0.00139743	5.16E-05	0.000610386	0.000591267	0.00102947	0.004467972
3838903774395	383890	3774395	0.002388721	0.00093689	0.000310269	0.000303877	0.000705617	0.000704528	0.000927088	0.00092649	0.000993027	0.000969224	3.86423E-05	3.86423E-05	0.001046509	3.86423E-05	0.000455955	0.000441673	0.000766972	0.003328713
3839003774395	383900	3774395	0.001917228	0.00075196	0.000249027	0.000243896	0.00056634	0.000565466	0.000744097	0.000743616	0.00079702	0.000777916	3.10149E-05	3.10149E-05	0.000839946	3.10149E-05	0.000365117	0.000353681	0.000612613	0.002658782
3839103774395	383910	3774395	0.0016099	0.00063143	0.000209109	0.0002048	0.000475557	0.000474823	0.000624819	0.000624416	0.000669259	0.000653217	2.60433E-05	2.60433E-05	0.000705304	2.60433E-05	0.00030596	0.000296376	0.000512126	0.002222662
3829703774405	382970	3774405	0.000124877	4.8978E-05	1.62202E-05	1.5886E-05	3.6888E-05	3.68311E-05	4.8466E-05	4.84348E-05	5.19132E-05	5.06689E-05	2.02013E-06	2.02013E-06	5.47091E-05	2.02013E-06	1.17177E-05	1.13507E-05	1.11501E-05	4.83924E-05
3829803774405	382980	3774405	0.000132386	5.1924E-05	1.71955E-05	1.68412E-05	3.91061E-05	3.90458E-05	5.13804E-05	5.13472E-05	5.50348E-05	5.37156E-05	2.1416E-06	2.1416E-06	5.79988E-05	2.1416E-06	1.20352E-05	1.16583E-05	1.14013E-05	4.94826E-05
3829903774405	382990	3774405	0.000140937	5.5277E-05	1.83062E-05	1.7929E-05	4.1632E-05	4.15678E-05	5.4699E-05	5.46637E-05	5.85895E-05	5.71851E-05	2.27993E-06	2.27993E-06	6.1745E-05	2.27993E-06	1.23833E-05	1.19954E-05	1.16797E-05	5.06907E-05
3830003774405	383000	3774405	0.000150655	5.9089E-05	1.95685E-05	1.91653E-05	4.45028E-05	4.44342E-05	5.84709E-05	5.84332E-05	6.26296E-05	6.11284E-05	2.43715E-06	2.43715E-06	6.60027E-05	2.43715E-06	1.27582E-05	1.23586E-05	1.19784E-05	5.19872E-05
3830103774405	383010	3774405	0.000162071	6.3567E-05	2.10513E-05	2.06176E-05	4.78751E-05	4.78012E-05	6.29016E-05	6.2861E-05	6.73755E-05	6.57605E-05	2.62182E-06	2.62182E-06	7.10042E-05	2.62182E-06	1.31851E-05	1.27722E-05	1.23224E-05	5.34801E-05
3830203774405	383020	3774405	0.000175212	6.8721E-05	2.27582E-05	2.22893E-05	5.17568E-05	5.16769E-05	6.80017E-05	6.79578E-05	7.28383E-05	7.10924E-05	2.8344E-06	2.8344E-06	7.67612E-05	2.8344E-06	1.36444E-05	1.3217E-05	1.26913E-05	5.50811E-05
3830303774405	383030	3774405	0.000191505	7.5111E-05	2.48745E-05	2.4362E-05	5.65698E-05	5.64825E-05	7.43253E-05	7.42773E-05	7.96117E-05	7.77034E-05	3.09798E-06	3.09798E-06	8.38994E-05	3.09798E-06	1.42059E-05	1.37609E-05	1.31462E-05	5.70553E-05
3830403774405	383040	3774405	0.000211949	8.3129E-05	2.75298E-05	2.69626E-05	6.26086E-05	6.2512E-05	8.22595E-05	8.22064E-05	8.81101E-05	8.59982E-05	3.42868E-06	3.42868E-06	9.28556E-05	3.42868E-06	1.48768E-05	1.44108E-05	1.36848E-05	5.93929E-05
3830503774405	383050	3774405	0.00023682	9.2884E-05	3.07603E-05	3.01266E-05	6.99554E-05	6.98474E-05	9.19122E-05	9.18529E-05	9.84495E-05	9.60897E-05	3.83103E-06	3.83103E-06	0.000103752	3.83103E-06	1.56248E-05	1.51354E-05	1.42777E-05	6.19662E-05
3830603774405	383060	3774405	0.00026461	0.00010378	3.437E-05	3.36619E-05	7.81645E-05	7.80439E-05	0.000102698	0.000102632	0.000110002	0.000107366	4.28059E-06	4.28059E-06	0.000115927	4.28059E-06	1.6328E-05	1.58166E-05	1.48299E-05	6.43628E-05
3830703774405	383070	3774405	0.000298831	0.00011721	3.8815E-05	3.80153E-05	8.82734E-05	8.81372E-05	0.00011598	0.000115905	0.000124229	0.000121251	4.83419E-06	4.83419E-06	0.000130919	4.83419E-06	1.7103E-05	1.65673E-05	1.54341E-05	6.69852E-05
3830803774405	383080	3774405	0.000339385	0.00013311	4.40825E-05	4.31742E-05	0.000100253	0.000100098	0.000131719	0.000131634	0.000141088	0.000137706	5.49023E-06	5.49023E-06	0.000148686	5.49023E-06	1.7869E-05	1.73093E-05	1.60225E-05	6.95389E-05
3830903774405	383090	3774405	0.000387026	0.0001518	5.02705E-05	4.92348E-05	0.000114326	0.000114149	0.000150209	0.000150112	0.000160892	0.000157036	6.26091E-06	6.26091E-06	0.000169558	6.26091E-06	1.85776E-05	1.79957E-05	1.65634E-05	7.18863E-05
3831003774405	383100	3774405	0.000446702	0.0001752	5.80218E-05	5.68264E-05	0.000131954	0.00013175	0.00017337	0.000173258	0.000185701	0.00018125	7.22629E-06	7.22629E-06	0.000195702	7.22629E-06	1.92987E-05	1.86943E-05	1.71133E-05	7.4273E-05
3831103774405	383110	3774405	0.000518954	0.00020354	6.74065E-05	6.60177E-05	0.000153296	0.00015306	0.000201411	0.000201281	0.000215737	0.000210566	8.3951E-06	8.3951E-06	0.000227356	8.3951E-06	1.99535E-05	1.93285E-05	1.7627E-05	7.65026E-05
3831203774405	383120	3774405	0.000613292	0.00024054	7.966E-05	7.80187E-05	0.000181163	0.000180884	0.000238025	0.000237871	0.000254954	0.000248843	9.9212E-06	9.9212E-06	0.000268686	9.9212E-06	2.0637E-05	1.99906E-05	1.81951E-05	7.89679E-05
3831303774405	383130	3774405	0.000740513	0.00029044	9.61847E-05	9.42029E-05	0.000218744	0.000218406	0.000287401	0.000287215	0.000307842	0.000300463	1.19793E-05	1.19793E-05	0.000324422	1.19793E-05	2.13653E-05	2.06961E-05	1.87292E-05	8.12859E-05
3831403774405	383140	3774405	0.000920494	0.00036103	0.000119562	0.000117099	0.00027191	0.00027149	0.000357254	0.000357023	0.000382663	0.000373491	1.48908E-05	1.48908E-05	0.000403273	1.48908E-05	2.20111E-05	2.13217E-05	1.91682E-05	8.31913E-05
3831503774405	383150	3774405	0.001181862	0.00046354	0.000153511	0.000150348	0.000349116	0.000348578	0.000458693	0.000458397	0.000491318	0.000479541	1.91189E-05	1.91189E-05	0.000517779	1.91189E-05	2.26013E-05	2.18934E-05	1.9605E-05	8.50869E-05
3831603774405	383160	3774405	0.001578256	0.00061901	0.000204999	0.000200775	0.000466209	0.0004654	0.000612538	0.000612143	0.000656105	0.000640378	2.55314E-05	2.55314E-05	0.000691441	2.55314E-05	2.30516E-05	2.23295E-05	1.99897E-05	8.67567E-05
3831703774405	383170	3774405	0.002238551	0.00087799	0.000290764	0.00028477	0.000661257	0.000660237	0.000868805	0.000868245	0.000930599	0.000908293	3.6213E-05	3.6213E-05	0.000980719	3.6213E-05	2.34355E-05	2.27014E-05	2.03631E-05	8.83773E-05
3834503774405	383450	3774405	0.000338873	0.00013291	4.4016E-05	4.31091E-05	0.000100102	9.99471E-05	0.00013152	0.000131435	0.000140875	0.000137498	5.48194E-06	5.48194E-06	0.000148462	5.48194E-06	2.79937E-05	2.71169E-05	3.37831E-05	0.000146621
3834603774405	383460	3774405	0.000324727	0.00012736	4.21785E-05	4.13095E-05	9.59227E-05	9.57747E-05	0.00012603	0.000125949	0.000134994	0.000131758	5.25309E-06	5.25309E-06	0.000142264	5.25309E-06	2.80565E-05	2.71777E-05	3.4238E-05	0.000148595
3834703774405	383470	3774405	0.000311029	0.00012199	4.03993E-05	3.9567E-05	9.18765E-05	9.17347E-05	0.000120714	0.000120636	0.000129299	0.0001262	5.03151E-06	5.03151E-06	0.000136263	5.03151E-06	2.7965E-05	2.70891E-05	3.44711E-05	0.000149607
3834803774405	383480	3774405	0.000299011	0.00011728	3.88383E-05	3.80381E-05	8.83264E-05	8.81901E-05	0.000116049	0.000115975	0.000124303	0.000121324	4.83709E-06	4.83709E-06	0.000130998	4.83709E-06	2.79381E-05	2.70631E-05	3.48015E-05	0.000151041
3834903774405	383490	3774405	0.000288835	0.00011328	3.75165E-05	3.67435E-05	8.53203E-05	8.51887E-05	0.0001121	0.000112027	0.000120073	0.000117195	4.67247E-06	4.67247E-06	0.00012654	4.67247E-06	2.79973E-05	2.71204E-05	3.52337E-05	0.000152917
3835003774405	383500	3774405	0.000280302	0.00010994	3.64082E-05	3.5658E-05	8.27997E-05	8.2672E-05	0.000108788	0.000108718	0.000116526	0.000113732	4.53443E-06	4.53443E-06	0.000122801	4.53443E-06	2.81444E-05	2.72629E-05	3.57769E-05	0.000155274
3835103774405	383510	3774405	0.000272775	0.00010699	3.54305E-05	3.47005E-05	8.05763E-05	8.0452E-05	0.000105867	0.000105798	0.000113396	0.000110678	4.41267E-06	4.41267E-06	0.000119504	4.41267E-06	2.83202E-05	2.74332E-05	3.63585E-05	0.000157798
3835203774405	383520	3774405	0.000265472	0.00010412	3.4482E-05	3.37715E-05	7.84192E-05	7.82982E-05	0.000103033	0.000102966	0.000110361	0.000107715	4.29454E-06	4.29454E-06	0.000116305	4.29454E-06	2.84333E-05	2.75427E-05	3.68518E-05	0.000159939
3835303774405	383530	3774405	0.00025896	0.00010157	3.36362E-05	3.29431E-05	7.64956E-05	7.63776E-05	0.000100505	0.00010044	0.000107654	0.000105073	4.18919E-06	4.18919E-06	0.000113452	4.18919E-06	2.85714E-05	2.76765E-05	3.73723E-05	0.000162198
3835403774405	383540	3774405	0.000253248	9.9327E-05	3.28942E-05	3.22164E-05	7.48082E-05	7.46927E-05	9.82881E-05	9.82247E-05	0.000105279	0.000102755	4.09678E-06	4.09678E-06	0.000110949	4.09678E-06	2.87436E-05	2.78433E-05	3.79358E-05	0.000164644
3835503774405	383550	3774405	0.000248218	9.7355E-05	3.22408E-05	3.15766E-05	7.33223E-05	7.32092E-05	9.6336E-05	9.62738E-05	0.000103188	0.000100715	4.01541E-06	4.01541E-06	0.000108745	4.01541E-06	2.89481E-05	2.80414E-05	3.85423E-05	0.000167276
3835703774405	383570	3774405	0.000239793	9.405E-05	3.11465E-05	3.05048E-05	7.08336E-05	7.07243E-05	9.30661E-05	9.3006E-05	9.96854E-05	9.7296E-05	3.87912E-06	3.87912E-06	0.000105054	3.87912E-06	2.94271E-05	2.85054E-05	3.98526E-05	0.000172963
3835803774405	383580	3774405	0.000236209	9.2644E-05	3.0681E-05	3.00489E-05	6.9775E-05	6.96673E-05	9.16752E-05	9.1616E-05	9.81956E-05	9.58419E-05	3.82114E-06	3.82114E-06	0.000103484	3.82114E-06	2.96926E-05	2.87625E-05	4.05474E-05	0.000175979
3835903774405	383590	3774405	0.000233209	9.1468E-05	3.02913E-05	2.96672E-05	6.88888E-05	6.87825E-05	9.05108E-05	9.04524E-05	9.69484E-05	9.46246E-05	3.77261E-06	3.77261E-06	0.00010217	3.77261E-06	3.00083E-05	2.90684E-05	4.13214E-05	0.000179338
3836003774405	383600	3774405	0.000230254	9.0309E-05	2.99075E-05	2.92913E-05	6.80159E-05	6.79109E-05	8.9364E-05	8.93063E-05	9.572E-05	9.34256E-05	3.72481E-06	3.72481E-06	0.000100875	3.72481E-06	3.02971E-05	2.93481E-05	4.20637E-05	0.000182559
3836103774405	383610	3774405	0.000228125	8.9474E-05	2.9631E-05	2.90205E-05	6.7387E-05	6.72831E-05	8.85378E-05	8.84806E-05	9.4835E-05	9.25619E-05	3.69037E-06	3.69037E-06	9.99426E-05	3.69037E-06	3.06792E-05	2.97183E-05	4.29463E-05	0.00018639
3836203774405	383620	3774405	0.000227919	8.9393E-05	2.96042E-05	2.89942E-05	6.7326E-05	6.72221E-05	8.84576E-05	8.84005E-05	9.47491E-05	9.2478E-05	3.68703E-06	3.68703E-06	9.98521E-05	3.68703E-06	3.13196E-05	3.03386E-05	4.42158E-05	0.0001919
3836303774405	383630	3774405	0.000229041	8.9833E-05	2.975E-05	2.9137E-05	6.76577E-05	6.75533E-05	8.88933E-05	8.8836E-05	9.52159E-05	9.29336E-05	3.70519E-06	3.70519E-06	0.000100344	3.70519E-06	3.21412E-05	3.11345E-05	4.57638E-05	0.000198618
3836403774405	383640	3774405	0.000230927	9.0573E-05	2.9995E-05	2.9377E-05	6.82149E-05	6.81096E-05	8.96254E-05	8.95676E-05	9.6E-05	9.36989E-05	3.73571E-06	3.73571E-06	0.00010117	3.73571E-06	3.30687E-05	3.20329E-05	4.74814E-05	0.000206073
3836503774405	383650	3774405	0.000234924	9.2141E-05	3.05142E-05	2.98855E-05	6.93956E-05	6.92885E-05	9.11767E-05	9.11178E-05	9.76616E-05	9.53207E-05	3.80037E-06	3.80037E-06	0.000102921	3.80037E-06	3.43154E-05	3.32406E-05	4.97015E-05	0.000215708
3836603774405	383660	3774405	0.000239748	9.4032E-05	3.11407E-05	3.04991E-05	7.08203E-05	7.07111E-05	9.30487E-05	9.29886E-05	9.96667E-05	9.72778E-05	3.87839E-06	3.87839E-06	0.000105035	3.87839E-06	3.56985E-05	3.45804E-05	5.21456E-05	0.000226316
3836703774405	383670	3774405	0.000246844	9.6816E-05	3.20623E-05	3.14017E-05	7.29164E-05	7.28039E-05	9.58026E-05	9.57408E-05	0.000102617	0.000100157	3.99318E-06	3.99318E-06	0.000108143	3.99318E-06	3.74548E-05	3.62816E-05	5.51917E-05	0.000239536
3836803774405	383680	3774405	0.00025658	0.00010063	3.3327E-05	3.26403E-05	7.57925E-05	7.56756E-05	9.95815E-05	9.95172E-05	0.000106664	0.000104107	4.15069E-06	4.15069E-06	0.000112409	4.15069E-06	3.96666E-05	3.84242E-05	5.89801E-05	0.000255978
3836903774405	383690	3774405	0.000267996	0.00010511	3.48098E-05	3.40926E-05	7.91648E-05	7.90426E-05	0.000104012	0.000103945	0.00011141	0.00010874	4.33537E-06	4.33537E-06	0.00011741	4.33537E-06	4.21888E-05	4.08674E-05	6.32935E-05	0.000274698
3837003774405	383700	3774405	0.000280706	0.0001101	3.64607E-05	3.57094E-05	8.29191E-05	8.27912E-05	0.000108945	0.000108875	0.000116694	0.000113896	4.54097E-06	4.54097E-06	0.000122978	4.54097E-06	4.49604E-05	4.35522E-05	6.8046E-05	0.000295324
3837103774405	383710	3774405	0.000295562	0.00011592	3.83903E-05	3.75994E-05	8.73076E-05	8.71729E-05	0.000114711	0.000114637	0.00012287	0.000119924	4.7813E-06	4.7813E-06	0.000129487	4.7813E-06	4.81356E-05	4.66279E-05	7.34864E-05	0.000318936
3837203774405	383720	3774405	0.000313652	0.00012302	4.074E-05	3.99006E-05	9.26512E-05	9.25083E-05	0.000121732	0.000121653	0.00013039	0.000127264	5.07394E-06	5.07394E-06	0.000137412	5.07394E-06	5.19154E-05	5.02893E-05	7.99474E-05	0.000346977
3837303774405	383730	3774405	0.00033626	0.00013189	4.36765E-05	4.27766E-05	9.93294E-05	9.91762E-05	0.000130506	0.000130422	0.000139788	0.000136437	5.43966E-06	5.43966E-06	0.000147317	5.43966E-06	5.56472E-05	5.4776E-05	8.78433E-05	0.000381246
3837403774405	383740	3774405	0.00036343	0.00014254	4.72057E-05	4.62331E-05	0.000107355	0.00010719	0.00014105	0.00014096	0.00015108	0.00014746	5.8792E-06	5.8792E-06	0.00015922	5.8792E-06	6.20545E-05	6.01108E-05	9.72328E-05	0.000421997
3837503774405	383750	3774405	0.000402214	0.00015775	5.22433E-05	5.11669E-05	0.000118812	0.000118629	0.000156104	0.000156003	0.00016727	0.000163199	6.50661E-06	6.50661E-06	0.000176212	6.50661E-06	6.97736E-05	6.75881E-05	0.000110336	0.000478866
3837603774405	383760	3774405	0.000453349	0.00017781	5.88852E-05	5.76719E-05	0.000133917	0.00013371	0.00017595	0.000175836	0.000188464	0.000183947	7.33381E-06	7.33381E-06	0.000198614	7.33381E-06	7.98768E-05	7.73749E-05	0.000127474	0.000553247
3837703774405	383770	3774405	0.000520867	0.00020429	6.7655E-05	6.62611E-05	0.000153862	0.000153624	0.000202154	0.000202023	0.000216532	0.000211342	8.42605E-06	8.42605E-06	0.000228194	8.42605E-06	9.31319E-05	9.02148E-05	0.000149951	0.000650798
3837803774405	383780	3774405	0.000614953	0.00024119	7.98758E-05	7.82301E-05	0.000181654	0.000181374	0.0002387	0.000238516	0.000255645	0.000249518	9.94808E-06	9.94808E-06	0.000269414	9.94808E-06	0.000111494	0.000108002	0.000181082	0.000785907
3837903774405	383790	3774405	0.000750393	0.00029431	9.7468E-05	9.54598E-05	0.000221662	0.00022132	0.000291235	0.000291048	0.00031195	0.000304472	1.21391E-05	1.21391E-05	0.00032875	1.21391E-05	0.0001378	0.000133484	0.000225626	0.000979231
3838003774405	383800	3774405	0.000923423	0.00036218	0.000119943	0.000117471	0.000272775	0.000272354	0.00035839	0.000358159	0.000383881	0.000374679	1.49382E-05	1.49382E-05	0.000404555	1.49382E-05	0.000171423	0.000166054	0.000282716	0.001227008
3838103774405	383810	3774405	0.001166889	0.00045767	0.000151566	0.000148444	0.000344693	0.000344161	0.000452882	0.00045259	0.000485093	0.000473466	1.88767E-05	1.88767E-05	0.000511219	1.88767E-05	0.000218663	0.000211814	0.000363073	0.001575763
3838203774405	383820	3774405	0.001562582	0.00061287	0.000202963	0.000198781	0.000461579	0.000460867	0.000606455	0.000606063	0.000649589	0.000634018	2.52779E-05	2.52779E-05	0.000684574	2.52779E-05	0.000295239	0.000285992	0.000493333	0.002141101
3838303774405	383830	3774405	0.002419358	0.00094891	0.000314249	0.000307774	0.000714667	0.000713564	0.000938979	0.000938373	0.001005763	0.000981656	3.91379E-05	3.91379E-05	0.001059931	3.91379E-05	0.000460775	0.000446342	0.000774841	0.003362864
3838403774405	383840	3774405	0.004337108	0.00170107	0.000563344	0.000551737	0.00128116	0.001279184	0.001683277	0.001682191	0.001803	0.001759783	7.01613E-05	7.01613E-05	0.001900106	7.01613E-05	0.000831076	0.000805045	0.001404515	0.006095693
3838503774405	383850	3774405	0.002795938	0.00109661	0.000363162	0.00035568	0.000825907	0.000824632	0.001085133	0.001084433	0.001162313	0.001134453	4.52298E-05	4.52298E-05	0.001224913	4.52298E-05	0.000533785	0.000517065	0.000899065	0.003902006
3838603774405	383860	3774405	0.002824124	0.00110766	0.000366823	0.000359265	0.000834232	0.000832945	0.001096072	0.001095365	0.00117403	0.001145889	4.56858E-05	4.56858E-05	0.001237261	4.56858E-05	0.000539396	0.000522501	0.00090867	0.00394369
3838703774405	383870	3774405	0.004827301	0.00189333	0.000627015	0.000614096	0.001425961	0.001423761	0.001873526	0.001872318	0.002006781	0.001958679	7.80911E-05	7.80911E-05	0.002114862	7.80911E-05	0.000926192	0.000897182	0.001566417	0.00679836
3838803774405	383880	3774405	0.003256724	0.00127733	0.000423014	0.000414298	0.000962021	0.000960536	0.001263969	0.001263154	0.001353869	0.001321417	5.26839E-05	5.26839E-05	0.001426785	5.26839E-05	0.000623223	0.000603702	0.001051336	0.004562871
3838903774405	383890	3774405	0.002452852	0.00096204	0.000318599	0.000312035	0.000724561	0.000723443	0.000951978	0.000951364	0.001019687	0.000995246	3.96797E-05	3.96797E-05	0.001074605	3.96797E-05	0.000468232	0.000453566	0.000787881	0.003419457
3839003774405	383900	3774405	0.001979249	0.00077629	0.000257083	0.000251786	0.000584661	0.000583758	0.000768167	0.000767672	0.000822803	0.000803081	3.20183E-05	3.20183E-05	0.000867118	3.20183E-05	0.000376985	0.000365178	0.000632822	0.002746492
3839103774405	383910	3774405	0.001671471	0.00065557	0.000217106	0.000212633	0.000493745	0.000492983	0.000648716	0.000648297	0.000694856	0.0006782	2.70393E-05	2.70393E-05	0.000732279	2.70393E-05	0.00031774	0.000307788	0.000532181	0.002309703

			KMMass Grading / Excavation	KMMass Grading / Excavation	KMDrainage / Utilities Trenching	KMFoundations / Concrete Pads	KMBuilding / Structure Construction	KMAsphalt Paving	KMArchitectural Coating	KMLandscaping or Other Finishing	KMWaterside Construction (Piles)	EWNDemolition	EWNSite Grubbing / Prep	EWNDrainage / Utilities Trenching	EWNDrainage / Utilities Trenching	EWNDrainage / Utilities Trenching	EWNFoundation s / Concrete Pads	EWNBuilding / Structure Construction	EWNAsphalt Paving	EWNLandscaping or Other Finishing	EWNWaterside Construction (Piles)
Unique Identifier	X (UTM)	Y (UTM)	2025	2026	2026	2026	2026	2026	2026	2026	2026	2027	2027	2027	2028	2029	2029	2029	2029	2029	2029
3838103774395	383810	3774395	0.001224415	0.001211744	0.000435148	0.000230278	0.000790926	2.54093E-05	2.54093E-05	0.000816335	2.54093E-05	0.000907719	4.94718E-05	0.000116169	0.000113926	0.000111569	9.66392E-05	0.000209846	1.49294E-05	0.000217311	1.49294E-05
3838203774395	383820	3774395	0.001663755	0.001646537	0.000591286	0.000312906	0.001074723	3.45266E-05	3.45266E-05	0.00110925	3.45266E-05	0.001224321	6.67271E-05	0.000156688	0.000153662	0.000150483	0.000130346	0.000283038	2.01367E-05	0.000293107	2.01367E-05
3838303774395	383830	3774395	0.002603385	0.002576443	0.000925223	0.000489624	0.001681689	5.40259E-05	5.40259E-05	0.001735714	5.40259E-05	0.001901791	0.00010365	0.00024339	0.00023869	0.000233751	0.000202472	0.000439656	3.12791E-05	0.000455295	3.12791E-05
3838403774395	383840	3774395	0.003472061	0.003436129	0.001233943	0.000652998	0.00224282	7.20529E-05	7.20529E-05	0.002314873	7.20529E-05	0.002528082	0.000137784	0.000323542	0.000317294	0.000310729	0.000269149	0.000584442	4.15799E-05	0.000605232	4.15799E-05
3838603774395	383860	3774395	0.003052363	0.003020774	0.001084786	0.000574065	0.001971711	6.33432E-05	6.33432E-05	0.002035055	6.33432E-05	0.002224879	0.000121259	0.000284738	0.00027924	0.000273462	0.000236869	0.000514347	3.6593E-05	0.000532644	3.6593E-05
3838703774395	383870	3774395	0.003649886	0.003612113	0.001297141	0.000686442	0.002357689	7.57431E-05	7.57431E-05	0.002433432	7.57431E-05	0.002655561	0.000144732	0.000339857	0.000333294	0.000326398	0.000282721	0.000613912	4.36765E-05	0.00063575	4.36765E-05
3838803774395	383880	3774395	0.003396135	0.003360989	0.00120696	0.000638719	0.002193775	7.04772E-05	7.04772E-05	0.002264252	7.04772E-05	0.002472287	0.000134743	0.000316402	0.000310292	0.000303871	0.000263209	0.000571543	4.06622E-05	0.000591874	4.06622E-05
3838903774395	383890	3774395	0.002530177	0.002503992	0.000899205	0.000475856	0.001634399	5.25067E-05	5.25067E-05	0.001686905	5.25067E-05	0.00184745	0.000100688	0.000236435	0.00023187	0.000227072	0.000196687	0.000427093	3.03854E-05	0.000442286	3.03854E-05
3839003774395	383900	3774395	0.002020958	0.002000043	0.000718233	0.000380086	0.001305463	4.19393E-05	4.19393E-05	0.001347402	4.19393E-05	0.001479907	8.06568E-05	0.000189397	0.00018574	0.000181897	0.000157557	0.000342125	2.43403E-05	0.000354295	2.43403E-05
3839103774395	383910	3774395	0.00168946	0.001671976	0.000600421	0.00031774	0.001091327	3.506E-05	3.506E-05	0.001126387	3.506E-05	0.001240531	6.76105E-05	0.000158762	0.000155696	0.000152475	0.000132072	0.000286786	2.04033E-05	0.000296987	2.04033E-05
3829703774405	382970	3774405	3.67834E-05	3.64027E-05	1.30725E-05	6.91793E-06	2.37607E-05	7.63336E-07	7.63336E-07	2.4524E-05	7.63336E-07	5.26178E-05	2.86774E-06	6.73399E-06	6.60395E-06	6.46731E-06	5.60189E-06	1.21642E-05	8.65416E-07	1.25969E-05	8.65416E-07
3829803774405	382980	3774405	3.76121E-05	3.72228E-05	1.3367E-05	7.07378E-06	2.4296E-05	7.80533E-07	7.80533E-07	2.50765E-05	7.80533E-07	5.40803E-05	2.94744E-06	6.92116E-06	6.7875E-06	6.64706E-06	5.75759E-06	1.25023E-05	8.89469E-07	1.2947E-05	8.89469E-07
3829903774405	382990	3774405	3.85303E-05	3.81316E-05	1.36934E-05	7.24649E-06	2.48891E-05	7.99589E-07	7.99589E-07	2.56887E-05	7.99589E-07	5.56806E-05	3.03466E-06	7.12596E-06	6.98835E-06	6.84375E-06	5.92796E-06	1.28722E-05	9.15789E-07	1.33301E-05	9.15789E-07
3830003774405	383000	3774405	3.95158E-05	3.91069E-05	1.40436E-05	7.43183E-06	2.55257E-05	8.2004E-07	8.2004E-07	2.63458E-05	8.2004E-07	5.74033E-05	3.12856E-06	7.34644E-06	7.20457E-06	7.05555E-06	6.11138E-06	1.32705E-05	9.44124E-07	1.37426E-05	9.44124E-07
3830103774405	383010	3774405	4.06506E-05	4.02299E-05	1.44469E-05	7.64525E-06	2.62588E-05	8.43589E-07	8.43589E-07	2.71023E-05	8.43589E-07	5.93635E-05	3.23539E-06	7.5973E-06	7.45059E-06	7.29643E-06	6.32006E-06	1.37236E-05	9.76363E-07	1.42118E-05	9.76363E-07
3830203774405	383020	3774405	4.18675E-05	4.14342E-05	1.48794E-05	7.87411E-06	2.70448E-05	8.68842E-07	8.68842E-07	2.79137E-05	8.68842E-07	6.14768E-05	3.35056E-06	7.86776E-06	7.71582E-06	7.55617E-06	6.54505E-06	1.42122E-05	1.01112E-06	1.47178E-05	1.01112E-06
3830303774405	383030	3774405	4.33681E-05	4.29193E-05	1.54127E-05	8.15633E-06	2.80142E-05	8.99983E-07	8.99983E-07	2.89141E-05	8.99983E-07	6.40495E-05	3.49078E-06	8.19701E-06	8.03871E-06	7.87239E-06	6.81895E-06	1.48069E-05	1.05343E-06	1.53337E-05	1.05343E-06
3830403774405	383040	3774405	4.51449E-05	4.46777E-05	1.60442E-05	8.49051E-06	2.91619E-05	9.36856E-07	9.36856E-07	3.00988E-05	9.36856E-07	6.71352E-05	3.65895E-06	8.59191E-06	8.426E-06	8.25165E-06	7.14747E-06	1.55203E-05	1.10419E-06	1.60724E-05	1.10419E-06
3830503774405	383050	3774405	4.71009E-05	4.66135E-05	1.67393E-05	8.85838E-06	3.04254E-05	9.77448E-07	9.77448E-07	3.14029E-05	9.77448E-07	7.05808E-05	3.84674E-06	9.03288E-06	8.85844E-06	8.67515E-06	7.5143E-06	1.63168E-05	1.16086E-06	1.68973E-05	1.16086E-06
3830603774405	383060	3774405	4.89226E-05	4.84163E-05	1.73867E-05	9.20097E-06	3.16021E-05	1.01525E-06	1.01525E-06	3.26174E-05	1.01525E-06	7.38426E-05	4.02452E-06	9.45032E-06	9.26783E-06	9.07607E-06	7.86156E-06	1.70709E-05	1.2145E-06	1.76782E-05	1.2145E-06
3830703774405	383070	3774405	5.09159E-05	5.0389E-05	1.80951E-05	9.57586E-06	3.28897E-05	1.05662E-06	1.05662E-06	3.39464E-05	1.05662E-06	7.74183E-05	4.2194E-06	9.90794E-06	9.71661E-06	9.51556E-06	8.24225E-06	1.78976E-05	1.27331E-06	1.85342E-05	1.27331E-06
3830803774405	383080	3774405	5.2857E-05	5.231E-05	1.8785E-05	9.94093E-06	3.41436E-05	1.0969E-06	1.0969E-06	3.52405E-05	1.0969E-06	8.09481E-05	4.41178E-06	1.03597E-05	1.01596E-05	9.94942E-06	8.61805E-06	1.87136E-05	1.33137E-06	1.93793E-05	1.33137E-06
3830903774405	383090	3774405	5.46413E-05	5.40758E-05	1.94191E-05	1.02765E-05	3.52962E-05	1.13393E-06	1.13393E-06	3.64301E-05	1.13393E-06	8.42176E-05	4.58997E-06	1.07781E-05	1.057E-05	1.03513E-05	8.96613E-06	1.94694E-05	1.38514E-06	2.0162E-05	1.38514E-06
3831003774405	383100	3774405	5.64554E-05	5.58712E-05	2.00638E-05	1.06177E-05	3.64681E-05	1.17157E-06	1.17157E-06	3.76396E-05	1.17157E-06	8.75407E-05	4.77108E-06	1.12034E-05	1.0987E-05	1.07597E-05	9.31991E-06	2.02376E-05	1.4398E-06	2.09575E-05	1.4398E-06
3831103774405	383110	3774405	5.81501E-05	5.75483E-05	2.06661E-05	1.09364E-05	3.75628E-05	1.20674E-06	1.20674E-06	3.87695E-05	1.20674E-06	9.05422E-05	4.93466E-06	1.15875E-05	1.13638E-05	1.11286E-05	9.63946E-06	2.09315E-05	1.48916E-06	2.16761E-05	1.48916E-06
3831203774405	383120	3774405	6.0024E-05	5.94028E-05	2.13321E-05	1.12888E-05	3.87733E-05	1.24563E-06	1.24563E-06	4.00189E-05	1.24563E-06	9.37044E-05	5.10701E-06	1.19922E-05	1.17606E-05	1.15173E-05	9.97613E-06	2.16626E-05	1.54118E-06	2.24332E-05	1.54118E-06
3831303774405	383130	3774405	6.17859E-05	6.11465E-05	2.19582E-05	1.16202E-05	3.99114E-05	1.28219E-06	1.28219E-06	4.11936E-05	1.28219E-06	9.72342E-05	5.29939E-06	1.2444E-05	1.22037E-05	1.19512E-05	1.03519E-05	2.24786E-05	1.59923E-06	2.32782E-05	1.59923E-06
3831403774405	383140	3774405	6.32343E-05	6.25799E-05	2.2473E-05	1.18926E-05	4.08469E-05	1.31225E-06	1.31225E-06	4.21592E-05	1.31225E-06	0.000100136	5.45755E-06	1.28154E-05	1.25679E-05	1.23078E-05	1.06609E-05	2.31495E-05	1.64696E-06	2.39729E-05	1.64696E-06
3831503774405	383150	3774405	6.46751E-05	6.40058E-05	2.2985E-05	1.21636E-05	4.17777E-05	1.34215E-06	1.34215E-06	4.31198E-05	1.34215E-06	0.00010274	5.59944E-06	1.31485E-05	1.28946E-05	1.26278E-05	1.0938E-05	2.37513E-05	1.68978E-06	2.45962E-05	1.68978E-06
3831603774405	383160	3774405	6.59443E-05	6.52618E-05	2.34361E-05	1.24023E-05	4.25975E-05	1.36849E-06	1.36849E-06	4.3966E-05	1.36849E-06	0.000104677	5.70501E-06	1.33964E-05	1.31377E-05	1.28659E-05	1.11443E-05	2.41991E-05	1.72164E-06	2.506E-05	1.72164E-06
3831703774405	383170	3774405	6.71761E-05	6.64809E-05	2.38739E-05	1.2634E-05	4.33932E-05	1.39405E-06	1.39405E-06	4.47873E-05	1.39405E-06	0.000106354	5.7964E-06	1.36111E-05	1.33482E-05	1.3072E-05	1.13228E-05	2.45868E-05	1.74922E-06	2.54614E-05	1.74922E-06
3834503774405	383450	3774405	0.000111448	0.000110294	3.96076E-05	2.09602E-05	7.19909E-05	2.31278E-06	2.31278E-06	7.43037E-05	2.31278E-06	0.000120687	6.57761E-06	1.54455E-05	1.51472E-05	1.48338E-05	1.28488E-05	2.79004E-05	1.98497E-06	2.88929E-05	1.98497E-06
3834603774405	383460	3774405	0.000112948	0.000111779	4.01409E-05	2.12424E-05	7.29603E-05	2.34392E-06	2.34392E-06	7.53042E-05	2.34392E-06	0.000120672	6.57677E-06	1.54435E-05	1.51453E-05	1.48319E-05	1.28472E-05	2.78969E-05	1.98471E-06	2.88892E-05	1.98471E-06
3834703774405	383470	3774405	0.000113717	0.00011254	4.04142E-05	2.1387E-05	7.3457E-05	2.35988E-06	2.35988E-06	7.58169E-05	2.35988E-06	0.000120052	6.54297E-06	1.53641E-05	1.50674E-05	1.47557E-05	1.27812E-05	2.77535E-05	1.97451E-06	2.87408E-05	1.97451E-06
3834803774405	383480	3774405	0.000114807	0.000113619	4.08016E-05	2.1592E-05	7.41611E-05	2.3825E-06	2.3825E-06	7.65436E-05	2.3825E-06	0.000119707	6.52419E-06	1.532E-05	1.50242E-05	1.47133E-05	1.27445E-05	2.76739E-05	1.96885E-06	2.86583E-05	1.96885E-06
3834903774405	383490	3774405	0.000116233	0.00011503	4.13083E-05	2.18602E-05	7.50822E-05	2.41209E-06	2.41209E-06	7.74943E-05	2.41209E-06	0.000119738	6.52586E-06	1.53239E-05	1.5028E-05	1.47171E-05	1.27477E-05	2.76809E-05	1.96935E-06	2.86656E-05	1.96935E-06
3835003774405	383500	3774405	0.000118025	0.000116803	4.19451E-05	2.21972E-05	7.62396E-05	2.44927E-06	2.44927E-06	7.86889E-05	2.44927E-06	0.000120159	6.54881E-06	1.53778E-05	1.50809E-05	1.47688E-05	1.27926E-05	2.77783E-05	1.97628E-06	2.87664E-05	1.97628E-06
3835103774405	383510	3774405	0.000119944	0.000118702	4.2627E-05	2.2558E-05	7.7479E-05	2.48909E-06	2.48909E-06	7.99681E-05	2.48909E-06	0.000120695	6.57802E-06	1.54464E-05	1.51481E-05	1.48347E-05	1.28496E-05	2.79022E-05	1.98509E-06	2.88947E-05	1.98509E-06
3835203774405	383520	3774405	0.000121571	0.000120313	4.32054E-05	2.28641E-05	7.85303E-05	2.52287E-06	2.52287E-06	8.10532E-05	2.52287E-06	0.000120963	6.59263E-06	1.54807E-05	1.51818E-05	1.48677E-05	1.28782E-05	2.79642E-05	1.9895E-06	2.89589E-05	1.9895E-06
3835303774405	383530	3774405	0.000123288	0.000122012	4.38156E-05	2.31871E-05	7.96395E-05	2.5585E-06	2.5585E-06	8.2198E-05	2.5585E-06	0.000121338	6.61308E-06	1.55287E-05	1.52289E-05	1.49138E-05	1.29181E-05	2.80509E-05	1.99567E-06	2.90487E-05	1.99567E-06
3835403774405	383540	3774405	0.000125147	0.000123852	4.44763E-05	2.35367E-05	8.08403E-05	2.59708E-06	2.59708E-06	8.34374E-05	2.59708E-06	0.000121866	6.64187E-06	1.55964E-05	1.52952E-05	1.49787E-05	1.29744E-05	2.8173E-05	2.00436E-06	2.91752E-05	2.00436E-06
3835503774405	383550	3774405	0.000127148	0.000125832	4.51874E-05	2.3913E-05	8.21327E-05	2.6386E-06	2.6386E-06	8.47713E-05	2.6386E-06	0.000122532	6.67818E-06	1.56816E-05	1.53788E-05	1.50606E-05	1.30453E-05	2.8327E-05	2.01532E-06	2.93347E-05	2.01532E-06
3835703774405	383570	3774405	0.000131471	0.00013011	4.67236E-05	2.47259E-05	8.4925E-05	2.7283E-06	2.7283E-06	8.76533E-05	2.7283E-06	0.000124179	6.7679E-06	1.58923E-05	1.55854E-05	1.52629E-05	1.32205E-05	2.87076E-05	2.04239E-06	2.97288E-05	2.04239E-06
3835803774405	383580	3774405	0.000133762	0.000132378	4.75381E-05	2.5157E-05	8.64055E-05	2.77586E-06	2.77586E-06	8.91814E-05	2.77586E-06	0.000125113	6.81881E-06	1.60118E-05	1.57026E-05	1.53777E-05	1.332E-05	2.89236E-05	2.05775E-06	2.99524E-05	2.05775E-06
3835903774405	383590	3774405	0.000136316	0.000134905	4.84456E-05	2.56372E-05	8.80548E-05	2.82885E-06	2.82885E-06	9.08837E-05	2.82885E-06	0.000126246	6.88057E-06	1.61569E-05	1.58449E-05	1.5517E-05	1.34406E-05	2.91855E-05	2.07639E-06	3.02237E-05	2.07639E-06
3836003774405	383600	3774405	0.000138764	0.000137328	4.93158E-05	2.60977E-05	8.96366E-05	2.87967E-06	2.87967E-06	9.25163E-05	2.87967E-06	0.00012728	6.93691E-06	1.62892E-05	1.59746E-05	1.56441E-05	1.35507E-05	2.94245E-05	2.09339E-06	3.04712E-05	2.09339E-06
3836103774405	383610	3774405	0.000141676	0.00014021	5.03506E-05	2.66453E-05	9.15174E-05	2.94009E-06	2.94009E-06	9.44575E-05	2.94009E-06	0.000128696	7.01411E-06	1.64704E-05	1.61524E-05	1.58182E-05	1.37015E-05	2.9752E-05	2.11669E-06	3.08103E-05	2.11669E-06
3836203774405	383620	3774405	0.000145864	0.000144355	5.1839E-05	2.7433E-05	9.42229E-05	3.027E-06	3.027E-06	9.72499E-05	3.027E-06	0.000131185	7.14973E-06	1.67889E-05	1.64647E-05	1.6124E-05	1.39664E-05	3.03272E-05	2.15762E-06	3.14061E-05	2.15762E-06
3836303774405	383630	3774405	0.000150971	0.000149408	5.36539E-05	2.83934E-05	9.75215E-05	3.13298E-06	3.13298E-06	0.000100654	3.13298E-06	0.000134424	7.32626E-06	1.72034E-05	1.68712E-05	1.65221E-05	1.43112E-05	3.1076E-05	2.21089E-06	3.21814E-05	2.21089E-06
3836403774405	383640	3774405	0.000156637	0.000155016	5.56677E-05	2.94591E-05	0.000101182	3.25057E-06	3.25057E-06	0.000104432	3.25057E-06	0.000138091	7.52615E-06	1.76728E-05	1.73315E-05	1.69729E-05	1.47017E-05	3.19239E-05	2.27121E-06	3.30595E-05	2.27121E-06
3836503774405	383650	3774405	0.000163961	0.000162264	5.82705E-05	3.08365E-05	0.000105913	3.40255E-06	3.40255E-06	0.000109315	3.40255E-06	0.000143076	7.79781E-06	1.83107E-05	1.79571E-05	1.75856E-05	1.52324E-05	3.30762E-05	2.35319E-06	3.42528E-05	2.35319E-06
3836603774405	383660	3774405	0.000172024	0.000170244	6.1136E-05	3.23529E-05	0.000111121	3.56988E-06	3.56988E-06	0.000114691	3.56988E-06	0.000148604	8.09911E-06	1.90182E-05	1.8651E-05	1.82651E-05	1.58209E-05	3.43542E-05	2.44412E-06	3.55763E-05	2.44412E-06
3836703774405	383670	3774405	0.000182073	0.000180189	6.47073E-05	3.42428E-05	0.000117612	3.77841E-06	3.77841E-06	0.000121391	3.77841E-06	0.000155664	8.48387E-06	1.99217E-05	1.9537E-05	1.91328E-05	1.65725E-05	3.59863E-05	2.56023E-06	3.72664E-05	2.56023E-06
3836803774405	383680	3774405	0.00019457	0.000192557	6.91488E-05	3.65933E-05	0.000125685	4.03776E-06	4.03776E-06	0.000129723	4.03776E-06	0.000164576	8.96961E-06	2.10623E-05	2.06556E-05	2.02282E-05	1.75214E-05	3.80467E-05	2.70682E-06	3.94001E-05	2.70682E-06
3836903774405	383690	3774405	0.0002088	0.000206639	7.42059E-05	3.92695E-05	0.000134877	4.33306E-06	4.33306E-06	0.00013921	4.33306E-06	0.000174737	9.52338E-06	2.23627E-05	2.19308E-05	2.14771E-05	1.86031E-05	4.03956E-05	2.87393E-06	4.18326E-05	2.87393E-06
3837003774405	383700	3774405	0.000224478	0.000222155	7.97777E-05	4.2218E-05	0.000145004	4.65841E-06	4.65841E-06	0.000149663	4.65841E-06	0.000185908	1.01322E-05	2.37924E-05	2.33329E-05	2.28502E-05	1.97925E-05	4.29782E-05	3.05767E-06	4.4507E-05	3.05767E-06
3837103774405	383710	3774405	0.000242425	0.000239917	8.61561E-05	4.55935E-05	0.000156598	5.03086E-06	5.03086E-06	0.000161628	5.03086E-06	0.000198695	1.08291E-05	2.54289E-05	2.49378E-05	2.44218E-05	2.11538E-05	4.59343E-05	3.26798E-06	4.75683E-05	3.26798E-06
3837203774405	383720	3774405	0.00026374	0.00026101	9.37311E-05	4.96021E-05	0.000170366	5.47318E-06	5.47318E-06	0.000175839	5.47318E-06	0.00021394	1.166E-05	2.73799E-05	2.68511E-05	2.62956E-05	2.27768E-05	4.94586E-05	3.51871E-06	5.12179E-05	3.51871E-06
3837303774405	383730	3774405	0.000289788	0.000286789	0.000102988	5.4501E-05	0.000187192	6.01373E-06	6.01373E-06	0.000193206	6.01373E-06	0.00023263	1.26786E-05	2.97718E-05	2.91969E-05	2.85928E-05	2.47667E-05	5.37794E-05	3.82611E-06	5.56925E-05	3.82611E-06
3837403774405	383740	3774405	0.000320763	0.000317443	0.000113997	6.03265E-05	0.000207201	6.65653E-06	6.65653E-06	0.000213857	6.65653E-06	0.00025485	1.38897E-05	3.26156E-05	3.19857E-05	3.13239E-05	2.71323E-05	5.89163E-05	4.19157E-06	6.1012E-05	4.19157E-06
3837503774405	383750	3774405	0.000363989	0.000360222	0.000129359	6.84562E-05	0.000235123	7.55357E-06	7.55357E-06	0.000242677	7.55357E-06	0.000286021	1.55885E-05	3.66048E-05	3.58979E-05	3.51552E-05	3.04509E-05	6.61224E-05	4.70425E-06	6.84745E-05	4.70425E-06
3837603774405	383760	3774405	0.000420527	0.000416174	0.000149452	7.90893E-05	0.000271644	8.72685E-06	8.72685E-06	0.000280371	8.72685E-06	0.000326832	1.78128E-05	4.18278E-05	4.102E-05	4.01713E-05	3.47958E-05	7.5557E-05	5.37547E-06	7.82448E-05	5.37547E-06
3837703774405	383770	3774405	0.000494676	0.000489556	0.000175804	9.30347E-05	0.000319542	1.02656E-05	1.02656E-05	0.000329807	1.02656E-05	0.000380415	2.07331E-05	4.86852E-05	4.77451E-05	4.67572E-05	4.05004E-05	8.79442E-05	6.25676E-06	9.10726E-05	6.25676E-06
3837803774405	383780	3774405	0.000597373	0.000591191	0.00021230	0.000112349	0.000385881	1.23968E-05	1.23968E-05	0.000398277	1.23968E-05	0.000454671	2.47802E-05	5.81885E-05	5.70648E-05	5.58841E-05	4.8406E-05	0.000105111	7.47806E-06	0.00010885	7.47806E-06
3837903774405	383790	3774405	0.00074432	0.000736617	0.000264526	0.000139986	0.000480803	1.54463E-05	1.54463E-05	0.000496249	1.54463E-05	0.000561139	3.05828E-05	7.18142E-05	7.04274E-05	6.89702E-05	5.9741E-05	0.000129724	9.22917E-06	0.000134339	9.22917E-06
3838003774405	383800	3774405	0.000932657	0.000923005	0.000331459	0.000175407	0.000602461	1.93547E-05	1.93547E-05	0.000621816	1.93547E-05	0.00069701	3.79879E-05	8.92028E-05	8.74802E-05	8.56702E-05	7.42063E-05	0.000161135	1.14639E-05	0.000166867	1.14639E-05
3838103774405	383810	3774405	0.001197748	0.001185353	0.00042567	0.000225263	0.0007737	2.48559E-05	2.48559E-05	0.000798556	2.48559E-05	0.000887995	4.83969E-05	0.000113645	0.00011145	0.000109144	9.45393E-05	0.000205286	1.4605E-05	0.000212589	1.4605E-05
3838203774405	383820	3774405	0.001627465	0.001610622	0.000578388	0.000306081	0.001051281	3.37735E-05	3.37735E-05	0.001085054	3.37735E-05	0.001197691	6.52757E-05	0.00015328	0.00015032	0.000147209	0.000127511	0.000276882	1.96987E-05	0.000286731	1.96987E-05
3838303774405	383830	3774405	0.002556135	0.002529682	0.00090843	0.000480738	0.001651167	5.30454E-05	5.30454E-05	0.001704212	5.30454E-05	0.001867297	0.00010177	0.000238975	0.00023436	0.000229511	0.0001988	0.000431681	3.07118E-05	0.000447037	3.07118E-05
3838403774405	383840	3774405	0.004633377	0.004585426	0.001646666	0.000871409	0.002992986	9.61527E-05	9.61527E-05	0.003089139	9.61527E-05	0.003365304	0.000183413	0.000430689	0.000422372	0.000413633	0.000358283	0.00077799	5.53498E-05	0.000805665	5.53498E-05
3838503774405	383850	3774405	0.002965941	0.002935246	0.001054072	0.000557811	0.001915886	6.15498E-05	6.15498E-05	0.001977435	6.15498E-05	0.002162514	0.00011786	0.000276757	0.00027143	0.000265797	0.00023023	0.00049993	3.55673E-05	0.000517713	3.55673E-05
3838603774405	383860	3774405	0.002997625	0.002966603	0.001065332	0.00056377	0.001936353	6.22073E-05	6.22073E-05	0.00199856	6.22073E-05	0.002185148	0.000119093	0.000279654	0.000274253	0.000268579	0.000232639	0.000505162	3.59396E-05	0.000523132	3.59396E-05
3838703774405	383870	3774405	0.005167479	0.005114	0.001836481	0.000971859	0.003337996	0.000107236	0.000107236	0.003445232	0.000107236	0.003749892	0.000204374	0.000479309	0.00047041	0.000460903	0.000399228	0.000866899	6.16752E-05	0.000897737	6.16752E-05
3838803774405	383880	3774405	0.003468269	0.003432376	0.001232596	0.000652285	0.002240371	7.19742E-05	7.19742E-05	0.002312345	7.19742E-05	0.002524139	0.000137569	0.000323038	0.000316799	0.000310244	0.000268729	0.00058353	4.1515E-05	0.000604288	4.1515E-05
3838903774405	383890	3774405	0.002599152	0.002572254	0.000923718	0.000488828	0.001678954	5.39381E-05	5.39381E-05	0.001732892	5.39381E-05	0.001897059	0.000103392	0.000242784	0.000238096	0.000233169	0.000201968	0.000438562	3.12013E-05	0.000454162	3.12013E-05
3839003774405	383900	3774405	0.002087627	0.002066022	0.00074192	0.000392624	0.001348528	4.33228E-05	4.33228E-05	0.001391851	4.33228E-05	0.001527854	8.327E-05	0.000195534	0.000191758	0.00018779	0.000162661	0.000353209	2.51289E-05	0.000365773	2.51289E-05
3839103774405	383910	3774405	0.001755621	0.001737452	0.000623934	0.000330183	0.001134065	3.6433E-05	3.6433E-05	0.001170498	3.6433E-05	0.001288126	7.02045E-05	0.000164853	0.00016167	0.000158325	0.000137139	0.000297789	2.11861E-05	0.000308382	2.11861E-05

			ISDemolition	ISDrainage / Utilities Trenching	ISDrainage / Utilities Trenching	ISAsphalt Paving	ISAsphalt Paving	SVDemolition	SVSite Grubbing / Prep	SVMass Grading / Excavation	SVMass Grading / Excavation	SVDrainage / Utilities Trenching	SVFoundations / Concrete Pads	SVBuilding / Structure Construction	SVBuilding / Structure Construction	SVAsphalt Paving	SVAsphalt Paving	SVArchitectural Coating	SVArchitectural Coating	SVLandscaping or Other Finishing	SVLandscaping or Other Finishing
Unique Identifier	X (UTM)	Y (UTM)	2027	2027	2028	2027	2028	2027	2027	2027	2028	2028	2028	2028	2029	2028	2029	2028	2029	2028	2029
3838103774395	383810	3774395	0.000192556	7.75349E-05	7.55456E-05	2.00245E-05	1.86537E-05	0.00211144	0.00151801	0.001023486	0.001010491	0.000716968	0.000227762	0.000326283	0.000313834	3.20801E-05	2.98471E-05	3.20801E-05	2.98471E-05	0.000326283	0.000313834
3838203774395	383820	3774395	0.000254055	0.000102298	9.96735E-05	2.64199E-05	2.46113E-05	0.002882761	0.002072548	0.001397371	0.001379629	0.00097888	0.000310965	0.000445477	0.000428479	4.37991E-05	4.07505E-05	4.37991E-05	4.07505E-05	0.000445477	0.000428479
3838303774395	383830	3774395	0.000386278	0.00015554	0.000151549	4.01703E-05	3.74204E-05	0.004532316	0.003258489	0.002196967	0.002169073	0.001539009	0.000488904	0.000700385	0.000673661	6.88616E-05	6.40685E-05	6.88616E-05	6.40685E-05	0.000700385	0.000673661
3838403774395	383840	3774395	0.000508468	0.000204741	0.000199488	5.28772E-05	4.92574E-05	0.006057345	0.004354903	0.0029362	0.00289892	0.002056853	0.00065341	0.000936049	0.000900334	9.20321E-05	8.56261E-05	9.20321E-05	8.56261E-05	0.000936049	0.000900334
3838603774395	383860	3774395	0.000448145	0.000180451	0.000175821	4.66039E-05	4.34136E-05	0.005321063	0.003825555	0.002579299	0.00254655	0.001806839	0.000573986	0.000822271	0.000790896	8.08454E-05	7.52181E-05	8.08454E-05	7.52181E-05	0.000822271	0.000790896
3838703774395	383870	3774395	0.00053207	0.000214245	0.000208748	5.53316E-05	5.15439E-05	0.00637007	0.004579734	0.003087788	0.003048583	0.002163043	0.000687143	0.000984375	0.000946815	9.67834E-05	9.00468E-05	9.67834E-05	9.00468E-05	0.000984375	0.000946815
3838803774395	383880	3774395	0.000495758	0.000199623	0.000194501	5.15554E-05	4.80261E-05	0.005924872	0.004259661	0.002871986	0.002835521	0.00201187	0.00063912	0.000915578	0.000880643	9.00193E-05	8.37535E-05	9.00193E-05	8.37535E-05	0.000915578	0.000880643
3838903774395	383890	3774395	0.000372977	0.000150184	0.00014633	3.8787E-05	3.61318E-05	0.004405055	0.003166995	0.002135279	0.002108168	0.001495796	0.000475176	0.000680719	0.000654745	6.6928E-05	6.22695E-05	6.6928E-05	6.22695E-05	0.000680719	0.000654745
3839003774395	383900	3774395	0.00030061	0.000121044	0.000117939	3.12614E-05	2.91214E-05	0.003511425	0.002524524	0.001702107	0.001680495	0.001192352	0.00037878	0.000542625	0.000521921	5.33507E-05	4.96372E-05	5.33507E-05	4.96372E-05	0.000542625	0.000521921
3839103774395	383910	3774395	0.000253367	0.000102021	9.94038E-05	2.63484E-05	2.45447E-05	0.002929754	0.002106334	0.001420151	0.00140212	0.000994838	0.000316034	0.000452739	0.000435464	4.45131E-05	4.14148E-05	4.45131E-05	4.14148E-05	0.000452739	0.000435464
3829703774405	382970	3774405	1.40379E-05	5.65254E-06	5.50751E-06	1.45985E-06	1.35991E-06	4.58E-05	3.29277E-05	2.22008E-05	2.19189E-05	1.5552E-05	4.94047E-06	7.07753E-06	6.80748E-06	6.9586E-07	6.47425E-07	6.9586E-07	6.47425E-07	7.07753E-06	6.80748E-06
3829803774405	382980	3774405	1.46429E-05	5.89615E-06	5.74487E-06	1.52276E-06	1.41852E-06	4.68779E-05	3.37027E-05	2.27233E-05	2.24348E-05	1.5918E-05	5.05675E-06	7.2441E-06	6.9677E-06	7.12238E-07	6.62662E-07	7.12238E-07	6.62662E-07	7.2441E-06	6.9677E-06
3829903774405	382990	3774405	1.5315E-05	6.16676E-06	6.00854E-06	1.59265E-06	1.48363E-06	4.80628E-05	3.45545E-05	2.32977E-05	2.30019E-05	1.63204E-05	5.18456E-06	7.4272E-06	7.14381E-06	7.3024E-07	6.79412E-07	7.3024E-07	6.79412E-07	7.4272E-06	7.14381E-06
3830003774405	383000	3774405	1.60555E-05	6.46495E-06	6.29907E-06	1.66966E-06	1.55536E-06	4.93546E-05	3.54832E-05	2.39238E-05	2.36201E-05	1.6759E-05	5.32391E-06	7.62682E-06	7.33582E-06	7.49867E-07	6.97672E-07	7.49867E-07	6.97672E-07	7.62682E-06	7.33582E-06
3830103774405	383010	3774405	1.69036E-05	6.80645E-06	6.63181E-06	1.75786E-06	1.63752E-06	5.08156E-05	3.65337E-05	2.4632E-05	2.43193E-05	1.72551E-05	5.48151E-06	7.8526E-06	7.55298E-06	7.72065E-07	7.18325E-07	7.72065E-07	7.18325E-07	7.8526E-06	7.55298E-06
3830203774405	383020	3774405	1.78454E-05	7.18565E-06	7.00128E-06	1.85579E-06	1.72875E-06	5.23924E-05	3.76673E-05	2.53964E-05	2.50739E-05	1.77906E-05	5.65161E-06	8.09627E-06	7.78735E-06	7.96023E-07	7.40615E-07	7.96023E-07	7.40615E-07	8.09627E-06	7.78735E-06
3830303774405	383030	3774405	1.89869E-05	7.6453E-06	7.44914E-06	1.97451E-06	1.83934E-06	5.43167E-05	3.90508E-05	2.63292E-05	2.59949E-05	1.8444E-05	5.85918E-06	8.39363E-06	8.07337E-06	8.25259E-07	7.67817E-07	8.25259E-07	7.67817E-07	8.39363E-06	8.07337E-06
3830403774405	383040	3774405	2.03673E-05	8.20116E-06	7.99074E-06	2.11806E-06	1.97307E-06	5.65885E-05	4.0684E-05	2.74303E-05	2.70821E-05	1.92154E-05	6.10423E-06	8.74469E-06	8.41103E-06	8.59775E-07	7.9993E-07	8.59775E-07	7.9993E-07	8.74469E-06	8.41103E-06
3830503774405	383050	3774405	2.1956E-05	8.84085E-06	8.61401E-06	2.28327E-06	2.12697E-06	5.90829E-05	4.24774E-05	2.86395E-05	2.82759E-05	2.00624E-05	6.37331E-06	9.13016E-06	8.78179E-06	8.97674E-07	8.35191E-07	8.97674E-07	8.35191E-07	9.13016E-06	8.78179E-06
3830603774405	383060	3774405	2.35712E-05	9.49122E-06	9.2477E-06	2.45124E-06	2.28344E-06	6.14081E-05	4.41491E-05	2.97666E-05	2.93886E-05	2.0852E-05	6.62413E-06	9.48947E-06	9.1274E-06	9.33002E-07	8.6806E-07	9.33002E-07	8.6806E-07	9.48947E-06	9.1274E-06
3830703774405	383070	3774405	2.53974E-05	1.02266E-05	9.96417E-06	2.64115E-06	2.46035E-06	6.39204E-05	4.59553E-05	3.09844E-05	3.0591E-05	2.1705E-05	6.89513E-06	9.8777E-06	9.50081E-06	9.71172E-07	9.03573E-07	9.71172E-07	9.03573E-07	9.8777E-06	9.50081E-06
3830803774405	383080	3774405	2.73423E-05	1.10097E-05	1.07272E-05	2.84341E-06	2.64876E-06	6.63792E-05	4.7723E-05	3.21762E-05	3.17677E-05	2.254E-05	7.16037E-06	1.02577E-05	9.86627E-06	1.00853E-06	9.38331E-07	1.00853E-06	9.38331E-07	1.02577E-05	9.86627E-06
3830903774405	383090	3774405	2.93473E-05	1.1817E-05	1.15139E-05	3.05192E-06	2.843E-06	6.8642E-05	4.93499E-05	3.32731E-05	3.28507E-05	2.33083E-05	7.40446E-06	1.06073E-05	1.02026E-05	1.04291E-06	9.70318E-07	1.04291E-06	9.70318E-07	1.06073E-05	1.02026E-05
3831003774405	383100	3774405	3.15382E-05	1.26992E-05	1.23734E-05	3.27975E-06	3.05523E-06	7.0985E-05	5.10344E-05	3.44088E-05	3.3972E-05	2.41039E-05	7.6572E-06	1.09694E-05	1.05509E-05	1.07851E-06	1.00344E-06	1.07851E-06	1.00344E-06	1.09694E-05	1.05509E-05
3831103774405	383110	3774405	3.37793E-05	1.36016E-05	1.32527E-05	3.51281E-06	3.27234E-06	7.323E-05	5.26484E-05	3.54971E-05	3.50464E-05	2.48663E-05	7.89937E-06	1.13163E-05	1.08845E-05	1.11262E-06	1.03517E-06	1.11262E-06	1.03517E-06	1.13163E-05	1.08845E-05
3831203774405	383120	3774405	3.6244E-05	1.45941E-05	1.42196E-05	3.76913E-06	3.51111E-06	7.56532E-05	5.43906E-05	3.66717E-05	3.62061E-05	2.56891E-05	8.16076E-06	1.16908E-05	1.12447E-05	1.14943E-06	1.06943E-06	1.14943E-06	1.06943E-06	1.16908E-05	1.12447E-05
3831303774405	383130	3774405	3.89057E-05	1.56659E-05	1.52639E-05	4.04593E-06	3.76896E-06	7.77646E-05	5.59085E-05	3.76951E-05	3.72165E-05	2.6406E-05	8.38852E-06	1.20171E-05	1.15585E-05	1.18151E-06	1.09927E-06	1.18151E-06	1.09927E-06	1.20171E-05	1.15585E-05
3831403774405	383140	3774405	4.18665E-05	1.6858E-05	1.64255E-05	4.35382E-06	4.05578E-06	7.96622E-05	5.72728E-05	3.86149E-05	3.81247E-05	2.70504E-05	8.59321E-06	1.23103E-05	1.18406E-05	1.21034E-06	1.1261E-06	1.21034E-06	1.1261E-06	1.23103E-05	1.18406E-05
3831503774405	383150	3774405	4.5217E-05	1.82072E-05	1.774E-05	4.70225E-06	4.38036E-06	8.15776E-05	5.86498E-05	3.95434E-05	3.90413E-05	2.77008E-05	8.79982E-06	1.26063E-05	1.21253E-05	1.23945E-06	1.15317E-06	1.23945E-06	1.15317E-06	1.26063E-05	1.21253E-05
3831603774405	383160	3774405	4.87785E-05	1.96413E-05	1.91373E-05	5.07263E-06	4.72538E-06	8.33949E-05	5.99564E-05	4.04244E-05	3.99111E-05	2.83179E-05	8.99586E-06	1.28871E-05	1.23954E-05	1.26706E-06	1.17886E-06	1.26706E-06	1.17886E-06	1.28871E-05	1.23954E-05
3831703774405	383170	3774405	5.27508E-05	2.12408E-05	2.06958E-05	5.48572E-06	5.11019E-06	8.51945E-05	6.12502E-05	4.12967E-05	4.07723E-05	2.89289E-05	9.18999E-06	1.31652E-05	1.26629E-05	1.2944E-06	1.2043E-06	1.2944E-06	1.2043E-06	1.31652E-05	1.26629E-05
3834503774405	383450	3774405	0.000109295	4.4009E-05	4.28799E-05	1.13659E-05	1.05879E-05	0.000157997	0.000113591	7.65865E-05	7.56141E-05	5.365E-05	1.70432E-05	2.44155E-05	2.34839E-05	2.40052E-06	2.23343E-06	2.40052E-06	2.23343E-06	2.44155E-05	2.34839E-05
3834603774405	383460	3774405	0.000101285	4.07836E-05	3.97372E-05	1.05329E-05	9.81188E-06	0.000161035	0.000115775	7.8059E-05	7.70679E-05	5.46816E-05	1.73709E-05	2.48849E-05	2.39354E-05	2.44668E-06	2.27638E-06	2.44668E-06	2.27638E-06	2.48849E-05	2.39354E-05
3834703774405	383470	3774405	9.39857E-05	3.78445E-05	3.68735E-05	9.77387E-06	9.10479E-06	0.000163066	0.000117236	7.90436E-05	7.804E-05	5.53713E-05	1.759E-05	2.51988E-05	2.42373E-05	2.47754E-06	2.30509E-06	2.47754E-06	2.30509E-06	2.51988E-05	2.42373E-05
3834803774405	383480	3774405	8.77597E-05	3.53375E-05	3.44308E-05	9.1264E-06	8.50165E-06	0.000165516	0.000118997	8.02312E-05	7.92125E-05	5.62032E-05	1.78543E-05	2.55774E-05	2.46015E-05	2.51476E-06	2.33972E-06	2.51476E-06	2.33972E-06	2.55774E-05	2.46015E-05
3834903774405	383490	3774405	8.2555E-05	3.32418E-05	3.23889E-05	8.58515E-06	7.99745E-06	0.000168491	0.000121136	8.16735E-05	8.06365E-05	5.72136E-05	1.81753E-05	2.60372E-05	2.50437E-05	2.55997E-06	2.38178E-06	2.55997E-06	2.38178E-06	2.60372E-05	2.50437E-05
3835003774405	383500	3774405	7.82069E-05	3.14909E-05	3.0683E-05	8.13297E-06	7.57622E-06	0.000172037	0.000123685	8.33922E-05	8.23334E-05	5.84175E-05	1.85578E-05	2.65851E-05	2.55707E-05	2.61384E-06	2.4319E-06	2.61384E-06	2.4319E-06	2.65851E-05	2.55707E-05
3835103774405	383510	3774405	7.44008E-05	2.99584E-05	2.91897E-05	7.73717E-06	7.20752E-06	0.000175806	0.000126395	8.52189E-05	8.41369E-05	5.96972E-05	1.89643E-05	2.71675E-05	2.61309E-05	2.6711E-06	2.48517E-06	2.6711E-06	2.48517E-06	2.71675E-05	2.61309E-05
3835203774405	383520	3774405	7.08309E-05	2.85209E-05	2.77892E-05	7.36593E-06	6.86169E-06	0.000179218	0.000128848	8.68728E-05	8.57698E-05	6.08558E-05	1.93323E-05	2.76947E-05	2.6638E-05	2.72294E-06	2.53341E-06	2.72294E-06	2.53341E-06	2.76947E-05	2.6638E-05
3835303774405	383530	3774405	6.76634E-05	2.72455E-05	2.65464E-05	7.03653E-06	6.55484E-06	0.000182799	0.000131423	8.86088E-05	8.74838E-05	6.20719E-05	1.97186E-05	2.82482E-05	2.71703E-05	2.77735E-06	2.58403E-06	2.77735E-06	2.58403E-06	2.82482E-05	2.71703E-05
3835403774405	383540	3774405	6.4855E-05	2.61146E-05	2.54446E-05	6.74447E-06	6.28277E-06	0.000186639	0.000134183	9.047E-05	8.93214E-05	6.33757E-05	2.01328E-05	2.88415E-05	2.7741E-05	2.83569E-06	2.63831E-06	2.83569E-06	2.63831E-06	2.88415E-05	2.7741E-05
3835503774405	383550	3774405	6.23442E-05	2.51036E-05	2.44595E-05	6.48336E-06	6.03954E-06	0.000190737	0.000137129	9.24565E-05	9.12826E-05	6.47672E-05	2.05749E-05	2.94748E-05	2.83501E-05	2.89795E-06	2.69624E-06	2.89795E-06	2.69624E-06	2.94748E-05	2.83501E-05
3835703774405	383570	3774405	5.80114E-05	2.3359E-05	2.27597E-05	6.03278E-06	5.6198E-06	0.000199601	0.000143502	9.67533E-05	9.55248E-05	6.77772E-05	2.15311E-05	3.08446E-05	2.96677E-05	3.03263E-06	2.82154E-06	3.03263E-06	2.82154E-06	3.08446E-05	2.96677E-05
3835803774405	383580	3774405	5.6107E-05	2.25921E-05	2.20125E-05	5.83474E-06	5.43531E-06	0.000204323	0.000146897	9.9042E-05	9.77845E-05	6.93805E-05	2.20404E-05	3.15742E-05	3.03695E-05	3.10437E-06	2.88829E-06	3.10437E-06	2.88829E-06	3.15742E-05	3.03695E-05
3835903774405	383590	3774405	5.44038E-05	2.19063E-05	2.13443E-05	5.65761E-06	5.27032E-06	0.000209481	0.000150605	0.000101542	0.000100253	7.1132E-05	2.25968E-05	3.23713E-05	3.11362E-05	3.18274E-06	2.9612E-06	3.18274E-06	2.9612E-06	3.23713E-05	3.11362E-05
3836003774405	383600	3774405	5.27508E-05	2.12408E-05	2.06958E-05	5.48572E-06	5.11019E-06	0.000214541	0.000154243	0.000103995	0.000102675	7.28503E-05	2.31427E-05	3.31533E-05	3.18883E-05	3.25962E-06	3.03273E-06	3.25962E-06	3.03273E-06	3.31533E-05	3.18883E-05
3836103774405	383610	3774405	5.13508E-05	2.0677E-05	2.01465E-05	5.34013E-06	4.97457E-06	0.000220358	0.000158426	0.000106815	0.000105459	7.48256E-05	2.37702E-05	3.40522E-05	3.2753E-05	3.34801E-06	3.11497E-06	3.34801E-06	3.11497E-06	3.40522E-05	3.2753E-05
3836203774405	383620	3774405	5.04566E-05	2.0317E-05	1.97957E-05	5.24714E-06	4.88794E-06	0.000228171	0.000164043	0.000110602	0.000109198	7.74786E-05	2.4613E-05	3.52596E-05	3.39142E-05	3.46671E-06	3.22541E-06	3.46671E-06	3.22541E-06	3.52596E-05	3.39142E-05
3836303774405	383630	3774405	4.98907E-05	2.00891E-05	1.95737E-05	5.18829E-06	4.83312E-06	0.000237472	0.00017073	0.000115111	0.000113649	8.06368E-05	2.56163E-05	3.66969E-05	3.52967E-05	3.60802E-06	3.35689E-06	3.60802E-06	3.35689E-06	3.66969E-05	3.52967E-05
3836403774405	383640	3774405	4.94995E-05	1.99316E-05	1.94202E-05	5.1476E-06	4.79522E-06	0.000247726	0.000178102	0.000120081	0.000118557	8.41187E-05	2.67224E-05	3.82814E-05	3.68208E-05	3.76382E-06	3.50184E-06	3.76382E-06	3.50184E-06	3.82814E-05	3.68208E-05
3836503774405	383650	3774405	4.95708E-05	1.99603E-05	1.94481E-05	5.15501E-06	4.80212E-06	0.000260679	0.000187414	0.00012636	0.000124756	8.85172E-05	2.81196E-05	4.02831E-05	3.87461E-05	3.96062E-06	3.68494E-06	3.96062E-06	3.68494E-06	4.02831E-05	3.87461E-05
3836603774405	383660	3774405	4.97971E-05	2.00514E-05	1.95369E-05	5.17855E-06	4.82405E-06	0.000274933	0.000197662	0.00013327	0.000131577	9.33573E-05	2.96572E-05	4.24858E-05	4.08647E-05	4.17719E-06	3.88644E-06	4.17719E-06	3.88644E-06	4.24858E-05	4.08647E-05
3836703774405	383670	3774405	5.04734E-05	2.03237E-05	1.98023E-05	5.24888E-06	4.88956E-06	0.000292501	0.000210293	0.000141785	0.000139985	9.93228E-05	3.15523E-05	4.52006E-05	4.3476E-05	4.44411E-06	4.13478E-06	4.44411E-06	4.13478E-06	4.52006E-05	4.3476E-05
3836803774405	383680	3774405	5.16442E-05	2.07952E-05	2.02616E-05	5.37064E-06	5.00299E-06	0.000314159	0.000225863	0.000152283	0.00015035	0.000106677	3.38885E-05	4.85473E-05	4.6695E-05	4.77316E-06	4.44092E-06	4.77316E-06	4.44092E-06	4.85473E-05	4.6695E-05
3836903774405	383690	3774405	5.30876E-05	2.13763E-05	2.08279E-05	5.52074E-06	5.14281E-06	0.000338854	0.000243617	0.000164254	0.000162168	0.000115062	3.65524E-05	5.23635E-05	5.03655E-05	5.14836E-06	4.79001E-06	5.14836E-06	4.79001E-06	5.23635E-05	5.03655E-05
3837003774405	383700	3774405	5.47139E-05	2.20312E-05	2.1466E-05	5.68987E-06	5.30037E-06	0.000366132	0.000263229	0.000177477	0.000175223	0.000124325	3.94949E-05	5.65789E-05	5.44201E-05	5.56282E-06	5.17562E-06	5.56282E-06	5.17562E-06	5.65789E-05	5.44201E-05
3837103774405	383710	3774405	5.66784E-05	2.28223E-05	2.22367E-05	5.89416E-06	5.49068E-06	0.000397384	0.000285698	0.000192626	0.00019018	0.000134937	4.28661E-05	6.14083E-05	5.90652E-05	6.03764E-06	5.61739E-06	6.03764E-06	5.61739E-06	6.14083E-05	5.90652E-05
3837203774405	383720	3774405	5.91683E-05	2.38248E-05	2.32135E-05	6.15309E-06	5.73188E-06	0.00043448	0.000312368	0.000210607	0.000207933	0.000147534	4.68677E-05	6.71408E-05	6.4579E-05	6.60126E-06	6.14178E-06	6.60126E-06	6.14178E-06	6.71408E-05	6.4579E-05
3837303774405	383730	3774405	6.23917E-05	2.51228E-05	2.44782E-05	6.4883E-06	6.04414E-06	0.000479764	0.000344924	0.000232558	0.000229605	0.00016291	5.17524E-05	7.41385E-05	7.13097E-05	7.28927E-06	6.7819E-06	7.28927E-06	6.7819E-06	7.41385E-05	7.13097E-05
3837403774405	383740	3774405	6.63193E-05	2.67043E-05	2.60191E-05	6.89675E-06	6.42462E-06	0.000533662	0.000383674	0.000258684	0.000255399	0.000181212	5.75664E-05	8.24674E-05	7.93208E-05	8.10817E-06	7.5438E-06	8.10817E-06	7.5438E-06	8.24674E-05	7.93208E-05
3837503774405	383750	3774405	7.21373E-05	2.9047E-05	2.83017E-05	7.50178E-06	6.98824E-06	0.000608558	0.00043752	0.000294989	0.000291243	0.000206644	6.56455E-05	9.40412E-05	9.0453E-05	9.24615E-06	8.60252E-06	9.24615E-06	8.60252E-06	9.40412E-05	9.0453E-05
3837603774405	383760	3774405	7.98738E-05	3.21621E-05	3.13369E-05	8.30632E-06	7.7377E-06	0.000706545	0.000507968	0.000342486	0.000338138	0.000239917	7.62155E-05	0.000109183	0.000105017	1.07349E-05	9.98767E-06	1.07349E-05	9.98767E-06	0.000109183	0.000105017
3837703774405	383770	3774405	9.01182E-05	3.62872E-05	3.53562E-05	9.37167E-06	8.73013E-06	0.000835366	0.000600583	0.00040493	0.000399789	0.00028366	9.01114E-05	0.00012909	0.000124165	1.26921E-05	1.18087E-05	1.26921E-05	1.18087E-05	0.00012909	0.000124165
3837803774405	383780	3774405	0.000104429	4.20494E-05	4.09706E-05	1.08599E-05	1.01164E-05	0.001014227	0.000729174	0.00049163	0.000485388	0.000344395	0.000109405	0.00015673	0.00015075	1.54096E-05	1.4337E-05	1.54096E-05	1.4337E-05	0.00015673	0.00015075
3837903774405	383790	3774405	0.000125119	5.03806E-05	4.90879E-05	1.30115E-05	1.21208E-05	0.001270194	0.0009132	0.000615706	0.000607888	0.000431311	0.000137017	0.000196285	0.000188795	1.92986E-05	1.79554E-05	1.92986E-05	1.79554E-05	0.000196285	0.000188795
3838003774405	383800	3774405	0.000151384	6.09565E-05	5.93925E-05	1.57429E-05	1.46652E-05	0.001600246	0.00115049	0.000775693	0.000765844	0.000543385	0.00017262	0.000247288	0.000237853	2.43133E-05	2.26209E-05	2.43133E-05	2.26209E-05	0.000247288	0.000237853
3838103774405	383810	3774405	0.00018828	7.58133E-05	7.38682E-05	1.95798E-05	1.82395E-05	0.002065577	0.001485038	0.001001255	0.000988542	0.000701395	0.000222815	0.000319196	0.000307017	3.13833E-05	2.91988E-05	3.13833E-05	2.91988E-05	0.000319196	0.000307017
3838203774405	383820	3774405	0.000248449	0.000100041	9.74742E-05	2.5837E-05	2.40683E-05	0.002819998	0.002027426	0.001366948	0.001349593	0.000957569	0.000304195	0.000435778	0.00041915	4.28455E-05	3.98633E-05	4.28455E-05	3.98633E-05	0.000435778	0.00041915
3838303774405	383830	3774405	0.00037915	0.000152669	0.000148752	3.94289E-05	3.67298E-05	0.004450293	0.003199519	0.002157208	0.002129818	0.001511157	0.000480056	0.000687709	0.000661469	6.76154E-05	6.2909E-05	6.76154E-05	6.2909E-05	0.000687709	0.000661469
3838403774405	383840	3774405	0.000672097	0.000270628	0.000263685	6.98935E-05	6.51089E-05	0.008096704	0.005821091	0.003924746	0.003874915	0.002749345	0.000873396	0.001251194	0.001203454	0.000123017	0.000114454	0.000123017	0.000114454	0.001251194	0.001203454
3838503774405	383850	3774405	0.000436035	0.000175575	0.00017107	4.53446E-05	4.22405E-05	0.005170668	0.003716998	0.002506107	0.002474287	0.001755566	0.000557698	0.000798937	0.000768453	7.85512E-05	7.30837E-05	7.85512E-05	7.30837E-05	0.000798937	0.000768453
3838603774405	383860	3774405	0.000440027	0.000177182	0.000172636	4.57597E-05	4.26272E-05	0.005225846	0.003757099	0.002533144	0.002500981	0.001774507	0.000563715	0.000807557	0.000776744	7.93987E-05	7.38721E-05	7.93987E-05	7.38721E-05	0.000807557	0.000776744
3838703774405	383870	3774405	0.000746099	0.000300426	0.000292718	7.75891E-05	7.22777E-05	0.009034771	0.006495509	0.004379459	0.004323854	0.003067878	0.000974586	0.001396155	0.001342883	0.000137269	0.000127715	0.000137269	0.000127715	0.001396155	0.001342883
3838803774405	383880	3774405	0.000505605	0.000203588	0.000198365	5.25795E-05	4.89801E-05	0.006052348	0.004351309	0.002933777	0.002896528	0.002055156	0.00065287	0.000935277	0.000899591	9.19561E-05	8.55555E-05	9.19561E-05	8.55555E-05	0.000935277	0.000899591
3838903774405	383890	3774405	0.000382397	0.000153977	0.000150026	3.97666E-05	3.70444E-05	0.004526971	0.003254646	0.002194376	0.002166514	0.001537194	0.000488327	0.000699559	0.000672866	6.87804E-05	6.39929E-05	6.87804E-05	6.39929E-05	0.000699559	0.000672866
3839003774405	383900	3774405	0.00030972	0.000124713	0.000121513	3.22087E-05	3.00039E-05	0.003629279	0.002609255	0.001759234	0.001736898	0.001232371	0.000391493	0.000560837	0.000539438	5.13032E-05	5.51413E-05	5.13032E-05	5.51413E-05	0.000560837	0.000539438
3839103774405	383910	3774405	0.000262421	0.000105667	0.000102956	2.729E-05	2.54218E-05	0.003046717	0.002190424	0.001476847	0.001458096	0.001034554	0.000328651	0.000470813	0.000452849	4.62902E-05	4.30682E-05	4.62902E-05	4.30682E-05	0.000470813	0.000452849

			MDemolition	MSite Grubbing / Prep	MMass Grading / Excavation	MMass Grading / Excavation	MDrainage / Utilities Trenching	MFoundations / Concrete Pads	MBuilding / Structure Construction	MAsphalt Paving	MLandscaping or Other Finishing	MWaterside Construction (Piles)	RSSWDemolition	RSSWPlacing Base	RSSWForm	Child Risk				
Unique Identifier	X (UTM)	Y (UTM)	2027	2027	2027	2028	2028	2028	2028	2028	2028	2028	2029	2029	2029	3rd Trimester	0<2	2<16	Total	per million
3838103774395	383810	3774395	0.000320187	0.000982919	0.001155832	0.001140442	0.000242419	0.000315264	0.000232051	2.38843E-05	0.00027982	2.38843E-05	0.00152318	0.002210167	0.001310142	2.94012E-08	4.2925E-07	9.917E-08	5.57823E-07	0.55782333
3838203774395	383820	3774395	0.000435967	0.001338343	0.001573782	0.001552827	0.000330078	0.000429264	0.000315961	3.25209E-05	0.000381003	3.25209E-05	0.002093209	0.003037292	0.001800445	3.97048E-08	5.8061E-07	1.3472E-07	7.55031E-07	0.75503077
3838303774395	383830	3774395	0.000683554	0.002098394	0.00246754	0.002434684	0.000517531	0.000673044	0.000495397	5.09897E-05	0.000597377	5.09897E-05	0.003311985	0.004805762	0.002848759	6.1758E-08	9.0449E-07	2.1077E-07	1.17702E-06	1.1770235
3838403774395	383840	3774395	0.000912456	0.002801082	0.003293844	0.003249985	0.000690836	0.000898426	0.000661291	6.80646E-05	0.00079742	6.80646E-05	0.00443883	0.006440839	0.003817999	8.21452E-08	1.2039E-06	2.8108E-07	1.56714E-06	1.56714211
3838603774395	383860	3774395	0.000801991	0.002461974	0.002895079	0.002856531	0.000607201	0.00078966	0.000581233	5.98245E-05	0.000700881	5.98245E-05	0.00389554	0.005652512	0.003350695	7.22663E-08	1.0589E-06	2.4708E-07	1.37829E-06	1.37828726
3838703774395	383870	3774395	0.000959436	0.002945303	0.003463435	0.003417319	0.000726405	0.000944684	0.000695339	7.15691E-05	0.000838477	7.15691E-05	0.004670658	0.006777226	0.004017402	8.62855E-08	1.2648E-06	2.9544E-07	1.64657E-06	1.64657428
3838803774395	383880	3774395	0.000892627	0.00274021	0.003222263	0.003179358	0.000675823	0.000878902	0.00064692	6.65854E-05	0.000780091	6.65854E-05	0.004342061	0.006300424	0.003734764	8.03155E-08	1.1772E-06	2.7489E-07	1.53243E-06	1.53242778
3838903774395	383890	3774395	0.000664535	0.002040006	0.002398881	0.002366939	0.00050313	0.000654317	0.000481613	4.95709E-05	0.000580755	4.95709E-05	0.003219677	0.00467182	0.00276936	5.99697E-08	8.785E-07	2.0478E-07	1.14324E-06	1.14324198
3839003774395	383900	3774395	0.000530413	0.001628277	0.001914721	0.001889226	0.000401585	0.000522258	0.00038441	3.95662E-05	0.000463543	3.95662E-05	0.002559822	0.003714357	0.002201795	4.80007E-08	7.0278E-07	1.6354E-07	9.14322E-07	0.91432208
3839103774395	383910	3774395	0.000443103	0.001360251	0.001599544	0.001578246	0.000335481	0.00043629	0.000321134	3.30533E-05	0.00038724	3.30533E-05	0.002130388	0.003091239	0.001832424	4.02049E-08	5.8834E-07	1.367E-07	7.65244E-07	0.76524439
3829703774405	382970	3774405	8.7025E-06	2.67152E-05	3.14149E-05	3.09966E-05	6.58881E-06	8.56869E-06	6.30702E-06	6.49163E-07	7.60535E-06	6.49163E-07	1.87469E-05	2.72021E-05	1.61248E-05	1.79601E-09	2.2819E-08	3.6224E-09	2.82374E-08	0.02823738
3829803774405	382980	3774405	8.89665E-06	2.73112E-05	3.21157E-05	3.16881E-05	6.73581E-06	8.75986E-06	6.44774E-06	6.63645E-07	7.77503E-06	6.63645E-07	1.92366E-05	2.79127E-05	1.65461E-05	1.88174E-09	2.3827E-08	3.7472E-09	2.94564E-08	0.02945635
3829903774405	382990	3774405	9.10895E-06	2.79629E-05	3.28821E-05	3.24443E-05	6.89654E-06	8.9689E-06	6.6016E-06	6.79482E-07	7.96056E-06	6.79482E-07	1.97762E-05	2.86957E-05	1.70102E-05	1.97887E-09	2.4968E-08	3.8864E-09	3.08335E-08	0.03083352
3830003774405	383000	3774405	9.3394E-06	2.86703E-05	3.3714E-05	3.32651E-05	7.07102E-06	9.1958E-06	6.76861E-06	6.96672E-07	8.16195E-06	6.96672E-07	2.03595E-05	2.95421E-05	1.7512E-05	2.08826E-09	2.6249E-08	4.0407E-09	3.2378E-08	0.032378
3830103774405	383010	3774405	9.60069E-06	2.94725E-05	3.46572E-05	3.41957E-05	7.26885E-06	9.45308E-06	6.95798E-06	7.16163E-07	8.39031E-06	7.16163E-07	2.10239E-05	3.05062E-05	1.80834E-05	2.21631E-09	2.7747E-08	4.2187E-09	3.41815E-08	0.03418153
3830203774405	383020	3774405	9.88376E-06	3.03414E-05	3.5679E-05	3.5204E-05	7.48316E-06	9.73179E-06	7.16313E-06	7.37279E-07	8.63769E-06	7.37279E-07	2.17445E-05	3.15517E-05	1.87032E-05	2.36216E-09	2.9446E-08	4.4172E-09	3.62251E-08	0.03622514
3830303774405	383030	3774405	1.02303E-05	3.14054E-05	3.69301E-05	3.64384E-05	7.74556E-06	1.0073E-05	7.4143E-06	7.63131E-07	8.94057E-06	7.63131E-07	2.26085E-05	3.28054E-05	1.94464E-05	2.54279E-09	3.155E-08	4.6611E-09	3.87537E-08	0.03875373
3830403774405	383040	3774405	1.06404E-05	3.26643E-05	3.84105E-05	3.7899E-05	8.05604E-06	1.04768E-05	7.71151E-06	7.93722E-07	9.29895E-06	7.93722E-07	2.36223E-05	3.42764E-05	2.03184E-05	2.76767E-09	3.4161E-08	4.9591E-09	4.1888E-08	0.04188802
3830503774405	383050	3774405	1.10904E-05	3.40457E-05	4.00349E-05	3.95019E-05	8.39675E-06	1.09199E-05	8.03764E-06	8.2729E-07	9.69222E-06	8.2729E-07	2.47203E-05	3.58696E-05	2.12628E-05	3.03781E-09	3.7283E-08	5.3056E-09	4.56262E-08	0.04562624
3830603774405	383060	3774405	1.15114E-05	3.5338E-05	4.15546E-05	4.10013E-05	8.71547E-06	1.13344E-05	8.34274E-06	8.58692E-07	1.00601E-05	8.58692E-07	2.57372E-05	3.73452E-05	2.21375E-05	3.33337E-09	4.0671E-08	5.6647E-09	4.9669E-08	0.049669
3830703774405	383070	3774405	1.19668E-05	3.67361E-05	4.31987E-05	4.26235E-05	9.0603E-06	1.17828E-05	8.67282E-06	8.92666E-07	1.04581E-05	8.92666E-07	2.68164E-05	3.89112E-05	2.30658E-05	3.69303E-09	4.4775E-08	6.0848E-09	5.45524E-08	0.05455238
3830803774405	383080	3774405	1.2415E-05	3.8112E-05	4.48166E-05	4.42199E-05	9.39963E-06	1.22241E-05	8.99764E-06	9.26099E-07	1.08498E-05	9.26099E-07	2.78832E-05	4.04591E-05	2.39834E-05	4.11198E-09	4.9522E-08	6.55E-09	6.01839E-08	0.06018395
3830903774405	383090	3774405	1.28233E-05	3.93653E-05	4.62904E-05	4.5674E-05	9.70874E-06	1.26261E-05	9.29352E-06	9.56554E-07	1.12066E-05	9.56554E-07	2.89032E-05	4.19392E-05	2.48607E-05	4.59546E-09	5.4961E-08	7.0556E-09	6.66125E-08	0.06661253
3831003774405	383100	3774405	1.32425E-05	4.06521E-05	4.78035E-05	4.7167E-05	1.00261E-05	1.30388E-05	9.5973E-06	9.87821E-07	1.15729E-05	9.87821E-07	2.99607E-05	4.34736E-05	2.57702E-05	5.19365E-09	6.1658E-08	7.654E-09	7.45055E-08	0.0745055
3831103774405	383110	3774405	1.36362E-05	4.18608E-05	4.92249E-05	4.85695E-05	1.03242E-05	1.34265E-05	9.88267E-06	1.01719E-06	1.19171E-05	1.01719E-06	3.09495E-05	4.49083E-05	2.66208E-05	5.90874E-09	6.9623E-08	8.3345E-09	8.38659E-08	0.08386594
3831203774405	383120	3774405	1.40699E-05	4.31921E-05	5.07904E-05	5.01141E-05	1.06525E-05	1.38536E-05	1.0197E-05	1.04954E-06	1.22961E-05	1.04954E-06	3.1957E-05	4.63703E-05	2.74874E-05	6.83595E-09	7.9923E-08	9.1864E-09	9.59452E-08	0.0959452
3831303774405	383130	3774405	1.44636E-05	4.44009E-05	5.22118E-05	5.15166E-05	1.09507E-05	1.42413E-05	1.04823E-05	1.07891E-06	1.26402E-05	1.07891E-06	3.29801E-05	4.78549E-05	2.83674E-05	8.07432E-09	9.3615E-08	1.0271E-08	1.11961E-07	0.1119607
3831403774405	383140	3774405	1.48048E-05	4.54481E-05	5.34432E-05	5.27316E-05	1.12089E-05	1.45771E-05	1.07296E-05	1.10436E-06	1.29383E-05	1.10436E-06	3.39939E-05	4.93258E-05	2.92394E-05	9.80818E-09	1.127E-07	1.1721E-08	1.34228E-07	0.13422764
3831503774405	383150	3774405	1.51423E-05	4.64842E-05	5.46616E-05	5.39338E-05	1.14645E-05	1.49095E-05	1.09742E-05	1.12954E-06	1.32332E-05	1.12954E-06	3.50295E-05	5.08285E-05	3.01301E-05	1.23132E-08	1.4021E-07	1.3756E-08	1.66283E-07	0.16628344
3831603774405	383160	3774405	1.54399E-05	4.73977E-05	5.57358E-05	5.49937E-05	1.16898E-05	1.52025E-05	1.11898E-05	1.15174E-06	1.34933E-05	1.15174E-06	3.6037E-05	5.22905E-05	3.09967E-05	1.60951E-08	1.8168E-07	1.6745E-08	2.14519E-07	0.21451888
3831703774405	383170	3774405	1.5732E-05	4.82945E-05	5.67904E-05	5.60342E-05	1.1911E-05	1.54901E-05	1.14016E-05	1.17353E-06	1.37486E-05	1.17353E-06	3.70601E-05	5.3775E-05	3.18768E-05	2.2379E-08	2.505E-07	2.1623E-08	2.94502E-07	0.29450231
3834503774405	383450	3774405	2.68043E-05	8.22845E-05	9.67599E-05	9.54715E-05	2.0294E-05	2.63921E-05	1.94261E-05	1.99946E-06	2.3425E-05	1.99946E-06	8.34157E-05	0.000121038	7.17489E-05	4.96523E-09	6.4015E-08	1.1852E-08	8.08322E-08	0.08083218
3834603774405	383460	3774405	2.72234E-05	8.35713E-05	9.8273E-05	9.69644E-05	2.06113E-05	2.68049E-05	1.97298E-05	2.03073E-06	2.37913E-05	2.03073E-06	8.58363E-05	0.00012455	7.38309E-05	4.85035E-09	6.2893E-08	1.1711E-08	7.94542E-08	0.07945425
3834703774405	383470	3774405	2.74757E-05	8.43455E-05	9.91834E-05	9.78628E-05	2.08023E-05	2.70532E-05	1.99126E-05	2.04955E-06	2.40117E-05	2.04955E-06	8.79168E-05	0.000127569	7.56204E-05	4.72864E-09	6.1632E-08	1.1541E-08	7.79018E-08	0.07790185
3834803774405	383480	3774405	2.77968E-05	8.53315E-05	0.000100343	9.90067E-05	2.10454E-05	2.73694E-05	2.01454E-05	2.0735E-06	2.42924E-05	2.0735E-06	9.00722E-05	0.000130697	7.74744E-05	4.62768E-09	6.0627E-08	1.1421E-08	7.66756E-08	0.0766756
3834903774405	383490	3774405	2.82033E-05	8.65792E-05	0.00010181	0.000100454	2.13532E-05	2.77696E-05	2.044E-05	2.10382E-06	2.46476E-05	2.10382E-06	9.25084E-05	0.000134232	7.95698E-05	4.54949E-09	5.99E-08	1.1357E-08	7.5806E-08	0.07580604
3835003774405	383500	3774405	2.87041E-05	8.81166E-05	0.000103618	0.000102238	2.17324E-05	2.82627E-05	2.08029E-05	2.14118E-06	2.50853E-05	2.14118E-06	9.53064E-05	0.000138292	8.19765E-05	4.49258E-09	5.9437E-08	1.1346E-08	7.52758E-08	0.07527584
3835103774405	383510	3774405	2.92358E-05	8.97487E-05	0.000105537	0.000104132	2.21349E-05	2.87862E-05	2.11882E-05	2.18084E-06	2.55499E-05	2.18084E-06	9.82822E-05	0.00014261	8.4536E-05	4.44717E-09	5.9111E-08	1.1361E-08	7.49201E-08	0.07492006
3835203774405	383520	3774405	2.97039E-05	9.11859E-05	0.000107227	0.000105799	2.24893E-05	2.92472E-05	2.15275E-05	2.21576E-06	2.5959E-05	2.21576E-06	0.000101127	0.000146737	8.69829E-05	4.39946E-09	5.8735E-08	1.1366E-08	7.45001E-08	0.07450014
3835303774405	383530	3774405	3.01975E-05	9.2701E-05	0.000109009	0.000107557	2.2863E-05	2.97331E-05	2.18852E-05	2.25258E-06	2.63904E-05	2.25258E-06	0.000104137	0.000151105	8.9572E-05	4.36068E-09	5.8464E-08	1.139E-08	7.42151E-08	0.07421507
3835403774405	383540	3774405	3.07291E-05	9.43331E-05	0.000110928	0.000109451	2.32655E-05	3.02566E-05	2.22705E-05	2.29224E-06	2.68555E-05	2.29224E-06	0.000107359	0.000155781	9.23436E-05	4.3317E-09	5.8313E-08	1.1438E-08	7.40826E-08	0.07408256
3835503774405	383550	3774405	3.13007E-05	9.60877E-05	0.000112991	0.000111487	2.36983E-05	3.08194E-05	2.26848E-05	2.33487E-06	2.73545E-05	2.33487E-06	0.000110797	0.000160768	9.53003E-05	4.31137E-09	5.8268E-08	1.1508E-08	7.40872E-08	0.07408717
3835703774405	383570	3774405	3.25346E-05	9.98755E-05	0.000117445	0.000115882	2.46325E-05	3.20343E-05	2.3579E-05	2.42691E-06	2.84328E-05	2.42691E-06	0.000118283	0.000171631	0.000101739	4.29113E-09	5.8431E-08	1.1697E-08	7.44192E-08	0.07441917
3835803774405	383580	3774405	3.31914E-05	0.000101892	0.000119817	0.000118221	2.51298E-05	3.26811E-05	2.40551E-05	2.47591E-06	2.90069E-05	2.47591E-06	0.00012231	0.000177474	0.000105203	4.28893E-09	5.861E-08	1.1813E-08	7.47119E-08	0.07471191
3835903774405	383590	3774405	3.39154E-05	0.000104115	0.00012243	0.0001208	2.56779E-05	3.3394E-05	2.45798E-05	2.52992E-06	2.96396E-05	2.52992E-06	0.000126664	0.000183793	0.000108949	4.29616E-09	5.8916E-08	1.1954E-08	7.51663E-08	0.07516628
3836003774405	383600	3774405	3.46195E-05	0.000106276	0.000124972	0.000123308	2.6211E-05	3.40872E-05	2.509E-05	2.58244E-06	3.02549E-05	2.58244E-06	0.000131047	0.000190152	0.000112718	4.30217E-09	5.9199E-08	1.2092E-08	7.5593E-08	0.07559297
3836103774405	383610	3774405	3.54415E-05	0.000108799	0.000127939	0.000126235	2.68333E-05	3.48965E-05	2.56857E-05	2.64375E-06	3.09732E-05	2.64375E-06	0.000135935	0.000197245	0.000116923	4.32298E-09	5.9684E-08	1.2272E-08	7.62796E-08	0.07627964
3836203774405	383620	3774405	3.65792E-05	0.000112292	0.000132046	0.000130288	2.76947E-05	3.60167E-05	2.65103E-05	2.72862E-06	3.19675E-05	2.72862E-06	0.000142074	0.000206152	0.000122203	4.38123E-09	6.0691E-08	1.2562E-08	7.76344E-08	0.07763439
3836303774405	383630	3774405	3.79528E-05	0.000116508	0.000137004	0.00013518	2.87347E-05	3.73692E-05	2.75058E-05	2.83108E-06	3.3168E-05	2.83108E-06	0.000149204	0.000216499	0.000128336	4.46585E-09	6.2067E-08	1.2931E-08	7.94637E-08	0.07946367
3836403774405	383640	3774405	3.94697E-05	0.000121165	0.00014248	0.000140583	2.98832E-05	3.88628E-05	2.86052E-05	2.94424E-06	3.44937E-05	2.94424E-06	0.000157027	0.00022785	0.000135065	4.56603E-09	6.3662E-08	1.3348E-08	8.15761E-08	0.08157605
3836503774405	383650	3774405	4.14095E-05	0.00012712	0.000149483	0.000147492	3.13518E-05	4.07728E-05	3.0011E-05	3.08894E-06	3.61888E-05	3.08894E-06	0.000166647	0.000241809	0.000143339	4.71095E-09	6.5893E-08	1.3903E-08	8.45062E-08	0.0845062
3836603774405	383660	3774405	4.35452E-05	0.000133676	0.000157192	0.000155099	3.29688E-05	4.28756E-05	3.15588E-05	3.24825E-06	3.80553E-05	3.24825E-06	0.000177244	0.000257184	0.000152454	4.87465E-09	6.8393E-08	1.452E-08	8.77876E-08	0.08778762
3836703774405	383670	3774405	4.61907E-05	0.000141798	0.000166742	0.000164522	3.49718E-05	4.54805E-05	3.34761E-05	3.4456E-06	4.03673E-05	3.4456E-06	0.000190111	0.000275855	0.000163521	5.0894E-09	7.1627E-08	1.53E-08	9.20161E-08	0.09201612
3836803774405	383680	3774405	4.9466E-05	0.000151852	0.000178566	0.000176188	3.74515E-05	4.87054E-05	3.58498E-05	3.68991E-06	4.32297E-05	3.68991E-06	0.000205825	0.000298657	0.000177038	5.36551E-09	7.5747E-08	1.6279E-08	9.7391E-08	0.09739097
3836903774405	383690	3774405	5.31985E-05	0.00016331	0.000192039	0.000189482	4.02775E-05	5.23805E-05	3.85549E-05	3.96834E-06	4.64916E-05	3.96834E-06	0.000223761	0.000324682	0.000192465	5.68306E-09	8.0472E-08	1.7399E-08	1.03554E-07	0.1035543
3837003774405	383700	3774405	5.73175E-05	0.000175955	0.000206908	0.000204153	4.3396E-05	5.64362E-05	4.15401E-05	4.27559E-06	5.00913E-05	4.27559E-06	0.000243669	0.000353568	0.000209588	6.03408E-09	8.5691E-08	1.8637E-08	1.10362E-07	0.11036222
3837103774405	383710	3774405	6.20316E-05	0.000190426	0.000223926	0.000220944	4.69652E-05	6.10778E-05	4.49566E-05	4.62725E-06	5.42111E-05	4.62725E-06	0.000266505	0.000386704	0.00022923	6.43887E-09	9.1698E-08	2.0058E-08	1.18195E-07	0.11819521
3837203774405	383720	3774405	6.76295E-05	0.000207611	0.000244133	0.000240883	5.12034E-05	6.65896E-05	4.90136E-05	5.04482E-06	5.91032E-05	5.04482E-06	0.000293583	0.000425996	0.000252522	6.92394E-09	9.8879E-08	2.1752E-08	1.27556E-07	0.12755588
3837303774405	383730	3774405	7.44684E-05	0.000228605	0.000268821	0.000265242	5.63813E-05	7.33234E-05	5.397E-05	5.55497E-06	6.508E-05	5.55497E-06	0.000326579	0.000473873	0.000280902	7.52166E-09	1.0771E-07	2.3829E-08	1.3906E-07	0.13906018
3837403774405	383740	3774405	8.26012E-05	0.000253571	0.000298179	0.000294209	6.25387E-05	8.13311E-05	5.98641E-05	6.16163E-06	7.21874E-05	6.16163E-06	0.000365894	0.00053092	0.000314719	8.23515E-09	1.1824E-07	2.6304E-08	1.52778E-07	0.15277772
3837503774405	383750	3774405	9.39293E-05	0.000288347	0.000339072	0.000334557	7.11155E-05	9.24851E-05	6.8074E-05	7.00665E-06	8.20873E-05	7.00665E-06	0.000420198	0.000609716	0.000361427	9.23952E-09	1.3303E-07	2.9762E-08	1.72029E-07	0.17202938
3837603774405	383760	3774405	0.000108747	0.000333834	0.000392561	0.000387334	8.2334E-05	0.000107075	7.88128E-05	8.11196E-06	9.50367E-05	8.11196E-06	0.000491336	0.000712939	0.000422616	1.05571E-08	1.5241E-07	3.4292E-08	1.97263E-07	0.19726307
3837703774405	383770	3774405	0.000128204	0.000393564	0.000462799	0.000456637	9.70654E-05	0.000126233	9.29142E-05	9.56337E-06	0.000112041	9.56337E-06	0.000585183	0.000849112	0.000503337	1.22896E-08	1.7789E-07	4.0249E-08	2.30424E-07	0.2304242
3837803774405	383780	3774405	0.000155179	0.000476372	0.000560175	0.000552716	0.000117489	0.000152793	0.000112464	1.15756E-05	0.000135615	1.15756E-05	0.000715824	0.001038676	0.000615706	1.46945E-08	2.1323E-07	4.8517E-08	2.76437E-07	0.27643735
3837903774405	383790	3774405	0.000193774	0.000594853	0.000699498	0.000690184	0.00014671	0.000190795	0.000140435	1.44546E-05	0.000169344	1.44546E-05	0.000903055	0.001310353	0.000776751	1.81438E-08	2.6388E-07	6.0361E-08	3.42386E-07	0.34238638
3838003774405	383800	3774405	0.000243392	0.000747173	0.000878614	0.000866915	0.000184276	0.00023965	0.000176395	1.81558E-05	0.000212707	1.81558E-05	0.001146634	0.00166379	0.000986261	2.25581E-08	3.2873E-07	7.5583E-08	4.26876E-07	0.42687606
3838103774405	383810	3774405	0.000313263	0.000961663	0.001130837	0.001115779	0.000237177	0.000308446	0.000227033	2.33678E-05	0.000273769	2.33678E-05	0.001490468	0.002162702	0.001282006	2.87695E-08	4.2E-07	9.7024E-08	5.45791E-07	0.54579099
3838203774405	383820	3774405	0.000426513	0.001309322	0.001539655	0.001519155	0.00032292	0.000419955	0.00030911	3.18157E-05	0.000372741	3.18157E-05	0.002047983	0.002971667	0.001761544	3.8848E-08	5.6804E-07	1.318E-07	7.38687E-07	0.73868695
3838303774405	383830	3774405	0.000671221	0.002060533	0.002423018	0.002390755	0.000508193	0.000660901	0.000486459	5.00697E-05	0.000586598	5.00697E-05	0.003252548	0.004719517	0.002797634	6.0645E-08	8.8816E-07	2.0696E-07	1.15577E-06	1.15577194
3838403774405	383840	3774405	0.001218517	0.003740637	0.004398682	0.004340113	0.00092256	0.001199781	0.000883104	9.08952E-05	0.001064895	9.08952E-05	0.005946408	0.008628366	0.005114721	1.09413E-07	1.6043E-06	3.7511E-07	2.08887E-06	2.08887059
3838503774405	383850	3774405	0.000779327	0.0023924	0.002813267	0.002775808	0.000590042	0.000767345	0.000564807	5.81339E-05	0.000681075	5.81339E-05	0.003784952	0.005492047	0.003255574	7.02489E-08	1.0293E-06	2.4013E-07	1.33964E-06	1.33964006
3838603774405	383860	3774405	0.000787727	0.002418185	0.002843588	0.002805725	0.000596401	0.000775615	0.000570895	5.87604E-05	0.000688416	5.87604E-05	0.003826426	0.005552227	0.003291247	7.09822E-08	1.0401E-06	2.4268E-07	1.35374E-06	1.3537361
3838703774405	383870	3774405	0.00135939	0.004173093	0.004907215	0.004841875	0.001029217	0.001338488	0.0009852	0.000101404	0.001188008	0.000101404	0.006640197	0.00963507	0.005711474	1.21924E-07	1.7882E-06	4.1832E-07	2.32842E-06	2.32842087
3838803774405	383880	3774405	0.000911803	0.002799077	0.003291486	0.003247659	0.000690341	0.000897783	0.000660817	6.80159E-05	0.000796849	6.80159E-05	0.004437452	0.006438838	0.003816813	8.20126E-08	1.2021E-06	2.8076E-07	1.5649E-06	1.56490408
3838903774405	383890	3774405	0.000682879	0.002096322	0.002465103	0.00243228	0.00051702	0.00067238	0.000494908	5.09394E-05	0.000596787	5.09394E-05	0.003310956	0.004804269	0.002847873	6.15931E-08	9.0232E-07	2.1039E-07	1.17431E-06	1.17430571
3839003774405	383900	3774405	0.000548149	0.001682722	0.001978743	0.001952395	0.000415013	0.00053972	0.000397264	4.08891E-05	0.000479042	4.08891E-05	0.002648088	0.003842433	0.002277716	4.95701E-08	7.2581E-07	1.6897E-07	9.44352E-07	0.944352
3839103774405	383910	3774405	0.000460704	0.001414283	0.001663081	0.001640937	0.000348807	0.000453621	0.00033389	3.43662E-05	0.000402622	3.43662E-05	0.002217987	0.003218346	0.001907771	4.17627E-08	6.112E-07	1.4208E-07	7.95049E-07	0.79504942

			EGIODemolition	EGIOSite Grubbing / Prep	EGIOMass Grading / Excavation	EGIOMass Grading / Excavation	EGIODrainage / Utilities Trenching	EGIODrainage / Utilities Trenching	EGIOFoundations / Concrete Pads	EGIOFoundations / Concrete Pads	EGIOBuilding / Structure Construction	EGIOBuilding / Structure Construction	EGIOAsphalt Paving	EGIOArchitectural Coating	EGIOLandscaping or Other Finishing	EGIOWaterside Construction (Piles)	HIWaterside Construction (Landscaping)	HIWaterside Construction (Landscaping)	KMDemolition	KMSite Grubbing / Prep
Unique Identifier	X (UTM)	Y (UTM)	2025	2025	2025	2026	2026	2027	2026	2027	2026	2027	2027	2027	2027	2027	2025	2026	2025	2025
3829703774415	382970	3774415	0.000122362	4.7992E-05	1.58935E-05	1.5566E-05	3.61451E-05	3.60893E-05	4.749E-05	4.74593E-05	5.08677E-05	4.96484E-05	1.97945E-06	1.97945E-06	5.36073E-05	1.97945E-06	1.15132E-05	1.11526E-05	1.10777E-05	4.80781E-05
3829803774415	382980	3774415	0.000129557	5.0814E-05	1.6828E-05	1.64813E-05	3.82704E-05	3.82113E-05	5.02823E-05	5.02498E-05	5.38586E-05	5.25676E-05	2.09583E-06	2.09583E-06	5.67593E-05	2.09583E-06	1.18164E-05	1.14463E-05	1.13244E-05	4.91487E-05
3829903774415	382990	3774415	0.000137515	5.3935E-05	1.78617E-05	1.74937E-05	4.06211E-05	4.05585E-05	5.33709E-05	5.33364E-05	5.71669E-05	5.57966E-05	2.22457E-06	2.22457E-06	6.02457E-05	2.22457E-06	1.21321E-05	1.17521E-05	1.15824E-05	5.02684E-05
3830003774415	383000	3774415	0.000146515	5.7465E-05	1.90307E-05	1.86386E-05	4.32797E-05	4.32129E-05	5.68638E-05	5.68272E-05	6.09083E-05	5.94483E-05	2.37016E-06	2.37016E-06	6.41887E-05	2.37016E-06	1.24712E-05	1.20805E-05	1.18585E-05	5.14666E-05
3830103774415	383010	3774415	0.000157212	6.1661E-05	2.04202E-05	1.99994E-05	4.64397E-05	4.6368E-05	6.10157E-05	6.09763E-05	6.53554E-05	6.37889E-05	2.54322E-06	2.54322E-06	6.88753E-05	2.54322E-06	1.28676E-05	1.24646E-05	1.21866E-05	5.28908E-05
3830203774415	383020	3774415	0.000169437	6.6455E-05	2.2008E-05	2.15546E-05	5.00508E-05	4.99735E-05	6.57602E-05	6.57177E-05	7.04373E-05	6.8749E-05	2.74097E-06	2.74097E-06	7.42309E-05	2.74097E-06	1.3291E-05	1.28747E-05	1.25374E-05	5.44132E-05
3830303774415	383030	3774415	0.000184392	7.2321E-05	2.39505E-05	2.3457E-05	5.44684E-05	5.43844E-05	7.15644E-05	7.15182E-05	7.66544E-05	7.4817E-05	2.9829E-06	2.9829E-06	8.07828E-05	2.9829E-06	1.37986E-05	1.33664E-05	1.29583E-05	5.62401E-05
3830403774415	383040	3774415	0.00020285	7.9561E-05	2.6348E-05	2.58051E-05	5.99208E-05	5.98284E-05	7.87281E-05	7.86773E-05	8.43277E-05	8.23064E-05	3.28149E-06	3.28149E-06	8.88694E-05	3.28149E-06	1.43978E-05	1.39468E-05	1.34539E-05	5.83911E-05
3830503774415	383050	3774415	0.000225143	8.8304E-05	2.92437E-05	2.86411E-05	6.65062E-05	6.64036E-05	8.73804E-05	8.7324E-05	9.35953E-05	9.13519E-05	3.64213E-06	3.64213E-06	9.86362E-05	3.64213E-06	1.50616E-05	1.45898E-05	1.39993E-05	6.07581E-05
3830603774415	383060	3774415	0.000252152	9.8898E-05	3.27518E-05	3.2077E-05	7.44845E-05	7.43695E-05	9.78629E-05	9.77997E-05	0.000104823	0.000102311	4.07906E-06	4.07906E-06	0.000110469	4.07906E-06	1.57935E-05	1.52988E-05	1.45945E-05	6.33413E-05
3830703774415	383070	3774415	0.000285673	0.00011204	3.71058E-05	3.63413E-05	8.43864E-05	8.42562E-05	0.000110873	0.000110801	0.000118758	0.000115912	4.62132E-06	4.62132E-06	0.000125155	4.62132E-06	1.66097E-05	1.60894E-05	1.52531E-05	6.61995E-05
3830803774415	383080	3774415	0.000324655	0.00012733	4.21692E-05	4.13003E-05	9.59014E-05	9.57535E-05	0.000126002	0.000125921	0.000134964	0.000131729	5.25193E-06	5.25193E-06	0.000142233	5.25193E-06	1.73954E-05	1.68506E-05	1.58777E-05	6.89103E-05
3830903774415	383090	3774415	0.000368541	0.00014455	4.78695E-05	4.68832E-05	0.000108865	0.000108697	0.000143035	0.000142942	0.000153208	0.000149536	5.96188E-06	5.96188E-06	0.000161459	5.96188E-06	1.80681E-05	1.75022E-05	1.64095E-05	7.12184E-05
3831003774415	383100	3774415	0.000422945	0.00016588	5.4936E-05	5.38041E-05	0.000124936	0.000124743	0.000164149	0.000164043	0.000175825	0.00017161	6.84197E-06	6.84197E-06	0.000185294	6.84197E-06	1.87552E-05	1.81677E-05	1.69549E-05	7.35855E-05
3831103774415	383110	3774415	0.000488424	0.00019157	6.3441E-05	6.21339E-05	0.000144278	0.000144055	0.000189562	0.00018944	0.000203045	0.000198178	7.90122E-06	7.90122E-06	0.000213981	7.90122E-06	1.9401E-05	1.87933E-05	1.74913E-05	7.59133E-05
3831203774415	383120	3774415	0.000572828	0.00022467	7.44042E-05	7.28712E-05	0.000169211	0.000168949	0.00022232	0.000222177	0.000238133	0.000232425	9.26662E-06	9.26662E-06	0.000250958	9.26662E-06	2.00629E-05	1.94345E-05	1.80457E-05	7.83197E-05
3831303774415	383130	3774415	0.000685022	0.00026868	8.8977E-05	8.71438E-05	0.000202352	0.00020204	0.000265864	0.000265693	0.000284774	0.000277948	1.10816E-05	1.10816E-05	0.000300111	1.10816E-05	2.07679E-05	2.01174E-05	1.85662E-05	8.05787E-05
3831403774415	383140	3774415	0.000838049	0.00032869	0.000108854	0.000106611	0.000247555	0.000247173	0.000325256	0.000325046	0.000348389	0.000340039	1.35571E-05	1.35571E-05	0.000367153	1.35571E-05	2.13886E-05	2.07187E-05	1.9012E-05	8.25136E-05
3831503774415	383150	3774415	0.001053734	0.00041329	0.000136869	0.000134049	0.000311268	0.000310787	0.000408965	0.000408701	0.000438053	0.000427553	1.70462E-05	1.70462E-05	0.000461645	1.70462E-05	2.19232E-05	2.12365E-05	1.94171E-05	8.42717E-05
3831603774415	383160	3774415	0.001353885	0.00053101	0.000175855	0.000172232	0.000399931	0.000399314	0.000525457	0.000525118	0.00056283	0.00054934	2.19018E-05	2.19018E-05	0.000593143	2.19018E-05	2.22963E-05	2.1598E-05	1.97747E-05	8.58236E-05
3831703774415	383170	3774415	0.001800462	0.00070617	0.000233861	0.000229042	0.000531848	0.000531027	0.000698778	0.000698327	0.000748479	0.000730538	2.9126E-05	2.9126E-05	0.00078879	2.9126E-05	2.26156E-05	2.19073E-05	2.01232E-05	8.73361E-05
3831403774415	383440	3774415	0.000346777	0.00013601	4.50427E-05	4.41146E-05	0.000102436	0.000102278	0.000134588	0.000134501	0.000144161	0.000140705	5.60981E-06	5.60981E-06	0.000151925	5.60981E-06	2.71578E-05	2.63072E-05	3.27466E-05	0.000142123
3834503774415	383450	3774415	0.000330628	0.00012968	4.2945E-05	4.20602E-05	9.76658E-05	9.75152E-05	0.00012832	0.000128237	0.000137447	0.000134152	5.34856E-06	5.34856E-06	0.000144849	5.34856E-06	2.71542E-05	2.63037E-05	3.31042E-05	0.000143674
3834603774415	383460	3774415	0.000317002	0.00012433	4.11752E-05	4.03268E-05	9.36409E-05	9.34964E-05	0.000123032	0.000122952	0.000131782	0.000128624	5.12813E-06	5.12813E-06	0.00013888	5.12813E-06	2.72331E-05	2.63801E-05	3.35319E-05	0.000145531
3834703774415	383470	3774415	0.000303646	0.00011909	3.94403E-05	3.86277E-05	8.96955E-05	8.95571E-05	0.000117848	0.000117772	0.00012623	0.000123204	4.91207E-06	4.91207E-06	0.000133029	4.91207E-06	2.7156E-05	2.63054E-05	3.37695E-05	0.000146562
3834803774415	383480	3774415	0.000291924	0.0001145	3.79178E-05	3.71366E-05	8.6233E-05	8.61E-05	0.000113299	0.000113226	0.000121357	0.000118448	4.72245E-06	4.72245E-06	0.000127893	4.72245E-06	2.71327E-05	2.62828E-05	3.40818E-05	0.000147917
3834903774415	383490	3774415	0.000282044	0.00011062	3.66345E-05	3.58797E-05	8.33145E-05	8.31859E-05	0.000109464	0.000109394	0.00011725	0.00011444	4.56262E-06	4.56262E-06	0.000123565	4.56262E-06	2.71991E-05	2.63471E-05	3.45027E-05	0.000149744
3835003774415	383500	3774415	0.000273835	0.0001074	3.55682E-05	3.48353E-05	8.08894E-05	8.07646E-05	0.000106278	0.00010621	0.000113837	0.000111108	4.42981E-06	4.42981E-06	0.000119968	4.42981E-06	2.73623E-05	2.65053E-05	3.50436E-05	0.000152092
3835103774415	383510	3774415	0.000266577	0.00010456	3.46255E-05	3.39121E-05	7.87456E-05	7.86241E-05	0.000103461	0.000103395	0.00011082	0.000108164	4.31241E-06	4.31241E-06	0.000116789	4.31241E-06	2.75507E-05	2.66877E-05	3.56184E-05	0.000154587
3835203774415	383520	3774415	0.000259032	0.0001016	3.36455E-05	3.29523E-05	7.65169E-05	7.63988E-05	0.000100533	0.000100468	0.000107684	0.000105102	4.19036E-06	4.19036E-06	0.000113483	4.19036E-06	2.76063E-05	2.67416E-05	3.60145E-05	0.000156305
3835303774415	383530	3774415	0.000252251	9.8936E-05	3.27647E-05	3.20896E-05	7.45137E-05	7.43987E-05	9.79012E-05	9.7838E-05	0.000104864	0.000102351	4.08065E-06	4.08065E-06	0.000110512	4.08065E-06	2.76816E-05	2.68146E-05	3.64309E-05	0.000158113
3835403774415	383540	3774415	0.000246493	9.6678E-05	3.20168E-05	3.13572E-05	7.28129E-05	7.27006E-05	9.56667E-05	9.56049E-05	0.000102471	0.000100015	3.98752E-06	3.98752E-06	0.00010799	3.98752E-06	2.78269E-05	2.69553E-05	3.69333E-05	0.000160293
3835503774415	383550	3774415	0.000241877	9.4867E-05	3.14172E-05	3.07699E-05	7.14492E-05	7.13389E-05	9.38749E-05	9.38143E-05	0.000100552	9.81415E-05	3.91283E-06	3.91283E-06	0.000105967	3.91283E-06	2.80691E-05	2.71899E-05	3.75715E-05	0.000163063
3835703774415	383570	3774415	0.000233954	9.176E-05	3.03882E-05	2.97621E-05	6.9109E-05	6.90024E-05	9.08002E-05	9.07416E-05	9.72583E-05	9.49271E-05	3.78467E-06	3.78467E-06	0.000102496	3.78467E-06	2.85875E-05	2.76921E-05	3.88976E-05	0.000168818
3835803774415	383580	3774415	0.00023038	9.0358E-05	2.99238E-05	2.93073E-05	6.8053E-05	6.7948E-05	8.94128E-05	8.93551E-05	9.57722E-05	9.34766E-05	3.72684E-06	3.72684E-06	0.00010093	3.72684E-06	2.88387E-05	2.79354E-05	3.95562E-05	0.000171677
3835903774415	383590	3774415	0.000227478	8.922E-05	2.9547E-05	2.89382E-05	6.7196E-05	6.70923E-05	8.82868E-05	8.82298E-05	9.45662E-05	9.22995E-05	3.67991E-06	3.67991E-06	9.96593E-05	3.67991E-06	2.91526E-05	2.82395E-05	4.0312E-05	0.000174957
3836003774415	383600	3774415	0.000224928	8.822E-05	2.92157E-05	2.86137E-05	6.64425E-05	6.634E-05	8.72967E-05	8.72404E-05	9.35057E-05	9.12644E-05	3.63865E-06	3.63865E-06	9.85417E-05	3.63865E-06	2.94899E-05	2.85662E-05	4.11041E-05	0.000178395
3836103774415	383610	3774415	0.000223149	8.7522E-05	2.89847E-05	2.83875E-05	6.59172E-05	6.58154E-05	8.66065E-05	8.65506E-05	9.27664E-05	9.05428E-05	3.60988E-06	3.60988E-06	9.77626E-05	3.60988E-06	2.99096E-05	2.89728E-05	4.20275E-05	0.000182402
3836203774415	383620	3774415	0.000223374	8.761E-05	2.90138E-05	2.8416E-05	6.59835E-05	6.58817E-05	8.66937E-05	8.66377E-05	9.28597E-05	9.06339E-05	3.61351E-06	3.61351E-06	9.7861E-05	3.61351E-06	3.05985E-05	2.96401E-05	4.33513E-05	0.000188148
3836303774415	383630	3774415	0.000225008	8.8251E-05	2.92262E-05	2.8624E-05	6.64664E-05	6.63638E-05	8.73281E-05	8.72718E-05	9.35393E-05	9.12972E-05	3.63995E-06	3.63995E-06	9.85771E-05	3.63995E-06	3.14847E-05	3.04985E-05	4.49808E-05	0.00019522
3836403774415	383640	3774415	0.000227425	8.9199E-05	2.954E-05	2.89314E-05	6.71801E-05	6.70764E-05	8.82659E-05	8.82089E-05	9.45438E-05	9.22776E-05	3.67904E-06	3.67904E-06	9.96357E-05	3.67904E-06	3.24821E-05	3.14647E-05	4.67889E-05	0.000203067
3836503774415	383650	3774415	0.000232149	9.1052E-05	3.01537E-05	2.95324E-05	6.85757E-05	6.84699E-05	9.00995E-05	9.00414E-05	9.65078E-05	9.41946E-05	3.75547E-06	3.75547E-06	0.000101706	3.75547E-06	3.38347E-05	3.27749E-05	4.91561E-05	0.000213341
3836603774415	383660	3774415	0.000237763	9.3254E-05	3.08828E-05	3.02465E-05	7.0234E-05	7.01256E-05	9.22783E-05	9.22187E-05	9.88415E-05	9.64724E-05	3.84628E-06	3.84628E-06	0.000104165	3.84628E-06	3.5338E-05	3.42311E-05	5.17745E-05	0.000224705
3836703774415	383670	3774415	0.000245559	9.6312E-05	3.18955E-05	3.12383E-05	7.2537E-05	7.24251E-05	9.53041E-05	9.52426E-05	0.000102083	9.96357E-05	3.9724E-06	3.9724E-06	0.000107581	3.9724E-06	3.72072E-05	3.60418E-05	5.4988E-05	0.000238652
3836803774415	383680	3774415	0.000256014	0.00010041	3.32535E-05	3.25684E-05	7.56254E-05	7.55087E-05	9.93618E-05	9.92977E-05	0.000106429	0.000103878	4.14154E-06	4.14154E-06	0.000112161	4.14154E-06	3.95411E-05	3.83026E-05	5.8962E-05	0.000255899
3836903774415	383690	3774415	0.000268302	0.00010523	3.48495E-05	3.41315E-05	7.9255E-05	7.91327E-05	0.000104131	0.000104064	0.000111537	0.000108864	4.34031E-06	4.34031E-06	0.000117544	4.34031E-06	4.22176E-05	4.08952E-05	6.35176E-05	0.000275671
3837003774415	383700	3774415	0.000281281	0.00011032	3.65353E-05	3.57826E-05	8.30889E-05	8.29607E-05	0.000109168	0.000109098	0.000116933	0.00011413	4.55027E-06	4.55027E-06	0.00012323	4.55027E-06	4.50411E-05	4.36304E-05	6.83515E-05	0.00029665
3837103774415	383710	3774415	0.000296433	0.00011627	3.85035E-05	3.77102E-05	8.7565E-05	8.74298E-05	0.000115049	0.000114975	0.000123232	0.000120278	4.79539E-06	4.79539E-06	0.000129869	4.79539E-06	4.82737E-05	4.67617E-05	7.38847E-05	0.000320665
3837203774415	383720	3774415	0.000314227	0.00012324	4.08147E-05	3.99737E-05	9.2821E-05	9.26778E-05	0.000121955	0.000121876	0.000130629	0.000127498	5.08324E-06	5.08324E-06	0.000137664	5.08324E-06	5.20068E-05	5.03779E-05	8.02711E-05	0.000348382
3837303774415	383730	3774415	0.000335164	0.00013146	4.35342E-05	4.26372E-05	9.90057E-05	9.8853E-05	0.000130081	0.000129997	0.000139333	0.000135993	5.42193E-06	5.42193E-06	0.000146837	5.42193E-06	5.63373E-05	5.45727E-05	8.76735E-05	0.000380509
3837403774415	383740	3774415	0.00036017	0.00014126	4.67822E-05	4.58183E-05	0.000106392	0.000106228	0.000139786	0.000139695	0.000149728	0.000146139	5.82645E-06	5.82645E-06	0.000157792	5.82645E-06	6.14445E-05	5.952E-05	9.63977E-05	0.000418373
3837503774415	383750	3774415	0.000397813	0.00015603	5.16717E-05	5.0607E-05	0.000117512	0.000117331	0.000154396	0.000154296	0.000165377	0.000161413	6.43541E-06	6.43541E-06	0.000174284	6.43541E-06	6.89466E-05	6.67871E-05	0.000109134	0.00047365
3837603774415	383760	3774415	0.000447879	0.00017566	5.81747E-05	5.69761E-05	0.000132301	0.000132097	0.000173827	0.000173714	0.00018619	0.000181727	7.24533E-06	7.24533E-06	0.000196218	7.24533E-06	7.88364E-05	7.6367E-05	0.000125908	0.00054645
3837703774415	383770	3774415	0.000513681	0.00020147	6.67217E-05	6.5347E-05	0.000151739	0.000151505	0.000199365	0.000199236	0.000213545	0.000208426	8.30981E-06	8.30981E-06	0.000225046	8.30981E-06	9.17596E-05	8.88855E-05	0.00014781	0.000641506
3837803774415	383780	3774415	0.000604732	0.00023718	7.85482E-05	7.69298E-05	0.000178635	0.000178359	0.000234703	0.000234551	0.000251396	0.00024537	9.78273E-06	9.78273E-06	0.000264936	9.78273E-06	0.000109528	0.000106097	0.000177929	0.000772226
3837903774415	383790	3774415	0.000734522	0.00028809	9.54065E-05	9.34408E-05	0.000216974	0.000216639	0.000285076	0.000284892	0.000305352	0.000298033	1.18823E-05	1.18823E-05	0.000321797	1.18823E-05	0.000134738	0.000130517	0.000220608	0.000957456
3838003774415	383800	3774415	0.000904129	0.00035461	0.000117437	0.000115017	0.000267075	0.000266663	0.00035090	0.00035067	0.00037586	0.000366851	1.46261E-05	1.46261E-05	0.000396103	1.46261E-05	0.000167699	0.000162446	0.000276567	0.001200322
3838103774415	383810	3774415	0.001147766	0.00045017	0.000149083	0.000146011	0.000339045	0.000338521	0.00044546	0.000445173	0.000477144	0.000465707	1.85674E-05	1.85674E-05	0.000502841	1.85674E-05	0.000214961	0.000208228	0.000356952	0.001549195
3838203774415	383820	3774415	0.001545804	0.00060629	0.000200783	0.000196646	0.000456623	0.000455918	0.000599943	0.000599556	0.000642614	0.000627211	2.50064E-05	2.50064E-05	0.000677223	2.50064E-05	0.000291976	0.000282831	0.00048794	0.002117695
3838303774415	383830	3774415	0.002391164	0.00093785	0.000310587	0.000304187	0.000706338	0.000705248	0.000928036	0.000927437	0.000994042	0.000970216	3.86818E-05	3.86818E-05	0.001047579	3.86818E-05	0.000455294	0.000441034	0.000765655	0.003322997
3838403774415	383840	3774415	0.00311885	0.00122326	0.000405105	0.000396759	0.000921293	0.000919872	0.001210459	0.001209678	0.001296553	0.001265475	5.04536E-05	5.04536E-05	0.001366382	5.04536E-05	0.000595887	0.000577223	0.001004712	0.004360521
3838503774415	383850	3774415	0.003074641	0.00120592	0.000399363	0.000391135	0.000908234	0.000906833	0.001193301	0.001192531	0.001278174	0.001247537	4.97384E-05	4.97384E-05	0.001347014	4.97384E-05	0.000587497	0.000569096	0.000990452	0.004298633
3838603774415	383860	3774415	0.003138566	0.00123099	0.000407666	0.000399267	0.000927117	0.000925687	0.001218111	0.001217325	0.001304749	0.001273474	5.07725E-05	5.07725E-05	0.001375019	5.07725E-05	0.000599986	0.000581194	0.001011718	0.00439093
3838703774415	383870	3774415	0.003526544	0.00138316	0.00045806	0.000448623	0.001041724	0.001040117	0.001368689	0.001367806	0.001466037	0.001430897	5.70488E-05	5.70488E-05	0.001544994	5.70488E-05	0.00067502	0.000653877	0.001139335	0.004944795
3838803774415	383880	3774415	0.003354161	0.00131555	0.00043567	0.000426693	0.000990803	0.000989274	0.001301785	0.001300945	0.001394375	0.001360952	5.42602E-05	5.42602E-05	0.001469473	5.42602E-05	0.000641901	0.000621795	0.001083078	0.004700633
3838903774415	383890	3774415	0.002547226	0.00099906	0.000330857	0.000324041	0.000752438	0.000751277	0.000988605	0.000987968	0.00105892	0.001033538	4.12064E-05	4.12064E-05	0.001115951	4.12064E-05	0.000486316	0.000471084	0.000818604	0.003552799
3839003774415	383900	3774415	0.002071656	0.00081253	0.000269086	0.000263542	0.000611957	0.000611013	0.000804032	0.000803513	0.000861218	0.000840575	3.35131E-05	3.35131E-05	0.000907601	3.35131E-05	0.000394693	0.00038233	0.0006629	0.002877034
3839103774415	383910	3774415	0.001759711	0.00069018	0.000228568	0.000223858	0.00051981	0.000519008	0.000682962	0.000682522	0.000731538	0.000714003	2.84668E-05	2.84668E-05	0.000770937	2.84668E-05	0.000334648	0.000324166	0.000560904	0.002434362
3829703774425	382970	3774425	0.000119793	4.6985E-05	1.55598E-05	1.52392E-05	3.53863E-05	3.53317E-05	4.6493E-05	4.6463E-05	4.97998E-05	4.86061E-05	1.93789E-06	1.93789E-06	5.24819E-05	1.93789E-06	1.13195E-05	1.09649E-05	1.10076E-05	4.77736E-05
3829803774425	382980	3774425	0.000126691	4.969E-05	1.64558E-05	1.61168E-05	3.7424E-05	3.73662E-05	4.91702E-05	4.91385E-05	5.26674E-05	5.1405E-05	2.04948E-06	2.04948E-06	5.5504E-05	2.04948E-06	1.16119E-05	1.12482E-05	1.1252E-05	4.88344E-05
3829903774425	382990	3774425	0.000134263	5.266E-05	1.74393E-05	1.708E-05	3.96607E-05	3.95995E-05	5.21089E-05	5.20753E-05	5.58152E-05	5.44773E-05	2.17197E-06	2.17197E-06	5.88212E-05	2.17197E-06	1.19115E-05	1.15384E-05	1.15032E-05	4.99246E-05
3830003774425	383000	3774425	0.000142877	5.6038E-05	1.85582E-05	1.81758E-05	4.22051E-05	4.214E-05	5.5452E-05	5.54162E-05	5.9396E-05	5.79723E-05	2.31131E-06	2.31131E-06	6.2595E-05	2.31131E-06	1.22398E-05	1.18564E-05	1.17793E-05	5.11229E-05
3830103774425	383010	3774425	0.000153718	6.029E-05	1.99663E-05	1.95555E-05	4.54076E-05	4.53375E-05	5.96596E-05	5.96211E-05	6.39029E-05	6.23712E-05	2.48669E-06	2.48669E-06	6.73446E-05	2.48669E-06	1.26649E-05	1.22682E-05	1.21436E-05	5.27042E-05
3830203774425	383020	3774425	0.000166266	6.5212E-05	2.15962E-05	2.11512E-05	4.91142E-05	4.90384E-05	6.45296E-05	6.4488E-05	6.91193E-05	6.74625E-05	2.68968E-06	2.68968E-06	7.28419E-05	2.68968E-06	1.31331E-05	1.27218E-05	1.25419E-05	5.44328E-05
3830303774425	383030	3774425	0.000181221	7.1077E-05	2.35387E-05	2.30537E-05	5.35318E-05	5.34492E-05	7.03338E-05	7.02884E-05	7.53363E-05	7.35305E-05	2.93161E-06	2.93161E-06	7.93937E-05	2.93161E-06	1.36605E-05	1.32326E-05	1.29923E-05	5.63874E-05
3830403774425	383040	3774425	0.000199239	7.8144E-05	2.5879E-05	2.53458E-05	5.88542E-05	5.87634E-05	7.73267E-05	7.72769E-05	8.28266E-05	8.08413E-05	3.22308E-06	3.22308E-06	8.72875E-05	3.22308E-06	1.42543E-05	1.38078E-05	1.34947E-05	5.85679E-05
3830503774425	383050	3774425	0.000220895	8.6638E-05	2.86918E-05	2.81007E-05	6.52512E-05	6.51505E-05	8.57315E-05	8.56762E-05	9.18292E-05	8.96281E-05	3.57341E-06	3.57341E-06	9.67749E-05	3.57341E-06	1.49145E-05	1.44473E-05	1.40491E-05	6.09742E-05

			KMMass Grading / Excavation	KMMass Grading / Excavation	KMDrainage / Utilities Trenching	KMFoundations / Concrete Pads	KMBuilding / Structure Construction	KMAsphalt Paving	KMArchitectural Coating	KMLandscaping or Other Finishing	KMWaterside Construction (Piles)	EWNDemolition	EWNSite Grubbing / Prep	EWNDrainage / Utilities Trenching	EWNDrainage / Utilities Trenching	EWNDrainage / Utilities Trenching	EWNFoundation s / Concrete Pads	EWNBuilding / Structure Construction	EWNAsphalt Paving	EWNLandscaping or Other Finishing	EWNWaterside Construction (Piles)
Unique Identifier	X (UTM)	Y (UTM)	2025	2026	2026	2026	2026	2026	2026	2026	2026	2027	2027	2027	2028	2029	2029	2029	2029	2029	2029
3829703774415	382970	3774415	3.65445E-05	3.61663E-05	1.29876E-05	6.873E-06	2.36064E-05	7.58378E-07	7.58378E-07	2.43647E-05	7.58378E-07	5.16071E-05	2.81265E-06	6.60464E-06	6.4771E-06	6.34308E-06	5.49429E-06	1.19305E-05	8.48792E-07	1.23549E-05	8.48792E-07
3829803774415	382980	3774415	3.73582E-05	3.69716E-05	1.32768E-05	7.02604E-06	2.4132E-05	7.75265E-07	7.75265E-07	2.49073E-05	7.75265E-07	5.30007E-05	2.8886E-06	6.78299E-06	6.652E-06	6.51436E-06	5.64265E-06	1.22527E-05	8.71712E-07	1.26885E-05	8.71712E-07
3829903774415	382990	3774415	3.82093E-05	3.78139E-05	1.35793E-05	7.18611E-06	2.46818E-05	7.92927E-07	7.92927E-07	2.54747E-05	7.92927E-07	5.44478E-05	2.96748E-06	6.96819E-06	6.83363E-06	6.69223E-06	5.79672E-06	1.25872E-05	8.95514E-07	1.3035E-05	8.95514E-07
3830003774415	383000	3774415	3.91201E-05	3.87153E-05	1.3903E-05	7.35741E-06	2.52701E-05	8.11828E-07	8.11828E-07	2.6082E-05	8.11828E-07	5.60021E-05	3.05219E-06	7.16711E-06	7.02871E-06	6.88328E-06	5.9622E-06	1.29466E-05	9.21078E-07	1.34071E-05	9.21078E-07
3830103774415	383010	3774415	4.02027E-05	3.97866E-05	1.42877E-05	7.561E-06	2.59694E-05	8.34293E-07	8.34293E-07	2.68037E-05	8.34293E-07	5.78092E-05	3.15067E-06	7.39838E-06	7.2555E-06	7.10538E-06	6.15458E-06	1.33643E-05	9.50799E-07	1.38397E-05	9.50799E-07
3830203774415	383020	3774415	4.13598E-05	4.09318E-05	1.4699E-05	7.77863E-06	2.67169E-05	8.58307E-07	8.58307E-07	2.75752E-05	8.58307E-07	5.9754E-05	3.25667E-06	7.64727E-06	7.4996E-06	7.34442E-06	6.36164E-06	1.38139E-05	9.82786E-07	1.43053E-05	9.82786E-07
3830303774415	383030	3774415	4.27485E-05	4.2306E-05	1.51925E-05	8.03979E-06	2.76139E-05	8.87124E-07	8.87124E-07	2.8501E-05	8.87124E-07	6.2074E-05	3.38311E-06	7.94419E-06	7.79078E-06	7.62958E-06	6.60864E-06	1.43503E-05	1.02094E-06	1.48607E-05	1.02094E-06
3830403774415	383040	3774415	4.43834E-05	4.39241E-05	1.57735E-05	8.34729E-06	2.867E-05	9.21053E-07	9.21053E-07	2.95911E-05	9.21053E-07	6.48152E-05	3.53251E-06	8.295E-06	8.13481E-06	7.9665E-06	6.90047E-06	1.4984E-05	1.06603E-06	1.5517E-05	1.06603E-06
3830503774415	383050	3774415	4.61827E-05	4.57047E-05	1.6413E-05	8.68567E-06	2.98323E-05	9.58391E-07	9.58391E-07	3.07906E-05	9.58391E-07	6.78626E-05	3.6986E-06	8.68501E-06	8.51729E-06	8.34106E-06	7.22491E-06	1.56885E-05	1.11615E-06	1.62465E-05	1.11615E-06
3830603774415	383060	3774415	4.81461E-05	4.76479E-05	1.71108E-05	9.05495E-06	3.11006E-05	9.99138E-07	9.99138E-07	3.20997E-05	9.99138E-07	7.12239E-05	3.8818E-06	9.11519E-06	8.93917E-06	8.75421E-06	7.58277E-06	1.64655E-05	1.17143E-06	1.70513E-05	1.17143E-06
3830703774415	383070	3774415	5.03186E-05	4.97979E-05	1.78829E-05	9.46354E-06	3.25039E-05	1.04422E-06	1.04422E-06	3.35482E-05	1.04422E-06	7.49835E-05	4.0867E-06	9.59633E-06	9.41101E-06	9.21629E-06	7.98302E-06	1.73347E-05	1.23327E-06	1.79513E-05	1.23327E-06
3830803774415	383080	3774415	5.23792E-05	5.18371E-05	1.86151E-05	9.85107E-06	3.3835E-05	1.08698E-06	1.08698E-06	3.49219E-05	1.08698E-06	7.85975E-05	4.28366E-06	1.00589E-05	9.8646E-06	9.6605E-06	8.36779E-06	1.81702E-05	1.29271E-06	1.88165E-05	1.29271E-06
3830903774415	383090	3774415	5.41336E-05	5.35734E-05	1.92387E-05	1.0181E-05	3.49683E-05	1.12339E-06	1.12339E-06	3.60917E-05	1.12339E-06	8.16832E-05	4.45184E-06	1.04538E-05	1.02519E-05	1.00398E-05	8.6963E-06	1.88835E-05	1.34346E-06	1.95552E-05	1.34346E-06
3831003774415	383100	3774415	5.59328E-05	5.5354E-05	1.98781E-05	1.05194E-05	3.61305E-05	1.16073E-06	1.16073E-06	3.72912E-05	1.16073E-06	8.48378E-05	4.62377E-06	1.08575E-05	1.06478E-05	1.04275E-05	9.03216E-06	1.96128E-05	1.39534E-06	2.03105E-05	1.39534E-06
3831103774415	383110	3774415	5.77022E-05	5.7105E-05	2.05069E-05	1.08522E-05	3.72734E-05	1.19745E-06	1.19745E-06	3.84709E-05	1.19745E-06	8.77857E-05	4.78443E-06	1.12348E-05	1.10178E-05	1.07898E-05	9.346E-06	2.02943E-05	1.44383E-06	2.10162E-05	1.44383E-06
3831203774415	383120	3774415	5.95313E-05	5.89152E-05	2.1157E-05	1.11962E-05	3.8455E-05	1.2354E-06	1.2354E-06	3.96904E-05	1.2354E-06	9.08561E-05	4.95177E-06	1.16277E-05	1.14032E-05	1.11672E-05	9.67289E-06	2.10041E-05	1.49433E-06	2.17513E-05	1.49433E-06
3831303774415	383130	3774415	6.12484E-05	6.06145E-05	2.17672E-05	1.15191E-05	3.95641E-05	1.27104E-06	1.27104E-06	4.08352E-05	1.27104E-06	9.42251E-05	5.13539E-06	1.20589E-05	1.1826E-05	1.15813E-05	1.00316E-05	2.17829E-05	1.54974E-06	2.25578E-05	1.54974E-06
3831403774415	383140	3774415	6.27191E-05	6.20701E-05	2.22899E-05	1.17957E-05	4.05142E-05	1.30156E-06	1.30156E-06	4.18157E-05	1.30156E-06	9.69969E-05	5.28645E-06	1.24136E-05	1.21739E-05	1.1922E-05	1.03267E-05	2.24237E-05	1.59533E-06	2.32214E-05	1.59533E-06
3831503774415	383150	3774415	6.40555E-05	6.33926E-05	2.27648E-05	1.20471E-05	4.13774E-05	1.32929E-06	1.32929E-06	4.27067E-05	1.32929E-06	9.92863E-05	5.41123E-06	1.27066E-05	1.24612E-05	1.22034E-05	1.05704E-05	2.2953E-05	1.63298E-06	2.37695E-05	1.63298E-06
3831603774415	383160	3774415	6.52351E-05	6.45599E-05	2.3184E-05	1.22689E-05	4.21394E-05	1.35377E-06	1.35377E-06	4.34932E-05	1.35377E-06	0.000100902	5.49928E-06	1.29133E-05	1.2664E-05	1.24019E-05	1.07424E-05	2.33265E-05	1.65955E-06	2.41562E-05	1.65955E-06
3831703774415	383170	3774415	6.63848E-05	6.56978E-05	2.35926E-05	1.24851E-05	4.28821E-05	1.37763E-06	1.37763E-06	4.42597E-05	1.37763E-06	0.000102272	5.57398E-06	1.30888E-05	1.2836E-05	1.25704E-05	1.08883E-05	2.36433E-05	1.68209E-06	2.44844E-05	1.68209E-06
3831403774415	383440	3774415	0.000108028	0.00010691	3.83924E-05	2.03171E-05	6.97822E-05	2.24182E-06	2.24182E-06	7.2024E-05	2.24182E-06	0.000117157	6.38523E-06	1.49937E-05	1.47042E-05	1.43999E-05	1.2473E-05	2.70844E-05	1.92691E-06	2.80479E-05	1.92691E-06
3834503774415	383450	3774415	0.000109208	0.000108078	3.88116E-05	2.0539E-05	7.05442E-05	2.2663E-06	2.2663E-06	7.28105E-05	2.2663E-06	0.000116813	6.36645E-06	1.49496E-05	1.46609E-05	1.43576E-05	1.24363E-05	2.70048E-05	1.92124E-06	2.79654E-05	1.92124E-06
3834603774415	383460	3774415	0.000110619	0.000109474	3.93131E-05	2.08043E-05	7.14556E-05	2.29558E-06	2.29558E-06	7.37512E-05	2.29558E-06	0.00011692	6.37229E-06	1.49633E-05	1.46744E-05	1.43708E-05	1.24477E-05	2.70295E-05	1.92301E-06	2.7991E-05	1.92301E-06
3834703774415	383470	3774415	0.000111403	0.00011025	3.95917E-05	2.09518E-05	7.1962E-05	2.31185E-06	2.31185E-06	7.42738E-05	2.31185E-06	0.000116376	6.34266E-06	1.48938E-05	1.46061E-05	1.43039E-05	1.23899E-05	2.69039E-05	1.91406E-06	2.78609E-05	1.91406E-06
3834803774415	383480	3774415	0.000112433	0.000111269	3.99578E-05	2.11455E-05	7.26275E-05	2.33323E-06	2.33323E-06	7.49607E-05	2.33323E-06	0.00011607	6.32597E-06	1.48546E-05	1.45677E-05	1.42663E-05	1.23573E-05	2.68331E-05	1.90903E-06	2.77876E-05	1.90903E-06
3834903774415	383490	3774415	0.000113822	0.000112644	4.04513E-05	2.14067E-05	7.35245E-05	2.36205E-06	2.36205E-06	7.58866E-05	2.36205E-06	0.000116154	6.33056E-06	1.48653E-05	1.45783E-05	1.42766E-05	1.23662E-05	2.68525E-05	1.91041E-06	2.78077E-05	1.91041E-06
3835003774415	383500	3774415	0.000115606	0.00011441	4.10855E-05	2.17423E-05	7.46771E-05	2.39908E-06	2.39908E-06	7.70762E-05	2.39908E-06	0.000116644	6.35727E-06	1.49281E-05	1.46398E-05	1.43369E-05	1.24184E-05	2.69658E-05	1.91847E-06	2.79251E-05	1.91847E-06
3835103774415	383510	3774415	0.000117502	0.000116286	4.17594E-05	2.20989E-05	7.5902E-05	2.43843E-06	2.43843E-06	7.83404E-05	2.43843E-06	0.000117249	6.39023E-06	1.50055E-05	1.47157E-05	1.44112E-05	1.24828E-05	2.71057E-05	1.92842E-06	2.80699E-05	1.92842E-06
3835203774415	383520	3774415	0.000118809	0.000117579	4.22237E-05	2.23446E-05	7.6746E-05	2.46554E-06	2.46554E-06	7.92115E-05	2.46554E-06	0.000117295	6.39274E-06	1.50114E-05	1.47215E-05	1.44169E-05	1.24877E-05	2.71163E-05	1.92918E-06	2.80809E-05	1.92918E-06
3835303774415	383530	3774415	0.000120182	0.000118939	4.27119E-05	2.2603E-05	7.76333E-05	2.49405E-06	2.49405E-06	8.01274E-05	2.49405E-06	0.000117425	6.39983E-06	1.5028E-05	1.47378E-05	1.44329E-05	1.25015E-05	2.71464E-05	1.93132E-06	2.8112E-05	1.93132E-06
3835403774415	383540	3774415	0.00012184	0.000120579	4.33009E-05	2.29147E-05	7.87039E-05	2.52844E-06	2.52844E-06	8.12324E-05	2.52844E-06	0.000117846	6.42278E-06	1.50819E-05	1.47907E-05	1.44846E-05	1.25464E-05	2.72437E-05	1.93824E-06	2.82128E-05	1.93824E-06
3835503774415	383550	3774415	0.000123945	0.000122662	4.40491E-05	2.33106E-05	8.00639E-05	2.57213E-06	2.57213E-06	8.2636E-05	2.57213E-06	0.000118689	6.46869E-06	1.51897E-05	1.48964E-05	1.45881E-05	1.26361E-05	2.74384E-05	1.9521E-06	2.84145E-05	1.9521E-06
3835703774415	383570	3774415	0.00012832	0.000126992	4.56039E-05	2.41334E-05	8.28899E-05	2.66292E-06	2.66292E-06	8.55528E-05	2.66292E-06	0.000120519	6.56842E-06	1.54239E-05	1.5126E-05	1.48131E-05	1.28309E-05	2.78615E-05	1.98219E-06	2.88526E-05	1.98219E-06
3835803774415	383580	3774415	0.000130493	0.000129142	4.6376E-05	2.4542E-05	8.42932E-05	2.70801E-06	2.70801E-06	8.70012E-05	2.70801E-06	0.000121399	6.61641E-06	1.55366E-05	1.52366E-05	1.49213E-05	1.29246E-05	2.80651E-05	1.99668E-06	2.90634E-05	1.99668E-06
3835903774415	383590	3774415	0.000132986	0.00013161	4.72622E-05	2.5011E-05	8.5904E-05	2.75975E-06	2.75975E-06	8.86637E-05	2.75975E-06	0.000122555	6.67943E-06	1.56846E-05	1.53817E-05	1.50634E-05	1.30477E-05	2.83323E-05	2.01569E-06	2.93402E-05	2.01569E-06
3836003774415	383600	3774415	0.000135599	0.000134196	4.81908E-05	2.55024E-05	8.75919E-05	2.81398E-06	2.81398E-06	9.04058E-05	2.81398E-06	0.000123788	6.74661E-06	1.58423E-05	1.55364E-05	1.52149E-05	1.3179E-05	2.86173E-05	2.03597E-06	2.96353E-05	2.03597E-06
3836103774415	383610	3774415	0.000138645	0.00013721	4.92734E-05	2.60753E-05	8.95595E-05	2.87719E-06	2.87719E-06	9.24366E-05	2.87719E-06	0.000125373	6.833E-06	1.60452E-05	1.57353E-05	1.54097E-05	1.33477E-05	2.89837E-05	2.06204E-06	3.00148E-05	2.06204E-06
3836203774415	383620	3774415	0.000143012	0.000141532	5.08255E-05	2.68967E-05	9.23806E-05	2.96782E-06	2.96782E-06	9.53485E-05	2.96782E-06	0.000128076	6.98031E-06	1.63911E-05	1.60745E-05	1.57419E-05	1.36355E-05	2.96086E-05	2.10649E-06	3.06618E-05	2.10649E-06
3836303774415	383630	3774415	0.000148388	0.000146852	5.27358E-05	2.79076E-05	9.58529E-05	3.07937E-06	3.07937E-06	9.89323E-05	3.07937E-06	0.00013159	7.17185E-06	1.68409E-05	1.65156E-05	1.61739E-05	1.40096E-05	3.04211E-05	2.16429E-06	3.15032E-05	2.16429E-06
3836403774415	383640	3774415	0.000154353	0.000152755	5.48558E-05	2.90295E-05	9.97061E-05	3.20316E-06	3.20316E-06	0.000102909	3.20316E-06	0.000135549	7.3876E-06	1.73475E-05	1.70125E-05	1.66605E-05	1.44311E-05	3.13362E-05	2.2294E-06	3.245099E-05	2.2294E-06
3836503774415	383650	3774415	0.000162162	0.000160484	5.76311E-05	3.04981E-05	0.00010475	3.36521E-06	3.36521E-06	0.000108116	3.36521E-06	0.000140978	7.68347E-06	1.80422E-05	1.76938E-05	1.73277E-05	1.5009E-05	3.25912E-05	2.31869E-06	3.37506E-05	2.31869E-06
3836603774415	383660	3774415	0.0001708	0.000169032	6.07009E-05	3.21227E-05	0.00011033	3.54447E-06	3.54447E-06	0.000113875	3.54447E-06	0.000147011	8.01231E-06	1.88144E-05	1.84511E-05	1.80693E-05	1.56514E-05	3.39861E-05	2.41792E-06	3.5195E-05	2.41792E-06
3836703774415	383670	3774415	0.000181401	0.000179524	6.44685E-05	3.41165E-05	0.000117178	3.76447E-06	3.76447E-06	0.000120943	3.76447E-06	0.000154538	8.42252E-06	1.97777E-05	1.93957E-05	1.89944E-05	1.64527E-05	3.57261E-05	2.54172E-06	3.69969E-05	2.54172E-06
3836803774415	383680	3774415	0.000194511	0.000192498	6.91276E-05	3.6582E-05	0.000125647	4.03652E-06	4.03652E-06	0.000129683	4.03652E-06	0.000163956	8.93581E-06	2.0983E-05	2.05778E-05	2.0152E-05	1.74554E-05	3.79033E-05	2.69662E-06	3.92516E-05	2.69662E-06
3836903774415	383690	3774415	0.000209539	0.000207371	7.44686E-05	3.94085E-05	0.000135354	4.34839E-06	4.34839E-06	0.000139703	4.34839E-06	0.000174744	9.5238E-06	2.23637E-05	2.19318E-05	2.1478E-05	1.8604E-05	4.03974E-05	2.87406E-06	4.18344E-05	2.87406E-06
3837003774415	383700	3774415	0.000225486	0.000223152	8.01359E-05	4.24076E-05	0.000145655	4.67932E-06	4.67932E-06	0.000150335	4.67932E-06	0.00018613	1.01443E-05	2.38208E-05	2.33608E-05	2.28774E-05	1.98161E-05	4.30295E-05	3.06132E-06	4.45602E-05	3.06132E-06
3837103774415	383710	3774415	0.000243739	0.000241217	8.66231E-05	4.58406E-05	0.000157446	5.05812E-06	5.05812E-06	0.000162505	5.05812E-06	0.000199154	1.08542E-05	2.54876E-05	2.49955E-05	2.44783E-05	2.12027E-05	4.60405E-05	3.27553E-06	4.76783E-05	3.27553E-06
3837203774415	383720	3774415	0.000264807	0.000262067	9.41105E-05	4.98029E-05	0.000171056	5.49533E-06	5.49533E-06	0.000176551	5.49533E-06	0.000214208	1.16746E-05	2.74142E-05	2.68848E-05	2.63285E-05	2.28054E-05	4.95205E-05	3.52312E-06	5.12821E-05	3.52312E-06
3837303774415	383730	3774415	0.000289228	0.000286234	0.000102789	5.43957E-05	0.00018683	6.00211E-06	6.00211E-06	0.000192832	6.00211E-06	0.000231673	1.26265E-05	2.96494E-05	2.90768E-05	2.84752E-05	2.46648E-05	5.35581E-05	3.81037E-06	5.54633E-05	3.81037E-06
3837403774415	383740	3774415	0.000318008	0.000314717	0.000113018	5.98084E-05	0.000205421	6.59936E-06	6.59936E-06	0.00021202	6.59936E-06	0.00025227	1.3749E-05	3.22853E-05	3.16619E-05	3.10068E-05	2.68576E-05	5.83197E-05	4.14913E-06	6.03943E-05	4.14913E-06
3837503774415	383750	3774415	0.000360025	0.000356299	0.00012795	6.77106E-05	0.000232562	7.4713E-06	7.4713E-06	0.000240034	7.4713E-06	0.000282568	1.54003E-05	3.61629E-05	3.54645E-05	3.47307E-05	3.00833E-05	6.5324E-05	4.64745E-06	6.76478E-05	4.64745E-06
3837603774415	383760	3774415	0.00041536	0.000411062	0.000147616	7.81177E-05	0.000268307	8.61963E-06	8.61963E-06	0.000276927	8.61963E-06	0.000322537	1.75787E-05	4.1278E-05	4.04809E-05	3.96433E-05	3.43385E-05	7.4564E-05	5.30483E-06	7.72164E-05	5.30483E-06
3837703774415	383770	3774415	0.000487613	0.000482567	0.000173294	9.17065E-05	0.00031498	1.0119E-05	1.0119E-05	0.000325099	1.0119E-05	0.000374772	2.04255E-05	4.7963E-05	4.70368E-05	4.60636E-05	3.98996E-05	8.66397E-05	6.16394E-06	8.97216E-05	6.16394E-06
3837803774415	383780	3774415	0.000586974	0.000580899	0.000208606	0.000110393	0.000379163	1.2181E-05	1.2181E-05	0.000391344	1.2181E-05	0.000446631	2.4342E-05	5.71596E-05	5.60557E-05	5.48959E-05	4.75501E-05	0.000103252	7.34583E-06	0.000106925	7.34583E-06
3837903774415	383790	3774415	0.000727769	0.000720237	0.000258643	0.000136873	0.000470111	1.51028E-05	1.51028E-05	0.000485214	1.51028E-05	0.000548666	2.9903E-05	7.02179E-05	6.88619E-05	6.74371E-05	5.84131E-05	0.000126841	9.02402E-06	0.000131353	9.02402E-06
3838003774415	383800	3774415	0.000912373	0.00090293	0.00032425	0.000171592	0.000589358	1.89337E-05	1.89337E-05	0.000608292	1.89337E-05	0.000681857	3.71621E-05	8.72636E-05	8.55784E-05	8.38077E-05	7.25931E-05	0.000157632	1.12146E-05	0.000163239	1.12146E-05
3838103774415	383810	3774415	0.001177553	0.001165367	0.000418493	0.000221465	0.000760655	2.44368E-05	2.44368E-05	0.000785092	2.44368E-05	0.000872941	4.75764E-05	0.000111718	0.000109561	0.000107294	9.29367E-05	0.000201806	1.43574E-05	0.000208985	1.43574E-05
3838203774415	383820	3774415	0.001609674	0.001593016	0.000572066	0.000302735	0.001039789	3.34043E-05	3.34043E-05	0.001073193	3.34043E-05	0.001184422	6.45525E-05	0.000151581	0.000148654	0.000145578	0.000126098	0.000273814	1.94804E-05	0.000283555	1.94804E-05
3838303774415	383830	3774415	0.002525832	0.002499692	0.000897661	0.000475039	0.001631592	5.24165E-05	5.24165E-05	0.001684008	5.24165E-05	0.001845061	0.000100558	0.00023613	0.00023157	0.000226778	0.000196432	0.000426541	3.03461E-05	0.000441714	3.03461E-05
3838403774415	383840	3774415	0.003314461	0.003280159	0.001177933	0.000623358	0.002141017	6.87823E-05	6.87823E-05	0.002209799	6.87823E-05	0.002413758	0.000131553	0.000308911	0.00030294	0.000296677	0.000256978	0.000558012	3.96996E-05	0.000577862	3.96996E-05
3838503774415	383850	3774415	0.00326742	0.003233605	0.001161215	0.000614511	0.00211063	6.78061E-05	6.78061E-05	0.002178436	6.78061E-05	0.002379731	0.000129698	0.000304556	0.000298675	0.000292495	0.000253355	0.000550146	3.91399E-05	0.000569716	3.91399E-05
3838603774415	383860	3774415	0.003337575	0.003303034	0.001186148	0.000627705	0.002155947	6.9262E-05	6.9262E-05	0.002225209	6.9262E-05	0.0024319	0.000132448	0.000311014	0.000305008	0.000298697	0.000258727	0.000561811	3.99698E-05	0.000581796	3.99698E-05
3838703774415	383870	3774415	0.003758572	0.003719674	0.001335767	0.000706883	0.002427895	7.79986E-05	7.79986E-05	0.002505894	7.79986E-05	0.002733661	0.000148988	0.000349852	0.00034309	0.000335997	0.000291036	0.000631967	4.49611E-05	0.000654448	4.49611E-05
3838803774415	383880	3774415	0.003572982	0.003536005	0.00126981	0.000671979	0.002308012	7.41472E-05	7.41472E-05	0.002382159	7.41472E-05	0.00259962	0.000141683	0.000332698	0.000326273	0.000319522	0.000276765	0.0006009	4.27565E-05	0.000622358	4.27565E-05
3838903774415	383890	3774415	0.002700506	0.002672559	0.000959739	0.00050789	0.001744425	5.60414E-05	5.60414E-05	0.001800466	5.60414E-05	0.001970136	0.000107375	0.000252137	0.00024768	0.000242151	0.000209748	0.000455456	3.24032E-05	0.000471657	3.24032E-05
3839003774415	383900	3774415	0.002186853	0.002164221	0.00077719	0.000411286	0.001412624	4.5382E-05	4.5382E-05	0.001458006	4.5382E-05	0.001599407	8.71698E-05	0.000204691	0.000200738	0.000196585	0.000170279	0.000369751	2.63058E-05	0.000382904	2.63058E-05
3839103774415	383910	3774415	0.001850375	0.001831225	0.000657609	0.000348004	0.001195272	3.83993E-05	3.83993E-05	0.001233672	3.83993E-05	0.001356448	7.39282E-05	0.000173597	0.000170245	0.000166722	0.000144413	0.000313583	2.23098E-05	0.000324738	2.23098E-05
3829703774425	382970	3774425	3.6313E-05	3.59372E-05	1.29054E-05	6.82947E-06	2.34569E-05	7.53575E-07	7.53575E-07	2.42104E-05	7.53575E-07	5.065E-05	2.76049E-06	6.48215E-06	6.35698E-06	6.22544E-06	5.39239E-06	1.17093E-05	8.33051E-07	1.21258E-05	8.33051E-07
3829803774425	382980	3774425	3.71193E-05	3.67352E-05	1.31919E-05	6.98111E-06	2.39777E-05	7.70307E-07	7.70307E-07	2.4748E-05	7.70307E-07	5.19823E-05	2.8331E-06	6.65266E-06	6.52419E-06	6.3892E-06	5.53423E-06	1.20173E-05	8.54963E-07	1.24447E-05	8.54963E-07
3829903774425	382990	3774425	3.7948E-05	3.75553E-05	1.34864E-05	7.13697E-06	2.4513E-05	7.87505E-07	7.87505E-07	2.53005E-05	7.87505E-07	5.33605E-05	2.90822E-06	6.82904E-06	6.69717E-06	6.5586E-06	5.68097E-06	1.23359E-05	8.77631E-07	1.27747E-05	8.77631E-07
3830003774425	383000	3774425	3.88588E-05	3.84567E-05	1.38101E-05	7.30827E-06	2.51013E-05	8.06406E-07	8.06406E-07	2.59077E-05	8.06406E-07	5.48536E-05	2.98959E-06	7.02013E-06	6.88456E-06	6.74211E-06	5.83992E-06	1.2681E-05	9.02188E-07	1.31321E-05	9.02188E-07
3830103774425	383010	3774425	4.00608E-05	3.96462E-05	1.42373E-05	7.53432E-06	2.58778E-05	8.31349E-07	8.31349E-07	2.67091E-05	8.31349E-07	5.67908E-05	3.09517E-06	7.26805E-06	7.12769E-06	6.98021E-06	6.04616E-06	1.31289E-05	9.34049E-07	1.35959E-05	9.34049E-07
3830203774425	383020	3774425	4.13748E-05	4.09466E-05	1.47043E-05	7.78144E-06	2.67265E-05	8.58617E-07	8.58617E-07	2.75852E-05	8.58617E-07	5.89194E-05	3.21118E-06	7.54046E-06	7.39485E-06	7.24184E-06	6.27278E-06	1.3621E-05	9.69059E-07	1.41055E-05	9.69059E-07
3830303774425	383030	3774425	4.28604E-05	4.24169E-05	1.52323E-05	8.06086E-06	2.76862E-05	8.89448E-07	8.89448E-07	2.85757E-05	8.89448E-07	6.13313E-05	3.34264E-06	7.84914E-06	7.69756E-06	7.53829E-06	6.52956E-06	1.41786E-05	1.00873E-06	1.46829E-05	1.00873E-06
3830403774425	383040	3774425	4.45178E-05	4.40571E-05	1.58213E-05	8.37256E-06	2.87568E-05	9.23842E-07	9.23842E-07	2.96807E-05	9.23842E-07	6.40495E-05	3.49078E-06	8.19701E-06	8.03871E-06	7.87239E-06	6.81895E-06	1.48069E-05	1.05343E-06	1.53337E-05	1.05343E-06
3830503774425	383050	3774425	4.63469E-05	4.58673E-05	1.64713E-05	8.71656E-06	2.99384E-05	9.618E-07	9.618E-07	3.09002E-05	9.618E-07	6.70739E-05	3.65562E-06	8.58408E-

			ISDemolition	ISDrainage / Utilities Trenching	ISDrainage / Utilities Trenching	ISAsphalt Paving	ISAsphalt Paving	SVDemolition	SVSite Grubbing / Prep	SVMass Grading / Excavation	SVMass Grading / Excavation	SVDrainage / Utilities Trenching	SVFoundations / Concrete Pads	SVBuilding / Structure Construction	SVBuilding / Structure Construction	SVAsphalt Paving	SVAsphalt Paving	SVArchitectural Coating	SVArchitectural Coating	SVLandscaping or Other Finishing	SVLandscaping or Other Finishing
Unique Identifier	X (UTM)	Y (UTM)	2027	2027	2028	2027	2028	2027	2027	2027	2028	2028	2028	2028	2029	2028	2029	2028	2029	2028	2029
3829703774415	382970	3774415	1.38437E-05	5.57433E-06	5.43131E-06	1.43965E-06	1.3411E-06	4.55862E-05	3.2774E-05	2.20971E-05	2.18166E-05	1.54794E-05	4.91741E-06	7.04449E-06	6.7757E-06	6.92611E-07	6.44402E-07	6.92611E-07	6.44402E-07	7.04449E-06	6.7757E-06
3829803774415	382980	3774415	1.44305E-05	5.81063E-06	5.66155E-06	1.50068E-06	1.39795E-06	4.66552E-05	3.35426E-05	2.26154E-05	2.23282E-05	1.58424E-05	5.03273E-06	7.20969E-06	6.9346E-06	7.08854E-07	6.59514E-07	7.08854E-07	6.59514E-07	7.20969E-06	6.9346E-06
3829903774415	382990	3774415	1.50593E-05	6.06381E-06	5.90822E-06	1.56606E-06	1.45886E-06	4.77599E-05	3.43368E-05	2.31508E-05	2.28569E-05	1.62175E-05	5.15189E-06	7.3804E-06	7.09879E-06	7.25638E-07	6.7513E-07	7.25638E-07	6.7513E-07	7.3804E-06	7.09879E-06
3830003774415	383000	3774415	1.57509E-05	6.3423E-06	6.17957E-06	1.63799E-06	1.52586E-06	4.89537E-05	3.5195E-05	2.37295E-05	2.34282E-05	1.66229E-05	5.28066E-06	7.56487E-06	7.27623E-06	7.43776E-07	6.92005E-07	7.43776E-07	6.92005E-07	7.56487E-06	7.27623E-06
3830103774415	383010	3774415	1.65543E-05	6.6658E-06	6.49477E-06	1.72153E-06	1.60369E-06	5.03523E-05	3.62006E-05	2.44075E-05	2.40976E-05	1.70978E-05	5.43154E-06	7.78101E-06	7.48412E-06	7.65026E-07	7.11777E-07	7.65026E-07	7.11777E-07	7.78101E-06	7.48412E-06
3830203774415	383020	3774415	1.7443E-05	7.02362E-06	6.84341E-06	1.81395E-06	1.68977E-06	5.18668E-05	3.72894E-05	2.51416E-05	2.48224E-05	1.76121E-05	5.59491E-06	8.01505E-06	7.70923E-06	7.88037E-07	7.33185E-07	7.88037E-07	7.33185E-07	8.01505E-06	7.70923E-06
3830303774415	383030	3774415	1.85035E-05	7.45064E-06	7.25947E-06	1.92423E-06	1.79251E-06	5.36664E-05	3.85832E-05	2.60139E-05	2.56836E-05	1.82232E-05	5.78903E-06	8.29314E-06	7.97671E-06	8.15378E-07	7.58624E-07	8.15378E-07	7.58624E-07	8.29314E-06	7.97671E-06
3830403774415	383040	3774415	1.97665E-05	7.95924E-06	7.75502E-06	2.05558E-06	1.91487E-06	5.57689E-05	4.00948E-05	2.70331E-05	2.66898E-05	1.89371E-05	6.01582E-06	8.61803E-06	8.28921E-06	8.47322E-07	7.88344E-07	8.47322E-07	7.88344E-07	8.61803E-06	8.28921E-06
3830503774415	383050	3774415	2.12169E-05	8.54323E-06	8.32403E-06	2.20641E-06	2.05537E-06	5.80762E-05	4.17537E-05	2.81515E-05	2.77941E-05	1.97206E-05	6.26472E-06	8.97459E-06	8.63216E-06	8.82379E-07	8.20961E-07	8.82379E-07	8.20961E-07	8.97459E-06	8.63216E-06
3830603774415	383060	3774415	2.28628E-05	9.20598E-06	8.96978E-06	2.37757E-06	2.21481E-06	6.05796E-05	4.35534E-05	2.9365E-05	2.89921E-05	2.05706E-05	6.53476E-06	9.36144E-06	9.00425E-06	9.20414E-07	8.56348E-07	9.20414E-07	8.56348E-07	9.36144E-06	9.00425E-06
3830703774415	383070	3774415	2.47421E-05	9.96269E-06	9.70707E-06	2.573E-06	2.39687E-06	6.33146E-05	4.55198E-05	3.06907E-05	3.0301E-05	2.14993E-05	6.82978E-06	9.78408E-06	9.41076E-06	9.61968E-07	8.9501E-07	9.61968E-07	8.9501E-07	9.78408E-06	9.41076E-06
3830803774415	383080	3774415	2.67038E-05	1.07526E-05	1.04767E-05	2.77701E-06	2.5869E-06	6.5916E-05	4.739E-05	3.19517E-05	3.1546E-05	2.23827E-05	7.11039E-06	1.01861E-05	9.79742E-06	1.00149E-06	9.31783E-07	1.00149E-06	9.31783E-07	1.01861E-05	9.79742E-06
3830903774415	383090	3774415	2.86305E-05	1.15284E-05	1.12326E-05	2.97738E-06	2.77356E-06	6.8161E-05	4.9004E-05	3.30399E-05	3.26204E-05	2.3145E-05	7.35256E-06	1.0533E-05	1.01311E-05	1.0356E-06	9.63518E-07	1.0356E-06	9.63518E-07	1.0533E-05	1.01311E-05
3831003774415	383100	3774415	3.07334E-05	1.23752E-05	1.20576E-05	3.19606E-06	2.97727E-06	7.04772E-05	5.06693E-05	3.41627E-05	3.37289E-05	2.39315E-05	7.60242E-06	1.08909E-05	1.04754E-05	1.07079E-06	9.96261E-07	1.07079E-06	9.96261E-07	1.08909E-05	1.04754E-05
3831103774415	383110	3774415	3.2906E-05	1.325E-05	1.29101E-05	3.422E-06	3.18775E-06	7.2847E-05	5.2373E-05	3.53114E-05	3.4863E-05	2.47362E-05	7.85805E-06	1.12571E-05	1.08276E-05	1.1068E-06	1.02976E-06	1.1068E-06	1.02976E-06	1.12571E-05	1.08276E-05
3831203774415	383120	3774415	3.52771E-05	1.42048E-05	1.38403E-05	3.66858E-06	3.41744E-06	7.51543E-05	5.40319E-05	3.64298E-05	3.59673E-05	2.55197E-05	8.10695E-06	1.16137E-05	1.11706E-05	1.14185E-06	1.06238E-06	1.14185E-06	1.06238E-06	1.16137E-05	1.11706E-05
3831303774415	383130	3774415	3.78522E-05	1.52417E-05	1.48506E-05	3.93637E-06	3.6669E-06	7.72212E-05	5.55178E-05	3.74317E-05	3.69565E-05	2.62215E-05	8.3299E-06	1.19331E-05	1.14778E-05	1.17326E-06	1.09159E-06	1.17326E-06	1.09159E-06	1.19331E-05	1.14778E-05
3831403774415	383140	3774415	4.07361E-05	1.64029E-05	1.5982E-05	4.23627E-06	3.94627E-06	7.91187E-05	5.68821E-05	3.83515E-05	3.78646E-05	2.68658E-05	8.53459E-06	1.22263E-05	1.17598E-05	1.20209E-06	1.11842E-06	1.20209E-06	1.11842E-06	1.22263E-05	1.17598E-05
3831503774415	383150	3774415	4.39623E-05	1.77019E-05	1.72478E-05	4.57177E-06	4.25881E-06	8.10074E-05	5.82399E-05	3.9267E-05	3.87685E-05	2.75072E-05	8.73832E-06	1.25182E-05	1.20405E-05	1.23078E-06	1.14511E-06	1.23078E-06	1.14511E-06	1.25182E-05	1.20405E-05
3831603774415	383160	3774415	4.72625E-05	1.90308E-05	1.85426E-05	4.91498E-06	4.57852E-06	8.27268E-05	5.94761E-05	4.01005E-05	3.95913E-05	2.8091E-05	8.92379E-06	1.27839E-05	1.22961E-05	1.25691E-06	1.16942E-06	1.25691E-06	1.16942E-06	1.27839E-05	1.22961E-05
3831703774415	383170	3774415	5.09163E-05	2.05021E-05	1.9976E-05	5.29494E-06	4.93247E-06	8.44195E-05	6.0693E-05	4.0921E-05	4.04014E-05	2.86658E-05	9.10638E-06	1.30454E-05	1.25477E-05	1.28262E-06	1.19335E-06	1.28262E-06	1.19335E-06	1.30454E-05	1.25477E-05
3831403774415	383440	3774415	0.000109077	4.39212E-05	4.27943E-05	1.13433E-05	1.05668E-05	0.000152491	0.000109633	7.39177E-05	7.29792E-05	5.17805E-05	1.64493E-05	2.35647E-05	2.26655E-05	2.31687E-06	2.15561E-06	2.31687E-06	2.15561E-06	2.35647E-05	2.26655E-05
3834503774415	383450	3774415	0.000100765	4.05743E-05	3.95332E-05	1.04789E-05	9.76153E-06	0.000155155	0.000111548	7.52089E-05	7.4254E-05	5.2685E-05	1.67367E-05	2.39763E-05	2.30615E-05	2.35734E-06	2.19326E-06	2.35734E-06	2.19326E-06	2.39763E-05	2.30615E-05
3834603774415	383460	3774415	9.38558E-05	3.77922E-05	3.68225E-05	9.76035E-06	9.0922E-06	0.000158095	0.000113662	7.6634E-05	7.5661E-05	5.36833E-05	1.70538E-05	2.44306E-05	2.34984E-05	2.40201E-06	2.23482E-06	2.40201E-06	2.23482E-06	2.44306E-05	2.34984E-05
3834703774415	383470	3774415	8.74425E-05	3.52098E-05	3.43064E-05	9.09342E-06	8.47092E-06	0.000160064	0.000115077	7.75883E-05	7.66032E-05	5.43518E-05	1.72662E-05	2.47349E-05	2.37911E-05	2.43192E-06	2.26265E-06	2.43192E-06	2.26265E-06	2.47349E-05	2.37911E-05
3834803774415	383480	3774415	8.19291E-05	3.29897E-05	3.21433E-05	8.52006E-06	7.93681E-06	0.000162407	0.000116762	7.87241E-05	7.77245E-05	5.51474E-05	1.75189E-05	2.50969E-05	2.41393E-05	2.46752E-06	2.29577E-06	2.46752E-06	2.29577E-06	2.50969E-05	2.41393E-05
3834903774415	383490	3774415	7.73238E-05	3.11354E-05	3.03365E-05	8.04114E-06	7.49068E-06	0.000165302	0.000118843	8.01275E-05	7.91102E-05	5.61306E-05	1.78312E-05	2.55443E-05	2.45697E-05	2.51151E-06	2.3367E-06	2.51151E-06	2.3367E-06	2.55443E-05	2.45697E-05
3835003774415	383500	3774415	7.34898E-05	2.95916E-05	2.88323E-05	7.64243E-06	7.11927E-06	0.000168812	0.000121367	8.1829E-05	8.079E-05	5.73225E-05	1.82099E-05	2.60868E-05	2.50914E-05	2.56484E-06	2.38632E-06	2.56484E-06	2.38632E-06	2.60868E-05	2.50914E-05
3835103774415	383510	3774415	7.01169E-05	2.82334E-05	2.7509E-05	7.29168E-06	6.79252E-06	0.000172527	0.000124038	8.36297E-05	8.25679E-05	5.85839E-05	1.86106E-05	2.66608E-05	2.56436E-05	2.62128E-06	2.43883E-06	2.62128E-06	2.43883E-06	2.66608E-05	2.56436E-05
3835203774415	383520	3774415	6.67678E-05	2.68849E-05	2.61951E-05	6.94339E-06	6.46807E-06	0.000175449	0.000126138	8.50462E-05	8.39664E-05	5.95762E-05	1.89258E-05	2.71124E-05	2.60779E-05	2.66568E-06	2.48014E-06	2.66568E-06	2.48014E-06	2.71124E-05	2.60779E-05
3835303774415	383530	3774415	6.37777E-05	2.56809E-05	2.5022E-05	6.63244E-06	6.17841E-06	0.000178496	0.000128329	8.65231E-05	8.54245E-05	6.06107E-05	1.92545E-05	2.75832E-05	2.65308E-05	2.71197E-06	2.52321E-06	2.71197E-06	2.52321E-06	2.75832E-05	2.65308E-05
3835403774415	383540	3774415	6.11887E-05	2.46384E-05	2.40062E-05	6.3632E-06	5.9276E-06	0.000182015	0.000130859	8.82288E-05	8.71086E-05	6.18056E-05	1.96341E-05	2.8127E-05	2.70538E-05	2.76544E-06	2.57295E-06	2.76544E-06	2.57295E-06	2.8127E-05	2.70538E-05
3835503774415	383550	3774415	5.90076E-05	2.37601E-05	2.31505E-05	6.13638E-06	5.71631E-06	0.000186247	0.000133901	9.028E-05	8.91338E-05	6.32426E-05	2.00905E-05	2.87809E-05	2.76828E-05	2.82973E-06	2.63277E-06	2.82973E-06	2.63277E-06	2.87809E-05	2.76828E-05
3835703774415	383570	3774415	5.51666E-05	2.22135E-05	2.16436E-05	5.73695E-06	5.34422E-06	0.000195111	0.000140274	9.45768E-05	9.3376E-05	6.62525E-05	2.10467E-05	3.01507E-05	2.90003E-05	2.96441E-06	2.75807E-06	2.96441E-06	2.75807E-06	3.01507E-05	2.90003E-05
3835803774415	383580	3774415	5.34117E-05	2.15069E-05	2.09551E-05	5.55445E-06	5.17422E-06	0.00019961	0.000143509	9.67576E-05	9.55291E-05	6.77802E-05	2.1532E-05	3.0846E-05	2.9669E-05	3.03276E-06	2.82167E-06	3.03276E-06	2.82167E-06	3.0846E-05	2.9669E-05
3835903774415	383590	3774415	5.1872E-05	2.08869E-05	2.0351E-05	5.39433E-06	5.02505E-06	0.000204643	0.000147127	9.91975E-05	9.7938E-05	6.94894E-05	2.2075E-05	3.16238E-05	3.04171E-05	3.10924E-06	2.89282E-06	3.10924E-06	2.89282E-06	3.16238E-05	3.04171E-05
3836003774415	383600	3774415	5.0451E-05	2.03147E-05	1.97935E-05	5.24655E-06	4.8874E-06	0.000209917	0.000150919	0.000101754	0.000100462	7.12802E-05	2.26439E-05	3.24388E-05	3.1201E-05	3.18937E-06	2.96737E-06	3.18937E-06	2.96737E-06	3.24388E-05	3.1201E-05
3836103774415	383610	3774415	4.92536E-05	1.98325E-05	1.93237E-05	5.12203E-06	4.7714E-06	0.000215886	0.00015521	0.000104647	0.000103319	7.3307E-05	2.32878E-05	3.33612E-05	3.20882E-05	3.28006E-06	3.05175E-06	3.28006E-06	3.05175E-06	3.33612E-05	3.20882E-05
3836203774415	383620	3774415	4.85606E-05	1.95535E-05	1.90518E-05	5.04996E-06	4.70426E-06	0.00022394	0.000161	0.000108551	0.000107173	7.60417E-05	2.41565E-05	3.46057E-05	3.32853E-05	3.40242E-06	3.16559E-06	3.40242E-06	3.16559E-06	3.46057E-05	3.32853E-05
3836303774415	383630	3774415	4.81987E-05	1.94078E-05	1.89098E-05	5.01233E-06	4.66921E-06	0.000233615	0.000167956	0.000113241	0.000111803	7.9327E-05	2.52001E-05	3.61008E-05	3.47233E-05	3.54941E-06	3.30236E-06	3.54941E-06	3.30236E-06	3.61008E-05	3.47233E-05
3836403774415	383640	3774415	4.80003E-05	1.93279E-05	1.8832E-05	4.9917E-06	4.64999E-06	0.000244314	0.000175648	0.000118427	0.000116924	8.29601E-05	2.63543E-05	3.77541E-05	3.63136E-05	3.71198E-06	3.4536E-06	3.71198E-06	3.4536E-06	3.77541E-05	3.63136E-05
3836503774415	383650	3774415	4.82951E-05	1.94466E-05	1.89477E-05	5.02235E-06	4.67855E-06	0.000258007	0.000185493	0.000125065	0.000123477	8.76097E-05	2.78313E-05	3.98701E-05	3.83488E-05	3.92002E-06	3.64716E-06	3.92002E-06	3.64716E-06	3.98701E-05	3.83488E-05
3836603774415	383660	3774415	4.87436E-05	1.96272E-05	1.91236E-05	5.069E-06	4.72199E-06	0.000273161	0.000196388	0.00013241	0.000130729	9.27554E-05	2.9466E-05	4.22118E-05	4.06012E-05	4.15025E-06	3.86138E-06	4.15025E-06	3.86138E-06	4.22118E-05	4.06012E-05
3836703774415	383670	3774415	4.96113E-05	1.99766E-05	1.9464E-05	5.15923E-06	4.80605E-06	0.000291593	0.000209639	0.000141345	0.00013955	9.90143E-05	3.14543E-05	4.50602E-05	4.33409E-05	4.4303E-06	4.12193E-06	4.4303E-06	4.12193E-06	4.50602E-05	4.33409E-05
3836803774415	383680	3774415	5.09652E-05	2.05217E-05	1.99952E-05	5.30003E-06	4.93721E-06	0.00031423	0.000225914	0.000152318	0.000150384	0.000106701	3.38962E-05	4.85584E-05	4.67056E-05	4.77424E-06	4.44193E-06	4.77424E-06	4.44193E-06	4.85584E-05	4.67056E-05
3836903774415	383690	3774415	5.26125E-05	2.11851E-05	2.06415E-05	5.47134E-06	5.09679E-06	0.000340199	0.000244585	0.000164906	0.000162812	0.000115519	3.66975E-05	5.25714E-05	5.05655E-05	5.1688E-06	4.80903E-06	5.1688E-06	4.80903E-06	5.25714E-05	5.05655E-05
3837003774415	383700	3774415	5.43157E-05	2.18709E-05	2.13097E-05	5.64846E-06	5.26179E-06	0.000367941	0.00026453	0.000178353	0.000176089	0.000124939	3.969E-05	5.68584E-05	5.46889E-05	5.5903E-06	5.20118E-06	5.5903E-06	5.20118E-06	5.68584E-05	5.46889E-05
3837103774415	383710	3774415	5.63571E-05	2.26929E-05	2.21106E-05	5.86075E-06	5.45954E-06	0.000399718	0.000287376	0.000193757	0.000191297	0.00013573	4.31179E-05	6.1769E-05	5.94122E-05	6.07311E-06	5.65039E-06	6.07311E-06	5.65039E-06	6.1769E-05	5.94122E-05
3837203774415	383720	3774415	5.88106E-05	2.36808E-05	2.30732E-05	6.11589E-06	5.69723E-06	0.000436414	0.000313758	0.000211544	0.000208859	0.00014819	4.70762E-05	6.74396E-05	6.48663E-05	6.63063E-06	6.16911E-06	6.63063E-06	6.16911E-06	6.74396E-05	6.48663E-05
3837303774415	383730	3774415	6.17476E-05	2.48634E-05	2.42255E-05	6.42132E-06	5.98174E-06	0.000479015	0.000344386	0.000232195	0.000229247	0.000162656	5.16717E-05	7.40229E-05	7.11985E-05	7.2779E-06	6.77132E-06	7.2779E-06	6.77132E-06	7.40229E-05	7.11985E-05
3837403774415	383740	3774415	6.53147E-05	2.62997E-05	2.5625E-05	6.79227E-06	6.3273E-06	0.000529243	0.000380497	0.000256542	0.000253285	0.000179712	5.70898E-05	8.17846E-05	7.8664E-05	8.04103E-06	7.48134E-06	8.04103E-06	7.48134E-06	8.17846E-05	7.8664E-05
3837503774415	383750	3774415	7.09623E-05	2.85738E-05	2.78407E-05	7.37958E-06	6.87441E-06	0.000602081	0.000432864	0.000291849	0.000288143	0.000204445	6.49469E-05	9.30404E-05	8.94903E-05	9.1477E-06	8.51097E-06	9.1477E-06	8.51097E-06	9.30404E-05	8.94903E-05
3837603774415	383760	3774415	7.8545E-05	3.16271E-05	3.08156E-05	8.16814E-06	7.60898E-06	0.000698011	0.000501832	0.000338349	0.000334053	0.000237019	7.52948E-05	0.000107864	0.000103749	1.06052E-05	9.86702E-06	1.06052E-05	9.86702E-06	0.000107864	0.000103749
3837703774415	383770	3774415	8.85352E-05	3.56498E-05	3.47351E-05	9.20704E-06	8.57677E-06	0.000823589	0.000592115	0.000399221	0.000394152	0.000279661	8.8841E-05	0.00012727	0.00012414	1.25132E-05	1.16422E-05	1.25132E-05	1.16422E-05	0.00012727	0.000122414
3837803774415	383780	3774415	0.000102386	4.12269E-05	4.01691E-05	1.06474E-05	9.91854E-06	0.000996686	0.000716563	0.000483127	0.000476993	0.000338438	0.000107513	0.000154019	0.000148142	1.51431E-05	1.40891E-05	1.51431E-05	1.40891E-05	0.000154019	0.000148142
3837903774415	383790	3774415	0.000122219	4.92131E-05	4.79505E-05	1.271E-05	1.18399E-05	0.001242007	0.000892935	0.000602043	0.000594399	0.00042174	0.000133976	0.000191929	0.000184606	1.88704E-05	1.75569E-05	1.88704E-05	1.75569E-05	0.000191929	0.000184606
3838003774415	383800	3774415	0.000147973	5.95832E-05	5.80544E-05	1.53882E-05	1.43348E-05	0.001565519	0.001125523	0.00075886	0.000749225	0.000531593	0.000168874	0.000241922	0.000232691	2.37857E-05	2.21301E-05	2.37857E-05	2.21301E-05	0.000241922	0.000232691
3838103774415	383810	3774415	0.000184914	7.4458E-05	7.25476E-05	1.92298E-05	1.79134E-05	0.002031011	0.001460187	0.0009845	0.000972	0.000689657	0.000219086	0.000313855	0.000301879	3.08581E-05	2.87102E-05	3.08581E-05	2.87102E-05	0.000313855	0.000301879
3838203774415	383820	3774415	0.000245456	9.88359E-05	9.63E-05	2.55257E-05	2.37784E-05	0.002789664	0.002005617	0.001352244	0.001335075	0.000947268	0.000300923	0.00043109	0.00041642	4.23847E-05	3.94345E-05	4.23847E-05	3.94345E-05	0.00043109	0.000414642
3838303774415	383830	3774415	0.000374409	0.00015076	0.000146892	3.89359E-05	3.62705E-05	0.004397981	0.00316191	0.00213185	0.002104782	0.001493394	0.000474413	0.000679626	0.000653694	6.68206E-05	6.21695E-05	6.68206E-05	6.21695E-05	0.000679626	0.000653694
3838403774415	383840	3774415	0.000485336	0.000195426	0.000190412	5.04716E-05	4.70165E-05	0.005782483	0.004157292	0.002802965	0.002767376	0.00196352	0.00062376	0.000893574	0.000859479	8.78559E-05	8.17407E-05	8.78559E-05	8.17407E-05	0.000893574	0.000859479
3838503774415	383850	3774415	0.00047821	0.000192557	0.000187617	4.97305E-05	4.63262E-05	0.005700095	0.004098059	0.002763029	0.002727947	0.001935544	0.000614873	0.000880843	0.000847234	8.66042E-05	8.05761E-05	8.66042E-05	8.05761E-05	0.000880843	0.000847234
3838603774415	383860	3774415	0.000487659	0.000196362	0.000191324	5.07132E-05	4.72416E-05	0.005823392	0.004186703	0.002822795	0.002786955	0.001977412	0.000628173	0.000899896	0.00086556	8.84775E-05	8.2319E-05	8.84775E-05	8.2319E-05	0.000899896	0.00086556
3838703774415	383870	3774415	0.000546691	0.000220132	0.000214484	5.68521E-05	5.29602E-05	0.006562535	0.004718106	0.003181082	0.003140693	0.002228397	0.000707905	0.001014117	0.000975422	9.97076E-05	9.27675E-05	9.97076E-05	9.27675E-05	0.001014117	0.000975422
3838803774415	383880	3774415	0.000520046	0.000209403	0.00020403	5.40812E-05	5.0379E-05	0.006236937	0.004484019	0.003023254	0.002984869	0.002117836	0.000672782	0.000963802	0.000927027	9.47607E-05	8.81648E-05	9.47607E-05	8.81648E-05	0.000963802	0.000927027
3838903774415	383890	3774415	0.000396382	0.000159608	0.000155513	4.12209E-05	3.83991E-05	0.004705663	0.003383116	0.002280994	0.002252033	0.001597871	0.000507603	0.000727172	0.000699426	7.14953E-05	6.65189E-05	7.14953E-05	6.65189E-05	0.000727172	0.000699426
3839003774415	383900	3774415	0.000323423	0.00013023	0.000126889	3.36337E-05	3.13313E-05	0.003804239	0.002735041	0.001844043	0.00182063	0.001291781	0.000410366	0.000587874	0.000565443	5.77996E-05	5.37764E-05	5.77996E-05	5.37764E-05	0.000587874	0.000565443
3839103774415	383910	3774415	0.000275508	0.000110936	0.00010809	2.86509E-05	2.66896E-05	0.00321381	0.002310555	0.001557842	0.001538063	0.001091293	0.000346676	0.000496634	0.00047685	4.88289E-05	4.54302E-05	4.88289E-05	4.54302E-05	0.000496634	0.000477685
3829703774425	382970	3774425	1.36495E-05	5.49613E-06	5.35512E-06	1.41945E-06	1.32228E-06	4.53812E-05	3.26267E-05	2.19978E-05	2.17185E-05	1.54098E-05	4.8953E-06	7.01282E-06	6.74524E-06	6.89498E-07	6.41506E-07	6.89498E-07	6.41506E-07	7.01282E-06	6.74524E-06
3829803774425	382980	3774425	1.42182E-05	5.72511E-06	5.57822E-06	1.47859E-06	1.37737E-06	4.64414E-05	3.33888E-05	2.25117E-05	2.22259E-05	1.57698E-05	5.00966E-06	7.17665E-06	6.90282E-06	7.05606E-07	6.56492E-07	7.05606E-07	6.56492E-07	7.17665E-06	6.90282E-06
3829903774425	382990	3774425	1.4826E-05	5.96985E-06	5.81668E-06	1.5418E-06	1.43625E-06	4.75283E-05	3.41702E-05	2.30386E-05	2.2746E-05	1.61389E-05	5.1269E-06	7.3446E-06	7.06436E-06	7.22119E-07	6.71856E-07	7.22119E-07	6.71856E-07	7.3446E-06	7.06436E-06
3830003774425	383000	3774425	1.5498E-05	6.24046E-06	6.08035E-06	1.61169E-06	1.50136E-06	4.87131E-05	3.50221E-05	2.36129E-05	2.33131E-05	1.65412E-05	5.25472E-06	7.5277E-06	7.24048E-06	7.40121E-07	6.88605E-07	7.40121E-07	6.88605E-07	7.5277E-06	7.24048E-06
3830103774425	383010	3774425	1.63405E-05	6.57972E-06	6.4109E-06	1.6993E-06	1.58298E-06	5.02722E-05	3.6143E-05	2.43686E-05	2.40592E-05	1.70706E-05	5.42289E-06	7.76862E-06	7.4722E-06	7.63808E-07	7.10643E-07	7.63808E-07	7.10643E-07	7.76862E-06	7.4722E-06
3830203774425	383020	3774425	1.72865E-05	6.9606E-06	6.78201E-06	1.79767E-06	1.67461E-06	5.19737E-05	3.73663E-05	2.51934E-05	2.48736E-05	1.76484E-05	5.60644E-06	8.03157E-06	7.72512E-06	7.89661E-07	7.34697E-07	7.89661E-07	7.34697E-07	8.03157E-06	7.72512E-06
3830303774425	383030	3774425	1.83791E-05	7.40057E-06	7.21069E-06	1.9113E-06	1.78046E-06	5.38891E-05	3.87434E-05	2.61219E-05	2.57902E-05	1.82988E-05	5.81305E-06	8.32755E-06	8.00981E-06	8.18762E-07	7.61772E-07	8.18762E-07	7.61772E-07	8.32755E-06	8.00981E-06
3830403774425	383040	3774425	1.96436E-05	7.90973E-06	7.70679E-06	2.0428E-06	1.90296E-06	5.60272E-05	4.02805E-05	2.71583E-05	2.68135E-05	1.90248E-05	6.04369E-06	8.65796E-06	8.32761E-06	8.51248E-07	7.91996E-07	8.51248E-07	7.91996E-07	8.65796E-06	8.32761E-06
3830503774425	383050	3774425	2.10869E-05	8.4909E-06	8.27305E-06	2.19289E-06	2.04278E-06	5.83702E-05	4.1965E-05	2.8294E-05	2.79348E-05	1.98204E-05	6.29643E-06	9.02003E-06

			MDemolition	MSite Grubbing / Prep	MMass Grading / Excavation	MMass Grading / Excavation	MDrainage / Utilities Trenching	MFoundations / Concrete Pads	MBuilding / Structure Construction	MAsphalt Paving	MLandscaping or Other Finishing	MWaterside Construction (Piles)	RSSWDemolition	RSSWPlacing Base	RSSWForm	Child Risk				
Unique Identifier	X (UTM)	Y (UTM)	2027	2027	2027	2028	2028	2028	2028	2028	2028	2028	2029	2029	2029	3rd Trimester	0<2	2<16	Total	per million
3829703774415	382970	3774415	8.65351E-06	2.65648E-05	3.1238E-05	3.08221E-05	6.55172E-06	8.52045E-06	6.27152E-06	6.45508E-07	7.56253E-06	6.45508E-07	1.87437E-05	2.71976E-05	1.61222E-05	1.76644E-09	2.2476E-08	3.5787E-09	2.78216E-08	0.02782162
3829803774415	382980	3774415	8.84403E-06	2.71497E-05	3.19258E-05	3.15007E-05	6.69597E-06	8.70805E-06	6.4096E-06	6.5972E-07	7.72904E-06	6.5972E-07	1.92303E-05	2.79036E-05	1.65407E-05	1.84881E-09	2.3447E-08	3.6995E-09	2.89953E-08	0.0289953
3829903774415	382990	3774415	9.04182E-06	2.77568E-05	3.26397E-05	3.22051E-05	6.84571E-06	8.90279E-06	6.55294E-06	6.74474E-07	7.90189E-06	6.74474E-07	1.97419E-05	2.86459E-05	1.69807E-05	1.93905E-09	2.4507E-08	3.8286E-09	3.02745E-08	0.03027452
3830003774415	383000	3774415	9.25412E-06	2.84085E-05	3.34061E-05	3.29613E-05	7.00645E-06	9.11183E-06	6.7068E-06	6.9031E-07	8.08742E-06	6.9031E-07	2.02971E-05	2.94516E-05	1.74583E-05	2.04023E-09	2.5691E-08	3.971E-09	3.17026E-08	0.03170258
3830103774415	383010	3774415	9.50452E-06	2.91772E-05	3.43101E-05	3.38532E-05	7.19604E-06	9.35838E-06	6.88828E-06	7.08989E-07	8.30626E-06	7.08989E-07	2.09366E-05	3.03794E-05	1.80083E-05	2.1604E-09	2.7098E-08	4.1387E-09	3.33975E-08	0.03339752
3830203774415	383020	3774415	9.77307E-06	3.00017E-05	3.52795E-05	3.48097E-05	7.39936E-06	9.62281E-06	7.08291E-06	7.29022E-07	8.54095E-06	7.29022E-07	2.16322E-05	3.13888E-05	1.86066E-05	2.29633E-09	2.8684E-08	4.3248E-09	3.53055E-08	0.03530547
3830303774415	383030	3774415	1.00961E-05	3.09932E-05	3.64454E-05	3.59601E-05	7.6439E-06	9.94083E-06	7.31699E-06	7.53115E-07	8.82322E-06	7.53115E-07	2.24494E-05	3.25746E-05	1.93096E-05	2.46217E-09	3.0617E-08	4.5496E-09	3.76287E-08	0.03762874
3830403774415	383040	3774415	1.04735E-05	3.21518E-05	3.78079E-05	3.73045E-05	7.92965E-06	1.03124E-05	7.59052E-06	7.81269E-07	9.15306E-06	7.81269E-07	2.34008E-05	3.39551E-05	2.01279E-05	2.6655E-09	3.2981E-08	4.8201E-09	4.04665E-08	0.04046646
3830503774415	383050	3774415	1.0889E-05	3.34274E-05	3.93079E-05	3.87845E-05	8.24425E-06	1.07216E-05	7.89167E-06	8.12265E-07	9.5162E-06	8.12265E-07	2.44302E-05	3.54487E-05	2.10133E-05	2.90811E-09	3.5788E-08	5.1333E-09	4.38297E-08	0.04382972
3830603774415	383060	3774415	1.13408E-05	3.48144E-05	4.09389E-05	4.03938E-05	8.58633E-06	1.11665E-05	8.21912E-06	8.45969E-07	9.91106E-06	8.45969E-07	2.5525E-05	3.70374E-05	2.1955E-05	3.19839E-09	3.9131E-08	5.4954E-09	4.78249E-08	0.04782488
3830703774415	383070	3774415	1.18398E-05	3.63462E-05	4.27402E-05	4.21711E-05	8.96413E-06	1.16578E-05	8.58076E-06	8.83191E-07	1.03471E-05	8.83191E-07	2.66916E-05	3.87302E-05	2.29585E-05	3.55417E-09	4.3208E-08	5.9227E-09	5.26848E-08	0.05268478
3830803774415	383080	3774415	1.23134E-05	3.78001E-05	4.44498E-05	4.38579E-05	9.3227E-06	1.21241E-05	8.92399E-06	9.18519E-07	1.0761E-05	9.18519E-07	2.78146E-05	4.03596E-05	2.39243E-05	3.95995E-09	4.7822E-08	6.3834E-09	5.81652E-08	0.05816524
3830903774415	383090	3774415	1.27199E-05	3.90478E-05	4.5917E-05	4.53056E-05	9.63043E-06	1.25243E-05	9.21857E-06	9.48838E-07	1.11162E-05	9.48838E-07	2.88315E-05	4.18351E-05	2.4799E-05	4.40696E-09	5.286E-08	6.8579E-09	6.41251E-08	0.06412512
3831003774415	383100	3774415	1.31336E-05	4.03179E-05	4.74105E-05	4.67792E-05	9.94366E-06	1.29316E-05	9.5184E-06	9.79699E-07	1.14778E-05	9.79699E-07	2.98858E-05	4.33649E-05	2.57058E-05	4.95448E-09	5.9002E-08	7.4138E-09	7.137E-08	0.07136999
3831103774415	383110	3774415	1.35491E-05	4.15935E-05	4.89105E-05	4.82592E-05	1.02583E-05	1.33408E-05	9.81955E-06	1.0107E-06	1.18409E-05	1.0107E-06	3.0884E-05	4.48133E-05	2.65644E-05	5.60614E-09	6.628E-08	8.0485E-09	7.99343E-08	0.07993435
3831203774415	383120	3774415	1.39683E-05	4.28802E-05	5.04236E-05	4.97522E-05	1.05756E-05	1.37535E-05	1.01233E-05	1.04196E-06	1.22073E-05	1.04196E-06	3.18946E-05	4.62798E-05	2.74337E-05	6.43827E-09	7.5536E-08	8.8229E-09	9.07974E-08	0.09079745
3831303774415	383130	3774415	1.43566E-05	4.40722E-05	5.18253E-05	5.11353E-05	1.08696E-05	1.41358E-05	1.04047E-05	1.07093E-06	1.25466E-05	1.07093E-06	3.29271E-05	4.77779E-05	2.83218E-05	7.53322E-09	8.7656E-08	9.7955E-09	1.04985E-07	0.10498509
3831403774415	383140	3774415	1.4705E-05	4.51417E-05	5.3083E-05	5.23762E-05	1.11334E-05	1.44789E-05	1.06572E-05	1.09692E-06	1.28511E-05	1.09692E-06	3.39471E-05	4.9258E-05	2.91991E-05	9.01133E-09	1.0395E-07	1.105E-08	1.24007E-07	0.12400685
3831503774415	383150	3774415	1.50171E-05	4.60998E-05	5.42096E-05	5.34878E-05	1.13697E-05	1.47862E-05	1.08834E-05	1.1202E-06	1.31238E-05	1.1202E-06	3.49889E-05	5.07697E-05	3.00952E-05	1.1081E-08	1.2669E-07	1.2749E-08	1.50522E-07	0.15052173
3831603774415	383160	3774415	1.52965E-05	4.69577E-05	5.52184E-05	5.44831E-05	1.15812E-05	1.50613E-05	1.10859E-05	1.14104E-06	1.33688E-05	1.14104E-06	3.5959E-05	5.21773E-05	3.09297E-05	1.39478E-08	1.5814E-07	1.5038E-08	1.87128E-07	0.18712775
3831703774415	383170	3774415	1.55705E-05	4.77988E-05	5.62074E-05	5.5459E-05	1.17887E-05	1.53311E-05	1.12845E-05	1.16148E-06	1.36075E-05	1.16148E-06	3.69291E-05	5.35849E-05	3.17641E-05	1.82025E-08	2.0477E-07	1.8375E-08	2.41345E-07	0.24134475
3831403774415	383440	3774415	2.59496E-05	7.96609E-05	9.36747E-05	9.24274E-05	1.96469E-05	2.55506E-05	1.88067E-05	1.93571E-06	2.26781E-05	1.93571E-06	7.99876E-05	0.000116064	6.88002E-05	4.98681E-09	6.3952E-08	1.1661E-08	8.06E-08	0.08060004
3834503774415	383450	3774415	2.63089E-05	8.07638E-05	9.49716E-05	9.37071E-05	1.99189E-05	2.59044E-05	1.9067E-05	1.96251E-06	2.29921E-05	1.96251E-06	8.22709E-05	0.000119377	7.07642E-05	4.84808E-09	6.2542E-08	1.1482E-08	7.88717E-08	0.07887173
3834603774415	383460	3774415	2.67117E-05	8.20004E-05	9.64258E-05	9.51419E-05	2.02239E-05	2.6301E-05	1.9359E-05	1.99256E-06	2.33441E-05	1.99256E-06	8.46572E-05	0.000122839	7.28167E-05	4.73725E-09	6.1456E-08	1.1362E-08	7.75555E-08	0.07755555
3834703774415	383470	3774415	2.69585E-05	8.2758E-05	9.73166E-05	9.60208E-05	2.04107E-05	2.6544E-05	1.95378E-05	2.01097E-06	2.35598E-05	2.01097E-06	8.66597E-05	0.000125745	7.45392E-05	4.61916E-09	6.0236E-08	1.121E-08	7.6065E-08	0.07606505
3834803774415	383480	3774415	2.72652E-05	8.36994E-05	9.84236E-05	9.71131E-05	2.06429E-05	2.68459E-05	1.97601E-05	2.03384E-06	2.38278E-05	2.03384E-06	8.87278E-05	0.000128746	7.6318E-05	4.52032E-09	5.9248E-08	1.1102E-08	7.48706E-08	0.07487056
3834903774415	383490	3774415	2.76607E-05	8.49137E-05	9.98516E-05	9.8522E-05	2.09424E-05	2.72354E-05	2.00468E-05	2.06335E-06	2.41735E-05	2.06335E-06	9.11109E-05	0.000132204	7.83678E-05	4.44458E-09	5.8544E-08	1.1049E-08	7.40377E-08	0.0740377
3835003774415	383500	3774415	2.81561E-05	8.64344E-05	0.00010164	0.000100286	2.13175E-05	2.77232E-05	2.04058E-05	2.1003E-06	2.46064E-05	2.1003E-06	9.38777E-05	0.000136219	8.07476E-05	4.39087E-09	5.8116E-08	1.1049E-08	7.3556E-08	0.07355597
3835103774415	383510	3774415	2.86823E-05	8.80498E-05	0.000103539	0.000102161	2.17159E-05	2.82413E-05	2.07871E-05	2.13956E-06	2.50663E-05	2.13956E-06	9.68099E-05	0.000140473	8.32697E-05	4.34791E-09	5.7815E-08	1.1073E-08	7.32363E-08	0.07323626
3835203774415	383520	3774415	2.90706E-05	8.92418E-05	0.000104941	0.000103544	2.20099E-05	2.86236E-05	2.10686E-05	2.16852E-06	2.54056E-05	2.16852E-06	9.93708E-05	0.000144189	8.54724E-05	4.29317E-09	5.7333E-08	1.1059E-08	7.26856E-08	0.07268559
3835303774415	383530	3774415	2.94771E-05	9.04896E-05	0.000106408	0.000104991	2.23176E-05	2.90239E-05	2.13631E-05	2.19884E-06	2.57608E-05	2.19884E-06	0.000102069	0.000148104	8.77932E-05	4.24676E-09	5.6949E-08	1.1062E-08	7.22577E-08	0.07225769
3835403774415	383540	3774415	2.99598E-05	9.19713E-05	0.000108151	0.000106711	2.2683E-05	2.94991E-05	2.17129E-05	2.23485E-06	2.61826E-05	2.23485E-06	0.000105095	0.000152495	9.03957E-05	4.21451E-09	5.6744E-08	1.1101E-08	7.20591E-08	0.07205909
3835503774415	383550	3774415	3.05531E-05	9.37928E-05	0.000110293	0.000108824	2.31323E-05	3.00833E-05	2.2143E-05	2.27911E-06	2.67012E-05	2.27911E-06	0.000108576	0.000157546	9.339E-05	4.1999E-09	5.6771E-08	1.1186E-08	7.2157E-08	0.07215696
3835703774415	383570	3774415	3.17942E-05	9.76028E-05	0.000114773	0.000113245	2.4072E-05	3.13054E-05	2.30425E-05	2.37169E-06	2.77858E-05	2.37169E-06	0.000116009	0.000168332	9.97836E-05	4.1856E-09	5.7003E-08	1.1391E-08	7.25797E-08	0.07257975
3835803774415	383580	3774415	3.24184E-05	9.9519E-05	0.000117026	0.000115468	2.45446E-05	3.192E-05	2.34948E-05	2.41825E-06	2.83314E-05	2.41825E-06	0.000119883	0.000173953	0.000103116	4.18182E-09	5.7154E-08	1.1501E-08	7.28373E-08	0.07283727
3835903774415	383590	3774415	3.31243E-05	0.000101686	0.000119574	0.000117982	2.5079E-05	3.2615E-05	2.40064E-05	2.47091E-06	2.89482E-05	2.47091E-06	0.000124135	0.000180122	0.000106773	4.18924E-09	5.7456E-08	1.1642E-08	7.3288E-08	0.07328797
3836003774415	383600	3774415	3.38664E-05	0.000103964	0.000122253	0.000120625	2.56409E-05	3.33457E-05	2.45443E-05	2.52627E-06	2.95968E-05	2.52627E-06	0.000128595	0.000186595	0.000110609	4.20176E-09	5.7825E-08	1.1798E-08	7.38244E-08	0.07382439
3836103774415	383610	3774415	3.47156E-05	0.000106571	0.000125319	0.00012365	2.62838E-05	3.41819E-05	2.51597E-05	2.58961E-06	3.03389E-05	2.58961E-06	0.00013353	0.000193755	0.000114854	4.22805E-09	5.8382E-08	1.1992E-08	7.46023E-08	0.07460234
3836203774415	383620	3774415	3.58969E-05	0.000110197	0.000129583	0.000127858	2.71782E-05	3.5345E-05	2.60158E-05	2.67773E-06	3.13713E-05	2.67773E-06	0.000139778	0.000202821	0.000120228	4.29325E-09	5.9481E-08	1.2301E-08	7.60743E-08	0.07607435
3836303774415	383630	3774415	3.73322E-05	0.000114603	0.000134764	0.00013297	2.82648E-05	3.67582E-05	2.7056E-05	2.78479E-06	3.26256E-05	2.78479E-06	0.000147105	0.000213453	0.00012653	4.38691E-09	6.0979E-08	1.2694E-08	7.80597E-08	0.07805967
3836403774415	383640	3774415	3.89235E-05	0.000119489	0.000140509	0.000138638	2.94697E-05	3.83251E-05	2.82093E-05	2.9035E-06	3.40163E-05	2.9035E-06	0.000155172	0.000225157	0.000133469	4.49674E-09	6.2706E-08	1.3138E-08	8.03409E-08	0.08034087
3836503774415	383650	3774415	4.0983E-05	0.000125811	0.000147943	0.000145973	3.1029E-05	4.03529E-05	2.97019E-05	3.05713E-06	3.58162E-05	3.05713E-06	0.000165234	0.000239759	0.000142124	4.65597E-09	6.5135E-08	1.3735E-08	8.35263E-08	0.08352634
3836603774415	383660	3774415	4.32621E-05	0.000132807	0.00015617	0.000154091	3.27545E-05	4.25969E-05	3.13536E-05	3.22713E-06	3.78079E-05	3.22713E-06	0.000176383	0.000255935	0.000151713	4.83587E-09	6.7863E-08	1.4401E-08	8.71005E-08	0.08710045
3836703774415	383670	3774415	4.60456E-05	0.000141352	0.000166218	0.000164005	3.48619E-05	4.53376E-05	3.33709E-05	3.43477E-06	4.02405E-05	3.43477E-06	0.000189799	0.000275402	0.000163253	5.0656E-09	7.1309E-08	1.5228E-08	9.16021E-08	0.09160213
3836803774415	383680	3774415	4.94751E-05	0.00015188	0.000178598	0.00017622	3.74584E-05	4.87143E-05	3.58564E-05	3.69059E-06	4.32376E-05	3.69059E-06	0.000206137	0.00029911	0.000177306	5.3577E-09	7.5657E-08	1.6257E-08	9.72722E-08	0.09727218
3836903774415	383690	3774415	5.34108E-05	0.000163962	0.000192806	0.000190238	4.04382E-05	5.25895E-05	3.87088E-05	3.98417E-06	4.66771E-05	3.98417E-06	0.000224909	0.000326348	0.000193453	5.69544E-09	8.0674E-08	1.7442E-08	1.03811E-07	0.10381108
3837003774415	383700	3774415	5.75987E-05	0.000176818	0.000207924	0.000205155	4.3609E-05	5.67131E-05	4.17439E-05	4.29657E-06	5.03371E-05	4.29657E-06	0.000245128	0.000355687	0.000210844	6.05303E-09	8.5988E-08	1.8702E-08	1.10743E-07	0.11074349
3837103774415	383710	3774415	6.23945E-05	0.00019154	0.000225236	0.000222237	4.724E-05	6.14352E-05	4.52196E-05	4.65432E-06	5.45283E-05	4.65432E-06	0.00026832	0.000389338	0.000230792	6.46517E-09	9.2103E-08	2.0149E-08	1.18717E-07	0.11871672
3837203774415	383720	3774415	6.79289E-05	0.00020853	0.000245214	0.000241949	5.14301E-05	6.68844E-05	4.92306E-05	5.06715E-06	5.93649E-05	5.06715E-06	0.000295146	0.000428263	0.000253866	6.94377E-09	9.9191E-08	2.1823E-08	1.27959E-07	0.12795864
3837303774415	383730	3774415	7.43523E-05	0.000228249	0.000268402	0.000264828	5.62934E-05	7.32091E-05	5.38859E-05	5.54631E-06	6.49785E-05	5.54631E-06	0.000326332	0.000473515	0.00028069	7.50153E-09	1.0744E-07	2.3771E-08	1.38713E-07	0.13871336
3837403774415	383740	3774415	8.19225E-05	0.000251488	0.000295729	0.000291792	6.20249E-05	8.06629E-05	5.93723E-05	6.11101E-06	7.15943E-05	6.11101E-06	0.00036314	0.000526924	0.00031235	8.16206E-09	1.172E-07	2.6071E-08	1.51431E-07	0.15143109
3837503774415	383750	3774415	9.29349E-05	0.000285294	0.000335483	0.000331016	7.03626E-05	9.1506E-05	6.73534E-05	6.93248E-06	8.12183E-05	6.93248E-06	0.000415999	0.000603624	0.000357816	9.13778E-09	1.3157E-07	2.9433E-08	1.70138E-07	0.17013805
3837603774415	383760	3774415	0.000107442	0.000329829	0.000387852	0.000382687	8.13462E-05	0.00010579	7.78673E-05	8.01464E-06	9.38966E-05	8.01464E-06	0.000485687	0.000704742	0.000417757	1.04276E-08	1.5054E-07	3.3868E-08	1.94839E-07	0.19483923
3837703774415	383770	3774415	0.000126408	0.00038805	0.000456315	0.000450239	9.57053E-05	0.000124464	9.16123E-05	9.42937E-06	0.000110471	9.42937E-06	0.000577238	0.000837584	0.000496503	1.21159E-08	1.7537E-07	3.9674E-08	2.27157E-07	0.22715685
3837803774415	383780	3774415	0.000152513	0.00046819	0.000550553	0.000543222	0.00011547	0.000150168	0.000110532	1.13767E-05	0.000133285	1.13767E-05	0.00070364	0.001020997	0.000605226	1.44429E-08	2.0956E-07	4.7676E-08	2.7168E-07	0.27167984
3837903774415	383790	3774415	0.000189499	0.000581729	0.000684066	0.000674957	0.000143473	0.000186585	0.000137337	1.41357E-05	0.000165608	1.41357E-05	0.000883242	0.001281603	0.000759708	1.77481E-08	2.581E-07	5.9027E-08	3.34874E-07	0.33487392
3838003774415	383800	3774415	0.000238141	0.000731052	0.000859657	0.000848211	0.000180301	0.000234479	0.00017259	1.77641E-05	0.000208118	1.77641E-05	0.001122035	0.001628097	0.000965103	2.2075E-08	3.2167E-07	7.3949E-08	4.17692E-07	0.41769171
3838103774415	383810	3774415	0.000308041	0.000945631	0.001111985	0.001097179	0.000233223	0.000303304	0.000223248	2.29783E-05	0.000269205	2.29783E-05	0.001465988	0.002127181	0.00126095	2.82894E-08	4.1297E-07	9.5399E-08	5.3666E-07	0.53665994
3838203774415	383820	3774415	0.000421933	0.001295263	0.001523123	0.001502842	0.000319453	0.000415446	0.000305791	3.14741E-05	0.000368739	3.14741E-05	0.002026669	0.00294074	0.001743211	3.84257E-08	5.6186E-07	1.3037E-07	7.30655E-07	0.73065488
3838303774415	383830	3774415	0.000663361	0.002036402	0.002394643	0.002362757	0.000502241	0.000653161	0.000480762	4.94833E-05	0.000579729	4.94833E-05	0.003215026	0.004665072	0.00276536	5.99304E-08	8.7768E-07	2.0453E-07	1.14214E-06	1.1423996
3838403774415	383840	3774415	0.000871213	0.002674475	0.003144964	0.003103088	0.00065961	0.000857818	0.000631401	6.49881E-05	0.000761377	6.49881E-05	0.004238133	0.006149622	0.003645372	7.84418E-08	1.1495E-06	2.6837E-07	1.49635E-06	1.49635136
3838503774415	383850	3774415	0.000858918	0.002636731	0.003100579	0.003059295	0.000650301	0.000845712	0.00062249	6.4071E-05	0.000750632	6.4071E-05	0.004177672	0.006061892	0.003593367	7.733E-08	1.1332E-06	2.6456E-07	1.47513E-06	1.47512977
3838603774415	383860	3774415	0.000877475	0.002693698	0.003167569	0.003125392	0.000664351	0.000863984	0.000635939	6.54552E-05	0.000766849	6.54552E-05	0.004269057	0.006194495	0.003671971	7.89688E-08	1.1573E-06	2.7023E-07	1.50654E-06	1.50654018
3838703774415	383870	3774415	0.000988447	0.003034361	0.00356816	0.003520649	0.00074837	0.000973249	0.000716364	7.37331E-05	0.00086383	7.37331E-05	0.004815324	0.006987139	0.004141834	8.88459E-08	1.3024E-06	3.043E-07	1.69557E-06	1.69556615
3838803774415	383880	3774415	0.000939607	0.002884431	0.003391855	0.003346691	0.000711392	0.00092516	0.000680968	7.00899E-05	0.000821148	7.00899E-05	0.00457509	0.006638554	0.0039352	8.44784E-08	1.2383E-06	2.8927E-07	1.61207E-06	1.61206732
3838903774415	383890	3774415	0.000709802	0.002178969	0.002562289	0.002528171	0.000537403	0.000698888	0.00051442	5.29476E-05	0.000620315	5.29476E-05	0.003444227	0.004997648	0.002962504	6.39804E-08	9.3735E-07	2.1864E-07	1.21997E-06	1.21996615
3839003774415	383900	3774415	0.000574506	0.001763636	0.002073891	0.002046277	0.000434969	0.000565673	0.000416366	4.28553E-05	0.000502077	4.28553E-05	0.002778586	0.004031788	0.002389962	5.19075E-08	7.6011E-07	1.7704E-07	9.89057E-07	0.98905686
3839103774415	383910	3774415	0.000485876	0.001491554	0.001753946	0.001730592	0.000367865	0.000478405	0.000352132	3.62439E-05	0.00042462	3.62439E-05	0.002342648	0.003399233	0.002014997	4.39947E-08	6.4395E-07	1.4979E-07	8.37739E-07	0.83773932
3829703774425	382970	3774425	8.60633E-06	2.64199E-05	3.10677E-05	3.0654E-05	6.516E-06	8.474E-06	6.23733E-06	6.41989E-07	7.5213E-06	6.41989E-07	1.87375E-05	2.71885E-05	1.61168E-05	1.73659E-09	2.2131E-08	3.5357E-09	2.74038E-08	0.02740381
3829803774425	382980	3774425	8.79504E-06	2.69993E-05	3.17489E-05	3.13262E-05	6.65887E-06	8.65981E-06	6.37409E-06	6.56066E-07	7.68622E-06	6.56066E-07	1.92241E-05	2.78946E-05	1.65353E-05	1.81592E-09	2.3068E-08	3.6529E-09	2.8537E-08	0.02853695
3829903774425	382990	3774425	8.98738E-06	2.75897E-05	3.24432E-05	3.20113E-05	6.8045E-06	8.84919E-06	6.51349E-06	6.70413E-07	7.85432E-06	6.70413E-07	1.97325E-05	2.86323E-05	1.69727E-05	1.902E-09	2.4081E-08	3.7771E-09	2.97598E-08	0.02975978
3830003774425	383000	3774425	9.19968E-06	2.82414E-05	3.32096E-05	3.27674E-05	6.96523E-06	9.05823E-06	6.66735E-06	6.8625E-07	8.03985E-06	6.8625E-07	2.02878E-05	2.9438E-05	1.74502E-05	1.99937E-09	2.5224E-08	3.9153E-09	3.11384E-08	0.03113841
3830103774425	383010	3774425	9.47912E-06	2.90993E-05	3.42183E-05	3.37627E-05	7.1768E-06	9.33337E-06	6.86987E-06	7.07094E-07	8.28406E-06	7.07094E-07	2.09927E-05	3.04609E-05	1.80566E-05	2.12276E-09	2.6676E-08	4.0926E-09	3.28918E-08	0.0328918
3830203774425	383020	3774425	9.78396E-06	3.00351E-05	3.53188E-05	3.48485E-05	7.4076E-06	9.63353E-06	7.0908E-06	7.29834E-07	8.55047E-06	7.29834E-07	2.17694E-05	3.15879E-05	1.87247E-05	2.2643E-09	2.8337E-08	4.2919E-09	3.48934E-08	0.03489338
3830303774425	383030	3774425	1.01269E-05	3.10879E-05	3.65568E-05	3.607E-05	7.66725E-06	9.9712E-06	7.33935E-06	7.55416E-07	8.85018E-06	7.55416E-07	2.26397E-05	3.28507E-05	1.94732E-05	2.43159E-09	3.0294E-08	4.5228E-09	3.72487E-08	0.03724874
3830403774425	383040	3774425	1.05116E-05	3.22688E-05	3.79454E-05	3.74402E-05	7.9585E-06	1.035E-05	7.61814E-06	7.84111E-07	9.18636E-06	7.84111E-07	2.36036E-05	3.42493E-05	2.03023E-05	2.63095E-09	3.2617E-08	4.7913E-09	4.00391E-08	0.04003915
3830503774425	383050	3774425	1.09326E-05	3.35611E-05	3.94651E-05	3.89396E-05	8.27723E-06	1.07645E-05	7.92323E-06	8.15514E-07	9.55426E-06	8.15514E-07	2.46423E-05	3.57565E-05	2.11957E-05	2.86783E-09	3.5364E-08	5.1008E-09	4.3333E-08	0.04333302

Unique Identifier	X (UTM)	Y (UTM)	EGIODemolition 2025	EGIOSite Grubbing / Prep 2025	EGIOMass Grading / Excavation 2025	EGIOMass Grading / Excavation 2026	EGIODrainage / Utilities Trenching 2026	EGIODrainage / Utilities Trenching 2027	EGIOFoundations / Concrete Pads 2026	EGIOFoundations / Concrete Pads 2027	EGIOBuilding / Structure Construction 2026	EGIOBuilding / Structure Construction 2027	EGIOAsphalt Paving 2027	EGIOArchitectural Coating 2027	EGIOLandscaping or Other Finishing 2027	EGIOWaterside Construction (Piles) 2027	HIWaterside Construction (Landscaping) 2025	HIWaterside Construction (Landscaping) 2026	KMDemolition 2025	KMSite Grubbing / Prep 2025
3830603774425	383060	3774425	0.000245918	9.6453E-05	3.19422E-05	3.1284E-05	7.26431E-05	7.2531E-05	9.54436E-05	9.5382E-05	0.000102232	9.97815E-05	3.97822E-06	3.97822E-06	0.000107738	3.97822E-06	1.55872E-05	1.50989E-05	1.46081E-05	6.34002E-05
3830703774425	383070	3774425	0.000276367	0.0001084	3.58972E-05	3.51576E-05	8.16376E-05	8.15116E-05	0.000107261	0.000107192	0.00011489	0.000112136	4.47079E-06	4.47079E-06	0.000121078	4.47079E-06	1.63227E-05	1.58114E-05	1.52169E-05	6.60423E-05
3830803774425	383080	3774425	0.000311577	0.0001222	4.04705E-05	3.96367E-05	9.20383E-05	9.18963E-05	0.000120926	0.000120848	0.000129527	0.000126422	5.04037E-06	5.04037E-06	0.000136503	5.04037E-06	1.70295E-05	1.64961E-05	1.57962E-05	6.85567E-05
3830903774425	383090	3774425	0.000351466	0.00013785	4.56517E-05	4.47111E-05	0.000103821	0.000103661	0.000136408	0.00013632	0.00014611	0.000142608	5.68566E-06	5.68566E-06	0.000153979	5.68566E-06	1.76591E-05	1.7106E-05	1.63099E-05	7.07863E-05
3831003774425	383100	3774425	0.000400247	0.00015698	5.19878E-05	5.09167E-05	0.000118231	0.000118049	0.00015534	0.00015524	0.000166389	0.000162401	6.47479E-06	6.47479E-06	0.00017535	6.47479E-06	1.82995E-05	1.77264E-05	1.68372E-05	7.30748E-05
3831103774425	383110	3774425	0.00045722	0.00017933	5.9388E-05	5.81644E-05	0.000135061	0.000134852	0.000177452	0.000177338	0.000190073	0.000185517	7.39644E-06	7.39644E-06	0.00020031	7.39644E-06	1.88897E-05	1.82981E-05	1.73532E-05	7.53142E-05
3831203774425	383120	3774425	0.000529013	0.00020749	6.87132E-05	6.72974E-05	0.000156268	0.000156027	0.000205316	0.000205183	0.000219919	0.000214647	8.55784E-06	8.55784E-06	0.000231763	8.55784E-06	1.95032E-05	1.88924E-05	1.78782E-05	7.75928E-05
3831303774425	383130	3774425	0.000621878	0.00024391	8.07753E-05	7.91111E-05	0.0001837	0.000183416	0.000241358	0.000241202	0.000258524	0.000252327	1.00601E-05	1.00601E-05	0.000272448	1.00601E-05	2.01114E-05	1.94814E-05	1.83512E-05	7.96456E-05
3831403774425	383140	3774425	0.00074477	0.00029211	9.67377E-05	9.47445E-05	0.000220002	0.000219662	0.000289053	0.000288867	0.000309612	0.000302191	1.20481E-05	1.20481E-05	0.000326287	1.20481E-05	2.06747E-05	2.00271E-05	1.87812E-05	8.15118E-05
3831503774425	383150	3774425	0.00090889	0.00035648	0.000118055	0.000115623	0.000268482	0.000268067	0.00035275	0.000352522	0.000377839	0.000368782	1.47031E-05	1.47031E-05	0.000398189	1.47031E-05	2.11662E-05	2.05032E-05	1.91727E-05	8.3211E-05
3831603774425	383160	3774425	0.001126398	0.00044179	0.000146307	0.000143293	0.000332732	0.000332219	0.000437167	0.000436885	0.00046826	0.00045036	1.82217E-05	1.82217E-05	0.00049348	1.82217E-05	2.15268E-05	2.08525E-05	1.9528E-05	8.4753E-05
3831703774425	383170	3774425	0.001422373	0.00055787	0.000184751	0.000180944	0.000420162	0.000419514	0.000552038	0.000551682	0.000591302	0.000577129	2.30097E-05	2.30097E-05	0.000623148	2.30097E-05	2.18353E-05	2.11514E-05	1.98743E-05	8.62557E-05
3834403774425	383440	3774425	0.000335595	0.00013163	4.35902E-05	4.26921E-05	9.91331E-05	9.89801E-05	0.000130248	0.000130164	0.000139512	0.000136168	5.42891E-06	5.42891E-06	0.000147026	5.42891E-06	2.61873E-05	2.53671E-05	3.18912E-05	0.00013841
3834503774425	383450	3774425	0.000321107	0.00012594	4.17083E-05	4.0849E-05	9.48534E-05	9.47071E-05	0.000124625	0.000124545	0.000133489	0.000130289	5.19454E-06	5.19454E-06	0.000140678	5.19454E-06	2.63129E-05	2.54887E-05	3.23755E-05	0.000140512
3834603774425	383460	3774425	0.000308568	0.00012102	4.00797E-05	3.92539E-05	9.11495E-05	9.10088E-05	0.000119759	0.000119681	0.000128276	0.000125202	4.9917E-06	4.9917E-06	0.000135185	4.9917E-06	2.64528E-05	2.56242E-05	3.28552E-05	0.000142594
3834703774425	383470	3774425	0.000295697	0.00011598	3.84078E-05	3.76165E-05	8.73474E-05	8.72126E-05	0.000114763	0.000114689	0.000122926	0.000119979	4.78348E-06	4.78348E-06	0.000129546	4.78348E-06	2.63882E-05	2.55617E-05	3.30883E-05	0.000143606
3834803774425	383480	3774425	0.000284442	0.00011156	3.6946E-05	3.61848E-05	8.40229E-05	8.38932E-05	0.000110395	0.000110324	0.000118247	0.000115413	4.60142E-06	4.60142E-06	0.000124615	4.60142E-06	2.63792E-05	2.5553E-05	3.33961E-05	0.000144941
3834903774425	383490	3774425	0.000274921	0.00010783	3.57093E-05	3.49736E-05	8.12104E-05	8.10851E-05	0.0001067	0.000106631	0.000114289	0.000111549	4.4474E-06	4.4474E-06	0.000120444	4.4474E-06	2.64492E-05	2.56208E-05	3.38012E-05	0.0001467
3835003774425	383500	3774425	0.000267017	0.00010473	3.46827E-05	3.39681E-05	7.88756E-05	7.87539E-05	0.000103632	0.000103565	0.000111003	0.000108342	4.31953E-06	4.31953E-06	0.000116981	4.31953E-06	2.6616E-05	2.57824E-05	3.43308E-05	0.000148998
3835203774425	383520	3774425	0.000252251	9.8936E-05	3.27647E-05	3.20896E-05	7.45137E-05	7.43987E-05	9.79012E-05	9.7838E-05	0.000104864	0.000102351	4.08065E-06	4.08065E-06	0.000110512	4.08065E-06	2.68008E-05	2.59614E-05	3.51817E-05	0.000152691
3835303774425	383530	3774425	0.000245155	9.6153E-05	3.1843E-05	3.11869E-05	7.24176E-05	7.23059E-05	9.51472E-05	9.50859E-05	0.000101915	9.94717E-05	3.96587E-06	3.96587E-06	0.000107403	3.96587E-06	2.68044E-05	2.59648E-05	3.54781E-05	0.000153978
3835403774425	383540	3774425	0.000239308	9.386E-05	3.10835E-05	3.04431E-05	7.06903E-05	7.05813E-05	9.28779E-05	9.28179E-05	9.94838E-05	9.70992E-05	3.87127E-06	3.87127E-06	0.000104842	3.87127E-06	2.69102E-05	2.60674E-05	3.59058E-05	0.000155834
3835503774425	383550	3774425	0.000235032	9.2183E-05	3.05282E-05	2.98992E-05	6.94274E-05	6.93203E-05	9.12185E-05	9.11597E-05	9.77064E-05	9.53644E-05	3.80211E-06	3.80211E-06	0.000102969	3.80211E-06	2.71739E-05	2.63228E-05	3.65531E-05	0.000158643
3835703774425	383570	3774425	0.000227649	8.9287E-05	2.95692E-05	2.89599E-05	6.72464E-05	6.71427E-05	8.8353E-05	8.8296E-05	9.46371E-05	9.23687E-05	3.68267E-06	3.68267E-06	9.9734E-05	3.68267E-06	2.77247E-05	2.68563E-05	3.78928E-05	0.000164458
3835803774425	383580	3774425	0.000224218	8.7941E-05	2.91235E-05	2.85235E-05	6.62329E-05	6.61307E-05	8.70214E-05	8.69652E-05	9.32107E-05	9.09765E-05	3.62717E-06	3.62717E-06	9.82309E-05	3.62717E-06	2.79794E-05	2.7103E-05	3.85401E-05	0.000167267
3835903774425	383590	3774425	0.000221505	8.6878E-05	2.87712E-05	2.81784E-05	6.54316E-05	6.53306E-05	8.59686E-05	8.59131E-05	9.20831E-05	8.98759E-05	3.58329E-06	3.58329E-06	9.70425E-05	3.58329E-06	2.83023E-05	2.74158E-05	3.92937E-05	0.000170537
3836003774425	383600	3774425	0.000219278	8.6004E-05	2.84818E-05	2.7895E-05	6.47736E-05	6.46737E-05	8.5104E-05	8.50491E-05	9.11571E-05	8.89721E-05	3.54725E-06	3.54725E-06	9.60666E-05	3.54725E-06	2.86665E-05	2.77686E-05	4.01106E-05	0.000174083
3836103774425	383610	3774425	0.000217751	8.5405E-05	2.82835E-05	2.77008E-05	6.43226E-05	6.42233E-05	8.45114E-05	8.44569E-05	9.05223E-05	8.83525E-05	3.52255E-06	3.52255E-06	9.53976E-05	3.52255E-06	2.91078E-05	2.8196E-05	4.10453E-05	0.000178139
3836203774425	383620	3774425	0.00021838	8.5652E-05	2.83652E-05	2.77807E-05	6.45083E-05	6.44087E-05	8.47554E-05	8.47008E-05	9.07837E-05	8.86076E-05	3.53272E-06	3.53272E-06	9.56731E-05	3.53272E-06	2.98397E-05	2.8905E-05	4.24167E-05	0.000184091
3836303774425	383630	3774425	0.000220589	8.6518E-05	2.86522E-05	2.80618E-05	6.5161E-05	6.50604E-05	8.5613E-05	8.55578E-05	9.17022E-05	8.95042E-05	3.56847E-06	3.56847E-06	9.66411E-05	3.56847E-06	3.07976E-05	2.9833E-05	4.41344E-05	0.000191546
3836403774425	383640	3774425	0.000223544	8.7677E-05	2.9036E-05	2.84378E-05	6.60339E-05	6.5932E-05	8.67599E-05	8.67039E-05	9.29307E-05	9.07032E-05	3.61627E-06	3.61627E-06	9.79357E-05	3.61627E-06	3.18614E-05	3.08634E-05	4.60331E-05	0.000199787
3836503774425	383650	3774425	0.000229014	8.9823E-05	2.97465E-05	2.91336E-05	6.76497E-05	6.75453E-05	8.88829E-05	8.88255E-05	9.52047E-05	9.29227E-05	3.70476E-06	3.70476E-06	0.000100332	3.70476E-06	3.33216E-05	3.22779E-05	4.85474E-05	0.000210699
3836603774425	383660	3774425	0.000235472	9.2356E-05	3.05853E-05	2.99552E-05	6.95574E-05	6.94501E-05	9.13893E-05	9.13304E-05	9.78894E-05	9.5543E-05	3.80923E-06	3.80923E-06	0.000103161	3.80923E-06	3.49505E-05	3.38558E-05	5.13513E-05	0.000222868
3836703774425	383670	3774425	0.000244077	9.573E-05	3.1703E-05	3.10498E-05	7.20992E-05	7.1988E-05	9.47289E-05	9.46678E-05	0.000101467	9.90344E-05	3.94843E-06	3.94843E-06	0.000106931	3.94843E-06	3.69507E-05	3.57933E-05	5.47595E-05	0.00023766
3836803774425	383680	3774425	0.000255386	0.00010017	3.31718E-05	3.24884E-05	7.54396E-05	7.53232E-05	9.91178E-05	9.90539E-05	0.000106168	0.000103623	4.13136E-06	4.13136E-06	0.000111886	4.13136E-06	3.9428E-05	3.81931E-05	5.89507E-05	0.00025585
3836903774425	383690	3774425	0.000268715	0.00010539	3.49032E-05	3.4184E-05	7.9377E-05	7.92546E-05	0.000104291	0.000104224	0.000111709	0.000109031	4.34699E-06	4.34699E-06	0.000117725	4.34699E-06	4.22893E-05	4.09647E-05	6.38004E-05	0.000276898
3837003774425	383700	3774425	0.000282341	0.00011074	3.6673E-05	3.59174E-05	8.3402E-05	8.32733E-05	0.000109579	0.000109509	0.000117373	0.00011456	4.56741E-06	4.56741E-06	0.000123695	4.56741E-06	4.52349E-05	4.3818E-05	6.88312E-05	0.000298732
3837103774425	383710	3774425	0.000298221	0.00011697	3.87357E-05	3.79376E-05	8.80929E-05	8.7957E-05	0.000115743	0.000115668	0.000123975	0.000121003	4.82431E-06	4.82431E-06	0.000130652	4.82431E-06	4.86056E-05	4.70832E-05	7.45862E-05	0.000323709
3837203774425	383720	3774425	0.000316167	0.00012401	4.10667E-05	4.02205E-05	9.33941E-05	9.325E-05	0.000122708	0.000122628	0.000131435	0.000128285	5.11462E-06	5.11462E-06	0.000138514	5.11462E-06	5.23746E-05	5.07341E-05	8.10337E-05	0.000351692
3837303774425	383730	3774425	0.00033573	0.00013168	4.36077E-05	4.27092E-05	9.91729E-05	9.90199E-05	0.0001303	0.000130216	0.000139568	0.000136222	5.43109E-06	5.43109E-06	0.000147085	5.43109E-06	5.64557E-05	5.46874E-05	8.80311E-05	0.000382061
3837403774425	383740	3774425	0.000358939	0.00014078	4.66223E-05	4.56617E-05	0.000106029	0.000105865	0.000139308	0.000139218	0.000149216	0.00014564	5.80655E-06	5.80655E-06	0.000157253	5.80655E-06	6.12275E-05	5.93097E-05	9.62031E-05	0.000417528
3837503774425	383750	3774425	0.000395693	0.0001552	5.13963E-05	5.03374E-05	0.000116886	0.000116706	0.000153573	0.000153474	0.000164496	0.000160553	6.40112E-06	6.40112E-06	0.000173355	6.40112E-06	6.85627E-05	6.64152E-05	0.000108657	0.000471578
3837603774425	383760	3774425	0.000444951	0.00017452	5.77943E-05	5.66036E-05	0.000131436	0.000131234	0.00017269	0.000172579	0.000184973	0.000180539	7.19796E-06	7.19796E-06	0.000194935	7.19796E-06	7.82946E-05	7.58423E-05	0.000125152	0.00054317
3837703774425	383770	3774425	0.000509073	0.00019967	6.61232E-05	6.47608E-05	0.000150378	0.000150146	0.000197577	0.000197449	0.000211629	0.000206557	8.23527E-06	8.23527E-06	0.000223027	8.23527E-06	9.08913E-05	8.80444E-05	0.0001465	0.000635819
3837803774425	383780	3774425	0.000595903	0.00023372	7.74013E-05	7.58066E-05	0.000176027	0.000175755	0.000231276	0.000231127	0.000247726	0.000241788	9.6399E-06	9.6399E-06	0.000261067	9.6399E-06	0.000107842	0.000104464	0.000175229	0.000760508
3837903774425	383790	3774425	0.000717959	0.00028159	9.32552E-05	9.13338E-05	0.000212082	0.000211754	0.000278648	0.000278468	0.000298466	0.000291312	1.16144E-05	1.16144E-05	0.000314541	1.16144E-05	0.000131561	0.00012744	0.000215374	0.000934738
3838003774425	383800	3774425	0.000882941	0.0003463	0.000114685	0.000112322	0.000260816	0.000260414	0.000342679	0.000342457	0.000367052	0.000358254	1.42833E-05	1.42833E-05	0.00038682	1.42833E-05	0.000163623	0.000158498	0.000269814	0.001171013
3838103774425	383810	3774425	0.001126129	0.00044168	0.000146272	0.000143258	0.000332653	0.00033214	0.00043762	0.0004378	0.000468148	0.000456927	1.82173E-05	1.82173E-05	0.000493362	1.82173E-05	0.000210785	0.000204182	0.000350015	0.001519091
3838203774425	383820	3774425	0.001526133	0.00059857	0.000198228	0.000194144	0.000450812	0.000450117	0.000592309	0.000591926	0.000634436	0.000619229	2.46882E-05	2.46882E-05	0.000668606	2.46882E-05	0.000288164	0.000279138	0.000481604	0.002090194
3838303774425	383830	3774425	0.002366778	0.00092828	0.000307419	0.000301085	0.000699135	0.000698056	0.000918571	0.000917979	0.000983905	0.000960321	3.82873E-05	3.82873E-05	0.001036896	3.82873E-05	0.000450553	0.000436441	0.000757709	0.003288512
3838403774425	383840	3774425	0.003163913	0.00124093	0.000410958	0.000402491	0.000934605	0.000933163	0.001227948	0.001227156	0.001315286	0.001283759	5.11825E-05	5.11825E-05	0.001386124	5.11825E-05	0.000604518	0.000585583	0.001019454	0.004424501
3838503774425	383850	3774425	0.002912489	0.00114232	0.000378301	0.000370507	0.000860335	0.000859008	0.001130368	0.001129638	0.001210765	0.001181744	4.71152E-05	4.71152E-05	0.001275974	4.71152E-05	0.000556095	0.000538677	0.00093706	0.004066906
3838603774425	383860	3774425	0.003043985	0.00119389	0.000395381	0.000387235	0.000899178	0.000897791	0.001181403	0.001180641	0.00126543	0.001235098	4.92425E-05	4.92425E-05	0.001333583	4.92425E-05	0.000581588	0.000563372	0.00098037	0.004254877
3838703774425	383870	3774425	0.003713091	0.00145633	0.000482291	0.000472354	0.001096829	0.001095137	0.00144109	0.00144016	0.001543587	0.001506588	6.00666E-05	6.00666E-05	0.001626722	6.00666E-05	0.000710849	0.000688584	0.001200146	0.005208719
3838803774425	383880	3774425	0.003509173	0.00137635	0.000455804	0.000446413	0.001036593	0.001034993	0.001361947	0.001361068	0.001458815	0.001423848	5.67678E-05	5.67678E-05	0.001537384	5.67678E-05	0.000671629	0.000650593	0.001133487	0.004919415
3838903774425	383890	3774425	0.002701133	0.00105942	0.000350848	0.000343619	0.000797902	0.00079667	0.001048338	0.001047662	0.001122901	0.001095986	4.36962E-05	4.36962E-05	0.001183378	4.36962E-05	0.000515835	0.000499678	0.000868654	0.00377002
3839003774425	383900	3774425	0.002218224	0.00087002	0.000288124	0.000282187	0.000655253	0.000654242	0.000860916	0.000860361	0.000922149	0.000900045	3.58842E-05	3.58842E-05	0.000971814	3.58842E-05	0.000422802	0.000409559	0.00071057	0.003083922
3839103774425	383910	3774425	0.001895222	0.00074333	0.000246169	0.000241097	0.000559839	0.000558976	0.000735556	0.000735081	0.000787872	0.000768987	3.0659E-05	3.0659E-05	0.000830305	3.0659E-05	0.000360636	0.00034934	0.000604986	0.002625683
3829703774435	382970	3774435	0.000117161	4.5952E-05	1.5218E-05	1.49045E-05	3.46089E-05	3.45555E-05	4.54716E-05	4.54422E-05	4.87057E-05	4.75383E-05	1.89532E-06	1.89532E-06	5.13289E-05	1.89532E-06	1.11329E-05	1.07842E-05	1.09374E-05	4.74691E-05
3829803774435	382980	3774435	0.000123763	4.8542E-05	1.60755E-05	1.57443E-05	3.6559E-05	3.65026E-05	4.80338E-05	4.80028E-05	5.14502E-05	5.02169E-05	2.00211E-06	2.00211E-06	5.42212E-05	2.00211E-06	1.14146E-05	1.1057E-05	1.11796E-05	4.85201E-05
3829903774435	382990	3774435	0.000130985	5.1374E-05	1.70135E-05	1.6663E-05	3.86922E-05	3.86325E-05	5.08365E-05	5.08037E-05	5.44523E-05	5.31471E-05	2.11894E-06	2.11894E-06	5.7385E-05	2.11894E-06	1.17052E-05	1.13385E-05	1.14285E-05	4.96005E-05
3830003774435	383000	3774435	0.000139239	5.4612E-05	1.80857E-05	1.7713E-05	4.11306E-05	4.10671E-05	5.40402E-05	5.40053E-05	5.78838E-05	5.64963E-05	2.25247E-06	2.25247E-06	6.10013E-05	2.25247E-06	1.20245E-05	1.16479E-05	1.17046E-05	5.07988E-05
3830103774435	383010	3774435	0.000150368	5.8976E-05	1.95312E-05	1.91288E-05	4.44179E-05	4.43494E-05	5.83593E-05	5.83217E-05	6.25102E-05	6.10118E-05	2.4325E-06	2.4325E-06	6.58768E-05	2.4325E-06	1.24927E-05	1.21014E-05	1.21187E-05	5.25962E-05
3830203774435	383020	3774435	0.000163455	6.4109E-05	2.1231E-05	2.07936E-05	4.82837E-05	4.82092E-05	6.34385E-05	6.33975E-05	6.79505E-05	6.63218E-05	2.6442E-06	2.6442E-06	7.16102E-05	2.6442E-06	1.30201E-05	1.26123E-05	1.25804E-05	5.45998E-05
3830303774435	383030	3774435	0.000178634	7.0063E-05	2.32027E-05	2.27246E-05	5.27677E-05	5.26863E-05	6.93298E-05	6.92851E-05	7.42609E-05	7.24809E-05	2.88976E-06	2.88976E-06	7.82604E-05	2.88976E-06	1.35798E-05	1.31544E-05	1.3067E-05	5.67115E-05
3830403774435	383040	3774435	0.000196275	7.6982E-05	2.5494E-05	2.49687E-05	5.79786E-05	5.78892E-05	7.61764E-05	7.61272E-05	8.15944E-05	7.96386E-05	3.17513E-06	3.17513E-06	8.59889E-05	3.17513E-06	1.41772E-05	1.37331E-05	1.35829E-05	5.89509E-05
3830503774435	383050	3774435	0.000217401	8.5268E-05	2.8238E-05	2.76562E-05	6.42191E-05	6.412E-05	8.43755E-05	8.4321E-05	9.03767E-05	8.82104E-05	3.51688E-06	3.51688E-06	9.52441E-05	3.51688E-06	1.48409E-05	1.43761E-05	1.41487E-05	6.14064E-05
3830603774435	383060	3774435	0.000240089	9.4166E-05	3.1185E-05	3.05425E-05	7.09212E-05	7.08117E-05	9.31811E-05	9.3121E-05	9.98086E-05	9.74163E-05	3.88392E-06	3.88392E-06	0.000105184	3.88392E-06	1.54365E-05	1.4953E-05	1.46556E-05	6.36065E-05
3830703774435	383070	3774435	0.000267008	0.00010472	3.46815E-05	3.39669E-05	7.88729E-05	7.87512E-05	0.000103629	0.000103562	0.000110999	0.000108339	4.31938E-06	4.31938E-06	0.000116977	4.31938E-06	1.60697E-05	1.55664E-05	1.51942E-05	6.59441E-05
3830803774435	383080	3774435	0.000298167	0.00011695	3.87287E-05	3.79307E-05	8.8077E-05	8.79411E-05	0.000115722	0.000115647	0.000123952	0.000120981	4.82344E-06	4.82344E-06	0.000130628	4.82344E-06	1.66922E-05	1.61694E-05	1.5717E-05	6.82129E-05
3830903774435	383090	3774435	0.000334041	0.00013102	4.33883E-05	4.24944E-05	9.86741E-05	9.85218E-05	0.000129645	0.000129561	0.000138866	0.000135537	5.40377E-06	5.40377E-06	0.000146345	5.40377E-06	1.72788E-05	1.67376E-05	1.62126E-05	7.03639E-05
3831003774435	383100	3774435	0.000377209	0.00014795	4.89953E-05	4.79859E-05	0.000111426	0.000111254	0.000146399	0.000146304	0.000156811	0.000153053	6.10209E-06	6.10209E-06	0.000165257	6.10209E-06	1.78816E-05	1.73215E-05	1.67331E-05	7.2623E-05
3831103774435	383110	3774435	0.000426071	0.00016711	5.5342E-05	5.42018E-05	0.000125859	0.000125665	0.000165363	0.000165256	0.000177124	0.000172878	6.89253E-06	6.89253E-06	0.000186663	6.89253E-06	1.84179E-05	1.7841E-05	1.72287E-05	7.4774E-05
3831203774435	383120	3774435	0.000486026	0.00019063	6.31295E-05	6.18288E-05	0.00014357	0.000143348	0.000188632	0.00018851	0.000202048	0.000197205	7.86242E-06	7.86242E-06	0.00021293	7.86242E-06	1.89687E-05	1.83745E-05	1.77108E-05	7.6866E-05
3831303774435	383130	3774435	0.000561564	0.00022025	7.29412E-05	7.14383E-05	0.000165883	0.000165627	0.000217949	0.000217808	0.000233451	0.000227855	9.08441E-06	9.08441E-06	0.000246024	9.08441E-06	1.95086E-05	1.88976E-05	1.81385E-05	7.87224E-05
3831403774435	383140	3774435	0.000658642	0.00025833	8.55505E-05	8.37879E-05	0.00019456	0.00019259	0.000255626	0.000255461	0.000273807	0.000267244	1.06548E-05	1.06548E-05	0.000288554	1.06548E-05	2.00127E-05	1.93859E-05	1.85526E-05	8.05198E-05
3831503774435	383150	3774435	0.000781525	0.00030652	0.000101512	9.94202E-05	0.000230859	0.000230502	0.000303318	0.000303122	0.000324891	0.000317104	1.26427E-05	1.26427E-05	0.000342389	1.26427E-05	2.04684E-05	1.98272E-05	1.89306E-05	8.216E-05

			KMMass Grading / Excavation	KMMass Grading / Excavation	KMDrainage / Utilities Trenching	KMFoundations / Concrete Pads	KMBuilding / Structure Construction	KMAsphalt Paving	KMArchitectural Coating	KMLandscaping or Other Finishing	KMWaterside Construction (Piles)	EWNDemolition	EWNSite Grubbing / Prep	EWNDrainage / Utilities Trenching	EWNDrainage / Utilities Trenching	EWNDrainage / Utilities Trenching	EWNFoundation s / Concrete Pads	EWNBuilding / Structure Construction	EWNAsphalt Paving	EWNLandscaping or Other Finishing	EWNWaterside Construction (Piles)
Unique Identifier	X (UTM)	Y (UTM)	2025	2026	2026	2026	2026	2026	2026	2026	2026	2027	2027	2027	2028	2029	2029	2029	2029	2029	2029
3830603774425	383060	3774425	4.81909E-05	4.76922E-05	1.71267E-05	9.06337E-06	3.11295E-05	1.00007E-06	1.00007E-06	3.21296E-05	1.00007E-06	7.0152E-05	3.82337E-06	8.978E-06	8.80463E-06	8.62245E-06	7.46865E-06	1.62177E-05	1.1538E-06	1.67946E-05	1.1538E-06
3830703774425	383070	3774425	5.01992E-05	4.96797E-05	1.78404E-05	9.44107E-06	3.24268E-05	1.04174E-06	1.04174E-06	3.34685E-05	1.04174E-06	7.3521E-05	4.00699E-06	9.40917E-06	9.22746E-06	9.03654E-06	7.82733E-06	1.69966E-05	1.20921E-06	1.76012E-05	1.20921E-06
3830803774425	383080	3774425	5.21104E-05	5.15711E-05	1.85196E-05	9.80052E-06	3.36614E-05	1.08141E-06	1.08141E-06	3.47428E-05	1.08141E-06	7.67675E-05	4.18393E-06	9.82465E-06	9.63493E-06	9.43557E-06	8.17296E-06	1.77471E-05	1.26261E-06	1.83784E-05	1.26261E-06
3830903774425	383090	3774425	5.38051E-05	5.32483E-05	1.91219E-05	1.01192E-05	3.47561E-05	1.11657E-06	1.11657E-06	3.58726E-05	1.11657E-06	7.96312E-05	4.34E-06	1.01911E-05	9.99434E-06	9.78755E-06	8.47784E-06	1.84091E-05	1.30971E-06	1.9064E-05	1.30971E-06
3831003774425	383100	3774425	5.55446E-05	5.49698E-05	1.97401E-05	1.04464E-05	3.58797E-05	1.15267E-06	1.15267E-06	3.70324E-05	1.15267E-06	8.25637E-05	4.49983E-06	1.05664E-05	1.03624E-05	1.0148E-05	8.79005E-06	1.90871E-05	1.35794E-06	1.9766E-05	1.35794E-06
3831103774425	383110	3774425	5.72468E-05	5.66543E-05	2.03451E-05	1.07665E-05	3.69793E-05	1.188E-06	1.188E-06	3.81673E-05	1.188E-06	8.52436E-05	4.64589E-06	1.09094E-05	1.06987E-05	1.04774E-05	9.07536E-06	1.97066E-05	1.40202E-06	2.04076E-05	1.40202E-06
3831203774425	383120	3774425	5.89788E-05	5.83685E-05	2.09606E-05	1.10923E-05	3.80981E-05	1.22394E-06	1.22394E-06	3.9322E-05	1.22394E-06	8.8092E-05	4.80113E-06	1.12739E-05	1.10562E-05	1.08275E-05	9.37861E-06	2.03651E-05	1.44887E-06	2.10895E-05	1.44887E-06
3831303774425	383130	3774425	6.05392E-05	5.99126E-05	2.15151E-05	1.13857E-05	3.9106E-05	1.25632E-06	1.25632E-06	4.03623E-05	1.25632E-06	9.09709E-05	4.95803E-06	1.16424E-05	1.14176E-05	1.11813E-05	9.68511E-06	2.10306E-05	1.49622E-06	2.17788E-05	1.49622E-06
3831403774425	383140	3774425	6.19576E-05	6.13164E-05	2.20193E-05	1.16525E-05	4.00223E-05	1.28576E-06	1.28576E-06	4.1308E-05	1.28576E-06	9.34671E-05	5.09408E-06	1.19619E-05	1.17309E-05	1.14881E-05	9.95086E-06	2.16077E-05	1.53727E-06	2.23763E-05	1.53727E-06
3831503774425	383150	3774425	6.32492E-05	6.25946E-05	2.24783E-05	1.18954E-05	4.08566E-05	1.31256E-06	1.31256E-06	4.21691E-05	1.31256E-06	9.5565E-05	5.20842E-06	1.22303E-05	1.19942E-05	1.1746E-05	1.01742E-05	2.20927E-05	1.57178E-06	2.28786E-05	1.57178E-06
3831603774425	383160	3774425	6.44213E-05	6.37546E-05	2.28948E-05	1.21159E-05	4.16137E-05	1.33688E-06	1.33688E-06	4.29506E-05	1.33688E-06	9.71117E-05	5.29271E-06	1.24283E-05	1.21883E-05	1.19361E-05	1.03389E-05	2.24503E-05	1.59722E-06	2.32489E-05	1.59722E-06
3831703774425	383170	3774425	6.55636E-05	6.4885E-05	2.33008E-05	1.23307E-05	4.23516E-05	1.36059E-06	1.36059E-06	4.37122E-05	1.36059E-06	9.8421E-05	5.36407E-06	1.25959E-05	1.23526E-05	1.2097E-05	1.04783E-05	2.2753E-05	1.61875E-06	2.35623E-05	1.61875E-06
3831403774425	383440	3774425	0.000105206	0.000104118	3.73895E-05	1.97864E-05	6.79593E-05	2.18326E-06	2.18326E-06	7.01425E-05	2.18326E-06	0.000112693	6.14194E-06	1.44224E-05	1.41439E-05	1.38513E-05	1.19978E-05	2.60524E-05	1.85349E-06	2.69792E-05	1.85349E-06
3831503774425	383450	3774425	0.000106804	0.000105699	3.79573E-05	2.00868E-05	6.89913E-05	2.21642E-06	2.21642E-06	7.12077E-05	2.21642E-06	0.000112992	6.15821E-06	1.44606E-05	1.41814E-05	1.3888E-05	1.20296E-05	2.61215E-05	1.8584E-06	2.70507E-05	1.8584E-06
3831603774425	383460	3774425	0.000108387	0.000107265	3.85198E-05	2.03845E-05	7.00137E-05	2.24926E-06	2.24926E-06	7.2263E-05	2.24926E-06	0.00011339	6.17991E-06	1.45116E-05	1.42314E-05	1.39369E-05	1.20719E-05	2.62135E-05	1.86495E-06	2.7146E-05	1.86495E-06
3831703774425	383470	3774425	0.000109156	0.000108026	3.87931E-05	2.05291E-05	7.05104E-05	2.26522E-06	2.26522E-06	7.27756E-05	2.26522E-06	0.000112908	6.15362E-06	1.44499E-05	1.41708E-05	1.38776E-05	1.20206E-05	2.6102E-05	1.85702E-06	2.70305E-05	1.85702E-06
3831803774425	383480	3774425	0.000110171	0.000109031	3.91539E-05	2.07201E-05	7.11663E-05	2.28629E-06	2.28629E-06	7.34526E-05	2.28629E-06	0.00011267	6.14068E-06	1.44195E-05	1.4141E-05	1.38484E-05	1.19953E-05	2.60471E-05	1.85311E-06	2.69737E-05	1.85311E-06
3831903774425	383490	3774425	0.000111507	0.000110353	3.96288E-05	2.09714E-05	7.20295E-05	2.31402E-06	2.31402E-06	7.43435E-05	2.31402E-06	0.000112785	6.14694E-06	1.44342E-05	1.41554E-05	1.38626E-05	1.20076E-05	2.60737E-05	1.855E-06	2.70012E-05	1.855E-06
3831503774425	383500	3774425	0.000113254	0.000112082	4.02497E-05	2.13E-05	7.3158E-05	2.35027E-06	2.35027E-06	7.55083E-05	2.35027E-06	0.000113314	6.17574E-06	1.45018E-05	1.42217E-05	1.39275E-05	1.20638E-05	2.61958E-05	1.86369E-06	2.71277E-05	1.86369E-06
3831503774425	383520	3774425	0.000116061	0.00011486	4.12473E-05	2.18279E-05	7.49713E-05	2.40853E-06	2.40853E-06	7.73798E-05	2.40853E-06	0.000113727	6.19827E-06	1.45547E-05	1.42736E-05	1.39783E-05	1.21078E-05	2.62914E-05	1.87049E-06	2.72266E-05	1.87049E-06
3831503774425	383530	3774425	0.000117039	0.000115828	4.15949E-05	2.20119E-05	7.5603E-05	2.42882E-06	2.42882E-06	7.80318E-05	2.42882E-06	0.000113566	6.18951E-06	1.45341E-05	1.42535E-05	1.39585E-05	1.20907E-05	2.62542E-05	1.86785E-06	2.71882E-05	1.86785E-06
3831503774425	383540	3774425	0.00011845	0.000117225	4.20963E-05	2.22772E-05	7.65145E-05	2.4581E-06	2.4581E-06	7.89726E-05	2.4581E-06	0.000113842	6.20453E-06	1.45694E-05	1.42881E-05	1.39924E-05	1.212E-05	2.6318E-05	1.87238E-06	2.72541E-05	1.87238E-06
3831503774425	383550	3774425	0.000120586	0.000119338	4.28552E-05	2.26788E-05	7.78937E-05	2.50241E-06	2.50241E-06	8.03961E-05	2.50241E-06	0.000114784	6.25586E-06	1.46899E-05	1.44063E-05	1.41082E-05	1.22203E-05	2.65357E-05	1.88787E-06	2.74796E-05	1.88787E-06
3831503774425	383570	3774425	0.000125005	0.000123712	4.44259E-05	2.351E-05	8.07487E-05	2.59413E-06	2.59413E-06	8.33428E-05	2.59413E-06	0.000116774	6.36436E-06	1.49447E-05	1.46561E-05	1.43529E-05	1.24323E-05	2.69959E-05	1.92061E-06	2.79562E-05	1.92061E-06
3831503774425	383580	3774425	0.00012714	0.000125825	4.51847E-05	2.39116E-05	8.21279E-05	2.63844E-06	2.63844E-06	8.47664E-05	2.63844E-06	0.000117686	6.41402E-06	1.50613E-05	1.47705E-05	1.44649E-05	1.25293E-05	2.72065E-05	1.9356E-06	2.81743E-05	1.9356E-06
3831503774425	383590	3774425	0.000129627	0.000128285	4.60682E-05	2.43791E-05	8.37338E-05	2.69003E-06	2.69003E-06	8.64239E-05	2.69003E-06	0.00011888	6.47912E-06	1.52142E-05	1.49204E-05	1.46117E-05	1.26564E-05	2.74827E-05	1.95524E-06	2.84603E-05	1.95524E-06
3831603774425	383600	3774425	0.000132322	0.000130952	4.70261E-05	2.48866E-05	8.54748E-05	2.74596E-06	2.74596E-06	8.82207E-05	2.74596E-06	0.000120243	6.5534E-06	1.53886E-05	1.50914E-05	1.47792E-05	1.28015E-05	2.77978E-05	1.97766E-06	2.87866E-05	1.97766E-06
3831603774425	383610	3774425	0.000135405	0.000134004	4.81219E-05	2.54659E-05	8.74665E-05	2.80995E-06	2.80995E-06	9.02764E-05	2.80995E-06	0.00012192	6.64479E-06	1.56032E-05	1.53019E-05	1.49853E-05	1.29801E-05	2.81854E-05	2.00524E-06	2.9188E-05	2.00524E-06
3831603774425	383620	3774425	0.000139929	0.000138481	4.97297E-05	2.63168E-05	9.03889E-05	2.90384E-06	2.90384E-06	9.32928E-05	2.90384E-06	0.000124814	6.80253E-06	1.59736E-05	1.56652E-05	1.5341E-05	1.32882E-05	2.88545E-05	2.05284E-06	2.98809E-05	2.05284E-06
3831603774425	383630	3774425	0.000145596	0.000144089	5.17435E-05	2.73825E-05	9.40492E-05	3.02143E-06	3.02143E-06	9.70707E-05	3.02143E-06	0.000128627	7.01035E-06	1.64616E-05	1.61437E-05	1.58097E-05	1.36942E-05	2.9736E-05	2.11556E-06	3.07938E-05	2.11556E-06
3831603774425	383640	3774425	0.000151859	0.000150288	5.39696E-05	2.85605E-05	9.80954E-05	3.15141E-06	3.15141E-06	0.000101247	3.15141E-06	0.000132884	7.24238E-06	1.70065E-05	1.66781E-05	1.6333E-05	1.41474E-05	3.07202E-05	2.18558E-06	3.1813E-05	2.18558E-06
3831603774425	383650	3774425	0.000160154	0.000158496	5.69174E-05	3.01204E-05	0.000103453	3.32354E-06	3.32354E-06	0.000106777	3.32354E-06	0.000138757	7.56245E-06	1.77581E-05	1.74151E-05	1.70548E-05	1.47726E-05	3.20779E-05	2.28217E-06	3.3219E-05	2.28217E-06
3831603774425	383660	3774425	0.000169404	0.00016765	6.02047E-05	3.18601E-05	0.000109428	3.5155E-06	3.5155E-06	0.000112944	3.5155E-06	0.000145319	7.92008E-06	1.85978E-05	1.82387E-05	1.78613E-05	1.54712E-05	3.35949E-05	2.39009E-06	3.47899E-05	2.39009E-06
3831703774425	383670	3774425	0.000180647	0.000178777	6.42005E-05	3.39747E-05	0.000116691	3.74882E-06	3.74882E-06	0.00012044	3.74882E-06	0.000153374	8.35909E-06	1.96287E-05	1.92497E-05	1.88514E-05	1.63288E-05	3.5457E-05	2.52258E-06	3.67183E-05	2.52258E-06
3831703774425	383680	3774425	0.000194473	0.000192461	6.91143E-05	3.6575E-05	0.000125622	4.03575E-06	4.03575E-06	0.000129658	4.03575E-06	0.000163382	8.90451E-06	2.09095E-05	2.05057E-05	2.00814E-05	1.73942E-05	3.77705E-05	2.68717E-06	3.91141E-05	2.68717E-06
3831703774425	383690	3774425	0.000210472	0.000208294	7.48002E-05	3.9584E-05	0.000135957	4.36776E-06	4.36776E-06	0.000140325	4.36776E-06	0.000174928	9.53381E-06	2.23872E-05	2.19549E-05	2.15006E-05	1.86235E-05	4.04399E-05	2.87708E-06	4.18784E-05	2.87708E-06
3837003774425	383700	3774425	0.000227068	0.000224719	8.06984E-05	4.27053E-05	0.000146678	4.71217E-06	4.71217E-06	0.00015139	4.71217E-06	0.000186804	1.01811E-05	2.3907E-05	2.34454E-05	2.29603E-05	1.98879E-05	4.31853E-05	3.0724E-06	4.47215E-05	3.0724E-06
3837103774425	383710	3774425	0.000246054	0.000243507	8.74456E-05	4.62759E-05	0.000158941	5.10615E-06	5.10615E-06	0.000164048	5.10615E-06	0.000200395	1.09218E-05	2.56464E-05	2.51511E-05	2.46307E-05	2.13348E-05	4.63272E-05	3.29593E-06	4.79752E-05	3.29593E-06
3837203774425	383720	3774425	0.000267323	0.000264557	9.50046E-05	5.02761E-05	0.000172681	5.54755E-06	5.54755E-06	0.000178228	5.54755E-06	0.000215586	1.17497E-05	2.75906E-05	2.70577E-05	2.64979E-05	2.29521E-05	4.98391E-05	3.54579E-06	5.1612E-05	3.54579E-06
3837303774425	383730	3774425	0.000290407	0.000287402	0.000103208	5.46175E-05	0.000187592	6.02659E-06	6.02659E-06	0.000193619	6.02659E-06	0.000232041	1.26465E-05	2.96964E-05	2.91229E-05	2.85203E-05	2.47039E-05	5.36431E-05	3.81642E-06	5.55513E-05	3.81642E-06
3837403774425	383740	3774425	0.000317366	0.000314081	0.000112789	5.96877E-05	0.000205006	6.58604E-06	6.58604E-06	0.000211592	6.58604E-06	0.00025129	1.36956E-05	3.21599E-05	3.15389E-05	3.08863E-05	2.67533E-05	5.80932E-05	4.13301E-06	6.01597E-05	4.13301E-06
3837503774425	383750	3774425	0.000358449	0.00035474	0.00012739	6.74144E-05	0.000231545	7.43861E-06	7.43861E-06	0.000238983	7.43861E-06	0.000280914	1.53102E-05	3.59512E-05	3.52569E-05	3.45274E-05	2.99072E-05	6.49417E-05	4.62025E-06	6.72518E-05	4.62025E-06
3837603774425	383760	3774425	0.000412867	0.000408594	0.00014673	7.76487E-05	0.000266696	8.56789E-06	8.56789E-06	0.000275264	8.56789E-06	0.000320255	1.74543E-05	4.0986E-05	4.01945E-05	3.93629E-05	3.40956E-05	7.40365E-05	5.2673E-06	7.66702E-05	5.2673E-06
3837703774425	383770	3774425	0.00048329	0.000478289	0.000171758	9.08935E-05	0.000312187	1.00293E-05	1.00293E-05	0.000322217	1.00293E-05	0.000371173	2.02294E-05	4.75025E-05	4.65851E-05	4.56213E-05	3.95165E-05	8.58077E-05	6.10476E-06	8.88601E-05	6.10476E-06
3837803774425	383780	3774425	0.000578067	0.000572085	0.000205441	0.000108718	0.00037341	1.19962E-05	1.19962E-05	0.000385406	1.19962E-05	0.000439732	2.3966E-05	5.62766E-05	5.51899E-05	5.4048E-05	4.68156E-05	0.000101657	7.23237E-06	0.000105273	7.23237E-06
3837903774425	383790	3774425	0.000710501	0.000703148	0.000252506	0.000133625	0.000458957	1.47444E-05	1.47444E-05	0.000473701	1.47444E-05	0.000535703	2.91965E-05	6.85589E-05	6.7235E-05	6.58438E-05	5.7033E-05	0.000123844	8.81082E-06	0.000128249	8.81082E-06
3838003774425	383800	3774425	0.000890095	0.000880883	0.000316333	0.000167402	0.000574968	1.84714E-05	1.84714E-05	0.000593439	1.84714E-05	0.000665288	3.6259E-05	8.51431E-05	8.34988E-05	8.17712E-05	7.08291E-05	0.000153801	1.09421E-05	0.000159272	1.09421E-05
3838103774425	383810	3774425	0.001154671	0.001142721	0.000410361	0.000217162	0.000745874	2.3962E-05	2.3962E-05	0.000769836	2.3962E-05	0.000855966	4.66513E-05	0.000109546	0.00010743	0.000105208	9.11294E-05	0.000197882	1.40782E-05	0.000204921	1.40782E-05
3838203774425	383820	3774425	0.00158877	0.001572328	0.000564636	0.000298803	0.001026286	3.29705E-05	3.29705E-05	0.001059256	3.29705E-05	0.001168924	6.37079E-05	0.000149598	0.000146709	0.000143674	0.000124448	0.000270232	1.92255E-05	0.000279844	1.92255E-05
3838303774425	383830	3774425	0.00249962	0.002473751	0.000888345	0.000470109	0.00161466	5.18726E-05	5.18726E-05	0.001666533	5.18726E-05	0.001825805	9.95087E-05	0.000233665	0.000229153	0.000224411	0.000194382	0.000422089	3.00294E-05	0.000437104	3.00294E-05
3838403774425	383840	3774425	0.003363092	0.003328288	0.001195217	0.000632504	0.002172431	6.97915E-05	6.97915E-05	0.002242222	6.97915E-05	0.002448589	0.000133451	0.000313369	0.000307317	0.000300959	0.000260686	0.000566064	4.02724E-05	0.000586201	4.02724E-05
3838503774425	383850	3774425	0.003091282	0.00305929	0.001098617	0.000581384	0.001996851	6.41509E-05	6.41509E-05	0.002061002	6.41509E-05	0.002252589	0.000122769	0.000288285	0.000282718	0.000276868	0.000239819	0.000520753	3.70488E-05	0.000539278	3.70488E-05
3838603774425	383860	3774425	0.00323416	0.00320069	0.001149395	0.000608256	0.002089145	6.71159E-05	6.71159E-05	0.002156261	6.71159E-05	0.002355643	0.000128386	0.000301474	0.000295652	0.000289534	0.000250791	0.000544577	3.87437E-05	0.000563949	3.87437E-05
3838703774425	383870	3774425	0.003959182	0.003918208	0.001407062	0.000744612	0.002557482	8.21617E-05	8.21617E-05	0.002639643	8.21617E-05	0.002878498	0.000156882	0.000368388	0.000361274	0.000353799	0.000306456	0.000665451	4.73432E-05	0.000689122	4.73432E-05
3838803774425	383880	3774425	0.00373928	0.003700582	0.001328911	0.000703255	0.002415434	7.75982E-05	7.75982E-05	0.002493032	7.75982E-05	0.002719764	0.000148231	0.000348073	0.000341352	0.000334289	0.000289556	0.000628754	4.47325E-05	0.000651121	4.47325E-05
3838903774425	383890	3774425	0.002865617	0.002835961	0.001018418	0.000538943	0.00185108	5.94678E-05	5.94678E-05	0.001910548	5.94678E-05	0.00208943	0.000113877	0.000267404	0.00026224	0.000256814	0.000222449	0.000483034	3.43653E-05	0.000500217	3.43653E-05
3839003774425	383900	3774425	0.00234411	0.002319851	0.000833078	0.000440862	0.001514206	4.86454E-05	4.86454E-05	0.001562852	4.86454E-05	0.001713012	9.33613E-05	0.00021923	0.000214996	0.000210548	0.000182374	0.000396014	2.81742E-05	0.000410101	2.81742E-05
3839103774425	383910	3774425	0.001995799	0.001975144	0.000709291	0.000375354	0.001289211	4.14172E-05	4.14172E-05	0.001330628	4.14172E-05	0.001461484	7.96528E-05	0.00018704	0.000183428	0.000179633	0.000155595	0.000337866	2.40373E-05	0.000349884	2.40373E-05
3829703774435	382970	3774435	3.60816E-05	3.57082E-05	1.28231E-05	6.78595E-06	2.33074E-05	7.48772E-07	7.48772E-07	2.40561E-05	7.48772E-07	4.97312E-05	2.71041E-06	6.36456E-06	6.24166E-06	6.11251E-06	5.29457E-06	1.14968E-05	8.17939E-07	1.19058E-05	8.17939E-07
3829803774435	382980	3774435	3.68804E-05	3.64988E-05	1.3107E-05	6.93618E-06	2.38234E-05	7.6535E-07	7.6535E-07	2.45887E-05	7.6535E-07	5.10175E-05	2.78052E-06	6.52919E-06	6.4031E-06	6.27062E-06	5.43152E-06	1.17942E-05	8.39095E-07	1.22138E-05	8.39095E-07
3829903774435	382990	3774435	3.77017E-05	3.73115E-05	1.33989E-05	7.09063E-06	2.43538E-05	7.82392E-07	7.82392E-07	2.51362E-05	7.82392E-07	5.23345E-05	2.8523E-06	6.69773E-06	6.56839E-06	6.43249E-06	5.57173E-06	1.20987E-05	8.60756E-07	1.25291E-05	8.60756E-07
3830003774435	383000	3774435	3.86125E-05	3.82129E-05	1.37226E-05	7.26193E-06	2.49422E-05	8.01293E-07	8.01293E-07	2.57435E-05	8.01293E-07	5.37893E-05	2.93159E-06	6.88392E-06	6.75098E-06	6.6113E-06	5.72662E-06	1.2435E-05	8.84683E-07	1.28773E-05	8.84683E-07
3830103774435	383010	3774435	3.99787E-05	3.95649E-05	1.42081E-05	7.51888E-06	2.58247E-05	8.29645E-07	8.29645E-07	2.66544E-05	8.29645E-07	5.59179E-05	3.0476E-06	7.15634E-06	7.01814E-06	6.87293E-06	5.95323E-06	1.29271E-05	9.19693E-07	1.33869E-05	9.19693E-07
3830203774435	383020	3774435	4.15017E-05	4.10722E-05	1.47494E-05	7.80531E-06	2.68085E-05	8.61251E-07	8.61251E-07	2.76698E-05	8.61251E-07	5.83145E-05	3.17822E-06	7.46305E-06	7.31893E-06	7.16749E-06	6.20838E-06	1.34811E-05	9.5911E-07	1.39607E-05	9.5911E-07
3830303774435	383030	3774435	4.31068E-05	4.26607E-05	1.53198E-05	8.10719E-06	2.78454E-05	8.94561E-07	8.94561E-07	2.87399E-05	8.94561E-07	6.08642E-05	3.31718E-06	7.78936E-06	7.63894E-06	7.48088E-06	6.47984E-06	1.40706E-05	1.00105E-06	1.45711E-05	1.00105E-06
3830403774435	383040	3774435	4.4809E-05	4.43452E-05	1.59248E-05	8.42732E-06	2.89449E-05	9.29884E-07	9.29884E-07	2.98748E-05	9.29884E-07	6.35901E-05	3.46574E-06	8.13821E-06	7.98106E-06	7.81592E-06	6.77004E-06	1.47007E-05	1.04588E-06	1.52237E-05	1.04588E-06
3830503774435	383050	3774435	4.66754E-05	4.61924E-05	1.65881E-05	8.77834E-06	3.01505E-05	9.68617E-07	9.68617E-07	3.11192E-05	9.68617E-07	6.66222E-05	3.63099E-06	8.52626E-06	8.36161E-06	8.1886E-06	7.09285E-06	1.54017E-05	1.09575E-06	1.59496E-05	1.09575E-06
3830603774435	383060	3774435	4.83477E-05	4.78474E-05	1.71824E-05	9.09286E-06	3.12308E-05	1.00332E-06	1.00332E-06	3.22341E-05	1.00332E-06	6.93404E-05	3.77914E-06	8.87413E-06	8.70276E-06	8.52269E-06	7.38224E-06	1.60301E-05	1.14045E-06	1.66003E-05	1.14045E-06
3830703774435	383070	3774435	5.01245E-05	4.96058E-05	1.78139E-05	9.42703E-06	3.23786E-05	1.04019E-06	1.04019E-06	3.34188E-05	1.04019E-06	7.22346E-05	3.93688E-06	9.24454E-06	9.06602E-06	8.87843E-06	7.69038E-06	1.66992E-05	1.18806E-06	1.72932E-05	1.18806E-06
3830803774435	383080	3774435	5.18491E-05	5.13125E-05	1.84268E-05	9.75138E-06	3.34926E-05	1.07598E-06	1.07598E-06	3.45685E-05	1.07598E-06	7.50677E-05	4.09129E-06	9.60711E-06	9.42159E-06	9.22664E-06	7.99199E-06	1.73541E-05	1.23465E-06	1.79715E-05	1.23465E-06
3830903774435	383090	3774435	5.34841E-05	5.29306E-05	1.90078E-05	1.00589E-05	3.45487E-05	1.10991E-06	1.10991E-06	3.56586E-05	1.10991E-06	7.77323E-05	4.23651E-06	9.94812E-06	9.75601E-06	9.55415E-06	8.27567E-06	1.79701E-05	1.27848E-06	1.86094E-05	1.27848E-06
3831003774435	383100	3774435	5.52012E-05	5.46299E-05	1.96181E-05	1.03818E-05	3.56579E-05	1.14555E-06	1.14555E-06	3.68034E-05	1.14555E-06	8.04734E-05	4.3859E-06	1.02989E-05	1.01E-05	9.89107E-06	8.56751E-06	1.86038E-05	1.32356E-06	1.92656E-05	1.32356E-06
3831103774435	383110	3774435	5.68362E-05	5.6248E-05	2.01991E-05	1.06893E-05	3.6714E-05	1.17948E-06	1.17948E-06	3.78935E-05	1.17948E-06	8.29006E-05	4.51819E-06	1.06096E-05	1.04047E-05	1.01894E-05	8.82592E-06	1.9165E-05	1.36348E-06	1.98467E-05	1.36348E-06
3831203774435	383120	3774435	5.84264E-05	5.78217E-05	2.07643E-05	1.09884E-05	3.77412E-05	1.21248E-06	1.21248E-06	3.89537E-05	1.21248E-06	8.54657E-05	4.65799E-06	1.09378E-05	1.07266E-05	1.05047E-05	9.099E-06	1.97579E-05	1.40567E-06	2.04608E-05	1.40567E-06
3831303774435	383130	3774435	5.98374E-05	5.92181E-05	2.12657E-05	1.12537E-05	3.86527E-05	1.24176E-06	1.24176E-06	3.98944E-05	1.24176E-06	8.79848E-05	4.79528E-06	1.12602E-05	1.10428E-05	1.08143E-05	9.36719E-06	2.03403E-05	1.4471E-06	2.10639E-05	1.4471E-06
3831403774435	383140	3774435	6.12036E-05	6.05702E-05	2.17513E-05	1.15107E-05	3.95352E-05	1.27011E-06	1.27011E-06	4.08053E-05	1.27011E-06	9.02206E-05	4.91714E-06	1.15464E-05	1.13234E-05	1.10891E-05	9.60523E-06	2.08572E-05	1.48388E-06	2.15991E-05	1.48388E-06
3831503774435	383150	3774435	6.24504E-05	6.18041E-05	2.21944E-05	1.17452E-05	4.03406E-05	1.29598E-06	1.29598E-06	4.16366E-05	1.29598E-06	9.21348E-05	5.02146E

			ISDemolition	ISDrainage / Utilities Trenching	ISDrainage / Utilities Trenching	ISAsphalt Paving	ISAsphalt Paving	SVDemolition	SVSite Grubbing / Prep	SVMass Grading / Excavation	SVMass Grading / Excavation	SVDrainage / Utilities Trenching	SVFoundations / Concrete Pads	SVBuilding / Structure Construction	SVBuilding / Structure Construction	SVAsphalt Paving	SVAsphalt Paving	SVArchitectural Coating	SVArchitectural Coating	SVLandscaping or Other Finishing	SVLandscaping or Other Finishing
Unique Identifier	X (UTM)	Y (UTM)	2027	2027	2028	2027	2028	2027	2027	2027	2028	2028	2028	2028	2029	2028	2029	2028	2029	2028	2029
3830603774425	383060	3774425	2.26323E-05	9.11315E-06	8.87933E-06	2.3536E-06	2.19248E-06	6.07311E-05	4.36623E-05	2.94384E-05	2.90646E-05	2.0622E-05	6.5511E-06	9.38485E-06	9.02676E-06	9.22715E-07	8.58489E-07	9.22715E-07	8.58489E-07	9.38485E-06	9.02676E-06
3830703774425	383070	3774425	2.43732E-05	9.81416E-06	9.56236E-06	2.53464E-06	2.36113E-06	6.327E-05	4.54877E-05	3.06691E-05	3.02797E-05	2.14842E-05	6.82498E-06	9.7772E-06	9.40414E-06	9.61291E-07	8.9438E-07	9.61291E-07	8.9438E-07	9.7772E-06	9.40414E-06
3830803774425	383080	3774425	2.6198E-05	1.05489E-05	1.02783E-05	2.72441E-06	2.53791E-06	6.56843E-05	4.72235E-05	3.18394E-05	3.14352E-05	2.2304E-05	7.08541E-06	1.01503E-05	9.76299E-06	9.97972E-07	9.28508E-07	9.97972E-07	9.28508E-07	1.01503E-05	9.76299E-06
3830903774425	383090	3774425	2.80255E-05	1.12848E-05	1.09953E-05	2.91446E-06	2.71495E-06	6.7867E-05	4.87927E-05	3.28974E-05	3.24797E-05	2.30451E-05	7.32085E-06	1.04876E-05	1.00874E-05	1.03113E-06	9.59362E-07	1.03113E-06	9.59362E-07	1.04876E-05	1.00874E-05
3831003774425	383100	3774425	3.00166E-05	1.20865E-05	1.17764E-05	3.12152E-06	2.90783E-06	7.01298E-05	5.04195E-05	3.39943E-05	3.35627E-05	2.38135E-05	7.56494E-06	1.08372E-05	1.04237E-05	1.06551E-06	9.91349E-07	1.06551E-06	9.91349E-07	1.08372E-05	1.04237E-05
3831103774425	383110	3774425	3.20398E-05	1.29012E-05	1.25702E-05	3.33191E-06	3.10383E-06	7.24194E-05	5.20656E-05	3.51041E-05	3.46584E-05	2.4591E-05	7.81192E-06	1.11911E-05	1.07641E-05	1.1003E-06	1.02371E-06	1.1003E-06	1.02371E-06	1.11911E-05	1.07641E-05
3831203774425	383120	3774425	3.42418E-05	1.37879E-05	1.34341E-05	3.56091E-06	3.31714E-06	7.45664E-05	5.36092E-05	3.61448E-05	3.56859E-05	2.532E-05	8.04352E-06	1.15228E-05	1.10832E-05	1.13292E-06	1.05406E-06	1.13292E-06	1.05406E-06	1.15228E-05	1.10832E-05
3831303774425	383130	3774425	3.66269E-05	1.47482E-05	1.43698E-05	3.80894E-06	3.5482E-06	7.65085E-05	5.50054E-05	3.70862E-05	3.66154E-05	2.59795E-05	8.25302E-06	1.1823E-05	1.13718E-05	1.16243E-06	1.08152E-06	1.16243E-06	1.08152E-06	1.1823E-05	1.13718E-05
3831403774425	383140	3774425	3.93277E-05	1.58358E-05	1.54295E-05	4.08981E-06	3.80984E-06	7.83526E-05	5.63313E-05	3.79801E-05	3.74979E-05	2.66057E-05	8.45194E-06	1.21079E-05	1.16459E-05	1.19045E-06	1.10759E-06	1.19045E-06	1.10759E-06	1.21079E-05	1.16459E-05
3831503774425	383150	3774425	4.23373E-05	1.70476E-05	1.66102E-05	4.40279E-06	4.10139E-06	8.01967E-05	5.76571E-05	3.88741E-05	3.83805E-05	2.72319E-05	8.65087E-06	1.23929E-05	1.192E-05	1.21847E-06	1.13365E-06	1.21847E-06	1.13365E-06	1.23929E-05	1.192E-05
3831603774425	383160	3774425	4.54811E-05	1.83135E-05	1.78436E-05	4.72972E-06	4.40594E-06	8.19072E-05	5.88868E-05	3.97032E-05	3.91991E-05	2.78127E-05	8.83538E-06	1.26572E-05	1.21743E-05	1.24445E-06	1.15783E-06	1.24445E-06	1.15783E-06	1.26572E-05	1.21743E-05
3831703774425	383170	3774425	4.89462E-05	1.97088E-05	1.92031E-05	5.09006E-06	4.74162E-06	8.35909E-05	6.00973E-05	4.05194E-05	4.00049E-05	2.83844E-05	9.01701E-06	1.29174E-05	1.24245E-05	1.27004E-06	1.18163E-06	1.27004E-06	1.18163E-06	1.29174E-05	1.24245E-05
3831803774425	383180	3774425	5.26276E-05	2.11888E-05	2.06764E-05	5.47666E-06	5.10152E-06	8.99725E-05	6.47166E-05	4.36612E-05	4.31071E-05	3.05456E-05	9.70993E-06	1.39126E-05	1.33718E-05	1.36933E-06	1.27224E-06	1.36933E-06	1.27224E-06	1.39126E-05	1.33718E-05
3831903774425	383190	3774425	5.65699E-05	2.27679E-05	2.22116E-05	5.88015E-06	5.48158E-06	9.67116E-05	6.95766E-05	4.69231E-05	4.63255E-05	3.28316E-05	1.04376E-05	1.49574E-05	1.43718E-05	1.47162E-06	1.36742E-06	1.47162E-06	1.36742E-06	1.49574E-05	1.43718E-05
3832003774425	383200	3774425	6.07722E-05	2.44677E-05	2.38767E-05	6.31783E-06	5.89183E-06	1.03911E-04	7.47765E-05	5.04269E-05	4.97859E-05	3.52727E-05	1.12176E-05	1.60747E-05	1.54447E-05	1.58161E-06	1.46962E-06	1.58161E-06	1.46962E-06	1.60747E-05	1.54447E-05
3832103774425	383210	3774425	6.52828E-05	2.62866E-05	2.56509E-05	6.78984E-06	6.33184E-06	1.11662E-04	8.03557E-05	5.41907E-05	5.35012E-05	3.79138E-05	1.20552E-05	1.72779E-05	1.66003E-05	1.69982E-06	1.57962E-06	1.69982E-06	1.57962E-06	1.72779E-05	1.66003E-05
3832203774425	383220	3774425	7.01938E-05	2.82644E-05	2.75392E-05	7.29967E-06	6.79996E-06	1.19966E-04	8.63557E-05	5.82424E-05	5.75012E-05	4.07543E-05	1.29574E-05	1.85715E-05	1.78458E-05	1.82747E-06	1.69762E-06	1.82747E-06	1.69762E-06	1.85715E-05	1.78458E-05
3832303774425	383230	3774425	7.53109E-05	3.03169E-05	2.95393E-05	7.82951E-06	7.30808E-06	1.28819E-04	9.27553E-05	6.25937E-05	6.17963E-05	4.37959E-05	1.39296E-05	1.99573E-05	1.91813E-05	1.96413E-06	1.82562E-06	1.96413E-06	1.82562E-06	1.99573E-05	1.91813E-05
3832403774425	383240	3774425	8.07938E-05	3.25184E-05	3.16844E-05	8.39935E-06	7.83621E-06	1.38128E-04	9.95549E-05	6.71449E-05	6.62914E-05	4.69843E-05	1.49418E-05	2.14116E-05	2.05758E-05	2.10695E-06	1.95862E-06	2.10695E-06	1.95862E-06	2.14116E-05	2.05758E-05
3832503774425	383250	3774425	8.61747E-05	3.46975E-05	3.38294E-05	8.95918E-06	8.36434E-06	1.47437E-04	1.06354E-04	7.16935E-05	7.07865E-05	5.01727E-05	1.59539E-05	2.28605E-05	2.19703E-05	2.24974E-06	2.09162E-06	2.24974E-06	2.09162E-06	2.28605E-05	2.19703E-05
3832603774425	383260	3774425	9.15557E-05	3.68766E-05	3.59744E-05	9.51902E-06	8.89246E-06	1.56746E-04	1.13162E-04	7.62421E-05	7.52816E-05	5.33694E-05	1.69661E-05	2.43094E-05	2.33648E-05	2.39253E-06	2.22462E-06	2.39253E-06	2.22462E-06	2.43094E-05	2.33648E-05
3832703774425	383270	3774425	9.69367E-05	3.90557E-05	3.81194E-05	1.00789E-05	9.42058E-06	1.66054E-04	1.19971E-04	8.07927E-05	7.97767E-05	5.65661E-05	1.79782E-05	2.57583E-05	2.47593E-05	2.53532E-06	2.35763E-06	2.53532E-06	2.35763E-06	2.57583E-05	2.47593E-05
3832803774425	383280	3774425	1.02318E-04	4.12348E-05	4.02644E-05	1.06427E-05	9.94871E-06	1.75363E-04	1.26779E-04	8.53434E-05	8.42719E-05	5.97628E-05	1.89904E-05	2.72072E-05	2.61538E-05	2.67811E-06	2.49062E-06	2.67811E-06	2.49062E-06	2.72072E-05	2.61538E-05
3832903774425	383290	3774425	1.07698E-04	4.34139E-05	4.23895E-05	1.12065E-05	1.04768E-05	1.84672E-04	1.33588E-04	8.98941E-05	8.87671E-05	6.29596E-05	2.00026E-05	2.86551E-05	2.75483E-05	2.82089E-06	2.62361E-06	2.82089E-06	2.62361E-06	2.86551E-05	2.75483E-05
3833003774425	383300	3774425	1.13079E-04	4.55929E-05	4.45146E-05	1.17703E-05	1.10049E-05	1.93981E-04	1.40397E-04	9.44448E-05	9.32623E-05	6.61564E-05	2.10148E-05	3.01068E-05	2.89428E-05	2.96367E-06	2.75661E-06	2.96367E-06	2.75661E-06	3.01068E-05	2.89428E-05
3833103774425	383310	3774425	1.18471E-04	4.77719E-05	4.66402E-05	1.23341E-05	1.15331E-05	2.03289E-04	1.47006E-04	9.89955E-05	9.77576E-05	6.93533E-05	2.20271E-05	3.15522E-05	3.03373E-05	3.10645E-06	2.88961E-06	3.10645E-06	2.88961E-06	3.15522E-05	3.03373E-05
3833203774425	383320	3774425	1.23862E-04	4.99509E-05	4.87658E-05	1.28979E-05	1.20613E-05	2.12597E-04	1.53615E-04	1.03463E-04	1.02153E-04	7.25502E-05	2.30393E-05	3.29976E-05	3.17318E-05	3.24924E-06	3.02261E-06	3.24924E-06	3.02261E-06	3.29976E-05	3.17318E-05
3833303774425	383330	3774425	1.29254E-04	5.21299E-05	5.08914E-05	1.34617E-05	1.25895E-05	2.21905E-04	1.60224E-04	1.07971E-04	1.06691E-04	7.57472E-05	2.40516E-05	3.44429E-05	3.31263E-05	3.39204E-06	3.15561E-06	3.39204E-06	3.15561E-06	3.44429E-05	3.31263E-05
3833403774425	383340	3774425	1.34646E-04	5.43089E-05	5.30171E-05	1.40256E-05	1.31178E-05	2.31213E-04	1.66833E-04	1.12479E-04	1.11229E-04	7.89443E-05	2.50639E-05	3.58931E-05	3.45208E-05	3.53484E-06	3.28861E-06	3.53484E-06	3.28861E-06	3.58931E-05	3.45208E-05
3833503774425	383350	3774425	1.40038E-04	5.64878E-05	5.51428E-05	1.45894E-05	1.36461E-05	2.40521E-04	1.73442E-04	1.16988E-04	1.15767E-04	8.21414E-05	2.60762E-05	3.73433E-05	3.59153E-05	3.67764E-06	3.42161E-06	3.67764E-06	3.42161E-06	3.73433E-05	3.59153E-05
3833603774425	383360	3774425	1.45431E-04	5.86668E-05	5.72685E-05	1.51532E-05	1.41743E-05	2.49829E-04	1.80051E-04	1.21497E-04	1.20305E-04	8.53385E-05	2.70885E-05	3.87935E-05	3.73103E-05	3.82044E-06	3.55461E-06	3.82044E-06	3.55461E-06	3.87935E-05	3.73103E-05
3833703774425	383370	3774425	1.50824E-04	6.08457E-05	5.93942E-05	1.57171E-05	1.47025E-05	2.59138E-04	1.86659E-04	1.26006E-04	1.24843E-04	8.85356E-05	2.81009E-05	4.02436E-05	3.87053E-05	3.96324E-06	3.68761E-06	3.96324E-06	3.68761E-06	4.02436E-05	3.87053E-05
3833803774425	383380	3774425	1.56217E-04	6.30246E-05	6.15199E-05	1.62809E-05	1.52307E-05	2.68447E-04	1.93268E-04	1.30515E-04	1.29381E-04	9.17327E-05	2.91132E-05	4.16937E-05	4.01003E-05	4.10604E-06	3.82061E-06	4.10604E-06	3.82061E-06	4.16937E-05	4.01003E-05
3833903774425	383390	3774425	1.61611E-04	6.52035E-05	6.36456E-05	1.68448E-05	1.57589E-05	2.77756E-04	1.99876E-04	1.35024E-04	1.33919E-04	9.49298E-05	3.01255E-05	4.31438E-05	4.14953E-05	4.24884E-06	3.95361E-06	4.24884E-06	3.95361E-06	4.31438E-05	4.14953E-05
3834003774425	383400	3774425	1.67005E-04	6.73824E-05	6.57713E-05	1.74086E-05	1.62871E-05	2.87065E-04	2.06485E-04	1.39533E-04	1.38457E-04	9.81269E-05	3.11378E-05	4.45939E-05	4.28903E-05	4.39164E-06	4.08661E-06	4.39164E-06	4.08661E-06	4.45939E-05	4.28903E-05
3834103774425	383410	3774425	1.72399E-04	6.95613E-05	6.78971E-05	1.79725E-05	1.68153E-05	2.96374E-04	2.13093E-04	1.44042E-04	1.42995E-04	1.01324E-04	3.21501E-05	4.60441E-05	4.42853E-05	4.53444E-06	4.21961E-06	4.53444E-06	4.21961E-06	4.60441E-05	4.42853E-05
3834203774425	383420	3774425	1.77792E-04	7.17402E-05	7.00229E-05	1.85363E-05	1.73435E-05	3.05683E-04	2.19701E-04	1.48551E-04	1.47533E-04	1.04521E-04	3.31624E-05	4.74943E-05	4.56803E-05	4.67724E-06	4.35261E-06	4.67724E-06	4.35261E-06	4.74943E-05	4.56803E-05
3834303774425	383430	3774425	1.83186E-04	7.39191E-05	7.21487E-05	1.91002E-05	1.78717E-05	3.14992E-04	2.26308E-04	1.53059E-04	1.52071E-04	1.07717E-04	3.41747E-05	4.89445E-05	4.70753E-05	4.82004E-06	4.48862E-06	4.82004E-06	4.48862E-06	4.89445E-05	4.70753E-05
3834403774425	383440	3774425	1.88579E-04	7.60979E-05	7.42744E-05	1.96641E-05	1.83999E-05	3.24301E-04	2.32916E-04	1.57568E-04	1.56609E-04	1.10914E-04	3.51871E-05	5.03947E-05	4.84703E-05	4.96284E-06	4.62462E-06	4.96284E-06	4.62462E-06	5.03947E-05	4.84703E-05
3834503774425	383450	3774425	1.93972E-04	7.82768E-05	7.64001E-05	2.02279E-05	1.89281E-05	3.33609E-04	2.39524E-04	1.62076E-04	1.61147E-04	1.14111E-04	3.61994E-05	5.18449E-05	4.98653E-05	5.10564E-06	4.76063E-06	5.10564E-06	4.76063E-06	5.18449E-05	4.98653E-05
3834603774425	383460	3774425	1.99365E-04	8.04557E-05	7.85258E-05	2.07918E-05	1.94563E-05	3.42918E-04	2.46132E-04	1.66585E-04	1.65685E-04	1.17307E-04	3.72117E-05	5.32951E-05	5.12603E-05	5.24844E-06	4.89663E-06	5.24844E-06	4.89663E-06	5.32951E-05	5.12603E-05
3834703774425	383470	3774425	2.04758E-04	8.26346E-05	8.06515E-05	2.13556E-05	1.99845E-05	3.52226E-04	2.52741E-04	1.71094E-04	1.70223E-04	1.20504E-04	3.82239E-05	5.47453E-05	5.26553E-05	5.39124E-06	5.03264E-06	5.39124E-06	5.03264E-06	5.47453E-05	5.26553E-05
3834803774425	383480	3774425	2.10151E-04	8.48135E-05	8.27772E-05	2.19195E-05	2.05127E-05	3.61535E-04	2.59349E-04	1.75603E-04	1.74761E-04	1.23701E-04	3.92362E-05	5.61955E-05	5.40503E-05	5.53404E-06	5.16865E-06	5.53404E-06	5.16865E-06	5.61955E-05	5.40503E-05
3834903774425	383490	3774425	2.15544E-04	8.69924E-05	8.49029E-05	2.24834E-05	2.10409E-05	3.70843E-04	2.65957E-04	1.80112E-04	1.79299E-04	1.26898E-04	4.02485E-05	5.76458E-05	5.54453E-05	5.67683E-06	5.30466E-06	5.67683E-06	5.30466E-06	5.76458E-05	5.54453E-05
3835003774425	383500	3774425	2.20937E-04	8.91713E-05	8.70286E-05	2.30473E-05	2.15691E-05	3.80152E-04	2.72566E-04	1.84621E-04	1.83837E-04	1.30095E-04	4.12608E-05	5.90961E-05	5.68403E-05	5.81963E-06	5.44067E-06	5.81963E-06	5.44067E-06	5.90961E-05	5.68403E-05
3835103774425	383510	3774425	2.26329E-04	9.13502E-05	8.91543E-05	2.36112E-05	2.20973E-05	3.89461E-04	2.79174E-04	1.89129E-04	1.88375E-04	1.33292E-04	4.22731E-05	6.05464E-05	5.82353E-05	5.96242E-06	5.57668E-06	5.96242E-06	5.57668E-06	6.05464E-05	5.82353E-05
3835203774425	383520	3774425	2.31722E-04	9.35291E-05	9.12801E-05	2.41751E-05	2.26255E-05	3.98770E-04	2.85783E-04	1.93638E-04	1.92913E-04	1.36490E-04	4.32853E-05	6.19966E-05	5.96303E-05	6.10521E-06	5.71269E-06	6.10521E-06	5.71269E-06	6.19966E-05	5.96303E-05
3835303774425	383530	3774425	2.37115E-04	9.57080E-05	9.34059E-05	2.47390E-05	2.31537E-05	4.08079E-04	2.92391E-04	1.98146E-04	1.97451E-04	1.39687E-04	4.42976E-05	6.34468E-05	6.10253E-05	6.24800E-06	5.84870E-06	6.24800E-06	5.84870E-06	6.34468E-05	6.10253E-05
3835403774425	383540	3774425	2.42508E-04	9.78869E-05	9.55318E-05	2.53029E-05	2.36819E-05	4.17388E-04	2.98999E-04	2.02655E-04	2.01989E-04	1.42885E-04	4.53098E-05	6.48971E-05	6.24203E-05	6.39079E-06	5.98471E-06	6.39079E-06	5.98471E-06	6.48971E-05	6.24203E-05
3835503774425	383550	3774425	2.47901E-04	1.00066E-04	9.76577E-05	2.58668E-05	2.42101E-05	4.26697E-04	3.05608E-04	2.07163E-04	2.06527E-04	1.46082E-04	4.63220E-05	6.63474E-05	6.38153E-05	6.53358E-06	6.12072E-06	6.53358E-06	6.12072E-06	6.63474E-05	6.38153E-05
3835603774425	383560	3774425	2.53294E-04	1.02245E-04	9.97836E-05	2.64307E-05	2.47383E-05	4.36006E-04	3.12216E-04	2.11672E-04	2.11065E-04	1.49280E-04	4.73343E-05	6.77977E-05	6.52103E-05	6.67637E-06	6.25673E-06	6.67637E-06	6.25673E-06	6.77977E-05	6.52103E-05
3835703774425	383570	3774425	2.58687E-04	1.04424E-04	1.01909E-04	2.69946E-05	2.52665E-05	4.45315E-04	3.18825E-04	2.16180E-04	2.15603E-04	1.52477E-04	4.83465E-05	6.92481E-05	6.66053E-05	6.81916E-06	6.39275E-06	6.81916E-06	6.39275E-06	6.92481E-05	6.66053E-05
3835803774425	383580	3774425	2.64080E-04	1.06603E-04	1.04035E-04	2.75585E-05	2.57947E-05	4.54624E-04	3.25433E-04	2.20689E-04	2.20141E-04	1.55675E-04	4.93588E-05	7.06984E-05	6.80003E-05	6.96195E-06	6.52876E-06	6.96195E-06	6.52876E-06	7.06984E-05	6.80003E-05
3835903774425	383590	3774425	2.69473E-04	1.08782E-04	1.06161E-04	2.81224E-05	2.63229E-05	4.63933E-04	3.32042E-04	2.25197E-04	2.24679E-04	1.58873E-04	5.03710E-05	7.21488E-05	6.93953E-05	7.10474E-06	6.66477E-06	7.10474E-06	6.66477E-06	7.21488E-05	6.93953E-05
3836003774425	383600	3774425	2.74866E-04	1.10961E-04	1.08287E-04	2.86863E-05	2.68511E-05	4.73242E-04	3.38650E-04	2.29706E-04	2.29218E-04	1.62071E-04	5.13833E-05	7.35992E-05	7.07903E-05	7.24753E-06	6.80078E-06	7.24753E-06	6.80078E-06	7.35992E-05	7.07903E-05
3836103774425	383610	3774425	2.80259E-04	1.13140E-04	1.10413E-04	2.92502E-05	2.73793E-05	4.82551E-04	3.45259E-04	2.34214E-04	2.33757E-04	1.65270E-04	5.23955E-05	7.50496E-05	7.21853E-05	7.39032E-06	6.93679E-06	7.39032E-06	6.93679E-06	7.50496E-05	7.21853E-05
3836203774425	383620	3774425	2.85652E-04	1.15319E-04	1.12539E-04	2.98141E-05	2.79074E-05	4.91860E-04	3.51867E-04	2.38723E-04	2.38296E-04	1.68468E-04	5.34078E-05	7.65000E-05	7.35803E-05	7.53311E-06	7.07280E-06	7.53311E-06	7.07280E-06	7.65000E-05	7.35803E-05
3836303774425	383630	3774425	2.91045E-04	1.17498E-04	1.14665E-04	3.03780E-05	2.84356E-05	5.01169E-04	3.58476E-04	2.43231E-04	2.42835E-04	1.71667E-04	5.44200E-05	7.79504E-05	7.49753E-05	7.67590E-06	7.20881E-06	7.67590E-06	7.20881E-06	7.79504E-05	7.49753E-05
3836403774425	383640	3774425	2.96438E-04	1.19677E-04	1.16791E-04	3.09419E-05	2.89637E-05	5.10477E-04	3.65084E-04	2.47740E-04	2.47374E-04	1.74865E-04	5.54323E-05	7.94008E-05	7.63703E-05	7.81869E-06	7.34482E-06	7.81869E-06	7.34482E-06	7.94008E-05	7.63703E-05
3836503774425	383650	3774425	3.01831E-04	1.21856E-04	1.18917E-04	3.15058E-05	2.94919E-05	5.19786E-04	3.71693E-04	2.52248E-04	2.51913E-04	1.78064E-04	5.64445E-05	8.08512E-05	7.77653E-05	7.96148E-06	7.48083E-06	7.96148E-06	7.48083E-06	8.08512E-05	7.77653E-05
3836603774425	383660	3774425	3.07224E-04	1.24035E-04	1.21043E-04	3.20697E-05	3.00200E-05	5.29094E-04	3.78301E-04	2.56757E-04	2.56452E-04	1.81262E-04	5.74567E-05	8.23016E-05	7.91603E-05	8.10427E-06	7.61684E-06	8.10427E-06	7.61684E-06	8.23016E-05	7.91603E-05
3836703774425	383670	3774425	3.12617E-04	1.26214E-04	1.23169E-04	3.26336E-05	3.05482E-05	5.38403E-04	3.84910E-04	2.61266E-04	2.60991E-04	1.84461E-04	5.84689E-05	8.37520E-05	8.05553E-05	8.24705E-06	7.75285E-06	8.24705E-06	7.75285E-06	8.37520E-05	8.05553E-05
3836803774425	383680	3774425	3.18010E-04	1.28393E-04	1.25295E-04	3.31975E-05	3.10763E-05	5.47711E-04	3.91518E-04	2.65775E-04	2.65530E-04	1.87659E-04	5.94811E-05	8.52024E-05	8.19503E-05	8.38984E-06	7.88886E-06	8.38984E-06	7.88886E-06	8.52024E-05	8.19503E-05
3836903774425	383690	3774425	3.23403E-04	1.30572E-04	1.27421E-04	3.37614E-05	3.16044E-05	5.57020E-04	3.98127E-04	2.70284E-04	2.70069E-04	1.90858E-04	6.04933E-05	8.66528E-05	8.33453E-05	8.53263E-06	8.02487E-06	8.53263E-06	8.02487E-06	8.66528E-05	8.33453E-05
3837003774425	383700	3774425	3.28796E-04	1.32751E-04	1.29547E-04	3.43253E-05	3.21325E-05	5.66329E-04	4.04736E-04	2.74793E-04	2.74608E-04	1.94056E-04	6.15055E-05	8.81032E-05	8.47403E-05	8.67542E-06	8.16088E-06	8.67542E-06	8.16088E-06	8.81032E-05	8.47403E-05
3837103774425	383710	3774425	3.34189E-04	1.34930E-04	1.31673E-04	3.48892E-05	3.26607E-05	5.75637E-04	4.11345E-04	2.79302E-04	2.79147E-04	1.97255E-04	6.25176E-05	8.95537E-05	8.61353E-05	8.81821E-06	8.29689E-06	8.81821E-06	8.29689E-06	8.95537E-05	8.61353E-05
3837203774425	383720	3774425	3.39582E-04	1.37109E-04	1.33799E-04	3.54531E-05	3.31889E-05	5.84946E-04	4.17954E-04	2.83811E-04	2.83686E-04	2.00453E-04	6.35298E-05	9.10041E-05	8.75303E-05	8.96100E-06	8.43290E-06	8.96100E-06	8.43290E-06	9.10041E-05	8.75303E-05
3837303774425	383730	3774425	3.44975E-04	1.39288E-04	1.35925E-04	3.60170E-05	3.37171E-05	5.94254E-04	4.24563E-04	2.88320E-04	2.88225E-04	2.03651E-04	6.45419E-05	9.24545E-05	8.89253E-05	9.10378E-06	8.56891E-06	9.10378E-06	8.56891E-06	9.24545E-05	8.89253E-05
3837403774425	383740	3774425	3.50368E-04	1.41467E-04	1.38051E-04	3.65809E-05	3.42453E-05	6.03563E-04	4.31172E-04	2.92829E-04	2.92764E-04	2.06850E-04	6.55541E-05	9.39049E-05	9.03203E-05	9.24656E-06	8.70492E-06	9.24656E-06	8.70492E-06	9.39049E-05	9.03203E-05
3837503774425	383750	3774425	3.55761E-04	1.43646E-04	1.40177E-04	3.71448E-05	3.47735E-05	6.12871E-04	4.37781E-04	2.97338E-04	2.97303E-04	2.10048E-04	6.65662E-05	9.53553E-05	9.17153E-05	9.38934E-06	8.84093E-06	9.38934E-06	8.84093E-06	9.53553E-05	9.17153E-05
3837603774425	383760	3774425	3.61154E-04	1.45825E-04	1.42303E-04	3.77087E-05	3.53017E-05	6.22179E-04	4.44390E-04	3.01847E-04	3.01842E-04	2.13247E-04	6.75784E-05	9.68057E-05	9.31103E-05	9.53212E-06	8.97695E-06	9.53212E-06	8.97695E-06	9.68057E-05	9.31103E-05
3837703774425	383770	3774425	3.66547E-04	1.48004E-04	1.44429E-04	3.82726E-05	3.58300E-05	6.31487E-04	4.50999E-04	3.06356E-04	3.06381E-04	2.16445E-04	6.85906E-05	9.82561E-05	9.45053E-05	9.67490E-06	9.11297E-06	9.67490E-06	9.11297E-06	9.82561E-05	9.45053E-05
3837803774425	383780	3774425	3.71940E-04	1.50183E-04	1.46555E-04	3.88365E-05	3.63582E-05	6.40795E-04	4.57608E-04	3.10865E-04	3.10920E-04	2.19644E-04	6.96028E-05	9.97065E-05	9.59003E-05	9.81768E-06	9.24899E-06	9.81768E-06	9.24899E-06	9.97065E-05	9.59003E-05
3837903774425	383790	3774425	3.77333E-04	1.52362E-04	1.48681E-04	3.94004E-05	3.68865E-05	6.50103E-04	4.64217E-04	3.15374E-04	3.15459E-04	2.22842E-04	7.06150E-05	1.01157E-04	9.72953E-05	9.96047E-06	9.38502E-06	9.96047E-

			MDemolition	MSite Grubbing / Prep	MMass Grading / Excavation	MMass Grading / Excavation	MDrainage / Utilities Trenching	MFoundations / Concrete Pads	MBuilding / Structure Construction	MAsphalt Paving	MLandscaping or Other Finishing	MWaterside Construction (Piles)	RSSWDemolition	RSSWPlacing Base	RSSWForm	Child Risk				
Unique Identifier	X (UTM)	Y (UTM)	2027	2027	2027	2028	2028	2028	2028	2028	2028	2028	2029	2029	2029	3rd Trimester	0<2	2<16	Total	per million
3830603774425	383060	3774425	1.1359E-05	3.48701E-05	4.10044E-05	4.04584E-05	8.60007E-06	1.11843E-05	8.23227E-06	8.47322E-07	9.92692E-06	8.47322E-07	2.56716E-05	3.72501E-05	2.20811E-05	3.13701E-09	3.8466E-08	5.4378E-09	4.70412E-08	0.04704115
3830703774425	383070	3774425	1.18217E-05	3.62905E-05	4.26747E-05	4.21065E-05	8.95039E-06	1.16399E-05	8.56761E-06	8.81838E-07	1.03313E-05	8.81838E-07	2.67634E-05	3.88343E-05	2.30202E-05	3.46053E-09	4.2177E-08	5.828E-09	5.14651E-08	0.05146513
3830803774425	383080	3774425	1.22626E-05	3.76441E-05	4.42664E-05	4.3677E-05	9.28423E-06	1.20741E-05	8.88717E-06	9.14729E-07	1.07166E-05	9.14729E-07	2.78271E-05	4.03777E-05	2.39351E-05	3.82763E-09	4.6355E-08	6.2476E-09	5.643E-08	0.05643003
3830903774425	383090	3774425	1.26527E-05	3.88417E-05	4.56747E-05	4.50665E-05	9.5796E-06	1.24582E-05	9.16991E-06	9.4383E-07	1.10576E-05	9.4383E-07	2.88252E-05	4.1826E-05	2.47936E-05	4.2354E-09	5.0959E-08	6.6859E-09	6.18807E-08	0.06188066
3831003774425	383100	3774425	1.30574E-05	4.00839E-05	4.71354E-05	4.65078E-05	9.88596E-06	1.28566E-05	9.46317E-06	9.74014E-07	1.14112E-05	9.74014E-07	2.98577E-05	4.33242E-05	2.56817E-05	4.72822E-09	5.6498E-08	7.1947E-09	6.84207E-08	0.06842072
3831103774425	383110	3774425	1.34566E-05	4.13094E-05	4.85764E-05	4.79296E-05	1.01882E-05	1.32497E-05	9.75248E-06	1.00379E-06	1.17601E-05	1.00379E-06	3.08153E-05	4.47137E-05	2.65054E-05	5.29761E-09	6.2871E-08	7.7593E-09	7.59276E-08	0.07592758
3831203774425	383120	3774425	1.38467E-05	4.2507E-05	4.99847E-05	4.93192E-05	1.04836E-05	1.36338E-05	1.00352E-05	1.03289E-06	1.2101E-05	1.03289E-06	3.17854E-05	4.61213E-05	2.73398E-05	6.00826E-09	7.0791E-08	8.4315E-09	8.52305E-08	0.0852305
3831303774425	383130	3774425	1.42078E-05	4.36155E-05	5.12882E-05	5.06053E-05	1.0757E-05	1.39893E-05	1.02969E-05	1.05983E-06	1.24166E-05	1.05983E-06	3.27805E-05	4.75652E-05	2.81957E-05	6.91661E-09	8.0857E-08	9.251E-09	9.70249E-08	0.09702492
3831403774425	383140	3774425	1.45453E-05	4.46515E-05	5.25066E-05	5.18074E-05	1.10125E-05	1.43216E-05	1.05415E-05	1.08501E-06	1.27115E-05	1.08501E-06	3.37786E-05	4.90135E-05	2.90542E-05	8.10745E-09	9.4001E-08	1.0281E-08	1.1239E-07	0.11238956
3831503774425	383150	3774425	1.48465E-05	4.55762E-05	5.35939E-05	5.28803E-05	1.12405E-05	1.46182E-05	1.07598E-05	1.10747E-06	1.29748E-05	1.10747E-06	3.47955E-05	5.04891E-05	2.99289E-05	9.68683E-09	1.1138E-07	1.1604E-08	1.32672E-07	0.13267241
3831603774425	383160	3774425	1.51259E-05	4.6434E-05	5.46026E-05	5.38756E-05	1.14521E-05	1.48934E-05	1.09623E-05	1.12832E-06	1.3219E-05	1.12832E-06	3.57687E-05	5.19012E-05	3.0766E-05	1.17694E-08	1.3426E-07	1.3297E-08	1.59324E-07	0.15932373
3831703774425	383170	3774425	1.53981E-05	4.72696E-05	5.55852E-05	5.4845E-05	1.16582E-05	1.51614E-05	1.11596E-05	1.14862E-06	1.34568E-05	1.14862E-06	3.67451E-05	5.33179E-05	3.16058E-05	1.45952E-08	1.6526E-07	1.5554E-08	1.95406E-07	0.19540607
3831803774425	383180	3774425	1.55327E-05	4.76684E-05	5.60524E-05	5.53377E-05	1.17621E-05	1.53045E-05	1.12596E-05	1.15931E-06	1.35828E-05	1.15931E-06	3.70917E-05	5.38134E-05	3.18884E-05	1.47205E-08	1.6687E-07	1.5681E-08	1.97116E-07	0.19711605
3831903774425	383190	3774425	1.57682E-05	4.84045E-05	5.69015E-05	5.61955E-05	1.19394E-05	1.55255E-05	1.14262E-05	1.17662E-06	1.37788E-05	1.17662E-06	3.76403E-05	5.46126E-05	3.23622E-05	1.49458E-08	1.6937E-07	1.5917E-08	2.00048E-07	0.20004827
3832003774425	383200	3774425	1.60066E-05	4.91426E-05	5.77748E-05	5.70536E-05	1.21166E-05	1.57465E-05	1.15928E-05	1.19393E-06	1.39748E-05	1.19393E-06	3.81889E-05	5.54119E-05	3.28359E-05	1.51711E-08	1.7189E-07	1.6154E-08	2.03079E-07	0.20307948
3832103774425	383210	3774425	1.62449E-05	4.98807E-05	5.86481E-05	5.79117E-05	1.22938E-05	1.59676E-05	1.17594E-05	1.21124E-06	1.41708E-05	1.21124E-06	3.87375E-05	5.62111E-05	3.33096E-05	1.53964E-08	1.7441E-07	1.6391E-08	2.06111E-07	0.20611069
3832203774425	383220	3774425	1.64832E-05	5.06189E-05	5.95214E-05	5.87699E-05	1.24709E-05	1.61887E-05	1.19259E-05	1.22855E-06	1.43668E-05	1.22855E-06	3.92861E-05	5.70104E-05	3.37833E-05	1.56217E-08	1.7693E-07	1.6628E-08	2.09142E-07	0.20914189
3832303774425	383230	3774425	1.67215E-05	5.13571E-05	6.03947E-05	5.96281E-05	1.26481E-05	1.64098E-05	1.20925E-05	1.24585E-06	1.45628E-05	1.24585E-06	3.98347E-05	5.78096E-05	3.42569E-05	1.58469E-08	1.7945E-07	1.6865E-08	2.12173E-07	0.21217309
3832403774425	383240	3774425	1.69598E-05	5.20953E-05	6.12681E-05	6.04863E-05	1.28252E-05	1.66309E-05	1.22591E-05	1.26316E-06	1.47588E-05	1.26316E-06	4.03833E-05	5.86088E-05	3.47304E-05	1.60722E-08	1.8197E-07	1.7102E-08	2.15204E-07	0.21520429
3832503774425	383250	3774425	1.71979E-05	5.28335E-05	6.21414E-05	6.13444E-05	1.30024E-05	1.68519E-05	1.24257E-05	1.28047E-06	1.49548E-05	1.28047E-06	4.09319E-05	5.94079E-05	3.52039E-05	1.62974E-08	1.8449E-07	1.7339E-08	2.18235E-07	0.21823549
3832603774425	383260	3774425	1.74361E-05	5.35717E-05	6.30147E-05	6.22026E-05	1.31795E-05	1.70728E-05	1.25923E-05	1.29778E-06	1.51508E-05	1.29778E-06	4.14805E-05	6.02071E-05	3.56775E-05	1.65227E-08	1.8701E-07	1.7576E-08	2.21266E-07	0.22126669
3832703774425	383270	3774425	1.76742E-05	5.43099E-05	6.38879E-05	6.30608E-05	1.33567E-05	1.72937E-05	1.27589E-05	1.31509E-06	1.53468E-05	1.31509E-06	4.20291E-05	6.10062E-05	3.61511E-05	1.67479E-08	1.8953E-07	1.7813E-08	2.24297E-07	0.22429669
3832803774425	383280	3774425	1.79123E-05	5.50481E-05	6.47611E-05	6.39191E-05	1.35338E-05	1.75146E-05	1.29254E-05	1.33239E-06	1.55428E-05	1.33239E-06	4.25777E-05	6.18053E-05	3.66247E-05	1.69732E-08	1.9205E-07	1.8049E-08	2.27329E-07	0.22732669
3832903774425	383290	3774425	1.81504E-05	5.57863E-05	6.56343E-05	6.47773E-05	1.37109E-05	1.77355E-05	1.30919E-05	1.34969E-06	1.57388E-05	1.34969E-06	4.31263E-05	6.26044E-05	3.71078E-05	1.71984E-08	1.9457E-07	1.8285E-08	2.30361E-07	0.23036107
3833003774425	383300	3774425	1.83885E-05	5.65245E-05	6.65075E-05	6.56355E-05	1.38881E-05	1.79564E-05	1.32585E-05	1.36699E-06	1.59348E-05	1.36699E-06	4.36749E-05	6.34035E-05	3.75909E-05	1.74237E-08	1.9709E-07	1.8521E-08	2.33393E-07	0.23339107
3833103774425	383310	3774425	1.86266E-05	5.72627E-05	6.73807E-05	6.64937E-05	1.40652E-05	1.81773E-05	1.34251E-05	1.38429E-06	1.61308E-05	1.38429E-06	4.42236E-05	6.42026E-05	3.80741E-05	1.76489E-08	1.9961E-07	1.8757E-08	2.36425E-07	0.23642107
3833203774425	383320	3774425	1.88647E-05	5.80009E-05	6.82538E-05	6.73518E-05	1.42424E-05	1.83982E-05	1.35917E-05	1.40159E-06	1.63268E-05	1.40159E-06	4.47723E-05	6.50017E-05	3.85572E-05	1.78742E-08	2.0213E-07	1.8993E-08	2.39457E-07	0.23945607
3833303774425	383330	3774425	1.91028E-05	5.87391E-05	6.91269E-05	6.82099E-05	1.44195E-05	1.86191E-05	1.37583E-05	1.41889E-06	1.65228E-05	1.41889E-06	4.53210E-05	6.58008E-05	3.90403E-05	1.80995E-08	2.0465E-07	1.9229E-08	2.42489E-07	0.24248907
3833403774425	383340	3774425	1.93409E-05	5.94773E-05	7.00000E-05	6.90680E-05	1.45966E-05	1.88400E-05	1.39248E-05	1.43619E-06	1.67188E-05	1.43619E-06	4.58698E-05	6.65999E-05	3.95234E-05	1.83248E-08	2.0717E-07	1.9465E-08	2.45521E-07	0.24552107
3833503774425	383350	3774425	1.95790E-05	6.02155E-05	7.08731E-05	6.99261E-05	1.47737E-05	1.90608E-05	1.40914E-05	1.45348E-06	1.69148E-05	1.45348E-06	4.64185E-05	6.73990E-05	4.00065E-05	1.85501E-08	2.0969E-07	1.9701E-08	2.48553E-07	0.24855307
3833603774425	383360	3774425	1.98171E-05	6.09537E-05	7.17462E-05	7.07842E-05	1.49508E-05	1.92817E-05	1.42580E-05	1.47078E-06	1.71108E-05	1.47078E-06	4.69673E-05	6.81981E-05	4.04896E-05	1.87754E-08	2.1221E-07	1.9937E-08	2.51585E-07	0.25158507
3833703774425	383370	3774425	2.00552E-05	6.16919E-05	7.26193E-05	7.16423E-05	1.51279E-05	1.95025E-05	1.44245E-05	1.48807E-06	1.73068E-05	1.48807E-06	4.75161E-05	6.89972E-05	4.09727E-05	1.90007E-08	2.1473E-07	2.0173E-08	2.54617E-07	0.25461707
3833803774425	383380	3774425	2.02933E-05	6.24301E-05	7.34924E-05	7.25004E-05	1.53050E-05	1.97234E-05	1.45911E-05	1.50536E-06	1.75028E-05	1.50536E-06	4.80650E-05	6.97963E-05	4.14557E-05	1.92261E-08	2.1725E-07	2.0409E-08	2.57649E-07	0.25764907
3833903774425	383390	3774425	2.05314E-05	6.31683E-05	7.43655E-05	7.33585E-05	1.54821E-05	1.99442E-05	1.47577E-05	1.52265E-06	1.76988E-05	1.52265E-06	4.86138E-05	7.05954E-05	4.19388E-05	1.94514E-08	2.1977E-07	2.0645E-08	2.60681E-07	0.26068107
3834003774425	383400	3774425	2.07695E-05	6.39065E-05	7.52386E-05	7.42165E-05	1.56592E-05	2.01651E-05	1.49242E-05	1.53994E-06	1.78948E-05	1.53994E-06	4.91626E-05	7.13945E-05	4.24218E-05	1.96768E-08	2.2229E-07	2.0881E-08	2.63713E-07	0.26371307
3834103774425	383410	3774425	2.10076E-05	6.46447E-05	7.61117E-05	7.50746E-05	1.58363E-05	2.03860E-05	1.50908E-05	1.55723E-06	1.80908E-05	1.55723E-06	4.97114E-05	7.21936E-05	4.29049E-05	1.99021E-08	2.2481E-07	2.1117E-08	2.66745E-07	0.26674507
3834203774425	383420	3774425	2.12457E-05	6.53829E-05	7.69848E-05	7.59326E-05	1.60134E-05	2.06069E-05	1.52573E-05	1.57452E-06	1.82868E-05	1.57452E-06	5.02602E-05	7.29927E-05	4.33879E-05	2.01275E-08	2.2733E-07	2.1353E-08	2.69777E-07	0.26977707
3834303774425	383430	3774425	2.14838E-05	6.61211E-05	7.78579E-05	7.67907E-05	1.61905E-05	2.08278E-05	1.54239E-05	1.59181E-06	1.84828E-05	1.59181E-06	5.08091E-05	7.37918E-05	4.38709E-05	2.03529E-08	2.2985E-07	2.1589E-08	2.72809E-07	0.27280907
3834403774425	383440	3774425	2.17219E-05	6.68593E-05	7.87310E-05	7.76487E-05	1.63676E-05	2.10487E-05	1.55904E-05	1.60910E-06	1.86788E-05	1.60910E-06	5.13579E-05	7.45910E-05	4.43540E-05	2.05782E-08	2.3237E-07	2.1825E-08	2.75841E-07	0.27584107
3834503774425	383450	3774425	2.19600E-05	6.75975E-05	7.96041E-05	7.85068E-05	1.65447E-05	2.12696E-05	1.57570E-05	1.62639E-06	1.88748E-05	1.62639E-06	5.19068E-05	7.53901E-05	4.48370E-05	2.08036E-08	2.3489E-07	2.2061E-08	2.78873E-07	0.27887307
3834603774425	383460	3774425	2.21981E-05	6.83357E-05	8.04772E-05	7.93648E-05	1.67218E-05	2.14905E-05	1.59235E-05	1.64368E-06	1.90708E-05	1.64368E-06	5.24557E-05	7.61892E-05	4.53201E-05	2.10289E-08	2.3741E-07	2.2297E-08	2.81905E-07	0.28190507
3834703774425	383470	3774425	2.24362E-05	6.90739E-05	8.13503E-05	8.02229E-05	1.68989E-05	2.17114E-05	1.60901E-05	1.66097E-06	1.92668E-05	1.66097E-06	5.30045E-05	7.69883E-05	4.58031E-05	2.12543E-08	2.3993E-07	2.2533E-08	2.84937E-07	0.28493707
3834803774425	383480	3774425	2.26743E-05	6.98121E-05	8.22234E-05	8.10809E-05	1.70760E-05	2.19323E-05	1.62566E-05	1.67826E-06	1.94628E-05	1.67826E-06	5.35534E-05	7.77874E-05	4.62862E-05	2.14796E-08	2.4245E-07	2.2769E-08	2.87969E-07	0.28796907
3834903774425	383490	3774425	2.29124E-05	7.05503E-05	8.30965E-05	8.19390E-05	1.72531E-05	2.21532E-05	1.64232E-05	1.69555E-06	1.96588E-05	1.69555E-06	5.41023E-05	7.85865E-05	4.67693E-05	2.17049E-08	2.4497E-07	2.3005E-08	2.91001E-07	0.29100107
3835003774425	383500	3774425	2.31505E-05	7.12885E-05	8.39696E-05	8.27970E-05	1.74302E-05	2.23741E-05	1.65897E-05	1.71284E-06	1.98548E-05	1.71284E-06	5.46512E-05	7.93856E-05	4.72524E-05	2.19302E-08	2.4749E-07	2.3241E-08	2.94033E-07	0.29403307
3835103774425	383510	3774425	2.33886E-05	7.20267E-05	8.48427E-05	8.36551E-05	1.76073E-05	2.25950E-05	1.67563E-05	1.73013E-06	2.00508E-05	1.73013E-06	5.52001E-05	8.01847E-05	4.77355E-05	2.21555E-08	2.5001E-07	2.3477E-08	2.97065E-07	0.29706507
3835203774425	383520	3774425	2.36267E-05	7.27649E-05	8.57158E-05	8.45131E-05	1.77844E-05	2.28159E-05	1.69228E-05	1.74742E-06	2.02468E-05	1.74742E-06	5.57490E-05	8.09838E-05	4.82186E-05	2.23808E-08	2.5253E-07	2.3713E-08	3.00097E-07	0.30009707
3835303774425	383530	3774425	2.38648E-05	7.35031E-05	8.65889E-05	8.53712E-05	1.79615E-05	2.30368E-05	1.70894E-05	1.76471E-06	2.04428E-05	1.76471E-06	5.62979E-05	8.17829E-05	4.87018E-05	2.26061E-08	2.5505E-07	2.3949E-08	3.03129E-07	0.30312907
3835403774425	383540	3774425	2.41029E-05	7.42413E-05	8.74620E-05	8.62292E-05	1.81386E-05	2.32577E-05	1.72560E-05	1.78200E-06	2.06388E-05	1.78200E-06	5.68468E-05	8.25820E-05	4.91850E-05	2.28314E-08	2.5757E-07	2.4185E-08	3.06161E-07	0.30616107
3835503774425	383550	3774425	2.43410E-05	7.49795E-05	8.83351E-05	8.70873E-05	1.83157E-05	2.34786E-05	1.74225E-05	1.79929E-06	2.08348E-05	1.79929E-06	5.73957E-05	8.33811E-05	4.96682E-05	2.30567E-08	2.6009E-07	2.4421E-08	3.09193E-07	0.30919307
3835603774425	383560	3774425	2.45791E-05	7.57177E-05	8.92082E-05	8.79453E-05	1.84928E-05	2.36995E-05	1.75891E-05	1.81658E-06	2.10308E-05	1.81658E-06	5.79446E-05	8.41802E-05	5.01514E-05	2.32820E-08	2.6261E-07	2.4657E-08	3.12225E-07	0.31222507
3835703774425	383570	3774425	2.48172E-05	7.64559E-05	9.00813E-05	8.88034E-05	1.86699E-05	2.39204E-05	1.77556E-05	1.83387E-06	2.12268E-05	1.83387E-06	5.84935E-05	8.49793E-05	5.06346E-05	2.35073E-08	2.6513E-07	2.4893E-08	3.15257E-07	0.31525707
3835803774425	383580	3774425	2.50553E-05	7.71941E-05	9.09544E-05	8.96614E-05	1.88470E-05	2.41413E-05	1.79222E-05	1.85116E-06	2.14228E-05	1.85116E-06	5.90424E-05	8.57784E-05	5.11178E-05	2.37326E-08	2.6765E-07	2.5129E-08	3.18289E-07	0.31828907
3835903774425	383590	3774425	2.52934E-05	7.79323E-05	9.18275E-05	9.05195E-05	1.90241E-05	2.43622E-05	1.80887E-05	1.86845E-06	2.16188E-05	1.86845E-06	5.95913E-05	8.65775E-05	5.15991E-05	2.39579E-08	2.7017E-07	2.5365E-08	3.21321E-07	0.32132107
3836003774425	383600	3774425	2.55315E-05	7.86705E-05	9.27006E-05	9.13775E-05	1.92012E-05	2.45831E-05	1.82552E-05	1.88574E-06	2.18148E-05	1.88574E-06	6.01402E-05	8.73766E-05	5.20803E-05	2.41832E-08	2.7269E-07	2.5601E-08	3.24353E-07	0.32435307
3836103774425	383610	3774425	2.57696E-05	7.94087E-05	9.35737E-05	9.22356E-05	1.93783E-05	2.48040E-05	1.84217E-05	1.90303E-06	2.20108E-05	1.90303E-06	6.06891E-05	8.81757E-05	5.25616E-05	2.44085E-08	2.7521E-07	2.5837E-08	3.27385E-07	0.32738507
3836203774425	383620	3774425	2.60077E-05	8.01469E-05	9.44468E-05	9.30936E-05	1.95554E-05	2.50249E-05	1.85882E-05	1.92032E-06	2.22068E-05	1.92032E-06	6.12380E-05	8.89748E-05	5.30428E-05	2.46338E-08	2.7773E-07	2.6073E-08	3.30417E-07	0.33041707
3836303774425	383630	3774425	2.62458E-05	8.08851E-05	9.53199E-05	9.39517E-05	1.97325E-05	2.52458E-05	1.87547E-05	1.93761E-06	2.24028E-05	1.93761E-06	6.17869E-05	8.97739E-05	5.35240E-05	2.48591E-08	2.8025E-07	2.6309E-08	3.33449E-07	0.33344907
3836403774425	383640	3774425	2.64839E-05	8.16233E-05	9.61930E-05	9.48098E-05	1.99096E-05	2.54667E-05	1.89212E-05	1.95490E-06	2.25988E-05	1.95490E-06	6.23358E-05	9.05730E-05	5.40052E-05	2.50844E-08	2.8277E-07	2.6545E-08	3.36481E-07	0.33648107
3836503774425	383650	3774425	2.67220E-05	8.23615E-05	9.70661E-05	9.56680E-05	2.00867E-05	2.56876E-05	1.90877E-05	1.97219E-06	2.27948E-05	1.97219E-06	6.28847E-05	9.13721E-05	5.44863E-05	2.53097E-08	2.8529E-07	2.6781E-08	3.39513E-07	0.33951307
3836603774425	383660	3774425	2.69601E-05	8.30997E-05	9.79392E-05	9.65261E-05	2.02638E-05	2.59085E-05	1.92542E-05	1.98948E-06	2.29908E-05	1.98948E-06	6.34336E-05	9.21712E-05	5.49675E-05	2.55350E-08	2.8781E-07	2.7017E-08	3.42545E-07	0.34254507
3836703774425	383670	3774425	2.71982E-05	8.38379E-05	9.88123E-05	9.73843E-05	2.04409E-05	2.61294E-05	1.94207E-05	2.00677E-06	2.31868E-05	2.00677E-06	6.39825E-05	9.29703E-05	5.54486E-05	2.57603E-08	2.9033E-07	2.7253E-08	3.45577E-07	0.34557707
3836803774425	383680	3774425	2.74363E-05	8.45761E-05	9.96854E-05	9.82424E-05	2.06180E-05	2.63503E-05	1.95872E-05	2.02406E-06	2.33828E-05	2.02406E-06	6.45314E-05	9.37694E-05	5.59298E-05	2.59856E-08	2.9285E-07	2.7489E-08	3.48609E-07	0.34860907
3836903774425	383690	3774425	2.76744E-05	8.53143E-05	1.00558E-04	9.91006E-05	2.07951E-05	2.65712E-05	1.97537E-05	2.04135E-06	2.35788E-05	2.04135E-06	6.50803E-05	9.45685E-05	5.64109E-05	2.62109E-08	2.9537E-07	2.7725E-08	3.51641E-07	0.35164107
3837003774425	383700	3774425	2.79125E-05	8.60525E-05	1.01432E-04	9.99587E-05	2.09722E-05	2.67921E-05	1.99202E-05	2.05864E-06	2.37748E-05	2.05864E-06	6.56292E-05	9.53676E-05	5.68921E-05	2.64362E-08	2.9789E-07	2.7961E-08	3.54673E-07	0.35467307
3837103774425	383710	3774425	2.81506E-05	8.67907E-05	1.02305E-04	1.00817E-04	2.11493E-05	2.70130E-05	2.00867E-05	2.07593E-06	2.39708E-05	2.07593E-06	6.61781E-05	9.61667E-05	5.73732E-05	2.66615E-08	3.0041E-07	2.8197E-08	3.57705E-07	0.35770507
3837203774425	383720	3774425	2.83887E-05	8.75289E-05	1.03178E-04	1.01675E-04	2.13264E-05	2.72339E-05	2.02532E-05	2.09322E-06	2.41668E-05	2.09322E-06	6.67270E-05	9.69658E-05	5.78543E-05	2.68868E-08	3.0293E-07	2.8433E-08	3.60737E-07	0.36073707
3837303774425	383730	3774425	2.86268E-05	8.82671E-05	1.04051E-04	1.02534E-04	2.15035E-05	2.74548E-05	2.04197E-05	2.11052E-06	2.43628E-05	2.11052E-06	6.72759E-05	9.77650E-05	5.83354E-05	2.71121E-08	3.0545E-07	2.8669E-08	3.63769E-07	0.36376907
3837403774425	383740	3774425	2.88649E-05	8.90053E-05	1.04924E-04	1.03392E-04	2.16806E-05	2.76757E-05	2.05863E-05	2.12781E-06	2.45588E-05	2.12781E-06	6.78248E-05	9.85641E-05	5.88165E-05	2.73374E-08	3.0797E-07	2.8905E-08	3.66801E-07	0.36680107
3837503774425	383750	3774425	2.91030E-05	8.97435E-05	1.05797E-04	1.04251E-04	2.18577E-05	2.78966E-05	2.07528E-05	2.14510E-06	2.47548E-05	2.14510E-06	6.83737E-05	9.93632E-05	5.92976E-05	2.75627E-08	3.1049E-07	2.9141E-08	3.69833E-07	0.36983307
3837603774425	383760	3774425	2.93411E-05	9.04817E-05	1.06670E-04	1.05109E-04	2.20348E-05	2.81175E-05	2.09193E-05	2.16239E-06	2.49508E-05	2.16239E-06	6.89226E-05	1.00162E-04	5.97787E-05	2.77880E-08	3.1301E-07	2.9377E-08	3.72865E-07	0.37286507
3837703774425	383770	3774425	2.95792E-05	9.12199E-05	1.07543E-04	1.05968E-04	2.22119E-05	2.83384E-05	2.10858E-05	2.17968E-06	2.51468E-05	2.17968E-06	6.94715E-05	1.00961E-04	6.02598E-05	2.80133E-08	3.1553E-07	2.9613E-08	3.75897E-07	0.37589707
3837803774425	383780	3774425	2.98173E-05	9.19581E-05	1.08416E-04	1.06826E-04	2.23890E-05	2.85593E-05	2.12523E-05	2.19697E-06	2.53428E-05	2.19697E-06	7.00204E-05	1.01760E-04	6.07409E-05	2.82386E-08	3.1805E-07	2.9849E-08	3.78929E-07	0.37892907
3837903774425	383790	3774425	3.00554E-05	9.26963E-05	1.09289E-04	1.07685E-04	2.25661E-05	2.87802E-05	2.14188E-05	2.21426E-06	2.55388E-05	2.21426E-06	7.05693E-05	1.02559E-04	6.12220E-05	2.84639E-08	3.2057E-07	3.0085E-08	3.81961E-07	0.38196107
3838003774425	383800	3774425	3.02935E-05	9.34345E-05	1.10162E-04	1.08543E-04	2.27432E-05	2.90011E-05	2.15853E-05	2.23155E-06	2.57348E-05	2.23155E-06	7.11182E-05	1.03358E-04	6.17031E-05	2.86892E-08	3.2309E-07	3.0321E-08	3.84993E-07	0.38499307
3838103774425	383810	3774425	3.05316E-05	9.41727E-05	1.11035E-04	1.09402E-04	2.29203E-05	2.92220E-05	2.17518E-05	2.24884E-06	2.59308E-05	2.24884E-06	7.16671E-05	1.04156E-04	6.21842E-05	2.89145E-08	3.2561E-07	3.0557E-08	3.88025E-07	0.38802507
3838203774425	383820	3774425	3.07697E-05	9.49109E-05	1.11908E-04	1.10260E-04	2.30974E-05	2.94429E-05	2.19183E-05	2.26613E-06	2.61268E-05	2.26613E-06	7.22160E-05	1.04954E-04	6.26653E-05	2.91398E-08	3.2813E-07	3.0793E-08	3.91057E-07	0.39105707
3838303774425	383830	3774425	3.10078E-05	9.56491E-05	1.12781E-04	1.11119E-04	2.32745E-05	2.96638E-05	2.20848E-05	2.28342E-06	2.63228E-05	2.28342E-06	7.27649E-05	1.05753E-04	6.31464E-05	2.93651E-08	3.3065E-07	3.1029E-08	3.94089E-07	0.39408907
3838403774425	383840	3774425	3.12459E-05	9.63873E-05	1.13654E-04	1.11977E-04	2.34516E-05	2.98847E-05	2.22513E-05	2.30071E-06	2.65188E-05	2.30071E-06	7.33138E-05	1.06551E-04	6.

Unique Identifier	X (UTM)	Y (UTM)	EGIODemolition 2025	EGIOSite Grubbing / Prep 2025	EGIOMass Grading / Excavation 2025	EGIOMass Grading / Excavation 2026	EGIODrainage / Utilities Trenching 2026	EGIODrainage / Utilities Trenching 2027	EGIOFoundations / Concrete Pads 2026	EGIOFoundations / Concrete Pads 2027	EGIOBuilding / Structure Construction 2026	EGIOBuilding / Structure Construction 2027	EGIOAsphalt Paving 2027	EGIOArchitectural Coating 2027	EGIOLandscaping or Other Finishing 2027	EGIOWaterside Construction (Piles) 2027	HIWaterside Construction (Landscaping) 2025	HIWaterside Construction (Landscaping) 2026	KMDemolition 2025	KMSite Grubbing / Prep 2025
3831603774435	383160	3774435	0.000937021	0.00036751	0.000121709	0.000119201	0.000276792	0.000276364	0.000363668	0.000363433	0.000389534	0.000380197	1.51582E-05	1.51582E-05	0.000410513	1.51582E-05	2.08182E-05	2.01661E-05	1.92859E-05	8.3702E-05
3831703774435	383170	3774435	0.001133108	0.00044442	0.000147179	0.000144146	0.000334714	0.000334198	0.000439771	0.000439487	0.00047105	0.000459759	1.83302E-05	1.83302E-05	0.000496419	1.83302E-05	2.11177E-05	2.04563E-05	1.96299E-05	8.5195E-05
3831903774435	383190	3774435	0.001620992	0.00063578	0.00021055	0.000206211	0.000478833	0.000478094	0.000629124	0.000628718	0.000673871	0.000657718	2.62227E-05	2.62227E-05	0.000710164	2.62227E-05	2.15644E-05	2.0889E-05	2.02816E-05	8.80237E-05
3832003774435	383200	3774435	0.001876728	0.00073608	0.000243767	0.000238744	0.000554376	0.000553521	0.000728378	0.000727908	0.000780184	0.000761483	3.03598E-05	3.03598E-05	0.000822203	3.03598E-05	2.17241E-05	2.10436E-05	2.05962E-05	8.93889E-05
3832103774435	383210	3774435	0.002120599	0.00083173	0.000275443	0.000269768	0.000626415	0.000625448	0.000823027	0.000822496	0.000881565	0.000860434	3.43049E-05	3.43049E-05	0.000929044	3.43049E-05	2.19053E-05	2.12191E-05	2.09356E-05	9.08622E-05
3832203774435	383220	3774435	0.002317305	0.00090888	0.000300993	0.000294791	0.000684521	0.000683464	0.000899371	0.00089879	0.000963338	0.000940247	3.7487E-05	3.7487E-05	0.001015221	3.7487E-05	2.21008E-05	2.14086E-05	2.12955E-05	9.24239E-05
3832303774435	383230	3774435	0.002435005	0.00095504	0.000316281	0.000309765	0.000719289	0.000718179	0.000945051	0.000944441	0.001012268	0.000988004	3.9391E-05	3.9391E-05	0.001066786	3.9391E-05	2.2291E-05	2.15928E-05	2.16666E-05	9.40347E-05
3832403774435	383240	3774435	0.002476682	0.00097139	0.000321694	0.000315066	0.0007316	0.000730471	0.000961226	0.000960606	0.001029593	0.001004915	4.00652E-05	4.00652E-05	0.001085045	4.00652E-05	2.24829E-05	2.17787E-05	2.20536E-05	9.57142E-05
3832503774435	383250	3774435	0.002447795	0.00096006	0.000317942	0.000311392	0.000723067	0.000721951	0.000950015	0.000949402	0.001017585	0.000993194	3.95979E-05	3.95979E-05	0.00107239	3.95979E-05	2.26713E-05	2.19612E-05	2.24542E-05	9.74527E-05
3832603774435	383260	3774435	0.002343604	0.00091919	0.000304409	0.000298137	0.000692289	0.000691221	0.000909578	0.000908991	0.000974271	0.000950918	3.79124E-05	3.79124E-05	0.001026743	3.79124E-05	2.28686E-05	2.21523E-05	2.28706E-05	9.92599E-05
3832703774435	383270	3774435	0.002149	0.00084287	0.000279132	0.000273381	0.000634804	0.000633825	0.00083405	0.000833511	0.000893371	0.000871958	3.47643E-05	3.47643E-05	0.000941486	3.47643E-05	2.30731E-05	2.23504E-05	2.33096E-05	0.000101165
3832903774435	383290	3774435	0.00157549	0.00061793	0.000204639	0.000200423	0.000465392	0.000464674	0.000611464	0.00061107	0.000654954	0.000639256	2.54866E-05	2.54866E-05	0.000690229	2.54866E-05	2.34014E-05	2.26684E-05	2.41696E-05	0.000104898
3833003774435	383300	3774435	0.001290266	0.00050606	0.000167592	0.000164139	0.000381138	0.00038055	0.000500766	0.000500443	0.000536383	0.000523526	2.08726E-05	2.08726E-05	0.000565271	2.08726E-05	2.35054E-05	2.27692E-05	2.45747E-05	0.000106656
3833103774435	383310	3774435	0.00105747	0.00041475	0.000137354	0.000134524	0.000312372	0.00031189	0.000410415	0.00041015	0.000439606	0.000429069	1.71067E-05	1.71067E-05	0.000463282	1.71067E-05	2.36202E-05	2.28804E-05	2.49956E-05	0.000108483
3833203774435	383320	3774435	0.000885527	0.00034732	0.000115021	0.000112651	0.000261581	0.000261177	0.000343683	0.000343461	0.000368127	0.000359303	1.43252E-05	1.43252E-05	0.000387953	1.43252E-05	2.37566E-05	2.30125E-05	2.54392E-05	0.000110408
3833303774435	383330	3774435	0.000764136	0.0002997	9.9253E-05	9.7208E-05	0.000225722	0.000225374	0.000296569	0.000296378	0.000317663	0.000310048	1.23614E-05	1.23614E-05	0.000334771	1.23614E-05	2.38893E-05	2.31411E-05	2.58895E-05	0.000112362
3833403774435	383340	3774435	0.000674441	0.00026453	8.76027E-05	8.57977E-05	0.000199227	0.000198919	0.000261758	0.000261589	0.000280375	0.000273655	1.09104E-05	1.09104E-05	0.000295476	1.09104E-05	2.39969E-05	2.32453E-05	2.63218E-05	0.000114238
3833503774435	383350	3774435	0.000603097	0.00023654	7.83358E-05	7.67218E-05	0.000178152	0.000177877	0.000234068	0.000233917	0.000250716	0.000244707	9.75628E-06	9.75628E-06	0.000264219	9.75628E-06	2.40831E-05	2.33287E-05	2.6754E-05	0.000116114
3833603774435	383360	3774435	0.000545352	0.00021389	7.08353E-05	6.93759E-05	0.000161094	0.000160846	0.000211657	0.00021152	0.000226711	0.000221277	8.82214E-06	8.82214E-06	0.000238921	8.82214E-06	2.41638E-05	2.34069E-05	2.71953E-05	0.00011803
3833703774435	383370	3774435	0.000498439	0.00019549	6.47418E-05	6.34079E-05	0.000147236	0.000147009	0.000193449	0.000193325	0.000207208	0.000202242	8.06323E-06	8.06323E-06	0.000218368	8.06323E-06	2.43252E-05	2.35633E-05	2.76773E-05	0.000120122
3833803774435	383380	3774435	0.000460193	0.00018049	5.97742E-05	5.85426E-05	0.000135939	0.000135729	0.000178606	0.000178491	0.000191309	0.000186724	7.44453E-06	7.44453E-06	0.000201613	7.44453E-06	2.44992E-05	2.37319E-05	2.81888E-05	0.000122341
3833903774435	383390	3774435	0.000428577	0.00016809	5.56675E-05	5.45206E-05	0.000126599	0.000126404	0.000166335	0.000166228	0.000178166	0.000173895	6.93307E-06	6.93307E-06	0.000187761	6.93307E-06	2.47109E-05	2.39369E-05	2.87523E-05	0.000124787
3834003774435	383400	3774435	0.000402268	0.00015778	5.22503E-05	5.11738E-05	0.000118828	0.000118645	0.000156125	0.000156024	0.000167229	0.000163221	6.50748E-06	6.50748E-06	0.000176236	6.50748E-06	2.49567E-05	2.4175E-05	2.93452E-05	0.00012736
3834103774435	383410	3774435	0.000379741	0.00014894	4.93243E-05	4.83081E-05	0.000112174	0.000112001	0.000147382	0.000147287	0.000157864	0.00015408	6.14307E-06	6.14307E-06	0.000166366	6.14307E-06	2.52007E-05	2.44113E-05	2.99495E-05	0.000129983
3834303774435	383430	3774435	0.000339556	0.00013318	4.41047E-05	4.3196E-05	0.000100303	0.000100148	0.000131785	0.0001317	0.000141158	0.000137775	5.49299E-06	5.49299E-06	0.000148761	5.49299E-06	2.52347E-05	2.44443E-05	3.07008E-05	0.000133244
3834403774435	383440	3774435	0.000323909	0.00012704	4.20723E-05	4.12055E-05	9.56812E-05	9.55336E-05	0.000125713	0.000125631	0.000134654	0.000131426	5.23987E-06	5.23987E-06	0.000141906	5.23987E-06	2.53298E-05	2.45364E-05	3.11353E-05	0.000135129
3834503774435	383450	3774435	0.000310858	0.00012192	4.03772E-05	3.95453E-05	9.18261E-05	9.16844E-05	0.000120647	0.00012057	0.000129228	0.000126131	5.02875E-06	5.02875E-06	0.000136188	5.02875E-06	2.5511E-05	2.47119E-05	3.16468E-05	0.000137349
3834603774435	383460	3774435	0.000299415	0.00011743	3.88908E-05	3.80895E-05	8.84458E-05	8.83094E-05	0.000116206	0.000116131	0.000124471	0.000121488	4.84363E-06	4.84363E-06	0.000131175	4.84363E-06	2.57137E-05	2.49083E-05	3.21967E-05	0.000139736
3834703774435	383470	3774435	0.000287182	0.00011264	3.73018E-05	3.65333E-05	8.48321E-05	8.47012E-05	0.000111458	0.000111386	0.000119386	0.000116524	4.64573E-06	4.64573E-06	0.000125816	4.64573E-06	2.56635E-05	2.48596E-05	3.24298E-05	0.000140748
3834803774435	383480	3774435	0.000276448	0.00010843	3.59077E-05	3.51678E-05	8.16615E-05	8.15355E-05	0.000107293	0.000107223	0.000114924	0.000112169	4.4721E-06	4.4721E-06	0.000121113	4.4721E-06	2.56581E-05	2.48544E-05	3.2724E-05	0.000142024
3834903774435	383490	3774435	0.000267323	0.00010485	3.47223E-05	3.40069E-05	7.89658E-05	7.8844E-05	0.000103751	0.000103684	0.00011113	0.000108466	4.32447E-06	4.32447E-06	0.000117115	4.32447E-06	2.57281E-05	2.49222E-05	3.3111E-05	0.000143704
3835003774435	383500	3774435	0.000259823	0.00010191	3.37482E-05	3.30528E-05	7.67503E-05	7.66319E-05	0.00010084	0.000100775	0.000108012	0.000105423	4.20314E-06	4.20314E-06	0.000113829	4.20314E-06	2.59003E-05	2.5089E-05	3.36292E-05	0.000145953
3835203774435	383520	3774435	0.000245254	9.6192E-05	3.18558E-05	3.11995E-05	7.24468E-05	7.2335E-05	9.51856E-05	9.51242E-05	0.000101956	9.95118E-05	3.96746E-06	3.96746E-06	0.000107447	3.96746E-06	2.60312E-05	2.52159E-05	3.43738E-05	0.000149185
3835303774435	383530	3774435	0.000237915	9.3314E-05	3.09027E-05	3.0266E-05	7.02791E-05	7.01706E-05	9.23375E-05	9.22779E-05	9.8905E-05	9.65343E-05	3.84875E-06	3.84875E-06	0.000104232	3.84875E-06	2.59684E-05	2.51551E-05	3.45593E-05	0.00014999
3835403774435	383540	3774435	0.000232023	9.1003E-05	3.01373E-05	2.95164E-05	6.85386E-05	6.84328E-05	9.00507E-05	8.99926E-05	9.64555E-05	9.41436E-05	3.75343E-06	3.75343E-06	0.00010165	3.75343E-06	2.60348E-05	2.52194E-05	3.49146E-05	0.000151532
3835503774435	383550	3774435	0.000228116	8.947E-05	2.96298E-05	2.90194E-05	6.73844E-05	6.72804E-05	8.85343E-05	8.84772E-05	9.48313E-05	9.25582E-05	3.69023E-06	3.69023E-06	9.99387E-05	3.69023E-06	2.632E-05	2.54956E-05	3.55754E-05	0.0001544
3835603774435	383560	3774435	0.000224865	8.8195E-05	2.92075E-05	2.86057E-05	6.64239E-05	6.63214E-05	8.72723E-05	8.7216E-05	9.34796E-05	9.12389E-05	3.63763E-06	3.63763E-06	9.85142E-05	3.63763E-06	2.66501E-05	2.58154E-05	3.63042E-05	0.000157563
3835703774435	383570	3774435	0.000221263	8.6782E-05	2.87397E-05	2.81475E-05	6.536E-05	6.52591E-05	8.58745E-05	8.5819E-05	9.19823E-05	8.97775E-05	3.57936E-06	3.57936E-06	9.69362E-05	3.57936E-06	2.68941E-05	2.60517E-05	3.69152E-05	0.000160214
3835803774435	383580	3774435	0.000218029	8.5514E-05	2.83197E-05	2.77362E-05	6.44048E-05	6.43054E-05	8.46195E-05	8.45649E-05	9.0638E-05	8.84655E-05	3.52705E-06	3.52705E-06	9.55196E-05	3.52705E-06	2.71542E-05	2.63037E-05	3.75556E-05	0.000162994
3835903774435	383590	3774435	0.000215487	8.4517E-05	2.79895E-05	2.74128E-05	6.36539E-05	6.35557E-05	8.36329E-05	8.3579E-05	8.95813E-05	8.74341E-05	3.48593E-06	3.48593E-06	9.4406E-05	3.48593E-06	2.74825E-05	2.66217E-05	3.82979E-05	0.000166216
3836003774435	383600	3774435	0.000213547	8.3756E-05	2.77375E-05	2.7166E-05	6.30808E-05	6.29835E-05	8.288E-05	8.28265E-05	8.87748E-05	8.66469E-05	3.45455E-06	3.45455E-06	9.3556E-05	3.45455E-06	2.78664E-05	2.69936E-05	3.91307E-05	0.00016983
3836103774435	383610	3774435	0.000212272	8.3256E-05	2.75718E-05	2.70038E-05	6.27041E-05	6.26073E-05	8.2385E-05	8.23318E-05	8.82446E-05	8.61294E-05	3.43392E-06	3.43392E-06	9.29972E-05	3.43392E-06	2.8322E-05	2.74349E-05	4.00744E-05	0.000173926
3836203774435	383620	3774435	0.000213287	8.3654E-05	2.77037E-05	2.71329E-05	6.30039E-05	6.29067E-05	8.27789E-05	8.27255E-05	8.86665E-05	8.65412E-05	3.45033E-06	3.45033E-06	9.34419E-05	3.45033E-06	2.90934E-05	2.81821E-05	4.14843E-05	0.000180045
3836303774435	383630	3774435	0.000216017	8.4725E-05	2.80583E-05	2.74802E-05	6.38105E-05	6.3712E-05	8.38386E-05	8.37845E-05	8.98016E-05	8.76491E-05	3.49451E-06	3.49451E-06	9.46381E-05	3.49451E-06	3.01088E-05	2.91657E-05	4.32744E-05	0.000187814
3836403774435	383640	3774435	0.000219475	8.6081E-05	2.85075E-05	2.79201E-05	6.4832E-05	6.47319E-05	8.51807E-05	8.51258E-05	9.12392E-05	8.90522E-05	3.55045E-06	3.55045E-06	9.61531E-05	3.55045E-06	3.12353E-05	3.0257E-05	4.52546E-05	0.000196408
3836503774435	383650	3774435	0.000225691	8.8519E-05	2.93148E-05	2.87108E-05	6.6668E-05	6.65652E-05	8.75931E-05	8.75365E-05	9.38231E-05	9.15742E-05	3.651E-06	3.651E-06	9.88762E-05	3.651E-06	3.27978E-05	3.17705E-05	4.79137E-05	0.000207949
3836603774435	383660	3774435	0.000232975	9.1376E-05	3.0261E-05	2.96375E-05	6.88198E-05	6.87136E-05	9.04202E-05	9.03619E-05	9.68513E-05	9.45299E-05	3.76884E-06	3.76884E-06	0.000102068	3.76884E-06	3.45522E-05	3.347E-05	5.08987E-05	0.00022094
3836703774435	383670	3774435	0.000242398	9.5072E-05	3.14848E-05	3.08361E-05	7.1603E-05	7.14926E-05	9.4077E-05	9.40163E-05	0.000100768	9.83529E-05	3.92126E-06	3.92126E-06	0.000106195	3.92126E-06	3.66798E-05	3.55309E-05	5.44992E-05	0.00023653
3836803774435	383680	3774435	0.000254568	9.9845E-05	3.30657E-05	3.23844E-05	7.51982E-05	7.50822E-05	9.88006E-05	9.87368E-05	0.000105828	0.000103291	4.11814E-06	4.11814E-06	0.000111527	4.11814E-06	3.93061E-05	3.80749E-05	5.89213E-05	0.000255722
3836903774435	383690	3774435	0.00026902	0.00010551	3.49428E-05	3.42229E-05	7.94673E-05	7.93446E-05	0.00010441	0.000104342	0.000111836	0.000109155	4.35193E-06	4.35193E-06	0.000117859	4.35193E-06	4.237E-05	4.10429E-05	6.40924E-05	0.000278165
3837003774435	383700	3774435	0.000283364	0.00011114	3.6806E-05	3.60477E-05	8.37045E-05	8.35753E-05	0.000109977	0.000109906	0.000117799	0.000114975	4.58398E-06	4.58398E-06	0.000124143	4.58398E-06	4.54502E-05	4.40266E-05	6.93404E-05	0.000300942
3837103774435	383710	3774435	0.00029999	0.00011766	3.89655E-05	3.81627E-05	8.86156E-05	8.84789E-05	0.000116429	0.000116354	0.00012471	0.000121721	4.85293E-06	4.85293E-06	0.000131427	4.85293E-06	4.89644E-05	4.74307E-05	7.53285E-05	0.000326931
3837203774435	383720	3774435	0.000318089	0.00012476	4.13163E-05	4.04651E-05	9.39619E-05	9.38169E-05	0.000123454	0.000123374	0.000132234	0.000129065	5.14572E-06	5.14572E-06	0.000139356	5.14572E-06	5.27639E-05	5.11112E-05	8.1828E-05	0.000355139
3837303774435	383730	3774435	0.000336053	0.0001318	4.36497E-05	4.27503E-05	9.92684E-05	9.91152E-05	0.000130426	0.000130342	0.000139702	0.000136354	5.43632E-06	5.43632E-06	0.000147226	5.43632E-06	5.6549E-05	5.47778E-05	8.83389E-05	0.000383397
3837403774435	383740	3774435	0.000357242	0.00014012	4.64018E-05	4.54458E-05	0.000105527	0.000105365	0.000138649	0.00013856	0.000148511	0.000144951	5.77909E-06	5.77909E-06	0.000156509	5.77909E-06	6.09404E-05	5.90317E-05	9.58794E-05	0.000416124
3837503774435	383750	3774435	0.000392819	0.00015407	5.1023E-05	4.99717E-05	0.000116037	0.000115858	0.000152457	0.000152359	0.000163301	0.000159387	6.35463E-06	6.35463E-06	0.000172096	6.35463E-06	6.80497E-05	6.59182E-05	0.000107948	0.000468504
3837603774435	383760	3774435	0.000440999	0.00017297	5.7281E-05	5.61008E-05	0.000130269	0.000130068	0.000171156	0.000171046	0.00018333	0.000178935	7.13402E-06	7.13402E-06	0.000193203	7.13402E-06	7.75717E-05	7.5142E-05	0.00012408	0.000538514
3837703774435	383770	3774435	0.000503199	0.00019736	6.53602E-05	6.40135E-05	0.000148643	0.000148413	0.000195297	0.000195171	0.000209187	0.000204173	8.14024E-06	8.14024E-06	0.000220454	8.14024E-06	8.97881E-05	8.69757E-05	0.000144782	0.000628364
3837803774435	383780	3774435	0.000585358	0.00022959	7.60317E-05	7.44651E-05	0.000172912	0.000172645	0.000227183	0.000227037	0.000243342	0.000237509	9.46931E-06	9.46931E-06	0.000256448	9.46931E-06	0.000105836	0.000102521	0.000172	0.000746492
3837903774435	383790	3774435	0.000699016	0.00027416	9.07947E-05	8.8924E-05	0.000206486	0.000206167	0.00027129 6	0.00027112	0.000290591	0.000283626	1.1308E-05	1.1308E-05	0.000306242	1.1308E-05	0.000127928	0.000123921	0.000209379	0.00090872
3838003774435	383800	3774435	0.000857854	0.00033646	0.000111426	0.00010913	0.00025340 6	0.00025301 5	0.000332942	0.000332727	0.000356623	0.000348075	1.38775E-05	1.38775E-05	0.00037583	1.38775E-05	0.000158808	0.000153834	0.000261799	0.001136224
3838103774435	383810	3774435	0.001098473	0.00043084	0.00014268	0.00013974	0.000324484	0.000323983	0.000426329	0.000426054	0.000456652	0.000445706	1.777E-05	1.777E-05	0.000481246	1.777E-05	0.000205457	0.000199021	0.000341112	0.001480452
3838203774435	383820	3774435	0.001496762	0.00058705	0.000194413	0.000190408	0.000442136	0.000441454	0.000580909	0.000580534	0.000622226	0.000607312	2.42131E-05	2.42131E-05	0.000655738	2.42131E-05	0.000282487	0.000273639	0.000472087	0.002048893
3838303774435	383830	3774435	0.002324176	0.00091157	0.000301886	0.000295666	0.00068655	0.000685491	0.000902037	0.000901455	0.000966195	0.000943035	3.75981E-05	3.75981E-05	0.001018232	3.75981E-05	0.000442299	0.000428446	0.000743771	0.003228019
3838403774435	383840	3774435	0.004191895	0.00164412	0.000544482	0.000533264	0.001238266	0.001236355	0.001626919	0.001625869	0.001742633	0.001700863	6.78122E-05	6.78122E-05	0.001836488	6.78122E-05	0.000802846	0.000777699	0.001356698	0.005888167
3838503774435	383850	3774435	0.002887689	0.00113259	0.00037508	0.000367352	0.000853009	0.000851693	0.001120743	0.00112002	0.001200456	0.001171681	4.67141E-05	4.67141E-05	0.001265109	4.67141E-05	0.000551151	0.000533888	0.000928551	0.004029976
3838603774435	383860	3774435	0.003134057	0.00122922	0.00040708	0.000398693	0.000925785	0.000924357	0.001216361	0.001215576	0.001302874	0.001271645	5.06996E-05	5.06996E-05	0.001373044	5.06996E-05	0.000598731	0.000579977	0.001009286	0.004380371
3838703774435	383870	3774435	0.004079719	0.00160012	0.000529912	0.000518994	0.001205129	0.00120327	0.001583382	0.00158236	0.001696	0.001655348	6.59975E-05	6.59975E-05	0.001787343	6.59975E-05	0.000781301	0.000756829	0.001319591	0.005727118
3838803774435	383880	3774435	0.003794289	0.00148817	0.000492837	0.000482683	0.001120814	0.001119085	0.001472604	0.001471653	0.001577342	0.001539534	6.13801E-05	6.13801E-05	0.001662294	6.13801E-05	0.000726331	0.00070358	0.001226117	0.005321435
3838903774435	383890	3774435	0.002975129	0.00116689	0.000386437	0.000378475	0.000878839	0.000877483	0.001154679	0.001153934	0.001236806	0.00120716	4.81286E-05	4.81286E-05	0.001303417	4.81286E-05	0.000568405	0.000550601	0.000957692	0.004156452
3839003774435	383900	3774435	0.002465185	0.00096688	0.000320201	0.000313604	0.000728204	0.00072708	0.000956764	0.000956147	0.001024814	0.00100025	3.98792E-05	3.98792E-05	0.001080008	3.98792E-05	0.000470187	0.00045546	0.000790843	0.003432314
3839103774435	383910	3774435	0.002112695	0.00082863	0.000274416	0.000268762	0.00062408	0.000623117	0.000819959	0.00081943	0.000878279	0.000857227	3.4177E-05	3.4177E-05	0.000925581	3.4177E-05	0.000402367	0.000389764	0.000675698	0.002932577
3829703774445	382970	3774445	0.000114494	4.4906E-05	1.48715E-05	1.45651E-05	3.38209E-05	3.37687E-05	4.44362E-05	4.44075E-05	4.75967E-05	4.64559E-05	1.85216E-06	1.85216E-06	5.01602E-05	1.85216E-06	1.09535E-05	1.06104E-05	1.08695E-05	4.71745E-05
3829803774445	382980	3774445	0.000120781	4.7372E-05	1.56882E-05	1.53649E-05	3.56781E-05	3.56231E-05	4.68764E-05	4.68462E-05	5.02105E-05	4.9007E-05	1.95387E-06	1.95387E-06	5.29147E-05	1.95387E-06	1.12262E-05	1.08746E-05	1.11094E-05	4.82156E-05
3829903774445	382990	3774445	0.000127652	5.0067E-05	1.65807E-05	1.6239E-05	3.77079E-05	3.76497E-05	4.95432E-05	4.95113E-05	5.3067E-05	5.1795E-05	2.06503E-06	2.06503E-06	5.5925E-05	2.06503E-06	1.1506E-05	1.11457E-05	1.13561E-05	4.92862E-05
3830003774445	383000	3774445	0.000135512	5.315E-05	1.76015E-05	1.72388E-05	4.00295E-05	3.99677E-05	5.25935E-05	5.25595E-05	5.63342E-05	5.49839E-05	2.19217E-06	2.19217E-06	5.93682E-05	2.19217E-06	1.18164E-05	1.14463E-05	1.16322E-05	5.04845E-05
3830103774445	383010	3774445	0.000146928	5.7627E-05	1.90843E-05	1.86911E-05	4.34017E-05	4.33348E-05	5.70242E-05	5.69874E-05	6.108E-05	5.9616E-05	2.37685E-06	2.37685E-06	6.43697E-05	2.37685E-06	1.23312E-05	1.1945E-05	1.20961E-05	5.24979E-05

			KMMass Grading / Excavation	KMMass Grading / Excavation	KMDrainage / Utilities Trenching	KMFoundations / Concrete Pads	KMBuilding / Structure Construction	KMAsphalt Paving	KMArchitectural Coating	KMLandscaping or Other Finishing	KMWaterside Construction (Piles)	EWNDemolition	EWNSite Grubbing / Prep	EWNDrainage / Utilities Trenching	EWNDrainage / Utilities Trenching	EWNDrainage / Utilities Trenching	EWNFoundation s / Concrete Pads	EWNBuilding / Structure Construction	EWNAsphalt Paving	EWNLandscaping or Other Finishing	EWNWaterside Construction (Piles)
Unique Identifier	X (UTM)	Y (UTM)	2025	2026	2026	2026	2026	2026	2026	2026	2026	2027	2027	2027	2028	2029	2029	2029	2029	2029	2029
3831603774435	383160	3774435	6.36225E-05	6.2964E-05	2.26109E-05	1.19656E-05	4.10977E-05	1.32031E-06	1.32031E-06	4.2418E-05	1.32031E-06	9.36279E-05	5.10284E-06	1.19824E-05	1.1751E-05	1.15079E-05	9.96798E-06	2.16449E-05	1.53992E-06	2.24148E-05	1.53992E-06
3831703774435	383170	3774435	6.47573E-05	6.40871E-05	2.30142E-05	1.2179E-05	4.18307E-05	1.34385E-06	1.34385E-06	4.31746E-05	1.34385E-06	9.48989E-05	5.17211E-06	1.21451E-05	1.19106E-05	1.16641E-05	1.01033E-05	2.19387E-05	1.56082E-06	2.27191E-05	1.56082E-06
3831903774435	383190	3774435	6.69074E-05	6.62149E-05	2.37784E-05	1.25834E-05	4.32196E-05	1.38847E-06	1.38847E-06	4.46081E-05	1.38847E-06	9.67136E-05	5.27101E-06	1.23773E-05	1.21383E-05	1.18872E-05	1.02965E-05	2.23582E-05	1.59067E-06	2.31536E-05	1.59067E-06
3832003774435	383200	3774435	6.79451E-05	6.72419E-05	2.41472E-05	1.27786E-05	4.389E-05	1.41001E-06	1.41001E-06	4.53E-05	1.41001E-06	9.73261E-05	5.3044E-06	1.24557E-05	1.22152E-05	1.19625E-05	1.03617E-05	2.24998E-05	1.60074E-06	2.33002E-05	1.60074E-06
3832103774435	383210	3774435	6.9065E-05	6.83502E-05	2.45451E-05	1.29892E-05	4.46134E-05	1.43325E-06	1.43325E-06	4.60466E-05	1.43325E-06	9.80229E-05	5.34237E-06	1.25449E-05	1.23026E-05	1.20481E-05	1.04359E-05	2.26609E-05	1.6122E-06	2.3467E-05	1.6122E-06
3832203774435	383220	3774435	7.0252E-05	6.9525E-05	2.4967E-05	1.32124E-05	4.53801E-05	1.45788E-06	1.45788E-06	4.6838E-05	1.45788E-06	9.87733E-05	5.38327E-06	1.26409E-05	1.23968E-05	1.21403E-05	1.05158E-05	2.28344E-05	1.62454E-06	2.36467E-05	1.62454E-06
3832303774435	383230	3774435	7.14764E-05	7.07367E-05	2.54021E-05	1.34427E-05	4.6171E-05	1.48329E-06	1.48329E-06	4.76543E-05	1.48329E-06	9.947E-05	5.42125E-06	1.27301E-05	1.24843E-05	1.2226E-05	1.059E-05	2.29955E-05	1.636E-06	2.38135E-05	1.636E-06
3832403774435	383240	3774435	7.2753E-05	7.20001E-05	2.58558E-05	1.36828E-05	4.69957E-05	1.50978E-06	1.50978E-06	4.85055E-05	1.50978E-06	0.000100174	5.45964E-06	1.28203E-05	1.25727E-05	1.23125E-05	1.0665E-05	2.31583E-05	1.64759E-06	2.39821E-05	1.64759E-06
3832503774435	383250	3774435	7.40744E-05	7.33078E-05	2.63255E-05	1.39313E-05	4.78493E-05	1.53721E-06	1.53721E-06	4.93865E-05	1.53721E-06	0.000100856	5.49678E-06	1.29075E-05	1.26582E-05	1.23963E-05	1.07375E-05	2.33159E-05	1.6588E-06	2.41453E-05	1.6588E-06
3832603774435	383260	3774435	7.54481E-05	7.46673E-05	2.68137E-05	1.41897E-05	4.87366E-05	1.56571E-06	1.56571E-06	5.03023E-05	1.56571E-06	0.00010156	5.53517E-06	1.29976E-05	1.27466E-05	1.24829E-05	1.08125E-05	2.34787E-05	1.67038E-06	2.43139E-05	1.67038E-06
3832703774435	383270	3774435	7.68964E-05	7.61006E-05	2.73284E-05	1.44621E-05	4.96722E-05	1.59577E-06	1.59577E-06	5.1268E-05	1.59577E-06	0.000102288	5.57481E-06	1.30907E-05	1.28379E-05	1.25723E-05	1.08899E-05	2.36469E-05	1.68235E-06	2.4488E-05	1.68235E-06
3832903774435	383290	3774435	7.97334E-05	7.89082E-05	2.83366E-05	1.49956E-05	5.15048E-05	1.65464E-06	1.65464E-06	5.31594E-05	1.65464E-06	0.00010336	5.63324E-06	1.32279E-05	1.29725E-05	1.2704E-05	1.10041E-05	2.38947E-05	1.69998E-06	2.47447E-05	1.69998E-06
3833003774435	383300	3774435	8.10698E-05	8.02308E-05	2.88116E-05	1.5247E-05	5.2368E-05	1.68237E-06	1.68237E-06	5.40504E-05	1.68237E-06	0.000103651	5.6491E-06	1.32651E-05	1.3009E-05	1.27398E-05	1.1035E-05	2.39619E-05	1.70476E-06	2.48143E-05	1.70476E-06
3833103774435	383310	3774435	8.24584E-05	8.1605E-05	2.93051E-05	1.55081E-05	5.3265E-05	1.71119E-06	1.71119E-06	5.49762E-05	1.71119E-06	0.000103965	5.6662E-06	1.33053E-05	1.30484E-05	1.27784E-05	1.10685E-05	2.40345E-05	1.70993E-06	2.48895E-05	1.70993E-06
3833203774435	383320	3774435	8.39216E-05	8.30531E-05	2.98251E-05	1.57833E-05	5.42102E-05	1.74156E-06	1.74156E-06	5.59518E-05	1.74156E-06	0.00010437	5.68832E-06	1.33573E-05	1.30993E-05	1.28283E-05	1.11117E-05	2.41283E-05	1.7166E-06	2.49866E-05	1.7166E-06
3833303774435	383330	3774435	8.54073E-05	8.45234E-05	3.03531E-05	1.60627E-05	5.51699E-05	1.77239E-06	1.77239E-06	5.69423E-05	1.77239E-06	0.000104769	5.71002E-06	1.34082E-05	1.31493E-05	1.28772E-05	1.11541E-05	2.42204E-05	1.72315E-06	2.5082E-05	1.72315E-06
3833403774435	383340	3774435	8.68333E-05	8.59346E-05	3.08599E-05	1.63309E-05	5.6091E-05	1.80198E-06	1.80198E-06	5.7893E-05	1.80198E-06	0.000105044	5.72505E-06	1.34435E-05	1.31839E-05	1.29111E-05	1.11834E-05	2.42841E-05	1.72768E-06	2.51479E-05	1.72768E-06
3833503774435	383350	3774435	8.82592E-05	8.73458E-05	3.13666E-05	1.65991E-05	5.70121E-05	1.83157E-06	1.83157E-06	5.88437E-05	1.83157E-06	0.000105282	5.73798E-06	1.34739E-05	1.32137E-05	1.29403E-05	1.12087E-05	2.4339E-05	1.73159E-06	2.52048E-05	1.73159E-06
3833603774435	383360	3774435	8.9715E-05	8.87865E-05	3.1884E-05	1.68729E-05	5.79525E-05	1.86178E-06	1.86178E-06	5.98143E-05	1.86178E-06	0.000105458	5.74758E-06	1.34964E-05	1.32358E-05	1.29619E-05	1.12274E-05	2.43797E-05	1.73448E-06	2.52469E-05	1.73448E-06
3833703774435	383370	3774435	9.13052E-05	9.03603E-05	3.24492E-05	1.7172E-05	5.89797E-05	1.89478E-06	1.89478E-06	6.08745E-05	1.89478E-06	0.000105955	5.7747E-06	1.35601E-05	1.32982E-05	1.30231E-05	1.12804E-05	2.44947E-05	1.74267E-06	2.53661E-05	1.74267E-06
3833803774435	383380	3774435	9.29924E-05	9.20301E-05	3.30488E-05	1.74893E-05	6.00696E-05	1.9298E-06	1.9298E-06	6.19994E-05	1.9298E-06	0.000106522	5.80559E-06	1.36326E-05	1.33693E-05	1.30927E-05	1.13407E-05	2.46257E-05	1.75199E-06	2.55017E-05	1.75199E-06
3833903774435	383390	3774435	9.48514E-05	9.38698E-05	3.37094E-05	1.78389E-05	6.12704E-05	1.96837E-06	1.96837E-06	6.32388E-05	1.96837E-06	0.000107211	5.84314E-06	1.37208E-05	1.34558E-05	1.31774E-05	1.14141E-05	2.4785E-05	1.76332E-06	2.56667E-05	1.76332E-06
3834003774435	383400	3774435	9.68074E-05	9.58055E-05	3.44046E-05	1.82068E-05	6.25339E-05	2.00897E-06	2.00897E-06	6.45429E-05	2.00897E-06	0.000108076	5.8903E-06	1.38315E-05	1.35644E-05	1.32838E-05	1.15062E-05	2.49851E-05	1.77755E-06	2.58738E-05	1.77755E-06
3834103774435	383410	3774435	9.88007E-05	9.77782E-05	3.5113E-05	1.85817E-05	6.38215E-05	2.05033E-06	2.05033E-06	6.58719E-05	2.05033E-06	0.000108957	5.93829E-06	1.39442E-05	1.36749E-05	1.3392E-05	1.16E-05	2.51886E-05	1.79203E-06	2.60846E-05	1.79203E-06
3834303774435	383430	3774435	0.000101279	0.000100231	3.59939E-05	1.90478E-05	6.54226E-05	2.10177E-06	2.10177E-06	6.75244E-05	2.10177E-06	0.000108605	5.91909E-06	1.38991E-05	1.36307E-05	1.33487E-05	1.15625E-05	2.51072E-05	1.78624E-06	2.60003E-05	1.78624E-06
3834403774435	383440	3774435	0.000102713	0.00010165	3.65033E-05	1.93174E-05	6.63486E-05	2.13151E-06	2.13151E-06	6.84801E-05	2.13151E-06	0.000108788	5.92911E-06	1.39227E-05	1.36538E-05	1.33713E-05	1.1582E-05	2.51497E-05	1.78926E-06	2.60443E-05	1.78926E-06
3834503774435	383450	3774435	0.0001044	0.00010332	3.71029E-05	1.96347E-05	6.74385E-05	2.16653E-06	2.16653E-06	6.9605E-05	2.16653E-06	0.000109378	5.96124E-06	1.39981E-05	1.37278E-05	1.34438E-05	1.16448E-05	2.5286E-05	1.79896E-06	2.61855E-05	1.79896E-06
3834603774435	383460	3774435	0.000106214	0.000105115	3.77477E-05	1.99759E-05	6.86103E-05	2.20418E-06	2.20418E-06	7.08145E-05	2.20418E-06	0.000110044	5.99755E-06	1.40834E-05	1.38114E-05	1.35256E-05	1.17157E-05	2.544E-05	1.80992E-06	2.63449E-05	1.80992E-06
3834703774435	383470	3774435	0.000106983	0.000105876	3.8021E-05	2.01205E-05	6.91071E-05	2.22013E-06	2.22013E-06	7.13272E-05	2.22013E-06	0.000109638	5.97543E-06	1.40314E-05	1.37605E-05	1.34758E-05	1.16725E-05	2.53462E-05	1.80324E-06	2.62478E-05	1.80324E-06
3834803774435	383480	3774435	0.000107954	0.000106836	3.83659E-05	2.03031E-05	6.9734E-05	2.24027E-06	2.24027E-06	7.19743E-05	2.24027E-06	0.000109439	5.96458E-06	1.4006E-05	1.37355E-05	1.34513E-05	1.16513E-05	2.53001E-05	1.79997E-06	2.62001E-05	1.79997E-06
3834903774435	383490	3774435	0.00010923	0.0001081	3.88196E-05	2.05432E-05	7.05586E-05	2.26677E-06	2.26677E-06	7.28254E-05	2.26677E-06	0.000109562	5.97126E-06	1.40216E-05	1.37509E-05	1.34663E-05	1.16644E-05	2.53285E-05	1.80198E-06	2.62295E-05	1.80198E-06
3835003774435	383500	3774435	0.00011094	0.000109792	3.94272E-05	2.08647E-05	7.1663E-05	2.30225E-06	2.30225E-06	7.39652E-05	2.30225E-06	0.000110121	6.00172E-06	1.40932E-05	1.3821E-05	1.3535E-05	1.17239E-05	2.54577E-05	1.81118E-06	2.63633E-05	1.81118E-06
3835203774435	383520	3774435	0.000113396	0.000112223	4.03001E-05	2.13267E-05	7.32496E-05	2.35322E-06	2.35322E-06	7.56028E-05	2.35322E-06	0.000110327	6.01299E-06	1.41196E-05	1.3847E-05	1.35605E-05	1.17459E-05	2.55055E-05	1.81458E-06	2.64128E-05	1.81458E-06
3835303774435	383530	3774435	0.000114008	0.000112828	4.05177E-05	2.14418E-05	7.36451E-05	2.36592E-06	2.36592E-06	7.6011E-05	2.36592E-06	0.000109899	5.98962E-06	1.40648E-05	1.37931E-05	1.35078E-05	1.17002E-05	2.54063E-05	1.80752E-06	2.63101E-05	1.80752E-06
3835403774435	383540	3774435	0.00011518	0.000113988	4.09342E-05	2.16622E-05	7.44022E-05	2.39025E-06	2.39025E-06	7.67925E-05	2.39025E-06	0.000110021	5.9963E-06	1.40804E-05	1.38085E-05	1.35228E-05	1.17133E-05	2.54347E-05	1.80954E-06	2.63394E-05	1.80954E-06
3835503774435	383550	3774435	0.00011736	0.000116146	4.1709E-05	2.20722E-05	7.58104E-05	2.43549E-06	2.43549E-06	7.82459E-05	2.43549E-06	0.00011107	6.05347E-06	1.42147E-05	1.39402E-05	1.36517E-05	1.1825E-05	2.56772E-05	1.82679E-06	2.65906E-05	1.82679E-06
3835603774435	383560	3774435	0.000119764	0.000118525	4.25633E-05	2.25243E-05	7.73632E-05	2.48537E-06	2.48537E-06	7.98486E-05	2.48537E-06	0.000112303	6.12065E-06	1.43724E-05	1.40949E-05	1.38033E-05	1.19562E-05	2.59622E-05	1.84707E-06	2.68857E-05	1.84707E-06
3835703774435	383570	3774435	0.00012178	0.00012052	4.32797E-05	2.29034E-05	7.86653E-05	2.5272E-06	2.5272E-06	8.11925E-05	2.5272E-06	0.000113176	6.16823E-06	1.44842E-05	1.42045E-05	1.39105E-05	1.20491E-05	2.6164E-05	1.86142E-06	2.70947E-05	1.86142E-06
3835803774435	383580	3774435	0.000123893	0.000122611	4.40306E-05	2.33008E-05	8.00301E-05	2.57105E-06	2.57105E-06	8.26012E-05	2.57105E-06	0.000114118	6.21956E-06	1.46047E-05	1.43227E-05	1.40263E-05	1.21494E-05	2.63817E-05	1.87691E-06	2.73201E-05	1.87691E-06
3835903774435	383590	3774435	0.000126342	0.000125034	4.49008E-05	2.37613E-05	8.16119E-05	2.62186E-06	2.62186E-06	8.42338E-05	2.62186E-06	0.000115343	6.28632E-06	1.47615E-05	1.44764E-05	1.41769E-05	1.22798E-05	2.66649E-05	1.89706E-06	2.76134E-05	1.89706E-06
3836003774435	383600	3774435	0.000129089	0.000127753	4.58772E-05	2.4278E-05	8.33866E-05	2.67888E-06	2.67888E-06	8.60655E-05	2.67888E-06	0.000116797	6.36561E-06	1.49477E-05	1.4659E-05	1.43557E-05	1.24347E-05	2.70012E-05	1.92099E-06	2.79617E-05	1.92099E-06
3836103774435	383610	3774435	0.000132202	0.000130834	4.69836E-05	2.48635E-05	8.53976E-05	2.74348E-06	2.74348E-06	8.81411E-05	2.74348E-06	0.000118551	6.46118E-06	1.51721E-05	1.48791E-05	1.45712E-05	1.26214E-05	2.74066E-05	1.94983E-06	2.83815E-05	1.94983E-06
3836203774435	383620	3774435	0.000136853	0.000135437	4.86366E-05	2.57383E-05	8.8402E-05	2.84001E-06	2.84001E-06	9.12421E-05	2.84001E-06	0.000121606	6.62768E-06	1.5563E-05	1.52625E-05	1.49467E-05	1.29466E-05	2.81128E-05	2.00008E-06	2.91129E-05	2.00008E-06
3836303774435	383630	3774435	0.000142759	0.000141281	5.07353E-05	2.68489E-05	9.22167E-05	2.96255E-06	2.96255E-06	9.51792E-05	2.96255E-06	0.000125672	6.84927E-06	1.60834E-05	1.57728E-05	1.54464E-05	1.33795E-05	2.90528E-05	2.06695E-06	3.00862E-05	2.06695E-06
3836403774435	383640	3774435	0.000149291	0.000147746	5.30569E-05	2.80775E-05	9.64364E-05	3.09812E-06	3.09812E-06	9.95345E-05	3.09812E-06	0.000130197	7.0959E-06	1.66625E-05	1.63407E-05	1.60026E-05	1.38613E-05	3.00989E-05	2.14137E-06	3.11696E-05	2.14137E-06
3836503774435	383650	3774435	0.000158063	0.000156427	5.61744E-05	2.97273E-05	0.000102103	3.28016E-06	3.28016E-06	0.000105383	3.28016E-06	0.000136499	7.43935E-06	1.7469E-05	1.71316E-05	1.67772E-05	1.45322E-05	3.15557E-05	2.24502E-06	3.26782E-05	2.24502E-06
3836603774435	383660	3774435	0.00016791	0.000166173	5.96741E-05	3.15793E-05	0.000108464	3.48451E-06	3.48451E-06	0.000111948	3.48451E-06	0.000143573	7.82494E-06	1.83744E-05	1.80196E-05	1.76468E-05	1.52854E-05	3.31913E-05	2.36138E-06	3.4372E-05	2.36138E-06
3836703774435	383670	3774435	0.000179788	0.000177928	6.38954E-05	3.38132E-05	0.000116136	3.731E-06	3.731E-06	0.000119868	3.731E-06	0.000152172	8.29357E-06	1.94749E-05	1.90988E-05	1.87036E-05	1.62008E-05	3.51791E-05	2.5028E-06	3.64305E-05	2.5028E-06
3836803774435	383680	3774435	0.000194376	0.000192365	6.90798E-05	3.65568E-05	0.00012556	4.03373E-06	4.03373E-06	0.000129593	4.03373E-06	0.000162777	8.87155E-06	2.08321E-05	2.04298E-05	2.00071E-05	1.73298E-05	3.76307E-05	2.67722E-06	3.89693E-05	2.67722E-06
3836903774435	383690	3774435	0.000211435	0.000209247	7.51425E-05	3.97651E-05	0.000136579	4.38775E-06	4.38775E-06	0.000140967	4.38775E-06	0.00017515	9.54592E-06	2.24156E-05	2.19827E-05	2.15279E-05	1.86472E-05	4.04912E-05	2.88073E-06	4.19316E-05	2.88073E-06
3837003774435	383700	3774435	0.000228748	0.000226381	8.12953E-05	4.30212E-05	0.000147763	4.74703E-06	4.74703E-06	0.00015251	4.74703E-06	0.000187577	1.02232E-05	2.4006E-05	2.35424E-05	2.30553E-05	1.99702E-05	4.33641E-05	3.08512E-06	4.49066E-05	3.08512E-06
3837103774435	383710	3774435	0.000248502	0.000245931	8.83158E-05	4.67364E-05	0.000160523	5.15697E-06	5.15697E-06	0.00016568	5.15697E-06	0.000201742	1.09952E-05	2.58189E-05	2.53203E-05	2.47964E-05	2.14783E-05	4.66388E-05	3.3181E-06	4.82978E-05	3.3181E-06
3837203774435	383720	3774435	0.000269944	0.00026715	9.59359E-05	5.07689E-05	0.000174374	5.60193E-06	5.60193E-06	0.000179975	5.60193E-06	0.000217064	1.18303E-05	2.77797E-05	2.72432E-05	2.66795E-05	2.31094E-05	5.01808E-05	3.57009E-06	5.19658E-05	3.57009E-06
3837303774435	383730	3774435	0.000291423	0.000288407	0.000103569	5.48085E-05	0.000188248	6.04766E-06	6.04766E-06	0.000194296	6.04766E-06	0.000232324	1.2662E-05	2.97326E-05	2.91585E-05	2.85552E-05	2.47341E-05	5.37086E-05	3.82108E-06	5.56191E-05	3.82108E-06
3837403774435	383740	3774435	0.000316298	0.000313025	0.00011241	5.94869E-05	0.000204317	6.56388E-06	6.56388E-06	0.000210881	6.56388E-06	0.000250027	1.36268E-05	3.19982E-05	3.13803E-05	3.0731E-05	2.66188E-05	5.78011E-05	4.11224E-06	5.98572E-05	4.11224E-06
3837503774435	383750	3774435	0.000356113	0.000352427	0.00012656	6.69749E-05	0.000230035	7.39012E-06	7.39012E-06	0.000237425	7.39012E-06	0.000278747	1.51921E-05	3.56739E-05	3.4985E-05	3.42611E-05	2.96765E-05	6.44408E-05	4.58461E-06	6.67331E-05	4.58461E-06
3837603774435	383760	3774435	0.000409328	0.000405092	0.000145472	7.69832E-05	0.00026441	8.49445E-06	8.49445E-06	0.000272905	8.49445E-06	0.000317238	1.72899E-05	4.05999E-05	3.98159E-05	3.89921E-05	3.37744E-05	7.33391E-05	5.21768E-06	7.59479E-05	5.21768E-06
3837703774435	383770	3774435	0.000477624	0.000472681	0.000169744	8.98278E-05	0.000308527	9.91174E-06	9.91174E-06	0.000318439	9.91174E-06	0.000366633	1.99819E-05	4.69214E-05	4.60153E-05	4.50632E-05	3.90331E-05	8.4758E-05	6.03008E-06	8.77731E-05	6.03008E-06
3837803774435	383780	3774435	0.000567414	0.000561541	0.000201654	0.000106715	0.000366528	1.17751E-05	1.17751E-05	0.000378303	1.17751E-05	0.000431555	2.35203E-05	5.52301E-05	5.41635E-05	5.30429E-05	4.5945E-05	9.97668E-05	7.09787E-06	0.000103316	7.09787E-06
3837903774435	383790	3774435	0.000690724	0.000683576	0.000245478	0.000129906	0.000446182	1.4334E-05	1.4334E-05	0.000460516	1.4334E-05	0.000520926	2.83911E-05	6.66677E-05	6.53803E-05	6.40275E-05	5.54597E-05	0.000120427	8.56777E-06	0.000124711	8.56777E-06
3838003774435	383800	3774435	0.000863652	0.000854714	0.000306935	0.000162429	0.000557886	1.79227E-05	1.79227E-05	0.000575809	1.79227E-05	0.000645717	3.51924E-05	8.26384E-05	8.10425E-05	7.93657E-05	6.87455E-05	0.000149277	1.06202E-05	0.000154587	1.06202E-05
3838103774435	383810	3774435	0.001125301	0.001113655	0.000399923	0.000211638	0.000726902	2.33525E-05	2.33525E-05	0.000750254	2.33525E-05	0.000834335	4.54724E-05	0.000106778	0.000104716	0.000102549	8.88265E-05	0.000192882	1.37225E-05	0.000199743	1.37225E-05
3838203774435	383820	3774435	0.001557377	0.00154126	0.00055348	0.000292899	0.001006007	3.2319E-05	3.2319E-05	0.001038326	3.2319E-05	0.001145885	6.24522E-05	0.00014665	0.000143818	0.000140842	0.000121995	0.000264905	1.88466E-05	0.000274329	1.88466E-05
3838303774435	383830	3774435	0.002453639	0.002428246	0.000872004	0.000461461	0.001584958	5.09184E-05	5.09184E-05	0.001635876	5.09184E-05	0.001792329	9.76842E-05	0.000229381	0.000224951	0.000220297	0.000190818	0.00041435	2.94788E-05	0.00042909	2.94788E-05
3838403774435	383840	3774435	0.004475635	0.004429316	0.001590605	0.000841742	0.002891091	9.28792E-05	9.28792E-05	0.00298397	9.28792E-05	0.003250842	0.000177175	0.000416041	0.000408006	0.000399564	0.000346097	0.000751529	5.34672E-05	0.000778263	5.34672E-05
3838503774435	383850	3774435	0.003063211	0.00303151	0.001088641	0.000576105	0.001978719	6.35683E-05	6.35683E-05	0.002042287	6.35683E-05	0.002232459	0.000121672	0.000285709	0.000280191	0.000274394	0.000237676	0.0005161	3.67177E-05	0.000534458	3.67177E-05
3838603774435	383860	3774435	0.003329549	0.003295091	0.001183296	0.000626196	0.002150763	6.90954E-05	6.90954E-05	0.002219858	6.90954E-05	0.002424838	0.000132157	0.000310329	0.000304336	0.000298039	0.000258157	0.000560573	3.98818E-05	0.000580514	3.98818E-05
3838703774435	383870	3774435	0.00435322	0.004308168	0.0015471	0.00081872	0.002812016	9.03388E-05	9.03388E-05	0.002902354	9.03388E-05	0.003163332	0.000172406	0.000404841	0.000397023	0.000388808	0.00033678	0.000731299	5.20279E-05	0.000757313	5.20279E-05
3838803774435	383880	3774435	0.004044858	0.004002997	0.001437511	0.000760725	0.002612825	8.39397E-05	8.39397E-05	0.002696765	8.39397E-05	0.00294087	0.000160281	0.000376371	0.000369102	0.000361465	0.000313096	0.00067987	4.83691E-05	0.000704054	4.83691E-05
3838903774435	383890	3774435	0.003159347	0.00312665	0.001122807	0.000594185	0.002040819	6.55634E-05	6.55634E-05	0.002106382	6.55634E-05	0.00230193	0.000125458	0.000294599	0.00028891	0.000282933	0.000245072	0.00053216	3.78603E-05	0.00055109	3.78603E-05
3839003774435	383900	3774435	0.002608925	0.002581925	0.000927191	0.000490666	0.001685267	5.41409E-05	5.41409E-05	0.001739408	5.41409E-05	0.001904555	0.000103801	0.000243744	0.000239037	0.000234091	0.000202766	0.000440295	3.13246E-05	0.000455957	3.13246E-05
3839103774435	383910	3774435	0.002229071	0.002206003	0.000792194	0.000419226	0.001439896	4.62581E-05	4.62581E-05	0.001486154	4.62581E-05	0.001630165	8.88461E-05	0.000208627	0.000204599	0.000200365	0.000173554	0.000376861	2.68116E-05	0.000390267	2.68116E-05
3829703774445	382970	3774445	3.58576E-05	3.54865E-05	1.274354E-05	6.74382E-06	2.31627E-05	7.44124E-07	7.44124E-07	2.390685E-05	7.44124E-07	4.88583E-05	2.66284E-06	6.25285E-06	6.1321E-06	6.00522E-06	5.20164E-06	1.12951E-05	8.03582E-07	1.16968E-05	8.03582E-07
3829803774445	382980	3774445	3.6649E-05	3.62697E-05	1.30248E-05	6.89266E-06	2.36739E-05	7.60547E-07	7.60547E-07	2.44344E-05	7.60547E-07	5.00911E-05	2.73003E-06	6.41062E-06	6.28682E-06	6.15674E-06	5.33289E-06	1.158E-05	8.23857E-07	1.1992E-05	8.23857E-07
3829903774445	382990	3774445	3.74628E-05	3.70751E-05	1.3314E-05	7.0457E-06	2.41995E-05	7.77434E-07	7.77434E-07	2.4977E-05	7.77434E-07	5.13621E-05	2.7993E-06	6.57329E-06	6.44635E-06	6.31297E-06	5.4682E-06	1.18739E-05	8.44762E-07	1.22963E-05	8.44762E-07
3830003774445	383000	3774445	3.83736E-05	3.79764E-05	1.36377E-05	7.217E-06	2.47879E-05	7.96336E-07	7.96336E-07	2.55842E-05	7.96336E-07	5.27633E-05	2.87567E-06	6.75261E-06	6.62221E-06	6.48519E-06	5.61738E-06	1.21978E-05	8.67808E-07	1.26317E-05	8.67808E-07
3830103774445	383010	3774445	3.9904E-05	3.94911E-05	1.41816E-05	7.50484E-06	2.57765E-05	8.28096E-07	8.28096E-07	2.66046E-05	8.28096E-07	5.50986E-05	3.00295E-06	7.05148E-06	6.91531E-06	6.77223E-06	5.86601E-06

			ISDemolition	ISDrainage / Utilities Trenching	ISDrainage / Utilities Trenching	ISAsphalt Paving	ISAsphalt Paving	SVDemolition	SVSite Grubbing / Prep	SVMass Grading / Excavation	SVMass Grading / Excavation	SVDrainage / Utilities Trenching	SVFoundations / Concrete Pads	SVBuilding / Structure Construction	SVBuilding / Structure Construction	SVAsphalt Paving	SVAsphalt Paving	SVArchitectural Coating	SVArchitectural Coating	SVLandscaping or Other Finishing	SVLandscaping or Other Finishing
Unique Identifier	X (UTM)	Y (UTM)	2027	2027	2028	2027	2028	2027	2027	2027	2028	2028	2028	2028	2029	2028	2029	2028	2029	2028	2029
3831603774435	383160	3774435	4.36884E-05	1.75917E-05	1.71403E-05	4.54329E-06	4.23228E-06	8.10787E-05	5.82912E-05	3.93016E-05	3.88026E-05	2.75314E-05	8.74601E-06	1.25292E-05	1.20511E-05	1.23187E-06	1.14612E-06	1.23187E-06	1.14612E-06	1.25292E-05	1.20511E-05
3831703774435	383170	3774435	4.69482E-05	1.89042E-05	1.84192E-05	4.88228E-06	4.54806E-06	8.27624E-05	5.95017E-05	4.01177E-05	3.96084E-05	2.81031E-05	8.92763E-06	1.27894E-05	1.23014E-05	1.25745E-06	1.16992E-06	1.25745E-06	1.16992E-06	1.27894E-05	1.23014E-05
3831903774435	383190	3774435	5.4693E-05	2.20228E-05	2.14577E-05	5.68769E-06	5.29834E-06	8.59963E-05	6.18267E-05	4.16853E-05	4.1156E-05	2.92012E-05	9.27647E-06	1.32891E-05	1.27821E-05	1.30658E-06	1.21564E-06	1.30658E-06	1.21564E-06	1.32891E-05	1.27821E-05
3832003774435	383200	3774435	5.95525E-05	2.39795E-05	2.33643E-05	6.19305E-06	5.7691E-06	8.75643E-05	6.29539E-05	4.24454E-05	4.19064E-05	2.97336E-05	9.44561E-06	1.35314E-05	1.30151E-05	1.3304E-06	1.2378E-06	1.3304E-06	1.2378E-06	1.35314E-05	1.30151E-05
3832103774435	383210	3774435	6.57045E-05	2.64567E-05	2.57779E-05	6.83281E-06	6.36507E-06	8.92658E-05	6.41773E-05	4.32702E-05	4.27208E-05	3.03114E-05	9.62916E-06	1.37944E-05	1.3268E-05	1.35626E-06	1.26185E-06	1.35626E-06	1.26185E-06	1.37944E-05	1.3268E-05
3832203774435	383220	3774435	7.36421E-05	2.96529E-05	2.88921E-05	7.65827E-06	7.13402E-06	9.10832E-05	6.54839E-05	4.41511E-05	4.35905E-05	3.09285E-05	9.8252E-06	1.40752E-05	1.35382E-05	1.38387E-06	1.28754E-06	1.38387E-06	1.28754E-06	1.40752E-05	1.35382E-05
3832303774435	383230	3774435	8.40543E-05	3.38455E-05	3.29771E-05	8.74106E-06	8.14269E-06	9.29719E-05	6.68417E-05	4.50666E-05	4.44944E-05	3.15699E-05	1.00289E-05	1.43671E-05	1.38189E-05	1.41256E-06	1.31424E-06	1.41256E-06	1.31424E-06	1.43671E-05	1.38189E-05
3832403774435	383240	3774435	9.82165E-05	3.95481E-05	3.85334E-05	1.02138E-05	9.51464E-06	9.49407E-05	6.82572E-05	4.6021E-05	4.54367E-05	3.22384E-05	1.02413E-05	1.46713E-05	1.41115E-05	1.44248E-06	1.34207E-06	1.44248E-06	1.34207E-06	1.46713E-05	1.41115E-05
3832503774435	383250	3774435	0.000117901	4.74741E-05	4.62561E-05	1.22609E-05	1.14215E-05	9.69897E-05	6.97303E-05	4.70142E-05	4.64173E-05	3.29342E-05	1.04623E-05	1.49879E-05	1.44161E-05	1.47361E-06	1.37104E-06	1.47361E-06	1.37104E-06	1.49879E-05	1.44161E-05
3832603774435	383260	3774435	0.000145395	5.85451E-05	5.7043E-05	1.51201E-05	1.4085E-05	9.91456E-05	7.12803E-05	4.80592E-05	4.7449E-05	3.36662E-05	1.06949E-05	1.53211E-05	1.47365E-05	1.50637E-06	1.40151E-06	1.50637E-06	1.40151E-06	1.53211E-05	1.47365E-05
3832703774435	383270	3774435	0.000181649	7.31432E-05	7.12665E-05	1.88902E-05	1.75971E-05	0.000101426	7.292E-05	4.91648E-05	4.85405E-05	3.44407E-05	1.09409E-05	1.56735E-05	1.50755E-05	1.54102E-06	1.43375E-06	1.54102E-06	1.43375E-06	1.56735E-05	1.50755E-05
3832903774435	383290	3774435	0.000263742	0.000106199	0.000103474	2.74273E-05	2.55497E-05	0.000105925	7.61545E-05	5.13455E-05	5.06936E-05	3.59683E-05	1.14262E-05	1.63688E-05	1.57442E-05	1.60937E-06	1.49735E-06	1.60937E-06	1.49735E-06	1.63688E-05	1.57442E-05
3833003774435	383300	3774435	0.000293072	0.000118009	0.000114981	3.04775E-05	2.83911E-05	0.000108072	7.76981E-05	5.23863E-05	5.17211E-05	3.66974E-05	1.16578E-05	1.67005E-05	1.60633E-05	1.64199E-06	1.5277E-06	1.64199E-06	1.5277E-06	1.67005E-05	1.60633E-05
3833103774435	383310	3774435	0.000303982	0.000122402	0.000119261	3.1612E-05	2.9448E-05	0.000110299	7.92993E-05	5.34659E-05	5.2787E-05	3.74537E-05	1.18981E-05	1.70447E-05	1.63944E-05	1.67583E-06	1.55918E-06	1.67583E-06	1.55918E-06	1.70447E-05	1.63944E-05
3833203774435	383320	3774435	0.000295623	0.000119036	0.000115982	3.07428E-05	2.86383E-05	0.000112678	8.10094E-05	5.46189E-05	5.39254E-05	3.82614E-05	1.21547E-05	1.74123E-05	1.67479E-05	1.71197E-06	1.59281E-06	1.71197E-06	1.59281E-06	1.74123E-05	1.67479E-05
3833303774435	383330	3774435	0.000271331	0.000109255	0.000106452	2.82166E-05	2.6285E-05	0.000115101	8.27515E-05	5.57935E-05	5.50851E-05	3.90842E-05	1.2416E-05	1.77867E-05	1.71081E-05	1.74879E-06	1.62706E-06	1.74879E-06	1.62706E-06	1.77867E-05	1.71081E-05
3833403774435	383340	3774435	0.000240391	9.67964E-05	9.43129E-05	2.4999E-05	2.32877E-05	0.00011748	8.44617E-05	5.69465E-05	5.62234E-05	3.98919E-05	1.26726E-05	1.81543E-05	1.74616E-05	1.78493E-06	1.66069E-06	1.78493E-06	1.66069E-06	1.81543E-05	1.74616E-05
3833503774435	383350	3774435	0.000210774	8.48708E-05	8.26932E-05	2.19191E-05	2.04186E-05	0.000119867	8.61782E-05	5.81038E-05	5.73661E-05	4.07026E-05	1.29302E-05	1.85233E-05	1.78165E-05	1.8212E-06	1.69444E-06	1.8212E-06	1.69444E-06	1.85233E-05	1.78165E-05
3833603774435	383360	3774435	0.000185522	7.47027E-05	7.27861E-05	1.9293E-05	1.79723E-05	0.000122362	8.79716E-05	5.93129E-05	5.85599E-05	4.15496E-05	1.31993E-05	1.89087E-05	1.81873E-05	1.8591E-06	1.7297E-06	1.8591E-06	1.7297E-06	1.89087E-05	1.81873E-05
3833703774435	383370	3774435	0.000165079	6.64712E-05	6.47657E-05	1.71671E-05	1.59919E-05	0.000125141	8.99699E-05	6.06603E-05	5.98901E-05	4.24935E-05	1.34991E-05	1.93383E-05	1.86004E-05	1.90133E-06	1.76899E-06	1.90133E-06	1.76899E-06	1.93383E-05	1.86004E-05
3833803774435	383380	3774435	0.000148113	5.96394E-05	5.81092E-05	1.54027E-05	1.43483E-05	0.000128028	9.20451E-05	6.20594E-05	6.12715E-05	4.34736E-05	1.38104E-05	1.97843E-05	1.90294E-05	1.94519E-06	1.80979E-06	1.94519E-06	1.80979E-06	1.97843E-05	1.90294E-05
3833903774435	383390	3774435	0.000134402	5.41185E-05	5.273E-05	1.39769E-05	1.30201E-05	0.000131164	9.42996E-05	6.35795E-05	6.27722E-05	4.45384E-05	1.41487E-05	2.02689E-05	1.94955E-05	1.99283E-06	1.85412E-06	1.99283E-06	1.85412E-06	2.02689E-05	1.94955E-05
3834003774435	383400	3774435	0.000123084	4.95614E-05	4.82898E-05	1.27999E-05	1.19237E-05	0.000134505	9.67015E-05	6.51989E-05	6.43711E-05	4.56728E-05	1.45091E-05	2.07852E-05	1.99921E-05	2.04359E-06	1.90135E-06	2.04359E-06	1.90135E-06	2.07852E-05	1.99921E-05
3834103774435	383410	3774435	0.000113443	4.56794E-05	4.45074E-05	1.17973E-05	1.09897E-05	0.000137917	9.91545E-05	6.68528E-05	6.6004E-05	4.68314E-05	1.48771E-05	2.13124E-05	2.04992E-05	2.09543E-06	1.94958E-06	2.09543E-06	1.94958E-06	2.13124E-05	2.04992E-05
3834303774435	383430	3774435	9.62981E-05	3.87756E-05	3.77807E-05	1.00143E-05	9.3288E-06	0.000142897	0.000102735	6.92668E-05	6.83873E-05	4.85225E-05	1.54143E-05	2.2082E-05	2.12394E-05	2.17109E-06	2.01997E-06	2.17109E-06	2.01997E-06	2.2082E-05	2.12394E-05
3834403774435	383440	3774435	8.99408E-05	3.62157E-05	3.52865E-05	9.35322E-06	8.71294E-06	0.000145792	0.000104816	7.06703E-05	6.9773E-05	4.95056E-05	1.57267E-05	2.25294E-05	2.16698E-05	2.21508E-06	2.0609E-06	2.21508E-06	2.0609E-06	2.25294E-05	2.16698E-05
3834503774435	383450	3774435	8.46341E-05	3.40789E-05	3.32046E-05	8.80136E-06	8.19886E-06	0.000148999	0.000107122	7.22249E-05	7.13079E-05	5.05947E-05	1.60726E-05	2.3025E-05	2.21465E-05	2.26381E-06	2.10624E-06	2.26381E-06	2.10624E-06	2.3025E-05	2.21465E-05
3834603774435	383460	3774435	8.00484E-05	3.22325E-05	3.14055E-05	8.32448E-06	7.75462E-06	0.000152384	0.000109556	7.38659E-05	7.2928E-05	5.17442E-05	1.64378E-05	2.35482E-05	2.26497E-05	2.31525E-06	2.15409E-06	2.31525E-06	2.15409E-06	2.35482E-05	2.26497E-05
3834703774435	383470	3774435	7.52755E-05	3.03106E-05	2.95329E-05	7.82813E-06	7.29225E-06	0.000154255	0.000110901	7.47727E-05	7.38234E-05	5.23795E-05	1.66396E-05	2.38373E-05	2.29277E-05	2.34367E-06	2.18054E-06	2.34367E-06	2.18054E-06	2.38373E-05	2.29277E-05
3834803774435	383480	3774435	7.11034E-05	2.86306E-05	2.78961E-05	7.39426E-06	6.88808E-06	0.000156474	0.000112496	7.5848E-05	7.4885E-05	5.31327E-05	1.68789E-05	2.41801E-05	2.32574E-05	2.37737E-06	2.2119E-06	2.37737E-06	2.2119E-06	2.41801E-05	2.32574E-05
3834903774435	383490	3774435	6.75684E-05	2.72072E-05	2.65092E-05	7.02665E-06	6.54563E-06	0.000159164	0.00011443	7.71522E-05	7.61726E-05	5.40463E-05	1.71691E-05	2.45958E-05	2.36573E-05	2.41825E-06	2.24993E-06	2.41825E-06	2.24993E-06	2.45958E-05	2.36573E-05
3835003774435	383500	3774435	6.46412E-05	2.60286E-05	2.53607E-05	6.72224E-06	6.26206E-06	0.000162514	0.000116839	7.87759E-05	7.77757E-05	5.51837E-05	1.75305E-05	2.51134E-05	2.41552E-05	2.46915E-06	2.29728E-06	2.46915E-06	2.29728E-06	2.51134E-05	2.41552E-05
3835203774435	383520	3774435	5.90956E-05	2.37956E-05	2.3185E-05	6.14554E-06	5.72484E-06	0.000167957	0.000120752	8.14144E-05	8.03807E-05	5.7032E-05	1.81176E-05	2.59546E-05	2.49643E-05	2.55185E-06	2.37423E-06	2.55185E-06	2.37423E-06	2.59546E-05	2.49643E-05
3835303774435	383530	3774435	5.63962E-05	2.27086E-05	2.2126E-05	5.86481E-06	5.46333E-06	0.000169855	0.000122116	8.23342E-05	8.12888E-05	5.76764E-05	1.83223E-05	2.62478E-05	2.52463E-05	2.58068E-06	2.40105E-06	2.58068E-06	2.40105E-06	2.62478E-05	2.52463E-05
3835403774435	383540	3774435	5.41704E-05	2.18124E-05	2.12527E-05	5.63335E-06	5.24771E-06	0.000172607	0.000124095	8.36686E-05	8.26063E-05	5.86111E-05	1.86193E-05	2.66732E-05	2.56555E-05	2.6225E-06	2.43996E-06	2.6225E-06	2.43996E-06	2.66732E-05	2.56555E-05
3835503774435	383550	3774435	5.25454E-05	2.11581E-05	2.06152E-05	5.46436E-06	5.09029E-06	0.000176875	0.000127163	8.57371E-05	8.46485E-05	6.00602E-05	1.90796E-05	2.73327E-05	2.62898E-05	2.68734E-06	2.50029E-06	2.68734E-06	2.50029E-06	2.73327E-05	2.62898E-05
3835603774435	383560	3774435	5.11133E-05	2.05814E-05	2.00533E-05	5.31543E-06	4.95156E-06	0.000181525	0.000130507	8.79913E-05	8.68741E-05	6.16393E-05	1.95812E-05	2.80513E-05	2.6981E-05	2.75799E-06	2.56602E-06	2.75799E-06	2.56602E-06	2.80513E-05	2.6981E-05
3835703774435	383570	3774435	4.96001E-05	1.99721E-05	1.94596E-05	5.15807E-06	4.80497E-06	0.000185668	0.000133485	8.99993E-05	8.88566E-05	6.30459E-05	2.00281E-05	2.86914E-05	2.75967E-05	2.82093E-06	2.62458E-06	2.82093E-06	2.62458E-06	2.86914E-05	2.75967E-05
3835803774435	383580	3774435	4.81973E-05	1.94072E-05	1.89093E-05	5.01218E-06	4.66907E-06	0.000189988	0.000136591	9.20938E-05	9.09245E-05	6.45131E-05	2.04942E-05	2.93591E-05	2.82389E-05	2.88658E-06	2.68566E-06	2.88658E-06	2.68566E-06	2.93591E-05	2.82389E-05
3835903774435	383590	3774435	4.69915E-05	1.89217E-05	1.84362E-05	4.88679E-06	4.55226E-06	0.000194888	0.000140114	9.44689E-05	9.32694E-05	6.61769E-05	2.10227E-05	3.01163E-05	2.89672E-05	2.96103E-06	2.75492E-06	2.96103E-06	2.75492E-06	3.01163E-05	2.89672E-05
3836003774435	383600	3774435	4.5945E-05	1.85003E-05	1.80256E-05	4.77796E-06	4.45088E-06	0.000200269	0.000143983	9.70772E-05	9.58446E-05	6.80041E-05	2.16031E-05	3.09478E-05	2.9767E-05	3.04278E-06	2.83099E-06	3.04278E-06	2.83099E-06	3.09478E-05	2.9767E-05
3836103774435	383610	3774435	4.50703E-05	1.81481E-05	1.76825E-05	4.687E-06	4.36615E-06	0.000206256	0.000148287	9.99791E-05	9.87097E-05	7.00369E-05	2.22489E-05	3.1873E-05	3.06568E-05	3.13374E-06	2.91561E-06	3.13374E-06	2.91561E-06	3.1873E-05	3.06568E-05
3836203774435	383620	3774435	4.4735E-05	1.80131E-05	1.75509E-05	4.65213E-06	4.33366E-06	0.000214675	0.000154339	0.00010406	0.000102739	7.28956E-05	2.31571E-05	3.31739E-05	3.19081E-05	3.26165E-06	3.03462E-06	3.26165E-06	3.03462E-06	3.31739E-05	3.19081E-05
3836303774435	383630	3774435	4.47685E-05	1.80266E-05	1.75641E-05	4.65561E-06	4.33691E-06	0.000225098	0.000161833	0.000109112	0.000107727	7.6435E-05	2.42814E-05	3.47846E-05	3.34574E-05	3.42001E-06	3.18196E-06	3.42001E-06	3.18196E-06	3.47846E-05	3.34574E-05
3836403774435	383640	3774435	4.49362E-05	1.80941E-05	1.76298E-05	4.67305E-06	4.35315E-06	0.000236608	0.000170108	0.000114692	0.000113236	8.03434E-05	2.5523E-05	3.65633E-05	3.51682E-05	3.59489E-06	3.34467E-06	3.59489E-06	3.34467E-06	3.65633E-05	3.51682E-05
3836503774435	383650	3774435	4.56627E-05	1.83866E-05	1.79149E-05	4.74861E-06	4.42354E-06	0.000251762	0.000181003	0.000122037	0.000120488	8.54891E-05	2.71577E-05	3.89051E-05	3.74206E-05	3.82513E-06	3.55888E-06	3.82513E-06	3.55888E-06	3.89051E-05	3.74206E-05
3836603774435	383660	3774435	4.65639E-05	1.87495E-05	1.82685E-05	4.84233E-06	4.51084E-06	0.000268777	0.000193236	0.000130286	0.000128631	9.1267E-05	2.89932E-05	4.15345E-05	3.99497E-05	4.08366E-06	3.79942E-06	4.08366E-06	3.79942E-06	4.15345E-05	3.99497E-05
3836703774435	383670	3774435	4.78494E-05	1.92671E-05	1.87728E-05	4.976E-06	4.63537E-06	0.000289196	0.000207916	0.000140183	0.000138403	9.82005E-05	3.11958E-05	4.46899E-05	4.29847E-05	4.39389E-06	4.08806E-06	4.39389E-06	4.08806E-06	4.46899E-05	4.29847E-05
3836803774435	383680	3774435	4.96169E-05	1.99788E-05	1.94662E-05	5.15981E-06	4.80659E-06	0.000314177	0.000225876	0.000152292	0.000150358	0.000106683	3.38904E-05	4.85501E-05	4.66976E-05	4.77343E-06	4.44117E-06	4.77343E-06	4.44117E-06	4.85501E-05	4.66976E-05
3836903774435	383690	3774435	5.1742E-05	2.08346E-05	2.03E-05	5.38081E-06	5.01247E-06	0.000343388	0.000246878	0.000166452	0.000164339	0.000116602	3.70415E-05	5.30642E-05	5.10395E-05	5.21726E-06	4.85411E-06	5.21726E-06	4.85411E-06	5.30642E-05	5.10395E-05
3837003774435	383700	3774435	5.37499E-05	2.1643E-05	2.10877E-05	5.58961E-06	5.20697E-06	0.000373331	0.000268405	0.000180966	0.000178668	0.000126769	4.02714E-05	5.76913E-05	5.549E-05	5.67219E-06	5.27737E-06	5.67219E-06	5.27737E-06	5.76913E-05	5.549E-05
3837103774435	383710	3774435	5.60972E-05	2.25882E-05	2.20087E-05	5.83372E-06	5.43437E-06	0.000407576	0.000293025	0.000197566	0.000195057	0.000138398	4.39655E-05	6.29832E-05	6.05801E-05	6.19249E-06	5.76146E-06	6.19249E-06	5.76146E-06	6.29832E-05	6.05801E-05
3837203774435	383720	3774435	5.86276E-05	2.36071E-05	2.30014E-05	6.09686E-06	5.6795E-06	0.00044493	0.000319881	0.000215673	0.000212934	0.000151082	4.79949E-05	6.87557E-05	6.61322E-05	6.76003E-06	6.2895E-06	6.76003E-06	6.2895E-06	6.87557E-05	6.61322E-05
3837303774435	383730	3774435	6.10587E-05	2.4586E-05	2.39552E-05	6.34969E-06	5.91501E-06	0.00048273	0.000347057	0.000233996	0.000231025	0.000163918	5.20724E-05	7.45969E-05	7.17506E-05	7.33435E-06	6.82384E-06	7.33435E-06	6.82384E-06	7.45969E-05	7.17506E-05
3837403774435	383740	3774435	6.39915E-05	2.5767E-05	2.51058E-05	6.65467E-06	6.19912E-06	0.00052649	0.000378518	0.000255208	0.000251967	0.000178777	5.67928E-05	8.13592E-05	7.82549E-05	7.99921E-06	7.44242E-06	7.99921E-06	7.44242E-06	8.13592E-05	7.82549E-05
3837503774435	383750	3774435	6.93191E-05	2.79122E-05	2.7196E-05	7.20871E-06	6.71523E-06	0.000595604	0.000428207	0.00028871	0.000285044	0.000202246	6.42482E-05	9.20395E-05	8.85277E-05	9.04929E-06	8.41942E-06	9.04929E-06	8.41942E-06	9.20395E-05	8.85277E-05
3837603774435	383760	3774435	7.66224E-05	3.08529E-05	3.00613E-05	7.9682E-06	7.42273E-06	0.00068797	0.000494613	0.000333483	0.000329248	0.00023361	7.42118E-05	0.000106313	0.000102256	1.04527E-05	9.72509E-06	1.04527E-05	9.72509E-06	0.000106313	0.000102256
3837703774435	383770	3774435	8.60537E-05	3.46506E-05	3.37615E-05	8.94899E-06	8.33638E-06	0.000806858	0.000580087	0.000391111	0.000386145	0.00027398	8.70363E-05	0.000124685	0.000119927	1.2259E-05	1.14057E-05	1.2259E-05	1.14057E-05	0.000124685	0.000119927
3837803774435	383780	3774435	9.85421E-05	3.96792E-05	3.86611E-05	1.02477E-05	9.54618E-06	0.000963358	0.000692602	0.000466972	0.000461043	0.000327121	0.000103918	0.000148869	0.000143189	1.46367E-05	1.3618E-05	1.46367E-05	1.3618E-05	0.000148869	0.000143189
3837903774435	383790	3774435	0.00011587	4.66566E-05	4.54596E-05	1.20497E-05	1.12249E-05	0.001178541	0.000847307	0.000571278	0.000564025	0.000400189	0.00012713	0.000182121	0.000175172	1.79061E-05	1.66598E-05	1.79061E-05	1.66598E-05	0.000182121	0.000175172
3838003774435	383800	3774435	0.000139991	5.6369E-05	5.49227E-05	1.45581E-05	1.35615E-05	0.001481643	0.001065221	0.000718203	0.000709084	0.000503112	0.000159826	0.00022896	0.000220224	2.25113E-05	2.09444E-05	2.25113E-05	2.09444E-05	0.00022896	0.000220224
3838103774435	383810	3774435	0.0001765	7.107E-05	6.92465E-05	1.83548E-05	1.70983E-05	0.001940962	0.001395446	0.00094085	0.000928904	0.00065908	0.000209373	0.000299939	0.000288495	2.94899E-05	2.74373E-05	2.94899E-05	2.74373E-05	0.000299939	0.000288495
3838203774435	383820	3774435	0.000237094	9.54686E-05	9.30192E-05	2.46561E-05	2.29683E-05	0.002699525	0.001940812	0.001308551	0.001291937	0.00091666	0.000291199	0.000417161	0.000401244	4.10151E-05	3.81603E-05	4.10151E-05	3.81603E-05	0.000417161	0.000401244
3838303774435	383830	3774435	0.000363277	0.000146278	0.000142525	3.77783E-05	3.51922E-05	0.004272893	0.003071978	0.002071216	0.002044918	0.001450919	0.00046092	0.000660296	0.000635101	6.492E-05	6.04013E-05	6.492E-05	6.04013E-05	0.000660296	0.000635101
3838403774435	383840	3774435	0.000648484	0.00026112	0.00025442	6.74379E-05	6.28214E-05	0.007822252	0.005623774	0.00379171	0.003743567	0.002656151	0.000843791	0.001208783	0.00116266	0.000118847	0.000110575	0.000118847	0.000110575	0.001208783	0.00116266
3838503774435	383850	3774435	0.000448516	0.0001806	0.00017596	4.66426E-05	4.34496E-05	0.005343148	0.003841433	0.002590004	0.00255712	0.001814338	0.000576369	0.000825683	0.000794179	8.11809E-05	7.55303E-05	8.11809E-05	7.55303E-05	0.000825683	0.000794179
3838603774435	383860	3774435	0.000485726	0.000195583	0.000190565	5.05121E-05	4.70543E-05	0.005810724	0.004177595	0.002816654	0.002780892	0.00197311	0.000626806	0.000897939	0.000863677	8.8285E-05	8.21399E-05	8.8285E-05	8.21399E-05	0.000897939	0.000863677
3838703774435	383870	3774435	0.00062994	0.000253653	0.000247145	6.55094E-05	6.10249E-05	0.007607667	0.005469499	0.003687693	0.003640871	0.002583286	0.000820644	0.001175622	0.001130766	0.000115587	0.000107541	0.000115587	0.000107541	0.001175622	0.001130766
3838803774435	383880	3774435	0.000585992	0.000235957	0.000229903	6.09391E-05	5.67675E-05	0.007066548	0.005080464	0.003425395	0.003381903	0.002399542	0.000762273	0.001092003	0.001050336	0.000107365	9.98922E-05	0.000107365	9.98922E-05	0.001092003	0.001050336
3838903774435	383890	3774435	0.000460521	0.000185434	0.000180677	4.7891E-05	4.46126E-05	0.005512387	0.003963107	0.00267204	0.002638114	0.001871806	0.000594625	0.000851836	0.000819334	8.37523E-05	7.79227E-05	8.37523E-05	7.79227E-05	0.000851836	0.000819334
3839003774435	383900	3774435	0.000382402	0.000153979	0.000150028	3.97672E-05	3.70449E-05	0.004546428	0.003268635	0.002203807	0.002175826	0.001543801	0.000490426	0.000702565	0.000675758	6.9076E-05	6.42679E-05	6.9076E-05	6.42679E-05	0.000702565	0.000675758
3839103774435	383910	3774435	0.000328391	0.000132231	0.000128838	3.41504E-05	3.18126E-05	0.003879874	0.002789419	0.001880706	0.001856827	0.001317464	0.000418524	0.000599562	0.000576685	5.89487E-05	5.48456E-05	5.89487E-05	5.48456E-05	0.000599562	0.000576685
3829703774445	382970	3774445	1.325414E-05	5.33691E-06	5.19998E-06	1.37833E-06	1.28398E-06	4.49714E-05	3.2332E-05	2.17992E-05	2.15224E-05	1.52707E-05	4.8511E-06	6.94949E-06	6.68433E-06	6.83272E-07	6.35713E-07	6.83272E-07	6.35713E-07	6.94949E-06	6.68433E-06
3829803774445	382980	3774445	1.37906E-05	5.55296E-06	5.41048E-06	1.43413E-06	1.33595E-06	4.60138E-05	3.30814E-05	2.23044E-05	2.20212E-05	1.56246E-05	4.96353E-06	7.11057E-06	6.83926E-06	6.99109E-07	6.50447E-07	6.99109E-07	6.50447E-07	7.11057E-06	6.83926E-06
3829903774445	382990	3774445	1.43635E-05	5.78363E-06	5.63523E-06	1.4937E-06	1.39145E-06	4.70828E-05	3.385E-05	2.28226E-05	2.25329E-05	1.59876E-05	5.07885E-06	7.27577E-06	6.99816E-06	7.15351E-07	6.65559E-07	7.15351E-07	6.65559E-07	7.27577E-06	6.99816E-06
3830003774445	383000	3774445	1.50034E-05	6.0413E-06	5.8863E-06	1.56025E-06	1.45344E-06	4.82766E-05	3.47083E-05	2.34013E-05	2.31042E-05	1.6393E-05	5.20763E-06	7.46024E-06	7.17559E-06	7.33489E-07	6.82434E-07	7.33489E-07	6.82434E-07	7.46024E-06	7.17559E-06
3830103774445	383010	3774445	1.59591E-05	6.42613E-06	6.26125E-06	1.65964E-06	1.54602E-06	5.02454E-05	3.61237E-05	2.43557E-05	2.40464E-05	1.70615E-05	5.42001E-06	7.76449E-06	7.46823E-06	7.63402E-07	7.10265E-07	7.63402E-07	7.10265E-07	7.76449E-06	7.46823E-06

			MDemolition	MSite Grubbing / Prep	MMass Grading / Excavation	MMass Grading / Excavation	MDrainage / Utilities Trenching	MFoundations / Concrete Pads	MBuilding / Structure Construction	MAsphalt Paving	MLandscaping or Other Finishing	MWaterside Construction (Piles)	RSSWDemolition	RSSWPlacing Base	RSSWForm	Child Risk				
Unique Identifier	X (UTM)	Y (UTM)	2027	2027	2027	2028	2028	2028	2028	2028	2028	2028	2029	2029	2029	3rd Trimester	0<2	2<16	Total	per million
3831603774435	383160	3774435	1.49572E-05	4.5916E-05	5.39935E-05	5.32745E-05	1.13243E-05	1.47272E-05	1.084E-05	1.11573E-06	1.30715E-05	1.11573E-06	3.5566E-05	5.1607E-05	3.05916E-05	9.95355E-09	1.1434E-07	1.1833E-08	1.36123E-07	0.13612324
3831703774435	383170	3774435	1.52294E-05	4.67516E-05	5.4976E-05	5.4244E-05	1.15304E-05	1.49952E-05	1.10373E-05	1.13603E-06	1.33094E-05	1.13603E-06	3.65517E-05	5.30373E-05	3.14394E-05	1.18316E-08	1.3497E-07	1.3371E-08	1.60175E-07	0.16017542
3831903774435	383190	3774435	1.57429E-05	4.83279E-05	5.68297E-05	5.6073E-05	1.19192E-05	1.55008E-05	1.14095E-05	1.17434E-06	1.37581E-05	1.17434E-06	3.8417E-05	5.57439E-05	3.30439E-05	1.64922E-08	1.8612E-07	1.7139E-08	2.19756E-07	0.2197556
3832003774435	383200	3774435	1.59915E-05	4.90911E-05	5.77271E-05	5.69584E-05	1.21074E-05	1.57456E-05	1.15896E-05	1.19288E-06	1.39754E-05	1.19288E-06	3.93185E-05	5.7052E-05	3.38192E-05	1.8933E-08	2.1291E-07	1.9119E-08	2.50959E-07	0.25095894
3832103774435	383210	3774435	1.626E-05	4.99155E-05	5.86965E-05	5.7915E-05	1.23107E-05	1.601E-05	1.17842E-05	1.21292E-06	1.42101E-05	1.21292E-06	4.03104E-05	5.84913E-05	3.46724E-05	2.12626E-08	2.3848E-07	2.1043E-08	2.80786E-07	0.28078601
3832203774435	383220	3774435	1.65485E-05	5.08012E-05	5.9738E-05	5.89426E-05	1.25292E-05	1.62941E-05	1.19933E-05	1.23444E-06	1.44622E-05	1.23444E-06	4.13866E-05	6.00528E-05	3.55981E-05	2.31458E-08	2.5918E-07	2.2668E-08	3.04992E-07	0.30499165
3832303774435	383230	3774435	1.68443E-05	5.17091E-05	6.08057E-05	5.99961E-05	1.27531E-05	1.65853E-05	1.22077E-05	1.2565E-06	1.47207E-05	1.2565E-06	4.25095E-05	6.16822E-05	3.6564E-05	2.42799E-08	2.7169E-07	2.3774E-08	3.19742E-07	0.31974219
3832403774435	383240	3774435	1.71546E-05	5.26616E-05	6.19258E-05	6.11012E-05	1.2988E-05	1.68908E-05	1.24326E-05	1.27965E-06	1.49919E-05	1.27965E-06	4.37011E-05	6.34112E-05	3.75889E-05	2.46936E-08	2.7632E-07	2.4408E-08	3.25426E-07	0.32542593
3832503774435	383250	3774435	1.74758E-05	5.36476E-05	6.30852E-05	6.22452E-05	1.32312E-05	1.72071E-05	1.26653E-05	1.3036E-06	1.52725E-05	1.3036E-06	4.49425E-05	6.52126E-05	3.86567E-05	2.44384E-08	2.7365E-07	2.464E-08	3.22729E-07	0.3227288
3832603774435	383260	3774435	1.78133E-05	5.46837E-05	6.43035E-05	6.34473E-05	1.34867E-05	1.75394E-05	1.29099E-05	1.32878E-06	1.55675E-05	1.32878E-06	4.62651E-05	6.71317E-05	3.97943E-05	2.34696E-08	2.6318E-07	2.4479E-08	3.11127E-07	0.31112667
3832703774435	383270	3774435	1.81689E-05	5.57754E-05	6.55874E-05	6.4714E-05	1.3756E-05	1.78896E-05	1.31677E-05	1.35531E-06	1.58783E-05	1.35531E-06	4.76813E-05	6.91865E-05	4.10124E-05	2.16442E-08	2.4335E-07	2.3835E-08	2.88824E-07	0.28882387
3832903774435	383290	3774435	1.88675E-05	5.792E-05	6.81092E-05	6.72023E-05	1.42849E-05	1.85774E-05	1.3674E-05	1.40742E-06	1.64888E-05	1.40742E-06	5.04668E-05	7.32284E-05	4.34083E-05	1.62433E-08	1.8454E-07	2.1394E-08	2.22175E-07	0.22217456
3833003774435	383300	3774435	1.91978E-05	5.89338E-05	6.93013E-05	6.83786E-05	1.45349E-05	1.89026E-05	1.39133E-05	1.43206E-06	1.67774E-05	1.43206E-06	5.17769E-05	7.51294E-05	4.45352E-05	1.35555E-08	1.5527E-07	1.9966E-08	1.88787E-07	0.188787
3833103774435	383310	3774435	1.95389E-05	5.9981E-05	7.05328E-05	6.95936E-05	1.47932E-05	1.92385E-05	1.41606E-05	1.4575E-06	1.70756E-05	1.4575E-06	5.31525E-05	7.71254E-05	4.57184E-05	1.13658E-08	1.3144E-07	1.8583E-08	1.61394E-07	0.16139419
3833203774435	383320	3774435	1.99036E-05	6.11007E-05	7.18494E-05	7.08927E-05	1.50694E-05	1.95976E-05	1.44249E-05	1.48471E-06	1.73943E-05	1.48471E-06	5.46435E-05	7.92889E-05	4.70008E-05	9.75466E-09	1.1396E-07	1.7294E-08	1.41005E-07	0.14100547
3833303774435	383330	3774435	2.02738E-05	6.2237E-05	7.31856E-05	7.22111E-05	1.53496E-05	1.99621E-05	1.46932E-05	1.51232E-06	1.77178E-05	1.51232E-06	5.61906E-05	8.15338E-05	4.83316E-05	8.62323E-09	1.0172E-07	1.608E-08	1.2642E-07	0.12641957
3833403774435	383340	3774435	2.06349E-05	6.33455E-05	7.44891E-05	7.34973E-05	1.5623E-05	2.03176E-05	1.49549E-05	1.53926E-06	1.80334E-05	1.53926E-06	5.77285E-05	8.37652E-05	4.96543E-05	7.79139E-09	9.2748E-08	1.4969E-08	1.15508E-07	0.11550751
3833503774435	383350	3774435	2.0996E-05	6.4454E-05	7.57926E-05	7.47834E-05	1.58964E-05	2.06731E-05	1.52166E-05	1.56619E-06	1.83489E-05	1.56619E-06	5.92818E-05	8.60192E-05	5.09905E-05	7.13334E-09	8.5679E-08	1.4012E-08	1.06824E-07	0.10682447
3833603774435	383360	3774435	2.13661E-05	6.55903E-05	7.71288E-05	7.61019E-05	1.61767E-05	2.10376E-05	1.54848E-05	1.5938E-06	1.86724E-05	1.5938E-06	6.09257E-05	8.84045E-05	5.24044E-05	6.60457E-09	8.0027E-08	1.3234E-08	9.98656E-08	0.09986563
3833703774435	383370	3774435	2.17726E-05	6.68381E-05	7.85961E-05	7.75496E-05	1.64844E-05	2.14378E-05	1.57794E-05	1.62412E-06	1.90276E-05	1.62412E-06	6.27598E-05	9.10659E-05	5.3982E-05	6.18131E-09	7.554E-08	1.2634E-08	9.4355E-08	0.09435505
3833803774435	383380	3774435	2.22008E-05	6.81527E-05	8.01419E-05	7.90748E-05	1.68086E-05	2.18595E-05	1.60898E-05	1.65607E-06	1.94019E-05	1.65607E-06	6.46813E-05	9.3854E-05	5.56347E-05	5.84163E-09	7.1976E-08	1.2163E-08	8.99807E-08	0.08998065
3833903774435	383390	3774435	2.26762E-05	6.96121E-05	8.18581E-05	8.07681E-05	1.71685E-05	2.23276E-05	1.64343E-05	1.69153E-06	1.98174E-05	1.69153E-06	6.67588E-05	9.68684E-05	5.74216E-05	5.56746E-09	6.9143E-08	1.181E-08	8.65206E-08	0.08652064
3834003774435	383400	3774435	2.3177E-05	7.11495E-05	8.3666E-05	8.25519E-05	1.75477E-05	2.28207E-05	1.67973E-05	1.72889E-06	2.0255E-05	1.72889E-06	6.89984E-05	0.000100118	5.9348E-05	5.3453E-09	6.6887E-08	1.1548E-08	8.37799E-08	0.08377994
3834103774435	383410	3774435	2.36905E-05	7.27259E-05	8.55197E-05	8.4381E-05	1.79365E-05	2.33263E-05	1.71694E-05	1.76719E-06	2.07038E-05	1.76719E-06	7.13035E-05	0.000103463	6.13308E-05	5.15944E-09	6.5031E-08	1.1346E-08	8.15362E-08	0.08153618
3834303774435	383430	3774435	2.43674E-05	7.48036E-05	8.79629E-05	8.67917E-05	1.84489E-05	2.39927E-05	1.76599E-05	1.81768E-06	2.12953E-05	1.81768E-06	7.50716E-05	0.000108931	6.45718E-05	4.8092E-09	6.1424E-08	1.0915E-08	7.71479E-08	0.07714793
3834403774435	383440	3774435	2.47738E-05	7.60513E-05	8.94302E-05	8.82394E-05	1.87567E-05	2.43929E-05	1.79545E-05	1.848E-06	2.16505E-05	1.848E-06	7.72614E-05	0.000112108	6.64553E-05	4.6797E-09	6.0136E-08	1.0791E-08	7.56065E-08	0.07560647
3834503774435	383450	3774435	2.52383E-05	7.74773E-05	9.1107E-05	8.98939E-05	1.91084E-05	2.48503E-05	1.82912E-05	1.88265E-06	2.20565E-05	1.88265E-06	7.96975E-05	0.000115643	6.85507E-05	4.57911E-09	5.9186E-08	1.0722E-08	7.4487E-08	0.07448698
3834603774435	383460	3774435	2.57264E-05	7.89758E-05	9.2869E-05	9.16324E-05	1.94779E-05	2.53309E-05	1.86449E-05	1.91906E-06	2.2483E-05	1.91906E-06	8.22553E-05	0.000119354	7.07508E-05	4.49563E-09	5.8434E-08	1.0684E-08	7.36143E-08	0.07361435
3834703774435	383470	3774435	2.59623E-05	7.96999E-05	9.37205E-05	9.24726E-05	1.96565E-05	2.55631E-05	1.88159E-05	1.93666E-06	2.26892E-05	1.93666E-06	8.41425E-05	0.000122093	7.2374E-05	4.38836E-09	5.7331E-08	1.0568E-08	7.22877E-08	0.07228774
3834803774435	383480	3774435	2.62527E-05	8.05911E-05	9.47686E-05	9.35067E-05	1.98763E-05	2.5849E-05	1.90263E-05	1.95832E-06	2.29429E-05	1.95832E-06	8.60952E-05	0.000124926	7.40536E-05	4.29841E-09	5.6435E-08	1.0489E-08	7.12221E-08	0.0712221
3834903774435	383490	3774435	2.66174E-05	8.17108E-05	9.60852E-05	9.48058E-05	2.01525E-05	2.62081E-05	1.92906E-05	1.98552E-06	2.32616E-05	1.98552E-06	8.83348E-05	0.000128176	7.598E-05	4.2285E-09	5.5785E-08	1.0453E-08	7.04666E-08	0.07046659
3835003774435	383500	3774435	2.7091E-05	8.31646E-05	9.77948E-05	9.64926E-05	2.0511E-05	2.66744E-05	1.96338E-05	2.02085E-06	2.36755E-05	2.02085E-06	9.09831E-05	0.000132018	7.82578E-05	4.18073E-09	5.5414E-08	1.0471E-08	7.00657E-08	0.0700657
3835203774435	383520	3774435	2.78168E-05	8.53927E-05	0.000100415	9.90778E-05	2.10606E-05	2.73891E-05	2.01599E-05	2.07499E-06	2.43098E-05	2.07499E-06	9.57711E-05	0.000138966	8.23762E-05	4.07452E-09	5.4473E-08	1.0454E-08	6.90018E-08	0.0690018
3835303774435	383530	3774435	2.80363E-05	8.60667E-05	0.000101207	9.98599E-05	2.12268E-05	2.76053E-05	2.0319E-05	2.09137E-06	2.45017E-05	2.09137E-06	9.77987E-05	0.000141908	8.41202E-05	4.01159E-09	5.3841E-08	1.0409E-08	6.82616E-08	0.06826155
3835403774435	383540	3774435	2.83956E-05	8.71697E-05	0.000102504	0.00010114	2.14988E-05	2.7959E-05	2.05794E-05	2.11817E-06	2.48157E-05	2.11817E-06	0.000100356	0.000145619	8.63202E-05	3.97102E-09	5.3502E-08	1.0422E-08	6.78946E-08	0.06789459
3835503774435	383550	3774435	2.90017E-05	8.90301E-05	0.000104692	0.000103298	2.19577E-05	2.85558E-05	2.10186E-05	2.16338E-06	2.53454E-05	2.16338E-06	0.00010381	0.00015063	8.92903E-05	3.96464E-09	5.3625E-08	1.0527E-08	6.81167E-08	0.06811669
3835603774435	383560	3774435	2.96676E-05	9.10745E-05	0.000107096	0.00010567	2.24619E-05	2.92114E-05	2.15012E-05	2.21305E-06	2.59273E-05	2.21305E-06	0.000107553	0.000156061	9.25099E-05	3.96785E-09	5.3873E-08	1.0656E-08	6.84972E-08	0.06849724
3835703774435	383570	3774435	3.02428E-05	9.28402E-05	0.000109173	0.000107719	2.28973E-05	2.97778E-05	2.19181E-05	2.25596E-06	2.643E-05	2.25596E-06	0.000111081	0.00016118	9.55444E-05	3.96179E-09	5.3985E-08	1.0758E-08	6.87052E-08	0.06870524
3835803774435	383580	3774435	3.08452E-05	9.46896E-05	0.000111347	0.000109865	2.33535E-05	3.0371E-05	2.23547E-05	2.3009E-06	2.69565E-05	2.3009E-06	0.000114783	0.000166553	9.87291E-05	3.96063E-09	5.416E-08	1.0871E-08	6.89923E-08	0.06899231
3835903774435	383590	3774435	3.15366E-05	9.68119E-05	0.000113843	0.000112327	2.38769E-05	3.10517E-05	2.28557E-05	2.35247E-06	2.75607E-05	2.35247E-06	0.000118876	0.000172491	0.000102249	3.9711E-09	5.4492E-08	1.1018E-08	6.94805E-08	0.06948045
3836003774435	383600	3774435	3.23023E-05	9.91625E-05	0.000116607	0.000115054	2.44566E-05	3.18056E-05	2.34107E-05	2.40959E-06	2.82299E-05	2.40959E-06	0.000123317	0.000178936	0.00010607	3.9917E-09	5.496E-08	1.1192E-08	7.01433E-08	0.07014332
3836103774435	383610	3774435	3.31606E-05	0.000101797	0.000119705	0.000118111	2.51064E-05	3.26507E-05	2.40327E-05	2.47361E-06	2.89799E-05	2.47361E-06	0.00012818	0.000185993	0.000110253	4.02408E-09	5.5589E-08	1.1399E-08	7.10123E-08	0.07101232
3836203774435	383620	3774435	3.44072E-05	0.000105624	0.000124205	0.000122551	2.60503E-05	3.38781E-05	2.49362E-05	2.5666E-06	3.00694E-05	2.5666E-06	0.000134562	0.000195253	0.000115742	4.10139E-09	5.6845E-08	1.1738E-08	7.2684E-08	0.072684
3836303774435	383630	3774435	3.59713E-05	0.000110426	0.000129852	0.000128123	2.72345E-05	3.54182E-05	2.60697E-05	2.68328E-06	3.14363E-05	2.68328E-06	0.000142273	0.000206442	0.000122374	4.21371E-09	5.8593E-08	1.2181E-08	7.49886E-08	0.0749886
3836403774435	383640	3774435	3.76969E-05	0.000115723	0.000136081	0.000134269	2.8541E-05	3.71173E-05	2.73204E-05	2.812E-06	3.29444E-05	2.812E-06	0.000150776	0.00021878	0.000129688	4.34215E-09	6.0574E-08	1.2677E-08	7.75929E-08	0.07759294
3836503774435	383650	3774435	3.99941E-05	0.000122775	0.000144373	0.000142451	3.02802E-05	3.93792E-05	2.89852E-05	2.98336E-06	3.49519E-05	2.98336E-06	0.000161697	0.000234626	0.000139081	4.53022E-09	6.3403E-08	1.3358E-08	8.12903E-08	0.08129028
3836603774435	383660	3774435	4.25726E-05	0.00013069	0.000153681	0.000151635	3.22324E-05	4.1918E-05	3.08539E-05	3.1757E-06	3.72053E-05	3.1757E-06	0.000173975	0.000252441	0.000149642	4.74426E-09	6.661E-08	1.4125E-08	8.54794E-08	0.08547944
3836703774435	383670	3774435	4.56754E-05	0.000140216	0.000164882	0.000162687	3.45816E-05	4.49731E-05	3.31027E-05	3.40716E-06	3.9917E-05	3.40716E-06	0.000188623	0.000273696	0.000162241	5.00861E-09	7.0547E-08	1.5057E-08	9.06121E-08	0.09061208
3836803774435	383680	3774435	4.94787E-05	0.000151891	0.000178611	0.000176233	3.74611E-05	4.87179E-05	3.5859E-05	3.69086E-06	4.32408E-05	3.69086E-06	0.00020644	0.000299549	0.000177566	5.33914E-09	7.5445E-08	1.6207E-08	9.6991E-08	0.09699096
3836903774435	383690	3774435	5.39261E-05	0.000165544	0.000194666	0.000192074	4.08284E-05	5.30969E-05	3.90822E-05	4.02261E-06	4.71275E-05	4.02261E-06	0.000227277	0.000329783	0.000195489	5.72765E-09	8.1195E-08	1.7554E-08	1.04476E-07	0.10447647
3837003774435	383700	3774435	5.84606E-05	0.000179464	0.000211035	0.000208225	4.42615E-05	5.75617E-05	4.23686E-05	4.36087E-06	5.10903E-05	4.36087E-06	0.00024894	0.000361217	0.000214122	6.11848E-09	8.6993E-08	1.8922E-08	1.12034E-07	0.11203419
3837103774435	383710	3774435	6.36429E-05	0.000195373	0.000229742	0.000226683	4.81851E-05	6.26644E-05	4.61244E-05	4.74744E-06	5.56193E-05	4.74744E-06	0.000273788	0.000397273	0.000235495	6.56687E-09	9.3636E-08	2.0489E-08	1.20692E-07	0.12069214
3837203774435	383720	3774435	6.92789E-05	0.000212674	0.000250087	0.000246757	5.24522E-05	6.82136E-05	5.0209E-05	5.16785E-06	6.05447E-05	5.16785E-06	0.000301098	0.000436899	0.000258985	7.05386E-09	1.0085E-07	2.2195E-08	1.30098E-07	0.13009782
3837303774435	383730	3774435	7.49529E-05	0.000230092	0.00027057	0.000266967	5.67481E-05	7.38004E-05	5.43212E-05	5.59111E-06	6.55034E-05	5.59111E-06	0.000329102	0.000477535	0.000283073	7.53984E-09	1.0806E-07	2.391E-08	1.39505E-07	0.13950475
3837403774435	383740	3774435	8.15215E-05	0.000250257	0.000294282	0.000290363	6.17213E-05	8.02681E-05	5.90817E-05	6.08109E-06	7.12439E-05	6.08109E-06	0.000361524	0.000524579	0.00031096	8.10641E-09	1.1644E-07	2.5901E-08	1.50449E-07	0.15044855
3837503774435	383750	3774435	9.19678E-05	0.000282325	0.000331991	0.000327571	6.96304E-05	9.05537E-05	6.66525E-05	6.86033E-06	8.03731E-05	6.86033E-06	0.000411835	0.000597581	0.000354234	9.03012E-09	1.3005E-07	2.9089E-08	1.68167E-07	0.16816676
3837603774435	383760	3774435	0.000105932	0.000325194	0.000382402	0.00037731	8.02032E-05	0.000104304	7.67732E-05	7.90202E-06	9.25772E-05	7.90202E-06	0.000479071	0.000695142	0.000412066	1.0271E-08	1.483E-07	3.3359E-08	1.91932E-07	0.19193171
3837703774435	383770	3774435	0.000123876	0.000380279	0.000447177	0.000441223	9.37889E-05	0.000121972	8.97778E-05	9.24055E-06	0.000108259	9.24055E-06	0.000565921	0.000821164	0.000486769	1.18669E-08	1.7177E-07	3.8853E-08	2.22486E-07	0.22248562
3837803774435	383780	3774435	0.000147473	0.000452715	0.000532356	0.000525268	0.000111654	0.000145205	0.000106879	1.10007E-05	0.00012888	1.10007E-05	0.000680246	0.000987051	0.000585104	1.39685E-08	2.0265E-07	4.6085E-08	2.62705E-07	0.26270537
3837903774435	383790	3774435	0.000179905	0.000552279	0.000649435	0.000640787	0.000136209	0.000177139	0.000130384	1.342E-05	0.000157224	1.342E-05	0.000838268	0.001216345	0.000721025	1.68632E-08	2.4516E-07	5.6037E-08	3.18063E-07	0.31806257
3838003774435	383800	3774435	0.000225481	0.000692188	0.000813957	0.000803119	0.000170716	0.000222014	0.000163415	1.68198E-05	0.000197054	1.68198E-05	0.001062039	0.001541041	0.000913498	2.09161E-08	3.0471E-07	7.0017E-08	3.9564E-07	0.39564002
3838103774435	383810	3774435	0.00029447	0.000903971	0.001062996	0.001048842	0.000222948	0.000289942	0.000213413	2.19659E-05	0.000257345	2.19659E-05	0.001401528	0.002033648	0.001205505	2.70501E-08	3.9482E-07	9.1187E-08	5.13058E-07	0.51305835
3838203774435	383820	3774435	0.000408377	0.001253647	0.001474186	0.001454557	0.000309189	0.000402098	0.000295966	3.04629E-05	0.000356892	3.04629E-05	0.001962165	0.002847144	0.001687729	3.71885E-08	5.4373E-07	1.2616E-07	7.07077E-07	0.70707654
3838303774435	383830	3774435	0.000644613	0.00197885	0.002326966	0.002295982	0.000488047	0.000634701	0.000467175	4.80849E-05	0.000563345	4.80849E-05	0.003124794	0.004534144	0.002687749	5.82306E-08	8.5274E-07	1.9872E-07	1.10969E-06	1.10968865
3838403774435	383840	3774435	0.00117747	0.003614631	0.00425051	0.004193913	0.000891483	0.001159366	0.000853356	8.78333E-05	0.001029023	8.78333E-05	0.005747195	0.008339305	0.004943371	1.05712E-07	1.55E-06	3.6242E-07	2.01812E-06	2.01811785
3838503774435	383850	3774435	0.000805631	0.002473148	0.002908219	0.002869496	0.000609957	0.000793244	0.000583871	6.0096E-05	0.000704063	6.0096E-05	0.003916654	0.00568315	0.003368856	7.25514E-08	1.063E-06	2.4811E-07	1.38367E-06	1.38366673
3838603774435	383860	3774435	0.00087602	0.002689231	0.003162315	0.003120208	0.00066325	0.000862551	0.000634884	6.53467E-05	0.000765578	6.53467E-05	0.004262657	0.006185207	0.003666465	7.88103E-08	1.1549E-06	2.6969E-07	1.5034E-06	1.50339937
3838703774435	383870	3774435	0.001145879	0.003517652	0.004136471	0.004081393	0.000867565	0.001128261	0.000830461	8.54768E-05	0.001001415	8.54768E-05	0.005590539	0.008111993	0.004808625	1.0285E-07	1.5079E-06	3.5257E-07	1.96333E-06	1.96333245
3838803774435	383880	3774435	0.001064735	0.003268553	0.003843551	0.003792374	0.000806129	0.001048364	0.000771653	7.94239E-05	0.000930501	7.94239E-05	0.005191162	0.007532489	0.004465107	9.56036E-08	1.4015E-06	3.2761E-07	1.82473E-06	1.82473107
3838903774435	383890	3774435	0.000831462	0.002552446	0.003001468	0.002961503	0.000629514	0.000818678	0.000602592	6.20229E-05	0.000726638	6.20229E-05	0.004043303	0.00586692	0.003477791	7.47975E-08	1.096E-06	2.5591E-07	1.42675E-06	1.42674539
3839003774435	383900	3774435	0.000686418	0.002107184	0.002477876	0.002444883	0.000519699	0.000675864	0.000497472	5.12033E-05	0.000599879	5.12033E-05	0.003329837	0.004831666	0.002864113	6.18568E-08	9.0606E-07	2.1134E-07	1.17925E-06	1.17925474
3839103774435	383910	3774435	0.00058629	0.001799809	0.002116429	0.002088248	0.00044389	0.000577275	0.000424906	4.37343E-05	0.000512375	4.37343E-05	0.0028375	0.004117274	0.002440636	5.29203E-08	7.749E-07	1.8056E-07	1.00838E-06	1.00837816
3829703774445	382970	3774445	8.51379E-06	2.61359E-05	3.07336E-05	3.03244E-05	6.44593E-06	8.38288E-06	6.17026E-06	6.35086E-07	7.44043E-06	6.35086E-07	1.87188E-05	2.71614E-05	1.61007E-05	1.67576E-09	2.1429E-08	3.4502E-09	2.65554E-08	0.02655537
3829803774445	382980	3774445	8.69887E-06	2.6704E-05	3.14018E-05	3.09836E-05	6.58606E-06	8.56512E-06	6.30439E-06	6.48892E-07	7.60218E-06	6.48892E-07	1.92054E-05	2.78674E-05	1.65192E-05	1.74884E-09	2.2297E-08	3.5604E-09	2.76059E-08	0.02760591
3829903774445	382990	3774445	8.88758E-06	2.72833E-05	3.2083E-05	3.16558E-05	6.72894E-06	8.75093E-06	6.44116E-06	6.62969E-07	7.7671E-06	6.62969E-07	1.97138E-05	2.86052E-05	1.69566E-05	1.82782E-09	2.323E-08	3.6769E-09	2.87352E-08	0.02873517
3830003774445	383000	3774445	9.09888E-06	2.79351E-05	3.28494E-05	3.2412E-05	6.88967E-06	8.95996E-06	6.59502E-06	6.78805E-07	7.95263E-06	6.78805E-07	2.02722E-05	2.94154E-05	1.74368E-05	1.91779E-09	2.4293E-08	3.8081E-09	3.00187E-08	0.03001871
3830103774445	383010	3774445	9.45553E-06	2.90268E-05	3.41332E-05	3.36787E-05	7.15894E-06	9.31014E-06	6.85277E-06	7.05335E-07	8.26344E-06	7.05335E-07	2.11518E-05	3.06917E-05	1.81934E-05	2.05189E-09	2.5891E-08	4.0126E-09	3.19557E-08	0.03195571

			EGIODemolition	EGIOSite Grubbing / Prep	EGIOMass Grading / Excavation	EGIOMass Grading / Excavation	EGIODrainage / Utilities Trenching	EGIODrainage / Utilities Trenching	EGIOFoundations / Concrete Pads	EGIOFoundations / Concrete Pads	EGIOBuilding / Structure Construction	EGIOBuilding / Structure Construction	EGIOAsphalt Paving	EGIOArchitectural Coating	EGIOLandscaping or Other Finishing	EGIOWaterside Construction (Piles)	HIWaterside Construction (Landscaping)	HIWaterside Construction (Landscaping)	KMDemolition	KMSite Grubbing / Prep
Unique Identifier	X (UTM)	Y (UTM)	2025	2025	2025	2026	2026	2027	2026	2027	2026	2027	2027	2027	2027	2027	2025	2026	2025	2025
3830203774445	383020	3774445	0.00016058	6.2982E-05	2.08577E-05	2.04279E-05	4.74347E-05	4.73615E-05	6.23229E-05	6.22827E-05	6.67557E-05	6.51556E-05	2.5977E-06	2.5977E-06	7.0351E-05	2.5977E-06	1.29178E-05	1.25132E-05	1.26211E-05	5.47766E-05
3830303774445	383030	3774445	0.000176011	6.9034E-05	2.2862E-05	2.2391E-05	5.19929E-05	5.19127E-05	6.83119E-05	6.82678E-05	7.31706E-05	7.14167E-05	2.84733E-06	2.84733E-06	7.71114E-05	2.84733E-06	1.35188E-05	1.30954E-05	1.3153E-05	5.70848E-05
3830403774445	383040	3774445	0.00019323	7.5788E-05	2.50985E-05	2.45814E-05	5.70792E-05	5.69911E-05	7.49946E-05	7.49462E-05	8.03286E-05	7.84032E-05	3.12588E-06	3.12588E-06	8.46549E-05	3.12588E-06	1.41198E-05	1.36775E-05	1.3678E-05	5.93634E-05
3830503774445	383050	3774445	0.000213772	8.3844E-05	2.77667E-05	2.71946E-05	6.31472E-05	6.30497E-05	8.29671E-05	8.29136E-05	8.88681E-05	8.6738E-05	3.45818E-06	3.45818E-06	9.36544E-05	3.45818E-06	1.47871E-05	1.43239E-05	1.42573E-05	6.18778E-05
3830603774445	383060	3774445	0.000234035	9.1792E-05	3.03987E-05	2.97723E-05	6.91329E-05	6.90262E-05	9.08316E-05	9.0773E-05	9.72919E-05	9.49599E-05	3.78598E-06	3.78598E-06	0.000102532	3.78598E-06	1.53055E-05	1.48261E-05	1.47122E-05	6.3852E-05
3830703774445	383070	3774445	0.000257362	0.00010094	3.34285E-05	3.27398E-05	7.60234E-05	7.5906E-05	9.98847E-05	9.98203E-05	0.000106989	0.000104425	4.16333E-06	4.16333E-06	0.000112751	4.16333E-06	1.58347E-05	1.53387E-05	1.51716E-05	6.58459E-05
3830803774445	383080	3774445	0.000284577	0.00011162	3.69635E-05	3.62019E-05	8.40627E-05	8.3933E-05	0.000110447	0.000110376	0.000118303	0.000115467	4.60359E-06	4.60359E-06	0.000124674	4.60359E-06	1.63729E-05	1.58601E-05	1.56401E-05	6.7879E-05
3830903774445	383090	3774445	0.00031649	0.00012413	4.11087E-05	4.02617E-05	9.34896E-05	9.33454E-05	0.000122833	0.000122754	0.00013157	0.000128416	5.11985E-06	5.11985E-06	0.000138656	5.11985E-06	1.692E-05	1.63901E-05	1.61176E-05	6.99514E-05
3831003774445	383100	3774445	0.000354367	0.00013899	4.60285E-05	4.50802E-05	0.000104678	0.000104517	0.000137534	0.000137445	0.000147316	0.000143785	5.73259E-06	5.73259E-06	0.00015525	5.73259E-06	1.74995E-05	1.69513E-05	1.66403E-05	7.22203E-05
3831103774445	383110	3774445	0.000395846	0.00015526	5.14162E-05	5.03568E-05	0.000116931	0.000116751	0.000153632	0.000153533	0.000164559	0.000160615	6.40359E-06	6.40359E-06	0.000173422	6.40359E-06	1.7973E-05	1.74101E-05	1.70952E-05	7.41945E-05
3831203774445	383120	3774445	0.000445175	0.0001746	5.78235E-05	5.66321E-05	0.000131503	0.0001313	0.000172777	0.000172666	0.000185066	0.00018063	7.20159E-06	7.20159E-06	0.000195033	7.20159E-06	1.84646E-05	1.78862E-05	1.75343E-05	7.60999E-05
3831303774445	383130	3774445	0.000506046	0.00019848	6.573E-05	6.43757E-05	0.000149484	0.000149253	0.000196402	0.000196275	0.000210371	0.000205329	8.1863E-06	8.1863E-06	0.000221701	8.1863E-06	1.894E-05	1.83467E-05	1.7928E-05	7.78089E-05
3831403774445	383140	3774445	0.000581944	0.00022825	7.55883E-05	7.40309E-05	0.000171904	0.000171638	0.000225859	0.000225713	0.000241923	0.000236124	9.4141E-06	9.4141E-06	0.000254952	9.4141E-06	1.93956E-05	1.87881E-05	1.83241E-05	7.95277E-05
3831503774445	383150	3774445	0.000673229	0.00026405	8.74452E-05	8.56435E-05	0.000198868	0.000198562	0.000261287	0.000261119	0.000279871	0.000273163	1.08908E-05	1.08908E-05	0.000294944	1.08908E-05	1.98226E-05	1.92017E-05	1.86929E-05	8.11287E-05
3831603774445	383160	3774445	0.000784462	0.00030768	0.000101893	9.97938E-05	0.000231726	0.000231369	0.000304458	0.000304261	0.000326112	0.000318296	1.26902E-05	1.26902E-05	0.000343676	1.26902E-05	2.01598E-05	1.95284E-05	1.90437E-05	8.26511E-05
3831703774445	383170	3774445	0.000916857	0.0003596	0.00011909	0.000116636	0.000270835	0.000270417	0.000355842	0.000355612	0.000381151	0.000372015	1.4832E-05	1.4832E-05	0.000401679	1.4832E-05	2.04558E-05	1.98151E-05	1.93877E-05	8.4144E-05
3831903774445	383190	3774445	0.001206715	0.00047329	0.000156739	0.00015351	0.000356458	0.000355908	0.000468339	0.000468037	0.000501649	0.000489625	1.9521E-05	1.9521E-05	0.000528667	1.9521E-05	2.08881E-05	2.02339E-05	2.00282E-05	8.69236E-05
3832003774445	383200	3774445	0.001344912	0.00052749	0.00017469	0.00017109	0.000397281	0.000396668	0.000521975	0.000521638	0.0005591	0.000545699	2.17566E-05	2.17566E-05	0.000589212	2.17566E-05	2.10442E-05	2.0385E-05	2.03382E-05	8.82692E-05
3832103774445	383210	3774445	0.001474792	0.00057843	0.00019156	0.000187613	0.000435646	0.000434974	0.000572382	0.000572013	0.000613093	0.000598398	2.38577E-05	2.38577E-05	0.000646113	2.38577E-05	2.12254E-05	2.05606E-05	2.06709E-05	8.9713E-05
3832203774445	383220	3774445	0.001581211	0.00062017	0.000205382	0.000201151	0.000467082	0.000466361	0.000613685	0.000613289	0.000657333	0.000641577	2.55792E-05	2.55792E-05	0.000692735	2.55792E-05	2.14263E-05	2.07552E-05	2.10284E-05	9.12649E-05
3832303774445	383230	3774445	0.001648028	0.00064638	0.000214061	0.000209651	0.00048682	0.000486068	0.000639617	0.000639204	0.00068511	0.000668688	2.66601E-05	2.66601E-05	0.000722008	2.66601E-05	2.162E-05	2.09429E-05	2.13973E-05	9.28659E-05
3832403774445	383240	3774445	0.001671902	0.00065574	0.000217162	0.000212688	0.000493872	0.00049311	0.000648883	0.000648464	0.000695035	0.000678375	2.70463E-05	2.70463E-05	0.000732468	2.70463E-05	2.18156E-05	2.11323E-05	2.17775E-05	9.45159E-05
3832503774445	383250	3774445	0.001652636	0.00064819	0.00021466	0.000210237	0.000488181	0.000487427	0.000641406	0.000640992	0.000687025	0.000670558	2.67346E-05	2.67346E-05	0.000724027	2.67346E-05	2.20075E-05	2.13182E-05	2.21713E-05	9.62249E-05
3832603774445	383260	3774445	0.001586555	0.00062227	0.000206077	0.000201831	0.000468661	0.000467938	0.000615759	0.000615362	0.000659555	0.000643746	2.56657E-05	2.56657E-05	0.000695077	2.56657E-05	2.22066E-05	2.15111E-05	2.25854E-05	9.80223E-05
3832703774445	383270	3774445	0.001471702	0.00057722	0.000191158	0.00018722	0.000434734	0.000434063	0.000571183	0.000570815	0.000611809	0.000597144	2.38077E-05	2.38077E-05	0.000644759	2.38077E-05	2.24076E-05	2.17057E-05	2.30154E-05	9.98885E-05
3832903774445	383290	3774445	0.001174847	0.00046079	0.0001526	0.000149456	0.000347044	0.000346509	0.000455971	0.000455676	0.000488401	0.000476695	1.90055E-05	1.90055E-05	0.000514706	1.90055E-05	2.27448E-05	2.20324E-05	2.38618E-05	0.000103562
3833003774445	383300	3774445	0.001025045	0.00040204	0.000133142	0.000130399	0.000302793	0.000302326	0.000397831	0.000397574	0.000426126	0.000415912	1.65821E-05	1.65821E-05	0.000449077	1.65821E-05	2.28578E-05	2.21419E-05	2.4251E-05	0.000105251
3833103774445	383310	3774445	0.000888312	0.00034841	0.000115382	0.000113005	0.000262403	0.000261998	0.000344763	0.000344541	0.000369284	0.000360433	1.43702E-05	1.43702E-05	0.000389173	1.43702E-05	2.29565E-05	2.22374E-05	2.46471E-05	0.00010697
3833203774445	383320	3774445	0.000774043	0.00030359	0.00010054	9.84684E-05	0.000228648	0.000228296	0.000300414	0.00030022	0.000321781	0.00031468	1.25217E-05	1.25217E-05	0.000339111	1.25217E-05	2.30821E-05	2.23591E-05	2.5068E-05	0.000108797
3833303774445	383330	3774445	0.000686693	0.00026933	8.9194E-05	8.73563E-05	0.000202846	0.000202533	0.000266513	0.000266341	0.000285468	0.000278626	1.11086E-05	1.11086E-05	0.000300843	1.11086E-05	2.32005E-05	2.24738E-05	2.54889E-05	0.000110624
3833403774445	383340	3774445	0.000617334	0.00024213	8.0185E-05	7.85329E-05	0.000182357	0.000182076	0.000239594	0.000239439	0.000256635	0.000250483	9.98659E-06	9.98659E-06	0.000270457	9.98659E-06	2.32704E-05	2.25415E-05	2.58805E-05	0.000112323
3833503774445	383350	3774445	0.000558564	0.00021908	7.25515E-05	7.10567E-05	0.000164997	0.000164743	0.000216785	0.000216645	0.000232203	0.000226638	9.03588E-06	9.03588E-06	0.000244709	9.03588E-06	2.32902E-05	2.25607E-05	2.62561E-05	0.000113953
3833603774445	383360	3774445	0.000509298	0.00019975	6.61523E-05	6.47894E-05	0.000150444	0.000150212	0.000197664	0.000197536	0.000211723	0.000206648	8.2389E-06	8.2389E-06	0.000223126	8.2389E-06	2.3344E-05	2.26128E-05	2.66227E-05	0.000115545
3833703774445	383370	3774445	0.000468816	0.00018388	6.08942E-05	5.96395E-05	0.000138486	0.000138272	0.000181952	0.000181835	0.000194894	0.000190222	7.58402E-06	7.58402E-06	0.00020539	7.58402E-06	2.35036E-05	2.27674E-05	2.71048E-05	0.000117637
3833803774445	383380	3774445	0.000434999	0.00017061	5.65017E-05	5.53375E-05	0.000128497	0.000128298	0.000168828	0.000168719	0.000180835	0.000176501	7.03696E-06	7.03696E-06	0.000190575	7.03696E-06	2.36705E-05	2.29291E-05	2.76027E-05	0.000119797
3833903774445	383390	3774445	0.000407074	0.00015966	5.28745E-05	5.17851E-05	0.000120248	0.000120062	0.00015799	0.000157888	0.000169227	0.00016517	6.58522E-06	6.58522E-06	0.000178341	6.58522E-06	2.39073E-05	2.31584E-05	2.81639E-05	0.000122233
3834103774445	383410	3774445	0.000363709	0.00014265	4.72418E-05	4.62685E-05	0.000107438	0.000107272	0.000141159	0.000141068	0.000151199	0.000147575	5.8837E-06	5.8837E-06	0.000159342	5.8837E-06	2.44508E-05	2.3685E-05	2.93746E-05	0.000127488
3834303774445	383430	3774445	0.000325787	0.00012778	4.23162E-05	4.14443E-05	9.62358E-05	9.60873E-05	0.000126441	0.00012636	0.000135434	0.000132188	5.27024E-06	5.27024E-06	0.000142728	5.27024E-06	2.43916E-05	2.36276E-05	2.99562E-05	0.000130012
3834403774445	383440	3774445	0.000311397	0.00012213	4.04472E-05	3.96138E-05	9.19853E-05	9.18433E-05	0.000120857	0.000120779	0.000129453	0.00012635	5.03747E-06	5.03747E-06	0.000136425	5.03747E-06	2.45028E-05	2.37353E-05	3.03568E-05	0.000131751
3834503774445	383450	3774445	0.000299469	0.00011746	3.88978E-05	3.80964E-05	8.84618E-05	8.83253E-05	0.000116227	0.000116152	0.000124494	0.00012151	4.8445E-06	4.8445E-06	0.000131199	4.8445E-06	2.47091E-05	2.39352E-05	3.08932E-05	0.000134078
3834603774445	383460	3774445	0.000288933	0.00011332	3.75293E-05	3.67561E-05	8.53495E-05	8.52178E-05	0.000112138	0.000112066	0.000120114	0.000117235	4.67407E-06	4.67407E-06	0.000126583	4.67407E-06	2.49244E-05	2.41437E-05	3.14408E-05	0.000136455
3834703774445	383470	3774445	0.000277652	0.0001089	3.6064E-05	3.5321E-05	8.2017E-05	8.18905E-05	0.00010776	0.00010769	0.000115424	0.000112657	4.49157E-06	4.49157E-06	0.000121641	4.49157E-06	2.49154E-05	2.4135E-05	3.17146E-05	0.000137644
3834803774445	383480	3774445	0.000267673	0.00010499	3.47678E-05	3.40515E-05	7.90693E-05	7.89473E-05	0.000103887	0.00010382	0.000111276	0.000108608	4.33014E-06	4.33014E-06	0.000117269	4.33014E-06	2.49316E-05	2.41507E-05	3.20179E-05	0.00013896
3834903774445	383490	3774445	0.000259113	0.00010163	3.3656E-05	3.29626E-05	7.65407E-05	7.64226E-05	0.000100565	0.0001005	0.000107717	0.000105135	4.19166E-06	4.19166E-06	0.000113519	4.19166E-06	2.50105E-05	2.42271E-05	3.23981E-05	0.00014061
3835003774445	383500	3774445	0.000251981	9.8831E-05	3.27297E-05	3.20553E-05	7.44341E-05	7.43192E-05	9.77966E-05	9.77335E-05	0.000104752	0.000102242	4.07629E-06	4.07629E-06	0.000110394	4.07629E-06	2.51755E-05	2.4387E-05	3.28892E-05	0.000142741
3835203774445	383520	3774445	0.00023779	9.3264E-05	3.08863E-05	3.025E-05	7.02419E-05	7.01336E-05	9.22887E-05	9.22292E-05	9.88527E-05	9.64833E-05	3.84672E-06	3.84672E-06	0.000104177	3.84672E-06	2.52599E-05	2.44687E-05	3.35409E-05	0.00014557
3835303774445	383530	3774445	0.000230505	9.0407E-05	2.99402E-05	2.93233E-05	6.80902E-05	6.79851E-05	8.94616E-05	8.94038E-05	9.58245E-05	9.35276E-05	3.72888E-06	3.72888E-06	0.000100985	3.72888E-06	2.51648E-05	2.43766E-05	3.36631E-05	0.0001461
3835403774445	383540	3774445	0.000224694	8.8128E-05	2.91853E-05	2.8584E-05	6.63735E-05	6.62711E-05	8.72061E-05	8.71498E-05	9.34086E-05	9.11697E-05	3.63487E-06	3.63487E-06	9.84394E-05	3.63487E-06	2.5206E-05	2.44165E-05	3.39687E-05	0.000147426
3835503774445	383550	3774445	0.000221002	8.668E-05	2.87058E-05	2.81144E-05	6.5283E-05	6.51823E-05	8.57734E-05	8.5718E-05	9.1874E-05	8.96718E-05	3.57515E-06	3.57515E-06	9.68221E-05	3.57515E-06	2.54877E-05	2.46894E-05	3.46068E-05	0.000150196
3835603774445	383560	3774445	0.000217931	8.5475E-05	2.83068E-05	2.77236E-05	6.43756E-05	6.42763E-05	8.45811E-05	8.45266E-05	9.0597E-05	8.84254E-05	3.52546E-06	3.52546E-06	9.54763E-05	3.52546E-06	2.58124E-05	2.50039E-05	3.53129E-05	0.000153261
3835703774445	383570	3774445	0.000214562	8.4154E-05	2.78693E-05	2.72951E-05	6.33807E-05	6.32829E-05	8.32739E-05	8.32202E-05	8.91967E-05	8.70587E-05	3.47097E-06	3.47097E-06	9.40007E-05	3.47097E-06	2.60599E-05	2.52437E-05	3.59149E-05	0.000155873
3835803774445	383580	3774445	0.000211508	8.2957E-05	2.74727E-05	2.69066E-05	6.24785E-05	6.23821E-05	8.20886E-05	8.20357E-05	8.79272E-05	8.58196E-05	3.42157E-06	3.42157E-06	9.26627E-05	3.42157E-06	2.632E-05	2.54956E-05	3.65418E-05	0.000158594
3835903774445	383590	3774445	0.000209182	8.2044E-05	2.71705E-05	2.66107E-05	6.17914E-05	6.1696E-05	8.11858E-05	8.11334E-05	8.69601E-05	8.48757E-05	3.38393E-06	3.38393E-06	9.16436E-05	3.38393E-06	2.66537E-05	2.58189E-05	3.72795E-05	0.000161796
3836003774445	383600	3774445	0.000207745	8.148E-05	2.69838E-05	2.64279E-05	6.13668E-05	6.12722E-05	8.0628E-05	8.0576E-05	8.63627E-05	8.42926E-05	3.36068E-06	3.36068E-06	9.1014E-05	3.36068E-06	2.7086E-05	2.62376E-05	3.81644E-05	0.000165636
3836103774445	383610	3774445	0.000206928	8.116E-05	2.68777E-05	2.63239E-05	6.11254E-05	6.10311E-05	8.03108E-05	8.0259E-05	8.60229E-05	8.39609E-05	3.34746E-06	3.34746E-06	9.06559E-05	3.34746E-06	2.75865E-05	2.67225E-05	3.91579E-05	0.000169948
3836203774445	383620	3774445	0.000208347	8.1717E-05	2.7062E-05	2.65044E-05	6.15446E-05	6.14496E-05	8.08616E-05	8.08094E-05	8.66128E-05	8.45368E-05	3.37042E-06	3.37042E-06	9.12776E-05	3.37042E-06	2.83938E-05	2.75044E-05	4.06085E-05	0.000176244
3836303774445	383630	3774445	0.000211544	8.2971E-05	2.74773E-05	2.69112E-05	6.24892E-05	6.23927E-05	8.21026E-05	8.20496E-05	8.79421E-05	8.58342E-05	3.42215E-06	3.42215E-06	9.26785E-05	3.42215E-06	2.94594E-05	2.85366E-05	4.2462E-05	0.000184288
3836403774445	383640	3774445	0.00021546	8.4507E-05	2.7986E-05	2.74094E-05	6.3646E-05	6.35478E-05	8.36225E-05	8.35685E-05	8.95701E-05	8.74232E-05	3.4855E-06	3.4855E-06	9.43942E-05	3.4855E-06	3.06397E-05	2.968E-05	4.45055E-05	0.000193157
3836503774445	383650	3774445	0.000222206	8.7152E-05	2.88622E-05	2.82675E-05	6.56386E-05	6.55373E-05	8.62405E-05	8.61848E-05	9.23743E-05	9.01602E-05	3.59462E-06	3.59462E-06	9.73494E-05	3.59462E-06	3.12704E-05	3.12596E-05	4.72597E-05	0.00020511
3836603774445	383660	3774445	0.000230083	9.0242E-05	2.98853E-05	2.92696E-05	6.79655E-05	6.78606E-05	8.92977E-05	8.92401E-05	9.5649E-05	9.33563E-05	3.72205E-06	3.72205E-06	0.0001008	3.72205E-06	3.41091E-05	3.30408E-05	5.03669E-05	0.000218596
3836703774445	383670	3774445	0.000240044	9.4149E-05	3.11792E-05	3.05368E-05	7.09079E-05	7.07985E-05	9.31637E-05	9.31036E-05	9.979E-05	9.7398E-05	3.88319E-06	3.88319E-06	0.000105164	3.88319E-06	3.63192E-05	3.51816E-05	5.40873E-05	0.000234743
3836803774445	383680	3774445	0.000252736	9.9127E-05	3.28277E-05	3.21513E-05	7.46569E-05	7.45417E-05	9.80894E-05	9.80261E-05	0.000105066	0.000102548	4.0885E-06	4.0885E-06	0.000110725	4.0885E-06	3.90316E-05	3.7809E-05	5.86429E-05	0.000254514
3836903774445	383690	3774445	0.000267862	0.00010506	3.47923E-05	3.40755E-05	7.9125E-05	7.90029E-05	0.00010396	0.000103893	0.000111354	0.000108685	4.33319E-06	4.33319E-06	0.000117351	4.33319E-06	4.22193E-05	4.0897E-05	6.40041E-05	0.000277782
3837003774445	383700	3774445	0.000283221	0.00011108	3.67873E-05	3.60294E-05	8.3662E-05	8.35329E-05	0.000109921	0.00010985	0.000117739	0.000114917	4.58165E-06	4.58165E-06	0.00012408	4.58165E-06	4.54824E-05	4.40578E-05	6.95418E-05	0.000301816
3837103774445	383710	3774445	0.000301167	0.00011812	3.91183E-05	3.83124E-05	8.89632E-05	8.88259E-05	0.000116886	0.000116811	0.0001252	0.000122199	4.87197E-06	4.87197E-06	0.000131942	4.87197E-06	4.92389E-05	4.76966E-05	7.59192E-05	0.000329495
3837203774445	383720	3774445	0.000320442	0.00012568	4.1622E-05	4.07644E-05	9.46571E-05	9.4511E-05	0.000124367	0.000124287	0.000133213	0.00013002	5.18378E-06	5.18378E-06	0.000140387	5.18378E-06	5.32572E-05	5.15891E-05	8.27672E-05	0.000359216
3837303774445	383730	3774445	0.000338694	0.00013284	4.39927E-05	4.30863E-05	0.000100048	9.98941E-05	0.000131451	0.000131366	0.0001408	0.000137425	5.47904E-06	5.47904E-06	0.000148383	5.47904E-06	5.70925E-05	5.53043E-05	8.93618E-05	0.000387837
3837403774445	383740	3774445	0.000360304	0.00014132	4.67997E-05	4.58354E-05	0.000106432	0.000106268	0.000139838	0.000139748	0.000149784	0.000146194	5.82863E-06	5.82863E-06	0.000157851	5.82863E-06	6.15611E-05	5.96329E-05	9.70313E-05	0.000421123
3837503774445	383750	3774445	0.000395595	0.00015516	5.13835E-05	5.03248E-05	0.000116857	0.000116676	0.000153534	0.000153435	0.000164455	0.000160513	6.39952E-06	6.39952E-06	0.000173312	6.39952E-06	6.86147E-05	6.64656E-05	0.000108998	0.000473061
3837603774445	383760	3774445	0.000443029	0.00017376	5.75447E-05	5.6359E-05	0.000130869	0.000130667	0.000171944	0.000171833	0.000184174	0.000179759	7.16686E-06	7.16686E-06	0.000194093	7.16686E-06	7.79932E-05	7.55503E-05	0.000124887	0.00054202
3837703774445	383770	3774445	0.000504115	0.00019772	6.54792E-05	6.41301E-05	0.000148913	0.000148683	0.000195652	0.000195526	0.000209568	0.000204545	8.15506E-06	8.15506E-06	0.000220855	8.15506E-06	8.998E-05	8.71617E-05	0.000145196	0.000630162
3837803774445	383780	3774445	0.000583265	0.00022876	7.57598E-05	7.41989E-05	0.000172294	0.000172028	0.000226371	0.000226225	0.000242472	0.00023666	9.43546E-06	9.43546E-06	0.000255531	9.43546E-06	0.000105445	0.000102142	0.000171396	0.00074387
3837903774445	383790	3774445	0.0006898	0.00027055	8.95977E-05	8.77516E-05	0.000203764	0.000203449	0.000267719	0.000267546	0.00028676	0.000279887	1.11589E-05	1.11589E-05	0.000302205	1.11589E-05	0.000126175	0.000122223	0.000206507	0.000896256
3838003774445	383800	3774445	0.000843914	0.00033099	0.000109615	0.000107357	0.000249288	0.000248903	0.000327532	0.000327321	0.000350828	0.000342418	1.3652E-05	1.3652E-05	0.000369722	1.3652E-05	0.000156157	0.000151266	0.00025744	0.001117307
3838103774445	383810	3774445	0.001083177	0.00042484	0.000140693	0.000137794	0.000319965	0.000319471	0.00042039	0.00042012	0.00045029	0.00043949	1.75225E-05	1.75225E-05	0.000474544	1.75225E-05	0.000202517	0.000196173	0.000336258	0.001459384
3838203774445	383820	3774445	0.001478771	0.00057999	0.000192077	0.000188119	0.000436822	0.000436148	0.000573927	0.000573556	0.000614747	0.000600012	2.3922E-05	2.3922E-05	0.000647856	2.3922E-05	0.00027901	0.000270271	0.000466296	0.002023759
3838303774445	383830	3774445	0.002281044	0.00089466	0.000296283	0.000290179	0.000673809	0.00067277	0.000885297	0.000884726	0.000948264	0.000925535	3.69004E-05	3.69004E-05	0.000999336	3.69004E-05	0.000433938	0.000420346	0.000729631	0.003166652

			KMMass Grading / Excavation	KMMass Grading / Excavation	KMDrainage / Utilities Trenching	KMFoundations / Concrete Pads	KMBuilding / Structure Construction	KMAsphalt Paving	KMArchitectural Coating	KMLandscaping or Other Finishing	KMWaterside Construction (Piles)	EWNDemolition	EWNSite Grubbing / Prep	EWNDrainage / Utilities Trenching	EWNDrainage / Utilities Trenching	EWNDrainage / Utilities Trenching	EWNFoundation s / Concrete Pads	EWNBuilding / Structure Construction	EWNAsphalt Paving	EWNLandscaping or Other Finishing	EWNWaterside Construction (Piles)
Unique Identifier	X (UTM)	Y (UTM)	2025	2026	2026	2026	2026	2026	2026	2026	2026	2027	2027	2027	2028	2029	2029	2029	2029	2029	2029
3830203774445	383020	3774445	4.16361E-05	4.12052E-05	1.47971E-05	7.83059E-06	2.68953E-05	8.6404E-07	8.6404E-07	2.77594E-05	8.6404E-07	5.77632E-05	3.14817E-06	7.3925E-06	7.24974E-06	7.09973E-06	6.14969E-06	1.33537E-05	9.50043E-07	1.38287E-05	9.50043E-07
3830303774445	383030	3774445	4.33905E-05	4.29415E-05	1.54206E-05	8.16055E-06	2.80286E-05	9.00448E-07	9.00448E-07	2.89291E-05	9.00448E-07	6.04967E-05	3.29715E-06	7.74233E-06	7.59281E-06	7.43571E-06	6.44071E-06	1.39856E-05	9.95001E-07	1.44831E-05	9.95001E-07
3830403774445	383040	3774445	4.51225E-05	4.46556E-05	1.60362E-05	8.48629E-06	2.91475E-05	9.36391E-07	9.36391E-07	3.00838E-05	9.36391E-07	6.32302E-05	3.44613E-06	8.09216E-06	7.93589E-06	7.77169E-06	6.73173E-06	1.46175E-05	1.03996E-06	1.51375E-05	1.03996E-06
3830503774445	383050	3774445	4.70338E-05	4.6547E-05	1.67154E-05	8.84574E-06	3.0382E-05	9.76053E-07	9.76053E-07	3.13581E-05	9.76053E-07	6.627E-05	3.6118E-06	8.48118E-06	8.3174E-06	8.14531E-06	7.05535E-06	1.53203E-05	1.08996E-06	1.58653E-05	1.08996E-06
3830603774445	383060	3774445	4.85344E-05	4.80321E-05	1.72487E-05	9.12796E-06	3.13514E-05	1.00719E-06	1.00719E-06	3.23586E-05	1.00719E-06	6.86283E-05	3.74033E-06	8.783E-06	8.61339E-06	8.43517E-06	7.30643E-06	1.58655E-05	1.12874E-06	1.64298E-05	1.12874E-06
3830703774445	383070	3774445	5.00499E-05	4.95319E-05	1.77873E-05	9.41299E-06	3.23303E-05	1.03864E-06	1.03864E-06	3.3369E-05	1.03864E-06	7.10249E-05	3.87095E-06	9.08971E-06	8.91418E-06	8.72974E-06	7.56158E-06	1.64195E-05	1.16816E-06	1.70036E-05	1.16816E-06
3830803774445	383080	3774445	5.15953E-05	5.10613E-05	1.83366E-05	9.70364E-06	3.33286E-05	1.07071E-06	1.07071E-06	3.43993E-05	1.07071E-06	7.34674E-05	4.00407E-06	9.40231E-06	9.22074E-06	9.02995E-06	7.82162E-06	1.69842E-05	1.20833E-06	1.75883E-05	1.20833E-06
3830903774445	383090	3774445	5.31705E-05	5.26203E-05	1.88964E-05	9.9999E-06	3.43462E-05	1.1034E-06	1.1034E-06	3.54496E-05	1.1034E-06	7.59406E-05	4.13886E-06	9.71882E-06	9.53114E-06	9.33393E-06	8.08492E-06	1.75559E-05	1.24901E-06	1.81804E-05	1.24901E-06
3831003774445	383100	3774445	5.48951E-05	5.4327E-05	1.95093E-05	1.03242E-05	3.54602E-05	1.13919E-06	1.13919E-06	3.65994E-05	1.13919E-06	7.85592E-05	4.28158E-06	1.0054E-05	9.8598E-06	9.65579E-06	8.36371E-06	1.81613E-05	1.29208E-06	1.88073E-05	1.29208E-06
3831103774445	383110	3774445	5.63957E-05	5.58121E-05	2.00426E-05	1.06065E-05	3.64295E-05	1.17033E-06	1.17033E-06	3.75998E-05	1.17033E-06	8.07108E-05	4.39884E-06	1.03293E-05	1.01298E-05	9.92024E-06	8.59278E-06	1.86587E-05	1.32747E-06	1.93224E-05	1.32747E-06
3831203774445	383120	3774445	5.7844E-05	5.72454E-05	2.05573E-05	1.08789E-05	3.73651E-05	1.20039E-06	1.20039E-06	3.85655E-05	1.20039E-06	8.30231E-05	4.52487E-06	1.06252E-05	1.04201E-05	1.02045E-05	8.83896E-06	1.91933E-05	1.3655E-06	1.9876E-05	1.3655E-06
3831303774445	383130	3774445	5.91431E-05	5.8531E-05	2.1019E-05	1.11232E-05	3.82042E-05	1.22735E-06	1.22735E-06	3.94315E-05	1.22735E-06	8.51824E-05	4.64255E-06	1.09016E-05	1.06911E-05	1.04699E-05	9.06884E-06	1.96924E-05	1.40101E-06	2.03929E-05	1.40101E-06
3831403774445	383140	3774445	6.04496E-05	5.9824E-05	2.14833E-05	1.13689E-05	3.90481E-05	1.25446E-06	1.25446E-06	4.03026E-05	1.25446E-06	8.71885E-05	4.75188E-06	1.11583E-05	1.09428E-05	1.07164E-05	9.28242E-06	2.01562E-05	1.43401E-06	2.08732E-05	1.43401E-06
3831503774445	383150	3774445	6.16665E-05	6.10283E-05	2.19158E-05	1.15977E-05	3.98342E-05	1.27971E-06	1.27971E-06	4.11139E-05	1.27971E-06	8.89725E-05	4.84912E-06	1.13866E-05	1.11668E-05	1.09357E-05	9.47235E-06	2.05686E-05	1.46335E-06	2.13003E-05	1.46335E-06
3831603774445	383160	3774445	6.28237E-05	6.21735E-05	2.2327E-05	1.18154E-05	4.05817E-05	1.30373E-06	1.30373E-06	4.18854E-05	1.30373E-06	9.04043E-05	4.92715E-06	1.15699E-05	1.13465E-05	1.11117E-05	9.62479E-06	2.08997E-05	1.4869E-06	2.16431E-05	1.4869E-06
3831703774445	383170	3774445	6.39584E-05	6.32965E-05	2.27303E-05	1.20288E-05	4.13147E-05	1.32728E-06	1.32728E-06	4.2642E-05	1.32728E-06	9.16524E-05	4.99517E-06	1.17296E-05	1.15031E-05	1.12651E-05	9.75766E-06	2.11882E-05	1.50742E-06	2.19419E-05	1.50742E-06
3831903774445	383190	3774445	6.60712E-05	6.53874E-05	2.34812E-05	1.24262E-05	4.26795E-05	1.37112E-06	1.37112E-06	4.40506E-05	1.37112E-06	9.34058E-05	5.09074E-06	1.1954E-05	1.17232E-05	1.14806E-05	9.94434E-06	2.15935E-05	1.53626E-06	2.23617E-05	1.53626E-06
3832003774445	383200	3774445	6.7094E-05	6.63997E-05	2.38447E-05	1.26185E-05	4.33402E-05	1.39235E-06	1.39235E-06	4.47325E-05	1.39235E-06	9.4003E-05	5.12329E-06	1.20304E-05	1.17981E-05	1.1554E-05	1.00079E-05	2.17316E-05	1.54609E-06	2.25047E-05	1.54609E-06
3832103774445	383210	3774445	6.81915E-05	6.74858E-05	2.42347E-05	1.28249E-05	4.40491E-05	1.41512E-06	1.41512E-06	4.54642E-05	1.41512E-06	9.46998E-05	5.16126E-06	1.21196E-05	1.18856E-05	1.16397E-05	1.00821E-05	2.18927E-05	1.55755E-06	2.26715E-05	1.55755E-06
3832203774445	383220	3774445	6.9371E-05	6.86531E-05	2.46539E-05	1.30468E-05	4.48111E-05	1.4396E-06	1.4396E-06	4.62507E-05	1.4396E-06	9.54655E-05	5.20299E-06	1.22176E-05	1.19817E-05	1.17338E-05	1.01636E-05	2.20697E-05	1.57014E-06	2.28548E-05	1.57014E-06
3832303774445	383230	3774445	7.0588E-05	6.98574E-05	2.50864E-05	1.32756E-05	4.55972E-05	1.46485E-06	1.46485E-06	4.7062E-05	1.46485E-06	9.61929E-05	5.24264E-06	1.23107E-05	1.2073E-05	1.18232E-05	1.02411E-05	2.22379E-05	1.5821E-06	2.30289E-05	1.5821E-06
3832403774445	383240	3774445	7.18422E-05	7.10987E-05	2.55322E-05	1.35115E-05	4.64073E-05	1.49088E-06	1.49088E-06	4.78982E-05	1.49088E-06	9.69203E-05	5.28228E-06	1.24038E-05	1.21643E-05	1.19126E-05	1.03185E-05	2.2406E-05	1.59407E-06	2.32031E-05	1.59407E-06
3832503774445	383250	3774445	7.31412E-05	7.23843E-05	2.59938E-05	1.37558E-05	4.72465E-05	1.51784E-06	1.51784E-06	4.87643E-05	1.51784E-06	9.76171E-05	5.32026E-06	1.2493E-05	1.22517E-05	1.19982E-05	1.03927E-05	2.25671E-05	1.60553E-06	2.33699E-05	1.60553E-06
3832603774445	383260	3774445	7.45074E-05	7.37364E-05	2.64794E-05	1.40128E-05	4.8129E-05	1.54619E-06	1.54619E-06	4.96752E-05	1.54619E-06	9.83292E-05	5.35907E-06	1.25841E-05	1.23411E-05	1.20857E-05	1.04685E-05	2.27317E-05	1.61724E-06	2.35403E-05	1.61724E-06
3832703774445	383270	3774445	7.59259E-05	7.51402E-05	2.69835E-05	1.42796E-05	4.90453E-05	1.57563E-06	1.57563E-06	5.06209E-05	1.57563E-06	9.90336E-05	5.39746E-06	1.26743E-05	1.24295E-05	1.21723E-05	1.05435E-05	2.28946E-05	1.62882E-06	2.3709E-05	1.62882E-06
3832903774445	383290	3774445	7.87181E-05	7.79034E-05	2.79758E-05	1.48047E-05	5.08489E-05	1.63357E-06	1.63357E-06	5.24825E-05	1.63357E-06	0.000100182	5.46005E-06	1.28212E-05	1.25736E-05	1.23135E-05	1.06658E-05	2.31601E-05	1.64771E-06	2.39839E-05	1.64771E-06
3833003774445	383300	3774445	8.00022E-05	7.91742E-05	2.84321E-05	1.50462E-05	5.16784E-05	1.66022E-06	1.66022E-06	5.33386E-05	1.66022E-06	0.000100519	5.47842E-06	1.28644E-05	1.26159E-05	1.23549E-05	1.07016E-05	2.3238E-05	1.65326E-06	2.40646E-05	1.65326E-06
3833103774445	383310	3774445	8.13087E-05	8.04672E-05	2.88965E-05	1.52919E-05	5.25223E-05	1.68733E-06	1.68733E-06	5.42097E-05	1.68733E-06	0.000100795	5.49344E-06	1.28996E-05	1.26505E-05	1.23888E-05	1.0731E-05	2.33017E-05	1.65779E-06	2.41306E-05	1.65779E-06
3833203774445	383320	3774445	8.26973E-05	8.18414E-05	2.939E-05	1.55531E-05	5.34193E-05	1.71615E-06	1.71615E-06	5.51355E-05	1.71615E-06	0.000101162	5.51347E-06	1.29467E-05	1.26967E-05	1.24339E-05	1.07701E-05	2.33867E-05	1.66383E-06	2.42186E-05	1.66383E-06
3833303774445	383330	3774445	8.40859E-05	8.32157E-05	2.98835E-05	1.58142E-05	5.43163E-05	1.74497E-06	1.74497E-06	5.60613E-05	1.74497E-06	0.000101507	5.53225E-06	1.29908E-05	1.27399E-05	1.24763E-05	1.08068E-05	2.34663E-05	1.6695E-06	2.43011E-05	1.6695E-06
3833403774445	383340	3774445	8.53775E-05	8.44939E-05	3.03425E-05	1.60571E-05	5.51506E-05	1.77177E-06	1.77177E-06	5.69224E-05	1.77177E-06	0.000101668	5.54101E-06	1.30113E-05	1.27601E-05	1.24961E-05	1.08239E-05	2.35035E-05	1.67215E-06	2.43396E-05	1.67215E-06
3833503774445	383350	3774445	8.66168E-05	8.57204E-05	3.07829E-05	1.62902E-05	5.59512E-05	1.79749E-06	1.79749E-06	5.77486E-05	1.79749E-06	0.000101606	5.53767E-06	1.30035E-05	1.27524E-05	1.24885E-05	1.08174E-05	2.34893E-05	1.67114E-06	2.43249E-05	1.67114E-06
3833603774445	383360	3774445	8.78262E-05	8.69173E-05	3.12127E-05	1.65177E-05	5.67324E-05	1.82259E-06	1.82259E-06	5.8555E-05	1.82259E-06	0.00010166	5.5406E-06	1.30104E-05	1.27591E-05	1.24951E-05	1.08231E-05	2.35017E-05	1.67202E-06	2.43377E-05	1.67202E-06
3833703774445	383370	3774445	8.94164E-05	8.8491E-05	3.17779E-05	1.68167E-05	5.77596E-05	1.85559E-06	1.85559E-06	5.96152E-05	1.85559E-06	0.000102173	5.56855E-06	1.3076E-05	1.28235E-05	1.25582E-05	1.08777E-05	2.36203E-05	1.68046E-06	2.44605E-05	1.68046E-06
3833803774445	383380	3774445	9.10588E-05	9.01165E-05	3.23616E-05	1.71256E-05	5.88206E-05	1.88967E-06	1.88967E-06	6.07102E-05	1.88967E-06	0.000102717	5.59818E-06	1.31456E-05	1.28917E-05	1.2625E-05	1.09356E-05	2.3746E-05	1.6894E-06	2.45907E-05	1.6894E-06
3833903774445	383390	3774445	9.29103E-05	9.19488E-05	3.30196E-05	1.74738E-05	6.00166E-05	1.92809E-06	1.92809E-06	6.19446E-05	1.92809E-06	0.000103566	5.6445E-06	1.32544E-05	1.29984E-05	1.27295E-05	1.10261E-05	2.39425E-05	1.70338E-06	2.47942E-05	1.70338E-06
3834103774445	383410	3774445	9.69045E-05	9.59016E-05	3.44391E-05	1.8225E-05	6.25966E-05	2.01098E-06	2.01098E-06	6.46076E-05	2.01098E-06	0.000105534	5.75175E-06	1.35062E-05	1.32454E-05	1.29713E-05	1.12356E-05	2.43974E-05	1.73574E-06	2.52653E-05	1.73574E-06
3834303774445	383430	3774445	9.88231E-05	9.78004E-05	3.5121E-05	1.85859E-05	6.3836E-05	2.0508E-06	2.0508E-06	6.58868E-05	2.0508E-06	0.000104776	5.71044E-06	1.34092E-05	1.31502E-05	1.28782E-05	1.11549E-05	2.42221E-05	1.72328E-06	2.50838E-05	1.72328E-06
3834403774445	383440	3774445	0.000100145	9.91082E-05	3.55906E-05	1.88344E-05	6.46896E-05	2.07822E-06	2.07822E-06	6.67678E-05	2.07822E-06	0.000105052	5.72546E-06	1.34445E-05	1.31848E-05	1.2912E-05	1.11842E-05	2.42859E-05	1.72781E-06	2.51498E-05	1.72781E-06
3834503774445	383450	3774445	0.000101914	0.000100859	3.62194E-05	1.91672E-05	6.58325E-05	2.11494E-06	2.11494E-06	6.79475E-05	2.11494E-06	0.000105764	5.76427E-06	1.35356E-05	1.32742E-05	1.29996E-05	1.126E-05	2.44505E-05	1.73952E-06	2.53203E-05	1.73952E-06
3834603774445	383460	3774445	0.000103721	0.000102647	3.68615E-05	1.9507E-05	6.69996E-05	2.15243E-06	2.15243E-06	6.9152E-05	2.15243E-06	0.000106507	5.80475E-06	1.36306E-05	1.33674E-05	1.30908E-05	1.13391E-05	2.46222E-05	1.75174E-06	2.54981E-05	1.75174E-06
3834703774445	383470	3774445	0.000104624	0.000103541	3.71825E-05	1.96769E-05	6.75831E-05	2.17118E-06	2.17118E-06	6.97543E-05	2.17118E-06	0.000106292	5.79307E-06	1.36032E-05	1.33405E-05	1.30645E-05	1.13163E-05	2.45726E-05	1.74821E-06	2.54467E-05	1.74821E-06
3834803774445	383480	3774445	0.000105624	0.000104531	3.75381E-05	1.9865E-05	6.82293E-05	2.19194E-06	2.19194E-06	7.04213E-05	2.19194E-06	0.0001062	5.78806E-06	1.35915E-05	1.3329E-05	1.30532E-05	1.13065E-05	2.45514E-05	1.7467E-06	2.54247E-05	1.7467E-06
3834903774445	383490	3774445	0.000106879	0.000105773	3.79838E-05	2.01009E-05	6.90395E-05	2.21796E-06	2.21796E-06	7.12575E-05	2.21796E-06	0.000106369	5.79724E-06	1.3613E-05	1.33501E-05	1.30739E-05	1.13244E-05	2.45903E-05	1.74947E-06	2.54651E-05	1.74947E-06
3835003774445	383500	3774445	0.000108499	0.000107376	3.85596E-05	2.04056E-05	7.0086E-05	2.25158E-06	2.25158E-06	7.23376E-05	2.25158E-06	0.000106905	5.82645E-06	1.36816E-05	1.34174E-05	1.31398E-05	1.13815E-05	2.47142E-05	1.75828E-06	2.55934E-05	1.75828E-06
3835203774445	383520	3774445	0.000110649	0.000109504	3.93237E-05	2.081E-05	7.14749E-05	2.2962E-06	2.2962E-06	7.37711E-05	2.2962E-06	0.000106943	5.82854E-06	1.36865E-05	1.34222E-05	1.31445E-05	1.13856E-05	2.47231E-05	1.75891E-06	2.56025E-05	1.75891E-06
3835303774445	383530	3774445	0.000111052	0.000109903	3.9467E-05	2.08858E-05	7.17353E-05	2.30457E-06	2.30457E-06	7.40399E-05	2.30457E-06	0.000106384	5.79807E-06	1.3615E-05	1.33521E-05	1.30758E-05	1.13261E-05	2.45939E-05	1.74972E-06	2.54687E-05	1.74972E-06
3835403774445	383540	3774445	0.00011206	0.0001109	3.98252E-05	2.10753E-05	7.23864E-05	2.32549E-06	2.32549E-06	7.47119E-05	2.32549E-06	0.000106422	5.80016E-06	1.36199E-05	1.33569E-05	1.30805E-05	1.13301E-05	2.46027E-05	1.75035E-06	2.54779E-05	1.75035E-06
3835503774445	383550	3774445	0.000114165	0.000112984	4.05734E-05	2.14713E-05	7.37463E-05	2.36918E-06	2.36918E-06	7.61155E-05	2.36918E-06	0.000107456	5.8565E-06	1.37522E-05	1.34866E-05	1.32075E-05	1.14402E-05	2.48417E-05	1.76735E-06	2.57254E-05	1.76735E-06
3835603774445	383560	3774445	0.000116494	0.000115289	4.14012E-05	2.19094E-05	7.5251E-05	2.41751E-06	2.41751E-06	7.76685E-05	2.41751E-06	0.000108674	5.92285E-06	1.3908E-05	1.36394E-05	1.33572E-05	1.15698E-05	2.51231E-05	1.78738E-06	2.60168E-05	1.78738E-06
3835703774445	383570	3774445	0.00011848	0.000117254	4.2107E-05	2.22828E-05	7.65338E-05	2.45872E-06	2.45872E-06	7.89925E-05	2.45872E-06	0.000109577	5.97209E-06	1.40236E-05	1.37528E-05	1.34682E-05	1.1666E-05	2.5332E-05	1.80224E-06	2.62331E-05	1.80224E-06
3835803774445	383580	3774445	0.000120548	0.000119301	4.28419E-05	2.26718E-05	7.78696E-05	2.50164E-06	2.50164E-06	8.03713E-05	2.50164E-06	0.000110527	6.02384E-06	1.41451E-05	1.38719E-05	1.35849E-05	1.17671E-05	2.55515E-05	1.81785E-06	2.64604E-05	1.81785E-06
3835903774445	383590	3774445	0.000122982	0.000121709	4.37069E-05	2.31295E-05	7.94418E-05	2.55215E-06	2.55215E-06	8.19939E-05	2.55215E-06	0.000111782	6.09228E-06	1.43058E-05	1.40296E-05	1.37393E-05	1.19008E-05	2.58418E-05	1.8385E-06	2.6761E-05	1.8385E-06
3836003774445	383600	3774445	0.000125901	0.000124598	4.47443E-05	2.36785E-05	8.13274E-05	2.61272E-06	2.61272E-06	8.39401E-05	2.61272E-06	0.000113444	6.18283E-06	1.45185E-05	1.42381E-05	1.39435E-05	1.20777E-05	2.62259E-05	1.86583E-06	2.71588E-05	1.86583E-06
3836103774445	383610	3774445	0.000129179	0.000127842	4.59091E-05	2.42949E-05	8.34445E-05	2.68074E-06	2.68074E-06	8.61252E-05	2.68074E-06	0.000115389	6.28883E-06	1.47674E-05	1.44822E-05	1.41825E-05	1.22847E-05	2.66755E-05	1.89782E-06	2.76244E-05	1.89782E-06
3836203774445	383620	3774445	0.000133964	0.000132578	4.76098E-05	2.51949E-05	8.65357E-05	2.78005E-06	2.78005E-06	8.93158E-05	2.78005E-06	0.000118604	6.4641E-06	1.51789E-05	1.48858E-05	1.45778E-05	1.26271E-05	2.7419E-05	1.95071E-06	2.83943E-05	1.95071E-06
3836303774445	383630	3774445	0.000140078	0.000138629	4.97828E-05	2.63449E-05	9.04854E-05	2.90693E-06	2.90693E-06	9.33923E-05	2.90693E-06	0.000122892	6.69779E-06	1.57277E-05	1.5424E-05	1.51048E-05	1.30836E-05	2.84102E-05	2.02123E-06	2.94208E-05	2.02123E-06
3836403774445	383640	3774445	0.00014682	0.000145301	5.21787E-05	2.76127E-05	9.48401E-05	3.04684E-06	3.04684E-06	9.7887E-05	3.04684E-06	0.00012764	6.95652E-06	1.63352E-05	1.60198E-05	1.56883E-05	1.3589E-05	2.95077E-05	2.09931E-06	3.05573E-05	2.09931E-06
3836503774445	383650	3774445	0.000155906	0.000154292	5.54077E-05	2.93215E-05	0.000100709	3.23538E-06	3.23538E-06	0.000103945	3.23538E-06	0.000134232	7.31582E-06	1.71789E-05	1.68472E-05	1.64986E-05	1.42909E-05	3.10318E-05	2.20774E-06	3.21356E-05	2.20774E-06
3836603774445	383660	3774445	0.000166156	0.000164437	5.90506E-05	3.12493E-05	0.000107331	3.4481E-06	3.4481E-06	0.000110779	3.4481E-06	0.000141659	7.72061E-06	1.81294E-05	1.77793E-05	1.74115E-05	1.50816E-05	3.27488E-05	2.3299E-06	3.39137E-05	2.3299E-06
3836703774445	383670	3774445	0.00017843	0.000176583	6.34125E-05	3.35576E-05	0.000115259	3.70281E-06	3.70281E-06	0.000118962	3.70281E-06	0.000150595	8.20761E-06	1.9273E-05	1.89008E-05	1.85098E-05	1.60329E-05	3.48145E-05	2.47686E-06	3.60529E-05	2.47686E-06
3836803774445	383680	3774445	0.000193458	0.000191456	6.87535E-05	3.63841E-05	0.000124967	4.01468E-06	4.01468E-06	0.000128981	4.01468E-06	0.000161559	8.80519E-06	2.06763E-05	2.0277E-05	1.98574E-05	1.72002E-05	3.73493E-05	2.6572E-06	3.86779E-05	2.6572E-06
3836903774445	383690	3774445	0.000211144	0.000208959	7.5039E-05	3.97104E-05	0.000136391	4.3817E-06	4.3817E-06	0.000140773	4.3817E-06	0.000174431	9.50669E-06	2.23235E-05	2.18924E-05	2.14394E-05	1.85705E-05	4.03248E-05	2.86889E-06	4.17593E-05	2.86889E-06
3837003774445	383700	3774445	0.000229413	0.000227039	8.15315E-05	4.31461E-05	0.000148192	4.76082E-06	4.76082E-06	0.000152953	4.76082E-06	0.0001876	1.02245E-05	2.4009E-05	2.35453E-05	2.30581E-05	1.99726E-05	4.33694E-05	3.0855E-06	4.49121E-05	3.0855E-06
3837103774445	383710	3774445	0.000250451	0.000247859	8.90083E-05	4.71029E-05	0.000161782	5.19741E-06	5.19741E-06	0.000166979	5.19741E-06	0.000202761	1.10507E-05	2.59492E-05	2.54481E-05	2.49215E-05	2.15867E-05	4.68742E-05	3.33485E-06	4.85416E-05	3.33485E-06
3837203774445	383720	3774445	0.000273042	0.000270216	9.7037E-05	5.13516E-05	0.000176375	5.66622E-06	5.66622E-06	0.000182041	5.66622E-06	0.000218978	1.19346E-05	2.80247E-05	2.74835E-05	2.69148E-05	2.33132E-05	5.06233E-05	3.60157E-06	5.24241E-05	3.60157E-06
3837303774445	383730	3774445	0.000294797	0.000291746	0.000104769	5.54431E-05	0.000190428	6.11768E-06	6.11768E-06	0.000196545	6.11768E-06	0.000234437	1.27771E-05	3.00031E-05	2.94237E-05	2.88149E-05	2.49591E-05	5.41971E-05	3.85583E-06	5.61251E-05	3.85583E-06
3837403774445	383740	3774445	0.000320098	0.000316786	0.00011376	6.02016E-05	0.000206771	6.64274E-06	6.64274E-06	0.000213414	6.64274E-06	0.000252461	1.37595E-05	3.23098E-05	3.16859E-05	3.10303E-05	2.6878E-05	5.8364E-05	4.15228E-06	6.04401E-05	4.15228E-06
3837503774445	383750	3774445	0.000359577	0.000355855	0.000127791	6.76264E-05	0.000232273	7.462E-06	7.462E-06	0.000239735	7.462E-06	0.00028096	1.53127E-05	3.59571E-05	3.52627E-05	3.45331E-05	2.99121E-05	6.49523E-05	4.62101E-06	6.72628E-05	4.62101E-06
3837603774445	383760	3774445	0.000411993	0.00040773	0.000146419	7.74845E-05	0.000266132	8.54976E-06	8.54976E-06	0.000274682	8.54976E-06	0.000318869	1.73788E-05	4.08087E-05	4.00206E-05	3.91925E-05	3.3948E-05	7.37161E-05	5.2445E-06	7.63384E-05	5.2445E-06
3837703774445	383770	3774445	0.00047899	0.000474033	0.000170229	9.00847E-05	0.00030941	9.9401E-06	9.9401E-06	0.00031935	9.9401E-06	0.00036736	2.00216E-05	4.70145E-05	4.61066E-05	4.51526E-05	3.91105E-05	8.49262E-05	6.04204E-06	8.79472E-05	6.04204E-06
3837803774445	383780	3774445	0.00056542	0.000559569	0.000200946	0.00010634	0.00036524	1.17337E-05	1.17337E-05	0.000376974	1.17337E-05	0.000429978	2.34343E-05	5.50282E-05	5.39656E-05	5.2849E-05	4.57771E-05	9.94021E-05	7.07193E-06	0.000102938	7.07193E-06
3837903774445	383790	3774445	0.00068125	0.0006742	0.000242111	0.000128124	0.000440062	1.41374E-05	1.41374E-05	0.000454199	1.41374E-05	0.000513751	2.80001E-05	6.57495E-05	6.44798E-05	6.31457E-05	5.46959E-05	0.000118769	8.44977E-06	0.000122994	8.44977E-06
3838003774445	383800	3774445	0.000849273	0.000840484	0.000301825	0.000159725	0.000548598	1.76243E-05	1.76243E-05	0.000566222	1.76243E-05	0.000634898	3.46027E-05	8.12538E-05	7.96847E-05	7.80359E-05	6.75936E-05	0.000146776	1.04423E-05	0.000151997	1.04423E-05
3838103774445	383810	3774445	0.001109287	0.001097807	0.000394232	0.000208626	0.000716558	2.30201E-05	2.30201E-05	0.000739578	2.30201E-05	0.000822352	4.48193E-05	0.000105244	0.000103212	0.000101076	8.75508E-05	0.000190111	1.35254E-05	0.000196874	1.35254E-05
3838203774445	383820	3774445	0.001538272	0.001522353	0.00054669	0.000289306	0.000993666	3.19225E-05	3.19225E-05	0.001025588

			ISDemolition	ISDrainage / Utilities Trenching	ISDrainage / Utilities Trenching	ISAsphalt Paving	ISAsphalt Paving	SVDemolition	SVSite Grubbing / Prep	SVMass Grading / Excavation	SVMass Grading / Excavation	SVDrainage / Utilities Trenching	SVFoundations / Concrete Pads	SVBuilding / Structure Construction	SVBuilding / Structure Construction	SVAsphalt Paving	SVAsphalt Paving	SVArchitectural Coating	SVArchitectural Coating	SVLandscaping or Other Finishing	SVLandscaping or Other Finishing
Unique Identifier	X (UTM)	Y (UTM)	2027	2027	2028	2027	2028	2027	2027	2027	2028	2028	2028	2028	2029	2028	2029	2028	2029	2028	2029
3830203774445	383020	3774445	1.70769E-05	6.87621E-06	6.69979E-06	1.77588E-06	1.65431E-06	5.24726E-05	3.7725E-05	2.54353E-05	2.51123E-05	1.78178E-05	5.66025E-06	8.10866E-06	7.79927E-06	7.97241E-07	7.41749E-07	7.97241E-07	7.41749E-07	8.10866E-06	7.79927E-06
3830303774445	383030	3774445	1.82841E-05	7.36231E-06	7.17341E-06	1.90142E-06	1.77126E-06	5.47176E-05	3.9339E-05	2.65235E-05	2.61867E-05	1.85801E-05	5.90243E-06	8.45559E-06	8.13296E-06	8.3135E-07	7.73484E-07	8.3135E-07	7.73484E-07	8.45559E-06	8.13296E-06
3830403774445	383040	3774445	1.95542E-05	7.87372E-06	7.6717E-06	2.0335E-06	1.89429E-06	5.69448E-05	4.09402E-05	2.76031E-05	2.72526E-05	1.93364E-05	6.14267E-06	8.79976E-06	8.46399E-06	8.65189E-07	8.04967E-07	8.65189E-07	8.04967E-07	8.79976E-06	8.46399E-06
3830503774445	383050	3774445	2.09905E-05	8.45208E-06	8.23523E-06	2.18287E-06	2.03344E-06	5.9368E-05	4.26824E-05	2.87777E-05	2.84123E-05	2.01592E-05	6.40406E-06	9.17421E-06	8.82416E-06	9.02006E-07	8.39221E-07	9.02006E-07	8.39221E-07	9.17421E-06	8.82416E-06
3830603774445	383060	3774445	2.22774E-05	8.97025E-06	8.74009E-06	2.31669E-06	2.1581E-06	6.13012E-05	4.40722E-05	2.97148E-05	2.93375E-05	2.08157E-05	6.6126E-06	9.47295E-06	9.11151E-06	9.31378E-07	8.66549E-07	9.31378E-07	8.66549E-07	9.47295E-06	9.11151E-06
3830703774445	383070	3774445	2.36704E-05	9.53117E-06	9.28662E-06	2.46156E-06	2.29305E-06	6.32522E-05	4.54749E-05	3.06605E-05	3.02712E-05	2.14781E-05	6.82306E-06	9.77445E-06	9.4015E-06	9.6102E-07	8.94128E-07	9.6102E-07	8.94128E-07	9.77445E-06	9.4015E-06
3830803774445	383080	3774445	2.51794E-05	1.01388E-05	9.87865E-06	2.61848E-06	2.43923E-06	6.52478E-05	4.69096E-05	3.16278E-05	3.12262E-05	2.21558E-05	7.03832E-06	1.00828E-05	9.69811E-06	9.9134E-07	9.22338E-07	9.9134E-07	9.22338E-07	1.00828E-05	9.69811E-06
3830903774445	383090	3774445	2.68086E-05	1.07948E-05	1.05178E-05	2.7879E-06	2.59706E-06	6.73146E-05	4.83956E-05	3.26297E-05	3.22154E-05	2.28576E-05	7.26127E-06	1.04022E-05	1.00053E-05	1.02274E-06	9.51554E-07	1.02274E-06	9.51554E-07	1.04022E-05	1.00053E-05
3831003774445	383100	3774445	2.8583E-05	1.15093E-05	1.1214E-05	2.97244E-06	2.76896E-06	6.9622E-05	5.00544E-05	3.37481E-05	3.33196E-05	2.36411E-05	7.51017E-06	1.07588E-05	1.03483E-05	1.0578E-06	9.84171E-07	1.0578E-06	9.84171E-07	1.07588E-05	1.03483E-05
3831103774445	383110	3774445	3.03156E-05	1.22069E-05	1.18937E-05	3.15261E-06	2.9368E-06	7.15908E-05	5.14699E-05	3.47025E-05	3.42619E-05	2.43096E-05	7.72255E-06	1.1063E-05	1.06409E-05	1.08771E-06	1.012E-06	1.08771E-06	1.012E-06	1.1063E-05	1.06409E-05
3831203774445	383120	3774445	3.21488E-05	1.29451E-05	1.26129E-05	3.34325E-06	3.11438E-06	7.33993E-05	5.27701E-05	3.55791E-05	3.51274E-05	2.49237E-05	7.91763E-06	1.13425E-05	1.09097E-05	1.11519E-06	1.03757E-06	1.11519E-06	1.03757E-06	1.13425E-05	1.09097E-05
3831303774445	383130	3774445	3.41971E-05	1.37699E-05	1.34166E-05	3.55626E-06	3.31281E-06	7.5092E-05	5.39871E-05	3.63996E-05	3.59375E-05	2.54985E-05	8.10022E-06	1.16041E-05	1.11613E-05	1.14091E-06	1.06149E-06	1.14091E-06	1.06149E-06	1.16041E-05	1.11613E-05
3831403774445	383140	3774445	3.65346E-05	1.47111E-05	1.43337E-05	3.79935E-06	3.53926E-06	7.68203E-05	5.52296E-05	3.72374E-05	3.67646E-05	2.60854E-05	8.28665E-06	1.18711E-05	1.14182E-05	1.16717E-06	1.08593E-06	1.16717E-06	1.08593E-06	1.18711E-05	1.14182E-05
3831503774445	383150	3774445	3.91153E-05	1.57503E-05	1.53461E-05	4.06772E-06	3.78926E-06	7.85575E-05	5.64786E-05	3.80795E-05	3.7596E-05	2.66753E-05	8.47404E-06	1.21396E-05	1.16764E-05	1.19356E-06	1.11048E-06	1.19356E-06	1.11048E-06	1.21396E-05	1.16764E-05
3831603774445	383160	3774445	4.18916E-05	1.68682E-05	1.64354E-05	4.35644E-06	4.05821E-06	8.02591E-05	5.77019E-05	3.89043E-05	3.84103E-05	2.7253E-05	8.65759E-06	1.24025E-05	1.19293E-05	1.21941E-06	1.13454E-06	1.21941E-06	1.13454E-06	1.24025E-05	1.19293E-05
3831703774445	383170	3774445	4.49348E-05	1.80935E-05	1.76293E-05	4.6729E-06	4.35302E-06	8.19339E-05	5.8906E-05	3.97161E-05	3.92119E-05	2.78218E-05	8.83826E-06	1.26614E-05	1.21782E-05	1.24486E-06	1.15821E-06	1.24486E-06	1.15821E-06	1.26614E-05	1.21782E-05
3831903774445	383190	3774445	5.20117E-05	2.09431E-05	2.04058E-05	5.40886E-06	5.03859E-06	8.51232E-05	6.1199E-05	4.12621E-05	4.07382E-05	2.89047E-05	9.1823E-06	1.31542E-05	1.26523E-05	1.29332E-06	1.2033E-06	1.29332E-06	1.2033E-06	1.31542E-05	1.26523E-05
3832003774445	383200	3774445	5.63571E-05	2.26929E-05	2.21106E-05	5.86075E-06	5.45954E-06	8.66734E-05	6.23135E-05	4.20135E-05	4.14801E-05	2.94311E-05	9.34951E-06	1.33937E-05	1.28827E-05	1.31687E-06	1.22521E-06	1.31687E-06	1.22521E-06	1.33937E-05	1.28827E-05
3832103774445	383210	3774445	6.17671E-05	2.48713E-05	2.42331E-05	6.42335E-06	5.98364E-06	8.83571E-05	6.3524E-05	4.28297E-05	4.22859E-05	3.00029E-05	9.53114E-06	1.36539E-05	1.3133E-05	1.34245E-06	1.24901E-06	1.34245E-06	1.24901E-06	1.36539E-05	1.3133E-05
3832203774445	383220	3774445	6.8587E-05	2.76174E-05	2.69088E-05	7.13257E-06	6.64431E-06	9.01656E-05	6.48242E-05	4.37063E-05	4.31514E-05	3.0617E-05	9.72622E-06	1.39334E-05	1.34018E-05	1.36993E-06	1.27457E-06	1.36993E-06	1.27457E-06	1.39334E-05	1.34018E-05
3832303774445	383230	3774445	7.71827E-05	3.10785E-05	3.02812E-05	8.02647E-06	7.47701E-06	9.20365E-05	6.61692E-05	4.46132E-05	4.40467E-05	3.12522E-05	9.92803E-06	1.42225E-05	1.36798E-05	1.39835E-06	1.30102E-06	1.39835E-06	1.30102E-06	1.42225E-05	1.36798E-05
3832403774445	383240	3774445	8.82012E-05	3.55153E-05	3.46041E-05	9.17232E-06	8.54442E-06	9.39964E-05	6.75783E-05	4.55632E-05	4.49847E-05	3.19177E-05	1.01394E-05	1.45254E-05	1.39712E-05	1.42813E-06	1.32873E-06	1.42813E-06	1.32873E-06	1.45254E-05	1.39712E-05
3832503774445	383250	3774445	0.000102347	4.12111E-05	4.01538E-05	1.06434E-05	9.91475E-06	9.60276E-05	6.90386E-05	4.65478E-05	4.59568E-05	3.26075E-05	1.03586E-05	1.48393E-05	1.42731E-05	1.45899E-06	1.35744E-06	1.45899E-06	1.35744E-06	1.48393E-05	1.42731E-05
3832603774445	383260	3774445	0.000120139	4.83754E-05	4.71342E-05	1.24936E-05	1.16384E-05	9.81746E-05	7.05822E-05	4.75885E-05	4.69843E-05	3.33365E-05	1.05902E-05	1.5171E-05	1.45922E-05	1.49161E-06	1.38779E-06	1.49161E-06	1.38779E-06	1.5171E-05	1.45922E-05
3832703774445	383270	3774445	0.000140822	5.67037E-05	5.52489E-05	1.46445E-05	1.3642E-05	0.00010042	7.21962E-05	4.86768E-05	4.80587E-05	3.40988E-05	1.08323E-05	1.5518E-05	1.49259E-05	1.52572E-06	1.41952E-06	1.52572E-06	1.41952E-06	1.5518E-05	1.49259E-05
3832903774445	383290	3774445	0.000183764	7.3995E-05	7.20965E-05	1.91102E-05	1.7802E-05	0.000104865	7.53923E-05	5.08316E-05	5.01862E-05	3.56084E-05	1.13119E-05	1.62049E-05	1.55866E-05	1.59326E-06	1.48236E-06	1.59326E-06	1.48236E-06	1.62049E-05	1.55866E-05
3833003774445	383300	3774445	0.000200046	8.05511E-05	7.84843E-05	2.08034E-05	1.93793E-05	0.000106923	7.68718E-05	5.18292E-05	5.11711E-05	3.63071E-05	1.15338E-05	1.65229E-05	1.58925E-05	1.62453E-06	1.51145E-06	1.62453E-06	1.51145E-06	1.65229E-05	1.58925E-05
3833103774445	383310	3774445	0.000207042	8.3368E-05	8.1229E-05	2.1531E-05	2.0057E-05	0.000109034	7.83898E-05	5.28526E-05	5.21816E-05	3.70241E-05	1.17616E-05	1.68492E-05	1.62063E-05	1.65661E-06	1.5413E-06	1.65661E-06	1.5413E-06	1.68492E-05	1.62063E-05
3833203774445	383320	3774445	0.000204439	8.23199E-05	8.02078E-05	2.12603E-05	1.98049E-05	0.000111288	8.00102E-05	5.39452E-05	5.32603E-05	3.77894E-05	1.20047E-05	1.71975E-05	1.65413E-05	1.69085E-06	1.57316E-06	1.69085E-06	1.57316E-06	1.71975E-05	1.65413E-05
3833303774445	383330	3774445	0.000192958	7.76969E-05	7.57034E-05	2.00663E-05	1.86927E-05	0.000113578	8.16563E-05	5.5055E-05	5.4356E-05	3.85669E-05	1.22517E-05	1.75513E-05	1.68816E-05	1.72564E-06	1.60553E-06	1.72564E-06	1.60553E-06	1.75513E-05	1.68816E-05
3833403774445	383340	3774445	0.00017732	7.14002E-05	6.95683E-05	1.84401E-05	1.71778E-05	0.000115743	8.32127E-05	5.61044E-05	5.5392E-05	3.9302E-05	1.24852E-05	1.78859E-05	1.72034E-05	1.75853E-06	1.63613E-06	1.75853E-06	1.63613E-06	1.78859E-05	1.72034E-05
3833503774445	383350	3774445	0.000161315	6.49555E-05	6.32889E-05	1.67757E-05	1.56273E-05	0.000117872	8.47435E-05	5.71365E-05	5.6411E-05	4.0025E-05	1.27149E-05	1.82149E-05	1.75199E-05	1.79088E-06	1.66623E-06	1.79088E-06	1.66623E-06	1.82149E-05	1.75199E-05
3833603774445	383360	3774445	0.000146602	5.90312E-05	5.75167E-05	1.52456E-05	1.4202E-05	0.000120126	8.63639E-05	5.8229E-05	5.74897E-05	4.07903E-05	1.2958E-05	1.85632E-05	1.78549E-05	1.82513E-06	1.69809E-06	1.82513E-06	1.69809E-06	1.85632E-05	1.78549E-05
3833703774445	383370	3774445	0.000134616	5.42046E-05	5.28139E-05	1.39991E-05	1.30408E-05	0.000122834	8.8311E-05	5.95418E-05	5.87858E-05	4.171E-05	1.32502E-05	1.89817E-05	1.82574E-05	1.86627E-06	1.73637E-06	1.86627E-06	1.73637E-06	1.89817E-05	1.82574E-05
3833803774445	383380	3774445	0.00012393	4.99018E-05	4.86214E-05	1.28878E-05	1.20056E-05	0.00012564	9.03286E-05	6.09021E-05	6.01288E-05	4.26629E-05	1.35529E-05	1.94154E-05	1.86745E-05	1.90891E-06	1.77604E-06	1.90891E-06	1.77604E-06	1.94154E-05	1.86745E-05
3833903774445	383390	3774445	0.000114912	4.62707E-05	4.50835E-05	1.195E-05	1.1132E-05	0.000128758	9.25703E-05	6.24135E-05	6.16211E-05	4.37216E-05	1.38892E-05	1.98972E-05	1.9138E-05	1.95629E-06	1.82012E-06	1.95629E-06	1.82012E-06	1.98972E-05	1.9138E-05
3834103774445	383410	3774445	0.000100243	4.03639E-05	3.93282E-05	1.04245E-05	9.71091E-06	0.00013552	9.74316E-05	6.56912E-05	6.48571E-05	4.60177E-05	1.46186E-05	2.09421E-05	2.0143E-05	2.05902E-06	1.9157E-06	2.05902E-06	1.9157E-06	2.09421E-05	2.0143E-05
3834303774445	383430	3774445	8.65022E-05	3.48312E-05	3.39375E-05	8.99563E-06	8.37983E-06	0.000139841	0.000100538	6.77856E-05	6.69249E-05	4.74849E-05	1.50847E-05	2.16098E-05	2.07853E-05	2.12467E-06	1.97678E-06	2.12467E-06	1.97678E-06	2.16098E-05	2.07853E-05
3834403774445	383440	3774445	8.14093E-05	3.27804E-05	3.19394E-05	8.46601E-06	7.88646E-06	0.000142478	0.000102434	6.90638E-05	6.8187E-05	4.83803E-05	1.53692E-05	2.20173E-05	2.11772E-05	2.16473E-06	2.01406E-06	2.16473E-06	2.01406E-06	2.20173E-05	2.11772E-05
3834503774445	383450	3774445	7.72162E-05	3.10921E-05	3.02943E-05	8.02995E-06	7.48026E-06	0.000145738	0.000104778	7.06444E-05	6.97474E-05	4.94875E-05	1.57209E-05	2.25212E-05	2.16618E-05	2.21427E-06	2.06015E-06	2.21427E-06	2.06015E-06	2.25212E-05	2.16618E-05
3834603774445	383460	3774445	7.35136E-05	2.96011E-05	2.88417E-05	7.64491E-06	7.12157E-06	0.000149044	0.000107154	7.22465E-05	7.13292E-05	5.06098E-05	1.60774E-05	2.30319E-05	2.21531E-05	2.26449E-06	2.10687E-06	2.26449E-06	2.10687E-06	2.30319E-05	2.21531E-05
3834703774445	383470	3774445	6.95245E-05	2.79949E-05	2.72766E-05	7.23007E-06	6.73513E-06	0.000151093	0.000108627	7.32397E-05	7.23098E-05	5.13056E-05	1.62985E-05	2.33485E-05	2.24577E-05	2.29562E-06	2.13583E-06	2.29562E-06	2.13583E-06	2.33485E-05	2.24577E-05
3834803774445	383480	3774445	6.59951E-05	2.65737E-05	2.58919E-05	6.86304E-06	6.39322E-06	0.000153329	0.000110235	7.43236E-05	7.338E-05	5.20648E-05	1.65397E-05	2.36941E-05	2.279E-05	2.32959E-06	2.16744E-06	2.32959E-06	2.16744E-06	2.36941E-05	2.279E-05
3834903774445	383490	3774445	6.29701E-05	2.53557E-05	2.47051E-05	6.54846E-06	6.10018E-06	0.000155966	0.000112131	7.56019E-05	7.4642E-05	5.29603E-05	1.68241E-05	2.41016E-05	2.3182E-05	2.36966E-06	2.20472E-06	2.36966E-06	2.20472E-06	2.41016E-05	2.3182E-05
3835003774445	383500	3774445	6.04286E-05	2.43323E-05	2.3708E-05	6.28415E-06	5.85397E-06	0.000159164	0.00011443	7.71522E-05	7.61726E-05	5.40463E-05	1.71691E-05	2.45958E-05	2.36573E-05	2.41825E-06	2.24993E-06	2.41825E-06	2.24993E-06	2.45958E-05	2.36573E-05
3835203774445	383520	3774445	5.54573E-05	2.23305E-05	2.17576E-05	5.76717E-06	5.37237E-06	0.000164117	0.000117991	7.95532E-05	7.85431E-05	5.57282E-05	1.77034E-05	2.53612E-05	2.43936E-05	2.49351E-06	2.31995E-06	2.49351E-06	2.31995E-06	2.53612E-05	2.43936E-05
3835303774445	383530	3774445	5.2966E-05	2.13274E-05	2.07802E-05	5.5081E-06	5.13104E-06	0.000165685	0.000119119	8.03132E-05	7.92935E-05	5.62607E-05	1.78726E-05	2.56035E-05	2.46266E-05	2.51733E-06	2.34211E-06	2.51733E-06	2.34211E-06	2.56035E-05	2.46266E-05
3835403774445	383540	3774445	5.09344E-05	2.05094E-05	1.99832E-05	5.29683E-06	4.93423E-06	0.000168162	0.000120899	8.15137E-05	8.04788E-05	5.71016E-05	1.81397E-05	2.59863E-05	2.49947E-05	2.55496E-06	2.37712E-06	2.55496E-06	2.37712E-06	2.59863E-05	2.49947E-05
3835503774445	383550	3774445	4.95107E-05	1.99361E-05	1.94246E-05	5.14877E-06	4.7963E-06	0.000172287	0.000123865	8.35131E-05	8.24528E-05	5.85022E-05	1.85847E-05	2.66237E-05	2.56078E-05	2.61763E-06	2.43543E-06	2.61763E-06	2.43543E-06	2.66237E-05	2.56078E-05
3835603774445	383560	3774445	4.8256E-05	1.94308E-05	1.89323E-05	5.01829E-06	4.67476E-06	0.000176786	0.000127099	8.56939E-05	8.46059E-05	6.00299E-05	1.907E-05	2.73189E-05	2.62765E-05	2.68598E-06	2.49903E-06	2.68598E-06	2.49903E-06	2.73189E-05	2.62765E-05
3835703774445	383570	3774445	4.69258E-05	1.88952E-05	1.84104E-05	4.87996E-06	4.5459E-06	0.000180848	0.00013002	8.76631E-05	8.65501E-05	6.14094E-05	1.95082E-05	2.79467E-05	2.68803E-05	2.74771E-06	2.55645E-06	2.74771E-06	2.55645E-06	2.79467E-05	2.68803E-05
3835803774445	383580	3774445	4.56851E-05	1.83956E-05	1.79237E-05	4.75093E-06	4.4257E-06	0.000185071	0.000133056	8.971E-05	8.8571E-05	6.28433E-05	1.99637E-05	2.85992E-05	2.7508E-05	2.81186E-06	2.61614E-06	2.81186E-06	2.61614E-06	2.85992E-05	2.7508E-05
3835903774445	383590	3774445	4.46344E-05	1.79726E-05	1.75114E-05	4.64166E-06	4.32392E-06	0.00018989	0.000136521	9.20463E-05	9.08776E-05	6.44798E-05	2.04836E-05	2.9344E-05	2.82243E-05	2.88509E-06	2.68427E-06	2.88509E-06	2.68427E-06	2.9344E-05	2.82243E-05
3836003774445	383600	3774445	4.38058E-05	1.76389E-05	1.71864E-05	4.5555E-06	4.24365E-06	0.000195503	0.000140556	9.47668E-05	9.35636E-05	6.63856E-05	2.1089E-05	3.02113E-05	2.90586E-05	2.97037E-06	2.76361E-06	2.97037E-06	2.76361E-06	3.02113E-05	2.90586E-05
3836103774445	383610	3774445	4.3124E-05	1.73644E-05	1.69189E-05	4.48459E-06	4.1776E-06	0.000201694	0.000145007	9.77681E-05	9.65268E-05	6.84881E-05	2.17569E-05	3.11681E-05	2.99789E-05	3.06444E-06	2.85114E-06	3.06444E-06	2.85114E-06	3.11681E-05	2.99789E-05
3836203774445	383620	3774445	4.29507E-05	1.72946E-05	1.68509E-05	4.46658E-06	4.16081E-06	0.000210274	0.000151175	0.000101927	0.000100633	7.14012E-05	2.26823E-05	3.24938E-05	3.1254E-05	3.19478E-06	2.97241E-06	3.19478E-06	2.97241E-06	3.24938E-05	3.1254E-05
3836303774445	383630	3774445	4.31505E-05	1.73751E-05	1.69293E-05	4.48735E-06	4.18017E-06	0.000220991	0.00015888	0.000107122	0.000105762	7.50404E-05	2.38384E-05	3.415E-05	3.2847E-05	3.35762E-06	3.12391E-06	3.35762E-06	3.12391E-06	3.415E-05	3.2847E-05
3836403774445	383640	3774445	4.34733E-05	1.7505E-05	1.70559E-05	4.52092E-06	4.21144E-06	0.000232795	0.000167367	0.000112844	0.000111411	7.90487E-05	2.51117E-05	3.59741E-05	3.46015E-05	3.53696E-06	3.29077E-06	3.53696E-06	3.29077E-06	3.59741E-05	3.46015E-05
3836503774445	383650	3774445	4.43591E-05	1.78617E-05	1.74034E-05	4.61304E-06	4.29725E-06	0.000248403	0.000178588	0.000120409	0.000118881	8.43486E-05	2.67954E-05	3.8386E-05	3.69214E-05	3.7741E-06	3.51141E-06	3.7741E-06	3.51141E-06	3.8386E-05	3.69214E-05
3836603774445	383660	3774445	4.54266E-05	1.82916E-05	1.78222E-05	4.72405E-06	4.40066E-06	0.000266025	0.000191257	0.000128951	0.000127314	9.03323E-05	2.86962E-05	4.11091E-05	3.95406E-05	4.04184E-06	3.7605E-06	4.04184E-06	3.7605E-06	4.11091E-05	3.95406E-05
3836703774445	383670	3774445	4.68587E-05	1.88682E-05	1.83841E-05	4.87298E-06	4.5394E-06	0.00028704	0.000206366	0.000139138	0.000137372	9.74684E-05	3.09632E-05	4.43567E-05	4.26643E-05	4.36114E-06	4.05758E-06	4.36114E-06	4.05758E-06	4.43567E-05	4.26643E-05
3836803774445	383680	3774445	4.87618E-05	1.96345E-05	1.91307E-05	5.07088E-06	4.72375E-06	0.000312689	0.000224806	0.000151571	0.000149646	0.000106178	3.37299E-05	4.83202E-05	4.64765E-05	4.75082E-06	4.42014E-06	4.75082E-06	4.42014E-06	4.83202E-05	4.64765E-05
3836903774445	383690	3774445	5.10448E-05	2.05538E-05	2.00265E-05	5.30831E-06	4.94492E-06	0.000342881	0.000246512	0.000166206	0.000164096	0.00011643	3.69867E-05	5.29858E-05	5.09641E-05	5.20954E-06	4.84693E-06	5.20954E-06	4.84693E-06	5.29858E-05	5.09641E-05
3837003774445	383700	3774445	5.32664E-05	2.14484E-05	2.08981E-05	5.53934E-06	5.16014E-06	0.000374337	0.000269128	0.000181454	0.00017915	0.000127111	4.038E-05	5.78468E-05	5.56396E-05	5.68748E-06	5.2916E-06	5.68748E-06	5.2916E-06	5.78468E-05	5.56396E-05
3837103774445	383710	3774445	5.58764E-05	2.24993E-05	2.1922E-05	5.81076E-06	5.41298E-06	0.000410658	0.000295241	0.00019906	0.000196533	0.000139445	4.4298E-05	6.34596E-05	6.10382E-05	6.23932E-06	5.80503E-06	6.23932E-06	5.80503E-06	6.34596E-05	6.10382E-05
3837203774445	383720	3774445	5.86332E-05	2.36093E-05	2.30036E-05	6.09744E-06	5.68004E-06	0.000449919	0.000323468	0.000218091	0.000215322	0.000152776	4.85331E-05	6.95266E-05	6.68738E-05	6.83583E-06	6.36002E-06	6.83583E-06	6.36002E-06	6.95266E-05	6.68738E-05
3837303774445	383730	3774445	6.11272E-05	2.46136E-05	2.39821E-05	6.35681E-06	5.92165E-06	0.0004882	0.00035099	0.000236647	0.000233643	0.000165775	5.26625E-05	7.54422E-05	7.25637E-05	7.41745E-06	6.90116E-06	7.41745E-06	6.90116E-06	7.54422E-05	7.25637E-05
3837403774445	383740	3774445	6.41466E-05	2.58294E-05	2.51667E-05	6.6708E-06	6.21415E-06	0.0005327	0.000382982	0.000258217	0.000254939	0.000180885	5.74626E-05	8.23187E-05	7.91778E-05	8.09355E-06	7.5302E-06	8.09355E-06	7.5302E-06	8.23187E-05	7.91778E-05
3837503774445	383750	3774445	6.94239E-05	2.79544E-05	2.72371E-05	7.21961E-06	6.72538E-06	0.000601333	0.000432326	0.000291486	0.000287785	0.000204191	6.48661E-05	9.29247E-05	8.93791E-05	9.13633E-06	8.50039E-06	9.13633E-06	8.50039E-06	9.29247E-05	8.93791E-05
3837603774445	383760	3774445	7.65987E-05	3.08434E-05	3.0052E-05	7.96573E-06	7.42043E-06	0.00069246	0.000497841	0.000335659	0.000331397	0.000235134	7.46961E-05	0.000107007	0.000102924	1.05209E-05	9.78857E-06	1.05209E-05	9.78857E-06	0.000107007	0.000102924
3837703774445	383770	3774445	8.58483E-05	3.45679E-05	3.36809E-05	8.92763E-06	8.31648E-06	0.000809201	0.000581772	0.000392247	0.000387267	0.000274775	8.7289E-05	0.000125047	0.000120276	1.22946E-05	1.14388E-05	1.22946E-05	1.14388E-05	0.000125047	0.000120276
3837803774445	383780	3774445	9.78784E-05	3.94119E-05	3.84007E-05	1.01787E-05	9.48189E-06	0.00095967	0.000689951	0.000465184	0.000459278	0.000325869	0.00010352	0.000148299	0.000142641	1.45807E-05	1.35658E-05	1.45807E-05	1.35658E-05	0.000148299	0.000142641
3837903774445	383790	3774445	0.000114089	4.59393E-05	4.47606E-05	1.18645E-05	1.10523E-05	0.001162327	0.00083565	0.000563419	0.000556265	0.000394684	0.000125381	0.000179616	0.000172762	1.76598E-05	1.64306E-05	1.76598E-05	1.64306E-05	0.000179616	0.000172762
3838003774445	383800	3774445	0.00013743	5.53377E-05	5.39179E-05	1.42917E-05	1.33134E-05	0.001457144	0.001047608	0.000706327	0.000697359	0.000494793	0.000157183	0.000225174	0.000216583	2.21391E-05	2.05981E-05	2.21391E-05	2.05981E-05	0.000225174	0.000216583
3838103774445	383810	3774445	0.00017373	6.99543E-05	6.81595E-05	1.80667E-05	1.68299E-05	0.001913629	0.001375796	0.000927601	0.000915823	0.000649799	0.000206424	0.000295716	0.000284432	2.90747E-05	2.70509E-05	2.90747E-05	2.70509E-05	0.000295716	0.000284432
3838203774445	383820	3774445	0.000233911	9.4187E-05	9.17704E-05	2.43251E-05	2.26599E-05	0.002666759	0.001917255	0.001292668	0.001276255	0.000905534	0.000287665	0.00041098	0.000396374	4.05173E-05

			MDemolition	MSite Grubbing / Prep	MMass Grading / Excavation	MMass Grading / Excavation	MDrainage / Utilities Trenching	MFoundations / Concrete Pads	MBuilding / Structure Construction	MAsphalt Paving	MLandscaping or Other Finishing	MWaterside Construction (Piles)	RSSWDemolition	RSSWPlacing Base	RSSWForm	Child Risk				
Unique Identifier	X (UTM)	Y (UTM)	2027	2027	2027	2028	2028	2028	2028	2028	2028	2028	2029	2029	2029	3rd Trimester	0<2	2<16	Total	per million
3830203774445	383020	3774445	9.85654E-06	3.02579E-05	3.55808E-05	3.5107E-05	7.46255E-06	9.70499E-06	7.1434E-06	7.35248E-07	8.6139E-06	7.35248E-07	2.21437E-05	3.21311E-05	1.90466E-05	2.21066E-09	2.7777E-08	4.2501E-09	3.42374E-08	0.0342374
3830303774445	383030	3774445	1.0263E-05	3.15056E-05	3.7048E-05	3.65547E-05	7.77029E-06	1.01052E-05	7.43798E-06	7.65568E-07	8.96911E-06	7.65568E-07	2.31482E-05	3.35885E-05	1.99106E-05	2.38677E-09	2.9854E-08	4.5036E-09	3.6744E-08	0.03674403
3830403774445	383040	3774445	1.0664E-05	3.27367E-05	3.84956E-05	3.79831E-05	8.0739E-06	1.05E-05	7.7286E-06	7.95481E-07	9.31957E-06	7.95481E-07	2.41307E-05	3.50142E-05	2.07557E-05	2.57957E-09	3.2111E-08	4.7701E-09	3.94607E-08	0.03946071
3830503774445	383050	3774445	1.11049E-05	3.40903E-05	4.00873E-05	3.95536E-05	8.40774E-06	1.09342E-05	8.04816E-06	8.28373E-07	9.70491E-06	8.28373E-07	2.51757E-05	3.65305E-05	2.16545E-05	2.80699E-09	3.4762E-08	5.0753E-09	4.26447E-08	0.04264473
3830603774445	383060	3774445	1.14515E-05	3.51542E-05	4.13384E-05	4.0788E-05	8.67014E-06	1.12754E-05	8.29934E-06	8.54225E-07	1.00078E-05	8.54225E-07	2.60366E-05	3.77797E-05	2.2395E-05	3.0247E-09	3.7272E-08	5.3477E-09	4.56447E-08	0.04564472
3830703774445	383070	3774445	1.18035E-05	3.62348E-05	4.26092E-05	4.20418E-05	8.93666E-06	1.1622E-05	8.55446E-06	8.80484E-07	1.03154E-05	8.80484E-07	2.69225E-05	3.90651E-05	2.3157E-05	3.27179E-09	4.0105E-08	5.6453E-09	4.90219E-08	0.04902185
3830803774445	383080	3774445	1.2161E-05	3.73322E-05	4.38996E-05	4.3315E-05	9.2073E-06	1.1974E-05	8.81353E-06	9.07149E-07	1.06278E-05	9.07149E-07	2.78458E-05	4.04048E-05	2.39512E-05	3.55626E-09	4.3349E-08	5.9748E-09	5.28797E-08	0.05287968
3830903774445	383090	3774445	1.25275E-05	3.84574E-05	4.52227E-05	4.46206E-05	9.48481E-06	1.23349E-05	9.07917E-06	9.34491E-07	1.09482E-05	9.34491E-07	2.88003E-05	4.17898E-05	2.47722E-05	3.88579E-09	4.7088E-08	6.3428E-09	5.73163E-08	0.05731626
3831003774445	383100	3774445	1.2934E-05	3.97051E-05	4.669E-05	4.60683E-05	9.79254E-06	1.27351E-05	9.37374E-06	9.6481E-07	1.13034E-05	9.6481E-07	2.97797E-05	4.3211E-05	2.56146E-05	4.27416E-09	5.1483E-08	6.7668E-09	6.25242E-08	0.06252421
3831103774445	383110	3774445	1.32806E-05	4.0769E-05	4.79411E-05	4.73027E-05	1.00549E-05	1.30764E-05	9.62492E-06	9.90663E-07	1.16062E-05	9.90663E-07	3.06562E-05	4.44829E-05	2.63686E-05	4.69251E-09	5.6188E-08	7.1968E-09	6.80771E-08	0.06807711
3831203774445	383120	3774445	1.36072E-05	4.17717E-05	4.91201E-05	4.84661E-05	1.03022E-05	1.3398E-05	9.86163E-06	1.01503E-06	1.18917E-05	1.01503E-06	3.15359E-05	4.57593E-05	2.71252E-05	5.18493E-09	6.1697E-08	7.6817E-09	7.45639E-08	0.07456392
3831303774445	383130	3774445	1.3912E-05	4.27075E-05	5.02205E-05	4.95518E-05	1.0533E-05	1.36981E-05	1.00826E-05	1.03777E-06	1.21581E-05	1.03777E-06	3.24592E-05	4.7099E-05	2.79193E-05	5.78478E-09	6.8368E-08	8.2466E-09	8.23996E-08	0.0823996
3831403774445	383140	3774445	1.42259E-05	4.36712E-05	5.13537E-05	5.06699E-05	1.07707E-05	1.40072E-05	1.03101E-05	1.06118E-06	1.24324E-05	1.06118E-06	3.34106E-05	4.84795E-05	2.87376E-05	6.52699E-09	7.6597E-08	8.9237E-09	9.20476E-08	0.09204764
3831503774445	383150	3774445	1.45126E-05	4.45513E-05	5.23887E-05	5.16911E-05	1.09878E-05	1.42895E-05	1.05178E-05	1.08257E-06	1.2683E-05	1.08257E-06	3.43838E-05	4.98916E-05	2.95747E-05	7.41367E-09	8.6398E-08	9.7098E-09	1.03521E-07	0.10352108
3831603774445	383160	3774445	1.47884E-05	4.5398E-05	5.33843E-05	5.26735E-05	1.11966E-05	1.45611E-05	1.07177E-05	1.10314E-06	1.2924E-05	1.10314E-06	3.5357E-05	5.13038E-05	3.04118E-05	8.48763E-09	9.8242E-08	1.0636E-08	1.17365E-07	0.11736518
3831703774445	383170	3774445	1.50606E-05	4.62335E-05	5.43668E-05	5.36429E-05	1.14027E-05	1.48291E-05	1.0915E-05	1.12345E-06	1.31619E-05	1.12345E-06	3.63489E-05	5.27431E-05	3.1265E-05	9.76149E-09	1.1227E-07	1.1714E-08	1.33746E-07	0.1337464
3831903774445	383190	3774445	1.55687E-05	4.77932E-05	5.62009E-05	5.54526E-05	1.17873E-05	1.53293E-05	1.12832E-05	1.16135E-06	1.36059E-05	1.16135E-06	3.8208E-05	5.54407E-05	3.28641E-05	1.25429E-08	1.4287E-07	1.4052E-08	1.69466E-07	0.16946638
3832003774445	383200	3774445	1.58118E-05	4.85396E-05	5.70786E-05	5.63186E-05	1.19714E-05	1.55687E-05	1.14594E-05	1.17948E-06	1.38184E-05	1.17948E-06	3.91001E-05	5.67351E-05	3.36314E-05	1.38686E-08	1.5746E-07	1.5182E-08	1.86508E-07	0.18650805
3832103774445	383210	3774445	1.60786E-05	4.93585E-05	5.80415E-05	5.72687E-05	1.21734E-05	1.58314E-05	1.16527E-05	1.19938E-06	1.40515E-05	1.19938E-06	4.00889E-05	5.81699E-05	3.4482E-05	1.51165E-08	1.712E-07	1.6278E-08	2.02596E-07	0.20259571
3832203774445	383220	3774445	1.63635E-05	5.0233E-05	5.90699E-05	5.82834E-05	1.2389E-05	1.61119E-05	1.18592E-05	1.22063E-06	1.43005E-05	1.22063E-06	4.11713E-05	5.97405E-05	3.5413E-05	1.61433E-08	1.8253E-07	1.7237E-08	2.15913E-07	0.21591271
3832303774445	383230	3774445	1.66592E-05	5.11409E-05	6.01376E-05	5.93368E-05	1.2613E-05	1.64031E-05	1.20736E-05	1.24269E-06	1.45589E-05	1.24269E-06	4.23005E-05	6.1379E-05	3.63842E-05	1.67947E-08	1.8976E-07	1.7947E-08	2.24505E-07	0.22450486
3832403774445	383240	3774445	1.69659E-05	5.20823E-05	6.12446E-05	6.04291E-05	1.28452E-05	1.6705E-05	1.22958E-05	1.26557E-06	1.48269E-05	1.26557E-06	4.3489E-05	6.31034E-05	3.74064E-05	1.70392E-08	1.9255E-07	1.8396E-08	2.27984E-07	0.22798409
3832503774445	383250	3774445	1.72834E-05	5.30571E-05	6.23908E-05	6.15601E-05	1.30856E-05	1.70177E-05	1.25259E-05	1.28926E-06	1.51045E-05	1.28926E-06	4.47304E-05	6.49048E-05	3.84743E-05	1.68751E-08	1.9087E-07	1.8596E-08	2.2634E-07	0.22633952
3832603774445	383260	3774445	1.76191E-05	5.40876E-05	6.36026E-05	6.27558E-05	1.33397E-05	1.73482E-05	1.27692E-05	1.3143E-06	1.53978E-05	1.3143E-06	4.60624E-05	6.68375E-05	3.96199E-05	1.62677E-08	1.8435E-07	1.8532E-08	2.19148E-07	0.21914753
3832703774445	383270	3774445	1.79693E-05	5.51627E-05	6.48668E-05	6.40031E-05	1.36049E-05	1.7693E-05	1.3023E-05	1.34042E-06	1.57039E-05	1.34042E-06	4.74629E-05	6.88697E-05	4.08246E-05	1.51984E-08	1.7278E-07	1.8175E-08	2.06153E-07	0.20615341
3832903774445	383290	3774445	1.86588E-05	5.72794E-05	6.73559E-05	6.64591E-05	1.41269E-05	1.83719E-05	1.35228E-05	1.39186E-06	1.63065E-05	1.39186E-06	5.02328E-05	7.28889E-05	4.32071E-05	1.24214E-08	1.4266E-07	1.7004E-08	1.72086E-07	0.17208569
3833003774445	383300	3774445	1.89764E-05	5.82542E-05	6.85022E-05	6.75901E-05	1.43673E-05	1.86846E-05	1.37529E-05	1.41554E-06	1.6584E-05	1.41554E-06	5.14993E-05	7.47265E-05	4.42964E-05	1.10177E-08	1.2743E-07	1.6306E-08	1.54749E-07	0.15474865
3833103774445	383310	3774445	1.92976E-05	5.92402E-05	6.96616E-05	6.8734E-05	1.46105E-05	1.90008E-05	1.39857E-05	1.4395E-06	1.68647E-05	1.4395E-06	5.27969E-05	7.66094E-05	4.54125E-05	9.73808E-09	1.1355E-07	1.5534E-08	1.38821E-07	0.13882073
3833203774445	383320	3774445	1.96423E-05	6.02985E-05	7.09061E-05	6.9962E-05	1.48715E-05	1.93403E-05	1.42355E-05	1.46522E-06	1.7166E-05	1.46522E-06	5.4213E-05	7.86643E-05	4.66306E-05	8.67292E-09	1.0202E-07	1.4755E-08	1.25453E-07	0.1254533
3833303774445	383330	3774445	1.99907E-05	6.1368E-05	7.21638E-05	7.12029E-05	1.51353E-05	1.96833E-05	1.4488E-05	1.49121E-06	1.74704E-05	1.49121E-06	5.5676E-05	8.0787E-05	4.78889E-05	7.86301E-09	9.3292E-08	1.401E-08	1.15165E-07	0.11516533
3833403774445	383340	3774445	2.03173E-05	6.23707E-05	7.33428E-05	7.23662E-05	1.53826E-05	2.00049E-05	1.47247E-05	1.51557E-06	1.77559E-05	1.51557E-06	5.7089E-05	8.28374E-05	4.91043E-05	7.22191E-09	8.6397E-08	1.3311E-08	1.0693E-07	0.10693038
3833503774445	383350	3774445	2.06367E-05	6.33511E-05	7.44957E-05	7.35037E-05	1.56244E-05	2.03194E-05	1.49562E-05	1.53939E-06	1.8035E-05	1.53939E-06	5.84958E-05	8.48787E-05	5.03143E-05	6.67994E-09	8.0582E-08	1.2677E-08	9.99392E-08	0.09993917
3833603774445	383360	3774445	2.09452E-05	6.4298E-05	7.56092E-05	7.46024E-05	1.58579E-05	2.06231E-05	1.51797E-05	1.5624E-06	1.83045E-05	1.5624E-06	5.99899E-05	8.70467E-05	5.15995E-05	6.22821E-09	7.5751E-08	1.2137E-08	9.41161E-08	0.09411612
3833703774445	383370	3774445	2.13498E-05	6.55402E-05	7.70699E-05	7.60437E-05	1.61643E-05	2.10215E-05	1.5473E-05	1.59259E-06	1.86582E-05	1.59259E-06	6.17897E-05	8.96583E-05	5.31476E-05	5.86593E-09	7.1931E-08	1.1734E-08	8.95306E-08	0.08953059
3833803774445	383380	3774445	2.17708E-05	6.68325E-05	7.85895E-05	7.75431E-05	1.6483E-05	2.1436E-05	1.57781E-05	1.62399E-06	1.90261E-05	1.62399E-06	6.36582E-05	9.23694E-05	5.47547E-05	5.56761E-09	6.8815E-08	1.1406E-08	8.57882E-08	0.08578822
3833903774445	383390	3774445	2.22444E-05	6.82863E-05	8.02991E-05	7.92299E-05	1.68416E-05	2.19023E-05	1.61213E-05	1.65932E-06	1.94399E-05	1.65932E-06	6.57388E-05	9.53884E-05	5.65443E-05	5.32871E-09	6.6366E-08	1.1166E-08	8.28608E-08	0.08286084
3834103774445	383410	3774445	2.32678E-05	7.1428E-05	8.39935E-05	8.28751E-05	1.76164E-05	2.291E-05	1.6863E-05	1.73566E-06	2.03343E-05	1.73566E-06	7.02867E-05	0.000101987	6.04561E-05	4.97386E-09	6.284E-08	1.0858E-08	7.8671E-08	0.07867098
3834303774445	383430	3774445	2.38284E-05	7.31492E-05	8.60175E-05	8.48721E-05	1.80409E-05	2.34621E-05	1.72694E-05	1.77748E-06	2.08243E-05	1.77748E-06	7.37522E-05	0.000107016	6.34369E-05	4.63693E-09	5.9329E-08	1.0474E-08	7.44397E-08	0.07443973
3834403774445	383440	3774445	2.41986E-05	7.42856E-05	8.73537E-05	8.61906E-05	1.83212E-05	2.38265E-05	1.75376E-05	1.80509E-06	2.11478E-05	1.80509E-06	7.58608E-05	0.000110076	6.52506E-05	4.5182E-09	5.8148E-08	1.0374E-08	7.30407E-08	0.0730407
3834503774445	383450	3774445	2.4674E-05	7.5745E-05	8.90699E-05	8.78839E-05	1.86811E-05	2.42946E-05	1.78822E-05	1.84056E-06	2.15633E-05	1.84056E-06	7.82782E-05	0.000113583	6.733E-05	4.42962E-09	5.7337E-08	1.0337E-08	7.21034E-08	0.07210341
3834603774445	383460	3774445	2.51567E-05	7.72267E-05	9.08123E-05	8.96031E-05	1.90466E-05	2.47699E-05	1.8232E-05	1.87656E-06	2.19851E-05	1.87656E-06	8.08173E-05	0.000117268	6.95139E-05	4.35482E-09	5.6679E-08	1.0321E-08	7.13549E-08	0.07135485
3834703774445	383470	3774445	2.54234E-05	7.80455E-05	9.17751E-05	9.05531E-05	1.92485E-05	2.50325E-05	1.84253E-05	1.89646E-06	2.22182E-05	1.89646E-06	8.26889E-05	0.000119983	7.11237E-05	4.2588E-09	5.571E-08	1.0235E-08	7.02041E-08	0.07020412
3834803774445	383480	3774445	2.57192E-05	7.89535E-05	9.28428E-05	9.16066E-05	1.94724E-05	2.53237E-05	1.86397E-05	1.91852E-06	2.24767E-05	1.91852E-06	8.46322E-05	0.000122803	7.27952E-05	4.17666E-09	5.4902E-08	1.0175E-08	6.92535E-08	0.06925348
3834903774445	383490	3774445	2.60785E-05	8.00564E-05	9.41398E-05	9.28863E-05	1.97444E-05	2.56775E-05	1.89E-05	1.94532E-06	2.27907E-05	1.94532E-06	8.68313E-05	0.000125994	7.46867E-05	4.11196E-09	5.4307E-08	1.0152E-08	6.85703E-08	0.06857027
3835003774445	383500	3774445	2.65285E-05	8.14378E-05	9.57642E-05	9.44891E-05	2.00852E-05	2.61206E-05	1.92262E-05	1.97889E-06	2.31839E-05	1.97889E-06	8.93797E-05	0.000129692	7.68788E-05	4.06648E-09	5.3954E-08	1.0173E-08	6.81926E-08	0.06819261
3835203774445	383520	3774445	2.71744E-05	8.34209E-05	9.80961E-05	9.67899E-05	2.05742E-05	2.67566E-05	1.96943E-05	2.02708E-06	2.37485E-05	2.02708E-06	9.3859E-05	0.000136191	8.07316E-05	3.95946E-09	5.2976E-08	1.0149E-08	6.70848E-08	0.06708476
3835303774445	383530	3774445	2.73432E-05	8.39389E-05	9.87053E-05	9.7391E-05	2.0702E-05	2.69228E-05	1.98166E-05	2.03966E-06	2.3896E-05	2.03966E-06	9.56869E-05	0.000138844	8.23038E-05	3.89403E-09	5.2298E-08	1.0095E-08	6.62869E-08	0.06628687
3835403774445	383540	3774445	2.76589E-05	8.49081E-05	9.9845E-05	9.85155E-05	2.0941E-05	2.72336E-05	2.00454E-05	2.06322E-06	2.41719E-05	2.06322E-06	9.80701E-05	0.000142302	8.43536E-05	3.85186E-09	5.1927E-08	1.01E-08	6.58794E-08	0.06587936
3835503774445	383550	3774445	2.82432E-05	8.67018E-05	0.000101954	0.000100597	2.13834E-05	2.78089E-05	2.04689E-05	2.1068E-06	2.46825E-05	2.1068E-06	0.000101417	0.000147158	8.72325E-05	3.84656E-09	5.2056E-08	1.0205E-08	6.61075E-08	0.0661075
3835603774445	383560	3774445	2.88892E-05	8.86848E-05	0.000104286	0.000102897	2.18725E-05	2.8445E-05	2.09371E-05	2.15499E-06	2.5247E-05	2.15499E-06	0.000105048	0.000152427	9.03555E-05	3.85048E-09	5.2305E-08	1.0334E-08	6.64891E-08	0.06648907
3835703774445	383570	3774445	2.94553E-05	9.04227E-05	0.00010633	0.000104914	2.23011E-05	2.90024E-05	2.13474E-05	2.19722E-06	2.57418E-05	2.19722E-06	0.000108498	0.000157433	9.33229E-05	3.84632E-09	5.2435E-08	1.0438E-08	6.67198E-08	0.06671976
3835803774445	383580	3774445	3.00432E-05	9.22275E-05	0.000108452	0.000107008	2.27462E-05	2.95813E-05	2.17734E-05	2.24107E-06	2.62556E-05	2.24107E-06	0.000112104	0.000162665	9.64244E-05	3.84632E-09	5.2618E-08	1.0553E-08	6.70174E-08	0.06701737
3835903774445	383590	3774445	3.07255E-05	9.43219E-05	0.000110915	0.000109438	2.32628E-05	3.02531E-05	2.22679E-05	2.29197E-06	2.68518E-05	2.29197E-06	0.000116109	0.000168476	9.98694E-05	3.85872E-09	5.2969E-08	1.0701E-08	6.75293E-08	0.06752934
3836003774445	383600	3774445	3.15311E-05	9.67952E-05	0.000113823	0.000112308	2.38728E-05	3.10463E-05	2.28518E-05	2.35206E-06	2.75559E-05	2.35206E-06	0.000120641	0.000175053	0.000103768	3.88686E-09	5.3535E-08	1.0894E-08	6.8316E-08	0.068316
3836103774445	383610	3774445	3.24275E-05	9.95469E-05	0.000117059	0.0001155	2.45514E-05	3.19289E-05	2.35014E-05	2.41893E-06	2.83393E-05	2.41893E-06	0.000125582	0.000182222	0.000108018	3.92621E-09	5.4255E-08	1.1118E-08	6.92997E-08	0.06929969
3836203774445	383620	3774445	3.37031E-05	0.000103463	0.000121664	0.000120044	2.55172E-05	3.31849E-05	2.44259E-05	2.51408E-06	2.94541E-05	2.51408E-06	0.000132023	0.000191569	0.000113558	4.00949E-09	5.5588E-08	1.1471E-08	7.10684E-08	0.07106841
3836303774445	383630	3774445	3.53163E-05	0.000108415	0.000127487	0.000125789	2.67385E-05	3.47732E-05	2.5595E-05	2.63441E-06	3.08638E-05	2.63441E-06	0.000139875	0.000202961	0.000120311	4.1295E-09	5.7439E-08	1.1935E-08	7.3503E-08	0.07350304
3836403774445	383640	3774445	3.70945E-05	0.000113874	0.000133906	0.000132123	2.80849E-05	3.65241E-05	2.68838E-05	2.76706E-06	3.24179E-05	2.76706E-06	0.000148537	0.00021553	0.000127762	4.26559E-09	5.9521E-08	1.2451E-08	7.62371E-08	0.07623706
3836503774445	383650	3774445	3.94661E-05	0.000121154	0.000142467	0.00014057	2.98804E-05	3.88593E-05	2.86025E-05	2.94397E-06	3.44905E-05	2.94397E-06	0.000159707	0.000231738	0.00013737	4.46347E-09	6.2484E-08	1.3158E-08	8.01061E-08	0.08010607
3836603774445	383660	3774445	4.21443E-05	0.000129376	0.000152135	0.00015011	3.19082E-05	4.14963E-05	3.05436E-05	3.14375E-06	3.68311E-05	3.14375E-06	0.000172331	0.000250056	0.000148228	4.68923E-09	6.5855E-08	1.396E-08	8.45047E-08	0.08450466
3836703774445	383670	3774445	4.53452E-05	0.000139202	0.00016369	0.00016151	3.43316E-05	4.4648E-05	3.28633E-05	3.38252E-06	3.96284E-05	3.38252E-06	0.000187331	0.000271822	0.00016113	4.96468E-09	6.9948E-08	1.4925E-08	8.98373E-08	0.08983732
3836803774445	383680	3774445	4.92573E-05	0.000151211	0.000177812	0.000175445	3.72935E-05	4.84999E-05	3.56986E-05	3.67435E-06	4.30473E-05	3.67435E-06	0.000205538	0.000298241	0.000176791	5.30674E-09	7.5011E-08	1.611E-08	9.64278E-08	0.09642785
3836903774445	383690	3774445	5.38626E-05	0.000165349	0.000194437	0.000191848	4.07803E-05	5.30344E-05	3.90362E-05	4.01788E-06	4.7072E-05	4.01788E-06	0.000226974	0.000329344	0.000195229	5.71104E-09	8.0989E-08	1.7507E-08	1.04207E-07	0.10420673
3837003774445	383700	3774445	5.86403E-05	0.000180015	0.000211683	0.000208865	4.43975E-05	5.77386E-05	4.24988E-05	4.37427E-06	5.12473E-05	4.37427E-06	0.000249611	0.000362191	0.000214699	6.12573E-09	8.7132E-08	1.8951E-08	1.12209E-07	0.11220933
3837103774445	383710	3774445	6.41474E-05	0.000196921	0.000231563	0.00022848	4.85671E-05	6.3161E-05	4.649E-05	4.78507E-06	5.60601E-05	4.78507E-06	0.000275844	0.000400255	0.000237263	6.60573E-09	9.4233E-08	2.0621E-08	1.2146E-07	0.12145951
3837203774445	383720	3774445	7.00809E-05	0.000215136	0.000252983	0.000249614	5.30594E-05	6.90033E-05	5.07902E-05	5.22768E-06	6.12456E-05	5.22768E-06	0.000304463	0.000441783	0.00026188	7.12099E-09	1.0186E-07	2.2419E-08	1.31397E-07	0.13139668
3837303774445	383730	3774445	7.58257E-05	0.000232772	0.000273721	0.000270076	5.74089E-05	7.46598E-05	5.49537E-05	5.65621E-06	6.62661E-05	5.65621E-06	0.000332821	0.00048293	0.000286271	7.61377E-09	1.0916E-07	2.4157E-08	1.40932E-07	0.14093189
3837403774445	383740	3774445	8.25068E-05	0.000253282	0.000297839	0.000293873	6.24673E-05	8.12382E-05	5.97957E-05	6.15459E-06	7.21049E-05	6.15459E-06	0.000365782	0.000530758	0.00031462	8.19063E-09	1.177E-07	2.6183E-08	1.52071E-07	0.15207111
3837503774445	383750	3774445	9.28769E-05	0.000285116	0.000335273	0.000330809	7.03186E-05	9.14488E-05	6.73113E-05	6.92814E-06	8.11676E-05	6.92814E-06	0.000415843	0.000603398	0.000357682	9.10673E-09	1.3119E-07	2.9348E-08	1.69646E-07	0.16964557
3837603774445	383760	3774445	0.000106644	0.000327378	0.00038497	0.000379844	8.07418E-05	0.000105004	7.72887E-05	7.95508E-06	9.31988E-05	7.95508E-06	0.000482327	0.000699868	0.000414867	1.03287E-08	1.4917E-07	3.3558E-08	1.93055E-07	0.193055
3837703774445	383770	3774445	0.000124257	0.000381449	0.000448553	0.00044258	9.40774E-05	0.000122347	9.00539E-05	9.26897E-06	0.000108592	9.26897E-06	0.000567515	0.000823476	0.00048814	1.1895E-08	1.7219E-07	3.8951E-08	2.2304E-07	0.22304032
3837803774445	383780	3774445	0.000146954	0.000451122	0.000530483	0.000523419	0.000111261	0.000144694	0.00010603	1.0962E-05	0.000128427	1.0962E-05	0.000677526	0.000983104	0.000582764	1.39188E-08	2.0193E-07	4.5909E-08	2.61762E-07	0.26176219
3837903774445	383790	3774445	0.000177479	0.000544831	0.000640677	0.000632146	0.000134373	0.000174751	0.000128626	1.32391E-05	0.000155104	1.32391E-05	0.000827079	0.00120011	0.000711401	1.66355E-08	2.4184E-07	5.527E-08	3.13745E-07	0.31374472
3838003774445	383800	3774445	0.000221779	0.000680825	0.000800594	0.000789934	0.000167913	0.000218369	0.000160732	1.65436E-05	0.000193819	1.65436E-05	0.001044842	0.001516089	0.000898707	2.0571E-08	2.9967E-07	6.8858E-08	3.89097E-07	0.38909711
3838103774445	383810	3774445	0.000290349	0.000891321	0.00104812	0.001034164	0.000219828	0.000285885	0.000210427	2.16586E-05	0.000253744	2.16586E-05	0.001382304	0.002005753	0.00118897	2.66682E-08	3.8923E-07	8.9899E-08	5.05802E-07	0.5058024
3838203774445	383820	3774445	0.00040346	0.001238551	0.001456435	0.001437042	0.000305466	0.000397256	0.000292402	3.0096E-05	0.000352594	3.0096E-05	0.001938964	0.002813479	0.001667773	3.67356E-08	5.3709E-07	1.2463E-07	6.98456E-07	0.69845628
3838303774445	383830	3774445	0.000632475	0.00194159	0.002283151	0.002252751	0.000478858	0.000622751	0.000458378	4.71795E-05	0.000552737	4.71795E-05	0.00306594	0.004448745	0.002637126	5.71342E-08	8.3664E-07	1.9496E-07	1.08874E-06	1.08873986

Unique Identifier	X (UTM)	Y (UTM)	EGIODemolition 2025	EGIOSite Grubbing / Prep 2025	EGIOMass Grading / Excavation 2025	EGIOMass Grading / Excavation 2026	EGIODrainage / Utilities Trenching 2026	EGIODrainage / Utilities Trenching 2027	EGIOFoundations / Concrete Pads 2026	EGIOFoundations / Concrete Pads 2027	EGIOBuilding / Structure Construction 2026	EGIOBuilding / Structure Construction 2027	EGIOAsphalt Paving 2027	EGIOArchitectural Coating 2027	EGIOLandscaping or Other Finishing 2027	EGIOWaterside Construction (Piles) 2027	HIWaterside Construction (Landscaping) 2025	HIWaterside Construction (Landscaping) 2026	KMDemolition 2025	KMSite Grubbing / Prep 2025
3838403774445	383840	3774445	0.002944114	0.00115472	0.000382409	0.00037453	0.000869677	0.000868335	0.001142642	0.001141905	0.001223912	0.001194576	4.76269E-05	4.76269E-05	0.001289829	4.76269E-05	0.000561915	0.000544314	0.000947004	0.004110063
3838503774445	383850	3774445	0.003112168	0.00122064	0.000404237	0.000395908	0.000919319	0.000917901	0.001207865	0.001207086	0.001293775	0.001262763	5.03454E-05	5.03454E-05	0.001363454	5.03454E-05	0.000594235	0.000575623	0.001001551	0.0043468
3838603774445	383860	3774445	0.003561637	0.00139692	0.000462618	0.000453087	0.00105209	0.001050467	0.001382309	0.001381417	0.001480625	0.001445136	5.76165E-05	5.76165E-05	0.001560369	5.76165E-05	0.000680802	0.000659477	0.001148234	0.004983415
3838703774445	383870	3774445	0.004515284	0.00177096	0.000586487	0.000574403	0.001333793	0.001331735	0.001752429	0.001751299	0.001877071	0.001832078	7.30436E-05	7.30436E-05	0.001978165	7.30436E-05	0.00086474	0.000837655	0.001460594	0.00633908
3838803774445	383880	3774445	0.004384146	0.00171952	0.000569454	0.000557721	0.001295056	0.001293057	0.001701534	0.001700436	0.001822555	0.001778869	7.09222E-05	7.09222E-05	0.001920714	7.09222E-05	0.00083954	0.000813244	0.001417729	0.006153043
3838903774445	383890	3774445	0.003498736	0.00137225	0.000454448	0.000445085	0.001033509	0.001031915	0.001357896	0.00135702	0.001454477	0.001419613	5.65989E-05	5.65989E-05	0.001532811	5.65989E-05	0.000668906	0.000647955	0.001127821	0.004894821
3839003774445	383900	3774445	0.002906462	0.00113996	0.000377518	0.00036974	0.000858555	0.00085723	0.001128029	0.001127301	0.001208259	0.001179298	4.70177E-05	4.70177E-05	0.001273334	4.70177E-05	0.000554895	0.000537515	0.000934269	0.004054795
3839103774445	383910	3774445	0.002478774	0.00097221	0.000321966	0.000315333	0.000732218	0.000731088	0.000962039	0.000961418	0.001030463	0.001005764	4.00991E-05	4.00991E-05	0.001085962	4.00991E-05	0.000472643	0.000457839	0.00079472	0.003449139
3829703774455	382970	3774455	0.000112158	4.399E-05	1.45682E-05	1.4268E-05	3.3131E-05	3.30799E-05	4.35298E-05	4.35018E-05	4.66259E-05	4.55083E-05	1.81438E-06	1.81438E-06	4.91371E-05	1.81438E-06	1.08136E-05	1.04749E-05	1.08333E-05	4.70173E-05
3829803774455	382980	3774455	0.000118131	4.6333E-05	1.5344E-05	1.50279E-05	3.48954E-05	3.48416E-05	4.5848E-05	4.58185E-05	4.9109E-05	4.79319E-05	1.91101E-06	1.91101E-06	5.17539E-05	1.91101E-06	1.10755E-05	1.07286E-05	1.10687E-05	4.80388E-05
3829903774455	382990	3774455	0.000124545	4.8848E-05	1.6177E-05	1.58437E-05	3.67899E-05	3.67331E-05	4.83371E-05	4.83059E-05	5.1775E-05	5.0534E-05	2.01475E-06	2.01475E-06	5.45635E-05	2.01475E-06	1.13356E-05	1.09806E-05	1.1304E-05	4.90603E-05
3830003774455	383000	3774455	0.000131838	5.1709E-05	1.71243E-05	1.67715E-05	3.89443E-05	3.88842E-05	5.11677E-05	5.11347E-05	5.4807E-05	5.34933E-05	2.13274E-06	2.13274E-06	5.77588E-05	2.13274E-06	1.16244E-05	1.12603E-05	1.15643E-05	5.01898E-05
3830103774455	383010	3774455	0.000142832	5.6021E-05	1.85523E-05	1.81701E-05	4.21919E-05	4.21268E-05	5.54346E-05	5.53988E-05	5.93774E-05	5.79541E-05	2.31059E-06	2.31059E-06	6.25753E-05	2.31059E-06	1.21357E-05	1.17556E-05	1.2035E-05	5.22327E-05
3830203774455	383020	3774455	0.000156018	6.1192E-05	2.0265E-05	1.98475E-05	4.60868E-05	4.60157E-05	6.05521E-05	6.0513E-05	6.48588E-05	6.33042E-05	2.52389E-06	2.52389E-06	6.8352E-05	2.52389E-06	1.27205E-05	1.23221E-05	1.25691E-05	5.45507E-05
3830303774455	383030	3774455	0.000170541	6.6889E-05	2.21515E-05	2.16951E-05	5.03771E-05	5.02994E-05	6.61889E-05	6.61462E-05	7.08966E-05	6.91973E-05	2.75884E-06	2.75884E-06	7.47149E-05	2.75884E-06	1.32999E-05	1.28834E-05	1.30896E-05	5.68097E-05
3830403774455	383040	3774455	0.000186206	7.3033E-05	2.41862E-05	2.36878E-05	5.50044E-05	5.49195E-05	7.22685E-05	7.22219E-05	7.74086E-05	7.55532E-05	3.01225E-06	3.01225E-06	8.15777E-05	3.01225E-06	1.38525E-05	1.34186E-05	1.35852E-05	5.89607E-05
3830503774455	383050	3774455	0.000204637	8.0262E-05	2.65802E-05	2.60325E-05	6.04488E-05	6.03555E-05	7.94218E-05	7.93706E-05	8.50707E-05	8.30316E-05	3.31041E-06	3.31041E-06	8.96524E-05	3.31041E-06	1.44588E-05	1.40059E-05	1.41261E-05	6.13082E-05
3830603774455	383060	3774455	0.000223499	8.766E-05	2.90302E-05	2.8432E-05	6.60206E-05	6.59188E-05	8.67425E-05	8.66865E-05	9.2912E-05	9.0685E-05	3.61554E-06	3.61554E-06	9.7916E-05	3.61554E-06	1.49719E-05	1.45029E-05	1.45855E-05	6.3302E-05
3830703774455	383070	3774455	0.000245191	9.6167E-05	3.18477E-05	3.11915E-05	7.24282E-05	7.23165E-05	9.51612E-05	9.50998E-05	0.00010193	9.94863E-05	3.96645E-06	3.96645E-06	0.000107419	3.96645E-06	1.55011E-05	1.50155E-05	1.50562E-05	6.5345E-05
3830803774455	383080	3774455	0.000270008	0.0001059	3.50712E-05	3.43486E-05	7.97591E-05	7.9636E-05	0.000104793	0.000104725	0.000112246	0.000109556	4.36792E-06	4.36792E-06	0.000118292	4.36792E-06	1.60285E-05	1.55264E-05	1.55269E-05	6.73879E-05
3830903774455	383090	3774455	0.000298275	0.00011699	3.87427E-05	3.79444E-05	8.81089E-05	8.79729E-05	0.000115764	0.000115689	0.000123997	0.000121025	4.82518E-06	4.82518E-06	0.000130675	4.82518E-06	1.65469E-05	1.60286E-05	1.59908E-05	6.94014E-05
3831003774455	383100	3774455	0.000331346	0.00012996	4.30383E-05	4.21516E-05	9.78781E-05	9.77271E-05	0.000128599	0.000128516	0.000137746	0.000134444	5.36018E-06	5.36018E-06	0.000145164	5.36018E-06	1.7103E-05	1.65673E-05	1.65114E-05	7.16604E-05
3831103774455	383110	3774455	0.000367131	0.00014399	4.76863E-05	4.67038E-05	0.000108449	0.000108281	0.000142487	0.000142395	0.000152622	0.000148963	5.93906E-06	5.93906E-06	0.000160842	5.93906E-06	1.75515E-05	1.70017E-05	1.69504E-05	7.35659E-05
3831203774455	383120	3774455	0.000408646	0.00016028	5.30787E-05	5.19851E-05	0.000120712	0.000120526	0.0001586	0.000158497	0.00016988	0.000165808	6.61065E-06	6.61065E-06	0.000179029	6.61065E-06	1.8034E-05	1.74692E-05	1.73781E-05	7.54222E-05
3831303774455	383130	3774455	0.000459439	0.0001802	5.96762E-05	5.84466E-05	0.000135716	0.000135507	0.000178313	0.000178198	0.000190996	0.000186417	7.43233E-06	7.43233E-06	0.000201282	7.43233E-06	1.84628E-05	1.78845E-05	1.7747E-05	7.70232E-05
3831403774455	383140	3774455	0.000517391	0.00020293	6.72035E-05	6.58189E-05	0.000152835	0.000152599	0.000200805	0.000200675	0.000215087	0.000209932	8.36982E-06	8.36982E-06	0.000226671	8.36982E-06	1.88843E-05	1.82928E-05	1.81272E-05	7.86732E-05
3831503774455	383150	3774455	0.000585968	0.00022983	7.6111E-05	7.45428E-05	0.000173092	0.000172825	0.000227421	0.000227274	0.000243596	0.000237757	9.47919E-06	9.47919E-06	0.000256715	9.47919E-06	1.92557E-05	1.86526E-05	1.84757E-05	8.01858E-05
3831603774455	383160	3774455	0.000666312	0.00026134	8.65468E-05	8.47637E-05	0.000196825	0.000196522	0.000258603	0.000258436	0.000276996	0.000270357	1.07789E-05	1.07789E-05	0.000291914	1.07789E-05	1.95714E-05	1.89584E-05	1.88174E-05	8.16689E-05
3831703774455	383170	3774455	0.000756204	0.00029659	9.82228E-05	9.61991E-05	0.000223379	0.000223034	0.000293491	0.000293302	0.000314365	0.00030683	1.22331E-05	1.22331E-05	0.000331296	1.22331E-05	1.98495E-05	1.92277E-05	1.91524E-05	8.31226E-05
3831903774455	383190	3774455	0.000936285	0.00036722	0.000121613	0.000119108	0.000276574	0.000276147	0.000363382	0.000363148	0.000389228	0.000379898	1.51463E-05	1.51463E-05	0.00041019	1.51463E-05	2.02585E-05	1.96239E-05	1.9777E-05	8.58334E-05
3832003774455	383200	3774455	0.001015398	0.00039825	0.000131889	0.000129172	0.000299944	0.000299481	0.000394087	0.000393833	0.000422116	0.000411998	1.64261E-05	1.64261E-05	0.00044485	1.64261E-05	2.04038E-05	1.97647E-05	2.00757E-05	8.71299E-05
3832103774455	383210	3774455	0.001088925	0.00042709	0.00014144	0.000138526	0.000321663	0.000321167	0.000422623	0.000422351	0.000452682	0.000441832	1.76155E-05	1.76155E-05	0.000477063	1.76155E-05	2.05742E-05	1.99298E-05	2.0397E-05	8.85246E-05
3832203774455	383220	3774455	0.001150236	0.00045114	0.000149403	0.000146325	0.000339774	0.00033925	0.000446419	0.000446131	0.00047817	0.000466709	1.86073E-05	1.86073E-05	0.000503924	1.86073E-05	2.07643E-05	2.0114E-05	2.07456E-05	9.00372E-05
3832303774455	383230	3774455	0.001190512	0.00046694	0.000154635	0.000151449	0.000351671	0.000351129	0.00046205	0.000461752	0.000494913	0.000483051	1.92589E-05	1.92589E-05	0.000521568	1.92589E-05	2.09527E-05	2.02964E-05	2.11009E-05	9.15792E-05
3832403774455	383240	3774455	0.001206841	0.00047334	0.000156756	0.000153526	0.000356495	0.000355945	0.000468388	0.000468085	0.000501702	0.000489676	1.9523E-05	1.9523E-05	0.000528722	1.9523E-05	2.11393E-05	2.04771E-05	2.1472E-05	9.319E-05
3832503774455	383250	3774455	0.001196988	0.00046948	0.000155476	0.000152272	0.000353584	0.000353039	0.000464564	0.000464264	0.000497606	0.000485678	1.93636E-05	1.93636E-05	0.000524406	1.93636E-05	2.13258E-05	2.06579E-05	2.18522E-05	9.48401E-05
3832603774455	383260	3774455	0.001159622	0.00045482	0.000150623	0.000147519	0.000342547	0.000342018	0.000450062	0.000449771	0.000482072	0.000470517	1.87592E-05	1.87592E-05	0.000508036	1.87592E-05	2.1525E-05	2.08508E-05	2.2255E-05	9.65884E-05
3832703774455	383270	3774455	0.001094548	0.0004293	0.00014217	0.000139241	0.000323324	0.000322825	0.000424806	0.000424531	0.00045502	0.000444113	1.77065E-05	1.77065E-05	0.000479526	1.77065E-05	2.17348E-05	2.10541E-05	2.26805E-05	9.84349E-05
3832903774455	383290	3774455	0.000923009	0.00036202	0.000119889	0.000117419	0.000272652	0.000272232	0.00035823	0.000357999	0.000383709	0.000374511	1.49315E-05	1.49315E-05	0.000404374	1.49315E-05	2.20757E-05	2.13842E-05	2.35088E-05	0.00010203
3833003774455	383300	3774455	0.000833279	0.00032682	0.000108234	0.000106004	0.000246147	0.000245767	0.000323404	0.000323196	0.000346407	0.000338103	1.34799E-05	1.34799E-05	0.000365063	1.34799E-05	2.21851E-05	2.14902E-05	2.38822E-05	0.00010365
3833103774455	383310	3774455	0.000747698	0.00029326	9.7118E-05	9.5117E-05	0.000220866	0.000220526	0.00029019	0.000290002	0.000310829	0.000303379	1.20955E-05	1.20955E-05	0.00032757	1.20955E-05	2.22856E-05	2.15875E-05	2.42624E-05	0.0001053
3833203774455	383320	3774455	0.000673561	0.00026418	8.74883E-05	8.56858E-05	0.000198967	0.00019866	0.000261416	0.000261247	0.000280009	0.000273298	1.08962E-05	1.08962E-05	0.00029509	1.08962E-05	2.23986E-05	2.1697E-05	2.46584E-05	0.000107019
3833303774455	383330	3774455	0.000610947	0.00023962	7.93555E-05	7.77205E-05	0.000180471	0.000180192	0.000237115	0.000236962	0.00025398	0.000247892	9.88328E-06	9.88328E-06	0.000267659	9.88328E-06	2.25008E-05	2.17961E-05	2.50522E-05	0.000108728
3833403774455	383340	3774455	0.000557091	0.0002185	7.23602E-05	7.08693E-05	0.000164562	0.000164308	0.000216213	0.000216073	0.000231591	0.00022604	9.01205E-06	9.01205E-06	0.000244064	9.01205E-06	2.25941E-05	2.18864E-05	2.54482E-05	0.000110447
3833503774455	383350	3774455	0.000510906	0.00020038	6.63612E-05	6.49939E-05	0.000150919	0.000150686	0.000198288	0.00019816	0.000212391	0.0002073	8.26491E-06	8.26491E-06	0.00022383	8.26491E-06	2.26641E-05	2.19542E-05	2.58465E-05	0.000112176
3833603774455	383360	3774455	0.000471367	0.00018488	6.12255E-05	5.9964E-05	0.00013924	0.000139025	0.000182942	0.000182824	0.000195954	0.000191257	7.62529E-06	7.62529E-06	0.000206508	7.62529E-06	2.2761E-05	2.2048E-05	2.6229E-05	0.000113836
3833703774455	383370	3774455	0.000437532	0.00017161	5.68307E-05	5.56598E-05	0.000129245	0.000129045	0.000169811	0.000169701	0.000181888	0.000177529	7.07794E-06	7.07794E-06	0.000191685	7.07794E-06	2.28758E-05	2.21592E-05	2.66635E-05	0.000115721
3833803774455	383380	3774455	0.000408313	0.00016015	5.30355E-05	5.19428E-05	0.000120614	0.000120428	0.000158471	0.000158368	0.000169742	0.000165673	6.60527E-06	6.60527E-06	0.000178884	6.60527E-06	2.29942E-05	2.22739E-05	2.71093E-05	0.000117656
3834003774455	383400	3774455	0.000363233	0.00014246	4.718E-05	4.62079E-05	0.000107297	0.000107132	0.000140974	0.000140883	0.00015101	0.000147382	5.876E-06	5.876E-06	0.000159134	5.876E-06	2.34086E-05	2.26753E-05	2.81413E-05	0.000122135
3834103774455	383410	3774455	0.000345233	0.00013541	4.4842E-05	4.39181E-05	0.00010198	0.000101823	0.000133988	0.000133902	0.000143518	0.000140078	5.58482E-06	5.58482E-06	0.000151248	5.58482E-06	2.3631E-05	2.28908E-05	2.86844E-05	0.000124492
3834303774455	383430	3774455	0.000311182	0.00012205	4.04192E-05	3.95864E-05	9.19216E-05	9.17797E-05	0.000120773	0.000120695	0.000129363	0.000126262	5.03398E-06	5.03398E-06	0.00013633	5.03398E-06	2.36095E-05	2.287E-05	2.92207E-05	0.00012682
3834403774455	383440	3774455	0.00029796	0.00011686	3.87018E-05	3.79044E-05	8.8016E-05	8.78802E-05	0.000115642	0.000115567	0.000123867	0.000120897	4.82009E-06	4.82009E-06	0.000130538	4.82009E-06	2.3701E-05	2.29586E-05	2.95942E-05	0.000128441
3834503774455	383450	3774455	0.000286679	0.00011244	3.72365E-05	3.64693E-05	8.46835E-05	8.45529E-05	0.000111263	0.000111191	0.000119177	0.00011632	4.6376E-06	4.6376E-06	0.000125595	4.6376E-06	2.38588E-05	2.31115E-05	3.0049E-05	0.000130415
3834603774455	383460	3774455	0.000276781	0.00010856	3.59508E-05	3.52101E-05	8.17597E-05	8.16335E-05	0.000107422	0.000107352	0.000115062	0.000112304	4.47747E-06	4.47747E-06	0.000121259	4.47747E-06	2.40454E-05	2.32922E-05	3.05492E-05	0.000132586
3834703774455	383470	3774455	0.000266847	0.00010466	3.46605E-05	3.39464E-05	7.88252E-05	7.87035E-05	0.000103566	0.000103499	0.000110932	0.000108273	4.31677E-06	4.31677E-06	0.000116907	4.31677E-06	2.4101E-05	2.33461E-05	3.08886E-05	0.000134059
3834803774455	383480	3774455	0.000257972	0.00010118	3.35078E-05	3.28175E-05	7.62038E-05	7.60862E-05	0.000100122	0.000100057	0.000107243	0.000104672	4.17321E-06	4.17321E-06	0.000113019	4.17321E-06	2.41692E-05	2.34121E-05	3.12394E-05	0.000135581
3834903774455	383490	3774455	0.000250167	9.8119E-05	3.2494E-05	3.18245E-05	7.38981E-05	7.37841E-05	9.70924E-05	9.70298E-05	0.00010398	0.00010505	4.04694E-06	4.04694E-06	0.000109599	4.04694E-06	2.42714E-05	2.35112E-05	3.16354E-05	0.0001373
3835003774455	383500	3774455	0.000243341	9.5442E-05	3.16073E-05	3.09561E-05	7.18816E-05	7.17707E-05	9.44431E-05	9.43821E-05	0.00010116	9.87356E-05	3.93651E-06	3.93651E-06	0.000106609	3.93651E-06	2.44113E-05	2.36467E-05	3.20767E-05	0.000139215
3835103774455	383510	3774455	0.000237314	9.3078E-05	3.08245E-05	3.01894E-05	7.01013E-05	6.99931E-05	9.2104E-05	9.20445E-05	9.86548E-05	9.62901E-05	3.83902E-06	3.83902E-06	0.000103968	3.83902E-06	2.45782E-05	2.38083E-05	3.25542E-05	0.000141288
3835203774455	383520	3774455	0.00022985	9.015E-05	2.9855E-05	2.92399E-05	6.78965E-05	6.77917E-05	8.92071E-05	8.91495E-05	9.55519E-05	9.32616E-05	3.71827E-06	3.71827E-06	0.000100698	3.71827E-06	2.44813E-05	2.37145E-05	3.26742E-05	0.000141808
3835303774455	383530	3774455	0.000222925	8.7434E-05	2.89555E-05	2.83589E-05	6.58508E-05	6.57492E-05	8.65194E-05	8.64635E-05	9.2673E-05	9.04517E-05	3.60624E-06	3.60624E-06	9.76642E-05	3.60624E-06	2.43898E-05	2.36259E-05	3.27851E-05	0.00014229
3835403774455	383540	3774455	0.000217365	8.5253E-05	2.82333E-05	2.76516E-05	6.42085E-05	6.41094E-05	8.43615E-05	8.43071E-05	9.03617E-05	8.81958E-05	3.5163E-06	3.5163E-06	9.52284E-05	3.5163E-06	2.44257E-05	2.36606E-05	3.3068E-05	0.000143517
3835503774455	383550	3774455	0.000213709	8.382E-05	2.77585E-05	2.71866E-05	6.31286E-05	6.30312E-05	8.29427E-05	8.28892E-05	8.8842E-05	8.67125E-05	3.45716E-06	3.45716E-06	9.36268E-05	3.45716E-06	2.4675E-05	2.39022E-05	3.36496E-05	0.000146042
3835603774455	383560	3774455	0.000210673	8.2629E-05	2.73642E-05	2.68004E-05	6.22318E-05	6.21358E-05	8.17644E-05	8.17117E-05	8.75799E-05	8.54807E-05	3.40805E-06	3.40805E-06	9.22968E-05	3.40805E-06	2.49692E-05	2.41872E-05	3.42991E-05	0.00014886
3835703774455	383570	3774455	0.000207484	8.1378E-05	2.695E-05	2.63947E-05	6.12899E-05	6.11953E-05	8.05269E-05	8.04749E-05	8.62544E-05	8.41869E-05	3.35647E-06	3.35647E-06	9.08998E-05	3.35647E-06	2.52132E-05	2.44235E-05	3.48829E-05	0.000151394
3835803774455	383580	3774455	0.000204646	8.0265E-05	2.65813E-05	2.60337E-05	6.04515E-05	6.03582E-05	7.94253E-05	7.93741E-05	8.50744E-05	8.30353E-05	3.31055E-06	3.31055E-06	8.96564E-05	3.31055E-06	2.54751E-05	2.46772E-05	3.54962E-05	0.000154056
3835903774455	383590	3774455	0.000202589	7.9458E-05	2.63142E-05	2.5772E-05	5.98439E-05	5.97515E-05	7.8627E-05	7.85763E-05	8.42194E-05	8.22007E-05	3.27728E-06	3.27728E-06	8.87552E-05	3.27728E-06	2.58178E-05	2.50091E-05	3.62317E-05	0.000157248
3836003774455	383600	3774455	0.000201844	7.9166E-05	2.62173E-05	2.56772E-05	5.96237E-05	5.95317E-05	7.83377E-05	7.82871E-05	8.39094E-05	8.18982E-05	3.26522E-06	3.26522E-06	8.84286E-05	3.26522E-06	2.63218E-05	2.54974E-05	3.72049E-05	0.000161472
3836103774455	383610	3774455	0.000201646	7.9088E-05	2.61917E-05	2.5652E-05	5.95653E-05	5.94734E-05	7.8261E-05	7.82105E-05	8.38273E-05	8.1818E-05	3.26202E-06	3.26202E-06	8.83421E-05	3.26202E-06	2.68833E-05	2.60413E-05	3.82753E-05	0.000166117
3836203774455	383620	3774455	0.000203514	7.9821E-05	2.64343E-05	2.58897E-05	6.01172E-05	6.00244E-05	7.89861E-05	7.89351E-05	8.4604E-05	8.25761E-05	3.29225E-06	3.29225E-06	8.91605E-05	3.29225E-06	2.77336E-05	2.6865E-05	3.9778E-05	0.000172639
3836303774455	383630	3774455	0.000207125	8.1237E-05	2.69033E-05	2.6349E-05	6.11838E-05	6.10894E-05	8.03875E-05	8.03356E-05	8.6105E-05	8.40411E-05	3.35066E-06	3.35066E-06	9.07424E-05	3.35066E-06	2.88423E-05	2.79389E-05	4.16789E-05	0.00018089
3836403774455	383640	3774455	0.000211437	8.2928E-05	2.74633E-05	2.68975E-05	6.24573E-05	6.2361E-05	8.20608E-05	8.20078E-05	8.78973E-05	8.57905E-05	3.4204E-06	3.4204E-06	9.26313E-05	3.4204E-06	3.00621E-05	2.91205E-05	4.37745E-05	0.000189985
3836503774455	383650	3774455	0.000218532	8.5711E-05	2.8385E-05	2.78002E-05	6.45534E-05	6.44538E-05	8.48147E-05	8.476E-05	9.08471E-05	8.86696E-05	3.53519E-06	3.53519E-06	9.574E-05	3.53519E-06	3.1734E-05	3.074E-05	4.65785E-05	0.000202154
3836603774455	383660	3774455	0.000226823	8.8963E-05	2.94618E-05	2.88548E-05	6.70023E-05	6.68989E-05	8.80323E-05	8.79755E-05	9.42936E-05	9.20334E-05	3.6693E-06	3.6693E-06	9.9372E-05	3.6693E-06	3.36248E-05	3.25716E-05	4.97558E-05	0.000215944
3836703774455	383670	3774455	0.000237107	9.2997E-05	3.07977E-05	3.01631E-05	7.00403E-05	6.99322E-05	9.20238E-05	9.19644E-05	9.8569E-05	9.62063E-05	3.83567E-06	3.83567E-06	0.000103878	3.83567E-06	3.58797E-05	3.47559E-05	5.35397E-05	0.000232366
3836803774455	383680	3774455	0.000250086	9.8087E-05	3.24835E-05	3.18142E-05	7.38742E-05	7.37602E-05	9.70611E-05	9.69884E-05	0.000103965	0.000101473	4.04564E-06	4.04564E-06	0.000109564	4.04564E-06	3.86387E-05	3.74285E-05	5.81609E-05	0.000252422
3836903774455	383690	3774455	0.000265598	0.00010417	3.44983E-05	3.37875E-05	7.84564E-05	7.83353E-05	0.000103081	0.000103015	0.000110413	0.000107767	4.29657E-06	4.29657E-06	0.00011636	4.29657E-06	4.18911E-05	4.0579E-05	6.36217E-05	0.000276122

			KMMass Grading / Excavation	KMMass Grading / Excavation	KMDrainage / Utilities Trenching	KMFoundations / Concrete Pads	KMBuilding / Structure Construction	KMAsphalt Paving	KMArchitectural Coating	KMLandscaping or Other Finishing	KMWaterside Construction (Piles)	EWNDemolition	EWNSite Grubbing / Prep	EWNDrainage / Utilities Trenching	EWNDrainage / Utilities Trenching	EWNDrainage / Utilities Trenching	EWNFoundation s / Concrete Pads	EWNBuilding / Structure Construction	EWNAsphalt Paving	EWNLandscaping or Other Finishing	EWNWaterside Construction (Piles)
Unique Identifier	X (UTM)	Y (UTM)	2025	2026	2026	2026	2026	2026	2026	2026	2026	2027	2027	2027	2028	2029	2029	2029	2029	2029	2029
3838403774445	383840	3774445	0.003124086	0.003091755	0.001110276	0.000587554	0.002018042	6.48316E-05	6.48316E-05	0.002082873	6.48316E-05	0.002276019	0.000124046	0.000291283	0.000285658	0.000279748	0.000242314	0.00052617	3.74341E-05	0.000544887	3.74341E-05
3838503774445	383850	3774445	0.003304031	0.003269838	0.001174227	0.000621396	0.002134279	6.85659E-05	6.85659E-05	0.002202845	6.85659E-05	0.002406591	0.000131162	0.000307994	0.000302046	0.000295797	0.000256215	0.000556355	3.95817E-05	0.000576146	3.95817E-05
3838603774445	383860	3774445	0.003787927	0.003748725	0.001346199	0.000712404	0.002446857	7.86078E-05	7.86078E-05	0.002525465	7.86078E-05	0.002756593	0.000150238	0.000352787	0.000345974	0.000338816	0.000293477	0.000637269	4.53382E-05	0.000659938	4.53382E-05
3838703774445	383870	3774445	0.004818376	0.004768511	0.001712413	0.000906203	0.003112489	9.99919E-05	9.99919E-05	0.003212481	9.99919E-05	0.003500563	0.000190785	0.000448	0.000439348	0.000430258	0.000372683	0.000809259	5.75744E-05	0.000838047	5.75744E-05
3838803774445	383880	3774445	0.004676969	0.004628567	0.001662158	0.000879608	0.003021145	9.70573E-05	9.70573E-05	0.003118203	9.70573E-05	0.003398543	0.000185225	0.000434943	0.000426544	0.000417718	0.000361822	0.000785674	5.58965E-05	0.000813623	5.58965E-05
3838903774445	383890	3774445	0.003720586	0.003682082	0.001322267	0.000699739	0.002403358	7.72103E-05	7.72103E-05	0.002480568	7.72103E-05	0.002708225	0.000147602	0.000346597	0.000339904	0.000332871	0.000288328	0.000626087	4.45427E-05	0.000648358	4.45427E-05
3839003774445	383900	3774445	0.003082077	0.00305018	0.001095346	0.000579653	0.001990905	6.39598E-05	6.39598E-05	0.002054865	6.39598E-05	0.002247	0.000122464	0.000287569	0.000282016	0.000276181	0.000239224	0.000519461	3.69568E-05	0.000537939	3.69568E-05
3839103774445	383910	3774445	0.002621714	0.002594581	0.000931736	0.000493071	0.001693528	5.44063E-05	5.44063E-05	0.001747934	5.44063E-05	0.001914272	0.00010433	0.000244987	0.000240256	0.000235285	0.000203801	0.000442541	3.14844E-05	0.000458283	3.14844E-05
3829703774455	382970	3774455	3.57382E-05	3.53683E-05	1.27011E-05	6.72136E-06	2.30855E-05	7.41646E-07	7.41646E-07	2.38272E-05	7.41646E-07	4.81615E-05	2.62487E-06	6.16368E-06	6.04465E-06	5.91958E-06	5.12746E-06	1.1134E-05	7.92122E-07	1.153E-05	7.92122E-07
3829803774455	382980	3774455	3.65146E-05	3.61367E-05	1.2977E-05	6.86738E-06	2.35871E-05	7.57758E-07	7.57758E-07	2.43448E-05	7.57758E-07	4.93407E-05	2.68913E-06	6.31459E-06	6.19265E-06	6.06451E-06	5.253E-06	1.14066E-05	8.11516E-07	1.18123E-05	8.11516E-07
3829903774455	382990	3774455	3.7291E-05	3.69051E-05	1.32529E-05	7.01341E-06	2.40886E-05	7.73871E-07	7.73871E-07	2.48625E-05	7.73871E-07	5.05122E-05	2.75298E-06	6.46451E-06	6.33968E-06	6.2085E-06	5.37772E-06	1.16774E-05	8.30784E-07	1.20928E-05	8.30784E-07
3830003774455	383000	3774455	3.81496E-05	3.77548E-05	1.35581E-05	7.17488E-06	2.46432E-05	7.91688E-07	7.91688E-07	2.54349E-05	7.91688E-07	5.18138E-05	2.82392E-06	6.6311E-06	6.50305E-06	6.36849E-06	5.5163E-06	1.19783E-05	8.52193E-07	1.24044E-05	8.52193E-07
3830103774455	383010	3774455	3.97025E-05	3.92916E-05	1.41099E-05	7.46693E-06	2.56463E-05	8.23913E-07	8.23913E-07	2.64702E-05	8.23913E-07	5.41262E-05	2.94995E-06	6.92704E-06	6.79327E-06	6.65271E-06	5.76248E-06	1.25129E-05	8.90224E-07	1.2958E-05	8.90224E-07
3830203774455	383020	3774455	4.14644E-05	4.10352E-05	1.47361E-05	7.79829E-06	2.67844E-05	8.60476E-07	8.60476E-07	2.76449E-05	8.60476E-07	5.67755E-05	3.09434E-06	7.26609E-06	7.12577E-06	6.97833E-06	6.04453E-06	1.31253E-05	9.33797E-07	1.35922E-05	9.33797E-07
3830303774455	383030	3774455	4.31815E-05	4.27346E-05	1.53464E-05	8.12123E-06	2.78936E-05	8.9611E-07	8.9611E-07	2.87897E-05	8.9611E-07	5.94018E-05	3.23747E-06	7.6022E-06	7.45539E-06	7.30113E-06	6.32414E-06	1.37325E-05	9.76993E-07	1.4221E-05	9.76993E-07
3830403774455	383040	3774455	4.48164E-05	4.43526E-05	1.59274E-05	8.42873E-06	2.89497E-05	9.30039E-07	9.30039E-07	2.98798E-05	9.30039E-07	6.19132E-05	3.37435E-06	7.92361E-06	7.7706E-06	7.60982E-06	6.59152E-06	1.43131E-05	1.0183E-06	1.48222E-05	1.0183E-06
3830503774455	383050	3774455	4.66007E-05	4.61185E-05	1.65615E-05	8.7643E-06	3.01023E-05	9.67067E-07	9.67067E-07	3.10694E-05	9.67067E-07	6.4662E-05	3.52416E-06	8.2754E-06	8.11559E-06	7.94768E-06	6.88417E-06	1.49486E-05	1.06351E-06	1.54803E-05	1.06351E-06
3830603774455	383060	3774455	4.81163E-05	4.76183E-05	1.71001E-05	9.04933E-06	3.10813E-05	9.98518E-07	9.98518E-07	3.20798E-05	9.98518E-07	6.69897E-05	3.65103E-06	8.5733E-06	8.40774E-06	8.23377E-06	7.13198E-06	1.54867E-05	1.10179E-06	1.60376E-05	1.10179E-06
3830703774455	383070	3774455	4.96691E-05	4.91551E-05	1.7652E-05	9.34138E-06	3.20844E-05	1.03074E-06	1.03074E-06	3.31151E-05	1.03074E-06	6.93786E-05	3.78123E-06	8.87903E-06	8.70757E-06	8.5274E-06	7.38631E-06	1.60389E-05	1.14108E-06	1.66095E-05	1.14108E-06
3830803774455	383080	3774455	5.1222E-05	5.06919E-05	1.82039E-05	9.63343E-06	3.30875E-05	1.06297E-06	1.06297E-06	3.41504E-05	1.06297E-06	7.17676E-05	3.91143E-06	9.18476E-06	9.0074E-06	8.82103E-06	7.64065E-06	1.65912E-05	1.18038E-06	1.71814E-05	1.18038E-06
3830903774455	383090	3774455	5.27525E-05	5.22065E-05	1.87478E-05	9.92127E-06	3.40761E-05	1.09473E-06	1.09473E-06	3.51708E-05	1.09473E-06	7.41029E-05	4.0387E-06	9.48364E-06	9.3005E-06	9.10806E-06	7.88928E-06	1.71311E-05	1.21879E-06	1.77405E-05	1.21879E-06
3831003774455	383100	3774455	5.44696E-05	5.39059E-05	1.93581E-05	1.02442E-05	3.51853E-05	1.13036E-06	1.13036E-06	3.63156E-05	1.13036E-06	7.66067E-05	4.17516E-06	9.80407E-06	9.61474E-06	9.41581E-06	8.15584E-06	1.77099E-05	1.25997E-06	1.83399E-05	1.25997E-06
3831103774455	383110	3774455	5.59179E-05	5.53392E-05	1.98728E-05	1.05166E-05	3.61209E-05	1.16042E-06	1.16042E-06	3.72813E-05	1.16042E-06	7.86434E-05	4.28617E-06	1.00647E-05	9.87037E-06	9.66614E-06	8.37268E-06	1.81808E-05	1.29346E-06	1.88275E-05	1.29346E-06
3831203774455	383120	3774455	5.73289E-05	5.67356E-05	2.03742E-05	1.0782E-05	3.70323E-05	1.1897E-06	1.1897E-06	3.8222E-05	1.1897E-06	8.09481E-05	4.41178E-06	1.03597E-05	1.01596E-05	9.94942E-06	8.61805E-06	1.87136E-05	1.33137E-06	1.93793E-05	1.33137E-06
3831303774455	383130	3774455	5.85458E-05	5.79399E-05	2.08067E-05	1.10108E-05	3.78184E-05	1.21495E-06	1.21495E-06	3.90333E-05	1.21495E-06	8.28087E-05	4.51318E-06	1.05978E-05	1.03931E-05	1.01781E-05	8.81613E-06	1.91437E-05	1.36197E-06	1.98247E-05	1.36197E-06
3831403774455	383140	3774455	5.98001E-05	5.91812E-05	2.12525E-05	1.12467E-05	3.86286E-05	1.24098E-06	1.24098E-06	3.98696E-05	1.24098E-06	8.46617E-05	4.61417E-06	1.08349E-05	1.06257E-05	1.04059E-05	9.01341E-06	1.95721E-05	1.39245E-06	2.02683E-05	1.39245E-06
3831503774455	383150	3774455	6.09498E-05	6.0319E-05	2.16611E-05	1.1463E-05	3.93712E-05	1.26484E-06	1.26484E-06	4.06361E-05	1.26484E-06	8.62007E-05	4.69805E-06	1.10319E-05	1.08189E-05	1.0595E-05	9.17726E-06	1.99279E-05	1.41776E-06	2.06367E-05	1.41776E-06
3831603774455	383160	3774455	6.20771E-05	6.14346E-05	2.20617E-05	1.1675E-05	4.00995E-05	1.28824E-06	1.28824E-06	4.13877E-05	1.28824E-06	8.75254E-05	4.77025E-06	1.12014E-05	1.09851E-05	1.07578E-05	9.31828E-06	2.02341E-05	1.43955E-06	2.09539E-05	1.43955E-06
3831703774455	383170	3774455	6.3182E-05	6.25281E-05	2.24544E-05	1.18828E-05	4.08132E-05	1.31116E-06	1.31116E-06	4.21244E-05	1.31116E-06	8.86892E-05	4.83368E-06	1.13504E-05	1.11312E-05	1.09009E-05	9.44219E-06	2.05032E-05	1.45869E-06	2.12325E-05	1.45869E-06
3831903774455	383190	3774455	6.52425E-05	6.45673E-05	2.31867E-05	1.22703E-05	4.21442E-05	1.35393E-06	1.35393E-06	4.34981E-05	1.35393E-06	9.03354E-05	4.9234E-06	1.15611E-05	1.13378E-05	1.11032E-05	9.61745E-06	2.08837E-05	1.48576E-06	2.16266E-05	1.48576E-06
3832003774455	383200	3774455	6.6228E-05	6.55426E-05	2.35369E-05	1.24556E-05	4.27808E-05	1.37438E-06	1.37438E-06	4.41552E-05	1.37438E-06	9.08867E-05	4.95344E-06	1.16316E-05	1.1407E-05	1.1171E-05	9.67615E-06	2.10112E-05	1.49483E-06	2.17586E-05	1.49483E-06
3832103774455	383210	3774455	6.72881E-05	6.65918E-05	2.39137E-05	1.2655E-05	4.34656E-05	1.39638E-06	1.39638E-06	4.4862E-05	1.39638E-06	9.15375E-05	4.98891E-06	1.17149E-05	1.14887E-05	1.1251E-05	9.74544E-06	2.11616E-05	1.50554E-06	2.19144E-05	1.50554E-06
3832203774455	383220	3774455	6.84378E-05	6.77296E-05	2.43223E-05	1.28713E-05	4.42083E-05	1.42023E-06	1.42023E-06	4.56285E-05	1.42023E-06	9.22649E-05	5.02856E-06	1.1808E-05	1.158E-05	1.13404E-05	9.82288E-06	2.13298E-05	1.5175E-06	2.20885E-05	1.5175E-06
3832303774455	383230	3774455	6.961E-05	6.88896E-05	2.47388E-05	1.30917E-05	4.49654E-05	1.44456E-06	1.44456E-06	4.641E-05	1.44456E-06	9.29694E-05	5.06695E-06	1.18982E-05	1.16684E-05	1.1427E-05	9.89787E-06	2.14926E-05	1.52909E-06	2.22572E-05	1.52909E-06
3832403774455	383240	3774455	7.08343E-05	7.01013E-05	2.5174E-05	1.3322E-05	4.57563E-05	1.46997E-06	1.46997E-06	4.72263E-05	1.46997E-06	9.36661E-05	5.10493E-06	1.19873E-05	1.17558E-05	1.15126E-05	9.97205E-06	2.16537E-05	1.54055E-06	2.2424E-05	1.54055E-06
3832503774455	383250	3774455	7.20886E-05	7.13425E-05	2.56197E-05	1.35579E-05	4.65665E-05	1.496E-06	1.496E-06	4.80625E-05	1.496E-06	9.43399E-05	5.14165E-06	1.20736E-05	1.18404E-05	1.15954E-05	1.00438E-05	2.18095E-05	1.55163E-06	2.25853E-05	1.55163E-06
3832603774455	383260	3774455	7.34174E-05	7.26576E-05	2.6092E-05	1.38078E-05	4.74249E-05	1.52357E-06	1.52357E-06	4.89485E-05	1.52357E-06	9.50673E-05	5.18129E-06	1.21667E-05	1.19317E-05	1.16848E-05	1.01212E-05	2.19777E-05	1.56359E-06	2.27594E-05	1.56359E-06
3832703774455	383270	3774455	7.4821E-05	7.40467E-05	2.65908E-05	1.40717E-05	4.83315E-05	1.5527E-06	1.5527E-06	4.98842E-05	1.5527E-06	9.58177E-05	5.22219E-06	1.22627E-05	1.20259E-05	1.17771E-05	1.02011E-05	2.21511E-05	1.57593E-06	2.29391E-05	1.57593E-06
3832903774455	383290	3774455	7.75534E-05	7.67508E-05	2.75619E-05	1.45856E-05	5.00966E-05	1.6094E-06	1.6094E-06	5.1706E-05	1.6094E-06	9.69969E-05	5.28645E-06	1.24136E-05	1.21739E-05	1.1922E-05	1.03267E-05	2.24237E-05	1.59533E-06	2.32214E-05	1.59533E-06
3833003774455	383300	3774455	7.87853E-05	7.79699E-05	2.79997E-05	1.48173E-05	5.08923E-05	1.63497E-06	1.63497E-06	5.25273E-05	1.63497E-06	9.73338E-05	5.30482E-06	1.24567E-05	1.22162E-05	1.19634E-05	1.03625E-05	2.25016E-05	1.60087E-06	2.3302E-05	1.60087E-06
3833103774455	383310	3774455	8.00395E-05	7.92112E-05	2.84454E-05	1.50532E-05	5.17025E-05	1.66099E-06	1.66099E-06	5.33635E-05	1.66099E-06	9.76094E-05	5.31984E-06	1.2492E-05	1.22508E-05	1.19973E-05	1.03919E-05	2.25653E-05	1.6054E-06	2.3368E-05	1.6054E-06
3833203774455	383320	3774455	8.1346E-05	8.05041E-05	2.89097E-05	1.52989E-05	5.25464E-05	1.68811E-06	1.68811E-06	5.42345E-05	1.68811E-06	9.79387E-05	5.33778E-06	1.25341E-05	1.22921E-05	1.20377E-05	1.04269E-05	2.26414E-05	1.61082E-06	2.34469E-05	1.61082E-06
3833303774455	383330	3774455	8.2645E-05	8.17897E-05	2.93714E-05	1.55432E-05	5.33856E-05	1.71507E-06	1.71507E-06	5.51006E-05	1.71507E-06	9.82373E-05	5.35406E-06	1.25723E-05	1.23296E-05	1.20744E-05	1.04587E-05	2.27105E-05	1.61573E-06	2.35183E-05	1.61573E-06
3833403774455	383340	3774455	8.39515E-05	8.30827E-05	2.98357E-05	1.57889E-05	5.42295E-05	1.74218E-06	1.74218E-06	5.59717E-05	1.74218E-06	9.85053E-05	5.36866E-06	1.26066E-05	1.23632E-05	1.21074E-05	1.04872E-05	2.27724E-05	1.62014E-06	2.35825E-05	1.62014E-06
3833503774455	383350	3774455	8.52655E-05	8.43831E-05	3.03027E-05	1.60361E-05	5.50783E-05	1.76945E-06	1.76945E-06	5.68477E-05	1.76945E-06	9.86661E-05	5.37743E-06	1.26272E-05	1.23834E-05	1.21271E-05	1.05044E-05	2.28096E-05	1.62278E-06	2.3621E-05	1.62278E-06
3833603774455	383360	3774455	8.65272E-05	8.56317E-05	3.07511E-05	1.62734E-05	5.58933E-05	1.79563E-06	1.79563E-06	5.76889E-05	1.79563E-06	9.89341E-05	5.39203E-06	1.26615E-05	1.2417E-05	1.21601E-05	1.05329E-05	2.28716E-05	1.62719E-06	2.36851E-05	1.62719E-06
3833703774455	383370	3774455	8.79606E-05	8.70503E-05	3.12605E-05	1.65429E-05	5.68192E-05	1.82537E-06	1.82537E-06	5.86446E-05	1.82537E-06	9.9248E-05	5.40914E-06	1.27017E-05	1.24564E-05	1.21987E-05	1.05663E-05	2.29441E-05	1.63235E-06	2.37603E-05	1.63235E-06
3833803774455	383380	3774455	8.94313E-05	8.85058E-05	3.17832E-05	1.68195E-05	5.77693E-05	1.8559E-06	1.8559E-06	5.96251E-05	1.8559E-06	9.96002E-05	5.42834E-06	1.27468E-05	1.25006E-05	1.2242E-05	1.06038E-05	2.30256E-05	1.63814E-06	2.38446E-05	1.63814E-06
3834003774455	383400	3774455	9.28357E-05	9.18749E-05	3.29931E-05	1.74598E-05	5.99683E-05	1.92654E-06	1.92654E-06	6.18949E-05	1.92654E-06	0.000101055	5.50763E-06	1.29329E-05	1.26832E-05	1.24208E-05	1.07587E-05	2.33619E-05	1.66207E-06	2.41929E-05	1.66207E-06
3834103774455	383410	3774455	9.46274E-05	9.36481E-05	3.36298E-05	1.77968E-05	6.11257E-05	1.96373E-06	1.96373E-06	6.30895E-05	1.96373E-06	0.000101828	5.54978E-06	1.30319E-05	1.27803E-05	1.25158E-05	1.0841E-05	2.35407E-05	1.64779E-06	2.43781E-05	1.64779E-06
3834303774455	383430	3774455	9.63968E-05	9.53992E-05	3.42587E-05	1.81296E-05	6.22687E-05	2.00044E-06	2.00044E-06	6.42691E-05	2.00044E-06	0.000101254	5.51848E-06	1.29584E-05	1.27082E-05	1.24452E-05	1.07799E-05	2.34079E-05	1.66535E-06	2.42406E-05	1.66535E-06
3834403774455	383440	3774455	9.76286E-05	9.66183E-05	3.46964E-05	1.83612E-05	6.30644E-05	2.02601E-06	2.02601E-06	6.50904E-05	2.02601E-06	0.000101468	5.53016E-06	1.29859E-05	1.27351E-05	1.24716E-05	1.08027E-05	2.34575E-05	1.66887E-06	2.42919E-05	1.66887E-06
3834503774455	383450	3774455	9.91292E-05	9.81033E-05	3.52298E-05	1.86434E-05	6.40337E-05	2.05715E-06	2.05715E-06	6.60909E-05	2.05715E-06	0.000101981	5.55812E-06	1.30515E-05	1.27995E-05	1.25346E-05	1.08573E-05	2.35761E-05	1.67731E-06	2.44147E-05	1.67731E-06
3834603774455	383460	3774455	0.000100779	9.97362E-05	3.58161E-05	1.89538E-05	6.50995E-05	2.09139E-06	2.09139E-06	6.71909E-05	2.09139E-06	0.000102609	5.59234E-06	1.31319E-05	1.28783E-05	1.26118E-05	1.09242E-05	2.37212E-05	1.68764E-06	2.4565E-05	1.68764E-06
3834703774455	383470	3774455	0.000101899	0.000100844	3.62141E-05	1.91644E-05	6.58229E-05	2.11463E-06	2.11463E-06	6.79375E-05	2.11463E-06	0.000102686	5.59651E-06	1.31417E-05	1.28879E-05	1.26212E-05	1.09323E-05	2.37389E-05	1.6889E-06	2.45834E-05	1.6889E-06
3834803774455	383480	3774455	0.000103056	0.00010199	3.66254E-05	1.9382E-05	6.65704E-05	2.13864E-06	2.13864E-06	6.8709E-05	2.13864E-06	0.000102824	5.60403E-06	1.31593E-05	1.29052E-05	1.26382E-05	1.0947E-05	2.37708E-05	1.69116E-06	2.46164E-05	1.69116E-06
3834903774455	383490	3774455	0.000104363	0.000103283	3.70897E-05	1.96277E-05	6.74143E-05	2.16575E-06	2.16575E-06	6.958015E-05	2.16575E-06	0.000103099	5.61905E-06	1.31946E-05	1.29398E-05	1.2672E-05	1.09764E-05	2.38345E-05	1.6957E-06	2.46823E-05	1.6957E-06
3835003774455	383500	3774455	0.000105818	0.000104723	3.76071E-05	1.99015E-05	6.83547E-05	2.19596E-06	2.19596E-06	7.05507E-05	2.19596E-06	0.000103543	5.64325E-06	1.32514E-05	1.29955E-05	1.27266E-05	1.10236E-05	2.39372E-05	1.703E-06	2.47887E-05	1.703E-06
3835103774455	383510	3774455	0.000107394	0.000106282	3.81669E-05	2.01978E-05	6.93723E-05	2.22865E-06	2.22865E-06	7.16009E-05	2.22865E-06	0.000104095	5.6733E-06	1.3322E-05	1.30647E-05	1.27944E-05	1.10823E-05	2.40646E-05	1.71207E-06	2.49206E-05	1.71207E-06
3835203774455	383520	3774455	0.000107789	0.000106674	3.83075E-05	2.02722E-05	6.96279E-05	2.23687E-06	2.23687E-06	7.18648E-05	2.23687E-06	0.000103536	5.64284E-06	1.32504E-05	1.29946E-05	1.27257E-05	1.10228E-05	2.39354E-05	1.70287E-06	2.47868E-05	1.70287E-06
3835303774455	383530	3774455	0.000108155	0.000107036	3.84375E-05	2.0341E-05	6.98642E-05	2.24446E-06	2.24446E-06	7.21086E-05	2.24446E-06	0.000103007	5.61404E-06	1.31828E-05	1.29283E-05	1.26608E-05	1.09666E-05	2.38133E-05	1.69418E-06	2.46603E-05	1.69418E-06
3835403774455	383540	3774455	0.000109088	0.000107959	3.87692E-05	2.05165E-05	7.0467E-05	2.26382E-06	2.26382E-06	7.27308E-05	2.26382E-06	0.000103023	5.61488E-06	1.31848E-05	1.29302E-05	1.26626E-05	1.09682E-05	2.38168E-05	1.69444E-06	2.4664E-05	1.69444E-06
3835503774455	383550	3774455	0.000111007	0.000109858	3.94511E-05	2.08773E-05	7.17064E-05	2.30364E-06	2.30364E-06	7.401E-05	2.30364E-06	0.000103934	5.66454E-06	1.33014E-05	1.30445E-05	1.27746E-05	1.10652E-05	2.40274E-05	1.70942E-06	2.48821E-05	1.70942E-06
3835603774455	383560	3774455	0.00011315	0.000111979	4.02125E-05	2.12803E-05	7.30905E-05	2.34811E-06	2.34811E-06	7.54386E-05	2.34811E-06	0.000105044	5.72505E-06	1.34435E-05	1.31839E-05	1.29111E-05	1.11834E-05	2.42841E-05	1.72768E-06	2.51479E-05	1.72768E-06
3835703774455	383570	3774455	0.000115076	0.000113885	4.08971E-05	2.16426E-05	7.43347E-05	2.38808E-06	2.38808E-06	7.67228E-05	2.38808E-06	0.000105932	5.77345E-06	1.35572E-05	1.32954E-05	1.30203E-05	1.1278E-05	2.44894E-05	1.74229E-06	2.53606E-05	1.74229E-06
3835803774455	383580	3774455	0.000117099	0.000115887	4.16161E-05	2.20231E-05	7.56416E-05	2.43006E-06	2.43006E-06	7.80717E-05	2.43006E-06	0.000106897	5.82603E-06	1.36806E-05	1.34164E-05	1.31388E-05	1.13807E-05	2.47125E-05	1.75816E-06	2.55915E-05	1.75816E-06
3835903774455	383590	3774455	0.000119525	0.000118288	4.24784E-05	2.24794E-05	7.72089E-05	2.48041E-06	2.48041E-06	7.96893E-05	2.48041E-06	0.000108199	5.89698E-06	1.38472E-05	1.35798E-05	1.32988E-05	1.15193E-05	2.50134E-05	1.77957E-06	2.59032E-05	1.77957E-06
3836003774455	383600	3774455	0.000122736	0.000121465	4.36193E-05	2.30832E-05	7.92826E-05	2.54703E-06	2.54703E-06	8.18297E-05	2.54703E-06	0.000110167	6.00422E-06	1.4099E-05	1.38268E-05	1.35407E-05	1.17288E-05	2.54683E-05	1.81193E-06	2.63743E-05	1.81193E-06
3836103774455	383610	3774455	0.000126267	0.00012496	4.48743E-05	2.37473E-05	8.15637E-05	2.62032E-06	2.62032E-06	8.4184E-05	2.62032E-06	0.000112379	6.12483E-06	1.43822E-05	1.41045E-05	1.38127E-05	1.19643E-05	2.59799E-05	1.84833E-06	2.6904E-05	1.84833E-06
3836203774455	383620	3774455	0.000131224	0.000129866	4.6636E-05	2.46796E-05	8.47659E-05	2.72319E-06	2.72319E-06	8.7489E-05	2.72319E-06	0.000115787	6.31053E-06	1.48183E-05	1.45322E-05	1.42315E-05	1.23271E-05	2.67676E-05	1.90437E-06	2.77197E-05	1.90437E-06
3836303774455	383630	3774455	0.000137495	0.000136072	4.88648E-05	2.5859E-05	8.88168E-05	2.85333E-06	2.85333E-06	9.16701E-05	2.85333E-06	0.000120243	6.5534E-06	1.53886E-05	1.50914E-05	1.47792E-05	1.28015E-05	2.77978E-05	1.97666E-06	2.87866E-05	1.97666E-06
3836403774455	383640	3774455	0.000144409	0.000142914	5.13217E-05	2.71592E-05	9.32825E-05	2.99679E-06	2.99679E-06	9.627931E-05	2.99679E-06	0.000125166	6.82173E-06	1.60187E-05	1.57094E-05	1.53843E-05	1.33257E-05	2.89359E-05	2.05864E-06	2.99653E-05	2.05864E-06
3836503774455	383650	3774455	0.000153659	0.000152068	5.4609E-05	2.88989E-05	9.92576E-05	3.18875E-06	3.18875E-06	0.000102446	3.18875E-06	0.000131935	7.19063E-06	1.6885E-05	1.65589E-05	1.62163E-05	1.40463E-05	3.05007E-05	2.16996E-06	3.15857E-05	2.16996E-06
3836603774455	383660	3774455	0.00016414	0.000162442	5.83342E-05	3.08702E-05	0.000106028	3.40627E-06	3.40627E-06	0.000109435	3.40627E-06	0.000139584	7.60752E-06	1.78639E-05	1.75189E-05	1.71564E-05	1.48607E-05	3.22691E-05	2.29577E-06	3.34169E-05	2.29577E-06
3836703774455	383670	3774455	0.000176623	0.000174795	6.27704E-05	3.32179E-05	0.000114092	3.66531E-06	3.66531E-06	0.000117757	3.66531E-06	0.000148704	8.10453E-06	1.9031E-05	1.86635E-05	1.82773E-05	1.58315E-05	3.43773E-05	2.44576E-06	3.56001E-05	2.44576E-06
3836803774455	383680	3774455	0.000191868	0.000189882	6.81883E-05	3.6085E-05	0.000123939	3.98168E-06	3.98168E-06	0.000127921	3.98168E-06	0.00

			ISDemolition	ISDrainage / Utilities Trenching	ISDrainage / Utilities Trenching	ISAsphalt Paving	ISAsphalt Paving	SVDemolition	SVSite Grubbing / Prep	SVMass Grading / Excavation	SVMass Grading / Excavation	SVDrainage / Utilities Trenching	SVFoundations / Concrete Pads	SVBuilding / Structure Construction	SVBuilding / Structure Construction	SVAsphalt Paving	SVAsphalt Paving	SVArchitectural Coating	SVArchitectural Coating	SVLandscaping or Other Finishing	SVLandscaping or Other Finishing
Unique Identifier	X (UTM)	Y (UTM)	2027	2027	2028	2027	2028	2027	2027	2027	2028	2028	2028	2028	2029	2028	2029	2028	2029	2028	2029
3838403774445	383840	3774445	0.000457102	0.000184058	0.000179335	4.75355E-05	4.42814E-05	0.005450587	0.003918676	0.002642084	0.002608538	0.001850821	0.000587958	0.000842286	0.000810148	8.28133E-05	7.70491E-05	8.28133E-05	7.70491E-05	0.000842286	0.000810148
3838503774445	383850	3774445	0.000482113	0.000194128	0.000189148	5.01364E-05	4.67042E-05	0.005766483	0.004145788	0.002795209	0.002759719	0.001958087	0.000622034	0.000891102	0.000857101	8.76128E-05	8.15145E-05	8.76128E-05	8.15145E-05	0.000891102	0.000857101
3838603774445	383860	3774445	0.000550081	0.000221497	0.000215814	5.72046E-05	5.32886E-05	0.006615818	0.004756414	0.003206911	0.003166193	0.00224649	0.000713652	0.001022351	0.000983342	0.000100517	9.35207E-05	0.000100517	9.35207E-05	0.001022351	0.000983342
3838703774445	383870	3774445	0.000695276	0.000279961	0.000272778	7.23039E-05	6.73543E-05	0.008424565	0.006056805	0.004083671	0.004031822	0.002860675	0.000908763	0.001301859	0.001252185	0.000127998	0.000119089	0.000127998	0.000119089	0.001301859	0.001252185
3838803774445	383880	3774445	0.000674931	0.000271769	0.000264796	7.01881E-05	6.53834E-05	0.008176473	0.00587844	0.003963413	0.00391309	0.002776432	0.000882001	0.001263521	0.00121531	0.000124229	0.000115582	0.000124229	0.000115582	0.001263521	0.00121531
3838903774445	383890	3774445	0.000539464	0.000217222	0.000211649	5.61006E-05	5.22602E-05	0.006497955	0.004671677	0.003149778	0.003109786	0.002206468	0.000700938	0.001004137	0.000965824	9.87264E-05	9.18546E-05	9.87264E-05	9.18546E-05	0.001004137	0.000965824
3839003774445	383900	3774445	0.000448917	0.000180762	0.000176124	4.66843E-05	4.34885E-05	0.00537742	0.003866073	0.002606617	0.002573521	0.001825975	0.000580066	0.000830979	0.000799273	8.17016E-05	7.60148E-05	8.17016E-05	7.60148E-05	0.000830979	0.000799273
3839103774445	383910	3774445	0.000383548	0.00015444	0.000150478	3.98863E-05	3.71559E-05	0.0045696	0.003285294	0.002215039	0.002186915	0.001551669	0.000492926	0.000706146	0.000679202	6.9428E-05	6.45955E-05	6.9428E-05	6.45955E-05	0.000706146	0.000679202
3829703774455	382970	3774455	1.3092E-05	5.27165E-06	5.13639E-06	1.36148E-06	1.26828E-06	4.48913E-05	3.22744E-05	2.17603E-05	2.1484E-05	1.52434E-05	4.84245E-06	6.9371E-06	6.67241E-06	6.82054E-07	6.34579E-07	6.82054E-07	6.34579E-07	6.9371E-06	6.67241E-06
3829803774455	382980	3774455	1.36118E-05	5.48094E-06	5.34032E-06	1.41553E-06	1.31863E-06	4.59158E-05	3.30109E-05	2.22569E-05	2.19743E-05	1.55913E-05	4.95296E-06	7.09542E-06	6.82469E-06	6.9762E-07	6.49062E-07	6.9762E-07	6.49062E-07	7.09542E-06	6.82469E-06
3829903774455	382990	3774455	1.41553E-05	5.6998E-06	5.55356E-06	1.47205E-06	1.37128E-06	4.69403E-05	3.37475E-05	2.27535E-05	2.24646E-05	1.59392E-05	5.06348E-06	7.25374E-06	6.97697E-06	7.13185E-07	6.63544E-07	7.13185E-07	6.63544E-07	7.25374E-06	6.97697E-06
3830003774455	383000	3774455	1.47617E-05	5.94397E-06	5.79146E-06	1.53511E-06	1.43003E-06	4.80717E-05	3.45609E-05	2.3302E-05	2.30061E-05	1.63234E-05	5.18552E-06	7.42858E-06	7.14514E-06	7.30376E-07	6.79538E-07	7.30376E-07	6.79538E-07	7.42858E-06	7.14514E-06
3830103774455	383010	3774455	1.5709E-05	6.32542E-06	6.16313E-06	1.63363E-06	1.5218E-06	5.00762E-05	3.6002E-05	2.42736E-05	2.39654E-05	1.7004E-05	5.40175E-06	7.73833E-06	7.44307E-06	7.6083E-07	7.07873E-07	7.6083E-07	7.07873E-07	7.73833E-06	7.44307E-06
3830203774455	383020	3774455	1.68212E-05	6.77326E-06	6.59947E-06	1.74929E-06	1.62954E-06	5.23301E-05	3.76225E-05	2.53662E-05	2.50441E-05	1.77694E-05	5.64488E-06	8.08663E-06	7.77808E-06	7.95075E-07	7.39734E-07	7.95075E-07	7.39734E-07	8.08663E-06	7.77808E-06
3830303774455	383030	3774455	1.79879E-05	7.24303E-06	7.0572E-06	1.87061E-06	1.74256E-06	5.45395E-05	3.92109E-05	2.64371E-05	2.61015E-05	1.85196E-05	5.88321E-06	8.42805E-06	8.10647E-06	8.28643E-07	7.70965E-07	8.28643E-07	7.70965E-07	8.42805E-06	8.10647E-06
3830403774455	383040	3774455	1.91741E-05	7.72069E-06	7.5226E-06	1.99398E-06	1.85748E-06	5.66508E-05	4.07289E-05	2.74606E-05	2.71119E-05	1.92366E-05	6.11096E-06	8.75433E-06	8.4203E-06	8.60722E-07	8.00812E-07	8.60722E-07	8.00812E-07	8.75433E-06	8.4203E-06
3830503774455	383050	3774455	2.05015E-05	8.25517E-06	8.04336E-06	2.13201E-06	1.98606E-06	5.89226E-05	4.23621E-05	2.85618E-05	2.81991E-05	2.0008E-05	6.35601E-06	9.10538E-06	8.75796E-06	8.95238E-07	8.32925E-07	8.95238E-07	8.32925E-07	9.10538E-06	8.75796E-06
3830603774455	383060	3774455	2.17604E-05	8.76208E-06	8.53727E-06	2.26293E-06	2.10802E-06	6.08825E-05	4.37712E-05	2.95118E-05	2.91371E-05	2.06735E-05	6.56743E-06	9.40825E-06	9.04927E-06	9.25016E-07	8.6063E-07	9.25016E-07	8.6063E-07	9.40825E-06	9.04927E-06
3830703774455	383070	3774455	2.31297E-05	9.31344E-06	9.07448E-06	2.40532E-06	2.24067E-06	6.28781E-05	4.52059E-05	3.04791E-05	3.00921E-05	2.13511E-05	6.7827E-06	9.71663E-06	9.34588E-06	9.55335E-07	8.88839E-07	9.55335E-07	8.88839E-07	9.71663E-06	9.34588E-06
3830803774455	383080	3774455	2.45898E-05	9.90136E-06	9.64732E-06	2.55717E-06	2.38211E-06	6.48914E-05	4.66534E-05	3.14551E-05	3.10557E-05	2.20348E-05	6.99988E-06	1.00278E-05	9.64514E-06	9.85926E-07	9.173E-07	9.85926E-07	9.173E-07	1.00278E-05	9.64514E-06
3830903774455	383090	3774455	2.61323E-05	1.05225E-05	1.02525E-05	2.71758E-06	2.53154E-06	6.69137E-05	4.81073E-05	3.24353E-05	3.20235E-05	2.27215E-05	7.21803E-06	1.03403E-05	9.94572E-06	1.01665E-06	9.45887E-07	1.01665E-06	9.45887E-07	1.03403E-05	9.94572E-06
3831003774455	383100	3774455	2.78118E-05	1.11987E-05	1.09114E-05	2.89223E-06	2.69424E-06	6.92122E-05	4.97598E-05	3.35495E-05	3.31235E-05	2.35019E-05	7.46596E-06	1.06954E-05	1.02874E-05	1.05157E-06	9.78378E-07	1.05157E-06	9.78378E-07	1.06954E-05	1.02874E-05
3831103774455	383110	3774455	2.94479E-05	1.18576E-05	1.15533E-05	3.06238E-06	2.85274E-06	7.11009E-05	5.11177E-05	3.4465E-05	3.40274E-05	2.41433E-05	7.66969E-06	1.09873E-05	1.05681E-05	1.08027E-06	1.00508E-06	1.08027E-06	1.00508E-06	1.09873E-05	1.05681E-05
3831203774455	383120	3774455	3.11861E-05	1.25574E-05	1.22353E-05	3.24313E-06	3.02112E-06	7.28559E-05	5.23794E-05	3.53157E-05	3.48673E-05	2.47392E-05	7.85901E-06	1.12585E-05	1.08289E-05	1.10693E-06	1.02988E-06	1.10693E-06	1.02988E-06	1.12585E-05	1.08289E-05
3831303774455	383130	3774455	3.31031E-05	1.33293E-05	1.29873E-05	3.44249E-06	3.20683E-06	7.44862E-05	5.35515E-05	3.6106E-05	3.56475E-05	2.52928E-05	8.03487E-06	1.15104E-05	1.10713E-05	1.1317E-06	1.05293E-06	1.1317E-06	1.05293E-06	1.15104E-05	1.10713E-05
3831403774455	383140	3774455	3.52562E-05	1.41963E-05	1.38321E-05	3.6664E-06	3.41541E-06	7.61432E-05	5.47428E-05	3.69092E-05	3.64406E-05	2.58555E-05	8.21362E-06	1.17665E-05	1.13175E-05	1.15688E-06	1.07635E-06	1.15688E-06	1.07635E-06	1.17665E-05	1.13175E-05
3831503774455	383150	3774455	3.76245E-05	1.51499E-05	1.47612E-05	3.91268E-06	3.64484E-06	7.78181E-05	5.5947E-05	3.7721E-05	3.72421E-05	2.64242E-05	8.39428E-06	1.20253E-05	1.15665E-05	1.18233E-06	1.10003E-06	1.18233E-06	1.10003E-06	1.20253E-05	1.15665E-05
3831603774455	383160	3774455	4.01772E-05	1.61778E-05	1.57628E-05	4.17815E-06	3.89213E-06	7.9484E-05	5.71447E-05	3.85286E-05	3.80394E-05	2.69899E-05	8.57399E-06	1.22828E-05	1.18141E-05	1.20764E-06	1.12358E-06	1.20764E-06	1.12358E-06	1.22828E-05	1.18141E-05
3831703774455	383170	3774455	4.29549E-05	1.72963E-05	1.68525E-05	4.46701E-06	4.16122E-06	8.11321E-05	5.83296E-05	3.93275E-05	3.88281E-05	2.75495E-05	8.75177E-06	1.25374E-05	1.20591E-05	1.23268E-06	1.14688E-06	1.23268E-06	1.14688E-06	1.25374E-05	1.20591E-05
3831903774455	383190	3774455	4.92997E-05	1.98511E-05	1.93418E-05	5.12683E-06	4.77587E-06	8.42502E-05	6.05713E-05	4.08389E-05	4.03204E-05	2.86083E-05	9.08812E-06	1.30193E-05	1.25225E-05	1.28005E-06	1.19095E-06	1.28005E-06	1.19095E-06	1.30193E-05	1.25225E-05
3832003774455	383200	3774455	5.30876E-05	2.13763E-05	2.08279E-05	5.52074E-06	5.14281E-06	8.57469E-05	6.16473E-05	4.15644E-05	4.10367E-05	2.91165E-05	9.24957E-06	1.32506E-05	1.2745E-05	1.30279E-06	1.21211E-06	1.30279E-06	1.21211E-06	1.32506E-05	1.2745E-05
3832103774455	383210	3774455	5.77124E-05	2.32386E-05	2.26423E-05	6.00169E-06	5.59084E-06	8.73861E-05	6.28258E-05	4.2359E-05	4.18212E-05	2.96731E-05	9.42639E-06	1.35039E-05	1.29886E-05	1.3277E-06	1.23528E-06	1.3277E-06	1.23528E-06	1.35039E-05	1.29886E-05
3832203774455	383220	3774455	6.33865E-05	2.55233E-05	2.48685E-05	6.59176E-06	6.14051E-06	8.915E-05	6.4094E-05	4.3214E-05	4.26653E-05	3.02721E-05	9.61667E-06	1.37765E-05	1.32508E-05	1.3545E-06	1.26022E-06	1.3545E-06	1.26022E-06	1.37765E-05	1.32508E-05
3832303774455	383230	3774455	7.02762E-05	2.82976E-05	2.75715E-05	7.30824E-06	6.80795E-06	9.09674E-05	6.54006E-05	4.4095E-05	4.35351E-05	3.08892E-05	9.81271E-06	1.40573E-05	1.35209E-05	1.38211E-06	1.28591E-06	1.38211E-06	1.28591E-06	1.40573E-05	1.35209E-05
3832403774455	383240	3774455	7.86875E-05	3.16845E-05	3.08715E-05	8.18296E-06	7.62279E-06	9.28739E-05	6.67713E-05	4.50191E-05	4.44475E-05	3.15366E-05	1.00184E-05	1.43519E-05	1.38043E-05	1.41108E-06	1.31286E-06	1.41108E-06	1.31286E-06	1.43519E-05	1.38043E-05
3832503774455	383250	3774455	8.88426E-05	3.57735E-05	3.48557E-05	9.23901E-06	8.60655E-06	9.48427E-05	6.81868E-05	4.59735E-05	4.53898E-05	3.22051E-05	1.02307E-05	1.46562E-05	1.40969E-05	1.44099E-06	1.34069E-06	1.44099E-06	1.34069E-06	1.46562E-05	1.40969E-05
3832603774455	383260	3774455	0.000100808	4.05917E-05	3.95502E-05	1.04834E-05	9.76573E-06	9.69363E-05	6.96919E-05	4.69883E-05	4.63917E-05	3.2916E-05	1.04566E-05	1.49797E-05	1.44081E-05	1.4728E-06	1.37028E-06	1.4728E-06	1.37028E-06	1.49797E-05	1.44081E-05
3832703774455	383270	3774455	0.00011392	4.58712E-05	4.46943E-05	1.18469E-05	1.10359E-05	9.91724E-05	7.12996E-05	4.80722E-05	4.74618E-05	3.36753E-05	1.06978E-05	1.53252E-05	1.47405E-05	1.50677E-06	1.40189E-06	1.50677E-06	1.40189E-06	1.53252E-05	1.47405E-05
3832903774455	383290	3774455	0.000138999	5.59695E-05	5.45335E-05	1.44549E-05	1.34654E-05	0.000103529	7.44316E-05	5.01839E-05	4.95467E-05	3.51546E-05	1.11677E-05	1.59984E-05	1.5388E-05	1.57296E-06	1.46347E-06	1.57296E-06	1.46347E-06	1.59984E-05	1.5388E-05
3833003774455	383300	3774455	0.000147854	5.95353E-05	5.80078E-05	1.53758E-05	1.43233E-05	0.000105515	7.58599E-05	5.11469E-05	5.04975E-05	3.58292E-05	1.1382E-05	1.63054E-05	1.56833E-05	1.60314E-06	1.49156E-06	1.60314E-06	1.49156E-06	1.63054E-05	1.56833E-05
3833103774455	383310	3774455	0.000151673	6.10729E-05	5.9506E-05	1.57729E-05	1.46932E-05	0.000107547	7.73202E-05	5.21315E-05	5.14696E-05	3.65189E-05	1.16011E-05	1.66193E-05	1.59852E-05	1.63401E-06	1.52027E-06	1.63401E-06	1.52027E-06	1.66193E-05	1.59852E-05
3833203774455	383320	3774455	0.000150062	6.04243E-05	5.88739E-05	1.56054E-05	1.45371E-05	0.000109685	7.88574E-05	5.31679E-05	5.24928E-05	3.72449E-05	1.18318E-05	1.69497E-05	1.6303E-05	1.66649E-06	1.55049E-06	1.66649E-06	1.55049E-06	1.69497E-05	1.6303E-05
3833303774455	383330	3774455	0.00014436	5.81283E-05	5.66368E-05	1.50124E-05	1.39847E-05	0.00011185	8.04137E-05	5.42173E-05	5.35289E-05	3.798E-05	1.20653E-05	1.72843E-05	1.66248E-05	1.69938E-06	1.5811E-06	1.69938E-06	1.5811E-06	1.72843E-05	1.66248E-05
3833403774455	383340	3774455	0.000136781	5.50767E-05	5.36635E-05	1.42243E-05	1.32506E-05	0.000114041	8.19894E-05	5.52796E-05	5.45777E-05	3.87242E-05	1.23017E-05	1.76229E-05	1.69505E-05	1.73268E-06	1.61208E-06	1.73268E-06	1.61208E-06	1.76229E-05	1.69505E-05
3833503774455	383350	3774455	0.000128401	5.17021E-05	5.03756E-05	1.33528E-05	1.24387E-05	0.000116277	8.3597E-05	5.63635E-05	5.56479E-05	3.94835E-05	1.25429E-05	1.79685E-05	1.72829E-05	1.76665E-06	1.64369E-06	1.76665E-06	1.64369E-06	1.79685E-05	1.72829E-05
3833603774455	383360	3774455	0.000120059	4.83433E-05	4.7103E-05	1.24853E-05	1.16306E-05	0.000118576	8.52495E-05	5.74776E-05	5.67479E-05	4.0264E-05	1.27908E-05	1.83236E-05	1.76245E-05	1.80157E-06	1.67618E-06	1.80157E-06	1.67618E-06	1.83236E-05	1.76245E-05
3833703774455	383370	3774455	0.000112254	4.52006E-05	4.40409E-05	1.16737E-05	1.08746E-05	0.00012107	8.70428E-05	5.86868E-05	5.79416E-05	4.1111E-05	1.30599E-05	1.87091E-05	1.79953E-05	1.83947E-06	1.71144E-06	1.83947E-06	1.71144E-06	1.87091E-05	1.79953E-05
3833803774455	383380	3774455	0.000104923	4.22486E-05	4.11646E-05	1.09113E-05	1.01643E-05	0.000123618	8.88746E-05	5.99218E-05	5.9161E-05	4.19762E-05	1.33348E-05	1.91029E-05	1.8374E-05	1.87819E-06	1.74745E-06	1.87819E-06	1.74745E-06	1.91029E-05	1.8374E-05
3834003774455	383400	3774455	9.30859E-05	3.74822E-05	3.65205E-05	9.68029E-06	9.01762E-06	0.000129507	9.31083E-05	6.27763E-05	6.19792E-05	4.39758E-05	1.397E-05	2.00128E-05	1.92492E-05	1.96766E-06	1.8307E-06	1.96766E-06	1.8307E-06	2.00128E-05	1.92492E-05
3834103774455	383410	3774455	8.8035E-05	3.54483E-05	3.45388E-05	9.15503E-06	8.52831E-06	0.000132643	9.53628E-05	6.42964E-05	6.348E-05	4.50406E-05	1.43082E-05	2.04974E-05	1.97153E-05	2.0153E-06	1.87503E-06	2.0153E-06	1.87503E-06	2.04974E-05	1.97153E-05
3834303774455	383430	3774455	7.76382E-05	3.1262E-05	3.04599E-05	8.07384E-06	7.52114E-06	0.000136723	9.82963E-05	6.62742E-05	6.54327E-05	4.64261E-05	1.47484E-05	2.1128E-05	2.03218E-05	2.07729E-06	1.9327E-06	2.07729E-06	1.9327E-06	2.1128E-05	2.03218E-05
3834403774455	383440	3774455	7.3589E-05	2.96315E-05	2.88713E-05	7.65275E-06	7.12888E-06	0.000139155	0.000100045	6.74531E-05	6.65967E-05	4.72519E-05	1.50107E-05	2.15038E-05	2.06833E-05	2.11424E-06	1.96708E-06	2.11424E-06	1.96708E-06	2.15038E-05	2.06833E-05
3834503774455	383450	3774455	7.01295E-05	2.82385E-05	2.7514E-05	7.29298E-06	6.79374E-06	0.00014197	0.000102069	6.88177E-05	6.79439E-05	4.82079E-05	1.53144E-05	2.19388E-05	2.11017E-05	2.15702E-06	2.00688E-06	2.15702E-06	2.00688E-06	2.19388E-05	2.11017E-05
3834603774455	383460	3774455	6.70486E-05	2.69979E-05	2.63052E-05	6.97259E-06	6.49528E-06	0.000145026	0.000104266	7.02989E-05	6.94063E-05	4.92455E-05	1.5644E-05	2.2411E-05	2.15559E-05	2.20344E-06	2.05007E-06	2.20344E-06	2.05007E-06	2.2411E-05	2.15559E-05
3834703774455	383470	3774455	6.38783E-05	2.57214E-05	2.50614E-05	6.6429E-06	6.18816E-06	0.000147378	0.000105957	7.1439E-05	7.05319E-05	5.00441E-05	1.58977E-05	2.27745E-05	2.19055E-05	2.23918E-06	2.08332E-06	2.23918E-06	2.08332E-06	2.27745E-05	2.19055E-05
3834803774455	383480	3774455	6.1028E-05	2.45737E-05	2.39432E-05	6.34649E-06	5.91204E-06	0.000149819	0.000107712	7.26222E-05	7.17001E-05	5.0873E-05	1.6161E-05	2.31517E-05	2.22683E-05	2.27626E-06	2.11783E-06	2.27626E-06	2.11783E-06	2.31517E-05	2.22683E-05
3834903774455	383490	3774455	5.85116E-05	2.35604E-05	2.29559E-05	6.0848E-06	5.66826E-06	0.000152509	0.000109646	7.39263E-05	7.29877E-05	5.17865E-05	1.64513E-05	2.35674E-05	2.26682E-05	2.31714E-06	2.15586E-06	2.31714E-06	2.15586E-06	2.35674E-05	2.26682E-05
3835003774455	383500	3774455	5.62928E-05	2.2667E-05	2.20854E-05	5.85406E-06	5.45332E-06	0.000155449	0.000111759	7.53514E-05	7.43947E-05	5.27848E-05	1.67684E-05	2.40217E-05	2.31052E-05	2.36181E-06	2.19742E-06	2.36181E-06	2.19742E-06	2.40217E-05	2.31052E-05
3835103774455	383510	3774455	5.43129E-05	2.18698E-05	2.13086E-05	5.64817E-06	5.26152E-06	0.000158603	0.000114027	7.68801E-05	7.5904E-05	5.38557E-05	1.71086E-05	2.45091E-05	2.35739E-05	2.40972E-06	2.242E-06	2.40972E-06	2.242E-06	2.45091E-05	2.35739E-05
3835203774455	383520	3774455	5.19251E-05	2.09083E-05	2.03718E-05	5.39985E-06	5.0302E-06	0.000160082	0.00011509	7.7597E-05	7.66117E-05	5.43579E-05	1.72681E-05	2.47376E-05	2.37937E-05	2.43219E-06	2.2629E-06	2.43219E-06	2.2629E-06	2.47376E-05	2.37937E-05
3835303774455	383530	3774455	4.97063E-05	2.00148E-05	1.95013E-05	5.16911E-06	4.81525E-06	0.000161569	0.00011616	7.83181E-05	7.73237E-05	5.48631E-05	1.74286E-05	2.49675E-05	2.40149E-05	2.4548E-06	2.28393E-06	2.4548E-06	2.28393E-06	2.49675E-05	2.40149E-05
3835403774455	383540	3774455	4.78927E-05	1.92846E-05	1.87898E-05	4.98051E-06	4.63956E-06	0.000163903	0.000117838	7.94495E-05	7.84408E-05	5.56556E-05	1.76804E-05	2.53282E-05	2.43618E-05	2.49026E-06	2.31693E-06	2.49026E-06	2.31693E-06	2.53282E-05	2.43618E-05
3835503774455	383550	3774455	4.6603E-05	1.87653E-05	1.82838E-05	4.84639E-06	4.51463E-06	0.000167716	0.000120579	8.12978E-05	8.02656E-05	5.69504E-05	1.80917E-05	2.59174E-05	2.49285E-05	2.54819E-06	2.37083E-06	2.54819E-06	2.37083E-06	2.59174E-05	2.49285E-05
3835603774455	383560	3774455	4.54685E-05	1.83084E-05	1.78387E-05	4.72841E-06	4.40472E-06	0.000171912	0.000123596	8.33318E-05	8.22737E-05	5.83752E-05	1.85443E-05	2.65658E-05	2.55522E-05	2.61195E-06	2.43014E-06	2.61195E-06	2.43014E-06	2.65658E-05	2.55522E-05
3835703774455	383570	3774455	4.42948E-05	1.78358E-05	1.73782E-05	4.60636E-06	4.29102E-06	0.000175832	0.000126414	8.52319E-05	8.41497E-05	5.97062E-05	1.89671E-05	2.71716E-05	2.61348E-05	2.6715E-06	2.48555E-06	2.6715E-06	2.48555E-06	2.71716E-05	2.61348E-05
3835803774455	383580	3774455	4.32106E-05	1.73993E-05	1.69528E-05	4.4936E-06	4.18599E-06	0.000179966	0.000129386	8.72356E-05	8.6128E-05	6.11099E-05	1.9413E-05	2.78104E-05	2.67492E-05	2.73431E-06	2.54398E-06	2.73431E-06	2.54398E-06	2.78104E-05	2.67492E-05
3835903774455	383590	3774455	4.23192E-05	1.70403E-05	1.66031E-05	4.4009E-06	4.09963E-06	0.000184732	0.000132812	8.95459E-05	8.8409E-05	6.27283E-05	1.99272E-05	2.85469E-05	2.74577E-05	2.80672E-06	2.61136E-06	2.80672E-06	2.61136E-06	2.85469E-05	2.74577E-05
3836003774455	383600	3774455	4.17393E-05	1.68068E-05	1.63756E-05	4.3406E-06	4.04346E-06	0.000190728	0.000137123	9.24522E-05	9.12783E-05	6.47642E-05	2.05739E-05	2.94734E-05	2.83488E-05	2.89781E-06	2.69611E-06	2.89781E-06	2.69611E-06	2.94734E-05	2.83488E-05
3836103774455	383610	3774455	4.1274E-05	1.66195E-05	1.61931E-05	4.29221E-06	3.99839E-06	0.000197276	0.000141831	9.56262E-05	9.44121E-05	6.69876E-05	2.12803E-05	3.04853E-05	2.93221E-05	2.9973E-06	2.78867E-06	2.9973E-06	2.78867E-06	3.04853E-05	2.93221E-05
3836203774455	383620	3774455	4.12629E-05	1.6615E-05	1.61887E-05	4.29105E-06	3.9973E-06	0.000206069	0.000148152	9.98884E-05	9.86202E-05	6.99734E-05	2.22288E-05	3.1844E-05	3.0629E-05	3.1309E-06	2.91297E-06	3.1309E-06	2.91297E-06	3.1844E-05	3.0629E-05
3836303774455	383630	3774455	4.16052E-05	1.67528E-05	1.6323E-05	4.32665E-06	4.03047E-06	0.000216991	0.000156005	0.000105183	0.000103847	7.36822E-05	2.34069E-05	3.35319E-05	3.22524E-05	3.29684E-06	3.06736E-06	3.29684E-06	3.06736E-06	3.35319E-05	3.22524E-05
3836403774455	383640	3774455	4.20607E-05	1.69362E-05	1.65017E-05	4.37402E-06	4.07459E-06	0.000229027	0.000164658	0.000111017	0.000109607	7.77691E-05	2.47052E-05	3.53918E-05	3.40414E-05	3.47971E-06	3.2375E-06	3.47971E-06	3.2375E-06	3.53918E-05	3.40414E-05
3836503774455	383650	3774455	4.30625E-05	1.73396E-05	1.68947E-05	4.4782E-06	4.17164E-06	0.000244866	0.000176046	0.000118695	0.000117188	8.31477E-05	2.64139E-05	3.78395E-05	3.63957E-05	3.72037E-06	3.46141E-06	3.72037E-06	3.46141E-06	3.78395E-05	3.63957E-05
3836603774455	383660	3774455	4.42557E-05	1.78201E-05	1.73629E-05	4.60229E-06	4.28723E-06	0.000262817	0.000188951	0.000127397	0.000125779	8.92432E-05	2.83503E-05	4.06135E-05	3.90639E-05	3.99311E-06	3.71517E-06	3.99311E-06	3.71517E-06	4.06135E-05	3.90639E-05
3836703774455	383670	3774455	4.57899E-05	1.84378E-05	1.79648E-05	4.76183E-06	4.43585E-06	0.000284127	0.000204272	0.000137726	0.000135977	9.64792E-05	3.0649E-05	4.39065E-05	4.22313E-05	4.31688E-06	4.0164E-06	4.31688E-06	4.0164E-06	4.39065E-05	4.22313E-05
3836803774455	383680	3774455	4.77809E-05	1.92396E-05	1.87459E-05	4.96888E-06	4.62873E-06	0.000310078	0.00022293	0.000150306	0.000148397	0.000105291	3.34484E-05	4.79168E-05	4.60885E-05	4.71117E-06	4.

			MDemolition	MSite Grubbing / Prep	MMass Grading / Excavation	MMass Grading / Excavation	MDrainage / Utilities Trenching	MFoundations / Concrete Pads	MBuilding / Structure Construction	MAsphalt Paving	MLandscaping or Other Finishing	MWaterside Construction (Piles)	RSSWDemolition	RSSWPlacing Base	RSSWForm	Child Risk				
Unique Identifier	X (UTM)	Y (UTM)	2027	2027	2027	2028	2028	2028	2028	2028	2028	2028	2029	2029	2029	3rd Trimester	0<2	2<16	Total	per million
3838403774445	383840	3774445	0.00082166	0.002522356	0.002966084	0.00292659	0.000622093	0.000809027	0.000595488	6.12917E-05	0.000718071	6.12917E-05	0.003996567	0.005799105	0.003437592	7.39815E-08	1.084E-06	2.5304E-07	1.41103E-06	1.41103273
3838503774445	383850	3774445	0.000869486	0.002669172	0.003138728	0.003096935	0.000658303	0.000856117	0.000630149	6.48593E-05	0.000759867	6.48593E-05	0.004230968	0.006139226	0.003639209	7.82277E-08	1.1463E-06	2.6767E-07	1.49218E-06	1.4921787
3838603774445	383860	3774445	0.000997461	0.003062034	0.003600702	0.003552758	0.000755195	0.000982125	0.000722897	7.44056E-05	0.000871708	7.44056E-05	0.004859536	0.007051292	0.004179863	8.96184E-08	1.3134E-06	3.0691E-07	1.70997E-06	1.7099742
3838703774445	383870	3774445	0.001269327	0.003896616	0.004582102	0.00452109	0.000961029	0.001249811	0.000919929	9.46854E-05	0.0011093	9.46854E-05	0.006196596	0.008991394	0.005329916	1.13836E-07	1.669E-06	3.9039E-07	2.17321E-06	2.17321267
3838803774445	383880	3774445	0.001232169	0.003782548	0.004447966	0.004388741	0.000932896	0.001213224	0.000892999	9.19136E-05	0.001076826	9.19136E-05	0.006013681	0.008725982	0.005172585	1.10511E-07	1.6202E-06	3.7894E-07	2.10963E-06	2.10962797
3838903774445	383890	3774445	0.00098012	0.003008799	0.003538101	0.003490991	0.000742065	0.00096505	0.000710329	7.3112E-05	0.000856553	7.3112E-05	0.004773728	0.006926783	0.004106057	8.80319E-08	1.2902E-06	3.0149E-07	1.67968E-06	1.67968377
3839003774445	383900	3774445	0.00081174	0.002491903	0.002930274	0.002891256	0.000614582	0.000799259	0.000588298	6.05517E-05	0.000709402	6.05517E-05	0.003945801	0.005725442	0.003393926	7.30124E-08	1.0697E-06	2.4976E-07	1.39247E-06	1.39247358
3839103774445	383910	3774445	0.000690292	0.002119077	0.002491861	0.002458681	0.000522632	0.000679678	0.00050028	5.14923E-05	0.000603265	5.14923E-05	0.003348865	0.004859275	0.00288048	6.21764E-08	9.1068E-07	2.1244E-07	1.1853E-06	1.18530192
3829703774455	382970	3774455	8.4902E-06	2.60634E-05	3.06485E-05	3.02404E-05	6.42807E-06	8.35966E-06	6.15316E-06	6.33326E-07	7.41981E-06	6.33326E-07	1.875E-05	2.72066E-05	1.61275E-05	1.65024E-09	2.1141E-08	3.4177E-09	2.62091E-08	0.0262091
3829803774455	382980	3774455	8.67165E-06	2.66205E-05	3.13035E-05	3.08867E-05	6.56545E-06	8.53832E-06	6.28467E-06	6.46861E-07	7.57839E-06	6.46861E-07	1.92335E-05	2.79082E-05	1.65434E-05	1.72E-09	2.1971E-08	3.5239E-09	2.72149E-08	0.02721493
3829903774455	382990	3774455	8.85311E-06	2.71775E-05	3.19585E-05	3.1533E-05	6.70284E-06	8.71698E-06	6.41617E-06	6.60397E-07	7.73697E-06	6.60397E-07	1.97263E-05	2.86233E-05	1.69673E-05	1.79392E-09	2.2846E-08	3.6337E-09	2.82738E-08	0.02827381
3830003774455	383000	3774455	9.0527E-06	2.77902E-05	3.2679E-05	3.22439E-05	6.85396E-06	8.91351E-06	6.56083E-06	6.75286E-07	7.9114E-06	6.75286E-07	2.02659E-05	2.94063E-05	1.74315E-05	1.87758E-09	2.3835E-08	3.7565E-09	2.94692E-08	0.0294692
3830103774455	383010	3774455	9.4138E-06	2.88987E-05	3.39825E-05	3.35301E-05	7.12734E-06	9.26905E-06	6.82253E-06	7.02222E-07	8.22697E-06	7.02222E-07	2.11612E-05	3.07053E-05	1.82015E-05	2.00791E-09	2.5394E-08	3.9588E-09	3.1361E-08	0.03136098
3830203774455	383020	3774455	9.82207E-06	3.0152E-05	3.54563E-05	3.49842E-05	7.43645E-06	9.67104E-06	7.11842E-06	7.32677E-07	8.58377E-06	7.32677E-07	2.21687E-05	3.21673E-05	1.90681E-05	2.16259E-09	2.7238E-08	4.1938E-09	3.35942E-08	0.03359423
3830303774455	383030	3774455	1.02213E-05	3.13775E-05	3.68974E-05	3.64061E-05	7.73869E-06	1.00641E-05	7.40773E-06	7.62455E-07	8.93264E-06	7.62455E-07	2.31575E-05	3.3602E-05	1.99186E-05	2.32935E-09	2.9209E-08	4.4373E-09	3.5976E-08	0.03597603
3830403774455	383040	3774455	1.06005E-05	3.25417E-05	3.82664E-05	3.77569E-05	8.02582E-06	1.04375E-05	7.68258E-06	7.90744E-07	9.26406E-06	7.90744E-07	2.40933E-05	3.49599E-05	2.07235E-05	2.50555E-09	3.1277E-08	4.6839E-09	3.84665E-08	0.0384665
3830503774455	383050	3774455	1.10124E-05	3.38062E-05	3.97533E-05	3.9224E-05	8.33767E-06	1.08431E-05	7.98109E-06	8.21469E-07	9.62403E-06	8.21469E-07	2.50821E-05	3.63947E-05	2.1574E-05	2.71056E-09	3.3673E-08	4.9623E-09	4.13455E-08	0.04134552
3830603774455	383060	3774455	1.13626E-05	3.48812E-05	4.10175E-05	4.04713E-05	8.60282E-06	1.11879E-05	8.2349E-06	8.47593E-07	9.93009E-06	8.47593E-07	2.59524E-05	3.76575E-05	2.23226E-05	2.91509E-09	3.604E-08	5.2246E-09	4.41796E-08	0.0441796
3830703774455	383070	3774455	1.17237E-05	3.59897E-05	4.2321E-05	4.17575E-05	8.87621E-06	1.15434E-05	8.4966E-06	8.74529E-07	1.02457E-05	8.74529E-07	2.68601E-05	3.89746E-05	2.31033E-05	3.14713E-09	3.8711E-08	5.5118E-09	4.73701E-08	0.0473701
3830803774455	383080	3774455	1.2083E-05	3.70926E-05	4.36179E-05	4.30371E-05	9.14822E-06	1.18972E-05	8.75698E-06	9.01329E-07	1.05596E-05	9.01329E-07	2.77896E-05	4.03234E-05	2.39029E-05	3.4088E-09	4.1706E-08	5.8232E-09	5.09384E-08	0.05093839
3830903774455	383090	3774455	1.24423E-05	3.81956E-05	4.49149E-05	4.43168E-05	9.42024E-06	1.22509E-05	9.01736E-06	9.28129E-07	1.08736E-05	9.28129E-07	2.87348E-05	4.16948E-05	2.47158E-05	3.70279E-09	4.5053E-08	6.1602E-09	5.49162E-08	0.05491615
3831003774455	383100	3774455	1.28469E-05	3.94377E-05	4.63756E-05	4.57581E-05	9.7266E-06	1.26494E-05	9.31062E-06	9.58313E-07	1.12272E-05	9.58313E-07	2.96986E-05	4.30934E-05	2.55449E-05	4.04518E-09	4.8946E-08	6.5462E-09	5.95369E-08	0.05953687
3831103774455	383110	3774455	1.31826E-05	4.04682E-05	4.75873E-05	4.69537E-05	9.98075E-06	1.29799E-05	9.55391E-06	9.83354E-07	1.15206E-05	9.83354E-07	3.05627E-05	4.43471E-05	2.62881E-05	4.40852E-09	5.3044E-08	6.9297E-09	6.43823E-08	0.06438228
3831203774455	383120	3774455	1.34983E-05	4.14375E-05	4.87271E-05	4.80783E-05	1.02198E-05	1.32908E-05	9.78273E-06	1.00691E-06	1.17965E-05	1.00691E-06	3.14423E-05	4.56235E-05	2.70447E-05	4.82623E-09	5.7733E-08	7.3547E-09	6.99144E-08	0.06991438
3831303774455	383130	3774455	1.37886E-05	4.23287E-05	4.97751E-05	4.91124E-05	1.04396E-05	1.35766E-05	9.99314E-06	1.02856E-06	1.20503E-05	1.02856E-06	3.23438E-05	4.69315E-05	2.78201E-05	5.32884E-09	6.3334E-08	7.8386E-09	7.65017E-08	0.07650167
3831403774455	383140	3774455	1.4088E-05	4.32478E-05	5.08559E-05	5.01788E-05	1.06663E-05	1.38714E-05	1.02101E-05	1.0509E-06	1.23119E-05	1.0509E-06	3.32671E-05	4.82713E-05	2.86142E-05	5.89972E-09	6.9685E-08	8.3793E-09	8.3964E-08	0.08396397
3831503774455	383150	3774455	1.4362E-05	4.40889E-05	5.1845E-05	5.11547E-05	1.08737E-05	1.41412E-05	1.04087E-05	1.07133E-06	1.25514E-05	1.07133E-06	3.42122E-05	4.96427E-05	2.94272E-05	6.56942E-09	7.7108E-08	8.9936E-09	9.26706E-08	0.09267059
3831603774455	383160	3774455	1.46306E-05	4.49134E-05	5.28144E-05	5.21112E-05	1.10771E-05	1.44056E-05	1.06033E-05	1.09137E-06	1.27861E-05	1.09137E-06	3.5173E-05	5.10367E-05	3.02535E-05	7.34971E-09	8.5738E-08	9.6918E-09	1.0278E-07	0.10277963
3831703774455	383170	3774455	1.48973E-05	4.57322E-05	5.37773E-05	5.30613E-05	1.1279E-05	1.46683E-05	1.07966E-05	1.11126E-06	1.30192E-05	1.11126E-06	3.61555E-05	5.24625E-05	3.10987E-05	8.21978E-09	9.5349E-08	1.046E-08	1.14028E-07	0.11402837
3831903774455	383190	3774455	1.53927E-05	4.72529E-05	5.55655E-05	5.48256E-05	1.16541E-05	1.5156E-05	1.11556E-05	1.14822E-06	1.34521E-05	1.14822E-06	3.79803E-05	5.51103E-05	3.26682E-05	9.95891E-09	1.1455E-07	1.1996E-08	1.36502E-07	0.136502
3832003774455	383200	3774455	1.56286E-05	4.7977E-05	5.6417E-05	5.56658E-05	1.18327E-05	1.53883E-05	1.13266E-05	1.16581E-06	1.36582E-05	1.16581E-06	3.88475E-05	5.63685E-05	3.34141E-05	1.07235E-08	1.23E-07	1.2691E-08	1.46409E-07	0.14640929
3832103774455	383210	3774455	1.58862E-05	4.8768E-05	5.73472E-05	5.65836E-05	1.20277E-05	1.5642E-05	1.15133E-05	1.18503E-06	1.38834E-05	1.18503E-06	3.98113E-05	5.77671E-05	3.42432E-05	1.14363E-08	1.3088E-07	1.3367E-08	1.55687E-07	0.15568711
3832203774455	383220	3774455	1.61639E-05	4.96203E-05	5.83494E-05	5.75724E-05	1.22379E-05	1.59153E-05	1.17145E-05	1.20574E-06	1.4126E-05	1.20574E-06	4.08688E-05	5.93015E-05	3.51527E-05	1.20346E-08	1.3753E-07	1.3981E-08	1.63543E-07	0.16354334
3832303774455	383230	3774455	1.64506E-05	5.05004E-05	5.93843E-05	5.85936E-05	1.2455E-05	1.61976E-05	1.19223E-05	1.22713E-06	1.43766E-05	1.22713E-06	4.1973E-05	6.09037E-05	3.61025E-05	1.24336E-08	1.4199E-07	1.4468E-08	1.68896E-07	0.16889634
3832403774455	383240	3774455	1.675E-05	5.14195E-05	6.04651E-05	5.966E-05	1.26817E-05	1.64924E-05	1.21393E-05	1.24946E-06	1.46382E-05	1.24946E-06	4.31334E-05	6.25874E-05	3.71006E-05	1.26061E-08	1.4399E-07	1.4815E-08	1.7141E-07	0.17140973
3832503774455	383250	3774455	1.70566E-05	5.23608E-05	6.15721E-05	6.07522E-05	1.29138E-05	1.67944E-05	1.23616E-05	1.27234E-06	1.49062E-05	1.27234E-06	4.43436E-05	6.43436E-05	3.81416E-05	1.25306E-08	1.4327E-07	1.5008E-08	1.70812E-07	0.17081201
3832603774455	383260	3774455	1.7385E-05	5.33691E-05	6.27577E-05	6.1922E-05	1.31625E-05	1.71177E-05	1.25996E-05	1.29684E-06	1.51933E-05	1.29684E-06	4.56475E-05	6.62355E-05	3.92631E-05	1.21952E-08	1.3972E-07	1.5042E-08	1.66961E-07	0.16696061
3832703774455	383270	3774455	1.77334E-05	5.44386E-05	6.40153E-05	6.31629E-05	1.34263E-05	1.74608E-05	1.28521E-05	1.32282E-06	1.54977E-05	1.32282E-06	4.70543E-05	6.82768E-05	4.04731E-05	1.1598E-08	1.3332E-07	1.4904E-08	1.59819E-07	0.15981925
3832903774455	383290	3774455	1.84084E-05	5.65107E-05	6.6452E-05	6.55672E-05	1.39373E-05	1.81254E-05	1.33413E-05	1.37318E-06	1.60876E-05	1.37318E-06	4.97837E-05	7.22372E-05	4.28207E-05	1.00091E-08	1.1618E-07	1.4303E-08	1.40496E-07	0.14049592
3833003774455	383300	3774455	1.87133E-05	5.74465E-05	6.75524E-05	6.66529E-05	1.41681E-05	1.84255E-05	1.35622E-05	1.39592E-06	1.6354E-05	1.39592E-06	5.10033E-05	7.40069E-05	4.38698E-05	9.17454E-09	1.0717E-07	1.3897E-08	1.30239E-07	0.13023949
3833103774455	383310	3774455	1.90236E-05	5.83991E-05	6.86725E-05	6.77581E-05	1.44031E-05	1.87311E-05	1.37871E-05	1.41906E-06	1.66252E-05	1.41906E-06	5.22604E-05	7.58309E-05	4.4951E-05	8.37952E-09	9.8586E-08	1.343E-08	1.20396E-07	0.1203962
3833203774455	383320	3774455	1.93484E-05	5.93961E-05	6.9845E-05	6.8915E-05	1.4649E-05	1.90509E-05	1.40225E-05	1.44329E-06	1.69091E-05	1.44329E-06	5.36172E-05	7.77998E-05	4.61181E-05	7.69386E-09	9.1205E-08	1.2952E-08	1.11851E-07	0.11185082
3833303774455	383330	3774455	1.96768E-05	6.04044E-05	7.10306E-05	7.00848E-05	1.48976E-05	1.93742E-05	1.42605E-05	1.46779E-06	1.71961E-05	1.46779E-06	5.50116E-05	7.9823E-05	4.73174E-05	7.11728E-09	8.5016E-08	1.2483E-08	1.04616E-07	0.10461575
3833403774455	383340	3774455	2.00089E-05	6.14237E-05	7.22293E-05	7.12675E-05	1.5149E-05	1.97012E-05	1.45012E-05	1.49256E-06	1.74863E-05	1.49256E-06	5.64495E-05	8.19095E-05	4.85543E-05	6.62374E-09	7.9736E-08	1.2043E-08	9.84018E-08	0.09840183
3833503774455	383350	3774455	2.03445E-05	6.24542E-05	7.34411E-05	7.24632E-05	1.54032E-05	2.00317E-05	1.47444E-05	1.5176E-06	1.77796E-05	1.5176E-06	5.79218E-05	8.40458E-05	4.98207E-05	6.20274E-09	7.5249E-08	1.1643E-08	9.30948E-08	0.09309484
3833603774455	383360	3774455	2.06657E-05	6.34402E-05	7.46005E-05	7.36071E-05	1.56464E-05	2.0348E-05	1.49772E-05	1.54156E-06	1.80603E-05	1.54156E-06	5.94596E-05	8.62772E-05	5.11434E-05	5.84452E-09	7.1445E-08	1.1292E-08	8.85815E-08	0.08858149
3833703774455	383370	3774455	2.10322E-05	6.45654E-05	7.59236E-05	7.49127E-05	1.59239E-05	2.07089E-05	1.52429E-05	1.5689E-06	1.83807E-05	1.5689E-06	6.11253E-05	8.86942E-05	5.25761E-05	5.54275E-09	6.8273E-08	1.1001E-08	8.48168E-08	0.08481684
3833803774455	383380	3774455	2.14097E-05	6.5724E-05	7.7286E-05	7.6257E-05	1.62096E-05	2.10805E-05	1.55164E-05	1.59705E-06	1.87105E-05	1.59705E-06	6.28409E-05	9.11836E-05	5.40518E-05	5.28528E-09	6.5588E-08	1.0755E-08	8.16285E-08	0.0816285
3834003774455	383400	3774455	2.22825E-05	6.84033E-05	8.04367E-05	7.93657E-05	1.68704E-05	2.19399E-05	1.61489E-05	1.66216E-06	1.94732E-05	1.66216E-06	6.67993E-05	9.69272E-05	5.74565E-05	4.90515E-09	6.1734E-08	1.0446E-08	7.70845E-08	0.07708454
3834103774455	383410	3774455	2.27488E-05	6.98349E-05	8.21201E-05	8.10267E-05	1.72235E-05	2.2399E-05	1.64869E-05	1.69695E-06	1.98808E-05	1.69695E-06	6.89173E-05	0.0001	5.92783E-05	4.75946E-09	6.0299E-08	1.0347E-08	7.54058E-08	0.07540578
3834303774455	383430	3774455	2.32859E-05	7.14837E-05	8.4059E-05	8.29397E-05	1.76301E-05	2.29279E-05	1.68762E-05	1.73701E-06	2.03502E-05	1.73701E-06	7.24171E-05	0.000105079	6.22886E-05	4.45793E-09	5.7162E-08	1.0047E-08	7.16664E-08	0.07166641
3834403774455	383440	3774455	2.36252E-05	7.25253E-05	8.52839E-05	8.41483E-05	1.78871E-05	2.3262E-05	1.71221E-05	1.76232E-06	2.06467E-05	1.76232E-06	7.44072E-05	0.000107966	6.40003E-05	4.34891E-09	5.608E-08	9.9661E-09	7.03945E-08	0.07039451
3834503774455	383450	3774455	2.40299E-05	7.37675E-05	8.67446E-05	8.55895E-05	1.81934E-05	2.36604E-05	1.74153E-05	1.79251E-06	2.10003E-05	1.79251E-06	7.66219E-05	0.00011118	6.59053E-05	4.2625E-09	5.5268E-08	9.9282E-09	6.94586E-08	0.06945865
3834603774455	383460	3774455	2.44726E-05	7.51267E-05	8.83428E-05	8.71665E-05	1.85286E-05	2.40963E-05	1.77362E-05	1.82553E-06	2.13873E-05	1.82553E-06	7.89458E-05	0.000114552	6.79041E-05	4.19143E-09	5.4637E-08	9.9172E-09	6.8746E-08	0.06874598
3834703774455	383470	3774455	2.47938E-05	7.61126E-05	8.95022E-05	8.83105E-05	1.87718E-05	2.44126E-05	1.7969E-05	1.84949E-06	2.1668E-05	1.84949E-06	8.09016E-05	0.00011739	6.95864E-05	4.11173E-09	5.3866E-08	9.8707E-09	6.78485E-08	0.06784849
3834803774455	383480	3774455	2.51258E-05	7.7132E-05	9.07009E-05	8.94932E-05	1.90232E-05	2.47395E-05	1.82096E-05	1.87426E-06	2.19581E-05	1.87426E-06	8.29384E-05	0.000120345	7.13384E-05	4.04271E-09	5.3215E-08	9.8413E-09	6.70988E-08	0.06709882
3834903774455	383490	3774455	2.54942E-05	7.82628E-05	9.20306E-05	9.08052E-05	1.93021E-05	2.51022E-05	1.84766E-05	1.90174E-06	2.22801E-05	1.90174E-06	8.51438E-05	0.000123545	7.32352E-05	3.98613E-09	5.2713E-08	9.8361E-09	6.65348E-08	0.06653485
3835003774455	383500	3774455	2.59043E-05	7.95216E-05	9.35109E-05	9.22658E-05	1.96126E-05	2.5506E-05	1.87738E-05	1.93233E-06	2.26384E-05	1.93233E-06	8.75394E-05	0.000127022	7.52958E-05	3.94118E-09	5.2351E-08	9.8548E-09	6.61466E-08	0.06614662
3835103774455	383510	3774455	2.63452E-05	8.08752E-05	9.51026E-05	9.38363E-05	1.99464E-05	2.59401E-05	1.90933E-05	1.96522E-06	2.30238E-05	1.96522E-06	9.01034E-05	0.000130742	7.75012E-05	3.90565E-09	5.2102E-08	9.8924E-09	6.59002E-08	0.06590016
3835203774455	383520	3774455	2.65031E-05	8.13598E-05	9.56725E-05	9.43986E-05	2.00659E-05	2.60956E-05	1.92078E-05	1.97699E-06	2.31617E-05	1.97699E-06	9.18128E-05	0.000133222	7.89715E-05	3.8384E-09	5.1403E-08	9.8356E-09	6.50775E-08	0.0650775
3835303774455	383530	3774455	2.66591E-05	8.18389E-05	9.62358E-05	9.49544E-05	2.01841E-05	2.62492E-05	1.93209E-05	1.98864E-06	2.32981E-05	1.98864E-06	9.35721E-05	0.000135775	8.04847E-05	3.77597E-09	5.0755E-08	9.7862E-09	6.43169E-08	0.06431694
3835403774455	383540	3774455	2.69549E-05	8.27468E-05	9.73035E-05	9.60079E-05	2.0408E-05	2.65404E-05	1.95352E-05	2.0107E-06	2.35566E-05	2.0107E-06	9.58554E-05	0.000139088	8.24487E-05	3.7352E-09	5.0393E-08	9.7921E-09	6.39199E-08	0.06391992
3835503774455	383550	3774455	2.7492E-05	8.43957E-05	9.92424E-05	9.7921E-05	2.08146E-05	2.70693E-05	1.99245E-05	2.05076E-06	2.4026E-05	2.05076E-06	9.90027E-05	0.000143655	8.51558E-05	3.72751E-09	5.0478E-08	9.887E-09	6.4093E-08	0.06409303
3835603774455	383560	3774455	2.8089E-05	8.62283E-05	0.000101397	0.000100047	2.12666E-05	2.76571E-05	2.03571E-05	2.0953E-06	2.45477E-05	2.0953E-06	0.000102425	0.00014862	8.80991E-05	3.72906E-09	5.0685E-08	1.0006E-08	6.44198E-08	0.06441979
3835703774455	383570	3774455	2.8637E-05	8.79105E-05	0.000103376	0.000101999	2.16815E-05	2.81966E-05	2.07543E-05	2.13617E-06	2.50266E-05	2.13617E-06	0.000105759	0.000153459	9.09672E-05	3.72581E-09	5.082E-08	1.0109E-08	6.46553E-08	0.06465529
3835803774455	383580	3774455	2.92122E-05	8.96763E-05	0.000105452	0.000104048	2.2117E-05	2.8763E-05	2.11711E-05	2.17908E-06	2.55293E-05	2.17908E-06	0.000109268	0.000158551	9.39856E-05	3.72733E-09	5.1016E-08	1.0225E-08	6.49684E-08	0.06496838
3835903774455	383590	3774455	2.9889E-05	9.1754E-05	0.000107895	0.000106459	2.26295E-05	2.94294E-05	2.16617E-05	2.22957E-06	2.61208E-05	2.22957E-06	0.000113202	0.000164258	9.73689E-05	3.74232E-09	5.1395E-08	1.0377E-08	6.55142E-08	0.06551416
3836003774455	383600	3774455	3.07636E-05	9.44389E-05	0.000111052	0.000109574	2.32916E-05	3.02906E-05	2.22955E-05	2.29481E-06	2.68851E-05	2.29481E-06	0.000117915	0.000171097	0.000101423	3.78157E-09	5.2108E-08	1.0598E-08	6.6487E-08	0.06648695
3836103774455	383610	3774455	3.17198E-05	9.73745E-05	0.000114504	0.00011298	2.40156E-05	3.12321E-05	2.29886E-05	2.36614E-06	2.77208E-05	2.36614E-06	0.000123021	0.000178506	0.000105815	3.83076E-09	5.2957E-08	1.0847E-08	6.76351E-08	0.06763515
3836203774455	383620	3774455	3.30336E-05	0.000101407	0.000119247	0.000117659	2.50103E-05	3.25257E-05	2.39407E-05	2.46414E-06	2.88689E-05	2.46414E-06	0.000129559	0.000187993	0.000111439	3.921E-09	5.4381E-08	1.1217E-08	6.95186E-08	0.06951862
3836303774455	383630	3774455	3.4683E-05	0.000106471	0.000125201	0.000123534	2.62591E-05	3.41497E-05	2.5136E-05	2.58718E-06	3.03104E-05	2.58718E-06	0.000137507	0.000199526	0.000118275	4.04743E-09	5.6316E-08	1.1696E-08	7.20591E-08	0.07205914
3836403774455	383640	3774455	3.65011E-05	0.000112052	0.000131764	0.00013001	2.76356E-05	3.59399E-05	2.64537E-05	2.7228E-06	3.18993E-05	2.7228E-06	0.000146269	0.00021224	0.000125811	4.18992E-09	5.8482E-08	1.2228E-08	7.49007E-08	0.0749007
3836503774455	383650	3774455	3.89127E-05	0.000119455	0.000140469	0.000138599	2.94614E-05	3.83143E-05	2.82014E-05	2.90269E-06	3.40068E-05	2.90269E-06	0.000157548	0.000228606	0.000135513	4.3937E-09	6.1525E-08	1.2951E-08	7.88701E-08	0.07887006
3836603774455	383660	3774455	4.16472E-05	0.00012785	0.000150341	0.000148339	3.15318E-05	4.10068E-05	3.01832E-05	3.10667E-06	3.63966E-05	3.10667E-06	0.00017035	0.000247181	0.000146524	4.62693E-09	6.4998E-08	1.3773E-08	8.33985E-08	0.08339852
3836703774455	383670	3774455	4.48988E-05	0.000137832	0.000162079	0.000159921	3.39936E-05	4.42084E-05	3.25398E-05	3.34922E-06	3.92383E-05	3.34922E-06	0.000185494	0.000269156	0.00015955	4.90864E-09	6.9177E-08	1.4756E-08	8.88416E-08	0.08884164
3836803774455	383680	3774455	4.88636E-05	0.000150003	0.000174842	0.000172341	3.69954E-05	4.81122E-05	3.54132E-05	3.64497E-06	4.27032E-05	3.64497E-06	0.000203845	0.000295783	0.000175334	5.25672E-09	7.4325E-08	1.5958E-08	9.55405E-08	0.09554054
3836903774455	383690	3774455	5.35469E-05	0.00016438	0.000193297	0.000190723	4.05412E-05	5.27235E-05	3.88074E-05	3.99433E-06	4.67961E-05	3.99433E-06	0.000225539	0.000327262	0.000193995	5.66959E-09	8.0426E-08	1.738E-08	1.03476E-07	0.10347593

			EGIODemolition	EGIOSite Grubbing / Prep	EGIOMass Grading / Excavation	EGIOMass Grading / Excavation	EGIODrainage / Utilities Trenching	EGIODrainage / Utilities Trenching	EGIOFoundations / Concrete Pads	EGIOFoundations / Concrete Pads	EGIOBuilding / Structure Construction	EGIOBuilding / Structure Construction	EGIOAsphalt Paving	EGIOArchitectural Coating	EGIOLandscaping or Other Finishing	EGIOWaterside Construction (Piles)	HIWaterside Construction (Landscaping)	HIWaterside Construction (Landscaping)	KMDemolition	KMSite Grubbing / Prep
Unique Identifier	X (UTM)	Y (UTM)	2025	2025	2025	2026	2026	2027	2026	2027	2026	2027	2027	2027	2027	2027	2025	2026	2025	2025
3837003774455	383700	3774455	0.000282233	0.0001107	3.6659E-05	3.59037E-05	8.33702E-05	8.32415E-05	0.000109538	0.000109467	0.000117328	0.000114516	4.56567E-06	4.56567E-06	0.000123647	4.56567E-06	4.53802E-05	4.39588E-05	6.95124E-05	0.000301689
3837103774455	383710	3774455	0.000301858	0.00011839	3.92082E-05	3.84003E-05	8.91675E-05	8.90299E-05	0.000117154	0.000117079	0.000125487	0.000122479	4.88316E-06	4.88316E-06	0.000132245	4.88316E-06	4.94398E-05	4.78912E-05	7.6365E-05	0.000331429
3837203774455	383720	3774455	0.000323038	0.0001267	4.19592E-05	4.10947E-05	9.54239E-05	9.52766E-05	0.000125374	0.000125294	0.000134292	0.000131073	5.22578E-06	5.22578E-06	0.000141524	5.22578E-06	5.38079E-05	5.21225E-05	8.3772E-05	0.000363576
3837303774455	383730	3774455	0.000342691	0.00013441	4.45118E-05	4.35947E-05	0.000101229	0.000101073	0.000133002	0.000132916	0.000142462	0.000139047	5.5437E-06	5.5437E-06	0.000150134	5.5437E-06	5.79016E-05	5.6088E-05	9.07898E-05	0.000394034
3837403774455	383740	3774455	0.000366017	0.00014356	4.75417E-05	4.65621E-05	0.00010812	0.000107953	0.000142055	0.000141963	0.000152159	0.000148512	5.92105E-06	5.92105E-06	0.000160354	5.92105E-06	6.26913E-05	6.07277E-05	9.89866E-05	0.000429609
3837503774455	383750	3774455	0.000401182	0.00015735	5.21092E-05	5.10355E-05	0.000118507	0.000118324	0.000155703	0.000155602	0.000166777	0.00016278	6.4899E-06	6.4899E-06	0.000175759	6.4899E-06	6.97198E-05	6.7536E-05	0.000110915	0.00048138
3837603774455	383760	3774455	0.000447924	0.00017568	5.81805E-05	5.69818E-05	0.000132315	0.00013211	0.000173844	0.000173732	0.000186209	0.000181745	7.24605E-06	7.24605E-06	0.000196237	7.24605E-06	7.89512E-05	7.64783E-05	0.000126558	0.000549269
3837703774455	383770	3774455	0.000507564	0.00019907	6.59272E-05	6.45688E-05	0.000149932	0.000149701	0.000196991	0.000196864	0.000211002	0.000205944	8.21086E-06	8.21086E-06	0.000222366	8.21086E-06	9.06545E-05	8.78151E-05	0.000146366	0.00063524
3837803774455	383780	3774455	0.000581891	0.00022823	7.55813E-05	7.40241E-05	0.000171888	0.000171622	0.000225838	0.000225692	0.000241901	0.000236102	9.41323E-06	9.41323E-06	0.000254929	9.41323E-06	0.000105165	0.000101871	0.000170957	0.000741964
3837903774455	383790	3774455	0.00068019	0.00026678	8.83493E-05	8.6529E-05	0.000200925	0.000200615	0.000263989	0.000263818	0.000282765	0.000275987	1.10034E-05	1.10034E-05	0.000297994	1.10034E-05	0.000124391	0.000120494	0.000203586	0.000883576
3838003774455	383800	3774455	0.000827683	0.00032463	0.000107507	0.000105292	0.000244494	0.000244116	0.000321233	0.000321025	0.00034408	0.000335833	1.33894E-05	1.33894E-05	0.000362612	1.33894E-05	0.000153066	0.000148272	0.000252334	0.001095149
3838103774455	383810	3774455	0.00105959	0.00041559	0.000137629	0.000134794	0.000312998	0.000312515	0.000411238	0.000410973	0.000440487	0.000429929	1.7141E-05	1.7141E-05	0.000464211	1.7141E-05	0.000197985	0.000191784	0.000328695	0.001426559
3838203774455	383820	3774455	0.001440346	0.00056492	0.000187086	0.000183231	0.000425471	0.000424815	0.000559014	0.000558653	0.000598773	0.000584421	2.33004E-05	2.33004E-05	0.000631022	2.33004E-05	0.000271596	0.000263089	0.000453804	0.001969542
3838303774455	383830	3774455	0.002168284	0.00085043	0.000281637	0.000275834	0.000640501	0.000639512	0.000841534	0.000840991	0.000901388	0.000879782	3.50763E-05	3.50763E-05	0.000949935	3.50763E-05	0.000412148	0.000399238	0.000692644	0.003006123
3838403774455	383840	3774455	0.003758379	0.00147409	0.000488173	0.000478115	0.001110207	0.001108494	0.001458666	0.001457725	0.001562414	0.001524964	6.07992E-05	6.07992E-05	0.001646562	6.07992E-05	0.00071897	0.000696451	0.001213994	0.005268819
3838503774455	383850	3774455	0.002676235	0.00104966	0.000347614	0.000340452	0.000790547	0.000789327	0.001038675	0.001038005	0.001112551	0.001085883	4.32934E-05	4.32934E-05	0.00117247	4.32934E-05	0.000509762	0.000493796	0.000857502	0.003721618
3838703774455	383870	3774455	0.003955318	0.00155133	0.000513753	0.000503168	0.001168382	0.001166579	0.001535101	0.00153411	0.001644285	0.001604872	6.39851E-05	6.39851E-05	0.001732842	6.39851E-05	0.000756658	0.000732958	0.001276923	0.005541936
3838803774455	383880	3774455	0.005753068	0.00225643	0.000747262	0.000731865	0.001699428	0.001696806	0.002232826	0.002231386	0.002391636	0.00233431	9.30672E-05	9.30672E-05	0.002520444	9.30672E-05	0.001102338	0.001067811	0.001862435	0.008083101
3838903774455	383890	3774455	0.004579514	0.00179615	0.00059483	0.000582574	0.001352766	0.001350679	0.001777358	0.001776211	0.001903772	0.00185814	7.40827E-05	7.40827E-05	0.002006305	7.40827E-05	0.000876419	0.000848968	0.001479047	0.006419167
3839003774455	383900	3774455	0.003733804	0.00146445	0.000484981	0.000474989	0.001102948	0.001101246	0.001449129	0.001448194	0.001552198	0.001514992	6.04016E-05	6.04016E-05	0.001635796	6.04016E-05	0.000713761	0.000691404	0.00120321	0.005222018
3839103774455	383910	3774455	0.003116434	0.00122231	0.000404791	0.000396451	0.00092058	0.000919159	0.001209521	0.001208741	0.001295548	0.001264495	5.04145E-05	5.04145E-05	0.001365323	5.04145E-05	0.000595096	0.000576457	0.001002053	0.00434898
3829703774465	382970	3774465	0.000109967	4.3131E-05	1.42835E-05	1.39892E-05	3.24836E-05	3.24335E-05	4.26793E-05	4.26517E-05	4.57148E-05	4.46191E-05	1.77893E-06	1.77893E-06	4.81769E-05	1.77893E-06	1.06934E-05	1.03585E-05	1.08107E-05	4.69191E-05
3829803774465	382980	3774465	0.000115598	4.5339E-05	1.5015E-05	1.47056E-05	3.41472E-05	3.40945E-05	4.4865E-05	4.4836E-05	4.8056E-05	4.69041E-05	1.87003E-06	1.87003E-06	5.06442E-05	1.87003E-06	1.09428E-05	1.06E-05	1.10392E-05	4.79111E-05
3829903774465	382990	3774465	0.000121518	4.7661E-05	1.57838E-05	1.54586E-05	3.58957E-05	3.58403E-05	4.71623E-05	4.71318E-05	5.05167E-05	4.93058E-05	1.96579E-06	1.96579E-06	5.32374E-05	1.96579E-06	1.11814E-05	1.08311E-05	1.12588E-05	4.88638E-05
3830003774465	383000	3774465	0.000128182	5.0275E-05	1.66495E-05	1.63065E-05	3.78644E-05	3.7806E-05	4.97489E-05	4.97168E-05	5.32873E-05	5.201E-05	2.0736E-06	2.0736E-06	5.61572E-05	2.0736E-06	1.14415E-05	1.10831E-05	1.14987E-05	4.9905E-05
3830103774465	383010	3774465	0.000138565	5.4347E-05	1.79982E-05	1.76273E-05	4.09316E-05	4.08684E-05	5.37787E-05	5.3744E-05	5.76037E-05	5.6223E-05	2.24157E-06	2.24157E-06	6.07061E-05	2.24157E-06	1.19366E-05	1.15627E-05	1.19626E-05	5.19184E-05
3830203774465	383020	3774465	0.000150979	5.9216E-05	1.96105E-05	1.92065E-05	4.45983E-05	4.45295E-05	5.85964E-05	5.85586E-05	6.27641E-05	6.12596E-05	2.44238E-06	2.44238E-06	6.61444E-05	2.44238E-06	1.24999E-05	1.21083E-05	1.24854E-05	5.41873E-05
3830303774465	383030	3774465	0.000164362	6.4465E-05	2.13488E-05	2.0909E-05	4.85517E-05	4.84768E-05	6.37906E-05	6.37494E-05	6.83277E-05	6.66899E-05	2.65888E-06	2.65888E-06	7.20076E-05	2.65888E-06	1.30434E-05	1.26349E-05	1.29855E-05	5.63579E-05
3830403774465	383040	3774465	0.000178302	6.9933E-05	2.31595E-05	2.26823E-05	5.26695E-05	5.25882E-05	6.92009E-05	6.91562E-05	7.41228E-05	7.23461E-05	2.88438E-06	2.88438E-06	7.81148E-05	2.88438E-06	1.35403E-05	1.31162E-05	1.34404E-05	5.83321E-05
3830503774465	383050	3774465	0.000194487	7.6281E-05	2.52618E-05	2.47414E-05	5.74507E-05	5.7362E-05	7.54826E-05	7.54339E-05	8.08513E-05	7.89134E-05	3.14622E-06	3.14622E-06	8.52058E-05	3.14622E-06	1.40785E-05	1.36375E-05	1.39337E-05	6.04733E-05
3830603774465	383060	3774465	0.000212335	8.3281E-05	2.758E-05	2.70118E-05	6.27226E-05	6.26259E-05	8.24094E-05	8.23562E-05	8.82707E-05	8.61549E-05	3.43493E-06	3.43493E-06	9.30248E-05	3.43493E-06	1.46095E-05	1.41519E-05	1.44203E-05	6.2585E-05
3830703774465	383070	3774465	0.00023285	9.1327E-05	3.02447E-05	2.96215E-05	6.87827E-05	6.86765E-05	9.03714E-05	9.03131E-05	9.67991E-05	9.44788E-05	3.7668E-06	3.7668E-06	0.000102012	3.7668E-06	1.5162E-05	1.46871E-05	1.49227E-05	6.47655E-05
3830803774465	383080	3774465	0.000255718	0.0001003	3.3215E-05	3.25307E-05	7.55378E-05	7.54213E-05	9.92468E-05	9.91828E-05	0.000106306	0.000103758	4.13674E-06	4.13674E-06	0.000112031	4.13674E-06	1.56984E-05	1.52067E-05	1.54092E-05	6.68772E-05
3830903774465	383090	3774465	0.000280598	0.00011005	3.64467E-05	3.56957E-05	8.28873E-05	8.27594E-05	0.000108903	0.000108833	0.000116649	0.000113853	4.53923E-06	4.53923E-06	0.000122931	4.53923E-06	1.61881E-05	1.56811E-05	1.58618E-05	6.88415E-05
3831003774465	383100	3774465	0.00030943	0.00012136	4.01917E-05	3.93636E-05	9.14042E-05	9.12632E-05	0.000120093	0.000120016	0.000128635	0.000125551	5.00564E-06	5.00564E-06	0.000135563	5.00564E-06	1.67299E-05	1.62059E-05	1.63914E-05	7.11399E-05
3831103774465	383110	3774465	0.000340274	0.00013346	4.4198E-05	4.32874E-05	0.000100515	0.00010036	0.000132064	0.000131979	0.000141457	0.000138067	5.50461E-06	5.50461E-06	0.000149076	5.50461E-06	1.71873E-05	1.6649E-05	1.68237E-05	7.30158E-05
3831203774465	383120	3774465	0.000375232	0.00014717	4.87387E-05	4.77345E-05	0.000110842	0.000110671	0.000145632	0.000145538	0.00015599	0.000152251	6.07012E-06	6.07012E-06	0.000164391	6.07012E-06	1.76232E-05	1.70712E-05	1.72242E-05	7.47543E-05
3831303774465	383130	3774465	0.00041672	0.00016344	5.41275E-05	5.30123E-05	0.000123097	0.000122907	0.000161734	0.000161629	0.000173237	0.000169084	6.74127E-06	6.74127E-06	0.000182567	6.74127E-06	1.8034E-05	1.74692E-05	1.7575E-05	7.62767E-05
3831403774465	383140	3774465	0.000461684	0.00018108	5.99678E-05	5.87323E-05	0.000136379	0.000136169	0.000179185	0.000179069	0.000191929	0.000187329	7.46865E-06	7.46865E-06	0.000202266	7.46865E-06	1.84036E-05	1.78271E-05	1.7928E-05	7.78089E-05
3831503774465	383150	3774465	0.000513259	0.00020131	6.66668E-05	6.52933E-05	0.000151614	0.00015138	0.000199201	0.000199073	0.000213369	0.000208255	8.30298E-06	8.30298E-06	0.000224861	8.30298E-06	1.87301E-05	1.81434E-05	1.8263E-05	7.92626E-05
3831603774465	383160	3774465	0.000571831	0.00022428	7.42747E-05	7.27443E-05	0.000168916	0.000168655	0.000221934	0.00022179	0.000237719	0.000232021	9.25049E-06	9.25049E-06	0.000250522	9.25049E-06	1.90225E-05	1.84267E-05	1.85934E-05	8.06966E-05
3831703774465	383170	3774465	0.000634265	0.00024877	8.23842E-05	8.06868E-05	0.000187359	0.00018707	0.000246165	0.000246006	0.000263673	0.000257353	1.02605E-05	1.02605E-05	0.000277874	1.02605E-05	1.92862E-05	1.86821E-05	1.89193E-05	8.21109E-05
3831903774465	383190	3774465	0.000751121	0.0002946	9.75625E-05	9.55524E-05	0.000221877	0.000221535	0.000291518	0.00029133	0.000312252	0.000304768	1.21509E-05	1.21509E-05	0.000329069	1.21509E-05	1.96737E-05	1.90574E-05	1.9528E-05	8.4753E-05
3832003774465	383200	3774465	0.000798959	0.00031336	0.000103776	0.000101638	0.000236009	0.000235644	0.000310084	0.000309884	0.000332139	0.000324178	1.29247E-05	1.29247E-05	0.000350027	1.29247E-05	1.981E-05	1.91895E-05	1.98154E-05	8.60004E-05
3832103774465	383210	3774465	0.000842656	0.0003305	0.000109452	0.000107197	0.000248917	0.000248533	0.000327044	0.000326833	0.000350305	0.000341908	1.36316E-05	1.36316E-05	0.000369171	1.36316E-05	1.99697E-05	1.93442E-05	2.01277E-05	8.73558E-05
3832203774465	383220	3774465	0.00087959	0.00034499	0.000114249	0.000111895	0.000259827	0.000259426	0.000341378	0.000341158	0.000365659	0.000356894	1.42291E-05	1.42291E-05	0.000385352	1.42291E-05	2.01508E-05	1.95197E-05	2.04649E-05	8.88192E-05
3832303774465	383230	3774465	0.000903797	0.00035448	0.000117394	0.000114975	0.000266977	0.000266565	0.000350773	0.000350547	0.000375722	0.000366716	1.46207E-05	1.46207E-05	0.000395957	1.46207E-05	2.03302E-05	1.96934E-05	2.08089E-05	9.03122E-05
3832403774465	383240	3774465	0.000913875	0.00035843	0.000118703	0.000116257	0.000269954	0.000269538	0.000354684	0.000354456	0.000379911	0.000370805	1.47837E-05	1.47837E-05	0.000400372	1.47837E-05	2.05096E-05	1.98672E-05	2.11665E-05	9.1864E-05
3832503774465	383250	3774465	0.000908288	0.00035624	0.000117977	0.000115546	0.000268304	0.00026789	0.000352516	0.000352289	0.000377589	0.000368538	1.46933E-05	1.46933E-05	0.000397925	1.46933E-05	2.0689E-05	2.0041E-05	2.15354E-05	9.3465E-05
3832603774465	383260	3774465	0.00088692	0.00034786	0.000115201	0.000112828	0.000261992	0.000261588	0.000344223	0.000344001	0.000368706	0.000359868	1.43477E-05	1.43477E-05	0.000388563	1.43477E-05	2.08863E-05	2.02321E-05	2.19269E-05	9.51642E-05
3832703774465	383270	3774465	0.000849195	0.00033307	0.000110301	0.000108029	0.000250848	0.000250461	0.000329582	0.000329369	0.000353023	0.000344561	1.37374E-05	1.37374E-05	0.000372036	1.37374E-05	2.11016E-05	2.04407E-05	2.23501E-05	9.70009E-05
3832903774465	383290	3774465	0.000745669	0.00029246	9.68543E-05	9.48588E-05	0.000220267	0.000219927	0.000289402	0.000289215	0.000309986	0.000302555	1.20627E-05	1.20627E-05	0.000326681	1.20627E-05	2.1446E-05	2.07743E-05	2.31535E-05	0.000100488
3833003774465	383300	3774465	0.000689279	0.00027035	8.953E-05	8.76854E-05	0.00020361	0.000203296	0.000267517	0.000267344	0.000286544	0.000279675	1.11505E-05	1.11505E-05	0.000301976	1.11505E-05	2.15537E-05	2.08786E-05	2.35155E-05	0.000102059
3833103774465	383310	3774465	0.000634121	0.00024871	8.23655E-05	8.06685E-05	0.000187316	0.000187027	0.000246109	0.00024595	0.000263614	0.000257295	1.02582E-05	1.02582E-05	0.000277811	1.02582E-05	2.16541E-05	2.09759E-05	2.38822E-05	0.00010365
3833203774465	383320	3774465	0.000583974	0.00022904	7.5852E-05	7.42892E-05	0.000172503	0.000172237	0.000226647	0.0002265	0.000242767	0.000236948	9.44694E-06	9.44694E-06	0.000255842	9.44694E-06	2.17528E-05	2.10714E-05	2.4251E-05	0.000105251
3833303774465	383330	3774465	0.000538858	0.00021135	6.99918E-05	6.85498E-05	0.000159176	0.00015893	0.000209136	0.000209001	0.000224011	0.000218642	8.71709E-06	8.71709E-06	0.000236076	8.71709E-06	2.18407E-05	2.11566E-05	2.46222E-05	0.000106862
3833403774465	383340	3774465	0.000499058	0.00019574	6.48223E-05	6.34868E-05	0.000147419	0.000147192	0.00019369	0.000193565	0.000207466	0.000202493	8.07325E-06	8.07325E-06	0.00021864	8.07325E-06	2.19573E-05	2.12695E-05	2.50228E-05	0.000108601
3833503774465	383350	3774465	0.000464172	0.00018205	6.0291E-05	5.90488E-05	0.000137114	0.000136903	0.00018015	0.000180034	0.000192963	0.000188338	7.5089E-06	7.5089E-06	0.000203356	7.5089E-06	2.20739E-05	2.13825E-05	2.54437E-05	0.000110427
3833603774465	383360	3774465	0.000433274	0.00016994	5.62777E-05	5.51181E-05	0.000127987	0.00012779	0.000168158	0.00016805	0.000180119	0.000175801	7.00906E-06	7.00906E-06	0.000189819	7.00906E-06	2.22048E-05	2.15093E-05	2.58442E-05	0.000112166
3833703774465	383370	3774465	0.000405439	0.00015902	5.26622E-05	5.15771E-05	0.000119765	0.00011958	0.000157355	0.000157254	0.000168547	0.000164507	6.55877E-06	6.55877E-06	0.000177625	6.55877E-06	2.22784E-05	2.15806E-05	2.6229E-05	0.000113836
3833903774465	383390	3774465	0.00035974	0.00014111	4.67308E-05	4.5768E-05	0.000106276	0.000106112	0.000139632	0.000139542	0.000149564	0.000145979	5.82006E-06	5.82006E-06	0.000157619	5.82006E-06	2.24739E-05	2.177E-05	2.70324E-05	0.000117322
3834003774465	383400	3774465	0.000341451	0.00013392	4.43508E-05	4.34371E-05	0.000100863	0.000100707	0.000132521	0.000132435	0.000141946	0.000138544	5.52365E-06	5.52365E-06	0.000149591	5.52365E-06	2.2639E-05	2.19299E-05	2.74918E-05	0.000119316
3834103774465	383410	3774465	0.000325041	0.00012749	4.22193E-05	4.13495E-05	9.60155E-05	9.58674E-05	0.000126152	0.00012607	0.000135124	0.000131886	5.25818E-06	5.25818E-06	0.000142402	5.25818E-06	2.27914E-05	2.20776E-05	2.79263E-05	0.000121202
3834203774465	383420	3774465	0.000309556	0.00012141	4.0208E-05	3.93796E-05	9.14413E-05	9.13002E-05	0.000120142	0.000120064	0.000128687	0.000125602	5.00768E-06	5.00768E-06	0.000135618	5.00768E-06	2.28166E-05	2.21019E-05	2.82205E-05	0.000122479
3834303774465	383430	3774465	0.000295975	0.00011609	3.8444E-05	3.76519E-05	8.74296E-05	8.72947E-05	0.000114871	0.000114797	0.000123041	0.000120092	4.78798E-06	4.78798E-06	0.000129668	4.78798E-06	2.2865E-05	2.21488E-05	2.85124E-05	0.000123746
3834403774465	383440	3774465	0.000283984	0.00011138	3.68865E-05	3.61265E-05	8.38876E-05	8.37581E-05	0.000110217	0.000110146	0.000118056	0.000115227	4.594E-06	4.594E-06	0.000124415	4.594E-06	2.29421E-05	2.22235E-05	2.88519E-05	0.000125219
3834503774465	383450	3774465	0.000273583	0.0001073	3.55355E-05	3.48033E-05	8.08151E-05	8.06904E-05	0.00010618	0.000106112	0.000113733	0.000111006	4.42575E-06	4.42575E-06	0.000119858	4.42575E-06	2.30713E-05	2.23487E-05	2.92615E-05	0.000126997
3834603774465	383460	3774465	0.000264368	0.00010369	3.43385E-05	3.3631E-05	7.80929E-05	7.79724E-05	0.000102604	0.000102538	0.000109902	0.000107267	4.27667E-06	4.27667E-06	0.000115821	4.27667E-06	2.32166E-05	2.24894E-05	2.9696E-05	0.000128883
3834703774465	383470	3774465	0.000255718	0.0001003	3.3215E-05	3.25307E-05	7.55378E-05	7.54213E-05	9.92468E-05	9.91828E-05	0.000106306	0.000103758	4.13674E-06	4.13674E-06	0.000112031	4.13674E-06	2.33224E-05	2.25919E-05	3.00807E-05	0.000130552
3834803774465	383480	3774465	0.000247966	9.7256E-05	3.22082E-05	3.15446E-05	7.32481E-05	7.3135E-05	9.62384E-05	9.61763E-05	0.000103083	0.000100612	4.01134E-06	4.01134E-06	0.000108635	4.01134E-06	2.3439E-05	2.27049E-05	3.0479E-05	0.000132281
3834903774465	383490	3774465	0.000240951	9.4505E-05	3.1297E-05	3.06522E-05	7.11759E-05	7.10661E-05	9.35158E-05	9.34555E-05	0.000100167	9.77661E-05	3.89786E-06	3.89786E-06	0.000105562	3.89786E-06	2.35628E-05	2.28248E-05	3.08864E-05	0.000134049
3835003774465	383500	3774465	0.000234502	9.1975E-05	3.04593E-05	2.98318E-05	6.92708E-05	6.9164E-05	9.10128E-05	9.09541E-05	9.74861E-05	9.51494E-05	3.79354E-06	3.79354E-06	0.000102736	3.79354E-06	2.36794E-05	2.29377E-05	3.12869E-05	0.000135787
3835103774465	383510	3774465	0.000228781	8.9731E-05	2.97162E-05	2.91039E-05	6.75807E-05	6.74765E-05	8.87922E-05	8.8735E-05	9.51076E-05	9.28279E-05	3.70098E-06	3.70098E-06	0.00010023	3.70098E-06	2.38247E-05	2.30785E-05	3.17192E-05	0.000137663
3835203774465	383520	3774465	0.000221793	8.699E-05	2.88085E-05	2.82149E-05	6.55165E-05	6.54154E-05	8.60801E-05	8.60246E-05	9.22026E-05	8.99925E-05	3.58794E-06	3.58794E-06	9.71684E-05	3.58794E-06	2.3735E-05	2.29916E-05	3.18301E-05	0.000138145
3835303774465	383530	3774465	0.000215263	8.4429E-05	2.79603E-05	2.73843E-05	6.35876E-05	6.34895E-05	8.35458E-05	8.34919E-05	8.9488E-05	8.7343E-05	3.4823E-06	3.4823E-06	9.43076E-05	3.4823E-06	2.36489E-05	2.29082E-05	3.19364E-05	0.000138606
3835403774465	383540	3774465	0.000209954	8.2347E-05	2.72708E-05	2.6709E-05	6.20195E-05	6.19238E-05	8.14856E-05	8.1433E-05	8.72812E-05	8.51891E-05	3.39643E-06	3.39643E-06	9.1982E-05	3.39643E-06	2.36776E-05	2.2936E-05	3.21944E-05	0.000139726
3835503774465	383550	3774465	0.000206389	8.0949E-05	2.68077E-05	2.62553E-05	6.09662E-05	6.08721E-05	8.01016E-05	8.00499E-05	8.57988E-05	8.37423E-05	3.33874E-06	3.33874E-06	9.04198E-05	3.33874E-06	2.38983E-05	2.31497E-05	3.2724E-05	0.000142024

Unique Identifier	X (UTM)	Y (UTM)	KMMass Grading / Excavation	KMMass Grading / Excavation	KMDrainage / Utilities Trenching	KMFoundations / Concrete Pads	KMBuilding / Structure Construction	KMAsphalt Paving	KMArchitectural Coating	KMLandscaping or Other Finishing	KMWaterside Construction (Piles)	EWNDemolition	EWNSite Grubbing / Prep	EWNDrainage / Utilities Trenching	EWNDrainage / Utilities Trenching	EWNDrainage / Utilities Trenching	EWNFoundation s / Concrete Pads	EWNBuilding / Structure Construction	EWNAsphalt Paving	EWNLandscaping or Other Finishing	EWNWaterside Construction (Piles)
			2025	2026	2026	2026	2026	2026	2026	2026	2026	2027	2027	2027	2028	2029	2029	2029	2029	2029	2029
3837003774455	383700	3774455	0.000229316	0.000226942	8.1497E-05	4.31279E-05	0.000148129	4.7588E-06	4.7588E-06	0.000152888	4.7588E-06	0.000187095	1.01969E-05	2.39443E-05	2.34819E-05	2.2996E-05	1.99188E-05	4.32526E-05	3.07719E-06	4.47912E-05	3.07719E-06
3837103774455	383710	3774455	0.000251922	0.000249315	8.9531E-05	4.73795E-05	0.000162732	5.22793E-06	5.22793E-06	0.00016796	5.22793E-06	0.000203504	1.10912E-05	2.60442E-05	2.55413E-05	2.50128E-05	2.16658E-05	4.70459E-05	3.34706E-06	4.87194E-05	3.34706E-06
3837203774455	383720	3774455	0.000276357	0.000273497	9.82151E-05	5.1975E-05	0.000178516	5.73501E-06	5.73501E-06	0.000184251	5.73501E-06	0.000221137	1.20523E-05	2.8301E-05	2.77545E-05	2.71802E-05	2.35431E-05	5.11225E-05	3.63709E-06	5.2941E-05	3.63709E-06
3837303774455	383730	3774455	0.000299508	0.000296408	0.000106443	5.63291E-05	0.000193471	6.21545E-06	6.21545E-06	0.000199686	6.21545E-06	0.000237653	1.29524E-05	3.04147E-05	2.98273E-05	2.92102E-05	2.53015E-05	5.49406E-05	3.90873E-06	5.6895E-05	3.90873E-06
3837403774455	383740	3774455	0.000326549	0.000323169	0.000116053	6.14147E-05	0.000210938	6.7766E-06	6.7766E-06	0.000217715	6.7766E-06	0.000256979	1.40057E-05	3.2888E-05	3.22529E-05	3.15855E-05	2.7359E-05	5.94083E-05	4.22658E-06	6.15216E-05	4.22658E-06
3837503774455	383750	3774455	0.0003659	0.000362113	0.000130038	6.88156E-05	0.000236358	7.59323E-06	7.59323E-06	0.000243951	7.59323E-06	0.000285378	1.55535E-05	3.65225E-05	3.58172E-05	3.50761E-05	3.03824E-05	6.59737E-05	4.69367E-06	6.83205E-05	4.69367E-06
3837603774455	383760	3774455	0.000417503	0.000413182	0.000148377	7.85207E-05	0.000269691	8.6641E-06	8.6641E-06	0.000278355	8.6641E-06	0.000322705	1.75879E-05	4.12996E-05	4.05021E-05	3.9664E-05	3.43564E-05	7.46029E-05	5.3076E-06	7.72567E-05	5.3076E-06
3837703774455	383770	3774455	0.00048285	0.000477853	0.000171601	9.08106E-05	0.000311903	1.00202E-05	1.00202E-05	0.000321923	1.00202E-05	0.000370116	2.01718E-05	4.73672E-05	4.64525E-05	4.54914E-05	3.9404E-05	8.55634E-05	6.08738E-06	8.86071E-05	6.08738E-06
3837803774455	383780	3774455	0.000563972	0.000558135	0.000200431	0.000106067	0.000364305	1.17037E-05	1.17037E-05	0.000376008	1.17037E-05	0.000428737	2.33667E-05	5.48695E-05	5.38099E-05	5.26965E-05	4.5645E-05	9.91154E-05	7.05152E-06	0.000102641	7.05152E-06
3837903774455	383790	3774455	0.000671612	0.000664662	0.000238686	0.000126312	0.000433836	1.39374E-05	1.39374E-05	0.000447773	1.39374E-05	0.000506385	2.75986E-05	6.48068E-05	6.35553E-05	6.22403E-05	5.39117E-05	0.000117066	8.32862E-06	0.00012123	8.32862E-06
3838003774455	383800	3774455	0.00083243	0.000823815	0.000295839	0.000156557	0.000537718	1.72747E-05	1.72747E-05	0.000554993	1.72747E-05	0.000622302	3.39163E-05	7.96418E-05	7.81038E-05	7.64878E-05	6.62527E-05	0.000143864	1.02351E-05	0.000148981	1.02351E-05
3838103774455	383810	3774455	0.001084337	0.001073115	0.000385365	0.000203934	0.000700441	2.25024E-05	2.25024E-05	0.000722943	2.25024E-05	0.000803945	4.38161E-05	0.000102888	0.000100901	9.88137E-05	8.55911E-05	0.000185856	1.32226E-05	0.000192467	1.32226E-05
3838203774455	383820	3774455	0.001497062	0.001481569	0.000532044	0.000281556	0.000967045	3.10673E-05	3.10673E-05	0.000998113	3.10673E-05	0.001101659	6.00418E-05	0.00014099	0.000138267	0.000135406	0.000117287	0.000254681	1.81192E-05	0.000263741	1.81192E-05
3838303774455	383830	3774455	0.002284974	0.002261327	0.000812062	0.00042974	0.001476007	4.74182E-05	4.74182E-05	0.001523425	4.74182E-05	0.001670164	9.10261E-05	0.000213746	0.000209619	0.000205282	0.000177812	0.000386108	2.74695E-05	0.000399843	2.74695E-05
3838403774455	383840	3774455	0.004004864	0.003963418	0.001423297	0.000753204	0.002586991	8.31097E-05	8.31097E-05	0.002670101	8.31097E-05	0.002911277	0.000158668	0.000372583	0.000365388	0.000357828	0.000309946	0.000673028	4.78823E-05	0.00069697	4.78823E-05
3838503774455	383850	3774455	0.002828826	0.002799551	0.001005343	0.000532024	0.001827315	5.87043E-05	5.87043E-05	0.001886019	5.87043E-05	0.002064637	0.000112525	0.000264231	0.000259128	0.000253767	0.000219809	0.000477302	3.39575E-05	0.000494281	3.39575E-05
3838703774455	383870	3774455	0.004212462	0.004168867	0.001497076	0.000792247	0.002721091	8.74178E-05	8.74178E-05	0.002808509	8.74178E-05	0.003063234	0.00016695	0.000392031	0.00038446	0.000376505	0.000326124	0.000708158	5.03816E-05	0.000733349	5.03816E-05
3838803774455	383880	3774455	0.006144019	0.006080434	0.002183536	0.001155519	0.003968804	0.000127502	0.000127502	0.004096306	0.000127502	0.004461044	0.000243133	0.000570921	0.000559896	0.000548311	0.00047494	0.001031303	7.33717E-05	0.001067989	7.33717E-05
3838903774455	383890	3774455	0.004879251	0.004828756	0.001734048	0.000917651	0.003151812	0.000101255	0.000101255	0.003253067	0.000101255	0.003547208	0.000193327	0.000453969	0.000445203	0.000435991	0.000377649	0.000820043	5.83416E-05	0.000849214	5.83416E-05
3839003774455	383900	3774455	0.00396929	0.003928212	0.001410655	0.000746513	0.002564011	8.23715E-05	8.23715E-05	0.002646383	8.23715E-05	0.002889309	0.000157471	0.000369772	0.000362631	0.000355128	0.000307607	0.0006679	4.7521E-05	0.00069171	4.7521E-05
3839103774455	383910	3774455	0.003305689	0.003271478	0.001174816	0.000621708	0.00213535	6.86003E-05	6.86003E-05	0.00220395	6.86003E-05	0.00240934	0.000131312	0.000308346	0.000302391	0.000296134	0.000256508	0.000556991	3.96269E-05	0.000576804	3.96269E-05
3829703774465	382970	3774465	3.56635E-05	3.52944E-05	1.26745E-05	6.70732E-06	2.30373E-05	7.40096E-07	7.40096E-07	2.37774E-05	7.40096E-07	4.7549E-05	2.59148E-06	6.08529E-06	5.96777E-06	5.84429E-06	5.06225E-06	1.09924E-05	7.82048E-07	1.13834E-05	7.82048E-07
3829803774465	382980	3774465	3.64176E-05	3.60407E-05	1.29425E-05	6.84913E-06	2.35244E-05	7.55744E-07	7.55744E-07	2.42801E-05	7.55744E-07	4.86745E-05	2.65283E-06	6.22933E-06	6.10904E-06	5.98264E-06	5.18208E-06	1.12526E-05	8.0056E-07	1.16529E-05	8.0056E-07
3829903774465	382990	3774465	3.71417E-05	3.67574E-05	1.31999E-05	6.98533E-06	2.39922E-05	7.70772E-07	7.70772E-07	2.47629E-05	7.70772E-07	4.97388E-05	2.71083E-06	6.36554E-06	6.24262E-06	6.11345E-06	5.29539E-06	1.14986E-05	8.18065E-07	1.19076E-05	8.18065E-07
3830003774465	383000	3774465	3.79331E-05	3.75405E-05	1.34811E-05	7.13416E-06	2.45033E-05	7.87195E-07	7.87195E-07	2.52905E-05	7.87195E-07	5.09103E-05	2.77468E-06	6.51547E-06	6.38965E-06	6.25744E-06	5.42011E-06	1.17694E-05	8.37332E-07	1.21881E-05	8.37332E-07
3830103774465	383010	3774465	3.94636E-05	3.90551E-05	1.4025E-05	7.422E-06	2.5492E-05	8.18955E-07	8.18955E-07	2.63109E-05	8.18955E-07	5.31461E-05	2.89653E-06	6.80161E-06	6.67026E-06	6.53225E-06	5.65814E-06	1.22863E-05	8.74105E-07	1.27234E-05	8.74105E-07
3830203774465	383020	3774465	4.11881E-05	4.07619E-05	1.46379E-05	7.74634E-06	2.6606E-05	8.54744E-07	8.54744E-07	2.74607E-05	8.54744E-07	5.56882E-05	3.03508E-06	7.12694E-06	6.98931E-06	6.84469E-06	5.92878E-06	1.2874E-05	9.15915E-07	1.33319E-05	9.15915E-07
3830303774465	383030	3774465	4.2838E-05	4.23947E-05	1.52243E-05	8.05664E-06	2.76718E-05	8.88983E-07	8.88983E-07	2.85607E-05	8.88983E-07	5.81537E-05	3.16945E-06	7.44247E-06	7.29875E-06	7.14773E-06	6.19127E-06	1.3444E-05	9.56466E-07	1.39222E-05	9.56466E-07
3830403774465	383040	3774465	4.43386E-05	4.38798E-05	1.57576E-05	8.33886E-06	2.86411E-05	9.20124E-07	9.20124E-07	2.95612E-05	9.20124E-07	6.03972E-05	3.29172E-06	7.72959E-06	7.58032E-06	7.42348E-06	6.43011E-06	1.39626E-05	9.93364E-07	1.44593E-05	9.93364E-07
3830503774465	383050	3774465	4.59662E-05	4.54905E-05	1.6336E-05	8.64496E-06	2.96924E-05	9.53898E-07	9.53898E-07	3.06463E-05	9.53898E-07	6.2832E-05	3.42443E-06	8.0412E-06	7.88592E-06	7.72275E-06	6.68934E-06	1.45255E-05	1.03341E-06	1.50422E-05	1.03341E-06
3830603774465	383060	3774465	4.75713E-05	4.7079E-05	1.69065E-05	8.94683E-06	3.07292E-05	9.87208E-07	9.87208E-07	3.17165E-05	9.87208E-07	6.52286E-05	3.55504E-06	8.34792E-06	8.18671E-06	8.01732E-06	6.94449E-06	1.50795E-05	1.07283E-06	1.5616E-05	1.07283E-06
3830703774465	383070	3774465	4.92287E-05	4.87192E-05	1.74955E-05	9.25854E-06	3.17999E-05	1.0216E-06	1.0216E-06	3.28215E-05	1.0216E-06	6.77248E-05	3.69109E-06	8.66737E-06	8.49999E-06	8.32412E-06	7.21024E-06	1.56566E-05	1.11388E-06	1.62135E-05	1.11388E-06
3830803774465	383080	3774465	5.08338E-05	5.03077E-05	1.80659E-05	9.56042E-06	3.28367E-05	1.05491E-06	1.05491E-06	3.38916E-05	1.05491E-06	7.0129E-05	3.82212E-06	8.97506E-06	8.80174E-06	8.61963E-06	7.4662E-06	1.62124E-05	1.15343E-06	1.67891E-05	1.15343E-06
3830903774465	383090	3774465	5.23269E-05	5.17854E-05	1.85966E-05	9.84124E-06	3.38012E-05	1.0859E-06	1.0859E-06	3.48871E-05	1.0859E-06	7.23342E-05	3.94231E-06	9.25728E-06	9.07851E-06	8.89067E-06	7.70097E-06	1.67222E-05	1.18969E-06	1.73171E-05	1.18969E-06
3831003774465	383100	3774465	5.40739E-05	5.35143E-05	1.92174E-05	1.01698E-05	3.49297E-05	1.12215E-06	1.12215E-06	3.60518E-05	1.12215E-06	7.47691E-05	4.07501E-06	9.56889E-06	9.38411E-06	9.18994E-06	7.9602E-06	1.72851E-05	1.22974E-06	1.79E-05	1.22974E-06
3831103774465	383110	3774465	5.54998E-05	5.49255E-05	1.97242E-05	1.0438E-05	3.58508E-05	1.15174E-06	1.15174E-06	3.70025E-05	1.15174E-06	7.6867E-05	4.18935E-06	9.83739E-06	9.64742E-06	9.4478E-06	8.18356E-06	1.77701E-05	1.26425E-06	1.84022E-05	1.26425E-06
3831203774465	383120	3774465	5.68212E-05	5.62332E-05	2.01938E-05	1.06865E-05	3.67044E-05	1.17917E-06	1.17917E-06	3.78835E-05	1.17917E-06	7.89267E-05	4.30161E-06	1.0101E-05	9.90593E-06	9.70096E-06	8.40284E-06	1.82463E-05	1.29812E-06	1.88953E-05	1.29812E-06
3831303774465	383130	3774465	5.79784E-05	5.73784E-05	2.06051E-05	1.09041E-05	3.74519E-05	1.20318E-06	1.20318E-06	3.86551E-05	1.20318E-06	8.06955E-05	4.39801E-06	1.03273E-05	1.01279E-05	9.91836E-06	8.59115E-06	1.86552E-05	1.32721E-06	1.93188E-05	1.32721E-06
3831403774465	383140	3774465	5.91431E-05	5.8531E-05	2.1019E-05	1.11232E-05	3.82042E-05	1.22735E-06	1.22735E-06	3.94315E-05	1.22735E-06	8.22881E-05	4.48481E-06	1.05312E-05	1.03278E-05	1.01141E-05	8.7607E-06	1.90233E-05	1.35341E-06	1.97E-05	1.35341E-06
3831503774465	383150	3774465	6.0248E-05	5.96245E-05	2.14117E-05	1.1331E-05	3.89179E-05	1.25028E-06	1.25028E-06	4.01682E-05	1.25028E-06	8.3628E-05	4.55784E-06	1.07027E-05	1.0496E-05	1.02788E-05	8.90336E-06	1.93331E-05	1.37545E-06	2.00208E-05	1.37545E-06
3831603774465	383160	3774465	6.1338E-05	6.07032E-05	2.1799E-05	1.1536E-05	3.9622E-05	1.2729E-06	1.2729E-06	4.08949E-05	1.2729E-06	8.48455E-05	4.62419E-06	1.08585E-05	1.06488E-05	1.04284E-05	9.03297E-06	1.96146E-05	1.39547E-06	2.03123E-05	1.39547E-06
3831703774465	383170	3774465	6.2413E-05	6.17671E-05	2.21811E-05	1.17382E-05	4.03165E-05	1.29521E-06	1.29521E-06	4.16117E-05	1.29521E-06	8.59404E-05	4.68386E-06	1.09986E-05	1.07862E-05	1.0563E-05	9.14954E-06	1.98677E-05	1.41348E-06	2.05744E-05	1.41348E-06
3831903774465	383190	3774465	6.44213E-05	6.37546E-05	2.28948E-05	1.21159E-05	4.16137E-05	1.33688E-06	1.33688E-06	4.29506E-05	1.33688E-06	8.74871E-05	4.76816E-06	1.11965E-05	1.09803E-05	1.07531E-05	9.31421E-06	2.02252E-05	1.43892E-06	2.09447E-05	1.43892E-06
3832003774465	383200	3774465	6.53694E-05	6.46929E-05	2.32318E-05	1.22942E-05	4.22262E-05	1.35656E-06	1.35656E-06	4.35828E-05	1.35656E-06	8.80077E-05	4.79654E-06	1.12632E-05	1.10457E-05	1.08171E-05	9.36964E-06	2.03456E-05	1.44748E-06	2.10694E-05	1.44748E-06
3832103774465	383210	3774465	6.63997E-05	6.57125E-05	2.35979E-05	1.24879E-05	4.28917E-05	1.37794E-06	1.37794E-06	4.42696E-05	1.37794E-06	8.86126E-05	4.8295E-06	1.13406E-05	1.11216E-05	1.08915E-05	9.43404E-06	2.04855E-05	1.45743E-06	2.12142E-05	1.45743E-06
3832203774465	383220	3774465	6.75121E-05	6.68134E-05	2.39933E-05	1.26971E-05	4.36103E-05	1.40102E-06	1.40102E-06	4.50113E-05	1.40102E-06	8.93094E-05	4.86748E-06	1.14298E-05	1.1209E-05	1.09771E-05	9.50822E-06	2.06465E-05	1.46889E-06	2.1381E-05	1.46889E-06
3832303774465	383230	3774465	6.86469E-05	6.79364E-05	2.43966E-05	1.29106E-05	4.43433E-05	1.42457E-06	1.42457E-06	4.57679E-05	1.42457E-06	8.99832E-05	4.9042E-06	1.1516E-05	1.12936E-05	1.10599E-05	9.57996E-06	2.08023E-05	1.47997E-06	2.15423E-05	1.47997E-06
3832403774465	383240	3774465	6.98265E-05	6.91038E-05	2.48158E-05	1.31324E-05	4.51053E-05	1.44905E-06	1.44905E-06	4.65543E-05	1.44905E-06	9.06417E-05	4.94009E-06	1.16003E-05	1.13762E-05	1.11409E-05	9.65006E-06	2.09545E-05	1.4908E-06	2.16999E-05	1.4908E-06
3832503774465	383250	3774465	7.10434E-05	7.03081E-05	2.52483E-05	1.33613E-05	4.58913E-05	1.47431E-06	1.47431E-06	4.73656E-05	1.47431E-06	9.13002E-05	4.97598E-06	1.16845E-05	1.14589E-05	1.12218E-05	9.72017E-06	2.11068E-05	1.50163E-06	2.18576E-05	1.50163E-06
3832603774465	383260	3774465	7.23349E-05	7.15863E-05	2.57073E-05	1.36042E-05	4.67256E-05	1.50111E-06	1.50111E-06	4.82267E-05	1.50111E-06	9.20276E-05	5.01562E-06	1.17776E-05	1.15502E-05	1.13112E-05	9.79761E-06	2.12749E-05	1.5136E-06	2.20317E-05	1.5136E-06
3832703774465	383270	3774465	7.3731E-05	7.2968E-05	2.62034E-05	1.38668E-05	4.76274E-05	1.53008E-06	1.53008E-06	4.91575E-05	1.53008E-06	9.28162E-05	5.0586E-06	1.18786E-05	1.16492E-05	1.14081E-05	9.88157E-06	2.14572E-05	1.52657E-06	2.22205E-05	1.52657E-06
3832903774465	383290	3774465	7.63813E-05	7.55908E-05	2.71453E-05	1.43652E-05	4.93394E-05	1.58508E-06	1.58508E-06	5.09245E-05	1.58508E-06	9.40184E-05	5.12412E-06	1.20324E-05	1.18E-05	1.15559E-05	1.00096E-05	2.17351E-05	1.54634E-06	2.25083E-05	1.54634E-06
3833003774465	383300	3774465	7.75758E-05	7.6773E-05	2.75698E-05	1.45899E-05	5.01111E-05	1.60987E-06	1.60987E-06	5.17209E-05	1.60987E-06	9.43476E-05	5.14207E-06	1.20745E-05	1.18414E-05	1.15964E-05	1.00446E-05	2.18113E-05	1.55175E-06	2.25871E-05	1.55175E-06
3833103774465	383310	3774465	7.87853E-05	7.79699E-05	2.79997E-05	1.48173E-05	5.08923E-05	1.63497E-06	1.63497E-06	5.25273E-05	1.63497E-06	9.46386E-05	5.15792E-06	1.21118E-05	1.18779E-05	1.16321E-05	1.00756E-05	2.18785E-05	1.55654E-06	2.26568E-05	1.55654E-06
3833203774465	383320	3774465	8.00022E-05	7.91742E-05	2.84321E-05	1.50462E-05	5.16784E-05	1.66022E-06	1.66022E-06	5.33386E-05	1.66022E-06	9.49219E-05	5.17336E-06	1.2148E-05	1.19134E-05	1.16669E-05	1.01057E-05	2.1944E-05	1.5612E-06	2.27246E-05	1.5612E-06
3833303774465	383330	3774465	8.12265E-05	8.03859E-05	2.88673E-05	1.52765E-05	5.24693E-05	1.68563E-06	1.68563E-06	5.41549E-05	1.68563E-06	9.51899E-05	5.18797E-06	1.21823E-05	1.19471E-05	1.16999E-05	1.01343E-05	2.2006E-05	1.56561E-06	2.27888E-05	1.56561E-06
3833403774465	383340	3774465	8.2548E-05	8.16937E-05	2.93369E-05	1.5525E-05	5.33229E-05	1.71305E-06	1.71305E-06	5.50359E-05	1.71305E-06	9.55574E-05	5.208E-06	1.22294E-05	1.19932E-05	1.17451E-05	1.01734E-05	2.20909E-05	1.57165E-06	2.28768E-05	1.57165E-06
3833503774465	383350	3774465	8.39366E-05	8.30679E-05	2.98304E-05	1.57861E-05	5.42199E-05	1.74187E-06	1.74187E-06	5.59617E-05	1.74187E-06	9.59096E-05	5.2272E-06	1.22744E-05	1.20374E-05	1.17883E-05	1.02109E-05	2.21724E-05	1.57744E-06	2.29611E-05	1.57744E-06
3833603774465	383360	3774465	8.5258E-05	8.43757E-05	3.03E-05	1.60347E-05	5.50734E-05	1.76929E-06	1.76929E-06	5.68427E-05	1.76929E-06	9.63307E-05	5.25015E-06	1.23283E-05	1.20903E-05	1.18401E-05	1.02557E-05	2.22697E-05	1.58437E-06	2.30619E-05	1.58437E-06
3833703774465	383370	3774465	8.65272E-05	8.56317E-05	3.07511E-05	1.62734E-05	5.58933E-05	1.79563E-06	1.79563E-06	5.76889E-05	1.79563E-06	9.64762E-05	5.25808E-06	1.2347E-05	1.21085E-05	1.1858E-05	1.02712E-05	2.23034E-05	1.58676E-06	2.30967E-05	1.58676E-06
3833903774465	383390	3774465	8.91775E-05	8.82546E-05	3.1693E-05	1.67718E-05	5.76053E-05	1.85063E-06	1.85063E-06	5.94559E-05	1.85063E-06	9.69969E-05	5.28645E-06	1.24136E-05	1.21739E-05	1.1922E-05	1.03267E-05	2.24237E-05	1.59533E-06	2.32214E-05	1.59533E-06
3834003774465	383400	3774465	9.0693E-05	8.97544E-05	3.22316E-05	1.70568E-05	5.85843E-05	1.88208E-06	1.88208E-06	6.04663E-05	1.88208E-06	9.74793E-05	5.31275E-06	1.24753E-05	1.22344E-05	1.19813E-05	1.0378E-05	2.25352E-05	1.60326E-06	2.33369E-05	1.60326E-06
3834103774465	383410	3774465	9.21264E-05	9.1173E-05	3.2741E-05	1.73264E-05	5.95102E-05	1.91182E-06	1.91182E-06	6.1422E-05	1.91182E-06	9.79463E-05	5.3382E-06	1.25351E-05	1.2293E-05	1.20387E-05	1.04277E-05	2.26432E-05	1.61094E-06	2.34487E-05	1.61094E-06
3834203774465	383420	3774465	9.3097E-05	9.21335E-05	3.30859E-05	1.75089E-05	6.01371E-05	1.93197E-06	1.93197E-06	6.20691E-05	1.93197E-06	9.78544E-05	5.33319E-06	1.25233E-05	1.22815E-05	1.20274E-05	1.0418E-05	2.2622E-05	1.60943E-06	2.34267E-05	1.60943E-06
3834303774465	383430	3774465	9.406E-05	9.30866E-05	3.34282E-05	1.76901E-05	6.07592E-05	1.95195E-06	1.95195E-06	6.27112E-05	1.95195E-06	9.7908E-05	5.33611E-06	1.25302E-05	1.22882E-05	1.2034E-05	1.04237E-05	2.26344E-05	1.61031E-06	2.34395E-05	1.61031E-06
3834403774465	383440	3774465	9.51799E-05	9.41949E-05	3.38262E-05	1.79007E-05	6.14826E-05	1.97519E-06	1.97519E-06	6.34578E-05	1.97519E-06	9.80765E-05	5.3453E-06	1.25518E-05	1.23094E-05	1.20547E-05	1.04416E-05	2.26733E-05	1.61308E-06	2.34798E-05	1.61308E-06
3834503774465	383450	3774465	9.65312E-05	9.55322E-05	3.43064E-05	1.81548E-05	6.23555E-05	2.00323E-06	2.00323E-06	6.43587E-05	2.00323E-06	9.84746E-05	5.367E-06	1.26027E-05	1.23593E-05	1.21036E-05	1.0484E-05	2.27653E-05	1.61963E-06	2.35752E-05	1.61963E-06
3834603774465	383460	3774465	9.79646E-05	9.69507E-05	3.48158E-05	1.84244E-05	6.32814E-05	2.03298E-06	2.03298E-06	6.53144E-05	2.03298E-06	9.89417E-05	5.39245E-06	1.26625E-05	1.2418E-05	1.2161E-05	1.05337E-05	2.28733E-05	1.62731E-06	2.3687E-05	1.62731E-06
3834703774465	383470	3774465	9.92337E-05	9.82068E-05	3.52669E-05	1.86631E-05	6.41013E-05	2.05932E-06	2.05932E-06	6.61606E-05	2.05932E-06	9.92403E-05	5.40873E-06	1.27007E-05	1.24554E-05	1.21977E-05	1.05655E-05	2.29424E-05	1.63223E-06	2.37585E-05	1.63223E-06
3834803774465	383480	3774465	0.000100548	9.95071E-05	3.57339E-05	1.89102E-05	6.495E-05	2.08658E-06	2.08658E-06	6.70366E-05	2.08658E-06	9.95925E-05	5.42792E-06	1.27458E-05	1.24996E-05	1.2241E-05	1.0603E-05	2.30238E-05	1.63802E-06	2.38428E-05	1.63802E-06
3834903774465	383490	3774465	0.000101892	0.000100837	3.62115E-05	1.9163E-05	6.58181E-05	2.11447E-06	2.11447E-06	6.79325E-05	2.11447E-06	9.99754E-05	5.44879E-06	1.27948E-05	1.25477E-05	1.22881E-05	1.06438E-05	2.31123E-05	1.64431E-06	2.39344E-05	1.64431E-06
3835003774465	383500	3774465	0.000103213	0.000102145	3.66811E-05	1.94115E-05	6.66717E-05	2.14189E-06	2.14189E-06	6.88136E-05	2.14189E-06	0.000100328	5.46798E-06	1.28399E-05	1.25919E-05	1.23314E-05	1.06813E-05	2.31937E-05	1.65011E-06	2.40188E-05	1.65011E-06
3835103774465	383510	3774465	0.000104639	0.000103556	3.71878E-05	1.96797E-05	6.75928E-05	2.17149E-06	2.17149E-06	6.97643E-05	2.17149E-06	0.000100795	5.49344E-06	1.28996E-05	1.26505E-05	1.23888E-05	1.0731E-05	2.33017E-05	1.65779E-06	2.41306E-05	1.65779E-06
3835203774465	383520	3774465	0.000105005	0.000103918	3.73179E-05	1.97485E-05	6.78291E-05	2.17908E-06	2.17908E-06	7.00082E-05	2.17908E-06	0.000100274	5.46506E-06	1.2833E-05	1.25852E-05	1.23248E-05	1.06756E-05	2.31813E-05	1.64923E-06	2.40059E-05	1.64923E-06
3835303774465	383530	3774465	0.000105356	0.000104265	3.74426E-05	1.98145E-05	6.80557E-05	2.18636E-06	2.18636E-06	7.02421E-05	2.18636E-06	9.97763E-05	5.43794E-06	1.27693E-05	1.25227E-05	1.22636E-05	1.06226E-05	2.30663E-05	1.64104E-06	2.38868E-05	1.64104E-06
3835403774465	383540	3774465	0.000106207	0.000105108	3.7745E-05	1.99745E-05	6.86055E-05	2.20402E-06	2.20402E-06	7.08095E-05	2.20402E-06	9.97763E-05	5.43794E-06	1.27693E-05	1.25227E-05	1.22636E-05	1.06226E-05	2.30663E-05	1.

			ISDemolition	ISDrainage / Utilities Trenching	ISDrainage / Utilities Trenching	ISAsphalt Paving	ISAsphalt Paving	SVDemolition	SVSite Grubbing / Prep	SVMass Grading / Excavation	SVMass Grading / Excavation	SVDrainage / Utilities Trenching	SVFoundations / Concrete Pads	SVBuilding / Structure Construction	SVBuilding / Structure Construction	SVAsphalt Paving	SVAsphalt Paving	SVArchitectural Coating	SVArchitectural Coating	SVLandscaping or Other Finishing	SVLandscaping or Other Finishing
Unique Identifier	X (UTM)	Y (UTM)	2027	2027	2028	2027	2028	2027	2027	2027	2028	2028	2028	2028	2029	2028	2029	2028	2029	2028	2029
3837003774455	383700	3774455	5.26488E-05	2.11997E-05	2.06558E-05	5.47511E-06	5.10031E-06	0.000374034	0.00026891	0.000181307	0.000179005	0.000127008	4.03473E-05	5.78E-05	5.55946E-05	5.68288E-06	5.28732E-06	5.68288E-06	5.28732E-06	5.78E-05	5.55946E-05
3837103774455	383710	3774455	5.5583E-05	2.23812E-05	2.18069E-05	5.78025E-06	5.38456E-06	0.000412912	0.000296862	0.000200153	0.000197611	0.00014021	4.45411E-05	6.38079E-05	6.13732E-05	6.27357E-06	5.8369E-06	6.27357E-06	5.8369E-06	6.38079E-05	6.13732E-05
3837203774455	383720	3774455	5.86946E-05	2.36341E-05	2.30277E-05	6.10383E-06	5.68599E-06	0.000455247	0.000327298	0.000220674	0.000217872	0.000154585	4.91078E-05	7.03499E-05	6.76656E-05	6.91678E-06	6.43533E-06	6.91678E-06	6.43533E-06	7.03499E-05	6.76656E-05
3837303774455	383730	3774455	6.14486E-05	2.4743E-05	2.41082E-05	6.39022E-06	5.95278E-06	0.000495862	0.000356498	0.000240361	0.000237309	0.000168377	5.34889E-05	7.66262E-05	7.37024E-05	7.53386E-06	7.00946E-06	7.53386E-06	7.00946E-06	7.66262E-05	7.37024E-05
3837403774455	383740	3774455	6.47712E-05	2.60809E-05	2.54117E-05	6.73575E-06	6.27465E-06	0.000543319	0.000390617	0.000263365	0.000260021	0.000184491	5.86081E-05	8.39598E-05	8.07562E-05	8.25489E-06	7.68031E-06	8.25489E-06	7.68031E-06	8.39598E-05	8.07562E-05
3837503774455	383750	3774455	7.00163E-05	2.81929E-05	2.74696E-05	7.28121E-06	6.78277E-06	0.000611854	0.00043989	0.000296586	0.000292821	0.000207763	6.60011E-05	9.45506E-05	9.09429E-05	9.29618E-06	8.64912E-06	9.29618E-06	8.64912E-06	9.45506E-05	9.09429E-05
3837603774455	383760	3774455	7.70681E-05	3.10324E-05	3.02362E-05	8.01455E-06	7.46591E-06	0.000701663	0.000504458	0.00034012	0.000335801	0.000238259	7.56888E-05	0.000108429	0.000104292	1.06607E-05	9.91865E-06	1.06607E-05	9.91865E-06	0.000108429	0.000104292
3837703774455	383770	3774455	8.6111E-05	3.46736E-05	3.3784E-05	8.95495E-06	8.34193E-06	0.000815259	0.000586127	0.000395184	0.000390166	0.000276832	8.79425E-05	0.000125983	0.000121176	1.23866E-05	1.15244E-05	1.23866E-05	1.15244E-05	0.000125983	0.000121176
3837803774455	383780	3774455	9.7374E-05	3.92088E-05	3.82028E-05	1.01262E-05	9.43302E-06	0.000957158	0.000688144	0.000463967	0.000458076	0.000325016	0.000103249	0.000147911	0.000142267	1.45425E-05	1.35303E-05	1.45425E-05	1.35303E-05	0.000147911	0.000142267
3837903774455	383790	3774455	0.000112217	4.51854E-05	4.40261E-05	1.16698E-05	1.08709E-05	0.001145988	0.000823903	0.000555499	0.000548446	0.000389136	0.000123618	0.000177091	0.000170334	1.74115E-05	1.61996E-05	1.74115E-05	1.61996E-05	0.000177091	0.000170334
3838003774455	383800	3774455	0.000134523	5.41675E-05	5.27777E-05	1.39895E-05	1.30318E-05	0.001428298	0.001026869	0.000692344	0.000683554	0.000484998	0.000154071	0.000220717	0.000212295	2.17008E-05	2.01903E-05	2.17008E-05	2.01903E-05	0.000220717	0.000212295
3838103774455	383810	3774455	0.000169703	6.83329E-05	6.65796E-05	1.76479E-05	1.64398E-05	0.001870591	0.001344854	0.000906739	0.000895226	0.000635185	0.000201782	0.000289065	0.000278035	2.84208E-05	2.64425E-05	2.84208E-05	2.64425E-05	0.000289065	0.000278035
3838203774455	383820	3774455	0.000227604	9.16474E-05	8.9296E-05	2.36692E-05	2.20489E-05	0.002595177	0.001865791	0.00125797	0.001241998	0.000881227	0.000279943	0.000401036	0.000385734	3.94297E-05	3.66852E-05	3.94297E-05	3.66852E-05	0.000401036	0.000385734
3838303774455	383830	3774455	0.00033851	0.000136305	0.000132808	3.52027E-05	3.27929E-05	0.003978307	0.002860187	0.00192842	0.001903935	0.001350888	0.000429142	0.000614773	0.000591316	6.04443E-05	5.6237E-05	6.04443E-05	5.6237E-05	0.000614773	0.000591316
3838403774455	383840	3774455	0.000581079	0.000233979	0.000227975	6.04282E-05	5.62916E-05	0.006997291	0.005030673	0.003391824	0.003348758	0.002376025	0.000754802	0.0010813	0.001040042	0.000106313	9.89131E-05	0.000106313	9.89131E-05	0.0010813	0.001040042
3838503774455	383850	3774455	0.000414555	0.000166926	0.000162643	4.31109E-05	4.01597E-05	0.004932881	0.003546474	0.002391134	0.002360775	0.001675026	0.000532113	0.000762284	0.000733199	7.49475E-05	6.97308E-05	7.49475E-05	6.97308E-05	0.000762284	0.000733199
3838703774455	383870	3774455	0.000609289	0.000245338	0.000239043	6.33619E-05	5.90244E-05	0.007361704	0.005292666	0.003568467	0.003523159	0.002499766	0.000794112	0.001137614	0.001094207	0.00011185	0.000104064	0.00011185	0.000104064	0.001137614	0.001094207
3838803774455	383880	3774455	0.000881832	0.00035508	0.00034597	9.17044E-05	8.54267E-05	0.010751516	0.007729756	0.005211623	0.005145452	0.003650823	0.001159773	0.001661445	0.001598052	0.000163353	0.000151983	0.000163353	0.000151983	0.001661445	0.001598052
3838903774455	383890	3774455	0.000702813	0.000282996	0.000275735	7.30876E-05	6.80844E-05	0.008531862	0.006133945	0.004135682	0.004083172	0.002897109	0.000920337	0.001318439	0.001268133	0.000129629	0.000120606	0.000129629	0.000120606	0.001318439	0.001268133
3839003774455	383900	3774455	0.00057393	0.0002311	0.00022517	5.96847E-05	5.5599E-05	0.006934992	0.004985883	0.003361625	0.003318943	0.00235487	0.000748082	0.001071673	0.001030783	0.000105367	9.80325E-05	0.000105367	9.80325E-05	0.001071673	0.001030783
3839103774455	383910	3774455	0.000479863	0.000193223	0.000188265	4.99024E-05	4.64863E-05	0.005770528	0.004148696	0.00279717	0.002761655	0.001959461	0.00062247	0.000891727	0.000857702	8.76743E-05	8.15717E-05	8.76743E-05	8.15717E-05	0.000891727	0.000857702
3829703774465	382970	3774465	1.29467E-05	5.21314E-06	5.07938E-06	1.34637E-06	1.2542E-06	4.48556E-05	3.22488E-05	2.1743E-05	2.1467E-05	1.52313E-05	4.8386E-06	6.9316E-06	6.66712E-06	6.81512E-07	6.34076E-07	6.81512E-07	6.34076E-07	6.9316E-06	6.66712E-06
3829803774465	382980	3774465	1.34469E-05	5.41455E-06	5.27563E-06	1.39838E-06	1.30266E-06	4.58534E-05	3.29661E-05	2.22267E-05	2.19445E-05	1.55701E-05	4.94624E-06	7.08579E-06	6.81542E-06	6.96672E-07	6.4818E-07	6.96672E-07	6.4818E-07	7.08579E-06	6.81542E-06
3829903774465	382990	3774465	1.39569E-05	5.61991E-06	5.47571E-06	1.45142E-06	1.35206E-06	4.68245E-05	3.36643E-05	2.26974E-05	2.24092E-05	1.58999E-05	5.05098E-06	7.23584E-06	6.95976E-06	7.11426E-07	6.61907E-07	7.11426E-07	6.61907E-07	7.23584E-06	6.95976E-06
3830003774465	383000	3774465	1.45214E-05	5.8472E-06	5.69718E-06	1.51012E-06	1.40674E-06	4.78757E-05	3.442E-05	2.3207E-05	2.29123E-05	1.62568E-05	5.16438E-06	7.39829E-06	7.11601E-06	7.27398E-07	6.76767E-07	7.27398E-07	6.76767E-07	7.39829E-06	7.11601E-06
3830103774465	383010	3774465	1.54407E-05	6.2174E-06	6.05788E-06	1.60573E-06	1.49581E-06	4.98534E-05	3.58419E-05	2.41657E-05	2.38588E-05	1.69284E-05	5.37772E-06	7.70392E-06	7.40997E-06	7.57447E-07	7.04724E-07	7.57447E-07	7.04724E-07	7.70392E-06	7.40997E-06
3830203774465	383020	3774465	1.65152E-05	6.65004E-06	6.47942E-06	1.71747E-06	1.5999E-06	5.20717E-05	3.74367E-05	2.52409E-05	2.49204E-05	1.76817E-05	5.61701E-06	8.04671E-06	7.73968E-06	7.9115E-07	7.36082E-07	7.9115E-07	7.36082E-07	8.04671E-06	7.73968E-06
3830303774465	383030	3774465	1.76204E-05	7.09507E-06	6.91303E-06	1.8324E-06	1.70696E-06	5.42009E-05	3.89675E-05	2.6273E-05	2.59394E-05	1.84047E-05	5.84669E-06	8.37574E-06	8.05616E-06	8.235E-07	7.6618E-07	8.235E-07	7.6618E-07	8.37574E-06	8.05616E-06
3830403774465	383040	3774465	1.87074E-05	7.53278E-06	7.33951E-06	1.94544E-06	1.81227E-06	5.6143E-05	4.03638E-05	2.72144E-05	2.68689E-05	1.90641E-05	6.05618E-06	8.67585E-06	8.34482E-06	8.53007E-07	7.93633E-07	8.53007E-07	7.93633E-07	8.67585E-06	8.34482E-06
3830503774465	383050	3774465	1.99146E-05	8.01887E-06	7.81313E-06	2.07099E-06	1.92921E-06	5.82366E-05	4.1869E-05	2.82292E-05	2.78708E-05	1.9775E-05	6.28202E-06	8.99938E-06	8.656E-06	8.84816E-07	8.23228E-07	8.84816E-07	8.23228E-07	8.99938E-06	8.656E-06
3830603774465	383060	3774465	2.11763E-05	8.52691E-06	8.30813E-06	2.20219E-06	2.05144E-06	6.03034E-05	4.33549E-05	2.92311E-05	2.886E-05	2.04768E-05	6.50497E-06	9.31877E-06	8.9632E-06	9.16218E-07	8.52444E-07	9.16218E-07	8.52444E-07	9.31877E-06	8.9632E-06
3830703774465	383070	3774465	2.25554E-05	9.08221E-06	8.84918E-06	2.34561E-06	2.18504E-06	6.24237E-05	4.48793E-05	3.02589E-05	2.98747E-05	2.11968E-05	6.73368E-06	9.64642E-06	9.27835E-06	9.48432E-07	8.82417E-07	9.48432E-07	8.82417E-07	9.64642E-06	9.27835E-06
3830803774465	383080	3774465	2.39931E-05	9.66113E-06	9.41325E-06	2.49512E-06	2.32432E-06	6.45084E-05	4.6378E-05	3.12694E-05	3.08724E-05	2.19047E-05	6.95856E-06	9.96856E-06	9.5882E-06	9.80105E-07	9.11885E-07	9.80105E-07	9.11885E-07	9.96856E-06	9.5882E-06
3830903774465	383090	3774465	2.54491E-05	1.02474E-05	9.98445E-06	2.64653E-06	2.46536E-06	6.64861E-05	4.77999E-05	3.22281E-05	3.18189E-05	2.25763E-05	7.1719E-06	1.02742E-05	9.88216E-06	1.01015E-06	9.39842E-07	1.01015E-06	9.39842E-07	1.02742E-05	9.88216E-06
3831003774465	383100	3774465	2.70447E-05	1.08899E-05	1.06105E-05	2.81246E-06	2.61993E-06	6.88024E-05	4.94652E-05	3.33508E-05	3.29274E-05	2.33628E-05	7.42176E-06	1.06321E-05	1.02264E-05	1.04535E-06	9.72585E-07	1.04535E-06	9.72585E-07	1.06321E-05	1.02264E-05
3831103774465	383110	3774465	2.8597E-05	1.15149E-05	1.12195E-05	2.97389E-06	2.77031E-06	7.0602E-05	5.0759E-05	3.42232E-05	3.37886E-05	2.39738E-05	7.61588E-06	1.09102E-05	1.04939E-05	1.07269E-06	9.98024E-07	1.07269E-06	9.98024E-07	1.09102E-05	1.04939E-05
3831203774465	383120	3774465	3.02429E-05	1.21777E-05	1.18652E-05	3.14506E-06	2.92976E-06	7.22946E-05	5.19759E-05	3.50436E-05	3.45987E-05	2.45486E-05	7.79847E-06	1.11718E-05	1.07455E-05	1.09841E-06	1.02195E-06	1.09841E-06	1.02195E-06	1.11718E-05	1.07455E-05
3831303774465	383130	3774465	3.20635E-05	1.29108E-05	1.25795E-05	3.33438E-06	3.10613E-06	7.38893E-05	5.31224E-05	3.58166E-05	3.53619E-05	2.50901E-05	7.97048E-06	1.14182E-05	1.09825E-05	1.12263E-06	1.04449E-06	1.12263E-06	1.04449E-06	1.14182E-05	1.09825E-05
3831403774465	383140	3774465	3.4035E-05	1.37046E-05	1.3353E-05	3.5394E-06	3.29711E-06	7.54751E-05	5.42625E-05	3.65853E-05	3.61208E-05	2.56286E-05	8.14154E-06	1.16633E-05	1.12182E-05	1.14673E-06	1.06691E-06	1.14673E-06	1.06691E-06	1.16633E-05	1.12182E-05
3831503774465	383150	3774465	3.6156E-05	1.45586E-05	1.41851E-05	3.75997E-06	3.50258E-06	7.70875E-05	5.54218E-05	3.73669E-05	3.68925E-05	2.61761E-05	8.31548E-06	1.19124E-05	1.14579E-05	1.17123E-06	1.0897E-06	1.17123E-06	1.0897E-06	1.19124E-05	1.14579E-05
3831603774465	383160	3774465	3.84768E-05	1.54931E-05	1.50956E-05	4.00132E-06	3.72741E-06	7.87089E-05	5.65875E-05	3.81529E-05	3.76685E-05	2.67267E-05	8.49038E-06	1.2163E-05	1.16989E-05	1.19586E-06	1.11262E-06	1.19586E-06	1.11262E-06	1.2163E-05	1.16989E-05
3831703774465	383170	3774465	4.09974E-05	1.65081E-05	1.60845E-05	4.26344E-06	3.97159E-06	8.03303E-05	5.77531E-05	3.89388E-05	3.84444E-05	2.72772E-05	8.66528E-06	1.24135E-05	1.19399E-05	1.2205E-06	1.13554E-06	1.2205E-06	1.13554E-06	1.24135E-05	1.19399E-05
3831903774465	383190	3774465	4.66282E-05	1.87754E-05	1.82937E-05	4.84901E-06	4.51707E-06	8.33771E-05	5.99436E-05	4.04157E-05	3.99026E-05	2.83118E-05	8.99394E-06	1.28844E-05	1.23928E-05	1.26679E-06	1.17861E-06	1.26679E-06	1.17861E-06	1.28844E-05	1.23928E-05
3832003774465	383200	3774465	4.98893E-05	2.00885E-05	1.95731E-05	5.18814E-06	4.83299E-06	8.48293E-05	6.09876E-05	4.11196E-05	4.05975E-05	2.88049E-05	9.15058E-06	1.31088E-05	1.26086E-05	1.28885E-06	1.19914E-06	1.28885E-06	1.19914E-06	1.31088E-05	1.26086E-05
3832103774465	383210	3774465	5.37862E-05	2.16577E-05	2.1102E-05	5.59339E-06	5.21049E-06	8.6415E-05	6.21277E-05	4.18883E-05	4.13564E-05	2.93434E-05	9.32164E-06	1.33538E-05	1.28443E-05	1.31294E-06	1.22156E-06	1.31294E-06	1.22156E-06	1.33538E-05	1.28443E-05
3832203774465	383220	3774465	5.84473E-05	2.35345E-05	2.29307E-05	6.07812E-06	5.66203E-06	8.81255E-05	6.33575E-05	4.27174E-05	4.2175E-05	2.99242E-05	9.50615E-06	1.36181E-05	1.30985E-05	1.33893E-06	1.24573E-06	1.33893E-06	1.24573E-06	1.36181E-05	1.30985E-05
3832303774465	383230	3774465	6.39049E-05	2.57321E-05	2.50719E-05	6.64567E-06	6.19073E-06	8.98983E-05	6.4632E-05	4.35768E-05	4.30235E-05	3.05262E-05	9.69739E-06	1.38921E-05	1.3362E-05	1.36587E-06	1.2708E-06	1.36587E-06	1.2708E-06	1.38921E-05	1.3362E-05
3832403774465	383240	3774465	7.02874E-05	2.83021E-05	2.75759E-05	7.3094E-06	6.80903E-06	9.17425E-05	6.59578E-05	4.44707E-05	4.3906E-05	3.11524E-05	9.89632E-06	1.41771E-05	1.36361E-05	1.39389E-06	1.29686E-06	1.39389E-06	1.29686E-06	1.41771E-05	1.36361E-05
3832503774465	383250	3774465	7.76242E-05	3.12563E-05	3.04544E-05	8.07238E-06	7.51978E-06	9.36578E-05	6.73349E-05	4.53991E-05	4.48227E-05	3.18028E-05	1.01029E-05	1.44731E-05	1.39208E-05	1.42299E-06	1.32394E-06	1.42299E-06	1.32394E-06	1.44731E-05	1.39208E-05
3832603774465	383260	3774465	8.58832E-05	3.45819E-05	3.36946E-05	8.93126E-06	8.31986E-06	9.5698E-05	6.88016E-05	4.6388E-05	4.57991E-05	3.24955E-05	1.0323E-05	1.47883E-05	1.42241E-05	1.45398E-06	1.35278E-06	1.45398E-06	1.35278E-06	1.47883E-05	1.42241E-05
3832703774465	383270	3774465	9.45991E-05	3.80915E-05	3.71142E-05	9.83765E-06	9.16421E-06	9.79162E-05	7.03965E-05	4.74633E-05	4.68607E-05	3.32488E-05	1.05623E-05	1.51311E-05	1.45538E-05	1.48769E-06	1.38414E-06	1.48769E-06	1.38414E-06	1.51311E-05	1.45538E-05
3832903774465	383290	3774465	0.000110231	4.4386E-05	4.32471E-05	1.14633E-05	1.06786E-05	0.000102175	7.3458E-05	4.95275E-05	4.88987E-05	3.46948E-05	1.10216E-05	1.57892E-05	1.51867E-05	1.55239E-06	1.44433E-06	1.55239E-06	1.44433E-06	1.57892E-05	1.51867E-05
3833003774465	383300	3774465	0.000115373	4.64564E-05	4.52644E-05	1.1998E-05	1.11767E-05	0.000104099	7.48415E-05	5.04603E-05	4.98196E-05	3.53482E-05	1.12292E-05	1.60865E-05	1.54727E-05	1.58162E-06	1.47153E-06	1.58162E-06	1.47153E-06	1.60865E-05	1.54727E-05
3833103774465	383310	3774465	0.000117652	4.7374E-05	4.61585E-05	1.2235E-05	1.13974E-05	0.000106068	7.6257E-05	5.14146E-05	5.07618E-05	3.60167E-05	1.14416E-05	1.63908E-05	1.57654E-05	1.61154E-06	1.49937E-06	1.61154E-06	1.49937E-06	1.63908E-05	1.57654E-05
3833203774465	383320	3774465	0.000116348	4.68491E-05	4.5647E-05	1.20994E-05	1.12711E-05	0.000108072	7.76981E-05	5.23863E-05	5.17211E-05	3.66974E-05	1.16578E-05	1.67005E-05	1.60633E-05	1.64199E-06	1.5277E-06	1.64199E-06	1.5277E-06	1.67005E-05	1.60633E-05
3833303774465	383330	3774465	0.000113253	4.56029E-05	4.44328E-05	1.17776E-05	1.09713E-05	0.000110121	7.91712E-05	5.33795E-05	5.27017E-05	3.73932E-05	1.18788E-05	1.70172E-05	1.63679E-05	1.67312E-06	1.55666E-06	1.67312E-06	1.55666E-06	1.70172E-05	1.63679E-05
3833403774465	383340	3774465	0.000109461	4.4076E-05	4.29451E-05	1.13832E-05	1.0604E-05	0.00011234	8.0766E-05	5.44548E-05	5.37634E-05	3.81464E-05	1.21181E-05	1.736E-05	1.66976E-05	1.70683E-06	1.58802E-06	1.70683E-06	1.58802E-06	1.736E-05	1.66976E-05
3833503774465	383350	3774465	0.000105053	4.23009E-05	4.12156E-05	1.09248E-05	1.01769E-05	0.000114683	8.24505E-05	5.55905E-05	5.48847E-05	3.8942E-05	1.23709E-05	1.7722E-05	1.70458E-05	1.74242E-06	1.62114E-06	1.74242E-06	1.62114E-06	1.7722E-05	1.70458E-05
3833603774465	383360	3774465	0.000100212	4.03515E-05	3.93162E-05	1.04213E-05	9.70793E-06	0.000117052	8.41542E-05	5.67392E-05	5.60188E-05	3.97467E-05	1.26265E-05	1.80882E-05	1.73981E-05	1.77843E-06	1.65464E-06	1.77843E-06	1.65464E-06	1.80882E-05	1.73981E-05
3833703774465	383370	3774465	9.49163E-05	3.82192E-05	3.72386E-05	9.87064E-06	9.19493E-06	0.000119315	8.57811E-05	5.78361E-05	5.71017E-05	4.05151E-05	1.28706E-05	1.84379E-05	1.77344E-05	1.81281E-06	1.68663E-06	1.81281E-06	1.68663E-06	1.84379E-05	1.77344E-05
3833903774465	383390	3774465	8.5288E-05	3.43422E-05	3.34611E-05	8.86936E-06	8.2622E-06	0.000124126	8.92397E-05	6.0168E-05	5.9404E-05	4.21486E-05	1.33895E-05	1.91813E-05	1.84494E-05	1.8859E-06	1.75463E-06	1.8859E-06	1.75463E-06	1.91813E-05	1.84494E-05
3834003774465	383400	3774465	8.11774E-05	3.2687E-05	3.18484E-05	8.44189E-06	7.86399E-06	0.00012679	9.11548E-05	6.14592E-05	6.06788E-05	4.30531E-05	1.36769E-05	1.95929E-05	1.88454E-05	1.92637E-06	1.79229E-06	1.92637E-06	1.79229E-06	1.95929E-05	1.88454E-05
3834103774465	383410	3774465	7.73532E-05	3.11472E-05	3.0348E-05	8.04419E-06	7.49352E-06	0.000129444	9.30635E-05	6.27461E-05	6.19494E-05	4.39546E-05	1.39632E-05	2.00032E-05	1.924E-05	1.96671E-06	1.82981E-06	1.96671E-06	1.82981E-06	2.00032E-05	1.924E-05
3834203774465	383420	3774465	7.33473E-05	2.95342E-05	2.87764E-05	7.62761E-06	7.10546E-06	0.000131565	9.45878E-05	6.37738E-05	6.29641E-05	4.46746E-05	1.4192E-05	2.03309E-05	1.95551E-05	1.99892E-06	1.85979E-06	1.99892E-06	1.85979E-06	2.03309E-05	1.95551E-05
3834303774465	383430	3774465	6.97467E-05	2.80843E-05	2.73638E-05	7.25317E-06	6.75665E-06	0.000133649	9.60866E-05	6.47843E-05	6.39618E-05	4.53824E-05	1.44168E-05	2.0653E-05	1.9865E-05	2.0306E-06	1.88926E-06	2.0306E-06	1.88926E-06	2.0653E-05	1.9865E-05
3834403774465	383440	3774465	6.65387E-05	2.67926E-05	2.61052E-05	6.91956E-06	6.44588E-06	0.000135868	9.76814E-05	6.58596E-05	6.50234E-05	4.61357E-05	1.46561E-05	2.09958E-05	2.01947E-05	2.0643E-06	1.92061E-06	2.0643E-06	1.92061E-06	2.09958E-05	2.01947E-05
3834503774465	383450	3774465	6.37065E-05	2.56522E-05	2.4994E-05	6.62503E-06	6.17151E-06	0.000138442	9.95324E-05	6.71076E-05	6.62556E-05	4.70099E-05	1.49338E-05	2.13937E-05	2.05774E-05	2.10342E-06	1.95701E-06	2.10342E-06	1.95701E-06	2.13937E-05	2.05774E-05
3834603774465	383460	3774465	6.11398E-05	2.46187E-05	2.3987E-05	6.35811E-06	5.92286E-06	0.000141186	0.000101505	6.84377E-05	6.75687E-05	4.79416E-05	1.52298E-05	2.18177E-05	2.09852E-05	2.14511E-06	1.9958E-06	2.14511E-06	1.9958E-06	2.18177E-05	2.09852E-05
3834703774465	383470	3774465	5.86625E-05	2.36212E-05	2.30151E-05	6.10049E-06	5.68288E-06	0.000143725	0.000103331	6.96684E-05	6.87839E-05	4.88038E-05	1.55037E-05	2.221E-05	2.13626E-05	2.18368E-06	2.03169E-06	2.18368E-06	2.03169E-06	2.221E-05	2.13626E-05
3834803774465	383480	3774465	5.64088E-05	2.27137E-05	2.21309E-05	5.86612E-06	5.46455E-06	0.000146362	0.000105226	7.09467E-05	7.00459E-05	4.96992E-05	1.57882E-05	2.26175E-05	2.17545E-05	2.22375E-06	2.06896E-06	2.22375E-06	2.06896E-06	2.26175E-05	2.17545E-05
3834903774465	383490	3774465	5.43451E-05	2.18827E-05	2.13212E-05	5.65151E-06	5.26463E-06	0.000149088	0.000107186	7.22681E-05	7.13505E-05	5.06249E-05	1.60822E-05	2.30388E-05	2.21597E-05	2.26517E-06	2.1075E-06	2.26517E-06	2.1075E-06	2.30388E-05	2.21597E-05
3835003774465	383500	3774465	5.24225E-05	2.11085E-05	2.0567E-05	5.45158E-06	5.07838E-06	0.000151805	0.00010914	7.35852E-05	7.26509E-05	5.15476E-05	1.63753E-05	2.34587E-05	2.25636E-05	2.30645E-06	2.14591E-06	2.30645E-06	2.14591E-06	2.34587E-05	2.25636E-05
3835103774465	383510	3774465	5.06955E-05	2.04132E-05	1.98894E-05	5.27198E-06	4.91108E-06	0.00015471	0.000111228	7.4993E-05	7.40408E-05	5.25337E-05	1.66886E-05	2.39075E-05	2.29953E-05	2.35057E-06	2.18696E-06	2.35057E-06	2.18696E-06	2.39075E-05	2.29953E-05
3835203774465	383520	3774465	4.85997E-05	1.95692E-05	1.90672E-05	5.05403E-06	4.70805E-06	0.000156135	0.000112253	7.56839E-05	7.4723E-05	5.30178E-05	1.68424E-05	2.41277E-05	2.32071E-05	2.37223E-06	2.20711E-06	2.37223E-06	2.20711E-06	2.41277E-05	2.32071E-05
3835303774465	383530	3774465	4.6638E-05	1.87793E-05	1.82975E-05	4.85003E-06	4.51801E-06	0.00015756	0.000113277	7.63749E-05	7.54051E-05	5.35018E-05	1.69961E-05	2.4348E-05	2.3419E-05	2.39389E-06	2.22726E-06	2.39389E-06	2.22726E-06	2.4348E-05	2.3419E-05
3835403774465	383540	3774465	4.50186E-05	1.81273E-05	1.76622E-05	4.68162E-06	4.36114E-06	0.000159752	0.000114853	7.74372E-05	7.6454E-05	5.42459E-05	1.72325E-05	2.46867E-05	2.37447E-05	2.42719E-06	2.25824E-06	2.42719E-06	2.25824E-06	2.46867E-05	2.37447E-05
3835503774465	383550	3774465	4.38561E-05	1.76592E-05	1.72061E-05	4.56073E-06	4.24852E-06	0.00016328	0.000

			MDemolition	MSite Grubbing / Prep	MMass Grading / Excavation	MMass Grading / Excavation	MDrainage / Utilities Trenching	MFoundations / Concrete Pads	MBuilding / Structure Construction	MAsphalt Paving	MLandscaping or Other Finishing	MWaterside Construction (Piles)	RSSWDemolition	RSSWPlacing Base	RSSWForm	Child Risk				
Unique Identifier	X (UTM)	Y (UTM)	2027	2027	2027	2028	2028	2028	2028	2028	2028	2028	2029	2029	2029	3rd Trimester	0<2	2<16	Total	per million
3837003774455	383700	3774455	5.86185E-05	0.000179949	0.000211605	0.000208787	4.4381E-05	5.77172E-05	4.2483E-05	4.37264E-06	5.12283E-05	4.37264E-06	0.000249364	0.000361833	0.000214487	6.11378E-09	8.6994E-08	1.8918E-08	1.12026E-07	0.11202591
3837103774455	383710	3774455	6.45284E-05	0.000198091	0.000232939	0.000229837	4.88556E-05	6.35362E-05	4.67661E-05	4.81349E-06	5.63931E-05	4.81349E-06	0.00027731	0.000402383	0.000238524	6.63311E-09	9.4663E-08	2.0714E-08	1.2201E-07	0.12201
3837203774455	383720	3774455	7.09373E-05	0.000217765	0.000256074	0.000252665	5.37079E-05	6.98466E-05	5.14109E-05	5.29157E-06	6.19941E-05	5.29157E-06	0.00030805	0.000446988	0.000264965	7.19386E-09	1.0295E-07	2.2661E-08	1.32801E-07	0.13280122
3837303774455	383730	3774455	7.70451E-05	0.000236515	0.000278122	0.000274419	5.83321E-05	7.58604E-05	5.58374E-05	5.74717E-06	6.73318E-05	5.74717E-06	0.000338027	0.000490484	0.000290749	7.72061E-09	1.1074E-07	2.4512E-08	1.42977E-07	0.14297726
3837403774455	383740	3774455	8.41798E-05	0.000258417	0.000303878	0.000299832	6.3734E-05	8.28855E-05	6.10082E-05	6.27939E-06	7.3567E-05	6.27939E-06	0.000373062	0.000541322	0.000320884	8.3395E-09	1.1989E-07	2.6678E-08	1.54912E-07	0.15491182
3837503774455	383750	3774455	9.45245E-05	0.000290174	0.000341221	0.000336677	7.15661E-05	9.30711E-05	6.85054E-05	7.05105E-06	8.26075E-05	7.05105E-06	0.000423174	0.000614034	0.000363987	9.2525E-09	1.3334E-07	2.9836E-08	1.72431E-07	0.172431
3837603774455	383760	3774455	0.000108084	0.000331801	0.00039017	0.000384975	8.18326E-05	0.000106423	7.83328E-05	8.06256E-06	9.44579E-05	8.06256E-06	0.000488547	0.000708893	0.000420217	1.04559E-08	1.5104E-07	3.3984E-08	1.95485E-07	0.19548457
3837703774455	383770	3774455	0.000125235	0.000384451	0.000452083	0.000446064	9.48179E-05	0.00012331	9.07628E-05	9.34193E-06	0.000109447	9.34193E-06	0.000571523	0.000829293	0.000491588	1.19843E-08	1.7351E-07	3.9238E-08	2.24734E-07	0.22473372
3837803774455	383780	3774455	0.000146625	0.000450114	0.000529297	0.000522249	0.000111012	0.000144371	0.000106265	1.09375E-05	0.00012814	1.09375E-05	0.000676272	0.000981285	0.000581686	1.38841E-08	2.0143E-07	4.579E-08	2.61102E-07	0.26110241
3837903774455	383790	3774455	0.000175006	0.000537239	0.000631749	0.000623337	0.0001325	0.000172315	0.000126834	1.30546E-05	0.000152943	1.30546E-05	0.000815722	0.00118363	0.000701632	1.64015E-08	2.3843E-07	5.449E-08	3.09324E-07	0.30932409
3838003774455	383800	3774455	0.000217428	0.000667467	0.000784887	0.000774436	0.000164619	0.000214085	0.000157578	1.6219E-05	0.000190016	1.6219E-05	0.001024439	0.001486483	0.000881157	2.0168E-08	2.9378E-07	6.7498E-08	3.81445E-07	0.38144509
3838103774455	383810	3774455	0.000283873	0.00087144	0.001024743	0.001011098	0.000214925	0.000279508	0.000205733	2.11755E-05	0.000248084	2.11755E-05	0.001351439	0.001960967	0.001162422	2.6076E-08	3.8056E-07	8.7888E-08	4.94527E-07	0.4945275
3838203774455	383820	3774455	0.000392721	0.001205586	0.001417671	0.001398794	0.000297336	0.000386683	0.00028462	2.9295E-05	0.00034321	2.9295E-05	0.001887062	0.002738168	0.001623131	3.57636E-08	5.2284E-07	1.213E-07	6.79904E-07	0.67990379
3838303774455	383830	3774455	0.000600487	0.001843391	0.002167677	0.002138814	0.000454639	0.000591254	0.000435195	4.47933E-05	0.000524782	4.47933E-05	0.002909315	0.004221479	0.002502407	5.4268E-08	7.9456E-07	1.851E-07	1.03393E-06	1.03392971
3838403774455	383840	3774455	0.001053937	0.003235405	0.003804571	0.003753912	0.000797953	0.001037732	0.000763827	7.86184E-05	0.000921064	7.86184E-05	0.005140293	0.007458677	0.004421352	9.46711E-08	1.3878E-06	3.2438E-07	1.80685E-06	1.80685054
3838503774455	383850	3774455	0.000744844	0.002286542	0.002688787	0.002652985	0.000563934	0.000733391	0.000539816	5.55616E-05	0.000650939	5.55616E-05	0.003617066	0.005248441	0.00311117	6.71008E-08	9.8276E-07	2.2929E-07	1.27916E-06	1.27915694
3838703774455	383870	3774455	0.00110981	0.003406925	0.004006265	0.003952921	0.000840256	0.001092746	0.000804321	8.27862E-05	0.000969893	8.27862E-05	0.005412397	0.007853505	0.004655399	9.96043E-08	1.46E-06	3.4135E-07	1.90097E-06	1.90097091
3838803774455	383880	3774455	0.001620583	0.00497491	0.005850087	0.005772192	0.001226971	0.001595665	0.001174497	0.000120887	0.001416271	0.000120887	0.007920579	0.011492932	0.006812777	1.45108E-07	2.1277E-06	4.9804E-07	2.77081E-06	2.77081181
3838903774455	383890	3774455	0.001286859	0.003950436	0.00464539	0.004583535	0.000974303	0.001267073	0.000932635	9.59932E-05	0.001124621	9.59932E-05	0.006279977	0.009112382	0.005401636	1.15353E-07	1.6909E-06	3.9555E-07	2.20183E-06	2.20182626
3839003774455	383900	3774455	0.001046613	0.003212923	0.003778134	0.003727827	0.000792409	0.001030521	0.00075852	7.80721E-05	0.000914664	7.80721E-05	0.005099434	0.007399389	0.004386208	9.39297E-08	1.3765E-06	3.2178E-07	1.79226E-06	1.79225666
3839103774455	383910	3774455	0.000871368	0.002674949	0.00314552	0.003103637	0.000659727	0.00085797	0.000631513	6.49996E-05	0.000761512	6.49996E-05	0.004238504	0.006150161	0.003645691	7.83003E-08	1.1472E-06	2.6797E-07	1.49348E-06	1.49348418
3829703774455	382970	3774465	8.4775E-06	2.60245E-05	3.06026E-05	3.01951E-05	6.41846E-06	8.34715E-06	6.14396E-06	6.32378E-07	7.40871E-06	6.32378E-07	1.87968E-05	2.72745E-05	1.61678E-05	1.6269E-09	2.0881E-08	3.3895E-09	2.58971E-08	0.02589709
3829803774465	382980	3774465	8.65351E-06	2.65648E-05	3.1238E-05	3.08221E-05	6.55172E-06	8.52045E-06	6.27152E-06	6.45508E-07	7.56253E-06	6.45508E-07	1.9274E-05	2.7967E-05	1.65783E-05	1.69298E-09	2.1668E-08	3.4912E-09	2.68525E-08	0.02685252
3829903774465	382990	3774465	8.82226E-06	2.70828E-05	3.18472E-05	3.14231E-05	6.67948E-06	8.68661E-06	6.39382E-06	6.58096E-07	7.71001E-06	6.58096E-07	1.9745E-05	2.86505E-05	1.69834E-05	1.76128E-09	2.2478E-08	3.5931E-09	2.7832E-08	0.02783198
3830003774465	383000	3774465	9.00916E-06	2.76566E-05	3.25218E-05	3.20888E-05	6.82098E-06	8.87063E-06	6.52927E-06	6.72038E-07	7.87334E-06	6.72038E-07	2.02597E-05	2.93973E-05	1.74261E-05	1.83776E-09	2.3382E-08	3.7061E-09	2.89261E-08	0.02892613
3830103774465	383010	3774465	9.3648E-06	2.87483E-05	3.38057E-05	3.33556E-05	7.09025E-06	9.22081E-06	6.78702E-06	6.98567E-07	8.18416E-06	6.98567E-07	2.11456E-05	3.06827E-05	1.81881E-05	1.9618E-09	2.4871E-08	3.9015E-09	3.07341E-08	0.03073409
3830203774465	383020	3774465	9.764E-06	2.99738E-05	3.52467E-05	3.47774E-05	7.39249E-06	9.61387E-06	7.07633E-06	7.28345E-07	8.53302E-06	7.28345E-07	2.21406E-05	3.21265E-05	1.9044E-05	2.1084E-09	2.6623E-08	4.1273E-09	3.28586E-08	0.03285859
3830303774465	383030	3774465	1.01469E-05	3.11491E-05	3.66288E-05	3.61411E-05	7.68236E-06	9.99085E-06	7.35381E-06	7.56905E-07	8.86762E-06	7.56905E-07	2.30982E-05	3.3516E-05	1.98676E-05	2.26302E-09	2.8456E-08	4.3562E-09	3.50753E-08	0.03507534
3830403774465	383040	3774465	1.04971E-05	3.22242E-05	3.7893E-05	3.73885E-05	7.94751E-06	1.03357E-05	7.60762E-06	7.83029E-07	9.17368E-06	7.83029E-07	2.39748E-05	3.47879E-05	2.06216E-05	2.42046E-09	3.0307E-08	4.5788E-09	3.73065E-08	0.03730646
3830503774465	383050	3774465	1.08727E-05	3.33773E-05	3.92489E-05	3.87263E-05	8.23189E-06	1.07055E-05	7.87984E-06	8.11047E-07	9.50193E-06	8.11047E-07	2.48981E-05	3.61276E-05	2.14157E-05	2.60131E-09	3.2425E-08	4.8278E-09	3.98544E-08	0.03985437
3830603774465	383060	3774465	1.12447E-05	3.45192E-05	4.05917E-05	4.00512E-05	8.51352E-06	1.10718E-05	8.14942E-06	8.38795E-07	9.82701E-06	8.38795E-07	2.58089E-05	3.74493E-05	2.21992E-05	2.79756E-09	3.471E-08	5.0881E-09	4.25955E-08	0.04259548
3830703774465	383070	3774465	1.16293E-05	3.57001E-05	4.19804E-05	4.14214E-05	8.80477E-06	1.14505E-05	8.42822E-06	8.6749E-07	1.01632E-05	8.6749E-07	2.67665E-05	3.88388E-05	2.30228E-05	3.02005E-09	3.7286E-08	5.3734E-09	4.56791E-08	0.04567907
3830803774465	383080	3774465	1.20031E-05	3.68476E-05	4.33297E-05	4.27528E-05	9.08778E-06	1.18186E-05	8.69912E-06	8.95373E-07	1.04899E-05	8.95373E-07	2.77241E-05	4.02283E-05	2.38465E-05	3.26399E-09	4.0092E-08	5.6735E-09	4.90292E-08	0.04902918
3830903774465	383090	3774465	1.23515E-05	3.79171E-05	4.45873E-05	4.39937E-05	9.35155E-06	1.21616E-05	8.95161E-06	9.21361E-07	1.07943E-05	9.21361E-07	2.86506E-05	4.15726E-05	2.46434E-05	3.52501E-09	4.3075E-08	5.981E-09	5.2581E-08	0.05258098
3831003774465	383100	3774465	1.27616E-05	3.91759E-05	4.60677E-05	4.54543E-05	9.66203E-06	1.25654E-05	9.24881E-06	9.51952E-07	1.11527E-05	9.51952E-07	2.96019E-05	4.2953E-05	2.54617E-05	3.82735E-09	4.6532E-08	6.3352E-09	5.66948E-08	0.05669482
3831103774465	383110	3774465	1.30846E-05	4.01675E-05	4.72336E-05	4.66047E-05	9.90657E-06	1.28834E-05	9.48289E-06	9.76045E-07	1.14355E-05	9.76045E-07	3.04629E-05	4.42023E-05	2.62022E-05	4.14369E-09	5.0115E-08	6.6796E-09	6.09379E-08	0.0609379
3831203774465	383120	3774465	1.33949E-05	4.112E-05	4.83537E-05	4.77099E-05	1.01415E-05	1.31889E-05	9.70777E-06	9.99191E-07	1.17061E-05	9.99191E-07	3.13394E-05	4.54741E-05	2.69561E-05	4.49746E-09	5.4097E-08	7.0512E-09	6.56459E-08	0.06564594
3831303774465	383130	3774465	1.36707E-05	4.19667E-05	4.93494E-05	4.86923E-05	1.03503E-05	1.34605E-05	9.90766E-06	1.01976E-06	1.19472E-05	1.01976E-06	3.22252E-05	4.67595E-05	2.77181E-05	4.91082E-09	5.8717E-08	7.4635E-09	7.10913E-08	0.07109127
3831403774465	383140	3774465	1.39501E-05	4.28245E-05	5.03581E-05	4.96876E-05	1.05619E-05	1.37356E-05	1.01102E-05	1.04061E-06	1.21914E-05	1.04061E-06	3.31174E-05	4.8054E-05	2.84854E-05	5.35669E-09	6.3693E-08	7.9013E-09	7.69512E-08	0.07695119
3831503774465	383150	3774465	1.42114E-05	4.36266E-05	5.13013E-05	5.06182E-05	1.07597E-05	1.39929E-05	1.02995E-05	1.0601E-06	1.24197E-05	1.0601E-06	3.40375E-05	4.93892E-05	2.92769E-05	5.86394E-09	6.9336E-08	8.3845E-09	8.35844E-08	0.08358436
3831603774465	383160	3774465	1.44745E-05	4.44343E-05	5.22511E-05	5.15554E-05	1.09589E-05	1.4252E-05	1.04902E-05	1.07973E-06	1.26497E-05	1.07973E-06	3.49796E-05	5.07561E-05	3.00872E-05	6.43692E-09	7.5696E-08	8.9202E-09	9.10535E-08	0.09105345
3831703774465	383170	3774465	1.4734E-05	4.52309E-05	5.31878E-05	5.24796E-05	1.11554E-05	1.45075E-05	1.06783E-05	1.09908E-06	1.28764E-05	1.09908E-06	3.59497E-05	5.21637E-05	3.09216E-05	7.04597E-09	8.245E-08	9.4851E-09	9.89813E-08	0.09898126
3831903774465	383190	3774465	1.52185E-05	4.67181E-05	5.49367E-05	5.42052E-05	1.15222E-05	1.49845E-05	1.10294E-05	1.13522E-06	1.32998E-05	1.13522E-06	3.77432E-05	5.47663E-05	3.24643E-05	8.18442E-09	9.5076E-08	1.0553E-08	1.13813E-07	0.11381273
3832003774465	383200	3774465	1.54471E-05	4.742E-05	5.5762E-05	5.50195E-05	1.16953E-05	1.52096E-05	1.11951E-05	1.15228E-06	1.34997E-05	1.15228E-06	3.85855E-05	5.59883E-05	3.31887E-05	8.65172E-09	1.0027E-07	1.1013E-08	1.19934E-07	0.11993392
3832103774465	383210	3774465	1.56957E-05	4.81831E-05	5.66594E-05	5.5905E-05	1.18835E-05	1.54544E-05	1.13753E-05	1.17082E-06	1.37169E-05	1.17082E-06	3.95212E-05	5.73462E-05	3.39936E-05	9.08107E-09	1.0506E-07	1.146E-08	1.25597E-07	0.12559699
3832203774465	383220	3774465	1.59661E-05	4.90131E-05	5.76354E-05	5.6868E-05	1.20882E-05	1.57206E-05	1.15712E-05	1.19099E-06	1.39532E-05	1.19099E-06	4.05568E-05	5.88488E-05	3.48844E-05	9.44757E-09	1.0916E-07	1.1879E-08	1.30488E-07	0.13048844
3832303774465	383230	3774465	1.62437E-05	4.98654E-05	5.86376E-05	5.78568E-05	1.22984E-05	1.59939E-05	1.17724E-05	1.2117E-06	1.41958E-05	1.2117E-06	4.1633E-05	6.04104E-05	3.581E-05	9.69358E-09	1.1195E-07	1.2224E-08	1.33869E-07	0.1338691
3832403774465	383240	3774465	1.65322E-05	5.0751E-05	5.96791E-05	5.88844E-05	1.25168E-05	1.6278E-05	1.19815E-05	1.23322E-06	1.44479E-05	1.23322E-06	4.27622E-05	6.20488E-05	3.67813E-05	9.80613E-09	1.1329E-07	1.2486E-08	1.35579E-07	0.13557887
3832503774465	383250	3774465	1.68316E-05	5.16701E-05	6.07598E-05	5.99508E-05	1.27435E-05	1.65728E-05	1.21985E-05	1.25555E-06	1.47096E-05	1.25555E-06	4.39412E-05	6.37597E-05	3.77955E-05	9.77053E-09	1.1301E-07	1.2656E-08	1.35432E-07	0.13543184
3832603774465	383260	3774465	1.7151E-05	5.26505E-05	6.19127E-05	6.10883E-05	1.29853E-05	1.68873E-05	1.24299E-05	1.27938E-06	1.49887E-05	1.27938E-06	4.5217E-05	6.56109E-05	3.88928E-05	9.5864E-09	1.1111E-07	1.2736E-08	1.33428E-07	0.13342782
3832703774465	383270	3774465	1.74957E-05	5.37089E-05	6.31572E-05	6.23163E-05	1.32463E-05	1.72267E-05	1.26798E-05	1.30509E-06	1.529E-05	1.30509E-06	4.66207E-05	6.76477E-05	4.01002E-05	9.24864E-09	1.0754E-07	1.2714E-08	1.29498E-07	0.12949784
3832903774465	383290	3774465	1.81562E-05	5.57364E-05	6.55415E-05	6.46688E-05	1.37464E-05	1.7877E-05	1.31585E-05	1.35436E-06	1.58672E-05	1.35436E-06	4.93002E-05	7.15356E-05	4.24049E-05	8.30387E-09	9.7439E-08	1.2425E-08	1.18168E-07	0.1181679
3833003774465	383300	3774465	1.84502E-05	5.66388E-05	6.66026E-05	6.57158E-05	1.39689E-05	1.81665E-05	1.33715E-05	1.37629E-06	1.61241E-05	1.37629E-06	5.04917E-05	7.32646E-05	4.34298E-05	7.78512E-09	9.1873E-08	1.2188E-08	1.11846E-07	0.11184587
3833103774465	383310	3774465	1.87496E-05	5.75579E-05	6.76834E-05	6.67822E-05	1.41956E-05	1.84613E-05	1.35885E-05	1.39862E-06	1.63858E-05	1.39862E-06	5.17145E-05	7.50388E-05	4.44815E-05	7.27814E-09	8.6437E-08	1.1909E-08	1.05624E-07	0.10562367
3833203774465	383320	3774465	1.90562E-05	5.84993E-05	6.87904E-05	6.78745E-05	1.44278E-05	1.87632E-05	1.38108E-05	1.4215E-06	1.66537E-05	1.4215E-06	5.30027E-05	7.69081E-05	4.55896E-05	6.81876E-09	8.1522E-08	1.1602E-08	9.99429E-08	0.09994292
3833303774465	383330	3774465	1.93647E-05	5.94463E-05	6.99039E-05	6.89732E-05	1.46613E-05	1.90669E-05	1.40343E-05	1.44451E-06	1.69233E-05	1.44451E-06	5.43378E-05	7.88453E-05	4.67379E-05	6.40704E-09	7.7129E-08	1.13E-08	9.48363E-08	0.09483632
3833403774465	383340	3774465	1.97004E-05	6.04768E-05	7.11157E-05	7.01688E-05	1.49155E-05	1.93975E-05	1.42776E-05	1.46955E-06	1.72167E-05	1.46955E-06	5.57883E-05	8.095E-05	4.79855E-05	6.04734E-09	7.3313E-08	1.1031E-08	9.03919E-08	0.09039192
3833503774465	383350	3774465	2.00542E-05	6.1563E-05	7.2393E-05	7.14291E-05	1.51834E-05	1.97459E-05	1.4534E-05	1.49594E-06	1.75259E-05	1.49594E-06	5.73323E-05	8.31904E-05	4.93136E-05	5.73508E-09	7.0023E-08	1.079E-08	8.65479E-08	0.08654786
3833603774465	383360	3774465	2.03917E-05	6.25991E-05	7.36114E-05	7.26312E-05	1.54389E-05	2.00782E-05	1.47786E-05	1.52112E-06	1.78209E-05	1.52112E-06	5.89169E-05	8.54897E-05	5.06766E-05	5.46001E-09	6.7132E-08	1.057E-08	8.31621E-08	0.08316207
3833703774465	383370	3774465	2.07183E-05	6.36017E-05	7.47904E-05	7.37946E-05	1.56862E-05	2.03998E-05	1.50153E-05	1.54548E-06	1.81063E-05	1.54548E-06	6.0436E-05	8.76939E-05	5.19832E-05	5.21258E-09	6.454E-08	1.0356E-08	8.01089E-08	0.08010888
3833903774465	383390	3774465	2.14079E-05	6.57184E-05	7.72795E-05	7.62505E-05	1.62083E-05	2.10787E-05	1.55151E-05	1.59692E-06	1.87089E-05	1.59692E-06	6.3705E-05	9.24373E-05	5.4795E-05	4.81467E-09	6.0425E-08	1.0031E-08	7.52705E-08	0.07527052
3834003774465	383400	3774465	2.1798E-05	6.6916E-05	7.86878E-05	7.764E-05	1.65036E-05	2.14628E-05	1.57978E-05	1.62602E-06	1.90498E-05	1.62602E-06	6.56202E-05	9.52164E-05	5.64423E-05	4.66174E-09	5.8888E-08	9.9254E-09	7.34748E-08	0.07347478
3834103774465	383410	3774465	2.21845E-05	6.81025E-05	8.0083E-05	7.90167E-05	1.67962E-05	2.18434E-05	1.60779E-05	1.65485E-06	1.93876E-05	1.65485E-06	6.76041E-05	9.8095E-05	5.81487E-05	4.52577E-09	5.7528E-08	9.8384E-09	7.18925E-08	0.07189247
3834203774465	383420	3774465	2.24694E-05	6.89771E-05	8.11114E-05	8.00314E-05	1.70119E-05	2.21239E-05	1.62844E-05	1.6761E-06	1.96366E-05	1.6761E-06	6.93072E-05	0.000100566	5.96136E-05	4.39116E-09	5.6143E-08	9.7266E-09	7.02612E-08	0.07026117
3834303774465	383430	3774465	2.27524E-05	6.9846E-05	8.21332E-05	8.10396E-05	1.72262E-05	2.24026E-05	1.64895E-05	1.69722E-06	1.9884E-05	1.69722E-06	7.10727E-05	0.000103128	6.11322E-05	4.27484E-09	5.4958E-08	9.6367E-09	6.88692E-08	0.06886916
3834403774465	383440	3774465	2.30627E-05	7.07985E-05	8.32533E-05	8.21448E-05	1.74612E-05	2.27081E-05	1.67144E-05	1.72036E-06	2.01551E-05	1.72036E-06	7.29505E-05	0.000105853	6.27474E-05	4.17592E-09	5.3976E-08	9.5722E-09	6.7724E-08	0.06772401
3834503774465	383450	3774465	2.34292E-05	7.19237E-05	8.45764E-05	8.34503E-05	1.77387E-05	2.3069E-05	1.698E-05	1.7477E-06	2.04755E-05	1.7477E-06	7.49718E-05	0.000108786	6.4486E-05	4.09563E-09	5.3218E-08	9.5416E-09	6.68555E-08	0.06685547
3834603774465	383460	3774465	2.38212E-05	7.31269E-05	8.59913E-05	8.48463E-05	1.80354E-05	2.34549E-05	1.72641E-05	1.77694E-06	2.0818E-05	1.77694E-06	7.70836E-05	0.00011185	6.63024E-05	4.02782E-09	5.2604E-08	9.5312E-09	6.61632E-08	0.0661632
3834703774465	383470	3774465	2.41732E-05	7.42076E-05	8.7262E-05	8.61001E-05	1.83019E-05	2.38015E-05	1.75192E-05	1.8032E-06	2.11256E-05	1.8032E-06	7.91173E-05	0.000114801	6.80517E-05	3.96282E-09	5.2006E-08	9.5162E-09	6.54855E-08	0.06548549
3834803774465	383480	3774465	2.45416E-05	7.53383E-05	8.85917E-05	8.74121E-05	1.85808E-05	2.41642E-05	1.77862E-05	1.83068E-06	2.14475E-05	1.83068E-06	8.12416E-05	0.000117883	6.98788E-05	3.90703E-09	5.1514E-08	9.516E-09	6.49365E-08	0.06493652
3834903774465	383490	3774465	2.4919E-05	7.6497E-05	8.99542E-05	8.87564E-05	1.88666E-05	2.45358E-05	1.80597E-05	1.85883E-06	2.17774E-05	1.85883E-06	8.34531E-05	0.000121092	7.17811E-05	3.8587E-09	5.1105E-08	9.5276E-09	6.4491E-08	0.06449095
3835003774465	383500	3774465	2.52928E-05	7.76445E-05	9.13035E-05	9.00878E-05	1.91496E-05	2.49039E-05	1.83306E-05	1.88671E-06	2.2104E-05	1.88671E-06	8.57115E-05	0.000124369	7.37235E-05	3.81536E-09	5.0748E-08	9.545E-09	6.41088E-08	0.06410877
3835103774465	383510	3774465	2.56974E-05	7.88866E-05	9.27642E-05	9.1529E-05	1.94559E-05	2.53023E-05	1.86239E-05	1.9169E-06	2.24577E-05	1.9169E-06	8.81258E-05	0.000127872	7.58002E-05	3.7806E-09	5.0495E-08	9.5795E-09	6.38552E-08	0.06385519
3835203774465	383520	3774465	2.5848E-05	7.9349E-05	9.33079E-05	9.20655E-05	1.957E-05	2.54506E-05	1.8733E-05	1.92813E-06	2.25893E-05	1.92813E-06	8.9779E-05	0.000130271	7.72222E-05	3.7176E-09	4.984E-08	9.53E-09	6.30878E-08	0.06308776
3835303774465	383530	3774465	2.5995E-05	7.98002E-05	9.38385E-05	9.2589E-05	1.96813E-05	2.55953E-05	1.88395E-05	1.9391E-06	2.27177E-05	1.9391E-06	9.14821E-05	0.000132743	7.86871E-05	3.6588E-09	4.923E-08	9.4862E-09	6.23749E-08	0.06237488
3835403774465	383540	3774465	2.62708E-05	8.06468E-05	9.48341E-05	9.35713E-05	1.98901E-05	2.58669E-05	1.90394E-05	1.95967E-06	2.29588E-05	1.95967E-06	9.36594E-05	0.000135902	8.05598E-05	3.61931E-09	4.8874E-08	9.4923E-09	6.1986E-08	0.06198596
3835503774465	383550	3774465	2.67625E-05	8.21564E-05	9.66092E-05	9.53228E-05	2.02624E-05	2.6351E-05	1.93958E-05	1.99635E-06	2.33885E-05	1.99635E-06	9.66196E-05	0.000140197	8.3106E-05	3.60997E-09	4.8927E-08	9.5783E-09	6.21153E-08	0.06211533

			EGIODemolition	EGIOSite Grubbing / Prep	EGIOMass Grading / Excavation	EGIOMass Grading / Excavation	EGIODrainage / Utilities Trenching	EGIODrainage / Utilities Trenching	EGIOFoundations / Concrete Pads	EGIOFoundations / Concrete Pads	EGIOBuilding / Structure Construction	EGIOBuilding / Structure Construction	EGIOAsphalt Paving	EGIOArchitectural Coating	EGIOLandscaping or Other Finishing	EGIOWaterside Construction (Piles)	HIWaterside Construction (Landscaping)	HIWaterside Construction (Landscaping)	KMDemolition	KMSite Grubbing / Prep
Unique Identifier	X (UTM)	Y (UTM)	2025	2025	2025	2026	2026	2027	2026	2027	2026	2027	2027	2027	2027	2027	2025	2026	2025	2025
3835603774465	383560	3774465	0.000203416	7.9782E-05	2.64215E-05	2.58771E-05	6.0088E-05	5.99953E-05	7.89477E-05	7.88968E-05	8.45629E-05	8.2536E-05	3.29065E-06	3.29065E-06	8.91173E-05	3.29065E-06	2.41656E-05	2.34087E-05	3.33214E-05	0.000144617
3835703774465	383570	3774465	0.000200443	7.8616E-05	2.60353E-05	2.54989E-05	5.92098E-05	5.91184E-05	7.77939E-05	7.77437E-05	8.3327E-05	8.13296E-05	3.24255E-06	3.24255E-06	8.78148E-05	3.24255E-06	2.44042E-05	2.36398E-05	3.38872E-05	0.000147073
3835803774465	383580	3774465	0.000197829	7.7591E-05	2.56958E-05	2.51664E-05	5.84377E-05	5.83475E-05	7.67794E-05	7.67299E-05	8.22404E-05	8.02691E-05	3.20027E-06	3.20027E-06	8.66697E-05	3.20027E-06	2.46661E-05	2.38935E-05	3.44869E-05	0.000149676
3835903774465	383590	3774465	0.000195996	7.6873E-05	2.54578E-05	2.49333E-05	5.78964E-05	5.78071E-05	7.60683E-05	7.60192E-05	8.14786E-05	7.95256E-05	3.17063E-06	3.17063E-06	8.58669E-05	3.17063E-06	2.50105E-05	2.42271E-05	3.52111E-05	0.000152819
3836003774465	383600	3774465	0.000195889	7.683E-05	2.54438E-05	2.49196E-05	5.78646E-05	5.77753E-05	7.60265E-05	7.59774E-05	8.14338E-05	7.94819E-05	3.16889E-06	3.16889E-06	8.58197E-05	3.16889E-06	2.5572E-05	2.4771E-05	3.62544E-05	0.000157346
3836103774465	383610	3774465	0.000196257	7.6975E-05	2.54917E-05	2.49664E-05	5.79733E-05	5.78839E-05	7.61694E-05	7.61202E-05	8.15869E-05	7.96313E-05	3.17484E-06	3.17484E-06	8.5981E-05	3.17484E-06	2.61891E-05	2.53688E-05	3.73904E-05	0.000162277
3836203774465	383620	3774465	0.000198538	7.787E-05	2.5788E-05	2.52567E-05	5.86473E-05	5.85568E-05	7.70548E-05	7.70051E-05	8.25354E-05	8.0557E-05	3.21175E-06	3.21175E-06	8.69805E-05	3.21175E-06	2.70735E-05	2.62255E-05	3.89316E-05	0.000168966
3836303774465	383630	3774465	0.000202544	7.9441E-05	2.63083E-05	2.57663E-05	5.98306E-05	5.97383E-05	7.86096E-05	7.85589E-05	8.42007E-05	8.21825E-05	3.27655E-06	3.27655E-06	8.87356E-05	3.27655E-06	2.8218E-05	2.73341E-05	4.08733E-05	0.000177393
3836403774465	383640	3774465	0.000207242	8.1283E-05	2.69185E-05	2.63639E-05	6.12183E-05	6.11238E-05	8.04328E-05	8.03809E-05	8.61536E-05	8.40885E-05	3.35255E-06	3.35255E-06	9.07936E-05	3.35255E-06	2.94773E-05	2.8554E-05	4.30164E-05	0.000186694
3836503774465	383650	3774465	0.00021467	8.4197E-05	2.78833E-05	2.73088E-05	6.34125E-05	6.33146E-05	8.33157E-05	8.3262E-05	8.92415E-05	8.71025E-05	3.47271E-06	3.47271E-06	9.40479E-05	3.47271E-06	3.11833E-05	3.02066E-05	4.58611E-05	0.00019904
3836603774465	383660	3774465	0.000223329	8.7593E-05	2.9008E-05	2.84103E-05	6.59702E-05	6.58684E-05	8.66762E-05	8.66203E-05	9.28411E-05	9.06157E-05	3.61278E-06	3.61278E-06	9.78413E-05	3.61278E-06	3.31207E-05	3.20833E-05	4.91018E-05	0.000213105
3836703774465	383670	3774465	0.000233945	9.1757E-05	3.0387E-05	2.97609E-05	6.91063E-05	6.89997E-05	9.07967E-05	9.07381E-05	9.72546E-05	9.49235E-05	3.78453E-06	3.78453E-06	0.000102493	3.78453E-06	3.54205E-05	3.4311E-05	5.2949E-05	0.000229802
3836803774465	383680	3774465	0.000247185	9.6949E-05	3.21067E-05	3.14452E-05	7.30172E-05	7.29046E-05	9.59351E-05	9.58732E-05	0.000102758	0.000100295	3.9987E-06	3.9987E-06	0.000108293	3.9987E-06	3.8219E-05	3.70219E-05	5.76268E-05	0.000250104
3836903774465	383690	3774465	0.000263047	0.00010317	3.4167E-05	3.3463E-05	7.77029E-05	7.7583E-05	0.000102091	0.000102026	0.000109353	0.000106731	4.25531E-06	4.25531E-06	0.000115242	4.25531E-06	4.15287E-05	4.02279E-05	6.3169E-05	0.000274158
3837003774465	383700	3774465	0.000280975	0.0001102	3.64957E-05	3.57437E-05	8.29987E-05	8.28707E-05	0.000109049	0.000108979	0.000116806	0.000114006	4.54533E-06	4.54533E-06	0.000123096	4.54533E-06	4.52439E-05	4.38267E-05	6.94038E-05	0.000301217
3837103774465	383710	3774465	0.000302317	0.00011857	3.92677E-05	3.84586E-05	8.93028E-05	8.9165E-05	0.000117332	0.000117257	0.000125677	0.000122665	4.89057E-06	4.89057E-06	0.000132446	4.89057E-06	4.9612E-05	4.8058E-05	7.67452E-05	0.00033308
3837203774465	383720	3774465	0.000325571	0.00012769	4.22882E-05	4.14169E-05	9.61721E-05	9.60237E-05	0.000126358	0.000126276	0.000135345	0.000132101	5.26675E-06	5.26675E-06	0.000142634	5.26675E-06	5.43533E-05	5.26508E-05	8.47497E-05	0.00036782
3837303774465	383730	3774465	0.000346777	0.00013601	4.50427E-05	4.41146E-05	0.000102436	0.000102278	0.000134588	0.000134501	0.000144161	0.000140705	5.60981E-06	5.60981E-06	0.000151925	5.60981E-06	5.87286E-05	5.68891E-05	9.22223E-05	0.000400251
3837403774465	383740	3774465	0.000372017	0.00014591	4.8321E-05	4.73254E-05	0.000109892	0.000109722	0.000144384	0.000144291	0.000154653	0.000150946	6.01811E-06	6.01811E-06	0.000162982	6.01811E-06	6.38699E-05	6.18693E-05	0.000100996	0.000438331
3837503774465	383750	3774465	0.000407164	0.0001597	5.28862E-05	5.17965E-05	0.000120274	0.000120089	0.000158024	0.000157923	0.000169264	0.000165207	6.58667E-06	6.58667E-06	0.00017838	6.58667E-06	7.0884E-05	6.86638E-05	0.000112902	0.000490004
3837603774465	383760	3774465	0.000452478	0.00017747	5.8772E-05	5.75611E-05	0.00013366	0.000133453	0.000175611	0.000175498	0.000188102	0.000183593	7.31972E-06	7.31972E-06	0.000198232	7.31972E-06	7.9823E-05	7.73228E-05	0.000127981	0.000555447
3837703774465	383770	3774465	0.000507897	0.0001992	6.59703E-05	6.46111E-05	0.00015003	0.000149799	0.00019712	0.000196993	0.00021114	0.000206079	8.21623E-06	8.21623E-06	0.000222512	8.21623E-06	9.07389E-05	8.78967E-05	0.0001465	0.000635819
3837803774465	383780	3774465	0.000575846	0.00022585	7.47962E-05	7.32551E-05	0.000170102	0.00016984	0.000223492	0.000223348	0.000239388	0.0002336	9.31544E-06	9.31544E-06	0.000252281	9.31544E-06	0.000104107	0.000100846	0.000169223	0.000734441
3837903774465	383790	3774465	0.000665028	0.00026083	8.638E-05	8.46003E-05	0.000196446	0.000196143	0.000258104	0.000257938	0.000276462	0.000269835	1.07581E-05	1.07581E-05	0.000291352	1.07581E-05	0.000121538	0.000117731	0.000198881	0.000863156
3838003774465	383800	3774465	0.000802471	0.00031474	0.000104232	0.000102085	0.000237046	0.00023668	0.000311447	0.000311246	0.000333599	0.000325603	1.29815E-05	1.29815E-05	0.000351566	1.29815E-05	0.000148249	0.000143606	0.000244296	0.001060262
3838103774465	383810	3774465	0.001017752	0.00039918	0.000132195	0.000129471	0.000300639	0.000300175	0.000395	0.000394745	0.000423095	0.000412953	1.64641E-05	1.64641E-05	0.000445881	1.64641E-05	0.000189945	0.000183995	0.000315169	0.001367854
3838203774465	383820	3774465	0.001365032	0.00053538	0.000177303	0.00017365	0.000403224	0.000402602	0.000529783	0.000529442	0.000567464	0.000553862	2.20821E-05	2.20821E-05	0.000598027	2.20821E-05	0.00025708	0.000249027	0.000429245	0.001862955
3838303774465	383830	3774465	0.001962201	0.0007696	0.000254869	0.000249618	0.000579625	0.00057873	0.000761551	0.00076106	0.000815716	0.000796164	3.17425E-05	3.17425E-05	0.000859649	3.17425E-05	0.000372372	0.000360708	0.0006251	0.00271298
3838403774465	383840	3774465	0.003166617	0.00124199	0.00041131	0.000402835	0.000935403	0.00093396	0.001228997	0.001228204	0.00131641	0.001284856	5.12263E-05	5.12263E-05	0.001387309	5.12263E-05	0.000604704	0.000585764	0.001019714	0.00442563
3838603774465	383860	3774465	0.003119039	0.00122333	0.0004051 3	0.000396783	0.000921349	0.000919927	0.001210532	0.001209751	0.001296631	0.001265551	5.04566E-05	5.04566E-05	0.001366465	5.04566E-05	0.000595374	0.000576726	0.001003182	0.004353881
3838903774465	383890	3774465	0.003523328	0.0013819	0.000457643	0.000448213	0.001040774	0.001039168	0.001367441	0.001366559	0.0014647	0.001429592	5.69968E-05	5.69968E-05	0.001543586	5.69968E-05	0.000673303	0.000652214	0.001134952	0.00492577
3839003774465	383900	3774465	0.00536994	0.00210617	0.000697498	0.000683127	0.001586254	0.001583807	0.00208413	0.002082786	0.002232364	0.002178855	8.68694E-05	8.68694E-05	0.002352594	8.68694E-05	0.001028014	0.000995814	0.001735201	0.007530896
3839103774465	383910	3774465	0.00428009	0.00167871	0.000555938	0.000544483	0.001264318	0.001262367	0.001661148	0.001660076	0.001779297	0.001736648	6.92389E-05	6.92389E-05	0.001875126	6.92389E-05	0.000818605	0.000792965	0.001380472	0.005991346
3829703774475	382970	3774475	0.000107784	4.2274E-05	1.4E-05	1.37116E-05	3.18389E-05	3.17898E-05	4.18322E-05	4.18052E-05	4.48075E-05	4.37335E-05	1.74362E-06	1.74362E-06	4.72207E-05	1.74362E-06	1.05822E-05	1.02507E-05	1.07926E-05	4.68405E-05
3829803774475	382980	3774475	0.000113101	4.436E-05	1.46907E-05	1.4388E-05	3.34096E-05	3.33581E-05	4.38959E-05	4.38676E-05	4.7018E-05	4.5891E-05	1.82964E-06	1.82964E-06	4.95503E-05	1.82964E-06	1.0819E-05	1.04801E-05	1.10144E-05	4.78031E-05
3829903774475	382990	3774475	0.000118509	4.6481E-05	1.5393E-05	1.50759E-05	3.50069E-05	3.49529E-05	4.59945E-05	4.59648E-05	4.92658E-05	4.80849E-05	1.91711E-06	1.91711E-06	5.19192E-05	1.91711E-06	1.10343E-05	1.06886E-05	1.12158E-05	4.86772E-05
3830003774475	383000	3774475	0.000124554	4.8852E-05	1.61782E-05	1.58448E-05	3.67925E-05	3.67357E-05	4.83405E-05	4.83094E-05	5.17788E-05	5.05377E-05	2.0149E-06	2.0149E-06	5.45674E-05	2.0149E-06	1.12675E-05	1.09145E-05	1.14353E-05	4.963E-05
3830103774475	383010	3774475	0.000134353	5.2695E-05	1.7451E-05	1.70914E-05	3.96872E-05	3.9626E-05	5.21438E-05	5.21101E-05	5.58525E-05	5.45138E-05	2.17342E-06	2.17342E-06	5.88606E-05	2.17342E-06	1.17446E-05	1.13768E-05	1.18924E-05	5.1614E-05
3830203774475	383020	3774475	0.000146003	5.7264E-05	1.89642E-05	1.85734E-05	4.31285E-05	4.30619E-05	5.66651E-05	5.66286E-05	6.06954E-05	5.92406E-05	2.36188E-06	2.36188E-06	6.39644E-05	2.36188E-06	1.22882E-05	1.19033E-05	1.24039E-05	5.38337E-05
3830303774475	383030	3774475	0.00015829	6.2084E-05	2.05602E-05	2.01366E-05	4.67581E-05	4.66859E-05	6.1434E-05	6.13944E-05	6.58035E-05	6.42262E-05	2.56065E-06	2.56065E-06	6.93475E-05	2.56065E-06	1.27994E-05	1.23985E-05	1.28837E-05	5.5916E-05
3830403774475	383040	3774475	0.000170649	6.6931E-05	2.21655E-05	2.17088E-05	5.04089E-05	5.03312E-05	6.62308E-05	6.6188E-05	7.09414E-05	6.9241E-05	2.76059E-06	2.76059E-06	7.47622E-05	2.76059E-06	1.32443E-05	1.28295E-05	1.33023E-05	5.7733E-05
3830503774475	383050	3774475	0.00018476	7.2465E-05	2.39983E-05	2.35039E-05	5.45772E-05	5.4493E-05	7.17073E-05	7.1661E-05	7.68075E-05	7.49664E-05	2.98886E-06	2.98886E-06	8.09441E-05	2.98886E-06	1.37197E-05	1.329E-05	1.37481E-05	5.96679E-05
3830603774475	383060	3774475	0.000201592	7.9067E-05	2.61847E-05	2.56452E-05	5.95494E-05	5.94575E-05	7.82401E-05	7.81896E-05	8.38049E-05	8.17961E-05	3.26115E-06	3.26115E-06	8.83184E-05	3.26115E-06	1.42651E-05	1.38183E-05	1.42596E-05	6.18877E-05
3830703774475	383070	3774475	0.000220939	8.6656E-05	2.86977E-05	2.81064E-05	6.52645E-05	6.51638E-05	8.5749E-05	8.56936E-05	9.18478E-05	8.96463E-05	3.57413E-06	3.57413E-06	9.67946E-05	3.57413E-06	1.48391E-05	1.43743E-05	1.47892E-05	6.4186E-05
3830803774475	383080	3774475	0.000241984	9.491E-05	3.14312E-05	3.07836E-05	7.1481E-05	7.13707E-05	9.39167E-05	9.38561E-05	0.000100596	9.81853E-05	3.91457E-06	3.91457E-06	0.000106014	3.91457E-06	1.53809E-05	1.48991E-05	1.52893E-05	6.63566E-05
3830903774475	383090	3774475	0.0002639	0.00010351	3.42778E-05	3.35716E-05	7.79549E-05	7.78346E-05	0.000102423	0.000102356	0.000109707	0.000107078	4.26911E-06	4.26911E-06	0.000115616	4.26911E-06	1.58545E-05	1.53579E-05	1.57419E-05	6.8321E-05
3831003774475	383100	3774475	0.000288987	0.00011334	3.75363E-05	3.6763E-05	8.53654E-05	8.52337E-05	0.000112159	0.000112087	0.000120136	0.000117257	4.67494E-06	4.67494E-06	0.000126607	4.67494E-06	1.63747E-05	1.58618E-05	1.62624E-05	7.058E-05
3831103774475	383110	3774475	0.000315529	0.00012375	4.09838E-05	4.01394E-05	9.32057E-05	9.30619E-05	0.00012246	0.000122381	0.00013117	0.000128026	5.1043E-06	5.1043E-06	0.000138235	5.1043E-06	1.68285E-05	1.63014E-05	1.66947E-05	7.2456E-05
3831203774475	383120	3774475	0.000345367	0.00013546	4.48595E-05	4.39352E-05	0.00010202	0.000101862	0.000134041	0.000133954	0.000143574	0.000140133	5.587E-06	5.587E-06	0.000151307	5.587E-06	1.72375E-05	1.66976E-05	1.70567E-05	7.40275E-05
3831303774475	383130	3774475	0.000378709	0.00014853	4.91902E-05	4.81767E-05	0.000111869	0.000111696	0.000146981	0.000146886	0.000157435	0.000153661	6.12636E-06	6.12636E-06	0.000165914	6.12636E-06	1.76089E-05	1.70573E-05	1.74075E-05	7.55499E-05
3831403774475	383140	3774475	0.00041372	0.00016227	5.37378E-05	5.26306E-05	0.000122211	0.000122022	0.000160569	0.000160466	0.00017199	0.000167867	6.69274E-06	6.69274E-06	0.000181253	6.69274E-06	1.79461E-05	1.7384E-05	1.77334E-05	7.69642E-05
3831503774475	383150	3774475	0.000452864	0.00017762	5.88222E-05	5.76102E-05	0.000133774	0.000133567	0.000175761	0.000175648	0.000188262	0.00018375	7.32597E-06	7.32597E-06	0.000198402	7.32597E-06	1.82385E-05	1.76673E-05	1.80525E-05	7.83491E-05
3831603774475	383160	3774475	0.000496049	0.00019456	6.44315E-05	6.3104E-05	0.000146531	0.000146305	0.000192522	0.000192398	0.000206215	0.000201272	8.02458E-06	8.02458E-06	0.000217321	8.02458E-06	1.85094E-05	1.79297E-05	1.83716E-05	7.9734E-05
3831703774475	383170	3774475	0.000540466	0.00021198	7.02007E-05	6.87543E-05	0.000159651	0.000159405	0.00020976	0.000209625	0.00022468	0.000219294	8.7431E-06	8.7431E-06	0.00023678	8.7431E-06	1.87588E-05	1.81712E-05	1.86907E-05	8.11189E-05
3831903774475	383190	3774475	0.000618986	0.00024278	8.03997E-05	7.87432E-05	0.000182846	0.000182563	0.000240235	0.00024008	0.00025732	0.000251154	1.00133E-05	1.00133E-05	0.000271181	1.00133E-05	1.91265E-05	1.85274E-05	1.92836E-05	8.36922E-05
3832003774475	383200	3774475	0.000649058	0.00025457	8.43057E-05	8.25687E-05	0.000191729	0.000191433	0.000251906	0.000251744	0.000269823	0.000263356	1.04998E-05	1.04998E-05	0.000284355	1.04998E-05	1.92539E-05	1.86508E-05	1.9562E-05	8.49003E-05
3832103774475	383210	3774475	0.000675977	0.00026513	8.78022E-05	8.59931E-05	0.00019968	0.000199372	0.000262354	0.000262185	0.000281014	0.000274278	1.09353E-05	1.09353E-05	0.000296149	1.09353E-05	1.94046E-05	1.87968E-05	1.98607E-05	8.61968E-05
3832203774475	383220	3774475	0.000698872	0.00027411	9.0776E-05	8.89057E-05	0.000206443	0.000206125	0.00027124	0.000271065	0.000290532	0.000283568	1.13056E-05	1.13056E-05	0.000306179	1.13056E-05	1.95786E-05	1.89653E-05	2.01866E-05	8.76112E-05
3832303774475	383230	3774475	0.000713738	0.00027994	9.27068E-05	9.07967E-05	0.000210835	0.000210509	0.000277009	0.00027683	0.000296711	0.000289599	1.15461E-05	1.15461E-05	0.000312692	1.15461E-05	1.97508E-05	1.91322E-05	2.05215E-05	8.90648E-05
3832403774475	383240	3774475	0.000719702	0.00028228	9.34815E-05	9.15555E-05	0.000212596	0.000212268	0.000279324	0.000279144	0.000299191	0.000292019	1.16426E-05	1.16426E-05	0.000315304	1.16426E-05	1.99212E-05	1.92972E-05	2.08655E-05	9.05577E-05
3832503774475	383250	3774475	0.000715956	0.00028081	9.2995E-05	9.1079E-05	0.00021149	0.000211164	0.00027787	0.000277691	0.000297634	0.000290499	1.1582E-05	1.1582E-05	0.000313663	1.1582E-05	2.00934E-05	1.94641E-05	2.12208E-05	9.20998E-05
3832603774475	383260	3774475	0.000703345	0.00027586	9.1357E-05	8.94747E-05	0.000207765	0.000207444	0.000272976	0.0002728	0.000292391	0.000285383	1.1378E-05	1.1378E-05	0.000308139	1.1378E-05	2.02872E-05	1.96517E-05	2.16033E-05	9.37597E-05
3832703774475	383270	3774475	0.000681402	0.00026726	8.85068E-05	8.66833E-05	0.000201283	0.000200972	0.000264459	0.000264289	0.000283269	0.000276479	1.1023E-05	1.1023E-05	0.000298525	1.1023E-05	2.0506E-05	1.98637E-05	2.20151E-05	9.55472E-05
3832903774475	383290	3774475	0.000616651	0.00024186	8.00963E-05	7.84461E-05	0.000182156	0.000181875	0.000239329	0.000239174	0.000256351	0.000250206	9.97554E-06	9.97554E-06	0.000270157	9.97554E-06	2.08522E-05	2.01991E-05	2.28027E-05	9.89652E-05
3833003774475	383300	3774475	0.000579717	0.00022737	7.5299E-05	7.37476E-05	0.000171246	0.000170981	0.000224994	0.000224849	0.000240997	0.0002352	9.37806E-06	9.37806E-06	0.000253977	9.37806E-06	2.09581E-05	2.03016E-05	2.31535E-05	0.000100488
3833103774475	383310	3774475	0.000543025	0.00021298	7.05332E-05	6.90799E-05	0.000160407	0.00016146	0.000210754	0.000210618	0.000225744	0.000220333	8.78451E-06	8.78451E-06	0.000237902	8.78451E-06	2.10585E-05	2.0399E-05	2.35042E-05	0.00010201
3833203774475	383320	3774475	0.000507286	0.00019896	6.5891E-05	6.45334E-05	0.00014985	0.000149619	0.000196883	0.000196756	0.000210886	0.000205832	8.20635E-06	8.20635E-06	0.000222244	8.20635E-06	2.11447E-05	2.04824E-05	2.38527E-05	0.000103523
3833303774475	383330	3774475	0.000474663	0.00018617	6.16537E-05	6.03834E-05	0.000140213	0.000139997	0.000184222	0.000184103	0.000197325	0.000192595	7.67862E-06	7.67862E-06	0.000207952	7.67862E-06	2.12182E-05	2.05536E-05	2.4199E-05	0.000105025
3833403774475	383340	3774475	0.000446047	0.00017495	5.79367E-05	5.6743E-05	0.00013176	0.000131557	0.000173115	0.000173004	0.000185428	0.000180984	7.21568E-06	7.21568E-06	0.000195415	7.21568E-06	2.1342E-05	2.06735E-05	2.46041E-05	0.000106783
3833503774475	383350	3774475	0.000420367	0.00016487	5.46012E-05	5.34762E-05	0.000124174	0.000123983	0.000163149	0.000163044	0.000174753	0.000170564	6.80027E-06	6.80027E-06	0.000184165	6.80027E-06	2.15016E-05	2.08282E-05	2.50341E-05	0.00010865
3833803774475	383380	3774475	0.000353074	0.00013848	4.58605E-05	4.49156E-05	0.000104296	0.000104135	0.000137032	0.000136943	0.000146778	0.00014326	5.71167E-06	5.71167E-06	0.000154683	5.71167E-06	2.17169E-05	2.10367E-05	2.60977E-05	0.000113266
3833903774475	383390	3774475	0.000334562	0.00013122	4.3456E-05	4.25607E-05	9.8828E-05	9.86755E-05	0.000129847	0.000129763	0.000139082	0.000135749	5.4122E-06	5.4122E-06	0.000146573	5.4122E-06	2.17653E-05	2.10836E-05	2.64145E-05	0.000114641
3834003774475	383400	3774475	0.00031896	0.0001251	4.14295E-05	4.05759E-05	9.42193E-05	9.40739E-05	0.000123792	0.000123712	0.000132596	0.000129418	5.15981E-06	5.15981E-06	0.000139738	5.15981E-06	2.18784E-05	2.11931E-05	2.6797E-05	0.000116301
3834103774475	383410	3774475	0.000305254	0.00011972	3.96492E-05	3.88323E-05	9.01704E-05	9.00313E-05	0.000118472	0.000118396	0.000126898	0.000123857	4.93808E-06	4.93808E-06	0.000133733	4.93808E-06	2.20273E-05	2.13373E-05	2.72134E-05	0.000118108
3834203774475	383420	3774475	0.00029205	0.00011455	3.79342E-05	3.71526E-05	8.62702E-05	8.61371E-05	0.000113348	0.000113275	0.00012141	0.000118499	4.72449E-06	4.72449E-06	0.000127948	4.72449E-06	2.20721E-05	2.13808E-05	2.74872E-05	0.000119297
3834303774475	383430	3774475	0.000280131	0.00010987	3.6386E-05	3.56363E-05	8.27493E-05	8.26216E-05	0.000108722	0.000108652	0.000116455	0.000113663	4.53167E-06	4.53167E-06	0.000122727	4.53167E-06	2.21205E-05	2.14277E-05	2.77769E-05	0.000120554
3834403774475	383440	3774475	0.000269505	0.0001057	3.50058E-05	3.42846E-05	7.96105E-05	7.94877E-05	0.000104598	0.00010453	0.000112037	0.000109352	4.35978E-06	4.35978E-06	0.000118071	4.35978E-06	2.21977E-05	2.15024E-05	2.81096E-05	0.000121998

			KMMass Grading / Excavation	KMMass Grading / Excavation	KMDrainage / Utilities Trenching	KMFoundations / Concrete Pads	KMBuilding / Structure Construction	KMAsphalt Paving	KMArchitectural Coating	KMLandscaping or Other Finishing	KMWaterside Construction (Piles)	EWNDemolition	EWNSite Grubbing / Prep	EWNDrainage / Utilities Trenching	EWNDrainage / Utilities Trenching	EWNDrainage / Utilities Trenching	EWNFoundation s / Concrete Pads	EWNBuilding / Structure Construction	EWNAsphalt Paving	EWNLandscaping or Other Finishing	EWNWaterside Construction (Piles)
Unique Identifier	X (UTM)	Y (UTM)	2025	2026	2026	2026	2026	2026	2026	2026	2026	2027	2027	2027	2028	2029	2029	2029	2029	2029	2029
3835603774465	383560	3774465	0.000109925	0.000108787	3.90663E-05	2.06738E-05	7.10071E-05	2.28118E-06	2.28118E-06	7.32883E-05	2.28118E-06	0.000101576	5.536E-06	1.29996E-05	1.27485E-05	1.24848E-05	1.08141E-05	2.34822E-05	1.67063E-06	2.43176E-05	1.67063E-06
3835703774465	383570	3774465	0.000111791	0.000110634	3.97296E-05	2.10248E-05	7.22128E-05	2.31991E-06	2.31991E-06	7.45327E-05	2.31991E-06	0.000102449	5.58358E-06	1.31113-05	1.28581E-05	1.25921E-05	1.09071E-05	2.3684E-05	1.68499E-06	2.45265E-05	1.68499E-06
3835803774465	383580	3774465	0.000113769	0.000112592	4.04328E-05	2.13969E-05	7.34907E-05	2.36096E-06	2.36096E-06	7.58517E-05	2.36096E-06	0.000103421	5.63658E-06	1.32357E-05	1.29801E-05	1.27116E-05	1.10106E-05	2.39088E-05	1.70098E-06	2.47593E-05	1.70098E-06
3835903774465	383590	3774465	0.000116158	0.000114956	4.12818E-05	2.18462E-05	7.5034E-05	2.41054E-06	2.41054E-06	7.74445E-05	2.41054E-06	0.000104738	5.70835E-06	1.34043-05	1.31454E-05	1.28734E-05	1.11508E-05	2.42133E-05	1.72265E-06	2.50746E-05	1.72265E-06
3836003774465	383600	3774465	0.0001196	0.000118362	4.25049E-05	2.24935E-05	7.72572E-05	2.48196E-06	2.48196E-06	7.97391E-05	2.48196E-06	0.000106958	5.82937E-06	1.36885E-05	1.34241E-05	1.31464E-05	1.13872E-05	2.47266E-05	1.75917E-06	2.56062E-05	1.75917E-06
3836103774465	383610	3774465	0.000123348	0.000122071	4.38369E-05	2.31983E-05	7.96781E-05	2.55974E-06	2.55974E-06	8.22378E-05	2.55974E-06	0.000109409	5.96291E-06	1.4002E-05	1.37316E-05	1.34475E-05	1.16481E-05	2.52931E-05	1.79946E-06	2.61928E-05	1.79946E-06
3836203774465	383620	3774465	0.000128432	0.000127103	4.56437E-05	2.41545E-05	8.29622E-05	2.66525E-06	2.66525E-06	8.56275E-05	2.66525E-06	0.000112961	6.15654E-06	1.44567E-05	1.41775E-05	1.38842E-05	1.20263E-05	2.61144E-05	1.8579E-06	2.70433E-05	1.8579E-06
3836303774465	383630	3774465	0.000134838	0.000133442	4.79202E-05	2.53592E-05	8.71E-05	2.79817E-06	2.79817E-06	8.98981E-05	2.79817E-06	0.000117586	6.4086E-06	1.50486-05	1.4758E-05	1.44526E-05	1.25187E-05	2.71835E-05	1.93396E-06	2.81505E-05	1.93396E-06
3836403774465	383640	3774465	0.000141908	0.000140439	5.04328E-05	2.66889E-05	9.16669E-05	2.94489E-06	2.94489E-06	9.46118E-05	2.94489E-06	0.00012267	6.68569E-06	1.56993-05	1.53961E-05	1.50775E-05	1.30599E-05	2.83589E-05	2.01758E-06	2.93677E-05	2.01758E-06
3836503774465	383650	3774465	0.000151292	0.000149726	5.3768E-05	2.84538E-05	9.77288E-05	3.13964E-06	3.13964E-06	0.000100868	3.13964E-06	0.000129584	7.06252E-06	1.65841E-05	1.62639E-05	1.59273E-05	1.3796E-05	2.99573E-05	2.1313E-06	3.10229E-05	2.1313E-06
3836603774465	383660	3774465	0.000161983	0.000160306	5.75674E-05	3.04644E-05	0.000104635	3.3615E-06	3.3615E-06	0.000107996	3.3615E-06	0.000137425	7.48984E-06	1.75876E-05	1.72479E-05	1.6891E-05	1.46308E-05	3.17699E-05	2.26026E-06	3.29E-05	2.26026E-06
3836703774465	383670	3774465	0.000174674	0.000172867	6.20779E-05	3.28514E-05	0.000112833	3.62488E-06	3.62488E-06	0.000116458	3.62488E-06	0.000146736	7.99729E-06	1.87791E-05	1.84165E-05	1.80354E-05	1.5622E-05	3.39223E-05	2.41339E-06	3.5129E-05	2.41339E-06
3836803774465	383680	3774465	0.000190106	0.000188139	6.75622E-05	3.57536E-05	0.000122801	3.94511E-06	3.94511E-06	0.000126746	3.94511E-06	0.000158053	8.61407E-06	2.02275E-05	1.98368E-05	1.94264E-05	1.68269E-05	3.65386E-05	2.59952E-06	3.78383E-05	2.59952E-06
3836903774465	383690	3774465	0.000208389	0.000206233	7.406E-05	3.91922E-05	0.000134612	4.32454E-06	4.32454E-06	0.000138936	4.32454E-06	0.000171437	9.34352E-06	2.19403-05	2.15167E-05	2.10715E-05	1.82518E-05	3.96327E-05	2.81965E-06	4.10425E-05	2.81965E-06
3837003774465	383700	3774465	0.000228957	0.000226588	8.13696E-05	4.30605E-05	0.000147898	4.75137E-06	4.75137E-06	0.000152649	4.75137E-06	0.000186467	1.01627E-05	2.38639-05	2.34031E-05	2.29189E-05	1.9852E-05	4.31074E-05	3.06686E-06	4.46409E-05	3.06686E-06
3837103774465	383710	3774465	0.000253176	0.000250556	8.99768E-05	4.76154E-05	0.000163542	5.25396E-06	5.25396E-06	0.000168796	5.25396E-06	0.000204124	1.1125E-05	2.61236E-05	2.56191E-05	2.50891E-05	2.17318E-05	4.71893E-05	3.35726E-06	4.88679E-05	3.35726E-06
3837203774465	383720	3774465	0.000279582	0.000276689	9.93613E-05	5.25816E-05	0.000180599	5.80194E-06	5.80194E-06	0.000186401	5.80194E-06	0.000223289	1.21695E-05	2.85763-05	2.80245E-05	2.74447E-05	2.37722E-05	5.16199E-05	3.67248E-06	5.34561E-05	3.67248E-06
3837303774465	383730	3774465	0.000304234	0.000301085	0.000108122	5.72179E-05	0.000196523	6.31352E-06	6.31352E-06	0.000202837	6.31352E-06	0.000240953	1.31323E-05	3.0837E-05	3.02415E-05	2.96158E-05	2.56528E-05	5.57035E-05	3.963E-06	5.7685E-05	3.963E-06
3837403774465	383740	3774465	0.000333178	0.00032973	0.000118409	6.26615E-05	0.00021522	6.91418E-06	6.91418E-06	0.000222135	6.91418E-06	0.000261719	1.4264E-05	3.34946-05	3.28477E-05	3.21681E-05	2.78636E-05	6.0504E-05	4.30454E-06	6.26563E-05	4.30454E-06
3837503774465	383750	3774465	0.000372455	0.0003686	0.000132368	7.00484E-05	0.000240592	7.72926E-06	7.72926E-06	0.000248321	7.72926E-06	0.000290079	1.58097E-05	3.71242E-05	3.64073E-05	3.5654E-05	3.0883E-05	6.70605E-05	4.77099E-06	6.9446E-05	4.77099E-06
3837603774465	383760	3774465	0.000422199	0.000417829	0.000150046	7.94039E-05	0.000272724	8.76155E-06	8.76155E-06	0.000281486	8.76155E-06	0.000326235	1.77802E-05	4.17513-05	4.09451E-05	4.00979E-05	3.47322E-05	7.5419E-05	5.36565E-06	7.81018E-05	5.36565E-06
3837703774465	383770	3774465	0.00048329	0.000478289	0.000171758	9.08935E-05	0.000312187	1.00293E-05	1.00293E-05	0.000322217	1.00293E-05	0.000370338	2.01839E-05	4.73957E-05	4.64804E-05	4.55187E-05	3.94276E-05	8.56148E-05	6.09103E-06	8.86603E-05	6.09103E-06
3837803774465	383780	3774465	0.000558253	0.000552476	0.000198399	0.000104992	0.000360611	1.1585E-05	1.1585E-05	0.000372196	1.1585E-05	0.000424296	2.31247E-05	5.43011E-05	5.32525E-05	5.21507E-05	4.51722E-05	9.80887E-05	6.97848E-06	0.000101578	6.97848E-06
3837903774465	383790	3774465	0.000656091	0.000649301	0.00023317	0.000123392	0.00042381	1.36153E-05	1.36153-05	0.000437425	1.36153E-05	0.000494754	2.69648E-05	6.33183-05	6.20956E-05	6.08108E-05	5.26734E-05	0.000114377	8.13732E-06	0.000118446	8.13732E-06
3838003774465	383800	3774465	0.000805912	0.000797572	0.000286415	0.00015157	0.000520589	1.67244E-05	1.67244E-05	0.000537313	1.67244E-05	0.000602731	3.28496E-05	7.71371E-05	7.56475E-05	7.40823E-05	6.41691E-05	0.000139339	9.91324E-06	0.000144296	9.91324E-06
3838103774465	383810	3774465	0.001039715	0.001028955	0.000369506	0.000195541	0.000671616	2.15764E-05	2.15764E-05	0.000693193	2.15764E-05	0.000771335	4.20388E-05	9.87149E-05	9.68086E-05	9.48056E-05	8.21193E-05	0.000178317	1.26863E-05	0.00018466	1.26863E-05
3838203774465	383820	3774465	0.001416044	0.00140139	0.000503251	0.000266319	0.000914711	2.9386E-05	2.9386E-05	0.000944097	2.9386E-05	0.001042847	5.68365E-05	0.000133463	0.000130885	0.000128177	0.000111025	0.000241085	1.71519E-05	0.000249661	1.71519E-05
3838303774465	383830	3774465	0.002062154	0.002040812	0.000732873	0.000387834	0.001332073	4.27942E-05	4.27942E-05	0.001374868	4.27942E-05	0.001509163	8.22514E-05	0.000193142	0.000189412	0.000185493	0.000160671	0.000348888	2.48215E-05	0.000361299	2.48215E-05
3838403774465	383840	3774465	0.003363951	0.003329137	0.001195522	0.000632666	0.002172985	6.98093E-05	6.98093E-05	0.002242795	6.98093E-05	0.002448903	0.000133468	0.000313409	0.000307357	0.000300997	0.0026072	0.000566137	4.02776E-05	0.000586276	4.02776E-05
3838603774465	383860	3774465	0.003309414	0.003275165	0.00117614	0.000622409	0.002137756	6.86776E-05	6.86776E-05	0.002206434	6.86776E-05	0.002410848	0.000131394	0.000308539	0.00030258	0.00029632	0.000256668	0.00055734	3.96517E-05	0.000577165	3.96517E-05
3838903774465	383890	3774465	0.003744111	0.003705363	0.001330628	0.000704163	0.002418554	7.76985E-05	7.76985E-05	0.002496252	7.76985E-05	0.002725744	0.000148557	0.000348839	0.00034212	0.000335024	0.000290193	0.000630137	4.48308E-05	0.000652552	4.48308E-05
3839003774465	383900	3774465	0.005724284	0.005665043	0.002034366	0.001076578	0.003697671	0.000118791	0.000118791	0.003816462	0.000118791	0.004159924	0.000226721	0.000532384	0.000522103	0.0005113	0.000442881	0.00096169	6.84191E-05	0.0009959	6.84191E-05
3839103774465	383910	3774465	0.004554062	0.004506931	0.001618478	0.000856492	0.002941752	9.45067E-05	9.45067E-05	0.003036258	9.45067E-05	0.003313046	0.000180565	0.000424001	0.000415813	0.00040721	0.00035272	0.000765909	5.44903E-05	0.000793155	5.44903E-05
3829703774475	382970	3774475	3.56038E-05	3.52353E-05	1.26533E-05	6.69608E-06	2.29987E-05	7.38857E-07	7.38857E-07	2.37376E-05	7.38857E-07	4.69824E-05	2.5606E-06	6.01277E-06	5.89666E-06	5.77465E-06	5.00192E-06	1.08614E-05	7.72728E-07	1.12477E-05	7.72728E-07
3829803774475	382980	3774475	3.63354E-05	3.59594E-05	1.29133E-05	6.83368E-06	2.34713E-05	7.5404E-07	7.5404E-07	2.42254E-05	7.5404E-07	4.80467E-05	2.61861E-06	6.14898E-06	6.03024E-06	5.90547E-06	5.11523E-06	1.11074E-05	7.90233E-07	1.15025E-05	7.90233E-07
3829903774475	382990	3774475	3.69999E-05	3.6617E-05	1.31495E-05	6.95865E-06	2.39005E-05	7.67829E-07	7.67829E-07	2.46684E-05	7.67829E-07	4.90114E-05	2.67119E-06	6.27245E-06	6.15132E-06	6.02405E-06	5.21795E-06	1.13305E-05	8.06101E-07	1.17335E-05	8.06101E-07
3830003774475	383000	3774475	3.77241E-05	3.73336E-05	1.34068E-05	7.09484E-06	2.43683E-05	7.82857E-07	7.82857E-07	2.51512E-05	7.82857E-07	5.00528E-05	2.72794E-06	6.40572E-06	6.28202E-06	6.15204E-06	5.32881E-06	1.15712E-05	8.23228E-07	1.19828E-05	8.23228E-07
3830103774475	383010	3774475	3.92321E-05	3.88261E-05	1.39428E-05	7.37847E-06	2.53425E-05	8.14152E-07	8.14152E-07	2.61566E-05	8.14152E-07	5.22043E-05	2.8452E-06	6.68108E-06	6.55206E-06	6.41649E-06	5.55787E-06	1.20686E-05	8.58615E-07	1.24979E-05	8.58615E-07
3830203774475	383020	3774475	4.09194E-05	4.04959E-05	1.45424E-05	7.69579E-06	2.64324E-05	8.49166E-07	8.49166E-07	2.72815E-05	8.49166E-07	5.46545E-05	2.97874E-06	6.99465E-06	6.85958E-06	6.71764E-06	5.81873E-06	1.2635E-05	8.98914E-07	1.30845E-05	8.98914E-07
3830303774475	383030	3774475	4.25021E-05	4.20622E-05	1.51049E-05	7.99346E-06	2.74547E-05	8.82011E-07	8.82011E-07	2.83368E-05	8.82011E-07	5.69592E-05	3.10435E-06	7.2896E-06	7.14883E-06	7.00092E-06	6.0641E-06	1.31678E-05	9.3682E-07	1.36362E-05	9.3682E-07
3830403774475	383040	3774475	4.38832E-05	4.34291E-05	1.55958E-05	8.25322E-06	2.83469E-05	9.10673E-07	9.10673E-07	2.92576E-05	9.10673E-07	5.89653E-05	3.21369E-06	7.54634E-06	7.40061E-06	7.24749E-06	6.27767E-06	1.36316E-05	9.69814E-07	1.41165E-05	9.69814E-07
3830503774475	383050	3774475	4.5354E-05	4.48846E-05	1.61184E-05	8.52982E-06	2.9297E-05	9.41194E-07	9.41194E-07	3.02381E-05	9.41194E-07	6.11093E-05	3.33053E-06	7.82072E-06	7.66969E-06	7.511E-06	6.50592E-06	1.41272E-05	1.00508E-06	1.46298E-05	1.00508E-06
3830603774475	383060	3774475	4.70412E-05	4.65544E-05	1.67181E-05	8.84714E-06	3.03868E-05	9.76208E-07	9.76208E-07	3.13631E-05	9.76208E-07	6.35671E-05	3.46449E-06	8.13527E-06	7.97817E-06	7.8131E-06	6.7676E-06	1.46954E-05	1.0455E-06	1.52182E-05	1.0455E-06
3830703774475	383070	3774475	4.87882E-05	4.82833E-05	1.73389E-05	9.1757E-06	3.15153E-05	1.01246E-06	1.01246E-06	3.25278E-05	1.01246E-06	6.61475E-05	3.60512E-06	8.46551E-06	8.30203E-06	8.13025E-06	7.04231E-06	1.5292E-05	1.08794E-06	1.58359E-05	1.08794E-06
3830803774475	383080	3774475	5.04381E-05	4.99161E-05	1.79253E-05	9.486E-06	3.25811E-05	1.0467E-06	1.0467E-06	3.36278E-05	1.0467E-06	6.85823E-05	3.73783E-06	8.77712E-06	8.60762E-06	8.42952E-06	7.30154E-06	1.58549E-05	1.12799E-06	1.64188E-05	1.12799E-06
3830903774475	383090	3774475	5.19312E-05	5.13938E-05	1.8456E-05	9.76682E-06	3.35456E-05	1.07769E-06	1.07769E-06	3.46233E-05	1.07769E-06	7.06956E-05	3.853E-06	9.04758E-06	8.87286E-06	8.68927E-06	7.52653E-06	1.63434E-05	1.16274E-06	1.69248E-05	1.16274E-06
3831003774475	383100	3774475	5.36483E-05	5.30931E-05	1.90662E-05	1.00898E-05	3.46548E-05	1.11332E-06	1.11332E-06	3.57681E-05	1.11332E-06	7.30233E-05	3.97986E-06	9.34547E-06	9.165E-06	8.97537E-06	7.77434E-06	1.68815E-05	1.20103E-06	1.74822E-05	1.20103E-06
3831103774475	383110	3774475	5.50743E-05	5.45043E-05	1.9573E-05	1.03579E-05	3.55759E-05	1.14291E-06	1.14291E-06	3.67188E-05	1.14291E-06	7.51749E-05	4.09713E-06	9.62083E-06	9.43504E-06	9.23982E-06	8.0034E-06	1.73789E-05	1.23642E-06	1.79971E-05	1.23642E-06
3831203774475	383120	3774475	5.62688E-05	5.56865E-05	1.99975E-05	1.05826E-05	3.63475E-05	1.1677E-06	1.1677E-06	3.75152E-05	1.1677E-06	7.70049E-05	4.19686E-06	9.85503E-06	9.66472E-06	9.46474E-06	8.19823E-06	1.7802E-05	1.26651E-06	1.84352E-05	1.26651E-06
3831303774475	383130	3774475	5.7426E-05	5.68317E-05	2.04087E-05	1.08002E-05	3.7095E-05	1.19171E-06	1.19171E-06	3.82867E-05	1.19171E-06	7.86281E-05	4.28533E-06	1.00628-05	9.86845E-06	9.66426E-06	8.37105E-06	1.81772E-05	1.29321E-06	1.88238E-05	1.29321E-06
3831403774475	383140	3774475	5.8501E-05	5.78956E-05	2.07908E-05	1.10024E-05	3.77895E-05	1.21402E-06	1.21402E-06	3.90035E-05	1.21402E-06	8.00293E-05	4.3617E-06	1.02421E-05	1.00443E-05	9.83648E-06	8.52023E-06	1.85012E-05	1.31626E-06	1.91593E-05	1.31626E-06
3831503774475	383150	3774475	5.95537E-05	5.89374E-05	2.11649E-05	1.12004E-05	3.84694E-05	1.23587E-06	1.23587E-06	3.97053E-05	1.23587E-06	8.12238E-05	4.4268E-06	1.0395E-05	1.01942E-05	9.9833E-06	8.64739E-06	1.87773E-05	1.3359E-06	1.94452E-05	1.3359E-06
3831603774475	383160	3774475	6.06063E-05	5.99791E-05	2.1539E-05	1.13984E-05	3.91494E-05	1.25771E-06	1.25771E-06	4.04071E-05	1.25771E-06	8.23493E-05	4.48815E-06	1.0539E-05	1.03355E-05	1.01216E-05	8.76722E-06	1.90375E-05	1.35442E-06	1.97147E-05	1.35442E-06
3831703774475	383170	3774475	6.1659E-05	6.10209E-05	2.19131E-05	1.15963E-05	3.98294E-05	1.27956E-06	1.27956E-06	4.11089E-05	1.27956E-06	8.33753E-05	4.54406E-06	1.06703-05	1.04643E-05	1.02477E-05	8.87646E-06	1.92747E-05	1.37129E-06	1.99603E-05	1.37129E-06
3831903774475	383190	3774475	6.3615E-05	6.29567E-05	2.26083E-05	1.19642E-05	4.10929E-05	1.32015E-06	1.32015E-06	4.2413E-05	1.32015E-06	8.48455E-05	4.62419E-06	1.08585-05	1.06488E-05	1.04284E-05	9.03297E-06	1.96146E-05	1.39547E-06	2.03123E-05	1.39547E-06
3832003774475	383200	3774475	6.45333E-05	6.38654E-05	2.29346E-05	1.21369E-05	4.16861E-05	1.33921E-06	1.33921E-06	4.30253E-05	1.33921E-06	8.53278E-05	4.65048E-06	1.09202-05	1.07093E-05	1.04877E-05	9.08433E-06	1.97261E-05	1.4034E-06	2.04278E-05	1.4034E-06
3832103774475	383210	3774475	6.55188E-05	6.48407E-05	2.32849E-05	1.23223E-05	4.23226E-05	1.35966E-06	1.35966E-06	4.36823E-05	1.35966E-06	8.58944E-05	4.68136E-06	1.09927E-05	1.07804E-05	1.05574E-05	9.14465E-06	1.98571E-05	1.41272E-06	2.05634E-05	1.41272E-06
3832203774475	383220	3774475	6.65938E-05	6.59046E-05	2.36669E-05	1.25244E-05	4.30171E-05	1.38197E-06	1.38197E-06	4.43991E-05	1.38197E-06	8.65606E-05	4.71766E-06	1.1078E-05	1.0864E-05	1.06393E-05	9.21557E-06	2.00111E-05	1.42368E-06	2.07229E-05	1.42368E-06
3832303774475	383230	3774475	6.76987E-05	6.69981E-05	2.40596E-05	1.27322E-05	4.37308E-05	1.4049E-06	1.4049E-06	4.51357E-05	1.4049E-06	8.72038E-05	4.75272E-06	1.11603-05	1.09448E-05	1.07183E-05	9.28405E-06	2.01598E-05	1.43426E-06	2.08769E-05	1.43426E-06
3832403774475	383240	3774475	6.88335E-05	6.81212E-05	2.44629E-05	1.29457E-05	4.44639E-05	1.42845E-06	1.42845E-06	4.58923E-05	1.42845E-06	8.78393E-05	4.78735E-06	1.12416-05	1.10245E-05	1.07964E-05	9.35171E-06	2.03067E-05	1.44471E-06	2.1029E-05	1.44471E-06
3832503774475	383250	3774475	7.00056E-05	6.92811E-05	2.48795E-05	1.31661E-05	4.5221E-05	1.45277E-06	1.45277E-06	4.66738E-05	1.45277E-06	8.84671E-05	4.82157E-06	1.1322E-05	1.11033E-05	1.08736E-05	9.41855E-06	2.04518E-05	1.45504E-06	2.11793E-05	1.45504E-06
3832603774475	383260	3774475	7.12673E-05	7.05298E-05	2.53279E-05	1.34034E-05	4.6036E-05	1.47895E-06	1.47895E-06	4.7515E-05	1.47895E-06	8.91792E-05	4.86038E-06	1.14131-05	1.11927E-05	1.09611E-05	9.49436E-06	2.06164E-05	1.46675E-06	2.13498E-05	1.46675E-06
3832703774475	383270	3774475	7.26261E-05	7.18745E-05	2.58107E-05	1.36589E-05	4.69137E-05	1.50715E-06	1.50715E-06	4.84209E-05	1.50715E-06	8.99909E-05	4.90462E-06	1.1517E-05	1.12946E-05	1.10609E-05	9.58077E-06	2.08041E-05	1.4801E-06	2.15441E-05	1.4801E-06
3832903774475	383290	3774475	7.52241E-05	7.44456E-05	2.67341E-05	1.41476E-05	4.8592E-05	1.56107E-06	1.56107E-06	5.0153E-05	1.56107E-06	9.12236E-05	4.9718E-06	1.16747E-05	1.14493E-05	1.12124E-05	9.71201E-06	2.10891E-05	1.50037E-06	2.18392E-05	1.50037E-06
3833003774475	383300	3774475	7.63813E-05	7.55908E-05	2.71453E-05	1.43652E-05	4.93394E-05	1.58508E-06	1.58508E-06	5.09245E-05	1.58508E-06	9.15605E-05	4.99017E-06	1.17179-05	1.14916E-05	1.12538E-05	9.74788E-06	2.11669E-05	1.50591E-06	2.19199E-05	1.50591E-06
3833103774475	383310	3774475	7.75385E-05	7.6736E-05	2.75566E-05	1.45828E-05	5.00869E-05	1.60909E-06	1.60909E-06	5.1696E-05	1.60909E-06	9.18438E-05	5.00561E-06	1.17541-05	1.15271E-05	1.12886E-05	9.77804E-06	2.12324E-05	1.51057E-06	2.19877E-05	1.51057E-06
3833203774475	383320	3774475	7.86882E-05	7.78739E-05	2.79652E-05	1.47991E-05	5.08296E-05	1.63295E-06	1.63295E-06	5.24626E-05	1.63295E-06	9.20965E-05	5.01938E-06	1.17864-05	1.15588E-05	1.13197E-05	9.80494E-06	2.12909E-05	1.51473E-06	2.20482E-05	1.51473E-06
3833303774475	383330	3774475	7.98305E-05	7.90043E-05	2.83711E-05	1.50139E-05	5.15675E-05	1.65666E-06	1.65666E-06	5.32241E-05	1.65666E-06	9.23185E-05	5.03148E-06	1.18149-05	1.15867E-05	1.1347E-05	9.82858E-06	2.13422E-05	1.51838E-06	2.21014E-05	1.51838E-06
3833403774475	383340	3774475	8.11668E-05	8.03268E-05	2.8846E-05	1.52652E-05	5.24307E-05	1.68439E-06	1.68439E-06	5.41151E-05	1.68439E-06	9.27244E-05	5.0536E-06	1.18668-05	1.16376E-05	1.13968E-05	9.87179E-06	2.1436E-05	1.52506E-06	2.21985E-05	1.52506E-06
3833503774475	383350	3774475	8.25853E-05	8.17306E-05	2.93502E-05	1.5532E-05	5.3347E-05	1.71383E-06	1.71383E-06	5.50608E-05	1.71383E-06	9.32756E-05	5.08364E-06	1.19374-05	1.17068E-05	1.14646E-05	9.93048E-06	2.15634E-05	1.53412E-06	2.23305E-05	1.53412E-06
3833803774475	383380	3774475	8.60942E-05	8.52032E-05	3.05972E-05	1.61919E-05	5.56136E-05	1.78664E-06	1.78664E-06	5.74002E-05	1.78664E-06	9.37504E-05	5.10952E-06	1.19981-05	1.17664E-05	1.1523E-05	9.98102E-06	2.16732E-05	1.54193E-06	2.24442E-05	1.54193E-06
3833903774475	383390	3774475	8.71394E-05	8.62375E-05	3.09686E-05	1.63885E-05	5.62887E-05	1.80833E-06	1.80833E-06	5.80971E-05	1.80833E-06	9.37044E-05	5.10701E-06	1.19922E-05	1.17606E-05	1.15173E-05	9.97613E-06	2.16626E-05	1.54118E-06	2.24332E-05	1.54118E-06
3834003774475	383400	3774475	8.84011E-05	8.74862E-05	3.1417E-05	1.66258E-05	5.71037E-05	1.83452E-06	1.83452E-06	5.89383E-05	1.83452E-06	9.40107E-05	5.1237E-06	1.20314-05	1.17991E-05	1.1555E-05	1.00087E-05	2.17334E-05	1.54621E-06	2.25065E-05	1.54621E-06
3834103774475	383410	3774475	8.97747E-05	8.88457E-05	3.19052E-05	1.68841E-05	5.79911E-05	1.86302E-06	1.86302E-06	5.98541E-05	1.86302E-06	9.44931E-05	5.15E-06	1.20932E-05	1.18596E-05	1.16142E-05	1.00601E-05	2.18449E-05	1.55415E-06	2.2622E-05	1.55415E-06
3834203774475	383420	3774475	9.06781E-05	8.97397E-05	3.22263E-05	1.7054E-05	5.85746E-05	1.88177E-06	1.88177E-06	6.04564E-05	1.88177E-06	9.45237E-05	5.15166E-06	1.20971E-05	1.18635E-05	1.1618E-05	1.00634E-05	2.1852E-05	1.55465E-06	2.26293E-05	1.55465E-06
3834303774475	383430	3774475	9.16337E-05	9.06854E-05	3.25659E-05	1.72337E-05	5.91919E-05	1.9016E-06	1.9016E-06	6.10935E-05	1.9016E-06	9.4585E-05	5.155E-06	1.21049E-05	1.18712E-05	1.16255E-05	1.00699E-05	2.18661E-05	1.55566E-06	2.2644E-05	1.55566E-06
3834403774

			ISDemolition	ISDrainage / Utilities Trenching	ISDrainage / Utilities Trenching	ISAsphalt Paving	ISAsphalt Paving	SVDemolition	SVSite Grubbing / Prep	SVMass Grading / Excavation	SVMass Grading / Excavation	SVDrainage / Utilities Trenching	SVFoundations / Concrete Pads	SVBuilding / Structure Construction	SVBuilding / Structure Construction	SVAsphalt Paving	SVAsphalt Paving	SVArchitectural Coating	SVArchitectural Coating	SVLandscaping or Other Finishing	SVLandscaping or Other Finishing
Unique Identifier	X (UTM)	Y (UTM)	2027	2027	2028	2027	2028	2027	2027	2027	2028	2028	2028	2028	2029	2028	2029	2028	2029	2028	2029
3835603774465	383560	3774465	4.28361E-05	1.72485E-05	1.68059E-05	4.45466E-06	4.14971E-06	0.000167191	0.000120201	8.1043E-05	8.0014E-05	5.67719E-05	1.8035E-05	2.58362E-05	2.48504E-05	2.54021E-06	2.3634E-06	2.54021E-06	2.3634E-06	2.58362E-05	2.48504E-05
3835703774465	383570	3774465	4.18092E-05	1.6835E-05	1.6403E-05	4.34786E-06	4.05023E-06	0.000170977	0.000122923	8.28783E-05	8.18261E-05	5.80576E-05	1.84434E-05	2.64213E-05	2.54132E-05	2.59773E-06	2.41692E-06	2.59773E-06	2.41692E-06	2.64213E-05	2.54132E-05
3835803774465	383580	3774465	4.08688E-05	1.64563E-05	1.60341E-05	4.25008E-06	3.95913E-06	0.000174995	0.000125812	8.48259E-05	8.37489E-05	5.94219E-05	1.88768E-05	2.70422E-05	2.60104E-05	2.65878E-06	2.47371E-06	2.65878E-06	2.47371E-06	2.70422E-05	2.60104E-05
3835903774465	383590	3774465	4.01157E-05	1.61531E-05	1.57386E-05	4.17176E-06	3.88618E-06	0.000179663	0.000129168	8.70888E-05	8.5983E-05	6.1007E-05	1.93804E-05	2.77636E-05	2.67042E-05	2.7297E-06	2.5397E-06	2.7297E-06	2.5397E-06	2.77636E-05	2.67042E-05
3836003774465	383600	3774465	3.97511E-05	1.60062E-05	1.55956E-05	4.13383E-06	3.85085E-06	0.00018597	0.000133703	9.01462E-05	8.90016E-05	6.31488E-05	2.00607E-05	2.87383E-05	2.76417E-05	2.82554E-06	2.62886E-06	2.82554E-06	2.62886E-06	2.87383E-05	2.76417E-05
3836103774465	383610	3774465	3.948E-05	1.58971E-05	1.54892E-05	4.10565E-06	3.82459E-06	0.000192795	0.000138609	9.3454E-05	9.22675E-05	6.5466E-05	2.07969E-05	2.97928E-05	2.8656E-05	2.92922E-06	2.72533E-06	2.92922E-06	2.72533E-06	2.97928E-05	2.8656E-05
3836203774465	383620	3774465	3.96113E-05	1.595E-05	1.55407E-05	4.1193E-06	3.83731E-06	0.000201748	0.000145046	9.7794E-05	9.65524E-05	6.85062E-05	2.17627E-05	3.11764E-05	2.99868E-05	3.06525E-06	2.85189E-06	3.06525E-06	2.85189E-06	3.11764E-05	2.99868E-05
3836303774465	383630	3774465	4.0085E-05	1.61407E-05	1.57266E-05	4.16856E-06	3.8832E-06	0.000212848	0.000153026	0.000103175	0.000101865	7.22755E-05	2.29601E-05	3.28917E-05	3.16367E-05	3.2339E-06	3.00881E-06	3.2339E-06	3.00881E-06	3.28917E-05	3.16367E-05
3836403774465	383640	3774465	4.06648E-05	1.63742E-05	1.59541E-05	4.22886E-06	3.93937E-06	0.000225089	0.000161827	0.000109108	0.000107723	7.6432E-05	2.42805E-05	3.47833E-05	3.34561E-05	3.41988E-06	3.18184E-06	3.41988E-06	3.18184E-06	3.47833E-05	3.34561E-05
3836503774465	383650	3774465	4.17742E-05	1.68209E-05	1.63893E-05	4.34423E-06	4.04684E-06	0.000241098	0.000173336	0.000116868	0.000115384	8.18681E-05	2.60074E-05	3.72572E-05	3.58356E-05	3.66311E-06	3.40814E-06	3.66311E-06	3.40814E-06	3.72572E-05	3.58356E-05
3836603774465	383660	3774465	4.30806E-05	1.73469E-05	1.69019E-05	4.48009E-06	4.1734E-06	0.000259334	0.000186447	0.000125708	0.000124112	8.80604E-05	2.79745E-05	4.00752E-05	3.85461E-05	3.94018E-06	3.66593E-06	3.94018E-06	3.66593E-06	4.00752E-05	3.85461E-05
3836703774465	383670	3774465	4.4714E-05	1.80046E-05	1.75427E-05	4.64995E-06	4.33163E-06	0.000280929	0.000201973	0.000136176	0.000134447	9.53932E-05	3.0304E-05	4.34123E-05	4.17559E-05	4.26828E-06	3.97119E-06	4.26828E-06	3.97119E-06	4.34123E-05	4.17559E-05
3836803774465	383680	3774465	4.67833E-05	1.88379E-05	1.83545E-05	4.86514E-06	4.53209E-06	0.000307112	0.000220797	0.000148867	0.000146977	0.000104284	3.31283E-05	4.74584E-05	4.56476E-05	4.66609E-06	4.34131E-06	4.66609E-06	4.34131E-06	4.74584E-05	4.56476E-05
3836903774465	383690	3774465	4.92606E-05	1.98354E-05	1.93264E-05	5.12276E-06	4.77208E-06	0.00033815	0.000243111	0.000163913	0.000161832	0.000114823	3.64764E-05	5.22547E-05	5.02609E-05	5.13767E-06	4.78006E-06	5.13767E-06	4.78006E-06	5.22547E-05	5.02609E-05
3837003774465	383700	3774465	5.20089E-05	2.0942E-05	2.04047E-05	5.40857E-06	5.03832E-06	0.000373268	0.00026836	0.000180936	0.000178638	0.000126748	4.02647E-05	5.76816E-05	5.54807E-05	5.67124E-06	5.27649E-06	5.67124E-06	5.27649E-06	5.76816E-05	5.54807E-05
3837103774465	383710	3774465	5.527E-05	2.22551E-05	2.16841E-05	5.7477E-06	5.35424E-06	0.00041481	0.000298226	0.000201072	0.000198519	0.000140854	4.47458E-05	6.41011E-05	6.16553E-05	6.3024E-06	5.86372E-06	6.3024E-06	5.86372E-06	6.41011E-05	6.16553E-05
3837203774465	383720	3774465	5.87519E-05	2.36572E-05	2.30502E-05	6.10979E-06	5.69154E-06	0.00046045	0.000331038	0.000223195	0.000220362	0.000156352	4.9669E-05	7.11538E-05	6.84389E-05	6.99582E-06	6.50888E-06	6.99582E-06	6.50888E-06	7.11538E-05	6.84389E-05
3837303774465	383730	3774465	6.17881E-05	2.48797E-05	2.42414E-05	6.42553E-06	5.98567E-06	0.000503595	0.000362057	0.000244109	0.00024101	0.000171002	5.43231E-05	7.78211E-05	7.48518E-05	7.65135E-06	7.11877E-06	7.65135E-06	7.11877E-06	7.78211E-05	7.48518E-05
3837403774465	383740	3774465	6.5446E-05	2.63526E-05	2.56765E-05	6.80593E-06	6.34003E-06	0.000554223	0.000398456	0.000268651	0.00026524	0.000188194	5.97844E-05	8.56448E-05	8.2377E-05	8.42057E-06	7.83445E-06	8.42057E-06	7.83445E-06	8.56448E-05	8.2377E-05
3837503774465	383750	3774465	7.07038E-05	2.84697E-05	2.77393E-05	7.3527E-06	6.84937E-06	0.000622393	0.000447467	0.000301695	0.000297864	0.000211342	6.71379E-05	9.61792E-05	9.25094E-05	9.45631E-06	8.7981E-06	9.45631E-06	8.7981E-06	9.61792E-05	9.25094E-05
3837603774465	383760	3774465	7.75488E-05	3.1226E-05	3.04248E-05	8.06454E-06	7.51247E-06	0.000709156	0.000509844	0.000343752	0.000339387	0.000240803	7.6497E-05	0.000109587	0.000105405	1.07745E-05	1.00246E-05	1.07745E-05	1.00246E-05	0.000109587	0.000105405
3837703774465	383770	3774465	8.59014E-05	3.45892E-05	3.37018E-05	8.93315E-06	8.32162E-06	0.000816043	0.000586691	0.000395564	0.000390541	0.000277098	8.8027E-05	0.000126104	0.000121293	1.23985E-05	1.15355E-05	1.23985E-05	1.15355E-05	0.000126104	0.000121293
3837803774465	383780	3774465	9.6083E-05	3.8689E-05	3.76963E-05	9.99196E-06	9.30796E-06	0.000947608	0.000681278	0.000459337	0.000453505	0.000321773	0.000102219	0.000146435	0.000140848	1.43974E-05	1.33953E-05	1.43974E-05	1.33953E-05	0.000146435	0.000140848
3837903774465	383790	3774465	0.000109487	4.40861E-05	4.29555E-05	1.13858E-05	1.06064E-05	0.001119404	0.000804791	0.000542613	0.000535724	0.000380109	0.000120751	0.000172983	0.000166383	1.70076E-05	1.58238E-05	1.70076E-05	1.58238E-05	0.000172983	0.000166383
3838003774465	383800	3774465	0.000130252	5.24476E-05	5.11019E-05	1.35453E-05	1.26181E-05	0.00138248	0.000993928	0.000670135	0.000661626	0.00046944	0.000149129	0.000213636	0.000205485	2.10047E-05	1.95426E-05	2.10047E-05	1.95426E-05	0.000213636	0.000205485
3838103774465	383810	3774465	0.000162894	6.55913E-05	6.39084E-05	1.69399E-05	1.57802E-05	0.001793005	0.001289073	0.00086913	0.000858095	0.000608839	0.000193413	0.000277075	0.000266503	2.7242E-05	2.53458E-05	2.7242E-05	2.53458E-05	0.000277075	0.000266503
3838203774465	383820	3774465	0.00021567	8.68422E-05	8.4614E-05	2.24282E-05	2.08929E-05	0.002453688	0.001764068	0.001189385	0.001174284	0.000833183	0.000264681	0.000379171	0.000364704	3.728E-05	3.46851E-05	3.728E-05	3.46851E-05	0.000379171	0.000364704
3838303774465	383830	3774465	0.000306562	0.000123441	0.000120274	3.18804E-05	2.9698E-05	0.003587907	0.00257951	0.00173918	0.001717098	0.001218322	0.00038703	0.000554444	0.000533289	5.45127E-05	5.07184E-05	5.45127E-05	5.07184E-05	0.000554444	0.000533289
3838403774465	383840	3774465	0.000490088	0.00019734	0.000192277	5.09657E-05	4.74768E-05	0.00587297	0.004222346	0.002846827	0.002810681	0.001994246	0.000633521	0.000907557	0.000872929	8.92307E-05	8.30198E-05	8.92307E-05	8.30198E-05	0.000907557	0.000872929
3838603774465	383860	3774465	0.000481664	0.000193948	0.000188972	5.00897E-05	4.66608E-05	0.005777272	0.004153545	0.002800439	0.002764882	0.001961751	0.000623198	0.000892769	0.000858705	8.77768E-05	8.1667E-05	8.77768E-05	8.1667E-05	0.000892769	0.000858705
3838903774465	383890	3774465	0.000542087	0.000218278	0.000212677	5.63733E-05	5.25142E-05	0.006540432	0.004702216	0.003170369	0.003130115	0.002220892	0.00070552	0.001010701	0.000972137	9.93718E-05	9.2455E-05	9.93718E-05	9.2455E-05	0.001010701	0.000972137
3839003774465	383900	3774465	0.000821543	0.000330804	0.000322317	8.54348E-05	7.95863E-05	0.010015349	0.007200492	0.004854778	0.004793138	0.003400847	0.001080362	0.001547685	0.001488632	0.000152168	0.000141576	0.000152168	0.000141576	0.001547685	0.001488632
3839103774465	383910	3774465	0.000655913	0.000264111	0.000257335	6.82104E-05	6.3541E-05	0.007961852	0.00572414	0.003859379	0.003810377	0.002703555	0.00085885	0.001230355	0.00118341	0.000120968	0.000112548	0.000120968	0.000112548	0.001230355	0.00118341
3829703774475	382970	3774475	1.28056E-05	5.15632E-06	5.02402E-06	1.33169E-06	1.24053E-06	4.48378E-05	3.2236E-05	2.17344E-05	2.14584E-05	1.52253E-05	4.83668E-06	6.92884E-06	6.66447E-06	6.81242E-07	6.33824E-07	6.81242E-07	6.33824E-07	6.92884E-06	6.66447E-06
3829803774475	382980	3774475	1.32876E-05	5.35042E-06	5.21314E-06	1.38182E-06	1.28723E-06	4.58089E-05	3.29341E-05	2.22051E-05	2.19232E-05	1.5555E-05	4.94143E-06	7.0789E-06	6.8088E-06	6.95995E-07	6.4755E-07	6.95995E-07	6.4755E-07	7.0789E-06	6.8088E-06
3829903774475	382990	3774475	1.37627E-05	5.5417E-06	5.39952E-06	1.43122E-06	1.33325E-06	4.67087E-05	3.3581E-05	2.26413E-05	2.23538E-05	1.58606E-05	5.03849E-06	7.21795E-06	6.94254E-06	7.09666E-07	6.6027E-07	7.09666E-07	6.6027E-07	7.21795E-06	6.94254E-06
3830003774475	383000	3774475	1.42838E-05	5.75156E-06	5.60399E-06	1.48542E-06	1.38373E-06	4.76797E-05	3.42791E-05	2.3112E-05	2.28185E-05	1.61903E-05	5.14324E-06	7.36801E-06	7.08687E-06	7.2442E-07	6.73997E-07	7.2442E-07	6.73997E-07	7.36801E-06	7.08687E-06
3830103774475	383010	3774475	1.51753E-05	6.1105E-06	5.95372E-06	1.57812E-06	1.47009E-06	4.96307E-05	3.56818E-05	2.40577E-05	2.37522E-05	1.68528E-05	5.3537E-06	7.6695E-06	7.37686E-06	7.54063E-07	7.01576E-07	7.54063E-07	7.01576E-07	7.6695E-06	7.37686E-06
3830203774475	383020	3774475	1.62134E-05	6.52852E-06	6.36102E-06	1.68608E-06	1.57066E-06	5.18045E-05	3.72446E-05	2.51114E-05	2.47925E-05	1.75909E-05	5.58818E-06	8.00541E-06	7.69996E-06	7.87089E-07	7.32304E-07	7.87089E-07	7.32304E-07	8.00541E-06	7.69996E-06
3830303774475	383030	3774475	1.72571E-05	6.94879E-06	6.7705E-06	1.79462E-06	1.67177E-06	5.38535E-05	3.87177E-05	2.61046E-05	2.57732E-05	1.82867E-05	5.80921E-06	8.32205E-06	8.00451E-06	8.18221E-07	7.61268E-07	8.18221E-07	7.61268E-07	8.32205E-06	8.00451E-06
3830403774475	383040	3774475	1.82492E-05	7.34824E-06	7.15971E-06	1.89779E-06	1.76787E-06	5.56531E-05	4.00115E-05	2.69769E-05	2.66344E-05	1.88977E-05	6.00333E-06	8.60014E-06	8.27199E-06	8.45563E-07	7.86707E-07	8.45563E-07	7.86707E-07	8.60014E-06	8.27199E-06
3830503774475	383050	3774475	1.93404E-05	7.78764E-06	7.58783E-06	2.01127E-06	1.87358E-06	5.75684E-05	4.13886E-05	2.79054E-05	2.75511E-05	1.95481E-05	6.20994E-06	8.89612E-06	8.55669E-06	8.74664E-07	8.13783E-07	8.74664E-07	8.13783E-07	8.89612E-06	8.55669E-06
3830603774475	383060	3774475	2.05993E-05	8.29455E-06	8.08174E-06	2.14218E-06	1.99554E-06	5.97333E-05	4.2945E-05	2.89547E-05	2.85871E-05	2.02832E-05	6.44346E-06	9.23066E-06	8.87845E-06	9.07555E-07	8.44385E-07	9.07555E-07	8.44385E-07	9.23066E-06	8.87845E-06
3830703774475	383070	3774475	2.19839E-05	8.8521E-06	8.62498E-06	2.28618E-06	2.12968E-06	6.19694E-05	4.45526E-05	3.00386E-05	2.96573E-05	2.10425E-05	6.68467E-06	9.57621E-06	9.21082E-06	9.41529E-07	8.75994E-07	9.41529E-07	8.75994E-07	9.57621E-06	9.21082E-06
3830803774475	383080	3774475	2.33979E-05	9.42146E-06	9.17973E-06	2.43322E-06	2.26665E-06	6.41164E-05	4.60962E-05	3.10794E-05	3.06848E-05	2.17716E-05	6.91627E-06	9.90799E-06	9.52994E-06	9.7415E-07	9.06344E-07	9.7415E-07	9.06344E-07	9.90799E-06	9.52994E-06
3830903774475	383090	3774475	2.4777E-05	9.97675E-06	9.72078E-06	2.57664E-06	2.40025E-06	6.6103E-05	4.75245E-05	3.20424E-05	3.16355E-05	2.24462E-05	7.13058E-06	1.0215E-05	9.82523E-06	1.00433E-06	9.34427E-07	1.00433E-06	9.34427E-07	1.0215E-05	9.82523E-06
3831003774475	383100	3774475	2.62846E-05	1.05838E-05	1.03123E-05	2.73342E-06	2.5463E-06	6.83748E-05	4.91577E-05	3.31436E-05	3.27227E-05	2.32176E-05	7.37563E-06	1.0566E-05	1.01629E-05	1.03885E-06	9.6654E-07	1.03885E-06	9.6654E-07	1.0566E-05	1.01629E-05
3831103774475	383110	3774475	2.77405E-05	1.117E-05	1.08835E-05	2.88482E-06	2.68734E-06	7.01654E-05	5.04451E-05	3.40116E-05	3.35797E-05	2.38256E-05	7.56879E-06	1.08428E-05	1.0429E-05	1.06606E-06	9.91853E-07	1.06606E-06	9.91853E-07	1.08428E-05	1.0429E-05
3831203774475	383120	3774475	2.92998E-05	1.17979E-05	1.14952E-05	3.04698E-06	2.83839E-06	7.17245E-05	5.1566E-05	3.47673E-05	3.43258E-05	2.4355E-05	7.73696E-06	1.10837E-05	1.06608E-05	1.08974E-06	1.01389E-06	1.08974E-06	1.01389E-06	1.10837E-05	1.06608E-05
3831303774475	383130	3774475	3.10072E-05	1.24854E-05	1.21651E-05	3.22454E-06	3.0038E-06	7.32835E-05	5.26869E-05	3.5523E-05	3.5072E-05	2.48844E-05	7.90514E-06	1.13246E-05	1.08925E-05	1.11343E-06	1.03593E-06	1.11343E-06	1.03593E-06	1.13246E-05	1.08925E-05
3831403774475	383140	3774475	3.27901E-05	1.32033E-05	1.28646E-05	3.40994E-06	3.17651E-06	7.48069E-05	5.37821E-05	3.62614E-05	3.5801E-05	2.54017E-05	8.06947E-06	1.156E-05	1.11189E-05	1.13658E-06	1.05746E-06	1.13658E-06	1.05746E-06	1.156E-05	1.11189E-05
3831503774475	383150	3774475	3.47169E-05	1.39792E-05	1.36205E-05	3.61031E-06	3.36317E-06	7.6357E-05	5.48966E-05	3.70128E-05	3.65429E-05	2.59281E-05	8.23668E-06	1.17995E-05	1.13493E-05	1.16013E-06	1.07938E-06	1.16013E-06	1.07938E-06	1.17995E-05	1.13493E-05
3831603774475	383160	3774475	3.68155E-05	1.48242E-05	1.44438E-05	3.82856E-06	3.56647E-06	7.79339E-05	5.60302E-05	3.77772E-05	3.72975E-05	2.64635E-05	8.40678E-06	1.20432E-05	1.15837E-05	1.18409E-06	1.10167E-06	1.18409E-06	1.10167E-06	1.20432E-05	1.15837E-05
3831703774475	383170	3774475	3.9086E-05	1.57384E-05	1.53346E-05	4.06467E-06	3.78642E-06	7.95285E-05	5.71767E-05	3.85502E-05	3.80607E-05	2.7005E-05	8.57879E-06	1.22896E-05	1.18207E-05	1.20831E-06	1.12421E-06	1.20831E-06	1.12421E-06	1.22896E-05	1.18207E-05
3831903774475	383190	3774475	4.40433E-05	1.77346E-05	1.72796E-05	4.5802E-06	4.26666E-06	8.25041E-05	5.93159E-05	3.99925E-05	3.94847E-05	2.80154E-05	8.89977E-06	1.27495E-05	1.2263E-05	1.25352E-06	1.16627E-06	1.25352E-06	1.16627E-06	1.27495E-05	1.2263E-05
3832003774475	383200	3774475	4.68252E-05	1.88547E-05	1.8371E-05	4.8695E-06	4.53615E-06	8.39117E-05	6.03279E-05	4.06748E-05	4.01584E-05	2.84933E-05	9.0516E-06	1.2967E-05	1.24722E-05	1.27491E-06	1.18617E-06	1.27491E-06	1.18617E-06	1.2967E-05	1.24722E-05
3832103774475	383210	3774475	5.00807E-05	2.01656E-05	1.96482E-05	5.20805E-06	4.85153E-06	8.5444E-05	6.14296E-05	4.14176E-05	4.08917E-05	2.90137E-05	9.21689E-06	1.32038E-05	1.27E-05	1.29819E-06	1.20783E-06	1.29819E-06	1.20783E-06	1.32038E-05	1.27E-05
3832203774475	383220	3774475	5.38882E-05	2.16987E-05	2.1142E-05	5.604E-06	5.22037E-06	8.71099E-05	6.26273E-05	4.22251E-05	4.1689E-05	2.95793E-05	9.3966E-06	1.34612E-05	1.29476E-05	1.3235E-06	1.23138E-06	1.3235E-06	1.23138E-06	1.34612E-05	1.29476E-05
3832303774475	383230	3774475	5.82042E-05	2.34366E-05	2.28353E-05	6.05283E-06	5.63848E-06	8.88293E-05	6.38634E-05	4.30586E-05	4.25119E-05	3.01632E-05	9.58207E-06	1.37269E-05	1.32031E-05	1.34962E-06	1.25568E-06	1.34962E-06	1.25568E-06	1.37269E-05	1.32031E-05
3832403774475	383240	3774475	6.3061E-05	2.53923E-05	2.47408E-05	6.5579E-06	6.10898E-06	9.062E-05	6.51508E-05	4.39266E-05	4.33688E-05	3.07712E-05	9.77523E-06	1.40036E-05	1.34693E-05	1.37683E-06	1.281E-06	1.37683E-06	1.281E-06	1.40036E-05	1.34693E-05
3832503774475	383250	3774475	6.84193E-05	2.75499E-05	2.6843E-05	7.11513E-06	6.62806E-06	9.24641E-05	6.64766E-05	4.48205E-05	4.42514E-05	3.13974E-05	9.97416E-06	1.42886E-05	1.37434E-05	1.40485E-06	1.30706E-06	1.40485E-06	1.30706E-06	1.42886E-05	1.37434E-05
3832603774475	383260	3774475	7.42737E-05	2.99072E-05	2.91399E-05	7.72395E-06	7.1952E-06	9.44596E-05	6.79113E-05	4.57878E-05	4.52064E-05	3.2075E-05	1.01894E-05	1.4597E-05	1.404E-05	1.43517E-06	1.33527E-06	1.43517E-06	1.33527E-06	1.4597E-05	1.404E-05
3832703774475	383270	3774475	8.03223E-05	3.23427E-05	3.15129E-05	8.35296E-06	7.78115E-06	9.66334E-05	6.94741E-05	4.68415E-05	4.62467E-05	3.28132E-05	1.04239E-05	1.49329E-05	1.43631E-05	1.4682E-06	1.366E-06	1.4682E-06	1.366E-06	1.49329E-05	1.43631E-05
3832903774475	383290	3774475	9.06142E-05	3.64869E-05	3.55508E-05	9.42325E-06	8.77818E-06	0.000100803	7.24717E-05	4.88625E-05	4.82421E-05	3.42289E-05	1.08736E-05	1.55772E-05	1.49828E-05	1.53154E-06	1.42494E-06	1.53154E-06	1.42494E-06	1.55772E-05	1.49828E-05
3833003774475	383300	3774475	9.37734E-05	3.7759E-05	3.67902E-05	9.75178E-06	9.08421E-06	0.000102682	7.38231E-05	4.97736E-05	4.91417E-05	3.48672E-05	1.10764E-05	1.58676E-05	1.52622E-05	1.5601E-06	1.45151E-06	1.5601E-06	1.45151E-06	1.58676E-05	1.52622E-05
3833103774475	383310	3774475	9.49945E-05	3.82507E-05	3.72693E-05	9.87877E-06	9.20251E-06	0.000104571	7.51809E-05	5.06891E-05	5.00455E-05	3.55085E-05	1.12801E-05	1.61595E-05	1.55429E-05	1.5888E-06	1.47821E-06	1.5888E-06	1.47821E-06	1.61595E-05	1.55429E-05
3833203774475	383320	3774475	9.4138E-05	3.79058E-05	3.69333E-05	9.7897E-06	9.11954E-06	0.000106486	7.6558E-05	5.16176E-05	5.09622E-05	3.61589E-05	1.14868E-05	1.64555E-05	1.58276E-05	1.6179E-06	1.50528E-06	1.6179E-06	1.50528E-06	1.64555E-05	1.58276E-05
3833303774475	383330	3774475	9.22979E-05	3.71649E-05	3.62113E-05	9.59834E-06	8.94128E-06	0.00010842	7.79479E-05	5.25547E-05	5.18874E-05	3.68154E-05	1.16953E-05	1.67542E-05	1.6115E-05	1.64727E-06	1.53261E-06	1.64727E-06	1.53261E-06	1.67542E-05	1.6115E-05
3833403774475	383340	3774475	9.02915E-05	3.6357E-05	3.54241E-05	9.38969E-06	8.74691E-06	0.000110647	7.95491E-05	5.36343E-05	5.29533E-05	3.75716E-05	1.19355E-05	1.70984E-05	1.6446E-05	1.68111E-06	1.5641E-06	1.68111E-06	1.5641E-06	1.70984E-05	1.6446E-05
3833503774475	383350	3774475	8.79944E-05	3.5432E-05	3.45229E-05	9.15081E-06	8.52439E-06	0.000113043	8.1272E-05	5.47959E-05	5.41002E-05	3.83854E-05	1.21941E-05	1.74687E-05	1.68022E-05	1.71752E-06	1.59797E-06	1.71752E-06	1.59797E-06	1.74687E-05	1.68022E-05
3833803774475	383380	3774475	7.74985E-05	3.12057E-05	3.0405E-05	8.05931E-06	7.5076E-06	0.000119493	8.59092E-05	5.79224E-05	5.7187E-05	4.05756E-05	1.28898E-05	1.84654E-05	1.77609E-05	1.81552E-06	1.68915E-06	1.81552E-06	1.68915E-06	1.84654E-05	1.77609E-05
3833903774475	383390	3774475	7.40222E-05	2.98059E-05	2.90412E-05	7.69779E-06	7.17084E-06	0.000121507	8.73567E-05	5.88984E-05	5.81506E-05	4.12592E-05	1.3107E-05	1.87766E-05	1.80601E-05	1.84611E-06	1.71761E-06	1.84611E-06	1.71761E-06	1.87766E-05	1.80601E-05
3834003774475	383400	3774475	7.11565E-05	2.8652E-05	2.79169E-05	7.39978E-06	6.89322E-06	0.000123965	8.91244E-05	6.00903E-05	5.93273E-05	4.20941E-05	1.33722E-05	1.91565E-05	1.84256E-05	1.88346E-06	1.75237E-06	1.88346E-06	1.75237E-06	1.91565E-05	1.84256E-05
3834103774475	383410	3774475	6.84025E-05	2.75431E-05	2.68364E-05	7.11339E-06	6.62644E-06	0.000126496	9.09434E-05	6.13167E-05	6.05381E-05	4.29533E-05	1.36452E-05	1.95475E-05	1.88017E-05	1.92191E-06	1.78813E-06	1.92191E-06	1.78813E-06	1.95475E-05	1.88017E-05
3834203774475	383420	3774475	6.54265E-05	2.63448E-05	2.56688E-05	6.8039E-06	6.33813E-06	0.000128438	9.23397E-05	6.22581E-05	6.14676E-05	4.36127E-05	1.38547E-05	1.98476E-05	1.90903E-05	1.95141E-06	1.81558E-06	1.95141E-06	1.81558E-06	1.98476E-05	1.90903E-05
3834303774475	383430	3774475	6.26907E-05	2.52432E-05	2.45955E-05	6.51946E-06	6.07311E-06	0.000130371	9.37296E-05	6.31952E-05	6.23928E-05	4.42692E-05	1.40632E-05	2.01464E-05	1.93777E-05	1.98078E-06	1.84291E-06	1.98078E-06	1.84291E-06	2.01464E-05	1.93777E-05
3834403774475	383440	3774475	6.01603E-05	2.42243E-05	2.36027E-05

			MDemolition	MSite Grubbing / Prep	MMass Grading / Excavation	MMass Grading / Excavation	MDrainage / Utilities Trenching	MFoundations / Concrete Pads	MBuilding / Structure Construction	MAsphalt Paving	MLandscaping or Other Finishing	MWaterside Construction (Piles)	RSSWDemolition	RSSWPlacing Base	RSSWForm	Child Risk				
Unique Identifier	X (UTM)	Y (UTM)	2027	2027	2027	2028	2028	2028	2028	2028	2028	2028	2029	2029	2029	3rd Trimester	0<2	2<16	Total	per million
3835603774465	383560	3774465	2.7316E-05	8.38553E-05	9.8607E-05	9.7294E-05	2.06814E-05	2.6896E-05	1.97969E-05	2.03763E-06	2.38722E-05	2.03763E-06	9.9848E-05	0.000144882	8.58829E-05	3.60964E-09	4.9098E-08	9.6879E-09	6.23954E-08	0.0623954
3835703774465	383570	3774465	2.7844E-05	8.54763E-05	0.000100513	9.91748E-05	2.10812E-05	2.74159E-05	2.01796E-05	2.07702E-06	2.43336E-05	2.07702E-06	0.00010307	0.000149557	8.86545E-05	3.60763E-09	4.9241E-08	9.7905E-09	6.26396E-08	0.06263957
3835803774465	383580	3774465	2.84065E-05	8.72031E-05	0.000102544	0.000101178	2.15071E-05	2.79697E-05	2.05873E-05	2.11898E-06	2.48252E-05	2.11898E-06	0.000106477	0.0001545	9.15843E-05	3.61073E-09	4.945E-08	9.9069E-09	6.29681E-08	0.0629681
3835903774465	383590	3774465	2.90706E-05	8.92418E-05	0.000104941	0.000103544	2.20099E-05	2.86236E-05	2.10686E-05	2.16852E-06	2.54056E-05	2.16852E-06	0.00011031	0.000160062	9.48817E-05	3.62741E-09	4.9844E-08	1.006E-08	6.35317E-08	0.06353171
3836003774465	383600	3774465	2.99979E-05	9.20882E-05	0.000108288	0.000106846	2.27119E-05	2.95366E-05	2.17406E-05	2.23769E-06	2.62159E-05	2.23769E-06	0.000115157	0.000167096	9.90511E-05	3.67634E-09	5.0683E-08	1.0304E-08	6.46635E-08	0.06466346
3836103774465	383610	3774465	3.10049E-05	9.51798E-05	0.000111924	0.000110433	2.34744E-05	3.05282E-05	2.24704E-05	2.31281E-06	2.7096E-05	2.31281E-06	0.000120392	0.000174691	0.000103553	3.73431E-09	5.1647E-08	1.0575E-08	6.59567E-08	0.06595668
3836203774465	383620	3774465	3.23477E-05	9.93018E-05	0.000116771	0.000115216	2.4491E-05	3.18503E-05	2.34436E-05	2.41297E-06	2.82695E-05	2.41297E-06	0.000126983	0.000184255	0.000109222	3.83049E-09	5.3147E-08	1.0958E-08	6.79357E-08	0.06793567
3836303774465	383630	3774465	3.40297E-05	0.000104465	0.000122843	0.000121207	2.57645E-05	3.35065E-05	2.46626E-05	2.53845E-06	2.97395E-05	2.53845E-06	0.000134999	0.000195887	0.000116118	3.96281E-09	5.5158E-08	1.1452E-08	7.05724E-08	0.07057241
3836403774465	383640	3774465	3.58824E-05	0.000110153	0.000129531	0.000127806	2.71672E-05	3.53307E-05	2.60053E-05	2.67664E-06	3.13586E-05	2.67664E-06	0.000143852	0.000208732	0.000123732	4.11143E-09	5.7406E-08	1.1998E-08	7.35155E-08	0.07351546
3836503774465	383650	3774465	3.83266E-05	0.000117656	0.000138354	0.000136512	2.90177E-05	3.77373E-05	2.77767E-05	2.85897E-06	3.34946E-05	2.85897E-06	0.000155203	0.000225203	0.000133495	4.32048E-09	6.0517E-08	1.2734E-08	7.75723E-08	0.07757229
3836603774465	383660	3774465	4.11101E-05	0.000126201	0.000148402	0.000146426	3.11251E-05	4.0478E-05	2.9794E-05	3.0666E-06	3.59272E-05	3.0666E-06	0.000168138	0.000243972	0.000144622	4.56041E-09	6.4082E-08	1.3574E-08	8.22168E-08	0.08221682
3836703774465	383670	3774465	4.44089E-05	0.000136328	0.00016031	0.000158176	3.36227E-05	4.37261E-05	3.21848E-05	3.31268E-06	3.88101E-05	3.31268E-06	0.00018341	0.000266132	0.000157758	4.84844E-09	6.8349E-08	1.4574E-08	8.7771E-08	0.08777098
3836803774465	383680	3774465	4.8419E-05	0.000148638	0.000174786	0.000172459	3.66588E-05	4.76745E-05	3.5091E-05	3.61181E-06	4.23147E-05	3.61181E-06	0.000201855	0.000292895	0.000173622	5.20183E-09	7.3571E-08	1.5791E-08	9.45641E-08	0.0945641
3836903774465	383690	3774465	5.31694E-05	0.000163221	0.000191935	0.000189379	4.02555E-05	5.23519E-05	3.85339E-05	3.96617E-06	4.64662E-05	3.96617E-06	0.000223764	0.000324687	0.000192468	5.62211E-09	7.9776E-08	1.7235E-08	1.02633E-07	0.10263339
3837003774465	383700	3774465	5.85296E-05	0.000179676	0.000211284	0.000208471	4.43137E-05	5.76296E-05	4.24186E-05	4.36601E-06	5.11506E-05	4.36601E-06	0.000248769	0.000360969	0.000213975	6.09559E-09	8.6764E-08	1.8865E-08	1.11725E-07	0.11172477
3837103774465	383710	3774465	6.48532E-05	0.000199088	0.000234111	0.000230994	4.91015E-05	6.3856E-05	4.70015E-05	4.83772E-06	5.6677E-05	4.83772E-06	0.000278533	0.000404157	0.000239576	6.65522E-09	9.5016E-08	2.0791E-08	1.22462E-07	0.12246189
3837203774465	383720	3774465	7.1772E-05	0.000220328	0.000259087	0.000255638	5.43398E-05	7.06685E-05	5.20159E-05	5.35383E-06	6.27235E-05	5.35383E-06	0.000311516	0.000452016	0.000267946	7.26496E-09	1.0401E-07	2.2898E-08	1.34171E-07	0.13417121
3837303774465	383730	3774465	7.82699E-05	0.000240275	0.000282544	0.000278782	5.92594E-05	7.70664E-05	5.67251E-05	5.83854E-06	6.84022E-05	5.83854E-06	0.000343127	0.000497884	0.000295136	7.82873E-09	1.1234E-07	2.4871E-08	1.45043E-07	0.14504295
3837403774465	383740	3774465	8.58964E-05	0.000263687	0.000310074	0.000305946	6.50336E-05	8.45756E-05	6.22523E-05	6.40743E-06	7.50671E-05	6.40743E-06	0.000380315	0.000551845	0.000327122	8.49396E-09	1.2217E-07	2.719E-08	1.57851E-07	0.15785062
3837503774465	383750	3774465	9.61902E-05	0.000295287	0.000347234	0.00034261	7.28272E-05	9.47112E-05	6.97126E-05	7.1753E-06	8.40632E-05	7.1753E-06	0.000430111	0.0006241	0.000369954	9.40568E-09	1.3559E-07	3.0335E-08	1.75335E-07	0.17533487
3837603774465	383760	3774465	0.000109291	0.000335505	0.000394526	0.000389273	8.27462E-05	0.000107611	7.92073E-05	8.15257E-06	9.55125E-05	8.15257E-06	0.000493744	0.000716433	0.000424687	1.05687E-08	1.5269E-07	3.4345E-08	1.97605E-07	0.19760516
3837703774465	383770	3774465	0.000125399	0.000384952	0.000452673	0.000446645	9.49415E-05	0.000123471	9.08811E-05	9.35411E-06	0.000109589	9.35411E-06	0.000572631	0.000830899	0.00049254	1.1994E-08	1.7366E-07	3.9273E-08	2.24923E-07	0.2249228
3837803774465	383780	3774465	0.000145174	0.000445658	0.000524057	0.000517079	0.000109913	0.000142941	0.000105213	1.08292E-05	0.000126871	1.08292E-05	0.000669833	0.000971943	0.000576148	1.37421E-08	1.9937E-07	4.5325E-08	2.58439E-07	0.25843895
3837903774465	383790	3774465	0.000170993	0.000524917	0.00061726	0.000609041	0.000129461	0.000168363	0.000123925	1.27552E-05	0.000149435	1.27552E-05	0.000796903	0.001156324	0.000685445	1.60281E-08	2.3298E-07	5.3234E-08	3.02246E-07	0.30224557
3838003774465	383800	3774465	0.000210524	0.000646272	0.000759963	0.000749844	0.000159391	0.000207287	0.000152574	1.5704E-05	0.000183983	1.5704E-05	0.000991456	0.001438624	0.000852787	1.95372E-08	2.8455E-07	6.5355E-08	3.69441E-07	0.36944062
3838103774465	383810	3774465	0.000272207	0.000835629	0.000982631	0.000969547	0.000206093	0.000268022	0.000197279	2.03053E-05	0.000237889	2.03053E-05	0.001295008	0.001879085	0.001113883	2.50211E-08	3.651E-07	8.4281E-08	4.74403E-07	0.4744034
3838203774465	383820	3774465	0.000371482	0.001140386	0.001341	0.001323145	0.000281255	0.00036577	0.000269227	2.77107E-05	0.000324648	2.77107E-05	0.001783462	0.002587842	0.00153402	3.38556E-08	4.9484E-07	1.1475E-07	6.4345E-07	0.64344981
3838303774465	383830	3774465	0.000541917	0.001663593	0.001956249	0.001930202	0.000410295	0.000533585	0.000392748	4.04243E-05	0.000473596	4.04243E-05	0.002621895	0.003804427	0.002255187	4.90325E-08	7.1769E-07	1.6708E-07	9.33802E-07	0.93380214
3838403774465	383840	3774465	0.000885289	0.002717684	0.003195774	0.003153221	0.000670267	0.000871677	0.000641602	6.60381E-05	0.000773678	6.60381E-05	0.004310868	0.006255163	0.003707934	7.96234E-08	1.1668E-06	2.7252E-07	1.51897E-06	1.5189675
3838603774465	383860	3774465	0.000871622	0.002675728	0.003146438	0.003104542	0.00065992	0.00085822	0.000631697	6.50186E-05	0.000761734	6.50186E-05	0.004241932	0.006155135	0.003648639	7.83746E-08	1.1484E-06	2.682E-07	1.49494E-06	1.49493746
3838903774465	383890	3774465	0.000986957	0.003029788	0.003562783	0.003515343	0.000747242	0.000971782	0.000715284	7.3622E-05	0.000862528	7.3622E-05	0.004807766	0.006976172	0.004135333	8.86142E-08	1.2986E-06	3.035E-07	1.69071E-06	1.6907126
3839003774465	383900	3774465	0.001511036	0.00463862	0.005454637	0.005382007	0.001144031	0.001487803	0.001095104	0.000112716	0.001320535	0.000112716	0.007379884	0.010708371	0.006347705	1.35302E-07	1.9835E-06	4.6422E-07	2.58299E-06	2.58298903
3839103774465	383910	3774465	0.001201732	0.003689111	0.004338093	0.00428033	0.000909852	0.001183255	0.00087094	8.96432E-05	0.001050226	8.96432E-05	0.005860977	0.008504404	0.005041239	1.07728E-07	1.5789E-06	3.6929E-07	2.05593E-06	2.05593
3829703774475	382970	3774475	8.46661E-06	2.5991E-05	3.05633E-05	3.01564E-05	6.41021E-06	8.33643E-06	6.13607E-06	6.31566E-07	7.3992E-06	6.31566E-07	1.88498E-05	2.73514E-05	1.62134E-05	1.60395E-09	2.0626E-08	3.3627E-09	2.55923E-08	0.02559226
3829803774475	382980	3774475	8.63899E-06	2.65202E-05	3.11856E-05	3.07704E-05	6.54073E-06	8.50616E-06	6.261E-06	6.44425E-07	7.54985E-06	6.44425E-07	1.93208E-05	2.80349E-05	1.66185E-05	1.66661E-09	2.1374E-08	3.4601E-09	2.65006E-08	0.02650064
3829903774475	382990	3774475	8.79504E-06	2.69993E-05	3.17489E-05	3.13262E-05	6.65887E-06	8.65981E-06	6.37409E-06	6.56066E-07	7.68622E-06	6.56066E-07	1.97669E-05	2.86821E-05	1.70022E-05	1.72899E-09	2.2113E-08	3.5537E-09	2.73962E-08	0.02739619
3830003774475	383000	3774475	8.96379E-06	2.75173E-05	3.23581E-05	3.19272E-05	6.78664E-06	8.82597E-06	6.49639E-06	6.68654E-07	7.8337E-06	6.68654E-07	2.02503E-05	2.93837E-05	1.74181E-05	1.79841E-09	2.2935E-08	3.6564E-09	2.83899E-08	0.02838989
3830103774475	383010	3774475	9.314E-06	2.85924E-05	3.36223E-05	3.31746E-05	7.05178E-06	9.17079E-06	6.7502E-06	6.94777E-07	8.13975E-06	6.94777E-07	2.11269E-05	3.06555E-05	1.8172E-05	1.91639E-09	2.4356E-08	3.8449E-09	3.01169E-08	0.03011689
3830203774475	383020	3774475	9.70775E-06	2.98011E-05	3.50437E-05	3.45771E-05	7.3499E-06	9.55849E-06	7.03557E-06	7.24149E-07	8.48387E-06	7.24149E-07	2.21094E-05	3.20813E-05	1.90171E-05	2.05502E-09	2.6017E-08	4.062E-09	3.21344E-08	0.03213441
3830303774475	383030	3774475	1.00743E-05	3.09263E-05	3.63668E-05	3.58826E-05	7.62741E-06	9.91939E-06	7.30121E-06	7.51491E-07	8.80419E-06	7.51491E-07	2.30327E-05	3.3421E-05	1.98113E-05	2.19798E-09	2.7717E-08	4.2766E-09	3.4192E-08	0.03419204
3830403774475	383040	3774475	1.03955E-05	3.19123E-05	3.75262E-05	3.70265E-05	7.87058E-06	1.02356E-05	7.53397E-06	7.75449E-07	9.08487E-06	7.75449E-07	2.385E-05	3.46068E-05	2.05142E-05	2.33825E-09	2.9371E-08	4.4774E-09	3.61862E-08	0.0361862
3830503774475	383050	3774475	1.07384E-05	3.29651E-05	3.87642E-05	3.8248E-05	8.13023E-06	1.05733E-05	7.78252E-06	8.01031E-07	9.38458E-06	8.01031E-07	2.47078E-05	3.58515E-05	2.12521E-05	2.49664E-09	3.123E-08	4.6988E-09	3.84251E-08	0.03842507
3830603774475	383060	3774475	1.11285E-05	3.41627E-05	4.01725E-05	3.96376E-05	8.4256E-06	1.09574E-05	8.06526E-06	8.30132E-07	9.72552E-06	8.30132E-07	2.56592E-05	3.7232E-05	2.20704E-05	2.68446E-09	3.3429E-08	4.9564E-09	4.10702E-08	0.04107017
3830703774475	383070	3774475	1.1535E-05	3.54104E-05	4.16397E-05	4.10853E-05	8.73333E-06	1.13576E-05	8.35983E-06	8.60452E-07	1.00807E-05	8.60452E-07	2.66605E-05	3.86849E-05	2.29316E-05	2.89727E-09	3.5907E-08	5.239E-09	4.40434E-08	0.04404338
3830803774475	383080	3774475	1.19197E-05	3.65913E-05	4.30284E-05	4.24555E-05	9.02458E-06	1.17364E-05	8.63862E-06	8.89147E-07	1.04169E-05	8.89147E-07	2.76493E-05	4.01197E-05	2.37821E-05	3.12454E-09	3.8535E-08	5.5284E-09	4.71878E-08	0.04718778
3830903774475	383090	3774475	1.22699E-05	3.76664E-05	4.42926E-05	4.37028E-05	9.28973E-06	1.20812E-05	8.89243E-06	9.1527E-07	1.0723E-05	9.1527E-07	2.85632E-05	4.14458E-05	2.45683E-05	3.35723E-09	4.1208E-08	5.8126E-09	5.03782E-08	0.05037816
3831003774475	383100	3774475	1.26727E-05	3.8903E-05	4.57467E-05	4.51376E-05	9.59471E-06	1.24778E-05	9.18437E-06	9.45319E-07	1.1075E-05	9.45319E-07	2.9499E-05	4.28037E-05	2.53732E-05	3.62338E-09	4.4267E-08	6.1354E-09	5.40263E-08	0.05402627
3831103774475	383110	3774475	1.29957E-05	3.98945E-05	4.69127E-05	4.6288E-05	9.83925E-06	1.27959E-05	9.41845E-06	9.69412E-07	1.13573E-05	9.69412E-07	3.03568E-05	4.40484E-05	2.6111E-05	3.89885E-09	4.7403E-08	6.4478E-09	5.77497E-08	0.05774974
3831203774475	383120	3774475	1.32788E-05	4.07635E-05	4.79345E-05	4.72963E-05	1.00536E-05	1.30746E-05	9.6236E-06	9.90528E-07	1.16047E-05	9.90528E-07	3.1224E-05	4.53066E-05	2.68569E-05	4.20214E-09	5.0822E-08	6.7729E-09	6.17975E-08	0.06179753
3831303774475	383130	3774475	1.35546E-05	4.16102E-05	4.89301E-05	4.82786E-05	1.02624E-05	1.33461E-05	9.82349E-06	1.0111E-06	1.18457E-05	1.0111E-06	3.20942E-05	4.65694E-05	2.76054E-05	4.53768E-09	5.4592E-08	7.1224E-09	6.62517E-08	0.06625172
3831403774475	383140	3774475	1.38122E-05	4.24011E-05	4.98603E-05	4.91964E-05	1.04575E-05	1.35999E-05	1.00102E-05	1.03032E-06	1.20709E-05	1.03032E-06	3.29583E-05	4.78232E-05	2.83486E-05	4.8876E-09	5.8511E-08	7.4797E-09	7.08784E-08	0.07087839
3831503774475	383150	3774475	1.40626E-05	4.31698E-05	5.07642E-05	5.00883E-05	1.06471E-05	1.38464E-05	1.01917E-05	1.049E-06	1.22897E-05	1.049E-06	3.38535E-05	4.91222E-05	2.91186E-05	5.27583E-09	6.2848E-08	7.8664E-09	7.59901E-08	0.07599009
3831603774475	383160	3774475	1.43185E-05	4.39553E-05	5.16878E-05	5.09996E-05	1.08408E-05	1.40983E-05	1.03771E-05	1.06809E-06	1.25133E-05	1.06809E-06	3.47831E-05	5.0471E-05	2.99182E-05	5.70211E-09	6.7601E-08	8.2852E-09	8.15884E-08	0.08158836
3831703774475	383170	3774475	1.45725E-05	4.47351E-05	5.26048E-05	5.19044E-05	1.10331E-05	1.43484E-05	1.05612E-05	1.08704E-06	1.27353E-05	1.08704E-06	3.57376E-05	5.1856E-05	3.07392E-05	6.13977E-09	7.2479E-08	8.7149E-09	8.73335E-08	0.08733353
3831903774475	383190	3774475	1.50461E-05	4.6189E-05	5.43144E-05	5.35912E-05	1.13917E-05	1.48148E-05	1.09045E-05	1.12236E-06	1.31492E-05	1.12236E-06	3.74999E-05	5.44132E-05	3.22551E-05	6.91366E-09	8.1114E-08	9.4927E-09	9.75199E-08	0.09751986
3832003774475	383200	3774475	1.52657E-05	4.6863E-05	5.5107E-05	5.43732E-05	1.15579E-05	1.50309E-05	1.10636E-05	1.13874E-06	1.33411E-05	1.13874E-06	3.83172E-05	5.55991E-05	3.2958E-05	7.21195E-09	8.4457E-08	9.8148E-09	1.01483E-07	0.10148325
3832103774475	383210	3774475	1.5507E-05	4.76038E-05	5.59782E-05	5.52328E-05	1.17406E-05	1.52686E-05	1.12385E-05	1.15674E-06	1.3552E-05	1.15674E-06	3.92249E-05	5.69162E-05	3.37388E-05	7.48146E-09	8.7491E-08	1.0129E-08	1.05101E-07	0.10510099
3832203774475	383220	3774475	1.57683E-05	4.84059E-05	5.69214E-05	5.61635E-05	1.19384E-05	1.55258E-05	1.14279E-05	1.17623E-06	1.37803E-05	1.17623E-06	4.02324E-05	5.83781E-05	3.46054E-05	7.71423E-09	9.0131E-08	1.043E-08	1.08275E-07	0.10827513
3832303774475	383230	3774475	1.60387E-05	4.92359E-05	5.78974E-05	5.71265E-05	1.21431E-05	1.5792E-05	1.16238E-05	1.1964E-06	1.40166E-05	1.1964E-06	4.12805E-05	5.98989E-05	3.55069E-05	7.87117E-09	9.1945E-08	1.0685E-08	1.105E-07	0.11050047
3832403774475	383240	3774475	1.63181E-05	5.00937E-05	5.89061E-05	5.81218E-05	1.23547E-05	1.60672E-05	1.18263E-05	1.21725E-06	1.42608E-05	1.21725E-06	4.23785E-05	6.14921E-05	3.64513E-05	7.94402E-09	9.2842E-08	1.0888E-08	1.11673E-07	0.11167329
3832503774475	383250	3774475	1.66066E-05	5.09794E-05	5.99476E-05	5.91494E-05	1.25731E-05	1.63513E-05	1.20354E-05	1.23877E-06	1.4513E-05	1.23877E-06	4.35201E-05	6.31487E-05	3.74333E-05	7.92524E-09	9.274E-08	1.1032E-08	1.11698E-07	0.11169753
3832603774475	383260	3774475	1.69187E-05	5.19375E-05	6.10743E-05	6.0261E-05	1.28094E-05	1.66586E-05	1.22616E-05	1.26205E-06	1.47857E-05	1.26205E-06	4.47741E-05	6.49682E-05	3.85118E-05	7.82377E-09	9.1742E-08	1.1129E-08	1.10695E-07	0.11069472
3832703774475	383270	3774475	1.72562E-05	5.29736E-05	6.22926E-05	6.14632E-05	1.3065E-05	1.69909E-05	1.25062E-05	1.28723E-06	1.50807E-05	1.28723E-06	4.61559E-05	6.69733E-05	3.97004E-05	7.6353E-09	8.9801E-08	1.117E-08	1.08606E-07	0.10860641
3832903774475	383290	3774475	1.79022E-05	5.49566E-05	6.46245E-05	6.3764E-05	1.3554E-05	1.76269E-05	1.29744E-05	1.33541E-06	1.56452E-05	1.33541E-06	4.87948E-05	7.08024E-05	4.19702E-05	7.05773E-09	8.3715E-08	1.1059E-08	1.01832E-07	0.10183216
3833003774475	383300	3774475	1.81889E-05	5.58367E-05	6.56594E-05	6.47851E-05	1.37711E-05	1.79092E-05	1.31822E-05	1.3568E-06	1.58958E-05	1.3568E-06	4.99615E-05	7.24951E-05	4.29737E-05	6.72305E-09	8.0158E-08	1.0924E-08	9.78053E-08	0.09780532
3833103774475	383310	3774475	1.84774E-05	5.67224E-05	6.67009E-05	6.58128E-05	1.39895E-05	1.81933E-05	1.33912E-05	1.37832E-06	1.61479E-05	1.37832E-06	5.11468E-05	7.42151E-05	4.39932E-05	6.39059E-09	7.6626E-08	1.0755E-08	9.37716E-08	0.09377156
3833203774475	383320	3774475	1.87659E-05	5.76081E-05	6.77424E-05	6.68404E-05	1.4208E-05	1.84774E-05	1.36003E-05	1.39984E-06	1.64E-05	1.39984E-06	5.2382E-05	7.60074E-05	4.50557E-05	6.06688E-09	7.3189E-08	1.0556E-08	8.98111E-08	0.08981113
3833303774475	383330	3774475	1.9058E-05	5.85049E-05	6.8797E-05	6.78809E-05	1.44292E-05	1.8765E-05	1.38121E-05	1.42163E-06	1.66553E-05	1.42163E-06	5.36484E-05	7.7845E-05	4.6145E-05	5.77248E-09	7.0071E-08	1.0361E-08	8.62048E-08	0.08620477
3833403774475	383340	3774475	1.93974E-05	5.95465E-05	7.00219E-05	6.90895E-05	1.46861E-05	1.90991E-05	1.4058E-05	1.44694E-06	1.69519E-05	1.44694E-06	5.51207E-05	7.99814E-05	4.74113E-05	5.51914E-09	6.742E-08	1.0205E-08	8.31443E-08	0.08314425
3833503774475	383350	3774475	1.97566E-05	6.06495E-05	7.13188E-05	7.03692E-05	1.49581E-05	1.94529E-05	1.43184E-05	1.47375E-06	1.72659E-05	1.47375E-06	5.67022E-05	8.22761E-05	4.87716E-05	5.29516E-09	6.5097E-08	1.0072E-08	8.04642E-08	0.0804642
3833803774475	383380	3774475	2.06639E-05	6.34346E-05	7.45939E-05	7.36007E-05	1.5645E-05	2.03462E-05	1.49759E-05	1.54142E-06	1.80587E-05	1.54142E-06	6.10692E-05	8.86127E-05	5.25278E-05	4.70291E-09	5.8934E-08	9.6311E-09	7.32681E-08	0.07326812
3833903774475	383390	3774475	2.09452E-05	6.4298E-05	7.56092E-05	7.46024E-05	1.58579E-05	2.06231E-05	1.51797E-05	1.5624E-06	1.83045E-05	1.5624E-06	6.26631E-05	9.09256E-05	5.38988E-05	4.54082E-09	5.7255E-08	9.5051E-09	7.13012E-08	0.07130123
3834003774475	383400	3774475	2.13008E-05	6.53898E-05	7.6893E-05	7.58692E-05	1.61272E-05	2.09733E-05	1.54375E-05	1.58893E-06	1.86153E-05	1.58893E-06	6.44443E-05	9.351E-05	5.54308E-05	4.40988E-09	5.5936E-08	9.432E-09	6.97777E-08	0.06977766
3834103774475	383410	3774475	2.16637E-05	6.65038E-05	7.82031E-05	7.71618E-05	1.6402E-05	2.13306E-05	1.57005E-05	1.616E-06	1.89325E-05	1.616E-06	6.62846E-05	9.61804E-05	5.70138E-05	4.29878E-09	5.4843E-08	9.3789E-09	6.85206E-08	0.06852063
3834203774475	383420	3774475	2.19268E-05	6.73115E-05	7.91529E-05	7.80989E-05	1.66012E-05	2.15897E-05	1.58912E-05	1.63563E-06	1.91624E-05	1.63563E-06	6.79316E-05	9.85702E-05	5.84304E-05	4.18525E-09	5.3682E-08	9.2978E-09	6.71654E-08	0.06716537
3834303774475	383430	3774475	2.21917E-05	6.81248E-05	8.01092E-05	7.90425E-05	1.68017E-05	2.18505E-05	1.60832E-05	1.65539E-06	1.9394E-05	1.65539E-06	6.9641E-05	0.000101051	5.99007E-05	4.0846E-09	5.2667E-08	9.2306E-09	6.59824E-08	0.06598242
3834403774475	383440	3774475	2.24948E-05	6.9055E-05	8.12031E-05	8.01218E-05	1.70312E-05	2.21489E-05	1.63028E-05	1.678E-06	1.96588E-05	1.678E-06	7.14002E-05	0.000103603	6.14139E-05	3.99835E-09	5.1822E-08	9.1865E-09	6.5007E-08	0.06500701

			EGIODemolition	EGIOSite Grubbing / Prep	EGIOMass Grading / Excavation	EGIOMass Grading / Excavation	EGIODrainage / Utilities Trenching	EGIODrainage / Utilities Trenching	EGIOFoundations / Concrete Pads	EGIOFoundations / Concrete Pads	EGIOBuilding / Structure Construction	EGIOBuilding / Structure Construction	EGIOAsphalt Paving	EGIOArchitectural Coating	EGIOLandscaping or Other Finishing	EGIOWaterside Construction (Piles)	HIWaterside Construction (Landscaping)	HIWaterside Construction (Landscaping)	KMDemolition	KMSite Grubbing / Prep
Unique Identifier	X (UTM)	Y (UTM)	2025	2025	2025	2026	2026	2027	2026	2027	2026	2027	2027	2027	2027	2027	2025	2026	2025	2025
3834503774475	383450	3774475	0.000260002	0.00010198	3.37715E-05	3.30757E-05	7.68034E-05	7.66849E-05	0.00010091	0.000100845	0.000108087	0.000105496	4.20605E-06	4.20605E-06	0.000113908	4.20605E-06	2.22892E-05	2.1591E-05	2.84604E-05	0.00012352
3834603774475	383460	3774475	0.000251505	9.8644E-05	3.26678E-05	3.19948E-05	7.42934E-05	7.41788E-05	9.76119E-05	9.75489E-05	0.000104554	0.000102048	4.06859E-06	4.06859E-06	0.000110186	4.06859E-06	2.2395E-05	2.16935E-05	2.8827E-05	0.000125111
3834703774475	383470	3774475	0.000244032	9.5713E-05	3.16972E-05	3.10441E-05	7.20859E-05	7.19747E-05	9.47115E-05	9.46504E-05	0.000101448	9.90162E-05	3.9477E-06	3.9477E-06	0.000106912	3.9477E-06	2.25313E-05	2.18256E-05	2.92366E-05	0.000126889
3834803774475	383480	3774475	0.00023735	9.3092E-05	3.08292E-05	3.0194E-05	7.01119E-05	7.00037E-05	9.21179E-05	9.20585E-05	9.86698E-05	9.63047E-05	3.8396E-06	3.8396E-06	0.000103984	3.8396E-06	2.26838E-05	2.19733E-05	2.96666E-05	0.000128755
3834903774475	383490	3774475	0.000231143	9.0658E-05	3.0023E-05	2.94044E-05	6.82785E-05	6.81732E-05	8.97091E-05	8.96512E-05	9.60896E-05	9.37864E-05	3.73919E-06	3.73919E-06	0.000101265	3.73919E-06	2.28255E-05	2.21106E-05	3.0083E-05	0.000130562
3835003774475	383500	3774475	0.000225215	8.8332E-05	2.9253E-05	2.86503E-05	6.65274E-05	6.64247E-05	8.74083E-05	8.73519E-05	9.36252E-05	9.13811E-05	3.6433E-06	3.6433E-06	9.86676E-05	3.6433E-06	2.29368E-05	2.22183E-05	3.04586E-05	0.000132193
3835103774475	383510	3774475	0.00021996	8.6272E-05	2.85705E-05	2.79818E-05	6.49752E-05	6.4875E-05	8.5369E-05	8.53139E-05	9.14408E-05	8.9249E-05	3.55829E-06	3.55829E-06	9.63656E-05	3.55829E-06	2.30731E-05	2.23504E-05	3.0866E-05	0.000133961
3835203774475	383520	3774475	0.000213619	8.3784E-05	2.77468E-05	2.71752E-05	6.31021E-05	6.30047E-05	8.29079E-05	8.28544E-05	8.88047E-05	8.66761E-05	3.45571E-06	3.45571E-06	9.35875E-05	3.45571E-06	2.30139E-05	2.22931E-05	3.10018E-05	0.00013455
3835303774475	383530	3774475	0.000207736	8.1477E-05	2.69827E-05	2.64267E-05	6.13642E-05	6.12695E-05	8.06245E-05	8.05725E-05	8.63589E-05	8.42889E-05	3.36054E-06	3.36054E-06	9.101E-05	3.36054E-06	2.29619E-05	2.22427E-05	3.11421E-05	0.000135159
3835403774475	383540	3774475	0.000202868	7.9568E-05	2.63503E-05	2.58074E-05	5.99261E-05	5.98337E-05	7.87351E-05	7.86843E-05	8.43351E-05	8.23137E-05	3.28178E-06	3.28178E-06	8.88772E-05	3.28178E-06	2.30049E-05	2.22844E-05	3.14114E-05	0.000136328
3835503774475	383550	3774475	0.000199392	7.8204E-05	2.58988E-05	2.53652E-05	5.88993E-05	5.88084E-05	7.7386E-05	7.73361E-05	8.28901E-05	8.09032E-05	3.22555E-06	3.22555E-06	8.73544E-05	3.22555E-06	2.31969E-05	2.24703E-05	3.18889E-05	0.0001384
3835603774475	383560	3774475	0.00019649	7.7066E-05	2.5522E-05	2.49962E-05	5.80423E-05	5.79528E-05	7.626E-05	7.62108E-05	8.1684E-05	7.97261E-05	3.17862E-06	3.17862E-06	8.60833E-05	3.17862E-06	2.34373E-05	2.27032E-05	3.24366E-05	0.000140777
3835703774475	383570	3774475	0.000193769	7.5999E-05	2.51685E-05	2.46499E-05	5.72384E-05	5.71501E-05	7.52038E-05	7.51552E-05	8.05526E-05	7.86218E-05	3.13459E-06	3.13459E-06	8.4891E-05	3.13459E-06	2.3674E-05	2.29325E-05	3.29865E-05	0.000143164
3835803774475	383580	3774475	0.000191461	7.5094E-05	2.48687E-05	2.43563E-05	5.65565E-05	5.64692E-05	7.43079E-05	7.42599E-05	7.9593E-05	7.76852E-05	3.09725E-06	3.09725E-06	8.38797E-05	3.09725E-06	2.39449E-05	2.31949E-05	3.35862E-05	0.000145766
3835903774475	383590	3774475	0.000189925	7.4491E-05	2.46692E-05	2.41609E-05	5.61028E-05	5.60162E-05	7.37118E-05	7.36642E-05	7.89545E-05	7.7062E-05	3.07241E-06	3.07241E-06	8.32068E-05	3.07241E-06	2.42965E-05	2.35355E-05	3.43104E-05	0.000148909
3836003774475	383600	3774475	0.000190428	7.4688E-05	2.47345E-05	2.42249E-05	5.62514E-05	5.61646E-05	7.3907E-05	7.38593E-05	7.91636E-05	7.72661E-05	3.08054E-06	3.08054E-06	8.34272E-05	3.08054E-06	2.49136E-05	2.41333E-05	3.54216E-05	0.000153732
3836103774475	383610	3774475	0.000191371	7.5058E-05	2.4857E-05	2.43449E-05	5.653E-05	5.64428E-05	7.4273E-05	7.42251E-05	7.95557E-05	7.76487E-05	3.0958E-06	3.0958E-06	8.38403E-05	3.0958E-06	2.55863E-05	2.47849E-05	3.66255E-05	0.000158957
3836203774475	383620	3774475	0.000194074	7.6119E-05	2.52082E-05	2.46888E-05	5.73286E-05	5.72401E-05	7.53223E-05	7.52737E-05	8.06796E-05	7.87457E-05	3.13953E-06	3.13953E-06	8.50248E-05	3.13953E-06	2.65066E-05	2.56764E-05	3.82097E-05	0.000165833
3836303774475	383630	3774475	0.000198458	7.7838E-05	2.57775E-05	2.52464E-05	5.86234E-05	5.85329E-05	7.70235E-05	7.69738E-05	8.25017E-05	8.05242E-05	3.21044E-06	3.21044E-06	8.69451E-05	3.21044E-06	2.76852E-05	2.6818E-05	4.01921E-05	0.000174437
3836403774475	383640	3774475	0.000203559	7.9839E-05	2.64402E-05	2.58954E-05	6.01304E-05	6.00376E-05	7.90035E-05	7.89525E-05	8.46226E-05	8.25943E-05	3.29297E-06	3.29297E-06	8.91802E-05	3.29297E-06	2.89876E-05	2.80796E-05	4.23895E-05	0.000183974
3836503774475	383650	3774475	0.000211122	8.2805E-05	2.74225E-05	2.68575E-05	6.23645E-05	6.22682E-05	8.19387E-05	8.18859E-05	8.77666E-05	8.56629E-05	3.41532E-06	3.41532E-06	9.24935E-05	3.41532E-06	3.07007E-05	2.97391E-05	4.52365E-05	0.00019633
3836603774475	383660	3774475	0.00021996	8.6272E-05	2.85705E-05	2.79818E-05	6.49752E-05	6.4875E-05	8.5369E-05	8.53139E-05	9.14408E-05	8.9249E-05	3.55829E-06	3.55829E-06	9.63656E-05	3.55829E-06	2.36525E-05	2.36298E-05	4.8493E-05	0.000210463
3836703774475	383670	3774475	0.000230757	9.0506E-05	2.99728E-05	2.93553E-05	6.81644E-05	6.80593E-05	8.95592E-05	8.95014E-05	9.59291E-05	9.36297E-05	3.73295E-06	3.73295E-06	0.000101096	3.73295E-06	3.49738E-05	3.38783E-05	5.23674E-05	0.000227278
3836803774475	383680	3774475	0.000244257	9.5801E-05	3.17263E-05	3.10727E-05	7.21523E-05	7.20409E-05	9.47986E-05	9.47375E-05	0.000101541	9.91073E-05	3.95134E-06	3.95134E-06	0.00010701	3.95134E-06	3.78135E-05	3.66291E-05	5.71018E-05	0.000247826
3836903774475	383690	3774475	0.000260523	0.00010218	3.38392E-05	3.3142E-05	7.69573E-05	7.68385E-05	0.000101112	0.000101047	0.000108303	0.000105707	4.21448E-06	4.21448E-06	0.000114136	4.21448E-06	4.11843E-05	3.98943E-05	6.27255E-05	0.000272233
3837003774475	383700	3774475	0.000279107	0.00010947	3.6253E-05	3.55061E-05	8.24469E-05	8.23196E-05	0.000108324	0.000108254	0.000116029	0.000113248	4.51511E-06	4.51511E-06	0.000122278	4.51511E-06	4.50089E-05	4.35991E-05	6.91209E-05	0.00029999
3837103774475	383710	3774475	0.000301355	0.0001182	3.91428E-05	3.83364E-05	8.90189E-05	8.88816E-05	0.000116959	0.000116884	0.000125278	0.000122275	4.87502E-06	4.87502E-06	0.000132025	4.87502E-06	4.95259E-05	4.79746E-05	7.66886E-05	0.000332834
3837203774475	383720	3774475	0.000326074	0.00012789	4.23535E-05	4.14809E-05	9.63207E-05	9.6172E-05	0.000126553	0.000126471	0.000135554	0.000132305	5.27489E-06	5.27489E-06	0.000142854	5.27489E-06	5.45219E-05	5.28142E-05	8.5105E-05	0.000369362
3837303774475	383730	3774475	0.000348538	0.0001367	4.52713E-05	4.43386E-05	0.000102956	0.000102798	0.000135271	0.000135184	0.000144892	0.000141419	5.63829E-06	5.63829E-06	0.000152696	5.63829E-06	5.91143E-05	5.72627E-05	9.28967E-05	0.000403178
3837403774475	383740	3774475	0.000374909	0.00014704	4.86967E-05	4.76933E-05	0.000110746	0.000110575	0.000145506	0.000145412	0.000155855	0.00015212	6.06489E-06	6.06489E-06	0.000164249	6.06489E-06	6.44439E-05	6.24254E-05	0.000101929	0.000442377
3837503774475	383750	3774475	0.000408726	0.00016031	5.30892E-05	5.19953E-05	0.000120736	0.000120549	0.000158631	0.000158529	0.000169914	0.000165841	6.61196E-06	6.61196E-06	0.000179065	6.61196E-06	7.11997E-05	6.89696E-05	0.000113393	0.000492135
3837603774475	383760	3774475	0.000450627	0.00017674	5.85317E-05	5.73257E-05	0.000133113	0.000132908	0.000174893	0.00017478	0.000187333	0.000182842	7.28979E-06	7.28979E-06	0.000197422	7.28979E-06	7.95575E-05	7.70656E-05	0.000127578	0.000553699
3837703774475	383770	3774475	0.000502804	0.00019721	6.53088E-05	6.39632E-05	0.000148526	0.000148297	0.000195144	0.000195018	0.000209023	0.000204013	8.13385E-06	8.13385E-06	0.000220281	8.13385E-06	8.9876E-05	8.70609E-05	0.00014514	0.000629916
3837803774475	383780	3774475	0.000568903	0.00022313	7.38943E-05	7.23719E-05	0.000168051	0.000167792	0.000220797	0.000220655	0.000236501	0.000230832	9.20312E-06	9.20312E-06	0.000249239	9.20312E-06	0.000102855	9.96332E-05	0.000167236	0.000725817
3837903774475	383790	3774475	0.000655678	0.00025717	8.51655E-05	8.34108E-05	0.000193684	0.000193385	0.000254475	0.000254311	0.000272575	0.000266042	1.06069E-05	1.06069E-05	0.000287255	1.06069E-05	0.0001198	0.000116048	0.000196072	0.000850968
3838003774475	383800	3774475	0.000783716	0.00030738	0.000101796	9.9699E-05	0.000231506	0.000231149	0.000304169	0.000303972	0.000325803	0.000317993	1.26782E-05	1.26782E-05	0.00034335	1.26782E-05	0.000144683	0.000140151	0.000238383	0.001034597
3838103774475	383810	3774475	0.000977539	0.0003834	0.000126972	0.000124356	0.00028876	0.000288315	0.000379393	0.000379148	0.000406378	0.000396637	1.58136E-05	1.58136E-05	0.000428264	1.58136E-05	0.000182229	0.000176522	0.000302194	0.001311545
3838203774475	383820	3774475	0.001272832	0.00049922	0.000165327	0.000161921	0.000375988	0.000375408	0.000493999	0.000493681	0.000529135	0.000516452	2.05906E-05	2.05906E-05	0.000557633	2.05906E-05	0.000239322	0.000231826	0.000399183	0.001732481
3838303774475	383830	3774475	0.001716292	0.00067315	0.000222928	0.000218335	0.000506984	0.000506202	0.000666111	0.000665681	0.000713488	0.000696386	2.77644E-05	2.77644E-05	0.000751915	2.77644E-05	0.000324948	0.00031477	0.000544598	0.002363596
3838403774475	383840	3774475	0.002476412	0.00097128	0.000321659	0.000315032	0.00073152	0.000730391	0.000961122	0.000960502	0.001029481	0.001004805	4.00608E-05	4.00608E-05	0.001084927	4.00608E-05	0.000471544	0.000456774	0.000793455	0.003443649
3838603774475	383860	3774475	0.004972594	0.00195032	0.000645887	0.000632579	0.00146888	0.001466614	0.001929916	0.001928671	0.002067181	0.002017632	8.04415E-05	8.04415E-05	0.002178515	8.04415E-05	0.000951974	0.000922156	0.00160777	0.006977836
3838703774475	383870	3774475	0.003249647	0.00127456	0.000422094	0.000413398	0.00095993	0.000958449	0.001261222	0.001260408	0.001350926	0.001318545	5.25694E-05	5.25694E-05	0.001423684	5.25694E-05	0.000620794	0.000601349	0.001046624	0.004542422
3839103774475	383910	3774475	0.003353425	0.00131526	0.000435574	0.000426599	0.000990585	0.000989057	0.0013015	0.00130066	0.001394069	0.001360653	5.42483E-05	5.42483E-05	0.00146915	5.42483E-05	0.000640494	0.000620433	0.001078891	0.004682463
3829703774475	382970	3774485	0.000105637	4.1432E-05	1.37212E-05	1.34385E-05	3.12048E-05	3.11566E-05	4.0999E-05	4.09725E-05	4.39151E-05	4.28624E-05	1.70889E-06	1.70889E-06	4.62802E-05	1.70889E-06	1.04781E-05	1.015E-05	1.07767E-05	4.67718E-05
3829803774485	382980	3774485	0.000110712	4.3423E-05	1.43803E-05	1.4084E-05	3.27039E-05	3.26534E-05	4.29686E-05	4.29409E-05	4.60247E-05	4.49215E-05	1.79099E-06	1.79099E-06	4.85035E-05	1.79099E-06	1.07096E-05	1.03741E-05	1.09985E-05	4.77343E-05
3829903774485	382990	3774485	0.000115814	4.5424E-05	1.5043E-05	1.47331E-05	3.42109E-05	3.41581E-05	4.49487E-05	4.49197E-05	4.81456E-05	4.69916E-05	1.87352E-06	1.87352E-06	5.07386E-05	1.87352E-06	1.09177E-05	1.05757E-05	1.11954E-05	4.85888E-05
3830003774485	383000	3774485	0.000121455	4.7636E-05	1.57757E-05	1.54506E-05	3.58771E-05	3.58218E-05	4.71379E-05	4.71075E-05	5.04905E-05	4.92803E-05	1.96477E-06	1.96477E-06	5.32099E-05	1.96477E-06	1.11383E-05	1.07894E-05	1.14104E-05	4.95219E-05
3830103774485	383010	3774485	0.000130814	5.1307E-05	1.69913E-05	1.66413E-05	3.86418E-05	3.85822E-05	5.07703E-05	5.07375E-05	5.43813E-05	5.30778E-05	2.11617E-06	2.11617E-06	5.73102E-05	2.11617E-06	1.16083E-05	1.12447E-05	1.1863E-05	5.14863E-05
3830203774485	383020	3774485	0.00014188	5.5647E-05	1.84287E-05	1.8049E-05	4.19106E-05	4.18459E-05	5.50651E-05	5.50295E-05	5.89816E-05	5.75678E-05	2.29519E-06	2.29519E-06	6.21582E-05	2.29519E-06	1.21393E-05	1.17591E-05	1.23722E-05	5.36962E-05
3830303774485	383030	3774485	0.000153368	6.0153E-05	1.99208E-05	1.95104E-05	4.53041E-05	4.52342E-05	5.95237E-05	5.94853E-05	6.37573E-05	6.22291E-05	2.48103E-06	2.48103E-06	6.71911E-05	2.48103E-06	1.26326E-05	1.22369E-05	1.28429E-05	5.57392E-05
3830403774485	383040	3774485	0.000164595	6.4557E-05	2.13792E-05	2.09387E-05	4.86207E-05	4.85456E-05	6.38812E-05	6.384E-05	6.84247E-05	6.67846E-05	2.66265E-06	2.66265E-06	7.21099E-05	2.66265E-06	1.3047E-05	1.26383E-05	1.3239E-05	5.7458E-05
3830503774485	383050	3774485	0.000177296	6.9538E-05	2.30288E-05	2.25544E-05	5.23723E-05	5.22915E-05	6.88104E-05	6.8766E-05	7.37045E-05	7.19379E-05	2.86811E-06	2.86811E-06	7.76741E-05	2.86811E-06	1.34883E-05	1.30658E-05	1.36644E-05	5.93045E-05
3830603774485	383060	3774485	0.000192835	7.5633E-05	2.50472E-05	2.45311E-05	5.69625E-05	5.68746E-05	7.48412E-05	7.47929E-05	8.01643E-05	7.82428E-05	3.11948E-06	3.11948E-06	8.44818E-05	3.11948E-06	1.40229E-05	1.35837E-05	1.41713E-05	6.15046E-05
3830703774485	383070	3774485	0.000210556	8.2583E-05	2.7349E-05	2.67855E-05	6.21973E-05	6.21013E-05	8.17191E-05	8.16664E-05	8.75314E-05	8.54333E-05	3.40616E-06	3.40616E-06	9.22456E-05	3.40616E-06	1.45826E-05	1.41258E-05	1.46986E-05	6.37931E-05
3830803774485	383080	3774485	0.000229481	9.0006E-05	2.98072E-05	2.9193E-05	6.77877E-05	6.76831E-05	8.90642E-05	8.90067E-05	9.53988E-05	9.31122E-05	3.71231E-06	3.71231E-06	0.000100537	3.71231E-06	1.51082E-05	1.4635E-05	1.51942E-05	6.59441E-05
3830903774485	383090	3774485	0.000248802	9.7584E-05	3.23167E-05	3.16508E-05	7.34948E-05	7.33814E-05	9.65626E-05	9.65003E-05	0.000103431	0.000100951	4.02486E-06	4.02486E-06	0.000109001	4.02486E-06	1.5571E-05	1.50833E-05	1.56536E-05	6.79379E-05
3831003774485	383100	3774485	0.000270817	0.00010622	3.51762E-05	3.44514E-05	7.99979E-05	7.98745E-05	0.000105107	0.000105039	0.000112582	0.000109884	4.38099E-06	4.38099E-06	0.000118646	4.38099E-06	1.60643E-05	1.55612E-05	1.6147E-05	7.00791E-05
3831103774485	383110	3774485	0.000293739	0.00011521	3.81535E-05	3.73674E-05	8.6769E-05	8.66351E-05	0.000114003	0.00011393	0.000122112	0.000119185	4.7518E-06	4.7518E-06	0.000128688	4.7518E-06	1.65092E-05	1.59921E-05	1.65679E-05	7.1906E-05
3831203774485	383120	3774485	0.000319436	0.00012529	4.14913E-05	4.06365E-05	9.43599E-05	9.42143E-05	0.000123977	0.000123897	0.000132794	0.000129611	5.16751E-06	5.16751E-06	0.000139946	5.16751E-06	1.68913E-05	1.63623E-05	1.69029E-05	7.33596E-05
3831303774485	383130	3774485	0.000345754	0.00013561	4.49097E-05	4.39844E-05	0.000102134	0.000101976	0.000134191	0.000134104	0.000143735	0.0001402	5.59324E-06	5.59324E-06	0.000151476	5.59324E-06	1.72447E-05	1.67046E-05	1.72423E-05	7.48329E-05
3831403774485	383140	3774485	0.000373571	0.00014652	4.85228E-05	4.75231E-05	0.000110351	0.000110181	0.000144987	0.000144893	0.000155299	0.000151577	6.04324E-06	6.04324E-06	0.000163663	6.04324E-06	1.75317E-05	1.69826E-05	1.75478E-05	7.61588E-05
3831503774485	383150	3774485	0.000403966	0.00015844	5.24708E-05	5.13897E-05	0.00011933	0.000119145	0.000156783	0.000156682	0.000167935	0.000163909	6.53495E-06	6.53495E-06	0.000176979	6.53495E-06	1.77972E-05	1.72398E-05	1.78556E-05	7.74946E-05
3831603774485	383160	3774485	0.000435619	0.00017086	5.65822E-05	5.54164E-05	0.00012868	0.000128481	0.000169068	0.000168959	0.000181093	0.000176752	7.04699E-06	7.04699E-06	0.000190846	7.04699E-06	1.80394E-05	1.74744E-05	1.81611E-05	7.88206E-05
3831703774485	383170	3774485	0.00046728	0.00018327	6.06947E-05	5.94441E-05	0.000138032	0.000137819	0.000181356	0.000181239	0.000194255	0.000189599	7.55918E-06	7.55918E-06	0.000204717	7.55918E-06	1.8269E-05	1.76968E-05	1.84666E-05	8.01465E-05
3831903774485	383190	3774485	0.00052172	0.00020463	6.77658E-05	6.63696E-05	0.000154114	0.000153876	0.000202485	0.000202354	0.000216887	0.000211688	8.43985E-06	8.43985E-06	0.000228568	8.43985E-06	1.86188E-05	1.80357E-05	1.90437E-05	8.26511E-05
3832003774485	383200	3774485	0.000541615	0.00021243	7.035E-05	6.89005E-05	0.000159991	0.000159744	0.000210207	0.000210071	0.000225158	0.000219761	8.76169E-06	8.76169E-06	0.000237284	8.76169E-06	1.87444E-05	1.81573E-05	1.9313E-05	8.38199E-05
3832103774485	383210	3774485	0.000558942	0.00021922	7.26005E-05	7.11047E-05	0.000165109	0.000164854	0.000216931	0.000216791	0.00023236	0.000226791	9.04198E-06	9.04198E-06	0.000244875	9.04198E-06	1.88879E-05	1.82963E-05	1.9605E-05	8.50869E-05
3832203774485	383220	3774485	0.000573259	0.00022484	7.44602E-05	7.2926E-05	0.000169338	0.000169077	0.000222488	0.000222344	0.000238312	0.0002326	9.27359E-06	9.27359E-06	0.000251147	9.27359E-06	1.90512E-05	1.84545E-05	1.99173E-05	8.64424E-05
3832303774485	383230	3774485	0.000582178	0.00022834	7.56187E-05	7.40607E-05	0.000171973	0.000171707	0.000225949	0.000225804	0.00024202	0.000236219	9.41788E-06	9.41788E-06	0.000255055	9.41788E-06	1.92126E-05	1.86108E-05	2.02409E-05	8.78469E-05
3832403774485	383240	3774485	0.000585726	0.00022973	7.60795E-05	7.4512E-05	0.000173021	0.000172754	0.000227326	0.00022718	0.000243495	0.000237659	9.47527E-06	9.47527E-06	0.000256609	9.47527E-06	1.93813E-05	1.87742E-05	2.05758E-05	8.93005E-05
3832503774485	383250	3774485	0.000583058	0.00022868	7.5733E-05	7.41726E-05	0.000172233	0.000171967	0.000226291	0.000226145	0.000242386	0.000236576	9.43212E-06	9.43212E-06	0.00025544	9.43212E-06	1.95481E-05	1.89358E-05	2.09198E-05	9.07934E-05
3832603774485	383260	3774485	0.000575028	0.00022553	7.469E-05	7.31511E-05	0.000169861	0.000169598	0.000223175	0.000223031	0.000239048	0.000233318	9.30222E-06	9.30222E-06	0.000251922	9.30222E-06	1.97329E-05	1.91148E-05	2.1291E-05	9.24042E-05
3832703774485	383270	3774485	0.000561771	0.00022033	7.2968E-05	7.14646E-05	0.000165944	0.000165688	0.000218029	0.000217889	0.000233537	0.000227939	9.08775E-06	9.08775E-06	0.000246114	9.08775E-06	1.99445E-05	1.93198E-05	2.16893E-05	9.41329E-05
3832903774485	383290	3774485	0.000519978	0.00020394	6.75395E-05	6.61479E-05	0.000153599	0.000153362	0.000201809	0.000201679	0.000216162	0.000210981	8.41166E-06	8.41166E-06	0.000227804	8.41166E-06	2.02818E-05	1.96465E-05	2.24496E-05	9.7433E-05
3833003774485	383300	3774485	0.000494828	0.00019408	6.42728E-05	6.29486E-05	0.00014617	0.000145944	0.000192048	0.000191924	0.000205707	0.000200777	8.00482E-06	8.00482E-06	0.000216786	8.00482E-06	2.03876E-05	1.9749E-05	2.27868E-05	9.88965E-05
3833103774485	383310	3774485	0.000468726	0.00018384	6.08825E-05	5.96281E-05	0.000138459	0.000138246	0.000181918	0.0001818	0.000194856	0.000190186	7.58257E-06	7.58257E-06	0.000205351	7.58257E-06	2.04827E-05	1.98411E-05	2.3124E-05	0.00010036
3833203774485	383320	3774485	0.0004439	0.0001741	5.76578E-05	5.64699E-05	0.000131126	0.000130924	0.000172282	0.000172171	0.000184536	0.000180113	7.18096E-06	7.18096E-06	0.000194475	7.18096E-06	2.05903E-05	1.99454E-05	2.34748E-05	0.000101882

			KMMass Grading / Excavation	KMMass Grading / Excavation	KMDrainage / Utilities Trenching	KMFoundations / Concrete Pads	KMBuilding / Structure Construction	KMAsphalt Paving	KMArchitectural Coating	KMLandscaping or Other Finishing	KMWaterside Construction (Piles)	EWNDemolition	EWNSite Grubbing / Prep	EWNDrainage / Utilities Trenching	EWNDrainage / Utilities Trenching	EWNDrainage / Utilities Trenching	EWNFoundation s / Concrete Pads	EWNBuilding / Structure Construction	EWNAsphalt Paving	EWNLandscaping or Other Finishing	EWNWaterside Construction (Piles)
Unique Identifier	X (UTM)	Y (UTM)	2025	2026	2026	2026	2026	2026	2026	2026	2026	2027	2027	2027	2028	2029	2029	2029	2029	2029	2029
3834503774475	383450	3774475	9.38883E-05	9.29167E-05	3.33672E-05	1.76578E-05	6.06483E-05	1.94839E-06	1.94839E-06	6.25967E-05	1.94839E-06	9.50137E-05	5.17837E-06	1.21598E-05	1.1925E-05	1.16782E-05	1.01155E-05	2.19653E-05	1.56271E-06	2.27466E-05	1.56271E-06
3834603774475	383460	3774475	9.50978E-05	9.41136E-05	3.3797E-05	1.78852E-05	6.14296E-05	1.97349E-06	1.97349E-06	6.3403E-05	1.97349E-06	9.532E-05	5.19506E-06	1.2199E-05	1.19634E-05	1.17159E-05	1.01481E-05	2.20361E-05	1.56775E-06	2.28199E-05	1.56775E-06
3834703774475	383470	3774475	9.64491E-05	9.54509E-05	3.42772E-05	1.81394E-05	6.23024E-05	2.00153E-06	2.00153E-06	6.4304E-05	2.00153E-06	9.57641E-05	5.21927E-06	1.22558E-05	1.20192E-05	1.17705E-05	1.01954E-05	2.21387E-05	1.57505E-06	2.29263E-05	1.57505E-06
3834803774475	383480	3774475	9.78675E-05	9.68547E-05	3.47814E-05	1.84062E-05	6.32187E-05	2.03097E-06	2.03097E-06	6.52497E-05	2.03097E-06	9.62848E-05	5.24765E-06	1.23225E-05	1.20845E-05	1.18345E-05	1.02508E-05	2.22591E-05	1.58361E-06	2.30509E-05	1.58361E-06
3834903774475	383490	3774475	9.92412E-05	9.82142E-05	3.52695E-05	1.86645E-05	6.41061E-05	2.05947E-06	2.05947E-06	6.61655E-05	2.05947E-06	9.67442E-05	5.27268E-06	1.23813E-05	1.21422E-05	1.18909E-05	1.02998E-05	2.23653E-05	1.59117E-06	2.31609E-05	1.59117E-06
3835003774475	383500	3774475	0.000100481	9.94406E-05	3.571E-05	1.88976E-05	6.49066E-05	2.08519E-06	2.08519E-06	6.69918E-05	2.08519E-06	9.70811E-05	5.29105E-06	1.24244E-05	1.21844E-05	1.19323E-05	1.03356E-05	2.24432E-05	1.59671E-06	2.32415E-05	1.59671E-06
3835103774475	383510	3774475	0.000101824	0.000100771	3.61876E-05	1.91503E-05	6.57747E-05	2.11308E-06	2.11308E-06	6.78878E-05	2.11308E-06	9.75252E-05	5.31525E-06	1.24812E-05	1.22402E-05	1.19869E-05	1.03829E-05	2.25459E-05	1.60402E-06	2.33479E-05	1.60402E-06
3835203774475	383520	3774475	0.000102272	0.000101214	3.63468E-05	1.92346E-05	6.6064E-05	2.12237E-06	2.12237E-06	6.81864E-05	2.12237E-06	9.71347E-05	5.29397E-06	1.24312E-05	1.21912E-05	1.19389E-05	1.03413E-05	2.24556E-05	1.59759E-06	2.32544E-05	1.59759E-06
3835303774475	383530	3774475	0.000102735	0.000101672	3.65113E-05	1.93216E-05	6.6363E-05	2.13198E-06	2.13198E-06	6.8495E-05	2.13198E-06	9.67901E-05	5.27519E-06	1.23871E-05	1.21479E-05	1.18966E-05	1.03046E-05	2.23759E-05	1.59193E-06	2.31719E-05	1.59193E-06
3835403774475	383540	3774475	0.000103624	0.000102551	3.6827E-05	1.94887E-05	6.69369E-05	2.15042E-06	2.15042E-06	6.90873E-05	2.15042E-06	9.68514E-05	5.27853E-06	1.2395E-05	1.21556E-05	1.19041E-05	1.03112E-05	2.23901E-05	1.59293E-06	2.31866E-05	1.59293E-06
3835503774475	383550	3774475	0.000105199	0.00010411	3.73868E-05	1.9785E-05	6.79545E-05	2.18311E-06	2.18311E-06	7.01376E-05	2.18311E-06	9.75405E-05	5.31608E-06	1.24832E-05	1.22421E-05	1.19888E-05	1.03845E-05	2.25494E-05	1.60427E-06	2.33515E-05	1.60427E-06
3835603774475	383560	3774475	0.000107006	0.000105898	3.80289E-05	2.01248E-05	6.91215E-05	2.2206E-06	2.2206E-06	7.13421E-05	2.2206E-06	9.84287E-05	5.36449E-06	1.25968E-05	1.23536E-05	1.2098E-05	1.04791E-05	2.27547E-05	1.61888E-06	2.35642E-05	1.61888E-06
3835703774475	383570	3774475	0.00010882	0.000107693	3.86737E-05	2.04666E-05	7.02934E-05	2.25825E-06	2.25825E-06	7.25516E-05	2.25825E-06	9.93092E-05	5.41248E-06	1.27095E-05	1.24641E-05	1.22062E-05	1.05728E-05	2.29583E-05	1.63336E-06	2.3775E-05	1.63336E-06
3835803774475	383580	3774475	0.000110798	0.000109651	3.93768E-05	2.0838E-05	7.15714E-05	2.2993E-06	2.2993E-06	7.38707E-05	2.2993E-06	0.000100328	5.46798E-06	1.28399E-05	1.25919E-05	1.23314E-05	1.06813E-05	2.31937E-05	1.65011E-06	2.40188E-05	1.65011E-06
3835903774475	383590	3774475	0.000113187	0.000112016	4.02258E-05	2.12873E-05	7.31146E-05	2.34888E-06	2.34888E-06	7.54635E-05	2.34888E-06	0.000101683	5.54185E-06	1.30133E-05	1.2762E-05	1.24979E-05	1.08255E-05	2.3507E-05	1.6724E-06	2.43432E-05	1.6724E-06
3836003774475	383600	3774475	0.000116853	0.000115643	4.15285E-05	2.19767E-05	7.54825E-05	2.42495E-06	2.42495E-06	7.79074E-05	2.42495E-06	0.000104141	5.6758E-06	1.33279E-05	1.30705E-05	1.28E-05	1.10872E-05	2.40752E-05	1.71282E-06	2.49316E-05	1.71282E-06
3836103774475	383610	3774475	0.000120824	0.000119574	4.29401E-05	2.27237E-05	7.8048E-05	2.50737E-06	2.50737E-06	8.05554E-05	2.50737E-06	0.000106828	5.82228E-06	1.36718E-05	1.34078E-05	1.31304E-05	1.13733E-05	2.46965E-05	1.75703E-06	2.5575E-05	1.75703E-06
3836203774475	383620	3774475	0.00012605	0.000124746	4.47973E-05	2.37066E-05	8.14238E-05	2.61582E-06	2.61582E-06	8.40397E-05	2.61582E-06	0.000110542	6.02467E-06	1.41471E-05	1.38739E-05	1.35868E-05	1.17687E-05	2.5555E-05	1.8181E-06	2.64641E-05	1.8181E-06
3836303774475	383630	3774475	0.00013259	0.000131218	4.71216E-05	2.49366E-05	8.56484E-05	2.75154E-06	2.75154E-06	8.83999E-05	2.75154E-06	0.000115304	6.28424E-06	1.47566E-05	1.44716E-05	1.41722E-05	1.22757E-05	2.6656E-05	1.89643E-06	2.76043E-05	1.89643E-06
3836403774475	383640	3774475	0.00013984	0.000138392	4.96979E-05	2.62999E-05	9.03311E-05	2.90198E-06	2.90198E-06	9.3233E-05	2.90198E-06	0.00012058	6.57176E-06	1.54317E-05	1.51337E-05	1.48206E-05	1.28374E-05	2.78756E-05	1.9832E-06	2.88673E-05	1.9832E-06
3836503774475	383650	3774475	0.000149231	0.000147687	5.30357E-05	2.80663E-05	9.63978E-05	3.09688E-06	3.09688E-06	9.94947E-05	3.09688E-06	0.000127517	6.94984E-06	1.63195E-05	1.60044E-05	1.56732E-05	1.3576E-05	2.94794E-05	2.0973E-06	3.0528E-05	2.0973E-06
3836603774475	383660	3774475	0.000159974	0.000158319	5.68537E-05	3.00867E-05	0.000103337	3.31982E-06	3.31982E-06	0.000106657	3.31982E-06	0.000135427	7.38092E-06	1.73318E-05	1.69971E-05	1.66454E-05	1.4418E-05	3.13079E-05	2.22739E-06	3.24216E-05	2.22739E-06
3836703774475	383670	3774475	0.000172756	0.000170968	6.1396E-05	3.24905E-05	0.000111594	3.58506E-06	3.58506E-06	0.000115179	3.58506E-06	0.000144829	7.89338E-06	1.85351E-05	1.81772E-05	1.78011E-05	1.54191E-05	3.34816E-05	2.38203E-06	3.46726E-05	2.38203E-06
3836803774475	383680	3774475	0.000188374	0.000186424	6.69466E-05	3.54279E-05	0.000121682	3.90917E-06	3.90917E-06	0.000125592	3.90917E-06	0.000156307	8.51892E-06	2.0004E-05	1.96177E-05	1.92118E-05	1.6641E-05	3.6135E-05	2.57081E-06	3.74204E-05	2.57081E-06
3836903774475	383690	3774475	0.000206926	0.000204785	7.35399E-05	3.8917E-05	0.000133666	4.29417E-06	4.29417E-06	0.000137961	4.29417E-06	0.000169959	9.26298E-06	2.17512E-05	2.13312E-05	2.08898E-05	1.80945E-05	3.92911E-05	2.79535E-06	4.06887E-05	2.79535E-06
3837003774475	383700	3774475	0.000228024	0.000225664	8.1038E-05	4.2885E-05	0.000147295	4.732E-06	4.732E-06	0.000152027	4.732E-06	0.000185433	1.01064E-05	2.37316E-05	2.32734E-05	2.27918E-05	1.97419E-05	4.28685E-05	3.04986E-06	4.43934E-05	3.04986E-06
3837103774475	383710	3774475	0.000252989	0.000250371	8.99104E-05	4.75803E-05	0.000163422	5.25008E-06	5.25008E-06	0.000168672	5.25008E-06	0.00020371	1.11025E-05	2.60707E-05	2.55672E-05	2.50382E-05	2.16878E-05	4.70937E-05	3.35046E-06	4.87689E-05	3.35046E-06
3837203774475	383720	3774475	0.000280754	0.000277849	9.97778E-05	5.2802E-05	0.000181357	5.82626E-06	5.82626E-06	0.000187183	5.82626E-06	0.000223947	1.22054E-05	2.86606E-05	2.81072E-05	2.75256E-05	2.38423E-05	5.17721E-05	3.68331E-06	5.36137E-05	3.68331E-06
3837303774475	383730	3774475	0.000306458	0.000303287	0.000108913	5.76363E-05	0.000197961	6.35968E-06	6.35968E-06	0.00020432	6.35968E-06	0.000242553	1.32195E-05	3.10418E-05	3.04424E-05	2.98125E-05	2.58232E-05	5.60735E-05	3.98932E-06	5.80681E-05	3.98932E-06
3837403774475	383740	3774475	0.000336254	0.000332774	0.000119502	6.324E-05	0.000217207	6.97801E-06	6.97801E-06	0.000224185	6.97801E-06	0.000264069	1.43921E-05	3.37954E-05	3.31428E-05	3.2457E-05	2.81138E-05	6.10475E-05	4.3432E-06	6.32191E-05	4.3432E-06
3837503774475	383750	3774475	0.000374075	0.000370204	0.000132943	7.03531E-05	0.000241638	7.76288E-06	7.76288E-06	0.000249401	7.76288E-06	0.000291328	1.58777E-05	3.72839E-05	3.65639E-05	3.58074E-05	3.10158E-05	6.7349E-05	4.79152E-06	6.97448E-05	4.79152E-06
3837603774475	383760	3774475	0.00042087	0.000416514	0.000149574	7.91539E-05	0.000271866	8.73397E-06	8.73397E-06	0.0002806	8.73397E-06	0.000325025	1.77143E-05	4.15965E-05	4.07932E-05	3.99492E-05	3.46034E-05	7.51393E-05	5.34575E-06	7.78122E-05	5.34575E-06
3837703774475	383770	3774475	0.000478804	0.000473848	0.000170163	9.00496E-05	0.000309289	9.93622E-06	9.93622E-06	0.000319225	9.93622E-06	0.000366694	1.99853E-05	4.69292E-05	4.6023E-05	4.50707E-05	3.90396E-05	8.47722E-05	6.03109E-06	8.77877E-05	6.03109E-06
3837803774475	383780	3774475	0.000551698	0.000545989	0.000196069	0.000103759	0.000356376	1.14489E-05	1.14489E-05	0.000367825	1.14489E-05	0.000419136	2.28434E-05	5.36407E-05	5.26048E-05	5.15164E-05	4.46228E-05	9.68957E-05	6.8936E-06	0.000100342	6.8936E-06
3837903774475	383790	3774475	0.000646826	0.000640132	0.000229877	0.00012165	0.000417825	1.34231E-05	1.34231E-05	0.000431248	1.34231E-05	0.000487626	2.65762E-05	6.2406E-05	6.12009E-05	5.99346E-05	5.19145E-05	0.000112729	8.02008E-06	0.000116739	8.02008E-06
3838003774475	383800	3774475	0.000786404	0.000778266	0.000279482	0.000147901	0.000507987	1.63196E-05	1.63196E-05	0.000524307	1.63196E-05	0.000588222	3.20588E-05	7.52802E-05	7.38264E-05	7.22989E-05	6.26243E-05	0.000135985	9.6746E-06	0.000140822	9.6746E-06
3838103774475	383810	3774475	0.000996914	0.000986597	0.000354295	0.000187492	0.000643969	2.06881E-05	2.06881E-05	0.000664657	2.06881E-05	0.000740049	4.03336E-05	9.4711E-05	9.2882E-05	9.09602E-05	7.87884E-05	0.000171084	1.21717E-05	0.00017717	1.21717E-05
3838203774475	383820	3774475	0.00131687	0.001303242	0.000468005	0.000247667	0.000850648	2.73279E-05	2.73279E-05	0.000877976	2.73279E-05	0.000970933	5.29171E-05	0.000124259	0.00012186	0.000119338	0.000103369	0.00022446	1.59691E-05	0.000232445	1.59691E-05
3838303774475	383830	3774475	0.001796585	0.001777992	0.000638492	0.000337888	0.001160526	3.72831E-05	3.72831E-05	0.001197809	3.72831E-05	0.001317237	7.17911E-05	0.000168579	0.000165324	0.000161903	0.000140238	0.000304519	2.16649E-05	0.000315351	2.16649E-05
3838403774475	383840	3774475	0.00261754	0.002590451	0.000930253	0.000492286	0.001690832	5.43197E-05	5.43197E-05	0.001745152	5.43197E-05	0.001910129	0.000104105	0.000244457	0.000239736	0.000234776	0.00020336	0.000441583	3.14163E-05	0.000457291	3.14163E-05
3838603774475	383860	3774475	0.005303899	0.00524909	0.001884964	0.000997516	0.003426118	0.000110068	0.000110068	0.003536186	0.000110068	0.00385293	0.00020999	0.000493095	0.000483573	0.000473568	0.000410198	0.00089072	6.33699E-05	0.000922405	6.33699E-05
3838703774475	383870	3774475	0.003452725	0.003416993	0.001227071	0.000649362	0.00223033	7.16516E-05	7.16516E-05	0.002301982	7.16516E-05	0.002513596	0.000136994	0.000321688	0.000315476	0.000308949	0.000267607	0.000581093	4.13416E-05	0.000601763	4.13416E-05
3839103774475	383910	3774475	0.003559171	0.003522337	0.001264901	0.000669381	0.00229909	7.38606E-05	7.38606E-05	0.00237295	7.38606E-05	0.002592752	0.000141308	0.000331819	0.000325411	0.000318678	0.000276034	0.000599392	4.26435E-05	0.000620714	4.26435E-05
3829703774485	382970	3774485	3.55515E-05	3.51836E-05	1.26347E-05	6.68626E-06	2.2965E-05	7.37772E-07	7.37772E-07	2.37027E-05	7.37772E-07	4.64617E-05	2.53222E-06	5.94614E-06	5.83131E-06	5.71066E-06	4.94649E-06	1.0741E-05	7.64165E-07	1.11231E-05	7.64165E-07
3829803774485	382980	3774485	3.62832E-05	3.59077E-05	1.28948E-05	6.82386E-06	2.34376E-05	7.52955E-07	7.52955E-07	2.41905E-05	7.52955E-07	4.7503E-05	2.58898E-06	6.07941E-06	5.96201E-06	5.83865E-06	5.05736E-06	1.09817E-05	7.81292E-07	1.13724E-05	7.81292E-07
3829903774485	382990	3774485	3.69327E-05	3.65505E-05	1.31256E-05	6.94601E-06	2.38571E-05	7.66434E-07	7.66434E-07	2.46236E-05	7.66434E-07	4.84219E-05	2.63905E-06	6.197E-06	6.07733E-06	5.95158E-06	5.15518E-06	1.11942E-05	7.96404E-07	1.15924E-05	7.96404E-07
3830003774485	383000	3774485	3.76419E-05	3.72524E-05	1.33776E-05	7.0794E-06	2.43153E-05	7.81152E-07	7.81152E-07	2.50964E-05	7.81152E-07	4.94096E-05	2.69289E-06	6.32341E-06	6.20129E-06	6.07298E-06	5.26033E-06	1.14225E-05	8.12649E-07	1.18288E-05	8.12649E-07
3830103774485	383010	3774485	3.91351E-05	3.87301E-05	1.39083E-05	7.36022E-06	2.52798E-05	8.12138E-07	8.12138E-07	2.60919E-05	8.12138E-07	5.15152E-05	2.80765E-06	6.59288E-06	6.46557E-06	6.33179E-06	5.48451E-06	1.19093E-05	8.47281E-07	1.23329E-05	8.47281E-07
3830203774485	383020	3774485	4.08148E-05	4.03924E-05	1.45053E-05	7.67614E-06	2.63648E-05	8.46997E-07	8.46997E-07	2.72118E-05	8.46997E-07	5.39042E-05	2.93785E-06	6.89862E-06	6.7654E-06	6.62542E-06	5.73884E-06	1.24616E-05	8.86572E-07	1.29048E-05	8.86572E-07
3830303774485	383030	3774485	4.23677E-05	4.19292E-05	1.50571E-05	7.96819E-06	2.73679E-05	8.79223E-07	8.79223E-07	2.82472E-05	8.79223E-07	5.61246E-05	3.05887E-06	7.18279E-06	7.04409E-06	6.89834E-06	5.97524E-06	1.29749E-05	9.23093E-07	1.34364E-05	9.23093E-07
3830403774485	383040	3774485	4.36742E-05	4.32222E-05	1.55215E-05	8.2139E-06	2.82119E-05	9.06335E-07	9.06335E-07	2.91182E-05	9.06335E-07	5.79853E-05	3.16027E-06	7.42091E-06	7.27761E-06	7.12703E-06	6.17333E-06	1.3405E-05	9.53695E-07	1.38819E-05	9.53695E-07
3830503774485	383050	3774485	4.50777E-05	4.46112E-05	1.60203E-05	8.47787E-06	2.91185E-05	9.35462E-07	9.35462E-07	3.0054E-05	9.35462E-07	5.99684E-05	3.26835E-06	7.67471E-06	7.5265E-06	7.37077E-06	6.38446E-06	1.38635E-05	9.86312E-07	1.43566E-05	9.86312E-07
3830603774485	383060	3774485	4.67501E-05	4.62662E-05	1.66146E-05	8.79238E-06	3.01988E-05	9.70166E-07	9.70166E-07	3.11689E-05	9.70166E-07	6.2365E-05	3.39897E-06	7.98143E-06	7.8273E-06	7.66534E-06	6.63961E-06	1.44175E-05	1.02573E-06	1.49304E-05	1.02573E-06
3830703774485	383070	3774485	4.84896E-05	4.79877E-05	1.72328E-05	9.11954E-06	3.13224E-05	1.00626E-06	1.00626E-06	3.23287E-05	1.00626E-06	6.48841E-05	3.53627E-06	8.30382E-06	8.14346E-06	7.97497E-06	6.90781E-06	1.49999E-05	1.06716E-06	1.55335E-05	1.06716E-06
3830803774485	383080	3774485	5.01245E-05	4.96058E-05	1.78139E-05	9.42703E-06	3.23786E-05	1.04019E-06	1.04019E-06	3.34188E-05	1.04019E-06	6.72271E-05	3.66396E-06	8.60367E-06	8.43753E-06	8.26295E-06	7.15725E-06	1.55415E-05	1.1057E-06	1.60944E-05	1.1057E-06
3830903774485	383090	3774485	5.16401E-05	5.11056E-05	1.83525E-05	9.71206E-06	3.33575E-05	1.07164E-06	1.07164E-06	3.44292E-05	1.07164E-06	6.92868E-05	3.77622E-06	8.86727E-06	8.69603E-06	8.51611E-06	7.37653E-06	1.60177E-05	1.13957E-06	1.65875E-05	1.13957E-06
3831003774485	383100	3774485	5.32676E-05	5.27163E-05	1.89309E-05	1.00182E-05	3.44088E-05	1.10542E-06	1.10542E-06	3.55143E-05	1.10542E-06	7.15302E-05	3.89849E-06	9.15439E-06	8.97761E-06	8.79185E-06	7.61538E-06	1.65363E-05	1.17647E-06	1.71246E-05	1.17647E-06
3831103774485	383110	3774485	5.46562E-05	5.40906E-05	1.94244E-05	1.02793E-05	3.53058E-05	1.13424E-06	1.13424E-06	3.64401E-05	1.13424E-06	7.36512E-05	4.01408E-06	9.42582E-06	9.2438E-06	9.05254E-06	7.84118E-06	1.70267E-05	1.21136E-06	1.76323E-05	1.21136E-06
3831203774485	383120	3774485	5.57611E-05	5.51841E-05	1.98171E-05	1.04871E-05	3.60196E-05	1.15717E-06	1.15717E-06	3.71767E-05	1.15717E-06	7.52897E-05	4.10339E-06	9.63553E-06	9.44945E-06	9.25394E-06	8.01563E-06	1.74055E-05	1.2383E-06	1.80246E-05	1.2383E-06
3831303774485	383130	3774485	5.6881E-05	5.62923E-05	2.02151E-05	1.06977E-05	3.6743E-05	1.1804E-06	1.1804E-06	3.79234E-05	1.1804E-06	7.67905E-05	4.18518E-06	9.82759E-06	9.63781E-06	9.43839E-06	8.17541E-06	1.77524E-05	1.26299E-06	1.83839E-05	1.26299E-06
3831403774485	383140	3774485	5.78888E-05	5.72897E-05	2.05732E-05	1.08873E-05	3.7394E-05	1.20132E-06	1.20132E-06	3.85953E-05	1.20132E-06	7.7962E-05	4.24903E-06	9.97752E-06	9.78484E-06	9.58238E-06	8.30013E-06	1.80232E-05	1.28226E-06	1.86644E-05	1.28226E-06
3831503774485	383150	3774485	5.89042E-05	5.82946E-05	2.09341E-05	1.10782E-05	3.80499E-05	1.22239E-06	1.22239E-06	3.92723E-05	1.22239E-06	7.90645E-05	4.30912E-06	1.01186E-05	9.92322E-06	9.7179E-06	8.41751E-06	1.82781E-05	1.30039E-06	1.89283E-05	1.30039E-06
3831603774485	383160	3774485	5.9912E-05	5.9292E-05	2.12923E-05	1.12678E-05	3.87009E-05	1.24331E-06	1.24331E-06	3.99442E-05	1.24331E-06	8.00676E-05	4.36379E-06	1.0247E-05	1.00491E-05	9.84119E-06	8.5243E-06	1.851E-05	1.31689E-06	1.91685E-05	1.31689E-06
3831703774485	383170	3774485	6.09199E-05	6.02894E-05	2.16505E-05	1.14573E-05	3.9352E-05	1.26422E-06	1.26422E-06	4.06162E-05	1.26422E-06	8.10017E-05	4.4147E-06	1.03665E-05	1.01664E-05	9.956E-06	8.62375E-06	1.8726E-05	1.33225E-06	1.93921E-05	1.33225E-06
3831903774485	383190	3774485	6.28237E-05	6.21735E-05	2.2327E-05	1.18154E-05	4.05817E-05	1.30373E-06	1.30373E-06	4.18854E-05	1.30373E-06	8.23953E-05	4.49065E-06	1.05449E-05	1.03413E-05	1.01273E-05	8.77212E-06	1.90481E-05	1.35517E-06	1.97257E-05	1.35517E-06
3832003774485	383200	3774485	6.37121E-05	6.30527E-05	2.26428E-05	1.19825E-05	4.11556E-05	1.32216E-06	1.32216E-06	4.24778E-05	1.32216E-06	8.287E-05	4.51652E-06	1.06056E-05	1.04008E-05	1.01856E-05	8.82266E-06	1.91579E-05	1.36298E-06	1.98394E-05	1.36298E-06
3832103774485	383210	3774485	6.46751E-05	6.40058E-05	2.2985E-05	1.21636E-05	4.17777E-05	1.34215E-06	1.34215E-06	4.31198E-05	1.34215E-06	8.34136E-05	4.54615E-06	1.06752E-05	1.04691E-05	1.02525E-05	8.88053E-06	1.92835E-05	1.37192E-06	1.99695E-05	1.37192E-06
3832203774485	383220	3774485	6.57054E-05	6.50254E-05	2.33512E-05	1.23574E-05	4.24432E-05	1.36353E-06	1.36353E-06	4.38067E-05	1.36353E-06	8.40338E-05	4.57995E-06	1.07546E-05	1.05469E-05	1.03287E-05	8.94656E-06	1.94269E-05	1.38212E-06	2.0118E-05	1.38212E-06
3832303774485	383230	3774485	6.6773E-05	6.6082E-05	2.37306E-05	1.25581E-05	4.31328E-05	1.38569E-06	1.38569E-06	4.45185E-05	1.38569E-06	8.46387E-05	4.61292E-06	1.0832E-05	1.06228E-05	1.0403E-05	9.01096E-06	1.95668E-05	1.39207E-06	2.02628E-05	1.39207E-06
3832403774485	383240	3774485	6.78779E-05	6.71754E-05	2.41233E-05	1.27659E-05	4.38466E-05	1.40862E-06	1.40862E-06	4.52552E-05	1.40862E-06	8.52589E-05	4.64672E-06	1.09114E-05	1.07007E-05	1.04793E-05	9.07699E-06	1.97101E-05	1.40227E-06	2.04113E-05	1.40227E-06
3832503774485	383250	3774485	6.90127E-05	6.82985E-05	2.45266E-05	1.29794E-05	4.45796E-05	1.43216E-06	1.43216E-06	4.60118E-05	1.43216E-06	8.58715E-05	4.68011E-06	1.09898E-05	1.07775E-05	1.05546E-05	9.14221E-06	1.98518E-05	1.41235E-06	2.05579E-05	1.41235E-06
3832603774485	383260	3774485	7.02371E-05	6.95102E-05	2.49617E-05	1.32096E-05	4.53705E-05	1.45757E-06	1.45757E-06	4.68281E-05	1.45757E-06	8.65606E-05	4.71766E-06	1.1078E-05	1.0864E-05	1.06393E-05	9.21557E-06	2.00111E-05	1.42368E-06	2.07229E-05	1.42368E-06
3832703774485	383270	3774485	7.1551E-05	7.08105E-05	2.54287E-05	1.34568E-05	4.62193E-05	1.48484E-06	1.48484E-06	4.77041E-05	1.48484E-06	8.73492E-05	4.76065E-06	1.11789E-05	1.0963E-05	1.07362E-05	9.29953E-06	2.01934E-05	1.43665E-06	2.09117E-05	1.43665E-06
3832903774485	383290	3774485	7.40595E-05	7.3293E-05	2.63202E-05	1.39285E-05	4.78396E-05	1.5369E-06	1.5369E-06	4.93765E-05	1.5369E-06	8.8559E-05	4.82658E-06	1.13337E-05	1.11149E-05	1.08849E-05	9.42833E-06	2.04731E-05	1.45655E-06	2.12013E-05	1.45655E-06
3833003774485	383300	3774485	7.51719E-05	7.43939E-05	2.67155E-05	1.41377E-05	4.85582E-05	1.55998E-06	1.55998E-06	5.01182E-05	1.55998E-06	8.88883E-05	4.84453E-06	1.13759E-05	1.11562E-05	1.09253E-05	9.46338E-06	2.05492E-05	1.46196E-06	2.12802E-05	1.46196E-06
3833103774485	383310	3774485	7.62843E-05	7.54948E-05	2.71108E-05	1.43469E-05	4.92768E-05	1.58307E-06	1.58307E-06	5.08598E-05	1.58307E-06	8.91792E-05	4.86038E-06	1.14131E-05	1.11927E-05	1.09611E-05	9.49436E-06	2.06164E-05

			ISDemolition	ISDrainage / Utilities Trenching	ISDrainage / Utilities Trenching	ISAsphalt Paving	ISAsphalt Paving	SVDemolition	SVSite Grubbing / Prep	SVMass Grading / Excavation	SVMass Grading / Excavation	SVDrainage / Utilities Trenching	SVFoundations / Concrete Pads	SVBuilding / Structure Construction	SVBuilding / Structure Construction	SVAsphalt Paving	SVAsphalt Paving	SVArchitectural Coating	SVArchitectural Coating	SVLandscaping or Other Finishing	SVLandscaping or Other Finishing
Unique Identifier	X (UTM)	Y (UTM)	2027	2027	2028	2027	2028	2027	2027	2027	2028	2028	2028	2028	2029	2028	2029	2028	2029	2028	2029
3834503774475	383450	3774475	5.78284E-05	2.32853E-05	2.26878E-05	6.01375E-06	5.60207E-06	0.000134843	9.69448E-05	6.5363E-05	6.45331E-05	4.57878E-05	1.45456E-05	2.08375E-05	2.00424E-05	2.04873E-06	1.90613E-06	2.04873E-06	1.90613E-06	2.08375E-05	2.00424E-05
3834603774475	383460	3774475	5.56864E-05	2.24228E-05	2.18475E-05	5.791E-06	5.39457E-06	0.000137248	9.86742E-05	6.6529E-05	6.56843E-05	4.66046E-05	1.48051E-05	2.12092E-05	2.03999E-05	2.08528E-06	1.94013E-06	2.08528E-06	1.94013E-06	2.12092E-05	2.03999E-05
3834703774475	383470	3774475	5.37722E-05	2.1652E-05	2.10965E-05	5.59194E-06	5.20914E-06	0.000139877	0.000100564	6.78029E-05	6.6942E-05	4.7497E-05	1.50886E-05	2.16153E-05	2.07905E-05	2.12521E-06	1.97728E-06	2.12521E-06	1.97728E-06	2.16153E-05	2.07905E-05
3834803774475	383480	3774475	5.20215E-05	2.09471E-05	2.04096E-05	5.40987E-06	5.03954E-06	0.000142647	0.000102556	6.91459E-05	6.8268E-05	4.84378E-05	1.53874E-05	2.20434E-05	2.12024E-05	2.1673E-06	2.01645E-06	2.1673E-06	2.01645E-06	2.20434E-05	2.12024E-05
3834903774475	383490	3774475	5.03532E-05	2.02753E-05	1.97551E-05	5.23638E-06	4.87792E-06	0.000145373	0.000104515	7.04673E-05	6.95726E-05	4.93634E-05	1.56815E-05	2.24647E-05	2.16076E-05	2.20872E-06	2.05498E-06	2.20872E-06	2.05498E-06	2.24647E-05	2.16076E-05
3835003774475	383500	3774475	4.87296E-05	1.96216E-05	1.91181E-05	5.06754E-06	4.72064E-06	0.000147957	0.000106373	7.17196E-05	7.0809E-05	5.02407E-05	1.59602E-05	2.28639E-05	2.19916E-05	2.24798E-06	2.0915E-06	2.24798E-06	2.0915E-06	2.28639E-05	2.19916E-05
3835103774475	383510	3774475	4.72611E-05	1.90303E-05	1.8542E-05	4.91483E-06	4.57838E-06	0.000150718	0.000108358	7.30583E-05	7.21307E-05	5.11785E-05	1.62581E-05	2.32907E-05	2.2402E-05	2.28994E-06	2.13054E-06	2.28994E-06	2.13054E-06	2.32907E-05	2.2402E-05
3835203774475	383520	3774475	4.54741E-05	1.83107E-05	1.78409E-05	4.72899E-06	4.40526E-06	0.000152233	0.000109447	7.37925E-05	7.28555E-05	5.16928E-05	1.64215E-05	2.35248E-05	2.26271E-05	2.31295E-06	2.15195E-06	2.31295E-06	2.15195E-06	2.35248E-05	2.26271E-05
3835303774475	383530	3774475	4.38058E-05	1.76389E-05	1.71864E-05	4.5555E-06	4.24365E-06	0.000153792	0.000110568	7.45482E-05	7.36017E-05	5.22222E-05	1.65896E-05	2.37657E-05	2.28589E-05	2.33663E-06	2.17399E-06	2.33663E-06	2.17399E-06	2.37657E-05	2.28589E-05
3835403774475	383540	3774475	4.24058E-05	1.70752E-05	1.66371E-05	4.40991E-06	4.10802E-06	0.000155992	0.00011215	7.56148E-05	7.46548E-05	5.29694E-05	1.6827E-05	2.41057E-05	2.31859E-05	2.37007E-06	2.2051E-06	2.37007E-06	2.2051E-06	2.41057E-05	2.31859E-05
3835503774475	383550	3774475	4.13523E-05	1.6651E-05	1.62238E-05	4.30035E-06	4.00597E-06	0.000159244	0.000114488	7.7191E-05	7.6211E-05	5.40735E-05	1.71778E-05	2.46082E-05	2.36693E-05	2.41947E-06	2.25106E-06	2.41947E-06	2.25106E-06	2.46082E-05	2.36693E-05
3835603774475	383560	3774475	4.04329E-05	1.62808E-05	1.58631E-05	4.20474E-06	3.9169E-06	0.00016287	0.000117095	7.89486E-05	7.79462E-05	5.53047E-05	1.75689E-05	2.51685E-05	2.42082E-05	2.47456E-06	2.30232E-06	2.47456E-06	2.30232E-06	2.51685E-05	2.42082E-05
3835703774475	383570	3774475	3.95457E-05	1.59235E-05	1.5515E-05	4.11247E-06	3.83095E-06	0.000166558	0.000119746	8.07364E-05	7.97113E-05	5.65571E-05	1.79667E-05	2.57385E-05	2.47564E-05	2.5306E-06	2.35445E-06	2.5306E-06	2.35445E-06	2.57385E-05	2.47564E-05
3835803774475	383580	3774475	3.87534E-05	1.56045E-05	1.52042E-05	4.03009E-06	3.75421E-06	0.000170532	0.000122603	8.26624E-05	8.16129E-05	5.79063E-05	1.83953E-05	2.63525E-05	2.5347E-05	2.59097E-06	2.41062E-06	2.59097E-06	2.41062E-06	2.63525E-05	2.5347E-05
3835903774475	383590	3774475	3.81331E-05	1.53547E-05	1.49608E-05	3.96557E-06	3.69411E-06	0.000175155	0.000125927	8.49037E-05	8.38257E-05	5.94763E-05	1.88941E-05	2.7067E-05	2.60342E-05	2.66121E-06	2.47598E-06	2.66121E-06	2.47598E-06	2.7067E-05	2.60342E-05
3836003774475	383600	3774475	3.79654E-05	1.52872E-05	1.4895E-05	3.94814E-06	3.67787E-06	0.000181766	0.00013068	8.81079E-05	8.69892E-05	6.17209E-05	1.96072E-05	2.80885E-05	2.70167E-05	2.76165E-06	2.56942E-06	2.76165E-06	2.56942E-06	2.80885E-05	2.70167E-05
3836103774475	383610	3774475	3.78732E-05	1.52501E-05	1.48588E-05	3.93855E-06	3.66893E-06	0.000188893	0.000135803	9.15626E-05	9.04001E-05	6.4141E-05	2.0376E-05	2.91898E-05	2.8076E-05	2.86993E-06	2.67017E-06	2.86993E-06	2.67017E-06	2.91898E-05	2.8076E-05
3836203774475	383620	3774475	3.81387E-05	1.5357E-05	1.4963E-05	3.96616E-06	3.69465E-06	0.000198033	0.000142375	9.59933E-05	9.47745E-05	6.72448E-05	2.13619E-05	3.06023E-05	2.94346E-05	3.00881E-06	2.79938E-06	3.00881E-06	2.79938E-06	3.06023E-05	2.94346E-05
3836303774475	383630	3774475	3.87297E-05	1.5595E-05	1.51948E-05	4.02762E-06	3.7519E-06	0.000209303	0.000150477	0.000101456	0.000100168	7.10715E-05	2.25776E-05	3.23438E-05	3.11097E-05	3.18003E-06	2.95868E-06	3.18003E-06	2.95868E-06	3.23438E-05	3.11097E-05
3836403774475	383640	3774475	3.94325E-05	1.5878E-05	1.54706E-05	4.10071E-06	3.81999E-06	0.000221793	0.000159457	0.00010751	0.000106145	7.53127E-05	2.39249E-05	3.42739E-05	3.29661E-05	3.3698E-06	3.13524E-06	3.3698E-06	3.13524E-06	3.42739E-05	3.29661E-05
3836503774475	383650	3774475	4.06034E-05	1.63494E-05	1.593E-05	4.22247E-06	3.93342E-06	0.000237766	0.000170941	0.000115253	0.00011379	8.07367E-05	2.5648E-05	3.67423E-05	3.53404E-05	3.61249E-06	3.36104E-06	3.61249E-06	3.36104E-06	3.67423E-05	3.53404E-05
3836603774475	383660	3774475	4.19768E-05	1.69025E-05	1.64688E-05	4.3653E-06	4.06647E-06	0.000256038	0.000184077	0.00012411	0.000122534	8.69411E-05	2.7619E-05	3.95659E-05	3.80562E-05	3.8901E-06	3.61933E-06	3.8901E-06	3.61933E-06	3.95659E-05	3.80562E-05
3836703774475	383670	3774475	4.36745E-05	1.7586E-05	1.71348E-05	4.54184E-06	4.23093E-06	0.000277722	0.000199667	0.000134621	0.000132912	9.43042E-05	2.9958E-05	4.29167E-05	4.12792E-05	4.21956E-06	3.92585E-06	4.21956E-06	3.92585E-06	4.29167E-05	4.12792E-05
3836803774475	383680	3774475	4.5822E-05	1.84508E-05	1.79774E-05	4.76517E-06	4.43897E-06	0.000304136	0.000218658	0.000147425	0.000145553	0.000103274	3.28074E-05	4.69986E-05	4.52053E-05	4.62088E-06	4.29925E-06	4.62088E-06	4.29925E-06	4.69986E-05	4.52053E-05
3836903774475	383690	3774475	4.83943E-05	1.94865E-05	1.89866E-05	5.03267E-06	4.68816E-06	0.000335566	0.000241254	0.00016266	0.000160595	0.000113946	3.61978E-05	5.18555E-05	4.98769E-05	5.09842E-06	4.74354E-06	5.09842E-06	4.74354E-06	5.18555E-05	4.98769E-05
3837003774475	383700	3774475	5.12865E-05	2.06511E-05	2.01213E-05	5.33345E-06	4.96834E-06	0.000371531	0.000267111	0.000180094	0.000177807	0.000126158	4.00773E-05	5.74132E-05	5.52225E-05	5.64484E-06	5.25193E-06	5.64484E-06	5.25193E-06	5.74132E-05	5.52225E-05
3837103774475	383710	3774475	5.47209E-05	2.2034E-05	2.14687E-05	5.6906E-06	5.30104E-06	0.000414329	0.00029788	0.000200839	0.000198289	0.000140691	4.46939E-05	6.40268E-05	6.15838E-05	6.29509E-06	5.85692E-06	6.29509E-06	5.85692E-06	6.40268E-05	6.15838E-05
3837203774475	383720	3774475	5.8499E-05	2.35553E-05	2.2951E-05	6.08349E-06	5.66704E-06	0.000461902	0.000332082	0.000223899	0.000221057	0.000156845	4.98256E-05	7.13782E-05	6.86548E-05	7.01789E-06	6.5294E-06	7.01789E-06	6.5294E-06	7.13782E-05	6.86548E-05
3837303774475	383730	3774475	6.17769E-05	2.48752E-05	2.4237E-05	6.42437E-06	5.98459E-06	0.000506668	0.000364267	0.000245599	0.000242481	0.000172046	5.46546E-05	7.82961E-05	7.53086E-05	7.69804E-06	7.16222E-06	7.69804E-06	7.16222E-06	7.82961E-05	7.53086E-05
3837403774475	383740	3774475	6.56612E-05	2.64393E-05	2.57609E-05	6.82831E-06	6.36087E-06	0.000558811	0.000401755	0.000270875	0.000267435	0.000189752	6.02793E-05	8.63538E-05	8.30589E-05	8.49028E-06	7.89931E-06	8.49028E-06	7.89931E-06	8.63538E-05	8.30589E-05
3837503774475	383750	3774475	7.07052E-05	2.84703E-05	2.77398E-05	7.35285E-06	6.8495E-06	0.000624888	0.00044926	0.000302904	0.000299058	0.000212189	6.7407E-05	9.65647E-05	9.28802E-05	9.4942E-06	8.83336E-06	9.4942E-06	8.83336E-06	9.65647E-05	9.28802E-05
3837603774475	383760	3774475	7.69564E-05	3.09874E-05	3.01924E-05	8.00293E-06	7.45508E-06	0.000706973	0.000508275	0.000342694	0.000338343	0.000240062	7.62616E-05	0.000109249	0.000105081	1.07414E-05	9.99371E-06	1.07414E-05	9.99371E-06	0.000109249	0.000105081
3837703774475	383770	3774475	8.47319E-05	3.41183E-05	3.32429E-05	8.81153E-06	8.20833E-06	0.000808702	0.000581413	0.000392005	0.000387028	0.000274606	8.72352E-05	0.00012497	0.000120201	1.2287E-05	1.14317E-05	1.2287E-05	1.14317E-05	0.00012497	0.000120201
3837803774475	383780	3774475	9.46187E-05	3.80994E-05	3.71218E-05	9.83969E-06	9.1661E-06	0.00093673	0.000673458	0.000454065	0.000448299	0.000318079	0.000101046	0.000144754	0.000139231	1.42322E-05	1.32415E-05	1.42322E-05	1.32415E-05	0.000144754	0.000139231
3837903774475	383790	3774475	0.000107652	4.33474E-05	4.22352E-05	1.11951E-05	1.04287E-05	0.001103823	0.000793589	0.00053506	0.000528267	0.000374818	0.00011907	0.000170575	0.000164067	1.67709E-05	1.56035E-05	1.67709E-05	1.56035E-05	0.000170575	0.000164067
3838003774475	383800	3774475	0.000126985	5.11322E-05	4.98203E-05	1.32056E-05	1.23016E-05	0.001348956	0.000969826	0.000653885	0.000645582	0.000458056	0.000145513	0.000208456	0.000200502	2.04953E-05	1.90687E-05	2.04953E-05	1.90687E-05	0.000208456	0.000200502
3838103774475	383810	3774475	0.000156348	6.29554E-05	6.13402E-05	1.62591E-05	1.51461E-05	0.00171859	0.001235573	0.000833059	0.000822481	0.00058357	0.000185385	0.000265576	0.000255443	2.61113E-05	2.42938E-05	2.61113E-05	2.42938E-05	0.000265576	0.000255443
3838203774475	383820	3774475	0.000201175	8.10056E-05	7.89273E-05	2.09208E-05	1.94887E-05	0.002280332	0.001639435	0.001105354	0.00109132	0.000774318	0.000245981	0.000352383	0.000338937	3.46461E-05	3.22346E-05	3.46461E-05	3.22346E-05	0.000352383	0.000338937
3838303774475	383830	3774475	0.000268575	0.000108145	0.00010537	2.79299E-05	2.60179E-05	0.003122451	0.002244873	0.001513557	0.00149434	0.00106027	0.000336821	0.000482516	0.000464106	4.74408E-05	4.41387E-05	4.74408E-05	4.41387E-05	0.000482516	0.000464106
3838403774475	383840	3774475	0.000384194	0.0001547	0.000150731	3.99535E-05	3.72184E-05	0.004563479	0.003280894	0.002212073	0.002183986	0.001549591	0.000492265	0.0007052	0.000678293	6.93351E-05	6.4509E-05	6.93351E-05	6.4509E-05	0.0007052	0.000678293
3838603774475	383860	3774475	0.000763036	0.000307246	0.000299362	7.93504E-05	7.39184E-05	0.009278203	0.006670524	0.004497458	0.004440355	0.003150539	0.001000845	0.001433772	0.001379066	0.000140968	0.000131156	0.000140968	0.000131156	0.001433772	0.001379066
3838703774475	383870	3774475	0.000501179	0.000201806	0.000196628	5.21191E-05	4.85513E-05	0.006029657	0.004334996	0.002922779	0.002885669	0.002047451	0.000650423	0.000931771	0.000896218	9.16114E-05	8.52347E-05	9.16114E-05	8.52347E-05	0.000931771	0.000896218
3839103774475	383910	3774475	0.000515031	0.000207383	0.000202063	5.35597E-05	4.98932E-05	0.006216572	0.004469378	0.003013382	0.002975122	0.002110921	0.000670585	0.000960655	0.000924	9.44513E-05	8.7877E-05	9.44513E-05	8.7877E-05	0.000960655	0.000924
3829703774485	382970	3774485	1.267E-05	5.10174E-06	4.97085E-06	1.3176E-06	1.2274E-06	4.48289E-05	3.22295E-05	2.17301E-05	2.14542E-05	1.52223E-05	4.83572E-06	6.92747E-06	6.66314E-06	6.81106E-07	6.33698E-07	6.81106E-07	6.33698E-07	6.92747E-06	6.66314E-06
3829803774485	382980	3774485	1.31409E-05	5.29134E-06	5.15558E-06	1.36656E-06	1.27301E-06	4.58089E-05	3.29341E-05	2.22051E-05	2.19232E-05	1.5555E-05	4.94143E-06	7.0789E-06	6.8088E-06	6.95995E-07	6.4755E-07	6.95995E-07	6.4755E-07	7.0789E-06	6.8088E-06
3829903774485	382990	3774485	1.35992E-05	5.47588E-06	5.33538E-06	1.41422E-06	1.31741E-06	4.66908E-05	3.35682E-05	2.26326E-05	2.23453E-05	1.58545E-05	5.03657E-06	7.21519E-06	6.93989E-06	7.09395E-07	6.60018E-07	7.09395E-07	6.60018E-07	7.21519E-06	6.93989E-06
3830003774485	383000	3774485	1.40994E-05	5.67729E-06	5.53163E-06	1.46624E-06	1.36587E-06	4.76352E-05	3.42471E-05	2.30904E-05	2.27972E-05	1.61752E-05	5.13843E-06	7.36112E-06	7.08025E-06	7.23743E-07	6.73367E-07	7.23743E-07	6.73367E-07	7.36112E-06	7.08025E-06
3830103774485	383010	3774485	1.49755E-05	6.03005E-06	5.87533E-06	1.55734E-06	1.45073E-06	4.95773E-05	3.56434E-05	2.40318E-05	2.37267E-05	1.68346E-05	5.34793E-06	7.66124E-06	7.36892E-06	7.53251E-07	7.0082E-07	7.53251E-07	7.0082E-07	7.66124E-06	7.36892E-06
3830203774485	383020	3774485	1.59884E-05	6.43794E-06	6.27276E-06	1.66269E-06	1.54887E-06	5.17421E-05	3.71998E-05	2.50811E-05	2.47627E-05	1.75697E-05	5.58145E-06	7.99577E-06	7.69069E-06	7.86142E-07	7.31422E-07	7.86142E-07	7.31422E-07	7.99577E-06	7.69069E-06
3830303774485	383030	3774485	1.69944E-05	6.84302E-06	6.66745E-06	1.7673E-06	1.64632E-06	5.37555E-05	3.86473E-05	2.60571E-05	2.57263E-05	1.82534E-05	5.79864E-06	8.3069E-06	7.98995E-06	8.16732E-07	7.59883E-07	8.16732E-07	7.59883E-07	8.3069E-06	7.98995E-06
3830403774485	383040	3774485	1.7925E-05	7.21772E-06	7.03253E-06	1.86408E-06	1.73647E-06	5.54749E-05	3.98834E-05	2.68905E-05	2.65491E-05	1.88372E-05	5.98411E-06	8.5726E-06	8.24551E-06	8.42856E-07	7.84188E-07	8.42856E-07	7.84188E-07	8.5726E-06	8.24551E-06
3830503774485	383050	3774485	1.8945E-05	7.62842E-06	7.4327E-06	1.97015E-06	1.83528E-06	5.72923E-05	4.119E-05	2.77715E-05	2.74189E-05	1.94544E-05	6.18015E-06	8.85345E-06	8.51564E-06	8.70468E-07	8.09879E-07	8.70468E-07	8.09879E-07	8.85345E-06	8.51564E-06
3830603774485	383060	3774485	2.01634E-05	8.11902E-06	7.91071E-06	2.09685E-06	1.95331E-06	5.94482E-05	4.274E-05	2.88165E-05	2.84507E-05	2.01864E-05	6.41271E-06	9.1866E-06	8.83608E-06	9.03224E-07	8.40355E-07	9.03224E-07	8.40355E-07	9.1866E-06	8.83608E-06
3830703774485	383070	3774485	2.15005E-05	8.65743E-06	8.43531E-06	2.2359E-06	2.08284E-06	6.16754E-05	4.43412E-05	2.98961E-05	2.95166E-05	2.09427E-05	6.65296E-06	9.53077E-06	9.16712E-06	9.37063E-07	8.71838E-07	9.37063E-07	8.71838E-07	9.53077E-06	9.16712E-06
3830803774485	383080	3774485	2.28502E-05	9.20092E-06	8.96485E-06	2.37626E-06	2.2136E-06	6.38135E-05	4.58784E-05	3.09326E-05	3.05398E-05	2.16687E-05	6.8836E-06	9.86118E-06	9.48492E-06	9.69548E-07	9.02062E-07	9.69548E-07	9.02062E-07	9.86118E-06	9.48492E-06
3830903774485	383090	3774485	2.41566E-05	9.72696E-06	9.47739E-06	2.51212E-06	2.34015E-06	6.58714E-05	4.7358E-05	3.19301E-05	3.15247E-05	2.23675E-05	7.10559E-06	1.01792E-05	9.7908E-06	1.00081E-06	9.31153E-07	1.00081E-06	9.31153E-07	1.01792E-05	9.7908E-06
3831003774485	383100	3774485	2.5572E-05	1.02969E-05	1.00327E-05	2.65931E-06	2.47727E-06	6.79739E-05	4.88695E-05	3.29492E-05	3.25309E-05	2.30814E-05	7.33238E-06	1.05041E-05	1.01033E-05	1.03276E-06	9.60873E-07	1.03276E-06	9.60873E-07	1.05041E-05	1.01033E-05
3831103774485	383110	3774485	2.69595E-05	1.08556E-05	1.0577E-05	2.8036E-06	2.61167E-06	6.96665E-05	5.00865E-05	3.37697E-05	3.3341E-05	2.36562E-05	7.51497E-06	1.07657E-05	1.03549E-05	1.05848E-06	9.84801E-07	1.05848E-06	9.84801E-07	1.07657E-05	1.03549E-05
3831203774485	383120	3774485	2.84335E-05	1.14491E-05	1.11554E-05	2.95689E-06	2.75447E-06	7.11899E-05	5.11817E-05	3.45082E-05	3.407E-05	2.41735E-05	7.6793E-06	1.10011E-05	1.05813E-05	1.08162E-06	1.00634E-06	1.08162E-06	1.00634E-06	1.10011E-05	1.05813E-05
3831303774485	383130	3774485	3.0018E-05	1.20871E-05	1.1777E-05	3.12166E-06	2.90797E-06	7.27044E-05	5.22705E-05	3.52423E-05	3.47948E-05	2.46878E-05	7.84267E-06	1.12351E-05	1.08064E-05	1.10463E-06	1.02774E-06	1.10463E-06	1.02774E-06	1.12351E-05	1.08064E-05
3831403774485	383140	3774485	3.16346E-05	1.2738E-05	1.24112E-05	3.28978E-06	3.06457E-06	7.41833E-05	5.33338E-05	3.59591E-05	3.55026E-05	2.51899E-05	8.0022E-06	1.14636E-05	1.10262E-05	1.1271E-06	1.04865E-06	1.1271E-06	1.04865E-06	1.14636E-05	1.10262E-05
3831503774485	383150	3774485	3.33797E-05	1.34407E-05	1.30959E-05	3.47126E-06	3.23363E-06	7.56889E-05	5.44162E-05	3.6689E-05	3.62231E-05	2.57012E-05	8.1646E-06	1.16963E-05	1.125E-05	1.14998E-06	1.06993E-06	1.14998E-06	1.06993E-06	1.16963E-05	1.125E-05
3831603774485	383160	3774485	3.52436E-05	1.41913E-05	1.38272E-05	3.66509E-06	3.41419E-06	7.72034E-05	5.5505E-05	3.74231E-05	3.69479E-05	2.62154E-05	8.32797E-06	1.19303E-05	1.14751E-05	1.17299E-06	1.09134E-06	1.17299E-06	1.09134E-06	1.19303E-05	1.14751E-05
3831703774485	383170	3774485	3.72486E-05	1.49986E-05	1.46138E-05	3.8736E-06	3.60843E-06	7.87357E-05	5.66067E-05	3.81658E-05	3.76813E-05	2.67358E-05	8.49326E-06	1.21671E-05	1.17029E-05	1.19627E-06	1.113E-06	1.19627E-06	1.113E-06	1.21671E-05	1.17029E-05
3831903774485	383190	3774485	4.15926E-05	1.67478E-05	1.63181E-05	4.32534E-06	4.02925E-06	8.16488E-05	5.87011E-05	3.95779E-05	3.90754E-05	2.7725E-05	8.80751E-06	1.26173E-05	1.21359E-05	1.24053E-06	1.15418E-06	1.24053E-06	1.15418E-06	1.26173E-05	1.21359E-05
3832003774485	383200	3774485	4.39721E-05	1.77059E-05	1.72516E-05	4.57279E-06	4.25976E-06	8.30208E-05	5.96874E-05	4.0243E-05	3.9732E-05	2.81908E-05	8.9555E-06	1.28293E-05	1.23398E-05	1.26137E-06	1.17358E-06	1.26137E-06	1.17358E-06	1.28293E-05	1.23398E-05
3832103774485	383210	3774485	4.66855E-05	1.87985E-05	1.83162E-05	4.85497E-06	4.52262E-06	8.45085E-05	6.07571E-05	4.09641E-05	4.0444E-05	2.8696E-05	9.11599E-06	1.30592E-05	1.25609E-05	1.28398E-06	1.19461E-06	1.28398E-06	1.19461E-06	1.30592E-05	1.25609E-05
3832203774485	383220	3774485	4.97845E-05	2.00463E-05	1.9532E-05	5.17725E-06	4.82283E-06	8.6121E-05	6.19163E-05	4.17458E-05	4.12157E-05	2.92436E-05	9.28993E-06	1.33084E-05	1.28006E-05	1.30848E-06	1.2174E-06	1.30848E-06	1.2174E-06	1.33084E-05	1.28006E-05
3832303774485	383230	3774485	5.32021E-05	2.14225E-05	2.08728E-05	5.53265E-06	5.15391E-06	8.7787E-05	6.31141E-05	4.25533E-05	4.2013E-05	2.98093E-05	9.46963E-06	1.35658E-05	1.30482E-05	1.33379E-06	1.24095E-06	1.33379E-06	1.24095E-06	1.35658E-05	1.30482E-05
3832403774485	383240	3774485	5.69509E-05	2.2932E-05	2.23436E-05	5.9225E-06	5.51707E-06	8.95242E-05	6.4363E-05	4.33954E-05	4.28444E-05	3.03991E-05	9.65703E-06	1.38343E-05	1.33064E-05	1.36018E-06	1.26551E-06	1.36018E-06	1.26551E-06	1.38343E-05	1.33064E-05
3832503774485	383250	3774485	6.09484E-05	2.45416E-05	2.39119E-05	6.33821E-06	5.90432E-06	9.13237E-05	6.56568E-05	4.42677E-05	4.37057E-05	3.10102E-05	9.85115E-06	1.41124E-05	1.35739E-05	1.38752E-06	1.29095E-06	1.38752E-06	1.29095E-06	1.41124E-05	1.35739E-05
3832603774485	383260	3774485	6.51847E-05	2.62474E-05	2.5574E-05	6.77876E-06	6.31472E-06	9.32659E-05	6.70531E-05	4.52091E-05	4.46351E-05	3.16697E-05	1.00606E-05	1.44125E-05	1.38626E-05	1.41703E-06	1.3184E-06	1.41703E-06	1.3184E-06	1.44125E-05	1.38626E-05
3832703774485	383270	3774485	6.95064E-05	2.79876E-05	2.72695E-05	7.22818E-06	6.73337E-06	9.53683E-05	6.85647E-05	4.62283E-05	4.56413E-05	3.23836E-05	1.02874E-05	1.47374E-05	1.41751E-05	1.44898E-06	1.34812E-06	1.44898E-06	1.34812E-06	1.47374E-05	1.41751E-05
3832903774485	383290	3774485	7.65595E-05	3.08276E-05	3.00367E-05	7.96166E-06	7.41664E-06	9.9404E-05	7.14661E-05	4.81845E-05	4.75727E-05	3.3754E-05	1.07228E-05	1.5361E-05	1.47749E-05	1.51029E-06	1.40517E-06	1.51029E-06	1.40517E-06	1.5361E-05	1.47749E-05
3833003774485	383300	3774485	7.85604E-05	3.16333E-05	3.08217E-05	8.16973E-06	7.61047E-06	0.000101212	7.27663E-05	4.90611E-05	4.84382E-05	3.43681E-05	1.09179E-05	1.56405E-05	1.50437E-05	1.53777E-06	1.43073E-06	1.53777E-06	1.43073E-06	1.56405E-05	1.50437E-05
3833103774485	383310	3774485	7.9129E-05	3.18623E-05	3.10448E-05	8.22887E-06	7.66556E-06	0.000103048	7.40857E-05	4.99507E-05	4.93165E-05	3.49912E-05	1.11158E-05	1.59241E-05	1.53165E-05	1.56565E-06	1.45667E-06	1.56565E-06	1.45667E-06	1.59241E-05	1.53165E-05
3833203774485	383320	3774485	7.89111E

			MDemolition	MSite Grubbing / Prep	MMass Grading / Excavation	MMass Grading / Excavation	MDrainage / Utilities Trenching	MFoundations / Concrete Pads	MBuilding / Structure Construction	MAsphalt Paving	MLandscaping or Other Finishing	MWaterside Construction (Piles)	RSSWDemolition	RSSWPlacing Base	RSSWForm	Child Risk				
Unique Identifier	X (UTM)	Y (UTM)	2027	2027	2027	2028	2028	2028	2028	2028	2028	2028	2029	2029	2029	3rd Trimester	0<2	2<16	Total	per million
3834503774475	383450	3774475	2.28159E-05	7.0041E-05	8.23625E-05	8.12658E-05	1.72743E-05	2.24651E-05	1.65356E-05	1.70195E-06	1.99395E-05	1.70195E-06	7.32219E-05	0.000106247	6.29808E-05	3.92368E-09	5.1109E-08	9.1593E-09	6.41918E-08	0.06419177
3834603774475	383460	3774475	2.31516E-05	7.10715E-05	8.35743E-05	8.24614E-05	1.75285E-05	2.27957E-05	1.67788E-05	1.72699E-06	2.02328E-05	1.72699E-06	7.51309E-05	0.000109017	6.46228E-05	3.8594E-09	5.0514E-08	9.147E-09	6.352E-08	0.06352003
3834703774475	383470	3774475	2.35236E-05	7.22134E-05	8.49171E-05	8.37864E-05	1.78101E-05	2.31619E-05	1.70484E-05	1.75474E-06	2.05579E-05	1.75474E-06	7.7199E-05	0.000112017	6.64016E-05	3.80698E-09	5.0061E-08	9.1563E-09	6.30238E-08	0.06302383
3834803774475	383480	3774475	2.39137E-05	7.3411E-05	8.63254E-05	8.51759E-05	1.81055E-05	2.3546E-05	1.73312E-05	1.78384E-06	2.08989E-05	1.78384E-06	7.93762E-05	0.000115177	6.82744E-05	3.76311E-09	4.9707E-08	9.1798E-09	6.26498E-08	0.06264981
3834903774475	383490	3774475	2.42966E-05	7.45864E-05	8.77074E-05	8.65396E-05	1.83954E-05	2.3923E-05	1.76086E-05	1.8124E-06	2.12335E-05	1.8124E-06	8.15753E-05	0.000118368	7.01659E-05	3.72305E-09	4.9391E-08	9.2059E-09	6.232E-08	0.06231997
3835003774475	383500	3774475	2.46504E-05	7.56726E-05	8.89847E-05	8.77999E-05	1.86633E-05	2.42714E-05	1.78651E-05	1.8388E-06	2.15427E-05	1.8388E-06	8.37432E-05	0.000121513	7.20306E-05	3.68357E-09	4.907E-08	9.2274E-09	6.19807E-08	0.06198068
3835103774475	383510	3774475	2.50315E-05	7.68423E-05	9.03603E-05	8.91571E-05	1.89518E-05	2.46466E-05	1.81412E-05	1.86722E-06	2.18757E-05	1.86722E-06	8.60608E-05	0.000124876	7.4024E-05	3.65211E-09	4.8845E-08	9.2644E-09	6.17616E-08	0.06176161
3835203774475	383520	3774475	2.52002E-05	7.73604E-05	9.09695E-05	8.97582E-05	1.90795E-05	2.48128E-05	1.82635E-05	1.87981E-06	2.20232E-05	1.87981E-06	8.7739E-05	0.000127311	7.54675E-05	3.59667E-09	4.828E-08	9.2304E-09	6.11069E-08	0.06110692
3835303774475	383530	3774475	2.53744E-05	7.78951E-05	9.15983E-05	9.03786E-05	1.92114E-05	2.49843E-05	1.83898E-05	1.8928E-06	2.21754E-05	1.8928E-06	8.94952E-05	0.000129859	7.6978E-05	3.54585E-09	4.7766E-08	9.2039E-09	6.05162E-08	0.06051623
3835403774475	383540	3774475	2.56539E-05	7.87529E-05	9.2607E-05	9.13739E-05	1.9423E-05	2.52594E-05	1.85923E-05	1.91365E-06	2.24196E-05	1.91365E-06	9.16506E-05	0.000132987	7.8832E-05	3.51118E-09	4.7467E-08	9.2184E-09	6.01966E-08	0.06019656
3835503774475	383550	3774475	2.61039E-05	8.01344E-05	9.42315E-05	9.29768E-05	1.97637E-05	2.57025E-05	1.89184E-05	1.94722E-06	2.28129E-05	1.94722E-06	9.44267E-05	0.000137015	8.12199E-05	3.50019E-09	4.7486E-08	9.2958E-09	6.02825E-08	0.06028248
3835603774475	383560	3774475	2.66119E-05	8.16941E-05	9.60655E-05	9.47864E-05	2.01483E-05	2.62028E-05	1.92867E-05	1.98512E-06	2.32569E-05	1.98512E-06	9.7468E-05	0.000141428	8.38358E-05	3.49816E-09	4.7624E-08	9.3958E-09	6.05182E-08	0.0605182
3835703774475	383570	3774475	2.71273E-05	8.3276E-05	9.79258E-05	9.66219E-05	2.05385E-05	2.67102E-05	1.96601E-05	2.02356E-06	2.37073E-05	2.02356E-06	0.000100594	0.000145963	8.65242E-05	3.49787E-09	4.7782E-08	9.4996E-09	6.07793E-08	0.06077929
3835803774475	383580	3774475	2.76843E-05	8.49861E-05	9.99367E-05	9.8606E-05	2.09603E-05	2.72587E-05	2.00639E-05	2.06511E-06	2.41941E-05	2.06511E-06	0.000103937	0.000150815	8.94003E-05	3.50398E-09	4.8024E-08	9.6199E-09	6.11477E-08	0.06114771
3835903774475	383590	3774475	2.83466E-05	8.70193E-05	0.000102328	0.000100965	2.14617E-05	2.79108E-05	2.05439E-05	2.11452E-06	2.47729E-05	2.11452E-06	0.000107702	0.000156278	9.26387E-05	3.52357E-09	4.8449E-08	9.777E-09	6.17498E-08	0.06174983
3836003774475	383600	3774475	2.93265E-05	9.00272E-05	0.000105865	0.000104455	2.22036E-05	2.88756E-05	2.1254E-05	2.18761E-06	2.56292E-05	2.18761E-06	0.000112687	0.000163511	9.69262E-05	3.58181E-09	4.9409E-08	1.0044E-08	6.30345E-08	0.06303455
3836103774475	383610	3774475	3.03844E-05	9.32747E-05	0.000109683	0.000108223	2.30045E-05	2.99172E-05	2.20207E-05	2.26652E-06	2.65537E-05	2.26652E-06	0.000118061	0.00017131	0.000101549	3.64874E-09	5.0491E-08	1.0336E-08	6.44759E-08	0.06447591
3836203774475	383620	3774475	3.17616E-05	9.75026E-05	0.000114655	0.000113128	2.40472E-05	3.12732E-05	2.30188E-05	2.36925E-06	2.77573E-05	2.36925E-06	0.000124731	0.000180987	0.000107285	3.75116E-09	5.2071E-08	1.0734E-08	6.65564E-08	0.06655644
3836303774475	383630	3774475	3.34745E-05	0.000102761	0.000120838	0.000119229	2.53441E-05	3.29598E-05	2.42602E-05	2.49703E-06	2.92543E-05	2.49703E-06	0.000132816	0.000192718	0.00011424	3.88918E-09	5.4156E-08	1.124E-08	6.9286E-08	0.06928596
3836403774475	383640	3774475	3.53707E-05	0.000108582	0.000127683	0.000125983	2.67797E-05	3.48268E-05	2.56345E-05	2.63847E-06	3.09114E-05	2.63847E-06	0.000141787	0.000205736	0.000121956	4.04442E-09	5.6492E-08	1.1804E-08	7.23407E-08	0.0723407
3836503774475	383650	3774475	3.7813E-05	0.00011608	0.0001365	0.000134683	2.86289E-05	3.72316E-05	2.74045E-05	2.82066E-06	3.30458E-05	2.82066E-06	0.000153072	0.000222111	0.000131663	4.25493E-09	5.9621E-08	1.2542E-08	7.6417E-08	0.07641705
3836603774475	383660	3774475	4.06056E-05	0.000124652	0.000146581	0.000144629	3.07432E-05	3.99813E-05	2.94284E-05	3.02897E-06	3.54863E-05	3.02897E-06	0.000165986	0.000240849	0.000142771	4.4974E-09	6.3218E-08	1.3387E-08	8.11014E-08	0.08110143
3836703774475	383670	3774475	4.39262E-05	0.000134846	0.000158568	0.000156456	3.32573E-05	4.32508E-05	3.1835E-05	3.27667E-06	3.83883E-05	3.27667E-06	0.000181258	0.000263009	0.000155907	4.78854E-09	6.7526E-08	1.4393E-08	8.6708E-08	0.08670796
3836803774475	383680	3774475	4.79762E-05	0.000147279	0.000173188	0.000170882	3.63236E-05	4.72386E-05	3.47702E-05	3.57879E-06	4.19277E-05	3.57879E-06	0.000199793	0.000289904	0.00017849	5.14725E-09	7.2823E-08	1.5625E-08	9.3595E-08	0.09359502
3836903774475	383690	3774475	5.27956E-05	0.000162074	0.000190585	0.000188048	3.99725E-05	5.19839E-05	3.8263E-05	3.93829E-06	4.61395E-05	3.93829E-06	0.00022193	0.000322026	0.00019089	5.5755E-09	7.9139E-08	1.7092E-08	1.01806E-07	0.10180589
3837003774475	383700	3774475	5.82901E-05	0.00017894	0.000210419	0.000207617	4.41324E-05	5.73938E-05	4.2245E-05	4.34814E-06	5.09413E-05	4.34814E-06	0.000247502	0.000359131	0.000212886	6.0632E-09	8.6329E-08	1.8765E-08	1.11157E-07	0.11115735
3837103774475	383710	3774475	6.48097E-05	0.000198955	0.000233954	0.000230839	4.90685E-05	6.38132E-05	4.697E-05	4.83447E-06	5.66389E-05	4.83447E-06	0.000278087	0.00040351	0.000239192	6.64264E-09	9.4862E-08	2.0755E-08	1.22259E-07	0.12225941
3837203774475	383720	3774475	7.20442E-05	0.000221163	0.00026007	0.000256607	5.45459E-05	7.09365E-05	5.22131E-05	5.37413E-06	6.29614E-05	5.37413E-06	0.000312115	0.000452885	0.000268461	7.28644E-09	1.0435E-07	2.2962E-08	1.34595E-07	0.13459535
3837303774475	383730	3774475	7.88033E-05	0.000241913	0.00028447	0.000280682	5.96633E-05	7.75917E-05	5.71117E-05	5.87833E-06	6.88684E-05	5.87833E-06	0.000344761	0.000500256	0.000296542	7.87803E-09	1.1308E-07	2.502E-08	1.45976E-07	0.14597636
3837403774475	383740	3774475	8.66657E-05	0.000266049	0.000312852	0.000308686	6.56161E-05	8.53332E-05	6.28099E-05	6.46482E-06	7.57395E-05	6.46482E-06	0.000383247	0.000556099	0.000329644	8.56702E-09	1.2324E-07	2.7416E-08	1.59219E-07	0.15921892
3837503774475	383750	3774475	9.6642E-05	0.000296674	0.000348865	0.00034422	7.31693E-05	9.51561E-05	7.00401E-05	7.20901E-06	8.44581E-05	7.20901E-06	0.000432026	0.000626879	0.000371601	9.44471E-09	1.3616E-07	3.0459E-08	1.76067E-07	0.17606698
3837603774475	383760	3774475	0.000108984	0.000334564	0.000393419	0.000388181	8.2514E-05	0.000107309	7.89851E-05	8.12969E-06	9.52445E-05	8.12969E-06	0.000492634	0.000714822	0.000423732	1.05312E-08	1.5216E-07	3.423E-08	1.96926E-07	0.19692623
3837703774475	383770	3774475	0.000124276	0.000381504	0.000448618	0.000442645	9.40911E-05	0.000122365	9.00671E-05	9.27033E-06	0.000108608	9.27033E-06	0.000567839	0.000823947	0.000488419	1.18788E-08	1.72E-07	3.8905E-08	2.22786E-07	0.22278601
3837803774475	383780	3774475	0.000143517	0.000440572	0.000518077	0.000511178	0.000108659	0.00014131	0.000104012	1.07056E-05	0.000125423	1.07056E-05	0.000662597	0.000961442	0.000569923	1.35786E-08	1.9701E-07	4.4794E-08	2.5538E-07	0.25538006
3837903774475	383790	3774475	0.000168626	0.000517654	0.000608718	0.000600613	0.00012767	0.000166034	0.00012221	1.25787E-05	0.000147367	1.25787E-05	0.000786214	0.001140813	0.000676251	1.58018E-08	2.2969E-07	5.2485E-08	2.97982E-07	0.2979819
3838003774475	383800	3774475	0.000205463	0.000630737	0.000741695	0.000731819	0.00015556	0.000202304	0.000148907	1.53265E-05	0.00017956	1.53265E-05	0.000967531	0.001403908	0.000832208	1.9071E-08	2.7773E-07	6.3779E-08	3.60583E-07	0.36058333
3838103774475	383810	3774475	0.000261017	0.000801277	0.000942236	0.00092969	0.00019762	0.000257004	0.000189169	1.94705E-05	0.00022811	1.94705E-05	0.001240895	0.001800565	0.001067339	2.40085E-08	3.5026E-07	8.0822E-08	4.5509E-07	0.45509007
3838203774475	383820	3774475	0.000345451	0.001060474	0.001247031	0.001230426	0.000261547	0.000340139	0.000250361	2.57689E-05	0.000301899	2.57689E-05	0.001656273	0.002403289	0.001424621	3.15201E-08	4.6057E-07	1.0673E-07	5.98823E-07	0.5988234
3838303774475	383830	3774475	0.000472045	0.001449098	0.00170402	0.001681331	0.000357393	0.000464787	0.000342109	3.52122E-05	0.000412533	3.52122E-05	0.002278925	0.003306769	0.001960186	4.27895E-08	6.2604E-07	1.4559E-07	8.14419E-07	0.81441874
3838403774475	383840	3774475	0.00068872	0.002114253	0.002486188	0.002453084	0.000521442	0.000678131	0.000499141	5.13751E-05	0.000601891	5.13751E-05	0.003344373	0.004852757	0.002876616	6.20877E-08	9.0935E-07	2.121E-07	1.18354E-06	1.18353902
3838603774475	383860	3774475	0.00139866	0.004293645	0.005048975	0.004981747	0.001058949	0.001377155	0.001013661	0.000104333	0.001222327	0.000104333	0.00683202	0.009913409	0.005876468	1.2533E-07	1.8374E-06	4.2994E-07	2.39269E-06	2.3926921
3838703774475	383870	3774475	0.000909447	0.002791847	0.003282983	0.00323927	0.000688558	0.000895464	0.00065911	6.78402E-05	0.000794791	6.78402E-05	0.004429245	0.00642693	0.003809754	8.17213E-08	1.1976E-06	2.798E-07	1.55909E-06	1.55909311
3839103774475	383910	3774475	0.000938769	0.002881857	0.003388828	0.003343705	0.000710758	0.000924334	0.00068036	7.00274E-05	0.000820415	7.00274E-05	0.004570526	0.006631932	0.003931275	8.42824E-08	1.2349E-06	2.8859E-07	1.60782E-06	1.60782112
3829703774485	382970	3774485	8.45935E-06	2.59688E-05	3.05371E-05	3.01305E-05	6.40472E-06	8.32928E-06	6.13081E-06	6.31025E-07	7.39286E-06	6.31025E-07	1.89028E-05	2.74284E-05	1.6259E-05	1.58154E-09	2.0377E-08	3.3373E-09	2.52958E-08	0.02529583
3829803774485	382980	3774485	8.62992E-06	2.64924E-05	3.11528E-05	3.0738E-05	6.53386E-06	8.49723E-06	6.25442E-06	6.43748E-07	7.54192E-06	6.43748E-07	1.93769E-05	2.81164E-05	1.66668E-05	1.64182E-09	2.1099E-08	3.4325E-09	2.61737E-08	0.02617371
3829903774485	382990	3774485	8.78415E-06	2.69658E-05	3.17096E-05	3.12874E-05	6.65063E-06	8.64909E-06	6.3662E-06	6.55253E-07	7.67671E-06	6.55253E-07	1.98199E-05	2.87591E-05	1.70478E-05	1.70102E-09	2.1803E-08	3.5225E-09	2.70265E-08	0.02702645
3830003774485	383000	3774485	8.94928E-06	2.74727E-05	3.23057E-05	3.18755E-05	6.77565E-06	8.81167E-06	6.48587E-06	6.67571E-07	7.82101E-06	6.67571E-07	2.0294E-05	2.94471E-05	1.74556E-05	1.76625E-09	2.2578E-08	3.6203E-09	2.79641E-08	0.0279641
3830103774485	383010	3774485	9.29767E-06	2.85422E-05	3.35633E-05	3.31164E-05	7.03942E-06	9.15471E-06	6.73836E-06	6.93559E-07	8.12548E-06	6.93559E-07	2.11736E-05	3.07234E-05	1.82122E-05	1.87977E-09	2.3948E-08	3.8044E-09	2.96323E-08	0.02963229
3830203774485	383020	3774485	9.68779E-06	2.97398E-05	3.49716E-05	3.4506E-05	7.33479E-06	9.53883E-06	7.0211E-06	7.2266E-07	8.46642E-06	7.2266E-07	2.215E-05	3.21401E-05	1.9052E-05	2.01261E-09	2.5546E-08	4.0156E-09	3.15741E-08	0.03157409
3830303774485	383030	3774485	1.00489E-05	3.08483E-05	3.62751E-05	3.57921E-05	7.60818E-06	9.89437E-06	7.2828E-06	7.49596E-07	8.78199E-06	7.49596E-07	2.30546E-05	3.34527E-05	1.98301E-05	2.14738E-09	2.7154E-08	4.2215E-09	3.35227E-08	0.03352269
3830403774485	383040	3774485	1.03537E-05	3.17841E-05	3.73756E-05	3.68779E-05	7.83898E-06	1.01945E-05	7.50373E-06	7.72336E-07	9.0484E-06	7.72336E-07	2.38406E-05	3.45933E-05	2.05062E-05	2.27557E-09	2.8669E-08	4.4079E-09	3.53521E-08	0.03535212
3830503774485	383050	3774485	1.06803E-05	3.27868E-05	3.85546E-05	3.80412E-05	8.08627E-06	1.05161E-05	7.74044E-06	7.96699E-07	9.33384E-06	7.96699E-07	2.46641E-05	3.57882E-05	2.12145E-05	2.4193E-09	3.0362E-08	4.6122E-09	3.73932E-08	0.03739324
3830603774485	383060	3774485	1.10687E-05	3.39788E-05	3.99563E-05	3.94243E-05	8.38026E-06	1.08985E-05	8.02186E-06	8.25665E-07	9.67319E-06	8.25665E-07	2.56124E-05	3.71641E-05	2.20301E-05	2.59453E-09	3.2422E-08	4.8588E-09	3.98756E-08	0.03987562
3830703774485	383070	3774485	1.14733E-05	3.5221E-05	4.1417E-05	4.08656E-05	8.68662E-06	1.12969E-05	8.31512E-06	8.5585E-07	1.00268E-05	8.5585E-07	2.66168E-05	3.86215E-05	2.28941E-05	2.79162E-09	3.4728E-08	5.1277E-09	4.26472E-08	0.04264723
3830803774485	383080	3774485	1.18562E-05	3.63964E-05	4.27991E-05	4.22293E-05	8.9765E-06	1.16739E-05	8.5926E-06	8.84409E-07	1.03614E-05	8.84409E-07	2.75994E-05	4.00473E-05	2.37392E-05	2.99839E-09	3.713E-08	5.3993E-09	4.55278E-08	0.0455278
3830903774485	383090	3774485	1.22154E-05	3.74993E-05	4.40961E-05	4.35089E-05	9.24851E-06	1.20276E-05	8.85298E-06	9.1121E-07	1.06754E-05	9.1121E-07	2.84977E-05	4.13508E-05	2.45119E-05	3.20658E-09	3.9538E-08	5.6652E-09	4.84097E-08	0.04840974
3831003774485	383100	3774485	1.25947E-05	3.86635E-05	4.54651E-05	4.48597E-05	9.53564E-06	1.2401E-05	9.12783E-06	9.39499E-07	1.10068E-05	9.39499E-07	2.94179E-05	4.2686E-05	2.53034E-05	3.44212E-09	4.2255E-08	5.9576E-09	5.16544E-08	0.05165436
3831103774485	383110	3774485	1.29068E-05	3.96216E-05	4.65917E-05	4.59713E-05	9.77194E-06	1.27083E-05	9.35402E-06	9.6278E-07	1.12796E-05	9.6278E-07	3.02726E-05	4.39262E-05	2.60385E-05	3.68268E-09	4.5005E-08	6.2394E-09	5.49273E-08	0.05492728
3831203774485	383120	3774485	1.31735E-05	4.04404E-05	4.75546E-05	4.69214E-05	9.97389E-06	1.2971E-05	9.54733E-06	9.82677E-07	1.15127E-05	9.82677E-07	3.1121E-05	4.51573E-05	2.67683E-05	3.94522E-09	4.7971E-08	6.5286E-09	5.8445E-08	0.05844505
3831303774485	383130	3774485	1.34421E-05	4.12648E-05	4.8524E-05	4.78779E-05	1.01772E-05	1.32354E-05	9.74196E-06	1.00271E-06	1.17474E-05	1.00271E-06	3.19757E-05	4.63974E-05	2.75035E-05	4.21343E-09	5.1001E-08	6.8224E-09	6.20369E-08	0.06203686
3831403774485	383140	3774485	1.36834E-05	4.20057E-05	4.93952E-05	4.87375E-05	1.03599E-05	1.3473E-05	9.91686E-06	1.02071E-06	1.19583E-05	1.02071E-06	3.28241E-05	4.76285E-05	2.82332E-05	4.49359E-09	5.4152E-08	7.1199E-09	6.57656E-08	0.0657656
3831503774485	383150	3774485	1.39265E-05	4.27521E-05	5.02729E-05	4.96035E-05	1.0544E-05	1.37124E-05	1.00931E-05	1.03885E-06	1.21708E-05	1.03885E-06	3.36975E-05	4.88959E-05	2.89845E-05	4.79801E-09	5.7569E-08	7.4379E-09	6.98053E-08	0.06980532
3831603774485	383160	3774485	1.41697E-05	4.34985E-05	5.11507E-05	5.04696E-05	1.07281E-05	1.39518E-05	1.02693E-05	1.05699E-06	1.23833E-05	1.05699E-06	3.46021E-05	5.02084E-05	2.97625E-05	5.11395E-09	6.1112E-08	7.766E-09	7.39922E-08	0.07399219
3831703774485	383170	3774485	1.44165E-05	4.42561E-05	5.20415E-05	5.13486E-05	1.09149E-05	1.41948E-05	1.04481E-05	1.0754E-06	1.25989E-05	1.0754E-06	3.55286E-05	5.15527E-05	3.05594E-05	5.4298E-09	6.4654E-08	8.0965E-09	7.81806E-08	0.07818065
3831903774485	383190	3774485	1.48774E-05	4.56709E-05	5.37053E-05	5.29902E-05	1.12639E-05	1.46486E-05	1.07822E-05	1.10978E-06	1.30017E-05	1.10978E-06	3.72566E-05	5.40602E-05	3.20458E-05	5.97438E-09	7.0777E-08	8.6876E-09	8.54389E-08	0.08543888
3832003774485	383200	3774485	1.50915E-05	4.63282E-05	5.44782E-05	5.37528E-05	1.1426E-05	1.48594E-05	1.09373E-05	1.12575E-06	1.31888E-05	1.12575E-06	3.80583E-05	5.52234E-05	3.27353E-05	6.17574E-09	7.3057E-08	8.9283E-09	8.81614E-08	0.08816142
3832103774485	383210	3774485	1.53255E-05	4.70468E-05	5.53232E-05	5.45865E-05	1.16032E-05	1.50899E-05	1.1107E-05	1.14321E-06	1.33934E-05	1.14321E-06	3.89442E-05	5.65088E-05	3.34973E-05	6.35389E-09	7.5091E-08	9.162E-09	9.06064E-08	0.09060644
3832203774485	383220	3774485	1.55778E-05	4.7821E-05	5.62336E-05	5.54849E-05	1.17942E-05	1.53382E-05	1.12898E-05	1.16202E-06	1.36138E-05	1.16202E-06	3.99205E-05	5.79255E-05	3.43371E-05	6.504599E-09	7.6829E-08	9.3865E-09	9.27205E-08	0.09272052
3832303774485	383230	3774485	1.58372E-05	4.86176E-05	5.71703E-05	5.64091E-05	1.19906E-05	1.55937E-05	1.14778E-05	1.18138E-06	1.38406E-05	1.18138E-06	4.09374E-05	5.9401E-05	3.52117E-05	6.60452E-09	7.8017E-08	9.5798E-09	9.42008E-08	0.09420082
3832403774485	383240	3774485	1.61094E-05	4.94531E-05	5.81529E-05	5.73785E-05	1.21967E-05	1.58617E-05	1.16751E-05	1.20168E-06	1.40785E-05	1.20168E-06	4.20104E-05	6.0958E-05	3.61347E-05	6.65405E-09	7.8656E-08	9.7436E-09	9.50535E-08	0.09505346
3832503774485	383250	3774485	1.63907E-05	5.03165E-05	5.91681E-05	5.83803E-05	1.24097E-05	1.61387E-05	1.18789E-05	1.22266E-06	1.43243E-05	1.22266E-06	4.31271E-05	6.25784E-05	3.70952E-05	6.64497E-09	7.8657E-08	9.8696E-09	9.51714E-08	0.09517137
3832603774485	383260	3774485	1.66937E-05	5.12468E-05	6.0262E-05	5.94596E-05	1.26391E-05	1.6437E-05	1.20985E-05	1.24527E-06	1.45891E-05	1.24527E-06	4.43468E-05	6.43481E-05	3.81442E-05	6.58637E-09	7.8124E-08	9.9677E-09	9.46782E-08	0.09467821
3832703774485	383270	3774485	1.70203E-05	5.22494E-05	6.14411E-05	6.0623E-05	1.28864E-05	1.67586E-05	1.23353E-05	1.26963E-06	1.48745E-05	1.26963E-06	4.5688E-05	6.62943E-05	3.92979E-05	6.47964E-09	7.7073E-08	1.0037E-08	9.35896E-08	0.09358961
3832903774485	383290	3774485	1.76445E-05	5.41656E-05	6.36943E-05	6.28462E-05	1.3359E-05	1.73732E-05	1.27876E-05	1.31619E-06	1.542E-05	1.31619E-06	4.8249E-05	7.00103E-05	4.15007E-05	6.11863E-09	7.3347E-08	1.0026E-08	8.94924E-08	0.08949237
3833003774485	383300	3774485	1.79203E-05	5.50123E-05	6.469E-05	6.38286E-05	1.35678E-05	1.76448E-05	1.29875E-05	1.33677E-06	1.56611E-05	1.33677E-06	4.93781E-05	7.16488E-05	4.24719E-05	5.89518E-09	7.1003E-08	9.9515E-09	8.68498E-08	0.08684976
3833103774485	383310	3774485	1.81998E-05	5.58701E-05	6.56987E-05	6.48239E-05	1.37793E-05	1.79199E-05	1.319E-05	1.35761E-06	1.59053E-05	1.35761E-06	5.05448E-05	7.33415E-05	4.34754E-05	5.66256E-09	6.8558E-08	9.8446E-09	8.40655E-08	0.08406551
3833203774485	383320	3774485	1.84937E-05	5.67725E-05	6.67598E-05	6.58709E-05	1.40019E-05	1.82094E-05	1.34031E-05	1.37954E-06	1.61622E-05	1.37954E-06	5.18081E-05	7.51746E-05	4.4562E-05	5.44275E-09	6.6258E-08	9.7369E-09	8.14374E-08	0.08143743

Unique Identifier	X (UTM)	Y (UTM)	EGIODemolition 2025	EGIOSite Grubbing / Prep 2025	EGIOMass Grading / Excavation 2025	EGIOMass Grading / Excavation 2026	EGIODrainage / Utilities Trenching 2026	EGIODrainage / Utilities Trenching 2027	EGIOFoundations / Concrete Pads 2026	EGIOFoundations / Concrete Pads 2027	EGIOBuilding / Structure Construction 2026	EGIOBuilding / Structure Construction 2027	EGIOAsphalt Paving 2027	EGIOArchitectural Coating 2027	EGIOLandscaping or Other Finishing 2027	EGIOWaterside Construction (Piles) 2027	HIWaterside Construction (Landscaping) 2025	HIWaterside Construction (Landscaping) 2026	KMDemolition 2025	KMSite Grubbing / Prep 2025
3833303774485	383330	3774485	0.000420798	0.00016504	5.46572E-05	5.3531E-05	0.000124302	0.00012411	0.000163316	0.000163211	0.000174932	0.000170739	6.80724E-06	6.80724E-06	0.000184354	6.80724E-06	2.06908E-05	2.00427E-05	2.38346E-05	0.000103444
3833403774485	383340	3774485	0.000399439	0.00015667	5.18828E-05	5.08139E-05	0.000117992	0.00011781	0.000155026	0.000154926	0.000166053	0.000162073	6.46171E-06	6.46171E-06	0.000174996	6.46171E-06	2.07805E-05	2.01296E-05	2.4199E-05	0.000105025
3833703774485	383370	3774485	0.00034181	0.00013406	4.43975E-05	4.34828E-05	0.000100969	0.000100813	0.00013266	0.000132575	0.000142096	0.00013869	5.52946E-06	5.52946E-06	0.000149749	5.52946E-06	2.09796E-05	2.03225E-05	2.51993E-05	0.000109367
3833803774485	383380	3774485	0.000323792	0.000127	4.20572E-05	4.11906E-05	9.56467E-05	9.54991E-05	0.000125667	0.000125586	0.000134605	0.000131379	5.23798E-06	5.23798E-06	0.000141855	5.23798E-06	2.09366E-05	2.02808E-05	2.54029E-05	0.000110251
3833903774485	383390	3774485	0.000309358	0.00012133	4.01823E-05	3.93544E-05	9.1383E-05	9.1242E-05	0.000120065	0.000119988	0.000128605	0.000125522	5.00448E-06	5.00448E-06	0.000135531	5.00448E-06	2.10101E-05	2.0352E-05	2.57175E-05	0.000111616
3834003774485	383400	3774485	0.000296918	0.00011646	3.85665E-05	3.77719E-05	8.77082E-05	8.75729E-05	0.000115237	0.000115163	0.000123433	0.000120475	4.80324E-06	4.80324E-06	0.000130081	4.80324E-06	2.11482E-05	2.04858E-05	2.60932E-05	0.000113246
3834203774485	383420	3774485	0.000273942	0.00010744	3.55822E-05	3.4849E-05	8.09212E-05	8.07964E-05	0.00010632	0.000106251	0.000113882	0.000111152	4.43156E-06	4.43156E-06	0.000120015	4.43156E-06	2.12953E-05	2.06283E-05	2.67042E-05	0.000115898
3834303774485	383430	3774485	0.000263478	0.00010334	3.4223E-05	3.35179E-05	7.78302E-05	7.77101E-05	0.000102259	0.000102193	0.000109532	0.000106906	4.26228E-06	4.26228E-06	0.000115431	4.26228E-06	2.13348E-05	2.06666E-05	2.69735E-05	0.000117067
3834403774485	383440	3774485	0.000254038	9.9637E-05	3.29968E-05	3.2317E-05	7.50417E-05	7.49259E-05	9.85949E-05	9.85313E-05	0.000105607	0.000103076	4.10957E-06	4.10957E-06	0.000111295	4.10957E-06	2.13832E-05	2.07135E-05	2.72587E-05	0.000118305
3834503774485	383450	3774485	0.000245442	9.6266E-05	3.18803E-05	3.12235E-05	7.25025E-05	7.23906E-05	9.52588E-05	9.51973E-05	0.000102034	9.95884E-05	3.97051E-06	3.97051E-06	0.000107529	3.97051E-06	2.14353E-05	2.07639E-05	2.75461E-05	0.000119552
3834603774485	383460	3774485	0.000237646	9.3208E-05	3.08677E-05	3.02317E-05	7.01995E-05	7.00912E-05	9.22329E-05	9.21734E-05	9.8793E-05	9.6425E-05	3.84439E-06	3.84439E-06	0.000104114	3.84439E-06	2.14981E-05	2.08247E-05	2.78471E-05	0.000120858
3834703774485	383470	3774485	0.000231215	9.0686E-05	3.00323E-05	2.94136E-05	6.82998E-05	6.81944E-05	8.9737E-05	8.96791E-05	9.61195E-05	9.38156E-05	3.74036E-06	3.74036E-06	0.000101296	3.74036E-06	2.16452E-05	2.09672E-05	2.82522E-05	0.000122616
3834803774485	383480	3774485	0.00022552	8.8452E-05	2.92927E-05	2.86891E-05	6.66176E-05	6.65148E-05	8.75268E-05	8.74703E-05	9.37522E-05	9.1505E-05	3.64824E-06	3.64824E-06	9.88014E-05	3.64824E-06	2.1821E-05	2.11375E-05	2.86934E-05	0.000124532
3834903774485	383490	3774485	0.000220212	8.637E-05	2.86032E-05	2.80138E-05	6.50495E-05	6.49492E-05	8.54666E-05	8.54114E-05	9.15454E-05	8.93511E-05	3.56236E-06	3.56236E-06	9.64758E-05	3.56236E-06	2.1986E-05	2.12973E-05	2.91234E-05	0.000126398
3835103774485	383510	3774485	0.000210637	8.2615E-05	2.73595E-05	2.67958E-05	6.22212E-05	6.21252E-05	8.17505E-05	8.16977E-05	8.7565E-05	8.54661E-05	3.40747E-06	3.40747E-06	9.2281E-05	3.40747E-06	2.2291E-05	2.15928E-05	2.99517E-05	0.000129993
3835203774485	383520	3774485	0.000205401	8.0561E-05	2.66793E-05	2.61296E-05	6.06743E-05	6.05807E-05	7.97182E-05	7.96667E-05	8.53881E-05	8.33414E-05	3.32276E-06	3.32276E-06	8.99869E-05	3.32276E-06	2.23161E-05	2.16171E-05	3.01893E-05	0.000131024
3835303774485	383530	3774485	0.00020055	7.8659E-05	2.60493E-05	2.55126E-05	5.92416E-05	5.91502E-05	7.78357E-05	7.77855E-05	8.33718E-05	8.13734E-05	3.2443E-06	3.2443E-06	8.7862E-05	3.2443E-06	2.23484E-05	2.16484E-05	3.04337E-05	0.000132085
3835403774485	383540	3774485	0.000196401	7.7031E-05	2.55103E-05	2.49847E-05	5.80158E-05	5.79263E-05	7.62252E-05	7.6176E-05	8.16467E-05	7.96896E-05	3.17717E-06	3.17717E-06	8.6044E-05	3.17717E-06	2.24381E-05	2.17352E-05	3.07574E-05	0.000133489
3835503774485	383550	3774485	0.00019297	7.5685E-05	2.50647E-05	2.45482E-05	5.70023E-05	5.69143E-05	7.48935E-05	7.48452E-05	8.02203E-05	7.82975E-05	3.12166E-06	3.12166E-06	8.45408E-05	3.12166E-06	2.25959E-05	2.18882E-05	3.1176E-05	0.000135306
3835603774485	383560	3774485	0.000190104	7.4562E-05	2.46925E-05	2.41837E-05	5.61559E-05	5.60692E-05	7.37815E-05	7.37339E-05	7.90292E-05	7.71349E-05	3.07531E-06	3.07531E-06	8.32855E-05	3.07531E-06	2.28004E-05	2.20863E-05	3.16649E-05	0.000137428
3835703774485	383570	3774485	0.000187679	7.361E-05	2.43775E-05	2.38752E-05	5.54395E-05	5.5354E-05	7.28402E-05	7.27932E-05	7.8021E-05	7.61509E-05	3.03608E-06	3.03608E-06	8.2223E-05	3.03608E-06	2.30426E-05	2.23209E-05	3.22103E-05	0.000139795
3835803774485	383580	3774485	0.000185748	7.2853E-05	2.41267E-05	2.36296E-05	5.4869E-05	5.47844E-05	7.20908E-05	7.20442E-05	7.72182E-05	7.53673E-05	3.00484E-06	3.00484E-06	8.1377E-05	3.00484E-06	2.33296E-05	2.25989E-05	3.28258E-05	0.000142466
3835903774485	383590	3774485	0.000184535	7.2377E-05	2.39692E-05	2.34753E-05	5.45109E-05	5.44268E-05	7.16201E-05	7.15739E-05	7.67141E-05	7.48753E-05	2.98522E-06	2.98522E-06	8.08458E-05	2.98522E-06	2.36956E-05	2.29534E-05	3.35568E-05	0.000145639
3836003774485	383600	3774485	0.00018564	7.2811E-05	2.41127E-05	2.36159E-05	5.48372E-05	5.47526E-05	7.20489E-05	7.20024E-05	7.71734E-05	7.53236E-05	3.0031E-06	3.0031E-06	8.13298E-05	3.0031E-06	2.43665E-05	2.36033E-05	3.47358E-05	0.000150756
3836103774485	383610	3774485	0.000187158	7.3406E-05	2.43098E-05	2.3809E-05	5.52856E-05	5.52003E-05	7.26381E-05	7.25912E-05	7.78044E-05	7.59395E-05	3.02765E-06	3.02765E-06	8.19948E-05	3.02765E-06	2.50948E-05	2.43088E-05	3.60122E-05	0.000156296
3836203774485	383620	3774485	0.000190275	7.4628E-05	2.47147E-05	2.42055E-05	5.62063E-05	5.61196E-05	7.38477E-05	7.38001E-05	7.91001E-05	7.72041E-05	3.07807E-06	3.07807E-06	8.33603E-05	3.07807E-06	2.60545E-05	2.52385E-05	3.76394E-05	0.000163357
3836303774485	383630	3774485	0.000195017	7.6489E-05	2.53307E-05	2.48088E-05	5.76072E-05	5.75183E-05	7.56883E-05	7.56395E-05	8.10716E-05	7.91284E-05	3.15479E-06	3.15479E-06	8.5438E-05	3.15479E-06	2.72672E-05	2.64132E-05	3.96693E-05	0.000172168
3836403774485	383640	3774485	0.000200523	7.8648E-05	2.60458E-05	2.55092E-05	5.92336E-05	5.91422E-05	7.78252E-05	7.7775E-05	8.33606E-05	8.13624E-05	3.24386E-06	3.24386E-06	8.78502E-05	3.24386E-06	2.86144E-05	2.77182E-05	4.19256E-05	0.00018196
3836503774485	383650	3774485	0.000208023	8.159E-05	2.702E-05	2.64633E-05	6.14491E-05	6.13543E-05	8.07361E-05	8.0684E-05	8.64784E-05	8.44056E-05	3.36519E-06	3.36519E-06	9.11359E-05	3.36519E-06	3.03043E-05	2.93551E-05	4.47341E-05	0.000194149
3836603774485	383660	3774485	0.000216763	8.5017E-05	2.81552E-05	2.75751E-05	6.40307E-05	6.39319E-05	8.4128E-05	8.40737E-05	9.01116E-05	8.79516E-05	3.50657E-06	3.50657E-06	9.49648E-05	3.50657E-06	3.22309E-05	3.12214E-05	4.79431E-05	0.000208076
3836703774485	383670	3774485	0.000227568	8.9255E-05	2.95587E-05	2.89497E-05	6.72225E-05	6.71188E-05	8.83216E-05	8.82646E-05	9.46035E-05	9.23359E-05	3.68136E-06	3.68136E-06	9.96986E-05	3.68136E-06	3.45451E-05	3.3463E-05	5.17994E-05	0.000224813
3836803774485	383680	3774485	0.000241383	9.4674E-05	3.1353E-05	3.0707E-05	7.13032E-05	7.11932E-05	9.36831E-05	9.36227E-05	0.000100346	9.79411E-05	3.90484E-06	3.90484E-06	0.000105751	3.90484E-06	3.74296E-05	3.62573E-05	5.65971E-05	0.000245635
3836903774485	383690	3774485	0.00025808	0.00010122	3.35218E-05	3.28312E-05	7.62356E-05	7.6118E-05	0.000100164	0.000100099	0.000107288	0.000104716	4.17495E-06	4.17495E-06	0.000113066	4.17495E-06	4.0865E-05	3.9585E-05	6.23045E-05	0.000270406
3837003774485	383700	3774485	0.000276709	0.00010853	3.59415E-05	3.5201E-05	8.17384E-05	8.16123E-05	0.000107394	0.000107324	0.000115032	0.000112275	4.47631E-06	4.47631E-06	0.000121227	4.47631E-06	4.46842E-05	4.32846E-05	6.86796E-05	0.000298074
3837103774485	383710	3774485	0.000299254	0.00011737	3.88698E-05	3.8069E-05	8.83981E-05	8.82617E-05	0.000116144	0.000116069	0.000124404	0.000121422	4.84102E-06	4.84102E-06	0.000131104	4.84102E-06	4.92299E-05	4.76879E-05	7.62903E-05	0.000331105
3837203774485	383720	3774485	0.00032426	0.00012718	4.21178E-05	4.12501E-05	9.57847E-05	9.56369E-05	0.000125849	0.000125767	0.0001348	0.000131568	5.24554E-06	5.24554E-06	0.00014206	5.24554E-06	5.42367E-05	5.25379E-05	8.46161E-05	0.00036724
3837303774485	383730	3774485	0.000346499	0.0001359	4.50065E-05	4.40792E-05	0.000102354	0.000102196	0.00013448	0.000134393	0.000144045	0.000140592	5.6053E-06	5.6053E-06	0.000151803	5.6053E-06	5.87932E-05	5.69516E-05	9.23536E-05	0.000400821
3837403774485	383740	3774485	0.00037261	0.00014614	4.8398E-05	4.74008E-05	0.000110067	0.000109897	0.000144614	0.00014452	0.000154899	0.000151187	6.0277E-06	6.0277E-06	0.000163242	6.0277E-06	6.41121E-05	6.21039E-05	0.000101406	0.000440109
3837503774485	383750	3774485	0.000404702	0.00015873	5.25665E-05	5.14834E-05	0.000119547	0.000119363	0.000157069	0.000156968	0.000168241	0.000164208	6.54686E-06	6.54686E-06	0.000177302	6.54686E-06	7.05773E-05	6.83666E-05	0.00011242	0.000487912
3837603774485	383760	3774485	0.00044425	0.00017424	5.77033E-05	5.65144E-05	0.000131229	0.000131027	0.000172418	0.000172307	0.000184681	0.000180255	7.18662E-06	7.18662E-06	0.000194628	7.18662E-06	7.8456E-05	7.59986E-05	0.000125847	0.000546185
3837703774485	383770	3774485	0.000494047	0.00019377	6.41713E-05	6.28492E-05	0.000145939	0.000145714	0.000191745	0.000191621	0.000205382	0.00020046	7.99218E-06	7.99218E-06	0.000216444	7.99218E-06	8.82866E-05	8.55213E-05	0.000142596	0.000618877
3837803774485	383780	3774485	0.000559777	0.00021955	7.2709E-05	7.12109E-05	0.000165355	0.0001651	0.000217255	0.000217115	0.000232708	0.00022713	9.05549E-06	9.05549E-06	0.000245241	9.05549E-06	0.000101174	9.8005E-05	0.000164541	0.000714119
3837903774485	383790	3774485	0.000644639	0.00025284	8.37317E-05	8.20065E-05	0.000190423	0.000190129	0.000250191	0.00025003	0.000267986	0.000261563	1.04283E-05	1.04283E-05	0.000282419	1.04283E-05	0.000117741	0.000114053	0.000192727	0.000836451
3838003774485	383800	3774485	0.0007618	0.00029879	9.89497E-05	9.6911E-05	0.000225032	0.000224685	0.000295663	0.000295472	0.000316692	0.000309101	1.23236E-05	1.23236E-05	0.000333748	1.23236E-05	0.000140518	0.000136116	0.000231455	0.001004533
3838103774485	383810	3774485	0.00092715	0.00036364	0.000120427	0.000117946	0.000273876	0.000273453	0.000359837	0.000359605	0.00038543	0.000376192	1.49985E-05	1.49985E-05	0.000406188	1.49985E-05	0.000172569	0.000167164	0.000285921	0.001240916
3838203774485	383820	3774485	0.001160413	0.00045513	0.000150725	0.00014762	0.00034278	0.00034232	0.000450369	0.000450078	0.000482401	0.000470838	1.8772E-05	1.8772E-05	0.000508382	1.8772E-05	0.000217689	0.000210871	0.000362557	0.001573524
3838303774485	383830	3774485	0.001472223	0.00057743	0.000191226	0.000187286	0.000434888	0.000434217	0.000571385	0.000571017	0.000612025	0.000597355	2.38161E-05	2.38161E-05	0.000644987	2.38161E-05	0.000277919	0.000269214	0.000464814	0.002017325
3838403774485	383840	3774485	0.001915953	0.00075146	0.000248862	0.000243734	0.000565963	0.00056509	0.000743602	0.000743122	0.00079649	0.000777399	3.09943E-05	3.09943E-05	0.000839387	3.09943E-05	0.00036351	0.000352124	0.00061004	0.002647615
3838603774485	383860	3774485	0.003177656	0.00124632	0.000412743	0.000404239	0.000938664	0.000937216	0.001233282	0.001232486	0.001320999	0.001289335	5.14048E-05	5.14048E-05	0.001392145	5.14048E-05	0.000606414	0.00058742	0.001021662	0.004434087
3838703774485	383870	3774485	0.004015444	0.00157491	0.000521563	0.000510817	0.001186143	0.001184312	0.001558436	0.001557431	0.00166928	0.001629268	6.49577E-05	6.49577E-05	0.001759183	6.49577E-05	0.000767461	0.000743423	0.00129426	0.005617181
3838803774485	383880	3774485	0.005096752	0.00199902	0.000662013	0.000648374	0.001505556	0.001503233	0.001978103	0.001976827	0.002118796	0.002068009	8.245E-05	8.245E-05	0.002232909	8.245E-05	0.000975248	0.000944701	0.001645928	0.007143442
3838903774485	383890	3774485	0.003282557	0.00128746	0.000426369	0.000417584	0.000969651	0.000968155	0.001273995	0.001273173	0.001364608	0.001331899	5.31018E-05	5.31018E-05	0.001438102	5.31018E-05	0.000626708	0.000607079	0.001055685	0.004581749
3829703774495	382970	3774495	0.000103536	4.0608E-05	1.34482E-05	1.31711E-05	3.05839E-05	3.05367E-05	4.01833E-05	4.01573E-05	4.30413E-05	4.20096E-05	1.67489E-06	1.67489E-06	4.53594E-05	1.67489E-06	1.03813E-05	1.00561E-05	1.07632E-05	4.67129E-05
3829803774495	382980	3774495	0.000108431	4.2528E-05	1.4084E-05	1.37938E-05	3.20299E-05	3.19805E-05	4.20832E-05	4.2056E-05	4.50763E-05	4.39959E-05	1.75408E-06	1.75408E-06	4.7504E-05	1.75408E-06	1.06145E-05	1.0282E-05	1.09895E-05	4.7695E-05
3829903774495	382990	3774495	0.000113308	4.4441E-05	1.47175E-05	1.44143E-05	3.34707E-05	3.3419E-05	4.39761E-05	4.39477E-05	4.71038E-05	4.59748E-05	1.83298E-06	1.83298E-06	4.96408E-05	1.83298E-06	1.0819E-05	1.04801E-05	1.11909E-05	4.85692E-05
3830003774495	383000	3774495	0.000118661	4.6541E-05	1.54128E-05	1.50953E-05	3.5052E-05	3.49979E-05	4.60537E-05	4.6024E-05	4.93293E-05	4.81469E-05	1.91958E-06	1.91958E-06	5.19861E-05	1.91958E-06	1.1036E-05	1.06904E-05	1.14036E-05	4.94924E-05
3830103774495	383010	3774495	0.000127634	5.006E-05	1.65783E-05	1.62368E-05	3.77026E-05	3.76444E-05	4.95362E-05	4.95043E-05	5.30595E-05	5.17877E-05	2.06474E-06	2.06474E-06	5.59172E-05	2.06474E-06	1.14989E-05	1.11387E-05	1.18585E-05	5.14666E-05
3830203774495	383020	3774495	0.000138188	5.4199E-05	1.79492E-05	1.75794E-05	4.08201E-05	4.07571E-05	5.36323E-05	5.35977E-05	5.74469E-05	5.60699E-05	2.23547E-06	2.23547E-06	6.05409E-05	2.23547E-06	1.20227E-05	1.16461E-05	1.23631E-05	5.36569E-05
3830303774495	383030	3774495	0.000149003	5.8441E-05	1.93538E-05	1.89551E-05	4.40146E-05	4.39467E-05	5.78295E-05	5.77922E-05	6.19426E-05	6.04579E-05	2.41041E-06	2.41041E-06	6.52787E-05	2.41041E-06	1.25035E-05	1.21118E-05	1.28293E-05	5.56802E-05
3830403774495	383040	3774495	0.00015926	6.2464E-05	2.06862E-05	2.026E-05	4.70446E-05	4.6972E-05	6.18105E-05	6.17706E-05	6.62068E-05	6.46198E-05	2.57634E-06	2.57634E-06	6.97725E-05	2.57634E-06	1.28945E-05	1.24906E-05	1.32118E-05	5.73401E-05
3830503774495	383050	3774495	0.000170748	6.697E-05	2.21783E-05	2.17214E-05	5.04381E-05	5.03603E-05	6.62691E-05	6.62264E-05	7.09825E-05	6.92811E-05	2.76219E-06	2.76219E-06	7.48055E-05	2.76219E-06	1.33071E-05	1.28903E-05	1.36169E-05	5.90982E-05
3830603774495	383060	3774495	0.00018494	7.2536E-05	2.40217E-05	2.35267E-05	5.46303E-05	5.4546E-05	7.1777E-05	7.17307E-05	7.68821E-05	7.50393E-05	2.99176E-06	2.99176E-06	8.10228E-05	2.99176E-06	1.38184E-05	1.33856E-05	1.41102E-05	6.12394E-05
3830703774495	383070	3774495	0.000200937	7.881E-05	2.60995E-05	2.55618E-05	5.93557E-05	5.92641E-05	7.79856E-05	7.79353E-05	8.35323E-05	8.15301E-05	3.25054E-06	3.25054E-06	8.80312E-05	3.25054E-06	1.4353E-05	1.39034E-05	1.46217E-05	6.34592E-05
3830803774495	383080	3774495	0.000217805	8.5426E-05	2.82905E-05	2.77076E-05	6.43385E-05	6.42392E-05	8.45323E-05	8.44778E-05	9.05447E-05	8.83744E-05	3.52342E-06	3.52342E-06	9.54212E-05	3.52342E-06	1.48553E-05	1.439E-05	1.51037E-05	6.55512E-05
3830903774495	383090	3774495	0.000234853	9.2112E-05	3.05048E-05	2.98763E-05	6.93743E-05	6.92673E-05	9.11488E-05	9.109E-05	9.76317E-05	9.52916E-05	3.7992E-06	3.7992E-06	0.00010289	3.7992E-06	1.53109E-05	1.48313E-05	1.55722E-05	6.75843E-05
3831003774495	383100	3774495	0.000254182	9.9694E-05	3.30155E-05	3.23353E-05	7.50841E-05	7.49682E-05	9.86507E-05	9.8587E-05	0.000105667	0.000103134	4.11189E-06	4.11189E-06	0.000111358	4.11189E-06	1.58114E-05	1.53162E-05	1.60678E-05	6.97353E-05
3831103774495	383110	3774495	0.000274167	0.00010753	3.56113E-05	3.48776E-05	8.09876E-05	8.08626E-05	0.000106407	0.000106338	0.000113975	0.000111243	4.43519E-06	4.43519E-06	0.000120114	4.43519E-06	1.62079E-05	1.57002E-05	1.64254E-05	7.12872E-05
3831203774495	383120	3774495	0.000295302	0.00011582	3.83565E-05	3.75662E-05	8.72306E-05	8.70961E-05	0.00011461	0.000114536	0.000122761	0.000119819	4.77708E-06	4.77708E-06	0.000129373	4.77708E-06	1.65523E-05	1.60338E-05	1.6758E-05	7.2731E-05
3831303774495	383130	3774495	0.000316804	0.00012426	4.11495E-05	4.03017E-05	9.35825E-05	9.34381E-05	0.000122955	0.000122876	0.0001317	0.000128544	5.12494E-06	5.12494E-06	0.000138793	5.12494E-06	1.6877E-05	1.63484E-05	1.70726E-05	7.40962E-05
3831403774495	383140	3774495	0.00033917	0.00013303	4.40545E-05	4.31468E-05	0.000100189	0.000100034	0.000131635	0.00013155	0.000140998	0.000137618	5.48674E-06	5.48674E-06	0.000148592	5.48674E-06	1.71353E-05	1.65986E-05	1.73668E-05	7.53731E-05
3831503774495	383150	3774495	0.000362792	0.00014229	4.71228E-05	4.61519E-05	0.000107167	0.000107002	0.000140804	0.000140713	0.000150818	0.000147203	5.86888E-06	5.86888E-06	0.000158941	5.86888E-06	1.73775E-05	1.68332E-05	1.7661E-05	7.66499E-05
3831603774495	383160	3774495	0.000386253	0.00015149	5.01702E-05	4.91365E-05	0.000114097	0.000113921	0.000149909	0.000149812	0.000160571	0.000156722	6.24841E-06	6.24841E-06	0.000169219	6.24841E-06	1.75981E-05	1.70469E-05	1.79529E-05	7.7917E-05
3831703774495	383170	3774495	0.000408861	0.00016036	5.31067E-05	5.20125E-05	0.000120776	0.000120589	0.000158683	0.000158581	0.00016997	0.000165896	6.61413E-06	6.61413E-06	0.000179124	6.61413E-06	1.7808E-05	1.72502E-05	1.82471E-05	7.91938E-05
3831903774495	383190	3774495	0.000447708	0.0001756	5.81525E-05	5.69544E-05	0.000132251	0.000132047	0.00017376	0.000173648	0.000186119	0.000181658	7.24256E-06	7.24256E-06	0.000196143	7.24256E-06	1.81417E-05	1.75734E-05	1.88061E-05	8.16198E-05
3832003774495	383200	3774495	0.000461496	0.00018101	5.99433E-05	5.87083E-05	0.000136324	0.000136113	0.000179111	0.000178996	0.000191851	0.000187252	7.4656E-06	7.4656E-06	0.000202183	7.4656E-06	1.82655E-05	1.76933E-05	1.90709E-05	8.2769E-05
3832103774495	383210	3774495	0.000472885	0.00018547	6.14227E-05	6.01571E-05	0.000139688	0.000139472	0.000183532	0.000183413	0.000196585	0.000191873	7.64985E-06	7.64985E-06	0.000207173	7.64985E-06	1.84036E-05	1.78271E-05	1.93515E-05	8.39869E-05
3832203774495	383220	3774495	0.000481993	0.00018904	6.26057E-05	6.13158E-05	0.000142378	0.000142159	0.000187066	0.000186946	0.000200372	0.000195569	7.79718E-06	7.79718E-06	0.000211163	7.79718E-06	1.85561E-05	1.79748E-05	1.96548E-05	8.5303E-05

			KMMass Grading / Excavation	KMMass Grading / Excavation	KMDrainage / Utilities Trenching	KMFoundations / Concrete Pads	KMBuilding / Structure Construction	KMAsphalt Paving	KMArchitectural Coating	KMLandscaping or Other Finishing	KMWaterside Construction (Piles)	EWNDemolition	EWNSite Grubbing / Prep	EWNDrainage / Utilities Trenching	EWNDrainage / Utilities Trenching	EWNDrainage / Utilities Trenching	EWNFoundation s / Concrete Pads	EWNBuilding / Structure Construction	EWNAsphalt Paving	EWNLandscaping or Other Finishing	EWNWaterside Construction (Piles)
Unique Identifier	X (UTM)	Y (UTM)	2025	2026	2026	2026	2026	2026	2026	2026	2026	2027	2027	2027	2028	2029	2029	2029	2029	2029	2029
3833303774485	383330	3774485	7.86285E-05	7.78148E-05	2.79439E-05	1.47878E-05	5.0791E-05	1.63171E-06	1.63171E-06	5.24227E-05	1.63171E-06	8.98684E-05	4.89794E-06	1.15013E-05	1.12792E-05	1.10458E-05	9.56773E-06	2.07757E-05	1.47808E-06	2.15148E-05	1.47808E-06
3833403774485	383340	3774485	7.98305E-05	7.90043E-05	2.83711E-05	1.50139E-05	5.15675E-05	1.65666E-06	1.65666E-06	5.32241E-05	1.65666E-06	9.0121E-05	4.91171E-06	1.15336E-05	1.13109E-05	1.10769E-05	9.59463E-06	2.08342E-05	1.48224E-06	2.15753E-05	1.48224E-06
3833703774485	383370	3774485	8.31303E-05	8.227E-05	2.95439E-05	1.56345E-05	5.3699E-05	1.72514E-06	1.72514E-06	5.54242E-05	1.72514E-06	9.05881E-05	4.93717E-06	1.15934E-05	1.13695E-05	1.11343E-05	9.64435E-06	2.09421E-05	1.48992E-06	2.16871E-05	1.48992E-06
3833803774485	383380	3774485	8.38022E-05	8.29349E-05	2.97826E-05	1.57609E-05	5.41331E-05	1.73908E-06	1.73908E-06	5.58721E-05	1.73908E-06	9.01363E-05	4.91255E-06	1.15356E-05	1.13128E-05	1.10787E-05	9.59626E-06	2.08377E-05	1.48249E-06	2.15789E-05	1.48249E-06
3833903774485	383390	3774485	8.48399E-05	8.39619E-05	3.01514E-05	1.5956E-05	5.48034E-05	1.76061E-06	1.76061E-06	5.6564E-05	1.76061E-06	9.02742E-05	4.92006E-06	1.15532E-05	1.13301E-05	1.10957E-05	9.61093E-06	2.08696E-05	1.48476E-06	2.16119E-05	1.48476E-06
3834003774485	383400	3774485	8.60792E-05	8.51884E-05	3.05919E-05	1.61891E-05	5.56039E-05	1.78633E-06	1.78633E-06	5.73903E-05	1.78633E-06	9.07259E-05	4.94468E-06	1.1611E-05	1.13868E-05	1.11512E-05	9.65903E-06	2.0974E-05	1.49219E-06	2.17201E-05	1.49219E-06
3834203774485	383420	3774485	8.8095E-05	8.71833E-05	3.13083E-05	1.65682E-05	5.6906E-05	1.82816E-06	1.82816E-06	5.87342E-05	1.82816E-06	9.10781E-05	4.96388E-06	1.16561E-05	1.1431E-05	1.11945E-05	9.69653E-06	2.10554E-05	1.49798E-06	2.18044E-05	1.49798E-06
3834303774485	383430	3774485	8.89834E-05	8.80625E-05	3.1624E-05	1.67353E-05	5.74799E-05	1.8466E-06	1.8466E-06	5.93265E-05	1.8466E-06	9.11011E-05	4.96513E-06	1.16591E-05	1.14339E-05	1.11973E-05	9.69897E-06	2.10607E-05	1.49836E-06	2.18099E-05	1.49836E-06
3834403774485	383440	3774485	8.99241E-05	8.89934E-05	3.19583E-05	1.69122E-05	5.80875E-05	1.86612E-06	1.86612E-06	5.99537E-05	1.86612E-06	9.117E-05	4.96888E-06	1.16679E-05	1.14426E-05	1.12058E-05	9.70631E-06	2.10767E-05	1.49949E-06	2.18264E-05	1.49949E-06
3834503774485	383450	3774485	9.08722E-05	8.99318E-05	3.22953E-05	1.70905E-05	5.87E-05	1.8858E-06	1.8858E-06	6.05858E-05	1.8858E-06	9.12619E-05	4.97389E-06	1.16796E-05	1.14541E-05	1.12171E-05	9.71609E-06	2.10979E-05	1.501E-06	2.18484E-05	1.501E-06
3834603774485	383460	3774485	9.18651E-05	9.09144E-05	3.26481E-05	1.72773E-05	5.93414E-05	1.9064E-06	1.9064E-06	6.12478E-05	1.9064E-06	9.13997E-05	4.9814E-06	1.16973E-05	1.14714E-05	1.1234E-05	9.73076E-06	2.11298E-05	1.50327E-06	2.18814E-05	1.50327E-06
3834703774485	383470	3774485	9.32015E-05	9.22369E-05	3.31231E-05	1.75286E-05	6.02046E-05	1.93413E-06	1.93413E-06	6.21388E-05	1.93413E-06	9.18974E-05	5.00853E-06	1.1761E-05	1.15338E-05	1.12952E-05	9.78375E-06	2.12448E-05	1.51145E-06	2.20006E-05	1.51145E-06
3834803774485	383480	3774485	9.46573E-05	9.36777E-05	3.36405E-05	1.78024E-05	6.1145E-05	1.96435E-06	1.96435E-06	6.31094E-05	1.96435E-06	9.25176E-05	5.04233E-06	1.18403E-05	1.16117E-05	1.13714E-05	9.84978E-06	2.13882E-05	1.52166E-06	2.2149E-05	1.52166E-06
3834903774485	383490	3774485	9.60758E-05	9.50815E-05	3.41446E-05	1.80692E-05	6.20613E-05	1.99378E-06	1.99378E-06	6.40551E-05	1.99378E-06	9.30842E-05	5.07321E-06	1.19129E-05	1.16828E-05	1.14411E-05	9.9101E-06	2.15192E-05	1.53097E-06	2.22847E-05	1.53097E-06
3835103774485	383510	3774485	9.88082E-05	9.77856E-05	3.51157E-05	1.85831E-05	6.38264E-05	2.05049E-06	2.05049E-06	6.58769E-05	2.05049E-06	9.41256E-05	5.12996E-06	1.20461E-05	1.18135E-05	1.15691E-05	1.0021E-05	2.17599E-05	1.5481E-06	2.2534E-05	1.5481E-06
3835203774485	383520	3774485	9.95921E-05	9.85614E-05	3.53943E-05	1.87305E-05	6.43327E-05	2.06675E-06	2.06675E-06	6.63995E-05	2.06675E-06	9.41026E-05	5.12871E-06	1.20432E-05	1.18106E-05	1.15662E-05	1.00185E-05	2.17546E-05	1.54772E-06	2.25285E-05	1.54772E-06
3835303774485	383530	3774485	0.000100398	9.93594E-05	3.56808E-05	1.88821E-05	6.48536E-05	2.08349E-06	2.08349E-06	6.69371E-05	2.08349E-06	9.41179E-05	5.12955E-06	1.20451E-05	1.18125E-05	1.15681E-05	1.00202E-05	2.17582E-05	1.54798E-06	2.25321E-05	1.54798E-06
3835403774485	383540	3774485	0.000101466	0.000100416	3.60602E-05	1.90829E-05	6.55432E-05	2.10564E-06	2.10564E-06	6.76488E-05	2.10564E-06	9.43859E-05	5.14415E-06	1.20794E-05	1.18462E-05	1.16011E-05	1.00487E-05	2.18201E-05	1.55238E-06	2.25963E-05	1.55238E-06
3835503774485	383550	3774485	0.000102847	0.000101783	3.65511E-05	1.93427E-05	6.64354E-05	2.1343E-06	2.1343E-06	6.85697E-05	2.1343E-06	9.49372E-05	5.1742E-06	1.215E-05	1.19154E-05	1.16688E-05	1.01074E-05	2.19476E-05	1.56145E-06	2.27283E-05	1.56145E-06
3835603774485	383560	3774485	0.00010446	0.000103379	3.71242E-05	1.9646E-05	6.7477E-05	2.16777E-06	2.16777E-06	6.96448E-05	2.16777E-06	9.56876E-05	5.2151E-06	1.2246E-05	1.20095E-05	1.17611E-05	1.01873E-05	2.2121E-05	1.57379E-06	2.29079E-05	1.57379E-06
3835703774485	383570	3774485	0.000106259	0.000105159	3.77636E-05	1.99844E-05	6.86393E-05	2.20511E-06	2.20511E-06	7.08444E-05	2.20511E-06	9.65911E-05	5.26434E-06	1.23617E-05	1.21229E-05	1.18721E-05	1.02835E-05	2.23299E-05	1.58865E-06	2.31242E-05	1.58865E-06
3835803774485	383580	3774485	0.00010829	0.000107169	3.84853E-05	2.03663E-05	6.9951E-05	2.24725E-06	2.24725E-06	7.21982E-05	2.24725E-06	9.7686E-05	5.32401E-06	1.25018E-05	1.22604E-05	1.20067E-05	1.04E-05	2.2583E-05	1.60666E-06	2.33864E-05	1.60666E-06
3835903774485	383590	3774485	0.000110701	0.000109555	3.93423E-05	2.08198E-05	7.15087E-05	2.29729E-06	2.29729E-06	7.3806E-05	2.29729E-06	9.91025E-05	5.40121E-06	1.26831E-05	1.24381E-05	1.21808E-05	1.05508E-05	2.29105E-05	1.62996E-06	2.37255E-05	1.62996E-06
3836003774485	383600	3774485	0.000114591	0.000113405	4.07246E-05	2.15513E-05	7.40212E-05	2.37801E-06	2.37801E-06	7.63992E-05	2.37801E-06	0.000101798	5.54811E-06	1.3028E-05	1.27764E-05	1.25121E-05	1.08378E-05	2.35336E-05	1.67429E-06	2.43707E-05	1.67429E-06
3836103774485	383610	3774485	0.000118801	0.000117572	4.2221E-05	2.23432E-05	7.67411E-05	2.46539E-06	2.46539E-06	7.92065E-05	2.46539E-06	0.000104723	5.70752E-06	1.34023E-05	1.31435E-05	1.28716E-05	1.11492E-05	2.42098E-05	1.72239E-06	2.5071E-05	1.72239E-06
3836203774485	383620	3774485	0.000124169	0.000122884	4.41287E-05	2.33528E-05	8.02085E-05	2.57678E-06	2.57678E-06	8.27853E-05	2.57678E-06	0.000108589	5.91826E-06	1.38972E-05	1.36288E-05	1.33468E-05	1.15608E-05	2.51037E-05	1.78599E-06	2.59967E-05	1.78599E-06
3836303774485	383630	3774485	0.000130866	0.000129511	4.65087E-05	2.46122E-05	8.45344E-05	2.71575E-06	2.71575E-06	8.72501E-05	2.71575E-06	0.000113513	6.18659E-06	1.45273E-05	1.42467E-05	1.3952E-05	1.2085E-05	2.62418E-05	1.86697E-06	2.71753E-05	1.86697E-06
3836403774485	383640	3774485	0.000138309	0.000136878	4.9154E-05	2.60121E-05	8.93424E-05	2.87022E-06	2.87022E-06	9.22127E-05	2.87022E-06	0.000118964	6.48371E-06	1.5225E-05	1.4931E-05	1.4622E-05	1.26654E-05	2.75022E-05	1.95663E-06	2.84805E-05	1.95663E-06
3836503774485	383650	3774485	0.000147574	0.000146047	5.24466E-05	2.77546E-05	9.53272E-05	3.06248E-06	3.06248E-06	9.83897E-05	3.06248E-06	0.000125817	6.8572E-06	1.6102E-05	1.57911E-05	1.54643E-05	1.3395E-05	2.90864E-05	2.06934E-06	3.01211E-05	2.06934E-06
3836603774485	383660	3774485	0.00015816	0.000156524	5.62089E-05	2.97456E-05	0.000102166	3.28217E-06	3.28217E-06	0.000105448	3.28217E-06	0.00013362	7.28244E-06	1.71005E-05	1.67703E-05	1.64233E-05	1.42256E-05	3.08901E-05	2.19767E-06	3.1989E-05	2.19767E-06
3836703774485	383670	3774485	0.000170882	0.000169113	6.07301E-05	3.21381E-05	0.000110383	3.54617E-06	3.54617E-06	0.000113929	3.54617E-06	0.000142992	7.79322E-06	1.83E-05	1.79466E-05	1.75752E-05	1.52234E-05	3.30568E-05	2.35181E-06	3.42327E-05	2.35181E-06
3836803774485	383680	3774485	0.000186709	0.000184777	6.63549E-05	3.51148E-05	0.000120607	3.87462E-06	3.87462E-06	0.000124482	3.87462E-06	0.000154676	8.43003E-06	1.97953E-05	1.9413E-05	1.90114E-05	1.64674E-05	3.57579E-05	2.54398E-06	3.70299E-05	2.54398E-06
3836903774485	383690	3774485	0.000205537	0.00020341	7.30464E-05	3.86559E-05	0.000132769	4.26535E-06	4.26535E-06	0.000137035	4.26535E-06	0.000168596	9.1887E-06	2.15768E-05	2.11601E-05	2.07223E-05	1.79494E-05	3.8976E-05	2.77293E-06	4.03625E-05	2.77293E-06
3837003774485	383700	3774485	0.000226568	0.000224224	8.05206E-05	4.26112E-05	0.000146355	4.70179E-06	4.70179E-06	0.000151056	4.70179E-06	0.000184048	1.00308E-05	2.35543E-05	2.30994E-05	2.26215E-05	1.95944E-05	4.25481E-05	3.02707E-06	4.40616E-05	3.02707E-06
3837103774485	383710	3774485	0.000251675	0.000249071	8.94434E-05	4.73331E-05	0.000162573	5.22281E-06	5.22281E-06	0.000167796	5.22281E-06	0.00020247	1.10349E-05	2.5912E-05	2.54116E-05	2.48858E-05	2.15557E-05	4.68069E-05	3.33006E-06	4.8472E-05	3.33006E-06
3837203774485	383720	3774485	0.000279142	0.000276253	9.92047E-05	5.24988E-05	0.000180315	5.7928E-06	5.7928E-06	0.000186108	5.7928E-06	0.00022276	1.21407E-05	2.85087E-05	2.79582E-05	2.73797E-05	2.37159E-05	5.14977E-05	3.66379E-06	5.33296E-05	3.66379E-06
3837303774485	383730	3774485	0.000304667	0.000301514	0.000108276	5.72993E-05	0.000196803	6.3225E-06	6.3225E-06	0.000203126	6.3225E-06	0.000241145	1.31427E-05	3.08615E-05	3.02655E-05	2.96393E-05	2.56732E-05	5.57478E-05	3.96615E-06	5.77308E-05	3.96615E-06
3837403774485	383740	3774485	0.000334529	0.000331067	0.000118889	6.29157E-05	0.000216093	6.94222E-06	6.94222E-06	0.000223036	6.94222E-06	0.000262568	1.43103E-05	3.36033E-05	3.29544E-05	3.22725E-05	2.7954E-05	6.07005E-05	4.31851E-06	6.28598E-05	4.31851E-06
3837503774485	383750	3774485	0.000370865	0.000367027	0.000131802	6.97494E-05	0.000239565	7.69626E-06	7.69626E-06	0.000247261	7.69626E-06	0.000288655	1.57321E-05	3.69419E-05	3.62285E-05	3.54789E-05	3.07313E-05	6.67313E-05	4.74757E-06	6.91051E-05	4.74757E-06
3837603774485	383760	3774485	0.000415159	0.000410862	0.000147544	7.80798E-05	0.000268177	8.61545E-06	8.61545E-06	0.000276792	8.61545E-06	0.000320462	1.74656E-05	4.10125E-05	4.02205E-05	3.93883E-05	3.41176E-05	7.40843E-05	5.2707E-06	7.67196E-05	5.2707E-06
3837703774485	383770	3774485	0.000470412	0.000465544	0.000167181	8.84714E-05	0.000303868	9.76208E-06	9.76208E-06	0.000313631	9.76208E-06	0.00036017	1.96297E-05	4.60943E-05	4.52042E-05	4.42689E-05	3.83451E-05	8.32641E-05	5.92379E-06	8.6226E-05	5.92379E-06
3837803774485	383780	3774485	0.000542807	0.000537189	0.000192909	0.000102087	0.000350633	1.12644E-05	1.12644E-05	0.000361897	1.12644E-05	0.000412252	2.24683E-05	5.27597E-05	5.17409E-05	5.06703E-05	4.38899E-05	9.53043E-05	6.78039E-06	9.86945E-05	6.78039E-06
3837903774485	383790	3774485	0.000635792	0.000629212	0.000225955	0.000119575	0.000410697	1.31941E-05	1.31941E-05	0.000423892	1.31941E-05	0.000479211	2.61176E-05	6.13291E-05	6.01448E-05	5.89003E-05	5.10186E-05	0.000110784	7.88168E-06	0.000114725	7.88168E-06
3838003774485	383800	3774485	0.000763552	0.00075565	0.00027136	0.000143603	0.000493226	1.58454E-05	1.58454E-05	0.000509071	1.58454E-05	0.000571292	3.11362E-05	7.31136E-05	7.17017E-05	7.02181E-05	6.0822E-05	0.000132071	9.39616E-06	0.000136769	9.39616E-06
3838103774485	383810	3774485	0.000943228	0.000933467	0.000335216	0.000177395	0.00060929	1.95741E-05	1.95741E-05	0.000628864	1.95741E-05	0.000700892	3.81995E-05	8.96997E-05	8.79675E-05	8.61473E-05	7.46196E-05	0.000162032	1.15277E-05	0.000167796	1.15277E-05
3838203774485	383820	3774485	0.001196046	0.001183668	0.000425065	0.000224943	0.0007726	2.48206E-05	2.48206E-05	0.000797421	2.48206E-05	0.000883355	4.8144E-05	0.000113051	0.000110868	0.000108574	9.40453E-05	0.000204214	1.45287E-05	0.000211478	1.45287E-05
3838303774485	383830	3774485	0.001533382	0.001517513	0.000544952	0.000288387	0.000990507	3.1821E-05	3.1821E-05	0.001022328	3.1821E-05	0.001126919	6.14185E-05	0.000144222	0.000141437	0.000138511	0.000119976	0.000260521	1.85347E-05	0.000269788	1.85347E-05
3838403774485	383840	3774485	0.00201247	0.001991643	0.000715216	0.00037849	0.001299979	4.17631E-05	4.17631E-05	0.001341743	4.17631E-05	0.001473039	8.02825E-05	0.000188518	0.000184878	0.000181053	0.000156825	0.000340537	2.42274E-05	0.00035265	2.42274E-05
3838603774485	383860	3774485	0.003370379	0.003335499	0.001197806	0.000633874	0.002177137	6.99427E-05	6.99427E-05	0.00224708	6.99427E-05	0.00245525	0.000133814	0.000314221	0.000308153	0.000301777	0.000261395	0.000567604	4.0382E-05	0.000587795	4.0382E-05
3838703774485	383870	3774485	0.004269657	0.00422547	0.001517403	0.000803004	0.002758037	8.86047E-05	8.86047E-05	0.002846642	8.86047E-05	0.003106381	0.000169302	0.000397552	0.000389875	0.000381808	0.000330717	0.000718133	5.10913E-05	0.000743678	5.10913E-05
3838803774485	383880	3774485	0.005429778	0.005373585	0.0019297	0.00102119	0.003507431	0.00011268	0.00011268	0.003620111	0.00011268	0.003946505	0.00021509	0.000505071	0.000495317	0.000485069	0.00042016	0.000912352	6.49089E-05	0.000944807	6.49089E-05
3838903774485	383890	3774485	0.003482618	0.003446576	0.001237695	0.000654984	0.00224964	7.22719E-05	7.22719E-05	0.002321911	7.22719E-05	0.002537056	0.000138273	0.000324691	0.000318421	0.000311832	0.000270105	0.000586516	4.17275E-05	0.00060738	4.17275E-05
3829703774495	382970	3774495	3.55067E-05	3.51393E-05	1.26188E-05	6.67783E-06	2.2936E-05	7.36843E-07	7.36843E-07	2.36729E-05	7.36843E-07	4.59717E-05	2.50552E-06	5.88342E-06	5.76981E-06	5.65043E-06	4.89432E-06	1.06277E-05	7.56105E-07	1.10058E-05	7.56105E-07
3829803774495	382980	3774495	3.62533E-05	3.58781E-05	1.28841E-05	6.81824E-06	2.34183E-05	7.52336E-07	7.52336E-07	2.41706E-05	7.52336E-07	4.7013E-05	2.56227E-06	6.01669E-06	5.9005E-06	5.77842E-06	5.00518E-06	1.08685E-05	7.73232E-07	1.12551E-05	7.73232E-07
3829903774495	382990	3774495	3.69178E-05	3.65357E-05	1.31203E-05	6.9432E-06	2.38475E-05	7.66124E-07	7.66124E-07	2.46136E-05	7.66124E-07	4.79165E-05	2.61151E-06	6.13232E-06	6.0139E-06	5.88947E-06	5.10137E-06	1.10773E-05	7.88092E-07	1.14714E-05	7.88092E-07
3830003774495	383000	3774495	3.76195E-05	3.72302E-05	1.33697E-05	7.07519E-06	2.43008E-05	7.80688E-07	7.80688E-07	2.50815E-05	7.80688E-07	4.88889E-05	2.66451E-06	6.25677E-06	6.13595E-06	6.00899E-06	5.2049E-06	1.13021E-05	8.04086E-07	1.17042E-05	8.04086E-07
3830103774495	383010	3774495	3.91201E-05	3.87153E-05	1.3903E-05	7.35741E-06	2.52701E-05	8.11828E-07	8.11828E-07	2.6082E-05	8.11828E-07	5.09639E-05	2.7776E-06	6.52233E-06	6.39638E-06	6.26403E-06	5.42582E-06	1.17818E-05	8.38214E-07	1.22009E-05	8.38214E-07
3830203774495	383020	3774495	4.0785E-05	4.03629E-05	1.44947E-05	7.67052E-06	2.63456E-05	8.46378E-07	8.46378E-07	2.71919E-05	8.46378E-07	5.33069E-05	2.9053E-06	6.82218E-06	6.69044E-06	6.55201E-06	5.67526E-06	1.23235E-05	8.7675E-07	1.27619E-05	8.7675E-07
3830303774495	383030	3774495	4.23229E-05	4.18849E-05	1.50412E-05	7.95976E-06	2.7339E-05	8.78293E-07	8.78293E-07	2.82173E-05	8.78293E-07	5.54738E-05	3.02339E-06	7.0995E-06	6.9624E-06	6.81834E-06	5.90595E-06	1.28244E-05	9.12389E-07	1.32806E-05	9.12389E-07
3830403774495	383040	3774495	4.35846E-05	4.31336E-05	1.54896E-05	8.19705E-06	2.8154E-05	9.04476E-07	9.04476E-07	2.90585E-05	9.04476E-07	5.72196E-05	3.11854E-06	7.32292E-06	7.18151E-06	7.03292E-06	6.09181E-06	1.3228E-05	9.41102E-07	1.36986E-05	9.41102E-07
3830503774495	383050	3774495	4.4921E-05	4.44561E-05	1.59646E-05	8.44838E-06	2.90172E-05	9.32208E-07	9.32208E-07	2.99495E-05	9.32208E-07	5.90649E-05	3.21911E-06	7.55908E-06	7.41311E-06	7.25972E-06	6.28827E-06	1.36546E-05	9.71452E-07	1.41403E-05	9.71452E-07
3830603774495	383060	3774495	4.65485E-05	4.60667E-05	1.6543E-05	8.75447E-06	3.00686E-05	9.65983E-07	9.65983E-07	3.10345E-05	9.65983E-07	6.13543E-05	3.34389E-06	7.85208E-06	7.70044E-06	7.54112E-06	6.53201E-06	1.41839E-05	1.00911E-06	1.46884E-05	1.00911E-06
3830703774495	383070	3774495	4.82357E-05	4.77365E-05	1.71426E-05	9.0718E-06	3.11585E-05	1.001E-06	1.001E-06	3.21595E-05	1.001E-06	6.37509E-05	3.4745E-06	8.15879E-06	8.00124E-06	7.83568E-06	6.78716E-06	1.47379E-05	1.04852E-06	1.52622E-05	1.04852E-06
3830803774495	383080	3774495	4.98259E-05	4.93103E-05	1.77077E-05	9.37087E-06	3.21857E-05	1.034E-06	1.034E-06	3.32197E-05	1.034E-06	6.59867E-05	3.59636E-06	8.44493E-06	8.28185E-06	8.11049E-06	7.02519E-06	1.52548E-05	1.0853E-06	1.57974E-05	1.0853E-06
3830903774495	383090	3774495	5.13713E-05	5.08397E-05	1.8257E-05	9.66151E-06	3.31839E-05	1.06607E-06	1.06607E-06	3.425E-05	1.06607E-06	6.80081E-05	3.70653E-06	8.70363E-06	8.53555E-06	8.35894E-06	7.2404E-06	1.57221E-05	1.11854E-06	1.62814E-05	1.11854E-06
3831003774495	383100	3774495	5.30063E-05	5.24577E-05	1.8838E-05	9.96901E-06	3.42401E-05	1.1E-06	1.1E-06	3.53401E-05	1.1E-06	7.03357E-05	3.83339E-06	9.00152E-06	8.82769E-06	8.64504E-06	7.48821E-06	1.62602E-05	1.15683E-06	1.68386E-05	1.15683E-06
3831103774495	383110	3774495	5.41859E-05	5.36251E-05	1.92572E-05	1.01909E-05	3.5002E-05	1.12448E-06	1.12448E-06	3.61265E-05	1.12448E-06	7.21274E-05	3.93104E-06	9.23082E-06	9.05256E-06	8.86526E-06	7.67896E-06	1.66744E-05	1.18629E-06	1.72676E-05	1.18629E-06
3831203774495	383120	3774495	5.52833E-05	5.47112E-05	1.96473E-05	1.03973E-05	3.57109E-05	1.14725E-06	1.14725E-06	3.68582E-05	1.14725E-06	7.36282E-05	4.01283E-06	9.42288E-06	9.24092E-06	9.04972E-06	7.83874E-06	1.70214E-05	1.21098E-06	1.76268E-05	1.21098E-06
3831303774495	383130	3774495	5.6321E-05	5.57382E-05	2.00161E-05	1.05924E-05	3.63813E-05	1.16879E-06	1.16879E-06	3.75501E-05	1.16879E-06	7.49681E-05	4.08586E-06	9.59437E-06	9.40909E-06	9.21441E-06	7.98139E-06	1.73311E-05	1.23302E-06	1.79476E-05	1.23302E-06
3831403774495	383140	3774495	5.72916E-05	5.66987E-05	2.0361E-05	1.0775E-05	3.70082E-05	1.18893E-06	1.18893E-06	3.81971E-05	1.18893E-06	7.60324E-05	4.14387E-06	9.73058E-06	9.54267E-06	9.34522E-06	8.0947E-06	1.75772E-05	1.25052E-06	1.82024E-05	1.25052E-06
3831503774495	383150	3774495	5.82621E-05	5.76592E-05	2.07059E-05	1.09575E-05	3.76351E-05	1.20907E-06	1.20907E-06	3.88442E-05	1.20907E-06	7.70278E-05	4.19812E-06	9.85797E-06	9.6676E-06	9.46757E-06	8.20068E-06	1.78073E-05	1.26689E-06	1.84407E-05	1.26689E-06
3831603774495	383160	3774495	5.92252E-05	5.86123E-05	2.10482E-05	1.11386E-05	3.82572E-05	1.22905E-06	1.22905E-06	3.94863E-05	1.22905E-06	7.79313E-05	4.24736E-06	9.9736E-06	9.781E-06	9.57862E-06	8.29687E-06	1.80162E-05	1.28175E-06	1.8657E-05	1.28175E-06
3831703774495	383170	3774495	6.01957E-05	5.95728E-05	2.13931E-05	1.13211E-05	3.88842E-05	1.24919E-06	1.24919E-06	4.01334E-05	1.24919E-06	7.87812E-05	4.29368E-06	1.00824E-05	9.88767E-06	9.68308E-06	8.38735E-06	1.82126E-05	1.29573E-06	1.88605E-05	1.29573E-06
3831903774495	383190	3774495	6.20398E-05	6.13977E-05	2.20484E-05	1.1668E-05	4.00753E-05	1.28746E-06	1.28746E-06	4.13628E-05	1.28746E-06	8.01059E-05	4.36587E-06	1.02519E-05	1.00539E-05	9.84589E-06	8.52838E-06	1.85189E-05	1.31752E-06	1.91776E-05	1.31752E-06
3832003774495	383200	3774495	6.29132E-05	6.22621E-05	2.23589E-05	1.18322E-05	4.06396E-05	1.30559E-06	1.30559E-06	4.19452E-05	1.30559E-06	8.05729E-05	4.39133E-06	1.03117E-05	1.01125E-05	9.9033E-06	8.5781E-06	1.86268E-05	1.3252E-06	1.92894E-05	1.3252E-06
3832103774495	383210	3774495	6.3839E-05	6.31783E-05	2.26879E-05	1.20063E-05	4.12376E-05	1.3248E-06	1.3248E-06	4.25624E-05	1.3248E-06	8.10936E-05	4.41971E-06	1.03783E-05	1.01779E-05	9.9673E-06	8.63354E-06	1.87472E-05	1.33376E-06	1

			ISDemolition	ISDrainage / Utilities Trenching	ISDrainage / Utilities Trenching	ISAsphalt Paving	ISAsphalt Paving	SVDemolition	SVSite Grubbing / Prep	SVMass Grading / Excavation	SVMass Grading / Excavation	SVDrainage / Utilities Trenching	SVFoundations / Concrete Pads	SVBuilding / Structure Construction	SVBuilding / Structure Construction	SVAsphalt Paving	SVAsphalt Paving	SVArchitectural Coating	SVArchitectural Coating	SVLandscaping or Other Finishing	SVLandscaping or Other Finishing
Unique Identifier	X (UTM)	Y (UTM)	2027	2027	2028	2027	2028	2027	2027	2027	2028	2028	2028	2028	2029	2028	2029	2028	2029	2028	2029
3833303774485	383330	3774485	7.79987E-05	3.14071E-05	3.06013E-05	8.11132E-06	7.55606E-06	0.000106968	7.69039E-05	5.18508E-05	5.11924E-05	3.63223E-05	1.15387E-05	1.65298E-05	1.58991E-05	1.62521E-06	1.51208E-06	1.62521E-06	1.51208E-06	1.65298E-05	1.58991E-05
3833403774485	383340	3774485	7.65526E-05	3.08248E-05	3.00339E-05	7.96094E-06	7.41596E-06	0.000109017	7.8377E-05	5.2844E-05	5.21731E-05	3.7018E-05	1.17597E-05	1.68465E-05	1.62037E-05	1.65634E-06	1.54105E-06	1.65634E-06	1.54105E-06	1.68465E-05	1.62037E-05
3833703774485	383370	3774485	6.97565E-05	2.80883E-05	2.73676E-05	7.25419E-06	6.7576E-06	0.000115057	8.27195E-05	5.57719E-05	5.50637E-05	3.90691E-05	1.24112E-05	1.77799E-05	1.71015E-05	1.74811E-06	1.62643E-06	1.74811E-06	1.62643E-06	1.77799E-05	1.71015E-05
3833803774485	383380	3774485	6.69117E-05	2.69428E-05	2.62515E-05	6.95835E-06	6.48201E-06	0.000116598	8.38276E-05	5.6519E-05	5.58013E-05	3.95924E-05	1.25775E-05	1.8018E-05	1.73305E-05	1.77153E-06	1.64822E-06	1.77153E-06	1.64822E-06	1.8018E-05	1.73305E-05
3833903774485	383390	3774485	6.46845E-05	2.6046E-05	2.53777E-05	6.72674E-06	6.26626E-06	0.000118674	8.53199E-05	5.75251E-05	5.67947E-05	4.02972E-05	1.28014E-05	1.83388E-05	1.76391E-05	1.80306E-06	1.67756E-06	1.80306E-06	1.67756E-06	1.83388E-05	1.76391E-05
3834003774485	383400	3774485	6.26837E-05	2.52403E-05	2.45928E-05	6.51867E-06	6.07243E-06	0.000120981	8.69788E-05	5.86436E-05	5.7899E-05	4.10807E-05	1.30503E-05	1.86954E-05	1.7982E-05	1.83812E-06	1.71018E-06	1.83812E-06	1.71018E-06	1.86954E-05	1.7982E-05
3834203774485	383420	3774485	5.8411E-05	2.35199E-05	2.29164E-05	6.07434E-06	5.65852E-06	0.000124937	8.98226E-05	6.0561E-05	5.9792E-05	4.24239E-05	1.3477E-05	1.93066E-05	1.85699E-05	1.89822E-06	1.76609E-06	1.89822E-06	1.76609E-06	1.93066E-05	1.85699E-05
3834303774485	383430	3774485	5.62397E-05	2.26456E-05	2.20646E-05	5.84854E-06	5.44817E-06	0.000126772	9.1142E-05	6.14505E-05	6.06703E-05	4.30471E-05	1.36749E-05	1.95902E-05	1.88427E-05	1.9261E-06	1.79203E-06	1.9261E-06	1.79203E-06	1.95902E-05	1.88427E-05
3834403774485	383440	3774485	5.41984E-05	2.18236E-05	2.12637E-05	5.63625E-06	5.25042E-06	0.000128714	9.25383E-05	6.23919E-05	6.15998E-05	4.37065E-05	1.38844E-05	1.98903E-05	1.91314E-05	1.95561E-06	1.81949E-06	1.95561E-06	1.81949E-06	1.98903E-05	1.91314E-05
3834503774485	383450	3774485	5.22758E-05	2.10495E-05	2.05094E-05	5.43632E-06	5.06417E-06	0.000130692	9.39602E-05	6.33506E-05	6.25463E-05	4.43781E-05	1.40978E-05	2.01959E-05	1.94253E-05	1.98566E-06	1.84745E-06	1.98566E-06	1.84745E-06	2.01959E-05	1.94253E-05
3834603774485	383460	3774485	5.04873E-05	2.03293E-05	1.98077E-05	5.25033E-06	4.89092E-06	0.000132758	9.54461E-05	6.43525E-05	6.35354E-05	4.50799E-05	1.43207E-05	2.05153E-05	1.97325E-05	2.01706E-06	1.87666E-06	2.01706E-06	1.87666E-06	2.05153E-05	1.97325E-05
3834703774485	383470	3774485	4.90133E-05	1.97358E-05	1.92294E-05	5.09704E-06	4.74812E-06	0.000135351	9.73099E-05	6.56091E-05	6.47761E-05	4.59602E-05	1.46004E-05	2.09159E-05	2.01179E-05	2.05645E-06	1.91331E-06	2.05645E-06	1.91331E-06	2.09159E-05	2.01179E-05
3834803774485	383480	3774485	4.76775E-05	1.91979E-05	1.87054E-05	4.95813E-06	4.61872E-06	0.000138139	9.93147E-05	6.69608E-05	6.61106E-05	4.69071E-05	1.49012E-05	2.13468E-05	2.05323E-05	2.09881E-06	1.95273E-06	2.09881E-06	1.95273E-06	2.13468E-05	2.05323E-05
3834903774485	383490	3774485	4.63865E-05	1.86781E-05	1.81988E-05	4.82387E-06	4.49365E-06	0.00014091	0.000101307	6.83038E-05	6.74366E-05	4.78479E-05	1.52E-05	2.1775E-05	2.09441E-05	2.14091E-06	1.99189E-06	2.14091E-06	1.99189E-06	2.1775E-05	2.09441E-05
3835103774485	383510	3774485	4.39441E-05	1.76946E-05	1.72406E-05	4.56988E-06	4.25705E-06	0.000146416	0.000105265	7.09726E-05	7.00714E-05	4.97174E-05	1.57939E-05	2.26258E-05	2.17625E-05	2.22456E-06	2.06972E-06	2.22456E-06	2.06972E-06	2.26258E-05	2.17625E-05
3835203774485	383520	3774485	4.25525E-05	1.71343E-05	1.66947E-05	4.42516E-06	4.12224E-06	0.000148375	0.000106674	7.19226E-05	7.10094E-05	5.03829E-05	1.60054E-05	2.29287E-05	2.20538E-05	2.25434E-06	2.09742E-06	2.25434E-06	2.09742E-06	2.29287E-05	2.20538E-05
3835303774485	383530	3774485	4.12461E-05	1.66082E-05	1.61821E-05	4.28931E-06	3.99568E-06	0.000150398	0.000108128	7.29029E-05	7.19773E-05	5.10696E-05	1.62235E-05	2.32412E-05	2.23544E-05	2.28506E-06	2.12601E-06	2.28506E-06	2.12601E-06	2.32412E-05	2.23544E-05
3835403774485	383540	3774485	4.01073E-05	1.61497E-05	1.57353E-05	4.17089E-06	3.88536E-06	0.000152848	0.000109889	7.40904E-05	7.31497E-05	5.19015E-05	1.64878E-05	2.36197E-05	2.27185E-05	2.32229E-06	2.16064E-06	2.32229E-06	2.16064E-06	2.36197E-05	2.27185E-05
3835503774485	383550	3774485	3.91363E-05	1.57587E-05	1.53544E-05	4.0699E-06	3.79129E-06	0.00015577	0.00011199	7.55069E-05	7.45482E-05	5.28937E-05	1.6803E-05	2.40713E-05	2.31528E-05	2.36668E-06	2.20195E-06	2.36668E-06	2.20195E-06	2.40713E-05	2.31528E-05
3835603774485	383560	3774485	3.82896E-05	1.54178E-05	1.50222E-05	3.98185E-06	3.70927E-06	0.000159093	0.000114379	7.71176E-05	7.61385E-05	5.40221E-05	1.71614E-05	2.45848E-05	2.36467E-05	2.41717E-06	2.24892E-06	2.41717E-06	2.24892E-06	2.45848E-05	2.36467E-05
3835703774485	383570	3774485	3.75378E-05	1.51151E-05	1.47273E-05	3.90368E-06	3.63645E-06	0.000162719	0.000116986	7.88752E-05	7.78737E-05	5.52533E-05	1.75526E-05	2.51451E-05	2.41857E-05	2.47226E-06	2.30018E-06	2.47226E-06	2.30018E-06	2.51451E-05	2.41857E-05
3835803774485	383580	3774485	3.68951E-05	1.48563E-05	1.44751E-05	3.83684E-06	3.57418E-06	0.000166736	0.000119874	8.08228E-05	7.97966E-05	5.66176E-05	1.7986E-05	2.5766E-05	2.47829E-05	2.5333E-06	2.35697E-06	2.5333E-06	2.35697E-06	2.5766E-05	2.47829E-05
3835903774485	383590	3774485	3.64033E-05	1.46582E-05	1.42821E-05	3.78569E-06	3.52654E-06	0.00017136	0.000123199	8.3064E-05	8.20094E-05	5.81876E-05	1.84847E-05	2.64805E-05	2.54701E-05	2.60355E-06	2.42233E-06	2.60355E-06	2.42233E-06	2.64805E-05	2.54701E-05
3836003774485	383600	3774485	3.64103E-05	1.4661E-05	1.42849E-05	3.78642E-06	3.52722E-06	0.000178264	0.000128162	8.64108E-05	8.53136E-05	6.05321E-05	1.92295E-05	2.75474E-05	2.64963E-05	2.70845E-06	2.51993E-06	2.70845E-06	2.51993E-06	2.75474E-05	2.64963E-05
3836103774485	383610	3774485	3.64829E-05	1.46903E-05	1.43134E-05	3.79397E-06	3.53425E-06	0.00018573	0.00013353	9.00296E-05	8.88865E-05	6.30671E-05	2.00348E-05	2.87011E-05	2.7606E-05	2.82188E-06	2.62546E-06	2.82188E-06	2.62546E-06	2.87011E-05	2.7606E-05
3836203774485	383620	3774485	3.687E-05	1.48461E-05	1.44652E-05	3.83422E-06	3.57175E-06	0.000195057	0.000140236	9.45509E-05	9.33504E-05	6.62344E-05	2.1041E-05	3.01425E-05	2.89924E-05	2.9636E-06	2.75732E-06	2.9636E-06	2.75732E-06	3.01425E-05	2.89924E-05
3836303774485	383630	3774485	3.757E-05	1.5128E-05	1.47399E-05	3.90702E-06	3.63956E-06	0.000206532	0.000148485	0.000100113	9.88419E-05	7.01307E-05	2.22787E-05	3.19156E-05	3.06979E-05	3.13793E-06	2.91952E-06	3.13793E-06	2.91952E-06	3.19156E-05	3.06979E-05
3836403774485	383640	3774485	3.8386E-05	1.54566E-05	1.506E-05	3.99187E-06	3.71861E-06	0.000219289	0.000157657	0.000106297	0.000104947	7.44626E-05	2.36549E-05	3.3887E-05	3.25941E-05	3.33176E-06	3.09986E-06	3.33176E-06	3.09986E-06	3.3887E-05	3.25941E-05
3836503774485	383650	3774485	3.95708E-05	1.59337E-05	1.55248E-05	4.11509E-06	3.83339E-06	0.000235013	0.000168962	0.000113919	0.000112472	7.98019E-05	2.5351E-05	3.63169E-05	3.49312E-05	3.57066E-06	3.32213E-06	3.57066E-06	3.32213E-06	3.63169E-05	3.49312E-05
3836603774485	383660	3774485	4.09513E-05	1.64895E-05	1.60664E-05	4.25865E-06	3.96712E-06	0.000253	0.000181893	0.000122638	0.000121081	8.59096E-05	2.72913E-05	3.90964E-05	3.76047E-05	3.84395E-06	3.57639E-06	3.84395E-06	3.57639E-06	3.90964E-05	3.76047E-05
3836703774485	383670	3774485	4.26768E-05	1.71843E-05	1.67434E-05	4.4381E-06	4.13428E-06	0.000274533	0.000197374	0.000133075	0.000131386	9.32212E-05	2.9614E-05	4.24239E-05	4.08051E-05	4.1711E-06	3.88077E-06	4.1711E-06	3.88077E-06	4.24239E-05	4.08051E-05
3836803774485	383680	3774485	4.49054E-05	1.80817E-05	1.76178E-05	4.66985E-06	4.35017E-06	0.000301214	0.000216557	0.000146009	0.000144155	0.000102281	3.24922E-05	4.6547E-05	4.4771E-05	4.57649E-06	4.25794E-06	4.57649E-06	4.25794E-06	4.6547E-05	4.4771E-05
3836903774485	383690	3774485	4.75769E-05	1.91574E-05	1.86659E-05	4.94767E-06	4.60897E-06	0.000333054	0.000239448	0.000161443	0.000159393	0.000113093	3.59268E-05	5.14673E-05	4.95035E-05	5.06025E-06	4.70803E-06	5.06025E-06	4.70803E-06	5.14673E-05	4.95035E-05
3837003774485	383700	3774485	5.04943E-05	2.03321E-05	1.98105E-05	5.25106E-06	4.89159E-06	0.000368939	0.000265247	0.000178837	0.000176566	0.000125278	3.97976E-05	5.70126E-05	5.48372E-05	5.60546E-06	5.21529E-06	5.60546E-06	5.21529E-06	5.70126E-05	5.48372E-05
3837103774485	383710	3774485	5.40055E-05	2.1746E-05	2.1188E-05	5.6162E-06	5.23174E-06	0.000411825	0.00029608	0.000199626	0.000197091	0.000139841	4.44239E-05	6.36399E-05	6.12117E-05	6.25705E-06	5.82153E-06	6.25705E-06	5.82153E-06	6.36399E-05	6.12117E-05
3837203774485	383720	3774485	5.78828E-05	2.33072E-05	2.27092E-05	6.01941E-06	5.60735E-06	0.000458953	0.000329962	0.00022247	0.000219645	0.000155844	4.95075E-05	7.09226E-05	6.82165E-05	6.97308E-06	6.48772E-06	6.97308E-06	6.48772E-06	7.09226E-05	6.82165E-05
3837303774485	383730	3774485	6.11621E-05	2.46277E-05	2.39958E-05	6.36044E-06	5.92503E-06	0.000503514	0.000362	0.00024407	0.000240972	0.000170975	5.43144E-05	7.78087E-05	7.48399E-05	7.65013E-06	7.11764E-06	7.65013E-06	7.11764E-06	7.78087E-05	7.48399E-05
3837403774485	383740	3774485	6.49891E-05	2.61687E-05	2.54972E-05	6.75842E-06	6.29577E-06	0.000555916	0.000399673	0.000269471	0.00026605	0.000188769	5.9967E-05	8.59064E-05	8.26286E-05	8.44629E-06	7.85838E-06	8.44629E-06	7.85838E-06	8.59064E-05	8.26286E-05
3837503774485	383750	3774485	6.97173E-05	2.80725E-05	2.73523E-05	7.25012E-06	6.75381E-06	0.000619712	0.000445539	0.000300395	0.000296581	0.000210431	6.68487E-05	9.57648E-05	9.21108E-05	9.41556E-06	8.76019E-06	9.41556E-06	8.76019E-06	9.57648E-05	9.21108E-05
3837603774485	383760	3774485	7.55703E-05	3.04293E-05	2.96486E-05	7.85879E-06	7.32081E-06	0.000697538	0.000501492	0.00033812	0.000333827	0.000236859	7.52439E-05	0.000107792	0.000103679	1.0598E-05	9.86035E-06	1.0598E-05	9.86035E-06	0.000107792	0.000103679
3837703774485	383770	3774485	8.29756E-05	3.34111E-05	3.25539E-05	8.62889E-06	8.03819E-06	0.000794626	0.000571293	0.000385182	0.000380292	0.000269826	8.57168E-05	0.000122795	0.000118109	1.20731E-05	1.12328E-05	1.20731E-05	1.12328E-05	0.000122795	0.000118109
3837803774485	383780	3774485	9.28121E-05	3.73719E-05	3.6413E-05	9.65181E-06	8.99109E-06	0.000921817	0.000662736	0.000446836	0.000441162	0.000313015	9.94369E-05	0.000142449	0.000137014	1.40056E-05	1.30307E-05	1.40056E-05	1.30307E-05	0.000142449	0.000137014
3837903774485	383790	3774485	0.000105567	4.2508E-05	4.14173E-05	1.09783E-05	1.02267E-05	0.001085159	0.0007801 7	0.000526013	0.000519334	0.00036848	0.000117057	0.000167691	0.000161293	1.64873E-05	1.53397E-05	1.64873E-05	1.53397E-05	0.000167691	0.000161293
3838003774485	383800	3774485	0.000123244	4.96255E-05	4.83523E-05	1.28165E-05	1.19391E-05	0.001309535	0.000941485	0.000634776	0.000626716	0.00044467	0.00014126	0.000202364	0.000194643	1.98964E-05	1.85115E-05	1.98964E-05	1.85115E-05	0.000202364	0.000194643
3838103774485	383810	3774485	0.000148262	5.96996E-05	5.81679E-05	1.54183E-05	1.43628E-05	0.001625057	0.001168328	0.00078772	0.000777718	0.00055181	0.000175296	0.000251122	0.00024154	2.46902E-05	2.29717E-05	2.46902E-05	2.29717E-05	0.000251122	0.00024154
3838203774485	383820	3774485	0.000183618	7.39359E-05	7.20389E-05	1.9095E-05	1.77878E-05	0.002068945	0.001487459	0.001002887	0.000990154	0.000702538	0.000223178	0.000319717	0.000307518	3.14344E-05	2.92464E-05	3.14344E-05	2.92464E-05	0.000319717	0.000307518
3838303774485	383830	3774485	0.000230924	9.29842E-05	9.05984E-05	2.40145E-05	2.23705E-05	0.002661146	0.00191322	0.001289947	0.001273569	0.000903628	0.000287059	0.00041123	0.000395539	4.0432E-05	3.76177E-05	4.0432E-05	3.76177E-05	0.00041123	0.000395539
3838403774485	383840	3774485	0.000298267	0.000120101	0.000117019	3.10177E-05	2.88944E-05	0.003502116	0.002517831	0.001697594	0.00167604	0.001189191	0.000377775	0.000541186	0.000520537	5.32093E-05	4.95056E-05	5.32093E-05	4.95056E-05	0.000541186	0.000520537
3838603774485	383860	3774485	0.00048947	0.000197091	0.000192034	5.09015E-05	4.7417E-05	0.005885415	0.004231294	0.00285286	0.002816638	0.001998472	0.000634863	0.000909481	0.000874779	8.94198E-05	8.31958E-05	8.94198E-05	8.31958E-05	0.000909481	0.000874779
3838703774485	383870	3774485	0.000616217	0.000248127	0.000241761	6.40823E-05	5.96955E-05	0.007463585	0.005365912	0.003617852	0.003571917	0.002534361	0.000805102	0.001153357	0.00110935	0.000113398	0.000105505	0.000113398	0.000105505	0.001153357	0.00110935
3838803774485	383880	3774485	0.000779826	0.000314006	0.00030595	8.10965E-05	7.5545E-05	0.009499496	0.006829622	0.004604727	0.004546262	0.003225682	0.001024717	0.001467969	0.001411958	0.00014433	0.000134284	0.00014433	0.000134284	0.001467969	0.001411958
3838903774485	383890	3774485	0.00050444	0.000203119	0.000197907	5.24583E-05	4.88672E-05	0.006082611	0.004373067	0.002948447	0.002911011	0.002065433	0.000656135	0.000939954	0.000904089	9.24159E-05	8.59833E-05	9.24159E-05	8.59833E-05	0.000939954	0.000904089
3829703774495	382970	3774495	1.25373E-05	5.0483E-06	4.91877E-06	1.30379E-06	1.21454E-06	4.48289E-05	3.22295E-05	2.17301E-05	2.14542E-05	1.52223E-05	4.83572E-06	6.92747E-06	6.66314E-06	6.81106E-07	6.33698E-07	6.81106E-07	6.33698E-07	6.92747E-06	6.66314E-06
3829803774495	382980	3774495	1.30054E-05	5.23677E-06	5.10241E-06	1.35247E-06	1.25988E-06	4.58267E-05	3.29469E-05	2.22137E-05	2.19317E-05	1.55611E-05	4.94335E-06	7.08166E-06	6.81145E-06	6.96266E-07	6.47802E-07	6.96266E-07	6.47802E-07	7.08166E-06	6.81145E-06
3829903774495	382990	3774495	1.34567E-05	5.41849E-06	5.27947E-06	1.3994E-06	1.3036E-06	4.67176E-05	3.35874E-05	2.26456E-05	2.23581E-05	1.58636E-05	5.03945E-06	7.21932E-06	6.94387E-06	7.09802E-07	6.60396E-07	7.09802E-07	6.60396E-07	7.21932E-06	6.94387E-06
3830003774495	383000	3774495	1.39457E-05	5.61541E-06	5.47133E-06	1.45026E-06	1.35098E-06	4.76708E-05	3.42727E-05	2.31076E-05	2.28143E-05	1.61873E-05	5.14228E-06	7.36663E-06	7.08555E-06	7.24285E-07	6.73871E-07	7.24285E-07	6.73871E-07	7.36663E-06	7.08555E-06
3830103774495	383010	3774495	1.48092E-05	5.9631E-06	5.8101E-06	1.54005E-06	1.43463E-06	4.96129E-05	3.5669E-05	2.404915-05	2.37437E-05	1.68467E-05	5.35178E-06	7.66675E-06	7.37422E-06	7.53792E-07	7.01324E-07	7.53792E-07	7.01324E-07	7.66675E-06	7.37422E-06
3830203774495	383020	3774495	1.58012E-05	6.36255E-06	6.19931E-06	1.64322E-06	1.53073E-06	5.17777E-05	3.72254E-05	2.50984E-05	2.47798E-05	1.75818E-05	5.5853E-06	8.00128E-06	7.69599E-06	7.86683E-07	7.31926E-07	7.86683E-07	7.31926E-07	8.00128E-06	7.69599E-06
3830303774495	383030	3774495	1.67765E-05	6.75525E-06	6.58193E-06	1.74464E-06	1.62521E-06	5.37733E-05	3.86601E-05	2.60657E-05	2.57348E-05	1.82595E-05	5.80056E-06	8.30966E-06	7.9926E-06	8.17003E-07	7.60135E-07	8.17003E-07	7.60135E-07	8.30966E-06	7.9926E-06
3830403774495	383040	3774495	1.76553E-05	7.10913E-06	6.92673E-06	1.83603E-06	1.71035E-06	5.54214E-05	3.9845E-05	2.68646E-05	2.65235E-05	1.88191E-05	5.97834E-06	8.56434E-06	8.23756E-06	8.42043E-07	7.83433E-07	8.42043E-07	7.83433E-07	8.56434E-06	8.23756E-06
3830503774495	383050	3774495	1.86124E-05	7.49452E-06	7.30223E-06	1.93556E-06	1.80306E-06	5.71675E-05	4.11004E-05	2.7711E-05	2.73592E-05	1.9412E-05	6.1667E-06	8.83417E-06	8.4971E-06	8.68573E-07	8.08116E-07	8.68573E-07	8.08116E-07	8.83417E-06	8.4971E-06
3830603774495	383060	3774495	1.97777E-05	7.96374E-06	7.75941E-06	2.05675E-06	1.91595E-06	5.92611E-05	4.26055E-05	2.87259E-05	2.83611E-05	2.01229E-05	6.39253E-06	9.15769E-06	8.80827E-06	9.00381E-07	8.3771E-07	9.00381E-07	8.3771E-07	9.15769E-06	8.80827E-06
3830703774495	383070	3774495	2.10436E-05	8.47346E-06	8.25606E-06	2.18839E-06	2.03858E-06	6.14348E-05	4.41683E-05	2.97795E-05	2.94014E-05	2.0861E-05	6.62701E-06	9.4936E-06	9.13137E-06	9.33408E-07	8.68438E-07	9.33408E-07	8.68438E-07	9.4936E-06	9.13137E-06
3830803774495	383080	3774495	2.23193E-05	8.98712E-06	8.75654E-06	2.32105E-06	2.16216E-06	6.35284E-05	4.56735E-05	3.07944E-05	3.04034E-05	2.15719E-05	6.85285E-06	9.81712E-06	9.44254E-06	9.65216E-07	8.98032E-07	9.65216E-07	8.98032E-07	9.81712E-06	9.44254E-06
3830903774495	383090	3774495	2.35572E-05	9.4856E-06	9.24222E-06	2.44979E-06	2.28209E-06	6.56131E-05	4.71722E-05	3.18049E-05	3.1401E-05	2.22798E-05	7.07772E-06	1.01393E-05	9.7524E-06	9.96889E-07	9.27501E-07	9.96889E-07	9.27501E-07	1.01393E-05	9.7524E-06
3831003774495	383100	3774495	2.48902E-05	1.00223E-05	9.76518E-06	2.5884E-06	2.41121E-06	6.76264E-05	4.86197E-05	3.27808E-05	3.23646E-05	2.29635E-05	7.29491E-06	1.04504E-05	1.00517E-05	1.02748E-06	9.55962E-07	1.02748E-06	9.55962E-07	1.04504E-05	1.00517E-05
3831103774495	383110	3774495	2.61952E-05	1.05478E-05	1.02772E-05	2.72412E-06	2.53764E-06	6.91766E-05	4.97342E-05	3.35322E-05	3.31065E-05	2.34898E-05	7.46212E-06	1.06899E-05	1.02821E-05	1.05103E-06	9.77874E-07	1.05103E-06	9.77874E-07	1.06899E-05	1.02821E-05
3831203774495	383120	3774495	2.75826E-05	1.11065E-05	1.08215E-05	2.8684E-06	2.67204E-06	7.06554E-05	5.07974E-05	3.42491E-05	3.38142E-05	2.3992E-05	7.62164E-06	1.09185E-05	1.05019E-05	1.0735E-06	9.98779E-07	1.0735E-06	9.98779E-07	1.09185E-05	1.05019E-05
3831303774495	383130	3774495	2.90315E-05	1.16899E-05	1.139E-05	3.01908E-06	2.81241E-06	7.21254E-05	5.18542E-05	3.49616E-05	3.45177E-05	2.44911E-05	7.78021E-06	1.11456E-05	1.07204E-05	1.09583E-06	1.01956E-06	1.09583E-06	1.01956E-06	1.11456E-05	1.07204E-05
3831403774495	383140	3774495	3.05E-05	1.22812E-05	1.19661E-05	3.17179E-06	2.95466E-06	7.35597E-05	5.28854E-05	3.56569E-05	3.52041E-05	2.49782E-05	7.93493E-06	1.13673E-05	1.09335E-05	1.11763E-06	1.03983E-06	1.11763E-06	1.03983E-06	1.13673E-05	1.09335E-05
3831503774495	383150	3774495	3.20719E-05	1.29141E-05	1.25828E-05	3.33526E-06	3.10694E-06	7.50118E-05	5.39294E-05	3.63608E-05	3.58991E-05	2.54713E-05	8.09157E-06	1.15917E-05	1.11494E-05	1.13969E-06	1.06036E-06	1.13969E-06	1.06036E-06	1.15917E-05	1.11494E-05
3831603774495	383160	3774495	3.37262E-05	1.35803E-05	1.32318E-05	3.50729E-06	3.2672E-06	7.64728E-05	5.49798E-05	3.7069E-05	3.65983E-05	2.59674E-05	8.24917E-06	1.18174E-05	1.13665E-05	1.16189E-06	1.08101E-06	1.16189E-06	1.08101E-06	1.18174E-05	1.13665E-05
3831703774495	383170	3774495	3.54881E-05	1.42897E-05	1.39231E-05	3.69052E-06	3.43788E-06	7.79517E-05	5.6043E-05	3.77858E-05	3.73061E-05	2.64696E-05	8.4087E-06	1.2046E-05	1.15864E-05	1.18436E-06	1.10192E-06	1.18436E-06	1.10192E-06	1.2046E-05	1.15864E-05
3831903774495	383190	3774495	3.92802E-05	1.58166E-05	1.54108E-05	4.08487E-06	3.80523E-06	8.07936E-05	5.80862E-05	3.91634E-05	3.86661E-05	2.74346E-05	8.71525E-06	1.24851E-05	1.20088E-05	1.22753E-06	1.14209E-06	1.22753E-06	1.14209E-06	1.24851E-05	1.20088E-05
3832003774495	383200	3774495	4.13187E-05	1.66375E-05	1.62106E-05	4.29686E-06	4.00272E-06	8.21388E-05	5.90533E-05	3.98155E-05	3.93099E-05	2.78913E-05	8.86036E-06	1.2693E-05	1.22087E-05	1.24797E-06	1.16111E-06	1.24797E-06	1.16111E-06	1.2693E-05	1.22087E-05
3832103774495	383210	3774495	4.35753E-05	1.75461E-05	1.70959E-05	4.53152E-06	4.22132E-06	8.3582E-05	6.00909E-05	4.0515E-05	4.00006E-05	2.83814E-05	9.01605E-06	1.2916E-05	1.24232E-05	1.2699E-06	1.18151E-06	1.2699E-06	1.18151E-06	1.2916E-05	1.24232E-05
3832203774495	383220	3774495	4.61028E-05	1.85639E-05	1.80876E-05	4.

			MDemolition	MSite Grubbing / Prep	MMass Grading / Excavation	MMass Grading / Excavation	MDrainage / Utilities Trenching	MFoundations / Concrete Pads	MBuilding / Structure Construction	MAsphalt Paving	MLandscaping or Other Finishing	MWaterside Construction (Piles)	RSSWDemolition	RSSWPlacing Base	RSSWForm	Child Risk				
Unique Identifier	X (UTM)	Y (UTM)	2027	2027	2027	2028	2028	2028	2028	2028	2028	2028	2029	2029	2029	3rd Trimester	0<2	2<16	Total	per million
3833303774485	383330	3774485	1.87931E-05	5.76916E-05	6.78406E-05	6.69373E-05	1.42286E-05	1.85042E-05	1.36201E-05	1.40187E-06	1.64238E-05	1.40187E-06	5.31088E-05	7.7062E-05	4.56808E-05	5.23958E-09	6.4142E-08	9.6303E-09	7.90117E-08	0.07901168
3833403774485	383340	3774485	1.91016E-05	5.86386E-05	6.89542E-05	6.8036E-05	1.44621E-05	1.88079E-05	1.38436E-05	1.42488E-06	1.66934E-05	1.42488E-06	5.44657E-05	7.90309E-05	4.68479E-05	5.05297E-09	6.2208E-08	9.5277E-09	7.67891E-08	0.07678912
3833703774485	383370	3774485	1.99508E-05	6.12455E-05	7.20197E-05	7.10607E-05	1.51051E-05	1.9644E-05	1.44591E-05	1.48823E-06	1.74355E-05	1.48823E-06	5.85457E-05	8.49511E-05	5.03573E-05	4.5496E-09	5.6999E-08	9.2081E-09	7.07568E-08	0.07075683
3833803774485	383380	3774485	2.01486E-05	6.18526E-05	7.27336E-05	7.17652E-05	1.52548E-05	1.98388E-05	1.46024E-05	1.50298E-06	1.76084E-05	1.50298E-06	5.98714E-05	8.68747E-05	5.14976E-05	4.38637E-09	5.5275E-08	9.0738E-09	6.87354E-08	0.06873538
3833903774485	383390	3774485	2.04389E-05	6.27439E-05	7.37817E-05	7.27993E-05	1.54746E-05	2.01246E-05	1.48128E-05	1.52464E-06	1.78621E-05	1.52464E-06	6.14154E-05	8.91151E-05	5.28256E-05	4.26321E-09	5.4021E-08	9.004E-09	6.72883E-08	0.06728834
3834003774485	383400	3774485	2.07746E-05	6.37744E-05	7.49935E-05	7.39949E-05	1.57288E-05	2.04552E-05	1.50561E-05	1.54968E-06	1.81555E-05	1.54968E-06	6.3131E-05	9.16045E-05	5.43013E-05	4.16233E-09	5.3028E-08	8.9659E-09	6.61562E-08	0.06615622
3834203774485	383420	3774485	2.13262E-05	6.54678E-05	7.69847E-05	7.59597E-05	1.61464E-05	2.09983E-05	1.54559E-05	1.59083E-06	1.86375E-05	1.59083E-06	6.63938E-05	9.63388E-05	5.71077E-05	3.97117E-09	5.1118E-08	8.8661E-09	6.39548E-08	0.06395483
3834303774485	383430	3774485	2.15766E-05	6.62365E-05	7.78887E-05	7.68516E-05	1.6336E-05	2.12449E-05	1.56374E-05	1.60951E-06	1.88564E-05	1.60951E-06	6.79316E-05	9.85702E-05	5.84304E-05	3.88337E-09	5.0237E-08	8.8154E-09	6.29359E-08	0.06293589
3834403774485	383440	3774485	2.18397E-05	6.70442E-05	7.88384E-05	7.77887E-05	1.65352E-05	2.15039E-05	1.58281E-05	1.62913E-06	1.90863E-05	1.62913E-06	6.95162E-05	0.00010087	5.97934E-05	3.80605E-09	4.9476E-08	8.7785E-09	6.20603E-08	0.06206031
3834503774485	383450	3774485	2.21101E-05	6.78741E-05	7.98144E-05	7.87517E-05	1.67399E-05	2.17701E-05	1.6024E-05	1.6493E-06	1.93226E-05	1.6493E-06	7.11507E-05	0.000103241	6.11993E-05	3.73688E-09	4.8804E-08	8.7515E-09	6.12926E-08	0.06129258
3834603774485	383460	3774485	2.23895E-05	6.8732E-05	8.08232E-05	7.9747E-05	1.69515E-05	2.20453E-05	1.62265E-05	1.67015E-06	1.95668E-05	1.67015E-06	7.28601E-05	0.000105722	6.26696E-05	3.676E-09	4.8227E-08	8.7359E-09	6.06391E-08	0.06063906
3834703774485	383470	3774485	2.27579E-05	6.98627E-05	8.21529E-05	8.1059E-05	1.72304E-05	2.2408E-05	1.64935E-05	1.69762E-06	1.98887E-05	1.69762E-06	7.48876E-05	0.000108664	6.44135E-05	3.63343E-09	4.788E-08	8.7601E-09	6.02739E-08	0.06027388
3834803774485	383480	3774485	2.31571E-05	7.10882E-05	8.35939E-05	8.24808E-05	1.75326E-05	2.2801E-05	1.67828E-05	1.7274E-06	2.02376E-05	1.7274E-06	7.70648E-05	0.000111823	6.62863E-05	3.5997E-09	4.7641E-08	8.8008E-09	6.00412E-08	0.06004117
3834903774485	383490	3774485	2.3549E-05	7.22914E-05	8.50088E-05	8.38768E-05	1.78294E-05	2.31869E-05	1.70668E-05	1.75664E-06	2.05801E-05	1.75664E-06	7.92733E-05	0.000115027	6.81858E-05	3.56903E-09	4.7431E-08	8.8433E-09	5.98435E-08	0.05984355
3835103774485	383510	3774485	2.43166E-05	7.46476E-05	8.77795E-05	8.66107E-05	1.84105E-05	2.39427E-05	1.76231E-05	1.81389E-06	2.12509E-05	1.81389E-06	8.37962E-05	0.00012159	7.20762E-05	3.51596E-09	4.7094E-08	8.9348E-09	5.95443E-08	0.05954429
3835203774485	383520	3774485	2.45615E-05	7.53996E-05	8.86638E-05	8.74832E-05	1.85959E-05	2.41839E-05	1.78006E-05	1.83217E-06	2.1465E-05	1.83217E-06	8.5699E-05	0.000124351	7.37128E-05	3.47627E-09	4.673E-08	8.9373E-09	5.91434E-08	0.05914342
3835303774485	383530	3774485	2.48174E-05	7.6185E-05	8.95874E-05	8.83945E-05	1.87896E-05	2.44358E-05	1.79861E-05	1.85125E-06	2.16886E-05	1.85125E-06	8.76829E-05	0.00012723	7.54192E-05	3.44062E-09	4.6412E-08	8.947E-09	5.87999E-08	0.05879986
3835403774485	383540	3774485	2.51385E-05	7.7171E-05	9.07467E-05	8.95384E-05	1.90328E-05	2.4752E-05	1.82188E-05	1.87521E-06	2.19692E-05	1.87521E-06	8.99412E-05	0.000130507	7.73617E-05	3.4156E-09	4.6234E-08	8.9832E-09	5.86328E-08	0.05863276
3835503774485	383550	3774485	2.55377E-05	7.83964E-05	9.21878E-05	9.09603E-05	1.93351E-05	2.51451E-05	1.85081E-05	1.90499E-06	2.23181E-05	1.90499E-06	9.25146E-05	0.000134241	7.95752E-05	3.40219E-09	4.621E-08	9.0488E-09	5.86609E-08	0.05866085
3835603774485	383560	3774485	2.59986E-05	7.98113E-05	9.38516E-05	9.26019E-05	1.9684E-05	2.55989E-05	1.88422E-05	1.93937E-06	2.27209E-05	1.93937E-06	9.535E-05	0.000138355	8.2014E-05	3.39762E-09	4.6303E-08	9.1377E-09	5.88381E-08	0.05883811
3835703774485	383570	3774485	2.65067E-05	8.1371E-05	9.56856E-05	9.44115E-05	2.00687E-05	2.60991E-05	1.92104E-05	1.97727E-06	2.31649E-05	1.97727E-06	9.84101E-05	0.000142795	8.46461E-05	3.40004E-09	4.6489E-08	9.2443E-09	5.91329E-08	0.05913286
3835803774485	383580	3774485	2.70746E-05	8.31145E-05	9.77358E-05	9.64345E-05	2.04987E-05	2.66584E-05	1.9622E-05	2.01963E-06	2.36613E-05	2.01963E-06	0.000101738	0.000147625	8.75088E-05	3.41059E-09	4.6784E-08	9.3729E-09	5.95671E-08	0.05956714
3835903774485	383590	3774485	2.77388E-05	8.51532E-05	0.000100133	9.87999E-05	2.10015E-05	2.73123E-05	2.01033E-05	2.06917E-06	2.42417E-05	2.06917E-06	0.000105472	0.000153042	9.07204E-05	3.43372E-09	4.725E-08	9.5356E-09	6.02189E-08	0.0602189
3836003774485	383600	3774485	2.87712E-05	8.83227E-05	0.00010386	0.000102477	2.17832E-05	2.83289E-05	2.08516E-05	2.14619E-06	2.5144E-05	2.14619E-06	0.000110594	0.000160474	9.51259E-05	3.50115E-09	4.833E-08	9.8239E-09	6.16547E-08	0.06165466
3836103774485	383610	3774485	2.98872E-05	9.17485E-05	0.000107889	0.000106452	2.26281E-05	2.94276E-05	2.16603E-05	2.22943E-06	2.61192E-05	2.22943E-06	0.000116134	0.000168513	9.98909E-05	3.57722E-09	4.9533E-08	1.0139E-08	6.32489E-08	0.06324891
3836203774485	383620	3774485	3.12971E-05	9.60766E-05	0.000112978	0.000111474	2.36955E-05	3.08158E-05	2.26821E-05	2.3346E-06	2.73513E-05	2.3346E-06	0.00012289	0.000178316	0.000105702	3.68584E-09	5.1193E-08	1.0551E-08	6.54299E-08	0.06542995
3836303774485	383630	3774485	3.30445E-05	0.000101441	0.000119286	0.000117698	2.50185E-05	3.25364E-05	2.39485E-05	2.46495E-06	2.88784E-05	2.46495E-06	0.00013106	0.00019017	0.000112729	3.82966E-09	5.3355E-08	1.1072E-08	6.82566E-08	0.06825662
3836403774485	383640	3774485	3.49878E-05	0.000107407	0.000126301	0.00012462	2.64899E-05	3.44499E-05	2.5357E-05	2.60991E-06	3.05768E-05	2.60991E-06	0.000140162	0.000203377	0.000120558	3.99173E-09	5.5782E-08	1.1653E-08	7.14272E-08	0.07142721
3836503774485	383650	3774485	3.73957E-05	0.000114798	0.000134993	0.000133196	2.83129E-05	3.68207E-05	2.71021E-05	2.78953E-06	3.26811E-05	2.78953E-06	0.000151257	0.000219477	0.000130101	4.19977E-09	5.8873E-08	1.2381E-08	7.5453E-08	0.07545299
3836603774485	383660	3774485	4.01465E-05	0.000123243	0.000144924	0.000142994	3.03956E-05	3.95293E-05	2.90957E-05	2.99473E-06	3.50851E-05	2.99473E-06	0.000163937	0.000237876	0.000141008	4.43904E-09	6.2421E-08	1.3214E-08	8.00732E-08	0.08007323
3836703774485	383670	3774485	4.3449E-05	0.000133381	0.000156845	0.000154757	3.2896E-05	4.27809E-05	3.14891E-05	3.24108E-06	3.79712E-05	3.24108E-06	0.000179053	0.000259809	0.00015401	4.72942E-09	6.6716E-08	1.4216E-08	8.56607E-08	0.08566074
3836803774485	383680	3774485	4.75498E-05	0.00014597	0.000171649	0.000169363	3.60008E-05	4.68187E-05	3.44611E-05	3.54698E-06	4.15551E-05	3.54698E-06	0.000197715	0.000286889	0.000170062	5.09429E-09	7.2098E-08	1.5464E-08	9.26566E-08	0.09265655
3836903774485	383690	3774485	5.24364E-05	0.000160971	0.000189288	0.000186768	3.97005E-05	5.16301E-05	3.80026E-05	3.91149E-06	4.58256E-05	3.91149E-06	0.000220106	0.000319378	0.000189321	5.53091E-09	7.853E-08	1.6954E-08	1.01015E-07	0.10101482
3837003774485	383700	3774485	5.79181E-05	0.000177798	0.000209076	0.000206293	4.38508E-05	5.70275E-05	4.19754E-05	4.3204E-06	5.06162E-05	4.3204E-06	0.000245631	0.000356415	0.000211276	6.01814E-09	8.5709E-08	1.8626E-08	1.10352E-07	0.11035221
3837103774485	383710	3774485	6.44613E-05	0.000197885	0.000232697	0.000229598	4.88047E-05	6.34701E-05	4.67175E-05	4.80849E-06	5.63345E-05	4.80849E-06	0.000275975	0.000400446	0.000237376	6.60252E-09	9.4309E-08	2.0624E-08	1.21535E-07	0.12153502
3837203774485	383720	3774485	7.16396E-05	0.000219921	0.000258609	0.000255166	5.42395E-05	7.05381E-05	5.19199E-05	5.34395E-06	6.26078E-05	5.34395E-06	0.000310022	0.000449848	0.000266661	7.24552E-09	1.0376E-07	2.2822E-08	1.33824E-07	0.13382444
3837303774485	383730	3774485	7.83715E-05	0.000240587	0.000282911	0.000279144	5.93364E-05	7.71665E-05	5.67987E-05	5.84612E-06	6.8491E-05	5.84612E-06	0.000342918	0.000497581	0.000294956	7.83229E-09	1.1242E-07	2.4868E-08	1.45121E-07	0.14512118
3837403774485	383740	3774485	8.62502E-05	0.000264773	0.000311352	0.000307206	6.53015E-05	8.4924E-05	6.25087E-05	6.43383E-06	7.53764E-05	6.43383E-06	0.000381612	0.000553728	0.000328239	8.51949E-09	1.2256E-07	2.7267E-08	1.58351E-07	0.15835147
3837503774485	383750	3774485	9.58418E-05	0.000294218	0.000345976	0.000341369	7.25635E-05	9.43682E-05	6.94601E-05	7.14932E-06	8.37587E-05	7.14932E-06	0.000428751	0.000622127	0.000368784	9.35861E-09	1.3494E-07	3.0192E-08	1.7449E-07	0.17449009
3837603774485	383760	3774485	0.00010754	0.00033013	0.000388205	0.000383036	8.14204E-05	0.000105887	7.79383E-05	8.021956-06	9.39822E-05	8.021956-06	0.000486386	0.000705756	0.000418358	1.03855E-08	1.5007E-07	3.3763E-08	1.94218E-07	0.19421798
3837703774485	383770	3774485	0.000122131	0.00037492	0.00044076	0.00043505	9.24673E-05	0.000120253	8.85127E-05	9.11034E-06	0.000106733	9.11034E-06	0.000558248	0.000810029	0.00048016	1.16709E-08	1.6899E-07	3.8223E-08	2.18885E-07	0.21888538
3837803774485	383780	3774485	0.000141243	0.000433592	0.000509869	0.00050308	0.000106938	0.000139072	0.000102364	1.0536E-05	0.000123436	1.0536E-05	0.000652372	0.000946605	0.000561129	1.33599E-08	1.9383E-07	4.4074E-08	2.51267E-07	0.25126714
3837903774485	383790	3774485	0.000165792	0.000508953	0.000598487	0.000590518	0.000125524	0.000163243	0.000120156	1.23672E-05	0.00014489	1.23672E-05	0.000773231	0.001121975	0.000665084	1.55334E-08	2.2579E-07	5.1593E-08	2.92916E-07	0.29291607
3838003774485	383800	3774485	0.000199517	0.000612483	0.000720229	0.000710639	0.000151058	0.000196449	0.000144597	1.4883E-05	0.000174363	1.4883E-05	0.00093923	0.001362843	0.000807866	1.85255E-08	2.6976E-07	6.1931E-08	3.50213E-07	0.35021316
3838103774485	383810	3774485	0.000246949	0.00075809	0.000891452	0.000879582	0.000186969	0.000243152	0.000178973	1.84211E-05	0.000215815	1.84211E-05	0.001172617	0.001701493	0.00100861	2.27391E-08	3.3165E-07	7.6478E-08	4.3087E-07	0.43086963
3838203774485	383820	3774485	0.000313691	0.000962977	0.001132382	0.001117304	0.000237501	0.000308868	0.000227344	2.33998E-05	0.000274143	2.33998E-05	0.00150093	0.002177882	0.001291005	2.86739E-08	4.1881E-07	9.6954E-08	5.44438E-07	0.54443772
3838303774485	383830	3774485	0.000402754	0.001236384	0.001453887	0.001434528	0.000304932	0.000396561	0.000291891	3.00434E-05	0.000351977	3.00434E-05	0.001938902	0.002813388	0.00166772	3.65986E-08	5.3517E-07	1.2428E-07	6.96047E-07	0.69604732
3838403774485	383840	3774485	0.000529283	0.001624807	0.00191064	0.0018852	0.000400729	0.000521145	0.000383591	3.94818E-05	0.000462555	3.94818E-05	0.002560901	0.003715923	0.002202724	4.78623E-08	7.0052E-07	1.6311E-07	9.11488E-07	0.91148765
3838603774485	383860	3774485	0.000888285	0.00272688	0.003206588	0.003163892	0.000672535	0.000874627	0.000643773	6.62615E-05	0.000776296	6.62615E-05	0.004324306	0.006274662	0.003719492	7.98303E-08	1.1696E-06	2.7323E-07	1.52271E-06	1.52270613
3838703774485	383870	3774485	0.001126264	0.003457437	0.004065663	0.004011527	0.000852714	0.001108947	0.000816245	8.40136E-05	0.000984273	8.40136E-05	0.005492459	0.007969677	0.004724263	1.01025E-07	1.4806E-06	3.4621E-07	1.92781E-06	1.92781217
3838803774485	383880	3774485	0.001433292	0.00439996	0.005173993	0.0051051	0.00108517	0.001411254	0.00103876	0.000106916	0.001252593	0.000106916	0.006999435	0.010156332	0.006020468	1.28372E-07	1.8818E-06	4.4036E-07	2.45049E-06	2.45049347
3838903774485	383890	3774485	0.000918444	0.002819464	0.003315459	0.003271313	0.000695369	0.000904322	0.00066563	6.85113E-05	0.000802653	6.85113E-05	0.004471564	0.006488336	0.003846154	8.24814E-08	1.2085E-06	2.8239E-07	1.57338E-06	1.57338001
3829703774495	382970	3774495	8.45209E-06	2.59465E-05	3.05109E-05	3.01047E-05	6.39922E-06	8.32214E-06	6.12555E-06	6.30484E-07	7.38651E-06	6.30484E-07	1.8959E-05	2.75099E-05	1.63073E-05	1.55973E-09	2.0136E-08	3.3129E-09	2.50083E-08	0.02500829
3829803774495	382980	3774495	8.6281E-06	2.64868E-05	3.11463E-05	3.07316E-05	6.53248E-06	8.49544E-06	6.25311E-06	6.43613E-07	7.54033E-06	6.43613E-07	1.94456E-05	2.82159E-05	1.67258E-05	1.61852E-09	2.0843E-08	3.4077E-09	2.58692E-08	0.02586921
3829903774495	382990	3774495	8.78234E-06	2.69603E-05	3.17031E-05	3.12809E-05	6.64926E-06	8.6473E-06	6.36489E-06	6.55118E-07	7.67512E-06	6.55118E-07	1.98916E-05	2.88632E-05	1.71095E-05	1.67573E-09	2.1526E-08	3.4959E-09	2.66978E-08	0.02669778
3830003774495	383000	3774495	8.94928E-06	2.74727E-05	3.23057E-05	3.18755E-05	6.77565E-06	8.81167E-06	6.48587E-06	6.67571E-07	7.82101E-06	6.67571E-07	2.03689E-05	2.95557E-05	1.752E-05	1.73809E-09	2.2269E-08	3.5916E-09	2.75985E-08	0.02759849
3830103774495	383010	3774495	9.29767E-06	2.85422E-05	3.35633E-05	3.31164E-05	7.03942E-06	9.15471E-06	6.73836E-06	6.93559E-07	8.12548E-06	6.93559E-07	2.12516E-05	3.08366E-05	1.82793E-05	1.84794E-09	2.36E-08	3.7724E-09	2.92203E-08	0.02922025
3830203774495	383020	3774495	9.68598E-06	2.97343E-05	3.49651E-05	3.44995E-05	7.33342E-06	9.53705E-06	7.01979E-06	7.22525E-07	8.46484E-06	7.22525E-07	2.22217E-05	3.22442E-05	1.91137E-05	1.97564E-09	2.514E-08	3.9787E-09	3.10947E-08	0.03109466
3830303774495	383030	3774495	1.00434E-05	3.08316E-05	3.62555E-05	3.57727E-05	7.60406E-06	9.88901E-06	7.27885E-06	7.4919E-07	8.77723E-06	7.4919E-07	2.31138E-05	3.35387E-05	1.9881E-05	2.10367E-09	2.6673E-08	4.1778E-09	3.29548E-08	0.03295478
3830403774495	383040	3774495	1.03374E-05	3.1734E-05	3.73166E-05	3.68197E-05	7.82662E-06	1.01784E-05	7.49189E-06	7.71117E-07	9.03413E-06	7.71117E-07	2.38718E-05	3.46385E-05	2.0533E-05	2.22179E-09	2.8074E-08	4.3524E-09	3.46484E-08	0.03464838
3830503774495	383050	3774495	1.06495E-05	3.26921E-05	3.84432E-05	3.79314E-05	8.06291E-06	1.04857E-05	7.71808E-06	7.94398E-07	9.30688E-06	7.94398E-07	2.46641E-05	3.57882E-05	2.12145E-05	2.3528E-09	2.9622E-08	4.5422E-09	3.65175E-08	0.0365175
3830603774495	383060	3774495	1.10287E-05	3.38563E-05	3.98122E-05	3.92821E-05	8.35004E-06	1.08592E-05	7.99293E-06	8.22688E-07	9.63831E-06	8.22688E-07	2.55968E-05	3.71415E-05	2.20167E-05	2.51438E-09	3.153E-08	4.7746E-09	3.88191E-08	0.03881909
3830703774495	383070	3774495	1.14207E-05	3.50595E-05	4.12271E-05	4.06781E-05	8.64678E-06	1.12451E-05	8.27698E-06	8.51924E-07	9.98083E-06	8.51924E-07	2.65856E-05	3.85763E-05	2.28672E-05	2.69413E-09	3.3642E-08	5.026E-09	4.13618E-08	0.04136176
3830803774495	383080	3774495	1.17945E-05	3.6207E-05	4.25764E-05	4.20095E-05	8.92979E-06	1.16131E-05	8.54789E-06	8.79807E-07	1.03075E-05	8.79807E-07	2.75526E-05	3.99794E-05	2.3699E-05	2.88052E-09	3.5817E-08	5.2783E-09	4.39761E-08	0.04397612
3830903774495	383090	3774495	1.2161E-05	3.73322E-05	4.38996E-05	4.3315E-05	9.2073E-06	1.1974E-05	8.81353E-06	9.07149E-07	1.06278E-05	9.07149E-07	2.84353E-05	4.12603E-05	2.44583E-05	3.06742E-09	3.7995E-08	5.5275E-09	4.659E-08	0.04659004
3831003774495	383100	3774495	1.25293E-05	3.84629E-05	4.52293E-05	4.4627E-05	9.48618E-06	1.23367E-05	9.08048E-06	9.34626E-07	1.09497E-05	9.34626E-07	2.93337E-05	4.25638E-05	2.5231E-05	3.27768E-09	4.0436E-08	5.7974E-09	4.9511E-08	0.04951098
3831103774495	383110	3774495	1.28106E-05	3.93263E-05	4.62446E-05	4.56288E-05	9.69912E-06	1.26136E-05	9.28432E-06	9.55606E-07	1.11955E-05	9.55606E-07	3.01821E-05	4.37949E-05	2.59607E-05	3.48715E-09	4.2828E-08	6.0467E-09	5.23619E-08	0.05236192
3831203774495	383120	3774495	1.30755E-05	4.01396E-05	4.72009E-05	4.65724E-05	9.8997E-06	1.28745E-05	9.47632E-06	9.75368E-07	1.14271E-05	9.75368E-07	3.10118E-05	4.49989E-05	2.66744E-05	3.7058E-09	4.5314E-08	6.2988E-09	5.53186E-08	0.05531862
3831303774495	383130	3774495	1.33223E-05	4.08972E-05	4.80917E-05	4.74514E-05	1.00865E-05	1.31175E-05	9.65517E-06	9.93776E-07	1.16427E-05	9.93776E-07	3.18509E-05	4.62164E-05	2.73961E-05	3.92695E-09	4.7822E-08	6.5506E-09	5.82996E-08	0.0582996
3831403774495	383140	3774495	1.35546E-05	4.16102E-05	4.89301E-05	4.82786E-05	1.02624E-05	1.33461E-05	9.82349E-06	1.0111E-06	1.18457E-05	1.0111E-06	3.26838E-05	4.74249E-05	2.81125E-05	4.15454E-09	5.0395E-08	6.8032E-09	6.13531E-08	0.0613531
3831503774495	383150	3774495	1.37904E-05	4.23343E-05	4.97817E-05	4.91188E-05	1.0441E-05	1.35784E-05	9.99445E-06	1.0287E-06	1.20518E-05	1.0287E-06	3.35416E-05	4.86696E-05	2.88503E-05	4.39385E-09	5.3097E-08	7.0665E-09	6.45572E-08	0.06455724
3831603774495	383160	3774495	1.40227E-05	4.30473E-05	5.06201E-05	4.99461E-05	1.06168E-05	1.38071E-05	1.01628E-05	1.04602E-06	1.22548E-05	1.04602E-06	3.44181E-05	4.99414E-05	2.96043E-05	4.63124E-09	5.5777E-08	7.3288E-09	6.77371E-08	0.06773705
3831703774495	383170	3774495	1.42604E-05	4.3777E-05	5.14782E-05	5.07927E-05	1.07968E-05	1.40411E-05	1.03351E-05	1.06375E-06	1.24626E-05	1.06375E-06	3.53133E-05	5.12404E-05	3.03743E-05	4.86048E-09	5.8369E-08	7.5872E-09	7.08165E-08	0.07081648
3831903774495	383190	3774495	1.47086E-05	4.51529E-05	5.30961E-05	5.23891E-05	1.11361E-05	1.44824E-05	1.06599E-05	1.09719E-06	1.28542E-05	1.09719E-06	3.7004E-05	5.36936E-05	3.18285E-05	5.2562E-09	6.2858E-08	8.0533E-09	7.61678E-08	0.07616777
3832003774495	383200	3774495	1.49191E-05	4.5799E-05	5.38559E-05	5.31388E-05	1.12955E-05	1.46897E-05	1.08124E-05	1.11289E-06	1.30382E-05	1.11289E-06	3.77963E-05	5.48432E-05	3.25099E-05	5.39941E-09	6.4502E-08	8.2432E-09	7.81442E-08	0.0781442
3832103774495	383210	3774495	1.51459E-05	4.64953E-05	5.46747E-05	5.39467E-05	1.14672E-05	1.4913E-05	1.09768E-05	1.12981E-06	1.32364E-05	1.12981E-06	3.86572E-05	5.60924E-05	3.32505E-05	5.5207E-09	6.591E-08	8.4243E-09	7.98548E-08	0.07985479
3832203774495	383220	3774495	1.53891E-05	4.72417E-05	5.55524E-05	5.48127E-05	1.16513E-05	1.51524E-05	1.1153E-05	1.14795E-06	1.34489E-05	1.14795E-06	3.96023E-05	5.74638E-05	3.40634E-05	5.62148E-09	6.71E-08	8.5987E-09	8.13203E-08	0.08132032

			EGIODemolition	EGIOSite Grubbing / Prep	EGIOMass Grading / Excavation	EGIOMass Grading / Excavation	EGIODrainage / Utilities Trenching	EGIODrainage / Utilities Trenching	EGIOFoundations / Concrete Pads	EGIOFoundations / Concrete Pads	EGIOBuilding / Structure Construction	EGIOBuilding / Structure Construction	EGIOAsphalt Paving	EGIOArchitectural Coating	EGIOLandscaping or Other Finishing	EGIOWaterside Construction (Piles)	HIWaterside Construction (Landscaping)	HIWaterside Construction (Landscaping)	KMDemolition	KMSite Grubbing / Prep
Unique Identifier	X (UTM)	Y (UTM)	2025	2025	2025	2026	2026	2027	2026	2027	2026	2027	2027	2027	2027	2027	2025	2026	2025	2025
3832303774495	383230	3774495	0.00048731	0.00019113	6.32963E-05	6.19922E-05	0.000143949	0.000143727	0.00018913	0.000189008	0.000202582	0.000197726	7.8832E-06	7.8832E-06	0.000213493	7.8832E-06	1.87085E-05	1.81226E-05	1.99625E-05	8.66388E-05
3832403774495	383240	3774495	0.000489376	0.00019194	6.35647E-05	6.2255E-05	0.000144559	0.000144336	0.000189932	0.000189809	0.000203441	0.000198564	7.91662E-06	7.91662E-06	0.000214398	7.91662E-06	1.88718E-05	1.82807E-05	2.02884E-05	8.80531E-05
3832503774495	383250	3774495	0.000487382	0.00019116	6.33057E-05	6.20013E-05	0.00014397	0.000143748	0.000189158	0.000189036	0.000202612	0.000197755	7.88436E-06	7.88436E-06	0.000213524	7.88436E-06	1.90332E-05	1.84371E-05	2.06233E-05	8.95068E-05
3832603774495	383260	3774495	0.000482082	0.00018908	6.26173E-05	6.13272E-05	0.000142405	0.000142185	0.000187101	0.000186981	0.000200409	0.000195605	7.79863E-06	7.79863E-06	0.000211202	7.79863E-06	1.92144E-05	1.86126E-05	2.09809E-05	9.10586E-05
3832703774495	383270	3774495	0.000473621	0.00018576	6.15183E-05	6.02508E-05	0.000139905	0.00013969	0.000183817	0.000183699	0.000196891	0.000192172	7.66176E-06	7.66176E-06	0.000207496	7.66176E-06	1.94153E-05	1.88072E-05	2.13656E-05	9.27284E-05
3832903774495	383290	3774495	0.000445687	0.0001748	5.789E-05	5.66973E-05	0.000131654	0.000131451	0.000172976	0.000172864	0.000185279	0.000180838	7.20987E-06	7.20987E-06	0.000195258	7.20987E-06	1.97418E-05	1.91235E-05	2.20989E-05	9.59106E-05
3833003774495	383300	3774495	0.000427957	0.00016785	5.5587E-05	5.44417E-05	0.000126416	0.000126221	0.000166095	0.000165987	0.000177908	0.000173644	6.92305E-06	6.92305E-06	0.00018749	6.92305E-06	1.98441E-05	1.92225E-05	2.24202E-05	9.73053E-05
3833103774495	383310	3774495	0.000408637	0.00016027	5.30775E-05	5.19839E-05	0.000120709	0.000120523	0.000158596	0.000158494	0.000169876	0.000165804	6.6105E-06	6.6105E-06	0.000179025	6.6105E-06	1.99356E-05	1.93111E-05	2.27438E-05	9.87099E-05
3833203774495	383320	3774495	0.000391589	0.00015359	5.08632E-05	4.98152E-05	0.000115673	0.000115495	0.00015198	0.000151882	0.000162789	0.000158887	6.33472E-06	6.33472E-06	0.000171557	6.33472E-06	2.00647E-05	1.94363E-05	2.31037E-05	0.000100272
3833303774495	383330	3774495	0.000375367	0.00014722	4.87562E-05	4.77516E-05	0.000110882	0.000110711	0.000145684	0.00014559	0.000156046	0.000152305	6.0723E-06	6.0723E-06	0.00016445	6.0723E-06	2.01939E-05	1.95614E-05	2.34725E-05	0.000101873
3833603774495	383360	3774495	0.000326792	0.00012817	4.24468E-05	4.15723E-05	9.65329E-05	9.6384E-05	0.000126832	0.00012675	0.000135853	0.000132596	5.28651E-06	5.28651E-06	0.000143169	5.28651E-06	2.03051E-05	1.96691E-05	2.4371E-05	0.000105772
3833703774495	383370	3774495	0.000310867	0.00012193	4.03783E-05	3.95464E-05	9.18287E-05	9.1687E-05	0.000120651	0.000120573	0.000129232	0.000126135	5.02889E-06	5.02889E-06	0.000136192	5.02889E-06	2.02585E-05	1.96239E-05	2.45588E-05	0.000106587
3833803774495	383380	3774495	0.000297251	0.00011659	3.86097E-05	3.78142E-05	8.78064E-05	8.76709E-05	0.000115366	0.000115292	0.000123572	0.00012061	4.80862E-06	4.80862E-06	0.000130227	4.80862E-06	2.02369E-05	1.96031E-05	2.47534E-05	0.000107432
3833903774495	383390	3774495	0.000285799	0.00011209	3.71222E-05	3.63573E-05	8.44235E-05	8.42933E-05	0.000110921	0.00011085	0.000118811	0.000115963	4.62336E-06	4.62336E-06	0.00012521	4.62336E-06	2.03123E-05	1.96761E-05	2.50363E-05	0.000108659
3834003774495	383400	3774495	0.000275766	0.00010816	3.5819E-05	3.5081E-05	8.14598E-05	8.13342E-05	0.000107028	0.000106959	0.00011464	0.000111892	4.46105E-06	4.46105E-06	0.000120814	4.46105E-06	2.04414E-05	1.98012E-05	2.53962E-05	0.000110221
3834103774495	383410	3774495	0.000266505	0.00010453	3.46162E-05	3.3903E-05	7.87244E-05	7.86029E-05	0.000103434	0.000103367	0.00011079	0.000108135	4.31125E-06	4.31125E-06	0.000116757	4.31125E-06	2.05778E-05	1.99332E-05	2.5765E-05	0.000111822
3834203774495	383420	3774495	0.000256409	0.00010057	3.33048E-05	3.26186E-05	7.57421E-05	7.56252E-05	9.95152E-05	9.9451E-05	0.000106593	0.000104038	4.14793E-06	4.14793E-06	0.000112334	4.14793E-06	2.0576E-05	1.99315E-05	2.59732E-05	0.000112726
3834303774495	383430	3774495	0.000247293	9.6992E-05	3.21207E-05	3.14589E-05	7.30491E-05	7.29364E-05	9.59769E-05	9.5915E-05	0.000102803	0.000100339	4.00045E-06	4.00045E-06	0.00010834	4.00045E-06	2.05921E-05	1.99471E-05	2.62063E-05	0.000113737
3834403774495	383440	3774495	0.000238886	9.3694E-05	3.10287E-05	3.03894E-05	7.05656E-05	7.04567E-05	9.2714E-05	9.26542E-05	9.93083E-05	9.69279E-05	3.86444E-06	3.86444E-06	0.000104657	3.86444E-06	2.06065E-05	1.9961E-05	2.64349E-05	0.000114729
3834503774495	383450	3774495	0.000231098	9.064E-05	3.00172E-05	2.93987E-05	6.82653E-05	6.81599E-05	8.96916E-05	8.96338E-05	9.60709E-05	9.37682E-05	3.73847E-06	3.73847E-06	0.000101245	3.73847E-06	2.0619E-05	1.99732E-05	2.66612E-05	0.000115712
3834603774495	383460	3774495	0.000223984	8.785E-05	2.90932E-05	2.84937E-05	6.61639E-05	6.60618E-05	8.69307E-05	8.68746E-05	9.31137E-05	9.08818E-05	3.62339E-06	3.62339E-06	9.81285E-05	3.62339E-06	2.06442E-05	1.99975E-05	2.68966E-05	0.000116733
3834703774495	383470	3774495	0.000218586	8.5733E-05	2.8392E-05	2.7807E-05	6.45693E-05	6.44697E-05	8.48356E-05	8.47809E-05	9.08695E-05	8.86914E-05	3.53606E-06	3.53606E-06	9.57636E-05	3.53606E-06	2.08056E-05	2.01539E-05	2.73062E-05	0.000118511
3834803774495	383480	3774495	0.000213853	8.3876E-05	2.77772E-05	2.72049E-05	6.3171E-05	6.30736E-05	8.29985E-05	8.29449E-05	8.89017E-05	8.67708E-05	3.45949E-06	3.45949E-06	9.36898E-05	3.45949E-06	2.09976E-05	2.03399E-05	2.77543E-05	0.000120456
3834903774495	383490	3774495	0.000209443	8.2146E-05	2.72043E-05	2.66438E-05	6.18683E-05	6.17728E-05	8.12869E-05	8.12344E-05	8.70684E-05	8.49814E-05	3.38815E-06	3.38815E-06	9.17577E-05	3.38815E-06	2.11877E-05	2.05241E-05	2.82001E-05	0.00012239
3835003774495	383500	3774495	0.000205167	8.0469E-05	2.6649E-05	2.60999E-05	6.06054E-05	6.05118E-05	7.96275E-05	7.95761E-05	8.5291E-05	8.32466E-05	3.31898E-06	3.31898E-06	8.98846E-05	3.31898E-06	2.13551E-05	2.06822E-05	2.86142E-05	0.000124188
3835103774495	383510	3774495	0.000201422	7.9E-05	2.61625E-05	2.56235E-05	5.9499E-05	5.94072E-05	7.81738E-05	7.81234E-05	8.3734E-05	8.17269E-05	3.25839E-06	3.25839E-06	8.82437E-05	3.25839E-06	2.15447E-05	2.08699E-05	2.90691E-05	0.000126162
3835203774495	383520	3774495	0.000197236	7.7359E-05	2.56188E-05	2.5091E-05	5.82625E-05	5.81726E-05	7.65494E-05	7.65E-05	8.19939E-05	8.00286E-05	3.19068E-06	3.19068E-06	8.64099E-05	3.19068E-06	2.16434E-05	2.09654E-05	2.9395E-05	0.000127576
3835303774495	383530	3774495	0.000193338	7.583E-05	2.51125E-05	2.45951E-05	5.7111E-05	5.70229E-05	7.50364E-05	7.4988E-05	8.03734E-05	7.84469E-05	3.12762E-06	3.12762E-06	8.47021E-05	3.12762E-06	2.17492E-05	2.1068E-05	2.97299E-05	0.00012903
3835403774495	383540	3774495	0.000189889	7.4477E-05	2.46645E-05	2.41563E-05	5.60922E-05	5.60056E-05	7.36978E-05	7.36503E-05	7.89396E-05	7.70474E-05	3.07182E-06	3.07182E-06	8.31911E-05	3.07182E-06	2.18855E-05	2.12E-05	3.01079E-05	0.00013067
3835503774495	383550	3774495	0.00018652	7.3156E-05	2.4227E-05	2.37278E-05	5.50972E-05	5.50122E-05	7.23906E-05	7.23438E-05	7.75393E-05	7.56807E-05	3.01734E-06	3.01734E-06	8.17154E-05	3.01734E-06	2.20075E-05	2.13182E-05	3.04677E-05	0.000132232
3835603774495	383560	3774495	0.0001837	7.205E-05	2.38607E-05	2.33691E-05	5.42641E-05	5.41804E-05	7.12959E-05	7.12499E-05	7.63669E-05	7.45364E-05	2.97171E-06	2.97171E-06	8.04798E-05	2.97171E-06	2.21815E-05	2.14868E-05	3.09045E-05	0.000134128
3835703774495	383570	3774495	0.000181562	7.1211E-05	2.3583E-05	2.30971E-05	5.36326E-05	5.35499E-05	7.04663E-05	7.04208E-05	7.54782E-05	7.3669E-05	2.93713E-06	2.93713E-06	7.95433E-05	2.93713E-06	2.24237E-05	2.17213E-05	3.14408E-05	0.000136455
3835803774495	383580	3774495	0.000179991	7.0595E-05	2.33788E-05	2.28971E-05	5.31683E-05	5.30863E-05	6.98562E-05	6.98111E-05	7.48247E-05	7.30312E-05	2.9117E-06	2.9117E-06	7.88546E-05	2.9117E-06	2.27251E-05	2.20133E-05	3.20632E-05	0.000139156
3835903774495	383590	3774495	0.000179092	7.0243E-05	2.32622E-05	2.27829E-05	5.2903E-05	5.28214E-05	6.95076E-05	6.94628E-05	7.44513E-05	7.26668E-05	2.89717E-06	2.89717E-06	7.84611E-05	2.89717E-06	2.31018E-05	2.23782E-05	3.28009E-05	0.000142358
3836003774495	383600	3774495	0.000180754	7.0894E-05	2.3478E-05	2.29943E-05	5.33938E-05	5.33115E-05	7.01525E-05	7.01073E-05	7.51421E-05	7.3341E-05	2.92405E-06	2.92405E-06	7.91891E-05	2.92405E-06	2.38211E-05	2.3075E-05	3.40388E-05	0.000147731
3836103774495	383610	3774495	0.00018282	7.1705E-05	2.37463E-05	2.32571E-05	5.40041E-05	5.39208E-05	7.09543E-05	7.09085E-05	7.60009E-05	7.41792E-05	2.95747E-06	2.95747E-06	8.00942E-05	2.95747E-06	2.45997E-05	2.38292E-05	3.53786E-05	0.000153545
3836203774495	383620	3774495	0.00018635	7.3089E-05	2.42048E-05	2.37061E-05	5.50468E-05	5.49619E-05	7.23243E-05	7.22776E-05	7.74684E-05	7.56115E-05	3.01457E-06	3.01457E-06	8.16406E-05	3.01457E-06	2.55971E-05	2.47954E-05	3.70555E-05	0.000160823
3836303774495	383630	3774495	0.00019147	7.5097E-05	2.48698E-05	2.43574E-05	5.65592E-05	5.64719E-05	7.43113E-05	7.42634E-05	7.95967E-05	7.76888E-05	3.0974E-06	3.0974E-06	8.38836E-05	3.0974E-06	2.68457E-05	2.60048E-05	3.91285E-05	0.00016982
3836403774495	383640	3774495	0.000197344	7.7401E-05	2.56328E-05	2.51047E-05	5.82944E-05	5.82044E-05	7.65912E-05	7.65418E-05	8.20387E-05	8.00723E-05	3.19242E-06	3.19242E-06	8.64572E-05	3.19242E-06	2.82359E-05	2.73515E-05	4.14413E-05	0.000179858
3836503774495	383650	3774495	0.00020479	8.0321E-05	2.66E-05	2.60519E-05	6.04939E-05	6.04006E-05	7.94811E-05	7.94298E-05	8.51342E-05	8.30936E-05	3.31288E-06	3.31288E-06	8.97193E-05	3.31288E-06	2.99025E-05	2.89658E-05	4.4209E-05	0.00019187
3836603774495	383660	3774495	0.00021343	8.371E-05	2.77223E-05	2.71512E-05	6.30463E-05	6.29491E-05	8.28346E-05	8.27812E-05	8.87263E-05	8.65995E-05	3.45266E-06	3.45266E-06	9.35048E-05	3.45266E-06	3.17986E-05	3.08026E-05	4.73683E-05	0.000205582
3836703774495	383670	3774495	0.000224227	8.7945E-05	2.91247E-05	2.85246E-05	6.62355E-05	6.61333E-05	8.70248E-05	8.69687E-05	9.32145E-05	9.09802E-05	3.62731E-06	3.62731E-06	9.82348E-05	3.62731E-06	3.41056E-05	3.30373E-05	5.12019E-05	0.00022222
3836803774495	383680	3774495	0.000238383	9.3497E-05	3.09633E-05	3.03254E-05	7.0417E-05	7.03084E-05	9.25188E-05	9.24591E-05	9.90992E-05	9.67238E-05	3.85631E-06	3.85631E-06	0.000104436	3.85631E-06	3.7035E-05	3.5875E-05	5.6054E-05	0.000243278
3836903774495	383690	3774495	0.000255421	0.00010018	3.31765E-05	3.24929E-05	7.54503E-05	7.53338E-05	9.91318E-05	9.90678E-05	0.000106182	0.000103637	4.13195E-06	4.13195E-06	0.000111901	4.13195E-06	4.05205E-05	3.92513E-05	6.1827E-05	0.000268334
3837003774495	383700	3774495	0.00027432	0.00010759	3.56312E-05	3.4897E-05	8.10327E-05	8.09076E-05	0.000106466	0.000106398	0.000114039	0.000111305	4.43766E-06	4.43766E-06	0.000120181	4.43766E-06	4.43613E-05	4.29718E-05	6.82247E-05	0.0002961
3837103774495	383710	3774495	0.000297143	0.00011654	3.85957E-05	3.78005E-05	8.77746E-05	8.76391E-05	0.000115324	0.00011525	0.000123527	0.000120566	4.80687E-06	4.80687E-06	0.00013018	4.80687E-06	4.89178E-05	4.73856E-05	7.57834E-05	0.000328905
3837203774495	383720	3774495	0.000320523	0.00012571	4.16325E-05	4.07747E-05	9.4681E-05	9.45349E-05	0.000124398	0.000124318	0.000133246	0.000130052	5.18509E-06	5.18509E-06	0.000140423	5.18509E-06	5.36752E-05	5.1994E-05	8.37403E-05	0.000363439
3837303774495	383730	3774495	0.000342376	0.00013428	4.4471E-05	4.35547E-05	0.000101136	0.00010098	0.00013288	0.000132794	0.000142331	0.000138919	5.53861E-06	5.53861E-06	0.000149997	5.53861E-06	5.81814E-05	5.63591E-05	9.14212E-05	0.000396774
3837403774495	383740	3774495	0.000368316	0.00014446	4.78403E-05	4.68547E-05	0.000108799	0.000108631	0.000142947	0.000142855	0.000153115	0.000149445	5.95824E-06	5.95824E-06	0.000161361	5.95824E-06	6.34665E-05	6.14592E-05	0.000100412	0.000435797
3837503774495	383750	3774495	0.000399331	0.00015662	5.18688E-05	5.08002E-05	0.00011796	0.000117778	0.000154985	0.000154885	0.000166008	0.000162029	6.45997E-06	6.45997E-06	0.000174949	6.45997E-06	6.96731E-05	6.74908E-05	0.00011104	0.00048192
3837603774495	383760	3774495	0.00043649	0.0001712	5.66953E-05	5.55272E-05	0.000128937	0.000128738	0.000169406	0.000169297	0.000181455	0.000177106	7.06108E-06	7.06108E-06	0.000191228	7.06108E-06	7.7073E-05	7.46589E-05	0.000123663	0.000536707
3837703774495	383770	3774495	0.000482451	0.00018922	6.26652E-05	6.1374E-05	0.000142514	0.000142294	0.000187244	0.000187123	0.000200562	0.000195755	7.80459E-06	7.80459E-06	0.000211364	7.80459E-06	8.61537E-05	8.34552E-05	0.000139143	0.000603888
3837803774495	383780	3774495	0.000545325	0.00021388	7.08318E-05	6.93724E-05	0.000161086	0.000160838	0.000211646	0.00021151	0.0002267	0.000221266	8.8217E-06	8.8217E-06	0.000238909	8.8217E-06	9.84813E-05	9.53967E-05	0.00016013	0.000694976
3837903774495	383790	3774495	0.000625471	0.00024532	8.1242E-05	7.956815E-05	0.000184761	0.000184476	0.000242752	0.000242595	0.000260018	0.000253785	1.01182E-05	1.01182E-05	0.000274022	1.01182E-05	0.000114128	0.000110553	0.000186748	0.000810501
3838003774495	383800	3774495	0.000728064	0.00028556	9.45677E-05	9.26192E-05	0.000215067	0.000214735	0.000282569	0.000282387	0.000302667	0.000295412	1.17779E-05	1.17779E-05	0.000318968	1.17779E-05	0.00013409	0.00012989	0.000220688	0.0009578
3838103774495	383810	3774495	0.000861914	0.00033805	0.000111953	0.000109647	0.000254605	0.000254212	0.000334518	0.000334302	0.00035831	0.000349722	1.39432E-05	1.39432E-05	0.000377608	1.39432E-05	0.000160062	0.000155049	0.00026482	0.001149337
3838203774495	383820	3774495	0.001038814	0.00040744	0.000134931	0.000132151	0.000306861	0.000306387	0.000403175	0.000402915	0.000431851	0.00042149	1.68049E-05	1.68049E-05	0.000455109	1.68049E-05	0.000194308	0.000188222	0.000322978	0.001401749
3838303774495	383830	3774495	0.001247664	0.00048935	0.000162058	0.000158719	0.000368554	0.000367985	0.000484232	0.000483919	0.000518673	0.00050624	2.01834E-05	2.01834E-05	0.000546607	2.01834E-05	0.00023469	0.000227339	0.000391522	0.001699234
3838503774495	383850	3774495	0.001848345	0.00072495	0.00024008	0.000235134	0.000545992	0.00054515	0.000717362	0.000716899	0.000768385	0.000749967	2.99006E-05	2.99006E-05	0.000809768	2.99006E-05	0.000350565	0.000339585	0.00058802	0.002552048
3838603774495	383860	3774495	0.002246185	0.00088099	0.000291755	0.000285744	0.000663512	0.000662488	0.000871768	0.000871206	0.000933773	0.000911391	3.63365E-05	3.63365E-05	0.000984064	3.63365E-05	0.000427175	0.000413795	0.000717805	0.003115323
3838703774495	383870	3774495	0.002721477	0.0010674	0.000353491	0.000346208	0.000803911	0.000802671	0.001056234	0.001055553	0.001131359	0.001104241	4.40253E-05	4.40253E-05	0.001192291	4.40253E-05	0.000518621	0.000502377	0.000872642	0.003787326
3838803774495	383880	3774495	0.003315233	0.00130028	0.000430613	0.000421741	0.000979304	0.000977793	0.001286677	0.001285847	0.001378192	0.001345157	5.36304E-05	5.36304E-05	0.001452418	5.36304E-05	0.0006328	0.00061298	0.001065937	0.004626242
3838903774495	383890	3774495	0.004114506	0.00161377	0.00053443	0.000523419	0.001215405	0.00121353	0.001596883	0.001595853	0.001710462	0.001669463	6.65603E-05	6.65603E-05	0.001802583	6.65603E-05	0.000786458	0.000761825	0.001326066	0.005755218
3839003774495	383900	3774495	0.005232497	0.00205226	0.000679645	0.000665642	0.001545654	0.001543269	0.002030788	0.002029477	0.002175227	0.002123088	8.4646E-05	8.4646E-05	0.00229238	8.4646E-05	0.001001353	0.000969988	0.001689879	0.007334193
3839103774495	383910	3774495	0.00330167	0.00129496	0.000428852	0.000420016	0.000975297	0.000973793	0.001281413	0.001280586	0.001372554	0.001339654	5.3411E-05	5.3411E-05	0.001446476	5.3411E-05	0.000630459	0.000610712	0.001061898	0.00460871
3829703774505	382970	3774505	0.000101488	3.9805E-05	1.31822E-05	1.29106E-05	2.9979E-05	2.99327E-05	3.93885E-05	3.9363E-05	4.219E-05	4.11787E-05	1.64176E-06	1.64176E-06	4.44622E-05	1.64176E-06	1.02934E-05	9.97097E-06	1.07541E-05	4.66736E-05
3829803774505	382980	3774505	0.000106212	4.1658E-05	1.37958E-05	1.35116E-05	3.13746E-05	3.13262E-05	4.12221E-05	4.11955E-05	4.4154E-05	4.30957E-05	1.71819E-06	1.71819E-06	4.65321E-05	1.71819E-06	1.05248E-05	1.01951E-05	1.09849E-05	4.76754E-05
3829903774505	382990	3774505	0.000110892	4.3493E-05	1.44037E-05	1.41069E-05	3.27569E-05	3.27064E-05	4.30383E-05	4.30105E-05	4.60994E-05	4.49944E-05	1.7939E-06	1.7939E-06	4.85822E-05	1.7939E-06	1.07293E-05	1.03932E-05	1.11886E-05	4.85594E-05
3830003774505	383000	3774505	0.000115967	4.5484E-05	1.50628E-05	1.47525E-05	3.4256E-05	3.42032E-05	4.50079E-05	4.49789E-05	4.82091E-05	4.70536E-05	1.87599E-06	1.87599E-06	5.08055E-05	1.87599E-06	1.09428E-05	1.06E-05	1.14013E-05	4.94826E-05
3830103774505	383010	3774505	0.000124572	4.8859E-05	1.61805E-05	1.58471E-05	3.67978E-05	3.6741E-05	4.83475E-05	4.83163E-05	5.17862E-05	5.05449E-05	2.01519E-06	2.01519E-06	5.45753E-05	2.01519E-06	1.14002E-05	1.10431E-05	1.1854E-05	5.1447E-05
3830203774505	383020	3774505	0.000134622	5.2801E-05	1.7486E-05	1.71257E-05	3.97668E-05	3.97054E-05	5.22484E-05	5.22147E-05	5.59645E-05	5.46231E-05	2.17778E-06	2.17778E-06	5.89786E-05	2.17778E-06	1.19151E-05	1.15419E-05	1.23586E-05	5.36373E-05
3830303774505	383030	3774505	0.000144781	5.6785E-05	1.88055E-05	1.8418E-05	4.27676E-05	4.27016E-05	5.6191E-05	5.61548E-05	6.01876E-05	5.8745E-05	2.34212E-06	2.34212E-06	6.34292E-05	2.34212E-06	1.23851E-05	1.19971E-05	1.28203E-05	5.56409E-05
3830403774505	383040	3774505	0.000154131	6.0452E-05	2.002E-05	1.96075E-05	4.55296E-05	4.54594E-05	5.982E-05	5.97814E-05	6.40747E-05	6.25388E-05	2.49338E-06	2.49338E-06	6.75256E-05	2.49338E-06	1.2751E-05	1.23516E-05	1.31869E-05	5.72321E-05
3830503774505	383050	3774505	0.000164488	6.4514E-05	2.13652E-05	2.0925E-05	4.85888E-05	4.85139E-05	6.38394E-05	6.37982E-05	6.83799E-05	6.67409E-05	2.66091E-06	2.66091E-06	7.20627E-05	2.66091E-06	1.31367E-05	1.27252E-05	1.35716E-05	5.89018E-05
3830603774505	383060	3774505	0.000177386	6.9573E-05	2.30405E-05	2.25658E-05	5.23989E-05	5.2318E-05	6.88453E-05	6.88009E-05	7.37419E-05	7.19743E-05	2.86956E-06	2.86956E-06	7.77135E-05	2.86956E-06	1.36246E-05	1.31979E-05	1.40491E-05	6.09742E-05
3830703774505	383070	3774505	0.00019182	7.5234E-05	2.49153E-05	2.4402E-05	5.66626E-05	5.65752E-05	7.44473E-05	7.43993E-05	7.97424E-05	7.7831E-05	3.10306E-06	3.10306E-06	8.40371E-05	3.10306E-06	1.41359E-05	1.36931E-05	1.45447E-05	6.31252E-05
3830803774505	383080	3774505	0.000206856	8.1132E-05	2.68683E-05	2.63148E-05	6.11042E-05	6.10099E-05	8.02829E-05	8.02311E-05	8.5993E-05	8.39318E-05	3.3463E-06	3.3463E-06	9.06244E-05	3.3463E-06	1.46203E-05	1.41623E-05	1.50268E-05	6.52173E-05

			KMMass Grading / Excavation	KMMass Grading / Excavation	KMDrainage / Utilities Trenching	KMFoundations / Concrete Pads	KMBuilding / Structure Construction	KMAsphalt Paving	KMArchitectural Coating	KMLandscaping or Other Finishing	KMWaterside Construction (Piles)	EWNDemolition	EWNSite Grubbing / Prep	EWNDrainage / Utilities Trenching	EWNDrainage / Utilities Trenching	EWNDrainage / Utilities Trenching	EWNFoundation s / Concrete Pads	EWNBuilding / Structure Construction	EWNAsphalt Paving	EWNLandscaping or Other Finishing	EWNWaterside Construction (Piles)
Unique Identifier	X (UTM)	Y (UTM)	2025	2026	2026	2026	2026	2026	2026	2026	2026	2027	2027	2027	2028	2029	2029	2029	2029	2029	2029
3832303774495	383230	3774495	6.58547E-05	6.51732E-05	2.34043E-05	1.23854E-05	4.25397E-05	1.36663E-06	1.36663E-06	4.39063E-05	1.36663E-06	8.22345E-05	4.48189E-06	1.05243E-05	1.03211E-05	1.01075E-05	8.755E-06	1.9011E-05	1.35253E-06	1.96872E-05	1.35253E-06
3832403774495	383240	3774495	6.69298E-05	6.62371E-05	2.37863E-05	1.25876E-05	4.32341E-05	1.38894E-06	1.38894E-06	4.4623E-05	1.38894E-06	8.28394E-05	4.51485E-06	1.06017E-05	1.0397E-05	1.01819E-05	8.8194E-06	1.91508E-05	1.36248E-06	1.9832E-05	1.36248E-06
3832503774495	383250	3774495	6.80347E-05	6.73306E-05	2.4179E-05	1.27954E-05	4.39478E-05	1.41187E-06	1.41187E-06	4.53597E-05	1.41187E-06	8.34443E-05	4.54782E-06	1.06791E-05	1.04729E-05	1.02562E-05	8.88379E-06	1.92906E-05	1.37242E-06	1.99768E-05	1.37242E-06
3832603774495	383260	3774495	6.92143E-05	6.8498E-05	2.45982E-05	1.30173E-05	4.47098E-05	1.43635E-06	1.43635E-06	4.61462E-05	1.43635E-06	8.41104E-05	4.58413E-06	1.07644E-05	1.05565E-05	1.03381E-05	8.95471E-06	1.94446E-05	1.38338E-06	2.01363E-05	1.38338E-06
3832703774495	383270	3774495	7.04834E-05	6.9754E-05	2.50493E-05	1.3256E-05	4.55296E-05	1.46269E-06	1.46269E-06	4.69923E-05	1.46269E-06	8.48608E-05	4.62502E-06	1.08604E-05	1.06507E-05	1.04303E-05	9.0346E-06	1.96181E-05	1.39572E-06	2.0316E-05	1.39572E-06
3832903774495	383290	3774495	7.29023E-05	7.21478E-05	2.59089E-05	1.37109E-05	4.70921E-05	1.51288E-06	1.51288E-06	4.8605E-05	1.51288E-06	8.60399E-05	4.68929E-06	1.10113E-05	1.07987E-05	1.05753E-05	9.16014E-06	1.98907E-05	1.41512E-06	2.05983E-05	1.41512E-06
3833003774495	383300	3774495	7.39624E-05	7.3197E-05	2.62857E-05	1.39103E-05	4.77769E-05	1.53488E-06	1.53488E-06	4.93118E-05	1.53488E-06	8.63539E-05	4.7064E-06	1.10515E-05	1.08381E-05	1.06138E-05	9.19356E-06	1.99633E-05	1.42028E-06	2.06734E-05	1.42028E-06
3833103774495	383310	3774495	7.503E-05	7.42535E-05	2.66651E-05	1.41111E-05	4.84666E-05	1.55704E-06	1.55704E-06	5.00236E-05	1.55704E-06	8.66525E-05	4.72267E-06	1.10897E-05	1.08756E-05	1.06505E-05	9.22535E-06	2.00323E-05	1.42519E-06	2.07449E-05	1.42519E-06
3833203774495	383320	3774495	7.62171E-05	7.54283E-05	2.7087E-05	1.43343E-05	4.92333E-05	1.58167E-06	1.58167E-06	5.0815E-05	1.58167E-06	8.70966E-05	4.74688E-06	1.11466E-05	1.09313E-05	1.07051E-05	9.27263E-06	2.0135E-05	1.43249E-06	2.08512E-05	1.43249E-06
3833303774495	383330	3774495	7.7434E-05	7.66326E-05	2.75194E-05	1.45632E-05	5.00194E-05	1.60692E-06	1.60692E-06	5.16263E-05	1.60692E-06	8.75483E-05	4.7715E-06	1.12044E-05	1.0988E-05	1.07607E-05	9.32073E-06	2.02394E-05	1.43992E-06	2.09594E-05	1.43992E-06
3833603774495	383360	3774495	8.03979E-05	7.95658E-05	2.85728E-05	1.51206E-05	5.1934E-05	1.66843E-06	1.66843E-06	5.36024E-05	1.66843E-06	8.76785E-05	4.77859E-06	1.1221E-05	1.10043E-05	1.07767E-05	9.33459E-06	2.02695E-05	1.44207E-06	2.09905E-05	1.44207E-06
3833703774495	383370	3774495	8.10175E-05	8.0179E-05	2.8793E-05	1.52371E-05	5.23342E-05	1.68129E-06	1.68129E-06	5.40155E-05	1.68129E-06	8.72421E-05	4.7548E-06	1.11652E-05	1.09496E-05	1.0723E-05	9.28812E-06	2.01686E-05	1.43489E-06	2.0886E-05	1.43489E-06
3833803774495	383380	3774495	8.16595E-05	8.08145E-05	2.90212E-05	1.53579E-05	5.2749E-05	1.69461E-06	1.69461E-06	5.44436E-05	1.69461E-06	8.69588E-05	4.73936E-06	1.11289E-05	1.0914E-05	1.06882E-05	9.25796E-06	2.01031E-05	1.43023E-06	2.08182E-05	1.43023E-06
3833903774495	383390	3774495	8.25928E-05	8.1738E-05	2.93528E-05	1.55334E-05	5.33518E-05	1.71398E-06	1.71398E-06	5.50658E-05	1.71398E-06	8.71502E-05	4.7498E-06	1.11534E-05	1.0938E-05	1.07117E-05	9.27834E-06	2.01474E-05	1.43338E-06	2.0864E-05	1.43338E-06
3834003774495	383400	3774495	8.37798E-05	8.29128E-05	2.97747E-05	1.57566E-05	5.41186E-05	1.73861E-06	1.73861E-06	5.58572E-05	1.73861E-06	8.75713E-05	4.77275E-06	1.12073E-05	1.09909E-05	1.07635E-05	9.32317E-06	2.02447E-05	1.4403E-06	2.09649E-05	1.4403E-06
3834103774495	383410	3774495	8.49967E-05	8.41171E-05	3.02072E-05	1.59855E-05	5.49047E-05	1.76387E-06	1.76387E-06	5.66685E-05	1.76387E-06	8.80231E-05	4.79737E-06	1.12651E-05	1.10476E-05	1.0819E-05	9.37127E-06	2.03492E-05	1.44773E-06	2.1073E-05	1.44773E-06
3834203774495	383420	3774495	8.56835E-05	8.47968E-05	3.04513E-05	1.61147E-05	5.53483E-05	1.77812E-06	1.77812E-06	5.71265E-05	1.77812E-06	8.78852E-05	4.78986E-06	1.12475E-05	1.10303E-05	1.08021E-05	9.3566E-06	2.03173E-05	1.44547E-06	2.104E-05	1.44547E-06
3834303774495	383430	3774495	8.64525E-05	8.55578E-05	3.07245E-05	1.62593E-05	5.58451E-05	1.79408E-06	1.79408E-06	5.76391E-05	1.79408E-06	8.7824E-05	4.78652E-06	1.12397E-05	1.10226E-05	1.07945E-05	9.35008E-06	2.03031E-05	1.44446E-06	2.10254E-05	1.44446E-06
3834403774495	383440	3774495	8.72065E-05	8.6304E-05	3.09925E-05	1.64011E-05	5.63321E-05	1.80973E-06	1.80973E-06	5.81419E-05	1.80973E-06	8.77551E-05	4.78276E-06	1.12308E-05	1.1014E-05	1.07861E-05	9.34274E-06	2.02872E-05	1.44332E-06	2.10089E-05	1.44332E-06
3834503774495	383450	3774495	8.79531E-05	8.70429E-05	3.12578E-05	1.65415E-05	5.68144E-05	1.82522E-06	1.82522E-06	5.86396E-05	1.82522E-06	8.76862E-05	4.77901E-06	1.1222E-05	1.10053E-05	1.07776E-05	9.3354E-06	2.02713E-05	1.44219E-06	2.09924E-05	1.44219E-06
3834603774495	383460	3774495	8.87295E-05	8.78113E-05	3.15338E-05	1.66876E-05	5.73159E-05	1.84133E-06	1.84133E-06	5.91573E-05	1.84133E-06	8.76708E-05	4.77817E-06	1.12201E-05	1.10034E-05	1.07757E-05	9.33377E-06	2.02677E-05	1.44194E-06	2.09887E-05	1.44194E-06
3834703774495	383470	3774495	9.00808E-05	8.91486E-05	3.2014E-05	1.69417E-05	5.81888E-05	1.86937E-06	1.86937E-06	6.00582E-05	1.86937E-06	8.82374E-05	4.80905E-06	1.12926E-05	1.10745E-05	1.08454E-05	9.39409E-06	2.03987E-05	1.45126E-06	2.11243E-05	1.45126E-06
3834803774495	383480	3774495	9.1559E-05	9.06115E-05	3.25394E-05	1.72197E-05	5.91437E-05	1.90005E-06	1.90005E-06	6.10437E-05	1.90005E-06	8.89342E-05	4.84703E-06	1.13817E-05	1.11619E-05	1.0931E-05	9.46828E-06	2.05598E-05	1.46272E-06	2.12912E-05	1.46272E-06
3834903774495	383490	3774495	9.30298E-05	9.2067E-05	3.30621E-05	1.74963E-05	6.00937E-05	1.93057E-06	1.93057E-06	6.20243E-05	1.93057E-06	8.9608E-05	4.88375E-06	1.1468E-05	1.12465E-05	1.10138E-05	9.54001E-06	2.07156E-05	1.4738E-06	2.14525E-05	1.4738E-06
3835003774495	383500	3774495	9.4396E-05	9.34191E-05	3.35476E-05	1.77533E-05	6.09762E-05	1.95892E-06	1.95892E-06	6.29352E-05	1.95892E-06	9.01899E-05	4.91547E-06	1.15424E-05	1.13195E-05	1.10853E-05	9.60196E-06	2.08501E-05	1.48337E-06	2.15918E-05	1.48337E-06
3835103774495	383510	3774495	9.58966E-05	9.49042E-05	3.40809E-05	1.80355E-05	6.19456E-05	1.99006E-06	1.99006E-06	6.39356E-05	1.99006E-06	9.08867E-05	4.95344E-06	1.16316E-05	1.1407E-05	1.1171E-05	9.67615E-06	2.10112E-05	1.49483E-06	2.17586E-05	1.49483E-06
3835203774495	383520	3774495	9.69716E-05	9.59681E-05	3.4463E-05	1.82377E-05	6.264E-05	2.01237E-06	2.01237E-06	6.46524E-05	2.01237E-06	9.1193E-05	4.97014E-06	1.16708E-05	1.14454E-05	1.12086E-05	9.70875E-06	2.1082E-05	1.49987E-06	2.18319E-05	1.49987E-06
3835303774495	383530	3774495	9.80766E-05	9.70616E-05	3.48556E-05	1.84455E-05	6.33538E-05	2.0353E-06	2.0353E-06	6.53891E-05	2.0353E-06	9.15299E-05	4.9885E-06	1.17139E-05	1.14877E-05	1.125E-05	9.74462E-06	2.11599E-05	1.50541E-06	2.19126E-05	1.50541E-06
3835403774495	383540	3774495	9.93233E-05	9.82954E-05	3.52987E-05	1.868E-05	6.41591E-05	2.06118E-06	2.06118E-06	6.62203E-05	2.06118E-06	9.19893E-05	5.01354E-06	1.17727E-05	1.15454E-05	1.13065E-05	9.79353E-06	2.12661E-05	1.51297E-06	2.20226E-05	1.51297E-06
3835503774495	383550	3774495	0.00010051	9.94702E-05	3.57206E-05	1.89032E-05	6.49259E-05	2.08581E-06	2.08581E-06	6.70117E-05	2.08581E-06	9.23951E-05	5.03565E-06	1.18247E-05	1.15963E-05	1.13564E-05	9.83674E-06	2.13599E-05	1.51964E-06	2.21197E-05	1.51964E-06
3835603774495	383560	3774495	0.000101951	0.000100896	3.62327E-05	1.91742E-05	6.58567E-05	2.11571E-06	2.11571E-06	6.79724E-05	2.11571E-06	9.3023E-05	5.06987E-06	1.1905E-05	1.16751E-05	1.14335E-05	9.90358E-06	2.1505E-05	1.52997E-06	2.227E-05	1.52997E-06
3835703774495	383570	3774495	0.000103721	0.000102647	3.68615E-05	1.9507E-05	6.69996E-05	2.15243E-06	2.15243E-06	6.9152E-05	2.15243E-06	9.39341E-05	5.11953E-06	1.20216E-05	1.17895E-05	1.15455E-05	1.00006E-05	2.17157E-05	1.54495E-06	2.24882E-05	1.54495E-06
3835803774495	383580	3774495	0.000105774	0.000104679	3.75911E-05	1.98931E-05	6.83258E-05	2.19504E-06	2.19504E-06	7.05208E-05	2.19504E-06	9.50903E-05	5.18255E-06	1.21696E-05	1.19346E-05	1.16876E-05	1.01237E-05	2.1983E-05	1.56397E-06	2.27649E-05	1.56397E-06
3835903774495	383590	3774495	0.000108207	0.000107088	3.84561E-05	2.03508E-05	6.98979E-05	2.24554E-06	2.24554E-06	7.21435E-05	2.24554E-06	9.65604E-05	5.26267E-06	1.23577E-05	1.21191E-05	1.18683E-05	1.02802E-05	2.23228E-05	1.58815E-06	2.31169E-05	1.58815E-06
3836003774495	383600	3774495	0.000112291	0.000111129	3.99074E-05	2.11189E-05	7.25359E-05	2.33029E-06	2.33029E-06	7.48662E-05	2.33029E-06	9.94624E-05	5.42083E-06	1.27291E-05	1.24833E-05	1.2225E-05	1.05891E-05	2.29937E-05	1.63588E-06	2.38116E-05	1.63588E-06
3836103774495	383610	3774495	0.000116711	0.000115503	4.14781E-05	2.19501E-05	7.53908E-05	2.42201E-06	2.42201E-06	7.78128E-05	2.42201E-06	0.000102602	5.59192E-06	1.31309E-05	1.28773E-05	1.26109E-05	1.09234E-05	2.37194E-05	1.68751E-06	2.45632E-05	1.68751E-06
3836203774495	383620	3774495	0.000122243	0.000120978	4.34442E-05	2.29905E-05	7.89643E-05	2.53681E-06	2.53681E-06	8.15011E-05	2.53681E-06	0.000106637	5.81185E-06	1.36473E-05	1.33838E-05	1.31068E-05	1.1353E-05	2.46523E-05	1.75388E-06	2.55292E-05	1.75388E-06
3836303774495	383630	3774495	0.000129082	0.000127746	4.58746E-05	2.42766E-05	8.33818E-05	2.67872E-06	2.67872E-06	8.60605E-05	2.67872E-06	0.000111706	6.0881E-06	1.4296E-05	1.40199E-05	1.37299E-05	1.18926E-05	2.58241E-05	1.83724E-06	2.67427E-05	1.83724E-06
3836403774495	383640	3774495	0.000136711	0.000135297	4.85862E-05	2.57116E-05	8.83104E-05	2.83706E-06	2.83706E-06	9.11475E-05	2.83706E-06	0.000117341	6.39524E-06	1.50172E-05	1.47272E-05	1.44225E-05	1.24926E-05	2.71269E-05	1.92993E-06	2.80919E-05	1.92993E-06
3836503774495	383650	3774495	0.000145842	0.000144333	5.18311E-05	2.74288E-05	9.42084E-05	3.02654E-06	3.02654E-06	9.72349E-05	3.02654E-06	0.000124094	6.76331E-06	1.58815E-05	1.55748E-05	1.52526E-05	1.32116E-05	2.86881E-05	2.04101E-06	2.97086E-05	2.04101E-06
3836603774495	383660	3774495	0.000156264	0.000154647	5.5535E-05	2.93889E-05	0.000100941	3.24282E-06	3.24282E-06	0.000104183	3.24282E-06	0.000131782	7.18228E-06	1.68654E-05	1.65397E-05	1.61974E-05	1.403E-05	3.04653E-05	2.16744E-06	3.1549E-05	2.16744E-06
3836703774495	383670	3774495	0.000168911	0.000167163	6.00296E-05	3.17674E-05	0.00010911	3.50527E-06	3.50527E-06	0.000112615	3.50527E-06	0.000141123	7.6914E-06	1.80609E-05	1.77121E-05	1.73456E-05	1.50245E-05	3.26248E-05	2.32108E-06	3.37854E-05	2.32108E-06
3836803774495	383680	3774495	0.000184917	0.000183004	6.57182E-05	3.47778E-05	0.00011945	3.83744E-06	3.83744E-06	0.000123287	3.83744E-06	0.000153007	8.33906E-06	1.95817E-05	1.92035E-05	1.88062E-05	1.62897E-05	3.53721E-05	2.51653E-06	3.66303E-05	2.51653E-06
3836903774495	383690	3774495	0.000203962	0.000201851	7.24866E-05	3.83596E-05	0.000131752	4.23266E-06	4.23266E-06	0.000135985	4.23266E-06	0.000167126	9.10858E-06	2.13887E-05	2.09756E-05	2.05416E-05	1.77929E-05	3.86361E-05	2.74875E-06	4.00105E-05	2.74875E-06
3837003774495	383700	3774495	0.000225068	0.000222738	7.99873E-05	4.2329E-05	0.000145385	4.67065E-06	4.67065E-06	0.000150056	4.67065E-06	0.000182685	9.95655E-06	2.33798E-05	2.29284E-05	2.24539E-05	1.94493E-05	4.2233E-05	3.00465E-06	4.37353E-05	3.00465E-06
3837103774495	383710	3774495	0.000250003	0.000247416	8.88491E-05	4.70186E-05	0.000161493	5.18811E-06	5.18811E-06	0.000166681	5.18811E-06	0.000201214	1.09664E-05	2.57512E-05	2.5254E-05	2.47314E-05	2.1422E-05	4.65166E-05	3.30941E-06	4.81714E-05	3.30941E-06
3837203774495	383720	3774495	0.000276252	0.000273393	9.81779E-05	5.19554E-05	0.000178449	5.73284E-06	5.73284E-06	0.000184181	5.73284E-06	0.000220356	1.20097E-05	2.8201E-05	2.76564E-05	2.70842E-05	2.346E-05	5.09419E-05	3.62424E-06	5.2754E-05	3.62424E-06
3837303774495	383730	3774495	0.000301591	0.00029847	0.000107183	5.67208E-05	0.000194816	6.25867E-06	6.25867E-06	0.000201075	6.25867E-06	0.000238518	1.29996E-05	3.05254E-05	2.99359E-05	2.93165E-05	2.53936E-05	5.51406E-05	3.92296E-06	5.71021E-05	3.92296E-06
3837403774495	383740	3774495	0.000331252	0.000327824	0.000117724	6.22993E-05	0.000213976	6.8742E-06	6.8742E-06	0.00022085	6.8742E-06	0.000259758	1.41572E-05	3.32437E-05	3.26017E-05	3.19272E-05	2.76549E-05	6.00509E-05	4.2723E-06	6.2187E-05	4.2723E-06
3837503774495	383750	3774495	0.000366311	0.00036252	0.000130184	6.88929E-05	0.000236623	7.60175E-06	7.60175E-06	0.000244225	7.60175E-06	0.000284888	1.55268E-05	3.64598E-05	3.57557E-05	3.50159E-05	3.03303E-05	6.58604E-05	4.68561E-06	6.82032E-05	4.68561E-06
3837603774495	383760	3774495	0.000407954	0.000403732	0.000144984	7.67249E-05	0.000263523	8.46595E-06	8.46595E-06	0.000271989	8.46595E-06	0.000314765	1.71551E-05	4.02834E-05	3.95055E-05	3.86881E-05	3.35111E-05	7.27673E-05	5.177E-06	7.53558E-05	5.177E-06
3837703774495	383770	3774495	0.00045902	0.000454269	0.000163132	8.63288E-05	0.000296509	9.52566E-06	9.52566E-06	0.000306035	9.52566E-06	0.000351457	1.91548E-05	4.49792E-05	4.41106E-05	4.31979E-05	3.74174E-05	8.12497E-05	5.78048E-06	8.41399E-05	5.78048E-06
3837803774495	383780	3774495	0.000528256	0.000522789	0.000187738	9.93503E-05	0.000341234	1.09625E-05	1.09625E-05	0.000352196	1.09625E-05	0.000401272	2.18698E-05	5.13545E-05	5.03628E-05	4.93208E-05	4.2721E-05	9.2766E-05	6.5998E-06	9.60659E-05	6.5998E-06
3837903774495	383790	3774495	0.000616067	0.000609692	0.000218946	0.000115865	0.000397956	1.27847E-05	1.27847E-05	0.000410741	1.27847E-05	0.000464525	2.53172E-05	5.94496E-05	5.83016E-05	5.70953E-05	4.94551E-05	0.000107389	7.64014E-06	0.000111209	7.64014E-06
3838003774495	383800	3774495	0.00072803	0.000720496	0.000258736	0.000136922	0.00047028	1.51082E-05	1.51082E-05	0.000485388	1.51082E-05	0.000545221	2.97152E-05	6.9777E-05	6.84295E-05	6.70136E-05	5.80463E-05	0.000126044	8.96735E-06	0.000130528	8.96735E-06
3838103774495	383810	3774495	0.000873618	0.000864577	0.000310477	0.000164303	0.000564324	1.81295E-05	1.81295E-05	0.000582454	1.81295E-05	0.000650227	3.54382E-05	8.32156E-05	8.16086E-05	7.992E-05	6.92256E-05	0.000150319	1.06944E-05	0.000155666	1.06944E-05
3838203774495	383820	3774495	0.001065479	0.001054452	0.000378663	0.000200387	0.000688259	2.2111E-05	2.2111E-05	0.00071037	2.2111E-05	0.000788701	4.29852E-05	0.000100937	9.89881E-05	9.694E-05	8.39681E-05	0.000182332	1.29719E-05	0.000188818	1.29719E-05
3838303774495	383830	3774495	0.001291599	0.001278232	0.000459024	0.000242914	0.000834324	2.68035E-05	2.68035E-05	0.000861128	2.68035E-05	0.000951983	5.18843E-05	0.000121834	0.000119481	0.000117009	0.000101352	0.000220079	1.56574E-05	0.000227908	1.56574E-05
3838503774495	383850	3774495	0.001939829	0.001919753	0.0006894	0.000364828	0.001253056	4.02557E-05	4.02557E-05	0.001293312	4.02557E-05	0.001420513	7.74198E-05	0.000181796	0.000178286	0.000174597	0.000151233	0.000328394	2.33634E-05	0.000340076	2.33634E-05
3838603774495	383860	3774495	0.002367978	0.002343471	0.000841561	0.000445351	0.001529624	4.91407E-05	4.91407E-05	0.001578765	4.91407E-05	0.00173027	9.4302E-05	0.000221439	0.000217163	0.000212669	0.000184211	0.000400004	2.84581E-05	0.000414233	2.84581E-05
3838703774495	383870	3774495	0.002878772	0.002848979	0.001023093	0.000541417	0.001859578	5.97408E-05	5.97408E-05	0.001919319	5.97408E-05	0.002099996	0.000114452	0.000268756	0.000263566	0.000258113	0.000223574	0.000485477	3.4539E-05	0.000502746	3.4539E-05
3838803774495	383880	3774495	0.003516437	0.003480046	0.001249714	0.000661344	0.002271486	7.29738E-05	7.29738E-05	0.002344459	7.29738E-05	0.002561642	0.000139613	0.000327837	0.000321506	0.000314854	0.000272722	0.0005922	4.21318E-05	0.000613266	4.21318E-05
3838903774495	383890	3774495	0.004374579	0.004329307	0.001554691	0.000822737	0.002825813	9.07821E-05	9.07821E-05	0.002916595	9.07821E-05	0.003182918	0.000173473	0.000407348	0.000399481	0.000391216	0.000338866	0.000735827	5.23501E-05	0.000762002	5.23501E-05
3839003774495	383900	3774495	0.005574769	0.005517075	0.001981229	0.001048459	0.00360109	0.000115689	0.000115689	0.003716779	0.000115689	0.004051817	0.000220829	0.000518549	0.000508535	0.000498013	0.000431372	0.000936698	6.6641E-05	0.000970019	6.6641E-05
3839103774495	383910	3774495	0.003503111	0.003466857	0.001244978	0.000658838	0.002262877	7.26972E-05	7.26972E-05	0.002335575	7.26972E-05	0.00255201	0.000139088	0.000326604	0.000320297	0.00031367	0.000271697	0.000589973	4.19734E-05	0.00061096	4.19734E-05
3829703774505	382970	3774505	3.54769E-05	3.51097E-05	1.26082E-05	6.67222E-06	2.29167E-05	7.36223E-07	7.36223E-07	2.3653E-05	7.36223E-07	4.55199E-05	2.48089E-06	5.82561E-06	5.71311E-06	5.5949E-06	4.84622E-06	1.05233E-05	7.48675E-07	1.08976E-05	7.48675E-07
3829803774505	382980	3774505	3.62384E-05	3.58634E-05	1.28788E-05	6.81543E-06	2.34086E-05	7.52026E-07	7.52026E-07	2.41607E-05	7.52026E-07	4.65536E-05	2.53723E-06	5.9579E-06	5.84284E-06	5.72195E-06	4.95627E-06	1.07623E-05	7.65676E-07	1.11451E-05	7.65676E-07
3829903774505	382990	3774505	3.69103E-05	3.65283E-05	1.31176E-05	6.9418E-06	2.38427E-05	7.65969E-07	7.65969E-07	2.46086E-05	7.65969E-07	4.74571E-05	2.58647E-06	6.07353E-06	5.95624E-06	5.833E-06	5.05246E-06	1.09711E-05	7.80536E-07	1.13614E-05	7.80536E-07
3830003774505	383000	3774505	3.76121E-05	3.72228E-05	1.3367E-05	7.07378E-06	2.4296E-05	7.80533E-07	7.80533E-07	2.50765E-05	7.80533E-07	4.84066E-05	2.63822E-06	6.19504E-06	6.0754E-06	5.9497E-06	5.15355E-06	1.11906E-05	7.96152E-07	1.15887E-05	7.96152E-07
3830103774505	383010	3774505	3.91052E-05	3.87005E-05	1.38977E-05	7.3546E-06	2.52605E-05	8.11519E-07	8.11519E-07	2.6072E-05	8.11519E-07	5.04509E-05	2.74964E-06	6.45667E-06	6.33199E-06	6.20097E-06	5.3712E-06	1.16632E-05	8.29776E-07	1.20781E-05	8.29776E-07
3830203774505	383020	3774505	4.077E-05	4.03481E-05	1.44894E-05	7.66771E-06	2.63359E-05	8.46068E-07	8.46068E-07	2.7182E-05	8.46068E-07	5.27556E-05	2.87525E-06	6.75163E-06	6.62125E-06	6.48425E-06	5.61657E-06	1.2196E-05	8.67682E-07	1.26299E-05	8.67682E-07
3830303774505	383030	3774505	4.2293E-05	4.18554E-05	1.50306E-05	7.95415E-06	2.73197E-05	8.77673E-07	8.77673E-07	2.81974E-05	8.77673E-07	5.48689E-05	2.99043E-06	7.02209E-06	6.88648E-06	6.744E-06	5.84156E-06	1.26846E-05	9.0244E-07	1.31358E-05	9.0244E-07
3830403774505	383040	3774505	4.35025E-05	4.30523E-05	1.54604E-05	8.18161E-06	2.8101E-05	9.02772E-07	9.02772E-07	2.90037E-05	9.02772E-07	5.64998E-05	3.07931E-06	7.23081E-06	7.09117E-06	6.94445E-06	6.01519E-06	1.30616E-05	9.29264E-07	1.35263E-05	9.29264E-07
3830503774505	383050	3774505	4.47717E-05	4.43083E-05	1.59115E-05	8.4203E-06	2.89208E-05	9.2911E-07	9.2911E-07	2.98499E-05	9.2911E-07	5.8215E-05	3.17279E-06	7.45031E-06	7.30644E-06	7.15526E-06	6.19779E-06	1.34581E-05	9.57473E-07	1.39369E-05	9.57473E-07
3830603774505	383060	3774505	4.63469E-05	4.58673E-05	1.64713E-05	8.71656E-06	2.99384E-05	9.618E-07	9.618E-07	3.09002E-05	9.618E-07	6.03972E-05	3.29172E-06	7.72959E-06	7.58032E-06	7.42348E-06	6.43011E-06	1.39626E-05	9.93364E-07	1.44593E-05	9.93364E-07
3830703774505	383070	3774505	4.79819E-05	4.74853E-05	1.70524E-05	9.02406E-06	3.09945E-05	9.95729E-07	9.95729E-07	3.19902E-05	9.95729E-07	6.26712E-05	3.41566E-06	8.02062E-06	7.86574E-06	7.70299E-06	6.67222E-06	1.44883E-05	1.03077E-06	1.50037E-05	1.03077E-06
3830803774505	383080	3774505

Unique Identifier	X (UTM)	Y (UTM)	ISDemolition	ISDrainage / Utilities Trenching	ISDrainage / Utilities Trenching	ISAsphalt Paving	ISAsphalt Paving	SVDemolition	SVSite Grubbing / Prep	SVMass Grading / Excavation	SVMass Grading / Excavation	SVDrainage / Utilities Trenching	SVFoundations / Concrete Pads	SVBuilding / Structure Construction	SVBuilding / Structure Construction	SVAsphalt Paving	SVAsphalt Paving	SVArchitectural Coating	SVArchitectural Coating	SVLandscaping or Other Finishing	SVLandscaping or Other Finishing
			2027	2027	2028	2027	2028	2027	2027	2027	2028	2028	2028	2028	2029	2028	2029	2028	2029	2028	2029
3832303774495	383230	3774495	4.88218E-05	1.96587E-05	1.91543E-05	5.07713E-06	4.72957E-06	8.67446E-05	6.23647E-05	4.20481E-05	4.15142E-05	2.94553E-05	9.3572E-06	1.34048E-05	1.28933E-05	1.31795E-06	1.22622E-06	1.31795E-06	1.22622E-06	1.34048E-05	1.28933E-05
3832403774495	383240	3774495	5.17476E-05	2.08368E-05	2.03022E-05	5.38139E-06	5.01301E-06	8.84373E-05	6.35816E-05	4.28686E-05	4.23243E-05	3.00301E-05	9.53979E-06	1.36663E-05	1.31449E-05	1.34367E-06	1.25014E-06	1.34367E-06	1.25014E-06	1.36663E-05	1.31449E-05
3832503774495	383250	3774495	5.47894E-05	2.20616E-05	2.14956E-05	5.69772E-06	5.30768E-06	9.01923E-05	6.48434E-05	4.37193E-05	4.31642E-05	3.0626E-05	9.7291E-06	1.39375E-05	1.34057E-05	1.37033E-06	1.27495E-06	1.37033E-06	1.27495E-06	1.39375E-05	1.34057E-05
3832603774495	383260	3774495	5.79276E-05	2.33252E-05	2.27268E-05	6.02406E-06	5.61168E-06	9.20632E-05	6.61884E-05	4.46261E-05	4.40595E-05	3.12613E-05	9.93091E-06	1.42266E-05	1.36838E-05	1.39876E-06	1.3014E-06	1.39876E-06	1.3014E-06	1.42266E-05	1.36838E-05
3832703774495	383270	3774495	6.10909E-05	2.4599E-05	2.39678E-05	6.35303E-06	5.91813E-06	9.40944E-05	6.76487E-05	4.56107E-05	4.50316E-05	3.1951E-05	1.015E-05	1.45405E-05	1.39857E-05	1.42962E-06	1.33011E-06	1.42962E-06	1.33011E-06	1.45405E-05	1.39857E-05
3832903774495	383290	3774495	6.60818E-05	2.66086E-05	2.59259E-05	6.87205E-06	6.40161E-06	9.79964E-05	7.04541E-05	4.75022E-05	4.6899E-05	3.3276E-05	1.05709E-05	1.51435E-05	1.45657E-05	1.4889E-06	1.38527E-06	1.4889E-06	1.38527E-06	1.51435E-05	1.45657E-05
3833003774495	383300	3774495	6.73616E-05	2.7124E-05	2.6428E-05	7.00514E-06	6.5256E-06	9.97425E-05	7.17095E-05	4.83486E-05	4.77347E-05	3.38689E-05	1.07593E-05	1.54133E-05	1.48252E-05	1.51543E-06	1.40995E-06	1.51543E-06	1.40995E-06	1.54133E-05	1.48252E-05
3833103774495	383310	3774495	6.76592E-05	2.72438E-05	2.65448E-05	7.03609E-06	6.55443E-06	0.000101515	7.2984E-05	4.92079E-05	4.85832E-05	3.44709E-05	1.09505E-05	1.56873E-05	1.50887E-05	1.54237E-06	1.43501E-06	1.54237E-06	1.43501E-06	1.56873E-05	1.50887E-05
3833203774495	383320	3774495	6.77668E-05	2.72871E-05	2.6587E-05	7.04728E-06	6.56485E-06	0.000103493	7.44059E-05	5.01666E-05	4.95297E-05	3.51425E-05	1.11639E-05	1.59929E-05	1.53827E-05	1.57242E-06	1.46297E-06	1.57242E-06	1.46297E-06	1.59929E-05	1.53827E-05
3833303774495	383330	3774495	6.73979E-05	2.71386E-05	2.64423E-05	7.00892E-06	6.52912E-06	0.000105524	7.58663E-05	5.11512E-05	5.05017E-05	3.58322E-05	1.1383E-05	1.63068E-05	1.56846E-05	1.60328E-06	1.49168E-06	1.60328E-06	1.49168E-06	1.63068E-05	1.56846E-05
3833603774495	383360	3774495	6.26921E-05	2.52437E-05	2.4596E-05	6.51954E-06	6.07324E-06	0.000110959	7.97733E-05	5.37854E-05	5.31025E-05	3.76775E-05	1.19692E-05	1.71466E-05	1.64923E-05	1.68585E-06	1.5685E-06	1.68585E-06	1.5685E-06	1.71466E-05	1.64923E-05
3833703774495	383370	3774495	6.05599E-05	2.43852E-05	2.37595E-05	6.29781E-06	5.86669E-06	0.000112366	8.07852E-05	5.44677E-05	5.37762E-05	3.81555E-05	1.2121E-05	1.73641E-05	1.67016E-05	1.70723E-06	1.5884E-06	1.70723E-06	1.5884E-06	1.73641E-05	1.67016E-05
3833803774495	383380	3774495	5.86471E-05	2.3615E-05	2.30091E-05	6.09889E-06	5.68139E-06	0.000113899	8.18869E-05	5.52105E-05	5.45095E-05	3.86758E-05	1.22863E-05	1.76009E-05	1.69293E-05	1.73051E-06	1.61006E-06	1.73051E-06	1.61006E-06	1.76009E-05	1.69293E-05
3833903774495	383390	3774495	5.70655E-05	2.29781E-05	2.23885E-05	5.93441E-06	5.52817E-06	0.000115769	8.32319E-05	5.61173E-05	5.54048E-05	3.93111E-05	1.24881E-05	1.789E-05	1.72074E-05	1.75894E-06	1.63651E-06	1.75894E-06	1.63651E-06	1.789E-05	1.72074E-05
3834003774495	383400	3774495	5.56627E-05	2.24132E-05	2.18382E-05	5.78853E-06	5.39227E-06	0.000117943	8.47947E-05	5.7171E-05	5.64451E-05	4.00492E-05	1.27226E-05	1.82259E-05	1.75305E-05	1.79196E-06	1.66723E-06	1.79196E-06	1.66723E-06	1.82259E-05	1.75305E-05
3834103774495	383410	3774495	5.42654E-05	2.18506E-05	2.129E-05	5.64323E-06	5.25692E-06	0.000120153	8.63831E-05	5.8242E-05	5.75025E-05	4.07994E-05	1.29609E-05	1.85673E-05	1.78589E-05	1.82553E-06	1.69847E-06	1.82553E-06	1.69847E-06	1.85673E-05	1.78589E-05
3834203774495	383420	3774495	5.24099E-05	2.11035E-05	2.0562E-05	5.45027E-06	5.07717E-06	0.000121667	8.7472E-05	5.89761E-05	5.82273E-05	4.13137E-05	1.31243E-05	1.88014E-05	1.8084E-05	1.84854E-06	1.71987E-06	1.84854E-06	1.71987E-06	1.88014E-05	1.8084E-05
3834303774495	383430	3774495	5.0662E-05	2.03997E-05	1.98763E-05	5.2685E-06	4.90784E-06	0.000123324	8.86633E-05	5.97793E-05	5.90203E-05	4.18763E-05	1.3303E-05	1.90574E-05	1.83303E-05	1.87372E-06	1.7433E-06	1.87372E-06	1.7433E-06	1.90574E-05	1.83303E-05
3834403774495	383440	3774495	4.89755E-05	1.97206E-05	1.92146E-05	5.09312E-06	4.74446E-06	0.000124981	8.98546E-05	6.05825E-05	5.98133E-05	4.2439E-05	1.34818E-05	1.93135E-05	1.85766E-05	1.8989E-06	1.76672E-06	1.8989E-06	1.76672E-06	1.93135E-05	1.85766E-05
3834503774495	383450	3774495	4.73631E-05	1.90713E-05	1.8582E-05	4.92544E-06	4.58826E-06	0.000126656	9.10587E-05	6.13944E-05	6.06149E-05	4.30077E-05	1.36625E-05	1.95723E-05	1.88255E-05	1.92434E-06	1.7904E-06	1.92434E-06	1.7904E-06	1.95723E-05	1.88255E-05
3834603774495	383460	3774495	4.58569E-05	1.84648E-05	1.79911E-05	4.7688E-06	4.44235E-06	0.000128402	9.23141E-05	6.22408E-05	6.14505E-05	4.36006E-05	1.38508E-05	1.98421E-05	1.9085E-05	1.95087E-06	1.81508E-06	1.95087E-06	1.81508E-06	1.98421E-05	1.9085E-05
3834703774495	383470	3774495	4.47517E-05	1.80198E-05	1.75575E-05	4.65387E-06	4.33528E-06	0.000130977	9.41651E-05	6.34888E-05	6.26827E-05	4.44749E-05	1.41285E-05	2.024E-05	1.94677E-05	1.98999E-06	1.85148E-06	1.98999E-06	1.85148E-06	2.024E-05	1.94677E-05
3834803774495	383480	3774495	4.37513E-05	1.7617E-05	1.7165E-05	4.54983E-06	4.23837E-06	0.000133765	9.61698E-05	6.48405E-05	6.40172E-05	4.54217E-05	1.44293E-05	2.06709E-05	1.98822E-05	2.03236E-06	1.89089E-06	2.03236E-06	1.89089E-06	2.06709E-05	1.98822E-05
3834903774495	383490	3774495	4.27774E-05	1.72249E-05	1.67829E-05	4.44856E-06	4.14403E-06	0.000136589	9.82002E-05	6.62094E-05	6.53687E-05	4.63807E-05	1.4734E-05	2.11073E-05	2.03019E-05	2.07526E-06	1.93081E-06	2.07526E-06	1.93081E-06	2.11073E-05	2.03019E-05
3835003774495	383500	3774495	4.17854E-05	1.68254E-05	1.63937E-05	4.34539E-06	4.04793E-06	0.000139297	0.000100147	6.75222E-05	6.66649E-05	4.73003E-05	1.50261E-05	2.15258E-05	2.07045E-05	2.11641E-06	1.9691E-06	2.11641E-06	1.9691E-06	2.15258E-05	2.07045E-05
3835103774495	383510	3774495	4.0887E-05	1.64636E-05	1.60412E-05	4.25196E-06	3.96089E-06	0.000142228	0.000102255	6.89429E-05	6.80676E-05	4.82956E-05	1.53423E-05	2.19787E-05	2.11401E-05	2.16094E-06	2.01053E-06	2.16094E-06	2.01053E-06	2.19787E-05	2.11401E-05
3835203774495	383520	3774495	3.98419E-05	1.60428E-05	1.56312E-05	4.14328E-06	3.85965E-06	0.000144589	0.000103952	7.00873E-05	6.91974E-05	4.90972E-05	1.55969E-05	2.23436E-05	2.1491E-05	2.19681E-06	2.0439E-06	2.19681E-06	2.0439E-06	2.23436E-05	2.1491E-05
3835303774495	383530	3774495	3.88484E-05	1.56428E-05	1.52414E-05	4.03997E-06	3.76341E-06	0.000147021	0.0001057	7.12662E-05	7.03614E-05	4.99231E-05	1.58593E-05	2.27194E-05	2.18525E-05	2.23376E-06	2.07828E-06	2.23376E-06	2.07828E-06	2.27194E-05	2.18525E-05
3835403774495	383540	3774495	3.79444E-05	1.52788E-05	1.48868E-05	3.94596E-06	3.67584E-06	0.000149685	0.000107615	7.25574E-05	7.16362E-05	5.08276E-05	1.61466E-05	2.3131E-05	2.22484E-05	2.27423E-06	2.11594E-06	2.27423E-06	2.11594E-06	2.3131E-05	2.22484E-05
3835503774495	383550	3774495	3.7046E-05	1.4917E-05	1.45343E-05	3.85253E-06	3.5888E-06	0.000152313	0.000109505	7.38313E-05	7.28939E-05	5.172E-05	1.64301E-05	2.35371E-05	2.26391E-05	2.31416E-06	2.15309E-06	2.31416E-06	2.15309E-06	2.35371E-05	2.26391E-05
3835603774495	383560	3774495	3.62664E-05	1.46031E-05	1.42284E-05	3.77145E-06	3.51327E-06	0.000155333	0.000111676	7.52953E-05	7.43393E-05	5.27455E-05	1.67559E-05	2.40038E-05	2.3088E-05	2.36005E-06	2.19578E-06	2.36005E-06	2.19578E-06	2.40038E-05	2.3088E-05
3835703774495	383570	3774495	3.56334E-05	1.43482E-05	1.39801E-05	3.70563E-06	3.45196E-06	0.000158888	0.000114232	7.70183E-05	7.60404E-05	5.39525E-05	1.71393E-05	2.45531E-05	2.36163E-05	2.41406E-06	2.24603E-06	2.41406E-06	2.24603E-06	2.45531E-05	2.36163E-05
3835803774495	383580	3774495	3.51193E-05	1.41412E-05	1.37784E-05	3.65216E-06	3.40215E-06	0.000162906	0.00011712	7.89659E-05	7.79633E-05	5.53168E-05	1.75727E-05	2.5174E-05	2.42135E-05	2.4751E-06	2.30282E-06	2.4751E-06	2.30282E-06	2.5174E-05	2.42135E-05
3835903774495	383590	3774495	3.47434E-05	1.39898E-05	1.36309E-05	3.61307E-06	3.36574E-06	0.0001672	0.000120438	8.12028E-05	8.01718E-05	5.68838E-05	1.80705E-05	2.58871E-05	2.48994E-05	2.54522E-06	2.36806E-06	2.54522E-06	2.36806E-06	2.58871E-05	2.48994E-05
3836003774495	383600	3774495	3.49055E-05	1.40551E-05	1.36945E-05	3.62993E-06	3.38144E-06	0.000174683	0.000125588	8.46748E-05	8.35997E-05	5.9316E-05	1.88432E-05	2.6994E-05	2.5964E-05	2.65404E-06	2.46931E-06	2.65404E-06	2.46931E-06	2.6994E-05	2.5964E-05
3836103774495	383610	3774495	3.51304E-05	1.41457E-05	1.37828E-05	3.65332E-06	3.40323E-06	0.000182443	0.000131166	8.84361E-05	8.73132E-05	6.19508E-05	1.96802E-05	2.81931E-05	2.71174E-05	2.77193E-06	2.57899E-06	2.77193E-06	2.57899E-06	2.81931E-05	2.71174E-05
3836203774495	383620	3774495	3.56348E-05	1.43488E-05	1.39806E-05	3.70578E-06	3.45209E-06	0.000191975	0.00013802	9.30568E-05	9.18752E-05	6.51877E-05	2.07085E-05	2.96661E-05	2.85342E-05	2.91676E-06	2.71374E-06	2.91676E-06	2.71374E-06	2.96661E-05	2.85342E-05
3836303774495	383630	3774495	3.64382E-05	1.46723E-05	1.42958E-05	3.78932E-06	3.52992E-06	0.000203628	0.000146397	9.87052E-05	9.7452E-05	6.91445E-05	2.19654E-05	3.14668E-05	3.02662E-05	3.09381E-06	2.87846E-06	3.09381E-06	2.87846E-06	3.14668E-05	3.02662E-05
3836403774495	383640	3774495	3.73604E-05	1.50436E-05	1.46576E-05	3.88522E-06	3.61926E-06	0.000216643	0.000155755	0.000105014	0.000103681	7.35642E-05	2.33695E-05	3.34782E-05	3.22008E-05	3.29156E-06	3.06245E-06	3.29156E-06	3.06245E-06	3.34782E-05	3.22008E-05
3836503774495	383650	3774495	3.85578E-05	1.55258E-05	1.51274E-05	4.00975E-06	3.73526E-06	0.000232118	0.0001668	0.000112515	0.000111087	7.88188E-05	2.50387E-05	3.58695E-05	3.45008E-05	3.52667E-06	3.2812E-06	3.52667E-06	3.2812E-06	3.58695E-05	3.45008E-05
3836603774495	383660	3774495	3.99397E-05	1.60822E-05	1.56696E-05	4.15345E-06	3.86912E-06	0.000249775	0.000179575	0.000121074	0.000119537	8.48145E-05	2.69434E-05	3.85981E-05	3.71253E-05	3.79495E-06	3.5308E-06	3.79495E-06	3.5308E-06	3.85981E-05	3.71253E-05
3836703774495	383670	3774495	4.16876E-05	1.6786E-05	1.63553E-05	4.33522E-06	4.03845E-06	0.000271129	0.000194927	0.000131426	0.000129757	9.20656E-05	2.92469E-05	4.1898E-05	4.02993E-05	4.11939E-06	3.83266E-06	4.11939E-06	3.83266E-06	4.1898E-05	4.02993E-05
3836803774495	383680	3774495	4.39986E-05	1.77166E-05	1.7262E-05	4.57555E-06	4.26233E-06	0.000298052	0.000214283	0.000144476	0.000142641	0.000101207	3.2151E-05	4.60583E-05	4.43009E-05	4.52844E-06	4.21323E-06	4.52844E-06	4.21323E-06	4.60583E-05	4.43009E-05
3836903774495	383690	3774495	4.67539E-05	1.8826E-05	1.8343E-05	4.86209E-06	4.52925E-06	0.0003323	0.000237418	0.000160074	0.000158041	0.000112134	3.56221E-05	5.10309E-05	4.90838E-05	5.01734E-06	4.66811E-06	5.01734E-06	4.66811E-06	5.10309E-05	4.90838E-05
3837003774495	383700	3774495	4.97272E-05	2.00233E-05	1.95095E-05	5.17129E-06	4.81728E-06	0.000366222	0.000263293	0.00017752	0.000175266	0.000124355	3.95045E-05	5.65927E-05	5.44333E-05	5.56417E-06	5.17688E-06	5.56417E-06	5.17688E-06	5.65927E-05	5.44333E-05
3837103774495	383710	3774495	5.33419E-05	2.14787E-05	2.09277E-05	5.54718E-06	5.16745E-06	0.00040852	0.000293704	0.000198024	0.000195509	0.000138719	4.40673E-05	6.31292E-05	6.07204E-05	6.20684E-06	5.77481E-06	6.20684E-06	5.77481E-06	6.31292E-05	6.07204E-05
3837203774495	383720	3774495	5.69383E-05	2.29269E-05	2.23387E-05	5.92119E-06	5.51585E-06	0.000454115	0.000326484	0.000220125	0.00021733	0.000154201	4.89857E-05	7.0175E-05	6.74974E-05	6.89959E-06	6.41934E-06	6.89959E-06	6.41934E-06	7.0175E-05	6.74974E-05
3837303774495	383730	3774495	6.0124E-05	2.42096E-05	2.35885E-05	6.25248E-06	5.82446E-06	0.000498597	0.000358464	0.000241687	0.000238618	0.000169305	5.3784E-05	7.70488E-05	7.41089E-05	7.57541E-06	7.04812E-06	7.57541E-06	7.04812E-06	7.70488E-05	7.41089E-05
3837403774495	383740	3774495	6.39175E-05	2.57371E-05	2.50768E-05	6.64697E-06	6.19195E-06	0.000550713	0.000395933	0.000266949	0.00026356	0.000187002	5.94058E-05	8.51024E-05	8.18552E-05	8.36724E-06	7.78484E-06	8.36724E-06	7.78484E-06	8.51024E-05	8.18552E-05
3837503774495	383750	3774495	6.84696E-05	2.75701E-05	2.68627E-05	7.12037E-06	6.63294E-06	0.000612344	0.000440242	0.000296824	0.000293055	0.00020793	6.60539E-05	9.46263E-05	9.10157E-05	9.30363E-06	8.65604E-06	9.30363E-06	8.65604E-06	9.46263E-05	9.10157E-05
3837603774495	383760	3774495	7.39579E-05	2.978E-05	2.9016E-05	7.69111E-06	7.16461E-06	0.000685556	0.000492878	0.000332312	0.000328093	0.00023279	7.39514E-05	0.00010594	0.000101898	1.0416E-05	9.69097E-06	1.0416E-05	9.69097E-06	0.00010594	0.000101898
3837703774495	383770	3774495	8.07903E-05	3.25312E-05	3.16965E-05	8.40164E-06	7.8265E-06	0.000775312	0.000557407	0.00037582	0.000371048	0.000263268	8.36334E-05	0.00011981	0.000115239	1.17797E-05	1.09597E-05	1.17797E-05	1.09597E-05	0.00011981	0.000115239
3837803774495	383780	3774495	9.02035E-05	3.63215E-05	3.53896E-05	9.38053E-06	8.73838E-06	0.000896961	0.000644866	0.000434787	0.000429267	0.000304575	9.67558E-05	0.000138609	0.00013332	1.36279E-05	1.26794E-05	1.36279E-05	1.26794E-05	0.000138609	0.00013332
3837903774495	383790	3774495	0.000102246	4.11706E-05	4.01143E-05	1.06329E-05	9.90501E-06	0.001051225	0.000755774	0.000509564	0.000503095	0.000356958	0.000113396	0.000162447	0.000156249	1.59718E-05	1.486E-05	1.59718E-05	1.486E-05	0.000162447	0.000156249
3838003774495	383800	3774495	0.000117706	4.73959E-05	4.61799E-05	1.22407E-05	1.14027E-05	0.001247886	0.000897163	0.000604893	0.000597212	0.000423737	0.00013461	0.000192837	0.00018548	1.89597E-05	1.764E-05	1.89597E-05	1.764E-05	0.000192837	0.00018548
3838103774495	383810	3774495	0.000137923	5.55363E-05	5.41114E-05	1.4343E-05	1.33612E-05	0.001503559	0.001080977	0.000728826	0.000719572	0.000510554	0.00016219	0.000232347	0.000223482	2.28443E-05	2.12542E-05	2.28443E-05	2.12542E-05	0.000232347	0.000223482
3838203774495	383820	3774495	0.000164685	6.63125E-05	6.46111E-05	1.71261E-05	1.59538E-05	0.001804444	0.001323179	0.000892125	0.000880798	0.000624948	0.00019853	0.000284406	0.000273554	2.79627E-05	2.60164E-05	2.79627E-05	2.60164E-05	0.000284406	0.000273554
3838303774495	383830	3774495	0.000196303	7.90438E-05	7.70158E-05	2.04142E-05	1.90167E-05	0.002237427	0.001608589	0.001084557	0.001070786	0.000759749	0.000241353	0.000345753	0.00033256	3.39943E-05	3.16281E-05	3.39943E-05	3.16281E-05	0.000345753	0.00033256
3838503774495	383850	3774495	0.00028726	0.000115669	0.000112701	2.9873E-05	2.7828E-05	0.003375308	0.002426663	0.001636126	0.001615352	0.001146132	0.000364097	0.000521591	0.000501689	5.12826E-05	4.77131E-05	5.12826E-05	4.77131E-05	0.000521591	0.000501689
3838603774495	383860	3774495	0.000347451	0.000139905	0.000136316	3.61325E-05	3.3659E-05	0.00412678	0.002966931	0.00200039	0.001974991	0.001401304	0.000445158	0.000637717	0.000613384	6.27001E-05	5.83358E-05	6.27001E-05	5.83358E-05	0.000637717	0.000613384
3838703774495	383870	3774495	0.00041933	0.000168848	0.000164516	4.36074E-05	4.06222E-05	0.005023269	0.003611458	0.002434948	0.002404032	0.001705719	0.000541863	0.000776252	0.000746634	7.63209E-05	7.10085E-05	7.63209E-05	7.10085E-05	0.000776252	0.000746634
3838803774495	383880	3774495	0.00050914	0.000205012	0.000199751	5.29471E-05	4.93225E-05	0.00614238	0.004416037	0.002977419	0.002939615	0.002085728	0.000662582	0.00094919	0.000912973	9.3324E-05	8.68282E-05	9.3324E-05	8.68282E-05	0.00094919	0.000912973
3838903774495	383890	3774495	0.000630109	0.000253721	0.000247211	6.5527E-05	6.10413E-05	0.007648389	0.005498776	0.003707432	0.00366036	0.002597114	0.000825036	0.001181915	0.001136818	0.000116206	0.000108117	0.000116206	0.000108117	0.001181915	0.001136818
3839003774495	383900	3774495	0.000799413	0.000321893	0.000313634	8.31334E-05	7.74424E-05	0.009754652	0.007013065	0.00472841	0.004668374	0.003312324	0.00105224	0.001507399	0.001449883	0.000148207	0.000137891	0.000148207	0.000137891	0.001507399	0.001449883
3839103774495	383910	3774495	0.000506468	0.000203935	0.000198703	5.26691E-05	4.90636E-05	0.006119315	0.004399455	0.002966239	0.002928577	0.002077896	0.000660094	0.000945625	0.000909544	9.29736E-05	8.65021E-05	9.29736E-05	8.65021E-05	0.000945625	0.000909544
3829703774505	382970	3774505	1.24116E-05	4.99766E-06	4.86943E-06	1.29072E-06	1.20236E-06	4.48378E-05	3.2236E-05	2.17344E-05	2.14584E-05	1.52253E-05	4.83668E-06	6.92884E-06	6.66447E-06	6.81242E-07	6.33824E-07	6.81242E-07	6.33824E-07	6.92884E-06	6.66447E-06
3829803774505	382980	3774505	1.28754E-05	5.18445E-06	5.05143E-06	1.33896E-06	1.2473E-06	4.58534E-05	3.29661E-05	2.22267E-05	2.19445E-05	1.55701E-05	4.94624E-06	7.08579E-06	6.81542E-06	6.96672E-07	6.4818E-07	6.96672E-07	6.4818E-07	7.08579E-06	6.81542E-06
3829903774505	382990	3774505	1.33211E-05	5.36392E-06	5.2263E-06	1.38531E-06	1.29047E-06	4.67621E-05	3.36194E-05	2.26672E-05	2.23794E-05	1.58787E-05	5.04426E-06	7.22621E-06	6.95049E-06	7.10478E-07	6.61025E-07	7.10478E-07	6.61025E-07	7.22621E-06	6.95049E-06
3830003774505	383000	3774505	1.3799E-05	5.55633E-06	5.41377E-06	1.435E-06	1.33677E-06	4.77243E-05	3.43111E-05	2.31336E-05	2.28398E-05	1.62054E-05	5.14804E-06	7.37489E-06	7.09349E-06	7.25097E-07	6.74626E-07	7.25097E-07	6.74626E-07	7.37489E-06	7.09349E-06
3830103774505	383010	3774505	1.46485E-05	5.8984E-06	5.74706E-06	1.52334E-06	1.41906E-06	4.96575E-05	3.5701E-05	2.40706E-05	2.3765E-05	1.68619E-05	5.35658E-06	7.67363E-06	7.38084E-06	7.54469E-07	7.01954E-07	7.54469E-07	7.01954E-07	7.67363E-06	7.38084E-06
3830203774505	383020	3774505	1.56196E-05	6.28941E-06	6.12804E-06	1.62433E-06	1.51313E-06	5.18134E-05	3.7251E-05	2.51157E-05	2.47968E-05	1.75939E-05	5.58914E-06	8.00679E-06	7.70128E-06	7.87225E-07	7.3243E-07	7.87225E-07	7.3243E-07	8.00679E-06	7.70128E-06
3830303774505	383030	3774505	1.65613E-05	6.66861E-06	6.49751E-06	1.72226E-06	1.60436E-06	5.37911E-05	3.86729E-05	2.60744E-05	2.57433E-05	1.82655E-05	5.80248E-06	8.31241E-06	7.99524E-06	8.17273E-07	7.60387E-07	8.17273E-07	7.60387E-07	8.31241E-06	7.99524E-06
3830403774505	383040	3774505	1.73899E-05	7.00224E-06	6.82258E-06	1.80843E-06	1.68463E-06	5.5368E-05	3.98066E-05	2.68387E-05	2.6498E-05	1.88009E-05	5.97258E-06	8.55608E-06	8.22962E-06	8.41231E-07	7.82677E-07	8.41231E-07	7.82677E-07	8.55608E-06	8.22962E-06
3830503774505	383050	3774505	1.82869E-05	7.36343E-06	7.17451E-06	1.90171E-06	1.77153E-06	5.70339E-05	4.10043E-05	2.76463E-05	2.72952E-05	1.93666E-05	6.15228E-06	8.81352E-06	8.47724E-06	8.66543E-07	8.06227E-07	8.66543E-07	8.06227E-07	8.81352E-06	8.47724E-06
3830603774505	383060	3774505	1.93935E-05	7.80902E-06	7.60866E-06	2.01679E-06	1.87873E-06	5.90651E-05	4.24646E-05	2.86309E-05	2.82673E-05	2.00564E-05	6.37139E-06	9.12741E-06	8.77914E-06	8.97404E-07	8.3494E-07	8.97404E-07	8.3494E-07	9.12741E-06	8.77914E-06
3830703774505	383070	3774505	2.05923E-05	8.29174E-06	8.079E-06	2.14146E-06	1.99486E-06	6.11943E-05	4.39954E-05	2.96629E-05	2.92863E-05	2.07794E-05	6.60107E-06	9.45643E-06	9.09562E-06	9.29753E-07	8.65038E-07	9.29753E-07	8.65038E-07	9.45643E-06	9.09562E-06
3830803774505	383080	3774505	2.17981E-05	8.77727E-06	8.55207E-06	2.26685E-06	2.11167E-06	6.33057E-05	4.55133E-05	3.06864E-05	3.02968E-05	2.14963E-05

			MDemolition	MSite Grubbing / Prep	MMass Grading / Excavation	MMass Grading / Excavation	MDrainage / Utilities Trenching	MFoundations / Concrete Pads	MBuilding / Structure Construction	MAsphalt Paving	MLandscaping or Other Finishing	MWaterside Construction (Piles)	RSSWDemolition	RSSWPlacing Base	RSSWForm	Child Risk				
Unique Identifier	X (UTM)	Y (UTM)	2027	2027	2027	2028	2028	2028	2028	2028	2028	2028	2029	2029	2029	3rd Trimester	0<2	2<16	Total	per million
3832303774495	383230	3774495	1.56395E-05	4.80104E-05	5.64563E-05	5.57046E-05	1.18409E-05	1.5399E-05	1.13345E-05	1.16662E-06	1.36677E-05	1.16662E-06	4.05849E-05	5.88896E-05	3.49085E-05	5.68647E-09	6.7901E-08	8.7509E-09	8.2338E-08	0.08233798
3832403774495	383240	3774495	1.59044E-05	4.88237E-05	5.74127E-05	5.66482E-05	1.20415E-05	1.56598E-05	1.15265E-05	1.18639E-06	1.38993E-05	1.18639E-06	4.1633E-05	6.04104E-05	3.581-05	5.72151E-09	6.8379E-08	8.8874E-09	8.29877E-08	0.08298767
3832503774495	383250	3774495	1.61766E-05	4.96592E-05	5.83952E-05	5.76177E-05	1.22475E-05	1.59278E-05	1.17238E-05	1.20669E-06	1.41371E-05	1.20669E-06	4.27247E-05	6.19945E-05	3.67491E-05	5.71838E-09	6.8442E-08	8.999E-09	8.31596E-08	0.08315961
3832603774495	383260	3774495	1.64687E-05	5.05561E-05	5.94498E-05	5.86582E-05	1.24687E-05	1.62155E-05	1.19355E-05	1.22848E-06	1.43924E-05	1.22848E-06	4.39069E-05	6.37099E-05	3.77659E-05	5.68508E-09	6.8182E-08	9.094E-09	8.29613E-08	0.08296127
3832703774495	383270	3774495	1.67844E-05	5.15253E-05	6.05895E-05	5.97828E-05	1.27078E-05	1.65264E-05	1.21643E-05	1.25203E-06	1.46684E-05	1.25203E-06	4.52046E-05	6.55928E-05	3.88821E-05	5.62315E-09	6.7617E-08	9.1735E-09	8.24138E-08	0.08241379
3832903774495	383290	3774495	1.73887E-05	5.33802E-05	6.27708E-05	6.1935E-05	1.31653E-05	1.71213E-05	1.26022E-05	1.29711E-06	1.51964E-05	1.29711E-06	4.76844E-05	6.91911E-05	4.10151E-05	5.39236E-09	6.5308E-08	9.2196E-09	7.99195E-08	0.07991947
3833003774495	383300	3774495	1.76536E-05	5.41935E-05	6.37271E-05	6.28786E-05	1.33658E-05	1.73822E-05	1.27942E-05	1.31687E-06	1.54279E-05	1.31687E-06	4.87761E-05	7.07752E-05	4.19541E-05	5.2386E-09	6.372E-08	9.1823E-09	7.81413E-08	0.07814134
3833103774495	383310	3774495	1.79221E-05	5.50179E-05	6.46965E-05	6.38351E-05	1.35692E-05	1.76466E-05	1.29888E-05	1.3369E-06	1.56626E-05	1.3369E-06	4.99271E-05	7.24454E-05	4.29441E-05	5.0697E-09	6.1969E-08	9.1166E-09	7.6155E-08	0.07615503
3833203774495	383320	3774495	1.82234E-05	5.59426E-05	6.57839E-05	6.49079E-05	1.37972E-05	1.79432E-05	1.32071E-05	1.35937E-06	1.59259E-05	1.35937E-06	5.12154E-05	7.43147E-05	4.40522E-05	4.92434E-09	6.0485E-08	9.0732E-09	7.44821E-08	0.07448212
3833303774495	383330	3774495	1.85318E-05	5.68895E-05	6.68974E-05	6.60066E-05	1.40308E-05	1.82469E-05	1.34307E-05	1.38238E-06	1.61955E-05	1.38238E-06	5.25536E-05	7.62564E-05	4.52032E-05	4.78719E-09	5.9093E-08	9.0289E-09	7.29091E-08	0.07290908
3833603774495	383360	3774495	1.92939E-05	5.9229E-05	6.96485E-05	6.87211E-05	1.46078E-05	1.89973E-05	1.3983E-05	1.43923E-06	1.68615E-05	1.43923E-06	5.62187E-05	8.15746E-05	4.83558E-05	4.36438E-09	5.4735E-08	8.7863E-09	6.78859E-08	0.06788595
3833703774495	383370	3774495	1.94718E-05	5.97749E-05	7.02904E-05	6.93545E-05	1.47424E-05	1.91724E-05	1.41119E-05	1.45249E-06	1.70169E-05	1.45249E-06	5.74259E-05	8.33262E-05	4.93941E-05	4.22031E-09	5.3216E-08	8.6753E-09	6.61118E-08	0.06611178
3833803774495	383380	3774495	1.96677E-05	6.03765E-05	7.09978E-05	7.00525E-05	1.48908E-05	1.93653E-05	1.42539E-05	1.46711E-06	1.71882E-05	1.46711E-06	5.86861E-05	8.51548E-05	5.0478E-05	4.09875E-09	5.1945E-08	8.5911E-09	6.46348E-08	0.06463481
3833903774495	383390	3774495	1.99308E-05	6.11842E-05	7.19476E-05	7.09896E-05	1.509E-05	1.96244E-05	1.44446E-05	1.48674E-06	1.74181E-05	1.48674E-06	6.01615E-05	8.72956E-05	5.17471E-05	4.00262E-09	5.0977E-08	8.5481E-09	6.35277E-08	0.06352769
3834003774495	383400	3774495	2.02447E-05	6.21479E-05	7.30808E-05	7.21077E-05	1.53276E-05	1.99335E-05	1.46721E-05	1.51016E-06	1.76924E-05	1.51016E-06	6.18053E-05	8.96809E-05	5.3161E-05	3.9238E-09	5.0221E-08	8.5327E-09	6.26771E-08	0.06267707
3834103774495	383410	3774495	2.05659E-05	6.31338E-05	7.42402E-05	7.32517E-05	1.55708E-05	2.02497E-05	1.49049E-05	1.53411E-06	1.79731E-05	1.53411E-06	6.35147E-05	9.21612E-05	5.46313E-05	3.85277E-09	4.9552E-08	8.5248E-09	6.19296E-08	0.06192957
3834203774495	383420	3774495	2.07673E-05	6.37521E-05	7.49673E-05	7.39691E-05	1.57233E-05	2.0448E-05	1.50509E-05	1.54914E-06	1.81491E-05	1.54914E-06	6.48498E-05	9.40984E-05	5.57796E-05	3.76543E-09	4.8659E-08	8.4689E-09	6.08931E-08	0.06089315
3834303774495	383430	3774495	2.09851E-05	6.44206E-05	7.57533E-05	7.47446E-05	1.58882E-05	2.06624E-05	1.52087E-05	1.56538E-06	1.83394E-05	1.56538E-06	6.62441E-05	9.61216E-05	5.69789E-05	3.68863E-09	4.7888E-08	8.4275E-09	6.00042E-08	0.06000418
3834403774495	383440	3774495	2.12046E-05	6.50946E-05	7.65459E-05	7.55266E-05	1.60544E-05	2.08786E-05	1.53678E-05	1.58176E-06	1.85313E-05	1.58176E-06	6.76633E-05	9.8181E-05	5.81997E-05	3.61835E-09	4.7187E-08	8.3924E-09	5.9198E-08	0.05919802
3834503774495	383450	3774495	2.14224E-05	6.5763E-05	7.73319E-05	7.63022E-05	1.62192E-05	2.1093E-05	1.55256E-05	1.598E-06	1.87216E-05	1.598E-06	6.91169E-05	0.000102909	5.945E-05	3.55384E-09	4.6549E-08	8.3632E-09	5.8466E-08	0.05846597
3834603774495	383460	3774495	2.1651E-05	6.64649E-05	7.81572E-05	7.71165E-05	1.63923E-05	2.13181E-05	1.56913E-05	1.61506E-06	1.89214E-05	1.61506E-06	7.06454E-05	0.000102508	6.07646E-05	3.49625E-09	4.5989E-08	8.344E-09	5.78292E-08	0.05782916
3834703774495	383470	3774495	2.20194E-05	6.75956E-05	7.94869E-05	7.84285E-05	1.66712E-05	2.16808E-05	1.59582E-05	1.64253E-06	1.92433E-05	1.64253E-06	7.26511E-05	0.000105418	6.24898E-05	3.46385E-09	4.5755E-08	8.3828E-09	5.76012E-08	0.05760117
3834803774495	383480	3774495	2.24222E-05	6.88322E-05	8.09411E-05	7.98633E-05	1.69762E-05	2.20774E-05	1.62502E-05	1.67258E-06	1.95954E-05	1.67258E-06	7.48096E-05	0.00010855	6.43465E-05	3.43974E-09	4.5622E-08	8.4377E-09	5.74993E-08	0.05749925
3834903774495	383490	3774495	2.2825E-05	7.00688E-05	8.23952E-05	8.12981E-05	1.72812E-05	2.24741E-05	1.65421E-05	1.70263E-06	1.99474E-05	1.70263E-06	7.70212E-05	0.000111759	6.62487E-05	3.41858E-09	4.5521E-08	8.4959E-09	5.74352E-08	0.05743516
3835003774495	383500	3774495	2.32061E-05	7.12386E-05	8.37708E-05	8.26553E-05	1.75697E-05	2.28492E-05	1.68183E-05	1.73105E-06	2.02804E-05	1.73105E-06	7.92171E-05	0.000114946	6.81375E-05	3.39704E-09	4.5406E-08	8.549E-09	5.73525E-08	0.05735248
3835103774495	383510	3774495	2.36216E-05	7.25142E-05	8.52708E-05	8.41354E-05	1.78843E-05	2.32584E-05	1.71194E-05	1.76205E-06	2.06435E-05	1.76205E-06	8.15722E-05	0.000118363	7.01632E-05	3.3826E-09	4.5382E-08	8.6171E-09	5.73812E-08	0.05738121
3835203774495	383520	3774495	2.39373E-05	7.34834E-05	8.64105E-05	8.52599E-05	1.81233E-05	2.35693E-05	1.73483E-05	1.7856E-06	2.09195E-05	1.7856E-06	8.36684E-05	0.000121405	7.19662E-05	3.35746E-09	4.5202E-08	8.6528E-09	5.72126E-08	0.0572126
3835303774495	383530	3774495	2.42621E-05	7.44805E-05	8.7583E-05	8.64168E-05	1.83693E-05	2.38891E-05	1.75837E-05	1.80983E-06	2.12033E-05	1.80983E-06	8.58487E-05	0.000124568	7.38416E-05	3.33551E-09	4.5061E-08	8.6943E-09	5.70905E-08	0.05709048
3835403774495	383540	3774495	2.4625E-05	7.55946E-05	8.8893E-05	8.77094E-05	1.8644E-05	2.42464E-05	1.78467E-05	1.8369E-06	2.15205E-05	1.8369E-06	8.82038E-05	0.000127986	7.58673E-05	3.31998E-09	4.5002E-08	8.7509E-09	5.70724E-08	0.05707238
3835503774495	383550	3774495	2.49752E-05	7.66696E-05	9.01572E-05	8.89568E-05	1.89092E-05	2.45912E-05	1.81005E-05	1.86303E-06	2.18265E-05	1.86303E-06	9.05776E-05	0.00013143	7.7909E-05	3.30429E-09	4.4935E-08	8.8054E-09	5.70452E-08	0.05704516
3835603774495	383560	3774495	2.53889E-05	7.79397E-05	9.16507E-05	9.04303E-05	1.92224E-05	2.49986E-05	1.84003E-05	1.89389E-06	2.21881E-05	1.89389E-06	9.32133E-05	0.000135255	8.01762E-05	3.29762E-09	4.499E-08	8.8832E-09	5.71712E-08	0.05717125
3835703774495	383570	3774495	2.58879E-05	7.94715E-05	9.3452E-05	9.22077E-05	1.96002E-05	2.54899E-05	1.8762E-05	1.93111E-06	2.26242E-05	1.93111E-06	9.61985E-05	0.000139586	8.27438E-05	3.30239E-09	4.5199E-08	8.9918E-09	5.74934E-08	0.05749337
3835803774495	383580	3774495	2.64595E-05	8.12262E-05	9.55153E-05	9.42435E-05	2.00329E-05	2.60527E-05	1.91762E-05	1.97375E-06	2.31237E-05	1.97375E-06	9.94924E-05	0.000144366	8.55771E-05	3.31683E-09	4.5539E-08	9.1264E-09	5.79818E-08	0.0579818
3835903774495	383590	3774495	2.71255E-05	8.32705E-05	9.79192E-05	9.66154E-05	2.05371E-05	2.67084E-05	1.96588E-05	2.02342E-06	2.37057E-05	2.02342E-06	0.000103183	0.00014972	8.8751E-05	3.34336E-09	4.6044E-08	9.2941E-09	5.86811E-08	0.05868107
3836003774495	383600	3774495	2.82033E-05	8.65792E-05	0.00010181	0.000100454	2.13532E-05	2.77696E-05	2.044E-05	2.10382E-06	2.46476E-05	2.10382E-06	0.000108423	0.000157324	9.32585E-05	3.41911E-09	4.7232E-08	9.6016E-09	6.02524E-08	0.06025238
3836103774495	383610	3774495	2.937E-05	9.01609E-05	0.000106022	0.00010461	2.22365E-05	2.89184E-05	2.12855E-05	2.19086E-06	2.56673E-05	2.19086E-06	0.000114103	0.000165566	9.81442E-05	3.50364E-09	4.8545E-08	9.9373E-09	6.19862E-08	0.06198622
3836203774495	383620	3774495	3.0818E-05	9.4606E-05	0.000111249	0.000109768	2.33328E-05	3.03442E-05	2.2335E-05	2.29887E-06	2.69327E-05	2.29887E-06	0.000120944	0.000175492	0.000104028	3.61871E-09	5.029E-08	1.0365E-08	6.42738E-08	0.06427382
3836303774495	383630	3774495	3.25999E-05	0.000100076	0.000117681	0.000116114	2.46819E-05	3.20986E-05	2.36264E-05	2.43179E-06	2.84899E-05	2.43179E-06	0.000129191	0.000187459	0.000111122	3.76834E-09	5.2528E-08	1.0899E-08	6.71957E-08	0.06719571
3836403774495	383640	3774495	3.45868E-05	0.000106176	0.000124854	0.000123191	2.61863E-05	3.4055E-05	2.50663E-05	2.58E-06	3.02263E-05	2.58E-06	0.000138405	0.000200829	0.000119048	3.93678E-09	5.5042E-08	1.1497E-08	7.04752E-08	0.0704752
3836503774495	383650	3774495	3.69566E-05	0.00011345	0.000133408	0.000131632	2.79805E-05	3.63884E-05	2.67838E-05	2.75678E-06	3.22974E-05	2.75678E-06	0.000149295	0.00021663	0.000128414	4.14234E-09	5.8093E-08	1.2214E-08	7.44491E-08	0.07444912
3836603774495	383660	3774495	3.96639E-05	0.000121761	0.000143181	0.000141275	3.00302E-05	3.9054E-05	2.87459E-05	2.95872E-06	3.46633E-05	2.95872E-06	0.000161719	0.000234658	0.0001391	4.37823E-09	6.159E-08	1.3033E-08	7.90014E-08	0.07900136
3836703774495	383670	3774495	4.29427E-05	0.000131827	0.000155018	0.000152953	3.25127E-05	4.22825E-05	3.11222E-05	3.20331E-06	3.75288E-05	3.20331E-06	0.00017666	0.000256338	0.000151952	4.66752E-09	6.5866E-08	1.4029E-08	8.4563E-08	0.08456296
3836803774495	383680	3774495	4.70889E-05	0.000144555	0.000169985	0.000167721	3.56518E-05	4.63649E-05	3.41271E-05	3.5126E-06	4.11523E-05	3.5126E-06	0.000195441	0.00028359	0.000168106	5.03844E-09	7.1331E-08	1.5293E-08	9.16625E-08	0.09166253
3836903774495	383690	3774495	5.20299E-05	0.000159723	0.000187821	0.00018532	3.93927E-05	5.12299E-05	3.7708E-05	3.88117E-06	4.54703E-05	3.88117E-06	0.000218059	0.000316409	0.000187561	5.48164E-09	7.7853E-08	1.6803E-08	1.00137E-07	0.10013719
3837003774495	383700	3774495	5.75316E-05	0.000176612	0.000207681	0.000204916	4.35581E-05	5.6647E-05	4.16953E-05	4.29157E-06	5.02784E-05	4.29157E-06	0.00024345	0.000353251	0.0002094	5.97264E-09	8.5079E-08	1.8482E-08	1.09534E-07	0.10953432
3837103774495	383710	3774495	6.40076E-05	0.000196492	0.000231059	0.000227982	4.84613E-05	6.30235E-05	4.63887E-05	4.77465E-06	5.5938E-05	4.77465E-06	0.000273514	0.000396874	0.000235259	6.55769E-09	9.3671E-08	2.0467E-08	1.20696E-07	0.12069615
3837203774495	383720	3774495	7.09192E-05	0.00021771	0.000256009	0.0002526	5.36941E-05	6.98288E-05	5.13978E-05	5.29021E-06	6.19782E-05	5.29021E-06	0.000306962	0.000445408	0.000264029	7.16692E-09	1.0264E-07	2.2576E-08	1.32387E-07	0.13238651
3837303774495	383730	3774495	7.76076E-05	0.000238242	0.000280153	0.000276423	5.8758E-05	7.64143E-05	5.62451E-05	5.78913E-06	6.78234E-05	5.78913E-06	0.000339823	0.000493091	0.000292294	7.74705E-09	1.1122E-07	2.4609E-08	1.43574E-07	0.14357448
3837403774495	383740	3774495	8.54427E-05	0.000262294	0.000308437	0.00030433	6.46901E-05	8.4129E-05	6.19235E-05	6.3736E-06	7.46707E-05	6.3736E-06	0.000378421	0.000549097	0.000325494	8.42942E-09	1.2129E-07	2.6994E-08	1.56715E-07	0.15671528
3837503774495	383750	3774495	9.47023E-05	0.00029072	0.000341863	0.000337311	7.17007E-05	9.32462E-05	6.86343E-05	7.06431E-06	8.27629E-05	7.06431E-06	0.000424078	0.000615347	0.000364765	9.23937E-09	1.3324E-07	2.9817E-08	1.72293E-07	0.17229263
3837603774495	383760	3774495	0.000105704	0.000324492	0.000381577	0.000376496	8.00301E-05	0.000104079	7.66075E-05	7.88497E-06	9.23774E-05	7.88497E-06	0.000478288	0.000694006	0.000411393	1.02045E-08	1.4746E-07	3.3175E-08	1.90837E-07	0.1908368
3837703774495	383770	3774495	0.000119189	0.000365891	0.000430258	0.000424529	9.02403E-05	0.000117357	8.6381E-05	8.89093E-06	0.000104163	8.89093E-06	0.000544729	0.000790413	0.000468541	1.13919E-08	1.6494E-07	3.7298E-08	2.13627E-07	0.21362674
3837803774495	383780	3774495	0.000137473	0.000422017	0.000496258	0.00048965	0.000104083	0.000135359	9.96315E-05	1.02548E-05	0.000120141	1.02548E-05	0.000634773	0.000921069	0.000545991	1.30072E-08	1.887E-07	4.2893E-08	2.44598E-07	0.24459844
3837903774495	383790	3774495	0.000160661	0.0004932	0.000579963	0.000572241	0.000121639	0.00015819	0.000116437	1.19845E-05	0.000140406	1.19845E-05	0.000748945	0.001086735	0.000644194	1.506E-08	2.1888E-07	4.9996E-08	2.83932E-07	0.28393192
3838003774495	383800	3774495	0.000190227	0.000583963	0.000686692	0.000677549	0.000144024	0.000187302	0.000137864	1.41899E-05	0.000166244	1.41899E-05	0.000894465	0.001297888	0.000769362	1.76813E-08	2.574E-07	5.9056E-08	3.34136E-07	0.33413587
3838103774495	383810	3774495	0.000228671	0.000701981	0.000825472	0.00081448	0.000173131	0.000225155	0.000165726	1.70577E-05	0.000199842	1.70577E-05	0.001083637	0.00157238	0.000932075	2.10943E-08	3.0754E-07	7.0842E-08	3.99475E-07	0.3994751
3838203774495	383820	3774495	0.000279342	0.000857531	0.001008387	0.00099496	0.000211494	0.000275047	0.000202449	2.08375E-05	0.000244124	2.08375E-05	0.001332876	0.001934032	0.001146455	2.55971E-08	3.7367E-07	8.6382E-08	4.85648E-07	0.48564833
3838303774495	383830	3774495	0.000339073	0.001040895	0.001224007	0.001207709	0.000256718	0.000333859	0.000245739	2.52931E-05	0.000296325	2.52931E-05	0.001626553	0.002360164	0.001399057	3.09077E-08	4.5165E-07	1.047E-07	5.87258E-07	0.58725829
3838503774495	383850	3774495	0.000510399	0.001566837	0.001842472	0.001817939	0.000386432	0.000502551	0.000369905	3.80732E-05	0.000446052	3.80732E-05	0.002468458	0.003581786	0.00212321	4.61518E-08	6.7542E-07	1.5725E-07	8.78818E-07	0.87881805
3838603774495	383860	3774495	0.000623644	0.00191448	0.002251271	0.002221295	0.000472171	0.000614055	0.000451978	4.65207E-05	0.000545019	4.65207E-05	0.003024616	0.004388783	0.002601582	5.62319E-08	8.2334E-07	1.9198E-07	1.07155E-06	1.07154647
3838703774495	383870	3774495	0.000758803	0.002329395	0.002739178	0.002702705	0.000574503	0.000747136	0.000549933	5.66029E-05	0.000663139	5.66029E-05	0.003688195	0.005351651	0.00317235	6.82645E-08	9.9989E-07	2.3342E-07	1.30157E-06	1.3015715
3838803774495	383880	3774495	0.000927544	0.0028474	0.003348309	0.003303725	0.000702259	0.000913282	0.000672225	6.91901E-05	0.000810606	6.91901E-05	0.004516566	0.006553635	0.003884862	8.32901E-08	1.2203E-06	2.8516E-07	1.58879E-06	1.58878548
3838903774495	383890	3774495	0.001154605	0.003544439	0.004167971	0.004112473	0.000874171	0.001136852	0.000836785	8.61277E-05	0.001009041	8.61277E-05	0.005631236	0.008171045	0.00484363	1.03513E-07	1.517E-06	3.548E-07	1.97533E-06	1.97533107
3839003774495	383900	3774495	0.001472134	0.004519198	0.005314207	0.005243447	0.001114578	0.001449499	0.00106691	0.000109814	0.001286538	0.000109814	0.00719006	0.010432933	0.006184431	1.31797E-07	1.932E-06	4.5219E-07	2.51596E-06	2.51596238
3839103774495	383910	3774495	0.000924261	0.002837323	0.003336459	0.003292034	0.000699774	0.00091005	0.000669846	6.89452E-05	0.000807737	6.89452E-05	0.004500355	0.006530112	0.003870918	8.29657E-08	1.2156E-06	2.8409E-07	1.58267E-06	1.58266857
3829703774505	382970	3774505	8.44846E-06	2.59353E-05	3.04978E-05	3.00917E-05	6.39648E-06	8.31856E-06	6.12292E-06	6.30213E-07	7.38334E-06	6.30213E-07	1.90182E-05	2.75959E-05	1.63583E-05	1.53875E-09	1.9904E-08	3.2901E-09	2.47333E-08	0.02473327
3829803774505	382980	3774505	8.62629E-06	2.64812E-05	3.11397E-05	3.07251E-05	6.53111E-06	8.49365E-06	6.25179E-06	6.43478E-07	7.53875E-06	6.43478E-07	1.95111E-05	2.8311E-05	1.67822E-05	1.59607E-09	2.0597E-08	3.384E-09	2.55773E-08	0.02557729
3829903774505	382990	3774505	8.78415E-06	2.69658E-05	3.17096E-05	3.12874E-05	6.65063E-06	8.64909E-06	6.3662E-06	6.55253E-07	7.67671E-06	6.55253E-07	1.99665E-05	2.89718E-05	1.71739E-05	1.6515E-09	2.1262E-08	3.4714E-09	2.63845E-08	0.02638447
3830003774505	383000	3774505	8.95109E-06	2.74783E-05	3.23122E-05	3.1882E-05	6.77702E-06	8.81346E-06	6.48719E-06	6.67706E-07	7.8226E-06	6.67706E-07	2.04469E-05	2.96688E-05	1.75871E-05	1.71117E-09	2.1975E-08	3.5648E-09	2.72508E-08	0.02725081
3830103774505	383010	3774505	9.29948E-06	2.85478E-05	3.35699E-05	3.31229E-05	7.04079E-06	9.15649E-06	6.73968E-06	6.93694E-07	8.12707E-06	6.93694E-07	2.13296E-05	3.09497E-05	1.83464E-05	1.81737E-09	2.3265E-08	3.7421E-09	2.88248E-08	0.02882485
3830203774505	383020	3774505	9.68598E-06	2.97343E-05	3.49651E-05	3.44995E-05	7.33342E-06	9.53705E-06	7.01979E-06	7.22525E-07	8.46484E-06	7.22525E-07	2.22903E-05	3.23438E-05	1.91727E-05	1.94017E-09	2.4752E-08	3.9436E-09	3.06361E-08	0.03063612
3830303774505	383030	3774505	1.00416E-05	3.08261E-05	3.62489E-05	3.57663E-05	7.60268E-06	9.88723E-06	7.27754E-06	7.49054E-07	8.77565E-06	7.49054E-07	2.317E-05	3.36202E-05	1.99293E-05	2.06165E-09	2.6213E-08	4.1362E-09	3.24103E-08	0.03241031
3830403774505	383040	3774505	1.03229E-05	3.16895E-05	3.72642E-05	3.6768E-05	7.81562E-06	1.01642E-05	7.48137E-06	7.70035E-07	9.02144E-06	7.70035E-07	2.38968E-05	3.46747E-05	2.05545E-05	2.17019E-09	2.7504E-08	4.2991E-09	3.39735E-08	0.03397346
3830503774505	383050	3774505	1.06186E-05	3.25974E-05	3.83319E-05	3.78215E-05	8.03956E-06	1.04554E-05	7.69573E-06	7.92097E-07	9.27992E-06	7.92097E-07	2.46579E-05	3.57791E-05	2.12091E-05	2.28927E-09	2.8916E-08	4.4749E-09	3.56804E-08	0.03568038
3830603774505	383060	3774505	1.0987E-05	3.37282E-05	3.96616E-05	3.91335E-05	8.31844E-06	1.08181E-05	7.96268E-06	8.19574E-07	9.60183E-06	8.19574E-07	2.55749E-05	3.71098E-05	2.19979E-05	2.43762E-09	3.0675E-08	4.6932E-09	3.78056E-08	0.03780562
3830703774505	383070	3774505	1.13699E-05	3.49035E-05	4.10437E-05	4.04972E-05	8.60832E-06	1.1195E-05	8.24016E-06	8.48134E-07	9.93643E-06	8.48134E-07	2.65482E-05	3.8522E-05	2.2835E-05	2.60158E-09	3.2609E-08	4.9289E-09	4.01397E-08	0.04013969
3830803774505	383080	3774505	1.17437E-05	3.6051E-05	4.2393E-05	4.18286E-05	8.89132E-06	1.15631E-05	8.51106E-06	8.76017E-07	1.02631E-05	8.76017E-07	2.74995E-05	3.99024E-05	2.36534E-05	2.77035E-09	3.4592E-08	5.1662E-09	4.25289E-08	0.0425289

			EGIODemolition	EGIOSite Grubbing / Prep	EGIOMass Grading / Excavation	EGIOMass Grading / Excavation	EGIODrainage / Utilities Trenching	EGIODrainage / Utilities Trenching	EGIOFoundations / Concrete Pads	EGIOFoundations / Concrete Pads	EGIOBuilding / Structure Construction	EGIOBuilding / Structure Construction	EGIOAsphalt Paving	EGIOArchitectural Coating	EGIOLandscaping or Other Finishing	EGIOWaterside Construction (Piles)	HIWaterside Construction (Landscaping)	HIWaterside Construction (Landscaping)	KMDemolition	KMSite Grubbing / Prep
Unique Identifier	X (UTM)	Y (UTM)	2025	2025	2025	2026	2026	2027	2026	2027	2026	2027	2027	2027	2027	2027	2025	2026	2025	2025
3830903774505	383090	3774505	0.000221901	8.7033E-05	2.88225E-05	2.82287E-05	6.55484E-05	6.54472E-05	8.6122E-05	8.60664E-05	9.22474E-05	9.00363E-05	3.58968E-06	3.58968E-06	9.72156E-05	3.58968E-06	1.50633E-05	1.45915E-05	1.54975E-05	6.72602E-05
3831003774505	383100	3774505	0.00023911	9.3782E-05	3.10578E-05	3.04179E-05	7.0632E-05	7.0523E-05	9.28012E-05	9.27413E-05	9.94016E-05	9.7019E-05	3.86808E-06	3.86808E-06	0.000104755	3.86808E-06	1.55477E-05	1.50607E-05	1.59546E-05	6.92442E-05
3831103774505	383110	3774505	0.000256706	0.00010068	3.33433E-05	3.26563E-05	7.58297E-05	7.57127E-05	9.96303E-05	9.9566E-05	0.000106716	0.000104159	4.15272E-06	4.15272E-06	0.000112464	4.15272E-06	1.59154E-05	1.54169E-05	1.6285E-05	7.06782E-05
3831203774505	383120	3774505	0.000273682	0.00010734	3.55483E-05	3.48159E-05	8.08443E-05	8.07196E-05	0.000106219	0.00010615	0.000113774	0.000111047	4.42734E-06	4.42734E-06	0.000119901	4.42734E-06	1.62419E-05	1.57332E-05	1.66064E-05	7.20729E-05
3831303774505	383130	3774505	0.000291421	0.0001143	3.78525E-05	3.70726E-05	8.60844E-05	8.59516E-05	0.000113104	0.000113031	0.000121148	0.000118244	4.71431E-06	4.71431E-06	0.000127673	4.71431E-06	1.65218E-05	1.60043E-05	1.69006E-05	7.33498E-05
3831403774505	383140	3774505	0.000309475	0.00012138	4.01975E-05	3.93693E-05	9.14175E-05	9.12764E-05	0.000120111	0.000120033	0.000128653	0.00012557	5.00637E-06	5.00637E-06	0.000135582	5.00637E-06	1.67568E-05	1.62319E-05	1.71835E-05	7.45775E-05
3831503774505	383150	3774505	0.00032761	0.00012849	4.2553E-05	4.16763E-05	9.67744E-05	9.6625E-05	0.000127149	0.000127067	0.000136192	0.000132928	5.29974E-06	5.29974E-06	0.000143527	5.29974E-06	1.69756E-05	1.64439E-05	1.74641E-05	7.57954E-05
3831603774505	383160	3774505	0.000345322	0.00013544	4.48537E-05	4.39295E-05	0.000102007	0.000101849	0.000134023	0.000133937	0.000143556	0.000140115	5.58627E-06	5.58627E-06	0.000151287	5.58627E-06	1.71801E-05	1.6642E-05	1.77447E-05	7.70133E-05
3831703774505	383170	3774505	0.000361652	0.00014184	4.69747E-05	4.60068E-05	0.00010683	0.000106665	0.000140361	0.00014027	0.000150344	0.00014674	5.85043E-06	5.85043E-06	0.000158441	5.85043E-06	1.73721E-05	1.6828E-05	1.80276E-05	7.82411E-05
3831903774505	383190	3774505	0.000390071	0.00015299	5.0666E-05	4.96221E-05	0.000115225	0.000115047	0.000151391	0.000151293	0.000162158	0.000158271	6.31016E-06	6.31016E-06	0.000170892	6.31016E-06	1.76914E-05	1.71373E-05	1.8573E-05	8.06082E-05
3832003774505	383200	3774505	0.000399987	0.00015688	5.1954E-05	5.08836E-05	0.000118154	0.000117972	0.000155239	0.000155139	0.000166281	0.000162295	6.47058E-06	6.47058E-06	0.000175236	6.47058E-06	1.78152E-05	1.72572E-05	1.8831E-05	8.17278E-05
3832103774505	383210	3774505	0.000407595	0.00015986	5.29422E-05	5.18514E-05	0.000120401	0.000120216	0.000158192	0.00015809	0.000169443	0.000165382	6.59365E-06	6.59365E-06	0.000178569	6.59365E-06	1.79461E-05	1.7384E-05	1.91026E-05	8.29065E-05
3832203774505	383220	3774505	0.000413514	0.00016219	5.3711E-05	5.26044E-05	0.00012215	0.000121961	0.000160489	0.000160386	0.000171904	0.000167783	6.6894E-06	6.6894E-06	0.000181162	6.6894E-06	1.80896E-05	1.7523E-05	1.93922E-05	8.41637E-05
3832303774505	383230	3774505	0.000416568	0.00016338	5.41077E-05	5.29929E-05	0.000123052	0.000122862	0.000161674	0.00016157	0.000173173	0.000169023	6.7388E-06	6.7388E-06	0.0001825	6.7388E-06	1.82332E-05	1.76621E-05	1.9691E-05	8.54602E-05
3832403774505	383240	3774505	0.000417708	0.00016383	5.42558E-05	5.3138E-05	0.000123389	0.000123199	0.000162117	0.000162012	0.000173648	0.000169485	6.75726E-06	6.75726E-06	0.000183	6.75726E-06	1.8391E-05	1.7815E-05	2.00055E-05	8.68254E-05
3832503774505	383250	3774505	0.000416208	0.00016324	5.4061E-05	5.29472E-05	0.000122946	0.000122756	0.000161535	0.000161431	0.000173024	0.000168877	6.73299E-06	6.73299E-06	0.000182343	6.73299E-06	1.85507E-05	1.79696E-05	2.03314E-05	8.82398E-05
3832603774505	383260	3774505	0.00041258	0.00016182	5.35897E-05	5.24855E-05	0.000121874	0.000121686	0.000160127	0.000160023	0.000171516	0.000167404	6.67429E-06	6.67429E-06	0.000180753	6.67429E-06	1.87229E-05	1.81365E-05	2.06754E-05	8.97327E-05
3832703774505	383270	3774505	0.000406885	0.00015959	5.285E-05	5.17611E-05	0.000120192	0.000120006	0.000157916	0.000157815	0.000169148	0.000165094	6.58217E-06	6.58217E-06	0.000178258	6.58217E-06	1.8913E-05	1.83207E-05	2.10443E-05	9.13336E-05
3832903774505	383290	3774505	0.000387637	0.00015204	5.03498E-05	4.93124E-05	0.000114506	0.000114329	0.000150446	0.000150349	0.000161146	0.000157284	6.27079E-06	6.27079E-06	0.000169825	6.27079E-06	1.92288E-05	1.86265E-05	2.17481E-05	9.43883E-05
3833003774505	383300	3774505	0.000373759	0.00014659	4.85473E-05	4.75471E-05	0.000110407	0.000110236	0.00014506	0.000144966	0.000155377	0.000151653	6.0463E-06	6.0463E-06	0.000163746	6.0463E-06	1.93203E-05	1.87151E-05	2.20536E-05	9.57142E-05
3833103774505	383310	3774505	0.00035999	0.00014119	4.67588E-05	4.57954E-05	0.000106339	0.000106175	0.000139716	0.000139626	0.000149653	0.000146066	5.82355E-06	5.82355E-06	0.000157713	5.82355E-06	1.94171E-05	1.88089E-05	2.23682E-05	9.70794E-05
3833203774505	383320	3774505	0.000348412	0.00013665	4.5255E-05	4.43226E-05	0.000102919	0.00010276	0.000135222	0.000135135	0.00014484	0.000141368	5.63625E-06	5.63625E-06	0.000152641	5.63625E-06	1.95642E-05	1.89514E-05	2.27371E-05	9.86804E-05
3833403774505	383340	3774505	0.000324125	0.00012713	4.21003E-05	4.12329E-05	9.57449E-05	9.55972E-05	0.000125796	0.000125715	0.000134744	0.000131514	5.24336E-06	5.24336E-06	0.000142001	5.24336E-06	1.97508E-05	1.91322E-05	2.34024E-05	0.000101568
3833503774505	383350	3774505	0.000310122	0.00012163	4.02815E-05	3.94516E-05	9.16085E-05	9.14671E-05	0.000120362	0.000120284	0.000128922	0.000125832	5.01683E-06	5.01683E-06	0.000135866	5.01683E-06	1.97167E-05	1.90991E-05	2.3631E-05	0.00010256
3833603774505	383360	3774505	0.000296092	0.00011613	3.84592E-05	3.76668E-05	8.74641E-05	8.73292E-05	0.000114916	0.000114842	0.00012309	0.000120139	4.78987E-06	4.78987E-06	0.000129719	4.78987E-06	1.96396E-05	1.90244E-05	2.37826E-05	0.000103218
3833703774505	383370	3774505	0.000283796	0.00011131	3.6862E-05	3.61025E-05	8.38318E-05	8.37025E-05	0.000110144	0.000110073	0.000117978	0.00011515	4.59095E-06	4.59095E-06	0.000124332	4.59095E-06	1.95911E-05	1.89775E-05	2.3941E-05	0.000103906
3833803774505	383380	3774505	0.000272981	0.00010707	3.54573E-05	3.47268E-05	8.06373E-05	8.05129E-05	0.000105947	0.000105879	0.000113482	0.000110762	4.41601E-06	4.41601E-06	0.000119594	4.41601E-06	1.9575E-05	1.89619E-05	2.41039E-05	0.000104613
3833903774505	383390	3774505	0.000263721	0.00010343	3.42545E-05	3.35487E-05	7.79018E-05	7.77816E-05	0.000102353	0.000102287	0.000109633	0.000107005	4.2662E-06	4.2662E-06	0.000115537	4.2662E-06	1.9636E-05	1.90209E-05	2.43665E-05	0.000105752
3834003774505	383400	3774505	0.000255727	0.0001003	3.32162E-05	3.25318E-05	7.55405E-05	7.54239E-05	9.92503E-05	9.91862E-05	0.000106309	0.000103761	4.13689E-06	4.13689E-06	0.000112035	4.13689E-06	1.97651E-05	1.91461E-05	2.4715E-05	0.000107265
3834103774505	383410	3774505	0.000248254	9.7369E-05	3.22455E-05	3.15811E-05	7.3333E-05	7.32198E-05	9.63499E-05	9.62878E-05	0.000103203	0.000100729	4.01599E-06	4.01599E-06	0.000108761	4.01599E-06	1.99033E-05	1.92799E-05	2.50816E-05	0.000108856
3834203774505	383420	3774505	0.000239595	9.3973E-05	3.11208E-05	3.04796E-05	7.07752E-05	7.0666E-05	9.29894E-05	9.29294E-05	9.96033E-05	9.72158E-05	3.87592E-06	3.87592E-06	0.000104968	3.87592E-06	1.98853E-05	1.92625E-05	2.52604E-05	0.000109632
3834303774505	383430	3774505	0.000231655	9.0858E-05	3.00895E-05	2.94696E-05	6.84298E-05	6.83242E-05	8.99078E-05	8.98498E-05	9.63024E-05	9.39941E-05	3.74748E-06	3.74748E-06	0.000101489	3.74748E-06	1.98782E-05	1.92555E-05	2.54527E-05	0.000110467
3834403774505	383440	3774505	0.000224227	8.7945E-05	2.91247E-05	2.85246E-05	6.62355E-05	6.61333E-05	8.70248E-05	8.69687E-05	9.32145E-05	9.09802E-05	3.62731E-06	3.62731E-06	9.82348E-05	3.62731E-06	1.98656E-05	1.92434E-05	2.5636E-05	0.000111262
3834503774505	383450	3774505	0.000217212	8.5194E-05	2.82135E-05	2.76322E-05	6.41634E-05	6.40644E-05	8.43023E-05	8.42479E-05	9.02982E-05	8.81338E-05	3.51383E-06	3.51383E-06	9.51615E-05	3.51383E-06	1.98459E-05	1.92243E-05	2.5808E-05	0.000112009
3834603774505	383460	3774505	0.000210826	8.2689E-05	2.7384E-05	2.68198E-05	6.22769E-05	6.21808E-05	8.18237E-05	8.17709E-05	8.76434E-05	8.55426E-05	3.41052E-06	3.41052E-06	9.23637E-05	3.41052E-06	1.98441E-05	1.92225E-05	2.59959E-05	0.000112824
3834703774505	383470	3774505	0.000206371	8.0941E-05	2.68053E-05	2.6253E-05	6.09609E-05	6.08668E-05	8.00946E-05	8.0043E-05	8.57914E-05	8.3735E-05	3.33845E-06	3.33845E-06	9.04119E-05	3.33845E-06	2.00145E-05	1.93876E-05	2.6401E-05	0.000114582
3834803774505	383480	3774505	0.000202517	7.943E-05	2.63048E-05	2.57629E-05	5.98227E-05	5.97303E-05	7.85991E-05	7.85484E-05	8.41895E-05	8.21715E-05	3.27612E-06	3.27612E-06	8.87238E-05	3.27612E-06	2.02208E-05	1.95874E-05	2.68513E-05	0.000116537
3835003774505	383500	3774505	0.000195404	7.664E-05	2.53808E-05	2.48579E-05	5.77213E-05	5.76322E-05	7.58382E-05	7.57893E-05	8.12322E-05	7.92851E-05	3.16104E-06	3.16104E-06	8.56072E-05	3.16104E-06	2.06119E-05	1.99663E-05	2.77384E-05	0.000120387
3835103774505	383510	3774505	0.000192305	7.5425E-05	2.49783E-05	2.44637E-05	5.68059E-05	5.67183E-05	7.46355E-05	7.45874E-05	7.9944E-05	7.80278E-05	3.11091E-06	3.11091E-06	8.42496E-05	3.11091E-06	2.08218E-05	2.01696E-05	2.82024E-05	0.0001224
3835203774505	383520	3774505	0.000188999	7.4128E-05	2.4549E-05	2.40432E-05	5.58295E-05	5.57434E-05	7.33527E-05	7.33054E-05	7.85699E-05	7.66866E-05	3.05744E-06	3.05744E-06	8.28015E-05	3.05744E-06	2.09778E-05	2.03208E-05	2.85939E-05	0.000124099
3835303774505	383530	3774505	0.00018599	7.2948E-05	2.41582E-05	2.36604E-05	5.49407E-05	5.48559E-05	7.21849E-05	7.21383E-05	7.7319E-05	7.54657E-05	3.00876E-06	3.00876E-06	8.14832E-05	3.00876E-06	2.11447E-05	2.04824E-05	2.90035E-05	0.000125877
3835403774505	383540	3774505	0.000183224	7.1863E-05	2.37988E-05	2.33085E-05	5.41235E-05	5.404E-05	7.11112E-05	7.10653E-05	7.6169E-05	7.43432E-05	2.96401E-06	2.96401E-06	8.02712E-05	2.96401E-06	2.1324E-05	2.06561E-05	2.94312E-05	0.000127734
3835503774505	383550	3774505	0.000180161	7.0662E-05	2.3401E-05	2.29189E-05	5.32187E-05	5.31366E-05	6.99225E-05	6.98773E-05	7.48957E-05	7.31005E-05	2.91446E-06	2.91446E-06	7.89294E-05	2.91446E-06	2.14442E-05	2.07726E-05	2.9782E-05	0.000129256
3835603774505	383560	3774505	0.000177628	6.9668E-05	2.3072E-05	2.25966E-05	5.24705E-05	5.23896E-05	6.89394E-05	6.88949E-05	7.38427E-05	7.20727E-05	2.87349E-06	2.87349E-06	7.78197E-05	2.87349E-06	2.16164E-05	2.09394E-05	3.02052E-05	0.000131093
3835703774505	383570	3774505	0.000175949	6.901E-05	2.28538E-05	2.2383E-05	5.19744E-05	5.18942E-05	6.82875E-05	6.82435E-05	7.31445E-05	7.13912E-05	2.84632E-06	2.84632E-06	7.70839E-05	2.84632E-06	2.18837E-05	2.11983E-05	3.07664E-05	0.000133528
3835803774505	383580	3774505	0.000174925	6.8608E-05	2.27208E-05	2.22527E-05	5.16719E-05	5.15922E-05	6.78901E-05	6.78463E-05	7.27188E-05	7.09758E-05	2.82975E-06	2.82975E-06	7.66353E-05	2.82975E-06	2.22246E-05	2.15285E-05	3.14363E-05	0.000136436
3835903774505	383590	3774505	0.000174485	6.8435E-05	2.26637E-05	2.21967E-05	5.15419E-05	5.14624E-05	6.77193E-05	6.76756E-05	7.25358E-05	7.07972E-05	2.82263E-06	2.82263E-06	7.64424E-05	2.82263E-06	2.26318E-05	2.19229E-05	3.22103E-05	0.000139795
3836003774505	383600	3774505	0.000176604	6.9267E-05	2.2939E-05	2.24664E-05	5.2168E-05	5.20876E-05	6.8542E-05	6.84978E-05	7.3417E-05	7.16573E-05	2.85692E-06	2.85692E-06	7.73711E-05	2.85692E-06	2.33906E-05	2.2658E-05	3.34957E-05	0.000145374
3836103774505	383610	3774505	0.000179119	7.0253E-05	2.32657E-05	2.27863E-05	5.2911E-05	5.28293E-05	6.95181E-05	6.94732E-05	7.44625E-05	7.26777E-05	2.89761E-06	2.89761E-06	7.84729E-05	2.89761E-06	2.42086E-05	2.34504E-05	3.48852E-05	0.000151404
3836203774505	383620	3774505	0.000183044	7.1793E-05	2.37755E-05	2.32856E-05	5.40704E-05	5.3987E-05	7.10415E-05	7.09956E-05	7.60943E-05	7.42703E-05	2.9611E-06	2.9611E-06	8.01925E-05	2.9611E-06	2.52419E-05	2.44513E-05	3.66097E-05	0.000158889
3836303774505	383630	3774505	0.000188568	7.3959E-05	2.4493E-05	2.39884E-05	5.57022E-05	5.56162E-05	7.31854E-05	7.31381E-05	7.83907E-05	7.65117E-05	3.05046E-06	3.05046E-06	8.26126E-05	3.05046E-06	2.65371E-05	2.57059E-05	3.8746E-05	0.00016816
3836403774505	383640	3774505	0.00019491	7.6446E-05	2.53167E-05	2.47951E-05	5.75754E-05	5.74865E-05	7.56465E-05	7.55977E-05	8.10268E-05	7.90847E-05	3.15305E-06	3.15305E-06	8.53908E-05	3.15305E-06	2.79866E-05	2.711E-05	4.11471E-05	0.000178581
3836503774505	383650	3774505	0.000202239	7.9321E-05	2.62687E-05	2.57274E-05	5.97404E-05	5.96482E-05	7.84911E-05	7.84404E-05	8.40737E-05	8.20585E-05	3.27161E-06	3.27161E-06	8.86018E-05	3.27161E-06	2.96262E-05	2.86982E-05	4.38696E-05	0.000190397
3836603774505	383660	3774505	0.000210709	8.2643E-05	2.73688E-05	2.68049E-05	6.22424E-05	6.21464E-05	8.17784E-05	8.17256E-05	8.75949E-05	8.54953E-05	3.40863E-06	3.40863E-06	9.23125E-05	3.40863E-06	3.14883E-05	3.0502E-05	4.697E-05	0.000203853
3836703774505	383670	3774505	0.00022129	8.6793E-05	2.87432E-05	2.8151E-05	6.53679E-05	6.52671E-05	8.58849E-05	8.58295E-05	9.19935E-05	8.97884E-05	3.5798E-06	3.5798E-06	9.6948E-05	3.5798E-06	3.37468E-05	3.26898E-05	5.07176E-05	0.000220118
3836803774505	383680	3774505	0.000235194	9.2246E-05	3.05492E-05	2.99197E-05	6.94751E-05	6.93679E-05	9.12813E-05	9.12224E-05	9.77736E-05	9.543E-05	3.80473E-06	3.80473E-06	0.000103039	3.80473E-06	3.6617E-05	3.54701E-05	5.54588E-05	0.000240695
3836903774505	383690	3774505	0.00025173	9.8732E-05	3.2697E-05	3.20233E-05	7.43598E-05	7.4245E-05	9.7699E-05	9.7636E-05	0.000104648	0.000102139	4.07223E-06	4.07223E-06	0.000110284	4.07223E-06	3.99931E-05	3.87405E-05	6.10463E-05	0.000264945
3837003774505	383700	3774505	0.000270403	0.00010606	3.51225E-05	3.43989E-05	7.98759E-05	7.97526E-05	0.000104946	0.000104879	0.000112411	0.000109716	4.37431E-06	4.37431E-06	0.000118465	4.37431E-06	4.37621E-05	4.23914E-05	6.73286E-05	0.000292211
3837103774505	383710	3774505	0.000292005	0.00011453	3.79283E-05	3.71469E-05	8.62569E-05	8.61238E-05	0.00011333	0.000113257	0.000121391	0.000118481	4.72376E-06	4.72376E-06	0.000127929	4.72376E-06	4.80728E-05	4.65671E-05	7.44459E-05	0.000323101
3837203774505	383720	3774505	0.00031384	0.00012309	4.07645E-05	3.99246E-05	9.27069E-05	9.25639E-05	0.000121805	0.000121726	0.000130468	0.000127341	5.07699E-06	5.07699E-06	0.000137495	5.07699E-06	5.25845E-05	5.09374E-05	8.2043E-05	0.000356073
3837303774505	383730	3774505	0.00033573	0.00013168	4.36077E-05	4.27092E-05	9.91729E-05	9.90199E-05	0.0001303	0.000130216	0.000139568	0.000136222	5.43109E-06	5.43109E-06	0.000147085	5.43109E-06	5.70656E-05	5.52782E-05	8.96945E-05	0.00038928
3837403774505	383740	3774505	0.00036193	0.00014195	4.70108E-05	4.60422E-05	0.000106912	0.000106747	0.000140469	0.000140378	0.00015046	0.000146853	5.85493E-06	5.85493E-06	0.000158563	5.85493E-06	6.23612E-05	6.04079E-05	9.874E-05	0.000428538
3837503774505	383750	3774505	0.000391499	0.00015355	5.08515E-05	4.98038E-05	0.000115647	0.000115468	0.000151945	0.000151847	0.000162752	0.000158851	6.33327E-06	6.33327E-06	0.000171517	6.33327E-06	6.82954E-05	6.61563E-05	0.000108874	0.000472521
3837603774505	383760	3774505	0.000426196	0.00016716	5.53583E-05	5.42178E-05	0.000125896	0.000125702	0.000165411	0.000165305	0.000177176	0.000172929	6.89457E-06	6.89457E-06	0.000186719	6.89457E-06	7.52091E-05	7.28534E-05	0.000120674	0.000523732
3837703774505	383770	3774505	0.000468771	0.00018386	6.08883E-05	5.96338E-05	0.000138473	0.000138259	0.000181935	0.000181818	0.000194875	0.000190204	7.5833E-06	7.5833E-06	0.000205371	7.5833E-06	8.36314E-05	8.10119E-05	0.000135026	0.000586022
3837803774505	383780	3774505	0.000524963	0.0002059	6.8187E-05	6.67821E-05	0.000155071	0.000154832	0.000203744	0.000203612	0.000218235	0.000213004	8.4923E-06	8.4923E-06	0.000229988	8.4923E-06	9.46639E-05	9.16988E-05	0.000153812	0.000667554
3837903774505	383790	3774505	0.000594061	0.000233	7.71622E-05	7.55724E-05	0.000175483	0.000175212	0.000230561	0.000230413	0.00024696	0.000241041	9.61011E-06	9.61011E-06	0.000260261	9.61011E-06	0.000108174	0.000104786	0.000176798	0.000767315
3838003774505	383800	3774505	0.000678007	0.00026592	8.80658E-05	8.62514E-05	0.00020028	0.000199971	0.000263142	0.000262972	0.000281858	0.000275102	1.09681E-05	1.09681E-05	0.000297038	1.09681E-05	0.000124536	0.000120635	0.000204618	0.000888055
3838103774505	383810	3774505	0.000782001	0.00030671	0.000101574	9.94807E-05	0.000230999	0.000230643	0.000303503	0.000303307	0.000325089	0.000317297	1.26504E-05	1.26504E-05	0.000342598	1.26504E-05	0.000144748	0.000140214	0.000238962	0.001037112
3838203774505	383820	3774505	0.00090659	0.00035558	0.000117756	0.00011533	0.000267802	0.000267389	0.000351857	0.00035163	0.000376883	0.000367849	1.46659E-05	1.46659E-05	0.000397181	1.46659E-05	0.000168908	0.000163617	0.000279994	0.001215192
3838303774505	383830	3774505	0.001053716	0.00041328	0.000136866	0.000134046	0.000311262	0.000310782	0.000408958	0.000408694	0.000438045	0.000427546	1.70459E-05	1.70459E-05	0.000461637	1.70459E-05	0.000197395	0.000191212	0.000328346	0.001425047
3838403774505	383840	3774505	0.001232646	0.00048346	0.000160108	0.000156809	0.000364118	0.000363556	0.000478403	0.000478094	0.000512429	0.000500147	1.99405E-05	1.99405E-05	0.000540028	1.99405E-05	0.000231979	0.000224713	0.000387016	0.001679679
3838503774505	383850	3774505	0.00144587	0.00056709	0.000187803	0.000183934	0.000427103	0.000426444	0.000561158	0.000560795	0.00060107	0.000586662	2.33898E-05	2.33898E-05	0.000633442	2.33898E-05	0.000273135	0.00026458	0.000456794	0.001982517
3838603774505	383860	3774505	0.00169575	0.0006651	0.00022026	0.000215722	0.000500916	0.000500143	0.000658138	0.000657714	0.000704948	0.000688051	2.74321E-05	2.74321E-05	0.000742915	2.74321E-05	0.000321307	0.000311243	0.000538418	0.002336772
3838703774505	383870	3774505	0.001989452	0.00078029	0.000258409	0.000253084	0.000587675	0.000586768	0.000772128	0.000771629	0.000827045	0.000807221	3.21833E-05	3.21833E-05	0.000871588	3.21833E-05	0.000377875	0.000366039	0.000634227	0.002752591
3838803774505	383880	3774505	0.002347556	0.00092074	0.000304922	0.00029864	0.000693457	0.000692387	0.000911111	0.000910524	0.000975914	0.000952522	3.79763E-05	3.79763E-05	0.001028475	3.79763E-05	0.000446802	0.000432807	0.000750943	0.003259145
3838903774505	383890	3774505	0.002802612	0.00109922	0.000364029	0.000356529	0.000827878	0.000826601	0.001087723	0.001087021	0.001165087	0.001137161	4.53378E-05	4.53378E-05	0.001227836	4.53378E-05	0.000534346	0.000517609	0.000899174	0.003902478

			KMMass Grading / Excavation	KMMass Grading / Excavation	KMDrainage / Utilities Trenching	KMFoundations / Concrete Pads	KMBuilding / Structure Construction	KMAsphalt Paving	KMArchitectural Coating	KMLandscaping or Other Finishing	KMWaterside Construction (Piles)	EWNDemolition	EWNSite Grubbing / Prep	EWNDrainage / Utilities Trenching	EWNDrainage / Utilities Trenching	EWNDrainage / Utilities Trenching	EWNFoundation s / Concrete Pads	EWNBuilding / Structure Construction	EWNAsphalt Paving	EWNLandscaping or Other Finishing	EWNWaterside Construction (Piles)
Unique Identifier	X (UTM)	Y (UTM)	2025	2026	2026	2026	2026	2026	2026	2026	2026	2027	2027	2027	2028	2029	2029	2029	2029	2029	2029
3830903774505	383090	3774505	5.11249E-05	5.05958E-05	1.81694E-05	9.61518E-06	3.30248E-05	1.06095E-06	1.06095E-06	3.40857E-05	1.06095E-06	6.67983E-05	3.64059E-06	8.5488E-06	8.38371E-06	8.21024E-06	7.1116E-06	1.54424E-05	1.09864E-06	1.59917E-05	1.09864E-06
3831003774505	383100	3774505	5.2633E-05	5.20883E-05	1.87054E-05	9.8988E-06	3.39989E-05	1.09225E-06	1.09225E-06	3.50912E-05	1.09225E-06	6.90953E-05	3.76579E-06	8.84277E-06	8.67201E-06	8.49258E-06	7.35615E-06	1.59734E-05	1.13642E-06	1.65417E-05	1.13642E-06
3831103774505	383110	3774505	5.3723E-05	5.3167E-05	1.90927E-05	1.01038E-05	3.4703E-05	1.11487E-06	1.11487E-06	3.58179E-05	1.11487E-06	7.06803E-05	3.85217E-06	9.04562E-06	8.87094E-06	8.68739E-06	7.52489E-06	1.63399E-05	1.16249E-06	1.69211E-05	1.16249E-06
3831203774505	383120	3774505	5.47831E-05	5.42162E-05	1.94695E-05	1.03032E-05	3.53878E-05	1.13687E-06	1.13687E-06	3.65247E-05	1.13687E-06	7.20892E-05	3.92895E-06	9.22592E-06	9.04776E-06	8.86055E-06	7.67489E-06	1.66656E-05	1.18566E-06	1.72584E-05	1.18566E-06
3831303774505	383130	3774505	5.57537E-05	5.51767E-05	1.98144E-05	1.04857E-05	3.60148E-05	1.15701E-06	1.15701E-06	3.71718E-05	1.15701E-06	7.31994E-05	3.98946E-06	9.36801E-06	9.1871E-06	8.99701E-06	7.79309E-06	1.69222E-05	1.20393E-06	1.75242E-05	1.20393E-06
3831403774505	383140	3774505	5.66869E-05	5.61002E-05	2.01461E-05	1.06612E-05	3.66176E-05	1.17638E-06	1.17638E-06	3.7794E-05	1.17638E-06	7.41795E-05	4.04288E-06	9.49344E-06	9.31011E-06	9.11748E-06	7.89743E-06	1.71488E-05	1.22004E-06	1.77588E-05	1.22004E-06
3831503774505	383150	3774505	5.76126E-05	5.70164E-05	2.04751E-05	1.08353E-05	3.72156E-05	1.19559E-06	1.19559E-06	3.84112E-05	1.19559E-06	7.5083E-05	4.09212E-06	9.60907E-06	9.42351E-06	9.22853E-06	7.99362E-06	1.73577E-05	1.2349E-06	1.79751E-05	1.2349E-06
3831603774505	383160	3774505	5.85384E-05	5.79325E-05	2.08041E-05	1.10094E-05	3.78136E-05	1.2148E-06	1.2148E-06	3.90284E-05	1.2148E-06	7.59099E-05	4.13719E-06	9.7149E-06	9.52729E-06	9.33017E-06	8.08166E-06	1.75488E-05	1.24851E-06	1.81731E-05	1.24851E-06
3831703774505	383170	3774505	5.94716E-05	5.88561E-05	2.11357E-05	1.11849E-05	3.84164E-05	1.23417E-06	1.23417E-06	3.96505E-05	1.23417E-06	7.66833E-05	4.17934E-06	9.81387E-06	9.62435E-06	9.42522E-06	8.16399E-06	1.77276E-05	1.26122E-06	1.83582E-05	1.26122E-06
3831903774505	383190	3774505	6.12708E-05	6.06367E-05	2.17752E-05	1.15233E-05	3.95786E-05	1.2715E-06	1.2715E-06	4.08501E-05	1.2715E-06	7.79543E-05	4.24861E-06	9.97654E-06	9.78388E-06	9.58144E-06	8.29931E-06	1.80215E-05	1.28213E-06	1.86625E-05	1.28213E-06
3832003774505	383200	3774505	6.21219E-05	6.1479E-05	2.20776E-05	1.16834E-05	4.01284E-05	1.28916E-06	1.28916E-06	4.14176E-05	1.28916E-06	7.84137E-05	4.27365E-06	1.00353E-05	9.84154E-06	9.63791E-06	8.34822E-06	1.81277E-05	1.28969E-06	1.87725E-05	1.28969E-06
3832103774505	383210	3774505	6.30178E-05	6.23656E-05	2.2396E-05	1.18519E-05	4.07071E-05	1.30776E-06	1.30776E-06	4.20148E-05	1.30776E-06	7.89114E-05	4.30077E-06	1.0099E-05	9.904E-06	9.69908E-06	8.40121E-06	1.82427E-05	1.29787E-06	1.88917E-05	1.29787E-06
3832203774505	383220	3774505	6.39734E-05	6.33113E-05	2.27356E-05	1.20316E-05	4.13244E-05	1.32759E-06	1.32759E-06	4.2652E-05	1.32759E-06	7.94555E-05	4.3304E-06	1.01686E-05	9.97223E-06	9.7659E-06	8.45909E-06	1.83684E-05	1.30681E-06	1.90218E-05	1.30681E-06
3832303774505	383230	3774505	6.49588E-05	6.42866E-05	2.30859E-05	1.22169E-05	4.1961E-05	1.34804E-06	1.34804E-06	4.3309E-05	1.34804E-06	7.99834E-05	4.3592E-06	1.02362E-05	1.00385E-05	9.83084E-06	8.51533E-06	1.84905E-05	1.3155E-06	1.91483E-05	1.3155E-06
3832403774505	383240	3774505	6.59966E-05	6.53136E-05	2.34547E-05	1.24121E-05	4.26313E-05	1.36957E-06	1.36957E-06	4.40009E-05	1.36957E-06	8.05729E-05	4.39133E-06	1.03117E-05	1.01125E-05	9.9033E-06	8.5781E-06	1.86268E-05	1.3252E-06	1.92894E-05	1.3252E-06
3832503774505	383250	3774505	6.70716E-05	6.63775E-05	2.38367E-05	1.26143E-05	4.33257E-05	1.39188E-06	1.39188E-06	4.47176E-05	1.39188E-06	8.11625E-05	4.42346E-06	1.03871E-05	1.01865E-05	9.97577E-06	8.64087E-06	1.87631E-05	1.3349E-06	1.94306E-05	1.3349E-06
3832603774505	383260	3774505	6.82064E-05	6.75005E-05	2.424E-05	1.28277E-05	4.40588E-05	1.41543E-06	1.41543E-06	4.54742E-05	1.41543E-06	8.18057E-05	4.45852E-06	1.04694E-05	1.02673E-05	1.00548E-05	8.70935E-06	1.89118E-05	1.34547E-06	1.95846E-05	1.34547E-06
3832703774505	383270	3774505	6.94233E-05	6.87048E-05	2.46725E-05	1.30566E-05	4.48448E-05	1.44069E-06	1.44069E-06	4.62855E-05	1.44069E-06	8.25178E-05	4.49733E-06	1.05606E-05	1.03566E-05	1.01423E-05	8.78516E-06	1.90764E-05	1.35719E-06	1.9755E-05	1.35719E-06
3832903774505	383290	3774505	7.17451E-05	7.10026E-05	2.54977E-05	1.34933E-05	4.63446E-05	1.48887E-06	1.48887E-06	4.78335E-05	1.48887E-06	8.3651E-05	4.55909E-06	1.07056E-05	1.04989E-05	1.02816E-05	8.9058E-06	1.93384E-05	1.37582E-06	2.00263E-05	1.37582E-06
3833003774505	383300	3774505	7.2753E-05	7.20001E-05	2.58558E-05	1.36828E-05	4.69957E-05	1.50978E-06	1.50978E-06	4.85055E-05	1.50978E-06	8.39496E-05	4.57536E-06	1.07438E-05	1.05363E-05	1.03183E-05	8.9376E-06	1.94075E-05	1.38074E-06	2.00978E-05	1.38074E-06
3833103774505	383310	3774505	7.37907E-05	7.30271E-05	2.62246E-05	1.3878E-05	4.7666E-05	1.53132E-06	1.53132E-06	4.91973E-05	1.53132E-06	8.42635E-05	4.59247E-06	1.0784E-05	1.05757E-05	1.03569E-05	8.97102E-06	1.948E-05	1.3859E-06	2.0173E-05	1.3859E-06
3833203774505	383320	3774505	7.50076E-05	7.42314E-05	2.66571E-05	1.41068E-05	4.84521E-05	1.55657E-06	1.55657E-06	5.00087E-05	1.55657E-06	8.48072E-05	4.6221E-06	1.08536E-05	1.0644E-05	1.04237E-05	9.0289E-06	1.96057E-05	1.39484E-06	2.03031E-05	1.39484E-06
3833403774505	383340	3774505	7.72025E-05	7.64036E-05	2.74372E-05	1.45196E-05	4.98699E-05	1.60212E-06	1.60212E-06	5.1472E-05	1.60212E-06	8.53891E-05	4.65382E-06	1.0928E-05	1.0717E-05	1.04953E-05	9.09085E-06	1.97402E-05	1.40441E-06	2.04424E-05	1.40441E-06
3833503774505	383350	3774505	7.79566E-05	7.71498E-05	2.77052E-05	1.46615E-05	5.0357E-05	1.61777E-06	1.61777E-06	5.19748E-05	1.61777E-06	8.51364E-05	4.64005E-06	1.08957E-05	1.06853E-05	1.04642E-05	9.06395E-06	1.96818E-05	1.40026E-06	2.0382E-05	1.40026E-06
3833603774505	383360	3774505	7.84568E-05	7.76448E-05	2.78829E-05	1.47555E-05	5.06801E-05	1.62815E-06	1.62815E-06	5.23083E-05	1.62815E-06	8.45928E-05	4.61042E-06	1.08261E-05	1.06171E-05	1.03974E-05	9.00607E-06	1.95561E-05	1.39131E-06	2.02518E-05	1.39131E-06
3833703774505	383370	3774505	7.89794E-05	7.8162E-05	2.80686E-05	1.48538E-05	5.10177E-05	1.63899E-06	1.63899E-06	5.26567E-05	1.63899E-06	8.42023E-05	4.58913E-06	1.07762E-05	1.05681E-05	1.03494E-05	8.9645E-06	1.94659E-05	1.38489E-06	2.01583E-05	1.38489E-06
3833803774505	383380	3774505	7.95169E-05	7.8694E-05	2.82597E-05	1.49549E-05	5.13649E-05	1.65015E-06	1.65015E-06	5.30151E-05	1.65015E-06	8.40032E-05	4.57828E-06	1.07507E-05	1.05431E-05	1.03249E-05	8.9433E-06	1.94198E-05	1.38162E-06	2.01107E-05	1.38162E-06
3833903774505	383390	3774505	8.03829E-05	7.9551E-05	2.85675E-05	1.51178E-05	5.19243E-05	1.66812E-06	1.66812E-06	5.35925E-05	1.66812E-06	8.41334E-05	4.58538E-06	1.07673E-05	1.05594E-05	1.03409E-05	8.95716E-06	1.94499E-05	1.38376E-06	2.01418E-05	1.38376E-06
3834003774505	383400	3774505	8.15326E-05	8.06888E-05	2.89761E-05	1.5334E-05	5.2667E-05	1.69198E-06	1.69198E-06	5.4359E-05	1.69198E-06	8.45622E-05	4.60875E-06	1.08222E-05	1.06132E-05	1.03936E-05	9.00281E-06	1.95491E-05	1.39081E-06	2.02445E-05	1.39081E-06
3834103774505	383410	3774505	8.27421E-05	8.18858E-05	2.94059E-05	1.55615E-05	5.34483E-05	1.71708E-06	1.71708E-06	5.51653E-05	1.71708E-06	8.50292E-05	4.6342E-06	1.0882E-05	1.06718E-05	1.0451E-05	9.05254E-06	1.9657E-05	1.39849E-06	2.03563E-05	1.39849E-06
3834203774505	383420	3774505	8.33319E-05	8.24695E-05	2.96155E-05	1.56724E-05	5.38292E-05	1.72932E-06	1.72932E-06	5.55586E-05	1.72932E-06	8.48301E-05	4.62335E-06	1.08565E-05	1.06469E-05	1.04266E-05	9.03134E-06	1.9611E-05	1.39522E-06	2.03086E-05	1.39522E-06
3834303774505	383430	3774505	8.39664E-05	8.30975E-05	2.9841E-05	1.57918E-05	5.42391E-05	1.74249E-06	1.74249E-06	5.59816E-05	1.74249E-06	8.4677E-05	4.61501E-06	1.08369E-05	1.06276E-05	1.04077E-05	9.01504E-06	1.95756E-05	1.3927E-06	2.0272E-05	1.3927E-06
3834403774505	383440	3774505	8.45712E-05	8.36959E-05	3.00559E-05	1.59055E-05	5.46298E-05	1.75504E-06	1.75504E-06	5.63848E-05	1.75504E-06	8.45086E-05	4.60583E-06	1.08153E-05	1.06065E-05	1.0387E-05	8.9971E-06	1.95367E-05	1.38993E-06	2.02316E-05	1.38993E-06
3834503774505	383450	3774505	8.51386E-05	8.42575E-05	3.02576E-05	1.60122E-05	5.49963E-05	1.76681E-06	1.76681E-06	5.67631E-05	1.76681E-06	8.43018E-05	4.59456E-06	1.07889E-05	1.05805E-05	1.03616E-05	8.97509E-06	1.94889E-05	1.38653E-06	2.01821E-05	1.38653E-06
3834603774505	383460	3774505	8.57582E-05	8.48707E-05	3.04778E-05	1.61287E-05	5.53966E-05	1.77967E-06	1.77967E-06	5.71762E-05	1.77967E-06	8.41717E-05	4.58746E-06	1.07722E-05	1.05642E-05	1.03456E-05	8.96124E-06	1.94588E-05	1.38439E-06	2.0151E-05	1.38439E-06
3834703774505	383470	3774505	8.70946E-05	8.61932E-05	3.09527E-05	1.63801E-05	5.62598E-05	1.8074E-06	1.8074E-06	5.80672E-05	1.8074E-06	8.47842E-05	4.62085E-06	1.08506E-05	1.06411E-05	1.04209E-05	9.02645E-06	1.96004E-05	1.39446E-06	2.02976E-05	1.39446E-06
3834803774505	383480	3774505	8.85802E-05	8.76635E-05	3.14807E-05	1.66595E-05	5.72195E-05	1.83823E-06	1.83823E-06	5.90577E-05	1.83823E-06	8.55499E-05	4.66258E-06	1.09486E-05	1.07372E-05	1.0515E-05	9.10797E-06	1.97774E-05	1.40706E-06	2.04809E-05	1.40706E-06
3835003774505	383500	3774505	9.15068E-05	9.05598E-05	3.25208E-05	1.72099E-05	5.91099E-05	1.89897E-06	1.89897E-06	6.10089E-05	1.89897E-06	8.69817E-05	4.74062E-06	1.11319E-05	1.09169E-05	1.0691E-05	9.26041E-06	2.01084E-05	1.43061E-06	2.08237E-05	1.43061E-06
3835103774505	383510	3774505	9.30372E-05	9.20744E-05	3.30647E-05	1.74977E-05	6.00985E-05	1.93073E-06	1.93073E-06	6.20293E-05	1.93073E-06	8.77627E-05	4.78318E-06	1.12318E-05	1.10149E-05	1.0787E-05	9.34355E-06	2.0289E-05	1.44345E-06	2.10107E-05	1.44345E-06
3835203774505	383520	3774505	9.43288E-05	9.33526E-05	3.35237E-05	1.77406E-05	6.09328E-05	1.95753E-06	1.95753E-06	6.28904E-05	1.95753E-06	8.8314E-05	4.81323E-06	1.13024E-05	1.10841E-05	1.08548E-05	9.40225E-06	2.04164E-05	1.45252E-06	2.11427E-05	1.45252E-06
3835303774505	383530	3774505	9.56801E-05	9.46899E-05	3.4004E-05	1.79948E-05	6.18057E-05	1.98557E-06	1.98557E-06	6.37913E-05	1.98557E-06	8.89189E-05	4.8462E-06	1.13798E-05	1.116E-05	1.09291E-05	9.46665E-06	2.05563E-05	1.46247E-06	2.12875E-05	1.46247E-06
3835403774505	383540	3774505	9.70911E-05	9.60863E-05	3.45054E-05	1.82601E-05	6.27172E-05	2.01485E-06	2.01485E-06	6.4732E-05	2.01485E-06	8.95697E-05	4.88167E-06	1.14631E-05	1.12417E-05	1.10091E-05	9.53594E-06	2.07067E-05	1.47317E-06	2.14433E-05	1.47317E-06
3835503774505	383550	3774505	9.82483E-05	9.72315E-05	3.49167E-05	1.84778E-05	6.34647E-05	2.03887E-06	2.03887E-06	6.55035E-05	2.03887E-06	8.99679E-05	4.90337E-06	1.1514E-05	1.12917E-05	1.1058E-05	9.57832E-06	2.07988E-05	1.47972E-06	2.15386E-05	1.47972E-06
3835603774505	383560	3774505	9.96444E-05	9.86131E-05	3.54128E-05	1.87403E-05	6.43665E-05	2.06784E-06	2.06784E-06	6.64343E-05	2.06784E-06	9.05881E-05	4.93717E-06	1.15934E-05	1.13695E-05	1.11343E-05	9.64435E-06	2.09421E-05	1.48992E-06	2.16871E-05	1.48992E-06
3835703774505	383570	3774505	0.000101496	0.000100445	3.60708E-05	1.90885E-05	6.55625E-05	2.10626E-06	2.10626E-06	6.76687E-05	2.10626E-06	9.16141E-05	4.99309E-06	1.17247E-05	1.14983E-05	1.12604E-05	9.75359E-06	2.11793E-05	1.5068E-06	2.19327E-05	1.5068E-06
3835803774505	383580	3774505	0.000103706	0.000102632	3.68562E-05	1.95042E-05	6.699E-05	2.15212E-06	2.15212E-06	6.91421E-05	2.15212E-06	9.29387E-05	5.06528E-06	1.18942E-05	1.16645E-05	1.14232E-05	9.89461E-06	2.14856E-05	1.52858E-06	2.22499E-05	1.52858E-06
3835903774505	383590	3774505	0.000106259	0.000105159	3.77636E-05	1.99844E-05	6.86393E-05	2.20511E-06	2.20511E-06	7.08444E-05	2.20511E-06	9.45467E-05	5.15292E-06	1.21E-05	1.18664E-05	1.16208E-05	1.00658E-05	2.18573E-05	1.55503E-06	2.26348E-05	1.55503E-06
3836003774505	383600	3774505	0.000110499	0.000109356	3.92706E-05	2.07819E-05	7.13785E-05	2.29311E-06	2.29311E-06	7.36716E-05	2.29311E-06	9.76094E-05	5.31984E-06	1.2492E-05	1.22508E-05	1.19973E-05	1.03919E-05	2.25653E-05	1.6054E-06	2.3368E-05	1.6054E-06
3836103774505	383610	3774505	0.000115083	0.000113892	4.08997E-05	2.1644E-05	7.43395E-05	2.38823E-06	2.38823E-06	7.67277E-05	2.38823E-06	0.000100917	5.50012E-06	1.29153E-05	1.26659E-05	1.24038E-05	1.0744E-05	2.333E-05	1.6598E-06	2.41599E-05	1.6598E-06
3836203774505	383620	3774505	0.000120772	0.000119522	4.29215E-05	2.27139E-05	7.80143E-05	2.50629E-06	2.50629E-06	8.05206E-05	2.50629E-06	0.000105113	5.7288E-06	1.34523E-05	1.31925E-05	1.29196E-05	1.11907E-05	2.43E-05	1.72882E-06	2.51644E-05	1.72882E-06
3836303774505	383630	3774505	0.00012782	0.000126497	4.54262E-05	2.40394E-05	8.25668E-05	2.65254E-06	2.65254E-06	8.52193E-05	2.65254E-06	0.000110373	6.01549E-06	1.41255E-05	1.38527E-05	1.35661E-05	1.17508E-05	2.55161E-05	1.81533E-06	2.64238E-05	1.81533E-06
3836403774505	383640	3774505	0.000135741	0.000134336	4.82413E-05	2.55291E-05	8.76835E-05	2.81692E-06	2.81692E-06	9.05004E-05	2.81692E-06	0.000116254	6.33598E-06	1.48781E-05	1.45908E-05	1.42889E-05	1.23768E-05	2.68755E-05	1.91205E-06	2.78316E-05	1.91205E-06
3836503774505	383650	3774505	0.000144722	0.000143224	5.14331E-05	2.72182E-05	9.3485E-05	3.0033E-06	3.0033E-06	9.64883E-05	3.0033E-06	0.000122908	6.69862E-06	1.57296E-05	1.54259E-05	1.51067E-05	1.30852E-05	2.84138E-05	2.02149E-06	2.94245E-05	2.02149E-06
3836603774505	383660	3774505	0.00015495	0.000153346	5.50685E-05	2.91418E-05	0.000100092	3.21555E-06	3.21555E-06	0.000103307	3.21555E-06	0.00013045	7.10967E-06	1.66949E-05	1.63725E-05	1.60337E-05	1.38882E-05	3.01573E-05	2.14553E-06	3.12301E-05	2.14553E-06
3836703774505	383670	3774505	0.000167313	0.000165582	5.94618E-05	3.1467E-05	0.000108078	3.47212E-06	3.47212E-06	0.00011155	3.47212E-06	0.0001396	7.60836E-06	1.78659E-05	1.75208E-05	1.71583E-05	1.48623E-05	3.22726E-05	2.29602E-06	3.34206E-05	2.29602E-06
3836803774505	383680	3774505	0.000182954	0.00018106	6.50204E-05	3.44085E-05	0.000118181	3.79669E-06	3.79669E-06	0.000121978	3.79669E-06	0.000151238	8.24266E-06	1.93553E-05	1.89816E-05	1.85888E-05	1.61014E-05	3.49632E-05	2.48744E-06	3.62069E-05	2.48744E-06
3836903774505	383690	3774505	0.000201387	0.000199302	7.15712E-05	3.78752E-05	0.000130088	4.17921E-06	4.17921E-06	0.000134267	4.17921E-06	0.000164913	8.98797E-06	2.11055E-05	2.06979E-05	2.02696E-05	1.75573E-05	3.81246E-05	2.71236E-06	3.94807E-05	2.71236E-06
3837003774505	383700	3774505	0.000222111	0.000219813	7.89366E-05	4.1773E-05	0.000143475	4.6093E-06	4.6093E-06	0.000148085	4.6093E-06	0.000180219	9.82217E-06	2.30643E-05	2.26189E-05	2.21509E-05	1.91868E-05	4.1663E-05	2.9641E-06	4.31451E-05	2.9641E-06
3837103774505	383710	3774505	0.000245591	0.000243049	8.72811E-05	4.61888E-05	0.000158642	5.09655E-06	5.09655E-06	0.000163739	5.09655E-06	0.0001977	1.07749E-05	2.53015E-05	2.48129E-05	2.42995E-05	2.10479E-05	4.57042E-05	3.25161E-06	4.733E-05	3.25161E-06
3837203774505	383720	3774505	0.000270653	0.000267852	9.6188E-05	5.09023E-05	0.000174832	5.61664E-06	5.61664E-06	0.000180448	5.61664E-06	0.000215831	1.17631E-05	2.76219E-05	2.70885E-05	2.6528E-05	2.29782E-05	4.98958E-05	3.54982E-06	5.16707E-05	3.54982E-06
3837303774505	383730	3774505	0.000295895	0.000292832	0.000105159	5.56495E-05	0.000191137	6.14046E-06	6.14046E-06	0.000197277	6.14046E-06	0.000233901	1.27479E-05	2.99345E-05	2.93564E-05	2.8749E-05	2.4902E-05	5.40732E-05	3.84702E-06	5.59967E-05	3.84702E-06
3837403774505	383740	3774505	0.000325735	0.000322364	0.000115764	6.12617E-05	0.000210412	6.75971E-06	6.75971E-06	0.000217172	6.75971E-06	0.000255271	1.39126E-05	3.26695E-05	3.20386E-05	3.13757E-05	2.71772E-05	5.90136E-05	4.1985E-06	6.11129E-05	4.1985E-06
3837503774505	383750	3774505	0.000359166	0.000355449	0.000127645	6.75492E-05	0.000232008	7.45348E-06	7.45348E-06	0.000239461	7.45348E-06	0.00027923	1.52184E-05	3.57356E-05	3.50455E-05	3.43204E-05	2.97279E-05	6.45523E-05	4.59255E-06	6.68485E-05	4.59255E-06
3837603774505	383760	3774505	0.000398092	0.000393972	0.000141479	7.48701E-05	0.000257153	8.26128E-06	8.26128E-06	0.000265414	8.26128E-06	0.000307154	1.67403E-05	3.93094E-05	3.85503E-05	3.77526E-05	3.27008E-05	7.10079E-05	5.05183E-06	7.35338E-05	5.05183E-06
3837703774505	383770	3774505	0.000445439	0.00044083	0.000158306	8.37748E-05	0.000287737	9.24384E-06	9.24384E-06	0.000296981	9.24384E-06	0.000341174	1.85944E-05	4.36632E-05	4.282E-05	4.1934E-05	3.63226E-05	7.88724E-05	5.61135E-06	8.16781E-05	5.61135E-06
3837803774505	383780	3774505	0.000507412	0.000502161	0.00018033	9.54301E-05	0.000327769	1.05299E-05	1.05299E-05	0.000338299	1.05299E-05	0.000385759	2.10244E-05	4.93692E-05	4.84158E-05	4.74141E-05	4.10694E-05	8.91798E-05	6.34466E-06	9.23521E-05	6.34466E-06
3837903774505	383790	3774505	0.000583241	0.000577205	0.000207279	0.000109691	0.000376752	1.21035E-05	1.21035E-05	0.000388855	1.21035E-05	0.000440368	2.40006E-05	5.6358E-05	5.52696E-05	5.41261E-05	4.68833E-05	0.000101804	7.24282E-06	0.000105426	7.24282E-06
3838003774505	383800	3774505	0.000675016	0.000668031	0.000239896	0.000126952	0.000436035	1.40081E-05	1.40081E-05	0.000450043	1.40081E-05	0.000506508	2.76053E-05	6.48225E-05	6.35707E-05	6.22554E-05	5.39247E-05	0.000117094	8.33063E-06	0.00012126	8.33063E-06
3838103774505	383810	3774505	0.000788316	0.000780157	0.000280161	0.00014826	0.000509222	1.63593E-05	1.63593E-05	0.000525581	1.63593E-05	0.000588214	3.20584E-05	7.52792E-05	7.38255E-05	7.2298E-05	6.26235E-05	0.000135983	9.67447E-06	0.00014082	9.67447E-06
3838203774505	383820	3774505	0.000923676	0.000914117	0.000328267	0.000173718	0.00059666	1.91683E-05	1.91683E-05	0.000615828	1.91683E-05	0.000685892	3.7382E-05	8.778E-05	8.60849E-05	8.43037E-05	7.30227E-05	0.000158564	1.1281E-05	0.000164205	1.1281E-05
3838303774505	383830	3774505	0.001083187	0.001071977	0.000384956	0.000203717	0.000699698	2.24785E-05	2.24785E-05	0.000722177	2.24785E-05	0.000801059	4.36587E-05	0.000102519	0.000100539	9.84589E-05	8.52838E-05	0.000185189	1.31752E-05	0.000191776	1.31752E-05
3838403774505	383840	3774505	0.001276735	0.001263522	0.000453742	0.000240118	0.000824722	2.6495E-05	2.6495E-05	0.000851218	2.6495E-05	0.000940888	5.12796E-05	0.000120414	0.000118089	0.000115645	0.000100171	0.000217514	1.5475E-05	0.000225252	1.5475E-05
3838503774505	383850	3774505	0.001506924	0.001491329	0.000535549	0.00028341	0.000973416	3.1272E-05	3.1272E-05	0.001004688	3.1272E-05	0.001107286	6.03485E-05	0.00014171	0.000138973	0.000136098	0.000117886	0.000255982	1.82118E-05	0.000265088	1.82118E-05
3838603774505	383860	3774505	0.001776196	0.001757814	0.000631246	0.000334053	0.001147355	3.686E-05	3.686E-05	0.001184215	3.686E-05	0.001302046	7.09632E-05	0.000166635	0.000163417	0.000160036	0.000138621	0.000301007	2.1415E-05	0.000311714	2.1415E-05
3838703774505	383870	3774505	0.002092263	0.00207061	0.000743574	0.000393496	0.001351523	4.3419E-05	4.3419E-05	0.001394942	4.3419E-05	0.001530756	8.34282E-05	0.000195905	0.000192122	0.000188147	0.00016297	0.00035388	2.51766E-05	0.000366468	2.51766E-05
3838803774505	383880	3774505	0.002477297	0.00245166	0.000880412	0.000465911	0.001600241	5.14093E-05	5.14093E-05	0.00165165	5.14093E-05	0.001809419	9.86157E-05	0.

			ISDemolition	ISDrainage / Utilities Trenching	ISDrainage / Utilities Trenching	ISAsphalt Paving	ISAsphalt Paving	SVDemolition	SVSite Grubbing / Prep	SVMass Grading / Excavation	SVMass Grading / Excavation	SVDrainage / Utilities Trenching	SVFoundations / Concrete Pads	SVBuilding / Structure Construction	SVBuilding / Structure Construction	SVAsphalt Paving	SVAsphalt Paving	SVArchitectural Coating	SVArchitectural Coating	SVLandscaping or Other Finishing	SVLandscaping or Other Finishing
Unique Identifier	X (UTM)	Y (UTM)	2027	2027	2028	2027	2028	2027	2027	2027	2028	2028	2028	2028	2029	2028	2029	2028	2029	2028	2029
3830903774505	383090	3774505	2.29718E-05	9.24986E-06	9.01254E-06	2.38891E-06	2.22537E-06	6.53636E-05	4.69929E-05	3.1684E-05	3.12817E-05	2.21951E-05	7.05081E-06	1.01007E-05	9.71532E-06	9.931E-07	9.23975E-07	9.931E-07	9.23975E-07	1.01007E-05	9.71532E-06
3831003774505	383100	3774505	2.42223E-05	9.7534E-06	9.50315E-06	2.51895E-06	2.34651E-06	6.71988E-05	4.83123E-05	3.25735E-05	3.216E-05	2.28183E-05	7.24878E-06	1.03843E-05	9.9881E-06	1.02098E-06	9.49917E-07	1.02098E-06	9.49917E-07	1.03843E-05	9.9881E-06
3831103774505	383110	3774505	2.54616E-05	1.02524E-05	9.98938E-06	2.64783E-06	2.46657E-06	6.86688E-05	4.93691E-05	3.32861E-05	3.28634E-05	2.33174E-05	7.40734E-06	1.06115E-05	1.02066E-05	1.04332E-06	9.70696E-07	1.04332E-06	9.70696E-07	1.06115E-05	1.02066E-05
3831203774505	383120	3774505	2.67527E-05	1.07723E-05	1.04959E-05	2.78209E-06	2.59164E-06	7.0112E-05	5.04067E-05	3.39856E-05	3.35541E-05	2.38075E-05	7.56302E-06	1.08345E-05	1.04211E-05	1.06524E-06	9.91097E-07	1.06524E-06	9.91097E-07	1.08345E-05	1.04211E-05
3831303774505	383130	3774505	2.80591E-05	1.12983E-05	1.10084E-05	2.91795E-06	2.7182E-06	7.15374E-05	5.14315E-05	3.46766E-05	3.42363E-05	2.42915E-05	7.71678E-06	1.10548E-05	1.0633E-05	1.0869E-06	1.01125E-06	1.0869E-06	1.01125E-06	1.10548E-05	1.0633E-05
3831403774505	383140	3774505	2.93976E-05	1.18373E-05	1.15336E-05	3.05715E-06	2.84787E-06	7.29272E-05	5.24307E-05	3.53503E-05	3.49014E-05	2.47634E-05	7.8667E-06	1.12695E-05	1.08395E-05	1.10802E-06	1.03089E-06	1.10802E-06	1.03089E-06	1.12695E-05	1.08395E-05
3831503774505	383150	3774505	3.07962E-05	1.24005E-05	1.20823E-05	3.2026E-06	2.98336E-06	7.43258E-05	5.34362E-05	3.60282E-05	3.55708E-05	2.52383E-05	8.01757E-06	1.14857E-05	1.10474E-05	1.12927E-06	1.05066E-06	1.12927E-06	1.05066E-06	1.14857E-05	1.10474E-05
3831603774505	383160	3774505	3.22619E-05	1.29907E-05	1.26573E-05	3.35502E-06	3.12535E-06	7.57334E-05	5.44482E-05	3.67105E-05	3.62444E-05	2.57163E-05	8.16941E-06	1.17032E-05	1.12566E-05	1.15065E-06	1.07056E-06	1.15065E-06	1.07056E-06	1.17032E-05	1.12566E-05
3831703774505	383170	3774505	3.38101E-05	1.3614E-05	1.32647E-05	3.51601E-06	3.27532E-06	7.71677E-05	5.54794E-05	3.74058E-05	3.69309E-05	2.62033E-05	8.32413E-06	1.19248E-05	1.14698E-05	1.17244E-06	1.09084E-06	1.17244E-06	1.09084E-06	1.19248E-05	1.14698E-05
3831903774505	383190	3774505	3.71173E-05	1.49457E-05	1.45623E-05	3.85994E-06	3.59571E-06	7.99383E-05	5.74713E-05	3.87488E-05	3.82568E-05	2.71441E-05	8.623E-06	1.2353E-05	1.18816E-05	1.21454E-06	1.13E-06	1.21454E-06	1.13E-06	1.2353E-05	1.18816E-05
3832003774505	383200	3774505	3.8861E-05	1.56479E-05	1.52464E-05	4.04128E-06	3.76463E-06	8.12568E-05	5.84193E-05	3.93879E-05	3.88878E-05	2.75919E-05	8.76523E-06	1.25567E-05	1.20776E-05	1.23457E-06	1.14864E-06	1.23457E-06	1.14864E-06	1.25567E-05	1.20776E-05
3832103774505	383210	3774505	4.07459E-05	1.64068E-05	1.59859E-05	4.23729E-06	3.94722E-06	8.26555E-05	5.94248E-05	4.00659E-05	3.95572E-05	2.80668E-05	8.9161E-06	1.27729E-05	1.22855E-05	1.25582E-06	1.16841E-06	1.25582E-06	1.16841E-06	1.27729E-05	1.22855E-05
3832203774505	383220	3774505	4.28124E-05	1.72389E-05	1.67966E-05	4.45219E-06	4.14741E-06	8.41522E-05	6.05009E-05	4.07914E-05	4.02735E-05	2.8575E-05	9.07755E-06	1.30041E-05	1.2508E-05	1.27856E-06	1.18957E-06	1.27856E-06	1.18957E-06	1.30041E-05	1.2508E-05
3832303774505	383230	3774505	4.49892E-05	1.81155E-05	1.76507E-05	4.67857E-06	4.3583E-06	8.57023E-05	6.16153E-05	4.15428E-05	4.10154E-05	2.91014E-05	9.24476E-06	1.32437E-05	1.27384E-05	1.30211E-06	1.21148E-06	1.30211E-06	1.21148E-06	1.32437E-05	1.27384E-05
3832403774505	383240	3774505	4.73003E-05	1.9046E-05	1.85574E-05	4.9189E-06	4.58217E-06	8.73504E-05	6.28002E-05	4.23417E-05	4.18041E-05	2.9661E-05	9.42255E-06	1.34984E-05	1.29833E-05	1.32716E-06	1.23478E-06	1.32716E-06	1.23478E-06	1.34984E-05	1.29833E-05
3832503774505	383250	3774505	4.96588E-05	1.99957E-05	1.94827E-05	5.16417E-06	4.81065E-06	8.90609E-05	6.403E-05	4.31708E-05	4.26227E-05	3.02418E-05	9.60706E-06	1.37627E-05	1.32376E-05	1.35314E-06	1.25896E-06	1.35314E-06	1.25896E-06	1.37627E-05	1.32376E-05
3832603774505	383260	3774505	5.20382E-05	2.09538E-05	2.04162E-05	5.41162E-06	5.04116E-06	9.08694E-05	6.53302E-05	4.40475E-05	4.34882E-05	3.08559E-05	9.80214E-06	1.40422E-05	1.35064E-05	1.38062E-06	1.28452E-06	1.38062E-06	1.28452E-06	1.40422E-05	1.35064E-05
3832703774505	383270	3774505	5.43898E-05	2.19007E-05	2.13388E-05	5.65616E-06	5.26896E-06	9.28204E-05	6.67328E-05	4.49932E-05	4.44219E-05	3.15184E-05	1.00126E-05	1.43437E-05	1.37964E-05	1.41026E-06	1.3121E-06	1.41026E-06	1.3121E-06	1.43437E-05	1.37964E-05
3832903774505	383290	3774505	5.80309E-05	2.33669E-05	2.27673E-05	6.03482E-06	5.6217E-06	9.65888E-05	6.94421E-05	4.68199E-05	4.62254E-05	3.2798E-05	1.04191E-05	1.4926E-05	1.43565E-05	1.46752E-06	1.36537E-06	1.46752E-06	1.36537E-06	1.4926E-05	1.43565E-05
3833003774505	383300	3774505	5.87491E-05	2.3656E-05	2.30491E-05	6.1095E-06	5.69127E-06	9.82459E-05	7.06334E-05	4.76231E-05	4.70184E-05	3.33607E-05	1.05978E-05	1.51821E-05	1.46028E-05	1.49269E-06	1.3888E-06	1.49269E-06	1.3888E-06	1.51821E-05	1.46028E-05
3833103774505	383310	3774505	5.90495E-05	2.3777E-05	2.3167E-05	6.14074E-06	5.72037E-06	9.99831E-05	7.18824E-05	4.84652E-05	4.78498E-05	3.39506E-05	1.07852E-05	1.54505E-05	1.4861E-05	1.51909E-06	1.41335E-06	1.51909E-06	1.41335E-06	1.54505E-05	1.4861E-05
3833203774505	383320	3774505	5.93276E-05	2.3889E-05	2.3276E-05	6.16966E-06	5.74731E-06	0.000101996	7.33299E-05	4.94411E-05	4.88134E-05	3.46343E-05	1.10024E-05	1.57616E-05	1.51602E-05	1.54968E-06	1.44181E-06	1.54968E-06	1.44181E-06	1.57616E-05	1.51602E-05
3833403774505	383340	3774505	5.8295E-05	2.34732E-05	2.28709E-05	6.06228E-06	5.64728E-06	0.000105783	7.6052E-05	5.12764E-05	5.06254E-05	3.59199E-05	1.14108E-05	1.63467E-05	1.5723E-05	1.60721E-06	1.49534E-06	1.60721E-06	1.49534E-06	1.63467E-05	1.5723E-05
3833503774505	383350	3774505	5.67092E-05	2.28346E-05	2.22488E-05	5.89736E-06	5.49365E-06	0.000107288	7.71344E-05	5.20062E-05	5.13459E-05	3.64312E-05	1.15733E-05	1.65794E-05	1.59468E-05	1.63008E-06	1.51662E-06	1.63008E-06	1.51662E-06	1.65794E-05	1.59468E-05
3833603774505	383360	3774505	5.48704E-05	2.20942E-05	2.15274E-05	5.70614E-06	5.31553E-06	0.000108509	7.80119E-05	5.25979E-05	5.193E-05	3.68456E-05	1.17049E-05	1.6768E-05	1.61282E-05	1.64862E-06	1.53387E-06	1.64862E-06	1.53387E-06	1.6768E-05	1.61282E-05
3833703774505	383370	3774505	5.34285E-05	2.15136E-05	2.09616E-05	5.55619E-06	5.17584E-06	0.000109854	7.8979E-05	5.32499E-05	5.25738E-05	3.73024E-05	1.185E-05	1.69759E-05	1.63281E-05	1.66906E-06	1.55289E-06	1.66906E-06	1.55289E-06	1.69759E-05	1.63281E-05
3833803774505	383380	3774505	5.1981E-05	2.09308E-05	2.03937E-05	5.40566E-06	5.03561E-06	0.000111146	7.99078E-05	5.38761E-05	5.3192E-05	3.7741E-05	1.19894E-05	1.71755E-05	1.65201E-05	1.68869E-06	1.57115E-06	1.68869E-06	1.57115E-06	1.71755E-05	1.65201E-05
3833903774505	383390	3774505	5.08003E-05	2.04554E-05	1.99305E-05	5.28288E-06	4.92124E-06	0.000112812	8.11055E-05	5.46836E-05	5.39893E-05	3.83067E-05	1.21691E-05	1.74329E-05	1.67678E-05	1.714E-06	1.5947E-06	1.714E-06	1.5947E-06	1.74329E-05	1.67678E-05
3834003774505	383400	3774505	4.97915E-05	2.00492E-05	1.95347E-05	5.17797E-06	4.82351E-06	0.000114896	8.26042E-05	5.56941E-05	5.4987E-05	3.90146E-05	1.23939E-05	1.77551E-05	1.70776E-05	1.74567E-06	1.62417E-06	1.74567E-06	1.62417E-06	1.77551E-05	1.70776E-05
3834103774505	383410	3774505	4.87673E-05	1.96368E-05	1.91329E-05	5.07147E-06	4.7243E-06	0.000117106	8.41927E-05	5.67651E-05	5.60444E-05	3.97648E-05	1.26323E-05	1.80965E-05	1.7406E-05	1.77924E-06	1.6554E-06	1.77924E-06	1.6554E-06	1.80965E-05	1.7406E-05
3834203774505	383420	3774505	4.72569E-05	1.90286E-05	1.85404E-05	4.91439E-06	4.57798E-06	0.000118469	8.51726E-05	5.74258E-05	5.66967E-05	4.02277E-05	1.27793E-05	1.83071E-05	1.76086E-05	1.79995E-06	1.67466E-06	1.79995E-06	1.67466E-06	1.83071E-05	1.76086E-05
3834303774505	383430	3774505	4.58206E-05	1.84502E-05	1.79768E-05	4.76502E-06	4.43883E-06	0.000119921	8.62166E-05	5.81297E-05	5.73916E-05	4.07208E-05	1.29359E-05	1.85315E-05	1.78244E-05	1.82201E-06	1.69519E-06	1.82201E-06	1.69519E-06	1.85315E-05	1.78244E-05
3834403774505	383440	3774505	4.44206E-05	1.78865E-05	1.74276E-05	4.61943E-06	4.30321E-06	0.000121355	8.72478E-05	5.8825E-05	5.80781E-05	4.12078E-05	1.30907E-05	1.87532E-05	1.80376E-05	1.84381E-06	1.71547E-06	1.84381E-06	1.71547E-06	1.87532E-05	1.80376E-05
3834503774505	383450	3774505	4.30541E-05	1.73362E-05	1.68914E-05	4.47733E-06	4.17083E-06	0.000122745	8.8247E-05	5.94986E-05	5.87432E-05	4.16797E-05	1.32406E-05	1.89679E-05	1.82442E-05	1.86492E-06	1.73511E-06	1.86492E-06	1.73511E-06	1.89679E-05	1.82442E-05
3834603774505	383460	3774505	4.17868E-05	1.6826E-05	1.63943E-05	4.34554E-06	4.04806E-06	0.000124242	8.9323E-05	6.02241E-05	5.94595E-05	4.21879E-05	1.3402E-05	1.91992E-05	1.84667E-05	1.88766E-06	1.75627E-06	1.88766E-06	1.75627E-06	1.91992E-05	1.84667E-05
3834703774505	383470	3774505	4.09624E-05	1.6494E-05	1.60708E-05	4.25981E-06	3.9682E-06	0.000126772	9.1142E-05	6.14505E-05	6.06703E-05	4.30471E-05	1.36749E-05	1.95902E-05	1.88427E-05	1.9261E-06	1.79203E-06	1.9261E-06	1.79203E-06	1.95902E-05	1.88427E-05
3834803774505	383480	3774505	4.02275E-05	1.61981E-05	1.57825E-05	4.18338E-06	3.89701E-06	0.00012956	9.31467E-05	6.28022E-05	6.20048E-05	4.39939E-05	1.39757E-05	2.00211E-05	1.92572E-05	1.96847E-06	1.83145E-06	1.96847E-06	1.83145E-06	2.00211E-05	1.92572E-05
3835003774505	383500	3774505	3.8752E-05	1.5604E-05	1.52036E-05	4.02994E-06	3.75407E-06	0.000135155	9.7169E-05	6.55141E-05	6.46823E-05	4.58937E-05	1.45792E-05	2.08857E-05	2.00887E-05	2.05347E-06	1.91054E-06	2.05347E-06	1.91054E-06	2.08857E-05	2.00887E-05
3835103774505	383510	3774505	3.80674E-05	1.53283E-05	1.4935E-05	3.95875E-06	3.68775E-06	0.000138104	9.9289E-05	6.69435E-05	6.60936E-05	4.6895E-05	1.48973E-05	2.13413E-05	2.0527E-05	2.09827E-06	1.95222E-06	2.09827E-06	1.95222E-06	2.13413E-05	2.0527E-05
3835203774505	383520	3774505	3.72961E-05	1.50177E-05	1.46324E-05	3.87854E-06	3.61303E-06	0.000140741	0.000101185	6.82218E-05	6.73556E-05	4.77904E-05	1.51818E-05	2.17488E-05	2.0919E-05	2.13834E-06	1.9895E-06	2.13834E-06	1.9895E-06	2.17488E-05	2.0919E-05
3835303774505	383530	3774505	3.65682E-05	1.47246E-05	1.43468E-05	3.80284E-06	3.54251E-06	0.000143511	0.000103177	6.95648E-05	6.86815E-05	4.87312E-05	1.54807E-05	2.2177E-05	2.13308E-05	2.18043E-06	2.02866E-06	2.18043E-06	2.02866E-06	2.2177E-05	2.13308E-05
3835403774505	383540	3774505	3.58765E-05	1.44461E-05	1.40755E-05	3.73091E-06	3.47551E-06	0.000146389	0.000105246	7.09596E-05	7.00587E-05	4.97083E-05	1.57911E-05	2.26217E-05	2.17585E-05	2.22415E-06	2.06934E-06	2.22415E-06	2.06934E-06	2.26217E-05	2.17585E-05
3835503774505	383550	3774505	3.50969E-05	1.41322E-05	1.37696E-05	3.64983E-06	3.39998E-06	0.000148919	0.000107065	7.2186E-05	7.12695E-05	5.05674E-05	1.6064E-05	2.30126E-05	2.21346E-05	2.26259E-06	2.10511E-06	2.26259E-06	2.10511E-06	2.30126E-05	2.21346E-05
3835603774505	383560	3774505	3.44276E-05	1.38627E-05	1.3507E-05	3.58023E-06	3.33515E-06	0.000151859	0.000109178	7.36111E-05	7.26765E-05	5.15657E-05	1.63811E-05	2.34669E-05	2.25715E-05	2.30726E-06	2.14666E-06	2.30726E-06	2.14666E-06	2.34669E-05	2.25715E-05
3835703774505	383570	3774505	3.394E-05	1.36663E-05	1.33157E-05	3.52952E-06	3.28791E-06	0.000155494	0.000111791	7.5373E-05	7.4416E-05	5.27999E-05	1.67732E-05	2.40286E-05	2.31118E-05	2.36249E-06	2.19804E-06	2.36249E-06	2.19804E-06	2.40286E-05	2.31118E-05
3835803774505	383580	3774505	3.35837E-05	1.35229E-05	1.31759E-05	3.49247E-06	3.25339E-06	0.000159716	0.000114827	7.74199E-05	7.64369E-05	5.42338E-05	1.72287E-05	2.46812E-05	2.37394E-05	2.42664E-06	2.25774E-06	2.42664E-06	2.25774E-06	2.46812E-05	2.37394E-05
3835903774505	383590	3774505	3.33406E-05	1.3425E-05	1.30805E-05	3.46719E-06	3.22984E-06	0.000164474	0.000118248	7.97259E-05	7.87137E-05	5.58492E-05	1.77419E-05	2.54163E-05	2.44465E-05	2.49892E-06	2.32499E-06	2.49892E-06	2.32499E-06	2.54163E-05	2.44465E-05
3836003774505	383600	3774505	3.36298E-05	1.35414E-05	1.3194E-05	3.49727E-06	3.25786E-06	0.00017185	0.000123551	8.33015E-05	8.22439E-05	5.8354E-05	1.85376E-05	2.65562E-05	2.55429E-05	2.611E-06	2.42926E-06	2.611E-06	2.42926E-06	2.65562E-05	2.55429E-05
3836103774505	383610	3774505	3.39735E-05	1.36798E-05	1.33289E-05	3.53301E-06	3.29116E-06	0.000179823	0.000129283	8.71665E-05	8.60598E-05	6.10615E-05	1.93977E-05	2.77883E-05	2.67281E-05	2.73214E-06	2.54197E-06	2.73214E-06	2.54197E-06	2.77883E-05	2.67281E-05
3836203774505	383620	3774505	3.45827E-05	1.39251E-05	1.35679E-05	3.59636E-06	3.35017E-06	0.00018957	0.00013629	9.18908E-05	9.07241E-05	6.43709E-05	2.0449E-05	2.92944E-05	2.81767E-05	2.88022E-06	2.67974E-06	2.88022E-06	2.67974E-06	2.92944E-05	2.81767E-05
3836303774505	383630	3774505	3.54937E-05	1.4292E-05	1.39253E-05	3.69111E-06	3.43842E-06	0.000201507	0.000144873	9.76774E-05	9.64372E-05	6.84245E-05	2.17367E-05	3.11392E-05	2.99951E-05	3.06159E-06	2.84849E-06	3.06159E-06	2.84849E-06	3.11392E-05	2.99951E-05
3836403774505	383640	3774505	3.65332E-05	1.47106E-05	1.43331E-05	3.7992E-06	3.53913E-06	0.000214915	0.000154512	0.000104177	0.000102854	7.29773E-05	2.3183E-05	3.32111E-05	3.19439E-05	3.2653E-06	3.03802E-06	3.2653E-06	3.03802E-06	3.32111E-05	3.19439E-05
3836503774505	383650	3774505	3.77265E-05	1.5191E-05	1.48013E-05	3.92329E-06	3.65472E-06	0.000230122	0.000165445	0.000111548	0.000110132	7.81411E-05	2.48234E-05	3.55611E-05	3.42042E-05	3.49635E-06	3.25299E-06	3.49635E-06	3.25299E-06	3.55611E-05	3.42042E-05
3836603774505	383660	3774505	3.9093E-05	1.57413E-05	1.53374E-05	4.0654E-06	3.7871E-06	0.000247423	0.000177884	0.000119934	0.000118412	8.40159E-05	2.66897E-05	3.82346E-05	3.67757E-05	3.75921E-06	3.49755E-06	3.75921E-06	3.49755E-06	3.82346E-05	3.67757E-05
3836703774505	383670	3774505	4.08143E-05	1.64344E-05	1.60127E-05	4.24441E-06	3.95385E-06	0.000268279	0.000192878	0.000130044	0.000128393	9.10976E-05	2.89394E-05	4.14574E-05	3.98756E-05	4.07608E-06	3.79236E-06	4.07608E-06	3.79236E-06	4.14574E-05	3.98756E-05
3836803774505	383680	3774505	4.30932E-05	1.7352E-05	1.69068E-05	4.4814E-06	4.17462E-06	0.000294577	0.000211785	0.000142792	0.000140979	0.000100028	3.17762E-05	4.55214E-05	4.37845E-05	4.47565E-06	4.16412E-06	4.47565E-06	4.16412E-06	4.55214E-05	4.37845E-05
3836903774505	383690	3774505	4.57675E-05	1.84288E-05	1.79656E-05	4.75595E-06	4.43369E-06	0.000325767	0.000234209	0.00015791	0.000155905	0.000110619	3.51407E-05	5.03412E-05	4.84204E-05	4.94953E-06	4.60501E-06	4.94953E-06	4.60501E-06	5.03412E-05	4.84204E-05
3837003774505	383700	3774505	4.87352E-05	1.96238E-05	1.91203E-05	5.06812E-06	4.72118E-06	0.000360876	0.00025945	0.000174929	0.000172708	0.00012254	3.89279E-05	5.57667E-05	5.36388E-05	5.48296E-06	5.10132E-06	5.48296E-06	5.10132E-06	5.57667E-05	5.36388E-05
3837103774505	383710	3774505	5.21696E-05	2.10067E-05	2.04677E-05	5.42528E-06	5.05388E-06	0.000400984	0.000288285	0.00019437	0.000191902	0.000136159	4.32543E-05	6.19645E-05	5.96002E-05	6.09233E-06	5.66827E-06	6.09233E-06	5.66827E-06	6.19645E-05	5.96002E-05
3837203774505	383720	3774505	5.5467E-05	2.23345E-05	2.17614E-05	5.76819E-06	5.37332E-06	0.000444841	0.000319817	0.00021563	0.000212892	0.000151052	4.79853E-05	6.87419E-05	6.6119E-05	6.75868E-06	6.28824E-06	6.75868E-06	6.28824E-06	6.87419E-05	6.6119E-05
3837303774505	383730	3774505	5.86625E-05	2.36212E-05	2.30151E-05	6.10049E-06	5.68288E-06	0.000489216	0.00035172	0.000237139	0.000234129	0.00016612	5.2772E-05	7.55992E-05	7.27146E-05	7.43288E-06	6.91552E-06	7.43288E-06	6.91552E-06	7.55992E-05	7.27146E-05
3837403774505	383740	3774505	6.24979E-05	2.51655E-05	2.45198E-05	6.49935E-06	6.05443E-06	0.000541689	0.000389445	0.000262575	0.000259241	0.000183938	5.84323E-05	8.37078E-05	8.05139E-05	8.23012E-06	7.65727E-06	8.23012E-06	7.65727E-06	8.37078E-05	8.05139E-05
3837503774505	383750	3774505	6.68432E-05	2.69152E-05	2.62247E-05	6.95123E-06	6.47538E-06	0.000600477	0.000431711	0.000291072	0.000287376	0.0002039	6.47739E-05	9.27925E-05	8.9252E-05	9.12333E-06	8.4883E-06	9.12333E-06	8.4883E-06	9.27925E-05	8.9252E-05
3837603774505	383760	3774505	7.19697E-05	2.89795E-05	2.82359E-05	7.48435E-06	6.972E-06	0.000668906	0.000480907	0.000324241	0.000320124	0.000227136	7.21553E-05	0.000103367	9.94228E-05	1.0163E-05	9.4556E-06	1.0163E-05	9.4556E-06	0.000103367	9.94228E-05
3837703774505	383770	3774505	7.82991E-05	3.15281E-05	3.07191E-05	8.14256E-06	7.58516E-06	0.0007521	0.000540748	0.000364588	0.000359959	0.000255399	8.11338E-05	0.000116229	0.000111794	1.14276E-05	1.06322E-05	1.14276E-05	1.06322E-05	0.000116229	0.000111794
3837803774505	383780	3774505	8.67034E-05	3.49122E-05	3.40164E-05	9.01655E-06	8.39932E-06	0.00086105	0.000619048	0.00041738	0.00041281	0.000292381	9.2882E-05	0.000133059	0.000127982	1.30823E-05	1.21717E-05	1.30823E-05	1.21717E-05	0.000133059	0.000127982
3837903774505	383790	3774505	9.70694E-05	3.90862E-05	3.80833E-05	1.00945E-05	9.40352E-06	0.000994281	0.000714834	0.000481961	0.000475842	0.000337621	0.000107254	0.000153647	0.000147785	1.51066E-05	1.40551E-05	1.51066E-05	1.40551E-05	0.000153647	0.000147785
3838003774505	383800	3774505	0.000109696	4.41705E-05	4.30372E-05	1.14076E-05	1.06267E-05	0.001155494	0.000830737	0.000560107	0.000552995	0.000392363	0.000124644	0.00017856	0.00017147	1.75559E-05	1.6334E-05	1.75559E-05	1.6334E-05	0.00017856	0.00017147
3838103774505	383810	3774505	0.000125373	5.0483E-05	4.91877E-05	1.30379E-05	1.21454E-05	0.001354489	0.000973804	0.000656566	0.00064823	0.000459935	0.00014611	0.000209311	0.000201324	2.05794E-05	1.91469E-05	2.05794E-05	1.91469E-05	0.000209311	0.000201324
3838203774505	383820	3774505	0.000144174	5.80534E-05	5.65639E-05	1.49931E-05	1.39667E-05	0.001592192	0.0011447	0.000771789	0.00076199	0.00054065	0.000171751	0.000246043	0.000236656	2.41909E-05	2.25071E-05	2.41909E-05	2.25071E-05	0.000246043	0.000236656
3838303774505	383830	3774505	0.000166404	6.70045E-05	6.52854E-05	1.73049E-05	1.61202E-05	0.001872257	0.001346051	0.000907546	0.000896023	0.00063575	0.000201962	0.000289322	0.000278283	2.84461E-05	2.64661E-05	2.84461E-05	2.64661E-05	0.000289322	0.000278283
3838403774505	383840	3774505	0.000193453	7.78961E-05	7.58975E-05	2.01178E-05	1.87406E-05	0.002212046	0.001590341	0.001072254	0.001058639	0.00075113	0.000238615	0.00034183	0.000328788	3.36086E-05	3.12693E-05	3.36086E-05	3.12693E-05	0.00034183	0.000328788
3838503774505	383850	3774505	0.000225685	9.08749E-05	8.85433E-05	2.34697E-05	2.18631E-05	0.002616121	0.001880849	0.001268122	0.001252021	0.000888339	0.000282203	0.000404273	0.000388847	3.97479E-05	3.69813E-05	3.97479E-05	3.69813E-05	0.000404273	0.000388847
3838603774505	383860	3774505	0.00026345	0.000106081	0.000103359	2.73969E-05	2.55215E-05	0.003088785	0.002220668	0.001497238	0.001478228	0.001048839	0.000333189	0.000477314	0.000459102	4.69293E-05	4.36628E-05	4.69293E-05	4.36628E-05	0.000477314	0.000459102
3838703774505	383870	3774505	0.000307832	0.000123952	0.000120772	3.20124E-05	2.9821E-05	0.003643569	0.002619528	0.001766161	0.001743737	0.001237223	0.000393034	0.000563045	0.000541562	5.53584E-05	5.15052E-05	5.53584E-05	5.15052E-05	0.000563045	0.000541562
3838803774505	383880	3774505	0.000361967	0.00014575	0.000142011	3.7642E-05	3.50652E-05	0.004319352	0.00310538	0.002093736	0.002067152	0.001466694	0.000465931	0.000667475	0.000642007	6.56259E-05	6.1058E-05	6.56259E-05	6.1058E-05	0.000667475	0.000642007
3838903774505	383890	3774505	0.000430798	0.

			MDemolition	MSite Grubbing / Prep	MMass Grading / Excavation	MMass Grading / Excavation	MDrainage / Utilities Trenching	MFoundations / Concrete Pads	MBuilding / Structure Construction	MAsphalt Paving	MLandscaping or Other Finishing	MWaterside Construction (Piles)	RSSWDemolition	RSSWPlacing Base	RSSWForm	Child Risk				
Unique Identifier	X (UTM)	Y (UTM)	2027	2027	2027	2028	2028	2028	2028	2028	2028	2028	2029	2029	2029	3rd Trimester	0<2	2<16	Total	per million
3830903774505	383090	3774505	1.21084E-05	3.71706E-05	4.37096E-05	4.31276E-05	9.16746E-06	1.19222E-05	8.77539E-06	9.03224E-07	1.05818E-05	9.03224E-07	2.83605E-05	4.11516E-05	2.43939E-05	2.93817E-09	3.6562E-08	5.3985E-09	4.4899E-08	0.04489903
3831003774505	383100	3774505	1.24513E-05	3.82234E-05	4.49476E-05	4.43491E-05	9.42711E-06	1.22599E-05	9.02394E-06	9.28806E-07	1.08815E-05	9.28806E-07	2.92495E-05	4.24416E-05	2.51585E-05	3.12654E-09	3.8753E-08	5.6453E-09	4.75244E-08	0.04752436
3831103774505	383110	3774505	1.27144E-05	3.90311E-05	4.58974E-05	4.52863E-05	9.62631E-06	1.25189E-05	9.21462E-06	9.48432E-07	1.11115E-05	9.48432E-07	3.00792E-05	4.36455E-05	2.58722E-05	3.31185E-09	4.0873E-08	5.8702E-09	5.00549E-08	0.05005491
3831203774505	383120	3774505	1.29685E-05	3.9811E-05	4.68144E-05	4.61911E-05	9.81864E-06	1.27691E-05	9.39873E-06	9.67382E-07	1.13335E-05	9.67382E-07	3.08933E-05	4.48269E-05	2.65725E-05	3.49035E-09	4.2917E-08	6.0878E-09	5.24948E-08	0.05249479
3831303774505	383130	3774505	1.32007E-05	4.0524E-05	4.76529E-05	4.70183E-05	9.99449E-06	1.29978E-05	9.56706E-06	9.84708E-07	1.15365E-05	9.84708E-07	3.17168E-05	4.60218E-05	2.72808E-05	3.67437E-09	4.5013E-08	6.3049E-09	5.49922E-08	0.05499224
3831403774505	383140	3774505	1.34257E-05	4.12147E-05	4.84651E-05	4.78198E-05	1.01648E-05	1.32193E-05	9.73012E-06	1.00149E-06	1.17331E-05	1.00149E-06	3.25341E-05	4.72076E-05	2.79837E-05	3.86029E-09	4.7127E-08	6.5216E-09	5.75094E-08	0.0575094
3831503774505	383150	3774505	1.36525E-05	4.1911E-05	4.92839E-05	4.86276E-05	1.03366E-05	1.34426E-05	9.89451E-06	1.01841E-06	1.19313E-05	1.01841E-06	3.33763E-05	4.84297E-05	2.87081E-05	4.04667E-09	4.9246E-08	6.7394E-09	6.00326E-08	0.06003258
3831603774505	383160	3774505	1.38775E-05	4.26017E-05	5.00961E-05	4.9429E-05	1.05069E-05	1.36642E-05	1.00576E-05	1.03519E-06	1.2128E-05	1.03519E-06	3.42247E-05	4.96608E-05	2.94379E-05	4.22885E-09	5.132E-08	6.9544E-09	6.2503E-08	0.06250301
3831703774505	383170	3774505	1.41044E-05	4.3298E-05	5.09149E-05	5.02369E-05	1.06787E-05	1.38875E-05	1.0222E-05	1.05211E-06	1.23262E-05	1.05211E-06	3.50887E-05	5.09145E-05	3.01811E-05	4.39784E-09	5.3249E-08	7.1611E-09	6.48084E-08	0.06480835
3831903774505	383190	3774505	1.45417E-05	4.46404E-05	5.24935E-05	5.17945E-05	1.10097E-05	1.43181E-05	1.05389E-05	1.08473E-06	1.27084E-05	1.08473E-06	3.67451E-05	5.33179E-05	3.16058E-05	4.69388E-09	5.6645E-08	7.5407E-09	6.88797E-08	0.06887974
3832003774505	383200	3774505	1.47485E-05	4.52754E-05	5.32402E-05	5.25313E-05	1.11664E-05	1.45218E-05	1.06888E-05	1.10017E-06	1.28891E-05	1.10017E-06	3.75218E-05	5.44449E-05	3.22738E-05	4.8001E-09	5.7882E-08	7.6966E-09	7.03786E-08	0.07037858
3832103774505	383210	3774505	1.49663E-05	4.59439E-05	5.40262E-05	5.33068E-05	1.13312E-05	1.47361E-05	1.08466E-05	1.11641E-06	1.30794E-05	1.11641E-06	3.83609E-05	5.56624E-05	3.29956E-05	4.88506E-09	5.889E-08	7.8418E-09	7.16171E-08	0.07161705
3832203774505	383220	3774505	1.52022E-05	4.6668E-05	5.48777E-05	5.4147E-05	1.15098E-05	1.49684E-05	1.10176E-05	1.134E-06	1.32856E-05	1.134E-06	3.92748E-05	5.69886E-05	3.37817E-05	4.95491E-09	5.9738E-08	7.9826E-09	7.2676E-08	0.07267602
3832303774505	383230	3774505	1.54417E-05	4.74033E-05	5.57424E-05	5.50002E-05	1.16912E-05	1.52042E-05	1.11912E-05	1.15187E-06	1.34949E-05	1.15187E-06	4.022E-05	5.836E-05	3.45946E-05	4.99795E-09	6.0296E-08	8.1062E-09	7.34005E-08	0.07340045
3832403774505	383240	3774505	1.56993E-05	4.81943E-05	5.66725E-05	5.59179E-05	1.18862E-05	1.54579E-05	1.13779E-05	1.17109E-06	1.37201E-05	1.17109E-06	4.12431E-05	5.98446E-05	3.54747E-05	5.02368E-09	6.0669E-08	8.2232E-09	7.39162E-08	0.0739162
3832503774505	383250	3774505	1.59643E-05	4.90075E-05	5.76288E-05	5.68615E-05	1.20868E-05	1.57188E-05	1.15699E-05	1.19085E-06	1.39516E-05	1.19085E-06	4.2313E-05	6.13971E-05	3.63949E-05	5.02484E-09	6.0777E-08	8.3242E-09	7.41261E-08	0.07412608
3832603774505	383260	3774505	1.62473E-05	4.98765E-05	5.86507E-05	5.78697E-05	1.23011E-05	1.59975E-05	1.1775E-05	1.21197E-06	1.4199E-05	1.21197E-06	4.34578E-05	6.30581E-05	3.73796E-05	5.00671E-09	6.0679E-08	8.4149E-09	7.41007E-08	0.07410069
3832703774505	383270	3774505	1.65504E-05	5.08067E-05	5.97446E-05	5.8949E-05	1.25306E-05	1.62959E-05	1.19947E-05	1.23457E-06	1.44638E-05	1.23457E-06	4.47055E-05	6.48686E-05	3.84528E-05	4.97024E-09	6.0388E-08	8.4962E-09	7.38541E-08	0.07385412
3832903774505	383290	3774505	1.7131E-05	5.25892E-05	6.18406E-05	6.10172E-05	1.29702E-05	1.68676E-05	1.24155E-05	1.27789E-06	1.49712E-05	1.27789E-06	4.71042E-05	6.83492E-05	4.0516E-05	4.8205E-09	5.8956E-08	8.5742E-09	7.23505E-08	0.07235055
3833003774505	383300	3774505	1.73832E-05	5.33635E-05	6.27511E-05	6.19156E-05	1.31611E-05	1.71159E-05	1.25983E-05	1.2967E-06	1.51917E-05	1.2967E-06	4.81616E-05	6.98836E-05	4.14256E-05	4.7025E-09	5.7755E-08	8.5511E-09	7.10088E-08	0.0710088
3833103774505	383310	3774505	1.76463E-05	5.41712E-05	6.37009E-05	6.28527E-05	1.33603E-05	1.7375E-05	1.2789E-05	1.31633E-06	1.54216E-05	1.31633E-06	4.92939E-05	7.15266E-05	4.23995E-05	4.58597E-09	5.6573E-08	8.5241E-09	6.96833E-08	0.06968331
3833203774505	383320	3774505	1.79548E-05	5.51181E-05	6.48144E-05	6.39514E-05	1.35939E-05	1.76787E-05	1.30125E-05	1.33934E-06	1.56912E-05	1.33934E-06	5.06071E-05	7.34321E-05	4.3529E-05	4.4931E-09	5.5666E-08	8.5255E-09	6.86844E-08	0.06868438
3833403774505	383340	3774505	1.85137E-05	5.68338E-05	6.68319E-05	6.5942E-05	1.4017E-05	1.8229E-05	1.34176E-05	1.38103E-06	1.61796E-05	1.38103E-06	5.31338E-05	7.70982E-05	4.57023E-05	4.29225E-09	5.3665E-08	8.4744E-09	6.64316E-08	0.06643163
3833503774505	383350	3774505	1.87096E-05	5.74354E-05	6.75393E-05	6.664-05	1.41654E-05	1.8422E-05	1.35596E-05	1.39565E-06	1.63509E-05	1.39565E-06	5.41756E-05	7.861E-05	4.65984E-05	4.16823E-09	5.2377E-08	8.393E-09	6.49384E-08	0.06493838
3833603774505	383360	3774505	1.88512E-05	5.78699E-05	6.80502E-05	6.71441E-05	1.42725E-05	1.85613E-05	1.36622E-05	1.4062E-06	1.64746E-05	1.4062E-06	5.51488E-05	8.00221E-05	4.74355E-05	4.04025E-09	5.1024E-08	8.2919E-09	6.33558E-08	0.06335578
3833703774505	383370	3774505	1.90199E-05	5.83879E-05	6.86594E-05	6.77452E-05	1.44003E-05	1.87275E-05	1.37845E-05	1.41879E-06	1.6622E-05	1.41879E-06	5.63092E-05	8.17058E-05	4.84336E-05	3.92938E-09	4.9859E-08	8.2177E-09	6.2006E-08	0.06200597
3833803774505	383380	3774505	1.91851E-05	5.88948E-05	6.92555E-05	6.83333E-05	1.45253E-05	1.88901E-05	1.39041E-05	1.43111E-06	1.67663E-05	1.43111E-06	5.74914E-05	8.34212E-05	4.94504E-05	3.83319E-09	4.8856E-08	8.155E-09	6.08439E-08	0.0608439
3833903774505	383390	3774505	1.94173E-05	5.96078E-05	7.00939E-05	6.91606E-05	1.47012E-05	1.91188E-05	1.40724E-05	1.44843E-06	1.69693E-05	1.44843E-06	5.88795E-05	8.54354E-05	5.06444E-05	3.75683E-09	4.8098E-08	8.1269E-09	5.99817E-08	0.0599817
3834003774505	383400	3774505	1.97222E-05	6.05436E-05	7.11943E-05	7.02464E-05	1.4932E-05	1.94189E-05	1.42934E-05	1.47117E-06	1.72357E-05	1.47117E-06	6.04578E-05	8.77256E-05	5.2002E-05	3.69689E-09	4.7545E-08	8.1306E-09	5.93721E-08	0.05937211
3834103774505	383410	3774505	2.00433E-05	6.15296E-05	7.23537E-05	7.13903E-05	1.51751E-05	1.97351E-05	1.45261E-05	1.49513E-06	1.75164E-05	1.49513E-06	6.2083E-05	9.00837E-05	5.33998E-05	3.64276E-09	4.706E-08	8.1423E-09	5.88451E-08	0.0588451
3834203774505	383420	3774505	2.02175E-05	6.20643E-05	7.29826E-05	7.20108E-05	1.5307E-05	1.99067E-05	1.46524E-05	1.50813E-06	1.76686E-05	1.50813E-06	6.32901E-05	9.18353E-05	5.44381E-05	3.56763E-09	4.6292E-08	8.0963E-09	5.79558E-08	0.05795582
3834303774505	383430	3774505	2.04044E-05	6.26381E-05	7.36572E-05	7.26765E-05	1.54485E-05	2.00907E-05	1.47878E-05	1.52207E-06	1.7832E-05	1.52207E-06	6.45597E-05	9.36775E-05	5.55301E-05	3.50003E-09	4.561E-08	8.0604E-09	5.71703E-08	0.05717029
3834403774505	383440	3774505	2.05859E-05	6.31951E-05	7.43122E-05	7.33228E-05	1.55859E-05	2.02694E-05	1.49193E-05	1.5356E-06	1.79906E-05	1.5356E-06	6.58448E-05	9.55422E-05	5.66355E-05	3.43683E-09	4.4973E-08	8.0278E-09	5.64381E-08	0.05643808
3834503774505	383450	3774505	2.07601E-05	6.37298E-05	7.49411E-05	7.39432E-05	1.57178E-05	2.04409E-05	1.50456E-05	1.5486E-06	1.81428E-05	1.5486E-06	6.71424E-05	9.74251E-05	5.77516E-05	3.377E-09	4.4371E-08	7.9967E-09	5.57442E-08	0.05574419
3834603774505	383460	3774505	2.09488E-05	6.43091E-05	7.56223E-05	7.46154E-05	1.58607E-05	2.06267E-05	1.51824E-05	1.56267E-06	1.83077E-05	1.56267E-06	6.85274E-05	9.94347E-05	5.89429E-05	3.32402E-09	4.3847E-08	7.9764E-09	5.51475E-08	0.05514749
3834703774505	383470	3774505	2.13117E-05	6.54232E-05	7.69323E-05	7.5908E-05	1.61354E-05	2.0984E-05	1.54454E-05	1.58974E-06	1.86249E-05	1.58974E-06	7.04894E-05	0.000102282	6.06305E-05	3.30051E-09	4.3708E-08	8.0261E-09	5.5035E-08	0.05503502
3834803774505	383480	3774505	2.17163E-05	6.66654E-05	7.8393E-05	7.73492E-05	1.64418E-05	2.13824E-05	1.57386E-05	1.61993E-06	1.89785E-05	1.61993E-06	7.2623E-05	0.000105378	6.24657E-05	3.28503E-09	4.3671E-08	8.0932E-09	5.50488E-08	0.05504882
3835003774505	383500	3774505	2.25165E-05	6.91219E-05	8.12817E-05	8.01994E-05	1.70477E-05	2.21703E-05	1.63186E-05	1.67962E-06	1.96778E-05	1.67962E-06	7.70149E-05	0.00011175	6.62433E-05	3.25886E-09	4.3644E-08	8.2297E-09	5.51321E-08	0.05513211
3835103774505	383510	3774505	2.29375E-05	7.04142E-05	8.28013E-05	8.16988E-05	1.73664E-05	2.25848E-05	1.66237E-05	1.71102E-06	2.00457E-05	1.71102E-06	7.93575E-05	0.000115149	6.82583E-05	3.25114E-09	4.3695E-08	8.3082E-09	5.5254E-08	0.05525401
3835203774505	383520	3774505	2.3304E-05	7.15394E-05	8.41245E-05	8.30043E-05	1.76439E-05	2.29457E-05	1.68893E-05	1.73836E-06	2.0366E-05	1.73836E-06	8.15816E-05	0.000118377	7.01713E-05	3.23779E-09	4.3663E-08	8.369E-09	5.52701E-08	0.05527007
3835303774505	383530	3774505	2.36869E-05	7.27147E-05	8.55066E-05	8.4368E-05	1.79338E-05	2.33227E-05	1.71668E-05	1.76692E-06	2.07006E-05	1.76692E-06	8.39179E-05	0.000121767	7.21808E-05	3.22813E-09	4.3677E-08	8.4378E-09	5.53435E-08	0.05534345
3835403774505	383540	3774505	2.40879E-05	7.39458E-05	8.69542E-05	8.57964E-05	1.82374E-05	2.37176E-05	1.74574E-05	1.79684E-06	2.10511E-05	1.79684E-06	8.63603E-05	0.000125311	7.42816E-05	3.22168E-09	4.3732E-08	8.5137E-09	5.54674E-08	0.05546735
3835503774505	383550	3774505	2.44272E-05	7.49874E-05	8.81791E-05	8.70049E-05	1.84943E-05	2.40517E-05	1.77033E-05	1.82215E-06	2.13476E-05	1.82215E-06	8.8653E-05	0.000128637	7.62536E-05	3.20849E-09	4.3691E-08	8.5693E-09	5.54685E-08	0.05546847
3835603774505	383560	3774505	2.48301E-05	7.6224E-05	8.96332E-05	8.84397E-05	1.87993E-05	2.44483E-05	1.79953E-05	1.8522E-06	2.16997E-05	1.8522E-06	9.12108E-05	0.000132349	7.84537E-05	3.20398E-09	4.3765E-08	8.6484E-09	5.56174E-08	0.05561741
3835703774505	383570	3774505	2.53454E-05	7.7806E-05	9.14935E-05	9.02752E-05	1.91894E-05	2.49557E-05	1.83687E-05	1.89064E-06	2.215E-05	1.89064E-06	9.42115E-05	0.000136703	8.10347E-05	3.21445E-09	4.4043E-08	8.7675E-09	5.60252E-08	0.05602525
3835803774505	383580	3774505	2.59533E-05	7.9672E-05	9.36878E-05	9.24403E-05	1.96497E-05	2.55542E-05	1.88093E-05	1.93598E-06	2.26813E-05	1.93598E-06	9.75866E-05	0.0001416	8.39377E-05	3.23654E-09	4.448E-08	8.9189E-09	5.66355E-08	0.0566355
3835903774505	383590	3774505	2.66464E-05	8.17999E-05	9.619E-05	9.49092E-05	2.01745E-05	2.62367E-05	1.93116E-05	1.98769E-06	2.3287E-05	1.98769E-06	0.000101327	0.000147027	8.71547E-05	3.2693E-09	4.5064E-08	9.0996E-09	5.74326E-08	0.05743256
3836003774505	383600	3774505	2.77605E-05	8.52201E-05	0.000100212	9.88775E-05	2.1018E-05	2.73337E-05	2.01191E-05	2.0708E-06	2.42607E-05	2.0708E-06	0.000106657	0.000154762	9.17399E-05	3.35187E-09	4.634E-08	9.4227E-09	5.91144E-08	0.05911443
3836103774505	383610	3774505	2.89654E-05	8.89187E-05	0.000104561	0.000103169	2.19302E-05	2.852E-05	2.09923E-05	2.16067E-06	2.53136E-05	2.16067E-06	0.000112434	0.000163145	9.67088E-05	3.44321E-09	4.7742E-08	9.7741E-09	6.09596E-08	0.06095964
3836203774505	383620	3774505	3.04515E-05	9.34808E-05	0.000109926	0.000108462	2.30553E-05	2.99833E-05	2.20693E-05	2.27153E-06	2.66124E-05	2.27153E-06	0.000119372	0.000173211	0.000102676	3.56444E-09	4.9569E-08	1.0216E-08	6.33495E-08	0.06334947
3836303774505	383630	3774505	3.22805E-05	9.90957E-05	0.000116528	0.000114977	2.44401E-05	3.17842E-05	2.33949E-05	2.40797E-06	2.82108E-05	2.40797E-06	0.000127753	0.000185372	0.000109885	3.72111E-09	5.1902E-08	1.0768E-08	6.63915E-08	0.06639146
3836403774505	383640	3774505	3.43364E-05	0.000105407	0.00012395	0.000122299	2.59967E-05	3.38085E-05	2.48849E-05	2.56132E-06	3.00075E-05	2.56132E-06	0.000137167	0.000199032	0.000117982	3.89837E-09	5.4537E-08	1.139E-08	6.98252E-08	0.06982521
3836503774505	383650	3774505	3.66681E-05	0.000112565	0.000132367	0.000130604	2.7762E-05	3.61043E-05	2.65747E-05	2.73525E-06	3.20452E-05	2.73525E-06	0.000147841	0.000214521	0.000127164	4.10062E-09	5.7539E-08	1.2095E-08	7.3735E-08	0.07373496
3836603774505	383660	3774505	3.93227E-05	0.000120714	0.00014195	0.00014006	2.97719E-05	3.87181E-05	2.84987E-05	2.93328E-06	3.43652E-05	2.93328E-06	0.000159985	0.000232141	0.000137609	4.33204E-09	6.097E-08	1.2899E-08	7.82008E-08	0.07820077
3836703774505	383670	3774505	4.2529E-05	0.000130557	0.000153524	0.00015148	3.21994E-05	4.18751E-05	3.08224E-05	3.17245E-06	3.71673E-05	3.17245E-06	0.000174577	0.000253314	0.00015016	4.61514E-09	6.5154E-08	1.3873E-08	8.36415E-08	0.08364146
3836803774505	383680	3774505	4.65809E-05	0.000142995	0.000168151	0.000165912	3.52672E-05	4.58647E-05	3.37589E-05	3.4747E-06	4.07083E-05	3.4747E-06	0.000192943	0.000279964	0.000165957	4.97837E-09	7.0502E-08	1.5109E-08	9.05892E-08	0.09058921
3836903774505	383690	3774505	5.13676E-05	0.00015769	0.00018543	0.000182961	3.88913E-05	5.05778E-05	3.7228E-05	3.83176E-06	4.48915E-05	3.83176E-06	0.000214899	0.000311824	0.000184843	5.40778E-09	7.6819E-08	1.6572E-08	9.87989E-08	0.09879893
3837003774505	383700	3774505	5.67441E-05	0.000174195	0.000204838	0.000202111	4.29619E-05	5.58716E-05	4.11245E-05	4.23282E-06	4.95902E-05	4.23282E-06	0.000239529	0.000347562	0.000206028	5.89099E-09	8.3927E-08	1.8216E-08	1.08034E-07	0.10803387
3837103774505	383710	3774505	6.28881E-05	0.000193056	0.000227018	0.000223995	4.76136E-05	6.19211E-05	4.55773E-05	4.69113E-06	5.49596E-05	4.69113E-06	0.000268485	0.000389578	0.000230934	6.44322E-09	9.2032E-08	2.0097E-08	1.18572E-07	0.11857218
3837203774505	383720	3774505	6.9493E-05	0.000213331	0.00025086	0.00024752	5.26143E-05	6.84245E-05	5.03641E-05	5.18383E-06	6.07318E-05	5.18383E-06	0.00030077	0.000436424	0.000258703	7.01985E-09	1.0054E-07	2.211E-08	1.29674E-07	0.12967366
3837303774505	383730	3774505	7.61632E-05	0.000233808	0.000274939	0.000271278	5.76644E-05	7.49921E-05	5.51983E-05	5.68139E-06	6.65611E-05	5.68139E-06	0.000333628	0.000484102	0.000286966	7.59879E-09	1.091E-07	2.4139E-08	1.40834E-07	0.14083424
3837403774505	383740	3774505	8.40473E-05	0.000258011	0.0003034	0.00029936	6.36337E-05	8.27551E-05	6.09122E-05	6.26951E-06	7.34512E-05	6.26951E-06	0.000372498	0.000540502	0.000320399	8.28625E-09	1.1924E-07	2.654E-08	1.54068E-07	0.15406811
3837503774505	383750	3774505	9.28805E-05	0.000285127	0.000335286	0.000330822	7.03214E-05	9.14524E-05	6.73139E-05	6.92842E-06	8.11708E-05	6.92842E-06	0.000416037	0.000603678	0.000357848	9.05849E-09	1.3063E-07	2.9233E-08	1.68922E-07	0.1689218
3837603774505	383760	3774505	0.000103162	0.000316688	0.0003724	0.000367441	7.81054E-05	0.000101575	7.47651E-05	7.69534E-06	9.01557E-05	7.69534E-06	0.000466712	0.00067721	0.000401436	9.96027E-09	1.4392E-07	3.2371E-08	1.86251E-07	0.18625053
3837703774505	383770	3774505	0.000115671	0.00035509	0.000417557	0.000411997	8.75765E-05	0.000113892	8.38311E-05	8.62847E-06	0.000101088	8.62847E-06	0.000528346	0.000766642	0.00045445	1.10608E-08	1.6012E-07	3.6194E-08	2.07378E-07	0.20737756
3837803774505	383780	3774505	0.00013204	0.00040534	0.000476646	0.0004703	9.99697E-05	0.00013001	9.56942E-05	9.84951E-06	0.000115393	9.84951E-06	0.000608973	0.000883633	0.0005238	1.25059E-08	1.8138E-07	4.1202E-08	2.3509E-07	0.23508963
3837903774505	383790	3774505	0.000152069	0.000466825	0.000548948	0.000541638	0.000115134	0.000149731	0.00011021	1.13436E-05	0.000132897	1.13436E-05	0.000707602	0.001026745	0.000608634	1.42774E-08	2.0743E-07	4.7335E-08	2.69042E-07	0.26904228
3838003774505	383800	3774505	0.000176311	0.000541244	0.000636459	0.000627984	0.000133488	0.0001736	0.000127779	1.31519E-05	0.000154083	1.31519E-05	0.00082693	0.001199893	0.000711272	1.64247E-08	2.3899E-07	5.476E-08	3.10176E-07	0.31017627
3838103774505	383810	3774505	0.00020624	0.000633121	0.000744498	0.000734585	0.000156148	0.000203069	0.00014947	1.53844E-05	0.000180239	1.53844E-05	0.000974197	0.001413581	0.000837942	1.90791E-08	2.7799E-07	6.3932E-08	3.61004E-07	0.3610043
3838203774505	383820	3774505	0.000242004	0.000742911	0.000873603	0.000861971	0.000183226	0.000238283	0.000175389	1.80523E-05	0.000211494	1.80523E-05	0.001150112	0.001668837	0.000989253	2.22538E-08	3.2463E-07	7.4894E-08	4.21775E-07	0.42177506
3838303774505	383830	3774505	0.000284154	0.000872304	0.001025758	0.0010121	0.000215138	0.000279785	0.000205937	2.11965E-05	0.00024833	2.11965E-05	0.001357344	0.001969535	0.001167501	2.59981E-08	3.7962E-07	8.7816E-08	4.93429E-07	0.49342947
3838403774505	383840	3774505	0.000335311	0.001029347	0.001210428	0.001194311	0.00025387	0.000330155	0.000243012	2.50125E-05	0.000293037	2.50125E-05	0.001608782	0.002334378	0.001383772	3.05456E-08	4.4638E-07	1.035E-07	5.80429E-07	0.58042887
3838503774505	383850	3774505	0.000396178	0.001216198	0.001430149	0.001411106	0.000299953	0.000390086	0.000287125	2.95529E-05	0.000346231	2.95529E-05	0.001907834	0.002768308	0.001640997	3.59582E-08	5.2584E-07	1.2216E-07	6.83957E-07	0.68395661
3838603774505	383860	3774505	0.000467406	0.001434854	0.001687271	0.001664805	0.000353881	0.000460219	0.000338746	3.48661E-05	0.000408478	3.48661E-05	0.002257692	0.00327596	0.001941922	4.22945E-08	6.1883E-07	1.44E-07	8.05125E-07	0.80512548
3838703774505	383870	3774505	0.000551036	0.001691584	0.001989164	0.001962678	0.000417198	0.000542563	0.000399356	4.11045E-05	0.000481565	4.11045E-05	0.002668366	0.003871857	0.002295159	4.9736E-08	7.2803E-07	1.6964E-07	9.47408E-07	0.94740765
3838803774505	383880	3774505	0.00065292	0.002004351	0.002356953	0.002325569	0.000494337	0.000642881	0.000473195	4.87045E-05	0.000570604	4.87045E-05	0.003168617	0.004597732	0.002725442	5.88045E-08	8.611E-07	2.0088E-07	1.12078E-06	1.12077776
3838903774505	383890	3774505	0.000782309	0.002401552	0.002824029	0.002786427	0.000592299	0.00077028	0.000566968	5.83563E-05	0.000683681	5.83563E-05	0.003803883	0.005519516	0.003271857	7.03242E-08	1.0301E-06	2.4055E-07	1.34099E-06	1.34099384

			EGIODemolition	EGIOSite Grubbing / Prep	EGIOMass Grading / Excavation	EGIOMass Grading / Excavation	EGIODrainage / Utilities Trenching	EGIODrainage / Utilities Trenching	EGIOFoundations / Concrete Pads	EGIOFoundations / Concrete Pads	EGIOBuilding / Structure Construction	EGIOBuilding / Structure Construction	EGIOAsphalt Paving	EGIOArchitectural Coating	EGIOLandscaping or Other Finishing	EGIOWaterside Construction (Piles)	HIWaterside Construction (Landscaping)	HIWaterside Construction (Landscaping)	KMDemolition	KMSite Grubbing / Prep
Unique Identifier	X (UTM)	Y (UTM)	2025	2025	2025	2026	2026	2027	2026	2027	2026	2027	2027	2027	2027	2027	2025	2026	2025	2025
3839003774505	383900	3774505	0.003394598	0.00133141	0.000440922	0.000431837	0.001002748	0.001001201	0.001317479	0.001316629	0.001411185	0.00137736	5.49143E-05	5.49143E-05	0.001487188	5.49143E-05	0.000648194	0.000627891	0.001091937	0.004739086
3839103774505	383910	3774505	0.004198865	0.00164685	0.000545388	0.000534151	0.001240324	0.001238411	0.001629624	0.001628573	0.001745531	0.001703691	6.79249E-05	6.79249E-05	0.001839541	6.79249E-05	0.000802826	0.00077768	0.001353756	0.005875398
3829703774515	382970	3774515	9.9377E-05	3.8977E-05	1.2908E-05	1.2642E-05	2.93555E-05	2.93102E-05	3.85693E-05	3.85444E-05	4.13125E-05	4.03222E-05	1.60762E-06	1.60762E-06	4.35375E-05	1.60762E-06	1.01983E-05	9.87887E-06	1.07337E-05	4.65852E-05
3829803774515	382980	3774515	0.000104102	4.083E-05	1.35217E-05	1.32431E-05	3.07511E-05	3.07036E-05	4.04029E-05	4.03768E-05	4.32765E-05	4.22392E-05	1.68405E-06	1.68405E-06	4.56073E-05	1.68405E-06	1.04459E-05	1.01187E-05	1.09827E-05	4.76656E-05
3829903774515	382990	3774515	0.000108925	4.2722E-05	1.41482E-05	1.38567E-05	3.21759E-05	3.21262E-05	4.22749E-05	4.22476E-05	4.52817E-05	4.41963E-05	1.76207E-06	1.76207E-06	4.77204E-05	1.76207E-06	1.06773E-05	1.03428E-05	1.1218E-05	4.86871E-05
3830003774515	383000	3774515	0.000114179	4.4783E-05	1.48307E-05	1.45251E-05	3.3728E-05	3.3676E-05	4.43142E-05	4.42856E-05	4.7466E-05	4.63283E-05	1.84708E-06	1.84708E-06	5.00225E-05	1.84708E-06	1.09212E-05	1.05792E-05	1.14647E-05	4.97576E-05
3830103774515	383010	3774515	0.000122317	4.7974E-05	1.58877E-05	1.55603E-05	3.61319E-05	3.60761E-05	4.74725E-05	4.74419E-05	5.0849E-05	4.96302E-05	1.97872E-06	1.97872E-06	5.35876E-05	1.97872E-06	1.13625E-05	1.10066E-05	1.1906E-05	5.16729E-05
3830203774515	383020	3774515	0.000131694	5.1652E-05	1.71057E-05	1.67532E-05	3.89018E-05	3.88418E-05	5.11119E-05	5.10789E-05	5.47473E-05	5.3435E-05	2.13041E-06	2.13041E-06	5.76958E-05	2.13041E-06	1.18523E-05	1.1481E-05	1.23926E-05	5.37846E-05
3830303774515	383030	3774515	0.000141116	5.5348E-05	1.83295E-05	1.79518E-05	4.16851E-05	4.16208E-05	5.47688E-05	5.47334E-05	5.86642E-05	5.7258E-05	2.28284E-06	2.28284E-06	6.18237E-05	2.28284E-06	1.23025E-05	1.19172E-05	1.28407E-05	5.57293E-05
3830403774515	383040	3774515	0.000149802	5.8754E-05	1.94577E-05	1.90568E-05	4.42508E-05	4.41825E-05	5.81397E-05	5.81022E-05	6.22749E-05	6.07822E-05	2.42334E-06	2.42334E-06	6.56289E-05	2.42334E-06	1.26577E-05	1.22613E-05	1.32005E-05	5.7291E-05
3830503774515	383050	3774515	0.000159296	6.2478E-05	2.06908E-05	2.02645E-05	4.70553E-05	4.69826E-05	6.18244E-05	6.17846E-05	6.62217E-05	6.46344E-05	2.57693E-06	2.57693E-06	6.97883E-05	2.57693E-06	1.30273E-05	1.26192E-05	1.35739E-05	5.89116E-05
3830603774515	383060	3774515	0.000170784	6.6984E-05	2.2183E-05	2.1726E-05	5.04487E-05	5.03709E-05	6.62831E-05	6.62403E-05	7.09974E-05	6.92957E-05	2.76277E-06	2.76277E-06	7.48212E-05	2.76277E-06	1.3474E-05	1.30519E-05	1.40174E-05	6.08367E-05
3830703774515	383070	3774515	0.000183413	7.1937E-05	2.38233E-05	2.33325E-05	5.41792E-05	5.40956E-05	7.11844E-05	7.11385E-05	7.62474E-05	7.44198E-05	2.96706E-06	2.96706E-06	8.03539E-05	2.96706E-06	1.39404E-05	1.35037E-05	1.44791E-05	6.28404E-05
3830803774515	383080	3774515	0.000196634	7.7123E-05	2.55407E-05	2.50144E-05	5.80848E-05	5.79952E-05	7.63158E-05	7.62666E-05	8.17438E-05	7.97844E-05	3.18095E-06	3.18095E-06	8.61463E-05	3.18095E-06	1.44032E-05	1.39521E-05	1.49566E-05	6.49128E-05
3830903774515	383090	3774515	0.00020999	8.2361E-05	2.72755E-05	2.67135E-05	6.20302E-05	6.19344E-05	8.14995E-05	8.14469E-05	8.72961E-05	8.52037E-05	3.39701E-06	3.39701E-06	9.19977E-05	3.39701E-06	1.48158E-05	1.43517E-05	1.53911E-05	6.67986E-05
3831003774515	383100	3774515	0.000225044	8.8266E-05	2.92308E-05	2.86286E-05	6.6477E-05	6.63744E-05	8.73421E-05	8.72857E-05	9.35543E-05	9.13118E-05	3.64053E-06	3.64053E-06	9.85929E-05	3.64053E-06	1.52661E-05	1.47879E-05	1.58166E-05	6.86451E-05
3831103774515	383110	3774515	0.000239748	9.4032E-05	3.11407E-05	3.04991E-05	7.08203E-05	7.07111E-05	9.30487E-05	9.29886E-05	9.96667E-05	9.72778E-05	3.87839E-06	3.87839E-06	0.000105035	3.87839E-06	1.56087E-05	1.51198E-05	1.61334E-05	7.00202E-05
3831203774515	383120	3774515	0.00025392	9.9592E-05	3.29817E-05	3.23021E-05	7.50072E-05	7.48914E-05	9.85496E-05	9.8486E-05	0.000105559	0.000103029	4.10768E-06	4.10768E-06	0.000111244	4.10768E-06	1.59083E-05	1.541E-05	1.64344E-05	7.13265E-05
3831303774515	383130	3774515	0.000268643	0.00010537	3.48938E-05	3.41749E-05	7.93558E-05	7.92334E-05	0.000104263	0.000104196	0.000111679	0.000109002	4.34583E-06	4.34583E-06	0.000117694	4.34583E-06	1.61666E-05	1.56602E-05	1.67196E-05	7.2564E-05
3831403774515	383140	3774515	0.000282996	0.000111	3.67582E-05	3.60008E-05	8.35957E-05	8.34667E-05	0.000109834	0.000109763	0.000117646	0.000114826	4.57802E-06	4.57802E-06	0.000123982	4.57802E-06	1.63783E-05	1.58653E-05	1.69911E-05	7.37427E-05
3831503774515	383150	3774515	0.000297224	0.00011658	3.86062E-05	3.78107E-05	8.77984E-05	8.7663E-05	0.000115356	0.000115281	0.00012356	0.000120599	4.80818E-06	4.80818E-06	0.000130215	4.80818E-06	1.65828E-05	1.60634E-05	1.72627E-05	7.49213E-05
3831603774515	383160	3774515	0.000310751	0.00012188	4.03632E-05	3.95315E-05	9.17942E-05	9.16526E-05	0.000120606	0.000120528	0.000129184	0.000126087	5.027E-06	5.027E-06	0.000136141	5.027E-06	1.67747E-05	1.62493E-05	1.75343E-05	7.60999E-05
3831703774515	383170	3774515	0.000323092	0.00012672	4.19662E-05	4.11015E-05	9.54398E-05	9.52925E-05	0.000125395	0.000125314	0.000134314	0.000131095	5.22665E-06	5.22665E-06	0.000141548	5.22665E-06	1.69559E-05	1.64248E-05	1.78081E-05	7.72884E-05
3831903774515	383190	3774515	0.000344325	0.00013505	4.47242E-05	4.38027E-05	0.000101712	0.000101555	0.000133636	0.00013355	0.000143141	0.00013971	5.57014E-06	5.57014E-06	0.00015085	5.57014E-06	1.72662E-05	1.67254E-05	1.83422E-05	7.96063E-05
3832003774515	383200	3774515	0.000351762	0.00013797	4.56902E-05	4.47488E-05	0.000103909	0.000103749	0.000136523	0.000136435	0.000146233	0.000142728	5.69045E-06	5.69045E-06	0.000154109	5.69045E-06	1.739E-05	1.68453E-05	1.85934E-05	8.06966E-05
3832103774515	383210	3774515	0.000357125	0.00014007	4.63867E-05	4.54309E-05	0.000105493	0.00010533	0.000138604	0.000138514	0.000148462	0.000144904	5.7772E-06	5.7772E-06	0.000156458	5.7772E-06	1.75192E-05	1.69705E-05	1.88604E-05	8.18555E-05
3832203774515	383220	3774515	0.000361095	0.00014163	4.69023E-05	4.5936E-05	0.000106666	0.000106501	0.000140145	0.000140054	0.000150112	0.000146514	5.84142E-06	5.84142E-06	0.000158197	5.84142E-06	1.76573E-05	1.71043E-05	1.9141E-05	8.30734E-05
3832303774515	383230	3774515	0.000362963	0.00014236	4.7145E-05	4.61736E-05	0.000107218	0.000107052	0.00014087	0.000140779	0.000150889	0.000147272	5.87164E-06	5.87164E-06	0.000159016	5.87164E-06	1.77937E-05	1.72363E-05	1.94284E-05	8.43208E-05
3832403774515	383240	3774515	0.000363277	0.00014248	4.71858E-05	4.62136E-05	0.00010731	0.000107145	0.000140992	0.000140901	0.00015102	0.0001474	5.87673E-06	5.87673E-06	0.000159153	5.87673E-06	1.79425E-05	1.73806E-05	1.97294E-05	8.56271E-05
3832503774515	383250	3774515	0.000361616	0.00014183	4.697E-05	4.60023E-05	0.00010682	0.000106655	0.000140347	0.000140256	0.000150329	0.000146726	5.84985E-06	5.84985E-06	0.000158425	5.84985E-06	1.80914E-05	1.75248E-05	2.00417E-05	8.69826E-05
3832603774515	383260	3774515	0.000358867	0.00014075	4.6613E-05	4.56526E-05	0.000106008	0.000105844	0.00013928	0.00013919	0.000149186	0.000145611	5.80539E-06	5.80539E-06	0.000157221	5.80539E-06	1.82529E-05	1.76812E-05	2.03699E-05	8.84067E-05
3832703774515	383270	3774515	0.00035514	0.00013929	4.61288E-05	4.51784E-05	0.000104907	0.000104745	0.000137833	0.000137745	0.000147637	0.000144098	5.74508E-06	5.74508E-06	0.000155588	5.74508E-06	1.84323E-05	1.78549E-05	2.07229E-05	8.99389E-05
3832903774515	383290	3774515	0.00034146	0.00013393	4.4352E-05	4.34382E-05	0.000100866	0.00010071	0.000132524	0.000132439	0.00014195	0.000138548	5.52379E-06	5.52379E-06	0.000149595	5.52379E-06	1.87426E-05	1.81556E-05	2.14064E-05	9.29051E-05
3833003774515	383300	3774515	0.000331068	0.00012985	4.30022E-05	4.21162E-05	9.77959E-05	9.7645E-05	0.000128491	0.000128408	0.00013763	0.000134331	5.35568E-06	5.35568E-06	0.000145042	5.35568E-06	1.88413E-05	1.82511E-05	2.17096E-05	9.42213E-05
3833103774515	383310	3774515	0.000321035	0.00012591	4.1699E-05	4.08399E-05	9.48322E-05	9.46859E-05	0.000124597	0.000124517	0.000133459	0.00013026	5.19337E-06	5.19337E-06	0.000140647	5.19337E-06	1.894E-05	1.83467E-05	2.20174E-05	9.55571E-05
3833303774515	383330	3774515	0.000302658	0.00011871	3.9312E-05	3.8502E-05	8.94037E-05	8.92657E-05	0.000117465	0.000117389	0.000125819	0.000122804	4.89609E-06	4.89609E-06	0.000132596	4.89609E-06	1.91337E-05	1.85344E-05	2.26601E-05	9.83465E-05
3833403774515	383340	3774515	0.000292023	0.00011454	3.79307E-05	3.71492E-05	8.62622E-05	8.61291E-05	0.000113337	0.000113264	0.000121398	0.000118489	4.72405E-06	4.72405E-06	0.000127937	4.72405E-06	1.91516E-05	1.85518E-05	2.29068E-05	9.94171E-05
3833503774515	383350	3774515	0.000280634	0.00011007	3.64513E-05	3.57003E-05	8.28979E-05	8.277E-05	0.000108917	0.000108847	0.000116664	0.000113867	4.53981E-06	4.53981E-06	0.000122947	4.53981E-06	1.90978E-05	1.84996E-05	2.30946E-05	0.000100232
3833603774515	383360	3774515	0.00026902	0.00010551	3.49428E-05	3.42229E-05	7.94673E-05	7.93446E-05	0.00010441	0.000104342	0.000111836	0.000109155	4.35193E-06	4.35193E-06	0.000117859	4.35193E-06	1.89884E-05	1.83936E-05	2.31829E-05	0.000100615
3833703774515	383370	3774515	0.000259544	0.0001018	3.3712E-05	3.30174E-05	7.66681E-05	7.65498E-05	0.000100732	0.000100667	0.000107896	0.00010531	4.19864E-06	4.19864E-06	0.000113707	4.19864E-06	1.89543E-05	1.83606E-05	2.33119E-05	0.000101175
3833803774515	383380	3774515	0.000250679	9.832E-05	3.25605E-05	3.18896E-05	7.40493E-05	7.39351E-05	9.72911E-05	9.72284E-05	0.000104211	0.000101713	4.05523E-06	4.05523E-06	0.000109824	4.05523E-06	1.89238E-05	1.83311E-05	2.34567E-05	0.000101804
3833903774515	383390	3774515	0.000242918	9.5276E-05	3.15525E-05	3.09024E-05	7.17569E-05	7.16462E-05	9.42792E-05	9.42184E-05	0.000100985	9.85643E-05	3.92969E-06	3.92969E-06	0.000106424	3.92969E-06	1.89579E-05	1.83641E-05	2.36808E-05	0.000102776
3834103774515	383410	3774515	0.00022958	9.0045E-05	2.982E-05	2.92056E-05	6.78169E-05	6.77122E-05	8.91025E-05	8.9045E-05	9.54399E-05	9.31523E-05	3.71391E-06	3.71391E-06	0.00010058	3.71391E-06	1.91176E-05	1.85188E-05	2.42488E-05	0.000105241
3834203774515	383420	3774515	0.000222718	8.7353E-05	2.89287E-05	2.83326E-05	6.57898E-05	6.56883E-05	8.64392E-05	8.63834E-05	9.25872E-05	9.03679E-05	3.6029E-06	3.6029E-06	9.75737E-05	3.6029E-06	1.91283E-05	1.85292E-05	2.44525E-05	0.000106125
3834303774515	383430	3774515	0.000216341	8.4852E-05	2.81003E-05	2.75214E-05	6.3906E-05	6.38074E-05	8.39641E-05	8.39099E-05	8.99361E-05	8.77803E-05	3.49974E-06	3.49974E-06	9.47798E-05	3.49974E-06	1.9148E-05	1.85483E-05	2.46652E-05	0.000107049
3834403774515	383440	3774515	0.000210152	8.2425E-05	2.72965E-05	2.67341E-05	6.20779E-05	6.19821E-05	8.15623E-05	8.15096E-05	8.73634E-05	8.52693E-05	3.39962E-06	3.39962E-06	9.20686E-05	3.39962E-06	1.91516E-05	1.85518E-05	2.4853E-05	0.000107864
3834503774515	383450	3774515	0.000204116	8.0057E-05	2.65125E-05	2.59662E-05	6.02949E-05	6.02019E-05	7.92197E-05	7.91685E-05	8.48541E-05	8.28202E-05	3.30198E-06	3.30198E-06	8.94242E-05	3.30198E-06	1.91301E-05	1.85309E-05	2.50069E-05	0.000108532
3834603774515	383460	3774515	0.000198637	7.7908E-05	2.58008E-05	2.52692E-05	5.86765E-05	5.85859E-05	7.70932E-05	7.70434E-05	8.25764E-05	8.05971E-05	3.21335E-06	3.21335E-06	8.70238E-05	3.21335E-06	1.91319E-05	1.85327E-05	2.51857E-05	0.000109308
3834703774515	383470	3774515	0.000194865	7.6429E-05	2.53108E-05	2.47893E-05	5.75621E-05	5.74733E-05	7.56291E-05	7.55803E-05	8.10082E-05	7.90664E-05	3.15232E-06	3.15232E-06	8.53711E-05	3.15232E-06	1.92916E-05	1.86873E-05	2.55659E-05	0.000110958
3834803774515	383480	3774515	0.000191613	7.5153E-05	2.48885E-05	2.43757E-05	5.66016E-05	5.65143E-05	7.43671E-05	7.43191E-05	7.96565E-05	7.77471E-05	3.09972E-06	3.09972E-06	8.39466E-05	3.09972E-06	1.94871E-05	1.88767E-05	2.59913E-05	0.000112804
3834903774515	383490	3774515	0.000188613	7.3977E-05	2.44988E-05	2.39941E-05	5.57154E-05	5.56295E-05	7.32028E-05	7.31556E-05	7.84093E-05	7.65299E-05	3.05119E-06	3.05119E-06	8.26323E-05	3.05119E-06	1.9688E-05	1.90713E-05	2.64304E-05	0.00011471
3835003774515	383500	3774515	0.000185703	7.2835E-05	2.41208E-05	2.36239E-05	5.48558E-05	5.47711E-05	7.20733E-05	7.20268E-05	7.71995E-05	7.53491E-05	3.00411E-06	3.00411E-06	8.13573E-05	3.00411E-06	1.988E-05	1.92573E-05	2.68558E-05	0.000116556
3835103774515	383510	3774515	0.000183161	7.1838E-05	2.37907E-05	2.33005E-05	5.41049E-05	5.40214E-05	7.10868E-05	7.10409E-05	7.61428E-05	7.43177E-05	2.96299E-06	2.96299E-06	8.02437E-05	2.96299E-06	2.0097E-05	1.94675E-05	2.73175E-05	0.00011856
3835203774515	383520	3774515	0.000180556	7.0817E-05	2.34523E-05	2.29691E-05	5.33355E-05	5.32532E-05	7.00758E-05	7.00306E-05	7.506E-05	7.32608E-05	2.92086E-06	2.92086E-06	7.91025E-05	2.92086E-06	2.02872E-05	1.96517E-05	2.77452E-05	0.000120416
3835303774515	383530	3774515	0.000178221	6.9901E-05	2.3149E-05	2.2672E-05	5.26456E-05	5.25644E-05	6.91695E-05	6.91248E-05	7.40891E-05	7.23133E-05	2.88308E-06	2.88308E-06	7.80794E-05	2.88308E-06	2.04917E-05	1.98498E-05	2.81978E-05	0.000122381
3835403774515	383540	3774515	0.000176128	6.908E-05	2.28772E-05	2.24058E-05	5.20274E-05	5.19472E-05	6.83572E-05	6.83131E-05	7.32191E-05	7.14641E-05	2.84922E-06	2.84922E-06	7.71626E-05	2.84922E-06	2.07123E-05	2.00636E-05	2.86731E-05	0.000124443
3835503774515	383550	3774515	0.000174008	6.8249E-05	2.26018E-05	2.21362E-05	5.14013E-05	5.1322E-05	6.75345E-05	6.7491E-05	7.23379E-05	7.0604E-05	2.81493E-06	2.81493E-06	7.62339E-05	2.81493E-06	2.09132E-05	2.02582E-05	2.9128E-05	0.000126417
3835603774515	383560	3774515	0.000172293	6.7576E-05	2.2379E-05	2.19179E-05	5.08945E-05	5.0816E-05	6.68687E-05	6.68256E-05	7.16247E-05	6.99079E-05	2.78718E-06	2.78718E-06	7.54823E-05	2.78718E-06	2.11536E-05	2.0491E-05	2.96394E-05	0.000128637
3835703774515	383570	3774515	0.000171511	6.7269E-05	2.22775E-05	2.18185E-05	5.06637E-05	5.05855E-05	6.65654E-05	6.65225E-05	7.12999E-05	6.95909E-05	2.77454E-06	2.77454E-06	7.51399E-05	2.77454E-06	2.15052E-05	2.08316E-05	3.03115E-05	0.000131554
3835803774515	383580	3774515	0.000171395	6.7223E-05	2.22623E-05	2.18037E-05	5.06292E-05	5.0551E-05	6.65201E-05	6.64772E-05	7.12513E-05	6.95435E-05	2.77265E-06	2.77265E-06	7.50888E-05	2.77265E-06	2.19393E-05	2.12522E-05	3.11081E-05	0.000135012
3835903774515	383590	3774515	0.000171736	6.7357E-05	2.23067E-05	2.18471E-05	5.073E-05	5.06517E-05	6.66526E-05	6.66096E-05	7.13932E-05	6.9682E-05	2.77817E-06	2.77817E-06	7.52383E-05	2.77817E-06	2.24273E-05	2.17248E-05	3.19907E-05	0.000138842
3836003774515	383600	3774515	0.000174071	6.8273E-05	2.261E-05	2.21442E-05	5.14198E-05	5.13405E-05	6.75589E-05	6.75153E-05	7.23641E-05	7.06295E-05	2.81595E-06	2.81595E-06	7.62614E-05	2.81595E-06	2.31969E-05	2.24703E-05	3.32875E-05	0.00014447
3836103774515	383610	3774515	0.000176802	6.9344E-05	2.29647E-05	2.24915E-05	5.22264E-05	5.21458E-05	6.86187E-05	6.85744E-05	7.34992E-05	7.17374E-05	2.86012E-06	2.86012E-06	7.74577E-05	2.86012E-06	2.40292E-05	2.32766E-05	3.46928E-05	0.000150569
3836203774515	383620	3774515	0.000181014	7.0996E-05	2.35118E-05	2.30274E-05	5.34708E-05	5.33883E-05	7.02536E-05	7.02083E-05	7.52504E-05	7.34467E-05	2.92827E-06	2.92827E-06	7.93032E-05	2.92827E-06	2.5093E-05	2.43071E-05	3.64603E-05	0.00015824
3836303774515	383630	3774515	0.000187005	7.3346E-05	2.429E-05	2.37895E-05	5.52405E-05	5.51553E-05	7.25788E-05	7.2532E-05	7.7741E-05	7.58775E-05	3.02518E-06	3.02518E-06	8.19279E-05	3.02518E-06	2.64528E-05	2.56242E-05	3.86917E-05	0.000167925
3836403774515	383640	3774515	0.000193886	7.6045E-05	2.51837E-05	2.46648E-05	5.72729E-05	5.71845E-05	7.52491E-05	7.52005E-05	8.06012E-05	7.86692E-05	3.13648E-06	3.13648E-06	8.49422E-05	3.13648E-06	2.79884E-05	2.71117E-05	4.12218E-05	0.000178906
3836503774515	383650	3774515	0.00020099	7.8831E-05	2.61065E-05	2.55686E-05	5.93716E-05	5.928E-05	7.80065E-05	7.79562E-05	8.35547E-05	8.1552E-05	3.25142E-06	3.25142E-06	8.80548E-05	3.25142E-06	2.95903E-05	2.86635E-05	4.38877E-05	0.000190476
3836603774515	383660	3774515	0.000209092	8.2009E-05	2.71588E-05	2.65993E-05	6.17648E-05	6.16695E-05	8.11509E-05	8.10985E-05	8.69228E-05	8.48393E-05	3.38248E-06	3.38248E-06	9.16042E-05	3.38248E-06	3.13842E-05	3.04012E-05	4.68772E-05	0.00020345
3836703774515	383670	3774515	0.000219071	8.5923E-05	2.8455E-05	2.78687E-05	6.47126E-05	6.46127E-05	8.50239E-05	8.4969E-05	9.10712E-05	8.88882E-05	3.54391E-06	3.54391E-06	9.59761E-05	3.54391E-06	3.35225E-05	3.24725E-05	5.0428E-05	0.000218861
3836803774515	383680	3774515	0.000231835	9.0929E-05	3.01128E-05	2.94924E-05	6.84828E-05	6.83772E-05	8.99775E-05	8.99194E-05	9.63771E-05	9.4067E-05	3.75038E-06	3.75038E-06	0.000101568	3.75038E-06	3.61775E-05	3.50444E-05	5.48183E-05	0.000237915
3836903774515	383690	3774515	0.000246933	9.6851E-05	3.2074E-05	3.14132E-05	7.29429E-05	7.28304E-05	9.58375E-05	9.57756E-05	0.000102654	0.000100193	3.99464E-06	3.99464E-06	0.000108183	3.99464E-06	3.92648E-05	3.80349E-05	5.99374E-05	0.000260132
3837003774515	383700	3774515	0.000264835	0.00010387	3.43992E-05	3.36904E-05	7.82308E-05	7.81101E-05	0.000102785	0.000102719	0.000110096	0.000107457	4.28422E-06	4.28422E-06	0.000116025	4.28422E-06	4.28741E-05	4.15312E-05	6.59141E-05	0.000286072
3837103774515	383710	3774515	0.000284335	0.00011152	3.6932E-05	3.617111E-05	8.3991E-05	8.38614E-05	0.000110353	0.000110282	0.000118202	0.000115369	4.59967E-06	4.59967E-06	0.000124568	4.59967E-06	4.68153E-05	4.5349E-05	7.24318E-05	0.000314359
3837203774515	383720	3774515	0.00030484	0.00011956	3.95955E-05	3.87797E-05	9.00484E-05	8.99094E-05	0.000118312	0.000118235	0.000126727	0.000123689	4.9314E-06	4.9314E-06	0.000133552	4.9314E-06	5.10435E-05	4.94447E-05	7.96034E-05	0.000345485
3837303774515	383730	3774515	0.000327008	0.00012826	4.24748E-05	4.15997E-05	9.65966E-05	9.64475E-05	0.000126915	0.000126833	0.000135942	0.000132684	5.29E-06	5.29E-06	0.000143264	5.29E-06	5.5557E-05	5.38168E-05	8.73092E-05	0.000378928
3837403774515	383740	3774515	0.000352607	0.0001383	4.57998E-05	4.48562E-05	0.000104158	0.000103998	0.00013685	0.000136762	0.000146584	0.00014307	5.70411E-06	5.70411E-06	0.000154479	5.70411E-06	6.07198E-05	5.88179E-05	9.61329E-05	0.000417224
3837503774515	383750	3774515	0.000381089	0.00014947	4.94993E-05	4.84795E-05	0.000112572	0.000112398	0.000147905	0.000147809	0.000158424	0.000154627	6.16486E-06	6.16486E-06	0.000166957	6.16486E-06	6.64334E-05	6.43525E-05	0.000105889	0.000459566

			KMMass Grading / Excavation	KMMass Grading / Excavation	KMDrainage / Utilities Trenching	KMFoundations / Concrete Pads	KMBuilding / Structure Construction	KMAsphalt Paving	KMArchitectural Coating	KMLandscaping or Other Finishing	KMWaterside Construction (Piles)	EWNDemolition	EWNSite Grubbing / Prep	EWNDrainage / Utilities Trenching	EWNDrainage / Utilities Trenching	EWNDrainage / Utilities Trenching	EWNFoundation s / Concrete Pads	EWNBuilding / Structure Construction	EWNAsphalt Paving	EWNLandscaping or Other Finishing	EWNWaterside Construction (Piles)
Unique Identifier	X (UTM)	Y (UTM)	2025	2026	2026	2026	2026	2026	2026	2026	2026	2027	2027	2027	2028	2029	2029	2029	2029	2029	2029
3839003774505	383900	3774505	0.00360221	0.003564931	0.001280197	0.000677476	0.002326892	7.47537E-05	7.47537E-05	0.002401646	7.47537E-05	0.002623693	0.000142995	0.000335778	0.000329294	0.000322481	0.000279328	0.000606545	4.31524E-05	0.000628121	4.31524E-05
3839103774505	383910	3774505	0.004465929	0.004419711	0.001587156	0.000839917	0.002884822	9.26778E-05	9.26778E-05	0.002977499	9.26778E-05	0.00324892	0.00017707	0.000415795	0.000407765	0.000399328	0.000345892	0.000751085	5.34356E-05	0.000777803	5.34356E-05
3829703774515	382970	3774515	3.54097E-05	3.50432E-05	1.25843E-05	6.65958E-06	2.28733E-05	7.34829E-07	7.34829E-07	2.36082E-05	7.34829E-07	4.50452E-05	2.45502E-06	5.76485E-06	5.65353E-06	5.53655E-06	4.79568E-06	1.04135E-05	7.40867E-07	1.0784E-05	7.40867E-07
3829803774515	382980	3774515	3.62309E-05	3.5856E-05	1.28762E-05	6.81403E-06	2.34038E-05	7.51871E-07	7.51871E-07	2.41557E-05	7.51871E-07	4.61478E-05	2.51511E-06	5.90596E-06	5.79191E-06	5.67207E-06	4.91307E-06	1.06684E-05	7.59002E-07	1.10479E-05	7.59002E-07
3829903774515	382990	3774515	3.70073E-05	3.66244E-05	1.31521E-05	6.96005E-06	2.39053E-05	7.67983E-07	7.67983E-07	2.46733E-05	7.67983E-07	4.71738E-05	2.57103E-06	6.03727E-06	5.92068E-06	5.79818E-06	5.0223E-06	1.09056E-05	7.75877E-07	1.12936E-05	7.75877E-07
3830003774515	383000	3774515	3.78211E-05	3.74297E-05	1.34413E-05	7.1131E-06	2.4431E-05	7.84871E-07	7.84871E-07	2.52159E-05	7.84871E-07	4.82534E-05	2.62987E-06	6.17544E-06	6.05618E-06	5.93088E-06	5.13724E-06	1.11552E-05	7.93633E-07	1.1552E-05	7.93633E-07
3830103774515	383010	3774515	3.92769E-05	3.88704E-05	1.39587E-05	7.38689E-06	2.53714E-05	8.15082E-07	8.15082E-07	2.61865E-05	8.15082E-07	5.02212E-05	2.73712E-06	6.42728E-06	6.30316E-06	6.17274E-06	5.34674E-06	1.16101E-05	8.25998E-07	1.20231E-05	8.25998E-07
3830203774515	383020	3774515	4.0882E-05	4.04589E-05	1.45292E-05	7.68877E-06	2.64082E-05	8.48392E-07	8.48392E-07	2.72566E-05	8.48392E-07	5.24187E-05	2.85689E-06	6.70851E-06	6.57896E-06	6.44284E-06	5.5807E-06	1.21182E-05	8.62141E-07	1.25492E-05	8.62141E-07
3830303774515	383030	3774515	4.23602E-05	4.19219E-05	1.50545E-05	7.96678E-06	2.73631E-05	8.79068E-07	8.79068E-07	2.82422E-05	8.79068E-07	5.44325E-05	2.96664E-06	6.96623E-06	6.83171E-06	6.69035E-06	5.79509E-06	1.25837E-05	8.95262E-07	1.30313E-05	8.95262E-07
3830403774515	383040	3774515	4.35473E-05	4.30966E-05	1.54764E-05	8.19003E-06	2.81299E-05	9.03701E-07	9.03701E-07	2.90336E-05	9.03701E-07	5.60098E-05	3.05261E-06	7.16809E-06	7.02967E-06	6.88422E-06	5.96302E-06	1.29483E-05	9.21204E-07	1.34089E-05	9.21204E-07
3830503774515	383050	3774515	4.47791E-05	4.43157E-05	1.59141E-05	8.42171E-06	2.89256E-05	9.29265E-07	9.29265E-07	2.98549E-05	9.29265E-07	5.76484E-05	3.14191E-06	7.3778E-06	7.23532E-06	7.08562E-06	6.13746E-06	1.33271E-05	9.48154E-07	1.38012E-05	9.48154E-07
3830603774515	383060	3774515	4.62424E-05	4.57638E-05	1.64342E-05	8.69691E-06	2.98708E-05	9.59631E-07	9.59631E-07	3.08305E-05	9.59631E-07	5.96391E-05	3.25041E-06	7.63258E-06	7.48518E-06	7.33031E-06	6.34941E-06	1.37874E-05	9.80897E-07	1.42778E-05	9.80897E-07
3830703774515	383070	3774515	4.77654E-05	4.72711E-05	1.69754E-05	8.98334E-06	3.08546E-05	9.91236E-07	9.91236E-07	3.18459E-05	9.91236E-07	6.16988E-05	3.36267E-06	7.89617E-06	7.74369E-06	7.58347E-06	6.56869E-06	1.42635E-05	1.01477E-06	1.47709E-05	1.01477E-06
3830803774515	383080	3774515	4.93406E-05	4.883E-05	1.75353E-05	9.2796E-06	3.18722E-05	1.02393E-06	1.02393E-06	3.28961E-05	1.02393E-06	6.37509E-05	3.4745E-06	8.15879E-06	8.00124E-06	7.83568E-06	6.78716E-06	1.47379E-05	1.04852E-06	1.52622E-05	1.04852E-06
3830903774515	383090	3774515	5.07741E-05	5.02486E-05	1.80447E-05	9.54919E-06	3.27981E-05	1.05367E-06	1.05367E-06	3.38518E-05	1.05367E-06	6.56191E-05	3.57633E-06	8.39789E-06	8.23572E-06	8.06531E-06	6.98606E-06	1.51698E-05	1.07925E-06	1.57094E-05	1.07925E-06
3831003774515	383100	3774515	5.21776E-05	5.16376E-05	1.85435E-05	9.81315E-06	3.37048E-05	1.0828E-06	1.0828E-06	3.47876E-05	1.0828E-06	6.77171E-05	3.69067E-06	8.66639E-06	8.49903E-06	8.32318E-06	7.20942E-06	1.56548E-05	1.11376E-06	1.62117E-05	1.11376E-06
3831103774515	383110	3774515	5.32228E-05	5.2672E-05	1.8915E-05	1.00097E-05	3.43799E-05	1.10449E-06	1.10449E-06	3.54844E-05	1.10449E-06	6.91949E-05	3.77121E-06	8.85551E-06	8.6845E-06	8.50481E-06	7.36675E-06	1.59965E-05	1.13806E-06	1.65655E-05	1.13806E-06
3831203774515	383120	3774515	5.42157E-05	5.36546E-05	1.92678E-05	1.01965E-05	3.50213E-05	1.1251E-06	1.1251E-06	3.61464E-05	1.1251E-06	7.04353E-05	3.83881E-06	9.01426E-06	8.84018E-06	8.65727E-06	7.49881E-06	1.62832E-05	1.15846E-06	1.68624E-05	1.15846E-06
3831303774515	383130	3774515	5.51564E-05	5.45856E-05	1.96022E-05	1.03734E-05	3.5629E-05	1.14462E-06	1.14462E-06	3.67736E-05	1.14462E-06	7.1469E-05	3.89515E-06	9.14655E-06	8.96992E-06	8.78432E-06	7.60886E-06	1.65222E-05	1.17546E-06	1.71099E-05	1.17546E-06
3831403774515	383140	3774515	5.60523E-05	5.54722E-05	1.99205E-05	1.05419E-05	3.62077E-05	1.16321E-06	1.16321E-06	3.73709E-05	1.16321E-06	7.23572E-05	3.94356E-06	9.26022E-06	9.08139E-06	8.89349E-06	7.70342E-06	1.67275E-05	1.19007E-06	1.73225E-05	1.19007E-06
3831503774515	383150	3774515	5.69482E-05	5.63588E-05	2.02389E-05	1.07104E-05	3.67864E-05	1.1818E-06	1.1818E-06	3.79682E-05	1.1818E-06	7.31917E-05	3.98905E-06	9.36703E-06	9.18614E-06	8.99607E-06	7.79227E-06	1.69205E-05	1.2038E-06	1.75224E-05	1.2038E-06
3831603774515	383160	3774515	5.7844E-05	5.72454E-05	2.05573E-05	1.08789E-05	3.73651E-05	1.20039E-06	1.20039E-06	3.85655E-05	1.20039E-06	7.39651E-05	4.03119E-06	9.466E-06	9.2832E-06	9.09112E-06	7.87461E-06	1.70992E-05	1.21652E-06	1.77075E-05	1.21652E-06
3831703774515	383170	3774515	5.87474E-05	5.81394E-05	2.08784E-05	1.10488E-05	3.79486E-05	1.21914E-06	1.21914E-06	3.91677E-05	1.21914E-06	7.46925E-05	4.07084E-06	9.55909E-06	9.3745E-06	9.18053E-06	7.95205E-06	1.72674E-05	1.22848E-06	1.78816E-05	1.22848E-06
3831903774515	383190	3774515	6.05093E-05	5.98831E-05	2.15045E-05	1.13801E-05	3.90867E-05	1.2557E-06	1.2557E-06	4.03424E-05	1.2557E-06	7.59252E-05	4.13802E-06	9.71686E-06	9.52922E-06	9.33205E-06	8.08329E-06	1.75524E-05	1.24876E-06	1.81768E-05	1.24876E-06
3832003774515	383200	3774515	6.1338E-05	6.07032E-05	2.1799E-05	1.1536E-05	3.9622E-05	1.2729E-06	1.2729E-06	4.08949E-05	1.2729E-06	7.63923E-05	4.16348E-06	9.77663E-06	9.58784E-06	9.38946E-06	8.13302E-06	1.76604E-05	1.25644E-06	1.82886E-05	1.25644E-06
3832103774515	383210	3774515	6.22189E-05	6.1575E-05	2.21121E-05	1.17017E-05	4.01911E-05	1.29118E-06	1.29118E-06	4.14823E-05	1.29118E-06	7.68823E-05	4.19019E-06	9.83935E-06	9.64934E-06	9.44969E-06	8.18519E-06	1.77736E-05	1.2645E-06	1.84059E-05	1.2645E-06
3832203774515	383220	3774515	6.31447E-05	6.24912E-05	2.24411E-05	1.18758E-05	4.07891E-05	1.31039E-06	1.31039E-06	4.20995E-05	1.31039E-06	7.7403E-05	4.21856E-06	9.90598E-06	9.71469E-06	9.51368E-06	8.24062E-06	1.7894E-05	1.27306E-06	1.85305E-05	1.27306E-06
3832303774515	383230	3774515	6.40928E-05	6.34295E-05	2.27781E-05	1.20541E-05	4.14015E-05	1.33007E-06	1.33007E-06	4.27316E-05	1.33007E-06	7.79084E-05	4.24611E-06	9.97066E-06	9.77811E-06	9.5758E-06	8.29442E-06	1.80108E-05	1.28137E-06	1.86515E-05	1.28137E-06
3832403774515	383240	3774515	6.50858E-05	6.44122E-05	2.3131E-05	1.22408E-05	4.20429E-05	1.35067E-06	1.35067E-06	4.33936E-05	1.35067E-06	7.84597E-05	4.27615E-06	1.00412E-05	9.84731E-06	9.64356E-06	8.35311E-06	1.81383E-05	1.29044E-06	1.87835E-05	1.29044E-06
3832503774515	383250	3774515	6.6116E-05	6.54318E-05	2.34971E-05	1.24346E-05	4.27084E-05	1.37205E-06	1.37205E-06	4.40805E-05	1.37205E-06	7.90109E-05	4.3062E-06	1.01118E-05	9.9165E-06	9.71132E-06	8.41181E-06	1.82657E-05	1.29951E-06	1.89155E-05	1.29951E-06
3832603774515	383260	3774515	6.71985E-05	6.65031E-05	2.38818E-05	1.26382E-05	4.34077E-05	1.39452E-06	1.39452E-06	4.48022E-05	1.39452E-06	7.96082E-05	4.33875E-06	1.01882E-05	9.99145E-06	9.78472E-06	8.47539E-06	1.84038E-05	1.30933E-06	1.90585E-05	1.30933E-06
3832703774515	383270	3774515	6.83632E-05	6.76557E-05	2.42957E-05	1.28572E-05	4.416E-05	1.41869E-06	1.41869E-06	4.55787E-05	1.41869E-06	8.0282E-05	4.37547E-06	1.02744E-05	1.0076E-05	9.86754E-06	8.54713E-06	1.85596E-05	1.32041E-06	1.92198E-05	1.32041E-06
3832903774515	383290	3774515	7.06178E-05	6.9887E-05	2.5097E-05	1.32812E-05	4.56164E-05	1.46547E-06	1.46547E-06	4.70819E-05	1.46547E-06	8.14075E-05	4.43682E-06	1.04185E-05	1.02173E-05	1.00059E-05	8.66696E-06	1.88198E-05	1.33893E-06	1.94892E-05	1.33893E-06
3833003774515	383300	3774515	7.16182E-05	7.0877E-05	2.54526E-05	1.34694E-05	4.62627E-05	1.48623E-06	1.48623E-06	4.77489E-05	1.48623E-06	8.17444E-05	4.45518E-06	1.04616E-05	1.02596E-05	1.00473E-05	8.70283E-06	1.88977E-05	1.34447E-06	1.95699E-05	1.34447E-06
3833103774515	383310	3774515	7.26335E-05	7.18819E-05	2.58134E-05	1.36603E-05	4.69185E-05	1.50731E-06	1.50731E-06	4.84258E-05	1.50731E-06	8.2089E-05	4.47396E-06	1.05057E-05	1.03028E-05	1.00896E-05	8.73951E-06	1.89773E-05	1.35013E-06	1.96524E-05	1.35013E-06
3833303774515	383330	3774515	7.47538E-05	7.39802E-05	2.65669E-05	1.40591E-05	4.82881E-05	1.5513E-06	1.5513E-06	4.98394E-05	1.5513E-06	8.27398E-05	4.50943E-06	1.0589E-05	1.03845E-05	1.01696E-05	8.8088E-06	1.91278E-05	1.36084E-06	1.98082E-05	1.36084E-06
3833403774515	383340	3774515	7.55676E-05	7.47855E-05	2.68561E-05	1.42122E-05	4.88138E-05	1.56819E-06	1.56819E-06	5.0382E-05	1.56819E-06	8.27015E-05	4.50734E-06	1.05841E-05	1.03797E-05	1.01649E-05	8.80472E-06	1.91189E-05	1.36021E-06	1.9799E-05	1.36021E-06
3833503774515	383350	3774515	7.61872E-05	7.53987E-05	2.70763E-05	1.43287E-05	4.92141E-05	1.58105E-06	1.58105E-06	5.07951E-05	1.58105E-06	8.23417E-05	4.48773E-06	1.0538E-05	1.03345E-05	1.01207E-05	8.76641E-06	1.90357E-05	1.35429E-06	1.97129E-05	1.35429E-06
3833603774515	383360	3774515	7.64784E-05	7.56869E-05	2.71798E-05	1.43835E-05	4.94021E-05	1.58709E-06	1.58709E-06	5.09892E-05	1.58709E-06	8.16296E-05	4.44892E-06	1.04469E-05	1.02452E-05	1.00332E-05	8.6906E-06	1.88711E-05	1.34258E-06	1.95424E-05	1.34258E-06
3833703774515	383370	3774515	7.69039E-05	7.6108E-05	2.7331E-05	1.44635E-05	4.9677E-05	1.59592E-06	1.59592E-06	5.12729E-05	1.59592E-06	8.13539E-05	4.4339E-06	1.04116E-05	1.02106E-05	9.9993E-06	8.66125E-06	1.88074E-05	1.33804E-06	1.94764E-05	1.33804E-06
3833803774515	383380	3774515	7.73817E-05	7.65809E-05	2.75009E-05	1.45533E-05	4.99857E-05	1.60584E-06	1.60584E-06	5.15915E-05	1.60584E-06	8.10936E-05	4.41971E-06	1.03783E-05	1.01779E-05	9.9673E-06	8.63354E-06	1.87472E-05	1.33376E-06	1.94141E-05	1.33376E-06
3833903774515	383390	3774515	7.81208E-05	7.73123E-05	2.77635E-05	1.46924E-05	5.04631E-05	1.62118E-06	1.62118E-06	5.20843E-05	1.62118E-06	8.11166E-05	4.42096E-06	1.03812E-05	1.01808E-05	9.97012E-06	8.63598E-06	1.87525E-05	1.33414E-06	1.94196E-05	1.33414E-06
3834103774515	383410	3774515	7.99947E-05	7.91668E-05	2.84295E-05	1.50448E-05	5.16736E-05	1.66007E-06	1.66007E-06	5.33336E-05	1.66007E-06	8.15683E-05	4.44558E-06	1.04391E-05	1.02375E-05	1.00256E-05	8.68408E-06	1.8857E-05	1.34157E-06	1.95277E-05	1.34157E-06
3834203774515	383420	3774515	8.06666E-05	7.98318E-05	2.86683E-05	1.51711E-05	5.21076E-05	1.67401E-06	1.67401E-06	5.37816E-05	1.67401E-06	8.15071E-05	4.44224E-06	1.04312E-05	1.02298E-05	1.00181E-05	8.67755E-06	1.88428E-05	1.34056E-06	1.95131E-05	1.34056E-06
3834303774515	383430	3774515	8.13684E-05	8.05263E-05	2.89177E-05	1.53031E-05	5.25609E-05	1.68857E-06	1.68857E-06	5.42495E-05	1.68857E-06	8.14765E-05	4.44057E-06	1.04273E-05	1.02259E-05	1.00144E-05	8.67429E-06	1.88357E-05	1.34006E-06	1.95057E-05	1.34006E-06
3834403774515	383440	3774515	8.1988E-05	8.11395E-05	2.91379E-05	1.54197E-05	5.29612E-05	1.70143E-06	1.70143E-06	5.46626E-05	1.70143E-06	8.13769E-05	4.43515E-06	1.04146E-05	1.02134E-05	1.00021E-05	8.6637E-06	1.88127E-05	1.33842E-06	1.94819E-05	1.33842E-06
3834503774515	383450	3774515	8.24957E-05	8.1642E-05	2.93183E-05	1.55151E-05	5.32891E-05	1.71197E-06	1.71197E-06	5.50011E-05	1.71197E-06	8.11702E-05	4.42388E-06	1.03881E-05	1.01875E-05	9.97671E-06	8.64169E-06	1.87649E-05	1.33502E-06	1.94324E-05	1.33502E-06
3834603774515	383460	3774515	8.30855E-05	8.22256E-05	2.95279E-05	1.56261E-05	5.36701E-05	1.72421E-06	1.72421E-06	5.53943E-05	1.72421E-06	8.1063E-05	4.41804E-06	1.03744E-05	1.0174E-05	9.96353E-06	8.63027E-06	1.87401E-05	1.33326E-06	1.94068E-05	1.33326E-06
3834703774515	383470	3774515	8.43397E-05	8.34669E-05	2.99737E-05	1.5862E-05	5.44803E-05	1.75023E-06	1.75023E-06	5.62305E-05	1.75023E-06	8.16372E-05	4.44934E-06	1.04479E-05	1.02461E-05	1.00341E-05	8.69141E-06	1.88729E-05	1.3427E-06	1.95442E-05	1.3427E-06
3834803774515	383480	3774515	8.57433E-05	8.48559E-05	3.04725E-05	1.61259E-05	5.53869E-05	1.77936E-06	1.77936E-06	5.71663E-05	1.77936E-06	8.2357E-05	4.48856E-06	1.054E-05	1.03365E-05	1.01226E-05	8.76804E-06	1.90393E-05	1.35454E-06	1.97165E-05	1.35454E-06
3834903774515	383490	3774515	8.71916E-05	8.62893E-05	3.09872E-05	1.63983E-05	5.63225E-05	1.80942E-06	1.80942E-06	5.81319E-05	1.80942E-06	8.3115E-05	4.52988E-06	1.0637E-05	1.04316E-05	1.02158E-05	8.84874E-06	1.92145E-05	1.36701E-06	1.9898E-05	1.36701E-06
3835003774515	383500	3774515	8.85952E-05	8.76783E-05	3.1486E-05	1.66623E-05	5.72291E-05	1.83854E-06	1.83854E-06	5.90677E-05	1.83854E-06	8.38271E-05	4.56869E-06	1.07281E-05	1.0521E-05	1.03033E-05	8.92455E-06	1.93791E-05	1.37872E-06	2.00685E-05	1.37872E-06
3835103774515	383510	3774515	9.01182E-05	8.91855E-05	3.20273E-05	1.69487E-05	5.82129E-05	1.87015E-06	1.87015E-06	6.00831E-05	1.87015E-06	8.46387E-05	4.61292E-06	1.0832E-05	1.06228E-05	1.0403E-05	9.01096E-06	1.95668E-05	1.39207E-06	2.02628E-05	1.39207E-06
3835203774515	383520	3774515	9.15292E-05	9.05819E-05	3.25288E-05	1.72141E-05	5.91244E-05	1.89943E-06	1.89943E-06	6.10238E-05	1.89943E-06	8.53432E-05	4.65131E-06	1.09222E-05	1.07112E-05	1.04896E-05	9.08596E-06	1.97296E-05	1.40366E-06	2.04314E-05	1.40366E-06
3835303774515	383530	3774515	9.30223E-05	9.20596E-05	3.30594E-05	1.74949E-05	6.00889E-05	1.93042E-06	1.93042E-06	6.20193E-05	1.93042E-06	8.61012E-05	4.69263E-06	1.10192E-05	1.08064E-05	1.05828E-05	9.16666E-06	1.99049E-05	1.41612E-06	2.06129E-05	1.41612E-06
3835403774515	383540	3774515	9.45901E-05	9.36112E-05	3.36166E-05	1.77898E-05	6.11016E-05	1.96295E-06	1.96295E-06	6.30646E-05	1.96295E-06	8.69358E-05	4.73811E-06	1.1126E-05	1.09111E-05	1.06854E-05	9.25551E-06	2.00978E-05	1.42985E-06	2.08127E-05	1.42985E-06
3835503774515	383550	3774515	9.60907E-05	9.50963E-05	3.41499E-05	1.8072E-05	6.2071E-05	1.99409E-06	1.99409E-06	6.40651E-05	1.99409E-06	8.76862E-05	4.77901E-06	1.1222E-05	1.10053E-05	1.07776E-05	9.3354E-06	2.02713E-05	1.44219E-06	2.09924E-05	1.44219E-06
3835603774515	383560	3774515	9.77779E-05	9.6766E-05	3.47495E-05	1.83893E-05	6.31609E-05	2.02911E-06	2.02911E-06	6.519E-05	2.02911E-06	8.85973E-05	4.82867E-06	1.13386E-05	1.11197E-05	1.08896E-05	9.43241E-06	2.04819E-05	1.45718E-06	2.12105E-05	1.45718E-06
3835703774515	383570	3774515	9.99952E-05	9.89604E-05	3.55375E-05	1.88063E-05	6.45932E-05	2.07512E-06	2.07512E-06	6.66683E-05	2.07512E-06	8.99832E-05	4.9042E-06	1.1516E-05	1.12936E-05	1.10599E-05	9.57996E-06	2.08023E-05	1.47997E-06	2.15423E-05	1.47997E-06
3835803774515	383580	3774515	0.000102623	0.000101561	3.64715E-05	1.93006E-05	6.62907E-05	2.12966E-06	2.12966E-06	6.84203E-05	2.12966E-06	9.16983E-05	4.99768E-06	1.17355E-05	1.15089E-05	1.12707E-05	9.76255E-06	2.11988E-05	1.50818E-06	2.19529E-05	1.50818E-06
3835903774515	383590	3774515	0.000105535	0.000104443	3.75062E-05	1.98482E-05	6.81715E-05	2.19008E-06	2.19008E-06	7.03616E-05	2.19008E-06	9.36508E-05	5.10409E-06	1.19854E-05	1.17539E-05	1.15107E-05	9.97042E-06	2.16502E-05	1.54029E-06	2.24203E-05	1.54029E-06
3836003774515	383600	3774515	0.000109813	0.000108676	3.90265E-05	2.06527E-05	7.09348E-05	2.27885E-06	2.27885E-06	7.32136E-05	2.27885E-06	9.67595E-05	5.27352E-06	1.23832E-05	1.21441E-05	1.18928E-05	1.03014E-05	2.23688E-05	1.59142E-06	2.31646E-05	1.59142E-06
3836103774515	383610	3774515	0.000114449	0.000113264	4.06742E-05	2.15246E-05	7.39296E-05	2.37506E-06	2.37506E-06	7.63047E-05	2.37506E-06	0.000100129	5.45713E-06	1.28144E-05	1.25669E-05	1.23069E-05	1.06601E-05	2.31477E-05	1.64683E-06	2.39711E-05	1.64683E-06
3836203774515	383620	3774515	0.000120279	0.000119035	4.27464E-05	2.26212E-05	7.7696E-05	2.49606E-06	2.49606E-06	8.01921E-05	2.49606E-06	0.000104439	5.69208E-06	1.33661E-05	1.3108E-05	1.28367E-05	1.1119E-05	2.41443E-05	1.71773E-06	2.50031E-05	1.71773E-06
3836303774515	383630	3774515	0.000127641	0.00012632	4.53625E-05	2.40057E-05	8.2451E-05	2.64882E-06	2.64882E-06	8.50999E-05	2.64882E-06	0.000109968	5.99337E-06	1.40736E-05	1.38018E-05	1.35162E-05	1.17076E-05	2.54223E-05	1.80866E-06	2.63266E-05	1.80866E-06
3836403774515	383640	3774515	0.000135987	0.00013458	4.83288E-05	2.55754E-05	8.784626E-05	2.82203E-06	2.82203E-06	9.06647E-05	2.82203E-06	0.0001162	6.33306E-06	1.48712E-05	1.4584E-05	1.42823E-05	1.23711E-05	2.68631E-05	1.91117E-06	2.78187E-05	1.91117E-06
3836503774515	383650	3774515	0.000144782	0.000143283	5.14543E-05	2.72294E-05	9.35236E-05	3.00454E-06	3.00454E-06	9.65281E-05	3.00454E-06	0.000122693	6.68694E-06	1.57022E-05	1.5399E-05	1.50803E-05	1.30624E-05	2.83642E-05	2.01796E-06	2.93732E-05	2.01796E-06
3836603774515	383660	3774515	0.000154644	0.000153044	5.49593E-05	2.90842E-05	9.98942E-05	3.2092E-06	3.2092E-06	0.000103103	3.2092E-06	0.000129967	7.08338E-06	1.66331E-05	1.63119E-05	1.59744E-05	1.38368E-05	3.00458E-05	2.1376E-06	3.11146E-05	2.1376E-06
3836703774515	383670	3774515	0.000166358	0.000164636	5.91222E-05	3.12872E-05	0.000107461	3.45228E-06	3.45228E-06	0.000110913	3.45228E-06	0.000138635	7.55577E-06	1.77424E-05	1.73998E-05	1.70397E-05	1.47596E-05	3.20496E-05	2.28015E-06	3.31896E-05	2.28015E-06
3836803774515	383680	3774515	0.000180841	0.00017897	6.42695E-05	3.40112E-05	0.000116816	3.75285E-06	3.75285E-06	0.000120569	3.75285E-06	0.000149393	8.14209E-06	1.91192E-05	1.875E-05	1.8362E-05	1.59049E-05	3.45366E-05	2.45709E-06	3.57651E-05	2.45709E-06
3836903774515	383690	3774515	0.000197728	0.000195682	7.027111E-05	3.71872E-05	0.000127725	4.1033E-06	4.1033E-06	0.000131828	4.1033E-06	0.000161904	8.82397E-06	2.07204E-05	2.03202E-05	1.98998E-05	1.72369E-05	3.74289E-05	2.66287E-06	3.87604E-05	2.66287E-06
3837003774515	383700	3774515	0.000217445	0.000215195	7.72783E-05	4.08954E-05	0.000140461	4.51246E-06	4.51246E-06	0.000144974	4.51246E-06	0.00017662	9.62604E-06	2.26038E-05	2.21672E-05	2.17086E-05	1.88037E-05	4.08311E-05	2.90491E-06	4.22835E-05	2.90491E-06
3837103774515	383710	3774515	0.000238946	0.000236474	8.491975E-05	4.49392E-05	0.00015435	4.95866E-06	4.95866E-06	0.000159309	4.95866E-06	0.00019247	1.04899E-05	2.46322E-05	2.41565E-05	2.36567E-05	2.04911E-05	4.44952E-05	3.16559E-06	4.6078E-05	3.16559E-06
3837203774515	383720	3774515	0.000262605	0.000259887	9.33278E-05	4.93887E-05	0.000169633	5.44963E-06	5.44963E-06	0.000175083	5.44963E-06	0.000209499	1.1418E-05	2.68115E-05	2.62938E-05	2.57497E-05	2.2304E-05	4.84319E-05	3.44567E-06	5.01547E-05	3.44567E-06
3837303774515	383730	3774515	0.000288026	0.000285045	0.000102362	5.41696E-05	0.000186054	5.97716E-06	5.97716E-06	0.000192031	5.97716E-06	0

Unique Identifier	X (UTM)	Y (UTM)	ISDemolition	ISDrainage / Utilities Trenching	ISDrainage / Utilities Trenching	ISAsphalt Paving	ISAsphalt Paving	SVDemolition	SVSite Grubbing / Prep	SVMass Grading / Excavation	SVMass Grading / Excavation	SVDrainage / Utilities Trenching	SVFoundations / Concrete Pads	SVBuilding / Structure Construction	SVBuilding / Structure Construction	SVAsphalt Paving	SVAsphalt Paving	SVArchitectural Coating	SVArchitectural Coating	SVLandscaping or Other Finishing	SVLandscaping or Other Finishing
			2027	2027	2028	2027	2028	2027	2027	2027	2028	2028	2028	2028	2029	2028	2029	2028	2029	2028	2029
3839003774515	383900	3774505	0.000520392	0.000209542	0.000204166	5.41172E-05	5.04126E-05	0.006293642	0.004524787	0.003050741	0.003012006	0.002137091	0.000678899	0.000972564	0.000935455	9.56222E-05	8.89664E-05	9.56222E-05	8.89664E-05	0.000972564	0.000935455
3839103774505	383910	3774505	0.000642179	0.000258581	0.000251946	6.67821E-05	6.22105E-05	0.00780945	0.005614571	0.003785504	0.003737441	0.002651804	0.00084241	0.001206804	0.001160758	0.000118653	0.000110394	0.000118653	0.000110394	0.001206804	0.001160758
3829703774515	382970	3774515	1.22746E-05	4.94252E-06	4.81571E-06	1.27648E-06	1.18909E-06	4.48111E-05	3.22167E-05	2.17214E-05	2.14457E-05	1.52162E-05	4.8338E-06	6.92471E-06	6.6605E-06	6.80836E-07	6.33446E-07	6.80836E-07	6.33446E-07	6.92471E-06	6.6605E-06
3829803774515	382980	3774515	1.27539E-05	5.1355E-06	5.00374E-06	1.32631E-06	1.23552E-06	4.5898E-05	3.29981E-05	2.22483E-05	2.19658E-05	1.55853E-05	4.95104E-06	7.09267E-06	6.82204E-06	6.97349E-07	6.4881E-07	6.97349E-07	6.4881E-07	7.09267E-06	6.82204E-06
3829903774515	382990	3774515	1.32331E-05	5.32847E-06	5.19176E-06	1.37615E-06	1.28195E-06	4.69403E-05	3.37475E-05	2.27535E-05	2.24646E-05	1.59392E-05	5.06348E-06	7.25374E-06	6.97697E-06	7.13185E-07	6.63544E-07	7.13185E-07	6.63544E-07	7.25374E-06	6.97697E-06
3830003774515	383000	3774515	1.37487E-05	5.53608E-06	5.39404E-06	1.42977E-06	1.33189E-06	4.80361E-05	3.45353E-05	2.32847E-05	2.29891E-05	1.63113E-05	5.18168E-06	7.42307E-06	7.13984E-06	7.29834E-07	6.79034E-07	7.29834E-07	6.79034E-07	7.42307E-06	7.13984E-06
3830103774515	383010	3774515	1.45689E-05	5.86633E-06	5.71582E-06	1.51506E-06	1.41135E-06	4.99247E-05	3.58932E-05	2.42002E-05	2.38929E-05	1.69526E-05	5.38541E-06	7.71493E-06	7.42056E-06	7.58529E-07	7.05732E-07	7.58529E-07	7.05732E-07	7.71493E-06	7.42056E-06
3830203774515	383020	3774515	1.54938E-05	6.23878E-06	6.07871E-06	1.61125E-06	1.50095E-06	5.20005E-05	3.73855E-05	2.52064E-05	2.48863E-05	1.76575E-05	5.60932E-06	8.0357E-06	7.72909E-06	7.90067E-07	7.35074E-07	7.90067E-07	7.35074E-07	8.0357E-06	7.72909E-06
3830303774515	383030	3774515	1.63908E-05	6.59997E-06	6.43063E-06	1.70453E-06	1.58785E-06	5.39158E-05	3.87626E-05	2.61348E-05	2.5803E-05	1.83079E-05	5.81594E-06	8.33168E-06	8.01378E-06	8.19168E-07	7.6215E-07	8.19168E-07	7.6215E-07	8.33168E-06	8.01378E-06
3830403774515	383040	3774515	1.71873E-05	6.92066E-06	6.74309E-06	1.78736E-06	1.665E-06	5.54749E-05	3.98834E-05	2.68905E-05	2.65491E-05	1.88372E-05	5.98411E-06	8.5726E-06	8.24551E-06	8.42856E-07	7.84188E-07	8.42856E-07	7.84188E-07	8.5726E-06	8.24551E-06
3830503774515	383050	3774515	1.80452E-05	7.2661E-06	7.07967E-06	1.87657E-06	1.74811E-06	5.70874E-05	4.10427E-05	2.76722E-05	2.73208E-05	1.93848E-05	6.15805E-06	8.82178E-06	8.48518E-06	8.67355E-07	8.06982E-07	8.67355E-07	8.06982E-07	8.82178E-06	8.48518E-06
3830603774515	383060	3774515	1.90679E-05	7.67793E-06	7.48094E-06	1.98293E-06	1.84719E-06	5.89938E-05	4.24134E-05	2.85963E-05	2.82332E-05	2.00322E-05	6.3637E-06	9.11639E-06	8.76855E-06	8.96321E-07	8.33932E-07	8.96321E-07	8.33932E-07	9.11639E-06	8.76855E-06
3830703774515	383070	3774515	2.01675E-05	8.12071E-06	7.91235E-06	2.09729E-06	1.95371E-06	6.09894E-05	4.38481E-05	2.95636E-05	2.91883E-05	2.07098E-05	6.57896E-06	9.42477E-06	9.06516E-06	9.2664E-07	8.62141E-07	9.2664E-07	8.62141E-07	9.42477E-06	9.06516E-06
3830803774515	383080	3774515	2.12867E-05	8.57136E-06	8.35144E-06	2.21367E-06	2.06213E-06	6.31186E-05	4.53788E-05	3.05957E-05	3.02073E-05	2.14328E-05	6.80864E-06	9.7538E-06	9.38163E-06	9.5899E-07	8.92239E-07	9.5899E-07	8.92239E-07	9.7538E-06	9.38163E-06
3830903774515	383090	3774515	2.23766E-05	9.01019E-06	8.77901E-06	2.32701E-06	2.16771E-06	6.49805E-05	4.67175E-05	3.14983E-05	3.10983E-05	2.2065E-05	7.00949E-06	1.00415E-05	9.65838E-06	9.87279E-07	9.1856E-07	9.87279E-07	9.1856E-07	1.00415E-05	9.65838E-06
3831003774515	383100	3774515	2.3553E-05	9.48391E-06	9.24058E-06	2.44935E-06	2.28168E-06	6.6691E-05	4.79472E-05	3.23274E-05	3.19169E-05	2.26458E-05	7.194E-06	1.03058E-05	9.91262E-06	1.01327E-06	9.42739E-07	1.01327E-06	9.42739E-07	1.03058E-05	9.91262E-06
3831103774515	383110	3774515	2.47085E-05	9.94919E-06	9.69392E-06	2.56952E-06	2.39362E-06	6.81164E-05	4.8972E-05	3.30183E-05	3.25991E-05	2.31298E-05	7.34776E-06	1.05261E-05	1.01245E-05	1.03492E-06	9.62888E-07	1.03492E-06	9.62888E-07	1.05261E-05	1.01245E-05
3831203774515	383120	3774515	2.58822E-05	1.04218E-05	1.01544E-05	2.69157E-06	2.50732E-06	6.95062E-05	4.99712E-05	3.3692E-05	3.32642E-05	2.36018E-05	7.49768E-06	1.07409E-05	1.03311E-05	1.05604E-06	9.82534E-07	1.05604E-06	9.82534E-07	1.07409E-05	1.03311E-05
3831303774515	383130	3774515	2.70782E-05	1.09034E-05	1.06236E-05	2.81595E-06	2.62318E-06	7.09049E-05	5.09767E-05	3.437E-05	3.39336E-05	2.40767E-05	7.64855E-06	1.0957E-05	1.05389E-05	1.07729E-06	1.00231E-06	1.07729E-06	1.00231E-06	1.0957E-05	1.05389E-05
3831403774515	383140	3774515	2.8277E-05	1.13861E-05	1.1094E-05	2.94062E-06	2.73931E-06	7.22412E-05	5.19375E-05	3.50177E-05	3.45731E-05	2.45305E-05	7.7927E-06	1.11635E-05	1.07376E-05	1.09759E-06	1.0212E-06	1.09759E-06	1.0212E-06	1.11635E-05	1.07376E-05
3831503774515	383150	3774515	2.95373E-05	1.18936E-05	1.15884E-05	3.07168E-06	2.8614E-06	7.36042E-05	5.29174E-05	3.56785E-05	3.52254E-05	2.49933E-05	7.93973E-06	1.13742E-05	1.09402E-05	1.1183E-06	1.04046E-06	1.1183E-06	1.04046E-06	1.13742E-05	1.09402E-05
3831603774515	383160	3774515	3.08423E-05	1.2419E-05	1.21004E-05	3.20739E-06	2.98783E-06	7.49762E-05	5.39038E-05	3.63435E-05	3.5882E-05	2.54592E-05	8.08773E-06	1.15862E-05	1.11441E-05	1.13915E-06	1.05986E-06	1.13915E-06	1.05986E-06	1.15862E-05	1.11441E-05
3831703774515	383170	3774515	3.22102E-05	1.29698E-05	1.26371E-05	3.34964E-06	3.12034E-06	7.63659E-05	5.4903E-05	3.70171E-05	3.65472E-05	2.59311E-05	8.23764E-06	1.18009E-05	1.13507E-05	1.16026E-06	1.0795E-06	1.16026E-06	1.0795E-06	1.18009E-05	1.13507E-05
3831903774515	383190	3774515	3.51067E-05	1.41361E-05	1.37734E-05	3.65085E-06	3.40093E-06	7.90831E-05	5.68565E-05	3.83343E-05	3.78475E-05	2.68537E-05	8.53074E-06	1.22208E-05	1.17545E-05	1.20155E-06	1.11791E-06	1.20155E-06	1.11791E-06	1.22208E-05	1.17545E-05
3832003774515	383200	3774515	3.66101E-05	1.47415E-05	1.43633E-05	3.8072E-06	3.54657E-06	8.03838E-05	5.77916E-05	3.89647E-05	3.847E-05	2.72954E-05	8.67105E-06	1.24218E-05	1.19478E-05	1.22131E-06	1.1363E-06	1.22131E-06	1.1363E-06	1.24218E-05	1.19478E-05
3832103774515	383210	3774515	3.82001E-05	1.53817E-05	1.49871E-05	3.97255E-06	3.70061E-06	8.17557E-05	5.87779E-05	3.96298E-05	3.91266E-05	2.77613E-05	8.81904E-06	1.26338E-05	1.21518E-05	1.24215E-06	1.15569E-06	1.24215E-06	1.15569E-06	1.26338E-05	1.21518E-05
3832203774515	383220	3774515	3.99034E-05	1.60676E-05	1.56553E-05	4.14967E-06	3.8656E-06	8.32079E-05	5.98219E-05	4.03337E-05	3.98216E-05	2.82544E-05	8.97568E-06	1.28582E-05	1.23676E-05	1.26422E-06	1.17622E-06	1.26422E-06	1.17622E-06	1.28582E-05	1.23676E-05
3832303774515	383230	3774515	4.1668E-05	1.67781E-05	1.63477E-05	4.33319E-06	4.03656E-06	8.47045E-05	6.0898E-05	4.10592E-05	4.05378E-05	2.87626E-05	9.13713E-06	1.30895E-05	1.25901E-05	1.28696E-06	1.19738E-06	1.28696E-06	1.19738E-06	1.30895E-05	1.25901E-05
3832403774515	383240	3774515	4.3504E-05	1.75174E-05	1.7068E-05	4.52411E-06	4.21441E-06	8.62903E-05	6.2038E-05	4.18278E-05	4.12967E-05	2.9301E-05	9.30819E-06	1.33345E-05	1.28258E-05	1.31105E-06	1.21979E-06	1.31105E-06	1.21979E-06	1.33345E-05	1.28258E-05
3832503774515	383250	3774515	4.53232E-05	1.82499E-05	1.77817E-05	4.7133E-06	4.39065E-06	8.79206E-05	6.32101E-05	4.26181E-05	4.2077E-05	2.98546E-05	9.48405E-06	1.35865E-05	1.30681E-05	1.33582E-06	1.24284E-06	1.33582E-06	1.24284E-06	1.35865E-05	1.30681E-05
3832603774515	383260	3774515	4.71563E-05	1.89881E-05	1.85009E-05	4.90393E-06	4.56823E-06	8.96578E-05	6.44591E-05	4.34602E-05	4.29084E-05	3.04445E-05	9.67144E-06	1.38549E-05	1.33263E-05	1.36221E-06	1.2674E-06	1.36221E-06	1.2674E-06	1.38549E-05	1.33263E-05
3832703774515	383270	3774515	4.89546E-05	1.97121E-05	1.92064E-05	5.09094E-06	4.74243E-06	9.15287E-05	6.58041E-05	4.4367E-05	4.38037E-05	3.10798E-05	9.87325E-06	1.4144E-05	1.36044E-05	1.39064E-06	1.29384E-06	1.39064E-06	1.29384E-06	1.4144E-05	1.36044E-05
3832903774515	383290	3774515	5.17015E-05	2.08182E-05	2.02841E-05	5.3766E-06	5.00854E-06	9.51902E-05	6.84366E-05	4.61419E-05	4.5556E-05	3.23231E-05	1.02682E-05	1.47099E-05	1.41486E-05	1.44627E-06	1.3456E-06	1.44627E-06	1.3456E-06	1.47099E-05	1.41486E-05
3833003774515	383300	3774515	5.22297E-05	2.10309E-05	2.04913E-05	5.43152E-06	5.0597E-06	9.68472E-05	6.96279E-05	4.69451E-05	4.63491E-05	3.28858E-05	1.0447E-05	1.49659E-05	1.43949E-05	1.47144E-06	1.36902E-06	1.47144E-06	1.36902E-06	1.49659E-05	1.43949E-05
3833103774515	383310	3774515	5.2491E-05	2.11361E-05	2.05938E-05	5.4587E-06	5.08502E-06	9.85488E-05	7.08512E-05	4.77699E-05	4.71634E-05	3.34636E-05	1.06305E-05	1.52289E-05	1.46478E-05	1.4973E-06	1.39308E-06	1.4973E-06	1.39308E-06	1.52289E-05	1.46478E-05
3833303774515	383330	3774515	5.23135E-05	2.10647E-05	2.05242E-05	5.44024E-06	5.06783E-06	0.000102175	7.3458E-05	4.95275E-05	4.88987E-05	3.46948E-05	1.10216E-05	1.57892E-05	1.51867E-05	1.55239E-06	1.44433E-06	1.55239E-06	1.44433E-06	1.57892E-05	1.51867E-05
3833403774515	383340	3774515	5.1443E-05	2.07142E-05	2.01827E-05	5.34972E-06	4.9835E-06	0.000103734	7.45789E-05	5.02832E-05	4.96448E-05	3.52242E-05	1.11898E-05	1.60301E-05	1.54185E-05	1.57607E-06	1.46637E-06	1.57607E-06	1.46637E-06	1.60301E-05	1.54185E-05
3833503774515	383350	3774515	5.02093E-05	2.02174E-05	1.96987E-05	5.22142E-06	4.86398E-06	0.000105079	7.5546E-05	5.09353E-05	5.02886E-05	3.5681E-05	1.13349E-05	1.6238E-05	1.56184E-05	1.59651E-06	1.48539E-06	1.59651E-06	1.48539E-06	1.6238E-05	1.56184E-05
3833603774515	383360	3774515	4.87799E-05	1.96418E-05	1.91379E-05	5.07277E-06	4.72551E-06	0.000106068	7.6257E-05	5.14146E-05	5.07618E-05	3.60167E-05	1.14416E-05	1.63908E-05	1.57654E-05	1.61154E-06	1.49937E-06	1.61154E-06	1.49937E-06	1.63908E-05	1.57654E-05
3833703774515	383370	3774515	4.76174E-05	1.91737E-05	1.86818E-05	4.95188E-06	4.6129E-06	0.000107181	7.70576E-05	5.19544E-05	5.12948E-05	3.63949E-05	1.15617E-05	1.65629E-05	1.59309E-05	1.62846E-06	1.51511E-06	1.62846E-06	1.51511E-06	1.65629E-05	1.59309E-05
3833803774515	383380	3774515	4.64759E-05	1.87141E-05	1.82339E-05	4.83317E-06	4.50231E-06	0.000108277	7.78454E-05	5.24856E-05	5.18192E-05	3.6767E-05	1.16799E-05	1.67322E-05	1.60938E-05	1.6451E-06	1.5306E-06	1.6451E-06	1.5306E-06	1.67322E-05	1.60938E-05
3833903774515	383390	3774515	4.54727E-05	1.83101E-05	1.78403E-05	4.72884E-06	4.40513E-06	0.000109765	7.8915E-05	5.32068E-05	5.25312E-05	3.72722E-05	1.18404E-05	1.69621E-05	1.63149E-05	1.66771E-06	1.55163E-06	1.66771E-06	1.55163E-06	1.69621E-05	1.63149E-05
3834103774515	383410	3774515	4.36814E-05	1.75889E-05	1.71376E-05	4.54257E-06	4.2316E-06	0.000113355	8.14962E-05	5.49471E-05	5.42494E-05	3.84913E-05	1.22277E-05	1.75169E-05	1.68485E-05	1.72226E-06	1.60238E-06	1.72226E-06	1.60238E-06	1.75169E-05	1.68485E-05
3834203774515	383420	3774515	4.2579E-05	1.7145E-05	1.67051E-05	4.42792E-06	4.12481E-06	0.000114816	8.25466E-05	5.56553E-05	5.49486E-05	3.89874E-05	1.23853E-05	1.77427E-05	1.70657E-05	1.74446E-06	1.62303E-06	1.74446E-06	1.62303E-06	1.77427E-05	1.70657E-05
3834303774515	383430	3774515	4.15171E-05	1.67174E-05	1.62885E-05	4.3175E-06	4.02194E-06	0.00011634	8.36418E-05	5.63937E-05	5.56777E-05	3.95047E-05	1.25496E-05	1.79781E-05	1.72921E-05	1.7676E-06	1.64457E-06	1.7676E-06	1.64457E-06	1.79781E-05	1.72921E-05
3834403774515	383440	3774515	4.04357E-05	1.62819E-05	1.58642E-05	4.20503E-06	3.91717E-06	0.000117774	8.4673E-05	5.7089E-05	5.63641E-05	3.99917E-05	1.27043E-05	1.81997E-05	1.75053E-05	1.78939E-06	1.66484E-06	1.78939E-06	1.66484E-06	1.81997E-05	1.75053E-05
3834503774515	383450	3774515	3.93277E-05	1.58358E-05	1.54295E-05	4.08981E-06	3.80984E-06	0.000119075	8.56081E-05	5.77195E-05	5.69866E-05	4.04334E-05	1.28446E-05	1.84007E-05	1.76986E-05	1.80915E-06	1.68323E-06	1.80915E-06	1.68323E-06	1.84007E-05	1.76986E-05
3834603774515	383460	3774515	3.82993E-05	1.54217E-05	1.5026E-05	3.98287E-06	3.71022E-06	0.0001205	8.66329E-05	5.84104E-05	5.76688E-05	4.09174E-05	1.29984E-05	1.8621E-05	1.79105E-05	1.83081E-06	1.70338E-06	1.83081E-06	1.70338E-06	1.8621E-05	1.79105E-05
3834703774515	383470	3774515	3.76482E-05	1.51595E-05	1.47706E-05	3.91516E-06	3.64714E-06	0.000122888	8.83494E-05	5.95677E-05	5.88114E-05	4.17281E-05	1.3256E-05	1.899E-05	1.82654E-05	1.86709E-06	1.73713E-06	1.86709E-06	1.73713E-06	1.899E-05	1.82654E-05
3834803774515	383480	3774515	3.70782E-05	1.493E-05	1.45469E-05	3.85587E-06	3.59192E-06	0.000125533	9.02517E-05	6.08503E-05	6.00777E-05	4.26266E-05	1.35414E-05	1.93988E-05	1.86587E-05	1.90729E-06	1.77453E-06	1.90729E-06	1.77453E-06	1.93988E-05	1.86587E-05
3834903774515	383490	3774515	3.65207E-05	1.47055E-05	1.43282E-05	3.7979E-06	3.53791E-06	0.000128259	9.22116E-05	6.21717E-05	6.13823E-05	4.35522E-05	1.38354E-05	1.98201E-05	1.90639E-05	1.94871E-06	1.81307E-06	1.94871E-06	1.81307E-06	1.98201E-05	1.90639E-05
3835003774515	383500	3774515	3.59464E-05	1.44743E-05	1.41029E-05	3.73818E-06	3.48228E-06	0.000130968	9.41587E-05	6.34845E-05	6.26784E-05	4.44719E-05	1.41276E-05	2.02386E-05	1.94664E-05	1.98985E-06	1.85135E-06	1.98985E-06	1.85135E-06	2.02386E-05	1.94664E-05
3835103774515	383510	3774515	3.54266E-05	1.4265E-05	1.3899E-05	3.68413E-06	3.43193E-06	0.000133881	9.62531E-05	6.48966E-05	6.40726E-05	4.54611E-05	1.44418E-05	2.06888E-05	1.98994E-05	2.03411E-06	1.89253E-06	2.03411E-06	1.89253E-06	2.06888E-05	1.98994E-05
3835203774515	383520	3774515	3.48594E-05	1.40365E-05	1.36764E-05	3.62513E-06	3.37697E-06	0.000136652	9.8245E-05	6.62396E-05	6.53986E-05	4.64019E-05	1.47407E-05	2.11169E-05	2.03112E-05	2.07621E-06	1.9317E-06	2.07621E-06	1.9317E-06	2.11169E-05	2.03112E-05
3835303774515	383530	3774515	3.4327E-05	1.38222E-05	1.34676E-05	3.56977E-06	3.3254E-06	0.000139583	0.000100352	6.76604E-05	6.68013E-05	4.73971E-05	1.50569E-05	2.15699E-05	2.07469E-05	2.12074E-06	1.97313E-06	2.12074E-06	1.97313E-06	2.15699E-05	2.07469E-05
3835403774515	383540	3774515	3.38296E-05	1.36219E-05	1.32724E-05	3.51805E-06	3.27721E-06	0.000142665	0.000102568	6.91545E-05	6.82765E-05	4.84438E-05	1.53894E-05	2.20462E-05	2.1205E-05	2.16757E-06	2.0167E-06	2.16757E-06	2.0167E-06	2.20462E-05	2.1205E-05
3835503774515	383550	3774515	3.33029E-05	1.34098E-05	1.30657E-05	3.46327E-06	3.22619E-06	0.000145676	0.000104733	7.06141E-05	6.97176E-05	4.94663E-05	1.57142E-05	2.25115E-05	2.16526E-05	2.21332E-06	2.05927E-06	2.21332E-06	2.05927E-06	2.25115E-05	2.16526E-05
3835603774515	383560	3774515	3.28516E-05	1.32281E-05	1.28887E-05	3.41633E-06	3.18247E-06	0.000149008	0.000107129	7.22292E-05	7.13121E-05	5.05977E-05	1.60736E-05	2.30264E-05	2.21478E-05	2.26395E-06	2.10637E-06	2.26395E-06	2.10637E-06	2.30264E-05	2.21478E-05
3835703774515	383570	3774515	3.25917E-05	1.31234E-05	1.27867E-05	3.38931E-06	3.15729E-06	0.000153168	0.00011012	7.42459E-05	7.33032E-05	5.20104E-05	1.65224E-05	2.36693E-05	2.27662E-05	2.32716E-06	2.16518E-06	2.32716E-06	2.16518E-06	2.36693E-05	2.27662E-05
3835803774515	383580	3774515	3.24589E-05	1.307E-05	1.27346E-05	3.3755E-06	3.14443E-06	0.0001579	0.000113572	7.65735E-05	7.56013E-05	5.36409E-05	1.70403E-05	2.44113E-05	2.34799E-05	2.40011E-06	2.23305E-06	2.40011E-06	2.23305E-06	2.44113E-05	2.34799E-05
3835903774515	383590	3774515	3.24044E-05	1.3048E-05	1.27133E-05	3.36984E-06	3.13915E-06	0.000163253	0.00011737	7.91343E-05	7.81296E-05	5.54348E-05	1.76102E-05	2.52277E-05	2.42651E-05	2.48038E-06	2.30773E-06	2.48038E-06	2.30773E-06	2.52277E-05	2.42651E-05
3836003774515	383600	3774515	3.27565E-05	1.31898E-05	1.28514E-05	3.40645E-06	3.17326E-06	0.000170656	0.000122693	8.27229E-05	8.16726E-05	5.79487E-05	1.84088E-05	2.63717E-05	2.53655E-05	2.59286E-06	2.41238E-06	2.59286E-06	2.41238E-06	2.63717E-05	2.53655E-05
3836103774515	383610	3774515	3.31631E-05	1.33535E-05	1.30109E-05	3.44874E-06	3.21265E-06	0.000178692	0.00012847	8.66181E-05	8.55183E-05	6.06773E-05	1.92756E-05	2.76135E-05	2.65599E-05	2.71495E-06	2.52598E-06	2.71495E-06	2.52598E-06	2.76135E-05	2.65599E-05
3836203774515	383620	3774515	3.38506E-05	1.36303E-05	1.32806E-05	3.52022E-06	3.27925E-06	0.000188616	0.000135605	9.14287E-05	9.02679E-05	6.40472E-05	2.03462E-05	2.91471E-05	2.8035E-05	2.86574E-06	2.66627E-06	2.86574E-06	2.66627E-06	2.91471E-05	2.8035E-05
3836303774515	383630	3774515	3.48761E-05	1.40433E-05	1.3683E-05	3.62688E-06	3.3786E-06	0.000201008	0.000144514	9.74356E-05	9.61985E-05	6.82551E-05	2.16829E-05	3.10621E-05	2.98769E-05	3.05401E-06	2.84144E-06	3.05401E-06	2.84144E-06	3.10621E-05	2.98769E-05
3836403774515	383640	3774515	3.604E-05	1.45119E-05	1.41396E-05	3.74791E-06	3.49135E-06	0.00021504	0.000154602	0.000104237	0.000102914	7.30197E-05	2.31965E-05	3.32304E-05	3.19624E-05	3.2672E-06	3.03978E-06	3.2672E-06	3.03978E-06	3.32304E-05	3.19624E-05
3836503774515	383650	3774515	3.71969E-05	1.49778E-05	1.45935E-05	3.86822E-06	3.60342E-06	0.0002299	0.000165285	0.00011144	0.000110025	7.80655E-05	2.47994E-05	3.55267E-05	3.41711E-05	3.49297E-06	3.24984E-06	3.49297E-06	3.24984E-06	3.55267E-05	3.41711E-05
3836603774515	383660	3774515	3.85019E-05	1.55033E-05	1.51055E-05	4.00393E-06	3.72984E-06	0.000246595	0.000177288	0.000119533	0.000118015	8.37345E-05	2.66003E-05	3.81066E-05	3.66526E-05	3.74663E-06	3.48584E-06	3.74663E-06	3.48584E-06	3.81066E-05	3.66526E-05
3836703774515	383670	3774515	4.01115E-05	1.61514E-05	1.5737E-05	4.17132E-06	3.88577E-06	0.00026639	0.00019152	0.000129128	0.000127489	9.04563E-05	2.87356E-05	4.11656E-05	3.95949E-05	4.04738E-06	3.76567E-06	4.04738E-06	3.76567E-06	4.11656E-05	3.95949E-05
3836803774515	383680	3774515	4.21878E-05	1.69874E-05	1.65516E-05	4.38724E-06	4.08691E-06	0.000290862	0.000209114	0.000140991	0.000139201	9.87662E-05	3.13755E-05	4.49473E-05	4.32323E-05	4.4192E-06	4.11161E-06	4.4192E-06	4.11161E-06	4.49473E-05	4.32323E-05
3836903774515	383690	3774515	4.4605E-05	1.79607E-05	1.74999E-05	4.63861E-06	4.32107E-06	0.000319557	0.000229744	0.0001549	0.000152934	0.00010851	3.44709E-05	4.93816E-05	4.74974E-05	4.85518E-06	4.51724E-06	4.85518E-06	4.51724E-06	4.93816E-05	4.74974E-05
3837003774515	383700	3774515	4.74693E-05	1.91141E-05	1.86237E-05	4.93648E-06	4.59855E-06	0.00035276	0.000253616	0.000170995	0.000168824	0.000119785	3.80525E-05	5.45125E-05	5.24325E-05	5.35965E-06	4.98659E-06	5.35965E-06	4.98659E-06	5.45125E-05	5.24325E-05
3837103774515	383710	3774515	5.05698E-05	2.03625E-05	1.98401E-05	5.25891E-06	4.8989E-06	0.000389874	0.000280298	0.000188985	0.000186586	0.000132387	4.2056E-05	6.02478E-05	5.7949E-05	5.92354E-06	5.51123E-06	5.92354E-06	5.51123E-06	6.02478E-05	5.7949E-05
3837203774515	383720	3774515	5.36367E-05	2.15975E-05	2.10433E-05	5.57784E-06	5.19601E-06	0.000431345	0.000310113	0.000209087	0.000206433	0.000146469	4.65294E-05	6.66562E-05	6.41129E-05	6.55362E-06	6.09745E-06	6.55362E-06	6.09745E-06	6.66562E-05	6.41129E-05
3837303774515	383730	3774515	5.68824E-05	2.29044E-05	2.23167E-05	5.91538E-06	5.51044E-06	0.0004760 4	0.000342247	0.000230753	0.000227823	0.000161646	5.13507E-05	7.3563E-05	7.07562E-05	7.23269E-06	6.72926E-06	7.23269E-06	6.72926E-06	7.3563E-05

			MDemolition	MSite Grubbing / Prep	MMass Grading / Excavation	MMass Grading / Excavation	MDrainage / Utilities Trenching	MFoundations / Concrete Pads	MBuilding / Structure Construction	MAsphalt Paving	MLandscaping or Other Finishing	MWaterside Construction (Piles)	RSSWDemolition	RSSWPlacing Base	RSSWForm	Child Risk				
Unique Identifier	X (UTM)	Y (UTM)	2027	2027	2027	2028	2028	2028	2028	2028	2028	2028	2029	2029	2029	3rd Trimester	0<2	2<16	Total	per million
3839003774515	383900	3774505	0.000950558	0.002918048	0.003431385	0.003385696	0.000719683	0.000935942	0.000688904	7.09068E-05	0.000830718	7.09068E-05	0.00462993	0.006718128	0.00398237	8.53069E-08	1.2499E-06	2.9215E-07	1.6274E-06	1.62739613
3839103774515	383910	3774505	0.001179056	0.003619499	0.004256235	0.004199562	0.000892683	0.001160927	0.000854506	8.79516E-05	0.001030409	8.79516E-05	0.005751771	0.008345944	0.004947307	1.05659E-07	1.5485E-06	3.6223E-07	2.01642E-06	2.0164218
3829703774515	382970	3774515	8.43758E-06	2.59019E-05	3.04585E-05	3.0053E-05	6.38823E-06	8.30784E-06	6.11503E-06	6.29401E-07	7.37383E-06	6.29401E-07	1.90588E-05	2.76547E-05	1.63931E-05	1.51661E-09	1.9657E-08	3.2648E-09	2.44388E-08	0.02443882
3829803774515	382980	3774515	8.62992E-06	2.64924E-05	3.11528E-05	3.0738E-05	6.53386E-06	8.49723E-06	6.25442E-06	6.43748E-07	7.54192E-06	6.43748E-07	1.95859E-05	2.84196E-05	1.68466E-05	1.57489E-09	2.0366E-08	3.3628E-09	2.53035E-08	0.02530348
3829903774515	382990	3774515	8.81137E-06	2.70494E-05	3.18079E-05	3.13843E-05	6.67124E-06	8.67589E-06	6.38593E-06	6.57284E-07	7.7005E-06	6.57284E-07	2.00913E-05	2.91529E-05	1.72812E-05	1.63333E-09	2.1072E-08	3.4585E-09	2.6164E-08	0.02616402
3830003774515	383000	3774515	9.0019E-06	2.76343E-05	3.24956E-05	3.2063E-05	6.81549E-06	8.86349E-06	6.52401E-06	6.71496E-07	7.867E-06	6.71496E-07	2.06278E-05	2.99313E-05	1.77427E-05	1.69649E-09	2.1833E-08	3.5606E-09	2.70905E-08	0.02709052
3830103774515	383010	3774515	9.34121E-06	2.86759E-05	3.37205E-05	3.32715E-05	7.07239E-06	9.19759E-06	6.76993E-06	6.96807E-07	8.16354E-06	6.96807E-07	2.14887E-05	3.11806E-05	1.84832E-05	1.79758E-09	2.3065E-08	3.7312E-09	2.85937E-08	0.02859374
3830203774515	383020	3774515	9.71682E-06	2.9829E-05	3.50764E-05	3.46094E-05	7.35677E-06	9.56742E-06	7.04214E-06	7.24826E-07	8.49179E-06	7.24826E-07	2.2412E-05	3.25203E-05	1.92774E-05	1.91292E-09	2.4465E-08	3.923E-09	3.03011E-08	0.03030107
3830303774515	383030	3774515	1.00598E-05	3.08818E-05	3.63144E-05	3.58309E-05	7.61642E-06	9.90509E-06	7.29069E-06	7.50408E-07	8.7915E-06	7.50408E-07	2.32573E-05	3.37469E-05	2.00045E-05	2.02659E-09	2.5836E-08	4.1056E-09	3.19684E-08	0.0319684
3830403774515	383040	3774515	1.03374E-05	3.1734E-05	3.73166E-05	3.68197E-05	7.82662E-06	1.01784E-05	7.49189E-06	7.71117E-07	9.03413E-06	7.71117E-07	2.39716E-05	3.47834E-05	2.06189E-05	2.1284E-09	2.7052E-08	4.2619E-09	3.34426E-08	0.03344262
3830503774515	383050	3774515	1.06259E-05	3.26197E-05	3.83581E-05	3.78473E-05	8.04505E-06	1.04625E-05	7.70099E-06	7.92639E-07	9.28626E-06	7.92639E-07	2.47203E-05	3.58696E-05	2.12628E-05	2.23863E-09	2.8364E-08	4.4279E-09	3.5031E-08	0.03503099
3830603774515	383060	3774515	1.09689E-05	3.36725E-05	3.95961E-05	3.90688E-05	8.3047E-06	1.08002E-05	7.94953E-06	8.18221E-07	9.58598E-06	8.18221E-07	2.55968E-05	3.71415E-05	2.20167E-05	2.37166E-09	2.9946E-08	4.6272E-09	3.69447E-08	0.03694472
3830703774515	383070	3774515	1.13263E-05	3.47698E-05	4.08865E-05	4.03421E-05	8.57534E-06	1.11522E-05	8.2086E-06	8.44886E-07	9.89837E-06	8.44886E-07	2.65232E-05	3.84857E-05	2.28136E-05	2.51652E-09	3.1662E-08	4.8401E-09	3.90184E-08	0.03901842
3830803774515	383080	3774515	1.17001E-05	3.59173E-05	4.22358E-05	4.16734E-05	8.85835E-06	1.15202E-05	8.4795E-06	8.72769E-07	1.0225E-05	8.72769E-07	2.7434E-05	3.98074E-05	2.3597E-05	2.66759E-09	3.345E-08	5.0619E-09	4.11798E-08	0.04117984
3830903774515	383090	3774515	1.20358E-05	3.69478E-05	4.34476E-05	4.28691E-05	9.1125E-06	1.18507E-05	8.72279E-06	8.9781E-07	1.05184E-05	8.9781E-07	2.827E-05	4.10204E-05	2.43161E-05	2.81752E-09	3.5214E-08	5.2725E-09	4.33042E-08	0.04330422
3831003774515	383100	3774515	1.23552E-05	3.79282E-05	4.46004E-05	4.40066E-05	9.3543E-06	1.21652E-05	8.95424E-06	9.21632E-07	1.07975E-05	9.21632E-07	2.91403E-05	4.22832E-05	2.50646E-05	2.98369E-09	3.7153E-08	5.4951E-09	4.56314E-08	0.04563143
3831103774515	383110	3774515	1.26074E-05	3.87025E-05	4.55109E-05	4.49049E-05	9.54526E-06	1.24135E-05	9.13703E-06	9.40446E-07	1.10179E-05	9.40446E-07	2.99451E-05	4.34509E-05	2.57568E-05	3.14068E-09	3.8959E-08	5.6944E-09	4.77946E-08	0.04779459
3831203774515	383120	3774515	1.28469E-05	3.94377E-05	4.63756E-05	4.57581E-05	9.7266E-06	1.26494E-05	9.31062E-06	9.58313E-07	1.12272E-05	9.58313E-07	3.07405E-05	4.46051E-05	2.6441E-05	3.2914E-09	4.0694E-08	5.8852E-09	4.98704E-08	0.04987038
3831303774515	383130	3774515	1.30737E-05	4.0134E-05	4.71943E-05	4.65659E-05	9.89833E-06	1.28727E-05	9.475E-06	9.75233E-07	1.14255E-05	9.75233E-07	3.15546E-05	4.57864E-05	2.71413E-05	3.44613E-09	4.2467E-08	6.0766E-09	5.19902E-08	0.05199021
3831403774515	383140	3774515	1.32896E-05	4.07969E-05	4.79738E-05	4.7335E-05	1.00618E-05	1.30853E-05	9.63149E-06	9.9134E-07	1.16142E-05	9.9134E-07	3.23469E-05	4.6936E-05	2.78227E-05	3.59617E-09	4.4187E-08	6.2612E-09	5.40439E-08	0.0540439
3831503774515	383150	3774515	1.35074E-05	4.14653E-05	4.87598E-05	4.81106E-05	1.02267E-05	1.32997E-05	9.7893E-06	1.00758E-06	1.18045E-05	1.00758E-06	3.31704E-05	4.81309E-05	2.85311E-05	3.74493E-09	4.5892E-08	6.4461E-09	5.60825E-08	0.05608255
3831603774515	383160	3774515	1.37269E-05	4.21393E-05	4.95524E-05	4.88926E-05	1.03929E-05	1.35159E-05	9.94842E-06	1.02396E-06	1.19963E-05	1.02396E-06	3.3997E-05	4.93304E-05	2.9242E-05	3.88687E-09	4.7522E-08	6.6263E-09	5.80354E-08	0.05803536
3831703774515	383170	3774515	1.39465E-05	4.28133E-05	5.0345E-05	4.96746E-05	1.05591E-05	1.37321E-05	1.01075E-05	1.04034E-06	1.21882E-05	1.04034E-06	3.48423E-05	5.0557E-05	2.99691E-05	4.01751E-09	4.903E-08	6.799E-09	5.98465E-08	0.05984653
3831903774515	383190	3774515	1.43765E-05	4.41335E-05	5.18974E-05	5.12064E-05	1.08847E-05	1.41555E-05	1.04192E-05	1.07242E-06	1.2564E-05	1.07242E-06	3.64768E-05	5.29287E-05	3.1375E-05	4.24481E-09	5.1671E-08	7.1175E-09	6.30331E-08	0.06303313
3832003774515	383200	3774515	1.45798E-05	4.47574E-05	5.2631E-05	5.19302E-05	1.10386E-05	1.43556E-05	1.05665E-05	1.08758E-06	1.27417E-05	1.08758E-06	3.72473E-05	5.40466E-05	3.20377E-05	4.32723E-09	5.2645E-08	7.2507E-09	6.42233E-08	0.06422331
3832103774515	383210	3774515	1.47939E-05	4.54147E-05	5.34039E-05	5.26929E-05	1.12007E-05	1.45664E-05	1.07217E-05	1.10355E-06	1.29288E-05	1.10355E-06	3.80708E-05	5.52415E-05	3.2746E-05	4.39069E-09	5.3417E-08	7.3736E-09	6.51814E-08	0.06518137
3832203774515	383220	3774515	1.50207E-05	4.6111E-05	5.42227E-05	5.35007E-05	1.13724E-05	1.47897E-05	1.08861E-05	1.12047E-06	1.3127E-05	1.12047E-06	3.89598E-05	5.65315E-05	3.35107E-05	4.44161E-09	5.4056E-08	7.4918E-09	6.59892E-08	0.06598919
3832303774515	383230	3774515	1.5253E-05	4.6824E-05	5.50611E-05	5.4328E-05	1.15483E-05	1.50184E-05	1.10544E-05	1.13779E-06	1.333E-05	1.13779E-06	3.98768E-05	5.78621E-05	3.42995E-05	4.47284E-09	5.4481E-08	7.5974E-09	6.65514E-08	0.06655144
3832403774515	383240	3774515	1.54997E-05	4.75815E-05	5.5952E-05	5.5207E-05	1.17351E-05	1.52614E-05	1.12332E-05	1.1562E-06	1.35456E-05	1.1562E-06	4.08656E-05	5.92969E-05	3.515E-05	4.49006E-09	5.4757E-08	7.6971E-09	6.69443E-08	0.06694433
3832503774515	383250	3774515	1.57538E-05	4.83614E-05	5.6869E-05	5.61118E-05	1.19274E-05	1.55115E-05	1.14173E-05	1.17515E-06	1.37676E-05	1.17515E-06	4.18888E-05	6.07815E-05	3.603E-05	4.48899E-09	5.4837E-08	7.7839E-09	6.71096E-08	0.06710956
3832603774515	383260	3774515	1.60241E-05	4.91913E-05	5.7845E-05	5.70748E-05	1.21321E-05	1.57778E-05	1.16133E-05	1.19532E-06	1.40039E-05	1.19532E-06	4.29836E-05	6.23702E-05	3.69718E-05	4.47843E-09	5.4817E-08	7.8677E-09	6.71629E-08	0.06716293
3832703774515	383270	3774515	1.63145E-05	5.00826E-05	5.8893E-05	5.81089E-05	1.2352E-05	1.60636E-05	1.18237E-05	1.21698E-06	1.42577E-05	1.21698E-06	4.41814E-05	6.41082E-05	3.8002E-05	4.45983E-09	5.4716E-08	7.9496E-09	6.71257E-08	0.06712571
3832903774515	383290	3774515	1.6877E-05	5.18094E-05	6.09236E-05	6.01124E-05	1.27778E-05	1.66175E-05	1.22314E-05	1.25894E-06	1.47492E-05	1.25894E-06	4.65209E-05	6.75028E-05	4.00143E-05	4.36201E-09	5.3846E-08	8.0473E-09	6.62555E-08	0.06625546
3833003774515	383300	3774515	1.71292E-05	5.25837E-05	6.18341E-05	6.10107E-05	1.29688E-05	1.68658E-05	1.24142E-05	1.27775E-06	1.49697E-05	1.27775E-06	4.75939E-05	6.90598E-05	4.09373E-05	4.27708E-09	5.3006E-08	8.0461E-09	6.53296E-08	0.06532956
3833103774515	383310	3774515	1.73887E-05	5.33802E-05	6.27708E-05	6.1935E-05	1.31653E-05	1.71213E-05	1.26022E-05	1.29711E-06	1.51964E-05	1.29711E-06	4.87106E-05	7.06802E-05	4.18978E-05	4.19573E-09	5.2207E-08	8.0444E-09	6.44474E-08	0.06444738
3833303774515	383330	3774515	1.79294E-05	5.50402E-05	6.47227E-05	6.38609E-05	1.35747E-05	1.76537E-05	1.29941E-05	1.33744E-06	1.5669E-05	1.33744E-06	5.11093E-05	7.41608E-05	4.3961E-05	4.05012E-09	5.0804E-08	8.0467E-09	6.29006E-08	0.06290058
3833403774515	383340	3774515	1.81381E-05	5.56807E-05	6.5476E-05	6.46042E-05	1.37326E-05	1.78592E-05	1.31453E-05	1.35301E-06	1.58513E-05	1.35301E-06	5.21761E-05	7.57087E-05	4.48786E-05	3.95949E-09	4.9886E-08	8.0074E-09	6.18527E-08	0.06185275
3833503774515	383350	3774515	1.8305E-05	5.61932E-05	6.60786E-05	6.51988E-05	1.3859E-05	1.80236E-05	1.32663E-05	1.36546E-06	1.59972E-05	1.36546E-06	5.30994E-05	7.70484E-05	4.56728E-05	3.85835E-09	4.8836E-08	7.9434E-09	6.06381E-08	0.06063806
3833603774515	383360	3774515	1.84139E-05	5.65274E-05	6.64716E-05	6.55865E-05	1.39415E-05	1.81308E-05	1.33452E-05	1.37358E-06	1.60924E-05	1.37358E-06	5.40945E-05	7.84923E-05	4.65286E-05	3.75028E-09	4.7682E-08	7.857E-09	5.92893E-08	0.05928926
3833703774515	383370	3774515	1.855E-05	5.69452E-05	6.69629E-05	6.60713E-05	1.40445E-05	1.82647E-05	1.34439E-05	1.38373E-06	1.62113E-05	1.38373E-06	5.5155E-05	8.00312E-05	4.74409E-05	3.66517E-09	4.679E-08	7.8015E-09	5.82566E-08	0.05825664
3833803774515	383380	3774515	1.86879E-05	5.73685E-05	6.74607E-05	6.65625E-05	1.41489E-05	1.84005E-05	1.35438E-05	1.39402E-06	1.63318E-05	1.39402E-06	5.62468E-05	8.16153E-05	4.83799E-05	3.58653E-09	4.5974E-08	7.7508E-09	5.73109E-08	0.05731089
3833903774515	383390	3774515	1.88911E-05	5.79924E-05	6.81943E-05	6.72863E-05	1.43028E-05	1.86006E-05	1.36911E-05	1.40918E-06	1.65094E-05	1.40918E-06	5.74696E-05	8.33896E-05	4.94316E-05	3.52247E-09	4.5339E-08	7.7286E-09	5.65903E-08	0.05659033
3834103774515	383410	3774515	1.93992E-05	5.95521E-05	7.00284E-05	6.9096E-05	1.46874E-05	1.91009E-05	1.40593E-05	1.44708E-06	1.69535E-05	1.44708E-06	6.02332E-05	8.73997E-05	5.18088E-05	3.42117E-09	4.4398E-08	7.7316E-09	5.55512E-08	0.05555123
3834203774515	383420	3774515	1.95915E-05	6.01426E-05	7.07227E-05	6.9781E-05	1.48331E-05	1.92903E-05	1.41987E-05	1.46143E-06	1.71216E-05	1.46143E-06	6.14685E-05	8.91921E-05	5.28713E-05	3.36448E-09	4.3839E-08	7.7114E-09	5.49149E-08	0.05491488
3834303774515	383430	3774515	1.97929E-05	6.07609E-05	7.14498E-05	7.04984E-05	1.49856E-05	1.94886E-05	1.43447E-05	1.47645E-06	1.72976E-05	1.47645E-06	6.2763E-05	9.10704E-05	5.39847E-05	3.31289E-09	4.3338E-08	7.6979E-09	5.43487E-08	0.05434866
3834403774515	383440	3774515	1.9978E-05	6.1329E-05	7.21179E-05	7.11577E-05	1.51257E-05	1.96708E-05	1.44788E-05	1.49026E-06	1.74593E-05	1.49026E-06	6.40387E-05	9.29216E-05	5.5082E-05	3.26186E-09	4.2836E-08	7.6812E-09	5.37786E-08	0.05377859
3834503774515	383450	3774515	2.01377E-05	6.18192E-05	7.26943E-05	7.17264E-05	1.52466E-05	1.98281E-05	1.45945E-05	1.50217E-06	1.75989E-05	1.50217E-06	6.52771E-05	9.47185E-05	5.61472E-05	3.21055E-09	4.2321E-08	7.6584E-09	5.31895E-08	0.05318951
3834603774515	383460	3774515	2.03173E-05	6.23707E-05	7.33428E-05	7.23662E-05	1.53826E-05	2.00049E-05	1.47247E-05	1.51557E-06	1.77559E-05	1.51557E-06	6.6609E-05	9.66511E-05	5.72928E-05	3.16586E-09	4.1885E-08	7.6469E-09	5.26977E-08	0.0526977
3834703774515	383470	3774515	2.06585E-05	6.34179E-05	7.45743E-05	7.35813E-05	1.56409E-05	2.03408E-05	1.4972E-05	1.54102E-06	1.8054E-05	1.54102E-06	6.84775E-05	9.93623E-05	5.89E-05	3.14767E-09	4.1797E-08	7.699E-09	5.26439E-08	0.05264385
3834803774515	383480	3774515	2.10413E-05	6.45932E-05	7.59564E-05	7.4945E-05	1.59307E-05	2.07178E-05	1.52494E-05	1.56958E-06	1.83886E-05	1.56958E-06	7.05112E-05	0.000102313	6.06493E-05	3.13675E-09	4.1802E-08	7.7676E-09	5.27063E-08	0.05270629
3834903774515	383490	3774515	2.14333E-05	6.57964E-05	7.73712E-05	7.6341E-05	1.62275E-05	2.11037E-05	1.55335E-05	1.59881E-06	1.87311E-05	1.59881E-06	7.26292E-05	0.000105387	6.2471E-05	3.12883E-09	4.1844E-08	7.8413E-09	5.28137E-08	0.05281372
3835003774515	383500	3774515	2.18198E-05	6.69829E-05	7.87664E-05	7.77176E-05	1.65201E-05	2.14843E-05	1.58136E-05	1.62764E-06	1.90689E-05	1.62764E-06	7.47753E-05	0.000108501	6.43169E-05	3.1211E-09	4.1883E-08	7.9139E-09	5.29182E-08	0.05291824
3835103774515	383510	3774515	2.22389E-05	6.82696E-05	8.02795E-05	7.92106E-05	1.68375E-05	2.1897E-05	1.61174E-05	1.65891E-06	1.94352E-05	1.65891E-06	7.70742E-05	0.000111836	6.62943E-05	3.11866E-09	4.1991E-08	7.9989E-09	5.31089E-08	0.05310891
3835203774515	383520	3774515	2.26309E-05	6.94728E-05	8.16943E-05	8.06066E-05	1.71342E-05	2.22829E-05	1.64014E-05	1.68815E-06	1.97777E-05	1.68815E-06	7.93419E-05	0.000115127	6.82449E-05	3.11389E-09	4.2064E-08	8.0756E-09	5.32536E-08	0.05325362
3835303774515	383530	3774515	2.30446E-05	7.07428E-05	8.31878E-05	8.20801E-05	1.74474E-05	2.26902E-05	1.67013E-05	1.71901E-06	2.01393E-05	1.71901E-06	8.17344E-05	0.000118598	7.03027E-05	3.11288E-09	4.2185E-08	8.1611E-09	5.34592E-08	0.05345919
3835403774515	383540	3774515	2.34819E-05	7.20853E-05	8.47664E-05	8.36377E-05	1.77785E-05	2.31208E-05	1.70182E-05	1.75163E-06	2.05214E-05	1.75163E-06	8.4261E-05	0.000122265	7.2476E-05	3.11531E-09	4.235E-08	8.2554E-09	5.37212E-08	0.05372118
3835503774515	383550	3774515	2.39028E-05	7.33776E-05	8.6286E-05	8.51371E-05	1.80972E-05	2.35353E-05	1.73233E-05	1.78303E-06	2.08893E-05	1.78303E-06	8.67845E-05	0.000125926	7.46465E-05	3.11639E-09	4.2495E-08	8.3448E-09	5.39564E-08	0.05395637
3835603774515	383560	3774515	2.43728E-05	7.48203E-05	8.79826E-05	8.6811E-05	1.84531E-05	2.39981E-05	1.76639E-05	1.81809E-06	2.13001E-05	1.81809E-06	8.95326E-05	0.000129914	7.70102E-05	3.12413E-09	4.2729E-08	8.4521E-09	5.43053E-08	0.0543053
3835703774515	383570	3774515	2.49789E-05	7.66808E-05	9.01703E-05	8.89697E-05	1.89119E-05	2.45948E-05	1.81031E-05	1.8633E-06	2.18297E-05	1.8633E-06	9.27954E-05	0.000134648	7.98166E-05	3.14876E-09	4.3194E-08	8.6062E-09	5.49491E-08	0.05494912
3835803774515	383580	3774515	2.56847E-05	7.88476E-05	9.27184E-05	9.14838E-05	1.94463E-05	2.52898E-05	1.86147E-05	1.91595E-06	2.24666E-05	1.91595E-06	9.64792E-05	0.000139993	8.29853E-05	3.18587E-09	4.3832E-08	8.7947E-09	5.58123E-08	0.05581231
3835903774515	383590	3774515	2.6465E-05	8.12429E-05	9.5535E-05	9.42629E-05	2.00371E-05	2.6058E-05	1.91801E-05	1.97415E-06	2.31284E-05	1.97415E-06	0.000100503	0.000145832	8.64463E-05	3.23155E-09	4.4588E-08	9.0083E-09	5.68277E-08	0.05682775
3836003774515	383600	3774515	2.75882E-05	8.46909E-05	9.95895E-05	9.82635E-05	2.08875E-05	2.7164E-05	1.99942E-05	2.05794E-06	2.411E-05	2.05794E-06	0.000105831	0.000153563	9.10289E-05	3.31676E-09	4.5896E-08	9.3361E-09	5.85492E-08	0.05854918
3836103774515	383610	3774515	2.88039E-05	8.8423E-05	0.000103978	0.000102594	2.18079E-05	2.8361E-05	2.08753E-05	2.14863E-06	2.51725E-05	2.14863E-06	0.000111617	0.000161959	9.60059E-05	3.41099E-09	4.7335E-08	9.6933E-09	6.04391E-08	0.06043914
3836203774515	383620	3774515	3.03208E-05	9.30798E-05	0.000109454	0.000107997	2.29564E-05	2.98546E-05	2.19746E-05	2.26178E-06	2.64982E-05	2.26178E-06	0.000118632	0.000172138	0.00010204	3.53711E-09	4.9227E-08	1.0147E-08	6.29114E-08	0.06291135
3836303774515	383630	3774515	3.22279E-05	9.89341E-05	0.000116338	0.000114789	2.44003E-05	3.17324E-05	2.33568E-05	2.40404E-06	2.81648E-05	2.40404E-06	0.000127254	0.000184648	0.000109456	3.70294E-09	5.1688E-08	1.0725E-08	6.61162E-08	0.06611615
3836403774515	383640	3774515	3.4389E-05	0.000105568	0.00012414	0.000122487	2.60365E-05	3.38603E-05	2.4923E-05	2.56525E-06	3.00535E-05	2.56525E-06	0.000137005	0.000198797	0.000117843	3.89171E-09	5.4487E-08	1.138E-08	6.97586E-08	0.06975856
3836503774515	383650	3774515	3.66699E-05	0.00011257	0.000132373	0.000130611	2.77634E-05	3.61061E-05	2.6576E-05	2.73539E-06	3.20468E-05	2.73539E-06	0.000147423	0.000213914	0.000126804	4.08902E-09	5.7418E-08	1.2069E-08	7.35764E-08	0.07357643
3836603774515	383660	3774515	3.9232E-05	0.000120436	0.000141622	0.000139737	2.97032E-05	3.86288E-05	2.84329E-05	2.92651E-06	3.42859E-05	2.92651E-06	0.000159167	0.000230955	0.000136906	4.31153E-09	6.0719E-08	1.2844E-08	7.78747E-08	0.07787474
3836703774515	383670	3774515	4.22732E-05	0.000129771	0.0001526	0.000150569	3.20057E-05	4.16232E-05	3.06369E-05	3.15337E-06	3.69437E-05	3.15337E-06	0.000173076	0.000251137	0.000148869	4.57929E-09	6.4678E-08	1.3767E-08	8.30246E-08	0.08302456
3836803774515	383680	3774515	4.60329E-05	0.000141313	0.000166173	0.00016396	3.48523E-05	4.53251E-05	3.33617E-05	3.43382E-06	4.02294E-05	3.43382E-06	0.00019027	0.000276085	0.000163658	4.91455E-09	6.9619E-08	1.4914E-08	8.94468E-08	0.08944682
3836903774515	383690	3774515	5.04277E-05	0.000154804	0.000182037	0.000179613	3.81797E-05	4.96523E-05	3.65468E-05	3.76165E-06	4.40701E-05	3.76165E-06	0.00021043	0.000305338	0.000180998	5.3074E-09	7.54E-08	1.6256E-08	9.69638E-08	0.09696383
3837003774515	383700	3774515	5.55283E-05	0.000170462	0.00020045	0.000197781	4.20414E-05	5.46745E-05	4.02434E-05	4.14213E-06	4.85277E-05	4.14213E-06	0.000233693	0.000339094	0.000201008	5.76872E-09	8.218E-08	1.7818E-08	1.05767E-07	0.10576672
3837103774515	383710	3774515	6.11842E-05	0.000187825	0.000220867	0.000217926	4.63236E-05	6.02435E-05	4.43425E-05	4.56403E-06	5.34706E-05	4.56403E-06	0.000260865	0.000378521	0.00022438	6.27166E-09	8.9571E-08	1.9548E-08	1.15391E-07	0.11539066
3837203774515	383720	3774515	6.7428E-05	0.000206992	0.000243406	0.000240165	5.10509E-05	6.63913E-05	4.88676E-05	5.02979E-06	5.89272E-05	5.02979E-06	0.000291478	0.00042294	0.000250711	6.81457E-09	9.7591E-08	2.1448E-08	1.25853E-07	0.12585341
3837303774515	383730	3774515	7.41436E-05	0.000227608	0.000267649	0.000264085	5.61354E-05	7.30036E-05	5.37346E-05	5.53074E-06	6.47961E-05	5.53074E-06	0.000324586	0.000470981	0.000279188	7.39879E-09	1.0622E-07	2.3491E-08	1.37109E-07	0.13710855
3837403774515	383740	3774515	8.18354E-05	0.000251221	0.000295415	0.000291481	6.1959E-05	8.05771E-05	5.93092E-05	6.10451E-06	7.15182E-05	6.10451E-06	0.000362513	0.000526014	0.000311811	8.06974E-09	1.1612E-07	2.5835E-08	1.50023E-07	0.15002314
3837503774515	383750	3774515	9.03383E-05	0.000277323	0.000326109	0.000321767	6.83967E-05	8.89493E-05	6.54715E-05	6.73878E-06	7.89491E-05	6.73878E-06	0.000404439	0.00058685	0.000347873	8.81335E-09	1.2708E-07	2.8428E-08	1.64325E-07	0.16432509

			EGIODemolition	EGIOSite Grubbing / Prep	EGIOMass Grading / Excavation	EGIOMass Grading / Excavation	EGIODrainage / Utilities Trenching	EGIODrainage / Utilities Trenching	EGIOFoundations / Concrete Pads	EGIOFoundations / Concrete Pads	EGIOBuilding / Structure Construction	EGIOBuilding / Structure Construction	EGIOAsphalt Paving	EGIOArchitectural Coating	EGIOLandscaping or Other Finishing	EGIOWaterside Construction (Piles)	HIWaterside Construction (Landscaping)	HIWaterside Construction (Landscaping)	KMDemolition	KMSite Grubbing / Prep
Unique Identifier	X (UTM)	Y (UTM)	2025	2025	2025	2026	2026	2027	2026	2027	2026	2027	2027	2027	2027	2027	2025	2026	2025	2025
3837603774515	383760	3774515	0.000413882	0.00016233	5.37588E-05	5.26512E-05	0.000122259	0.00012207	0.000160632	0.000160528	0.000172057	0.000167933	6.69536E-06	6.69536E-06	0.000181324	6.69536E-06	7.29721E-05	7.06865E-05	0.000117044	0.000507978
3837703774515	383770	3774515	0.000453062	0.0001777	5.88478E-05	5.76354E-05	0.000133832	0.000133626	0.000175838	0.000175725	0.000188344	0.00018383	7.32916E-06	7.32916E-06	0.000198488	7.32916E-06	8.07307E-05	7.82021E-05	0.000130269	0.000565377
3837803774515	383780	3774515	0.000500118	0.00019615	6.496E-05	6.36216E-05	0.000147733	0.000147505	0.000194101	0.000193976	0.000207907	0.000202923	8.0904E-06	8.0904E-06	0.000219104	8.0904E-06	8.99962E-05	8.71773E-05	0.000146047	0.000633855
3837903774515	383790	3774515	0.000557046	0.00021848	7.23543E-05	7.08636E-05	0.000164549	0.000164295	0.000216196	0.000216056	0.000231572	0.000226022	9.01132E-06	9.01132E-06	0.000244044	9.01132E-06	0.000101156	9.79876E-05	0.000165039	0.00071628
3838003774515	383800	3774515	0.000624079	0.00024477	8.10612E-05	7.9391E-05	0.00018435	0.000184065	0.000242212	0.000242055	0.000259439	0.00025322	1.00957E-05	1.00957E-05	0.000273412	1.00957E-05	0.000114251	0.000110673	0.00018731	0.000812937
3838103774515	383810	3774515	0.000702196	0.00027541	9.12077E-05	8.93285E-05	0.000207425	0.000207105	0.00027253	0.000272354	0.000291913	0.000284916	1.13594E-05	1.13594E-05	0.000307635	1.13594E-05	0.000129469	0.000125414	0.000213172	0.000925182
3838203774515	383820	3774515	0.000794881	0.00031176	0.000103247	0.000101119	0.000234804	0.000234442	0.000308502	0.000308303	0.000330444	0.000322523	1.28588E-05	1.28588E-05	0.000348241	1.28588E-05	0.00014748	0.00014286	0.000243764	0.001057954
3838303774515	383830	3774515	0.000901821	0.00035371	0.000117137	0.000114723	0.000266393	0.000265982	0.000350006	0.00034978	0.0003749	0.000365914	1.45887E-05	1.45887E-05	0.000395092	1.45887E-05	0.000168223	0.000162954	0.000278978	0.001210782
3838403774515	383840	3774515	0.001026383	0.00040256	0.000133316	0.000130569	0.000303189	0.000302721	0.00039835	0.000398093	0.000426683	0.000416455	1.66038E-05	1.66038E-05	0.000449663	1.66038E-05	0.00019234	0.000186315	0.000319896	0.001388372
3838503774515	383850	3774515	0.001170554	0.00045911	0.000152042	0.00014891	0.000345776	0.000345242	0.000454304	0.000454011	0.000486617	0.000474953	1.8936E-05	1.8936E-05	0.000512825	1.8936E-05	0.000220212	0.000213314	0.00036716	0.001593502
3838603774515	383860	3774515	0.001337969	0.00052477	0.000173788	0.000170207	0.00039523	0.00039462	0.00051928	0.000518945	0.000556214	0.000542882	2.16443E-05	2.16443E-05	0.00058617	2.16443E-05	0.000252532	0.000244622	0.00042194	0.00183125
3838703774515	383870	3774515	0.001530813	0.00060041	0.000198836	0.000194739	0.000452195	0.000451497	0.000594125	0.000593741	0.000636382	0.000621128	2.47639E-05	2.47639E-05	0.000670656	2.47639E-05	0.000289725	0.00028065	0.000484953	0.00210473
3838803774515	383880	3774515	0.001763258	0.00069157	0.000229028	0.00022431	0.000520858	0.000520054	0.000684339	0.000683898	0.000733013	0.000715443	2.85242E-05	2.85242E-05	0.000772491	2.85242E-05	0.000334513	0.000324036	0.000560818	0.002433989
3838903774515	383890	3774515	0.002046362	0.00080261	0.000265801	0.000260324	0.000604486	0.000603553	0.000794215	0.000793702	0.000850703	0.000830312	3.31039E-05	3.31039E-05	0.00089652	3.31039E-05	0.00038903	0.000376845	0.000653147	0.002834702
3839003774515	383900	3774515	0.002396859	0.00094008	0.000311326	0.000304912	0.00070802	0.000706928	0.000930246	0.000929646	0.00099641	0.000972526	3.87739E-05	3.87739E-05	0.001050074	3.87739E-05	0.000456486	0.000442188	0.000767379	0.003330481
3839103774515	383910	3774515	0.002839465	0.00111368	0.000368816	0.000361217	0.000838764	0.00083747	0.001102026	0.001101315	0.001180408	0.001152114	4.59339E-05	4.59339E-05	0.001243982	4.59339E-05	0.000541635	0.00052467	0.000911571	0.003956282
3829703774515	382970	3774525	9.72033E-05	3.8125E-05	1.26257E-05	1.23655E-05	2.87134E-05	2.86691E-05	3.77256E-05	3.77013E-05	4.04089E-05	3.94403E-05	1.57246E-06	1.57246E-06	4.25852E-05	1.57246E-06	1.00978E-05	9.78156E-06	1.07066E-05	4.64673E-05
3829803774525	382980	3774525	0.000102072	4.0034E-05	1.3258E-05	1.29848E-05	3.01514E-05	3.01049E-05	3.96151E-05	3.95895E-05	4.24327E-05	4.14156E-05	1.65121E-06	1.65121E-06	4.4718E-05	1.65121E-06	1.03723E-05	1.00474E-05	1.09849E-05	4.76754E-05
3829903774525	382990	3774525	0.000107353	4.2105E-05	1.3944E-05	1.36567E-05	3.17116E-05	3.16626E-05	4.16648E-05	4.16379E-05	4.46282E-05	4.35585E-05	1.73665E-06	1.73665E-06	4.70318E-05	1.73665E-06	1.06575E-05	1.03237E-05	1.12746E-05	4.89326E-05
3830003774525	383000	3774525	0.000113164	4.4385E-05	1.46988E-05	1.4396E-05	3.34282E-05	3.33766E-05	4.39203E-05	4.38919E-05	4.70441E-05	4.59165E-05	1.83066E-06	1.83066E-06	4.95778E-05	1.83066E-06	1.09625E-05	1.06191E-05	1.15846E-05	5.02782E-05
3830103774525	383010	3774525	0.0001207	4.734E-05	1.56777E-05	1.53547E-05	3.56543E-05	3.55993E-05	4.6845E-05	4.68148E-05	5.01769E-05	4.89742E-05	1.95256E-06	1.95256E-06	5.28793E-05	1.95256E-06	1.13733E-05	1.10171E-05	1.19888E-05	5.20756E-05
3830203774525	383020	3774525	0.000129242	5.0691E-05	1.67872E-05	1.64413E-05	3.81775E-05	3.81186E-05	5.01602E-05	5.01279E-05	5.37279E-05	5.24401E-05	2.09075E-06	2.09075E-06	5.66216E-05	2.09075E-06	1.18272E-05	1.14567E-05	1.24559E-05	5.40596E-05
3830303774525	383030	3774525	0.000137892	5.4083E-05	1.79107E-05	1.75416E-05	4.07326E-05	4.06697E-05	5.35173E-05	5.34827E-05	5.73237E-05	5.59497E-05	2.23067E-06	2.23067E-06	6.0411E-05	2.23067E-06	1.22487E-05	1.18651E-05	1.28814E-05	5.59061E-05
3830403774525	383040	3774525	0.000145976	5.7254E-05	1.89607E-05	1.857E-05	4.31205E-05	4.3054E-05	5.66547E-05	5.66181E-05	6.06842E-05	5.92297E-05	2.36144E-06	2.36144E-06	6.39526E-05	2.36144E-06	1.25949E-05	1.22004E-05	1.32344E-05	5.74383E-05
3830503774525	383050	3774525	0.000154715	6.0681E-05	2.00958E-05	1.96818E-05	4.57021E-05	4.56316E-05	6.00466E-05	6.00078E-05	6.43174E-05	6.27757E-05	2.50282E-06	2.50282E-06	6.77814E-05	2.50282E-06	1.29483E-05	1.25428E-05	1.35965E-05	5.90098E-05
3830603774525	383060	3774525	0.000164757	6.462E-05	2.14002E-05	2.09592E-05	4.86684E-05	4.85933E-05	6.39439E-05	6.39027E-05	6.84919E-05	6.68502E-05	2.66527E-06	2.66527E-06	7.21808E-05	2.66527E-06	1.33484E-05	1.29303E-05	1.39993E-05	6.07581E-05
3830703774525	383070	3774525	0.000175616	6.8879E-05	2.28107E-05	2.23407E-05	5.18762E-05	5.17961E-05	6.81585E-05	6.81146E-05	7.30063E-05	7.12564E-05	2.84094E-06	2.84094E-06	7.69383E-05	2.84094E-06	1.3761E-05	1.333E-05	1.44203E-05	6.2585E-05
3830803774525	383080	3774525	0.000187113	7.3388E-05	2.4304E-05	2.38033E-05	5.52723E-05	5.51871E-05	7.26206E-05	7.25738E-05	7.77858E-05	7.59213E-05	3.02693E-06	3.02693E-06	8.19751E-05	3.02693E-06	1.41951E-05	1.37505E-05	1.48887E-05	6.46181E-05
3830903774525	383090	3774525	0.000198934	7.8025E-05	2.58393E-05	2.5307E-05	5.8764E-05	5.86733E-05	7.72082E-05	7.71584E-05	8.26996E-05	8.07174E-05	3.21814E-06	3.21814E-06	8.71537E-05	3.21814E-06	1.46059E-05	1.41484E-05	1.53119E-05	6.64548E-05
3831003774525	383100	3774525	0.000212155	8.321E-05	2.75567E-05	2.69889E-05	6.26696E-05	6.25729E-05	8.23396E-05	8.22865E-05	8.8196E-05	8.6082E-05	3.43203E-06	3.43203E-06	9.29461E-05	3.43203E-06	1.49952E-05	1.45255E-05	1.56672E-05	6.79969E-05
3831103774525	383110	3774525	0.000224235	8.7987E-05	2.91387E-05	2.85383E-05	6.62674E-05	6.61651E-05	8.70667E-05	8.70105E-05	9.32593E-05	9.10239E-05	3.62906E-06	3.62906E-06	9.8282E-05	3.62906E-06	1.53073E-05	1.48279E-05	1.59818E-05	6.93621E-05
3831203774525	383120	3774525	0.000236236	9.2655E-05	3.06845E-05	3.00523E-05	6.97829E-05	6.96753E-05	9.16856E-05	9.16265E-05	9.82068E-05	9.58528E-05	3.82158E-06	3.82158E-06	0.000103496	3.82158E-06	1.55836E-05	1.50955E-05	1.62624E-05	7.058E-05
3831303774525	383130	3774525	0.000248487	9.746E-05	3.22758E-05	3.16108E-05	7.34019E-05	7.32887E-05	9.64406E-05	9.63783E-05	0.0001033	0.000100824	4.01977E-06	4.01977E-06	0.000108863	4.01977E-06	1.58186E-05	1.53231E-05	1.65385E-05	7.17783E-05
3831403774525	383140	3774525	0.000259912	0.00010194	3.37598E-05	3.30643E-05	7.67769E-05	7.66584E-05	0.000100875	0.00010081	0.000108049	0.00010546	4.2046E-06	4.2046E-06	0.000113869	4.2046E-06	1.60141E-05	1.55125E-05	1.67965E-05	7.2898E-05
3831503774525	383150	3774525	0.000271185	0.00010636	3.5224E-05	3.44983E-05	8.01067E-05	7.99831E-05	0.00010525	0.000105182	0.000112736	0.000110033	4.38695E-06	4.38695E-06	0.000118807	4.38695E-06	1.62061E-05	1.56985E-05	1.7059E-05	7.40373E-05
3831603774525	383160	3774525	0.000281649	0.00011047	3.65832E-05	3.58294E-05	8.31977E-05	8.30693E-05	0.000109311	0.00010924	0.000117086	0.000114279	4.55623E-06	4.55623E-06	0.000123392	4.55623E-06	1.63872E-05	1.5874E-05	1.73238E-05	7.51865E-05
3831703774525	383170	3774525	0.000291224	0.00011422	3.78268E-05	3.70475E-05	8.60261E-05	8.58933E-05	0.000113027	0.000112954	0.000121066	0.000118164	4.71112E-06	4.71112E-06	0.000127586	4.71112E-06	1.65595E-05	1.60408E-05	1.75908E-05	7.63455E-05
3831903774525	383190	3774525	0.0003074	0.00012057	3.9928E-05	3.91053E-05	9.08046E-05	9.06645E-05	0.000119305	0.000119228	0.000127791	0.000124728	4.97281E-06	4.97281E-06	0.000134673	4.97281E-06	1.68644E-05	1.63362E-05	1.81113E-05	7.86045E-05
3832003774525	383200	3774525	0.000313149	0.00012282	4.06747E-05	3.98366E-05	9.25026E-05	9.23599E-05	0.000121536	0.000121458	0.000130181	0.00012706	5.0658E-06	5.0658E-06	0.000137192	5.0658E-06	1.69882E-05	1.64561E-05	1.83603E-05	7.96849E-05
3832103774525	383210	3774525	0.000317083	0.00012436	4.11857E-05	4.03371E-05	9.36648E-05	9.35202E-05	0.000123063	0.000122984	0.000131816	0.000128657	5.12944E-06	5.12944E-06	0.000138915	5.12944E-06	1.71138E-05	1.65777E-05	1.86205E-05	8.08144E-05
3832203774525	383220	3774525	0.000319796	0.00012543	4.1538E-05	4.06822E-05	9.4466E-05	9.43203E-05	0.000124116	0.000124036	0.000132944	0.000129757	5.17332E-06	5.17332E-06	0.000140104	5.17332E-06	1.72483E-05	1.67081E-05	1.88921E-05	8.1993E-05
3832303774525	383230	3774525	0.000320945	0.00012588	4.16873E-05	4.08284E-05	9.48057E-05	9.46594E-05	0.000124562	0.000124482	0.000133422	0.000130224	5.19192E-06	5.19192E-06	0.000140607	5.19192E-06	1.73793E-05	1.68349E-05	1.91705E-05	8.32011E-05
3832403774525	383240	3774525	0.000320685	0.00012578	4.16535E-05	4.07953E-05	9.47287E-05	9.45825E-05	0.000124461	0.000124381	0.000133313	0.000130118	5.18771E-06	5.18771E-06	0.000140493	5.18771E-06	1.75174E-05	1.69687E-05	1.94579E-05	8.44485E-05
3832503774525	383250	3774525	0.000318933	0.00012509	4.1426E-05	4.05725E-05	9.42113E-05	9.4066E-05	0.000123781	0.000123701	0.000132585	0.000129407	5.15937E-06	5.15937E-06	0.000139726	5.15937E-06	1.76555E-05	1.71025E-05	1.97543E-05	8.57352E-05
3832603774525	383260	3774525	0.000316373	0.00012409	4.10935E-05	4.02468E-05	9.34552E-05	9.3311E-05	0.000122788	0.000122709	0.000131521	0.000128369	5.11796E-06	5.11796E-06	0.000138605	5.11796E-06	1.78026E-05	1.7245E-05	2.00644E-05	8.70808E-05
3832703774525	383270	3774525	0.000313805	0.00012308	4.07598E-05	3.992E-05	9.26963E-05	9.25533E-05	0.000121791	0.000121712	0.000130453	0.000127326	5.07641E-06	5.07641E-06	0.000137479	5.07641E-06	1.79748E-05	1.74118E-05	2.04016E-05	8.85442E-05
3832803774525	383280	3774525	0.000310104	0.00012163	4.02792E-05	3.94493E-05	9.16032E-05	9.14618E-05	0.000120355	0.000120277	0.000128915	0.000125825	5.01654E-06	5.01654E-06	0.000135858	5.01654E-06	1.81471E-05	1.75787E-05	2.07478E-05	9.0047E-05
3832903774525	383290	3774525	0.000303646	0.00011909	3.94403E-05	3.86277E-05	8.96955E-05	8.95571E-05	0.000117848	0.000117772	0.00012623	0.000123204	4.91207E-06	4.91207E-06	0.000133029	4.91207E-06	1.82744E-05	1.7702E-05	2.10624E-05	9.14122E-05
3833003774525	383300	3774525	0.000296406	0.00011625	3.85E-05	3.77068E-05	8.7557E-05	8.74219E-05	0.000115038	0.000114964	0.000123221	0.000120267	4.79496E-06	4.79496E-06	0.000129857	4.79496E-06	1.83874E-05	1.78115E-05	2.13679E-05	9.27382E-05
3833103774525	383310	3774525	0.000289023	0.00011336	3.7541E-05	3.67675E-05	8.5376E-05	8.52443E-05	0.000112173	0.000112101	0.000120151	0.000117271	4.67552E-06	4.67552E-06	0.000126622	4.67552E-06	1.84897E-05	1.79106E-05	2.16734E-05	9.40641E-05
3833203774525	383320	3774525	0.000281191	0.00011029	3.65237E-05	3.57712E-05	8.30624E-05	8.29342E-05	0.000109133	0.000109063	0.000116895	0.000114093	4.54882E-06	4.54882E-06	0.000123191	4.54882E-06	1.85345E-05	1.7954E-05	2.19472E-05	9.52526E-05
3833303774525	383330	3774525	0.000273197	0.00010715	3.54853E-05	3.47542E-05	8.0701E-05	8.05765E-05	0.000106031	0.000105962	0.000113572	0.0001085	4.4195E-06	4.4195E-06	0.000119689	4.4195E-06	1.85758E-05	1.7994E-05	2.21984E-05	9.63428E-05
3833403774525	383340	3774525	0.000263945	0.00010352	3.42837E-05	3.35773E-05	7.79682E-05	7.78479E-05	0.00010244	0.000102374	0.000109726	0.000107096	4.26984E-06	4.26984E-06	0.000115636	4.26984E-06	1.85579E-05	1.79766E-05	2.24089E-05	9.72562E-05
3833503774525	383350	3774525	0.000254056	9.9644E-05	3.29992E-05	3.23193E-05	7.5047E-05	7.49312E-05	9.86019E-05	9.85383E-05	0.000105615	0.000103083	4.10986E-06	4.10986E-06	0.000111303	4.10986E-06	1.8452E-05	1.78741E-05	2.24972E-05	9.76393E-05
3833603774525	383360	3774525	0.000245748	9.6386E-05	3.192E-05	3.12623E-05	7.25927E-05	7.24807E-05	9.53773E-05	9.53158E-05	0.000102161	9.97123E-05	3.97546E-06	3.97546E-06	0.000107663	3.97546E-06	1.84E-05	1.78237E-05	2.26081E-05	9.81206E-05
3833703774525	383370	3774525	0.00023796	9.3331E-05	3.09085E-05	3.02717E-05	7.02923E-05	7.01839E-05	9.2355E-05	9.22954E-05	9.89237E-05	9.65525E-05	3.84948E-06	3.84948E-06	0.000104251	3.84948E-06	1.83444E-05	1.77698E-05	2.27076E-05	9.85527E-05
3833803774525	383380	3774525	0.000230712	9.0488E-05	2.9967E-05	2.93496E-05	6.81512E-05	6.8046E-05	8.95417E-05	8.9484E-05	9.59104E-05	9.36115E-05	3.73222E-06	3.73222E-06	0.000101076	3.73222E-06	1.83175E-05	1.77437E-05	2.28502E-05	9.91715E-05
3833903774525	383390	3774525	0.000224128	8.7906E-05	2.91118E-05	2.8512E-05	6.62064E-05	6.61042E-05	8.69865E-05	8.69304E-05	9.31734E-05	9.09401E-05	3.62571E-06	3.62571E-06	9.81915E-05	3.62571E-06	1.83193E-05	1.77455E-05	2.30335E-05	9.99671E-05
3834003774525	383400	3774525	0.000218047	8.5521E-05	2.8322E-05	2.77385E-05	6.44101E-05	6.43107E-05	8.46265E-05	8.45719E-05	9.06455E-05	8.84728E-05	3.52734E-06	3.52734E-06	9.55275E-05	3.52734E-06	1.83408E-05	1.77663E-05	2.32349E-05	0.000100841
3834103774525	383410	3774525	0.000212317	8.3274E-05	2.75777E-05	2.70095E-05	6.27173E-05	6.26206E-05	8.24024E-05	8.23492E-05	8.82632E-05	8.61476E-05	3.43464E-06	3.43464E-06	9.30169E-05	3.43464E-06	1.83677E-05	1.77924E-05	2.34454E-05	0.000101755
3834203774525	383420	3774525	0.000206955	8.117E-05	2.68812E-05	2.63273E-05	6.11334E-05	6.1039E-05	8.03212E-05	8.02694E-05	8.60341E-05	8.39719E-05	3.3479E-06	3.3479E-06	9.06677E-05	3.3479E-06	1.84054E-05	1.78289E-05	2.36672E-05	0.000102717
3834303774525	383430	3774525	0.000201943	7.9205E-05	2.62302E-05	2.56897E-05	5.96528E-05	5.95608E-05	7.8376E-05	7.83255E-05	8.39505E-05	8.19383E-05	3.26682E-06	3.26682E-06	8.84719E-05	3.26682E-06	1.8452E-05	1.78741E-05	2.39003E-05	0.000103729
3834403774525	383440	3774525	0.000196886	7.7221E-05	2.55733E-05	2.50464E-05	5.81591E-05	5.80693E-05	7.64134E-05	7.63641E-05	8.18483E-05	7.98864E-05	3.18501E-06	3.18501E-06	8.62565E-05	3.18501E-06	1.84717E-05	1.78932E-05	2.40949E-05	0.000104574
3834503774525	383450	3774525	0.000191757	7.521E-05	2.49072E-05	2.4394E-05	5.66441E-05	5.65567E-05	7.44229E-05	7.43749E-05	7.97162E-05	7.78055E-05	3.10205E-06	3.10205E-06	8.40096E-05	3.10205E-06	1.8452E-05	1.78741E-05	2.42397E-05	0.000105202
3834603774525	383460	3774525	0.000187104	7.3385E-05	2.43028E-05	2.38021E-05	5.52697E-05	5.51844E-05	7.26171E-05	7.25703E-05	7.7782E-05	7.59176E-05	3.02678E-06	3.02678E-06	8.19712E-05	3.02678E-06	1.84592E-05	1.7881E-05	2.4414E-05	0.000105958
3834703774525	383470	3774525	0.000183925	7.2138E-05	2.38898E-05	2.33976E-05	5.43304E-05	5.42466E-05	7.13831E-05	7.1337E-05	7.64602E-05	7.46275E-05	2.97534E-06	2.97534E-06	8.05782E-05	2.97534E-06	1.86081E-05	1.80252E-05	2.4767E-05	0.000107491
3834803774525	383480	3774525	0.000181221	7.1077E-05	2.35387E-05	2.30537E-05	5.35318E-05	5.34492E-05	7.03338E-05	7.02884E-05	7.53363E-05	7.35305E-05	2.93161E-06	2.93161E-06	7.93937E-05	2.93161E-06	1.87929E-05	1.82042E-05	2.51699E-05	0.000109239
3834903774525	383490	3774525	0.000178733	7.0102E-05	2.32155E-05	2.27372E-05	5.27969E-05	5.27154E-05	6.93682E-05	6.93234E-05	7.4302E-05	7.2521E-05	2.89136E-06	2.89136E-06	7.83037E-05	2.89136E-06	1.89902E-05	1.83954E-05	2.55885E-05	0.000111056
3835003774525	383500	3774525	0.000176389	6.9182E-05	2.2911E-05	2.2439E-05	5.21044E-05	5.2024E-05	6.84583E-05	6.84142E-05	7.33274E-05	7.15698E-05	2.85344E-06	2.85344E-06	7.72767E-05	2.85344E-06	1.91893E-05	1.85883E-05	2.6014E-05	0.000112902
3835103774525	383510	3774525	0.000174359	6.8386E-05	2.26473E-05	2.21807E-05	5.15047E-05	5.14253E-05	6.76705E-05	6.76268E-05	7.24835E-05	7.07462E-05	2.8206E-06	2.8206E-06	7.63873E-05	2.8206E-06	1.94117E-05	1.88037E-05	2.64734E-05	0.000114896
3835203774525	383520	3774525	0.000172374	6.7607E-05	2.23895E-05	2.19282E-05	5.09184E-05	5.08398E-05	6.69001E-05	6.68569E-05	7.16583E-05	6.99407E-05	2.78849E-06	2.78849E-06	7.55177E-05	2.78849E-06	1.9627E-05	1.90123E-05	2.69283E-05	0.000116871
3835303774525	383530	3774525	0.00017064	6.6927E-05	2.21643E-05	2.17077E-05	5.04063E-05	5.03285E-05	6.62273E-05	6.61845E-05	7.09377E-05	6.92373E-05	2.76044E-06	2.76044E-06	7.47582E-05	2.76044E-06	1.98602E-05	1.92382E-05	2.74103E-05	0.000118963
3835403774525	383540	3774525	0.000169176	6.6353E-05	2.19742E-05	2.15214E-05	4.99738E-05	4.98967E-05	6.56591E-05	6.56167E-05	7.03291E-05	6.86433E-05	2.73676E-06	2.73676E-06	7.41168E-05	2.73676E-06	2.01185E-05	1.94884E-05	2.79285E-05	0.000121212
3835503774525	383550	3774525	0.000167928	6.5864E-05	2.1812E-05	2.13626E-05	4.9605E-05	4.95285E-05	6.51745E-05	6.51325E-05	6.981E-05	6.81367E-05	2.71656E-06	2.71656E-06	7.35698E-05	2.71656E-06	2.0393E-05	1.97543E-05	2.84762E-05	0.000123589
3835603774525	383560	3774525	0.000166985	6.5494E-05	2.16895E-05	2.12426E-05	4.93264E-05	4.92503E-05	6.48085E-05	6.47667E-05	6.9418E-05	6.77541E-05	2.7013E-06	2.7013E-06	7.31567E-05	2.7013E-06	2.0698E-05	2.00497E-05	2.90714E-05	0.000126172
3835703774525	383570	3774525	0.000167056	6.5522E-05	2.16988E-05	2.12518E-05	4.93477E-05	4.92715E-05	6.48364E-05	6.47945E-05	6.94478E-05	6.77832E-05	2.70247E-06	2.70247E-06	7.31881E-05	2.70247E-06	2.11321E-05	2.04702E-05	2.98521E-05	0.00012956
3835803774525	383580	3774525	0.000167865	6.5839E-05	2.18038E-05	2.13546E-05	4.95864E-05	4.95099E-05	6.51501E-05	6.51081E-05	6.97839E-05	6.81112E-05	2.71554E-06	2.71554E-06	7.35423E-05	2.71554E-06	2.16631E-05	2.09846E-05	3.078E-05	0.000133587

			KMMass Grading / Excavation	KMMass Grading / Excavation	KMDrainage / Utilities Trenching	KMFoundations / Concrete Pads	KMBuilding / Structure Construction	KMAsphalt Paving	KMArchitectural Coating	KMLandscaping or Other Finishing	KMWaterside Construction (Piles)	EWNDemolition	EWNSite Grubbing / Prep	EWNDrainage / Utilities Trenching	EWNDrainage / Utilities Trenching	EWNDrainage / Utilities Trenching	EWNFoundation s / Concrete Pads	EWNBuilding / Structure Construction	EWNAsphalt Paving	EWNLandscaping or Other Finishing	EWNWaterside Construction (Piles)
Unique Identifier	X (UTM)	Y (UTM)	2025	2026	2026	2026	2026	2026	2026	2026	2026	2027	2027	2027	2028	2029	2029	2029	2029	2029	2029
3837603774515	383760	3774515	0.000386117	0.000382121	0.000137223	7.26179E-05	0.000249417	8.01278E-06	8.01278E-06	0.00025743	8.01278E-06	0.00029802	1.62425E-05	3.81403E-05	3.74038E-05	3.66299E-05	3.17283E-05	6.88961E-05	4.90159E-06	7.13469E-05	4.90159E-06
3837703774515	383770	3774515	0.000429747	0.000425299	0.000152729	8.08234E-05	0.0002776	8.91818E-06	8.91818E-06	0.000286518	8.91818E-06	0.000329367	1.79509E-05	4.21521E-05	4.13381E-05	4.04828E-05	3.50656E-05	7.61429E-05	5.41716E-06	7.88515E-05	5.41716E-06
3837803774515	383780	3774515	0.000481797	0.000476811	0.000171227	9.06127E-05	0.000311223	9.99835E-06	9.99835E-06	0.000321221	9.99835E-06	0.000366809	1.99915E-05	4.69439E-05	4.60374E-05	4.50848E-05	3.90518E-05	8.47988E-05	6.03297E-06	8.78152E-05	6.03297E-06
3837903774515	383790	3774515	0.000544449	0.000538815	0.000193493	0.000102396	0.000351694	1.12985E-05	1.12985E-05	0.000362992	1.12985E-05	0.000411907	2.24495E-05	5.27156E-05	5.16976E-05	5.0628E-05	4.38532E-05	9.52247E-05	6.77472E-06	9.86121E-05	6.77472E-06
3838003774515	383800	3774515	0.000617919	0.000611524	0.000219604	0.000116213	0.000399152	1.28232E-05	1.28232E-05	0.000411975	1.28232E-05	0.000464839	2.53343E-05	5.94898E-05	5.8341E-05	5.71339E-05	4.94886E-05	0.000107461	7.6453E-06	0.000111284	7.6453E-06
3838103774515	383810	3774515	0.000703237	0.000695959	0.000249925	0.000132259	0.000454264	1.45937E-05	1.45937E-05	0.000468858	1.45937E-05	0.000526347	2.86866E-05	6.73615E-05	6.60606E-05	6.46938E-05	5.60369E-05	0.000121681	8.65693E-06	0.000126009	8.65693E-06
3838203774515	383820	3774515	0.000804158	0.000795835	0.000285791	0.00015124	0.000519455	1.6688E-05	1.6688E-05	0.000536144	1.6688E-05	0.000599156	3.26548E-05	7.66795E-05	7.51987E-05	7.36428E-05	6.37884E-05	0.000138513	9.85443E-06	0.00014344	9.85443E-06
3838303774515	383830	3774515	0.000920324	0.000910799	0.000327076	0.000173087	0.000594494	1.90987E-05	1.90987E-05	0.000613593	1.90987E-05	0.000683006	3.72247E-05	8.74106E-05	8.57226E-05	8.39489E-05	7.27154E-05	0.000157897	1.12335E-05	0.000163514	1.12335E-05
3838403774515	383840	3774515	0.00105531	0.001044389	0.000375049	0.000198475	0.000681691	2.19E-05	2.19E-05	0.000703591	2.19E-05	0.000780508	4.25387E-05	9.98888E-05	9.79599E-05	9.5933E-05	8.30958E-05	0.000180438	1.28372E-05	0.000186856	1.28372E-05
3838503774515	383850	3774515	0.001211231	0.001198696	0.000430462	0.000227799	0.000782409	2.51357E-05	2.51357E-05	0.000807545	2.51357E-05	0.000893178	4.86794E-05	0.000114308	0.000112101	0.000109781	9.50912E-05	0.000206485	1.46903E-05	0.00021383	1.46903E-05
3838603774515	383860	3774515	0.001391945	0.00137754	0.000494686	0.000261786	0.000899144	2.88859E-05	2.88859E-05	0.00092803	2.88859E-05	0.001023842	5.58007E-05	0.000131031	0.0001285	0.000125841	0.000109002	0.000236692	1.68393E-05	0.000245111	1.68393E-05
3838703774515	383870	3774515	0.001599819	0.001583263	0.000568563	0.000300882	0.001033423	3.31998E-05	3.31998E-05	0.001066623	3.31998E-05	0.001174207	6.39958E-05	0.000150274	0.000147372	0.000144323	0.000125011	0.000271453	1.93124E-05	0.000281109	1.93124E-05
3838803774515	383880	3774515	0.001850091	0.001830945	0.000657508	0.000347951	0.001195089	3.83934E-05	3.83934E-05	0.001233482	3.83934E-05	0.001355284	7.38647E-05	0.000173448	0.000170099	0.000166579	0.000144289	0.000313314	2.22906E-05	0.00032446	2.22906E-05
3838903774515	383890	3774515	0.002154676	0.002132377	0.000765755	0.000405235	0.001391839	4.47142E-05	4.47142E-05	0.001436553	4.47142E-05	0.001575686	8.58769E-05	0.000201655	0.000197761	0.000193669	0.000167754	0.000364267	2.59156E-05	0.000377225	2.59156E-05
3839003774515	383900	3774515	0.002531521	0.002505322	0.000899683	0.000476109	0.001635267	5.25346E-05	5.25346E-05	0.001687801	5.25346E-05	0.001848415	0.000100741	0.000236559	0.000231991	0.000227191	0.000196789	0.000427316	3.04012E-05	0.000442517	3.04012E-05
3839103774515	383910	3774515	0.003007196	0.002976075	0.001068734	0.00056557	0.001942535	6.24059E-05	6.24059E-05	0.002004941	6.24059E-05	0.002192697	0.000119505	0.00028062	0.000275201	0.000269507	0.000233443	0.000506907	3.60637E-05	0.000524939	3.60637E-05
3829703774515	382970	3774525	3.53201E-05	3.49546E-05	1.25525E-05	6.64273E-06	2.28155E-05	7.3297E-07	7.3297E-07	2.35484E-05	7.3297E-07	4.45475E-05	2.4279E-06	5.70116E-06	5.59106E-06	5.47538E-06	4.7427E-06	1.02985E-05	7.32682E-07	1.06648E-05	7.32682E-07
3829803774525	382980	3774525	3.62384E-05	3.58634E-05	1.28788E-05	6.81543E-06	2.34086E-05	7.52026E-07	7.52026E-07	2.41607E-05	7.52026E-07	4.57649E-05	2.49425E-06	5.85697E-06	5.74386E-06	5.62502E-06	4.87231E-06	1.05799E-05	7.52705E-07	1.09563E-05	7.52705E-07
3829903774525	382990	3774525	3.7194E-05	3.68091E-05	1.32185E-05	6.99515E-06	2.40259E-05	7.71857E-07	7.71857E-07	2.47978E-05	7.71857E-07	4.70283E-05	2.5631E-06	6.01865E-06	5.90243E-06	5.7803E-06	5.00681E-06	1.0872E-05	7.73484E-07	1.12587E-05	7.73484E-07
3830003774525	383000	3774525	3.82168E-05	3.78213E-05	1.35819E-05	7.18751E-06	2.46866E-05	7.93082E-07	7.93082E-07	2.54797E-05	7.93082E-07	4.83836E-05	2.63697E-06	6.1921E-06	6.07252E-06	5.94688E-06	5.1511E-06	1.11853E-05	7.95774E-07	1.15832E-05	7.95774E-07
3830103774515	383010	3774525	3.9583E-05	3.91734E-05	1.40675E-05	7.44446E-06	2.55691E-05	8.21434E-07	8.21434E-07	2.63906E-05	8.21434E-07	5.02136E-05	2.7367E-06	6.4263E-06	6.3022E-06	6.1718E-06	5.34593E-06	1.16084E-05	8.25872E-07	1.20213E-05	8.25872E-07
3830203774515	383020	3774525	4.10911E-05	4.06658E-05	1.46034E-05	7.72809E-06	2.65433E-05	8.5273E-07	8.5273E-07	2.7396E-05	8.5273E-07	5.22426E-05	2.84729E-06	6.68598E-06	6.55686E-06	6.42119E-06	5.56195E-06	1.20774E-05	8.59245E-07	1.25071E-05	8.59245E-07
3830303774525	383030	3774525	4.24946E-05	4.20548E-05	1.51023E-05	7.99206E-06	2.74499E-05	8.81856E-07	8.81856E-07	2.83318E-05	8.81856E-07	5.41262E-05	2.94995E-06	6.92704E-06	6.79327E-06	6.65271E-06	5.76248E-06	1.25129E-05	8.90224E-07	1.2958E-05	8.90224E-07
3830403774525	383040	3774525	4.36593E-05	4.32074E-05	1.55162E-05	8.21109E-06	2.82022E-05	9.06025E-07	9.06025E-07	2.91083E-05	9.06025E-07	5.56576E-05	3.03341E-06	7.12302E-06	6.98547E-06	6.84093E-06	5.92552E-06	1.28669E-05	9.15411E-07	1.33246E-05	9.15411E-07
3830503774525	383050	3774525	4.48538E-05	4.43896E-05	1.59407E-05	8.43575E-06	2.89738E-05	9.30814E-07	9.30814E-07	2.99047E-05	9.30814E-07	5.72196E-05	3.11854E-06	7.32292E-06	7.18151E-06	7.03292E-06	6.09181E-06	1.3228E-05	9.41102E-07	1.36986E-05	9.41102E-07
3830603774525	383060	3774525	4.61827E-05	4.57047E-05	1.6413E-05	8.68567E-06	2.98323E-05	9.58391E-07	9.58391E-07	3.07906E-05	9.58391E-07	5.89883E-05	3.21494E-06	7.54928E-06	7.4035E-06	7.25031E-06	6.28012E-06	1.36369E-05	9.70192E-07	1.4122E-05	9.70192E-07
3830703774525	383070	3774525	4.75713E-05	4.7079E-05	1.69065E-05	8.94683E-06	3.07292E-05	9.87208E-07	9.87208E-07	3.17165E-05	9.87208E-07	6.08106E-05	3.31426E-06	7.7825E-06	7.63221E-06	7.4743E-06	6.47413E-06	1.40582E-05	1.00016E-06	1.45583E-05	1.00016E-06
3830803774525	383080	3774525	4.91167E-05	4.86084E-05	1.74557E-05	9.23748E-06	3.17275E-05	1.01928E-06	1.01928E-06	3.27468E-05	1.01928E-06	6.27325E-05	3.419E-06	8.02846E-06	7.87342E-06	7.71052E-06	6.67874E-06	1.45025E-05	1.03177E-06	1.50184E-05	1.03177E-06
3830903774525	383090	3774525	5.05128E-05	4.999E-05	1.79518E-05	9.50004E-06	3.26293E-05	1.04825E-06	1.04825E-06	3.36776E-05	1.04825E-06	6.46237E-05	3.52208E-06	8.2705E-06	8.11079E-06	7.94297E-06	6.88009E-06	1.49397E-05	1.06288E-06	1.54711E-05	1.06288E-06
3831003774525	383100	3774525	5.16849E-05	5.115E-05	1.83684E-05	9.72049E-06	3.33865E-05	1.07257E-06	1.07257E-06	3.4459E-05	1.07257E-06	6.63695E-05	3.61722E-06	8.49392E-06	8.3299E-06	8.15754E-06	7.06595E-06	1.53433E-05	1.09159E-06	1.58891E-05	1.09159E-06
3831103774525	383110	3774525	5.27226E-05	5.2177E-05	1.87372E-05	9.91565E-06	3.40568E-05	1.09411E-06	1.09411E-06	3.51509E-05	1.09411E-06	6.77248E-05	3.69109E-06	8.66737E-06	8.49999E-06	8.32412E-06	7.21024E-06	1.56566E-05	1.11388E-06	1.62135E-05	1.11388E-06
3831203774525	383120	3774525	5.36483E-05	5.30931E-05	1.90662E-05	1.00898E-05	3.46548E-05	1.11332E-06	1.11332E-06	3.57681E-05	1.11332E-06	6.8835E-05	3.7516E-06	8.80946E-06	8.63934E-06	8.46058E-06	7.32844E-06	1.59133E-05	1.13214E-06	1.64793E-05	1.13214E-06
3831303774525	383130	3774525	5.45592E-05	5.39945E-05	1.93899E-05	1.02611E-05	3.52431E-05	1.13222E-06	1.13222E-06	3.63754E-05	1.13222E-06	6.97998E-05	3.80418E-06	8.93293E-06	8.76042E-06	8.57916E-06	7.43115E-06	1.61363E-05	1.14801E-06	1.67103E-05	1.14801E-06
3831403774525	383140	3774525	5.54102E-05	5.48368E-05	1.96924E-05	1.04211E-05	3.57929E-05	1.14988E-06	1.14988E-06	3.69428E-05	1.14988E-06	7.06114E-05	3.84841E-06	9.0368E-06	8.86229E-06	8.67892E-06	7.51756E-06	1.63239E-05	1.16136E-06	1.69046E-05	1.16136E-06
3831503774525	383150	3774525	5.62763E-05	5.56939E-05	2.00001E-05	1.0584E-05	3.63523E-05	1.16786E-06	1.16786E-06	3.75202E-05	1.16786E-06	7.13847E-05	3.89056E-06	9.13577E-06	8.95935E-06	8.77397E-06	7.59989E-06	1.65027E-05	1.17408E-06	1.70897E-05	1.17408E-06
3831603774525	383160	3774525	5.71497E-05	5.65583E-05	2.03106E-05	1.07483E-05	3.69166E-05	1.18598E-06	1.18598E-06	3.81026E-05	1.18598E-06	7.21198E-05	3.93062E-06	9.22984E-06	9.0516E-06	8.86432E-06	7.67815E-06	1.66726E-05	1.18617E-06	1.72657E-05	1.18617E-06
3831703774525	383170	3774525	5.80307E-05	5.74301E-05	2.06237E-05	1.0914E-05	3.74856E-05	1.20426E-06	1.20426E-06	3.86899E-05	1.20426E-06	7.28089E-05	3.96818E-06	9.31803E-06	9.13809E-06	8.94902E-06	7.75151E-06	1.68319E-05	1.1975E-06	1.74307E-05	1.1975E-06
3831903774525	383190	3774525	5.97478E-05	5.91295E-05	2.12339E-05	1.12369E-05	3.85948E-05	1.2399E-06	1.2399E-06	3.98347E-05	1.2399E-06	7.40034E-05	4.03328E-06	9.4709E-06	9.28801E-06	9.09583E-06	7.87868E-06	1.71081E-05	1.21715E-06	1.77167E-05	1.21715E-06
3832003774525	383200	3774525	6.0569E-05	5.99422E-05	2.15258E-05	1.13913E-05	3.91253E-05	1.25694E-06	1.25694E-06	4.03822E-05	1.25694E-06	7.44858E-05	4.05957E-06	9.53264E-06	9.34855E-06	9.15512E-06	7.93004E-06	1.72196E-05	1.22508E-06	1.78321E-05	1.22508E-06
3832103774525	383210	3774525	6.14276E-05	6.07919E-05	2.18309E-05	1.15528E-05	3.96799E-05	1.27476E-06	1.27476E-06	4.09546E-05	1.27476E-06	7.49681E-05	4.08586E-06	9.59437E-06	9.40909E-06	9.21441E-06	7.98139E-06	1.73311E-05	1.23302E-06	1.79476E-05	1.23302E-06
3832203774525	383220	3774525	6.23235E-05	6.16785E-05	2.21493E-05	1.17213E-05	4.02586E-05	1.29335E-06	1.29335E-06	4.15519E-05	1.29335E-06	7.54658E-05	4.11299E-06	9.65806E-06	9.47156E-06	9.27558E-06	8.03438E-06	1.74462E-05	1.2412E-06	1.80668E-05	1.2412E-06
3832303774525	383230	3774525	6.32417E-05	6.25872E-05	2.24756E-05	1.1894E-05	4.08518E-05	1.3124E-06	1.3124E-06	4.21642E-05	1.3124E-06	7.59559E-05	4.13969E-06	9.72078E-06	9.53306E-06	9.33581E-06	8.08655E-06	1.75595E-05	1.24926E-06	1.81841E-05	1.24926E-06
3832403774525	383240	3774525	6.41899E-05	6.35256E-05	2.28126E-05	1.20723E-05	4.14642E-05	1.33208E-06	1.33208E-06	4.27963E-05	1.33208E-06	7.64689E-05	4.16765E-06	9.78643E-06	9.59745E-06	9.39887E-06	8.14117E-06	1.76781E-05	1.2577E-06	1.83069E-05	1.2577E-06
3832503774525	383250	3774525	6.51679E-05	6.44934E-05	2.31602E-05	1.22563E-05	4.2096E-05	1.35238E-06	1.35238E-06	4.34484E-05	1.35238E-06	7.69742E-05	4.1952E-06	9.85111E-06	9.66087E-06	9.46098E-06	8.19497E-06	1.77949E-05	1.26601E-06	1.84279E-05	1.26601E-06
3832603774525	383260	3774525	6.61907E-05	6.55057E-05	2.35236E-05	1.24486E-05	4.27567E-05	1.3736E-06	1.3736E-06	4.41303E-05	1.3736E-06	7.75179E-05	4.22482E-06	9.92068E-06	9.7291E-06	9.5278E-06	8.25285E-06	1.79206E-05	1.27495E-06	1.8558E-05	1.27495E-06
3832703774525	383270	3774525	6.73031E-05	6.66065E-05	2.3919E-05	1.26578E-05	4.34752E-05	1.39669E-06	1.39669E-06	4.48719E-05	1.39669E-06	7.81534E-05	4.25946E-06	1.0002E-05	9.80887E-06	9.60591E-06	8.32051E-06	1.80675E-05	1.2854E-06	1.87102E-05	1.2854E-06
3832803774525	383280	3774525	6.84453E-05	6.7737E-05	2.43249E-05	1.28727E-05	4.42131E-05	1.42039E-06	1.42039E-06	4.56335E-05	1.42039E-06	7.87966E-05	4.29451E-06	1.00843E-05	9.88959E-06	9.68496E-06	8.38898E-06	1.82162E-05	1.29598E-06	1.88642E-05	1.29598E-06
3832903774525	383290	3774525	6.9483E-05	6.8764E-05	2.46937E-05	1.30678E-05	4.48834E-05	1.44193E-06	1.44193E-06	4.63253E-05	1.44193E-06	7.9256E-05	4.31955E-06	1.01431E-05	9.94725E-06	9.74143E-06	8.43789E-06	1.83224E-05	1.30354E-06	1.89741E-05	1.30354E-06
3833003774525	383300	3774525	7.04909E-05	6.97614E-05	2.50519E-05	1.32574E-05	4.55345E-05	1.46284E-06	1.46284E-06	4.69973E-05	1.46284E-06	7.96541E-05	4.34125E-06	1.01941E-05	9.99722E-06	9.79037E-06	8.48028E-06	1.84144E-05	1.31009E-06	1.90695E-05	1.31009E-06
3833103774515	383310	3774525	7.14988E-05	7.07588E-05	2.54101E-05	1.34469E-05	4.61855E-05	1.48376E-06	1.48376E-06	4.76693E-05	1.48376E-06	8.00293E-05	4.3617E-06	1.02421E-05	1.00443E-05	9.83648E-06	8.52023E-06	1.85012E-05	1.31626E-06	1.91593E-05	1.31626E-06
3833203774525	383320	3774525	7.24021E-05	7.16528E-05	2.57311E-05	1.36168E-05	4.6769E-05	1.5025E-06	1.5025E-06	4.82715E-05	1.5025E-06	8.01365E-05	4.36754E-06	1.02558E-05	1.00578E-05	9.84966E-06	8.53164E-06	1.85259E-05	1.31802E-06	1.9185E-05	1.31802E-06
3833303774525	383330	3774525	7.32308E-05	7.24729E-05	2.60257E-05	1.37727E-05	4.73043E-05	1.5197E-06	1.5197E-06	4.8824E-05	1.5197E-06	8.01901E-05	4.37046E-06	1.02627E-05	1.00645E-05	9.85625E-06	8.53734E-06	1.85383E-05	1.3189E-06	1.91978E-05	1.3189E-06
3833403774525	383340	3774525	7.39251E-05	7.31601E-05	2.62724E-05	1.39033E-05	4.77528E-05	1.53411E-06	1.53411E-06	4.92869E-05	1.53411E-06	8.0037E-05	4.36212E-06	1.02431E-05	1.00453E-05	9.83742E-06	8.52104E-06	1.85029E-05	1.31638E-06	1.91611E-05	1.31638E-06
3833503774525	383350	3774525	7.42163E-05	7.34482E-05	2.63759E-05	1.3958E-05	4.79409E-05	1.54015E-06	1.54015E-06	4.94811E-05	1.54015E-06	7.93555E-05	4.32498E-06	1.01559E-05	9.95974E-06	9.75367E-06	8.44849E-06	1.83454E-05	1.30518E-06	1.8998E-05	1.30518E-06
3833603774525	383360	3774525	7.45821E-05	7.38102E-05	2.65059E-05	1.40268E-05	4.81772E-05	1.54774E-06	1.54774E-06	4.9725E-05	1.54774E-06	7.89956E-05	4.30536E-06	1.01098E-05	9.91457E-06	9.70943E-06	8.41018E-06	1.82622E-05	1.29926E-06	1.89118E-05	1.29926E-06
3833703774525	383370	3774525	7.49106E-05	7.41353E-05	2.66226E-05	1.40886E-05	4.83894E-05	1.55456E-06	1.55456E-06	4.9944E-05	1.55456E-06	7.86358E-05	4.28575E-06	1.00638E-05	9.86941E-06	9.6652E-06	8.37186E-06	1.8179E-05	1.29334E-06	1.88257E-05	1.29334E-06
3833803774525	383380	3774525	7.53809E-05	7.46008E-05	2.67898E-05	1.41771E-05	4.86932E-05	1.56432E-06	1.56432E-06	5.02575E-05	1.56432E-06	7.83984E-05	4.27281E-06	1.00334E-05	9.83962E-06	9.63603E-06	8.34659E-06	1.81241E-05	1.28943E-06	1.87688E-05	1.28943E-06
3833903774525	383390	3774525	7.59856E-05	7.51993E-05	2.70047E-05	1.42908E-05	4.90839E-05	1.57687E-06	1.57687E-06	5.06607E-05	1.57687E-06	7.82989E-05	4.26739E-06	1.00206E-05	9.82712E-06	9.62379E-06	8.336E-06	1.81011E-05	1.2878E-06	1.8745E-05	1.2878E-06
3834003774525	383400	3774525	7.66501E-05	7.58568E-05	2.72408E-05	1.44157E-05	4.95131E-05	1.59066E-06	1.59066E-06	5.11037E-05	1.59066E-06	7.82759E-05	4.26614E-06	1.00177E-05	9.82424E-06	9.62097E-06	8.33355E-06	1.80958E-05	1.28742E-06	1.87395E-05	1.28742E-06
3834103774515	383410	3774525	7.73444E-05	7.6544E-05	2.74876E-05	1.45463E-05	4.99616E-05	1.60507E-06	1.60507E-06	5.15666E-05	1.60507E-06	7.82835E-05	4.26655E-06	1.00187E-05	9.8252E-06	9.62191E-06	8.33437E-06	1.80976E-05	1.28754E-06	1.87413E-05	1.28754E-06
3834203774525	383420	3774525	7.8076E-05	7.7268E-05	2.77476E-05	1.46839E-05	5.04342E-05	1.62025E-06	1.62025E-06	5.20544E-05	1.62025E-06	7.83371E-05	4.26948E-06	1.00255E-05	9.83193E-06	9.6285E-06	8.34007E-06	1.811E-05	1.28843E-06	1.87542E-05	1.28843E-06
3834303774525	383430	3774525	7.8845E-05	7.8029E-05	2.80209E-05	1.48285E-05	5.09309E-05	1.63621E-06	1.63621E-06	5.25671E-05	1.63621E-06	7.8429E-05	4.27448E-06	1.00373E-05	9.84346E-06	9.63979E-06	8.34985E-06	1.81312E-05	1.28994E-06	1.87762E-05	1.28994E-06
3834403774525	383440	3774525	7.9487E-05	7.86644E-05	2.82491E-05	1.49493E-05	5.13456E-05	1.64953E-06	1.64953E-06	5.29952E-05	1.64953E-06	7.83984E-05	4.27281E-06	1.00334E-05	9.83962E-06	9.63603E-06	8.34659E-06	1.81241E-05	1.28943E-06	1.87688E-05	1.28943E-06
3834503774525	383450	3774525	7.99648E-05	7.91373E-05	2.84189E-05	1.50392E-05	5.16543E-05	1.65945E-06	1.65945E-06	5.33137E-05	1.65945E-06	7.82146E-05	4.2628E-06	1.00099E-05	9.81655E-06	9.61344E-06	8.32703E-06	1.80816E-05	1.28641E-06	1.87249E-05	1.28641E-06
3834603774525	383460	3774525	8.05397E-05	7.97062E-05	2.86232E-05	1.51473E-05	5.20256E-05	1.67138E-06	1.67138E-06	5.3697E-05	1.67138E-06	7.81381E-05	4.25863E-06	1.00001E-05	9.80694E-06	9.60403E-06	8.31888E-06	1.80639E-05	1.28515E-06	1.87065E-05	1.28515E-06
3834703774525	383470	3774525	8.17043E-05	8.08588E-05	2.90371E-05	1.53663E-05	5.27779E-05	1.69554E-06	1.69554E-06	5.44735E-05	1.69554E-06	7.86664E-05	4.28742E-06	1.00677E-05	9.87325E-06	9.66897E-06	8.37512E-06	1.81861E-05	1.29384E-06	1.8833E-05	1.29384E-06
3834803774525	383480	3774525	8.30332E-05	8.21739E-05	2.95094E-05	1.56162E-05	5.36363E-05	1.72312E-06	1.72312E-06	5.53595E-05	1.72312E-06	7.93555E-05	4.32498E-06	1.01559E-05	9.95974E-06	9.75367E-06	8.44849E-06	1.83454E-05	1.30518E-06	1.8998E-05	1.30518E-06
3834903774525	383490	3774525	8.44144E-05	8.35408E-05	3.00002E-05	1.5876E-05	5.45285E-05	1.75178E-06	1.75178E-06	5.62803E-05	1.75178E-06	8.00982E-05	4.36546E-06	1.02509E-05	1.0053E-05	9.84495E-06	8.52756E-06	1.85171E-05	1.31739E-06	1.91758E-05	1.31739E-06
3835003774525	383500	3774525	8.58179E-05	8.49298E-05	3.0499E-05	1.614E-05	5.54351E-05	1.78091E-06	1.78091E-06	5.72161E-05	1.78091E-06	8.08409E-05	4.40594E-06	1.0346E-05	1.01462E-05	9.93624E-06	8.60663E-06	1.86888E-05	1.32961E-06	1.93536E-05	1.32961E-06
3835103774515	383510	3774525	8.73335E-05	8.64296E-05	3.10376E-05	1.6425E-05	5.64141E-05	1.81236E-06	1.81236E-06	5.82265E-05	1.81236E-06	8.16908E-05	4.45226E-06	1.04547E-05	1.02528E-05	1.00407E-05	8.69712E-06	1.88853E-05	1.34359E-06	1.95571E-05	1.34359E-06
3835203774525	383520	3774525	8.88341E-05	8.79147E-05	3.15709E-05	1.67072E-05	5.73834E-05	1.8435E-06	1.8435E-06	5.92269E-05	1.8435E-06	8.25025E-05	4.49649E-06	1.05586E-05	1.03547E-05	1.01405E-05	8.78353E-06	1.90729E-05	1.35693E-06	1.97514E-05	1.35693E-06
3835303774525	383530	3774525	9.04243E-05	8.94884E-05	3.21361E-05	1.70063E-05	5.84106E-05	1.8765E-06	1.8765E-06	6.02872E-05	1.8765E-06	8.33983E-05	4.54532E-06	1.06733E-05	1.04671E-05	1.02506E-05	8.8789E-06	1.928E-05	1.37167E-06	1.99658E-05	1.37167E-06
3835403774525	383540	3774525	9.21339E-05	9.11804E-05	3.27437E-05	1.73278E-05	5.9515E-05	1.91198E-06	1.91198E-06	6.1427E-05	1.91198E-06	8.43937E-05	4.59957E-06	1.08006E-05	1.05921E-05	1.03729E-05	8.98488E-06	1.95101E-05	1.38804E-06	2.02041E-05	1.38804E-06
3835503774525	383550	3774525	9.39406E-05	9.29684E-05	3.33857E-05	1.76676E-05	6.06821E-05	1.94947E-06	1.94947E-06	6.26315E-05	1.94947E-06	8.5458E-05	4.65757E-06	1.09369E-05	1.07257E-05	1.05037E-05	9.09819E-06	1.97562E-05	1.40554E-06	2.04589E-05	1.40554E-06
3835603774525	383560	3774525	9.59041E-05	9.49115E-05	3.40836E-05	1.80369E-05	6.19504E-05	1.99022E-06	1.99022E-06	6.39406E-05	1.99022E-06	8.66448E-05	4.72225E-06	1.10887E-05	1.08746E-05	1.06496E-05	9.22454E-06	2.00305E-05	1.42506E-06	2.07431E-05	1.42506E-06
3835703774525	383570	3774525	9.84797E-05	9.74605E-05	3.49989E-05	1.

			ISDemolition	ISDrainage / Utilities Trenching	ISDrainage / Utilities Trenching	ISAsphalt Paving	ISAsphalt Paving	SVDemolition	SVSite Grubbing / Prep	SVMass Grading / Excavation	SVMass Grading / Excavation	SVDrainage / Utilities Trenching	SVFoundations / Concrete Pads	SVBuilding / Structure Construction	SVBuilding / Structure Construction	SVAsphalt Paving	SVAsphalt Paving	SVArchitectural Coating	SVArchitectural Coating	SVLandscaping or Other Finishing	SVLandscaping or Other Finishing
Unique Identifier	X (UTM)	Y (UTM)	2027	2027	2028	2027	2028	2027	2027	2027	2028	2028	2028	2028	2029	2028	2029	2028	2029	2028	2029
3837603774515	383760	3774515	6.96866E-05	2.80601E-05	2.73402E-05	7.24692E-06	6.75083E-06	0.00064854	0.000466265	0.000314369	0.000310378	0.000220221	6.99584E-05	0.00010022	9.63958E-05	9.85357E-06	9.16771E-06	9.85357E-06	9.16771E-06	0.00010022	9.63958E-05
3837703774515	383770	3774515	7.55102E-05	3.04051E-05	2.9625E-05	7.85254E-06	7.31499E-06	0.000725236	0.000521405	0.000351546	0.000347083	0.000246264	7.82316E-05	0.000112072	0.000107795	1.10188E-05	1.02519E-05	1.10188E-05	1.02519E-05	0.000112072	0.000107795
3837803774515	383780	3774515	8.25313E-05	3.32322E-05	3.23796E-05	8.58268E-06	7.99515E-06	0.000816738	0.00058719	0.0003959	0.000390874	0.000277334	8.8102E-05	0.000126212	0.000121396	1.24091E-05	1.15453E-05	1.24091E-05	1.15453E-05	0.000126212	0.000121396
3837903774515	383790	3774515	9.10558E-05	3.66647E-05	3.5724E-05	9.46917E-06	8.82095E-06	0.000926832	0.000666342	0.000449267	0.000443563	0.000314718	9.9978E-05	0.000143225	0.00013776	1.40818E-05	1.31016E-05	1.40818E-05	1.31016E-05	0.000143225	0.00013776
3838003774515	383800	3774515	0.000101119	4.07166E-05	3.96719E-05	1.05156E-05	9.79578E-06	0.001055902	0.000759137	0.000511832	0.000505333	0.000358546	0.000113901	0.00016317	0.000156944	1.60428E-05	1.49262E-05	1.60428E-05	1.49262E-05	0.00016317	0.000156944
3838103774515	383810	3774515	0.000112865	4.54465E-05	4.42804E-05	1.17372E-05	1.09337E-05	0.001205766	0.00086688	0.000584475	0.000577054	0.000409434	0.000130067	0.000186329	0.000179219	1.83198E-05	1.70446E-05	1.83198E-05	1.70446E-05	0.000186329	0.000179219
3838203774515	383820	3774515	0.000126825	5.10675E-05	4.97572E-05	1.31889E-05	1.2286E-05	0.001383014	0.000994312	0.000670394	0.000661882	0.000469621	0.000149187	0.000213719	0.000205564	2.10128E-05	1.95502E-05	2.10128E-05	1.95502E-05	0.000213719	0.000205564
3838303774515	383830	3774515	0.000142951	5.75611E-05	5.60843E-05	1.4866E-05	1.38483E-05	0.00158699	0.001140959	0.000769267	0.0007595	0.000538884	0.00017119	0.00024524	0.000235882	2.41119E-05	2.24336E-05	2.41119E-05	2.24336E-05	0.00024524	0.000235882
3838403774515	383840	3774515	0.000161746	6.51288E-05	6.34578E-05	1.68204E-05	1.5669E-05	0.001824007	0.001311362	0.000884158	0.000872932	0.000619366	0.000196757	0.000281866	0.000271111	2.7713E-05	2.5784E-05	2.7713E-05	2.5784E-05	0.000281866	0.000271111
3838503774515	383850	3774515	0.000183505	7.38903E-05	7.19945E-05	1.90832E-05	1.77768E-05	0.002097747	0.001508166	0.001016849	0.001003938	0.000712318	0.000226285	0.000324167	0.000311799	3.1872E-05	2.96536E-05	3.1872E-05	2.96536E-05	0.000324167	0.000311799
3838603774515	383860	3774515	0.000208772	8.40645E-05	8.19077E-05	2.17108E-05	2.02246E-05	0.002414988	0.001736245	0.001170626	0.001155763	0.000820042	0.000260506	0.000373191	0.000358952	3.6692E-05	3.41381E-05	3.6692E-05	3.41381E-05	0.000373191	0.000358952
3838703774515	383870	3774515	0.000237886	9.57876E-05	9.333E-05	2.47385E-05	2.3045E-05	0.0027799	0.001998597	0.001347511	0.001330402	0.000943953	0.00029987	0.000429581	0.00041319	4.22363E-05	3.92964E-05	4.22363E-05	3.92964E-05	0.000429581	0.00041319
3838803774515	383880	3774515	0.000272997	0.000109925	0.000107105	2.83898E-05	2.64463E-05	0.003219218	0.002314443	0.001560464	0.001540651	0.001093129	0.000347259	0.00049747	0.000478488	4.89111E-05	4.55066E-05	4.89111E-05	4.55066E-05	0.00049747	0.000478488
3838903774515	383890	3774515	0.000315787	0.000127155	0.000123893	3.28396E-05	3.05916E-05	0.003753833	0.002698802	0.00181961	0.001796506	0.001274665	0.000404928	0.000580085	0.000557951	5.70337E-05	5.30639E-05	5.70337E-05	5.30639E-05	0.000580085	0.000557951
3839003774515	383900	3774515	0.000368793	0.000148499	0.000144689	3.8352E-05	3.57265E-05	0.004415255	0.003174329	0.002140223	0.002113049	0.00149926	0.000476276	0.000682295	0.000656261	6.7083E-05	6.24137E-05	6.7083E-05	6.24137E-05	0.000682295	0.000656261
3839103774515	383910	3774515	0.000435771	0.000175468	0.000170966	4.53171E-05	4.22149E-05	0.005250113	0.003774546	0.002544907	0.002512595	0.001782747	0.000566333	0.000811307	0.000780351	7.97674E-05	7.42152E-05	7.97674E-05	7.42152E-05	0.000811307	0.000780351
3829703774525	382970	3774525	1.21265E-05	4.88289E-06	4.75761E-06	1.26107E-06	1.17475E-06	4.47398E-05	3.21655E-05	2.16869E-05	2.14115E-05	1.5192E-05	4.82611E-06	6.9137E-06	6.6499E-06	6.79753E-07	6.32438E-07	6.79753E-07	6.32438E-07	6.9137E-06	6.6499E-06
3829803774525	382980	3774525	1.26379E-05	5.0888E-06	4.95824E-06	1.31425E-06	1.22429E-06	4.59514E-05	3.30366E-05	2.22742E-05	2.19914E-05	1.56034E-05	4.95681E-06	7.10093E-06	6.82999E-06	6.98161E-07	6.49565E-07	6.98161E-07	6.49565E-07	7.10093E-06	6.82999E-06
3829903774525	382990	3774525	1.31842E-05	5.30878E-06	5.17257E-06	1.37107E-06	1.27721E-06	4.72254E-05	3.39525E-05	2.28917E-05	2.26011E-05	1.6036E-05	5.09423E-06	7.2978E-06	7.01934E-06	7.17517E-07	6.67574E-07	7.17517E-07	6.67574E-07	7.2978E-06	7.01934E-06
3830003774525	383000	3774525	1.37794E-05	5.54845E-06	5.4061E-06	1.43297E-06	1.33487E-06	4.85706E-05	3.49196E-05	2.35438E-05	2.32449E-05	1.64928E-05	5.23934E-06	7.50567E-06	7.21929E-06	7.37955E-07	6.8659E-07	7.37955E-07	6.8659E-07	7.50567E-06	7.21929E-06
3830103774525	383010	3774525	1.45507E-05	5.85902E-06	5.70869E-06	1.51317E-06	1.40959E-06	5.03612E-05	3.6207E-05	2.44118E-05	2.41018E-05	1.71008E-05	5.4325E-06	7.78239E-06	7.48544E-06	7.65162E-07	7.11903E-07	7.65162E-07	7.11903E-07	7.78239E-06	7.48544E-06
3830203774525	383020	3774525	1.54086E-05	6.20446E-06	6.04527E-06	1.60239E-06	1.49269E-06	5.23034E-05	3.76033E-05	2.53532E-05	2.50313E-05	1.77603E-05	5.642E-06	8.0825E-06	7.77411E-06	7.94669E-07	7.39356E-07	7.94669E-07	7.39356E-07	8.0825E-06	7.77411E-06
3830303774525	383030	3774525	1.62525E-05	6.54427E-06	6.37637E-06	1.69015E-06	1.57445E-06	5.41207E-05	3.89099E-05	2.62342E-05	2.59011E-05	1.83774E-05	5.83804E-06	8.36335E-06	8.04424E-06	8.22282E-07	7.65046E-07	8.22282E-07	7.65046E-07	8.36335E-06	8.04424E-06
3830403774525	383040	3774525	1.70224E-05	6.85427E-06	6.67841E-06	1.77021E-06	1.64903E-06	5.56531E-05	4.00115E-05	2.69769E-05	2.66344E-05	1.88977E-05	6.00333E-06	8.60014E-06	8.27199E-06	8.45563E-07	7.86707E-07	8.45563E-07	7.86707E-07	8.60014E-06	8.27199E-06
3830503774525	383050	3774525	1.78426E-05	7.18452E-06	7.00019E-06	1.8555E-06	1.72848E-06	5.7221E-05	4.11388E-05	2.7737E-05	2.73848E-05	1.94302E-05	6.17246E-06	8.84243E-06	8.50504E-06	8.69385E-07	8.08871E-07	8.69385E-07	8.08871E-07	8.84243E-06	8.50504E-06
3830603774525	383060	3774525	1.87703E-05	7.5581E-06	7.36418E-06	1.95198E-06	1.81836E-06	5.8976E-05	4.24006E-05	2.85877E-05	2.82247E-05	2.00261E-05	6.36178E-06	9.11364E-06	8.7659E-06	8.9605E-07	8.3368E-07	8.9605E-07	8.3368E-07	9.11364E-06	8.7659E-06
3830703774525	383070	3774525	1.97568E-05	7.9553E-06	7.75119E-06	2.05457E-06	1.91392E-06	6.08112E-05	4.372E-05	2.94773E-05	2.9103E-05	2.06493E-05	6.55974E-06	9.39724E-06	9.03868E-06	9.23933E-07	8.59623E-07	9.23933E-07	8.59623E-07	9.39724E-06	9.03868E-06
3830803774525	383080	3774525	2.07879E-05	8.3705E-06	8.15574E-06	2.1618E-06	2.01381E-06	6.28959E-05	4.52187E-05	3.04878E-05	3.01007E-05	2.13571E-05	6.78462E-06	9.71938E-06	9.34853E-06	9.55606E-07	8.89091E-07	9.55606E-07	8.89091E-07	9.71938E-06	9.34853E-06
3830903774525	383090	3774525	2.18065E-05	8.78065E-06	8.55536E-06	2.26772E-06	2.11249E-06	6.46242E-05	4.64613E-05	3.13255E-05	3.09278E-05	2.1944E-05	6.97105E-06	9.98646E-06	9.60542E-06	9.81865E-07	9.13522E-07	9.81865E-07	9.13522E-07	9.98646E-06	9.60542E-06
3831003774525	383100	3774525	2.28838E-05	9.21442E-06	8.978E-06	2.37975E-06	2.21684E-06	6.61565E-05	4.75629E-05	3.20683E-05	3.16611E-05	2.24643E-05	7.13634E-06	1.02232E-05	9.83317E-06	1.00515E-06	9.35183E-07	1.00515E-06	9.35183E-07	1.02232E-05	9.83317E-06
3831103774525	383110	3774525	2.39498E-05	9.64369E-06	9.39626E-06	2.49062E-06	2.32012E-06	6.75373E-05	4.85557E-05	3.27376E-05	3.2322E-05	2.29332E-05	7.2853E-06	1.04366E-05	1.00384E-05	1.02613E-06	9.54702E-07	1.02613E-06	9.54702E-07	1.04366E-05	1.00384E-05
3831203774525	383120	3774525	2.50327E-05	1.00797E-05	9.82109E-06	2.60323E-06	2.42502E-06	6.89004E-05	4.95356E-05	3.33983E-05	3.29743E-05	2.33961E-05	7.43233E-06	1.06473E-05	1.0241E-05	1.04684E-06	9.7397E-07	1.04684E-06	9.7397E-07	1.06473E-05	1.0241E-05
3831303774525	383130	3774525	2.61239E-05	1.05191E-05	1.02492E-05	2.71671E-06	2.53073E-06	7.02545E-05	5.05092E-05	3.40547E-05	3.36224E-05	2.38559E-05	7.5784E-06	1.08565E-05	1.04423E-05	1.06741E-06	9.93112E-07	1.06741E-06	9.93112E-07	1.08565E-05	1.04423E-05
3831403774525	383140	3774525	2.7197E-05	1.09512E-05	1.06702E-05	2.8283E-06	2.63468E-06	7.15463E-05	5.14379E-05	3.46809E-05	3.42406E-05	2.42945E-05	7.71774E-06	1.10561E-05	1.06343E-05	1.08704E-06	1.01137E-06	1.08704E-06	1.01137E-06	1.10561E-05	1.06343E-05
3831503774525	383150	3774525	2.83259E-05	1.14058E-05	1.11131E-05	2.9457E-06	2.74405E-06	7.28648E-05	5.23858E-05	3.532E-05	3.48716E-05	2.47422E-05	7.85997E-06	1.12599E-05	1.08303E-05	1.10707E-06	1.03001E-06	1.10707E-06	1.03001E-06	1.12599E-05	1.08303E-05
3831603774525	383160	3774525	2.94898E-05	1.18744E-05	1.15698E-05	3.06674E-06	2.8568E-06	7.42011E-05	5.33466E-05	3.59678E-05	3.55111E-05	2.5196E-05	8.00412E-06	1.14664E-05	1.10289E-05	1.12737E-06	1.0489E-06	1.12737E-06	1.0489E-06	1.14664E-05	1.10289E-05
3831703774525	383170	3774525	3.07026E-05	1.23628E-05	1.20456E-05	3.19286E-06	2.97429E-06	7.55641E-05	5.43265E-05	3.66285E-05	3.61634E-05	2.56588E-05	8.15115E-06	1.1677E-05	1.12315E-05	1.14808E-06	1.06817E-06	1.14808E-06	1.06817E-06	1.1677E-05	1.12315E-05
3831903774525	383190	3774525	3.32442E-05	1.33862E-05	1.30427E-05	3.45716E-06	3.2205E-06	7.82279E-05	5.62416E-05	3.79197E-05	3.74382E-05	2.65633E-05	8.43849E-06	1.20887E-05	1.16274E-05	1.18855E-06	1.10582E-06	1.18855E-06	1.10582E-06	1.20887E-05	1.16274E-05
3832003774525	383200	3774525	3.45436E-05	1.39094E-05	1.35525E-05	3.59229E-06	3.34638E-06	7.95107E-05	5.71639E-05	3.85415E-05	3.80522E-05	2.69989E-05	8.57687E-06	1.22869E-05	1.18181E-05	1.20804E-06	1.12396E-06	1.20804E-06	1.12396E-06	1.22869E-05	1.18181E-05
3832103774525	383210	3774525	3.58989E-05	1.44551E-05	1.40842E-05	3.73324E-06	3.47768E-06	8.0856E-05	5.8131E-05	3.91936E-05	3.8696E-05	2.74557E-05	8.72198E-06	1.24948E-05	1.2018E-05	1.22848E-06	1.14297E-06	1.22848E-06	1.14297E-06	1.24948E-05	1.2018E-05
3832203774525	383220	3774525	3.73129E-05	1.50245E-05	1.4639E-05	3.88028E-06	3.61465E-06	8.22635E-05	5.9143E-05	3.98759E-05	3.93696E-05	2.79337E-05	8.87382E-06	1.27123E-05	1.22272E-05	1.24987E-06	1.16287E-06	1.24987E-06	1.16287E-06	1.27123E-05	1.22272E-05
3832303774525	383230	3774525	3.87562E-05	1.56057E-05	1.52053E-05	4.03038E-06	3.75448E-06	8.37157E-05	6.0187E-05	4.05798E-05	4.00646E-05	2.84268E-05	9.03046E-06	1.29367E-05	1.24431E-05	1.27193E-06	1.1834E-06	1.27193E-06	1.1834E-06	1.29367E-05	1.24431E-05
3832403774525	383240	3774525	4.02205E-05	1.61953E-05	1.57798E-05	4.18266E-06	3.89633E-06	8.52302E-05	6.12759E-05	4.13139E-05	4.07894E-05	2.89411E-05	9.19383E-06	1.31707E-05	1.26682E-05	1.29494E-06	1.20481E-06	1.29494E-06	1.20481E-06	1.31707E-05	1.26682E-05
3832503774525	383250	3774525	4.16317E-05	1.67635E-05	1.63334E-05	4.32941E-06	4.03304E-06	8.67892E-05	6.23967E-05	4.20697E-05	4.15355E-05	2.94704E-05	9.362E-06	1.34116E-05	1.28999E-05	1.31863E-06	1.22684E-06	1.31863E-06	1.22684E-06	1.34116E-05	1.28999E-05
3832603774525	383260	3774525	4.30248E-05	1.73244E-05	1.68799E-05	4.47428E-06	4.16799E-06	8.84373E-05	6.35816E-05	4.28686E-05	4.23243E-05	3.00301E-05	9.53979E-06	1.36663E-05	1.31449E-05	1.34367E-06	1.25014E-06	1.34367E-06	1.25014E-06	1.36663E-05	1.31449E-05
3832703774525	383270	3774525	4.44373E-05	1.78932E-05	1.74341E-05	4.62118E-06	4.30483E-06	9.0228E-05	6.4869E-05	4.37365E-05	4.31812E-05	3.06381E-05	9.73295E-06	1.3943E-05	1.3411E-05	1.37088E-06	1.27546E-06	1.37088E-06	1.27546E-06	1.3943E-05	1.3411E-05
3832803774525	383280	3774525	4.57144E-05	1.84075E-05	1.79352E-05	4.75398E-06	4.42854E-06	9.20899E-05	6.62076E-05	4.46391E-05	4.40723E-05	3.12704E-05	9.93379E-06	1.42308E-05	1.36878E-05	1.39916E-06	1.30178E-06	1.39916E-06	1.30178E-06	1.42308E-05	1.36878E-05
3832903774525	383290	3774525	4.65108E-05	1.87281E-05	1.82476E-05	4.8368E-06	4.5057E-06	9.37826E-05	6.74246E-05	4.54596E-05	4.48824E-05	3.18451E-05	1.01164E-05	1.44923E-05	1.39394E-05	1.42488E-06	1.3257E-06	1.42488E-06	1.3257E-06	1.44923E-05	1.39394E-05
3833003774525	383300	3774525	4.7018E-05	1.89324E-05	1.84466E-05	4.88955E-06	4.55483E-06	9.54574E-05	6.86287E-05	4.62714E-05	4.56839E-05	3.24139E-05	1.02971E-05	1.47512E-05	1.41883E-05	1.45033E-06	1.34938E-06	1.45033E-06	1.34938E-06	1.47512E-05	1.41883E-05
3833103774525	383310	3774525	4.72514E-05	1.90263E-05	1.85382E-05	4.91381E-06	4.57743E-06	9.71323E-05	6.98328E-05	4.70833E-05	4.64855E-05	3.29826E-05	1.04777E-05	1.501E-05	1.44373E-05	1.47578E-06	1.37305E-06	1.47578E-06	1.37305E-06	1.501E-05	1.44373E-05
3833203774525	383320	3774525	4.71088E-05	1.89689E-05	1.84823E-05	4.89899E-06	4.56363E-06	9.86913E-05	7.09537E-05	4.7839E-05	4.72316E-05	3.3512E-05	1.06459E-05	1.52509E-05	1.4669E-05	1.49946E-06	1.39509E-06	1.49946E-06	1.39509E-06	1.52509E-05	1.4669E-05
3833303774525	383330	3774525	4.66883E-05	1.87996E-05	1.83173E-05	4.85526E-06	4.52289E-06	0.000100259	7.2081E-05	4.8599E-05	4.7982E-05	3.40444E-05	1.0815E-05	1.54932E-05	1.4902E-05	1.52329E-06	1.41726E-06	1.52329E-06	1.41726E-06	1.54932E-05	1.4902E-05
3833403774525	383340	3774525	4.58597E-05	1.8466E-05	1.79922E-05	4.76909E-06	4.44262E-06	0.000101631	7.30673E-05	4.92641E-05	4.86386E-05	3.45102E-05	1.0963E-05	1.57052E-05	1.5106E-05	1.54413E-06	1.43665E-06	1.54413E-06	1.43665E-06	1.57052E-05	1.5106E-05
3833503774525	383350	3774525	4.47797E-05	1.80311E-05	1.75684E-05	4.65678E-06	4.33799E-06	0.000102602	7.37654E-05	4.97348E-05	4.91033E-05	3.484E-05	1.10678E-05	1.58553E-05	1.52503E-05	1.55888E-06	1.45038E-06	1.55888E-06	1.45038E-06	1.58553E-05	1.52503E-05
3833603774525	383360	3774525	4.38296E-05	1.76485E-05	1.71957E-05	4.55797E-06	4.24595E-06	0.000103627	7.4502E-05	5.02314E-05	4.95936E-05	3.51879E-05	1.11783E-05	1.60136E-05	1.54026E-05	1.57445E-06	1.46486E-06	1.57445E-06	1.46486E-06	1.60136E-05	1.54026E-05
3833703774525	383370	3774525	4.28697E-05	1.7262E-05	1.68191E-05	4.45815E-06	4.15296E-06	0.000104518	7.51425E-05	5.06632E-05	5.002E-05	3.54904E-05	1.12744E-05	1.61512E-05	1.5535E-05	1.58798E-06	1.47745E-06	1.58798E-06	1.47745E-06	1.61512E-05	1.5535E-05
3833803774525	383380	3774525	4.19279E-05	1.68828E-05	1.64496E-05	4.36021E-06	4.06173E-06	0.000105596	7.59175E-05	5.11858E-05	5.05359E-05	3.58564E-05	1.13907E-05	1.63178E-05	1.56952E-05	1.60436E-06	1.49269E-06	1.60436E-06	1.49269E-06	1.63178E-05	1.56952E-05
3833903774525	383390	3774525	4.10421E-05	1.65261E-05	1.61021E-05	4.26809E-06	3.97592E-06	0.000106878	7.68398E-05	5.18076E-05	5.11498E-05	3.6292E-05	1.1529E-05	1.65161E-05	1.58859E-05	1.62385E-06	1.51083E-06	1.62385E-06	1.51083E-06	1.65161E-05	1.58859E-05
3834003774525	383400	3774525	4.01982E-05	1.61863E-05	1.5771E-05	4.18033E-06	3.89416E-06	0.000108277	7.78454E-05	5.24856E-05	5.18192E-05	3.6767E-05	1.16799E-05	1.67322E-05	1.60938E-05	1.6451E-06	1.5306E-06	1.6451E-06	1.5306E-06	1.67322E-05	1.60938E-05
3834103774525	383410	3774525	3.9371E-05	1.58532E-05	1.54465E-05	4.09431E-06	3.81403E-06	0.000109729	7.88894E-05	5.31895E-05	5.25141E-05	3.72601E-05	1.18366E-05	1.69566E-05	1.63096E-05	1.66717E-06	1.55112E-06	1.66717E-06	1.55112E-06	1.69566E-05	1.63096E-05
3834203774525	383420	3774525	3.85732E-05	1.5532E-05	1.51335E-05	4.01134E-06	3.73675E-06	0.000111262	7.9991E-05	5.39322E-05	5.32475E-05	3.77804E-05	1.20019E-05	1.71934E-05	1.65374E-05	1.69045E-06	1.57278E-06	1.69045E-06	1.57278E-06	1.71934E-05	1.65374E-05
3834303774525	383430	3774525	3.78033E-05	1.5222E-05	1.48314E-05	3.93128E-06	3.66216E-06	0.000112856	8.11375E-05	5.47052E-05	5.40107E-05	3.83219E-05	1.21739E-05	1.74398E-05	1.67744E-05	1.71468E-06	1.59533E-06	1.71468E-06	1.59533E-06	1.74398E-05	1.67744E-05
3834403774525	383440	3774525	3.69692E-05	1.48861E-05	1.45041E-05	3.84454E-06	3.58136E-06	0.000114291	8.21687E-05	5.54005E-05	5.46971E-05	3.88089E-05	1.23286E-05	1.76615E-05	1.69876E-05	1.73647E-06	1.6156E-06	1.73647E-06	1.6156E-06	1.76615E-05	1.69876E-05
3834503774525	383450	3774525	3.60624E-05	1.4521E-05	1.41484E-05	3.75024E-06	3.49351E-06	0.00011552	8.30526E-05	5.59964E-05	5.52855E-05	3.92264E-05	1.24612E-05	1.78514E-05	1.71703E-05	1.75515E-06	1.63298E-06	1.75515E-06	1.63298E-06	1.78514E-05	1.71703E-05
3834603774525	383460	3774525	3.52282E-05	1.41851E-05	1.38211E-05	3.66349E-06	3.41271E-06	0.00011691	8.40517E-05	5.66701E-05	5.59506E-05	3.96983E-05	1.26111E-05	1.80662E-05	1.73769E-05	1.77626E-06	1.65263E-06	1.77626E-06	1.65263E-06	1.80662E-05	1.73769E-05
3834703774525	383470	3774525	3.47113E-05	1.39769E-05	1.36183E-05	3.60973E-06	3.36262E-06	0.000119155	8.56658E-05	5.77583E-05	5.7025E-05	4.04606E-05	1.28533E-05	1.84131E-05	1.77106E-05	1.81037E-06	1.68436E-06	1.81037E-06	1.68436E-06	1.84131E-05	1.77106E-05
3834803774525	383480	3774525	3.42683E-05	1.37986E-05	1.34445E-05	3.56367E-06	3.31972E-06	0.000121667	8.7472E-05	5.89761E-05	5.82273E-05	4.13137E-05	1.31243E-05	1.88014E-05	1.8084E-05	1.84854E-06	1.71987E-06	1.84854E-06	1.71987E-06	1.88014E-05	1.8084E-05
3834903774525	383490	3774525	3.38422E-05	1.3627E-05	1.32773E-05	3.51935E-06	3.27843E-06	0.000124277	8.93486E-05	6.02414E-05	5.94765E-05	4.22E-05	1.34059E-05	1.92047E-05	1.8472E-05	1.8882E-06	1.75677E-06	1.8882E-06	1.75677E-06	1.92047E-05	1.8472E-05
3835003774525	383500	3774525	3.3416E-05	1.34554E-05	1.31101E-05	3.47504E-06	3.23715E-06	0.00012695	9.12701E-05	6.15369E-05	6.07556E-05	4.31076E-05	1.36942E-05	1.96177E-05	1.88692E-05	1.92881E-06	1.79455E-06	1.92881E-06	1.79455E-06	1.96177E-05	1.88692E-05
3835103774525	383510	3774525	3.3029E-05	1.32995E-05	1.29583E-05	3.43479E-06	3.19966E-06	0.000129819	9.33325E-05	6.29274E-05	6.21285E-05	4.40816E-05	1.40036E-05	2.0061E-05	1.92956E-05	1.97239E-06	1.8351E-06	1.97239E-06	1.8351E-06	2.0061E-05	1.92956E-05
3835203774525	383520	3774525	3.26266E-05	1.31375E-05	1.28004E-05	3.39294E-06	3.16067E-06	0.000132687	9.53949E-05	6.43179E-05	6.35013E-05	4.50557E-05	1.4313E-05	2.05043E-05	1.9722E-05	2.01598E-06	1.87565E-06	2.01598E-06	1.87565E-06	2.05043E-05	1.9722E-05
3835303774525	383530	3774525	3.22577E-05	1.2989E-05	1.26557E-05	3.35458E-06	3.12494E-06	0.000135743	9.75917E-05	6.57991E-05	6.49637E-05	4.60933E-05	1.46427E-05	2.09765E-05	2.01761E-05	2.0624E-06	1.91885E-06	2.0624E-06	1.91885E-06	2.09765E-05	2.01761E-05
3835403774525	383540	3774525	3.19266E-05	1.28556E-05	1.25258E-05	3.32014E-06	3.09286E-06	0.000138995	9.99295E-05	6.73754E-05	6.65199E-05	4.71975E-05	1.49934E-05	2.1479E-05	2.06595E-05	2.11181E-06	1.96482E-06	2.11181E-06	1.96482E-06	2.1479E-05	2.06595E-05
3835503774525	383550	3774525	3.16206E-05	1.27324E-05	1.24057E-05	3.28832E-06	3.06322E-06	0.000142424	0.000102395	6.90379E-05	6.81614E-05	4.83621E-05	1.53634E-05	2.2009E-05	2.11693E-05	2.16392E-06	2.0133E-06	2.16392E-06	2.0133E-06	2.2009E-05	2.11693E-05
3835603774525	383560	3774525	3.13635E-05	1.26289E-05	1.23049E-05	3.26159E-06	3.03831E-06	0.000146122	0.000105053	7.08301E-05	6.99307E-05	4.96176E-05	1.57622E-05	2.25804E-05	2.17188E-05	2.22009E-06	2.06556E-06	2.22009E-06	2.06556E-06	2.25804E-05	2.17188E-05
3835703774525	383570	3774525	3.13118E-05	1.26081E-05	1.22846E-05	3.25621E-06	3.03331E-06	0.000150781	0.000108403	7.30886E-05	7.21606E-05	5.11997E-05	1.62648E-05	2.33004E-05	2.24113E-05	2.29088E-06	2.13143E

			MDemolition	MSite Grubbing / Prep	MMass Grading / Excavation	MMass Grading / Excavation	MDrainage / Utilities Trenching	MFoundations / Concrete Pads	MBuilding / Structure Construction	MAsphalt Paving	MLandscaping or Other Finishing	MWaterside Construction (Piles)	RSSWDemolition	RSSWPlacing Base	RSSWForm	Child Risk				
Unique Identifier	X (UTM)	Y (UTM)	2027	2027	2027	2028	2028	2028	2028	2028	2028	2028	2029	2029	2029	3rd Trimester	0<2	2<16	Total	per million
3837603774515	383760	3774515	0.000100062	0.000307174	0.000361212	0.000356402	7.57589E-05	9.85239E-05	7.25189E-05	7.46415E-06	8.74472E-05	7.46415E-06	0.000452373	0.000656403	0.000389102	9.6658E-09	1.3965E-07	3.1395E-08	1.80707E-07	0.18070711
3837703774515	383770	3774515	0.00011159	0.000342562	0.000402825	0.000397462	8.44868E-05	0.000109874	8.08735E-05	8.32406E-06	9.75216E-05	8.32406E-06	0.000509178	0.000738829	0.000437963	1.06794E-08	1.5457E-07	3.4917E-08	2.00168E-07	0.20016838
3837803774515	383780	3774515	0.000125344	0.000384785	0.000452476	0.000446451	9.49003E-05	0.000123417	9.08417E-05	9.35005E-06	0.000109542	9.35005E-06	0.000576935	0.000837145	0.000496243	1.18918E-08	1.7241E-07	3.9124E-08	2.23427E-07	0.22342741
3837903774515	383790	3774515	0.000141898	0.000435603	0.000512234	0.000505413	0.000107434	0.000139716	0.000102839	1.05849E-05	0.000124009	1.05849E-05	0.000658457	0.000955436	0.000566363	1.33539E-08	1.9392E-07	4.4189E-08	2.5146E-07	0.25145995
3838003774515	383800	3774515	0.00016131	0.000495194	0.000582308	0.000574554	0.000122131	0.00015883	0.000116907	1.20329E-05	0.000140973	1.20329E-05	0.000754013	0.00109409	0.000648554	1.50712E-08	2.1916E-07	5.0132E-08	2.84368E-07	0.28436821
3838103774515	383810	3774515	0.000183856	0.000564405	0.000663694	0.000654857	0.0001392	0.000181029	0.000133247	1.37147E-05	0.000160676	1.37147E-05	0.00086495	0.001255062	0.000743975	1.70682E-08	2.4851E-07	5.7037E-08	3.22619E-07	0.32261938
3838203774515	383820	3774515	0.000210528	0.000646283	0.000759976	0.000749857	0.000159394	0.000207291	0.000152577	1.57043E-05	0.000183986	1.57043E-05	0.000996157	0.001445445	0.00085683	1.94332E-08	2.8326E-07	6.5209E-08	3.67903E-07	0.3679033
3838303774515	383830	3774515	0.000241231	0.000740538	0.000870812	0.000859217	0.00018264	0.000237522	0.000174829	1.79946E-05	0.000210819	1.79946E-05	0.00114712	0.001664496	0.00098668	2.21581E-08	3.2329E-07	7.4617E-08	4.20061E-07	0.42006082
3838403774515	383840	3774515	0.000276921	0.000850101	0.000999649	0.000986338	0.000209662	0.000272663	0.000200695	2.06569E-05	0.000242009	2.06569E-05	0.001322542	0.001919037	0.001137566	2.53274E-08	3.6983E-07	8.5555E-08	4.80709E-07	0.48070945
3838503774515	383850	3774515	0.000318157	0.000976686	0.001148502	0.00113321	0.000240882	0.000313265	0.00023058	2.37329E-05	0.000278046	2.37329E-05	0.00152517	0.002213055	0.001311854	2.89911E-08	4.2362E-07	9.8193E-08	5.50802E-07	0.55080248
3838603774515	383860	3774515	0.000365962	0.001123441	0.001321075	0.001303484	0.000277076	0.000360335	0.000265226	2.72989E-05	0.000319824	2.72989E-05	0.00176003	0.002553841	0.001513865	3.32407E-08	4.86E-07	1.1285E-07	6.32085E-07	0.63208505
3838703774515	383870	3774515	0.000420966	0.001292294	0.001519631	0.001499397	0.000318721	0.000414493	0.00030509	3.1402E-05	0.000367894	3.1402E-05	0.002030184	0.002945841	0.001746235	3.81318E-08	5.5778E-07	1.2971E-07	7.25621E-07	0.725621
3838803774515	383880	3774515	0.000487191	0.001495593	0.001758695	0.001735277	0.000368861	0.0004797	0.000353086	3.6342E-05	0.00042577	3.6342E-05	0.002355419	0.003417763	0.002025981	4.4023E-08	6.4424E-07	1.5001E-07	8.3827E-07	0.83826969
3838903774515	383890	3774515	0.000567784	0.001742998	0.002049623	0.002022332	0.000429879	0.000559054	0.000411494	4.23538E-05	0.000496201	4.23538E-05	0.00275118	0.003992022	0.00236639	5.1195E-08	7.4948E-07	1.7472E-07	9.75392E-07	0.97539207
3839003774515	383900	3774515	0.000667492	0.002049086	0.002409557	0.002377474	0.00050537	0.000657229	0.000483756	4.97916E-05	0.000583339	4.97916E-05	0.003240782	0.004702444	0.002787514	6.00706E-08	8.7971E-07	2.0529E-07	1.14507E-06	1.14507466
3839103774515	383910	3774515	0.000793343	0.002435426	0.002863861	0.002825728	0.000600653	0.000781145	0.000574965	5.91794E-05	0.000693324	5.91794E-05	0.003858717	0.005599081	0.003319022	7.12758E-08	1.0441E-06	2.4388E-07	1.35928E-06	1.35928138
3829703774525	382970	3774525	8.41762E-06	2.58406E-05	3.03865E-05	2.99819E-05	6.37312E-06	8.28819E-06	6.10056E-06	6.27912E-07	7.35638E-06	6.27912E-07	1.90806E-05	2.76864E-05	1.64119E-05	1.49353E-09	1.9398E-08	3.2368E-09	2.41284E-08	0.02412838
3829803774525	382980	3774525	8.63355E-06	2.65035E-05	3.11659E-05	3.0751E-05	6.5366E-06	8.5008E-06	6.25705E-06	6.44019E-07	7.54509E-06	6.44019E-07	1.96577E-05	2.85237E-05	1.69083E-05	1.55473E-09	2.0147E-08	3.3427E-09	2.50443E-08	0.02504432
3829903774525	382990	3774525	8.85855E-06	2.71942E-05	3.19782E-05	3.15524E-05	6.70696E-06	8.72234E-06	6.42012E-06	6.60803E-07	7.74173E-06	6.60803E-07	2.02597E-05	2.93973E-05	1.74261E-05	1.62045E-09	2.0948E-08	3.455E-09	2.60239E-08	0.02602386
3830003774525	383000	3774525	9.09807E-06	2.79295E-05	3.28428E-05	3.24055E-05	6.8883E-06	8.95818E-06	6.59371E-06	6.7867E-07	7.95105E-06	6.7867E-07	2.0896E-05	3.03206E-05	1.79734E-05	1.69229E-09	2.1823E-08	3.5761E-09	2.7091E-08	0.02709103
3830103774525	383010	3774525	9.41743E-06	2.89099E-05	3.39956E-05	3.3543E-05	7.13009E-06	9.27263E-06	6.82516E-06	7.02492E-07	8.23014E-06	7.02492E-07	2.17039E-05	3.14929E-05	1.86683E-05	1.78616E-09	2.2967E-08	3.7357E-09	2.84893E-08	0.02848935
3830203774525	383020	3774525	9.76763E-06	2.99849E-05	3.52598E-05	3.47903E-05	7.39524E-06	9.61745E-06	7.07896E-06	7.28616E-07	8.5362E-06	7.28616E-07	2.25617E-05	3.27376E-05	1.94062E-05	1.89189E-09	2.4254E-08	3.9129E-09	3.00591E-08	0.03005911
3830303774525	383030	3774525	1.00961E-05	3.09932E-05	3.64454E-05	3.59601E-05	7.6439E-06	9.94083E-06	7.31699E-06	7.53115E-07	8.82322E-06	7.53115E-07	2.33665E-05	3.39053E-05	2.00984E-05	1.99693E-09	2.5525E-08	4.0839E-09	3.16054E-08	0.03160538
3830403774525	383040	3774525	1.03682E-05	3.18287E-05	3.7428E-05	3.69296E-05	7.84997E-06	1.02088E-05	7.51425E-06	7.73418E-07	9.06109E-06	7.73418E-07	2.40746E-05	3.49327E-05	2.07074E-05	2.09263E-09	2.6672E-08	4.2337E-09	3.29984E-08	0.03299836
3830503774525	383050	3774525	1.06477E-05	3.26865E-05	3.84367E-05	3.79249E-05	8.06154E-06	1.0484E-05	7.71677E-06	7.94263E-07	9.30529E-06	7.94263E-07	2.48138E-05	3.60054E-05	2.13433E-05	2.19502E-09	2.7895E-08	4.3909E-09	3.44812E-08	0.03448118
3830603774525	383060	3774525	1.09616E-05	3.36502E-05	3.95699E-05	3.9043E-05	8.29921E-06	1.0793E-05	7.94427E-06	8.17679E-07	9.57963E-06	8.17679E-07	2.56373E-05	3.72003E-05	2.20516E-05	2.31205E-09	2.929E-08	4.5693E-09	3.61715E-08	0.03617146
3830703774525	383070	3774525	1.12882E-05	3.46529E-05	4.07489E-05	4.02063E-05	8.54649E-06	1.11146E-05	8.18098E-06	8.42043E-07	9.86507E-06	8.42043E-07	2.65045E-05	3.84586E-05	2.27975E-05	2.43774E-09	3.0785E-08	4.7582E-09	3.79808E-08	0.03798082
3830803774525	383080	3774525	1.16547E-05	3.57781E-05	4.20721E-05	4.15119E-05	8.824E-06	1.14755E-05	8.44663E-06	8.69385E-07	1.01854E-05	8.69385E-07	2.73592E-05	3.96988E-05	2.35326E-05	2.5717E-09	3.2384E-08	4.9626E-09	3.99183E-08	0.03991834
3830903774525	383090	3774525	1.19687E-05	3.67417E-05	4.32053E-05	4.263E-05	9.06167E-06	1.17846E-05	8.67413E-06	8.92801E-07	1.04597E-05	8.92801E-07	2.81671E-05	4.0871E-05	2.42275E-05	2.70657E-09	3.398E-08	5.1564E-09	4.18429E-08	0.04184289
3831003774525	383100	3774525	1.22499E-05	3.76051E-05	4.42205E-05	4.36317E-05	9.27461E-06	1.20616E-05	8.87797E-06	9.13782E-07	1.07055E-05	9.13782E-07	2.90093E-05	4.20931E-05	2.49519E-05	2.85169E-09	3.5668E-08	5.3522E-09	4.38718E-08	0.04387185
3831103774525	383110	3774525	1.25021E-05	3.83794E-05	4.5131E-05	4.45301E-05	9.46557E-06	1.23099E-05	9.06076E-06	9.32596E-07	1.0926E-05	9.32596E-07	2.97953E-05	4.32337E-05	2.5628E-05	2.98423E-09	3.7207E-08	5.5294E-09	4.57208E-08	0.04572075
3831203774525	383120	3774525	1.27235E-05	3.9059E-05	4.59301E-05	4.53186E-05	9.63318E-06	1.25279E-05	9.2212E-06	9.49109E-07	1.11194E-05	9.49109E-07	3.05783E-05	4.43697E-05	2.63015E-05	3.11226E-09	3.8687E-08	5.6983E-09	4.74979E-08	0.04749794
3831303774525	383130	3774525	1.29431E-05	3.9733E-05	4.67227E-05	4.61006E-05	9.79941E-06	1.27441E-05	9.38032E-06	9.65487E-07	1.13113E-05	9.65487E-07	3.13737E-05	4.55239E-05	2.69856E-05	3.24286E-09	4.0195E-08	5.8677E-09	4.93055E-08	0.04930547
3831403774525	383140	3774525	1.31499E-05	4.0368E-05	4.74694E-05	4.68374E-05	9.95603E-06	1.29477E-05	9.53023E-06	9.80918E-07	1.14921E-05	9.80918E-07	3.21504E-05	4.66509E-05	2.76537E-05	3.36436E-09	4.1598E-08	6.0263E-09	5.09886E-08	0.05098862
3831503774525	383150	3774525	1.33622E-05	4.10197E-05	4.82358E-05	4.75936E-05	1.01168E-05	1.31568E-05	9.6841E-06	9.96754E-07	1.16776E-05	9.96754E-07	3.29489E-05	4.78096E-05	2.83406E-05	3.48455E-09	4.2988E-08	6.1854E-09	5.2658E-08	0.05265801
3831603774525	383160	3774525	1.35745E-05	4.16714E-05	4.90022E-05	4.83497E-05	1.02775E-05	1.33658E-05	9.83796E-06	1.01259E-06	1.18631E-05	1.01259E-06	3.37599E-05	4.89864E-05	2.90381E-05	3.59701E-09	4.4294E-08	6.3392E-09	5.42307E-08	0.05423075
3831703774525	383170	3774525	1.37904E-05	4.23343E-05	4.97817E-05	4.91188E-05	1.0441E-05	1.35784E-05	9.99445E-06	1.0287E-06	1.20518E-05	1.0287E-06	3.45865E-05	5.01858E-05	2.97491E-05	3.70101E-09	4.5509E-08	6.4879E-09	5.56981E-08	0.05569808
3831903774525	383190	3774525	1.42114E-05	4.36266E-05	5.13013E-05	5.06182E-05	1.07597E-05	1.39929E-05	1.02995E-05	1.0601E-06	1.24197E-05	1.0601E-06	3.61992E-05	5.25258E-05	3.11362E-05	3.87972E-09	4.7615E-08	6.7614E-09	5.82557E-08	0.05825571
3832003774525	383200	3774525	1.4411E-05	4.42393E-05	5.20218E-05	5.13292E-05	1.09108E-05	1.41894E-05	1.04442E-05	1.07499E-06	1.25942E-05	1.07499E-06	3.69634E-05	5.36347E-05	3.17936E-05	3.94604E-09	4.8412E-08	6.8784E-09	5.92367E-08	0.05923667
3832103774525	383210	3774525	1.46215E-05	4.48855E-05	5.27817E-05	5.20789E-05	1.10702E-05	1.43967E-05	1.05967E-05	1.09069E-06	1.27781E-05	1.09069E-06	3.77744E-05	5.48115E-05	3.24912E-05	3.99562E-09	4.903E-08	6.9858E-09	6.00117E-08	0.06001174
3832203774525	383220	3774525	1.48411E-05	4.55595E-05	5.35742E-05	5.28609E-05	1.12364E-05	1.46129E-05	1.07559E-05	1.10707E-06	1.297E-05	1.10707E-06	3.86416E-05	5.60698E-05	3.3237E-05	4.0342E-09	4.9531E-08	7.0879E-09	6.06534E-08	0.06065344
3832303774525	383230	3774525	1.50661E-05	4.62502E-05	5.43865E-05	5.36623E-05	1.14068E-05	1.48344E-05	1.09189E-05	1.12385E-06	1.31666E-05	1.12385E-06	3.95337E-05	5.73643E-05	3.40044E-05	4.05818E-09	4.9875E-08	7.1807E-09	6.11137E-08	0.06111368
3832403774525	383240	3774525	1.5302E-05	4.69744E-05	5.5238E-05	5.45025E-05	1.15854E-05	1.50667E-05	1.10899E-05	1.14145E-06	1.33728E-05	1.14145E-06	4.04757E-05	5.87312E-05	3.48146E-05	4.06924E-09	5.008E-08	7.2665E-09	6.14154E-08	0.06141539
3832503774525	383250	3774525	1.55433E-05	4.77152E-05	5.61092E-05	5.53621E-05	1.17681E-05	1.53043E-05	1.12648E-05	1.15945E-06	1.35837E-05	1.15945E-06	4.14583E-05	6.01569E-05	3.56598E-05	4.06653E-09	5.0137E-08	7.342E-09	6.15451E-08	0.06154513
3832603774525	383260	3774525	1.57991E-05	4.85006E-05	5.70328E-05	5.62734E-05	1.19618E-05	1.55562E-05	1.14502E-05	1.17854E-06	1.38073E-05	1.17854E-06	4.25001E-05	6.16686E-05	3.65559E-05	4.05683E-09	5.0121E-08	7.4153E-09	6.1593E-08	0.06159298
3832703774525	383270	3774525	1.60768E-05	4.93529E-05	5.80349E-05	5.72622E-05	1.2172E-05	1.58296E-05	1.16514E-05	1.19925E-06	1.40499E-05	1.19925E-06	4.36449E-05	6.33297E-05	3.75406E-05	4.04848E-09	5.0128E-08	7.4951E-09	6.16714E-08	0.0616714
3832803774525	383280	3774525	1.63635E-05	5.0233E-05	5.90699E-05	5.82834E-05	1.2389E-05	1.61119E-05	1.18592E-05	1.22063E-06	1.43005E-05	1.22063E-06	4.48365E-05	6.50587E-05	3.85655E-05	4.02976E-09	5.0024E-08	7.5668E-09	6.16207E-08	0.06162069
3832903774525	383290	3774525	1.66229E-05	5.10295E-05	6.00066E-05	5.92076E-05	1.25855E-05	1.63673E-05	1.20473E-05	1.23999E-06	1.45272E-05	1.23999E-06	4.59282E-05	6.66429E-05	3.95045E-05	3.983E-09	4.9605E-08	7.6016E-09	6.11894E-08	0.06118935
3833003774525	383300	3774525	1.68788E-05	5.1815E-05	6.09301E-05	6.01188E-05	1.27792E-05	1.66193E-05	1.22327E-05	1.25907E-06	1.47508E-05	1.25907E-06	4.702E-05	6.8227E-05	4.04436E-05	3.92826E-09	4.9096E-08	7.6241E-09	6.0648E-08	0.06064799
3833103774525	383310	3774525	1.71328E-05	5.25948E-05	6.18472E-05	6.10237E-05	1.29715E-05	1.68694E-05	1.24168E-05	1.27802E-06	1.49728E-05	1.27802E-06	4.81148E-05	6.98157E-05	4.13853E-05	3.872E-09	4.857E-08	7.6401E-09	6.00823E-08	0.0600823
3833203774525	383320	3774525	1.73651E-05	5.33078E-05	6.26856E-05	6.18509E-05	1.31474E-05	1.70981E-05	1.25851E-05	1.29535E-06	1.51758E-05	1.29535E-06	4.91629E-05	7.13365E-05	4.22868E-05	3.80943E-09	4.7967E-08	7.6382E-09	5.94144E-08	0.05941439
3833303774525	383330	3774525	1.75774E-05	5.39595E-05	6.3452E-05	6.26071E-05	1.33081E-05	1.73071E-05	1.2739E-05	1.31118E-06	1.53613E-05	1.31118E-06	5.0211E-05	7.28572E-05	4.31883E-05	3.74435E-09	4.7329E-08	7.6276E-09	5.87013E-08	0.05870127
3833403774525	383340	3774525	1.7757E-05	5.4511E-05	6.41005E-05	6.32469E-05	1.34441E-05	1.7484E-05	1.28692E-05	1.32458E-06	1.55183E-05	1.32458E-06	5.11468E-05	7.42151E-05	4.39932E-05	3.66489E-09	4.6523E-08	7.5907E-09	5.77788E-08	0.05777876
3833503774525	383350	3774525	1.78641E-05	5.48396E-05	6.44869E-05	6.36283E-05	1.35252E-05	1.75894E-05	1.29468E-05	1.33257E-06	1.56119E-05	1.33257E-06	5.20701E-05	7.55548E-05	4.47874E-05	3.57323E-09	4.5548E-08	7.5226E-09	5.66442E-08	0.05664417
3833603774525	383360	3774525	1.79838E-05	5.52073E-05	6.49192E-05	6.40548E-05	1.36159E-05	1.77073E-05	1.30336E-05	1.3415E-06	1.57166E-05	1.3415E-06	5.30277E-05	7.69443E-05	4.5611E-05	3.49821E-09	4.4762E-08	7.4747E-09	5.57345E-08	0.05573449
3833703774525	383370	3774525	1.80854E-05	5.55192E-05	6.5286E-05	6.44167E-05	1.36928E-05	1.78074E-05	1.31072E-05	1.34908E-06	1.58054E-05	1.34908E-06	5.40009E-05	7.83565E-05	4.64481E-05	3.42763E-09	4.402E-08	7.426E-09	5.48735E-08	0.0548735
3833803774525	383380	3774525	1.82234E-05	5.59426E-05	6.57839E-05	6.49079E-05	1.37972E-05	1.79432E-05	1.32071E-05	1.35937E-06	1.59259E-05	1.35937E-06	5.49991E-05	7.98049E-05	4.73067E-05	3.36429E-09	4.337E-08	7.3903E-09	5.41246E-08	0.05412458
3833903774525	383390	3774525	1.83921E-05	5.64606E-05	6.6393E-05	6.5509E-05	1.3925E-05	1.81093E-05	1.33294E-05	1.37196E-06	1.60734E-05	1.37196E-06	5.60752E-05	8.13664E-05	4.82323E-05	3.3093E-09	4.2823E-08	7.3694E-09	5.35018E-08	0.05350183
3834003774525	383400	3774525	1.85808E-05	5.70399E-05	6.70743E-05	6.61811E-05	1.40679E-05	1.82951E-05	1.34662E-05	1.38604E-06	1.62383E-05	1.38604E-06	5.72262E-05	8.30365E-05	4.92224E-05	3.26009E-09	4.2345E-08	7.3582E-09	5.29629E-08	0.05296285
3834103774525	383410	3774525	1.8775E-05	5.76359E-05	6.77751E-05	6.68727E-05	1.42148E-05	1.84863E-05	1.36069E-05	1.40052E-06	1.6408E-05	1.40052E-06	5.8424E-05	8.47746E-05	5.02526E-05	3.21463E-09	4.191E-08	7.3519E-09	5.24763E-08	0.05247627
3834203774525	383420	3774525	1.89818E-05	5.82709E-05	6.85219E-05	6.76095E-05	1.43715E-05	1.869E-05	1.37568E-05	1.41595E-06	1.65887E-05	1.41595E-06	5.96842E-05	8.66031E-05	5.13366E-05	3.17328E-09	4.1523E-08	7.3522E-09	5.20485E-08	0.05204853
3834303774525	383430	3774525	1.91978E-05	5.89338E-05	6.93013E-05	6.83786E-05	1.45349E-05	1.89026E-05	1.39133E-05	1.43206E-06	1.67774E-05	1.43206E-06	6.10068E-05	8.85222E-05	5.24742E-05	3.13583E-09	4.1182E-08	7.3583E-09	5.16763E-08	0.05167635
3834403774525	383440	3774525	1.93865E-05	5.95131E-05	6.99826E-05	6.90507E-05	1.46778E-05	1.90884E-05	1.40501E-05	1.44613E-06	1.69424E-05	1.44613E-06	6.22764E-05	9.03643E-05	5.35661E-05	3.09602E-09	4.0805E-08	7.3553E-09	5.12559E-08	0.05125595
3834503774525	383450	3774525	1.95371E-05	5.99755E-05	7.05262E-05	6.95871E-05	1.47918E-05	1.92367E-05	1.41592E-05	1.45737E-06	1.7074E-05	1.45737E-06	6.34648E-05	9.20888E-05	5.45884E-05	3.05298E-09	4.0377E-08	7.3406E-09	5.07708E-08	0.0507708
3834603774525	383460	3774525	1.97131E-05	6.05158E-05	7.11616E-05	7.02141E-05	1.49251E-05	1.941E-05	1.42868E-05	1.4705E-06	1.72278E-05	1.4705E-06	6.47562E-05	9.39626E-05	5.56991E-05	3.01602E-09	4.0025E-08	7.3378E-09	5.03785E-08	0.05037852
3834703774525	383470	3774525	2.00324E-05	6.14961E-05	7.23144E-05	7.13515E-05	1.51669E-05	1.97244E-05	1.45183E-05	1.49432E-06	1.75069E-05	1.49432E-06	6.65248E-05	9.65289E-05	5.72204E-05	3.0022E-09	3.9977E-08	7.3908E-09	5.03699E-08	0.0503699
3834803774525	383480	3774525	2.03935E-05	6.26046E-05	7.36179E-05	7.26377E-05	1.54403E-05	2.008E-05	1.478E-05	1.52125E-06	1.78225E-05	1.52125E-06	6.84681E-05	9.93487E-05	5.88919E-05	2.99541E-09	4.002E-08	7.4603E-09	5.0476E-08	0.05047596
3834903774525	383490	3774525	2.0771E-05	6.37633E-05	7.49804E-05	7.3982E-05	1.5726E-05	2.04516E-05	1.50535E-05	1.54941E-06	1.81523E-05	1.54941E-06	7.0505E-05	0.000102304	6.06439E-05	2.99148E-09	4.0099E-08	7.536E-09	5.06269E-08	0.0506269
3835003774525	383500	3774525	2.11538E-05	6.49386E-05	7.63625E-05	7.53457E-05	1.60159E-05	2.08286E-05	1.5331E-05	1.57797E-06	1.84869E-05	1.57797E-06	7.26105E-05	0.000105359	6.24549E-05	2.98921E-09	4.0199E-08	7.6146E-09	5.08026E-08	0.05080256
3835103774525	383510	3774525	2.15675E-05	6.62086E-05	7.78559E-05	7.68192E-05	1.63291E-05	2.12359E-05	1.56308E-05	1.60883E-06	1.88485E-05	1.60883E-06	7.48564E-05	0.000108618	6.43867E-05	2.99161E-09	4.0359E-08	7.7047E-09	5.10553E-08	0.05105531
3835203774525	383520	3774525	2.19794E-05	6.74731E-05	7.93428E-05	7.82863E-05	1.6641E-05	2.16415E-05	1.59293E-05	1.63955E-06	1.92084E-05	1.63955E-06	7.71491E-05	0.000111945	6.63587E-05	2.99416E-09	4.052E-08	7.7942E-09	5.13079E-08	0.05130794
3835303774525	383530	3774525	2.24167E-05	6.88155E-05	8.09214E-05	7.98439E-05	1.69721E-05	2.20721E-05	1.62462E-05	1.67218E-06	1.95906E-05	1.67218E-06	7.95759E-05	0.000115466	6.84461E-05	3.00044E-09	4.0729E-08	7.8935E-09	5.16228E-08	0.05162284
3835403774525	383540	3774525	2.28849E-05	7.02527E-05	8.26114E-05	8.15114E-05	1.73265E-05	2.2533E-05	1.65855E-05	1.7071E-06	1.99997E-05	1.7071E-06	8.21617E-05	0.000119218	7.06703E-05	3.01109E-09	4.0996E-08	8.0039E-09	5.20114E-08	0.05201136
3835503774525	383550	3774525	2.33784E-05	7.17678E-05	8.4393E-05	8.32693E-05	1.77002E-05	2.3019E-05	1.69432E-05	1.74391E-06	2.04311E-05	1.74391E-06	8.4888E-05	0.000123174	7.30152E-05	3.0252E-09	4.131E-08	8.1234E-09	5.24588E-08	0.05245881
3835603774525	383560	3774525	2.39137E-05	7.3411E-05	8.63254E-05	8.51759E-05	1.81055E-05	2.3546E-05	1.73312E-05	1.78384E-06	2.08989E-05	1.78384E-06	8.78139E-05	0.00012742	7.55319E-05	3.04454E-09	4.1695E-08	8.2572E-09	5.29969E-08	0.05299689
3835703774525	383570	3774525	2.46033E-05	7.55277E-05	8.88144E-05	8.76319E-05	1.86275E-05	2.4225E-05	1.78309E-05	1.83528E-06	2.15014E-05	1.83528E-06	9.13293E-05	0.000132521	7.85556E-05	3.0828E-09	4.2341E-08	8.444E-09	5.38674E-08	0.05386743
3835803774525	383580	3774525	2.54162E-05	7.80232E-05	9.17489E-05	9.05273E-05	1.9243E-05	2.50254E-05	1.842E-05	1.89592E-06	2.22119E-05	1.89592E-06	9.53438E-05	0.000138346	8.20087E-05	3.13532E-09	4.3185E-08	8.6719E-09	5.49918E-08	0.05499181

			EGIODemolition	EGIOSite Grubbing / Prep	EGIOMass Grading / Excavation	EGIOMass Grading / Excavation	EGIODrainage / Utilities Trenching	EGIODrainage / Utilities Trenching	EGIOFoundations / Concrete Pads	EGIOFoundations / Concrete Pads	EGIOBuilding / Structure Construction	EGIOBuilding / Structure Construction	EGIOAsphalt Paving	EGIOArchitectural Coating	EGIOLandscaping or Other Finishing	EGIOWaterside Construction (Piles)	HIWaterside Construction (Landscaping)	HIWaterside Construction (Landscaping)	KMDemolition	KMSite Grubbing / Prep
Unique Identifier	X (UTM)	Y (UTM)	2025	2025	2025	2026	2026	2027	2026	2027	2026	2027	2027	2027	2027	2027	2025	2026	2025	2025
3835903774525	383590	3774525	0.000169032	6.6297E-05	2.19555E-05	2.15031E-05	4.99314E-05	4.98543E-05	6.56033E-05	6.5561E-05	7.02693E-05	6.8585E-05	2.73443E-06	2.73443E-06	7.40539E-05	2.73443E-06	2.22425E-05	2.15458E-05	3.17871E-05	0.000137958
3836003774525	383600	3774525	0.000171601	6.7304E-05	2.22892E-05	2.18299E-05	5.06902E-05	5.0612E-05	6.66003E-05	6.65573E-05	7.13372E-05	6.96273E-05	2.77599E-06	2.77599E-06	7.51793E-05	2.77599E-06	2.30247E-05	2.23035E-05	3.31019E-05	0.000143665
3836103774525	383610	3774525	0.000174529	6.8453E-05	2.26695E-05	2.22024E-05	5.15552E-05	5.14756E-05	6.77367E-05	6.7693E-05	7.25545E-05	7.08154E-05	2.82336E-06	2.82336E-06	7.64621E-05	2.82336E-06	2.38696E-05	2.31219E-05	3.45231E-05	0.000149833
3836203774525	383620	3774525	0.000179047	7.0225E-05	2.32563E-05	2.27772E-05	5.28897E-05	5.28081E-05	6.94902E-05	6.94453E-05	7.44327E-05	7.26486E-05	2.89644E-06	2.89644E-06	7.84414E-05	2.89644E-06	2.49692E-05	2.41872E-05	3.63404E-05	0.00015772
3836303774525	383630	3774525	0.000185568	7.2783E-05	2.41033E-05	2.36067E-05	5.4816E-05	5.47314E-05	7.2021E-05	7.19746E-05	7.71435E-05	7.52944E-05	3.00193E-06	3.00193E-06	8.12983E-05	3.00193E-06	2.64097E-05	2.55825E-05	3.8694E-05	0.000167934
3836403774525	383640	3774525	0.000193086	7.5731E-05	2.50798E-05	2.45631E-05	5.70367E-05	5.69487E-05	7.49388E-05	7.48905E-05	8.02688E-05	7.83448E-05	3.12355E-06	3.12355E-06	8.45919E-05	3.12355E-06	2.80512E-05	2.71725E-05	4.1387E-05	0.000179623
3836503774525	383650	3774525	0.000199993	7.844E-05	2.5977E-05	2.54418E-05	5.90771E-05	5.89859E-05	7.76196E-05	7.75695E-05	8.31403E-05	8.11474E-05	3.23529E-06	3.23529E-06	8.7618E-05	3.23529E-06	2.96118E-05	2.86843E-05	4.39827E-05	0.000190888
3836603774525	383660	3774525	0.000207682	8.1456E-05	2.69757E-05	2.64199E-05	6.13483E-05	6.12536E-05	8.06036E-05	8.05516E-05	8.63365E-05	8.42671E-05	3.35967E-06	3.35967E-06	9.09864E-05	3.35967E-06	3.13232E-05	3.03421E-05	4.68319E-05	0.000203254
3836703774525	383670	3774525	0.000216907	8.5074E-05	2.81738E-05	2.75934E-05	6.40731E-05	6.39743E-05	8.41837E-05	8.41294E-05	9.01713E-05	8.80099E-05	3.50889E-06	3.50889E-06	9.50277E-05	3.50889E-06	3.33162E-05	3.22727E-05	5.01473E-05	0.000217643
3836803774525	383680	3774525	0.000228457	8.9604E-05	2.96742E-05	2.90628E-05	6.74852E-05	6.73811E-05	8.86667E-05	8.86095E-05	9.49732E-05	9.26967E-05	3.69575E-06	3.69575E-06	0.000100088	3.69575E-06	3.57344E-05	3.46151E-05	5.4162E-05	0.000235067
3836903774525	383690	3774525	0.000242074	9.4945E-05	3.14428E-05	3.0795E-05	7.15075E-05	7.13972E-05	9.39515E-05	9.38909E-05	0.000100634	9.82217E-05	3.91603E-06	3.91603E-06	0.000106054	3.91603E-06	3.85383E-05	3.73312E-05	5.8833E-05	0.000255339
3837003774525	383700	3774525	0.000258844	0.00010152	3.3621E-05	3.29283E-05	7.64611E-05	7.63432E-05	0.00010046	0.000100395	0.000107605	0.000105026	4.18731E-06	4.18731E-06	0.000113401	4.18731E-06	4.18875E-05	4.05755E-05	6.43232E-05	0.000279167
3837103774525	383710	3774525	0.000276385	0.0001084	3.58995E-05	3.51598E-05	8.16429E-05	8.15169E-05	0.000107268	0.000107199	0.000114898	0.000112144	4.47108E-06	4.47108E-06	0.000121086	4.47108E-06	4.55076E-05	4.40822E-05	7.03656E-05	0.000305392
3837203774525	383720	3774525	0.000295858	0.00011604	3.84288E-05	3.76371E-05	8.73951E-05	8.72603E-05	0.000114826	0.000114752	0.000122993	0.000120045	4.78609E-06	4.78609E-06	0.000129617	4.78609E-06	4.95062E-05	4.79555E-05	7.71706E-05	0.000334926
3837303774525	383730	3774525	0.000317622	0.00012458	4.12557E-05	4.04057E-05	9.3824E-05	9.36792E-05	0.000123272	0.000123193	0.00013204	0.000128875	5.13816E-06	5.13816E-06	0.000139152	5.13816E-06	5.39263E-05	5.22372E-05	8.47202E-05	0.000367692
3837403774525	383740	3774525	0.000342565	0.00013436	4.44955E-05	4.35787E-05	0.000101192	0.000101036	0.000132953	0.000132867	0.000142409	0.000138996	5.54166E-06	5.54166E-06	0.000150079	5.54166E-06	5.89528E-05	5.71063E-05	9.33041E-05	0.000404946
3837503774525	383750	3774525	0.000369286	0.00014484	4.79663E-05	4.69781E-05	0.000109085	0.000108917	0.000143324	0.000143231	0.000153518	0.000149838	5.97394E-06	5.97394E-06	0.000161786	5.97394E-06	6.43166E-05	6.2302E-05	0.000102465	0.000444705
3837603774525	383760	3774525	0.000399421	0.00015666	5.18805E-05	5.08116E-05	0.000117987	0.000117805	0.00015502	0.000154919	0.000166045	0.000162065	6.46142E-06	6.46142E-06	0.000174988	6.46142E-06	7.03315E-05	6.81286E-05	0.000112728	0.000489247
3837703774525	383770	3774525	0.000434289	0.00017033	5.64095E-05	5.52473E-05	0.000128287	0.000128089	0.000168552	0.000168443	0.00018054	0.000176213	7.02548E-06	7.02548E-06	0.000190264	7.02548E-06	7.72488E-05	7.48292E-05	0.000124521	0.000540429
3837803774525	383780	3774525	0.000473927	0.00018588	6.1558E-05	6.02897E-05	0.000139996	0.00013978	0.000183936	0.000183817	0.000197018	0.000192296	7.6667E-06	7.6667E-06	0.000207629	7.6667E-06	8.50791E-05	8.24143E-05	0.000137859	0.000598319
3837903774525	383790	3774525	0.000520328	0.00020408	6.7585E-05	6.61925E-05	0.000153702	0.000153465	0.000201945	0.000201814	0.000216308	0.000211123	8.41733E-06	8.41733E-06	0.000227958	8.41733E-06	9.42029E-05	9.12522E-05	0.000153391	0.000665727
3838003774525	383800	3774525	0.000572594	0.00022458	7.43738E-05	7.28415E-05	0.000169142	0.000168881	0.00022223	0.000222086	0.000238036	0.00023233	9.26284E-06	9.26284E-06	0.000250856	9.26284E-06	0.000104446	0.000101175	0.000170814	0.000741346
3838103774525	383810	3774525	0.000632846	0.00024821	8.21998E-05	8.05062E-05	0.000186939	0.000186651	0.000245614	0.000245456	0.000263083	0.000256777	1.02375E-05	1.02375E-05	0.000277252	1.02375E-05	0.000116216	0.000112576	0.000190824	0.000828191
3838203774525	383820	3774525	0.000703193	0.0002758	9.13372E-05	8.94553E-05	0.00020772	0.00020739	0.000272916	0.00027274	0.000292328	0.000285321	1.13755E-05	1.13755E-05	0.000308072	1.13755E-05	0.000129921	0.000125852	0.000214107	0.000929238
3838303774525	383830	3774525	0.000782827	0.00030704	0.000101681	9.95859E-05	0.000231243	0.000230887	0.000303823	0.000303627	0.000325433	0.00031763	1.26638E-05	1.26638E-05	0.00034296	1.26638E-05	0.000145401	0.000140846	0.000240392	0.001043319
3838403774525	383840	3774525	0.000872495	0.0003422	0.000113328	0.000110993	0.000257731	0.000257333	0.000338624	0.000338406	0.000362709	0.000354015	1.41143E-05	1.41143E-05	0.000382244	1.41143E-05	0.0001628	0.0001577	0.000269921	0.001171475
3838503774525	383850	3774525	0.000974153	0.00038208	0.000126532	0.000123925	0.00028776	0.00028736	0.000378079	0.000377835	0.00040497	0.000395263	1.57588E-05	1.57588E-05	0.000426781	1.57588E-05	0.000182493	0.000176777	0.000303326	0.001316456
3838603774525	383860	3774525	0.001091692	0.00042818	0.000141799	0.000138877	0.00032248	0.000321983	0.000423697	0.000423424	0.000453832	0.000442954	1.76603E-05	1.76603E-05	0.000478275	1.76603E-05	0.000205224	0.000198796	0.000341866	0.001483722
3838703774525	383870	3774525	0.001224598	0.0004803	0.000159062	0.000155785	0.00036174	0.000361182	0.00047528	0.000474973	0.000509084	0.000496881	1.98103E-05	1.98103E-05	0.000536502	1.98103E-05	0.000230898	0.000223666	0.000385378	0.001672568
3838803774525	383880	3774525	0.001384748	0.00054312	0.000179864	0.000176158	0.000409048	0.000408417	0.000537435	0.000537088	0.00057566	0.000561862	2.2401E-05	2.2401E-05	0.000606664	2.2401E-05	0.000261798	0.000253598	0.000437732	0.001899787
3838903774525	383890	3774525	0.001574879	0.00061769	0.00020456	0.000200345	0.000465212	0.000464494	0.000611227	0.000610833	0.000654701	0.000639008	2.54768E-05	2.54768E-05	0.000689961	2.54768E-05	0.00029845	0.000289102	0.000499824	0.00216927
3839003774525	383900	3774525	0.001801082	0.00070641	0.000233941	0.000229121	0.000532031	0.00053121	0.000699019	0.000698568	0.000748737	0.00073079	2.9136E-05	2.9136E-05	0.000789062	2.9136E-05	0.00034203	0.000331317	0.000573638	0.00248963
3839103774525	383910	3774525	0.002067371	0.00081085	0.000268529	0.000262997	0.000610691	0.000609749	0.000802369	0.000801851	0.000859437	0.000838837	3.34438E-05	3.34438E-05	0.000905724	3.34438E-05	0.000393305	0.000380985	0.000660486	0.002866554
3829703774535	382970	3774535	9.51195E-05	3.7307E-05	1.2355E-05	1.21004E-05	2.80978E-05	2.80545E-05	3.69169E-05	3.68931E-05	3.95426E-05	3.85948E-05	1.53875E-06	1.53875E-06	4.16723E-05	1.53875E-06	1.00046E-05	9.6912E-06	1.06794E-05	4.63494E-05
3829803774535	382980	3774535	0.00010014	3.9276E-05	1.30072E-05	1.27392E-05	2.9581E-05	2.95354E-05	3.88656E-05	3.88405E-05	4.16299E-05	4.0632E-05	1.61997E-06	1.61997E-06	4.3872E-05	1.61997E-06	1.03059E-05	9.98313E-06	1.09895E-05	4.7695E-05
3829903774535	382990	3774535	0.000105907	4.1538E-05	1.37562E-05	1.34727E-05	3.12844E-05	3.12361E-05	4.11036E-05	4.10771E-05	4.40271E-05	4.29718E-05	1.71325E-06	1.71325E-06	4.63983E-05	1.71325E-06	1.06468E-05	1.03133E-05	1.1338E-05	4.92076E-05
3830003774535	383000	3774535	0.000112383	4.4078E-05	1.45973E-05	1.42966E-05	3.31974E-05	3.31461E-05	4.3617E-05	4.35889E-05	4.67193E-05	4.55994E-05	1.81802E-06	1.81802E-06	4.92354E-05	1.81802E-06	1.10199E-05	1.06747E-05	1.17182E-05	5.08577E-05
3830103774535	383010	3774535	0.000119299	4.6791E-05	1.54957E-05	1.51764E-05	3.52404E-05	3.5186E-05	4.63012E-05	4.62714E-05	4.95944E-05	4.84056E-05	1.9299E-06	1.9299E-06	5.22654E-05	1.9299E-06	1.1402E-05	1.10449E-05	1.21074E-05	5.2547E-05
3830203774535	383020	3774535	0.000126979	4.9803E-05	1.64932E-05	1.61533E-05	3.75089E-05	3.7451E-05	4.92818E-05	4.925E-05	5.27869E-05	5.15217E-05	2.05413E-06	2.05413E-06	5.56299E-05	2.05413E-06	1.18146E-05	1.14445E-05	1.25261E-05	5.43641E-05
3830303774535	383030	3774535	0.000134811	5.2875E-05	1.75105E-05	1.71497E-05	3.98225E-05	3.97611E-05	5.23216E-05	5.22878E-05	5.60429E-05	5.46996E-05	2.18083E-06	2.18083E-06	5.90613E-05	2.18083E-06	1.22039E-05	1.18216E-05	1.29244E-05	5.60927E-05
3830403774535	383040	3774535	0.000142284	5.5806E-05	1.84812E-05	1.81004E-05	4.203E-05	4.19652E-05	5.52219E-05	5.51863E-05	5.91496E-05	5.77318E-05	2.30172E-06	2.30172E-06	6.23353E-05	2.30172E-06	1.2534E-05	1.21414E-05	1.32661E-05	5.75759E-05
3830503774535	383050	3774535	0.000150296	5.8948E-05	1.95218E-05	1.91196E-05	4.43967E-05	4.43282E-05	5.83315E-05	5.82938E-05	6.24803E-05	6.09827E-05	2.43133E-06	2.43133E-06	6.58453E-05	2.43133E-06	1.28712E-05	1.24681E-05	1.36146E-05	5.90884E-05
3830603774535	383060	3774535	0.000159	6.2362E-05	2.06523E-05	2.02268E-05	4.69677E-05	4.68952E-05	6.17094E-05	6.16696E-05	6.60985E-05	6.45141E-05	2.57213E-06	2.57213E-06	6.96584E-05	2.57213E-06	1.32246E-05	1.28104E-05	1.39812E-05	6.06796E-05
3830703774535	383070	3774535	0.00016835	6.6029E-05	2.18668E-05	2.14163E-05	4.97297E-05	4.9653E-05	6.53383E-05	6.52962E-05	6.99855E-05	6.8308E-05	2.72339E-06	2.72339E-06	7.37548E-05	2.72339E-06	1.35977E-05	1.31718E-05	1.43773E-05	6.23984E-05
3830803774535	383080	3774535	0.000178329	6.9943E-05	2.3163E-05	2.26858E-05	5.26775E-05	5.25962E-05	6.92113E-05	6.91666E-05	7.4134E-05	7.2357E-05	2.88482E-06	2.88482E-06	7.81266E-05	2.88482E-06	1.39888E-05	1.35506E-05	1.48095E-05	6.42744E-05
3830903774535	383090	3774535	0.000188874	7.4079E-05	2.45327E-05	2.40272E-05	5.57924E-05	5.57063E-05	7.33039E-05	7.32566E-05	7.85176E-05	7.66356E-05	3.0554E-06	3.0554E-06	8.27464E-05	3.0554E-06	1.43835E-05	1.39329E-05	1.51988E-05	6.59637E-05
3831003774535	383100	3774535	0.00020029	7.8556E-05	2.60155E-05	2.54795E-05	5.91646E-05	5.90734E-05	7.77346E-05	7.76845E-05	8.32635E-05	8.12677E-05	3.24008E-06	3.24008E-06	8.77479E-05	3.24008E-06	1.47333E-05	1.42718E-05	1.55224E-05	6.73683E-05
3831103774535	383110	3774535	0.000210413	8.2527E-05	2.73303E-05	2.67672E-05	6.21549E-05	6.20589E-05	8.16633E-05	8.16107E-05	8.74716E-05	8.5375E-05	3.40384E-06	3.40384E-06	9.21827E-05	3.40384E-06	1.50239E-05	1.45533E-05	1.58189E-05	6.86549E-05
3831203774535	383120	3774535	0.000220481	8.6476E-05	2.86382E-05	2.80481E-05	6.51291E-05	6.50286E-05	8.55712E-05	8.5516E-05	9.16574E-05	8.94604E-05	3.56672E-06	3.56672E-06	9.65939E-05	3.56672E-06	1.52678E-05	1.47896E-05	1.60904E-05	6.98336E-05
3831303774535	383130	3774535	0.000230631	9.0457E-05	2.99565E-05	2.93393E-05	6.81273E-05	6.80222E-05	8.95104E-05	8.94526E-05	9.58768E-05	9.35787E-05	3.73091E-06	3.73091E-06	0.00010104	3.73091E-06	1.54849E-05	1.49999E-05	1.63552E-05	7.09827E-05
3831403774535	383140	3774535	0.000239847	9.4071E-05	3.11535E-05	3.05116E-05	7.08495E-05	7.07402E-05	9.3087E-05	9.30269E-05	9.97078E-05	9.73179E-05	3.87999E-06	3.87999E-06	0.000105078	3.87999E-06	1.56679E-05	1.51771E-05	1.66041E-05	7.20631E-05
3831503774535	383150	3774535	0.000248838	9.7598E-05	3.23213E-05	3.16554E-05	7.35054E-05	7.3392E-05	9.65765E-05	9.65142E-05	0.000103446	0.000100966	4.02544E-06	4.02544E-06	0.000109017	4.02544E-06	1.58473E-05	1.53509E-05	1.68576E-05	7.31632E-05
3831603774535	383160	3774535	0.000257029	0.00010081	3.33853E-05	3.26975E-05	7.59252E-05	7.5808E-05	9.97558E-05	9.96914E-05	0.000106851	0.00010429	4.15795E-06	4.15795E-06	0.000112606	4.15795E-06	1.60195E-05	1.55177E-05	1.71156E-05	7.42829E-05
3831703774535	383170	3774535	0.000264583	0.00010377	3.43665E-05	3.36584E-05	7.81566E-05	7.8036E-05	0.000102687	0.000102621	0.000109991	0.000107355	4.28015E-06	4.28015E-06	0.000115915	4.28015E-06	1.61845E-05	1.56776E-05	1.73736E-05	7.54026E-05
3831903774535	383190	3774535	0.00027714	0.0001087	3.59975E-05	3.52558E-05	8.18658E-05	8.17395E-05	0.000107561	0.000107492	0.000115211	0.00011245	4.48328E-06	4.48328E-06	0.000121416	4.48328E-06	1.64805E-05	1.59643E-05	1.7885E-05	7.76223E-05
3832003774535	383200	3774535	0.000281685	0.00011048	3.65878E-05	3.5834E-05	8.32083E-05	8.30799E-05	0.000109325	0.000109254	0.000117101	0.000114294	4.55681E-06	4.55681E-06	0.000123407	4.55681E-06	1.66061E-05	1.6086E-05	1.81317E-05	7.86929E-05
3832103774535	383210	3774535	0.000284676	0.00011165	3.69763E-05	3.62145E-05	8.40919E-05	8.39621E-05	0.000110486	0.000110414	0.000118344	0.000115507	4.60519E-06	4.60519E-06	0.000124718	4.60519E-06	1.67299E-05	1.62059E-05	1.83852E-05	7.97929E-05
3832203774535	383220	3774535	0.000286535	0.00011238	3.72178E-05	3.6451E-05	8.46411E-05	8.45105E-05	0.000111207	0.000111136	0.000119117	0.000116262	4.63527E-06	4.63527E-06	0.000125532	4.63527E-06	1.6859E-05	1.6331E-05	1.86477E-05	8.09323E-05
3832303774535	383230	3774535	0.000287254	0.00011266	3.73112E-05	3.65424E-05	8.48533E-05	8.47224E-05	0.000111486	0.000111414	0.000119416	0.000116553	4.64689E-06	4.64689E-06	0.000125847	4.64689E-06	1.69864E-05	1.64544E-05	1.89147E-05	8.20913E-05
3832403774535	383240	3774535	0.000286733	0.00011246	3.72435E-05	3.64762E-05	8.46995E-05	8.45688E-05	0.000111284	0.000111212	0.000119199	0.000116342	4.63847E-06	4.63847E-06	0.000125619	4.63847E-06	1.71156E-05	1.65795E-05	1.91908E-05	8.32895E-05
3832503774535	383250	3774535	0.000284838	0.00011172	3.69973E-05	3.62351E-05	8.41396E-05	8.40098E-05	0.000110548	0.000110477	0.000118411	0.000115573	4.60781E-06	4.60781E-06	0.000124789	4.60781E-06	1.72411E-05	1.67011E-05	1.94692E-05	8.44976E-05
3832603774535	383260	3774535	0.000282484	0.00011079	3.66917E-05	3.59357E-05	8.34445E-05	8.33157E-05	0.000109635	0.000109564	0.000117433	0.000114618	4.56974E-06	4.56974E-06	0.000123758	4.56974E-06	1.73739E-05	1.68297E-05	1.97634E-05	8.57745E-05
3832703774535	383270	3774535	0.000280221	0.00010991	3.63977E-05	3.56477E-05	8.27759E-05	8.26481E-05	0.000108757	0.000108686	0.000116492	0.0001137	4.53312E-06	4.53312E-06	0.000122766	4.53312E-06	1.753E-05	1.69809E-05	2.00825E-05	8.71593E-05
3832803774535	383280	3774535	0.000277293	0.00010876	3.60173E-05	3.52752E-05	8.19109E-05	8.17845E-05	0.00010762	0.000107551	0.000115275	0.000112512	4.48575E-06	4.48575E-06	0.000121483	4.48575E-06	1.76896E-05	1.71355E-05	2.04106E-05	8.85835E-05
3832903774535	383290	3774535	0.000272811	0.000107	3.54352E-05	3.47051E-05	8.05869E-05	8.04626E-05	0.000105881	0.000105812	0.000113411	0.000110693	4.41325E-06	4.41325E-06	0.00011952	4.41325E-06	1.78242E-05	1.72659E-05	2.07207E-05	8.99291E-05
3833003774535	383300	3774535	0.000267879	0.00010507	3.47947E-05	3.40778E-05	7.91303E-05	7.90082E-05	0.000103967	0.0001039	0.000111361	0.000108692	4.33348E-06	4.33348E-06	0.000117359	4.33348E-06	1.79515E-05	1.73892E-05	2.10307E-05	9.12747E-05
3833103774535	383310	3774535	0.000262445	0.00010293	3.40888E-05	3.33865E-05	7.75251E-05	7.74055E-05	0.000101858	0.000101792	0.000109102	0.000106487	4.24557E-06	4.24557E-06	0.000114978	4.24557E-06	1.80574E-05	1.74918E-05	2.13317E-05	9.2581E-05
3833203774535	383320	3774535	0.000255296	0.00010013	3.31602E-05	3.2477E-05	7.54131E-05	7.52967E-05	9.9083E-05	9.9019E-05	0.00010613	0.000103586	4.12991E-06	4.12991E-06	0.000111846	4.12991E-06	1.80574E-05	1.74918E-05	2.15376E-05	9.34748E-05
3833303774535	383330	3774535	0.000247544	9.709E-05	3.21533E-05	3.14909E-05	7.31234E-05	7.30105E-05	9.60745E-05	9.60125E-05	0.000102908	0.000100441	4.00452E-06	4.00452E-06	0.00010845	4.00452E-06	1.80322E-05	1.74674E-05	2.17436E-05	9.43686E-05
3833403774535	383340	3774535	0.000239245	9.3835E-05	3.10753E-05	3.04351E-05	7.06718E-05	7.05627E-05	9.28535E-05	9.27935E-05	9.94576E-05	9.70737E-05	3.87026E-06	3.87026E-06	0.000104814	3.87026E-06	1.79623E-05	1.73997E-05	2.18635E-05	9.48892E-05
3833503774535	383350	3774535	0.000231969	9.0982E-05	3.01303E-05	2.95095E-05	6.85226E-05	6.84169E-05	9.00298E-05	8.99717E-05	9.64331E-05	9.41217E-05	3.75256E-06	3.75256E-06	0.000101627	3.75256E-06	1.78869E-05	1.73267E-05	2.19563E-05	9.52919E-05
3833603774535	383360	3774535	0.000225413	8.841E-05	2.92787E-05	2.86754E-05	6.65858E-05	6.6483E-05	8.7485E-05	8.74285E-05	9.37073E-05	9.14612E-05	3.64649E-06	3.64649E-06	9.87542E-05	3.64649E-06	1.78331E-05	1.72746E-05	2.20468E-05	9.56847E-05
3833703774535	383370	3774535	0.000218945	8.5873E-05	2.84387E-05	2.78527E-05	6.46754E-05	6.45756E-05	8.49751E-05	8.49202E-05	9.10189E-05	8.88372E-05	3.54187E-06	3.54187E-06	9.5921E-05	3.54187E-06	1.77757E-05	1.72189E-05	2.21396E-05	9.60874E-05
3833803774535	383380	3774535	0.000212946	8.352E-05	2.76593E-05	2.70895E-05	6.29031E-05	6.2806E-05	8.26464E-05	8.25931E-05	8.85246E-05	8.64027E-05	3.44481E-06	3.44481E-06	9.32924E-05	3.44481E-06	1.77434E-05	1.71877E-05	2.22709E-05	9.66571E-05
3833903774535	383390	3774535	0.000207179	8.1259E-05	2.69103E-05	2.63559E-05	6.11997E-05	6.11053E-05	8.04084E-05	8.03565E-05	8.61274E-05	8.4063E-05	3.35153E-06	3.35153E-06	9.0766E-05	3.35153E-06	1.77111E-05	1.71564E-05	2.24021E-05	9.72268E-05
3834003774535	383400	3774535	0.000201682	7.9103E-05	2.61963E-05	2.56566E-05	5.95759E-05	5.9484E-05	7.82749E-05	7.82244E-05	8.38422E-05	8.18326E-05	3.2626E-06	3.2626E-06	8.83578E-05	3.2626E-06	1.76788E-05	1.71251E-05	2.25334E-05	9.77964E-05
3834103774535	383410	3774535	0.000196499	7.707E-05	2.55232E-05	2.49973E-05	5.8045E-05	5.79554E-05	7.62635E-05	7.62143E-05	8.16877E-05	7.97297E-05	3.17877E-06	3.17877E-06	8.60873E-05	3.17877E-06	1.76573E-05	1.71043E-05	2.26714E-05	9.83956E-05

			KMMass Grading / Excavation	KMMass Grading / Excavation	KMDrainage / Utilities Trenching	KMFoundations / Concrete Pads	KMBuilding / Structure Construction	KMAsphalt Paving	KMArchitectural Coating	KMLandscaping or Other Finishing	KMWaterside Construction (Piles)	EWNDemolition	EWNSite Grubbing / Prep	EWNDrainage / Utilities Trenching	EWNDrainage / Utilities Trenching	EWNDrainage / Utilities Trenching	EWNFoundation s / Concrete Pads	EWNBuilding / Structure Construction	EWNAsphalt Paving	EWNLandscaping or Other Finishing	EWNWaterside Construction (Piles)
Unique Identifier	X (UTM)	Y (UTM)	2025	2026	2026	2026	2026	2026	2026	2026	2026	2027	2027	2027	2028	2029	2029	2029	2029	2029	2029
3835903774525	383590	3774525	0.000104863	0.000103778	3.72674E-05	1.97218E-05	6.77374E-05	2.17613E-06	2.17613E-06	6.99136E-05	2.17613E-06	9.28315E-05	5.05944E-06	1.18805E-05	1.16511E-05	1.141E-05	9.8832E-06	2.14608E-05	1.52682E-06	2.22242E-05	1.52682E-06
3836003774525	383600	3774525	0.0001092	0.00010807	3.8809E-05	2.05376E-05	7.05393E-05	2.26615E-06	2.26615E-06	7.28055E-05	2.26615E-06	9.60015E-05	5.2322E-06	1.22862E-05	1.20489E-05	1.17996E-05	1.02207E-05	2.21936E-05	1.57896E-06	2.29831E-05	1.57896E-06
3836103774525	383610	3774525	0.000113889	0.00011271	4.04752E-05	2.14193E-05	7.35679E-05	2.36344E-06	2.36344E-06	7.59313E-05	2.36344E-06	9.94164E-05	5.41832E-06	1.27232E-05	1.24775E-05	1.22194E-05	1.05843E-05	2.29831E-05	1.63512E-06	2.38006E-05	1.63512E-06
3836203774525	383620	3774525	0.000119884	0.000118643	4.26058E-05	2.25468E-05	7.74404E-05	2.48785E-06	2.48785E-06	7.99283E-05	2.48785E-06	0.00010388	5.66161E-06	1.32945E-05	1.30378E-05	1.2768E-05	1.10595E-05	2.4015E-05	1.70854E-06	2.48693E-05	1.70854E-06
3836303774525	383630	3774525	0.000127648	0.000126327	4.53651E-05	2.40071E-05	8.24559E-05	2.64898E-06	2.64898E-06	8.51048E-05	2.64898E-06	0.000109746	5.98127E-06	1.40452E-05	1.37739E-05	1.34889E-05	1.16839E-05	2.53709E-05	1.80501E-06	2.62735E-05	1.80501E-06
3836403774525	383640	3774525	0.000136532	0.000135119	4.85225E-05	2.56779E-05	8.81947E-05	2.83334E-06	2.83334E-06	9.1028E-05	2.83334E-06	0.000116415	6.34475E-06	1.48987E-05	1.4611E-05	1.43086E-05	1.23939E-05	2.69127E-05	1.91469E-06	2.78701E-05	1.91469E-06
3836503774525	383650	3774525	0.000145095	0.000143594	5.15658E-05	2.72884E-05	9.37261E-05	3.01105E-06	3.01105E-06	9.67372E-05	3.01105E-06	0.000122739	6.68944E-06	1.57081E-05	1.54047E-05	1.5086E-05	1.30673E-05	2.83748E-05	2.01872E-06	2.93842E-05	2.01872E-06
3836603774525	383660	3774525	0.000154495	0.000152896	5.49062E-05	2.90561E-05	9.97977E-05	3.2061E-06	3.2061E-06	0.000103004	3.2061E-06	0.000129669	7.06711E-06	1.65949E-05	1.62744E-05	1.59377E-05	1.3805E-05	2.99768E-05	2.13269E-06	3.10431E-05	2.13269E-06
3836703774525	383670	3774525	0.000165432	0.00016372	5.87932E-05	3.11131E-05	0.000106863	3.43307E-06	3.43307E-06	0.000110296	3.43307E-06	0.000137739	7.50695E-06	1.76277E-05	1.72873E-05	1.69296E-05	1.46642E-05	3.18425E-05	2.26542E-06	3.29752E-05	2.26542E-06
3836803774525	383680	3774525	0.000178676	0.000176827	6.35E-05	3.3604E-05	0.000115418	3.70792E-06	3.70792E-06	0.000119126	3.70792E-06	0.000147532	8.04069E-06	1.8881E-05	1.85164E-05	1.81333E-05	1.57068E-05	3.41064E-05	2.42649E-06	3.53197E-05	2.42649E-06
3836903774525	383690	3774525	0.000194085	0.000192077	6.89763E-05	3.6502E-05	0.000125372	4.02769E-06	4.02769E-06	0.000129399	4.02769E-06	0.000158902	8.66039E-06	2.03362E-05	1.99435E-05	1.95309E-05	1.69174E-05	3.6735E-05	2.6135E-06	3.80418E-05	2.6135E-06
3837003774525	383700	3774525	0.000212197	0.000210001	7.54131E-05	3.99083E-05	0.000137071	4.40355E-06	4.40355E-06	0.000141475	4.40355E-06	0.000172509	9.40194E-06	2.20775E-05	2.16512E-05	2.12032E-05	1.83659E-05	3.98805E-05	2.83728E-06	4.12992E-05	2.83728E-06
3837103774525	383710	3774525	0.00023213	0.000229728	8.24973E-05	4.36572E-05	0.000149947	4.81721E-06	4.81721E-06	0.000154765	4.81721E-06	0.000187072	1.01957E-05	2.39413E-05	2.3479E-05	2.29932E-05	1.99164E-05	4.32473E-05	3.07681E-06	4.47857E-05	3.07681E-06
3837203774525	383720	3774525	0.00025458	0.00025194	9.04756E-05	4.78793E-05	0.000164449	5.28308E-06	5.28308E-06	0.000169732	5.28308E-06	0.000203197	1.10745E-05	2.6005E-05	2.55029E-05	2.49752E-05	2.16332E-05	4.69751E-05	3.34203E-06	4.86461E-05	3.34203E-06
3837303774525	383730	3774525	0.000279485	0.000276593	9.93268E-05	5.25634E-05	0.000180537	5.79993E-06	5.79993E-06	0.000186337	5.79993E-06	0.000221022	1.2046E-05	2.82863E-05	2.77401E-05	2.71661E-05	2.35309E-05	5.10959E-05	3.6352E-06	5.29135E-05	3.6352E-06
3837403774525	383740	3774525	0.000307802	0.000304617	0.000109391	5.7889E-05	0.000198829	6.38757E-06	6.38757E-06	0.000205216	6.38757E-06	0.000241313	1.31519E-05	3.08831E-05	3.02867E-05	2.966E-05	2.56911E-05	5.57867E-05	3.96892E-06	5.77712E-05	3.96892E-06
3837503774525	383750	3774525	0.000338023	0.000334525	0.000120131	6.35728E-05	0.00021835	7.01472E-06	7.01472E-06	0.000225365	7.01472E-06	0.000262974	1.43324E-05	3.36553E-05	3.30053E-05	3.23224E-05	2.79972E-05	6.07943E-05	4.32519E-06	6.29569E-05	4.32519E-06
3837603774525	383760	3774525	0.00037188	0.000368032	0.000132163	6.99403E-05	0.000240221	7.71733E-06	7.71733E-06	0.000247938	7.71733E-06	0.000287269	1.56566E-05	3.67645E-05	3.60546E-05	3.53086E-05	3.05838E-05	6.64109E-05	4.72478E-06	6.87733E-05	4.72478E-06
3837703774525	383770	3774525	0.000410784	0.000406533	0.000145989	7.7257E-05	0.000265351	8.52466E-06	8.52466E-06	0.000273875	8.52466E-06	0.000315217	1.71797E-05	4.03412E-05	3.95622E-05	3.87436E-05	3.35592E-05	7.28718E-05	5.18443E-06	7.5464E-05	5.18443E-06
3837803774525	383780	3774525	0.000454787	0.00045008	0.000161628	8.55327E-05	0.000293775	9.43782E-06	9.43782E-06	0.000303213	9.43782E-06	0.000346847	1.89036E-05	4.43893E-05	4.35321E-05	4.26313E-05	3.69267E-05	8.01841E-05	5.70467E-06	8.30364E-05	5.70467E-06
3837903774525	383790	3774525	0.000506023	0.000500787	0.000179837	9.51689E-05	0.000326872	1.05011E-05	1.05011E-05	0.000337373	1.05011E-05	0.000383715	2.0913E-05	4.91076E-05	4.81593E-05	4.71628E-05	4.08518E-05	8.87072E-05	6.31104E-06	9.18627E-05	6.31104E-06
3838003774525	383800	3774525	0.000563502	0.00055767	0.000200264	0.000105979	0.000364001	1.16939E-05	1.16939E-05	0.000375695	1.16939E-05	0.000425108	2.31689E-05	5.4405E-05	5.33544E-05	5.22504E-05	4.52586E-05	9.82764E-05	6.99183E-06	0.000101772	6.99183E-06
3838103774525	383810	3774525	0.000629513	0.000622998	0.000223724	0.000118394	0.000406642	1.30638E-05	1.30638E-05	0.000419705	1.30638E-05	0.00047268	2.57617E-05	6.04932E-05	5.9325E-05	5.80976E-05	5.03233E-05	0.000109274	7.77426E-06	0.000113161	7.77426E-06
3838203774525	383820	3774525	0.00070632	0.00069901	0.000251021	0.000132839	0.000456256	1.46577E-05	1.46577E-05	0.000470914	1.46577E-05	0.000528069	2.87805E-05	6.7582E-05	6.62769E-05	6.49055E-05	5.62203E-05	0.000122079	8.68526E-06	0.000126422	8.68526E-06
3838303774525	383830	3774525	0.000793034	0.000784827	0.000281838	0.000149148	0.00051227	1.64572E-05	1.64572E-05	0.000528727	1.64572E-05	0.000590641	3.21907E-05	7.55898E-05	7.41301E-05	7.25963E-05	6.28819E-05	0.000136544	9.71439E-06	0.000141401	9.71439E-06
3838403774525	383840	3774525	0.000890446	0.000881231	0.000316458	0.000167468	0.000575194	1.84787E-05	1.84787E-05	0.000593673	1.84787E-05	0.000660977	3.60241E-05	8.45914E-05	8.29578E-05	8.12413E-05	7.03701E-05	0.000152805	1.08712E-05	0.00015824	1.08712E-05
3838503774525	383850	3774525	0.001000647	0.000990291	0.000355622	0.000188194	0.00064638	2.07656E-05	2.07656E-05	0.000667146	2.07656E-05	0.000740577	4.03624E-05	9.47786E-05	9.29483E-05	9.10251E-05	7.88447E-05	0.000171207	1.21804E-05	0.000177297	1.21804E-05
3838603774525	383860	3774525	0.001127787	0.001116116	0.000400807	0.000212105	0.000728508	2.34041E-05	2.34041E-05	0.000751912	2.34041E-05	0.000832467	4.53705E-05	0.000106539	0.000104481	0.000102319	8.86276E-05	0.00019245	1.36918E-05	0.000199295	1.36918E-05
3838703774525	383870	3774525	0.00127133	0.001258173	0.000451821	0.000239102	0.000821231	2.63829E-05	2.63829E-05	0.000847614	2.63829E-05	0.000936248	5.10267E-05	0.00011982	0.000117507	0.000115075	9.96765E-05	0.000216442	1.53987E-05	0.000224141	1.53987E-05
3838803774525	383880	3774525	0.001444041	0.001429096	0.000513201	0.000271584	0.000932796	2.9967E-05	2.9967E-05	0.000962763	2.9967E-05	0.001061169	5.78351E-05	0.000135808	0.000133185	0.000130429	0.000112976	0.000245321	1.74533E-05	0.000254048	1.74533E-05
3838903774525	383890	3774525	0.001648876	0.001631812	0.000585998	0.000310108	0.001065112	3.42178E-05	3.42178E-05	0.00109933	3.42178E-05	0.001209352	6.59113E-05	0.000154772	0.000151783	0.000148643	0.000128752	0.000279578	1.98905E-05	0.000289523	1.98905E-05
3839003774525	383900	3774525	0.001892384	0.0018728	0.000672539	0.000355905	0.001222409	3.92711E-05	3.92711E-05	0.00126168	3.92711E-05	0.001385536	7.55135E-05	0.00017732	0.000173896	0.000170298	0.000147509	0.000320308	2.27882E-05	0.000331702	2.27882E-05
3839103774525	383910	3774525	0.002178887	0.002156338	0.000774359	0.000409788	0.001407479	4.52167E-05	4.52167E-05	0.001452695	4.52167E-05	0.001592845	8.68121E-05	0.000203851	0.000199915	0.000195778	0.00016958	0.000368234	2.61978E-05	0.000381333	2.61978E-05
3829703774535	382970	3774535	3.52305E-05	3.48659E-05	1.25207E-05	6.62588E-06	2.27576E-05	7.3111E-07	7.3111E-07	2.34887E-05	7.3111E-07	4.40804E-05	2.40244E-06	5.64138E-06	5.53244E-06	5.41797E-06	4.69297E-06	1.01905E-05	7.25E-07	1.0553E-05	7.25E-07
3829803774535	382980	3774535	3.62533E-05	3.58781E-05	1.28841E-05	6.81824E-06	2.34183E-05	7.52336E-07	7.52336E-07	2.41706E-05	7.52336E-07	4.54204E-05	2.47547E-06	5.81287E-06	5.70062E-06	5.58267E-06	4.83563E-06	1.05003E-05	7.47038E-07	1.08738E-05	7.47038E-07
3829903774535	382990	3774535	3.7403E-05	3.70159E-05	1.32927E-05	7.03447E-06	2.41609E-05	7.76195E-07	7.76195E-07	2.49371E-05	7.76195E-07	4.69364E-05	2.5581E-06	6.00689E-06	5.89089E-06	5.76901E-06	4.99703E-06	1.08508E-05	7.71973E-07	1.12367E-05	7.71973E-07
3830003774535	383000	3774535	3.86573E-05	3.82572E-05	1.37385E-05	7.27036E-06	2.49711E-05	8.02223E-07	8.02223E-07	2.57734E-05	8.02223E-07	4.8598E-05	2.64865E-06	6.21953E-06	6.09943E-06	5.97323E-06	5.17393E-06	1.12349E-05	7.993E-07	1.16345E-05	7.993E-07
3830103774535	383010	3774535	3.99414E-05	3.9528E-05	1.41948E-05	7.51186E-06	2.58006E-05	8.28871E-07	8.28871E-07	2.66295E-05	8.28871E-07	5.02978E-05	2.74129E-06	6.43708E-06	6.31277E-06	6.18215E-06	5.35489E-06	1.16278E-05	8.27258E-07	1.20415E-05	8.27258E-07
3830203774535	383020	3774535	4.13225E-05	4.08949E-05	1.46857E-05	7.77161E-06	2.66928E-05	8.57533E-07	8.57533E-07	2.75503E-05	8.57533E-07	5.21278E-05	2.84103E-06	6.67128E-06	6.54245E-06	6.40708E-06	5.54972E-06	1.20509E-05	8.57356E-07	1.24796E-05	8.57356E-07
3830303774535	383030	3774535	4.26365E-05	4.21952E-05	1.51527E-05	8.01873E-06	2.75415E-05	8.848E-07	8.848E-07	2.84263E-05	8.848E-07	5.38582E-05	2.93534E-06	6.89274E-06	6.75963E-06	6.61977E-06	5.73395E-06	1.24509E-05	8.85817E-07	1.28938E-05	8.85817E-07
3830403774535	383040	3774535	4.37638E-05	4.33109E-05	1.55533E-05	8.23075E-06	2.82698E-05	9.08194E-07	9.08194E-07	2.91779E-05	9.08194E-07	5.53207E-05	3.01505E-06	7.0799E-06	6.94318E-06	6.79952E-06	5.88965E-06	1.2789E-05	9.0987E-07	1.3244E-05	9.0987E-07
3830503774535	383050	3774535	4.49135E-05	4.44487E-05	1.59619E-05	8.44698E-06	2.90124E-05	9.32053E-07	9.32053E-07	2.99445E-05	9.32053E-07	5.68061E-05	3.09601E-06	7.27001E-06	7.12961E-06	6.9821E-06	6.04779E-06	1.31324E-05	9.34301E-07	1.35996E-05	9.34301E-07
3830603774535	383060	3774535	4.61229E-05	4.56456E-05	1.63917E-05	8.67444E-06	2.97937E-05	9.57152E-07	9.57152E-07	3.07508E-05	9.57152E-07	5.83681E-05	3.18114E-06	7.46991E-06	7.32566E-06	7.17408E-06	6.21409E-06	1.34935E-05	9.59992E-07	1.39735E-05	9.59992E-07
3830703774535	383070	3774535	4.74294E-05	4.69386E-05	1.6856E-05	8.92016E-06	3.06376E-05	9.84264E-07	9.84264E-07	3.16219E-05	9.84264E-07	6.00067E-05	3.27044E-06	7.67961E-06	7.53131E-06	7.37548E-06	6.38854E-06	1.38723E-05	9.86941E-07	1.43658E-05	9.86941E-07
3830803774535	383080	3774535	4.88554E-05	4.83498E-05	1.73628E-05	9.18834E-06	3.15587E-05	1.01386E-06	1.01386E-06	3.25726E-05	1.01386E-06	6.17371E-05	3.36475E-06	7.90107E-06	7.74849E-06	7.58817E-06	6.57277E-06	1.42724E-05	1.0154E-06	1.47801E-05	1.0154E-06
3830903774535	383090	3774535	5.01395E-05	4.96206E-05	1.78192E-05	9.42984E-06	3.23882E-05	1.0405E-06	1.0405E-06	3.34287E-05	1.0405E-06	6.3613E-05	3.46699E-06	8.14115E-06	7.98394E-06	7.81874E-06	6.77249E-06	1.47061E-05	1.04626E-06	1.52292E-05	1.04626E-06
3831003774535	383100	3774535	5.12071E-05	5.06771E-05	1.81986E-05	9.63062E-06	3.30778E-05	1.06266E-06	1.06266E-06	3.41405E-05	1.06266E-06	6.51138E-05	3.54879E-06	8.33322E-06	8.17229E-06	8.0032E-06	6.93226E-06	1.5053E-05	1.07094E-06	1.55885E-05	1.07094E-06
3831103774535	383110	3774535	5.21851E-05	5.1645E-05	1.85462E-05	9.81456E-06	3.37096E-05	1.08295E-06	1.08295E-06	3.47925E-05	1.08295E-06	6.63312E-05	3.61514E-06	8.48902E-06	8.32509E-06	8.15284E-06	7.06187E-06	1.53344E-05	1.09096E-06	1.58799E-05	1.09096E-06
3831203774535	383120	3774535	5.30809E-05	5.25316E-05	1.88646E-05	9.98305E-06	3.42883E-05	1.10155E-06	1.10155E-06	3.53898E-05	1.10155E-06	6.73113E-05	3.66855E-06	8.61445E-06	8.4481E-06	8.2733E-06	7.16622E-06	1.5561E-05	1.10708E-06	1.61146E-05	1.10708E-06
3831303774535	383130	3774535	5.39544E-05	5.33961E-05	1.9175E-05	1.01473E-05	3.48525E-05	1.11967E-06	1.11967E-06	3.59722E-05	1.11967E-06	6.81995E-05	3.71696E-06	8.72812E-06	8.55957E-06	8.38247E-06	7.26078E-06	1.57663E-05	1.12169E-06	1.63272E-05	1.12169E-06
3831403774535	383140	3774535	5.47757E-05	5.42088E-05	1.94668E-05	1.03018E-05	3.5383E-05	1.13671E-06	1.13671E-06	3.65197E-05	1.13671E-06	6.89499E-05	3.75786E-06	8.82416E-06	8.65375E-06	8.4747E-06	7.34067E-06	1.59398E-05	1.13403E-06	1.65068E-05	1.13403E-06
3831503774535	383150	3774535	5.56118E-05	5.50363E-05	1.9764E-05	1.0459E-05	3.59231E-05	1.15407E-06	1.15407E-06	3.70772E-05	1.15407E-06	6.96773E-05	3.7975E-06	8.91725E-06	8.74505E-06	8.5641E-06	7.41811E-06	1.6108E-05	1.146E-06	1.6681E-05	1.146E-06
3831603774535	383160	3774535	5.64629E-05	5.58786E-05	2.00665E-05	1.06191E-05	3.64729E-05	1.17173E-06	1.17173E-06	3.76446E-05	1.17173E-06	7.0374E-05	3.83548E-06	9.00642E-06	8.8325E-06	8.64974E-06	7.49229E-06	1.62691E-05	1.15746E-06	1.68478E-05	1.15746E-06
3831703774535	383170	3774535	5.7314E-05	5.67208E-05	2.03689E-05	1.07792E-05	3.70227E-05	1.18939E-06	1.18939E-06	3.82121E-05	1.18939E-06	7.10249E-05	3.87095E-06	9.08971E-06	8.91418E-06	8.72974E-06	7.56158E-06	1.64195E-05	1.16816E-06	1.70036E-05	1.16816E-06
3831903774535	383190	3774535	5.90012E-05	5.83906E-05	2.09686E-05	1.10965E-05	3.81126E-05	1.2244E-06	1.2244E-06	3.9337E-05	1.2244E-06	7.21964E-05	3.93479E-06	9.23964E-06	9.06121E-06	8.87373E-06	7.6863E-06	1.66903E-05	1.18743E-06	1.72841E-05	1.18743E-06
3832003774535	383200	3774535	5.9815E-05	5.9196E-05	2.12578E-05	1.12495E-05	3.86382E-05	1.24129E-06	1.24129E-06	3.98795E-05	1.24129E-06	7.26787E-05	3.96109E-06	9.30137E-06	9.12175E-06	8.93302E-06	7.73766E-06	1.68019E-05	1.19536E-06	1.73995E-05	1.19536E-06
3832103774535	383210	3774535	6.06511E-05	6.00235E-05	2.15549E-05	1.14068E-05	3.91783E-05	1.25864E-06	1.25864E-06	4.0437E-05	1.25864E-06	7.31535E-05	3.98696E-06	9.36213E-06	9.18134E-06	8.99137E-06	7.7882E-06	1.69116E-05	1.20317E-06	1.75132E-05	1.20317E-06
3832203774535	383220	3774535	6.15172E-05	6.08805E-05	2.18627E-05	1.15697E-05	3.97378E-05	1.27662E-06	1.27662E-06	4.10144E-05	1.27662E-06	7.36358E-05	4.01325E-06	9.42386E-06	9.24188E-06	9.05066E-06	7.83955E-06	1.70231E-05	1.2111E-06	1.76287E-05	1.2111E-06
3832303774535	383230	3774535	6.23981E-05	6.17523E-05	2.21758E-05	1.17353E-05	4.03068E-05	1.2949E-06	1.2949E-06	4.16017E-05	1.2949E-06	7.41106E-05	4.03912E-06	9.48462E-06	9.30146E-06	9.10901E-06	7.89009E-06	1.71329E-05	1.21891E-06	1.77423E-05	1.21891E-06
3832403774535	383240	3774535	6.33089E-05	6.26537E-05	2.24995E-05	1.19066E-05	4.08952E-05	1.3138E-06	1.3138E-06	4.2209E-05	1.3138E-06	7.45853E-05	4.065E-06	9.54537E-06	9.36104E-06	9.16735E-06	7.94063E-06	1.72426E-05	1.22672E-06	1.7856E-05	1.22672E-06
3832503774535	383250	3774535	6.42272E-05	6.35625E-05	2.28258E-05	1.20793E-05	4.14883E-05	1.33285E-06	1.33285E-06	4.28212E-05	1.33285E-06	7.50447E-05	4.09003E-06	9.60417E-06	9.4187E-06	9.22382E-06	7.98955E-06	1.73488E-05	1.23428E-06	1.7966E-05	1.23428E-06
3832603774535	383260	3774535	6.51977E-05	6.4523E-05	2.31708E-05	1.22619E-05	4.21153E-05	1.353E-06	1.353E-06	4.34683E-05	1.353E-06	7.55424E-05	4.11716E-06	9.66786E-06	9.48117E-06	9.28499E-06	8.04253E-06	1.74639E-05	1.24246E-06	1.80851E-05	1.24246E-06
3832703774535	383270	3774535	6.62504E-05	6.55648E-05	2.35449E-05	1.24599E-05	4.27953E-05	1.37484E-06	1.37484E-06	4.41701E-05	1.37484E-06	7.61243E-05	4.14887E-06	9.74234E-06	9.5542E-06	9.35652E-06	8.10449E-06	1.75984E-05	1.25203E-06	1.82244E-05	1.25203E-06
3832803774535	383280	3774535	6.73329E-05	6.66361E-05	2.39296E-05	1.26634E-05	4.34945E-05	1.39731E-06	1.39731E-06	4.48918E-05	1.39731E-06	7.67139E-05	4.18101E-06	9.81779E-06	9.6282E-06	9.42898E-06	8.16725E-06	1.77347E-05	1.26173E-06	1.83656E-05	1.26173E-06
3832903774535	383290	3774535	6.83557E-05	6.76483E-05	2.42931E-05	1.28558E-05	4.41552E-05	1.41853E-06	1.41853E-06	4.55737E-05	1.41853E-06	7.71963E-05	4.2073E-06	9.87953E-06	9.68874E-06	9.48827E-06	8.21861E-06	1.78462E-05	1.26966E-06	1.84811E-05	1.26966E-06
3833003774535	383300	3774535	6.93785E-05	6.86605E-05	2.46566E-05	1.30482E-05	4.48159E-05	1.43976E-06	1.43976E-06	4.62557E-05	1.43976E-06	7.76557E-05	4.23234E-06	9.93832E-06	9.7464E-06	9.54474E-06	8.26752E-06	1.79524E-05	1.27722E-06	1.8591E-05	1.27722E-06
3833103774535	383310	3774535	7.03714E-05	6.96432E-05	2.50095E-05	1.32349E-05	4.54573E-05	1.46036E-06	1.46036E-06	4.69177E-05	1.46036E-06	7.80385E-05	4.2532E-06	9.98732E-06	9.79445E-06	9.59179E-06	8.30828E-06	1.80409E-05	1.28352E-06	1.86827E-05	1.28352E-06
3833203774535	383320	3774535	7.10508E-05	7.03155E-05	2.52509E-05	1.33627E-05	4.58961E-05	1.47446E-06	1.47446E-06	4.73706E-05	1.47446E-06	7.79773E-05	4.24986E-06	9.97948E-06	9.78676E-06	9.58427E-06	8.30176E-06	1.80268E-05	1.28251E-06	1.8668E-05	1.28251E-06
3833303774535	383330	3774535	7.17302E-05	7.09879E-05	2.54924E-05	1.34905E-05	4.6335E-05	1.48856E-06	1.48856E-06	4.78236E-05	1.48856E-06	7.77705E-05	4.2386E-06	9.95302E-06	9.76082E-06	9.55886E-06	8.27975E-06	1.7979E-05	1.27911E-06	1.86185E-05	1.27911E-06
3833403774535	383340	3774535	7.21259E-05	7.13794E-05	2.5633E-05	1.35649E-05	4.65906E-05	1.49677E-06	1.49677E-06	4.80874E-05	1.49677E-06	7.72805E-05	4.21189E-06	9.89031E-06	9.69931E-06	9.49862E-06	8.22758E-06	1.78657E-05	1.27105E-06	1.85012E-05	1.27105E-06
3833503774535	383350	3774535	7.2432E-05	7.16824E-05	2.57418E-05	1.36224E-05	4.67883E-05	1.50312E-06	1.50312E-06	4.82914E-05	1.50312E-06	7.67981E-05	4.1856E-06	9.82857E-06	9.63877E-06	9.43933E-06	8.17622E-06	1.77542E-05	1.26311E-06	1.83857E-05	1.26311E-06
3833603774535	383360	3774535	7.27306E-05	7.19779E-05	2.58479E-05	1.36786E-05	4.69812E-05	1.50932E-06	1.50932E-06	4.84905E-05	1.50932E-06	7.64536E-05	4.16682E-06	9.78447E-06	9.59552E-06	9.39698E-06	8.13954E-06	1.76745E-05	1.25745E-06	1.83032E-05	1.25745E-06
3833703774535	383370	3774535	7.30367E-05	7.22808E-05	2.59567E-05	1.37362E-05	4.71789E-05	1.51567E-06	1.51567E-06	4.86946E-05	1.51567E-06	7.61013E-05	4.14762E-06	9.7394E-06	9.55132E-06	9.35369E-06	8.10204E-06	1.75931E-05	1.25165E-06	1.82189E-05	1.25165E-06
3833803774535	383380	3774535	7.34697E-05	7.27094E-05	2.61106E-05	1.38176E-05	4.74587E-05	1.52466E-06	1.52466E-06	4.89833E-05	1.52466E-06	7.58563E-05	4.13427E-06	9.70804E-06	9.52057E-06	9.32358E-06	8.07595E-06	1.75365E-05	1.24762E-06	1.81603E-05	1.24762E-06
3833903774535	383390	3774535	7.39027E-05	7.31379E-05	2.62644E-05	1.3899E-05	4.77384E-05	1.53364E-06	1.53364E-06	4.9272E-05	1.53364E-06	7.56037E-05	4.1205E-06	9.6757E-06	9.48885E-06	9.29252E-06	8.04905E-06	1.7478E-05	1.24347E-06	1.80998E-05	1.24347E-06
3834003774535	383400	3774535	7.43357E-05	7.35664E-05	2.64183E-05	1.39805E-05	4.80181E-05	1.54263E-06	1.54263E-06	4.95607E-05	1.54263E-06	7.53663E-05	4.10756E-06	9.64533E-06	9.45906E-06	9.26335E-06	8.02378E-06	1.74232E-05

			ISDemolition	ISDrainage / Utilities Trenching	ISDrainage / Utilities Trenching	ISAsphalt Paving	ISAsphalt Paving	SVDemolition	SVSite Grubbing / Prep	SVMass Grading / Excavation	SVMass Grading / Excavation	SVDrainage / Utilities Trenching	SVFoundations / Concrete Pads	SVBuilding / Structure Construction	SVBuilding / Structure Construction	SVAsphalt Paving	SVAsphalt Paving	SVArchitectural Coating	SVArchitectural Coating	SVLandscaping or Other Finishing	SVLandscaping or Other Finishing
Unique Identifier	X (UTM)	Y (UTM)	2027	2027	2028	2027	2028	2027	2027	2027	2028	2028	2028	2028	2029	2028	2029	2028	2029	2028	2029
3835903774525	383590	3774525	3.15354E-05	1.26981E-05	1.23723E-05	3.27946E-06	3.05496E-06	0.000162095	0.000116537	7.85729E-05	7.75753E-05	5.50415E-05	1.74853E-05	2.50487E-05	2.4093E-05	2.46278E-06	2.29136E-06	2.46278E-06	2.29136E-06	2.50487E-05	2.4093E-05
3836003774525	383600	3774525	3.19489E-05	1.28646E-05	1.25346E-05	3.32247E-06	3.09503E-06	0.000169561	0.000121905	8.21917E-05	8.11481E-05	5.75766E-05	1.82906E-05	2.62024E-05	2.52026E-05	2.57621E-06	2.39689E-06	2.57621E-06	2.39689E-06	2.62024E-05	2.52026E-05
3836103774525	383610	3774525	3.24114E-05	1.30509E-05	1.2716E-05	3.37056E-06	3.13983E-06	0.000177632	0.000127708	8.61042E-05	8.50109E-05	6.03173E-05	1.91613E-05	2.74497E-05	2.64023E-05	2.69884E-06	2.51099E-06	2.69884E-06	2.51099E-06	2.74497E-05	2.64023E-05
3836203774525	383620	3774525	3.31785E-05	1.33597E-05	1.3017E-05	3.45033E-06	3.21414E-06	0.000187779	0.000135003	9.10228E-05	8.98671E-05	6.37629E-05	2.02558E-05	2.90177E-05	2.79105E-05	2.85301E-06	2.65443E-06	2.85301E-06	2.65443E-06	2.90177E-05	2.79105E-05
3836303774525	383630	3774525	3.43242E-05	1.38211E-05	1.34665E-05	3.56948E-06	3.32513E-06	0.00020075	0.000144328	9.73104E-05	9.60748E-05	6.81674E-05	2.1655E-05	3.10222E-05	2.98385E-05	3.05009E-06	2.83779E-06	3.05009E-06	2.83779E-06	3.10222E-05	2.98385E-05
3836403774525	383640	3774525	3.56264E-05	1.43454E-05	1.39774E-05	3.7049E-06	3.45128E-06	0.000215556	0.000154973	0.000104488	0.000103161	7.31951E-05	2.32522E-05	3.33102E-05	3.20392E-05	3.27505E-06	3.04709E-06	3.27505E-06	3.04709E-06	3.33102E-05	3.20392E-05
3836503774525	383650	3774525	3.67484E-05	1.47972E-05	1.44175E-05	3.82158E-06	3.55997E-06	0.000230042	0.000165388	0.000111509	0.000110093	7.81139E-05	2.48148E-05	3.55487E-05	3.41923E-05	3.49514E-06	3.25186E-06	3.49514E-06	3.25186E-06	3.55487E-05	3.41923E-05
3836603774525	383660	3774525	3.79766E-05	1.52917E-05	1.48994E-05	3.9493E-06	3.67895E-06	0.000245998	0.000176859	0.000119243	0.000117729	8.35319E-05	2.65359E-05	3.80143E-05	3.65639E-05	3.73756E-06	3.4774E-06	3.73756E-06	3.4774E-06	3.80143E-05	3.65639E-05
3836703774525	383670	3774525	3.9452E-05	1.58858E-05	1.54783E-05	4.10274E-06	3.82188E-06	0.000264564	0.000190207	0.000128243	0.000126615	8.98361E-05	2.85386E-05	4.08833E-05	3.93234E-05	4.01964E-06	3.73985E-06	4.01964E-06	3.73985E-06	4.08833E-05	3.93234E-05
3836803774525	383680	3774525	4.13048E-05	1.66319E-05	1.62051E-05	4.29541E-06	4.00136E-06	0.000287058	0.000206379	0.000139147	0.00013738	9.74745E-05	3.09651E-05	4.43595E-05	4.26669E-05	4.36141E-06	4.05783E-06	4.36141E-06	4.05783E-06	4.43595E-05	4.26669E-05
3836903774525	383690	3774525	4.34788E-05	1.75073E-05	1.70581E-05	4.5215E-06	4.21198E-06	0.000313197	0.000225171	0.000151817	0.000149889	0.00010635	3.37847E-05	4.83987E-05	4.6552E-05	4.75854E-06	4.42732E-06	4.75854E-06	4.42732E-06	4.83987E-05	4.6552E-05
3837003774525	383700	3774525	4.61741E-05	1.85926E-05	1.81155E-05	4.80179E-06	4.47308E-06	0.000343887	0.000247236	0.000166694	0.000164577	0.000116772	3.70953E-05	5.31413E-05	5.11137E-05	5.22484E-06	4.86116E-06	5.22484E-06	4.86116E-06	5.31413E-05	5.11137E-05
3837103774525	383710	3774525	4.89196E-05	1.96981E-05	1.91927E-05	5.0873E-06	4.73905E-06	0.000378453	0.000272087	0.000183449	0.00018112	0.000128509	4.0824E-05	5.84829E-05	5.62514E-05	5.75002E-06	5.34978E-06	5.75002E-06	5.34978E-06	5.84829E-05	5.62514E-05
3837203774525	383720	3774525	5.18259E-05	2.08683E-05	2.03329E-05	5.38953E-06	5.02059E-06	0.000417857	0.000300416	0.000202549	0.000199978	0.000141889	4.50745E-05	6.45719E-05	6.21081E-05	6.34869E-06	5.90679E-06	6.34869E-06	5.90679E-06	6.45719E-05	6.21081E-05
3837303774525	383730	3774525	5.50199E-05	2.21544E-05	2.1586E-05	5.72169E-06	5.33001E-06	0.000461661	0.000331909	0.000223783	0.000220941	0.000156763	4.97997E-05	7.13411E-05	6.8619E-05	7.01423E-06	6.526E-06	7.01423E-06	6.526E-06	7.13411E-05	6.8619E-05
3837403774525	383740	3774525	5.86946E-05	2.36341E-05	2.30277E-05	6.10383E-06	5.68599E-06	0.000511488	0.000367732	0.000247935	0.000244787	0.000173683	5.51745E-05	7.90409E-05	7.6025E-05	7.77127E-06	7.23035E-06	7.77127E-06	7.23035E-06	7.90409E-05	7.6025E-05
3837503774525	383750	3774525	6.2632E-05	2.52195E-05	2.45725E-05	6.5133E-06	6.06742E-06	0.000564638	0.000405944	0.000273699	0.000270224	0.00019173	6.09078E-05	8.72542E-05	8.39249E-05	8.5788E-06	7.98167E-06	8.5788E-06	7.98167E-06	8.72542E-05	8.39249E-05
3837603774525	383760	3774525	6.70892E-05	2.70143E-05	2.63211E-05	6.97681E-06	6.49921E-06	0.000624193	0.000448761	0.000302567	0.000298726	0.000211953	6.7332E-05	9.64573E-05	9.27769E-05	9.48365E-06	8.82354E-06	9.48365E-06	8.82354E-06	9.64573E-05	9.27769E-05
3837703774525	383770	3774525	7.22659E-05	2.90987E-05	2.83521E-05	7.51515E-06	7.0007E-06	0.000692603	0.000497944	0.000335728	0.000331465	0.000235183	7.47115E-05	0.000107029	0.000102945	1.0523E-05	9.79058E-06	1.0523E-05	9.79058E-06	0.000107029	0.000102945
3837803774525	383780	3774525	7.81692E-05	3.14758E-05	3.06682E-05	8.12905E-06	7.57257E-06	0.000769958	0.000553558	0.000373225	0.000368486	0.00026145	8.30558E-05	0.000118983	0.000114443	1.16983E-05	1.08841E-05	1.16983E-05	1.08841E-05	0.000118983	0.000114443
3837903774525	383790	3774525	8.51022E-05	3.42674E-05	3.33882E-05	8.85004E-06	8.2442E-06	0.000859999	0.000618292	0.00041687	0.000411578	0.000292024	9.27686E-05	0.000132897	0.000127826	1.30664E-05	1.21569E-05	1.30664E-05	1.21569E-05	0.000132897	0.000127826
3838003774525	383800	3774525	9.29294E-05	3.74192E-05	3.64591E-05	9.66402E-06	9.00246E-06	0.000961006	0.000690911	0.000465832	0.000459918	0.000326323	0.000103664	0.000148506	0.000142839	1.4601E-05	1.35847E-05	1.4601E-05	1.35847E-05	0.000148506	0.000142839
3838103774525	383810	3774525	0.000101972	4.10604E-05	4.00069E-05	1.06044E-05	9.87848E-06	0.001076963	0.000774278	0.00052204	0.000515412	0.000365697	0.000116173	0.000166424	0.000160074	1.63628E-05	1.52239E-05	1.63628E-05	1.52239E-05	0.000166424	0.000160074
3838203774525	383820	3774525	0.000112546	4.53182E-05	4.41555E-05	1.17041E-05	1.09028E-05	0.001211868	0.000871267	0.000587433	0.000579975	0.000411506	0.000130725	0.000187272	0.000180126	1.84125E-05	1.71309E-05	1.84125E-05	1.71309E-05	0.000187272	0.000180126
3838303774525	383830	3774525	0.000124533	5.01448E-05	4.88582E-05	1.29506E-05	1.20641E-05	0.001364164	0.00098076	0.000661256	0.00065286	0.00046322	0.000147153	0.000210806	0.000202762	2.07264E-05	1.92837E-05	2.07264E-05	1.92837E-05	0.000210806	0.000202762
3838403774525	383840	3774525	0.000138036	5.55819E-05	5.41558E-05	1.43548E-05	1.33721E-05	0.001535221	0.00110374	0.000744173	0.000734725	0.000521305	0.000165605	0.00023724	0.000228188	2.33253E-05	2.17018E-05	2.33253E-05	2.17018E-05	0.00023724	0.000228188
3838503774525	383850	3774525	0.000153352	6.17492E-05	6.01649E-05	1.59476E-05	1.48559E-05	0.00172871	0.001242849	0.000837964	0.000827325	0.000587007	0.000186477	0.00026714	0.000262547	2.62651E-05	2.44369E-05	2.62651E-05	2.44369E-05	0.00026714	0.000256947
3838603774525	383860	3774525	0.000171069	6.88831E-05	6.71157E-05	1.779E-05	1.65722E-05	0.001951946	0.001403343	0.000946174	0.000934161	0.00066281	0.000210558	0.000301637	0.000290128	2.96568E-05	2.75926E-05	2.96568E-05	2.75926E-05	0.000301637	0.000290128
3838703774525	383870	3774525	0.00019111	7.69526E-05	7.49782E-05	1.98741E-05	1.85136E-05	0.002203957	0.001584526	0.001068333	0.001054768	0.000748383	0.000237742	0.00034058	0.000327585	3.31555E-05	3.34857E-05	3.1155E-05	3.34857E-05	0.00034058	0.000327585
3838803774525	383880	3774525	0.000215276	8.66835E-05	8.44594E-05	2.23872E-05	2.08547E-05	0.002507158	0.001802511	0.001215304	0.001199874	0.000851339	0.000270449	0.000387434	0.000372651	3.80924E-05	3.5441E-05	3.80924E-05	3.5441E-05	0.000387434	0.000372651
3838903774525	383890	3774525	0.000243988	9.82446E-05	9.57239E-05	2.5373E-05	2.36361E-05	0.002866743	0.002061032	0.001389607	0.001371963	0.000973441	0.000309237	0.000443001	0.000426098	4.35557E-05	4.0524E-05	4.35557E-05	4.0524E-05	0.000443001	0.000426098
3839003774525	383900	3774525	0.000278171	0.000112009	0.000109135	2.89278E-05	2.69476E-05	0.003294185	0.00236834	0.001596803	0.001576529	0.001118585	0.000355346	0.000509055	0.000489631	5.00501E-05	4.65663E-05	5.00501E-05	4.65663E-05	0.000509055	0.000489631
3839103774525	383910	3774525	0.000318433	0.000128221	0.000124931	3.31148E-05	3.08479E-05	0.003797067	0.002729885	0.001840567	0.001817197	0.001289345	0.000409592	0.000586766	0.000564377	5.76906E-05	5.3675E-05	5.76906E-05	5.3675E-05	0.000586766	0.000564377
3829703774535	382970	3774535	1.19826E-05	4.82494E-06	4.70114E-06	1.24611E-06	1.1608E-06	4.46685E-05	3.21143E-05	2.16524E-05	2.13774E-05	1.51678E-05	4.81842E-06	6.90269E-06	6.63931E-06	6.7867E-07	6.31431E-07	6.7867E-07	6.31431E-07	6.90269E-06	6.63931E-06
3829803774535	382980	3774535	1.25275E-05	5.04436E-06	4.91493E-06	1.30278E-06	1.21359E-06	4.60227E-05	3.30878E-05	2.23087E-05	2.20255E-05	1.56276E-05	4.96449E-06	7.11194E-06	6.84058E-06	6.99244E-07	6.50573E-07	6.99244E-07	6.50573E-07	7.11194E-06	6.84058E-06
3829903774535	382990	3774535	1.31451E-05	5.29303E-06	5.15723E-06	1.367E-06	1.27342E-06	4.75283E-05	3.41702E-05	2.30386E-05	2.2746E-05	1.61389E-05	5.1269E-06	7.3446E-06	7.06436E-06	7.22119E-07	6.71856E-07	7.22119E-07	6.71856E-07	7.3446E-06	7.06436E-06
3830003774535	383000	3774535	1.38311E-05	5.56927E-06	5.42638E-06	1.43834E-06	1.33988E-06	4.91675E-05	3.53487E-05	2.38331E-05	2.35305E-05	1.66955E-05	5.30373E-06	7.59791E-06	7.30801E-06	7.47024E-07	6.95027E-07	7.47024E-07	6.95027E-07	7.59791E-06	7.30801E-06
3830103774535	383010	3774535	1.45493E-05	5.85845E-06	5.70814E-06	1.51303E-06	1.40945E-06	5.08423E-05	3.65529E-05	2.4645E-05	2.43321E-05	1.72642E-05	5.48439E-06	7.85673E-06	7.55695E-06	7.72471E-07	7.18703E-07	7.72471E-07	7.18703E-07	7.85673E-06	7.55695E-06
3830203774535	383020	3774535	1.53345E-05	6.17464E-06	6.01621E-06	1.59469E-06	1.48552E-06	5.2633E-05	3.78403E-05	2.5513E-05	2.51891E-05	1.78722E-05	5.67755E-06	8.13344E-06	7.8231E-06	7.99677E-07	7.44016E-07	7.99677E-07	7.44016E-07	8.13344E-06	7.8231E-06
3830303774535	383030	3774535	1.61212E-05	6.49139E-06	6.32484E-06	1.67649E-06	1.56173E-06	5.43346E-05	3.90636E-05	2.63378E-05	2.60034E-05	1.845E-05	5.8611E-06	8.39639E-06	8.07602E-06	8.2553E-07	7.68069E-07	8.2553E-07	7.68069E-07	8.39639E-06	8.07602E-06
3830403774535	383040	3774535	1.68561E-05	6.78732E-06	6.61318E-06	1.75292E-06	1.63292E-06	5.58134E-05	4.01268E-05	2.70546E-05	2.67111E-05	1.89522E-05	6.02063E-06	8.62492E-06	8.29583E-06	8.47999E-07	7.88974E-07	8.47999E-07	7.88974E-07	8.62492E-06	8.29583E-06
3830503774535	383050	3774535	1.76358E-05	7.10126E-06	6.91906E-06	1.834E-06	1.70845E-06	5.73279E-05	4.12156E-05	2.77888E-05	2.74359E-05	1.94665E-05	6.184E-06	8.85895E-06	8.52093E-06	8.71009E-07	8.10383E-07	8.71009E-07	8.10383E-07	8.85895E-06	8.52093E-06
3830603774535	383060	3774535	1.84713E-05	7.4377E-06	7.24687E-06	1.92089E-06	1.78939E-06	5.89493E-05	4.23813E-05	2.85747E-05	2.82119E-05	2.0017E-05	6.3589E-06	9.10951E-06	8.76193E-06	8.95644E-07	8.33302E-07	8.95644E-07	8.33302E-07	9.10951E-06	8.76193E-06
3830703774535	383070	3774535	1.93613E-05	7.79608E-06	7.59605E-06	2.01345E-06	1.87561E-06	6.07221E-05	4.36559E-05	2.94341E-05	2.90604E-05	2.0619E-05	6.55013E-06	9.38347E-06	9.02544E-06	9.2258E-07	8.58363E-07	9.2258E-07	8.58363E-07	9.38347E-06	9.02544E-06
3830803774535	383080	3774535	2.02961E-05	8.17247E-06	7.96278E-06	2.11065E-06	1.96617E-06	6.26019E-05	4.50074E-05	3.03453E-05	2.996E-05	2.12573E-05	6.7529E-06	9.67395E-06	9.30483E-06	9.51139E-07	8.84935E-07	9.51139E-07	8.84935E-07	9.67395E-06	9.30483E-06
3830903774535	383090	3774535	2.12434E-05	8.55391E-06	8.33444E-06	2.20917E-06	2.05794E-06	6.41966E-05	4.61538E-05	3.11182E-05	3.07231E-05	2.17988E-05	6.92492E-06	9.92038E-06	9.54186E-06	9.75368E-07	9.07477E-07	9.75368E-07	9.07477E-07	9.92038E-06	9.54186E-06
3831003774535	383100	3774535	2.22564E-05	8.96181E-06	8.73187E-06	2.31451E-06	2.15607E-06	6.5622E-05	4.71786E-05	3.18092E-05	3.14053E-05	2.22828E-05	7.07868E-06	1.01406E-05	9.75372E-06	9.97025E-07	9.27627E-07	9.97025E-07	9.27627E-07	1.01406E-05	9.75372E-06
3831103774535	383110	3774535	2.324E-05	9.35788E-06	9.11779E-06	2.4168E-06	2.25136E-06	6.69583E-05	4.81394E-05	3.24569E-05	3.20448E-05	2.27366E-05	7.22283E-06	1.03471E-05	9.95234E-06	1.01733E-06	9.46517E-07	1.01733E-06	9.46517E-07	1.03471E-05	9.95234E-06
3831203774535	383120	3774535	2.42055E-05	9.74665E-06	9.49657E-06	2.51721E-06	2.34489E-06	6.82768E-05	4.90873E-05	3.30961E-05	3.26758E-05	2.31843E-05	7.36506E-06	1.05509E-05	1.01483E-05	1.03736E-06	9.65155E-07	1.03736E-06	9.65155E-07	1.05509E-05	1.01483E-05
3831303774535	383130	3774535	2.51962E-05	1.01455E-05	9.88523E-06	2.62023E-06	2.44086E-06	6.95953E-05	5.00352E-05	3.37352E-05	3.33069E-05	2.3632E-05	7.50729E-06	1.07546E-05	1.03443E-05	1.05739E-06	9.83793E-07	1.05739E-06	9.83793E-07	1.07546E-05	1.03443E-05
3831403774535	383140	3774535	2.61644E-05	1.05354E-05	1.02651E-05	2.72092E-06	2.53466E-06	7.08425E-05	5.09319E-05	3.43398E-05	3.39037E-05	2.40555E-05	7.64182E-06	1.09474E-05	1.05297E-05	1.07634E-06	1.00142E-06	1.07634E-06	1.00142E-06	1.09474E-05	1.05297E-05
3831503774535	383150	3774535	2.71732E-05	1.09416E-05	1.06609E-05	2.82583E-06	2.63238E-06	7.21254E-05	5.18542E-05	3.49616E-05	3.45177E-05	2.44911E-05	7.78021E-06	1.11456E-05	1.07204E-05	1.09583E-06	1.01956E-06	1.09583E-06	1.01956E-06	1.11456E-05	1.07204E-05
3831603774535	383160	3774535	2.82142E-05	1.13608E-05	1.10693E-05	2.93408E-06	2.73322E-06	7.34349E-05	5.27957E-05	3.55964E-05	3.51444E-05	2.49358E-05	7.92147E-06	1.1348E-05	1.0915E-05	1.11573E-06	1.03807E-06	1.11573E-06	1.03807E-06	1.1348E-05	1.0915E-05
3831703774535	383170	3774535	2.929E-05	1.1794E-05	1.14914E-05	3.04596E-06	2.83745E-06	7.47534E-05	5.37437E-05	3.62355E-05	3.57754E-05	2.53835E-05	8.0637E-06	1.15517E-05	1.1111E-05	1.13576E-06	1.05671E-06	1.13576E-06	1.05671E-06	1.15517E-05	1.1111E-05
3831903774535	383190	3774535	3.15228E-05	1.2693E-05	1.23674E-05	3.27815E-06	3.05374E-06	7.73815E-05	5.56331E-05	3.75094E-05	3.70332E-05	2.62759E-05	8.34719E-06	1.19579E-05	1.15016E-05	1.17569E-06	1.09386E-06	1.17569E-06	1.09386E-06	1.19579E-05	1.15016E-05
3832003774535	383200	3774535	3.26531E-05	1.31482E-05	1.28108E-05	3.3957E-06	3.16325E-06	7.86377E-05	5.65362E-05	3.81183E-05	3.76344E-05	2.67025E-05	8.48269E-06	1.2152E-05	1.16883E-05	1.19478E-06	1.11162E-06	1.19478E-06	1.11162E-06	1.2152E-05	1.16883E-05
3832103774535	383210	3774535	3.38128E-05	1.36151E-05	1.32658E-05	3.5163E-06	3.27559E-06	7.99562E-05	5.74841E-05	3.87575E-05	3.82654E-05	2.71502E-05	8.62492E-06	1.23557E-05	1.18843E-05	1.21481E-06	1.13025E-06	1.21481E-06	1.13025E-06	1.23557E-05	1.18843E-05
3832203774535	383220	3774535	3.49977E-05	1.40922E-05	1.37307E-05	3.63952E-06	3.39037E-06	8.13281E-05	5.84705E-05	3.94225E-05	3.89219E-05	2.76161E-05	8.77291E-06	1.25677E-05	1.20882E-05	1.23566E-06	1.14965E-06	1.23566E-06	1.14965E-06	1.25677E-05	1.20882E-05
3832303774535	383230	3774535	3.61881E-05	1.45716E-05	1.41977E-05	3.76331E-06	3.50569E-06	8.27268E-05	5.94761E-05	4.01005E-05	3.95913E-05	2.8091E-05	8.92379E-06	1.27839E-05	1.22961E-05	1.25691E-06	1.16942E-06	1.25691E-06	1.16942E-06	1.27839E-05	1.22961E-05
3832403774535	383240	3774535	3.73702E-05	1.50476E-05	1.46615E-05	3.88624E-06	3.6202E-06	8.41789E-05	6.05201E-05	4.08044E-05	4.02863E-05	2.85841E-05	9.08043E-06	1.30083E-05	1.25119E-05	1.27897E-06	1.18995E-06	1.27897E-06	1.18995E-06	1.30083E-05	1.25119E-05
3832503774535	383250	3774535	3.84698E-05	1.54903E-05	1.50929E-05	4.00059E-06	3.72673E-06	8.56578E-05	6.15833E-05	4.15212E-05	4.0994E-05	2.90863E-05	9.23996E-06	1.32368E-05	1.27317E-05	1.30144E-06	1.21085E-06	1.30144E-06	1.21085E-06	1.32368E-05	1.27317E-05
3832603774535	383260	3774535	3.95485E-05	1.59247E-05	1.55161E-05	4.11277E-06	3.83122E-06	8.72257E-05	6.27106E-05	4.22813E-05	4.17444E-05	2.96187E-05	9.40909E-06	1.34791E-05	1.29648E-05	1.32526E-06	1.23302E-06	1.32526E-06	1.23302E-06	1.34791E-05	1.29648E-05
3832703774535	383270	3774535	4.06243E-05	1.63579E-05	1.59382E-05	4.22465E-06	3.93545E-06	8.89273E-05	6.39339E-05	4.31061E-05	4.25588E-05	3.01965E-05	9.59264E-06	1.3742E-05	1.32177E-05	1.35111E-06	1.25707E-06	1.35111E-06	1.25707E-06	1.3742E-05	1.32177E-05
3832803774535	383280	3774535	4.15898E-05	1.67466E-05	1.6317E-05	4.32505E-06	4.02898E-06	9.06823E-05	6.51957E-05	4.39568E-05	4.33987E-05	3.07924E-05	9.78196E-06	1.40133E-05	1.34786E-05	1.37778E-06	1.28188E-06	1.37778E-06	1.28188E-06	1.40133E-05	1.34786E-05
3832903774535	383290	3774535	4.2273E-05	1.70218E-05	1.6585E-05	4.3961E-06	4.09517E-06	9.23661E-05	6.64062E-05	4.4773E-05	4.42045E-05	3.13641E-05	9.96359E-06	1.42734E-05	1.37288E-05	1.40336E-06	1.30568E-06	1.40336E-06	1.30568E-06	1.42734E-05	1.37288E-05
3833003774535	383300	3774535	4.27579E-05	1.7217E-05	1.67752E-05	4.44652E-06	4.14213E-06	9.40587E-05	6.76231E-05	4.55935E-05	4.50146E-05	3.19389E-05	1.01462E-05	1.4535E-05	1.39804E-05	1.42908E-06	1.32961E-06	1.42908E-06	1.32961E-06	1.4535E-05	1.39804E-05
3833103774535	383310	3774535	4.2987E-05	1.73092E-05	1.68651E-05	4.47035E-06	4.16433E-06	9.57069E-05	6.8808E-05	4.63924E-05	4.58033E-05	3.24986E-05	1.0324E-05	1.47897E-05	1.42254E-05	1.45412E-06	1.3529E-06	1.45412E-06	1.3529E-06	1.47897E-05	1.42254E-05
3833203774535	383320	3774535	4.26713E-05	1.71821E-05	1.67412E-05	4.43751E-06	4.13374E-06	9.70432E-05	6.97688E-05	4.70401E-05	4.64428E-05	3.29523E-05	1.04681E-05	1.49962E-05	1.4424E-05	1.47442E-06	1.37179E-06	1.47442E-06	1.37179E-06	1.49962E-05	1.4424E-05
3833303774535	383330	3774535	4.20704E-05	1.69402E-05	1.65055E-05	4.37503E-06	4.07554E-06	9.83349E-05	7.06975E-05	4.76663E-05	4.70611E-05	3.3391E-05	1.06075E-05	1.51958E-05	1.4616E-05	1.49405E-06	1.39005E-06	1.49405E-06	1.39005E-06	1.51958E-05	1.4616E-05
3833403774535	383340	3774535	4.12265E-05	1.66004E-05	1.61744E-05	4.28727E-06	3.99378E-06	9.93327E-05	7.14148E-05	4.81499E-05	4.75386E-05	3.37298E-05	1.07151E-05	1.535E-05	1.47643E-05	1.50921E-06	1.40416E-06	1.50921E-06	1.40416E-06	1.535E-05	1.47643E-05
3833503774535	383350	3774535	4.04986E-05	1.63072E-05	1.58888E-05	4.21157E-06	3.92326E-06	0.000100313	7.21194E-05	4.8625E-05	4.80076E-05	3.40625E-05	1.08208E-05	1.55014E-05	1.491E-05	1.52411E-06	1.41801E-06	1.5241E-06	1.41801E-06	1.55014E-05	1.491E-05
3833603774535	383360	3774535	3.97427E-05	1.60029E-05	1.55923E-05	4.13296E-06	3.85004E-06	0.000101186	7.27471E-05	4.90482E-05	4.84254E-05	3.4359E-05	1.0915E-05	1.56364E-05	1.50397E-05	1.53736E-06	1.43035E-06	1.53736E-06	1.43035E-06	1.56364E-05	1.50397E-05
3833703774535	383370	3774535	3.89281E-05	1.56749E-05	1.52727E-05	4.04825E-06	3.77113E-06	0.000101996	7.33299E-05	4.94411E-05	4.88134E-05	3.46343E-05	1.10024E-05	1.57616E-05	1.51602E-05	1.54968E-06	1.44181E-06	1.54968E-06	1.44181E-06	1.57616E-05	1.51602E-05
3833803774535	383380	3774535	3.81247E-05	1.53514E-05	1.49575E-05	3.9647E-06	3.6933E-06	0.000103021	7.40665E-05	4.99377E-05	4.93037E-05	3.49822E-05	1.11129E-05	1.592E-05	1.53125E-05	1.56525E-06	1.4563E-06	1.56525E-06	1.4563E-06	1.592E-05	1.53125E-05
3833903774535	383390	3774535	3.73073E-05	1.50222E-05	1.46368E-05	3.8797E-06	3.61411E-06	0.000104054	7.48094E-05	5.04387E-05	4.97983E-05	3.53331E-05	1.12244E-05	1.60797E-05	1.54661E-05	1.58095E-06	1.4709E-06	1.58095E-06	1.4709E-06	1.60797E-05	1.54661E-05
3834003774535	383400	3774535	3.64927E-05	1.46942E-05	1.43172E-05	3.79499E-06	3.5352E-06	0.000105115	7.55716E-05	5.09526E-05	5.03056E-05	3.56931E-05	1.13388E-05	1.62435E-05	1.56237E-05	1.59705E-06	1.48589E-06	1.59705E-06	1.48589E-06	1.62435E-05	1.56237E-05
3834103774535	383410	3774535	3.57103E-05	1

			MDemolition	MSite Grubbing / Prep	MMass Grading / Excavation	MMass Grading / Excavation	MDrainage / Utilities Trenching	MFoundations / Concrete Pads	MBuilding / Structure Construction	MAsphalt Paving	MLandscaping or Other Finishing	MWaterside Construction (Piles)	RSSWDemolition	RSSWPlacing Base	RSSWForm	Child Risk				
Unique Identifier	X (UTM)	Y (UTM)	2027	2027	2027	2028	2028	2028	2028	2028	2028	2028	2029	2029	2029	3rd Trimester	0<2	2<16	Total	per million
3835903774525	383590	3774525	2.62962E-05	8.07248E-05	9.49258E-05	9.36618E-05	1.99093E-05	2.58919E-05	1.90578E-05	1.96156E-06	2.2981E-05	1.96156E-06	9.96858E-05	0.000144646	8.57434E-05	3.19513E-09	4.4131E-08	8.922E-09	5.62484E-08	0.0562484
3836003774525	383600	3774525	2.74321E-05	8.42118E-05	9.90262E-05	9.77077E-05	2.07693E-05	2.70103E-05	1.98811E-05	2.0463E-06	2.39737E-05	2.0463E-06	0.000105026	0.000152395	9.03367E-05	3.28347E-09	4.5479E-08	9.2559E-09	5.80184E-08	0.0580184
3836103774525	383610	3774525	2.86587E-05	8.79774E-05	0.000103454	0.000102077	2.1698E-05	2.82181E-05	2.077E-05	2.1378E-06	2.50456E-05	2.1378E-06	0.000110812	0.000160791	9.53137E-05	3.38038E-09	4.6952E-08	9.6179E-09	5.99498E-08	0.05994981
3836203774525	383620	3774525	3.02156E-05	9.27567E-05	0.000109074	0.000107622	2.28767E-05	2.9751E-05	2.18984E-05	2.25393E-06	2.64062E-05	2.25393E-06	0.00011793	0.00017112	0.000101436	3.5119E-09	4.8917E-08	1.0086E-08	6.2515E-08	0.06251501
3836303774525	383630	3774525	3.22207E-05	9.89119E-05	0.000116312	0.000114764	2.43948E-05	3.17252E-05	2.33515E-05	2.4035E-06	2.81585E-05	2.4035E-06	0.000126852	0.000184064	0.00010911	3.68881E-09	5.1535E-08	1.0696E-08	6.59194E-08	0.06591936
3836403774525	383640	3774525	3.45124E-05	0.000105947	0.000124585	0.000122926	2.61299E-05	3.39818E-05	2.50124E-05	2.57445E-06	3.01613E-05	2.57445E-06	0.000137036	0.000198842	0.00011787	3.89168E-09	5.4535E-08	1.1392E-08	6.98188E-08	0.0698188
3836503774525	383650	3774525	3.67352E-05	0.000112771	0.000132609	0.000130843	2.78129E-05	3.61704E-05	2.66234E-05	2.74026E-06	3.21039E-05	2.74026E-06	0.000147211	0.000213607	0.000126622	4.08371E-09	5.7388E-08	1.2064E-08	7.35356E-08	0.07353557
3836603774525	383660	3774525	3.91812E-05	0.00012028	0.000141439	0.000139556	2.96648E-05	3.85788E-05	2.83961E-05	2.92272E-06	3.42415E-05	2.92272E-06	0.000158484	0.000229964	0.000136318	4.29549E-09	6.0531E-08	1.2803E-08	7.76295E-08	0.07762948
3836703774525	383670	3774525	4.20264E-05	0.000129014	0.00015171	0.00014969	3.18189E-05	4.13802E-05	3.04581E-05	3.13496E-06	3.6728E-05	3.13496E-06	0.000171619	0.000249024	0.000147616	4.54457E-09	6.4217E-08	1.3666E-08	8.24278E-08	0.08242777
3836803774525	383680	3774525	4.54722E-05	0.000139592	0.000164149	0.000161963	3.44278E-05	4.4773E-05	3.29554E-05	3.392E-06	3.97394E-05	3.392E-06	0.000187525	0.000272102	0.000161297	4.84987E-09	6.8721E-08	1.4715E-08	8.82864E-08	0.08828644
3836903774525	383690	3774525	4.94751E-05	0.00015188	0.000178598	0.00017622	3.74584E-05	4.87143E-05	3.58564E-05	3.69059E-06	4.32376E-05	3.69059E-06	0.000205813	0.000298639	0.000177027	5.20663E-09	7.3979E-08	1.5936E-08	9.51213E-08	0.09512128
3837003774525	383700	3774525	5.41892E-05	0.000166352	0.000195616	0.000193011	4.10276E-05	5.3356E-05	3.92729E-05	4.04224E-06	4.73574E-05	4.04224E-06	0.000227679	0.000330367	0.000195835	5.63394E-09	8.0245E-08	1.7383E-08	1.03261E-07	0.10326124
3837103774525	383710	3774525	5.94332E-05	0.00018245	0.000214546	0.000211689	4.49979E-05	5.85194E-05	4.30735E-05	4.43342E-06	5.19403E-05	4.43342E-06	0.000253008	0.00036712	0.000217621	6.09466E-09	8.7037E-08	1.8982E-08	1.12113E-07	0.11211317
3837203774525	383720	3774525	6.53631E-05	0.000200653	0.000235952	0.00023281	4.94875E-05	6.43581E-05	4.73711E-05	4.87576E-06	5.71226E-05	4.87576E-06	0.000282173	0.000409439	0.000242707	6.60979E-09	9.4647E-08	2.0786E-08	1.22042E-07	0.12204208
3837303774525	383730	3774525	7.19444E-05	0.000220857	0.00025971	0.000256252	5.44703E-05	7.08382E-05	5.21408E-05	5.36669E-06	6.28742E-05	5.36669E-06	0.000314626	0.000456529	0.000270621	7.18257E-09	1.031E-07	2.2789E-08	1.33075E-07	0.13307495
3837403774525	383740	3774525	7.94294E-05	0.000243834	0.000286729	0.000282911	6.01373E-05	7.82081E-05	5.75654E-05	5.92503E-06	6.94155E-05	5.92503E-06	0.000351549	0.000510105	0.00030238	7.83572E-09	1.1274E-07	2.507E-08	1.45645E-07	0.14564494
3837503774525	383750	3774525	8.74151E-05	0.000268349	0.000315557	0.000311355	6.61835E-05	8.6071E-05	6.3353E-05	6.52073E-06	7.63944E-05	6.52073E-06	0.000390936	0.000567256	0.000336258	8.53372E-09	1.2303E-07	2.7505E-08	1.59072E-07	0.1590717
3837603774525	383760	3774525	9.63644E-05	0.000295822	0.000347863	0.000343231	7.29591E-05	9.48827E-05	6.98389E-05	7.1883E-06	8.42154E-05	7.1883E-06	0.000435061	0.000631283	0.000374212	9.31767E-09	1.3459E-07	3.0236E-08	1.7414E-07	0.17414024
3837703774525	383770	3774525	0.000106647	0.000327389	0.000384983	0.000379857	8.07445E-05	0.000105008	7.72913E-05	7.95535E-06	9.3202E-05	7.95535E-06	0.000485752	0.000704837	0.000417813	1.02208E-08	1.4789E-07	3.3377E-08	1.91486E-07	0.19148578
3837803774525	383780	3774525	0.000118277	0.000363089	0.000426963	0.000421278	8.95493E-05	0.000116458	8.57195E-05	8.82284E-06	0.000103365	8.82284E-06	0.00054305	0.000787978	0.000467097	1.12444E-08	1.6296E-07	3.6931E-08	2.1113E-07	0.21113025
3837903774525	383790	3774525	0.000131819	0.00040466	0.000475847	0.000469511	9.98021E-05	0.000129792	9.55338E-05	9.833E-06	0.0001152	9.833E-06	0.000609741	0.000884747	0.00052446	1.24386E-08	1.8053E-07	4.1072E-08	2.34036E-07	0.23403593
3838003774525	383800	3774525	0.000147012	0.0004513	0.000530692	0.000523626	0.000111305	0.000144751	0.000106545	1.09663E-05	0.000128477	1.09663E-05	0.000684535	0.000993274	0.000588793	1.37804E-08	2.0026E-07	4.572E-08	2.5976E-07	0.25976012
3838103774525	383810	3774525	0.000164458	0.000504859	0.000593673	0.000585768	0.000124514	0.00016193	0.000119189	1.22678E-05	0.000143725	1.22678E-05	0.00077039	0.001117852	0.00066264	1.53237E-08	2.2295E-07	5.1061E-08	2.89332E-07	0.28933161
3838203774525	383820	3774525	0.000184761	0.000567185	0.000666963	0.000658082	0.000139886	0.00018192	0.000133903	1.37823E-05	0.000161468	1.37823E-05	0.000870269	0.001262779	0.00074855	1.71217E-08	2.4937E-07	5.7278E-08	3.23771E-07	0.32377137
3838303774525	383830	3774525	0.000207688	0.000637566	0.000749725	0.000739742	0.000157244	0.000204494	0.000150519	1.54925E-05	0.000181504	1.54925E-05	0.000983003	0.001426358	0.000845516	1.91538E-08	2.7923E-07	6.43E-08	3.62682E-07	0.36268165
3838403774525	383840	3774525	0.000233447	0.000716642	0.000842712	0.000831491	0.000176747	0.000229857	0.000169188	1.7414E-05	0.000204016	1.7414E-05	0.001109636	0.001610106	0.000954438	2.14388E-08	3.1279E-07	7.2191E-08	4.0642E-07	0.40642005
3838503774525	383850	3774525	0.000262596	0.000806123	0.000947935	0.000935313	0.000198816	0.000258558	0.000190313	1.95883E-05	0.000229489	1.95883E-05	0.001252892	0.001817973	0.001077658	2.40259E-08	3.5078E-07	8.1121E-08	4.5593E-07	0.45592992
3838603774525	383860	3774525	0.000296233	0.000909385	0.001069363	0.001055124	0.000224283	0.000291679	0.000214691	2.20975E-05	0.000258886	2.20975E-05	0.001418182	0.002057813	0.00121983	2.70132E-08	3.9464E-07	9.1428E-08	5.13085E-07	0.51308472
3838703774525	383870	3774525	0.000334215	0.001025983	0.001206472	0.001190407	0.00025304	0.000329076	0.000242218	2.49308E-05	0.00029208	2.49308E-05	0.00160478	0.002328571	0.00138033	3.03881E-08	4.4419E-07	1.0307E-07	5.7764E-07	0.57764041
3838803774525	383880	3774525	0.000379918	0.001166282	0.001371452	0.001353191	0.000287642	0.000374076	0.000275341	2.834E-05	0.00033202	2.834E-05	0.001829281	0.002654326	0.001573431	3.4451E-08	5.0382E-07	1.1707E-07	6.55345E-07	0.65534516
3838903774525	383890	3774525	0.00043412	0.001332673	0.001567114	0.001546247	0.000328679	0.000427445	0.000314623	3.23831E-05	0.000379389	3.23831E-05	0.002095508	0.003040628	0.001802422	3.92716E-08	5.7457E-07	1.3369E-07	7.47528E-07	0.7475282
3839003774525	383900	3774525	0.000498552	0.001530469	0.001799706	0.001775742	0.000377462	0.000490886	0.000361319	3.71895E-05	0.000435698	3.71895E-05	0.002411949	0.003499791	0.002074605	4.50041E-08	6.5869E-07	1.5344E-07	8.57137E-07	0.85713744
3839103774525	383910	3774525	0.000574356	0.001763174	0.002073348	0.002045741	0.000434855	0.000565525	0.000416257	4.2844E-05	0.000501945	4.2844E-05	0.002784207	0.004039944	0.002394797	5.17501E-08	7.5768E-07	1.7668E-07	9.86118E-07	0.98611756
3829703774535	382970	3774535	8.40129E-06	2.57905E-05	3.03275E-05	2.99237E-05	6.36076E-06	8.27211E-06	6.08872E-06	6.26694E-07	7.34211E-06	6.26694E-07	1.90993E-05	2.77135E-05	1.6428E-05	1.47139E-09	1.9149E-08	3.2102E-09	2.38307E-08	0.02383065
3829803774535	382980	3774535	8.64081E-06	2.65258E-05	3.11921E-05	3.07768E-05	6.5421E-06	8.50795E-06	6.26231E-06	6.4456E-07	7.55143E-06	6.4456E-07	1.97294E-05	2.86278E-05	1.697E-05	1.53569E-09	1.9941E-08	3.3247E-09	2.48012E-08	0.02480122
3829903774535	382990	3774535	8.90936E-06	2.73502E-05	3.21616E-05	3.17333E-05	6.74542E-06	8.77237E-06	6.45694E-06	6.64593E-07	7.78613E-06	6.64593E-07	2.04281E-05	2.96417E-05	1.7571E-05	1.60916E-09	2.0844E-08	3.4541E-09	2.59071E-08	0.02590707
3830003774535	383000	3774535	9.20331E-06	2.82526E-05	3.32227E-05	3.27803E-05	6.96798E-06	9.0618E-06	6.66998E-06	6.8652E-07	8.04302E-06	6.8652E-07	2.11736E-05	3.07234E-05	1.82122E-05	1.69108E-09	2.1848E-08	3.5968E-09	2.71363E-08	0.02713631
3830103774535	383010	3774535	9.50271E-06	2.91717E-05	3.43035E-05	3.38467E-05	7.19466E-06	9.3566E-06	6.88697E-06	7.08854E-07	8.30467E-06	7.08854E-07	2.19254E-05	3.18142E-05	1.88588E-05	1.77766E-09	2.2907E-08	3.7451E-09	2.84293E-08	0.02842927
3830203774535	383020	3774535	9.8257E-06	3.01632E-05	3.54694E-05	3.49972E-05	7.4392E-06	9.67462E-06	7.12105E-06	7.32947E-07	8.58694E-06	7.32947E-07	2.27146E-05	3.29593E-05	1.95376E-05	1.8731E-09	2.407E-08	3.9064E-09	2.98493E-08	0.02984929
3830303774535	383030	3774535	1.01324E-05	3.11046E-05	3.65764E-05	3.60894E-05	7.67137E-06	9.97656E-06	7.34329E-06	7.55822E-07	8.85494E-06	7.55822E-07	2.34757E-05	3.40637E-05	2.01923E-05	1.96884E-09	2.5231E-08	4.0641E-09	3.12636E-08	0.03126357
3830403774535	383040	3774535	1.03973E-05	3.19178E-05	3.75328E-05	3.7033E-05	7.87195E-06	1.02374E-05	7.53529E-06	7.75584E-07	9.08646E-06	7.75584E-07	2.41713E-05	3.5073E-05	2.07906E-05	2.05807E-09	2.6304E-08	4.2062E-09	3.25684E-08	0.03256844
3830503774535	383050	3774535	1.06676E-05	3.27478E-05	3.85087E-05	3.7996E-05	8.07665E-06	1.05036E-05	7.73123E-06	7.95752E-07	9.32274E-06	7.95752E-07	2.48981E-05	3.61276E-05	2.14157E-05	2.15279E-09	2.744E-08	4.3545E-09	3.3947E-08	0.03394695
3830603774535	383060	3774535	1.09525E-05	3.36223E-05	3.95371E-05	3.90107E-05	8.29234E-06	1.07841E-05	7.9377E-06	8.17003E-07	9.5717E-06	8.17003E-07	2.56716E-05	3.72501E-05	2.20811E-05	2.25503E-09	2.8663E-08	4.5134E-09	3.54309E-08	0.0354309
3830703774535	383070	3774535	1.12628E-05	3.45749E-05	4.06572E-05	4.01159E-05	8.52726E-06	1.10896E-05	8.16257E-06	8.40148E-07	9.84287E-06	8.40148E-07	2.64764E-05	3.84179E-05	2.27733E-05	2.36485E-09	2.9977E-08	4.6844E-09	3.70262E-08	0.0370262
3830803774535	383080	3774535	1.15985E-05	3.56054E-05	4.1869E-05	4.13115E-05	8.78142E-06	1.14202E-05	8.40586E-06	8.65189E-07	1.01362E-05	8.65189E-07	2.72781E-05	3.95811E-05	2.34629E-05	2.48236E-09	3.1386E-08	4.8666E-09	3.87348E-08	0.03873482
3830903774535	383090	3774535	1.18906E-05	3.65022E-05	4.29236E-05	4.23521E-05	9.0026E-06	1.17078E-05	8.61758E-06	8.86981E-07	1.03915E-05	8.86981E-07	2.80641E-05	4.07217E-05	2.4139E-05	2.60354E-09	3.2822E-08	5.0449E-09	4.04706E-08	0.04047056
3831003774535	383100	3774535	1.21483E-05	3.72932E-05	4.38537E-05	4.32698E-05	9.19768E-06	1.19615E-05	8.80432E-06	9.06202E-07	1.06167E-05	9.06202E-07	2.88689E-05	4.18894E-05	2.48312E-05	2.72971E-09	3.4294E-08	5.219E-09	4.22427E-08	0.04224269
3831103774535	383110	3774535	1.23842E-05	3.80173E-05	4.47053E-05	4.411E-05	9.37628E-06	1.21938E-05	8.97528E-06	9.23798E-07	1.08229E-05	9.23798E-07	2.96394E-05	4.30074E-05	2.54939E-05	2.84171E-09	3.5603E-08	5.3757E-09	4.38208E-08	0.04382084
3831203774535	383120	3774535	1.26001E-05	3.86802E-05	4.54847E-05	4.48791E-05	9.53976E-06	1.24064E-05	9.13177E-06	9.39905E-07	1.10116E-05	9.39905E-07	3.04067E-05	4.41208E-05	2.61539E-05	2.95155E-09	3.6883E-08	5.5263E-09	4.53603E-08	0.0453603
3831303774535	383130	3774535	1.28124E-05	3.93319E-05	4.62511E-05	4.56353E-05	9.7005E-06	1.26154E-05	9.28563E-06	9.55742E-07	1.11971E-05	9.55742E-07	3.11896E-05	4.52569E-05	2.68273E-05	3.06152E-09	3.8161E-08	5.6763E-09	4.68991E-08	0.04689907
3831403774535	383140	3774535	1.3012E-05	3.99446E-05	4.69716E-05	4.63462E-05	9.85162E-06	1.28119E-05	9.43029E-06	9.70631E-07	1.13716E-05	9.70631E-07	3.19414E-05	4.63476E-05	2.74739E-05	3.16152E-09	3.9327E-08	5.8148E-09	4.8303E-08	0.04830299
3831503774535	383150	3774535	1.32171E-05	4.05741E-05	4.77118E-05	4.70765E-05	1.00069E-05	1.30138E-05	9.57889E-06	9.85926E-07	1.15507E-05	9.85926E-07	3.27212E-05	4.74792E-05	2.81447E-05	3.25953E-09	4.0472E-08	5.9534E-09	4.96846E-08	0.0496846
3831603774535	383160	3774535	1.34239E-05	4.12091E-05	4.84585E-05	4.78133E-05	1.01635E-05	1.32175E-05	9.72881E-06	1.00136E-06	1.17315E-05	1.00136E-06	3.35166E-05	4.86333E-05	2.88289E-05	3.35004E-09	4.1536E-08	6.0872E-09	5.09734E-08	0.05097336
3831703774535	383170	3774535	1.36344E-05	4.18553E-05	4.92184E-05	4.8563E-05	1.03228E-05	1.34248E-05	9.88136E-06	1.01706E-06	1.19155E-05	1.01706E-06	3.43214E-05	4.98011E-05	2.95211E-05	3.4344E-09	4.2533E-08	6.2171E-09	5.21849E-08	0.05218488
3831903774535	383190	3774535	1.40481E-05	4.31253E-05	5.07118E-05	5.00366E-05	1.06361E-05	1.38321E-05	1.01812E-05	1.04792E-06	1.2277E-05	1.04792E-06	3.59153E-05	5.21139E-05	3.08921E-05	3.57829E-09	4.4255E-08	6.4574E-09	5.42911E-08	0.05429108
3832003774535	383200	3774535	1.42441E-05	4.37269E-05	5.14192E-05	5.07346E-05	1.07844E-05	1.40251E-05	1.03232E-05	1.06254E-06	1.24483E-05	1.06254E-06	3.66733E-05	5.32138E-05	3.15441E-05	3.63311E-09	4.4927E-08	6.5618E-09	5.51217E-08	0.05512172
3832103774535	383210	3774535	1.44491E-05	4.43563E-05	5.21594E-05	5.14649E-05	1.09397E-05	1.4227E-05	1.04718E-05	1.07783E-06	1.26275E-05	1.07783E-06	3.74719E-05	5.43725E-05	3.22309E-05	3.67345E-09	4.5442E-08	6.6577E-09	5.5773E-08	0.05577299
3832203774535	383220	3774535	1.46632E-05	4.50136E-05	5.29323E-05	5.22275E-05	1.11018E-05	1.44378E-05	1.0627E-05	1.0938E-06	1.28146E-05	1.0938E-06	3.83141E-05	5.55945E-05	3.29553E-05	3.70349E-09	4.5847E-08	6.7481E-09	5.62985E-08	0.05629848
3832303774535	383230	3774535	1.4881E-05	4.56821E-05	5.37184E-05	5.30031E-05	1.12666E-05	1.46522E-05	1.07848E-05	1.11005E-06	1.30049E-05	1.11005E-06	3.91812E-05	5.68528E-05	3.37012E-05	3.72287E-09	4.6137E-08	6.8312E-09	5.66909E-08	0.05669087
3832403774535	383240	3774535	1.5106E-05	4.63728E-05	5.45306E-05	5.38045E-05	1.1437E-05	1.48737E-05	1.09479E-05	1.12683E-06	1.32015E-05	1.12683E-06	4.00827E-05	5.81609E-05	3.44766E-05	3.73089E-09	4.6305E-08	6.9072E-09	5.69431E-08	0.05694308
3832503774535	383250	3774535	1.53346E-05	4.70746E-05	5.53559E-05	5.46188E-05	1.16101E-05	1.50988E-05	1.11136E-05	1.14388E-06	1.34013E-05	1.14388E-06	4.10185E-05	5.95187E-05	3.52815E-05	3.72591E-09	4.6332E-08	6.9726E-09	5.70304E-08	0.05703036
3832603774535	383260	3774535	1.55778E-05	4.7821E-05	5.62336E-05	5.54849E-05	1.17942E-05	1.53382E-05	1.12898E-05	1.16202E-06	1.36138E-05	1.16202E-06	4.20104E-05	6.0958E-05	3.61347E-05	3.71733E-09	4.6324E-08	7.0381E-09	5.70793E-08	0.05707935
3832703774535	383270	3774535	1.58409E-05	4.86287E-05	5.71834E-05	5.6422E-05	1.19934E-05	1.55973E-05	1.14805E-05	1.18165E-06	1.38438E-05	1.18165E-06	4.3099E-05	6.25376E-05	3.7071E-05	3.71092E-09	4.6347E-08	7.1101E-09	5.71679E-08	0.05716789
3832803774535	383280	3774535	1.61112E-05	4.94587E-05	5.81594E-05	5.7385E-05	1.21981E-05	1.58635E-05	1.16764E-05	1.20182E-06	1.408E-05	1.20182E-06	4.42282E-05	6.41761E-05	3.80423E-05	3.69863E-09	4.6308E-08	7.1772E-09	5.7184E-08	0.05718399
3832903774535	383290	3774535	1.63689E-05	5.02497E-05	5.90895E-05	5.83027E-05	1.23932E-05	1.61172E-05	1.18631E-05	1.22104E-06	1.43052E-05	1.22104E-06	4.532E-05	6.57603E-05	3.89813E-05	3.67052E-09	4.6091E-08	7.224E-09	5.69859E-08	0.05698593
3833003774535	383300	3774535	1.66284E-05	5.10463E-05	6.00262E-05	5.9227E-05	1.25896E-05	1.63727E-05	1.20512E-05	1.24039E-06	1.4532E-05	1.24039E-06	4.64273E-05	6.7367E-05	3.99338E-05	3.63805E-09	4.5827E-08	7.2641E-09	5.67292E-08	0.05672922
3833103774535	383310	3774535	1.68788E-05	5.1815E-05	6.09301E-05	6.01188E-05	1.27792E-05	1.66193E-05	1.22327E-05	1.25907E-06	1.47508E-05	1.25907E-06	4.75159E-05	6.89467E-05	4.08702E-05	3.60016E-09	4.5501E-08	7.2932E-09	5.63943E-08	0.05639425
3833203774535	383320	3774535	1.70566E-05	5.23608E-05	6.15721E-05	6.07522E-05	1.29138E-05	1.67944E-05	1.23616E-05	1.27234E-06	1.49062E-05	1.27234E-06	4.84174E-05	7.02547E-05	4.16456E-05	3.54069E-09	4.4912E-08	7.2808E-09	5.57334E-08	0.0557334
3833303774535	383330	3774535	1.72308E-05	5.28956E-05	6.22009E-05	6.13727E-05	1.30457E-05	1.69659E-05	1.24878E-05	1.28533E-06	1.50585E-05	1.28533E-06	4.93033E-05	7.15401E-05	4.24075E-05	3.47518E-09	4.4257E-08	7.2559E-09	5.4988E-08	0.05498804
3833403774535	383340	3774535	1.73433E-05	5.3241E-05	6.2607E-05	6.17734E-05	1.31309E-05	1.70766E-05	1.25693E-05	1.29372E-06	1.51568E-05	1.29372E-06	5.0133E-05	7.27441E-05	4.31212E-05	3.40037E-09	4.3475E-08	7.2069E-09	5.40827E-08	0.05408268
3833503774535	383350	3774535	1.7454E-05	5.35807E-05	6.30066E-05	6.21676E-05	1.32147E-05	1.71856E-05	1.26496E-05	1.30198E-06	1.52535E-05	1.30198E-06	5.10438E-05	7.40657E-05	4.39047E-05	3.3341E-09	4.2779E-08	7.167E-09	5.32803E-08	0.05328026
3833603774535	383360	3774535	1.75556E-05	5.38927E-05	6.33734E-05	6.25295E-05	1.32916E-05	1.72857E-05	1.27232E-05	1.30956E-06	1.53423E-05	1.30956E-06	5.19578E-05	7.53919E-05	4.46908E-05	3.27485E-09	4.2159E-08	7.1305E-09	5.2564E-08	0.05256405
3833703774535	383370	3774535	1.765E-05	5.41823E-05	6.3714E-05	6.28656E-05	1.33631E-05	1.73786E-05	1.27916E-05	1.3166E-06	1.54248E-05	1.3166E-06	5.28468E-05	7.66818E-05	4.54554E-05	3.21649E-09	4.1549E-08	7.0914E-09	5.18567E-08	0.05185672
3833803774535	383380	3774535	1.7777E-05	5.45723E-05	6.41725E-05	6.3318E-05	1.34593E-05	1.75036E-05	1.28836E-05	1.32607E-06	1.55358E-05	1.32607E-06	5.37638E-05	7.80125E-05	4.62442E-05	3.16446E-09	4.1019E-08	7.0649E-09	5.12486E-08	0.05124859
3833903774535	383390	3774535	1.79058E-05	5.49677E-05	6.46376E-05	6.37769E-05	1.35568E-05	1.76305E-05	1.2977E-05	1.33568E-06	1.56484E-05	1.33568E-06	5.46996E-05	7.93703E-05	4.70491E-05	3.11465E-09	4.0514E-08	7.04E-09	5.06686E-08	0.05066858
3834003774535	383400	3774535	1.80365E-05	5.53688E-05	6.51092E-05	6.42422E-05	1.36557E-05	1.77591E-05	1.30717E-05	1.34543E-06	1.57625E-05	1.34543E-06	5.56604E-05	8.07644E-05	4.78755E-05	3.0674E-09	4.0037E-08	7.018E-09	5.0122E-08	0.050122
3834103774535	383410	3774535	1.81744E-05	5.57922E-05	6.5607E-05	6.47334E-05	1.37601E-05	1.78949E-05	1.31716E-05	1.35572E-06	1.58831E-05	1.35572E-06	5.6671E-05	8.22309E-05	4.87448E-05	3.02355E-09	3.9598E-08	7.0012E-09	4.96231E-08	0.04962309

			EGIODemolition	EGIOSite Grubbing / Prep	EGIOMass Grading / Excavation	EGIOMass Grading / Excavation	EGIODrainage / Utilities Trenching	EGIODrainage / Utilities Trenching	EGIOFoundations / Concrete Pads	EGIOFoundations / Concrete Pads	EGIOBuilding / Structure Construction	EGIOBuilding / Structure Construction	EGIOAsphalt Paving	EGIOArchitectural Coating	EGIOLandscaping or Other Finishing	EGIOWaterside Construction (Piles)	HIWaterside Construction (Landscaping)	HIWaterside Construction (Landscaping)	KMDemolition	KMSite Grubbing / Prep
Unique Identifier	X (UTM)	Y (UTM)	2025	2025	2025	2026	2026	2027	2026	2027	2026	2027	2027	2027	2027	2027	2025	2026	2025	2025
3834203774535	383420	3774535	0.000192404	7.5463E-05	2.49912E-05	2.44763E-05	5.68351E-05	5.67474E-05	7.46739E-05	7.46257E-05	7.99851E-05	7.80679E-05	3.11251E-06	3.11251E-06	8.42929E-05	3.11251E-06	1.77183E-05	1.71633E-05	2.2909E-05	9.94269E-05
3834303774535	383430	3774535	0.000188622	7.398E-05	2.45E-05	2.39952E-05	5.57181E-05	5.56321E-05	7.32063E-05	7.3159E-05	7.84131E-05	7.65335E-05	3.05134E-06	3.05134E-06	8.26362E-05	3.05134E-06	1.77954E-05	1.72381E-05	2.3167E-05	0.000100547
3834403774535	383440	3774535	0.000184607	7.2406E-05	2.39785E-05	2.34845E-05	5.45321E-05	5.44479E-05	7.1648E-05	7.16018E-05	7.6744E-05	7.49045E-05	2.98639E-06	2.98639E-06	8.08772E-05	2.98639E-06	1.78349E-05	1.72763E-05	2.33752E-05	0.00010145
3834503774535	383450	3774535	0.00018026	7.07E-05	2.34138E-05	2.29314E-05	5.32479E-05	5.31658E-05	6.99608E-05	6.99157E-05	7.49368E-05	7.31406E-05	2.91606E-06	2.91606E-06	7.89727E-05	2.91606E-06	1.78206E-05	1.72624E-05	2.35155E-05	0.000102059
3834603774535	383460	3774535	0.00017629	6.9143E-05	2.28982E-05	2.24264E-05	5.20752E-05	5.19948E-05	6.842E-05	6.83758E-05	7.32863E-05	7.15297E-05	2.85184E-06	2.85184E-06	7.72334E-05	2.85184E-06	1.78277E-05	1.72693E-05	2.36785E-05	0.000102766
3834703774535	383470	3774535	0.00017364	6.8104E-05	2.2554E-05	2.20893E-05	5.12925E-05	5.12133E-05	6.73916E-05	6.73481E-05	7.21848E-05	7.04546E-05	2.80897E-06	2.80897E-06	7.60725E-05	2.80897E-06	1.79677E-05	1.74049E-05	2.40089E-05	0.0001042
3834803774535	383480	3774535	0.000171386	6.722E-05	2.22612E-05	2.18025E-05	5.06265E-05	5.05484E-05	6.65166E-05	6.64737E-05	7.12476E-05	6.95398E-05	2.7725E-06	2.7725E-06	7.50848E-05	2.7725E-06	1.81417E-05	1.75734E-05	2.43868E-05	0.000105841
3834903774535	383490	3774535	0.000169347	6.642E-05	2.19963E-05	2.15431E-05	5.00242E-05	4.9947E-05	6.57253E-05	6.56829E-05	7.04E-05	6.87125E-05	2.73952E-06	2.73952E-06	7.41916E-05	2.73952E-06	1.833E-05	1.77559E-05	2.47874E-05	0.000107579
3835003774535	383500	3774535	0.00016755	6.5716E-05	2.1763E-05	2.13146E-05	4.94936E-05	4.94172E-05	6.50281E-05	6.49861E-05	6.96532E-05	6.79837E-05	2.71046E-06	2.71046E-06	7.34046E-05	2.71046E-06	1.85399E-05	1.79592E-05	2.52174E-05	0.000109445
3835103774535	383510	3774535	0.000165997	6.5106E-05	2.15612E-05	2.11169E-05	4.90346E-05	4.89589E-05	6.4425E-05	6.43834E-05	6.90072E-05	6.73532E-05	2.68532E-06	2.68532E-06	7.27238E-05	2.68532E-06	1.87695E-05	1.81816E-05	2.5679E-05	0.000111449
3835203774535	383520	3774535	0.00016464	6.4574E-05	2.1385E-05	2.09444E-05	4.86339E-05	4.85589E-05	6.38986E-05	6.38574E-05	6.84434E-05	6.68029E-05	2.66338E-06	2.66338E-06	7.21296E-05	2.66338E-06	1.90153E-05	1.84197E-05	2.61633E-05	0.000113551
3835303774535	383530	3774535	0.000163526	6.4137E-05	2.12403E-05	2.08027E-05	4.83049E-05	4.82304E-05	6.34664E-05	6.34254E-05	6.79804E-05	6.63509E-05	2.64536E-06	2.64536E-06	7.16417E-05	2.64536E-06	1.92844E-05	1.86804E-05	2.66861E-05	0.00011582
3835403774535	383540	3774535	0.0001627	6.3813E-05	2.1133E-05	2.06976E-05	4.80608E-05	4.79867E-05	6.31456E-05	6.31049E-05	6.76369E-05	6.60157E-05	2.632E-06	2.632E-06	7.12796E-05	2.632E-06	1.95822E-05	1.89688E-05	2.72519E-05	0.000118275
3835503774535	383550	3774535	0.00016226	6.3641E-05	2.10758E-05	2.06416E-05	4.79308E-05	4.78569E-05	6.29748E-05	6.29342E-05	6.74539E-05	6.58371E-05	2.62488E-06	2.62488E-06	7.10868E-05	2.62488E-06	1.9923E-05	1.9299E-05	2.78855E-05	0.000121025
3835603774535	383560	3774535	0.00016208	6.357E-05	2.10525E-05	2.06187E-05	4.78778E-05	4.78039E-05	6.29051E-05	6.28645E-05	6.73792E-05	6.57642E-05	2.62197E-06	2.62197E-06	7.10081E-05	2.62197E-06	2.02961E-05	1.96604E-05	2.85667E-05	0.000123982
3835703774535	383570	3774535	0.000162898	6.3891E-05	2.11587E-05	2.07227E-05	4.81192E-05	4.8045E-05	6.32223E-05	6.31815E-05	6.7719E-05	6.60958E-05	2.63519E-06	2.63519E-06	7.13662E-05	2.63519E-06	2.08002E-05	2.01487E-05	2.94425E-05	0.000127783
3835803774535	383580	3774535	0.000164461	6.4504E-05	2.13617E-05	2.09215E-05	4.85809E-05	4.85059E-05	6.38289E-05	6.37877E-05	6.83687E-05	6.673E-05	2.66047E-06	2.66047E-06	7.20509E-05	2.66047E-06	2.14084E-05	2.07378E-05	3.04767E-05	0.000132271
3835903774535	383590	3774535	0.000166338	6.524E-05	2.16055E-05	2.11604E-05	4.91354E-05	4.90596E-05	6.45575E-05	6.45158E-05	6.91491E-05	6.74917E-05	2.69084E-06	2.69084E-06	7.28733E-05	2.69084E-06	2.20667E-05	2.13755E-05	3.15924E-05	0.000137113
3836003774535	383600	3774535	0.000169176	6.6353E-05	2.19742E-05	2.15214E-05	4.99738E-05	4.98967E-05	6.56591E-05	6.56167E-05	7.03291E-05	6.86433E-05	2.73676E-06	2.73676E-06	7.41168E-05	2.73676E-06	2.28722E-05	2.21558E-05	3.29367E-05	0.000142948
3836103774535	383610	3774535	0.00017241	6.7621E-05	2.23942E-05	2.19328E-05	5.0929E-05	5.08504E-05	6.6914E-05	6.68708E-05	7.16733E-05	6.99553E-05	2.78907E-06	2.78907E-06	7.55334E-05	2.78907E-06	2.37476E-05	2.30038E-05	3.44009E-05	0.000149302
3836203774535	383620	3774535	0.000177224	6.951E-05	2.30195E-05	2.25452E-05	5.23511E-05	5.22703E-05	6.87825E-05	6.87381E-05	7.36747E-05	7.19087E-05	2.86695E-06	2.86695E-06	7.76426E-05	2.86695E-06	2.48849E-05	2.41055E-05	3.62725E-05	0.000157425
3836303774535	383630	3774535	0.000184149	7.2226E-05	2.3919E-05	2.34262E-05	5.43968E-05	5.43128E-05	7.14702E-05	7.14241E-05	7.65536E-05	7.47186E-05	2.97898E-06	2.97898E-06	8.06766E-05	2.97898E-06	2.639E-05	2.55634E-05	3.87256E-05	0.000168072
3836403774535	383640	3774535	0.000192179	7.5375E-05	2.4962E-05	2.44477E-05	5.67688E-05	5.66812E-05	7.45867E-05	7.45386E-05	7.98917E-05	7.79768E-05	3.10888E-06	3.10888E-06	8.41945E-05	3.10888E-06	2.81086E-05	2.72281E-05	4.1525E-05	0.000180222
3836503774535	383650	3774535	0.000199131	7.8102E-05	2.5865E-05	2.53321E-05	5.88224E-05	5.87316E-05	7.72849E-05	7.7235E-05	8.27818E-05	8.07976E-05	3.22134E-06	3.22134E-06	8.72402E-05	3.22134E-06	2.96657E-05	2.87365E-05	4.41027E-05	0.000191409
3836603774535	383660	3774535	0.000206757	8.1093E-05	2.68555E-05	2.63022E-05	6.1075E-05	6.09807E-05	8.02445E-05	8.01928E-05	8.59519E-05	8.38917E-05	3.3447E-06	3.3447E-06	9.05811E-05	3.3447E-06	3.13519E-05	3.03699E-05	4.69112E-05	0.000203598
3836703774535	383670	3774535	0.00021564	8.4577E-05	2.80093E-05	2.74322E-05	6.3699E-05	6.36008E-05	8.36922E-05	8.36382E-05	8.96448E-05	8.74961E-05	3.4884E-06	3.4884E-06	9.44729E-05	3.4884E-06	3.32696E-05	3.22275E-05	5.01066E-05	0.000217466
3836803774535	383680	3774535	0.000226463	8.8822E-05	2.94152E-05	2.88091E-05	6.68962E-05	6.6793E-05	8.78929E-05	8.78361E-05	9.41442E-05	9.18876E-05	3.66349E-06	3.66349E-06	9.92146E-05	3.66349E-06	3.55353E-05	3.44223E-05	5.38814E-05	0.000233849
3836903774535	383690	3774535	0.000239155	9.38E-05	3.10637E-05	3.04236E-05	7.06452E-05	7.05362E-05	9.28186E-05	9.27587E-05	9.94203E-05	9.70372E-05	3.8688E-06	3.8688E-06	0.000104775	3.8688E-06	3.81382E-05	3.69437E-05	5.81948E-05	0.00025257
3837003774535	383700	3774535	0.000254038	9.9637E-05	3.29968E-05	3.2317E-05	7.50417E-05	7.49259E-05	9.85949E-05	9.85313E-05	0.000105607	0.000103076	4.10957E-06	4.10957E-06	0.000111295	4.10957E-06	4.11645E-05	3.98752E-05	6.31736E-05	0.000274178
3837103774535	383710	3774535	0.000270026	0.00010591	3.50735E-05	3.43509E-05	7.97644E-05	7.96413E-05	0.0001048	0.000104732	0.000112254	0.000109563	4.36821E-06	4.36821E-06	0.0001183	4.36821E-06	4.45012E-05	4.31073E-05	6.88109E-05	0.000298644
3837203774535	383720	3774535	0.000288511	0.00011316	3.74745E-05	3.67024E-05	8.52248E-05	8.50933E-05	0.000111974	0.000111902	0.000119938	0.000117064	4.66724E-06	4.66724E-06	0.000126398	4.66724E-06	4.82863E-05	4.67739E-05	7.52697E-05	0.000326676
3837303774535	383730	3774535	0.000308415	0.00012096	4.00598E-05	3.92345E-05	9.11044E-05	9.09638E-05	0.000119699	0.000119622	0.000128213	0.00012514	4.98923E-06	4.98923E-06	0.000135118	4.98923E-06	5.23369E-05	5.06976E-05	8.21947E-05	0.000356731
3837403774535	383740	3774535	0.000330996	0.00012982	4.29928E-05	4.2107E-05	9.77746E-05	9.76238E-05	0.000128463	0.00012838	0.0001376	0.000134302	5.35451E-06	5.35451E-06	0.000145011	5.35451E-06	5.68988E-05	5.51166E-05	8.99887E-05	0.000390557
3837503774535	383750	3774535	0.000354942	0.00013921	4.61032E-05	4.51533E-05	0.000104848	0.000104686	0.000137757	0.000137668	0.000147555	0.000144018	5.74189E-06	5.74189E-06	0.000155502	5.74189E-06	6.17172E-05	5.97841E-05	9.82217E-05	0.000426289
3837603774535	383760	3774535	0.000381475	0.00014962	4.95495E-05	4.85286E-05	0.000112686	0.000112512	0.000148054	0.000147959	0.000158585	0.000154784	6.17111E-06	6.17111E-06	0.000167126	6.17111E-06	6.70307E-05	6.49312E-05	0.00010729	0.000465645
3837703774535	383770	3774535	0.000411906	0.00016156	5.35022E-05	5.23998E-05	0.000121675	0.000121487	0.000159865	0.000159762	0.000171235	0.000167131	6.66339E-06	6.66339E-06	0.000180458	6.66339E-06	7.30869E-05	7.07977E-05	0.000117614	0.000510453
3837803774535	383780	3774535	0.000444699	0.00017442	5.77617E-05	5.65716E-05	0.000131362	0.000131159	0.000172593	0.000172481	0.000184868	0.000180437	7.19389E-06	7.19389E-06	0.000194825	7.19389E-06	7.9588E-05	7.70951E-05	0.000128694	0.000558541
3837903774535	383790	3774535	0.000482163	0.00018911	6.26278E-05	6.13375E-05	0.000142429	0.000142209	0.000187133	0.000187012	0.000200442	0.000195638	7.79994E-06	7.79994E-06	0.000211238	7.79994E-06	8.69824E-05	8.4258E-05	0.000141286	0.00061319
3838003774535	383800	3774535	0.000524576	0.00020575	6.81368E-05	6.6733E-05	0.000154957	0.000154718	0.000203594	0.000203462	0.000218074	0.000212847	8.48606E-06	8.48606E-06	0.000229819	8.48606E-06	9.53187E-05	9.23331E-05	0.000155471	0.000674753
3838103774535	383810	3774535	0.000572531	0.00022455	7.43657E-05	7.28335E-05	0.000169123	0.000168862	0.000222205	0.000222062	0.00023801	0.000232305	9.26182E-06	9.26182E-06	0.000250828	9.26182E-06	0.000104715	0.000101435	0.00017145	0.000744105
3838203774535	383820	3774535	0.000627133	0.00024597	8.14578E-05	7.97795E-05	0.000185252	0.000184966	0.000243397	0.00024324	0.000260709	0.000254459	1.01451E-05	1.01451E-05	0.00027475	1.01451E-05	0.000115382	0.000111768	0.000189577	0.000822779
3838303774535	383830	3774535	0.000687321	0.00026958	8.92757E-05	8.74363E-05	0.000203031	0.000202718	0.000266757	0.000266585	0.00028573	0.000278881	1.11188E-05	1.11188E-05	0.000301119	1.11188E-05	0.000127114	0.000123132	0.000209506	0.00090927
3838403774535	383840	3774535	0.000753052	0.00029536	9.78133E-05	9.5798E-05	0.000222448	0.000222105	0.000292267	0.000292079	0.000313055	0.000305551	1.21821E-05	1.21821E-05	0.000329915	1.21821E-05	0.000139902	0.00013552	0.00023122	0.001003511
3838503774535	383850	3774535	0.000826031	0.00032398	0.000107293	0.000105082	0.000244005	0.000243629	0.000320591	0.000320384	0.000343393	0.000335162	1.33627E-05	1.33627E-05	0.000361888	1.33627E-05	0.000154076	0.00014925	0.00025527	0.001107888
3838603774535	383860	3774535	0.000910929	0.00035728	0.00011832	0.000115882	0.000269084	0.000268669	0.000353541	0.000353313	0.000378687	0.00036961	1.47361E-05	1.47361E-05	0.000399082	1.47361E-05	0.000170531	0.00016519	0.00028318	0.001229021
3838703774535	383870	3774535	0.001005401	0.00039433	0.000130591	0.0001279	0.000296991	0.000296532	0.000390207	0.000389955	0.00041796	0.000407942	1.62643E-05	1.62643E-05	0.000440471	1.62643E-05	0.000188817	0.000182902	0.000314184	0.001363581
3838803774535	383880	3774535	0.001119006	0.00043889	0.000145347	0.000142352	0.000330549	0.000330039	0.000434298	0.000434018	0.000465187	0.000454037	1.81021E-05	1.81021E-05	0.000490241	1.81021E-05	0.000210772	0.00020417	0.000351396	0.001525082
3838903774535	383890	3774535	0.001251715	0.00049094	0.000162584	0.000159235	0.000369751	0.00036918	0.000485804	0.00048549	0.000520357	0.000507884	2.0249E-05	2.0249E-05	0.000548382	2.0249E-05	0.000236391	0.000228986	0.000394808	0.001713495
3839003774535	383900	3774535	0.001404948	0.00055104	0.000182488	0.000178728	0.000415015	0.000414374	0.000545275	0.000544923	0.000584058	0.000570058	2.27278E-05	2.27278E-05	0.000615514	2.27278E-05	0.000265949	0.000257619	0.000444888	0.001930844
3839103774535	383910	3774535	0.001580133	0.00061975	0.000205242	0.000201014	0.000466764	0.000466043	0.000613266	0.000612871	0.000656885	0.00064114	2.55618E-05	2.55618E-05	0.000692263	2.55618E-05	0.000299719	0.000290331	0.0005021	0.002179151
3829703774545	382970	3774545	9.29728E-05	3.6465E-05	1.20762E-05	1.18274E-05	2.74637E-05	2.74213E-05	3.60837E-05	3.60604E-05	3.86502E-05	3.77237E-05	1.50402E-06	1.50402E-06	4.07318E-05	1.50402E-06	9.90231E-06	9.59215E-06	1.06409E-05	4.61825E-05
3829803774545	382980	3774545	9.79488E-05	3.8417E-05	1.27225E-05	1.24604E-05	2.89336E-05	2.8889E-05	3.8015E-05	3.79904E-05	4.07188E-05	3.97428E-05	1.58452E-06	1.58452E-06	4.29118E-05	1.58452E-06	1.02144E-05	9.89451E-06	1.09646E-05	4.7587E-05
3829903774545	382990	3774545	0.00010385	4.0731E-05	1.3489E-05	1.32111E-05	3.06768E-05	3.06295E-05	4.03053E-05	4.02793E-05	4.3172E-05	4.21372E-05	1.67998E-06	1.67998E-06	4.54971E-05	1.67998E-06	1.0584E-05	1.02525E-05	1.13448E-05	4.92371E-05
3830003774545	383000	3774545	0.000110497	4.3338E-05	1.43523E-05	1.40566E-05	3.26402E-05	3.25898E-05	4.28849E-05	4.28573E-05	4.59351E-05	4.48341E-05	1.7875E-06	1.7875E-06	4.84091E-05	1.7875E-06	1.09912E-05	1.06469E-05	1.17634E-05	5.10541E-05
3830103774545	383010	3774545	0.000116919	4.5857E-05	1.51865E-05	1.48736E-05	3.45373E-05	3.4484E-05	4.53774E-05	4.53482E-05	4.86049E-05	4.74399E-05	1.89139E-06	1.89139E-06	5.12227E-05	1.89139E-06	1.13536E-05	1.0998E-05	1.21368E-05	5.26747E-05
3830203774545	383020	3774545	0.00012397	4.8623E-05	1.61023E-05	1.57706E-05	3.662E-05	3.65635E-05	4.8114E-05	4.80829E-05	5.15361E-05	5.03008E-05	2.00545E-06	2.00545E-06	5.43117E-05	2.00545E-06	1.1741E-05	1.13733E-05	1.25351E-05	5.44034E-05
3830303774545	383030	3774545	0.000131021	5.1388E-05	1.70182E-05	1.66675E-05	3.87028E-05	3.86431E-05	5.08505E-05	5.08177E-05	5.44672E-05	5.31617E-05	2.11952E-06	2.11952E-06	5.74007E-05	2.11952E-06	1.2098E-05	1.17191E-05	1.29063E-05	5.60142E-05
3830403774545	383040	3774545	0.000137622	5.3977E-05	1.78757E-05	1.75074E-05	4.0653E-05	4.05903E-05	5.34127E-05	5.33782E-05	5.72117E-05	5.58403E-05	2.22631E-06	2.22631E-06	6.0293E-05	2.22631E-06	1.23958E-05	1.20076E-05	1.32186E-05	5.73696E-05
3830503774545	383050	3774545	0.000144601	5.6715E-05	1.87822E-05	1.83952E-05	4.27145E-05	4.26486E-05	5.61213E-05	5.60851E-05	6.0113E-05	5.86721E-05	2.33921E-06	2.33921E-06	6.33505E-05	2.33921E-06	1.26954E-05	1.22978E-05	1.35354E-05	5.87447E-05
3830603774545	383060	3774545	0.000152299	5.9734E-05	1.9782E-05	1.93744E-05	4.49884E-05	4.4919E-05	5.91088E-05	5.90707E-05	6.3313E-05	6.17954E-05	2.46374E-06	2.46374E-06	6.67228E-05	2.46374E-06	1.30219E-05	1.2614E-05	1.38817E-05	6.02474E-05
3830703774545	383070	3774545	0.000160634	6.3003E-05	2.08647E-05	2.04348E-05	4.74506E-05	4.73774E-05	6.23439E-05	6.23036E-05	6.67781E-05	6.51774E-05	2.59858E-06	2.59858E-06	7.03746E-05	2.59858E-06	1.33825E-05	1.29633E-05	1.42754E-05	6.19564E-05
3830803774545	383080	3774545	0.000169509	6.6484E-05	2.20173E-05	2.15637E-05	5.0072E-05	4.99947E-05	6.5788E-05	6.57456E-05	7.04672E-05	6.87781E-05	2.74213E-06	2.74213E-06	7.42624E-05	2.74213E-06	1.37412E-05	1.33108E-05	1.4676E-05	6.36949E-05
3830903774545	383090	3774545	0.000178805	7.013E-05	2.32248E-05	2.27463E-05	5.28181E-05	5.27366E-05	6.93961E-05	6.93513E-05	7.43319E-05	7.25502E-05	2.89252E-06	2.89252E-06	7.83352E-05	2.89252E-06	1.41126E-05	1.36705E-05	1.50494E-05	6.53155E-05
3831003774545	383100	3774545	0.000188631	7.3984E-05	2.45012E-05	2.39964E-05	5.57207E-05	5.56348E-05	7.32098E-05	7.31625E-05	7.84168E-05	7.65372E-05	3.05148E-06	3.05148E-06	8.26402E-05	3.05148E-06	1.44391E-05	1.39868E-05	1.53527E-05	6.66316E-05
3831103774545	383110	3774545	0.000197335	7.7397E-05	2.56317E-05	2.51036E-05	5.82917E-05	5.82018E-05	7.65877E-05	7.65383E-05	8.2035E-05	8.00687E-05	3.19228E-06	3.19228E-06	8.64532E-05	3.19228E-06	1.47153E-05	1.42544E-05	1.56423E-05	6.78888E-05
3831203774545	383120	3774545	0.000205895	8.0755E-05	2.67435E-05	2.61925E-05	6.08203E-05	6.07264E-05	7.99099E-05	7.98583E-05	8.55935E-05	8.35418E-05	3.33075E-06	3.33075E-06	9.02033E-05	3.33075E-06	1.49449E-05	1.44768E-05	1.59048E-05	6.90282E-05
3831303774545	383130	3774545	0.000214392	8.4087E-05	2.78472E-05	2.72734E-05	6.33302E-05	6.32325E-05	8.32077E-05	8.3154E-05	8.91258E-05	8.69895E-05	3.46821E-06	3.46821E-06	9.39259E-05	3.46821E-06	1.51512E-05	1.46767E-05	1.61628E-05	7.01479E-05
3831403774545	383140	3774545	0.000221972	8.7061E-05	2.88318E-05	2.82378E-05	6.55696E-05	6.54684E-05	8.61498E-05	8.60943E-05	9.22772E-05	9.00654E-05	3.59084E-06	3.59084E-06	9.72471E-05	3.59084E-06	1.53253E-05	1.48452E-05	1.6405E-05	7.11988E-05
3831503774545	383150	3774545	0.000229311	8.9939E-05	2.9785E-05	2.91713E-05	6.77373E-05	6.76328E-05	8.89979E-05	8.89405E-05	9.53279E-05	9.30429E-05	3.70955E-06	3.70955E-06	0.000100462	3.70955E-06	1.54957E-05	1.50103E-05	1.66517E-05	7.22694E-05
3831603774545	383160	3774545	0.000235975	9.2553E-05	3.06507E-05	3.00192E-05	6.9706E-05	6.95984E-05	9.15845E-05	9.15254E-05	9.80985E-05	9.57471E-05	3.81737E-06	3.81737E-06	0.000103382	3.81737E-06	1.56625E-05	1.51719E-05	1.69029E-05	7.33596E-05
3831703774545	383170	3774545	0.00024202	9.4924E-05	3.14358E-05	3.07881E-05	7.14916E-05	7.13813E-05	9.39306E-05	9.387E-05	0.000100611	9.81998E-05	3.91516E-06	3.91516E-06	0.00010603	3.91516E-06	1.58222E-05	1.53266E-05	1.71563E-05	7.44597E-05
3831903774545	383190	3774545	0.000251963	9.8824E-05	3.27273E-05	3.2053E-05	7.44288E-05	7.43139E-05	9.77896E-05	9.77265E-05	0.000104745	0.000102234	4.076E-06	4.076E-06	0.000110386	4.076E-06	1.61128E-05	1.56081E-05	1.76587E-05	7.66401E-05
3832003774545	383200	3774545	0.000255583	0.00010024	3.31975E-05	3.25135E-05	7.5498E-05	7.53815E-05	9.91945E-05	9.91305E-05	0.00010625	0.000103703	4.13456E-06	4.13456E-06	0.000111972	4.13456E-06	1.62383E-05	1.57297E-05	1.79009E-05	7.76911E-05
3832103774545	383210	3774545	0.000257918	0.00010116	3.35008E-05	3.28106E-05	7.61879E-05	7.60703E-05	0.000100101	0.000100036	0.000107221	0.000104651	4.17234E-06	4.17234E-06	0.000112995	4.17234E-06	1.63621E-05	1.58496E-05	1.81475E-05	7.87616E-05
3832203774545	383220	3774545	0.000259113	0.00010163	3.3656E-05	3.29626E-05	7.65407E-05	7.64226E-05	0.000100565	0.0001005	0.000107717	0.000105135	4.19166E-06	4.19166E-06	0.000113519	4.19166E-06	1.64823E-05	1.59661E-05	1.83987E-05	7.98519E-05
3832303774545	383230	3774545	0.000259338	0.00010172	3.36852E-05	3.29911E-05	7.66071E-05	7.64889E-05	0.000100652	0.000100587	0.00010781	0.000105226	4.1953E-06	4.1953E-06	0.000113617	4.1953E-06	1.65989E-05	1.6079E-05	1.86522E-05	8.09519E-05
3832403774545	383240	3774545	0.000258844	0.00010152	3.3621E-05	3.29283E-05	7.64611E-05	7.63432E-05	0.00010046	0.000100395	0.000107605	0.000105026	4.18731E-06	4.18731E-06	0.000113401	4.18731E-06	1.67263E-05	1.62024E-05	1.89215E-05	8.21207E-05

			KMMass Grading / Excavation	KMMass Grading / Excavation	KMDrainage / Utilities Trenching	KMFoundations / Concrete Pads	KMBuilding / Structure Construction	KMAsphalt Paving	KMArchitectural Coating	KMLandscaping or Other Finishing	KMWaterside Construction (Piles)	EWNDemolition	EWNSite Grubbing / Prep	EWNDrainage / Utilities Trenching	EWNDrainage / Utilities Trenching	EWNDrainage / Utilities Trenching	EWNFoundation s / Concrete Pads	EWNBuilding / Structure Construction	EWNAsphalt Paving	EWNLandscaping or Other Finishing	EWNWaterside Construction (Piles)
Unique Identifier	X (UTM)	Y (UTM)	2025	2026	2026	2026	2026	2026	2026	2026	2026	2027	2027	2027	2028	2029	2029	2029	2029	2029	2029
3834203774535	383420	3774535	7.5575E-05	7.47929E-05	2.68588E-05	1.42136E-05	4.88186E-05	1.56835E-06	1.56835E-06	5.0387E-05	1.56835E-06	7.5328E-05	4.10547E-06	9.64043E-06	9.45426E-06	9.25864E-06	8.01971E-06	1.74143E-05	1.23893E-06	1.80338E-05	1.23893E-06
3834303774535	383430	3774535	7.64261E-05	7.56352E-05	2.71612E-05	1.43736E-05	4.93684E-05	1.58601E-06	1.58601E-06	5.09544E-05	1.58601E-06	7.55577E-05	4.11799E-06	9.66982E-06	9.48309E-06	9.28687E-06	8.04416E-06	1.74674E-05	1.24271E-06	1.80888E-05	1.24271E-06
3834403774535	383440	3774535	7.7113E-05	7.63149E-05	2.74053E-05	1.45028E-05	4.98121E-05	1.60026E-06	1.60026E-06	5.14123E-05	1.60026E-06	7.5619E-05	4.12133E-06	9.67766E-06	9.49078E-06	9.2944E-06	8.05068E-06	1.74816E-05	1.24372E-06	1.81034E-05	1.24372E-06
3834503774535	383450	3774535	7.75758E-05	7.6773E-05	2.75698E-05	1.45899E-05	5.01111E-05	1.60987E-06	1.60987E-06	5.17209E-05	1.60987E-06	7.54582E-05	4.11257E-06	9.65708E-06	9.4706E-06	9.27464E-06	8.03357E-06	1.74444E-05	1.24108E-06	1.80649E-05	1.24108E-06
3834603774535	383460	3774535	7.81134E-05	7.7305E-05	2.77609E-05	1.46909E-05	5.04583E-05	1.62102E-06	1.62102E-06	5.20793E-05	1.62102E-06	7.53893E-05	4.10881E-06	9.64827E-06	9.46195E-06	9.26617E-06	8.02623E-06	1.74285E-05	1.23994E-06	1.80484E-05	1.23994E-06
3834703774535	383470	3774535	7.92033E-05	7.83837E-05	2.81482E-05	1.48959E-05	5.11624E-05	1.64364E-06	1.64364E-06	5.2806E-05	1.64364E-06	7.58946E-05	4.13635E-06	9.71294E-06	9.52537E-06	9.32828E-06	8.08003E-06	1.75453E-05	1.24825E-06	1.81694E-05	1.24825E-06
3834803774535	383480	3774535	8.04501E-05	7.96175E-05	2.85913E-05	1.51304E-05	5.19677E-05	1.66952E-06	1.66952E-06	5.36372E-05	1.66952E-06	7.65378E-05	4.17141E-06	9.79525E-06	9.6061E-06	9.40734E-06	8.14851E-06	1.7694E-05	1.25883E-06	1.83234E-05	1.25883E-06
3834903774535	383490	3774535	8.17715E-05	8.09253E-05	2.9061E-05	1.5379E-05	5.28213E-05	1.69694E-06	1.69694E-06	5.45183E-05	1.69694E-06	7.72499E-05	4.21022E-06	9.88639E-06	9.69547E-06	9.49486E-06	8.22432E-06	1.78586E-05	1.27054E-06	1.84939E-05	1.27054E-06
3835003774535	383500	3774535	8.319E-05	8.23291E-05	2.95651E-05	1.56457E-05	5.37376E-05	1.72637E-06	1.72637E-06	5.5464E-05	1.72637E-06	7.80462E-05	4.25362E-06	9.9883E-06	9.79541E-06	9.59274E-06	8.30909E-06	1.80427E-05	1.28364E-06	1.86845E-05	1.28364E-06
3835103774535	383510	3774535	8.4713E-05	8.38363E-05	3.01063E-05	1.59322E-05	5.47214E-05	1.75798E-06	1.75798E-06	5.64794E-05	1.75798E-06	7.89344E-05	4.30203E-06	1.0102E-05	9.90689E-06	9.7019E-06	8.40366E-06	1.8248E-05	1.29825E-06	1.88972E-05	1.29825E-06
3835203774535	383520	3774535	8.63107E-05	8.54174E-05	3.06741E-05	1.62326E-05	5.57534E-05	1.79114E-06	1.79114E-06	5.75446E-05	1.79114E-06	7.98762E-05	4.35335E-06	1.02225E-05	1.00251E-05	9.81766E-06	8.50392E-06	1.84658E-05	1.31374E-06	1.91226E-05	1.31374E-06
3835303774535	383530	3774535	8.80352E-05	8.71242E-05	3.1287E-05	1.6557E-05	5.68674E-05	1.82692E-06	1.82692E-06	5.86944E-05	1.82692E-06	8.09252E-05	4.41053E-06	1.03567E-05	1.01567E-05	9.94659E-06	8.6156E-06	1.87083E-05	1.33099E-06	1.93738E-05	1.33099E-06
3835403774535	383540	3774535	8.99017E-05	8.89713E-05	3.19503E-05	1.6908E-05	5.80731E-05	1.86566E-06	1.86566E-06	5.99387E-05	1.86566E-06	8.20967E-05	4.47437E-06	1.05067E-05	1.03038E-05	1.00906E-05	8.74032E-06	1.89791E-05	1.35026E-06	1.96542E-05	1.35026E-06
3835503774535	383550	3774535	9.1992E-05	9.104E-05	3.26933E-05	1.73011E-05	5.94234E-05	1.90904E-06	1.90904E-06	6.13324E-05	1.90904E-06	8.34443E-05	4.54782E-06	1.06791E-05	1.04729E-05	1.02562E-05	8.88379E-06	1.92906E-05	1.37242E-06	1.99768E-05	1.37242E-06
3835603774535	383560	3774535	9.42392E-05	9.32639E-05	3.34919E-05	1.77238E-05	6.0875E-05	1.95567E-06	1.95567E-06	6.28306E-05	1.95567E-06	8.4922E-05	4.62836E-06	1.08683E-05	1.06584E-05	1.04379E-05	9.04112E-06	1.96323E-05	1.39673E-06	2.03306E-05	1.39673E-06
3835703774535	383570	3774535	9.71284E-05	9.61232E-05	3.45187E-05	1.82672E-05	6.27413E-05	2.01563E-06	2.01563E-06	6.47569E-05	2.01563E-06	8.69511E-05	4.73895E-06	1.11279E-05	1.0913E-05	1.06872E-05	9.25715E-06	2.01013E-05	1.4301E-06	2.08164E-05	1.4301E-06
3835803774535	383580	3774535	0.00010054	9.94997E-05	3.57312E-05	1.89088E-05	6.49452E-05	2.08643E-06	2.08643E-06	6.70316E-05	2.08643E-06	8.94089E-05	4.8729E-06	1.14425E-05	1.12215E-05	1.09893E-05	9.51882E-06	2.06695E-05	1.47053E-06	2.14048E-05	1.47053E-06
3835903774535	383590	3774535	0.000104221	0.000103142	3.70393E-05	1.9601E-05	6.73227E-05	2.16281E-06	2.16281E-06	6.94855E-05	2.16281E-06	9.20582E-05	5.01729E-06	1.17815E-05	1.1554E-05	1.1315E-05	9.80087E-06	2.1282E-05	1.5141E-06	2.2039E-05	1.5141E-06
3836003774535	383600	3774535	0.000108655	0.000107531	3.86153E-05	2.04351E-05	7.01873E-05	2.25484E-06	2.25484E-06	7.24421E-05	2.25484E-06	9.53277E-05	5.19548E-06	1.22E-05	1.19644E-05	1.17168E-05	1.01489E-05	2.20378E-05	1.56787E-06	2.28218E-05	1.56787E-06
3836103774535	383610	3774535	0.000113486	0.000112311	4.03319E-05	2.13435E-05	7.33075E-05	2.35508E-06	2.35508E-06	7.56626E-05	2.35508E-06	9.88728E-05	5.3887E-06	1.26537E-05	1.24093E-05	1.21526E-05	1.05264E-05	2.28574E-05	1.62618E-06	2.36705E-05	1.62618E-06
3836203774535	383620	3774535	0.00011966	0.000118421	4.25262E-05	2.25047E-05	7.72957E-05	2.4832E-06	2.4832E-06	7.97789E-05	2.4832E-06	0.000103498	5.64075E-06	1.32455E-05	1.29898E-05	1.2721E-05	1.10187E-05	2.39265E-05	1.70224E-06	2.47777E-05	1.70224E-06
3836303774535	383630	3774535	0.000127753	0.000126431	4.54023E-05	2.40267E-05	8.25234E-05	2.65115E-06	2.65115E-06	8.51745E-05	2.65115E-06	0.000109623	5.9746E-06	1.40295E-05	1.37586E-05	1.34739E-05	1.16709E-05	2.53426E-05	1.80299E-06	2.62441E-05	1.80299E-06
3836403774535	383640	3774535	0.000136988	0.00013557	4.86843E-05	2.57636E-05	8.84889E-05	2.84279E-06	2.84279E-06	9.13316E-05	2.84279E-06	0.000116614	6.3556E-06	1.49241E-05	1.46359E-05	1.43331E-05	1.24151E-05	2.69587E-05	1.91797E-06	2.79177E-05	1.91797E-06
3836503774535	383650	3774535	0.000145491	0.000143985	5.17064E-05	2.73628E-05	9.39817E-05	3.01926E-06	3.01926E-06	9.7001E-05	3.01926E-06	0.000122923	6.69946E-06	1.57316E-05	1.54278E-05	1.51086E-05	1.30868E-05	2.84173E-05	2.02174E-06	2.94282E-05	2.02174E-06
3836603774535	383660	3774535	0.000154756	0.000153154	5.49991E-05	2.91053E-05	9.99665E-05	3.21153E-06	3.21153E-06	0.000103178	3.21153E-06	0.000129745	7.07128E-06	1.66047E-05	1.6284E-05	1.59471E-05	1.38132E-05	2.99945E-05	2.13394E-06	3.10614E-05	2.13394E-06
3836703774535	383670	3774535	0.000165298	0.000163587	5.87454E-05	3.10879E-05	0.000106776	3.43028E-06	3.43028E-06	0.000110206	3.43028E-06	0.000137502	7.49401E-06	1.75974E-05	1.72575E-05	1.69005E-05	1.46389E-05	3.17876E-05	2.26152E-06	3.29183E-05	2.26152E-06
3836803774535	383680	3774535	0.00017775	0.000175911	6.3171E-05	3.34299E-05	0.00011482	3.68871E-06	3.68871E-06	0.000118509	3.68871E-06	0.000146697	7.9952E-06	1.87742E-05	1.84117E-05	1.80307E-05	1.5618E-05	3.39135E-05	2.41276E-06	3.51199E-05	2.41276E-06
3836903774535	383690	3774535	0.00019198	0.000189993	6.82281E-05	3.61061E-05	0.000124012	3.984E-06	3.984E-06	0.000127996	3.984E-06	0.000157325	8.57442E-06	2.01344E-05	1.97455E-05	1.9337E-05	1.67494E-05	3.63704E-05	2.58756E-06	3.76642E-05	2.58756E-06
3837003774535	383700	3774535	0.000208404	0.000206248	7.40653E-05	3.91951E-05	0.000134621	4.32485E-06	4.32485E-06	0.000138946	4.32485E-06	0.000169507	9.23836E-06	2.16934E-05	2.12745E-05	2.08343E-05	1.80464E-05	3.91866E-05	2.78792E-06	4.05806E-05	2.78792E-06
3837103774535	383710	3774535	0.000227001	0.000224652	8.06745E-05	4.26926E-05	0.000146634	4.71077E-06	4.71077E-06	0.000151345	4.71077E-06	0.000182914	9.96907E-06	2.34092E-05	2.29572E-05	2.24822E-05	1.94738E-05	4.22861E-05	3.00843E-06	4.37903E-05	3.00843E-06
3837203774535	383720	3774535	0.000248308	0.000245739	8.82468E-05	4.66999E-05	0.000160398	5.15294E-06	5.15294E-06	0.000165551	5.15294E-06	0.000198167	1.08003E-05	2.53612E-05	2.48715E-05	2.43569E-05	2.10976E-05	4.58121E-05	3.25929E-06	4.74418E-05	3.25929E-06
3837303774535	383730	3774535	0.000271153	0.000268347	9.63658E-05	5.09964E-05	0.000175155	5.62702E-06	5.62702E-06	0.000180782	5.62702E-06	0.000214514	1.16913E-05	2.74534E-05	2.69232E-05	2.63661E-05	2.2838E-05	4.95913E-05	3.52816E-06	5.13554E-05	3.52816E-06
3837403774535	383740	3774535	0.000296865	0.000293793	0.000105504	5.58321E-05	0.000191764	6.1606E-06	6.1606E-06	0.000197924	6.1606E-06	0.000232929	1.26949E-05	2.98101E-05	2.92344E-05	2.86295E-05	2.47985E-05	5.38484E-05	3.83103E-06	5.57639E-05	3.83103E-06
3837503774535	383750	3774535	0.000324025	0.000320672	0.000115156	6.09401E-05	0.000209308	6.72423E-06	6.72423E-06	0.000216032	6.72423E-06	0.000252392	1.37557E-05	3.2301E-05	3.16772E-05	3.10218E-05	2.68707E-05	5.8348E-05	4.15115E-06	6.04236E-05	4.15115E-06
3837603774535	383760	3774535	0.00035394	0.000350277	0.000125788	6.65663E-05	0.000228632	7.34503E-06	7.34503E-06	0.000235977	7.34503E-06	0.000273847	1.4925E-05	3.50467E-05	3.43699E-05	3.36588E-05	2.91548E-05	6.33079E-05	4.50401E-06	6.55599E-05	4.50401E-06
3837703774535	383770	3774535	0.000387999	0.000383983	0.000137892	7.29717E-05	0.000250632	8.05182E-06	8.05182E-06	0.000258684	8.05182E-06	0.000298303	1.62579E-05	3.81766E-05	3.74394E-05	3.66647E-05	3.17585E-05	6.89616E-05	4.90625E-06	7.14147E-05	4.90625E-06
3837803774535	383780	3774535	0.000424551	0.000420157	0.000150882	7.98461E-05	0.000274244	8.81035E-06	8.81035E-06	0.000283054	8.81035E-06	0.000324566	1.76893E-05	4.15377E-05	4.07356E-05	3.98927E-05	3.45545E-05	7.50331E-05	5.3382E-06	7.77022E-05	5.3382E-06
3837903774535	383790	3774535	0.00046609	0.000461266	0.000165645	8.76585E-05	0.000301076	9.67238E-06	9.67238E-06	0.000310749	9.67238E-06	0.000354435	1.93172E-05	4.53604E-05	4.44844E-05	4.3564E-05	3.77345E-05	8.19383E-05	5.82947E-06	8.4853E-05	5.82947E-06
3838003774535	383800	3774535	0.000512884	0.000507577	0.000182275	9.64593E-05	0.000331304	1.06435E-05	1.06435E-05	0.000341947	1.06435E-05	0.000388125	2.11533E-05	4.9672E-05	4.87128E-05	4.77049E-05	4.13213E-05	8.97267E-05	6.38357E-06	9.29185E-05	6.38357E-06
3838103774535	383810	3774535	0.0005656	0.000559746	0.00020101	0.000106374	0.000365356	1.17374E-05	1.17374E-05	0.000377093	1.17374E-05	0.000426096	2.32228E-05	5.45314E-05	5.34784E-05	5.23718E-05	4.53638E-05	9.85047E-05	7.00808E-06	0.000102009	7.00808E-06
3838203774535	383820	3774535	0.0006254	0.000618927	0.000222262	0.00011762	0.000403984	1.29784E-05	1.29784E-05	0.000416963	1.29784E-05	0.000469204	2.55722E-05	6.00484E-05	5.88888E-05	5.76703E-05	4.99532E-05	0.00010847	7.71708E-06	0.000112329	7.71708E-06
3838303774535	383830	3774535	0.000691142	0.00068399	0.000245627	0.000129985	0.000446452	1.43427E-05	1.43427E-05	0.000460795	1.43427E-05	0.000516622	2.81566E-05	6.6117E-05	6.48402E-05	6.34986E-05	5.50016E-05	0.000119433	8.49699E-06	0.000123681	8.49699E-06
3838403774535	383840	3774535	0.000762775	0.000754881	0.000271084	0.000143457	0.000492724	1.58293E-05	1.58293E-05	0.000508553	1.58293E-05	0.000568314	3.09738E-05	7.27324E-05	7.13279E-05	6.9852E-05	6.05049E-05	0.000131383	9.34717E-06	0.000136056	9.34717E-06
3838503774535	383850	3774535	0.000842113	0.000833398	0.00029928	0.000158378	0.000543973	1.74757E-05	1.74757E-05	0.000561449	1.74757E-05	0.000625595	3.40957E-05	8.00632E-05	7.85171E-05	7.68925E-05	6.66032E-05	0.000144625	1.02893E-05	0.000149769	1.02893E-05
3838603774535	383860	3774535	0.000934187	0.000924519	0.000332003	0.000175695	0.00060345	1.93864E-05	1.93864E-05	0.000622836	1.93864E-05	0.00069211	3.77209E-05	8.85757E-05	8.68652E-05	8.50679E-05	7.36846E-05	0.000160002	1.13833E-05	0.000165693	1.13833E-05
3838703774535	383870	3774535	0.001036467	0.001025741	0.000368352	0.000194931	0.000669519	2.1509E-05	2.1509E-05	0.000691028	2.1509E-05	0.000766021	4.17491E-05	9.80348E-05	9.61417E-05	9.41524E-05	8.15535E-05	0.000177089	1.25989E-05	0.000183388	1.25989E-05
3838803774535	383880	3774535	0.001159225	0.001147228	0.00041198	0.000218018	0.000748816	2.40565E-05	2.40565E-05	0.000772872	2.40565E-05	0.000854772	4.65862E-05	0.000109393	0.000107281	0.000105061	9.10022E-05	0.000197606	1.40586E-05	0.000204635	1.40586E-05
3838903774535	383890	3774535	0.001302439	0.00128896	0.000462877	0.000244953	0.000841327	2.70285E-05	2.70285E-05	0.000868355	2.70285E-05	0.000958338	5.22307E-05	0.000122647	0.000120279	0.00011779	0.000102028	0.000221548	1.5762E-05	0.000229429	1.5762E-05
3839003774535	383900	3774535	0.001467647	0.001452458	0.00052159	0.000276024	0.000948045	3.04569E-05	3.04569E-05	0.000978501	3.04569E-05	0.001077831	5.87432E-05	0.00013794	0.000135276	0.000132477	0.00011475	0.000249173	1.77273E-05	0.000258036	1.77273E-05
3839103774535	383910	3774535	0.001656387	0.001639245	0.000588667	0.00031152	0.001069963	3.43737E-05	3.43737E-05	0.001104337	3.43737E-05	0.00121436	6.61842E-05	0.000155413	0.000152412	0.000149258	0.000129285	0.000280735	1.99728E-05	0.000290722	1.99728E-05
3829703774545	382970	3774545	3.51036E-05	3.47403E-05	1.24755E-05	6.60201E-06	2.26756E-05	7.28477E-07	7.28477E-07	2.34041E-05	7.28477E-07	4.35751E-05	2.3749E-06	5.57671E-06	5.46902E-06	5.35586E-06	4.63917E-06	1.00737E-05	7.16688E-07	1.0432E-05	7.16688E-07
3829803774545	382980	3774545	3.61712E-05	3.57969E-05	1.2855E-05	6.8028E-06	2.33652E-05	7.50631E-07	7.50631E-07	2.41159E-05	7.50631E-07	4.4961E-05	2.45043E-06	5.75407E-06	5.64296E-06	5.5262E-06	4.78672E-06	1.03941E-05	7.39482E-07	1.07638E-05	7.39482E-07
3829903774545	382990	3774545	3.74254E-05	3.70381E-05	1.33007E-05	7.03868E-06	2.41754E-05	7.7666E-07	7.7666E-07	2.49521E-05	7.7666E-07	4.65995E-05	2.53974E-06	5.96378E-06	5.84861E-06	5.7276E-06	4.96116E-06	1.07729E-05	7.66432E-07	1.11561E-05	7.66432E-07
3830003774545	383000	3774545	3.88066E-05	3.8405E-05	1.37916E-05	7.29844E-06	2.50676E-05	8.05321E-07	8.05321E-07	2.58729E-05	8.05321E-07	4.84142E-05	2.63864E-06	6.19602E-06	6.07636E-06	5.95064E-06	5.15436E-06	1.11924E-05	7.96278E-07	1.15905E-05	7.96278E-07
3830103774545	383010	3774545	4.00384E-05	3.96241E-05	1.42293E-05	7.53011E-06	2.58633E-05	8.30885E-07	8.30885E-07	2.66942E-05	8.30885E-07	5.00298E-05	2.72669E-06	6.40278E-06	6.27913E-06	6.14921E-06	5.32636E-06	1.15659E-05	8.2285E-07	1.19773E-05	8.2285E-07
3830203774545	383020	3774545	4.13524E-05	4.09244E-05	1.46963E-05	7.77723E-06	2.67121E-05	8.58152E-07	8.58152E-07	2.75702E-05	8.58152E-07	5.17449E-05	2.82017E-06	6.62228E-06	6.4944E-06	6.36002E-06	5.50896E-06	1.19624E-05	8.51059E-07	1.23879E-05	8.51059E-07
3830303774545	383030	3774545	4.25767E-05	4.21361E-05	1.51314E-05	8.0075E-06	2.7503E-05	8.83561E-07	8.83561E-07	2.83865E-05	8.83561E-07	5.33299E-05	2.90655E-06	6.82512E-06	6.69332E-06	6.55483E-06	5.6777E-06	1.23288E-05	8.77127E-07	1.27674E-05	8.77127E-07
3830403774545	383040	3774545	4.3607E-05	4.31557E-05	1.54976E-05	8.20126E-06	2.81685E-05	9.04941E-07	9.04941E-07	2.90734E-05	9.04941E-07	5.46392E-05	2.97791E-06	6.99269E-06	6.85765E-06	6.71576E-06	5.8171E-06	1.26315E-05	8.98662E-07	1.30808E-05	8.98662E-07
3830503774545	383050	3774545	4.46522E-05	4.41901E-05	1.5869E-05	8.39784E-06	2.88436E-05	9.26631E-07	9.26631E-07	2.97703E-05	9.26631E-07	5.59485E-05	3.04927E-06	7.16026E-06	7.02198E-06	6.87669E-06	5.9565E-06	1.29342E-05	9.20197E-07	1.33943E-05	9.20197E-07
3830603774545	383060	3774545	4.57944E-05	4.53205E-05	1.6275E-05	8.61266E-06	2.95815E-05	9.50335E-07	9.50335E-07	3.05318E-05	9.50335E-07	5.7388E-05	3.12772E-06	7.34448E-06	7.20265E-06	7.05362E-06	6.10975E-06	1.3267E-05	9.43872E-07	1.37389E-05	9.43872E-07
3830703774545	383070	3774545	4.70935E-05	4.66061E-05	1.67367E-05	8.85697E-06	3.04206E-05	9.77293E-07	9.77293E-07	3.13979E-05	9.77293E-07	5.89653E-05	3.21369E-06	7.54634E-06	7.40061E-06	7.24749E-06	6.27767E-06	1.36316E-05	9.69814E-07	1.41165E-05	9.69814E-07
3830803774545	383080	3774545	4.84149E-05	4.79139E-05	1.72063E-05	9.1055E-06	3.12742E-05	1.00472E-06	1.00472E-06	3.22789E-05	1.00472E-06	6.05656E-05	3.3009E-06	7.75115E-06	7.60146E-06	7.44418E-06	6.44805E-06	1.40015E-05	9.96135E-07	1.44996E-05	9.96135E-07
3830903774545	383090	3774545	4.96467E-05	4.91329E-05	1.76441E-05	9.33717E-06	3.20699E-05	1.03028E-06	1.03028E-06	3.31002E-05	1.03028E-06	6.2319E-05	3.39647E-06	7.97555E-06	7.82153E-06	7.6597E-06	6.63472E-06	1.44069E-05	1.02497E-06	1.49194E-05	1.02497E-06
3831003774545	383100	3774545	5.06471E-05	5.0123E-05	1.79996E-05	9.52532E-06	3.27161E-05	1.05104E-06	1.05104E-06	3.37672E-05	1.05104E-06	6.37049E-05	3.472E-06	8.15291E-06	7.99547E-06	7.83004E-06	6.78227E-06	1.47273E-05	1.04777E-06	1.52512E-05	1.04777E-06
3831103774545	383110	3774545	5.16027E-05	5.10687E-05	1.83392E-05	9.70504E-06	3.33334E-05	1.07087E-06	1.07087E-06	3.44043E-05	1.07087E-06	6.48458E-05	3.53418E-06	8.29892E-06	8.13866E-06	7.97026E-06	6.90373E-06	1.4991E-05	1.06653E-06	1.55243E-05	1.06653E-06
3831203774545	383120	3774545	5.24688E-05	5.19258E-05	1.8647E-05	9.86791E-06	3.38928E-05	1.08884E-06	1.08884E-06	3.49817E-05	1.08884E-06	6.57723E-05	3.58467E-06	8.41749E-06	8.25494E-06	8.08414E-06	7.00237E-06	1.52052E-05	1.08177E-06	1.57461E-05	1.08177E-06
3831303774545	383130	3774545	5.33198E-05	5.2768E-05	1.89495E-05	1.0028E-05	3.44426E-05	1.1065E-06	1.1065E-06	3.55491E-05	1.1065E-06	6.66145E-05	3.63058E-06	8.52528E-06	8.36065E-06	8.18766E-06	7.09204E-06	1.53999E-05	1.09562E-06	1.59477E-05	1.09562E-06
3831403774545	383140	3774545	5.41187E-05	5.35586E-05	1.92334E-05	1.01782E-05	3.49586E-05	1.12308E-06	1.12308E-06	3.60817E-05	1.12308E-06	6.73266E-05	3.66939E-06	8.61641E-06	8.45002E-06	8.27518E-06	7.16785E-06	1.55646E-05	1.10733E-06	1.61182E-05	1.10733E-06
3831503774545	383150	3774545	5.49324E-05	5.43639E-05	1.95226E-05	1.03313E-05	3.54843E-05	1.13997E-06	1.13997E-06	3.66242E-05	1.13997E-06	6.80157E-05	3.70694E-06	8.70461E-06	8.53651E-06	8.35988E-06	7.24121E-06	1.57239E-05	1.11867E-06	1.62832E-05	1.11867E-06
3831603774545	383160	3774545	5.57611E-05	5.51841E-05	1.98171E-05	1.04871E-05	3.60196E-05	1.15717E-06	1.15717E-06	3.71767E-05	1.15717E-06	6.86819E-05	3.74325E-06	8.78986E-06	8.62012E-06	8.44176E-06	7.31213E-06	1.58779E-05	1.12962E-06	1.64427E-05	1.12962E-06
3831703774545	383170	3774545	5.65973E-05	5.60116E-05	2.01142E-05	1.06444E-05	3.65597E-05	1.17452E-06	1.17452E-06	3.77342E-05	1.17452E-06	6.93174E-05	3.77789E-06	8.87119E-06	8.69988E-06	8.51987E-06	7.37979E-06	1.60248E-05	1.14008E-06	1.65948E-05	1.14008E-06
3831903774545	383190	3774545	5.82547E-05	5.76518E-05	2.07032E-05	1.09561E-05	3.76303E-05	1.20891E-06	1.20891E-06	3.88392E-05	1.20891E-06	7.04583E-05	3.84007E-06	9.0172E-06	8.84307E-06	8.6601E-06	7.50125E-06	1.62885E-05	1.15884E-06	1.68679E-05	1.15884E-06
3832003774545	383200	3774545	5.90535E-05	5.84423E-05	2.09871E-05	1.11063E-05	3.81463E-05	1.22549E-06	1.22549E-06	3.93718E-05	1.22549E-06	7.09483E-05	3.86677E-06	9.07991E-06	8.90457E-06	8.72033E-06	7.55343E-06	1.64018E-05	1.1669E-06	1.69853E-05	1.1669E-06
3832103774545	383210	3774545	5.98672E-05	5.92477E-05	2.12763E-05	1.12594E-05	3.8672E-05	1.24238E-06	1.24238E-06	3.99144E-05	1.24238E-06	7.14154E-05	3.89223E-06	9.13969E-06	8.96319E-06	8.77773E-06	7.60315E-06	1.65098E-05	1.17458E-06	1.70971E-05	1.17458E-06
3832203774545	383220	3774545	6.06959E-05	6.00678E-05	2.15709E-05	1.14152E-05	3.92073E-05	1.25957E-06	1.25957E-06	4.04669E-05	1.25957E-06	7.18671E-05	3.91685E-06	9.1975E-06	9.01989E-06	8.83326E-06	7.65125E-06	1.66142E-05	1.18201E-06	1.72052E-05	1.18201E-06
3832303774545	383230	3774545	6.15321E-05	6.08953E-05	2.1868E-05	1.15725E-05	3.97474E-05	1.27693E-06	1.27693E-06	4.10243E-05	1.27693E-06	7.23036E-05	3.94064E-06	9.25336E-06	9.07467E-06	8

			ISDemolition	ISDrainage / Utilities Trenching	ISDrainage / Utilities Trenching	ISAsphalt Paving	ISAsphalt Paving	SVDemolition	SVSite Grubbing / Prep	SVMass Grading / Excavation	SVMass Grading / Excavation	SVDrainage / Utilities Trenching	SVFoundations / Concrete Pads	SVBuilding / Structure Construction	SVBuilding / Structure Construction	SVAsphalt Paving	SVAsphalt Paving	SVArchitectural Coating	SVArchitectural Coating	SVLandscaping or Other Finishing	SVLandscaping or Other Finishing
Unique Identifier	X (UTM)	Y (UTM)	2027	2027	2028	2027	2028	2027	2027	2027	2028	2028	2028	2028	2029	2028	2029	2028	2029	2028	2029
3834203774535	383420	3774535	3.51402E-05	1.41496E-05	1.37866E-05	3.65434E-06	3.40418E-06	0.000107805	7.75059E-05	5.22567E-05	5.15932E-05	3.66066E-05	1.1629E-05	1.66592E-05	1.60236E-05	1.63793E-06	1.52392E-06	1.63793E-06	1.52392E-06	1.66592E-05	1.60236E-05
3834303774535	383430	3774535	3.46037E-05	1.39336E-05	1.35761E-05	3.59854E-06	3.3522E-06	0.000109498	7.87229E-05	5.30772E-05	5.24033E-05	3.71814E-05	1.18116E-05	1.69208E-05	1.62752E-05	1.66365E-06	1.54785E-06	1.66365E-06	1.54785E-06	1.69208E-05	1.62752E-05
3834403774535	383440	3774535	3.39721E-05	1.36793E-05	1.33283E-05	3.53287E-06	3.29102E-06	0.000110985	7.97925E-05	5.37984E-05	5.31153E-05	3.76866E-05	1.19721E-05	1.71507E-05	1.64963E-05	1.68625E-06	1.56888E-06	1.68625E-06	1.56888E-06	1.71507E-05	1.64963E-05
3834503774535	383450	3774535	3.32218E-05	1.33772E-05	1.30339E-05	3.45484E-06	3.21834E-06	0.000112161	8.06379E-05	5.43684E-05	5.36781E-05	3.80859E-05	1.20989E-05	1.73324E-05	1.66711E-05	1.70412E-06	1.5855E-06	1.70412E-06	1.5855E-06	1.73324E-05	1.66711E-05
3834603774535	383460	3774535	3.25302E-05	1.30987E-05	1.27626E-05	3.38291E-06	3.15133E-06	0.00011348	8.15858E-05	5.50075E-05	5.43091E-05	3.85336E-05	1.22411E-05	1.75362E-05	1.68671E-05	1.72415E-06	1.60414E-06	1.72415E-06	1.60414E-06	1.75362E-05	1.68671E-05
3834703774535	383470	3774535	3.21194E-05	1.29333E-05	1.26014E-05	3.3402E-06	3.11154E-06	0.0001156	8.31102E-05	5.60353E-05	5.53238E-05	3.92536E-05	1.24699E-05	1.78638E-05	1.71822E-05	1.75637E-06	1.63411E-06	1.75637E-06	1.63411E-06	1.78638E-05	1.71822E-05
3834803774535	383480	3774535	3.17701E-05	1.27926E-05	1.24644E-05	3.30387E-06	3.0777E-06	0.000117961	8.48075E-05	5.71797E-05	5.64537E-05	4.00552E-05	1.27245E-05	1.82287E-05	1.75331E-05	1.79224E-06	1.66749E-06	1.79224E-06	1.66749E-06	1.82287E-05	1.75331E-05
3834903774535	383490	3774535	3.14432E-05	1.2661E-05	1.23361E-05	3.26987E-06	3.04603E-06	0.000120464	8.66073E-05	5.83931E-05	5.76517E-05	4.09053E-05	1.29946E-05	1.86155E-05	1.79052E-05	1.83027E-06	1.70287E-06	1.83027E-06	1.70287E-06	1.86155E-05	1.79052E-05
3835003774535	383500	3774535	3.11427E-05	1.254E-05	1.22183E-05	3.23863E-06	3.01693E-06	0.000123128	8.85224E-05	5.96843E-05	5.89265E-05	4.18098E-05	1.32819E-05	1.90271E-05	1.83011E-05	1.87074E-06	1.74053E-06	1.87074E-06	1.74053E-06	1.90271E-05	1.83011E-05
3835103774535	383510	3774535	3.08731E-05	1.24314E-05	1.21125E-05	3.21059E-06	2.9908E-06	0.000125979	9.0572E-05	6.10662E-05	6.02909E-05	4.27778E-05	1.35894E-05	1.94677E-05	1.87249E-05	1.91405E-06	1.78083E-06	1.91405E-06	1.78083E-06	1.94677E-05	1.87249E-05
3835203774535	383520	3774535	3.06216E-05	1.23301E-05	1.20138E-05	3.18443E-06	2.96644E-06	0.000128972	9.2724E-05	6.25172E-05	6.17234E-05	4.37942E-05	1.39123E-05	1.99302E-05	1.91698E-05	1.95953E-06	1.82314E-06	1.95953E-06	1.82314E-06	1.99302E-05	1.91698E-05
3835303774535	383530	3774535	3.0405E-05	1.22429E-05	1.19288E-05	3.16191E-06	2.94546E-06	0.000132179	9.50298E-05	6.40718E-05	6.32583E-05	4.48833E-05	1.42583E-05	2.04258E-05	1.96465E-05	2.00826E-06	1.86848E-06	2.00826E-06	1.86848E-06	2.04258E-05	1.96465E-05
3835403774535	383540	3774535	3.02276E-05	1.21715E-05	1.18592E-05	3.14346E-06	2.92827E-06	0.000135636	9.75149E-05	6.57473E-05	6.49125E-05	4.6057E-05	1.46311E-05	2.096E-05	2.01602E-05	2.06078E-06	1.91734E-06	2.06078E-06	1.91734E-06	2.096E-05	2.01602E-05
3835503774535	383550	3774535	3.01144E-05	1.21259E-05	1.18148E-05	3.13169E-06	2.91731E-06	0.000139458	0.000100263	6.75999E-05	6.67416E-05	4.73548E-05	1.50434E-05	2.15506E-05	2.07283E-05	2.11885E-06	1.97136E-06	2.11885E-06	1.97136E-06	2.15506E-05	2.07283E-05
3835603774535	383560	3774535	3.00389E-05	1.20955E-05	1.17852E-05	3.12384E-06	2.91E-06	0.000143547	0.000103202	6.9582E-05	6.86986E-05	4.87433E-05	1.54845E-05	2.21825E-05	2.13361E-05	2.18097E-06	2.02917E-06	2.18097E-06	2.02917E-06	2.21825E-05	2.13361E-05
3835703774535	383570	3774535	3.01605E-05	1.21445E-05	1.18329E-05	3.13648E-06	2.92177E-06	0.000148634	0.00010686	7.20478E-05	7.11331E-05	5.04706E-05	1.60332E-05	2.29686E-05	2.20922E-05	2.25826E-06	2.10108E-06	2.25826E-06	2.10108E-06	2.29686E-05	2.20922E-05
3835803774535	383580	3774535	3.0419E-05	1.22486E-05	1.19343E-05	3.16336E-06	2.94681E-06	0.000154558	0.000111119	7.49196E-05	7.39683E-05	5.24823E-05	1.66723E-05	2.38841E-05	2.29728E-05	2.34827E-06	2.18482E-06	2.34827E-06	2.18482E-06	2.38841E-05	2.29728E-05
3835903774535	383590	3774535	3.07194E-05	1.23695E-05	1.20522E-05	3.1946E-06	2.97591E-06	0.000160937	0.000115705	7.80115E-05	7.7021E-05	5.46483E-05	1.73604E-05	2.48698E-05	2.39208E-05	2.44519E-06	2.27499E-06	2.44519E-06	2.27499E-06	2.48698E-05	2.39208E-05
3836003774535	383600	3774535	3.12014E-05	1.25636E-05	1.22413E-05	3.24473E-06	3.02261E-06	0.000168536	0.000121168	8.16951E-05	8.06578E-05	5.72287E-05	1.81801E-05	2.60441E-05	2.50504E-05	2.56065E-06	2.38241E-06	2.56065E-06	2.38241E-06	2.60441E-05	2.50504E-05
3836103774535	383610	3774535	3.17394E-05	1.27802E-05	1.24523E-05	3.30067E-06	3.07472E-06	0.000176794	0.000127106	8.56982E-05	8.46101E-05	6.00329E-05	1.90709E-05	2.73203E-05	2.62778E-05	2.68612E-06	2.49915E-06	2.68612E-06	2.49915E-06	2.73203E-05	2.62778E-05
3836203774535	383620	3774535	3.25763E-05	1.31172E-05	1.27807E-05	3.38771E-06	3.1558E-06	0.000187191	0.00013458	9.07378E-05	8.95857E-05	6.35632E-05	2.01924E-05	2.89269E-05	2.78231E-05	2.84408E-06	2.64612E-06	2.84408E-06	2.64612E-06	2.89269E-05	2.78231E-05
3836303774535	383630	3774535	3.38114E-05	1.36146E-05	1.32653E-05	3.51616E-06	3.27546E-06	0.00020059	0.000144213	9.72326E-05	9.59981E-05	6.8113E-05	2.16377E-05	3.09974E-05	2.98147E-05	3.04765E-06	2.83552E-06	3.04765E-06	2.83552E-06	3.09974E-05	2.98147E-05
3836403774535	383640	3774535	3.52143E-05	1.41794E-05	1.38156E-05	3.66204E-06	3.41135E-06	0.000215922	0.000155236	0.000104665	0.000103336	7.33191E-05	2.32916E-05	3.33667E-05	3.20935E-05	3.2806E-06	3.05225E-06	3.2806E-06	3.05225E-06	3.33667E-05	3.20935E-05
3836503774535	383650	3774535	3.63502E-05	1.46368E-05	1.42613E-05	3.78017E-06	3.5214E-06	0.000230309	0.00016558	0.000111639	0.000110221	7.82047E-05	2.48436E-05	3.559E-05	3.4232E-05	3.4992E-06	3.25563E-06	3.4992E-06	3.25563E-06	3.559E-05	3.4232E-05
3836603774535	383660	3774535	3.75728E-05	1.51291E-05	1.4741E-05	3.90731E-06	3.63983E-06	0.00024606	0.000176904	0.000119274	0.000117759	8.3553E-05	2.65427E-05	3.8024E-05	3.65731E-05	3.7385E-06	3.47829E-06	3.7385E-06	3.47829E-06	3.8024E-05	3.65731E-05
3836703774535	383670	3774535	3.8984E-05	1.56974E-05	1.52946E-05	4.05406E-06	3.77654E-06	0.000264011	0.00018981	0.000127975	0.00012635	8.96486E-05	2.84791E-05	4.0798E-05	3.92413E-05	4.01125E-06	3.73204E-06	4.01125E-06	3.73204E-06	4.0798E-05	3.92413E-05
3836803774535	383680	3774535	4.07026E-05	1.63894E-05	1.59689E-05	4.23278E-06	3.94303E-06	0.000285214	0.000205053	0.000138253	0.000136498	9.68483E-05	3.07662E-05	4.40745E-05	4.23928E-05	4.33339E-06	4.03176E-06	4.33339E-06	4.03176E-06	4.40745E-05	4.23928E-05
3836903774535	383690	3774535	4.2723E-05	1.72029E-05	1.67615E-05	4.44289E-06	4.13875E-06	0.000309152	0.000222263	0.000149856	0.000147954	0.000104977	3.33484E-05	4.77736E-05	4.59508E-05	4.69709E-06	4.37015E-06	4.69709E-06	4.37015E-06	4.77736E-05	4.59508E-05
3837003774535	383700	3774535	4.5129E-05	1.81717E-05	1.770555E-05	4.6931E-06	4.37183E-06	0.000337428	0.000242593	0.000163563	0.000161486	0.000114578	3.63986E-05	5.21432E-05	5.01537E-05	5.12671E-06	4.76986E-06	5.12671E-06	4.76986E-06	5.21432E-05	5.01537E-05
3837103774535	383710	3774535	4.75601E-05	1.91507E-05	1.86593E-05	4.94593E-06	4.60735E-06	0.00036999	0.000266003	0.000179347	0.000177069	0.000125635	3.9911E-05	5.7175E-05	5.49935E-05	5.62143E-06	5.23015E-06	5.62143E-06	5.23015E-06	5.7175E-05	5.49935E-05
3837203774535	383720	3774535	5.02861E-05	2.02483E-05	1.972888E-05	5.22941E-06	4.87143E-06	0.000407451	0.000292935	0.000197505	0.000194998	0.000138356	4.3952E-05	6.2964E-05	6.05615E-05	6.1906E-06	5.7597E-06	6.1906E-06	5.7597E-06	6.2964E-05	6.05615E-05
3837303774535	383730	3774535	5.32091E-05	2.14253E-05	2.08756E-05	5.53338E-06	5.15459E-06	0.000447657	0.000321841	0.000216994	0.000214239	0.000152008	4.8289E-05	6.91769E-05	6.65374E-05	6.80145E-06	6.32804E-06	6.80145E-06	6.32804E-06	6.91769E-05	6.65374E-05
3837403774535	383740	3774535	5.65317E-05	2.27632E-05	2.21791E-05	5.87891E-06	5.47646E-06	0.000492895	0.000354365	0.000238923	0.000235889	0.000167369	5.31689E-05	7.61677E-05	7.32615E-05	7.48879E-06	6.96753E-06	7.48879E-06	6.96753E-06	7.61677E-05	7.32615E-05
3837503774535	383750	3774535	6.00583E-05	2.41832E-05	2.35627E-05	6.24565E-06	5.8181E-06	0.000540682	0.000388721	0.000262087	0.000258759	0.000183596	5.83237E-05	8.35523E-05	8.03643E-05	8.21483E-06	7.64303E-06	8.21483E-06	7.64303E-06	8.35523E-05	8.03643E-05
3837603774535	383760	3774535	6.39789E-05	2.57619E-05	2.51009E-05	6.65337E-06	6.1979E-06	0.000593306	0.000426555	0.000287595	0.000283944	0.000201465	6.40003E-05	9.16843E-05	8.8186E-05	9.01437E-06	8.38692E-06	9.01437E-06	8.38692E-06	9.16843E-05	8.8186E-05
3837703774535	383770	3774535	6.8492E-05	2.75791E-05	2.68715E-05	7.12269E-06	6.6351E-06	0.000653217	0.000469628	0.000316637	0.000312616	0.000221809	7.0463E-05	0.000100943	9.7091E-05	9.92463E-06	9.23383E-06	9.92463E-06	9.23383E-06	0.000100943	9.7091E-05
3837803774535	383780	3774535	7.33669E-05	2.95421E-05	2.87841E-05	7.62965E-06	7.10735E-06	0.000717485	0.000515833	0.000347789	0.000343374	0.000243632	7.73956E-05	0.000110874	0.000106643	1.09011E-05	1.01423E-05	1.09011E-05	1.01423E-05	0.000110874	0.000106643
3837903774535	383790	3774535	7.89516E-05	3.17908E-05	3.09751E-05	8.21042E-06	7.64837E-06	0.000790493	0.000568321	0.000383178	0.000378313	0.000268422	8.52709E-05	0.000122156	0.000117495	1.20103E-05	1.11743E-05	1.20103E-05	1.11743E-05	0.000122156	0.000117495
3838003774535	383800	3774535	8.52922E-05	3.43439E-05	3.34628E-05	8.8698E-06	8.26261E-06	0.000872738	0.000627451	0.000423046	0.000417674	0.00029635	9.41428E-05	0.000134865	0.000129719	1.32599E-05	1.2337E-05	1.32599E-05	1.2337E-05	0.000134865	0.000129719
3838103774535	383810	3774535	9.24767E-05	3.72369E-05	3.62815E-05	9.61694E-06	8.95861E-06	0.000965345	0.000694031	0.000467935	0.000461994	0.000327796	0.000104132	0.000149176	0.000143484	1.46669E-05	1.3646E-05	1.46669E-05	1.3646E-05	0.000149176	0.000143484
3838203774535	383820	3774535	0.000100671	4.05366E-05	3.94965E-05	1.04691E-05	9.75246E-06	0.001070406	0.000769564	0.000518862	0.000512274	0.000363471	0.000115465	0.000165411	0.0001591	1.62632E-05	1.51312E-05	1.62632E-05	1.51312E-05	0.000165411	0.0001591
3838303774535	383830	3774535	0.000109712	4.41767E-05	4.30432E-05	1.14092E-05	1.06282E-05	0.001185872	0.000852578	0.000574832	0.000567534	0.000402679	0.000127921	0.000183254	0.000176262	1.80175E-05	1.67634E-05	1.80175E-05	1.67634E-05	0.000183254	0.000176262
3838403774535	383840	3774535	0.000119591	4.81549E-05	4.69194E-05	1.24367E-05	1.15853E-05	0.001311673	0.000943022	0.000635812	0.00062774	0.000445396	0.000141491	0.000202695	0.000194961	1.99289E-05	1.85417E-05	1.99289E-05	1.85417E-05	0.000202695	0.000194961
3838503774535	383850	3774535	0.000130564	5.2573E-05	5.12242E-05	1.35777E-05	1.26482E-05	0.001451015	0.001043201	0.000703356	0.000694426	0.000492712	0.000156522	0.000224227	0.000215672	2.20459E-05	2.05114E-05	2.20459E-05	2.05114E-05	0.000224227	0.000215672
3838603774535	383860	3774535	0.000143341	5.77181E-05	5.62372E-05	1.49065E-05	1.38861E-05	0.0016127	0.001159444	0.00078173	0.000771805	0.000547614	0.000173963	0.000249213	0.000239704	2.45025E-05	2.2797E-05	2.45025E-05	2.2797E-05	0.000249213	0.000239704
3838703774535	383870	3774535	0.000157566	6.3446E-05	6.18182E-05	1.63858E-05	1.52641E-05	0.001792301	0.001288567	0.000868789	0.000857758	0.0006086	0.000193337	0.000276967	0.000266399	2.72313E-05	2.53358E-05	2.72313E-05	2.53358E-05	0.000276967	0.000266399
3838803774535	383880	3774535	0.000174691	7.03414E-05	6.85366E-05	1.81666E-05	1.6923E-05	0.002007849	0.001443534	0.000973272	0.000960915	0.000681792	0.000216588	0.000310275	0.000298437	3.05062E-05	2.83828E-05	3.05062E-05	2.83828E-05	0.000310275	0.000298437
3838903774535	383890	3774535	0.000194709	7.84019E-05	7.63903E-05	2.02484E-05	1.88623E-05	0.002259281	0.0016243	0.00109515	0.001081245	0.000767169	0.00024371	0.00034913	0.000335808	3.43263E-05	3.1937E-05	3.43263E-05	3.1937E-05	0.00034913	0.000335808
3839003774535	383900	3774535	0.000217843	8.7717E-05	8.54664E-05	2.26541E-05	2.11033E-05	0.002549314	0.001832819	0.001235739	0.001220049	0.000865654	0.000274996	0.000393949	0.000378917	3.87329E-05	3.60369E-05	3.87329E-05	3.60369E-05	0.000393949	0.000378917
3839103774535	383910	3774535	0.000244305	9.83723E-05	9.58483E-05	2.5406E-05	2.36668E-05	0.002880631	0.002071018	0.001396339	0.00137861	0.000978157	0.000310735	0.000445148	0.000428163	4.37668E-05	4.07204E-05	4.37668E-05	4.07204E-05	0.000445148	0.000428163
3829703774545	382970	3774545	1.18275E-05	4.76249E-06	4.6403E-06	1.22998E-06	1.14578E-06	4.45616E-05	3.20374E-05	2.16005E-05	2.13263E-05	1.51315E-05	4.80689E-06	6.88617E-06	6.62342E-06	6.77046E-07	6.2992E-07	6.77046E-07	6.2992E-07	6.88617E-06	6.62342E-06
3829803774545	382980	3774545	1.23794E-05	4.98472E-06	4.85683E-06	1.28737E-06	1.19925E-06	4.59603E-05	3.3043E-05	2.22785E-05	2.19957E-05	1.56064E-05	4.95777E-06	7.10231E-06	6.83131E-06	6.98296E-07	6.49691E-07	6.98296E-07	6.49691E-07	7.10231E-06	6.83131E-06
3829903774545	382990	3774545	1.30291E-05	5.24633E-06	5.11173E-06	1.35494E-06	1.26219E-06	4.75995E-05	3.42215E-05	2.30731E-05	2.27801E-05	1.61631E-05	5.13459E-06	7.35562E-06	7.07496E-06	7.23202E-07	6.72863E-07	7.23202E-07	6.72863E-07	7.35562E-06	7.07496E-06
3830003774545	383000	3774545	1.37501E-05	5.53664E-06	5.39459E-06	1.42991E-06	1.33203E-06	4.93902E-05	3.55089E-05	2.39411E-05	2.36371E-05	1.67711E-05	5.32775E-06	7.63233E-06	7.34111E-06	7.50408E-07	6.98176E-07	7.50408E-07	6.98176E-07	7.63233E-06	7.34111E-06
3830103774545	383010	3774545	1.44305E-05	5.81063E-06	5.66155E-06	1.50068E-06	1.39795E-06	5.10027E-05	3.66682E-05	2.47227E-05	2.44088E-05	1.73186E-05	5.50169E-06	7.88151E-06	7.58078E-06	7.74907E-07	7.2097E-07	7.74907E-07	7.2097E-07	7.88151E-06	7.58078E-06
3830203774545	383020	3774545	1.51697E-05	6.10825E-06	5.95153E-06	1.57754E-06	1.46955E-06	5.27043E-05	3.78915E-05	2.55475E-05	2.52232E-05	1.78964E-05	5.68524E-06	8.14446E-06	7.8337E-06	8.0076E-07	7.45023E-07	8.0076E-07	7.45023E-07	8.14446E-06	7.8337E-06
3830303774545	383030	3774545	1.59004E-05	6.4025E-06	6.23823E-06	1.65353E-06	1.54034E-06	5.429E-05	3.90316E-05	2.63162E-05	2.59821E-05	1.84349E-05	5.8563E-06	8.3895E-06	8.0694E-06	8.24853E-07	7.67439E-07	8.24853E-07	7.67439E-07	8.3895E-06	8.0694E-06
3830403774545	383040	3774545	1.65725E-05	6.67311E-06	6.5019E-06	1.72342E-06	1.60545E-06	5.56531E-05	4.00115E-05	2.69769E-05	2.66344E-05	1.88977E-05	6.00333E-06	8.60014E-06	8.27199E-06	8.45563E-07	7.86707E-07	8.45563E-07	7.86707E-07	8.60014E-06	8.27199E-06
3830503774545	383050	3774545	1.72767E-05	6.95667E-06	6.77818E-06	1.79666E-06	1.67366E-06	5.70606E-05	4.10235E-05	2.76592E-05	2.7308E-05	1.93757E-05	6.15517E-06	8.81765E-06	8.48121E-06	8.66949E-07	8.06605E-07	8.66949E-07	8.06605E-07	8.81765E-06	8.48121E-06
3830603774545	383060	3774545	1.80494E-05	7.26779E-06	7.08132E-06	1.87701E-06	1.74852E-06	5.86019E-05	4.21316E-05	2.84063E-05	2.80456E-05	1.98991E-05	6.32142E-06	9.05582E-06	8.71029E-06	8.90365E-07	8.28391E-07	8.90365E-07	8.28391E-07	9.05582E-06	8.71029E-06
3830703774545	383070	3774545	1.88807E-05	7.60254E-06	7.40748E-06	1.96346E-06	1.82905E-06	6.03925E-05	4.34189E-05	2.92743E-05	2.89026E-05	2.05071E-05	6.51458E-06	9.33253E-06	8.97644E-06	9.17571E-07	8.53704E-07	9.17571E-07	8.53704E-07	9.33253E-06	8.97644E-06
3830803774545	383080	3774545	1.97484E-05	7.95192E-06	7.7479E-06	2.05369E-06	1.91311E-06	6.2103E-05	4.46487E-05	3.01034E-05	2.97212E-05	2.10879E-05	6.69909E-06	9.59686E-06	9.23068E-06	9.4356E-07	8.77883E-07	9.4356E-07	8.77883E-07	9.59686E-06	9.23068E-06
3830903774545	383090	3774545	2.06356E-05	8.30918E-06	8.09599E-06	2.14596E-06	1.99906E-06	6.36264E-05	4.57439E-05	3.08419E-05	3.04503E-05	2.16052E-05	6.86342E-06	9.83227E-06	9.45711E-06	9.66705E-07	8.99418E-07	9.66705E-07	8.99418E-07	9.83227E-06	9.45711E-06
3831003774545	383100	3774545	2.15718E-05	8.68613E-06	8.46327E-06	2.24331E-06	2.08975E-06	6.50073E-05	4.67367E-05	3.15112E-05	3.11111E-05	2.20741E-05	7.01237E-06	1.00457E-05	9.66235E-06	9.87685E-07	9.18937E-07	9.87685E-07	9.18937E-07	1.00457E-05	9.66235E-06
3831103774545	383110	3774545	2.24772E-05	9.0507E-06	8.81848E-06	2.33747E-06	2.17746E-06	6.63079E-05	4.76718E-05	3.21417E-05	3.17336E-05	2.25158E-05	7.15268E-06	1.02466E-05	9.85568E-06	1.00745E-06	9.37324E-07	1.00745E-06	9.37324E-07	1.02466E-05	9.85568E-06
3831203774545	383120	3774545	2.33672E-05	9.40908E-06	9.16767E-06	2.43003E-06	2.26368E-06	6.75997E-05	4.86005E-05	3.27679E-05	3.23518E-05	2.29544E-05	7.29202E-06	1.04463E-05	1.00477E-05	1.02707E-06	9.55584E-07	1.02707E-06	9.55584E-07	1.04463E-05	1.00477E-05
3831303774545	383130	3774545	2.42726E-05	9.77365E-06	9.52289E-06	2.52418E-06	2.35139E-06	6.88826E-05	4.95228E-05	3.33897E-05	3.29658E-05	2.339E-05	7.43041E-06	1.06445E-05	1.02384E-05	1.04656E-06	9.73718E-07	1.04656E-06	9.73718E-07	1.06445E-05	1.02384E-05
3831403774545	383140	3774545	2.51501E-05	1.0127E-05	9.86714E-06	2.61543E-06	2.43639E-06	7.01031E-05	5.04003E-05	3.39813E-05	3.35499E-05	2.38044E-05	7.56206E-06	1.08331E-05	1.04198E-05	1.06511E-06	9.90971E-07	1.06511E-06	9.90971E-07	1.08331E-05	1.04198E-05
3831503774545	383150	3774545	2.6061E-05	1.04938E-05	1.02246E-05	2.71017E-06	2.52464E-06	7.13503E-05	5.1297E-05	3.45859E-05	3.41468E-05	2.4228E-05	7.6966E-06	1.10259E-05	1.06052E-05	1.08406E-06	1.0086E-06	1.08406E-06	1.0086E-06	1.10259E-05	1.06052E-05
3831603774545	383160	3774545	2.69958E-05	1.08702E-05	1.05913E-05	2.80737E-06	2.61519E-06	7.26332E-05	5.22193E-05	3.52077E-05	3.47607E-05	2.46636E-05	7.83498E-06	1.12241E-05	1.07958E-05	1.10355E-06	1.02674E-06	1.10355E-06	1.02674E-06	1.12241E-05	1.07958E-05
3831703774545	383170	3774545	2.79557E-05	1.12567E-05	1.09679E-05	2.90072E-06	2.70818E-06	7.39338E-05	5.31544E-05	3.58382E-05	3.53832E-05	2.51052E-05	7.97529E-06	1.14251E-05	1.09892E-05	1.12331E-06	1.04512E-06	1.12331E-06	1.04512E-06	1.14251E-05	1.09892E-05
3831903774545	383190	3774545	2.99272E-05	1.20505E-05	1.17413E-05	3.11222E-06	2.89917E-06	7.65085E-05	5.50054E-05	3.70862E-05	3.66154E-05	2.59795E-05	8.25302E-06	1.1823E-05	1.13718E-05	1.16243E-06	1.08152E-06	1.16243E-06	1.08152E-06	1.1823E-05	1.13718E-05
3832003774545	383200	3774545	3.09178E-05	1.24494E-05	1.213E-05	3.21524E-06	2.99514E-06	7.77646E-05	5.59085E-05	3.76951E-05	3.72165E-05	2.6406E-05	8.38852E-06	1.20171E-05	1.15585E-05	1.18151E-06	1.09927E-06	1.18151E-06	1.09927E-06	1.20171E-05	1.15585E-05
3832103774545	383210	3774545	3.1914E-05	1.28506E-05	1.25209E-05	3.31884E-06	3.09164E-06	7.90475E-05	5.68308E-05	3.8317E-05	3.78305E-05	2.68416E-05	8.5269E-06	1.22153E-05	1.17492E-05	1.201E-06	1.11741E-06	1.201E-06	1.11741E-06	1.22153E-05	1.17492E-05
3832203774545	383220	3774545	3.29005E-05	1.32478E-05	1.29079E-05	3.42142E-06	3.1872E-06	8.03571E-05	5.77724E-05	3.89518E-05	3.84572E-05	2.72863E-05	8.66817E-06	1.24177E-05	1.19439E-05	1.2209E-06	1.13592E-06	1.2209E-06	1.13592E-06	1.24177E-05	1.19439E-05
3832303774545	383230	3774545	3.38757E-05	1.36405E-05	1.32905E-05	3.52284E-06	3.28168E-06	8.16934E-05	5.87331E-05	3.95995E-05	3.90968E-05	2.77401E-05	8.81231E-06	1.26242E-05	1.21425E-05	1.24121E-06	1.15481E-06	1.24121E-06	1.15481E-06	1.26242E-05	1.21425E-05
3832403774545	383240	3774545	3.48496E-05	1.40326E-05

			MDemolition	MSite Grubbing / Prep	MMass Grading / Excavation	MMass Grading / Excavation	MDrainage / Utilities Trenching	MFoundations / Concrete Pads	MBuilding / Structure Construction	MAsphalt Paving	MLandscaping or Other Finishing	MWaterside Construction (Piles)	RSSWDemolition	RSSWPlacing Base	RSSWForm	Child Risk				
Unique Identifier	X (UTM)	Y (UTM)	2027	2027	2027	2028	2028	2028	2028	2028	2028	2028	2029	2029	2029	3rd Trimester	0<2	2<16	Total	per million
3834203774535	383420	3774535	1.83921E-05	5.64606E-05	6.6393E-05	6.5509E-05	1.3925E-05	1.81093E-05	1.33294E-05	1.37196E-06	1.60734E-05	1.37196E-06	5.79499E-05	8.40866E-05	4.98448E-05	2.99516E-09	3.9358E-08	7.0181E-09	4.93712E-08	0.04937116
3834303774535	383430	3774535	1.8628E-05	5.71847E-05	6.72446E-05	6.63492E-05	1.41036E-05	1.83416E-05	1.35004E-05	1.38955E-06	1.62795E-05	1.38955E-06	5.93099E-05	8.606E-05	5.10146E-05	2.97081E-09	3.9167E-08	7.0429E-09	4.91811E-08	0.0491811
3834403774535	383440	3774535	1.88258E-05	5.77919E-05	6.79585E-05	6.70537E-05	1.42533E-05	1.85363E-05	1.36437E-05	1.40431E-06	1.64524E-05	1.40431E-06	6.05857E-05	8.79112E-05	5.2112E-05	2.94171E-09	3.8911E-08	7.0542E-09	4.89065E-08	0.0489065
3834503774535	383450	3774535	1.89709E-05	5.82375E-05	6.84826E-05	6.75707E-05	1.43632E-05	1.86792E-05	1.37489E-05	1.41514E-06	1.65792E-05	1.41514E-06	6.17305E-05	8.95723E-05	5.30966E-05	2.90597E-09	3.8562E-08	7.0465E-09	4.85142E-08	0.04851416
3834603774535	383460	3774535	1.91361E-05	5.87444E-05	6.90786E-05	6.81588E-05	1.44882E-05	1.88418E-05	1.38686E-05	1.42745E-06	1.67235E-05	1.42745E-06	6.29688E-05	9.13691E-05	5.41618E-05	2.87502E-09	3.8272E-08	7.0487E-09	4.81953E-08	0.04819531
3834703774535	383470	3774535	1.94373E-05	5.96691E-05	7.0166E-05	6.92317E-05	1.47163E-05	1.91384E-05	1.40869E-05	1.44992E-06	1.69868E-05	1.44992E-06	6.46564E-05	9.38178E-05	5.56133E-05	2.86519E-09	3.8261E-08	7.1028E-09	4.82287E-08	0.04822869
3834803774535	383480	3774535	1.97766E-05	6.07107E-05	7.13908E-05	7.04403E-05	1.49732E-05	1.94725E-05	1.43328E-05	1.47523E-06	1.72833E-05	1.47523E-06	6.64999E-05	9.64927E-05	5.71989E-05	2.86151E-09	3.8331E-08	7.1713E-09	4.83635E-08	0.04836354
3834903774535	383490	3774535	2.01377E-05	6.18192E-05	7.26943E-05	7.17264E-05	1.52466E-05	1.98281E-05	1.45945E-05	1.50217E-06	1.75989E-05	1.50217E-06	6.84525E-05	9.93261E-05	5.88785E-05	2.86098E-09	3.8442E-08	7.2478E-09	4.85506E-08	0.04855059
3835003774535	383500	3774535	2.05224E-05	6.30001E-05	7.4083E-05	7.30966E-05	1.55378E-05	2.02068E-05	1.48733E-05	1.53086E-06	1.79351E-05	1.53086E-06	7.05268E-05	0.000102336	6.06627E-05	2.86423E-09	3.8603E-08	7.3333E-09	4.88003E-08	0.04880029
3835103774535	383510	3774535	2.09361E-05	6.42702E-05	7.55764E-05	7.45701E-05	1.58511E-05	2.06142E-05	1.51732E-05	1.56173E-06	1.82966E-05	1.56173E-06	7.27384E-05	0.000105545	6.25649E-05	2.87134E-09	3.8815E-08	7.429E-09	4.91154E-08	0.04911541
3835203774535	383520	3774535	2.13698E-05	6.56015E-05	7.71419E-05	7.61148E-05	1.61794E-05	2.10412E-05	1.54875E-05	1.59408E-06	1.86756E-05	1.59408E-06	7.50685E-05	0.000108926	6.45691E-05	2.88146E-09	3.9067E-08	7.532E-09	4.94804E-08	0.04948039
3835303774535	383530	3774535	2.18361E-05	6.7033E-05	7.88253E-05	7.77758E-05	1.65325E-05	2.15003E-05	1.58254E-05	1.62886E-06	1.90831E-05	1.62886E-06	7.75546E-05	0.000112533	6.67075E-05	2.89576E-09	3.9376E-08	7.6465E-09	4.99178E-08	0.04991782
3835403774535	383540	3774535	2.23423E-05	6.85871E-05	8.06529E-05	7.95789E-05	1.69158E-05	2.19988E-05	1.61923E-05	1.66663E-06	1.95256E-05	1.66663E-06	8.02184E-05	0.000116399	6.89988E-05	2.91493E-09	3.975E-08	7.7744E-09	5.04392E-08	0.05043917
3835503774535	383550	3774535	2.2903E-05	7.03084E-05	8.26769E-05	8.1576E-05	1.73403E-05	2.25509E-05	1.65987E-05	1.70845E-06	2.00156E-05	1.70845E-06	8.31318E-05	0.000120626	7.15047E-05	2.94109E-09	4.022E-08	7.9215E-09	5.10829E-08	0.05108293
3835603774535	383560	3774535	2.35055E-05	7.21577E-05	8.48516E-05	8.37217E-05	1.77964E-05	2.3144E-05	1.70353E-05	1.75339E-06	2.05421E-05	1.75339E-06	8.62449E-05	0.000125143	7.41823E-05	2.97209E-09	4.0758E-08	8.0825E-09	5.18121E-08	0.05181208
3835703774535	383570	3774535	2.42694E-05	7.45028E-05	8.76092E-05	8.64427E-05	1.83748E-05	2.38962E-05	1.75889E-05	1.81037E-06	2.12097E-05	1.81037E-06	8.99755E-05	0.000130556	7.73912E-05	3.02222E-09	4.156E-08	8.2978E-09	5.28803E-08	0.05288029
3835803774535	383580	3774535	2.51658E-05	7.72545E-05	9.0845E-05	8.96354E-05	1.90534E-05	2.47788E-05	1.82386E-05	1.87724E-06	2.1993E-05	1.87724E-06	9.42427E-05	0.000136748	8.10616E-05	3.08727E-09	4.2572E-08	8.5569E-09	5.42161E-08	0.05421609
3835903774535	383590	3774535	2.61311E-05	8.02179E-05	9.43297E-05	9.30737E-05	1.97843E-05	2.57293E-05	1.89382E-05	1.94925E-06	2.28367E-05	1.94925E-06	9.88499E-05	0.000143433	8.50244E-05	3.15929E-09	4.3683E-08	8.8377E-09	5.56805E-08	0.05568045
3836003774535	383600	3774535	2.72906E-05	8.37774E-05	9.85153E-05	9.72036E-05	2.06622E-05	2.6871E-05	1.97785E-05	2.03574E-06	2.385E-05	2.03574E-06	0.00010424	0.000151254	8.96606E-05	3.25169E-09	4.5084E-08	9.1811E-09	5.7517E-08	0.05751697
3836103774535	383610	3774535	2.85499E-05	8.76431E-05	0.000103061	0.000101689	2.16156E-05	2.81109E-05	2.06911E-05	2.12968E-06	2.49505E-05	2.12968E-06	0.000110104	0.000159764	9.47046E-05	3.35366E-09	4.6624E-08	9.5554E-09	5.95334E-08	0.05953342
3836203774535	383620	3774535	3.01503E-05	9.25562E-05	0.000108838	0.000107389	2.28273E-05	2.96867E-05	2.1851E-05	2.24906E-06	2.63491E-05	2.24906E-06	0.000117325	0.000170242	0.000100916	3.49071E-09	4.8666E-08	1.0038E-08	6.21952E-08	0.06219516
3836303774535	383630	3774535	3.22315E-05	9.89453E-05	0.000116352	0.000114802	2.4403E-05	3.1736E-05	2.33594E-05	2.40431E-06	2.8168E-05	2.40431E-06	0.000126474	0.000183517	0.000108785	3.67637E-09	5.1408E-08	1.0672E-08	6.5757E-08	0.065757
3836403774535	383640	3774535	3.46104E-05	0.000106248	0.000124939	0.000123275	2.62041E-05	3.40782E-05	2.50834E-05	2.58176E-06	3.0247E-05	2.58176E-06	0.000136974	0.000198752	0.000117816	3.88946E-09	5.4551E-08	1.1398E-08	6.98382E-08	0.06983822
3836503774535	383650	3774535	3.68205E-05	0.000113033	0.000132917	0.000131147	2.78774E-05	3.62544E-05	2.66852E-05	2.74662E-06	3.21784E-05	2.74662E-06	0.000147096	0.000213439	0.000126522	4.08113E-09	5.7395E-08	1.2066E-08	7.35425E-08	0.07354249
3836603774535	383660	3774535	3.92338E-05	0.000120441	0.000141629	0.000139743	2.97046E-05	3.86306E-05	2.84342E-05	2.92665E-06	3.42875E-05	2.92665E-06	0.000158253	0.000229629	0.000136119	4.29032E-09	6.0498E-08	1.2796E-08	7.75843E-08	0.07758429
3836703774535	383670	3774535	4.1981E-05	0.000128875	0.000151546	0.000149528	3.17845E-05	4.13355E-05	3.04252E-05	3.13157E-06	3.66884E-05	3.13157E-06	0.000170999	0.000248123	0.000147082	4.53028E-09	6.4049E-08	1.3629E-08	8.22088E-08	0.08220882
3836803774535	383680	3774535	4.52254E-05	0.000138834	0.000163258	0.000161084	3.42409E-05	4.453E-05	3.27765E-05	3.37359E-06	3.95237E-05	3.37359E-06	0.000185809	0.000269613	0.000159821	4.81687E-09	6.8279E-08	1.4616E-08	8.77125E-08	0.08771249
3836903774535	383690	3774535	4.89035E-05	0.000150125	0.000176535	0.000174184	3.70256E-05	4.81515E-05	3.54422E-05	3.64795E-06	4.27381E-05	3.64795E-06	0.000202663	0.000294068	0.000174317	5.14762E-09	7.3148E-08	1.5741E-08	9.40363E-08	0.09403633
3837003774535	383700	3774535	5.32239E-05	0.000163388	0.000192131	0.000189573	4.02967E-05	5.24055E-05	3.85733E-05	3.97023E-06	4.65138E-05	3.97023E-06	0.000223343	0.000324076	0.000192106	5.5319E-09	7.8795E-08	1.7062E-08	1.01389E-07	0.10138887
3837103774535	383710	3774535	5.81286E-05	0.000178445	0.000209836	0.000207042	4.40101E-05	5.72348E-05	4.21279E-05	4.3361E-06	5.08001E-05	4.3361E-06	0.000247365	0.000358932	0.000212767	5.95759E-09	8.5088E-08	1.8554E-08	1.09599E-07	0.10959892
3837203774535	383720	3774535	6.37609E-05	0.000195735	0.000230168	0.000227103	4.82744E-05	6.27805E-05	4.62099E-05	4.75624E-06	5.57223E-05	4.75624E-06	0.00027512	0.000399205	0.000236641	6.4464E-09	9.2309E-08	2.0267E-08	1.19022E-07	0.11902195
3837303774535	383730	3774535	6.97996E-05	0.000214273	0.000251967	0.000248612	5.28465E-05	6.87264E-05	5.05864E-05	5.2067E-06	6.09998E-05	5.2067E-06	0.000304916	0.000442439	0.000262269	6.97119E-09	1.0006E-07	2.2105E-08	1.29135E-07	0.12913494
3837403774535	383740	3774535	7.65969E-05	0.000235139	0.000276504	0.000272823	5.79928E-05	7.54191E-05	5.55126E-05	5.71374E-06	6.69401E-05	5.71374E-06	0.000338454	0.000491104	0.000291117	7.56357E-09	1.088E-07	2.4175E-08	1.4054E-07	0.14053961
3837503774535	383750	3774535	8.37752E-05	0.000257175	0.000302417	0.00029839	6.34276E-05	8.24871E-05	6.0715E-05	6.2492E-06	7.32134E-05	6.2492E-06	0.000373876	0.000542503	0.000321585	8.19019E-09	1.1804E-07	2.6363E-08	1.52598E-07	0.15259813
3837603774535	383760	3774535	9.16847E-05	0.000281456	0.00033097	0.000326563	6.9416E-05	9.0275E-05	6.64473E-05	6.83922E-06	8.01257E-05	6.83922E-06	0.000412886	0.000599107	0.000355138	8.88196E-09	1.2824E-07	2.8775E-08	1.65901E-07	0.1659007
3837703774535	383770	3774535	0.00010069	0.000309102	0.000363478	0.000358638	7.62343E-05	9.91421E-05	7.2974E-05	7.51098E-06	8.79959E-05	7.51098E-06	0.000457289	0.000663536	0.000393331	9.67176E-09	1.3988E-07	3.1524E-08	1.81075E-07	0.18107494
3837803774535	383780	3774535	0.000110353	0.000338764	0.000398358	0.000393054	8.35498E-05	0.000108656	7.99766E-05	8.23175E-06	9.64401E-05	8.23175E-06	0.000504905	0.000732628	0.000434287	1.05207E-08	1.5238E-07	3.4475E-08	1.97376E-07	0.19737642
3837903774535	383790	3774535	0.000121334	0.000372475	0.000438	0.000432168	9.18642E-05	0.000119469	8.79354E-05	9.05092E-06	0.000106037	9.05092E-06	0.000558993	0.000811111	0.00048081	1.14874E-08	1.6661E-07	3.7831E-08	2.15927E-07	0.21592723
3838003774535	383800	3774535	0.000133706	0.000410453	0.00048266	0.000476233	0.000101231	0.00013165	9.69015E-05	9.97377E-06	0.000116849	9.97377E-06	0.000619906	0.000899497	0.00053204	1.25784E-08	1.8266E-07	4.1614E-08	2.36853E-07	0.23685276
3838103774535	383810	3774535	0.000147641	0.000453233	0.000532965	0.000525869	0.000111782	0.000145371	0.000107001	1.10133E-05	0.000129028	1.10133E-05	0.000688484	0.000999005	0.00059219	1.38093E-08	2.0076E-07	4.5877E-08	2.60448E-07	0.26044767
3838203774535	383820	3774535	0.000163453	0.000501773	0.000590044	0.000582187	0.000123753	0.00016094	0.000118461	1.21928E-05	0.000142846	1.21928E-05	0.000766275	0.001111882	0.000659101	1.52075E-08	2.2132E-07	5.0717E-08	2.87241E-07	0.28724081
3838303774535	383830	3774535	0.000180838	0.000555142	0.000652801	0.000644109	0.000136916	0.000178058	0.00013106	1.34896E-05	0.000158039	1.34896E-05	0.000851771	0.001235939	0.000732639	1.67464E-08	2.4393E-07	5.6039E-08	3.16717E-07	0.3167171
3838403774535	383840	3774535	0.000199784	0.000613301	0.000721192	0.000711589	0.00015126	0.000196712	0.000144791	1.49029E-05	0.000174596	1.49029E-05	0.000944926	0.001371107	0.000812765	1.84246E-08	2.6859E-07	6.1839E-08	3.48854E-07	0.34885406
3838503774535	383850	3774535	0.000220772	0.000677733	0.000796959	0.000786347	0.000167151	0.000217378	0.000160002	1.64685E-05	0.000192939	1.64685E-05	0.001048114	0.001520837	0.000901521	2.02851E-08	2.9592E-07	6.8266E-08	3.84472E-07	0.38447218
3838603774535	383860	3774535	0.000245134	0.00075252	0.000884902	0.000873119	0.000185595	0.000241365	0.000177658	1.82858E-05	0.000214229	1.82858E-05	0.001167854	0.001694581	0.001004514	2.24463E-08	3.2766E-07	7.5728E-08	4.25835E-07	0.42583484
3838703774535	383870	3774535	0.0002722	0.000835607	0.000982605	0.000969521	0.000206087	0.000268015	0.000197273	2.03047E-05	0.000237883	2.03047E-05	0.00130086	0.001887576	0.001118917	2.48487E-08	3.6294E-07	8.4019E-08	4.71804E-07	0.47180395
3838803774535	383880	3774535	0.000304687	0.000935337	0.00109988	0.001085235	0.000230684	0.000300002	0.000220818	2.27281E-05	0.000266274	2.27281E-05	0.001460483	0.002119192	0.001256214	2.77343E-08	4.053E-07	9.3974E-08	5.27006E-07	0.52700585
3838903774535	383890	3774535	0.000342584	0.001051673	0.001236682	0.001220215	0.000259376	0.000337316	0.000248283	2.5555E-05	0.000299393	2.5555E-05	0.001646666	0.002389348	0.001416357	3.11025E-08	4.5474E-07	1.0559E-07	5.91428E-07	0.59142795
3839003774535	383900	3774535	0.000386301	0.001185878	0.001394496	0.001375928	0.000292475	0.000380362	0.000279967	2.88161E-05	0.000337599	2.88161E-05	0.001861419	0.002700959	0.001601074	3.49893E-08	5.1179E-07	1.1899E-07	6.65762E-07	0.66576247
3839103774535	383910	3774535	0.000436241	0.001339184	0.001574771	0.001553803	0.000330285	0.000429533	0.00031616	3.25414E-05	0.000381243	3.25414E-05	0.002106713	0.003056885	0.00181206	3.9431E-08	5.7697E-07	1.343E-07	7.507E-07	0.75070014
3829703774545	382970	3774545	8.37407E-06	2.57069E-05	3.02293E-05	2.98268E-05	6.34015E-06	8.24531E-06	6.069E-06	6.24663E-07	7.31833E-06	6.24663E-07	1.90962E-05	2.7709E-05	1.64253E-05	1.44808E-09	1.8884E-08	3.1807E-09	2.35127E-08	0.02351266
3829803774545	382980	3774545	8.62447E-06	2.64756E-05	3.11332E-05	3.07187E-05	6.52974E-06	8.49187E-06	6.25048E-06	6.43342E-07	7.53716E-06	6.43342E-07	1.97481E-05	2.8655E-05	1.69861E-05	1.51265E-09	1.9683E-08	3.2976E-09	2.44928E-08	0.02449276
3829903774545	382990	3774545	8.91843E-06	2.7378E-05	3.21943E-05	3.17657E-05	6.75229E-06	8.7813E-06	6.46352E-06	6.6527E-07	7.79406E-06	6.6527E-07	2.04968E-05	2.97413E-05	1.763E-05	1.58907E-09	2.0627E-08	3.4353E-09	2.56513E-08	0.02565131
3830003774545	383000	3774545	9.24142E-06	2.83696E-05	3.33603E-05	3.29161E-05	6.99683E-06	9.09932E-06	6.6976E-06	6.89363E-07	8.07632E-06	6.89363E-07	2.12922E-05	3.08954E-05	1.83142E-05	1.67463E-09	2.1682E-08	3.5879E-09	2.69448E-08	0.02694484
3830103774545	383010	3774545	9.52993E-06	2.92552E-05	3.44018E-05	3.39437E-05	7.21527E-06	9.3834E-06	6.90669E-06	7.10884E-07	8.32846E-06	7.10884E-07	2.20127E-05	3.1941E-05	1.89339E-05	1.75562E-09	2.2675E-08	3.7285E-09	2.81589E-08	0.02815887
3830203774545	383020	3774545	9.83658E-06	3.01966E-05	3.55087E-05	3.50359E-05	7.44744E-06	9.68534E-06	7.12894E-06	7.33759E-07	8.59646E-06	7.33759E-07	2.27645E-05	3.30318E-05	1.95806E-05	1.84393E-09	2.3754E-08	3.8795E-09	2.94778E-08	0.02947777
3830303774545	383030	3774545	1.01215E-05	3.10711E-05	3.65371E-05	3.60506E-05	7.66313E-06	9.96584E-06	7.3354E-06	7.5501E-07	8.84542E-06	7.5501E-07	2.34913E-05	3.40863E-05	2.02057E-05	1.93071E-09	2.481E-08	4.0242E-09	3.07645E-08	0.03076452
3830403774545	383040	3774545	1.03646E-05	3.18176E-05	3.74149E-05	3.69167E-05	7.84722E-06	1.02052E-05	7.51162E-06	7.73148E-07	9.05791E-06	7.73148E-07	2.41494E-05	3.50414E-05	2.07718E-05	2.01005E-09	2.5767E-08	4.1524E-09	3.19291E-08	0.03192905
3830503774545	383050	3774545	1.06114E-05	3.25751E-05	3.83057E-05	3.77956E-05	8.03406E-06	1.04482E-05	7.69047E-06	7.91556E-07	9.27358E-06	7.91556E-07	2.48326E-05	3.60326E-05	2.13594E-05	2.09318E-09	2.6766E-08	4.2852E-09	3.31446E-08	0.03314465
3830603774545	383060	3774545	1.08818E-05	3.34051E-05	3.92817E-05	3.87586E-05	8.23876E-06	1.07144E-05	7.88641E-06	8.11724E-07	9.50986E-06	8.11724E-07	2.55781E-05	3.71143E-05	2.20006E-05	2.18467E-09	2.7866E-08	4.4311E-09	3.44818E-08	0.03448176
3830703774545	383070	3774545	1.1192E-05	3.43576E-05	4.04018E-05	3.98638E-05	8.47368E-06	1.102E-05	8.11129E-06	8.3487E-07	9.78102E-06	8.3487E-07	2.63516E-05	3.82368E-05	2.2666E-05	2.28461E-09	2.9072E-08	4.5934E-09	3.59497E-08	0.03594972
3830803774545	383080	3774545	1.15023E-05	3.53101E-05	4.15218E-05	4.0969E-05	8.7086E-06	1.13255E-05	8.33616E-06	8.58015E-07	1.00522E-05	8.58015E-07	2.71283E-05	3.93638E-05	2.33341E-05	2.38992E-09	3.0338E-08	4.7589E-09	3.74869E-08	0.03748693
3830903774545	383090	3774545	1.17836E-05	3.61735E-05	4.25371E-05	4.19707E-05	8.92154E-06	1.16024E-05	8.54E-06	8.78995E-07	1.0298E-05	8.78995E-07	2.78988E-05	4.04818E-05	2.39968E-05	2.49829E-09	3.163E-08	4.9231E-09	3.90513E-08	0.03905132
3831003774545	383100	3774545	1.20267E-05	3.692E-05	4.34149E-05	4.28368E-05	9.10564E-06	1.18418E-05	8.71621E-06	8.97133E-07	1.05105E-05	8.97133E-07	2.86817E-05	4.16178E-05	2.46702E-05	2.60824E-09	3.2919E-08	5.0806E-09	4.06074E-08	0.04060744
3831103774545	383110	3774545	1.22554E-05	3.76218E-05	4.42402E-05	4.36511E-05	9.27874E-06	1.20669E-05	8.88191E-06	9.14188E-07	1.07103E-05	9.14188E-07	2.94366E-05	4.27132E-05	2.53195E-05	2.7063E-09	3.4074E-08	5.2233E-09	4.20035E-08	0.04200346
3831203774545	383120	3774545	1.24658E-05	3.8268E-05	4.5E-05	4.44008E-05	9.4381E-06	1.22742E-05	9.03446E-06	9.29889E-07	1.08942E-05	9.29889E-07	3.01915E-05	4.38085E-05	2.59688E-05	2.80127E-09	3.5188E-08	5.3599E-09	4.33489E-08	0.04334893
3831303774545	383130	3774545	1.26727E-05	3.8903E-05	4.57467E-05	4.51376E-05	9.59471E-06	1.24778E-05	9.18437E-06	9.45319E-07	1.1075E-05	9.45319E-07	3.09588E-05	4.49219E-05	2.66288E-05	2.89514E-09	3.6289E-08	5.4948E-09	4.46784E-08	0.04467845
3831403774545	383140	3774545	1.28669E-05	3.9499E-05	4.64476E-05	4.58292E-05	9.74171E-06	1.2669E-05	9.32509E-06	9.59802E-07	1.12447E-05	9.59802E-07	3.16981E-05	4.59946E-05	2.72647E-05	2.97924E-09	3.7278E-08	5.6184E-09	4.58757E-08	0.04587574
3831503774545	383150	3774545	1.30665E-05	4.01118E-05	4.71681E-05	4.654014E-05	9.89283E-06	1.28655E-05	9.46974E-06	9.74691E-07	1.14191E-05	9.74691E-07	3.24592E-05	4.7099E-05	2.79193E-05	3.06117E-09	3.8245E-08	5.7416E-09	4.70482E-08	0.04704824
3831603774545	383160	3774545	1.32697E-05	4.07356E-05	4.79018E-05	4.72639E-05	1.00467E-05	1.30656E-05	9.61703E-06	9.89851E-07	1.15967E-05	9.89851E-07	3.3239E-05	4.82305E-05	2.85901E-05	3.13685E-09	3.9146E-08	5.8613E-09	4.81439E-08	0.04814388
3831703774545	383170	3774545	1.34765E-05	4.13706E-05	4.86485E-05	4.80007E-05	1.02033E-05	1.32693E-05	9.76695E-06	1.00528E-06	1.17775E-05	1.00528E-06	3.40344E-05	4.93847E-05	2.92742E-05	3.20664E-09	3.9982E-08	5.9774E-09	4.91664E-08	0.0491664
3831903774545	383190	3774545	1.38812E-05	4.26128E-05	5.01092E-05	4.9442E-05	1.05097E-05	1.36677E-05	1.00602E-05	1.03547E-06	1.21311E-05	1.03547E-06	3.56065E-05	5.16659E-05	3.06265E-05	3.32529E-09	4.1426E-08	6.1919E-09	5.0943E-08	0.05094302
3832003774545	383200	3774545	1.40771E-05	4.32144E-05	5.08166E-05	5.014E-05	1.0658E-05	1.38607E-05	1.02022E-05	1.05008E-06	1.23024E-05	1.05008E-06	3.63676E-05	5.27702E-05	3.12811E-05	3.37116E-09	4.1998E-08	6.2872E-09	5.16563E-08	0.05165635
3832103774545	383210	3774545	1.42786E-05	4.38327E-05	5.15437E-05	5.08574E-05	1.08105E-05	1.4059E-05	1.03482E-05	1.06511E-06	1.24784E-05	1.06511E-06	3.71506E-05	5.39063E-05	3.19546E-05	3.405E-09	4.244E-08	6.3743E-09	5.22192E-08	0.05221925
3832203774545	383220	3774545	1.44818E-05	4.44566E-05	5.22773E-05	5.15812E-05	1.09644E-05	1.42591E-05	1.04955E-05	1.08027E-06	1.2656E-05	1.08027E-06	3.79554E-05	5.5074E-05	3.26468E-05	3.42816E-09	4.2766E-08	6.4536E-09	5.26482E-08	0.05264821
3832303774545	383230	3774545	1.46886E-05	4.50916E-05	5.3024E-05	5.2318E-05	1.1121E-05	1.44628E-05	1.06454E-05	1.0957E-06	1.28368E-05	1.0957E-06	3.87788E-05	5.62689E-05	3.33551E-05	3.44215E-09	4.2993E-08	6.5265E-09	5.29622E-08	0.05296216
3832403774545	383240	3774545	1.49082E-05	4.57656E-05	5.38166E-05	5.31E-05	1.12873E-05	1.4679E-05	1.08045E-05	1.11208E-06	1.30287E-05	1.11208E-06	3.96678E-05	5.75589E-05	3.41197E-05	3.45013E-09	4.3159E-08	6.5976E-09	5.32069E-08	0.05320691

			EGIODemolition	EGIOSite Grubbing / Prep	EGIOMass Grading / Excavation	EGIOMass Grading / Excavation	EGIODrainage / Utilities Trenching	EGIODrainage / Utilities Trenching	EGIOFoundations / Concrete Pads	EGIOFoundations / Concrete Pads	EGIOBuilding / Structure Construction	EGIOBuilding / Structure Construction	EGIOAsphalt Paving	EGIOArchitectural Coating	EGIOLandscaping or Other Finishing	EGIOWaterside Construction (Piles)	HIWaterside Construction (Landscaping)	HIWaterside Construction (Landscaping)	KMDemolition	KMSite Grubbing / Prep
Unique Identifier	X (UTM)	Y (UTM)	2025	2025	2025	2026	2026	2027	2026	2027	2026	2027	2027	2027	2027	2027	2025	2026	2025	2025
3832503774545	383250	3774545	0.000257523	0.000101	3.34495E-05	3.27603E-05	7.60711E-05	7.59537E-05	9.99475E-05	9.9883E-05	0.000107056	0.00010449	4.16595E-06	4.16595E-06	0.000112822	4.16595E-06	1.68537E-05	1.63258E-05	1.91976E-05	8.3319E-05
3832603774545	383260	3774545	0.000255592	0.00010025	3.31987E-05	3.25147E-05	7.55007E-05	7.53842E-05	9.9198E-05	9.9134E-05	0.000106253	0.000103707	4.13471E-06	4.13471E-06	0.000111976	4.13471E-06	1.69828E-05	1.64509E-05	1.94805E-05	8.45467E-05
3832703774545	383270	3774545	0.000253266	9.9334E-05	3.28965E-05	3.22187E-05	7.48135E-05	7.4698E-05	9.82951E-05	9.82317E-05	0.000105286	0.000102763	4.09707E-06	4.09707E-06	0.000110957	4.09707E-06	1.71174E-05	1.65812E-05	1.97724E-05	8.58138E-05
3832803774545	383280	3774545	0.000250508	9.8253E-05	3.25383E-05	3.18679E-05	7.39989E-05	7.38847E-05	9.72249E-05	9.71622E-05	0.00010414	0.000101644	4.05247E-06	4.05247E-06	0.000109749	4.05247E-06	1.72537E-05	1.67133E-05	2.00734E-05	8.71201E-05
3832903774545	383290	3774545	0.00024696	9.6861E-05	3.20775E-05	3.14166E-05	7.29509E-05	7.28383E-05	9.58479E-05	9.57861E-05	0.000102665	0.000100204	3.99507E-06	3.99507E-06	0.000108194	3.99507E-06	1.73721E-05	1.6828E-05	2.03654E-05	8.83871E-05
3833003774545	383300	3774545	0.00024317	9.5375E-05	3.15852E-05	3.09344E-05	7.18312E-05	7.17204E-05	9.43768E-05	9.43159E-05	0.000101089	9.86663E-05	3.93375E-06	3.93375E-06	0.000106534	3.93375E-06	1.74851E-05	1.69374E-05	2.06596E-05	8.96639E-05
3833103774545	383310	3774545	0.000238904	9.3701E-05	3.1031E-05	3.03917E-05	7.05709E-05	7.0462E-05	9.2721E-05	9.26612E-05	9.93158E-05	9.69352E-05	3.86474E-06	3.86474E-06	0.000104665	3.86474E-06	1.75658E-05	1.70156E-05	2.09379E-05	9.0872E-05
3833203774545	383320	3774545	0.000232733	9.1281E-05	3.02295E-05	2.96067E-05	6.87482E-05	6.86421E-05	9.03261E-05	9.02678E-05	9.67505E-05	9.44315E-05	3.76491E-06	3.76491E-06	0.000101961	3.76491E-06	1.75604E-05	1.70104E-05	2.11235E-05	9.16774E-05
3833303774545	383330	3774545	0.000226221	8.8727E-05	2.93837E-05	2.87783E-05	6.68246E-05	6.67215E-05	8.77987E-05	8.77421E-05	9.40434E-05	9.17892E-05	3.65957E-06	3.65957E-06	9.91084E-05	3.65957E-06	1.75264E-05	1.69774E-05	2.12932E-05	9.24141E-05
3833403774545	383340	3774545	0.000219125	8.5944E-05	2.8462E-05	2.78756E-05	6.47285E-05	6.46286E-05	8.50448E-05	8.49899E-05	9.10936E-05	8.89101E-05	3.54478E-06	3.54478E-06	9.59997E-05	3.54478E-06	1.74223E-05	1.68766E-05	2.13588E-05	9.26989E-05
3833503774545	383350	3774545	0.000213332	8.3672E-05	2.77095E-05	2.71386E-05	6.30172E-05	6.29199E-05	8.27963E-05	8.27429E-05	8.86852E-05	8.65594E-05	3.45106E-06	3.45106E-06	9.34616E-05	3.45106E-06	1.73667E-05	1.68227E-05	2.14403E-05	9.30525E-05
3833603774545	383360	3774545	0.000207898	8.154E-05	2.70037E-05	2.64473E-05	6.14119E-05	6.13172E-05	8.06873E-05	8.06352E-05	8.64261E-05	8.43545E-05	3.36315E-06	3.36315E-06	9.10809E-05	3.36315E-06	1.73147E-05	1.67724E-05	2.15286E-05	9.34355E-05
3833703774545	383370	3774545	0.000202859	7.9564E-05	2.63492E-05	2.58063E-05	5.99235E-05	5.9831E-05	7.87316E-05	7.86808E-05	8.43314E-05	8.231E-05	3.28164E-06	3.28164E-06	8.88733E-05	3.28164E-06	1.72914E-05	1.67498E-05	2.16576E-05	9.39954E-05
3833803774545	383380	3774545	0.000198107	7.77E-05	2.5732E-05	2.52018E-05	5.85199E-05	5.84296E-05	7.68875E-05	7.68379E-05	8.23561E-05	8.03821E-05	3.20477E-06	3.20477E-06	8.67916E-05	3.20477E-06	1.72788E-05	1.67376E-05	2.18047E-05	9.46338E-05
3833903774545	383390	3774545	0.000193257	7.5798E-05	2.5102E-05	2.45848E-05	5.70872E-05	5.69991E-05	7.50051E-05	7.49567E-05	8.03398E-05	7.84141E-05	3.12631E-06	3.12631E-06	8.46667E-05	3.12631E-06	1.72429E-05	1.67028E-05	2.19223E-05	9.51445E-05
3834003774545	383400	3774545	0.000188299	7.3853E-05	2.4458E-05	2.39541E-05	5.56226E-05	5.55367E-05	7.30808E-05	7.30336E-05	7.82786E-05	7.64023E-05	3.04611E-06	3.04611E-06	8.24946E-05	3.04611E-06	1.71801E-05	1.6642E-05	2.20061E-05	9.55079E-05
3834103774545	383410	3774545	0.000183619	7.2018E-05	2.38502E-05	2.33588E-05	5.42402E-05	5.41565E-05	7.12646E-05	7.12186E-05	7.63333E-05	7.45036E-05	2.9704E-06	2.9704E-06	8.04444E-05	2.9704E-06	1.71245E-05	1.65882E-05	2.20966E-05	9.59008E-05
3834203774545	383420	3774545	0.000180637	7.0848E-05	2.34628E-05	2.29794E-05	5.33594E-05	5.3277E-05	7.01072E-05	7.0062E-05	7.50936E-05	7.32936E-05	2.92216E-06	2.92216E-06	7.9138E-05	2.92216E-06	1.72196E-05	1.66803E-05	2.23682E-05	9.70794E-05
3834303774545	383430	3774545	0.000177907	6.9777E-05	2.31082E-05	2.26321E-05	5.25528E-05	5.24717E-05	6.90475E-05	6.90029E-05	7.39585E-05	7.21857E-05	2.87799E-06	2.87799E-06	7.79417E-05	2.87799E-06	1.73326E-05	1.67897E-05	2.26601E-05	9.83465E-05
3834403774545	383440	3774545	0.000174601	6.8481E-05	2.26788E-05	2.22116E-05	5.15764E-05	5.14968E-05	6.77646E-05	6.77209E-05	7.25844E-05	7.08446E-05	2.82452E-06	2.82452E-06	7.64936E-05	2.82452E-06	1.73775E-05	1.68332E-05	2.28683E-05	9.92501E-05
3834503774545	383450	3774545	0.000170488	6.6868E-05	2.21445E-05	2.16882E-05	5.03612E-05	5.02835E-05	6.6168E-05	6.61253E-05	7.08742E-05	6.91754E-05	2.75797E-06	2.75797E-06	7.46913E-05	2.75797E-06	1.73237E-05	1.6781E-05	2.29498E-05	9.96037E-05
3834603774545	383460	3774545	0.00016676	6.5406E-05	2.16603E-05	2.12141E-05	4.92601E-05	4.91841E-05	6.47213E-05	6.46796E-05	6.93246E-05	6.76629E-05	2.69767E-06	2.69767E-06	7.30583E-05	2.69767E-06	1.7295E-05	1.67532E-05	2.30561E-05	0.000100065
3834703774545	383470	3774545	0.000164236	6.4416E-05	2.13325E-05	2.0893E-05	4.85145E-05	4.84397E-05	6.37418E-05	6.37006E-05	6.82754E-05	6.66389E-05	2.65684E-06	2.65684E-06	7.19525E-05	2.65684E-06	1.739E-05	1.68453E-05	2.33232E-05	0.000101224
3834803774545	383480	3774545	0.000162098	6.3577E-05	2.10548E-05	2.0621E-05	4.78831E-05	4.78092E-05	6.29121E-05	6.28715E-05	6.73867E-05	6.57715E-05	2.62226E-06	2.62226E-06	7.1016E-05	2.62226E-06	1.75228E-05	1.69739E-05	2.36378E-05	0.00010259
3834903774545	383490	3774545	0.000160365	6.2897E-05	2.08297E-05	2.04005E-05	4.7371E-05	4.72979E-05	6.22393E-05	6.21991E-05	6.6666E-05	6.50681E-05	2.59422E-06	2.59422E-06	7.02565E-05	2.59422E-06	1.7695E-05	1.71407E-05	2.40066E-05	0.00010419
3835003774545	383500	3774545	0.000159332	6.2492E-05	2.06955E-05	2.02691E-05	4.70659E-05	4.69932E-05	6.18384E-05	6.17985E-05	6.62366E-05	6.4649E-05	2.57751E-06	2.57751E-06	6.9804E-05	2.57751E-06	1.79461E-05	1.7384E-05	2.44864E-05	0.000106273
3835103774545	383510	3774545	0.000158497	6.2165E-05	2.0587E-05	2.01628E-05	4.68191E-05	4.67469E-05	6.15142E-05	6.14745E-05	6.58894E-05	6.431E-05	2.56399E-06	2.56399E-06	6.9438E-05	2.56399E-06	1.82152E-05	1.76447E-05	2.49933E-05	0.000108473
3835203774545	383520	3774545	0.000158003	6.1971E-05	2.05228E-05	2.01E-05	4.66732E-05	4.66012E-05	6.13225E-05	6.12829E-05	6.5684E-05	6.41096E-05	2.556E-06	2.556E-06	6.92216E-05	2.556E-06	1.85274E-05	1.7947E-05	2.55591E-05	0.000110928
3835303774545	383530	3774545	0.000157787	6.1886E-05	2.04948E-05	2.00726E-05	4.66095E-05	4.65376E-05	6.12388E-05	6.11993E-05	6.55944E-05	6.40221E-05	2.55252E-06	2.55252E-06	6.91272E-05	2.55252E-06	1.887E-05	1.82789E-05	2.61769E-05	0.00011361
3835403774545	383540	3774545	0.000157796	6.189E-05	2.0496E-05	2.00737E-05	4.66122E-05	4.65402E-05	6.12423E-05	6.12028E-05	6.55981E-05	6.40258E-05	2.55266E-06	2.55266E-06	6.91311E-05	2.55266E-06	1.92413E-05	1.86387E-05	2.68377E-05	0.000116478
3835503774545	383550	3774545	0.000158146	6.2027E-05	2.05415E-05	2.01183E-05	4.67156E-05	4.66436E-05	6.13782E-05	6.13386E-05	6.57438E-05	6.41679E-05	2.55833E-06	2.55833E-06	6.92846E-05	2.55833E-06	1.96557E-05	1.90401E-05	2.75664E-05	0.00011964
3835603774545	383560	3774545	0.000158712	6.2249E-05	2.0615E-05	2.01903E-05	4.68828E-05	4.68105E-05	6.15979E-05	6.15581E-05	6.5979E-05	6.43975E-05	2.56748E-06	2.56748E-06	6.95325E-05	2.56748E-06	2.00988E-05	1.94693E-05	2.83449E-05	0.000123019
3835703774545	383570	3774545	0.000159862	6.27E-05	2.07643E-05	2.03365E-05	4.72224E-05	4.71495E-05	6.20441E-05	6.2004E-05	6.64569E-05	6.4864E-05	2.58608E-06	2.58608E-06	7.00362E-05	2.58608E-06	2.06262E-05	1.99802E-05	2.92479E-05	0.000126938
3835803774545	383580	3774545	0.000161523	6.3352E-05	2.09802E-05	2.05479E-05	4.77133E-05	4.76396E-05	6.2689E-05	6.26485E-05	6.71477E-05	6.55382E-05	2.61296E-06	2.61296E-06	7.07641E-05	2.61296E-06	2.12254E-05	2.05606E-05	3.02663E-05	0.000131358
3835903774545	383590	3774545	0.000163437	6.4102E-05	2.12287E-05	2.07913E-05	4.82784E-05	4.82039E-05	6.34315E-05	6.33906E-05	6.79431E-05	6.63145E-05	2.64391E-06	2.64391E-06	7.16023E-05	2.64391E-06	2.18694E-05	2.11844E-05	3.13593E-05	0.000136102
3836003774545	383600	3774545	0.000166796	6.542E-05	2.1665E-05	2.12186E-05	4.92707E-05	4.91947E-05	6.47353E-05	6.46935E-05	6.93396E-05	6.76775E-05	2.69825E-06	2.69825E-06	7.3074E-05	2.69825E-06	2.27376E-05	2.20254E-05	3.27919E-05	0.000142319
3836103774545	383610	3774545	0.000170559	6.6896E-05	2.21538E-05	2.16974E-05	5.03824E-05	5.03047E-05	6.61959E-05	6.61532E-05	7.09041E-05	6.92045E-05	2.75913E-06	2.75913E-06	7.47228E-05	2.75913E-06	2.36848E-05	2.2943E-05	3.43602E-05	0.000149126
3836203774545	383620	3774545	0.000175652	6.8893E-05	2.28153E-05	2.23453E-05	5.18868E-05	5.18067E-05	6.81725E-05	6.81285E-05	7.30212E-05	7.1271E-05	2.84152E-06	2.84152E-06	7.6954E-05	2.84152E-06	2.48598E-05	2.40812E-05	3.6286E-05	0.000157484
3836303774545	383630	3774545	0.000182514	7.1585E-05	2.37067E-05	2.32182E-05	5.39139E-05	5.38307E-05	7.08358E-05	7.07901E-05	7.5874E-05	7.40553E-05	2.95253E-06	2.95253E-06	7.99604E-05	2.95253E-06	2.63434E-05	2.55182E-05	3.86985E-05	0.000167954
3836403774545	383640	3774545	0.000190365	7.4664E-05	2.47263E-05	2.42169E-05	5.62328E-05	5.61461E-05	7.38826E-05	7.38349E-05	7.91375E-05	7.72406E-05	3.07952E-06	3.07952E-06	8.33996E-05	3.07952E-06	2.80171E-05	2.71395E-05	4.14187E-05	0.00017976
3836503774545	383650	3774545	0.000198098	7.7697E-05	2.57308E-05	2.52007E-05	5.85173E-05	5.8427E-05	7.6884E-05	7.68344E-05	8.23524E-05	8.03784E-05	3.20463E-06	3.20463E-06	8.67877E-05	3.20463E-06	2.96944E-05	2.87643E-05	4.41774E-05	0.000191733
3836603774545	383660	3774545	0.000206901	8.1149E-05	2.68742E-05	2.63205E-05	6.11174E-05	6.10231E-05	8.03003E-05	8.02485E-05	8.60117E-05	8.395E-05	3.34703E-06	3.34703E-06	9.06441E-05	3.34703E-06	3.156E-05	3.05715E-05	4.72642E-05	0.00020513
3836703774545	383670	3774545	0.000216817	8.5039E-05	2.81622E-05	2.75819E-05	6.40466E-05	6.39478E-05	8.41489E-05	8.40946E-05	9.0134E-05	8.79735E-05	3.50744E-06	3.50744E-06	9.49884E-05	3.50744E-06	3.36356E-05	3.2582E-05	5.07063E-05	0.000220069
3836803774545	383680	3774545	0.000227218	8.9118E-05	2.95132E-05	2.89051E-05	6.71191E-05	6.70155E-05	8.81857E-05	8.81288E-05	9.44579E-05	9.21938E-05	3.6757E-06	3.6757E-06	9.95452E-05	3.6757E-06	3.57793E-05	3.46586E-05	5.42163E-05	0.000235303
3836903774545	383690	3774545	0.000237808	9.3272E-05	3.08887E-05	3.02523E-05	7.02472E-05	7.01389E-05	9.22957E-05	9.22361E-05	9.88602E-05	9.64906E-05	3.84701E-06	3.84701E-06	0.000104185	3.84701E-06	3.80378E-05	3.68464E-05	5.79821E-05	0.000251646
3837003774545	383700	3774545	0.000250805	9.8369E-05	3.25768E-05	3.19056E-05	7.40865E-05	7.39722E-05	9.73399E-05	9.72771E-05	0.000104263	0.000101764	4.05726E-06	4.05726E-06	0.000109879	4.05726E-06	4.07896E-05	3.9512E-05	6.26327E-05	0.00027183
3837103774545	383710	3774545	0.000266326	0.00010446	3.45928E-05	3.38801E-05	7.86713E-05	7.85499E-05	0.000103364	0.000103297	0.000110716	0.000108062	4.30834E-06	4.30834E-06	0.000116678	4.30834E-06	4.39971E-05	4.2619E-05	6.81116E-05	0.000295609
3837203774545	383720	3774545	0.000282861	0.00011094	3.67407E-05	3.59837E-05	8.35559E-05	8.3427E-05	0.000109782	0.000109711	0.00011759	0.000114771	4.57584E-06	4.57584E-06	0.000123923	4.57584E-06	4.73947E-05	4.59102E-05	7.39254E-05	0.000320841
3837303774545	383730	3774545	0.00029964	0.00011752	3.892E-05	3.81181E-05	8.85122E-05	8.83756E-05	0.000116293	0.000116218	0.000124565	0.000121579	4.84727E-06	4.84727E-06	0.000131274	4.84727E-06	5.08372E-05	4.92449E-05	7.98162E-05	0.000346408
3837403774545	383740	3774545	0.000318394	0.00012488	4.1356E-05	4.05039E-05	9.40521E-05	9.3907E-05	0.000123572	0.000123492	0.000132361	0.000129189	5.15066E-06	5.15066E-06	0.00013949	5.15066E-06	5.46546E-05	5.29427E-05	8.63451E-05	0.000374744
3837503774545	383750	3774545	0.000338846	0.0001329	4.40125E-05	4.31057E-05	0.000100094	9.99391E-05	0.00013151	0.000131425	0.000140863	0.000137487	5.48151E-06	5.48151E-06	0.00014845	5.48151E-06	5.87914E-05	5.69499E-05	9.34172E-05	0.000405437
3837603774545	383760	3774545	0.000361849	0.00014192	4.70003E-05	4.6032E-05	0.000106889	0.000106724	0.000140438	0.000140347	0.000150426	0.00014682	5.85363E-06	5.85363E-06	0.000158528	5.85363E-06	6.3416E-05	6.14297E-05	0.000101311	0.000439696
3837703774545	383770	3774545	0.000387762	0.00015209	5.03662E-05	4.93284E-05	0.000114543	0.000114366	0.000150495	0.000150398	0.000161199	0.000157335	6.27282E-06	6.27282E-06	0.00016988	6.27282E-06	6.85896E-05	6.64413E-05	0.000110137	0.000478001
3837803774545	383780	3774545	0.000415247	0.00016287	5.39362E-05	5.28249E-05	0.000122662	0.000122473	0.000161162	0.000161058	0.000172625	0.000168487	6.71744E-06	6.71744E-06	0.000181922	6.71744E-06	7.40628E-05	7.1743E-05	0.000119467	0.000518497
3837903774545	383790	3774545	0.000446487	0.00017512	5.79938E-05	5.6799E-05	0.00013189	0.000131687	0.000173286	0.000173174	0.000185611	0.000181162	7.2228E-06	7.2228E-06	0.000195608	7.2228E-06	8.02464E-05	7.77329E-05	0.000130002	0.000564218
3838003774545	383800	3774545	0.000481373	0.0001888	6.25252E-05	6.12369E-05	0.000142195	0.000141976	0.000186826	0.000186705	0.000200114	0.000195317	7.78716E-06	7.78716E-06	0.000210892	7.78716E-06	8.71277E-05	8.43987E-05	0.000141713	0.000615046
3838103774545	383810	3774545	0.000520085	0.00020398	6.75535E-05	6.61617E-05	0.000153631	0.000153394	0.000201851	0.00020172	0.000216207	0.000211025	8.41341E-06	8.41341E-06	0.000227852	8.41341E-06	9.47357E-05	9.17683E-05	0.000154658	0.000671227
3838203774545	383820	3774545	0.000563451	0.00022099	7.31862E-05	7.16783E-05	0.000166441	0.000166184	0.000218681	0.00021854	0.000234235	0.00022862	9.11492E-06	9.11492E-06	0.00024685	9.11492E-06	0.000103233	9.99999E-05	0.000169106	0.00073393
3838303774545	383830	3774545	0.000609429	0.00023903	7.91583E-05	7.75274E-05	0.000180022	0.000179745	0.000236526	0.000236373	0.000253349	0.000247276	9.85872E-06	9.85872E-06	0.000266994	9.85872E-06	0.000112224	0.000108709	0.000184384	0.000800238
3838403774545	383840	3774545	0.000657465	0.00025787	8.53977E-05	8.36382E-05	0.000194212	0.000193912	0.000255169	0.000255005	0.000273318	0.000266767	1.06358E-05	1.06358E-05	0.000288038	1.06358E-05	0.000121606	0.000117797	0.00020032	0.000869403
3838503774545	383850	3774545	0.000710495	0.00027867	9.22857E-05	9.03843E-05	0.000209877	0.000209553	0.000275751	0.000275573	0.000295363	0.000288284	1.14937E-05	1.14937E-05	0.000311271	1.14937E-05	0.000131939	0.000127807	0.000217861	0.000945533
3838603774545	383860	3774545	0.000773171	0.00030325	0.000100427	9.83575E-05	0.000228391	0.000228039	0.000300076	0.000299882	0.000321419	0.000313715	1.25076E-05	1.25076E-05	0.00033873	1.25076E-05	0.000144118	0.000139604	0.00023853	0.001035236
3838703774545	383870	3774545	0.000842028	0.00033026	0.00010937	0.000107117	0.000248731	0.000248347	0.0003268	0.000326589	0.000350043	0.000341653	1.36215E-05	1.36215E-05	0.000368896	1.36215E-05	0.000157477	0.000152545	0.00026119	0.001133582
3838803774545	383880	3774545	0.000924482	0.00036259	0.00012008	0.000117606	0.000273088	0.000272666	0.000358801	0.00035857	0.000384321	0.000375109	1.49553E-05	1.49553E-05	0.00040502	1.49553E-05	0.000173443	0.00016801	0.000288265	0.001251091
3838903774545	383890	3774545	0.001019314	0.00039979	0.000132398	0.00012967	0.000301101	0.000300636	0.000395607	0.000395351	0.000423744	0.000413587	1.64894E-05	1.64894E-05	0.000446566	1.64894E-05	0.000191784	0.000185777	0.000319353	0.001386014
3839003774545	383900	3774545	0.001127817	0.00044235	0.000146491	0.000143473	0.000333152	0.000332638	0.000437718	0.000437435	0.00046885	0.000457612	1.82447E-05	1.82447E-05	0.000494102	1.82447E-05	0.000212745	0.000206082	0.000354881	0.001540208
3839103774545	383910	3774545	0.001252065	0.00049108	0.00016263	0.000159279	0.000369854	0.000369283	0.00048594	0.000485626	0.000520502	0.000508026	2.02546E-05	2.02546E-05	0.000548535	2.02546E-05	0.000236726	0.000229311	0.000395519	0.001716579
3829703774555	382970	3774555	9.07542E-05	3.5595E-05	1.1788E-05	1.15451E-05	2.68084E-05	2.6767E-05	3.52227E-05	3.52E-05	3.77279E-05	3.68236E-05	1.46813E-06	1.46813E-06	3.97598E-05	1.46813E-06	9.79108E-06	9.48441E-06	1.05889E-05	4.59566E-05
3829803774555	382980	3774555	9.54698E-05	3.7445E-05	1.24005E-05	1.2145E-05	2.82013E-05	2.81578E-05	3.70528E-05	3.70289E-05	3.96882E-05	3.87369E-05	1.54441E-06	1.54441E-06	4.18257E-05	1.54441E-06	1.00943E-05	9.77808E-06	1.0908E-05	4.73415E-05
3829903774555	382990	3774555	0.000101119	3.966E-05	1.31343E-05	1.28637E-05	2.98702E-05	2.98241E-05	3.92455E-05	3.92202E-05	4.20369E-05	4.10293E-05	1.63581E-06	1.63581E-06	4.43009E-05	1.63581E-06	1.04602E-05	1.01326E-05	1.12882E-05	4.89915E-05
3830003774555	383000	3774555	0.00010747	4.2151E-05	1.39592E-05	1.36716E-05	3.1746E-05	3.16971E-05	4.17101E-05	4.16832E-05	4.46768E-05	4.36059E-05	1.73854E-06	1.73854E-06	4.7083E-05	1.73854E-06	1.08638E-05	1.05236E-05	1.17069E-05	5.08086E-05
3830103774555	383010	3774555	0.000113604	4.4557E-05	1.4756E-05	1.4452E-05	3.35582E-05	3.35064E-05	4.40911E-05	4.40626E-05	4.72271E-05	4.60951E-05	1.83778E-06	1.83778E-06	4.97706E-05	1.83778E-06	1.12244E-05	1.08728E-05	1.20848E-05	5.24488E-05
3830203774555	383020	3774555	0.000120269	4.7171E-05	1.56217E-05	1.52998E-05	3.55269E-05	3.54721E-05	4.66777E-05	4.66476E-05	4.99977E-05	4.87992E-05	1.94559E-06	1.94559E-06	5.26904E-05	1.94559E-06	1.16065E-05	1.1243E-05	1.24808E-05	5.41677E-05
3830303774555	383030	3774555	0.000126727	4.9704E-05	1.64605E-05	1.61214E-05	3.74346E-05	3.73768E-05	4.91842E-05	4.91524E-05	5.26824E-05	5.14196E-05	2.05006E-06	2.05006E-06	5.55197E-05	2.05006E-06	1.19456E-05	1.15714E-05	1.28361E-05	5.57097E-05
3830403774555	383040	3774555	0.000132323	5.1899E-05	1.71873E-05	1.68332E-05	3.90876E-05	3.90273E-05	5.13559E-05	5.13228E-05	5.50086E-05	5.36901E-05	2.14059E-06	2.14059E-06	5.79713E-05	2.14059E-06	1.21967E-05	1.18147E-05	1.31077E-05	5.68883E-05
3830503774555	383050	3774555	0.000138215	5.421E-05	1.79527E-05	1.75828E-05	4.08281E-05	4.07651E-05	5.36428E-05	5.36082E-05	5.74581E-05	5.60809E-05	2.2359E-06	2.2359E-06	6.05527E-05	2.2359E-06	1.24514E-05	1.20614E-05	1.33861E-05	5.80964E-05
3830603774555	383060	3774555	0.000145176	5.694E-05	1.88568E-05	1.84683E-05	4.28844E-05	4.28182E-05	5.63444E-05	5.63081E-05	6.03519E-05	5.89053E-05	2.34851E-06	2.34851E-06	6.36023E-05	2.34851E-06	1.27672E-05	1.23673E-05	1.37255E-05	5.95697E-05

			KMMass Grading / Excavation	KMMass Grading / Excavation	KMDrainage / Utilities Trenching	KMFoundations / Concrete Pads	KMBuilding / Structure Construction	KMAsphalt Paving	KMArchitectural Coating	KMLandscaping or Other Finishing	KMWaterside Construction (Piles)	EWNDemolition	EWNSite Grubbing / Prep	EWNDrainage / Utilities Trenching	EWNDrainage / Utilities Trenching	EWNDrainage / Utilities Trenching	EWNFoundation s / Concrete Pads	EWNBuilding / Structure Construction	EWNAsphalt Paving	EWNLandscaping or Other Finishing	EWNWaterside Construction (Piles)
Unique Identifier	X (UTM)	Y (UTM)	2025	2026	2026	2026	2026	2026	2026	2026	2026	2027	2027	2027	2028	2029	2029	2029	2029	2029	2029
3832503774545	383250	3774545	6.33313E-05	6.26759E-05	2.25075E-05	1.19109E-05	4.09096E-05	1.31426E-06	1.31426E-06	4.22239E-05	1.31426E-06	7.32453E-05	3.99197E-06	9.37389E-06	9.19287E-06	9.00266E-06	7.79798E-06	1.69328E-05	1.20468E-06	1.75352E-05	1.20468E-06
3832603774545	383260	3774545	6.42645E-05	6.35995E-05	2.28391E-05	1.20864E-05	4.15125E-05	1.33363E-06	1.33363E-06	4.28461E-05	1.33363E-06	7.37201E-05	4.01784E-06	9.43464E-06	9.25245E-06	9.06101E-06	7.84852E-06	1.70426E-05	1.21249E-06	1.76488E-05	1.21249E-06
3832703774545	383270	3774545	6.52276E-05	6.45526E-05	2.31814E-05	1.22675E-05	4.21346E-05	1.35362E-06	1.35362E-06	4.34882E-05	1.35362E-06	7.42178E-05	4.04496E-06	9.49834E-06	9.31491E-06	9.12218E-06	7.90151E-06	1.71576E-05	1.22067E-06	1.7768E-05	1.22067E-06
3832803774545	383280	3774545	6.62205E-05	6.55352E-05	2.35343E-05	1.24542E-05	4.2776E-05	1.37422E-06	1.37422E-06	4.41502E-05	1.37422E-06	7.47231E-05	4.07251E-06	9.56301E-06	9.37834E-06	9.18429E-06	7.95531E-06	1.72745E-05	1.22899E-06	1.7889E-05	1.22899E-06
3832903774545	383290	3774545	6.71836E-05	6.64883E-05	2.38765E-05	1.26354E-05	4.33981E-05	1.39421E-06	1.39421E-06	4.47923E-05	1.39421E-06	7.51672E-05	4.09671E-06	9.61985E-06	9.43408E-06	9.23888E-06	8.00259E-06	1.73771E-05	1.23629E-06	1.79953E-05	1.23629E-06
3833003774545	383300	3774545	6.81541E-05	6.74488E-05	2.42214E-05	1.28179E-05	4.4025E-05	1.41435E-06	1.41435E-06	4.54393E-05	1.41435E-06	7.55883E-05	4.11966E-06	9.67374E-06	9.48693E-06	9.29064E-06	8.04742E-06	1.74745E-05	1.24322E-06	1.80961E-05	1.24322E-06
3833103774545	383310	3774545	6.90724E-05	6.83576E-05	2.45478E-05	1.29906E-05	4.46182E-05	1.4334E-06	1.4334E-06	4.60516E-05	1.4334E-06	7.58563E-05	4.13427E-06	9.70804E-06	9.52057E-06	9.32358E-06	8.07595E-06	1.75365E-05	1.24762E-06	1.81603E-05	1.24762E-06
3833203774545	383320	3774545	6.96846E-05	6.89634E-05	2.47654E-05	1.31057E-05	4.50136E-05	1.44611E-06	1.44611E-06	4.64597E-05	1.44611E-06	7.57338E-05	4.12759E-06	9.69236E-06	9.50519E-06	9.30852E-06	8.06291E-06	1.75081E-05	1.24561E-06	1.81309E-05	1.24561E-06
3833303774545	383330	3774545	7.02445E-05	6.95176E-05	2.49644E-05	1.3211E-05	4.53753E-05	1.45773E-06	1.45773E-06	4.6833E-05	1.45773E-06	7.55041E-05	4.11507E-06	9.66296E-06	9.47636E-06	9.28029E-06	8.03846E-06	1.7455E-05	1.24183E-06	1.80759E-05	1.24183E-06
3833403774545	383340	3774545	7.0461E-05	6.97318E-05	2.50413E-05	1.32518E-05	4.55152E-05	1.46222E-06	1.46222E-06	4.69774E-05	1.46222E-06	7.48303E-05	4.07835E-06	9.57673E-06	9.39179E-06	9.19747E-06	7.96672E-06	1.72993E-05	1.23075E-06	1.79146E-05	1.23075E-06
3833503774545	383350	3774545	7.07298E-05	6.99978E-05	2.51368E-05	1.33023E-05	4.56888E-05	1.4678E-06	1.4678E-06	4.71566E-05	1.4678E-06	7.44858E-05	4.05957E-06	9.53264E-06	9.34855E-06	9.15512E-06	7.93004E-06	1.72196E-05	1.22508E-06	1.78321E-05	1.22508E-06
3833603774545	383360	3774545	7.1021E-05	7.0286E-05	2.52403E-05	1.33571E-05	4.58769E-05	1.47384E-06	1.47384E-06	4.73507E-05	1.47384E-06	7.41489E-05	4.04121E-06	9.48952E-06	9.30627E-06	9.11371E-06	7.89417E-06	1.71417E-05	1.21954E-06	1.77515E-05	1.21954E-06
3833703774545	383370	3774545	7.14465E-05	7.07071E-05	2.53915E-05	1.34371E-05	4.61517E-05	1.48267E-06	1.48267E-06	4.76344E-05	1.48267E-06	7.39421E-05	4.02994E-06	9.46306E-06	9.28032E-06	9.0883E-06	7.87216E-06	1.70939E-05	1.21614E-06	1.7702E-05	1.21614E-06
3833803774545	383380	3774545	7.19318E-05	7.11874E-05	2.5564E-05	1.35284E-05	4.64652E-05	1.49274E-06	1.49274E-06	4.7958E-05	1.49274E-06	7.3789E-05	4.0216E-06	9.44346E-06	9.2611E-06	9.06948E-06	7.85586E-06	1.70585E-05	1.21362E-06	1.76653E-05	1.21362E-06
3833903774545	383390	3774545	7.232E-05	7.15715E-05	2.5702E-05	1.36014E-05	4.6716E-05	1.5008E-06	1.5008E-06	4.82168E-05	1.5008E-06	7.35287E-05	4.00741E-06	9.41015E-06	9.22843E-06	9.03748E-06	7.82814E-06	1.69883E-05	1.20934E-06	1.7603E-05	1.20934E-06
3834003774545	383400	3774545	7.25962E-05	7.18449E-05	2.58001E-05	1.36533E-05	4.68944E-05	1.50653E-06	1.50653E-06	4.84009E-05	1.50653E-06	7.31611E-05	3.98738E-06	9.36311E-06	9.1823E-06	8.99231E-06	7.78901E-06	1.69134E-05	1.2033E-06	1.7515E-05	1.2033E-06
3834103774545	383410	3774545	7.28948E-05	7.21405E-05	2.59063E-05	1.37095E-05	4.70873E-05	1.51273E-06	1.51273E-06	4.86E-05	1.51273E-06	7.28242E-05	3.96901E-06	9.31999E-06	9.14001E-06	8.9509E-06	7.75314E-06	1.68355E-05	1.19775E-06	1.74344E-05	1.19775E-06
3834203774545	383420	3774545	7.37907E-05	7.30271E-05	2.62246E-05	1.3878E-05	4.7666E-05	1.53132E-06	1.53132E-06	4.91973E-05	1.53132E-06	7.31382E-05	3.98612E-06	9.36017E-06	9.17941E-06	8.98948E-06	7.78657E-06	1.69081E-05	1.20292E-06	1.75095E-05	1.20292E-06
3834303774545	383430	3774545	7.47538E-05	7.39802E-05	2.65669E-05	1.40591E-05	4.82881E-05	1.5513E-06	1.5513E-06	4.98394E-05	1.5513E-06	7.35287E-05	4.00741E-06	9.41015E-06	9.22843E-06	9.03748E-06	7.82814E-06	1.69983E-05	1.20934E-06	1.7603E-05	1.20934E-06
3834403774545	383440	3774545	7.54406E-05	7.46599E-05	2.6811E-05	1.41883E-05	4.87318E-05	1.56556E-06	1.56556E-06	5.02974E-05	1.56556E-06	7.36205E-05	4.01241E-06	9.4219E-06	9.23996E-06	9.04877E-06	7.83792E-06	1.70196E-05	1.21085E-06	1.7625E-05	1.21085E-06
3834503774545	383450	3774545	7.57094E-05	7.49259E-05	2.69065E-05	1.42388E-05	4.89054E-05	1.57114E-06	1.57114E-06	5.04766E-05	1.57114E-06	7.32913E-05	3.99447E-06	9.37977E-06	9.19863E-06	9.00831E-06	7.80287E-06	1.69435E-05	1.20544E-06	1.75462E-05	1.20544E-06
3834603774545	383460	3774545	7.60603E-05	7.52731E-05	2.70312E-05	1.43048E-05	4.91321E-05	1.57842E-06	1.57842E-06	5.07105E-05	1.57842E-06	7.30769E-05	3.98279E-06	9.35233E-06	9.17173E-06	8.98196E-06	7.78005E-06	1.68939E-05	1.20191E-06	1.74949E-05	1.20191E-06
3834703774545	383470	3774545	7.69412E-05	7.6145E-05	2.73443E-05	1.44705E-05	4.97011E-05	1.5967E-06	1.5967E-06	5.12978E-05	1.5967E-06	7.33908E-05	3.9999E-06	9.39251E-06	9.21113E-06	9.02054E-06	7.81347E-06	1.69665E-05	1.20707E-06	1.757E-05	1.20707E-06
3834803774545	383480	3774545	7.7979E-05	7.7172E-05	2.771131E-05	1.46657E-05	5.03715E-05	1.61823E-06	1.61823E-06	5.19897E-05	1.61823E-06	7.38656E-05	4.02577E-06	9.45326E-06	9.27071E-06	9.07889E-06	7.86401E-06	1.70762E-05	1.21488E-06	1.76837E-05	1.21488E-06
3834903774545	383490	3774545	7.91959E-05	7.83763E-05	2.81456E-05	1.48945E-05	5.11575E-05	1.64349E-06	1.64349E-06	5.2801E-05	1.64349E-06	7.45164E-05	4.06124E-06	9.53655E-06	9.35239E-06	9.15888E-06	7.9333E-06	1.72267E-05	1.22559E-06	1.78395E-05	1.22559E-06
3835003774545	383500	3774545	8.07786E-05	7.99426E-05	2.87081E-05	1.51922E-05	5.21799E-05	1.67633E-06	1.67633E-06	5.38563E-05	1.67633E-06	7.54965E-05	4.11465E-06	9.66198E-06	9.4754E-06	9.27935E-06	8.03764E-06	1.74533E-05	1.24171E-06	1.80741E-05	1.24171E-06
3835103774545	383510	3774545	8.24509E-05	8.15976E-05	2.93024E-05	1.55067E-05	5.32602E-05	1.71104E-06	1.71104E-06	5.49712E-05	1.71104E-06	7.65531E-05	4.17224E-06	9.79721E-06	9.60802E-06	9.40922E-06	8.15014E-06	1.76975E-05	1.25908E-06	1.83271E-05	1.25908E-06
3835203774545	383520	3774545	8.43173E-05	8.34447E-05	2.99657E-05	1.58577E-05	5.44658E-05	1.74977E-06	1.74977E-06	5.62156E-05	1.74977E-06	7.77859E-05	4.23943E-06	9.95498E-06	9.76274E-06	9.56074E-06	8.28138E-06	1.79825E-05	1.27936E-06	1.86222E-05	1.27936E-06
3835303774545	383530	3774545	8.63555E-05	8.54618E-05	3.06901E-05	1.62411E-05	5.57824E-05	1.79206E-06	1.79206E-06	5.75744E-05	1.79206E-06	7.91488E-05	4.31371E-06	1.01294E-05	9.93379E-06	9.72826E-06	8.42648E-06	1.82976E-05	1.30178E-06	1.89485E-05	1.30178E-06
3835403774545	383540	3774545	8.85354E-05	8.76192E-05	3.14648E-05	1.66511E-05	5.71905E-05	1.8373E-06	1.8373E-06	5.90279E-05	1.8373E-06	8.06265E-05	4.39425E-06	1.03185E-05	1.01193E-05	9.90989E-06	8.58381E-06	1.86392E-05	1.32608E-06	1.93023E-05	1.32608E-06
3835503774545	383550	3774545	9.09394E-05	8.99982E-05	3.23191E-05	1.71032E-05	5.87434E-05	1.88719E-06	1.88719E-06	6.06306E-05	1.88719E-06	8.22881E-05	4.48481E-06	1.05312E-05	1.03278E-05	1.01141E-05	8.7607E-06	1.90233E-05	1.35341E-06	1.97E-05	1.35341E-06
3835603774545	383560	3774545	9.35076E-05	9.25399E-05	3.32319E-05	1.75862E-05	6.04024E-05	1.94049E-06	1.94049E-06	6.23428E-05	1.94049E-06	8.40645E-05	4.58162E-06	1.07585E-05	1.05508E-05	1.03324E-05	8.94982E-06	1.9434E-05	1.38262E-06	2.01253E-05	1.38262E-06
3835703774545	383570	3774545	9.64864E-05	9.54878E-05	3.42905E-05	1.81464E-05	6.23266E-05	2.0023E-06	2.0023E-06	6.43289E-05	2.0023E-06	8.61854E-05	4.69722E-06	1.10299E-05	1.08169E-05	1.05931E-05	9.17563E-06	1.99243E-05	1.41751E-06	2.06331E-05	1.41751E-06
3835803774545	383580	3774545	9.98459E-05	9.88126E-05	3.54845E-05	1.87782E-05	6.44967E-05	2.07202E-06	2.07202E-06	6.65687E-05	2.07202E-06	8.8605E-05	4.82909E-06	1.13396E-05	1.11206E-05	1.08905E-05	9.43322E-06	2.04837E-05	1.4573E-06	2.12123E-05	1.4573E-06
3835903774545	383590	3774545	0.000103452	0.000102381	3.6766E-05	1.94564E-05	6.6826E-05	2.14685E-06	2.14685E-06	6.89728E-05	2.14685E-06	9.12083E-05	4.97097E-06	1.16728E-05	1.14474E-05	1.12105E-05	9.71038E-06	2.10855E-05	1.50012E-06	2.18356E-05	1.50012E-06
3836003774545	383600	3774545	0.000108178	0.000107058	3.844555E-05	2.03452E-05	6.98787E-05	2.24492E-06	2.24492E-06	7.21236E-05	2.24492E-06	9.47304E-05	5.16293E-06	1.21235E-05	1.18894E-05	1.16434E-05	1.00854E-05	2.18998E-05	1.55805E-06	2.26788E-05	1.55805E-06
3836103774545	383610	3774545	0.000113351	0.000112178	4.02842E-05	2.13182E-05	7.32207E-05	2.35229E-06	2.35229E-06	7.5573E-05	2.35229E-06	9.85742E-05	5.37242E-06	1.26155E-05	1.23718E-05	1.21159E-05	1.04946E-05	2.27884E-05	1.62127E-06	2.3599E-05	1.62127E-06
3836203774545	383620	3774545	0.000119705	0.000118466	4.25421E-05	2.25131E-05	7.73247E-05	2.48413E-06	2.48413E-06	7.98088E-05	2.48413E-06	0.000103352	5.63282E-06	1.32269E-05	1.29715E-05	1.27031E-05	1.10033E-05	2.38929E-05	1.69985E-06	2.47428E-05	1.69985E-06
3836303774545	383630	3774545	0.000127663	0.000126342	4.53704E-05	2.40099E-05	8.24655E-05	2.64929E-06	2.64929E-06	8.51148E-05	2.64929E-06	0.000109401	5.96249E-06	1.40011E-05	1.37307E-05	1.34466E-05	1.16472E-05	2.52913E-05	1.79934E-06	2.6191E-05	1.79934E-06
3836403774545	383640	3774545	0.000136637	0.000135223	4.85596E-05	2.56976E-05	8.82622E-05	2.83551E-06	2.83551E-06	9.10977E-05	2.83551E-06	0.000116208	6.33348E-06	1.48722E-05	1.4585E-05	1.42832E-05	1.23719E-05	2.68649E-05	1.91129E-06	2.78206E-05	1.91129E-06
3836503774545	383650	3774545	0.000145737	0.000144229	5.17939E-05	2.74092E-05	9.41409E-05	3.02437E-06	3.02437E-06	9.71652E-05	3.02437E-06	0.000123	6.70363E-06	1.57414E-05	1.54374E-05	1.5118E-05	1.3095E-05	2.8435E-05	2.023E-06	2.94465E-05	2.023E-06
3836603774545	383660	3774545	0.000155921	0.000154307	5.5413E-05	2.93243E-05	0.000100719	3.23569E-06	3.23569E-06	0.000103955	3.23569E-06	0.000130564	7.11593E-06	1.67095E-05	1.63869E-05	1.60478E-05	1.39004E-05	3.01839E-05	2.14742E-06	3.12576E-05	2.14742E-06
3836703774545	383670	3774545	0.000167276	0.000165545	5.94485E-05	3.14599E-05	0.000108054	3.47134E-06	3.47134E-06	0.000111525	3.47134E-06	0.000139002	7.57581E-06	1.77894E-05	1.74459E-05	1.70849E-05	1.47987E-05	3.21345E-05	2.2862E-06	3.32776E-05	2.2862E-06
3836803774545	383680	3774545	0.000178855	0.000177004	6.35637E-05	3.36377E-05	0.000115534	3.71164E-06	3.71164E-06	0.000119245	3.71164E-06	0.0001477	8.04987E-06	1.89026E-05	1.85376E-05	1.8154E-05	1.57248E-05	3.41454E-05	2.42926E-06	3.536E-05	2.42926E-06
3836903774545	383690	3774545	0.000191278	0.000189299	6.79787E-05	3.59741E-05	0.000123558	3.96944E-06	3.96944E-06	0.000127528	3.96944E-06	0.000156797	8.54563E-06	2.00667E-05	1.96792E-05	1.92721E-05	1.66932E-05	3.62483E-05	2.57887E-06	3.75377E-05	2.57887E-06
3837003774545	383700	3774545	0.00020662	0.000200482	7.34311E-05	3.88595E-05	0.000133469	4.28782E-06	4.28782E-06	0.000137757	4.28782E-06	0.000167853	9.14822E-06	2.14817E-05	2.10669E-05	2.0631E-05	1.78703E-05	3.88043E-05	2.76072E-06	4.01846E-05	2.76072E-06
3837103774545	383710	3774545	0.000224694	0.000222369	7.98546E-05	4.22588E-05	0.000145144	4.6629E-06	4.6629E-06	0.000149807	4.6629E-06	0.000180778	9.85264E-06	2.31358E-05	2.26891E-05	2.22196E-05	1.92463E-05	4.17922E-05	2.97329E-06	4.32789E-05	2.97329E-06
3837203774545	383720	3774545	0.000243874	0.00024135	8.66708E-05	4.58659E-05	0.000157533	5.06091E-06	5.06091E-06	0.000162594	5.06091E-06	0.000194484	1.05996E-05	2.48899E-05	2.44092E-05	2.39042E-05	2.07055E-05	4.49607E-05	3.19871E-06	4.65601E-05	3.19871E-06
3837303774545	383730	3774545	0.000263307	0.000260582	9.35772E-05	4.95207E-05	0.000170086	5.46419E-06	5.46419E-06	0.00017555	5.46419E-06	0.000208373	1.13566E-05	2.66675E-05	2.61525E-05	2.56114E-05	2.21842E-05	4.81717E-05	3.42716E-06	4.98853E-05	3.42716E-06
3837403774545	383740	3774545	0.000284845	0.000281897	0.000101232	5.35715E-05	0.000183999	5.91116E-06	5.91116E-06	0.00018991	5.91116E-06	0.000223779	1.21962E-05	2.86391E-05	2.8086E-05	2.75049E-05	2.38244E-05	5.17332E-05	3.68053E-06	5.35734E-05	3.68053E-06
3837503774545	383750	3774545	0.000308176	0.000304986	0.000109523	5.79593E-05	0.00019907	6.39532E-06	6.39532E-06	0.000205465	6.39532E-06	0.000240486	1.31068E-05	3.07772E-05	3.01829E-05	2.95584E-05	2.56031E-05	5.55955E-05	3.95532E-06	5.75732E-05	3.95532E-06
3837603774545	383760	3774545	0.000334216	0.000330757	0.000118778	6.28567E-05	0.000215891	6.93571E-06	6.93571E-06	0.000222827	6.93571E-06	0.000259153	1.41242E-05	3.31663E-05	3.25258E-05	3.18528E-05	2.75905E-05	5.99111E-05	4.26235E-06	6.20422E-05	4.26235E-06
3837703774545	383770	3774545	0.000363332	0.000359572	0.000129125	6.83326E-05	0.000234699	7.53993E-06	7.53993E-06	0.000242239	7.53993E-06	0.000280049	1.5263E-05	3.58405E-05	3.51484E-05	3.44211E-05	2.98151E-05	6.47417E-05	4.60602E-06	6.70447E-05	4.60602E-06
3837803774545	383780	3774545	0.000394113	0.000390034	0.000140065	7.41217E-05	0.000254582	8.17871E-06	8.17871E-06	0.000262761	8.17871E-06	0.000302147	1.64674E-05	3.86685E-05	3.79218E-05	3.71371E-05	3.21677E-05	6.98502E-05	4.96946E-06	7.23349E-05	4.96946E-06
3837903774545	383790	3774545	0.000428866	0.000424427	0.000152416	8.06577E-05	0.000277031	8.8999E-06	8.8999E-06	0.000285931	8.8999E-06	0.000327131	1.78291E-05	4.1866E-05	4.10575E-05	4.0208E-05	3.48276E-05	7.56261E-05	5.38039E-06	7.83163E-05	5.38039E-06
3838003774545	383800	3774545	0.000467501	0.000462662	0.000166146	8.79238E-05	0.000301988	9.70166E-06	9.70166E-06	0.000311689	9.70166E-06	0.000354933	1.93443E-05	4.54241E-05	4.45469E-05	4.36252E-05	3.77875E-05	8.20533E-05	5.83765E-06	8.49721E-05	5.83765E-06
3838103774545	383810	3774545	0.000510204	0.000504924	0.000181323	9.59552E-05	0.000329573	1.05879E-05	1.05879E-05	0.00034016	1.05879E-05	0.000385675	2.10198E-05	4.93584E-05	4.84053E-05	4.74037E-05	4.10604E-05	8.91603E-05	6.34327E-06	9.23319E-05	6.34327E-06
3838203774545	383820	3774545	0.000557865	0.000552092	0.000198261	0.000104919	0.00036036	1.15769E-05	1.15769E-05	0.000371937	1.15769E-05	0.000420008	2.2891E-05	5.37524E-05	5.27144E-05	5.16237E-05	4.47157E-05	9.70975E-05	6.90796E-06	0.000100551	6.90796E-06
3838303774545	383830	3774545	0.000608266	0.000601971	0.000216173	0.000114398	0.000392917	1.26228E-05	1.26228E-05	0.00040554	1.26228E-05	0.000456348	2.48715E-05	5.84031E-05	5.72752E-05	5.60902E-05	4.85845E-05	0.000105498	7.50564E-06	0.000109251	7.50564E-06
3838403774545	383840	3774545	0.000660839	0.000654	0.000234857	0.000124285	0.000426877	1.37139E-05	1.37139E-05	0.000440591	1.37139E-05	0.000494257	2.69376E-05	6.32546E-05	6.20331E-05	6.07496E-05	5.26205E-05	0.000114262	8.12914E-06	0.000118327	8.12914E-06
3838503774545	383850	3774545	0.000718706	0.000711268	0.000255422	0.000135169	0.000464257	1.49147E-05	1.49147E-05	0.000479171	1.49147E-05	0.00053601	2.92132E-05	6.85981E-05	6.72734E-05	6.58815E-05	5.70656E-05	0.000123915	8.81585E-06	0.000128323	8.81585E-06
3838603774545	383860	3774545	0.00078689	0.000778746	0.000279654	0.000147992	0.000508301	1.63297E-05	1.63297E-05	0.000524631	1.63297E-05	0.000585235	3.18961E-05	7.4898E-05	7.34517E-05	7.19319E-05	6.23064E-05	0.000135295	9.62548E-06	0.000140107	9.62548E-06
3838703774545	383870	3774545	0.000861643	0.000852726	0.000306221	0.000162051	0.000556589	1.7881E-05	1.7881E-05	0.00057447	1.7881E-05	0.000639231	3.48389E-05	8.18084E-05	8.02286E-05	7.85686E-05	6.8055E-05	0.000147777	1.05136E-05	0.000153034	1.05136E-05
3838803774545	383880	3774545	0.000950963	0.000941121	0.000337965	0.00017885	0.000614286	1.97346E-05	1.97346E-05	0.000634021	1.97346E-05	0.000703771	3.83564E-05	9.00681E-05	8.83288E-05	8.65012E-05	7.49261E-05	0.000162698	1.15751E-05	0.000168485	1.15751E-05
3838903774545	383890	3774545	0.001053519	0.001042616	0.000374412	0.000198138	0.000680533	2.18628E-05	2.18628E-05	0.000702396	2.18628E-05	0.000777904	4.23968E-05	9.95557E-05	9.76331E-05	9.5613E-05	8.28187E-05	0.000179836	1.27943E-05	0.000186233	1.27943E-05
3839003774545	383900	3774545	0.001170722	0.001158606	0.000416066	0.00022018	0.000756242	2.4295E-05	2.4295E-05	0.000780537	2.4295E-05	0.000862635	4.70147E-05	0.000110399	0.000108268	0.000106027	9.18394E-05	0.000199424	1.41879E-05	0.000206518	1.41879E-05
3839103774545	383910	3774545	0.001304783	0.00129128	0.00046371	0.000245393	0.000842841	2.70771E-05	2.70771E-05	0.000869918	2.70771E-05	0.000959586	5.22987E-05	0.000122807	0.000120436	0.000117944	0.000102161	0.000221837	1.57825E-05	0.000229728	1.57825E-05
3829703774555	382970	3774555	3.49319E-05	3.45704E-05	1.241455E-05	6.56972E-06	2.25647E-05	7.24913E-07	7.24913E-07	2.32896E-05	7.24913E-07	4.30391E-05	2.34569E-06	5.50811E-06	5.40175E-06	5.28998E-06	4.58211E-06	9.94977E-06	7.07873E-07	1.03037E-05	7.07873E-07
3829803774555	382980	3774555	3.59846E-05	3.56121E-05	1.27886E-05	6.76769E-06	2.32447E-05	7.46758E-07	7.46758E-07	2.39914E-05	7.46758E-07	4.43867E-05	2.41913E-06	5.68058E-06	5.57088E-06	5.45562E-06	4.72558E-06	1.02613E-05	7.30037E-07	1.06263E-05	7.30037E-07
3829903774555	382990	3774555	3.72388E-05	3.68534E-05	1.32344E-05	7.00358E-06	2.40548E-05	7.72786E-07	7.72786E-07	2.48276E-05	7.72786E-07	4.60023E-05	2.50719E-06	5.88734E-06	5.77365E-06	5.65419E-06	4.89758E-06	1.06348E-05	7.56609E-07	1.10131E-05	7.56609E-07
3830003774555	383000	3774555	3.86199E-05	3.82203E-05	1.37252E-05	7.26334E-06	2.4947E-05	8.01448E-07	8.01448E-07	2.57485E-05	8.01448E-07	4.7794E-05	2.60484E-06	6.11664E-06	5.99852E-06	5.87441E-06	5.08833E-06	1.1049E-05	7.86077E-07	1.1442E-05	7.86077E-07
3830103774555	383010	3774555	3.98667E-05	3.94541E-05	1.41683E-05	7.49782E-06	2.57524E-05	8.27321E-07	8.27321E-07	2.65797E-05	8.27321E-07	4.94019E-05	2.69247E-06	6.32243E-06	6.20033E-06	6.07204E-06	5.25952E-06	1.14207E-05	8.12523E-07	1.1827E-05	8.12523E-07
3830203774555	383020	3774555	4.11732E-05	4.07471E-05	1.46326E-05	7.74353E-06	2.65963E-05	8.54434E-07	8.54434E-07	2.74508E-05	8.54434E-07	5.10941E-05	2.78469E-06	6.53899E-06	6.41271E-06	6.28003E-06	5.43967E-06	1.18119E-05	8.40355E-07	1.22321E-05	8.40355E-07
3830303774555	383030	3774555	4.23453E-05	4.19071E-05	1.50492E-05	7.96397E-06	2.73535E-05	8.78758E-07	8.78758E-07	2.82322E-05	8.78758E-07	5.25872E-05	2.86607E-06	6.73007E-06	6.60011E-06	6.46354E-06	5.59863E-06	1.21571E-05	8.64912E-07	1.25896E-05	8.64912E-07
3830403774555	383040	3774555	4.32412E-05	4.27937E-05	1.53676E-05	8.13246E-06	2.79322E-05	8.97349E-07	8.97349E-07	2.88295E-05	8.97349E-07	5.36898E-05	2.92616E-06	6.87118E-06	6.73849E-06	6.59906E-06	5.71602E-06	1.2412E-05	8.83046E-07	1.28535E-05	8.83046E-07
3830503774555	383050	3774555	4.41595E-05	4.37025E-05	1.56939E-05	8.30517E-06	2.85253E-05	9.16406E-07	9.16406E-07	2.94418E-05	9.16406E-07	5.48E-05	2.98667E-06	7.

			ISDemolition	ISDrainage / Utilities Trenching	ISDrainage / Utilities Trenching	ISAsphalt Paving	ISAsphalt Paving	SVDemolition	SVSite Grubbing / Prep	SVMass Grading / Excavation	SVMass Grading / Excavation	SVDrainage / Utilities Trenching	SVFoundations / Concrete Pads	SVBuilding / Structure Construction	SVBuilding / Structure Construction	SVAsphalt Paving	SVAsphalt Paving	SVArchitectural Coating	SVArchitectural Coating	SVLandscaping or Other Finishing	SVLandscaping or Other Finishing
Unique Identifier	X (UTM)	Y (UTM)	2027	2027	2028	2027	2028	2027	2027	2027	2028	2028	2028	2028	2029	2028	2029	2028	2029	2028	2029
3832503774545	383250	3774545	3.57746E-05	1.44051E-05	1.40355E-05	3.72031E-06	3.46563E-06	8.45709E-05	6.08019E-05	4.09944E-05	4.04739E-05	2.87172E-05	9.12272E-06	1.30688E-05	1.25702E-05	1.28492E-06	1.19549E-06	1.28492E-06	1.19549E-06	1.30688E-05	1.25702E-05
3832603774545	383260	3774545	3.6645E-05	1.47556E-05	1.4377E-05	3.81083E-06	3.54996E-06	8.60854E-05	6.18907E-05	4.17285E-05	4.11987E-05	2.92315E-05	9.28608E-06	1.33029E-05	1.27953E-05	1.30794E-06	1.2169E-06	1.30794E-06	1.2169E-06	1.33029E-05	1.27953E-05
3832703774545	383270	3774545	3.74512E-05	1.50802E-05	1.46933E-05	3.89467E-06	3.62806E-06	8.76622E-05	6.30244E-05	4.24929E-05	4.19533E-05	2.97669E-05	9.45618E-06	1.35466E-05	1.30297E-05	1.33189E-06	1.23919E-06	1.33189E-06	1.23919E-06	1.35466E-05	1.30297E-05
3832803774545	383280	3774545	3.81568E-05	1.53643E-05	1.49701E-05	3.96804E-06	3.69641E-06	8.92836E-05	6.41901E-05	4.32788E-05	4.27293E-05	3.03175E-05	9.63108E-06	1.37971E-05	1.32707E-05	1.35653E-06	1.26211E-06	1.35653E-06	1.26211E-06	1.37971E-05	1.32707E-05
3832903774545	383290	3774545	3.86766E-05	1.55736E-05	1.5174E-05	4.0221E-06	3.74676E-06	9.08694E-05	6.53302E-05	4.40475E-05	4.34882E-05	3.08559E-05	9.80214E-06	1.40422E-05	1.35064E-05	1.38062E-06	1.28452E-06	1.38062E-06	1.28452E-06	1.40422E-05	1.35064E-05
3833003774545	383300	3774545	3.90482E-05	1.57232E-05	1.53198E-05	4.06075E-06	3.78277E-06	9.2473E-05	6.64831E-05	4.48248E-05	4.42556E-05	3.14004E-05	9.97512E-06	1.429E-05	1.37447E-05	1.40498E-06	1.30719E-06	1.40498E-06	1.30719E-06	1.429E-05	1.37447E-05
3833103774545	383310	3774545	3.91782E-05	1.57756E-05	1.53708E-05	4.07426E-06	3.79535E-06	9.4032E-05	6.76039E-05	4.55805E-05	4.50018E-05	3.19298E-05	1.01433E-05	1.45309E-05	1.39764E-05	1.42867E-06	1.32923E-06	1.42867E-06	1.32923E-06	1.45309E-05	1.39764E-05
3833203774545	383320	3774545	3.88498E-05	1.56434E-05	1.5242E-05	4.04011E-06	3.76355E-06	9.52792E-05	6.85006E-05	4.61851E-05	4.55987E-05	3.23534E-05	1.02778E-05	1.47236E-05	1.41618E-05	1.44762E-06	1.34686E-06	1.44762E-06	1.34686E-06	1.47236E-05	1.41618E-05
3833303774545	383330	3774545	3.83385E-05	1.54374E-05	1.50414E-05	3.98693E-06	3.71401E-06	9.64641E-05	6.93525E-05	4.67594E-05	4.61657E-05	3.27557E-05	1.04056E-05	1.49067E-05	1.43379E-05	1.46562E-06	1.36361E-06	1.46562E-06	1.36361E-06	1.49067E-05	1.43379E-05
3833403774545	383340	3774545	3.76287E-05	1.51516E-05	1.47629E-05	3.91312E-06	3.64525E-06	9.72837E-05	6.99417E-05	4.71567E-05	4.6558E-05	3.3034E-05	1.04941E-05	1.50334E-05	1.44598E-05	1.47808E-06	1.37519E-06	1.47808E-06	1.37519E-06	1.50334E-05	1.44598E-05
3833503774545	383350	3774545	3.70055E-05	1.49007E-05	1.45184E-05	3.84832E-06	3.58488E-06	9.81122E-05	7.05374E-05	4.75583E-05	4.69545E-05	3.33153E-05	1.05834E-05	1.51614E-05	1.45829E-05	1.49066E-06	1.38691E-06	1.49066E-06	1.38691E-06	1.51614E-05	1.45829E-05
3833603774545	383360	3774545	3.6374E-05	1.46464E-05	1.42706E-05	3.78264E-06	3.5237E-06	9.88873E-05	7.10946E-05	4.7934E-05	4.73254E-05	3.35785E-05	1.0667E-05	1.52812E-05	1.46981E-05	1.50244E-06	1.39786E-06	1.50244E-06	1.39786E-06	1.52812E-05	1.46981E-05
3833703774545	383370	3774545	3.5748E-05	1.43944E-05	1.4025E-05	3.71754E-06	3.46306E-06	9.98762E-05	7.18055E-05	4.84134E-05	4.77987E-05	3.39143E-05	1.07737E-05	1.5434E-05	1.48451E-05	1.51746E-06	1.41184E-06	1.51746E-06	1.41184E-06	1.5434E-05	1.48451E-05
3833803774545	383380	3774545	3.51206E-05	1.41418E-05	1.37789E-05	3.6523E-06	3.40228E-06	0.000100945	7.25741E-05	4.89316E-05	4.83103E-05	3.42773E-05	1.0889E-05	1.55992E-05	1.5004E-05	1.53371E-06	1.42695E-06	1.53371E-06	1.42695E-06	1.55992E-05	1.5004E-05
3833903774545	383390	3774545	3.44178E-05	1.38588E-05	1.35032E-05	3.57922E-06	3.3342E-06	0.000101916	7.32723E-05	4.94023E-05	4.8775E-05	3.4607E-05	1.09938E-05	1.57493E-05	1.51483E-05	1.54846E-06	1.44068E-06	1.54846E-06	1.44068E-06	1.57493E-05	1.51483E-05
3834003774545	383400	3774545	3.36508E-05	1.35499E-05	1.32022E-05	3.49945E-06	3.25989E-06	0.000102745	7.38679E-05	4.98039E-05	4.91715E-05	3.48884E-05	1.10831E-05	1.58773E-05	1.52715E-05	1.56105E-06	1.45239E-06	1.56105E-06	1.45239E-06	1.58773E-05	1.52715E-05
3834103774545	383410	3774545	3.29172E-05	1.32545E-05	1.29144E-05	3.42316E-06	3.18883E-06	0.000103627	7.4502E-05	5.02314E-05	4.95936E-05	3.51879E-05	1.11783E-05	1.60136E-05	1.54026E-05	1.57445E-06	1.46486E-06	1.57445E-06	1.46486E-06	1.60136E-05	1.54026E-05
3834203774545	383420	3774545	3.25344E-05	1.31004E-05	1.27642E-05	3.38335E-06	3.15174E-06	0.000105337	7.57318E-05	5.10605E-05	5.04122E-05	3.57687E-05	1.13628E-05	1.62779E-05	1.56568E-05	1.60044E-06	1.48904E-06	1.60044E-06	1.48904E-06	1.62779E-05	1.56568E-05
3834303774545	383430	3774545	3.21795E-05	1.29575E-05	1.2625E-05	3.34644E-06	3.11736E-06	0.000107172	7.70512E-05	5.19501E-05	5.12905E-05	3.63919E-05	1.15608E-05	1.65615E-05	1.59296E-05	1.62832E-06	1.51498E-06	1.62832E-06	1.51498E-06	1.65615E-05	1.59296E-05
3834403774545	383440	3774545	3.16653E-05	1.27504E-05	1.24233E-05	3.29297E-06	3.06755E-06	0.000108633	7.81016E-05	5.26583E-05	5.19897E-05	3.6888E-05	1.17184E-05	1.67873E-05	1.61467E-05	1.65052E-06	1.53563E-06	1.65052E-06	1.53563E-06	1.67873E-05	1.61467E-05
3834503774545	383450	3774545	3.09402E-05	1.24584E-05	1.21388E-05	3.21756E-06	2.9973E-06	0.000109533	7.87485E-05	5.30945E-05	5.24203E-05	3.71935E-05	1.18154E-05	1.69263E-05	1.62805E-05	1.66419E-06	1.54835E-06	1.66419E-06	1.54835E-06	1.69263E-05	1.62805E-05
3834603774545	383460	3774545	3.02821E-05	1.21934E-05	1.18806E-05	3.14912E-06	2.93355E-06	0.000110567	7.94914E-05	5.35954E-05	5.29149E-05	3.75444E-05	1.19269E-05	1.7086E-05	1.64341E-05	1.67989E-06	1.56296E-06	1.67989E-06	1.56296E-06	1.7086E-05	1.64341E-05
3834703774545	383470	3774545	2.98769E-05	1.20303E-05	1.17216E-05	3.10699E-06	2.8943E-06	0.000112366	8.07852E-05	5.44677E-05	5.37762E-05	3.81555E-05	1.2121E-05	1.73641E-05	1.67016E-05	1.70723E-06	1.5884E-06	1.70723E-06	1.5884E-06	1.73641E-05	1.67016E-05
3834803774545	383480	3774545	2.95373E-05	1.18936E-05	1.15884E-05	3.07168E-06	2.8614E-06	0.000114406	8.2252E-05	5.54566E-05	5.47525E-05	3.88482E-05	1.23411E-05	1.76794E-05	1.70048E-05	1.73823E-06	1.61724E-06	1.73823E-06	1.61724E-06	1.76794E-05	1.70048E-05
3834903774545	383490	3774545	2.92677E-05	1.1785E-05	1.14826E-05	3.04364E-06	2.83528E-06	0.000116732	8.39236E-05	5.65837E-05	5.58653E-05	3.96378E-05	1.25919E-05	1.80387E-05	1.73504E-05	1.77356E-06	1.65011E-06	1.77356E-06	1.65011E-06	1.80387E-05	1.73504E-05
3835003774545	383500	3774545	2.91335E-05	1.1731E-05	1.143E-05	3.02969E-06	2.82229E-06	0.0001196	8.5986E-05	5.79742E-05	5.72382E-05	4.06119E-05	1.29013E-05	1.8482E-05	1.77768E-05	1.81714E-06	1.69066E-06	1.81714E-06	1.69066E-06	1.8482E-05	1.77768E-05
3835103774545	383510	3774545	2.9019E-05	1.16848E-05	1.1385E-05	3.01777E-06	2.81119E-06	0.000122638	8.81701E-05	5.94468E-05	5.8692E-05	4.16434E-05	1.3229E-05	1.89514E-05	1.82283E-05	1.8633E-06	1.7336E-06	1.8633E-06	1.7336E-06	1.89514E-05	1.82283E-05
3835203774545	383520	3774545	2.89617E-05	1.16618E-05	1.13626E-05	3.01181E-06	2.80564E-06	0.000125997	9.05848E-05	6.10748E-05	6.02994E-05	4.27839E-05	1.35913E-05	1.94704E-05	1.87275E-05	1.91433E-06	1.78108E-06	1.91433E-06	1.78108E-06	1.94704E-05	1.87275E-05
3835303774545	383530	3774545	2.89435E-05	1.16545E-05	1.13554E-05	3.00993E-06	2.80388E-06	0.000129631	9.3198E-05	6.28367E-05	6.20389E-05	4.40181E-05	1.39834E-05	2.00321E-05	1.92678E-05	1.96955E-06	1.83246E-06	1.96955E-06	1.83246E-06	2.00321E-05	1.92678E-05
3835403774545	383540	3774545	2.89547E-05	1.1659E-05	1.13598E-05	3.01109E-06	2.80496E-06	0.000133525	9.59969E-05	6.47239E-05	6.39021E-05	4.53401E-05	1.44034E-05	2.06337E-05	1.98464E-05	2.0287E-06	1.88749E-06	2.0287E-06	1.88749E-06	2.06337E-05	1.98464E-05
3835503774545	383550	3774545	2.90176E-05	1.16843E-05	1.13845E-05	3.01763E-06	2.81105E-06	0.000137783	9.90585E-05	6.67881E-05	6.59401E-05	4.67861E-05	1.48627E-05	2.12918E-05	2.04794E-05	2.0934E-06	1.94769E-06	2.0934E-06	1.94769E-06	2.12918E-05	2.04794E-05
3835603774545	383560	3774545	2.91098E-05	1.17214E-05	1.14207E-05	3.02722E-06	2.81999E-06	0.000142326	0.000102325	6.89904E-05	6.81145E-05	4.83289E-05	1.53528E-05	2.19939E-05	2.11547E-05	2.16243E-06	2.01191E-06	2.16243E-06	2.01191E-06	2.19939E-05	2.11547E-05
3835703774545	383570	3774545	2.93068E-05	1.18007E-05	1.1498E-05	3.0477E-06	2.83907E-06	0.00014752	0.000106059	7.1508E-05	7.06001E-05	5.00925E-05	1.59131E-05	2.27965E-05	2.19267E-05	2.24134E-06	2.08533E-06	2.24134E-06	2.08533E-06	2.27965E-05	2.19267E-05
3835803774545	383580	3774545	2.95904E-05	1.19149E-05	1.16092E-05	3.0772E-06	2.86655E-06	0.000153338	0.000110241	7.43279E-05	7.33842E-05	5.20679E-05	1.65406E-05	2.36955E-05	2.27913E-05	2.32973E-06	2.16757E-06	2.32973E-06	2.16757E-06	2.36955E-05	2.27913E-05
3835903774545	383590	3774545	2.99076E-05	1.20427E-05	1.17337E-05	3.11018E-06	2.89727E-06	0.000159592	0.000114738	7.73594E-05	7.63772E-05	5.41915E-05	1.72152E-05	2.46619E-05	2.37209E-05	2.42475E-06	2.25597E-06	2.42475E-06	2.25597E-06	2.46619E-05	2.37209E-05
3836003774545	383600	3774545	3.05056E-05	1.22835E-05	1.19683E-05	3.17237E-06	2.95521E-06	0.000167583	0.000120483	8.1233E-05	8.02016E-05	5.6905E-05	1.80773E-05	2.58968E-05	2.49087E-05	2.54616E-06	2.36894E-06	2.54616E-06	2.36894E-06	2.58968E-05	2.49087E-05
3836103774545	383610	3774545	3.11623E-05	1.25479E-05	1.22259E-05	3.24066E-06	3.01882E-06	0.000176331	0.000126773	8.54737E-05	8.43884E-05	5.98756E-05	1.9021E-05	2.72487E-05	2.6209E-05	2.67908E-06	2.4926E-06	2.67908E-06	2.4926E-06	2.72487E-05	2.6209E-05
3836203774545	383620	3774545	3.20635E-05	1.29108E-05	1.25795E-05	3.33438E-06	3.10613E-06	0.0001869	0.000134407	9.06212E-05	8.94706E-05	6.34815E-05	2.01665E-05	2.88897E-05	2.77874E-05	2.84042E-06	2.64272E-06	2.84042E-06	2.64272E-06	2.88897E-05	2.77874E-05
3836303774545	383630	3774545	3.32819E-05	1.34014E-05	1.30575E-05	3.46109E-06	3.22416E-06	0.000200135	0.000143886	9.70124E-05	9.57807E-05	6.79587E-05	2.15887E-05	3.09272E-05	2.97471E-05	3.04075E-06	2.8291E-06	3.04075E-06	2.8291E-06	3.09272E-05	2.97471E-05
3836403774545	383640	3774545	3.46498E-05	1.39522E-05	1.35942E-05	3.60334E-06	3.35667E-06	0.000215066	0.000154621	0.00010425	0.000102926	7.30287E-05	2.31994E-05	3.32345E-05	3.19664E-05	3.2676E-06	3.04016E-06	3.2676E-06	3.04016E-06	3.32345E-05	3.19664E-05
3836503774545	383650	3774545	3.59422E-05	1.44726E-05	1.41012E-05	3.73774E-06	3.48187E-06	0.00023039	0.000165638	0.000111678	0.00011026	7.82319E-05	2.48523E-05	3.56024E-05	3.4244E-05	3.50042E-06	3.25677E-06	3.50042E-06	3.25677E-06	3.56024E-05	3.4244E-05
3836603774545	383660	3774545	3.738E-05	1.50515E-05	1.46653E-05	3.88726E-06	3.62115E-06	0.00024761	0.000178018	0.000120025	0.000118501	8.40794E-05	2.67099E-05	3.82635E-05	3.68035E-05	3.76206E-06	3.5002E-06	3.76206E-06	3.5002E-06	3.82635E-05	3.68035E-05
3836703774545	383670	3774545	3.89882E-05	1.56991E-05	1.52963E-05	4.0545E-06	3.77695E-06	0.000266577	0.000191654	0.000129219	0.000127578	9.05198E-05	2.87558E-05	4.11945E-05	3.96227E-05	4.05023E-06	3.76831E-06	4.05023E-06	3.76831E-06	4.11945E-05	3.96227E-05
3836803774545	383680	3774545	4.06634E-05	1.63736E-05	1.59535E-05	4.22872E-06	3.93924E-06	0.000286363	0.00020588	0.00013881	0.000137048	9.72385E-05	3.08902E-05	4.42521E-05	4.25636E-05	4.35085E-06	4.04801E-06	4.35085E-06	4.04801E-06	4.42521E-05	4.25636E-05
3836903774545	383690	3774545	4.23373E-05	1.70476E-05	1.66102E-05	4.40279E-06	4.10139E-06	0.00030786	0.000221335	0.00014923	0.000147335	0.000104538	3.32091E-05	4.7574E-05	4.57588E-05	4.67746E-06	4.35189E-06	4.67746E-06	4.35189E-06	4.7574E-05	4.57588E-05
3837003774545	383700	3774545	4.43172E-05	1.78448E-05	1.7387E-05	4.60868E-06	4.29319E-06	0.00033472	0.000240646	0.00016225	0.00016019	0.000113659	3.61065E-05	5.17247E-05	4.97511E-05	5.08556E-06	4.73158E-06	5.08556E-06	4.73158E-06	5.17247E-05	4.97511E-05
3837103774545	383710	3774545	4.66086E-05	1.87675E-05	1.8286E-05	4.84697E-06	4.51517E-06	0.000366498	0.000263492	0.000177654	0.000175398	0.000124449	3.95343E-05	5.66354E-05	5.44744E-05	5.56837E-06	5.18078E-06	5.56837E-06	5.18078E-06	5.66354E-05	5.44744E-05
3837203774545	383720	3774545	4.90314E-05	1.97431E-05	1.92365E-05	5.09893E-06	4.74988E-06	0.000400262	0.000287767	0.00019402	0.000191557	0.000135914	4.31765E-05	6.1853E-05	5.94929E-05	6.08136E-06	5.65807E-06	6.08136E-06	5.65807E-06	6.1853E-05	5.94929E-05
3837303774545	383730	3774545	5.14836E-05	2.07305E-05	2.01986E-05	5.35393E-06	4.98743E-06	0.000434472	0.000312361	0.000210603	0.000207929	0.000147531	4.68667E-05	6.71394E-05	6.45777E-05	6.60113E-06	6.14165E-06	6.60113E-06	6.14165E-06	6.71394E-05	6.45777E-05
3837403774545	383740	3774545	5.42333E-05	2.18377E-05	2.12774E-05	5.63989E-06	5.2538E-06	0.000472378	0.000339614	0.000228978	0.00022607	0.000160402	5.09557E-05	7.29972E-05	7.0212E-05	7.17706E-06	6.6775E-06	7.17706E-06	6.6775E-06	7.29972E-05	7.0212E-05
3837503774545	383750	3774545	5.72415E-05	2.3049E-05	2.24576E-05	5.95272E-06	5.54522E-06	0.000513439	0.000369135	0.000248881	0.000245721	0.000174345	5.5385E-05	7.93424E-05	7.6315E-05	7.80091E-06	7.25793E-06	7.80091E-06	7.25793E-06	7.93424E-05	7.6315E-05
3837603774545	383760	3774545	6.06368E-05	2.44161E-05	2.37897E-05	6.3058E-06	5.87414E-06	0.000559266	0.000402082	0.000271095	0.000267653	0.000189906	6.03283E-05	8.6424E-05	8.31264E-05	8.49718E-06	7.90573E-06	8.49718E-06	7.90573E-06	8.6424E-05	8.31264E-05
3837703774545	383770	3774545	6.44736E-05	2.59611E-05	2.5295E-05	6.7048E-06	6.24582E-06	0.000610491	0.00043891	0.000295926	0.000292168	0.0002073	6.5854E-05	9.43399E-05	9.07403E-05	9.27547E-06	8.62985E-06	9.27547E-06	8.62985E-06	9.43399E-05	9.07403E-05
3837803774545	383780	3774545	6.85548E-05	2.76044E-05	2.68962E-05	7.12923E-06	6.64119E-06	0.000664603	0.000477813	0.000322155	0.000318065	0.000225675	7.16911E-05	0.000102702	9.87832E-05	1.00976E-05	9.39477E-06	1.00976E-05	9.39477E-06	0.000102702	9.87832E-05
3837903774545	383790	3774545	7.32048E-05	2.94768E-05	2.87205E-05	7.61279E-06	7.09165E-06	0.000725717	0.000521751	0.00035178	0.000347313	0.000246427	7.82835E-05	0.000112146	0.000107867	1.10262E-05	1.02587E-05	1.10262E-05	1.02587E-05	0.000112146	0.000107867
3838003774545	383800	3774545	7.84109E-05	3.15731E-05	3.0763E-05	8.15419E-06	7.59599E-06	0.00079362	0.000570569	0.000384694	0.00037981	0.000269484	8.56082E-05	0.000122639	0.00011796	1.20578E-05	1.12185E-05	1.20578E-05	1.12185E-05	0.000122639	0.00011796
3838103774545	383810	3774545	8.4201E-05	3.39045E-05	3.30346E-05	8.75632E-06	8.1569E-06	0.000868658	0.000624518	0.000421068	0.000415722	0.000294965	9.37027E-05	0.000134235	0.000129113	1.31979E-05	1.22793E-05	1.31979E-05	1.22793E-05	0.000134235	0.000129113
3838203774545	383820	3774545	9.06967E-05	3.65201E-05	3.55831E-05	9.43183E-06	8.78616E-06	0.000952392	0.000684718	0.000461656	0.000455795	0.000323397	0.000102735	0.000147174	0.000141559	1.44701E-05	1.34629E-05	1.44701E-05	1.34629E-05	0.000147174	0.000141559
3838303774545	383830	3774545	9.75878E-05	3.92949E-05	3.82867E-05	1.01485E-05	9.45373E-06	0.001040945	0.000748383	0.000504581	0.000498174	0.000353467	0.000112287	0.000160858	0.000154721	1.58156E-05	1.47147E-05	1.58156E-05	1.47147E-05	0.000160858	0.000154721
3838403774545	383840	3774545	0.00010479	4.21951E-05	4.11125E-05	1.08975E-05	1.01515E-05	0.001133293	0.000814776	0.000549345	0.00054237	0.000384825	0.000122249	0.000175129	0.000168447	1.72186E-05	1.60201E-05	1.72186E-05	1.60201E-05	0.000175129	0.000168447
3838503774545	383850	3774545	0.000112746	4.53986E-05	4.42338E-05	1.17248E-05	1.09222E-05	0.001234942	0.000887856	0.000598618	0.000591018	0.000419341	0.000133214	0.000190837	0.000183556	1.8763E-05	1.7457E-05	1.8763E-05	1.7457E-05	0.000190837	0.000183556
3838603774545	383860	3774545	0.000122162	4.91901E-05	4.7928E-05	1.2704E-05	1.18344E-05	0.001354694	0.000973951	0.000656666	0.000648328	0.000460004	0.000146132	0.000209343	0.000201355	2.05825E-05	1.91498E-05	2.05825E-05	1.91498E-05	0.000209343	0.000201355
3838703774545	383870	3774545	0.000132514	5.33584E-05	5.19894E-05	1.37806E-05	1.28372E-05	0.001485991	0.001068347	0.0007203	0.000711164	0.000504588	0.000160295	0.000229632	0.00022087	2.25773E-05	2.10058E-05	2.25773E-05	2.10058E-05	0.00022632	0.00022087
3838803774545	383880	3774545	0.000144926	5.83561E-05	5.68589E-05	1.50713E-05	1.40396E-05	0.001642848	0.001181118	0.000796344	0.000786233	0.000557851	0.000177215	0.000253871	0.000244185	2.49605E-05	2.32232E-05	2.49605E-05	2.32232E-05	0.00025387	0.000244185
3838903774545	383890	3774545	0.000159215	6.41099E-05	6.2465E-05	1.65573E-05	1.54238E-05	0.001822938	0.001310594	0.00088364	0.00087242	0.000619003	0.000196641	0.000281701	0.000270952	2.76967E-05	2.57689E-05	2.76967E-05	2.57689E-05	0.00028170	0.000270952
3839003774545	383900	3774545	0.000175578	7.06986E-05	6.88847E-05	1.82589E-05	1.7009E-05	0.002028722	0.001458541	0.00098339	0.000970904	0.00068888	0.000218839	0.000313501	0.00030153	3.08233E-05	2.86778E-05	3.08233E-05	2.86778E-05	0.00031350	0.000301539
3839103774545	383910	3774545	0.000194327	7.82483E-05	7.62407E-05	2.02087E-05	1.88253E-05	0.0022641	0.001627765	0.001097486	0.001083551	0.000768806	0.00024423	0.000349874	0.000336525	3.43995E-05	3.20051E-05	3.43995E-05	3.20051E-05	0.00034987	0.000336525
3829703774555	382970	3774555	1.1657E-05	4.69385E-06	4.57342E-06	1.21225E-06	1.12927E-06	4.43924E-05	3.19157E-05	2.15185E-05	2.12453E-05	1.5074E-05	4.78863E-06	6.86001E-06	6.59826E-06	6.74474E-07	6.27527E-07	6.74474E-07	6.27527E-07	6.86001E-06	6.59826E-06
3829803774555	382980	3774555	1.21908E-05	4.90877E-06	4.78282E-06	1.26776E-06	1.18097E-06	4.57732E-05	3.29085E-05	2.21878E-05	2.19061E-05	1.55429E-05	4.93759E-06	7.0734E-06	6.80351E-06	6.95454E-07	6.47047E-07	6.95454E-07	6.47047E-07	7.0734E-06	6.80351E-06
3829903774555	382990	3774555	1.28265E-05	5.16476E-06	5.03224E-06	1.33387E-06	1.24256E-06	4.74124E-05	3.4087E-05	2.29824E-05	2.26906E-05	1.60995E-05	5.11441E-06	7.32671E-06	7.04715E-06	7.20359E-07	6.70219E-07	7.20359E-07	6.70219E-07	7.32671E-06	7.04715E-06
3830003774555	383000	3774555	1.35307E-05	5.44831E-06	5.30852E-06	1.4071E-06	1.31078E-06	4.92031E-05	3.53744E-05	2.38504E-05	2.35476E-05	1.67076E-05	5.30757E-06	7.60342E-06	7.3133E-06	7.47566E-07	6.95531E-07	7.47566E-07	6.95531E-07	7.60342E-06	7.3133E-06
3830103774555	383010	3774555	1.41986E-05	5.71724E-06	5.57055E-06	1.47656E-06	1.37548E-06	5.08245E-05	3.65401E-05	2.46364E-05	2.43236E-05	1.72581E-05	5.48247E-06	7.85398E-06	7.5543E-06	7.722E-07	7.18451E-07	7.722E-07	7.18451E-07	7.85398E-06	7.5543E-06
3830203774555	383020	3774555	1.49196E-05	6.00754E-06	5.85341E-06	1.55153E-06	1.44532E-06	5.25172E-05	3.7757E-05	2.54568E-05	2.51336E-05	1.78329E-05	5.66506E-06	8.11554E-06	7.80589E-06	7.97918E-07	7.42378E-07	7.97918E-07	7.42378E-07	8.11554E-06	7.80589E-06
3830303774555	383030	3774555	1.56084E-05	6.28491E-06	6.12366E-06	1.62317E-06	1.51205E-06	5.40406E-05	3.88522E-05	2.61953E-05	2.58627E-05	1.83502E-05	5.82939E-06	8.35096E-06	8.03232E-06	8.21063E-07	7.63913E-07	8.21063E-07	7.63913E-07	8.35096E-06	8.03232E-06
3830403774555	383040	3774555	1.61994E-05	6.52289E-06	6.35553E-06	1.68463E-06	1.56931E-06	5.52522E-05	3.97233E-05	2.67826E-05	2.64425E-05	1.87616E-05	5.96008E-06	8.53819E-06	8.21241E-06	8.39472E-07	7.8104E-07	8.39472E-07	7.8104E-07	8.53819E-06	8.21241E-06
3830503774555	383050	3774555	1.68184E-05	6.77213E-06	6.59838E-06	1.749E-06	1.62927E-06	5.65083E-05	4.06264E-05	2.73915E-05	2.70437E-05	1.91882E-05	6.09558E-06	8.7323E-06	8.39911E-06	8.58557E-07	7.98797E-07	8.58557E-07	7.98797E-07	8.7323E-06	8.39911E-06
3830603774555	383060	3774555	1.75491E-05

			MDemolition	MSite Grubbing / Prep	MMass Grading / Excavation	MMass Grading / Excavation	MDrainage / Utilities Trenching	MFoundations / Concrete Pads	MBuilding / Structure Construction	MAsphalt Paving	MLandscaping or Other Finishing	MWaterside Construction (Piles)	RSSWDemolition	RSSWPlacing Base	RSSWForm	Child Risk				
Unique Identifier	X (UTM)	Y (UTM)	2027	2027	2027	2028	2028	2028	2028	2028	2028	2028	2029	2029	2029	3rd Trimester	0<2	2<16	Total	per million
3832503774545	383250	3774545	1.5135E-05	4.64619E-05	5.46354E-05	5.39079E-05	1.1459E-05	1.49023E-05	1.09689E-05	1.129E-06	1.32269E-05	1.129E-06	4.05974E-05	5.89077E-05	3.49193E-05	3.45053E-09	4.3244E-08	6.6636E-09	5.33584E-08	0.05335838
3832603774545	383260	3774545	1.53673E-05	4.71749E-05	5.54738E-05	5.47352E-05	1.16348E-05	1.5131E-05	1.11372E-05	1.14632E-06	1.34299E-05	1.14632E-06	4.15581E-05	6.03017E-05	3.57456E-05	3.44545E-09	4.3271E-08	6.7259E-09	5.34426E-08	0.05344256
3832703774545	383270	3774545	1.56104E-05	4.79213E-05	5.63515E-05	5.56012E-05	1.18189E-05	1.53704E-05	1.13135E-05	1.16446E-06	1.36424E-05	1.16446E-06	4.25688E-05	6.17682E-05	3.66149E-05	3.43705E-09	4.3265E-08	6.7869E-09	5.34886E-08	0.05348858
3832803774545	383280	3774545	1.58608E-05	4.869E-05	5.72555E-05	5.64931E-05	1.20085E-05	1.5617E-05	1.14949E-05	1.18314E-06	1.38612E-05	1.18314E-06	4.36137E-05	6.32845E-05	3.75137E-05	3.42496E-09	4.322E-08	6.8447E-09	5.349E-08	0.05348997
3832903774545	383290	3774545	1.6104E-05	4.94364E-05	5.81332E-05	5.73591E-05	1.21926E-05	1.58564E-05	1.16712E-05	1.20128E-06	1.40737E-05	1.20128E-06	4.46524E-05	6.47917E-05	3.84072E-05	3.40476E-09	4.3085E-08	6.8913E-09	5.33809E-08	0.05338086
3833003774545	383300	3774545	1.63489E-05	5.01884E-05	5.90175E-05	5.82317E-05	1.23781E-05	1.60976E-05	1.18487E-05	1.21955E-06	1.42878E-05	1.21955E-06	4.57068E-05	6.63215E-05	3.9314E-05	3.38227E-09	4.2925E-08	6.9337E-09	5.32411E-08	0.05324111
3833103774545	383310	3774545	1.6583E-05	5.0907E-05	5.98625E-05	5.90654E-05	1.25553E-05	1.6328E-05	1.20183E-05	1.23701E-06	1.44923E-05	1.23701E-06	4.67361E-05	6.78151E-05	4.01994E-05	3.35419E-09	4.27E-08	6.9644E-09	5.30185E-08	0.05301848
3833203774545	383320	3774545	1.67409E-05	5.13916E-05	6.04323E-05	5.96277E-05	1.26748E-05	1.64835E-05	1.21327E-05	1.24879E-06	1.46303E-05	1.24879E-06	4.75939E-05	6.90598E-05	4.09373E-05	3.30312E-09	4.2197E-08	6.9542E-09	5.24539E-08	0.05245391
3833303774545	383330	3774545	1.68879E-05	5.18428E-05	6.09629E-05	6.01512E-05	1.27861E-05	1.66282E-05	1.22393E-05	1.25975E-06	1.47588E-05	1.25975E-06	4.83987E-05	7.02276E-05	4.16295E-05	3.24777E-09	4.1642E-08	6.9346E-09	5.18245E-08	0.0518245
3833403774545	383340	3774545	1.69768E-05	5.21158E-05	6.12839E-05	6.04679E-05	1.28534E-05	1.67157E-05	1.23037E-05	1.26638E-06	1.48365E-05	1.26638E-06	4.92284E-05	7.14315E-05	4.23431E-05	3.18171E-09	4.0941E-08	6.8883E-09	5.10106E-08	0.05101058
3833503774545	383350	3774545	1.70693E-05	5.23998E-05	6.16179E-05	6.07975E-05	1.29235E-05	1.68069E-05	1.23708E-05	1.27328E-06	1.49173E-05	1.27328E-06	5.00737E-05	7.26581E-05	4.30702E-05	3.12931E-09	4.0392E-08	6.8578E-09	5.03794E-08	0.05037945
3833603774545	383360	3774545	1.71564E-05	5.26672E-05	6.19323E-05	6.11077E-05	1.29894E-05	1.68926E-05	1.24339E-05	1.27978E-06	1.49934E-05	1.27978E-06	5.09409E-05	7.39164E-05	4.38161E-05	3.08064E-09	3.9887E-08	6.8282E-09	4.97958E-08	0.04979577
3833703774545	383370	3774545	1.72816E-05	5.30516E-05	6.23843E-05	6.15536E-05	1.30842E-05	1.70159E-05	1.25246E-05	1.28912E-06	1.51029E-05	1.28912E-06	5.18361E-05	7.52154E-05	4.45861E-05	3.03776E-09	3.9457E-08	6.8113E-09	4.93057E-08	0.04930568
3833803774545	383380	3774545	1.74195E-05	5.34749E-05	6.28821E-05	6.20448E-05	1.31886E-05	1.71517E-05	1.26246E-05	1.29941E-06	1.52234E-05	1.29941E-06	5.27688E-05	7.65687E-05	4.53884E-05	2.99849E-09	3.9071E-08	6.8E-09	4.88695E-08	0.04886951
3833903774545	383390	3774545	1.75375E-05	5.3837E-05	6.33079E-05	6.24649E-05	1.32779E-05	1.72678E-05	1.271E-05	1.30821E-06	1.53265E-05	1.30821E-06	5.36547E-05	7.78541E-05	4.61503E-05	2.95677E-09	3.865E-08	6.7812E-09	4.83882E-08	0.04838823
3834003774545	383400	3774545	1.763E-05	5.41211E-05	6.36419E-05	6.27945E-05	1.3348E-05	1.73589E-05	1.27771E-05	1.31511E-06	1.54073E-05	1.31511E-06	5.44906E-05	7.90671E-05	4.68694E-05	2.91228E-09	3.8189E-08	6.7538E-09	4.78554E-08	0.04785542
3834103774545	383410	3774545	1.77298E-05	5.44274E-05	6.40022E-05	6.315E-05	1.34235E-05	1.74572E-05	1.28494E-05	1.32255E-06	1.54946E-05	1.32255E-06	5.53734E-05	8.0348E-05	4.76287E-05	2.87081E-09	3.7763E-08	6.7311E-09	4.73654E-08	0.04736536
3834203774545	383420	3774545	1.79729E-05	5.51738E-05	6.48799E-05	6.4016E-05	1.36076E-05	1.76966E-05	1.30257E-05	1.34069E-06	1.5707E-05	1.34069E-06	5.67053E-05	8.22807E-05	4.87743E-05	2.85483E-09	3.7668E-08	6.7665E-09	4.72897E-08	0.04728974
3834303774545	383430	3774545	1.82342E-05	5.5976E-05	6.58232E-05	6.49467E-05	1.38055E-05	1.79539E-05	1.3215E-05	1.36018E-06	1.59354E-05	1.36018E-06	5.81277E-05	8.43446E-05	4.99978E-05	2.84231E-09	3.7617E-08	6.8097E-09	4.72689E-08	0.04726888
3834403774545	383440	3774545	1.84302E-05	5.65776E-05	6.65306E-05	6.56447E-05	1.39538E-05	1.81468E-05	1.33571E-05	1.3748E-06	1.61067E-05	1.3748E-06	5.93785E-05	8.61596E-05	5.10736E-05	2.82002E-09	3.7434E-08	6.8278E-09	4.70823E-08	0.04708228
3834503774545	383450	3774545	1.85282E-05	5.68784E-05	6.68843E-05	6.59937E-05	1.4028E-05	1.82433E-05	1.34281E-05	1.38211E-06	1.61923E-05	1.38211E-06	6.0358E-05	8.75808E-05	5.19161E-05	2.78357E-09	3.7061E-08	6.8097E-09	4.6654E-08	0.04665403
3834603774545	383460	3774545	1.8648E-05	5.7246E-05	6.73166E-05	6.64203E-05	1.41187E-05	1.83612E-05	1.35149E-05	1.39104E-06	1.6297E-05	1.39104E-06	6.14373E-05	8.91468E-05	5.28444E-05	2.75214E-09	3.6749E-08	6.802E-09	4.63031E-08	0.04630314
3834703774545	383470	3774545	1.88965E-05	5.80091E-05	6.8214E-05	6.73057E-05	1.43069E-05	1.8606E-05	1.3695E-05	1.40959E-06	1.65142E-05	1.40959E-06	6.29345E-05	9.13194E-05	5.41323E-05	2.74032E-09	3.6698E-08	6.8428E-09	4.62812E-08	0.04628119
3834803774545	383480	3774545	1.91832E-05	5.88892E-05	6.92489E-05	6.83269E-05	1.4524E-05	1.88883E-05	1.39028E-05	1.43097E-06	1.67648E-05	1.43097E-06	6.45877E-05	9.37182E-05	5.55543E-05	2.73461E-09	3.6728E-08	6.8984E-09	4.63605E-08	0.04636055
3834903774545	383490	3774545	1.95171E-05	5.99142E-05	7.04542E-05	6.95161E-05	1.47767E-05	1.9217E-05	1.41448E-05	1.45588E-06	1.70565E-05	1.45588E-06	6.64281E-05	9.63886E-05	5.71372E-05	2.73547E-09	3.6845E-08	6.9709E-09	4.6551E-08	0.04655104
3835003774545	383500	3774545	1.99399E-05	6.12121E-05	7.19804E-05	7.10219E-05	1.50968E-05	1.96333E-05	1.44512E-05	1.48742E-06	1.7426E-05	1.48742E-06	6.85867E-05	9.95207E-05	5.89939E-05	2.74855E-09	3.7127E-08	7.0751E-09	4.69511E-08	0.04695108
3835103774545	383510	3774545	2.03881E-05	6.25879E-05	7.35983E-05	7.26183E-05	1.54362E-05	2.00746E-05	1.4776E-05	1.52085E-06	1.78177E-05	1.52085E-06	7.08731E-05	0.000102838	6.09605E-05	2.76485E-09	3.7453E-08	7.1882E-09	4.74062E-08	0.04740621
3835203774545	383520	3774545	2.08871E-05	6.41198E-05	7.53996E-05	7.43956E-05	1.5814E-05	2.05659E-05	1.51376E-05	1.55807E-06	1.82538E-05	1.55807E-06	7.33747E-05	0.000106468	6.31123E-05	2.78736E-09	3.7864E-08	7.3186E-09	4.79698E-08	0.04796984
3835303774545	383530	3774545	2.14278E-05	6.57797E-05	7.73515E-05	7.63216E-05	1.62234E-05	2.10983E-05	1.55295E-05	1.59841E-06	1.87263E-05	1.59841E-06	7.60667E-05	0.000110374	6.54277E-05	2.81503E-09	3.8346E-08	7.4633E-09	4.86245E-08	0.04862449
3835403774545	383540	3774545	2.20067E-05	6.75566E-05	7.94411E-05	7.83833E-05	1.66616E-05	2.16683E-05	1.5949E-05	1.64159E-06	1.92322E-05	1.64159E-06	7.89458E-05	0.000114552	6.79041E-05	2.84697E-09	3.8888E-08	7.6206E-09	4.93552E-08	0.04935524
3835503774545	383550	3774545	2.26436E-05	6.95118E-05	8.17402E-05	8.06518E-05	1.71438E-05	2.22954E-05	1.64106E-05	1.68909E-06	1.97888E-05	1.68909E-06	8.20775E-05	0.000119096	7.05978E-05	2.88549E-09	3.9521E-08	7.7971E-09	5.02032E-08	0.05020321
3835603774545	383560	3774545	2.3324E-05	7.16007E-05	8.41965E-05	8.30754E-05	1.7659E-05	2.29654E-05	1.69038E-05	1.73985E-06	2.03835E-05	1.73985E-06	8.54214E-05	0.000123948	7.3474E-05	2.92846E-09	4.0217E-08	7.9873E-09	5.11326E-08	0.0511326
3835703774545	383570	3774545	2.41079E-05	7.4007E-05	8.70262E-05	8.58675E-05	1.82525E-05	2.37372E-05	1.74719E-05	1.79833E-06	2.10685E-05	1.79833E-06	8.91864E-05	0.000129411	7.67124E-05	2.98317E-09	4.1077E-08	8.2117E-09	5.22722E-08	0.05227224
3835803774545	383580	3774545	2.49897E-05	7.67142E-05	9.02096E-05	8.90085E-05	1.89202E-05	2.46055E-05	1.8111E-05	1.86411E-06	2.18392E-05	1.86411E-06	9.33755E-05	0.00013549	8.03157E-05	3.04839E-09	4.2086E-08	8.4678E-09	5.36025E-08	0.05360252
3835903774545	383590	3774545	2.59351E-05	7.96163E-05	9.36223E-05	9.23757E-05	1.96359E-05	2.55363E-05	1.87961E-05	1.93463E-06	2.26654E-05	1.93463E-06	9.78767E-05	0.000142021	8.41873E-05	3.11963E-09	4.3183E-08	8.744E-09	5.50465E-08	0.05504649
3836003774545	383600	3774545	2.71636E-05	8.33874E-05	9.80568E-05	9.67511E-05	2.0566E-05	2.67459E-05	1.96864E-05	2.02626E-06	2.3739E-05	2.02626E-06	0.000103463	0.000150127	8.89925E-05	3.22141E-09	4.4712E-08	9.1114E-09	5.70444E-08	0.05704435
3836103774545	383610	3774545	2.85063E-05	8.75095E-05	0.000102904	0.000101534	2.15826E-05	2.8068E-05	2.06596E-05	2.12643E-06	2.49124E-05	2.12643E-06	0.000109577	0.000158999	9.42512E-05	3.3336E-09	4.6394E-08	9.5138E-09	5.92411E-08	0.05924107
3836203774545	383620	3774545	3.01485E-05	9.25506E-05	0.000108832	0.000107383	2.28259E-05	2.96849E-05	2.18497E-05	2.24892E-06	2.63476E-05	2.24892E-06	0.00011691	0.00016964	0.000100559	3.47601E-09	4.851E-08	1.001E-08	6.19963E-08	0.06199628
3836303774545	383630	3774545	3.21971E-05	9.88395E-05	0.000116227	0.00011468	2.43769E-05	3.1702E-05	2.33344E-05	2.40174E-06	2.81379E-05	2.40174E-06	0.000125919	0.000182711	0.000108307	3.65913E-09	5.1212E-08	1.0635E-08	6.55065E-08	0.06550653
3836403774545	383640	3774545	3.45124E-05	0.000105947	0.000124585	0.000122926	2.61299E-05	3.39818E-05	2.50124E-05	2.57445E-06	3.01613E-05	2.57445E-06	0.000136184	0.000197607	0.000117137	3.86669E-09	5.4271E-08	1.1342E-08	6.94799E-08	0.06947993
3836503774545	383650	3774545	3.68731E-05	0.000113194	0.000133107	0.000131335	2.79173E-05	3.63062E-05	2.67233E-05	2.75055E-06	3.22244E-05	2.75055E-06	0.000146902	0.000213158	0.000126356	4.07475E-09	5.7347E-08	1.2059E-08	7.34811E-08	0.07348111
3836603774545	383660	3774545	3.95169E-05	0.00012131	0.000142651	0.000140751	2.99189E-05	3.89093E-05	2.86394E-05	2.94776E-06	3.45349E-05	2.94776E-06	0.000158874	0.00023053	0.000136653	4.30883E-09	6.0803E-08	1.2864E-08	7.79756E-08	0.07797557
3836703774545	383670	3774545	4.24383E-05	0.000130278	0.000153197	0.000151157	3.21307E-05	4.17858E-05	3.07566E-05	3.16568E-06	3.7088E-05	3.16568E-06	0.000172078	0.000249689	0.000148011	4.57074E-09	6.4666E-08	1.3755E-08	8.29914E-08	0.08299136
3836803774545	383680	3774545	4.5474E-05	0.000139597	0.000164155	0.000161969	3.44291E-05	4.47748E-05	3.29567E-05	3.39213E-06	3.9741E-05	3.39213E-06	0.000186296	0.000270319	0.00016024	4.84093E-09	6.8639E-08	1.4682E-08	8.81621E-08	0.08816212
3836903774545	383690	3774545	4.87456E-05	0.000149641	0.000175965	0.000173622	3.69061E-05	4.79961E-05	3.53278E-05	3.63618E-06	4.26001E-05	3.63618E-06	0.000202051	0.000293181	0.000173791	5.12484E-09	7.2837E-08	1.5675E-08	9.36369E-08	0.09363693
3837003774545	383700	3774545	5.2792E-05	0.000162062	0.000190572	0.000188035	3.99697E-05	5.19803E-05	3.82603E-05	3.93802E-06	4.61364E-05	3.93802E-06	0.000221855	0.000321917	0.000190826	5.47419E-09	7.8008E-08	1.6904E-08	1.00386E-07	0.10038612
3837103774545	383710	3774545	5.75697E-05	0.000176729	0.000207819	0.000205052	4.3587E-05	5.66845E-05	4.17229E-05	4.29441E-06	5.03117E-05	4.29441E-06	0.0002454	0.00035608	0.000211077	5.88727E-09	8.4117E-08	1.8355E-08	1.08359E-07	0.10835922
3837203774545	383720	3774545	6.26395E-05	0.000192292	0.00022612	0.000223109	4.74254E-05	6.16764E-05	4.53972E-05	4.67259E-06	5.47423E-05	4.67259E-06	0.000270432	0.000392403	0.000232608	6.32616E-09	9.0605E-08	1.9897E-08	1.16827E-07	0.11682747
3837303774545	383730	3774545	6.77782E-05	0.000208068	0.00024467	0.000241413	5.13161E-05	6.67361E-05	4.91214E-05	5.05591E-06	5.92332E-05	5.05591E-06	0.000295798	0.000429209	0.000254426	6.77108E-09	9.7181E-08	2.1458E-08	1.25411E-07	0.12541076
3837403774545	383740	3774545	7.34741E-05	0.000225553	0.000265232	0.0002617	5.56285E-05	7.23443E-05	5.32494E-05	5.48079E-06	6.4211E-05	5.48079E-06	0.000323906	0.000469994	0.000278603	7.26572E-09	1.0449E-07	2.3191E-08	1.34944E-07	0.13494386
3837503774545	383750	3774545	7.96435E-05	0.000244492	0.000287502	0.000283674	6.02994E-05	7.84189E-05	5.77206E-05	5.941E-06	6.96026E-05	5.941E-06	0.000354353	0.000514174	0.000304792	7.80284E-09	1.1241E-07	2.507E-08	1.45288E-07	0.1452876
3837603774545	383760	3774545	8.65296E-05	0.000265631	0.00031236	0.000308201	6.5513E-05	8.51992E-05	6.27112E-05	6.45467E-06	7.56206E-05	6.45467E-06	0.000388328	0.000563472	0.000334015	8.40412E-09	1.2128E-07	2.7169E-08	1.56856E-07	0.15685592
3837703774545	383770	3774545	9.42305E-05	0.000289271	0.000340159	0.00033563	7.13435E-05	9.27816E-05	6.82923E-05	7.02912E-06	8.23506E-05	7.02912E-06	0.000426305	0.000618578	0.000366681	9.07829E-09	1.3122E-07	2.9518E-08	1.69815E-07	0.1698152
3837803774545	383780	3774545	0.000102369	0.000314254	0.000369537	0.000364617	7.75051E-05	0.000100795	7.41904E-05	7.63619E-06	8.94628E-05	7.63619E-06	0.00046641	0.000676771	0.000401176	9.79191E-09	1.4173E-07	3.2002E-08	1.83526E-07	0.18352625
3837903774545	383790	3774545	0.000111559	0.000342468	0.000402714	0.000397352	8.44634E-05	0.000109844	8.08512E-05	8.32176E-06	9.74947E-05	8.32176E-06	0.000511689	0.000742472	0.000440122	1.05996E-08	1.5363E-07	3.4809E-08	1.99034E-07	0.19903399
3838003774545	383800	3774545	0.000121775	0.000373829	0.000439592	0.000433739	9.2198E-05	0.000119903	8.82549E-05	9.08381E-06	0.000106423	9.08381E-06	0.000561994	0.000815465	0.000483391	1.14992E-08	1.6686E-07	3.7931E-08	2.16294E-07	0.21629408
3838103774545	383810	3774545	0.000133067	0.000408493	0.000480354	0.000473958	0.000100747	0.000131021	9.64386E-05	9.92612E-06	0.000116291	9.92612E-06	0.000617573	0.000896112	0.000531197	1.24949E-08	1.8151E-07	4.1384E-08	2.35391E-07	0.23539101
3838203774545	383820	3774545	0.000145671	0.000447184	0.000525852	0.00051885	0.00011029	0.000143431	0.000105573	1.08663E-05	0.000127306	1.08663E-05	0.000679594	0.000986105	0.000584543	1.36079E-08	1.9788E-07	4.5239E-08	2.56726E-07	0.25672557
3838303774545	383830	3774545	0.000159002	0.000488109	0.000573976	0.000566334	0.000120383	0.000156557	0.000115235	1.18608E-05	0.000138956	1.18608E-05	0.000745173	0.001081263	0.000640951	1.4786E-08	2.152E-07	4.9318E-08	2.79303E-07	0.27930309
3838403774545	383840	3774545	0.00017291	0.000530805	0.000624184	0.000615872	0.000130913	0.000170252	0.000125315	1.28982E-05	0.000151111	1.28982E-05	0.000813573	0.001180512	0.000699783	1.60157E-08	2.3328E-07	5.3573E-08	3.02863E-07	0.30286347
3838503774545	383850	3774545	0.000188223	0.000577813	0.000679461	0.000670414	0.000142507	0.000185329	0.000136412	1.40405E-05	0.000164493	1.40405E-05	0.000888869	0.001289768	0.000764548	1.73707E-08	2.5319E-07	5.8259E-08	3.28817E-07	0.32881717
3838603774545	383860	3774545	0.000206265	0.000633199	0.00074459	0.000734675	0.000156167	0.000203094	0.000149488	1.53863E-05	0.000180261	1.53863E-05	0.000977578	0.001418487	0.00084085	1.89693E-08	2.7667E-07	6.3783E-08	3.59423E-07	0.35942256
3838703774545	383870	3774545	0.000226049	0.000693932	0.000816007	0.000805141	0.000171146	0.000222573	0.000163826	1.68621E-05	0.00019755	1.68621E-05	0.001074834	0.001559607	0.000924504	2.07232E-08	3.0243E-07	6.9841E-08	3.92996E-07	0.39299621
3838803774545	383880	3774545	0.000249685	0.00076649	0.00090133	0.000889329	0.000189041	0.000245846	0.000180956	1.86253E-05	0.000218207	1.86253E-05	0.001191012	0.001728183	0.001024432	2.28208E-08	3.3323E-07	7.7081E-08	4.33134E-07	0.43313437
3838903774545	383890	3774545	0.000276827	0.000849811	0.000999308	0.000986002	0.00020959	0.000272571	0.000200627	2.06499E-05	0.000241927	2.06499E-05	0.001324398	0.00192173	0.001139163	2.52307E-08	3.6862E-07	8.5396E-08	4.79242E-07	0.47924228
3839003774545	383900	3774545	0.000307843	0.000945024	0.001111271	0.001096474	0.000233073	0.000303109	0.000223105	2.29635E-05	0.000269032	2.29635E-05	0.001476793	0.002142859	0.001270243	2.79861E-08	4.0906E-07	9.49E-08	5.31951E-07	0.53195083
3839103774545	383910	3774545	0.000343319	0.001053929	0.001239334	0.001222832	0.000259932	0.00033804	0.000248816	2.56098E-05	0.000300035	2.56098E-05	0.001651089	0.002395766	0.001420162	3.11392E-08	4.5535E-07	1.0577E-07	5.92259E-07	0.59225875
3829703774555	382970	3774555	8.33778E-06	2.55955E-05	3.00983E-05	2.96975E-05	6.31267E-06	8.20958E-06	6.0427E-06	6.21956E-07	7.28661E-06	6.21956E-07	1.90681E-05	2.76683E-05	1.64012E-05	1.42342E-09	1.86E-08	3.1479E-09	2.31712E-08	0.02317121
3829803774555	382980	3774555	8.58274E-06	2.63475E-05	3.09825E-05	3.057E-05	6.49814E-06	8.45077E-06	6.22023E-06	6.40229E-07	7.50069E-06	6.40229E-07	1.97107E-05	2.86007E-05	1.69539E-05	1.48521E-09	1.9367E-08	3.2611E-09	2.41133E-08	0.02411334
3829903774555	382990	3774555	8.87669E-06	2.72499E-05	3.20437E-05	3.1617E-05	6.7207E-06	8.74021E-06	6.43327E-06	6.62157E-07	7.75758E-06	6.62157E-07	2.04562E-05	2.96824E-05	1.75951E-05	1.55919E-09	2.0285E-08	3.3965E-09	2.52405E-08	0.02524054
3830003774555	383000	3774555	9.2015E-06	2.8247E-05	3.32162E-05	3.27739E-05	6.96661E-06	9.06002E-06	6.66867E-06	6.86385E-07	8.04144E-06	6.86385E-07	2.12516E-05	3.08366E-05	1.82793E-05	1.6419E-09	2.1309E-08	3.5465E-09	2.64974E-08	0.02649743
3830103774555	383010	3774555	9.49182E-06	2.91383E-05	3.42642E-05	3.3808E-05	7.18642E-06	9.34588E-06	6.87908E-06	7.08042E-07	8.29516E-06	7.08042E-07	2.19722E-05	3.18821E-05	1.88991E-05	1.72032E-09	2.2275E-08	3.6851E-09	2.76802E-08	0.02768017
3830203774555	383020	3774555	9.79848E-06	3.00796E-05	3.53712E-05	3.49002E-05	7.41859E-06	9.64782E-06	7.10132E-06	7.30917E-07	8.56315E-06	7.30917E-07	2.27239E-05	3.29729E-05	1.95457E-05	1.80479E-09	2.3312E-08	3.8326E-09	2.89492E-08	0.02894919
3830303774555	383030	3774555	1.00725E-05	3.09208E-05	3.63603E-05	3.58761E-05	7.62604E-06	9.9176E-06	7.29989E-06	7.51356E-07	8.80261E-06	7.51356E-07	2.34289E-05	3.39958E-05	2.0152E-05	1.88507E-09	2.4291E-08	3.9688E-09	3.01452E-08	0.03014522
3830403774555	383040	3774555	1.02848E-05	3.15725E-05	3.71266E-05	3.66323E-05	7.78677E-06	1.01266E-05	7.45376E-06	7.67192E-07	8.98814E-06	7.67192E-07	2.40309E-05	3.48694E-05	2.06699E-05	1.95258E-09	2.5107E-08	4.0795E-09	3.11395E-08	0.03113954
3830503774555	383050	3774555	1.05025E-05	3.22409E-05	3.79127E-05	3.74079E-05	7.95163E-06	1.0341E-05	7.61156E-06	7.83435E-07	9.17843E-06	7.83435E-07	2.46548E-05	3.57746E-05	2.12065E-05	2.02323E-09	2.596E-08	4.1945E-09	3.21774E-08	0.03217744
3830603774555	383060	3774555	1.07674E-05	3.30542E-05	3.8869E-05	3.83515E-05	8.15221E-06	1.06019E-05	7.80356E-06	8.03196E-07	9.40995E-06	8.03196E-07	2.53878E-05	3.68382E-05	2.1837E-05	2.10732E-09	2.6977E-08	4.3325E-09	3.34163E-08	0.03341634

			EGIODemolition	EGIOSite Grubbing / Prep	EGIOMass Grading / Excavation	EGIOMass Grading / Excavation	EGIODrainage / Utilities Trenching	EGIODrainage / Utilities Trenching	EGIOFoundations / Concrete Pads	EGIOFoundations / Concrete Pads	EGIOBuilding / Structure Construction	EGIOBuilding / Structure Construction	EGIOAsphalt Paving	EGIOArchitectural Coating	EGIOLandscaping or Other Finishing	EGIOWaterside Construction (Piles)	HIWaterside Construction (Landscaping)	HIWaterside Construction (Landscaping)	KMDemolition	KMSite Grubbing / Prep
Unique Identifier	X (UTM)	Y (UTM)	2025	2025	2025	2026	2026	2027	2026	2027	2026	2027	2027	2027	2027	2027	2025	2026	2025	2025
3830703774555	383070	3774555	0.000152802	5.9931E-05	1.98473E-05	1.94384E-05	4.5137E-05	4.50673E-05	5.93041E-05	5.92658E-05	6.35221E-05	6.19995E-05	2.47187E-06	2.47187E-06	6.69432E-05	2.47187E-06	1.31223E-05	1.27113E-05	1.41215E-05	6.12885E-05
3830803774555	383080	3774555	0.000160868	6.3095E-05	2.0895E-05	2.04645E-05	4.75196E-05	4.74462E-05	6.24345E-05	6.23942E-05	6.68751E-05	6.52722E-05	2.60235E-06	2.60235E-06	7.04769E-05	2.60235E-06	1.34775E-05	1.30554E-05	1.45153E-05	6.29975E-05
3830903774555	383090	3774555	0.00016914	6.6339E-05	2.19695E-05	2.15169E-05	4.99632E-05	4.98861E-05	6.56451E-05	6.56028E-05	7.03141E-05	6.86287E-05	2.73618E-06	2.73618E-06	7.41011E-05	2.73618E-06	1.38345E-05	1.34012E-05	1.48797E-05	6.45788E-05
3831003774555	383100	3774555	0.00017779	6.9732E-05	2.3093E-05	2.26172E-05	5.25183E-05	5.24372E-05	6.90021E-05	6.89576E-05	7.39099E-05	7.21383E-05	2.8761E-06	2.8761E-06	7.78905E-05	2.8761E-06	1.41431E-05	1.37001E-05	1.51761E-05	6.58655E-05
3831103774555	383110	3774555	0.000185335	7.2691E-05	2.4073E-05	2.3577E-05	5.4747E-05	5.46625E-05	7.19304E-05	7.1884E-05	7.70464E-05	7.51997E-05	2.99816E-06	2.99816E-06	8.1196E-05	2.99816E-06	1.44086E-05	1.39573E-05	1.54568E-05	6.70834E-05
3831203774555	383120	3774555	0.000192655	7.5562E-05	2.50238E-05	2.45083E-05	5.69094E-05	5.68216E-05	7.47715E-05	7.47233E-05	8.00896E-05	7.81699E-05	3.11658E-06	3.11658E-06	8.44031E-05	3.11658E-06	1.46274E-05	1.41693E-05	1.57147E-05	6.82031E-05
3831303774555	383130	3774555	0.000199886	7.8398E-05	2.5963E-05	2.54281E-05	5.90453E-05	5.89541E-05	7.75777E-05	7.75277E-05	8.30954E-05	8.11037E-05	3.23354E-06	3.23354E-06	8.75708E-05	3.23354E-06	1.48266E-05	1.43622E-05	1.59682E-05	6.93032E-05
3831403774555	383140	3774555	0.000206191	8.0871E-05	2.6782E-05	2.62302E-05	6.09078E-05	6.08138E-05	8.00249E-05	7.99733E-05	8.57167E-05	8.36621E-05	3.33555E-06	3.33555E-06	9.03332E-05	3.33555E-06	1.49934E-05	1.45238E-05	1.62036E-05	7.03246E-05
3831503774555	383150	3774555	0.000212263	8.3252E-05	2.75707E-05	2.70026E-05	6.27014E-05	6.26047E-05	8.23815E-05	8.23283E-05	8.82408E-05	8.61258E-05	3.43377E-06	3.43377E-06	9.29933E-05	3.43377E-06	1.51566E-05	1.46819E-05	1.64457E-05	7.13756E-05
3831603774555	383160	3774555	0.000217823	8.5433E-05	2.82928E-05	2.77099E-05	6.43438E-05	6.42445E-05	8.45393E-05	8.44848E-05	9.05522E-05	8.83817E-05	3.52371E-06	3.52371E-06	9.54291E-05	3.52371E-06	1.53163E-05	1.48365E-05	1.66901E-05	7.24364E-05
3831703774555	383170	3774555	0.000222754	8.7367E-05	2.89333E-05	2.83372E-05	6.58004E-05	6.56989E-05	8.64531E-05	8.63973E-05	9.26021E-05	9.03825E-05	3.60348E-06	3.60348E-06	9.75894E-05	3.60348E-06	1.54724E-05	1.49877E-05	1.69391E-05	7.35168E-05
3831903774555	383190	3774555	0.000230775	9.0513E-05	2.99752E-05	2.93576E-05	6.81698E-05	6.80646E-05	8.95661E-05	8.95083E-05	9.59365E-05	9.3637E-05	3.73324E-06	3.73324E-06	0.000101103	3.73324E-06	1.57594E-05	1.52658E-05	1.74302E-05	7.56481E-05
3832003774555	383200	3774555	0.000233694	9.1658E-05	3.03543E-05	2.97289E-05	6.90321E-05	6.89255E-05	9.06991E-05	9.06406E-05	9.71501E-05	9.48214E-05	3.78046E-06	3.78046E-06	0.000102382	3.78046E-06	1.58885E-05	1.53909E-05	1.76723E-05	7.6699E-05
3832103774555	383210	3774555	0.000235598	9.2405E-05	3.06017E-05	2.99712E-05	6.95945E-05	6.94872E-05	9.14381E-05	9.13791E-05	9.79417E-05	9.5594E-05	3.81126E-06	3.81126E-06	0.000103217	3.81126E-06	1.60105E-05	1.5509E-05	1.79145E-05	7.775E-05
3832203774555	383220	3774555	0.000236308	9.2683E-05	3.06938E-05	3.00614E-05	6.98042E-05	6.96964E-05	9.17135E-05	9.16543E-05	9.82366E-05	9.5882E-05	3.82274E-06	3.82274E-06	0.000103527	3.82274E-06	1.612E-05	1.5615E-05	1.81521E-05	7.87813E-05
3832303774555	383230	3774555	0.000236092	9.2599E-05	3.06658E-05	3.0034E-05	6.97405E-05	6.96329E-05	9.16299E-05	9.15707E-05	9.8147E-05	9.57945E-05	3.81926E-06	3.81926E-06	0.000103433	3.81926E-06	1.62258E-05	1.57176E-05	1.83897E-05	7.98126E-05
3832403774555	383240	3774555	0.000235769	9.2472E-05	3.06238E-05	2.99929E-05	6.9645E-05	6.95375E-05	9.15044E-05	9.14453E-05	9.80126E-05	9.56633E-05	3.81403E-06	3.81403E-06	0.000103291	3.81403E-06	1.63532E-05	1.58409E-05	1.86545E-05	8.09617E-05
3832503774555	383250	3774555	0.000234987	9.2165E-05	3.05223E-05	2.98935E-05	6.94141E-05	6.9307E-05	9.12011E-05	9.11422E-05	9.76877E-05	9.53462E-05	3.80138E-06	3.80138E-06	0.000102949	3.80138E-06	1.64859E-05	1.59695E-05	1.89283E-05	8.21502E-05
3832603774555	383260	3774555	0.000233451	9.1563E-05	3.03228E-05	2.96981E-05	6.89604E-05	6.8854E-05	9.0605E-05	9.05465E-05	9.70492E-05	9.4723E-05	3.77654E-06	3.77654E-06	0.000102276	3.77654E-06	1.66115E-05	1.60912E-05	1.92021E-05	8.33386E-05
3832703774555	383270	3774555	0.000231035	9.0615E-05	3.0009E-05	2.93907E-05	6.82467E-05	6.81414E-05	8.96672E-05	8.96094E-05	9.60448E-05	9.37427E-05	3.73745E-06	3.73745E-06	0.000101218	3.73745E-06	1.67227E-05	1.61989E-05	1.94692E-05	8.44976E-05
3832803774555	383280	3774555	0.000228395	8.958E-05	2.9666E-05	2.90548E-05	6.74666E-05	6.73625E-05	8.86423E-05	8.85851E-05	9.4947E-05	9.26712E-05	3.69473E-06	3.69473E-06	0.000100061	3.69473E-06	1.68303E-05	1.63032E-05	1.97407E-05	8.56762E-05
3832903774555	383290	3774555	0.000225413	8.841E-05	2.92787E-05	2.86754E-05	6.65858E-05	6.6483E-05	8.7485E-05	8.74285E-05	9.37073E-05	9.14612E-05	3.64649E-06	3.64649E-06	9.87542E-05	3.64649E-06	1.69308E-05	1.64005E-05	2.00078E-05	8.68352E-05
3833003774555	383300	3774555	0.000222215	8.7156E-05	2.88633E-05	2.82686E-05	6.56412E-05	6.55399E-05	8.6244E-05	8.61883E-05	9.23781E-05	9.01638E-05	3.59476E-06	3.59476E-06	9.73533E-05	3.59476E-06	1.70079E-05	1.64752E-05	2.02726E-05	8.79844E-05
3833103774555	383310	3774555	0.00021864	8.5754E-05	2.8399E-05	2.78139E-05	6.45852E-05	6.44856E-05	8.48565E-05	8.48018E-05	9.08919E-05	8.87133E-05	3.53693E-06	3.53693E-06	9.57872E-05	3.53693E-06	1.70851E-05	1.65499E-05	2.05147E-05	8.90353E-05
3833203774555	383320	3774555	0.000213062	8.3566E-05	2.76745E-05	2.71043E-05	6.29376E-05	6.28404E-05	8.26917E-05	8.26384E-05	8.85732E-05	8.64501E-05	3.4467E-06	3.4467E-06	9.33435E-05	3.4467E-06	1.70707E-05	1.6536E-05	2.07071E-05	8.98702E-05
3833303774555	383330	3774555	0.000207332	8.1318E-05	2.69302E-05	2.63753E-05	6.12448E-05	6.11503E-05	8.04676E-05	8.04157E-05	8.61909E-05	8.41249E-05	3.354E-06	3.354E-06	9.08329E-05	3.354E-06	1.70133E-05	1.64804E-05	2.0818E-05	9.03515E-05
3833403774555	383340	3774555	0.000201987	7.9222E-05	2.6236E-05	2.56954E-05	5.96661E-05	5.9574E-05	7.83935E-05	7.83429E-05	8.39692E-05	8.19565E-05	3.26755E-06	3.26755E-06	8.84916E-05	3.26755E-06	1.69398E-05	1.64092E-05	2.08927E-05	9.06756E-05
3833503774555	383350	3774555	0.000197119	7.7313E-05	2.56037E-05	2.50761E-05	5.82281E-05	5.81382E-05	7.6504E-05	7.64547E-05	8.19454E-05	7.99812E-05	3.18879E-06	3.18879E-06	8.63588E-05	3.18879E-06	1.68716E-05	1.63431E-05	2.09424E-05	9.08917E-05
3833603774555	383360	3774555	0.000192547	7.552E-05	2.50098E-05	2.44945E-05	5.68776E-05	5.67898E-05	7.47297E-05	7.46814E-05	8.00448E-05	7.81262E-05	3.11483E-06	3.11483E-06	8.43558E-05	3.11483E-06	1.6825E-05	1.6298E-05	2.1033E-05	9.12845E-05
3833703774555	383370	3774555	0.000188631	7.3984E-05	2.45012E-05	2.39964E-05	5.57207E-05	5.56348E-05	7.32098E-05	7.31625E-05	7.84168E-05	7.65372E-05	3.05148E-06	3.05148E-06	8.26402E-05	3.05148E-06	1.6825E-05	1.6298E-05	2.11869E-05	9.19524E-05
3833803774555	383380	3774555	0.000184904	7.2522E-05	2.4017E-05	2.35222E-05	5.46196E-05	5.45354E-05	7.17631E-05	7.17168E-05	7.68672E-05	7.50247E-05	2.99118E-06	2.99118E-06	8.10071E-05	2.99118E-06	1.68321E-05	1.63049E-05	2.13475E-05	9.26498E-05
3833903774555	383390	3774555	0.000180736	7.0887E-05	2.34757E-05	2.2992E-05	5.33885E-05	5.33062E-05	7.01456E-05	7.01003E-05	7.51347E-05	7.33337E-05	2.92376E-06	2.92376E-06	7.91812E-05	2.92376E-06	1.67909E-05	1.62649E-05	2.14494E-05	9.30918E-05
3834003774555	383400	3774555	0.000176182	6.9101E-05	2.28842E-05	2.24127E-05	5.20433E-05	5.1963E-05	6.83782E-05	6.8334E-05	7.32415E-05	7.1486E-05	2.85009E-06	2.85009E-06	7.71862E-05	2.85009E-06	1.66994E-05	1.61763E-05	2.14924E-05	9.32784E-05
3834103774555	383410	3774555	0.000171898	6.7421E-05	2.23277E-05	2.18676E-05	5.07778E-05	5.06994E-05	6.67153E-05	6.66723E-05	7.14604E-05	6.97476E-05	2.78078E-06	2.78078E-06	7.53091E-05	2.78078E-06	1.66151E-05	1.60946E-05	2.15376E-05	9.34748E-05
3834203774555	383420	3774555	0.00016985	6.6617E-05	2.20617E-05	2.16071E-05	5.01728E-05	5.00954E-05	6.59205E-05	6.5878E-05	7.06091E-05	6.89166E-05	2.74766E-06	2.74766E-06	7.44119E-05	2.74766E-06	1.67406E-05	1.62163E-05	2.18386E-05	9.47811E-05
3834303774555	383430	3774555	0.000168017	6.5899E-05	2.18237E-05	2.1374E-05	4.96315E-05	4.9555E-05	6.52094E-05	6.51673E-05	6.98474E-05	6.81732E-05	2.71801E-06	2.71801E-06	7.36092E-05	2.71801E-06	1.68877E-05	1.63588E-05	2.21645E-05	9.61955E-05
3834403774555	383440	3774555	0.000165305	6.4835E-05	2.14713E-05	2.10289E-05	4.88303E-05	4.87549E-05	6.41566E-05	6.41152E-05	6.87197E-05	6.70725E-05	2.67413E-06	2.67413E-06	7.24208E-05	2.67413E-06	1.6938E-05	1.64074E-05	2.23727E-05	9.70991E-05
3834503774555	383450	3774555	0.000161389	6.3299E-05	2.09627E-05	2.05308E-05	4.76735E-05	4.75999E-05	6.26367E-05	6.25963E-05	6.70917E-05	6.54836E-05	2.61078E-06	2.61078E-06	7.07051E-05	2.61078E-06	1.68465E-05	1.63188E-05	2.23976E-05	9.72071E-05
3834603774555	383460	3774555	0.000157841	6.1907E-05	2.05018E-05	2.00794E-05	4.66254E-05	4.65535E-05	6.12597E-05	6.12202E-05	6.56168E-05	6.4044E-05	2.55339E-06	2.55339E-06	6.91508E-05	2.55339E-06	1.67855E-05	1.62597E-05	2.24542E-05	9.74527E-05
3834703774555	383470	3774555	0.000155434	6.0963E-05	2.01892E-05	1.97732E-05	4.59144E-05	4.58435E-05	6.032555E-05	6.02865E-05	6.46161E-05	6.30673E-05	2.51445E-06	2.51445E-06	6.80962E-05	2.51445E-06	1.68429E-05	1.63153E-05	2.26646E-05	9.83661E-05
3834803774555	383480	3774555	0.000153395	6.0164E-05	1.99243E-05	1.95138E-05	4.53121E-05	4.52422E-05	5.95341E-05	5.94957E-05	6.37685E-05	6.224E-05	2.48146E-06	2.48146E-06	6.72029E-05	2.48146E-06	1.6938E-05	1.64074E-05	2.29249E-05	9.94956E-05
3834903774555	383490	3774555	0.000151904	5.9579E-05	1.97307E-05	1.93241E-05	4.48716E-05	4.48024E-05	5.89555E-05	5.89174E-05	6.31487E-05	6.1635E-05	2.45734E-06	2.45734E-06	6.65497E-05	2.45734E-06	1.7094E-05	1.65586E-05	2.32643E-05	0.000100969
3835003774555	383500	3774555	0.000151544	5.9438E-05	1.9684E-05	1.92784E-05	4.47655E-05	4.46964E-05	5.8816E-05	5.87781E-05	6.29993E-05	6.14892E-05	2.45153E-06	2.45153E-06	6.63923E-05	2.45153E-06	1.73793E-05	1.68349E-05	2.37803E-05	0.000103208
3835103774555	383510	3774555	0.000151311	5.9346E-05	1.96537E-05	1.92487E-05	4.46965E-05	4.46276E-05	5.87254E-05	5.86875E-05	6.29022E-05	6.13945E-05	2.44775E-06	2.44775E-06	6.629E-05	2.44775E-06	1.76824E-05	1.71286E-05	2.43235E-05	0.000105566
3835203774555	383520	3774555	0.000151607	5.9463E-05	1.96922E-05	1.92864E-05	4.47841E-05	4.4715E-05	5.88404E-05	5.88025E-05	6.30254E-05	6.15147E-05	2.45255E-06	2.45255E-06	6.64198E-05	2.45255E-06	1.8052E-05	1.74866E-05	2.49639E-05	0.000108345
3835303774555	383530	3774555	0.0001522	5.9695E-05	1.97692E-05	1.93619E-05	4.49592E-05	4.48898E-05	5.90705E-05	5.90324E-05	6.32719E-05	6.17553E-05	2.46214E-06	2.46214E-06	6.66796E-05	2.46214E-06	1.84628E-05	1.78845E-05	2.56677E-05	0.0001114
3835403774555	383540	3774555	0.000153	6.0009E-05	1.9873E-05	1.94635E-05	4.51953E-05	4.51256E-05	5.93808E-05	5.93424E-05	6.36042E-05	6.20796E-05	2.47507E-06	2.47507E-06	6.70298E-05	2.47507E-06	1.89041E-05	1.8312E-05	2.64213E-05	0.00011467
3835503774555	383550	3774555	0.000154131	6.0452E-05	2.002E-05	1.96075E-05	4.55296E-05	4.54594E-05	5.982E-05	5.97814E-05	6.40747E-05	6.25388E-05	2.49338E-06	2.49338E-06	6.75256E-05	2.49338E-06	1.93956E-05	1.87881E-05	2.72519E-05	0.000118275
3835603774555	383560	3774555	0.000155452	6.097E-05	2.01915E-05	1.97755E-05	4.59197E-05	4.58488E-05	6.03324E-05	6.02935E-05	6.46236E-05	6.30746E-05	2.51474E-06	2.51474E-06	6.8104E-05	2.51474E-06	1.99194E-05	1.92955E-05	2.81367E-05	0.000122115
3835703774555	383570	3774555	0.00015697	6.1566E-05	2.03887E-05	1.99686E-05	4.63681E-05	4.62965E-05	6.09216E-05	6.08823E-05	6.52546E-05	6.36905E-05	2.53929E-06	2.53929E-06	6.87691E-05	2.53929E-06	2.04755E-05	1.98342E-05	2.90804E-05	0.000126211
3835803774555	383580	3774555	0.000158685	6.2239E-05	2.06115E-05	2.01868E-05	4.68748E-05	4.68025E-05	6.15874E-05	6.15477E-05	6.59678E-05	6.43866E-05	2.56705E-06	2.56705E-06	6.95207E-05	2.56705E-06	2.10639E-05	2.04042E-05	3.00807E-05	0.000130552
3835903774555	383590	3774555	0.000160661	6.3014E-05	2.08682E-05	2.04382E-05	4.74585E-05	4.73853E-05	6.23543E-05	6.23141E-05	6.67893E-05	6.51884E-05	2.59901E-06	2.59901E-06	7.03864E-05	2.59901E-06	2.16972E-05	2.10176E-05	3.11534E-05	0.000135208
3836003774555	383600	3774555	0.000164568	6.4546E-05	2.13757E-05	2.09353E-05	4.86127E-05	4.85377E-05	6.38707E-05	6.38295E-05	6.84135E-05	6.67737E-05	2.66222E-06	2.66222E-06	7.20981E-05	2.66222E-06	2.26372E-05	2.19281E-05	3.269E-05	0.000141877
3836103774555	383610	3774555	0.000168952	6.6265E-05	2.1945E-05	2.14929E-05	4.99075E-05	4.98305E-05	6.55719E-05	6.55296E-05	7.02357E-05	6.85522E-05	2.73313E-06	2.73313E-06	7.40184E-05	2.73313E-06	2.36705E-05	2.29291E-05	3.43828E-05	0.000149224
3836203774555	383620	3774555	0.000174359	6.8386E-05	2.26473E-05	2.21807E-05	5.15047E-05	5.14253E-05	6.76705E-05	6.76268E-05	7.24835E-05	7.07462E-05	2.8206E-06	2.8206E-06	7.63873E-05	2.8206E-06	2.48831E-05	2.41037E-05	3.63607E-05	0.000157808
3836303774555	383630	3774555	0.000181104	7.1032E-05	2.35235E-05	2.30388E-05	5.34973E-05	5.34148E-05	7.02885E-05	7.02431E-05	7.52877E-05	7.34831E-05	2.92972E-06	2.92972E-06	7.93426E-05	2.92972E-06	2.63362E-05	2.55113E-05	3.87143E-05	0.000168023
3836403774555	383640	3774555	0.000188667	7.3998E-05	2.45058E-05	2.40009E-05	5.57314E-05	5.56454E-05	7.32237E-05	7.31765E-05	7.84317E-05	7.65518E-05	3.05206E-06	3.05206E-06	8.26559E-05	3.05206E-06	2.79471E-05	2.70717E-05	4.13395E-05	0.000179416
3836503774555	383650	3774555	0.000197478	7.7454E-05	2.56503E-05	2.51218E-05	5.83342E-05	5.82442E-05	7.66435E-05	7.6594E-05	8.20947E-05	8.0127E-05	3.1946E-06	3.1946E-06	8.65162E-05	3.1946E-06	2.97823E-05	2.88494E-05	4.4338E-05	0.00019243
3836603774555	383660	3774555	0.000208032	8.1593E-05	2.70212E-05	2.64644E-05	6.14517E-05	6.13569E-05	8.07396E-05	8.06875E-05	8.64821E-05	8.44092E-05	3.36533E-06	3.36533E-06	9.11399E-05	3.36533E-06	3.1908E-05	3.09086E-05	4.77915E-05	0.000207418
3836703774555	383670	3774555	0.000217616	8.5352E-05	2.8266E-05	2.76836E-05	6.42828E-05	6.41836E-05	8.44591E-05	8.44046E-05	9.04663E-05	8.82978E-05	3.52037E-06	3.52037E-06	9.53386E-05	3.52037E-06	3.39226E-05	3.28601E-05	5.1082E-05	0.000221699
3836803774555	383680	3774555	0.000225799	8.8561E-05	2.93288E-05	2.87246E-05	6.66999E-05	6.65969E-05	8.76349E-05	8.75783E-05	9.38679E-05	9.16179E-05	3.65274E-06	3.65274E-06	9.89234E-05	3.65274E-06	3.57506E-05	3.46308E-05	5.41779E-05	0.000235136
3836903774555	383690	3774555	0.000234862	9.2116E-05	3.0506E-05	2.98775E-05	6.9377E-05	6.92699E-05	9.11523E-05	9.10935E-05	9.76355E-05	9.52952E-05	3.79935E-06	3.79935E-06	0.000102894	3.79935E-06	3.7731E-05	3.65492E-05	5.75612E-05	0.000249819
3837003774555	383700	3774555	0.000247356	9.7016E-05	3.21288E-05	3.14669E-05	7.30676E-05	7.29549E-05	9.60013E-05	9.59394E-05	0.000102829	0.000100365	4.00146E-06	4.00146E-06	0.000108368	4.00146E-06	4.03501E-05	3.90863E-05	6.2042E-05	0.000269267
3837103774555	383710	3774555	0.000261466	0.00010255	3.39617E-05	3.32619E-05	7.72359E-05	7.71167E-05	0.000101478	0.000101412	0.000108695	0.00010609	4.22973E-06	4.22973E-06	0.00011455	4.22973E-06	4.32742E-05	4.19187E-05	6.70479E-05	0.000290993
3837203774555	383720	3774555	0.000276206	0.00010833	3.58762E-05	3.5137E-05	8.15899E-05	8.1464E-05	0.000107198	0.000107129	0.000114823	0.000112071	4.46817E-06	4.46817E-06	0.000121007	4.46817E-06	4.63184E-05	4.48676E-05	7.22643E-05	0.000313632
3837303774555	383730	3774555	0.000290173	0.00011381	3.76903E-05	3.69138E-05	8.57156E-05	8.55834E-05	0.000112619	0.000112546	0.000120629	0.000117738	4.69412E-06	4.69412E-06	0.000127126	4.69412E-06	4.9212E-05	4.76705E-05	7.72204E-05	0.000335142
3837403774555	383740	3774555	0.000305703	0.0001199	3.97075E-05	3.88894E-05	9.03031E-05	9.01638E-05	0.000118646	0.00011857	0.000127085	0.000124039	4.94534E-06	4.94534E-06	0.00013393	4.94534E-06	5.23997E-05	5.07584E-05	8.2679E-05	0.000358833
3837503774555	383750	3774555	0.000323307	0.00012681	4.19942E-05	4.11289E-05	9.55035E-05	9.53561E-05	0.000125479	0.000125398	0.000134404	0.000131182	5.23014E-06	5.23014E-06	0.000141642	5.23014E-06	5.59785E-05	5.42252E-05	8.87983E-05	0.000385391
3837603774555	383760	3774555	0.000343203	0.00013461	4.45783E-05	4.36599E-05	0.00010138	0.000101224	0.000133201	0.000133115	0.000142674	0.000139255	5.55198E-06	5.55198E-06	0.000150359	5.55198E-06	5.99933E-05	5.81142E-05	9.56554E-05	0.000415151
3837703774555	383770	3774555	0.000365056	0.00014318	4.74168E-05	4.64399E-05	0.000107836	0.000107669	0.000141682	0.000141591	0.000151759	0.000148122	5.9055E-06	5.9055E-06	0.000159933	5.9055E-06	6.43775E-05	6.23611E-05	0.000103137	0.000447622
3837803774555	383780	3774555	0.000388409	0.00015234	5.04502E-05	4.94107E-05	0.000114734	0.000114557	0.000150746	0.000150648	0.000161467	0.000157597	6.28328E-06	6.28328E-06	0.000170164	6.28328E-06	6.90417E-05	6.68792E-05	0.000111094	0.000482156
3837903774555	383790	3774555	0.000414484	0.00016257	5.3837E-05	5.27278E-05	0.000122437	0.000122248	0.000160866	0.000160762	0.000172307	0.000168177	6.70509E-06	6.70509E-06	0.000181587	6.70509E-06	7.4226E-05	7.19011E-05	0.000119929	0.000520501
3838003774555	383800	3774555	0.000443352	0.00017389	5.75867E-05	5.64002E-05	0.000130964	0.000130762	0.00017207	0.000171959	0.000184308	0.00017989	7.17209E-06	7.17209E-06	0.000194234	7.17209E-06	7.99396E-05	7.74357E-05	0.000129658	0.000562725
3838103774555	383810	3774555	0.000474978	0.00018629	6.16945E-05	6.04234E-05	0.000140306	0.00014009	0.000184344	0.000184225	0.000197455	0.000192722	7.6837E-06	7.6837E-06	0.00020809	7.6837E-06	8.6177E-05	8.34777E-05	0.000140274	0.000608799
3838203774555	383820	3774555	0.000509792	0.00019995	6.62165E-05	6.48522E-05	0.00015059	0.000150358	0.000197856	0.000197728	0.000221928	0.000206848	8.24689E-06	8.24689E-06	0.000223342	8.24689E-06	9.30225E-05	9.01088E-05	0.000151915	0.000659323
3838303774555	383830	3774555	0.000545244	0.00021385	7.08213E-05	6.93622E-05	0.000161062	0.000160814	0.000211615	0.000211478	0.000226666	0.000221233	8.8204E-06	8.8204E-06	0.000238874	8.8204E-06	9.99828E-05	9.68511E-05	0.000163749	0.000710682
3838403774555	383840	3774555	0.000580912	0.00022784	7.54542E-05	7.38995E-05	0.000171598	0.000171334	0.000225458	0.000225312	0.000241494	0.000235705	9.39739E-06	9.39739E-06	0.0002545	9.39739E-06	0.000106977	0.000103626	0.000175641	0.000762296

			KMMass Grading / Excavation	KMMass Grading / Excavation	KMDrainage / Utilities Trenching	KMFoundations / Concrete Pads	KMBuilding / Structure Construction	KMAsphalt Paving	KMArchitectural Coating	KMLandscaping or Other Finishing	KMWaterside Construction (Piles)	EWNDemolition	EWNSite Grubbing / Prep	EWNDrainage / Utilities Trenching	EWNDrainage / Utilities Trenching	EWNDrainage / Utilities Trenching	EWNFoundation s / Concrete Pads	EWNBuilding / Structure Construction	EWNAsphalt Paving	EWNLandscaping or Other Finishing	EWNWaterside Construction (Piles)
Unique Identifier	X (UTM)	Y (UTM)	2025	2026	2026	2026	2026	2026	2026	2026	2026	2027	2027	2027	2028	2029	2029	2029	2029	2029	2029
3830703774555	383070	3774555	4.65858E-05	4.61037E-05	1.65562E-05	8.76149E-06	3.00927E-05	9.66758E-07	9.66758E-07	3.10594E-05	9.66758E-07	5.77326E-05	3.1465E-06	7.38858E-06	7.24589E-06	7.09597E-06	6.14643E-06	1.33466E-05	9.49539E-07	1.38214E-05	9.49539E-07
3830803774555	383080	3774555	4.78848E-05	4.73893E-05	1.70179E-05	9.00581E-06	3.09318E-05	9.93715E-07	9.93715E-07	3.19255E-05	9.93715E-07	5.93252E-05	3.2333E-06	7.5924E-06	7.44578E-06	7.29172E-06	6.31599E-06	1.37148E-05	9.75733E-07	1.42027E-05	9.75733E-07
3830903774555	383090	3774555	4.90868E-05	4.85788E-05	1.74451E-05	9.23186E-06	3.17082E-05	1.01866E-06	1.01866E-06	3.27269E-05	1.01866E-06	6.10021E-05	3.32469E-06	7.807E-06	7.65624E-06	7.49782E-06	6.49451E-06	1.41024E-05	1.00331E-06	1.46041E-05	1.00331E-06
3831003774555	383100	3774555	5.00648E-05	4.95467E-05	1.77926E-05	9.4158E-06	3.234E-05	1.03895E-06	1.03895E-06	3.33789E-05	1.03895E-06	6.22961E-05	3.39522E-06	7.97261E-06	7.81865E-06	7.65687E-06	6.63228E-06	1.44016E-05	1.0246E-06	1.49139E-05	1.0246E-06
3831103774555	383110	3774555	5.09906E-05	5.04629E-05	1.81216E-05	9.58991E-06	3.2938E-05	1.05817E-06	1.05817E-06	3.39961E-05	1.05817E-06	6.3391E-05	3.45489E-06	8.11274E-06	7.95607E-06	7.79145E-06	6.74885E-06	1.46547E-05	1.0426E-06	1.5176E-05	1.0426E-06
3831203774555	383120	3774555	5.18416E-05	5.13051E-05	1.84241E-05	9.74997E-06	3.34877E-05	1.07583E-06	1.07583E-06	3.45636E-05	1.07583E-06	6.42715E-05	3.50288E-06	8.22543E-06	8.06658E-06	7.89968E-06	6.84259E-06	1.48583E-05	1.05709E-06	1.53868E-05	1.05709E-06
3831303774555	383130	3774555	5.26778E-05	5.21326E-05	1.87213E-05	9.90723E-06	3.40279E-05	1.09318E-06	1.09318E-06	3.5121E-05	1.09318E-06	6.50832E-05	3.54712E-06	8.3293E-06	8.16845E-06	7.99944E-06	6.929E-06	1.50459E-05	1.07044E-06	1.55811E-05	1.07044E-06
3831403774555	383140	3774555	5.34542E-05	5.2901E-05	1.89972E-05	1.00533E-05	3.45294E-05	1.10929E-06	1.10929E-06	3.56387E-05	1.10929E-06	6.5757E-05	3.58384E-06	8.41553E-06	8.25302E-06	8.08225E-06	7.00074E-06	1.52017E-05	1.08152E-06	1.57424E-05	1.08152E-06
3831503774555	383150	3774555	5.42531E-05	5.36916E-05	1.92811E-05	1.02035E-05	3.50454E-05	1.12587E-06	1.12587E-06	3.61713E-05	1.12587E-06	6.64231E-05	3.62014E-06	8.50078E-06	8.33662E-06	8.16413E-06	7.07166E-06	1.53557E-05	1.09247E-06	1.59019E-05	1.09247E-06
3831603774555	383160	3774555	5.50594E-05	5.44895E-05	1.95677E-05	1.03551E-05	3.55663E-05	1.1426E-06	1.1426E-06	3.67089E-05	1.1426E-06	6.70663E-05	3.6552E-06	8.5831E-06	8.41735E-06	8.24318E-06	7.14013E-06	1.55044E-05	1.10305E-06	1.60559E-05	1.10305E-06
3831703774555	383170	3774555	5.58806E-05	5.53023E-05	1.98595E-05	1.05096E-05	3.60967E-05	1.15964E-06	1.15964E-06	3.72564E-05	1.15964E-06	6.76865E-05	3.689E-06	8.66247E-06	8.49519E-06	8.31941E-06	7.20616E-06	1.56477E-05	1.11325E-06	1.62044E-05	1.11325E-06
3831903774555	383190	3774555	5.75006E-05	5.69056E-05	2.04353E-05	1.08143E-05	3.71432E-05	1.19326E-06	1.19326E-06	3.83365E-05	1.19326E-06	6.88044E-05	3.74993E-06	8.80554E-06	8.63549E-06	8.45682E-06	7.32518E-06	1.59062E-05	1.13164E-06	1.6472E-05	1.13164E-06
3832003774555	383200	3774555	5.82995E-05	5.76961E-05	2.07192E-05	1.09645E-05	3.76592E-05	1.20984E-06	1.20984E-06	3.88691E-05	1.20984E-06	6.93097E-05	3.77747E-06	8.87021E-06	8.69892E-06	8.51893E-06	7.37898E-06	1.6023E-05	1.13995E-06	1.6593E-05	1.13995E-06
3832103774555	383210	3774555	5.90983E-05	5.84867E-05	2.10031E-05	1.11147E-05	3.81753E-05	1.22642E-06	1.22642E-06	3.94017E-05	1.22642E-06	6.97691E-05	3.80251E-06	8.92901E-06	8.75658E-06	8.5754E-06	7.42789E-06	1.61292E-05	1.14751E-06	1.6703E-05	1.14751E-06
3832203774555	383220	3774555	5.98822E-05	5.92625E-05	2.12817E-05	1.12622E-05	3.86816E-05	1.24269E-06	1.24269E-06	3.99243E-05	1.24269E-06	7.01826E-05	3.82504E-06	8.98192E-06	8.80847E-06	8.62622E-06	7.47191E-06	1.62248E-05	1.15431E-06	1.6802E-05	1.15431E-06
3832303774555	383230	3774555	6.06661E-05	6.00382E-05	2.15602E-05	1.14096E-05	3.9188E-05	1.25895E-06	1.25895E-06	4.04469E-05	1.25895E-06	7.05655E-05	3.84591E-06	9.03092E-06	8.85652E-06	8.67327E-06	7.51267E-06	1.63133E-05	1.1606E-06	1.68936E-05	1.1606E-06
3832403774555	383240	3774555	6.15396E-05	6.09027E-05	2.18707E-05	1.15739E-05	3.97522E-05	1.27708E-06	1.27708E-06	4.10293E-05	1.27708E-06	7.10478E-05	3.8722E-06	9.09265E-06	8.91706E-06	8.73256E-06	7.56402E-06	1.64248E-05	1.16854E-06	1.70091E-05	1.16854E-06
3832503774555	383250	3774555	6.24429E-05	6.17967E-05	2.21917E-05	1.17438E-05	4.03358E-05	1.29583E-06	1.29583E-06	4.16316E-05	1.29583E-06	7.15455E-05	3.89932E-06	9.15635E-06	8.97953E-06	8.79373E-06	7.61701E-06	1.65399E-05	1.17672E-06	1.71282E-05	1.17672E-06
3832603774555	383260	3774555	6.33462E-05	6.26907E-05	2.25128E-05	1.19137E-05	4.09193E-05	1.31457E-06	1.31457E-06	4.22339E-05	1.31457E-06	7.20126E-05	3.92478E-06	9.21612E-06	9.03815E-06	8.85114E-06	7.66674E-06	1.66479E-05	1.18441E-06	1.72401E-05	1.18441E-06
3832703774555	383270	3774555	6.42272E-05	6.35625E-05	2.28258E-05	1.20793E-05	4.14883E-05	1.33285E-06	1.33285E-06	4.28212E-05	1.33285E-06	7.24184E-05	3.9469E-06	9.26806E-06	9.08908E-06	8.90102E-06	7.70994E-06	1.67417E-05	1.19108E-06	1.73372E-05	1.19108E-06
3832803774555	383280	3774555	6.51231E-05	6.44491E-05	2.31442E-05	1.22478E-05	4.2067E-05	1.35145E-06	1.35145E-06	4.34185E-05	1.35145E-06	7.28319E-05	3.96943E-06	9.32097E-06	9.14097E-06	8.95184E-06	7.75396E-06	1.68373E-05	1.19788E-06	1.74362E-05	1.19788E-06
3832903774555	383290	3774555	6.6004E-05	6.5321E-05	2.34573E-05	1.24135E-05	4.26361E-05	1.36973E-06	1.36973E-06	4.40058E-05	1.36973E-06	7.31841E-05	3.98863E-06	9.36605E-06	9.18518E-06	8.99513E-06	7.79146E-06	1.69187E-05	1.20367E-06	1.75205E-05	1.20367E-06
3833003774555	383300	3774555	6.68775E-05	6.61854E-05	2.37677E-05	1.25778E-05	4.32003E-05	1.38785E-06	1.38785E-06	4.45882E-05	1.38785E-06	7.34597E-05	4.00365E-06	9.40133E-06	9.21978E-06	9.02901E-06	7.8208E-06	1.69824E-05	1.20821E-06	1.75865E-05	1.20821E-06
3833103774555	383310	3774555	6.76763E-05	6.6976E-05	2.40516E-05	1.2728E-05	4.37164E-05	1.40443E-06	1.40443E-06	4.51208E-05	1.40443E-06	7.36971E-05	4.01659E-06	9.4317E-06	9.24957E-06	9.05819E-06	7.84607E-06	1.70373E-05	1.21211E-06	1.76433E-05	1.21211E-06
3833203774555	383320	3774555	6.83109E-05	6.7604E-05	2.42772E-05	1.28474E-05	4.41263E-05	1.4176E-06	1.4176E-06	4.55439E-05	1.4176E-06	7.35669E-05	4.00949E-06	9.41505E-06	9.23323E-06	9.04219E-06	7.83222E-06	1.70072E-05	1.20997E-06	1.76122E-05	1.20997E-06
3833303774555	383330	3774555	6.86767E-05	6.7966E-05	2.44072E-05	1.29162E-05	4.43626E-05	1.42519E-06	1.42519E-06	4.57878E-05	1.42519E-06	7.31228E-05	3.98529E-06	9.35821E-06	9.17749E-06	8.9876E-06	7.78494E-06	1.69045E-05	1.20267E-06	1.75059E-05	1.20267E-06
3833403774555	383340	3774555	6.89231E-05	6.82098E-05	2.44947E-05	1.29625E-05	4.45217E-05	1.43031E-06	1.43031E-06	4.5952E-05	1.43031E-06	7.26634E-05	3.96025E-06	9.29941E-06	9.11983E-06	8.93114E-06	7.73603E-06	1.67983E-05	1.19511E-06	1.73959E-05	1.19511E-06
3833503774555	383350	3774555	6.90874E-05	6.83724E-05	2.45531E-05	1.29934E-05	4.46278E-05	1.43371E-06	1.43371E-06	4.60615E-05	1.43371E-06	7.22729E-05	3.93897E-06	9.24944E-06	9.07082E-06	8.88314E-06	7.69445E-06	1.6708E-05	1.18869E-06	1.73024E-05	1.18869E-06
3833603774555	383360	3774555	6.9386E-05	6.86679E-05	2.46592E-05	1.30496E-05	4.48207E-05	1.43991E-06	1.43991E-06	4.62606E-05	1.43991E-06	7.19743E-05	3.92269E-06	9.21122E-06	9.03334E-06	8.84644E-06	7.66266E-06	1.6639E-05	1.18378E-06	1.72309E-05	1.18378E-06
3833703774555	383370	3774555	6.98936E-05	6.91703E-05	2.48397E-05	1.31451E-05	4.51487E-05	1.45045E-06	1.45045E-06	4.65991E-05	1.45045E-06	7.18824E-05	3.91769E-06	9.19946E-06	9.02181E-06	8.83514E-06	7.65288E-06	1.66178E-05	1.18226E-06	1.72089E-05	1.18226E-06
3833803774555	383380	3774555	7.04237E-05	6.96949E-05	2.5028E-05	1.32447E-05	4.54911E-05	1.46145E-06	1.46145E-06	4.69525E-05	1.46145E-06	7.18135E-05	3.91393E-06	9.19064E-06	9.01316E-06	8.82667E-06	7.64554E-06	1.66018E-05	1.18113E-06	1.71924E-05	1.18113E-06
3833903774555	383390	3774555	7.07597E-05	7.00274E-05	2.51474E-05	1.33079E-05	4.57081E-05	1.46842E-06	1.46842E-06	4.71765E-05	1.46842E-06	7.15379E-05	3.89891E-06	9.15537E-06	8.97857E-06	8.79279E-06	7.61619E-06	1.65381E-05	1.1766E-06	1.71264E-05	1.1766E-06
3834003774555	383400	3774555	7.09015E-05	7.01678E-05	2.51978E-05	1.33346E-05	4.57997E-05	1.47136E-06	1.47136E-06	4.72711E-05	1.47136E-06	7.10478E-05	3.8722E-06	9.09265E-06	8.91706E-06	8.73256E-06	7.56402E-06	1.64248E-05	1.16854E-06	1.70091E-05	1.16854E-06
3834103774555	383410	3774555	7.10508E-05	7.03155E-05	2.52509E-05	1.33627E-05	4.58961E-05	1.47446E-06	1.47446E-06	4.73706E-05	1.47446E-06	7.05884E-05	3.84716E-06	9.03386E-06	8.8594E-06	8.67609E-06	7.51511E-06	1.63186E-05	1.16098E-06	1.68991E-05	1.16098E-06
3834203774555	383420	3774555	7.20438E-05	7.12982E-05	2.56038E-05	1.35494E-05	4.65375E-05	1.49507E-06	1.49507E-06	4.80326E-05	1.49507E-06	7.10402E-05	3.87178E-06	9.09167E-06	8.9161E-06	8.73162E-06	7.56321E-06	1.64231E-05	1.16841E-06	1.70073E-05	1.16841E-06
3834303774555	383430	3774555	7.31188E-05	7.23621E-05	2.59859E-05	1.37516E-05	4.7232E-05	1.51738E-06	1.51738E-06	4.87494E-05	1.51738E-06	7.15838E-05	3.90141E-06	9.16125E-06	8.98433E-06	8.79844E-06	7.62109E-06	1.65487E-05	1.17735E-06	1.71374E-05	1.17735E-06
3834403774555	383440	3774555	7.38057E-05	7.30418E-05	2.623E-05	1.38808E-05	4.76757E-05	1.53163E-06	1.53163E-06	4.92073E-05	1.53163E-06	7.16987E-05	3.90767E-06	9.17595E-06	8.99875E-06	8.81256E-06	7.63331E-06	1.65753E-05	1.17924E-06	1.71649E-05	1.17924E-06
3834503774555	383450	3774555	7.38878E-05	7.31231E-05	2.62591E-05	1.38962E-05	4.77287E-05	1.53333E-06	1.53333E-06	4.9262E-05	1.53333E-06	7.12163E-05	3.88138E-06	9.11421E-06	8.93821E-06	8.75327E-06	7.58196E-06	1.64638E-05	1.17131E-06	1.70494E-05	1.17131E-06
3834603774555	383460	3774555	7.40744E-05	7.33078E-05	2.63255E-05	1.39313E-05	4.78493E-05	1.53721E-06	1.53721E-06	4.93865E-05	1.53721E-06	7.08641E-05	3.86218E-06	9.06913E-06	8.894E-06	8.70997E-06	7.54446E-06	1.63823E-05	1.16552E-06	1.69651E-05	1.16552E-06
3834703774555	383470	3774555	7.47687E-05	7.39949E-05	2.65722E-05	1.40619E-05	4.82978E-05	1.55161E-06	1.55161E-06	4.98494E-05	1.55161E-06	7.10325E-05	3.87136E-06	9.09069E-06	8.91514E-06	8.73068E-06	7.56239E-06	1.64213E-05	1.16829E-06	1.70054E-05	1.16829E-06
3834803774555	383480	3774555	7.56273E-05	7.48446E-05	2.68773E-05	1.42234E-05	4.88524E-05	1.56943E-06	1.56943E-06	5.04218E-05	1.56943E-06	7.13541E-05	3.88889E-06	9.13185E-06	8.9555E-06	8.77021E-06	7.59663E-06	1.64956E-05	1.17358E-06	1.70824E-05	1.17358E-06
3834903774555	383490	3774555	7.67471E-05	7.59529E-05	2.72753E-05	1.4434E-05	4.95757E-05	1.59267E-06	1.59267E-06	5.11684E-05	1.59267E-06	7.1936E-05	3.92061E-06	9.20632E-06	9.02854E-06	8.84173E-06	7.65858E-06	1.66302E-05	1.18315E-06	1.72217E-05	1.18315E-06
3835003774555	383500	3774555	7.84493E-05	7.76374E-05	2.78803E-05	1.47541E-05	5.06753E-05	1.62799E-06	1.62799E-06	5.23033E-05	1.62799E-06	7.30616E-05	3.98195E-06	9.35037E-06	9.1698E-06	8.98007E-06	7.77841E-06	1.68904E-05	1.20166E-06	1.74912E-05	1.20166E-06
3835103774555	383510	3774555	8.02411E-05	7.94107E-05	2.8517E-05	1.50911E-05	5.18327E-05	1.66518E-06	1.66518E-06	5.34979E-05	1.66518E-06	7.42714E-05	4.04789E-06	9.5052E-06	9.32164E-06	9.12877E-06	7.90721E-06	1.717E-05	1.22156E-06	1.77808E-05	1.22156E-06
3835203774555	383520	3774555	8.23539E-05	8.15016E-05	2.92679E-05	1.54885E-05	5.31975E-05	1.70902E-06	1.70902E-06	5.49065E-05	1.70902E-06	7.57491E-05	4.12843E-06	9.69432E-06	9.50711E-06	9.3104E-06	8.06454E-06	1.75117E-05	1.24586E-06	1.81346E-05	1.24586E-06
3835303774555	383530	3774555	8.46757E-05	8.37994E-05	3.00931E-05	1.59251E-05	5.46973E-05	1.75721E-06	1.75721E-06	5.64545E-05	1.75721E-06	7.7403E-05	4.21856E-06	9.90598E-06	9.71469E-06	9.51368E-06	8.24062E-06	1.7894E-05	1.27306E-06	1.85305E-05	1.27306E-06
3835403774555	383540	3774555	8.71618E-05	8.62597E-05	3.09766E-05	1.63927E-05	5.63032E-05	1.8088E-06	1.8088E-06	5.8112E-05	1.8088E-06	7.91794E-05	4.31538E-06	1.01333E-05	9.93764E-06	9.73202E-06	8.42974E-06	1.83047E-05	1.30228E-06	1.89558E-05	1.30228E-06
3835503774555	383550	3774555	8.99017E-05	8.89713E-05	3.19503E-05	1.6908E-05	5.80731E-05	1.86566E-06	1.86566E-06	5.99387E-05	1.86566E-06	8.11702E-05	4.42388E-06	1.03881E-05	1.01875E-05	9.97671E-06	8.64169E-06	1.87649E-05	1.33502E-06	1.94324E-05	1.33502E-06
3835603774555	383560	3774555	9.28207E-05	9.18601E-05	3.29878E-05	1.7457E-05	5.99587E-05	1.92623E-06	1.92623E-06	6.18849E-05	1.92623E-06	8.32758E-05	4.53864E-06	1.06576E-05	1.04518E-05	1.02355E-05	8.86586E-06	1.92517E-05	1.36965E-06	1.99365E-05	1.36965E-06
3835703774555	383570	3774555	9.59339E-05	9.49411E-05	3.40942E-05	1.80425E-05	6.19697E-05	1.99084E-06	1.99084E-06	6.39605E-05	1.99084E-06	8.55269E-05	4.66133E-06	1.09457E-05	1.07343E-05	1.05122E-05	9.10552E-06	1.97721E-05	1.40668E-06	2.04754E-05	1.40668E-06
3835803774555	383580	3774555	9.92337E-05	9.82068E-05	3.52669E-05	1.86631E-05	6.41013E-05	2.05932E-06	2.05932E-06	6.61606E-05	2.05932E-06	8.79082E-05	4.79111E-06	1.12504E-05	1.10332E-05	1.08049E-05	9.35904E-06	2.03226E-05	1.44584E-06	2.10455E-05	1.44584E-06
3835903774555	383590	3774555	0.000102772	0.000101709	3.65245E-05	1.93286E-05	6.63871E-05	2.13275E-06	2.13275E-06	6.85199E-05	2.13275E-06	9.04579E-05	4.93007E-06	1.15767E-05	1.13532E-05	1.11183E-05	9.6305E-06	2.0912E-05	1.48778E-06	2.16559E-05	1.48778E-06
3836003774555	383600	3774555	0.000107842	0.000106726	3.83261E-05	2.0282E-05	6.96616E-05	2.23795E-06	2.23795E-06	7.18996E-05	2.23795E-06	9.42863E-05	5.13873E-06	1.20667E-05	1.18337E-05	1.15888E-05	1.00381E-05	2.17971E-05	1.55075E-06	2.25725E-05	1.55075E-06
3836103774555	383610	3774555	0.000113426	0.000112252	4.03107E-05	2.13323E-05	7.32689E-05	2.35384E-06	2.35384E-06	7.56227E-05	2.35384E-06	9.84823E-05	5.36741E-06	1.26037E-05	1.23603E-05	1.21046E-05	1.04848E-05	2.27671E-05	1.61976E-06	2.3577E-05	1.61976E-06
3836203774555	383620	3774555	0.000119951	0.00011871	4.26296E-05	2.25594E-05	7.74838E-05	2.48925E-06	2.48925E-06	7.99731E-05	2.48925E-06	0.000103429	5.63699E-06	1.32367E-05	1.29811E-05	1.27125E-05	1.10114E-05	2.39106E-05	1.70111E-06	2.47612E-05	1.70111E-06
3836303774555	383630	3774555	0.000127715	0.000126394	4.5389E-05	2.40197E-05	8.24993E-05	2.65037E-06	2.65037E-06	8.51496E-05	2.65037E-06	0.00010934	5.95916E-06	1.39932E-05	1.3723E-05	1.34391E-05	1.16407E-05	2.52771E-05	1.79833E-06	2.61763E-05	1.79833E-06
3836403774555	383640	3774555	0.000136375	0.000134964	4.84668E-05	2.56484E-05	8.80934E-05	2.83009E-06	2.83009E-06	9.09235E-05	2.83009E-06	0.000115879	6.31554E-06	1.48301E-05	1.45437E-05	1.42428E-05	1.23369E-05	2.67888E-05	1.90588E-06	2.77417E-05	1.90588E-06
3836503774555	383650	3774555	0.000146267	0.000144754	5.19823E-05	2.75088E-05	9.44833E-05	3.03537E-06	3.03537E-06	9.75186E-05	3.03537E-06	0.000123329	6.72158E-06	1.57835E-05	1.54787E-05	1.51585E-05	1.313E-05	2.85111E-05	2.02841E-06	2.95253E-05	2.02841E-06
3836603774555	383660	3774555	0.00015766	0.000156028	5.60312E-05	2.96515E-05	0.000101842	3.27179E-06	3.27179E-06	0.000105114	3.27179E-06	0.000132042	7.19647E-06	1.68987E-05	1.65723E-05	1.62294E-05	1.40577E-05	3.05255E-05	2.17172E-06	3.16114E-05	2.17172E-06
3836703774555	383670	3774555	0.000168515	0.000166771	5.9889E-05	3.1693E-05	0.000108854	3.49706E-06	3.49706E-06	0.000112352	3.49706E-06	0.000140151	7.6384E-06	1.79364E-05	1.759E-05	1.72261E-05	1.4921E-05	3.24E-05	2.30509E-06	3.35526E-05	2.30509E-06
3836803774555	383680	3774555	0.000178728	0.000176879	6.35186E-05	3.36138E-05	0.000115452	3.709E-06	3.709E-06	0.000119161	3.709E-06	0.000147463	8.03693E-06	1.88722E-05	1.85078E-05	1.81248E-05	1.56995E-05	3.40905E-05	2.42535E-06	3.53032E-05	2.42535E-06
3836903774555	383690	3774555	0.000189889	0.000187924	6.74852E-05	3.57129E-05	0.000122661	3.94062E-06	3.94062E-06	0.000126602	3.94062E-06	0.000155426	8.47093E-06	1.98913E-05	1.95072E-05	1.91036E-05	1.65473E-05	3.59314E-05	2.55633E-06	3.72096E-05	2.55633E-06
3837003774555	383700	3774555	0.000204671	0.000202553	7.27386E-05	3.8493E-05	0.00013221	4.24738E-06	4.24738E-06	0.000136457	4.24738E-06	0.000165985	9.0464E-06	2.12426E-05	2.08324E-05	2.04014E-05	1.76714E-05	3.83724E-05	2.72999E-06	3.97374E-05	2.72999E-06
3837103774555	383710	3774555	0.000221186	0.000218896	7.86076E-05	4.15988E-05	0.000142878	4.59008E-06	4.59008E-06	0.000147468	4.59008E-06	0.000177769	9.68863E-06	2.27507E-05	2.23114E-05	2.18498E-05	1.8926E-05	4.10966E-05	2.9238E-06	4.25585E-05	2.9238E-06
3837203774555	383720	3774555	0.000238394	0.000235927	8.47233E-05	4.48353E-05	0.000153993	4.9472E-06	4.9472E-06	0.000158941	4.9472E-06	0.00019005	1.0358E-05	2.43225E-05	2.38528E-05	2.33593E-05	2.02335E-05	4.39358E-05	3.1258E-06	4.54987E-05	3.1258E-06
3837303774555	383730	3774555	0.000254744	0.000252107	9.05339E-05	4.79102E-05	0.000164555	5.28649E-06	5.28649E-06	0.000169841	5.28649E-06	0.000201727	1.09944E-05	2.58169E-05	2.53183E-05	2.47945E-05	2.14766E-05	4.66352E-05	3.31785E-06	4.82942E-05	3.31785E-06
3837403774555	383740	3774555	0.000272751	0.000269928	9.69336E-05	5.12969E-05	0.000176187	5.66018E-06	5.66018E-06	0.000181847	5.66018E-06	0.000214591	1.16955E-05	2.74632E-05	2.69328E-05	2.63756E-05	2.28461E-05	4.9609E-05	3.52941E-06	5.13737E-05	3.52941E-06
3837503774555	383750	3774555	0.000292938	0.000289907	0.000104108	5.50935E-05	0.000189227	6.07911E-06	6.07911E-06	0.000195306	6.07911E-06	0.000229031	1.24825E-05	2.93113E-05	2.87453E-05	2.81505E-05	2.43836E-05	5.29474E-05	3.76693E-06	5.48309E-05	3.76693E-06
3837603774555	383760	3774555	0.000315559	0.000312293	0.000112147	5.93479E-05	0.000203839	6.54854E-06	6.54854E-06	0.000210388	6.54854E-06	0.000245241	1.3366E-05	3.13858E-05	3.07797E-05	3.01428E-05	2.61093E-05	5.66948E-05	4.03353E-06	5.87115E-05	4.03353E-06
3837703774555	383770	3774555	0.000340241	0.000336719	0.000120919	6.39898E-05	0.000219783	7.06074E-06	7.06074E-06	0.000226843	7.06074E-06	0.000262944	1.43308E-05	3.36513E-05	3.30015E-05	3.23187E-05	2.7994E-05	6.07873E-05	4.32469E-06	6.29496E-05	4.32469E-06
3837803774555	383780	3774555	0.00036649	0.000362697	0.000130248	6.89266E-05	0.000236739	7.60547E-06	7.60547E-06	0.000244344	7.60547E-06	0.000281779	1.53573E-05	3.60619E-05	3.53655E-05	3.46338E-05	2.99993E-05	6.51417E-05	4.63448E-06	6.7459E-05	4.63448E-06
3837903774555	383790	3774555	0.000395636	0.000391542	0.000140606	7.44081E-05	0.000255566	8.21031E-06	8.21031E-06	0.000263776	8.21031E-06	0.000302721	1.64987E-05	3.8742E-05	3.79939E-05	3.72077E-05	3.22288E-05	6.9983E-05	4.97891E-06	7.24724E-05	4.97891E-06
3838003774555	383800	3774555	0.000427731	0.000423304	0.000152012	8.04443E-05	0.000276298	8.87635E-06	8.87635E-06	0.000285174	8.87635E-06	0.000325799	1.77564E-05	4.16955E-05	4.08903E-05	4.00442E-05	3.46858E-05	7.53181E-05	5.35847E-06	7.79973E-05	5.35847E-06
3838103774555	383810	3774555	0.000462752	0.000457963	0.000164459	8.70308E-05	0.000298921	9.60312E-06	9.60312E-06	0.000308524	9.60312E-06	0.000350997	1.91298E-05	4.49204E-05	4.40529E-05	4.31414E-05	3.73685E-05	8.11435E-05	5.77292E-06	8.40299E-05	5.77292E-06
3838203774555	383820	3774555	0.000501156	0.000495969	0.000178107	9.42535E-05	0.000323728	1.04001E-05	1.04001E-05	0.000334128	1.04001E-05	0.000378654	2.06371E-05	4.84598E-05	4.7524E-05	4.65407E-05	4.03129

			ISDemolition	ISDrainage / Utilities Trenching	ISDrainage / Utilities Trenching	ISAsphalt Paving	ISAsphalt Paving	SVDemolition	SVSite Grubbing / Prep	SVMass Grading / Excavation	SVMass Grading / Excavation	SVDrainage / Utilities Trenching	SVFoundations / Concrete Pads	SVBuilding / Structure Construction	SVBuilding / Structure Construction	SVAsphalt Paving	SVAsphalt Paving	SVArchitectural Coating	SVArchitectural Coating	SVLandscaping or Other Finishing	SVLandscaping or Other Finishing
Unique Identifier	X (UTM)	Y (UTM)	2027	2027	2028	2027	2028	2027	2027	2027	2028	2028	2028	2028	2029	2028	2029	2028	2029	2028	2029
3830703774555	383070	3774555	1.83484E-05	7.38819E-06	7.19863E-06	1.9081E-06	1.77748E-06	5.98045E-05	4.29962E-05	2.89893E-05	2.86212E-05	2.03074E-05	6.45115E-06	9.24167E-06	8.88905E-06	9.08638E-07	8.45392E-07	9.08638E-07	8.45392E-07	9.24167E-06	8.88905E-06
3830803774555	383080	3774555	1.91741E-05	7.72069E-06	7.5226E-06	1.99398E-06	1.85748E-06	6.1515E-05	4.4226E-05	2.98184E-05	2.94398E-05	2.08883E-05	6.63566E-06	9.50599E-06	9.14329E-06	9.34626E-07	8.69571E-07	9.34626E-07	8.69571E-07	9.50599E-06	9.14329E-06
3830903774555	383090	3774555	2.00139E-05	8.05882E-06	7.85205E-06	2.0813E-06	1.93882E-06	6.30028E-05	4.52956E-05	3.05396E-05	3.01518E-05	2.13934E-05	6.79615E-06	9.7359E-06	9.36442E-06	9.5723E-07	8.90602E-07	9.5723E-07	8.90602E-07	9.7359E-06	9.36442E-06
3831003774555	383100	3774555	2.08843E-05	8.40932E-06	8.19356E-06	2.17182E-06	2.02315E-06	6.4348E-05	4.62627E-05	3.11917E-05	3.07956E-05	2.18502E-05	6.94126E-06	9.94378E-06	9.56437E-06	9.77669E-07	9.09618E-07	9.77669E-07	9.09618E-07	9.94378E-06	9.56437E-06
3831103774555	383110	3774555	2.17268E-05	8.74858E-06	8.52411E-06	2.25944E-06	2.10477E-06	6.5622E-05	4.71786E-05	3.18092E-05	3.14053E-05	2.22828E-05	7.07868E-06	1.01406E-05	9.75372E-06	9.97025E-07	9.27627E-07	9.97025E-07	9.27627E-07	1.01406E-05	9.75372E-06
3831203774555	383120	3774555	2.25456E-05	9.07827E-06	8.84534E-06	2.34459E-06	2.18409E-06	6.6887E-05	4.80881E-05	3.24224E-05	3.20107E-05	2.27124E-05	7.21514E-06	1.03361E-05	9.94175E-06	1.01625E-06	9.45509E-07	1.01625E-06	9.45509E-07	1.03361E-05	9.94175E-06
3831303774555	383130	3774555	2.3377E-05	9.41302E-06	9.17151E-06	2.43104E-06	2.26462E-06	6.81431E-05	4.89912E-05	3.30313E-05	3.26119E-05	2.31389E-05	7.35064E-06	1.05302E-05	1.01285E-05	1.03533E-06	9.63266E-07	1.03533E-06	9.63266E-07	1.05302E-05	1.01285E-05
3831403774555	383140	3774555	2.41762E-05	9.73483E-06	9.48506E-06	2.51416E-06	2.34205E-06	6.93369E-05	4.98495E-05	3.36099E-05	3.31832E-05	2.35443E-05	7.47942E-06	1.07147E-05	1.03059E-05	1.05347E-06	9.80141E-07	1.05347E-06	9.80141E-07	1.07147E-05	1.03059E-05
3831503774555	383150	3774555	2.50005E-05	1.00668E-05	9.80849E-06	2.59988E-06	2.42191E-06	7.05574E-05	5.0727E-05	3.42016E-05	3.37673E-05	2.39587E-05	7.61107E-06	1.09033E-05	1.04873E-05	1.07201E-06	9.97394E-07	1.07201E-06	9.97394E-07	1.09033E-05	1.04873E-05
3831603774555	383160	3774555	2.58417E-05	1.04055E-05	1.01385E-05	2.68736E-06	2.50339E-06	7.18046E-05	5.16236E-05	3.48061E-05	3.43642E-05	2.43822E-05	7.74561E-06	1.10961E-05	1.06727E-05	1.09096E-06	1.01502E-06	1.09096E-06	1.01502E-06	1.10961E-05	1.06727E-05
3831703774555	383170	3774555	2.67052E-05	1.07532E-05	1.04773E-05	2.77715E-06	2.58704E-06	7.30875E-05	5.25459E-05	3.5428E-05	3.49782E-05	2.48179E-05	7.88399E-06	1.12943E-05	1.08634E-05	1.11045E-06	1.03316E-06	1.11045E-06	1.03316E-06	1.12943E-05	1.08634E-05
3831903774555	383190	3774555	2.84531E-05	1.1457E-05	1.1163E-05	2.95892E-06	2.75637E-06	7.56265E-05	5.43714E-05	3.66587E-05	3.61933E-05	2.568E-05	8.15788E-06	1.16867E-05	1.12407E-05	1.14903E-06	1.06905E-06	1.14903E-06	1.06905E-06	1.16867E-05	1.12407E-05
3832003774555	383200	3774555	2.93278E-05	1.18092E-05	1.15062E-05	3.04988E-06	2.8411E-06	7.68826E-05	5.52744E-05	3.72676E-05	3.67944E-05	2.61065E-05	8.29338E-06	1.18808E-05	1.14275E-05	1.16811E-06	1.08681E-06	1.16811E-06	1.08681E-06	1.18808E-05	1.14275E-05
3832103774555	383210	3774555	3.01898E-05	1.21563E-05	1.18444E-05	3.13953E-06	2.92462E-06	7.81388E-05	5.61775E-05	3.78765E-05	3.73956E-05	2.65331E-05	8.42888E-06	1.20749E-05	1.16142E-05	1.1872E-06	1.10456E-06	1.1872E-06	1.10456E-06	1.20749E-05	1.16142E-05
3832203774555	383220	3774555	3.10128E-05	1.24877E-05	1.21673E-05	3.22512E-06	3.00434E-06	7.93771E-05	5.70678E-05	3.84768E-05	3.79882E-05	2.69536E-05	8.56246E-06	1.22662E-05	1.17982E-05	1.20601E-06	1.12207E-06	1.20601E-06	1.12207E-06	1.22662E-05	1.17982E-05
3832303774555	383230	3774555	3.18064E-05	1.28072E-05	1.24786E-05	3.30765E-06	3.08122E-06	8.06421E-05	5.79773E-05	3.909E-05	3.85937E-05	2.73831E-05	8.69892E-06	1.24617E-05	1.19862E-05	1.22523E-06	1.13995E-06	1.22523E-06	1.13995E-06	1.24617E-05	1.19862E-05
3832403774555	383240	3774555	3.2628E-05	1.31381E-05	1.2801E-05	3.39309E-06	3.16081E-06	8.20408E-05	5.89829E-05	3.9768E-05	3.9263E-05	2.78581E-05	8.84979E-06	1.26779E-05	1.21941E-05	1.24648E-06	1.15972E-06	1.24648E-06	1.15972E-06	1.26779E-05	1.21941E-05
3832503774555	383250	3774555	3.34286E-05	1.34604E-05	1.31151E-05	3.47634E-06	3.23837E-06	8.35019E-05	6.00333E-05	4.04762E-05	3.99623E-05	2.83542E-05	9.0074E-06	1.29036E-05	1.24113E-05	1.26868E-06	1.18038E-06	1.26868E-06	1.18038E-06	1.29036E-05	1.24113E-05
3832603774555	383260	3774555	3.41482E-05	1.37502E-05	1.33974E-05	3.55117E-06	3.30808E-06	8.49629E-05	6.10837E-05	4.11844E-05	4.06615E-05	2.88503E-05	9.165E-06	1.31294E-05	1.26285E-05	1.29088E-06	1.20103E-06	1.29088E-06	1.20103E-06	1.31294E-05	1.26285E-05
3832703774555	383270	3774555	3.4742E-05	1.39893E-05	1.36304E-05	3.61293E-06	3.3656E-06	8.64061E-05	6.21213E-05	4.1884E-05	4.13522E-05	2.93404E-05	9.32068E-06	1.33524E-05	1.2843E-05	1.31281E-06	1.22143E-06	1.31281E-06	1.22143E-06	1.33524E-05	1.2843E-05
3832803774555	383280	3774555	3.52436E-05	1.41913E-05	1.38272E-05	3.66509E-06	3.41419E-06	8.7885E-05	6.31845E-05	4.26008E-05	4.20599E-05	2.98425E-05	9.48021E-06	1.3581E-05	1.30628E-05	1.33528E-06	1.24233E-06	1.33528E-06	1.24233E-06	1.3581E-05	1.30628E-05
3832903774555	383290	3774555	3.5625E-05	1.43449E-05	1.39768E-05	3.70476E-06	3.45115E-06	8.93549E-05	6.42413E-05	4.33133E-05	4.27634E-05	3.03417E-05	9.63877E-06	1.38081E-05	1.32813E-05	1.35761E-06	1.26311E-06	1.35761E-06	1.26311E-06	1.38081E-05	1.32813E-05
3833003774555	383300	3774555	3.58584E-05	1.44388E-05	1.40683E-05	3.72902E-06	3.47375E-06	9.08427E-05	6.5311E-05	4.40345E-05	4.34754E-05	3.08469E-05	9.79926E-06	1.4038E-05	1.35024E-05	1.38021E-06	1.28414E-06	1.38021E-06	1.28414E-06	1.4038E-05	1.35024E-05
3833103774555	383310	3774555	3.59115E-05	1.44602E-05	1.40892E-05	3.73454E-06	3.47889E-06	9.23037E-05	6.63614E-05	4.47427E-05	4.41746E-05	3.1343E-05	9.95686E-06	1.42638E-05	1.37196E-05	1.40241E-06	1.3048E-06	1.40241E-06	1.3048E-06	1.42638E-05	1.37196E-05
3833203774555	383320	3774555	3.55859E-05	1.43291E-05	1.39615E-05	3.70069E-06	3.44736E-06	9.35153E-05	6.72324E-05	4.533E-05	4.47545E-05	3.17544E-05	1.00876E-05	1.4451E-05	1.38996E-05	1.42082E-06	1.32192E-06	1.42082E-06	1.32192E-06	1.4451E-05	1.38996E-05
3833303774555	383330	3774555	3.50801E-05	1.41254E-05	1.3763E-05	3.64809E-06	3.39836E-06	9.4424E-05	6.78857E-05	4.57705E-05	4.51894E-05	3.20629E-05	1.01856E-05	1.45915E-05	1.40347E-05	1.43463E-06	1.33477E-06	1.43463E-06	1.33477E-06	1.45915E-05	1.40347E-05
3833403774555	383340	3774555	3.45911E-05	1.39285E-05	1.35712E-05	3.59723E-06	3.35098E-06	9.52792E-05	6.85006E-05	4.61851E-05	4.55987E-05	3.23534E-05	1.02778E-05	1.47236E-05	1.41618E-05	1.44762E-06	1.34686E-06	1.44762E-06	1.34686E-06	1.47236E-05	1.41618E-05
3833503774555	383350	3774555	3.40518E-05	1.37114E-05	1.33596E-05	3.54115E-06	3.29874E-06	9.59207E-05	6.89618E-05	4.6496E-05	4.59056E-05	3.25712E-05	1.0347E-05	1.48227E-05	1.42572E-05	1.45737E-06	1.35593E-06	1.45737E-06	1.35593E-06	1.48227E-05	1.42572E-05
3833603774555	383360	3774555	3.35055E-05	1.34914E-05	1.31452E-05	3.48434E-06	3.24581E-06	9.66957E-05	6.9519E-05	4.68717E-05	4.62766E-05	3.28343E-05	1.04306E-05	1.49425E-05	1.43724E-05	1.46914E-06	1.36688E-06	1.46914E-06	1.36688E-06	1.49425E-05	1.43724E-05
3833703774555	383370	3774555	3.30262E-05	1.32984E-05	1.29572E-05	3.4345E-06	3.19939E-06	9.77826E-05	7.03004E-05	4.73985E-05	4.67967E-05	3.32034E-05	1.05479E-05	1.51105E-05	1.45339E-05	1.48566E-06	1.38225E-06	1.48566E-06	1.38225E-06	1.51105E-05	1.45339E-05
3833803774555	383380	3774555	3.25386E-05	1.31021E-05	1.27659E-05	3.38379E-06	3.15215E-06	9.8914E-05	7.11138E-05	4.7947E-05	4.73382E-05	3.35876E-05	1.06699E-05	1.52853E-05	1.47021E-05	1.50285E-06	1.39824E-06	1.50285E-06	1.39824E-06	1.52853E-05	1.47021E-05
3833903774555	383390	3774555	3.19196E-05	1.28528E-05	1.2523E-05	3.31942E-06	3.09218E-06	9.9796E-05	7.17479E-05	4.83745E-05	4.77603E-05	3.38871E-05	1.07651E-05	1.54216E-05	1.48332E-05	1.51625E-06	1.41071E-06	1.51625E-06	1.41071E-06	1.54216E-05	1.48332E-05
3834003774555	383400	3774555	3.11889E-05	1.25586E-05	1.22364E-05	3.24343E-06	3.02139E-06	0.00010042	7.21962E-05	4.86768E-05	4.80587E-05	3.40988E-05	1.08323E-05	1.5518E-05	1.49259E-05	1.52572E-06	1.41952E-06	1.52572E-06	1.41952E-06	1.5518E-05	1.49259E-05
3834103774555	383410	3774555	3.04875E-05	1.22761E-05	1.19612E-05	3.17048E-06	2.95345E-06	0.00010107	7.26638E-05	4.8992E-05	4.837E-05	3.43197E-05	1.09025E-05	1.56185E-05	1.50225E-05	1.5356E-06	1.42872E-06	1.5356E-06	1.42872E-06	1.56185E-05	1.50225E-05
3834203774555	383420	3774555	3.02527E-05	1.21816E-05	1.18691E-05	3.14607E-06	2.93071E-06	0.000102905	7.39832E-05	4.98816E-05	4.92483E-05	3.49428E-05	1.11004E-05	1.59021E-05	1.52953E-05	1.56349E-06	1.45466E-06	1.56349E-06	1.45466E-06	1.59021E-05	1.52953E-05
3834303774555	383430	3774555	3.00487E-05	1.20995E-05	1.1789E-05	3.12486E-06	2.91094E-06	0.000104883	7.54051E-05	5.08403E-05	5.01948E-05	3.56144E-05	1.13138E-05	1.62077E-05	1.55893E-05	1.59353E-06	1.48262E-06	1.59353E-06	1.48262E-06	1.62077E-05	1.55893E-05
3834403774555	383440	3774555	2.96268E-05	1.19296E-05	1.16235E-05	3.08098E-06	2.87007E-06	0.000106326	7.64427E-05	5.15399E-05	5.08855E-05	3.61045E-05	1.14695E-05	1.64307E-05	1.58038E-05	1.61546E-06	1.50302E-06	1.61546E-06	1.50302E-06	1.64307E-05	1.58038E-05
3834503774555	383450	3774555	2.89184E-05	1.16443E-05	1.13456E-05	3.00731E-06	2.80144E-06	0.000106959	7.68974E-05	5.18465E-05	5.11882E-05	3.63192E-05	1.15377E-05	1.65285E-05	1.58978E-05	1.62507E-06	1.51196E-06	1.62507E-06	1.51196E-06	1.65285E-05	1.58978E-05
3834603774555	383460	3774555	2.82798E-05	1.13872E-05	1.10951E-05	2.94091E-06	2.73958E-06	0.000107734	7.74547E-05	5.22222E-05	5.15591E-05	3.65824E-05	1.16213E-05	1.66482E-05	1.6013E-05	1.63685E-06	1.52291E-06	1.63685E-06	1.52291E-06	1.66482E-05	1.6013E-05
3834703774555	383470	3774555	2.78802E-05	1.12263E-05	1.09383E-05	2.89935E-06	2.70087E-06	0.000109239	7.85371E-05	5.2952E-05	5.22796E-05	3.70937E-05	1.17837E-05	1.68809E-05	1.62368E-05	1.65972E-06	1.5442E-06	1.65972E-06	1.5442E-06	1.68809E-05	1.62368E-05
3834803774555	383480	3774555	2.75463E-05	1.10918E-05	1.08073E-05	2.86462E-06	2.66852E-06	0.000111003	7.98053E-05	5.3807E-05	5.31238E-05	3.76926E-05	1.1974E-05	1.71535E-05	1.6499E-05	1.68652E-06	1.56913E-06	1.68652E-06	1.56913E-06	1.71535E-05	1.6499E-05
3834903774555	383490	3774555	2.73171E-05	1.09996E-05	1.07174E-05	2.84079E-06	2.64633E-06	0.000113159	8.13553E-05	5.48521E-05	5.41556E-05	3.84247E-05	1.22065E-05	1.74866E-05	1.68194E-05	1.71928E-06	1.59961E-06	1.71928E-06	1.59961E-06	1.74866E-05	1.68194E-05
3835003774555	383500	3774555	2.73157E-05	1.0999E-05	1.07168E-05	2.84065E-06	2.64619E-06	0.000116179	8.35265E-05	5.6316E-05	5.5601E-05	3.94502E-05	1.25323E-05	1.79533E-05	1.72683E-05	1.76516E-06	1.6423E-06	1.76516E-06	1.6423E-06	1.79533E-05	1.72683E-05
3835103774555	383510	3774555	2.73269E-05	1.10035E-05	1.07212E-05	2.84181E-06	2.64727E-06	0.000119377	8.58259E-05	5.78663E-05	5.71316E-05	4.05362E-05	1.28773E-05	1.84475E-05	1.77437E-05	1.81376E-06	1.68751E-06	1.81376E-06	1.68751E-06	1.84475E-05	1.77437E-05
3835203774555	383520	3774555	2.74317E-05	1.10457E-05	1.07623E-05	2.85271E-06	2.65742E-06	0.000123048	8.84647E-05	5.96455E-05	5.88882E-05	4.17826E-05	1.32732E-05	1.90147E-05	1.82892E-05	1.86952E-06	1.73939E-06	1.86952E-06	1.73939E-06	1.90147E-05	1.82892E-05
3835303774555	383530	3774555	2.75854E-05	1.11076E-05	1.08226E-05	2.86869E-06	2.67231E-06	0.000127075	9.13598E-05	6.15974E-05	6.08153E-05	4.31499E-05	1.37076E-05	1.9637E-05	1.88877E-05	1.9307E-06	1.79632E-06	1.9307E-06	1.79632E-06	1.9637E-05	1.88877E-05
3835403774555	383540	3774555	2.77643E-05	1.11796E-05	1.08928E-05	2.88729E-06	2.68964E-06	0.000131386	9.44597E-05	6.36875E-05	6.28788E-05	4.4614E-05	1.41727E-05	2.03033E-05	1.95286E-05	1.99622E-06	1.85727E-06	1.99622E-06	1.85727E-06	2.03033E-05	1.95286E-05
3835503774555	383550	3774555	2.7999E-05	1.12741E-05	1.09849E-05	2.9117E-06	2.71238E-06	0.000136117	9.78607E-05	6.59805E-05	6.51428E-05	4.62204E-05	1.4683E-05	2.10343E-05	2.02318E-05	2.06809E-06	1.92414E-06	2.06809E-06	1.92414E-06	2.10343E-05	2.02318E-05
3835603774555	383560	3774555	2.82533E-05	1.13765E-05	1.10846E-05	2.93815E-06	2.73701E-06	0.00014115	0.00010148	6.84204E-05	6.75517E-05	4.79295E-05	1.5226E-05	2.18122E-05	2.09799E-05	2.14456E-06	1.99529E-06	2.14456E-06	1.99529E-06	2.18122E-05	2.09799E-05
3835703774555	383570	3774555	2.85313E-05	1.14885E-05	1.11937E-05	2.96706E-06	2.76395E-06	0.000146522	0.000105342	7.10244E-05	7.01226E-05	4.97537E-05	1.58055E-05	2.26423E-05	2.17784E-05	2.22618E-06	2.07123E-06	2.22618E-06	2.07123E-06	2.26423E-05	2.17784E-05
3835803774555	383580	3774555	2.88303E-05	1.16089E-05	1.1311E-05	2.99816E-06	2.79291E-06	0.000152224	0.000109441	7.37881E-05	7.28513E-05	5.16897E-05	1.64205E-05	2.35234E-05	2.26258E-05	2.31281E-06	2.15183E-06	2.31281E-06	2.15183E-06	2.35234E-05	2.26258E-05
3835903774555	383590	3774555	2.91643E-05	1.17433E-05	1.1442E-05	3.03288E-06	2.82526E-06	0.000158353	0.000113847	7.67592E-05	7.57846E-05	5.3771E-05	1.70817E-05	2.44705E-05	2.35368E-05	2.40593E-06	2.23847E-06	2.40593E-06	2.23847E-06	2.44705E-05	2.35368E-05
3836003774555	383600	3774555	2.98811E-05	1.2032E-05	1.17233E-05	3.10742E-06	2.8947E-06	0.000166826	0.000119939	8.0866E-05	7.98392E-05	5.66479E-05	1.79956E-05	2.57798E-05	2.47961E-05	2.53466E-06	2.35823E-06	2.53466E-06	2.35823E-06	2.57798E-05	2.47961E-05
3836103774555	383610	3774555	3.06705E-05	1.23498E-05	1.2033E-05	3.18952E-06	2.97118E-06	0.000176144	0.000126638	8.5383E-05	8.42989E-05	5.98121E-05	1.90008E-05	2.72198E-05	2.61812E-05	2.67624E-06	2.48996E-06	2.67624E-06	2.48996E-06	2.72198E-05	2.61812E-05
3836203774555	383620	3774555	3.16318E-05	1.27369E-05	1.24101E-05	3.28949E-06	3.0643E-06	0.000187013	0.000134452	9.06514E-05	8.95004E-05	6.35027E-05	2.01732E-05	2.88993E-05	2.77966E-05	2.84137E-06	2.6436E-06	2.84137E-06	2.6436E-06	2.88993E-05	2.77966E-05
3836303774555	383630	3774555	3.2825E-05	1.32174E-05	1.28783E-05	3.41357E-06	3.17989E-06	0.000199904	0.00014372	9.69001E-05	9.56698E-05	6.788E-05	2.15637E-05	3.08914E-05	2.97127E-05	3.03723E-06	2.82582E-06	3.03723E-06	2.82582E-06	3.08914E-05	2.97127E-05
3836403774555	383640	3774555	3.41328E-05	1.3744E-05	1.33914E-05	3.54958E-06	3.30659E-06	0.000214372	0.000154122	0.000103913	0.000102594	7.27928E-05	2.31244E-05	3.31271E-05	3.18631E-05	3.25705E-06	3.03034E-06	3.25705E-06	3.03034E-06	3.31271E-05	3.18631E-05
3836503774555	383650	3774555	3.56181E-05	1.4342E-05	1.39741E-05	3.70403E-06	3.45047E-06	0.000230942	0.000166035	0.000111945	0.000110524	7.84194E-05	2.49118E-05	3.56877E-05	3.43261E-05	3.50881E-06	3.26458E-06	3.50881E-06	3.26458E-06	3.56877E-05	3.43261E-05
3836603774555	383660	3774555	3.74093E-05	1.50633E-05	1.46768E-05	3.89031E-06	3.62399E-06	0.00024973	0.000179543	0.000121053	0.000119516	8.47994E-05	2.69386E-05	3.85912E-05	3.71187E-05	3.79427E-06	3.53017E-06	3.79427E-06	3.53017E-06	3.85912E-05	3.71187E-05
3836703774555	383670	3774555	3.90063E-05	1.57064E-05	1.53034E-05	4.05639E-06	3.77871E-06	0.00026835	0.000192929	0.000130078	0.000128427	9.11218E-05	2.89471E-05	4.14684E-05	3.98862E-05	4.07716E-06	3.79337E-06	4.07716E-06	3.79337E-06	4.14684E-05	3.98862E-05
3836803774555	383680	3774555	4.02387E-05	1.62026E-05	1.57869E-05	4.18454E-06	3.89809E-06	0.000286221	0.000205777	0.000138741	0.000136979	9.71901E-05	3.08748E-05	4.42301E-05	4.25424E-05	4.34869E-06	4.04599E-06	4.34869E-06	4.04599E-06	4.42301E-05	4.25424E-05
3836903774555	383690	3774555	4.15814E-05	1.67433E-05	1.63137E-05	4.32418E-06	4.02816E-06	0.000305829	0.000219874	0.000148246	0.000146363	0.000103848	3.299E-05	4.72601E-05	4.54569E-05	4.6466E-06	4.32317E-06	4.6466E-06	4.32317E-06	4.72601E-05	4.54569E-05
3837003774555	383700	3774555	4.34188E-05	1.74831E-05	1.70345E-05	4.51525E-06	4.20616E-06	0.000331834	0.00023857	0.000160851	0.000158809	0.000112679	3.57951E-05	5.12787E-05	4.93221E-05	5.0417E-06	4.69077E-06	5.0417E-06	4.69077E-06	5.12787E-05	4.93221E-05
3837103774555	383710	3774555	4.54839E-05	1.83146E-05	1.78447E-05	4.73001E-06	4.40621E-06	0.000360921	0.000259482	0.000174951	0.000172729	0.000122556	3.89327E-05	5.57735E-05	5.36455E-05	5.48364E-06	5.10195E-06	5.48364E-06	5.10195E-06	5.57735E-05	5.36455E-05
3837203774555	383720	3774555	4.76384E-05	1.91822E-05	1.869E-05	4.95406E-06	4.61493E-06	0.00039122	0.000281266	0.000189637	0.00018723	0.000132844	4.22011E-05	6.04556E-05	5.81489E-05	5.94398E-06	5.53025E-06	5.94398E-06	5.53025E-06	6.04556E-05	5.81489E-05
3837303774555	383730	3774555	4.96727E-05	2.00013E-05	1.94882E-05	5.16562E-06	4.81201E-06	0.000420022	0.000301973	0.000203599	0.000201014	0.000142624	4.5308E-05	6.49065E-05	6.24299E-05	6.38158E-06	5.93739E-06	6.38158E-06	5.93739E-06	6.49065E-05	6.24299E-05
3837403774555	383740	3774555	5.19432E-05	2.09156E-05	2.03789E-05	5.40174E-06	5.03196E-06	0.000451719	0.000324761	0.000218963	0.000216183	0.000153387	4.87272E-05	6.98047E-05	6.71412E-05	6.86317E-06	6.38546E-06	6.86317E-06	6.38546E-06	6.98047E-05	6.71412E-05
3837503774555	383750	3774555	5.45295E-05	2.1957E-05	2.13936E-05	5.67069E-06	5.2825E-06	0.000487256	0.000350311	0.000236189	0.000233191	0.000165454	5.25606E-05	7.52963E-05	7.24233E-05	7.40311E-06	6.88781E-06	7.40311E-06	6.88781E-06	7.52963E-05	7.24233E-05
3837603774555	383760	3774555	5.74623E-05	2.31379E-05	2.25442E-05	5.97568E-06	5.56661E-06	0.00052706	0.000378928	0.000255484	0.00025224	0.00017897	5.68543E-05	8.14473E-05	7.83396E-05	8.00787E-06	7.45048E-06	8.00787E-06	7.45048E-06	8.14473E-05	7.83396E-05
3837703774555	383770	3774555	6.06941E-05	2.44392E-05	2.38122E-05	6.31176E-06	5.87969E-06	0.000570508	0.000410165	0.000276545	0.000273033	0.000193724	6.15411E-05	8.81614E-05	8.47975E-05	8.668E-06	8.06466E-06	8.668E-06	8.06466E-06	8.81614E-05	8.47975E-05
3837803774555	383780	3774555	6.41564E-05	2.58333E-05	2.51705E-05	6.67182E-06	6.21509E-06	0.000616665	0.000443348	0.000298918	0.000295123	0.000209397	6.652E-05	9.5294E-05	9.1658E-05	9.36927E-06	8.71712E-06	9.36927E-06	8.71712E-06	9.5294E-05	9.1658E-05
3837903774555	383790	3774555	6.80351E-05	2.73951E-05	2.66923E-05	7.07518E-06	6.59084E-06	0.000667917	0.000480196	0.000323762	0.000319651	0.0002268	7.20486E-05	0.000103214	9.92758E-05	1.0148E-05	9.44162E-06	1.0148E-05	9.44162E-06	0.000103214	9.92758E-05
3838003774555	383800	3774555	7.23371E-05	2.91274E-05	2.83801E-05	7.52256E-06	7.0076E-06	0.000724336	0.000520758	0.00035111	0.000346652	0.000245958	7.81346E-05	0.000111933	0.000107662	1.10052E-05	1.02392E-05	1.10052E-05	1.02392E-05	0.000111933	0.000107662
3838103774555	383810	3774555	7.70584E-05	3.10285E-05	3.02324E-05	8.01354E-06	7.46496E-06	0.000785887	0.00056501	0.000380946	0.000376109	0.000266858	8.47741E-05	0.000121444	0.00011681	1.19403E-05	1.11092E-05	1.19403E-05	1.11092E-05	0.000121444	0.00011681
3838203774555	383820	3774555	8.22644E-05	3.31248E-05	3.22749E-05	8.55493E-06	7.9693E-06	0.00085338	0.000613534	0.000413662	0.00040841	0.000289777	9.20546E-05	0.000131874	0.000126842	1.29658E-05	1.20633E-05	1.29658E-05	1.20633E-05	0.000131874	0.000126842
3838303774555	383830	3774555	8.75669E-05	3.52

			MDemolition	MSite Grubbing / Prep	MMass Grading / Excavation	MMass Grading / Excavation	MDrainage / Utilities Trenching	MFoundations / Concrete Pads	MBuilding / Structure Construction	MAsphalt Paving	MLandscaping or Other Finishing	MWaterside Construction (Piles)	RSSWDemolition	RSSWPlacing Base	RSSWForm	Child Risk				
Unique Identifier	X (UTM)	Y (UTM)	2027	2027	2027	2028	2028	2028	2028	2028	2028	2028	2029	2029	2029	3rd Trimester	0<2	2<16	Total	per million
3830703774555	383070	3774555	1.10795E-05	3.40123E-05	3.99956E-05	3.94631E-05	8.38851E-06	1.09092E-05	8.02975E-06	8.26478E-07	9.68271E-06	8.26478E-07	2.61614E-05	3.79607E-05	2.25023E-05	2.20054E-09	2.811E-08	4.4888E-09	3.4799E-08	0.03479898
3830803774555	383080	3774555	1.13862E-05	3.49536E-05	4.11026E-05	4.05553E-05	8.62068E-06	1.12111E-05	8.252E-06	8.49353E-07	9.9507E-06	8.49353E-07	2.69381E-05	3.90877E-05	2.31704E-05	2.29785E-09	2.9287E-08	4.6473E-09	3.6231 8E-08	0.03623183
3830903774555	383090	3774555	1.16584E-05	3.57892E-05	4.20852E-05	4.15248E-05	8.82675E-06	1.14791E-05	8.44926E-06	8.69656E-07	1.01886E-05	8.69656E-07	2.76992E-05	4.01921E-05	2.38251E-05	2.39595E-09	3.0464E-08	4.8007E-09	3.76603E-08	0.03766027
3831003774555	383100	3774555	1.18961E-05	3.65189E-05	4.29432E-05	4.23714E-05	9.00672E-06	1.17132E-05	8.62153E-06	8.87387E-07	1.03963E-05	8.87387E-07	2.84665E-05	4.13055E-05	2.44851E-05	2.49422E-09	3.1623E-08	4.9462E-09	3.90631E-08	0.03906312
3831103774555	383110	3774555	1.21211E-05	3.72096E-05	4.37555E-05	4.31729E-05	9.17707E-06	1.19347E-05	8.7846E-06	9.04171E-07	1.05929E-05	9.04171E-07	2.92058E-05	4.23782E-05	2.5121E-05	2.58078E-09	3.265E-08	5.0779E-09	4.03084E-08	0.04030836
3831203774555	383120	3774555	1.23261E-05	3.78391E-05	4.44956E-05	4.39032E-05	9.33231E-06	1.21366E-05	8.9332E-06	9.19466E-07	1.07721E-05	9.19466E-07	2.99513E-05	4.346E-05	2.57622E-05	2.66366E-09	3.363E-08	5.2028E-09	4.14965E-08	0.04149651
3831303774555	383130	3774555	1.25293E-05	3.84629E-05	4.52293E-05	4.4627E-05	9.48618E-06	1.23367E-05	9.08048E-06	9.34626E-07	1.09497E-05	9.34626E-07	3.07062E-05	4.45553E-05	2.64115E-05	2.74523E-09	3.4595E-08	5.3259E-09	4.26663E-08	0.04266634
3831403774555	383140	3774555	1.27199E-05	3.90478E-05	4.5917E-05	4.53056E-05	9.63043E-06	1.25243E-05	9.21857E-06	9.48838E-07	1.11162E-05	9.48838E-07	3.14298E-05	4.56054E-05	2.70339E-05	2.81686E-09	3.5446E-08	5.4376E-09	4.37009E-08	0.04370091
3831503774555	383150	3774555	1.29158E-05	3.96494E-05	4.66245E-05	4.60037E-05	9.7788E-06	1.27173E-05	9.36059E-06	9.63457E-07	1.12875E-05	9.63457E-07	3.21753E-05	4.66871E-05	2.76752E-05	2.8865E-09	3.6278E-08	5.549E-09	4.47136E-08	0.04471359
3831603774555	383160	3774555	1.31136E-05	4.02566E-05	4.73384E-05	4.67081E-05	9.92855E-06	1.2912E-05	9.50393E-06	9.7821E-07	1.14604E-05	9.7821E-07	3.29396E-05	4.7796E-05	2.83325E-05	2.95132E-09	3.7058E-08	5.6576E-09	4.56666E-08	0.04566662
3831703774555	383170	3774555	1.3315E-05	4.08749E-05	4.80655E-05	4.74255E-05	1.0081E-05	1.31103E-05	9.64991E-06	9.93235E-07	1.16364E-05	9.93235E-07	3.37287E-05	4.89411E-05	2.90113E-05	3.01032E-09	3.7775E-08	5.7628E-09	4.65482E-08	0.04654817
3831903774555	383190	3774555	1.37142E-05	4.21003E-05	4.95066E-05	4.88474E-05	1.03833E-05	1.35034E-05	9.93922E-06	1.02301E-06	1.19852E-05	1.02301E-06	3.52884E-05	5.12042E-05	3.03528E-05	3.11023E-09	3.901E-08	5.958E-09	4.80784E-08	0.04807845
3832003774555	383200	3774555	1.3912E-05	4.27075E-05	5.02205E-05	4.95518E-05	1.0533E-05	1.36981E-05	1.00826E-05	1.03777E-06	1.21581E-05	1.03777E-06	3.60557E-05	5.23176E-05	3.10128E-05	3.1495E-09	3.951E-08	6.0466E-09	4.87063E-08	0.04870628
3832103774555	383210	3774555	1.4108E-05	4.33091E-05	5.0928E-05	5.02498E-05	1.06814E-05	1.38911E-05	1.02246E-05	1.05239E-06	1.23294E-05	1.05239E-06	3.68231E-05	5.34311E-05	3.16728E-05	3.17904E-09	3.9904E-08	6.127E-09	4.92099E-08	0.04920987
3832203774555	383220	3774555	1.43003E-05	4.38996E-05	5.16223E-05	5.09349E-05	1.0827E-05	1.40805E-05	1.0364E-05	1.06673E-06	1.24974E-05	1.06673E-06	3.75842E-05	5.45354E-05	3.23275E-05	3.1969E-09	4.0168E-08	6.1969E-09	4.95622E-08	0.04956223
3832303774555	383230	3774555	1.44945E-05	4.44956E-05	5.23232E-05	5.16265E-05	1.0974E-05	1.42716E-05	1.05047E-05	1.08122E-06	1.26671E-05	1.08122E-06	3.83577E-05	5.56579E-05	3.29929E-05	3.20594E-09	4.0337E-08	6.2599E-09	4.98025E-08	0.0498025
3832403774555	383240	3774555	1.47104E-05	4.51584E-05	5.31026E-05	5.23956E-05	1.11375E-05	1.44842E-05	1.06612E-05	1.09732E-06	1.28558E-05	1.09732E-06	3.92405E-05	5.69388E-05	3.37522E-05	3.21534E-09	4.0517E-08	6.3289E-09	5.0061E-08	0.05006098
3832503774555	383250	3774555	1.49372E-05	4.58547E-05	5.39214E-05	5.32034E-05	1.13092E-05	1.47076E-05	1.08256E-05	1.11424E-06	1.30541E-05	1.11424E-06	4.017E-05	5.82876E-05	3.45517E-05	3.22084E-09	4.0657E-08	6.3968E-09	5.02744E-08	0.05027441
3832603774555	383260	3774555	1.51641E-05	4.6551E-05	5.47402E-05	5.40113E-05	1.1481E-05	1.49309E-05	1.099E-05	1.13116E-06	1.32523E-05	1.13116E-06	4.11089E-05	5.965E-05	3.53593E-05	3.21909E-09	4.0718E-08	6.4575E-09	5.03941E-08	0.05039409
3832703774555	383270	3774555	1.53836E-05	4.7225E-05	5.55328E-05	5.47933E-05	1.16472E-05	1.51471E-05	1.11491E-05	1.14754E-06	1.34442E-05	1.14754E-06	4.20354E-05	6.09942E-05	3.61561E-05	3.20852E-09	4.068E-08	6.5077E-09	5.03962E-08	0.05039621
3832803774555	383280	3774555	1.56104E-05	4.79213E-05	5.63515E-05	5.56012E-05	1.18189E-05	1.53704E-05	1.13135E-05	1.16446E-06	1.36424E-05	1.16446E-06	4.2993E-05	6.23838E-05	3.69798E-05	3.19595E-09	4.0622E-08	6.5562E-09	5.03742E-08	0.0503742
3832903774555	383290	3774555	1.58354E-05	4.8612E-05	5.71638E-05	5.64026E-05	1.19893E-05	1.55919E-05	1.14765E-05	1.18124E-06	1.3839E-05	1.18124E-06	4.39568E-05	6.37823E-05	3.78089E-05	3.17986E-09	4.0524E-08	6.599E-09	5.03032E-08	0.05030318
3833003774555	383300	3774555	1.60568E-05	4.92916E-05	5.79629E-05	5.71911E-05	1.21569E-05	1.58099E-05	1.1637E-05	1.19776E-06	1.40325E-05	1.19776E-06	4.49457E-05	6.52171E-05	3.86594E-05	3.16132E-09	4.0399E-08	6.6366E-09	5.01973E-08	0.05019729
3833103774555	383310	3774555	1.626E-05	4.99155E-05	5.86965E-05	5.7915E-05	1.23107E-05	1.601E-05	1.17842E-05	1.21292E-06	1.42101E-05	1.21292E-06	4.59189E-05	6.66293E-05	3.94965E-05	3.13828E-09	4.0219E-08	6.6654E-09	5.00222E-08	0.05002221
3833203774555	383320	3774555	1.64215E-05	5.04112E-05	5.92795E-05	5.84902E-05	1.2433E-05	1.6169E-05	1.19013E-05	1.22496E-06	1.43512E-05	1.22496E-06	4.67361E-05	6.78151E-05	4.01994E-05	3.09298E-09	3.9781E-08	6.659E-09	4.95325E-08	0.04953252
3833303774555	383330	3774555	1.6525E-05	5.07287E-05	5.96529E-05	5.88586E-05	1.25113E-05	1.62709E-05	1.19762E-05	1.23268E-06	1.44416E-05	1.23268E-06	4.75191E-05	6.89512E-05	4.08729E-05	3.04235E-09	3.926E-08	6.6323E-09	4.89351E-08	0.04893513
3833403774555	383340	3774555	1.66175E-05	5.10128E-05	5.99869E-05	5.91882E-05	1.25814E-05	1.6362E-05	1.20433E-05	1.23958E-06	1.45225E-05	1.23958E-06	4.83207E-05	7.01144E-05	4.15624E-05	2.99368E-09	3.8751E-08	6.6064E-09	4.83515E-08	0.04835149
3833503774555	383350	3774555	1.66846E-05	5.12189E-05	6.02293E-05	5.94273E-05	1.26322E-05	1.64281E-05	1.2092E-05	1.24459E-06	1.45811E-05	1.24459E-06	4.91099E-05	7.12595E-05	4.22412E-05	2.9486E-09	3.8274E-08	6.5771E-09	4.77997E-08	0.04779967
3833603774555	383360	3774555	1.67772E-05	5.1503E-05	6.05633E-05	5.97569E-05	1.27023E-05	1.65192E-05	1.2159E-05	1.25149E-06	1.4662E-05	1.25149E-06	4.99178E-05	7.24318E-05	4.29361E-05	2.90827E-09	3.786E-08	6.5562E-09	4.73249E-08	0.04732487
3833703774555	383370	3774555	1.69187E-05	5.19375E-05	6.10743E-05	6.0261E-05	1.28094E-05	1.66586E-05	1.22616E-05	1.26205E-06	1.47857E-05	1.26205E-06	5.08286E-05	7.37534E-05	4.37195E-05	2.87737E-09	3.7568E-08	6.555E-09	4.70006E-08	0.0470006
3833803774555	383380	3774555	1.70693E-05	5.23998E-05	6.16179E-05	6.07975E-05	1.29235E-05	1.68069E-05	1.23708E-05	1.27328E-06	1.49173E-05	1.27328E-06	5.17769E-05	7.51294E-05	4.45352E-05	2.84863E-09	3.7302E-08	6.5572E-09	4.67074E-08	0.04670739
3833903774555	383390	3774555	1.71746E-05	5.27229E-05	6.19978E-05	6.11723E-05	1.30031E-05	1.69105E-05	1.2447E-05	1.28113E-06	1.50093E-05	1.28113E-06	5.26128E-05	7.63424E-05	4.52542E-05	2.81267E-09	3.6939E-08	6.5415E-09	4.62933E-08	0.04629331
3834003774555	383400	3774555	1.72326E-05	5.29012E-05	6.22074E-05	6.13791E-05	1.30471E-05	1.69677E-05	1.24891E-05	1.28547E-06	1.50601E-05	1.28547E-06	5.33303E-05	7.73834E-05	4.58713E-05	2.76997E-09	3.6486E-08	6.5084E-09	4.57644E-08	0.04576444
3834103774555	383410	3774555	1.72943E-05	5.30906E-05	6.24301E-05	6.15989E-05	1.30938E-05	1.70284E-05	1.25338E-05	1.29007E-06	1.5114E-05	1.29007E-06	5.40914E-05	7.84878E-05	4.65259E-05	2.73003E-09	3.6064E-08	6.479E-09	4.52727E-08	0.04527272
3834203774555	383420	3774555	1.7561E-05	5.39094E-05	6.3393E-05	6.25489E-05	1.32958E-05	1.7291E-05	1.27271E-05	1.30997E-06	1.53471E-05	1.30997E-06	5.54732E-05	8.04928E-05	4.77145E-05	2.72452E-09	3.6091E-08	6.5305E-09	4.53465E-08	0.04534645
3834303774555	383430	3774555	1.78496E-05	5.47951E-05	6.44345E-05	6.35766E-05	1.35142E-05	1.75751E-05	1.29362E-05	1.33149E-06	1.55992E-05	1.33149E-06	5.69549E-05	8.26427E-05	4.89889E-05	2.72236E-09	3.6163E-08	6.5903E-09	4.54757E-08	0.04547567
3834403774555	383440	3774555	1.80437E-05	5.53911E-05	6.51354E-05	6.42681E-05	1.36612E-05	1.77663E-05	1.30769E-05	1.34597E-06	1.57689E-05	1.34597E-06	5.81807E-05	8.44215E-05	5.00434E-05	2.70576E-09	3.6043E-08	6.6141E-09	4.53626E-08	0.04536263
3834503774555	383450	3774555	1.80963E-05	5.55526E-05	6.53253E-05	6.44555E-05	1.3701E-05	1.78181E-05	1.31151E-05	1.3499E-06	1.58149E-05	1.3499E-06	5.90042E-05	8.56164E-05	5.07517E-05	2.66838E-09	3.5642E-08	6.5858E-09	4.48966E-08	0.04489662
3834603774555	383460	3774555	1.81744E-05	5.57922E-05	6.5607E-05	6.47334E-05	1.37601E-05	1.78949E-05	1.31716E-05	1.35572E-06	1.58831E-05	1.35572E-06	5.99307E-05	8.69607E-05	5.15485E-05	2.63619E-09	3.5308E-08	6.5685E-09	4.45127E-08	0.04451269
3834703774555	383470	3774555	1.83758E-05	5.64105E-05	6.63341E-05	6.54508E-05	1.39126E-05	1.80932E-05	1.33176E-05	1.37074E-06	1.60591E-05	1.37074E-06	6.12626E-05	8.88933E-05	5.26942E-05	2.62268E-09	3.5222E-08	6.5976E-09	4.44424E-08	0.04444242
3834803774555	383480	3774555	1.86189E-05	5.71569E-05	6.72118E-05	6.63169E-05	1.40967E-05	1.83326E-05	1.34938E-05	1.38888E-06	1.62716E-05	1.38888E-06	6.27474E-05	9.10478E-05	5.39713E-05	2.61519E-09	3.5216E-08	6.642E-09	4.44737E-08	0.04447367
3834903774555	383490	3774555	1.89256E-05	5.80983E-05	6.83188E-05	6.74091E-05	1.43289E-05	1.86346E-05	1.37161E-05	1.41175E-06	1.65396E-05	1.41175E-06	6.44723E-05	9.35507E-05	5.5455E-05	2.61694E-09	3.5335E-08	6.7099E-09	4.46616E-08	0.04466157
3835003774555	383500	3774555	1.93774E-05	5.94853E-05	6.99498E-05	6.90184E-05	1.4671E-05	1.90795E-05	1.40435E-05	1.44546E-06	1.69344E-05	1.44546E-06	6.6687E-05	9.67643E-05	5.73599E-05	2.63834E-09	3.5719E-08	6.8292E-09	4.51864E-08	0.04518637
3835103774555	383510	3774555	1.98528E-05	6.09447E-05	7.1666E-05	7.07117E-05	1.50309E-05	1.95476E-05	1.43881E-05	1.48092E-06	1.73499E-05	1.48092E-06	6.90327E-05	0.000100168	5.93775E-05	2.66228E-09	3.6139E-08	6.9567E-09	4.57576E-08	0.04575756
3835203774555	383520	3774555	2.04081E-05	6.26492E-05	7.36703E-05	7.26894E-05	1.54513E-05	2.00943E-05	1.47905E-05	1.52234E-06	1.78351E-05	1.52234E-06	7.16779E-05	0.000104006	6.16527E-05	2.69609E-09	3.6694E-08	7.1109E-09	4.65014E-08	0.04650138
3835303774555	383530	3774555	2.10177E-05	6.45208E-05	7.58712E-05	7.4861E-05	1.59129E-05	2.06946E-05	1.52323E-05	1.56782E-06	1.8368E-05	1.56782E-06	7.45569E-05	0.000108184	6.41291E-05	2.73585E-09	3.7334E-08	7.283E-09	4.73525E-08	0.04735251
3835403774555	383540	3774555	2.16692E-05	6.65206E-05	7.82227E-05	7.71812E-05	1.64061E-05	2.1336E-05	1.57044E-05	1.61641E-06	1.89373E-05	1.61641E-06	7.76419E-05	0.00011266	6.67826E-05	2.78E-09	3.8035E-08	7.4687E-09	4.82841E-08	0.04828409
3835503774555	383550	3774555	2.23877E-05	6.87264E-05	8.08166E-05	7.97405E-05	1.69501E-05	2.20435E-05	1.62252E-05	1.67001E-06	1.95652E-05	1.67001E-06	8.10107E-05	0.000117548	6.96803E-05	2.83111E-09	3.8835E-08	7.6759E-09	4.93424E-08	0.04934244
3835603774555	383560	3774555	2.31516E-05	7.10715E-05	8.35743E-05	8.24614E-05	1.75285E-05	2.27957E-05	1.67788E-05	1.72699E-06	2.02328E-05	1.72699E-06	8.46073E-05	0.000122767	7.27738E-05	2.88665E-09	3.97E-08	7.897E-09	5.04834E-08	0.05048341
3835703774555	383570	3774555	2.39663E-05	7.35726E-05	8.65153E-05	8.53633E-05	1.81453E-05	2.35978E-05	1.73693E-05	1.78777E-06	2.09448E-05	1.78777E-06	8.84471E-05	0.000128339	7.60765E-05	2.94689E-09	4.0633E-08	8.1339E-09	5.17134E-08	0.05171336
3835803774555	383580	3774555	2.48319E-05	7.62296E-05	8.96398E-05	8.84462E-05	1.88006E-05	2.44501E-05	1.79966E-05	1.85233E-06	2.17013E-05	1.85233E-06	9.25427E-05	0.000134281	7.95993E-05	3.01174E-09	4.1632E-08	8.3861E-09	5.30301E-08	0.05303012
3835903774555	383590	3774555	2.57609E-05	7.90816E-05	9.29935E-05	9.17552E-05	1.9504E-05	2.53648E-05	1.86699E-05	1.92163E-06	2.25132E-05	1.92163E-06	9.69471E-05	0.000140672	8.33877E-05	3.08261E-09	4.2719E-08	8.6581E-09	5.44595E-08	0.05445952
3836003774555	383600	3774555	2.7071E-05	8.31033E-05	9.77227E-05	9.64215E-05	2.04959E-05	2.66548E-05	1.96194E-05	2.01936E-06	2.36581E-05	2.01936E-06	0.000102777	0.000149132	8.84023E-05	3.19478E-09	4.4391E-08	9.0534E-09	5.66395E-08	0.05663954
3836103774555	383610	3774555	2.85118E-05	8.75262E-05	0.000102924	0.000101553	2.15867E-05	2.80734E-05	2.06635E-05	2.12683E-06	2.49172E-05	2.12683E-06	0.000109209	0.000158465	9.39346E-05	3.31907E-09	4.6242E-08	9.4887E-09	5.90495E-08	0.05904945
3836203774555	383620	3774555	3.01956E-05	9.26954E-05	0.000109002	0.000107551	2.28616E-05	2.97314E-05	2.18839E-05	2.25244E-06	2.63888E-05	2.25244E-06	0.000116677	0.0001693	0.000100358	3.46708E-09	4.8434E-08	1E-08	6.19014E-08	0.06190136
3836303774555	383630	3774555	3.21971E-05	9.88395E-05	0.000116227	0.00011468	2.43769E-05	3.1702E-05	2.33344E-05	2.40174E-06	2.81379E-05	2.40174E-06	0.00012552	0.000182132	0.000107964	3.6463E-09	5.1077E-08	1.0611E-08	6.5334E-08	0.06533404
3836403774555	383640	3774555	3.4438E-05	0.000105719	0.000124317	0.000122661	2.60736E-05	3.39085E-05	2.49585E-05	2.5689E-06	3.00963E-05	2.5689E-06	0.00013552	0.000196643	0.000116566	3.84642E-09	5.4027E-08	1.1294E-08	6.91677E-08	0.06916767
3836503774555	383650	3774555	3.69983E-05	0.000113578	0.000133559	0.000131781	2.80121E-05	3.64294E-05	2.68141E-05	2.75989E-06	3.23338E-05	2.75989E-06	0.00014684	0.000213068	0.000126302	4.07659E-09	5.7414E-08	1.2077E-08	7.35671E-08	0.07356711
3836603774555	383660	3774555	3.99197E-05	0.000122547	0.000144105	0.000142186	3.02239E-05	3.93059E-05	2.89313E-05	2.97781E-06	3.48869E-05	2.97781E-06	0.000159782	0.000231847	0.000137434	4.34569E-09	6.1359E-08	1.2975E-08	7.86791E-08	0.07867909
3836703774555	383670	3774555	4.2774E-05	0.000131309	0.000154408	0.000152352	3.23849E-05	4.21163E-05	3.09999E-05	3.19072E-06	3.73813E-05	3.19072E-06	0.000173357	0.000251545	0.000149111	4.59746E-09	6.5067E-08	1.3846E-08	8.35095E-08	0.0835095
3836803774555	383680	3774555	4.54649E-05	0.00013957	0.000164122	0.000161937	3.44223E-05	4.47659E-05	3.29501E-05	3.39145E-06	3.9733E-05	3.39145E-06	0.000186514	0.000270636	0.000160427	4.82551E-09	6.8459E-08	1.4658E-08	8.79427E-08	0.08794265
3836903774555	383690	3774555	4.84172E-05	0.000148632	0.00017478	0.000172452	3.66575E-05	4.76727E-05	3.50897E-05	3.61168E-06	4.23131E-05	3.61168E-06	0.000201028	0.000291696	0.000172911	5.07565E-09	7.2178E-08	1.5548E-08	9.28017E-08	0.09280169
3837003774555	383700	3774555	5.23239E-05	0.000160625	0.000188882	0.000186367	3.96153E-05	5.15193E-05	3.7921E-05	3.9031E-06	4.57272E-05	3.9031E-06	0.000220314	0.000319681	0.0001895	5.41154E-09	7.7152E-08	1.6733E-08	9.92972E-08	0.09929724
3837103774555	383710	3774555	5.66914E-05	0.000174033	0.000204649	0.000201924	4.29221E-05	5.58198E-05	4.10864E-05	4.2289E-06	4.95442E-05	4.2289E-06	0.000241884	0.000350979	0.000208053	5.78821E-09	8.2725E-08	1.8059E-08	1.06573E-07	0.10657311
3837203774555	383720	3774555	6.12423E-05	0.000188003	0.000221076	0.000218133	4.63676E-05	6.03006E-05	4.43846E-05	4.56837E-06	5.35213E-05	4.56837E-06	0.000264359	0.00038359	0.000227384	6.18101E-09	8.8536E-08	1.9441E-08	1.14159E-07	0.11415855
3837303774555	383730	3774555	6.55681E-05	0.000201283	0.000236692	0.000233541	4.96428E-05	6.456E-05	4.75197E-05	4.89105E-06	5.73018E-05	4.89105E-06	0.000285723	0.00041459	0.00024576	6.55388E-09	9.4053E-08	2.0754E-08	1.21362E-07	0.12136165
3837403774555	383740	3774555	7.03313E-05	0.000215905	0.000253887	0.000250506	5.3249E-05	6.92499E-05	5.09717E-05	5.24636E-06	6.14644E-05	5.24636E-06	0.000309233	0.000448703	0.000265982	6.96596E-09	1.0015E-07	2.2201E-08	1.29313E-07	0.1293127
3837503774555	383750	3774555	7.56696E-05	0.000232293	0.000273157	0.00026952	5.72908E-05	7.45062E-05	5.48406E-05	5.64457E-06	6.61298E-05	5.64457E-06	0.000335584	0.00048694	0.000288648	7.42984E-09	1.07E-07	2.3826E-08	1.38251E-07	0.13825144
3837603774555	383760	3774555	8.1654E-05	0.000250664	0.00029476	0.000290835	6.18216E-05	8.03985E-05	5.91777E-05	6.09097E-06	7.13596E-05	6.09097E-06	0.000365108	0.00052978	0.000314043	7.9513E-09	1.1469E-07	2.5649E-08	1.4829E-07	0.14828961
3837703774555	383770	3774555	8.81845E-05	0.000270711	0.000318334	0.000314095	6.6766E-05	8.68286E-05	6.39106E-05	6.57812E-06	7.70668E-05	6.57812E-06	0.000397324	0.000576526	0.000341753	8.5217E-09	1.231E-07	2.7639E-08	1.59262E-07	0.15926154
3837803774555	383780	3774555	9.51251E-05	0.000292018	0.000343389	0.000338816	7.20208E-05	9.36624E-05	6.89407E-05	7.09585E-06	8.31324E-05	7.09585E-06	0.000431536	0.000626169	0.00037118	9.1294E-09	1.3206E-07	2.9757E-08	1.70943E-07	0.17094309
3837903774555	383790	3774555	0.000102833	0.00031568	0.000371214	0.000366271	7.78568E-05	0.000101252	7.4527E-05	7.67084E-06	8.98687E-05	7.67084E-06	0.00046952	0.000681283	0.000403851	9.80562E-09	1.4202E-07	3.211E-08	1.83933E-07	0.18393314
3838003774555	383800	3774555	0.000111323	0.000341744	0.000401863	0.000396512	8.42848E-05	0.000109612	8.06802E-05	8.30416E-06	9.72885E-05	8.30416E-06	0.000511327	0.000741947	0.000439811	1.05518E-08	1.53E-07	3.4702E-08	1.98257E-07	0.19825748
3838103774555	383810	3774555	0.000120585	0.000370174	0.000435295	0.000429499	9.12968E-05	0.000118731	8.73923E-05	8.99502E-06	0.000105382	8.99502E-06	0.000556925	0.00080811	0.000479031	1.13672E-08	1.65E-07	3.7533E-08	2.13904E-07	0.21390358
3838203774555	383820	3774555	0.000130744	0.000401363	0.00047197	0.000465685	9.89888E-05	0.000128734	9.47553E-05	9.75287E-06	0.000114261	9.75287E-06	0.000606927	0.000880664	0.00052204	1.22627E-08	1.7818E-07	4.0638E-08	2.31079E-07	0.23107885
3838303774555	383830	3774555	0.000141073	0.000433069	0.000509253	0.000502473	0.000106809	0.000138904	0.000102241	1.05233E-05	0.000123287	1.05233E-05	0.000657743	0.000954399	0.000565749	1.31737E-08	1.9158E-07	4.3796E-08	2.48546E-07	0.24854588
3838403774555	383840	3774555	0.000151452	0.000464931	0.000546721	0.000539441	0.000114667	0.000149123	0.000109763	1.12975E-05	0.000132358	1.12975E-05	0.000708809	0.001028497	0.000609672	1.40895E-08	2.0505E-07	4.6969E-08	2.66104E-07	0.26610416

			EGIODemolition	EGIOSite Grubbing / Prep	EGIOMass Grading / Excavation	EGIOMass Grading / Excavation	EGIODrainage / Utilities Trenching	EGIODrainage / Utilities Trenching	EGIOFoundations / Concrete Pads	EGIOFoundations / Concrete Pads	EGIOBuilding / Structure Construction	EGIOBuilding / Structure Construction	EGIOAsphalt Paving	EGIOArchitectural Coating	EGIOLandscaping or Other Finishing	EGIOWaterside Construction (Piles)	HIWaterside Construction (Landscaping)	HIWaterside Construction (Landscaping)	KMDemolition	KMSite Grubbing / Prep
Unique Identifier	X (UTM)	Y (UTM)	2025	2025	2025	2026	2026	2027	2026	2027	2026	2027	2027	2027	2027	2027	2025	2026	2025	2025
3838503774565	383850	3774555	0.000620504	0.00024337	8.05968E-05	7.89363E-05	0.000183294	0.000183011	0.000240824	0.000240669	0.000257953	0.00025177	1.00379E-05	1.00379E-05	0.000271846	1.00379E-05	0.000114723	0.00011113	0.000188799	0.0008194
3838603774555	383860	3774555	0.000667893	0.00026196	8.67522E-05	8.49648E-05	0.000197292	0.000196988	0.000259216	0.000259049	0.000277653	0.000270998	1.08045E-05	1.08045E-05	0.000292607	1.08045E-05	0.000123958	0.000120076	0.000204477	0.000887446
3838703774555	383870	3774555	0.000719351	0.00028214	9.3436E-05	9.15109E-05	0.000212493	0.000212165	0.000279188	0.000279008	0.000299045	0.000291877	1.16369E-05	1.16369E-05	0.000315151	1.16369E-05	0.000133972	0.000129775	0.000221471	0.000961198
3838803774555	383880	3774555	0.000780438	0.0003061	0.000101371	9.92819E-05	0.000230538	0.000230182	0.000302896	0.000302701	0.00032444	0.000316663	1.26251E-05	1.26251E-05	0.000341913	1.26251E-05	0.000145828	0.00014126	0.000241585	0.001048495
3838903774555	383890	3774555	0.000850237	0.00033347	0.000110437	0.000108161	0.000251156	0.000250768	0.000329986	0.000329773	0.000353456	0.000344984	1.37543E-05	1.37543E-05	0.000372493	1.37543E-05	0.000159354	0.000154362	0.000264526	0.00114806
3839003774555	383900	3774555	0.000930411	0.00036492	0.00012085	0.00011836	0.000274839	0.000274415	0.000361102	0.000360869	0.000386786	0.000377514	1.50512E-05	1.50512E-05	0.000407617	1.50512E-05	0.000174869	0.000169392	0.000290829	0.001262219
3839103774555	383910	3774555	0.001023563	0.00040146	0.00013295	0.000130211	0.000302356	0.000301889	0.000397256	0.000396999	0.00042551	0.000415311	1.65581E-05	1.65581E-05	0.000448427	1.65581E-05	0.000192873	0.000186831	0.000321349	0.001394677
3829703774565	382970	3774565	8.86255E-05	3.476E-05	1.15115E-05	1.12743E-05	2.61795E-05	2.61391E-05	3.43965E-05	3.43743E-05	3.68429E-05	3.59598E-05	1.43369E-06	1.43369E-06	3.88272E-05	1.43369E-06	9.68345E-06	9.38015E-06	1.05391E-05	4.57405E-05
3829803774565	382980	3774565	9.30985E-05	3.6515E-05	1.20925E-05	1.18434E-05	2.75009E-05	2.74584E-05	3.61325E-05	3.61092E-05	3.87024E-05	3.77748E-05	1.50605E-06	1.50605E-06	4.07869E-05	1.50605E-06	9.98124E-06	9.66861E-06	1.08537E-05	4.71057E-05
3829903774565	382990	3774565	9.84967E-05	3.8632E-05	1.27937E-05	1.25301E-05	2.90955E-05	2.90506E-05	3.82276E-05	3.8203E-05	4.09466E-05	3.99651E-05	1.59338E-06	1.59338E-06	4.31518E-05	1.59338E-06	1.034E-05	1.00161E-05	1.12339E-05	4.87558E-05
3830003774565	383000	3774565	0.000104569	4.1013E-05	1.35823E-05	1.33025E-05	3.0889E-05	3.08414E-05	4.05842E-05	4.0558E-05	4.34707E-05	4.24287E-05	1.6916E-06	1.6916E-06	4.58119E-05	1.6916E-06	1.07401E-05	1.04037E-05	1.16525E-05	5.05729E-05
3830103774565	383010	3774565	0.000110425	4.331E-05	1.4343E-05	1.40475E-05	3.2619E-05	3.25686E-05	4.2857E-05	4.28294E-05	4.59052E-05	4.48049E-05	1.78634E-06	1.78634E-06	4.83776E-05	1.78634E-06	1.11006E-05	1.07529E-05	1.20327E-05	5.22229E-05
3830203774565	383020	3774565	0.000116757	4.5794E-05	1.51655E-05	1.4853E-05	3.44895E-05	3.44363E-05	4.53147E-05	4.52854E-05	4.85377E-05	4.73743E-05	1.88878E-06	1.88878E-06	5.11518E-05	1.88878E-06	1.14791E-05	1.11196E-05	1.24288E-05	5.39418E-05
3830303774565	383030	3774565	0.000122649	4.8105E-05	1.59308E-05	1.56026E-05	3.623E-05	3.61741E-05	4.76015E-05	4.75708E-05	5.09872E-05	4.9765E-05	1.9841E-06	1.9841E-06	5.37332E-05	1.9841E-06	1.17985E-05	1.14289E-05	1.2766E-05	5.54052E-05
3830403774565	383040	3774565	0.000127365	4.9954E-05	1.65433E-05	1.62025E-05	3.7623E-05	3.75649E-05	4.94317E-05	4.93998E-05	5.29475E-05	5.16784E-05	2.06038E-06	2.06038E-06	5.57991E-05	2.06038E-06	1.20083E-05	1.16322E-05	1.30013E-05	5.64267E-05
3830503774565	383050	3774565	0.000132251	5.1871E-05	1.7178E-05	1.68241E-05	3.90663E-05	3.90061E-05	5.13281E-05	5.12949E-05	5.49788E-05	5.36609E-05	2.13942E-06	2.13942E-06	5.79398E-05	2.13942E-06	1.22182E-05	1.18355E-05	1.3239E-05	5.7458E-05
3830603774565	383060	3774565	0.000138556	5.4344E-05	1.7997E-05	1.76262E-05	4.09289E-05	4.08658E-05	5.37752E-05	5.37405E-05	5.76E-05	5.62194E-05	2.24142E-06	2.24142E-06	6.07022E-05	2.24142E-06	1.25214E-05	1.21292E-05	1.35716E-05	5.89018E-05
3830703774565	383070	3774565	0.00014558	5.7099E-05	1.89093E-05	1.85197E-05	4.30038E-05	4.29374E-05	5.65013E-05	5.64648E-05	6.052E-05	5.90693E-05	2.35505E-06	2.35505E-06	6.37794E-05	2.35505E-06	1.28748E-05	1.24715E-05	1.39677E-05	6.06206E-05
3830803774565	383080	3774565	0.000152928	5.998E-05	1.98637E-05	1.94544E-05	4.51741E-05	4.51044E-05	5.93529E-05	5.93146E-05	6.35743E-05	6.20505E-05	2.47391E-06	2.47391E-06	6.69983E-05	2.47391E-06	1.32264E-05	1.28121E-05	1.4366E-05	6.23493E-05
3830903774565	383090	3774565	0.000160302	6.2873E-05	2.08215E-05	2.03925E-05	4.73524E-05	4.72794E-05	6.22149E-05	6.21747E-05	6.66399E-05	6.50426E-05	2.5932E-06	2.5932E-06	7.0229E-05	2.5932E-06	1.35636E-05	1.31388E-05	1.47122E-05	6.3852E-05
3831003774565	383100	3774565	0.000167964	6.5878E-05	2.18167E-05	2.13672E-05	4.96156E-05	4.95391E-05	6.51884E-05	6.51464E-05	6.9825E-05	6.81513E-05	2.71714E-06	2.71714E-06	7.35856E-05	2.71714E-06	1.38578E-05	1.34238E-05	1.50019E-05	6.51092E-05
3831103774565	383110	3774565	0.000174547	6.846E-05	2.26718E-05	2.22047E-05	5.15605E-05	5.14809E-05	6.77437E-05	6.77E-05	7.2562E-05	7.08227E-05	2.82365E-06	2.82365E-06	7.647E-05	2.82365E-06	1.41126E-05	1.36705E-05	1.52757E-05	6.62977E-05
3831203774565	383120	3774565	0.000180808	7.0915E-05	2.3485E-05	2.30011E-05	5.34098E-05	5.33274E-05	7.01734E-05	7.01282E-05	7.51645E-05	7.33629E-05	2.92492E-06	2.92492E-06	7.92127E-05	2.92492E-06	1.43225E-05	1.38739E-05	1.55269E-05	6.73879E-05
3831303774565	383130	3774565	0.000187005	7.3346E-05	2.429E-05	2.37895E-05	5.52405E-05	5.51553E-05	7.25788E-05	7.2532E-05	7.7741E-05	7.58775E-05	3.02518E-06	3.02518E-06	8.19279E-05	3.02518E-06	1.45144E-05	1.40598E-05	1.57736E-05	6.84585E-05
3831403774565	383140	3774565	0.000192314	7.5428E-05	2.49795E-05	2.44648E-05	5.68086E-05	5.67209E-05	7.4639E-05	7.45909E-05	7.99477E-05	7.80314E-05	3.11106E-06	3.11106E-06	8.42535E-05	3.11106E-06	1.46759E-05	1.42162E-05	1.60044E-05	6.94603E-05
3831503774565	383150	3774565	0.000197398	7.7422E-05	2.56398E-05	2.51116E-05	5.83103E-05	5.82203E-05	7.66121E-05	7.65627E-05	8.20611E-05	8.00942E-05	3.1933E-06	3.1933E-06	8.64808E-05	3.1933E-06	1.48337E-05	1.43691E-05	1.62398E-05	7.04818E-05
3831603774565	383160	3774565	0.000202059	7.925E-05	2.62453E-05	2.57046E-05	5.96873E-05	5.95952E-05	7.84214E-05	7.83708E-05	8.39991E-05	8.19857E-05	3.26871E-06	3.26871E-06	8.85231E-05	3.26871E-06	1.4988E-05	1.45185E-05	1.64774E-05	7.15131E-05
3831703774565	383170	3774565	0.000206173	8.0864E-05	2.67797E-05	2.62279E-05	6.09025E-05	6.08086E-05	8.00179E-05	7.99663E-05	8.57092E-05	8.36548E-05	3.33526E-06	3.33526E-06	9.03253E-05	3.33526E-06	1.51405E-05	1.46663E-05	1.67218E-05	7.25739E-05
3831903774565	383190	3774565	0.000212748	8.3443E-05	2.76337E-05	2.70643E-05	6.28447E-05	6.27477E-05	8.25697E-05	8.25164E-05	8.84425E-05	8.63226E-05	3.44162E-06	3.44162E-06	9.32058E-05	3.44162E-06	1.54221E-05	1.49391E-05	1.72061E-05	7.46757E-05
3832003774565	383200	3774565	0.000215173	8.4394E-05	2.79487E-05	2.73728E-05	6.35611E-05	6.3463E-05	8.35109E-05	8.3457E-05	8.94506E-05	8.73066E-05	3.48085E-06	3.48085E-06	9.42683E-05	3.48085E-06	1.55531E-05	1.50659E-05	1.7446E-05	7.57169E-05
3832103774565	383210	3774565	0.000216781	8.5024E-05	2.81575E-05	2.75774E-05	6.4036E-05	6.39372E-05	8.41349E-05	8.40806E-05	9.0119E-05	8.79589E-05	3.50686E-06	3.50686E-06	9.49726E-05	3.50686E-06	1.56733E-05	1.51824E-05	1.76836E-05	7.67482E-05
3832203774565	383220	3774565	0.000217149	8.5169E-05	2.82053E-05	2.76242E-05	6.41448E-05	6.40458E-05	8.42779E-05	8.42235E-05	9.02721E-05	8.81083E-05	3.51281E-06	3.51281E-06	9.5134E-05	3.51281E-06	1.57737E-05	1.52797E-05	1.79077E-05	7.77205E-05
3832303774565	383230	3774565	0.000216556	8.4936E-05	2.81283E-05	2.75488E-05	6.39697E-05	6.3871E-05	8.40478E-05	8.39935E-05	9.00257E-05	8.78678E-05	3.50322E-06	3.50322E-06	9.48742E-05	3.50322E-06	1.5867E-05	1.537E-05	1.81294E-05	7.86831E-05
3832403774565	383240	3774565	0.000216431	8.4887E-05	2.8112E-05	2.75328E-05	6.39325E-05	6.38339E-05	8.3999E-05	8.39448E-05	8.99734E-05	8.78168E-05	3.50119E-06	3.50119E-06	9.48192E-05	3.50119E-06	1.59962E-05	1.54951E-05	1.83897E-05	7.98126E-05
3832503774565	383250	3774565	0.000216053	8.4739E-05	2.8063E-05	2.74848E-05	6.38211E-05	6.37226E-05	8.38526E-05	8.37985E-05	8.98166E-05	8.76637E-05	3.49509E-06	3.49509E-06	9.46539E-05	3.49509E-06	1.61325E-05	1.56272E-05	1.86635E-05	8.1001E-05
3832603774565	383260	3774565	0.000214841	8.4264E-05	2.79055E-05	2.73305E-05	6.34629E-05	6.3365E-05	8.3382E-05	8.33281E-05	8.93125E-05	8.71717E-05	3.47547E-06	3.47547E-06	9.41227E-05	3.47547E-06	1.62563E-05	1.57471E-05	1.89283E-05	8.21502E-05
3832703774565	383270	3774565	0.000212407	8.3309E-05	2.75893E-05	2.70209E-05	6.27439E-05	6.26471E-05	8.24372E-05	8.2384E-05	8.83006E-05	8.61841E-05	3.4361E-06	3.4361E-06	9.30563E-05	3.4361E-06	1.63424E-05	1.58305E-05	1.91682E-05	8.31913E-05
3832803774565	383280	3774565	0.00020982	8.2294E-05	2.72533E-05	2.66918E-05	6.19797E-05	6.18841E-05	8.14333E-05	8.13807E-05	8.72252E-05	8.51345E-05	3.39425E-06	3.39425E-06	9.1923E-05	3.39425E-06	1.64213E-05	1.5907E-05	1.94081E-05	8.42324E-05
3832903774565	383290	3774565	0.000207098	8.1227E-05	2.68998E-05	2.63456E-05	6.11758E-05	6.10814E-05	8.0377E-05	8.03251E-05	8.60938E-05	8.40302E-05	3.35022E-06	3.35022E-06	9.07306E-05	3.35022E-06	1.64859E-05	1.59695E-05	1.96434E-05	8.52539E-05
3833003774565	383300	3774565	0.000204323	8.0138E-05	2.65393E-05	2.59925E-05	6.0356E-05	6.02628E-05	7.92998E-05	7.92487E-05	8.494E-05	8.29041E-05	3.30532E-06	3.30532E-06	8.95147E-05	3.30532E-06	1.65577E-05	1.6039E-05	1.98765E-05	8.62656E-05
3833103774565	383310	3774565	0.000200757	7.874E-05	2.60762E-05	2.55389E-05	5.93026E-05	5.92111E-05	7.79159E-05	7.78656E-05	8.34576E-05	8.14572E-05	3.24764E-06	3.24764E-06	8.79525E-05	3.24764E-06	1.66079E-05	1.60877E-05	2.01119E-05	8.7287E-05
3833203774565	383320	3774565	0.000196311	7.6996E-05	2.54987E-05	2.49733E-05	5.79893E-05	5.78998E-05	7.61903E-05	7.61411E-05	8.16093E-05	7.96532E-05	3.17571E-06	3.17571E-06	8.60046E-05	3.17571E-06	1.65882E-05	1.60686E-05	2.0268E-05	8.79647E-05
3833303774565	383330	3774565	0.000191434	7.5083E-05	2.48652E-05	2.43529E-05	5.65486E-05	5.64613E-05	7.42974E-05	7.42495E-05	7.95818E-05	7.76743E-05	3.09682E-06	3.09682E-06	8.38679E-05	3.09682E-06	1.65236E-05	1.6006E-05	2.03473E-05	8.83085E-05
3833403774565	383340	3774565	0.000187185	7.3417E-05	2.43133E-05	2.38124E-05	5.52936E-05	5.52083E-05	7.26485E-05	7.26016E-05	7.78156E-05	7.59504E-05	3.02809E-06	3.02809E-06	8.20066E-05	3.02809E-06	1.64716E-05	1.59556E-05	2.04151E-05	8.86032E-05
3833503774565	383350	3774565	0.000182928	7.1747E-05	2.37603E-05	2.32708E-05	5.40359E-05	5.39526E-05	7.09961E-05	7.09503E-05	7.60457E-05	7.4223E-05	2.95921E-06	2.95921E-06	8.01414E-05	2.95921E-06	1.63998E-05	1.58861E-05	2.04627E-05	8.88094E-05
3833603774565	383360	3774565	0.000179083	7.0239E-05	2.3261E-05	2.27817E-05	5.29003E-05	5.28187E-05	6.95041E-05	6.94593E-05	7.44476E-05	7.26631E-05	2.89703E-06	2.89703E-06	7.84572E-05	2.89703E-06	1.63603E-05	1.58479E-05	2.056E-05	8.92318E-05
3833703774565	383370	3774565	0.000176011	6.9034E-05	2.2862E-05	2.2391E-05	5.19929E-05	5.19127E-05	6.83119E-05	6.82678E-05	7.31706E-05	7.14167E-05	2.84733E-06	2.84733E-06	7.71114E-05	2.84733E-06	1.63783E-05	1.58653E-05	2.07252E-05	8.99488E-05
3833803774565	383380	3774565	0.000173101	6.7893E-05	2.2484E-05	2.20208E-05	5.11333E-05	5.10544E-05	6.71824E-05	6.71391E-05	7.19608E-05	7.02359E-05	2.80025E-06	2.80025E-06	7.58364E-05	2.80025E-06	1.64016E-05	1.58879E-05	2.08994E-05	9.0705E-05
3833903774565	383390	3774565	0.000169473	6.647E-05	2.20127E-05	2.15591E-05	5.00614E-05	4.99841E-05	6.57741E-05	6.57317E-05	7.04523E-05	6.87636E-05	2.74155E-06	2.74155E-06	7.42467E-05	2.74155E-06	1.6355E-05	1.58427E-05	2.09877E-05	9.10881E-05
3834003774565	383400	3774565	0.000165224	6.4803E-05	2.14608E-05	2.10187E-05	4.88064E-05	4.87311E-05	6.41252E-05	6.40838E-05	6.86861E-05	6.70397E-05	2.67283E-06	2.67283E-06	7.23854E-05	2.67283E-06	1.62348E-05	1.57263E-05	2.09877E-05	9.10881E-05
3834103774565	383410	3774565	0.000161281	6.3257E-05	2.09487E-05	2.05171E-05	4.76416E-05	4.75681E-05	6.25949E-05	6.25545E-05	6.70469E-05	6.54398E-05	2.60904E-06	2.60904E-06	7.06579E-05	2.60904E-06	1.61289E-05	1.56237E-05	2.0999E-05	9.11372E-05
3834203774565	383420	3774565	0.00015997	6.2742E-05	2.07783E-05	2.03502E-05	4.72542E-05	4.71813E-05	6.20859E-05	6.20458E-05	6.65017E-05	6.49077E-05	2.58782E-06	2.58782E-06	7.00834E-05	2.58782E-06	1.62796E-05	1.57697E-05	2.13181E-05	9.25221E-05
3834303774565	383430	3774565	0.000158874	6.2313E-05	2.0636E-05	2.02108E-05	4.69305E-05	4.68581E-05	6.16606E-05	6.16208E-05	6.60462E-05	6.44631E-05	2.5701E-06	2.5701E-06	6.96033E-05	2.5701E-06	1.64554E-05	1.594E-05	2.16757E-05	9.4074E-05
3834403774565	383440	3774565	0.0001567	6.146E-05	2.03537E-05	1.99343E-05	4.62885E-05	4.6217E-05	6.0817E-05	6.07777E-05	6.51426E-05	6.35812E-05	2.53493E-06	2.53493E-06	6.8651E-05	2.53493E-06	1.65146E-05	1.59973E-05	2.18884E-05	9.49972E-05
3834503774565	383450	3774565	0.000152919	5.9977E-05	1.98625E-05	1.94533E-05	4.51714E-05	4.51018E-05	5.93494E-05	5.93111E-05	6.35706E-05	6.20468E-05	2.47376E-06	2.47376E-06	6.69944E-05	2.47376E-06	1.6389E-05	1.58757E-05	2.18612E-05	9.48793E-05
3834603774565	383460	3774565	0.000149541	5.8652E-05	1.94238E-05	1.90236E-05	4.41738E-05	4.41057E-05	5.80386E-05	5.80012E-05	6.21666E-05	6.06765E-05	2.41913E-06	2.41913E-06	6.55148E-05	2.41913E-06	1.62993E-05	1.57888E-05	2.18748E-05	9.49383E-05
3834703774565	383470	3774565	0.000147215	5.774E-05	1.91217E-05	1.87277E-05	4.34866E-05	4.34195E-05	5.71358E-05	5.70989E-05	6.11995E-05	5.97326E-05	2.3815E-06	2.3815E-06	6.44956E-05	2.3815E-06	1.63227E-05	1.58114E-05	2.20332E-05	9.56258E-05
3834803774565	383480	3774565	0.000145302	5.6989E-05	1.88732E-05	1.84843E-05	4.29215E-05	4.28553E-05	5.63932E-05	5.63568E-05	6.04042E-05	5.89563E-05	2.35055E-06	2.35055E-06	6.36574E-05	2.35055E-06	1.63908E-05	1.58774E-05	2.22482E-05	9.65589E-05
3834903774565	383490	3774565	0.000144045	5.6496E-05	1.87098E-05	1.83243E-05	4.255E-05	4.24844E-05	5.59052E-05	5.58691E-05	5.98814E-05	5.84461E-05	2.3302E-06	2.3302E-06	6.31065E-05	2.3302E-06	1.65325E-05	1.60147E-05	2.25651E-05	9.79339E-05
3835003774565	383500	3774565	0.000144287	5.6591E-05	1.87413E-05	1.83552E-05	4.26217E-05	4.25559E-05	5.59993E-05	5.59632E-05	5.99823E-05	5.85445E-05	2.33413E-06	2.33413E-06	6.32128E-05	2.33413E-06	1.68519E-05	1.6324E-05	2.31172E-05	0.00010033
3835103774565	383510	3774565	0.000144628	5.6725E-05	1.87857E-05	1.83986E-05	4.27225E-05	4.26566E-05	5.61318E-05	5.60956E-05	6.01242E-05	5.8683E-05	2.33965E-06	2.33965E-06	6.33623E-05	2.33965E-06	1.71873E-05	1.6649E-05	2.36989E-05	0.000102855
3835203774565	383520	3774565	0.000145616	5.7113E-05	1.8914E-05	1.85243E-05	4.30144E-05	4.2948E-05	5.65152E-05	5.64788E-05	6.05349E-05	5.90839E-05	2.35563E-06	2.35563E-06	6.37952E-05	2.35563E-06	1.76089E-05	1.70573E-05	2.44027E-05	0.000105909
3835303774565	383530	3774565	0.000146982	5.7648E-05	1.90913E-05	1.8698E-05	4.34177E-05	4.33507E-05	5.70451E-05	5.70083E-05	6.11024E-05	5.96379E-05	2.37772E-06	2.37772E-06	6.43933E-05	2.37772E-06	1.80879E-05	1.75213E-05	2.51947E-05	0.000109347
3835403774565	383540	3774565	0.000148527	5.8254E-05	1.9292E-05	1.88945E-05	4.3874E-05	4.38063E-05	5.76447E-05	5.76075E-05	6.17447E-05	6.02647E-05	2.40271E-06	2.40271E-06	6.50701E-05	2.40271E-06	1.86009E-05	1.80183E-05	2.60411E-05	0.00011302
3835503774565	383550	3774565	0.000150404	5.899E-05	1.95358E-05	1.91333E-05	4.44285E-05	4.436E-05	5.83733E-05	5.83356E-05	6.25251E-05	6.10264E-05	2.43308E-06	2.43308E-06	6.58925E-05	2.43308E-06	1.91714E-05	1.85709E-05	2.69803E-05	0.000117096
3835603774565	383560	3774565	0.000152497	5.9811E-05	1.98077E-05	1.93996E-05	4.50467E-05	4.49772E-05	5.91855E-05	5.91473E-05	6.33951E-05	6.18755E-05	2.46693E-06	2.46693E-06	6.68094E-05	2.46693E-06	1.97831E-05	1.91634E-05	2.79874E-05	0.000121467
3835703774565	383570	3774565	0.00015441	6.0562E-05	2.00562E-05	1.96429E-05	4.56119E-05	4.55415E-05	5.99281E-05	5.98894E-05	6.41904E-05	6.26518E-05	2.49788E-06	2.49788E-06	6.76476E-05	2.49788E-06	2.03769E-05	1.97386E-05	2.89809E-05	0.000125779
3835803774565	383580	3774565	0.000156233	6.1277E-05	2.0293E-05	1.98749E-05	4.61505E-05	4.60793E-05	6.06357E-05	6.05966E-05	6.49484E-05	6.33916E-05	2.52738E-06	2.52738E-06	6.84464E-05	2.52738E-06	2.09653E-05	2.03086E-05	2.99766E-05	0.000130101
3835903774565	383590	3774565	0.000158272	6.2076E-05	2.05578E-05	2.01343E-05	4.67528E-05	4.66806E-05	6.1427E-05	6.13874E-05	6.5796E-05	6.42189E-05	2.56036E-06	2.56036E-06	6.93397E-05	2.56036E-06	2.15913E-05	2.09151E-05	3.1038E-05	0.000134707
3836003774565	383600	3774565	0.000162718	6.382E-05	2.11353E-05	2.06999E-05	4.80661E-05	4.7992E-05	6.31526E-05	6.31119E-05	6.76443E-05	6.60229E-05	2.63229E-06	2.63229E-06	7.12875E-05	2.63229E-06	2.26013E-05	2.18934E-05	3.26742E-05	0.000141808
3836103774565	383610	3774565	0.000167703	6.5776E-05	2.17828E-05	2.1334E-05	4.95387E-05	4.94622E-05	6.50874E-05	6.50454E-05	6.97167E-05	6.80456E-05	2.71293E-06	2.71293E-06	7.34715E-05	2.71293E-06	2.37153E-05	2.29725E-05	3.44779E-05	0.000149636
3836203774565	383620	3774565	0.000173434	6.8023E-05	2.25272E-05	2.2063E-05	5.12315E-05	5.11524E-05	6.73114E-05	6.7268E-05	7.20989E-05	7.03708E-05	2.80563E-06	2.80563E-06	7.5982E-05	2.80563E-06	2.49692E-05	2.41872E-05	3.65101E-05	0.000158456
3836303774565	383630	3774565	0.000179991	7.0595E-05	2.33788E-05	2.28971E-05	5.31683E-05	5.30863E-05	6.98562E-05	6.98111E-05	7.48247E-05	7.30312E-05	2.9117E-06	2.9117E-06	7.88546E-05	2.9117E-06	2.63774E-05	2.55513E-05	3.87981E-05	0.000168386
3836403774565	383640	3774565	0.000187544	7.3558E-05	2.436E-05	2.38581E-05	5.53997E-05	5.53142E-05	7.2788E-05	7.2741E-05	7.7965E-05	7.60962E-05	3.0339E-06	3.0339E-06	8.2164E-05	3.0339E-06	2.79615E-05	2.70857E-05	4.1387E-05	0.000179623
3836503774565	383650	3774565	0.00019747	7.745E-05	2.56492E-05	2.51207E-05	5.83315E-05	5.82415E-05	7.664E-05	7.65905E-05	8.2091E-05	8.01233E-05	3.19446E-06	3.19446E-06	8.65123E-05	3.19446E-06	2.99365E-05	2.89989E-05	4.45666E-05	0.000193422
3836603774565	383660	3774565	0.000206865	8.1135E-05	2.68695E-05	2.63159E-05	6.11068E-05	6.10125E-05	8.02864E-05	8.02346E-05	8.59967E-05	8.39354E-05	3.34644E-06	3.34644E-06	9.06283E-05	3.34644E-06	3.1908E-05	3.09086E-05	4.77575E-05	0.000207271
3836703774565	383670	3774565	0.000215344	8.4461E-05	2.79708E-05	2.73945E-05	6.36115E-05	6.35133E-05	8.35772E-05	8.35232E-05	8.95216E-05	8.73758E-05	3.48361E-06	3.48361E-06	9.4343E-05	3.48361E-06	3.37737E-05	3.27158E-05	5.09168E-05	0.000220982

Unique Identifier	X (UTM)	Y (UTM)	KMMass Grading / Excavation	KMMass Grading / Excavation	KMDrainage / Utilities Trenching	KMFoundations / Concrete Pads	KMBuilding / Structure Construction	KMAsphalt Paving	KMArchitectural Coating	KMLandscaping or Other Finishing	KMWaterside Construction (Piles)	EWNDemolition	EWNSite Grubbing / Prep	EWNDrainage / Utilities Trenching	EWNDrainage / Utilities Trenching	EWNDrainage / Utilities Trenching	EWNFoundation s / Concrete Pads	EWNBuilding / Structure Construction	EWNAsphalt Paving	EWNLandscaping or Other Finishing	EWNWaterside Construction (Piles)
			2025	2026	2026	2026	2026	2026	2026	2026	2026	2027	2027	2027	2028	2029	2029	2029	2029	2029	2029
3838503774555	383850	3774555	0.000622831	0.000616386	0.000221349	0.000117137	0.000402326	1.29251E-05	1.29251E-05	0.000415251	1.29251E-05	0.000466332	2.54157E-05	5.96809E-05	5.85284E-05	5.73174E-05	4.96475E-05	0.000107807	7.66986E-06	0.000111642	7.66986E-06
3838603774555	383860	3774555	0.000674554	0.000667573	0.000239731	0.000126865	0.000435736	1.39985E-05	1.39985E-05	0.000449735	1.39985E-05	0.000503652	2.74497E-05	6.4457E-05	6.32123E-05	6.19043E-05	5.36207E-05	0.000116434	8.28366E-06	0.000120576	8.28366E-06
3838703774555	383870	3774555	0.000730613	0.000723052	0.000259654	0.000137408	0.000471949	1.51618E-05	1.51618E-05	0.00048711	1.51618E-05	0.000544118	2.96551E-05	6.96359E-05	6.82911E-05	6.68781E-05	5.79289E-05	0.000125789	8.94922E-06	0.000130264	8.94922E-06
3838803774555	383880	3774555	0.000796968	0.00078872	0.000283236	0.000149888	0.000514811	1.65388E-05	1.65388E-05	0.00053135	1.65388E-05	0.000592042	3.22671E-05	7.57692E-05	7.43066E-05	7.27685E-05	6.30311E-05	0.000136868	9.73744E-06	0.000141737	9.73744E-06
3838903774555	383890	3774555	0.000872648	0.000863617	0.000310132	0.000164121	0.000563697	1.81094E-05	1.81094E-05	0.000581807	1.81094E-05	0.000646712	3.52466E-05	8.27658E-05	8.11675E-05	7.9488E-05	6.88514E-05	0.000149507	1.06366E-05	0.000154825	1.06366E-05
3839003774555	383900	3774555	0.000959421	0.000949492	0.000340971	0.00018044	0.00061975	1.99101E-05	1.99101E-05	0.00063966	1.99101E-05	0.000709422	3.86644E-05	9.07913E-05	8.9038E-05	8.71957E-05	7.55277E-05	0.000164004	1.1668E-05	0.000169838	1.1668E-05
3839103774555	383910	3774555	0.001060103	0.001049132	0.000376752	0.000199376	0.000684787	2.19995E-05	2.19995E-05	0.000706786	2.19995E-05	0.000782208	4.26313E-05	0.000100106	9.81732E-05	9.61419E-05	8.32768E-05	0.000180831	1.28651E-05	0.000187263	1.28651E-05
3829703774565	382970	3774565	3.47676E-05	3.44078E-05	1.23561E-05	6.53883E-06	2.24586E-05	7.21505E-07	7.21505E-07	2.31801E-05	7.21505E-07	4.25261E-05	2.31773E-06	5.44246E-06	5.33736E-06	5.22693E-06	4.52749E-06	9.83118E-06	6.99435E-07	1.01809E-05	6.99435E-07
3829803774565	382980	3774565	3.58054E-05	3.54348E-05	1.27249E-05	6.73399E-06	2.31289E-05	7.4304E-07	7.4304E-07	2.3872E-05	7.4304E-07	4.38278E-05	2.38867E-06	5.60905E-06	5.50073E-06	5.38691E-06	4.66607E-06	1.01321E-05	7.20844E-07	1.04925E-05	7.20844E-07
3829903774565	382990	3774565	3.70596E-05	3.66761E-05	1.31707E-05	6.96988E-06	2.39391E-05	7.69068E-07	7.69068E-07	2.47082E-05	7.69068E-07	4.5428E-05	2.47589E-06	5.81385E-06	5.70158E-06	5.58361E-06	4.83644E-06	1.0502E-05	7.47164E-07	1.08756E-05	7.47164E-07
3830003774565	383000	3774565	3.84408E-05	3.80429E-05	1.36615E-05	7.22964E-06	2.48313E-05	7.9773E-07	7.9773E-07	2.5629E-05	7.9773E-07	4.72044E-05	2.5727E-06	6.04119E-06	5.92453E-06	5.80194E-06	5.02556E-06	1.09127E-05	7.76381E-07	1.13009E-05	7.76381E-07
3830103774565	383010	3774565	3.9695E-05	3.92842E-05	1.41073E-05	7.46552E-06	2.56415E-05	8.23758E-07	8.23758E-07	2.64652E-05	8.23758E-07	4.87971E-05	2.6595E-06	6.24501E-06	6.12441E-06	5.99769E-06	5.19512E-06	1.12809E-05	8.02575E-07	1.16822E-05	8.02575E-07
3830203774565	383020	3774565	4.10015E-05	4.05772E-05	1.45716E-05	7.71124E-06	2.64854E-05	8.50871E-07	8.50871E-07	2.73363E-05	8.50871E-07	5.04662E-05	2.75048E-06	6.45863E-06	6.33391E-06	6.20286E-06	5.37283E-06	1.16668E-05	8.30028E-07	1.20818E-05	8.30028E-07
3830303774565	383030	3774565	4.21139E-05	4.1678E-05	1.49669E-05	7.92045E-06	2.7204E-05	8.73955E-07	8.73955E-07	2.80779E-05	8.73955E-07	5.18751E-05	2.82726E-06	6.63894E-06	6.51073E-06	6.37602E-06	5.52282E-06	1.19925E-05	8.532E-07	1.241911E-05	8.532E-07
3830403774565	383040	3774565	4.28903E-05	4.24464E-05	1.52429E-05	8.06647E-06	2.77055E-05	8.90068E-07	8.90068E-07	2.85956E-05	8.90068E-07	5.27863E-05	2.87692E-06	6.75555E-06	6.62509E-06	6.48801E-06	5.61983E-06	1.22031E-05	8.68186E-07	1.26372E-05	8.68186E-07
3830503774565	383050	3774565	4.36742E-05	4.32222E-05	1.55215E-05	8.2139E-06	2.82119E-05	9.06335E-07	9.06335E-07	2.91182E-05	9.06335E-07	5.36898E-05	2.92616E-06	6.87118E-06	6.73849E-06	6.59906E-06	5.71602E-06	1.2412E-05	8.83046E-07	1.28535E-05	8.83046E-07
3830603774565	383060	3774565	4.47717E-05	4.43083E-05	1.59115E-05	8.4203E-06	2.89208E-05	9.2911E-07	9.2911E-07	2.98499E-05	9.2911E-07	5.50144E-05	2.99836E-06	7.04071E-06	6.90474E-06	6.76188E-06	5.85704E-06	1.27182E-05	9.04833E-07	1.31706E-05	9.04833E-07
3830703774565	383070	3774565	4.60781E-05	4.56013E-05	1.63758E-05	8.66602E-06	2.97647E-05	9.56222E-07	9.56222E-07	3.0721E-05	9.56222E-07	5.65611E-05	3.08265E-06	7.23865E-06	7.09886E-06	6.95198E-06	6.02171E-06	1.30758E-05	9.30271E-07	1.35409E-05	9.30271E-07
3830803774565	383080	3774565	4.73921E-05	4.69016E-05	1.68428E-05	8.91314E-06	3.06135E-05	9.8349E-07	9.8349E-07	3.1597E-05	9.8349E-07	5.81307E-05	3.1682E-06	7.43953E-06	7.29587E-06	7.14491E-06	6.18882E-06	1.34387E-05	9.56088E-07	1.39167E-05	9.56088E-07
3830903774565	383090	3774565	4.85344E-05	4.80321E-05	1.72487E-05	9.12796E-06	3.13514E-05	1.00719E-06	1.00719E-06	3.23586E-05	1.00719E-06	5.97081E-05	3.25417E-06	7.64139E-06	7.49383E-06	7.33878E-06	6.35675E-06	1.38033E-05	9.8203E-07	1.42943E-05	9.8203E-07
3831003774565	383100	3774565	4.949E-05	4.89778E-05	1.75883E-05	9.30768E-06	3.19686E-05	1.02702E-06	1.02702E-06	3.29957E-05	1.02702E-06	6.09485E-05	3.32177E-06	7.80014E-06	7.64951E-06	7.49124E-06	6.48881E-06	1.40901E-05	1.00243E-06	1.45913E-05	1.00243E-06
3831103774565	383110	3774565	5.03933E-05	4.98718E-05	1.79094E-05	9.47758E-06	3.25522E-05	1.04577E-06	1.04577E-06	3.35979E-05	1.04577E-06	6.19974E-05	3.37894E-06	7.93439E-06	7.78117E-06	7.62017E-06	6.60048E-06	1.43326E-05	1.01968E-06	1.48424E-05	1.01968E-06
3831203774565	383120	3774565	5.1222E-05	5.06919E-05	1.82039E-05	9.63343E-06	3.30875E-05	1.06297E-06	1.06297E-06	3.41504E-05	1.06297E-06	6.2832E-05	3.42443E-06	8.0412E-06	7.88592E-06	7.72275E-06	6.68934E-06	1.45255E-05	1.03341E-06	1.50422E-05	1.03341E-06
3831303774565	383130	3774565	5.20358E-05	5.14972E-05	1.84931E-05	9.78648E-06	3.36131E-05	1.07986E-06	1.07986E-06	3.4693E-05	1.07986E-06	6.36207E-05	3.46741E-06	8.14213E-06	7.9849E-06	7.81968E-06	6.7733E-06	1.47078E-05	1.04638E-06	1.5231E-05	1.04638E-06
3831403774565	383140	3774565	5.27973E-05	5.22509E-05	1.87637E-05	9.92969E-06	3.4105E-05	1.09566E-06	1.09566E-06	3.52007E-05	1.09566E-06	6.42715E-05	3.50288E-06	8.22543E-06	8.06658E-06	7.89968E-06	6.84259E-06	1.48583E-05	1.05709E-06	1.53868E-05	1.05709E-06
3831503774565	383150	3774565	5.35737E-05	5.30192E-05	1.90397E-05	1.00757E-05	3.46066E-05	1.11177E-06	1.11177E-06	3.57183E-05	1.11177E-06	6.4907E-05	3.53752E-06	8.30676E-06	8.14635E-06	7.97779E-06	6.91025E-06	1.50052E-05	1.06754E-06	1.5539E-05	1.06754E-06
3831603774565	383160	3774565	5.43576E-05	5.3795E-05	1.93183E-05	1.02231E-05	3.51129E-05	1.12804E-06	1.12804E-06	3.6241E-05	1.12804E-06	6.55196E-05	3.5709E-06	8.38515E-06	8.22323E-06	8.05308E-06	6.97547E-06	1.51468E-05	1.07761E-06	1.56856E-05	1.07761E-06
3831703774565	383170	3774565	5.51639E-05	5.4593E-05	1.96048E-05	1.03748E-05	3.56338E-05	1.14477E-06	1.14477E-06	3.67785E-05	1.14477E-06	6.61245E-05	3.60387E-06	8.46257E-06	8.29914E-06	8.12743E-06	7.03986E-06	1.52866E-05	1.08756E-06	1.58304E-05	1.08756E-06
3831903774565	383190	3774565	5.67615E-05	5.61741E-05	2.01726E-05	1.06753E-05	3.66658E-05	1.17793E-06	1.17793E-06	3.78437E-05	1.17793E-06	6.72271E-05	3.66396E-06	8.60367E-06	8.43753E-06	8.26295E-06	7.15725E-06	1.55415E-05	1.1057E-06	1.60944E-05	1.1057E-06
3832003774565	383200	3774565	5.75529E-05	5.69573E-05	2.04538E-05	1.08241E-05	3.7177E-05	1.19435E-06	1.19435E-06	3.83713E-05	1.19435E-06	6.77401E-05	3.69192E-06	8.66933E-06	8.50191E-06	8.326E-06	7.21187E-06	1.56601E-05	1.11413E-06	1.62172E-05	1.11413E-06
3832103774565	383210	3774565	5.83368E-05	5.77331E-05	2.07324E-05	1.09715E-05	3.76834E-05	1.21062E-06	1.21062E-06	3.8894E-05	1.21062E-06	6.81995E-05	3.71696E-06	8.78212E-06	8.55957E-06	8.38247E-06	7.26078E-06	1.57663E-05	1.12169E-06	1.63272E-05	1.12169E-06
3832203774565	383220	3774565	5.90759E-05	5.84645E-05	2.09951E-05	1.11105E-05	3.81608E-05	1.22595E-06	1.22595E-06	3.93867E-05	1.22595E-06	6.85823E-05	3.73783E-06	8.77712E-06	8.60762E-06	8.42952E-06	7.30154E-06	1.58549E-05	1.12799E-06	1.64188E-05	1.12799E-06
3832303774565	383230	3774565	5.98075E-05	5.91886E-05	2.12551E-05	1.12481E-05	3.86334E-05	1.24114E-06	1.24114E-06	3.98745E-05	1.24114E-06	6.89116E-05	3.75577E-06	8.81926E-06	8.64895E-06	8.46999E-06	7.33659E-06	1.5931E-05	1.1334E-06	1.64977E-05	1.1334E-06
3832403774565	383240	3774565	6.06661E-05	6.00382E-05	2.15602E-05	1.14096E-05	3.9188E-05	1.25895E-06	1.25895E-06	4.04469E-05	1.25895E-06	6.94016E-05	3.78248E-06	8.88197E-06	8.71045E-06	8.53022E-06	7.38876E-06	1.60443E-05	1.14146E-06	1.6615E-05	1.14146E-06
3832503774565	383250	3774565	6.15694E-05	6.09322E-05	2.18813E-05	1.15795E-05	3.97715E-05	1.2777E-06	1.2777E-06	4.10492E-05	1.2777E-06	6.99146E-05	3.81044E-06	8.94762E-06	8.77484E-06	8.59328E-06	7.44338E-06	1.61628E-05	1.1499E-06	1.67378E-05	1.1499E-06
3832603774565	383260	3774565	6.24429E-05	6.17967E-05	2.21917E-05	1.17438E-05	4.03358E-05	1.29583E-06	1.29583E-06	4.16316E-05	1.29583E-06	7.0374E-05	3.83548E-06	9.00642E-06	8.8325E-06	8.64974E-06	7.49229E-06	1.62691E-05	1.15746E-06	1.68478E-05	1.15746E-06
3832703774565	383270	3774565	6.32343E-05	6.25799E-05	2.2473E-05	1.18926E-05	4.08469E-05	1.31225E-06	1.31225E-06	4.21592E-05	1.31225E-06	7.07033E-05	3.85342E-06	9.04856E-06	8.87382E-06	8.69021E-06	7.52734E-06	1.63452E-05	1.16287E-06	1.69266E-05	1.16287E-06
3832803774565	383280	3774565	6.40256E-05	6.3363E-05	2.27542E-05	1.20414E-05	4.13581E-05	1.32867E-06	1.32867E-06	4.26868E-05	1.32867E-06	7.09866E-05	3.86886E-06	9.08481E-06	8.90938E-06	8.72503E-06	7.5575E-06	1.64107E-05	1.16753E-06	1.69944E-05	1.16753E-06
3832903774565	383290	3774565	6.48021E-05	6.41314E-05	2.30301E-05	1.21875E-05	4.18597E-05	1.34478E-06	1.34478E-06	4.32045E-05	1.34478E-06	7.1201E-05	3.88054E-06	9.11225E-06	8.93628E-06	8.75138E-06	7.58033E-06	1.64602E-05	1.17106E-06	1.70458E-05	1.17106E-06
3833003774565	383300	3774565	6.5571E-05	6.48924E-05	2.33034E-05	1.23321E-05	4.23564E-05	1.36074E-06	1.36074E-06	4.37171E-05	1.36074E-06	7.14154E-05	3.89223E-06	9.13969E-06	8.96319E-06	8.77773E-06	7.60315E-06	1.65098E-05	1.17458E-06	1.70971E-05	1.17458E-06
3833103774565	383310	3774565	6.63475E-05	6.56608E-05	2.35794E-05	1.24781E-05	4.28579E-05	1.37685E-06	1.37685E-06	4.42348E-05	1.37685E-06	7.15685E-05	3.90058E-06	9.15929E-06	8.98241E-06	8.79656E-06	7.61946E-06	1.65452E-05	1.1771E-06	1.71337E-05	1.1771E-06
3833203774565	383320	3774565	6.68626E-05	6.61706E-05	2.37624E-05	1.2575E-05	4.31907E-05	1.38754E-06	1.38754E-06	4.45782E-05	1.38754E-06	7.13618E-05	3.88931E-06	9.13283E-06	8.95646E-06	8.77115E-06	7.59745E-06	1.64974E-05	1.1737E-06	1.70843E-05	1.1737E-06
3833303774565	383330	3774565	6.71239E-05	6.64292E-05	2.38553E-05	1.26241E-05	4.33595E-05	1.39297E-06	1.39297E-06	4.47525E-05	1.39297E-06	7.09024E-05	3.86427E-06	9.07403E-06	8.8988E-06	8.71468E-06	7.54854E-06	1.63912E-05	1.16614E-06	1.69743E-05	1.16614E-06
3833403774565	383340	3774565	6.73479E-05	6.66509E-05	2.39349E-05	1.26663E-05	4.35042E-05	1.39762E-06	1.39762E-06	4.49018E-05	1.39762E-06	7.05884E-05	3.84716E-06	9.03386E-06	8.8594E-06	8.67609E-06	7.51511E-06	1.63186E-05	1.16098E-06	1.68991E-05	1.16098E-06
3833503774565	383350	3774565	6.75046E-05	6.6806E-05	2.39906E-05	1.26957E-05	4.36054E-05	1.40087E-06	1.40087E-06	4.50063E-05	1.40087E-06	7.0175E-05	3.82463E-06	8.98094E-06	8.80751E-06	8.62527E-06	7.47109E-06	1.6223E-05	1.15418E-06	1.68001E-05	1.15418E-06
3833603774565	383360	3774565	6.78257E-05	6.71237E-05	2.41047E-05	1.27561E-05	4.38128E-05	1.40753E-06	1.40753E-06	4.52203E-05	1.40753E-06	6.99146E-05	3.81044E-06	8.94762E-06	8.77484E-06	8.59328E-06	7.44338E-06	1.61628E-05	1.1499E-06	1.67378E-05	1.1499E-06
3833703774565	383370	3774565	6.83706E-05	6.76631E-05	2.42984E-05	1.28586E-05	4.41649E-05	1.41884E-06	1.41884E-06	4.55837E-05	1.41884E-06	6.98993E-05	3.8096E-06	8.94566E-06	8.77291E-06	8.59139E-06	7.44175E-06	1.61593E-05	1.14965E-06	1.67341E-05	1.14965E-06
3833803774565	383380	3774565	6.89455E-05	6.8232E-05	2.45027E-05	1.29667E-05	4.45362E-05	1.43077E-06	1.43077E-06	4.5967E-05	1.43077E-06	6.99146E-05	3.81044E-06	8.94762E-06	8.77484E-06	8.59328E-06	7.44338E-06	1.61628E-05	1.1499E-06	1.67378E-05	1.1499E-06
3833903774565	383390	3774565	6.92367E-05	6.85201E-05	2.46062E-05	1.30215E-05	4.47243E-05	1.43681E-06	1.43681E-06	4.61611E-05	1.43681E-06	6.9616E-05	3.79416E-06	8.90941E-06	8.73736E-06	8.55657E-06	7.41159E-06	1.60938E-05	1.14499E-06	1.66663E-05	1.14499E-06
3834003774565	383400	3774565	6.92367E-05	6.85201E-05	2.46062E-05	1.30215E-05	4.47243E-05	1.43681E-06	1.43681E-06	4.61611E-05	1.43681E-06	6.90111E-05	3.76119E-06	8.83199E-06	8.66144E-06	8.48223E-06	7.34719E-06	1.5954E-05	1.13504E-06	1.65215E-05	1.13504E-06
3834103774565	383410	3774565	6.9274E-05	6.85571E-05	2.46194E-05	1.30285E-05	4.47484E-05	1.43759E-06	1.43759E-06	4.6186E-05	1.43759E-06	6.84675E-05	3.73157E-06	8.76242E-06	8.59321E-06	8.41541E-06	7.28931E-06	1.58283E-05	1.1261E-06	1.63913E-05	1.1261E-06
3834203774565	383420	3774565	7.03267E-05	6.95988E-05	2.49935E-05	1.32265E-05	4.54284E-05	1.45943E-06	1.45943E-06	4.68878E-05	1.45943E-06	6.90188E-05	3.76161E-06	8.83297E-06	8.6624E-06	8.48317E-06	7.348E-06	1.59557E-05	1.13517E-06	1.65233E-05	1.13517E-06
3834303774565	383430	3774565	7.15062E-05	7.07662E-05	2.54128E-05	1.34483E-05	4.61903E-05	1.48391E-06	1.48391E-06	4.76742E-05	1.48391E-06	6.96926E-05	3.79834E-06	8.91921E-06	8.74697E-06	8.56598E-06	7.41974E-06	1.61115E-05	1.14625E-06	1.66846E-05	1.14625E-06
3834403774565	383440	3774565	7.2208E-05	7.14607E-05	2.56622E-05	1.35803E-05	4.66436E-05	1.49847E-06	1.49847E-06	4.81421E-05	1.49847E-06	6.9861E-05	3.80752E-06	8.94077E-06	8.76811E-06	8.58669E-06	7.43767E-06	1.61505E-05	1.14902E-06	1.6725E-05	1.14902E-06
3834503774565	383450	3774565	7.21184E-05	7.13721E-05	2.56303E-05	1.35635E-05	4.65858E-05	1.49661E-06	1.49661E-06	4.80824E-05	1.49661E-06	6.92332E-05	3.7733E-06	8.86041E-06	8.68931E-06	8.50952E-06	7.37083E-06	1.60053E-05	1.13869E-06	1.65747E-05	1.13869E-06
3834603774565	383460	3774565	7.21632E-05	7.14164E-05	2.56462E-05	1.35719E-05	4.66147E-05	1.49754E-06	1.49754E-06	4.81123E-05	1.49754E-06	6.87661E-05	3.74784E-06	8.80064E-06	8.63069E-06	8.45211E-06	7.3211E-06	1.58973E-05	1.13101E-06	1.64628E-05	1.13101E-06
3834703774565	383470	3774565	7.26858E-05	7.19336E-05	2.5832E-05	1.36702E-05	4.69523E-05	1.50839E-06	1.50839E-06	4.84607E-05	1.50839E-06	6.87891E-05	3.74909E-06	8.80358E-06	8.63357E-06	8.45493E-06	7.32355E-06	1.59026E-05	1.13139E-06	1.64683E-05	1.13139E-06
3834803774565	383480	3774565	7.3395E-05	7.26355E-05	2.6084E-05	1.38036E-05	4.74104E-05	1.52311E-06	1.52311E-06	4.89335E-05	1.52311E-06	6.90035E-05	3.76078E-06	8.83101E-06	8.66048E-06	8.48128E-06	7.34637E-06	1.59522E-05	1.13491E-06	1.65197E-05	1.13491E-06
3834903774565	383490	3774565	7.44402E-05	7.36699E-05	2.64555E-05	1.40001E-05	4.80856E-05	1.5448E-06	1.5448E-06	4.96304E-05	1.5448E-06	6.95318E-05	3.78957E-06	8.89863E-06	8.72679E-06	8.54622E-06	7.40262E-06	1.60743E-05	1.1436E-06	1.66461E-05	1.1436E-06
3835003774565	383500	3774565	7.62619E-05	7.54726E-05	2.71029E-05	1.43427E-05	4.92623E-05	1.5826E-06	1.5826E-06	5.08449E-05	1.5826E-06	7.08028E-05	3.85884E-06	9.0613E-06	8.88631E-06	8.70245E-06	7.53794E-06	1.63682E-05	1.16451E-06	1.69504E-05	1.16451E-06
3835103774565	383510	3774565	7.81805E-05	7.73715E-05	2.77848E-05	1.47036E-05	5.05017E-05	1.62242E-06	1.62242E-06	5.21241E-05	1.62242E-06	7.21504E-05	3.93229E-06	9.23376E-06	9.05545E-06	8.86808E-06	7.68141E-06	1.66797E-05	1.18667E-06	1.72731E-05	1.18667E-06
3835203774565	383520	3774565	8.05024E-05	7.96692E-05	2.86099E-05	1.51403E-05	5.20015E-05	1.6706E-06	1.6706E-06	5.36721E-05	1.6706E-06	7.38579E-05	4.02535E-06	9.45228E-06	9.26975E-06	9.07795E-06	7.86319E-06	1.70745E-05	1.21476E-06	1.76818E-05	1.21476E-06
3835303774565	383530	3774565	8.31154E-05	8.22552E-05	2.95385E-05	1.56317E-05	5.36894E-05	1.72483E-06	1.72483E-06	5.54142E-05	1.72483E-06	7.58027E-05	4.13135E-06	9.70118E-06	9.51384E-06	9.31699E-06	8.07025E-06	1.75241E-05	1.24674E-06	1.81474E-05	1.24674E-06
3835403774565	383540	3774565	8.59075E-05	8.50185E-05	3.05309E-05	1.61568E-05	5.5493E-05	1.78277E-06	1.78277E-06	5.72758E-05	1.78277E-06	7.78854E-05	4.24485E-06	9.96772E-06	9.77523E-06	9.57297E-06	8.29198E-06	1.80055E-05	1.281E-06	1.8646E-05	1.281E-06
3835503774565	383550	3774565	8.90058E-05	8.80846E-05	3.1632E-05	1.67395E-05	5.74944E-05	1.84706E-06	1.84706E-06	5.93414E-05	1.84706E-06	8.01978E-05	4.37088E-06	1.02637E-05	1.00655E-05	9.85719E-06	8.53816E-06	1.85401E-05	1.31903E-06	1.91996E-05	1.31903E-06
3835603774565	383560	3774565	9.2328E-05	9.13725E-05	3.28126E-05	1.73643E-05	5.96404E-05	1.91601E-06	1.91601E-06	6.15564E-05	1.91601E-06	8.26862E-05	4.50651E-06	1.05821E-05	1.03778E-05	1.0163E-05	8.80309E-06	1.91154E-05	1.35996E-06	1.97954E-05	1.35996E-06
3835703774565	383570	3774565	9.56054E-05	9.4616E-05	3.39774E-05	1.79807E-05	6.17575E-05	1.98402E-06	1.98402E-06	6.37415E-05	1.98402E-06	8.50905E-05	4.63754E-06	1.08898E-05	1.06795E-05	1.04586E-05	9.05906E-06	1.96712E-05	1.3995E-06	2.0371E-05	1.3995E-06
3835803774565	383580	3774565	9.88903E-05	9.78669E-05	3.51448E-05	1.85985E-05	6.38794E-05	2.05219E-06	2.05219E-06	6.59316E-05	2.05219E-06	8.74641E-05	4.76691E-06	1.11936E-05	1.09774E-05	1.07503E-05	9.31176E-06	2.02199E-05	1.43854E-06	2.09392E-05	1.43854E-06
3835903774565	383590	3774565	0.000102392	0.000101332	3.63892E-05	1.9257E-05	6.61412E-05	2.12485E-06	2.12485E-06	6.8266E-05	2.12485E-06	8.99909E-05	4.90462E-06	1.1517E-05	1.12946E-05	1.10609E-05	9.58077E-06	2.08041E-05	1.4801E-06	2.15441E-05	1.4801E-06
3836003774565	383600	3774565	0.000107789	0.000106674	3.83075E-05	2.02722E-05	6.96279E-05	2.23687E-06	2.23687E-06	7.18648E-05	2.23687E-06	9.41179E-05	5.12955E-06	1.20451E-05	1.18125E-05	1.15681E-05	1.00202E-05	2.17582E-05	1.54798E-06	2.25321E-05	1.54798E-06
3836103774565	383610	3774565	0.00011374	0.000112562	4.04221E-05	2.13912E-05	7.34715E-05	2.36034E-06	2.36034E-06	7.58318E-05	2.36034E-06	9.86584E-05	5.37701E-06	1.26262E-05	1.23824E-05	1.21262E-05	1.05036E-05	2.28078E-05	1.62265E-06	2.36192E-05	1.62265E-06
3836203774565	383620	3774565	0.000120444	0.000119197	4.28048E-05	2.26521E-05	7.78021E-05	2.49947E-06	2.49947E-06	8.03016E-05	2.49947E-06	0.000103758	5.65494E-06	1.32789E-05	1.30224E-05	1.2753E-05	1.10465E-05	2.39867E-05	1.70653E-06	2.484E-05	1.70653E-06
3836303774565	383630	3774565	0.000127992	0.000126667	4.54872E-05	2.40716E-05	8.26777E-05	2.6561E-06	2.6561E-06	8.53338E-05	2.6561E-06	0.00010947	5.96625E-06	1.40099E-05	1.37393E-05	1.34551E-05	1.16546E-05	2.53072E-05	1.80047E-06	2.620755E-05	1.80047E-06
3836403774565	383640	3774565	0.000136532	0.000135119	4.85225E-05	2.56779E-05	8.81947E-05	2.83334E-06	2.83334E-06	9.1028E-05	2.83334E-06	0.000115925	6.31804E-06	1.48359E-05	1.45494E-05	1.42484E-05	1.23418E-05	2.67994E-05	1.90663E-06	2.77527E-05	1.90663E-06
3836503774565	383650	3774565	0.000147022	0.0001455	5.22503E-05	2.76507E-05	9.49704E-05	3.05102E-06	3.05102E-06	9.80214E-05

			ISDemolition	ISDrainage / Utilities Trenching	ISDrainage / Utilities Trenching	ISAsphalt Paving	ISAsphalt Paving	SVDemolition	SVSite Grubbing / Prep	SVMass Grading / Excavation	SVMass Grading / Excavation	SVDrainage / Utilities Trenching	SVFoundations / Concrete Pads	SVBuilding / Structure Construction	SVBuilding / Structure Construction	SVAsphalt Paving	SVAsphalt Paving	SVArchitectural Coating	SVArchitectural Coating	SVLandscaping or Other Finishing	SVLandscaping or Other Finishing
Unique Identifier	X (UTM)	Y (UTM)	2027	2027	2028	2027	2028	2027	2027	2027	2028	2028	2028	2028	2029	2028	2029	2028	2029	2028	2029
3838503774555	383850	3774555	9.88257E-05	3.97934E-05	3.87724E-05	1.02772E-05	9.57366E-06	0.001067163	0.000767232	0.00051729	0.000510722	0.00036237	0.000115116	0.00016491	0.000158618	1.62139E-05	1.50853E-05	1.62139E-05	1.50853E-05	0.00016491	0.000158618
3838603774555	383860	3774555	0.000105931	4.26542E-05	4.15598E-05	1.10161E-05	1.02619E-05	0.001158033	0.000832563	0.000561338	0.00055421	0.000393226	0.000124918	0.000178952	0.000172124	1.75945E-05	1.63699E-05	1.75945E-05	1.63699E-05	0.000178952	0.000172124
3838703774555	383870	3774555	0.000113654	4.57643E-05	4.45902E-05	1.18193E-05	1.10102E-05	0.001256519	0.000903369	0.000609077	0.000601344	0.000426668	0.000135541	0.000194171	0.000186763	1.90909E-05	1.7762E-05	1.90909E-05	1.7762E-05	0.000194171	0.000186763
3838803774555	383880	3774555	0.000122837	4.94618E-05	4.81928E-05	1.27742E-05	1.18997E-05	0.001373072	0.000987164	0.000665575	0.000657124	0.000466245	0.000148114	0.000212183	0.000204087	2.08617E-05	1.94096E-05	2.08617E-05	1.94096E-05	0.000212183	0.000204087
3838903774555	383890	3774555	0.00013334	5.36909E-05	5.23134E-05	1.38664E-05	1.29172E-05	0.001505991	0.001082726	0.000730005	0.000720736	0.00051138	0.000162452	0.000232723	0.000223843	2.28812E-05	2.12886E-05	2.28812E-05	2.12886E-05	0.000232723	0.000223843
3839003774555	383900	3774555	0.000145416	5.85536E-05	5.70513E-05	1.51223E-05	1.40871E-05	0.001658376	0.001192282	0.000803871	0.000793664	0.000563124	0.00017889	0.000256271	0.000246493	2.51965E-05	2.34427E-05	2.51965E-05	2.34427E-05	0.000256271	0.000246493
3839103774555	383910	3774555	0.000159461	6.42089E-05	6.25615E-05	1.65829E-05	1.54477E-05	0.00183517	0.001319388	0.000889569	0.000878274	0.000623157	0.000197961	0.000283591	0.00027277	2.78826E-05	2.59418E-05	2.78826E-05	2.59418E-05	0.000283591	0.00027277
3829703774565	382970	3774565	1.14908E-05	4.6269E-06	4.50819E-06	1.19496E-06	1.11316E-06	4.42231E-05	3.1794E-05	2.14364E-05	2.11643E-05	1.50166E-05	4.77037E-06	6.83385E-06	6.5731E-06	6.71902E-07	6.25134E-07	6.71902E-07	6.25134E-07	6.83385E-06	6.5731E-06
3829803774565	382980	3774565	1.20078E-05	4.83507E-06	4.71101E-06	1.24872E-06	1.16324E-06	4.55862E-05	3.2774E-05	2.20971E-05	2.18166E-05	1.54794E-05	4.91741E-06	7.04449E-06	6.7757E-06	6.92611E-07	6.44402E-07	6.92611E-07	6.44402E-07	7.04449E-06	6.7757E-06
3829903774565	382990	3774565	1.26281E-05	5.08486E-06	4.9544E-06	1.31324E-06	1.22334E-06	4.72254E-05	3.39525E-05	2.28917E-05	2.26011E-05	1.6036E-05	5.09423E-06	7.2978E-06	7.01934E-06	7.17517E-07	6.67574E-07	7.17517E-07	6.67574E-07	7.2978E-06	7.01934E-06
3830003774565	383000	3774565	1.3317E-05	5.36223E-06	5.22465E-06	1.38487E-06	1.29007E-06	4.9016E-05	3.52399E-05	2.37597E-05	2.34581E-05	1.66441E-05	5.28739E-06	7.57451E-06	7.2855E-06	7.44723E-07	6.92887E-07	7.44723E-07	6.92887E-07	7.57451E-06	7.2855E-06
3830103774565	383010	3774565	1.39709E-05	5.62553E-06	5.4812E-06	1.45287E-06	1.35341E-06	5.06463E-05	3.6412E-05	2.455E-05	2.42383E-05	1.71976E-05	5.46325E-06	7.82644E-06	7.52782E-06	7.69493E-07	7.15932E-07	7.69493E-07	7.15932E-07	7.82644E-06	7.52782E-06
3830203774565	383020	3774565	1.46751E-05	5.90909E-06	5.75748E-06	1.5261E-06	1.42163E-06	5.23301E-05	3.76225E-05	2.53662E-05	2.50441E-05	1.77694E-05	5.64488E-06	8.08663E-06	7.77808E-06	7.95075E-07	7.39734E-07	7.95075E-07	7.39734E-07	8.08663E-06	7.77808E-06
3830303774565	383030	3774565	1.53248E-05	6.1707E-06	6.01238E-06	1.59367E-06	1.48457E-06	5.38E-05	3.86793E-05	2.60787E-05	2.57476E-05	1.82685E-05	5.80344E-06	8.31379E-06	7.99657E-06	8.17409E-07	7.60513E-07	8.17409E-07	7.60513E-07	8.31379E-06	7.99657E-06
3830403774565	383040	3774565	1.58389E-05	6.37774E-06	6.21411E-06	1.64714E-06	1.53438E-06	5.48602E-05	3.94415E-05	2.65926E-05	2.62549E-05	1.86285E-05	5.9178E-06	8.47761E-06	8.15414E-06	8.33516E-07	7.75499E-07	8.33516E-07	7.75499E-07	8.47761E-06	8.15414E-06
3830503774565	383050	3774565	1.63741E-05	6.59322E-06	6.42406E-06	1.70279E-06	1.58623E-06	5.5956E-05	4.02293E-05	2.71237E-05	2.67794E-05	1.90006E-05	6.036E-06	8.64694E-06	8.31701E-06	8.50165E-07	7.90989E-07	8.50165E-07	7.90989E-07	8.64694E-06	8.31701E-06
3830603774565	383060	3774565	1.70657E-05	6.87171E-06	6.6954E-06	1.77472E-06	1.65323E-06	5.74348E-05	4.12925E-05	2.78406E-05	2.74871E-05	1.95028E-05	6.19553E-06	8.87547E-06	8.53682E-06	8.72634E-07	8.11894E-07	8.72634E-07	8.11894E-07	8.87547E-06	8.53682E-06
3830703774565	383070	3774565	1.78342E-05	7.18115E-06	6.9969E-06	1.85463E-06	1.72767E-06	5.92344E-05	4.25863E-05	2.87129E-05	2.83483E-05	2.01138E-05	6.38965E-06	9.15356E-06	8.8043E-06	8.99975E-07	8.37332E-07	8.99975E-07	8.37332E-07	9.15356E-06	8.8043E-06
3830803774565	383080	3774565	1.8625E-05	7.49958E-06	7.30717E-06	1.93687E-06	1.80428E-06	6.09181E-05	4.37968E-05	2.95291E-05	2.91542E-05	2.06856E-05	6.57128E-06	9.41376E-06	9.05457E-06	9.25557E-07	8.61134E-07	9.25557E-07	8.61134E-07	9.41376E-06	9.05457E-06
3830903774565	383090	3774565	1.94103E-05	7.81577E-06	7.61524E-06	2.01853E-06	1.88035E-06	6.23792E-05	4.48472E-05	3.02373E-05	2.98534E-05	2.11817E-05	6.72888E-06	9.63953E-06	9.27173E-06	9.47756E-07	8.81787E-07	9.47756E-07	8.81787E-07	9.63953E-06	9.27173E-06
3831003774565	383100	3774565	2.02262E-05	8.14434E-06	7.93537E-06	2.10339E-06	1.9594E-06	6.36888E-05	4.57888E-05	3.08721E-05	3.04801E-05	2.16264E-05	6.87015E-06	9.84191E-06	9.46638E-06	9.67653E-07	9.00299E-07	9.67653E-07	9.00299E-07	9.84191E-06	9.46638E-06
3831103774565	383110	3774565	2.10087E-05	8.4594E-06	8.24235E-06	2.18476E-06	2.0352E-06	6.4936E-05	4.66854E-05	3.14767E-05	3.1077E-05	2.20499E-05	7.00469E-06	1.00346E-05	9.65176E-06	9.86602E-07	9.1793E-07	9.86602E-07	9.1793E-07	1.00346E-05	9.65176E-06
3831203774565	383120	3774565	2.17604E-05	8.76208E-06	8.53727E-06	2.26293E-06	2.10802E-06	6.61743E-05	4.75757E-05	3.20769E-05	3.16696E-05	2.24704E-05	7.13826E-06	1.0226E-05	9.83582E-06	1.00542E-06	9.35435E-07	1.00542E-06	9.35435E-07	1.0226E-05	9.83582E-06
3831303774565	383130	3774565	2.25261E-05	9.07039E-06	8.83767E-06	2.34255E-06	2.18219E-06	6.74126E-05	4.8466E-05	3.26772E-05	3.22623E-05	2.28909E-05	7.27184E-06	1.04174E-05	1.00199E-05	1.02423E-06	9.52939E-07	1.02423E-06	9.52939E-07	1.04174E-05	1.00199E-05
3831403774565	383140	3774565	2.32512E-05	9.36238E-06	9.12217E-06	2.41797E-06	2.25244E-06	6.85708E-05	4.92987E-05	3.32386E-05	3.28165E-05	2.32841E-05	7.39677E-06	1.05963E-05	1.0192E-05	1.04183E-06	9.69311E-07	1.04183E-06	9.69311E-07	1.05963E-05	1.0192E-05
3831503774565	383150	3774565	2.40001E-05	9.66394E-06	9.41599E-06	2.49585E-06	2.32499E-06	6.97734E-05	5.01633E-05	3.38215E-05	3.33921E-05	2.36925E-05	7.5265E-06	1.07822E-05	1.03708E-05	1.0601E-06	9.86312E-07	1.0601E-06	9.86312E-07	1.07822E-05	1.03708E-05
3831603774565	383160	3774565	2.47602E-05	9.97E-06	9.7142E-06	2.57489E-06	2.39863E-06	7.09939E-05	5.10408E-05	3.44132E-05	3.39762E-05	2.4107E-05	7.65816E-06	1.09708E-05	1.05522E-05	1.07864E-06	1.00356E-06	1.07864E-06	1.00356E-06	1.09708E-05	1.05522E-05
3831703774565	383170	3774565	2.55357E-05	1.02823E-05	1.00184E-05	2.65553E-06	2.47375E-06	7.22412E-05	5.19375E-05	3.50177E-05	3.45731E-05	2.45305E-05	7.7927E-06	1.11635E-05	1.07376E-05	1.09759E-06	1.0212E-06	1.09759E-06	1.0212E-06	1.11635E-05	1.07376E-05
3831903774565	383190	3774565	2.70936E-05	1.09096E-05	1.06297E-05	2.81755E-06	2.62467E-06	7.47445E-05	5.37373E-05	3.62312E-05	3.57712E-05	2.53805E-05	8.06274E-06	1.15504E-05	1.11097E-05	1.13563E-06	1.05658E-06	1.13563E-06	1.05658E-06	1.15504E-05	1.11097E-05
3832003774565	383200	3774565	2.78718E-05	1.12229E-05	1.0935E-05	2.89848E-06	2.70006E-06	7.60007E-05	5.46404E-05	3.68401E-05	3.63723E-05	2.58071E-05	8.19824E-06	1.17445E-05	1.12964E-05	1.15471E-06	1.07434E-06	1.15471E-06	1.07434E-06	1.17445E-05	1.12964E-05
3832103774565	383210	3774565	2.86249E-05	1.15262E-05	1.12305E-05	2.9768E-06	2.77302E-06	7.72301E-05	5.55242E-05	3.7436E-05	3.69607E-05	2.62245E-05	8.33086E-06	1.19345E-05	1.14791E-05	1.17339E-06	1.09172E-06	1.17339E-06	1.09172E-06	1.19345E-05	1.14791E-05
3832203774565	383220	3774565	2.93124E-05	1.1803E-05	1.15002E-05	3.04828E-06	2.83961E-06	7.84149E-05	5.63761E-05	3.80104E-05	3.75278E-05	2.66269E-05	8.45867E-06	1.21176E-05	1.16552E-05	1.19139E-06	1.10847E-06	1.19139E-06	1.10847E-06	1.21176E-05	1.16552E-05
3832303774565	383230	3774565	2.99481E-05	1.2059E-05	1.17496E-05	3.1144E-06	2.9012E-06	7.9582E-05	5.72151E-05	3.85761E-05	3.80863E-05	2.70231E-05	8.58456E-06	1.22979E-05	1.18287E-05	1.20913E-06	1.12496E-06	1.20913E-06	1.12496E-06	1.22979E-05	1.18287E-05
3832403774565	383240	3774565	3.06607E-05	1.23459E-05	1.20291E-05	3.1885E-06	2.97023E-06	8.09718E-05	5.82143E-05	3.92498E-05	3.87514E-05	2.74951E-05	8.73447E-06	1.25127E-05	1.20352E-05	1.23024E-06	1.14461E-06	1.23024E-06	1.14461E-06	1.25127E-05	1.20352E-05
3832503774565	383250	3774565	3.13607E-05	1.26278E-05	1.23038E-05	3.2613E-06	3.03804E-06	8.24239E-05	5.92583E-05	3.99536E-05	3.94464E-05	2.79881E-05	8.89112E-06	1.27371E-05	1.22511E-05	1.2523E-06	1.16514E-06	1.2523E-06	1.16514E-06	1.27371E-05	1.22511E-05
3832603774565	383260	3774565	3.19657E-05	1.28714E-05	1.25411E-05	3.32421E-06	3.09665E-06	8.38493E-05	6.02831E-05	4.06446E-05	4.01285E-05	2.84722E-05	9.04488E-06	1.29573E-05	1.24629E-05	1.27396E-06	1.18529E-06	1.27396E-06	1.18529E-06	1.29573E-05	1.24629E-05
3832703774565	383270	3774565	3.23947E-05	1.30441E-05	1.27094E-05	3.36882E-06	3.13821E-06	8.51589E-05	6.12246E-05	4.12794E-05	4.07553E-05	2.89168E-05	9.18614E-06	1.31597E-05	1.26576E-05	1.29386E-06	1.2038E-06	1.29386E-06	1.2038E-06	1.31597E-05	1.26576E-05
3832803774565	383280	3774565	3.2737E-05	1.31819E-05	1.28437E-05	3.40442E-06	3.17137E-06	8.64685E-05	6.21661E-05	4.19142E-05	4.1382E-05	2.93615E-05	9.32741E-06	1.33621E-05	1.28522E-05	1.31376E-06	1.22231E-06	1.31376E-06	1.22231E-06	1.33621E-05	1.28522E-05
3832903774565	383290	3774565	3.29717E-05	1.32765E-05	1.29358E-05	3.42883E-06	3.19411E-06	8.78315E-05	6.31461E-05	4.25749E-05	4.20343E-05	2.98244E-05	9.47444E-06	1.35727E-05	1.30548E-05	1.33446E-06	1.24158E-06	1.33446E-06	1.24158E-06	1.35727E-05	1.30548E-05
3833003774565	383300	3774565	3.30961E-05	1.33265E-05	1.29846E-05	3.44176E-06	3.20615E-06	8.92124E-05	6.41389E-05	4.32443E-05	4.26952E-05	3.02933E-05	9.62339E-06	1.37861E-05	1.32601E-05	1.35544E-06	1.2611E-06	1.35544E-06	1.2611E-06	1.37861E-05	1.32601E-05
3833103774565	383310	3774565	3.31031E-05	1.33293E-05	1.29873E-05	3.44249E-06	3.20683E-06	9.05754E-05	6.51188E-05	4.3905E-05	4.33475E-05	3.07561E-05	9.77043E-06	1.39967E-05	1.34627E-05	1.37615E-06	1.28037E-06	1.37615E-06	1.28037E-06	1.39967E-05	1.34627E-05
3833203774565	383320	3774565	3.2839E-05	1.3223E-05	1.28837E-05	3.41503E-06	3.18125E-06	9.16801E-05	6.5913E-05	4.44404E-05	4.38762E-05	3.11312E-05	9.88959E-06	1.41674E-05	1.36269E-05	1.39294E-06	1.29598E-06	1.39294E-06	1.29598E-06	1.41674E-05	1.36269E-05
3833303774565	383330	3774565	3.24184E-05	1.30537E-05	1.27187E-05	3.37129E-06	3.14051E-06	9.25086E-05	6.65087E-05	4.48421E-05	4.42727E-05	3.14125E-05	9.97896E-06	1.42955E-05	1.375E-05	1.40553E-06	1.30769E-06	1.40553E-06	1.30769E-06	1.42955E-05	1.375E-05
3833403774565	383340	3774565	3.19979E-05	1.28843E-05	1.25537E-05	3.32755E-06	3.09976E-06	9.32391E-05	6.70339E-05	4.51962E-05	4.46223E-05	3.16606E-05	1.00578E-05	1.44084E-05	1.38586E-05	1.41663E-06	1.31802E-06	1.41663E-06	1.31802E-06	1.44084E-05	1.38586E-05
3833503774565	383350	3774565	3.15144E-05	1.26897E-05	1.23641E-05	3.27728E-06	3.05293E-06	9.37915E-05	6.7431E-05	4.54639E-05	4.48867E-05	3.18482E-05	1.01173E-05	1.44937E-05	1.39407E-05	1.42502E-06	1.32583E-06	1.42502E-06	1.32583E-06	1.44937E-05	1.39407E-05
3833603774565	383360	3774565	3.10421E-05	1.24995E-05	1.21788E-05	3.22817E-06	3.00718E-06	9.45933E-05	6.80074E-05	4.58526E-05	4.52704E-05	3.21204E-05	1.02038E-05	1.46176E-05	1.40599E-05	1.4372E-06	1.33716E-06	1.4372E-06	1.33716E-06	1.46176E-05	1.40599E-05
3833703774565	383370	3774565	3.06719E-05	1.23504E-05	1.20335E-05	3.18966E-06	2.97131E-06	9.57158E-05	6.88144E-05	4.63967E-05	4.58076E-05	3.25016E-05	1.03249E-05	1.47911E-05	1.42267E-05	1.45425E-06	1.35303E-06	1.45425E-06	1.35303E-06	1.47911E-05	1.42267E-05
3833803774565	383380	3774565	3.0296E-05	1.21991E-05	1.18861E-05	3.15058E-06	2.9349E-06	9.69006E-05	6.96663E-05	4.6971E-05	4.63746E-05	3.29039E-05	1.04527E-05	1.49742E-05	1.44028E-05	1.47226E-06	1.36978E-06	1.47226E-06	1.36978E-06	1.49742E-05	1.44028E-05
3833903774565	383390	3774565	2.97427E-05	1.19763E-05	1.1669E-05	3.09304E-06	2.8813E-06	9.77113E-05	7.02491E-05	4.7364E-05	4.67626E-05	3.31792E-05	1.05402E-05	1.50995E-05	1.45233E-05	1.48457E-06	1.38124E-06	1.48457E-06	1.38124E-06	1.50995E-05	1.45233E-05
3834003774565	383400	3774565	2.90357E-05	1.16916E-05	1.13916E-05	3.01952E-06	2.81281E-06	9.813E-05	7.05502E-05	4.75669E-05	4.6963E-05	3.33214E-05	1.05853E-05	1.51642E-05	1.45856E-05	1.49094E-06	1.38716E-06	1.49094E-06	1.38716E-06	1.51642E-05	1.45856E-05
3834103774565	383410	3774565	2.83693E-05	1.14232E-05	1.11301E-05	2.95021E-06	2.74825E-06	9.86022E-05	7.08896E-05	4.77958E-05	4.7189E-05	3.34817E-05	1.06363E-05	1.52371E-05	1.46557E-05	1.49811E-06	1.39383E-06	1.49811E-06	1.39383E-06	1.52371E-05	1.46557E-05
3834203774565	383420	3774565	2.82407E-05	1.13715E-05	1.10797E-05	2.93684E-06	2.73579E-06	0.000100509	7.22603E-05	4.872E-05	4.81014E-05	3.41291E-05	1.08419E-05	1.55317E-05	1.49391E-05	1.52707E-06	1.42078E-06	1.52707E-06	1.42078E-06	1.55317E-05	1.49391E-05
3834303774565	383430	3774565	2.81527E-05	1.1336E-05	1.10452E-05	2.92768E-06	2.72727E-06	0.000102611	7.37718E-05	4.97391E-05	4.91076E-05	3.4843E-05	1.10687E-05	1.58566E-05	1.52516E-05	1.55902E-06	1.4505E-06	1.55902E-06	1.4505E-06	1.58566E-05	1.52516E-05
3834403774565	383440	3774565	2.7816E-05	1.12004E-05	1.09131E-05	2.89267E-06	2.69465E-06	0.000104063	7.48159E-05	5.0443E-05	4.98025E-05	3.53361E-05	1.12254E-05	1.6081E-05	1.54674E-05	1.58108E-06	1.47103E-06	1.58108E-06	1.47103E-06	1.6081E-05	1.54674E-05
3834503774565	383450	3774565	2.71145E-05	1.0918E-05	1.06379E-05	2.81973E-06	2.6267E-06	0.000104429	7.50785E-05	5.062E-05	4.99773E-05	3.54601E-05	1.12648E-05	1.61375E-05	1.55217E-05	1.58663E-06	1.47619E-06	1.58663E-06	1.47619E-06	1.61375E-05	1.55217E-05
3834603774565	383460	3774565	2.64956E-05	1.06688E-05	1.0395E-05	2.75536E-06	2.56674E-06	0.000104981	7.54756E-05	5.08878E-05	5.02417E-05	3.56477E-05	1.13244E-05	1.62228E-05	1.56038E-05	1.59502E-06	1.484E-06	1.59502E-06	1.484E-06	1.62228E-05	1.56038E-05
3834703774565	383470	3774565	2.60946E-05	1.05073E-05	1.02377E-05	2.71366E-06	2.52789E-06	0.000106228	7.63722E-05	5.14924E-05	5.08386E-05	3.60712E-05	1.14589E-05	1.64156E-05	1.57892E-05	1.61397E-06	1.50163E-06	1.61397E-06	1.50163E-06	1.64156E-05	1.57892E-05
3834803774565	383480	3774565	2.57732E-05	1.03779E-05	1.01116E-05	2.68024E-06	2.49676E-06	0.000107769	7.74803E-05	5.22394E-05	5.15762E-05	3.65945E-05	1.16251E-05	1.66537E-05	1.60183E-05	1.63739E-06	1.52342E-06	1.63739E-06	1.52342E-06	1.66537E-05	1.60183E-05
3834903774565	383490	3774565	2.55818E-05	1.03008E-05	1.00365E-05	2.66033E-06	2.47821E-06	0.000109792	7.89342E-05	5.32197E-05	5.2544E-05	3.72812E-05	1.18433E-05	1.69662E-05	1.63189E-05	1.66811E-06	1.55201E-06	1.66811E-06	1.55201E-06	1.69662E-05	1.63189E-05
3835003774565	383500	3774565	2.56922E-05	1.03453E-05	1.00798E-05	2.67181E-06	2.48891E-06	0.000112954	8.1208E-05	5.47527E-05	5.40576E-05	3.83551E-05	1.21844E-05	1.7455E-05	1.6789E-05	1.71617E-06	1.59671E-06	1.71617E-06	1.59671E-06	1.7455E-05	1.6789E-05
3835103774565	383510	3774565	2.58123E-05	1.03936E-05	1.0127E-05	2.6843E-06	2.50055E-06	0.000116304	8.36162E-05	5.63764E-05	5.56606E-05	3.94926E-05	1.25458E-05	1.79726E-05	1.72868E-05	1.76706E-06	1.64406E-06	1.76706E-06	1.64406E-06	1.79726E-05	1.72868E-05
3835203774565	383520	3774565	2.60555E-05	1.04915E-05	1.02224E-05	2.70959E-06	2.5241E-06	0.000120268	8.64664E-05	5.82981E-05	5.75579E-05	4.08387E-05	1.29734E-05	1.85852E-05	1.78761E-05	1.82729E-06	1.7001E-06	1.82729E-06	1.7001E-06	1.85852E-05	1.78761E-05
3835303774565	383530	3774565	2.63656E-05	1.06164E-05	1.03441E-05	2.74184E-06	2.55415E-06	0.000124687	8.96432E-05	6.044E-05	5.96726E-05	4.23392E-05	1.34501E-05	1.92681E-05	1.85329E-05	1.89443E-06	1.76257E-06	1.89443E-06	1.76257E-06	1.92681E-05	1.85329E-05
3835403774565	383540	3774565	2.66996E-05	1.07509E-05	1.04751E-05	2.77657E-06	2.5865E-06	0.000129427	9.30507E-05	6.27374E-05	6.19409E-05	4.39485E-05	1.39613E-05	2.00004E-05	1.92373E-05	1.96644E-06	1.82956E-06	1.96644E-06	1.82956E-06	2.00004E-05	1.92373E-05
3835503774565	383550	3774565	2.70894E-05	1.09079E-05	1.0628E-05	2.81711E-06	2.62426E-06	0.000134638	9.67975E-05	6.52637E-05	6.4435E-05	4.57182E-05	1.45235E-05	2.08058E-05	2.00119E-05	2.04562E-06	1.90323E-06	2.04562E-06	1.90323E-06	2.08058E-05	2.00119E-05
3835603774565	383560	3774565	2.75086E-05	1.10767E-05	1.07925E-05	2.8607E-06	2.66487E-06	0.000140251	0.000100833	6.79842E-05	6.71211E-05	4.7624E-05	1.51289E-05	2.16731E-05	2.08462E-05	2.13089E-06	1.98257E-06	2.13089E-06	1.98257E-06	2.16731E-05	2.08462E-05
3835703774565	383570	3774565	2.78677E-05	1.12212E-05	1.09333E-05	2.89804E-06	2.69966E-06	0.000145845	0.000104855	7.06962E-05	6.97986E-05	4.95238E-05	1.57324E-05	2.25377E-05	2.16777E-05	2.2159E-06	2.06166E-06	2.2159E-06	2.06166E-06	2.25377E-05	2.16777E-05
3835803774565	383580	3774565	2.81904E-05	1.13512E-05	1.106E-05	2.93161E-06	2.73092E-06	0.000151494	0.000108916	7.3434E-05	7.25017E-05	5.14417E-05	1.63417E-05	2.34105E-05	2.25172E-05	2.30171E-06	2.1415E-06	2.30171E-06	2.1415E-06	2.34105E-05	2.25172E-05
3835903774565	383590	3774565	2.85411E-05	1.14924E-05	1.11976E-05	2.96808E-06	2.7649E-06	0.000157534	0.000113258	7.63619E-05	7.53924E-05	5.34927E-05	1.69933E-05	2.43439E-05	2.3415E-05	2.39348E-06	2.22688E-06	2.39348E-06	2.22688E-06	2.43439E-05	2.3415E-05
3836003774565	383600	3774565	2.93697E-05	1.18261E-05	1.15226E-05	3.05424E-06	2.84516E-06	0.000166469	0.000119682	8.06932E-05	7.96687E-05	5.65269E-05	1.79571E-05	2.57247E-05	2.47431E-05	2.52924E-06	2.35319E-06	2.52924E-06	2.35319E-06	2.57247E-05	2.47431E-05
3836103774565	383610	3774565	3.02751E-05	1.21906E-05	1.18778E-05	3.1484E-06	2.93287E-06	0.00017634	0.000126779	8.5478E-05	8.43927E-05	5.98787E-05	1.90219E-05	2.72501E-05	2.62103E-05	2.67922E-06	2.49273E-06	2.67922E-06	2.49273E-06	2.72501E-05	2.62103E-05
3836203774565	383620	3774565	3.12992E-05	1.2603E-05	1.22797E-05	3.2549E-06	3.03209E-06	0.000187467	0.000134779	9.08717E-05	8.97179E-05	6.3657E-05	2.02222E-05	2.89695E-05	2.78642E-05	2.84827E-06	2.65002E-06	2.84827E-06	2.65002E-06	2.89695E-05	2.78642E-05
3836303774565	383630	3774565	3.24478E-05	1.30655E-05	1.27303E-05	3.37434E-06	3.14335E-06	0.000200064	0.000143835	9.69778E-05	9.57465E-05	6.79345E-05	2.1581E-05	3.09162E-05	2.97365E-05	3.03967E-06	2.82809E-06	3.03967E-06	2.82809E-06	3.09162E-05	2.97365E-05
3836403774565	383640	3774565	3.37346E-05	1.35836E-05	1.32351E-05	3.50816E-06	3.26801E-06	0.000214345	0.000154102	0.0001039	0.000102581	7.27837E-05	2.31215E-05	3.3123E-05	3.18592E-05	3.25664E-06	3.02996E-06	3.25664E-06	3.02996E-06	3.3123E-05	3.18592E-05
3836503774565	383650	3774565	3.54546E-05	1.42762E-05	1.39099E-05	3.68703E-06	3.43463E-06	0.000231521	0.000166451	0.000112226	0.000110801	7.86161E-05	2.49743E-05	3.57772E-05	3.44121E-05	3.51761E-06	3.27276E-06	3.51761E-06	3.27276E-06	3.57772E-05	3.

			MDemolition	MSite Grubbing / Prep	MMass Grading / Excavation	MMass Grading / Excavation	MDrainage / Utilities Trenching	MFoundations / Concrete Pads	MBuilding / Structure Construction	MAsphalt Paving	MLandscaping or Other Finishing	MWaterside Construction (Piles)	RSSWDemolition	RSSWPlacing Base	RSSWForm	Child Risk				
Unique Identifier	X (UTM)	Y (UTM)	2027	2027	2027	2028	2028	2028	2028	2028	2028	2028	2029	2029	2029	3rd Trimester	0<2	2<16	Total	per million
3838503774555	383850	3774555	0.00016294	0.000500196	0.00058819	0.000580358	0.000123364	0.000160434	0.000118088	1.21545E-05	0.000142397	1.21545E-05	0.000765314	0.001110488	0.000658275	1.51041E-08	2.1996E-07	5.0482E-08	2.85548E-07	0.2855484
3838603774555	383860	3774555	0.000176628	0.000542219	0.000637605	0.000629115	0.000133728	0.000173913	0.000128009	1.31756E-05	0.00015436	1.31756E-05	0.000832647	0.001208189	0.00071619	1.63152E-08	2.3776E-07	5.4671E-08	3.08745E-07	0.30874541
3838703774555	383870	3774555	0.000191468	0.000587773	0.000691173	0.00068197	0.000144963	0.000188524	0.000138764	1.42825E-05	0.000167329	1.42825E-05	0.000905616	0.001314069	0.000778953	1.76288E-08	2.5706E-07	5.9213E-08	3.33901E-07	0.3339006
3838803774555	383880	3774555	0.000209029	0.000641682	0.000754566	0.000744518	0.000158259	0.000205815	0.000151491	1.55925E-05	0.000182676	1.55925E-05	0.000991967	0.001439366	0.000853227	1.91854E-08	2.7992E-07	6.459E-08	3.63698E-07	0.36369776
3838903774555	383890	3774555	0.000229058	0.000703167	0.000826867	0.000815857	0.000173423	0.000225536	0.000166007	1.70865E-05	0.00020018	1.70865E-05	0.001090437	0.001582247	0.000937924	2.09619E-08	3.0601E-07	7.0724E-08	3.97699E-07	0.39769867
3839003774555	383900	3774555	0.000252022	0.000773665	0.000909767	0.000897653	0.00019081	0.000248147	0.00018265	1.87996E-05	0.000220249	1.87996E-05	0.001203311	0.00174603	0.001035011	2.30004E-08	3.3594E-07	7.7759E-08	4.36702E-07	0.43670245
3839103774555	383910	3774555	0.000278667	0.000855459	0.00100595	0.000992556	0.000210983	0.000274382	0.00020196	2.07871E-05	0.000243535	2.07871E-05	0.001334249	0.001936024	0.001147636	2.53668E-08	3.7068E-07	8.5923E-08	4.81974E-07	0.48197411
3829703774565	382970	3774565	8.30149E-06	2.54841E-05	2.99673E-05	2.95682E-05	6.2852E-06	8.17385E-06	6.0164E-06	6.19249E-07	7.25489E-06	6.19249E-07	1.90369E-05	2.7623E-05	1.63744E-05	1.39974E-09	1.8328E-08	3.116E-09	2.28433E-08	0.02284325
3829803774565	382980	3774565	8.54464E-06	2.62306E-05	3.0845E-05	3.04343E-05	6.46929E-06	8.41325E-06	6.19261E-06	6.37387E-07	7.46739E-06	6.37387E-07	1.96733E-05	2.85464E-05	1.69217E-05	1.45898E-09	1.9065E-08	3.2261E-09	2.37504E-08	0.02375041
3829903774565	382990	3774565	8.83677E-06	2.71274E-05	3.18996E-05	3.14748E-05	6.69047E-06	8.7009E-06	6.40434E-06	6.59179E-07	7.7227E-06	6.59179E-07	2.04125E-05	2.9619E-05	1.75576E-05	1.53048E-09	1.9956E-08	3.359E-09	2.48456E-08	0.02484559
3830003774565	383000	3774565	9.16158E-06	2.81245E-05	3.30721E-05	3.26317E-05	6.93638E-06	9.02071E-06	6.63973E-06	6.83407E-07	8.00655E-06	6.83407E-07	2.12017E-05	3.07642E-05	1.82364E-05	1.61049E-09	2.0951E-08	3.5066E-09	2.6068E-08	0.02606795
3830103774565	383010	3774565	9.45372E-06	2.90213E-05	3.41266E-05	3.36722E-05	7.15757E-06	9.30836E-06	6.85146E-06	7.05199E-07	8.26186E-06	7.05199E-07	2.19254E-05	3.18142E-05	1.88588E-05	1.68637E-09	2.1889E-08	3.6431E-09	2.72189E-08	0.02721885
3830203774565	383020	3774565	9.76037E-06	2.99627E-05	3.52336E-05	3.47645E-05	7.38974E-06	9.6103E-06	7.0737E-06	7.28074E-07	8.52985E-06	7.28074E-07	2.26771E-05	3.2905E-05	1.95054E-05	1.76764E-09	2.2892E-08	3.7874E-09	2.84466E-08	0.02844656
3830303774565	383030	3774565	1.00235E-05	3.07704E-05	3.61834E-05	3.57016E-05	7.58895E-06	9.86936E-06	7.26439E-06	7.47701E-07	8.75979E-06	7.47701E-07	2.33665E-05	3.39053E-05	2.00984E-05	1.84155E-09	2.3796E-08	3.9156E-09	2.95534E-08	0.02955341
3830403774565	383040	3774565	1.02067E-05	3.1333E-05	3.6845E-05	3.63544E-05	7.7277E-06	1.00498E-05	7.39721E-06	7.61372E-07	8.91995E-06	7.61372E-07	2.39093E-05	3.46928E-05	2.05652E-05	1.89868E-09	2.4489E-08	4.0102E-09	3.03974E-08	0.03039745
3830503774565	383050	3774565	1.03936E-05	3.19067E-05	3.75197E-05	3.70201E-05	7.8692E-06	1.02338E-05	7.53266E-06	7.75313E-07	9.08329E-06	7.75313E-07	2.44707E-05	3.55075E-05	2.10482E-05	1.95752E-09	2.52E-08	4.1075E-09	3.12652E-08	0.03126517
3830603774565	383060	3774565	1.06531E-05	3.27032E-05	3.84563E-05	3.79443E-05	8.06566E-06	1.04893E-05	7.72071E-06	7.94669E-07	9.31005E-06	7.94669E-07	2.51944E-05	3.65576E-05	2.16706E-05	2.03494E-09	2.6142E-08	4.2381E-09	3.24153E-08	0.0324153
3830703774565	383070	3774565	1.0967E-05	3.36669E-05	3.95895E-05	3.90624E-05	8.30333E-06	1.07984E-05	7.94822E-06	8.18086E-07	9.58439E-06	8.18086E-07	2.59711E-05	3.76846E-05	2.23387E-05	2.12244E-09	2.7213E-08	4.39E-09	3.37251E-08	0.03372512
3830803774565	383080	3774565	1.12701E-05	3.45972E-05	4.06834E-05	4.01417E-05	8.53276E-06	1.10968E-05	8.16783E-06	8.4069E-07	9.84921E-06	8.4069E-07	2.67416E-05	3.88026E-05	2.30014E-05	2.21307E-09	2.8318E-08	4.5416E-09	3.50726E-08	0.03507265
3830903774565	383090	3774565	1.15368E-05	3.5416E-05	4.16463E-05	4.10918E-05	8.73471E-06	1.13594E-05	8.36115E-06	8.60587E-07	1.00823E-05	8.60587E-07	2.74902E-05	3.98889E-05	2.36453E-05	2.30164E-09	2.9386E-08	4.6852E-09	3.63725E-08	0.03637251
3831003774565	383100	3774565	1.17672E-05	3.61234E-05	4.24782E-05	4.19126E-05	8.90918E-06	1.15863E-05	8.52816E-06	8.77777E-07	1.02837E-05	8.77777E-07	2.8245E-05	4.09842E-05	2.42946E-05	2.39007E-09	3.0435E-08	4.8205E-09	3.76459E-08	0.03764586
3831103774565	383110	3774565	1.19886E-05	3.6803E-05	4.32773E-05	4.27011E-05	9.07679E-06	1.18043E-05	8.6886E-06	8.9429E-07	1.04772E-05	8.9429E-07	2.89718E-05	4.20388E-05	2.49197E-05	2.46709E-09	3.1356E-08	4.9428E-09	3.87659E-08	0.0387659
3831203774565	383120	3774565	1.21882E-05	3.74157E-05	4.39978E-05	4.3412E-05	9.22791E-06	1.20008E-05	8.83325E-06	9.09179E-07	1.06516E-05	9.09179E-07	2.97018E-05	4.30979E-05	2.55476E-05	2.53952E-09	3.222E-08	5.0572E-09	3.98169E-08	0.03981694
3831303774565	383130	3774565	1.23878E-05	3.80285E-05	4.47184E-05	4.41229E-05	9.37902E-06	1.21973E-05	8.97791E-06	9.24068E-07	1.0826E-05	9.24068E-07	3.04473E-05	4.41796E-05	2.61888E-05	2.61092E-09	3.3072E-08	5.1707E-09	4.08538E-08	0.04085385
3831403774565	383140	3774565	1.25747E-05	3.86022E-05	4.5393E-05	4.47886E-05	9.52053E-06	1.23814E-05	9.11336E-06	9.3801E-07	1.09894E-05	9.3801E-07	3.11553E-05	4.52071E-05	2.67978E-05	2.67283E-09	3.3816E-08	5.2726E-09	4.17614E-08	0.04176135
3831503774565	383150	3774565	1.27652E-05	3.91871E-05	4.60808E-05	4.54672E-05	9.66478E-06	1.2569E-05	9.25144E-06	9.52222E-07	1.11559E-05	9.52222E-07	3.18884E-05	4.62707E-05	2.74283E-05	2.73275E-09	3.4539E-08	5.3743E-09	4.26463E-08	0.04264633
3831603774565	383160	3774565	1.29576E-05	3.97775E-05	4.67751E-05	4.61523E-05	9.8104E-06	1.27583E-05	9.39084E-06	9.6657E-07	1.1324E-05	9.6657E-07	3.2637E-05	4.7357E-05	2.80723E-05	2.78871E-09	3.522E-08	5.4734E-09	4.34822E-08	0.04348218
3831703774565	383170	3774565	1.31554E-05	4.03847E-05	4.74891E-05	4.68568E-05	9.96015E-06	1.29531E-05	9.53418E-06	9.81324E-07	1.14968E-05	9.81324E-07	3.34106E-05	4.84795E-05	2.87376E-05	2.83972E-09	3.5849E-08	5.5699E-09	4.42584E-08	0.0442584
3831903774565	383190	3774565	1.35491E-05	4.15935E-05	4.89105E-05	4.82592E-05	1.02583E-05	1.33408E-05	9.81955E-06	1.0107E-06	1.18409E-05	1.0107E-06	3.49577E-05	5.07244E-05	3.00684E-05	2.92556E-09	3.6928E-08	5.7499E-09	4.56036E-08	0.04560361
3832003774565	383200	3774565	1.37451E-05	4.2195E-05	4.96179E-05	4.89572E-05	1.04066E-05	1.35337E-05	9.96157E-06	1.02531E-06	1.20122E-05	1.02531E-06	3.57344E-05	5.18514E-05	3.07365E-05	2.96008E-09	3.7375E-08	5.8332E-09	4.61687E-08	0.04616867
3832103774565	383210	3774565	1.39374E-05	4.27855E-05	5.03122E-05	4.96423E-05	1.05523E-05	1.37231E-05	1.0101E-05	1.03966E-06	1.21803E-05	1.03966E-06	3.64893E-05	5.29468E-05	3.13858E-05	2.9866E-09	3.7735E-08	5.9086E-09	4.66299E-08	0.04662991
3832203774565	383220	3774565	1.41207E-05	4.33481E-05	5.09738E-05	5.02951E-05	1.0691E-05	1.39036E-05	1.02338E-05	1.05333E-06	1.23405E-05	1.05333E-06	3.72098E-05	5.39923E-05	3.20055E-05	3.00055E-09	3.7953E-08	5.9712E-09	4.69244E-08	0.04692437
3832303774565	383230	3774565	1.43003E-05	4.38996E-05	5.16223E-05	5.09349E-05	1.0827E-05	1.40805E-05	1.0364E-05	1.06673E-06	1.24974E-05	1.06673E-06	3.79304E-05	5.50378E-05	3.26253E-05	3.00519E-09	3.8068E-08	6.0245E-09	4.7098E-08	0.04709797
3832403774565	383240	3774565	1.45163E-05	4.45624E-05	5.24018E-05	5.1704E-05	1.09905E-05	1.42931E-05	1.05205E-05	1.08284E-06	1.26862E-05	1.08284E-06	3.881E-05	5.63142E-05	3.33819E-05	3.01631E-09	3.8266E-08	6.0929E-09	4.73749E-08	0.04737492
3832503774565	383250	3774565	1.47413E-05	4.52531E-05	5.3214E-05	5.25054E-05	1.11609E-05	1.45146E-05	1.06835E-05	1.09962E-06	1.28828E-05	1.09962E-06	3.97365E-05	5.76585E-05	3.41788E-05	3.0257E-09	3.8448E-08	6.1617E-09	4.76356E-08	0.04763556
3832603774565	383260	3774565	1.49608E-05	4.59271E-05	5.40066E-05	5.32875E-05	1.13271E-05	1.47308E-05	1.08427E-05	1.116E-06	1.30747E-05	1.116E-06	4.06535E-05	5.89892E-05	3.49676E-05	3.02662E-09	3.8536E-08	6.2211E-09	4.77832E-08	0.04778319
3832703774565	383270	3774565	1.51604E-05	4.65399E-05	5.47271E-05	5.39984E-05	1.14782E-05	1.49273E-05	1.09873E-05	1.13089E-06	1.32491E-05	1.13089E-06	4.14989E-05	6.02157E-05	3.56947E-05	3.01443E-09	3.8473E-08	6.2625E-09	4.77495E-08	0.04774945
3832803774565	383280	3774565	1.536E-05	4.71526E-05	5.54476E-05	5.47093E-05	1.16293E-05	1.51238E-05	1.1132E-05	1.14578E-06	1.34235E-05	1.14578E-06	4.23567E-05	6.14604E-05	3.64325E-05	3.0007E-09	3.8393E-08	6.3006E-09	4.76941E-08	0.04769411
3832903774565	383290	3774565	1.5556E-05	4.77542E-05	5.6155E-05	5.54073E-05	1.17777E-05	1.53168E-05	1.1274E-05	1.1604E-06	1.35948E-05	1.1604E-06	4.3255E-05	6.2764E-05	3.72052E-05	2.98531E-09	3.8294E-08	6.3357E-09	4.76148E-08	0.04761477
3833003774565	383300	3774565	1.57538E-05	4.83614E-05	5.6869E-05	5.61118E-05	1.19274E-05	1.55115E-05	1.14173E-05	1.17515E-06	1.37676E-05	1.17515E-06	4.41721E-05	6.40946E-05	3.7994E-05	2.96942E-09	3.8188E-08	6.369E-09	4.75268E-08	0.04752682
3833103774565	383310	3774565	1.59497E-05	4.8963E-05	5.75764E-05	5.68098E-05	1.20758E-05	1.57045E-05	1.15594E-05	1.18977E-06	1.39389E-05	1.18977E-06	4.5086E-05	6.54208E-05	3.87801E-05	2.94582E-09	3.8E-08	6.3932E-09	4.73388E-08	0.04733881
3833203774565	383320	3774565	1.60876E-05	4.93863E-05	5.80743E-05	5.7301E-05	1.21802E-05	1.58403E-05	1.16593E-05	1.20006E-06	1.40594E-05	1.20006E-06	4.58378E-05	6.65116E-05	3.94267E-05	2.90972E-09	3.7652E-08	6.3905E-09	4.69518E-08	0.0469518
3833303774565	383330	3774565	1.61838E-05	4.96815E-05	5.84214E-05	5.76435E-05	1.2253E-05	1.5935E-05	1.1729E-05	1.20723E-06	1.41435E-05	1.20723E-06	4.66519E-05	6.76929E-05	4.0127E-05	2.86579E-09	3.7196E-08	6.369E-09	4.64303E-08	0.04643033
3833403774565	383340	3774565	1.62618E-05	4.99211E-05	5.87031E-05	5.79214E-05	1.23121E-05	1.60118E-05	1.17856E-05	1.21305E-06	1.42117E-05	1.21305E-06	4.74161E-05	6.88018E-05	4.07843E-05	2.82754E-09	3.6798E-08	6.3501E-09	4.59757E-08	0.04597566
3833503774565	383350	3774565	1.63163E-05	5.00882E-05	5.88996E-05	5.81153E-05	1.23533E-05	1.60654E-05	1.1825E-05	1.21711E-06	1.42592E-05	1.21711E-06	4.81429E-05	6.98564E-05	4.14095E-05	2.78811E-09	3.6382E-08	6.3228E-09	4.54927E-08	0.04549265
3833603774565	383360	3774565	1.64124E-05	5.03834E-05	5.92467E-05	5.84579E-05	1.24261E-05	1.61601E-05	1.18947E-05	1.22429E-06	1.43433E-05	1.22429E-06	4.8904E-05	7.09608E-05	4.20641E-05	2.75506E-09	3.605E-08	6.3097E-09	4.51145E-08	0.04511449
3833703774565	383370	3774565	1.65631E-05	5.08457E-05	5.97904E-05	5.89943E-05	1.25402E-05	1.63084E-05	1.20039E-05	1.23552E-06	1.44749E-05	1.23552E-06	4.98242E-05	7.2296E-05	4.28556E-05	2.73287E-09	3.5856E-08	6.3191E-09	4.4908E-08	0.04490796
3833803774565	383380	3774565	1.67227E-05	5.13359E-05	6.03668E-05	5.9563E-05	1.26611E-05	1.64656E-05	1.21196E-05	1.24743E-06	1.46144E-05	1.24743E-06	5.07849E-05	7.369E-05	4.3682E-05	2.71265E-09	3.5686E-08	6.3322E-09	4.47313E-08	0.04473126
3833903774565	383390	3774565	1.68153E-05	5.162E-05	6.07009E-05	5.98926E-05	1.27311E-05	1.65567E-05	1.21867E-05	1.25433E-06	1.46953E-05	1.25433E-06	5.1571E-05	7.48306E-05	4.43581E-05	2.68118E-09	3.5369E-08	6.3186E-09	4.43688E-08	0.04436878
3834003774565	383400	3774565	1.68407E-05	5.1698E-05	6.07926E-05	5.99831E-05	1.27504E-05	1.65817E-05	1.22051E-05	1.25623E-06	1.47175E-05	1.25623E-06	5.21793E-05	7.57132E-05	4.48813E-05	2.63924E-09	3.4912E-08	6.2791E-09	4.38302E-08	0.04383025
3834103774565	383410	3774565	1.68752E-05	5.18038E-05	6.0917E-05	6.01059E-05	1.27765E-05	1.66157E-05	1.22301E-05	1.2588E-06	1.47477E-05	1.2588E-06	5.28374E-05	7.66682E-05	4.54474E-05	2.60086E-09	3.4497E-08	6.2454E-09	4.3343E-08	0.04334302
3834203774565	383420	3774565	1.71564E-05	5.26672E-05	6.19323E-05	6.11077E-05	1.29894E-05	1.68926E-05	1.24339E-05	1.27978E-06	1.49934E-05	1.27978E-06	5.42473E-05	7.87141E-05	4.66601E-05	2.60342E-09	3.4618E-08	6.3082E-09	4.35294E-08	0.04352942
3834303774565	383430	3774565	1.74667E-05	5.36197E-05	6.30524E-05	6.22129E-05	1.32243E-05	1.71981E-05	1.26588E-05	1.30293E-06	1.52646E-05	1.30293E-06	5.57758E-05	8.09319E-05	4.79748E-05	2.60992E-09	3.4793E-08	6.3818E-09	4.37848E-08	0.04378484
3834403774565	383440	3774565	1.76645E-05	5.42269E-05	6.37664E-05	6.29173E-05	1.33741E-05	1.73929E-05	1.28021E-05	1.31768E-06	1.54375E-05	1.31768E-06	5.69923E-05	8.26971E-05	4.90211E-05	2.59874E-09	3.4733E-08	6.4122E-09	4.37443E-08	0.04374432
3834503774565	383450	3774565	1.76735E-05	5.42547E-05	6.37991E-05	6.29496E-05	1.33809E-05	1.74018E-05	1.28087E-05	1.31836E-06	1.54454E-05	1.31836E-06	5.76629E-05	8.36702E-05	4.9598E-05	2.56006E-09	3.4304E-08	6.3732E-09	4.32371E-08	0.04323715
3834603774565	383460	3774565	1.77171E-05	5.43884E-05	6.39563E-05	6.31048E-05	1.34139E-05	1.74447E-05	1.28402E-05	1.32161E-06	1.54835E-05	1.32161E-06	5.84584E-05	8.48243E-05	5.02822E-05	2.52736E-09	3.3951E-08	6.348E-09	4.28267E-08	0.04282671
3834703774565	383470	3774565	1.7875E-05	5.48731E-05	6.45262E-05	6.3667E-05	1.35334E-05	1.76001E-05	1.29546E-05	1.33338E-06	1.56214E-05	1.33338E-06	5.96312E-05	8.65262E-05	5.1291E-05	2.51204E-09	3.3831E-08	6.3662E-09	4.27088E-08	0.04270882
3834803774565	383480	3774565	1.80818E-05	5.55081E-05	6.52729E-05	6.44038E-05	1.36901E-05	1.78038E-05	1.31046E-05	1.34881E-06	1.58022E-05	1.34881E-06	6.09787E-05	8.84815E-05	5.245E-05	2.50354E-09	3.3801E-08	6.4021E-09	4.27064E-08	0.04270644
3834903774565	383490	3774565	1.83703E-05	5.63937E-05	6.63144E-05	6.54314E-05	1.39085E-05	1.80879E-05	1.33137E-05	1.37033E-06	1.60543E-05	1.37033E-06	6.26101E-05	9.08486E-05	5.38532E-05	2.50639E-09	3.3924E-08	6.4672E-09	4.2898E-08	0.04289803
3835003774565	383500	3774565	1.88476E-05	5.78587E-05	6.80371E-05	6.71312E-05	1.42698E-05	1.85578E-05	1.36595E-05	1.40593E-06	1.64714E-05	1.40593E-06	6.4881E-05	9.41437E-05	5.58065E-05	2.53543E-09	3.4403E-08	6.6001E-09	4.3538E-08	0.04353801
3835103774565	383510	3774565	1.9352E-05	5.94073E-05	6.98581E-05	6.89279E-05	1.46517E-05	1.90544E-05	1.40251E-05	1.44356E-06	1.69122E-05	1.44356E-06	6.72828E-05	9.76288E-05	5.78724E-05	2.56682E-09	3.4915E-08	6.7414E-09	4.4223E-08	0.04422302
3835203774565	383520	3774565	1.99562E-05	6.12622E-05	7.20393E-05	7.10801E-05	1.51092E-05	1.96494E-05	1.4463E-05	1.48863E-06	1.74403E-05	1.48863E-06	7.00558E-05	0.000101653	6.02576E-05	2.61048E-09	3.5596E-08	6.9168E-09	4.51238E-08	0.04512376
3835303774565	383530	3774565	2.06349E-05	6.33455E-05	7.44891E-05	7.34973E-05	1.5623E-05	2.03176E-05	1.49549E-05	1.53926E-06	1.80334E-05	1.53926E-06	7.31283E-05	0.000106111	6.29003E-05	2.66207E-09	3.6391E-08	7.1159E-09	4.61685E-08	0.04616855
3835403774565	383540	3774565	2.13607E-05	6.55736E-05	7.71092E-05	7.60825E-05	1.61725E-05	2.10322E-05	1.54809E-05	1.5934E-06	1.86677E-05	1.5934E-06	7.64223E-05	0.00011089	6.57336E-05	2.71803E-09	3.7248E-08	7.3298E-09	4.72961E-08	0.04729605
3835503774565	383550	3774565	2.21627E-05	6.80357E-05	8.00044E-05	7.89391E-05	1.67798E-05	2.18219E-05	1.60621E-05	1.65323E-06	1.93686E-05	1.65323E-06	8.00344E-05	0.000116132	6.88405E-05	2.78169E-09	3.8217E-08	7.5674E-09	4.8566E-08	0.04856599
3835603774565	383560	3774565	2.30246E-05	7.06816E-05	8.31157E-05	8.2009E-05	1.74323E-05	2.26706E-05	1.66868E-05	1.71752E-06	2.01218E-05	1.71752E-06	8.39241E-05	0.000121776	7.21862E-05	2.85071E-09	3.9264E-08	7.8235E-09	4.99382E-08	0.04993817
3835703774565	383570	3774565	2.38811E-05	7.33108E-05	8.62074E-05	8.50596E-05	1.80808E-05	2.35139E-05	1.73075E-05	1.78141E-06	2.08703E-05	1.78141E-06	8.787E-05	0.000127501	7.55802E-05	2.91723E-09	4.028E-08	8.0754E-09	5.12724E-08	0.05127241
3835803774565	383580	3774565	2.47393E-05	7.59455E-05	8.93057E-05	8.81166E-05	1.87306E-05	2.4359E-05	1.79295E-05	1.84543E-06	2.16204E-05	1.84543E-06	9.19126E-05	0.000133367	7.90574E-05	2.98292E-09	4.1287E-08	8.3269E-09	5.25971E-08	0.05259709
3835903774565	383590	3774565	2.56575E-05	7.87641E-05	9.26201E-05	9.13869E-05	1.94257E-05	2.5263E-05	1.85949E-05	1.91392E-06	2.24228E-05	1.91392E-06	9.62359E-05	0.00013964	8.2776E-05	3.05382E-09	4.2371E-08	8.5964E-09	5.40212E-08	0.0540212
3836003774565	383600	3774565	2.70456E-05	8.30254E-05	9.7631E-05	9.63311E-05	2.04767E-05	2.66298E-05	1.9601E-05	2.01747E-06	2.36359E-05	2.01747E-06	0.000102322	0.000148471	8.80105E-05	3.1761E-09	4.4183E-08	9.0187E-09	5.63776E-08	0.05637756
3836103774565	383610	3774565	2.85807E-05	8.77378E-05	0.000103173	0.000101799	2.16389E-05	2.81413E-05	2.07135E-05	2.13198E-06	2.49775E-05	2.13198E-06	0.000109075	0.00015827	9.38192E-05	3.3117E-09	4.6189E-08	9.4855E-09	5.8986E-08	0.05898597
3836203774565	383620	3774565	3.03081E-05	9.30408E-05	0.000109408	0.000107952	2.29468E-05	2.98421E-05	2.19654E-05	2.26083E-06	2.64871E-05	2.26083E-06	0.000116711	0.00016935	0.000100387	3.46554E-09	4.8461E-08	1.0012E-08	6.19382E-08	0.06193822
3836303774565	383630	3774565	3.22588E-05	9.90288E-05	0.00011645	0.000114899	2.44237E-05	3.17628E-05	2.33791E-05	2.40634E-06	2.81918E-05	2.40634E-06	0.000125398	0.000181955	0.000107859	3.63969E-09	5.1029E-08	1.0607E-08	6.52757E-08	0.0652757
3836403774565	383640	3774565	3.44689E-05	0.000105813	0.000124428	0.000122771	2.6097E-05	3.39389E-05	2.49809E-05	2.5712E-06	3.01233E-05	2.5712E-06	0.000135118	0.000196059	0.00011622	3.8379E-09	5.3948E-08	1.1282E-08	6.90674E-08	0.06906737
3836503774565	383650	3774565	3.71526E-05	0.000114052	0.000134116	0.00013233	2.81288E-05	3.65813E-05	2.69258E-05	2.77139E-06	3.24686E-05	2.77139E-06	0.000146865	0.000213104	0.000126324	4.08787E-09	5.7603E-08	1.211E-08	7.38008E-08	0.07380082
3836603774565	383660	3774565	3.99143E-05	0.00012253	0.000144085	0.000142167	3.02198E-05	3.93006E-05	2.89274E-05	2.9774E-06	3.48822E-05	2.9774E-06	0.000159944	0.000232082	0.000137574	4.33323E-09	6.1212E-08	1.2954E-08	7.84997E-08	0.0784997
3836703774565	383670	3774565	4.26651E-05	0.000130975	0.000154015	0.000151965	3.23025E-05	4.20091E-05	3.0921E-05	3.1826E-06	3.72862E-05	3.1826E-06	0.000173413	0.000251626	0.000149159	4.56718E-09	6.4688E-08	1.3786E-08	8.30412E-08	0.08304118

Unique Identifier	X (UTM)	Y (UTM)	EGIODemolition 2025	EGIOSite Grubbing / Prep 2025	EGIOMass Grading / Excavation 2025	EGIOMass Grading / Excavation 2026	EGIODrainage / Utilities Trenching 2026	EGIODrainage / Utilities Trenching 2027	EGIOFoundations / Concrete Pads 2026	EGIOFoundations / Concrete Pads 2027	EGIOBuilding / Structure Construction 2026	EGIOBuilding / Structure Construction 2027	EGIOAsphalt Paving 2027	EGIOArchitectural Coating 2027	EGIOLandscaping or Other Finishing 2027	EGIOWaterside Construction (Piles) 2027	HIWaterside Construction (Landscaping) 2025	HIWaterside Construction (Landscaping) 2026	KMDemolition 2025	KMSite Grubbing / Prep 2025
3836803774565	383680	3774565	0.000223023	8.7473E-05	2.89683E-05	2.83715E-05	6.588E-05	6.57784E-05	8.65577E-05	8.65019E-05	9.27141E-05	9.04918E-05	3.60784E-06	3.60784E-06	9.77075E-05	3.60784E-06	3.54761E-05	3.43649E-05	5.38429E-05	0.000233682
3836903774565	383690	3774565	0.000231493	9.0795E-05	3.00685E-05	2.9449E-05	6.8382E-05	6.82765E-05	8.9845E-05	8.9787E-05	9.62352E-05	9.39285E-05	3.74486E-06	3.74486E-06	0.000101418	3.74486E-06	3.73238E-05	3.61547E-05	5.70203E-05	0.000247472
3837003774565	383700	3774565	0.000242407	9.5075E-05	3.1486E-05	3.08373E-05	7.16057E-05	7.14952E-05	9.40805E-05	9.40198E-05	0.000100772	9.83565E-05	3.9214E-06	3.9214E-06	0.000106199	3.9214E-06	3.96272E-05	3.8386E-05	6.09761E-05	0.000264641
3837103774565	383710	3774565	0.00025482	9.9944E-05	3.30983E-05	3.24164E-05	7.52725E-05	7.51563E-05	9.88982E-05	9.88344E-05	0.000105932	0.000103393	4.12221E-06	4.12221E-06	0.000111638	4.12221E-06	4.22158E-05	4.08935E-05	6.54163E-05	0.000283911
3837203774565	383720	3774565	0.000267547	0.00010494	3.47515E-05	3.40355E-05	7.90321E-05	7.89102E-05	0.000103838	0.000103771	0.000111223	0.000108557	4.3281E-06	4.3281E-06	0.000117214	4.3281E-06	4.48653E-05	4.34601E-05	6.99582E-05	0.000303624
3837303774565	383730	3774565	0.000279493	0.00010962	3.63032E-05	3.55552E-05	8.25609E-05	8.24335E-05	0.000108474	0.000108404	0.000116189	0.000113404	4.52135E-06	4.52135E-06	0.000122447	4.52135E-06	4.73571E-05	4.58737E-05	7.42332E-05	0.000322177
3837403774565	383740	3774565	0.000292849	0.00011486	3.8038E-05	3.72543E-05	8.65063E-05	8.63728E-05	0.000113658	0.000113585	0.000121742	0.000118824	4.73742E-06	4.73742E-06	0.000128299	4.73742E-06	5.01161E-05	4.85463E-05	7.89585E-05	0.000342685
3837503774565	383750	3774565	0.000308047	0.00012082	4.0012E-05	3.91876E-05	9.09956E-05	9.08552E-05	0.000119556	0.000119479	0.00012806	0.00012499	4.98327E-06	4.98327E-06	0.000134957	4.98327E-06	5.32231E-05	5.15561E-05	8.42744E-05	0.000365757
3837603774565	383760	3774565	0.000325068	0.0001275	4.22228E-05	4.13529E-05	9.60235E-05	9.58753E-05	0.000126162	0.000126081	0.000135136	0.000131896	5.25861E-06	5.25861E-06	0.000142414	5.25861E-06	5.66728E-05	5.48977E-05	9.01697E-05	0.000391343
3837703774565	383770	3774565	0.000343697	0.0001348	4.46425E-05	4.37227E-05	0.000101526	0.00010137	0.000133392	0.000133306	0.00014288	0.000139455	5.55997E-06	5.55997E-06	0.000150575	5.55997E-06	6.04256E-05	5.85329E-05	9.65787E-05	0.000419158
3837803774565	383780	3774565	0.000363538	0.00014258	4.72197E-05	4.62468E-05	0.000107387	0.000107222	0.000141093	0.000141002	0.000151128	0.000147506	5.88094E-06	5.88094E-06	0.000159268	5.88094E-06	6.4408E-05	6.23907E-05	0.000103372	0.000448644
3837903774565	383790	3774565	0.000385508	0.0001512	5.00733E-05	4.90416E-05	0.000113877	0.000113701	0.00014962	0.000149523	0.000160261	0.00015642	6.23635E-06	6.23635E-06	0.000168893	6.23635E-06	6.87923E-05	6.66376E-05	0.000110847	0.000481085
3838003774565	383800	3774565	0.000409508	0.00016061	5.31907E-05	5.20948E-05	0.000120967	0.00012078	0.000158934	0.000158832	0.000170239	0.000166158	6.6246E-06	6.6246E-06	0.000179407	6.6246E-06	7.35605E-05	7.12564E-05	0.000118972	0.000516346
3838103774565	383810	3774565	0.000435403	0.00017077	5.65542E-05	5.5389E-05	0.000128616	0.000128417	0.000168984	0.000168875	0.000181003	0.000176665	7.0435E-06	7.0435E-06	0.000190752	7.0435E-06	7.86893E-05	7.62245E-05	0.000127703	0.000554239
3838203774565	383820	3774565	0.000463517	0.0001818	6.02058E-05	5.89654E-05	0.000136921	0.000136709	0.000179896	0.00017978	0.000192691	0.000188072	7.4983E-06	7.4983E-06	0.000203069	7.4983E-06	8.42378E-05	8.15993E-05	0.000137144	0.000595216
3838303774565	383830	3774565	0.000491047	0.0001926	6.37817E-05	6.24675E-05	0.000145053	0.000144829	0.00019058	0.000190457	0.000204135	0.000199242	7.94365E-06	7.94365E-06	0.00021513	7.94365E-06	8.96679E-05	8.68593E-05	0.000146384	0.000635318
3838403774565	383840	3774565	0.000518693	0.00020344	6.73727E-05	6.59846E-05	0.000153219	0.000152983	0.00020131	0.00020118	0.000215628	0.00021046	8.39088E-06	8.39088E-06	0.000227242	8.39088E-06	9.5116E-05	9.21367E-05	0.000155649	0.000675529
3838503774565	383850	3774565	0.00054916	0.00021539	7.133E-05	6.98604E-05	0.000162219	0.000161969	0.000213135	0.000212997	0.000228294	0.000222822	8.88375E-06	8.88375E-06	0.000240589	8.88375E-06	0.0001011	9.79337E-05	0.000165822	0.000719678
3838603774565	383860	3774565	0.000585412	0.00022961	7.60387E-05	7.4472E-05	0.000172928	0.000172661	0.000227204	0.000227058	0.000243364	0.000237531	9.47019E-06	9.47019E-06	0.000256471	9.47019E-06	0.000108188	0.000104799	0.000177866	0.000771951
3838703774565	383870	3774565	0.000624411	0.0002449	8.11043E-05	7.94333E-05	0.000184448	0.000184163	0.000242341	0.000242184	0.000259577	0.000253355	1.01011E-05	1.01011E-05	0.000273557	1.01011E-05	0.000115801	0.000112174	0.000190793	0.000828053
3838803774565	383880	3774565	0.000669977	0.00026277	8.70228E-05	8.52299E-05	0.000197908	0.000197603	0.000260025	0.000259857	0.000278519	0.000271844	1.08382E-05	1.08382E-05	0.00029352	1.08382E-05	0.000124672	0.000120767	0.000205851	0.000893408
3838903774565	383890	3774565	0.000721094	0.00028282	9.36623E-05	9.17326E-05	0.000213008	0.000212679	0.000279864	0.000279684	0.000299769	0.000292584	1.16651E-05	1.16651E-05	0.000315914	1.16651E-05	0.000134605	0.000130389	0.000222704	0.000966551
3839003774565	383900	3774565	0.000779998	0.00030593	0.000101313	9.92259E-05	0.000230408	0.000230052	0.000302725	0.00030253	0.000324257	0.000316484	1.2618E-05	1.2618E-05	0.00034172	1.2618E-05	0.00014603	0.000141456	0.000242085	0.001050666
3839103774565	383910	3774565	0.000850462	0.00033356	0.000110466	0.00010819	0.000251222	0.000250835	0.000330073	0.00032986	0.00035355	0.000345075	1.37579E-05	1.37579E-05	0.000372591	1.37579E-05	0.000159671	0.00015467	0.000265216	0.001151055
3829703774575	382970	3774575	8.65417E-05	3.3943E-05	1.12408E-05	1.10092E-05	2.5564E-05	2.55245E-05	3.35877E-05	3.35661E-05	3.59767E-05	3.51143E-05	1.39998E-06	1.39998E-06	3.79143E-05	1.39998E-06	9.57761E-06	9.27762E-06	1.04871E-05	4.55146E-05
3829803774575	382980	3774575	9.07542E-05	3.5595E-05	1.1788E-05	1.15451E-05	2.68084E-05	2.6767E-05	3.52227E-05	3.52E-05	3.77279E-05	3.68236E-05	1.46813E-06	1.46813E-06	3.97598E-05	1.46813E-06	9.86463E-06	9.55565E-06	1.07926E-05	4.68405E-05
3829903774575	382990	3774575	9.59009E-05	3.7614E-05	1.24565E-05	1.21999E-05	2.83287E-05	2.8285E-05	3.72202E-05	3.71961E-05	3.98674E-05	3.89118E-05	1.55139E-06	1.55139E-06	4.20146E-05	1.55139E-06	1.02198E-05	9.89972E-06	1.11705E-05	4.84808E-05
3830003774575	383000	3774575	0.000101667	3.9875E-05	1.32055E-05	1.29334E-05	3.0032E-05	2.99857E-05	3.94582E-05	3.94327E-05	4.22646E-05	4.12516E-05	1.64467E-06	1.64467E-06	4.45409E-05	1.64467E-06	1.06109E-05	1.02785E-05	1.15869E-05	5.0288E-05
3830103774575	383010	3774575	0.000107128	4.2017E-05	1.39148E-05	1.36281E-05	3.16452E-05	3.15964E-05	4.15777E-05	4.15509E-05	4.45349E-05	4.34674E-05	1.73301E-06	1.73301E-06	4.69334E-05	1.73301E-06	1.09589E-05	1.06157E-05	1.19558E-05	5.1889E-05
3830203774575	383020	3774575	0.000112976	4.4311E-05	1.46743E-05	1.4372E-05	3.33725E-05	3.3321E-05	4.38471E-05	4.38188E-05	4.69657E-05	4.58399E-05	1.82761E-06	1.82761E-06	4.94952E-05	1.82761E-06	1.13195E-05	1.09649E-05	1.23383E-05	5.35489E-05
3830303774575	383030	3774575	0.00011841	4.6442E-05	1.53802E-05	1.50633E-05	3.49777E-05	3.49237E-05	4.59561E-05	4.59265E-05	4.92247E-05	4.80448E-05	1.91551E-06	1.91551E-06	5.18759E-05	1.91551E-06	1.16262E-05	1.12621E-05	1.26664E-05	5.49731E-05
3830403774575	383040	3774575	0.000122793	4.8161E-05	1.59495E-05	1.56209E-05	3.62725E-05	3.62165E-05	4.76573E-05	4.76265E-05	5.10469E-05	4.98233E-05	1.98642E-06	1.98642E-06	5.37962E-05	1.98642E-06	1.18343E-05	1.14637E-05	1.2904E-05	5.60044E-05
3830503774575	383050	3774575	0.000127347	4.9947E-05	1.6541E-05	1.62002E-05	3.76177E-05	3.75596E-05	4.94247E-05	4.93928E-05	5.294E-05	5.16711E-05	2.06009E-06	2.06009E-06	5.57913E-05	2.06009E-06	1.20442E-05	1.1667E-05	1.31439E-05	5.70455E-05
3830603774575	383060	3774575	0.000133006	5.2167E-05	1.7276E-05	1.69201E-05	3.92892E-05	3.92286E-05	5.16209E-05	5.15876E-05	5.52924E-05	5.39671E-05	2.15163E-06	2.15163E-06	5.82703E-05	2.15163E-06	1.23294E-05	1.19433E-05	1.3463E-05	5.84304E-05
3830703774575	383070	3774575	0.000139275	5.4626E-05	1.80903E-05	1.77176E-05	4.11412E-05	4.10777E-05	5.40541E-05	5.40192E-05	5.78987E-05	5.65109E-05	2.25305E-06	2.25305E-06	6.1017E-05	2.25305E-06	1.26649E-05	1.22682E-05	1.38455E-05	6.00903E-05
3830803774575	383080	3774575	0.000145868	5.7211E-05	1.89467E-05	1.85563E-05	4.30887E-05	4.30222E-05	5.66129E-05	5.65763E-05	6.06394E-05	5.91859E-05	2.3597E-06	2.3597E-06	6.39053E-05	2.3597E-06	1.30075E-05	1.26001E-05	1.42302E-05	6.176E-05
3830903774575	383090	3774575	0.00015255	5.9832E-05	1.98147E-05	1.94064E-05	4.50627E-05	4.49931E-05	5.92065E-05	5.91682E-05	6.34175E-05	6.18974E-05	2.4678E-06	2.4678E-06	6.6833E-05	2.4678E-06	1.33179E-05	1.29007E-05	1.45583E-05	6.31841E-05
3831003774575	383100	3774575	0.000159242	6.2457E-05	2.06838E-05	2.02577E-05	4.70393E-05	4.69668E-05	6.18035E-05	6.17637E-05	6.61993E-05	6.46125E-05	2.57605E-06	2.57605E-06	6.97646E-05	2.57605E-06	1.35959E-05	1.31701E-05	1.48389E-05	6.44021E-05
3831103774575	383110	3774575	0.000164919	6.4683E-05	2.14212E-05	2.09798E-05	4.87162E-05	4.8641E-05	6.40067E-05	6.39654E-05	6.85592E-05	6.69158E-05	2.66788E-06	2.66788E-06	7.22516E-05	2.66788E-06	1.38363E-05	1.34029E-05	1.50992E-05	6.55316E-05
3831203774575	383120	3774575	0.000170272	6.6783E-05	2.21165E-05	2.16608E-05	5.02975E-05	5.02199E-05	6.60844E-05	6.60417E-05	7.07846E-05	6.90879E-05	2.75448E-06	2.75448E-06	7.45969E-05	2.75448E-06	1.40336E-05	1.35941E-05	1.53413E-05	6.65825E-05
3831303774575	383130	3774575	0.000175535	6.8847E-05	2.28002E-05	2.23304E-05	5.18523E-05	5.17723E-05	6.81272E-05	6.80832E-05	7.29727E-05	7.12236E-05	2.83963E-06	2.83963E-06	7.69028E-05	2.83963E-06	1.42166E-05	1.37713E-05	1.55812E-05	6.76236E-05
3831403774575	383140	3774575	0.000180044	7.0616E-05	2.33858E-05	2.2904E-05	5.31842E-05	5.31022E-05	6.98771E-05	6.9832E-05	7.48471E-05	7.30531E-05	2.91257E-06	2.91257E-06	7.88782E-05	2.91257E-06	1.43709E-05	1.39208E-05	1.58075E-05	6.86058E-05
3831503774575	383150	3774575	0.000184338	7.23E-05	2.39435E-05	2.34502E-05	5.44525E-05	5.43685E-05	7.15435E-05	7.14973E-05	7.6632E-05	7.47951E-05	2.98203E-06	2.98203E-06	8.07592E-05	2.98203E-06	1.45234E-05	1.40685E-05	1.60361E-05	6.95978E-05
3831603774575	383160	3774575	0.000188254	7.3836E-05	2.44522E-05	2.39484E-05	5.56093E-05	5.55235E-05	7.30634E-05	7.30162E-05	7.826E-05	7.63841E-05	3.04538E-06	3.04538E-06	8.24749E-05	3.04538E-06	1.46723E-05	1.42127E-05	1.62669E-05	7.05997E-05
3831703774575	383170	3774575	0.000191757	7.521E-05	2.49072E-05	2.4394E-05	5.66441E-05	5.65567E-05	7.44229E-05	7.43749E-05	7.97162E-05	7.78055E-05	3.10205E-06	3.10205E-06	8.40096E-05	3.10205E-06	1.48176E-05	1.43535E-05	1.65046E-05	7.1631E-05
3831903774575	383190	3774575	0.000197182	7.7338E-05	2.56118E-05	2.50841E-05	5.82466E-05	5.81568E-05	7.65285E-05	7.64791E-05	8.19715E-05	8.00067E-05	3.18981E-06	3.18981E-06	8.63863E-05	3.18981E-06	1.50885E-05	1.46159E-05	1.6973E-05	7.36641E-05
3832003774575	383200	3774575	0.000199077	7.8081E-05	2.5858E-05	2.53252E-05	5.88065E-05	5.87157E-05	7.7264E-05	7.72141E-05	8.27594E-05	8.07757E-05	3.22047E-06	3.22047E-06	8.72166E-05	3.22047E-06	1.5214E-05	1.47375E-05	1.72038E-05	7.46659E-05
3832103774575	383210	3774575	0.000200254	7.8542E-05	2.60108E-05	2.54749E-05	5.9154E-05	5.90628E-05	7.77207E-05	7.76705E-05	8.32485E-05	8.12531E-05	3.2395E-06	3.2395E-06	8.77321E-05	3.2395E-06	1.53306E-05	1.48505E-05	1.74347E-05	7.56678E-05
3832203774575	383220	3774575	0.000200586	7.8673E-05	2.6054E-05	2.55172E-05	5.92522E-05	5.91608E-05	7.78496E-05	7.77994E-05	8.33867E-05	8.1388E-05	3.24488E-06	3.24488E-06	8.78777E-05	3.24488E-06	1.54329E-05	1.49495E-05	1.76565E-05	7.66303E-05
3832303774575	383230	3774575	0.000200173	7.8511E-05	2.60003E-05	2.54646E-05	5.91302E-05	5.90389E-05	7.76893E-05	7.76392E-05	8.32149E-05	8.12203E-05	3.23819E-06	3.23819E-06	8.76967E-05	3.23819E-06	1.55316E-05	1.50451E-05	1.78782E-05	7.75928E-05
3832403774575	383240	3774575	0.000199814	7.837E-05	2.59537E-05	2.54189E-05	5.9024E-05	5.8933E-05	7.75499E-05	7.74998E-05	8.30656E-05	8.10745E-05	3.23238E-06	3.23238E-06	8.75393E-05	3.23238E-06	1.56446E-05	1.51545E-05	1.81227E-05	7.86536E-05
3832503774575	383250	3774575	0.000199185	7.8123E-05	2.5872E-05	2.53389E-05	5.88383E-05	5.87475E-05	7.73058E-05	7.72559E-05	8.28042E-05	8.08194E-05	3.22221E-06	3.22221E-06	8.72638E-05	3.22221E-06	1.5763E-05	1.52692E-05	1.83739E-05	7.97438E-05
3832603774575	383260	3774575	0.000197981	7.7651E-05	2.57157E-05	2.51858E-05	5.84828E-05	5.83925E-05	7.68387E-05	7.67891E-05	8.23038E-05	8.03311E-05	3.20274E-06	3.20274E-06	8.67365E-05	3.20274E-06	1.58724E-05	1.53752E-05	1.86205E-05	8.08144E-05
3832703774575	383270	3774575	0.000195952	7.6855E-05	2.5452E-05	2.49276E-05	5.78831E-05	5.77938E-05	7.60509E-05	7.60018E-05	8.146E-05	7.95074E-05	3.1699E-06	3.1699E-06	8.58472E-05	3.1699E-06	1.59424E-05	1.5443E-05	1.88446E-05	8.17868E-05
3832803774575	383280	3774575	0.000193661	7.5957E-05	2.51545E-05	2.46362E-05	5.72066E-05	5.71183E-05	7.51619E-05	7.51134E-05	8.05078E-05	7.85781E-05	3.13285E-06	3.13285E-06	8.48438E-05	3.13285E-06	1.59944E-05	1.54934E-05	1.9055E-05	8.27002E-05
3832903774575	383290	3774575	0.000191245	7.5009E-05	2.48407E-05	2.43289E-05	5.64928E-05	5.64057E-05	7.42242E-05	7.41763E-05	7.95034E-05	7.75977E-05	3.09376E-06	3.09376E-06	8.37853E-05	3.09376E-06	1.60518E-05	1.5549E-05	1.927E-05	8.36333E-05
3833003774575	383300	3774575	0.000188344	7.3871E-05	2.44638E-05	2.39598E-05	5.56358E-05	5.555E-05	7.30982E-05	7.3051E-05	7.82973E-05	7.64206E-05	3.04683E-06	3.04683E-06	8.25142E-05	3.04683E-06	1.61074E-05	1.56029E-05	1.94941E-05	8.46057E-05
3833103774575	383310	3774575	0.000185434	7.273E-05	2.40858E-05	2.35896E-05	5.47762E-05	5.46917E-05	7.19687E-05	7.19223E-05	7.70875E-05	7.52398E-05	2.99975E-06	2.99975E-06	8.12393E-05	2.99975E-06	1.61469E-05	1.56411E-05	1.96932E-05	8.547E-05
3833203774575	383320	3774575	0.000180934	7.0965E-05	2.35013E-05	2.30171E-05	5.34469E-05	5.33644E-05	7.02223E-05	7.01769E-05	7.52168E-05	7.34139E-05	2.92696E-06	2.92696E-06	7.92678E-05	2.92696E-06	1.60715E-05	1.55681E-05	1.97634E-05	8.57745E-05
3833303774575	383330	3774575	0.000177404	6.958E-05	2.30428E-05	2.25681E-05	5.24042E-05	5.23233E-05	6.88522E-05	6.88078E-05	7.37494E-05	7.19816E-05	2.86985E-06	2.86985E-06	7.77213E-05	2.86985E-06	1.60464E-05	1.55438E-05	1.98652E-05	8.62164E-05
3833403774575	383340	3774575	0.00017373	6.8139E-05	2.25657E-05	2.21007E-05	5.1319E-05	5.12398E-05	6.74265E-05	6.7383E-05	7.22222E-05	7.0491E-05	2.81043E-06	2.81043E-06	7.61119E-05	2.81043E-06	1.598E-05	1.54795E-05	1.9906E-05	8.63932E-05
3833503774575	383350	3774575	0.000170119	6.6723E-05	2.20967E-05	2.16414E-05	5.02524E-05	5.01749E-05	6.60251E-05	6.59825E-05	7.07211E-05	6.9026E-05	2.75201E-06	2.75201E-06	7.453E-05	2.75201E-06	1.59208E-05	1.54222E-05	1.99693E-05	8.66683E-05
3833603774575	383360	3774575	0.000166787	6.5416E-05	2.16638E-05	2.12175E-05	4.92681E-05	4.9192E-05	6.47318E-05	6.469E-05	6.93358E-05	6.76739E-05	2.69811E-06	2.69811E-06	7.30701E-05	2.69811E-06	1.58796E-05	1.53822E-05	2.00576E-05	8.70513E-05
3833703774575	383370	3774575	0.000164083	6.4356E-05	2.13127E-05	2.08736E-05	4.84694E-05	4.83946E-05	6.36825E-05	6.36414E-05	6.82119E-05	6.65769E-05	2.65437E-06	2.65437E-06	7.18856E-05	2.65437E-06	1.58832E-05	1.53857E-05	2.02002E-05	8.76701E-05
3833803774575	383380	3774575	0.000161506	6.3345E-05	2.09778E-05	2.05456E-05	4.77079E-05	4.76343E-05	6.2682E-05	6.26416E-05	6.71403E-05	6.55309E-05	2.61267E-06	2.61267E-06	7.07563E-05	2.61267E-06	1.58921E-05	1.53944E-05	2.03473E-05	8.83085E-05
3833903774575	383390	3774575	0.000158407	6.2129E-05	2.05753E-05	2.01514E-05	4.67926E-05	4.67204E-05	6.14793E-05	6.14397E-05	6.5852E-05	6.42736E-05	2.56254E-06	2.56254E-06	6.93987E-05	2.56254E-06	1.58455E-05	1.53492E-05	2.04287E-05	8.86621E-05
3834003774575	383400	3774575	0.000154886	6.0748E-05	2.0118E-05	1.97035E-05	4.57525E-05	4.56819E-05	6.01128E-05	6.0074E-05	6.43883E-05	6.2845E-05	2.50558E-06	2.50558E-06	6.78561E-05	2.50558E-06	1.57468E-05	1.52536E-05	2.04423E-05	8.8721E-05
3834103774575	383410	3774575	0.000151634	5.9473E-05	1.96957E-05	1.92899E-05	4.4792E-05	4.47229E-05	5.88509E-05	5.88129E-05	6.30366E-05	6.15257E-05	2.45298E-06	2.45298E-06	6.64316E-05	2.45298E-06	1.56625E-05	1.51719E-05	2.04717E-05	8.88487E-05
3834203774575	383420	3774575	0.000150233	5.8924E-05	1.95137E-05	1.91116E-05	4.43781E-05	4.43097E-05	5.83071E-05	5.82694E-05	6.24541E-05	6.09571E-05	2.43032E-06	2.43032E-06	6.58178E-05	2.43032E-06	1.57612E-05	1.52675E-05	2.07229E-05	8.99389E-05
3834303774575	383430	3774575	0.000149021	5.8448E-05	1.93562E-05	1.89574E-05	4.40199E-05	4.3952E-05	5.78364E-05	5.77991E-05	6.19501E-05	6.04651E-05	2.4107E-06	2.4107E-06	6.52865E-05	2.4107E-06	1.58814E-05	1.53839E-05	2.10013E-05	9.1147E-05
3834403774575	383440	3774575	0.000147071	5.7683E-05	1.9103E-05	1.87094E-05	4.34442E-05	4.33772E-05	5.708E-05	5.70432E-05	6.11398E-05	5.96743E-05	2.37917E-06	2.37917E-06	6.44326E-05	2.37917E-06	1.5919E-05	1.54204E-05	2.11778E-05	9.19131E-05
3834503774575	383450	3774575	0.000143973	5.6468E-05	1.87005E-05	1.83152E-05	4.25288E-05	4.24632E-05	5.58773E-05	5.58413E-05	5.98516E-05	5.8417E-05	2.32904E-06	2.32904E-06	6.3075E-05	2.32904E-06	1.5824E-05	1.53283E-05	2.11801E-05	9.1923E-05
3834603774575	383460	3774575	0.000141215	5.5387E-05	1.83423E-05	1.79644E-05	4.17143E-05	4.16499E-05	5.48071E-05	5.47717E-05	5.87052E-05	5.72981E-05	2.28443E-06	2.28443E-06	6.1867E-05	2.28443E-06	1.57648E-05	1.5271E-05	2.12231E-05	9.21096E-05
3834703774575	383470	3774575	0.000139814	5.4837E-05	1.81603E-05	1.77862E-05	4.13004E-05	4.12366E-05	5.42633E-05	5.42283E-05	5.81228E-05	5.67296E-05	2.26177E-06	2.26177E-06	6.12531E-05	2.26177E-06	1.58562E-05	1.53596E-05	2.14629E-05	9.31507E-05
3834803774575	383480	3774575	0.000138835	5.4453E-05	1.80332E-05	1.76616E-05	4.10112E-05	4.09479E-05	5.38833E-05	5.38485E-05	5.77158E-05	5.63323E-05	2.24593E-06	2.24593E-06	6.08242E-05	2.24593E-06	1.59962E-05	1.54951E-05	2.17685E-05	9.44766E-05
3834903774575	383490	3774575	0.00013844	5.4298E-05	1.79818E-05	1.76113E-05	4.08944E-05	4.08313E-05	5.37299E-05	5.36953E-05	5.75515E-05	5.6172E-05	2.23954E-06	2.23954E-06	6.0651E-05	2.23954E-06	1.62061E-05	1.56985E-05	2.21668E-05	9.62053E-05
3835003774575	383500	3774575	0.000139607	5.4756E-05	1.81335E-05	1.77599E-05	4.12393E-05	4.11757E-05	5.41831E-05	5.41481E-05	5.80369E-05	5.66458E-05	2.25842E-06	2.25842E-06	6.11626E-05	2.25842E-06	1.66079E-05	1.60877E-05	2.28276E-05	9.90733E-05

			KMMass Grading / Excavation	KMMass Grading / Excavation	KMDrainage / Utilities Trenching	KMFoundations / Concrete Pads	KMBuilding / Structure Construction	KMAsphalt Paving	KMArchitectural Coating	KMLandscaping or Other Finishing	KMWaterside Construction (Piles)	EWNDemolition	EWNSite Grubbing / Prep	EWNDrainage / Utilities Trenching	EWNDrainage / Utilities Trenching	EWNDrainage / Utilities Trenching	EWNFoundation s / Concrete Pads	EWNBuilding / Structure Construction	EWNAsphalt Paving	EWNLandscaping or Other Finishing	EWNWaterside Construction (Piles)
Unique Identifier	X (UTM)	Y (UTM)	2025	2026	2026	2026	2026	2026	2026	2026	2026	2027	2027	2027	2028	2029	2029	2029	2029	2029	2029
3836803774565	383680	3774565	0.000177623	0.000175785	6.31259E-05	3.3406E-05	0.000114738	3.68607E-06	3.68607E-06	0.000118424	3.68607E-06	0.000146253	7.971E-06	1.87174E-05	1.83559E-05	1.79761E-05	1.55707E-05	3.38108E-05	2.40546E-06	3.50135E-05	2.40546E-06
3836903774565	383690	3774565	0.000188105	0.000186158	6.68511E-05	3.53773E-05	0.000121509	3.90359E-06	3.90359E-06	0.000125412	3.90359E-06	0.000153688	8.3762E-06	1.96689E-05	1.92891E-05	1.889E-05	1.63622E-05	3.55296E-05	2.52774E-06	3.67935E-05	2.52774E-06
3837003774565	383700	3774565	0.000201155	0.000199073	7.1489E-05	3.78317E-05	0.000129939	4.17441E-06	4.17441E-06	0.000134113	4.17441E-06	0.000162976	8.8824E-06	2.08575E-05	2.04548E-05	2.00315E-05	1.7351E-05	3.76767E-05	2.6805E-06	3.9017E-05	2.6805E-06
3837103774565	383710	3774565	0.000215803	0.000213569	7.66946E-05	4.05865E-05	0.0001394	4.47838E-06	4.47838E-06	0.000143879	4.47838E-06	0.00017342	9.4516E-06	2.21941E-05	2.17656E-05	2.13152E-05	1.84629E-05	4.00912E-05	2.85227E-06	4.15173E-05	2.85227E-06
3837203774565	383720	3774565	0.000230786	0.000228398	8.20197E-05	4.34045E-05	0.000149079	4.78932E-06	4.78932E-06	0.000153869	4.78932E-06	0.000184101	1.00337E-05	2.35611E-05	2.31061E-05	2.26281E-05	1.96001E-05	4.25605E-05	3.02795E-06	4.40744E-05	3.02795E-06
3837303774565	383730	3774565	0.000244889	0.000242355	8.70317E-05	4.60568E-05	0.000158189	5.08198E-06	5.08198E-06	0.000163271	5.08198E-06	0.000194155	1.05817E-05	2.48478E-05	2.43679E-05	2.38637E-05	2.06704E-05	4.48846E-05	3.1933E-06	4.64813E-05	3.1933E-06
3837403774565	383740	3774565	0.000260477	0.000257782	9.25716E-05	4.89885E-05	0.000168259	5.40548E-06	5.40548E-06	0.000173664	5.40548E-06	0.000205288	1.11884E-05	2.62726E-05	2.57652E-05	2.52321E-05	2.18557E-05	4.74583E-05	3.37641E-06	4.91465E-05	3.37641E-06
3837503774565	383750	3774565	0.000278014	0.000275137	9.88041E-05	5.22867E-05	0.000179587	5.7694E-06	5.7694E-06	0.000185356	5.7694E-06	0.000217822	1.18716E-05	2.78767E-05	2.73384E-05	2.67727E-05	2.31901E-05	5.0356E-05	3.58256E-06	5.21473E-05	3.58256E-06
3837603774565	383760	3774565	0.000297462	0.000294384	0.000105716	5.59444E-05	0.000192149	6.17299E-06	6.17299E-06	0.000198322	6.17299E-06	0.00023175	1.26307E-05	2.96592E-05	2.90864E-05	2.84846E-05	2.46729E-05	5.35758E-05	3.81163E-06	5.54817E-05	3.81163E-06
3837703774565	383770	3774565	0.000318605	0.000315308	0.00011323	5.99208E-05	0.000205807	6.61175E-06	6.61175E-06	0.000212419	6.61175E-06	0.000246903	1.34565E-05	3.15984E-05	3.09882E-05	3.0347E-05	2.62862E-05	5.70789E-05	4.06085E-06	5.91093E-05	4.06085E-06
3837803774565	383780	3774565	0.000341017	0.000337488	0.000121195	6.41358E-05	0.000220284	7.07685E-06	7.07685E-06	0.000227361	7.07685E-06	0.000262974	1.43324E-05	3.36553E-05	3.30053E-05	3.23224E-05	2.79972E-05	6.07943E-05	4.32519E-06	6.29569E-05	4.32519E-06
3837903774565	383790	3774565	0.000365676	0.000361892	0.000129958	6.87735E-05	0.000236213	7.58858E-06	7.58858E-06	0.000243802	7.58858E-06	0.000280685	1.52977E-05	3.59218E-05	3.52281E-05	3.44992E-05	2.98827E-05	6.48886E-05	4.61647E-06	6.71968E-05	4.61647E-06
3838003774565	383800	3774565	0.000392478	0.000388416	0.000139484	7.38142E-05	0.000253526	8.14478E-06	8.14478E-06	0.000261671	8.14478E-06	0.000299941	1.63472E-05	3.83863E-05	3.7645E-05	3.68661E-05	3.19329E-05	6.93404E-05	4.9332E-06	7.1807E-05	4.9332E-06
3838103774565	383810	3774565	0.000421281	0.000416921	0.00014972	7.92312E-05	0.000272131	8.74249E-06	8.74249E-06	0.000280874	8.74249E-06	0.000320653	1.7476E-05	4.1037E-05	4.02445E-05	3.94118E-05	3.4138E-05	7.41286E-05	5.27385E-06	7.67655E-05	5.27385E-06
3838203774565	383820	3774565	0.000452427	0.000447745	0.000160789	8.5089E-05	0.000292251	9.38886E-06	9.38886E-06	0.00030164	9.38886E-06	0.000343065	1.86975E-05	4.39052E-05	4.30573E-05	4.21664E-05	3.6524E-05	7.93097E-05	5.64245E-06	8.21309E-05	5.64245E-06
3838303774565	383830	3774565	0.00048291	0.000477912	0.000171622	9.08219E-05	0.000311941	1.00214E-05	1.00214E-05	0.000321963	1.00214E-05	0.000365009	1.98935E-05	4.67136E-05	4.58115E-05	4.48637E-05	3.88603E-05	8.43828E-05	6.00338E-06	8.73845E-05	6.00338E-06
3838403774565	383840	3774565	0.000513474	0.00050816	0.000182485	9.65702E-05	0.000331685	1.06557E-05	1.06557E-05	0.000342341	1.06557E-05	0.000387015	2.10928E-05	4.95299E-05	4.85734E-05	4.75684E-05	4.12031E-05	8.94701E-05	6.36531E-06	9.26527E-05	6.36531E-06
3838503774565	383850	3774565	0.000547032	0.000541371	0.000194411	0.000102882	0.000353362	1.13521E-05	1.13521E-05	0.000364714	1.13521E-05	0.000411188	2.24103E-05	5.26235E-05	5.16073E-05	5.05395E-05	4.37766E-05	9.50583E-05	6.76289E-06	9.84397E-05	6.76289E-06
3838603774565	383860	3774565	0.000586765	0.000580692	0.000208532	0.000110354	0.000379028	1.21767E-05	1.21767E-05	0.000391204	1.21767E-05	0.000439832	2.39714E-05	5.62894E-05	5.52024E-05	5.40602E-05	4.68262E-05	0.00010168	7.234E-06	0.000105297	7.234E-06
3838703774565	383870	3774565	0.000629409	0.000622895	0.000223687	0.000118374	0.000406574	1.30616E-05	1.30616E-05	0.000419636	1.30616E-05	0.000470597	2.56482E-05	6.02267E-05	5.90637E-05	5.78416E-05	5.01016E-05	0.000108793	7.74E-06	0.000112663	7.74E-06
3838803774565	383880	3774565	0.000679085	0.000672057	0.000241342	0.000127717	0.000438663	1.40925E-05	1.40925E-05	0.000452756	1.40925E-05	0.000506446	2.7602E-05	6.48147E-05	6.3563E-05	6.22478E-05	5.39182E-05	0.00011708	8.32962E-06	0.000121245	8.32962E-06
3838903774565	383890	3774565	0.000734682	0.000727079	0.0002611	0.000138173	0.000474577	1.52463E-05	1.52463E-05	0.000489823	1.52463E-05	0.000546584	2.97895E-05	6.99514E-05	6.86006E-05	6.71811E-05	5.81914E-05	0.000126359	8.98977E-06	0.000130854	8.98977E-06
3839003774565	383900	3774565	0.000798618	0.000790353	0.000283823	0.000150198	0.000515877	1.65731E-05	1.65731E-05	0.00053245	1.65731E-05	0.000592762	3.23063E-05	7.58613E-05	7.43963E-05	7.2857E-05	6.31077E-05	0.000137035	9.74927E-06	0.000141909	9.74927E-06
3839103774565	383910	3774565	0.000874925	0.00086587	0.000310941	0.000164549	0.000565168	1.81566E-05	1.81566E-05	0.000583325	1.81566E-05	0.000647899	3.53113E-05	8.29177E-05	8.13164E-05	7.96339E-05	6.89778E-05	0.000149781	1.06561E-05	0.000155109	1.06561E-05
3829703774575	382970	3774575	3.45959E-05	3.42379E-05	1.22951E-05	6.50653E-06	2.23477E-05	7.17941E-07	7.17941E-07	2.30656E-05	7.17941E-07	4.20131E-05	2.28977E-06	5.37681E-06	5.27297E-06	5.16387E-06	4.47287E-06	9.71258E-06	6.90998E-07	1.00581E-05	6.90998E-07
3829803774575	382980	3774575	3.56038E-05	3.52353E-05	1.26533E-05	6.69608E-06	2.29987E-05	7.38857E-07	7.38857E-07	2.37376E-05	7.38857E-07	4.32765E-05	2.35862E-06	5.53849E-06	5.43154E-06	5.31915E-06	4.60738E-06	1.00046E-05	7.11777E-07	1.03605E-05	7.11777E-07
3829903774575	382990	3774575	3.68506E-05	3.64692E-05	1.30964E-05	6.93057E-06	2.38041E-05	7.6473E-07	7.6473E-07	2.45688E-05	7.6473E-07	4.48461E-05	2.44417E-06	5.73938E-06	5.62854E-06	5.51208E-06	4.77449E-06	1.03675E-05	7.37593E-07	1.07363E-05	7.37593E-07
3830003774575	383000	3774575	3.82243E-05	3.78287E-05	1.35846E-05	7.18892E-06	2.46914E-05	7.93237E-07	7.93237E-07	2.54847E-05	7.93237E-07	4.65842E-05	2.5389E-06	5.96182E-06	5.84669E-06	5.72571E-06	4.95953E-06	1.07693E-05	7.6618E-07	1.11524E-05	7.6618E-07
3830103774575	383010	3774575	3.94412E-05	3.9033E-05	1.40171E-05	7.41778E-06	2.54775E-05	8.1849E-07	8.1849E-07	2.6296E-05	8.1849E-07	4.81156E-05	2.62236E-06	6.1578E-06	6.03889E-06	5.91394E-06	5.12257E-06	1.11234E-05	7.91367E-07	1.1519E-05	7.91367E-07
3830203774575	383020	3774575	4.07029E-05	4.02816E-05	1.44655E-05	7.65508E-06	2.62925E-05	8.44673E-07	8.44673E-07	2.71372E-05	8.44673E-07	4.97082E-05	2.70916E-06	6.36162E-06	6.23877E-06	6.10969E-06	5.29213E-06	1.14915E-05	8.17561E-07	1.19003E-05	8.17561E-07
3830303774575	383030	3774575	4.17854E-05	4.13529E-05	1.48502E-05	7.85867E-06	2.69918E-05	8.67138E-07	8.67138E-07	2.78589E-05	8.67138E-07	5.10558E-05	2.78261E-06	6.53409E-06	6.40791E-06	6.27532E-06	5.4356E-06	1.18031E-05	8.39725E-07	1.22229E-05	8.39725E-07
3830403774575	383040	3774575	4.25693E-05	4.21287E-05	1.51288E-05	8.0061E-06	2.74981E-05	8.83406E-07	8.83406E-07	2.83816E-05	8.83406E-07	5.19517E-05	2.83143E-06	6.64874E-06	6.52034E-06	6.38543E-06	5.53097E-06	1.20102E-05	8.54459E-07	1.24374E-05	8.54459E-07
3830503774575	383050	3774575	4.33606E-05	4.29119E-05	1.541E-05	8.15493E-06	2.80093E-05	8.99828E-07	8.99828E-07	2.89092E-05	8.99828E-07	5.28628E-05	2.88109E-06	6.76535E-06	6.6347E-06	6.49742E-06	5.62798E-06	1.22208E-05	8.69445E-07	1.26555E-05	8.69445E-07
3830603774575	383060	3774575	4.44133E-05	4.39537E-05	1.57841E-05	8.35291E-06	2.86893E-05	9.21673E-07	9.21673E-07	2.9611E-05	9.21673E-07	5.41032E-05	2.9487E-06	6.9241E-06	6.79038E-06	6.64988E-06	5.76004E-06	1.25076E-05	8.89847E-07	1.29525E-05	8.89847E-07
3830703774575	383070	3774575	4.5675E-05	4.52023E-05	1.62325E-05	8.5902E-06	2.95043E-05	9.47856E-07	9.47856E-07	3.04522E-05	9.47856E-07	5.55657E-05	3.0284E-06	7.11126E-06	6.97393E-06	6.82964E-06	5.91574E-06	1.28457E-05	9.139E-07	1.33026E-05	9.139E-07
3830803774575	383080	3774575	4.69442E-05	4.64583E-05	1.66836E-05	8.82889E-06	3.03242E-05	9.74194E-07	9.74194E-07	3.12983E-05	9.74194E-07	5.71047E-05	3.11228E-06	7.30822E-06	7.16709E-06	7.0188E-06	6.07959E-06	1.32015E-05	9.39213E-07	1.36711E-05	9.39213E-07
3830903774575	383090	3774575	4.80267E-05	4.75297E-05	1.70683E-05	9.03248E-06	3.10234E-05	9.96659E-07	9.96659E-07	3.20201E-05	9.96659E-07	5.85366E-05	3.19032E-06	7.49147E-06	7.3468E-06	7.19479E-06	6.23202E-06	1.35325E-05	9.62762E-07	1.40139E-05	9.62762E-07
3831003774575	383100	3774575	4.89524E-05	4.84458E-05	1.73973E-05	9.20659E-06	3.16214E-05	1.01587E-06	1.01587E-06	3.26373E-05	1.01587E-06	5.97081E-05	3.25417E-06	7.64139E-06	7.49383E-06	7.33878E-06	6.35675E-06	1.38033E-05	9.8203E-07	1.42943E-05	9.8203E-07
3831103774575	383110	3774575	4.9811E-05	4.92955E-05	1.77024E-05	9.36806E-06	3.2176E-05	1.03369E-06	1.03369E-06	3.32097E-05	1.03369E-06	6.06958E-05	3.308E-06	7.7678E-06	7.6178E-06	7.46018E-06	6.4619E-06	1.40316E-05	9.98275E-07	1.45308E-05	9.98275E-07
3831203774575	383120	3774575	5.06098E-05	5.0086E-05	1.79863E-05	9.5183E-06	3.2692E-05	1.05026E-06	1.05026E-06	3.37423E-05	1.05026E-06	6.14768E-05	3.35056E-06	7.86776E-06	7.71582E-06	7.55617E-06	6.54505E-06	1.42122E-05	1.01112E-06	1.47178E-05	1.01112E-06
3831303774575	383130	3774575	5.14012E-05	5.08692E-05	1.82676E-05	9.66713E-06	3.32032E-05	1.06669E-06	1.06669E-06	3.42699E-05	1.06669E-06	6.22195E-05	3.39104E-06	7.96281E-06	7.80904E-06	7.64746E-06	6.62412E-06	1.43839E-05	1.02334E-06	1.48956E-05	1.02334E-06
3831403774575	383140	3774575	5.21477E-05	5.16081E-05	1.85329E-05	9.80754E-06	3.36855E-05	1.08218E-06	1.08218E-06	3.47676E-05	1.08218E-06	6.28474E-05	3.42526E-06	8.04316E-06	7.88784E-06	7.72463E-06	6.69097E-06	1.4529E-05	1.03366E-06	1.50459E-05	1.03366E-06
3831503774575	383150	3774575	5.29018E-05	5.23543E-05	1.88009E-05	9.94935E-06	3.41725E-05	1.09783E-06	1.09783E-06	3.52704E-05	1.09783E-06	6.34522E-05	3.45823E-06	8.12057E-06	7.96376E-06	7.79898E-06	6.75537E-06	1.46689E-05	1.04361E-06	1.51907E-05	1.04361E-06
3831603774575	383160	3774575	5.36633E-05	5.31079E-05	1.90715E-05	1.00926E-05	3.46644E-05	1.11363E-06	1.11363E-06	3.57781E-05	1.11363E-06	6.40495E-05	3.49078E-06	8.19701E-06	8.03871E-06	7.87239E-06	6.81895E-06	1.48069E-05	1.05343E-06	1.53337E-05	1.05343E-06
3831703774575	383170	3774575	5.44472E-05	5.38837E-05	1.93501E-05	1.024E-05	3.51708E-05	1.1299E-06	1.1299E-06	3.63007E-05	1.1299E-06	6.46314E-05	3.52249E-06	8.27148E-06	8.11175E-06	7.94391E-06	6.88091E-06	1.49415E-05	1.06301E-06	1.5473E-05	1.06301E-06
3831903774575	383190	3774575	5.59926E-05	5.54131E-05	1.98993E-05	1.05306E-05	3.61691E-05	1.16197E-06	1.16197E-06	3.7331E-05	1.16197E-06	6.5688E-05	3.58008E-06	8.40671E-06	8.24437E-06	8.07378E-06	6.9934E-06	1.51858E-05	1.08038E-06	1.57259E-05	1.08038E-06
3832003774575	383200	3774575	5.67541E-05	5.61667E-05	2.01699E-05	1.06739E-05	3.6661E-05	1.17777E-06	1.17777E-06	3.78387E-05	1.17777E-06	6.61704E-05	3.60637E-06	8.46845E-06	8.30491E-06	8.13307E-06	7.04476E-06	1.52973E-05	1.08832E-06	1.58414E-05	1.08832E-06
3832103774575	383210	3774575	5.75156E-05	5.69203E-05	2.04406E-05	1.08171E-05	3.71529E-05	1.19357E-06	1.19357E-06	3.83465E-05	1.19357E-06	6.66145E-05	3.63058E-06	8.52528E-06	8.36065E-06	8.18766E-06	7.09204E-06	1.53999E-05	1.09562E-06	1.59477E-05	1.09562E-06
3832203774575	383220	3774575	5.82472E-05	5.76444E-05	2.07006E-05	1.09547E-05	3.76255E-05	1.20876E-06	1.20876E-06	3.88342E-05	1.20876E-06	6.7005E-05	3.65186E-06	8.57526E-06	8.40966E-06	8.23565E-06	7.13361E-06	1.54902E-05	1.10204E-06	1.60412E-05	1.10204E-06
3832303774575	383230	3774575	5.89788E-05	5.83685E-05	2.09606E-05	1.10923E-05	3.80981E-05	1.22394E-06	1.22394E-06	3.9322E-05	1.22394E-06	6.73572E-05	3.67106E-06	8.62033E-06	8.45386E-06	8.27895E-06	7.17111E-06	1.55716E-05	1.10784E-06	1.61256E-05	1.10784E-06
3832403774575	383240	3774575	5.97851E-05	5.91664E-05	2.12472E-05	1.12439E-05	3.86189E-05	1.24067E-06	1.24067E-06	3.98596E-05	1.24067E-06	6.77937E-05	3.69484E-06	8.67619E-06	8.50864E-06	8.33259E-06	7.21757E-06	1.56725E-05	1.11502E-06	1.623E-05	1.11502E-06
3832503774575	383250	3774575	6.06138E-05	5.99865E-05	2.15417E-05	1.13998E-05	3.91542E-05	1.25787E-06	1.25787E-06	4.041215E-05	1.25787E-06	6.82378E-05	3.71905E-06	8.73302E-06	8.56438E-06	8.38717E-06	7.26485E-06	1.57752E-05	1.12232E-06	1.63364E-05	1.12232E-06
3832603774575	383260	3774575	6.14276E-05	6.07919E-05	2.18309E-05	1.15528E-05	3.96799E-05	1.27476E-06	1.27476E-06	4.09546E-05	1.27476E-06	6.86436E-05	3.74116E-06	8.78496E-06	8.61531E-06	8.43705E-06	7.30806E-06	1.5869E-05	1.12899E-06	1.64335E-05	1.12899E-06
3832703774575	383270	3774575	6.21667E-05	6.15233E-05	2.20935E-05	1.16918E-05	4.01573E-05	1.29009E-06	1.29009E-06	4.14474E-05	1.29009E-06	6.89269E-05	3.7566E-06	8.82122E-06	8.65087E-06	8.47187E-06	7.33822E-06	1.59345E-05	1.13365E-06	1.65013E-05	1.13365E-06
3832803774575	383280	3774575	6.2861E-05	6.22104E-05	2.23403E-05	1.18224E-05	4.06058E-05	1.3045E-06	1.3045E-06	4.19103E-05	1.3045E-06	6.90877E-05	3.76537E-06	8.84179E-06	8.67105E-06	8.49164E-06	7.35534E-06	1.59717E-05	1.1363E-06	1.65398E-05	1.1363E-06
3832903774575	383290	3774575	6.35702E-05	6.29123E-05	2.25924E-05	1.19558E-05	4.1064E-05	1.31922E-06	1.31922E-06	4.23832E-05	1.31922E-06	6.92408E-05	3.77371E-06	8.86139E-06	8.69027E-06	8.51046E-06	7.37164E-06	1.60071E-05	1.13882E-06	1.65765E-05	1.13882E-06
3833003774575	383300	3774575	6.43093E-05	6.36438E-05	2.2855E-05	1.20948E-05	4.15414E-05	1.33456E-06	1.33456E-06	4.2876E-05	1.33456E-06	6.94169E-05	3.78331E-06	8.88393E-06	8.71237E-06	8.5321E-06	7.39039E-06	1.60478E-05	1.14171E-06	1.66186E-05	1.14171E-06
3833103774575	383310	3774575	6.49663E-05	6.4294E-05	2.30885E-05	1.22184E-05	4.19658E-05	1.34819E-06	1.34819E-06	4.3314E-05	1.34819E-06	6.95012E-05	3.7879E-06	8.89471E-06	8.72294E-06	8.54246E-06	7.39936E-06	1.60673E-05	1.1431E-06	1.66388E-05	1.1431E-06
3833203774575	383320	3774575	6.51977E-05	6.4523E-05	2.31708E-05	1.22619E-05	4.21153E-05	1.353E-06	1.353E-06	4.34683E-05	1.353E-06	6.90035E-05	3.76078E-06	8.83101E-06	8.66048E-06	8.48128E-06	7.34637E-06	1.59522E-05	1.13491E-06	1.65197E-05	1.13491E-06
3833303774575	383330	3774575	6.55337E-05	6.48555E-05	2.32902E-05	1.23251E-05	4.23323E-05	1.35997E-06	1.35997E-06	4.36923E-05	1.35997E-06	6.87738E-05	3.74826E-06	8.80162E-06	8.63165E-06	8.45305E-06	7.32192E-06	1.58991E-05	1.13114E-06	1.64647E-05	1.13114E-06
3833403774575	383340	3774575	6.56681E-05	6.49885E-05	2.33379E-05	1.23503E-05	4.24191E-05	1.36276E-06	1.36276E-06	4.37819E-05	1.36276E-06	6.83986E-05	3.72781E-06	8.7536E-06	8.58456E-06	8.40694E-06	7.28197E-06	1.58124E-05	1.12496E-06	1.63749E-05	1.12496E-06
3833503774575	383350	3774575	6.58771E-05	6.51953E-05	2.34122E-05	1.23897E-05	4.25541E-05	1.36709E-06	1.36709E-06	4.39212E-05	1.36709E-06	6.80617E-05	3.70945E-06	8.71048E-06	8.54228E-06	8.36553E-06	7.2461E-06	1.57345E-05	1.11942E-06	1.62942E-05	1.11942E-06
3833603774575	383360	3774575	6.61683E-05	6.54835E-05	2.35157E-05	1.24444E-05	4.27422E-05	1.37314E-06	1.37314E-06	4.41153E-05	1.37314E-06	6.77937E-05	3.69484E-06	8.67619E-06	8.50864E-06	8.33259E-06	7.21757E-06	1.56725E-05	1.11502E-06	1.623E-05	1.11502E-06
3833703774575	383370	3774575	6.66386E-05	6.5949E-05	2.36828E-05	1.25329E-05	4.3046E-05	1.3829E-06	1.3829E-06	4.44289E-05	1.3829E-06	6.77248E-05	3.69109E-06	8.66737E-06	8.49999E-06	8.32412E-06	7.21024E-06	1.56566E-05	1.11388E-06	1.62135E-05	1.11388E-06
3833803774575	383380	3774575	6.71239E-05	6.64292E-05	2.38553E-05	1.26241E-05	4.33595E-05	1.39297E-06	1.39297E-06	4.47525E-05	1.39297E-06	6.76788E-05	3.68858E-06	8.66149E-06	8.49423E-06	8.31847E-06	7.20535E-06	1.5646E-05	1.11313E-06	1.62025E-05	1.11313E-06
3833903774575	383390	3774575	6.73926E-05	6.66952E-05	2.39508E-05	1.26747E-05	4.35331E-05	1.39854E-06	1.39854E-06	4.49316E-05	1.39854E-06	6.73879E-05	3.67273E-06	8.62425E-06	8.45771E-06	8.28271E-06	7.17437E-06	1.55787E-05	1.10834E-06	1.61329E-05	1.10834E-06
3834003774575	383400	3774575	6.74374E-05	6.67395E-05	2.39667E-05	1.26831E-05	4.3562E-05	1.39947E-06	1.39947E-06	4.49615E-05	1.39947E-06	6.68825E-05	3.64518E-06	8.55958E-06	8.39428E-06	8.2206E-06	7.12057E-06	1.54619E-05	1.10003E-06	1.60119E-05	1.10003E-06
3834103774575	383410	3774575	6.75345E-05	6.68356E-05	2.40012E-05	1.27014E-05	4.36247E-05	1.40149E-06	1.40149E-06	4.50262E-05	1.40149E-06	6.64308E-05	3.62056E-06	8.50176E-06	8.33758E-06	8.16507E-06	7.07247E-06	1.53575E-05	1.0926E-06	1.59038E-05	1.0926E-06
3834203774575	383420	3774575	6.83632E-05	6.76557E-05	2.42957E-05	1.28572E-05	4.416E-05	1.41869E-06	1.41869E-06	4.55787E-05	1.41869E-06	6.67677E-05	3.63892E-06	8.54488E-06	8.37987E-06	8.20648E-06	7.10834E-06	1.54353E-05	1.09814E-06	1.59844E-05	1.09814E-06
3834303774575	383430	3774575	6.92815E-05	6.85645E-05	2.46221E-05	1.30299E-05	4.47532E-05	1.43774E-06	1.43774E-06	4.61909E-05	1.43774E-06	6.71964E-05	3.66229E-06	8.59975E-06	8.43368E-06	8.25918E-06	7.15399E-06	1.55345E-05	1.10519E-06	1.60871E-05	1.10519E-06
3834403774575	383440	3774575	6.98638E-05	6.91408E-05	2.4829E-05	1.31394E-05	4.51294E-05	1.44983E-06	1.44983E-06	4.65792E-05	1.44983E-06	6.72807E-05	3.66688E-06	8.61053E-06	8.44425E-06	8.26953E-06	7.16296E-06	1.55539E-05	1.10658E-06	1.61072E-05	1.10658E-06
3834503774575	383450	3774575	6.98712E-05	6.91481E-05	2.48317E-05	1.31408E-05	4.51342E-05	1.44998E-06	1.44998E-06	4.65842E-05	1.44998E-06	6.67983E-05	3.64059E-06	8.5488E-06	8.38371E-06	8.21024E-06	7.1116E-06	1.54424E-05	1.09864E-06	1.59917E-05	1.09864E-06
3834603774575	383460	3774575	7.00131E-05	6.92885E-05	2.48821E-05	1.31675E-05	4.52258E-05	1.45292E-06	1.45292E-06	4.66787E-05	1.45292E-06	6.64614E-05	3.62223E-06	8.50568E-06	8.34143E-06	8.16884E-06	7.07573E-06	1.53645E-05	1.0931E-06	1.59111E-05	1.0931E-06
3834703774575	383470	3774575	7.08045E-05	7.00717E-05	2.51633E-05	1.33163E-05	4.5737E-05	1.46935E-06	1.46935E-06	4.72064E-05	1.46935E-06	6.67753E-05	3.63934E-06	8.54586E-06	8.38083E-06	8.20742E-06	7.10915E-06	1.54371E-05	1.09827E-06	1.59862E-05	1.09827E-06
3834803774575	383480	3774575	7.18123E-05	7.10691E-05	2.55215E-05	1.35059E-05	4.6388E-05	1.49026E-06	1.49026E-06	4.78783E-05	1.49026E-06	6.73036E-05	3.66814E-06	8.61347E-06	8.44714E-06	8.27236E-06	7.1654E-06	1.55592E-05	1.10696E-06	1.61127E-05	1.10696E-06
3834903774575	383490	3774575	7.31263E-05	7.23695E-05	2.59885E

			ISDemolition	ISDrainage / Utilities Trenching	ISDrainage / Utilities Trenching	ISAsphalt Paving	ISAsphalt Paving	SVDemolition	SVSite Grubbing / Prep	SVMass Grading / Excavation	SVMass Grading / Excavation	SVDrainage / Utilities Trenching	SVFoundations / Concrete Pads	SVBuilding / Structure Construction	SVBuilding / Structure Construction	SVAsphalt Paving	SVAsphalt Paving	SVArchitectural Coating	SVArchitectural Coating	SVLandscaping or Other Finishing	SVLandscaping or Other Finishing
Unique Identifier	X (UTM)	Y (UTM)	2027	2027	2028	2027	2028	2027	2027	2027	2028	2028	2028	2028	2029	2028	2029	2028	2029	2028	2029
3836803774565	383680	3774565	3.94856E-05	1.58993E-05	1.54914E-05	4.10623E-06	3.82513E-06	0.000284778	0.00020474	0.000138041	0.000136289	9.67001E-05	3.07191E-05	4.4007E-05	4.23279E-05	4.32676E-06	4.02559E-06	4.32676E-06	4.02559E-06	4.4007E-05	4.23279E-05
3836903774565	383690	3774565	4.0704E-05	1.63899E-05	1.59694E-05	4.23293E-06	3.94316E-06	0.000303245	0.000218017	0.000146993	0.000145127	0.000102971	3.27113E-05	4.68609E-05	4.50729E-05	4.60735E-06	4.28665E-06	4.60735E-06	4.28665E-06	4.68609E-05	4.50729E-05
3837003774565	383700	3774565	4.22926E-05	1.70296E-05	1.65927E-05	4.39814E-06	4.09706E-06	0.000326221	0.000234535	0.00015813	0.000156123	0.000110773	3.51897E-05	5.04114E-05	4.84879E-05	4.95643E-06	4.61144E-06	4.95643E-06	4.61144E-06	5.04114E-05	4.84879E-05
3837103774565	383710	3774565	4.41048E-05	1.77593E-05	1.73037E-05	4.58659E-06	4.27262E-06	0.000352039	0.000253097	0.000170645	0.000168478	0.00011954	3.79746E-05	5.4401E-05	5.23253E-05	5.34869E-06	4.97639E-06	5.34869E-06	4.97639E-06	5.4401E-05	5.23253E-05
3837203774565	383720	3774565	4.59603E-05	1.85065E-05	1.80317E-05	4.77955E-06	4.45237E-06	0.000378435	0.000272075	0.00018344	0.000181111	0.000128503	4.08221E-05	5.84801E-05	5.62488E-05	5.74974E-06	5.34953E-06	5.74974E-06	5.34953E-06	5.84801E-05	5.62488E-05
3837303774565	383730	3774565	4.76971E-05	1.92058E-05	1.8713E-05	4.96017E-06	4.62061E-06	0.000403273	0.000289931	0.00019548	0.000192998	0.000136937	4.35013E-05	6.23183E-05	5.99405E-05	6.12711E-06	5.70064E-06	6.12711E-06	5.70064E-06	6.23183E-05	5.99405E-05
3837403774565	383740	3774565	4.96504E-05	1.99923E-05	1.94794E-05	5.1633E-06	4.80984E-06	0.00043073	0.000309671	0.000208789	0.000206138	0.00014626	4.64631E-05	6.65612E-05	6.40215E-05	6.54428E-06	6.08876E-06	6.54428E-06	6.08876E-06	6.65612E-05	6.40215E-05
3837503774565	383750	3774565	5.18818E-05	2.08908E-05	2.03548E-05	5.39534E-06	5.026E-06	0.000461599	0.000331864	0.000223753	0.000220912	0.000156742	4.97929E-05	7.13314E-05	6.86097E-05	7.01328E-06	6.52512E-06	7.01328E-06	6.52512E-06	7.13314E-05	6.86097E-05
3837603774565	383760	3774565	5.43884E-05	2.19001E-05	2.13382E-05	5.65602E-06	5.26883E-06	0.000495835	0.000356479	0.000240348	0.000237296	0.000168368	5.3486E-05	7.6622E-05	7.36985E-05	7.53345E-06	7.00909E-06	7.53345E-06	7.00909E-06	7.6622E-05	7.36985E-05
3837703774565	383770	3774565	5.71409E-05	2.30085E-05	2.24181E-05	5.94226E-06	5.53548E-06	0.000533038	0.000383225	0.000258382	0.000255101	0.000181	5.74992E-05	8.23711E-05	7.92281E-05	8.09869E-06	7.53498E-06	8.09869E-06	7.53498E-06	8.23711E-05	7.92281E-05
3837803774565	383780	3774565	6.00807E-05	2.41922E-05	2.35715E-05	6.24797E-06	5.82026E-06	0.000572468	0.000411574	0.000277495	0.000273971	0.000194389	6.17525E-05	8.84643E-05	8.50888E-05	8.69778E-06	8.09237E-06	8.69778E-06	8.09237E-06	8.84643E-05	8.50888E-05
3837903774565	383790	3774565	6.33446E-05	2.55065E-05	2.4852E-05	6.5874E-06	6.13645E-06	0.000615836	0.000442753	0.000298517	0.000294726	0.000209115	6.64306E-05	9.51659E-05	9.15348E-05	9.35668E-06	8.70541E-06	9.35668E-06	8.70541E-06	9.51659E-05	9.15348E-05
3838003774565	383800	3774565	6.69159E-05	2.69445E-05	2.62532E-05	6.95879E-06	6.48242E-06	0.000662964	0.000476635	0.000321361	0.000317281	0.000225118	7.15143E-05	0.000102449	9.85396E-05	1.00727E-05	9.3716E-06	1.00727E-05	9.3716E-06	0.000102449	9.85396E-05
3838103774565	383810	3774565	7.07764E-05	2.8499E-05	2.77678E-05	7.36026E-06	6.85641E-06	0.000713592	0.000513034	0.000345902	0.00034151	0.00024231	7.69756E-05	0.000110272	0.000106065	1.08419E-05	1.00873E-05	1.08419E-05	1.00873E-05	0.000110272	0.000106065
3838203774565	383820	3774565	7.49723E-05	3.01885E-05	2.94139E-05	7.7966E-06	7.26288E-06	0.000768345	0.000552399	0.000372443	0.000367714	0.000260902	8.28819E-05	0.000118733	0.000114203	1.16738E-05	1.08613E-05	1.16738E-05	1.08613E-05	0.000118733	0.000114203
3838303774565	383830	3774565	7.90801E-05	3.18426E-05	3.10256E-05	8.22379E-06	7.66082E-06	0.000821923	0.000590918	0.000398414	0.000393355	0.000279095	8.86613E-05	0.000127013	0.000122166	1.24879E-05	1.16186E-05	1.24879E-05	1.16186E-05	0.000127013	0.000122166
3838403774565	383840	3774565	8.32034E-05	3.35028E-05	3.26432E-05	8.65257E-06	8.06025E-06	0.000875643	0.000629539	0.000424454	0.000419064	0.000297336	9.44561E-05	0.000135314	0.000130151	1.3304E-05	1.2378E-05	1.3304E-05	1.2378E-05	0.000135314	0.000130151
3838503774565	383850	3774565	8.77513E-05	3.53341E-05	3.44276E-05	9.12553E-06	8.50083E-06	0.000934619	0.00067194	0.000453041	0.000447289	0.000317362	0.000100818	0.000144428	0.000138917	1.42001E-05	1.32117E-05	1.42001E-05	1.32117E-05	0.000144428	0.000138917
3838603774565	383860	3774565	9.31753E-05	3.75182E-05	3.65556E-05	9.68959E-06	9.02628E-06	0.001004437	0.000722135	0.000486884	0.000480702	0.00034107	0.000108349	0.000155217	0.000149294	1.52609E-05	1.41986E-05	1.52609E-05	1.41986E-05	0.000155217	0.000149294
3838703774565	383870	3774565	9.90171E-05	3.98704E-05	3.88475E-05	1.02971E-05	9.5922E-06	0.001079377	0.000776013	0.000523211	0.000516567	0.000366517	0.000116433	0.000166798	0.000160433	1.63995E-05	1.5258E-05	1.63995E-05	1.5258E-05	0.000166798	0.000160433
3838803774565	383880	3774565	0.000105855	4.26239E-05	4.15302E-05	1.10082E-05	1.02546E-05	0.001166656	0.000838762	0.000565518	0.000558337	0.000396154	0.000125848	0.000180285	0.000173406	1.77255E-05	1.64918E-05	1.77255E-05	1.64918E-05	0.000180285	0.000173406
3838903774565	383890	3774565	0.000113533	4.57154E-05	4.45425E-05	1.18066E-05	1.09984E-05	0.001264314	0.000908973	0.000612856	0.000605074	0.000429315	0.000136382	0.000195376	0.000187921	1.92093E-05	1.78722E-05	1.92093E-05	1.78722E-05	0.000195376	0.000187921
3839003774565	383900	3774565	0.000122394	4.92835E-05	4.8019E-05	1.27281E-05	1.18568E-05	0.001376627	0.0009892	0.000667298	0.000658825	0.000467452	0.000148498	0.000212732	0.000204615	2.09157E-05	1.94599E-05	2.09157E-05	1.94599E-05	0.000212732	0.000204615
3839103774565	383910	3774565	0.000133007	5.3557E-05	5.21829E-05	1.38319E-05	1.2885E-05	0.00151065	0.001086076	0.000732263	0.000722966	0.000512962	0.000162955	0.000233443	0.000224536	2.2952E-05	2.13544E-05	2.2952E-05	2.13544E-05	0.000233443	0.000224536
3829703774575	382970	3774575	1.13231E-05	4.55939E-06	4.44241E-06	1.17753E-06	1.09692E-06	4.4036E-05	3.16595E-05	2.13457E-05	2.10747E-05	1.4953E-05	4.75019E-06	6.80494E-06	6.54529E-06	6.6906E-07	6.2249E-07	6.6906E-07	6.2249E-07	6.80494E-06	6.54529E-06
3829803774575	382980	3774575	1.18205E-05	4.75968E-06	4.63756E-06	1.22925E-06	1.1451E-06	4.53723E-05	3.26202E-05	2.19935E-05	2.17143E-05	1.54068E-05	4.89434E-06	7.01145E-06	6.74392E-06	6.89363E-07	6.4138E-07	6.89363E-07	6.4138E-07	7.01145E-06	6.74392E-06
3829903774575	382990	3774575	1.24241E-05	5.00272E-06	4.87437E-06	1.29202E-06	1.20358E-06	4.70026E-05	3.37923E-05	2.27838E-05	2.24945E-05	1.59604E-05	5.0702E-06	7.26338E-06	6.98624E-06	7.14133E-07	6.64426E-07	7.14133E-07	6.64426E-07	7.26338E-06	6.98624E-06
3830003774575	383000	3774575	1.3092E-05	5.27165E-06	5.13639E-06	1.36148E-06	1.26828E-06	4.87844E-05	3.50733E-05	2.36474E-05	2.33472E-05	1.65654E-05	5.2624E-06	7.53871E-06	7.25107E-06	7.41204E-07	6.89612E-07	7.41204E-07	6.89612E-07	7.53871E-06	7.25107E-06
3830103774575	383010	3774575	1.3718E-05	5.5237E-06	5.38198E-06	1.42657E-06	1.32892E-06	5.03702E-05	3.62134E-05	2.44161E-05	2.41061E-05	1.71039E-05	5.43346E-06	7.78376E-06	7.48677E-06	7.65297E-07	7.12028E-07	7.65297E-07	7.12028E-07	7.78376E-06	7.48677E-06
3830203774575	383020	3774575	1.43872E-05	5.79319E-06	5.64455E-06	1.49617E-06	1.39375E-06	5.20005E-05	3.73855E-05	2.52064E-05	2.48863E-05	1.76575E-05	5.60932E-06	8.0357E-06	7.72909E-06	7.90067E-07	7.35074E-07	7.90067E-07	7.35074E-07	8.0357E-06	7.72909E-06
3830303774575	383030	3774575	1.50034E-05	6.0413E-06	5.8863E-06	1.56025E-06	1.45344E-06	5.34259E-05	3.84103E-05	2.58973E-05	2.55685E-05	1.81415E-05	5.76308E-06	8.25597E-06	7.94095E-06	8.11724E-07	7.55224E-07	8.11724E-07	7.55224E-07	8.25597E-06	7.94095E-06
3830403774575	383040	3774575	1.55008E-05	6.24159E-06	6.08145E-06	1.61198E-06	1.50163E-06	5.45038E-05	3.91853E-05	2.64198E-05	2.60844E-05	1.85075E-05	5.87936E-06	8.42255E-06	8.10118E-06	8.28102E-07	7.70462E-07	8.28102E-07	7.70462E-07	8.42255E-06	8.10118E-06
3830503774575	383050	3774575	1.60206E-05	6.45088E-06	6.28537E-06	1.66603E-06	1.55198E-06	5.56085E-05	3.99795E-05	2.69553E-05	2.66131E-05	1.88826E-05	5.99852E-06	8.59325E-06	8.26537E-06	8.44886E-07	7.86077E-07	8.44886E-07	7.86077E-07	8.59325E-06	8.26537E-06
3830603774575	383060	3774575	1.66647E-05	6.71024E-06	6.53808E-06	1.73301E-06	1.61438E-06	5.70339E-05	4.10043E-05	2.76463E-05	2.72952E-05	1.93666E-05	6.15228E-06	8.81352E-06	8.47724E-06	8.66543E-07	8.06227E-07	8.66543E-07	8.06227E-07	8.81352E-06	8.47724E-06
3830703774575	383070	3774575	1.73787E-05	6.99774E-06	6.81819E-06	1.80726E-06	1.68355E-06	5.878E-05	4.22597E-05	2.84927E-05	2.81309E-05	1.99596E-05	6.34064E-06	9.08335E-06	8.73677E-06	8.93072E-07	8.3091E-07	8.93072E-07	8.3091E-07	9.08335E-06	8.73677E-06
3830803774575	383080	3774575	1.81192E-05	7.29592E-06	7.10873E-06	1.88427E-06	1.75528E-06	6.03836E-05	4.34125E-05	2.927E-05	2.88983E-05	2.05041E-05	6.51362E-06	9.33116E-06	8.97512E-06	9.17436E-07	8.53578E-07	9.17436E-07	8.53578E-07	9.33116E-06	8.97512E-06
3830903774575	383090	3774575	1.88556E-05	7.59242E-06	7.39761E-06	1.96085E-06	1.82662E-06	6.17823E-05	4.44181E-05	2.9948E-05	2.95677E-05	2.0979E-05	6.66449E-06	9.54729E-06	9.18301E-06	9.38687E-07	8.73349E-07	9.38687E-07	8.73349E-07	9.54729E-06	9.18301E-06
3831003774575	383100	3774575	1.9617E-05	7.89904E-06	7.69637E-06	2.04004E-06	1.90038E-06	6.30651E-05	4.53404E-05	3.05698E-05	3.01817E-05	2.14146E-05	6.80288E-06	9.74554E-06	9.37369E-06	9.58178E-07	8.91484E-07	9.58178E-07	8.91484E-07	9.74554E-06	9.37369E-06
3831103774575	383110	3774575	2.03324E-05	8.18709E-06	7.97704E-06	2.11443E-06	1.96969E-06	6.42767E-05	4.62115E-05	3.11571E-05	3.07615E-05	2.1826E-05	6.93357E-06	9.93277E-06	9.55377E-06	9.76586E-07	9.08611E-07	9.76586E-07	9.08611E-07	9.93277E-06	9.55377E-06
3831203774575	383120	3774575	2.10199E-05	8.4639E-06	8.24674E-06	2.18592E-06	2.03628E-06	6.54705E-05	4.70697E-05	3.17358E-05	3.13328E-05	2.22314E-05	7.06234E-06	1.01172E-05	9.73121E-06	9.94724E-07	9.25486E-07	9.94724E-07	9.25486E-07	1.01172E-05	9.73121E-06
3831303774575	383130	3774575	2.17171E-05	8.74464E-06	8.52028E-06	2.25842E-06	2.10382E-06	6.66732E-05	4.79344E-05	3.23188E-05	3.19084E-05	2.26398E-05	7.19208E-06	1.03031E-05	9.90997E-06	1.013E-06	9.42487E-07	1.013E-06	9.42487E-07	1.03031E-05	9.90997E-06
3831403774575	383140	3774575	2.23766E-05	9.01019E-06	8.77901E-06	2.32701E-06	2.16771E-06	6.78135E-05	4.87542E-05	3.28715E-05	3.24541E-05	2.3027E-05	7.31509E-06	1.04793E-05	1.00795E-05	1.03032E-06	9.58606E-07	1.03032E-06	9.58606E-07	1.04793E-05	1.00795E-05
3831503774575	383150	3774575	2.3057E-05	9.28418E-06	9.04598E-06	2.39777E-06	2.23363E-06	6.89806E-05	4.95933E-05	3.34372E-05	3.30127E-05	2.34233E-05	7.44098E-06	1.06597E-05	1.02529E-05	1.04805E-06	9.75104E-07	1.04805E-06	9.75104E-07	1.06597E-05	1.02529E-05
3831603774575	383160	3774575	2.37444E-05	9.56099E-06	9.31568E-06	2.46926E-06	2.30022E-06	7.01743E-05	5.04515E-05	3.40159E-05	3.3584E-05	2.38286E-05	7.56975E-06	1.08441E-05	1.04304E-05	1.06619E-06	9.91979E-07	1.06619E-06	9.91979E-07	1.08441E-05	1.04304E-05
3831703774575	383170	3774575	2.44389E-05	9.8406E-06	9.58812E-06	2.54147E-06	2.36749E-06	7.13859E-05	5.13226E-05	3.46032E-05	3.41638E-05	2.42401E-05	7.70044E-06	1.10314E-05	1.06104E-05	1.0846E-06	1.00911E-06	1.0846E-06	1.00911E-06	1.10314E-05	1.06104E-05
3831903774575	383190	3774575	2.58193E-05	1.03965E-05	1.01297E-05	2.68503E-06	2.50122E-06	7.3818E-05	5.30712E-05	3.57821E-05	3.53278E-05	2.50659E-05	7.9628E-06	1.14072E-05	1.09719E-05	1.12155E-06	1.04349E-06	1.12155E-06	1.04349E-06	1.14072E-05	1.09719E-05
3832003774575	383200	3774575	2.64942E-05	1.06682E-05	1.03945E-05	2.75521E-06	2.5666E-06	7.50207E-05	5.39358E-05	3.63651E-05	3.59034E-05	2.54743E-05	8.09253E-06	1.1593E-05	1.11507E-05	1.13982E-06	1.06049E-06	1.13982E-06	1.06049E-06	1.1593E-05	1.11507E-05
3832103774575	383210	3774575	2.71467E-05	1.09309E-05	1.06505E-05	2.82307E-06	2.62981E-06	7.62234E-05	5.48005E-05	3.69481E-05	3.64789E-05	2.58827E-05	8.22226E-06	1.17789E-05	1.13295E-05	1.1581E-06	1.07749E-06	1.1581E-06	1.07749E-06	1.17789E-05	1.13295E-05
3832203774575	383220	3774575	2.77461E-05	1.11723E-05	1.08856E-05	2.8854E-06	2.68788E-06	7.73904E-05	5.56395E-05	3.75138E-05	3.70375E-05	2.6279E-05	8.34815E-06	1.19592E-05	1.15029E-05	1.17583E-06	1.09399E-06	1.17583E-06	1.09399E-06	1.19592E-05	1.15029E-05
3832303774575	383230	3774575	2.83036E-05	1.13968E-05	1.11044E-05	2.94338E-06	2.74189E-06	7.85664E-05	5.6485E-05	3.80838E-05	3.76002E-05	2.66783E-05	8.47501E-06	1.2141E-05	1.16777E-05	1.1937E-06	1.11061E-06	1.1937E-06	1.11061E-06	1.2141E-05	1.16777E-05
3832403774575	383240	3774575	2.88834E-05	1.16303E-05	1.13319E-05	3.00368E-06	2.79806E-06	7.98671E-05	5.74201E-05	3.87143E-05	3.82227E-05	2.71199E-05	8.61531E-06	1.2342E-05	1.1871E-05	1.21346E-06	1.12899E-06	1.21346E-06	1.12899E-06	1.2342E-05	1.1871E-05
3832503774575	383250	3774575	2.94395E-05	1.18542E-05	1.155E-05	3.06151E-06	2.85193E-06	8.12212E-05	5.83936E-05	3.93707E-05	3.88708E-05	2.75798E-05	8.76138E-06	1.25512E-05	1.20723E-05	1.23403E-06	1.14814E-06	1.23403E-06	1.14814E-06	1.25512E-05	1.20723E-05
3832603774575	383260	3774575	2.99216E-05	1.20483E-05	1.17392E-05	3.11164E-06	2.89863E-06	8.25486E-05	5.9348E-05	4.00141E-05	3.95061E-05	2.80305E-05	8.90457E-06	1.27563E-05	1.22696E-05	1.2542E-06	1.1669E-06	1.2542E-06	1.1669E-06	1.27563E-05	1.22696E-05
3832703774575	383270	3774575	3.02583E-05	1.21839E-05	1.18713E-05	3.14665E-06	2.93125E-06	8.3778E-05	6.02319E-05	4.061E-05	4.00944E-05	2.8448E-05	9.03719E-06	1.29463E-05	1.24523E-05	1.27288E-06	1.18428E-06	1.27288E-06	1.18428E-06	1.29463E-05	1.24523E-05
3832803774575	383280	3774575	3.04819E-05	1.22739E-05	1.1959E-05	3.1699E-06	2.9529E-06	8.50074E-05	6.11157E-05	4.1206E-05	4.06828E-05	2.88654E-05	9.1698E-06	1.31363E-05	1.26351E-05	1.29156E-06	1.20166E-06	1.29156E-06	1.20166E-06	1.31363E-05	1.26351E-05
3832903774575	383290	3774575	3.06216E-05	1.23301E-05	1.20138E-05	3.18443E-06	2.96644E-06	8.62725E-05	6.20252E-05	4.18192E-05	4.12882E-05	2.9295E-05	9.30627E-06	1.33318E-05	1.28231E-05	1.31078E-06	1.21954E-06	1.31078E-06	1.21954E-06	1.33318E-05	1.28231E-05
3833003774575	383300	3774575	3.06956E-05	1.236E-05	1.20428E-05	3.19213E-06	2.97361E-06	8.75732E-05	6.29603E-05	4.24497E-05	4.19107E-05	2.97366E-05	9.44657E-06	1.35328E-05	1.30164E-05	1.33054E-06	1.23793E-06	1.33054E-06	1.23793E-06	1.35328E-05	1.30164E-05
3833103774575	383310	3774575	3.06411E-05	1.2338E-05	1.20215E-05	3.18647E-06	2.96833E-06	8.88115E-05	6.38506E-05	4.30499E-05	4.25033E-05	3.01571E-05	9.58015E-06	1.37242E-05	1.32005E-05	1.34935E-06	1.25543E-06	1.34935E-06	1.25543E-06	1.37242E-05	1.32005E-05
3833203774575	383320	3774575	3.03128E-05	1.22058E-05	1.18926E-05	3.15232E-06	2.93653E-06	8.95776E-05	6.44015E-05	4.34213E-05	4.287E-05	3.04173E-05	9.66279E-06	1.38425E-05	1.33144E-05	1.36099E-06	1.26626E-06	1.36099E-06	1.26626E-06	1.38425E-05	1.33144E-05
3833303774575	383330	3774575	3.00431E-05	1.20972E-05	1.17868E-05	3.12428E-06	2.9104E-06	9.04418E-05	6.50227E-05	4.38402E-05	4.32836E-05	3.07107E-05	9.75601E-06	1.39761E-05	1.34428E-05	1.37412E-06	1.27848E-06	1.37412E-06	1.27848E-06	1.39761E-05	1.34428E-05
3833403774575	383340	3774575	2.96687E-05	1.19465E-05	1.16399E-05	3.08534E-06	2.87413E-06	9.09763E-05	6.5407E-05	4.40993E-05	4.35394E-05	3.08922E-05	9.81367E-06	1.40587E-05	1.35223E-05	1.38225E-06	1.28603E-06	1.38225E-06	1.28603E-06	1.40587E-05	1.35223E-05
3833503774575	383350	3774575	2.92467E-05	1.17765E-05	1.14744E-05	3.04146E-06	2.83325E-06	9.15999E-05	6.58554E-05	4.44016E-05	4.38378E-05	3.1104E-05	9.88094E-06	1.41551E-05	1.3615E-05	1.39172E-06	1.29485E-06	1.39172E-06	1.29485E-06	1.41551E-05	1.3615E-05
3833603774575	383360	3774575	2.88206E-05	1.16049E-05	1.13072E-05	2.99714E-06	2.79197E-06	9.23483E-05	6.63934E-05	4.47643E-05	4.4196E-05	3.13581E-05	9.96166E-06	1.42707E-05	1.37262E-05	1.40309E-06	1.30543E-06	1.40309E-06	1.30543E-06	1.42707E-05	1.37262E-05
3833703774575	383370	3774575	2.8474E-05	1.14654E-05	1.11712E-05	2.9611E-06	2.7584E-06	9.33549E-05	6.71171E-05	4.52523E-05	4.46777E-05	3.16999E-05	1.00703E-05	1.44263E-05	1.38758E-05	1.41838E-06	1.31966E-06	1.41838E-06	1.31966E-06	1.44263E-05	1.38758E-05
3833803774575	383380	3774575	2.81219E-05	1.13236E-05	1.10331E-05	2.92449E-06	2.72429E-06	9.44062E-05	6.78729E-05	4.57619E-05	4.51808E-05	3.20569E-05	1.01837E-05	1.45887E-05	1.40321E-05	1.43436E-06	1.33452E-06	1.43436E-06	1.33452E-06	1.45887E-05	1.40321E-05
3833903774575	383390	3774575	2.76413E-05	1.11301E-05	1.08445E-05	2.8745E-06	2.67773E-06	9.51634E-05	6.84173E-05	4.61289E-05	4.55432E-05	3.2314E-05	1.02653E-05	1.47057E-05	1.41446E-05	1.44586E-06	1.34522E-06	1.44586E-06	1.34522E-06	1.47057E-05	1.41446E-05
3834003774575	383400	3774575	2.70545E-05	1.08938E-05	1.06143E-05	2.81348E-06	2.62088E-06	9.56356E-05	6.87568E-05	4.63578E-05	4.57692E-05	3.24744E-05	1.03163E-05	1.47787E-05	1.42148E-05	1.45304E-06	1.3519E-06	1.45304E-06	1.3519E-06	1.47787E-05	1.42148E-05
3834103774575	383410	3774575	2.64984E-05	1.06699E-05	1.03961E-05	2.75565E-06	2.56701E-06	9.61701E-05	6.91411E-05	4.66169E-05	4.6025E-05	3.26559E-05	1.03739E-05	1.48613E-05	1.42942E-05	1.46116E-06	1.35945E-06	1.46116E-06	1.35945E-06	1.48613E-05	1.42942E-05
3834203774575	383420	3774575	2.63125E-05	1.05951E-05	1.03232E-05	2.73632E-06	2.54901E-06	9.7747E-05	7.02748E-05	4.73813E-05	4.67797E-05	3.31913E-05	1.0544E-05	1.5105E-05	1.45286E-05	1.48511E-06	1.38174E-06	1.48511E-06	1.38174E-06	1.5105E-05	1.45286E-05
3834303774575	383430	3774575	2.61588E-05	1.05332E-05	1.02629E-05	2.72034E-06	2.53412E-06	9.94753E-05	7.15173E-05	4.8219E-05	4.76068E-05	3.37782E-05	1.07305E-05	1.5372E-05	1.47855E-05	1.51137E-06	1.40617E-06	1.51137E-06	1.40617E-06	1.5372E-05	1.47855E-05
3834403774575	383440	3774575	2.58417E-05	1.04055E-05	1.01385E-05	2.68736E-06	2.50339E-06	0.000100749	7.24332E-05	4.88366E-05	4.82165E-05	3.42108E-05	1.08679E-05	1.55689E-05	1.49749E-05	1.53073E-06	1.42418E-06	1.53073E-06	1.42418E-06	1.55689E-05	1.49749E-05
3834503774575	383450	3774575	2.52716E-05	1.01759E-05	9.91483E-06	2.62807E-06	2.44817E-06	0.000101221	7.27727E-05	4.90654E-05	4.84425E-05	3.43711E-05	1.09188E-05	1.56419E-05	1.5045E-05	1.5379E-06	1.43086E-06	1.5379E-06	1.43086E-06	1.56419E-05	1.5045E-05
3834603774575	383460	3774575	2.477E-05	9.97394E-06	9.71804E-06	2.57591E-06	2.39957E-06	0.00010189	7.32531E-05	4.93893E-05	4.87622E-05	3.4598E-05	1.09909E-05	1.57451E-05	1.51444E-05	1.54805E-06	1.4403E-06	1.54805E-06	1.4403E-06	1.57451E-05	1.51444E-05
3834703774575	383470	3774575	2.45478E-05	9.88449E-06	9.63088E-06	2.55281E-06	2.37805E-06	0.000103502	7.44123E-05	5.01709E-05	4.95339E-05	3.51455E-05	1.11648E-05	1.59943E-05	1.5384E-05	1.57255E-06	1.4631E-06	1.57255E-06	1.4631E-06	1.59943E-05	1.5384E-05
3834803774575	383480	3774575	2.44067E-05	9.82766E-06	9.57551E-06	2.53813E-06	2.36438E-06	0.000105435	7.58022E-05	5.1108E-05	5.04591E-05	3.5802E-05	1.13734E-05	1.6293E-05	1.56714E-05	1.60193E-06	1.49042E-06	1.60193E-06	1.49042E-06	1.6293E-05	1.56714E-05
3834903774575	383490	3774575	2.43788E-05	9.81641E-06	9.56455E-06	2.53522E-06	2.36167E-06	0.000107832	7.75251E-05	5.22697E-05	5.1606E-05	3.66157E-05	1.16319E

			MDemolition	MSite Grubbing / Prep	MMass Grading / Excavation	MMass Grading / Excavation	MDrainage / Utilities Trenching	MFoundations / Concrete Pads	MBuilding / Structure Construction	MAsphalt Paving	MLandscaping or Other Finishing	MWaterside Construction (Piles)	RSSWDemolition	RSSWPlacing Base	RSSWForm	Child Risk				
Unique Identifier	X (UTM)	Y (UTM)	2027	2027	2027	2028	2028	2028	2028	2028	2028	2028	2029	2029	2029	3rd Trimester	0<2	2<16	Total	per million
3836803774565	383680	3774565	4.522E-05	0.000138818	0.000163238	0.000161064	3.42368E-05	4.45247E-05	3.27726E-05	3.37318E-06	3.9519E-05	3.37318E-06	0.000186012	0.000269907	0.000159995	4.78187E-09	6.7886E-08	1.4555E-08	8.72227E-08	0.08722268
3836903774565	383690	3774565	4.79926E-05	0.000147329	0.000173247	0.00017094	3.6336E-05	4.72547E-05	3.4782E-05	3.58E-06	4.1942E-05	3.58E-06	0.000199702	0.000289772	0.000171771	5.01623E-09	7.1372E-08	1.5391E-08	9.1779E-08	0.09177896
3837003774565	383700	3774565	5.1442E-05	0.000157918	0.000185699	0.000183226	3.89476E-05	5.0651E-05	3.72819E-05	3.83731E-06	4.49566E-05	3.83731E-06	0.000216746	0.000314503	0.000186431	5.31153E-09	7.575E-08	1.6436E-08	9.74974E-08	0.0974974
3837103774565	383710	3774565	5.53178E-05	0.000169816	0.00019969	0.000197031	4.18821E-05	5.44673E-05	4.00909E-05	4.12643E-06	4.83438E-05	4.12643E-06	0.000235898	0.000342294	0.000202905	5.64458E-09	8.0682E-08	1.7611E-08	1.03938E-07	0.10393794
3837203774565	383720	3774565	5.92826E-05	0.000181987	0.000214002	0.000211153	4.48839E-05	5.83711E-05	4.29643E-05	4.42218E-06	5.18087E-05	4.42218E-06	0.000255491	0.000370722	0.000219757	5.98558E-09	8.573E-08	1.8814E-08	1.1053E-07	0.11052975
3837303774565	383730	3774565	6.30133E-05	0.00019344	0.000227469	0.000224441	4.77084E-05	6.20444E-05	4.56681E-05	4.70047E-06	5.5069E-05	4.70047E-06	0.000273919	0.000397463	0.000235608	6.30619E-09	9.0478E-08	1.9945E-08	1.16729E-07	0.11672928
3837403774565	383740	3774565	6.71377E-05	0.000206101	0.000242358	0.000239131	5.08311E-05	6.61054E-05	4.86572E-05	5.00813E-06	5.86735E-05	5.00813E-06	0.000294285	0.000427014	0.000253125	6.66207E-09	9.5743E-08	2.1197E-08	1.23602E-07	0.12360189
3837503774565	383750	3774565	7.17775E-05	0.000220344	0.000259107	0.000255657	5.43439E-05	7.06738E-05	5.20198E-05	5.35424E-06	6.27283E-05	5.35424E-06	0.000317181	0.000460236	0.000272818	7.06412E-09	1.0168E-07	2.2608E-08	1.31355E-07	0.13135501
3837603774565	383760	3774565	7.69235E-05	0.000236142	0.000277683	0.000273986	5.82401E-05	7.57407E-05	5.57493E-05	5.7381E-06	6.72255E-05	5.7381E-06	0.000342575	0.000497083	0.000294661	7.51161E-09	1.0829E-07	2.4174E-08	1.39975E-07	0.13997487
3837703774565	383770	3774565	8.25159E-05	0.00025331	0.000297871	0.000293905	6.24742E-05	8.12471E-05	5.98023E-05	6.15527E-06	7.21129E-05	6.15527E-06	0.000370174	0.00053713	0.0003184	7.99932E-09	1.1548E-07	2.5878E-08	1.49361E-07	0.14936134
3837803774565	383780	3774565	8.84458E-05	0.000271513	0.000319277	0.000315026	6.69638E-05	8.70859E-05	6.40999E-05	6.59761E-06	7.72952E-05	6.59761E-06	0.000399398	0.000579536	0.000343537	8.51726E-09	1.2312E-07	2.7685E-08	1.59324E-07	0.15932382
3837903774565	383790	3774565	9.4969E-05	0.000291539	0.000342825	0.000338261	7.19027E-05	9.35088E-05	6.88276E-05	7.08421E-06	8.2996E-05	7.08421E-06	0.000431549	0.000626187	0.000371191	9.08849E-09	1.3154E-07	2.9675E-08	1.70303E-07	0.17030278
3838003774565	383800	3774565	0.000102058	0.000313302	0.000368417	0.000363512	7.72701E-05	0.000100489	7.39655E-05	7.61304E-06	8.91916E-05	7.61304E-06	0.000466475	0.000676866	0.000401232	9.71054E-09	1.407E-07	3.1839E-08	1.82251E-07	0.18225099
3838103774565	383810	3774565	0.000109678	0.000336691	0.000395922	0.00039065	8.30388E-05	0.000107991	7.94874E-05	8.1814E-06	9.58502E-05	8.1814E-06	0.000503997	0.000731311	0.000433506	1.03801E-08	1.5056E-07	3.4166E-08	1.95105E-07	0.19510465
3838203774565	383820	3774565	0.000117919	0.000361992	0.000425673	0.000420005	8.92786E-05	0.000116106	8.54604E-05	8.79618E-06	0.000103053	8.79618E-06	0.000544573	0.000790187	0.000468407	1.11052E-08	1.6123E-07	3.6683E-08	2.09019E-07	0.20901904
3838303774565	383830	3774565	0.000125985	0.000386752	0.000454788	0.000448733	9.53852E-05	0.000124048	9.13059E-05	9.39783E-06	0.000110102	9.39783E-06	0.000584272	0.000847791	0.000502553	1.1815E-08	1.7168E-07	3.9148E-08	2.22638E-07	0.2226385
3838403774565	383840	3774565	0.000134076	0.00041159	0.000483996	0.000477551	0.000101511	0.000132014	9.71697E-05	1.00014E-05	0.000117172	1.00014E-05	0.000624083	0.000905558	0.000536796	1.25271E-08	1.8215E-07	4.1619E-08	2.36301E-07	0.2363007
3838503774565	383850	3774565	0.000142958	0.000438856	0.000516059	0.000509188	0.000108236	0.00014076	0.000103607	1.06639E-05	0.000124935	1.06639E-05	0.000667797	0.000968987	0.000574396	1.33101E-08	1.9367E-07	4.4334E-08	2.51315E-07	0.25131533
3838603774565	383860	3774565	0.000153475	0.000471142	0.000554024	0.000546647	0.000116199	0.000151115	0.000111229	1.14485E-05	0.000134126	1.14485E-05	0.000719545	0.001044076	0.000618907	1.42389E-08	2.0733E-07	4.755E-08	2.69115E-07	0.26911517
3838703774565	383870	3774565	0.000164765	0.0005058	0.00059478	0.00058686	0.000124746	0.000162232	0.000119411	1.22906E-05	0.000143993	1.22906E-05	0.00077509	0.001124673	0.000666683	1.52367E-08	2.2199E-07	5.1004E-08	2.88232E-07	0.28823241
3838803774565	383880	3774565	0.000177913	0.000546163	0.000642243	0.000633691	0.000134701	0.000175178	0.00012894	1.32714E-05	0.000155483	1.32714E-05	0.000839768	0.001218522	0.000722315	1.64004E-08	2.3909E-07	5.5028E-08	3.10519E-07	0.31051875
3838903774565	383890	3774565	0.000192629	0.000591338	0.000695365	0.000686106	0.000145843	0.000189667	0.000139605	1.43692E-05	0.000168344	1.43692E-05	0.000912139	0.001323533	0.000784564	1.7704E-08	2.5824E-07	5.9532E-08	3.35477E-07	0.33547658
3839003774565	383900	3774565	0.000209551	0.000643286	0.000756452	0.00074638	0.000158655	0.000206329	0.00015187	1.56315E-05	0.000183133	1.56315E-05	0.000995349	0.001444272	0.000856135	1.92042E-08	2.8027E-07	6.4714E-08	3.64194E-07	0.36419367
3839103774565	383910	3774565	0.000229747	0.000705284	0.000829356	0.000818313	0.000173945	0.000226215	0.000166506	1.7138E-05	0.000200782	1.7138E-05	0.001094635	0.001588339	0.000941535	2.09964E-08	3.0659E-07	7.0901E-08	3.98488E-07	0.39848788
3829703774575	382970	3774575	8.26338E-06	2.53672E-05	2.98297E-05	2.94325E-05	6.25635E-06	8.13633E-06	5.98878E-06	6.16407E-07	7.22159E-06	6.16407E-07	1.89964E-05	2.75642E-05	1.63395E-05	1.37643E-09	1.8058E-08	3.0839E-09	2.25186E-08	0.02251863
3829803774575	382980	3774575	8.50109E-06	2.60969E-05	3.06878E-05	3.02792E-05	6.43632E-06	8.37038E-06	6.16105E-06	6.34138E-07	7.42933E-06	6.34138E-07	1.96202E-05	2.84694E-05	1.68761E-05	1.43268E-09	1.8761E-08	3.1902E-09	2.33838E-08	0.0233838
3829903774575	382990	3774575	8.79323E-06	2.69937E-05	3.17424E-05	3.13197E-05	6.6575E-06	8.65802E-06	6.37278E-06	6.5593E-07	7.68464E-06	6.5593E-07	2.03533E-05	2.9533E-05	1.75066E-05	1.50165E-09	1.9623E-08	3.3204E-09	2.44455E-08	0.02444552
3830003774575	383000	3774575	9.1144E-06	2.79796E-05	3.29018E-05	3.24637E-05	6.90067E-06	8.97426E-06	6.60554E-06	6.79888E-07	7.96532E-06	6.79888E-07	2.11362E-05	3.06691E-05	1.818E-05	1.57856E-09	2.0584E-08	3.4644E-09	2.56266E-08	0.02562659
3830103774575	383010	3774575	9.39928E-06	2.88542E-05	3.39301E-05	3.34784E-05	7.11635E-06	9.25476E-06	6.81201E-06	7.01139E-07	8.21428E-06	7.01139E-07	2.18412E-05	3.1692E-05	1.87864E-05	1.65005E-09	2.1471E-08	3.5951E-09	2.67163E-08	0.02671627
3830203774575	383020	3774575	9.69505E-06	2.97621E-05	3.49978E-05	3.45318E-05	7.34029E-06	9.54598E-06	7.02636E-06	7.23202E-07	8.47277E-06	7.23202E-07	2.25773E-05	3.27602E-05	1.94196E-05	1.72593E-09	2.241E-08	3.7322E-09	2.78685E-08	0.02786851
3830303774575	383030	3774575	9.9509E-06	3.05475E-05	3.59214E-05	3.54431E-05	7.53399E-06	9.7979E-06	7.21179E-06	7.42287E-07	8.69636E-06	7.42287E-07	2.32511E-05	3.37378E-05	1.99991E-05	1.79496E-09	2.3259E-08	3.8541E-09	2.89082E-08	0.02890823
3830403774575	383040	3774575	1.0136E-05	3.11157E-05	3.65895E-05	3.61023E-05	7.67412E-06	9.98013E-06	7.34592E-06	7.56093E-07	8.85811E-06	7.56093E-07	2.3797E-05	3.45299E-05	2.04686E-05	1.849E-09	2.3918E-08	3.9464E-09	2.97138E-08	0.02971381
3830503774575	383050	3774575	1.03247E-05	3.1695E-05	3.72708E-05	3.67745E-05	7.817E-06	1.01659E-05	7.48269E-06	7.7017E-07	9.02303E-06	7.7017E-07	2.43647E-05	3.53537E-05	2.09569E-05	1.90478E-09	2.4597E-08	4.0415E-09	3.05435E-08	0.03054349
3830603774575	383060	3774575	1.05751E-05	3.24637E-05	3.81747E-05	3.76664E-05	8.00658E-06	1.04125E-05	7.66417E-06	7.88849E-07	9.24186E-06	7.88849E-07	2.50665E-05	3.6372E-05	2.15606E-05	1.97528E-09	2.546E-08	4.1636E-09	3.15985E-08	0.03159853
3830703774575	383070	3774575	1.08781E-05	3.3394E-05	3.92686E-05	3.87457E-05	8.23601E-06	1.07109E-05	7.88378E-06	8.11453E-07	9.50669E-06	8.11453E-07	2.58151E-05	3.74583E-05	2.22045E-05	2.05482E-09	2.6439E-08	4.3058E-09	3.28E-08	0.03279998
3830803774575	383080	3774575	1.11684E-05	3.42852E-05	4.03166E-05	3.97798E-05	8.45582E-06	1.09967E-05	8.09419E-06	8.3311E-07	9.76041E-06	8.3311E-07	2.65606E-05	3.85401E-05	2.28458E-05	2.13762E-09	2.7455E-08	4.4478E-09	3.40405E-08	0.03404054
3830903774575	383090	3774575	1.14243E-05	3.50706E-05	4.12402E-05	4.06911E-05	8.64953E-06	1.12486E-05	8.27961E-06	8.52195E-07	9.984E-06	8.52195E-07	2.72999E-05	3.96128E-05	2.34816E-05	2.21854E-09	2.8434E-08	4.5814E-09	3.52339E-08	0.03523387
3831003774575	383100	3774575	1.16493E-05	3.57613E-05	4.20524E-05	4.14925E-05	8.81988E-06	1.14702E-05	8.44268E-06	8.68979E-07	1.01806E-05	8.68979E-07	2.80361E-05	4.06809E-05	2.41148E-05	2.29717E-09	2.9374E-08	4.7068E-09	3.6378E-08	0.03637799
3831103774575	383110	3774575	1.18598E-05	3.64075E-05	4.28122E-05	4.22422E-05	8.97924E-06	1.16774E-05	8.59523E-06	8.8468E-07	1.03646E-05	8.8468E-07	2.87473E-05	4.17129E-05	2.47266E-05	2.36484E-09	3.0189E-08	4.8188E-09	3.73723E-08	0.03737226
3831203774575	383120	3774575	1.20521E-05	3.6998E-05	4.35066E-05	4.29273E-05	9.12487E-06	1.18668E-05	8.73462E-06	8.99028E-07	1.05327E-05	8.99028E-07	2.94584E-05	4.27448E-05	2.53383E-05	2.42813E-09	3.095E-08	4.9232E-09	3.83017E-08	0.03830167
3831303774575	383130	3774575	1.22463E-05	3.7594E-05	4.42074E-05	4.36188E-05	9.27187E-06	1.2058E-05	8.87534E-06	9.13511E-07	1.07024E-05	9.13511E-07	3.01821E-05	4.37949E-05	2.59607E-05	2.49027E-09	3.1699E-08	5.027E-09	3.92164E-08	0.03921638
3831403774575	383140	3774575	1.24277E-05	3.8151E-05	4.48625E-05	4.42651E-05	9.40925E-06	1.22366E-05	9.00684E-06	9.27046E-07	1.08609E-05	9.27046E-07	3.08777E-05	4.48042E-05	2.6559E-05	2.54432E-09	3.2356E-08	5.1207E-09	4.00207E-08	0.04002066
3831503774575	383150	3774575	1.26146E-05	3.87247E-05	4.55371E-05	4.49308E-05	9.55075E-06	1.24207E-05	9.14229E-06	9.40988E-07	1.10243E-05	9.40988E-07	3.15952E-05	4.58452E-05	2.71761E-05	2.59639E-09	3.2991E-08	5.214E-09	4.08017E-08	0.04080166
3831603774575	383160	3774575	1.28015E-05	3.92985E-05	4.62118E-05	4.55965E-05	9.69225E-06	1.26047E-05	9.27774E-06	9.54929E-07	1.11876E-05	9.54929E-07	3.23282E-05	4.69089E-05	2.78066E-05	2.64493E-09	3.3589E-08	5.3053E-09	4.15391E-08	0.04153907
3831703774575	383170	3774575	1.29939E-05	3.98889E-05	4.69061E-05	4.62816E-05	9.83788E-06	1.27941E-05	9.41714E-06	9.69277E-07	1.13557E-05	9.69277E-07	3.30768E-05	4.79952E-05	2.84506E-05	2.68977E-09	3.4148E-08	5.3944E-09	4.22324E-08	0.04223235
3831903774575	383190	3774575	1.33767E-05	4.10643E-05	4.82882E-05	4.76453E-05	1.01278E-05	1.31711E-05	9.69462E-06	9.97837E-07	1.16903E-05	9.97837E-07	3.45803E-05	5.01768E-05	2.97438E-05	2.76392E-09	3.5095E-08	5.5598E-09	4.34188E-08	0.04341884
3832003774575	383200	3774575	1.35654E-05	4.16436E-05	4.89694E-05	4.83174E-05	1.02706E-05	1.33569E-05	9.83138E-06	1.01191E-06	1.18552E-05	1.01191E-06	3.53289E-05	5.1263E-05	3.03877E-05	2.79297E-09	3.548E-08	5.6352E-09	4.39082E-08	0.04390816
3832103774575	383210	3774575	1.37523E-05	4.22173E-05	4.96441E-05	4.89831E-05	1.04121E-05	1.35409E-05	9.96683E-06	1.02586E-06	1.20185E-05	1.02586E-06	3.60713E-05	5.23403E-05	3.10262E-05	2.81508E-09	3.5789E-08	5.7045E-09	4.43086E-08	0.04430855
3832203774575	383220	3774575	1.39338E-05	4.27744E-05	5.02991E-05	4.96294E-05	1.05495E-05	1.37196E-05	1.00983E-05	1.03939E-06	1.21771E-05	1.03939E-06	3.67856E-05	5.33767E-05	3.16407E-05	2.82862E-09	3.6002E-08	5.7647E-09	4.45952E-08	0.04459516
3832303774575	383230	3774575	1.41134E-05	4.33258E-05	5.09476E-05	5.02692E-05	1.06855E-05	1.38964E-05	1.02285E-05	1.05279E-06	1.23341E-05	1.05279E-06	3.75187E-05	5.44404E-05	3.22712E-05	2.83504E-09	3.6137E-08	5.8184E-09	4.47903E-08	0.04479026
3832403774575	383240	3774575	1.43148E-05	4.39441E-05	5.16747E-05	5.09866E-05	1.0838E-05	1.40947E-05	1.03745E-05	1.06782E-06	1.25101E-05	1.06782E-06	3.83453E-05	5.56398E-05	3.29822E-05	2.84308E-09	3.6296E-08	5.8788E-09	4.50179E-08	0.04501793
3832503774575	383250	3774575	1.45235E-05	4.45847E-05	5.2428E-05	5.17299E-05	1.0996E-05	1.43002E-05	1.05257E-05	1.08338E-06	1.26925E-05	1.08338E-06	3.92093E-05	5.68936E-05	3.37253E-05	2.84892E-09	3.6433E-08	5.9386E-09	4.52208E-08	0.04522078
3832603774575	383260	3774575	1.47286E-05	4.52141E-05	5.31681E-05	5.24602E-05	1.11512E-05	1.45021E-05	1.06743E-05	1.09868E-06	1.28717E-05	1.09868E-06	4.00671E-05	5.81382E-05	3.44632E-05	2.849E-09	3.6506E-08	5.9917E-09	4.53468E-08	0.04534682
3832703774575	383270	3774575	1.49155E-05	4.57879E-05	5.38428E-05	5.31259E-05	1.12927E-05	1.46861E-05	1.08098E-05	1.11262E-06	1.3035E-05	1.11262E-06	4.08625E-05	5.92924E-05	3.51473E-05	2.83978E-09	3.6471E-08	6.0308E-09	4.53418E-08	0.04534176
3832803774575	383280	3774575	1.50915E-05	4.63282E-05	5.44782E-05	5.37528E-05	1.1426E-05	1.48594E-05	1.09373E-05	1.12575E-06	1.31888E-05	1.12575E-06	4.16798E-05	6.04783E-05	3.58503E-05	2.8273E-09	3.6397E-08	6.0634E-09	4.52873E-08	0.04528734
3832903774575	383290	3774575	1.52711E-05	4.68797E-05	5.51267E-05	5.43926E-05	1.1562E-05	1.50363E-05	1.10675E-05	1.13915E-06	1.33458E-05	1.13915E-06	4.25126E-05	6.16867E-05	3.65666E-05	2.81389E-09	3.6313E-08	6.0945E-09	4.52216E-08	0.04522161
3833003774575	383300	3774575	1.5458E-05	4.74534E-05	5.58013E-05	5.50583E-05	1.17035E-05	1.52203E-05	1.1203E-05	1.15309E-06	1.35092E-05	1.15309E-06	4.33829E-05	6.29495E-05	3.73152E-05	2.79621E-09	3.6186E-08	6.1228E-09	4.51049E-08	0.04510489
3833103774575	383310	3774575	1.56268E-05	4.79714E-05	5.64105E-05	5.56594E-05	1.18313E-05	1.53865E-05	1.13253E-05	1.16568E-06	1.36566E-05	1.16568E-06	4.42033E-05	6.41399E-05	3.80208E-05	2.77722E-09	3.6037E-08	6.1444E-09	4.49586E-08	0.0449586
3833203774575	383320	3774575	1.57139E-05	4.82388E-05	5.67249E-05	5.59696E-05	1.18972E-05	1.54722E-05	1.13884E-05	1.17217E-06	1.37328E-05	1.17217E-06	4.49457E-05	6.52171E-05	3.86594E-05	2.73636E-09	3.5612E-08	6.1246E-09	4.44728E-08	0.04447279
3833303774575	383330	3774575	1.58155E-05	4.85508E-05	5.70917E-05	5.63315E-05	1.19742E-05	1.55723E-05	1.14621E-05	1.17975E-06	1.38216E-05	1.17975E-06	4.5713E-05	6.63305E-05	3.93194E-05	2.70667E-09	3.5318E-08	6.1196E-09	4.4144E-08	0.04414401
3833403774575	383340	3774575	1.58663E-05	4.87067E-05	5.72751E-05	5.65125E-05	1.20126E-05	1.56223E-05	1.14989E-05	1.18354E-06	1.3866E-05	1.18354E-06	4.64211E-05	6.7358E-05	3.99284E-05	2.67258E-09	3.4958E-08	6.0982E-09	4.37285E-08	0.04372851
3833503774575	383350	3774575	1.59352E-05	4.89184E-05	5.7524E-05	5.67581E-05	1.20648E-05	1.56902E-05	1.15489E-05	1.18869E-06	1.39262E-05	1.18869E-06	4.70948E-05	6.83356E-05	4.0508E-05	2.64009E-09	3.4622E-08	6.0804E-09	4.33425E-08	0.04334252
3833603774575	383360	3774575	1.60241E-05	4.91913E-05	5.7845E-05	5.70748E-05	1.21321E-05	1.57778E-05	1.16133E-05	1.19532E-06	1.40039E-05	1.19532E-06	4.7806E-05	6.93676E-05	4.11197E-05	2.6115E-09	3.4336E-08	6.0699E-09	4.30175E-08	0.04301753
3833703774575	383370	3774575	1.61566E-05	4.9598E-05	5.83232E-05	5.75466E-05	1.22324E-05	1.59082E-05	1.17093E-05	1.2052E-06	1.41197E-05	1.2052E-06	4.86545E-05	7.05987E-05	4.18495E-05	2.59169E-09	3.4162E-08	6.0775E-09	4.2831E-08	0.04283104
3833803774575	383380	3774575	1.62945E-05	5.00213E-05	5.8821E-05	5.80378E-05	1.23368E-05	1.6044E-05	1.18092E-05	1.21549E-06	1.42402E-05	1.21549E-06	4.95403E-05	7.18841E-05	4.26114E-05	2.57333E-09	3.4005E-08	6.0877E-09	4.26657E-08	0.04266569
3833903774575	383390	3774575	1.63798E-05	5.02831E-05	5.91288E-05	5.83415E-05	1.24014E-05	1.61279E-05	1.1871E-05	1.22185E-06	1.43147E-05	1.22185E-06	5.0289E-05	7.29704E-05	4.32554E-05	2.54661E-09	3.3737E-08	6.0774E-09	4.23613E-08	0.04236126
3834003774575	383400	3774575	1.64161E-05	5.03945E-05	5.92598E-05	5.84708E-05	1.24289E-05	1.61637E-05	1.18973E-05	1.22456E-06	1.43465E-05	1.22456E-06	5.09191E-05	7.38847E-05	4.37973E-05	2.51242E-09	3.3369E-08	6.0488E-09	4.19298E-08	0.04192978
3834103774575	383410	3774575	1.64633E-05	5.05394E-05	5.94301E-05	5.86388E-05	1.24646E-05	1.62101E-05	1.19315E-05	1.22808E-06	1.43877E-05	1.22808E-06	5.15991E-05	7.48714E-05	4.43822E-05	2.48163E-09	3.3042E-08	6.0257E-09	4.15489E-08	0.04154889
3834203774575	383420	3774575	1.66883E-05	5.12301E-05	6.02424E-05	5.94402E-05	1.2635E-05	1.64317E-05	1.20946E-05	1.24486E-06	1.45843E-05	1.24486E-06	5.28218E-05	7.66456E-05	4.5434E-05	2.47987E-09	3.3096E-08	6.0717E-09	4.16474E-08	0.04164744
3834303774575	383430	3774575	1.6935E-05	5.19876E-05	6.11332E-05	6.03192E-05	1.28218E-05	1.66746E-05	1.22734E-05	1.26327E-06	1.48E-05	1.26327E-06	5.41382E-05	7.85556E-05	4.65662E-05	2.4813E-09	3.3193E-08	6.1261E-09	4.18002E-08	0.0418002
3834403774575	383440	3774575	1.71056E-05	5.25112E-05	6.17489E-05	6.09267E-05	1.29509E-05	1.68426E-05	1.23971E-05	1.27599E-06	1.4949E-05	1.27599E-06	5.52455E-05	8.01624E-05	4.75187E-05	2.47048E-09	3.3127E-08	6.151E-09	4.17481E-08	0.04174806
3834503774575	383450	3774575	1.71364E-05	5.26059E-05	6.18603E-05	6.10366E-05	1.29743E-05	1.6873E-05	1.24194E-05	1.27829E-06	1.4976E-05	1.27829E-06	5.59598E-05	8.11989E-05	4.81331E-05	2.43989E-09	3.2794E-08	6.1255E-09	4.13592E-08	0.04135923
3834603774575	383460	3774575	1.72E-05	5.28009E-05	6.20895E-05	6.12628E-05	1.30224E-05	1.69355E-05	1.24654E-05	1.28303E-06	1.50315E-05	1.28303E-06	5.67958E-05	8.24119E-05	4.88521E-05	2.41468E-09	3.2532E-08	6.1129E-09	4.10591E-08	0.0410591
3834703774575	383470	3774575	1.74231E-05	5.3486E-05	6.28952E-05	6.20577E-05	1.31914E-05	1.71552E-05	1.26272E-05	1.29968E-06	1.52266E-05	1.29968E-06	5.81402E-05	8.43627E-05	5.00085E-05	2.41236E-09	3.2576E-08	6.1586E-09	4.11474E-08	0.04114743
3834803774575	383480	3774575	1.7699E-05	5.43327E-05	6.38908E-05	6.30401E-05	1.34002E-05	1.74268E-05	1.28271E-05	1.32025E-06	1.54676E-05	1.32025E-06	5.9678E-05	8.65941E-05	5.13312E-05	2.41737E-09	3.272E-08	6.2234E-09	4.13612E-08	0.04136119
3834903774575	383490	3774575	1.80528E-05	5.54189E-05	6.51681E-05	6.43004E-05	1.36681E-05	1.77752E-05	1.30835E-05	1.34665E-06	1.57768E-05	1.34665E-06	6.14872E-05	8.92192E-05	5.28873E-05	2.43263E-09	3.3003E-08	6.3154E-09	4.17513E-08	0.04175134
3835003774575	383500	3774575	1.86153E-05	5.71457E-05	6.71987E-05	6.63039E-05	1.4094E-05	1.83291E-05	1.34912E-05	1.38861E-06	1.62684E-05	1.38861E-06	6.40013E-05	9.28673E-05	5.50498E-05	2.47598E-09	3.3669E-08	6.4815E-09	4.26265E-08	0.04262652

			EGIODemolition	EGIOSite Grubbing / Prep	EGIOMass Grading / Excavation	EGIOMass Grading / Excavation	EGIODrainage / Utilities Trenching	EGIODrainage / Utilities Trenching	EGIOFoundations / Concrete Pads	EGIOFoundations / Concrete Pads	EGIOBuilding / Structure Construction	EGIOBuilding / Structure Construction	EGIOAsphalt Paving	EGIOArchitectural Coating	EGIOLandscaping or Other Finishing	EGIOWaterside Construction (Piles)	HIWaterside Construction (Landscaping)	HIWaterside Construction (Landscaping)	KMDemolition	KMSite Grubbing / Prep
Unique Identifier	X (UTM)	Y (UTM)	2025	2025	2025	2026	2026	2027	2026	2027	2026	2027	2027	2027	2027	2027	2025	2026	2025	2025
3835103774575	383510	3774575	0.000140892	5.526E-05	1.83003E-05	1.79233E-05	4.16188E-05	4.15545E-05	5.46816E-05	5.46463E-05	5.85708E-05	5.71669E-05	2.2792E-06	2.2792E-06	6.17253E-05	2.2792E-06	1.70348E-05	1.65013E-05	2.35291E-05	0.000102118
3835203774575	383520	3774575	0.000142446	5.5869E-05	1.85022E-05	1.8121E-05	4.20778E-05	4.20128E-05	5.52847E-05	5.5249E-05	5.92168E-05	5.77974E-05	2.30434E-06	2.30434E-06	6.24061E-05	2.30434E-06	1.75102E-05	1.69618E-05	2.43054E-05	0.000105487
3835303774575	383530	3774575	0.000144224	5.6567E-05	1.87332E-05	1.83472E-05	4.26031E-05	4.25374E-05	5.59749E-05	5.59388E-05	5.99561E-05	5.8519E-05	2.33311E-06	2.33311E-06	6.31852E-05	2.33311E-06	1.80269E-05	1.74622E-05	2.51472E-05	0.000109141
3835403774575	383540	3774575	0.000146182	5.7335E-05	1.89875E-05	1.85963E-05	4.31815E-05	4.31149E-05	5.67349E-05	5.66983E-05	6.07701E-05	5.93135E-05	2.36479E-06	2.36479E-06	6.40431E-05	2.36479E-06	1.8583E-05	1.80009E-05	2.60524E-05	0.000113069
3835503774575	383550	3774575	0.000148509	5.8247E-05	1.92897E-05	1.88922E-05	4.38687E-05	4.3801E-05	5.76377E-05	5.76006E-05	6.17372E-05	6.02574E-05	2.40242E-06	2.40242E-06	6.50622E-05	2.40242E-06	1.92037E-05	1.86022E-05	2.70595E-05	0.00011744
3835603774575	383560	3774575	0.000151068	5.9251E-05	1.96222E-05	1.92179E-05	4.46249E-05	4.4556E-05	5.86313E-05	5.85934E-05	6.28014E-05	6.12961E-05	2.44383E-06	2.44383E-06	6.61837E-05	2.44383E-06	1.9871E-05	1.92486E-05	2.81458E-05	0.000122155
3835703774575	383570	3774575	0.000153332	6.0139E-05	1.99162E-05	1.95058E-05	4.52935E-05	4.52236E-05	5.95097E-05	5.94713E-05	6.37424E-05	6.22145E-05	2.48045E-06	2.48045E-06	6.71754E-05	2.48045E-06	2.05042E-05	1.9862E-05	2.91959E-05	0.000126712
3835803774575	383580	3774575	0.000155362	6.0935E-05	2.01798E-05	1.97641E-05	4.58931E-05	4.58223E-05	6.02976E-05	6.02587E-05	6.45862E-05	6.30381E-05	2.51328E-06	2.51328E-06	6.80647E-05	2.51328E-06	2.11088E-05	2.04476E-05	3.02142E-05	0.000131132
3835903774575	383590	3774575	0.000157625	6.1823E-05	2.04738E-05	2.0052E-05	4.65617E-05	4.64899E-05	6.1176E-05	6.11366E-05	6.55272E-05	6.39565E-05	2.5499E-06	2.5499E-06	6.90563E-05	2.5499E-06	2.17564E-05	2.10749E-05	3.1305E-05	0.000135866
3836003774575	383600	3774575	0.000162152	6.3598E-05	2.10618E-05	2.06279E-05	4.7899E-05	4.78251E-05	6.2933E-05	6.28924E-05	6.74091E-05	6.57933E-05	2.62313E-06	2.62313E-06	7.10396E-05	2.62313E-06	2.27681E-05	2.2055E-05	3.2939E-05	0.000142957
3836103774575	383610	3774575	0.000167164	6.5564E-05	2.17128E-05	2.12655E-05	4.93795E-05	4.93033E-05	6.48782E-05	6.48363E-05	6.94926E-05	6.78269E-05	2.70421E-06	2.70421E-06	7.32354E-05	2.70421E-06	2.3875E-05	2.31272E-05	3.47313E-05	0.000150736
3836203774575	383620	3774575	0.000172877	6.7805E-05	2.24548E-05	2.19922E-05	5.1067E-05	5.09882E-05	6.70953E-05	6.7052E-05	7.18674E-05	7.01448E-05	2.79662E-06	2.79662E-06	7.57381E-05	2.79662E-06	2.51092E-05	2.43227E-05	3.67387E-05	0.000159448
3836303774575	383630	3774575	0.00017982	7.0528E-05	2.33567E-05	2.28754E-05	5.31179E-05	5.3036E-05	6.979E-05	6.9745E-05	7.47538E-05	7.2962E-05	2.90894E-06	2.90894E-06	7.87799E-05	2.90894E-06	2.6564E-05	2.5732E-05	3.91149E-05	0.000169761
3836403774575	383640	3774575	0.000187949	7.3716E-05	2.44125E-05	2.39095E-05	5.55191E-05	5.54334E-05	7.29448E-05	7.28978E-05	7.8133E-05	7.62602E-05	3.04044E-06	3.04044E-06	8.23411E-05	3.04044E-06	2.81947E-05	2.73116E-05	4.17197E-05	0.000181066
3836503774575	383650	3774575	0.000195619	7.6725E-05	2.54088E-05	2.48853E-05	5.7785E-05	5.76958E-05	7.59219E-05	7.58729E-05	8.13218E-05	7.93726E-05	3.16453E-06	3.16453E-06	8.57016E-05	3.16453E-06	2.98253E-05	2.88911E-05	4.43584E-05	0.000192519
3836603774575	383660	3774575	0.000203083	7.9652E-05	2.63783E-05	2.58348E-05	5.99898E-05	5.98972E-05	7.88188E-05	7.87679E-05	8.44247E-05	8.24011E-05	3.28527E-06	3.28527E-06	8.89717E-05	3.28527E-06	3.14811E-05	3.0495E-05	4.71488E-05	0.000204629
3836703774575	383670	3774575	0.000210996	8.2756E-05	2.74062E-05	2.68415E-05	6.23273E-05	6.22311E-05	8.18899E-05	8.18371E-05	8.77144E-05	8.56119E-05	3.41328E-06	3.41328E-06	9.24384E-05	3.41328E-06	3.3214E-05	3.21737E-05	5.01202E-05	0.000217525
3836803774575	383680	3774575	0.000218434	8.5673E-05	2.83722E-05	2.77876E-05	6.45242E-05	6.44246E-05	8.47764E-05	8.47217E-05	9.08061E-05	8.86295E-05	3.53359E-06	3.53359E-06	9.56967E-05	3.53359E-06	3.48518E-05	3.37602E-05	5.29422E-05	0.000229773
3836903774575	383690	3774575	0.00022658	8.8868E-05	2.94303E-05	2.8824E-05	6.69307E-05	6.68274E-05	8.79382E-05	8.78814E-05	9.41928E-05	9.1935E-05	3.66538E-06	3.66538E-06	9.92658E-05	3.66538E-06	3.66224E-05	3.54753E-05	5.59906E-05	0.000243003
3837003774575	383700	3774575	0.000235957	9.2546E-05	3.06483E-05	3.00169E-05	6.97007E-05	6.95931E-05	9.15776E-05	9.15185E-05	9.8091E-05	9.57398E-05	3.81708E-06	3.81708E-06	0.000103374	3.81708E-06	3.86226E-05	3.74128E-05	5.94305E-05	0.000257932
3837103774575	383710	3774575	0.000246197	9.6562E-05	3.19783E-05	3.13195E-05	7.27254E-05	7.26132E-05	9.55516E-05	9.549E-05	0.000102348	9.98945E-05	3.98272E-06	3.98272E-06	0.00010786	3.98272E-06	4.0786E-05	3.95085E-05	6.31464E-05	0.00027406
3837203774575	383720	3774575	0.000256993	0.0001008	3.33807E-05	3.26929E-05	7.59146E-05	7.57974E-05	9.97418E-05	9.96775E-05	0.000106836	0.000104275	4.15737E-06	4.15737E-06	0.00011259	4.15737E-06	4.30517E-05	4.17032E-05	6.70344E-05	0.000290934
3837303774575	383730	3774575	0.000267826	0.00010504	3.47877E-05	3.40709E-05	7.91144E-05	7.89923E-05	0.000103946	0.000103879	0.000111339	0.00010867	4.33261E-06	4.33261E-06	0.000117336	4.33261E-06	4.53174E-05	4.3898E-05	7.09223E-05	0.000307808
3837403774575	383740	3774575	0.000279835	0.00010976	3.63475E-05	3.55986E-05	8.26618E-05	8.25342E-05	0.000108607	0.000108537	0.000116331	0.000113543	4.52688E-06	4.52688E-06	0.000122597	4.52688E-06	4.78055E-05	4.63082E-05	7.51859E-05	0.000326312
3837503774575	383750	3774575	0.000293047	0.00011494	3.80637E-05	3.72794E-05	8.65647E-05	8.64311E-05	0.000113735	0.000113661	0.000121824	0.000118904	4.74061E-06	4.74061E-06	0.000128385	4.74061E-06	5.05197E-05	4.89373E-05	7.98298E-05	0.000346467
3837603774575	383760	3774575	0.000307526	0.00012062	3.99443E-05	3.91213E-05	9.08417E-05	9.07015E-05	0.000119354	0.000119277	0.000127843	0.000124779	4.97484E-06	4.97484E-06	0.000134729	4.97484E-06	5.34707E-05	5.17959E-05	8.48764E-05	0.00036837
3837703774575	383770	3774575	0.000323424	0.00012685	4.20093E-05	4.11438E-05	9.55379E-05	9.53905E-05	0.000125524	0.000125443	0.000134452	0.00013123	5.23202E-06	5.23202E-06	0.000141694	5.23202E-06	5.66889E-05	5.49133E-05	9.03757E-05	0.000392237
3837803774575	383780	3774575	0.000340346	0.00013349	4.42073E-05	4.32965E-05	0.000100537	0.000100382	0.000132092	0.000132007	0.000141487	0.000138096	5.50577E-06	5.50577E-06	0.000149107	5.50577E-06	6.00991E-05	5.82167E-05	9.61985E-05	0.000417508
3837903774575	383790	3774575	0.000358948	0.00014078	4.66235E-05	4.56629E-05	0.000106032	0.000105868	0.000139312	0.000139222	0.00014922	0.000145643	5.80669E-06	5.80669E-06	0.000157257	5.80669E-06	6.38268E-05	6.18276E-05	0.000102555	0.000445098
3838003774575	383800	3774575	0.000378969	0.00014864	4.9224E-05	4.82098E-05	0.000111946	0.000111773	0.000147082	0.000146987	0.000157543	0.000153767	6.13057E-06	6.13057E-06	0.000166028	6.13057E-06	6.78218E-05	6.56975E-05	0.000109367	0.000474662
3838103774575	383810	3774575	0.000400184	0.00015696	5.19797E-05	5.09087E-05	0.000118213	0.00011803	0.000155316	0.000155216	0.000166363	0.000162375	6.47377E-06	6.47377E-06	0.000175323	6.47377E-06	7.20411E-05	6.97846E-05	0.000116557	0.000505866
3838203774575	383820	3774575	0.000422747	0.00016581	5.49103E-05	5.3779E-05	0.000124878	0.000124685	0.000164073	0.000163967	0.000175742	0.00017153	6.83877E-06	6.83877E-06	0.000185207	6.83877E-06	7.65151E-05	7.41184E-05	0.000124175	0.000538926
3838303774575	383830	3774575	0.000444726	0.00017443	5.77652E-05	5.6575E-05	0.00013137	0.000131167	0.000172603	0.000172492	0.000184879	0.000180448	7.19432E-06	7.19432E-06	0.000194837	7.19432E-06	8.08724E-05	7.83393E-05	0.000131591	0.000571113
3838403774575	383840	3774575	0.000467217	0.00018325	6.06865E-05	5.94361E-05	0.000138014	0.000137801	0.000181332	0.000181215	0.000194229	0.000189574	7.55816E-06	7.55816E-06	0.00020469	7.55816E-06	8.53213E-05	8.26489E-05	0.000139165	0.000603987
3838503774575	383850	3774575	0.000491487	0.00019277	6.38388E-05	6.25235E-05	0.000145183	0.000144959	0.000190751	0.000190628	0.000204318	0.000199421	7.95077E-06	7.95077E-06	0.000215322	7.95077E-06	9.01092E-05	8.72868E-05	0.000147308	0.000639326
3838603774575	383860	3774575	0.000519358	0.0002037	6.7459E-05	6.60691E-05	0.000153416	0.000153179	0.000201568	0.000201438	0.000215905	0.00021073	8.40164E-06	8.40164E-06	0.000227533	8.40164E-06	9.55842E-05	9.25903E-05	0.000156616	0.000679723
3838703774575	383870	3774575	0.000548531	0.00021514	7.12483E-05	6.97804E-05	0.000162034	0.000161783	0.000212891	0.000212753	0.000228033	0.000222567	8.87358E-06	8.87358E-06	0.000240314	8.87358E-06	0.000101305	9.81318E-05	0.000166338	0.000721918
3838803774575	383880	3774575	0.000582519	0.00022847	7.5663E-05	7.41041E-05	0.000172073	0.000171808	0.000226082	0.000225936	0.000242162	0.000236357	9.4234E-06	9.4234E-06	0.000255204	9.4234E-06	0.000107946	0.000104565	0.000177617	0.00077087
3838903774575	383890	3774575	0.000620675	0.00024344	8.0619E-05	7.8958E-05	0.000183344	0.000183061	0.00024089	0.000240735	0.000258024	0.000251839	1.00406E-05	1.00406E-05	0.00027192	1.00406E-05	0.000115383	0.000111769	0.000190245	0.000825676
3839003774575	383900	3774575	0.000663564	0.00026026	8.61898E-05	8.4414E-05	0.000196014	0.000195711	0.000257536	0.00025737	0.000275853	0.000269241	1.07345E-05	1.07345E-05	0.00029071	1.07345E-05	0.000123727	0.000119851	0.000204405	0.000887132
3839103774575	383910	3774575	0.000717088	0.00028125	9.3142E-05	9.12229E-05	0.000211824	0.000211497	0.000278309	0.00027813	0.000298104	0.000290959	1.16003E-05	1.16003E-05	0.000314159	1.16003E-05	0.00013411	0.000129909	0.000222023	0.000963595
3829703774585	382970	3774585	8.44848E-05	3.3136E-05	1.09737E-05	1.07476E-05	2.49564E-05	2.49179E-05	3.27894E-05	3.27683E-05	3.51216E-05	3.42797E-05	1.36671E-06	1.36671E-06	3.70132E-05	1.36671E-06	9.47177E-06	9.1751E-06	1.04305E-05	4.5269E-05
3829803774585	382980	3774585	8.84369E-05	3.4686E-05	1.1487E-05	1.12503E-05	2.61238E-05	2.60835E-05	3.43233E-05	3.43011E-05	3.67645E-05	3.58833E-05	1.43064E-06	1.43064E-06	3.87446E-05	1.43064E-06	9.74624E-06	9.44097E-06	1.07269E-05	4.65557E-05
3829903774585	382990	3774585	9.32961E-05	3.6592E-05	1.21182E-05	1.18685E-05	2.75592E-05	2.75167E-05	3.62092E-05	3.61859E-05	3.87846E-05	3.78549E-05	1.50925E-06	1.50925E-06	4.08734E-05	1.50925E-06	1.00907E-05	9.77461E-06	1.10981E-05	4.81665E-05
3830003774585	383000	3774585	9.87123E-05	3.8716E-05	1.28217E-05	1.25575E-05	2.91591E-05	2.91141E-05	3.83113E-05	3.82866E-05	4.10362E-05	4.00526E-05	1.59687E-06	1.59687E-06	4.32463E-05	1.59687E-06	1.0471E-05	1.0143E-05	1.15054E-05	4.99344E-05
3830103774585	383010	3774585	0.00010367	4.0661E-05	1.34657E-05	1.31882E-05	3.06237E-05	3.05765E-05	4.02356E-05	4.02096E-05	4.30973E-05	4.20643E-05	1.67707E-06	1.67707E-06	4.54184E-05	1.67707E-06	1.07939E-05	1.04558E-05	1.1854E-05	5.1447E-05
3830203774585	383020	3774585	0.000108862	4.2697E-05	1.414E-05	1.38487E-05	3.21573E-05	3.21077E-05	4.22505E-05	4.22232E-05	4.52555E-05	4.41708E-05	1.76106E-06	1.76106E-06	4.76929E-05	1.76106E-06	1.11204E-05	1.07721E-05	1.2207E-05	5.29792E-05
3830303774585	383030	3774585	0.000113964	4.4698E-05	1.48027E-05	1.44977E-05	3.36643E-05	3.36124E-05	4.42305E-05	4.4202E-05	4.73764E-05	4.62408E-05	1.84359E-06	1.84359E-06	4.9928E-05	1.84359E-06	1.14253E-05	1.10675E-05	1.25351E-05	5.44034E-05
3830403774585	383040	3774585	0.000118581	4.6509E-05	1.54023E-05	1.5085E-05	3.50281E-05	3.49741E-05	4.60223E-05	4.59927E-05	4.92957E-05	4.81141E-05	1.91827E-06	1.91827E-06	5.19506E-05	1.91827E-06	1.16747E-05	1.1309E-05	1.28135E-05	5.56115E-05
3830503774585	383050	3774585	0.000123368	4.8387E-05	1.60242E-05	1.5694E-05	3.64423E-05	3.63861E-05	4.78804E-05	4.78495E-05	5.12859E-05	5.00566E-05	1.99572E-06	1.99572E-06	5.4048E-05	1.99572E-06	1.19294E-05	1.15558E-05	1.30986E-05	5.6849E-05
3830603774585	383060	3774585	0.000128452	5.0381E-05	1.66845E-05	1.63407E-05	3.7944E-05	3.78855E-05	4.98535E-05	4.98213E-05	5.33993E-05	5.21193E-05	2.07796E-06	2.07796E-06	5.62753E-05	2.07796E-06	1.22003E-05	1.18182E-05	1.34132E-05	5.82143E-05
3830703774585	383070	3774585	0.000133814	5.2484E-05	1.7381E-05	1.70229E-05	3.9528E-05	3.9467E-05	5.19346E-05	5.19011E-05	5.56285E-05	5.42951E-05	2.16471E-06	2.16471E-06	5.86245E-05	2.16471E-06	1.24999E-05	1.21083E-05	1.37685E-05	5.97563E-05
3830803774585	383080	3774585	0.000139625	5.4763E-05	1.81358E-05	1.77622E-05	4.12447E-05	4.1181E-05	5.41901E-05	5.41551E-05	5.80443E-05	5.6653E-05	2.25872E-06	2.25872E-06	6.11705E-05	2.25872E-06	1.28138E-05	1.24124E-05	1.4117E-05	6.12689E-05
3830903774585	383090	3774585	0.000145643	5.7123E-05	1.89175E-05	1.85277E-05	4.30223E-05	4.29559E-05	5.65257E-05	5.64892E-05	6.05461E-05	5.90948E-05	2.35607E-06	2.35607E-06	6.3807E-05	2.35607E-06	1.30972E-05	1.2687E-05	1.44135E-05	6.25555E-05
3831003774585	383100	3774585	0.000151509	5.9424E-05	1.96793E-05	1.92739E-05	4.47549E-05	4.46858E-05	5.88021E-05	5.87641E-05	6.29844E-05	6.14747E-05	2.45095E-06	2.45095E-06	6.63766E-05	2.45095E-06	1.33574E-05	1.2939E-05	1.46873E-05	6.3744E-05
3831103774585	383110	3774585	0.000156305	6.1305E-05	2.03023E-05	1.9884E-05	4.61717E-05	4.61005E-05	6.06636E-05	6.06245E-05	6.49783E-05	6.34208E-05	2.52854E-06	2.52854E-06	6.84779E-05	2.52854E-06	1.35798E-05	1.31544E-05	1.49317E-05	6.48048E-05
3831203774585	383120	3774585	0.000160823	6.3077E-05	2.08892E-05	2.04588E-05	4.75063E-05	4.7433E-05	6.24171E-05	6.23768E-05	6.68565E-05	6.5254E-05	2.60163E-06	2.60163E-06	7.04572E-05	2.60163E-06	1.37592E-05	1.33282E-05	1.51603E-05	6.57968E-05
3831303774585	383130	3774585	0.00016526	6.4817E-05	2.14655E-05	2.10232E-05	4.8817E-05	4.87417E-05	6.41392E-05	6.40978E-05	6.8701E-05	6.70543E-05	2.67341E-06	2.67341E-06	7.24011E-05	2.67341E-06	1.39314E-05	1.3495E-05	1.53911E-05	6.67986E-05
3831403774585	383140	3774585	0.00016914	6.6339E-05	2.19695E-05	2.15169E-05	4.99632E-05	4.98861E-05	6.56451E-05	6.56028E-05	7.03141E-05	6.86287E-05	2.73618E-06	2.73618E-06	7.41011E-05	2.73618E-06	1.40785E-05	1.36375E-05	1.56106E-05	6.77513E-05
3831503774585	383150	3774585	0.000172778	6.7766E-05	2.2442E-05	2.19796E-05	5.10378E-05	5.0959E-05	6.7057E-05	6.70137E-05	7.18264E-05	7.01047E-05	2.79502E-06	2.79502E-06	7.56948E-05	2.79502E-06	1.42256E-05	1.378E-05	1.58347E-05	6.87237E-05
3831603774585	383160	3774585	0.00017611	6.9073E-05	2.28748E-05	2.24035E-05	5.20221E-05	5.19419E-05	6.83503E-05	6.83062E-05	7.32117E-05	7.14568E-05	2.84893E-06	2.84893E-06	7.71547E-05	2.84893E-06	1.43691E-05	1.3919E-05	1.60587E-05	6.9696E-05
3831703774585	383170	3774585	0.000179074	7.0235E-05	2.32598E-05	2.27806E-05	5.28977E-05	5.28161E-05	6.95006E-05	6.94558E-05	7.44439E-05	7.26595E-05	2.89688E-06	2.89688E-06	7.84533E-05	2.89688E-06	1.4509E-05	1.40546E-05	1.62873E-05	7.06881E-05
3831903774585	383190	3774585	0.000183502	7.1972E-05	2.3835E-05	2.33439E-05	5.42057E-05	5.41221E-05	7.12193E-05	7.11733E-05	7.62847E-05	7.44562E-05	2.96851E-06	2.96851E-06	8.03932E-05	2.96851E-06	1.47656E-05	1.43031E-05	1.67377E-05	7.26426E-05
3832003774585	383200	3774585	0.000184814	7.2487E-05	2.40053E-05	2.35107E-05	5.45931E-05	5.45089E-05	7.17282E-05	7.16819E-05	7.68299E-05	7.49883E-05	2.98973E-06	2.98973E-06	8.09678E-05	2.98973E-06	1.48768E-05	1.44108E-05	1.69549E-05	7.35855E-05
3832103774585	383210	3774585	0.000185721	7.2842E-05	2.41232E-05	2.36261E-05	5.48611E-05	5.47764E-05	7.20803E-05	7.20338E-05	7.7207E-05	7.53564E-05	3.0044E-06	3.0044E-06	8.13652E-05	3.0044E-06	1.4988E-05	1.45185E-05	1.71767E-05	7.45481E-05
3832203774585	383220	3774585	0.000186215	7.3036E-05	2.41873E-05	2.3689E-05	5.5007E-05	5.49221E-05	7.2272E-05	7.22254E-05	7.74124E-05	7.55568E-05	3.0124E-06	3.0124E-06	8.15816E-05	3.0124E-06	1.50992E-05	1.46263E-05	1.7403E-05	7.55302E-05
3832303774585	383230	3774585	0.000186179	7.3022E-05	2.41827E-05	2.36844E-05	5.49964E-05	5.49115E-05	7.22581E-05	7.22115E-05	7.73974E-05	7.55423E-05	3.01181E-06	3.01181E-06	8.15659E-05	3.01181E-06	1.52087E-05	1.47323E-05	1.76316E-05	7.65223E-05
3832403774585	383240	3774585	0.000185532	7.2768E-05	2.40987E-05	2.36021E-05	5.48054E-05	5.47208E-05	7.20071E-05	7.19606E-05	7.71286E-05	7.52799E-05	3.00135E-06	3.00135E-06	8.12826E-05	3.00135E-06	1.53055E-05	1.48261E-05	1.78533E-05	7.74848E-05
3832503774585	383250	3774585	0.000184553	7.2384E-05	2.39715E-05	2.34776E-05	5.45162E-05	5.44321E-05	7.16271E-05	7.15809E-05	7.67216E-05	7.48826E-05	2.98551E-06	2.98551E-06	8.08536E-05	2.98551E-06	1.53952E-05	1.4913E-05	1.80774E-05	7.84572E-05
3832603774585	383260	3774585	0.000183296	7.1891E-05	2.38082E-05	2.33176E-05	5.41447E-05	5.40612E-05	7.11391E-05	7.10932E-05	7.61988E-05	7.43724E-05	2.96517E-06	2.96517E-06	8.03027E-05	2.96517E-06	1.54759E-05	1.49912E-05	1.82969E-05	7.94099E-05
3832703774585	383270	3774585	0.000181544	7.1204E-05	2.35807E-05	2.30948E-05	5.36273E-05	5.35446E-05	7.04593E-05	7.04138E-05	7.54707E-05	7.36617E-05	2.93684E-06	2.93684E-06	7.95354E-05	2.93684E-06	1.5528E-05	1.50416E-05	1.84983E-05	8.0284E-05
3832803774585	383280	3774585	0.000179568	7.0429E-05	2.3324E-05	2.28434E-05	5.30436E-05	5.29618E-05	6.96924E-05	6.96474E-05	7.46492E-05	7.28599E-05	2.90487E-06	2.90487E-06	7.86697E-05	2.90487E-06	1.558E-05	1.5092E-05	1.86975E-05	8.11484E-05
3832903774585	383290	3774585	0.000177071	6.945E-05	2.29997E-05	2.25258E-05	5.2306E-05	5.22253E-05	6.87233E-05	6.86789E-05	7.36112E-05	7.18468E-05	2.86448E-06	2.86448E-06	7.75757E-05	2.86448E-06	1.56284E-05	1.51389E-05	1.89057E-05	8.2052E-05
3833003774585	383300	3774585	0.000174673	6.8509E-05	2.26882E-05	2.22207E-05	5.15976E-05	5.1518E-05	6.77925E-05	6.77488E-05	7.26142E-05	7.08737E-05	2.82568E-06	2.82568E-06	7.65251E-05	2.82568E-06	1.56697E-05	1.51789E-05	1.90958E-05	8.2877E-05
3833103774585	383310	3774585	0.000171556	6.7287E-05	2.22833E-05	2.18242E-05	5.06769E-05	5.05987E-05	6.65829E-05	6.65399E-05	7.13186E-05	6.96091E-05	2.77526E-06	2.77526E-06	7.51596E-05	2.77526E-06	1.56715E-05	1.51806E-05	1.92383E-05	8.34958E-05
3833203774585	383320	3774585	0.000168089	6.5927E-05	2.1833E-05	2.13832E-05	4.96528E-05	4.95762E-05	6.52373E-05	6.51952E-05	6.98772E-05	6.82023E-05	2.71918E-06	2.71918E-06	7.36407E-05	2.71918E-06	1.56123E-05	1.51233E-05	1.93062E-05	8.37904E-05
3833303774585	383330	3774585	0.000165116	6.4761E-05	2.14468E-05	2.1005E-05	4.87746E-05	4.86993E-05	6.40834E-05	6.4042E-05	6.86413E-05	6.6996E-05	2.67108E-06	2.67108E-06	7.23382E-05	2.67108E-06	1.55746E-05	1.50868E-05	1.93741E-05	8.40851E-05

			KMMass Grading / Excavation	KMMass Grading / Excavation	KMDrainage / Utilities Trenching	KMFoundations / Concrete Pads	KMBuilding / Structure Construction	KMAsphalt Paving	KMArchitectural Coating	KMLandscaping or Other Finishing	KMWaterside Construction (Piles)	EWNDemolition	EWNSite Grubbing / Prep	EWNDrainage / Utilities Trenching	EWNDrainage / Utilities Trenching	EWNDrainage / Utilities Trenching	EWNFoundation s / Concrete Pads	EWNBuilding / Structure Construction	EWNAsphalt Paving	EWNLandscaping or Other Finishing	EWNWaterside Construction (Piles)
Unique Identifier	X (UTM)	Y (UTM)	2025	2026	2026	2026	2026	2026	2026	2026	2026	2027	2027	2027	2028	2029	2029	2029	2029	2029	2029
3835103774575	383510	3774575	7.76206E-05	7.68173E-05	2.75858E-05	1.45983E-05	5.014E-05	1.6108E-06	1.6108E-06	5.17508E-05	1.6108E-06	7.14919E-05	3.8964E-06	9.14949E-06	8.9728E-06	8.78715E-06	7.6113E-06	1.65275E-05	1.17584E-06	1.71154E-05	1.17584E-06
3835203774575	383520	3774575	8.01813E-05	7.93515E-05	2.84958E-05	1.50799E-05	5.17941E-05	1.66394E-06	1.66394E-06	5.34581E-05	1.66394E-06	7.34215E-05	4.00156E-06	9.39643E-06	9.21497E-06	9.02431E-06	7.81673E-06	1.69736E-05	1.20758E-06	1.75773E-05	1.20758E-06
3835303774575	383530	3774575	8.29586E-05	8.21E-05	2.94828E-05	1.56022E-05	5.35881E-05	1.72157E-06	1.72157E-06	5.53097E-05	1.72157E-06	7.55271E-05	4.11632E-06	9.6659E-06	9.47924E-06	9.28311E-06	8.0409E-06	1.74603E-05	1.24221E-06	1.80814E-05	1.24221E-06
3835403774575	383540	3774575	8.59448E-05	8.50554E-05	3.05441E-05	1.61638E-05	5.55171E-05	1.78354E-06	1.78354E-06	5.73007E-05	1.78354E-06	7.77859E-05	4.23943E-06	9.95498E-06	9.76274E-06	9.56074E-06	8.28138E-06	1.79825E-05	1.27936E-06	1.86222E-05	1.27936E-06
3835503774575	383550	3774575	8.92671E-05	8.83432E-05	3.17248E-05	1.67887E-05	5.76632E-05	1.85249E-06	1.85249E-06	5.95156E-05	1.85249E-06	8.03126E-05	4.37714E-06	1.02784E-05	1.00799E-05	9.8713E-06	8.55039E-06	1.85667E-05	1.32092E-06	1.92271E-05	1.32092E-06
3835603774575	383560	3774575	9.28506E-05	9.18897E-05	3.29984E-05	1.74626E-05	5.9978E-05	1.92685E-06	1.92685E-06	6.19048E-05	1.92685E-06	8.30384E-05	4.5257E-06	1.06272E-05	1.0422E-05	1.02063E-05	8.84059E-06	1.91968E-05	1.36575E-06	1.98797E-05	1.36575E-06
3835703774575	383570	3774575	9.63147E-05	9.53179E-05	3.42295E-05	1.81141E-05	6.22156E-05	1.99874E-06	1.99874E-06	6.42144E-05	1.99874E-06	8.56111E-05	4.66592E-06	1.09565E-05	1.07449E-05	1.05226E-05	9.11449E-06	1.97916E-05	1.40806E-06	2.04956E-05	1.40806E-06
3835803774575	383580	3774575	9.96742E-05	9.86427E-05	3.54234E-05	1.87459E-05	6.43858E-05	2.06846E-06	2.06846E-06	6.64542E-05	2.06846E-06	8.80537E-05	4.79904E-06	1.1269E-05	1.10514E-05	1.08228E-05	9.37453E-06	2.03562E-05	1.44824E-06	2.10804E-05	1.44824E-06
3835903774575	383590	3774575	0.000103273	0.000102204	3.67023E-05	1.94227E-05	6.67102E-05	2.14313E-06	2.14313E-06	6.88534E-05	2.14313E-06	9.06647E-05	4.94134E-06	1.16032E-05	1.13791E-05	1.11437E-05	9.65251E-06	2.09598E-05	1.49118E-06	2.17054E-05	1.49118E-06
3836003774575	383600	3774575	0.000108663	0.000107538	3.86179E-05	2.04365E-05	7.01921E-05	2.25499E-06	2.25499E-06	7.24471E-05	2.25499E-06	9.47917E-05	5.16627E-06	1.21314E-05	1.18971E-05	1.16509E-05	1.00919E-05	2.19139E-05	1.55906E-06	2.26935E-05	1.55906E-06
3836103774575	383610	3774575	0.000114576	0.00011339	4.07193E-05	2.15485E-05	7.40116E-05	2.3777E-06	2.3777E-06	7.63893E-05	2.3777E-06	9.92939E-05	5.41165E-06	1.27076E-05	1.24622E-05	1.22043E-05	1.05712E-05	2.29548E-05	1.63311E-06	2.37713E-05	1.63311E-06
3836203774575	383620	3774575	0.000121198	0.000119943	4.30727E-05	2.27939E-05	7.82892E-05	2.51512E-06	2.51512E-06	8.08043E-05	2.51512E-06	0.000104309	5.68498E-06	1.33494E-05	1.30916E-05	1.28207E-05	1.11052E-05	2.41142E-05	1.71559E-06	2.4972E-05	1.71559E-06
3836303774575	383630	3774575	0.000129037	0.000127701	4.58586E-05	2.42682E-05	8.33528E-05	2.67779E-06	2.67779E-06	8.60306E-05	2.67779E-06	0.00011022	6.00715E-06	1.41059E-05	1.38335E-05	1.35473E-05	1.17345E-05	2.54807E-05	1.81281E-06	2.63871E-05	1.81281E-06
3836403774575	383640	3774575	0.00013763	0.000136205	4.89125E-05	2.58843E-05	8.89036E-05	2.85612E-06	2.85612E-06	9.17597E-05	2.85612E-06	0.00011692	6.37229E-06	1.49633E-05	1.46744E-05	1.43708E-05	1.24477E-05	2.70295E-05	1.92301E-06	2.7991E-05	1.92301E-06
3836503774575	383650	3774575	0.000146335	0.00014482	5.20062E-05	2.75215E-05	9.45267E-05	3.03677E-06	3.03677E-06	9.75634E-05	3.03677E-06	0.000123451	6.72825E-06	1.57992E-05	1.54941E-05	1.51735E-05	1.31431E-05	2.85394E-05	2.03043E-06	2.95547E-05	2.03043E-06
3836603774575	383660	3774575	0.00015554	0.00015393	5.52776E-05	2.92527E-05	0.000100473	3.22779E-06	3.22779E-06	0.000103701	3.22779E-06	0.00013009	7.09006E-06	1.66488E-05	1.63273E-05	1.59895E-05	1.38498E-05	3.00741E-05	2.13961E-06	3.11439E-05	2.13961E-06
3836703774575	383670	3774575	0.000165342	0.000163631	5.87614E-05	3.10963E-05	0.000106805	3.43121E-06	3.43121E-06	0.000110236	3.43121E-06	0.000137057	7.46981E-06	1.75405E-05	1.72018E-05	1.68459E-05	1.45917E-05	3.16849E-05	2.25421E-06	3.2812E-05	2.25421E-06
3836803774575	383680	3774575	0.000174652	0.000172845	6.20699E-05	3.28472E-05	0.000112819	3.62441E-06	3.62441E-06	0.000116443	3.62441E-06	0.00014365	7.82911E-06	1.83842E-05	1.80292E-05	1.76562E-05	1.52935E-05	3.3209E-05	2.36264E-06	3.43903E-05	2.36264E-06
3836903774575	383690	3774575	0.000184708	0.000182797	6.56439E-05	3.47385E-05	0.000119315	3.8331E-06	3.8331E-06	0.000123148	3.8331E-06	0.000150779	8.21762E-06	1.92965E-05	1.89239E-05	1.85323E-05	1.60525E-05	3.4857E-05	2.47988E-06	3.60969E-05	2.47988E-06
3837003774575	383700	3774575	0.000196056	0.000194027	6.96768E-05	3.68727E-05	0.000126645	4.06859E-06	4.06859E-06	0.000130713	4.06859E-06	0.000158841	8.65705E-06	2.03284E-05	1.99358E-05	1.95233E-05	1.69108E-05	3.67209E-05	2.61249E-06	3.80271E-05	2.61249E-06
3837103774575	383710	3774575	0.000208315	0.000206159	7.40334E-05	3.91782E-05	0.000134563	4.32299E-06	4.32299E-06	0.000138886	4.32299E-06	0.000167562	9.13236E-06	2.14445E-05	2.10304E-05	2.05953E-05	1.78393E-05	3.8737E-05	2.75593E-06	4.0115E-05	2.75593E-06
3837203774575	383720	3774575	0.000221141	0.000218852	7.85917E-05	4.15904E-05	0.000142849	4.58915E-06	4.58915E-06	0.000147438	4.58915E-06	0.000176697	9.63021E-06	2.26136E-05	2.21769E-05	2.1718E-05	1.88118E-05	4.08488E-05	2.90617E-06	4.23018E-05	2.90617E-06
3837303774575	383730	3774575	0.000233967	0.000231545	8.315E-05	4.40026E-05	0.000151134	4.85532E-06	4.85532E-06	0.000155989	4.85532E-06	0.000185839	1.01285E-05	2.37836E-05	2.33243E-05	2.28417E-05	1.97852E-05	4.29623E-05	3.05653E-06	4.44905E-05	3.05653E-06
3837403774575	383740	3774575	0.000248032	0.000245465	8.81487E-05	4.66479E-05	0.000160219	5.14721E-06	5.14721E-06	0.000165367	5.14721E-06	0.00019587	1.06752E-05	2.50673E-05	2.45832E-05	2.40745E-05	2.0853E-05	4.52811E-05	3.22151E-06	4.68919E-05	3.22151E-06
3837503774575	383750	3774575	0.000263352	0.000260626	9.35931E-05	4.95291E-05	0.000170115	5.46512E-06	5.46512E-06	0.00017558	5.46512E-06	0.000206819	1.12719E-05	2.64685E-05	2.59574E-05	2.54203E-05	2.20187E-05	4.78124E-05	3.40159E-06	4.95132E-05	3.40159E-06
3837603774575	383760	3774575	0.00028	0.000277102	9.95099E-05	5.26602E-05	0.00018087	5.81062E-06	5.81062E-06	0.00018668	5.81062E-06	0.000218725	1.19208E-05	2.79923E-05	2.74518E-05	2.68838E-05	2.32863E-05	5.05649E-05	3.59742E-06	5.23636E-05	3.59742E-06
3837703774575	383770	3774575	0.000298142	0.000295056	0.000105957	5.60722E-05	0.000192588	6.18709E-06	6.18709E-06	0.000198775	6.18709E-06	0.000231719	1.2629E-05	2.96552E-05	2.90826E-05	2.84808E-05	2.46697E-05	5.35688E-05	3.81113E-06	5.54743E-05	3.81113E-06
3837803774575	383780	3774575	0.000317351	0.000314067	0.000112784	5.96849E-05	0.000204997	6.58573E-06	6.58573E-06	0.000211582	6.58573E-06	0.000245494	1.33797E-05	3.14181E-05	3.08114E-05	3.01739E-05	2.61362E-05	5.67532E-05	4.03768E-06	5.8772E-05	4.03768E-06
3837903774575	383790	3774575	0.000338322	0.000334821	0.000120237	6.3629E-05	0.000218543	7.02092E-06	7.02092E-06	0.000225564	7.02092E-06	0.000260539	1.41997E-05	3.33436E-05	3.26997E-05	3.20232E-05	2.7738E-05	6.02314E-05	4.28514E-06	6.2374E-05	4.28514E-06
3838003774575	383800	3774575	0.000360794	0.00035706	0.000128223	6.78552E-05	0.000233059	7.48726E-06	7.48726E-06	0.000240546	7.48726E-06	0.000276672	1.5079E-05	3.54083E-05	3.47246E-05	3.40061E-05	2.94556E-05	6.39611E-05	4.55048E-06	6.62363E-05	4.55048E-06
3838103774575	383810	3774575	0.000384512	0.000380533	0.000136653	7.23166E-05	0.00024838	7.97947E-06	7.97947E-06	0.00025636	7.97947E-06	0.000293716	1.60079E-05	3.75896E-05	3.68637E-05	3.6101E-05	3.12702E-05	6.79013E-05	4.83081E-06	7.03167E-05	4.83081E-06
3838203774575	383820	3774575	0.000409642	0.000405402	0.000145583	7.70422E-05	0.000264613	8.50096E-06	8.50096E-06	0.000273114	8.50096E-06	0.000311787	1.69928E-05	3.99022E-05	3.91317E-05	3.8322E-05	3.3194E-05	7.20788E-05	5.12802E-06	7.46428E-05	5.12802E-06
3838303774575	383830	3774575	0.000434107	0.000429614	0.000154278	8.16434E-05	0.000280416	9.00866E-06	9.00866E-06	0.000289425	9.00866E-06	0.000329382	1.79517E-05	4.21541E-05	4.134E-05	4.04847E-05	3.50673E-05	7.61465E-05	5.41741E-06	7.88552E-05	5.41741E-06
3838403774575	383840	3774575	0.000459094	0.000454343	0.000163158	8.63428E-05	0.000296558	9.52721E-06	9.52721E-06	0.000306085	9.52721E-06	0.000347353	1.89312E-05	4.44539E-05	4.35955E-05	4.26935E-05	3.69805E-05	8.03009E-05	5.71298E-06	8.31574E-05	5.71298E-06
3838503774575	383850	3774575	0.000485956	0.000480927	0.000172705	9.13947E-05	0.000313909	1.00846E-05	1.00846E-05	0.000323994	1.00846E-05	0.000366694	1.99853E-05	4.69292E-05	4.6023E-05	4.50707E-05	3.90396E-05	8.47722E-05	6.03109E-06	8.77877E-05	6.03109E-06
3838603774575	383860	3774575	0.000516662	0.000511315	0.000183618	9.71697E-05	0.000333744	1.07219E-05	1.07219E-05	0.000344466	1.07219E-05	0.000388807	2.11905E-05	4.97592E-05	4.87983E-05	4.77886E-05	4.13939E-05	8.98843E-05	6.39478E-06	9.30817E-05	6.39478E-06
3838703774575	383870	3774575	0.000548735	0.000543056	0.000195016	0.000103202	0.000354462	1.13874E-05	1.13874E-05	0.000365849	1.13874E-05	0.000411923	2.24503E-05	5.27176E-05	5.16996E-05	5.06298E-05	4.38549E-05	9.52282E-05	6.77497E-06	9.86157E-05	6.77497E-06
3838803774575	383880	3774575	0.000585943	0.00057988	0.00020824	0.0001102	0.000378497	1.21596E-05	1.21596E-05	0.000390657	1.21596E-05	0.000438752	2.39126E-05	5.61512E-05	5.50669E-05	5.39275E-05	4.67112E-05	0.000101431	7.21625E-06	0.000105039	7.21625E-06
3838903774575	383890	3774575	0.000627602	0.000621107	0.000223045	0.000118034	0.000405407	1.30241E-05	1.30241E-05	0.000418431	1.30241E-05	0.000468805	2.55505E-05	5.99974E-05	5.88388E-05	5.76214E-05	4.99108E-05	0.000108378	7.71054E-06	0.000112234	7.71054E-06
3839003774575	383900	3774575	0.000674315	0.000667336	0.000239646	0.00012682	0.000435582	1.39935E-05	1.39935E-05	0.000449575	1.39935E-05	0.000502526	2.73883E-05	6.4313E-05	6.3071E-05	6.1766E-05	5.35009E-05	0.000116174	8.26515E-06	0.000120306	8.26515E-06
3839103774575	383910	3774575	0.000732435	0.000724855	0.000260302	0.000137751	0.000473125	1.51996E-05	1.51996E-05	0.000488325	1.51996E-05	0.000544493	2.96756E-05	6.96839E-05	6.83382E-05	6.69242E-05	5.79688E-05	0.000125876	8.95539E-06	0.000130354	8.95539E-06
3829703774585	382970	3774585	3.44093E-05	3.40532E-05	1.22288E-05	6.47143E-06	2.22271E-05	7.14068E-07	7.14068E-07	2.29412E-05	7.14068E-07	4.15001E-05	2.26181E-06	5.31115E-06	5.20859E-06	5.10082E-06	4.41826E-06	9.59398E-06	6.8256E-07	9.93526E-06	6.8256E-07
3829803774585	382980	3774585	3.53873E-05	3.50211E-05	1.25764E-05	6.65537E-06	2.28589E-05	7.34364E-07	7.34364E-07	2.35932E-05	7.34364E-07	4.27099E-05	2.32774E-06	5.46598E-06	5.36042E-06	5.24951E-06	4.54705E-06	9.87366E-06	7.02458E-07	1.02249E-05	7.02458E-07
3829903774585	382990	3774585	3.66117E-05	3.62328E-05	1.30115E-05	6.88564E-06	2.36498E-05	7.59772E-07	7.59772E-07	2.44095E-05	7.59772E-07	4.42336E-05	2.41079E-06	5.66098E-06	5.55166E-06	5.43679E-06	4.70928E-06	1.02259E-05	7.27518E-07	1.05897E-05	7.27518E-07
3830003774585	383000	3774585	3.79555E-05	3.75627E-05	1.34891E-05	7.13837E-06	2.45178E-05	7.87659E-07	7.87659E-07	2.53055E-05	7.87659E-07	4.59181E-05	2.50259E-06	5.87656E-06	5.76308E-06	5.64384E-06	4.88861E-06	1.06153E-05	7.55224E-07	1.09929E-05	7.55224E-07
3830103774585	383010	3774585	3.91052E-05	3.87005E-05	1.38977E-05	7.3546E-06	2.52605E-05	8.11519E-07	8.11519E-07	2.6072E-05	8.11519E-07	4.73346E-05	2.5798E-06	6.05785E-06	5.94086E-06	5.81794E-06	5.03942E-06	1.09428E-05	7.78521E-07	1.13321E-05	7.78521E-07
3830203774585	383020	3774585	4.02698E-05	3.98531E-05	1.43116E-05	7.57364E-06	2.60128E-05	8.35688E-07	8.35688E-07	2.68485E-05	8.35688E-07	4.87741E-05	2.65825E-06	6.24207E-06	6.12153E-06	5.99487E-06	5.19267E-06	1.12756E-05	8.02197E-07	1.16767E-05	8.02197E-07
3830303774585	383030	3774585	4.13524E-05	4.09244E-05	1.46963E-05	7.77723E-06	2.67121E-05	8.58152E-07	8.58152E-07	2.75702E-05	8.58152E-07	5.00987E-05	2.73044E-06	6.4116E-06	6.28778E-06	6.15768E-06	5.3337E-06	1.15818E-05	8.23983E-07	1.19938E-05	8.23983E-07
3830403774585	383040	3774585	4.22706E-05	4.18332E-05	1.50227E-05	7.94993E-06	2.73052E-05	8.77208E-07	8.77208E-07	2.81825E-05	8.77208E-07	5.1186E-05	2.7897E-06	6.55075E-06	6.42424E-06	6.29132E-06	5.44946E-06	1.18332E-05	8.41866E-07	1.22541E-05	8.41866E-07
3830503774585	383050	3774585	4.32113E-05	4.27641E-05	1.5357E-05	8.12685E-06	2.79129E-05	8.9673E-07	8.9673E-07	2.88096E-05	8.9673E-07	5.22962E-05	2.85021E-06	6.69283E-06	6.56359E-06	6.42778E-06	5.56766E-06	1.20898E-05	8.60126E-07	1.25199E-05	8.60126E-07
3830603774585	383060	3774585	4.42491E-05	4.37911E-05	1.57258E-05	8.32202E-06	2.85832E-05	9.18265E-07	9.18265E-07	2.95015E-05	9.18265E-07	5.34754E-05	2.91448E-06	6.84374E-06	6.71158E-06	6.57271E-06	5.69319E-06	1.23624E-05	8.7952E-07	1.28022E-05	8.7952E-07
3830703774585	383070	3774585	4.54212E-05	4.49511E-05	1.61423E-05	8.54246E-06	2.93404E-05	9.42589E-07	9.42589E-07	3.02829E-05	9.42589E-07	5.47694E-05	2.985E-06	7.00935E-06	6.87399E-06	6.73176E-06	5.83096E-06	1.26616E-05	9.00803E-07	1.3112E-05	9.00803E-07
3830803774585	383080	3774585	4.65709E-05	4.60889E-05	1.65509E-05	8.75869E-06	3.0083E-05	9.66448E-07	9.66448E-07	3.10495E-05	9.66448E-07	5.62242E-05	3.06429E-06	7.19553E-06	7.05658E-06	6.91057E-06	5.98584E-06	1.29979E-05	9.2473E-07	1.34603E-05	9.2473E-07
3830903774585	383090	3774585	4.75489E-05	4.70568E-05	1.68985E-05	8.94262E-06	3.07148E-05	9.86743E-07	9.86743E-07	3.17015E-05	9.86743E-07	5.74799E-05	3.13273E-06	7.35624E-06	7.21418E-06	7.06491E-06	6.11953E-06	1.32882E-05	9.45383E-07	1.37609E-05	9.45383E-07
3831003774585	383100	3774585	4.84522E-05	4.79508E-05	1.72195E-05	9.11252E-06	3.12983E-05	1.00549E-06	1.00549E-06	3.23038E-05	1.00549E-06	5.85902E-05	3.19324E-06	7.49833E-06	7.35353E-06	7.20137E-06	6.23773E-06	1.35449E-05	9.63644E-07	1.40267E-05	9.63644E-07
3831103774585	383110	3774585	4.92585E-05	4.87487E-05	1.75061E-05	9.26416E-06	3.18191E-05	1.02222E-06	1.02222E-06	3.28414E-05	1.02222E-06	5.9486E-05	3.24206E-06	7.61298E-06	7.46596E-06	7.31148E-06	6.33311E-06	1.3752E-05	9.78378E-07	1.42412E-05	9.78378E-07
3831203774585	383120	3774585	5.00126E-05	4.9495E-05	1.77741E-05	9.40597E-06	3.23062E-05	1.03787E-06	1.03787E-06	3.33441E-05	1.03787E-06	6.01904E-05	3.28046E-06	7.70313E-06	7.55437E-06	7.39807E-06	6.4081E-06	1.39148E-05	9.89964E-07	1.44098E-05	9.89964E-07
3831303774585	383130	3774585	5.07741E-05	5.02486E-05	1.80447E-05	9.54919E-06	3.27981E-05	1.05367E-06	1.05367E-06	3.38518E-05	1.05367E-06	6.08795E-05	3.31801E-06	7.79132E-06	7.64086E-06	7.48277E-06	6.48147E-06	1.40741E-05	1.0013E-06	1.45748E-05	1.0013E-06
3831403774585	383140	3774585	5.14982E-05	5.09653E-05	1.83021E-05	9.68538E-06	3.32659E-05	1.0687E-06	1.0687E-06	3.43346E-05	1.0687E-06	6.14768E-05	3.35056E-06	7.86776E-06	7.71582E-06	7.55617E-06	6.54505E-06	1.42122E-05	1.01112E-06	1.47178E-05	1.01112E-06
3831503774585	383150	3774585	5.22373E-05	5.16967E-05	1.85647E-05	9.82439E-06	3.37433E-05	1.08404E-06	1.08404E-06	3.48274E-05	1.08404E-06	6.20664E-05	3.3827E-06	7.94321E-06	7.78982E-06	7.62864E-06	6.60782E-06	1.43485E-05	1.02082E-06	1.48589E-05	1.02082E-06
3831603774585	383160	3774585	5.29764E-05	5.24282E-05	1.88274E-05	9.96339E-06	3.42208E-05	1.09938E-06	1.09938E-06	3.53201E-05	1.09938E-06	6.26406E-05	3.41399E-06	8.0167E-06	7.86189E-06	7.69922E-06	6.66896E-06	1.44812E-05	1.03026E-06	1.49964E-05	1.03026E-06
3831703774585	383170	3774585	5.37305E-05	5.31744E-05	1.90954E-05	1.01052E-05	3.47078E-05	1.11502E-06	1.11502E-06	3.58229E-05	1.11502E-06	6.31919E-05	3.44404E-06	8.08726E-06	7.93108E-06	7.76698E-06	6.72765E-06	1.46087E-05	1.03933E-06	1.51284E-05	1.03933E-06
3831903774585	383190	3774585	5.52161E-05	5.46447E-05	1.96234E-05	1.03846E-05	3.56675E-05	1.14586E-06	1.14586E-06	3.68134E-05	1.14586E-06	6.4195E-05	3.49871E-06	8.21563E-06	8.05697E-06	7.89027E-06	6.83444E-06	1.48406E-05	1.05583E-06	1.53685E-05	1.05583E-06
3832003774585	383200	3774585	5.59328E-05	5.5354E-05	1.98781E-05	1.05194E-05	3.61305E-05	1.16073E-06	1.16073E-06	3.72912E-05	1.16073E-06	6.46237E-05	3.52208E-06	8.2705E-06	8.11079E-06	7.94297E-06	6.88009E-06	1.49397E-05	1.06288E-06	1.54711E-05	1.06288E-06
3832103774585	383210	3774585	5.66645E-05	5.6078E-05	2.01381E-05	1.0657E-05	3.66031E-05	1.17591E-06	1.17591E-06	3.7779E-05	1.17591E-06	6.50525E-05	3.54545E-06	8.32538E-06	8.1646E-06	7.99567E-06	6.92574E-06	1.50388E-05	1.06993E-06	1.55738E-05	1.06993E-06
3832203774585	383220	3774585	5.7411E-05	5.68169E-05	2.04034E-05	1.07974E-05	3.70854E-05	1.1914E-06	1.1914E-06	3.82768E-05	1.1914E-06	6.54737E-05	3.5684E-06	8.37927E-06	8.21746E-06	8.04743E-06	6.97057E-06	1.51362E-05	1.07686E-06	1.56746E-05	1.07686E-06
3832303774585	383230	3774585	5.81651E-05	5.75631E-05	2.06714E-05	1.09392E-05	3.75724E-05	1.20705E-06	1.20705E-06	3.87795E-05	1.20705E-06	6.58871E-05	3.59093E-06	8.43219E-06	8.26935E-06	8.09825E-06	7.01459E-06	1.52318E-05	1.08366E-06	1.57736E-05	1.08366E-06
3832403774585	383240	3774585	5.88967E-05	5.82872E-05	2.09314E-05	1.10768E-05	3.8045E-05	1.22224E-06	1.22224E-06	3.92673E-05	1.22224E-06	6.6247E-05	3.61055E-06	8.47824E-06	8.31452E-06	8.14249E-06	7.05291E-06	1.5315E-05	1.08958E-06	1.58598E-05	1.08958E-06
3832503774585	383250	3774585	5.96358E-05	5.90186E-05	2.11941E-05	1.12158E-05	3.85225E-05	1.23757E-06	1.23757E-06	3.97601E-05	1.23757E-06	6.65916E-05	3.62933E-06	8.52234E-06	8.35776E-06	8.18483E-06	7.08959E-06	1.53946E-05	1.09524E-06	1.59422E-05	1.09524E-06
3832603774585	383260	3774585	6.036E-05	5.97353E-05	2.14515E-05	1.1352E-05	3.89903E-05	1.2526E-06	1.2526E-06	4.02429E-05	1.2526E-06	6.69131E-05	3.64685E-06	8.5635E-06	8.39813E-06	8.22436E-06	7.12383E-06	1.5469E-05	1.10053E-06	1.60192E-05	1.10053E-06
3832703774585	383270	3774585	6.10244E-05	6.03929E-05	2.16876E-05	1.1477E-05	3.94195E-05	1.26639E-06	1.26639E-06	4.06859E-05	1.26639E-06	6.70739E-05	3.65562E-06	8.58408E-06	8.41831E-06	8.24412E-06	7.14095E-06	1.55061E-05	1.10318E-06	1.60577E-05	1.10318E-06
3832803774585	383280	3774585	6.16814E-05	6.10431E-05	2.19211E-05	1.16006E-05	3.98439E-05	1.28002E-06	1.28002E-06	4.11239E-05	1.28002E-06	6.72118E-05	3.66313E-06	8.60171E-06	8.43561E-06	8.26106E-06	7.15562E-06	1.5538E-05	1.10544E-06	1.60907E-05	1.10544E-06
3832903774585	383290	3774585	6.23682E-05	6.17228E-05	2.21652E-05	1.17297E-05	4.02875E-05	1.29428E-06	1.29428E-06	4.15818E-05	1.29428E-06	6.73649E-05	3.67147E-06	8.62131E-06	8.45483E-06	8.27989E-06	7.17192E-06	1.55734E-05	1.10796E-06	1.61274E-05	1.10796E-06
3833003774585	383300	3774585	6.29954E-05	6.23434E-05	2.23881E-05	1.18477E-05	4.06926E-05	1.30729E-06	1.30729E-06	4.19999E-05	1.30729E-06	6.74568E-05	3.67648E-06	8.63307E-06	8.46636E-06	8.29118E-06	7.18171E-06	1.55946E-05	1.10947E-06	1.61494E-05	1.10947E-06
3833103774585	383310	3774585	6.34657E-05	6.28089E-05	2.25552E-05	1.19361E-05	4.09964E-05	1.31705E-06	1.31705E-06	4.23135E-05	1.31705E-06	6.73036E-05	3.66814E-06	8.61347E-06	8.44714E-06	8.27236E-06	7.1654E-06	1.55592E-05	1.10696E-06	1.61127E-05	1.10696E-06
3833203774585	383320	3774585	6.36897E-05	6.30305E-05	2.26348E-05	1.19783E-05	4.11411E-05	1.3217E-06

			ISDemolition	ISDrainage / Utilities Trenching	ISDrainage / Utilities Trenching	ISAsphalt Paving	ISAsphalt Paving	SVDemolition	SVSite Grubbing / Prep	SVMass Grading / Excavation	SVMass Grading / Excavation	SVDrainage / Utilities Trenching	SVFoundations / Concrete Pads	SVBuilding / Structure Construction	SVBuilding / Structure Construction	SVAsphalt Paving	SVAsphalt Paving	SVArchitectural Coating	SVArchitectural Coating	SVLandscaping or Other Finishing	SVLandscaping or Other Finishing
Unique Identifier	X (UTM)	Y (UTM)	2027	2027	2028	2027	2028	2027	2027	2027	2028	2028	2028	2028	2029	2028	2029	2028	2029	2028	2029
3835103774575	383510	3774575	2.49726E-05	1.00555E-05	9.79752E-06	2.59698E-06	2.4192E-06	0.000115395	8.29629E-05	5.5936E-05	5.52258E-05	3.9184E-05	1.24478E-05	1.78322E-05	1.71518E-05	1.75325E-06	1.63122E-06	1.75325E-06	1.63122E-06	1.78322E-05	1.71518E-05
3835203774575	383520	3774575	2.53261E-05	1.01979E-05	9.93621E-06	2.63374E-06	2.45344E-06	0.00011968	8.60437E-05	5.80131E-05	5.72765E-05	4.06391E-05	1.291E-05	1.84944E-05	1.77887E-05	1.81836E-06	1.69179E-06	1.81836E-06	1.69179E-06	1.84944E-05	1.77887E-05
3835303774575	383530	3774575	2.57145E-05	1.03543E-05	1.00886E-05	2.67413E-06	2.49107E-06	0.000124331	8.9387E-05	6.02673E-05	5.95021E-05	4.22182E-05	1.34116E-05	1.9213E-05	1.84799E-05	1.88901E-06	1.75753E-06	1.88901E-06	1.75753E-06	1.9213E-05	1.84799E-05
3835403774575	383540	3774575	2.61323E-05	1.05225E-05	1.02525E-05	2.71758E-06	2.53154E-06	0.000129329	9.29802E-05	6.26899E-05	6.1894E-05	4.39153E-05	1.39507E-05	1.99853E-05	1.92227E-05	1.96495E-06	1.82818E-06	1.96495E-06	1.82818E-06	1.99853E-05	1.92227E-05
3835503774575	383550	3774575	2.66115E-05	1.07155E-05	1.04405E-05	2.76742E-06	2.57797E-06	0.000134861	9.69577E-05	6.53716E-05	6.45416E-05	4.57938E-05	1.45475E-05	2.08402E-05	2.0045E-05	2.049E-06	1.90638E-06	2.049E-06	1.90638E-06	2.08402E-05	2.0045E-05
3835603774575	383560	3774575	2.71229E-05	1.09214E-05	1.06412E-05	2.8206E-06	2.62751E-06	0.00014083	0.000101249	6.82649E-05	6.73982E-05	4.78206E-05	1.51914E-05	2.17626E-05	2.09322E-05	2.13969E-06	1.99076E-06	2.13969E-06	1.99076E-06	2.17626E-05	2.09322E-05
3835703774575	383570	3774575	2.75533E-05	1.10947E-05	1.081E-05	2.86535E-06	2.6692E-06	0.000146674	0.000105451	7.10978E-05	7.01951E-05	4.98051E-05	1.58218E-05	2.26657E-05	2.18009E-05	2.22848E-06	2.07337E-06	2.22848E-06	2.07337E-06	2.26657E-05	2.18009E-05
3835803774575	383580	3774575	2.79152E-05	1.12404E-05	1.0952E-05	2.90298E-06	2.70426E-06	0.000152438	0.000109595	7.38918E-05	7.29536E-05	5.17623E-05	1.64436E-05	2.35564E-05	2.26576E-05	2.31606E-06	2.15485E-06	2.31606E-06	2.15485E-06	2.35564E-05	2.26576E-05
3835903774575	383590	3774575	2.83078E-05	1.13985E-05	1.1106E-05	2.94381E-06	2.74229E-06	0.000158594	0.00011402	7.68758E-05	7.58997E-05	5.38527E-05	1.71076E-05	2.45077E-05	2.35726E-05	2.40959E-06	2.24187E-06	2.40959E-06	2.24187E-06	2.45077E-05	2.35726E-05
3836003774575	383600	3774575	2.91419E-05	1.17343E-05	1.14333E-05	3.03056E-06	2.8231E-06	0.000167512	0.000120432	8.11985E-05	8.01675E-05	5.68808E-05	1.80696E-05	2.58858E-05	2.48981E-05	2.54508E-06	2.36793E-06	2.54508E-06	2.36793E-06	2.58858E-05	2.48981E-05
3836103774575	383610	3774575	3.00459E-05	1.20984E-05	1.17879E-05	3.12457E-06	2.91067E-06	0.000177347	0.000127503	8.5966E-05	8.48745E-05	6.02205E-05	1.91305E-05	2.74056E-05	2.63599E-05	2.69451E-06	2.50696E-06	2.69451E-06	2.50696E-06	2.74056E-05	2.63599E-05
3836203774575	383620	3774575	3.10533E-05	1.2504E-05	1.21832E-05	3.22933E-06	3.00826E-06	0.000188385	0.000135438	9.13165E-05	9.0157E-05	6.39686E-05	2.03212E-05	2.91113E-05	2.80006E-05	2.86222E-06	2.66299E-06	2.86222E-06	2.66299E-06	2.91113E-05	2.80006E-05
3836303774575	383630	3774575	3.22619E-05	1.29907E-05	1.26573E-05	3.35502E-06	3.12535E-06	0.000201365	0.00014477	9.76083E-05	9.6369E-05	6.83761E-05	2.17213E-05	3.11172E-05	2.99299E-05	3.05943E-06	2.84648E-06	3.05943E-06	2.84648E-06	3.11172E-05	2.99299E-05
3836403774575	383640	3774575	3.36703E-05	1.35578E-05	1.32099E-05	3.50148E-06	3.26178E-06	0.000215494	0.000154929	0.000104457	0.000103131	7.31739E-05	2.32455E-05	3.33006E-05	3.203E-05	3.2741E-06	3.04621E-06	3.2741E-06	3.04621E-06	3.33006E-05	3.203E-05
3836503774575	383650	3774575	3.49977E-05	1.40922E-05	1.37307E-05	3.63952E-06	3.39037E-06	0.000230345	0.000165606	0.000111656	0.000110238	7.82168E-05	2.48475E-05	3.55955E-05	3.42373E-05	3.49974E-06	3.25614E-06	3.49974E-06	3.25614E-06	3.55955E-05	3.42373E-05
3836603774575	383660	3774575	3.61797E-05	1.45682E-05	1.41944E-05	3.76244E-06	3.50488E-06	0.000246443	0.000177179	0.000119459	0.000117943	8.36831E-05	2.6584E-05	3.80832E-05	3.66301E-05	3.74432E-06	3.4837E-06	3.74432E-06	3.4837E-06	3.80832E-05	3.66301E-05
3836703774575	383670	3774575	3.73492E-05	1.50391E-05	1.46533E-05	3.88406E-06	3.61817E-06	0.000263699	0.000189586	0.000127824	0.000126201	8.95427E-05	2.84454E-05	4.07498E-05	3.9195E-05	4.00651E-06	3.72763E-06	4.00651E-06	3.72763E-06	4.07498E-05	3.9195E-05
3836803774575	383680	3774575	3.84209E-05	1.54706E-05	1.50737E-05	3.99551E-06	3.72199E-06	0.0002801	0.000201377	0.000135774	0.00013405	9.51119E-05	3.02146E-05	4.32843E-05	4.16327E-05	4.2557E-06	3.95948E-06	4.2557E-06	3.95948E-06	4.32843E-05	4.16327E-05
3836903774575	383690	3774575	3.95974E-05	1.59444E-05	1.55353E-05	4.11785E-06	3.83596E-06	0.00029782	0.000214116	0.000144363	0.00014253	0.000101129	3.2126E-05	4.60225E-05	4.42665E-05	4.52492E-06	4.20996E-06	4.52492E-06	4.20996E-06	4.60225E-05	4.42665E-05
3837003774575	383700	3774575	4.09583E-05	1.64923E-05	1.60692E-05	4.25937E-06	3.9678E-06	0.00031782	0.000228495	0.000154058	0.000152102	0.00010792	3.42835E-05	4.91132E-05	4.72392E-05	4.82879E-06	4.49268E-06	4.82879E-06	4.49268E-06	4.91132E-05	4.72392E-05
3837103774575	383710	3774575	4.24477E-05	1.70921E-05	1.66535E-05	4.41427E-06	4.11208E-06	0.000339424	0.000244027	0.00016453	0.000162441	0.000115256	3.66139E-05	5.24516E-05	5.04503E-05	5.15702E-06	4.79807E-06	5.15702E-06	4.79807E-06	5.24516E-05	5.04503E-05
3837203774575	383720	3774575	4.40196E-05	1.7725E-05	1.72702E-05	4.57773E-06	4.26436E-06	0.000362034	0.000260283	0.00017549	0.000173262	0.000122934	3.90529E-05	5.59456E-05	5.3811E-05	5.50056E-06	5.11769E-06	5.50056E-06	5.11769E-06	5.59456E-05	5.3811E-05
3837303774575	383730	3774575	4.5597E-05	1.83602E-05	1.78891E-05	4.74178E-06	4.41717E-06	0.000384636	0.000276532	0.000186446	0.000184079	0.000130608	4.14909E-05	5.94383E-05	5.71704E-05	5.84395E-06	5.43718E-06	5.84395E-06	5.43718E-06	5.94383E-05	5.71704E-05
3837403774575	383740	3774575	4.73548E-05	1.9068E-05	1.85787E-05	4.92457E-06	4.58745E-06	0.000409402	0.000294338	0.000198451	0.000195931	0.000139018	4.41625E-05	6.32655E-05	6.08515E-05	6.22024E-06	5.78728E-06	6.22024E-06	5.78728E-06	6.32655E-05	6.08515E-05
3837503774575	383750	3774575	4.92941E-05	1.98489E-05	1.93396E-05	5.12624E-06	4.77532E-06	0.000436387	0.000313739	0.000211531	0.000208846	0.000148181	4.70733E-05	6.74354E-05	6.48624E-05	6.63023E-06	6.16873E-06	6.63023E-06	6.16873E-06	6.74354E-05	6.48624E-05
3837603774575	383760	3774575	5.14263E-05	2.07074E-05	2.01761E-05	5.34798E-06	4.98188E-06	0.000465688	0.000334804	0.000225735	0.000222869	0.000158131	5.0234E-05	7.19633E-05	6.92175E-05	7.07541E-06	6.58293E-06	7.07541E-06	6.58293E-06	7.19633E-05	6.92175E-05
3837703774575	383770	3774575	5.37736E-05	2.16526E-05	2.1097E-05	5.59208E-06	5.20927E-06	0.000497617	0.00035776	0.000241212	0.000238149	0.000168973	5.36782E-05	7.68974E-05	7.39633E-05	7.56052E-06	7.03427E-06	7.56052E-06	7.03427E-06	7.68974E-05	7.39633E-05
3837803774575	383780	3774575	5.62802E-05	2.26619E-05	2.20805E-05	5.85275E-06	5.4521E-06	0.000531417	0.00038206	0.000257596	0.000254325	0.00018045	5.73243E-05	8.21205E-05	7.89871E-05	8.07406E-06	7.51206E-06	8.07406E-06	7.51206E-06	8.21205E-05	7.89871E-05
3837903774575	383790	3774575	5.90383E-05	2.37725E-05	2.31626E-05	6.13958E-06	5.71929E-06	0.000568308	0.000408583	0.000275478	0.00027198	0.000192977	6.13037E-05	8.78213E-05	8.44705E-05	8.63457E-06	8.03355E-06	8.63457E-06	8.03355E-06	8.78213E-05	8.44705E-05
3838003774575	383800	3774575	6.20144E-05	2.49709E-05	2.43302E-05	6.44907E-06	6.0076E-06	0.000607827	0.000436995	0.000294634	0.000290893	0.000206396	6.55667E-05	9.39283E-05	9.03444E-05	9.235E-06	8.5922E-06	9.235E-06	8.5922E-06	9.39283E-05	9.03444E-05
3838103774575	383810	3774575	6.51722E-05	2.62424E-05	2.55691E-05	6.77745E-06	6.3135E-06	0.000649529	0.000466976	0.000314849	0.000310851	0.000220556	7.00651E-05	0.000100373	9.65428E-05	9.8686E-06	9.18169E-06	9.8686E-06	9.18169E-06	0.000100373	9.65428E-05
3838203774575	383820	3774575	6.85325E-05	2.75954E-05	2.68874E-05	7.1269E-06	6.63903E-06	0.000693717	0.000498745	0.000336268	0.000331998	0.000235561	7.48316E-05	0.000107201	0.000103111	1.054E-05	9.80632E-06	1.054E-05	9.80632E-06	0.000107201	0.000103111
3838303774575	383830	3774575	7.18034E-05	2.89125E-05	2.81707E-05	7.46706E-06	6.95589E-06	0.000736737	0.000529674	0.000357121	0.000352587	0.000250169	7.94723E-05	0.000113849	0.000109505	1.11936E-05	1.04145E-05	1.11936E-05	1.04145E-05	0.000113849	0.000109505
3838403774575	383840	3774575	7.51511E-05	3.02605E-05	2.94841E-05	7.8152E-06	7.2802E-06	0.000780666	0.000561257	0.000378415	0.000373611	0.000265086	8.42109E-05	0.000120637	0.000116034	1.1861E-05	1.10354E-05	1.1861E-05	1.10354E-05	0.000120637	0.000116034
3838503774575	383850	3774575	7.87672E-05	3.17165E-05	3.09028E-05	8.19124E-06	7.6305E-06	0.000827892	0.000595209	0.000401307	0.000396212	0.000281122	8.93052E-05	0.000127935	0.000123054	1.25785E-05	1.1703E-05	1.25785E-05	1.1703E-05	0.000127935	0.000123054
3838603774575	383860	3774575	8.29281E-05	3.3392E-05	3.25353E-05	8.62395E-06	8.03359E-06	0.00088187	0.000634016	0.000427472	0.000422045	0.000299451	9.51278E-05	0.000136276	0.000131077	1.33987E-05	1.2466E-05	1.33987E-05	1.2466E-05	0.000136276	0.000131077
3838703774575	383870	3774575	8.72874E-05	3.51473E-05	3.42456E-05	9.07729E-06	8.4559E-06	0.000938244	0.000674547	0.000454799	0.000449024	0.000318594	0.000101209	0.000144988	0.000139456	1.42552E-05	1.32629E-05	1.42552E-05	1.32629E-05	0.000144988	0.000139456
3838803774575	383880	3774575	9.23761E-05	3.71964E-05	3.6242E-05	9.60648E-06	8.94886E-06	0.001003635	0.000721559	0.000486496	0.000480319	0.000340798	0.000108263	0.000155093	0.000149175	1.52487E-05	1.41873E-05	1.52487E-05	1.41873E-05	0.000155093	0.000149175
3838903774575	383890	3774575	9.80964E-05	3.94997E-05	3.84862E-05	1.02013E-05	9.503E-06	0.001076838	0.000774188	0.00052198	0.000515352	0.000365655	0.000116159	0.000166405	0.000160056	1.63609E-05	1.52221E-05	1.63609E-05	1.52221E-05	0.000166405	0.000160056
3839003774575	383900	3774575	0.000104535	4.20922E-05	4.10122E-05	1.08709E-05	1.01267E-05	0.001158915	0.000833197	0.000561765	0.000554632	0.000393525	0.000125013	0.000179089	0.000172255	1.76079E-05	1.63823E-05	1.76079E-05	1.63823E-05	0.000179089	0.000172255
3839103774575	383910	3774575	0.000112588	4.53351E-05	4.41719E-05	1.17084E-05	1.09069E-05	0.001261009	0.000906597	0.000611254	0.000603493	0.000428193	0.000136026	0.000194865	0.00018743	1.91591E-05	1.78255E-05	1.91591E-05	1.78255E-05	0.000194865	0.00018743
3829703774585	382970	3774585	1.1154E-05	4.49131E-06	4.37608E-06	1.15994E-06	1.08054E-06	4.384E-05	3.15186E-05	2.12507E-05	2.09809E-05	1.48865E-05	4.72905E-06	6.77466E-06	6.51616E-06	6.66082E-07	6.19719E-07	6.66082E-07	6.19719E-07	6.77466E-06	6.51616E-06
3829803774585	382980	3774585	1.16277E-05	4.68204E-06	4.56191E-06	1.2092E-06	1.12642E-06	4.51407E-05	3.24537E-05	2.18812E-05	2.16034E-05	1.53281E-05	4.86936E-06	6.97565E-06	6.70949E-06	6.85844E-07	6.38105E-07	6.85844E-07	6.38105E-07	6.97565E-06	6.70949E-06
3829903774585	382990	3774585	1.2209E-05	4.91608E-06	4.78995E-06	1.26965E-06	1.18273E-06	4.67354E-05	3.36002E-05	2.26542E-05	2.23666E-05	1.58696E-05	5.04137E-06	7.22208E-06	6.94651E-06	7.10072E-07	6.60648E-07	7.10072E-07	6.60648E-07	7.22208E-06	6.94651E-06
3830003774585	383000	3774585	1.28503E-05	5.17432E-06	5.04156E-06	1.33634E-06	1.24486E-06	4.84815E-05	3.48556E-05	2.35006E-05	2.32022E-05	1.64625E-05	5.22973E-06	7.49191E-06	7.20605E-06	7.36602E-07	6.85331E-07	7.36602E-07	6.85331E-07	7.49191E-06	7.20605E-06
3830103774585	383010	3774585	1.34329E-05	5.40893E-06	5.27015E-06	1.39693E-06	1.3013E-06	4.99782E-05	3.59316E-05	2.42261E-05	2.39185E-05	1.69708E-05	5.39118E-06	7.72319E-06	7.42851E-06	7.59341E-07	7.06487E-07	7.59341E-07	7.06487E-07	7.72319E-06	7.42851E-06
3830203774585	383020	3774585	1.40435E-05	5.65479E-06	5.5097E-06	1.46043E-06	1.36045E-06	5.14927E-05	3.70204E-05	2.49602E-05	2.46433E-05	1.7485E-05	5.55455E-06	7.95723E-06	7.65361E-06	7.82352E-07	7.27896E-07	7.82352E-07	7.27896E-07	7.95723E-06	7.65361E-06
3830303774585	383030	3774585	1.46415E-05	5.89558E-06	5.74432E-06	1.52262E-06	1.41838E-06	5.2927E-05	3.80516E-05	2.56555E-05	2.53298E-05	1.79721E-05	5.70927E-06	8.17887E-06	7.8668E-06	8.04144E-07	7.48171E-07	8.04144E-07	7.48171E-07	8.17887E-06	7.8668E-06
3830403774585	383040	3774585	1.51836E-05	6.11388E-06	5.95701E-06	1.57899E-06	1.4709E-06	5.41742E-05	3.89483E-05	2.62601E-05	2.59266E-05	1.83956E-05	5.8438E-06	8.37161E-06	8.05218E-06	8.23094E-07	7.65802E-07	8.23094E-07	7.65802E-07	8.37161E-06	8.05218E-06
3830503774585	383050	3774585	1.57467E-05	6.34061E-06	6.17793E-06	1.63755E-06	1.52545E-06	5.5466E-05	3.9877E-05	2.68862E-05	2.65449E-05	1.88342E-05	5.98315E-06	8.57123E-06	8.24418E-06	8.4272E-07	7.84062E-07	8.4272E-07	7.84062E-07	8.57123E-06	8.24418E-06
3830603774585	383060	3774585	1.63475E-05	6.58253E-06	6.41364E-06	1.70003E-06	1.58365E-06	5.68914E-05	4.09018E-05	2.75772E-05	2.7227E-05	1.93182E-05	6.13691E-06	8.7915E-06	8.45605E-06	8.64377E-07	8.04212E-07	8.64377E-07	8.04212E-07	8.7915E-06	8.45605E-06
3830703774585	383070	3774585	1.69875E-05	6.84021E-06	6.66471E-06	1.76658E-06	1.64565E-06	5.84771E-05	4.20419E-05	2.83458E-05	2.79859E-05	1.98567E-05	6.30796E-06	9.03655E-06	8.69175E-06	8.8847E-07	8.26628E-07	8.8847E-07	8.26628E-07	9.03655E-06	8.69175E-06
3830803774585	383080	3774585	1.76637E-05	7.11251E-06	6.93002E-06	1.8369E-06	1.71116E-06	5.99382E-05	4.30923E-05	2.90541E-05	2.86852E-05	2.03528E-05	6.46557E-06	9.26232E-06	8.90891E-06	9.10668E-07	8.47281E-07	9.10668E-07	8.47281E-07	9.26232E-06	8.90891E-06
3830903774585	383090	3774585	1.83442E-05	7.3865E-06	7.19698E-06	1.90767E-06	1.77708E-06	6.12299E-05	4.4021E-05	2.96802E-05	2.93034E-05	2.07915E-05	6.60491E-06	9.46194E-06	9.10091E-06	9.30295E-07	8.65541E-07	9.30295E-07	8.65541E-07	9.46194E-06	9.10091E-06
3831003774585	383100	3774585	1.90526E-05	7.67174E-06	7.47491E-06	1.98133E-06	1.8457E-06	6.24683E-05	4.49113E-05	3.02805E-05	2.9896E-05	2.12119E-05	6.73849E-06	9.6533E-06	9.28497E-06	9.49109E-07	8.83046E-07	9.49109E-07	8.83046E-07	9.6533E-06	9.28497E-06
3831103774585	383110	3774585	1.96967E-05	7.93111E-06	7.72762E-06	2.04832E-06	1.9081E-06	6.36353E-05	4.57503E-05	3.08462E-05	3.04545E-05	2.16082E-05	6.86438E-06	9.83365E-06	9.45843E-06	9.66841E-07	8.99544E-07	9.66841E-07	8.99544E-07	9.83365E-06	9.45843E-06
3831203774585	383120	3774585	2.0317E-05	8.1809E-06	7.97101E-06	2.11283E-06	1.9682E-06	6.47756E-05	4.65702E-05	3.13989E-05	3.10003E-05	2.19954E-05	6.98739E-06	1.00099E-05	9.62793E-06	9.84166E-07	9.15663E-07	9.84166E-07	9.15663E-07	1.00099E-05	9.62793E-06
3831303774585	383130	3774585	2.09458E-05	8.43408E-06	8.21768E-06	2.17822E-06	2.02911E-06	6.59338E-05	4.74028E-05	3.19603E-05	3.15545E-05	2.23887E-05	7.11232E-06	1.01888E-05	9.80007E-06	1.00176E-06	9.32034E-07	1.00176E-06	9.32034E-07	1.01888E-05	9.80007E-06
3831403774585	383140	3774585	2.15508E-05	8.67769E-06	8.45504E-06	2.24113E-06	2.08772E-06	6.70474E-05	4.82034E-05	3.25001E-05	3.20875E-05	2.27668E-05	7.23244E-06	1.03609E-05	9.96559E-06	1.01868E-06	9.47776E-07	1.01868E-06	9.47776E-07	1.03609E-05	9.96559E-06
3831503774585	383150	3774585	2.2167E-05	8.9258E-06	8.69679E-06	2.30521E-06	2.14741E-06	6.81877E-05	4.90232E-05	3.30529E-05	3.26332E-05	2.31541E-05	7.35545E-06	1.05371E-05	1.01351E-05	1.03601E-06	9.63896E-07	1.03601E-06	9.63896E-07	1.05371E-05	1.01351E-05
3831603774585	383160	3774585	2.27887E-05	9.17616E-06	8.94073E-06	2.36987E-06	2.20764E-06	6.93458E-05	4.98559E-05	3.36143E-05	3.31875E-05	2.35473E-05	7.48038E-06	1.07161E-05	1.03072E-05	1.0536E-06	9.80267E-07	1.0536E-06	9.80267E-07	1.07161E-05	1.03072E-05
3831703774585	383170	3774585	2.34133E-05	9.42765E-06	9.18576E-06	2.43482E-06	2.26814E-06	7.05307E-05	5.07077E-05	3.41886E-05	3.37545E-05	2.39496E-05	7.60819E-06	1.08992E-05	1.04833E-05	1.07161E-06	9.97016E-07	1.07161E-06	9.97016E-07	1.08992E-05	1.04833E-05
3831903774585	383190	3774585	2.46289E-05	9.91712E-06	9.66267E-06	2.56123E-06	2.3859E-06	7.28648E-05	5.23858E-05	3.532E-05	3.48716E-05	2.47422E-05	7.85997E-06	1.12599E-05	1.08303E-05	1.10707E-06	1.03001E-06	1.10707E-06	1.03001E-06	1.12599E-05	1.08303E-05
3832003774585	383200	3774585	2.52004E-05	1.01472E-05	9.88688E-06	2.62066E-06	2.44126E-06	7.39962E-05	5.31993E-05	3.58685E-05	3.5413E-05	2.51264E-05	7.98202E-06	1.14347E-05	1.09984E-05	1.12426E-06	1.046E-06	1.12426E-06	1.046E-06	1.14347E-05	1.09984E-05
3832103774585	383210	3774585	2.57606E-05	1.03728E-05	1.01067E-05	2.67893E-06	2.49554E-06	7.51633E-05	5.40383E-05	3.64342E-05	3.59716E-05	2.55227E-05	8.10791E-06	1.16151E-05	1.11719E-05	1.14199E-06	1.0625E-06	1.14199E-06	1.0625E-06	1.16151E-05	1.11719E-05
3832203774585	383220	3774585	2.63125E-05	1.05951E-05	1.03232E-05	2.73632E-06	2.54901E-06	7.6357E-05	5.48966E-05	3.70128E-05	3.65429E-05	2.59281E-05	8.23668E-06	1.17995E-05	1.13493E-05	1.16013E-06	1.07938E-06	1.16013E-06	1.07938E-06	1.17995E-05	1.13493E-05
3832303774585	383230	3774585	2.68267E-05	1.08021E-05	1.0525E-05	2.78979E-06	2.59882E-06	7.75686E-05	5.57676E-05	3.76001E-05	3.71227E-05	2.63395E-05	8.36737E-06	1.19868E-05	1.15294E-05	1.17854E-06	1.0965E-06	1.17854E-06	1.0965E-06	1.19868E-05	1.15294E-05
3832403774585	383240	3774585	2.72878E-05	1.09878E-05	1.07058E-05	2.83774E-06	2.64348E-06	7.87624E-05	5.66259E-05	3.81788E-05	3.7694E-05	2.67448E-05	8.49615E-06	1.21713E-05	1.17068E-05	1.19667E-06	1.11338E-06	1.19667E-06	1.11338E-06	1.21713E-05	1.17068E-05
3832503774585	383250	3774585	2.77028E-05	1.11549E-05	1.08687E-05	2.8809E-06	2.68368E-06	7.99651E-05	5.74905E-05	3.87618E-05	3.82696E-05	2.71532E-05	8.62588E-06	1.23571E-05	1.18856E-05	1.21495E-06	1.13038E-06	1.21495E-06	1.13038E-06	1.23571E-05	1.18856E-05
3832603774585	383260	3774585	2.80605E-05	1.12989E-05	1.1009E-05	2.91809E-06	2.71833E-06	8.11678E-05	5.83552E-05	3.93448E-05	3.88452E-05	2.75616E-05	8.75562E-06	1.2543E-05	1.20644E-05	1.23322E-06	1.14738E-06	1.23322E-06	1.14738E-06	1.2543E-05	1.20644E-05
3832703774585	383270	3774585	2.83008E-05	1.13957E-05	1.11033E-05	2.94309E-06	2.74162E-06	8.23348E-05	5.91943E-05	3.99105E-05	3.94037E-05	2.79579E-05	8.88151E-06	1.27233E-05	1.22378E-05	1.25095E-06	1.16388E-06	1.25095E-06	1.16388E-06	1.27233E-05	1.22378E-05
3832803774585	383280	3774585	2.84587E-05	1.14592E-05	1.11652E-05	2.95951E-06	2.75691E-06	8.35197E-05	6.00461E-05	4.04848E-05	3.99708E-05	2.83602E-05	9.00932E-06	1.29064E-05	1.24139E-05	1.26895E-06	1.18063E-06	1.26895E-06	1.18063E-06	1.29064E-05	1.24139E-05
3832903774585	383290	3774585	2.85607E-05	1.15003E-05	1.12052E-05	2.97011E-06	2.76679E-06	8.47224E-05	6.09108E-05	4.10678E-05	4.05464E-05	2.87686E-05	9.13905E-06	1.30923E-05	1.25927E-05	1.28723E-06	1.19763E-06	1.28723E-06	1.19763E-06	1.30923E-05	1.25927E-05
3833003774585	383300	3774585	2.85746E-05	1.15059E-05	1.12107E-05	2.97157E-06	2.76814E-06	8.58983E-05	6.17562E-05	4.16378E-05	4.11091E-05	2.91679E-05	9.2659E-06	1.3274E-05	1.27675E-05	1.30509E-06	1.21425E-06	1.30509E-06	1.21425E-06	1.3274E-05	1.27675E-05
3833103774585	383310	3774585	2.84447E-05	1.14536E-05	1.11597E-05	2.95805E-06	2.75556E-06	8.68783E-05	6.24608E-05	4.21128E-05	4.15781E-05	2.95007E-05	9.37161E-06	1.34254E-05	1.29132E-05	1.31998E-06	1.2281E-06	1.31998E-06	1.2281E-06	1.34254E-05	1.29132E-05
3833203774585	383320	3774585	2.82198E-05	1.1363E-05	1.10715E-05	2.93466E-06	2.73376E-06	8.76266E-05	6.29988E-05	4.24756E-05	4.19363E-05	2.97548E-05	9.45234E-06	1.35411E-05	1.30244E-05	1.33135E-06	1.23868E-06	1.33135E

			MDemolition	MSite Grubbing / Prep	MMass Grading / Excavation	MMass Grading / Excavation	MDrainage / Utilities Trenching	MFoundations / Concrete Pads	MBuilding / Structure Construction	MAsphalt Paving	MLandscaping or Other Finishing	MWaterside Construction (Piles)	RSSWDemolition	RSSWPlacing Base	RSSWForm	Child Risk				
Unique Identifier	X (UTM)	Y (UTM)	2027	2027	2027	2028	2028	2028	2028	2028	2028	2028	2029	2029	2029	3rd Trimester	0<2	2<16	Total	per million
3835103774575	383510	3774575	1.92159E-05	5.89895E-05	6.93668E-05	6.84432E-05	1.45487E-05	1.89204E-05	1.39265E-05	1.43341E-06	1.67933E-05	1.43341E-06	6.66839E-05	9.67598E-05	5.73572E-05	2.52242E-09	3.43811E-08	6.6588E-09	4.35618E-08	0.04356178
3835203774575	383520	3774575	1.98764E-05	6.10171E-05	7.17511E-05	7.07957E-05	1.50488E-05	1.95708E-05	1.44052E-05	1.48268E-06	1.73705E-05	1.48268E-06	6.9616E-05	0.000101014	5.98793E-05	2.57511E-09	3.5182E-08	6.8552E-09	4.46123E-08	0.04461233
3835303774575	383530	3774575	2.05931E-05	6.32174E-05	7.43384E-05	7.33486E-05	1.55914E-05	2.02765E-05	1.49246E-05	1.53614E-06	1.79969E-05	1.53614E-06	7.27946E-05	0.000105626	6.26132E-05	2.63316E-09	3.6061E-08	7.0693E-09	4.57634E-08	0.04576343
3835403774575	383540	3774575	2.13661E-05	6.55903E-05	7.71288E-05	7.61019E-05	1.61767E-05	2.10376E-05	1.54848E-05	1.5938E-06	1.86724E-05	1.5938E-06	7.62133E-05	0.000110587	6.55538E-05	2.69601E-09	3.7011E-08	7.2999E-09	4.70069E-08	0.04700688
3835503774575	383550	3774575	2.22226E-05	6.82195E-05	8.02205E-05	7.91524E-05	1.68251E-05	2.18809E-05	1.61055E-05	1.65769E-06	1.94209E-05	1.65769E-06	7.99876E-05	0.000116064	6.88002E-05	2.76736E-09	3.8083E-08	7.5571E-09	4.84078E-08	0.04840784
3835603774575	383560	3774575	2.3148E-05	7.10604E-05	8.35612E-05	8.24485E-05	1.75257E-05	2.27921E-05	1.67762E-05	1.72672E-06	2.02297E-05	1.72672E-06	8.40676E-05	0.000121984	7.23096E-05	2.84478E-09	3.9245E-08	7.8349E-09	4.99249E-08	0.04992485
3835703774575	383570	3774575	2.40462E-05	7.38177E-05	8.68035E-05	8.56477E-05	1.82058E-05	2.36765E-05	1.74272E-05	1.79372E-06	2.10146E-05	1.79372E-06	8.81476E-05	0.000127904	7.5819E-05	2.91746E-09	4.0345E-08	8.1019E-09	5.13641E-08	0.05136412
3835803774575	383580	3774575	2.49262E-05	7.65192E-05	8.99804E-05	8.87823E-05	1.88721E-05	2.4543E-05	1.8065E-05	1.85937E-06	2.17837E-05	1.85937E-06	9.2237E-05	0.000133838	7.93364E-05	2.98624E-09	4.1393E-08	8.361E-09	5.27399E-08	0.0527399
3835903774575	383590	3774575	2.58662E-05	7.94047E-05	9.33734E-05	9.21301E-05	1.95837E-05	2.54685E-05	1.87462E-05	1.92949E-06	2.26051E-05	1.92949E-06	9.66258E-05	0.000140206	8.31114E-05	3.06077E-09	4.2524E-08	8.6386E-09	5.42237E-08	0.05422365
3836003774575	383600	3774575	2.72525E-05	8.36604E-05	9.83778E-05	9.70678E-05	2.06333E-05	2.68334E-05	1.97509E-05	2.0329E-06	2.38167E-05	2.0329E-06	0.000102708	0.000149032	8.83432E-05	3.18374E-09	4.4343E-08	9.061E-09	5.65878E-08	0.0565878
3836103774575	383610	3774575	2.87785E-05	8.8345E-05	0.000103886	0.000102503	2.17887E-05	2.8336E-05	2.08568E-05	2.14673E-06	2.51503E-05	2.14673E-06	0.000109462	0.000158831	9.41519E-05	3.31904E-09	4.6343E-08	9.5258E-09	5.91874E-08	0.05918741
3836203774575	383620	3774575	3.04896E-05	9.35978E-05	0.000110063	0.000108598	2.30842E-05	3.00208E-05	2.20969E-05	2.27437E-06	2.66457E-05	2.27437E-06	0.00011707	0.00016987	0.000100696	3.47143E-09	4.8591E-08	1.0047E-08	6.21102E-08	0.06211025
3836303774575	383630	3774575	3.25037E-05	9.97808E-05	0.000117334	0.000115772	2.46091E-05	3.2004E-05	2.35567E-05	2.42461E-06	2.84059E-05	2.42461E-06	0.000125766	0.000182489	0.000108176	3.65346E-09	5.1271E-08	1.0663E-08	6.55878E-08	0.06558784
3836403774575	383640	3774575	3.4712E-05	0.00010656	0.000125306	0.000123637	2.62811E-05	3.41783E-05	2.51571E-05	2.58934E-06	3.03358E-05	2.58934E-06	0.000135517	0.000196638	0.000116563	3.85839E-09	5.4268E-08	1.1344E-08	6.94703E-08	0.06947027
3836503774575	383650	3774575	3.69947E-05	0.000113567	0.000133546	0.000131768	2.80093E-05	3.64259E-05	2.68114E-05	2.75962E-06	3.23307E-05	2.75962E-06	0.000146307	0.000212294	0.000125844	4.06036E-09	5.7242E-08	1.2041E-08	7.33433E-08	0.07334328
3836603774575	383660	3774575	3.94244E-05	0.000121026	0.000142317	0.000140422	2.98488E-05	3.88182E-05	2.85723E-05	2.94086E-06	3.4454E-05	2.94086E-06	0.000158163	0.000229498	0.000136042	4.26687E-09	6.031E-08	1.2776E-08	7.7353E-08	0.07735303
3836703774575	383670	3774575	4.20155E-05	0.00012898	0.00015167	0.000149651	3.18107E-05	4.13695E-05	3.04502E-05	3.13414E-06	3.67185E-05	3.13414E-06	0.000170943	0.000248041	0.000147034	4.48602E-09	6.357E-08	1.3558E-08	8.1614E-08	0.08161403
3836803774575	383680	3774575	4.44796E-05	0.000136545	0.000160566	0.000158428	3.36763E-05	4.37957E-05	3.2236E-05	3.31796E-06	3.8872E-05	3.31796E-06	0.000183108	0.000265693	0.000157498	4.69331E-09	6.6657E-08	1.43E-08	8.56498E-08	0.08564978
3836903774575	383690	3774575	4.71397E-05	0.000144711	0.000170168	0.000167902	3.56903E-05	4.64149E-05	3.41639E-05	3.51639E-06	4.11967E-05	3.51639E-06	0.000196252	0.000284766	0.000168804	4.91832E-09	7.0003E-08	1.5102E-08	9.00234E-08	0.09002335
3837003774575	383700	3774575	5.01428E-05	0.00015393	0.000181009	0.000178599	3.7964E-05	4.93718E-05	3.63403E-05	3.7404E-06	4.38211E-05	3.7404E-06	0.000211091	0.000306297	0.000181567	5.174E-09	7.3798E-08	1.601E-08	9.49822E-08	0.09498222
3837103774575	383710	3774575	5.33854E-05	0.000163884	0.000192714	0.000190148	4.0419E-05	5.25645E-05	3.86904E-05	3.98228E-06	4.66549E-05	3.98228E-06	0.000227127	0.000329566	0.00019536	5.45128E-09	7.791E-08	1.6992E-08	1.00353E-07	0.10035302
3837203774575	383720	3774575	5.67804E-05	0.000174306	0.000204969	0.00020224	4.29894E-05	5.59073E-05	4.11508E-05	4.23553E-06	4.96219E-05	4.23553E-06	0.000243909	0.000353917	0.000209795	5.74221E-09	8.2221E-08	1.802E-08	1.05983E-07	0.10598344
3837303774575	383730	3774575	6.01754E-05	0.000184728	0.000217225	0.000214333	4.55598E-05	5.92501E-05	4.36113E-05	4.48878E-06	5.25889E-05	4.48878E-06	0.000260678	0.000378249	0.000224219	6.03348E-09	8.6536E-08	1.9049E-08	1.11618E-07	0.11161821
3837403774575	383740	3774575	6.3897E-05	0.000196153	0.000230659	0.000227588	4.83775E-05	6.29145E-05	4.63085E-05	4.76639E-06	5.58413E-05	4.76639E-06	0.000279054	0.000404913	0.000240024	6.35417E-09	9.1281E-08	2.0178E-08	1.17814E-07	0.11781363
3837503774575	383750	3774575	6.79524E-05	0.000208602	0.000245299	0.000242033	5.14479E-05	6.69076E-05	4.92477E-05	5.06891E-06	5.93855E-05	5.06891E-06	0.000299076	0.000433966	0.000257246	6.70478E-09	9.6464E-08	2.141E-08	1.24579E-07	0.12457927
3837603774575	383760	3774575	7.23563E-05	0.000222121	0.000261197	0.000257719	5.47822E-05	7.12438E-05	5.24393E-05	5.39742E-06	6.32341E-05	5.39742E-06	0.000320814	0.000465509	0.000275944	7.08696E-09	1.0211E-07	2.275E-08	1.31946E-07	0.13194618
3837703774575	383770	3774575	7.71558E-05	0.000236855	0.000278522	0.000274813	5.84159E-05	7.59694E-05	5.59176E-05	5.75543E-06	6.74285E-05	5.75543E-06	0.000344496	0.000499871	0.000296313	7.5046E-09	1.0827E-07	2.4211E-08	1.39989E-07	0.13998945
3837803774575	383780	3774575	8.22383E-05	0.000252457	0.000296869	0.000292916	6.2264E-05	8.09738E-05	5.96011E-05	6.13456E-06	7.18702E-05	6.13456E-06	0.000369556	0.000536234	0.000317869	7.94768E-09	1.1481E-07	2.576E-08	1.48518E-07	0.14851756
3837903774575	383790	3774575	8.77889E-05	0.000269497	0.000316906	0.000312687	6.64665E-05	8.64391E-05	6.36239E-05	6.54861E-06	7.67211E-05	6.54861E-06	0.000396912	0.000575928	0.000341399	8.43269E-09	1.2196E-07	2.7451E-08	1.57844E-07	0.15784443
3838003774575	383800	3774575	9.37333E-05	0.000287745	0.000338365	0.000333859	7.09671E-05	9.22921E-05	6.7932E-05	6.99203E-06	8.19161E-05	6.99203E-06	0.000426212	0.000618442	0.0003666	8.95323E-09	1.2963E-07	2.9265E-08	1.67849E-07	0.16784931
3838103774575	383810	3774575	0.00010001	0.000307013	0.000361022	0.000356215	7.57191E-05	9.84721E-05	7.24808E-05	7.46023E-06	8.74013E-05	7.46023E-06	0.000457124	0.000663296	0.000393189	9.50349E-09	1.3774E-07	3.118E-08	1.7842E-07	0.17842027
3838203774575	383820	3774575	0.00010666	0.000327428	0.000385028	0.000379902	8.07541E-05	0.00010502	7.73005E-05	7.9563E-06	9.32131E-05	7.9563E-06	0.000489879	0.000710825	0.000421363	1.00873E-08	1.4633E-07	3.321E-08	1.89631E-07	0.18963147
3838303774575	383830	3774575	0.000113136	0.000347308	0.000408406	0.000402968	8.56573E-05	0.000111397	8.19939E-05	8.43938E-06	9.88727E-05	8.43938E-06	0.000521768	0.000757096	0.000448791	1.06559E-08	1.5471E-07	3.5187E-08	2.00548E-07	0.20054824
3838403774575	383840	3774575	0.00011975	0.000367612	0.000432282	0.000426526	9.06648E-05	0.000117909	8.67873E-05	8.93275E-06	0.000104653	8.93275E-06	0.000554336	0.000804353	0.000476804	1.1237E-08	1.6326E-07	3.7206E-08	2.11703E-07	0.21170295
3838503774575	383850	3774575	0.000126863	0.000389448	0.000457959	0.000451861	9.60502E-05	0.000124912	9.19424E-05	9.46334E-06	0.000110869	9.46334E-06	0.000589353	0.000855164	0.000506924	1.18626E-08	1.7247E-07	3.9378E-08	2.23707E-07	0.22370699
3838603774575	383860	3774575	0.000134992	0.000414403	0.000487304	0.000480815	0.000102205	0.000132917	9.78338E-05	1.00697E-05	0.000117973	1.00697E-05	0.000629373	0.000913234	0.000541347	1.2579E-08	1.83E-07	4.1862E-08	2.37445E-07	0.2374451
3838703774575	383870	3774575	0.000143484	0.000440472	0.000517959	0.000511062	0.000108634	0.000141278	0.000103988	1.07032E-05	0.000125395	1.07032E-05	0.000671172	0.000973885	0.000577299	1.33279E-08	1.9402E-07	4.4458E-08	2.51803E-07	0.25180278
3838803774575	383880	3774575	0.000153335	0.000470713	0.00055352	0.00054615	0.000116093	0.000150978	0.000111128	1.1438E-05	0.000134004	1.1438E-05	0.000719651	0.00104423	0.000618998	1.41981E-08	2.0681E-07	4.7471E-08	2.68478E-07	0.26847792
3838903774575	383890	3774575	0.000164364	0.000504569	0.000593332	0.000585432	0.000124443	0.000161837	0.000119121	1.22607E-05	0.000143642	1.22607E-05	0.000773914	0.001122966	0.000665672	1.51734E-08	2.2114E-07	5.0845E-08	2.8716E-07	0.28716034
3839003774575	383900	3774575	0.00017673	0.000542531	0.000637972	0.000629477	0.000133805	0.000174013	0.000128083	1.31832E-05	0.000154449	1.31832E-05	0.000834746	0.001211235	0.000717996	1.62681E-08	2.3722E-07	5.463E-08	3.08123E-07	0.30812296
3839103774575	383910	3774575	0.000192112	0.00058975	0.000693498	0.000684264	0.000145451	0.000189158	0.000139231	1.43306E-05	0.000167892	1.43306E-05	0.000910398	0.001321008	0.000783067	1.76316E-08	2.5725E-07	5.9341E-08	3.34224E-07	0.33422444
3829703774585	382970	3774585	8.22165E-06	2.5239E-05	2.9679E-05	2.92839E-05	6.22475E-06	8.09523E-06	5.95853E-06	6.13293E-07	7.18512E-06	6.13293E-07	1.89465E-05	2.74918E-05	1.62966E-05	1.35318E-09	1.7789E-08	3.0514E-09	2.21931E-08	0.02219314
3829803774585	382980	3774585	8.45209E-06	2.59465E-05	3.05109E-05	3.01047E-05	6.39922E-06	8.32214E-06	6.12555E-06	6.30484E-07	7.38651E-06	6.30484E-07	1.95516E-05	2.83698E-05	1.68171E-05	1.40643E-09	1.8456E-08	3.1533E-09	2.30154E-08	0.02301543
3829903774585	382990	3774585	8.73879E-06	2.68266E-05	3.15459E-05	3.11258E-05	6.61629E-06	8.60442E-06	6.33333E-06	6.5187E-07	7.63706E-06	6.5187E-07	2.02722E-05	2.94154E-05	1.74368E-05	1.47226E-09	1.9282E-08	3.2792E-09	2.40334E-08	0.02403336
3830003774585	383000	3774585	9.05452E-06	2.77958E-05	3.26856E-05	3.22504E-05	6.85533E-06	8.9153E-06	6.56215E-06	6.75421E-07	7.91299E-06	6.75421E-07	2.10395E-05	3.05288E-05	1.80969E-05	1.54532E-09	2.0198E-08	3.4182E-09	2.51611E-08	0.02516114
3830103774585	383010	3774585	9.32307E-06	2.86202E-05	3.3655E-05	3.32069E-05	7.05865E-06	9.17972E-06	6.75677E-06	6.95454E-07	8.14768E-06	6.95454E-07	2.17133E-05	3.15064E-05	1.86764E-05	1.61088E-09	2.1014E-08	3.5397E-09	2.61649E-08	0.02616488
3830203774585	383020	3774585	9.59706E-06	2.94613E-05	3.46441E-05	3.41828E-05	7.2661E-06	9.4495E-06	6.95535E-06	7.15893E-07	8.38713E-06	7.15893E-07	2.24058E-05	3.25112E-05	1.9272E-05	1.67888E-09	2.1859E-08	3.6645E-09	2.72025E-08	0.02720252
3830303774585	383030	3774585	9.85291E-06	3.02467E-05	3.55677E-05	3.50941E-05	7.45981E-06	9.70142E-06	7.14077E-06	7.34978E-07	8.61073E-06	7.34978E-07	2.30795E-05	3.34889E-05	1.98515E-05	1.74473E-09	2.2673E-08	3.7836E-09	2.82015E-08	0.02820153
3830403774585	383040	3774585	1.00707E-05	3.09152E-05	3.63537E-05	3.58697E-05	7.62466E-06	9.91581E-06	7.29858E-06	7.5122E-07	8.80102E-06	7.5122E-07	2.3694E-05	3.43805E-05	2.03801E-05	1.8032E-09	2.3393E-08	3.8875E-09	2.90832E-08	0.02908323
3830503774585	383050	3774585	1.02957E-05	3.16059E-05	3.71659E-05	3.66711E-05	7.79502E-06	1.01374E-05	7.46165E-06	7.68004E-07	8.99765E-06	7.68004E-07	2.43366E-05	3.53129E-05	2.09328E-05	1.86364E-09	2.4135E-08	3.995E-09	2.99939E-08	0.0299939
3830603774585	383060	3774585	1.05424E-05	3.23635E-05	3.80568E-05	3.755E-05	7.98186E-06	1.03803E-05	7.64049E-06	7.86412E-07	9.21332E-06	7.86412E-07	2.50072E-05	3.6286E-05	2.15096E-05	1.92831E-09	2.4933E-08	4.111E-09	3.09721E-08	0.0309721
3830703774585	383070	3774585	1.08182E-05	3.32101E-05	3.90524E-05	3.85324E-05	8.19068E-06	1.06519E-05	7.84038E-06	8.06986E-07	9.45436E-06	8.06986E-07	2.56966E-05	3.72863E-05	2.21026E-05	1.99765E-09	2.5793E-08	4.2374E-09	3.20283E-08	0.03202825
3830803774585	383080	3774585	1.10832E-05	3.40234E-05	4.00087E-05	3.9476E-05	8.39125E-06	1.09128E-05	8.03238E-06	8.26748E-07	9.68588E-06	8.26748E-07	2.63984E-05	3.83047E-05	2.27063E-05	2.07118E-09	2.6697E-08	4.3661E-09	3.31345E-08	0.03313449
3830903774585	383090	3774585	1.13191E-05	3.47475E-05	4.08603E-05	4.03162E-05	8.56985E-06	1.1145E-05	8.20334E-06	8.44344E-07	9.89203E-06	8.44344E-07	2.71252E-05	3.93593E-05	2.33314E-05	2.14414E-09	2.758E-08	4.4875E-09	3.42116E-08	0.03421159
3831003774585	383100	3774585	1.15404E-05	3.54271E-05	4.16594E-05	4.11047E-05	8.73745E-06	1.1363E-05	8.36378E-06	8.60858E-07	1.00855E-05	8.60858E-07	2.78458E-05	4.04048E-05	2.39512E-05	2.21442E-09	2.8427E-08	4.604E-09	3.52452E-08	0.03524523
3831103774585	383110	3774585	1.17346E-05	3.60231E-05	4.23603E-05	4.17962E-05	8.88445E-06	1.15542E-05	8.50449E-06	8.75341E-07	1.02552E-05	8.75341E-07	2.8532E-05	4.14006E-05	2.45414E-05	2.27286E-09	2.9136E-08	4.7047E-09	3.61135E-08	0.03611347
3831203774585	383120	3774585	1.19197E-05	3.65913E-05	4.30284E-05	4.24555E-05	9.02458E-06	1.17364E-05	8.63862E-06	8.89147E-07	1.04169E-05	8.89147E-07	2.9212E-05	4.23873E-05	2.51263E-05	2.32742E-09	2.9798E-08	4.7991E-09	3.6925E-08	0.036925
3831303774585	383130	3774585	1.21047E-05	3.71595E-05	4.36965E-05	4.31147E-05	9.16471E-06	1.19186E-05	8.77276E-06	9.02953E-07	1.05787E-05	9.02953E-07	2.99076E-05	4.33966E-05	2.57246E-05	2.38122E-09	3.0453E-08	4.8932E-09	3.77278E-08	0.03772782
3831403774585	383140	3774585	1.22826E-05	3.77054E-05	4.43384E-05	4.37481E-05	9.29934E-06	1.20937E-05	8.90164E-06	9.16218E-07	1.07341E-05	9.16218E-07	3.05907E-05	4.43878E-05	2.63122E-05	2.42893E-09	3.1039E-08	4.9802E-09	3.84477E-08	0.03844775
3831503774585	383150	3774585	1.2464E-05	3.82624E-05	4.49935E-05	4.43944E-05	9.43672E-06	1.22724E-05	9.03314E-06	9.29753E-07	1.08926E-05	9.29753E-07	3.12926E-05	4.54062E-05	2.69159E-05	2.47452E-09	3.1602E-08	5.0664E-09	3.9143E-08	0.03914304
3831603774585	383160	3774585	1.26473E-05	3.8825E-05	4.5655E-05	4.50471E-05	9.57548E-06	1.24528E-05	9.16596E-06	9.43424E-07	1.10528E-05	9.43424E-07	3.20069E-05	4.64427E-05	2.75303E-05	2.51717E-09	3.2133E-08	5.1509E-09	3.98015E-08	0.03980149
3831703774585	383170	3774585	1.28342E-05	3.93988E-05	4.63297E-05	4.57128E-05	9.71698E-06	1.26369E-05	9.30141E-06	9.57366E-07	1.12161E-05	9.57366E-07	3.27399E-05	4.75063E-05	2.81608E-05	2.55646E-09	3.2629E-08	5.2334E-09	4.04193E-08	0.04041927
3831903774585	383190	3774585	1.32007E-05	4.0524E-05	4.76529E-05	4.70183E-05	9.99449E-06	1.29978E-05	9.56706E-06	9.84708E-07	1.15365E-05	9.84708E-07	3.4181E-05	4.95974E-05	2.94003E-05	2.62022E-09	3.3458E-08	5.3844E-09	4.14621E-08	0.04146214
3832003774585	383200	3774585	1.33767E-05	4.10643E-05	4.82882E-05	4.76453E-05	1.01278E-05	1.31711E-05	9.69462E-06	9.97837E-07	1.16903E-05	9.97837E-07	3.48797E-05	5.06113E-05	3.00013E-05	2.64299E-09	3.377E-08	5.4503E-09	4.18631E-08	0.04186312
3832103774585	383210	3774585	1.35582E-05	4.16213E-05	4.89432E-05	4.82916E-05	1.02651E-05	1.33497E-05	9.82612E-06	1.01137E-06	1.18489E-05	1.01137E-06	3.55972E-05	5.16523E-05	3.06184E-05	2.6621E-09	3.4043E-08	5.5145E-09	4.22201E-08	0.04222006
3832203774585	383220	3774585	1.37433E-05	4.21895E-05	4.96114E-05	4.89508E-05	1.04053E-05	1.3532E-05	9.96026E-06	1.02518E-06	1.20106E-05	1.02518E-06	3.63427E-05	5.2734E-05	3.12597E-05	2.67748E-09	3.4278E-08	5.5764E-09	4.25315E-08	0.04253148
3832303774585	383230	3774585	1.39302E-05	4.27632E-05	5.0286E-05	4.96165E-05	1.05468E-05	1.3716E-05	1.00957E-05	1.03912E-06	1.2174E-05	1.03912E-06	3.711E-05	5.38475E-05	3.19197E-05	2.6879E-09	3.4458E-08	5.6343E-09	4.27804E-08	0.04278039
3832403774585	383240	3774585	1.41134E-05	4.33258E-05	5.09476E-05	5.02692E-05	1.06855E-05	1.38964E-05	1.02285E-05	1.05279E-06	1.23341E-05	1.05279E-06	3.7868E-05	5.49473E-05	3.25717E-05	2.69208E-09	3.4569E-08	5.6854E-09	4.29462E-08	0.04294621
3832503774585	383250	3774585	1.42985E-05	4.3894E-05	5.16157E-05	5.09285E-05	1.08257E-05	1.40787E-05	1.03627E-05	1.0666E-06	1.24959E-05	1.0666E-06	3.86416E-05	5.60698E-05	3.3237E-05	2.6931E-09	3.4645E-08	5.7335E-09	4.30721E-08	0.04307206
3832603774585	383260	3774585	1.44836E-05	4.44622E-05	5.22839E-05	5.15877E-05	1.09658E-05	1.42609E-05	1.04968E-05	1.0804E-06	1.26576E-05	1.0804E-06	3.94183E-05	5.71968E-05	3.39051E-05	2.69118E-09	3.4689E-08	5.7783E-09	4.31582E-08	0.04315819
3832703774585	383270	3774585	1.46505E-05	4.49746E-05	5.28865E-05	5.21823E-05	1.10922E-05	1.44253E-05	1.06178E-05	1.09286E-06	1.28035E-05	1.09286E-06	4.01888E-05	5.83148E-05	3.45678E-05	2.68344E-09	3.4663E-08	5.8128E-09	4.31597E-08	0.04315968
3832803774585	383280	3774585	1.48175E-05	4.54871E-05	5.34891E-05	5.27769E-05	1.12186E-05	1.45896E-05	1.07388E-05	1.10531E-06	1.29494E-05	1.10531E-06	4.09623E-05	5.94372E-05	3.52332E-05	2.67349E-09	3.4613E-08	5.8443E-09	4.31309E-08	0.04313094
3832903774585	383290	3774585	1.49917E-05	4.60218E-05	5.41179E-05	5.33973E-05	1.13504E-05	1.47612E-05	1.08659E-05	1.1183E-06	1.31016E-05	1.1183E-06	4.17702E-05	6.06095E-05	3.59281E-05	2.65891E-09	3.4515E-08	5.8724E-09	4.30463E-08	0.04304633
3833003774585	383300	3774585	1.51532E-05	4.65176E-05	5.47009E-05	5.39725E-05	1.14727E-05	1.49202E-05	1.09821E-05	1.13035E-06	1.32428E-05	1.13035E-06	4.25469E-05	6.17365E-05	3.65962E-05	2.64443E-09	3.4413E-08	5.897E-09	4.29542E-08	0.04295419
3833103774585	383310	3774585	1.52784E-05	4.69019E-05	5.51529E-05	5.44185E-05	1.15675E-05	1.50434E-05	1.10728E-05	1.13969E-06	1.33522E-05	1.13969E-06	4.33486E-05	6.28997E-05	3.72857E-05	2.62068E-09	3.4195E-08	5.9032E-09	4.27192E-08	0.04271921
3833203774585	383320	3774585	1.53618E-05	4.71582E-05	5.54542E-05	5.47158E-05	1.16307E-05	1.51256E-05	1.11333E-05	1.14592E-06	1.34251E-05	1.14592E-06	4.40473E-05	6.39136E-05	3.78867E-05	2.58974E-09	3.3878E-08	5.8935E-09	4.23612E-08	0.04236118
3833303774585	383330	3774585	1.54417E-05	4.74033E-05	5.57424E-05	5.50002E-05	1.16912E-05	1.52042E-05	1.11912E-05	1.15187E-06	1.34949E-05	1.15187E-06	4.47585E-05	6.49455E-05	3.84984E-05	2.56378E-09	3.3615E-08	5.8868E-09	4.20653E-08	0.04206531

			EGIODemolition	EGIOSite Grubbing / Prep	EGIOMass Grading / Excavation	EGIOMass Grading / Excavation	EGIODrainage / Utilities Trenching	EGIODrainage / Utilities Trenching	EGIOFoundations / Concrete Pads	EGIOFoundations / Concrete Pads	EGIOBuilding / Structure Construction	EGIOBuilding / Structure Construction	EGIOAsphalt Paving	EGIOArchitectural Coating	EGIOLandscaping or Other Finishing	EGIOWaterside Construction (Piles)	HIWaterside Construction (Landscaping)	HIWaterside Construction (Landscaping)	KMDemolition	KMSite Grubbing / Prep
Unique Identifier	X (UTM)	Y (UTM)	2025	2025	2025	2026	2026	2027	2026	2027	2026	2027	2027	2027	2027	2027	2025	2026	2025	2025
3833403774585	383340	3774585	0.000161901	6.35E-05	2.10292E-05	2.05959E-05	4.78247E-05	4.77509E-05	6.28354E-05	6.27948E-05	6.73045E-05	6.56913E-05	2.61906E-06	2.61906E-06	7.09294E-05	2.61906E-06	1.55136E-05	1.50277E-05	1.94194E-05	8.42815E-05
3833503774585	383350	3774585	0.000158766	6.227E-05	2.0622E-05	2.01971E-05	4.68987E-05	4.68263E-05	6.16188E-05	6.1579E-05	6.60014E-05	6.44194E-05	2.56835E-06	2.56835E-06	6.95561E-05	2.56835E-06	1.54598E-05	1.49756E-05	1.94873E-05	8.45762E-05
3833603774585	383360	3774585	0.000155811	6.1111E-05	2.02382E-05	1.98212E-05	4.60258E-05	4.59548E-05	6.04719E-05	6.04329E-05	6.47729E-05	6.32204E-05	2.52055E-06	2.52055E-06	6.82615E-05	2.52055E-06	1.54132E-05	1.49304E-05	1.9562E-05	8.49003E-05
3833703774585	383370	3774585	0.00015335	6.0146E-05	1.99185E-05	1.95081E-05	4.52988E-05	4.52289E-05	5.95167E-05	5.94783E-05	6.37498E-05	6.22218E-05	2.48074E-06	2.48074E-06	6.71832E-05	2.48074E-06	1.54006E-05	1.49182E-05	1.96774E-05	8.54012E-05
3833803774585	383380	3774585	0.000151006	5.9226E-05	1.9614E-05	1.92099E-05	4.46063E-05	4.45375E-05	5.86069E-05	5.8569E-05	6.27753E-05	6.12706E-05	2.44281E-06	2.44281E-06	6.61562E-05	2.44281E-06	1.53934E-05	1.49113E-05	1.97973E-05	8.59218E-05
3833903774585	383390	3774585	0.000148365	5.8191E-05	1.9271E-05	1.88739E-05	4.38263E-05	4.37586E-05	5.7582E-05	5.75448E-05	6.16775E-05	6.01991E-05	2.40009E-06	2.40009E-06	6.49993E-05	2.40009E-06	1.53504E-05	1.48696E-05	1.98743E-05	8.62557E-05
3834003774585	383400	3774585	0.000145491	5.7063E-05	1.88977E-05	1.85083E-05	4.29772E-05	4.29109E-05	5.64664E-05	5.643E-05	6.04826E-05	5.90329E-05	2.3536E-06	2.3536E-06	6.37401E-05	2.3536E-06	1.5275E-05	1.47966E-05	1.99082E-05	8.64031E-05
3834103774585	383410	3774585	0.000142886	5.6042E-05	1.85593E-05	1.81769E-05	4.22078E-05	4.21427E-05	5.54555E-05	5.54197E-05	5.93998E-05	5.7976E-05	2.31146E-06	2.31146E-06	6.25989E-05	2.31146E-06	1.52158E-05	1.47392E-05	1.99603E-05	8.6629E-05
3834203774585	383420	3774585	0.000141359	5.5443E-05	1.8361E-05	1.79827E-05	4.17567E-05	4.16923E-05	5.48629E-05	5.48275E-05	5.8765E-05	5.73564E-05	2.28676E-06	2.28676E-06	6.19299E-05	2.28676E-06	1.52661E-05	1.47879E-05	2.01458E-05	8.74344E-05
3834303774585	383430	3774585	0.000140003	5.4911E-05	1.81848E-05	1.78102E-05	4.13561E-05	4.12923E-05	5.43365E-05	5.43014E-05	5.82012E-05	5.68061E-05	2.26482E-06	2.26482E-06	6.13357E-05	2.26482E-06	1.53342E-05	1.48539E-05	2.03495E-05	8.83183E-05
3834403774585	383440	3774585	0.000138224	5.4213E-05	1.79538E-05	1.75839E-05	4.08307E-05	4.07677E-05	5.36463E-05	5.36116E-05	5.74618E-05	5.60845E-05	2.23605E-06	2.23605E-06	6.05566E-05	2.23605E-06	1.5354E-05	1.4873E-05	2.04944E-05	8.89469E-05
3834503774585	383450	3774585	0.000135736	5.3238E-05	1.76307E-05	1.72674E-05	4.00958E-05	4.00339E-05	5.26806E-05	5.26466E-05	5.64275E-05	5.5075E-05	2.1958E-06	2.1958E-06	5.94666E-05	2.1958E-06	1.52912E-05	1.48122E-05	2.05283E-05	8.90943E-05
3834603774585	383460	3774585	0.000133509	5.2364E-05	1.73413E-05	1.6984E-05	3.94378E-05	3.93769E-05	5.18161E-05	5.17827E-05	5.55015E-05	5.41712E-05	2.15976E-06	2.15976E-06	5.84907E-05	2.15976E-06	1.52571E-05	1.47792E-05	2.05985E-05	8.93987E-05
3834703774585	383470	3774585	0.000132898	5.2124E-05	1.7262E-05	1.69063E-05	3.92574E-05	3.91968E-05	5.15791E-05	5.15458E-05	5.52476E-05	5.39234E-05	2.14988E-06	2.14988E-06	5.82231E-05	2.14988E-06	1.5406E-05	1.49234E-05	2.09085E-05	9.07443E-05
3834803774585	383480	3774585	0.000132736	5.2061E-05	1.7241E-05	1.68858E-05	3.92096E-05	3.91491E-05	5.15163E-05	5.14831E-05	5.51804E-05	5.38577E-05	2.14727E-06	2.14727E-06	5.81523E-05	2.14727E-06	1.56105E-05	1.51215E-05	2.1291E-05	9.24042E-05
3834903774585	383490	3774585	0.000133113	5.2209E-05	1.729E-05	1.69338E-05	3.93211E-05	3.92604E-05	5.16627E-05	5.16294E-05	5.53372E-05	5.40108E-05	2.15337E-06	2.15337E-06	5.83176E-05	2.15337E-06	1.58832E-05	1.53857E-05	2.17707E-05	9.44865E-05
3835003774585	383500	3774585	0.000135143	5.3005E-05	1.75537E-05	1.7192E-05	3.99207E-05	3.98591E-05	5.24506E-05	5.24167E-05	5.61811E-05	5.48345E-05	2.18621E-06	2.18621E-06	5.92069E-05	2.18621E-06	1.63693E-05	1.58566E-05	2.25402E-05	9.78259E-05
3835103774585	383510	3774585	0.000137371	5.3879E-05	1.7843E-05	1.74754E-05	4.05787E-05	4.05161E-05	5.33151E-05	5.32807E-05	5.71071E-05	5.57383E-05	2.22224E-06	2.22224E-06	6.01828E-05	2.22224E-06	1.68985E-05	1.63692E-05	2.33752E-05	0.00010145
3835203774585	383520	3774585	0.000139518	5.4721E-05	1.81218E-05	1.77485E-05	4.12128E-05	4.11492E-05	5.41482E-05	5.41133E-05	5.79995E-05	5.66093E-05	2.25697E-06	2.25697E-06	6.11233E-05	2.25697E-06	1.74349E-05	1.68888E-05	2.42352E-05	0.000105182
3835303774585	383530	3774585	0.000141727	5.5587E-05	1.84088E-05	1.80295E-05	4.18655E-05	4.18009E-05	5.50058E-05	5.49703E-05	5.89181E-05	5.75058E-05	2.29272E-06	2.29272E-06	6.20913E-05	2.29272E-06	1.79982E-05	1.74344E-05	2.51382E-05	0.000109101
3835403774585	383540	3774585	0.000144143	5.6535E-05	1.87227E-05	1.83369E-05	4.25792E-05	4.25135E-05	5.59435E-05	5.59074E-05	5.99225E-05	5.84862E-05	2.3318E-06	2.3318E-06	6.31498E-05	2.3318E-06	1.86045E-05	1.80218E-05	2.61136E-05	0.000113335
3835503774585	383550	3774585	0.000146946	5.7634E-05	1.90867E-05	1.86934E-05	4.3407E-05	4.33401E-05	5.70312E-05	5.69944E-05	6.10875E-05	5.96233E-05	2.37714E-06	2.37714E-06	6.43775E-05	2.37714E-06	1.92826E-05	1.86786E-05	2.71976E-05	0.000118039
3835603774585	383560	3774585	0.000150027	5.8843E-05	1.94868E-05	1.90853E-05	4.43171E-05	4.42487E-05	5.82269E-05	5.81893E-05	6.23683E-05	6.08733E-05	2.42697E-06	2.42697E-06	6.57273E-05	2.42697E-06	2.00127E-05	1.93859E-05	2.83698E-05	0.000123127
3835703774585	383570	3774585	0.000152694	5.9889E-05	1.98333E-05	1.94247E-05	4.51051E-05	4.50355E-05	5.92622E-05	5.9224E-05	6.34772E-05	6.19557E-05	2.47013E-06	2.47013E-06	6.6896E-05	2.47013E-06	2.06926E-05	2.00445E-05	2.94833E-05	0.000127959
3835803774585	383580	3774585	0.000154958	6.0777E-05	2.01273E-05	1.97126E-05	4.57737E-05	4.57031E-05	6.01407E-05	6.01019E-05	6.44182E-05	6.28741E-05	2.50675E-06	2.50675E-06	6.78876E-05	2.50675E-06	2.13205E-05	2.06527E-05	3.05356E-05	0.000132527
3835903774585	383590	3774585	0.000157446	6.1752E-05	2.04505E-05	2.00291E-05	4.65087E-05	4.64369E-05	6.11063E-05	6.10669E-05	6.54525E-05	6.38836E-05	2.54699E-06	2.54699E-06	6.89776E-05	2.54699E-06	2.19896E-05	2.13008E-05	3.16581E-05	0.000137398
3836003774585	383600	3774585	0.000161919	6.3507E-05	2.10315E-05	2.05982E-05	4.783E-05	4.77562E-05	6.28424E-05	6.28018E-05	6.7312E-05	6.56986E-05	2.61935E-06	2.61935E-06	7.09373E-05	2.61935E-06	2.29816E-05	2.22618E-05	3.32671E-05	0.000144382
3836103774585	383610	3774585	0.000166976	6.549E-05	2.16883E-05	2.12415E-05	4.93238E-05	4.92477E-05	6.4805E-05	6.47632E-05	6.94142E-05	6.77504E-05	2.70116E-06	2.70116E-06	7.31527E-05	2.70116E-06	2.40777E-05	2.33235E-05	3.50504E-05	0.000152121
3836203774585	383620	3774585	0.000173056	6.7875E-05	2.24782E-05	2.2015E-05	5.112E-05	5.10411E-05	6.7165E-05	6.71217E-05	7.19421E-05	7.02177E-05	2.79953E-06	2.79953E-06	7.58168E-05	2.79953E-06	2.53513E-05	2.45573E-05	3.71347E-05	0.000161167
3836303774585	383630	3774585	0.000180323	7.0725E-05	2.3422E-05	2.29394E-05	5.32665E-05	5.31843E-05	6.99852E-05	6.994E-05	7.49629E-05	7.31661E-05	2.91708E-06	2.91708E-06	7.90002E-05	2.91708E-06	2.68026E-05	2.59631E-05	3.94136E-05	0.000171058
3836403774585	383640	3774585	0.000186682	7.3219E-05	2.4248E-05	2.37484E-05	5.5145E-05	5.50599E-05	7.24533E-05	7.24065E-05	7.76065E-05	7.57463E-05	3.01995E-06	3.01995E-06	8.17862E-05	3.01995E-06	2.82036E-05	2.73202E-05	4.17084E-05	0.000181017
3836503774585	383650	3774585	0.000192646	7.5559E-05	2.50227E-05	2.45071E-05	5.69067E-05	5.68189E-05	7.4768E-05	7.47198E-05	8.00859E-05	7.81663E-05	3.11643E-06	3.11643E-06	8.43991E-05	3.11643E-06	2.95598E-05	2.86339E-05	4.40099E-05	0.000191006
3836603774585	383660	3774585	0.000199293	7.8165E-05	2.5886E-05	2.53527E-05	5.88701E-05	5.87793E-05	7.73477E-05	7.72978E-05	8.2849E-05	8.08632E-05	3.22395E-06	3.22395E-06	8.73111E-05	3.22395E-06	3.10398E-05	3.00676E-05	4.65491E-05	0.000202026
3836703774585	383670	3774585	0.000206155	8.0857E-05	2.67773E-05	2.62256E-05	6.08972E-05	6.08033E-05	8.0011E-05	7.99593E-05	8.57017E-05	8.36475E-05	3.33497E-06	3.33497E-06	9.03175E-05	3.33497E-06	3.25574E-05	3.15377E-05	4.91652E-05	0.00021338
3836803774585	383680	3774585	0.000213368	8.3686E-05	2.77142E-05	2.71432E-05	6.30278E-05	6.29305E-05	8.28102E-05	8.27568E-05	8.87001E-05	8.6574E-05	3.45164E-06	3.45164E-06	9.34773E-05	3.45164E-06	3.41396E-05	3.30703E-05	5.18922E-05	0.000225216
3836903774585	383690	3774585	0.000221173	8.6747E-05	2.8728E-05	2.81361E-05	6.53334E-05	6.52326E-05	8.58396E-05	8.57842E-05	9.19449E-05	8.9741E-05	3.57791E-06	3.57791E-06	9.68969E-05	3.57791E-06	3.58313E-05	3.4709E-05	5.4807E-05	0.000237866
3837003774585	383700	3774585	0.000229122	8.9865E-05	2.97605E-05	2.91473E-05	6.76816E-05	6.75771E-05	8.89247E-05	8.88673E-05	9.52495E-05	9.29664E-05	3.7065E-06	3.7065E-06	0.000100379	3.7065E-06	3.7548E-05	3.6372E-05	5.77603E-05	0.000250684
3837103774585	383710	3774585	0.000237583	9.3183E-05	3.08595E-05	3.02237E-05	7.01809E-05	7.00726E-05	9.22085E-05	9.2149E-05	9.87669E-05	9.63995E-05	3.84338E-06	3.84338E-06	0.000104086	3.84338E-06	3.93563E-05	3.81236E-05	6.0872E-05	0.000264189
3837203774585	383720	3774585	0.00024679	9.6794E-05	3.20553E-05	3.13949E-05	7.29005E-05	7.2788E-05	9.57817E-05	9.57199E-05	0.000102594	0.000100135	3.99231E-06	3.99231E-06	0.00010812	3.99231E-06	4.13045E-05	4.00107E-05	6.42191E-05	0.000278715
3837303774585	383730	3774585	0.000256589	0.00010064	3.33282E-05	3.26415E-05	7.57952E-05	7.56782E-05	9.95849E-05	9.95207E-05	0.000106668	0.000104111	4.15083E-06	4.15083E-06	0.000112413	4.15083E-06	4.33621E-05	4.20039E-05	6.77495E-05	0.000294038
3837403774585	383740	3774585	0.000267394	0.00010488	3.47317E-05	3.40161E-05	7.8987E-05	7.88651E-05	0.000103779	0.000103712	0.00011116	0.000108495	4.32563E-06	4.32563E-06	0.000117147	4.32563E-06	4.5608E-05	4.41795E-05	7.1599E-05	0.000310745
3837503774585	383750	3774585	0.000278856	0.00010937	3.62203E-05	3.54741E-05	8.23726E-05	8.22455E-05	0.000108227	0.000108157	0.000115924	0.000113146	4.51104E-06	4.51104E-06	0.000122168	4.51104E-06	4.79742E-05	4.64715E-05	7.56499E-05	0.000328326
3837603774585	383760	3774585	0.000291215	0.00011422	3.78257E-05	3.70463E-05	8.60234E-05	8.58907E-05	0.000113024	0.000112951	0.000121062	0.000118161	4.71097E-06	4.71097E-06	0.000127582	4.71097E-06	5.05071E-05	4.89252E-05	7.99859E-05	0.000347144
3837703774585	383770	3774585	0.000304697	0.00011951	3.95768E-05	3.87614E-05	9.00059E-05	8.98671E-05	0.000118256	0.00011818	0.000126667	0.000123631	4.92907E-06	4.92907E-06	0.000133489	4.92907E-06	5.32518E-05	5.15839E-05	8.46795E-05	0.000367515
3837803774585	383780	3774585	0.000319194	0.00012519	4.14598E-05	4.06056E-05	9.42883E-05	9.41428E-05	0.000123882	0.000123803	0.000132694	0.000129513	5.16359E-06	5.16359E-06	0.00013984	5.16359E-06	5.61866E-05	5.44267E-05	8.96922E-05	0.000389271
3837903774585	383790	3774585	0.000334948	0.00013137	4.35062E-05	4.26098E-05	9.89421E-05	9.87894E-05	0.000129997	0.000129913	0.000139243	0.000135905	5.41845E-06	5.41845E-06	0.000146742	5.41845E-06	5.93582E-05	5.7499E-05	9.51032E-05	0.000412755
3838003774585	383800	3774585	0.00035161	0.00013791	4.56703E-05	4.47294E-05	0.000103864	0.000103704	0.000136463	0.000136375	0.000146169	0.000142666	5.68798E-06	5.68798E-06	0.000154042	5.68798E-06	6.26985E-05	6.07346E-05	0.000100802	0.000437486
3838103774585	383810	3774585	0.000368918	0.00014469	4.79185E-05	4.69312E-05	0.000108977	0.000108808	0.000143181	0.000143089	0.000153365	0.000149689	5.96798E-06	5.96798E-06	0.000161625	5.96798E-06	6.61607E-05	6.40884E-05	0.000106704	0.000463102
3838203774585	383820	3774585	0.000387152	0.00015185	5.02868E-05	4.92507E-05	0.000114363	0.000114186	0.000150258	0.000150161	0.000160945	0.000157087	6.26294E-06	6.26294E-06	0.000169613	6.26294E-06	6.97933E-05	6.76073E-05	0.000112898	0.000489984
3838303774585	383830	3774585	0.000405232	0.00015894	5.26353E-05	5.15509E-05	0.000119704	0.000119519	0.000157275	0.000157173	0.000168461	0.000164423	6.55543E-06	6.55543E-06	0.000177534	6.55543E-06	7.33937E-05	7.10948E-05	0.000119031	0.000516601
3838403774585	383840	3774585	0.000423807	0.00016622	5.5048E-05	5.39138E-05	0.000125191	0.000124997	0.000164484	0.000164378	0.000176183	0.00017196	6.85592E-06	6.85592E-06	0.000185672	6.85592E-06	7.70855E-05	7.4671E-05	0.000125317	0.000543887
3838503774585	383850	3774585	0.000443325	0.00017388	5.75832E-05	5.63968E-05	0.000130956	0.000130754	0.000172059	0.000171948	0.000184297	0.000179879	7.17166E-06	7.17166E-06	0.000194223	7.17166E-06	8.09531E-05	7.84175E-05	0.000131903	0.000572468
3838603774585	383860	3774585	0.000464648	0.00018224	6.03528E-05	5.91094E-05	0.000137255	0.000137043	0.000180335	0.000180219	0.000193161	0.000188531	7.5166E-06	7.5166E-06	0.000203564	7.5166E-06	8.51652E-05	8.24977E-05	0.000139068	0.000603564
3838703774585	383870	3774585	0.000486924	0.00019098	6.32462E-05	6.19431E-05	0.000143835	0.000143613	0.00018898	0.000188858	0.000202421	0.00019757	7.87695E-06	7.87695E-06	0.000213323	7.87695E-06	8.95531E-05	8.67481E-05	0.000146534	0.000635967
3838803774585	383880	3774585	0.000512621	0.00020106	6.6584E-05	6.52121E-05	0.000151426	0.000151192	0.000198954	0.000198825	0.000213104	0.000207996	8.29266E-06	8.29266E-06	0.000224582	8.29266E-06	9.45975E-05	9.16345E-05	0.000155106	0.000673172
3838903774585	383890	3774585	0.000540843	0.00021213	7.02497E-05	6.88023E-05	0.000159762	0.000159516	0.000209907	0.000209771	0.000224836	0.000219447	8.7492E-06	8.7492E-06	0.000236946	8.7492E-06	0.000100123	9.69867E-05	0.000164493	0.000713913
3839003774585	383900	3774585	0.000572918	0.00022471	7.44158E-05	7.28826E-05	0.000169237	0.000168976	0.000222355	0.000222212	0.00023817	0.000232462	9.26807E-06	9.26807E-06	0.000250998	9.26807E-06	0.000106383	0.000103051	0.000175128	0.000760066
3839103774585	383910	3774585	0.000614747	0.00024111	7.9849E-05	7.82038E-05	0.000181593	0.000181313	0.00023859	0.000238436	0.000255559	0.000249434	9.94474E-06	9.94474E-06	0.000269323	9.94474E-06	0.000114517	0.00011093	0.00018893	0.00081997
3829703774595	382970	3774595	8.25177E-05	3.2365E-05	1.07182E-05	1.04973E-05	2.43753E-05	2.43377E-05	3.2026E-05	3.20053E-05	3.43038E-05	3.34816E-05	1.33489E-06	1.33489E-06	3.61514E-05	1.33489E-06	9.36952E-06	9.07605E-06	1.03739E-05	4.50235E-05
3829803774595	382980	3774595	8.62183E-05	3.3816E-05	1.11988E-05	1.09681E-05	2.54685E-05	2.54292E-05	3.34622E-05	3.34406E-05	3.58422E-05	3.49831E-05	1.39475E-06	1.39475E-06	3.77726E-05	1.39475E-06	9.63143E-06	9.32975E-06	1.06636E-05	4.62807E-05
3829903774595	382990	3774595	9.07991E-05	3.5613E-05	1.17938E-05	1.15508E-05	2.68216E-05	2.67802E-05	3.52401E-05	3.52174E-05	3.77466E-05	3.68418E-05	1.46886E-06	1.46886E-06	3.97795E-05	1.46886E-06	9.96689E-06	9.6547E-06	1.10257E-05	4.78522E-05
3830003774595	383000	3774595	9.59009E-05	3.7614E-05	1.24565E-05	1.21999E-05	2.83287E-05	2.8285E-05	3.72202E-05	3.71961E-05	3.98674E-05	3.89118E-05	1.55139E-06	1.55139E-06	4.20146E-05	1.55139E-06	1.03364E-05	1.00127E-05	1.1424E-05	4.95808E-05
3830103774595	383010	3774595	0.000100374	3.9368E-05	1.30375E-05	1.27689E-05	2.965E-05	2.96042E-05	3.89562E-05	3.89311E-05	4.1727E-05	4.07268E-05	1.62375E-06	1.62375E-06	4.39743E-05	1.62375E-06	1.06324E-05	1.02994E-05	1.17499E-05	5.09952E-05
3830203774595	383020	3774595	0.000104991	4.1179E-05	1.36372E-05	1.33562E-05	3.10137E-05	3.09659E-05	4.0748E-05	4.07217E-05	4.36462E-05	4.26E-05	1.69843E-06	1.69843E-06	4.59969E-05	1.69843E-06	1.09302E-05	1.05879E-05	1.20757E-05	5.24095E-05
3830303774595	383030	3774595	0.00010976	4.3049E-05	1.42567E-05	1.39629E-05	3.24226E-05	3.23726E-05	4.25991E-05	4.25716E-05	4.56289E-05	4.45352E-05	1.77559E-06	1.77559E-06	4.80864E-05	1.77559E-06	1.12262E-05	1.08746E-05	1.24016E-05	5.38239E-05
3830403774595	383040	3774595	0.000114584	4.4941E-05	1.48832E-05	1.45765E-05	3.38474E-05	3.37952E-05	4.44711E-05	4.44424E-05	4.76341E-05	4.64923E-05	1.85361E-06	1.85361E-06	5.01995E-05	1.85361E-06	1.15168E-05	1.11561E-05	1.27207E-05	5.52088E-05
3830503774595	383050	3774595	0.000119622	4.6918E-05	1.55377E-05	1.52175E-05	3.53359E-05	3.52814E-05	4.64267E-05	4.63968E-05	4.97288E-05	4.85368E-05	1.93513E-06	1.93513E-06	5.24071E-05	1.93513E-06	1.182E-05	1.14498E-05	1.30602E-05	5.66821E-05
3830603774595	383060	3774595	0.000124239	4.8728E-05	1.61373E-05	1.58048E-05	3.66996E-05	3.6643E-05	4.82185E-05	4.81874E-05	5.16481E-05	5.04101E-05	2.00981E-06	2.00981E-06	5.44297E-05	2.00981E-06	1.20873E-05	1.17087E-05	1.33747E-05	5.80473E-05
3830703774595	383070	3774595	0.00012882	5.0525E-05	1.67323E-05	1.63876E-05	3.80528E-05	3.79941E-05	4.99964E-05	4.99641E-05	5.35524E-05	5.22688E-05	2.08392E-06	2.08392E-06	5.64366E-05	2.08392E-06	1.23348E-05	1.19485E-05	1.3678E-05	5.93634E-05
3830803774595	383080	3774595	0.000133913	5.2522E-05	1.73938E-05	1.70355E-05	3.95572E-05	3.94962E-05	5.1973E-05	5.19394E-05	5.56695E-05	5.43352E-05	2.1663E-06	2.1663E-06	5.86678E-05	2.1663E-06	1.26201E-05	1.22248E-05	1.39926E-05	6.07287E-05
3830903774595	383090	3774595	0.000139392	5.4671E-05	1.81055E-05	1.77325E-05	4.11757E-05	4.11121E-05	5.40994E-05	5.40645E-05	5.79473E-05	5.65583E-05	2.25494E-06	2.25494E-06	6.10682E-05	2.25494E-06	1.28873E-05	1.24837E-05	1.42664E-05	6.19171E-05
3831003774595	383100	3774595	0.000144368	5.6623E-05	1.87518E-05	1.83655E-05	4.26456E-05	4.25798E-05	5.60307E-05	5.59945E-05	6.00159E-05	5.85773E-05	2.33543E-06	2.33543E-06	6.32482E-05	2.33543E-06	1.31331E-05	1.27218E-05	1.4538E-05	6.30957E-05
3831103774595	383110	3774595	0.000148482	5.8237E-05	1.92862E-05	1.88888E-05	4.38607E-05	4.37931E-05	5.76273E-05	5.75901E-05	6.1726E-05	6.02465E-05	2.40198E-06	2.40198E-06	6.50504E-05	2.40198E-06	1.33304E-05	1.29129E-05	1.47643E-05	6.40779E-05
3831203774595	383120	3774595	0.000152299	5.9734E-05	1.9782E-05	1.93744E-05	4.49884E-05	4.4919E-05	5.91088E-05	5.90707E-05	6.3313E-05	6.17954E-05	2.46374E-06	2.46374E-06	6.67228E-05	2.46374E-06	1.34955E-05	1.30728E-05	1.49815E-05	6.50208E-05
3831303774595	383130	3774595	0.000156044	6.1203E-05	2.02685E-05	1.98509E-05	4.60948E-05	4.60237E-05	6.05625E-05	6.05234E-05	6.487E-05	6.33151E-05	2.52433E-06	2.52433E-06	6.83638E-05	2.52433E-06	1.36551E-05	1.32274E-05	1.52033E-05	6.59834E-05
3831403774595	383140	3774595	0.000159413	6.2524E-05	2.0706E-05	2.02794E-05	4.70897E-05	4.70171E-05	6.18698E-05	6.18298E-05	6.62702E-05	6.46818E-05	2.57882E-06	2.57882E-06	6.98394E-05	2.57882E-06	1.37986E-05	1.33664E-05	1.5416E-05	6.69066E-05
3831503774595	383150	3774595	0.000162529	6.3746E-05	2.11108E-05	2.06759E-05	4.80104E-05	4.79363E-05	6.30794E-05	6.30387E-05	6.75659E-05	6.59464E-05	2.62923E-06	2.62923E-06	7.12049E-05	2.62923E-06	1.39404E-05	1.35037E-05	1.56355E-05	6.78594E-05

			KMMass Grading / Excavation	KMMass Grading / Excavation	KMDrainage / Utilities Trenching	KMFoundations / Concrete Pads	KMBuilding / Structure Construction	KMAsphalt Paving	KMArchitectural Coating	KMLandscaping or Other Finishing	KMWaterside Construction (Piles)	EWNDemolition	EWNSite Grubbing / Prep	EWNDrainage / Utilities Trenching	EWNDrainage / Utilities Trenching	EWNDrainage / Utilities Trenching	EWNFoundation s / Concrete Pads	EWNBuilding / Structure Construction	EWNAsphalt Paving	EWNLandscaping or Other Finishing	EWNWaterside Construction (Piles)
Unique Identifier	X (UTM)	Y (UTM)	2025	2026	2026	2026	2026	2026	2026	2026	2026	2027	2027	2027	2028	2029	2029	2029	2029	2029	2029
3833403774585	383340	3774585	6.4063E-05	6.34E-05	2.27675E-05	1.20485E-05	4.13822E-05	1.32945E-06	1.32945E-06	4.27117E-05	1.32945E-06	6.63389E-05	3.61555E-06	8.49E-06	8.32605E-06	8.15378E-06	7.06269E-06	1.53362E-05	1.09109E-06	1.58818E-05	1.09109E-06
3833503774585	383350	3774585	6.42869E-05	6.36216E-05	2.28471E-05	1.20906E-05	4.15269E-05	1.33409E-06	1.33409E-06	4.2861E-05	1.33409E-06	6.60249E-05	3.59844E-06	8.44983E-06	8.28665E-06	8.11519E-06	7.02927E-06	1.52636E-05	1.08593E-06	1.58066E-05	1.08593E-06
3833603774585	383360	3774585	6.45333E-05	6.38654E-05	2.29346E-05	1.21369E-05	4.16861E-05	1.33921E-06	1.33921E-06	4.30253E-05	1.33921E-06	6.57416E-05	3.583E-06	8.41357E-06	8.25109E-06	8.08037E-06	6.99911E-06	1.51981E-05	1.08127E-06	1.57388E-05	1.08127E-06
3833703774585	383370	3774585	6.4914E-05	6.42422E-05	2.30699E-05	1.22085E-05	4.1932E-05	1.34711E-06	1.34711E-06	4.32791E-05	1.34711E-06	6.56038E-05	3.57549E-06	8.39593E-06	8.2338E-06	8.06343E-06	6.98443E-06	1.51663E-05	1.079E-06	1.57058E-05	1.079E-06
3833803774585	383380	3774585	6.53097E-05	6.46338E-05	2.32106E-05	1.22829E-05	4.21876E-05	1.35532E-06	1.35532E-06	4.35429E-05	1.35532E-06	6.5489E-05	3.56923E-06	8.38123E-06	8.21938E-06	8.04932E-06	6.97221E-06	1.51397E-05	1.07711E-06	1.56783E-05	1.07711E-06
3833903774585	383390	3774585	6.55636E-05	6.4885E-05	2.33008E-05	1.23307E-05	4.23516E-05	1.36059E-06	1.36059E-06	4.37122E-05	1.36059E-06	6.5221E-05	3.55463E-06	8.34694E-06	8.18575E-06	8.01638E-06	6.94367E-06	1.50778E-05	1.0727E-06	1.56141E-05	1.0727E-06
3834003774585	383400	3774585	6.56755E-05	6.49959E-05	2.33406E-05	1.23517E-05	4.24239E-05	1.36291E-06	1.36291E-06	4.37868E-05	1.36291E-06	6.48152E-05	3.53251E-06	8.295E-06	8.13481E-06	7.9665E-06	6.90047E-06	1.4984E-05	1.06603E-06	1.5517E-05	1.06603E-06
3834103774585	383410	3774585	6.58473E-05	6.51658E-05	2.34016E-05	1.2384E-05	4.25348E-05	1.36647E-06	1.36647E-06	4.39013E-05	1.36647E-06	6.44859E-05	3.51457E-06	8.25286E-06	8.09349E-06	7.92603E-06	6.86542E-06	1.49078E-05	1.06061E-06	1.54381E-05	1.06061E-06
3834203774585	383420	3774585	6.64594E-05	6.57716E-05	2.36192E-05	1.24992E-05	4.29303E-05	1.37918E-06	1.37918E-06	4.43095E-05	1.37918E-06	6.46237E-05	3.52208E-06	8.2705E-06	8.11079E-06	7.94297E-06	6.88009E-06	1.49397E-05	1.06288E-06	1.54711E-05	1.06288E-06
3834303774585	383430	3774585	6.71313E-05	6.64366E-05	2.3858E-05	1.26255E-05	4.33643E-05	1.39312E-06	1.39312E-06	4.47574E-05	1.39312E-06	6.48305E-05	3.53334E-06	8.29696E-06	8.13674E-06	7.96838E-06	6.9021E-06	1.49875E-05	1.06628E-06	1.55206E-05	1.06628E-06
3834403774585	383440	3774585	6.76091E-05	6.69095E-05	2.40278E-05	1.27154E-05	4.3673E-05	1.40304E-06	1.40304E-06	4.5076E-05	1.40304E-06	6.48381E-05	3.53376E-06	8.29794E-06	8.1377E-06	7.96932E-06	6.90292E-06	1.49893E-05	1.06641E-06	1.55225E-05	1.06641E-06
3834503774585	383450	3774585	6.77211E-05	6.70203E-05	2.40676E-05	1.27365E-05	4.37453E-05	1.40536E-06	1.40536E-06	4.51507E-05	1.40536E-06	6.45012E-05	3.5154E-06	8.25482E-06	8.09541E-06	7.92791E-06	6.86705E-06	1.49114E-05	1.06086E-06	1.54418E-05	1.06086E-06
3834603774585	383460	3774585	6.79526E-05	6.72493E-05	2.41498E-05	1.278E-05	4.38948E-05	1.41016E-06	1.41016E-06	4.5305E-05	1.41016E-06	6.42868E-05	3.50372E-06	8.22739E-06	8.06851E-06	7.90156E-06	6.84422E-06	1.48618E-05	1.05734E-06	1.53905E-05	1.05734E-06
3834703774585	383470	3774585	6.89754E-05	6.82615E-05	2.45133E-05	1.29723E-05	4.45555E-05	1.43139E-06	1.43139E-06	4.59869E-05	1.43139E-06	6.48458E-05	3.53418E-06	8.29892E-06	8.13866E-06	7.97026E-06	6.90373E-06	1.4991E-05	1.06653E-06	1.55243E-05	1.06653E-06
3834803774585	383480	3774585	7.02371E-05	6.95102E-05	2.49617E-05	1.32096E-05	4.53705E-05	1.45757E-06	1.45757E-06	4.68281E-05	1.45757E-06	6.56498E-05	3.578E-06	8.40181E-06	8.23956E-06	8.06908E-06	6.98932E-06	1.51769E-05	1.07975E-06	1.57168E-05	1.07975E-06
3834903774585	383490	3774585	7.18198E-05	7.10765E-05	2.55242E-05	1.35073E-05	4.63929E-05	1.49042E-06	1.49042E-06	4.78833E-05	1.49042E-06	6.6737E-05	3.63725E-06	8.54096E-06	8.37602E-06	8.20272E-06	7.10508E-06	1.54283E-05	1.09764E-06	1.59711E-05	1.09764E-06
3835003774585	383500	3774585	7.43581E-05	7.35886E-05	2.64263E-05	1.39847E-05	4.80325E-05	1.54309E-06	1.54309E-06	4.95756E-05	1.54309E-06	6.87278E-05	3.74575E-06	8.79574E-06	8.62588E-06	8.4474E-06	7.31702E-06	1.58885E-05	1.13038E-06	1.64537E-05	1.13038E-06
3835103774585	383510	3774585	7.7113E-05	7.63149E-05	2.74053E-05	1.45028E-05	4.98121E-05	1.60026E-06	1.60026E-06	5.14123E-05	1.60026E-06	7.0887E-05	3.86344E-06	9.07207E-06	8.89688E-06	8.7128E-06	7.5469E-06	1.63877E-05	1.16589E-06	1.69706E-05	1.16589E-06
3835203774585	383520	3774585	7.99499E-05	7.91225E-05	2.84136E-05	1.50364E-05	5.16446E-05	1.65914E-06	1.65914E-06	5.33038E-05	1.65914E-06	7.30922E-05	3.98362E-06	9.35429E-06	9.17365E-06	8.98384E-06	7.78168E-06	1.68974E-05	1.20216E-06	1.74985E-05	1.20216E-06
3835303774585	383530	3774585	8.29287E-05	8.20705E-05	2.94722E-05	1.55966E-05	5.35688E-05	1.72095E-06	1.72095E-06	5.52898E-05	1.72095E-06	7.53893E-05	4.10881E-06	9.64827E-06	9.46195E-06	9.26617E-06	8.02623E-06	1.74285E-05	1.23994E-06	1.80484E-05	1.23994E-06
3835403774585	383540	3774585	8.61464E-05	8.52549E-05	3.06158E-05	1.62017E-05	5.56473E-05	1.78773E-06	1.78773E-06	5.74351E-05	1.78773E-06	7.78701E-05	4.24402E-06	9.96576E-06	9.77331E-06	9.57109E-06	8.29035E-06	1.8002E-05	1.28074E-06	1.86424E-05	1.28074E-06
3835503774585	383550	3774585	8.97225E-05	8.87939E-05	3.18867E-05	1.68743E-05	5.79573E-05	1.86194E-06	1.86194E-06	5.98193E-05	1.86194E-06	8.06419E-05	4.39509E-06	1.03205E-05	1.01212E-05	9.91177E-06	8.58544E-06	1.86428E-05	1.32633E-06	1.93059E-05	1.32633E-06
3835603774585	383560	3774585	9.35897E-05	9.26211E-05	3.3261E-05	1.76016E-05	6.04554E-05	1.94219E-06	1.94219E-06	6.23976E-05	1.94219E-06	8.36204E-05	4.55742E-06	1.07017E-05	1.0495E-05	1.02779E-05	8.90254E-06	1.93313E-05	1.37532E-06	2.0019E-05	1.37532E-06
3835703774585	383570	3774585	9.72628E-05	9.62562E-05	3.45664E-05	1.82924E-05	6.28281E-05	2.01842E-06	2.01842E-06	6.48465E-05	2.01842E-06	8.63845E-05	4.70807E-06	1.10554E-05	1.08419E-05	1.06176E-05	9.19682E-06	1.99704E-05	1.42078E-06	2.06807E-05	1.42078E-06
3835803774585	383580	3774585	0.000100734	9.96918E-05	3.58002E-05	1.89453E-05	6.50706E-05	2.09046E-06	2.09046E-06	6.7161E-05	2.09046E-06	8.89189E-05	4.8462E-06	1.13798E-05	1.116E-05	1.09291E-05	9.46665E-06	2.05563E-05	1.46247E-06	2.12875E-05	1.46247E-06
3835903774585	383590	3774585	0.000104437	0.000103356	3.71162E-05	1.96418E-05	6.74626E-05	2.1673E-06	2.1673E-06	6.96299E-05	2.1673E-06	9.16141E-05	4.99309E-06	1.17247E-05	1.14983E-05	1.12604E-05	9.75359E-06	2.11793E-05	1.5068E-06	2.19327E-05	1.5068E-06
3836003774585	383600	3774585	0.000109745	0.00010861	3.90027E-05	2.06401E-05	7.08914E-05	2.27746E-06	2.27746E-06	7.31689E-05	2.27746E-06	9.56493E-05	5.21301E-06	1.22411E-05	1.20047E-05	1.17563E-05	1.01832E-05	2.21122E-05	1.57316E-06	2.28988E-05	1.57316E-06
3836103774585	383610	3774585	0.000115628	0.000114432	4.10934E-05	2.17465E-05	7.46916E-05	2.39954E-06	2.39954E-06	7.70911E-05	2.39954E-06	0.000100098	5.45546E-06	1.28105E-05	1.25631E-05	1.23031E-05	1.06568E-05	2.31406E-05	1.64633E-06	2.39638E-05	1.64633E-06
3836203774585	383620	3774585	0.000122504	0.000121236	4.35371E-05	2.30396E-05	7.91331E-05	2.54223E-06	2.54223E-06	8.16754E-05	2.54223E-06	0.000105305	5.73923E-06	1.34768E-05	1.32166E-05	1.29431E-05	1.12111E-05	2.43443E-05	1.73196E-06	2.52103E-05	1.73196E-06
3836303774585	383630	3774585	0.000130022	0.000128677	4.62089E-05	2.44536E-05	8.39894E-05	2.69824E-06	2.69824E-06	8.66877E-05	2.69824E-06	0.000111231	6.06223E-06	1.42353E-05	1.39604E-05	1.36715E-05	1.18421E-05	2.57143E-05	1.82944E-06	2.66291E-05	1.82944E-06
3836403774585	383640	3774585	0.000137592	0.000136168	4.88993E-05	2.58773E-05	8.88795E-05	2.85534E-06	2.85534E-06	9.17348E-05	2.85534E-06	0.000116836	6.3677E-06	1.49526E-05	1.46638E-05	1.43604E-05	1.24388E-05	2.70101E-05	1.92162E-06	2.79709E-05	1.92162E-06
3836503774585	383650	3774585	0.000145185	0.000143682	5.15976E-05	2.73053E-05	9.3784E-05	3.01291E-06	3.01291E-06	9.67969E-05	3.01291E-06	0.000122272	6.66399E-06	1.56483E-05	1.53461E-05	1.50286E-05	1.30176E-05	2.82668E-05	2.01103E-06	2.92724E-05	2.01103E-06
3836603774585	383660	3774585	0.000153561	0.000151972	5.45745E-05	2.88806E-05	9.91949E-05	3.18674E-06	3.18674E-06	0.000102382	3.18674E-06	0.000128221	6.98824E-06	1.64097E-05	1.60928E-05	1.57598E-05	1.36509E-05	2.96422E-05	2.10888E-06	3.06967E-05	2.10888E-06
3836703774585	383670	3774585	0.000162192	0.000160513	5.76417E-05	3.05038E-05	0.00010477	3.36583E-06	3.36583E-06	0.000108136	3.36583E-06	0.000134324	7.32083E-06	1.71907E-05	1.68587E-05	1.65099E-05	1.43006E-05	3.1053E-05	2.20925E-06	3.21576E-05	2.20925E-06
3836803774585	383680	3774585	0.000171188	0.000169416	6.08388E-05	3.21957E-05	0.000110581	3.55252E-06	3.55252E-06	0.000114133	3.55252E-06	0.000140694	7.66803E-06	1.8006E-05	1.76583E-05	1.72929E-05	1.49789E-05	3.25257E-05	2.31403E-06	3.36827E-05	2.31403E-06
3836903774585	383690	3774585	0.000180804	0.000178933	6.42562E-05	3.40041E-05	0.000116792	3.75207E-06	3.75207E-06	0.000120544	3.75207E-06	0.000147509	8.03943E-06	1.88781E-05	1.85135E-05	1.81305E-05	1.57044E-05	3.41011E-05	2.42611E-06	3.53142E-05	2.42611E-06
3837003774585	383700	3774585	0.000190546	0.000188574	6.77187E-05	3.58365E-05	0.000123086	3.95426E-06	3.95426E-06	0.00012704	3.95426E-06	0.000154423	8.41626E-06	1.9763E-05	1.93813E-05	1.89803E-05	1.64405E-05	3.56995E-05	2.53983E-06	3.69694E-05	2.53983E-06
3837103774585	383710	3774585	0.000200812	0.000198734	7.13669E-05	3.77671E-05	0.000129717	4.16728E-06	4.16728E-06	0.000133884	4.16728E-06	0.000161712	8.81354E-06	2.06959E-05	2.02962E-05	1.98762E-05	1.72165E-05	3.73847E-05	2.65972E-06	3.87145E-05	2.65972E-06
3837203774585	383720	3774585	0.000211853	0.000209661	7.52911E-05	3.98437E-05	0.000136849	4.39642E-06	4.39642E-06	0.000141246	4.39642E-06	0.000169568	9.2417E-06	2.17012E-05	2.12822E-05	2.08418E-05	1.80529E-05	3.92008E-05	2.78893E-06	4.05953E-05	2.78893E-06
3837303774585	383730	3774585	0.0002235	0.000221187	7.94301E-05	4.20341E-05	0.000144372	4.63811E-06	4.63811E-06	0.000149011	4.63811E-06	0.000177861	9.69364E-06	2.27625E-05	2.23229E-05	2.1861E-05	1.89357E-05	4.11178E-05	2.92531E-06	4.25805E-05	2.92531E-06
3837403774585	383740	3774585	0.000236199	0.000233755	8.39433E-05	4.44225E-05	0.000152576	4.90165E-06	4.90165E-06	0.000157477	4.90165E-06	0.000186919	1.01873E-05	2.39217E-05	2.34598E-05	2.29744E-05	1.99001E-05	4.32119E-05	3.07429E-06	4.4749E-05	3.07429E-06
3837503774585	383750	3774585	0.000249563	0.00024698	8.86926E-05	4.69358E-05	0.000161208	5.17897E-06	5.17897E-06	0.000166387	5.17897E-06	0.000196459	1.07073E-05	2.51427E-05	2.46572E-05	2.4147E-05	2.09158E-05	4.54174E-05	3.2312E-06	4.7033E-05	3.2312E-06
3837603774585	383760	3774585	0.000263867	0.000261136	9.37762E-05	4.9626E-05	0.000170448	5.47581E-06	5.47581E-06	0.000175924	5.47581E-06	0.000206681	1.12644E-05	2.64509E-05	2.59401E-05	2.54034E-05	2.20041E-05	4.77805E-05	3.39933E-06	4.94802E-05	3.39933E-06
3837703774585	383770	3774585	0.000279351	0.00027646	9.9279E-05	5.25381E-05	0.00018045	5.79714E-06	5.79714E-06	0.000186247	5.79714E-06	0.000217761	1.18682E-05	2.78688E-05	2.73307E-05	2.67652E-05	2.31836E-05	5.03419E-05	3.58155E-06	5.21326E-05	3.58155E-06
3837803774585	383780	3774585	0.000295887	0.000292825	0.000105156	5.56481E-05	0.000191132	6.1403E-06	6.1403E-06	0.000197272	6.1403E-06	0.000229606	1.25138E-05	2.93848E-05	2.88173E-05	2.82211E-05	2.44447E-05	5.30802E-05	3.77637E-06	5.49684E-05	3.77637E-06
3837903774585	383790	3774585	0.000313738	0.000310491	0.0001115	5.90053E-05	0.000202663	6.51074E-06	6.51074E-06	0.000209173	6.51074E-06	0.000242408	1.32115E-05	3.10232E-05	3.04241E-05	2.97946E-05	2.58077E-05	5.60398E-05	3.98693E-06	5.80333E-05	3.98693E-06
3838003774585	383800	3774585	0.000332536	0.000329095	0.000118181	6.25408E-05	0.000214806	6.90085E-06	6.90085E-06	0.000221707	6.90085E-06	0.000255892	1.39464E-05	3.27488E-05	3.21164E-05	3.14519E-05	2.72432E-05	5.9157E-05	4.2087E-06	6.12613E-05	4.2087E-06
3838103774585	383810	3774585	0.000352007	0.000348364	0.0001251	6.62026E-05	0.000227383	7.30491E-06	7.30491E-06	0.000234688	7.30491E-06	0.000269873	1.47084E-05	3.45382E-05	3.38712E-05	3.31704E-05	2.87317E-05	6.23892E-05	4.43865E-06	6.46085E-05	4.43865E-06
3838203774585	383820	3774585	0.00037244	0.000368586	0.000132362	7.00456E-05	0.000240582	7.72895E-06	7.72895E-06	0.000248311	7.72895E-06	0.000284544	1.5508E-05	3.64157E-05	3.57125E-05	3.49735E-05	3.02936E-05	6.57807E-05	4.67994E-06	6.81207E-05	4.67994E-06
3838303774585	383830	3774585	0.000392672	0.000388608	0.000139553	7.38507E-05	0.000253651	8.14881E-06	8.14881E-06	0.0002618	8.14881E-06	0.000299084	1.63005E-05	3.82765E-05	3.75374E-05	3.67607E-05	3.18416E-05	6.91422E-05	4.91909E-06	7.16017E-05	4.91909E-06
3838403774585	383840	3774585	0.000413412	0.000409133	0.000146923	7.77512E-05	0.000267048	8.5792E-06	8.5792E-06	0.000275628	8.5792E-06	0.000313992	1.7113E-05	4.01844E-05	3.94084E-05	3.8593E-05	3.34288E-05	7.25886E-05	5.16428E-06	7.51707E-05	5.16428E-06
3838503774585	383850	3774585	0.000435137	0.000430634	0.000154644	8.18371E-05	0.000281082	9.03004E-06	9.03004E-06	0.000290112	9.03004E-06	0.000329619	1.79647E-05	4.21845E-05	4.13698E-05	4.05139E-05	3.50925E-05	7.62013E-05	5.42131E-06	7.8912E-05	5.42131E-06
3838603774585	383860	3774585	0.000458773	0.000454025	0.000163044	8.62825E-05	0.00029635	9.52055E-06	9.52055E-06	0.000305871	9.52055E-06	0.000346625	1.88915E-05	4.43609E-05	4.35042E-05	4.26041E-05	3.6903E-05	8.01328E-05	5.70101E-06	8.29833E-05	5.70101E-06
3838703774585	383870	3774585	0.000483402	0.0004784	0.000171797	9.09145E-05	0.00031226	1.00317E-05	1.00317E-05	0.000322291	1.00317E-05	0.000364351	1.98576E-05	4.66294E-05	4.57289E-05	4.47827E-05	3.87902E-05	8.42306E-05	5.99255E-06	8.72268E-05	5.99255E-06
3838803774585	383880	3774585	0.000511682	0.000506387	0.000181848	9.62332E-05	0.000330528	1.06185E-05	1.06185E-05	0.000341146	1.06185E-05	0.000384726	2.0968E-05	4.92369E-05	4.82861E-05	4.7287E-05	4.09594E-05	8.89408E-05	6.32766E-06	9.21046E-05	6.32766E-06
3838903774585	383890	3774585	0.00054265	0.000537034	0.000192854	0.000102057	0.000350531	1.12612E-05	1.12612E-05	0.000361793	1.12612E-05	0.000407045	2.21845E-05	5.20934E-05	5.10874E-05	5.00304E-05	4.33356E-05	9.41007E-05	6.69476E-06	9.7448E-05	6.69476E-06
3839003774585	383900	3774585	0.000577731	0.000571752	0.000205321	0.000108655	0.000373193	1.19892E-05	1.19892E-05	0.000385182	1.19892E-05	0.000432351	2.35637E-05	5.5332E-05	5.42635E-05	5.31407E-05	4.60298E-05	9.99509E-05	7.11097E-06	0.000103506	7.11097E-06
3839103774585	383910	3774585	0.000623264	0.000616814	0.000221503	0.000117219	0.000402605	1.29341E-05	1.29341E-05	0.000415539	1.29341E-05	0.000465214	2.53548E-05	5.95378E-05	5.83881E-05	5.718E-05	4.95285E-05	0.000107548	7.65147E-06	0.000111374	7.65147E-06
3829703774595	382970	3774595	3.42227E-05	3.38685E-05	1.21625E-05	6.43633E-06	2.21065E-05	7.10195E-07	7.10195E-07	2.28167E-05	7.10195E-07	4.101E-05	2.2351E-06	5.24844E-06	5.14708E-06	5.04059E-06	4.36609E-06	9.48069E-06	6.745E-07	9.81794E-06	6.745E-07
3829803774595	382980	3774595	3.51783E-05	3.48142E-05	1.25021E-05	6.61605E-06	2.27238E-05	7.30026E-07	7.30026E-07	2.34539E-05	7.30026E-07	4.21662E-05	2.29811E-06	5.3964E-06	5.29219E-06	5.18269E-06	4.48918E-06	9.74798E-06	6.93516E-07	1.00947E-05	6.93516E-07
3829903774595	382990	3774595	3.63728E-05	3.59963E-05	1.29266E-05	6.84071E-06	2.34954E-05	7.54815E-07	7.54815E-07	2.42502E-05	7.54815E-07	4.36363E-05	2.37824E-06	5.58455E-06	5.4767E-06	5.36339E-06	4.64569E-06	1.00878E-05	7.17695E-07	1.04467E-05	7.17695E-07
3830003774595	383000	3774595	3.76867E-05	3.72967E-05	1.33936E-05	7.08782E-06	2.43442E-05	7.82082E-07	7.82082E-07	2.51263E-05	7.82082E-07	4.52749E-05	2.46754E-06	5.79425E-06	5.68236E-06	5.56478E-06	4.82014E-06	1.04666E-05	7.44645E-07	1.0839E-05	7.44645E-07
3830103774595	383010	3774595	3.87618E-05	3.83606E-05	1.37756E-05	7.29001E-06	2.50386E-05	8.04392E-07	8.04392E-07	2.5843E-05	8.04392E-07	4.65766E-05	2.53848E-06	5.96084E-06	5.84573E-06	5.72477E-06	4.95872E-06	1.07676E-05	7.66054E-07	1.11506E-05	7.66054E-07
3830203774595	383020	3774595	3.98368E-05	3.94246E-05	1.41577E-05	7.4922E-06	2.57331E-05	8.26702E-07	8.26702E-07	2.65598E-05	8.26702E-07	4.78782E-05	2.60943E-06	6.12742E-06	6.0091E-06	5.88476E-06	5.0973E-06	1.10685E-05	7.87463E-07	1.14622E-05	7.87463E-07
3830303774595	383030	3774595	4.09119E-05	4.04885E-05	1.45398E-05	7.69439E-06	2.64275E-05	8.49011E-07	8.49011E-07	2.72766E-05	8.49011E-07	4.91722E-05	2.67995E-06	6.29303E-06	6.1715E-06	6.04381E-06	5.23506E-06	1.13676E-05	8.08745E-07	1.1772E-05	8.08745E-07
3830403774595	383040	3774595	4.19646E-05	4.15303E-05	1.49139E-05	7.89237E-06	2.71075E-05	8.70856E-07	8.70856E-07	2.79784E-05	8.70856E-07	5.04433E-05	2.74922E-06	6.45569E-06	6.33103E-06	6.20003E-06	5.37038E-06	1.16615E-05	8.2965E-07	1.20763E-05	8.2965E-07
3830503774595	383050	3774595	4.30844E-05	4.26385E-05	1.53119E-05	8.10298E-06	2.78309E-05	8.94096E-07	8.94096E-07	2.8725E-05	8.94096E-07	5.17602E-05	2.821E-06	6.62424E-06	6.49632E-06	6.3619E-06	5.51059E-06	1.19659E-05	8.51311E-07	1.23916E-05	8.51311E-07
3830603774595	383060	3774595	4.41221E-05	4.36655E-05	1.56807E-05	8.29815E-06	2.85012E-05	9.15631E-07	9.15631E-07	2.94169E-05	9.15631E-07	5.29164E-05	2.88401E-06	6.77221E-06	6.64143E-06	6.50401E-06	5.63369E-06	1.22332E-05	8.70327E-07	1.26684E-05	8.70327E-07
3830703774595	383070	3774595	4.51225E-05	4.46556E-05	1.60362E-05	8.48629E-06	2.91475E-05	9.36391E-07	9.36391E-07	3.00838E-05	9.36391E-07	5.3996E-05	2.94285E-06	6.91038E-06	6.77693E-06	6.63671E-06	5.74863E-06	1.24828E-05	8.88084E-07	1.29268E-05	8.88084E-07
3830803774595	383080	3774595	4.61603E-05	4.56826E-05	1.6405E-05	8.68146E-06	2.98178E-05	9.57927E-07	9.57927E-07	3.07757E-05	9.57927E-07	5.53283E-05	3.01547E-06	7.08088E-06	6.94414E-06	6.80046E-06	5.89047E-06	1.27908E-05	9.09996E-07	1.32458E-05	9.09996E-07
3830903774595	383090	3774595	4.70636E-05	4.65766E-05	1.6726E-05	8.85136E-06	3.04013E-05	9.76673E-07	9.76673E-07	3.1378E-05	9.76673E-07	5.64769E-05	3.07806E-06	7.22787E-06	7.08829E-06	6.94163E-06	6.01274E-06	1.30563E-05	9.28886E-07	1.35208E-05	9.28886E-07
3831003774595	383100	3774595	4.79595E-05	4.74632E-05	1.70444E-05	9.01985E-06	3.098E-05	9.95264E-07	9.95264E-07	3.19753E-05	9.95264E-07	5.75105E-05	3.1344E-06	7.36016E-06	7.21803E-06	7.06868E-06	6.12279E-06	1.32953E-05	9.45887E-07	1.37682E-05	9.45887E-07
3831103774595	383110	3774595	4.87061E-05	4.8202E-05	1.73098E-05	9.16025E-06	3.14623E-05	1.01076E-06	1.01076E-06	3.2473E-05	1.01076E-06	5.83068E-05	3.1778E-06	7.46207E-06	7.31797E-06	7.16655E-06	6.20757E-06	1.34794E-05	9.58984E-07	1.39589E-05	9.58984E-07
3831203774595	383120	3774595	4.94228E-05	4.89113E-05	1.75645E-05	9.29505E-06	3.19252E-05	1.02563E-06	1.02563E-06	3.29509E-05	1.02563E-06	5.89577E-05	3.21327E-06	7.54536E-06	7.39965E-06	7.24655E-06	6.27686E-06	1.36298E-05	9.69689E-07	1.41147E-05	9.69689E-07
3831303774595	383130	3774595	5.01544E-05	4.96354E-05	1.78245E-05	9.43265E-06	3.23978E-05	1.04081E-06	1.04081E-06	3.34387E-05	1.04081E-06	5.95932E-05	3.24791E-06	7.6267E-06	7.47942E-06	7.32466E-06	6.34452E-06	1.37767E-05	9.80141E-07	1.42668E-05	9.80141E-07
3831403774595	383140	3774595	5.08562E-05	5.03299E-05	1.80739E-05	9.56463E-06	3.28512E-05	1

			ISDemolition	ISDrainage / Utilities Trenching	ISDrainage / Utilities Trenching	ISAsphalt Paving	ISAsphalt Paving	SVDemolition	SVSite Grubbing / Prep	SVMass Grading / Excavation	SVMass Grading / Excavation	SVDrainage / Utilities Trenching	SVFoundations / Concrete Pads	SVBuilding / Structure Construction	SVBuilding / Structure Construction	SVAsphalt Paving	SVAsphalt Paving	SVArchitectural Coating	SVArchitectural Coating	SVLandscaping or Other Finishing	SVLandscaping or Other Finishing
Unique Identifier	X (UTM)	Y (UTM)	2027	2027	2028	2027	2028	2027	2027	2027	2028	2028	2028	2028	2029	2028	2029	2028	2029	2028	2029
3833403774585	383340	3774585	2.76301E-05	1.11256E-05	1.08402E-05	2.87334E-06	2.67664E-06	8.88115E-05	6.38506E-05	4.30499E-05	4.25033E-05	3.01571E-05	9.58015E-06	1.37242E-05	1.32005E-05	1.34935E-06	1.25543E-06	1.34935E-06	1.25543E-06	1.37242E-05	1.32005E-05
3833503774585	383350	3774585	2.72515E-05	1.09731E-05	1.06916E-05	2.83396E-06	2.63996E-06	8.9444E-05	6.43054E-05	4.33565E-05	4.2806E-05	3.03719E-05	9.64838E-06	1.38219E-05	1.32945E-05	1.35896E-06	1.26437E-06	1.35896E-06	1.26437E-06	1.38219E-05	1.32945E-05
3833603774585	383360	3774585	2.68603E-05	1.08156E-05	1.05381E-05	2.79328E-06	2.60206E-06	9.01211E-05	6.47922E-05	4.36847E-05	4.31301E-05	3.06018E-05	9.72142E-06	1.39265E-05	1.33951E-05	1.36925E-06	1.27394E-06	1.36925E-06	1.27394E-06	1.39265E-05	1.33951E-05
3833703774585	383370	3774585	2.65263E-05	1.06811E-05	1.04071E-05	2.75855E-06	2.56971E-06	9.1003E-05	6.54262E-05	4.41122E-05	4.35522E-05	3.09013E-05	9.81655E-06	1.40628E-05	1.35262E-05	1.38265E-06	1.28641E-06	1.38265E-06	1.28641E-06	1.40628E-05	1.35262E-05
3833803774585	383380	3774585	2.61882E-05	1.0545E-05	1.02744E-05	2.72339E-06	2.53696E-06	9.19117E-05	6.60795E-05	4.45527E-05	4.3987E-05	3.12099E-05	9.91457E-06	1.42032E-05	1.36613E-05	1.39646E-06	1.29926E-06	1.39646E-06	1.29926E-06	1.42032E-05	1.36613E-05
3833903774585	383390	3774585	2.57732E-05	1.03779E-05	1.01116E-05	2.68024E-06	2.49676E-06	9.26422E-05	6.66047E-05	4.49068E-05	4.43367E-05	3.14579E-05	9.99338E-06	1.43161E-05	1.37699E-05	1.40756E-06	1.30958E-06	1.40756E-06	1.30958E-06	1.43161E-05	1.37699E-05
3834003774585	383400	3774585	2.52912E-05	1.01838E-05	9.92251E-06	2.63011E-06	2.45006E-06	9.31857E-05	6.69954E-05	4.51702E-05	4.45967E-05	3.16425E-05	1.0052E-05	1.44001E-05	1.38507E-05	1.41581E-06	1.31727E-06	1.41581E-06	1.31727E-06	1.44001E-05	1.38507E-05
3834103774585	383410	3774585	2.48427E-05	1.00032E-05	9.74654E-06	2.58346E-06	2.40661E-06	9.38182E-05	6.74502E-05	4.54769E-05	4.48994E-05	3.18572E-05	1.01202E-05	1.44978E-05	1.39447E-05	1.42542E-06	1.32621E-06	1.42542E-06	1.32621E-06	1.44978E-05	1.39447E-05
3834203774585	383420	3774585	2.46023E-05	9.90643E-06	9.65226E-06	2.55847E-06	2.38333E-06	9.50743E-05	6.83533E-05	4.60857E-05	4.55006E-05	3.22838E-05	1.02557E-05	1.4692E-05	1.41314E-05	1.44451E-06	1.34396E-06	1.44451E-06	1.34396E-06	1.4692E-05	1.41314E-05
3834303774585	383430	3774585	2.439E-05	9.82091E-06	9.56893E-06	2.53639E-06	2.36276E-06	9.64374E-05	6.93332E-05	4.67465E-05	4.61529E-05	3.27466E-05	1.04028E-05	1.49026E-05	1.4334E-05	1.46522E-06	1.36323E-06	1.46522E-06	1.36323E-06	1.49026E-05	1.4334E-05
3834403774585	383440	3774585	2.40868E-05	9.69883E-06	9.44998E-06	2.50486E-06	2.33338E-06	9.75332E-05	7.0121E-05	4.72776E-05	4.66773E-05	3.31187E-05	1.0521E-05	1.50719E-05	1.44968E-05	1.48187E-06	1.37872E-06	1.48187E-06	1.37872E-06	1.50719E-05	1.44968E-05
3834503774585	383450	3774585	2.36299E-05	9.51485E-06	9.27073E-06	2.45734E-06	2.28912E-06	9.8139E-05	7.05566E-05	4.75713E-05	4.69673E-05	3.33244E-05	1.05863E-05	1.51655E-05	1.45869E-05	1.49107E-06	1.38728E-06	1.49107E-06	1.38728E-06	1.51655E-05	1.45869E-05
3834603774585	383460	3774585	2.32275E-05	9.35282E-06	9.11285E-06	2.4155E-06	2.25014E-06	9.89229E-05	7.11202E-05	4.79513E-05	4.73425E-05	3.35906E-05	1.06709E-05	1.52867E-05	1.47034E-05	1.50298E-06	1.39837E-06	1.50298E-06	1.39837E-06	1.52867E-05	1.47034E-05
3834703774585	383470	3774585	2.31506E-05	9.32188E-06	9.0827E-06	2.4075E-06	2.2427E-06	0.000100838	7.24973E-05	4.88797E-05	4.82591E-05	3.4241E-05	1.08775E-05	1.55827E-05	1.49881E-05	1.53208E-06	1.42544E-06	1.53208E-06	1.42544E-06	1.55827E-05	1.49881E-05
3834803774585	383480	3774585	2.3159E-05	9.32525E-06	9.08599E-06	2.40838E-06	2.24351E-06	0.000103119	7.41369E-05	4.99852E-05	4.93506E-05	3.50154E-05	1.11235E-05	1.59351E-05	1.53271E-05	1.56673E-06	1.45768E-06	1.56673E-06	1.45768E-06	1.59351E-05	1.53271E-05
3834903774585	383490	3774585	2.3275E-05	9.37195E-06	9.13149E-06	2.42044E-06	2.25474E-06	0.000105872	7.6116E-05	5.13196E-05	5.0668E-05	3.59502E-05	1.14205E-05	1.63605E-05	1.57363E-05	1.60856E-06	1.49659E-06	1.60856E-06	1.49659E-06	1.63605E-05	1.57363E-05
3835003774585	383500	3774585	2.37277E-05	9.55423E-06	9.3091E-06	2.46751E-06	2.2986E-06	0.000110032	7.91071E-05	5.33363E-05	5.26591E-05	3.73629E-05	1.18692E-05	1.70034E-05	1.63546E-05	1.67177E-06	1.55541E-06	1.67177E-06	1.55541E-06	1.70034E-05	1.63546E-05
3835103774585	383510	3774585	2.42153E-05	9.75059E-06	9.50041E-06	2.51822E-06	2.34584E-06	0.000114549	8.23544E-05	5.55257E-05	5.48207E-05	3.88966E-05	1.23565E-05	1.77014E-05	1.7026E-05	1.74039E-06	1.61925E-06	1.74039E-06	1.61925E-06	1.77014E-05	1.7026E-05
3835203774585	383520	3774585	2.46834E-05	9.93906E-06	9.68405E-06	2.5669E-06	2.39118E-06	0.000119217	8.57106E-05	5.77886E-05	5.70548E-05	4.04818E-05	1.286E-05	1.84228E-05	1.77198E-05	1.81132E-06	1.68524E-06	1.81132E-06	1.68524E-06	1.84228E-05	1.77198E-05
3835303774585	383530	3774585	2.5157E-05	1.01298E-05	9.86988E-06	2.61616E-06	2.43707E-06	0.000124144	8.92525E-05	6.01766E-05	5.94126E-05	4.21546E-05	1.33915E-05	1.91841E-05	1.84521E-05	1.88617E-06	1.75488E-06	1.88617E-06	1.75488E-06	1.91841E-05	1.84521E-05
3835403774585	383540	3774585	2.56614E-05	1.03329E-05	1.00678E-05	2.66861E-06	2.48593E-06	0.000129453	9.30699E-05	6.27504E-05	6.19536E-05	4.39576E-05	1.39642E-05	2.00046E-05	1.92413E-05	1.96684E-06	1.82994E-06	1.96684E-06	1.82994E-06	2.00046E-05	1.92413E-05
3835503774585	383550	3774585	2.62343E-05	1.05636E-05	1.02925E-05	2.72819E-06	2.54143E-06	0.000135351	9.73099E-05	6.56091E-05	6.47761E-05	4.59602E-05	1.46004E-05	2.09159E-05	2.01179E-05	2.05645E-06	1.91331E-06	2.05645E-06	1.91331E-06	2.09159E-05	2.01179E-05
3835603774585	383560	3774585	2.68435E-05	1.08089E-05	1.05315E-05	2.79154E-06	2.60044E-06	0.000141721	0.000101889	6.86968E-05	6.78246E-05	4.81232E-05	1.52875E-05	2.19003E-05	2.10646E-05	2.15323E-06	2.00335E-06	2.15323E-06	2.00335E-06	2.19003E-05	2.10646E-05
3835703774585	383570	3774585	2.73479E-05	1.1012E-05	1.07294E-05	2.84399E-06	2.6493E-06	0.000147877	0.000106315	7.16808E-05	7.07707E-05	5.02135E-05	1.59515E-05	2.28516E-05	2.19796E-05	2.24676E-06	2.09037E-06	2.24676E-06	2.09037E-06	2.28516E-05	2.19796E-05
3835803774585	383580	3774585	2.77517E-05	1.11745E-05	1.08878E-05	2.88598E-06	2.68842E-06	0.000153783	0.000110562	7.45439E-05	7.35974E-05	5.22191E-05	1.65887E-05	2.37643E-05	2.28576E-05	2.3365E-06	2.17387E-06	2.3365E-06	2.17387E-06	2.37643E-05	2.28576E-05
3835903774585	383590	3774585	2.81834E-05	1.13484E-05	1.10572E-05	2.93088E-06	2.73025E-06	0.000160099	0.000115103	7.76056E-05	7.66203E-05	5.43639E-05	1.727E-05	2.47404E-05	2.37964E-05	2.43246E-06	2.26315E-06	2.43246E-06	2.26315E-06	2.47404E-05	2.37964E-05
3836003774585	383600	3774585	2.89938E-05	1.16747E-05	1.13752E-05	3.01516E-06	2.80875E-06	0.000168928	0.00012145	8.18851E-05	8.08454E-05	5.73618E-05	1.82224E-05	2.61047E-05	2.51086E-05	2.5666E-06	2.38795E-06	2.5666E-06	2.38795E-06	2.61047E-05	2.51086E-05
3836103774585	383610	3774585	2.98852E-05	1.20337E-05	1.17249E-05	3.10786E-06	2.89511E-06	0.000178737	0.000128502	8.66396E-05	8.55396E-05	6.06924E-05	1.92804E-05	2.76204E-05	2.65665E-05	2.71563E-06	2.52661E-06	2.71563E-06	2.52661E-06	2.76204E-05	2.65665E-05
3836203774585	383620	3774585	3.09513E-05	1.24629E-05	1.21432E-05	3.21872E-06	2.99838E-06	0.000189997	0.000136598	9.20981E-05	9.09287E-05	6.45161E-05	2.04951E-05	2.93605E-05	2.82402E-05	2.88672E-06	2.68579E-06	2.88672E-06	2.68579E-06	2.93605E-05	2.82402E-05
3836303774585	383630	3774585	3.22452E-05	1.29839E-05	1.26508E-05	3.35327E-06	3.12372E-06	0.000202452	0.000145552	9.81352E-05	9.68892E-05	6.87452E-05	2.18386E-05	3.12851E-05	3.00914E-05	3.07594E-06	2.86184E-06	3.07594E-06	2.86184E-06	3.12851E-05	3.00914E-05
3836403774585	383640	3774585	3.33364E-05	1.34233E-05	1.30789E-05	3.46675E-06	3.22943E-06	0.000215432	0.000154884	0.000104427	0.000103101	7.31528E-05	2.32388E-05	3.32909E-05	3.20207E-05	3.27315E-06	3.04533E-06	3.27315E-06	3.04533E-06	3.32909E-05	3.20207E-05
3836503774585	383650	3774585	3.42809E-05	1.38036E-05	1.34495E-05	3.56498E-06	3.32093E-06	0.000228724	0.00016444	0.00011087	0.000109462	7.76662E-05	2.46726E-05	3.5345E-05	3.39963E-05	3.4751E-06	3.23322E-06	3.4751E-06	3.23322E-06	3.5345E-05	3.39963E-05
3836603774585	383660	3774585	3.52646E-05	1.41997E-05	1.38354E-05	3.66727E-06	3.41622E-06	0.000243477	0.000175046	0.000118021	0.000116523	8.26758E-05	2.6264E-05	3.76247E-05	3.61891E-05	3.69925E-06	3.44176E-06	3.69925E-06	3.44176E-06	3.76247E-05	3.61891E-05
3836703774585	383670	3774585	3.62608E-05	1.46008E-05	1.42262E-05	3.77087E-06	3.51273E-06	0.000258684	0.00018598	0.000125393	0.000123801	8.78396E-05	2.79044E-05	3.99747E-05	3.84495E-05	3.9303E-06	3.65673E-06	3.9303E-06	3.65673E-06	3.99747E-05	3.84495E-05
3836803774585	383680	3774585	3.73059E-05	1.50217E-05	1.46363E-05	3.87956E-06	3.61398E-06	0.000274541	0.00019738	0.000133079	0.00013139	9.32242E-05	2.9615E-05	4.24252E-05	4.08065E-05	4.17123E-06	3.8809E-06	4.17123E-06	3.8809E-06	4.24252E-05	4.08065E-05
3836903774585	383690	3774585	3.84377E-05	1.54774E-05	1.50803E-05	3.99725E-06	3.72362E-06	0.000291495	0.000209569	0.000141297	0.000139503	9.8981E-05	3.14437E-05	4.50451E-05	4.33263E-05	4.42882E-06	4.12055E-06	4.42882E-06	4.12055E-06	4.50451E-05	4.33263E-05
3837003774585	383700	3774585	3.95876E-05	1.59404E-05	1.55314E-05	4.11683E-06	3.83501E-06	0.00030868	0.000221924	0.000149628	0.000147728	0.000104816	3.32975E-05	4.77007E-05	4.58806E-05	4.68991E-06	4.36347E-06	4.68991E-06	4.36347E-06	4.77007E-05	4.58806E-05
3837103774585	383710	3774585	4.08143E-05	1.64344E-05	1.60127E-05	4.24441E-06	3.95385E-06	0.000326782	0.000234939	0.000158402	0.000156391	0.000110963	3.52502E-05	5.04981E-05	4.85713E-05	4.96496E-06	4.61937E-06	4.96496E-06	4.61937E-06	5.04981E-05	4.85713E-05
3837203774585	383720	3774585	4.21543E-05	1.69739E-05	1.65384E-05	4.38375E-06	4.08366E-06	0.000346239	0.000248927	0.000167834	0.000165703	0.00011757	3.7349E-05	5.35048E-05	5.14633E-05	5.26057E-06	4.89441E-06	5.26057E-06	4.89441E-06	5.35048E-05	5.14633E-05
3837303774585	383730	3774585	4.3585E-05	1.755E-05	1.70998E-05	4.53254E-06	4.22226E-06	0.000366765	0.000263684	0.000177783	0.000175526	0.00012454	3.95632E-05	5.66767E-05	5.45141E-05	5.57243E-06	5.18456E-06	5.57243E-06	5.18456E-06	5.66767E-05	5.45141E-05
3837403774585	383740	3774585	4.51667E-05	1.81869E-05	1.77203E-05	4.69702E-06	4.37549E-06	0.000389135	0.000279767	0.000188627	0.000186232	0.000132136	4.19762E-05	6.01335E-05	5.78391E-05	5.91231E-06	5.50078E-06	5.91231E-06	5.50078E-06	6.01335E-05	5.78391E-05
3837503774585	383750	3774585	4.68504E-05	1.88649E-05	1.83808E-05	4.87211E-06	4.53859E-06	0.000412681	0.000296695	0.00020004	0.0001975	0.000140131	4.45161E-05	6.37721E-05	6.13388E-05	6.27005E-06	5.83362E-06	6.27005E-06	5.83362E-06	6.37721E-05	6.13388E-05
3837603774585	383760	3774585	4.86695E-05	1.95974E-05	1.90946E-05	5.0613E-06	4.71482E-06	0.000437848	0.000314789	0.00021224	0.000209545	0.000148677	4.72309E-05	6.76612E-05	6.50795E-05	6.65243E-06	6.18938E-06	6.65243E-06	6.18938E-06	6.76612E-05	6.50795E-05
3837703774585	383770	3774585	5.0662E-05	2.03997E-05	1.98763E-05	5.2685E-06	4.90784E-06	0.000465109	0.000334388	0.000225454	0.000222591	0.000157934	5.01716E-05	7.18739E-05	6.91314E-05	7.06661E-06	6.57474E-06	7.06661E-06	6.57474E-06	7.18739E-05	6.91314E-05
3837803774585	383780	3774585	5.28053E-05	2.12627E-05	2.07172E-05	5.49139E-06	5.11547E-06	0.000494214	0.000355313	0.000239562	0.00023652	0.000167817	5.33111E-05	7.63715E-05	7.34575E-05	7.50882E-06	6.98617E-06	7.50882E-06	6.98617E-06	7.63715E-05	7.34575E-05
3837903774585	383790	3774585	5.51401E-05	2.22028E-05	2.16332E-05	5.73419E-06	5.34165E-06	0.000525626	0.000377897	0.000254789	0.000251554	0.000178483	5.66996E-05	8.12257E-05	7.81264E-05	7.98608E-06	7.43021E-06	7.98608E-06	7.43021E-06	8.12257E-05	7.81264E-05
3838003774585	383800	3774585	5.76118E-05	2.31981E-05	2.26029E-05	5.99123E-06	5.58109E-06	0.000558695	0.000401672	0.000270819	0.00026738	0.000189713	6.02668E-05	8.63359E-05	8.30417E-05	8.48852E-06	7.89767E-06	8.48852E-06	7.89767E-06	8.63359E-05	8.30417E-05
3838103774585	383810	3774585	6.01827E-05	2.42333E-05	2.36115E-05	6.25858E-06	5.83015E-06	0.00059295	0.000426299	0.000287423	0.000283773	0.000201344	6.39618E-05	9.16293E-05	8.81331E-05	9.00896E-06	8.38189E-06	9.00896E-06	8.38189E-06	9.16293E-05	8.81331E-05
3838203774585	383820	3774585	6.28933E-05	2.53247E-05	2.4675E-05	6.54047E-06	6.09273E-06	0.000628879	0.00045213	0.000304839	0.000300968	0.000213544	6.78375E-05	9.71814E-05	9.34734E-05	9.55484E-06	8.88978E-06	9.55484E-06	8.88978E-06	9.71814E-05	9.34734E-05
3838303774585	383830	3774585	6.55788E-05	2.64061E-05	2.57286E-05	6.81974E-06	6.35289E-06	0.000664469	0.000477717	0.000322091	0.000318001	0.000225629	7.16767E-05	0.000102681	9.87634E-05	1.00956E-05	9.39288E-06	1.00956E-05	9.39288E-06	0.000102681	9.87634E-05
3838403774585	383840	3774585	6.83383E-05	2.75172E-05	2.68112E-05	7.10671E-06	6.62021E-06	0.000700942	0.000503939	0.00033977	0.000335456	0.000238014	7.5611E-05	0.000108317	0.000104184	1.06497E-05	9.90845E-06	1.06497E-05	9.90845E-06	0.000108317	0.000104184
3838503774585	383850	3774585	7.12403E-05	2.86858E-05	2.79498E-05	7.4085E-06	6.90134E-06	0.000739151	0.00053141	0.000358292	0.000353742	0.000250989	7.97327E-05	0.000114222	0.000109864	1.12303E-05	1.04486E-05	1.12303E-05	1.04486E-05	0.000114222	0.000109864
3838603774585	383860	3774585	7.44162E-05	2.99646E-05	2.91958E-05	7.73877E-06	7.20901E-06	0.000780711	0.000561289	0.000378437	0.000373632	0.000265101	8.42157E-05	0.000120644	0.000116041	1.18617E-05	1.10361E-05	1.18617E-05	1.10361E-05	0.000120644	0.000116041
3838703774585	383870	3774585	7.77346E-05	3.13008E-05	3.04977E-05	8.08386E-06	7.53047E-06	0.000824016	0.000592423	0.000399429	0.000394357	0.000279806	8.88871E-05	0.000127336	0.000122478	1.25197E-05	1.16482E-05	1.25197E-05	1.16482E-05	0.000127336	0.000122478
3838803774585	383880	3774585	8.15728E-05	3.28463E-05	3.20035E-05	8.48301E-06	7.90229E-06	0.000873745	0.000628175	0.000423534	0.000418156	0.000296692	9.42514E-05	0.000135021	0.000129869	1.32752E-05	1.23512E-05	1.32752E-05	1.23512E-05	0.000135021	0.000129869
3838903774585	383890	3774585	8.57938E-05	3.45459E-05	3.36596E-05	8.92196E-06	8.3112E-06	0.000928177	0.000667309	0.000449919	0.000444206	0.000315175	0.000100123	0.00014343	0.00013796	1.41022E-05	1.31206E-05	1.41022E-05	1.31206E-05	0.000143432	0.00013796
3839003774585	383900	3774585	9.05989E-05	3.64807E-05	3.55447E-05	9.42165E-06	8.77669E-06	0.000989835	0.000711638	0.000479807	0.000473715	0.000336112	0.000106774	0.00015296	0.000147124	1.5039E-05	1.39922E-05	1.5039E-05	1.39922E-05	0.00015296	0.000147124
3839103774585	383910	3774585	9.68836E-05	3.90113E-05	3.80104E-05	1.00752E-05	9.38551E-06	0.001069845	0.00076916	0.00051859	0.000512005	0.00036328	0.000115405	0.000165324	0.000159016	1.62546E-05	1.51232E-05	1.62546E-05	1.51232E-05	0.000165324	0.000159016
3829703774595	382970	3774595	1.09892E-05	4.42492E-06	4.31139E-06	1.1428E-06	1.06457E-06	4.3644E-05	3.13777E-05	2.11557E-05	2.08871E-05	1.48199E-05	4.70791E-06	6.74437E-06	6.48703E-06	6.63104E-07	6.16949E-07	6.63104E-07	6.16949E-07	6.74437E-06	6.48703E-06
3829803774595	382980	3774595	1.14405E-05	4.60665E-06	4.48845E-06	1.18973E-06	1.10829E-06	4.49002E-05	3.22808E-05	2.17646E-05	2.14883E-05	1.52465E-05	4.84341E-06	6.93848E-06	6.67374E-06	6.82189E-07	6.34705E-07	6.82189E-07	6.34705E-07	6.93848E-06	6.67374E-06
3829903774595	382990	3774595	1.19994E-05	4.83169E-06	4.70772E-06	1.24785E-06	1.16243E-06	4.64681E-05	3.34081E-05	2.25247E-05	2.22387E-05	1.57789E-05	5.01254E-06	7.18078E-06	6.90679E-06	7.06012E-07	6.5687E-07	7.06012E-07	6.5687E-07	7.18078E-06	6.90679E-06
3830003774595	383000	3774595	1.26155E-05	5.0798E-06	4.94947E-06	1.31193E-06	1.22212E-06	4.81786E-05	3.46378E-05	2.33538E-05	2.30573E-05	1.63597E-05	5.19706E-06	7.4451E-06	7.16103E-06	7.32E-07	6.81049E-07	7.32E-07	6.81049E-07	7.4451E-06	7.16103E-06
3830103774595	383010	3774595	1.31549E-05	5.29697E-06	5.16106E-06	1.36802E-06	1.27437E-06	4.95951E-05	3.56562E-05	2.40404E-05	2.37352E-05	1.68407E-05	5.34985E-06	7.66399E-06	7.37157E-06	7.53521E-07	7.01072E-07	7.53521E-07	7.01072E-07	7.66399E-06	7.37157E-06
3830203774595	383020	3774595	1.37124E-05	5.52145E-06	5.37978E-06	1.42599E-06	1.32837E-06	5.10027E-05	3.66682E-05	2.47227E-05	2.44088E-05	1.73186E-05	5.50169E-06	7.88151E-06	7.58078E-06	7.74907E-07	7.2097E-07	7.74907E-07	7.2097E-07	7.88151E-06	7.58078E-06
3830303774595	383030	3774595	1.4288E-05	5.75324E-06	5.60563E-06	1.48586E-06	1.38414E-06	5.24192E-05	3.76865E-05	2.54093E-05	2.50867E-05	1.77996E-05	5.65449E-06	8.1004E-06	7.79132E-06	7.96429E-07	7.40993E-07	7.96429E-07	7.40993E-07	8.1004E-06	7.79132E-06
3830403774595	383040	3774595	1.48707E-05	5.98785E-06	5.83422E-06	1.54645E-06	1.44058E-06	5.38357E-05	3.87049E-05	2.6096E-05	2.57646E-05	1.82806E-05	5.80729E-06	8.31929E-06	8.00186E-06	8.1795E-07	7.61017E-07	8.1795E-07	7.61017E-07	8.31929E-06	8.00186E-06
3830503774595	383050	3774595	1.54813E-05	6.23371E-06	6.07377E-06	1.60994E-06	1.49973E-06	5.53502E-05	3.97938E-05	2.68301E-05	2.64894E-05	1.87949E-05	5.97066E-06	8.55333E-06	8.22697E-06	8.40961E-07	7.82425E-07	8.40961E-07	7.82425E-07	8.55333E-06	8.22697E-06
3830603774595	383060	3774595	1.60443E-05	6.46044E-06	6.29469E-06	1.6685E-06	1.55428E-06	5.68023E-05	4.08378E-05	2.7534E-05	2.71844E-05	1.9288E-05	6.1273E-06	8.77773E-06	8.44281E-06	8.63023E-07	8.02953E-07	8.63023E-07	8.02953E-07	8.77773E-06	8.44281E-06
3830703774595	383070	3774595	1.6606E-05	6.68661E-06	6.51505E-06	1.72691E-06	1.60869E-06	5.81297E-05	4.17921E-05	2.81774E-05	2.78197E-05	1.97387E-05	6.27049E-06	8.98286E-06	8.64011E-06	8.83191E-07	8.21717E-07	8.83191E-07	8.21717E-07	8.98286E-06	8.64011E-06
3830803774595	383080	3774595	1.72138E-05	6.93135E-06	6.75351E-06	1.79012E-06	1.66757E-06	5.94571E-05	4.27464E-05	2.88209E-05	2.84549E-05	2.01895E-05	6.41367E-06	9.18798E-06	8.83741E-06	9.03359E-07	8.40481E-07	9.03359E-07	8.40481E-07	9.18798E-06	8.83741E-06
3830903774595	383090	3774595	1.78551E-05	7.18959E-06	7.00512E-06	1.85681E-06	1.7297E-06	6.06776E-05	4.36239E-05	2.94125E-05	2.9039E-05	2.06039E-05	6.54533E-06	9.37659E-06	9.01882E-06	9.21903E-07	8.57734E-07	9.21903E-07	8.57734E-07	9.37659E-06	9.01882E-06
3831003774595	383100	3774595	1.85035E-05	7.45064E-06	7.25947E-06	1.92423E-06	1.79251E-06	6.18892E-05	4.4495E-05	2.99998E-05	2.96189E-05	2.10153E-05	6.67603E-06	9.56382E-06	9.1989E-06	9.40311E-07	8.74861E-07	9.40311E-07	8.74861E-07	9.56382E-06	9.1989E-06
3831103774595	383110	3774595	1.90959E-05	7.68918E-06	7.4919E-06	1.98584E-06	1.8499E-06	6.30028E-05	4.52956E-05	3.05396E-05	3.01518E-05	2.13934E-05	6.79615E-06	9.7359E-06	9.36442E-06	9.5723E-07	8.90602E-07	9.5723E-07	8.90602E-07	9.7359E-06	9.36442E-06
3831203774595	383120	3774595	1.96492E-05	7.91198E-06	7.70898E-06	2.04338E-06	1.9035E-06	6.40897E-05	4.6077E-05	3.10664E-05	3.0672E-05	2.17625E-05	6.91339E-06	9.90386E-06	9.52597E-06	9.73744E-07	9.05966E-07	9.73744E-07	9.05966E-07	9.90386E-06	9.52597E-06
3831303774595	383130	3774595	2.02151E-05	8.13983E-06	7.93099E-06	2.10223E-06	1.95832E-06	6.52033E-05	4.68776E-05	3.16062E-05	3.12049E-05	2.21406E-05	7.03351E-06	1.00759E-05	9.69149E-06	9.90663E-07	9.21708E-07	9.90663E-07	9.21708E-07	1.00759E-05	9.69149E-06
3831403774595	383140	3774595	2.07698E-05	8.36319E-06	8.14861E-06	2.15991E-06	2.01205E-06	6.62901E-05	4.7659E-05	3.21331E-05	3.17251E-05	2.25097E-05	7.15076E-06	1.02439E-05	9.85303E-06

			MDemolition	MSite Grubbing / Prep	MMass Grading / Excavation	MMass Grading / Excavation	MDrainage / Utilities Trenching	MFoundations / Concrete Pads	MBuilding / Structure Construction	MAsphalt Paving	MLandscaping or Other Finishing	MWaterside Construction (Piles)	RSSWDemolition	RSSWPlacing Base	RSSWForm	Child Risk				
Unique Identifier	X (UTM)	Y (UTM)	2027	2027	2027	2028	2028	2028	2028	2028	2028	2028	2029	2029	2029	3rd Trimester	0<2	2<16	Total	per million
3833403774585	383340	3774585	1.54907E-05	4.75537E-05	5.59192E-05	5.51747E-05	1.17282E-05	1.52525E-05	1.12267E-05	1.15553E-06	1.35377E-05	1.15553E-06	4.54135E-05	6.5896E-05	3.90618E-05	2.53429E-09	3.3306E-08	5.8687E-09	4.17094E-08	0.04170935
3833503774585	383350	3774585	1.55614E-05	4.77709E-05	5.61747E-05	5.54267E-05	1.17818E-05	1.53222E-05	1.12779E-05	1.1608E-06	1.35996E-05	1.1608E-06	4.60436E-05	6.68103E-05	3.96038E-05	2.50658E-09	3.3024E-08	5.8557E-09	4.13864E-08	0.04138641
3833603774585	383360	3774585	1.56395E-05	4.80104E-05	5.64563E-05	5.57046E-05	1.18409E-05	1.5399E-05	1.13345E-05	1.16662E-06	1.36677E-05	1.16662E-06	4.67049E-05	6.77699E-05	4.01726E-05	2.48095E-09	3.2767E-08	5.8458E-09	4.10933E-08	0.04109328
3833703774585	383370	3774585	1.57501E-05	4.83502E-05	5.68559E-05	5.60989E-05	1.19247E-05	1.5508E-05	1.14147E-05	1.17488E-06	1.37645E-05	1.17488E-06	4.74785E-05	6.88923E-05	4.0838E-05	2.46212E-09	3.2595E-08	5.8497E-09	4.09069E-08	0.04090693
3833803774585	383380	3774585	1.58663E-05	4.87067E-05	5.72751E-05	5.65125E-05	1.20126E-05	1.56223E-05	1.14989E-05	1.18354E-06	1.3866E-05	1.18354E-06	4.82833E-05	7.00601E-05	4.15302E-05	2.44465E-09	3.244E-08	5.8559E-09	4.07403E-08	0.04074032
3833903774585	383390	3774585	1.59479E-05	4.89574E-05	5.75699E-05	5.68033E-05	1.20744E-05	1.57027E-05	1.15581E-05	1.18963E-06	1.39373E-05	1.18963E-06	4.90132E-05	7.11192E-05	4.2158E-05	2.42214E-09	3.2217E-08	5.8495E-09	4.04886E-08	0.0404886
3834003774585	383400	3774585	1.59987E-05	4.91134E-05	5.77533E-05	5.69843E-05	1.21129E-05	1.57527E-05	1.15949E-05	1.19342E-06	1.39817E-05	1.19342E-06	4.96682E-05	7.20697E-05	4.27215E-05	2.39523E-09	3.1934E-08	5.8315E-09	4.01604E-08	0.04016045
3834103774585	383410	3774585	1.60641E-05	4.93139E-05	5.79891E-05	5.7217E-05	1.21624E-05	1.58171E-05	1.16422E-05	1.1983E-06	1.40388E-05	1.1983E-06	5.03826E-05	7.31062E-05	4.33359E-05	2.37183E-09	3.1694E-08	5.8204E-09	3.98862E-08	0.03988618
3834203774585	383420	3774585	1.62346E-05	4.98375E-05	5.86048E-05	5.78245E-05	1.22915E-05	1.5985E-05	1.17658E-05	1.21102E-06	1.41879E-05	1.21102E-06	5.14275E-05	7.46224E-05	4.42347E-05	2.36556E-09	3.168E-08	5.8499E-09	3.98955E-08	0.03989548
3834303774585	383430	3774585	1.64233E-05	5.04168E-05	5.9286E-05	5.84966E-05	1.24344E-05	1.61708E-05	1.19026E-05	1.2251E-06	1.43528E-05	1.2251E-06	5.25473E-05	7.62473E-05	4.51979E-05	2.36188E-09	3.17E-08	5.8861E-09	3.99476E-08	0.03994757
3834403774585	383440	3774585	1.65649E-05	5.08513E-05	5.9797E-05	5.90007E-05	1.25415E-05	1.63102E-05	1.20052E-05	1.23566E-06	1.44765E-05	1.23566E-06	5.35486E-05	7.77002E-05	4.60591E-05	2.35116E-09	3.1625E-08	5.905E-09	3.98812E-08	0.03988122
3834503774585	383450	3774585	1.66211E-05	5.1024E-05	6E-05	5.92011E-05	1.25841E-05	1.63656E-05	1.20459E-05	1.23985E-06	1.45256E-05	1.23985E-06	5.4316E-05	7.88136E-05	4.67191E-05	2.32808E-09	3.1384E-08	5.893E-09	3.96047E-08	0.03960469
3834603774585	383460	3774585	1.67064E-05	5.12858E-05	6.03079E-05	5.95049E-05	1.26487E-05	1.64495E-05	1.21078E-05	1.24621E-06	1.46002E-05	1.24621E-06	5.51894E-05	8.0081E-05	4.74704E-05	2.30934E-09	3.12E-08	5.8921E-09	3.94012E-08	0.03940123
3834703774585	383470	3774585	1.69822E-05	5.21325E-05	6.13035E-05	6.04872E-05	1.28575E-05	1.67211E-05	1.23076E-05	1.26679E-06	1.48412E-05	1.26679E-06	5.6671E-05	8.22309E-05	4.87448E-05	2.31815E-09	3.1387E-08	5.9606E-09	3.96654E-08	0.03966536
3834803774585	383480	3774585	1.73197E-05	5.31685E-05	6.25219E-05	6.16894E-05	1.3113E-05	1.70534E-05	1.25522E-05	1.29196E-06	1.51362E-05	1.29196E-06	5.8371E-05	8.46976E-05	5.0207E-05	2.33491E-09	3.1681E-08	6.0507E-09	4.00668E-08	0.04006684
3834903774585	383490	3774585	1.77352E-05	5.44441E-05	6.40219E-05	6.31694E-05	1.34277E-05	1.74626E-05	1.28534E-05	1.32296E-06	1.54993E-05	1.32296E-06	6.03518E-05	8.75717E-05	5.19107E-05	2.36165E-09	3.2113E-08	6.1677E-09	4.06425E-08	0.04064254
3835003774585	383500	3774585	1.8383E-05	5.64327E-05	6.63603E-05	6.54767E-05	1.39181E-05	1.81004E-05	1.33229E-05	1.37128E-06	1.60654E-05	1.37128E-06	6.31123E-05	9.15773E-05	5.42852E-05	2.41873E-09	3.296E-08	6.3662E-09	4.17454E-08	0.04174536
3835103774585	383510	3774585	1.90889E-05	5.85996E-05	6.89083E-05	6.79908E-05	1.44525E-05	1.87954E-05	1.38344E-05	1.42393E-06	1.66823E-05	1.42393E-06	6.61068E-05	9.59224E-05	5.68609E-05	2.48093E-09	3.3883E-08	6.5821E-09	4.29456E-08	0.04294565
3835203774585	383520	3774585	1.98165E-05	6.08333E-05	7.1535E-05	7.05824E-05	1.50034E-05	1.95118E-05	1.43618E-05	1.47821E-06	1.73182E-05	1.47821E-06	6.92323E-05	0.000100458	5.95492E-05	2.54347E-09	3.4816E-08	6.8029E-09	4.41623E-08	0.0441623
3835303774585	383530	3774585	2.05841E-05	6.31895E-05	7.43057E-05	7.33163E-05	1.55845E-05	2.02676E-05	1.4918E-05	1.53547E-06	1.79889E-05	1.53547E-06	7.2545E-05	0.000105264	6.23986E-05	2.60871E-09	3.5791E-08	7.0347E-09	4.54348E-08	0.04543476
3835403774585	383540	3774585	2.14097E-05	6.5724E-05	7.7286E-05	7.6257E-05	1.62096E-05	2.10805E-05	1.55164E-05	1.59705E-06	1.87105E-05	1.59705E-06	7.61228E-05	0.000110456	6.5476E-05	2.67944E-09	3.6848E-08	7.2847E-09	4.68118E-08	0.04681177
3835503774585	383550	3774585	2.23296E-05	6.85481E-05	8.0607E-05	7.95337E-05	1.69061E-05	2.19863E-05	1.61831E-05	1.66568E-06	1.95145E-05	1.66568E-06	8.00968E-05	0.000116222	6.88941E-05	2.75921E-09	3.8034E-08	7.5638E-09	4.83575E-08	0.04835746
3835603774585	383560	3774585	2.3324E-05	7.16007E-05	8.41965E-05	8.30754E-05	1.7659E-05	2.29654E-05	1.69038E-05	1.73985E-06	2.03835E-05	1.73985E-06	8.44045E-05	0.000122473	7.25994E-05	2.84591E-09	3.9323E-08	7.8655E-09	5.00339E-08	0.05003393
3835703774585	383570	3774585	2.42748E-05	7.45195E-05	8.76288E-05	8.6462E-05	1.83789E-05	2.39016E-05	1.75929E-05	1.81078E-06	2.12144E-05	1.81078E-06	8.86623E-05	0.000128651	7.62617E-05	2.92563E-09	4.0517E-08	8.1509E-09	5.15938E-08	0.05159382
3835803774585	383580	3774585	2.51785E-05	7.72935E-05	9.08909E-05	8.96806E-05	1.9063E-05	2.47913E-05	1.82478E-05	1.87819E-06	2.20041E-05	1.87819E-06	9.28359E-05	0.000134707	7.98515E-05	2.99832E-09	4.1618E-08	8.4189E-09	5.3035E-08	0.05303496
3835903774585	383590	3774585	2.61438E-05	8.02569E-05	9.43756E-05	9.31189E-05	1.97939E-05	2.57418E-05	1.89474E-05	1.95019E-06	2.28478E-05	1.95019E-06	9.73152E-05	0.000141206	8.37043E-05	3.07655E-09	4.2799E-08	8.7056E-09	5.45814E-08	0.05458135
3836003774585	383600	3774585	2.75156E-05	8.44681E-05	9.93275E-05	9.8005E-05	2.08325E-05	2.70925E-05	1.99416E-05	2.05252E-06	2.40466E-05	2.05252E-06	0.000103379	0.000150005	8.89201E-05	3.19774E-09	4.4591E-08	9.1228E-09	5.69117E-08	0.05691174
3836103774585	383610	3774585	2.90343E-05	8.91304E-05	0.00010481	0.000103415	2.19824E-05	2.85879E-05	2.10423E-05	2.16582E-06	2.53739E-05	2.16582E-06	0.00011007	0.000159714	9.46751E-05	3.33295E-09	4.6587E-08	9.5857E-09	5.95058E-08	0.05950582
3836203774585	383620	3774585	3.07908E-05	9.45225E-05	0.000111151	0.000109671	2.33122E-05	3.03174E-05	2.23152E-05	2.29684E-06	2.69089E-05	2.29684E-06	0.000117612	0.000170658	0.000101163	3.49249E-09	4.8937E-08	1.0122E-08	6.25515E-08	0.06255148
3836303774585	383630	3774585	3.2736E-05	0.000100494	0.000118173	0.000116599	2.4785E-05	3.22326E-05	2.3725E-05	2.44194E-06	2.86089E-05	2.44194E-06	0.000126318	0.00018329	0.000108651	3.67359E-09	5.1578E-08	1.0725E-08	6.59758E-08	0.06597579
3836403774585	383640	3774585	3.47229E-05	0.000106593	0.000125345	0.000123676	2.62893E-05	3.4189E-05	2.5165E-05	2.59015E-06	3.03453E-05	2.59015E-06	0.000135735	0.000196955	0.000116751	3.84604E-09	5.4129E-08	1.1328E-08	6.93033E-08	0.06930327
3836503774585	383650	3774585	3.6728E-05	0.000112748	0.000132583	0.000130818	2.78074E-05	3.61632E-05	2.66181E-05	2.73972E-06	3.20976E-05	2.73972E-06	0.000145564	0.000211217	0.000125205	4.01442E-09	5.6639E-08	1.1932E-08	7.25854E-08	0.07258536
3836603774585	383660	3774585	3.89435E-05	0.00011955	0.000140581	0.000138709	2.94848E-05	3.83447E-05	2.82238E-05	2.90499E-06	3.40338E-05	2.90499E-06	0.000156491	0.000227072	0.000134604	4.20059E-09	5.9413E-08	1.2599E-08	7.62124E-08	0.07621244
3836703774585	383670	3774585	4.12262E-05	0.000126557	0.000148821	0.000146839	3.1213E-05	4.05923E-05	2.98781E-05	3.07527E-06	3.60287E-05	3.07527E-06	0.000167764	0.000243429	0.0001443	4.39244E-09	6.2271E-08	1.3287E-08	7.99495E-08	0.07994954
3836803774585	383680	3774585	4.36069E-05	0.000133866	0.000157415	0.000155319	3.30155E-05	4.29364E-05	3.16035E-05	3.25285E-06	3.81092E-05	3.25285E-06	0.000179533	0.000260506	0.000154423	4.59298E-09	6.5256E-08	1.4004E-08	8.38527E-08	0.08385275
3836903774585	383690	3774585	4.61508E-05	0.000141675	0.000166598	0.00016438	3.49416E-05	4.54412E-05	3.34472E-05	3.44262E-06	4.03325E-05	3.44262E-06	0.000192116	0.000278765	0.000165246	4.80826E-09	6.8457E-08	1.4772E-08	8.80368E-08	0.08803676
3837003774585	383700	3774585	4.87311E-05	0.000149596	0.000175913	0.00017357	3.68951E-05	4.79818E-05	3.53172E-05	3.63509E-06	4.25874E-05	3.63509E-06	0.000204871	0.000297272	0.000176217	5.02681E-09	7.1705E-08	1.555E-08	9.22819E-08	0.09228193
3837103774585	383710	3774585	5.14493E-05	0.00015794	0.000185725	0.000183252	3.89531E-05	5.06582E-05	3.72872E-05	3.83786E-06	4.49629E-05	3.83786E-06	0.000218309	0.000316771	0.000187775	5.25788E-09	7.5136E-08	1.6372E-08	9.67652E-08	0.09676522
3837203774585	383720	3774585	5.43707E-05	0.000166909	0.000196271	0.000193657	4.11649E-05	5.35347E-05	3.94044E-05	4.05578E-06	4.7516E-05	4.05578E-06	0.000232757	0.000337736	0.000200203	5.50747E-09	7.8837E-08	1.7256E-08	1.01601E-07	0.10160081
3837303774585	383730	3774585	5.74536E-05	0.000176372	0.0002074	0.000204638	4.34991E-05	5.65702E-05	4.16387E-05	4.28574E-06	5.02102E-05	4.28574E-06	0.000247989	0.000359837	0.000213304	5.77161E-09	8.2751E-08	1.819E-08	1.06713E-07	0.10671291
3837403774585	383740	3774585	6.08141E-05	0.000186689	0.000219531	0.000216608	4.60434E-05	5.9879E-05	4.40742E-05	4.53642E-06	5.31471E-05	4.53642E-06	0.00026459	0.000383925	0.000227583	6.06079E-09	8.7032E-08	1.9209E-08	1.12302E-07	0.11230216
3837503774585	383750	3774585	6.43524E-05	0.000197551	0.000232304	0.00022921	4.87223E-05	6.33629E-05	4.66386E-05	4.80036E-06	5.62393E-05	4.80036E-06	0.000282061	0.000409276	0.000242611	6.366E-09	9.1546E-08	2.0284E-08	1.18196E-07	0.1181959
3837603774585	383760	3774585	6.81375E-05	0.00020917	0.000245967	0.000242692	5.15881E-05	6.70899E-05	4.93818E-05	5.08272E-06	5.95472E-05	5.08272E-06	0.000300736	0.000436374	0.000258674	6.69357E-09	9.6388E-08	2.1434E-08	1.24515E-07	0.12451502
3837703774585	383770	3774585	7.22347E-05	0.000221748	0.000260758	0.000257286	5.46901E-05	7.11241E-05	5.23512E-05	5.38835E-06	6.31279E-05	5.38835E-06	0.000320955	0.000465712	0.000276065	7.04916E-09	1.0164E-07	2.268E-08	1.31369E-07	0.13136909
3837803774585	383780	3774585	7.66114E-05	0.000235184	0.000276557	0.000272874	5.80038E-05	7.54334E-05	5.55231E-05	5.71482E-06	6.69528E-05	5.71482E-06	0.000342537	0.000497029	0.000294629	7.42992E-09	1.0726E-07	2.4012E-08	1.38702E-07	0.13870184
3837903774585	383790	3774585	8.13364E-05	0.000249689	0.000293614	0.000289704	6.15812E-05	8.00858E-05	5.89475E-05	6.06729E-06	7.10821E-05	6.06729E-06	0.000365838	0.000530839	0.000314671	7.84198E-09	1.1334E-07	2.5452E-08	1.46631E-07	0.14663104
3838003774585	383800	3774585	8.63101E-05	0.000264957	0.000311568	0.000307419	6.53468E-05	8.4983E-05	6.25521E-05	6.4383E-06	7.54287E-05	6.4383E-06	0.000390359	0.000566419	0.000335762	8.27659E-09	1.1975E-07	2.6968E-08	1.5499E-07	0.15498967
3838103774585	383810	3774585	9.14652E-05	0.000280782	0.000330177	0.000325781	6.92498E-05	9.00588E-05	6.62882E-05	6.82284E-06	7.99339E-05	6.82284E-06	0.000415759	0.000603275	0.000357609	8.72726E-09	1.2639E-07	2.8539E-08	1.63654E-07	0.16365443
3838203774585	383820	3774585	9.68725E-05	0.000297382	0.000349697	0.00034504	7.33438E-05	9.5383E-05	7.02071E-05	7.2262E-06	8.46595E-05	7.2262E-06	0.000442401	0.000641933	0.000380525	9.20087E-09	1.3337E-07	3.0189E-08	1.72755E-07	0.17275548
3838303774585	383830	3774585	0.000102229	0.000313825	0.000369033	0.000364119	7.73993E-05	0.000100657	7.40891E-05	7.62576E-06	8.93407E-05	7.62576E-06	0.000468796	0.000680233	0.000403228	9.67011E-09	1.4028E-07	3.1823E-08	1.81771E-07	0.18177136
3838403774585	383840	3774585	0.000107722	0.000330687	0.00038886	0.000383683	8.15578E-05	0.000106065	7.80698E-05	8.03548E-06	9.41408E-05	8.03548E-06	0.000495846	0.000719484	0.000426495	1.01515E-08	1.4737E-07	3.3498E-08	1.91019E-07	0.19101858
3838503774585	383850	3774585	0.000113474	0.000348344	0.000409625	0.00040417	8.59128E-05	0.000111729	8.22385E-05	8.46456E-06	9.91677E-05	8.46456E-06	0.000524188	0.000760608	0.000450873	1.06564E-08	1.548E-07	3.5254E-08	2.00713E-07	0.20071283
3838603774585	383860	3774585	0.000119734	0.000367562	0.000432223	0.000426468	9.06525E-05	0.000117893	8.67755E-05	8.93153E-06	0.000104639	8.93153E-06	0.000555019	0.000805345	0.000477392	1.12066E-08	1.629E-07	3.7165E-08	2.11272E-07	0.21127151
3838703774585	383870	3774585	0.000126257	0.000387587	0.000455771	0.000449702	9.55913E-05	0.000124316	9.15031E-05	9.41814E-06	0.000110339	9.41814E-06	0.000587145	0.000851959	0.000505024	1.17804E-08	1.7134E-07	3.9157E-08	2.22281E-07	0.22228061
3838803774585	383880	3774585	0.000133746	0.000410576	0.000482804	0.000476375	0.000101261	0.000131689	9.69304E-05	9.97675E-06	0.000116884	9.97675E-06	0.000624024	0.000905472	0.000536745	1.24404E-08	1.8105E-07	4.1446E-08	2.34938E-07	0.23493767
3838903774585	383890	3774585	0.000141945	0.000435748	0.000512404	0.000505581	0.000107469	0.000139763	0.000102873	1.05884E-05	0.00012405	1.05884E-05	0.00066439	0.000964045	0.000571466	1.31641E-08	1.9169E-07	4.3953E-08	2.48808E-07	0.24880759
3839003774585	383900	3774585	0.000151234	0.000464262	0.000545935	0.000538665	0.000114502	0.000148909	0.000109605	1.12813E-05	0.000132168	1.12813E-05	0.00071011	0.001030384	0.000610791	1.39848E-08	2.0375E-07	4.6794E-08	2.64533E-07	0.26453326
3839103774585	383910	3774585	0.000163288	0.000501266	0.000589448	0.000581599	0.000123628	0.000160777	0.000118341	1.21805E-05	0.000142702	1.21805E-05	0.00076941	0.001116431	0.000661797	1.50521E-08	2.1943E-07	5.0484E-08	2.8497E-07	0.28496966
3829703774595	382970	3774595	8.18173E-06	2.51165E-05	2.95349E-05	2.91417E-05	6.19452E-06	8.05593E-06	5.9296E-06	6.10316E-07	7.15023E-06	6.10316E-07	1.88935E-05	2.74148E-05	1.62509E-05	1.33084E-09	1.7529E-08	3.0201E-09	2.18795E-08	0.02187954
3829803774595	382980	3774595	8.40492E-06	2.58016E-05	3.03406E-05	2.99366E-05	6.3635E-06	8.27568E-06	6.09135E-06	6.26964E-07	7.34528E-06	6.26964E-07	1.9483E-05	2.82703E-05	1.6758E-05	1.38125E-09	1.8163E-08	3.1175E-09	2.26616E-08	0.02266165
3829903774595	382990	3774595	8.68617E-06	2.6665E-05	3.13559E-05	3.09384E-05	6.57645E-06	8.55261E-06	6.29519E-06	6.47944E-07	7.59108E-06	6.47944E-07	2.01911E-05	2.92977E-05	1.73671E-05	1.44395E-09	1.8952E-08	3.2392E-09	2.36355E-08	0.02363547
3830003774595	383000	3774595	8.99464E-06	2.7612E-05	3.24694E-05	3.20371E-05	6.80999E-06	8.85634E-06	6.51875E-06	6.70955E-07	7.86066E-06	6.70955E-07	2.09397E-05	3.0384E-05	1.8011E-05	1.51352E-09	1.9827E-08	3.3735E-09	2.47142E-08	0.02471421
3830103774595	383010	3774595	9.24686E-06	2.83863E-05	3.33799E-05	3.29355E-05	7.00095E-06	9.10468E-06	6.70154E-06	6.89769E-07	8.08108E-06	6.89769E-07	2.15792E-05	3.13118E-05	1.8561E-05	1.57319E-09	2.0573E-08	3.4859E-09	2.56323E-08	0.02563232
3830203774595	383020	3774595	9.50089E-06	2.91661E-05	3.4297E-05	3.38403E-05	7.19329E-06	9.35481E-06	6.88565E-06	7.08719E-07	8.30309E-06	7.08719E-07	2.22342E-05	3.22623E-05	1.91244E-05	1.63425E-09	2.1334E-08	3.5998E-09	2.65683E-08	0.02656834
3830303774595	383030	3774595	9.75311E-06	2.99404E-05	3.52074E-05	3.47386E-05	7.38425E-06	9.60315E-06	7.06844E-06	7.27533E-07	8.52351E-06	7.27533E-07	2.29048E-05	3.32354E-05	1.97013E-05	1.69673E-09	2.2111E-08	3.715E-09	2.75227E-08	0.02752271
3830403774595	383040	3774595	1.00035E-05	3.07091E-05	3.61114E-05	3.56305E-05	7.57383E-06	9.84971E-06	7.24992E-06	7.46212E-07	8.74235E-06	7.46212E-07	2.35848E-05	3.42221E-05	2.02862E-05	1.75938E-09	2.2888E-08	3.8302E-09	2.84771E-08	0.02847711
3830503774595	383050	3774595	1.02703E-05	3.15279E-05	3.70742E-05	3.65806E-05	7.77578E-06	1.01123E-05	7.44324E-06	7.66109E-07	8.97545E-06	7.66109E-07	2.42992E-05	3.52586E-05	2.09006E-05	1.82507E-09	2.3703E-08	3.9517E-09	2.948E-08	0.02947997
3830603774595	383060	3774595	1.05207E-05	3.22966E-05	3.79782E-05	3.74725E-05	7.96537E-06	1.03589E-05	7.62471E-06	7.84788E-07	9.19429E-06	7.84788E-07	2.49417E-05	3.6191E-05	2.14533E-05	1.88525E-09	2.4452E-08	4.0642E-09	3.04013E-08	0.0304013
3830703774595	383070	3774595	1.07547E-05	3.30152E-05	3.88232E-05	3.83062E-05	8.14259E-06	1.05894E-05	7.79436E-06	8.02249E-07	9.39885E-06	8.02249E-07	2.55749E-05	3.71098E-05	2.19979E-05	1.94437E-09	2.5186E-08	4.1714E-09	3.13014E-08	0.03130136
3830803774595	383080	3774595	1.09924E-05	3.37449E-05	3.96812E-05	3.91529E-05	8.32256E-06	1.08234E-05	7.96663E-06	8.19981E-07	9.60659E-06	8.19981E-07	2.62331E-05	3.80648E-05	2.25641E-05	2.00931E-09	2.5986E-08	4.2868E-09	3.2282E-08	0.03228203
3830903774595	383090	3774595	1.1212E-05	3.44189E-05	4.04738E-05	3.99349E-05	8.48879E-06	1.10396E-05	8.12575E-06	8.36358E-07	9.79847E-06	8.36358E-07	2.69443E-05	3.90968E-05	2.31758E-05	2.07603E-09	2.6794E-08	4.3992E-09	3.3269E-08	0.033269
3831003774595	383100	3774595	1.14316E-05	3.50929E-05	4.12664E-05	4.07169E-05	8.65502E-06	1.12558E-05	8.28487E-06	8.52736E-07	9.99035E-06	8.52736E-07	2.76493E-05	4.01197E-05	2.37821E-05	2.13758E-09	2.7545E-08	4.5065E-09	3.41889E-08	0.03418888
3831103774595	383110	3774595	1.1613E-05	3.56499E-05	4.19214E-05	4.13632E-05	8.79241E-06	1.14345E-05	8.41638E-06	8.66272E-07	1.01489E-05	8.66272E-07	2.83137E-05	4.10838E-05	2.43536E-05	2.18847E-09	2.8166E-08	4.5978E-09	3.49525E-08	0.03495246
3831203774595	383120	3774595	1.17872E-05	3.61847E-05	4.25502E-05	4.19837E-05	8.92429E-06	1.1606E-05	8.54263E-06	8.79266E-07	1.03012E-05	8.79266E-07	2.89625E-05	4.20252E-05	2.49117E-05	2.23573E-09	2.8746E-08	4.6831E-09	3.56646E-08	0.03566458
3831303774595	383130	3774595	1.1965E-05	3.67306E-05	4.31922E-05	4.2617E-05	9.05893E-06	1.17811E-05	8.6715E-06	8.92531E-07	1.04566E-05	8.92531E-07	2.96331E-05	4.29983E-05	2.54885E-05	2.28243E-09	2.932E-08	4.7688E-09	3.63717E-08	0.03637172
3831403774595	383140	3774595	1.21392E-05	3.72653E-05	4.3821E-05	4.32375E-05	9.19081E-06	1.19526E-05	8.79775E-06	9.05525E-07	1.06088E-05	9.05525E-07	3.02975E-05	4.39624E-05	2.606E-05	2.32496E-09	2.9847E-08	4.8501E-09	3.70222E-08	0.03702217
3831503774595	383150	3774595	1.23152E-05	3.78056E-05	4.44563E-05	4.38644E-05	9.32407E-06	1.21259E-05	8.92531E-06	9.18654E-07	1.07626E-05	9.18654E-07	3.09869E-05	4.49627E-05	2.66529E-05	2.36536E-09	3.0352E-08	4.9302E-09	3.7648E-08	0.03764802

			EGIODemolition	EGIOSite Grubbing / Prep	EGIOMass Grading / Excavation	EGIOMass Grading / Excavation	EGIODrainage / Utilities Trenching	EGIODrainage / Utilities Trenching	EGIOFoundations / Concrete Pads	EGIOFoundations / Concrete Pads	EGIOBuilding / Structure Construction	EGIOBuilding / Structure Construction	EGIOAsphalt Paving	EGIOArchitectural Coating	EGIOLandscaping or Other Finishing	EGIOWaterside Construction (Piles)	HIWaterside Construction (Landscaping)	HIWaterside Construction (Landscaping)	KMDemolition	KMSite Grubbing / Prep
Unique Identifier	X (UTM)	Y (UTM)	2025	2025	2025	2026	2026	2027	2026	2027	2026	2027	2027	2027	2027	2027	2025	2026	2025	2025
3831603774595	383160	3774595	0.000165359	6.4856E-05	2.14783E-05	2.10358E-05	4.88462E-05	4.87708E-05	6.41775E-05	6.41361E-05	6.87421E-05	6.70944E-05	2.675E-06	2.675E-06	7.24444E-05	2.675E-06	1.40767E-05	1.36358E-05	1.58528E-05	6.88023E-05
3831703774595	383170	3774595	0.000167883	6.5846E-05	2.18062E-05	2.13569E-05	4.95918E-05	4.95152E-05	6.51571E-05	6.5115E-05	6.97914E-05	6.81185E-05	2.71583E-06	2.71583E-06	7.35502E-05	2.71583E-06	1.42112E-05	1.37661E-05	1.60746E-05	6.97648E-05
3831903774595	383190	3774595	0.000171449	6.7245E-05	2.22693E-05	2.18105E-05	5.06451E-05	5.05669E-05	6.6541E-05	6.64981E-05	7.12737E-05	6.95653E-05	2.77352E-06	2.77352E-06	7.51124E-05	2.77352E-06	1.44516E-05	1.3999E-05	1.65046E-05	7.1631E-05
3832003774595	383200	3774595	0.000172338	6.7593E-05	2.23848E-05	2.19236E-05	5.09078E-05	5.08292E-05	6.68861E-05	6.6843E-05	7.16434E-05	6.99262E-05	2.7879E-06	2.7879E-06	7.5502E-05	2.7879E-06	1.45503E-05	1.40945E-05	1.6706E-05	7.25051E-05
3832103774595	383210	3774595	0.000172949	6.7833E-05	2.24642E-05	2.20013E-05	5.10882E-05	5.10094E-05	6.71232E-05	6.70799E-05	7.18973E-05	7.0174E-05	2.79778E-06	2.79778E-06	7.57695E-05	2.79778E-06	1.46561E-05	1.41971E-05	1.69187E-05	7.34284E-05
3832203774595	383220	3774595	0.000173631	6.8101E-05	2.25528E-05	2.20882E-05	5.12898E-05	5.12107E-05	6.73881E-05	6.73446E-05	7.21811E-05	7.0451E-05	2.80883E-06	2.80883E-06	7.60686E-05	2.80883E-06	1.47781E-05	1.43152E-05	1.71495E-05	7.44302E-05
3832303774595	383230	3774595	0.000174017	6.8252E-05	2.2603E-05	2.21373E-05	5.14039E-05	5.13246E-05	6.7538E-05	6.74944E-05	7.23417E-05	7.06077E-05	2.81508E-06	2.81508E-06	7.62378E-05	2.81508E-06	1.49001E-05	1.44334E-05	1.73872E-05	7.54615E-05
3832403774595	383240	3774595	0.000173182	6.7924E-05	2.24945E-05	2.2031E-05	5.11572E-05	5.10782E-05	6.72138E-05	6.71705E-05	7.19944E-05	7.02687E-05	2.80156E-06	2.80156E-06	7.58719E-05	2.80156E-06	1.49808E-05	1.45116E-05	1.75886E-05	7.63356E-05
3832503774595	383250	3774595	0.000171961	6.7445E-05	2.23358E-05	2.18756E-05	5.07963E-05	5.07179E-05	6.67397E-05	6.66967E-05	7.14866E-05	6.97731E-05	2.7818E-06	2.7818E-06	7.53367E-05	2.7818E-06	1.50364E-05	1.45655E-05	1.77809E-05	7.71705E-05
3832603774595	383260	3774595	0.000170461	6.6857E-05	2.2141E-05	2.16848E-05	5.03532E-05	5.02755E-05	6.61576E-05	6.61149E-05	7.0863E-05	6.91645E-05	2.75754E-06	2.75754E-06	7.46795E-05	2.75754E-06	1.50759E-05	1.46037E-05	1.79597E-05	7.79464E-05
3832703774595	383270	3774595	0.000168943	6.6262E-05	2.19438E-05	2.14917E-05	4.99048E-05	4.98278E-05	6.55684E-05	6.55261E-05	7.0232E-05	6.85485E-05	2.73298E-06	2.73298E-06	7.40145E-05	2.73298E-06	1.51279E-05	1.46541E-05	1.81521E-05	7.87813E-05
3832803774595	383280	3774595	0.000166859	6.5444E-05	2.16732E-05	2.12266E-05	4.92893E-05	4.92132E-05	6.47597E-05	6.47179E-05	6.93657E-05	6.7703E-05	2.69927E-06	2.69927E-06	7.31016E-05	2.69927E-06	1.5171E-05	1.46958E-05	1.8349E-05	7.96358E-05
3832903774595	383290	3774595	0.000164793	6.4634E-05	2.14048E-05	2.09638E-05	4.8679E-05	4.86039E-05	6.39579E-05	6.39166E-05	6.85069E-05	6.68648E-05	2.66585E-06	2.66585E-06	7.21965E-05	2.66585E-06	1.52087E-05	1.47323E-05	1.85232E-05	8.03921E-05
3833003774595	383300	3774595	0.000162161	6.3602E-05	2.1063E-05	2.0629E-05	4.79016E-05	4.78277E-05	6.29365E-05	6.28959E-05	6.74128E-05	6.5797E-05	2.62328E-06	2.62328E-06	7.10435E-05	2.62328E-06	1.5223E-05	1.47462E-05	1.86681E-05	8.10207E-05
3833103774595	383310	3774595	0.000159871	6.2704E-05	2.07655E-05	2.03377E-05	4.72251E-05	4.71522E-05	6.20476E-05	6.20075E-05	6.64607E-05	6.48676E-05	2.58623E-06	2.58623E-06	7.00401E-05	2.58623E-06	1.52176E-05	1.4741E-05	1.87925E-05	8.15609E-05
3833203774595	383320	3774595	0.000156979	6.1569E-05	2.03898E-05	1.99697E-05	4.63707E-05	4.62992E-05	6.09251E-05	6.08857E-05	6.52583E-05	6.36941E-05	2.53944E-06	2.53944E-06	6.8773E-05	2.53944E-06	1.5171E-05	1.46958E-05	1.88446E-05	8.17868E-05
3833303774595	383330	3774595	0.000154239	6.0495E-05	2.0034E-05	1.96212E-05	4.55615E-05	4.54912E-05	5.98618E-05	5.98232E-05	6.41195E-05	6.25826E-05	2.49512E-06	2.49512E-06	6.75728E-05	2.49512E-06	1.51208E-05	1.46471E-05	1.88966E-05	8.20127E-05
3833403774595	383340	3774595	0.000151473	5.941E-05	1.96747E-05	1.92693E-05	4.47443E-05	4.46752E-05	5.87881E-05	5.87502E-05	6.29694E-05	6.14601E-05	2.45037E-06	2.45037E-06	6.63608E-05	2.45037E-06	1.50741E-05	1.4602E-05	1.896E-05	8.22877E-05
3833503774595	383350	3774595	0.000148679	5.8314E-05	1.93118E-05	1.89139E-05	4.39191E-05	4.38514E-05	5.7704E-05	5.76667E-05	6.18082E-05	6.03267E-05	2.40518E-06	2.40518E-06	6.5137E-05	2.40518E-06	1.50167E-05	1.45464E-05	1.90166E-05	8.25332E-05
3833603774595	383360	3774595	0.00014603	5.7275E-05	1.89677E-05	1.85769E-05	4.31364E-05	4.30699E-05	5.66756E-05	5.6639E-05	6.07066E-05	5.92515E-05	2.36232E-06	2.36232E-06	6.39762E-05	2.36232E-06	1.49647E-05	1.4496E-05	1.90799E-05	8.28083E-05
3833703774595	383370	3774595	0.00014373	5.6373E-05	1.8669E-05	1.82844E-05	4.24572E-05	4.23917E-05	5.57832E-05	5.57472E-05	5.97508E-05	5.83186E-05	2.32512E-06	2.32512E-06	6.29688E-05	2.32512E-06	1.4936E-05	1.44682E-05	1.91682E-05	8.31913E-05
3833803774595	383380	3774595	0.000141539	5.5513E-05	1.83843E-05	1.80056E-05	4.18098E-05	4.17453E-05	5.49326E-05	5.48972E-05	5.88397E-05	5.74293E-05	2.28966E-06	2.28966E-06	6.20086E-05	2.28966E-06	1.49109E-05	1.44438E-05	1.92587E-05	8.35842E-05
3833903774595	383390	3774595	0.000139302	5.4636E-05	1.80938E-05	1.7721E-05	4.11491E-05	4.10856E-05	5.40646E-05	5.40297E-05	5.79099E-05	5.65218E-05	2.25348E-06	2.25348E-06	6.10288E-05	2.25348E-06	1.48732E-05	1.44073E-05	1.93357E-05	8.39181E-05
3834003774595	383400	3774595	0.000137003	5.3734E-05	1.77952E-05	1.74285E-05	4.04699E-05	4.04075E-05	5.31722E-05	5.31379E-05	5.6954E-05	5.55889E-05	2.21629E-06	2.21629E-06	6.00214E-05	2.21629E-06	1.4823E-05	1.43587E-05	1.939E-05	8.41539E-05
3834103774595	383410	3774595	0.000134937	5.2924E-05	1.75268E-05	1.71657E-05	3.98597E-05	3.97982E-05	5.23704E-05	5.23366E-05	5.60952E-05	5.47506E-05	2.18287E-06	2.18287E-06	5.91164E-05	2.18287E-06	1.47889E-05	1.43257E-05	1.94669E-05	8.44878E-05
3834203774595	383420	3774595	0.000133284	5.2276E-05	1.73122E-05	1.69555E-05	3.93715E-05	3.93107E-05	5.1729E-05	5.16956E-05	5.54082E-05	5.40801E-05	2.15613E-06	2.15613E-06	5.83923E-05	2.15613E-06	1.47961E-05	1.43326E-05	1.95891E-05	8.50182E-05
3834303774595	383430	3774595	0.000131802	5.1695E-05	1.71197E-05	1.67669E-05	3.89337E-05	3.88736E-05	5.11538E-05	5.11208E-05	5.47921E-05	5.34787E-05	2.13216E-06	2.13216E-06	5.7743E-05	2.13216E-06	1.48194E-05	1.43552E-05	1.97294E-05	8.56271E-05
3834403774595	383440	3774595	0.000130176	5.1057E-05	1.69085E-05	1.65601E-05	3.84534E-05	3.83941E-05	5.05228E-05	5.04902E-05	5.41162E-05	5.28191E-05	2.10586E-06	2.10586E-06	5.70308E-05	2.10586E-06	1.48248E-05	1.43604E-05	1.98471E-05	8.61379E-05
3834503774595	383450	3774595	0.000128173	5.0271E-05	1.66483E-05	1.63053E-05	3.78618E-05	3.78033E-05	4.97454E-05	4.97133E-05	5.32835E-05	5.20064E-05	2.07346E-06	2.07346E-06	5.61533E-05	2.07346E-06	1.47871E-05	1.43239E-05	1.99082E-05	8.64031E-05
3834603774595	383460	3774595	0.000126422	4.9584E-05	1.64208E-05	1.60825E-05	3.73444E-05	3.72868E-05	4.90656E-05	4.9034E-05	5.25554E-05	5.12957E-05	2.04512E-06	2.04512E-06	5.53859E-05	2.04512E-06	1.47781E-05	1.43152E-05	2.00055E-05	8.68254E-05
3834703774595	383470	3774595	0.00012644	4.9591E-05	1.64232E-05	1.60848E-05	3.73497E-05	3.72921E-05	4.90726E-05	4.90409E-05	5.25629E-05	5.1303E-05	2.04541E-06	2.04541E-06	5.53938E-05	2.04541E-06	1.49737E-05	1.45046E-05	2.03676E-05	8.83969E-05
3834803774595	383480	3774595	0.000126988	4.9806E-05	1.64943E-05	1.61545E-05	3.75115E-05	3.74537E-05	4.92853E-05	4.92535E-05	5.27907E-05	5.15253E-05	2.05428E-06	2.05428E-06	5.56339E-05	2.05428E-06	1.52356E-05	1.47584E-05	2.08225E-05	9.03711E-05
3834903774595	383490	3774595	0.000128039	5.0219E-05	1.66308E-05	1.62882E-05	3.7822E-05	3.77636E-05	4.96931E-05	4.96611E-05	5.32275E-05	5.19517E-05	2.07128E-06	2.07128E-06	5.60943E-05	2.07128E-06	1.55656E-05	1.50781E-05	2.13724E-05	9.27578E-05
3835003774595	383500	3774595	0.000130922	5.1349E-05	1.70053E-05	1.6655E-05	3.86737E-05	3.8614E-05	5.08121E-05	5.07793E-05	5.44261E-05	5.31216E-05	2.11792E-06	2.11792E-06	5.73574E-05	2.11792E-06	1.61397E-05	1.56342E-05	2.2255E-05	9.65884E-05
3835103774595	383510	3774595	0.000134074	5.2586E-05	1.74148E-05	1.7056E-05	3.96049E-05	3.95438E-05	5.20357E-05	5.20021E-05	5.57368E-05	5.44008E-05	2.16892E-06	2.16892E-06	5.87386E-05	2.16892E-06	1.67747E-05	1.62493E-05	2.32349E-05	0.000100841
3835203774595	383520	3774595	0.000136859	5.3678E-05	1.77765E-05	1.74102E-05	4.04275E-05	4.03651E-05	5.31164E-05	5.30821E-05	5.68943E-05	5.55306E-05	2.21396E-06	2.21396E-06	5.99585E-05	2.21396E-06	1.73882E-05	1.68436E-05	2.41945E-05	0.000105006
3835303774595	383530	3774595	0.000139527	5.4724E-05	1.8123E-05	1.77496E-05	4.12155E-05	4.11519E-05	5.41517E-05	5.41168E-05	5.80033E-05	5.6613E-05	2.25712E-06	2.25712E-06	6.11272E-05	2.25712E-06	1.80017E-05	1.74379E-05	2.51653E-05	0.000109219
3835403774595	383540	3774595	0.000142437	5.5866E-05	1.8501E-05	1.81198E-05	4.20751E-05	4.20102E-05	5.52812E-05	5.52455E-05	5.92131E-05	5.77938E-05	2.30419E-06	2.30419E-06	6.24022E-05	2.30419E-06	1.86655E-05	1.80808E-05	2.62177E-05	0.000113786
3835503774595	383550	3774595	0.000145778	5.7176E-05	1.8935E-05	1.85449E-05	4.30621E-05	4.29957E-05	5.6578E-05	5.65415E-05	6.06021E-05	5.91495E-05	2.35825E-06	2.35825E-06	6.3866E-05	2.35825E-06	1.94046E-05	1.87968E-05	2.73854E-05	0.000118855
3835603774595	383560	3774595	0.000149317	5.8564E-05	1.93947E-05	1.89951E-05	4.41075E-05	4.40394E-05	5.79515E-05	5.79141E-05	6.20733E-05	6.05854E-05	2.4155E-06	2.4155E-06	6.54164E-05	2.4155E-06	2.01939E-05	1.95614E-05	2.86391E-05	0.000124296
3835703774595	383570	3774595	0.000152308	5.9737E-05	1.97832E-05	1.93756E-05	4.4991E-05	4.49216E-05	5.91123E-05	5.90742E-05	6.33167E-05	6.1799E-05	2.46388E-06	2.46388E-06	6.67268E-05	2.46388E-06	2.09097E-05	2.02547E-05	2.98091E-05	0.000129374
3835803774595	383580	3774595	0.000154787	6.071E-05	2.01052E-05	1.96909E-05	4.57233E-05	4.56528E-05	6.00745E-05	6.00357E-05	6.43473E-05	6.28049E-05	2.50398E-06	2.50398E-06	6.78129E-05	2.50398E-06	2.1559E-05	2.08838E-05	3.08954E-05	0.000134088
3835903774595	383590	3774595	0.000157535	6.1788E-05	2.04622E-05	2.00406E-05	4.65352E-05	4.64634E-05	6.11412E-05	6.11017E-05	6.54898E-05	6.39201E-05	2.54845E-06	2.54845E-06	6.9017E-05	2.54845E-06	2.22515E-05	2.15545E-05	3.20564E-05	0.000139127
3836003774595	383600	3774595	0.000162215	6.3623E-05	2.107E-05	2.06359E-05	4.79176E-05	4.78436E-05	6.29574E-05	6.29168E-05	6.74352E-05	6.58188E-05	2.62415E-06	2.62415E-06	7.10671E-05	2.62415E-06	2.32686E-05	2.25398E-05	3.37243E-05	0.000146366
3836103774595	383610	3774595	0.000167667	6.5761E-05	2.17782E-05	2.13295E-05	4.95281E-05	4.94517E-05	6.50734E-05	6.50314E-05	6.97017E-05	6.8031E-05	2.71235E-06	2.71235E-06	7.34557E-05	2.71235E-06	2.43934E-05	2.36293E-05	3.55234E-05	0.000154174
3836203774595	383620	3774595	0.000173245	6.7949E-05	2.25027E-05	2.2039E-05	5.11757E-05	5.10968E-05	6.72382E-05	6.71948E-05	7.20205E-05	7.02942E-05	2.80258E-06	2.80258E-06	7.58994E-05	2.80258E-06	2.55469E-05	2.47467E-05	3.73678E-05	0.000162179
3836303774595	383630	3774595	0.000178562	7.0035E-05	2.31933E-05	2.27155E-05	5.27465E-05	5.26651E-05	6.93019E-05	6.92572E-05	7.4231E-05	7.24518E-05	2.8886E-06	2.8886E-06	7.8229E-05	2.8886E-06	2.67649E-05	2.59266E-05	3.93638E-05	0.000170842
3836403774595	383640	3774595	0.000184086	7.2201E-05	2.39108E-05	2.34182E-05	5.43782E-05	5.42943E-05	7.14458E-05	7.13997E-05	7.65274E-05	7.46931E-05	2.97796E-06	2.97796E-06	8.0649E-05	2.97796E-06	2.80189E-05	2.71413E-05	4.15002E-05	0.000180114
3836503774595	383650	3774595	0.000189449	7.4304E-05	2.46073E-05	2.41003E-05	5.59622E-05	5.58758E-05	7.3527E-05	7.34795E-05	7.87566E-05	7.68688E-05	3.0647E-06	3.0647E-06	8.29982E-05	3.0647E-06	2.92441E-05	2.83281E-05	4.36139E-05	0.000189287
3836603774595	383660	3774595	0.000194973	7.6471E-05	2.53248E-05	2.48031E-05	5.75939E-05	5.75051E-05	7.56709E-05	7.56221E-05	8.1053E-05	7.91102E-05	3.15406E-06	3.15406E-06	8.54183E-05	3.15406E-06	3.04962E-05	2.9541E-05	4.57796E-05	0.000198687
3836703774595	383670	3774595	0.000201017	7.8842E-05	2.611E-05	2.5572E-05	5.93796E-05	5.92879E-05	7.8017E-05	7.79666E-05	8.35659E-05	8.15629E-05	3.25185E-06	3.25185E-06	8.80666E-05	3.25185E-06	3.18452E-05	3.08478E-05	4.81083E-05	0.000208793
3836803774595	383680	3774595	0.000207736	8.1477E-05	2.69827E-05	2.64267E-05	6.13642E-05	6.12695E-05	8.06245E-05	8.05725E-05	8.63589E-05	8.42889E-05	3.36054E-06	3.36054E-06	9.101E-05	3.36054E-06	3.3318E-05	3.22744E-05	5.0652E-05	0.000219833
3836903774595	383690	3774595	0.000214877	8.4278E-05	2.79102E-05	2.73351E-05	6.34735E-05	6.33756E-05	8.33959E-05	8.33421E-05	8.93274E-05	8.71863E-05	3.47605E-06	3.47605E-06	9.41384E-05	3.47605E-06	3.48715E-05	3.37793E-05	5.33292E-05	0.000231453
3837003774595	383700	3774595	0.000221748	8.6973E-05	2.88027E-05	2.82092E-05	6.55032E-05	6.54022E-05	8.60627E-05	8.60072E-05	9.21839E-05	8.99743E-05	3.58721E-06	3.58721E-06	9.71487E-05	3.58721E-06	3.63694E-05	3.52303E-05	5.59091E-05	0.00024265
3837103774595	383710	3774595	0.00022896	8.9801E-05	2.97395E-05	2.91268E-05	6.76338E-05	6.75294E-05	8.8862E-05	8.88046E-05	9.51823E-05	9.29008E-05	3.70389E-06	3.70389E-06	0.000100309	3.70389E-06	3.79266E-05	3.67386E-05	5.85909E-05	0.000254288
3837203774595	383720	3774595	0.000236901	9.2916E-05	3.07708E-05	3.01368E-05	6.99793E-05	6.98713E-05	9.19436E-05	9.18843E-05	9.84831E-05	9.61225E-05	3.83233E-06	3.83233E-06	0.000103787	3.83233E-06	3.962E-05	3.8379E-05	6.15012E-05	0.000266919
3837303774595	383730	3774595	0.000245721	9.6375E-05	3.19165E-05	3.12589E-05	7.25847E-05	7.24728E-05	9.53669E-05	9.53053E-05	0.00010215	9.97013E-05	3.97502E-06	3.97502E-06	0.000107651	3.97502E-06	4.14767E-05	4.01775E-05	6.46898E-05	0.000280758
3837403774595	383740	3774595	0.000255332	0.00010014	3.31648E-05	3.24815E-05	7.54237E-05	7.53073E-05	9.90969E-05	9.9033E-05	0.000106145	0.000103601	4.13049E-06	4.13049E-06	0.000111862	4.13049E-06	4.34822E-05	4.21203E-05	6.81297E-05	0.000295688
3837503774595	383750	3774595	0.000265356	0.00010408	3.44668E-05	3.37567E-05	7.83847E-05	7.82638E-05	0.000102987	0.000102921	0.000110312	0.000107668	4.29265E-06	4.29265E-06	0.000116253	4.29265E-06	4.55614E-05	4.41343E-05	7.16918E-05	0.000311147
3837603774595	383760	3774595	0.0002759	0.00010821	3.58365E-05	3.50981E-05	8.14996E-05	8.13739E-05	0.00010708	0.000107011	0.000114696	0.000111947	4.46323E-06	4.46323E-06	0.000120873	4.46323E-06	4.77356E-05	4.62404E-05	7.54168E-05	0.000327314
3837703774595	383770	3774595	0.000287308	0.00011269	3.73182E-05	3.65493E-05	8.48693E-05	8.47383E-05	0.000111507	0.000111435	0.000119438	0.000116575	4.64777E-06	4.64777E-06	0.000125871	4.64777E-06	5.00712E-05	4.85029E-05	7.94111E-05	0.00034465
3837803774595	383780	3774595	0.000299595	0.00011751	3.89142E-05	3.81124E-05	8.84989E-05	8.83623E-05	0.000116276	0.000116201	0.000124546	0.000121561	4.84654E-06	4.84654E-06	0.000131254	4.84654E-06	5.25719E-05	5.09253E-05	8.36883E-05	0.000363213
3837903774595	383790	3774595	0.000312772	0.00012267	4.06257E-05	3.97886E-05	9.23912E-05	9.22486E-05	0.00012139	0.000121312	0.000130024	0.000126907	5.0597E-06	5.0597E-06	0.000137027	5.0597E-06	5.52412E-05	5.3511E-05	8.82461E-05	0.000382994
3838003774595	383800	3774595	0.000326568	0.00012808	4.24177E-05	4.15437E-05	9.64666E-05	9.63177E-05	0.000126744	0.000126663	0.000135759	0.000132505	5.28288E-06	5.28288E-06	0.000143071	5.28288E-06	5.80236E-05	5.62062E-05	9.2994E-05	0.000403601
3838103774595	383810	3774595	0.000340724	0.00013364	4.42563E-05	4.33445E-05	0.000100648	0.000100493	0.000132238	0.000132153	0.000141644	0.000138249	5.51188E-06	5.51188E-06	0.000149272	5.51188E-06	6.08705E-05	5.89639E-05	9.78528E-05	0.000424688
3838203774595	383820	3774595	0.000355571	0.00013946	4.61848E-05	4.52333E-05	0.000105034	0.000104872	0.000138001	0.000137912	0.000147816	0.000144273	5.75206E-06	5.75206E-06	0.000155777	5.75206E-06	6.38466E-05	6.18468E-05	0.000102931	0.000446728
3838303774595	383830	3774595	0.000370185	0.00014519	4.8083E-05	4.70923E-05	0.000109351	0.000109182	0.000143673	0.00014358	0.000153891	0.000150203	5.98847E-06	5.98847E-06	0.000162179	5.98847E-06	6.67742E-05	6.46827E-05	0.000107923	0.000468396
3838403774595	383840	3774595	0.00038505	0.00015102	5.00138E-05	4.89834E-05	0.000113742	0.000113566	0.000149442	0.000149345	0.000160071	0.000156234	6.22894E-06	6.22894E-06	0.000168692	6.22894E-06	6.97467E-05	6.75621E-05	0.000112991	0.000490387
3838503774595	383850	3774595	0.000400472	0.00015707	5.2017E-05	5.09453E-05	0.000118297	0.000118115	0.000155427	0.000155327	0.000166482	0.000162492	6.47842E-06	6.47842E-06	0.000175448	6.47842E-06	7.28214E-05	7.05405E-05	0.00011823	0.000513124
3838603774595	383860	3774595	0.000417816	0.00016387	5.42698E-05	5.31517E-05	0.000123421	0.00012323	0.000162159	0.000162054	0.000173692	0.000169529	6.759E-06	6.759E-06	0.000183047	6.759E-06	7.62621E-05	7.38734E-05	0.000124089	0.000538553
3838703774595	383870	3774595	0.000436059	0.00017103	5.66393E-05	5.54724E-05	0.00012881	0.000128611	0.000169239	0.00016913	0.000181276	0.000176931	7.05411E-06	7.05411E-06	0.000191039	7.05411E-06	7.98714E-05	7.73697E-05	0.000130233	0.00056522
3838803774595	383880	3774595	0.000455253	0.00017856	5.91325E-05	5.79142E-05	0.00013448	0.000134272	0.000176689	0.000176575	0.000189256	0.000184719	7.36462E-06	7.36462E-06	0.000199448	7.36462E-06	8.36601E-05	8.10397E-05	0.000136678	0.000593192
3838903774595	383890	3774595	0.000475544	0.00018651	6.1768E-05	6.04954E-05	0.000140473	0.000140257	0.000184563	0.000184444	0.000197691	0.000192952	7.69285E-06	7.69285E-06	0.000208338	7.69285E-06	8.76569E-05	8.49113E-05	0.000143476	0.000622697
3839003774595	383900	3774595	0.000498753	0.00019562	6.47827E-05	6.34479E-05	0.000147329	0.000147102	0.000193571	0.000193446	0.000207339	0.000202369	8.06831E-06	8.06831E-06	0.000218506	8.06831E-06	9.22116E-05	8.93234E-05	0.000151218	0.000656298
3839103774595	383910	3774595	0.000529984	0.00020787	6.88392E-05	6.74208E-05	0.000156555	0.000156313	0.000205692	0.000205559	0.000220322	0.000215041	8.57353E-06	8.57353E-06	0.000232188	8.57353E-06	9.83037E-05	9.52246E-05	0.000161565	0.000701204
3829703774605	382970	3774605	8.06315E-05	3.1625E-05	1.04732E-05	1.02574E-05	2.38182E-05	2.37814E-05	3.12939E-05	3.12737E-05	3.35197E-05	3.27163E-05	1.30437E-06	1.30437E-06	3.5325E-05	1.30437E-06	9.26906E-06	8.97874E-06	1.03196E-05	4.47878E-05
3829803774605	382980	3774605	8.41345E-05	3.2999E-05	1.09282E-05	1.0703E-05	2.48529E-05	2.48146E-05	3.26535E-05	3.26324E-05	3.4976E-05	3.41376E-05	1.36104E-06	1.36104E-06	3.68597E-05	1.36104E-06	9.52559E-06	9.22723E-06	1.06025E-05	4.60155E-05

Unique Identifier	X (UTM)	Y (UTM)	KMMass Grading / Excavation	KMMass Grading / Excavation	KMDrainage / Utilities Trenching	KMFoundations / Concrete Pads	KMBuilding / Structure Construction	KMAsphalt Paving	KMArchitectural Coating	KMLandscaping or Other Finishing	KMWaterside Construction (Piles)	EWNDemolition	EWNSite Grubbing / Prep	EWNDrainage / Utilities Trenching	EWNDrainage / Utilities Trenching	EWNDrainage / Utilities Trenching	EWNFoundation s / Concrete Pads	EWNBuilding / Structure Construction	EWNAsphalt Paving	EWNLandscaping or Other Finishing	EWNWaterside Construction (Piles)
			2025	2026	2026	2026	2026	2026	2026	2026	2026	2027	2027	2027	2028	2029	2029	2029	2029	2029	2029
3831603774595	383160	3774595	5.22971E-05	5.17558E-05	1.8586E-05	9.83562E-06	3.37819E-05	1.08528E-06	1.08528E-06	3.48672E-05	1.08528E-06	6.12854E-05	3.34013E-06	7.84326E-06	7.6918E-06	7.53265E-06	6.52467E-06	1.41679E-05	1.00797E-06	1.46719E-05	1.00797E-06
3831703774595	383170	3774595	5.30287E-05	5.24799E-05	1.8846E-05	9.97322E-06	3.42545E-05	1.10046E-06	1.10046E-06	3.5355E-05	1.10046E-06	6.18213E-05	3.36934E-06	7.91185E-06	7.75907E-06	7.59852E-06	6.58174E-06	1.42918E-05	1.01679E-06	1.48002E-05	1.01679E-06
3831903774595	383190	3774595	5.44472E-05	5.38837E-05	1.93501E-05	1.024E-05	3.51708E-05	1.1299E-06	1.1299E-06	3.63007E-05	1.1299E-06	6.27555E-05	3.42025E-06	8.0314E-06	7.87631E-06	7.71334E-06	6.68119E-06	1.45078E-05	1.03215E-06	1.50239E-05	1.03215E-06
3832003774595	383200	3774595	5.51116E-05	5.45413E-05	1.95862E-05	1.0365E-05	3.56E-05	1.14369E-06	1.14369E-06	3.67437E-05	1.14369E-06	6.31383E-05	3.44112E-06	8.0804E-06	7.92436E-06	7.76039E-06	6.72195E-06	1.45963E-05	1.03845E-06	1.51155E-05	1.03845E-06
3832103774595	383210	3774595	5.58134E-05	5.52358E-05	1.98356E-05	1.04969E-05	3.60533E-05	1.15825E-06	1.15825E-06	3.72116E-05	1.15825E-06	6.35365E-05	3.46282E-06	8.13135E-06	7.97433E-06	7.80933E-06	6.76434E-06	1.46884E-05	1.045E-06	1.52108E-05	1.045E-06
3832203774595	383220	3774595	5.65749E-05	5.59894E-05	2.01063E-05	1.06402E-05	3.65452E-05	1.17405E-06	1.17405E-06	3.77193E-05	1.17405E-06	6.40035E-05	3.48828E-06	8.19113E-06	8.03295E-06	7.86674E-06	6.81406E-06	1.47963E-05	1.05268E-06	1.53227E-05	1.05268E-06
3832303774595	383230	3774595	5.73588E-05	5.67652E-05	2.03849E-05	1.07876E-05	3.70516E-05	1.19032E-06	1.19032E-06	3.82419E-05	1.19032E-06	6.44706E-05	3.51373E-06	8.2509E-06	8.09157E-06	7.92415E-06	6.86379E-06	1.49043E-05	1.06036E-06	1.54345E-05	1.06036E-06
3832403774595	383240	3774595	5.80232E-05	5.74227E-05	2.0621E-05	1.09126E-05	3.74808E-05	1.20411E-06	1.20411E-06	3.86849E-05	1.20411E-06	6.47692E-05	3.53001E-06	8.28912E-06	8.12905E-06	7.96085E-06	6.89558E-06	1.49733E-05	1.06527E-06	1.5506E-05	1.06527E-06
3832503774595	383250	3774595	5.86578E-05	5.80508E-05	2.08465E-05	1.10319E-05	3.78907E-05	1.21728E-06	1.21728E-06	3.9108E-05	1.21728E-06	6.50066E-05	3.54294E-06	8.3195E-06	8.15884E-06	7.99003E-06	6.92085E-06	1.50282E-05	1.06918E-06	1.55628E-05	1.06918E-06
3832603774595	383260	3774595	5.92476E-05	5.86344E-05	2.10561E-05	1.11428E-05	3.82717E-05	1.22952E-06	1.22952E-06	3.95012E-05	1.22952E-06	6.51214E-05	3.5492E-06	8.3342E-06	8.17325E-06	8.00414E-06	6.93308E-06	1.50548E-05	1.07107E-06	1.55903E-05	1.07107E-06
3832703774595	383270	3774595	5.98822E-05	5.92625E-05	2.12817E-05	1.12622E-05	3.86816E-05	1.24269E-06	1.24269E-06	3.99243E-05	1.24269E-06	6.52593E-05	3.55671E-06	8.35183E-06	8.19055E-06	8.02108E-06	6.94775E-06	1.50866E-05	1.07333E-06	1.56233E-05	1.07333E-06
3832803774595	383280	3774595	6.05317E-05	5.99052E-05	2.15125E-05	1.13843E-05	3.91012E-05	1.25617E-06	1.25617E-06	4.03573E-05	1.25617E-06	6.53971E-05	3.56423E-06	8.36947E-06	8.20785E-06	8.03802E-06	6.96242E-06	1.51185E-05	1.0756E-06	1.56563E-05	1.0756E-06
3832903774595	383290	3774595	6.11065E-05	6.04742E-05	2.17168E-05	1.14924E-05	3.94725E-05	1.26809E-06	1.26809E-06	4.07406E-05	1.26809E-06	6.5489E-05	3.56923E-06	8.38123E-06	8.21938E-06	8.04932E-06	6.97221E-06	1.51397E-05	1.07711E-06	1.56783E-05	1.07711E-06
3833003774595	383300	3774595	6.15844E-05	6.0947E-05	2.18866E-05	1.15823E-05	3.97812E-05	1.27801E-06	1.27801E-06	4.10592E-05	1.27801E-06	6.53971E-05	3.56423E-06	8.36947E-06	8.20785E-06	8.03802E-06	6.96242E-06	1.51185E-05	1.0756E-06	1.56563E-05	1.0756E-06
3833103774595	383310	3774595	6.1995E-05	6.13534E-05	2.20325E-05	1.16595E-05	4.00464E-05	1.28653E-06	1.28653E-06	4.13329E-05	1.28653E-06	6.52669E-05	3.55713E-06	8.35281E-06	8.19151E-06	8.02202E-06	6.94857E-06	1.50884E-05	1.07346E-06	1.56251E-05	1.07346E-06
3833203774595	383320	3774595	6.21667E-05	6.15233E-05	2.20935E-05	1.16918E-05	4.01573E-05	1.29009E-06	1.29009E-06	4.14474E-05	1.29009E-06	6.4976E-05	3.54127E-06	8.31558E-06	8.15499E-06	7.98626E-06	6.91759E-06	1.50211E-05	1.06867E-06	1.55555E-05	1.06867E-06
3833303774595	383330	3774595	6.23384E-05	6.16932E-05	2.21546E-05	1.17241E-05	4.02682E-05	1.29366E-06	1.29366E-06	4.15619E-05	1.29366E-06	6.4685E-05	3.52542E-06	8.27834E-06	8.11848E-06	7.9505E-06	6.88661E-06	1.49539E-05	1.06389E-06	1.54858E-05	1.06389E-06
3833403774595	383340	3774595	6.25474E-05	6.19001E-05	2.22289E-05	1.17634E-05	4.04033E-05	1.298E-06	1.298E-06	4.17013E-05	1.298E-06	6.4394E-05	3.50956E-06	8.2411E-06	8.08196E-06	7.91474E-06	6.85563E-06	1.48866E-05	1.0591E-06	1.54162E-05	1.0591E-06
3833503774595	383350	3774595	6.27341E-05	6.20848E-05	2.22952E-05	1.17985E-05	4.05238E-05	1.30187E-06	1.30187E-06	4.18257E-05	1.30187E-06	6.40725E-05	3.49203E-06	8.19995E-06	8.0416E-06	7.87521E-06	6.8214E-06	1.48123E-05	1.05381E-06	1.53392E-05	1.05381E-06
3833603774595	383360	3774595	6.29431E-05	6.22917E-05	2.23695E-05	1.18378E-05	4.06589E-05	1.30621E-06	1.30621E-06	4.19651E-05	1.30621E-06	6.37662E-05	3.47534E-06	8.16075E-06	8.00316E-06	7.83757E-06	6.78879E-06	1.47415E-05	1.04877E-06	1.52658E-05	1.04877E-06
3833703774595	383370	3774595	6.32343E-05	6.25799E-05	2.2473E-05	1.18926E-05	4.08469E-05	1.31225E-06	1.31225E-06	4.21592E-05	1.31225E-06	6.35671E-05	3.46449E-06	8.13527E-06	7.97817E-06	7.8131E-06	6.7676E-06	1.46954E-05	1.0455E-06	1.52182E-05	1.0455E-06
3833803774595	383380	3774595	6.35329E-05	6.28754E-05	2.25791E-05	1.19488E-05	4.10398E-05	1.31845E-06	1.31845E-06	4.23583E-05	1.31845E-06	6.33833E-05	3.45447E-06	8.11176E-06	7.95511E-06	7.79051E-06	6.74803E-06	1.46529E-05	1.04248E-06	1.51742E-05	1.04248E-06
3833903774595	383390	3774595	6.37867E-05	6.31266E-05	2.26693E-05	1.19965E-05	4.12038E-05	1.32371E-06	1.32371E-06	4.25275E-05	1.32371E-06	6.3146E-05	3.44154E-06	8.08138E-06	7.92532E-06	7.76134E-06	6.72276E-06	1.45981E-05	1.03857E-06	1.51174E-05	1.03857E-06
3834003774595	383400	3774595	6.39659E-05	6.33039E-05	2.2733E-05	1.20302E-05	4.13196E-05	1.32743E-06	1.32743E-06	4.2647E-05	1.32743E-06	6.28474E-05	3.42526E-06	8.04316E-06	7.88784E-06	7.72463E-06	6.69097E-06	1.4529E-05	1.03366E-06	1.50459E-05	1.03366E-06
3834103774595	383410	3774595	6.42197E-05	6.35551E-05	2.28232E-05	1.20779E-05	4.14835E-05	1.3327E-06	1.3327E-06	4.28162E-05	1.3327E-06	6.26253E-05	3.41316E-06	8.01474E-06	7.85997E-06	7.69734E-06	6.66733E-06	1.44777E-05	1.03001E-06	1.49927E-05	1.03001E-06
3834203774595	383420	3774595	6.46229E-05	6.39541E-05	2.29665E-05	1.21538E-05	4.17439E-05	1.34107E-06	1.34107E-06	4.3085E-05	1.34107E-06	6.25794E-05	3.41066E-06	8.00886E-06	7.8542E-06	7.69169E-06	6.66244E-06	1.44671E-05	1.02926E-06	1.49817E-05	1.02926E-06
3834303774595	383430	3774595	6.50858E-05	6.44122E-05	2.3131E-05	1.22408E-05	4.20429E-05	1.35067E-06	1.35067E-06	4.33936E-05	1.35067E-06	6.261E-05	3.41233E-06	8.01278E-06	7.85805E-06	7.69546E-06	6.6657E-06	1.44742E-05	1.02976E-06	1.4989E-05	1.02976E-06
3834403774595	383440	3774595	6.5474E-05	6.47964E-05	2.32689E-05	1.23138E-05	4.22937E-05	1.35873E-06	1.35873E-06	4.36524E-05	1.35873E-06	6.25641E-05	3.40982E-06	8.0069E-06	7.85228E-06	7.68981E-06	6.66081E-06	1.44635E-05	1.029E-06	1.4978E-05	1.029E-06
3834503774595	383450	3774595	6.56755E-05	6.49959E-05	2.33406E-05	1.23517E-05	4.24239E-05	1.36291E-06	1.36291E-06	4.37868E-05	1.36291E-06	6.23343E-05	3.3973E-06	7.97751E-06	7.82345E-06	7.66158E-06	6.63635E-06	1.44104E-05	1.02523E-06	1.49231E-05	1.02523E-06
3834603774595	383460	3774595	6.59966E-05	6.53136E-05	2.34547E-05	1.24121E-05	4.26313E-05	1.36957E-06	1.36957E-06	4.40009E-05	1.36957E-06	6.22272E-05	3.39146E-06	7.96379E-06	7.81E-06	7.6484E-06	6.62494E-06	1.43857E-05	1.02346E-06	1.48974E-05	1.02346E-06
3834703774595	383470	3774595	6.71911E-05	6.64957E-05	2.38792E-05	1.26368E-05	4.34029E-05	1.39436E-06	1.39436E-06	4.47973E-05	1.39436E-06	6.29928E-05	3.43319E-06	8.06178E-06	7.9061E-06	7.74251E-06	6.70646E-06	1.45627E-05	1.03606E-06	1.50807E-05	1.03606E-06
3834803774595	383480	3774595	6.86917E-05	6.79808E-05	2.44125E-05	1.2919E-05	4.43722E-05	1.4255E-06	1.4255E-06	4.57977E-05	1.4255E-06	6.40342E-05	3.48994E-06	8.19505E-06	8.03679E-06	7.8705E-06	6.81732E-06	1.48034E-05	1.05318E-06	1.533E-05	1.05318E-06
3834903774595	383490	3774595	7.05058E-05	6.97762E-05	2.50572E-05	1.32602E-05	4.55441E-05	1.46315E-06	1.46315E-06	4.70073E-05	1.46315E-06	6.53741E-05	3.56297E-06	8.36653E-06	8.20497E-06	8.0352E-06	6.95998E-06	1.51132E-05	1.07522E-06	1.56508E-05	1.07522E-06
3835003774595	383500	3774595	7.34174E-05	7.26576E-05	2.6092E-05	1.38078E-05	4.74249E-05	1.52357E-06	1.52357E-06	4.89485E-05	1.52357E-06	6.77401E-05	3.69192E-06	8.66933E-06	8.50191E-06	8.326E-06	7.21187E-06	1.56601E-05	1.11413E-06	1.62172E-05	1.11413E-06
3835103774595	383510	3774595	7.66501E-05	7.58568E-05	2.72408E-05	1.44157E-05	4.95131E-05	1.59066E-06	1.59066E-06	5.11037E-05	1.59066E-06	7.03587E-05	3.83464E-06	9.00446E-06	8.83057E-06	8.64786E-06	7.49066E-06	1.62655E-05	1.1572E-06	1.68441E-05	1.1572E-06
3835203774595	383520	3774595	7.98155E-05	7.89895E-05	2.83658E-05	1.50111E-05	5.15578E-05	1.65635E-06	1.65635E-06	5.32142E-05	1.65635E-06	7.28778E-05	3.97194E-06	9.32685E-06	9.14674E-06	8.95749E-06	7.75885E-06	1.68479E-05	1.19864E-06	1.74472E-05	1.19864E-06
3835303774595	383530	3774595	8.30183E-05	8.21591E-05	2.95041E-05	1.56134E-05	5.36267E-05	1.72281E-06	1.72281E-06	5.53495E-05	1.72281E-06	7.53893E-05	4.10881E-06	9.64827E-06	9.46195E-06	9.26617E-06	8.02623E-06	1.74285E-05	1.23994E-06	1.80484E-05	1.23994E-06
3835403774595	383540	3774595	8.64898E-05	8.55948E-05	3.07378E-05	1.62663E-05	5.58692E-05	1.79485E-06	1.79485E-06	5.7664E-05	1.79485E-06	7.81151E-05	4.25737E-06	9.99712E-06	9.80406E-06	9.60121E-06	8.31643E-06	1.80586E-05	1.28477E-06	1.8701E-05	1.28477E-06
3835503774595	383550	3774595	9.03421E-05	8.94072E-05	3.21069E-05	1.69908E-05	5.83576E-05	1.8748E-06	1.8748E-06	6.02324E-05	1.8748E-06	8.11396E-05	4.42221E-06	1.03842E-05	1.01837E-05	9.97294E-06	8.63843E-06	1.87578E-05	1.33452E-06	1.94251E-05	1.33452E-06
3835603774595	383560	3774595	9.44781E-05	9.35004E-05	3.35768E-05	1.77687E-05	6.10293E-05	1.96063E-06	1.96063E-06	6.29899E-05	1.96063E-06	8.43631E-05	4.5979E-06	1.07967E-05	1.05882E-05	1.03692E-05	8.98162E-06	1.9503E-05	1.38754E-06	2.01968E-05	1.38754E-06
3835703774595	383570	3774595	9.83379E-05	9.73202E-05	3.49485E-05	1.84946E-05	6.35225E-05	2.04073E-06	2.04073E-06	6.55633E-05	2.04073E-06	8.7265E-05	4.75606E-06	1.11681E-05	1.09524E-05	1.07258E-05	9.29057E-06	2.01739E-05	1.43527E-06	2.08915E-05	1.43527E-06
3835803774595	383580	3774595	0.000101921	0.000100867	3.62221E-05	1.91686E-05	6.58374E-05	2.11509E-06	2.11509E-06	6.79525E-05	2.11509E-06	8.98837E-05	4.89878E-06	1.15032E-05	1.12811E-05	1.10477E-05	9.56936E-06	2.07793E-05	1.47833E-06	2.15185E-05	1.47833E-06
3835903774595	383590	3774595	0.000105751	0.000104657	3.75832E-05	1.98889E-05	6.83113E-05	2.19457E-06	2.19457E-06	7.05059E-05	2.19457E-06	9.26861E-05	5.05151E-06	1.18619E-05	1.16328E-05	1.13921E-05	9.86771E-06	2.14271E-05	1.52443E-06	2.21894E-05	1.52443E-06
3836003774595	383600	3774595	0.000111253	0.000110102	3.95386E-05	2.09237E-05	7.18655E-05	2.30875E-06	2.30875E-06	7.41743E-05	2.30875E-06	9.68208E-05	5.27686E-06	1.23911E-05	1.21518E-05	1.19003E-05	1.03079E-05	2.2383E-05	1.59243E-06	2.31792E-05	1.59243E-06
3836103774595	383610	3774595	0.000117189	0.000115976	4.16479E-05	2.20399E-05	7.56995E-05	2.43192E-06	2.43192E-06	7.81314E-05	2.43192E-06	0.000101484	5.531E-06	1.29878E-05	1.2737E-05	1.24735E-05	1.08044E-05	2.3461E-05	1.66912E-06	2.42956E-05	1.66912E-06
3836203774595	383620	3774595	0.000123273	0.000121997	4.38103E-05	2.31843E-05	7.96298E-05	2.55819E-06	2.55819E-06	8.2188E-05	2.55819E-06	0.000106109	5.78305E-06	1.35797E-05	1.33175E-05	1.30419E-05	1.12967E-05	2.45301E-05	1.74519E-06	2.54027E-05	1.74519E-06
3836303774595	383630	3774595	0.000129858	0.000128514	4.61505E-05	2.44227E-05	8.38833E-05	2.69484E-06	2.69484E-06	8.65782E-05	2.69484E-06	0.000110955	6.04721E-06	1.42E-05	1.39258E-05	1.36376E-05	1.18127E-05	2.56506E-05	1.8249E-06	2.65631E-05	1.8249E-06
3836403774595	383640	3774595	0.000136906	0.000135489	4.86552E-05	2.57481E-05	8.84358E-05	2.84109E-06	2.84109E-06	9.12769E-05	2.84109E-06	0.000115986	6.32138E-06	1.48438E-05	1.45571E-05	1.42559E-05	1.23483E-05	2.68136E-05	1.90764E-06	2.77674E-05	1.90764E-06
3836503774595	383650	3774595	0.000143878	0.000142389	5.11333E-05	2.70595E-05	9.29401E-05	2.98579E-06	2.98579E-06	9.59259E-05	2.98579E-06	0.000120902	6.58929E-06	1.54729E-05	1.51741E-05	1.48601E-05	1.28716E-05	2.795E-05	1.98849E-06	2.89442E-05	1.98849E-06
3836603774595	383660	3774595	0.000151023	0.00014946	5.36724E-05	2.84032E-05	9.75552E-05	3.13406E-06	3.13406E-06	0.000100689	3.13406E-06	0.00012594	6.86388E-06	1.61177E-05	1.58064E-05	1.54794E-05	1.3408E-05	2.91147E-05	2.07136E-06	3.01504E-05	2.07136E-06
3836703774595	383670	3774595	0.000158705	0.000157063	5.64026E-05	2.98481E-05	0.000102518	3.29348E-06	3.29348E-06	0.000105811	3.29348E-06	0.000131368	7.15975E-06	1.68124E-05	1.64878E-05	1.61466E-05	1.3986E-05	3.03697E-05	2.16064E-06	3.14501E-05	2.16064E-06
3836803774595	383680	3774595	0.000167097	0.000165367	5.93849E-05	3.14262E-05	0.000107938	3.46762E-06	3.46762E-06	0.000111406	3.46762E-06	0.000137302	7.48316E-06	1.75719E-05	1.72325E-05	1.6876E-05	1.46177E-05	3.17416E-05	2.25824E-06	3.28707E-05	2.25824E-06
3836903774595	383690	3774595	0.000175929	0.000174108	6.25237E-05	3.30873E-05	0.000113643	3.6509E-06	3.6509E-06	0.000117294	3.6509E-06	0.000143558	7.8241E-06	1.83725E-05	1.80177E-05	1.76449E-05	1.52837E-05	3.31877E-05	2.36113E-06	3.43683E-05	2.36113E-06
3837003774595	383700	3774595	0.000184439	0.000182531	6.55484E-05	3.46879E-05	0.000119141	3.82752E-06	3.82752E-06	0.000122968	3.82752E-06	0.000149592	8.15294E-06	1.91446E-05	1.87749E-05	1.83865E-05	1.59261E-05	3.45826E-05	2.46036E-06	3.58128E-05	2.46036E-06
3837103774595	383710	3774595	0.000193286	0.000191286	6.86924E-05	3.63518E-05	0.000124856	4.01111E-06	4.01111E-06	0.000128867	4.01111E-06	0.000155863	8.49472E-06	1.99472E-05	1.9562E-05	1.91572E-05	1.65937E-05	3.60323E-05	2.5635E-06	3.73141E-05	2.5635E-06
3837203774595	383720	3774595	0.000202887	0.000200787	7.21045E-05	3.81574E-05	0.000131057	4.21035E-06	4.21035E-06	0.000135268	4.21035E-06	0.000162685	8.86654E-06	2.08203E-05	2.04182E-05	1.99958E-05	1.73201E-05	3.76095E-05	2.67571E-06	3.89473E-05	2.67571E-06
3837303774595	383730	3774595	0.000213406	0.000211198	7.58429E-05	4.01358E-05	0.000137852	4.42865E-06	4.42865E-06	0.000142281	4.42865E-06	0.000170173	9.27467E-06	2.17787E-05	2.13581E-05	2.09162E-05	1.81173E-05	3.93406E-05	2.79887E-06	4.07401E-05	2.79887E-06
3837403774595	383740	3774595	0.000224754	0.000222428	7.98759E-05	4.227E-05	0.000145183	4.66414E-06	4.66414E-06	0.000149847	4.66414E-06	0.000178259	9.71534E-06	2.28135E-05	2.23729E-05	2.191E-05	1.89781E-05	4.12099E-05	2.93186E-06	4.26758E-05	2.93186E-06
3837503774595	383750	3774595	0.000236505	0.000234058	8.40521E-05	4.448E-05	0.000152773	4.908E-06	4.908E-06	0.000157681	4.908E-06	0.000186643	1.01723E-05	2.38865E-05	2.34252E-05	2.29405E-05	1.98707E-05	4.31481E-05	3.06976E-06	4.4683E-05	3.06976E-06
3837603774595	383760	3774595	0.000248794	0.000246219	8.84193E-05	4.67912E-05	0.000160711	5.16301E-06	5.16301E-06	0.000165874	5.16301E-06	0.000195418	1.06505E-05	2.50094E-05	2.45265E-05	2.4019E-05	2.08049E-05	4.51767E-05	3.21408E-06	4.67837E-05	3.21408E-06
3837703774595	383770	3774595	0.000261971	0.000259259	9.31023E-05	4.92694E-05	0.000169223	5.43646E-06	5.43646E-06	0.00017466	5.43646E-06	0.000204843	1.11642E-05	2.62157E-05	2.57095E-05	2.51775E-05	2.18084E-05	4.73557E-05	3.3691E-06	4.90402E-05	3.3691E-06
3837803774595	383780	3774595	0.000276081	0.000273223	9.81169E-05	5.19231E-05	0.000178338	5.72928E-06	5.72928E-06	0.000184067	5.72928E-06	0.000214935	1.17142E-05	2.75073E-05	2.69761E-05	2.64179E-05	2.28828E-05	4.96887E-05	3.53508E-06	5.14562E-05	3.53508E-06
3837903774595	383790	3774595	0.000291117	0.000288104	0.000103461	5.47509E-05	0.00018805	6.0413E-06	6.0413E-06	0.000194092	6.0413E-06	0.000225708	1.23014E-05	2.8886E-05	2.83282E-05	2.7742E-05	2.40298E-05	5.21792E-05	3.71227E-06	5.40354E-05	3.71227E-06
3838003774595	383800	3774595	0.00030678	0.000303605	0.000109027	5.76967E-05	0.000198168	6.36635E-06	6.36635E-06	0.000204534	6.36635E-06	0.000236933	1.29132E-05	3.03226E-05	2.9737E-05	2.91217E-05	2.52248E-05	5.47742E-05	3.89689E-06	5.67226E-05	3.89689E-06
3838103774595	383810	3774595	0.000322808	0.000319468	0.000114724	6.07113E-05	0.000208522	6.69898E-06	6.69898E-06	0.000215221	6.69898E-06	0.000248426	1.35396E-05	3.17934E-05	3.11794E-05	3.05343E-05	2.64484E-05	5.74311E-05	4.08591E-06	5.94741E-05	4.08591E-06
3838203774595	383820	3774595	0.000339561	0.000336047	0.000120677	6.3862E-05	0.000219344	7.04664E-06	7.04664E-06	0.00022639	7.04664E-06	0.000260447	1.41947E-05	3.33319E-05	3.26882E-05	3.20119E-05	2.77282E-05	6.02102E-05	4.28363E-06	6.2352E-05	4.28363E-06
3838303774595	383830	3774595	0.000356031	0.000352346	0.00012653	6.69594E-05	0.000229982	7.38841E-06	7.38841E-06	0.000237371	7.38841E-06	0.00027227	1.4839E-05	3.48449E-05	3.4172E-05	3.34649E-05	2.89869E-05	6.29432E-05	4.47807E-06	6.51823E-05	4.47807E-06
3838403774595	383840	3774595	0.000372746	0.000368889	0.000132471	7.01032E-05	0.00024078	7.7353E-06	7.7353E-06	0.000248515	7.7353E-06	0.000284268	1.5493E-05	3.63804E-05	3.56779E-05	3.49397E-05	3.02642E-05	6.5717E-05	4.67541E-06	6.80547E-05	4.67541E-06
3838503774595	383850	3774595	0.000390029	0.000385993	0.000138613	7.33536E-05	0.000251944	8.09396E-06	8.09396E-06	0.000260038	8.09396E-06	0.00029668	1.61694E-05	3.79689E-05	3.72356E-05	3.64652E-05	3.15856E-05	6.85863E-05	4.87955E-06	7.10261E-05	4.87955E-06
3838603774595	383860	3774595	0.000409358	0.000405121	0.000145483	7.69888E-05	0.00026443	8.49507E-06	8.49507E-06	0.000272925	8.49507E-06	0.000310577	1.69268E-05	3.97474E-05	3.89798E-05	3.81733E-05	3.30652E-05	7.17991E-05	5.10812E-06	7.43531E-05	5.10812E-06
3838703774595	383870	3774595	0.000429627	0.000425181	0.000152686	8.08009E-05	0.000277523	8.9157E-06	8.9157E-06	0.000286439	8.9157E-06	0.000325155	1.77214E-05	4.16132E-05	4.08096E-05	3.99652E-05	3.46173E-05	7.51694E-05	5.3479E-06	7.78433E-05	5.3479E-06
3838803774595	383880	3774595	0.000450889	0.000446223	0.000160243	8.47998E-05	0.000291258	9.35694E-06	9.35694E-06	0.000300614	9.35694E-06	0.000340454	1.85552E-05	4.3571E-05	4.27296E-05	4.18455E-05	3.6246E-05	7.8706E-05	5.59951E-06	8.15058E-05	5.59951E-06
3838903774595	383890	3774595	0.000473316	0.000468418	0.000168213	8.90176E-05	0.000305744	9.82235E-06	9.82235E-06	0.000315567	9.82235E-06	0.000356602	1.94353E-05	4.56377E-05	4.47564E-05	4.38303E-05	3.79652E-05	8.24392E-05	5.8651E-06	8.53718E-05	5.86516E-06
3839003774595	383900	3774595	0.000498856	0.000493694	0.00017729	9.3821E-05	0.000322242	1.03524E-05	1.03524E-05	0.000332595	1.03524E-05	0.000375001	2.04381E-05	4.79924E-05	4.70656E-05	4.60918E-05	3.99241E-05	8.66928E-05	6.16772E-06	8.97766E-05	6.16772E-06
3839103774595	383910	3774595	0.000532989	0.000527474	0.00018942	0.00010024	0.000344291	1.10607E-05	1.10607E-05	0.000355352	1.10607E-05	0.000399611	2.17793E-05	5.11419E-05	5.01543E-05	4.91165E-05	4.25441E-05	9.23819E-05	6.57247E-06	9.56681E-05	6.57247E-06
3829703774605	382970	3774605	3.40435E-05	3.36912E-05	1.20988E-05	6.40263E-06	2.19908E-05

			ISDemolition	ISDrainage / Utilities Trenching	ISDrainage / Utilities Trenching	ISAsphalt Paving	ISAsphalt Paving	SVDemolition	SVSite Grubbing / Prep	SVMass Grading / Excavation	SVMass Grading / Excavation	SVDrainage / Utilities Trenching	SVFoundations / Concrete Pads	SVBuilding / Structure Construction	SVBuilding / Structure Construction	SVAsphalt Paving	SVAsphalt Paving	SVArchitectural Coating	SVArchitectural Coating	SVLandscaping or Other Finishing	SVLandscaping or Other Finishing
Unique Identifier	X (UTM)	Y (UTM)	2027	2027	2028	2027	2028	2027	2027	2027	2028	2028	2028	2028	2029	2028	2029	2028	2029	2028	2029
3831603774595	383160	3774595	2.18931E-05	8.81553E-06	8.58935E-06	2.27673E-06	2.12088E-06	6.85262E-05	4.92666E-05	3.3217E-05	3.27952E-05	2.3269E-05	7.39197E-06	1.05894E-05	1.01854E-05	1.04115E-06	9.68681E-07	1.04115E-06	9.68681E-07	1.05894E-05	1.01854E-05
3831703774595	383170	3774595	2.24548E-05	9.0417E-06	8.80971E-06	2.33514E-06	2.17529E-06	6.96755E-05	5.00929E-05	3.3774E-05	3.33452E-05	2.36592E-05	7.51593E-06	1.0767E-05	1.03562E-05	1.05861E-06	9.84927E-07	1.05861E-06	9.84927E-07	1.0767E-05	1.03562E-05
3831903774595	383190	3774595	2.35209E-05	9.47097E-06	9.22797E-06	2.44601E-06	2.27857E-06	7.19116E-05	5.17005E-05	3.4858E-05	3.44154E-05	2.44185E-05	7.75714E-06	1.11126E-05	1.06886E-05	1.09259E-06	1.01654E-06	1.09259E-06	1.01654E-06	1.11126E-05	1.06886E-05
3832003774595	383200	3774595	2.40015E-05	9.66451E-06	9.41654E-06	2.49599E-06	2.32513E-06	7.29628E-05	5.24563E-05	3.53675E-05	3.49185E-05	2.47755E-05	7.87054E-06	1.1275E-05	1.08448E-05	1.10856E-06	1.0314E-06	1.10856E-06	1.0314E-06	1.1275E-05	1.08448E-05
3832103774595	383210	3774595	2.44836E-05	9.85861E-06	9.60566E-06	2.54612E-06	2.37183E-06	7.40764E-05	5.32569E-05	3.59073E-05	3.54514E-05	2.51536E-05	7.99066E-06	1.14471E-05	1.10103E-05	1.12548E-06	1.04714E-06	1.12548E-06	1.04714E-06	1.14471E-05	1.10103E-05
3832203774595	383220	3774595	2.49936E-05	1.0064E-05	9.80575E-06	2.59916E-06	2.42123E-06	7.53058E-05	5.41408E-05	3.65033E-05	3.60398E-05	2.55711E-05	8.12328E-06	1.16371E-05	1.11931E-05	1.14416E-06	1.06452E-06	1.14416E-06	1.06452E-06	1.16371E-05	1.11931E-05
3832303774595	383230	3774595	2.54896E-05	1.02637E-05	1.00003E-05	2.65074E-06	2.46928E-06	7.65619E-05	5.50439E-05	3.71122E-05	3.66409E-05	2.59976E-05	8.25878E-06	1.18312E-05	1.13798E-05	1.16324E-06	1.08227E-06	1.16324E-06	1.08227E-06	1.18312E-05	1.13798E-05
3832403774595	383240	3774595	2.58515E-05	1.04094E-05	1.01423E-05	2.68837E-06	2.50434E-06	7.76577E-05	5.58317E-05	3.76433E-05	3.71654E-05	2.63697E-05	8.37698E-06	1.20005E-05	1.15427E-05	1.17989E-06	1.09776E-06	1.17989E-06	1.09776E-06	1.20005E-05	1.15427E-05
3832503774595	383250	3774595	2.61491E-05	1.05292E-05	1.02591E-05	2.71932E-06	2.53317E-06	7.87089E-05	5.65875E-05	3.81529E-05	3.76685E-05	2.67267E-05	8.49038E-06	1.2163E-05	1.16989E-05	1.19586E-06	1.11262E-06	1.19586E-06	1.11262E-06	1.2163E-05	1.16989E-05
3832603774595	383260	3774595	2.63531E-05	1.06114E-05	1.03391E-05	2.74054E-06	2.55293E-06	7.97691E-05	5.73496E-05	3.86668E-05	3.81758E-05	2.70867E-05	8.60474E-06	1.23268E-05	1.18565E-05	1.21197E-06	1.12761E-06	1.21197E-06	1.12761E-06	1.23268E-05	1.18565E-05
3832703774595	383270	3774595	2.65347E-05	1.06845E-05	1.04104E-05	2.75943E-06	2.57053E-06	8.08827E-05	5.81503E-05	3.92066E-05	3.87088E-05	2.74648E-05	8.72486E-06	1.24989E-05	1.2022E-05	1.22889E-06	1.14335E-06	1.22889E-06	1.14335E-06	1.24989E-05	1.2022E-05
3832803774595	383280	3774595	2.66646E-05	1.07368E-05	1.04614E-05	2.77294E-06	2.58311E-06	8.2023E-05	5.89701E-05	3.97593E-05	3.92545E-05	2.7852E-05	8.84787E-06	1.26751E-05	1.21915E-05	1.24621E-06	1.15947E-06	1.24621E-06	1.15947E-06	1.26751E-05	1.21915E-05
3832903774595	383290	3774595	2.67038E-05	1.07526E-05	1.04767E-05	2.77701E-06	2.5869E-06	8.31099E-05	5.97515E-05	4.02862E-05	3.97747E-05	2.82211E-05	8.96511E-06	1.28431E-05	1.2353E-05	1.26273E-06	1.17483E-06	1.26273E-06	1.17483E-06	1.28431E-05	1.2353E-05
3833003774595	383300	3774595	2.66465E-05	1.07295E-05	1.04542E-05	2.77105E-06	2.58135E-06	8.4072E-05	6.04432E-05	4.07525E-05	4.02351E-05	2.85478E-05	9.0689E-06	1.29918E-05	1.2496E-05	1.27735E-06	1.18844E-06	1.27735E-06	1.18844E-06	1.29918E-05	1.2496E-05
3833103774595	383310	3774595	2.6599E-05	1.07104E-05	1.04356E-05	2.76611E-06	2.57675E-06	8.5052E-05	6.11478E-05	4.12276E-05	4.07041E-05	2.88805E-05	9.17461E-06	1.31432E-05	1.26417E-05	1.29223E-06	1.20229E-06	1.29223E-06	1.20229E-06	1.31432E-05	1.26417E-05
3833203774595	383320	3774595	2.63796E-05	1.06221E-05	1.03495E-05	2.7433E-06	2.5555E-06	8.564E-05	6.15705E-05	4.15126E-05	4.09855E-05	2.90802E-05	9.23804E-06	1.32341E-05	1.27291E-05	1.30117E-06	1.2106E-06	1.30117E-06	1.2106E-06	1.32341E-05	1.27291E-05
3833303774595	383330	3774595	2.61379E-05	1.05247E-05	1.02547E-05	2.71816E-06	2.53209E-06	8.61656E-05	6.19484E-05	4.17674E-05	4.12371E-05	2.92587E-05	9.29473E-06	1.33153E-05	1.28072E-05	1.30915E-06	1.21803E-06	1.30915E-06	1.21803E-06	1.33153E-05	1.28072E-05
3833403774595	383340	3774595	2.58403E-05	1.04049E-05	1.01379E-05	2.68721E-06	2.50326E-06	8.67625E-05	6.23775E-05	4.20567E-05	4.15227E-05	2.94614E-05	9.35912E-06	1.34075E-05	1.28959E-05	1.31822E-06	1.22647E-06	1.31822E-06	1.22647E-06	1.34075E-05	1.28959E-05
3833503774595	383350	3774595	2.5491E-05	1.02642E-05	1.00009E-05	2.65088E-06	2.46942E-06	8.73326E-05	6.27874E-05	4.23331E-05	4.17956E-05	2.9655E-05	9.42062E-06	1.34956E-05	1.29807E-05	1.32688E-06	1.23453E-06	1.32688E-06	1.23453E-06	1.34956E-05	1.29807E-05
3833603774595	383360	3774595	2.51277E-05	1.0118E-05	9.85837E-06	2.61311E-06	2.43422E-06	8.79473E-05	6.32294E-05	4.2631E-05	4.20898E-05	2.98637E-05	9.48693E-06	1.35906E-05	1.30721E-05	1.33622E-06	1.24322E-06	1.33622E-06	1.24322E-06	1.35906E-05	1.30721E-05
3833703774595	383370	3774595	2.48007E-05	9.98632E-06	9.7301E-06	2.57911E-06	2.40255E-06	8.86957E-05	6.37674E-05	4.29938E-05	4.24479E-05	3.01178E-05	9.56766E-06	1.37063E-05	1.31833E-05	1.34759E-06	1.25379E-06	1.34759E-06	1.25379E-06	1.37063E-05	1.31833E-05
3833803774595	383380	3774595	2.44724E-05	9.85411E-06	9.60128E-06	2.54496E-06	2.37074E-06	8.94707E-05	6.43246E-05	4.33695E-05	4.28188E-05	3.0381E-05	9.65126E-06	1.3826E-05	1.32985E-05	1.35937E-06	1.26475E-06	1.35937E-06	1.26475E-06	1.3826E-05	1.32985E-05
3833903774595	383390	3774595	2.41147E-05	9.71008E-06	9.46094E-06	2.50776E-06	2.33609E-06	9.01745E-05	6.48306E-05	4.37106E-05	4.31557E-05	3.062E-05	9.72718E-06	1.39348E-05	1.34031E-05	1.37006E-06	1.2747E-06	1.37006E-06	1.2747E-06	1.39348E-05	1.34031E-05
3834003774595	383400	3774595	2.37235E-05	9.55255E-06	9.30745E-06	2.46708E-06	2.29819E-06	9.07981E-05	6.52789E-05	4.40129E-05	4.34541E-05	3.08317E-05	9.79445E-06	1.40312E-05	1.34958E-05	1.37954E-06	1.28352E-06	1.37954E-06	1.28352E-06	1.40312E-05	1.34958E-05
3834103774595	383410	3774595	2.33644E-05	9.40796E-06	9.16657E-06	2.42974E-06	2.26341E-06	9.15287E-05	6.58041E-05	4.4367E-05	4.38037E-05	3.10798E-05	9.87325E-06	1.4144E-05	1.36044E-05	1.39064E-06	1.29384E-06	1.39064E-06	1.29384E-06	1.4144E-05	1.36044E-05
3834203774595	383420	3774595	2.30808E-05	9.29375E-06	9.05529E-06	2.40024E-06	2.23593E-06	9.24908E-05	6.64959E-05	4.48334E-05	4.42642E-05	3.14065E-05	9.97704E-06	1.42927E-05	1.37474E-05	1.40526E-06	1.30744E-06	1.40526E-06	1.30744E-06	1.42927E-05	1.37474E-05
3834303774595	383430	3774595	2.28223E-05	9.18966E-06	8.95388E-06	2.37336E-06	2.21089E-06	9.3542E-05	6.72516E-05	4.5343E-05	4.47673E-05	3.17635E-05	1.00904E-05	1.44552E-05	1.39036E-05	1.42123E-06	1.3223E-06	1.42123E-06	1.3223E-06	1.44552E-05	1.39036E-05
3834403774595	383440	3774595	2.2533E-05	9.0732E-06	8.84041E-06	2.34328E-06	2.18287E-06	9.44953E-05	6.7937E-05	4.58051E-05	4.52235E-05	3.20871E-05	1.01933E-05	1.46025E-05	1.40453E-05	1.43571E-06	1.33578E-06	1.43571E-06	1.33578E-06	1.46025E-05	1.40453E-05
3834503774595	383450	3774595	2.21656E-05	8.92524E-06	8.69624E-06	2.30507E-06	2.14727E-06	9.51991E-05	6.8443E-05	4.61462E-05	4.55603E-05	3.23261E-05	1.02692E-05	1.47112E-05	1.41499E-05	1.4464E-06	1.34573E-06	1.4464E-06	1.34573E-06	1.47112E-05	1.41499E-05
3834603774595	383460	3774595	2.18484E-05	8.79752E-06	8.5718E-06	2.27208E-06	2.11655E-06	9.60899E-05	6.90834E-05	4.6578E-05	4.59867E-05	3.26286E-05	1.03653E-05	1.48489E-05	1.42823E-05	1.45994E-06	1.35832E-06	1.45994E-06	1.35832E-06	1.48489E-05	1.42823E-05
3834703774595	383470	3774595	2.18819E-05	8.81103E-06	8.58496E-06	2.27557E-06	2.11979E-06	9.8228E-05	7.06206E-05	4.76145E-05	4.70099E-05	3.33547E-05	1.05959E-05	1.51793E-05	1.46001E-05	1.49242E-06	1.38854E-06	1.49242E-06	1.38854E-06	1.51793E-05	1.46001E-05
3834803774595	383480	3774595	2.20175E-05	8.8656E-06	8.63813E-06	2.28966E-06	2.13292E-06	0.00010082	7.24845E-05	4.88711E-05	4.82506E-05	3.4235E-05	1.08756E-05	1.55799E-05	1.49855E-05	1.53181E-06	1.42519E-06	1.53181E-06	1.42519E-06	1.55799E-05	1.49855E-05
3834903774595	383490	3774595	2.22536E-05	8.96068E-06	8.73078E-06	2.31422E-06	2.1558E-06	0.000103903	7.47006E-05	5.03653E-05	4.97258E-05	3.52816E-05	1.12081E-05	1.60563E-05	1.54436E-05	1.57865E-06	1.46876E-06	1.57865E-06	1.46876E-06	1.60563E-05	1.54436E-05
3835003774595	383500	3774595	2.28656E-05	9.2071E-06	8.97088E-06	2.37786E-06	2.21508E-06	0.00010858	7.80631E-05	5.26324E-05	5.19641E-05	3.68698E-05	1.17126E-05	1.6779E-05	1.61388E-05	1.64971E-06	1.53488E-06	1.64971E-06	1.53488E-06	1.6779E-05	1.61388E-05
3835103774595	383510	3774595	2.35349E-05	9.47659E-06	9.23345E-06	2.44746E-06	2.27992E-06	0.000113765	8.17908E-05	5.51457E-05	5.44455E-05	3.86304E-05	1.22719E-05	1.75802E-05	1.69095E-05	1.72848E-06	1.60817E-06	1.72848E-06	1.60817E-06	1.75802E-05	1.69095E-05
3835203774595	383520	3774595	2.41287E-05	9.7157E-06	9.46643E-06	2.50922E-06	2.33745E-06	0.000118887	8.54736E-05	5.76288E-05	5.68971E-05	4.03698E-05	1.28245E-05	1.83718E-05	1.76708E-05	1.80631E-06	1.68058E-06	1.80631E-06	1.68058E-06	1.83718E-05	1.76708E-05
3835303774595	383530	3774595	2.46862E-05	9.94018E-06	9.68515E-06	2.56719E-06	2.39145E-06	0.000124117	8.92333E-05	6.01637E-05	5.93998E-05	4.21456E-05	1.33886E-05	1.91799E-05	1.84481E-05	1.88577E-06	1.75451E-06	1.88577E-06	1.75451E-06	1.91799E-05	1.84481E-05
3835403774595	383540	3774595	2.52828E-05	1.01804E-05	9.91922E-06	2.62923E-06	2.44925E-06	0.000129783	9.33069E-05	6.29102E-05	6.21114E-05	4.40695E-05	1.39998E-05	2.00555E-05	1.92903E-05	1.97185E-06	1.8346E-06	1.97185E-06	1.8346E-06	2.00555E-05	1.92903E-05
3835503774595	383550	3774595	2.59507E-05	1.04493E-05	1.01812E-05	2.69869E-06	2.51395E-06	0.000136081	9.78351E-05	6.59632E-05	6.51257E-05	4.62083E-05	1.46792E-05	2.10288E-05	2.02265E-05	2.06755E-06	1.92364E-06	2.06755E-06	1.92364E-06	2.10288E-05	2.02265E-05
3835603774595	383560	3774595	2.66451E-05	1.0729E-05	1.04537E-05	2.7709E-06	2.58122E-06	0.00014287	0.000102716	6.92539E-05	6.83746E-05	4.85134E-05	1.54115E-05	2.20779E-05	2.12355E-05	2.17069E-06	2.0196E-06	2.17069E-06	2.0196E-06	2.20779E-05	2.12355E-05
3835703774595	383570	3774595	2.72026E-05	1.09534E-05	1.06724E-05	2.82888E-06	2.63523E-06	0.000149311	0.000107346	7.2376E-05	7.14571E-05	5.07005E-05	1.61063E-05	2.30732E-05	2.21928E-05	2.26855E-06	2.11065E-06	2.26855E-06	2.11065E-06	2.30732E-05	2.21928E-05
3835803774595	383580	3774595	2.76399E-05	1.11295E-05	1.0844E-05	2.87436E-06	2.67759E-06	0.000155387	0.000111715	7.53212E-05	7.43648E-05	5.27636E-05	1.67617E-05	2.40121E-05	2.30959E-05	2.36086E-06	2.19653E-06	2.36086E-06	2.19653E-06	2.40121E-05	2.30959E-05
3835903774595	383590	3774595	2.81108E-05	1.13191E-05	1.10287E-05	2.92333E-06	2.72321E-06	0.000161908	0.000116403	7.84822E-05	7.74858E-05	5.4978E-05	1.74651E-05	2.50198E-05	2.40652E-05	2.45994E-06	2.28872E-06	2.45994E-06	2.28872E-06	2.50198E-05	2.40652E-05
3836003774595	383600	3774595	2.89505E-05	1.16573E-05	1.13582E-05	3.01065E-06	2.80456E-06	0.000170968	0.000122917	8.2874E-05	8.18218E-05	5.80545E-05	1.84424E-05	2.64199E-05	2.54118E-05	2.5976E-06	2.41679E-06	2.5976E-06	2.41679E-06	2.64199E-05	2.54118E-05
3836103774595	383610	3774595	2.98978E-05	1.20387E-05	1.17298E-05	3.10917E-06	2.89633E-06	0.000180634	0.000129866	8.75595E-05	8.64477E-05	6.13368E-05	1.94851E-05	2.79136E-05	2.68486E-05	2.74446E-06	2.55343E-06	2.74446E-06	2.55343E-06	2.79136E-05	2.68486E-05
3836203774595	383620	3774595	3.09038E-05	1.24438E-05	1.21245E-05	3.21378E-06	2.99378E-06	0.000190844	0.000137206	9.25083E-05	9.13338E-05	6.48035E-05	2.05864E-05	2.94913E-05	2.8366E-05	2.89957E-06	2.69775E-06	2.89957E-06	2.69775E-06	2.94913E-05	2.8366E-05
3836303774595	383630	3774595	3.1819E-05	1.28123E-05	1.24836E-05	3.30896E-06	3.08244E-06	0.000202282	0.00014543	9.80531E-05	9.68082E-05	6.86877E-05	2.18203E-05	3.1259E-05	3.00662E-05	3.07337E-06	2.85945E-06	3.07337E-06	2.85945E-06	3.1259E-05	3.00662E-05
3836403774595	383640	3774595	3.26895E-05	1.31628E-05	1.28251E-05	3.39948E-06	3.16677E-06	0.000214639	0.000154314	0.000104043	0.000102722	7.28835E-05	2.31532E-05	3.31684E-05	3.19029E-05	3.26111E-06	3.03412E-06	3.26111E-06	3.03412E-06	3.31684E-05	3.19029E-05
3836503774595	383650	3774595	3.34733E-05	1.34784E-05	1.31326E-05	3.48099E-06	3.2427E-06	0.000226924	0.000163146	0.000109998	0.000108601	7.70551E-05	2.44784E-05	3.50669E-05	3.37289E-05	3.44776E-06	3.20778E-06	3.44776E-06	3.20778E-06	3.50669E-05	3.37289E-05
3836603774595	383660	3774595	3.42753E-05	1.38014E-05	1.34473E-05	3.5644E-06	3.32039E-06	0.000239521	0.000172203	0.000116104	0.00011463	8.13326E-05	2.58373E-05	3.70135E-05	3.56012E-05	3.63915E-06	3.38585E-06	3.63915E-06	3.38585E-06	3.70135E-05	3.56012E-05
3836703774595	383670	3774595	3.51514E-05	1.41541E-05	1.3791E-05	3.6555E-06	3.40526E-06	0.00025308	0.000181951	0.000122677	0.000121119	8.59368E-05	2.72999E-05	3.91088E-05	3.76166E-05	3.84516E-06	3.57752E-06	3.84516E-06	3.57752E-06	3.91088E-05	3.76166E-05
3836803774595	383680	3774595	3.61267E-05	1.45468E-05	1.41736E-05	3.75692E-06	3.49974E-06	0.000267869	0.000192583	0.000129845	0.000128196	9.09585E-05	2.88952E-05	4.13941E-05	3.98147E-05	4.06985E-06	3.78657E-06	4.06985E-06	3.78657E-06	4.13941E-05	3.98147E-05
3836903774595	383690	3774595	3.7162E-05	1.49637E-05	1.45798E-05	3.86459E-06	3.60004E-06	0.000283459	0.000203792	0.000137402	0.000135658	9.62524E-05	3.05769E-05	4.38033E-05	4.21319E-05	4.30672E-06	4.00695E-06	4.30672E-06	4.00695E-06	4.38033E-05	4.21319E-05
3837003774595	383700	3774595	3.81568E-05	1.53643E-05	1.49701E-05	3.96804E-06	3.69641E-06	0.00029847	0.000214584	0.000144679	0.000142842	0.00010135	3.21962E-05	4.6123E-05	4.43631E-05	4.5348E-06	4.21915E-06	4.5348E-06	4.21915E-06	4.6123E-05	4.43631E-05
3837103774595	383710	3774595	3.92047E-05	1.57863E-05	1.53812E-05	4.07702E-06	3.79793E-06	0.000314079	0.000225805	0.000152244	0.000150311	0.00010665	3.38798E-05	4.8535E-05	4.66831E-05	4.77194E-06	4.43979E-06	4.77194E-06	4.43979E-06	4.8535E-05	4.66831E-05
3837203774595	383720	3774595	4.03602E-05	1.62515E-05	1.58346E-05	4.19719E-06	3.90986E-06	0.000330996	0.000237968	0.000160445	0.000158408	0.000112394	3.57048E-05	5.11493E-05	4.91976E-05	5.02898E-06	4.67894E-06	5.02898E-06	4.67894E-06	5.11493E-05	4.91976E-05
3837303774595	383730	3774595	4.16499E-05	1.67708E-05	1.63405E-05	4.3313E-06	4.0348E-06	0.000349544	0.000251303	0.000169436	0.000167285	0.000118692	3.77056E-05	5.40155E-05	5.19545E-05	5.31079E-06	4.94113E-06	5.31079E-06	4.94113E-06	5.40155E-05	5.19545E-05
3837403774595	383740	3774595	4.30597E-05	1.73385E-05	1.68936E-05	4.47791E-06	4.17137E-06	0.000369536	0.000265676	0.000179126	0.000176852	0.000125481	3.9862E-05	5.71048E-05	5.49259E-05	5.61452E-06	5.22372E-06	5.61452E-06	5.22372E-06	5.71048E-05	5.49259E-05
3837503774595	383750	3774595	4.4531E-05	1.79309E-05	1.74709E-05	4.63091E-06	4.3139E-06	0.00039024	0.000280561	0.000189162	0.000186761	0.000132511	4.20954E-05	6.03042E-05	5.80033E-05	5.92909E-06	5.51639E-06	5.92909E-06	5.51639E-06	6.03042E-05	5.80033E-05
3837603774595	383760	3774595	4.60847E-05	1.85565E-05	1.80804E-05	4.79249E-06	4.46441E-06	0.0004118	0.000296112	0.000199647	0.000197112	0.000139856	4.44287E-05	6.36468E-05	6.12183E-05	6.25773E-06	5.82216E-06	6.25773E-06	5.82216E-06	6.36468E-05	6.12183E-05
3837703774595	383770	3774595	4.77669E-05	1.92339E-05	1.87404E-05	4.96743E-06	4.62738E-06	0.000435068	0.000312791	0.000210892	0.000208215	0.000147733	4.69311E-05	6.72317E-05	6.46664E-05	6.6102E-06	6.15009E-06	6.6102E-06	6.15009E-06	6.72317E-05	6.46664E-05
3837803774595	383780	3774595	4.95833E-05	1.99653E-05	1.94531E-05	5.15632E-06	4.80334E-06	0.000459897	0.000330641	0.000222928	0.000220097	0.000156164	4.96094E-05	7.10685E-05	6.83568E-05	6.98743E-06	6.50107E-06	6.98743E-06	6.50107E-06	7.10685E-05	6.83568E-05
3837903774595	383790	3774595	5.15339E-05	2.07507E-05	2.02183E-05	5.35916E-06	4.9923E-06	0.000486374	0.000349677	0.000235762	0.000232769	0.000165155	5.24655E-05	7.516E-05	7.22922E-05	7.38971E-06	6.87534E-06	7.38971E-06	6.87534E-06	7.516E-05	7.22922E-05
3838003774595	383800	3774595	5.3578E-05	2.15738E-05	2.10203E-05	5.57174E-06	5.19032E-06	0.000513938	0.000369493	0.000249123	0.00024596	0.000174515	5.54388E-05	7.94195E-05	7.63891E-05	7.80849E-06	7.26498E-06	7.80849E-06	7.26498E-06	7.94195E-05	7.63891E-05
3838103774595	383810	3774595	5.56752E-05	2.24183E-05	2.18431E-05	5.78984E-06	5.39349E-06	0.000542143	0.000389771	0.000262795	0.000259458	0.000184092	5.84813E-05	8.3778E-05	8.05814E-05	8.23703E-06	7.66369E-06	8.23703E-06	7.66369E-06	8.3778E-05	8.05814E-05
3838203774595	383820	3774595	5.78773E-05	2.3305E-05	2.2707E-05	6.01883E-06	5.60681E-06	0.000571604	0.000410952	0.000277076	0.000273558	0.000194096	6.16593E-05	8.83307E-05	8.49604E-05	8.68465E-06	8.08015E-06	8.68465E-06	8.08015E-06	8.83307E-05	8.49604E-05
3838303774595	383830	3774595	6.0043E-05	2.4177E-05	2.35567E-05	6.24405E-06	5.81661E-06	0.000600593	0.000431794	0.000291128	0.000287431	0.00020394	6.47864E-05	9.28104E-05	8.92692E-05	9.12509E-06	8.48994E-06	9.12509E-06	8.48994E-06	9.28104E-05	8.92692E-05
3838403774595	383840	3774595	6.22464E-05	2.50643E-05	2.44212E-05	6.47319E-06	6.03006E-06	0.000630001	0.000452937	0.000305383	0.000301505	0.000213925	6.79586E-05	9.73549E-05	9.36402E-05	9.5719E-06	8.90564E-06	9.5719E-06	8.90564E-06	9.73549E-05	9.36402E-05
3838503774595	383850	3774595	6.45322E-05	2.59847E-05	2.5318E-05	6.71091E-06	6.25151E-06	0.000660416	0.000474803	0.000320126	0.000316061	0.000224253	7.12394E-05	0.000102055	9.81609E-05	1.0034E-05	9.33558E-06	1.0034E-05	9.33558E-06	0.000102055	9.81609E-05
3838603774595	383860	3774595	6.71101E-05	2.70227E-05	2.63294E-05	6.97899E-06	6.50124E-06	0.00069442	0.000499251	0.000336609	0.000332335	0.0002358	7.49076E-05	0.00010731	0.000103215	1.05507E-05	9.81627E-06	1.05507E-05	9.81627E-06	0.00010731	0.000103215
3838703774595	383870	3774595	6.98235E-05	2.81153E-05	2.73939E-05	7.26116E-06	6.76409E-06	0.000730664	0.000524877	0.000353887	0.000349394	0.000247903	7.87525E-05	0.000112818	0.000108513	1.10922E-05	1.03201E-05	1.10922E-05	1.03201E-05	0.000112818	0.000108513
3838803774595	383880	3774595	7.26795E-05	2.92653E-05	2.85144E-05	7.55816E-06	7.04076E-06	0.000767472	0.000551771	0.00037202	0.000367296	0.000260606	8.27877E-05	0.000118598	0.000114073	1.16606E-05	1.08489E-05	1.16606E-05	1.08489E-05	0.000118598	0.000114073
3838903774595	383890	3774595	7.57031E-05	3.04827E-05	2.97006E-05	7.87259E-06	7.33367E-06	0.000806911	0.000580125	0.000391137	0.000386171	0.000273998	8.7042E-05	0.000124693	0.000119335	1.22598E-05	1.14064E-05	1.22598E-05	1.14064E-05	0.000124693	0.000119935
3839003774595	383900	3774595	7.91696E-05	3.18786E-05	3.10607E-05	8.23309E-06	7.66948E-06	0.00085182	0.000612413	0.000412906	0.000407664	0.000289247	9.18864E-05	0.000131633	0.00012661	1.29421E-05	1.20413E-05	1.29421E-05	1.20413E-05	0.000131633	0.00012661
3839103774595	383910	3774595	8.38545E-05	3.3765E-05	3.28987E-05	8.72028E-06	8.12333E-06	0.000911812	0.000655543	0.000441986	0.000436374	0.000309618	9.83577E-05	0.000140903	0.000135527	1.38536E-05	1.28893E-05	1.38536E-05	1.28893E-05	0.000140903	0.000135527
3829703774605	382970	3774605	1.08271E-05	4.35966E-06	4.2478E-06	1.12594E-06	1.04887E-06	4.3448E-05	3.12368E-05	2.10607E-05	2.07933E-05	1.47534E-05	4.

			MDemolition	MSite Grubbing / Prep	MMass Grading / Excavation	MMass Grading / Excavation	MDrainage / Utilities Trenching	MFoundations / Concrete Pads	MBuilding / Structure Construction	MAsphalt Paving	MLandscaping or Other Finishing	MWaterside Construction (Piles)	RSSWDemolition	RSSWPlacing Base	RSSWForm	Child Risk				
Unique Identifier	X (UTM)	Y (UTM)	2027	2027	2027	2028	2028	2028	2028	2028	2028	2028	2029	2029	2029	3rd Trimester	0<2	2<16	Total	per million
3831603774595	383160	3774595	1.24949E-05	3.83571E-05	4.51048E-05	4.45042E-05	9.46008E-06	1.23028E-05	9.0555E-06	9.32054E-07	1.09196E-05	9.32054E-07	3.16856E-05	4.59765E-05	2.72539E-05	2.40286E-09	3.0826E-08	5.0085E-09	3.8237E-08	0.03823699
3831703774595	383170	3774595	1.26745E-05	3.89086E-05	4.57533E-05	4.51441E-05	9.59609E-06	1.24796E-05	9.18569E-06	9.45455E-07	1.10766E-05	9.45455E-07	3.23937E-05	4.70039E-05	2.7863-05	2.43763E-09	3.127E-08	5.0851E-09	3.87929E-08	0.0387929
3831903774595	383190	3774595	1.30247E-05	3.99836E-05	4.70175E-05	4.63914E-05	9.86123E-06	1.28245E-05	9.4395E-06	9.71578E-07	1.13827E-05	9.71578E-07	3.37724E-05	4.90045E-05	2.90489E-05	2.49216E-09	3.1992E-08	5.2227E-09	3.97064E-08	0.03970641
3832003774595	383200	3774595	1.3188E-05	4.0485E-05	4.7607E-05	4.69731E-05	9.98488E-06	1.29852E-05	9.55785E-06	9.8376E-07	1.15254E-05	9.8376E-07	3.44181E-05	4.99414E-05	2.96043E-05	2.51011E-09	3.2247E-08	5.2805E-09	4.00372E-08	0.04003716
3832103774595	383210	3774595	1.33622E-05	4.10197E-05	4.82358E-05	4.75936E-05	1.01168E-05	1.31568E-05	9.6841E-06	9.96754E-07	1.16776E-05	9.96754E-07	3.51137E-05	5.09507E-05	3.02026E-05	2.52597E-09	3.2482E-08	5.3389E-09	4.03469E-08	0.04034692
3832203774595	383220	3774595	1.35527E-05	4.16046E-05	4.89236E-05	4.82722E-05	1.0261E-05	1.33444E-05	9.82218E-06	1.01097E-06	1.18441E-05	1.01097E-06	3.58873E-05	5.20732E-05	3.08679E-05	2.54347E-09	3.2741E-08	5.4033E-09	4.06873E-08	0.04068731
3832303774595	383230	3774595	1.37469E-05	4.22006E-05	4.96245E-05	4.89637E-05	1.0408E-05	1.35355E-05	9.96289E-06	1.02545E-06	1.20138E-05	1.02545E-06	3.6692E-05	5.3241E-05	3.15602E-05	2.55843E-09	3.2973E-08	5.4662E-09	4.0998E-08	0.04099801
3832403774595	383240	3774595	1.39157E-05	4.27187E-05	5.02336E-05	4.95648E-05	1.05358E-05	1.37017E-05	1.00852E-05	1.03804E-06	1.21613E-05	1.03804E-06	3.73845E-05	5.42458E-05	3.21558E-05	2.55978E-09	3.3047E-08	5.5099E-09	4.11167E-08	0.04111673
3832503774595	383250	3774595	1.40753E-05	4.32088E-05	5.08101E-05	5.01335E-05	1.06567E-05	1.38589E-05	1.02009E-05	1.04995E-06	1.23008E-05	1.04995E-06	3.80614E-05	5.52279E-05	3.2738E-05	2.55675E-09	3.307E-08	5.5472E-09	4.11744E-08	0.04117437
3832603774595	383260	3774595	1.42241E-05	4.36656E-05	5.13472E-05	5.06635E-05	1.07693E-05	1.40054E-05	1.03087E-05	1.06105E-06	1.24308E-05	1.06105E-06	3.87539E-05	5.62327E-05	3.33336E-05	2.55031E-09	3.3053E-08	5.5782E-09	4.11813E-08	0.04118128
3832703774595	383270	3774595	1.43838E-05	4.41558E-05	5.19236E-05	5.12322E-05	1.08902E-05	1.41626E-05	1.04245E-05	1.07296E-06	1.25704E-05	1.07296E-06	3.94932E-05	5.73054E-05	3.39695E-05	2.54443E-09	3.3045E-08	5.6113E-09	4.12006E-08	0.04120063
3832803774595	383280	3774595	1.45489E-05	4.46627E-05	5.25197E-05	5.18204E-05	1.10152E-05	1.43252E-05	1.05441E-05	1.08528E-06	1.27147E-05	1.08528E-06	4.02511E-05	5.84053E-05	3.46215E-05	2.53323E-09	3.2981E-08	5.6404E-09	4.11542E-08	0.04115421
3832903774595	383290	3774595	1.46959E-05	4.51139E-05	5.30502E-05	5.23439E-05	1.11265E-05	1.44699E-05	1.06507E-05	1.09624E-06	1.28431E-05	1.09624E-06	4.09717E-05	5.94508E-05	3.52412E-05	2.52122E-09	3.2901E-08	5.6645E-09	4.10863E-08	0.04108632
3833003774595	383300	3774595	1.48247E-05	4.55094E-05	5.35153E-05	5.28027E-05	1.12241E-05	1.45968E-05	1.0744E-05	1.10585E-06	1.29557E-05	1.10585E-06	4.17359E-05	6.05597E-05	3.58986E-05	2.50233E-09	3.2737E-08	5.6763E-09	4.09155E-08	0.04091546
3833103774595	383310	3774595	1.49518E-05	4.58993E-05	5.39738E-05	5.32551E-05	1.13202E-05	1.47219E-05	1.08361E-05	1.11533E-06	1.30667E-05	1.11533E-06	4.25126E-05	6.16867E-05	3.65666E-05	2.48558E-09	3.2591E-08	5.6903E-09	4.07667E-08	0.04076666
3833203774595	383320	3774595	1.50153E-05	4.60943E-05	5.42031E-05	5.34813E-05	1.13683E-05	1.47844E-05	1.08821E-05	1.12006E-06	1.31222E-05	1.12006E-06	4.31552E-05	6.26191E-05	3.71193E-05	2.45963E-09	3.2323E-08	5.6806E-09	4.04632E-08	0.04046318
3833303774595	383330	3774595	1.50697E-05	4.62614E-05	5.43996E-05	5.36752E-05	1.14095E-05	1.4838E-05	1.09216E-05	1.12412E-06	1.31698E-05	1.12412E-06	4.38071E-05	6.35651E-05	3.76801E-05	2.43507E-09	3.207E-08	5.6694E-09	4.0175E-08	0.04017499
3833403774595	383340	3774595	1.5135E-05	4.64619E-05	5.46354E-05	5.39079E-05	1.1459E-05	1.49023E-05	1.09689E-05	1.129E-06	1.32269E-05	1.129E-06	4.44185E-05	6.44522E-05	3.8206E-05	2.41077E-09	3.1824E-08	5.6595E-09	3.98944E-08	0.0398944
3833503774595	383350	3774595	1.51967E-05	4.66513E-05	5.48581E-05	5.41276E-05	1.15057E-05	1.49631E-05	1.10136E-05	1.1336E-06	1.32808E-05	1.1336E-06	4.5008E-05	6.53076E-05	3.8713E-05	2.38579E-09	3.1568E-08	5.6472E-09	3.96014E-08	0.0396014
3833603774595	383360	3774595	1.52639E-05	4.68574E-05	5.51005E-05	5.43668E-05	1.15565E-05	1.50292E-05	1.10623E-05	1.13861E-06	1.33395E-05	1.13861E-06	4.56225E-05	6.61993E-05	3.92416E-05	2.36252E-09	3.1333E-08	5.6373E-09	3.93332E-08	0.03933321
3833703774595	383370	3774595	1.53528E-05	4.71303E-05	5.54214E-05	5.46835E-05	1.16238E-05	1.51167E-05	1.11267E-05	1.14524E-06	1.34172E-05	1.14524E-06	4.63213E-05	6.72131E-05	3.98426E-05	2.3439E-09	3.1156E-08	5.6369E-09	3.91371E-08	0.03913711
3833803774595	383380	3774595	1.54453E-05	4.74144E-05	5.57555E-05	5.50131E-05	1.16939E-05	1.52078E-05	1.11938E-05	1.15214E-06	1.34981E-05	1.15214E-06	4.70449E-05	6.82632E-05	4.0465E-05	2.32644E-09	3.0993E-08	5.6383E-09	3.89574E-08	0.03895737
3833903774595	383390	3774595	1.5527E-05	4.76651E-05	5.60502E-05	5.53039E-05	1.17557E-05	1.52882E-05	1.1253E-05	1.15823E-06	1.35694E-05	1.15823E-06	4.77561E-05	6.92952E-05	4.10768E-05	2.30784E-09	3.0813E-08	5.6356E-09	3.8756E-08	0.03875599
3834003774595	383400	3774595	1.55923E-05	4.78656E-05	5.6286E-05	5.55366E-05	1.18052E-05	1.53525E-05	1.13003-05	1.16311E-06	1.36265E-05	1.16311E-06	4.84424E-05	7.02909E-05	4.1667E-05	2.28755E-09	3.0607E-08	5.6279E-09	3.85228E-08	0.03852282
3834103774595	383410	3774595	1.56757E-05	4.81218E-05	5.65874E-05	5.58339E-05	1.18684E-05	1.54347E-05	1.13608E-05	1.16933E-06	1.36995E-05	1.16933E-06	4.9191E-05	7.13772E-05	4.2311E-05	2.27061E-09	3.0445E-08	5.6274E-09	3.83434E-08	0.03834344
3834203774595	383420	3774595	1.57973E-05	4.84951E-05	5.70262E-05	5.62669E-05	1.19604E-05	1.55544E-05	1.14489E-05	1.1784E-06	1.38057E-05	1.1784E-06	5.00706E-05	7.26536E-05	4.30676E-05	2.25999E-09	3.0366E-08	5.642E-09	3.82676E-08	0.03826755
3834303774595	383430	3774595	1.59334E-05	4.89128E-05	5.75175E-05	5.67516E-05	1.20635E-05	1.56884E-05	1.15475E-05	1.18855E-06	1.39246E-05	1.18855E-06	5.10158E-05	7.4025E-05	4.38805E-05	2.25194E-09	3.0319E-08	5.6626E-09	3.82335E-08	0.03823351
3834403774595	383440	3774595	1.60532E-05	4.92805E-05	5.79498E-05	5.71782E-05	1.21541E-05	1.58063E-05	1.16343-05	1.19749E-06	1.40293E-05	1.19749E-06	5.19297E-05	7.53511E-05	4.46666E-05	2.24137E-09	3.0238E-08	5.677E-09	3.81566E-08	0.03815663
3834503774595	383450	3774595	1.61294E-05	4.95144E-05	5.82249E-05	5.74496E-05	1.22118E-05	1.58814E-05	1.16896-05	1.20317E-06	1.40959E-05	1.20317E-06	5.27314E-05	7.65144E-05	4.53562E-05	2.22434E-09	3.0071E-08	5.6755E-09	3.79704E-08	0.03797044
3834603774595	383460	3774595	1.62346E-05	4.98375E-05	5.86048E-05	5.78245E-05	1.22915E-05	1.5985E-05	1.17658E-05	1.21102E-06	1.41879E-05	1.21102E-06	5.36391E-05	7.78315E-05	4.61369E-05	2.21155E-09	2.996E-08	5.685E-09	3.78564E-08	0.03785636
3834703774595	383470	3774595	1.65522E-05	5.08123E-05	5.97511E-05	5.89555E-05	1.25319E-05	1.62977E-05	1.1996E-05	1.23471E-06	1.44654E-05	1.23471E-06	5.52237E-05	8.01307E-05	4.74999E-05	2.22907E-09	3.0257E-08	5.7714E-09	3.82572E-08	0.03825721
3834803774595	383480	3774595	1.69441E-05	5.20155E-05	6.1166E-05	6.03515E-05	1.28287E-05	1.66836E-05	1.228E-05	1.26394E-06	1.48079E-05	1.26394E-06	5.70703E-05	8.28102E-05	4.90882E-05	2.25628E-09	3.0686E-08	5.8837E-09	3.88265E-08	0.03882647
3834903774595	383490	3774595	1.74159E-05	5.34638E-05	6.2869E-05	6.20319E-05	1.31859E-05	1.71481E-05	1.26219E-05	1.29914E-06	1.52202E-05	1.29914E-06	5.92007E-05	8.59016E-05	5.09207E-05	2.29304E-09	3.1248E-08	6.0233E-09	3.95645E-08	0.03956447
3835003774595	383500	3774595	1.81544E-05	5.57309E-05	6.5535E-05	6.46623E-05	1.3745E-05	1.78753E-05	1.31572E-05	1.35423E-06	1.58656E-05	1.35423E-06	6.22202E-05	9.02829E-05	5.35179E-05	2.364E-09	3.228E-08	6.2552E-09	4.08989E-08	0.04089895
3835103774595	383510	3774595	1.89746E-05	5.82487E-05	6.84957E-05	6.75836E-05	1.4366E-05	1.86828E-05	1.37516E-05	1.41541E-06	1.65824E-05	1.41541E-06	6.55547E-05	9.51213E-05	5.6386E-05	2.44229E-09	3.342E-08	6.5119E-09	4.23739E-08	0.04237395
3835203774595	383520	3774595	1.9782E-05	6.07274E-05	7.14105E-05	7.04597E-05	1.49773E-05	1.94779E-05	1.43368E-05	1.47564E-06	1.72881E-05	1.47564E-06	6.89111E-05	9.99914E-05	5.92729E-05	2.51596E-09	3.4504E-08	6.7608E-09	4.37803E-08	0.04378033
3835303774595	383530	3774595	2.06022E-05	6.32452E-05	7.43712E-05	7.33809E-05	1.55983E-05	2.02854E-05	1.49312E-05	1.53682E-06	1.80048E-05	1.53682E-06	7.23828E-05	0.000105029	6.22591E-05	2.58899E-09	3.5584E-08	7.0116E-09	4.51843E-08	0.04518426
3835403774595	383540	3774595	2.14895E-05	6.59691E-05	7.75743E-05	7.65413E-05	1.62701E-05	2.11591E-05	1.55742E-05	1.60301E-06	1.87803E-05	1.60301E-06	7.61603E-05	0.00011051	6.55082E-05	2.6683E-09	3.6756E-08	7.2833E-09	4.67078E-08	0.04670777
3835503774595	383550	3774595	2.24784E-05	6.90049E-05	8.11441E-05	8.00637E-05	1.70188E-05	2.21328E-05	1.6291E-05	1.67678E-06	1.96445E-05	1.67678E-06	8.03588E-05	0.000116602	6.91195E-05	2.75741E-09	3.8069E-08	7.5864E-09	4.8413E-08	0.04841299
3835603774595	383560	3774595	2.35399E-05	7.22635E-05	8.4976E-05	8.38445E-05	1.78225E-05	2.3178E-05	1.70603E-05	1.75596E-06	2.05722E-05	1.75596E-06	8.49285E-05	0.000123233	7.30501E-05	2.85257E-09	3.9473E-08	7.9113E-09	5.02372E-08	0.05023716
3835703774595	383570	3774595	2.45379E-05	7.53272E-05	8.85786E-05	8.73992E-05	1.85781E-05	2.41606E-05	1.77835E-05	1.83041E-06	2.14444E-05	1.83041E-06	8.93642E-05	0.000129669	7.68653E-05	2.93813E-09	4.0748E-08	8.2123E-09	5.18989E-08	0.05189888
3835803774595	383580	3774595	2.54688E-05	7.81848E-05	9.19389E-05	9.07147E-05	1.92828E-05	2.50772E-05	1.84582E-05	1.89984E-06	2.22579E-05	1.89984E-06	9.36407E-05	0.000135875	8.05437E-05	3.01454E-09	4.1899E-08	8.4897E-09	5.34036E-08	0.05340361
3835903774595	383590	3774595	2.64686E-05	8.1254E-05	9.55481E-05	9.42758E-05	2.00398E-05	2.60616E-05	1.91828E-05	1.97442E-06	2.31316E-05	1.97442E-06	9.82167E-05	0.000142514	8.44797E-05	3.09712E-09	4.3139E-08	8.788E-09	5.50246E-08	0.05502463
3836003774595	383600	3774595	2.78767E-05	8.55766E-05	0.000100631	9.92911E-05	2.11059E-05	2.7448E-05	2.02033E-05	2.07946E-06	2.43622E-05	2.07946E-06	0.000104203	0.0001512	8.96284E-05	3.22299E-09	4.5E-08	9.2167E-09	5.74396E-08	0.05743961
3836103774595	383610	3774595	2.93918E-05	9.02278E-05	0.0001061	0.000104688	2.2253E-05	2.89399E-05	2.13013-05	2.19248E-06	2.56863E-05	2.19248E-06	0.000110769	0.000160728	9.52761E-05	3.36298E-09	4.7053E-08	9.6829E-09	6.00984E-08	0.06009841
3836203774595	383620	3774595	3.09868E-05	9.51241E-05	0.000111858	0.000110369	2.34606E-05	3.05103E-05	2.24573-05	2.31146E-06	2.70802E-05	2.31146E-06	0.000118149	0.000171437	0.000101624	3.50639E-09	4.9156E-08	1.017E-08	6.28322E-08	0.06283217
3836303774595	383630	3774595	3.2716E-05	0.000100433	0.0001181	0.000116528	2.47699E-05	3.2213E-05	2.37105E-05	2.44045E-06	2.85914E-05	2.44045E-06	0.000126493	0.000183544	0.000108801	3.65436E-09	5.1353E-08	1.0696E-08	6.57029E-08	0.06570287
3836403774595	383640	3774595	3.45796E-05	0.000106153	0.000124828	0.000123165	2.61808E-05	3.40479E-05	2.50611E-05	2.57946E-06	3.022E-05	2.57946E-06	0.000135639	0.000196815	0.000116668	3.81046E-09	5.3681E-08	1.1256E-08	6.87475E-08	0.06874751
3836503774595	383650	3774595	3.64231E-05	0.000111813	0.000131483	0.000129732	2.75766E-05	3.58631E-05	2.63972E-05	2.71698E-06	3.18311E-05	2.71698E-06	0.000144741	0.000210022	0.000124497	3.96373E-09	5.5971E-08	1.181E-08	7.17442E-08	0.07174418
3836603774595	383660	3774595	3.83139E-05	0.000117617	0.000138308	0.000136466	2.90081E-05	3.77248E-05	2.77675E-05	2.85802E-06	3.34835E-05	2.85802E-06	0.00015408	0.000223573	0.00013253	4.121E-09	5.832E-08	1.2377E-08	7.48181E-08	0.0748181
3836703774595	383670	3774595	4.0348E-05	0.000123861	0.000145651	0.000143711	3.05481E-05	3.97276E-05	2.92417E-05	3.00975E-06	3.52612E-05	3.00975E-06	0.000164139	0.00023817	0.00014182	4.29115E-09	6.0857E-08	1.2989E-08	7.81372E-08	0.07813717
3836803774595	383680	3774595	4.25689E-05	0.000130679	0.000153668	0.000151622	3.22297E-05	4.19144E-05	3.08513E-05	3.17543E-06	3.72021E-05	3.17543E-06	0.000175119	0.000254102	0.000150626	4.47809E-09	6.364E-08	1.3658E-08	8.17763E-08	0.08177631
3836903774595	383690	3774595	4.49061E-05	0.000137854	0.000162105	0.000159946	3.39991E-05	4.42156E-05	3.25451E-05	3.34977E-06	3.92446E-05	3.34977E-06	0.000186695	0.000270898	0.000160583	4.67554E-09	6.6577E-08	1.4363E-08	8.56161E-08	0.08561612
3837003774595	383700	3774595	4.71597E-05	0.000144772	0.00017024	0.000167973	3.57054E-05	4.64346E-05	3.41784-05	3.51788E-06	4.12141E-05	3.51788E-06	0.000197843	0.000287075	0.000170172	4.86574E-09	6.9407E-08	1.5043E-08	8.93152E-08	0.08931521
3837103774595	383710	3774595	4.95041E-05	0.000151969	0.000178703	0.000176324	3.74804E-05	4.87429E-05	3.58774E-05	3.69275E-06	4.3263E-05	3.69275E-06	0.000209425	0.00030388	0.000180134	5.06411E-09	7.2355E-08	1.575E-08	9.31693E-08	0.09316926
3837203774595	383720	3774595	5.20462E-05	0.000159773	0.00018788	0.000185378	3.94051E-05	5.1246E-05	3.77198E-05	3.88239E-06	4.54846E-05	3.88239E-06	0.00022199	0.000322112	0.000190941	5.28051E-09	7.5567E-08	1.6518E-08	9.73658E-08	0.09736584
3837303774595	383730	3774595	5.48297E-05	0.000168318	0.000197928	0.000195293	4.15125E-05	5.39867E-05	3.97371E-05	4.09002E-06	4.79172E-05	4.09002E-06	0.000235752	0.000342081	0.000202779	5.51877E-09	7.9099E-08	1.7362E-08	1.01979E-07	0.1019792
3837403774595	383740	3774595	5.78346E-05	0.000177542	0.000208775	0.000205995	4.37876E-05	5.69454E-05	4.19149E-05	4.31417E-06	5.05432E-05	4.31417E-06	0.0002506	0.000363625	0.00021555	5.77674E-09	8.2919E-08	1.8272E-08	1.06968E-07	0.10696817
3837503774595	383750	3774595	6.09447E-05	0.00018709	0.000220002	0.000217073	4.61423E-05	6.00076E-05	4.41689E-05	4.54617E-06	5.32612E-05	4.54617E-06	0.000265959	0.000385912	0.000228761	6.04458E-09	8.6883E-08	1.9216E-08	1.12144E-07	0.1121436
3837603774595	383760	3774595	6.41964E-05	0.000197072	0.00023174	0.000228655	4.86041E-05	6.32093E-05	4.65255E-05	4.78872E-06	5.61029E-05	4.78872E-06	0.000282004	0.000409195	0.000242562	6.32527E-09	9.1034E-08	2.0203E-08	1.17563E-07	0.11756315
3837703774595	383770	3774595	6.76857E-05	0.000207783	0.000244336	0.000241083	5.1246E-05	6.6645E-05	4.90543E-05	5.04901E-06	5.91524E-05	5.04901E-06	0.000299217	0.00043417	0.00025736	6.62726E-09	9.5497E-08	2.1264E-08	1.23388E-07	0.12338803
3837803774595	383780	3774595	7.14182E-05	0.000219242	0.00025781	0.000254377	5.40719E-05	7.03201E-05	5.17594E-05	5.32744E-06	6.24143E-05	5.32744E-06	0.000317636	0.000460897	0.00027321	6.95132E-09	1.0028E-07	2.2399E-08	1.29634E-07	0.12963368
3837903774595	383790	3774595	7.53993E-05	0.000231463	0.000272181	0.000268557	5.70861E-05	7.424E-05	5.46447E-05	5.62441E-06	6.58935E-05	5.62441E-06	0.000337272	0.000489389	0.0002901	7.29749E-09	1.0539E-07	2.3611E-08	1.36301E-07	0.13630107
3838003774595	383800	3774595	7.95473E-05	0.000244197	0.000287155	0.000283332	6.02266E-05	7.83242E-05	5.76509E-05	5.93383E-06	6.95185E-05	5.93383E-06	0.000357722	0.000519062	0.000307689	7.65878E-09	1.1072E-07	2.4874E-08	1.43255E-07	0.14325523
3838103774595	383810	3774595	8.37897E-05	0.00025722	0.00030247	0.000298442	6.34386E-05	8.25014E-05	6.07255E-05	6.25029E-06	7.32261E-05	6.25029E-06	0.000378643	0.000549419	0.000325684	8.02886E-09	1.1618E-07	2.6166E-08	1.50376E-07	0.15037607
3838203774595	383820	3774595	8.82244E-05	0.000270834	0.000318478	0.000314238	6.67962E-05	8.68679E-05	6.39395E-05	6.58109E-06	7.71017E-05	6.58109E-06	0.000400503	0.000581138	0.000344487	8.41616E-09	1.2189E-07	2.7518E-08	1.57825E-07	0.15782497
3838303774595	383830	3774595	9.25865E-05	0.000284225	0.000334225	0.000329775	7.00988E-05	9.11629E-05	6.71009E-05	6.90649E-06	8.09139E-05	6.90649E-06	0.000422007	0.000612341	0.000362983	8.7971E-09	1.2751E-07	2.8847E-08	1.65151E-07	0.16515106
3838403774595	383840	3774595	9.7014E-05	0.000297816	0.000350208	0.000345544	7.34509E-05	9.55223E-05	7.03096E-05	7.23675E-06	8.47832E-05	7.23675E-06	0.000443829	0.000644006	0.000381754	9.18406E-09	1.3321E-07	3.0196E-08	1.72591E-07	0.17259065
3838503774595	383850	3774595	0.000101594	0.000311876	0.00036674	0.000361857	7.69184E-05	0.000100032	7.36289E-05	7.57839E-06	8.87856E-05	7.57839E-06	0.000466404	0.000676762	0.000401171	9.58468E-09	1.3911E-07	3.1592E-08	1.8029E-07	0.18028987
3838603774595	383860	3774595	0.000106713	0.00032759	0.000385218	0.000380089	8.0794E-05	0.000105072	7.73386E-05	7.96023E-06	9.32591E-05	7.96023E-06	0.000491639	0.000713378	0.000422876	1.00337E-08	1.4572E-07	3.3154E-08	1.88912E-07	0.18891241
3838703774595	383870	3774595	0.000112082	0.000344072	0.000404601	0.000399213	8.48591E-05	0.000110359	8.12299E-05	8.36074E-06	9.79514E-05	8.36074E-06	0.000518093	0.000751764	0.000445631	1.0505E-08	1.5266E-07	3.4793E-08	1.97961E-07	0.19796132
3838803774595	383880	3774595	0.000117716	0.000361368	0.000424939	0.000419281	8.91248E-05	0.000115906	8.53132E-05	8.78102E-06	0.000102875	8.78102E-06	0.000545852	0.000792042	0.000469507	1.1E-08	1.5995E-07	3.6513E-08	2.07462E-07	0.20746173
3838903774595	383890	3774595	0.000123655	0.000379599	0.000446378	0.000440434	9.36213E-05	0.000121754	8.96173E-05	9.22404E-06	0.000108065	9.22404E-06	0.000575117	0.000834507	0.000494679	1.15226E-08	1.6764E-07	3.8327E-08	2.17488E-07	0.21748758
3839003774595	383900	3774595	0.00013042	0.000400366	0.000470797	0.000464528	9.87428E-05	0.000128414	9.45199E-05	9.72864E-06	0.000113977	9.72864E-06	0.000608434	0.00088285	0.000523336	1.21187E-08	1.7641E-07	4.0394E-08	2.28919E-07	0.22891852
3839103774595	383910	3774595	0.000139456	0.000428106	0.000503417	0.000496714	0.000105584	0.000137312	0.000101069	1.04027E-05	0.000121874	1.04027E-05	0.000652914	0.000947393	0.000561595	1.29175E-08	1.8815E-07	4.3159E-08	2.44222E-07	0.24422188
3829703774605	382970	3774605	8.13999E-06	2.49884E-05	2.93843E-05	2.8993E-05	6.16293E-06	8.01484E-06	5.89936E-06	6.07202E-07	7.11376E-06	6.07202E-07	1.88373E-05	2.73333E-05	1.62027E-05	1.30938E-09	1.7279E-08	2.9895E-09	2.15778E-08	0.02157779
3829803774605	382980	3774605	8.35955E-06	2.56624E-05	3.01769E-05	2.97751E-05	6.32916E-06	8.23102E-06	6.05848E-06	6.2358E-07	7.30564E-06	6.2358E-07	1.94175E-05	2.81752E-05	1.67017E-05	1.35757E-09	1.7887E-08	3.084E-09	2.23286E-08	0.02232859

			EGIODemolition	EGIOSite Grubbing / Prep	EGIOMass Grading / Excavation	EGIOMass Grading / Excavation	EGIODrainage / Utilities Trenching	EGIODrainage / Utilities Trenching	EGIOFoundations / Concrete Pads	EGIOFoundations / Concrete Pads	EGIOBuilding / Structure Construction	EGIOBuilding / Structure Construction	EGIOAsphalt Paving	EGIOArchitectural Coating	EGIOLandscaping or Other Finishing	EGIOWaterside Construction (Piles)	HIWaterside Construction (Landscaping)	HIWaterside Construction (Landscaping)	KMDemolition	KMSite Grubbing / Prep
Unique Identifier	X (UTM)	Y (UTM)	2025	2025	2025	2026	2026	2027	2026	2027	2026	2027	2027	2027	2027	2027	2025	2026	2025	2025
3829903774605	382990	3774605	8.85267E-05	3.4721E-05	1.14987E-05	1.12618E-05	2.61504E-05	2.611E-05	3.43581E-05	3.4336E-05	3.68019E-05	3.59197E-05	1.43209E-06	1.43209E-06	3.87839E-05	1.43209E-06	9.85746E-06	9.5487E-06	1.09646E-05	4.7587E-05
3830003774605	383000	3774605	9.34039E-05	3.6634E-05	1.21322E-05	1.18822E-05	2.75911E-05	2.75485E-05	3.62511E-05	3.62277E-05	3.88294E-05	3.78987E-05	1.51099E-06	1.51099E-06	4.09207E-05	1.51099E-06	1.02216E-05	9.90146E-06	1.13629E-05	4.93157E-05
3830103774605	383010	3774605	9.74907E-05	3.8237E-05	1.2663E-05	1.24021E-05	2.87983E-05	2.87539E-05	3.78372E-05	3.78128E-05	4.05284E-05	3.95569E-05	1.5771E-06	1.5771E-06	4.27111E-05	1.5771E-06	1.04997E-05	1.01708E-05	1.16706E-05	5.06514E-05
3830203774605	383020	3774605	0.00010164	3.9865E-05	1.3202E-05	1.293E-05	3.00241E-05	2.99778E-05	3.94477E-05	3.94223E-05	4.22534E-05	4.12406E-05	1.64423E-06	1.64423E-06	4.45291E-05	1.64423E-06	1.07723E-05	1.04349E-05	1.19739E-05	5.19676E-05
3830303774605	383030	3774605	0.000106069	4.1602E-05	1.37772E-05	1.34933E-05	3.13321E-05	3.12838E-05	4.11663E-05	4.11398E-05	4.40943E-05	4.30374E-05	1.71587E-06	1.71587E-06	4.64691E-05	1.71587E-06	1.10594E-05	1.0713E-05	1.22907E-05	5.33426E-05
3830403774605	383040	3774605	0.000110847	4.3476E-05	1.43978E-05	1.41012E-05	3.27437E-05	3.26931E-05	4.30209E-05	4.29931E-05	4.60807E-05	4.49762E-05	1.79317E-06	1.79317E-06	4.85626E-05	1.79317E-06	1.13697E-05	1.10136E-05	1.26325E-05	5.48257E-05
3830503774605	383050	3774605	0.000115886	4.5452E-05	1.50523E-05	1.47422E-05	3.42321E-05	3.41793E-05	4.49765E-05	4.49475E-05	4.81755E-05	4.70208E-05	1.87468E-06	1.87468E-06	5.07701E-05	1.87468E-06	1.16998E-05	1.13333E-05	1.30104E-05	5.6466E-05
3830603774605	383060	3774605	0.000120116	4.7111E-05	1.56018E-05	1.52804E-05	3.54818E-05	3.54271E-05	4.66185E-05	4.65884E-05	4.99342E-05	4.87373E-05	1.94312E-06	1.94312E-06	5.26235E-05	1.94312E-06	1.19599E-05	1.15853E-05	1.33249E-05	5.78312E-05
3830703774605	383070	3774605	0.000124455	4.8813E-05	1.61653E-05	1.58323E-05	3.67633E-05	3.67066E-05	4.83022E-05	4.8271E-05	5.17377E-05	5.04976E-05	2.0133E-06	2.0133E-06	5.45242E-05	2.0133E-06	1.22128E-05	1.18303E-05	1.36124E-05	5.90786E-05
3830803774605	383080	3774605	0.000128919	5.0564E-05	1.67452E-05	1.64002E-05	3.8082E-05	3.80232E-05	5.00347E-05	5.00025E-05	5.35935E-05	5.23089E-05	2.08552E-06	2.08552E-06	5.64799E-05	2.08552E-06	1.24604E-05	1.20701E-05	1.38885E-05	6.02769E-05
3830903774605	383090	3774605	0.000133778	5.247E-05	1.73763E-05	1.70183E-05	3.95174E-05	3.94564E-05	5.19207E-05	5.18872E-05	5.56135E-05	5.42805E-05	2.16412E-06	2.16412E-06	5.86088E-05	2.16412E-06	1.27026E-05	1.23047E-05	1.41374E-05	6.13573E-05
3831003774605	383100	3774605	0.000137928	5.4097E-05	1.79153E-05	1.75462E-05	4.07432E-05	4.06803E-05	5.35312E-05	5.34967E-05	5.73386E-05	5.59642E-05	2.23125E-06	2.23125E-06	6.04268E-05	2.23125E-06	1.29268E-05	1.25219E-05	1.43886E-05	6.24475E-05
3831103774605	383110	3774605	0.000141458	5.5482E-05	1.83738E-05	1.79953E-05	4.17859E-05	4.17214E-05	5.49012E-05	5.48658E-05	5.88061E-05	5.73965E-05	2.28836E-06	2.28836E-06	6.19732E-05	2.28836E-06	1.31008E-05	1.26905E-05	1.46036E-05	6.33806E-05
3831203774605	383120	3774605	0.000144709	5.6757E-05	1.87962E-05	1.84089E-05	4.27464E-05	4.26804E-05	5.61632E-05	5.61269E-05	6.01578E-05	5.87158E-05	2.34096E-06	2.34096E-06	6.33977E-05	2.34096E-06	1.32497E-05	1.28347E-05	1.48095E-05	6.42744E-05
3831303774605	383130	3774605	0.000147871	5.7997E-05	1.92068E-05	1.88111E-05	4.36803E-05	4.36129E-05	5.73902E-05	5.73532E-05	6.14721E-05	5.99987E-05	2.3921E-06	2.3921E-06	6.47829E-05	2.3921E-06	1.33968E-05	1.29772E-05	1.502E-05	6.51878E-05
3831403774605	383140	3774605	0.000150745	5.9124E-05	1.95802E-05	1.91767E-05	4.45294E-05	4.44607E-05	5.85058E-05	5.8468E-05	6.2667E-05	6.11649E-05	2.4386E-06	2.4386E-06	6.60421E-05	2.4386E-06	1.35314E-05	1.31075E-05	1.52282E-05	6.60914E-05
3831503774605	383150	3774605	0.000153404	6.0167E-05	1.99255E-05	1.9515E-05	4.53147E-05	4.52448E-05	5.95376E-05	5.94992E-05	6.37722E-05	6.22436E-05	2.48161E-06	2.48161E-06	6.72069E-05	2.48161E-06	1.36659E-05	1.32379E-05	1.54364E-05	6.6995E-05
3831603774605	383160	3774605	0.000155802	6.1108E-05	2.0237E-05	1.982E-05	4.60231E-05	4.59521E-05	6.04684E-05	6.04294E-05	6.47692E-05	6.32167E-05	2.5204E-06	2.5204E-06	6.82575E-05	2.5204E-06	1.37969E-05	1.33647E-05	1.56491E-05	6.79183E-05
3831703774605	383170	3774605	0.00015794	6.1946E-05	2.05147E-05	2.0092E-05	4.66546E-05	4.65826E-05	6.12981E-05	6.12585E-05	6.56579E-05	6.40841E-05	2.55499E-06	2.55499E-06	6.91941E-05	2.55499E-06	1.3926E-05	1.34898E-05	1.58618E-05	6.88415E-05
3831903774605	383190	3774605	0.000160859	6.3091E-05	2.08938E-05	2.04633E-05	4.75169E-05	4.74436E-05	6.2431E-05	6.23907E-05	6.68714E-05	6.52685E-05	2.60221E-06	2.60221E-06	7.0473E-05	2.60221E-06	1.41503E-05	1.3707E-05	1.62737E-05	7.06291E-05
3832003774605	383200	3774605	0.00016138	6.3295E-05	2.09615E-05	2.05296E-05	4.76708E-05	4.75972E-05	6.26332E-05	6.25928E-05	6.7088E-05	6.54799E-05	2.61064E-06	2.61064E-06	7.07012E-05	2.61064E-06	1.42399E-05	1.37939E-05	1.64616E-05	7.14443E-05
3832103774605	383210	3774605	0.00016173	6.3433E-05	2.1007E-05	2.05742E-05	4.77743E-05	4.77006E-05	6.27692E-05	6.27287E-05	6.72336E-05	6.5622E-05	2.6163E-06	2.6163E-06	7.08547E-05	2.6163E-06	1.43332E-05	1.38843E-05	1.66607E-05	7.23087E-05
3832203774605	383220	3774605	0.00016226	6.3641E-05	2.10758E-05	2.06416E-05	4.79308E-05	4.78569E-05	6.29748E-05	6.29342E-05	6.74539E-05	6.58371E-05	2.62488E-06	2.62488E-06	7.10868E-05	2.62488E-06	1.44462E-05	1.39938E-05	1.68802E-05	7.32614E-05
3832303774605	383230	3774605	0.000162538	6.375E-05	2.1112E-05	2.0677E-05	4.80131E-05	4.7939E-05	6.30829E-05	6.30422E-05	6.75697E-05	6.59501E-05	2.62938E-06	2.62938E-06	7.12088E-05	2.62938E-06	1.45611E-05	1.4105E-05	1.71065E-05	7.42436E-05
3832403774605	383240	3774605	0.000161748	6.344E-05	2.10093E-05	2.05765E-05	4.77796E-05	4.77059E-05	6.27761E-05	6.27356E-05	6.72411E-05	6.56293E-05	2.61659E-06	2.61659E-06	7.08625E-05	2.61659E-06	1.4622E-05	1.41641E-05	1.72921E-05	7.5049E-05
3832503774605	383250	3774605	0.000160491	6.2947E-05	2.0846E-05	2.04165E-05	4.74081E-05	4.7335E-05	6.22881E-05	6.22479E-05	6.67183E-05	6.51191E-05	2.59625E-06	2.59625E-06	7.03116E-05	2.59625E-06	1.4649E-05	1.41901E-05	1.74528E-05	7.57463E-05
3832603774605	383260	3774605	0.000158838	6.2298E-05	2.06313E-05	2.02063E-05	4.69199E-05	4.68475E-05	6.16467E-05	6.16069E-05	6.60313E-05	6.44485E-05	2.56952E-06	2.56952E-06	6.95876E-05	2.56952E-06	1.46759E-05	1.42162E-05	1.76112E-05	7.64339E-05
3832703774605	383270	3774605	0.000156979	6.1569E-05	2.03898E-05	1.99697E-05	4.63707E-05	4.62992E-05	6.09251E-05	6.08857E-05	6.52583E-05	6.36941E-05	2.53944E-06	2.53944E-06	6.8773E-05	2.53944E-06	1.47099E-05	1.42492E-05	1.77945E-05	7.72294E-05
3832803774605	383280	3774605	0.000155254	6.0893E-05	2.01658E-05	1.97503E-05	4.58613E-05	4.57905E-05	6.02557E-05	6.02169E-05	6.45414E-05	6.29944E-05	2.51154E-06	2.51154E-06	6.80175E-05	2.51154E-06	1.47333E-05	1.42718E-05	1.79461E-05	7.78875E-05
3832903774605	383290	3774605	0.000152946	5.9987E-05	1.9866E-05	1.94567E-05	4.51794E-05	4.51097E-05	5.93598E-05	5.93215E-05	6.35818E-05	6.20578E-05	2.4742E-06	2.4742E-06	6.70062E-05	2.4742E-06	1.47422E-05	1.42805E-05	1.80729E-05	7.84375E-05
3833003774605	383300	3774605	0.000151266	5.9329E-05	1.96478E-05	1.9243E-05	4.46833E-05	4.46143E-05	5.8708E-05	5.86701E-05	6.28835E-05	6.13763E-05	2.44703E-06	2.44703E-06	6.62703E-05	2.44703E-06	1.47602E-05	1.42979E-05	1.82109E-05	7.90367E-05
3833103774605	383310	3774605	0.00014955	5.8656E-05	1.9425E-05	1.90248E-05	4.41765E-05	4.41083E-05	5.80421E-05	5.80047E-05	6.21704E-05	6.06802E-05	2.41927E-06	2.41927E-06	6.55187E-05	2.41927E-06	1.47889E-05	1.43257E-05	1.83467E-05	7.9626E-05
3833203774605	383320	3774605	0.000147152	5.7715E-05	1.91135E-05	1.87197E-05	4.34681E-05	4.3401E-05	5.71114E-05	5.70745E-05	6.11734E-05	5.97071E-05	2.38048E-06	2.38048E-06	6.44681E-05	2.38048E-06	1.4744E-05	1.42822E-05	1.83965E-05	7.9842E-05
3833303774605	383330	3774605	0.000144934	5.6845E-05	1.88253E-05	1.84375E-05	4.28127E-05	4.27467E-05	5.62503E-05	5.6214E-05	6.02511E-05	5.88069E-05	2.34459E-06	2.34459E-06	6.34961E-05	2.34459E-06	1.47207E-05	1.42596E-05	1.8478E-05	8.01956E-05
3833403774605	383340	3774605	0.000142616	5.5936E-05	1.85243E-05	1.81427E-05	4.21282E-05	4.20632E-05	5.53509E-05	5.53152E-05	5.92877E-05	5.78666E-05	2.3071E-06	2.3071E-06	6.24809E-05	2.3071E-06	1.46866E-05	1.42266E-05	1.85572E-05	8.05394E-05
3833503774605	383350	3774605	0.000140236	5.5003E-05	1.82152E-05	1.78399E-05	4.14251E-05	4.13612E-05	5.44271E-05	5.4392E-05	5.82982E-05	5.69009E-05	2.2686E-06	2.2686E-06	6.14381E-05	2.2686E-06	1.46418E-05	1.41832E-05	1.86183E-05	8.08046E-05
3833603774605	383360	3774605	0.000137973	5.4115E-05	1.79212E-05	1.75519E-05	4.07565E-05	4.06936E-05	5.35487E-05	5.35141E-05	5.73573E-05	5.59825E-05	2.23198E-06	2.23198E-06	6.04464E-05	2.23198E-06	1.45987E-05	1.41415E-05	1.86862E-05	8.10992E-05
3833703774605	383370	3774605	0.000135574	5.3174E-05	1.76097E-05	1.72468E-05	4.0048E-05	3.99862E-05	5.26179E-05	5.25839E-05	5.63603E-05	5.50094E-05	2.19318E-06	2.19318E-06	5.93958E-05	2.19318E-06	1.45359E-05	1.40806E-05	1.87269E-05	8.1276E-05
3833803774605	383380	3774605	0.00013332	5.229E-05	1.73168E-05	1.696E-05	3.93821E-05	3.93213E-05	5.17429E-05	5.17095E-05	5.54231E-05	5.40946E-05	2.15671E-06	2.15671E-06	5.84081E-05	2.15671E-06	1.44785E-05	1.4025E-05	1.87744E-05	8.14823E-05
3833903774605	383390	3774605	0.000131191	5.1455E-05	1.70403E-05	1.66892E-05	3.87533E-05	3.86935E-05	5.09167E-05	5.08839E-05	5.45382E-05	5.32309E-05	2.12228E-06	2.12228E-06	5.74755E-05	2.12228E-06	1.44247E-05	1.39729E-05	1.88219E-05	8.16886E-05
3834003774605	383400	3774605	0.000129179	5.0666E-05	1.6779E-05	1.643333E-05	3.815899E-05	3.81001E-05	5.013585E-05	5.010355E-05	5.37017E-05	5.241455E-05	2.08973E-06	2.08973E-06	5.6594E-05	2.08973E-06	1.43763E-05	1.3926E-05	1.8874E-05	8.19145E-05
3834103774605	383410	3774605	0.000127374	4.9958E-05	1.65445E-05	1.62036E-05	3.76256E-05	3.75676E-05	4.94352E-05	4.94033E-05	5.29512E-05	5.1682E-05	2.06052E-06	2.06052E-06	5.58031E-05	2.06052E-06	1.43458E-05	1.38964E-05	1.89441E-05	8.22189E-05
3834203774605	383420	3774605	0.000126251	4.9517E-05	1.63987E-05	1.60608E-05	3.7294E-05	3.72364E-05	4.89994E-05	4.89678E-05	5.24845E-05	5.12265E-05	2.04236E-06	2.04236E-06	5.53112E-05	2.04236E-06	1.43835E-05	1.39329E-05	1.9098E-05	8.28868E-05
3834303774605	383430	3774605	0.000125299	4.9144E-05	1.6275E-05	1.59397E-05	3.70127E-05	3.69556E-05	4.86299E-05	4.85985E-05	5.20887E-05	5.08401E-05	2.02696E-06	2.02696E-06	5.48941E-05	2.02696E-06	1.44409E-05	1.39885E-05	1.92791E-05	8.36726E-05
3834403774605	383440	3774605	0.000124329	4.8764E-05	1.6149E-05	1.58163E-05	3.67262E-05	3.66695E-05	4.82534E-05	4.82223E-05	5.16854E-05	5.04465E-05	2.01127E-06	2.01127E-06	5.44691E-05	2.01127E-06	1.44983E-05	1.40442E-05	1.94556E-05	8.44387E-05
3834503774605	383450	3774605	0.000123215	4.8327E-05	1.60043E-05	1.56746E-05	3.63972E-05	3.6341E-05	4.78211E-05	4.77903E-05	5.12224E-05	4.99946E-05	1.99325E-06	1.99325E-06	5.39811E-05	1.99325E-06	1.45395E-05	1.40841E-05	1.9614E-05	8.51262E-05
3834603774605	383460	3774605	0.000122245	4.7946E-05	1.58783E-05	1.55512E-05	3.61106E-05	3.60549E-05	4.74446E-05	4.7414E-05	5.08191E-05	4.9601E-05	1.97756E-06	1.97756E-06	5.35561E-05	1.97756E-06	1.45969E-05	1.41397E-05	1.97928E-05	8.59021E-05
3834703774605	383470	3774605	0.000122892	4.82E-05	1.59623E-05	1.56335E-05	3.63017E-05	3.62456E-05	4.76956E-05	4.76649E-05	5.1088E-05	4.98634E-05	1.98802E-06	1.98802E-06	5.38395E-05	1.98802E-06	1.48481E-05	1.4383E-05	2.02273E-05	8.77879E-05
3834803774605	383480	3774605	0.000124051	4.8654E-05	1.61128E-05	1.57809E-05	3.66439E-05	3.65874E-05	4.81453E-05	4.81143E-05	5.15697E-05	5.03336E-05	2.00676E-06	2.00676E-06	5.43471E-05	2.00676E-06	1.51692E-05	1.46941E-05	2.07591E-05	9.00961E-05
3834903774605	383490	3774605	0.000125667	4.9288E-05	1.63228E-05	1.59865E-05	3.71215E-05	3.70642E-05	4.87728E-05	4.87413E-05	5.22418E-05	5.09896E-05	2.03292E-06	2.03292E-06	5.50554E-05	2.03292E-06	1.55585E-05	1.50711E-05	2.1386E-05	9.28167E-05
3835003774605	383500	3774605	0.000129018	5.0603E-05	1.6758E-05	1.64127E-05	3.81112E-05	3.80524E-05	5.00731E-05	5.00408E-05	5.36345E-05	5.23489E-05	2.08711E-06	2.08711E-06	5.65232E-05	2.08711E-06	1.61917E-05	1.56845E-05	2.23501E-05	9.70009E-05
3835103774605	383510	3774605	0.000132682	5.204E-05	1.7234E-05	1.68789E-05	3.91937E-05	3.91332E-05	5.14954E-05	5.14622E-05	5.5158E-05	5.38359E-05	2.1464E-06	2.1464E-06	5.81287E-05	2.1464E-06	1.68967E-05	1.63675E-05	2.34205E-05	0.000101647
3835203774605	383520	3774605	0.000135862	5.3287E-05	1.7647E-05	1.72834E-05	4.01329E-05	4.0071E-05	5.27294E-05	5.26954E-05	5.64798E-05	5.5126E-05	2.19783E-06	2.19783E-06	5.95217E-05	2.19783E-06	1.75569E-05	1.70069E-05	2.44411E-05	0.000106076
3835303774605	383530	3774605	0.000138808	5.4442E-05	1.80297E-05	1.76582E-05	4.10032E-05	4.09399E-05	5.38728E-05	5.38381E-05	5.77045E-05	5.63214E-05	2.24549E-06	2.24549E-06	6.08124E-05	2.24549E-06	1.81991E-05	1.7629E-05	2.54505E-05	0.000110457
3835403774605	383540	3774605	0.000141889	5.5651E-05	1.84298E-05	1.80501E-05	4.19133E-05	4.18486E-05	5.50686E-05	5.5033E-05	5.89853E-05	5.75714E-05	2.29533E-06	2.29533E-06	6.21621E-05	2.29533E-06	1.88772E-05	1.82859E-05	2.65209E-05	0.000115103
3835503774605	383550	3774605	0.000144808	5.6796E-05	1.8809E-05	1.842155E-05	4.277566E-05	4.270966E-05	5.620155E-05	5.616526E-05	6.019888E-05	5.875559E-05	2.34255E-06	2.34255E-06	6.3441E-05	2.34255E-06	1.95463E-05	1.893414E-05	2.75959E-05	0.000119768
3835603774605	383560	3774605	0.000147943	5.8025E-05	1.92162E-05	1.88202E-05	4.37016E-05	4.36341E-05	5.74181E-05	5.73811E-05	6.1502E-05	6.00278E-05	2.39326E-06	2.39326E-06	6.48143E-05	2.39326E-06	2.02549E-05	1.96205E-05	2.87455E-05	0.000124757
3835703774605	383570	3774605	0.000151131	5.9276E-05	1.96303E-05	1.92259E-05	4.46435E-05	4.45746E-05	5.86557E-05	5.86178E-05	6.28275E-05	6.13216E-05	2.44485E-06	2.44485E-06	6.62113E-05	2.44485E-06	2.09886E-05	2.03312E-05	2.99449E-05	0.000129963
3835803774605	383580	3774605	0.000154203	6.0481E-05	2.00293E-05	1.96167E-05	4.55509E-05	4.54806E-05	5.98479E-05	5.98093E-05	6.41045E-05	6.2568E-05	2.49454E-06	2.49454E-06	6.75571E-05	2.49454E-06	2.17133E-05	2.10332E-05	3.11557E-05	0.000135218
3835903774605	383590	3774605	0.000157877	6.1921E-05	2.05065E-05	2.0084E-05	4.6636E-05	4.65641E-05	6.12737E-05	6.12341E-05	6.56317E-05	6.40586E-05	2.55397E-06	2.55397E-06	6.91665E-05	2.55397E-06	2.25206E-05	2.18152E-05	3.24773E-05	0.000140954
3836003774605	383600	3774605	0.000162197	6.3616E-05	2.10677E-05	2.06336E-05	4.79122E-05	4.78383E-05	6.29504E-05	6.29098E-05	6.74278E-05	6.58116E-05	2.62386E-06	2.62386E-06	7.10593E-05	2.62386E-06	2.34355E-05	2.27014E-05	3.39166E-05	0.0001472
3836103774605	383610	3774605	0.000166212	6.5191E-05	2.15892E-05	2.11444E-05	4.90982E-05	4.90225E-05	6.45087E-05	6.44671E-05	6.90968E-05	6.74406E-05	2.68881E-06	2.68881E-06	7.28182E-05	2.68881E-06	2.43539E-05	2.35911E-05	3.54125E-05	0.000153693
3836203774605	383620	3774605	0.000170353	6.6815E-05	2.2127E-05	2.16711E-05	5.03214E-05	5.02437E-05	6.61157E-05	6.60731E-05	7.08182E-05	6.91207E-05	2.75579E-06	2.75579E-06	7.46323E-05	2.75579E-06	2.53316E-05	2.45382E-05	3.70464E-05	0.000160784
3836303774605	383630	3774605	0.000175131	6.8689E-05	2.27477E-05	2.2279E-05	5.17329E-05	5.16531E-05	6.79703E-05	6.79264E-05	7.28047E-05	7.10596E-05	2.83309E-06	2.83309E-06	7.67258E-05	2.83309E-06	2.64277E-05	2.55999E-05	3.89157E-05	0.000168897
3836403774605	383640	3774605	0.00018026	7.07E-05	2.34138E-05	2.29314E-05	5.32479E-05	5.31658E-05	6.99608E-05	6.99157E-05	7.49368E-05	7.31406E-05	2.91606E-06	2.91606E-06	7.89727E-05	2.91606E-06	2.75955E-05	2.67312E-05	4.09276E-05	0.000177629
3836503774605	383650	3774605	0.000184958	7.2543E-05	2.4024E-05	2.3529E-05	5.46356E-05	5.45513E-05	7.1784E-05	7.17377E-05	7.68896E-05	7.50466E-05	2.99205E-06	2.99205E-06	8.10307E-05	2.99205E-06	2.8679E-05	2.77807E-05	4.28059E-05	0.000185781
3836603774605	383660	3774605	0.000189943	7.4498E-05	2.46715E-05	2.41632E-05	5.61081E-05	5.60215E-05	7.37187E-05	7.36712E-05	7.8962E-05	7.70693E-05	3.0727E-06	3.0727E-06	8.32147E-05	3.0727E-06	2.98146E-05	2.88807E-05	4.47748E-05	0.000194326
3836703774605	383670	3774605	0.000195341	7.6615E-05	2.53727E-05	2.48499E-05	5.77027E-05	5.76137E-05	7.58138E-05	7.57649E-05	8.12061E-05	7.92596E-05	3.16002E-06	3.16002E-06	8.55796E-05	3.16002E-06	3.10272E-05	3.00554E-05	4.68682E-05	0.000203411
3836803774605	383680	3774605	0.000201242	7.893E-05	2.61392E-05	2.56006E-05	5.94459E-05	5.93542E-05	7.81041E-05	7.80537E-05	8.36593E-05	8.1654E-05	3.25549E-06	3.25549E-06	8.8165E-05	3.25549E-06	3.23314E-05	3.13187E-05	4.91222E-05	0.000213194
3836903774605	383690	3774605	0.000207466	8.1371E-05	2.69477E-05	2.63925E-05	6.12846E-05	6.119E-05	8.05199E-05	8.0468E-05	8.62469E-05	8.41796E-05	3.35618E-06	3.35618E-06	9.0892E-05	3.35618E-06	3.36983E-05	3.26428E-05	5.14803E-05	0.000223428
3837003774605	383700	3774605	0.000213664	8.3802E-05	2.77527E-05	2.71809E-05	6.31153E-05	6.30179E-05	8.29253E-05	8.28718E-05	8.88233E-05	8.66943E-05	3.45644E-06	3.45644E-06	9.36072E-05	3.45644E-06	3.50527E-05	3.39548E-05	5.38158E-05	0.000233564
3837103774605	383710	3774605	0.000220167	8.6353E-05	2.85973E-05	2.80081E-05	6.50363E-05	6.49359E-05	8.54492E-05	8.5394E-05	9.15267E-05	8.93329E-05	3.56164E-06	3.56164E-06	9.64561E-05	3.56164E-06	3.64609E-05	3.53189E-05	5.6244E-05	0.000244103
3837203774605	383720	3774605	0.000227281	8.9143E-05	2.95213E-05	2.89131E-05	6.71376E-05	6.70341E-05	8.82101E-05	8.81532E-05	9.4484E-05	9.221935E-05	3.67671E-06	3.67671E-06	9.95727E-05	3.67671E-06	3.79857E-05	3.6796E-05	5.88669E-05	0.000255487
3837303774605	383730	3774605	0.000235068	9.2197E-05	3.05328E-05	2.99037E-05	6.9438E-05	6.93309E-05	9.12325E-05	9.11736E-05	9.77214E-05	9.5379E-05	3.80269E-06	3.80269E-06	0.000102984	3.80269E-06	3.96325E-05	3.83912E-05	6.16958E-05	0.000267764
3837403774605	383740	3774605	0.000243502	9.5505E-05	3.16283E-05	3.09767E-05	7.19294E-05	7.18184E-05	9.45058E-05	9.44448E-05	0.000101228	9.88012E-05	3.93913E-06	3.93913E-06	0.000106679	3.93913E-06	4.14013E-05	4.01046E-05	6.47306E-05	0.000280935
3837503774605	383750	3774605	0.00025226	9.894E-05	3.27658E-05	3.20907E-05	7.45163E-05	7.44013E-05	9.79047E-05	9.78415E-05	0.000104868	0.000102355	4.0808E-06	4.0808E-06	0.000110516	4.0808E-06	4.32257E-05	4.18718E-05	6.78604E-05	0.000294519
3837603774605	383760	3774605	0.000261341	0.0001025	3.39453E-05	3.32459E-05	7.71987E-05	7.70796E-05	0.000101429	0.000101364	0.000108643	0.000106039	4.2277E-06	4.2277E-06	0.000114494	4.2277E-06	4.51093E-05	4.36964E-05	7.10898E-05	0.000308535

			KMMass Grading / Excavation	KMMass Grading / Excavation	KMDrainage / Utilities Trenching	KMFoundations / Concrete Pads	KMBuilding / Structure Construction	KMAsphalt Paving	KMArchitectural Coating	KMLandscaping or Other Finishing	KMWaterside Construction (Piles)	EWNDemolition	EWNSite Grubbing / Prep	EWNDrainage / Utilities Trenching	EWNDrainage / Utilities Trenching	EWNDrainage / Utilities Trenching	EWNFoundation s / Concrete Pads	EWNBuilding / Structure Construction	EWNAsphalt Paving	EWNLandscaping or Other Finishing	EWNWaterside Construction (Piles)
Unique Identifier	X (UTM)	Y (UTM)	2025	2026	2026	2026	2026	2026	2026	2026	2026	2027	2027	2027	2028	2029	2029	2029	2029	2029	2029
3829903774605	382990	3774605	3.61712E-05	3.57969E-05	1.2855E-05	6.8028E-06	2.33652E-05	7.50631E-07	7.50631E-07	2.41159E-05	7.50631E-07	4.31157E-05	2.34986E-06	5.51791E-06	5.41136E-06	5.29939E-06	4.59026E-06	9.96747E-06	7.09132E-07	1.0322E-05	7.09132E-07
3830003774605	383000	3774605	3.74852E-05	3.70972E-05	1.33219E-05	7.04991E-06	2.4214E-05	7.77899E-07	7.77899E-07	2.49919E-05	7.77899E-07	4.47236E-05	2.43749E-06	5.7237E-06	5.61317E-06	5.49702E-06	4.76145E-06	1.03392E-05	7.35578E-07	1.0707E-05	7.35578E-07
3830103774605	383010	3774605	3.85005E-05	3.8102E-05	1.36828E-05	7.24087E-06	2.48699E-05	7.98969E-07	7.98969E-07	2.56688E-05	7.98969E-07	4.5941E-05	2.50385E-06	5.8795E-06	5.76596E-06	5.64666E-06	4.89106E-06	1.06206E-05	7.55601E-07	1.09984E-05	7.55601E-07
3830203774605	383020	3774605	3.95009E-05	3.90921E-05	1.40383E-05	7.42902E-06	2.55161E-05	8.1973E-07	8.1973E-07	2.63358E-05	8.1973E-07	4.71355E-05	2.56895E-06	6.03237E-06	5.91588E-06	5.79347E-06	5.01823E-06	1.08968E-05	7.75247E-07	1.12844E-05	7.75247E-07
3830303774605	383030	3774605	4.05461E-05	4.01265E-05	1.44098E-05	7.62559E-06	2.61912E-05	8.4142E-07	8.4142E-07	2.70327E-05	8.4142E-07	4.83912E-05	2.63739E-06	6.19308E-06	6.07348E-06	5.94782E-06	5.15192E-06	1.11871E-05	7.959E-07	1.1585E-05	7.959E-07
3830403774605	383040	3774605	4.16734E-05	4.12421E-05	1.48104E-05	7.83761E-06	2.69194E-05	8.64814E-07	8.64814E-07	2.77843E-05	8.64814E-07	4.97312E-05	2.71041E-06	6.36456E-06	6.24166E-06	6.11251E-06	5.29457E-06	1.14968E-05	8.17939E-07	1.19058E-05	8.17939E-07
3830503774605	383050	3774605	4.29202E-05	4.2476E-05	1.52535E-05	8.07209E-06	2.77248E-05	8.90687E-07	8.90687E-07	2.86155E-05	8.90687E-07	5.11783E-05	2.78929E-06	6.54977E-06	6.42328E-06	6.29038E-06	5.44864E-06	1.18314E-05	8.4174E-07	1.22523E-05	8.4174E-07
3830603774605	383060	3774605	4.39579E-05	4.3503E-05	1.56223E-05	8.26726E-06	2.83951E-05	9.12222E-07	9.12222E-07	2.93074E-05	9.12222E-07	5.23115E-05	2.85105E-06	6.69479E-06	6.56551E-06	6.42966E-06	5.56929E-06	1.20934E-05	8.60378E-07	1.25236E-05	8.60378E-07
3830703774605	383070	3774605	4.4906E-05	4.44413E-05	1.59593E-05	8.44558E-06	2.90076E-05	9.31898E-07	9.31898E-07	2.99395E-05	9.31898E-07	5.34371E-05	2.91239E-06	6.83884E-06	6.70678E-06	6.56801E-06	5.68912E-06	1.23536E-05	8.7889E-07	1.2793E-05	8.7889E-07
3830803774605	383080	3774605	4.58168E-05	4.53427E-05	1.62829E-05	8.61687E-06	2.9596E-05	9.508E-07	9.508E-07	3.05468E-05	9.508E-07	5.45856E-05	2.97499E-06	6.98583E-06	6.85093E-06	6.70917E-06	5.81139E-06	1.26191E-05	8.9778E-07	1.3068E-05	8.9778E-07
3830903774605	383090	3774605	4.66381E-05	4.61554E-05	1.65748E-05	8.77132E-06	3.01264E-05	9.67842E-07	9.67842E-07	3.10943E-05	9.67842E-07	5.55963E-05	3.03007E-06	7.11518E-06	6.97778E-06	6.8334E-06	5.919E-06	1.28527E-05	9.14404E-07	1.331E-05	9.14404E-07
3831003774605	383100	3774605	4.74668E-05	4.69755E-05	1.68693E-05	8.92718E-06	3.06617E-05	9.85039E-07	9.85039E-07	3.16468E-05	9.85039E-07	5.65381E-05	3.0814E-06	7.23571E-06	7.09598E-06	6.94916E-06	6.01926E-06	1.30705E-05	9.29894E-07	1.35354E-05	9.29894E-07
3831103774605	383110	3774605	4.8176E-05	4.76774E-05	1.71214E-05	9.06056E-06	3.11199E-05	9.99757E-07	9.99757E-07	3.21196E-05	9.99757E-07	5.72043E-05	3.11771E-06	7.32096E-06	7.17959E-06	7.03103E-06	6.09018E-06	1.32245E-05	9.4085E-07	1.36949E-05	9.4085E-07
3831203774605	383120	3774605	4.88554E-05	4.83498E-05	1.73628E-05	9.18834E-06	3.15587E-05	1.01386E-06	1.01386E-06	3.25726E-05	1.01386E-06	5.78015E-05	3.15026E-06	7.3974E-06	7.25454E-06	7.10444E-06	6.15377E-06	1.33625E-05	9.50673E-07	1.38379E-05	9.50673E-07
3831303774605	383130	3774605	4.95497E-05	4.90369E-05	1.76096E-05	9.31892E-06	3.20072E-05	1.02826E-06	1.02826E-06	3.30355E-05	1.02826E-06	5.83834E-05	3.18197E-06	7.47187E-06	7.32758E-06	7.17596E-06	6.21572E-06	1.34971E-05	9.60244E-07	1.39772E-05	9.60244E-07
3831403774605	383140	3774605	5.02365E-05	4.97166E-05	1.78537E-05	9.44809E-06	3.24509E-05	1.04252E-06	1.04252E-06	3.34934E-05	1.04252E-06	5.89347E-05	3.21202E-06	7.54242E-06	7.39677E-06	7.24372E-06	6.27441E-06	1.36245E-05	9.69311E-07	1.41092E-05	9.69311E-07
3831503774605	383150	3774605	5.09234E-05	5.03964E-05	1.80978E-05	9.57727E-06	3.28946E-05	1.05677E-06	1.05677E-06	3.39513E-05	1.05677E-06	5.94783E-05	3.24165E-06	7.612E-06	7.465E-06	7.31054E-06	6.33229E-06	1.37502E-05	9.78252E-07	1.42393E-05	9.78252E-07
3831603774605	383160	3774605	5.16251E-05	5.10909E-05	1.83472E-05	9.70925E-06	3.33479E-05	1.07133E-06	1.07133E-06	3.44192E-05	1.07133E-06	5.99914E-05	3.26961E-06	7.67765E-06	7.52939E-06	7.3736E-06	6.38691E-06	1.38688E-05	9.8669E-07	1.43621E-05	9.8669E-07
3831703774605	383170	3774605	5.23269E-05	5.17854E-05	1.85966E-05	9.84124E-06	3.38012E-05	1.0859E-06	1.0859E-06	3.48871E-05	1.0859E-06	6.04967E-05	3.29715E-06	7.74233E-06	7.59281E-06	7.43571E-06	6.44071E-06	1.39856E-05	9.95001E-07	1.44831E-05	9.95001E-07
3831903774605	383190	3774605	5.36857E-05	5.31301E-05	1.90795E-05	1.00968E-05	3.46789E-05	1.1141E-06	1.1141E-06	3.5793E-05	1.1141E-06	6.13772E-05	3.34514E-06	7.85502E-06	7.70333E-06	7.54394E-06	6.53446E-06	1.41892E-05	1.00948E-06	1.46939E-05	1.00948E-06
3832003774605	383200	3774605	5.43053E-05	5.37433E-05	1.92997E-05	1.02133E-05	3.50792E-05	1.12695E-06	1.12695E-06	3.62061E-05	1.12695E-06	6.17141E-05	3.3635E-06	7.89813E-06	7.74561E-06	7.58535E-06	6.57032E-06	1.42671E-05	1.01502E-06	1.47746E-05	1.01502E-06
3832103774605	383210	3774605	5.49623E-05	5.43935E-05	1.95332E-05	1.03369E-05	3.55036E-05	1.14059E-06	1.14059E-06	3.66442E-05	1.14059E-06	6.2074E-05	3.38311E-06	7.94419E-06	7.79078E-06	7.62958E-06	6.60864E-06	1.43503E-05	1.02094E-06	1.48607E-05	1.02094E-06
3832203774605	383220	3774605	5.56865E-05	5.51102E-05	1.97905E-05	1.04731E-05	3.59714E-05	1.15562E-06	1.15562E-06	3.7127E-05	1.15562E-06	6.25105E-05	3.4069E-06	8.00004E-06	7.84555E-06	7.68322E-06	6.6551E-06	1.44512E-05	1.02812E-06	1.49652E-05	1.02812E-06
3832303774605	383230	3774605	5.6433E-05	5.5849E-05	2.00559E-05	1.06135E-05	3.64536E-05	1.17111E-06	1.17111E-06	3.76247E-05	1.17111E-06	6.29469E-05	3.43069E-06	8.0559E-06	7.90033E-06	7.73687E-06	6.70157E-06	1.45521E-05	1.0353E-06	1.50697E-05	1.0353E-06
3832403774605	383240	3774605	5.70452E-05	5.64549E-05	2.02734E-05	1.07286E-05	3.68491E-05	1.18381E-06	1.18381E-06	3.80329E-05	1.18381E-06	6.31919E-05	3.44404E-06	8.08726E-06	7.93108E-06	7.76698E-06	6.72765E-06	1.46087E-05	1.03933E-06	1.51284E-05	1.03933E-06
3832503774605	383250	3774605	5.75753E-05	5.69794E-05	2.04618E-05	1.08283E-05	3.71915E-05	1.19481E-06	1.19481E-06	3.83863E-05	1.19481E-06	6.32761E-05	3.44863E-06	8.09804E-06	7.94165E-06	7.77733E-06	6.73662E-06	1.46282E-05	1.04072E-06	1.51485E-05	1.04072E-06
3832603774605	383260	3774605	5.80979E-05	5.74966E-05	2.06475E-05	1.09266E-05	3.7529E-05	1.20566E-06	1.20566E-06	3.87347E-05	1.20566E-06	6.33144E-05	3.45072E-06	8.10294E-06	7.94646E-06	7.78204E-06	6.7407E-06	1.4637E-05	1.04134E-06	1.51577E-05	1.04134E-06
3832703774605	383270	3774605	5.87026E-05	5.80951E-05	2.08624E-05	1.10403E-05	3.79197E-05	1.21821E-06	1.21821E-06	3.91379E-05	1.21821E-06	6.34293E-05	3.45698E-06	8.11763E-06	7.96087E-06	7.79616E-06	6.75292E-06	1.46636E-05	1.04323E-06	1.51852E-05	1.04323E-06
3832803774605	383280	3774605	5.92028E-05	5.85901E-05	2.10402E-05	1.11344E-05	3.82428E-05	1.22859E-06	1.22859E-06	3.94714E-05	1.22859E-06	6.34369E-05	3.45739E-06	8.11861E-06	7.96184E-06	7.7971E-06	6.75374E-06	1.46653E-05	1.04336E-06	1.5187E-05	1.04336E-06
3832903774605	383290	3774605	5.96209E-05	5.90039E-05	2.11888E-05	1.1213E-05	3.85128E-05	1.23726E-06	1.23726E-06	3.97501E-05	1.23726E-06	6.33297E-05	3.45155E-06	8.1049E-06	7.94838E-06	7.78392E-06	6.74233E-06	1.46406E-05	1.0416E-06	1.51614E-05	1.0416E-06
3833003774605	383300	3774605	6.00763E-05	5.94546E-05	2.13506E-05	1.12987E-05	3.8807E-05	1.24671E-06	1.24671E-06	4.00537E-05	1.24671E-06	6.33221E-05	3.45114E-06	8.10392E-06	7.94742E-06	7.78298E-06	6.74151E-06	1.46388E-05	1.04147E-06	1.51595E-05	1.04147E-06
3833103774605	383310	3774605	6.05242E-05	5.98979E-05	2.15098E-05	1.13829E-05	3.90964E-05	1.25601E-06	1.25601E-06	4.03524E-05	1.25601E-06	6.33604E-05	3.45322E-06	8.10882E-06	7.95223E-06	7.78769E-06	6.74559E-06	1.46476E-05	1.0421E-06	1.51687E-05	1.0421E-06
3833203774605	383320	3774605	6.06885E-05	6.00604E-05	2.15682E-05	1.14138E-05	3.92025E-05	1.25942E-06	1.25942E-06	4.04619E-05	1.25942E-06	6.30924E-05	3.43862E-06	8.07452E-06	7.91859E-06	7.75475E-06	6.71705E-06	1.45857E-05	1.03769E-06	1.51045E-05	1.03769E-06
3833303774605	383330	3774605	6.09572E-05	6.03264E-05	2.16637E-05	1.14644E-05	3.93761E-05	1.265E-06	1.265E-06	4.06411E-05	1.265E-06	6.29163E-05	3.42902E-06	8.05198E-06	7.89649E-06	7.7331E-06	6.69831E-06	1.4545E-05	1.0348E-06	1.50624E-05	1.0348E-06
3833403774605	383340	3774605	6.12185E-05	6.0585E-05	2.17566E-05	1.15135E-05	3.95449E-05	1.27042E-06	1.27042E-06	4.08153E-05	1.27042E-06	6.26942E-05	3.41692E-06	8.02356E-06	7.86862E-06	7.70581E-06	6.67467E-06	1.44936E-05	1.03114E-06	1.50092E-05	1.03114E-06
3833503774605	383350	3774605	6.14201E-05	6.07845E-05	2.18282E-05	1.15514E-05	3.96751E-05	1.2746E-06	1.2746E-06	4.09497E-05	1.2746E-06	6.24186E-05	3.40189E-06	7.98829E-06	7.83402E-06	7.67193E-06	6.64532E-06	1.44299E-05	1.02661E-06	1.49432E-05	1.02661E-06
3833603774605	383360	3774605	6.16441E-05	6.10061E-05	2.19078E-05	1.15935E-05	3.98197E-05	1.27925E-06	1.27925E-06	4.1099E-05	1.27925E-06	6.21659E-05	3.38812E-06	7.95595E-06	7.80231E-06	7.64087E-06	6.61842E-06	1.43715E-05	1.02245E-06	1.48827E-05	1.02245E-06
3833703774605	383370	3774605	6.17785E-05	6.11391E-05	2.19556E-05	1.16188E-05	3.99065E-05	1.28204E-06	1.28204E-06	4.11886E-05	1.28204E-06	6.18213E-05	3.36934E-06	7.91185E-06	7.75907E-06	7.59852E-06	6.58174E-06	1.42918E-05	1.01679E-06	1.48002E-05	1.01679E-06
3833803774605	383380	3774605	6.19352E-05	6.12943E-05	2.20113E-05	1.16483E-05	4.00078E-05	1.28529E-06	1.28529E-06	4.12931E-05	1.28529E-06	6.14998E-05	3.35182E-06	7.8707E-06	7.7187E-06	7.559E-06	6.5475E-06	1.42175E-05	1.0115E-06	1.47233E-05	1.0115E-06
3833903774605	383390	3774605	6.2092E-05	6.14494E-05	2.2067E-05	1.16778E-05	4.01091E-05	1.28855E-06	1.28855E-06	4.13976E-05	1.28855E-06	6.11935E-05	3.33512E-06	7.8315E-06	7.68026E-06	7.52135E-06	6.51489E-06	1.41467E-05	1.00646E-06	1.46499E-05	1.00646E-06
3834003774605	383400	3774605	6.22637E-05	6.16194E-05	2.2128E-05	1.17101E-05	4.022E-05	1.29211E-06	1.29211E-06	4.15121E-05	1.29211E-06	6.09102E-05	3.31968E-06	7.79524E-06	7.64471E-06	7.48653E-06	6.48473E-06	1.40812E-05	1.0018E-06	1.45821E-05	1.0018E-06
3834103774605	383410	3774605	6.24952E-05	6.18484E-05	2.22103E-05	1.17536E-05	4.03695E-05	1.29691E-06	1.29691E-06	4.16664E-05	1.29691E-06	6.07034E-05	3.30842E-06	7.76878E-06	7.61876E-06	7.46112E-06	6.46272E-06	1.40334E-05	9.98401E-07	1.45326E-05	9.98401E-07
3834203774605	383420	3774605	6.30028E-05	6.23508E-05	2.23907E-05	1.18491E-05	4.06974E-05	1.30745E-06	1.30745E-06	4.20049E-05	1.30745E-06	6.07953E-05	3.31342E-06	7.78054E-06	7.63029E-06	7.47241E-06	6.4725E-06	1.40547E-05	9.99913E-07	1.45546E-05	9.99913E-07
3834303774605	383430	3774605	6.36001E-05	6.29419E-05	2.2603E-05	1.19614E-05	4.10833E-05	1.31984E-06	1.31984E-06	4.24031E-05	1.31984E-06	6.09791E-05	3.32344E-06	7.80406E-06	7.65336E-06	7.495E-06	6.49207E-06	1.40971E-05	1.00294E-06	1.45986E-05	1.00294E-06
3834403774605	383440	3774605	6.41824E-05	6.35182E-05	2.28099E-05	1.20709E-05	4.14594E-05	1.33193E-06	1.33193E-06	4.27913E-05	1.33193E-06	6.11475E-05	3.33262E-06	7.82562E-06	7.6745E-06	7.51571E-06	6.51E-06	1.41361E-05	1.00571E-06	1.46389E-05	1.00571E-06
3834503774605	383450	3774605	6.4705E-05	6.40354E-05	2.29957E-05	1.21692E-05	4.1797E-05	1.34277E-06	1.34277E-06	4.31398E-05	1.34277E-06	6.12624E-05	3.33888E-06	7.84032E-06	7.68891E-06	7.52982E-06	6.52223E-06	1.41626E-05	1.00759E-06	1.46664E-05	1.00759E-06
3834603774605	383460	3774605	6.52948E-05	6.46191E-05	2.32053E-05	1.22801E-05	4.2178E-05	1.35501E-06	1.35501E-06	4.3533E-05	1.35501E-06	6.14462E-05	3.34889E-06	7.86384E-06	7.71198E-06	7.55241E-06	6.54179E-06	1.42051E-05	1.01062E-06	1.47104E-05	1.01062E-06
3834703774605	383470	3774605	6.67282E-05	6.60376E-05	2.37147E-05	1.25497E-05	4.31039E-05	1.38476E-06	1.38476E-06	4.44887E-05	1.38476E-06	6.24492E-05	3.40356E-06	7.99221E-06	7.83787E-06	7.67569E-06	6.64858E-06	1.4437E-05	1.02711E-06	1.49506E-05	1.02711E-06
3834803774605	383480	3774605	6.84826E-05	6.77739E-05	2.43382E-05	1.28797E-05	4.42372E-05	1.42116E-06	1.42116E-06	4.56584E-05	1.42116E-06	6.37509E-05	3.4745E-06	8.15879E-06	8.00124E-06	7.83568E-06	6.78716E-06	1.47379E-05	1.04852E-06	1.52622E-05	1.04852E-06
3834903774605	383490	3774605	7.05506E-05	6.98205E-05	2.50731E-05	1.32686E-05	4.5573E-05	1.46408E-06	1.46408E-06	4.70371E-05	1.46408E-06	6.53358E-05	3.56089E-06	8.36163E-06	8.20016E-06	8.03049E-06	6.9559E-06	1.51043E-05	1.07459E-06	1.56416E-05	1.07459E-06
3835003774605	383500	3774605	7.3731E-05	7.2968E-05	2.62034E-05	1.38668E-05	4.76274E-05	1.53008E-06	1.53008E-06	4.91575E-05	1.53008E-06	6.79545E-05	3.70361E-06	8.69677E-06	8.52882E-06	8.35235E-06	7.23469E-06	1.57097E-05	1.11766E-06	1.62685E-05	1.11766E-06
3835103774605	383510	3774605	7.72623E-05	7.64627E-05	2.74584E-05	1.45309E-05	4.99085E-05	1.60336E-06	1.60336E-06	5.15119E-05	1.60336E-06	7.08717E-05	3.8626E-06	9.07011E-06	8.89496E-06	8.71092E-06	7.54527E-06	1.63841E-05	1.16564E-06	1.69669E-05	1.16564E-06
3835203774605	383520	3774605	8.06293E-05	7.97949E-05	2.8655E-05	1.51641E-05	5.20835E-05	1.67323E-06	1.67323E-06	5.37567E-05	1.67323E-06	7.35899E-05	4.01075E-06	9.41798E-06	9.23611E-06	9.04501E-06	7.83466E-06	1.70125E-05	1.21035E-06	1.76177E-05	1.21035E-06
3835303774605	383530	3774605	8.3959E-05	8.30901E-05	2.98384E-05	1.57903E-05	5.42343E-05	1.74233E-06	1.74233E-06	5.59767E-05	1.74233E-06	7.62162E-05	4.15388E-06	9.7541E-06	9.56573E-06	9.36781E-06	8.11427E-06	1.76196E-05	1.25354E-06	1.82464E-05	1.25354E-06
3835403774605	383540	3774605	8.74902E-05	8.65848E-05	3.10933E-05	1.64545E-05	5.65154E-05	1.81561E-06	1.81561E-06	5.8331E-05	1.81561E-06	7.8988E-05	4.30495E-06	1.01088E-05	9.91361E-06	9.70849E-06	8.40936E-06	1.82604E-05	1.29913E-06	1.891E-05	1.29913E-06
3835503774605	383550	3774605	9.10364E-05	9.00943E-05	3.23536E-05	1.71214E-05	5.88061E-05	1.88921E-06	1.88921E-06	6.06953E-05	1.88921E-06	8.17138E-05	4.45351E-06	1.04577E-05	1.02557E-05	1.00435E-05	8.69956E-06	1.88906E-05	1.34396E-06	1.95626E-05	1.34396E-06
3835603774605	383560	3774605	9.4829E-05	9.38476E-05	3.37015E-05	1.78347E-05	6.1256E-05	1.96791E-06	1.96791E-06	6.32239E-05	1.96791E-06	8.45928E-05	4.61042E-06	1.08261E-05	1.06171E-05	1.03974E-05	9.00607E-06	1.95561E-05	1.39131E-06	2.02518E-05	1.39131E-06
3835703774605	383570	3774605	9.87858E-05	9.77635E-05	3.51077E-05	1.85789E-05	6.38119E-05	2.05002E-06	2.05002E-06	6.58619E-05	2.05002E-06	8.75713E-05	4.77275E-06	1.12073E-05	1.09909E-05	1.07635E-05	9.32317E-06	2.02447E-05	1.4403E-06	2.09649E-05	1.4403E-06
3835803774605	383580	3774605	0.00010278	0.000101716	3.65272E-05	1.933E-05	6.6392E-05	2.13291E-06	2.13291E-06	6.85249E-05	2.13291E-06	9.05268E-05	4.93383E-06	1.15856E-05	1.13618E-05	1.11267E-05	9.63783E-06	2.0928E-05	1.48891E-06	2.16724E-05	1.48891E-06
3835903774605	383590	3774605	0.00010714	0.000106031	3.80767E-05	2.015E-05	6.92083E-05	2.22339E-06	2.22339E-06	7.14317E-05	2.22339E-06	9.38499E-05	5.11494E-06	1.20108E-05	1.17789E-05	1.15352E-05	9.99162E-06	2.16962E-05	1.54357E-06	2.2468E-05	1.54357E-06
3836003774605	383600	3774605	0.000111888	0.00011073	3.97641E-05	2.1043E-05	7.22755E-05	2.32192E-06	2.32192E-06	7.45974E-05	2.32192E-06	9.75252E-05	5.31525E-06	1.24812E-05	1.22402E-05	1.19869E-05	1.03829E-05	2.25459E-05	1.60402E-06	2.33479E-05	1.60402E-06
3836103774605	383610	3774605	0.000116823	0.000115614	4.15179E-05	2.19711E-05	7.54632E-05	2.42433E-06	2.42433E-06	7.78875E-05	2.42433E-06	0.000101223	5.51681E-06	1.29545E-05	1.27043E-05	1.24415E-05	1.07766E-05	2.34008E-05	1.66484E-06	2.42332E-05	1.66484E-06
3836203774605	383620	3774605	0.000122213	0.000120948	4.34336E-05	2.29849E-05	7.8945E-05	2.53619E-06	2.53619E-06	8.14812E-05	2.53619E-06	0.000105113	5.7288E-06	1.34523E-05	1.31925E-05	1.29196E-05	1.11907E-05	2.43E-05	1.72882E-06	2.51644E-05	1.72882E-06
3836303774605	383630	3774605	0.00012838	0.000127051	4.56252E-05	2.41447E-05	8.29285E-05	2.66416E-06	2.66416E-06	8.55926E-05	2.66416E-06	0.000109508	5.96834E-06	1.40148E-05	1.37441E-05	1.34598E-05	1.16587E-05	2.53161E-05	1.8011E-06	2.62166E-05	1.8011E-06
3836403774605	383640	3774605	0.000135017	0.000133619	4.79839E-05	2.53929E-05	8.72157E-05	2.80189E-06	2.80189E-06	9.00176E-05	2.80189E-06	0.000114194	6.22373E-06	1.46145E-05	1.43323E-05	1.40357E-05	1.21575E-05	2.63994E-05	1.87817E-06	2.73385E-05	1.87817E-06
3836503774605	383650	3774605	0.000141213	0.000139752	5.01861E-05	2.65583E-05	9.12184E-05	2.93048E-06	2.93048E-06	9.41489E-05	2.93048E-06	0.000118551	6.46118E-06	1.51721E-05	1.48791E-05	1.45712E-05	1.26214E-05	2.74066E-05	1.94983E-06	2.83815E-05	1.94983E-06
3836603774605	383660	3774605	0.000147708	0.00014618	5.24944E-05	2.77798E-05	9.5414E-05	3.06527E-06	3.06527E-06	9.84793E-05	3.06527E-06	0.000123122	6.71031E-06	1.57571E-05	1.54528E-05	1.51331E-05	1.3108E-05	2.84633E-05	2.02501E-06	2.94758E-05	2.02501E-06
3836703774605	383670	3774605	0.000154614	0.000153014	5.49486E-05	2.90786E-05	9.98749E-05	3.20858E-06	3.20858E-06	0.000103083	3.20858E-06	0.000127992	6.97572E-06	1.63803E-05	1.6064E-05	1.57316E-05	1.36265E-05	2.95891E-05	2.10511E-06	3.06417E-05	2.10511E-06
3836803774605	383680	3774605	0.00016205	0.000160373	5.75913E-05	3.04771E-05	0.000104678	3.36289E-06	3.36289E-06	0.000108041	3.36289E-06	0.000133244	7.26199E-06	1.70525E-05	1.67232E-05	1.63772E-05	1.41857E-05	3.08034E-05	2.1915E-06	3.18992E-05	2.1915E-06
3836903774605	383690	3774605	0.000169829	0.000168072	6.0356E-05	3.19401E-05	0.000109703	3.52433E-06	3.52433E-06	0.000113228	3.52433E-06	0.000138742	7.56162E-06	1.77561E-05	1.74132E-05	1.70529E-05	1.4771E-05	3.20743E-05	2.28192E-06	3.32153E-05	2.28192E-06
3837003774605	383700	3774605	0.000177534	0.000175696	6.30941E-05	3.33892E-05	0.00011468	3.68421E-06	3.68421E-06	0.000118364	3.68421E-06	0.000144201	7.85916E-06	1.84548E-05	1.80984E-05	1.77239E-05	1.53522E-05	3.33364E-05	2.37171E-06	3.45223E-05	2.37171E-06
3837103774605	383710	3774605	0.000185544	0.000183624	6.5941E-05	3.48957E-05	0.000119855	3.85045E-06	3.85045E-06	0.000123705	3.85045E-06	0.000149875	8.16838E-06	1.91809E-05	1.88105E-05	1.84213E-05	1.59563E-05	3.46481E-05	2.46502E-06	3.58806E-05	2.46502E-06
3837203774605	383720	3774605	0.000194197	0.000192187	6.90161E-05	3.65231E-05	0.000125444	4.03002E-06	4.03002E-06	0.000129474	4.03002E-06	0.000156016	8.50306E-06	1.99668E-05	1.95812E-05	1.91761E-05	1.661E-05	3.60677E-05	2.56602E-06	3.73507E-05	2.56602E-06
3837303774605	383730	3774605	0.000203529	0.000201423	7.23327E-05	3.82782E-05	0.000131472	4.22368E-06	4.22368E-06	0.000135696	4.22368E-06	0.000162654	8.86487E-06	2.08164E-05	2.04144E-05	1.9992E-05	1.73168E-05	3.76024E-05	2.67521E-06	3.894E-05	2.67521E-06
3837403774605	383740	3774605	0.000213541	0.000211331	7.58907E-05	4.01611E-05	0.000137939	4.43

			ISDemolition	ISDrainage / Utilities Trenching	ISDrainage / Utilities Trenching	ISAsphalt Paving	ISAsphalt Paving	SVDemolition	SVSite Grubbing / Prep	SVMass Grading / Excavation	SVMass Grading / Excavation	SVDrainage / Utilities Trenching	SVFoundations / Concrete Pads	SVBuilding / Structure Construction	SVBuilding / Structure Construction	SVAsphalt Paving	SVAsphalt Paving	SVArchitectural Coating	SVArchitectural Coating	SVLandscaping or Other Finishing	SVLandscaping or Other Finishing
Unique Identifier	X (UTM)	Y (UTM)	2027	2027	2028	2027	2028	2027	2027	2027	2028	2028	2028	2028	2029	2028	2029	2028	2029	2028	2029
3829903774605	382990	3774605	1.18079E-05	4.75461E-06	4.63262E-06	1.22794E-06	1.14388E-06	4.62543E-05	3.32543E-05	2.2421E-05	2.21364E-05	1.57063E-05	4.98948E-06	7.14774E-06	6.87501E-06	7.02763E-07	6.53847E-07	7.02763E-07	6.53847E-07	7.14774E-06	6.87501E-06
3830003774605	383000	3774605	1.24102E-05	4.9971E-06	4.86889E-06	1.29057E-06	1.20222E-06	4.7947E-05	3.44713E-05	2.32415E-05	2.29464E-05	1.6281E-05	5.17207E-06	7.40931E-06	7.1266E-06	7.28481E-07	6.77775E-07	7.28481E-07	6.77775E-07	7.40931E-06	7.1266E-06
3830103774605	383010	3774605	1.29146E-05	5.2002E-06	5.06678E-06	1.34302E-06	1.25109E-06	4.92922E-05	3.54384E-05	2.38936E-05	2.35902E-05	1.67378E-05	5.31718E-06	7.61719E-06	7.32655E-06	7.48919E-07	6.9679E-07	7.48919E-07	6.9679E-07	7.61719E-06	7.32655E-06
3830203774605	383020	3774605	1.34287E-05	5.40724E-06	5.2685E-06	1.39649E-06	1.3009E-06	5.06107E-05	3.63863E-05	2.45327E-05	2.42212E-05	1.71855E-05	5.45941E-06	7.82093E-06	7.52252E-06	7.68952E-07	7.15429E-07	7.68952E-07	7.15429E-07	7.82093E-06	7.52252E-06
3830303774605	383030	3774605	1.39778E-05	5.62835E-06	5.48394E-06	1.4536E-06	1.35409E-06	5.20005E-05	3.73855E-05	2.52064E-05	2.48863E-05	1.76575E-05	5.60932E-06	8.0357E-06	7.72909E-06	7.90067E-07	7.35074E-07	7.90067E-07	7.35074E-07	8.0357E-06	7.72909E-06
3830403774605	383040	3774605	1.45717E-05	5.86745E-06	5.71691E-06	1.51535E-06	1.41162E-06	5.3506E-05	3.84679E-05	2.59362E-05	2.56069E-05	1.81687E-05	5.77173E-06	8.26836E-06	7.95287E-06	8.12942E-07	7.56357E-07	8.12942E-07	7.56357E-07	8.26836E-06	7.95287E-06
3830503774605	383050	3774605	1.51948E-05	6.11838E-06	5.9614E-06	1.58016E-06	1.47199E-06	5.52165E-05	3.96977E-05	2.67653E-05	2.64255E-05	1.87495E-05	5.95624E-06	8.53268E-06	8.20711E-06	8.3893E-07	7.80536E-07	8.3893E-07	7.80536E-07	8.53268E-06	8.20711E-06
3830603774605	383060	3774605	1.57342E-05	6.33555E-06	6.17299E-06	1.63624E-06	1.52423E-06	5.65974E-05	4.06904E-05	2.74347E-05	2.70863E-05	1.92184E-05	6.10519E-06	8.74607E-06	8.41235E-06	8.5991E-07	8.00056E-07	8.5991E-07	8.00056E-07	8.74607E-06	8.41235E-06
3830703774605	383070	3774605	1.62609E-05	6.54765E-06	6.37965E-06	1.69102E-06	1.57526E-06	5.78179E-05	4.15679E-05	2.80263E-05	2.76704E-05	1.96328E-05	6.23685E-06	8.93467E-06	8.59376E-06	8.78454E-07	8.17309E-07	8.78454E-07	8.17309E-07	8.93467E-06	8.59376E-06
3830803774605	383080	3774605	1.6824E-05	6.77438E-06	6.60057E-06	1.74958E-06	1.62981E-06	5.90206E-05	4.24326E-05	2.86093E-05	2.8246E-05	2.00412E-05	6.36659E-06	9.12052E-06	8.77252E-06	8.96727E-07	8.3431E-07	8.96727E-07	8.3431E-07	9.12052E-06	8.77252E-06
3830903774605	383090	3774605	1.74248E-05	7.0163E-06	6.83628E-06	1.81206E-06	1.68801E-06	6.01698E-05	4.32588E-05	2.91663E-05	2.8796E-05	2.04315E-05	6.49055E-06	9.29812E-06	8.94334E-06	9.14188E-07	8.50555E-07	9.14188E-07	8.50555E-07	9.29812E-06	8.94334E-06
3831003774605	383100	3774605	1.8013E-05	7.25316E-06	7.06707E-06	1.87323E-06	1.745E-06	6.1319E-05	4.40851E-05	2.97234E-05	2.9346E-05	2.08217E-05	6.61452E-06	9.47571E-06	9.11415E-06	9.31648E-07	8.66801E-07	9.31648E-07	8.66801E-07	9.47571E-06	9.11415E-06
3831103774605	383110	3774605	1.85286E-05	7.46076E-06	7.26934E-06	1.92685E-06	1.79494E-06	6.23881E-05	4.48536E-05	3.02416E-05	2.98576E-05	2.11847E-05	6.72984E-06	9.64091E-06	9.27305E-06	9.47891E-07	8.81913E-07	9.47891E-07	8.81913E-07	9.64091E-06	9.27305E-06
3831203774605	383120	3774605	1.9026E-05	7.66105E-06	7.46449E-06	1.97857E-06	1.84313E-06	6.34304E-05	4.5603E-05	3.07469E-05	3.03565E-05	2.15387E-05	6.84228E-06	9.80198E-06	9.42798E-06	9.63728E-07	8.96647E-07	9.63728E-07	8.96647E-07	9.80198E-06	9.42798E-06
3831303774605	383130	3774605	1.95346E-05	7.86584E-06	7.66403E-06	2.03146E-06	1.8924E-06	6.44905E-05	4.63652E-05	3.12607E-05	3.08638E-05	2.18986E-05	6.95664E-06	9.96581E-06	9.58555E-06	9.79835E-07	9.11633E-07	9.79835E-07	9.11633E-07	9.96581E-06	9.58555E-06
3831403774605	383140	3774605	2.00376E-05	8.06838E-06	7.86137E-06	2.08377E-06	1.94113E-06	6.55418E-05	4.7121E-05	3.17703E-05	3.13669E-05	2.22556E-05	7.07003E-06	1.01283E-05	9.7418E-06	9.95807E-07	9.26493E-07	9.95807E-07	9.26493E-07	1.01283E-05	9.7418E-06
3831503774605	383150	3774605	2.05434E-05	8.27205E-06	8.05981E-06	2.13637E-06	1.99012E-06	6.66197E-05	4.7896E-05	3.22928E-05	3.18828E-05	2.26216E-05	7.18631E-06	1.02948E-05	9.90203E-06	1.01218E-06	9.41731E-07	1.01218E-06	9.41731E-07	1.02948E-05	9.90203E-06
3831603774605	383160	3774605	2.10506E-05	8.47627E-06	8.2588E-06	2.18912E-06	2.03926E-06	6.77066E-05	4.86774E-05	3.28197E-05	3.2403E-05	2.29907E-05	7.30355E-06	1.04628E-05	1.00636E-05	1.0287E-06	9.57095E-07	1.0287E-06	9.57095E-07	1.04628E-05	1.00636E-05
3831703774605	383170	3774605	2.1555E-05	8.67938E-06	8.45669E-06	2.24157E-06	2.08812E-06	6.88202E-05	4.9478E-05	3.33595E-05	3.29359E-05	2.33688E-05	7.42368E-06	1.06349E-05	1.02291E-05	1.04562E-06	9.72837E-07	1.04562E-06	9.72837E-07	1.06349E-05	1.02291E-05
3831903774605	383190	3774605	2.24939E-05	9.05745E-06	8.82506E-06	2.33921E-06	2.17908E-06	7.09583E-05	5.10152E-05	3.43959E-05	3.39592E-05	2.40949E-05	7.65432E-06	1.09653E-05	1.05469E-05	1.0781E-06	1.00306E-06	1.0781E-06	1.00306E-06	1.09653E-05	1.05469E-05
3832003774605	383200	3774605	2.28991E-05	9.22061E-06	8.98403E-06	2.38135E-06	2.21833E-06	7.19472E-05	5.17261E-05	3.48752E-05	3.44324E-05	2.44306E-05	7.76099E-06	1.11181E-05	1.06939E-05	1.09313E-06	1.01704E-06	1.09313E-06	1.01704E-06	1.11181E-05	1.06939E-05
3832103774605	383210	3774605	2.33057E-05	9.38433E-06	9.14355E-06	2.42363E-06	2.25772E-06	7.29984E-05	5.24819E-05	3.53848E-05	3.49355E-05	2.47876E-05	7.87438E-06	1.12805E-05	1.08501E-05	1.1091E-06	1.0319E-06	1.1091E-06	1.0319E-06	1.12805E-05	1.08501E-05
3832203774605	383220	3774605	2.37486E-05	9.56267E-06	9.31732E-06	2.46969E-06	2.30063E-06	7.41744E-05	5.33273E-05	3.59548E-05	3.54983E-05	2.51869E-05	8.00124E-06	1.14623E-05	1.10249E-05	1.12697E-06	1.04852E-06	1.12697E-06	1.04852E-06	1.14623E-05	1.10249E-05
3832303774605	383230	3774605	2.41734E-05	9.73371E-06	9.48397E-06	2.51387E-06	2.34178E-06	7.53771E-05	5.4192E-05	3.65378E-05	3.60739E-05	2.55953E-05	8.13097E-06	1.16481E-05	1.12037E-05	1.14524E-06	1.06552E-06	1.14524E-06	1.06552E-06	1.16481E-05	1.12037E-05
3832403774605	383240	3774605	2.44626E-05	9.85017E-06	9.59744E-06	2.54394E-06	2.3698E-06	7.63838E-05	5.49158E-05	3.70258E-05	3.65557E-05	2.59371E-05	8.23956E-06	1.18037E-05	1.13533E-05	1.16053E-06	1.07975E-06	1.16053E-06	1.07975E-06	1.18037E-05	1.13533E-05
3832503774605	383250	3774605	2.4647E-05	9.92443E-06	9.6698E-06	2.56312E-06	2.38766E-06	7.73459E-05	5.56075E-05	3.74922E-05	3.70161E-05	2.62638E-05	8.34335E-06	1.19524E-05	1.14963E-05	1.17515E-06	1.09336E-06	1.17515E-06	1.09336E-06	1.19524E-05	1.14963E-05
3832603774605	383260	3774605	2.477E-05	9.97394E-06	9.71804E-06	2.57591E-06	2.39957E-06	7.8308E-05	5.62992E-05	3.79586E-05	3.74766E-05	2.65906E-05	8.44714E-06	1.2101E-05	1.16393E-05	1.18977E-06	1.10696E-06	1.18977E-06	1.10696E-06	1.2101E-05	1.16393E-05
3832703774605	383270	3774605	2.48888E-05	1.00218E-05	9.76463E-06	2.58826E-06	2.41108E-06	7.93593E-05	5.7055E-05	3.84681E-05	3.79797E-05	2.69475E-05	8.56053E-06	1.22635E-05	1.17956E-05	1.20574E-06	1.12182E-06	1.20574E-06	1.12182E-06	1.22635E-05	1.17956E-05
3832803774605	383280	3774605	2.49656E-05	1.00527E-05	9.79478E-06	2.59625E-06	2.41852E-06	8.03571E-05	5.77724E-05	3.89518E-05	3.84572E-05	2.72863E-05	8.66817E-06	1.24177E-05	1.19439E-05	1.2209E-06	1.13592E-06	1.2209E-06	1.13592E-06	1.24177E-05	1.19439E-05
3832903774605	383290	3774605	2.49461E-05	1.00448E-05	9.78711E-06	2.59422E-06	2.41663E-06	8.12123E-05	5.83872E-05	3.93663E-05	3.88665E-05	2.75767E-05	8.76042E-06	1.25498E-05	1.2071E-05	1.2339E-06	1.14801E-06	1.2339E-06	1.14801E-06	1.25498E-05	1.2071E-05
3833003774605	383300	3774605	2.49656E-05	1.00527E-05	9.79478E-06	2.59625E-06	2.41852E-06	8.2219E-05	5.9111E-05	3.98543E-05	3.93483E-05	2.79186E-05	8.86901E-06	1.27054E-05	1.22206E-05	1.24919E-06	1.16224E-06	1.24919E-06	1.16224E-06	1.27054E-05	1.22206E-05
3833103774605	383310	3774605	2.49391E-05	1.0042E-05	9.78437E-06	2.59349E-06	2.41595E-06	8.31455E-05	5.97771E-05	4.03034E-05	3.97917E-05	2.82332E-05	8.96896E-06	1.28486E-05	1.23583E-05	1.26327E-06	1.17534E-06	1.26327E-06	1.17534E-06	1.28486E-05	1.23583E-05
3833203774605	383320	3774605	2.47616E-05	9.97057E-06	9.71475E-06	2.57504E-06	2.39876E-06	8.36533E-05	6.01422E-05	4.05496E-05	4.00347E-05	2.84056E-05	9.02373E-06	1.29271E-05	1.24338E-05	1.27098E-06	1.18252E-06	1.27098E-06	1.18252E-06	1.29271E-05	1.24338E-05
3833303774605	383330	3774605	2.45716E-05	9.89405E-06	9.6402E-06	2.55528E-06	2.38035E-06	8.43036E-05	6.06097E-05	4.08648E-05	4.0346E-05	2.86264E-05	9.09389E-06	1.30275E-05	1.25305E-05	1.28086E-06	1.19171E-06	1.28086E-06	1.19171E-06	1.30275E-05	1.25305E-05
3833403774605	383340	3774605	2.43243E-05	9.79447E-06	9.54317E-06	2.52956E-06	2.35639E-06	8.4954E-05	6.10773E-05	4.11801E-05	4.06572E-05	2.88473E-05	9.16404E-06	1.3128E-05	1.26271E-05	1.29075E-06	1.2009E-06	1.29075E-06	1.2009E-06	1.3128E-05	1.26271E-05
3833503774605	383350	3774605	2.40253E-05	9.67407E-06	9.42586E-06	2.49846E-06	2.32743E-06	8.55509E-05	6.15064E-05	4.14694E-05	4.09429E-05	2.905E-05	9.22843E-06	1.32203E-05	1.27159E-05	1.29981E-06	1.20934E-06	1.29981E-06	1.20934E-06	1.32203E-05	1.27159E-05
3833603774605	383360	3774605	2.37151E-05	9.54917E-06	9.30417E-06	2.46621E-06	2.29738E-06	8.61745E-05	6.19548E-05	4.17717E-05	4.12413E-05	2.92617E-05	9.29569E-06	1.33167E-05	1.28085E-05	1.30929E-06	1.21816E-06	1.30929E-06	1.21816E-06	1.33167E-05	1.28085E-05
3833703774605	383370	3774605	2.3356E-05	9.40458E-06	9.16328E-06	2.42886E-06	2.26259E-06	8.67001E-05	6.23327E-05	4.20265E-05	4.14929E-05	2.94402E-05	9.35239E-06	1.33979E-05	1.28867E-05	1.31727E-06	1.22559E-06	1.31727E-06	1.22559E-06	1.33979E-05	1.28867E-05
3833803774605	383380	3774605	2.30025E-05	9.26224E-06	9.0246E-06	2.3921E-06	2.22835E-06	8.72435E-05	6.27234E-05	4.22899E-05	4.17529E-05	2.96247E-05	9.41101E-06	1.34819E-05	1.29674E-05	1.32553E-06	1.23327E-06	1.32553E-06	1.23327E-06	1.34819E-05	1.29674E-05
3833903774605	383390	3774605	2.26476E-05	9.11934E-06	8.88536E-06	2.3552E-06	2.19397E-06	8.78137E-05	6.31333E-05	4.25663E-05	4.20258E-05	2.98183E-05	9.47252E-06	1.357E-05	1.30522E-05	1.33419E-06	1.24133E-06	1.33419E-06	1.24133E-06	1.357E-05	1.30522E-05
3834003774605	383400	3774605	2.22983E-05	8.97869E-06	8.74832E-06	2.31887E-06	2.16013E-06	8.84106E-05	6.35624E-05	4.28556E-05	4.23115E-05	3.0021E-05	9.5369E-06	1.36622E-05	1.31409E-05	1.34326E-06	1.24976E-06	1.34326E-06	1.24976E-06	1.36622E-05	1.31409E-05
3834103774605	383410	3774605	2.19783E-05	8.84985E-06	8.62278E-06	2.2856E-06	2.12913E-06	8.91055E-05	6.4062E-05	4.31924E-05	4.2644E-05	3.0257E-05	9.61186E-06	1.37696E-05	1.32442E-05	1.35382E-06	1.25959E-06	1.35382E-06	1.25959E-06	1.37696E-05	1.32442E-05
3834203774605	383420	3774605	2.17827E-05	8.77108E-06	8.54604E-06	2.26525E-06	2.11018E-06	9.01923E-05	6.48434E-05	4.37193E-05	4.31642E-05	3.0626E-05	9.7291E-06	1.39375E-05	1.34057E-05	1.37033E-06	1.27495E-06	1.37033E-06	1.27495E-06	1.39375E-05	1.34057E-05
3834303774605	383430	3774605	2.16179E-05	8.70469E-06	8.48136E-06	2.24811E-06	2.09421E-06	9.14039E-05	6.57145E-05	4.43066E-05	4.3744E-05	3.10374E-05	9.8598E-06	1.41248E-05	1.35858E-05	1.38874E-06	1.29208E-06	1.38874E-06	1.29208E-06	1.41248E-05	1.35858E-05
3834403774605	383440	3774605	2.14474E-05	8.63606E-06	8.41448E-06	2.23038E-06	2.0777E-06	9.26244E-05	6.65919E-05	4.48982E-05	4.43281E-05	3.14519E-05	9.99145E-06	1.43134E-05	1.37672E-05	1.40729E-06	1.30933E-06	1.40729E-06	1.30933E-06	1.43134E-05	1.37672E-05
3834503774605	383450	3774605	2.12476E-05	8.5556E-06	8.33609E-06	2.2096E-06	2.05834E-06	9.37648E-05	6.74118E-05	4.54509E-05	4.48739E-05	3.18391E-05	1.01145E-05	1.44896E-05	1.39367E-05	1.42461E-06	1.32545E-06	1.42461E-06	1.32545E-06	1.44896E-05	1.39367E-05
3834603774605	383460	3774605	2.10716E-05	8.48471E-06	8.26702E-06	2.1913E-06	2.04129E-06	9.50209E-05	6.83149E-05	4.60598E-05	4.5475E-05	3.22656E-05	1.025E-05	1.46837E-05	1.41234E-05	1.4437E-06	1.34321E-06	1.4437E-06	1.34321E-06	1.46837E-05	1.41234E-05
3834703774605	383470	3774605	2.12169E-05	8.54323E-06	8.32403E-06	2.20641E-06	2.05537E-06	9.74886E-05	7.0089E-05	4.7256E-05	4.6656E-05	3.31036E-05	1.05162E-05	1.5065E-05	1.44902E-05	1.48119E-06	1.37809E-06	1.48119E-06	1.37809E-06	1.5065E-05	1.44902E-05
3834803774605	383480	3774605	2.14656E-05	8.64337E-06	8.4216E-06	2.23227E-06	2.07946E-06	0.000100437	7.2209E-05	4.86854E-05	4.80673E-05	3.41049E-05	1.08342E-05	1.55207E-05	1.49285E-05	1.52599E-06	1.41978E-06	1.52599E-06	1.41978E-06	1.55207E-05	1.49285E-05
3834903774605	383490	3774605	2.18065E-05	8.78065E-06	8.55536E-06	2.26772E-06	2.11249E-06	0.000103867	7.46749E-05	5.0348E-05	4.97087E-05	3.52695E-05	1.12042E-05	1.60507E-05	1.54383E-05	1.5781E-06	1.46826E-06	1.5781E-06	1.46826E-06	1.60507E-05	1.54383E-05
3835003774605	383500	3774605	2.25051E-05	9.06195E-06	8.82945E-06	2.34037E-06	2.18016E-06	0.000108919	7.83065E-05	5.27965E-05	5.21262E-05	3.69848E-05	1.17491E-05	1.68313E-05	1.61891E-05	1.65485E-06	1.53966E-06	1.65485E-06	1.53966E-06	1.68313E-05	1.61891E-05
3835103774605	383510	3774605	2.3275E-05	9.37195E-06	9.13149E-06	2.42044E-06	2.25474E-06	0.000114513	8.23288E-05	5.55084E-05	5.48037E-05	3.88845E-05	1.23526E-05	1.76959E-05	1.70207E-05	1.73985E-06	1.61875E-06	1.73985E-06	1.61875E-06	1.76959E-05	1.70207E-05
3835203774605	383520	3774605	2.39373E-05	9.63863E-06	9.39133E-06	2.48931E-06	2.3189E-06	0.00011993	8.6223E-05	5.8134E-05	5.73959E-05	4.07238E-05	1.29369E-05	1.85329E-05	1.78258E-05	1.82215E-06	1.69532E-06	1.82215E-06	1.69532E-06	1.85329E-05	1.78258E-05
3835303774605	383530	3774605	2.45367E-05	9.87999E-06	9.62649E-06	2.55164E-06	2.37697E-06	0.000125337	9.01108E-05	6.07553E-05	5.99839E-05	4.256E-05	1.35202E-05	1.93685E-05	1.86295E-05	1.90431E-06	1.77176E-06	1.90431E-06	1.77176E-06	1.93685E-05	1.86295E-05
3835403774605	383540	3774605	2.51528E-05	1.01281E-05	9.86824E-06	2.61572E-06	2.43666E-06	0.00013111	9.42612E-05	6.35536E-05	6.27467E-05	4.45203E-05	1.41429E-05	2.02606E-05	1.94876E-05	1.99202E-06	1.85336E-06	1.99202E-06	1.85336E-06	2.02606E-05	1.94876E-05
3835503774605	383550	3774605	2.57201E-05	1.03565E-05	1.00908E-05	2.67471E-06	2.49161E-06	0.000136954	9.84628E-05	6.63864E-05	6.55436E-05	4.65047E-05	1.47734E-05	2.11637E-05	2.03562E-05	2.08081E-06	1.93598E-06	2.08081E-06	1.93598E-06	2.11637E-05	2.03562E-05
3835603774605	383560	3774605	2.63097E-05	1.05939E-05	1.03221E-05	2.73603E-06	2.54873E-06	0.000143226	0.000102972	6.94266E-05	6.85451E-05	4.86344E-05	1.54499E-05	2.21329E-05	2.12884E-05	2.1761E-06	2.02463E-06	2.1761E-06	2.02463E-06	2.21329E-05	2.12884E-05
3835703774605	383570	3774605	2.68854E-05	1.08257E-05	1.0548E-05	2.7959E-06	2.6045E-06	0.000149828	0.000107718	7.26265E-05	7.17044E-05	5.0876E-05	1.6162E-05	2.31531E-05	2.22696E-05	2.2764E-06	2.11795E-06	2.2764E-06	2.11795E-06	2.31531E-05	2.22696E-05
3835803774605	383580	3774605	2.74387E-05	1.10485E-05	1.07651E-05	2.85344E-06	2.6581E-06	0.000156456	0.000112483	7.58394E-05	7.48765E-05	5.31267E-05	1.6877E-05	2.41773E-05	2.32548E-05	2.3771E-06	2.21165E-06	2.3771E-06	2.21165E-06	2.41773E-05	2.32548E-05
3835903774605	383590	3774605	2.80814E-05	1.13073E-05	1.10172E-05	2.92027E-06	2.72036E-06	0.000163583	0.000117607	7.92941E-05	7.82873E-05	5.55467E-05	1.76458E-05	2.52786E-05	2.43141E-05	2.48539E-06	2.31239E-06	2.48539E-06	2.31239E-06	2.52786E-05	2.43141E-05
3836003774605	383600	3774605	2.88485E-05	1.16162E-05	1.13182E-05	3.00004E-06	2.79467E-06	0.000171547	0.000123333	8.31547E-05	8.20989E-05	5.82512E-05	1.85049E-05	2.65094E-05	2.54979E-05	2.6064E-06	2.42498E-06	2.6064E-06	2.42498E-06	2.65094E-05	2.54979E-05
3836103774605	383610	3774605	2.95779E-05	1.19099E-05	1.16043E-05	3.07589E-06	2.86533E-06	0.000179921	0.000129354	8.7214E-05	8.61067E-05	6.10947E-05	1.94082E-05	2.78035E-05	2.67426E-05	2.73363E-06	2.54335E-06	2.73363E-06	2.54335E-06	2.78035E-05	2.67426E-05
3836203774605	383620	3774605	3.02723E-05	1.21895E-05	1.18767E-05	3.14811E-06	2.9326E-06	0.000189293	0.000136092	9.17569E-05	9.05919E-05	6.42771E-05	2.04192E-05	2.92518E-05	2.81356E-05	2.87602E-06	2.67584E-06	2.87602E-06	2.67584E-06	2.92518E-05	2.81356E-05
3836303774605	383630	3774605	3.10352E-05	1.24967E-05	1.21761E-05	3.22744E-06	3.0065E-06	0.000200118	0.000143874	9.70038E-05	9.57721E-05	6.79526E-05	2.15868E-05	3.09244E-05	2.97445E-05	3.04048E-06	2.82885E-06	3.04048E-06	2.82885E-06	3.09244E-05	2.97445E-05
3836403774605	383640	3774605	3.17953E-05	1.28027E-05	1.24743E-05	3.30649E-06	3.08014E-06	0.000211815	0.000152283	0.000102674	0.00010137	7.19246E-05	2.28486E-05	3.2732E-05	3.14831E-05	3.2182E-06	2.9942E-06	3.2182E-06	2.9942E-06	3.2732E-05	3.14831E-05
3836503774605	383650	3774605	3.24785E-05	1.30779E-05	1.27423E-05	3.37754E-06	3.14633E-06	0.000222746	0.000160142	0.000107972	0.000106602	7.56364E-05	2.40277E-05	3.44212E-05	3.31078E-05	3.38428E-06	3.14872E-06	3.38428E-06	3.14872E-06	3.44212E-05	3.31078E-05
3836603774605	383660	3774605	3.32023E-05	1.33693E-05	1.30263E-05	3.4528E-06	3.21644E-06	0.000234194	0.000168372	0.000113522	0.00011208	7.95236E-05	2.52626E-05	3.61902E-05	3.48094E-05	3.55821E-06	3.31054E-06	3.55821E-06	3.31054E-06	3.61902E-05	3.48094E-05
3836703774605	383670	3774605	3.39833E-05	1.36838E-05	1.33327E-05	3.53403E-06	3.2921E-06	0.00024639	0.000177141	0.000119433	0.000117917	8.3665E-05	2.65782E-05	3.80749E-05	3.66221E-05	3.74351E-06	3.48295E-06	3.74351E-06	3.48295E-06	3.80749E-05	3.66221E-05
3836803774605	383680	3774605	3.48398E-05	1.40287E-05	1.36687E-05	3.6231E-06	3.37508E-06	0.000259512	0.000186575	0.000125794	0.000124197	8.81209E-05	2.79938E-05	4.01028E-05	3.85726E-05	3.94289E-06	3.66845E-06	3.94289E-06	3.66845E-06	4.01028E-05	3.85726E-05
3836903774605	383690	3774605	3.57452E-05	1.43932E-05	1.40239E-05	3.71725E-06	3.46279E-06	0.000273232	0.000196439	0.000132445	0.000130763	9.27796E-05	2.94737E-05	4.22229E-05	4.06118E-05	4.15134E-06	3.86238E-06	4.15134E-06	3.86238E-06	4.22229E-05	4.06118E-05
3837003774605	383700	3774605	3.66436E-05	1.4755E-05	1.43764E-05	3.81068E-06	3.54982E-06	0.000286836	0.000206219	0.000139039	0.000137274	9.73989E-05	3.09411E-05	4.43251E-05	4.26338E-05	4.35802E-06	4.05468E-06	4.35802E-06	4.05468E-06	4.43251E-05	4.26338E-05
3837103774605	383710	3774605	3.75909E-05	1.51364E-05	1.47481E-05	3.9092E-06	3.64159E-06	0.000300956	0.000216371	0.000145883	0.000144031	0.000102194	3.24643E-05	4.65071E-05	4.47326E-05	4.57256E-06	4.25429E-06	4.57256E-06	4.25429E-06	4.65071E-05	4.47326E-05
3837203774605	383720	3774605	3.86305E-05	1.5555E-05	1.51559E-05	4.0173E-06	3.74229E-06	0.000316208	0.000227336	0.000153277	0.00015133	0.000107373	3.41095E-05	4.8864E-05	4.69995E-05	4.80429E-06	4.46989E-06	4.80429E-06	4.46989E-06	4.8864E-05	4.69995E-05
3837303774605	383730	3774605	3.97692E-05	1.60136E-05	1.56027E-05	4.13572E-06	3.85261E-06	0.000332662	0.000239166	0.000161253	0.000159205	0.00011296	3.58845E-05	5.14067E-05	4.94452E-05	5.05429E-06	4.70249E-06	5.05429E-06	4.70249E-06	5.14067E-05	4.94452E-05
3837403774605	383740	3774605	4.10072E-05	1.6512E-05	1.60884E-05	4.26446E-06	3.97253E-06	0.00035031	0.000251854	0.000169807	0.000167651

			MDemolition	MSite Grubbing / Prep	MMass Grading / Excavation	MMass Grading / Excavation	MDrainage / Utilities Trenching	MFoundations / Concrete Pads	MBuilding / Structure Construction	MAsphalt Paving	MLandscaping or Other Finishing	MWaterside Construction (Piles)	RSSWDemolition	RSSWPlacing Base	RSSWForm	Child Risk				
Unique Identifier	X (UTM)	Y (UTM)	2027	2027	2027	2028	2028	2028	2028	2028	2028	2028	2029	2029	2029	3rd Trimester	0<2	2<16	Total	per million
3829903774605	382990	3774605	8.64081E-06	2.65258E-05	3.11921E-05	3.07768E-05	6.5421E-06	8.50795E-06	6.26231E-06	6.4456E-07	7.55143E-06	6.4456E-07	2.01193E-05	2.91936E-05	1.73054E-05	1.41843E-09	1.8656E-08	3.204E-09	2.32787E-08	0.02327871
3830003774605	383000	3774605	8.94928E-06	2.74727E-05	3.23057E-05	3.18755E-05	6.77565E-06	8.81167E-06	6.48587E-06	6.67571E-07	7.82101E-06	6.67571E-07	2.08648E-05	3.02753E-05	1.79466E-05	1.4858E-09	1.9507E-08	3.3356E-09	2.43286E-08	0.02432861
3830103774605	383010	3774605	9.18879E-06	2.8208E-05	3.31703E-05	3.27286E-05	6.95699E-06	9.04751E-06	6.65946E-06	6.85438E-07	8.03034E-06	6.85438E-07	2.14793E-05	3.1167E-05	1.84752E-05	1.54083E-09	2.0197E-08	3.4409E-09	2.5179E-08	0.02517896
3830203774605	383020	3774605	9.42468E-06	2.89322E-05	3.40218E-05	3.35688E-05	7.13559E-06	9.27977E-06	6.83042E-06	7.03034E-07	8.23649E-06	7.03034E-07	2.21001E-05	3.20677E-05	1.90091E-05	1.5962E-09	2.089E-08	3.5456E-09	2.60315E-08	0.02603152
3830303774605	383030	3774605	9.67327E-06	2.96953E-05	3.49192E-05	3.44543E-05	7.3238E-06	9.52454E-06	7.01058E-06	7.21577E-07	8.45374E-06	7.21577E-07	2.27614E-05	3.30272E-05	1.95779E-05	1.65495E-09	2.1623E-08	3.6565E-09	2.69345E-08	0.0269345
3830403774605	383040	3774605	9.94001E-06	3.05141E-05	3.58821E-05	3.54043E-05	7.52575E-06	9.78718E-06	7.20389E-06	7.41475E-07	8.68684E-06	7.41475E-07	2.34788E-05	3.40682E-05	2.0195E-05	1.71836E-09	2.2414E-08	3.7759E-09	2.79087E-08	0.02790868
3830503774605	383050	3774605	1.02394E-05	3.14332E-05	3.69629E-05	3.64707E-05	7.75243E-06	1.0082E-05	7.42088E-06	7.63808E-07	8.9485E-06	7.63808E-07	2.42212E-05	3.51455E-05	2.08335E-05	1.78597E-09	2.3262E-08	3.9065E-09	2.89548E-08	0.02895475
3830603774605	383060	3774605	1.04826E-05	3.21796E-05	3.78406E-05	3.73368E-05	7.93652E-06	1.03214E-05	7.5971E-06	7.81946E-07	9.16099E-06	7.81946E-07	2.48513E-05	3.60597E-05	2.13755E-05	1.8424E-09	2.397E-08	4.0134E-09	2.98256E-08	0.02982563
3830703774605	383070	3774605	1.07003E-05	3.28481E-05	3.86266E-05	3.81123E-05	8.10138E-06	1.05358E-05	7.7549E-06	7.98188E-07	9.35128E-06	7.98188E-07	2.54627E-05	3.69469E-05	2.19014E-05	1.89864E-09	2.4667E-08	4.115E-09	3.06811E-08	0.03068111
3830803774605	383080	3774605	1.0918E-05	3.35165E-05	3.94127E-05	3.88879E-05	8.26624E-06	1.07502E-05	7.91271E-06	8.14431E-07	9.54157E-06	8.14431E-07	2.61208E-05	3.79019E-05	2.24675E-05	1.95555E-09	2.5369E-08	4.2182E-09	3.15427E-08	0.03154272
3830903774605	383090	3774605	1.11176E-05	3.41292E-05	4.01332E-05	3.95988E-05	8.41736E-06	1.09467E-05	8.05737E-06	8.2932E-07	9.71601E-06	8.2932E-07	2.67852E-05	3.88659E-05	2.30389E-05	2.01503E-09	2.6091E-08	4.3203E-09	3.24259E-08	0.0324259
3831003774605	383100	3774605	1.13209E-05	3.47531E-05	4.08668E-05	4.03227E-05	8.57122E-06	1.11468E-05	8.20465E-06	8.4448E-07	9.89361E-06	8.4448E-07	2.74652E-05	3.98526E-05	2.36238E-05	2.06763E-09	2.6738E-08	4.4165E-09	3.3222E-08	0.033222
3831103774605	383110	3774605	1.14933E-05	3.52823E-05	4.14891E-05	4.09367E-05	8.70173E-06	1.13165E-05	8.32959E-06	8.57338E-07	1.00443E-05	8.57338E-07	2.81016E-05	4.0776E-05	2.41712E-05	2.1122E-09	2.7287E-08	4.4987E-09	3.38981E-08	0.03389807
3831203774605	383120	3774605	1.16602E-05	3.57948E-05	4.20917E-05	4.15313E-05	8.82813E-06	1.14809E-05	8.45057E-06	8.69791E-07	1.01902E-05	8.69791E-07	2.87254E-05	4.16812E-05	2.47078E-05	2.15342E-09	2.7797E-08	4.5767E-09	3.45275E-08	0.03452748
3831303774605	383130	3774605	1.18289E-05	3.63128E-05	4.27009E-05	4.21323E-05	8.95589E-06	1.16471E-05	8.57287E-06	8.82379E-07	1.03376E-05	8.82379E-07	2.9368E-05	4.26136E-05	2.52605E-05	2.19395E-09	2.8301E-08	4.6545E-09	3.51499E-08	0.0351499
3831403774605	383140	3774605	1.19977E-05	3.68308E-05	4.33101E-05	4.27334E-05	9.08365E-06	1.18132E-05	8.69517E-06	8.94967E-07	1.04851E-05	8.94967E-07	3.00137E-05	4.35505E-05	2.58159E-05	2.23149E-09	2.8772E-08	4.7296E-09	3.57334E-08	0.03573339
3831503774605	383150	3774605	1.21683E-05	3.73545E-05	4.39258E-05	4.33409E-05	9.21279E-06	1.19812E-05	8.81879E-06	9.07691E-07	1.06342E-05	9.07691E-07	3.06781E-05	4.45146E-05	2.63873E-05	2.26699E-09	2.9221E-08	4.8039E-09	3.62916E-08	0.03629162
3831603774605	383160	3774605	1.23406E-05	3.78836E-05	4.4548E-05	4.39549E-05	9.34331E-06	1.21509E-05	8.94372E-06	9.20549E-07	1.07848E-05	9.20549E-07	3.1355E-05	4.54967E-05	2.69695E-05	2.30014E-09	2.9645E-08	4.8763E-09	3.68215E-08	0.0368215
3831703774605	383170	3774605	1.25148E-05	3.84184E-05	4.51769E-05	4.45753E-05	9.47519E-06	1.23224E-05	9.06996E-06	9.33543E-07	1.09371E-05	9.33543E-07	3.20412E-05	4.64925E-05	2.75598E-05	2.33081E-09	3.0042E-08	4.9474E-09	3.73203E-08	0.03732034
3831903774605	383190	3774605	1.28505E-05	3.94489E-05	4.63887E-05	4.5771E-05	9.72935E-06	1.26529E-05	9.31325E-06	9.58584E-07	1.12304E-05	9.58584E-07	3.33607E-05	4.8407E-05	2.86947E-05	2.37825E-09	3.0681E-08	5.0739E-09	3.8133E-08	0.03813298
3832003774605	383200	3774605	1.30048E-05	3.99224E-05	4.69454E-05	4.63203E-05	9.84612E-06	1.28048E-05	9.42503E-06	9.70089E-07	1.13652E-05	9.70089E-07	3.3972E-05	4.92942E-05	2.92206E-05	2.39204E-09	3.0886E-08	5.125E-09	3.84033E-08	0.03840331
3832103774605	383210	3774605	1.31663E-05	4.04181E-05	4.75284E-05	4.68955E-05	9.96839E-06	1.29638E-05	9.54207E-06	9.82136E-07	1.15063E-05	9.82136E-07	3.46333E-05	5.02537E-05	2.97894E-05	2.40471E-09	3.1083E-08	5.1772E-09	3.86648E-08	0.03866482
3832203774605	383220	3774605	1.33495E-05	4.09807E-05	4.819E-05	4.75483E-05	1.01071E-05	1.31443E-05	9.67489E-06	9.95807E-07	1.16665E-05	9.95807E-07	3.53757E-05	5.13309E-05	3.04279E-05	2.42017E-09	3.1316E-08	5.237E-09	3.89732E-08	0.03897322
3832303774605	383230	3774605	1.35346E-05	4.15489E-05	4.88581E-05	4.82075E-05	1.02473E-05	1.33265E-05	9.80903E-06	1.00961E-06	1.18283E-05	1.00961E-06	3.61368E-05	5.24353E-05	3.10826E-05	2.43356E-09	3.1528E-08	5.2954E-09	3.92573E-08	0.03925732
3832403774605	383240	3774605	1.36888E-05	4.20224E-05	4.94149E-05	4.87569E-05	1.0364E-05	1.34784E-05	9.92081E-06	1.02112E-06	1.1963E-05	1.02112E-06	3.67887E-05	5.33813E-05	3.16433E-05	2.43442E-09	3.1592E-08	5.3342E-09	3.93608E-08	0.03936084
3832503774605	383250	3774605	1.38231E-05	4.24346E-05	4.98996E-05	4.92352E-05	1.04657E-05	1.36106E-05	1.00181E-05	1.03113E-06	1.20804E-05	1.03113E-06	3.74126E-05	5.42865E-05	3.21799E-05	2.42938E-09	3.1585E-08	5.3628E-09	3.93767E-08	0.0393767
3832603774605	383260	3774605	1.39556E-05	4.28412E-05	5.03777E-05	4.9707E-05	1.0566E-05	1.3741E-05	1.01141E-05	1.04102E-06	1.21962E-05	1.04102E-06	3.80552E-05	5.52189E-05	3.27326E-05	2.42049E-09	3.1534E-08	5.3867E-09	3.93413E-08	0.03934135
3832703774605	383270	3774605	1.41062E-05	4.33035E-05	5.09214E-05	5.02434E-05	1.068E-05	1.38893E-05	1.02233E-05	1.05225E-06	1.23278E-05	1.05225E-06	3.87445E-05	5.62192E-05	3.33256E-05	2.41076E-09	3.1482E-08	5.4137E-09	3.93062E-08	0.03930621
3832803774605	383280	3774605	1.42386E-05	4.37102E-05	5.13996E-05	5.07152E-05	1.07803E-05	1.40197E-05	1.03193E-05	1.06213E-06	1.24435E-05	1.06213E-06	3.94058E-05	5.71787E-05	3.38944E-05	2.40087E-09	3.1418E-08	5.4366E-09	3.92559E-08	0.03925587
3832903774605	383290	3774605	1.4353E-05	4.40611E-05	5.18122E-05	5.11223E-05	1.08669E-05	1.41323E-05	1.04021E-05	1.07066E-06	1.25434E-05	1.07066E-06	4.01326E-05	5.82333E-05	3.45195E-05	2.38424E-09	3.1274E-08	5.4475E-09	3.91058E-08	0.03910584
3833003774605	383300	3774605	1.44872E-05	4.44733E-05	5.2297E-05	5.16006E-05	1.09685E-05	1.42645E-05	1.04994E-05	1.08067E-06	1.26608E-05	1.08067E-06	4.08875E-05	5.93286E-05	3.51688E-05	2.37415E-09	3.1205E-08	5.4699E-09	3.90487E-08	0.0390487
3833103774605	383310	3774605	1.46142E-05	4.48632E-05	5.27555E-05	5.2053E-05	1.10647E-05	1.43895E-05	1.05915E-05	1.09015E-06	1.27718E-05	1.09015E-06	4.16455E-05	6.04285E-05	3.58208E-05	2.36377E-09	3.1131E-08	5.4895E-09	3.89845E-08	0.03898453
3833203774605	383320	3774605	1.46651E-05	4.50192E-05	5.29389E-05	5.2234E-05	1.11032E-05	1.44396E-05	1.06283E-05	1.09394E-06	1.28162E-05	1.09394E-06	4.22756E-05	6.13427E-05	3.63627E-05	2.34244E-09	3.0913E-08	5.4815E-09	3.87372E-08	0.03873719
3833303774605	383330	3774605	1.47449E-05	4.52643E-05	5.32271E-05	5.25184E-05	1.11636E-05	1.45182E-05	1.06862E-05	1.09989E-06	1.2886E-05	1.09989E-06	4.29212E-05	6.22797E-05	3.69181E-05	2.32438E-09	3.074E-08	5.4815E-09	3.85462E-08	0.03854617
3833403774605	383340	3774605	1.48229E-05	4.55038E-05	5.35087E-05	5.27963E-05	1.12227E-05	1.4595E-05	1.07427E-05	1.10571E-06	1.29541E-05	1.10571E-06	4.35295E-05	6.31623E-05	3.74413E-05	2.30515E-09	3.0554E-08	5.479E-09	3.8338E-08	0.03833803
3833503774605	383350	3774605	1.48882E-05	4.57043E-05	5.37446E-05	5.30289E-05	1.12721E-05	1.46593E-05	1.07901E-05	1.11059E-06	1.30112E-05	1.11059E-06	4.4119E-05	6.40177E-05	3.79484E-05	2.28445E-09	3.0346E-08	5.472E-09	3.81026E-08	0.03810258
3833603774605	383360	3774605	1.4959E-05	4.59216E-05	5.4E-05	5.3281E-05	1.13257E-05	1.4729E-05	1.08413E-05	1.11587E-06	1.30731E-05	1.11587E-06	4.47335E-05	6.49093E-05	3.84769E-05	2.26515E-09	3.0156E-08	5.467E-09	3.7888E-08	0.03788795
3833703774605	383370	3774605	1.50098E-05	4.60775E-05	5.41834E-05	5.3462E-05	1.13642E-05	1.4779E-05	1.08782E-05	1.11966E-06	1.31175E-05	1.11966E-06	4.53106E-05	6.57467E-05	3.89733E-05	2.2432E-09	2.9929E-08	5.4551E-09	3.76269E-08	0.03762687
3833803774605	383380	3774605	1.50661E-05	4.62502E-05	5.43865E-05	5.36623E-05	1.14068E-05	1.48344E-05	1.09189E-05	1.12385E-06	1.31666E-05	1.12385E-06	4.59189E-05	6.66293E-05	3.94965E-05	2.22296E-09	2.9722E-08	5.4454E-09	3.73905E-08	0.03739053
3833903774605	383390	3774605	1.51241E-05	4.64285E-05	5.45961E-05	5.38691E-05	1.14507E-05	1.48916E-05	1.0961E-05	1.12818E-06	1.32174E-05	1.12818E-06	4.6549E-05	6.75436E-05	4.00384E-05	2.20397E-09	2.9529E-08	5.4376E-09	3.71708E-08	0.03717077
3834003774605	383400	3774605	1.51876E-05	4.66234E-05	5.48253E-05	5.40953E-05	1.14988E-05	1.49541E-05	1.1007E-05	1.13292E-06	1.32729E-05	1.13292E-06	4.72071E-05	6.84986E-05	4.06046E-05	2.18634E-09	2.9352E-08	5.4322E-09	3.69709E-08	0.03697091
3834103774605	383410	3774605	1.52657E-05	4.6863E-05	5.5107E-05	5.43732E-05	1.15579E-05	1.50309E-05	1.10636E-05	1.13874E-06	1.33411E-05	1.13874E-06	4.79246E-05	6.95396E-05	4.12217E-05	2.17165E-09	2.9213E-08	5.4331E-09	3.68177E-08	0.03681774
3834203774605	383420	3774605	1.54108E-05	4.73086E-05	5.5631E-05	5.48903E-05	1.16678E-05	1.51739E-05	1.11688E-05	1.14957E-06	1.34679E-05	1.14957E-06	4.88572E-05	7.08929E-05	4.20239E-05	2.16775E-09	2.9216E-08	5.4598E-09	3.68432E-08	0.03684324
3834303774605	383430	3774605	1.55778E-05	4.7821E-05	5.62336E-05	5.54849E-05	1.17942E-05	1.53382E-05	1.12898E-05	1.16202E-06	1.36138E-05	1.16202E-06	4.9871E-05	7.23639E-05	4.28958E-05	2.16685E-09	2.9259E-08	5.4942E-09	3.69199E-08	0.03691994
3834403774605	383440	3774605	1.57429E-05	4.83279E-05	5.68297E-05	5.6073E-05	1.19192E-05	1.55008E-05	1.14095E-05	1.17434E-06	1.37581E-05	1.17434E-06	5.09066E-05	7.38666E-05	4.37866E-05	2.16559E-09	2.9297E-08	5.5281E-09	3.69907E-08	0.03699067
3834503774605	383450	3774605	1.58953E-05	4.87959E-05	5.73799E-05	5.66159E-05	1.20346E-05	1.56509E-05	1.15199E-05	1.18571E-06	1.38913E-05	1.18571E-06	5.19172E-05	7.5333E-05	4.46559E-05	2.16201E-09	2.9304E-08	5.5569E-09	3.70234E-08	0.03702341
3834603774605	383460	3774605	1.60641E-05	4.93139E-05	5.79891E-05	5.7217E-05	1.21624E-05	1.58171E-05	1.16422E-05	1.1983E-06	1.40388E-05	1.1983E-06	5.30059E-05	7.69127E-05	4.55923E-05	2.16084E-09	2.9344E-08	5.5921E-09	3.70971E-08	0.03709712
3834703774605	383470	3774605	1.64379E-05	5.04614E-05	5.93384E-05	5.85483E-05	1.24454E-05	1.61851E-05	1.19131E-05	1.22618E-06	1.43655E-05	1.22618E-06	5.47433E-05	7.94337E-05	4.70867E-05	2.18802E-09	2.9768E-08	5.7004E-09	3.7656E-08	0.03765601
3834803774605	383480	3774605	1.68915E-05	5.18539E-05	6.0976E-05	6.01641E-05	1.27888E-05	1.66318E-05	1.22419E-05	1.26002E-06	1.47619E-05	1.26002E-06	5.67646E-05	8.23667E-05	4.88253E-05	2.22495E-09	3.0326E-08	5.8359E-09	3.83866E-08	0.03838664
3834903774605	383490	3774605	1.7425E-05	5.34916E-05	6.29018E-05	6.20642E-05	1.31927E-05	1.7157E-05	1.26285E-05	1.29981E-06	1.52281E-05	1.29981E-06	5.90697E-05	8.57115E-05	5.0808E-05	2.271E-09	3.1011E-08	5.9978E-09	3.92801E-08	0.03928008
3835003774605	383500	3774605	1.82288E-05	5.59593E-05	6.58035E-05	6.49273E-05	1.38013E-05	1.79485E-05	1.32111E-05	1.35978E-06	1.59306E-05	1.35978E-06	6.22732E-05	9.03598E-05	5.35635E-05	2.3505E-09	3.216E-08	6.252E-09	4.07623E-08	0.04076233
3835103774605	383510	3774605	1.91215E-05	5.86999E-05	6.90262E-05	6.81071E-05	1.44772E-05	1.88275E-05	1.38581E-05	1.42637E-06	1.67108E-05	1.42637E-06	6.58261E-05	9.55151E-05	5.66194E-05	2.43827E-09	3.343E-08	6.5336E-09	4.24015E-08	0.0424015
3835203774605	383520	3774605	1.9978E-05	6.1329E-05	7.21179E-05	7.11577E-05	1.51257E-05	1.96708E-05	1.44788E-05	1.49026E-06	1.74593E-05	1.49026E-06	6.93478E-05	0.000100625	5.96485E-05	2.5188E-09	3.4606E-08	6.8001E-09	4.39249E-08	0.04392493
3835303774605	383530	3774605	2.08272E-05	6.39359E-05	7.51834E-05	7.41823E-05	1.57686E-05	2.0507E-05	1.50943E-05	1.5536E-06	1.82015E-05	1.5536E-06	7.29256E-05	0.000105817	6.27259E-05	2.59642E-09	3.5747E-08	7.0617E-09	4.54055E-08	0.04540554
3835403774605	383540	3774605	2.17345E-05	6.67211E-05	7.84585E-05	7.74138E-05	1.64555E-05	2.14003E-05	1.57518E-05	1.62128E-06	1.89943E-05	1.62128E-06	7.6781E-05	0.000111411	6.60421E-05	2.67828E-09	3.6953E-08	7.3398E-09	4.6971E-08	0.04697104
3835503774605	383550	3774605	2.26472E-05	6.95229E-05	8.17533E-05	8.06647E-05	1.71466E-05	2.2299E-05	1.64133E-05	1.68937E-06	1.9792E-05	1.68937E-06	8.07487E-05	0.000117168	6.94549E-05	2.75868E-09	3.8144E-08	7.6173E-09	4.85199E-08	0.04851986
3835603774605	383560	3774605	2.36216E-05	7.25142E-05	8.52708E-05	8.41354E-05	1.78843E-05	2.32584E-05	1.71194E-05	1.76205E-06	2.06435E-05	1.76205E-06	8.50159E-05	0.00012336	7.31252E-05	2.84468E-09	3.9418E-08	7.9137E-09	5.01763E-08	0.05017628
3835703774605	383570	3774605	2.4645E-05	7.56559E-05	8.89651E-05	8.77805E-05	1.86591E-05	2.4266E-05	1.78611E-05	1.83839E-06	2.15379E-05	1.83839E-06	8.93985E-05	0.000129719	7.68949E-05	2.93355E-09	4.0738E-08	8.2231E-09	5.18945E-08	0.05189446
3835803774605	383580	3774605	2.5672E-05	7.88086E-05	9.26725E-05	9.14386E-05	1.94367E-05	2.52773E-05	1.86055E-05	1.915E-06	2.24355E-05	1.915E-06	9.38933E-05	0.000136241	8.07611E-05	3.02166E-09	4.2053E-08	8.532E-09	5.36064E-08	0.0536064
3835903774605	383590	3774605	2.67807E-05	8.22121E-05	9.66747E-05	9.53875E-05	2.02761E-05	2.63689E-05	1.9409E-05	1.9977E-06	2.34044E-05	1.9977E-06	9.87189E-05	0.000143243	8.49117E-05	3.12109E-09	4.3524E-08	8.8699E-09	5.55146E-08	0.0555146
3836003774605	383600	3774605	2.80218E-05	8.60222E-05	0.000101155	9.98081E-05	2.12158E-05	2.7591E-05	2.03085E-05	2.09029E-06	2.44895E-05	2.09029E-06	0.000104446	0.000151553	8.98377E-05	3.23289E-09	4.5163E-08	9.25E-09	5.76464E-08	0.05764635
3836103774605	383610	3774605	2.93156E-05	8.99938E-05	0.000105825	0.000104416	2.21953E-05	2.88648E-05	2.12461E-05	2.1868E-06	2.56197E-05	2.1868E-06	0.000110525	0.000160375	9.50668E-05	3.34414E-09	4.6814E-08	9.6413E-09	5.97995E-08	0.05979948
3836203774605	383620	3774605	3.07327E-05	9.43442E-05	0.000110941	0.000109464	2.32683E-05	3.02602E-05	2.22732E-05	2.29251E-06	2.68582E-05	2.29251E-06	0.000117369	0.000170305	0.000100953	3.46299E-09	4.8588E-08	1.0068E-08	6.21193E-08	0.06211932
3836303774605	383630	3774605	3.2364E-05	9.93519E-05	0.00011683	0.000115274	2.45033E-05	3.18664E-05	2.34554E-05	2.41419E-06	2.82838E-05	2.41419E-06	0.000125376	0.000181924	0.000107841	3.59905E-09	5.0619E-08	1.0559E-08	6.47768E-08	0.06477684
3836403774605	383640	3774605	3.41187E-05	0.000104738	0.000123164	0.000121524	2.58318E-05	3.35941E-05	2.47271E-05	2.54508E-06	2.98172E-05	2.54508E-06	0.000134035	0.000194488	0.000115289	3.74519E-09	5.2801E-08	1.1086E-08	6.76328E-08	0.06763277
3836503774605	383650	3774605	3.5759E-05	0.000109774	0.000129085	0.000127366	2.70737E-05	3.52092E-05	2.59159E-05	2.66744E-06	3.12508E-05	2.66744E-06	0.000142142	0.000206252	0.000122262	3.88068E-09	5.4829E-08	1.1577E-08	7.02869E-08	0.07028695
3836603774605	383660	3774605	3.74774E-05	0.000115049	0.000135288	0.000133487	2.83747E-05	3.69011E-05	2.71612E-05	2.79562E-06	3.27525E-05	2.79562E-06	0.000150636	0.000218576	0.000129568	4.02327E-09	5.696E-08	1.2093E-08	7.30762E-08	0.07307624
3836703774605	383670	3774605	3.93082E-05	0.000120669	0.000141897	0.000140008	2.97609E-05	3.87038E-05	2.84881E-05	2.9322E-06	3.43525E-05	2.9322E-06	0.000159688	0.000231711	0.000137354	4.17588E-09	5.9237E-08	1.2643E-08	7.60557E-08	0.0760557
3836803774605	383680	3774605	4.1277E-05	0.000126713	0.000149004	0.00014702	3.12515E-05	4.06423E-05	2.9915E-05	3.07906E-06	3.60731E-05	3.07906E-06	0.000169433	0.000245851	0.000145735	4.34102E-09	6.1698E-08	1.3235E-08	7.92742E-08	0.07927422
3836903774605	383690	3774605	4.33365E-05	0.000133036	0.000156439	0.000154356	3.28108E-05	4.26702E-05	3.14076E-05	3.23268E-06	3.78729E-05	3.23268E-06	0.00017963	0.000260647	0.000154506	4.5143E-09	6.4278E-08	1.3855E-08	8.26479E-08	0.08264789
3837003774605	383700	3774605	4.5376E-05	0.000139297	0.000163801	0.00016162	3.4355E-05	4.46783E-05	3.28857E-05	3.38482E-06	3.96553E-05	3.38482E-06	0.000189724	0.000275293	0.000163188	4.68625E-09	6.6837E-08	1.4471E-08	8.59937E-08	0.08599373
3837103774605	383710	3774605	4.7499E-05	0.000145814	0.000171465	0.000169182	3.59623E-05	4.67687E-05	3.44243E-05	3.54319E-06	4.15107E-05	3.54319E-06	0.000200211	0.00029051	0.000172209	4.86558E-09	6.9504E-08	1.511E-08	8.94796E-08	0.08947958
3837203774605	383720	3774605	4.9789E-05	0.000152844	0.000179731	0.000177338	3.76961E-05	4.90234E-05	3.60839E-05	3.71401E-06	4.35119E-05	3.71401E-06	0.000211534	0.00030694	0.000181948	5.06019E-09	7.2394E-08	1.5802E-08	9.32563E-08	0.09325628
3837303774605	383730	3774605	5.22604E-05	0.00016043	0.000188653	0.000186141	3.95672E-05	5.14568E-05	3.7875E-05	3.89836E-06	4.56717E-05	3.89836E-06	0.000223752	0.000324669	0.000192457	5.2712E-09	7.5523E-08	1.655E-08	9.73445E-08	0.0973445
3837403774605	383740	3774605	5.49114E-05	0.000168569	0.000198223	0.000195583	4.15743E-05	5.40671E-05	3.97963E-05	4.09611E-06	4.79885E-05	4.09611E-06	0.000236853	0.000343679	0.000203726	5.49835E-09	7.8889E-08	1.7354E-08	1.01741E-07	0.10174052
3837503774605	383750	3774605	5.76459E-05	0.000176963	0.000208094	0.000205323	4.36447E-05	5.67595E-05	4.17781E-05	4.30009E-06	5.03783E-05	4.30009E-06	0.000250353	0.000363268	0.000215338	5.73319E-09	8.2366E-08	1.8182E-08	1.06282E-07	0.1062815
3837603774605	383760	3774605	6.04639E-05	0.000185614	0.000218266	0.00021536	4.57782E-05	5.95342E-05	4.38204E-05	4.5103E-06	5.2841E-05	4.5103E-06	0.000264265	0.000383454	0.000227304	5.97594E-09	8.5959E-08	1.9038E-08	1.10972E-07	0.1109721

			EGIODemolition	EGIOSite Grubbing / Prep	EGIOMass Grading / Excavation	EGIOMass Grading / Excavation	EGIODrainage / Utilities Trenching	EGIODrainage / Utilities Trenching	EGIOFoundations / Concrete Pads	EGIOFoundations / Concrete Pads	EGIOBuilding / Structure Construction	EGIOBuilding / Structure Construction	EGIOAsphalt Paving	EGIOArchitectural Coating	EGIOLandscaping or Other Finishing	EGIOWaterside Construction (Piles)	HIWaterside Construction (Landscaping)	HIWaterside Construction (Landscaping)	KMDemolition	KMSite Grubbing / Prep
Unique Identifier	X (UTM)	Y (UTM)	2025	2025	2025	2026	2026	2027	2026	2027	2026	2027	2027	2027	2027	2027	2025	2026	2025	2025
3837703774605	383770	3774605	0.000270996	0.00010629	3.51995E-05	3.44743E-05	8.0051E-05	7.99275E-05	0.000105177	0.000105109	0.000112657	0.000109957	4.3839E-06	4.3839E-06	0.000118725	4.3839E-06	4.71005E-05	4.56253E-05	7.4498E-05	0.000323326
3837803774605	383780	3774605	0.000281164	0.00011028	3.65202E-05	3.57677E-05	8.30544E-05	8.29263E-05	0.000109123	0.000109052	0.000116884	0.000114082	4.54838E-06	4.54838E-06	0.000123179	4.54838E-06	4.9185E-05	4.76445E-05	7.80646E-05	0.000338806
3837903774605	383790	3774605	0.000291906	0.00011449	3.79155E-05	3.71343E-05	8.62277E-05	8.60947E-05	0.000113292	0.000113219	0.00012135	0.000118441	4.72216E-06	4.72216E-06	0.000127885	4.72216E-06	5.13772E-05	4.97679E-05	8.18122E-05	0.000355071
3838003774605	383800	3774605	0.000303152	0.0001189	3.93762E-05	3.85649E-05	8.95496E-05	8.94114E-05	0.000117656	0.000117581	0.000126025	0.000123004	4.90408E-06	4.90408E-06	0.000132812	4.90408E-06	5.36608E-05	5.19801E-05	8.5716E-05	0.000372013
3838103774605	383810	3774605	0.000314775	0.00012346	4.08858E-05	4.00434E-05	9.29829E-05	9.28394E-05	0.000122167	0.000122089	0.000130856	0.00012772	5.0921E-06	5.0921E-06	0.000137904	5.0921E-06	5.60162E-05	5.42617E-05	8.97375E-05	0.000389467
3838203774605	383820	3774605	0.000326837	0.00012819	4.24527E-05	4.1578E-05	9.65462E-05	9.63972E-05	0.000126849	0.000126767	0.000135871	0.000132614	5.28724E-06	5.28724E-06	0.000143189	5.28724E-06	5.84487E-05	5.6618E-05	9.38925E-05	0.0004075
3838303774605	383830	3774605	0.000337894	0.00013253	4.38888E-05	4.29846E-05	9.98123E-05	9.96583E-05	0.00013114	0.000131056	0.000140468	0.000137101	5.46611E-06	5.46611E-06	0.000148033	5.46611E-06	6.06875E-05	5.87867E-05	9.77148E-05	0.000424089
3838403774605	383840	3774605	0.000348475	0.00013668	4.52632E-05	4.43306E-05	0.000102938	0.000102779	0.000135247	0.00013516	0.000144866	0.000141394	5.63727E-06	5.63727E-06	0.000152668	5.63727E-06	6.28312E-05	6.08632E-05	0.000101376	0.000439981
3838503774605	383850	3774605	0.000360736	0.00014149	4.68557E-05	4.58903E-05	0.00010656	0.000106395	0.000140005	0.000139915	0.000149963	0.000146369	5.83561E-06	5.83561E-06	0.00015804	5.83561E-06	6.52924E-05	6.32473E-05	0.000105574	0.0004582
3838603774605	383860	3774605	0.00037649	0.00014766	4.8902E-05	4.78944E-05	0.000111213	0.000111042	0.00014612	0.000146025	0.000156512	0.000152761	6.09047E-06	6.09047E-06	0.000164942	6.09047E-06	6.8421E-05	6.62779E-05	0.000110904	0.000481331
3838703774605	383870	3774605	0.000393259	0.00015424	5.10802E-05	5.00277E-05	0.000116167	0.000115988	0.000152628	0.00015253	0.000163484	0.000159565	6.36175E-06	6.36175E-06	0.000172289	6.36175E-06	7.17433E-05	6.94961E-05	0.000116559	0.000505876
3838803774605	383880	3774605	0.000407684	0.0001599	5.29538E-05	5.18628E-05	0.000120428	0.000120242	0.000158227	0.000158125	0.000169481	0.000165418	6.5951E-06	6.5951E-06	0.000178608	6.5951E-06	7.46117E-05	7.22747E-05	0.000121445	0.000527081
3838903774605	383890	3774605	0.000421544	0.00016534	5.4754E-05	5.36259E-05	0.000124522	0.00012433	0.000163606	0.0001635	0.000175242	0.000171042	6.8193E-06	6.8193E-06	0.00018468	6.8193E-06	7.73689E-05	7.49456E-05	0.000126143	0.000547471
3839003774605	383900	3774605	0.000437235	0.00017149	5.67922E-05	5.5622E-05	0.000129157	0.000128958	0.000169696	0.000169586	0.000181765	0.000177408	7.07314E-06	7.07314E-06	0.000191555	7.07314E-06	8.04742E-05	7.79536E-05	0.00013143	0.000570415
3839103774605	383910	3774605	0.000459124	0.00018008	5.96353E-05	5.84066E-05	0.000135623	0.000135414	0.000178191	0.000178076	0.000190865	0.00018629	7.42724E-06	7.42724E-06	0.000201144	7.42724E-06	8.47688E-05	8.21136E-05	0.000138731	0.000602101
3829703774615	382970	3774615	7.88261E-05	3.0917E-05	1.02387E-05	1.00277E-05	2.32849E-05	2.32489E-05	3.05933E-05	3.05735E-05	3.27692E-05	3.19837E-05	1.27517E-06	1.27517E-06	3.45341E-05	1.27517E-06	9.17398E-06	8.88664E-06	1.02653E-05	4.4552E-05
3829803774615	382980	3774615	8.22393E-05	3.2255E-05	1.0682E-05	1.04619E-05	2.42931E-05	2.42556E-05	3.19179E-05	3.18973E-05	3.41881E-05	3.33686E-05	1.33038E-06	1.33038E-06	3.60294E-05	1.33038E-06	9.43231E-06	9.13687E-06	1.0555E-05	4.58092E-05
3829903774615	382990	3774615	8.65596E-05	3.395E-05	1.12432E-05	1.10115E-05	2.55693E-05	2.55298E-05	3.35947E-05	3.3573E-05	3.59841E-05	3.51216E-05	1.40027E-06	1.40027E-06	3.79222E-05	1.40027E-06	9.76956E-06	9.46356E-06	1.09261E-05	4.742E-05
3830003774615	383000	3774615	9.1374E-05	3.5838E-05	1.18685E-05	1.1624E-05	2.69914E-05	2.69498E-05	3.54632E-05	3.54403E-05	3.79855E-05	3.7075E-05	1.47815E-06	1.47815E-06	4.00313E-05	1.47815E-06	1.01427E-05	9.825E-06	1.13334E-05	4.9188E-05
3830103774615	383010	3774615	9.52003E-05	3.7339E-05	1.23655E-05	1.21107E-05	2.81217E-05	2.80783E-05	3.69483E-05	3.69244E-05	3.95762E-05	3.86276E-05	1.54005E-06	1.54005E-06	4.17077E-05	1.54005E-06	1.04118E-05	1.00857E-05	1.16344E-05	5.04943E-05
3830203774615	383020	3774615	9.90087E-05	3.8833E-05	1.28602E-05	1.25952E-05	2.92467E-05	2.92016E-05	3.84263E-05	3.84015E-05	4.11594E-05	4.01728E-05	1.60166E-06	1.60166E-06	4.33761E-05	1.60166E-06	1.06701E-05	1.03359E-05	1.19218E-05	5.17417E-05
3830303774615	383030	3774615	0.000103033	4.0411E-05	1.33828E-05	1.31071E-05	3.04353E-05	3.03884E-05	3.99881E-05	3.99623E-05	4.28322E-05	4.18055E-05	1.66676E-06	1.66676E-06	4.51391E-05	1.66676E-06	1.09374E-05	1.05948E-05	1.22228E-05	5.3048E-05
3830403774615	383040	3774615	0.000107353	4.2105E-05	1.3944E-05	1.36567E-05	3.17116E-05	3.16626E-05	4.16648E-05	4.16379E-05	4.46282E-05	4.35585E-05	1.73665E-06	1.73665E-06	4.70318E-05	1.73665E-06	1.1228E-05	1.08763E-05	1.25465E-05	5.44525E-05
3830503774615	383050	3774615	0.000111961	4.3913E-05	1.45425E-05	1.42429E-05	3.30727E-05	3.30216E-05	4.34532E-05	4.34251E-05	4.65438E-05	4.54281E-05	1.81119E-06	1.81119E-06	4.90505E-05	1.81119E-06	1.15473E-05	1.11856E-05	1.29199E-05	5.60731E-05
3830603774615	383060	3774615	0.000116173	4.5565E-05	1.50897E-05	1.47788E-05	3.4317E-05	3.42641E-05	4.50881E-05	4.5059E-05	4.8295E-05	4.71374E-05	1.87933E-06	1.87933E-06	5.0896E-05	1.87933E-06	1.18128E-05	1.14428E-05	1.32344E-05	5.74383E-05
3830703774615	383070	3774615	0.00012053	4.7273E-05	1.56555E-05	1.53329E-05	3.56039E-05	3.55489E-05	4.67788E-05	4.67486E-05	5.01059E-05	4.89049E-05	1.9498E-06	1.9498E-06	5.28045E-05	1.9498E-06	1.20944E-05	1.17156E-05	1.35422E-05	5.87741E-05
3830803774615	383080	3774615	0.000125021	4.9035E-05	1.62388E-05	1.59043E-05	3.69305E-05	3.68735E-05	4.85218E-05	4.84905E-05	5.19729E-05	5.07272E-05	2.02245E-06	2.02245E-06	5.47721E-05	2.02245E-06	1.2333E-05	1.19467E-05	1.37911E-05	5.98545E-05
3830903774615	383090	3774615	0.000128694	5.0476E-05	1.6716E-05	1.63716E-05	3.80157E-05	3.7957E-05	4.99476E-05	4.99154E-05	5.35001E-05	5.22177E-05	2.08188E-06	2.08188E-06	5.63815E-05	2.08188E-06	1.2534E-05	1.21414E-05	1.40288E-05	6.08858E-05
3831003774615	383100	3774615	0.000132116	5.1818E-05	1.71605E-05	1.68069E-05	3.90265E-05	3.89663E-05	5.12758E-05	5.12427E-05	5.49228E-05	5.36063E-05	2.13724E-06	2.13724E-06	5.78808E-05	2.13724E-06	1.27295E-05	1.23308E-05	1.42483E-05	6.18385E-05
3831103774615	383110	3774615	0.000135134	5.3002E-05	1.75525E-05	1.71909E-05	3.9918E-05	3.98564E-05	5.24471E-05	5.24132E-05	5.61774E-05	5.48308E-05	2.18606E-06	2.18606E-06	5.92029E-05	2.18606E-06	1.28802E-05	1.24767E-05	1.44497E-05	6.27127E-05
3831203774615	383120	3774615	0.00013791	5.409E-05	1.7913E-05	1.75439E-05	4.07379E-05	4.0675E-05	5.35242E-05	5.34897E-05	5.73312E-05	5.5957E-05	2.23096E-06	2.23096E-06	6.04189E-05	2.23096E-06	1.30165E-05	1.26088E-05	1.46466E-05	6.35672E-05
3831303774615	383130	3774615	0.000140595	5.5143E-05	1.82618E-05	1.78856E-05	4.15312E-05	4.14671E-05	5.45666E-05	5.45314E-05	5.84476E-05	5.70466E-05	2.27441E-06	2.27441E-06	6.15955E-05	2.27441E-06	1.31528E-05	1.27409E-05	1.48457E-05	6.44315E-05
3831403774615	383140	3774615	0.000142994	5.6084E-05	1.85733E-05	1.81907E-05	4.22396E-05	4.21744E-05	5.54973E-05	5.54615E-05	5.94446E-05	5.80197E-05	2.3132E-06	2.3132E-06	6.26461E-05	2.3132E-06	1.32784E-05	1.28625E-05	1.50426E-05	6.5286E-05
3831503774615	383150	3774615	0.00014523	5.6961E-05	1.88638E-05	1.84752E-05	4.29003E-05	4.28341E-05	5.63653E-05	5.6329E-05	6.03743E-05	5.89272E-05	2.34938E-06	2.34938E-06	6.3626E-05	2.34938E-06	1.3404E-05	1.29842E-05	1.52418E-05	6.61504E-05
3831603774615	383160	3774615	0.00014726	5.7757E-05	1.91275E-05	1.87334E-05	4.34999E-05	4.34328E-05	5.71532E-05	5.71163E-05	6.12182E-05	5.97508E-05	2.38222E-06	2.38222E-06	6.45153E-05	2.38222E-06	1.3526E-05	1.31023E-05	1.54454E-05	6.70343E-05
3831703774615	383170	3774615	0.000149056	5.8462E-05	1.93608E-05	1.89619E-05	4.40306E-05	4.39626E-05	5.78504E-05	5.78131E-05	6.1965E-05	6.04797E-05	2.41128E-06	2.41128E-06	6.53023E-05	2.41128E-06	1.3648E-05	1.32205E-05	1.56514E-05	6.79281E-05
3831903774615	383190	3774615	0.000151473	5.941E-05	1.96747E-05	1.92693E-05	4.47443E-05	4.46752E-05	5.87881E-05	5.87502E-05	6.29694E-05	6.14601E-05	2.45037E-06	2.45037E-06	6.63608E-05	2.45037E-06	1.38614E-05	1.34273E-05	1.60452E-05	6.96371E-05
3832003774615	383200	3774615	0.000151769	5.9526E-05	1.97132E-05	1.9307E-05	4.48318E-05	4.47627E-05	5.89032E-05	5.88652E-05	6.30926E-05	6.15803E-05	2.45516E-06	2.45516E-06	6.64907E-05	2.45516E-06	1.39404E-05	1.35037E-05	1.62239E-05	7.0413E-05
3832103774615	383210	3774615	0.00015194	5.9593E-05	1.97353E-05	1.93287E-05	4.48822E-05	4.4813E-05	5.89694E-05	5.89314E-05	6.31636E-05	6.16496E-05	2.45792E-06	2.45792E-06	6.65654E-05	2.45792E-06	1.40229E-05	1.35837E-05	1.64072E-05	7.12086E-05
3832203774615	383220	3774615	0.00015211	5.966E-05	1.97575E-05	1.93504E-05	4.49327E-05	4.48633E-05	5.90356E-05	5.89975E-05	6.32345E-05	6.17188E-05	2.46068E-06	2.46068E-06	6.66402E-05	2.46068E-06	1.41108E-05	1.36688E-05	1.66041E-05	7.20631E-05
3832303774615	383230	3774615	0.000152038	5.9632E-05	1.97482E-05	1.93413E-05	4.49114E-05	4.48421E-05	5.90077E-05	5.89697E-05	6.32047E-05	6.16897E-05	2.45952E-06	2.45952E-06	6.66087E-05	2.45952E-06	1.41951E-05	1.37505E-05	1.67988E-05	7.29078E-05
3832403774615	383240	3774615	0.000151212	5.9308E-05	1.96408E-05	1.92362E-05	4.46673E-05	4.45984E-05	5.8687E-05	5.86492E-05	6.28611E-05	6.13544E-05	2.44615E-06	2.44615E-06	6.62467E-05	2.44615E-06	1.42274E-05	1.37818E-05	1.69594E-05	7.36052E-05
3832503774615	383250	3774615	0.000149865	5.8779E-05	1.94658E-05	1.90648E-05	4.42693E-05	4.4201E-05	5.81641E-05	5.81266E-05	6.2301E-05	6.08077E-05	2.42436E-06	2.42436E-06	6.56564E-05	2.42436E-06	1.42543E-05	1.38078E-05	1.71088E-05	7.42534E-05
3832603774615	383260	3774615	0.000148086	5.8082E-05	1.92348E-05	1.88385E-05	4.3744E-05	4.36765E-05	5.74739E-05	5.74368E-05	6.15617E-05	6.00861E-05	2.39559E-06	2.39559E-06	6.48773E-05	2.39559E-06	1.42633E-05	1.38165E-05	1.72536E-05	7.4882E-05
3832703774615	383270	3774615	0.000146218	5.7349E-05	1.89922E-05	1.86009E-05	4.31921E-05	4.31255E-05	5.67488E-05	5.67122E-05	6.07851E-05	5.93281E-05	2.36537E-06	2.36537E-06	6.40588E-05	2.36537E-06	1.42722E-05	1.38252E-05	1.73826E-05	7.54418E-05
3832803774615	383280	3774615	0.00014426	5.6581E-05	1.87378E-05	1.83518E-05	4.26137E-05	4.2548E-05	5.59889E-05	5.59527E-05	5.99711E-05	5.85336E-05	2.33369E-06	2.33369E-06	6.3201E-05	2.33369E-06	1.42525E-05	1.38061E-05	1.74732E-05	7.58347E-05
3832903774615	383290	3774615	0.000142895	5.6045E-05	1.85605E-05	1.81781E-05	4.22104E-05	4.21453E-05	5.5459E-05	5.54232E-05	5.94035E-05	5.79796E-05	2.31161E-06	2.31161E-06	6.26028E-05	2.31161E-06	1.42902E-05	1.38426E-05	1.76157E-05	7.64535E-05
3833003774615	383300	3774615	0.000141673	5.5566E-05	1.84018E-05	1.80227E-05	4.18496E-05	4.1785E-05	5.49849E-05	5.49494E-05	5.88957E-05	5.7484E-05	2.29184E-06	2.29184E-06	6.20677E-05	2.29184E-06	1.43296E-05	1.38808E-05	1.7756E-05	7.70625E-05
3833103774615	383310	3774615	0.000140362	5.5052E-05	1.82315E-05	1.78559E-05	4.14622E-05	4.13982E-05	5.44759E-05	5.44408E-05	5.83505E-05	5.69519E-05	2.27063E-06	2.27063E-06	6.14932E-05	2.27063E-06	1.43655E-05	1.39156E-05	1.78986E-05	7.76812E-05
3833203774615	383320	3774615	0.000138467	5.4309E-05	1.79853E-05	1.76148E-05	4.09024E-05	4.08393E-05	5.37404E-05	5.37057E-05	5.75627E-05	5.61829E-05	2.23997E-06	2.23997E-06	6.06629E-05	2.23997E-06	1.43458E-05	1.38964E-05	1.79756E-05	7.80152E-05
3833303774615	383330	3774615	0.000136706	5.3618E-05	1.77567E-05	1.73908E-05	4.03823E-05	4.032E-05	5.30571E-05	5.30229E-05	5.68308E-05	5.54686E-05	2.21149E-06	2.21149E-06	5.98916E-05	2.21149E-06	1.43458E-05	1.38964E-05	1.80842E-05	7.84866E-05
3833403774615	383340	3774615	0.000134802	5.2871E-05	1.75093E-05	1.71486E-05	3.98199E-05	3.97584E-05	5.23181E-05	5.22843E-05	5.60392E-05	5.4696E-05	2.18069E-06	2.18069E-06	5.90574E-05	2.18069E-06	1.43261E-05	1.38773E-05	1.81724E-05	7.88697E-05
3833503774615	383350	3774615	0.000132808	5.2089E-05	1.72503E-05	1.68949E-05	3.92308E-05	3.91703E-05	5.15442E-05	5.15109E-05	5.52103E-05	5.38869E-05	2.14843E-06	2.14843E-06	5.81838E-05	2.14843E-06	1.42956E-05	1.38478E-05	1.82471E-05	7.91938E-05
3833603774615	383360	3774615	0.000130886	5.1335E-05	1.70007E-05	1.66504E-05	3.8663E-05	3.86034E-05	5.07982E-05	5.07654E-05	5.44112E-05	5.3107E-05	2.11734E-06	2.11734E-06	5.73417E-05	2.11734E-06	1.42633E-05	1.38165E-05	1.83218E-05	7.95179E-05
3833703774615	383370	3774615	0.000128326	5.0331E-05	1.66682E-05	1.63247E-05	3.79069E-05	3.78484E-05	4.98047E-05	4.97725E-05	5.3347E-05	5.20683E-05	2.07593E-06	2.07593E-06	5.62202E-05	2.07593E-06	1.41628E-05	1.37192E-05	1.83105E-05	7.94688E-05
3833803774615	383380	3774615	0.000125955	4.9401E-05	1.63602E-05	1.60231E-05	3.72064E-05	3.7149E-05	4.88844E-05	4.88528E-05	5.23613E-05	5.11062E-05	2.03757E-06	2.03757E-06	5.51813E-05	2.03757E-06	1.40713E-05	1.36306E-05	1.83082E-05	7.9459E-05
3833903774615	383390	3774615	0.000123844	4.8573E-05	1.6086E-05	1.57546E-05	3.65829E-05	3.65265E-05	4.80652E-05	4.80341E-05	5.14838E-05	5.02497E-05	2.00342E-06	2.00342E-06	5.42566E-05	2.00342E-06	1.3996E-05	1.35576E-05	1.83241E-05	7.95277E-05
3834003774615	383400	3774615	0.000122048	4.7869E-05	1.58527E-05	1.5526E-05	3.60523E-05	3.59966E-05	4.73679E-05	4.73374E-05	5.0737E-05	4.95208E-05	1.97436E-06	1.97436E-06	5.34696E-05	1.97436E-06	1.39493E-05	1.35124E-05	1.83716E-05	7.9734E-05
3834103774615	383410	3774615	0.00012044	4.7238E-05	1.56438E-05	1.53215E-05	3.55773E-05	3.55224E-05	4.6744E-05	4.67138E-05	5.00686E-05	4.88685E-05	1.94835E-06	1.94835E-06	5.27652E-05	1.94835E-06	1.3917E-05	1.34811E-05	1.84327E-05	7.99992E-05
3834203774615	383420	3774615	0.000119838	4.7002E-05	1.55657E-05	1.5245E-05	3.53996E-05	3.53449E-05	4.65104E-05	4.64804E-05	4.98184E-05	4.86243E-05	1.93862E-06	1.93862E-06	5.25015E-05	1.93862E-06	1.39924E-05	1.35541E-05	1.86296E-05	8.08537E-05
3834303774615	383430	3774615	0.000119425	4.684E-05	1.5512E-05	1.51924E-05	3.52775E-05	3.52231E-05	4.635E-05	4.63201E-05	4.96467E-05	4.84567E-05	1.93193E-06	1.93193E-06	5.23205E-05	1.93193E-06	1.40911E-05	1.36497E-05	1.88559E-05	8.18359E-05
3834403774615	383440	3774615	0.000119083	4.6706E-05	1.54677E-05	1.5149E-05	3.51767E-05	3.51224E-05	4.62176E-05	4.61877E-05	4.95048E-05	4.83182E-05	1.92641E-06	1.92641E-06	5.2171E-05	1.92641E-06	1.42005E-05	1.37557E-05	1.90958E-05	8.2877E-05
3834503774615	383450	3774615	0.000118805	4.6597E-05	1.54315E-05	1.51136E-05	3.50944E-05	3.50403E-05	4.61095E-05	4.60797E-05	4.9389E-05	4.82052E-05	1.92191E-06	1.92191E-06	5.2049E-05	1.92191E-06	1.43189E-05	1.38704E-05	1.93492E-05	8.39771E-05
3834603774615	383460	3774615	0.000118607	4.652E-05	1.54058E-05	1.50884E-05	3.50361E-05	3.4982E-05	4.60328E-05	4.60031E-05	4.93069E-05	4.8125E-05	1.91871E-06	1.91871E-06	5.19624E-05	1.91871E-06	1.44498E-05	1.39972E-05	1.96231E-05	8.51655E-05
3834703774615	383470	3774615	0.000119847	4.7006E-05	1.55668E-05	1.52461E-05	3.54022E-05	3.53476E-05	4.65139E-05	4.64839E-05	4.98222E-05	4.8628E-05	1.93876E-06	1.93876E-06	5.25055E-05	1.93876E-06	1.47602E-05	1.42979E-05	2.01323E-05	8.73754E-05
3834803774615	383480	3774615	0.000121616	4.77E-05	1.57967E-05	1.54712E-05	3.59249E-05	3.58695E-05	4.72006E-05	4.71702E-05	5.05578E-05	4.93459E-05	1.96739E-06	1.96739E-06	5.32807E-05	1.96739E-06	1.51495E-05	1.46749E-05	2.07523E-05	9.00666E-05
3834903774615	383490	3774615	0.000123799	4.8556E-05	1.60802E-05	1.57489E-05	3.65696E-05	3.65132E-05	4.80477E-05	4.80167E-05	5.14651E-05	5.02315E-05	2.00269E-06	2.00269E-06	5.42369E-05	2.00269E-06	1.56069E-05	1.51181E-05	2.14697E-05	9.31802E-05
3835003774615	383500	3774615	0.000127625	5.0056E-05	1.65772E-05	1.62356E-05	3.76999E-05	3.76417E-05	4.95328E-05	4.95008E-05	5.30558E-05	5.17841E-05	2.06459E-06	2.06459E-06	5.59132E-05	2.06459E-06	1.63029E-05	1.57923E-05	2.25153E-05	9.77179E-05
3835103774615	383510	3774615	0.000131829	5.1705E-05	1.71232E-05	1.67704E-05	3.89416E-05	3.88816E-05	5.11642E-05	5.11312E-05	5.48033E-05	5.34897E-05	2.13259E-06	2.13259E-06	5.77548E-05	2.13259E-06	1.70761E-05	1.65412E-05	2.3674E-05	0.000102747
3835203774615	383520	3774615	0.00013535	5.3086E-05	1.75805E-05	1.72183E-05	3.99817E-05	3.992E-05	5.25307E-05	5.24968E-05	5.6267E-05	5.49183E-05	2.18955E-06	2.18955E-06	5.92974E-05	2.18955E-06	1.77739E-05	1.72172E-05	2.47467E-05	0.000107402
3835303774615	383530	3774615	0.000138404	5.4284E-05	1.79772E-05	1.76068E-05	4.08838E-05	4.08207E-05	5.3716E-05	5.36813E-05	5.75365E-05	5.61574E-05	2.23895E-06	2.23895E-06	6.06353E-05	2.23895E-06	1.84251E-05	1.7848E-05	2.57741E-05	0.000111861
3835403774615	383540	3774615	0.000141655	5.5559E-05	1.83995E-05	1.80204E-05	4.18443E-05	4.17797E-05	5.49779E-05	5.49424E-05	5.88882E-05	5.74767E-05	2.29155E-06	2.29155E-06	6.20598E-05	2.29155E-06	1.91158E-05	1.8517E-05	2.68717E-05	0.000116625
3835503774615	383550	3774615	0.000144305	5.6598E-05	1.87437E-05	1.83575E-05	4.2627E-05	4.25612E-05	5.60063E-05	5.59702E-05	5.99897E-05	5.85518E-05	2.33442E-06	2.33442E-06	6.32206E-05	2.33442E-06	1.97364E-05	1.91183E-05	2.78878E-05	0.000121035
3835603774615	383560	3774615	0.000147143	5.7712E-05	1.91123E-05	1.87186E-05	4.34654E-05	4.33983E-05	5.71079E-05	5.7071E-05	6.11697E-05	5.97035E-05	2.38033E-06	2.38033E-06	6.44641E-05	2.38033E-06	2.03894E-05	1.97508E-05	2.89718E-05	0.00012574
3835703774615	383570	3774615	0.000150682	5.91E-05	1.9572E-05	1.91687E-05	4.45108E-05	4.44421E-05	5.84814E-05	5.84436E-05	6.26408E-05	6.11394E-05	2.43758E-06	2.43758E-06	6.60145E-05	2.43758E-06	2.11464E-05	2.04841E-05	3.01803E-05	0.000130985
3835803774615	383580	3774615	0.00015423	6.0491E-05	2.00328E-05	1.96201E-05	4.55588E-05	4.54885E-05	5.98583E-05	5.98197E-05	6.41158E-05	6.25789E-05	2.49498E-06	2.49498E-06	6.75689E-05	2.49498E-06	2.18981E-05	2.12122E-05	3.13661E-05	0.000136131
3835903774615	383590	3774615	0.000157446	6.1752E-05	2.04505E-05	2.00291E-05	4.65087E-05	4.64369E-05	6.11063E-05	6.10669E-05	6.54525E-05	6.38836E-05	2.54699E-06	2.54699E-06	6.89776E-05	2.54699E-06	2.26587E-05	2.1949E-05	3.26086E-05	0.000141523

			KMMass Grading / Excavation	KMMass Grading / Excavation	KMDrainage / Utilities Trenching	KMFoundations / Concrete Pads	KMBuilding / Structure Construction	KMAsphalt Paving	KMArchitectural Coating	KMLandscaping or Other Finishing	KMWaterside Construction (Piles)	EWNDemolition	EWNSite Grubbing / Prep	EWNDrainage / Utilities Trenching	EWNDrainage / Utilities Trenching	EWNDrainage / Utilities Trenching	EWNFoundation s / Concrete Pads	EWNBuilding / Structure Construction	EWNAsphalt Paving	EWNLandscaping or Other Finishing	EWNWaterside Construction (Piles)
Unique Identifier	X (UTM)	Y (UTM)	2025	2026	2026	2026	2026	2026	2026	2026	2026	2027	2027	2027	2028	2029	2029	2029	2029	2029	2029
3837703774605	383770	3774605	0.000245763	0.000243219	8.73421E-05	4.62211E-05	0.000158753	5.10011E-06	5.10011E-06	0.000163853	5.10011E-06	0.000192769	1.05061E-05	2.46704E-05	2.4194E-05	2.36934E-05	2.05229E-05	4.45642E-05	3.1705E-06	4.61495E-05	3.1705E-06
3837803774605	383780	3774605	0.000257528	0.000254863	9.15236E-05	4.84339E-05	0.000166354	5.34428E-06	5.34428E-06	0.000171698	5.34428E-06	0.000201184	1.09648E-05	2.57473E-05	2.52501E-05	2.47277E-05	2.14188E-05	4.65096E-05	3.3089E-06	4.8164E-05	3.3089E-06
3837903774605	383790	3774605	0.000269892	0.000267098	9.59174E-05	5.07591E-05	0.00017434	5.60084E-06	5.60084E-06	0.000179941	5.60084E-06	0.000210027	1.14468E-05	2.68791E-05	2.63601E-05	2.58147E-05	2.23603E-05	4.8554E-05	3.45436E-06	5.02812E-05	3.45436E-06
3838003774605	383800	3774605	0.00028277	0.000279843	0.000100494	5.31811E-05	0.000182659	5.86809E-06	5.86809E-06	0.000188527	5.86809E-06	0.000219246	1.19492E-05	2.8059E-05	2.75171E-05	2.69477E-05	2.33418E-05	5.06853E-05	3.60598E-06	5.24882E-05	3.60598E-06
3838103774605	383810	3774605	0.000296036	0.000292973	0.000105209	5.56762E-05	0.000191228	6.1434E-06	6.1434E-06	0.000197372	6.1434E-06	0.000228748	1.24671E-05	2.9275E-05	2.87097E-05	2.81157E-05	2.43534E-05	5.2882E-05	3.76227E-06	5.47631E-05	3.76227E-06
3838203774605	383820	3774605	0.000309743	0.000306538	0.00011008	5.82541E-05	0.000200083	6.42785E-06	6.42785E-06	0.00020651	6.42785E-06	0.000238572	1.30025E-05	3.05323E-05	2.99427E-05	2.93231E-05	2.53993E-05	5.5153E-05	3.92384E-06	5.71149E-05	3.92384E-06
3838303774605	383830	3774605	0.000322353	0.000319017	0.000114562	6.06256E-05	0.000208228	6.68953E-06	6.68953E-06	0.000214917	6.68953E-06	0.000247599	1.34945E-05	3.16876E-05	3.10757E-05	3.04327E-05	2.63604E-05	5.724E-05	4.07231E-06	5.92761E-05	4.07231E-06
3838403774605	383840	3774605	0.000334432	0.000330971	0.000118855	6.28974E-05	0.000216031	6.9402E-06	6.9402E-06	0.000222971	6.9402E-06	0.000256252	1.3966E-05	3.27949E-05	3.21616E-05	3.14961E-05	2.72815E-05	5.92402E-05	4.21462E-06	6.13475E-05	4.21462E-06
3838503774605	383850	3774605	0.000348281	0.000344677	0.000123776	6.5502E-05	0.000224976	7.2276E-06	7.2276E-06	0.000232204	7.2276E-06	0.000266182	1.45073E-05	3.40658E-05	3.3408E-05	3.27168E-05	2.83388E-05	6.1536E-05	4.37795E-06	6.3725E-05	4.37795E-06
3838603774605	383860	3774605	0.000365863	0.000362077	0.000130025	6.88086E-05	0.000236334	7.59245E-06	7.59245E-06	0.000243926	7.59245E-06	0.000278824	1.51963E-05	3.56837E-05	3.49946E-05	3.42705E-05	2.96847E-05	6.44585E-05	4.58587E-06	6.67514E-05	4.58587E-06
3838703774605	383870	3774605	0.00038452	0.00038054	0.000136655	7.23174E-05	0.000248385	7.97962E-06	7.97962E-06	0.000256365	7.97962E-06	0.000292239	1.59274E-05	3.74005E-05	3.66783E-05	3.59194E-05	3.11128E-05	6.75597E-05	4.80651E-06	6.99629E-05	4.80651E-06
3838803774605	383880	3774605	0.000400638	0.000396492	0.000142384	7.53489E-05	0.000258797	8.31411E-06	8.31411E-06	0.000267111	8.31411E-06	0.000303816	1.65584E-05	3.88821E-05	3.81313E-05	3.73423E-05	3.23454E-05	7.02361E-05	4.99692E-06	7.27345E-05	4.99692E-06
3838903774605	383890	3774605	0.000416137	0.00041183	0.000147892	7.82637E-05	0.000268809	8.63575E-06	8.63575E-06	0.000277444	8.63575E-06	0.000314949	1.71651E-05	4.03069E-05	3.95286E-05	3.87107E-05	3.35307E-05	7.28098E-05	5.18003E-06	7.53998E-05	5.18003E-06
3839003774605	383900	3774605	0.000433577	0.000429089	0.00015409	8.15437E-05	0.000280074	8.99766E-06	8.99766E-06	0.000289072	8.99766E-06	0.000327491	1.78487E-05	4.1912E-05	4.11027E-05	4.02522E-05	3.48659E-05	7.57093E-05	5.38631E-06	7.84024E-05	5.38631E-06
3839103774605	383910	3774605	0.000457661	0.000452924	0.000162649	8.60733E-05	0.000295632	9.49746E-06	9.49746E-06	0.000305129	9.49746E-06	0.000344841	1.87943E-05	4.41325E-05	4.32803E-05	4.23848E-05	3.67131E-05	7.97203E-05	5.67167E-06	8.25562E-05	5.67167E-06
3829703774615	382970	3774615	3.38643E-05	3.35138E-05	1.20351E-05	6.36893E-06	2.18751E-05	7.02758E-07	7.02758E-07	2.25778E-05	7.02758E-07	4.00759E-05	2.18419E-06	5.12889E-06	5.02984E-06	4.92577E-06	4.26663E-06	9.26474E-06	6.59136E-07	9.59431E-06	6.59136E-07
3829803774615	382980	3774615	3.48199E-05	3.44596E-05	1.23747E-05	6.54866E-06	2.24923E-05	7.22589E-07	7.22589E-07	2.32149E-05	7.22589E-07	4.12091E-05	2.24595E-06	5.27391E-06	5.17207E-06	5.06505E-06	4.38728E-06	9.52672E-06	6.77775E-07	9.8656E-06	6.77775E-07
3829903774615	382990	3774615	3.60443E-05	3.56713E-05	1.28099E-05	6.77893E-06	2.32832E-05	7.47998E-07	7.47998E-07	2.40312E-05	7.47998E-07	4.27022E-05	2.32733E-06	5.465E-06	5.35946E-06	5.24857E-06	4.54624E-06	9.87189E-06	7.02332E-07	1.02231E-05	7.02332E-07
3830003774615	383000	3774615	3.73881E-05	3.70012E-05	1.32874E-05	7.03166E-06	2.41513E-05	7.75885E-07	7.75885E-07	2.49272E-05	7.75885E-07	4.43408E-05	2.41663E-06	5.6747E-06	5.56512E-06	5.44997E-06	4.72069E-06	1.02507E-05	7.29281E-07	1.06153E-05	7.29281E-07
3830103774615	383010	3774615	3.8381E-05	3.79838E-05	1.36403E-05	7.2184E-06	2.47927E-05	7.9649E-07	7.9649E-07	2.55892E-05	7.9649E-07	4.55199E-05	2.48089E-06	5.82561E-06	5.71311E-06	5.5949E-06	4.84622E-06	1.05233E-05	7.48675E-07	1.08976E-05	7.48675E-07
3830203774615	383020	3774615	3.93292E-05	3.89222E-05	1.39773E-05	7.39672E-06	2.54052E-05	8.16166E-07	8.16166E-07	2.62213E-05	8.16166E-07	4.66378E-05	2.54182E-06	5.96868E-06	5.85341E-06	5.7323E-06	4.96524E-06	1.07817E-05	7.67061E-07	1.11653E-05	7.67061E-07
3830303774615	383030	3774615	4.03221E-05	3.99048E-05	1.43302E-05	7.58347E-06	2.60466E-05	8.36772E-07	8.36772E-07	2.68833E-05	8.36772E-07	4.78093E-05	2.60567E-06	6.1186E-06	6.00045E-06	5.87629E-06	5.08996E-06	1.10525E-05	7.86329E-07	1.14457E-05	7.86329E-07
3830403774615	383040	3774615	4.13897E-05	4.09614E-05	1.47096E-05	7.78425E-06	2.67362E-05	8.58927E-07	8.58927E-07	2.75951E-05	8.58927E-07	4.9065E-05	2.67411E-06	6.27931E-06	6.15805E-06	6.03063E-06	5.22365E-06	1.13428E-05	8.06982E-07	1.17463E-05	8.06982E-07
3830503774615	383050	3774615	4.26215E-05	4.21804E-05	1.51474E-05	8.01593E-06	2.75319E-05	8.8449E-07	8.8449E-07	2.84164E-05	8.8449E-07	5.04586E-05	2.75006E-06	6.45765E-06	6.33295E-06	6.20192E-06	5.37201E-06	1.1665E-05	8.29902E-07	1.208E-05	8.29902E-07
3830603774615	383060	3774615	4.36593E-05	4.32074E-05	1.55162E-05	8.21109E-06	2.82022E-05	9.06025E-07	9.06025E-07	2.91083E-05	9.06025E-07	5.16377E-05	2.81432E-06	6.60856E-06	6.48094E-06	6.34685E-06	5.49755E-06	1.19376E-05	8.49296E-07	1.23623E-05	8.49296E-07
3830703774615	383070	3774615	4.46746E-05	4.42123E-05	1.5877E-05	8.40205E-06	2.88581E-05	9.27096E-07	9.27096E-07	2.97852E-05	9.27096E-07	5.29394E-05	2.88527E-06	6.77515E-06	6.64431E-06	6.50684E-06	5.63613E-06	1.22385E-05	8.70705E-07	1.26739E-05	8.70705E-07
3830803774615	383080	3774615	4.54958E-05	4.5025E-05	1.61689E-05	8.5565E-06	2.93886E-05	9.44138E-07	9.44138E-07	3.03327E-05	9.44138E-07	5.39271E-05	2.9391E-06	6.90156E-06	6.76828E-06	6.62824E-06	5.74129E-06	1.24669E-05	8.8695E-07	1.29103E-05	8.8695E-07
3830903774615	383090	3774615	4.62797E-05	4.58008E-05	1.64474E-05	8.70393E-06	2.98949E-05	9.60405E-07	9.60405E-07	3.08554E-05	9.60405E-07	5.47847E-05	2.98584E-06	7.01131E-06	6.87591E-06	6.73364E-06	5.83259E-06	1.26651E-05	9.01055E-07	1.31156E-05	9.01055E-07
3831003774615	383100	3774615	4.70039E-05	4.65174E-05	1.67048E-05	8.84012E-06	3.03627E-05	9.75434E-07	9.75434E-07	3.13382E-05	9.75434E-07	5.55657E-05	3.0284E-06	7.11126E-06	6.97393E-06	6.82964E-06	5.91574E-06	1.28457E-05	9.139E-07	1.33026E-05	9.139E-07
3831103774615	383110	3774615	4.76683E-05	4.7175E-05	1.6941E-05	8.96509E-06	3.07919E-05	9.89222E-07	9.89222E-07	3.17812E-05	9.89222E-07	5.61629E-05	3.06095E-06	7.18769E-06	7.04889E-06	6.90304E-06	5.97932E-06	1.29837E-05	9.23723E-07	1.34456E-05	9.23723E-07
3831203774615	383120	3774615	4.83178E-05	4.78178E-05	1.71718E-05	9.08724E-06	3.12115E-05	1.0027E-06	1.0027E-06	3.22142E-05	1.0027E-06	5.67142E-05	3.091E-06	7.25825E-06	7.11808E-06	6.9708E-06	6.03801E-06	1.31112E-05	9.3279E-07	1.35776E-05	9.3279E-07
3831303774615	383130	3774615	4.89748E-05	4.8468E-05	1.74053E-05	9.2108E-06	3.16359E-05	1.01633E-06	1.01633E-06	3.26522E-05	1.01633E-06	5.72579E-05	3.12063E-06	7.32782E-06	7.18631E-06	7.03762E-06	6.09589E-06	1.32369E-05	9.41731E-07	1.37077E-05	9.41731E-07
3831403774615	383140	3774615	4.96243E-05	4.91108E-05	1.76361E-05	9.33296E-06	3.20554E-05	1.02981E-06	1.02981E-06	3.30853E-05	1.02981E-06	5.77556E-05	3.14775E-06	7.39152E-06	7.24878E-06	7.09879E-06	6.14888E-06	1.33519E-05	9.49917E-07	1.38269E-05	9.49917E-07
3831503774615	383150	3774615	5.02813E-05	4.9761E-05	1.78696E-05	9.45652E-06	3.24798E-05	1.04345E-06	1.04345E-06	3.35233E-05	1.04345E-06	5.82609E-05	3.17529E-06	7.45619E-06	7.3122E-06	7.16091E-06	6.20268E-06	1.34687E-05	9.58229E-07	1.39479E-05	9.58229E-07
3831603774615	383160	3774615	5.09532E-05	5.04259E-05	1.81084E-05	9.58288E-06	3.29139E-05	1.05739E-06	1.05739E-06	3.39713E-05	1.05739E-06	5.87509E-05	3.202E-06	7.51891E-06	7.37371E-06	7.22114E-06	6.25485E-06	1.3582E-05	9.66288E-07	1.40652E-05	9.66288E-07
3831703774615	383170	3774615	5.16326E-05	5.10983E-05	1.83498E-05	9.71066E-06	3.33527E-05	1.07149E-06	1.07149E-06	3.44242E-05	1.07149E-06	5.92257E-05	3.22788E-06	7.57966E-06	7.43329E-06	7.27949E-06	6.30539E-06	1.36918E-05	9.74096E-07	1.41788E-05	9.74096E-07
3831903774615	383190	3774615	5.29316E-05	5.23838E-05	1.88115E-05	9.95497E-06	3.41918E-05	1.09845E-06	1.09845E-06	3.52903E-05	1.09845E-06	6.00526E-05	3.27294E-06	7.68549E-06	7.53708E-06	7.38113E-06	6.39343E-06	1.3883E-05	9.87697E-07	1.43768E-05	9.87697E-07
3832003774615	383200	3774615	5.35214E-05	5.29675E-05	1.90211E-05	1.00659E-05	3.45728E-05	1.11069E-06	1.11069E-06	3.56835E-05	1.11069E-06	6.03589E-05	3.28964E-06	7.72469E-06	7.57552E-06	7.41877E-06	6.42604E-06	1.39538E-05	9.92734E-07	1.44501E-05	9.92734E-07
3832103774615	383210	3774615	5.41261E-05	5.3566E-05	1.9236E-05	1.01796E-05	3.49634E-05	1.12324E-06	1.12324E-06	3.60867E-05	1.12324E-06	6.06728E-05	3.30675E-06	7.76486E-06	7.61492E-06	7.45736E-06	6.45946E-06	1.40263E-05	9.97898E-07	1.45253E-05	9.97898E-07
3832203774615	383220	3774615	5.47757E-05	5.42088E-05	1.94668E-05	1.03018E-05	3.5383E-05	1.13671E-06	1.13671E-06	3.65197E-05	1.13671E-06	6.10327E-05	3.32636E-06	7.81092E-06	7.66008E-06	7.50159E-06	6.49777E-06	1.41095E-05	1.00382E-06	1.46114E-05	1.00382E-06
3832303774615	383230	3774615	5.54177E-05	5.48442E-05	1.9695E-05	1.04225E-05	3.57977E-05	1.15004E-06	1.15004E-06	3.69478E-05	1.15004E-06	6.13466E-05	3.34347E-06	7.8511E-06	7.69948E-06	7.54017E-06	6.53119E-06	1.41821E-05	1.00898E-06	1.46866E-05	1.00898E-06
3832403774615	383240	3774615	5.59478E-05	5.53688E-05	1.98834E-05	1.05222E-05	3.61401E-05	1.16104E-06	1.16104E-06	3.73012E-05	1.16104E-06	6.14385E-05	3.34848E-06	7.86286E-06	7.71102E-06	7.55147E-06	6.54098E-06	1.42033E-05	1.01049E-06	1.47086E-05	1.01049E-06
3832503774615	383250	3774615	5.64405E-05	5.58564E-05	2.00585E-05	1.06149E-05	3.64584E-05	1.17126E-06	1.17126E-06	3.76297E-05	1.17126E-06	6.15074E-05	3.35223E-06	7.87168E-06	7.71966E-06	7.55994E-06	6.54831E-06	1.42193E-05	1.01162E-06	1.47251E-05	1.01162E-06
3832603774615	383260	3774615	5.69183E-05	5.63293E-05	2.02283E-05	1.07047E-05	3.67671E-05	1.18118E-06	1.18118E-06	3.79483E-05	1.18118E-06	6.15151E-05	3.35265E-06	7.87266E-06	7.72063E-06	7.56088E-06	6.54913E-06	1.4221E-05	1.01175E-06	1.47269E-05	1.01175E-06
3832703774615	383270	3774615	5.73438E-05	5.67504E-05	2.03796E-05	1.07848E-05	3.7042E-05	1.19001E-06	1.19001E-06	3.8232E-05	1.19001E-06	6.14308E-05	3.34806E-06	7.86188E-06	7.71005E-06	7.55053E-06	6.54016E-06	1.42016E-05	1.01037E-06	1.47068E-05	1.01037E-06
3832803774615	383280	3774615	5.76425E-05	5.70459E-05	2.04857E-05	1.08409E-05	3.72349E-05	1.19621E-06	1.19621E-06	3.84311E-05	1.19621E-06	6.12164E-05	3.33638E-06	7.83444E-06	7.68315E-06	7.52418E-06	6.51734E-06	1.4152E-05	1.00684E-06	1.46554E-05	1.00684E-06
3832903774615	383290	3774615	5.81128E-05	5.75114E-05	2.06528E-05	1.09294E-05	3.75387E-05	1.20597E-06	1.20597E-06	3.87446E-05	1.20597E-06	6.13007E-05	3.34097E-06	7.84522E-06	7.69372E-06	7.53453E-06	6.5263E-06	1.41715E-05	1.00822E-06	1.46756E-05	1.00822E-06
3833003774615	383300	3774615	5.85757E-05	5.79695E-05	2.08173E-05	1.10165E-05	3.78377E-05	1.21557E-06	1.21557E-06	3.90533E-05	1.21557E-06	6.14002E-05	3.34639E-06	7.85796E-06	7.70621E-06	7.54676E-06	6.5369E-06	1.41945E-05	1.00986E-06	1.46994E-05	1.00986E-06
3833103774615	383310	3774615	5.9046E-05	5.8435E-05	2.09845E-05	1.11049E-05	3.81415E-05	1.22533E-06	1.22533E-06	3.93668E-05	1.22533E-06	6.14768E-05	3.35056E-06	7.86776E-06	7.71582E-06	7.55617E-06	6.54505E-06	1.42122E-05	1.01112E-06	1.47178E-05	1.01112E-06
3833203774615	383320	3774615	5.92999E-05	5.86862E-05	2.10747E-05	1.11527E-05	3.83055E-05	1.2306E-06	1.2306E-06	3.95361E-05	1.2306E-06	6.13313E-05	3.34264E-06	7.84914E-06	7.69756E-06	7.53829E-06	6.52956E-06	1.41786E-05	1.00873E-06	1.46829E-05	1.00873E-06
3833303774615	383330	3774615	5.96582E-05	5.90408E-05	2.12021E-05	1.122E-05	3.85369E-05	1.23804E-06	1.23804E-06	3.9775E-05	1.23804E-06	6.12547E-05	3.33846E-06	7.83934E-06	7.68795E-06	7.52888E-06	6.52141E-06	1.41609E-05	1.00747E-06	1.46646E-05	1.00747E-06
3833403774615	383340	3774615	5.99494E-05	5.93289E-05	2.13055E-05	1.12748E-05	3.8725E-05	1.24408E-06	1.24408E-06	3.99691E-05	1.24408E-06	6.11093E-05	3.33053E-06	7.82072E-06	7.66969E-06	7.511E-06	6.50592E-06	1.41272E-05	1.00508E-06	1.46298E-05	1.00508E-06
3833503774615	383350	3774615	6.01957E-05	5.95728E-05	2.13931E-05	1.13211E-05	3.88842E-05	1.24919E-06	1.24919E-06	4.01334E-05	1.24919E-06	6.08949E-05	3.31885E-06	7.79328E-06	7.64279E-06	7.48465E-06	6.4831E-06	1.40777E-05	1.00155E-06	1.45784E-05	1.00155E-06
3833603774615	383360	3774615	6.04421E-05	5.98166E-05	2.14806E-05	1.13675E-05	3.90433E-05	1.25431E-06	1.25431E-06	4.02976E-05	1.25431E-06	6.06881E-05	3.30758E-06	7.76682E-06	7.61684E-06	7.45924E-06	6.46109E-06	1.40299E-05	9.9815E-07	1.45289E-05	9.9815E-07
3833703774615	383370	3774615	6.04048E-05	5.97796E-05	2.14674E-05	1.13605E-05	3.90192E-05	1.25353E-06	1.25353E-06	4.02727E-05	1.25353E-06	6.01904E-05	3.28046E-06	7.70313E-06	7.55437E-06	7.39807E-06	6.4081E-06	1.39148E-05	9.89964E-07	1.44098E-05	9.89964E-07
3833803774615	383380	3774615	6.03973E-05	5.97723E-05	2.14647E-05	1.13591E-05	3.90144E-05	1.25338E-06	1.25338E-06	4.02678E-05	1.25338E-06	5.97234E-05	3.255E-06	7.64335E-06	7.49575E-06	7.34066E-06	6.35838E-06	1.38068E-05	9.82282E-07	1.4298E-05	9.82282E-07
3833903774615	383390	3774615	6.04496E-05	5.9824E-05	2.14833E-05	1.13689E-05	3.90481E-05	1.25446E-06	1.25446E-06	4.03026E-05	1.25446E-06	5.93329E-05	3.23372E-06	7.59338E-06	7.44674E-06	7.29266E-06	6.3168E-06	1.37166E-05	9.75859E-07	1.42045E-05	9.75859E-07
3834003774615	383400	3774615	6.06063E-05	5.99791E-05	2.1539E-05	1.13984E-05	3.91494E-05	1.25771E-06	1.25771E-06	4.04071E-05	1.25771E-06	5.90572E-05	3.21869E-06	7.5581E-06	7.41215E-06	7.25878E-06	6.28746E-06	1.36528E-05	9.71326E-07	1.41385E-05	9.71326E-07
3834103774615	383410	3774615	6.08079E-05	6.01786E-05	2.16107E-05	1.14363E-05	3.92796E-05	1.2619E-06	1.2619E-06	4.05415E-05	1.2619E-06	5.88428E-05	3.20701E-06	7.53066E-06	7.38524E-06	7.23243E-06	6.26463E-06	1.36033E-05	9.678E-07	1.40872E-05	9.678E-07
3834203774615	383420	3774615	6.14574E-05	6.08214E-05	2.18415E-05	1.15584E-05	3.96992E-05	1.27538E-06	1.27538E-06	4.09746E-05	1.27538E-06	5.91108E-05	3.22162E-06	7.56496E-06	7.41887E-06	7.26537E-06	6.29316E-06	1.36652E-05	9.72207E-07	1.41513E-05	9.72207E-07
3834303774615	383430	3774615	6.2204E-05	6.15603E-05	2.21068E-05	1.16988E-05	4.01814E-05	1.29087E-06	1.29087E-06	4.14723E-05	1.29087E-06	5.94707E-05	3.24123E-06	7.61102E-06	7.46404E-06	7.3096E-06	6.33148E-06	1.37484E-05	9.78126E-07	1.42375E-05	9.78126E-07
3834403774615	383440	3774615	6.29954E-05	6.23434E-05	2.23881E-05	1.18477E-05	4.06926E-05	1.30729E-06	1.30729E-06	4.19999E-05	1.30729E-06	5.98688E-05	3.26293E-06	7.66197E-06	7.51401E-06	7.35854E-06	6.37387E-06	1.38405E-05	9.84675E-07	1.43328E-05	9.84675E-07
3834503774615	383450	3774615	6.38315E-05	6.31709E-05	2.26852E-05	1.20049E-05	4.12327E-05	1.32464E-06	1.32464E-06	4.25574E-05	1.32464E-06	6.03129E-05	3.28713E-06	7.71881E-06	7.56975E-06	7.41312E-06	6.42115E-06	1.39431E-05	9.91979E-07	1.44391E-05	9.91979E-07
3834603774615	383460	3774615	6.47349E-05	6.40649E-05	2.30063E-05	1.21748E-05	4.18163E-05	1.34339E-06	1.34339E-06	4.31597E-05	1.34339E-06	6.08106E-05	3.31426E-06	7.7825E-06	7.63221E-06	7.4743E-06	6.47413E-06	1.40582E-05	1.00016E-06	1.45583E-05	1.00016E-06
3834703774615	383470	3774615	6.64146E-05	6.57273E-05	2.36032E-05	1.24907E-05	4.29013E-05	1.37825E-06	1.37825E-06	4.42796E-05	1.37825E-06	6.20664E-05	3.3827E-06	7.94321E-06	7.78982E-06	7.62864E-06	6.60782E-06	1.43485E-05	1.02082E-06	1.48589E-05	1.02082E-06
3834803774615	383480	3774615	6.84602E-05	6.77517E-05	2.43302E-05	1.28755E-05	4.42227E-05	1.4207E-06	1.4207E-06	4.56434E-05	1.4207E-06	6.3659E-05	3.4695E-06	8.14703E-06	7.9897E-06	7.82439E-06	6.77738E-06	1.47167E-05	1.04701E-06	1.52402E-05	1.04701E-06
3834903774615	383490	3774615	7.08269E-05	7.00939E-05	2.51713E-05	1.33206E-05	4.57515E-05	1.46981E-06	1.46981E-06	4.72213E-05	1.46981E-06	6.55349E-05	3.57174E-06	8.38711E-06	8.22515E-06	8.05496E-06	6.9771E-06	1.51503E-05	1.07787E-06	1.56893E-05	1.07787E-06
3835003774615	383500	3774615	7.4276E-05	7.35073E-05	2.63971E-05	1.39692E-05	4.79795E-05	1.54139E-06	1.54139E-06	4.95209E-05	1.54139E-06	6.84215E-05	3.72906E-06	8.75654E-06	8.58744E-06	8.40976E-06	7.28442E-06	1.58177E-05	1.12534E-06	1.63803E-05	1.12534E-06
3835103774615	383510	3774615	7.80984E-05	7.72902E-05	2.77556E-05	1.46881E-05	5.04486E-05	1.62071E-06	1.62071E-06	5.20693E-05	1.62071E-06	7.16221E-05	3.9035E-06	9.16615E-06	8.98914E-06	8.80314E-06	7.62516E-06	1.65576E-05	1.17798E-06	1.71466E-05	1.17798E-06
3835203774615	383520	3774615	8.16372E-05	8.07923E-05	2.90132E-05	1.53537E-05	5.27345E-05	1.69415E-06	1.69415E-06	5.44287E-05	1.69415E-06	7.45011E-05	4.0604E-06	9.5346E-06	9.35047E-06	9.157E-06	7.93167E-06	1.72231E-05	1.22533E-06	1.78358E-05	1.22533E-06
3835303774615	383530	3774615	8.50266E-05	8.41466E-05	3.02178E-05	1.59911E-05	5.4924E-05	1.76449E-06	1.76449E-06	5.66884E-05	1.76449E-06	7.7158E-05	4.20521E-06	9.87463E-06	9.68394E-06	9.48357E-06	8.21453E-06	1.78374E-05	1.26903E-06	1.84719E-05	1.26903E-06
3835403774615	383540	3774615	8.86474E-05	8.773E-05	3.15046E-05	1.66721E-05	5.72629E-05	1.83963E-06	1.83963E-06	5.91025E-05	1.83963E-06	7.99681E-05	4.35836E-06	1.02343E-05	1.00366E-05	9.82895E-06	8.5137E-06	1.8487E-05	1.31525E-06	1.91446E-05	1.31525E-06
3835503774615	383550	3774615	9.19995E-05	9.10474E-05	3.26959E-05	1.73025E-05	5.94282E-05	1.90919E-06	1.90919E-06	6.13374E-05	1.90919E-06	8.24948E-05	4.49607E-06	1.05576E-05	1.03537E-05	1.01395E-05	8.78271E-06	1.90711E-05	1.35681E-06	1.97495E-05	1.35681E-06
3835603774615	383560	3774615	9.55756E-05	9.45865E-05	3.39668E-05	1.79751E-05	6.17382E-05	1.9834E-06	1.9834E-06	6.37216E-05	1.9834E-06	8.51364E-05	4.64005E-06	1.08957E-05	1.06853E-05	1.04642E-05	9.06395E-06	1.96818E-05	1.40026E-06	2.0382E-05	1.40026E-06
3835703774615	383570	3774615	9.95622E-05	9.85319E-05	3.53836E-05	1.87249E-05	6.43134E-05	2.06613E-06	2.06613E-06	6.63796E-05	2.06613E-06	8.8291E-05

			ISDemolition	ISDrainage / Utilities Trenching	ISDrainage / Utilities Trenching	ISAsphalt Paving	ISAsphalt Paving	SVDemolition	SVSite Grubbing / Prep	SVMass Grading / Excavation	SVMass Grading / Excavation	SVDrainage / Utilities Trenching	SVFoundations / Concrete Pads	SVBuilding / Structure Construction	SVBuilding / Structure Construction	SVAsphalt Paving	SVAsphalt Paving	SVArchitectural Coating	SVArchitectural Coating	SVLandscaping or Other Finishing	SVLandscaping or Other Finishing
Unique Identifier	X (UTM)	Y (UTM)	2027	2027	2028	2027	2028	2027	2027	2027	2028	2028	2028	2028	2029	2028	2029	2028	2029	2028	2029
3837703774605	383770	3774605	4.50549E-05	1.81419E-05	1.76764E-05	4.6854E-06	4.36466E-06	0.000407059	0.000292654	0.000197315	0.00019481	0.000138222	4.39097E-05	6.29034E-05	6.05033E-05	6.18464E-06	5.75416E-06	6.18464E-06	5.75416E-06	6.29034E-05	6.05033E-05
3837803774605	383780	3774605	4.65555E-05	1.87461E-05	1.82652E-05	4.84145E-06	4.51003E-06	0.000427772	0.000307545	0.000207356	0.000204723	0.000145256	4.6144E-05	6.61042E-05	6.35819E-05	6.49934E-06	6.04695E-06	6.49934E-06	6.04695E-06	6.61042E-05	6.35819E-05
3837903774605	383790	3774605	4.81414E-05	1.93847E-05	1.88874E-05	5.00637E-06	4.66366E-06	0.000449545	0.000323199	0.00021791	0.000215143	0.000152649	4.84927E-05	6.94688E-05	6.68182E-05	6.83015E-06	6.35473E-06	6.83015E-06	6.35473E-06	6.94688E-05	6.68182E-05
3838003774605	383800	3774605	4.98041E-05	2.00542E-05	1.95397E-05	5.17928E-06	4.82473E-06	0.000472218	0.000339499	0.0002289	0.000225994	0.000160348	5.09384E-05	7.29724E-05	7.01881E-05	7.17463E-06	6.67524E-06	7.17463E-06	6.67524E-06	7.29724E-05	7.01881E-05
3838103774605	383810	3774605	5.15241E-05	2.07468E-05	2.02145E-05	5.35815E-06	4.99135E-06	0.000495568	0.000356286	0.000240218	0.000237168	0.000168277	5.34572E-05	7.65807E-05	7.36587E-05	7.52939E-06	7.00531E-06	7.52939E-06	7.00531E-06	7.65807E-05	7.36587E-05
3838203774605	383820	3774605	5.33069E-05	2.14647E-05	2.0914E-05	5.54355E-06	5.16406E-06	0.000519702	0.000373637	0.000251917	0.000248718	0.000176472	5.60605E-05	8.03102E-05	7.72459E-05	7.89607E-06	7.34646E-06	7.89607E-06	7.34646E-06	8.03102E-05	7.72459E-05
3838303774605	383830	3774605	5.49389E-05	2.21218E-05	2.15542E-05	5.71326E-06	5.32216E-06	0.000541893	0.000389592	0.000262674	0.000259339	0.000184007	5.84544E-05	8.37395E-05	8.05443E-05	8.23324E-06	7.66016E-06	8.23324E-06	7.66016E-06	8.37395E-05	8.05443E-05
3838403774605	383840	3774605	5.64968E-05	2.27491E-05	2.21654E-05	5.87528E-06	5.47308E-06	0.000563168	0.000404887	0.000272986	0.00026952	0.000191231	6.07492E-05	8.7027E-05	8.37064E-05	8.55647E-06	7.96089E-06	8.55647E-06	7.96089E-06	8.7027E-05	8.37064E-05
3838503774605	383850	3774605	5.83076E-05	2.34783E-05	2.28759E-05	6.06359E-06	5.6485E-06	0.000587542	0.000422411	0.000284801	0.000281185	0.000199508	6.33785E-05	9.07936E-05	8.73293E-05	8.9268E-06	8.30545E-06	8.9268E-06	8.30545E-06	9.07936E-05	8.73293E-05
3838603774605	383860	3774605	6.06493E-05	2.44212E-05	2.37946E-05	6.30711E-06	5.87535E-06	0.000618491	0.000444661	0.000299803	0.000295997	0.000210017	6.6717E-05	9.55762E-05	9.19294E-05	9.39702E-06	8.74294E-06	9.39702E-06	8.74294E-06	9.55762E-05	9.19294E-05
3838703774605	383870	3774605	6.31462E-05	2.54266E-05	2.47742E-05	6.56677E-06	6.11723E-06	0.00065132	0.000468264	0.000315717	0.000311708	0.000221164	7.02583E-05	0.000100649	9.68089E-05	9.8958E-06	9.207E-06	9.8958E-06	9.207E-06	0.000100649	9.68089E-05
3838803774605	383880	3774605	6.52839E-05	2.62874E-05	2.56129E-05	6.78908E-06	6.32433E-06	0.000679685	0.000488657	0.000329466	0.000325283	0.000230796	7.33181E-05	0.000105033	0.000101025	1.03268E-05	9.60798E-06	1.03268E-05	9.60798E-06	0.000105033	0.000101025
3838903774605	383890	3774605	6.73365E-05	2.71138E-05	2.64182E-05	7.00253E-06	6.52316E-06	0.000706955	0.000508262	0.000342685	0.000338334	0.000240056	7.62597E-05	0.000109247	0.000105078	1.07411E-05	9.99346E-06	1.07411E-05	9.99346E-06	0.000109247	0.000105078
3839003774605	383900	3774605	6.9667E-05	2.80523E-05	2.73325E-05	7.24489E-06	6.74893E-06	0.000737655	0.000530334	0.000357566	0.000353026	0.000250481	7.95713E-05	0.000113991	0.000109641	1.12075E-05	1.04274E-05	1.12075E-05	1.04274E-05	0.000113991	0.000109641
3839103774605	383910	3774605	7.29407E-05	2.93705E-05	2.86169E-05	7.58533E-06	7.06607E-06	0.000779998	0.000560776	0.000378091	0.000373291	0.000264859	8.41389E-05	0.000120534	0.000115935	1.18509E-05	1.1026E-05	1.18509E-05	1.1026E-05	0.000120534	0.000115935
3829703774615	382970	3774615	1.06692E-05	4.29609E-06	4.18586E-06	1.10952E-06	1.03357E-06	4.32521E-05	3.10959E-05	2.09657E-05	2.06995E-05	1.46868E-05	4.66563E-06	6.68379E-06	6.42877E-06	6.57148E-07	6.11408E-07	6.57148E-07	6.11408E-07	6.68379E-06	6.42877E-06
3829803774615	382980	3774615	1.11024E-05	4.4705E-06	4.35579E-06	1.15457E-06	1.07553E-06	4.45082E-05	3.1999E-05	2.15746E-05	2.13007E-05	1.51134E-05	4.80113E-06	6.87791E-06	6.61548E-06	6.76234E-07	6.29164E-07	6.76234E-07	6.29164E-07	6.87791E-06	6.61548E-06
3829903774615	382990	3774615	1.16473E-05	4.68991E-06	4.56958E-06	1.21124E-06	1.12832E-06	4.61118E-05	3.31519E-05	2.23519E-05	2.20681E-05	1.56579E-05	4.9741E-06	7.12571E-06	6.85382E-06	7.00597E-07	6.51832E-07	7.00597E-07	6.51832E-07	7.12571E-06	6.85382E-06
3830003774615	383000	3774615	1.22523E-05	4.93352E-06	4.80694E-06	1.27415E-06	1.18693E-06	4.78579E-05	3.44072E-05	2.31983E-05	2.29038E-05	1.62508E-05	5.16246E-06	7.39554E-06	7.11336E-06	7.27127E-07	6.76515E-07	7.27127E-07	6.76515E-07	7.39554E-06	7.11336E-06
3830103774615	383010	3774615	1.27371E-05	5.12875E-06	4.99716E-06	1.32457E-06	1.2339E-06	4.91586E-05	3.53423E-05	2.38288E-05	2.35263E-05	1.66925E-05	5.30276E-06	7.59654E-06	7.30668E-06	7.46889E-07	6.94901E-07	7.46889E-07	6.94901E-07	7.59654E-06	7.30668E-06
3830203774615	383020	3774615	1.32191E-05	5.32285E-06	5.18628E-06	1.3747E-06	1.28059E-06	5.04236E-05	3.62518E-05	2.4442E-05	2.41317E-05	1.7122E-05	5.43923E-06	7.79202E-06	7.49471E-06	7.66109E-07	7.12784E-07	7.66109E-07	7.12784E-07	7.79202E-06	7.49471E-06
3830303774615	383030	3774615	1.37319E-05	5.52933E-06	5.38746E-06	1.42803E-06	1.33027E-06	5.17421E-05	3.71998E-05	2.50811E-05	2.47627E-05	1.75697E-05	5.58145E-06	7.99577E-06	7.69069E-06	7.86142E-07	7.31422E-07	7.86142E-07	7.31422E-07	7.99577E-06	7.69069E-06
3830403774615	383040	3774615	1.42824E-05	5.75099E-06	5.60344E-06	1.48527E-06	1.3836E-06	5.31853E-05	3.82374E-05	2.57807E-05	2.54534E-05	1.80598E-05	5.73713E-06	8.2188E-06	7.9052E-06	8.08069E-07	7.51823E-07	8.08069E-07	7.51823E-07	8.2188E-06	7.9052E-06
3830503774615	383050	3774615	1.48707E-05	5.98785E-06	5.83422E-06	1.54645E-06	1.44058E-06	5.48691E-05	3.94479E-05	2.65969E-05	2.62592E-05	1.86315E-05	5.91876E-06	8.47899E-06	8.15547E-06	8.33651E-07	7.75625E-07	8.33651E-07	7.75625E-07	8.47899E-06	8.15547E-06
3830603774615	383060	3774615	1.54016E-05	6.20164E-06	6.04253E-06	1.60166E-06	1.49202E-06	5.6241E-05	4.04342E-05	2.72619E-05	2.69158E-05	1.90974E-05	6.06676E-06	8.691E-06	8.35939E-06	8.54496E-07	7.95019E-07	8.54496E-07	7.95019E-07	8.691E-06	8.35939E-06
3830703774615	383070	3774615	1.59479E-05	6.42162E-06	6.25686E-06	1.65847E-06	1.54494E-06	5.7515E-05	4.13502E-05	2.78795E-05	2.75255E-05	1.953E-05	6.20418E-06	8.88786E-06	8.54874E-06	8.73852E-07	8.13027E-07	8.73852E-07	8.13027E-07	8.88786E-06	8.54874E-06
3830803774615	383080	3774615	1.64984E-05	6.64329E-06	6.47284E-06	1.71572E-06	1.59827E-06	5.86464E-05	4.21636E-05	2.84279E-05	2.80669E-05	1.99142E-05	6.32622E-06	9.0627E-06	8.71691E-06	8.91042E-07	8.29021E-07	8.91042E-07	8.29021E-07	9.0627E-06	8.71691E-06
3830903774615	383090	3774615	1.70168E-05	6.85202E-06	6.67622E-06	1.76963E-06	1.64849E-06	5.97155E-05	4.29322E-05	2.89461E-05	2.85786E-05	2.02772E-05	6.44154E-06	9.2279E-06	8.87581E-06	9.07284E-07	8.44133E-07	9.07284E-07	8.44133E-07	9.2279E-06	8.87581E-06
3831003774615	383100	3774615	1.75338E-05	7.06019E-06	6.87904E-06	1.82339E-06	1.69857E-06	6.07934E-05	4.37072E-05	2.94686E-05	2.90945E-05	2.06432E-05	6.55782E-06	9.39448E-06	9.03603E-06	9.23662E-07	8.59371E-07	9.23662E-07	8.59371E-07	9.39448E-06	9.03603E-06
3831103774615	383110	3774615	1.79949E-05	7.24585E-06	7.05994E-06	1.87134E-06	1.74324E-06	6.18001E-05	4.44309E-05	2.99566E-05	2.95762E-05	2.09851E-05	6.66642E-06	9.55005E-06	9.18566E-06	9.38958E-07	8.73601E-07	9.38958E-07	8.73601E-07	9.55005E-06	9.18566E-06
3831203774615	383120	3774615	1.84448E-05	7.42701E-06	7.23645E-06	1.91813E-06	1.78682E-06	6.27979E-05	4.51483E-05	3.04403E-05	3.00538E-05	2.13239E-05	6.77405E-06	9.70424E-06	9.33396E-06	9.54117E-07	8.87706E-07	9.54117E-07	8.87706E-07	9.70424E-06	9.33396E-06
3831303774615	383130	3774615	1.89045E-05	7.61211E-06	7.4168E-06	1.96593E-06	1.83135E-06	6.38135E-05	4.58784E-05	3.09326E-05	3.05398E-05	2.16687E-05	6.8836E-06	9.86118E-06	9.48492E-06	9.69548E-07	9.02062E-07	9.69548E-07	9.02062E-07	9.86118E-06	9.48492E-06
3831403774615	383140	3774615	1.93516E-05	7.79214E-06	7.59222E-06	2.01243E-06	1.87467E-06	6.48113E-05	4.65958E-05	3.14162E-05	3.10173E-05	2.20075E-05	6.99123E-06	1.00154E-05	9.63322E-06	9.84708E-07	9.16167E-07	9.84708E-07	9.16167E-07	1.00154E-05	9.63322E-06
3831503774615	383150	3774615	1.98057E-05	7.97499E-06	7.77037E-06	2.05965E-06	1.91866E-06	6.58447E-05	4.73388E-05	3.19171E-05	3.15119E-05	2.23585E-05	7.10271E-06	1.01751E-05	9.78682E-06	1.00041E-06	9.30775E-07	1.00041E-06	9.30775E-07	1.01751E-05	9.78682E-06
3831603774615	383160	3774615	2.02584E-05	8.15728E-06	7.94798E-06	2.10673E-06	1.96251E-06	6.68959E-05	4.80945E-05	3.24267E-05	3.2015E-05	2.27154E-05	7.2161E-06	1.03375E-05	9.94307E-06	1.01638E-06	9.45635E-07	1.01638E-06	9.45635E-07	1.03375E-05	9.94307E-06
3831703774615	383170	3774615	2.07097E-05	8.339E-06	8.12504E-06	2.15366E-06	2.00623E-06	6.79561E-05	4.88567E-05	3.29406E-05	3.25224E-05	2.30754E-05	7.33046E-06	1.05013E-05	1.01006E-05	1.03249E-06	9.60621E-07	1.03249E-06	9.60621E-07	1.05013E-05	1.01006E-05
3831903774615	383190	3774615	2.15452E-05	8.67544E-06	8.45285E-06	2.24055E-06	2.08717E-06	7.0014E-05	5.03363E-05	3.39381E-05	3.35072E-05	2.37742E-05	7.55245E-06	1.08193E-05	1.04065E-05	1.06375E-06	9.89712E-07	1.06375E-06	9.89712E-07	1.08193E-05	1.04065E-05
3832003774615	383200	3774615	2.18903E-05	8.8144E-06	8.58825E-06	2.27644E-06	2.12061E-06	7.09583E-05	5.10152E-05	3.43959E-05	3.39592E-05	2.40949E-05	7.65432E-06	1.09653E-05	1.05469E-05	1.0781E-06	1.00306E-06	1.0781E-06	1.00306E-06	1.09653E-05	1.05469E-05
3832103774615	383210	3774615	2.22354E-05	8.95337E-06	8.72365E-06	2.31233E-06	2.15404E-06	7.19383E-05	5.17197E-05	3.48709E-05	3.44282E-05	2.44276E-05	7.76003E-06	1.11167E-05	1.06925E-05	1.09299E-06	1.01691E-06	1.09299E-06	1.01691E-06	1.11167E-05	1.06925E-05
3832203774615	383220	3774615	2.25792E-05	9.09177E-06	8.8585E-06	2.34808E-06	2.18734E-06	7.29895E-05	5.24755E-05	3.53805E-05	3.49313E-05	2.47846E-05	7.87342E-06	1.12792E-05	1.08488E-05	1.10896E-06	1.03177E-06	1.10896E-06	1.03177E-06	1.12792E-05	1.08488E-05
3832303774615	383230	3774615	2.29047E-05	9.22286E-06	8.98622E-06	2.38193E-06	2.21887E-06	7.40407E-05	5.32313E-05	3.58901E-05	3.54344E-05	2.51415E-05	7.98682E-06	1.14416E-05	1.1005E-05	1.12494E-06	1.04663E-06	1.12494E-06	1.04663E-06	1.14416E-05	1.1005E-05
3832403774615	383240	3774615	2.31059E-05	9.30387E-06	9.06516E-06	2.40285E-06	2.23837E-06	7.4994E-05	5.39166E-05	3.63521E-05	3.58906E-05	2.54652E-05	8.08965E-06	1.15889E-05	1.11467E-05	1.13942E-06	1.06011E-06	1.13942E-06	1.06011E-06	1.15889E-05	1.11467E-05
3832503774615	383250	3774615	2.32331E-05	9.35507E-06	9.11505E-06	2.41608E-06	2.25068E-06	7.59027E-05	5.45699E-05	3.67926E-05	3.63254E-05	2.57738E-05	8.18767E-06	1.17293E-05	1.12818E-05	1.15322E-06	1.07295E-06	1.15322E-06	1.07295E-06	1.17293E-05	1.12818E-05
3832603774615	383260	3774615	2.32973E-05	9.38095E-06	9.14026E-06	2.42276E-06	2.25691E-06	7.67936E-05	5.52104E-05	3.72244E-05	3.67518E-05	2.60763E-05	8.28377E-06	1.1867E-05	1.14142E-05	1.16676E-06	1.08555E-06	1.16676E-06	1.08555E-06	1.1867E-05	1.14142E-05
3832703774615	383270	3774615	2.33574E-05	9.40514E-06	9.16383E-06	2.42901E-06	2.26273E-06	7.76488E-05	5.58253E-05	3.7639E-05	3.71611E-05	2.63667E-05	8.37602E-06	1.19992E-05	1.15413E-05	1.17975E-06	1.09764E-06	1.17975E-06	1.09764E-06	1.19992E-05	1.15413E-05
3832803774615	383280	3774615	2.33602E-05	9.40627E-06	9.16493E-06	2.42933E-06	2.263E-06	7.84149E-05	5.63761E-05	3.80104E-05	3.75278E-05	2.66269E-05	8.45867E-06	1.21176E-05	1.16552E-05	1.19139E-06	1.10847E-06	1.19139E-06	1.10847E-06	1.21176E-05	1.16552E-05
3832903774615	383290	3774615	2.34105E-05	9.42652E-06	9.18466E-06	2.43453E-06	2.26787E-06	7.93326E-05	5.70358E-05	3.84552E-05	3.79669E-05	2.69384E-05	8.55765E-06	1.22594E-05	1.17916E-05	1.20534E-06	1.12144E-06	1.20534E-06	1.12144E-06	1.22594E-05	1.17916E-05
3833003774615	383300	3774615	2.34496E-05	9.44228E-06	9.20001E-06	2.4386E-06	2.27166E-06	8.02591E-05	5.77019E-05	3.89043E-05	3.84103E-05	2.7253E-05	8.65759E-06	1.24025E-05	1.19293E-05	1.21941E-06	1.13454E-06	1.21941E-06	1.13454E-06	1.24025E-05	1.19293E-05
3833103774615	383310	3774615	2.34524E-05	9.4434E-06	9.20111E-06	2.43889E-06	2.27193E-06	8.11767E-05	5.83616E-05	3.93491E-05	3.88495E-05	2.75646E-05	8.75658E-06	1.25443E-05	1.20657E-05	1.23335E-06	1.14751E-06	1.23335E-06	1.14751E-06	1.25443E-05	1.20657E-05
3833203774615	383320	3774615	2.33253E-05	9.3922E-06	9.15122E-06	2.42567E-06	2.25962E-06	8.17646E-05	5.87843E-05	3.96341E-05	3.91309E-05	2.77643E-05	8.82E-06	1.26352E-05	1.21531E-05	1.24229E-06	1.15582E-06	1.24229E-06	1.15582E-06	1.26352E-05	1.21531E-05
3833303774615	383330	3774615	2.31856E-05	9.33594E-06	9.09641E-06	2.41114E-06	2.24608E-06	8.25397E-05	5.93416E-05	4.00098E-05	3.95018E-05	2.80275E-05	8.90361E-06	1.2755E-05	1.22683E-05	1.25406E-06	1.16677E-06	1.25406E-06	1.16677E-06	1.2755E-05	1.22683E-05
3833403774615	383340	3774615	2.29871E-05	9.25605E-06	9.01857E-06	2.3905E-06	2.22686E-06	8.32346E-05	5.98412E-05	4.03466E-05	3.98343E-05	2.82634E-05	8.97857E-06	1.28623E-05	1.23716E-05	1.26462E-06	1.1766E-06	1.26462E-06	1.1766E-06	1.28623E-05	1.23716E-05
3833503774615	383350	3774615	2.27412E-05	9.15703E-06	8.92209E-06	2.36493E-06	2.20304E-06	8.38671E-05	6.02959E-05	4.06532E-05	4.01371E-05	2.84782E-05	9.0468E-06	1.29601E-05	1.24656E-05	1.27423E-06	1.18554E-06	1.27423E-06	1.18554E-06	1.29601E-05	1.24656E-05
3833603774615	383360	3774615	2.24786E-05	9.05126E-06	8.81903E-06	2.33761E-06	2.17759E-06	8.45175E-05	6.07635E-05	4.09685E-05	4.04483E-05	2.8699E-05	9.11695E-06	1.30606E-05	1.25623E-05	1.28411E-06	1.19473E-06	1.28411E-06	1.19473E-06	1.30606E-05	1.25623E-05
3833703774615	383370	3774615	2.20803E-05	8.89092E-06	8.6628E-06	2.2962E-06	2.13901E-06	8.48025E-05	6.09684E-05	4.11067E-05	4.05847E-05	2.87958E-05	9.1477E-06	1.31046E-05	1.26046E-05	1.28844E-06	1.19876E-06	1.28844E-06	1.19876E-06	1.31046E-05	1.26046E-05
3833803774615	383380	3774615	2.16933E-05	8.73508E-06	8.51096E-06	2.25595E-06	2.10152E-06	8.51143E-05	6.11926E-05	4.12578E-05	4.0734E-05	2.89017E-05	9.18134E-06	1.31528E-05	1.2651E-05	1.29318E-06	1.20317E-06	1.29318E-06	1.20317E-06	1.31528E-05	1.2651E-05
3833903774615	383390	3774615	2.13314E-05	8.58936E-06	8.36898E-06	2.21832E-06	2.06646E-06	8.55241E-05	6.14872E-05	4.14564E-05	4.09301E-05	2.90409E-05	9.22554E-06	1.32162E-05	1.27119E-05	1.29941E-06	1.20896E-06	1.29941E-06	1.20896E-06	1.32162E-05	1.27119E-05
3834003774615	383400	3774615	2.10143E-05	8.46165E-06	8.24454E-06	2.18534E-06	2.03574E-06	8.60854E-05	6.18907E-05	4.17285E-05	4.11987E-05	2.92315E-05	9.28608E-06	1.33029E-05	1.27953E-05	1.30794E-06	1.2169E-06	1.30794E-06	1.2169E-06	1.33029E-05	1.27953E-05
3834103774615	383410	3774615	2.07222E-05	8.34406E-06	8.12998E-06	2.15497E-06	2.00745E-06	8.67179E-05	6.23455E-05	4.20351E-05	4.15014E-05	2.94462E-05	9.35432E-06	1.34006E-05	1.28893E-05	1.31755E-06	1.22584E-06	1.31755E-06	1.22584E-06	1.34006E-05	1.28893E-05
3834203774615	383420	3774615	2.06189E-05	8.30243E-06	8.08941E-06	2.14422E-06	1.99743E-06	8.7983E-05	6.3255E-05	4.26483E-05	4.21068E-05	2.98758E-05	9.49078E-06	1.35961E-05	1.30773E-05	1.33677E-06	1.24372E-06	1.33677E-06	1.24372E-06	1.35961E-05	1.30773E-05
3834303774615	383430	3774615	2.0549E-05	8.2743E-06	8.062E-06	2.13695E-06	1.99067E-06	8.93995E-05	6.42734E-05	4.33349E-05	4.27847E-05	3.03568E-05	9.64357E-06	1.3815E-05	1.32879E-05	1.35829E-06	1.26374E-06	1.35829E-06	1.26374E-06	1.3815E-05	1.32879E-05
3834403774615	383440	3774615	2.04917E-05	8.25123E-06	8.03953E-06	2.131E-06	1.98512E-06	9.08961E-05	6.53494E-05	4.40604E-05	4.35015E-05	3.0865E-05	9.80502E-06	1.40463E-05	1.35103E-05	1.38103E-06	1.2849E-06	1.38103E-06	1.2849E-06	1.40463E-05	1.35103E-05
3834503774615	383450	3774615	2.04442E-05	8.2321E-06	8.02089E-06	2.12605E-06	1.98051E-06	9.2473E-05	6.64831E-05	4.48248E-05	4.42556E-05	3.14004E-05	9.97512E-06	1.429E-05	1.37447E-05	1.40498E-06	1.30719E-06	1.40498E-06	1.30719E-06	1.429E-05	1.37447E-05
3834603774615	383460	3774615	2.04135E-05	8.21972E-06	8.00883E-06	2.12286E-06	1.97754E-06	9.41478E-05	6.76872E-05	4.56366E-05	4.50572E-05	3.19692E-05	1.01558E-05	1.45488E-05	1.39937E-05	1.43043E-06	1.33087E-06	1.43043E-06	1.33087E-06	1.45488E-05	1.39937E-05
3834703774615	383470	3774615	2.06664E-05	8.32156E-06	8.10805E-06	2.14916E-06	2.00204E-06	9.69541E-05	6.97047E-05	4.69669E-05	4.64002E-05	3.29221E-05	1.04585E-05	1.49824E-05	1.44108E-05	1.47307E-06	1.37054E-06	1.47307E-06	1.37054E-06	1.49824E-05	1.44108E-05
3834803774615	383480	3774615	2.10282E-05	8.46727E-06	8.25003E-06	2.18679E-06	2.03709E-06	0.000100304	7.2113E-05	4.86206E-05	4.80033E-05	3.40595E-05	1.08198E-05	1.55001E-05	1.49087E-05	1.52396E-06	1.41789E-06	1.52396E-06	1.41789E-06	1.55001E-05	1.49087E-05
3834903774615	383490	3774615	2.14781E-05	8.64843E-06	8.42654E-06	2.23358E-06	2.08068E-06	0.000104152	7.48799E-05	5.04862E-05	4.98452E-05	3.53663E-05	1.1235E-05	1.60948E-05	1.54807E-05	1.58244E-06	1.47229E-06	1.58244E-06	1.47229E-06	1.60948E-05	1.54807E-05
3835003774615	383500	3774615	2.22676E-05	8.96631E-06	8.73626E-06	2.31567E-06	2.15715E-06	0.000109569	7.87741E-05	5.31117E-05	5.24374E-05	3.72056E-05	1.18193E-05	1.69318E-05	1.62858E-05	1.66473E-06	1.54886E-06	1.66473E-06	1.54886E-06	1.69318E-05	1.62858E-05
3835103774615	383510	3774615	2.31311E-05	9.314E-06	9.07503E-06	2.40547E-06	2.2408E-06	0.000115582	8.30974E-05	5.60267E-05	5.53153E-05	3.92475E-05	1.24679E-05	1.78611E-05	1.71796E-05	1.7561E-06	1.63386E-06	1.7561E-06	1.63386E-06	1.78611E-05	1.71796E-05
3835203774615	383520	3774615	2.3845E-05	9.60149E-06	9.35515E-06	2.47972E-06	2.30997E-06	0.000121257	8.71773E-05	5.87775E-05	5.80312E-05	4.11745E-05	1.30801E-05	1.8738E-05	1.80231E-05	1.84232E-06	1.71408E-06	1.84232E-06	1.71408E-06	1.8738E-05	1.80231E-05
3835303774615	383530	3774615	2.44528E-05	9.84623E-06	9.5936E-06	2.54293E-06	2.36885E-06	0.000126772	9.1142E-05	6.14505E-05	6.06703E-05	4.30471E-05	1.36749E-05	1.95902E-05	1.88427E-05	1.9261E-06	1.79203E-06	1.9261E-06	1.79203E-06	1.95902E-05	1.88427E-05
3835403774615	383540	3774615	2.50774E-05	1.00977E-05	9.83864E-06	2.60788E-06	2.42935E-06	0.000132687	9.53949E-05	6.43179E-05	6.35013E-05	4.50557E-05	1.4313E-05	2.05043E-05	1.9722E-05	2.01598E-06	1.87565E-06	2.01598E-06	1.87565E-06	2.05043E-05	1.9722E-05
3835503774615	383550	3774615	2.55664E-05	1.02946E-05	1.00305E-05	2.65873E-06	2.47673E-06	0.000138264	9.94043E-05	6.70212E-05	6.61703E-05	4.69494E-05	1.49146E-05	2.13661E-05	2.05509E-05	2.10071E-06	1.95449E-06	2.10071E-06	1.95449E-06	2.13661E-05	2.05509E-05
3835603774615	383560	3774615	2.60904E-05	1.05056E-05	1.02361E-05	2.71322E-06	2.52748E-06	0.000144126	0.000103619	6.98627E-05	6.89757E-05	4.89399E-05	1.5547E-05	2.2272E-05	2.14222E-05	2.18977E-06	2.03735E-06	2.18977E-06	2.03735E-06	2.2272E-05	2.14222E-05
3835703774615	383570	3774615	2.67219E-05	1.07599E-05	1.04838E-05	2.7789E-06	2.58866E-06	0.000150567	0.00010825	7.29849E-05	7.20583E-05	5.11271E-05	1.62418E-05	2.32673E-05	2.23795E-05	2.28763E-06	2.1284E-06	2.28763E-06	2.1284

			MDemolition	MSite Grubbing / Prep	MMass Grading / Excavation	MMass Grading / Excavation	MDrainage / Utilities Trenching	MFoundations / Concrete Pads	MBuilding / Structure Construction	MAsphalt Paving	MLandscaping or Other Finishing	MWaterside Construction (Piles)	RSSWDemolition	RSSWPlacing Base	RSSWForm	Child Risk				
Unique Identifier	X (UTM)	Y (UTM)	2027	2027	2027	2028	2028	2028	2028	2028	2028	2028	2029	2029	2029	3rd Trimester	0<2	2<16	Total	per million
3837703774605	383770	3774605	6.34415E-05	0.000194754	0.000229015	0.000225966	4.80326E-05	6.2466E-05	4.59784E-05	4.73242E-06	5.54433E-05	4.73242E-06	0.000278957	0.000404772	0.000239941	6.23285E-09	8.9758E-08	1.9942E-08	1.15932E-07	0.11593243
3837803774605	383780	3774605	6.65571E-05	0.000204319	0.000240262	0.000237063	5.03915E-05	6.55337E-05	4.82364E-05	4.96482E-06	5.8166E-05	4.96482E-06	0.000294329	0.000427077	0.000253163	6.50232E-09	9.3741E-08	2.0888E-08	1.21131E-07	0.12113116
3837903774605	383790	3774605	6.98305E-05	0.000214368	0.000252079	0.000248722	5.28698E-05	6.87568E-05	5.06087E-05	5.209E-06	6.10267E-05	5.209E-06	0.00031048	0.000450514	0.000267055	6.78605E-09	9.7932E-08	2.1883E-08	1.26601E-07	0.12660145
3838003774605	383800	3774605	7.324E-05	0.000224834	0.000264387	0.000260866	5.54512E-05	7.21139E-05	5.30797E-05	5.46333E-06	6.40064E-05	5.46333E-06	0.000327306	0.000474928	0.000281527	7.08212E-09	1.023E-07	2.2921E-08	1.32306E-07	0.13230647
3838103774605	383810	3774605	7.67529E-05	0.000235618	0.000277068	0.000273379	5.81109E-05	7.55728E-05	5.56257E-05	5.72538E-06	6.70765E-05	5.72538E-06	0.000344636	0.000500075	0.000296434	7.38752E-09	1.0681E-07	2.399E-08	1.38189E-07	0.13818865
3838203774605	383820	3774605	8.03838E-05	0.000246764	0.000290175	0.000286311	6.08599E-05	7.91478E-05	5.82571E-05	5.99623E-06	7.02496E-05	5.99623E-06	0.000362547	0.000526064	0.00031184	7.70357E-09	1.1147E-07	2.5095E-08	1.44273E-07	0.14427298
3838303774605	383830	3774605	8.37244E-05	0.000257019	0.000302234	0.000298209	6.33891E-05	8.2437E-05	6.06782E-05	6.24541E-06	7.3169E-05	6.24541E-06	0.000379026	0.000549976	0.000326014	7.99394E-09	1.1576E-07	2.6111E-08	1.49865E-07	0.14986505
3838403774605	383840	3774605	8.69252E-05	0.000266845	0.000313788	0.00030961	6.58125E-05	8.55887E-05	6.29979E-05	6.48418E-06	7.59663E-05	6.48418E-06	0.000394826	0.0005729	0.000339604	8.27199E-09	1.1986E-07	2.7085E-08	1.55221E-07	0.1552209
3838503774605	383850	3774605	9.0596E-05	0.000278114	0.000327039	0.000322685	6.85918E-05	8.9203E-05	6.56583E-05	6.758E-06	7.91743E-05	6.758E-06	0.00041293	0.00059917	0.000355176	8.59204E-09	1.2458E-07	2.8202E-08	1.61378E-07	0.16137778
3838603774605	383860	3774605	9.52539E-05	0.000292413	0.000343854	0.000339275	7.21183E-05	9.37893E-05	6.9034E-05	7.10546E-06	8.3245E-05	7.10546E-06	0.000435903	0.000632505	0.000374936	9.00021E-09	1.3059E-07	2.9624E-08	1.69219E-07	0.16921864
3838703774605	383870	3774605	0.000100197	0.000307587	0.000361697	0.000356881	7.58606E-05	9.86561E-05	7.26163E-05	7.47417E-06	8.75646E-05	7.47417E-06	0.000460271	0.000667863	0.000395896	9.43386E-09	1.3698E-07	3.1132E-08	1.77545E-07	0.17754548
3838803774605	383880	3774605	0.000104468	0.000320699	0.000377116	0.000372094	7.90946E-05	0.000102862	7.57119E-05	7.79279E-06	9.12975E-05	7.79279E-06	0.000481336	0.000698428	0.000414014	9.80789E-09	1.4249E-07	3.2434E-08	1.84731E-07	0.18473127
3838903774605	383890	3774605	0.000108574	0.000333305	0.000391939	0.00038672	8.22035E-05	0.000106905	7.86879E-05	8.0991E-06	9.48861E-05	8.0991E-06	0.000501592	0.000727821	0.000431438	1.01674E-08	1.4779E-07	3.3687E-08	1.91639E-07	0.19163906
3839003774605	383900	3774605	0.000113198	0.000347498	0.000408629	0.000403188	8.5704E-05	0.000111457	8.20387E-05	8.44399E-06	9.89266E-05	8.44399E-06	0.000524382	0.000760889	0.00045104	1.05729E-08	1.5376E-07	3.5097E-08	1.99425E-07	0.19942517
3839103774605	383910	3774605	0.000119576	0.000367077	0.000431653	0.000425905	9.05329E-05	0.000117737	8.66611E-05	8.91976E-06	0.000104501	8.91976E-06	0.000555805	0.000806485	0.000478068	1.11351E-08	1.6202E-07	3.7047E-08	2.10205E-07	0.21020466
3829703774615	382970	3774615	8.10007E-06	2.48658E-05	2.92402E-05	2.88508E-05	6.1327E-06	7.97553E-06	5.87042E-06	6.04225E-07	7.07887E-06	6.04225E-07	1.87812E-05	2.72519E-05	1.61544E-05	1.28876E-09	1.7038E-08	2.9599E-09	2.1287E-08	0.02128702
3829803774615	382980	3774615	8.32508E-06	2.55565E-05	3.00524E-05	2.96523E-05	6.30306E-06	8.19707E-06	6.03349E-06	6.21009E-07	7.27551E-06	6.21009E-07	1.93645E-05	2.80983E-05	1.66561E-05	1.3364E-09	1.7642E-08	3.0547E-09	2.20335E-08	0.02203354
3829903774615	382990	3774615	8.61359E-06	2.64422E-05	3.10939E-05	3.06799E-05	6.52149E-06	8.48115E-06	6.24259E-06	6.4253E-07	7.52765E-06	6.4253E-07	2.00788E-05	2.91347E-05	1.72705E-05	1.39702E-09	1.8412E-08	3.1761E-09	2.29848E-08	0.02298483
3830003774615	383000	3774615	8.92932E-06	2.74115E-05	3.22336E-05	3.18044E-05	6.76054E-06	8.79202E-06	6.47141E-06	6.66082E-07	7.80357E-06	6.66082E-07	2.08336E-05	3.02301E-05	1.79198E-05	1.46428E-09	1.9264E-08	3.3095E-09	2.40378E-08	0.02403784
3830103774615	383010	3774615	9.16339E-06	2.813E-05	3.30786E-05	3.26382E-05	6.93776E-06	9.0225E-06	6.64105E-06	6.83543E-07	8.00813E-06	6.83543E-07	2.14388E-05	3.11081E-05	1.84403E-05	1.51644E-09	1.9921E-08	3.4106E-09	2.48479E-08	0.02484789
3830203774615	383020	3774615	9.38658E-06	2.88152E-05	3.38843E-05	3.34331E-05	7.10674E-06	9.24225E-06	6.8028E-06	7.00191E-07	8.20318E-06	7.00191E-07	2.20408E-05	3.19817E-05	1.89581E-05	1.56773E-09	2.0564E-08	3.509E-09	2.56409E-08	0.02564091
3830303774615	383030	3774615	9.62247E-06	2.95393E-05	3.47358E-05	3.42733E-05	7.28533E-06	9.47451E-06	6.97376E-06	7.17787E-07	8.40933E-06	7.17787E-07	2.26771E-05	3.2905E-05	1.95054E-05	1.62174E-09	2.1241E-08	3.6125E-09	2.64754E-08	0.02647544
3830403774615	383040	3774615	9.87832E-06	3.03247E-05	3.56594E-05	3.51846E-05	7.47904E-06	9.72643E-06	7.15918E-06	7.36873E-07	8.63293E-06	7.36873E-07	2.33727E-05	3.39143E-05	2.01037E-05	1.6798E-09	2.1969E-08	3.7245E-09	2.73732E-08	0.02737315
3830503774615	383050	3774615	1.01723E-05	3.12271E-05	3.67205E-05	3.62316E-05	7.7016E-06	1.00159E-05	7.37222E-06	7.588E-07	8.88982E-06	7.588E-07	2.40902E-05	3.49554E-05	2.07208E-05	1.743E-09	2.2767E-08	3.8495E-09	2.83598E-08	0.02835975
3830603774615	383060	3774615	1.0419E-05	3.19847E-05	3.76114E-05	3.71106E-05	7.88844E-06	1.02588E-05	7.55107E-06	7.77208E-07	9.10549E-06	7.77208E-07	2.47296E-05	3.58832E-05	2.12708E-05	1.79932E-09	2.3474E-08	3.957E-09	2.92299E-08	0.02922991
3830703774615	383070	3774615	1.06477E-05	3.26865E-05	3.84367E-05	3.79249E-05	8.06154E-06	1.0484E-05	7.71677E-06	7.94263E-07	9.30529E-06	7.94263E-07	2.53722E-05	3.68156E-05	2.18235E-05	1.85696E-09	2.4192E-08	4.0636E-09	3.01126E-08	0.0301126
3830803774615	383080	3774615	1.08509E-05	3.33104E-05	3.91703E-05	3.86488E-05	8.2154E-06	1.06841E-05	7.86405E-06	8.09423E-07	9.4829E-06	8.09423E-07	2.60304E-05	3.77706E-05	2.23897E-05	1.9129E-09	2.4875E-08	4.1618E-09	3.09497E-08	0.0309497
3830903774615	383090	3774615	1.10414E-05	3.38953E-05	3.98581E-05	3.93274E-05	8.35966E-06	1.08717E-05	8.00214E-06	8.23635E-07	9.64941E-06	8.23635E-07	2.66573E-05	3.86804E-05	2.29289E-05	1.96011E-09	2.546E-08	4.2493E-09	3.16691E-08	0.03166912
3831003774615	383100	3774615	1.12174E-05	3.44356E-05	4.04935E-05	3.99543E-05	8.49291E-06	1.1045E-05	8.1297E-06	8.36765E-07	9.80323E-06	8.36765E-07	2.72999E-05	3.96128E-05	2.34816E-05	2.00414E-09	2.6004E-08	4.3328E-09	3.23411E-08	0.03234105
3831103774615	383110	3774615	1.13807E-05	3.49369E-05	4.1083E-05	4.0536E-05	8.61656E-06	1.12058E-05	8.24805E-06	8.48946E-07	9.94594E-06	8.48946E-07	2.7905E-05	4.04908E-05	2.40021E-05	2.04298E-09	2.6487E-08	4.4074E-09	3.29373E-08	0.03293733
3831203774615	383120	3774615	1.15386E-05	3.54216E-05	4.16528E-05	4.10982E-05	8.73608E-06	1.13612E-05	8.36246E-06	8.60722E-07	1.00839E-05	8.60722E-07	2.85039E-05	4.13598E-05	2.45173E-05	2.07915E-09	2.6939E-08	4.4786E-09	3.34972E-08	0.03349721
3831303774615	383130	3774615	1.17001E-05	3.59173E-05	4.22358E-05	4.16734E-05	8.85835E-06	1.15202E-05	8.4795E-06	8.72769E-07	1.0225E-05	8.72769E-07	2.91184E-05	4.22515E-05	2.50458E-05	2.11456E-09	2.7384E-08	4.5501E-09	3.40489E-08	0.03404885
3831403774615	383140	3774615	1.18598E-05	3.64075E-05	4.28122E-05	4.22422E-05	8.97924E-06	1.16774E-05	8.59523E-06	8.8468E-07	1.03646E-05	8.8468E-07	2.97329E-05	4.31431E-05	2.55744E-05	2.147E-09	2.7796E-08	4.6181E-09	3.45612E-08	0.03456116
3831503774615	383150	3774615	1.20231E-05	3.69088E-05	4.34018E-05	4.28239E-05	9.10289E-06	1.18382E-05	8.71358E-06	8.96862E-07	1.05073E-05	8.96862E-07	3.03693E-05	4.40665E-05	2.61217E-05	2.178E-09	2.8193E-08	4.6863E-09	3.50571E-08	0.03505709
3831603774615	383160	3774615	1.21882E-05	3.74157E-05	4.39978E-05	4.3412E-05	9.22791E-06	1.20008E-05	8.83325E-06	9.09179E-07	1.06516E-05	9.09179E-07	3.10181E-05	4.50079E-05	2.66798E-05	2.20718E-09	2.8571E-08	4.7533E-09	3.55315E-08	0.03553148
3831703774615	383170	3774615	1.2357E-05	3.79338E-05	4.4607E-05	4.4013E-05	9.35567E-06	1.2167E-05	8.95555E-06	9.21767E-07	1.07991E-05	9.21767E-07	3.16794E-05	4.59675E-05	2.72486E-05	2.23423E-09	2.8927E-08	4.819E-09	3.59799E-08	0.03597986
3831903774615	383190	3774615	1.26781E-05	3.89197E-05	4.57664E-05	4.5157E-05	9.59883E-06	1.24832E-05	9.18832E-06	9.45725E-07	1.10798E-05	9.45725E-07	3.29489E-05	4.78096E-05	2.83406E-05	2.27602E-09	2.9498E-08	4.9363E-09	3.67105E-08	0.03671054
3832003774615	383200	3774615	1.28233E-05	3.93653E-05	4.62904E-05	4.5674E-05	9.70874E-06	1.26261E-05	9.29352E-06	9.56554E-07	1.12066E-05	9.56554E-07	3.35353E-05	4.86605E-05	2.8845E-05	2.28716E-09	2.9672E-08	4.9824E-09	3.69419E-08	0.03694186
3832103774615	383210	3774615	1.29739E-05	3.98277E-05	4.68341E-05	4.62105E-05	9.82277E-06	1.27744E-05	9.40267E-06	9.67788E-07	1.13383E-05	9.67788E-07	3.41561E-05	4.95612E-05	2.93789E-05	2.29734E-09	2.9837E-08	5.029E-09	3.71635E-08	0.0371635
3832203774615	383220	3774615	1.31372E-05	4.0329E-05	4.74236E-05	4.67921E-05	9.94641E-06	1.29352E-05	9.52103E-06	9.7997E-07	1.1481E-05	9.7997E-07	3.48205E-05	5.05253E-05	2.99504E-05	2.30814E-09	3.0013E-08	5.079E-09	3.73999E-08	0.03739985
3832303774615	383230	3774615	1.32987E-05	4.08247E-05	4.80066E-05	4.73673E-05	1.00687E-05	1.30942E-05	9.63807E-06	9.92017E-07	1.16221E-05	9.92017E-07	3.54974E-05	5.15074E-05	3.05326E-05	2.3165E-09	3.0161E-08	5.1261E-09	3.76036E-08	0.03760363
3832403774615	383240	3774615	1.34312E-05	4.12314E-05	4.84847E-05	4.78391E-05	1.0169E-05	1.32247E-05	9.73407E-06	1.0019E-06	1.17379E-05	1.0019E-06	3.61119E-05	5.23991E-05	3.10611E-05	2.31562E-09	3.0199E-08	5.1578E-09	3.76722E-08	0.03767222
3832503774615	383250	3774615	1.35564E-05	4.16157E-05	4.89367E-05	4.82851E-05	1.02638E-05	1.33479E-05	9.82481E-06	1.01124E-06	1.18473E-05	1.01124E-06	3.67139E-05	5.32726E-05	3.15789E-05	2.30927E-09	3.0173E-08	5.1825E-09	3.76652E-08	0.03766519
3832603774615	383260	3774615	1.36761E-05	4.19834E-05	4.9369E-05	4.87116E-05	1.03544E-05	1.34659E-05	9.9116E-06	1.02017E-06	1.19519E-05	1.02017E-06	3.73003E-05	5.41236E-05	3.20833E-05	2.2984E-09	3.0097E-08	5.2013E-09	3.75972E-08	0.03759721
3832703774615	383270	3774615	1.37886E-05	4.23287E-05	4.97751E-05	4.91124E-05	1.04396E-05	1.35766E-05	9.99314E-06	1.02856E-06	1.20503E-05	1.02856E-06	3.79148E-05	5.50152E-05	3.26119E-05	2.28603E-09	3.0001E-08	5.2168E-09	3.75034E-08	0.03750336
3832803774615	383280	3774615	1.38866E-05	4.26295E-05	5.01288E-05	4.94614E-05	1.05138E-05	1.36731E-05	1.00641E-05	1.03587E-06	1.21359E-05	1.03587E-06	3.85667E-05	5.59612E-05	3.31726E-05	2.27086E-09	2.9862E-08	5.2258E-09	3.73584E-08	0.03735842
3832903774615	383290	3774615	1.401E-05	4.30083E-05	5.05742E-05	4.99008E-05	1.06072E-05	1.37946E-05	1.01536E-05	1.04508E-06	1.22437E-05	1.04508E-06	3.92748E-05	5.69886E-05	3.37817E-05	2.26421E-09	2.9831E-08	5.2493E-09	3.73445E-08	0.03734446
3833003774615	383300	3774615	1.41407E-05	4.34094E-05	5.10459E-05	5.03662E-05	1.07061E-05	1.39232E-05	1.02483E-05	1.05482E-06	1.23579E-05	1.05482E-06	4.00172E-05	5.80658E-05	3.44202E-05	2.25885E-09	2.9814E-08	5.2748E-09	3.73472E-08	0.03734722
3833103774615	383310	3774615	1.42659E-05	4.37937E-05	5.14978E-05	5.08121E-05	1.08009E-05	1.40465E-05	1.0339E-05	1.06416E-06	1.24673E-05	1.06416E-06	4.07658E-05	5.91521E-05	3.50642E-05	2.25269E-09	2.9788E-08	5.2979E-09	3.73387E-08	0.03733874
3833203774615	383320	3774615	1.43403E-05	4.40221E-05	5.17664E-05	5.10771E-05	1.08572E-05	1.41198E-05	1.03929E-05	1.06971E-06	1.25323E-05	1.06971E-06	4.14053E-05	6.008E-05	3.56142E-05	2.23756E-09	2.9646E-08	5.3E-09	3.71834E-08	0.03718339
3833303774615	383330	3774615	1.44401E-05	4.43285E-05	5.21267E-05	5.14326E-05	1.09328E-05	1.4218E-05	1.04652E-05	1.07715E-06	1.26196E-05	1.07715E-06	4.20572E-05	6.10259E-05	3.61749E-05	2.22527E-09	2.9544E-08	5.3099E-09	3.70789E-08	0.03707891
3833403774615	383340	3774615	1.45253E-05	4.45903E-05	5.24345E-05	5.17363E-05	1.09974E-05	1.4302E-05	1.0527E-05	1.08352E-06	1.26941E-05	1.08352E-06	4.26811E-05	6.19311E-05	3.67115E-05	2.21052E-09	2.9409E-08	5.3138E-09	3.69332E-08	0.03693323
3833503774615	383350	3774615	1.45997E-05	4.48187E-05	5.27031E-05	5.20013E-05	1.10537E-05	1.43752E-05	1.0581E-05	1.08907E-06	1.27591E-05	1.08907E-06	4.328E-05	6.28002E-05	3.72267E-05	2.19423E-09	2.9253E-08	5.3129E-09	3.67604E-08	0.03676041
3833603774615	383360	3774615	1.46741E-05	4.5047E-05	5.29716E-05	5.22663E-05	1.111E-05	1.44485E-05	1.06349E-05	1.09462E-06	1.28241E-05	1.09462E-06	4.38976E-05	6.36963E-05	3.77579E-05	2.17858E-09	2.9105E-08	5.3128E-09	3.65961E-08	0.03659614
3833703774615	383370	3774615	1.4685E-05	4.50805E-05	5.30109E-05	5.23051E-05	1.11183E-05	1.44592E-05	1.06428E-05	1.09543E-06	1.28336E-05	1.09543E-06	4.43468E-05	6.43481E-05	3.81442E-05	2.15248E-09	2.8817E-08	5.2881E-09	3.62577E-08	0.03625768
3833803774615	383380	3774615	1.47013E-05	4.51306E-05	5.30699E-05	5.23632E-05	1.11306E-05	1.44753E-05	1.06546E-05	1.09665E-06	1.28479E-05	1.09665E-06	4.48302E-05	6.50497E-05	3.85601E-05	2.12865E-09	2.8557E-08	5.2664E-09	3.5952E-08	0.03595205
3833903774615	383390	3774615	1.4734E-05	4.52309E-05	5.31878E-05	5.24796E-05	1.11554E-05	1.45075E-05	1.06783E-05	1.09908E-06	1.28764E-05	1.09908E-06	4.53699E-05	6.58327E-05	3.90243E-05	2.10825E-09	2.8339E-08	5.2517E-09	3.56994E-08	0.03569942
3834003774615	383400	3774615	1.47921E-05	4.54091E-05	5.33974E-05	5.26864E-05	1.11993E-05	1.45646E-05	1.07204E-05	1.10341E-06	1.29272E-05	1.10341E-06	4.59937E-05	6.67379E-05	3.95609E-05	2.09251E-09	2.8182E-08	5.2472E-09	3.55216E-08	0.03552163
3834103774615	383410	3774615	1.4861E-05	4.56208E-05	5.36463E-05	5.2932E-05	1.12515E-05	1.46325E-05	1.07703E-05	1.10856E-06	1.29875E-05	1.10856E-06	4.66706E-05	6.77201E-05	4.01431E-05	2.0793E-09	2.8056E-08	5.2478E-09	3.53831E-08	0.03538312
3834203774615	383420	3774615	1.50407E-05	4.61722E-05	5.42948E-05	5.35718E-05	1.13875E-05	1.48094E-05	1.09005E-05	1.12196E-06	1.31444E-05	1.12196E-06	4.76813E-05	6.91865E-05	4.10124E-05	2.0826E-09	2.815E-08	5.2892E-09	3.55216E-08	0.03552159
3834303774615	383430	3774615	1.52421E-05	4.67905E-05	5.50218E-05	5.42892E-05	1.154E-05	1.50077E-05	1.10465E-05	1.13698E-06	1.33205E-05	1.13698E-06	4.87855E-05	7.07888E-05	4.19622E-05	2.08921E-09	2.8288E-08	5.339E-09	3.57163E-08	0.03571633
3834403774615	383440	3774615	1.5458E-05	4.74534E-05	5.58013E-05	5.50583E-05	1.17035E-05	1.52203E-05	1.1203E-05	1.15309E-06	1.35092E-05	1.15309E-06	4.99459E-05	7.24725E-05	4.29602E-05	2.09719E-09	2.8445E-08	5.3931E-09	3.59358E-08	0.03593578
3834503774615	383450	3774615	1.56848E-05	4.81497E-05	5.66201E-05	5.58662E-05	1.18752E-05	1.54437E-05	1.13674E-05	1.17001E-06	1.37074E-05	1.17001E-06	5.11686E-05	7.42468E-05	4.4012E-05	2.10644E-09	2.8621E-08	5.4512E-09	3.61783E-08	0.03617826
3834603774615	383460	3774615	1.5928E-05	4.88961E-05	5.74978E-05	5.67322E-05	1.20593E-05	1.56831E-05	1.15436E-05	1.18815E-06	1.39199E-05	1.18815E-06	5.24662E-05	7.61296E-05	4.51281E-05	2.11745E-09	2.8821E-08	5.5146E-09	3.64529E-08	0.03645293
3834703774615	383470	3774615	1.63616E-05	5.02274E-05	5.90633E-05	5.82769E-05	1.23877E-05	1.61101E-05	1.18579E-05	1.2205E-06	1.42989E-05	1.2205E-06	5.4369E-05	7.88906E-05	4.67647E-05	2.15408E-09	2.9369E-08	5.6452E-09	3.71685E-08	0.03716852
3834803774615	383480	3774615	1.68842E-05	5.18317E-05	6.09498E-05	6.01382E-05	1.27833E-05	1.66246E-05	1.22366E-05	1.25948E-06	1.47556E-05	1.25948E-06	5.65868E-05	8.21087E-05	4.86724E-05	2.20131E-09	3.0066E-08	5.8059E-09	3.80727E-08	0.03807274
3834903774615	383490	3774615	1.74885E-05	5.36866E-05	6.3131E-05	6.22904E-05	1.32408E-05	1.72196E-05	1.26745E-05	1.30455E-06	1.52836E-05	1.30455E-06	5.90978E-05	8.57522E-05	5.08322E-05	2.25734E-09	3.0886E-08	5.9931E-09	3.91366E-08	0.03913661
3835003774615	383500	3774615	1.83594E-05	5.63603E-05	6.62751E-05	6.53927E-05	1.39002E-05	1.80772E-05	1.33058E-05	1.36952E-06	1.60448E-05	1.36952E-06	6.25009E-05	9.06902E-05	5.37593E-05	2.34551E-09	3.2153E-08	6.27E-09	4.07685E-08	0.04076853
3835103774615	383510	3774615	1.9323E-05	5.93182E-05	6.97533E-05	6.88245E-05	1.46297E-05	1.90259E-05	1.40041E-05	1.4414E-06	1.68869E-05	1.4414E-06	6.62909E-05	9.61895E-05	5.70192E-05	2.44289E-09	3.3553E-08	6.5764E-09	4.25728E-08	0.04257277
3835203774615	383520	3774615	2.0223E-05	6.2081E-05	7.30022E-05	7.20302E-05	1.53112E-05	1.9912E-05	1.46563E-05	1.50853E-06	1.76734E-05	1.50853E-06	6.9981E-05	0.000101544	6.01932E-05	2.52929E-09	3.4809E-08	6.858E-09	4.41963E-08	0.04419628
3835303774615	383530	3774615	2.10903E-05	6.47436E-05	7.61332E-05	7.51195E-05	1.59678E-05	2.0766E-05	1.52849E-05	1.57323E-06	1.84314E-05	1.57323E-06	7.3643E-05	0.000106858	6.3343E-05	2.60879E-09	3.5976E-08	7.1249E-09	4.57099E-08	0.04570993
3835403774615	383540	3774615	2.20175E-05	6.75901E-05	7.94804E-05	7.84221E-05	1.66699E-05	2.1679E-05	1.59569E-05	1.6424E-06	1.92417E-05	1.6424E-06	7.75702E-05	0.000112556	6.67209E-05	2.69354E-09	3.7221E-08	7.4098E-09	4.73246E-08	0.04732463
3835503774615	383550	3774615	2.28849E-05	7.02527E-05	8.26114E-05	8.15114E-05	1.73265E-05	2.2533E-05	1.65855E-05	1.7071E-06	1.99997E-05	1.7071E-06	8.12509E-05	0.000117897	6.98869E-05	2.76833E-09	3.8334E-08	7.6713E-09	4.87736E-08	0.04877364
3835603774615	383560	3774615	2.37976E-05	7.30545E-05	8.59061E-05	8.47623E-05	1.80176E-05	2.34317E-05	1.7247E-05	1.77518E-06	2.07974E-05	1.77518E-06	8.51843E-05	0.000123604	7.32701E-05	2.8481E-09	3.9521E-08	7.9467E-09	5.03158E-08	0.05031584
3835703774615	383570	3774615	2.48083E-05	7.61572E-05	8.95546E-05	8.83622E-05	1.87828E-05	2.44268E-05	1.79795E-05	1.85057E-06	2.16806E-05	1.85057E-06	8.95076E-05	0.000129878	7.69888E-05	2.94099E-09	4.0887E-08	8.2573E-09	5.20855E-08	0.05208553
3835803774615	383580	3774615	2.58317E-05	7.92988E-05	9.32489E-05	9.20073E-05	1.95576E-05	2.54345E-05	1.87212E-05	1.92691E-06	2.2575E-05	1.92691E-06	9.42614E-05	0.000136775	8.10777E-05	3.03296E-09	4.2237E-08	8.5712E-09	5.3841E-08	0.05384099
3835903774615	383590	3774615	2.69059E-05	8.25964E-05	9.71267E-05	9.58334E-05	2.03709E-05	2.64922E-05	1.94997E-05	2.00704E-06	2.35138E-05	2.00704E-06	9.92866E-05	0.000144067	8.54E-05	3.1242E-09	4.3595E-08	8.8944E-09	5.56137E-08	0.05561368

			EGIODemolition	EGIOSite Grubbing / Prep	EGIOMass Grading / Excavation	EGIOMass Grading / Excavation	EGIODrainage / Utilities Trenching	EGIODrainage / Utilities Trenching	EGIOFoundations / Concrete Pads	EGIOFoundations / Concrete Pads	EGIOBuilding / Structure Construction	EGIOBuilding / Structure Construction	EGIOAsphalt Paving	EGIOArchitectural Coating	EGIOLandscaping or Other Finishing	EGIOWaterside Construction (Piles)	HIWaterside Construction (Landscaping)	HIWaterside Construction (Landscaping)	KMDemolition	KMSite Grubbing / Prep
Unique Identifier	X (UTM)	Y (UTM)	2025	2025	2025	2026	2026	2027	2026	2027	2026	2027	2027	2027	2027	2027	2025	2026	2025	2025
3836003774615	383600	3774615	0.000160428	6.2922E-05	2.08378E-05	2.04085E-05	4.73896E-05	4.73164E-05	6.22637E-05	6.22235E-05	6.66922E-05	6.50936E-05	2.59523E-06	2.59523E-06	7.02841E-05	2.59523E-06	2.3405E-05	2.26719E-05	3.386E-05	0.000146955
3836103774615	383610	3774615	0.000163518	6.4134E-05	2.12392E-05	2.08016E-05	4.83023E-05	4.82277E-05	6.34629E-05	6.34219E-05	6.79767E-05	6.63473E-05	2.64522E-06	2.64522E-06	7.16377E-05	2.64522E-06	2.41692E-05	2.34121E-05	3.51704E-05	0.000152642
3836203774615	383620	3774615	0.000167164	6.5564E-05	2.17128E-05	2.12655E-05	4.93795E-05	4.93033E-05	6.48782E-05	6.48363E-05	6.94926E-05	6.78269E-05	2.70421E-06	2.70421E-06	7.32354E-05	2.70421E-06	2.50446E-05	2.42601E-05	3.66798E-05	0.000159193
3836303774615	383630	3774615	0.000171574	6.7294E-05	2.22857E-05	2.18265E-05	5.06822E-05	5.0604E-05	6.65898E-05	6.65469E-05	7.1326E-05	6.96164E-05	2.77555E-06	2.77555E-06	7.51675E-05	2.77555E-06	2.60617E-05	2.52454E-05	3.8436E-05	0.000166815
3836403774615	383640	3774615	0.000176083	6.9062E-05	2.28713E-05	2.24001E-05	5.20142E-05	5.19339E-05	6.83398E-05	6.82957E-05	7.32005E-05	7.14459E-05	2.8485E-06	2.8485E-06	7.71429E-05	2.8485E-06	2.70968E-05	2.62481E-05	4.02306E-05	0.000174604
3836503774615	383650	3774615	0.00018035	7.0736E-05	2.34255E-05	2.29429E-05	5.32745E-05	5.31923E-05	6.99957E-05	6.99505E-05	7.49741E-05	7.3177E-05	2.91751E-06	2.91751E-06	7.9012E-05	2.91751E-06	2.8087E-05	2.72073E-05	4.19482E-05	0.000182058
3836603774615	383660	3774615	0.000184814	7.2487E-05	2.40053E-05	2.35107E-05	5.45931E-05	5.45089E-05	7.17282E-05	7.16819E-05	7.68299E-05	7.49883E-05	2.98973E-06	2.98973E-06	8.09678E-05	2.98973E-06	2.91096E-05	2.81978E-05	4.37225E-05	0.000189759
3836703774615	383670	3774615	0.000189619	7.4371E-05	2.46295E-05	2.4122E-05	5.60126E-05	5.59262E-05	7.35932E-05	7.35457E-05	7.88275E-05	7.69381E-05	3.06746E-06	3.06746E-06	8.3073E-05	3.06746E-06	3.01967E-05	2.92508E-05	4.56031E-05	0.000197921
3836803774615	383680	3774615	0.000194739	7.6379E-05	2.52945E-05	2.47733E-05	5.75249E-05	5.74362E-05	7.55803E-05	7.55315E-05	8.09559E-05	7.90154E-05	3.15029E-06	3.15029E-06	8.5316E-05	3.15029E-06	3.13412E-05	3.03595E-05	4.7581E-05	0.000206505
3836903774615	383690	3774615	0.000200254	7.8542E-05	2.60108E-05	2.54749E-05	5.9154E-05	5.90628E-05	7.77207E-05	7.76705E-05	8.32485E-05	8.12531E-05	3.2395E-06	3.2395E-06	8.77321E-05	3.2395E-06	3.25556E-05	3.15359E-05	4.96811E-05	0.00021562
3837003774615	383700	3774615	0.000205832	8.073E-05	2.67353E-05	2.61845E-05	6.08017E-05	6.07079E-05	7.98855E-05	7.98339E-05	8.55673E-05	8.35163E-05	3.32973E-06	3.32973E-06	9.01758E-05	3.32973E-06	3.37809E-05	3.27228E-05	5.17949E-05	0.000224793
3837103774615	383710	3774615	0.000211715	8.3038E-05	2.74995E-05	2.69329E-05	6.25396E-05	6.24431E-05	8.21688E-05	8.21158E-05	8.80131E-05	8.59034E-05	3.42491E-06	3.42491E-06	9.27533E-05	3.42491E-06	3.50599E-05	3.39618E-05	5.39991E-05	0.00023436
3837203774615	383720	3774615	0.000218074	8.5532E-05	2.83255E-05	2.77419E-05	6.44181E-05	6.43187E-05	8.46369E-05	8.45823E-05	9.06567E-05	8.84837E-05	3.52778E-06	3.52778E-06	9.55393E-05	3.52778E-06	3.64269E-05	3.52859E-05	5.63527E-05	0.000244575
3837303774615	383730	3774615	0.000224945	8.8227E-05	2.9218E-05	2.8616E-05	6.64478E-05	6.63453E-05	8.73037E-05	8.72474E-05	9.35132E-05	9.12717E-05	3.63894E-06	3.63894E-06	9.85496E-05	3.63894E-06	3.78871E-05	3.67004E-05	5.88647E-05	0.000255477
3837403774615	383740	3774615	0.000232365	9.1137E-05	3.01817E-05	2.95598E-05	6.86394E-05	6.85335E-05	9.01832E-05	9.0125E-05	9.65974E-05	9.4282E-05	3.75896E-06	3.75896E-06	0.0001018	3.75896E-06	3.94514E-05	3.82157E-05	6.15509E-05	0.000267135
3837503774615	383750	3774615	0.000239999	9.4131E-05	3.11733E-05	3.05311E-05	7.08946E-05	7.07852E-05	9.31463E-05	9.30862E-05	9.97713E-05	9.73798E-05	3.88246E-06	3.88246E-06	0.000105145	3.88246E-06	4.10515E-05	3.97657E-05	6.4296E-05	0.000279049
3837603774615	383760	3774615	0.00024776	9.7175E-05	3.21813E-05	3.15183E-05	7.3187E-05	7.30741E-05	9.61582E-05	9.60961E-05	0.000102997	0.000100529	4.008E-06	4.008E-06	0.000108545	4.008E-06	4.26732E-05	4.13366E-05	6.70774E-05	0.00029112
3837703774615	383770	3774615	0.000255924	0.00010038	3.32418E-05	3.25569E-05	7.55988E-05	7.54822E-05	9.9327E-05	9.92629E-05	0.000106392	0.000103841	4.14008E-06	4.14008E-06	0.000112122	4.14008E-06	4.43666E-05	4.2977E-05	6.99809E-05	0.000303722
3837803774615	383780	3774615	0.000264278	0.00010365	3.43268E-05	3.36196E-05	7.80663E-05	7.79459E-05	0.000102569	0.000102503	0.000109864	0.000107231	4.27521E-06	4.27521E-06	0.000115781	4.27521E-06	4.6096E-05	4.46521E-05	7.29432E-05	0.000316579
3837903774615	383790	3774615	0.000272945	0.00010705	3.54527E-05	3.47222E-05	8.06267E-05	8.05023E-05	0.000105933	0.000105865	0.000113467	0.000110748	4.41543E-06	4.41543E-06	0.000119579	4.41543E-06	4.78809E-05	4.63812E-05	7.59984E-05	0.000329838
3838003774615	383800	3774615	0.000281999	0.0001106	3.66287E-05	3.5874E-05	8.33012E-05	8.31727E-05	0.000109447	0.000109376	0.000117231	0.000114421	4.56189E-06	4.56189E-06	0.000123545	4.56189E-06	4.97358E-05	4.81779E-05	7.91735E-05	0.000343618
3838103774615	383810	3774615	0.000291547	0.00011435	3.78688E-05	3.70886E-05	8.61216E-05	8.59887E-05	0.000113153	0.000113079	0.0001212	0.000118295	4.71635E-06	4.71635E-06	0.000127728	4.71635E-06	5.16857E-05	5.00668E-05	8.25047E-05	0.000358076
3838203774615	383820	3774615	0.000301203	0.00011814	3.9123E-05	3.83169E-05	8.89738E-05	8.88365E-05	0.0001169	0.000116825	0.000125214	0.000122213	4.87255E-06	4.87255E-06	0.000131958	4.87255E-06	5.36501E-05	5.19696E-05	8.58654E-05	0.000372662
3838303774615	383830	3774615	0.00030926	0.0001213	4.01695E-05	3.93419E-05	9.13538E-05	9.12128E-05	0.000120027	0.000119949	0.000128564	0.000125482	5.00288E-06	5.00288E-06	0.000135488	5.00288E-06	5.53058E-05	5.35735E-05	8.86987E-05	0.000384959
3838403774615	383840	3774615	0.000317307	0.00012445	4.12148E-05	4.03657E-05	9.37311E-05	9.35865E-05	0.00012315	0.000123071	0.000131909	0.000128748	5.13307E-06	5.13307E-06	0.000139014	5.13307E-06	5.69562E-05	5.51722E-05	9.1523E-05	0.000397216
3838503774615	383850	3774615	0.00032699	0.00012825	4.24725E-05	4.15974E-05	9.65913E-05	9.64422E-05	0.000126908	0.000126826	0.000135935	0.000132676	5.28971E-06	5.28971E-06	0.000143256	5.28971E-06	5.89169E-05	5.70715E-05	9.48724E-05	0.000411753
3838603774615	383860	3774615	0.000341433	0.00013391	4.43485E-05	4.34348E-05	0.000100858	0.000100702	0.000132514	0.000132428	0.000141939	0.000138537	5.52335E-06	5.52335E-06	0.000149583	5.52335E-06	6.17872E-05	5.98519E-05	9.97651E-05	0.000432988
3838703774615	383870	3774615	0.000356981	0.00014001	4.6368E-05	4.54127E-05	0.00010545	0.000105288	0.000138548	0.000138459	0.000148402	0.000144845	5.77487E-06	5.77487E-06	0.000156395	5.77487E-06	6.48691E-05	6.28372E-05	0.000105013	0.000455765
3838803774615	383880	3774615	0.00036775	0.00014424	4.77668E-05	4.67827E-05	0.000108632	0.000108464	0.000142728	0.000142636	0.000152879	0.000149215	5.94909E-06	5.94909E-06	0.000161113	5.94909E-06	6.70307E-05	6.49312E-05	0.0001087	0.000471764
3838903774615	383890	3774615	0.000376741	0.00014776	4.89347E-05	4.79264E-05	0.000111288	0.000111116	0.000146217	0.000146123	0.000156617	0.000152863	6.09454E-06	6.09454E-06	0.000165052	6.09454E-06	6.88497E-05	6.66932E-05	0.000111805	0.00048524
3839003774615	383900	3774615	0.000386909	0.00015175	5.02553E-05	4.92199E-05	0.000114291	0.000114115	0.000150164	0.000150067	0.000160844	0.000156989	6.25902E-06	6.25902E-06	0.000169507	6.25902E-06	7.08894E-05	6.8669E-05	0.000115288	0.000500356
3839103774615	383910	3774615	0.000402107	0.00015771	5.22293E-05	5.11532E-05	0.00011878	0.000118597	0.000156062	0.000155961	0.000167162	0.000163155	6.50487E-06	6.50487E-06	0.000176165	6.50487E-06	7.38942E-05	7.15797E-05	0.000120402	0.000522553
3829703774625	382970	3774625	7.70926E-05	3.0237E-05	1.00135E-05	9.80719E-06	2.27728E-05	2.27376E-05	2.99205E-05	2.99011E-05	3.20485E-05	3.12804E-05	1.24712E-06	1.24712E-06	3.37746E-05	1.24712E-06	9.0807E-06	8.79628E-06	1.02132E-05	4.43261E-05
3829803774625	382980	3774625	8.04249E-05	3.1544E-05	1.04463E-05	1.02311E-05	2.37571E-05	2.37205E-05	3.12138E-05	3.11936E-05	3.34338E-05	3.26324E-05	1.30103E-06	1.30103E-06	3.52345E-05	1.30103E-06	9.34261E-06	9.04998E-06	1.05052E-05	4.55932E-05
3829903774625	382990	3774625	8.46914E-05	3.3217E-05	1.10005E-05	1.07739E-05	2.50174E-05	2.49788E-05	3.28696E-05	3.28484E-05	3.52075E-05	3.43636E-05	1.37005E-06	1.37005E-06	3.71037E-05	1.37005E-06	9.68883E-06	9.38536E-06	1.08876E-05	4.72531E-05
3830003774625	383000	3774625	8.94339E-05	3.5077E-05	1.16165E-05	1.13772E-05	2.64183E-05	2.63776E-05	3.47102E-05	3.46878E-05	3.7179E-05	3.62878E-05	1.44677E-06	1.44677E-06	3.91814E-05	1.44677E-06	1.00691E-05	9.75375E-06	1.13063E-05	4.90701E-05
3830103774625	383010	3774625	9.30177E-05	3.6483E-05	1.2082E-05	1.18331E-05	2.7477E-05	2.74346E-05	3.61012E-05	3.60779E-05	3.86688E-05	3.7742E-05	1.50474E-06	1.50474E-06	4.07515E-05	1.50474E-06	1.03275E-05	1.0004E-05	1.1596E-05	5.03273E-05
3830203774625	383020	3774625	9.64937E-05	3.7846E-05	1.25335E-05	1.22753E-05	2.85038E-05	2.84598E-05	3.74502E-05	3.74261E-05	4.01139E-05	3.91524E-05	1.56098E-06	1.56098E-06	4.22743E-05	1.56098E-06	1.05678E-05	1.02368E-05	1.18698E-05	5.15158E-05
3830303774625	383030	3774625	0.000100149	3.928E-05	1.30083E-05	1.27403E-05	2.95837E-05	2.9538E-05	3.8869E-05	3.8844E-05	4.16336E-05	4.06357E-05	1.62011E-06	1.62011E-06	4.38759E-05	1.62011E-06	1.0819E-05	1.04801E-05	1.21549E-05	5.27533E-05
3830403774625	383040	3774625	0.000104084	4.0823E-05	1.35193E-05	1.32408E-05	3.07458E-05	3.06983E-05	4.03959E-05	4.03699E-05	4.32691E-05	4.22319E-05	1.68376E-06	1.68376E-06	4.55995E-05	1.68376E-06	1.10917E-05	1.07442E-05	1.2465E-05	5.40989E-05
3830503774625	383050	3774625	0.000108296	4.2475E-05	1.40665E-05	1.37767E-05	3.19901E-05	3.19408E-05	4.20309E-05	4.20037E-05	4.50203E-05	4.39412E-05	1.7519E-06	1.7519E-06	4.7445E-05	1.7519E-06	1.1402E-05	1.10449E-05	1.28339E-05	5.56999E-05
3830603774625	383060	3774625	0.000112545	4.4142E-05	1.46183E-05	1.43171E-05	3.32451E-05	3.31938E-05	4.36797E-05	4.36516E-05	4.67865E-05	4.5665E-05	1.82063E-06	1.82063E-06	4.93063E-05	1.82063E-06	1.16944E-05	1.13281E-05	1.31711E-05	5.71633E-05
3830703774625	383070	3774625	0.000116883	4.5843E-05	1.51818E-05	1.4869E-05	3.45266E-05	3.44734E-05	4.53635E-05	4.53342E-05	4.859E-05	4.74253E-05	1.89081E-06	1.89081E-06	5.12069E-05	1.89081E-06	1.19653E-05	1.15905E-05	1.34472E-05	5.83616E-05
3830803774625	383080	3774625	0.000120871	4.7407E-05	1.56998E-05	1.53764E-05	3.57047E-05	3.56496E-05	4.69113E-05	4.6881E-05	5.02478E-05	4.90434E-05	1.95533E-06	1.95533E-06	5.29541E-05	1.95533E-06	1.21931E-05	1.18112E-05	1.36984E-05	5.94518E-05
3830903774625	383090	3774625	0.000123835	4.857E-05	1.60848E-05	1.57534E-05	3.65803E-05	3.65238E-05	4.80617E-05	4.80307E-05	5.148E-05	5.02461E-05	2.00327E-06	2.00327E-06	5.42526E-05	2.00327E-06	1.23761E-05	1.19884E-05	1.3902E-05	6.03358E-05
3831003774625	383100	3774625	0.000126727	4.9704E-05	1.64605E-05	1.61214E-05	3.74346E-05	3.73768E-05	4.91842E-05	4.91524E-05	5.26824E-05	5.14196E-05	2.05006E-06	2.05006E-06	5.55197E-05	2.05006E-06	1.25322E-05	1.21396E-05	1.41057E-05	6.12198E-05
3831103774625	383110	3774625	0.000129332	5.0726E-05	1.67988E-05	1.64527E-05	3.8204E-05	3.81451E-05	5.01951E-05	5.01627E-05	5.37652E-05	5.24765E-05	2.0922E-06	2.0922E-06	5.66609E-05	2.0922E-06	1.26685E-05	1.22717E-05	1.42958E-05	6.20448E-05
3831203774625	383120	3774625	0.000131694	5.1652E-05	1.71057E-05	1.67532E-05	3.89018E-05	3.88418E-05	5.11119E-05	5.10789E-05	5.47473E-05	5.3435E-05	2.13041E-06	2.13041E-06	5.76958E-05	2.13041E-06	1.27941E-05	1.23933E-05	1.44836E-05	6.286E-05
3831303774625	383130	3774625	0.000133967	5.2544E-05	1.74008E-05	1.70423E-05	3.95731E-05	3.9512E-05	5.19939E-05	5.19603E-05	5.56919E-05	5.4357E-05	2.16718E-06	2.16718E-06	5.86914E-05	2.16718E-06	1.29178E-05	1.25132E-05	1.46737E-05	6.36851E-05
3831403774625	383140	3774625	0.000135988	5.3336E-05	1.76633E-05	1.72994E-05	4.01701E-05	4.01081E-05	5.27782E-05	5.27442E-05	5.65321E-05	5.5177E-05	2.19987E-06	2.19987E-06	5.95768E-05	2.19987E-06	1.30344E-05	1.26262E-05	1.48593E-05	6.44905E-05
3831503774625	383150	3774625	0.000137874	5.4076E-05	1.79083E-05	1.75394E-05	4.07273E-05	4.06644E-05	5.35103E-05	5.34758E-05	5.73162E-05	5.59424E-05	2.23038E-06	2.23038E-06	6.04031E-05	2.23038E-06	1.31511E-05	1.27391E-05	1.50517E-05	6.53253E-05
3831603774625	383160	3774625	0.000139589	5.4749E-05	1.81312E-05	1.77576E-05	4.1234E-05	4.11704E-05	5.41761E-05	5.41412E-05	5.80294E-05	5.66385E-05	2.25813E-06	2.25813E-06	6.11547E-05	2.25813E-06	1.32659E-05	1.28503E-05	1.5244E-05	6.61602E-05
3831703774625	383170	3774625	0.000141107	5.5344E-05	1.83283E-05	1.79507E-05	4.16824E-05	4.16181E-05	5.47653E-05	5.47299E-05	5.86604E-05	5.72544E-05	2.28269E-06	2.28269E-06	6.18198E-05	2.28269E-06	1.33807E-05	1.29616E-05	1.54409E-05	6.70147E-05
3831903774625	383190	3774625	0.00014303	5.6098E-05	1.8578E-05	1.81952E-05	4.22502E-05	4.2185E-05	5.55113E-05	5.54755E-05	5.94595E-05	5.80343E-05	2.31378E-06	2.31378E-06	6.26619E-05	2.31378E-06	1.35798E-05	1.31544E-05	1.58166E-05	6.86451E-05
3832003774625	383200	3774625	0.000143254	5.6186E-05	1.86072E-05	1.82238E-05	4.23166E-05	4.22513E-05	5.55984E-05	5.55626E-05	5.95529E-05	5.81254E-05	2.31742E-06	2.31742E-06	6.27602E-05	2.31742E-06	1.36533E-05	1.32257E-05	1.59863E-05	6.93817E-05
3832103774625	383210	3774625	0.000143299	5.6204E-05	1.8613E-05	1.82295E-05	4.23298E-05	4.22645E-05	5.56159E-05	5.558E-05	5.95715E-05	5.81436E-05	2.31814E-06	2.31814E-06	6.27799E-05	2.31814E-06	1.37179E-05	1.32883E-05	1.6156E-05	7.01184E-05
3832203774625	383220	3774625	0.00014311	5.613E-05	1.85885E-05	1.82055E-05	4.22741E-05	4.22089E-05	5.55427E-05	5.55068E-05	5.94931E-05	5.80671E-05	2.31509E-06	2.31509E-06	6.26973E-05	2.31509E-06	1.37646E-05	1.33334E-05	1.63235E-05	7.08452E-05
3832303774625	383230	3774625	0.000142589	5.5926E-05	1.85208E-05	1.81392E-05	4.21202E-05	4.20552E-05	5.53405E-05	5.53048E-05	5.92765E-05	5.78557E-05	2.30666E-06	2.30666E-06	6.2469E-05	2.30666E-06	1.3813E-05	1.33803E-05	1.64706E-05	7.14836E-05
3832403774625	383240	3774625	0.000141422	5.5468E-05	1.83692E-05	1.79907E-05	4.17753E-05	4.17108E-05	5.48873E-05	5.48519E-05	5.87911E-05	5.73819E-05	2.28778E-06	2.28778E-06	6.19575E-05	2.28778E-06	1.38399E-05	1.34064E-05	1.66222E-05	7.21417E-05
3832503774625	383250	3774625	0.000140065	5.4936E-05	1.8193E-05	1.78182E-05	4.13747E-05	4.13108E-05	5.43609E-05	5.43258E-05	5.82273E-05	5.68316E-05	2.26584E-06	2.26584E-06	6.13633E-05	2.26584E-06	1.38561E-05	1.34221E-05	1.6758E-05	7.2731E-05
3832603774625	383260	3774625	0.000138377	5.4273E-05	1.79737E-05	1.76033E-05	4.08759E-05	4.08128E-05	5.37055E-05	5.36709E-05	5.75253E-05	5.61465E-05	2.23852E-06	2.23852E-06	6.06235E-05	2.23852E-06	1.38507E-05	1.34168E-05	1.68621E-05	7.31828E-05
3832703774625	383270	3774625	0.000136661	5.36E-05	1.77508E-05	1.73851E-05	4.03691E-05	4.03068E-05	5.30397E-05	5.30055E-05	5.68121E-05	5.54504E-05	2.21077E-06	2.21077E-06	5.98719E-05	2.21077E-06	1.38274E-05	1.33943E-05	1.69436E-05	7.35364E-05
3832803774625	383280	3774625	0.000135197	5.3026E-05	1.75607E-05	1.71989E-05	3.99366E-05	3.9875E-05	5.24715E-05	5.24376E-05	5.62035E-05	5.48563E-05	2.18708E-06	2.18708E-06	5.92305E-05	2.18708E-06	1.38309E-05	1.33977E-05	1.70341E-05	7.39293E-05
3832903774625	383290	3774625	0.00013411	5.26E-05	1.74195E-05	1.70606E-05	3.96156E-05	3.95544E-05	5.20497E-05	5.20161E-05	5.57517E-05	5.44154E-05	2.1695E-06	2.1695E-06	5.87544E-05	2.1695E-06	1.3865E-05	1.34307E-05	1.71654E-05	7.44989E-05
3833003774625	383300	3774625	0.000133131	5.2216E-05	1.72923E-05	1.69361E-05	3.93264E-05	3.92657E-05	5.16697E-05	5.16363E-05	5.53447E-05	5.40181E-05	2.15366E-06	2.15366E-06	5.83254E-05	2.15366E-06	1.39081E-05	1.34724E-05	1.7308E-05	7.51177E-05
3833103774625	383310	3774625	0.000132161	5.1836E-05	1.71663E-05	1.68126E-05	3.90398E-05	3.89796E-05	5.12932E-05	5.12601E-05	5.49414E-05	5.36245E-05	2.13797E-06	2.13797E-06	5.79004E-05	2.13797E-06	1.39601E-05	1.35228E-05	1.74664E-05	7.58053E-05
3833203774625	383320	3774625	0.000130706	5.1265E-05	1.69773E-05	1.66275E-05	3.861E-05	3.85504E-05	5.07285E-05	5.06957E-05	5.43365E-05	5.30341E-05	2.11443E-06	2.11443E-06	5.7263E-05	2.11443E-06	1.39691E-05	1.35315E-05	1.75773E-05	7.62865E-05
3833303774625	383330	3774625	0.000129314	5.0719E-05	1.67965E-05	1.64504E-05	3.81987E-05	3.81398E-05	5.01881E-05	5.01557E-05	5.37578E-05	5.24692E-05	2.09191E-06	2.09191E-06	5.6653E-05	2.09191E-06	1.39816E-05	1.35437E-05	1.76972E-05	7.68071E-05
3833403774625	383340	3774625	0.00012776	5.0109E-05	1.65947E-05	1.62528E-05	3.77397E-05	3.76815E-05	4.95851E-05	4.95531E-05	5.31118E-05	5.18387E-05	2.06677E-06	2.06677E-06	5.59723E-05	2.06677E-06	1.3978E-05	1.35402E-05	1.77968E-05	7.72393E-05
3833503774625	383350	3774625	0.00012608	4.9451E-05	1.63765E-05	1.60391E-05	3.72436E-05	3.71861E-05	4.89332E-05	4.89016E-05	5.24135E-05	5.11572E-05	2.0396E-06	2.0396E-06	5.52364E-05	2.0396E-06	1.39583E-05	1.35211E-05	1.78805E-05	7.76027E-05
3833603774625	383360	3774625	0.000124473	4.882E-05	1.61677E-05	1.58346E-05	3.67686E-05	3.67119E-05	4.83092E-05	4.8278E-05	5.17452E-05	5.05049E-05	2.01359E-06	2.01359E-06	5.4532E-05	2.01359E-06	1.39386E-05	1.3502E-05	1.79642E-05	7.79661E-05
3833703774625	383370	3774625	0.000121769	4.776E-05	1.58165E-05	1.54906E-05	3.597E-05	3.59145E-05	4.72599E-05	4.72294E-05	5.06212E-05	4.94079E-05	1.96986E-06	1.96986E-06	5.33476E-05	1.96986E-06	1.3804E-05	1.33717E-05	1.79077E-05	7.77205E-05
3833803774625	383380	3774625	0.000119272	4.678E-05	1.54922E-05	1.5173E-05	3.52324E-05	3.5178E-05	4.62908E-05	4.62609E-05	4.95832E-05	4.83947E-05	1.92946E-06	1.92946E-06	5.22536E-05	1.92946E-06	1.36785E-05	1.325E-05	1.78579E-05	7.75044E-05
3833903774625	383390	3774625	0.000117206	4.597E-05	1.52238E-05	1.49102E-05	3.46222E-05	3.45687E-05	4.5489E-05	4.54596E-05	4.87244E-05	4.75565E-05	1.89604E-06	1.89604E-06	5.13486E-05	1.89604E-06	1.35906E-05	1.31649E-05	1.78488E-05	7.74652E-05
3834003774625	383400	3774625	0.000115581	4.5332E-05	1.50127E-05	1.47034E-05	3.41419E-05	3.40892E-05	4.4858E-05	4.48291E-05	4.80485E-05	4.68968E-05	1.86974E-06	1.86974E-06	5.06363E-05	1.86974E-06	1.35421E-05	1.3118E-05	1.78873E-05	7.76321E-05
3834103774625	383410	3774625	0.000114134	4.4765E-05	1.48248E-05	1.45194E-05	3.37147E-05	3.36627E-05	4.42968E-05	4.42682E-05	4.74474E-05	4.63101E-05	1.84635E-06	1.84635E-06	5.00028E-05	1.84635E-06	1.3508E-05	1.30849E-05	1.79416E-05	7.78679E-05
3834203774625	383420	3774625	0.000113964	4.4698E-05	1.48027E-05	1.44977E-05	3.36643E-05	3.36124E-05	4.42305E-05	4.4202E-05	4.73764E-05	4.62408E-05	1.84359E-06	1.84359E-06	4.9928E-05	1.84359E-06	1.36175E-05	1.31909E-05	1.81747E-05	7.88795E-05

			KMMass Grading / Excavation	KMMass Grading / Excavation	KMDrainage / Utilities Trenching	KMFoundations / Concrete Pads	KMBuilding / Structure Construction	KMAsphalt Paving	KMArchitectural Coating	KMLandscaping or Other Finishing	KMWaterside Construction (Piles)	EWNDemolition	EWNSite Grubbing / Prep	EWNDrainage / Utilities Trenching	EWNDrainage / Utilities Trenching	EWNDrainage / Utilities Trenching	EWNFoundation s / Concrete Pads	EWNBuilding / Structure Construction	EWNAsphalt Paving	EWNLandscaping or Other Finishing	EWNWaterside Construction (Piles)
Unique Identifier	X (UTM)	Y (UTM)	2025	2026	2026	2026	2026	2026	2026	2026	2026	2027	2027	2027	2028	2029	2029	2029	2029	2029	2029
3836003774615	383600	3774615	0.000111701	0.000110545	3.96978E-05	2.10079E-05	7.21549E-05	2.31805E-06	2.31805E-06	7.44729E-05	2.31805E-06	9.73031E-05	5.30315E-06	1.24528E-05	1.22123E-05	1.19596E-05	1.03593E-05	2.24945E-05	1.60036E-06	2.32947E-05	1.60036E-06
3836103774615	383610	3774615	0.000116024	0.000114823	4.1234E-05	2.18209E-05	7.49472E-05	2.40775E-06	2.40775E-06	7.73549E-05	2.40775E-06	0.000100358	5.46965E-06	1.28438E-05	1.25957E-05	1.23351E-05	1.06845E-05	2.32008E-05	1.65061E-06	2.40261E-05	1.65061E-06
3836203774615	383620	3774615	0.000121004	0.000119751	4.30038E-05	2.27574E-05	7.81638E-05	2.51109E-06	2.51109E-06	8.06749E-05	2.51109E-06	0.000103873	5.6612E-06	1.32936E-05	1.30368E-05	1.27671E-05	1.10587E-05	2.40133E-05	1.70841E-06	2.48675E-05	1.70841E-06
3836303774615	383630	3774615	0.000126797	0.000125485	4.50627E-05	2.3847E-05	8.19061E-05	2.63132E-06	2.63132E-06	8.45374E-05	2.63132E-06	0.000107954	5.88362E-06	1.38159E-05	1.35491E-05	1.32687E-05	1.14932E-05	2.49567E-05	1.77554E-06	2.58445E-05	1.77554E-06
3836403774615	383640	3774615	0.000132717	0.000131344	4.71667E-05	2.49604E-05	8.57304E-05	2.75417E-06	2.75417E-06	8.84845E-05	2.75417E-06	0.000112111	6.11022E-06	1.43479E-05	1.40709E-05	1.37797E-05	1.19358E-05	2.59179E-05	1.84392E-06	2.68399E-05	1.84392E-06
3836503774615	383650	3774615	0.000138384	0.000136952	4.91805E-05	2.60261E-05	8.93907E-05	2.87177E-06	2.87177E-06	9.22624E-05	2.87177E-06	0.000116085	6.3268E-06	1.48565E-05	1.45696E-05	1.42682E-05	1.23589E-05	2.68366E-05	1.90928E-06	2.77912E-05	1.90928E-06
3836603774615	383660	3774615	0.000144237	0.000142744	5.12606E-05	2.71269E-05	9.31715E-05	2.99323E-06	2.99323E-06	9.61648E-05	2.99323E-06	0.000120205	6.55131E-06	1.53837E-05	1.50866E-05	1.47745E-05	1.27975E-05	2.77889E-05	1.97703E-06	2.87774E-05	1.97703E-06
3836703774615	383670	3774615	0.000150441	0.000148884	5.34655E-05	2.82937E-05	9.71791E-05	3.12198E-06	3.12198E-06	0.000100301	3.12198E-06	0.000124569	6.78918E-06	1.59423E-05	1.56344E-05	1.53109E-05	1.32621E-05	2.87979E-05	2.04881E-06	2.98223E-05	2.04881E-06
3836803774615	383680	3774615	0.000156966	0.000155341	5.57844E-05	2.95209E-05	0.000101394	3.25738E-06	3.25738E-06	0.000104651	3.25738E-06	0.000129171	7.03998E-06	1.65312E-05	1.6212E-05	1.58765E-05	1.3752E-05	2.98617E-05	2.1245E-06	3.0924E-05	2.1245E-06
3836903774615	383690	3774615	0.000163894	0.000162198	5.82466E-05	3.08239E-05	0.000105869	3.40116E-06	3.40116E-06	0.00010927	3.40116E-06	0.000134064	7.30664E-06	1.71574E-05	1.6826E-05	1.64779E-05	1.42729E-05	3.09928E-05	2.20497E-06	3.20953E-05	2.20497E-06
3837003774615	383700	3774615	0.000170867	0.000169099	6.07248E-05	3.21353E-05	0.000110374	3.54586E-06	3.54586E-06	0.000113919	3.54586E-06	0.000138995	7.57539E-06	1.77884E-05	1.74449E-05	1.7084E-05	1.47979E-05	3.21328E-05	2.28607E-06	3.32758E-05	2.28607E-06
3837103774615	383710	3774615	0.000178138	0.000176295	6.3309E-05	3.35029E-05	0.000115071	3.69676E-06	3.69676E-06	0.000118767	3.69676E-06	0.000144148	7.85624E-06	1.84479E-05	1.80917E-05	1.77173E-05	1.53465E-05	3.3324E-05	2.37083E-06	3.45095E-05	2.37083E-06
3837203774615	383720	3774615	0.000185903	0.000183979	6.60684E-05	3.49631E-05	0.000120086	3.85789E-06	3.85789E-06	0.000123944	3.85789E-06	0.000149653	8.15628E-06	1.91525E-05	1.87826E-05	1.8394E-05	1.59326E-05	3.45967E-05	2.46137E-06	3.58274E-05	2.46137E-06
3837303774615	383730	3774615	0.00019419	0.00019218	6.901355E-05	3.65217E-05	0.000125439	4.02986E-06	4.02986E-06	0.000129469	4.02986E-06	0.000155541	8.47719E-06	1.9906E-05	1.95216E-05	1.91177E-05	1.65595E-05	3.5958E-05	2.55821E-06	3.72371E-05	2.55821E-06
3837403774615	383740	3774615	0.000203051	0.00020095	7.21629E-05	3.81883E-05	0.000131164	4.21376E-06	4.21376E-06	0.000135377	4.21376E-06	0.000161843	8.82063E-06	2.07125E-05	2.03125E-05	1.98922E-05	1.72304E-05	3.74148E-05	2.66186E-06	3.87457E-05	2.66186E-06
3837503774615	383750	3774615	0.000212107	0.000209912	7.53813E-05	3.98915E-05	0.000137013	4.40169E-06	4.40169E-06	0.000141415	4.40169E-06	0.000168297	9.17242E-06	2.15386E-05	2.11226E-05	2.06856E-05	1.79176E-05	3.8907E-05	2.76802E-06	4.0291E-05	2.76802E-06
3837603774615	383760	3774615	0.000221283	0.000218993	7.86421E-05	4.16171E-05	0.00014294	4.5921E-06	4.5921E-06	0.000147532	4.5921E-06	0.000174829	9.52839E-06	2.23745E-05	2.19424E-05	2.14884E-05	1.86129E-05	4.04169E-05	2.87544E-06	4.18546E-05	2.87544E-06
3837703774615	383770	3774615	0.000230861	0.000228472	8.20462E-05	4.34185E-05	0.000149128	4.79087E-06	4.79087E-06	0.000153918	4.79087E-06	0.000181659	9.90063E-06	2.32485E-05	2.27996E-05	2.23278E-05	1.93401E-05	4.19958E-05	2.98777E-06	4.34897E-05	2.98777E-06
3837803774615	383780	3774615	0.000240634	0.000238143	8.55193E-05	4.52565E-05	0.00015544	4.99367E-06	4.99367E-06	0.000160434	4.99367E-06	0.000188634	1.02808E-05	2.41412E-05	2.3675E-05	2.31852E-05	2.00827E-05	4.36084E-05	3.1025E-06	4.51596E-05	3.1025E-06
3837903774615	383790	3774615	0.000250712	0.000248118	8.91012E-05	4.7152E-05	0.000161951	5.20283E-06	5.20283E-06	0.000167153	5.20283E-06	0.000195839	1.06735E-05	2.50633E-05	2.45793E-05	2.40708E-05	2.08498E-05	4.5274E-05	3.221E-06	4.68845E-05	3.221E-06
3838003774615	383800	3774615	0.000261187	0.000258484	9.28237E-05	4.91219E-05	0.000168717	5.42019E-06	5.42019E-06	0.000174137	5.42019E-06	0.00020332	1.10812E-05	2.60207E-05	2.55182E-05	2.49902E-05	2.16462E-05	4.70034E-05	3.34404E-06	4.86754E-05	3.34404E-06
3838103774615	383810	3774615	0.000272176	0.000269359	9.67293E-05	5.11888E-05	0.000175815	5.64825E-06	5.64825E-06	0.000181464	5.64825E-06	0.000211183	1.15098E-05	2.70271E-05	2.65052E-05	2.59568E-05	2.24834E-05	4.88213E-05	3.47337E-06	5.0558E-05	3.47337E-06
3838203774615	383820	3774615	0.000283263	0.000280331	0.000100669	5.32738E-05	0.000182977	5.87832E-06	5.87832E-06	0.000188855	5.87832E-06	0.000219116	1.19421E-05	2.80423E-05	2.75008E-05	2.69317E-05	2.33279E-05	5.06552E-05	3.60384E-06	5.24571E-05	3.60384E-06
3838303774615	383830	3774615	0.00029261	0.000289581	0.000103991	5.50317E-05	0.000189015	6.07229E-06	6.07229E-06	0.000195087	6.07229E-06	0.000225793	1.2306E-05	2.88968E-05	2.83388E-05	2.77524E-05	2.40387E-05	5.21987E-05	3.71366E-06	5.40555E-05	3.71366E-06
3838403774615	383840	3774615	0.000301927	0.000298802	0.000107302	5.6784E-05	0.000195033	6.26564E-06	6.26564E-06	0.000201299	6.26564E-06	0.000232446	1.26686E-05	2.97483E-05	2.91739E-05	2.85702E-05	2.47471E-05	5.37369E-05	3.82309E-06	5.56485E-05	3.82309E-06
3838503774615	383850	3774615	0.000312976	0.000309737	0.000111229	5.88621E-05	0.000202171	6.49494E-06	6.49494E-06	0.000208666	6.49494E-06	0.000240356	1.30997E-05	3.07606E-05	3.01666E-05	2.95424E-05	2.55892E-05	5.55654E-05	3.95318E-06	5.7542E-05	3.95318E-06
3838603774615	383860	3774615	0.000329117	0.000325711	0.000116966	6.18977E-05	0.000212597	6.82989E-06	6.82989E-06	0.000219427	6.82989E-06	0.000251948	1.37315E-05	3.22442E-05	3.16215E-05	3.09672E-05	2.68234E-05	5.82454E-05	4.14384E-06	6.03173E-05	4.14384E-06
3838703774615	383870	3774615	0.00034643	0.000342844	0.000123118	6.51538E-05	0.00022378	7.18917E-06	7.18917E-06	0.00023097	7.18917E-06	0.000264398	1.44101E-05	3.38375E-05	3.31841E-05	3.24975E-05	2.81489E-05	6.11236E-05	4.34861E-06	6.32979E-05	4.34861E-06
3838803774615	383880	3774615	0.000358591	0.00035488	0.000127441	6.7441E-05	0.000231636	7.44155E-06	7.44155E-06	0.000239078	7.44155E-06	0.00027312	1.48854E-05	3.49536E-05	3.42787E-05	3.35694E-05	2.90773E-05	6.31397E-05	4.49205E-06	6.53858E-05	4.49205E-06
3838903774615	383890	3774615	0.000368834	0.000365017	0.000131081	6.93674E-05	0.000238253	7.65412E-06	7.65412E-06	0.000245907	7.65412E-06	0.000280455	1.52851E-05	3.58924E-05	3.51993E-05	3.4471E-05	2.98583E-05	6.48355E-05	4.6127E-06	6.71418E-05	4.6127E-06
3839003774615	383900	3774615	0.000380324	0.000376388	0.000135164	7.15283E-05	0.000245675	7.89255E-06	7.89255E-06	0.000253567	7.89255E-06	0.000288694	1.57342E-05	3.69468E-05	3.62333E-05	3.54836E-05	3.07354E-05	6.67401E-05	4.7482E-06	6.91142E-05	4.7482E-06
3839103774615	383910	3774615	0.000397196	0.000393086	0.00014116	7.47016E-05	0.000256574	8.24269E-06	8.24269E-06	0.000264816	8.24269E-06	0.00030083	1.63956E-05	3.85E-05	3.77565E-05	3.69753E-05	3.20275E-05	6.95457E-05	4.9478E-06	7.20196E-05	4.9478E-06
3829703774625	382970	3774625	3.36926E-05	3.33439E-05	1.19741E-05	6.33664E-06	2.17641E-05	6.99195E-07	6.99195E-07	2.24633E-05	6.99195E-07	3.96395E-05	2.1604E-06	5.07303E-06	4.97507E-06	4.87213E-06	4.22017E-06	9.16385E-06	6.51958E-07	9.48982E-06	6.51958E-07
3829803774625	382980	3774625	3.46557E-05	3.4297E-05	1.23164E-05	6.51777E-06	2.23862E-05	7.19181E-07	7.19181E-07	2.31054E-05	7.19181E-07	4.0788E-05	2.223E-06	5.22002E-06	5.11921E-06	5.01329E-06	4.34245E-06	9.42936E-06	6.70848E-07	9.76479E-06	6.70848E-07
3829903774625	382990	3774625	3.59174E-05	3.55457E-05	1.27647E-05	6.75506E-06	2.32013E-05	7.45364E-07	7.45364E-07	2.39466E-05	7.45364E-07	4.23041E-05	2.30563E-06	5.41404E-06	5.30949E-06	5.19963E-06	4.50385E-06	9.77984E-06	6.95783E-07	1.01277E-05	6.95783E-07
3830003774625	383000	3774625	3.72985E-05	3.69125E-05	1.32556E-05	7.01481E-06	2.40934E-05	7.74026E-07	7.74026E-07	2.48675E-05	7.74026E-07	4.39732E-05	2.3966E-06	5.62766E-06	5.51899E-06	5.4048E-06	4.68156E-06	1.01657E-05	7.23237E-07	1.05273E-05	7.23237E-07
3830103774625	383010	3774625	3.82541E-05	3.78582E-05	1.35952E-05	7.19454E-06	2.47107E-05	7.93857E-07	7.93857E-07	2.55046E-05	7.93857E-07	4.51065E-05	2.45836E-06	5.77269E-06	5.66122E-06	5.54408E-06	4.80221E-06	1.04277E-05	7.41875E-07	1.07986E-05	7.41875E-07
3830203774625	383020	3774625	3.91575E-05	3.87522E-05	1.39163E-05	7.36443E-06	2.52942E-05	8.12603E-07	8.12603E-07	2.61068E-05	8.12603E-07	4.61478E-05	2.51511E-06	5.90596E-06	5.79191E-06	5.67207E-06	4.91307E-06	1.06684E-05	7.59002E-07	1.10479E-05	7.59002E-07
3830303774625	383030	3774625	4.00981E-05	3.96832E-05	1.42506E-05	7.54134E-06	2.59019E-05	8.32124E-07	8.32124E-07	2.6734E-05	8.32124E-07	4.72427E-05	2.57479E-06	6.04609E-06	5.92933E-06	5.80665E-06	5.02964E-06	1.09216E-05	7.7701E-07	1.13101E-05	7.7701E-07
3830403774625	383040	3774625	4.11209E-05	4.06954E-05	1.46141E-05	7.7337E-06	2.65626E-05	8.53349E-07	8.53349E-07	2.74159E-05	8.53349E-07	4.84219E-05	2.63905E-06	6.197E-06	6.07733E-06	5.95158E-06	5.15518E-06	1.11942E-05	7.96404E-07	1.15924E-05	7.96404E-07
3830503774625	383050	3774625	4.23378E-05	4.18997E-05	1.50465E-05	7.96257E-06	2.73486E-05	8.78603E-07	8.78603E-07	2.82272E-05	8.78603E-07	4.97695E-05	2.7125E-06	6.36946E-06	6.24646E-06	6.11722E-06	5.29865E-06	1.15057E-05	8.18568E-07	1.1915E-05	8.18568E-07
3830603774625	383060	3774625	4.34502E-05	4.30006E-05	1.54419E-05	8.17178E-06	2.80672E-05	9.01687E-07	9.01687E-07	2.89689E-05	9.01687E-07	5.10864E-05	2.78428E-06	6.53801E-06	6.41175E-06	6.27909E-06	5.43886E-06	1.18102E-05	8.40229E-07	1.22303E-05	8.40229E-07
3830703774625	383070	3774625	4.4361E-05	4.39019E-05	1.57656E-05	8.34308E-06	2.86556E-05	9.20589E-07	9.20589E-07	2.95761E-05	9.20589E-07	5.23115E-05	2.85105E-06	6.69479E-06	6.56551E-06	6.42966E-06	5.56929E-06	1.20934E-05	8.60378E-07	1.25236E-05	8.60378E-07
3830803774625	383080	3774625	4.51897E-05	4.47221E-05	1.60601E-05	8.49893E-06	2.91909E-05	9.37786E-07	9.37786E-07	3.01286E-05	9.37786E-07	5.3261E-05	2.90279E-06	6.8163E-06	6.68467E-06	6.54636E-06	5.67037E-06	1.23129E-05	8.75994E-07	1.27509E-05	8.75994E-07
3830903774625	383090	3774625	4.58616E-05	4.5387E-05	1.62989E-05	8.6253E-06	2.96249E-05	9.51729E-07	9.51729E-07	3.05766E-05	9.51729E-07	5.40037E-05	2.94327E-06	6.91136E-06	6.77789E-06	6.63765E-06	5.74944E-06	1.24846E-05	8.8821E-07	1.29287E-05	8.8821E-07
3831003774625	383100	3774625	4.65336E-05	4.6052E-05	1.653777E-05	8.75167E-06	3.00589E-05	9.65673E-07	9.65673E-07	3.10246E-05	9.65673E-07	5.46163E-05	2.97666E-06	6.98975E-06	6.85477E-06	6.71294E-06	5.81465E-06	1.26262E-05	8.98284E-07	1.30753E-05	8.98284E-07
3831103774625	383110	3774625	4.71607E-05	4.66726E-05	1.67605E-05	8.86961E-06	3.0464E-05	9.78687E-07	9.78687E-07	3.14427E-05	9.78687E-07	5.51675E-05	3.0067E-06	7.0603E-06	6.92396E-06	6.7807E-06	5.87335E-06	1.27536E-05	9.07351E-07	1.32073E-05	9.07351E-07
3831203774625	383120	3774625	4.77803E-05	4.72858E-05	1.69808E-05	8.98615E-06	3.08643E-05	9.91546E-07	9.91546E-07	3.18558E-05	9.91546E-07	5.56652E-05	3.03383E-06	7.124E-06	6.98643E-06	6.84187E-06	5.92633E-06	1.28687E-05	9.15537E-07	1.33264E-05	9.15537E-07
3831303774625	383130	3774625	4.84074E-05	4.79065E-05	1.72036E-05	9.10409E-06	3.12694E-05	1.00456E-06	1.00456E-06	3.22739E-05	1.00456E-06	5.61629E-05	3.06095E-06	7.18769E-06	7.04889E-06	6.90304E-06	5.97932E-06	1.29837E-05	9.23723E-07	1.34456E-05	9.23723E-07
3831403774625	383140	3774625	4.90196E-05	4.85123E-05	1.74212E-05	9.21923E-06	3.16648E-05	1.01726E-06	1.01726E-06	3.26821E-05	1.01726E-06	5.663E-05	3.08641E-06	7.24747E-06	7.10751E-06	6.96045E-06	6.02905E-06	1.30917E-05	9.31405E-07	1.35574E-05	9.31405E-07
3831503774625	383150	3774625	4.96542E-05	4.91403E-05	1.76467E-05	9.33857E-06	3.20747E-05	1.03043E-06	1.03043E-06	3.31052E-05	1.03043E-06	5.70971E-05	3.11186E-06	7.30724E-06	7.16613E-06	7.01786E-06	6.07877E-06	1.31997E-05	9.39087E-07	1.36692E-05	9.39087E-07
3831603774625	383160	3774625	5.02888E-05	4.97683E-05	1.78722E-05	9.45792E-06	3.24847E-05	1.0436E-06	1.0436E-06	3.35283E-05	1.0436E-06	5.75488E-05	3.13649E-06	7.36506E-06	7.22283E-06	7.07338E-06	6.12687E-06	1.33041E-05	9.46517E-07	1.37774E-05	9.46517E-07
3831703774625	383170	3774625	5.09383E-05	5.04111E-05	1.81031E-05	9.58008E-06	3.29042E-05	1.05708E-06	1.05708E-06	3.39613E-05	1.05708E-06	5.80006E-05	3.16111E-06	7.42287E-06	7.27953E-06	7.12891E-06	6.17496E-06	1.34086E-05	9.53947E-07	1.38855E-05	9.53947E-07
3831903774625	383190	3774625	5.21776E-05	5.16376E-05	1.85435E-05	9.81315E-06	3.37048E-05	1.0828E-06	1.0828E-06	3.47876E-05	1.0828E-06	5.87739E-05	3.20325E-06	7.52184E-06	7.37659E-06	7.22396E-06	6.2573E-06	1.35873E-05	9.66666E-07	1.40707E-05	9.66666E-07
3832003774625	383200	3774625	5.27375E-05	5.21917E-05	1.87425E-05	9.91846E-06	3.40664E-05	1.09442E-06	1.09442E-06	3.51609E-05	1.09442E-06	5.90572E-05	3.21869E-06	7.5581E-06	7.41215E-06	7.25878E-06	6.28746E-06	1.36528E-05	9.71326E-07	1.41385E-05	9.71326E-07
3832103774625	383210	3774625	5.32975E-05	5.27459E-05	1.89415E-05	1.00238E-05	3.44281E-05	1.10604E-06	1.10604E-06	3.55342E-05	1.10604E-06	5.93176E-05	3.23288E-06	7.59142E-06	7.44482E-06	7.29078E-06	6.31517E-06	1.3713E-05	9.75607E-07	1.42008E-05	9.75607E-07
3832203774625	383220	3774625	5.38499E-05	5.32926E-05	1.91378E-05	1.01277E-05	3.4785E-05	1.1175E-06	1.1175E-06	3.59025E-05	1.1175E-06	5.95013E-05	3.2429E-06	7.61494E-06	7.46788E-06	7.31337E-06	6.33474E-06	1.37555E-05	9.7863E-07	1.42448E-05	9.7863E-07
3832303774625	383230	3774625	5.43352E-05	5.37729E-05	1.93103E-05	1.02189E-05	3.50985E-05	1.12757E-06	1.12757E-06	3.6226E-05	1.12757E-06	5.96545E-05	3.25124E-06	7.63454E-06	7.4871E-06	7.33219E-06	6.35104E-06	1.37909E-05	9.81149E-07	1.42815E-05	9.81149E-07
3832403774625	383240	3774625	5.48354E-05	5.42679E-05	1.94881E-05	1.0313E-05	3.54216E-05	1.13795E-06	1.13795E-06	3.65595E-05	1.13795E-06	5.97234E-05	3.255E-06	7.64335E-06	7.49575E-06	7.34066E-06	6.35838E-06	1.38068E-05	9.82282E-07	1.4298E-05	9.82282E-07
3832503774625	383250	3774625	5.52833E-05	5.47112E-05	1.96473E-05	1.03973E-05	3.57109E-05	1.14725E-06	1.14725E-06	3.68582E-05	1.14725E-06	5.97463E-05	3.25625E-06	7.64629E-06	7.49864E-06	7.34348E-06	6.36082E-06	1.38121E-05	9.8266E-07	1.43035E-05	9.8266E-07
3832603774625	383260	3774625	5.56267E-05	5.50511E-05	1.97693E-05	1.04618E-05	3.59328E-05	1.15438E-06	1.15438E-06	3.70872E-05	1.15438E-06	5.95855E-05	3.24749E-06	7.62572E-06	7.47846E-06	7.32372E-06	6.3437E-06	1.3775E-05	9.80015E-07	1.4265E-05	9.80015E-07
3832703774625	383270	3774625	5.58955E-05	5.5317E-05	1.98648E-05	1.05124E-05	3.61064E-05	1.15995E-06	1.15995E-06	3.72663E-05	1.15995E-06	5.93941E-05	3.23706E-06	7.60122E-06	7.45443E-06	7.30019E-06	6.32332E-06	1.37307E-05	9.76867E-07	1.42192E-05	9.76867E-07
3832803774625	383280	3774625	5.61941E-05	5.56126E-05	1.9971E-05	1.05686E-05	3.62993E-05	1.16615E-06	1.16615E-06	3.74654E-05	1.16615E-06	5.93405E-05	3.23414E-06	7.59436E-06	7.4477E-06	7.2936E-06	6.31762E-06	1.37183E-05	9.75985E-07	1.42063E-05	9.75985E-07
3832903774625	383290	3774625	5.66271E-05	5.60411E-05	2.01248E-05	1.065E-05	3.6579E-05	1.17514E-06	1.17514E-06	3.77541E-05	1.17514E-06	5.94171E-05	3.23831E-06	7.60416E-06	7.45731E-06	7.30301E-06	6.32577E-06	1.3736E-05	9.77245E-07	1.42247E-05	9.77245E-07
3833003774625	383300	3774625	5.70975E-05	5.65066E-05	2.0292E-05	1.07384E-05	3.68828E-05	1.1849E-06	1.1849E-06	3.80677E-05	1.1849E-06	5.95396E-05	3.24499E-06	7.61984E-06	7.47269E-06	7.31807E-06	6.33881E-06	1.37644E-05	9.7926E-07	1.4254E-05	9.7926E-07
3833103774625	383310	3774625	5.76201E-05	5.70238E-05	2.04777E-05	1.08367E-05	3.72204E-05	1.19574E-06	1.19574E-06	3.84161E-05	1.19574E-06	5.97004E-05	3.25375E-06	7.64041E-06	7.49287E-06	7.33784E-06	6.35593E-06	1.38015E-05	9.81904E-07	1.42925E-05	9.81904E-07
3833203774625	383320	3774625	5.79859E-05	5.73858E-05	2.06077E-05	1.09055E-05	3.74567E-05	1.20333E-06	1.20333E-06	3.866E-05	1.20333E-06	5.96698E-05	3.25208E-06	7.6365E-06	7.48903E-06	7.33407E-06	6.35267E-06	1.37944E-05	9.814E-07	1.42851E-05	9.814E-07
3833303774625	383330	3774625	5.83816E-05	5.77774E-05	2.07484E-05	1.09799E-05	3.77123E-05	1.21155E-06	1.21155E-06	3.89238E-05	1.21155E-06	5.96621E-05	3.25166E-06	7.63552E-06	7.48807E-06	7.33313E-06	6.35186E-06	1.37927E-05	9.81274E-07	1.42833E-05	9.81274E-07
3833403774625	383340	3774625	5.87101E-05	5.81025E-05	2.08651E-05	1.10417E-05	3.79245E-05	1.21836E-06	1.21836E-06	3.91428E-05	1.21836E-06	5.95702E-05	3.24665E-06	7.62376E-06	7.47653E-06	7.32184E-06	6.34207E-06	1.37714E-05	9.79763E-07	1.42613E-05	9.79763E-07
3833503774625	383350	3774625	5.89863E-05	5.83758E-05	2.09633E-05	1.10937E-05	3.81029E-05	1.22409E-06	1.22409E-06	3.9327E-05	1.22409E-06	5.94171E-05	3.23831E-06	7.60416E-06	7.45731E-06	7.30301E-06	6.32577E-06	1.3736E-05	9.77245E-07	1.42247E-05	9.77245E-07
3833603774625	383360	3774625	5.92625E-05	5.86492E-05	2.10614E-05	1.11456E-05	3.82814E-05	1.22983E-06	1.22983E-06	3.95112E-05	1.22983E-06	5.92716E-05	3.23038E-06	7.58554E-06	7.43905E-06	7.28513E-06	6.31028E-06	1.37024E-05	9.74852E-07	1.41898E-05	9.74852E-07
3833703774625	383370	3774625	5.90759E-05	5.84645E-05	2.09951E-05	1.11105E-05	3.81608E-05	1.22595E-06	1.22595E-06	3.93867E-05	1.22595E-06	5.86208E-05	3.19491E-06	7.50225E-06	7.35737E-06	7.20514E-06	6.24099E-06	1.35519E-05	9.64147E-07	1.4034E-05	9.64147E-07
3833803774625	383380	3774625	5.89116E-05	5.8302E-05	2.09367E-05	1.10796E-05	3.80547E-05	1.22255E-06	1.22255E-06	3.92772E-05	1.22255E-06	5.80159E-05	3.16194E-06	7.42483E-06	7.28145E-06	7.13079E-06	6.17659E-06	1.34121E-05	9.54199E-07	1.38892E-05	9.54199E-07
3833903774625	383390	3774625	5.88818E-05	5.82724E-05	2.09261E-05	1.1074E-05	3.80354E-05	1.22193E-06	1.22193E-06	3.92573E-05	1.22193E-06	5.75641E-05	3.13732E-06	7.36702E-06	7.22475E-06	7.07527E-06	6.1285E-06	1.33077E-05	9.46769E-07	1.37811E-05	9.46769E-07
3834003774625	383400	3774625	5.90087E-05	5.8398E-05	2.09712E-05	1.10979E-05	3.81174E-05	1.22456E-06	1.22456E-06	3.93419E-05	1.22456E-06	5.72885E-05	3.1223E-06	7.33174E-06	7.19016E-06	7.04139E-06	6.09915E-06	1.32439E-05	9.42235E-07	1.37151E-05	9.42235E-07
3834103774625	383410	3774625	5.91879E-05	5.85753E-05

			ISDemolition	ISDrainage / Utilities Trenching	ISDrainage / Utilities Trenching	ISAsphalt Paving	ISAsphalt Paving	SVDemolition	SVSite Grubbing / Prep	SVMass Grading / Excavation	SVMass Grading / Excavation	SVDrainage / Utilities Trenching	SVFoundations / Concrete Pads	SVBuilding / Structure Construction	SVBuilding / Structure Construction	SVAsphalt Paving	SVAsphalt Paving	SVArchitectural Coating	SVArchitectural Coating	SVLandscaping or Other Finishing	SVLandscaping or Other Finishing
Unique Identifier	X (UTM)	Y (UTM)	2027	2027	2028	2027	2028	2027	2027	2027	2028	2028	2028	2028	2029	2028	2029	2028	2029	2028	2029
3836003774615	383600	3774615	2.84768E-05	1.14665E-05	1.11723E-05	2.96139E-06	2.75867E-06	0.00017128	0.000123141	8.30252E-05	8.1971E-05	5.81604E-05	1.84761E-05	2.64681E-05	2.54582E-05	2.60233E-06	2.4212E-06	2.60233E-06	2.4212E-06	2.64681E-05	2.54582E-05
3836103774615	383610	3774615	2.89812E-05	1.16696E-05	1.13702E-05	3.01385E-06	2.80753E-06	0.000178852	0.000128585	8.66958E-05	8.5595E-05	6.07317E-05	1.92929E-05	2.76383E-05	2.65837E-05	2.71739E-06	2.52824E-06	2.71739E-06	2.52824E-06	2.76383E-05	2.65837E-05
3836203774615	383620	3774615	2.95499E-05	1.18986E-05	1.15933E-05	3.07299E-06	2.86262E-06	0.000187592	0.000134868	9.09321E-05	8.97776E-05	6.36994E-05	2.02357E-05	2.89888E-05	2.78827E-05	2.85017E-06	2.65178E-06	2.85017E-06	2.65178E-06	2.89888E-05	2.78827E-05
3836303774615	383630	3774615	3.02052E-05	1.21625E-05	1.18504E-05	3.14113E-06	2.9261E-06	0.000197819	0.000142221	9.58896E-05	9.46721E-05	6.71722E-05	2.13389E-05	3.05692E-05	2.94028E-05	3.00556E-06	2.79636E-06	3.00556E-06	2.79636E-06	3.05692E-05	2.94028E-05
3836403774615	383640	3774615	3.08675E-05	1.24292E-05	1.21103E-05	3.21001E-06	2.99026E-06	0.000208251	0.000149721	0.000100946	9.96647E-05	7.07145E-05	2.24642E-05	3.21813E-05	3.09534E-05	3.16406E-06	2.94382E-06	3.16406E-06	2.94382E-06	3.21813E-05	3.09534E-05
3836503774615	383650	3774615	3.14879E-05	1.2679E-05	1.23537E-05	3.27452E-06	3.05036E-06	0.000218256	0.000156914	0.000105796	0.000104453	7.41117E-05	2.35434E-05	3.37274E-05	3.24405E-05	3.31606E-06	3.08525E-06	3.31606E-06	3.08525E-06	3.37274E-05	3.24405E-05
3836603774615	383660	3774615	3.21362E-05	1.294E-05	1.2608E-05	3.34194E-06	3.11316E-06	0.00022859	0.000164344	0.000110805	0.000109398	7.76208E-05	2.46581E-05	3.53243E-05	3.39765E-05	3.47307E-06	3.23133E-06	3.47307E-06	3.23133E-06	3.53243E-05	3.39765E-05
3836703774615	383670	3774615	3.28334E-05	1.32208E-05	1.28816E-05	3.41445E-06	3.18071E-06	0.000239539	0.000172215	0.000116113	0.000114638	8.13387E-05	2.58392E-05	3.70162E-05	3.56039E-05	3.63942E-06	3.3861E-06	3.63942E-06	3.3861E-06	3.70162E-05	3.56039E-05
3836803774615	383680	3774615	3.35767E-05	1.35201E-05	1.31732E-05	3.49175E-06	3.25272E-06	0.000251067	0.000180503	0.000121701	0.000120155	8.52531E-05	2.70827E-05	3.87977E-05	3.73173E-05	3.81457E-06	3.54906E-06	3.81457E-06	3.54906E-06	3.87977E-05	3.73173E-05
3836903774615	383690	3774615	3.43787E-05	1.3843E-05	1.34878E-05	3.57515E-06	3.33041E-06	0.000263299	0.000189297	0.00012763	0.000126009	8.94066E-05	2.84022E-05	4.06879E-05	3.91354E-05	4.00042E-06	3.72197E-06	4.00042E-06	3.72197E-06	4.06879E-05	3.91354E-05
3837003774615	383700	3774615	3.51919E-05	1.41704E-05	1.38069E-05	3.65971E-06	3.40919E-06	0.000275602	0.000198143	0.000133593	0.000131897	9.35842E-05	2.97293E-05	4.25891E-05	4.0964E-05	4.18734E-06	3.89588E-06	4.18734E-06	3.89588E-06	4.25891E-05	4.0964E-05
3837103774615	383710	3774615	3.60498E-05	1.45159E-05	1.41434E-05	3.74893E-06	3.49229E-06	0.000288421	0.000207359	0.000139808	0.000138032	9.79373E-05	3.11122E-05	4.45701E-05	4.28695E-05	4.38212E-06	4.0771E-06	4.38212E-06	4.0771E-06	4.45701E-05	4.28695E-05
3837203774615	383720	3774615	3.69804E-05	1.48906E-05	1.45085E-05	3.8457E-06	3.58244E-06	0.000302105	0.000217197	0.000146441	0.000144581	0.000102584	3.25883E-05	4.66847E-05	4.49034E-05	4.59002E-06	4.27053E-06	4.59002E-06	4.27053E-06	4.66847E-05	4.49034E-05
3837303774615	383730	3774615	3.79878E-05	1.52962E-05	1.49038E-05	3.95046E-06	3.68003E-06	0.000316724	0.000227708	0.000153527	0.000151578	0.000107548	3.41653E-05	4.89438E-05	4.70763E-05	4.81214E-06	4.47719E-06	4.81214E-06	4.47719E-06	4.89438E-05	4.70763E-05
3837403774615	383740	3774615	3.90776E-05	1.57351E-05	1.53313E-05	4.0638E-06	3.78561E-06	0.000332333	0.000238929	0.000161093	0.000159047	0.000112848	3.58489E-05	5.13558E-05	4.93963E-05	5.04928E-06	4.69783E-06	5.04928E-06	4.69783E-06	5.13558E-05	4.93963E-05
3837503774615	383750	3774615	4.0201E-05	1.61874E-05	1.57721E-05	4.18062E-06	3.89443E-06	0.000348297	0.000250407	0.000168831	0.000166688	0.000118269	3.7571E-05	5.38228E-05	5.17691E-05	5.29184E-06	4.9235E-06	5.29184E-06	4.9235E-06	5.38228E-05	5.17691E-05
3837603774615	383760	3774615	4.13439E-05	1.66476E-05	1.62205E-05	4.29948E-06	4.00515E-06	0.000364458	0.000262025	0.000176665	0.000174422	0.000123756	3.93143E-05	5.63201E-05	5.41712E-05	5.53737E-06	5.15194E-06	5.53737E-06	5.15194E-06	5.63201E-05	5.41712E-05
3837703774615	383770	3774615	4.25455E-05	1.71315E-05	1.66919E-05	4.42444E-06	4.12156E-06	0.000381331	0.000274156	0.000184844	0.000182497	0.000129486	4.11344E-05	5.89275E-05	5.66791E-05	5.79373E-06	5.39046E-06	5.79373E-06	5.39046E-06	5.89275E-05	5.66791E-05
3837803774615	383780	3774615	4.37765E-05	1.76271E-05	1.71749E-05	4.55245E-06	4.24081E-06	0.000398543	0.00028653	0.000193187	0.000190734	0.00013533	4.2991E-05	6.15873E-05	5.92374E-05	6.05524E-06	5.63376E-06	6.05524E-06	5.63376E-06	6.15873E-05	5.92374E-05
3837903774615	383790	3774615	4.50535E-05	1.81413E-05	1.76759E-05	4.68525E-06	4.36452E-06	0.000416298	0.000299295	0.000201794	0.000199231	0.000141359	4.49063E-05	6.4331E-05	6.18764E-05	6.325E-06	5.88475E-06	6.325E-06	5.88475E-06	6.4331E-05	6.18764E-05
3838003774615	383800	3774615	4.63879E-05	1.86786E-05	1.81994E-05	4.82402E-06	4.49379E-06	0.000434748	0.00031256	0.000210737	0.000208061	0.000147624	4.68965E-05	6.71821E-05	6.46187E-05	6.60532E-06	6.14556E-06	6.60532E-06	6.14556E-06	6.71821E-05	6.46187E-05
3838103774615	383810	3774615	4.77963E-05	1.92457E-05	1.8752E-05	4.97048E-06	4.63022E-06	0.000454106	0.000326478	0.000220121	0.000217326	0.000154198	4.89847E-05	7.01737E-05	6.74961E-05	6.89945E-06	6.41921E-06	6.89945E-06	6.41921E-06	7.01737E-05	6.74961E-05
3838203774615	383820	3774615	4.922E-05	1.9819E-05	1.93105E-05	5.11854E-06	4.76815E-06	0.000473626	0.000340511	0.000229582	0.000226667	0.000160826	5.10903E-05	7.319E-05	7.03973E-05	7.19601E-06	6.69513E-06	7.19601E-06	6.69513E-06	7.319E-05	7.03973E-05
3838303774615	383830	3774615	5.04007E-05	2.02944E-05	1.97738E-05	5.24132E-06	4.88253E-06	0.000490098	0.000352354	0.000237567	0.000234551	0.000166419	5.28672E-05	7.57354E-05	7.28457E-05	7.44628E-06	6.92798E-06	7.44628E-06	6.92798E-06	7.57354E-05	7.28457E-05
3838403774615	383840	3774615	5.15786E-05	2.07687E-05	2.02359E-05	5.36381E-06	4.99663E-06	0.000506517	0.000364158	0.000245526	0.000242408	0.000171995	5.46383E-05	7.82727E-05	7.52861E-05	7.69574E-06	7.16008E-06	7.69574E-06	7.16008E-06	7.82727E-05	7.52861E-05
3838503774615	383850	3774615	5.30023E-05	2.1342E-05	2.07945E-05	5.51188E-06	5.13456E-06	0.000525982	0.000378153	0.000254961	0.000251724	0.000178604	5.6738E-05	8.12807E-05	7.81794E-05	7.99149E-06	7.43524E-06	7.99149E-06	7.43524E-06	8.12807E-05	7.81794E-05
3838603774615	383860	3774615	5.51513E-05	2.22073E-05	2.16375E-05	5.73535E-06	5.34273E-06	0.000554392	0.000398578	0.000268733	0.000265321	0.000188251	5.98027E-05	8.5671E-05	8.24021E-05	8.42314E-06	7.83685E-06	8.42314E-06	7.83685E-06	8.5671E-05	8.24021E-05
3838703774615	383870	3774615	5.74679E-05	2.31401E-05	2.25464E-05	5.97626E-06	5.56715E-06	0.000584869	0.000420489	0.000283506	0.000279906	0.0001986	6.30902E-05	9.03806E-05	8.69321E-05	8.88619E-06	8.26767E-06	8.88619E-06	8.26767E-06	9.03806E-05	8.69321E-05
3838803774615	383880	3774615	5.90565E-05	2.37798E-05	2.31697E-05	6.14147E-06	5.72105E-06	0.000606286	0.000435887	0.000293887	0.000290156	0.000205873	6.54004E-05	9.36901E-05	9.01153E-05	9.21158E-06	8.57041E-06	9.21158E-06	8.57041E-06	9.36901E-05	9.01153E-05
3838903774615	383890	3774615	6.03755E-05	2.43109E-05	2.36872E-05	6.27863E-06	5.84882E-06	0.000624344	0.000448869	0.000302641	0.000298798	0.000212004	6.73484E-05	9.64807E-05	9.27994E-05	9.48595E-06	8.82568E-06	9.48595E-06	8.82568E-06	9.64807E-05	9.27994E-05
3839003774615	383900	3774615	6.18705E-05	2.49129E-05	2.42737E-05	6.43411E-06	5.99365E-06	0.000644585	0.000463421	0.000312452	0.000308485	0.000218877	6.95318E-05	9.96085E-05	9.58079E-05	9.79347E-06	9.1118E-06	9.79347E-06	9.1118E-06	9.96085E-05	9.58079E-05
3839103774615	383910	3774615	6.41326E-05	2.58238E-05	2.51612E-05	6.66935E-06	6.21279E-06	0.000674278	0.000484769	0.000326845	0.000322695	0.00022896	7.27348E-05	0.000104197	0.000100221	1.02446E-05	9.53153E-06	1.02446E-05	9.53153E-06	0.000104197	0.000100221
3829703774625	382970	3774625	1.05169E-05	4.23476E-06	4.12611E-06	1.09369E-06	1.01882E-06	4.30561E-05	3.0955E-05	2.08707E-05	2.06057E-05	1.46203E-05	4.64448E-06	6.65351E-06	6.39964E-06	6.54171E-07	6.08637E-07	6.54171E-07	6.08637E-07	6.65351E-06	6.39964E-06
3829803774625	382980	3774625	1.09459E-05	4.40748E-06	4.2944E-06	1.13829E-06	1.06037E-06	4.43389E-05	3.18773E-05	2.14926E-05	2.12197E-05	1.50559E-05	4.78287E-06	6.85175E-06	6.59032E-06	6.73662E-07	6.26771E-07	6.73662E-07	6.26771E-07	6.85175E-06	6.59032E-06
3829903774625	382990	3774625	1.14936E-05	4.62803E-06	4.50928E-06	1.19525E-06	1.11343E-06	4.59781E-05	3.30558E-05	2.22872E-05	2.20042E-05	1.56125E-05	4.95969E-06	7.10506E-06	6.83396E-06	6.98567E-07	6.49943E-07	6.98567E-07	6.49943E-07	7.10506E-06	6.83396E-06
3830003774625	383000	3774625	1.21E-05	4.8722E-06	4.74719E-06	1.25831E-06	1.17217E-06	4.77599E-05	3.43368E-05	2.31508E-05	2.28569E-05	1.62175E-05	5.15189E-06	7.3804E-06	7.09879E-06	7.25638E-07	6.7513E-07	7.25638E-07	6.7513E-07	7.3804E-06	7.09879E-06
3830103774625	383010	3774625	1.25625E-05	5.05842E-06	4.92864E-06	1.30641E-06	1.21698E-06	4.9016E-05	3.52399E-05	2.37597E-05	2.34581E-05	1.66441E-05	5.28739E-06	7.57451E-06	7.2855E-06	7.44723E-07	6.92887E-07	7.44723E-07	6.92887E-07	7.57451E-06	7.2855E-06
3830203774625	383020	3774625	1.30152E-05	5.24071E-06	5.10625E-06	1.35349E-06	1.26083E-06	5.02276E-05	3.61109E-05	2.4347E-05	2.40379E-05	1.70555E-05	5.41808E-06	7.76174E-06	7.46558E-06	7.63131E-07	7.10014E-07	7.63131E-07	7.10014E-07	7.76174E-06	7.46558E-06
3830303774625	383030	3774625	1.34916E-05	5.43256E-06	5.29317E-06	1.40303E-06	1.30699E-06	5.14927E-05	3.70204E-05	2.49602E-05	2.46433E-05	1.7485E-05	5.55455E-06	7.95723E-06	7.65361E-06	7.82352E-07	7.27896E-07	7.82352E-07	7.27896E-07	7.95723E-06	7.65361E-06
3830403774625	383040	3774625	1.40058E-05	5.6396E-06	5.4949E-06	1.4565E-06	1.3568E-06	5.28824E-05	3.80196E-05	2.56339E-05	2.53084E-05	1.79569E-05	5.70446E-06	8.17199E-06	7.86018E-06	8.03467E-07	7.47542E-07	8.03467E-07	7.47542E-07	8.17199E-06	7.86018E-06
3830503774625	383050	3774625	1.45591E-05	5.86239E-06	5.71198E-06	1.51404E-06	1.4104E-06	5.45395E-05	3.92109E-05	2.64371E-05	2.61015E-05	1.85196E-05	5.88321E-06	8.42805E-06	8.10647E-06	8.28643E-07	7.70965E-07	8.28643E-07	7.70965E-07	8.42805E-06	8.10647E-06
3830603774625	383060	3774625	1.50984E-05	6.07956E-06	5.92357E-06	1.57013E-06	1.46265E-06	5.59292E-05	4.02101E-05	2.71108E-05	2.67666E-05	1.89915E-05	6.03312E-06	8.64281E-06	8.31304E-06	8.49759E-07	7.90611E-07	8.49759E-07	7.90611E-07	8.64281E-06	8.31304E-06
3830703774625	383070	3774625	1.56433E-05	6.29898E-06	6.13736E-06	1.6268E-06	1.51543E-06	5.71319E-05	4.10747E-05	2.76938E-05	2.73421E-05	1.93999E-05	6.16285E-06	8.82867E-06	8.4918E-06	8.68032E-07	8.07612E-07	8.68032E-07	8.07612E-07	8.82867E-06	8.4918E-06
3830803774625	383080	3774625	1.61743E-05	6.51277E-06	6.34567E-06	1.68201E-06	1.56687E-06	5.82455E-05	4.18754E-05	2.82336E-05	2.78751E-05	1.9778E-05	6.28298E-06	9.00075E-06	8.65732E-06	8.84951E-07	8.23354E-07	8.84951E-07	8.23354E-07	9.00075E-06	8.65732E-06
3830903774625	383090	3774625	1.66256E-05	6.69449E-06	6.52273E-06	1.72895E-06	1.61059E-06	5.92433E-05	4.25927E-05	2.87172E-05	2.83526E-05	2.01169E-05	6.39061E-06	9.15494E-06	8.80563E-06	9.00111E-07	8.37458E-07	9.00111E-07	8.37458E-07	9.15494E-06	8.80563E-06
3831003774625	383100	3774625	1.70671E-05	6.87228E-06	6.69595E-06	1.77486E-06	1.65336E-06	6.02589E-05	4.33229E-05	2.92095E-05	2.88387E-05	2.04617E-05	6.50016E-06	9.31188E-06	8.95658E-06	9.15541E-07	8.51815E-07	9.15541E-07	8.51815E-07	9.31188E-06	8.95658E-06
3831103774625	383110	3774625	1.74835E-05	7.03993E-06	6.85931E-06	1.81816E-06	1.6937E-06	6.1221E-05	4.40146E-05	2.96759E-05	2.92991E-05	2.07884E-05	6.60395E-06	9.46056E-06	9.09959E-06	9.30159E-07	8.65416E-07	9.30159E-07	8.65416E-07	9.46056E-06	9.09959E-06
3831203774625	383120	3774625	1.78901E-05	7.20365E-06	7.01883E-06	1.86044E-06	1.73309E-06	6.21654E-05	4.46935E-05	3.01337E-05	2.97511E-05	2.11091E-05	6.70582E-06	9.60649E-06	9.23995E-06	9.44507E-07	8.78765E-07	9.44507E-07	8.78765E-07	9.60649E-06	9.23995E-06
3831303774625	383130	3774625	1.83023E-05	7.36962E-06	7.18054E-06	1.90331E-06	1.77301E-06	6.31275E-05	4.53853E-05	3.06E-05	3.02115E-05	2.14358E-05	6.8096E-06	9.75517E-06	9.38296E-06	9.59125E-07	8.92365E-07	9.59125E-07	8.92365E-07	9.75517E-06	9.38296E-06
3831403774625	383140	3774625	1.87047E-05	7.53165E-06	7.33841E-06	1.94515E-06	1.812E-06	6.40897E-05	4.6077E-05	3.10664E-05	3.0672E-05	2.17625E-05	6.91339E-06	9.90386E-06	9.52597E-06	9.73744E-07	9.05966E-07	9.73744E-07	9.05966E-07	9.90386E-06	9.52597E-06
3831503774625	383150	3774625	1.91112E-05	7.69537E-06	7.49793E-06	1.98744E-06	1.85139E-06	6.50696E-05	4.67815E-05	3.15414E-05	3.1141E-05	2.20953E-05	7.0191E-06	1.00553E-05	9.67162E-06	9.88633E-07	9.19819E-07	9.88633E-07	9.19819E-07	1.00553E-05	9.67162E-06
3831603774625	383160	3774625	1.95164E-05	7.85853E-06	7.6569E-06	2.02957E-06	1.89064E-06	6.60763E-05	4.75053E-05	3.20294E-05	3.16228E-05	2.24371E-05	7.12769E-06	1.02109E-05	9.82125E-06	1.00393E-06	9.34049E-07	1.00393E-06	9.34049E-07	1.02109E-05	9.82125E-06
3831703774625	383170	3774625	1.99188E-05	8.02056E-06	7.81478E-06	2.07142E-06	1.92962E-06	6.70919E-05	4.82354E-05	3.25217E-05	3.21088E-05	2.2782E-05	7.23725E-06	1.03678E-05	9.97221E-06	1.01936E-06	9.48406E-07	1.01936E-06	9.48406E-07	1.03678E-05	9.97221E-06
3831903774625	383190	3774625	2.06524E-05	8.31593E-06	8.10257E-06	2.1477E-06	2.00068E-06	6.90607E-05	4.96509E-05	3.34761E-05	3.3051E-05	2.34505E-05	7.44963E-06	1.0672E-05	1.02648E-05	1.04927E-06	9.76237E-07	1.04927E-06	9.76237E-07	1.0672E-05	1.02648E-05
3832003774625	383200	3774625	2.09584E-05	8.43914E-06	8.22262E-06	2.17953E-06	2.03032E-06	6.99694E-05	5.03042E-05	3.39166E-05	3.34859E-05	2.37591E-05	7.54765E-06	1.08125E-05	1.03999E-05	1.06308E-06	9.89082E-07	1.06308E-06	9.89082E-07	1.08125E-05	1.03999E-05
3832103774625	383210	3774625	2.1242E-05	8.55335E-06	8.3339E-06	2.20902E-06	2.0578E-06	7.08781E-05	5.09575E-05	3.4357E-05	3.39208E-05	2.40676E-05	7.64567E-06	1.09529E-05	1.0535E-05	1.07688E-06	1.00193E-06	1.07688E-06	1.00193E-06	1.09529E-05	1.0535E-05
3832203774625	383220	3774625	2.14781E-05	8.64843E-06	8.42654E-06	2.23358E-06	2.08068E-06	7.17868E-05	5.16108E-05	3.47975E-05	3.43557E-05	2.43762E-05	7.74369E-06	1.10933E-05	1.067E-05	1.09069E-06	1.01477E-06	1.09069E-06	1.01477E-06	1.10933E-05	1.067E-05
3832303774625	383230	3774625	2.16947E-05	8.73564E-06	8.51151E-06	2.2561E-06	2.10166E-06	7.26866E-05	5.22577E-05	3.52337E-05	3.47863E-05	2.46817E-05	7.84075E-06	1.12324E-05	1.08038E-05	1.10436E-06	1.02749E-06	1.10436E-06	1.02749E-06	1.12324E-05	1.08038E-05
3832403774625	383240	3774625	2.18274E-05	8.78909E-06	8.56358E-06	2.2699E-06	2.11452E-06	7.35775E-05	5.28982E-05	3.56655E-05	3.52127E-05	2.49842E-05	7.93685E-06	1.137E-05	1.09362E-05	1.1179E-06	1.04009E-06	1.1179E-06	1.04009E-06	1.137E-05	1.09362E-05
3832503774625	383250	3774625	2.19099E-05	8.82228E-06	8.59592E-06	2.27848E-06	2.1225E-06	7.44238E-05	5.35067E-05	3.60757E-05	3.56177E-05	2.52716E-05	8.02814E-06	1.15008E-05	1.1062E-05	1.13076E-06	1.05205E-06	1.13076E-06	1.05205E-06	1.15008E-05	1.1062E-05
3832603774625	383260	3774625	2.19364E-05	8.83297E-06	8.60634E-06	2.28124E-06	2.12507E-06	7.51633E-05	5.40383E-05	3.64342E-05	3.59716E-05	2.55227E-05	8.10791E-06	1.16151E-05	1.11719E-05	1.14199E-06	1.0625E-06	1.14199E-06	1.0625E-06	1.16151E-05	1.11719E-05
3832703774625	383270	3774625	2.19742E-05	8.84816E-06	8.62114E-06	2.28516E-06	2.12873E-06	7.5867E-05	5.45443E-05	3.67753E-05	3.63084E-05	2.57617E-05	8.18382E-06	1.17238E-05	1.12765E-05	1.15268E-06	1.07245E-06	1.15268E-06	1.07245E-06	1.17238E-05	1.12765E-05
3832803774625	383280	3774625	2.19923E-05	8.85547E-06	8.62827E-06	2.28705E-06	2.13049E-06	7.6553E-05	5.50375E-05	3.71078E-05	3.66367E-05	2.59946E-05	8.25782E-06	1.18298E-05	1.13785E-05	1.16311E-06	1.08215E-06	1.16311E-06	1.08215E-06	1.18298E-05	1.13785E-05
3832903774625	383290	3774625	2.20454E-05	8.87685E-06	8.6491E-06	2.29257E-06	2.13563E-06	7.73994E-05	5.56459E-05	3.75181E-05	3.70417E-05	2.6282E-05	8.34912E-06	1.19606E-05	1.15043E-05	1.17596E-06	1.09411E-06	1.17596E-06	1.09411E-06	1.19606E-05	1.15043E-05
3833003774625	383300	3774625	2.20943E-05	8.89654E-06	8.66828E-06	2.29766E-06	2.14037E-06	7.82724E-05	5.62736E-05	3.79413E-05	3.74596E-05	2.65785E-05	8.44329E-06	1.20955E-05	1.1634E-05	1.18923E-06	1.10645E-06	1.18923E-06	1.10645E-06	1.20955E-05	1.1634E-05
3833103774625	383310	3774625	2.21181E-05	8.90611E-06	8.6776E-06	2.30013E-06	2.14267E-06	7.92346E-05	5.69653E-05	3.84077E-05	3.792E-05	2.69052E-05	8.54708E-06	1.22442E-05	1.1777E-05	1.20385E-06	1.12005E-06	1.20385E-06	1.12005E-06	1.22442E-05	1.1777E-05
3833203774625	383320	3774625	2.2037E-05	8.87348E-06	8.64581E-06	2.2917E-06	2.13482E-06	7.99918E-05	5.75098E-05	3.87747E-05	3.82824E-05	2.71623E-05	8.62876E-06	1.23612E-05	1.18896E-05	1.21535E-06	1.13076E-06	1.21535E-06	1.13076E-06	1.23612E-05	1.18896E-05
3833303774625	383330	3774625	2.19364E-05	8.83297E-06	8.60634E-06	2.28124E-06	2.12507E-06	8.08114E-05	5.8099E-05	3.9172E-05	3.86747E-05	2.74406E-05	8.71718E-06	1.24879E-05	1.20114E-05	1.22781E-06	1.14234E-06	1.22781E-06	1.14234E-06	1.24879E-05	1.20114E-05
3833403774625	383340	3774625	2.17799E-05	8.76996E-06	8.54494E-06	2.26496E-06	2.10991E-06	8.15419E-05	5.86242E-05	3.95261E-05	3.90243E-05	2.76887E-05	8.79598E-06	1.26008E-05	1.212E-05	1.2389E-06	1.15267E-06	1.2389E-06	1.15267E-06	1.26008E-05	1.212E-05
3833503774625	383350	3774625	2.15759E-05	8.68782E-06	8.46491E-06	2.24375E-06	2.09015E-06	8.22101E-05	5.91046E-05	3.985E-05	3.9344E-05	2.79155E-05	8.86805E-06	1.2704E-05	1.22193E-05	1.24906E-06	1.16212E-06	1.24906E-06	1.16212E-06	1.2704E-05	1.22193E-05
3833603774625	383360	3774625	2.13622E-05	8.60174E-06	8.38104E-06	2.22152E-06	2.06944E-06	8.28961E-05	5.95978E-05	4.01825E-05	3.96723E-05	2.81485E-05	8.94205E-06	1.281E-05	1.23213E-05	1.25948E-06	1.17181E-06	1.25948E-06	1.17181E-06	1.281E-05	1.23213E-05
3833703774625	383370	3774625	2.09304E-05	8.42789E-06	8.21165E-06	2.17662E-06	2.02762E-06	8.29495E-05	5.96362E-05	4.02084E-05	3.96979E-05	2.81666E-05	8.94781E-06	1.28183E-05	1.23292E-05	1.26029E-06	1.17257E-06	1.26029E-06	1.17257E-06	1.28183E-05	1.23292E-05
3833803774625	383380	3774625	2.05113E-05	8.25911E-06	8.0472E-06	2.13303E-06	1.98701E-06	8.30386E-05	5.97002E-05	4.02516E-05	3.97405E-05	2.81969E-05	8.95742E-06	1.28321E-05	1.23424E-05	1.26164E-06	1.17383E-06	1.26164E-06	1.17383E-06	1.28321E-05	1.23424E-05
3833903774625	383390	3774625	2.01508E-05	8.11395E-06	7.90577E-06	2.09554E-06	1.95209E-06	8.33326E-05	5.99116E-05	4.03941E-05	3.98812E-05	2.82967E-05	8.98914E-06	1.28775E-05	1.23861E-05	1.26611E-06	1.17798E-06	1.26611E-06	1.17798E-06	1.28775E-05	1.23861E-05
3834003774625	383400	3774625	1.98588E-05	7.99637E-06	7.7912E-06	2.06517E-06	1.9238E-06	8.38315E-05	6.02703E-05	4.0636E-05	4.012E-05	2.84661E-05	9.04295E-06	1.29546E-05	1.24603E-05	1.27369E-06	1.18503E-06	1.27369E-06	1.18503E-06	1.29546E-05	1.24603E-05
3834103774625	383410	3774625	1.95919E-05	7.88891E-06	7.6865E-06	2.03742E-

			MDemolition	MSite Grubbing / Prep	MMass Grading / Excavation	MMass Grading / Excavation	MDrainage / Utilities Trenching	MFoundations / Concrete Pads	MBuilding / Structure Construction	MAsphalt Paving	MLandscaping or Other Finishing	MWaterside Construction (Piles)	RSSWDemolition	RSSWPlacing Base	RSSWForm	Child Risk				
Unique Identifier	X (UTM)	Y (UTM)	2027	2027	2027	2028	2028	2028	2028	2028	2028	2028	2029	2029	2029	3rd Trimester	0<2	2<16	Total	per million
3836003774615	383600	3774615	2.79928E-05	8.59331E-05	0.00010105	9.97047E-05	2.11938E-05	2.75624E-05	2.02874E-05	2.08812E-06	2.44637E-05	2.08812E-06	0.000104527	0.000151671	8.99074E-05	3.2134E-09	4.4934E-08	9.2196E-09	5.73669E-08	0.05736685
3836103774615	383610	3774615	2.91341E-05	8.94368E-05	0.00010517	0.00010377	2.20579E-05	2.86862E-05	2.11146E-05	2.17326E-06	2.54611E-05	2.17326E-06	0.000110107	0.000159768	9.47073E-05	3.30625E-09	4.633E-08	9.5603E-09	5.91964E-08	0.05919639
3836203774615	383620	3774615	3.04497E-05	9.34753E-05	0.000109919	0.000108456	2.3054E-05	2.99815E-05	2.2068E-05	2.27139E-06	2.66108E-05	2.27139E-06	0.000116574	0.000169151	0.000100269	3.41398E-09	4.7946E-08	9.9535E-09	6.13139E-08	0.0613139
3836303774615	383630	3774615	3.19848E-05	9.81877E-05	0.000115461	0.000113923	2.42162E-05	3.1493E-05	2.31806E-05	2.3859E-06	2.79524E-05	2.3859E-06	0.000124144	0.000180136	0.000106781	3.54088E-09	4.9844E-08	1.0414E-08	6.37989E-08	0.06379889
3836403774615	383640	3774615	3.35507E-05	0.000102995	0.000121114	0.000119501	2.54018E-05	3.30348E-05	2.43154E-05	2.50271E-06	2.93209E-05	2.50271E-06	0.000131883	0.000191365	0.000113437	3.67052E-09	5.1783E-08	1.0883E-08	6.6337E-08	0.06633697
3836503774615	383650	3774615	3.50495E-05	0.000107596	0.000126524	0.000124839	2.65366E-05	3.45106E-05	2.54017E-05	2.61452E-06	3.06307E-05	2.61452E-06	0.000139301	0.000202128	0.000119818	3.79413E-09	5.3634E-08	1.1332E-08	6.87603E-08	0.06876033
3836603774615	383660	3774615	3.65991E-05	0.000112353	0.000132118	0.000130359	2.77098E-05	3.60364E-05	2.65247E-05	2.73011E-06	3.1985E-05	2.73011E-06	0.000146968	0.000213254	0.000126412	3.92235E-09	5.5552E-08	1.1796E-08	7.12708E-08	0.0712708
3836703774615	383670	3774615	3.82431E-05	0.0001174	0.000138052	0.000136214	2.89545E-05	3.76551E-05	2.77162E-05	2.85274E-06	3.34217E-05	2.85274E-06	0.000155103	0.000225058	0.00013341	4.059E-09	5.7593E-08	1.229E-08	7.39414E-08	0.07394135
3836803774615	383680	3774615	3.99723E-05	0.000122708	0.000144295	0.000142373	3.02637E-05	3.93577E-05	2.89694E-05	2.98174E-06	3.49329E-05	2.98174E-06	0.000163662	0.000237477	0.000140772	4.20336E-09	5.9746E-08	1.2809E-08	7.67588E-08	0.07675878
3836903774615	383690	3774615	4.18087E-05	0.000128345	0.000150924	0.000148914	3.1654E-05	4.11658E-05	3.03003E-05	3.11871E-06	3.65377E-05	3.11871E-06	0.000172749	0.000250662	0.000148587	4.35737E-09	6.2041E-08	1.3362E-08	7.97598E-08	0.07975983
3837003774615	383700	3774615	4.36558E-05	0.000134016	0.000157592	0.000155493	3.30526E-05	4.29846E-05	3.1639E-05	3.25651E-06	3.8152E-05	3.25651E-06	0.000181888	0.000263924	0.000156449	4.51268E-09	6.4353E-08	1.3918E-08	8.27839E-08	0.08278393
3837103774615	383710	3774615	4.55792E-05	0.00013992	0.000164535	0.000162344	3.45088E-05	4.48784E-05	3.3033E-05	3.39998E-06	3.98329E-05	3.39998E-06	0.000191405	0.000277733	0.000164634	4.67529E-09	6.6772E-08	1.4499E-08	8.59456E-08	0.08594557
3837203774615	383720	3774615	4.76351E-05	0.000146232	0.000171956	0.000169667	3.60654E-05	4.69027E-05	3.45229E-05	3.55334E-06	4.16296E-05	3.55334E-06	0.000201568	0.000292479	0.000173376	4.84967E-09	6.9362E-08	1.5119E-08	8.93314E-08	0.08933136
3837303774615	383730	3774615	4.98307E-05	0.000152972	0.000179882	0.000177487	3.77277E-05	4.90645E-05	3.61142E-05	3.71712E-06	4.35484E-05	3.71712E-06	0.000212416	0.000308221	0.000182707	5.03666E-09	7.2136E-08	1.5783E-08	9.29562E-08	0.09295618
3837403774615	383740	3774615	5.21769E-05	0.000160174	0.000188352	0.000185844	3.9504E-05	5.13746E-05	3.78145E-05	3.89213E-06	4.55988E-05	3.89213E-06	0.000224011	0.000325045	0.00019268	5.23722E-09	7.511E-08	1.6493E-08	9.68411E-08	0.09684106
3837503774615	383750	3774615	5.45757E-05	0.000167538	0.000197011	0.000194388	4.13202E-05	5.37366E-05	3.9553E-05	4.07107E-06	4.76952E-05	4.07107E-06	0.000235861	0.000342239	0.000202873	5.44275E-09	7.8155E-08	1.722E-08	1.00818E-07	0.10081843
3837603774615	383760	3774615	5.70035E-05	0.000174991	0.000205775	0.000203035	4.31584E-05	5.61271E-05	4.13126E-05	4.25218E-06	4.98169E-05	4.25218E-06	0.000247848	0.000359633	0.000213183	5.65123E-09	8.1243E-08	1.7956E-08	1.04851E-07	0.10485076
3837703774615	383770	3774615	5.95403E-05	0.000182778	0.000214932	0.00021207	4.50789E-05	5.86248E-05	4.3151E-05	4.4414E-06	5.20338E-05	4.4414E-06	0.000260366	0.000377797	0.00022395	5.86948E-09	8.4473E-08	1.8726E-08	1.09069E-07	0.10906852
3837803774615	383780	3774615	6.21278E-05	0.000190722	0.000224273	0.000221287	4.7038E-05	6.11725E-05	4.50263E-05	4.63442E-06	5.42952E-05	4.63442E-06	0.000273139	0.000396331	0.000234937	6.0924E-09	8.7772E-08	1.9511E-08	1.13375E-07	0.11337483
3837903774615	383790	3774615	6.47988E-05	0.000198921	0.000233915	0.0002308	4.90603E-05	6.38025E-05	4.69621E-05	4.83366E-06	5.66294E-05	4.83366E-06	0.000286325	0.000415463	0.000246278	6.32282E-09	9.1179E-08	2.0322E-08	1.17823E-07	0.1178232
3838003774615	383800	3774615	6.75732E-05	0.000207438	0.00024393	0.000240682	5.11608E-05	6.65342E-05	4.89728E-05	5.04062E-06	5.9054E-05	5.04062E-06	0.000300018	0.000435333	0.000258057	6.56272E-09	9.4724E-08	2.1164E-08	1.22452E-07	0.12245157
3838103774615	383810	3774615	7.04855E-05	0.000216378	0.000254443	0.000251055	5.33658E-05	6.94018E-05	5.10835E-05	5.25786E-06	6.15992E-05	5.25786E-06	0.000314395	0.000456194	0.000270423	6.81493E-09	9.845E-08	2.2049E-08	1.27315E-07	0.12731454
3838203774615	383820	3774615	7.34214E-05	0.000225391	0.000265042	0.000261512	5.55886E-05	7.22925E-05	5.32112E-05	5.47687E-06	6.4165E-05	5.47687E-06	0.000328893	0.000477231	0.000282893	7.06955E-09	1.0221E-07	2.2942E-08	1.32222E-07	0.13222246
3838303774615	383830	3774615	7.59001E-05	0.000233	0.000273989	0.000270341	5.74652E-05	7.47331E-05	5.50076E-05	5.66176E-06	6.63311E-05	5.66176E-06	0.000341133	0.000494992	0.000293421	7.28342E-09	1.0537E-07	2.3694E-08	1.3635E-07	0.13635035
3838403774615	383840	3774615	7.83715E-05	0.000240587	0.000282911	0.000279144	5.93364E-05	7.71665E-05	5.67987E-05	5.84612E-06	6.84911E-05	5.84612E-06	0.000353342	0.000512707	0.000303922	7.49677E-09	1.0853E-07	2.4444E-08	1.40467E-07	0.1404671
3838503774615	383850	3774615	8.13001E-05	0.000249577	0.000293483	0.000289575	6.15537E-05	8.00501E-05	5.89212E-05	6.06458E-06	7.10504E-05	6.06458E-06	0.000367809	0.0005337	0.000316366	7.75113E-09	1.1228E-07	2.5335E-08	1.45367E-07	0.14536677
3838603774615	383860	3774615	8.55752E-05	0.000262701	0.000308915	0.000304802	6.47904E-05	8.42594E-05	6.20195E-05	6.38348E-06	7.47865E-05	6.38348E-06	0.000388905	0.00056431	0.000334511	8.12563E-09	1.178E-07	2.6639E-08	1.52562E-07	0.15256197
3838703774615	383870	3774615	9.01623E-05	0.000276783	0.000325474	0.00032114	6.82634E-05	8.8776E-05	6.5344E-05	6.72565E-06	7.87953E-05	6.72565E-06	0.000411529	0.000597138	0.000353971	8.5279E-09	1.2372E-07	2.8039E-08	1.60288E-07	0.16028755
3838803774615	383880	3774615	9.33886E-05	0.000286687	0.00033712	0.000332631	7.07061E-05	9.19526E-05	6.76822E-05	6.96632E-06	8.16148E-05	6.96632E-06	0.00042745	0.000620239	0.000367665	8.80899E-09	1.2786E-07	2.9021E-08	1.65695E-07	0.16569519
3838903774615	383890	3774615	9.61067E-05	0.000295031	0.000346932	0.000342313	7.2764E-05	9.4629E-05	6.96521E-05	7.16908E-06	8.39903E-05	7.16908E-06	0.000440879	0.000639724	0.000379216	9.04496E-09	1.3135E-07	2.9848E-08	1.7024E-07	0.17023993
3839003774615	383900	3774615	9.91533E-05	0.000304384	0.00035793	0.000353164	7.50707E-05	9.76288E-05	7.18601E-05	7.39634E-06	8.66528E-05	7.39634E-06	0.000455932	0.000661567	0.000392164	9.31042E-09	1.3526E-07	3.0775E-08	1.75348E-07	0.17534751
3839103774615	383910	3774615	0.000103624	0.000318109	0.00037407	0.000369089	7.84557E-05	0.000102031	7.51004E-05	7.72985E-06	9.05601E-05	7.72985E-06	0.000477982	0.000693563	0.00041113	9.7029E-09	1.4104E-07	3.214E-08	1.82882E-07	0.18288218
3829703774625	382970	3774625	8.06197E-06	2.47489E-05	2.91026E-05	2.87151E-05	6.10385E-06	7.93801E-06	5.84281E-06	6.01382E-07	7.04557E-06	6.01382E-07	1.87188E-05	2.71614E-05	1.61007E-05	1.26894E-09	1.6807E-08	2.9313E-09	2.10075E-08	0.02100752
3829803774625	382980	3774625	8.28879E-06	2.54451E-05	2.99214E-05	2.9523E-05	6.27558E-06	8.16134E-06	6.00719E-06	6.18302E-07	7.24379E-06	6.18302E-07	1.93114E-05	2.80213E-05	1.66105E-05	1.31595E-09	1.7405E-08	3.0264E-09	2.17475E-08	0.02174746
3829903774625	382990	3774625	8.58637E-06	2.63587E-05	3.09956E-05	3.05829E-05	6.50089E-06	8.45435E-06	6.22286E-06	6.405E-07	7.50386E-06	6.405E-07	2.00351E-05	2.90714E-05	1.72329E-05	1.37664E-09	1.8178E-08	3.1494E-09	2.27044E-08	0.02270443
3830003774625	383000	3774625	8.90936E-06	2.73502E-05	3.21616E-05	3.17333E-05	6.74542E-06	8.77237E-06	6.45694E-06	6.64593E-07	7.78613E-06	6.64593E-07	2.08025E-05	3.01848E-05	1.78929E-05	1.44378E-09	1.9033E-08	3.2842E-09	2.37606E-08	0.02376057
3830103774625	383010	3774625	9.13617E-06	2.80465E-05	3.29804E-05	3.25412E-05	6.91715E-06	8.9957E-06	6.62132E-06	6.81512E-07	7.98435E-06	6.81512E-07	2.13951E-05	3.10448E-05	1.84027E-05	1.49303E-09	1.9654E-08	3.381E-09	2.45283E-08	0.02452835
3830203774625	383020	3774625	9.34847E-06	2.86982E-05	3.37467E-05	3.32974E-05	7.07789E-06	9.20473E-06	6.77519E-06	6.97349E-07	8.16988E-06	6.97349E-07	2.19784E-05	3.18912E-05	1.89044E-05	1.54038E-09	2.0251E-08	3.4733E-09	2.52644E-08	0.02526437
3830303774625	383030	3774625	9.57348E-06	2.93889E-05	3.4559E-05	3.40988E-05	7.24824E-06	9.42628E-06	6.93825E-06	7.14133E-07	8.36652E-06	7.14133E-07	2.25929E-05	3.27828E-05	1.9433E-05	1.59003E-09	2.0876E-08	3.5703E-09	2.6036E-08	0.02603596
3830403774625	383040	3774625	9.81844E-06	3.01409E-05	3.54432E-05	3.49713E-05	7.4337E-06	9.66747E-06	7.11579E-06	7.32406E-07	8.5806E-06	7.32406E-07	2.32636E-05	3.37559E-05	2.00098E-05	1.64363E-09	2.1551E-08	3.6757E-09	2.68701E-08	0.02687005
3830503774625	383050	3774625	1.01088E-05	3.10322E-05	3.64913E-05	3.60054E-05	7.65351E-06	9.95333E-06	7.3262E-06	7.54063E-07	8.83432E-06	7.54063E-07	2.39529E-05	3.47562E-05	2.06028E-05	1.70277E-09	2.2303E-08	3.7958E-09	2.78021E-08	0.02780205
3830603774625	383060	3774625	1.0361E-05	3.18064E-05	3.74018E-05	3.69037E-05	7.84447E-06	1.02017E-05	7.50899E-06	7.72877E-07	9.05474E-06	7.72877E-07	2.46049E-05	3.57022E-05	2.11635E-05	1.76072E-09	2.3034E-08	3.9063E-09	2.87011E-08	0.02870111
3830703774625	383070	3774625	1.05824E-05	3.2486E-05	3.82009E-05	3.76922E-05	8.01208E-06	1.04196E-05	7.66943E-06	7.8939E-07	9.24821E-06	7.8939E-07	2.52817E-05	3.66843E-05	2.17457E-05	1.81676E-09	2.3726E-08	4.0097E-09	2.95521E-08	0.02955213
3830803774625	383080	3774625	1.07856E-05	3.31099E-05	3.89345E-05	3.84161E-05	8.16595E-06	1.06197E-05	7.81671E-06	8.0455E-07	9.42581E-06	8.0455E-07	2.59305E-05	3.76258E-05	2.23038E-05	1.86787E-09	2.4357E-08	4.1031E-09	3.03276E-08	0.03032763
3830903774625	383090	3774625	1.09489E-05	3.36112E-05	3.9524E-05	3.89978E-05	8.28959E-06	1.07805E-05	7.93507E-06	8.16732E-07	9.56853E-06	8.16732E-07	2.65201E-05	3.84812E-05	2.28109E-05	1.90673E-09	2.484E-08	4.1787E-09	3.09256E-08	0.03092556
3831003774625	383100	3774625	1.11122E-05	3.41125E-05	4.01135E-05	3.95794E-05	8.41323E-06	1.09413E-05	8.05342E-06	8.28914E-07	9.71125E-06	8.28914E-07	2.71252E-05	3.93593E-05	2.33314E-05	1.94455E-09	2.5312E-08	4.2523E-09	3.15093E-08	0.0315093
3831103774625	383110	3774625	1.12664E-05	3.4586E-05	4.06703E-05	4.01288E-05	8.53001E-06	1.10932E-05	8.1652E-06	8.40419E-07	9.84604E-06	8.40419E-07	2.77054E-05	4.02012E-05	2.38304E-05	1.97883E-09	2.5742E-08	4.3207E-09	3.20416E-08	0.03204164
3831203774625	383120	3774625	1.1417E-05	3.50483E-05	4.1214E-05	4.06652E-05	8.64403E-06	1.12415E-05	8.27435E-06	8.51654E-07	9.97766E-06	8.51654E-07	2.82762E-05	4.10294E-05	2.43214E-05	2.01056E-09	2.6144E-08	4.3857E-09	3.25398E-08	0.0325398
3831303774625	383130	3774625	1.15713E-05	3.55218E-05	4.17708E-05	4.12146E-05	8.76081E-06	1.13934E-05	8.38613E-06	8.63159E-07	1.01125E-05	8.63159E-07	2.88658E-05	4.18849E-05	2.48285E-05	2.04151E-09	2.6537E-08	4.4509E-09	3.30295E-08	0.03302949
3831403774625	383140	3774625	1.17237E-05	3.59897E-05	4.2321E-05	4.17575E-05	8.87621E-06	1.15434E-05	8.4966E-06	8.74529E-07	1.02457E-05	8.74529E-07	2.94522E-05	4.27358E-05	2.53329E-05	2.06979E-09	2.69E-08	4.5136E-09	3.34835E-08	0.03348353
3831503774625	383150	3774625	1.18797E-05	3.64688E-05	4.28843E-05	4.23133E-05	8.99436E-06	1.16971E-05	8.60969E-06	8.86169E-07	1.0382E-05	8.86169E-07	3.00573E-05	4.36139E-05	2.58534E-05	2.09707E-09	2.7254E-08	4.5761E-09	3.39275E-08	0.03392747
3831603774625	383160	3774625	1.20376E-05	3.69534E-05	4.34542E-05	4.28756E-05	9.11388E-06	1.18525E-05	8.7241E-06	8.97945E-07	1.052E-05	8.97945E-07	3.06781E-05	4.45146E-05	2.63873E-05	2.12271E-09	2.759E-08	4.6379E-09	3.43511E-08	0.03435111
3831703774625	383170	3774625	1.21973E-05	3.74436E-05	4.40306E-05	4.34443E-05	9.23477E-06	1.20097E-05	8.83983E-06	9.09856E-07	1.06595E-05	9.09856E-07	3.13082E-05	4.54288E-05	2.69293E-05	2.14666E-09	2.791E-08	4.6986E-09	3.47548E-08	0.03475482
3831903774625	383190	3774625	1.25039E-05	3.8385E-05	4.51376E-05	4.45365E-05	9.46695E-06	1.23117E-05	9.06207E-06	9.32731E-07	1.09275E-05	9.32731E-07	3.25309E-05	4.72031E-05	2.7981E-05	2.18284E-09	2.8415E-08	4.8065E-09	3.54039E-08	0.03540394
3832003774625	383200	3774625	1.26437E-05	3.88139E-05	4.56419E-05	4.50342E-05	9.57273E-06	1.24493E-05	9.16333E-06	9.43154E-07	1.10496E-05	9.43154E-07	3.30955E-05	4.80223E-05	2.84667E-05	2.19285E-09	2.8574E-08	4.8499E-09	3.56164E-08	0.03561644
3832103774625	383210	3774625	1.27834E-05	3.92428E-05	4.61463E-05	4.55319E-05	9.67852E-06	1.25868E-05	9.26459E-06	9.53576E-07	1.11717E-05	9.53576E-07	3.36726E-05	4.88597E-05	2.8963E-05	2.20104E-09	2.8713E-08	4.8913E-09	3.58053E-08	0.03580529
3832203774625	383220	3774625	1.29231E-05	3.96717E-05	4.66507E-05	4.60295E-05	9.7843E-06	1.27244E-05	9.36585E-06	9.63998E-07	1.12938E-05	9.63998E-07	3.42528E-05	4.97015E-05	2.94621E-05	2.20668E-09	2.8824E-08	4.9292E-09	3.59597E-08	0.03595971
3832303774625	383230	3774625	1.30447E-05	4.00449E-05	4.70895E-05	4.64625E-05	9.87635E-06	1.28441E-05	9.45396E-06	9.73067E-07	1.14001E-05	9.73067E-07	3.48392E-05	5.05524E-05	2.99665E-05	2.20837E-09	2.8885E-08	4.9619E-09	3.60558E-08	0.03605577
3832403774625	383240	3774625	1.31699E-05	4.04293E-05	4.75415E-05	4.69085E-05	9.97114E-06	1.29674E-05	9.5447E-06	9.82406E-07	1.15095E-05	9.82406E-07	3.54194E-05	5.13943E-05	3.04655E-05	2.20381E-09	2.888E-08	4.9877E-09	3.60719E-08	0.03607186
3832503774625	383250	3774625	1.32824E-05	4.07746E-05	4.79476E-05	4.73092E-05	1.00563E-05	1.30782E-05	9.62623E-06	9.90799E-07	1.16078E-05	9.90799E-07	3.59715E-05	5.21954E-05	3.09404E-05	2.19667E-09	2.8843E-08	5.0084E-09	3.60476E-08	0.03604757
3832603774625	383260	3774625	1.33767E-05	4.10643E-05	4.82882E-05	4.76453E-05	1.01278E-05	1.31711E-05	9.69462E-06	9.97837E-07	1.16903E-05	9.97837E-07	3.65454E-05	5.30282E-05	3.14341E-05	2.18481E-09	2.8744E-08	5.0194E-09	3.5948E-08	0.03594798
3832703774625	383270	3774625	1.34638E-05	4.13316E-05	4.86026E-05	4.79555E-05	1.01937E-05	1.32568E-05	9.75774E-06	1.00433E-06	1.17664E-05	1.00433E-06	3.7135E-05	5.38837E-05	3.19411E-05	2.17152E-09	2.8623E-08	5.0287E-09	3.58232E-08	0.03582315
3832803774625	383280	3774625	1.35509E-05	4.1599E-05	4.8917E-05	4.82657E-05	1.02596E-05	1.33426E-05	9.82086E-06	1.01083E-06	1.18425E-05	1.01083E-06	3.7737E-05	5.47572E-05	3.2459E-05	2.16136E-09	2.8539E-08	5.0408E-09	3.57408E-08	0.0357408
3832903774625	383290	3774625	1.36671E-05	4.19555E-05	4.93363E-05	4.86793E-05	1.03476E-05	1.34569E-05	9.90503E-06	1.01949E-06	1.1944E-05	1.01949E-06	3.84201E-05	5.57484E-05	3.30465E-05	2.15684E-09	2.8528E-08	5.064E-09	3.57488E-08	0.03574875
3833003774625	383300	3774625	1.37923E-05	4.23399E-05	4.97882E-05	4.91253E-05	1.04424E-05	1.35802E-05	9.99577E-06	1.02883E-06	1.20534E-05	1.02883E-06	3.915E-05	5.68076E-05	3.36744E-05	2.15392E-09	2.8538E-08	5.0901E-09	3.57819E-08	0.03578187
3833103774625	383310	3774625	1.39302E-05	4.27632E-05	5.0286E-05	4.96165E-05	1.05468E-05	1.3716E-05	1.00957E-05	1.03912E-06	1.2174E-05	1.03912E-06	3.98924E-05	5.78848E-05	3.43129E-05	2.15185E-09	2.8562E-08	5.1193E-09	3.58329E-08	0.03583289
3833203774625	383320	3774625	1.403E-05	4.30696E-05	5.06463E-05	4.99719E-05	1.06223E-05	1.38142E-05	1.0168E-05	1.04656E-06	1.22612E-05	1.04656E-06	4.05381E-05	5.88217E-05	3.48683E-05	2.14267E-09	2.8494E-08	5.1327E-09	3.57696E-08	0.03576958
3833303774625	383330	3774625	1.41407E-05	4.34094E-05	5.10459E-05	5.03662E-05	1.07061E-05	1.39232E-05	1.02483E-05	1.05482E-06	1.23579E-05	1.05482E-06	4.12056E-05	5.97903E-05	3.54425E-05	2.13451E-09	2.844E-08	5.1489E-09	3.57237E-08	0.03572375
3833403774625	383340	3774625	1.42332E-05	4.36935E-05	5.13799E-05	5.06958E-05	1.07762E-05	1.40143E-05	1.03153E-05	1.06172E-06	1.24388E-05	1.06172E-06	4.18357E-05	6.07046E-05	3.59844E-05	2.12376E-09	2.8352E-08	5.1581E-09	3.56344E-08	0.03563439
3833503774625	383350	3774625	1.4313E-05	4.39385E-05	5.16681E-05	5.09802E-05	1.08366E-05	1.4093E-05	1.03732E-05	1.06768E-06	1.25085E-05	1.06768E-06	4.2444E-05	6.15872E-05	3.65076E-05	2.11096E-09	2.8238E-08	5.1624E-09	3.55109E-08	0.03551091
3833603774625	383360	3774625	1.43965E-05	4.41948E-05	5.19694E-05	5.12775E-05	1.08998E-05	1.41751E-05	1.04337E-05	1.07391E-06	1.25815E-05	1.07391E-06	4.3071E-05	6.24969E-05	3.70469E-05	2.09883E-09	2.813E-08	5.1677E-09	3.53967E-08	0.03539674
3833703774625	383370	3774625	1.43693E-05	4.41112E-05	5.18712E-05	5.11805E-05	1.08792E-05	1.41483E-05	1.0414E-05	1.07188E-06	1.25577E-05	1.07188E-06	4.33985E-05	6.29722E-05	3.73286E-05	2.06907E-09	2.7789E-08	5.1309E-09	3.49894E-08	0.03498936
3833803774625	383380	3774625	1.43475E-05	4.40444E-05	5.17926E-05	5.1103E-05	1.08627E-05	1.41269E-05	1.03982E-05	1.07025E-06	1.25387E-05	1.07025E-06	4.37634E-05	6.35017E-05	3.76425E-05	2.04166E-09	2.7476E-08	5.0976E-09	3.46156E-08	0.03461562
3833903774625	383390	3774625	1.43602E-05	4.40834E-05	5.18384E-05	5.11482E-05	1.08724E-05	1.41394E-05	1.04074E-05	1.0712E-06	1.25498E-05	1.0712E-06	4.42313E-05	6.41806E-05	3.8045E-05	2.0205E-09	2.7243E-08	5.0781E-09	3.43419E-08	0.03434192
3834003774625	383400	3774625	1.4411E-05	4.42393E-05	5.20218E-05	5.13292E-05	1.09108E-05	1.41894E-05	1.04442E-05	1.07499E-06	1.25942E-05	1.07499E-06	4.48178E-05	6.50315E-05	3.85494E-05	2.00598E-09	2.7097E-08	5.0733E-09	3.41758E-08	0.03417578
3834103774625	383410	3774625	1.44745E-05	4.44343E-05	5.22511E-05	5.15554E-05	1.09589E-05	1.4252E-05	1.04902E-05	1.07973E-06	1.26497E-05	1.07973E-06	4.54572E-05	6.59594E-05	3.90994E-05	1.99401E-09	2.6982E-08	5.0742E-09	3.40503E-08	0.03405034
3834203774625	383420	3774625	1.46796E-05	4.50637E-05	5.29913E-05	5.22857E-05	1.11142E-05	1.44539E-05	1.06388E-05	1.09502E-06	1.28289E-05	1.09502E-06	4.65302E-05	6.75164E-05	4.00224E-05	2.00333E-09	2.7152E-08	5.1273E-09	3.42828E-08	0.03428275

Unique Identifier	X (UTM)	Y (UTM)	EGIODemolition 2025	EGIOSite Grubbing / Prep 2025	EGIOMass Grading / Excavation 2025	EGIOMass Grading / Excavation 2026	EGIODrainage / Utilities Trenching 2026	EGIODrainage / Utilities Trenching 2027	EGIOFoundations / Concrete Pads 2026	EGIOFoundations / Concrete Pads 2027	EGIOBuilding / Structure Construction 2026	EGIOBuilding / Structure Construction 2027	EGIOAsphalt Paving 2027	EGIOArchitectural Coating 2027	EGIOLandscaping or Other Finishing 2027	EGIOWaterside Construction (Piles) 2027	HIWaterside Construction (Landscaping) 2025	HIWaterside Construction (Landscaping) 2026	KMDemolition 2025	KMSite Grubbing / Prep 2025
3834303774625	383430	3774625	0.000114	4.4712E-05	1.48073E-05	1.45023E-05	3.3675E-05	3.3623E-05	4.42445E-05	4.42159E-05	4.73914E-05	4.62554E-05	1.84417E-06	1.84417E-06	4.99438E-05	1.84417E-06	1.3752E-05	1.33213E-05	1.84417E-05	8.00385E-05
3834403774625	383440	3774625	0.000114206	4.4793E-05	1.48342E-05	1.45285E-05	3.3736E-05	3.36839E-05	4.43247E-05	4.42961E-05	4.74772E-05	4.63392E-05	1.84751E-06	1.84751E-06	5.00343E-05	1.84751E-06	1.39081E-05	1.34724E-05	1.87405E-05	8.1335E-05
3834503774625	383450	3774625	0.000114709	4.4991E-05	1.48995E-05	1.45925E-05	3.38846E-05	3.38323E-05	4.45199E-05	4.44911E-05	4.76863E-05	4.65433E-05	1.85565E-06	1.85565E-06	5.02546E-05	1.85565E-06	1.41054E-05	1.36636E-05	1.90912E-05	8.28574E-05
3834603774625	383460	3774625	0.000115248	4.5202E-05	1.49695E-05	1.46611E-05	3.40438E-05	3.39912E-05	4.4729E-05	4.47002E-05	4.79104E-05	4.6762E-05	1.86437E-06	1.86437E-06	5.04907E-05	1.86437E-06	1.43117E-05	1.38634E-05	1.94579E-05	8.44485E-05
3834703774625	383470	3774625	0.000117098	4.5928E-05	1.52098E-05	1.48965E-05	3.45903E-05	3.45369E-05	4.54472E-05	4.54178E-05	4.86796E-05	4.75128E-05	1.8943E-06	1.8943E-06	5.13014E-05	1.8943E-06	1.46884E-05	1.42284E-05	2.00553E-05	8.70415E-05
3834803774625	383480	3774625	0.000119515	4.6875E-05	1.55237E-05	1.52038E-05	3.5304E-05	3.52496E-05	4.63849E-05	4.6355E-05	4.9684E-05	4.84931E-05	1.93338E-06	1.93338E-06	5.23599E-05	1.93338E-06	1.51548E-05	1.46802E-05	2.0775E-05	9.01648E-05
3834903774625	383490	3774625	0.000122344	4.7985E-05	1.58912E-05	1.55638E-05	3.61398E-05	3.6084E-05	4.7483E-05	4.74523E-05	5.08602E-05	4.96411E-05	1.97915E-06	1.97915E-06	5.35994E-05	1.97915E-06	1.56948E-05	1.52032E-05	2.1601E-05	9.37498E-05
3835003774625	383500	3774625	0.000126673	4.9683E-05	1.64535E-05	1.61145E-05	3.74187E-05	3.73609E-05	4.91632E-05	4.91315E-05	5.266E-05	5.13977E-05	2.04919E-06	2.04919E-06	5.54961E-05	2.04919E-06	1.64536E-05	1.59383E-05	2.27257E-05	9.86313E-05
3835103774625	383510	3774625	0.000131317	5.1504E-05	1.70567E-05	1.67052E-05	3.87904E-05	3.87305E-05	5.09655E-05	5.09326E-05	5.45904E-05	5.32819E-05	2.12431E-06	2.12431E-06	5.75305E-05	2.12431E-06	1.72824E-05	1.67411E-05	2.39614E-05	0.000103994
3835203774625	383520	3774625	0.000135107	5.2991E-05	1.7549E-05	1.71874E-05	3.99101E-05	3.98485E-05	5.24366E-05	5.24028E-05	5.61662E-05	5.48199E-05	2.18563E-06	2.18563E-06	5.91911E-05	2.18563E-06	1.80107E-05	1.74466E-05	2.50861E-05	0.000108876
3835303774625	383530	3774625	0.000138556	5.4344E-05	1.7997E-05	1.76262E-05	4.09289E-05	4.08658E-05	5.37752E-05	5.37405E-05	5.76E-05	5.62194E-05	2.24142E-06	2.24142E-06	6.07022E-05	2.24142E-06	1.87157E-05	1.81295E-05	2.62131E-05	0.000113767
3835403774625	383540	3774625	0.000142527	5.5901E-05	1.85127E-05	1.81312E-05	4.21016E-05	4.20367E-05	5.53161E-05	5.52804E-05	5.92504E-05	5.78302E-05	2.30565E-06	2.30565E-06	6.24415E-05	2.30565E-06	1.94853E-05	1.8875E-05	2.74103E-05	0.000118963
3835503774625	383550	3774625	0.000144754	5.6775E-05	1.8802E-05	1.84146E-05	4.27597E-05	4.26937E-05	5.61806E-05	5.61443E-05	6.01764E-05	5.8734E-05	2.34168E-06	2.34168E-06	6.34174E-05	2.34168E-06	2.00109E-05	1.93841E-05	2.8268E-05	0.000122685
3835603774625	383560	3774625	0.00014691	5.762E-05	1.9082E-05	1.86888E-05	4.33964E-05	4.33295E-05	5.70172E-05	5.69804E-05	6.10726E-05	5.96087E-05	2.37656E-06	2.37656E-06	6.43618E-05	2.37656E-06	2.05419E-05	1.98985E-05	2.91325E-05	0.000126437
3835703774625	383570	3774625	0.000149506	5.8638E-05	1.94192E-05	1.90191E-05	4.41632E-05	4.40951E-05	5.80247E-05	5.79873E-05	6.21517E-05	6.06619E-05	2.41855E-06	2.41855E-06	6.5499E-05	2.41855E-06	2.11698E-05	2.05067E-05	3.01622E-05	0.000130906
3835803774625	383580	3774625	0.00015238	5.9765E-05	1.97925E-05	1.93847E-05	4.50123E-05	4.49428E-05	5.91402E-05	5.91021E-05	6.33466E-05	6.18282E-05	2.46504E-06	2.46504E-06	6.67583E-05	2.46504E-06	2.1873E-05	2.11879E-05	3.13254E-05	0.000135954
3835903774625	383590	3774625	0.000155263	6.0896E-05	2.0167E-05	1.97515E-05	4.58639E-05	4.57932E-05	6.02592E-05	6.02203E-05	6.45452E-05	6.2998E-05	2.51169E-06	2.51169E-06	6.80214E-05	2.51169E-06	2.25816E-05	2.18743E-05	3.25384E-05	0.000141219
3836003774625	383600	3774625	0.000157859	6.1914E-05	2.05042E-05	2.00817E-05	4.66307E-05	4.65588E-05	6.12667E-05	6.12272E-05	6.56243E-05	6.40513E-05	2.55368E-06	2.55368E-06	6.91586E-05	2.55368E-06	2.32489E-05	2.25207E-05	3.36994E-05	0.000146258
3836103774625	383610	3774625	0.000160562	6.2975E-05	2.08553E-05	2.04256E-05	4.74294E-05	4.73562E-05	6.2316E-05	6.22758E-05	6.67482E-05	6.51483E-05	2.59741E-06	2.59741E-06	7.03431E-05	2.59741E-06	2.39377E-05	2.3188E-05	3.4901E-05	0.000151473
3836203774625	383620	3774625	0.000163778	6.4236E-05	2.1273E-05	2.08347E-05	4.83792E-05	4.83046E-05	6.3564E-05	6.3523E-05	6.80849E-05	6.6453E-05	2.64943E-06	2.64943E-06	7.17518E-05	2.64943E-06	2.47181E-05	2.39439E-05	3.62612E-05	0.000157376
3836303774625	383630	3774625	0.000167622	6.5744E-05	2.17723E-05	2.13237E-05	4.95148E-05	4.94384E-05	6.5056E-05	6.5014E-05	6.96831E-05	6.80128E-05	2.71162E-06	2.71162E-06	7.34361E-05	2.71162E-06	2.5615E-05	2.48127E-05	3.78204E-05	0.000164143
3836403774625	383640	3774625	0.0001717	6.7343E-05	2.2302E-05	2.18425E-05	5.07194E-05	5.06411E-05	6.66386E-05	6.65956E-05	7.13783E-05	6.96674E-05	2.77759E-06	2.77759E-06	7.52226E-05	2.77759E-06	2.6555E-05	2.57233E-05	3.94521E-05	0.000171225
3836503774625	383650	3774625	0.000175508	6.8837E-05	2.27967E-05	2.2327E-05	5.18444E-05	5.17644E-05	6.81167E-05	6.80727E-05	7.29615E-05	7.12126E-05	2.8392E-06	2.8392E-06	7.6891E-05	2.8392E-06	2.74448E-05	2.65852E-05	4.09978E-05	0.000177933
3836603774625	383660	3774625	0.000179505	7.0405E-05	2.33158E-05	2.28354E-05	5.3025E-05	5.29432E-05	6.9668E-05	6.9623E-05	7.46231E-05	7.28344E-05	2.90386E-06	2.90386E-06	7.86421E-05	2.90386E-06	2.83669E-05	2.74784E-05	4.25977E-05	0.000184877
3836703774625	383670	3774625	0.000183754	7.2071E-05	2.38677E-05	2.33759E-05	5.428E-05	5.41963E-05	7.13169E-05	7.12708E-05	7.63893E-05	7.45583E-05	2.97258E-06	2.97258E-06	8.05034E-05	2.97258E-06	2.93356E-05	2.84167E-05	4.42769E-05	0.000192165
3836803774625	383680	3774625	0.00018829	7.385E-05	2.44568E-05	2.39529E-05	5.56199E-05	5.55341E-05	7.30773E-05	7.30301E-05	7.82749E-05	7.63987E-05	3.04596E-06	3.04596E-06	8.24906E-05	3.04596E-06	3.03527E-05	2.9402E-05	4.60421E-05	0.000199826
3836903774625	383690	3774625	0.000193185	7.577E-05	2.50927E-05	2.45757E-05	5.70659E-05	5.69779E-05	7.49772E-05	7.49288E-05	8.03099E-05	7.83849E-05	3.12515E-06	3.12515E-06	8.46352E-05	3.12515E-06	3.1438E-05	3.04533E-05	4.79182E-05	0.000207968
3837003774625	383700	3774625	0.000198197	7.7736E-05	2.57437E-05	2.52133E-05	5.85464E-05	5.84561E-05	7.69224E-05	7.68727E-05	8.23935E-05	8.04185E-05	3.20623E-06	3.20623E-06	8.6831E-05	3.20623E-06	3.25431E-05	3.15238E-05	4.98237E-05	0.000216238
3837103774625	383710	3774625	0.000203469	7.9804E-05	2.64285E-05	2.5884E-05	6.01039E-05	6.00112E-05	7.89687E-05	7.89177E-05	8.45853E-05	8.25578E-05	3.29152E-06	3.29152E-06	8.91409E-05	3.29152E-06	3.3693E-05	3.26376E-05	5.18107E-05	0.000224862
3837203774625	383720	3774625	0.000209137	8.2027E-05	2.71647E-05	2.6605E-05	6.17781E-05	6.16828E-05	8.11683E-05	8.1116E-05	8.69414E-05	8.48575E-05	3.38321E-06	3.38321E-06	9.16239E-05	3.38321E-06	3.49182E-05	3.38245E-05	5.39199E-05	0.000234016
3837303774625	383730	3774625	0.000215191	8.4401E-05	2.7951E-05	2.73751E-05	6.35664E-05	6.34683E-05	8.35179E-05	8.3464E-05	8.94581E-05	8.73138E-05	3.48114E-06	3.48114E-06	9.42761E-05	3.48114E-06	3.62098E-05	3.50756E-05	5.61422E-05	0.000243661
3837403774625	383740	3774625	0.000221667	8.6941E-05	2.87922E-05	2.81989E-05	6.54794E-05	6.53783E-05	8.60313E-05	8.59758E-05	9.21503E-05	8.99415E-05	3.5859E-06	3.5859E-06	9.71133E-05	3.5859E-06	3.75839E-05	3.64067E-05	5.85026E-05	0.000253905
3837503774625	383750	3774625	0.000228242	8.952E-05	2.96462E-05	2.90354E-05	6.74215E-05	6.73175E-05	8.85831E-05	8.85259E-05	9.48835E-05	9.26092E-05	3.69226E-06	3.69226E-06	9.99938E-05	3.69226E-06	3.89706E-05	3.775E-05	6.08856E-05	0.000264248
3837603774625	383760	3774625	0.000234817	9.2098E-05	3.05002E-05	2.98718E-05	6.93637E-05	6.92567E-05	9.11348E-05	9.1076E-05	9.76168E-05	9.5277E-05	3.79862E-06	3.79862E-06	0.000102874	3.79862E-06	4.03555E-05	3.90915E-05	6.32641E-05	0.000274571
3837703774625	383770	3774625	0.000241652	9.4779E-05	3.1388E-05	3.07413E-05	7.13828E-05	7.12727E-05	9.37877E-05	9.37272E-05	0.000100458	9.80504E-05	3.9092E-06	3.9092E-06	0.000105869	3.9092E-06	4.1787E-05	4.04782E-05	6.57195E-05	0.000285227
3837803774625	383780	3774625	0.000248478	9.7457E-05	3.22747E-05	3.16097E-05	7.33993E-05	7.3286E-05	9.64371E-05	9.63748E-05	0.000103296	0.00010082	4.01963E-06	4.01963E-06	0.000108859	4.01963E-06	4.3215E-05	4.18614E-05	6.81682E-05	0.000295855
3837903774625	383790	3774625	0.000255493	0.00010021	3.31858E-05	3.25021E-05	7.54715E-05	7.5355E-05	9.91596E-05	9.90957E-05	0.000106212	0.000103667	4.13311E-06	4.13311E-06	0.000111933	4.13311E-06	4.46752E-05	4.32759E-05	7.06734E-05	0.000306727
3838003774625	383800	3774625	0.000262706	0.00010304	3.41227E-05	3.34196E-05	7.7602E-05	7.74823E-05	0.000101959	0.000101893	0.000109211	0.000106593	4.24978E-06	4.24978E-06	0.000115093	4.24978E-06	4.61695E-05	4.47234E-05	7.32352E-05	0.000317846
3838103774625	383810	3774625	0.000270332	0.00010603	3.51132E-05	3.43897E-05	7.98546E-05	7.97314E-05	0.000104919	0.000104851	0.000112381	0.000109687	4.37315E-06	4.37315E-06	0.000118433	4.37315E-06	4.7741E-05	4.62456E-05	7.5926E-05	0.000329524
3838203774625	383820	3774625	0.000278254	0.00010914	3.61422E-05	3.53975E-05	8.21948E-05	8.2068E-05	0.000107993	0.000107924	0.000115674	0.000112902	4.5013E-06	4.5013E-06	0.000121904	4.5013E-06	4.9368E-05	4.78217E-05	7.87118E-05	0.000341615
3838303774625	383830	3774625	0.000284829	0.00011171	3.69962E-05	3.62339E-05	8.4137E-05	8.40071E-05	0.000110545	0.000110474	0.000118407	0.000115569	4.60766E-06	4.60766E-06	0.000124785	4.60766E-06	5.07314E-05	4.91424E-05	8.10495E-05	0.000351761
3838403774625	383840	3774625	0.000291215	0.00011422	3.78257E-05	3.70463E-05	8.60234E-05	8.58907E-05	0.000113024	0.000112951	0.000121062	0.000118161	4.71097E-06	4.71097E-06	0.000127582	4.71097E-06	5.20589E-05	5.04283E-05	8.33239E-05	0.000361632
3838503774625	383850	3774625	0.000299263	0.00011737	3.8871E-05	3.80701E-05	8.84007E-05	8.82643E-05	0.000116147	0.000116072	0.000124408	0.000121426	4.84116E-06	4.84116E-06	0.000131108	4.84116E-06	5.37003E-05	5.20183E-05	8.61301E-05	0.000373811
3838603774625	383860	3774625	0.000311766	0.00012228	4.0495E-05	3.96607E-05	9.2094E-05	9.19519E-05	0.000121	0.000120921	0.000129606	0.000126499	5.04342E-06	5.04342E-06	0.000136586	5.04342E-06	5.6192E-05	5.4432E-05	9.03802E-05	0.000392256
3838703774625	383870	3774625	0.000324951	0.00012745	4.22077E-05	4.1338E-05	9.5989E-05	9.58409E-05	0.000126117	0.000126036	0.000135087	0.000131849	5.25673E-06	5.25673E-06	0.000142363	5.25673E-06	5.88129E-05	5.69707E-05	9.48475E-05	0.000411645
3838803774625	383880	3774625	0.000333098	0.00013065	4.32658E-05	4.23744E-05	9.83955E-05	9.82437E-05	0.000129279	0.000129195	0.000138474	0.000135155	5.38851E-06	5.38851E-06	0.000145932	5.38851E-06	6.04669E-05	5.85729E-05	9.76741E-05	0.000423912
3838903774625	383890	3774625	0.000339152	0.00013302	4.40522E-05	4.31445E-05	0.000100184	0.000100029	0.000131628	0.000131543	0.00014099	0.000137611	5.48645E-06	5.48645E-06	0.000148584	5.48645E-06	6.17154E-05	5.97824E-05	9.98149E-05	0.000433204
3839003774625	383900	3774625	0.000346041	0.00013572	4.4947E-05	4.40209E-05	0.000102219	0.000102061	0.000134302	0.000134215	0.000143854	0.000140406	5.59789E-06	5.59789E-06	0.000151602	5.59789E-06	6.31254E-05	6.11482E-05	0.000102225	0.000443664
3839103774625	383910	3774625	0.000357017	0.00014003	4.63727E-05	4.54172E-05	0.000105461	0.000105298	0.000138562	0.000138473	0.000148417	0.00014486	5.77545E-06	5.77545E-06	0.000156411	5.77545E-06	6.5314E-05	6.32682E-05	0.000105959	0.00045987
3826803772650	382680	3772650	3.58023E-05	1.4042E-05	4.65033E-06	4.55452E-06	1.05758E-05	1.05595E-05	1.38952E-05	1.38863E-05	1.48835E-05	1.45268E-05	5.79173E-07	5.79173E-07	1.56851E-05	5.79173E-07	7.5828E-06	7.34529E-06	8.14931E-06	3.53686E-05
3827303772650	382730	3772650	3.81556E-05	1.4965E-05	4.956E-06	4.85389E-06	1.1271E-05	1.12536E-05	1.48086E-05	1.4799E-05	1.58618E-05	1.54816E-05	6.17242E-07	6.17242E-07	1.67161E-05	6.17242E-07	8.11559E-06	7.86139E-06	8.72187E-06	3.78535E-05
3827803772650	382780	3772650	3.98622E-05	1.5634E-05	5.17767E-06	5.07099E-06	1.17751E-05	1.17569E-05	1.54709E-05	1.54609E-05	1.65713E-05	1.61741E-05	6.44849E-07	6.44849E-07	1.74638E-05	6.44849E-07	8.52459E-06	8.25759E-06	9.1179E-06	3.95723E-05
3828303772650	382830	3772650	4.14699E-05	1.6265E-05	5.3865E-06	5.27552E-06	1.225E-05	1.22311E-05	1.60949E-05	1.60845E-05	1.72397E-05	1.68264E-05	6.70858E-07	6.70858E-07	1.81682E-05	6.70858E-07	8.91746E-06	8.63815E-06	9.52073E-06	4.13206E-05
3828803772650	382880	3772650	4.36077E-05	1.7104E-05	5.66417E-06	5.54746E-06	1.28815E-05	1.28616E-05	1.69246E-05	1.69137E-05	1.81284E-05	1.76938E-05	7.0544E-07	7.0544E-07	1.91047E-05	7.0544E-07	9.43231E-06	9.13687E-06	1.00797E-05	4.37466E-05
3829303772650	382930	3772650	4.61496E-05	1.8101E-05	5.99433E-06	5.87083E-06	1.36324E-05	1.36113E-05	1.79111E-05	1.78996E-05	1.91851E-05	1.87252E-05	7.4656E-07	7.4656E-07	2.02183E-05	7.4656E-07	1.00494E-05	9.73464E-06	1.07609E-05	4.6703E-05
3829803772650	382980	3772650	4.95987E-05	1.9453E-05	6.44233E-06	6.3096E-06	1.46512E-05	1.46286E-05	1.92498E-05	1.92373E-05	2.06189E-05	2.01247E-05	8.02356E-07	8.02356E-07	2.17294E-05	8.02356E-07	1.08764E-05	1.05357E-05	1.17159E-05	5.08479E-05
3830303772650	383030	3772650	5.59669E-05	2.1951E-05	7.2695E-06	7.11972E-06	1.65324E-05	1.65068E-05	2.17213E-05	2.17073E-05	2.32663E-05	2.27086E-05	9.05375E-07	9.05375E-07	2.45193E-05	9.05375E-07	1.21859E-05	1.18042E-05	1.31507E-05	5.70749E-05
3830803772650	383080	3772650	6.98531E-05	2.7397E-05	9.07317E-06	8.88623E-06	2.06343E-05	2.06024E-05	2.71107E-05	2.70932E-05	2.9039E-05	2.83429E-05	1.13001E-06	1.13001E-06	3.06029E-05	1.13001E-06	1.55764E-05	1.50885E-05	1.73487E-05	7.52945E-05
3831303772650	383130	3772650	7.14968E-05	2.8042E-05	9.28667E-06	9.09533E-06	2.11198E-05	2.10872E-05	2.77487E-05	2.77308E-05	2.97223E-05	2.90099E-05	1.1566E-06	1.1566E-06	3.13231E-05	1.1566E-06	1.6215E-05	1.57071E-05	1.87156E-05	8.12269E-05
3831803772650	383180	3772650	7.0913E-05	2.7813E-05	9.21083E-06	9.02106E-06	2.09473E-05	2.0915E-05	2.75221E-05	2.75043E-05	2.94796E-05	2.8773E-05	1.14716E-06	1.14716E-06	3.10673E-05	1.14716E-06	1.63191E-05	1.58079E-05	1.9485E-05	8.45664E-05
3832303772650	383230	3772650	7.17124E-05	2.8127E-05	9.31467E-06	9.12275E-06	2.11835E-05	2.11508E-05	2.78323E-05	2.78144E-05	2.98119E-05	2.90973E-05	1.16009E-06	1.16009E-06	3.14175E-05	1.16009E-06	1.67442E-05	1.62198E-05	2.05622E-05	8.92416E-05
3832803772650	383280	3772650	7.06884E-05	2.7725E-05	9.18167E-06	8.99249E-06	2.0881E-05	2.08488E-05	2.74349E-05	2.74172E-05	2.93862E-05	2.86819E-05	1.14352E-06	1.14352E-06	3.09689E-05	1.14352E-06	1.66725E-05	1.61503E-05	2.09741E-05	9.10292E-05
3833303772650	383330	3772650	6.50567E-05	2.5516E-05	8.45017E-06	8.27606E-06	1.92174E-05	1.91878E-05	2.52492E-05	2.52329E-05	2.7045E-05	2.63968E-05	1.05242E-06	1.05242E-06	2.85016E-05	1.05242E-06	1.53898E-05	1.49078E-05	1.97272E-05	8.56173E-05
3833803772650	383380	3772650	6.1904E-05	2.428E-05	8.04067E-06	7.875E-06	1.82861E-05	1.82579E-05	2.40256E-05	2.40101E-05	2.57344E-05	2.51176E-05	1.00142E-06	1.00142E-06	2.71204E-05	1.00142E-06	1.46543E-05	1.41953E-05	1.89826E-05	8.23859E-05
3834303772650	383430	3772650	5.8904E-05	2.3103E-05	7.651E-06	7.49336E-06	1.74E-05	1.73731E-05	2.28613E-05	2.28465E-05	2.44873E-05	2.39003E-05	9.52889E-07	9.52889E-07	2.58061E-05	9.52889E-07	1.39045E-05	1.3469E-05	1.8091E-05	7.85161E-05
3834803772650	383480	3772650	5.32274E-05	2.0877E-05	6.91367E-06	6.77122E-06	1.57231E-05	1.56989E-05	2.06581E-05	2.06448E-05	2.21274E-05	2.1597E-05	8.61058E-07	8.61058E-07	2.33192E-05	8.61058E-07	1.24801E-05	1.20892E-05	1.62307E-05	7.04425E-05
3835303772650	383530	3772650	5.01286E-05	1.9661E-05	6.51117E-06	6.37701E-06	1.48077E-05	1.47849E-05	1.94554E-05	1.94429E-05	2.08392E-05	2.03397E-05	8.10929E-07	8.10929E-07	2.19616E-05	8.10929E-07	1.16819E-05	1.1316E-05	1.51739E-05	6.58557E-05
3835803772650	383580	3772650	5.0946E-05	1.9982E-05	6.61733E-06	6.48099E-06	1.50492E-05	1.5026E-05	1.97727E-05	1.97599E-05	2.1179E-05	2.06713E-05	8.24151E-07	8.24151E-07	2.23196E-05	8.24151E-07	1.1829E-05	1.14584E-05	1.53685E-05	6.67004E-05
3836303772650	383630	3772650	5.31466E-05	2.0845E-05	6.90317E-06	6.76094E-06	1.56992E-05	1.5675E-05	2.06267E-05	2.06134E-05	2.20938E-05	2.15642E-05	8.5975E-07	8.5975E-07	2.32837E-05	8.5975E-07	1.23671E-05	1.19798E-05	1.60225E-05	6.95389E-05
3836803772650	383680	3772650	5.11705E-05	2.007E-05	6.6465E-06	6.50956E-06	1.51155E-05	1.50922E-05	1.98598E-05	1.9847E-05	2.12723E-05	2.07625E-05	8.27784E-07	8.27784E-07	2.2418E-05	8.27784E-07	1.19043E-05	1.15314E-05	1.52327E-05	6.61111E-05
3837303772650	383730	3772650	5.05957E-05	1.9844E-05	6.57183E-06	6.43643E-06	1.49457E-05	1.49227E-05	1.96367E-05	1.9624E-05	2.10334E-05	2.05292E-05	8.18485E-07	8.18485E-07	2.21662E-05	8.18485E-07	1.17518E-05	1.13837E-05	1.48774E-05	6.4569E-05
3837803772650	383780	3772650	4.83142E-05	1.895E-05	6.2755E-06	6.1462E-06	1.42718E-05	1.42498E-05	1.87513E-05	1.87392E-05	2.00849E-05	1.96035E-05	7.81578E-07	7.81578E-07	2.11667E-05	7.81578E-07	1.12136E-05	1.08624E-05	1.42392E-05	6.17993E-05
3838303772650	383830	3772650	4.60598E-05	1.8065E-05	5.98267E-06	5.8594E-06	1.36058E-05	1.35848E-05	1.78763E-05	1.78647E-05	1.91477E-05	1.86888E-05	7.45107E-07	7.45107E-07	2.0179E-05	7.45107E-07	1.06719E-05	1.03376E-05	1.36373E-05	5.91866E-05
3838803772650	383880	3772650	4.1946E-05	1.6452E-05	5.44833E-06	5.33608E-06	1.23906E-05	1.23715E-05	1.62797E-05	1.62692E-05	1.74376E-05	1.70196E-05	6.78559E-07	6.78559E-07	1.83767E-05	6.78559E-07	9.66372E-06	9.36103E-06	1.25012E-05	5.42561E-05
3839303772650	383930	3772650	3.82723E-05	1.5011E-05	4.97117E-06	4.86874E-06	1.13055E-05	1.1288E-05	1.48539E-05	1.48443E-05	1.59104E-05	1.5529E-05	6.19131E-07	6.19131E-07	1.67673E-05	6.19131E-07	8.75601E-06	8.48175E-06	1.14375E-05	4.96398E-05
3839803772650	383980	3772650	3.44101E-05	1.3496E-05	4.4695E-06	4.37741E-06	1.01646E-05	1.01489E-05	1.33549E-05	1.33463E-05	1.43048E-05	1.39619E-05	5.56651E-07	5.56651E-07	1.50752E-05	5.56651E-07	7.8178E-06	7.57293E-06	1.02426E-05	4.44538E-05
3840303772650	384030	3772650	3.13113E-05	1.2281E-05	4.067E-06	3.98321E-06	9.2492E-06	9.23493E-06	1.21522E-05	1.21444E-05	1.30166E-05	1.27046E-05	5.06522E-07	5.06522E-07	1.37176E-05	5.06522E-07	7.07154E-06	6.85004E-06	9.25821E-06	4.01813E-05

			KMMass Grading / Excavation	KMMass Grading / Excavation	KMDrainage / Utilities Trenching	KMFoundations / Concrete Pads	KMBuilding / Structure Construction	KMAsphalt Paving	KMArchitectural Coating	KMLandscaping or Other Finishing	KMWaterside Construction (Piles)	EWNDemolition	EWNSite Grubbing / Prep	EWNDrainage / Utilities Trenching	EWNDrainage / Utilities Trenching	EWNDrainage / Utilities Trenching	EWNFoundation s / Concrete Pads	EWNBuilding / Structure Construction	EWNAsphalt Paving	EWNLandscaping or Other Finishing	EWNWaterside Construction (Piles)
Unique Identifier	X (UTM)	Y (UTM)	2025	2026	2026	2026	2026	2026	2026	2026	2026	2027	2027	2027	2028	2029	2029	2029	2029	2029	2029
3834303774625	383430	3774625	6.08378E-05	6.02082E-05	2.16213E-05	1.14419E-05	3.92989E-05	1.26252E-06	1.26252E-06	4.05614E-05	1.26252E-06	5.80006E-05	3.16111E-06	7.42287E-06	7.27953E-06	7.12891E-06	6.17496E-06	1.34086E-05	9.53947E-07	1.38855E-05	9.53947E-07
3834403774625	383440	3774625	6.18233E-05	6.11834E-05	2.19715E-05	1.16272E-05	3.99355E-05	1.28297E-06	1.28297E-06	4.12185E-05	1.28297E-06	5.86131E-05	3.19449E-06	7.50127E-06	7.35641E-06	7.2042E-06	6.24018E-06	1.35502E-05	9.64022E-07	1.40322E-05	9.64022E-07
3834503774625	383450	3774625	6.29804E-05	6.23286E-05	2.23828E-05	1.18449E-05	4.0683E-05	1.30698E-06	1.30698E-06	4.199E-05	1.30698E-06	5.93941E-05	3.23706E-06	7.60122E-06	7.45443E-06	7.30019E-06	6.32332E-06	1.37307E-05	9.76867E-07	1.42192E-05	9.76867E-07
3834603774625	383460	3774625	6.41899E-05	6.35256E-05	2.28126E-05	1.20723E-05	4.14642E-05	1.33208E-06	1.33208E-06	4.27963E-05	1.33208E-06	6.02134E-05	3.28171E-06	7.70607E-06	7.55726E-06	7.40089E-06	6.41055E-06	1.39201E-05	9.90342E-07	1.44153E-05	9.90342E-07
3834703774625	383470	3774625	6.61608E-05	6.54761E-05	2.3513E-05	1.2443E-05	4.27374E-05	1.37298E-06	1.37298E-06	4.41104E-05	1.37298E-06	6.17601E-05	3.366E-06	7.90401E-06	7.75138E-06	7.59099E-06	6.57521E-06	1.42777E-05	1.01578E-06	1.47856E-05	1.01578E-06
3834803774625	383480	3774625	6.85349E-05	6.78256E-05	2.43568E-05	1.28895E-05	4.4271E-05	1.42225E-06	1.42225E-06	4.56932E-05	1.42225E-06	6.3682E-05	3.47075E-06	8.14997E-06	7.99259E-06	7.82721E-06	6.77982E-06	1.4722E-05	1.04739E-06	1.52457E-05	1.04739E-06
3834903774625	383490	3774625	7.12599E-05	7.05224E-05	2.53252E-05	1.3402E-05	4.60312E-05	1.4788E-06	1.4788E-06	4.751E-05	1.4788E-06	6.59101E-05	3.59219E-06	8.43513E-06	8.27224E-06	8.10108E-06	7.01704E-06	1.52371E-05	1.08404E-06	1.57791E-05	1.08404E-06
3835003774625	383500	3774625	7.49703E-05	7.41944E-05	2.66439E-05	1.40998E-05	4.8428E-05	1.5558E-06	1.5558E-06	4.99838E-05	1.5558E-06	6.90647E-05	3.76412E-06	8.83885E-06	8.66817E-06	8.48881E-06	7.35289E-06	1.59664E-05	1.13592E-06	1.65343E-05	1.13592E-06
3835103774625	383510	3774625	7.90466E-05	7.82285E-05	2.80925E-05	1.48665E-05	5.10611E-05	1.64039E-06	1.64039E-06	5.27015E-05	1.64039E-06	7.24873E-05	3.95065E-06	9.27688E-06	9.09773E-06	8.90949E-06	7.71728E-06	1.67576E-05	1.19221E-06	1.73537E-05	1.19221E-06
3835203774625	383520	3774625	8.2757E-05	8.19005E-05	2.94112E-05	1.55643E-05	5.34579E-05	1.71739E-06	1.71739E-06	5.51753E-05	1.71739E-06	7.54735E-05	4.1134E-06	9.65904E-06	9.47252E-06	9.27652E-06	8.0352E-06	1.74479E-05	1.24133E-06	1.80686E-05	1.24133E-06
3835303774625	383530	3774625	8.64749E-05	8.558E-05	3.07325E-05	1.62635E-05	5.58595E-05	1.79454E-06	1.79454E-06	5.76541E-05	1.79454E-06	7.83448E-05	4.26989E-06	1.00265E-05	9.83289E-06	9.62944E-06	8.34089E-06	1.81117E-05	1.28855E-06	1.8756E-05	1.28855E-06
3835403774625	383540	3774625	9.04243E-05	8.94884E-05	3.21361E-05	1.70063E-05	5.84106E-05	1.8765E-06	1.8765E-06	6.02872E-05	1.8765E-06	8.1576E-05	4.446E-06	1.044E-05	1.02384E-05	1.00266E-05	8.68489E-06	1.88587E-05	1.3417E-06	1.95296E-05	1.3417E-06
3835503774625	383550	3774625	9.32537E-05	9.22887E-05	3.31416E-05	1.75384E-05	6.02384E-05	1.93522E-06	1.93522E-06	6.21736E-05	1.93522E-06	8.36816E-05	4.56076E-06	1.07095E-05	1.05027E-05	1.02854E-05	8.90906E-06	1.93455E-05	1.37633E-06	2.00337E-05	1.37633E-06
3835603774625	383560	3774625	9.61056E-05	9.5111E-05	3.41552E-05	1.80748E-05	6.20806E-05	1.9944E-06	1.9944E-06	6.4075E-05	1.9944E-06	8.58026E-05	4.67635E-06	1.0981E-05	1.07689E-05	1.05461E-05	9.13487E-06	1.98358E-05	1.41121E-06	2.05414E-05	1.41121E-06
3835703774625	383570	3774625	9.95025E-05	9.84728E-05	3.53624E-05	1.87137E-05	6.42749E-05	2.06489E-06	2.06489E-06	6.63398E-05	2.06489E-06	8.8314E-05	4.81323E-06	1.13024E-05	1.10841E-05	1.08548E-05	9.40225E-06	2.04164E-05	1.45252E-06	2.11427E-05	1.45252E-06
3835803774625	383580	3774625	0.00010334	0.00010227	3.67262E-05	1.94354E-05	6.67537E-05	2.14453E-06	2.14453E-06	6.88982E-05	2.14453E-06	9.10858E-05	4.96429E-06	1.16571E-05	1.1432E-05	1.11954E-05	9.69734E-06	2.10572E-05	1.49811E-06	2.18062E-05	1.49811E-06
3835903774625	383590	3774625	0.000107341	0.000106231	3.81483E-05	2.01879E-05	6.93385E-05	2.22757E-06	2.22757E-06	7.15661E-05	2.22757E-06	9.39188E-05	5.1187E-06	1.20197E-05	1.17876E-05	1.15437E-05	9.99896E-06	2.17121E-05	1.5447E-06	2.24845E-05	1.5447E-06
3836003774625	383600	3774625	0.000111171	0.000110021	3.95094E-05	2.09082E-05	7.18125E-05	2.30705E-06	2.30705E-06	7.41195E-05	2.30705E-06	9.65911E-05	5.26434E-06	1.23617E-05	1.21229E-05	1.18721E-05	1.02835E-05	2.23299E-05	1.58865E-06	2.31242E-05	1.58865E-06
3836103774625	383610	3774625	0.000115136	0.000113944	4.09183E-05	2.16538E-05	7.43733E-05	2.38932E-06	2.38932E-06	7.67626E-05	2.38932E-06	9.93475E-05	5.41457E-06	1.27144E-05	1.24689E-05	1.22109E-05	1.05769E-05	2.29671E-05	1.63399E-06	2.37841E-05	1.63399E-06
3836203774625	383620	3774625	0.000119623	0.000118385	4.25129E-05	2.24977E-05	7.72716E-05	2.48243E-06	2.48243E-06	7.9754E-05	2.48243E-06	0.000102472	5.58483E-06	1.31142E-05	1.2861E-05	1.25949E-05	1.09095E-05	2.36893E-05	1.68537E-06	2.4532E-05	1.68537E-06
3836303774625	383630	3774625	0.000124766	0.000123475	4.4341E-05	2.34651E-05	8.05944E-05	2.58917E-06	2.58917E-06	8.31835E-05	2.58917E-06	0.000106078	5.78138E-06	1.35758E-05	1.33136E-05	1.30381E-05	1.12935E-05	2.45231E-05	1.74468E-06	2.53954E-05	1.74468E-06
3836403774625	383640	3774625	0.000130149	0.000128802	4.6254E-05	2.44774E-05	8.40714E-05	2.70088E-06	2.70088E-06	8.67723E-05	2.70088E-06	0.000109853	5.98711E-06	1.40589E-05	1.37874E-05	1.35021E-05	1.16953E-05	2.53957E-05	1.80677E-06	2.62991E-05	1.80677E-06
3836503774625	383650	3774625	0.000135248	0.000133848	4.80661E-05	2.54364E-05	8.73652E-05	2.8067E-06	2.8067E-06	9.01719E-05	2.8067E-06	0.000113421	6.18158E-06	1.45155E-05	1.42352E-05	1.39407E-05	1.20752E-05	2.62206E-05	1.86545E-06	2.71533E-05	1.86545E-06
3836603774625	383660	3774625	0.000140526	0.000139072	4.9942E-05	2.64291E-05	9.07747E-05	2.91623E-06	2.91623E-06	9.3691E-05	2.91623E-06	0.000117127	6.38356E-06	1.49898E-05	1.47003E-05	1.43962E-05	1.24698E-05	2.70773E-05	1.92641E-06	2.80405E-05	1.92641E-06
3836703774625	383670	3774625	0.000146066	0.000144554	5.19107E-05	2.74709E-05	9.43531E-05	3.03119E-06	3.03119E-06	9.73843E-05	3.03119E-06	0.000121024	6.59597E-06	1.54886E-05	1.51895E-05	1.48752E-05	1.28847E-05	2.79783E-05	1.99051E-06	2.89736E-05	1.99051E-06
3836803774625	383680	3774625	0.000151889	0.000150317	5.39802E-05	2.85661E-05	9.81147E-05	3.15203E-06	3.15203E-06	0.000101267	3.15203E-06	0.00012512	6.81923E-06	1.60128E-05	1.57036E-05	1.53787E-05	1.33208E-05	2.89253E-05	2.05788E-06	2.99543E-05	2.05788E-06
3836903774625	383690	3774625	0.000158078	0.000156442	5.61798E-05	2.97301E-05	0.000102113	3.28047E-06	3.28047E-06	0.000105393	3.28047E-06	0.000129485	7.05709E-06	1.65714E-05	1.62514E-05	1.59151E-05	1.37855E-05	2.99343E-05	2.12966E-06	3.09991E-05	2.12966E-06
3837003774625	383700	3774625	0.000164364	0.000162663	5.84138E-05	3.09124E-05	0.000106173	3.41092E-06	3.41092E-06	0.000109584	3.41092E-06	0.000133926	7.29913E-06	1.71397E-05	1.68087E-05	1.6461E-05	1.42583E-05	3.09609E-05	2.2027E-06	3.20623E-05	2.2027E-06
3837103774625	383710	3774625	0.000170919	0.0001691	6.07433E-05	3.21451E-05	0.000110407	3.54695E-06	3.54695E-06	0.000113954	3.54695E-06	0.000138558	7.5516E-06	1.77326E-05	1.73901E-05	1.70303E-05	1.47514E-05	3.20319E-05	2.27889E-06	3.31713E-05	2.27889E-06
3837203774625	383720	3774625	0.000177877	0.000176036	6.32162E-05	3.34537E-05	0.000114902	3.69134E-06	3.69134E-06	0.000118593	3.69134E-06	0.000143489	7.82035E-06	1.83636E-05	1.8009E-05	1.76364E-05	1.52764E-05	3.31718E-05	2.36E-06	3.43518E-05	2.36E-06
3837303774625	383730	3774625	0.000185208	0.000183292	6.58216E-05	3.48326E-05	0.000119638	3.84348E-06	3.84348E-06	0.000123481	3.84348E-06	0.000148704	8.10453E-06	1.9031E-05	1.86635E-05	1.82773E-05	1.58315E-05	3.43773E-05	2.44576E-06	3.56001E-05	2.44576E-06
3837403774625	383740	3774625	0.000192995	0.000190998	6.8589E-05	3.6297E-05	0.000124668	4.00507E-06	4.00507E-06	0.000128673	4.00507E-06	0.000154232	8.40583E-06	1.97385E-05	1.93573E-05	1.89568E-05	1.64201E-05	3.56553E-05	2.53668E-06	3.69236E-05	2.53668E-06
3837503774625	383750	3774625	0.000200857	0.000198778	7.13828E-05	3.777555E-05	0.000129746	4.16821E-06	4.16821E-06	0.000133914	4.16821E-06	0.000159821	8.71047E-06	2.04538E-05	2.00588E-05	1.96438E-05	1.70152E-05	3.69474E-05	2.62861E-06	3.82618E-05	2.62861E-06
3837603774625	383760	3774625	0.000208703	0.000206543	7.41714E-05	3.92512E-05	0.000134814	4.33104E-06	4.33104E-06	0.000139145	4.33104E-06	0.000165403	9.01468E-06	2.11682E-05	2.07594E-05	2.03299E-05	1.76094E-05	3.82379E-05	2.72042E-06	3.95981E-05	2.72042E-06
3837703774625	383770	3774625	0.000216803	0.000214559	7.70502E-05	4.07746E-05	0.000140047	4.49914E-06	4.49914E-06	0.000144546	4.49914E-06	0.000171176	9.32933E-06	2.1907E-05	2.1484E-05	2.10395E-05	1.82241E-05	3.95725E-05	2.81537E-06	4.09802E-05	2.81537E-06
3837803774625	383780	3774625	0.000224881	0.000222554	7.9921E-05	4.22939E-05	0.000145265	4.66677E-06	4.66677E-06	0.000149931	4.66677E-06	0.000176934	9.64315E-06	2.26439E-05	2.22066E-05	2.17472E-05	1.88371E-05	4.09036E-05	2.91007E-06	4.23587E-05	2.91007E-06
3837903774625	383790	3774625	0.000233146	0.000230733	8.28581E-05	4.38482E-05	0.000150603	4.83828E-06	4.83828E-06	0.000155441	4.83828E-06	0.000182822	9.96406E-06	2.33975E-05	2.29457E-05	2.24709E-05	1.9464E-05	4.22649E-05	3.00692E-06	4.37683E-05	3.00692E-06
3838003774625	383800	3774625	0.000241597	0.000239096	8.58616E-05	4.54376E-05	0.000156062	5.01366E-06	5.01366E-06	0.000161076	5.01366E-06	0.000188848	1.02925E-05	2.41687E-05	2.3702E-05	2.32115E-05	2.01055E-05	4.36579E-05	3.10603E-06	4.52109E-05	3.10603E-06
3838103774625	383810	3774625	0.000250473	0.000247881	8.90163E-05	4.71071E-05	0.000161796	5.19787E-06	5.19787E-06	0.000166994	5.19787E-06	0.000195188	1.0638E-05	2.49801E-05	2.44977E-05	2.39908E-05	2.07805E-05	4.51236E-05	3.2103E-06	4.67287E-05	3.2103E-06
3838203774625	383820	3774625	0.000259664	0.000256976	9.22824E-05	4.88355E-05	0.000167733	5.38859E-06	5.38859E-06	0.000173121	5.38859E-06	0.00020175	1.09956E-05	2.58198E-05	2.53212E-05	2.47973E-05	2.14791E-05	4.66406E-05	3.31822E-06	4.82997E-05	3.31822E-06
3838303774625	383830	3774625	0.000267376	0.000264609	9.50232E-05	5.02859E-05	0.000172715	5.54863E-06	5.54863E-06	0.000178263	5.54863E-06	0.000207248	1.12953E-05	2.65234E-05	2.60112E-05	2.5473E-05	2.20644E-05	4.79115E-05	3.40864E-06	4.96158E-05	3.40864E-06
3838403774625	383840	3774625	0.000274879	0.000272034	9.76897E-05	5.1697E-05	0.000177561	5.70433E-06	5.70433E-06	0.000183266	5.70433E-06	0.000212592	1.15866E-05	2.72074E-05	2.6682E-05	2.61299E-05	2.26334E-05	4.9147E-05	3.49655E-06	5.08953E-05	3.49655E-06
3838503774625	383850	3774625	0.000284136	0.000281196	0.00010098	5.34381E-05	0.000183541	5.89645E-06	5.89645E-06	0.000189438	5.89645E-06	0.000219215	1.19475E-05	2.8055E-05	2.75133E-05	2.6944E-05	2.33385E-05	5.06782E-05	3.60548E-06	5.24809E-05	3.60548E-06
3838603774625	383860	3774625	0.000298157	0.000295071	0.000105963	5.6075E-05	0.000192598	6.1874E-06	6.1874E-06	0.000198785	6.1874E-06	0.000229284	1.24963E-05	2.93436E-05	2.8777E-05	2.81815E-05	2.44105E-05	5.30059E-05	3.77108E-06	5.48914E-05	3.77108E-06
3838703774625	383870	3774625	0.000312894	0.000309656	0.0001112	5.88466E-05	0.000202118	6.49323E-06	6.49323E-06	0.000208611	6.49323E-06	0.000239866	1.3073E-05	3.06979E-05	3.01051E-05	2.94822E-05	2.5537E-05	5.54522E-05	3.94512E-06	5.74247E-05	3.94512E-06
3838803774625	383880	3774625	0.000322219	0.000318884	0.000114514	6.06003E-05	0.000208141	6.68674E-06	6.68674E-06	0.000214828	6.68674E-06	0.000246535	1.34365E-05	3.15514E-05	3.09421E-05	3.03019E-05	2.62471E-05	5.69939E-05	4.05481E-06	5.90213E-05	4.05481E-06
3838903774625	383890	3774625	0.000329281	0.000325873	0.000117024	6.19286E-05	0.000212703	6.8333E-06	6.8333E-06	0.000219536	6.8333E-06	0.000251573	1.37111E-05	3.21962E-05	3.15744E-05	3.09211E-05	2.67834E-05	5.81586E-05	4.13767E-06	6.02275E-05	4.13767E-06
3839003774625	383900	3774625	0.000337232	0.000333742	0.00011985	6.3424E-05	0.000217839	6.9983E-06	6.9983E-06	0.000224837	6.9983E-06	0.000257255	1.40207E-05	3.29233E-05	3.22875E-05	3.16194E-05	2.73883E-05	5.94721E-05	4.23112E-06	6.15876E-05	4.23112E-06
3839103774625	383910	3774625	0.00034955	0.000345933	0.000124227	6.57407E-05	0.000225796	7.25393E-06	7.25393E-06	0.00023305	7.25393E-06	0.000266091	1.45023E-05	3.40541E-05	3.33965E-05	3.27055E-05	2.8329E-05	6.15148E-05	4.37644E-06	6.3703E-05	4.37644E-06
3826803772650	382680	3772650	2.68839E-05	2.66057E-05	9.55433E-06	5.05611E-06	1.7366E-05	5.579E-07	5.579E-07	1.79239E-05	5.579E-07	3.41342E-05	1.86036E-06	4.36847E-06	4.28411E-06	4.19547E-06	3.63406E-06	7.89114E-06	5.61412E-07	8.17184E-06	5.61412E-07
3827303772650	382730	3772650	2.87727E-05	2.84749E-05	1.02256E-05	5.41135E-06	1.85861E-05	5.97097E-07	5.97097E-07	1.91832E-05	5.97097E-07	3.65767E-05	1.99348E-06	4.68106E-06	4.59067E-06	4.49568E-06	3.8941E-06	8.4558E-06	6.01585E-07	8.75659E-06	6.01585E-07
3827803772650	382780	3772650	3.00792E-05	2.97679E-05	1.06899E-05	5.65706E-06	1.943E-05	6.24209E-07	6.24209E-07	2.00542E-05	6.24209E-07	3.85063E-05	2.09864E-06	4.928E-06	4.83284E-06	4.73284E-06	4.09952E-06	8.90187E-06	6.3332E-07	9.21853E-06	6.3332E-07
3828303772650	382830	3772650	3.14081E-05	3.10831E-05	1.11622E-05	5.90699E-06	2.02884E-05	6.51787E-07	6.51787E-07	2.09402E-05	6.51787E-07	4.03439E-05	2.19879E-06	5.16318E-06	5.06348E-06	4.95871E-06	4.29517E-06	9.3267E-06	6.63544E-07	9.65847E-06	6.63544E-07
3828803772650	382880	3772650	3.32521E-05	3.2908E-05	1.18175E-05	6.2538E-06	2.14796E-05	6.90054E-07	6.90054E-07	2.21697E-05	6.90054E-07	4.27328E-05	2.32899E-06	5.46892E-06	5.36331E-06	5.25234E-06	4.5495E-06	9.87897E-06	7.02835E-07	1.02304E-05	7.02835E-07
3829303772650	382930	3772650	3.54993E-05	3.51319E-05	1.26162E-05	6.67643E-06	2.29312E-05	7.36688E-07	7.36688E-07	2.36679E-05	7.36688E-07	4.55888E-05	2.48465E-06	5.83443E-06	5.72176E-06	5.60337E-06	4.85356E-06	1.05392E-05	7.49809E-07	1.09141E-05	7.49809E-07
3829803772650	382980	3772650	3.86498E-05	3.82498E-05	1.37358E-05	7.26895E-06	2.49663E-05	8.02068E-07	8.02068E-07	2.57684E-05	8.02068E-07	4.93943E-05	2.69205E-06	6.32145E-06	6.19937E-06	6.0711E-06	5.2587E-06	1.1419E-05	8.12398E-07	1.18252E-05	8.12398E-07
3830303772650	383030	3772650	4.3383E-05	4.29341E-05	1.5418E-05	8.15914E-06	2.80238E-05	9.00293E-07	9.00293E-07	2.89241E-05	9.00293E-07	5.50833E-05	3.00211E-06	7.04952E-06	6.91339E-06	6.77035E-06	5.86438E-06	1.27342E-05	9.05966E-07	1.31871E-05	9.05966E-07
3830803772650	383080	3772650	5.72319E-05	5.66396E-05	2.03398E-05	1.07637E-05	3.69696E-05	1.18769E-06	1.18769E-06	3.81573E-05	1.18769E-06	7.02515E-05	3.8288E-06	8.99074E-06	8.81712E-06	8.63469E-06	7.47925E-06	1.62407E-05	1.15544E-06	1.68185E-05	1.15544E-06
3831303772650	383130	3772650	6.17411E-05	6.11022E-05	2.19423E-05	1.16118E-05	3.98824E-05	1.28126E-06	1.28126E-06	4.11637E-05	1.28126E-06	7.28472E-05	3.97027E-06	9.32293E-06	9.1429E-06	8.95372E-06	7.75559E-06	1.68408E-05	1.19813E-06	1.74399E-05	1.19813E-06
3831803772650	383180	3772650	6.42795E-05	6.36142E-05	2.28444E-05	1.20892E-05	4.15221E-05	1.33394E-06	1.33394E-06	4.2856E-05	1.33394E-06	7.29927E-05	3.9782E-06	9.34155E-06	9.16116E-06	8.9716E-06	7.77108E-06	1.68744E-05	1.20052E-06	1.74747E-05	1.20052E-06
3832303772650	383230	3772650	6.78331E-05	6.71311E-05	2.41074E-05	1.27575E-05	4.38176E-05	1.40769E-06	1.40769E-06	4.52253E-05	1.40769E-06	7.46083E-05	4.06625E-06	9.54831E-06	9.36393E-06	9.17018E-06	7.94308E-06	1.72479E-05	1.2271E-06	1.78615E-05	1.2271E-06
3832803772650	383280	3772650	6.91919E-05	6.84758E-05	2.45902E-05	1.30131E-05	4.46953E-05	1.43588E-06	1.43588E-06	4.61312E-05	1.43588E-06	7.39727E-05	4.03161E-06	9.46698E-06	9.28416E-06	9.09207E-06	7.87542E-06	1.7101E-05	1.21664E-06	1.77093E-05	1.21664E-06
3833303772650	383330	3772650	6.50783E-05	6.44048E-05	2.31283E-05	1.22394E-05	4.20381E-05	1.35052E-06	1.35052E-06	4.33886E-05	1.35052E-06	6.79085E-05	3.7011E-06	8.69089E-06	8.52306E-06	8.34671E-06	7.2298E-06	1.56991E-05	1.1169E-06	1.62575E-05	1.1169E-06
3833803772650	383380	3772650	6.26221E-05	6.1974E-05	2.22554E-05	1.17775E-05	4.04515E-05	1.29955E-06	1.29955E-06	4.1751E-05	1.29955E-06	6.43864E-05	3.50914E-06	8.24012E-06	8.081E-06	7.9138E-06	6.85482E-06	1.48848E-05	1.05898E-06	1.54143E-05	1.05898E-06
3834303772650	383430	3772650	5.96806E-05	5.9063E-05	2.121E-05	1.12243E-05	3.85514E-05	1.2385E-06	1.2385E-06	3.97899E-05	1.2385E-06	6.08489E-05	3.31634E-06	7.7874E-06	7.63702E-06	7.479E-06	6.47821E-06	1.4067E-05	1.00079E-06	1.45674E-05	1.00079E-06
3834803772650	383480	3772650	5.35438E-05	5.29897E-05	1.90291E-05	1.00701E-05	3.45873E-05	1.11115E-06	1.11115E-06	3.56984E-05	1.11115E-06	5.44861E-05	2.96956E-06	6.97309E-06	6.83843E-06	6.69694E-06	5.8008E-06	1.25961E-05	8.96143E-07	1.30442E-05	8.96143E-07
3835303772650	383530	3772650	5.00573E-05	4.95393E-05	1.779E-05	9.41439E-06	3.23352E-05	1.0388E-06	1.0388E-06	3.3374E-05	1.0388E-06	5.09333E-05	2.77593E-06	6.51841E-06	6.39253E-06	6.26026E-06	5.42255E-06	1.17748E-05	8.3771E-07	1.21936E-05	8.3771E-07
3835803772650	383580	3772650	5.06994E-05	5.01747E-05	1.80182E-05	9.53515E-06	3.27499E-05	1.05212E-06	1.05212E-06	3.3802E-05	1.05212E-06	5.15229E-05	2.80806E-06	6.59386E-06	6.46653E-06	6.33273E-06	5.48532E-06	1.19111E-05	8.47407E-07	1.23348E-05	8.47407E-07
3836303772650	383630	3772650	5.2857E-05	5.231E-05	1.8785E-05	9.94093E-06	3.41436E-05	1.0969E-06	1.0969E-06	3.52405E-05	1.0969E-06	5.3996E-05	2.94285E-06	6.91038E-06	6.77693E-06	6.63671E-06	5.74863E-06	1.24828E-05	8.88084E-07	1.29268E-05	8.88084E-07
3836803772650	383680	3772650	5.02515E-05	4.97314E-05	1.7859E-05	9.4509E-06	3.24605E-05	1.04283E-06	1.04283E-06	3.35034E-05	1.04283E-06	5.23115E-05	2.85105E-06	6.69479E-06	6.56551E-06	6.42966E-06	5.56929E-06	1.20934E-05	8.60378E-07	1.25236E-05	8.60378E-07
3837303772650	383730	3772650	4.90793E-05	4.85714E-05	1.74424E-05	9.23046E-06	3.17034E-05	1.0185E-06	1.0185E-06	3.27219E-05	1.0185E-06	5.1921E-05	2.82976E-06	6.64482E-06	6.5165E-06	6.38167E-06	5.52771E-06	1.20031E-05	8.53956E-07	1.24301E-05	8.53956E-07
3837803772650	383780	3772650	4.6974E-05	4.64879E-05	1.66942E-05	8.83451E-06	3.03434E-05	9.74814E-07	9.74814E-07	3.13183E-05	9.74814E-07	4.93713E-05	2.6908E-06	6.31851E-06	6.19649E-06	6.06828E-06	5.25626E-06	1.14137E-05	8.1202E-07	1.18197E-05	8.1202E-07
3838303772650	383830	3772650	4.49882E-05	4.45226E-05	1.59884E-05	8.46102E-06	2.90606E-05	9.33603E-07	9.33603E-07	2.99943E-05	9.33603E-07	4.68216E-05	2.55184E-06	5.99219E-06	5.87648E-06	5.75489E-06	4.9848E-06	1.08242E-05	7.70084E-07	1.12092E-05	7.70084E-07
3838803772650	383880	3772650	4.12404E-05	4.08136E-05	1.46565E-05	7.75617E-06	2.66397E-05	8.55828E-07	8.55828E-07	2.74956E-05	8.55828E-07	4.21433E-05	2.29686E-06	5.39346E-06	5.28931E-06	5.17987E-06	4.48673E-06	9.74267E-06	6.93138E-07	1.00892E-05	6.93138E-07
3839303772650	383930	3772650	3.77315E-05	3.7341E-05	1.34095E-05	7.09625E-06	2.43731E-05	7.83012E-07	7.83012E-07	2.51561E-05	7.83012E-07	3.79014E-05	2.06567E-06	4.85059E-06	4.75692E-06	4.6585E-06	4.03512E-06	8.76203E-06	6.23371E-07	9.07372E-06	6.23371E-07
3839803772650	383980	3772650	3.37896E-05	3.344E-05	1

			ISDemolition	ISDrainage / Utilities Trenching	ISDrainage / Utilities Trenching	ISAsphalt Paving	ISAsphalt Paving	SVDemolition	SVSite Grubbing / Prep	SVMass Grading / Excavation	SVMass Grading / Excavation	SVDrainage / Utilities Trenching	SVFoundations / Concrete Pads	SVBuilding / Structure Construction	SVBuilding / Structure Construction	SVAsphalt Paving	SVAsphalt Paving	SVArchitectural Coating	SVArchitectural Coating	SVLandscaping or Other Finishing	SVLandscaping or Other Finishing
Unique Identifier	X (UTM)	Y (UTM)	2027	2027	2028	2027	2028	2027	2027	2027	2028	2028	2028	2028	2029	2028	2029	2028	2029	2028	2029
3834303774625	383430	3774625	1.95723E-05	7.88103E-06	7.67883E-06	2.03539E-06	1.89605E-06	8.74217E-05	6.28515E-05	4.23763E-05	4.18382E-05	2.96852E-05	9.43023E-06	1.35094E-05	1.29939E-05	1.32824E-06	1.23579E-06	1.32824E-06	1.23579E-06	1.35094E-05	1.29939E-05
3834403774625	383440	3774625	1.96128E-05	7.89735E-06	7.69473E-06	2.0396E-06	1.89998E-06	8.91767E-05	6.41132E-05	4.3227E-05	4.26781E-05	3.02812E-05	9.61955E-06	1.37806E-05	1.32548E-05	1.3549E-06	1.2606E-06	1.3549E-06	1.2606E-06	1.37806E-05	1.32548E-05
3834503774625	383450	3774625	1.97093E-05	7.93617E-06	7.73255E-06	2.04963E-06	1.90932E-06	9.11901E-05	6.55607E-05	4.42029E-05	4.36417E-05	3.09648E-05	9.83673E-06	1.40917E-05	1.3554E-05	1.38549E-06	1.28906E-06	1.38549E-06	1.28906E-06	1.40917E-05	1.3554E-05
3834603774625	383460	3774625	1.9814E-05	7.97837E-06	7.77366E-06	2.06052E-06	1.91947E-06	9.33015E-05	6.70787E-05	4.52264E-05	4.46522E-05	3.16818E-05	1.00645E-05	1.4418E-05	1.38679E-05	1.41757E-06	1.3189E-06	1.41757E-06	1.3189E-06	1.4418E-05	1.38679E-05
3834703774625	383470	3774625	2.01801E-05	8.12577E-06	7.91728E-06	2.09859E-06	1.95493E-06	9.65087E-05	6.93845E-05	4.6781E-05	4.6187E-05	3.27708E-05	1.04104E-05	1.49136E-05	1.43446E-05	1.4663E-06	1.36424E-06	1.4663E-06	1.36424E-06	1.49136E-05	1.43446E-05
3834803774625	383480	3774625	2.06664E-05	8.32156E-06	8.10805E-06	2.14916E-06	2.00204E-06	0.000100313	7.21194E-05	4.8625E-05	4.80076E-05	3.40625E-05	1.08208E-05	1.55014E-05	1.491E-05	1.5241E-06	1.41801E-06	1.5241E-06	1.41801E-06	1.55014E-05	1.491E-05
3834903774625	383490	3774625	2.1242E-05	8.55335E-06	8.3339E-06	2.20902E-06	2.0578E-06	0.000104642	7.52322E-05	5.07237E-05	5.00797E-05	3.55327E-05	1.12878E-05	1.61705E-05	1.55535E-05	1.58988E-06	1.47922E-06	1.58988E-06	1.47922E-06	1.61705E-05	1.55535E-05
3835003774625	383500	3774625	2.21167E-05	8.90555E-06	8.67705E-06	2.29998E-06	2.14253E-06	0.000110451	7.94082E-05	5.35393E-05	5.28595E-05	3.75051E-05	1.19144E-05	1.70681E-05	1.64169E-05	1.67813E-06	1.56132E-06	1.67813E-06	1.56132E-06	1.70681E-05	1.64169E-05
3835103774625	383510	3774625	2.30514E-05	9.28193E-06	9.04378E-06	2.39719E-06	2.23309E-06	0.000116847	8.40069E-05	5.66399E-05	5.59207E-05	3.96771E-05	1.26044E-05	1.80566E-05	1.73676E-05	1.77532E-06	1.65174E-06	1.77532E-06	1.65174E-06	1.80566E-05	1.73676E-05
3835203774625	383520	3774625	2.37947E-05	9.58124E-06	9.33541E-06	2.47449E-06	2.3051E-06	0.00012279	8.8279E-05	5.95202E-05	5.87645E-05	4.16948E-05	1.32454E-05	1.89748E-05	1.82508E-05	1.8656E-06	1.73574E-06	1.8656E-06	1.73574E-06	1.89748E-05	1.82508E-05
3835303774625	383530	3774625	2.44542E-05	9.84679E-06	9.59415E-06	2.54307E-06	2.36898E-06	0.000128741	9.25575E-05	6.24049E-05	6.16126E-05	4.37156E-05	1.38873E-05	1.98944E-05	1.91354E-05	1.95601E-06	1.81987E-06	1.95601E-06	1.81987E-06	1.98944E-05	1.91354E-05
3835403774625	383540	3774625	2.51976E-05	1.01461E-05	9.88578E-06	2.62037E-06	2.44099E-06	0.000134968	9.70345E-05	6.54234E-05	6.45928E-05	4.58301E-05	1.45591E-05	2.08567E-05	2.00609E-05	2.05063E-06	1.90789E-06	2.05063E-06	1.90789E-06	2.08567E-05	2.00609E-05
3835503774625	383550	3774625	2.56097E-05	1.03121E-05	1.00475E-05	2.66324E-06	2.48092E-06	0.000139716	0.000100448	6.77251E-05	6.68653E-05	4.74425E-05	1.50713E-05	2.15905E-05	2.07667E-05	2.12277E-06	1.97502E-06	2.12277E-06	1.97502E-06	2.15905E-05	2.07667E-05
3835603774625	383560	3774625	2.60135E-05	1.04747E-05	1.02059E-05	2.70523E-06	2.52004E-06	0.000144607	0.000103965	7.00959E-05	6.92059E-05	4.91033E-05	1.55989E-05	2.23463E-05	2.14937E-05	2.19708E-06	2.04415E-06	2.19708E-06	2.04415E-06	2.23463E-05	2.14937E-05
3835703774625	383570	3774625	2.64942E-05	1.06682E-05	1.03945E-05	2.75521E-06	2.5666E-06	0.000150344	0.000108089	7.2877E-05	7.19517E-05	5.10514E-05	1.62177E-05	2.32329E-05	2.23464E-05	2.28425E-06	2.12526E-06	2.28425E-06	2.12526E-06	2.32329E-05	2.23464E-05
3835803774625	383580	3774625	2.70042E-05	1.08736E-05	1.05946E-05	2.80825E-06	2.61601E-06	0.000156999	0.000112874	7.61028E-05	7.51365E-05	5.33112E-05	1.69356E-05	2.42613E-05	2.33356E-05	2.38536E-06	2.21933E-06	2.38536E-06	2.21933E-06	2.42613E-05	2.33356E-05
3835903774625	383590	3774625	2.74946E-05	1.1071E-05	1.0787E-05	2.85925E-06	2.66352E-06	0.000164001	0.000117908	7.9497E-05	7.84877E-05	5.56889E-05	1.76909E-05	2.53434E-05	2.43764E-05	2.49175E-06	2.31831E-06	2.49175E-06	2.31831E-06	2.53434E-05	2.43764E-05
3836003774625	383600	3774625	2.78928E-05	1.12314E-05	1.09432E-05	2.90066E-06	2.70209E-06	0.000170745	0.000122757	8.27661E-05	8.17152E-05	5.79789E-05	1.84184E-05	2.63855E-05	2.53787E-05	2.59421E-06	2.41364E-06	2.59421E-06	2.41364E-06	2.63855E-05	2.53787E-05
3836103774625	383610	3774625	2.82938E-05	1.13928E-05	1.11005E-05	2.94236E-06	2.74094E-06	0.00017773	0.000127778	8.61517E-05	8.50578E-05	6.03506E-05	1.91718E-05	2.74648E-05	2.64169E-05	2.70033E-06	2.51237E-06	2.70033E-06	2.51237E-06	2.74648E-05	2.64169E-05
3836203774625	383620	3774625	2.87675E-05	1.15836E-05	1.12864E-05	2.99162E-06	2.78682E-06	0.000185632	0.000133459	8.99821E-05	8.88396E-05	6.30338E-05	2.00242E-05	2.86859E-05	2.75914E-05	2.82039E-06	2.62408E-06	2.82039E-06	2.62408E-06	2.86859E-05	2.75914E-05
3836303774625	383630	3774625	2.93333E-05	1.18114E-05	1.15084E-05	3.05046E-06	2.84164E-06	0.00019471	0.000139986	9.43825E-05	9.31841E-05	6.61164E-05	2.10035E-05	3.00888E-05	2.89407E-05	2.95832E-06	2.7524E-06	2.95832E-06	2.7524E-06	3.00888E-05	2.89407E-05
3836403774625	383640	3774625	2.993E-05	1.20517E-05	1.17424E-05	3.11251E-06	2.89944E-06	0.000204216	0.00014682	9.89902E-05	9.77334E-05	6.93442E-05	2.20289E-05	3.15577E-05	3.03536E-05	3.10274E-06	2.88678E-06	3.10274E-06	2.88678E-06	3.15577E-05	3.03536E-05
3836503774625	383650	3774625	3.04847E-05	1.2275E-05	1.19601E-05	3.17019E-06	2.95318E-06	0.000213222	0.000153295	0.000103356	0.000102044	7.24025E-05	2.30004E-05	3.29495E-05	3.16923E-05	3.23959E-06	3.01409E-06	3.23959E-06	3.01409E-06	3.29495E-05	3.16923E-05
3836603774625	383660	3774625	3.10645E-05	1.25085E-05	1.21876E-05	3.23049E-06	3.00935E-06	0.00022255	0.000160001	0.000107877	0.000106508	7.55698E-05	2.40066E-05	3.43909E-05	3.30787E-05	3.3813E-06	3.14595E-06	3.3813E-06	3.14595E-06	3.43909E-05	3.30787E-05
3836703774625	383670	3774625	3.16835E-05	1.27577E-05	1.24304E-05	3.29486E-06	3.06931E-06	0.000232332	0.000167034	0.000112619	0.000111189	7.88914E-05	2.50618E-05	3.59025E-05	3.45326E-05	3.52992E-06	3.28422E-06	3.52992E-06	3.28422E-06	3.59025E-05	3.45326E-05
3836803774625	383680	3774625	3.2343E-05	1.30233E-05	1.26891E-05	3.36344E-06	3.1332E-06	0.000242603	0.000174419	0.000117598	0.000116105	8.23793E-05	2.61698E-05	3.74898E-05	3.60594E-05	3.68599E-06	3.42942E-06	3.68599E-06	3.42942E-06	3.74898E-05	3.60594E-05
3836903774625	383690	3774625	3.30569E-05	1.33108E-05	1.29693E-05	3.43769E-06	3.20236E-06	0.000253535	0.000182278	0.000122897	0.000121336	8.60911E-05	2.73489E-05	3.9179E-05	3.76841E-05	3.85207E-06	3.58394E-06	3.85207E-06	3.58394E-06	3.9179E-05	3.76841E-05
3837003774625	383700	3774625	3.37877E-05	1.3605E-05	1.3256E-05	3.51369E-06	3.27315E-06	0.000264635	0.000190258	0.000128277	0.000126649	8.98603E-05	2.85463E-05	4.08944E-05	3.9334E-05	4.02072E-06	3.74086E-06	4.02072E-06	3.74086E-06	4.08944E-05	3.9334E-05
3837103774625	383710	3774625	3.45604E-05	1.39161E-05	1.35591E-05	3.59404E-06	3.34801E-06	0.000276181	0.000198559	0.000133874	0.000132174	9.37809E-05	2.97918E-05	4.26785E-05	4.10501E-05	4.19614E-06	3.90407E-06	4.19614E-06	3.90407E-06	4.26785E-05	4.10501E-05
3837203774625	383720	3774625	3.53917E-05	1.42509E-05	1.38853E-05	3.68049E-06	3.42854E-06	0.000288457	0.000207385	0.000139825	0.000138049	9.79494E-05	3.1116E-05	4.45756E-05	4.28748E-05	4.38266E-06	4.0776E-06	4.38266E-06	4.0776E-06	4.45756E-05	4.28748E-05
3837303774625	383730	3774625	3.62803E-05	1.46087E-05	1.42339E-05	3.7729E-06	3.51463E-06	0.000301392	0.000216685	0.000146095	0.00014424	0.000102342	3.25114E-05	4.65746E-05	4.47975E-05	4.57919E-06	4.26046E-06	4.57919E-06	4.26046E-06	4.65746E-05	4.47975E-05
3837403774625	383740	3774625	3.72333E-05	1.49924E-05	1.46078E-05	3.872E-06	3.60694E-06	0.000315112	0.000226548	0.000152745	0.000150806	0.000107001	3.39913E-05	4.86946E-05	4.68367E-05	4.78764E-06	4.4544E-06	4.78764E-06	4.4544E-06	4.86946E-05	4.68367E-05
3837503774625	383750	3774625	3.82001E-05	1.53817E-05	1.49871E-05	3.97255E-06	3.70061E-06	0.000328965	0.000236508	0.00015946	0.000157436	0.000111705	3.54857E-05	5.08354E-05	4.88957E-05	4.99812E-06	4.65022E-06	4.99812E-06	4.65022E-06	5.08354E-05	4.88957E-05
3837603774625	383760	3774625	3.91684E-05	1.57716E-05	1.5367E-05	4.07324E-06	3.79441E-06	0.000342791	0.000246448	0.000166163	0.000164053	0.000116399	3.69771E-05	5.2972E-05	5.09508E-05	5.20819E-06	4.84567E-06	5.20819E-06	4.84567E-06	5.2972E-05	5.09508E-05
3837703774625	383770	3774625	4.0173E-05	1.61761E-05	1.57611E-05	4.17772E-06	3.89173E-06	0.000357072	0.000256716	0.000173085	0.000170887	0.000121249	3.85176E-05	5.51788E-05	5.30734E-05	5.42516E-06	5.04754E-06	5.42516E-06	5.04754E-06	5.51788E-05	5.30734E-05
3837803774625	383780	3774625	4.11762E-05	1.65801E-05	1.61547E-05	4.28204E-06	3.98891E-06	0.000371308	0.000266951	0.000179986	0.0001777	0.000126083	4.00533E-05	5.73788E-05	5.51894E-05	5.64146E-06	5.24879E-06	5.64146E-06	5.24879E-06	5.73788E-05	5.51894E-05
3837903774625	383790	3774625	4.22074E-05	1.69953E-05	1.65593E-05	4.38927E-06	4.0888E-06	0.000385865	0.000277416	0.000187042	0.000184667	0.000131026	4.16235E-05	5.96283E-05	5.73531E-05	5.86263E-06	5.45456E-06	5.86263E-06	5.45456E-06	5.96283E-05	5.73531E-05
3838003774625	383800	3774625	4.32665E-05	1.74218E-05	1.69748E-05	4.49941E-06	4.1914E-06	0.000400761	0.000288125	0.000194262	0.000191796	0.000136084	4.32303E-05	6.19301E-05	5.95671E-05	6.08894E-06	5.66512E-06	6.08894E-06	5.66512E-06	6.19301E-05	5.95671E-05
3838103774625	383810	3774625	4.4387E-05	1.7873E-05	1.74144E-05	4.61595E-06	4.29996E-06	0.000416413	0.000299379	0.00020185	0.000199287	0.000141399	4.49188E-05	6.43489E-05	6.18936E-05	6.32676E-06	5.88639E-06	6.32676E-06	5.88639E-06	6.43489E-05	6.18936E-05
3838203774625	383820	3774625	4.55523E-05	1.83422E-05	1.78716E-05	4.73713E-06	4.41284E-06	0.000432601	0.000311016	0.000209696	0.000207034	0.000146895	4.66649E-05	6.68503E-05	6.42996E-05	6.5727E-06	6.11521E-06	6.5727E-06	6.11521E-06	6.68503E-05	6.42996E-05
3838303774625	383830	3774625	4.65122E-05	1.87287E-05	1.82482E-05	4.83695E-06	4.50583E-06	0.000446204	0.000320797	0.00021629	0.000213544	0.000151515	4.81323E-05	6.89525E-05	6.63216E-05	6.77939E-06	6.30751E-06	6.77939E-06	6.30751E-06	6.89525E-05	6.63216E-05
3838403774625	383840	3774625	4.74414E-05	1.91028E-05	1.86127E-05	4.93357E-06	4.59584E-06	0.000459434	0.000330308	0.000222703	0.000219876	0.000156007	4.95594E-05	7.09969E-05	6.8288E-05	6.98039E-06	6.49452E-06	6.98039E-06	6.49452E-06	7.09969E-05	6.8288E-05
3838503774625	383850	3774625	4.8622E-05	1.95782E-05	1.90759E-05	5.05635E-06	4.71022E-06	0.000475764	0.000342048	0.000230619	0.000227691	0.000161552	5.13209E-05	7.35204E-05	7.07151E-05	7.2285E-06	6.72536E-06	7.2285E-06	6.72536E-06	7.35204E-05	7.07151E-05
3838603774625	383860	3774625	5.04817E-05	2.03271E-05	1.98055E-05	5.24975E-06	4.89038E-06	0.00050045	0.000359796	0.000242585	0.000239505	0.000169935	5.39838E-05	7.73352E-05	7.43844E-05	7.60357E-06	7.07432E-06	7.60357E-06	7.07432E-06	7.73352E-05	7.43844E-05
3838703774625	383870	3774625	5.24434E-05	2.1117E-05	2.05752E-05	5.45376E-06	5.08041E-06	0.000526401	0.000378454	0.000255164	0.000251925	0.000178747	5.67832E-05	8.13454E-05	7.82416E-05	7.99786E-06	7.44116E-06	7.99786E-06	7.44116E-06	8.13454E-05	7.82416E-05
3838803774625	383880	3774625	5.36395E-05	2.15986E-05	2.10444E-05	5.57813E-06	5.19628E-06	0.000542838	0.000390271	0.000263132	0.000259791	0.000184328	5.85562E-05	8.38854E-05	8.06847E-05	8.24759E-06	7.67351E-06	8.24759E-06	7.67351E-06	8.38854E-05	8.06847E-05
3838903774625	383890	3774625	5.45141E-05	2.19508E-05	2.13876E-05	5.66909E-06	5.28101E-06	0.000555301	0.000399231	0.000269173	0.000265756	0.00018856	5.99007E-05	8.58114E-05	8.23572E-05	8.43695E-06	7.84969E-06	8.43695E-06	7.84969E-06	8.58114E-05	8.23572E-05
3839003774625	383900	3774625	5.55173E-05	2.23547E-05	2.17812E-05	5.77342E-06	5.3782E-06	0.000569332	0.000409319	0.000275975	0.000272471	0.000193325	6.14142E-05	8.79797E-05	8.46227E-05	8.65013E-06	8.04804E-06	8.65013E-06	8.04804E-06	8.79797E-05	8.46227E-05
3839103774625	383910	3774625	5.71423E-05	2.3009E-05	2.24187E-05	5.9424E-06	5.53561E-06	0.000591034	0.000424921	0.000286494	0.000282857	0.000200694	6.37552E-05	9.13333E-05	8.78484E-05	8.97986E-06	8.35481E-06	8.97986E-06	8.35481E-06	9.13333E-05	8.78484E-05
3826803772650	382680	3772650	4.64158E-06	1.86899E-06	1.82104E-06	4.82692E-07	4.49649E-07	2.83031E-05	2.03484E-05	1.37195E-05	1.35453E-05	9.61072E-06	3.05308E-06	4.37372E-06	4.20684E-06	4.30023E-07	4.00091E-07	4.30023E-07	4.00091E-07	4.37372E-06	4.20684E-06
3827303772650	382730	3772650	4.92801E-06	1.98432E-06	1.93341E-06	5.12479E-07	4.77397E-07	3.03343E-05	2.18087E-05	1.47041E-05	1.45174E-05	1.03004E-05	3.27218E-06	4.6876E-06	4.50875E-06	4.60884E-07	4.28804E-07	4.60884E-07	4.28804E-07	4.6876E-06	4.50875E-06
3827803772650	382780	3772650	5.12223E-06	2.06253E-06	2.00961E-06	5.32676E-07	4.96211E-07	3.14123E-05	2.25837E-05	1.52266E-05	1.50333E-05	1.06665E-05	3.38846E-06	4.85418E-06	4.66897E-06	4.77262E-07	4.44042E-07	4.77262E-07	4.44042E-07	4.85418E-06	4.66897E-06
3828303772650	382830	3772650	5.31365E-06	2.1396E-06	2.08471E-06	5.52582E-07	5.14755E-07	3.25972E-05	2.34356E-05	1.5801E-05	1.56003E-05	1.10688E-05	3.51628E-06	5.03728E-06	4.84508E-06	4.95264E-07	4.60791E-07	4.95264E-07	4.60791E-07	5.03728E-06	4.84508E-06
3828803772650	382880	3772650	5.58191E-06	2.24762E-06	2.18996E-06	5.8048E-07	5.40743E-07	3.437E-05	2.47102E-05	1.66603E-05	1.64488E-05	1.16708E-05	3.70751E-06	5.31124E-06	5.10859E-06	5.222E-07	4.85852E-07	5.222E-07	4.85852E-07	5.31124E-06	5.10859E-06
3829303772650	382930	3772650	5.90886E-06	2.37928E-06	2.31823E-06	6.14481E-07	5.72416E-07	3.65348E-05	2.62666E-05	1.77097E-05	1.74848E-05	1.24059E-05	3.94104E-06	5.64578E-06	5.43036E-06	5.55091E-07	5.16454E-07	5.55091E-07	5.16454E-07	5.64578E-06	5.43036E-06
3829803772650	382980	3772650	6.36995E-06	2.56494E-06	2.49913E-06	6.62431E-07	6.17083E-07	3.97687E-05	2.85916E-05	1.92772E-05	1.90325E-05	1.3504E-05	4.28988E-06	6.14551E-06	5.91102E-06	6.04225E-07	5.62167E-07	6.04225E-07	5.62167E-07	6.14551E-06	5.91102E-06
3830303772650	383030	3772650	7.17056E-06	2.88731E-06	2.81323E-06	7.45688E-07	6.94642E-07	4.49358E-05	3.23064E-05	2.17819E-05	2.15053E-05	1.52586E-05	4.84725E-06	6.94399E-06	6.67903E-06	6.82731E-07	6.35209E-07	6.82731E-07	6.35209E-07	6.94399E-06	6.67903E-06
3830803772650	383080	3772650	9.39913E-06	3.78467E-06	3.68757E-06	9.77445E-07	9.10533E-07	5.85128E-05	4.20675E-05	2.83631E-05	2.8003E-05	1.98688E-05	6.31181E-06	9.04205E-06	8.69705E-06	8.89012E-07	8.27132E-07	8.89012E-07	8.27132E-07	9.04205E-06	8.69705E-06
3831303772650	383130	3772650	1.00223E-05	4.0356E-06	3.93206E-06	1.04225E-06	9.70901E-07	6.31721E-05	4.54173E-05	3.06216E-05	3.02328E-05	2.14509E-05	6.81441E-06	9.76206E-06	9.38958E-06	9.59802E-07	8.92995E-07	9.59802E-07	8.92995E-07	9.76206E-06	9.38958E-06
3831803772650	383180	3772650	1.03395E-05	4.16331E-06	4.05649E-06	1.07523E-06	1.00163E-06	6.60318E-05	4.74733E-05	3.20078E-05	3.16014E-05	2.2422E-05	7.12289E-06	1.0204E-05	9.81463E-06	1.00325E-06	9.3342E-07	1.00325E-06	9.3342E-07	1.0204E-05	9.81463E-06
3832303772650	383230	3772650	1.07992E-05	4.34841E-06	4.23684E-06	1.12304E-06	1.04616E-06	6.98625E-05	5.02274E-05	3.38647E-05	3.34348E-05	2.37228E-05	7.53611E-06	1.07959E-05	1.0384E-05	1.06145E-06	9.87571E-07	1.06145E-06	9.87571E-07	1.07959E-05	1.0384E-05
3832803772650	383280	3772650	1.09431E-05	4.40636E-06	4.2933E-06	1.138E-06	1.0601E-06	7.16176E-05	5.14891E-05	3.47155E-05	3.42747E-05	2.43187E-05	7.72543E-06	1.10672E-05	1.06449E-05	1.08812E-06	1.01238E-06	1.08812E-06	1.01238E-06	1.10672E-05	1.06449E-05
3833303772650	383330	3772650	1.02878E-05	4.14249E-06	4.03621E-06	1.06986E-06	9.96619E-07	6.79472E-05	4.88503E-05	3.29363E-05	3.25181E-05	2.30724E-05	7.3295E-06	1.05E-05	1.00993E-05	1.03235E-06	9.60495E-07	1.03235E-06	9.60495E-07	1.05E-05	1.00993E-05
3833803772650	383380	3772650	9.88118E-06	3.97877E-06	3.87669E-06	1.02757E-06	9.5723E-07	6.58447E-05	4.73388E-05	3.19171E-05	3.15119E-05	2.23585E-05	7.10271E-06	1.01751E-05	9.78682E-06	1.00041E-06	9.30775E-07	1.00041E-06	9.30775E-07	1.01751E-05	9.78682E-06
3834303772650	383430	3772650	9.4145E-06	3.79086E-06	3.6936E-06	9.79043E-07	9.12022E-07	6.32166E-05	4.54493E-05	3.06432E-05	3.02542E-05	2.1466E-05	6.81921E-06	9.76894E-06	9.3962E-06	9.60479E-07	8.93625E-07	9.60479E-07	8.93625E-07	9.76894E-06	9.3962E-06
3834803772650	383480	3772650	8.4602E-06	3.4066E-06	3.3192E-06	8.79802E-07	8.19574E-07	5.71052E-05	4.10555E-05	2.76808E-05	2.73294E-05	1.93908E-05	6.15997E-06	8.82454E-06	8.48783E-06	8.67625E-07	8.07234E-07	8.67625E-07	8.07234E-07	8.82454E-06	8.48783E-06
3835303772650	383530	3772650	7.91947E-06	3.18887E-06	3.10705E-06	8.2357E-07	7.67192E-07	5.37644E-05	3.86537E-05	2.60614E-05	2.57305E-05	1.82564E-05	5.7996E-06	8.30828E-06	7.99127E-06	8.16867E-07	7.60009E-07	8.16867E-07	7.60009E-07	8.30828E-06	7.99127E-06
3835803772650	383580	3772650	8.03125E-06	3.23388E-06	3.15091E-06	8.35194E-07	7.7802E-07	5.48245E-05	3.94159E-05	2.65753E-05	2.62379E-05	1.86164E-05	5.91396E-06	8.47211E-06	8.14885E-06	8.32975E-07	7.74995E-07	8.32975E-07	7.74995E-07	8.47211E-06	8.14885E-06
3836303772650	383630	3772650	8.35121E-06	3.36272E-06	3.27644E-06	8.68468E-07	8.09017E-07	5.70161E-05	4.09915E-05	2.76376E-05	2.72867E-05	1.93606E-05	6.15036E-06	8.81077E-06	8.47459E-06	8.66272E-07	8.05975E-07	8.66272E-07	8.05975E-07	8.81077E-06	8.47459E-06
3836803772650	383680	3772650	7.93764E-06	3.19618E-06	3.11418E-06	8.25459E-07	7.68952E-07	5.38178E-05	3.86921E-05	2.60873E-05	2.57561E-05	1.82746E-05	5.80536E-06	8.31654E-06	7.99922E-06	8.17679E-07	7.60765E-07	8.17679E-07	7.60765E-07	8.31654E-06	7.99922E-06
3837303772650	383730	3772650	7.77695E-06	3.13148E-06	3.05114E-06	8.08749E-07	7.53386E-07	5.18936E-05	3.73086E-05	2.51546E-05	2.48352E-05	1.76212E-05	5.59779E-06	8.01918E-06	7.7132E-06	7.88443E-07	7.33563E-07	7.88443E-07	7.33563E-07	8.01918E-06	7.7132E-06
3837803772650	383780	3772650	7.47935E-06	3.01165E-06	2.93438E-06	7.778E-07	7.24555E-07	4.94793E-05	3.55729E-05	2.39843E-05	2.36798E-05	1.68014E-05	5.33736E-06	7.6461E-06	7.35435E-06	7.51762E-07	6.99435E-07	7.51762E-07	6.99435E-07	7.6461E-06	7.35435E-06
3838303772650	383830	3772650	7.18733E-06	2.89406E-06	2.81981E-06	7.47432E-07	6.96266E-07	4.75906E-05	3.42151E-05	2.30688E-05	2.27759E-05	1.616E-05	5.13363E-06	7.35424E-06	7.07363E-06	7.23066E-07	6.72737E-07	7.23066E-07	6.72737E-07	7.35424E-06	7.07363E-06
3838803772650	383880	3772650	6.61307E-06	2.66283E-06	2.59451E-06	6.87713E-07	6.40635E-07	4.43924E-05	3.19157E-05	2.15185E-05	2.12453E-05	1.5074E-05	4.78863E-06	6.86001E-06	6.59826E-06	6.74474E-07	6.27527E-07	6.74474E-07	6.27527E-07	6.86001E-06	6.59826E-06
3839303772650	383930	3772650	6.11565E-06	2.46254E-06	2.39936E-06	6.35986E-07	5.92449E-07	4.09269E-05	2.94242E-05	1.98386E-05	1.95867E-05	1.38973E-05	4.41481E-06	6.32448E-06	6.08317E-06	6.21821E-07	5.78539E-07	6.21821E-07	5.78539E-07	6.32448E-06	6.08317E-06
3839803772650	383980	3772650	5.52742E-06	2.22568E-06	2.16858E-06	5.74814E-07	5.35464E-07

			MDemolition	MSite Grubbing / Prep	MMass Grading / Excavation	MMass Grading / Excavation	MDrainage / Utilities Trenching	MFoundations / Concrete Pads	MBuilding / Structure Construction	MAsphalt Paving	MLandscaping or Other Finishing	MWaterside Construction (Piles)	RSSWDemolition	RSSWPlacing Base	RSSWForm	Child Risk				
Unique Identifier	X (UTM)	Y (UTM)	2027	2027	2027	2028	2028	2028	2028	2028	2028	2028	2029	2029	2029	3rd Trimester	0<2	2<16	Total	per million
3834303774625	383430	3774625	1.49136E-05	4.57823E-05	5.38363E-05	5.31194E-05	1.12914E-05	1.46843E-05	1.08085E-05	1.11248E-06	1.30334E-05	1.11248E-06	4.77093E-05	6.92273E-05	4.10365E-05	2.01634E-09	2.7372E-08	5.1904E-09	3.45789E-08	0.0345789
3834403774625	383440	3774625	1.51749E-05	4.65844E-05	5.47795E-05	5.40501E-05	1.14892E-05	1.49416E-05	1.09978E-05	1.13197E-06	1.32618E-05	1.13197E-06	4.89882E-05	7.1083E-05	4.21366E-05	2.03254E-09	2.7636E-08	5.2628E-09	3.49316E-08	0.0349316
3834503774625	383450	3774625	1.5478E-05	4.75147E-05	5.58734E-05	5.51294E-05	1.17186E-05	1.524E-05	1.12175E-05	1.15458E-06	1.35266E-05	1.15458E-06	5.04231E-05	7.3165E-05	4.33707E-05	2.05422E-09	2.7975E-08	5.3499E-09	3.53795E-08	0.03537951
3834603774625	383460	3774625	1.57973E-05	4.84951E-05	5.70262E-05	5.62669E-05	1.19604E-05	1.55544E-05	1.14489E-05	1.1784E-06	1.38057E-05	1.1784E-06	5.19297E-05	7.53511E-05	4.46666E-05	2.07701E-09	2.8331E-08	5.4416E-09	3.58498E-08	0.03584977
3834703774625	383470	3774625	1.62999E-05	5.0038E-05	5.88406E-05	5.80572E-05	1.2341E-05	1.60493E-05	1.18132E-05	1.21589E-06	1.4245E-05	1.21589E-06	5.4029E-05	7.83972E-05	4.64723E-05	2.12392E-09	2.9017E-08	5.5974E-09	3.67387E-08	0.03673868
3834803774625	383480	3774625	1.69024E-05	5.18874E-05	6.10153E-05	6.02029E-05	1.27971E-05	1.66425E-05	1.22498E-05	1.26083E-06	1.47714E-05	1.26083E-06	5.64776E-05	8.19502E-05	4.85784E-05	2.18237E-09	2.9865E-08	5.7865E-09	3.78339E-08	0.0378339
3834903774625	383490	3774625	1.75919E-05	5.40041E-05	6.35044E-05	6.26588E-05	1.33191E-05	1.73214E-05	1.27495E-05	1.31227E-06	1.5374E-05	1.31227E-06	5.92444E-05	8.59649E-05	5.09583E-05	2.25005E-09	3.0844E-08	6.0035E-09	3.90981E-08	0.03909806
3835003774625	383500	3774625	1.85264E-05	5.68728E-05	6.68777E-05	6.59873E-05	1.40266E-05	1.82415E-05	1.34268E-05	1.38197E-06	1.61907E-05	1.38197E-06	6.28597E-05	9.12107E-05	5.40679E-05	2.34706E-09	3.2231E-08	6.3033E-09	4.08812E-08	0.04088121
3835103774625	383510	3774625	1.95534E-05	6.00256E-05	7.05852E-05	6.96453E-05	1.48042E-05	1.92528E-05	1.41711E-05	1.45859E-06	1.70882E-05	1.45859E-06	6.69022E-05	9.70766E-05	5.75455E-05	2.4525E-09	3.3742E-08	6.6312E-09	4.28253E-08	0.04282528
3835203774625	383520	3774625	2.0497E-05	6.29221E-05	7.39913E-05	7.30061E-05	1.55186E-05	2.01818E-05	1.48549E-05	1.52897E-06	1.79128E-05	1.52897E-06	7.07452E-05	0.000102653	6.08505E-05	2.54398E-09	3.5068E-08	6.9264E-09	4.45382E-08	0.04453822
3835303774625	383530	3774625	2.14369E-05	6.58076E-05	7.73843E-05	7.63539E-05	1.62302E-05	2.11073E-05	1.55361E-05	1.59908E-06	1.87343E-05	1.59908E-06	7.44883E-05	0.000108084	6.40701E-05	2.63199E-09	3.6357E-08	7.2159E-09	4.62051E-08	0.04620507
3835403774625	383540	3774625	2.24294E-05	6.88545E-05	8.09673E-05	7.98892E-05	1.69817E-05	2.20846E-05	1.62554E-05	1.67312E-06	1.96017E-05	1.67312E-06	7.84779E-05	0.000113873	6.75017E-05	2.72868E-09	3.7761E-08	7.5263E-09	4.80163E-08	0.0480163
3835503774625	383550	3774625	2.31698E-05	7.11272E-05	8.36398E-05	8.25261E-05	1.75422E-05	2.28135E-05	1.6792E-05	1.72835E-06	2.02487E-05	1.72835E-06	8.1906E-05	0.000118847	7.04503E-05	2.79174E-09	3.87E-08	7.7485E-09	4.92402E-08	0.04924016
3835603774625	383560	3774625	2.3921E-05	7.34333E-05	8.63516E-05	8.52018E-05	1.8111E-05	2.35532E-05	1.73364E-05	1.78438E-06	2.09052E-05	1.78438E-06	8.54463E-05	0.000123984	7.34955E-05	2.85448E-09	3.9637E-08	7.9743E-09	5.04656E-08	0.05046557
3835703774625	383570	3774625	2.48101E-05	7.61627E-05	8.95612E-05	8.83686E-05	1.87842E-05	2.44286E-05	1.79808E-05	1.85071E-06	2.16822E-05	1.85071E-06	8.95919E-05	0.00013	7.70612E-05	2.92941E-09	4.0755E-08	8.2409E-09	5.19253E-08	0.05192526
3835803774625	383580	3774625	2.58172E-05	7.92543E-05	9.31965E-05	9.19556E-05	1.95466E-05	2.54202E-05	1.87107E-05	1.92583E-06	2.25623E-05	1.92583E-06	9.44205E-05	0.000137006	8.12145E-05	3.01342E-09	4.2011E-08	8.5441E-09	5.35688E-08	0.05356875
3835903774625	383590	3774625	2.68732E-05	8.24962E-05	9.70088E-05	9.57171E-05	2.03462E-05	2.646E-05	1.9476E-05	2.00461E-06	2.34852E-05	2.00461E-06	9.95829E-05	0.000144497	8.56549E-05	3.0996E-09	4.3306E-08	8.8599E-09	5.52656E-08	0.05526562
3836003774625	383600	3774625	2.78876E-05	8.561E-05	0.00010067	9.93299E-05	2.11141E-05	2.74588E-05	2.02111E-05	2.08027E-06	2.43717E-05	2.08027E-06	0.000104561	0.000151721	8.99369E-05	3.18039E-09	4.4527E-08	9.1604E-09	5.68678E-08	0.05686778
3836103774625	383610	3774625	2.89364E-05	8.88296E-05	0.000104456	0.000103066	2.19082E-05	2.84914E-05	2.09713E-05	2.15851E-06	2.52883E-05	2.15851E-06	0.00010973	0.00015922	9.43827E-05	3.26415E-09	4.5792E-08	9.4713E-09	5.85275E-08	0.05852754
3836203774625	383620	3774625	3.01231E-05	9.24726E-05	0.00010874	0.000107292	2.28067E-05	2.96599E-05	2.18313E-05	2.24703E-06	2.63254E-05	2.24703E-06	0.000115579	0.000167707	9.94133E-05	3.36044E-09	4.724E-08	9.8245E-09	6.04252E-08	0.06042523
3836303774625	383630	3774625	3.1484E-05	9.66503E-05	0.000113653	0.00011214	2.3837E-05	3.09999E-05	2.28176E-05	2.34854E-06	2.75147E-05	2.34854E-06	0.00012231	0.000177474	0.000105203	3.47235E-09	4.8917E-08	1.0232E-08	6.26213E-08	0.06262134
3836403774625	383640	3774625	3.29084E-05	0.000101023	0.000118795	0.000117213	2.49155E-05	3.24024E-05	2.38499E-05	2.4548E-06	2.87595E-05	2.4548E-06	0.00012936	0.000187703	0.000111267	3.59E-09	5.0678E-08	1.0659E-08	6.49265E-08	0.06492652
3836503774625	383650	3774625	3.42602E-05	0.000105173	0.000123675	0.000122028	2.5939E-05	3.37334E-05	2.48296E-05	2.55564E-06	2.99409E-05	2.55564E-06	0.000136047	0.000197407	0.000117019	3.70092E-09	5.234E-08	1.1063E-08	6.71035E-08	0.06710354
3836603774625	383660	3774625	3.56592E-05	0.000109468	0.000128725	0.000127011	2.69982E-05	3.51109E-05	2.58435E-05	2.66E-06	3.11635E-05	2.66E-06	0.000142969	0.000207451	0.000122973	3.81627E-09	5.4066E-08	1.1482E-08	6.93641E-08	0.06936413
3836703774625	383670	3774625	3.71272E-05	0.000113974	0.000134024	0.000132239	2.81096E-05	3.65563E-05	2.69074E-05	2.7695E-06	3.24464E-05	2.7695E-06	0.000150234	0.000217992	0.000129221	3.93786E-09	5.5884E-08	1.1922E-08	7.17433E-08	0.07174334
3836803774625	383680	3774625	3.86677E-05	0.000118703	0.000139585	0.000137727	2.9276E-05	3.80731E-05	2.80239E-05	2.88441E-06	3.37927E-05	2.88441E-06	0.000157863	0.000229063	0.000135784	4.06632E-09	5.7802E-08	1.2384E-08	7.42523E-08	0.0742523
3836903774625	383690	3774625	4.0308E-05	0.000123739	0.000145507	0.000143569	3.05179E-05	3.96883E-05	2.92127E-05	3.00678E-06	3.52263E-05	3.00678E-06	0.000165989	0.000240854	0.000142773	4.20361E-09	5.9848E-08	1.2878E-08	7.69294E-08	0.07692944
3837003774625	383700	3774625	4.19738E-05	0.000128852	0.00015152	0.000149502	3.17791E-05	4.13284E-05	3.042E-05	3.13103E-06	3.6682E-05	3.13103E-06	0.000174224	0.000252803	0.000149856	4.34348E-09	6.1931E-08	1.3379E-08	7.96539E-08	0.07965389
3837103774625	383710	3774625	4.37085E-05	0.000134177	0.000157782	0.000155681	3.30924E-05	4.30364E-05	3.16771E-05	3.26043E-06	3.8198E-05	3.26043E-06	0.000182802	0.00026525	0.000157235	4.48973E-09	6.4108E-08	1.3902E-08	8.24994E-08	0.08249942
3837203774625	383720	3774625	4.5552E-05	0.000139837	0.000164437	0.000162247	3.44882E-05	4.48516E-05	3.30132E-05	3.39795E-06	3.98092E-05	3.39795E-06	0.000191913	0.000278471	0.000165072	4.6457E-09	6.6426E-08	1.4458E-08	8.55302E-08	0.0855302
3837303774625	383730	3774625	4.74954E-05	0.000145803	0.000171452	0.000169169	3.59596E-05	4.67651E-05	3.44217E-05	3.54292E-06	4.15075E-05	3.54292E-06	0.000201518	0.000292407	0.000173333	4.81084E-09	6.8878E-08	1.5046E-08	8.87341E-08	0.08873414
3837403774625	383740	3774625	4.95567E-05	0.000152131	0.000178893	0.000176511	3.75202E-05	4.87947E-05	3.59156E-05	3.69668E-06	4.33089E-05	3.69668E-06	0.000211708	0.000307193	0.000182098	4.9867E-09	7.1486E-08	1.5669E-08	9.21424E-08	0.09214235
3837503774625	383750	3774625	5.1638E-05	0.00015852	0.000186406	0.000183924	3.9096E-05	5.0844E-05	3.7424E-05	3.85193E-06	4.51278E-05	3.85193E-06	0.000221986	0.000322107	0.000190939	5.16459E-09	7.4124E-08	1.6299E-08	9.55878E-08	0.09558782
3837603774625	383760	3774625	5.37156E-05	0.000164898	0.000193906	0.000191324	4.0669E-05	5.28897E-05	3.89297E-05	4.00691E-06	4.69435E-05	4.00691E-06	0.000232246	0.000336994	0.000199763	5.34226E-09	7.6758E-08	1.6928E-08	9.90285E-08	0.09902849
3837703774625	383770	3774625	5.58622E-05	0.000171487	0.000201655	0.00019897	4.22942E-05	5.50033E-05	4.04854E-05	4.16704E-06	4.88195E-05	4.16704E-06	0.000242845	0.000352373	0.00020888	5.52617E-09	7.9482E-08	1.7579E-08	1.02587E-07	0.10258704
3837803774625	383780	3774625	5.80015E-05	0.000178055	0.000209378	0.00020659	4.39139E-05	5.71097E-05	4.20359E-05	4.32662E-06	5.06891E-05	4.32662E-06	0.000253413	0.000367708	0.00021797	5.70966E-09	8.22E-08	1.8227E-08	1.06137E-07	0.10613681
3837903774625	383790	3774625	6.01917E-05	0.000184778	0.000217284	0.000214391	4.55721E-05	5.92662E-05	4.36231E-05	4.49E-06	5.26031E-05	4.49E-06	0.000264231	0.000383405	0.000227274	5.89768E-09	8.4984E-08	1.8891E-08	1.09772E-07	0.10977223
3838003774625	383800	3774625	6.24308E-05	0.000191652	0.000225367	0.000222366	4.72674E-05	6.14709E-05	4.52459E-05	4.65702E-06	5.456E-05	4.65702E-06	0.000275298	0.000399463	0.000236794	6.09033E-09	8.7835E-08	1.957E-08	1.13495E-07	0.11349494
3838103774625	383810	3774625	6.47843E-05	0.000198877	0.000233863	0.000230749	4.90493E-05	6.37882E-05	4.69516E-05	4.83258E-06	5.66167E-05	4.83258E-06	0.000286924	0.000416332	0.000246793	6.29319E-09	9.0835E-08	2.0284E-08	1.17412E-07	0.11741198
3838203774625	383820	3774625	6.72194E-05	0.000206352	0.000242653	0.000239422	5.08929E-05	6.61858E-05	4.87164E-05	5.01423E-06	5.87448E-05	5.01423E-06	0.000298955	0.00043379	0.000257142	6.50346E-09	9.3944E-08	2.1023E-08	1.2147E-07	0.12147021
3838303774625	383830	3774625	6.92662E-05	0.000212635	0.000250042	0.000246712	5.24426E-05	6.82011E-05	5.01998E-05	5.16691E-06	6.05336E-05	5.16691E-06	0.000309077	0.000448477	0.000265848	6.6792E-09	9.6544E-08	2.1643E-08	1.24867E-07	0.12486692
3838403774625	383840	3774625	7.12567E-05	0.000218746	0.000257227	0.000253802	5.39497E-05	7.01611E-05	5.16424E-05	5.31539E-06	6.22732E-05	5.31539E-06	0.000318924	0.000462766	0.000274318	6.85008E-09	9.9074E-08	2.2246E-08	1.2817E-07	0.12817015
3838503774625	383850	3774625	7.37136E-05	0.000226288	0.000266096	0.000262553	5.58098E-05	7.25802E-05	5.3423E-05	5.49866E-06	6.44203E-05	5.49866E-06	0.000331068	0.000480386	0.000284763	7.06257E-09	1.0221E-07	2.2993E-08	1.32268E-07	0.13226777
3838603774625	383860	3774625	7.74279E-05	0.00023769	0.000279504	0.000275783	5.8622E-05	7.62374E-05	5.61149E-05	5.77573E-06	6.76664E-05	5.77573E-06	0.000349406	0.000506995	0.000300537	7.38745E-09	1.07E-07	2.4125E-08	1.38513E-07	0.13851256
3838703774625	383870	3774625	8.13328E-05	0.000249678	0.000293601	0.000289691	6.15784E-05	8.00823E-05	5.89449E-05	6.06702E-06	7.10789E-05	6.06702E-06	0.000368677	0.000534958	0.000317112	7.72937E-09	1.1204E-07	2.5317E-08	1.45082E-07	0.1450823
3838803774625	383880	3774625	8.3806E-05	0.00025727	0.000302528	0.0002985	6.34509E-05	8.25174E-05	6.07373E-05	6.25151E-06	7.32403E-05	6.25151E-06	0.000380907	0.000552705	0.000327632	7.9438E-09	1.152E-07	2.6068E-08	1.49214E-07	0.14921434
3838903774625	383890	3774625	8.56822E-05	0.00026303	0.000309301	0.000305183	6.48715E-05	8.43648E-05	6.20971E-05	6.39146E-06	7.488E-05	6.39146E-06	0.0003902	0.000566188	0.000335625	8.10504E-09	1.1759E-07	2.6637E-08	1.52329E-07	0.1523292
3839003774625	383900	3774625	8.77944E-05	0.000269514	0.000316926	0.000312706	6.64706E-05	8.64445E-05	6.36278E-05	6.54902E-06	7.67259E-05	6.54902E-06	0.000400652	0.000581355	0.000344616	8.28733E-09	1.2028E-07	2.7278E-08	1.55846E-07	0.15584587
3839103774625	383910	3774625	9.10605E-05	0.00027954	0.000328716	0.000324339	6.89435E-05	8.96604E-05	6.59949E-05	6.79265E-06	7.95802E-05	6.79265E-06	0.000416785	0.000604764	0.000358492	8.57267E-09	1.2449E-07	2.8273E-08	1.61332E-07	0.16133157
3826803772650	382680	3772650	6.62304E-06	2.03316E-05	2.39083E-05	2.359E-05	5.01442E-06	6.52121E-06	4.79997E-06	4.94046E-07	5.78806E-06	4.94046E-07	6.12938E-06	8.89386E-06	5.2721E-06	7.73188E-10	1.079E-08	2.0091E-09	1.35722E-08	0.01357222
3827303772650	382730	3772650	7.1039E-06	2.18077E-05	2.56441E-05	2.53027E-05	5.37848E-06	6.99467E-06	5.14846E-06	5.29915E-07	6.20829E-06	5.29915E-07	6.60663E-06	9.58636E-06	5.6826E-06	8.25973E-10	1.1531E-08	2.1514E-09	1.45086E-08	0.01450857
3827803772650	382780	3772650	7.43233E-06	2.2816E-05	2.68297E-05	2.64725E-05	5.62714E-06	7.31805E-06	5.38648E-06	5.54414E-07	6.49531E-06	5.54414E-07	6.4569E-06	9.3691E-06	5.55382E-06	8.63781E-10	1.2058E-08	2.246E-09	1.51674E-08	0.01516743
3828303772650	382830	3772650	7.76983E-06	2.3852E-05	2.8048E-05	2.76746E-05	5.88267E-06	7.65036E-06	5.63108E-06	5.7959E-07	6.79026E-06	5.7959E-07	6.43507E-06	9.33742E-06	5.53503E-06	9.00709E-10	1.2577E-08	2.3418E-09	1.58192E-08	0.01581919
3828803772650	382880	3772650	8.23798E-06	2.52892E-05	2.9738E-05	2.9342E-05	6.23711E-06	8.11131E-06	5.97037E-06	6.14512E-07	7.19939E-06	6.14512E-07	6.57855E-06	9.54562E-06	5.65845E-06	9.50655E-10	1.3283E-08	2.4748E-09	1.67085E-08	0.01670851
3829303772650	382930	3772650	8.81137E-06	2.70494E-05	3.18079E-05	3.13843E-05	6.67124E-06	8.67589E-06	6.38593E-06	6.57284E-07	7.7005E-06	6.57284E-07	6.75011E-06	9.79456E-06	5.80602E-06	1.01078E-09	1.4136E-08	2.6361E-09	1.77828E-08	0.01778276
3829803772650	382980	3772650	9.61521E-06	2.9517E-05	3.47096E-05	3.42474E-05	7.27984E-06	9.46737E-06	6.9685E-06	7.17246E-07	8.40299E-06	7.17246E-07	7.26168E-06	1.05368E-05	6.24603E-06	1.09347E-09	1.5314E-08	2.8631E-09	1.9271E-08	0.01927103
3830303772650	383030	3772650	1.08346E-05	3.32603E-05	3.91114E-05	3.85906E-05	8.20304E-06	1.0668E-05	7.85222E-06	8.08205E-07	9.46863E-06	8.08205E-07	9.57618E-06	1.38952E-05	8.23682E-06	1.22987E-09	1.7217E-08	3.223E-09	2.16703E-08	0.0216703
3830803772650	383080	3772650	1.41896E-05	4.35598E-05	5.12227E-05	5.05407E-05	1.07432E-05	1.39715E-05	1.02838E-05	1.05848E-06	1.24007E-05	1.05848E-06	1.08707E-05	1.57736E-05	9.35026E-06	1.57795E-09	2.2232E-08	4.1638E-09	2.79742E-08	0.02797417
3831303772650	383130	3772650	1.53364E-05	4.70802E-05	5.53625E-05	5.46253E-05	1.16115E-05	1.51006E-05	1.11149E-05	1.14402E-06	1.34029E-05	1.14402E-06	1.11046E-05	1.61131E-05	9.55149E-06	1.65767E-09	2.3503E-08	4.4274E-09	2.95883E-08	0.02958826
3831803772650	383180	3772650	1.59951E-05	4.91022E-05	5.77402E-05	5.69714E-05	1.21102E-05	1.57492E-05	1.15922E-05	1.19315E-06	1.39786E-05	1.19315E-06	1.11514E-05	1.61809E-05	9.59173E-06	1.68477E-09	2.4027E-08	4.5534E-09	3.02652E-08	0.03026516
3832303772650	383230	3772650	1.69187E-05	5.19375E-05	6.10743E-05	6.02615E-05	1.28094E-05	1.66586E-05	1.22616E-05	1.26205E-06	1.47857E-05	1.26205E-06	1.14197E-05	1.65702E-05	9.82247E-06	1.74184E-09	2.4966E-08	4.7567E-09	3.14648E-08	0.03146485
3832803772650	383280	3772650	1.72762E-05	5.30349E-05	6.23646E-05	6.15342E-05	1.30801E-05	1.70105E-05	1.25207E-05	1.28871E-06	1.50981E-05	1.28871E-06	1.15476E-05	1.67558E-05	9.93248E-06	1.74787E-09	2.5156E-08	4.8144E-09	3.17178E-08	0.03171777
3833303772650	383330	3772650	1.62364E-05	4.98431E-05	5.86114E-05	5.78309E-05	1.22929E-05	1.59868E-05	1.17672E-05	1.21116E-06	1.41895E-05	1.21116E-06	1.11171E-05	1.61312E-05	9.56222E-06	1.62645E-09	2.3472E-08	4.5071E-09	2.96054E-08	0.02960538
3833803772650	383380	3772650	1.56141E-05	4.79325E-05	5.63646E-05	5.56141E-05	1.18217E-05	1.5374E-05	1.13161E-05	1.16473E-06	1.36455E-05	1.16473E-06	1.10204E-05	1.59908E-05	9.47905E-06	1.55635E-09	2.2492E-08	4.3279E-09	2.83767E-08	0.0283767
3834303772650	383430	3772650	1.48683E-05	4.56431E-05	5.36725E-05	5.29578E-05	1.1257E-05	1.46397E-05	1.07756E-05	1.1091E-06	1.29938E-05	1.1091E-06	1.09518E-05	1.58913E-05	9.42002E-06	1.48154E-09	2.1418E-08	4.1257E-09	2.70253E-08	0.02702527
3834803772650	383480	3772650	1.33277E-05	4.09139E-05	4.81114E-05	4.74708E-05	1.00907E-05	1.31228E-05	9.65911E-06	9.94182E-07	1.16475E-05	9.94182E-07	1.03466E-05	1.50132E-05	8.89952E-06	1.33287E-09	1.9256E-08	3.7102E-09	2.42989E-08	0.02429893
3835303772650	383530	3772650	1.24586E-05	3.82457E-05	4.49738E-05	4.4375E-05	9.4326E-06	1.2267E-05	9.0292E-06	9.29347E-07	1.08879E-05	9.29347E-07	1.01345E-05	1.47054E-05	8.71708E-06	1.24976E-09	1.8042E-08	3.4793E-09	2.2771E-08	0.02277105
3835803772650	383580	3772650	1.26237E-05	3.87526E-05	4.55699E-05	4.49631E-05	9.55762E-06	1.24296E-05	9.14887E-06	9.41665E-07	1.10322E-05	9.41665E-07	1.06367E-05	1.54341E-05	9.14904E-06	1.26741E-09	1.8291E-08	3.5328E-09	2.30914E-08	0.02309135
3836303772650	383630	3772650	1.31898E-05	4.04905E-05	4.76135E-05	4.69796E-05	9.98625E-06	1.2987E-05	9.55917E-06	9.83895E-07	1.1527E-05	9.83895E-07	1.11982E-05	1.62488E-05	9.63198E-06	1.32213E-09	1.9078E-08	3.6867E-09	2.40866E-08	0.02408656
3836803772650	383680	3772650	1.25729E-05	3.85966E-05	4.53865E-05	4.47821E-05	9.51915E-06	1.23796E-05	9.11205E-06	9.37875E-07	1.09878E-05	9.37875E-07	1.05712E-05	1.53391E-05	9.0927E-06	1.26505E-09	1.8224E-08	3.5177E-09	2.30069E-08	0.02300686
3837303772650	383730	3772650	1.22826E-05	3.77054E-05	4.43384E-05	4.37481E-05	9.29934E-06	1.20937E-05	8.90164E-06	9.16218E-07	1.07341E-05	9.16218E-07	9.49508E-06	1.37776E-05	8.16706E-06	1.24311E-09	1.788E-08	3.4373E-09	2.25608E-08	0.02256079
3837803772650	383780	3772650	1.17346E-05	3.60231E-05	4.23603E-05	4.17962E-05	8.88445E-06	1.15542E-05	8.50449E-06	8.75341E-07	1.02552E-05	8.75341E-07	8.98975E-06	1.30443E-05	7.73241E-06	1.18827E-09	1.7097E-08	3.2796E-09	2.15651E-08	0.02156506
3838303772650	383830	3772650	1.12193E-05	3.44412E-05	4.05E-05	3.99607E-05	8.49429E-06	1.10468E-05	8.13101E-06	8.369E-07	9.80481E-06	8.369E-07	8.90865E-06	1.29266E-05	7.66266E-06	1.13511E-09	1.6343E-08	3.1363E-09	2.06146E-08	0.02061459
3838803772650	383880	3772650	1.02703E-05	3.15279E-05	3.70742E-05	3.65806E-05	7.77578E-06	1.01123E-05	7.44324E-06	7.66109E-07	8.97545E-06	7.66109E-07	9.11141E-06	1.32208E-05	7.83705E-06	1.0363E-09	1.4937E-08	2.8783E-09	1.88513E-08	0.01885127
3839303772650	383930	3772650	9.36299E-06	2.87428E-05	3.37991E-05	3.33491E-05	7.08888E-06	9.21903E-06	6.78571E-06	6.98432E-07	8.18257E-06	6.98432E-07	8.85875E-06	1.28542E-05	7.61973E-06	9.45979E-10	1.3643E-08	2.6288E-09	1.7218E-08	0.017218
3839803772650	383980	3772650	8.35411E-06	2.56457E-05	3.01572E-05	2.97557E-05	6.32504E-06	8.22566E-06	6.05453E-06	6.23174E-07	7.30088E-06	6.23174E-07	8.09452E-06	1.17453E-05	6.96239E-06	8.48124E-10	1.2229E-08	2.3539E-09	1.54309E-08	0.01543088
3840303772650	384030	3772650	7.53757E-06	2.3139E-05	2.72096E-05	2.68473E-05	5.70682E-06	7.42167E-06	5.46276E-06	5.62265E-07	6.58729E-06	5.62265E-07	7.46443E-06	1.0831E-05	6.42043E-06	7.68656E-10	1.1076E-08	2.1303E-09	1.39748E-08	0.0139748

			EGIODemolition	EGIOSite Grubbing / Prep	EGIOMass Grading / Excavation	EGIOMass Grading / Excavation	EGIODrainage / Utilities Trenching	EGIODrainage / Utilities Trenching	EGIOFoundations / Concrete Pads	EGIOFoundations / Concrete Pads	EGIOBuilding / Structure Construction	EGIOBuilding / Structure Construction	EGIOAsphalt Paving	EGIOArchitectural Coating	EGIOLandscaping or Other Finishing	EGIOWaterside Construction (Piles)	HIWaterside Construction (Landscaping)	HIWaterside Construction (Landscaping)	KMDemolition	KMSite Grubbing / Prep
Unique Identifier	X (UTM)	Y (UTM)	2025	2025	2025	2026	2026	2027	2026	2027	2026	2027	2027	2027	2027	2027	2025	2026	2025	2025
3840803772650	384080	3772650	3.08263E-05	1.209E-05	4.004E-06	3.9215E-06	9.10593E-06	9.09188E-06	1.1964E-05	1.19563E-05	1.28149E-05	1.25078E-05	4.98676E-07	4.98676E-07	1.35051E-05	4.98676E-07	6.94776E-06	6.73014E-06	9.10885E-06	3.95331E-05
3841303772650	384130	3772650	3.14101E-05	1.2319E-05	4.07983E-06	3.99577E-06	9.27839E-06	9.26407E-06	1.21906E-05	1.21827E-05	1.30576E-05	1.27447E-05	5.0812E-07	5.0812E-07	1.37609E-05	5.0812E-07	7.08589E-06	6.86395E-06	9.30574E-06	4.03876E-05
3826803772700	382680	3772700	3.83891E-05	1.5057E-05	4.98633E-06	4.8836E-06	1.134E-05	1.13225E-05	1.48992E-05	1.48896E-05	1.59589E-05	1.55764E-05	6.2102E-07	6.2102E-07	1.68184E-05	6.2102E-07	8.12635E-06	7.87182E-06	8.66529E-06	3.7608E-05
3827303772700	382730	3772700	4.19729E-05	1.6462E-05	5.45183E-06	5.33951E-06	1.23986E-05	1.23795E-05	1.62901E-05	1.62796E-05	1.74488E-05	1.70305E-05	6.78995E-07	6.78995E-07	1.83885E-05	6.78995E-07	8.88337E-06	8.60513E-06	9.28537E-06	4.02992E-05
3827803772700	382780	3772700	4.31047E-05	1.6906E-05	5.59883E-06	5.48348E-06	1.27329E-05	1.27133E-05	1.67294E-05	1.67186E-05	1.79193E-05	1.74897E-05	6.97303E-07	6.97303E-07	1.88843E-05	6.97303E-07	9.21524E-06	8.9266E-06	9.7493E-06	4.23127E-05
3828303772700	382830	3772700	4.51885E-05	1.7724E-05	5.8695E-06	5.74857E-06	1.33485E-05	1.33279E-05	1.75381E-05	1.75268E-05	1.87855E-05	1.83353E-05	7.31013E-07	7.31013E-07	1.97973E-05	7.31013E-07	9.71754E-06	9.41316E-06	1.02291E-05	4.43949E-05
3828803772700	382880	3772700	4.7452E-05	1.8611E-05	6.1635E-06	6.03651E-06	1.40171E-05	1.39955E-05	1.84166E-05	1.84047E-05	1.97265E-05	1.92537E-05	7.67629E-07	7.67629E-07	2.07889E-05	7.67629E-07	1.02647E-05	9.94316E-06	1.07971E-05	4.68602E-05
3829303772700	382930	3772700	5.03352E-05	1.9742E-05	6.538E-06	6.40329E-06	1.48688E-05	1.48458E-05	1.95356E-05	1.9523E-05	2.09251E-05	2.04235E-05	8.14271E-07	8.14271E-07	2.20521E-05	8.14271E-07	1.09625E-05	1.06191E-05	1.15462E-05	5.01112E-05
3829803772700	382980	3772700	5.36945E-05	2.106E-05	6.97433E-06	6.83064E-06	1.58611E-05	1.58366E-05	2.08394E-05	2.08259E-05	2.23216E-05	2.17865E-05	8.68614E-07	8.68614E-07	2.35238E-05	8.68614E-07	1.17823E-05	1.14133E-05	1.24514E-05	5.404E-05
3830303772700	383030	3772700	5.83831E-05	2.2899E-05	7.58333E-06	7.42709E-06	1.72461E-05	1.72195E-05	2.26591E-05	2.26445E-05	2.42707E-05	2.3689E-05	9.44461E-07	9.44461E-07	2.55779E-05	9.44461E-07	1.29089E-05	1.25045E-05	1.37866E-05	5.98349E-05
3830803772700	383080	3772700	7.55567E-05	2.9634E-05	9.814E-06	9.6118E-06	2.23191E-05	2.22846E-05	2.93243E-05	2.93054E-05	3.141E-05	3.06572E-05	1.22228E-06	1.22228E-06	3.31017E-05	1.22228E-06	1.68016E-05	1.62754E-05	1.82245E-05	7.90956E-05
3831303772700	383130	3772700	7.76764E-05	3.0466E-05	1.00893E-05	9.88146E-06	2.29452E-05	2.29098E-05	3.0147E-05	3.01276E-05	3.22912E-05	3.15172E-05	1.25657E-06	1.25657E-06	3.40304E-05	1.25657E-06	1.75838E-05	1.7033E-05	1.99082E-05	8.64031E-05
3831803772700	383180	3772700	7.88621E-05	3.0931E-05	1.02433E-05	1.00323E-05	2.32955E-05	2.32595E-05	3.06072E-05	3.05874E-05	3.27841E-05	3.19983E-05	1.27575E-06	1.27575E-06	3.45498E-05	1.27575E-06	1.8174E-05	1.76047E-05	2.13407E-05	9.26203E-05
3832303772700	383230	3772700	7.73082E-05	3.0321E-05	1.00415E-05	9.83461E-06	2.28365E-05	2.28012E-05	3.00041E-05	2.99848E-05	3.21382E-05	3.13678E-05	1.25061E-06	1.25061E-06	3.3869E-05	1.25061E-06	1.80717E-05	1.75057E-05	2.19472E-05	9.52526E-05
3832803772700	383280	3772700	7.65447E-05	3.0022E-05	9.94233E-06	9.73749E-06	2.26109E-05	2.2576E-05	2.97078E-05	2.96886E-05	3.18208E-05	3.1058E-05	1.23826E-06	1.23826E-06	3.35346E-05	1.23826E-06	1.81112E-05	1.75439E-05	2.2599E-05	9.80813E-05
3833303772700	383330	3772700	6.96465E-05	2.7316E-05	9.04633E-06	8.85995E-06	2.05732E-05	2.05415E-05	2.70305E-05	2.70131E-05	2.89531E-05	2.82591E-05	1.12667E-06	1.12667E-06	3.05124E-05	1.12667E-06	1.6563E-05	1.60443E-05	2.10714E-05	9.14515E-05
3833803772700	383380	3772700	6.61256E-05	2.5935E-05	8.589E-06	8.41204E-06	1.95332E-05	1.9503E-05	2.5664E-05	2.56475E-05	2.74894E-05	2.68305E-05	1.06971E-06	1.06971E-06	2.89699E-05	1.06971E-06	1.57558E-05	1.52623E-05	2.02839E-05	8.80335E-05
3834303772700	383430	3772700	6.23172E-05	2.4442E-05	8.09433E-06	7.92756E-06	1.84082E-05	1.83798E-05	2.4186E-05	2.41704E-05	2.59062E-05	2.52852E-05	1.0081E-06	1.0081E-06	2.73014E-05	1.0081E-06	1.48068E-05	1.4343E-05	1.91637E-05	8.31717E-05
3834803772700	383480	3772700	5.85807E-05	2.2976E-05	7.609E-06	7.45223E-06	1.73044E-05	1.72777E-05	2.27358E-05	2.27211E-05	2.43529E-05	2.37691E-05	9.47658E-07	9.47658E-07	2.56644E-05	9.47658E-07	1.38453E-05	1.34116E-05	1.79461E-05	7.78875E-05
3835303772700	383530	3772700	5.59849E-05	2.1958E-05	7.27183E-06	7.12201E-06	1.65377E-05	1.65121E-05	2.17283E-05	2.17143E-05	2.32737E-05	2.27159E-05	9.05666E-07	9.05666E-07	2.45272E-05	9.05666E-07	1.31546E-05	1.27426E-05	1.70545E-05	7.40177E-05
3835803772700	383580	3772700	5.6425E-05	2.2131E-05	7.329E-06	7.178E-06	1.66677E-05	1.6642E-05	2.18991E-05	2.1885E-05	2.34567E-05	2.28945E-05	9.12785E-07	9.12785E-07	2.472E-05	9.12785E-07	1.32049E-05	1.27913E-05	1.71495E-05	7.44302E-05
3836303772700	383630	3772700	5.894E-05	2.3117E-05	7.65567E-06	7.49793E-06	1.74106E-05	1.73837E-05	2.28752E-05	2.28605E-05	2.45022E-05	2.39149E-05	9.5347E-07	9.5347E-07	2.58219E-05	9.5347E-07	1.38274E-05	1.33943E-05	1.79326E-05	7.78286E-05
3836803772700	383680	3772700	5.66316E-05	2.2212E-05	7.35583E-06	7.20428E-06	1.67287E-05	1.67029E-05	2.19793E-05	2.19651E-05	2.35426E-05	2.29783E-05	9.16127E-07	9.16127E-07	2.48105E-05	9.16127E-07	1.3282E-05	1.2866E-05	1.70816E-05	7.41355E-05
3837303772700	383730	3772700	5.50957E-05	2.1609E-05	7.15633E-06	7.00889E-06	1.6275E-05	1.62499E-05	2.13832E-05	2.13694E-05	2.29041E-05	2.23551E-05	8.91281E-07	8.91281E-07	2.41376E-05	8.91281E-07	1.29286E-05	1.25237E-05	1.65136E-05	7.16702E-05
3837803772700	383780	3772700	5.31466E-05	2.0845E-05	6.90317E-06	6.76094E-06	1.56992E-05	1.5675E-05	2.06267E-05	2.06134E-05	2.20938E-05	2.15642E-05	8.5975E-07	8.5975E-07	2.32837E-05	8.5975E-07	1.24407E-05	1.2051E-05	1.58867E-05	6.89496E-05
3838303772700	383830	3772700	5.03532E-05	1.9749E-05	6.54033E-06	6.40558E-06	1.48741E-05	1.48511E-05	1.95426E-05	1.953E-05	2.09326E-05	2.04308E-05	8.14561E-07	8.14561E-07	2.20599E-05	8.14561E-07	1.17572E-05	1.13889E-05	1.50901E-05	6.54923E-05
3838803772700	383880	3772700	4.57184E-05	1.7931E-05	5.93833E-06	5.81598E-06	1.3505E-05	1.34842E-05	1.77438E-05	1.77324E-05	1.90058E-05	1.85503E-05	7.39586E-07	7.39586E-07	2.00294E-05	7.39586E-07	1.06073E-05	1.02751E-05	1.37708E-05	5.97661E-05
3839303772700	383930	3772700	4.21256E-05	1.6522E-05	5.47167E-06	5.35893E-06	1.24437E-05	1.24245E-05	1.63494E-05	1.63389E-05	1.75123E-05	1.70925E-05	6.81465E-07	6.81465E-07	1.84554E-05	6.81465E-07	9.72471E-06	9.42011E-06	1.27094E-05	5.51597E-05
3839803772700	383980	3772700	3.77963E-05	1.4824E-05	4.90933E-06	4.80818E-06	1.11648E-05	1.11476E-05	1.46691E-05	1.46597E-05	1.57125E-05	1.53359E-05	6.1143E-07	6.1143E-07	1.65587E-05	6.1143E-07	8.64837E-06	8.37749E-06	1.13561E-05	4.92862E-05
3840303772700	384030	3772700	3.36197E-05	1.3186E-05	4.36683E-06	4.27686E-06	9.93109E-06	9.91576E-06	1.30481E-05	1.30397E-05	1.39762E-05	1.36412E-05	5.43864E-07	5.43864E-07	1.47289E-05	5.43864E-07	7.63303E-06	7.39395E-06	1.00096E-05	4.34422E-05
3840803772700	384080	3772700	3.16706E-05	1.2422E-05	4.11367E-06	4.02891E-06	9.35533E-06	9.3409E-06	1.22917E-05	1.22838E-05	1.31659E-05	1.28503E-05	5.12334E-07	5.12334E-07	1.3875E-05	5.12334E-07	7.15944E-06	6.93519E-06	9.38721E-06	4.07412E-05
3841303772700	384130	3772700	3.25239E-05	1.2756E-05	4.2245E-06	4.13746E-06	9.60739E-06	9.59257E-06	1.26229E-05	1.26147E-05	1.35207E-05	1.31966E-05	5.26138E-07	5.26138E-07	1.42488E-05	5.26138E-07	7.35318E-06	7.12286E-06	9.67009E-06	4.19689E-05
3826803772750	382680	3772750	4.07873E-05	1.5997E-05	5.29783E-06	5.18868E-06	1.20484E-05	1.20298E-05	1.583E-05	1.58198E-05	1.69559E-05	1.65495E-05	6.59815E-07	6.59815E-07	1.78691E-05	6.59815E-07	8.66631E-06	8.39487E-06	9.15638E-06	3.97393E-05
3827303772750	382730	3772750	4.75328E-05	1.8643E-05	6.174E-06	6.04679E-06	1.4041E-05	1.40193E-05	1.8448E-05	1.84361E-05	1.97601E-05	1.92865E-05	7.68937E-07	7.68937E-07	2.08243E-05	7.68937E-07	9.84131E-06	9.53306E-06	9.89866E-06	4.29609E-05
3827803772750	382780	3772750	4.97514E-05	1.9513E-05	6.46217E-06	6.32902E-06	1.46963E-05	1.46736E-05	1.9309E-05	1.92966E-05	2.06824E-05	2.01866E-05	8.04826E-07	8.04826E-07	2.17963E-05	8.04826E-07	1.04387E-05	1.01117E-05	1.05459E-05	4.577E-05
3828303772750	382830	3772750	4.95897E-05	1.945E-05	6.44117E-06	6.30846E-06	1.46486E-05	1.46259E-05	1.92463E-05	1.92339E-05	2.06152E-05	2.0121E-05	8.02211E-07	8.02211E-07	2.17255E-05	8.02211E-07	1.06575E-05	1.03237E-05	1.10755E-05	4.80683E-05
3828803772750	382880	3772750	5.20777E-05	2.0426E-05	6.76433E-06	6.62496E-06	1.53835E-05	1.53598E-05	2.02119E-05	2.01989E-05	2.16495E-05	2.11305E-05	8.42459E-07	8.42459E-07	2.28155E-05	8.42459E-07	1.12657E-05	1.09128E-05	1.16412E-05	5.05237E-05
3829303772750	382930	3772750	5.54909E-05	2.1764E-05	7.20767E-06	7.05916E-06	1.63917E-05	1.63664E-05	2.15366E-05	2.15227E-05	2.30684E-05	2.25154E-05	8.97674E-07	8.97674E-07	2.43108E-05	8.97674E-07	1.20837E-05	1.17052E-05	1.24876E-05	5.41971E-05
3829803772750	382980	3772750	5.9416E-05	2.3304E-05	7.7175E-06	7.55849E-06	1.75512E-05	1.75241E-05	2.306E-05	2.30451E-05	2.47001E-05	2.41081E-05	9.61171E-07	9.61171E-07	2.60304E-05	9.61171E-07	1.3038E-05	1.26297E-05	1.3506E-05	5.8617E-05
3830303772750	383030	3772750	6.46525E-05	2.5358E-05	8.39767E-06	8.22465E-06	1.9098E-05	1.90686E-05	2.50923E-05	2.50761E-05	2.6877E-05	2.62328E-05	1.04588E-06	1.04588E-06	2.83245E-05	1.04588E-06	1.43099E-05	1.38617E-05	1.49136E-05	6.47262E-05
3830803772750	383080	3772750	7.01046E-05	2.7496E-05	9.10583E-06	8.91822E-06	2.07086E-05	2.06766E-05	2.72083E-05	2.71908E-05	2.91435E-05	2.8445E-05	1.13408E-06	1.13408E-06	3.07131E-05	1.13408E-06	1.56679E-05	1.51771E-05	1.66607E-05	7.23087E-05
3831303772750	383130	3772750	7.95716E-05	3.1209E-05	1.03355E-05	1.01226E-05	2.35051E-05	2.34688E-05	3.08826E-05	3.08627E-05	3.30791E-05	3.22862E-05	1.28723E-06	1.28723E-06	3.48607E-05	1.28723E-06	1.79103E-05	1.73493E-05	1.92904E-05	8.37217E-05
3831803772750	383180	3772750	9.03411E-05	3.5433E-05	1.17343E-05	1.14926E-05	2.66863E-05	2.66451E-05	3.50623E-05	3.50397E-05	3.75561E-05	3.66559E-05	1.46144E-06	1.46144E-06	3.95788E-05	1.46144E-06	2.0854E-05	2.02009E-05	2.39274E-05	0.000103847
3832303772750	383230	3772750	8.20507E-05	3.2181E-05	1.06575E-05	1.04379E-05	2.42374E-05	2.42E-05	3.18447E-05	3.18242E-05	3.41097E-05	3.32921E-05	1.32733E-06	1.32733E-06	3.59468E-05	1.32733E-06	1.91839E-05	1.8583E-05	2.29204E-05	9.9476E-05
3832803772750	383280	3772750	8.40537E-05	3.2967E-05	1.09177E-05	1.06927E-05	2.4829E-05	2.47907E-05	3.26221E-05	3.26011E-05	3.49424E-05	3.41048E-05	1.35973E-06	1.35973E-06	3.68243E-05	1.35973E-06	1.99607E-05	1.93355E-05	2.46177E-05	0.000106842
3833303772750	383330	3772750	7.94279E-05	3.1153E-05	1.03168E-05	1.01043E-05	2.34626E-05	2.34264E-05	3.08268E-05	3.08069E-05	3.30194E-05	3.22279E-05	1.2849E-06	1.2849E-06	3.47977E-05	1.2849E-06	1.90279E-05	1.84319E-05	2.39998E-05	0.000104161
3833803772750	383380	3772750	7.4407E-05	2.9183E-05	9.66467E-06	9.46554E-06	2.19795E-05	2.19455E-05	2.88781E-05	2.88595E-05	3.09321E-05	3.01907E-05	1.20368E-06	1.20368E-06	3.2598E-05	1.20368E-06	1.78869E-05	1.73267E-05	2.28774E-05	9.92894E-05
3834303772750	383430	3772750	6.97273E-05	2.7348E-05	9.05683E-06	8.87023E-06	2.05971E-05	2.05653E-05	2.70619E-05	2.70445E-05	2.89867E-05	2.82919E-05	1.12798E-06	1.12798E-06	3.05479E-05	1.12798E-06	1.67209E-05	1.61972E-05	2.15376E-05	9.34748E-05
3834803772750	383480	3772750	6.62333E-05	2.5978E-05	8.603E-06	8.42575E-06	1.95655E-05	1.95348E-05	2.57059E-05	2.56893E-05	2.75342E-05	2.68742E-05	1.07145E-06	1.07145E-06	2.90171E-05	1.07145E-06	1.57988E-05	1.5304E-05	2.04106E-05	8.85835E-05
3835303772750	383530	3772750	6.3916E-05	2.5069E-05	8.302E-06	8.13095E-06	1.88805E-05	1.88513E-05	2.48065E-05	2.47905E-05	2.65708E-05	2.59339E-05	1.03397E-06	1.03397E-06	2.80019E-05	1.03397E-06	1.51566E-05	1.46819E-05	1.96276E-05	8.51852E-05
3835803772750	383580	3772750	6.37453E-05	2.5002E-05	8.27983E-06	8.10924E-06	1.88301E-05	1.8801E-05	2.47402E-05	2.47243E-05	2.64999E-05	2.58647E-05	1.03121E-06	1.03121E-06	2.79271E-05	1.03121E-06	1.50562E-05	1.45846E-05	1.95597E-05	8.48905E-05
3836303772750	383630	3772750	6.36914E-05	2.4981E-05	8.27283E-06	8.10238E-06	1.88141E-05	1.87851E-05	2.47193E-05	2.47034E-05	2.64775E-05	2.58428E-05	1.03033E-06	1.03033E-06	2.79035E-05	1.03033E-06	1.50293E-05	1.45585E-05	1.9571E-05	8.49396E-05
3836803772750	383680	3772750	6.27483E-05	2.4611E-05	8.15033E-06	7.98241E-06	1.85356E-05	1.8507E-05	2.43533E-05	2.43376E-05	2.60854E-05	2.54602E-05	1.01508E-06	1.01508E-06	2.74903E-05	1.01508E-06	1.48301E-05	1.43656E-05	1.9227E-05	8.34467E-05
3837303772750	383730	3772750	6.0907E-05	2.3889E-05	7.91117E-06	7.74817E-06	1.79916E-05	1.79639E-05	2.36387E-05	2.36234E-05	2.532E-05	2.4713E-05	9.85291E-07	9.85291E-07	2.66836E-05	9.85291E-07	1.43996E-05	1.39486E-05	1.85345E-05	8.04412E-05
3837803772750	383780	3772750	5.88322E-05	2.3075E-05	7.64167E-06	7.48422E-06	1.73787E-05	1.73519E-05	2.28334E-05	2.28187E-05	2.44574E-05	2.38712E-05	9.51726E-07	9.51726E-07	2.57746E-05	9.51726E-07	1.38883E-05	1.34533E-05	1.78285E-05	7.73768E-05
3838303772750	383830	3772750	5.53471E-05	2.1708E-05	7.189E-06	7.04088E-06	1.63493E-05	1.63241E-05	2.14808E-05	2.1467E-05	2.30086E-05	2.24571E-05	8.95349E-07	8.95349E-07	2.42478E-05	8.95349E-07	1.30273E-05	1.26192E-05	1.68078E-05	7.29471E-05
3838803772750	383880	3772750	5.03172E-05	1.9735E-05	6.53567E-06	6.40101E-06	1.48635E-05	1.48405E-05	1.95286E-05	1.9516E-05	2.09176E-05	2.04162E-05	8.1398E-07	8.1398E-07	2.20442E-05	8.1398E-07	1.17644E-05	1.13959E-05	1.533E-05	6.65334E-05
3839303772750	383930	3772750	4.544E-05	1.7822E-05	5.90217E-06	5.78056E-06	1.34228E-05	1.3402E-05	1.76357E-05	1.76244E-05	1.88901E-05	1.84373E-05	7.35081E-07	7.35081E-07	1.99075E-05	7.35081E-07	1.05553E-05	1.02247E-05	1.38455E-05	6.00903E-05
3839803772750	383980	3772750	4.18202E-05	1.6402E-05	5.432E-06	5.32008E-06	1.23535E-05	1.23344E-05	1.62309E-05	1.62204E-05	1.73853E-05	1.69686E-05	6.76525E-07	6.76525E-07	1.83216E-05	6.76525E-07	9.64757E-06	9.34539E-06	1.26913E-05	5.50811E-05
3840303772750	384030	3772750	3.73113E-05	1.4634E-05	4.84633E-06	4.74648E-06	1.10216E-05	1.10046E-05	1.44809E-05	1.44716E-05	1.55109E-05	1.51391E-05	6.03583E-07	6.03583E-07	1.63462E-05	6.03583E-07	8.53356E-06	8.26628E-06	1.1218E-05	4.86871E-05
3840803772750	384080	3772750	3.33951E-05	1.3098E-05	4.33767E-06	4.2483E-06	9.86475E-06	9.84953E-06	1.2961E-05	1.29526E-05	1.38828E-05	1.35501E-05	5.40232E-07	5.40232E-07	1.46305E-05	5.40232E-07	7.5828E-06	7.34529E-06	9.94845E-06	4.3177E-05
3841303772750	384130	3772750	3.26586E-05	1.2809E-05	4.242E-06	4.1546E-06	9.64719E-06	9.6323E-06	1.26751E-05	1.2667E-05	1.35767E-05	1.32512E-05	5.28317E-07	5.28317E-07	1.43079E-05	5.28317E-07	7.39265E-06	7.16109E-06	9.70857E-06	4.21359E-05
3826803772800	382680	3772800	4.72633E-05	1.8537E-05	6.139E-06	6.01252E-06	1.39614E-05	1.39398E-05	1.83434E-05	1.83316E-05	1.96481E-05	1.91771E-05	7.64578E-07	7.64578E-07	2.07063E-05	7.64578E-07	9.65295E-06	9.35061E-06	9.59994E-06	4.16644E-05
3827303772800	382730	3772800	5.1404E-05	2.0161E-05	6.67683E-06	6.53927E-06	1.51845E-05	1.51611E-05	1.99505E-05	1.99376E-05	2.13694E-05	2.08572E-05	8.31562E-07	8.31562E-07	2.25203E-05	8.31562E-07	1.05051E-05	1.0176E-05	1.0306E-05	4.47288E-05
3827803772800	382780	3772800	5.37034E-05	2.1063E-05	6.9755E-06	6.83178E-06	1.58637E-05	1.58393E-05	2.08429E-05	2.08294E-05	2.23253E-05	2.17902E-05	8.68759E-07	8.68759E-07	2.35277E-05	8.68759E-07	1.12334E-05	1.08815E-05	1.11479E-05	4.83826E-05
3828303772800	382830	3772800	5.38022E-05	2.1102E-05	6.98833E-06	6.84435E-06	1.58929E-05	1.58684E-05	2.08812E-05	2.08677E-05	2.23664E-05	2.18303E-05	8.70357E-07	8.70357E-07	2.3571E-05	8.70357E-07	1.15563E-05	1.11943E-05	1.17929E-05	5.11818E-05
3828803772800	382880	3772800	5.73861E-05	2.2508E-05	7.45383E-06	7.30026E-06	1.69516E-05	1.69254E-05	2.22721E-05	2.22578E-05	2.38562E-05	2.32844E-05	9.28333E-07	9.28333E-07	2.51411E-05	9.28333E-07	1.24048E-05	1.20162E-05	1.25713E-05	5.45605E-05
3829303772800	382930	3772800	6.16884E-05	2.4195E-05	8.01267E-06	7.84758E-06	1.82225E-05	1.81944E-05	2.39419E-05	2.39265E-05	2.56448E-05	2.50301E-05	9.97932E-07	9.97932E-07	2.7026E-05	9.97932E-07	1.34255E-05	1.3005E-05	1.35739E-05	5.89116E-05
3829803772800	382980	3772800	6.64579E-05	2.6066E-05	8.63217E-06	8.45431E-06	1.96313E-05	1.9601E-05	2.5793E-05	2.57764E-05	2.76275E-05	2.69653E-05	1.07509E-06	1.07509E-06	2.91155E-05	1.07509E-06	1.45736E-05	1.41171E-05	1.47462E-05	6.39994E-05
3830303772800	383030	3772800	7.20806E-05	2.8271E-05	9.3625E-06	9.1696E-06	2.12923E-05	2.12594E-05	2.79753E-05	2.79572E-05	2.9965E-05	2.92467E-05	1.16605E-06	1.16605E-06	3.15788E-05	1.16605E-06	1.59477E-05	1.54482E-05	1.62013E-05	7.03148E-05
3830803772800	383080	3772800	7.90058E-05	3.0987E-05	1.0262E-05	1.00506E-05	2.33379E-05	2.33019E-05	3.0663E-05	3.06432E-05	3.28439E-05	3.20566E-05	1.27807E-06	1.27807E-06	3.46128E-05	1.27807E-06	1.76537E-05	1.71008E-05	1.81046E-05	7.8575E-05
3831303772800	383130	3772800	8.58051E-05	3.3654E-05	1.11452E-05	1.09155E-05	2.53464E-05	2.53073E-05	3.33019E-05	3.32804E-05	3.56705E-05	3.48155E-05	1.38807E-06	1.38807E-06	3.75916E-05	1.38807E-06	1.94153E-05	1.88072E-05	2.0397E-05	8.85246E-05
3831803772800	383180	3772800	0.000102925	4.0369E-05	1.33688E-05	1.30934E-05	3.040035E-05	3.03566E-05	3.99462E-05	3.99205E-05	4.27874E-05	4.17618E-05	1.66501E-06	1.66501E-06	4.50918E-05	1.66501E-06	2.37386E-05	2.29951E-05	2.64937E-05	0.000114985
3832303772800	383230	3772800	9.42842E-05	3.698E-05	1.22465E-05	1.19942E-05	2.78511E-05	2.78081E-05	3.65927E-05	3.65691E-05	3.91953E-05	3.82558E-05	1.52523E-06	1.52523E-06	4.13063E-05	1.52523E-06	2.20954E-05	2.14033E-05	2.58669E-05	0.000112264
3832803772800	383280	3772800	9.23261E-05	3.6212E-05	1.19922E-05	1.17451E-05	2.72727E-05	2.72306E-05	3.58327E-05	3.58096E-05	3.83813E-05	3.74613E-05	1.49356E-06	1.49356E-06	4.04485E-05	1.49356E-06	2.20506E-05	2.13599E-05	2.67812E-05	0.000116232
3833303772800	383330	3772800	8.91015E-05	3.4947E-05	1.15733E-05	1.13349E-05	2.63202E-05	2.62796E-05	3.45813E-05	3.45589E-05	3.70408E-05	3.6153E-05	1.44139E-06	1.44139E-06	3.90358E-05	1.44139E-06	2.15662E-05	2.08907E-05	2.69418E-05	0.000116929
3833803772800	383380	3772800	8.45566E-05	3.3164E-05	1.0983E-05	1.07567E-05	2.49776E-05	2.49391E-05	3.28173E-05	3.27962E-05	3.51515E-05	3.43089E-05	1.36787E-06	1.36787E-06	3.70446E-05	1.36787E-06	2.05598E-05	1.99159E-05	2.6143E-05	0.000113462

			KMMass Grading / Excavation	KMMass Grading / Excavation	KMDrainage / Utilities Trenching	KMFoundations / Concrete Pads	KMBuilding / Structure Construction	KMAsphalt Paving	KMArchitectural Coating	KMLandscaping or Other Finishing	KMWaterside Construction (Piles)	EWNDemolition	EWNSite Grubbing / Prep	EWNDrainage / Utilities Trenching	EWNDrainage / Utilities Trenching	EWNDrainage / Utilities Trenching	EWNFoundation s / Concrete Pads	EWNBuilding / Structure Construction	EWNAsphalt Paving	EWNLandscaping or Other Finishing	EWNWaterside Construction (Piles)
Unique Identifier	X (UTM)	Y (UTM)	2025	2026	2026	2026	2026	2026	2026	2026	2026	2027	2027	2027	2028	2029	2029	2029	2029	2029	2029
3840803772650	384080	3772650	3.00493E-05	2.97384E-05	1.06793E-05	5.65144E-06	1.94107E-05	6.2359E-07	6.2359E-07	2.00343E-05	6.2359E-07	2.98617E-05	1.6275E-06	3.82168E-06	3.74788E-06	3.67033E-06	3.17919E-06	6.90342E-06	4.91141E-07	7.14899E-06	4.91141E-07
3841303772650	384130	3772650	3.06989E-05	3.03812E-05	1.09101E-05	5.7736E-06	1.98303E-05	6.37068E-07	6.37068E-07	2.04674E-05	6.37068E-07	3.04206E-05	1.65796E-06	3.89321E-06	3.81803E-06	3.73903E-06	3.2387E-06	7.03264E-06	5.00334E-07	7.2828E-06	5.00334E-07
3826803772700	382680	3772700	2.85861E-05	2.82902E-05	1.01593E-05	5.37624E-06	1.84655E-05	5.93223E-07	5.93223E-07	1.90587E-05	5.93223E-07	3.6661E-05	1.99807E-06	4.69184E-06	4.60124E-06	4.50604E-06	3.90307E-06	8.47527E-06	6.0297E-07	8.77676E-06	6.0297E-07
3827303772700	382730	3772700	3.06317E-05	3.03147E-05	1.08863E-05	5.76096E-06	1.97869E-05	6.35674E-07	6.35674E-07	2.04226E-05	6.35674E-07	3.98768E-05	2.17334E-06	5.10341E-06	5.00486E-06	4.9013E-06	4.24544E-06	9.21872E-06	6.55862E-07	9.54665E-06	6.55862E-07
3827803772700	382780	3772700	3.21621E-05	3.18293E-05	1.14302E-05	6.0488E-06	2.07755E-05	6.67435E-07	6.67435E-07	2.1443E-05	6.67435E-07	4.17374E-05	2.27474E-06	5.34153E-06	5.23838E-06	5.12999E-06	4.44353E-06	9.64885E-06	6.86464E-07	9.99209E-06	6.86464E-07
3828303772700	382830	3772700	3.37448E-05	3.33956E-05	1.19927E-05	6.34647E-06	2.17979E-05	7.00279E-07	7.00279E-07	2.24982E-05	7.00279E-07	4.41187E-05	2.40453E-06	5.64628E-06	5.53725E-06	5.42268E-06	4.69705E-06	1.01994E-05	7.25629E-07	1.05622E-05	7.25629E-07
3828803772700	382880	3772700	3.56187E-05	3.52501E-05	1.26586E-05	6.69889E-06	2.30084E-05	7.39167E-07	7.39167E-07	2.37475E-05	7.39167E-07	4.66838E-05	2.54433E-06	5.97456E-06	5.85918E-06	5.73795E-06	4.97013E-06	1.07923E-05	7.67817E-07	1.11763E-05	7.67817E-07
3829303772700	382930	3772700	3.80899E-05	3.76957E-05	1.35368E-05	7.16365E-06	2.46046E-05	7.90448E-07	7.90448E-07	2.53951E-05	7.90448E-07	4.99379E-05	2.72168E-06	6.39102E-06	6.2676E-06	6.13792E-06	5.31658E-06	1.15446E-05	8.21339E-07	1.19553E-05	8.21339E-07
3829803772700	382980	3772700	4.10761E-05	4.0651E-05	1.45981E-05	7.72528E-06	2.65336E-05	8.5242E-07	8.5242E-07	2.73861E-05	8.5242E-07	5.3751E-05	2.9295E-06	6.87902E-06	6.74618E-06	6.60659E-06	5.72254E-06	1.24262E-05	8.84054E-07	1.28682E-05	8.84054E-07
3830303772700	383030	3772700	4.54809E-05	4.50102E-05	1.61636E-05	8.55369E-06	2.93789E-05	9.43828E-07	9.43828E-07	3.03228E-05	9.43828E-07	5.89194E-05	3.21118E-06	7.54046E-06	7.39485E-06	7.24184E-06	6.27278E-06	1.3621E-05	9.69059E-07	1.41055E-05	9.69059E-07
3830803772700	383080	3772700	6.01211E-05	5.94989E-05	2.13666E-05	1.13071E-05	3.88359E-05	1.24764E-06	1.24764E-06	4.00836E-05	1.24764E-06	7.62315E-05	4.15472E-06	9.75606E-06	9.56766E-06	9.36969E-06	8.1159E-06	1.76232E-05	1.25379E-06	1.82501E-05	1.25379E-06
3831303772700	383130	3772700	6.56755E-05	6.49959E-05	2.33406E-05	1.23517E-05	4.24239E-05	1.36291E-06	1.36291E-06	4.37868E-05	1.36291E-06	7.93708E-05	4.32581E-06	1.01578E-05	9.96166E-06	9.75555E-06	8.45012E-06	1.83489E-05	1.30543E-06	1.90016E-05	1.30543E-06
3831803772700	383180	3772700	7.04013E-05	6.96727E-05	2.50201E-05	1.32405E-05	4.54766E-05	1.46098E-06	1.46098E-06	4.69376E-05	1.46098E-06	8.17368E-05	4.45476E-06	1.04606E-05	1.02586E-05	1.00464E-05	8.70201E-06	1.88959E-05	1.34434E-06	1.95681E-05	1.34434E-06
3832303772700	383230	3772700	7.24021E-05	7.16528E-05	2.57311E-05	1.36168E-05	4.6769E-05	1.5025E-06	1.5025E-06	4.82715E-05	1.5025E-06	8.09098E-05	4.40969E-06	1.03548E-05	1.01548E-05	9.94471E-06	8.61397E-06	1.87047E-05	1.33074E-06	1.93701E-05	1.33074E-06
3832803772700	383280	3772700	7.45522E-05	7.37807E-05	2.64953E-05	1.40212E-05	4.81579E-05	1.54712E-06	1.54712E-06	4.9705E-05	1.54712E-06	8.07414E-05	4.40051E-06	1.03332E-05	1.01337E-05	9.92401E-06	8.59604E-06	1.86658E-05	1.32797E-06	1.93298E-05	1.32797E-06
3833303772700	383330	3772700	6.95129E-05	6.87935E-05	2.47043E-05	1.30734E-05	4.49027E-05	1.44254E-06	1.44254E-06	4.63452E-05	1.44254E-06	7.3544E-05	4.00824E-06	9.41211E-06	9.23035E-06	9.03936E-06	7.82977E-06	1.70019E-05	1.20959E-06	1.76067E-05	1.20959E-06
3833803772700	383380	3772700	6.69148E-05	6.62223E-05	2.3781E-05	1.25848E-05	4.32245E-05	1.38863E-06	1.38863E-06	4.46131E-05	1.38863E-06	6.9639E-05	3.79541E-06	8.91235E-06	8.74024E-06	8.5594E-06	7.41403E-06	1.60991E-05	1.14537E-06	1.66718E-05	1.14537E-06
3834303772700	383430	3772700	6.32193E-05	6.25651E-05	2.24677E-05	1.18898E-05	4.08373E-05	1.31194E-06	1.31194E-06	4.21492E-05	1.31194E-06	6.51597E-05	3.55129E-06	8.3391E-06	8.17806E-06	8.00885E-06	6.93715E-06	1.50636E-05	1.07169E-06	1.55995E-05	1.07169E-06
3834803772700	383480	3772700	5.92028E-05	5.85901E-05	2.10402E-05	1.11344E-05	3.82428E-05	1.22859E-06	1.22859E-06	3.94714E-05	1.22859E-06	6.07264E-05	3.30967E-06	7.77172E-06	7.62164E-06	7.46394E-06	6.46517E-06	1.40387E-05	9.98779E-07	1.45381E-05	9.98779E-07
3835303772700	383530	3772700	5.62613E-05	5.56791E-05	1.99948E-05	1.05812E-05	3.63427E-05	1.16755E-06	1.16755E-06	3.75102E-05	1.16755E-06	5.75718E-05	3.13774E-06	7.368E-06	7.22571E-06	7.07621E-06	6.12931E-06	1.33094E-05	9.46895E-07	1.37829E-05	9.46895E-07
3835803772700	383580	3772700	5.65749E-05	5.59894E-05	2.01063E-05	1.06402E-05	3.65452E-05	1.17405E-06	1.17405E-06	3.77193E-05	1.17405E-06	5.77173E-05	3.14567E-06	7.38662E-06	7.24397E-06	7.09409E-06	6.1448E-06	1.33431E-05	9.49287E-07	1.38177E-05	9.49287E-07
3836303772700	383630	3772700	5.9158E-05	5.85458E-05	2.10243E-05	1.1126E-05	3.82138E-05	1.22766E-06	1.22766E-06	3.94415E-05	1.22766E-06	6.05426E-05	3.29965E-06	7.74821E-06	7.59858E-06	7.44136E-06	6.4456E-06	1.39962E-05	9.95757E-07	1.44941E-05	9.95757E-07
3836803772700	383680	3772700	5.63509E-05	5.57677E-05	2.00267E-05	1.0598E-05	3.64006E-05	1.1694E-06	1.1694E-06	3.757E-05	1.1694E-06	5.8414E-05	3.18364E-06	7.47579E-06	7.33142E-06	7.17973E-06	6.21898E-06	1.35041E-05	9.60747E-07	1.39845E-05	9.60747E-07
3837303772700	383730	3772700	5.4477E-05	5.39132E-05	1.93607E-05	1.02456E-05	3.51901E-05	1.13052E-06	1.13052E-06	3.63206E-05	1.13052E-06	5.71354E-05	3.11395E-06	7.31214E-06	7.17094E-06	7.02256E-06	6.08285E-06	1.32085E-05	9.39716E-07	1.36784E-05	9.39716E-07
3837803772700	383780	3772700	5.2409E-05	5.18667E-05	1.86258E-05	9.85668E-06	3.38543E-05	1.0876E-06	1.0876E-06	3.49419E-05	1.0876E-06	5.4823E-05	2.98792E-06	7.01621E-06	6.88072E-06	6.73835E-06	5.83666E-06	1.2674E-05	9.01684E-07	1.31248E-05	9.01684E-07
3838303772700	383830	3772700	4.97811E-05	4.92659E-05	1.76918E-05	9.36244E-06	3.21567E-05	1.03307E-06	1.03307E-06	3.31898E-05	1.03307E-06	5.16224E-05	2.81349E-06	6.6066E-06	6.47902E-06	6.34496E-06	5.49592E-06	1.19341E-05	8.49044E-07	1.23586E-05	8.49044E-07
3838803772700	383880	3772700	4.54286E-05	4.49585E-05	1.6145E-05	8.54386E-06	2.93452E-05	9.42743E-07	9.42743E-07	3.02879E-05	9.42743E-07	4.63009E-05	2.52346E-06	5.92556E-06	5.81113E-06	5.69089E-06	4.92937E-06	1.07038E-05	7.6152E-07	1.10846E-05	7.6152E-07
3839303772700	383930	3772700	4.19272E-05	4.14933E-05	1.49006E-05	7.88535E-06	2.70834E-05	8.70082E-07	8.70082E-07	2.79535E-05	8.70082E-07	4.22122E-05	2.30062E-06	5.40228E-06	5.29796E-06	5.18834E-06	4.49407E-06	9.7586E-06	6.94272E-07	1.01057E-05	6.94272E-07
3839803772700	383980	3772700	3.74628E-05	3.70751E-05	1.3314E-05	7.0457E-06	2.41995E-05	7.77434E-07	7.77434E-07	2.4977E-05	7.77434E-07	3.73271E-05	2.03438E-06	4.7771E-06	4.68485E-06	4.58791E-06	3.97399E-06	8.62927E-06	6.13926E-07	8.93624E-06	6.13926E-07
3840303772700	384030	3772700	3.30207E-05	3.26789E-05	1.17353E-05	6.21027E-06	2.13301E-05	6.85251E-07	6.85251E-07	2.20154E-05	6.85251E-07	3.28785E-05	1.79192E-06	4.20776E-06	4.12651E-06	4.04113E-06	3.50037E-06	7.60084E-06	5.40759E-07	7.87122E-06	5.40759E-07
3840803772700	384080	3772700	3.09676E-05	3.06471E-05	1.10056E-05	5.82415E-06	2.00039E-05	6.42646E-07	6.42646E-07	2.06466E-05	6.42646E-07	3.07882E-05	1.67799E-06	3.94025E-06	3.86416E-06	3.7842E-06	3.27782E-06	7.1176E-06	5.06379E-07	7.37079E-06	5.06379E-07
3841303772700	384130	3772700	3.19008E-05	3.15707E-05	1.13373E-05	5.99966E-06	2.06067E-05	6.62012E-07	6.62012E-07	2.12687E-05	6.62012E-07	3.15692E-05	1.72056E-06	4.0402E-06	3.96218E-06	3.8802E-06	3.36097E-06	7.29815E-06	5.19224E-07	7.55776E-06	5.19224E-07
3826803772750	382680	3772750	3.02061E-05	2.98935E-05	1.0735E-05	5.68093E-06	1.9512E-05	6.26843E-07	6.26843E-07	2.01389E-05	6.26843E-07	3.90422E-05	2.12785E-06	4.9966E-06	4.90011E-06	4.79872E-06	4.15659E-06	9.02578E-06	6.42135E-07	9.34684E-06	6.42135E-07
3827303772750	382730	3772750	3.26549E-05	3.23169E-05	1.16053E-05	6.14147E-06	2.10938E-05	6.7766E-07	6.7766E-07	2.17715E-05	6.7766E-07	4.46394E-05	2.4329E-06	5.71292E-06	5.60259E-06	5.48667E-06	4.75248E-06	1.03197E-05	7.34193E-07	1.06868E-05	7.34193E-07
3827803772750	382780	3772750	3.479E-05	3.443E-05	1.23641E-05	6.54304E-06	2.24731E-05	7.2197E-07	7.2197E-07	2.3195E-05	7.2197E-07	4.73346E-05	2.5798E-06	6.05785E-06	5.94086E-06	5.81794E-06	5.03942E-06	1.09428E-05	7.78521E-07	1.13321E-05	7.78521E-07
3828303772750	382830	3772750	3.6537E-05	3.61589E-05	1.2985E-05	6.8716E-06	2.36015E-05	7.58223E-07	7.58223E-07	2.43598E-05	7.58223E-07	4.85291E-05	2.6449E-06	6.21072E-06	6.09078E-06	5.96476E-06	5.16659E-06	1.12189E-05	7.98167E-07	1.1618E-05	7.98167E-07
3828803772750	382880	3772750	3.84034E-05	3.8006E-05	1.36483E-05	7.22262E-06	2.48072E-05	7.96955E-07	7.96955E-07	2.56041E-05	7.96955E-07	5.14387E-05	2.80347E-06	6.58308E-06	6.45596E-06	6.32238E-06	5.47636E-06	1.18916E-05	8.46022E-07	1.23146E-05	8.46022E-07
3829303772750	382930	3772750	4.11956E-05	4.07693E-05	1.46406E-05	7.74774E-06	2.66108E-05	8.54899E-07	8.54899E-07	2.74657E-05	8.54899E-07	5.52824E-05	3.01296E-06	7.075E-06	6.93838E-06	6.79482E-06	5.88557E-06	1.27802E-05	9.0924E-07	1.32348E-05	9.0924E-07
3829803772750	382980	3772750	4.45551E-05	4.4094E-05	1.58345E-05	8.37958E-06	2.87809E-05	9.24617E-07	9.24617E-07	2.97056E-05	9.24617E-07	5.97616E-05	3.25709E-06	7.64825E-06	7.50056E-06	7.34536E-06	6.36245E-06	1.38157E-05	9.82912E-07	1.43071E-05	9.82912E-07
3830303772750	383030	3772750	4.91988E-05	4.86896E-05	1.74849E-05	9.25292E-06	3.17806E-05	1.02098E-06	1.02098E-06	3.28015E-05	1.02098E-06	6.56957E-05	3.5805E-06	8.40769E-06	8.24533E-06	8.07473E-06	6.99421E-06	1.51875E-05	1.08051E-06	1.57278E-05	1.08051E-06
3830803772750	383080	3772750	5.49623E-05	5.43935E-05	1.95332E-05	1.03369E-05	3.55036E-05	1.14059E-06	1.14059E-06	3.66442E-05	1.14059E-06	7.18671E-05	3.91685E-06	9.1975E-06	9.01989E-06	8.83326E-06	7.65125E-06	1.66142E-05	1.18201E-06	1.72052E-05	1.18201E-06
3831303772750	383130	3772750	6.36374E-05	6.29788E-05	2.26162E-05	1.19684E-05	4.11074E-05	1.32062E-06	1.32062E-06	4.2428E-05	1.32062E-06	8.19512E-05	4.46645E-06	1.04881E-05	1.02855E-05	1.00727E-05	8.72483E-06	1.89455E-05	1.34787E-06	1.96194E-05	1.34787E-06
3831803772750	383180	3772750	7.89346E-05	7.81177E-05	2.80527E-05	1.48454E-05	5.09888E-05	1.63807E-06	1.63807E-06	5.26268E-05	1.63807E-06	9.44625E-05	5.14833E-06	1.20892E-05	1.18558E-05	1.16105E-05	1.00568E-05	2.18378E-05	1.55364E-06	2.26146E-05	1.55364E-06
3832303772750	383230	3772750	7.56124E-05	7.48298E-05	2.6872E-05	1.42206E-05	4.88427E-05	1.56912E-06	1.56912E-06	5.04118E-05	1.56912E-06	8.6484E-05	4.71349E-06	1.10682E-05	1.08544E-05	1.06298E-05	9.20742E-06	1.99934E-05	1.42242E-06	2.07046E-05	1.42242E-06
3832803772750	383280	3772750	8.12116E-05	8.03711E-05	2.8862E-05	1.52736E-05	5.24596E-05	1.68532E-06	1.68532E-06	5.41449E-05	1.68532E-06	8.95774E-05	4.88208E-06	1.14641E-05	1.12427E-05	1.101E-05	9.53675E-06	2.07085E-05	1.4733E-06	2.14451E-05	1.4733E-06
3833303772750	383330	3772750	7.91735E-05	7.83541E-05	2.81376E-05	1.48903E-05	5.11431E-05	1.64302E-06	1.64302E-06	5.27861E-05	1.64302E-06	8.50599E-05	4.63587E-06	1.08859E-05	1.06757E-05	1.04548E-05	9.0558E-06	1.96641E-05	1.399E-06	2.03636E-05	1.399E-06
3833803772750	383380	3772750	7.54705E-05	7.46895E-05	2.68216E-05	1.41939E-05	4.87511E-05	1.56618E-06	1.56618E-06	5.03173E-05	1.56618E-06	7.95852E-05	4.3375E-06	1.01853E-05	9.98857E-06	9.7819E-06	8.47295E-06	1.83985E-05	1.30895E-06	1.9053E-05	1.30895E-06
3834303772750	383430	3772750	7.10508E-05	7.03155E-05	2.52509E-05	1.33627E-05	4.58961E-05	1.47446E-06	1.47446E-06	4.73706E-05	1.47446E-06	7.40263E-05	4.03453E-06	9.47384E-06	9.29089E-06	9.09865E-06	7.88113E-06	1.71134E-05	1.21753E-06	1.77222E-05	1.21753E-06
3834803772750	383480	3772750	6.73329E-05	6.66361E-05	2.39296E-05	1.26634E-05	4.34945E-05	1.39731E-06	1.39731E-06	4.48918E-05	1.39731E-06	6.96543E-05	3.79625E-06	8.91431E-06	8.74216E-06	8.56128E-06	7.41566E-06	1.61027E-05	1.14562E-06	1.66755E-05	1.14562E-06
3835303772750	383530	3772750	6.47498E-05	6.40797E-05	2.30116E-05	1.21776E-05	4.18259E-05	1.3437E-06	1.3437E-06	4.31696E-05	1.3437E-06	6.66298E-05	3.63141E-06	8.52724E-06	8.36257E-06	8.18954E-06	7.09367E-06	1.54035E-05	1.09587E-06	1.59514E-05	1.09587E-06
3835803772750	383580	3772750	6.45258E-05	6.3858E-05	2.2932E-05	1.21355E-05	4.16812E-05	1.33905E-06	1.33905E-06	4.30203E-05	1.33905E-06	6.60479E-05	3.5997E-06	8.45277E-06	8.28953E-06	8.11802E-06	7.03171E-06	1.52689E-05	1.0863E-06	1.58121E-05	1.0863E-06
3836303772750	383630	3772750	6.45632E-05	6.3895E-05	2.29452E-05	1.21425E-05	4.17054E-05	1.33983E-06	1.33983E-06	4.30452E-05	1.33983E-06	6.58948E-05	3.59135E-06	8.43317E-06	8.27031E-06	8.09919E-06	7.01541E-06	1.52335E-05	1.08378E-06	1.57754E-05	1.08378E-06
3836803772750	383680	3772750	6.34284E-05	6.27719E-05	2.25419E-05	1.19291E-05	4.09723E-05	1.31628E-06	1.31628E-06	4.22886E-05	1.31628E-06	6.5198E-05	3.55338E-06	8.344E-06	8.18286E-06	8.01355E-06	6.94123E-06	1.50725E-05	1.07232E-06	1.56086E-05	1.07232E-06
3837303772750	383730	3772750	6.11439E-05	6.05111E-05	2.17301E-05	1.14995E-05	3.94966E-05	1.26887E-06	1.26887E-06	4.07655E-05	1.26887E-06	6.35977E-05	3.46616E-06	8.13919E-06	7.98202E-06	7.81686E-06	6.77086E-06	1.47025E-05	1.046E-06	1.52255E-05	1.046E-06
3837803772750	383780	3772750	5.88146E-05	5.82059E-05	2.09022E-05	1.10614E-05	3.7992E-05	1.22053E-06	1.22053E-06	3.92125E-05	1.22053E-06	6.12854E-05	3.34013E-06	7.84326E-06	7.6918E-06	7.53265E-06	6.52467E-06	1.41679E-05	1.00797E-06	1.46719E-05	1.00797E-06
3838303772750	383830	3772750	5.54476E-05	5.48737E-05	1.97056E-05	1.04281E-05	3.5817E-05	1.15066E-06	1.15066E-06	3.69677E-05	1.15066E-06	5.72425E-05	3.11979E-06	7.32586E-06	7.18439E-06	7.03574E-06	6.09426E-06	1.32333E-05	9.41479E-07	1.37041E-05	9.41479E-07
3838803772750	383880	3772750	5.05725E-05	5.00491E-05	1.79731E-05	9.51128E-06	3.26679E-05	1.04949E-06	1.04949E-06	3.37174E-05	1.04949E-06	5.13927E-05	2.80097E-06	6.5772E-06	6.45019E-06	6.31673E-06	5.47147E-06	1.1881E-05	8.45266E-07	1.23036E-05	8.45266E-07
3839303772750	383930	3772750	4.5675E-05	4.52023E-05	1.62325E-05	8.5902E-06	2.95043E-05	9.47856E-07	9.47856E-07	3.04522E-05	9.47856E-07	4.58185E-05	2.49717E-06	5.86382E-06	5.75059E-06	5.6316E-06	4.87802E-06	1.05923E-05	7.53587E-07	1.09691E-05	7.53587E-07
3839803772750	383980	3772750	4.18675E-05	4.14342E-05	1.48794E-05	7.87411E-06	2.70448E-05	8.68842E-07	8.68842E-07	2.79137E-05	8.68842E-07	4.16915E-05	2.27224E-06	5.33565E-06	5.23261E-06	5.12434E-06	4.43864E-06	9.63823E-06	6.85708E-07	9.98109E-06	6.85708E-07
3840303772750	384030	3772750	3.70073E-05	3.66244E-05	1.31521E-05	6.96005E-06	2.39053E-05	7.67983E-07	7.67983E-07	2.46733E-05	7.67983E-07	3.67835E-05	2.00475E-06	4.70752E-06	4.61662E-06	4.52109E-06	3.91611E-06	8.5036E-06	6.04985E-07	8.80609E-06	6.04985E-07
3840803772750	384080	3772750	3.28191E-05	3.24795E-05	1.16637E-05	6.17236E-06	2.11999E-05	6.81068E-07	6.81068E-07	2.1881E-05	6.81068E-07	3.26488E-05	1.7794E-06	4.17837E-06	4.09768E-06	4.01289E-06	3.47591E-06	7.54774E-06	5.36981E-07	7.81623E-06	5.36981E-07
3841303772750	384130	3772750	3.20277E-05	3.16963E-05	1.13824E-05	6.02353E-06	2.06887E-05	6.64646E-07	6.64646E-07	2.13534E-05	6.64646E-07	3.17682E-05	1.73141E-06	4.06568E-06	3.98716E-06	3.90467E-06	3.38217E-06	7.34418E-06	5.22498E-07	7.60542E-06	5.22498E-07
3826803772800	382680	3772800	3.16694E-05	3.13416E-05	1.12551E-05	5.95613E-06	2.04572E-05	6.57209E-07	6.57209E-07	2.11144E-05	6.57209E-07	4.38967E-05	2.39243E-06	5.61787E-06	5.50938E-06	5.39538E-06	4.67341E-06	1.0148E-05	7.21977E-07	1.0509E-05	7.21977E-07
3827303772800	382730	3772800	3.39987E-05	3.36468E-05	1.20829E-05	6.39421E-06	2.19619E-05	7.05547E-07	7.05547E-07	2.26674E-05	7.05547E-07	4.79242E-05	2.61193E-06	6.1333E-06	6.01486E-06	5.89041E-06	5.10219E-06	1.10791E-05	7.88218E-07	1.14732E-05	7.88218E-07
3827803772800	382780	3772800	3.67759E-05	3.63953E-05	1.30699E-05	6.91653E-06	2.37559E-05	7.63181E-07	7.63181E-07	2.4519E-05	7.63181E-07	5.1163E-05	2.78845E-06	6.54781E-06	6.42136E-06	6.2885E-06	5.44701E-06	1.18279E-05	8.41488E-07	1.22486E-05	8.41488E-07
3828303772800	382830	3772800	3.89036E-05	3.8501E-05	1.3826E-05	7.31669E-06	2.51303E-05	8.07335E-07	8.07335E-07	2.59376E-05	8.07335E-07	5.28246E-05	2.87901E-06	6.76045E-06	6.6299E-06	6.49272E-06	5.6239E-06	1.2212E-05	8.68816E-07	1.26464E-05	8.68816E-07
3828803772800	382880	3772800	4.14718E-05	4.10426E-05	1.47388E-05	7.7997E-06	2.67892E-05	8.60631E-07	8.60631E-07	2.76499E-05	8.60631E-07	5.6875E-05	3.09976E-06	7.27883E-06	7.13826E-06	6.99057E-06	6.05513E-06	1.31484E-05	9.35435E-07	1.36161E-05	9.35435E-07
3829303772800	382930	3772800	4.47791E-05	4.43157E-05	1.59141E-05	8.42171E-06	2.89256E-05	9.29265E-07	9.29265E-07	2.98549E-05	9.29265E-07	6.17065E-05	3.36308E-06	7.89715E-06	7.74465E-06	7.58441E-06	6.56951E-06	1.42653E-05	1.0149E-06	1.47727E-05	1.0149E-06
3829803772800	382980	3772800	4.86463E-05	4.81429E-05	1.72885E-05	9.14902E-06	3.14237E-05	1.00952E-06	1.00952E-06	3.24332E-05	1.00952E-06	6.71352E-05	3.65895E-06	8.59191E-06	8.426E-06	8.25165E-06	7.14747E-06	1.55203E-05	1.10419E-06	1.60724E-05	1.10419E-06
3830303772800	383030	3772800	5.34468E-05	5.28936E-05	1.89946E-05	1.00518E-05	3.45246E-05	1.10914E-06	1.10914E-06	3.56337E-05	1.10914E-06	7.36205E-05	4.01241E-06	9.4219E-06	9.23996E-06	9.04877E-06	7.83792E-06	1.70196E-05	1.21085E-06	1.7625E-05	1.21085E-06
3830803772800	383080	3772800	5.97254E-05	5.91073E-05	2.12259E-05	1.12327E-05	3.85804E-05	1.23943E-06	1.23943E-06	3.98198E-05	1.23943E-06	8.16296E-05	4.44892E-06	1.04469E-05	1.02452E-05	1.00332E-05	8.6906E-06	1.88711E-05	1.34258E-06	1.95424E-05	1.34258E-06
3831303772800	383130	3772800	6.72881E-05	6.65918E-05	2.39137E-05	1.2655E-05	4.34656E-05	1.39638E-06	1.39638E-06	4.4862E-05	1.39638E-06	8.96922E-05	4.88834E-06	1.14788E-05	1.12571E-05	1.10242E-05	9.54898E-06	2.0735E-05	1.47519E-06	2.14726E-05	1.47519E-06
3831803772800	383180	3772800	8.74007E-05	8.64961E-05	3.10615E-05	1.64376E-05	5.64575E-05	1.81375E-06	1.81375E-06	5.82713E-05	1.81375E-06	0.000108329	5.90407E-06	1.38639E-05	1.35961E-05	1.33148E-05	1.15331E-05	2.50435E-05	1.78171E-06	2.59343E-05	1.78171E-06
3832303772800	383230	3772800	8.53327E-05	8.44496E-05	3.03266E-05	1.60487E-05	5.51217E-05	1.77084E-06	1.77084E-06	5.68925E-05	1.77084E-06	0.000100343	5.46882E-06	1.28418E-05	1.25938E-05	1.23332E-

Unique Identifier	X (UTM)	Y (UTM)	ISDemolition 2027	ISDrainage / Utilities Trenching 2027	ISDrainage / Utilities Trenching 2028	ISAsphalt Paving 2027	ISAsphalt Paving 2028	SVDemolition 2027	SVSite Grubbing / Prep 2027	SVMass Grading / Excavation 2027	SVMass Grading / Excavation 2028	SVDrainage / Utilities Trenching 2028	SVFoundations / Concrete Pads 2028	SVBuilding / Structure Construction 2028	SVBuilding / Structure Construction 2029	SVAsphalt Paving 2028	SVAsphalt Paving 2029	SVArchitectural Coating 2028	SVArchitectural Coating 2029	SVLandscaping or Other Finishing 2028	SVLandscaping or Other Finishing 2029
3840803772650	384080	3772650	4.96294E-06	1.99839E-06	1.94712E-06	5.16112E-07	4.80781E-07	3.2909E-05	2.36598E-05	1.59521E-05	1.57496E-05	1.11747E-05	3.54991E-06	5.08547E-06	4.89143E-06	5.00001E-07	4.65199E-07	5.00001E-07	4.65199E-07	5.08547E-06	4.89143E-06
3841303772650	384130	3772650	5.07053E-06	2.04171E-06	1.98933E-06	5.273E-07	4.91203E-07	3.3595E-05	2.41529E-05	1.62846E-05	1.60778E-05	1.14076E-05	3.62391E-06	5.19147E-06	4.99339E-06	5.10424E-07	4.74896E-07	5.10424E-07	4.74896E-07	5.19147E-06	4.99339E-06
3826803772700	382680	3772700	4.91963E-06	1.98095E-06	1.93012E-06	5.11607E-07	4.76585E-07	3.01473E-05	2.16742E-05	1.46134E-05	1.44279E-05	1.02369E-05	3.252E-06	4.65869E-06	4.48094E-06	4.58041E-07	4.26159E-07	4.58041E-07	4.26159E-07	4.65869E-06	4.48094E-06
3827303772700	382730	3772700	5.31365E-06	2.1396E-06	2.08471E-06	5.52582E-07	5.14755E-07	3.25437E-05	2.33972E-05	1.5775E-05	1.55747E-05	1.10507E-05	3.51051E-06	5.02902E-06	4.83714E-06	4.94452E-07	4.60035E-07	4.94452E-07	4.60035E-07	5.02902E-06	4.83714E-06
3827803772700	382780	3772700	5.45616E-06	2.19699E-06	2.14062E-06	5.67403E-07	5.28561E-07	3.35771E-05	2.41401E-05	1.6276E-05	1.60693E-05	1.14016E-05	3.62199E-06	5.18872E-06	4.99074E-06	5.10153E-07	4.74644E-07	5.10153E-07	4.74644E-07	5.18872E-06	4.99074E-06
3828303772700	382830	3772700	5.68671E-06	2.28982E-06	2.23107E-06	5.91378E-07	5.50895E-07	3.486E-05	2.50624E-05	1.68978E-05	1.66833E-05	1.18372E-05	3.76037E-06	5.38696E-06	5.18142E-06	5.29644E-07	4.92778E-07	5.29644E-07	4.92778E-07	5.38696E-06	5.18142E-06
3828803772700	382880	3772700	5.95637E-06	2.3984E-06	2.33687E-06	6.19421E-07	5.77018E-07	3.6615E-05	2.63242E-05	1.77485E-05	1.75232E-05	1.24331E-05	3.94969E-06	5.65817E-06	5.44227E-06	5.56309E-07	5.17587E-07	5.56309E-07	5.17587E-07	5.65817E-06	5.44227E-06
3829303772700	382930	3772700	6.31406E-06	2.54243E-06	2.4772E-06	6.56619E-07	6.11669E-07	3.89848E-05	2.80279E-05	1.88972E-05	1.86573E-05	1.32378E-05	4.20531E-06	6.02436E-06	5.7945E-06	5.92313E-07	5.51085E-07	5.92313E-07	5.51085E-07	6.02436E-06	5.7945E-06
3829803772700	382980	3772700	6.7458E-06	2.71628E-06	2.64659E-06	7.01517E-07	6.53494E-07	4.18445E-05	3.00839E-05	2.02834E-05	2.00259E-05	1.42089E-05	4.51379E-06	6.46628E-06	6.21955E-06	6.35762E-07	5.9151E-07	6.35762E-07	5.9151E-07	6.46628E-06	6.21955E-06
3830303772700	383030	3772700	7.38433E-06	2.97339E-06	2.8971E-06	7.6792E-07	7.15351E-07	4.6575E-05	3.34849E-05	2.25765E-05	2.22898E-05	1.58152E-05	5.02408E-06	7.1973E-06	6.92268E-06	7.07636E-07	6.58381E-07	7.07636E-07	6.58381E-07	7.1973E-06	6.92268E-06
3830803772700	383080	3772700	9.83367E-06	3.95965E-06	3.85805E-06	1.02263E-06	9.52628E-07	6.1025E-05	4.38737E-05	2.95809E-05	2.92053E-05	2.07219E-05	6.58281E-06	9.43028E-06	9.07046E-06	9.27182E-07	8.62645E-07	9.27182E-07	8.62645E-07	9.43028E-06	9.07046E-06
3831303772700	383130	3772700	1.06455E-05	4.28652E-06	4.17654E-06	1.10705E-06	1.03127E-06	6.6789E-05	4.80177E-05	3.23749E-05	3.19638E-05	2.26791E-05	7.20457E-06	1.0321E-05	9.92719E-06	1.01476E-06	9.44124E-07	1.01476E-06	9.44124E-07	1.0321E-05	9.92719E-06
3831803772700	383180	3772700	1.12686E-05	4.53745E-06	4.42103E-06	1.17186E-06	1.09164E-06	7.17334E-05	5.15724E-05	3.47716E-05	3.43301E-05	2.4358E-05	7.73792E-06	1.1085E-05	1.06621E-05	1.08988E-06	1.01402E-06	1.08988E-06	1.01402E-06	1.1085E-05	1.06621E-05
3832303772700	383230	3772700	1.14894E-05	4.62634E-06	4.50764E-06	1.19482E-06	1.11302E-06	7.41655E-05	5.33209E-05	3.59505E-05	3.54941E-05	2.51839E-05	8.00027E-06	1.14609E-05	1.10236E-05	1.12683E-06	1.0484E-06	1.12683E-06	1.0484E-06	1.14609E-05	1.10236E-05
3832803772700	383280	3772700	1.17395E-05	4.72705E-06	4.60576E-06	1.22083E-06	1.13725E-06	7.67757E-05	5.51976E-05	3.72158E-05	3.67433E-05	2.60702E-05	8.28185E-06	1.18643E-05	1.14116E-05	1.16649E-06	1.0853E-06	1.16649E-06	1.0853E-06	1.18643E-05	1.14116E-05
3833303772700	383330	3772700	1.09193E-05	4.39679E-06	4.28398E-06	1.13553E-06	1.0578E-06	7.20897E-05	5.18286E-05	3.49443E-05	3.45006E-05	2.4479E-05	7.77636E-06	1.11401E-05	1.07151E-05	1.09529E-06	1.01905E-06	1.09529E-06	1.01905E-06	1.11401E-05	1.07151E-05
3833803772700	383380	3772700	1.04848E-05	4.22182E-06	4.1135E-06	1.09034E-06	1.0157E-06	6.98625E-05	5.02274E-05	3.38647E-05	3.34348E-05	2.37228E-05	7.53611E-06	1.07959E-05	1.0384E-05	1.06145E-06	9.87571E-07	1.06145E-06	9.87571E-07	1.07959E-05	1.0384E-05
3834303772700	383430	3772700	9.90074E-06	3.98665E-06	3.88436E-06	1.02961E-06	9.59125E-07	6.64683E-05	4.77871E-05	3.22194E-05	3.18103E-05	2.25702E-05	7.16998E-06	1.02714E-05	9.87952E-06	1.00988E-06	9.3959E-07	1.00988E-06	9.3959E-07	1.02714E-05	9.87952E-06
3834803772700	383480	3772700	9.27757E-06	3.73573E-06	3.63988E-06	9.64803E-07	8.98757E-07	6.26732E-05	4.50586E-05	3.03798E-05	2.99941E-05	2.12815E-05	6.76059E-06	9.68496E-06	9.31543E-06	9.52222E-07	8.85943E-07	9.52222E-07	8.85943E-07	9.68496E-06	9.31543E-06
3835303772700	383530	3772700	8.83186E-06	3.55625E-06	3.46501E-06	9.18452E-07	8.55579E-07	6.00273E-05	4.31563E-05	2.90972E-05	2.87278E-05	2.03831E-05	6.47518E-06	9.27609E-06	8.92215E-06	9.12022E-07	8.4854E-07	9.12022E-07	8.4854E-07	9.27609E-06	8.92215E-06
3835803772700	383580	3772700	8.89613E-06	3.58213E-06	3.49023E-06	9.25136E-07	8.61805E-07	6.08023E-05	4.37136E-05	2.94729E-05	2.90987E-05	2.06462E-05	6.55878E-06	9.39586E-06	9.03735E-06	9.23798E-07	8.59497E-07	9.23798E-07	8.59497E-07	9.39586E-06	9.03735E-06
3836303772700	383630	3772700	9.27757E-06	3.73573E-06	3.63988E-06	9.64803E-07	8.98757E-07	6.34304E-05	4.5603E-05	3.07469E-05	3.03565E-05	2.15387E-05	6.84228E-06	9.80198E-06	9.42798E-06	9.63728E-07	8.96647E-07	9.63728E-07	8.96647E-07	9.80198E-06	9.42798E-06
3836803772700	383680	3772700	8.83745E-06	3.55851E-06	3.4672E-06	9.19033E-07	8.5612E-07	6.01163E-05	4.32204E-05	2.91404E-05	2.87704E-05	2.04133E-05	6.48479E-06	9.28986E-06	8.93539E-06	9.13375E-07	8.498E-07	9.13375E-07	8.498E-07	9.28986E-06	8.93539E-06
3837303772700	383730	3772700	8.55661E-06	3.44542E-06	3.35702E-06	8.89828E-07	8.28914E-07	5.76308E-05	4.14334E-05	2.79356E-05	2.75809E-05	1.95693E-05	6.21667E-06	8.90576E-06	8.56595E-06	8.75611E-07	8.14664E-07	8.75611E-07	8.14664E-07	8.90576E-06	8.56595E-06
3837803772700	383780	3772700	8.27996E-06	3.33402E-06	3.24848E-06	8.61058E-07	8.02114E-07	5.51007E-05	3.96144E-05	2.67092E-05	2.63701E-05	1.87102E-05	5.94375E-06	8.51478E-06	8.18989E-06	8.37171E-07	7.78899E-07	8.37171E-07	7.78899E-07	8.51478E-06	8.18989E-06
3838303772700	383830	3772700	7.9027E-06	3.18212E-06	3.10047E-06	8.21827E-07	7.65568E-07	5.24192E-05	3.76865E-05	2.54093E-05	2.50867E-05	1.77996E-05	5.65449E-06	8.1004E-06	7.79132E-06	7.96429E-07	7.40993E-07	7.96429E-07	7.40993E-07	8.1004E-06	7.79132E-06
3838803772700	383880	3772700	7.24042E-06	2.91544E-06	2.84064E-06	7.52954E-07	7.0141E-07	4.8722E-05	3.50285E-05	2.36172E-05	2.33174E-05	1.65442E-05	5.25568E-06	7.52908E-06	7.2418E-06	7.40256E-07	6.88731E-07	7.40256E-07	6.88731E-07	7.52908E-06	7.2418E-06
3839303772700	383930	3772700	6.73323E-06	2.71122E-06	2.64165E-06	7.00209E-07	6.52276E-07	4.52031E-05	3.24986E-05	2.19115E-05	2.16333E-05	1.53493E-05	4.87608E-06	6.98529E-06	6.71876E-06	6.86791E-07	6.38987E-07	6.86791E-07	6.38987E-07	6.98529E-06	6.71876E-06
3839803772700	383980	3772700	6.08911E-06	2.45185E-06	2.38894E-06	6.33225E-07	5.89877E-07	4.06507E-05	2.92256E-05	1.97048E-05	1.94546E-05	1.38035E-05	4.38502E-06	6.2818E-06	6.04212E-06	6.17625E-07	5.74635E-07	6.17625E-07	5.74635E-07	6.2818E-06	6.04212E-06
3840303772700	384030	3772700	5.41145E-06	2.17899E-06	2.12308E-06	5.62754E-07	5.2423E-07	3.60003E-05	2.58823E-05	1.74506E-05	1.7229E-05	1.22244E-05	3.88338E-06	5.56318E-06	5.35091E-06	5.4697E-07	5.08898E-07	5.4697E-07	5.08898E-07	5.56318E-06	5.35091E-06
3840803772700	384080	3772700	5.09987E-06	2.05352E-06	2.00084E-06	5.30351E-07	4.94046E-07	3.38444E-05	2.43323E-05	1.64055E-05	1.61972E-05	1.14923E-05	3.65082E-06	5.23002E-06	5.03046E-06	5.14214E-07	4.78422E-07	5.14214E-07	4.78422E-07	5.23002E-06	5.03046E-06
3841303772700	384130	3772700	5.25776E-06	2.1171E-06	2.06278E-06	5.4677E-07	5.09341E-07	3.48867E-05	2.50817E-05	1.69108E-05	1.66961E-05	1.18463E-05	3.76325E-06	5.39109E-06	5.18539E-06	5.3005E-07	4.93156E-07	5.3005E-07	4.93156E-07	5.39109E-06	5.18539E-06
3826803772750	382680	3772750	5.18091E-06	2.08616E-06	2.03263E-06	5.38779E-07	5.01896E-07	3.19557E-05	2.29744E-05	1.549E-05	1.52934E-05	1.0851E-05	3.44709E-06	4.93816E-06	4.74974E-06	4.85518E-07	4.51724E-07	4.85518E-07	4.51724E-07	4.93816E-06	4.74974E-06
3827303772750	382730	3772750	5.83062E-06	2.34777E-06	2.28753E-06	6.06344E-07	5.64836E-07	3.4468E-05	2.47806E-05	1.67078E-05	1.64957E-05	1.17041E-05	3.71809E-06	5.32639E-06	5.12315E-06	5.23688E-07	4.87237E-07	5.23688E-07	4.87237E-07	5.32639E-06	5.12315E-06
3827803772750	382780	3772750	6.07513E-06	2.44623E-06	2.38346E-06	6.31772E-07	5.88523E-07	3.65527E-05	2.62794E-05	1.77183E-05	1.74933E-05	1.2412E-05	3.94296E-06	5.64853E-06	5.43301E-06	5.55362E-07	5.16705E-07	5.55362E-07	5.16705E-07	5.64853E-06	5.43301E-06
3828303772750	382830	3772750	6.12823E-06	2.46761E-06	2.40429E-06	6.37293E-07	5.93667E-07	3.77821E-05	2.71633E-05	1.83142E-05	1.80817E-05	1.28294E-05	4.07558E-06	5.83851E-06	5.61574E-06	5.7404E-07	5.34084E-07	5.7404E-07	5.34084E-07	5.83851E-06	5.61574E-06
3828803772750	382880	3772750	6.3965E-06	2.57563E-06	2.50954E-06	6.65191E-07	6.19655E-07	3.92431E-05	2.82137E-05	1.90225E-05	1.87809E-05	1.33255E-05	4.23318E-06	6.06429E-06	5.8329E-06	5.96239E-07	5.54737E-07	5.96239E-07	5.54737E-07	6.06429E-06	5.8329E-06
3829303772750	382930	3772750	6.7975E-06	2.7371E-06	2.66687E-06	7.06893E-07	6.58502E-07	4.18979E-05	3.01223E-05	2.03093E-05	2.00515E-05	1.4227E-05	4.51955E-06	6.47454E-06	6.2275E-06	6.36575E-07	5.92266E-07	6.36575E-07	5.92266E-07	6.47454E-06	6.2275E-06
3829803772750	382980	3772750	7.27954E-06	2.9312E-06	2.85599E-06	7.57022E-07	7.05199E-07	4.50962E-05	3.24217E-05	2.18596E-05	2.15821E-05	1.5313E-05	4.86455E-06	6.96877E-06	6.70287E-06	6.85167E-07	6.37476E-07	6.85167E-07	6.37476E-07	6.96877E-06	6.70287E-06
3830303772750	383030	3772750	7.95161E-06	3.20181E-06	3.11966E-06	8.26912E-07	7.70305E-07	4.97109E-05	3.57394E-05	2.40966E-05	2.37906E-05	1.688E-05	5.36235E-06	7.68189E-06	7.38878E-06	7.55281E-07	7.02709E-07	7.55281E-07	7.02709E-07	7.68189E-06	7.38878E-06
3830803772750	383080	3772750	8.76759E-06	3.53037E-06	3.43979E-06	9.11768E-07	8.49353E-07	5.64192E-05	4.05623E-05	2.73483E-05	2.70011E-05	1.91579E-05	6.08597E-06	8.71853E-06	8.38587E-06	8.57203E-07	7.97537E-07	8.57203E-07	7.97537E-07	8.71853E-06	8.38587E-06
3831303772750	383130	3772750	1.0176E-05	4.09748E-06	3.99235E-06	1.05823E-06	9.8579E-07	6.36442E-05	4.57567E-05	3.08505E-05	3.04588E-05	2.16113E-05	6.86534E-06	9.83502E-06	9.45976E-06	9.66976E-07	8.99669E-07	9.66976E-07	8.99669E-07	9.83502E-06	9.45976E-06
3831803772750	383180	3772750	1.25429E-05	5.05055E-06	4.92096E-06	1.30437E-06	1.21508E-06	7.95642E-05	5.72023E-05	3.85674E-05	3.80778E-05	2.70171E-05	8.58264E-06	1.22952E-05	1.1826E-05	1.20886E-06	1.12471E-06	1.20886E-06	1.12471E-06	1.22952E-05	1.1826E-05
3832303772750	383230	3772750	1.19491E-05	4.81144E-06	4.68799E-06	1.24262E-06	1.15756E-06	7.68916E-05	5.52809E-05	3.72719E-05	3.67987E-05	2.61096E-05	8.29434E-06	1.18821E-05	1.14288E-05	1.16825E-06	1.08693E-06	1.16825E-06	1.08693E-06	1.18821E-05	1.14288E-05
3832803772750	383280	3772750	1.27092E-05	5.1175E-06	4.9862E-06	1.32166E-06	1.23119E-06	8.30475E-05	5.97066E-05	4.02559E-05	3.97448E-05	2.81999E-05	8.95839E-06	1.28334E-05	1.23438E-05	1.26178E-06	1.17395E-06	1.26178E-06	1.17395E-06	1.28334E-05	1.23438E-05
3833303772750	383330	3772750	1.23235E-05	4.96222E-06	4.8349E-06	1.28156E-06	1.19383E-06	8.15063E-05	5.85986E-05	3.95089E-05	3.90072E-05	2.76766E-05	8.79213E-06	1.25953E-05	1.21147E-05	1.23836E-06	1.15217E-06	1.23836E-06	1.15217E-06	1.25953E-05	1.21147E-05
3833803772750	383380	3772750	1.17115E-05	4.71579E-06	4.5948E-06	1.21792E-06	1.13455E-06	7.821E-05	5.62288E-05	3.79111E-05	3.74297E-05	2.65573E-05	8.43657E-06	1.20859E-05	1.16248E-05	1.18828E-06	1.10557E-06	1.18828E-06	1.10557E-06	1.20859E-05	1.16248E-05
3834303772750	383430	3772750	1.10199E-05	4.4373E-06	4.32345E-06	1.14599E-06	1.06754E-06	7.41298E-05	5.32953E-05	3.59332E-05	3.5477E-05	2.51718E-05	7.99643E-06	1.14554E-05	1.10183E-05	1.12629E-06	1.04789E-06	1.12629E-06	1.04789E-06	1.14554E-05	1.10183E-05
3834803772750	383480	3772750	1.04568E-05	4.21057E-06	4.10254E-06	1.08744E-06	1.013E-06	7.07801E-05	5.08871E-05	3.43095E-05	3.38739E-05	2.40344E-05	7.6351E-06	1.09377E-05	1.05204E-05	1.0754E-06	1.00054E-06	1.0754E-06	1.00054E-06	1.09377E-05	1.05204E-05
3835303772750	383530	3772750	1.00768E-05	4.05754E-06	3.95343E-06	1.04792E-06	9.7618E-07	6.86331E-05	4.93435E-05	3.32688E-05	3.28464E-05	2.33053E-05	7.4035E-06	1.0606E-05	1.02013E-05	1.04277E-06	9.70192E-07	1.04277E-06	9.70192E-07	1.0606E-05	1.02013E-05
3835803772750	383580	3772750	1.00614E-05	4.05135E-06	3.9474E-06	1.04632E-06	9.74691E-07	6.88915E-05	4.95292E-05	3.3394E-05	3.297E-05	2.3393E-05	7.43137E-06	1.06459E-05	1.02397E-05	1.0467E-06	9.73844E-07	1.0467E-06	9.73844E-07	1.06459E-05	1.02397E-05
3836303772750	383630	3772750	1.00726E-05	4.05585E-06	3.95179E-06	1.04748E-06	9.75774E-07	6.90786E-05	4.96637E-05	3.34847E-05	3.30596E-05	2.34566E-05	7.45155E-06	1.06748E-05	1.02675E-05	1.04954E-06	9.76489E-07	1.04954E-06	9.76489E-07	1.06748E-05	1.02675E-05
3836803772750	383680	3772750	9.88397E-06	3.9799E-06	3.87779E-06	1.02786E-06	9.57501E-07	6.75017E-05	4.85301E-05	3.27204E-05	3.23049E-05	2.29211E-05	7.28145E-06	1.04311E-05	1.00331E-05	1.02558E-06	9.54199E-07	1.02558E-06	9.54199E-07	1.04311E-05	1.00331E-05
3837303772750	383730	3772750	9.53187E-06	3.83812E-06	3.73965E-06	9.91248E-07	9.23392E-07	6.46865E-05	4.65061E-05	3.13558E-05	3.09576E-05	2.19652E-05	6.97778E-06	9.99609E-06	9.61468E-06	9.82813E-07	9.14404E-07	9.82813E-07	9.14404E-07	9.99609E-06	9.61468E-06
3837803772750	383780	3772750	9.22448E-06	3.71435E-06	3.61905E-06	9.59282E-07	8.93614E-07	6.15774E-05	4.42708E-05	2.98486E-05	2.94697E-05	2.09094E-05	6.64239E-06	9.51563E-06	9.15255E-06	9.35574E-07	8.70453E-07	9.35574E-07	8.70453E-07	9.51563E-06	9.15255E-06
3838303772750	383830	3772750	8.74104E-06	3.51969E-06	3.42938E-06	9.09008E-07	8.46781E-07	5.82277E-05	4.18625E-05	2.82249E-05	2.78666E-05	1.9772E-05	6.28106E-06	8.998E-06	8.65467E-06	8.8468E-07	8.23102E-07	8.8468E-07	8.23102E-07	8.998E-06	8.65467E-06
3838803772750	383880	3772750	8.00331E-06	3.22263E-06	3.13994E-06	8.32288E-07	7.75313E-07	5.40495E-05	3.88586E-05	2.61996E-05	2.5867E-05	1.83532E-05	5.83035E-06	8.35233E-06	8.03364E-06	8.21199E-07	7.64039E-07	8.21199E-07	7.64039E-07	8.35233E-06	8.03364E-06
3839303772750	383930	3772750	7.3005E-06	2.93963E-06	2.86421E-06	7.59202E-07	7.0723E-07	4.90784E-05	3.52847E-05	2.379E-05	2.34879E-05	1.66652E-05	5.29412E-06	7.58415E-06	7.29477E-06	7.45671E-07	6.93768E-07	7.45671E-07	6.93768E-07	7.58415E-06	7.29477E-06
3839803772750	383980	3772750	6.75279E-06	2.71909E-06	2.64933E-06	7.02243E-07	6.54171E-07	4.51853E-05	3.24857E-05	2.19028E-05	2.16247E-05	1.53433E-05	4.87416E-06	6.98253E-06	6.71611E-06	6.8652E-07	6.38735E-07	6.8652E-07	6.38735E-07	6.98253E-06	6.71611E-06
3840303772750	384030	3772750	6.02483E-06	2.42597E-06	2.36373E-06	6.26541E-07	5.83651E-07	4.01785E-05	2.88862E-05	1.94759E-05	1.92286E-05	1.36432E-05	4.33408E-06	6.20884E-06	5.97194E-06	6.10451E-07	5.6796E-07	6.10451E-07	5.6796E-07	6.20884E-06	5.97194E-06
3840803772750	384080	3772750	5.38071E-06	2.16661E-06	2.11102E-06	5.59557E-07	5.21252E-07	3.57687E-05	2.57157E-05	1.73383E-05	1.71182E-05	1.21457E-05	3.85839E-06	5.52738E-06	5.31648E-06	5.4345E-07	5.05623E-07	5.4345E-07	5.05623E-07	5.52738E-06	5.31648E-06
3841303772750	384130	3772750	5.27173E-06	2.12273E-06	2.06826E-06	5.48223E-07	5.10694E-07	3.50025E-05	2.51649E-05	1.69669E-05	1.67515E-05	1.18856E-05	3.77575E-06	5.40899E-06	5.2026E-06	5.3181E-07	4.94793E-07	5.3181E-07	4.94793E-07	5.40899E-06	5.2026E-06
3826803772800	382680	3772800	5.77194E-06	2.32414E-06	2.26451E-06	6.00241E-07	5.59151E-07	3.34168E-05	2.40248E-05	1.61982E-05	1.59926E-05	1.13471E-05	3.60469E-06	5.16394E-06	4.9669E-06	5.07717E-07	4.72377E-07	5.07717E-07	4.72377E-07	5.16394E-06	4.9669E-06
3827303772800	382730	3772800	6.18831E-06	2.4918E-06	2.42786E-06	6.43541E-07	5.99487E-07	3.57776E-05	2.57222E-05	1.73426E-05	1.71224E-05	1.21488E-05	3.85935E-06	5.52876E-06	5.3178E-06	5.43586E-07	5.05749E-07	5.43586E-07	5.05749E-07	5.52876E-06	5.3178E-06
3827803772800	382780	3772800	6.444E-06	2.59476E-06	2.52818E-06	6.70132E-07	6.24257E-07	3.84324E-05	2.76308E-05	1.86295E-05	1.8393E-05	1.30502E-05	4.14573E-06	5.93901E-06	5.7124E-06	5.83921E-07	5.43277E-07	5.83921E-07	5.43277E-07	5.93901E-06	5.7124E-06
3828303772800	382830	3772800	6.50548E-06	2.61951E-06	2.5523E-06	6.76525E-07	6.30213E-07	3.99647E-05	2.87325E-05	1.93723E-05	1.91263E-05	1.35706E-05	4.31102E-06	6.1758E-06	5.94016E-06	6.07202E-07	5.64938E-07	6.07202E-07	5.64938E-07	6.1758E-06	5.94016E-06
3828803772800	382880	3772800	6.87854E-06	2.76973E-06	2.69866E-06	7.1532E-07	6.66353E-07	4.21652E-05	3.03145E-05	2.04389E-05	2.01794E-05	1.43178E-05	4.54838E-06	6.51584E-06	6.26722E-06	6.40635E-07	5.96044E-07	6.40635E-07	5.96044E-07	6.51584E-06	6.26722E-06
3829303772800	382930	3772800	7.35499E-06	2.96158E-06	2.88559E-06	7.64868E-07	7.12509E-07	4.52476E-05	3.25306E-05	2.1933E-05	2.16546E-05	1.53644E-05	4.88089E-06	6.99217E-06	6.72538E-06	6.87468E-07	6.39617E-07	6.87468E-07	6.39617E-07	6.99217E-06	6.72538E-06
3829803772800	382980	3772800	7.9069E-06	3.18381E-06	3.10212E-06	8.22262E-07	7.65974E-07	4.89002E-05	3.51566E-05	2.37036E-05	2.34026E-05	1.66047E-05	5.2749E-06	7.55661E-06	7.26828E-06	7.42964E-07	6.91249E-07	7.42964E-07	6.91249E-07	7.55661E-06	7.26828E-06
3830303772800	383030	3772800	8.59293E-06	3.46005E-06	3.37127E-06	8.93606E-07	8.32433E-07	5.34615E-05	3.84359E-05	2.59146E-05	2.55856E-05	1.81536E-05	5.76692E-06	8.26147E-06	7.94625E-06	8.12265E-07	7.55727E-07	8.12265E-07	7.55727E-07	8.26147E-06	7.94625E-06
3830803772800	383080	3772800	9.48995E-06	3.82124E-06	3.7232E-06	9.86889E-07	9.19331E-07	5.96887E-05	4.2913E-05	2.89331E-05	2.85658E-05	2.02681E-05	6.43866E-06	9.22377E-06	8.87183E-06	9.06878E-07	8.43755E-07	9.06878E-07	8.43755E-07	9.22377E-06	8.87183E-06
3831303772800	383130	3772800	1.05546E-05	4.24995E-06	4.14091E-06	1.09761E-06	1.02247E-06	6.82857E-05	4.90937E-05	3.31004E-05	3.26801E-05	2.31873E-05	7.36602E-06	1.05523E-05	1.01496E-05	1.0375E-06	9.65281E-07	1.0375E-06	9.65281E-07	1.05523E-05	1.01496E-05
3831803772800	383180	3772800	1.38116E-05	5.56139E-06	5.4187E-06	1.43631E-06	1.33798E-06	8.72524E-05	6.27298E-05	4.22942E-05	4.17572E-05	2.96277E-05	9.41198E-06	1.34832E-05	1.29688E-05	1.32567E-06	1.23339E-06	1.32567E-06	1.23339E-06	1.34832E-05	1.29688E-05
3832303772800	383230	3772800	1.33882E-05	5.39092E-06	5.25261E-06	1.39228E-06	1.29697E-06	8.59161E-05	6.1769E-05	4.16465E-05	4.11177E-05	2.9174E-05	9.26783E-06	1.32767E-05	1.27701E-05	1.30536E-06	1.2145E-06	1.30536E-06	1.2145E-06	1.32767E-05	1.27701E-05

			MDemolition	MSite Grubbing / Prep	MMass Grading / Excavation	MMass Grading / Excavation	MDrainage / Utilities Trenching	MFoundations / Concrete Pads	MBuilding / Structure Construction	MAsphalt Paving	MLandscaping or Other Finishing	MWaterside Construction (Piles)	RSSWDemolition	RSSWPlacing Base	RSSWForm	Child Risk				
Unique Identifier	X (UTM)	Y (UTM)	2027	2027	2027	2028	2028	2028	2028	2028	2028	2028	2029	2029	2029	3rd Trimester	0<2	2<16	Total	per million
3840803772650	384080	3772650	7.40692E-06	2.2738E-05	2.6738E-05	2.6382E-05	5.60791E-06	7.29304E-06	5.36807E-06	5.52519E-07	6.47311E-06	5.52519E-07	7.43636E-06	1.07903E-05	6.39628E-06	7.56315E-10	1.0898E-08	2.0953E-09	1.37495E-08	0.01374946
3841303772650	384130	3772650	7.5666E-06	2.32282E-05	2.73144E-05	2.69507E-05	5.7288E-06	7.45026E-06	5.4838E-06	5.6443E-07	6.61266E-06	5.6443E-07	7.65782E-06	1.11117E-05	6.58677E-06	7.71717E-10	1.1123E-08	2.1384E-09	1.40333E-08	0.01403331
3826803772700	382680	3772700	7.05309E-06	2.16518E-05	2.54607E-05	2.51217E-05	5.34001E-06	6.94464E-06	5.11164E-06	5.26125E-07	6.16389E-06	5.26125E-07	6.60351E-06	9.58183E-06	5.67992E-06	8.26038E-10	1.1515E-08	2.1453E-09	1.44862E-08	0.01448623
3827303772700	382730	3772700	7.57749E-06	2.32616E-05	2.73537E-05	2.69895E-05	5.73705E-06	7.46098E-06	5.49169E-06	5.65242E-07	6.62217E-06	5.65242E-07	7.43012E-06	1.07813E-05	6.39091E-06	8.95466E-10	1.245E-08	2.3202E-09	1.56654E-08	0.01566545
3827803772700	382780	3772700	7.95673E-06	2.44258E-05	2.87227E-05	2.83403E-05	6.02417E-06	7.83439E-06	5.76654E-06	5.93532E-07	6.9536E-06	5.93532E-07	6.92167E-06	1.00435E-05	5.95358E-06	9.29531E-10	1.2956E-08	2.4127E-09	1.62986E-08	0.01629855
3828303772700	382830	3772700	8.35592E-06	2.56512E-05	3.01638E-05	2.97621E-05	6.32641E-06	8.22744E-06	6.05585E-06	6.2331E-07	7.30247E-06	6.2331E-07	6.71268E-06	9.74025E-06	5.77382E-06	9.75581E-10	1.3597E-08	2.5275E-09	1.70998E-08	0.01709983
3828803772700	382880	3772700	8.83677E-06	2.71274E-05	3.18996E-05	3.14748E-05	6.69047E-06	8.7009E-06	6.40434E-06	6.59179E-07	7.7227E-06	6.59179E-07	6.79066E-06	9.8534E-06	5.8409E-06	1.02753E-09	1.4327E-08	2.6646E-09	1.80194E-08	0.01801936
3829303772700	382930	3772700	9.46823E-06	2.90658E-05	3.4179E-05	3.37239E-05	7.16856E-06	9.32265E-06	6.86198E-06	7.06282E-07	8.27454E-06	7.06282E-07	6.95911E-06	1.00978E-05	5.98578E-06	1.09474E-09	1.5277E-08	2.8438E-09	1.92154E-08	0.01921544
3829803772700	382980	3772700	1.02285E-05	3.13998E-05	3.69236E-05	3.64319E-05	7.74419E-06	1.00713E-05	7.41299E-06	7.62996E-07	8.93898E-06	7.62996E-07	7.1525E-06	1.03784E-05	6.15213E-06	1.17446E-09	1.6408E-08	3.0576E-09	2.06404E-08	0.02064037
3830303772700	383030	3772700	1.13608E-05	3.48757E-05	4.10109E-05	4.04649E-05	8.60145E-06	1.11861E-05	8.23359E-06	8.47458E-07	9.9285E-06	8.47458E-07	8.15379E-06	1.18313E-05	7.01337E-06	1.2884E-09	1.8038E-08	3.3773E-09	2.27038E-08	0.02270382
3830803772700	383080	3772700	1.49372E-05	4.58547E-05	5.39214E-05	5.32034E-05	1.13092E-05	1.47076E-05	1.08256E-05	1.11424E-06	1.30541E-05	1.11424E-06	1.11171E-05	1.61312E-05	9.56222E-06	1.68421E-09	2.3641E-08	4.4143E-09	2.97391E-08	0.02973912
3831303772700	383130	3772700	1.63235E-05	5.01104E-05	5.89258E-05	5.81412E-05	1.23588E-05	1.60726E-05	1.18303-05	1.21765E-06	1.42656E-05	1.21765E-06	1.13791E-05	1.65114E-05	9.78759E-06	1.78326E-09	2.5215E-08	4.7376E-09	3.1736E-08	0.03173601
3831803772700	383180	3772700	1.75483E-05	5.38704E-05	6.33472E-05	6.25037E-05	1.32862E-05	1.72785E-05	1.27179E-05	1.30902E-06	1.5336E-05	1.30902E-06	1.15819E-05	1.68055E-05	9.96199E-06	1.86065E-09	2.648E-08	5.0083E-09	3.33494E-08	0.03334942
3832303772700	383230	3772700	1.808E-05	5.55025E-05	6.52664E-05	6.43974E-05	1.36887E-05	1.7802E-05	1.31033E-05	1.34868E-06	1.58006E-05	1.34868E-06	1.15569E-05	1.67693E-05	9.94052E-06	1.86914E-09	2.6755E-08	5.0918E-09	3.37157E-08	0.03371567
3832803772700	383280	3772700	1.86461E-05	5.72404E-05	6.73101E-05	6.64138E-05	1.41173E-05	1.83594E-05	1.35135E-05	1.39091E-06	1.62954E-05	1.39091E-06	1.1691E-05	1.6964E-05	1.00559E-05	1.88888E-09	2.7164E-08	5.1972E-09	3.42499E-08	0.03424991
3833303772700	383330	3772700	1.73923E-05	5.33914E-05	6.27839E-05	6.19479E-05	1.3168E-05	1.71249E-05	1.26048E-05	1.29738E-06	1.51996E-05	1.29738E-06	1.10485E-05	1.60316E-05	9.5032E-06	1.74045E-09	2.5105E-08	4.8214E-09	3.16665E-08	0.03166646
3833803772700	383380	3772700	1.67336E-05	5.13693E-05	6.04061E-05	5.96018E-05	1.26693E-05	1.64763E-05	1.21275E-05	1.24824E-06	1.4624E-05	1.24824E-06	1.09237E-05	1.58505E-05	9.39588E-06	1.66414E-09	2.4045E-08	4.628E-09	3.03375E-08	0.03033749
3834303772700	383430	3772700	1.57937E-05	4.84839E-05	5.70131E-05	5.6254E-05	1.19577E-05	1.55509E-05	1.14463-05	1.17813E-06	1.38025E-05	1.17813E-06	1.07865E-05	1.56514E-05	9.27782E-06	1.56968E-09	2.269E-08	4.3712E-09	2.86313E-08	0.02863125
3834803772700	383480	3772700	1.47794E-05	4.53701E-05	5.33515E-05	5.26412E-05	1.11897E-05	1.45521E-05	1.07112E-05	1.10247E-06	1.29161E-05	1.10247E-06	1.06274E-05	1.54206E-05	9.14099E-06	1.47179E-09	2.1269E-08	4.0994E-09	2.68402E-08	0.02684019
3835303772700	383530	3772700	1.40409E-05	4.3103E-05	5.06856E-05	5.00107E-05	1.06306E-05	1.3825E-05	1.01759E-05	1.04738E-06	1.22707E-05	1.04738E-06	1.06243E-05	1.5416E-05	9.13831E-06	1.40161E-09	2.0245E-08	3.9059E-09	2.55521E-08	0.02555206
3835803772700	383580	3772700	1.41189E-05	4.33425E-05	5.09673E-05	5.02886E-05	1.06896E-05	1.39018E-05	1.02325E-05	1.0532E-06	1.23389E-05	1.0532E-06	1.11327E-05	1.61538E-05	9.57564E-06	1.41032E-09	2.0368E-08	3.9358E-09	2.57136E-08	0.02571364
3836303772700	383630	3772700	1.47957E-05	4.54202E-05	5.34105E-05	5.26993E-05	1.12021E-05	1.45682E-05	1.0723E-05	1.10368E-06	1.29304E-05	1.10368E-06	1.1769E-05	1.70771E-05	1.0123E-05	1.4744E-09	2.1294E-08	4.1175E-09	2.68856E-08	0.02688562
3836803772700	383680	3772700	1.41243E-05	4.33592E-05	5.09869E-05	5.0308E-05	1.06938E-05	1.39072E-05	1.02364E-05	1.0536E-06	1.23436E-05	1.0536E-06	1.12388E-05	1.63077E-05	9.66686E-06	1.41057E-09	2.0349E-08	3.9322E-09	2.56919E-08	0.02569193
3837303772700	383730	3772700	1.36616E-05	4.19388E-05	4.93166E-05	4.86599E-05	1.03434E-05	1.34516E-05	9.90108E-06	1.01909E-06	1.19393E-05	1.01909E-06	1.03092E-05	1.49589E-05	8.86732E-06	1.36816E-09	1.9721E-08	3.8031E-09	2.48919E-08	0.02489188
3837803772700	383780	3772700	1.31154E-05	4.02621E-05	4.7345E-05	4.67146E-05	9.92992E-06	1.29138E-05	9.50525E-06	9.78346E-07	1.14619E-05	9.78346E-07	9.65104E-06	1.40039E-05	8.30121E-06	1.31761E-09	1.8987E-08	3.649E-09	2.39537E-08	0.02395371
3838303772700	383830	3772700	1.2435E-05	3.81733E-05	4.48887E-05	4.4291E-05	9.41474E-06	1.22438E-05	9.0121E-06	9.27588E-07	1.08673E-05	9.27588E-07	9.37343E-06	1.3601E-05	8.06242E-06	1.24952E-09	1.8014E-08	3.4595E-09	2.27226E-08	0.02272259
3838803772700	383880	3772700	1.13318E-05	3.47865E-05	4.09061E-05	4.03615E-05	8.57947E-06	1.11575E-05	8.21255E-06	8.45292E-07	9.90313E-06	8.45292E-07	9.53563E-06	1.38364E-05	8.20194E-06	1.13641E-09	1.6398E-08	3.1625E-09	2.06968E-08	0.02069677
3839303772700	383930	3772700	1.04299E-05	3.20181E-05	3.76507E-05	3.71493E-05	7.89668E-06	1.02696E-05	7.55896E-06	7.7802E-07	9.115E-06	7.7802E-07	9.30792E-06	1.3506E-05	8.00608E-06	1.04729E-09	1.5118E-08	2.9149E-09	1.90801E-08	0.01908008
3839803772700	383980	3772700	9.27771E-06	2.8481E-05	3.34913E-05	3.30453E-05	7.02431E-06	9.13505E-06	6.7239E-06	6.9207E-07	8.10804E-06	6.9207E-07	8.66535E-06	1.25736E-05	7.45338E-06	9.36697E-10	1.3519E-08	2.6033E-09	1.70588E-08	0.01705877
3840303772700	384030	3772700	8.15633E-06	2.50385E-05	2.94432E-05	2.90512E-05	6.17529E-06	8.03092E-06	5.91119E-06	6.08421E-07	7.12803E-06	6.08421E-07	7.83874E-06	1.13742E-05	6.74239E-06	8.28661E-10	1.1949E-08	2.2988E-09	1.50763E-08	0.01507628
3840803772700	384080	3772700	7.63918E-06	2.3451E-05	2.75764E-05	2.72092E-05	5.78375E-06	7.52172E-06	5.5364E-06	5.69844E-07	6.67609E-06	5.69844E-07	7.5081E-06	1.08944E-05	6.45799E-06	7.78492E-10	1.1221E-08	2.1575E-09	1.41567E-08	0.01415672
3841303772700	384130	3772700	7.86237E-06	2.41361E-05	2.83821E-05	2.80042E-05	5.95273E-06	7.74148E-06	5.69815E-06	5.86493E-07	6.87114E-06	5.86493E-07	7.81067E-06	1.13334E-05	6.71824E-06	8.00694E-10	1.1545E-08	2.2198E-09	1.45659E-08	0.01456586
3826803772750	382680	3772750	7.45954E-06	2.28995E-05	2.6928E-05	2.65694E-05	5.64775E-06	7.34485E-06	5.40621E-06	5.56444E-07	6.5191E-06	5.56444E-07	7.08076E-06	1.02743E-05	6.09042E-06	8.7604E-10	1.2201E-08	2.2748E-09	1.53523E-08	0.01535231
3827303772750	382730	3772750	8.03838E-06	2.46764E-05	2.90175E-05	2.86311E-05	6.08599E-06	7.91478E-06	5.82571E-06	5.99623E-07	7.02496E-06	5.99623E-07	7.77324E-06	1.12791E-05	6.68604E-06	9.86088E-10	1.3612E-08	2.5153E-09	1.71134E-08	0.0171134
3827803772750	382780	3772750	8.59907E-06	2.63977E-05	3.10415E-05	3.06282E-05	6.5105E-06	8.46685E-06	6.23207E-06	6.41447E-07	7.51496E-06	6.41447E-07	8.06645E-06	1.17046E-05	6.93824E-06	1.0415E-09	1.4403E-08	2.668E-09	1.81129E-08	0.01811293
3828303772750	382830	3772750	9.06359E-06	2.78237E-05	3.27183E-05	3.22827E-05	6.8622E-06	8.92423E-06	6.56872E-06	6.76098E-07	7.92092E-06	6.76098E-07	7.35213E-06	1.06681E-05	6.32384E-06	1.06443E-09	1.4809E-08	2.7532E-09	1.86266E-08	0.01862661
3828803772750	382880	3772750	9.53718E-06	2.92775E-05	3.4428E-05	3.39695E-05	7.22076E-06	9.39054E-06	6.91195E-06	7.11426E-07	8.3348E-06	7.11426E-07	7.02461E-06	1.01929E-05	6.04212E-06	1.11924E-09	1.557E-08	2.8892E-09	1.9578E-08	0.01957799
3829303772750	382930	3772750	1.02539E-05	3.14778E-05	3.70153E-05	3.65224E-05	7.76342E-06	1.00963E-05	7.4314E-06	7.64891E-07	8.96118E-06	7.64891E-07	7.19617E-06	1.04418E-05	6.18969E-06	1.19706E-09	1.6663E-08	3.0948E-09	2.09546E-08	0.02095455
3829803772750	382980	3772750	1.1114E-05	3.41181E-05	4.01201E-05	3.95859E-05	8.41461E-06	1.09431E-05	8.05474E-06	8.29049E-07	9.71284E-06	8.29049E-07	7.38645E-06	1.07179E-05	6.35335E-06	1.28857E-09	1.7955E-08	3.3388E-09	2.25824E-08	0.02258244
3830303772750	383030	3772750	1.23062E-05	3.77778E-05	4.44236E-05	4.38321E-05	9.3172E-06	1.21169E-05	8.91873E-06	9.17978E-07	1.07547E-05	9.17978E-07	7.88241E-06	1.14375E-05	6.77995E-06	1.41261E-09	1.9715E-08	3.676E-09	2.48039E-08	0.0248039
3830803772750	383080	3772750	1.37977E-05	4.23566E-05	4.98079E-05	4.91447E-05	1.04465E-05	1.35856E-05	9.99971E-06	1.02924E-06	1.20582E-05	1.02924E-06	9.81636E-06	1.42438E-05	8.44341E-06	1.55365E-09	2.1761E-08	4.0933E-09	2.74082E-08	0.0274082
3831303772750	383130	3772750	1.59443E-05	4.89463E-05	5.75568E-05	5.67904E-05	1.20717E-05	1.56991E-05	1.15554E-05	1.18936E-06	1.39342E-05	1.18936E-06	1.11608E-05	1.61945E-05	9.59978E-06	1.78059E-09	2.4999E-08	4.6753E-09	3.14545E-08	0.03145453
3831803772750	383180	3772750	1.9724E-05	6.05492E-05	7.12009E-05	7.02528E-05	1.49334E-05	1.94207E-05	1.42947E-05	1.47131E-06	1.72373E-05	1.47131E-06	1.21808E-05	1.76746E-05	1.04771E-05	2.11086E-09	2.9955E-08	5.6506E-09	3.77161E-08	0.03771608
3832303772750	383230	3772750	1.89238E-05	5.80927E-05	6.83122E-05	6.74027E-05	1.43275E-05	1.86328E-05	1.37148E-05	1.41162E-06	1.6538E-05	1.41162E-06	1.13573E-05	1.64797E-05	9.76881E-06	1.9687E-09	2.812E-08	5.344E-09	3.54326E-08	0.03543259
3832803772750	383280	3772750	2.03645E-05	6.25155E-05	7.35131E-05	7.25343E-05	1.54183E-05	2.00514E-05	1.47589E-05	1.51909E-06	1.77971E-05	1.51909E-06	1.18033E-05	1.71269E-05	1.01525E-05	2.06712E-09	2.9692E-08	5.6784E-09	3.74371E-08	0.03743712
3833303772750	383330	3772750	1.98746E-05	6.10115E-05	7.17446E-05	7.07893E-05	1.50474E-05	1.9569E-05	1.44038E-05	1.48254E-06	1.73689E-05	1.48254E-06	1.14696E-05	1.66426E-05	9.8654E-06	1.98551E-09	2.8626E-08	5.5003E-09	3.61122E-08	0.03611216
3833803772750	383380	3772750	1.89474E-05	5.81651E-05	6.83974E-05	6.74867E-05	1.43454E-05	1.8656E-05	1.37318E-05	1.41338E-06	1.65586E-05	1.41338E-06	1.11732E-05	1.62126E-05	9.61052E-06	1.87686E-09	2.7118E-08	5.2245E-09	3.4219E-08	0.03421903
3834303772750	383430	3772750	1.78169E-05	5.46948E-05	6.43166E-05	6.34602E-05	1.34895E-05	1.75429E-05	1.29126E-05	1.32905E-06	1.55707E-05	1.32905E-06	1.10298E-05	1.60044E-05	9.4871E-06	1.76228E-09	2.548E-08	4.9129E-09	3.21552E-08	0.03215521
3834803772750	383480	3772750	1.68643E-05	5.17704E-05	6.08777E-05	6.00671E-05	1.27682E-05	1.6605E-05	1.22222E-05	1.25799E-06	1.47381E-05	1.25799E-06	1.10734E-05	1.60678E-05	9.52466E-06	1.67089E-09	2.4156E-08	4.6599E-09	3.04871E-08	0.03048712
3835303772750	383530	3772750	1.62056E-05	4.97484E-05	5.85E-05	5.77211E-05	1.22695E-05	1.59564E-05	1.17448E-05	1.20886E-06	1.41625E-05	1.20886E-06	1.12668E-05	1.63484E-05	9.69101E-06	1.60842E-09	2.3248E-08	4.4894E-09	2.93456E-08	0.02934565
3835803772750	383580	3772750	1.61493E-05	4.95757E-05	5.8297E-05	5.75207E-05	1.22269E-05	1.5901E-05	1.1704E-05	1.20466E-06	1.41133E-05	1.20466E-06	1.17628E-05	1.70681E-05	1.01176E-05	1.60269E-09	2.3166E-08	4.4804E-09	2.92492E-08	0.02924921
3836303772750	383630	3772750	1.61693E-05	4.9637E-05	5.8369E-05	5.75918E-05	1.22421E-05	1.59207E-05	1.17185E-05	1.20615E-06	1.41308E-05	1.20615E-06	1.21309E-05	1.76021E-05	1.04342E-05	1.60227E-09	2.3165E-08	4.4844E-09	2.92518E-08	0.02925183
3836803772750	383680	3772750	1.59153E-05	4.88571E-05	5.7452E-05	5.6687E-05	1.20497E-05	1.56706E-05	1.15344E-05	1.1872E-06	1.39088E-05	1.1872E-06	1.20279E-05	1.74528E-05	1.03457E-05	1.57666E-09	2.2785E-08	4.4084E-09	2.87703E-08	0.0287703
3837303772750	383730	3772750	1.53618E-05	4.71582E-05	5.54542E-05	5.47158E-05	1.16307E-05	1.51256E-05	1.11333-05	1.14592E-06	1.34251E-05	1.14592E-06	1.1036E-05	1.60135E-05	9.49246E-06	1.52525E-09	2.2022E-08	4.2561E-09	2.78035E-08	0.02780353
3837803772750	383780	3772750	1.47485E-05	4.52754E-05	5.32402E-05	5.25313E-05	1.11664E-05	1.45218E-05	1.06888E-05	1.10017E-06	1.28891E-05	1.10017E-06	1.02094E-05	1.4814E-05	8.78147E-06	1.46998E-09	2.1214E-08	4.0821E-09	2.67659E-08	0.02676585
3838303772750	383830	3772750	1.38739E-05	4.25905E-05	5.0083E-05	4.94161E-05	1.05042E-05	1.36606E-05	1.00549E-05	1.03492E-06	1.21248E-05	1.03492E-06	9.94425E-06	1.44293E-05	8.55341E-06	1.38382E-09	1.9978E-08	3.8423E-09	2.52043E-08	0.02520428
3838803772750	383880	3772750	1.26382E-05	3.87972E-05	4.56223E-05	4.50148E-05	9.56861E-06	1.24439E-05	9.15939E-06	9.42747E-07	1.10449E-05	9.42747E-07	9.99104E-06	1.44972E-05	8.59366E-06	1.25901E-09	1.8189E-08	3.5114E-09	2.2959E-08	0.02295903
3839303772750	383930	3772750	1.13717E-05	3.49091E-05	4.10502E-05	4.05036E-05	8.60969E-06	1.11968E-05	8.24148E-06	8.4827E-07	9.93802E-06	8.4827E-07	9.78205E-06	1.4194E-05	8.4139E-06	1.1361E-09	1.6417E-08	3.1667E-09	2.072E-08	0.02071998
3839803772750	383980	3772750	1.03882E-05	3.189E-05	3.75E-05	3.70007E-05	7.86508E-06	1.02285E-05	7.52871E-06	7.74907E-07	9.07853E-06	7.74907E-07	9.28921E-06	1.34788E-05	7.98998E-06	1.04261E-09	1.5062E-08	2.9018E-09	1.90067E-08	0.01900669
3840303772750	384030	3772750	9.15432E-06	2.81022E-05	3.30459E-05	3.26058E-05	6.93089E-06	9.01356E-06	6.63447E-06	6.82866E-07	8.00021E-06	6.82866E-07	8.4626E-06	1.22794E-05	7.27899E-06	9.24937E-10	1.335E-08	2.5698E-09	1.68452E-08	0.01684518
3840803772750	384080	3772750	8.1037E-06	2.4877E-05	2.92533E-05	2.88638E-05	6.13545E-06	7.9791E-06	5.87305E-06	6.04495E-07	7.08205E-06	6.04495E-07	7.73581E-06	1.12248E-05	6.65385E-06	8.23369E-10	1.1873E-08	2.2837E-09	1.49805E-08	0.01498047
3841303772750	384130	3772750	7.89685E-06	2.4242E-05	2.85066E-05	2.8127E-05	5.97884E-06	7.77543E-06	5.72314E-06	5.89065E-07	6.90127E-06	5.89065E-07	7.71085E-06	1.11886E-05	6.63238E-06	8.04068E-10	1.1593E-08	2.2293E-09	1.46265E-08	0.01462654
3826803772800	382680	3772800	7.78616E-06	2.39022E-05	2.8107E-05	2.77327E-05	5.89503E-06	7.66644E-06	5.64292E-06	5.80808E-07	6.80454E-06	5.80808E-07	7.44883E-06	1.08084E-05	6.40701E-06	9.68854E-10	1.3337E-08	2.4564E-09	1.67622E-08	0.01676217
3827303772800	382730	3772800	8.35411E-06	2.56457E-05	3.01572E-05	2.97557E-05	6.32504E-06	8.22566E-06	6.05453E-06	6.23174E-07	7.30088E-06	6.23174E-07	7.89489E-06	1.14557E-05	6.79068E-06	1.04834E-09	1.4406E-08	2.6495E-09	1.8104E-08	0.01810404
3827803772800	382780	3772800	9.08355E-06	2.78849E-05	3.27904E-05	3.23538E-05	6.87731E-06	8.94388E-06	6.58319E-06	6.77587E-07	7.93836E-06	6.77587E-07	8.21929E-06	1.19264E-05	7.06971E-06	1.1142E-09	1.5368E-08	2.8381E-09	1.93205E-08	0.01932049
3828303772800	382830	3772800	9.65876E-06	2.96507E-05	3.48668E-05	3.44026E-05	7.31281E-06	9.51025E-06	7.00006E-06	7.20495E-07	8.44105E-06	7.20495E-07	7.50186E-06	1.08854E-05	6.45262E-06	1.14569E-09	1.5901E-08	2.9484E-09	1.99946E-08	0.01999459
3828803772800	382880	3772800	1.03138E-05	3.16616E-05	3.72315E-05	3.67357E-05	7.80876E-06	1.01552E-05	7.4748E-06	7.69358E-07	9.01351E-06	7.69358E-07	7.32406E-06	1.06274E-05	6.29969E-06	1.22279E-09	1.6965E-08	3.1418E-09	2.13298E-08	0.02132984
3829303772800	382930	3772800	1.11612E-05	3.42629E-05	4.02904E-05	3.97539E-05	8.45033E-06	1.09896E-05	8.08893E-06	8.32569E-07	9.75407E-06	8.32569E-07	7.45507E-06	1.08175E-05	6.41238E-06	1.31813E-09	1.8294E-08	3.3893E-09	2.30015E-08	0.02300154
3829803772800	382980	3772800	1.21556E-05	3.73155E-05	4.38799E-05	4.32957E-05	9.20318E-06	1.19687E-05	8.80958E-06	9.06743E-07	1.06231E-05	9.06743E-07	7.64535E-06	1.10936E-05	6.57604E-06	1.42652E-09	1.9815E-08	3.6753E-09	2.49164E-08	0.02491638
3830303772800	383030	3772800	1.33894E-05	4.11033E-05	4.83341E-05	4.76905E-05	1.01374E-05	1.31836E-05	9.70382E-06	9.98784E-07	1.17014E-05	9.98784E-07	7.86993E-06	1.14194E-05	6.76922E-06	1.55755E-09	2.1664E-08	4.0254E-09	2.7247E-08	0.02724704
3830803772800	383080	3772800	1.50098E-05	4.60775E-05	5.41834E-05	5.3462E-05	1.13642E-05	1.4779E-05	1.08782E-05	1.11966E-06	1.31175E-05	1.11966E-06	8.45636E-06	1.22704E-05	7.27362E-06	1.72362E-09	2.4026E-08	4.4803E-09	3.02301E-08	0.03023005
3831303772800	383130	3772800	1.69731E-05	5.21046E-05	6.12708E-05	6.04549E-05	1.28507E-05	1.67122E-05	1.23011E-05	1.26611E-06	1.48333E-05	1.26611E-06	1.05463E-05	1.53029E-05	9.07123E-06	1.90505E-09	2.6671E-08	5.0209E-09	3.35971E-08	0.0335971
3831803772800	383180	3772800	2.18869E-05	6.7189E-05	7.90088E-05	7.79567E-05	1.65709E-05	2.15504E-05	1.58622E-05	1.63265E-06	1.91275E-05	1.63265E-06	1.26549E-05	1.83625E-05	1.08849E-05	2.3735E-09	3.3556E-08	6.3112E-09	4.22409E-08	0.04224095
3832303772800	383230	3772800	2.14133E-05	6.57351E-05	7.72991E-05	7.62699E-05	1.62124E-05	2.10841E-05	1.5519E-05	1.59732E-06	1.87137E-05	1.59732E-06	1.18408E-05	1.71812E-05	1.01847E-05	2.24381E-09	3.1971E-08	6.0642E-09	4.02786E-08	0.04027859
3832803772800	383280	3772800	2.2248E-05	6.82975E-05	8.03122E-05	7.92429E-05	1.68443E-05	2.19059E-05	1.61239E-05	1.65959E-06	1.94431E-05	1.65959E-06	1.15725E-05	1.6792E-05	9.95394E-06	2.26173E-09	3.2439E-08	6.202E-09	4.09025E-08	0.04090255
3833303772800	383330	3772800	2.24222E-05	6.88322E-05	8.09411E-05	7.98633E-05	1.69762E-05	2.20774E-05	1.62502E-05	1.67258E-06	1.95954E-05	1.67258E-06	1.13573E-05	1.64797E-05	9.76881E-06	2.2311E-09	3.2157E-08	6.1849E-09	4.05732E-08	0.04057316
3833803772800	383380	3772800	2.17544E-05	6.67824E-05	7.85306E-05	7.74849E-05	1.64706E-05	2.14199E-05	1.57662E-05	1.62277E-06	1.90118E-05	1.62277E-06	1.12575E-05	1.63348E-05	9.68296E-06	2.14192E-09	3.0956E-08	5.9735E-09	3.90715E-08	0.03907146

			EGIODemolition	EGIOSite Grubbing / Prep	EGIOMass Grading / Excavation	EGIOMass Grading / Excavation	EGIODrainage / Utilities Trenching	EGIODrainage / Utilities Trenching	EGIOFoundations / Concrete Pads	EGIOFoundations / Concrete Pads	EGIOBuilding / Structure Construction	EGIOBuilding / Structure Construction	EGIOAsphalt Paving	EGIOArchitectural Coating	EGIOLandscaping or Other Finishing	EGIOWaterside Construction (Piles)	HIWaterside Construction (Landscaping)	HIWaterside Construction (Landscaping)	KMDemolition	KMSite Grubbing / Prep
Unique Identifier	X (UTM)	Y (UTM)	2025	2025	2025	2026	2026	2027	2026	2027	2026	2027	2027	2027	2027	2027	2025	2026	2025	2025
3834303772800	383430	3772800	7.87183E-05	3.0874E-05	1.02247E-05	1.0014E-05	2.3253E-05	2.32171E-05	3.05514E-05	3.05317E-05	3.27244E-05	3.194E-05	1.27342E-06	1.27342E-06	3.44868E-05	1.27342E-06	1.90978E-05	1.84996E-05	2.4509E-05	0.000106371
3834803772800	383480	3772800	7.38142E-05	2.8951E-05	9.58767E-06	9.39013E-06	2.18043E-05	2.17707E-05	2.86481E-05	2.86296E-05	3.06856E-05	2.99501E-05	1.19409E-06	1.19409E-06	3.23383E-05	1.19409E-06	1.78116E-05	1.72537E-05	2.29566E-05	9.96331E-05
3835303772800	383530	3772800	7.21974E-05	2.8317E-05	9.37767E-06	9.18445E-06	2.13268E-05	2.12939E-05	2.80206E-05	2.80025E-05	3.00135E-05	2.92941E-05	1.16794E-06	1.16794E-06	3.163E-05	1.16794E-06	1.72985E-05	1.67567E-05	2.2375E-05	9.71089E-05
3835803772800	383580	3772800	7.2377E-05	2.8387E-05	9.401E-06	9.20731E-06	2.13798E-05	2.13468E-05	2.80903E-05	2.80722E-05	3.00882E-05	2.9367E-05	1.17084E-06	1.17084E-06	3.17087E-05	1.17084E-06	1.7268E-05	1.67272E-05	2.24542E-05	9.74527E-05
3836303772800	383630	3772800	7.191E-05	2.8204E-05	9.34033E-06	9.14789E-06	2.12419E-05	2.12091E-05	2.7909E-05	2.7891E-05	2.9894E-05	2.91775E-05	1.16329E-06	1.16329E-06	3.15041E-05	1.16329E-06	1.71389E-05	1.66021E-05	2.23704E-05	9.70893E-05
3836803772800	383680	3772800	7.00507E-05	2.7475E-05	9.09883E-06	8.91137E-06	2.06926E-05	2.06607E-05	2.71874E-05	2.71699E-05	2.91211E-05	2.84231E-05	1.13321E-06	1.13321E-06	3.06895E-05	1.13321E-06	1.66958E-05	1.61728E-05	2.1773E-05	9.44963E-05
3837303772800	383730	3772800	6.72124E-05	2.6362E-05	8.73017E-06	8.55029E-06	1.98542E-05	1.98236E-05	2.60858E-05	2.6069E-05	2.79412E-05	2.72715E-05	1.08729E-06	1.08729E-06	2.9446E-05	1.08729E-06	1.60231E-05	1.55212E-05	2.07591E-05	9.00961E-05
3837803772800	383780	3772800	6.52723E-05	2.5601E-05	8.47817E-06	8.30349E-06	1.92811E-05	1.92514E-05	2.53329E-05	2.53165E-05	2.71347E-05	2.64843E-05	1.05591E-06	1.05591E-06	2.85961E-05	1.05591E-06	1.55369E-05	1.50503E-05	2.00847E-05	8.71692E-05
3838303772800	383830	3772800	6.13022E-05	2.4044E-05	7.9625E-06	7.79844E-06	1.81084E-05	1.80804E-05	2.3792E-05	2.37767E-05	2.54842E-05	2.48734E-05	9.91684E-07	9.91684E-07	2.68568E-05	9.91684E-07	1.45485E-05	1.40928E-05	1.88672E-05	8.1885E-05
3838803772800	383880	3772800	5.55717E-05	2.1796E-05	7.21817E-06	7.06945E-06	1.64156E-05	1.63903E-05	2.1568E-05	2.1554E-05	2.3102E-05	2.25482E-05	8.98982E-07	8.98982E-07	2.43462E-05	8.98982E-07	1.31026E-05	1.26922E-05	1.71337E-05	7.43614E-05
3839303772800	383930	3772800	4.95627E-05	1.9439E-05	6.43767E-06	6.30503E-06	1.46406E-05	1.4618E-05	1.92358E-05	1.92234E-05	2.0604E-05	2.01101E-05	8.01775E-07	8.01775E-07	2.17137E-05	8.01775E-07	1.15957E-05	1.12325E-05	1.52486E-05	6.61798E-05
3839803772800	383980	3772800	4.43532E-05	1.7396E-05	5.761E-06	5.6423E-06	1.31017E-05	1.30815E-05	1.72139E-05	1.72028E-05	1.84383E-05	1.79963E-05	7.175E-07	7.175E-07	1.94313E-05	7.175E-07	1.0279E-05	9.95707E-06	1.35422E-05	5.87741E-05
3840303772800	384030	3772800	3.99879E-05	1.5684E-05	5.194E-06	5.08699E-06	1.18122E-05	1.1794E-05	1.55197E-05	1.55097E-05	1.66236E-05	1.62251E-05	6.46883E-07	6.46883E-07	1.75189E-05	6.46883E-07	9.19731E-06	8.90923E-06	1.20984E-05	5.25078E-05
3840803772800	384080	3772800	3.47963E-05	1.3648E-05	4.51967E-06	4.42655E-06	1.02787E-05	1.02628E-05	1.35048E-05	1.34961E-05	1.44653E-05	1.41186E-05	5.62899E-07	5.62899E-07	1.52444E-05	5.62899E-07	7.93978E-06	7.69109E-06	1.04101E-05	4.51806E-05
3841303772800	384130	3772800	3.37185E-05	1.3225E-05	4.37967E-06	4.28943E-06	9.96027E-06	9.9449E-06	1.30865E-05	1.3078E-05	1.40173E-05	1.36813E-05	5.45463E-07	5.45463E-07	1.47722E-05	5.45463E-07	7.66352E-06	7.42349E-06	1.00548E-05	4.36386E-05
3826803772850	382680	3772850	4.91496E-05	1.9277E-05	6.384E-06	6.25247E-06	1.45185E-05	1.44961E-05	1.90755E-05	1.90632E-05	2.04322E-05	1.99425E-05	7.95091E-07	7.95091E-07	2.15326E-05	7.95091E-07	9.89692E-06	9.58693E-06	9.66783E-06	4.19591E-05
3827303772850	382730	3772850	5.41256E-05	2.1229E-05	7.03033E-06	6.88548E-06	1.59884E-05	1.59638E-05	2.10067E-05	2.09932E-05	2.25008E-05	2.19615E-05	8.75588E-07	8.75588E-07	2.37127E-05	8.75588E-07	1.10145E-05	1.06695E-05	1.06613E-05	4.62709E-05
3827803772850	382780	3772850	5.40717E-05	2.1208E-05	7.02333E-06	6.87863E-06	1.59725E-05	1.59479E-05	2.09858E-05	2.09723E-05	2.24784E-05	2.19396E-05	8.74716E-07	8.74716E-07	2.3689E-05	8.74716E-07	1.16137E-05	1.12499E-05	1.17136E-05	5.0838E-05
3828303772850	382830	3772850	5.84819E-05	2.2937E-05	7.59617E-06	7.43966E-06	1.72753E-05	1.72486E-05	2.26974E-05	2.26828E-05	2.43118E-05	2.3729E-05	9.4606E-07	9.4606E-07	2.56212E-05	9.4606E-07	1.25483E-05	1.21553E-05	1.25419E-05	5.44328E-05
3828803772850	382880	3772850	6.36735E-05	2.4974E-05	8.2705E-06	8.1001E-06	1.88088E-05	1.87798E-05	2.47123E-05	2.46964E-05	2.647E-05	2.58355E-05	1.03004E-06	1.03004E-06	2.78956E-05	1.03004E-06	1.37448E-05	1.33143E-05	1.36395E-05	5.91965E-05
3829303772850	382930	3772850	6.93321E-05	2.7193E-05	9.0055E-06	8.81996E-06	2.04804E-05	2.04488E-05	2.69085E-05	2.68912E-05	2.88224E-05	2.81315E-05	1.12158E-06	1.12158E-06	3.03747E-05	1.12158E-06	1.50687E-05	1.45967E-05	1.48638E-05	6.45101E-05
3829803772850	382980	3772850	7.51345E-05	2.9469E-05	9.75917E-06	9.55809E-06	2.21944E-05	2.21601E-05	2.91605E-05	2.91417E-05	3.12345E-05	3.04859E-05	1.21545E-06	1.21545E-06	3.29168E-05	1.21545E-06	1.64536E-05	1.59383E-05	1.61968E-05	7.02952E-05
3830303772850	383030	3772850	8.23561E-05	3.2301E-05	1.06972E-05	1.04768E-05	2.43276E-05	2.429E-05	3.19633E-05	3.19426E-05	3.42366E-05	3.3416E-05	1.33227E-06	1.33227E-06	3.60805E-05	1.33227E-06	1.81955E-05	1.76256E-05	1.79461E-05	7.78875E-05
3830803772850	383080	3772850	9.06465E-05	3.5553E-05	1.1774E-05	1.15314E-05	2.67765E-05	2.67352E-05	3.51808E-05	3.51581E-05	3.76831E-05	3.67798E-05	1.46639E-06	1.46639E-06	3.97126E-05	1.46639E-06	2.02387E-05	1.96048E-05	2.00983E-05	8.72281E-05
3831303772850	383130	3772850	0.000100904	3.9576E-05	1.31063E-05	1.28363E-05	2.98065E-05	2.97605E-05	3.91619E-05	3.91366E-05	4.19473E-05	4.09418E-05	1.63232E-06	1.63232E-06	4.42064E-05	1.63232E-06	2.2795E-05	2.20811E-05	2.30177E-05	9.98983E-05
3831803772850	383180	3772850	0.000116973	4.5878E-05	1.51935E-05	1.48805E-05	3.45532E-05	3.44999E-05	4.53984E-05	4.53691E-05	4.86273E-05	4.74617E-05	1.89226E-06	1.89226E-06	5.12463E-05	1.89226E-06	2.68403E-05	2.59996E-05	2.8354E-05	0.000123058
3832303772850	383230	3772850	0.000119326	4.6801E-05	1.54992E-05	1.51798E-05	3.52483E-05	3.51939E-05	4.63117E-05	4.62818E-05	4.96056E-05	4.84166E-05	1.93033E-06	1.93033E-06	5.22772E-05	1.93033E-06	2.80906E-05	2.72108E-05	3.20066E-05	0.000138911
3832803772850	383280	3772850	0.000109069	4.2778E-05	1.41668E-05	1.38749E-05	3.22183E-05	3.21686E-05	4.23307E-05	4.23033E-05	4.53414E-05	4.42546E-05	1.7644E-06	1.7644E-06	4.77834E-05	1.7644E-06	2.61963E-05	2.53757E-05	3.12258E-05	0.000135522
3833303772850	383330	3772850	0.000105224	4.127E-05	1.36675E-05	1.33859E-05	3.10827E-05	3.10348E-05	4.08386E-05	4.08123E-05	4.37433E-05	4.26948E-05	1.70221E-06	1.70221E-06	4.60992E-05	1.70221E-06	2.57263E-05	2.49205E-05	3.18052E-05	0.000138037
3833803772850	383380	3772850	0.000101506	3.9812E-05	1.31845E-05	1.29129E-05	2.99843E-05	2.9938E-05	3.93954E-05	3.937E-05	4.21974E-05	4.1186E-05	1.64205E-06	1.64205E-06	4.44701E-05	1.64205E-06	2.49369E-05	2.41559E-05	3.14634E-05	0.000136554
3834303772850	383430	3772850	9.41764E-05	3.6937E-05	1.22325E-05	1.19805E-05	2.78192E-05	2.77763E-05	3.65508E-05	3.65273E-05	3.91505E-05	3.82121E-05	1.52349E-06	1.52349E-06	4.12591E-05	1.52349E-06	2.30874E-05	2.23643E-05	2.94833E-05	0.000127959
3834803772850	383480	3772850	8.6892E-05	3.408E-05	1.12863E-05	1.10538E-05	2.56675E-05	2.56279E-05	3.37237E-05	3.37019E-05	3.61223E-05	3.52565E-05	1.40565E-06	1.40565E-06	3.80678E-05	1.40565E-06	2.12074E-05	2.05432E-05	2.72881E-05	0.000118432
3835303772850	383530	3772850	8.50237E-05	3.3347E-05	1.10437E-05	1.08161E-05	2.51156E-05	2.50768E-05	3.29986E-05	3.29773E-05	3.53456E-05	3.44984E-05	1.37543E-06	1.37543E-06	3.72493E-05	1.37543E-06	2.06065E-05	1.9961E-05	2.6659E-05	0.000115702
3835803772850	383580	3772850	8.28321E-05	3.2488E-05	1.0759E-05	1.05373E-05	2.44682E-05	2.44304E-05	3.2148E-05	3.21273E-05	3.44345E-05	3.36092E-05	1.33997E-06	1.33997E-06	3.62891E-05	1.33997E-06	1.99804E-05	1.93546E-05	2.60253E-05	0.000112952
3836303772850	383630	3772850	8.39369E-05	3.2921E-05	1.09025E-05	1.06779E-05	2.47945E-05	2.47563E-05	3.25768E-05	3.25558E-05	3.48938E-05	3.40574E-05	1.35784E-06	1.35784E-06	3.67731E-05	1.35784E-06	2.02513E-05	1.9617E-05	2.6496E-05	0.000114995
3836803772850	383680	3772850	7.93112E-05	3.1107E-05	1.03017E-05	1.00894E-05	2.34281E-05	2.3392E-05	3.07815E-05	3.07616E-05	3.29708E-05	3.21805E-05	1.28301E-06	1.28301E-06	3.47466E-05	1.28301E-06	1.90924E-05	1.84944E-05	2.49979E-05	0.000108492
3837303772850	383730	3772850	7.59519E-05	2.9789E-05	9.86533E-06	9.66207E-06	2.24358E-05	2.24012E-05	2.94777E-05	2.94587E-05	3.15743E-05	3.08175E-05	1.22867E-06	1.22867E-06	3.32749E-05	1.22867E-06	1.82906E-05	1.77177E-05	2.38165E-05	0.000103365
3837803772850	383780	3772850	7.25657E-05	2.8461E-05	9.4255E-06	9.2313E-06	2.14355E-05	2.14025E-05	2.81635E-05	2.81453E-05	3.01666E-05	2.94435E-05	1.17389E-06	1.17389E-06	3.17913E-05	1.17389E-06	1.7451E-05	1.69044E-05	2.27122E-05	9.85724E-05
3838303772850	383830	3772850	6.7922E-05	2.664E-05	8.82233E-06	8.64056E-06	2.00638E-05	2.00329E-05	2.63612E-05	2.63442E-05	2.82362E-05	2.75594E-05	1.09877E-06	1.09877E-06	2.97569E-05	1.09877E-06	1.62706E-05	1.5761E-05	2.12072E-05	9.20408E-05
3838803772850	383880	3772850	6.22723E-05	2.4424E-05	8.0885E-06	7.92185E-06	1.83949E-05	1.83665E-05	2.41685E-05	2.41529E-05	2.58875E-05	2.5267E-05	1.00738E-06	1.00738E-06	2.72818E-05	1.00738E-06	1.48248E-05	1.43604E-05	1.94352E-05	8.43503E-05
3839303772850	383930	3772850	5.32993E-05	2.0905E-05	6.923E-06	6.78036E-06	1.57443E-05	1.572E-05	2.0686E-05	2.06727E-05	2.21573E-05	2.16262E-05	8.6222E-07	8.6222E-07	2.33506E-05	8.6222E-07	1.25304E-05	1.21379E-05	1.65159E-05	7.16801E-05
3839803772850	383980	3772850	4.5943E-05	1.8019E-05	5.9675E-06	5.84455E-06	1.35713E-05	1.35504E-05	1.7831E-05	1.78195E-05	1.90992E-05	1.86414E-05	7.43218E-07	7.43218E-07	2.01278E-05	7.43218E-07	1.06827E-05	1.0348E-05	1.40537E-05	6.09939E-05
3840303772850	384030	3772850	4.08412E-05	1.6018E-05	5.30483E-06	5.19554E-06	1.20643E-05	1.20457E-05	1.58509E-05	1.58407E-05	1.69783E-05	1.65713E-05	6.60687E-07	6.60687E-07	1.78927E-05	6.60687E-07	9.43231E-06	9.13687E-06	1.23745E-05	5.3706E-05
3840803772850	384080	3772850	3.63861E-05	1.4271E-05	4.72617E-06	4.62879E-06	1.07483E-05	1.07317E-05	1.41218E-05	1.41127E-05	1.51263E-05	1.47637E-05	5.88617E-07	5.88617E-07	1.59409E-05	5.88617E-07	8.35776E-06	8.09598E-06	1.0951E-05	4.75281E-05
3841303772850	384130	3772850	3.45089E-05	1.3535E-05	4.48233E-06	4.38998E-06	1.01938E-05	1.0178E-05	1.33933E-05	1.33846E-05	1.43459E-05	1.4002E-05	5.58249E-07	5.58249E-07	1.51185E-05	5.58249E-07	7.88956E-06	7.64244E-06	1.03354E-05	4.48565E-05
3826803772900	382680	3772900	5.07034E-05	1.9887E-05	6.58583E-06	6.45014E-06	1.49776E-05	1.49544E-05	1.96785E-05	1.96658E-05	2.10782E-05	2.05729E-05	8.20228E-07	8.20228E-07	2.22134E-05	8.20228E-07	1.01839E-05	9.86497E-06	9.86924E-06	4.28332E-05
3827303772900	382730	3772900	5.59669E-05	2.1951E-05	7.2695E-06	7.11972E-06	1.65324E-05	1.65068E-05	2.17213E-05	2.17073E-05	2.32663E-05	2.27086E-05	9.05375E-07	9.05375E-07	2.45193E-05	9.05375E-07	1.13195E-05	1.09649E-05	1.0822E-05	4.69682E-05
3827803772900	382780	3772900	5.97124E-05	2.342E-05	7.756E-06	7.5962E-06	1.76388E-05	1.76115E-05	2.3175E-05	2.31601E-05	2.48233E-05	2.42283E-05	9.65966E-07	9.65966E-07	2.61603E-05	9.65966E-07	1.26577E-05	1.22613E-05	1.23654E-05	5.36667E-05
3828303772900	382830	3772900	6.44369E-05	2.5273E-05	8.36967E-06	8.19722E-06	1.90344E-05	1.9005E-05	2.50087E-05	2.49925E-05	2.67874E-05	2.61453E-05	1.04239E-06	1.04239E-06	2.82301E-05	1.04239E-06	1.38004E-05	1.33682E-05	1.35354E-05	5.87447E-05
3828803772900	382880	3772900	7.11465E-05	2.7905E-05	9.24117E-06	9.05077E-06	2.10163E-05	2.09839E-05	2.76127E-05	2.75949E-05	2.95767E-05	2.88677E-05	1.15093E-06	1.15093E-06	3.11696E-05	1.15093E-06	1.53235E-05	1.48435E-05	1.48842E-05	6.45985E-05
3829303772900	382930	3772900	7.87363E-05	3.0881E-05	1.0227E-05	1.00163E-05	2.32583E-05	2.32224E-05	3.05584E-05	3.05387E-05	3.27319E-05	3.19473E-05	1.27371E-06	1.27371E-06	3.44947E-05	1.27371E-06	1.70707E-05	1.6536E-05	1.64186E-05	7.12577E-05
3829803772900	382980	3772900	8.61914E-05	3.3805E-05	1.11953E-05	1.09647E-05	2.54605E-05	2.54212E-05	3.34518E-05	3.34302E-05	3.5831E-05	3.49722E-05	1.39432E-06	1.39432E-06	3.77608E-05	1.39432E-06	1.88269E-05	1.82372E-05	1.79393E-05	7.7858E-05
3830303772900	383030	3772900	9.55416E-05	3.7473E-05	1.24098E-05	1.21541E-05	2.82225E-05	2.8179E-05	3.70807E-05	3.70568E-05	3.97181E-05	3.87661E-05	1.54557E-06	1.54557E-06	4.18572E-05	1.54557E-06	2.10532E-05	2.03937E-05	2.00304E-05	8.69334E-05
3830803772900	383080	3772900	0.000106527	4.1781E-05	1.38367E-05	1.35516E-05	3.14675E-05	3.14189E-05	4.13441E-05	4.13174E-05	4.42847E-05	4.32232E-05	1.72328E-06	1.72328E-06	4.66698E-05	1.72328E-06	2.37207E-05	2.29777E-05	2.26759E-05	9.84152E-05
3831303772900	383130	3772900	0.000119515	4.6875E-05	1.55237E-05	1.52038E-05	3.5304E-05	3.52496E-05	4.63849E-05	4.6355E-05	4.9684E-05	4.84931E-05	1.93338E-06	1.93338E-06	5.23599E-05	1.93338E-06	2.69533E-05	2.61091E-05	2.60932E-05	0.000113246
3831803772900	383180	3772900	0.000133805	5.248E-05	1.73798E-05	1.70217E-05	3.95253E-05	3.94644E-05	5.19311E-05	5.18976E-05	5.56247E-05	5.42914E-05	2.16456E-06	2.16456E-06	5.86206E-05	2.16456E-06	3.07761E-05	2.98121E-05	3.07732E-05	0.000133558
3832303772900	383230	3772900	0.000146021	5.7271E-05	1.89665E-05	1.85757E-05	4.31338E-05	4.30672E-05	5.66721E-05	5.663555E-05	6.07029E-05	5.92479E-05	2.36217E-06	2.36217E-06	6.39722E-05	2.36217E-06	3.43926E-05	3.33153E-05	3.7714E-05	0.000163682
3832803772900	383280	3772900	0.000135826	5.3273E-05	1.76423E-05	1.72788E-05	4.01223E-05	4.00604E-05	5.27155E-05	5.26815E-05	5.64649E-05	5.51114E-05	2.19725E-06	2.19725E-06	5.95059E-05	2.19725E-06	3.27278E-05	3.17027E-05	3.80105E-05	0.000164968
3833303772900	383330	3772900	0.000130733	5.1275E-05	1.69808E-05	1.6631E-05	3.86179E-05	3.85584E-05	5.07389E-05	5.07062E-05	5.43477E-05	5.3045E-05	2.11487E-06	2.11487E-06	5.72748E-05	2.11487E-06	3.22327E-05	3.12231E-05	3.92439E-05	0.000170321
3833803772900	383380	3772900	0.00012917	5.0662E-05	1.67778E-05	1.64322E-05	3.81563E-05	3.80974E-05	5.01324E-05	5.01E-05	5.3698E-05	5.24109E-05	2.08958E-06	2.08958E-06	5.65901E-05	2.08958E-06	3.20426E-05	3.10389E-05	3.99816E-05	0.000173523
3834303772900	383430	3772900	0.000133203	5.2244E-05	1.73017E-05	1.69452E-05	3.93476E-05	3.92869E-05	5.16976E-05	5.16642E-05	5.53746E-05	5.40473E-05	2.15482E-06	2.15482E-06	5.83569E-05	2.15482E-06	3.29772E-05	3.19443E-05	4.17649E-05	0.000181263
3834803772900	383480	3772900	0.000114018	4.4719E-05	1.48097E-05	1.45045E-05	3.36803E-05	3.36283E-05	4.42515E-05	4.42229E-05	4.73988E-05	4.62627E-05	1.84446E-06	1.84446E-06	4.99516E-05	1.84446E-06	2.81229E-05	2.7242E-05	3.60597E-05	0.000156502
3835303772900	383530	3772900	0.000102763	4.0305E-05	1.33478E-05	1.30728E-05	3.03557E-05	3.03089E-05	3.98835E-05	3.98577E-05	4.27202E-05	4.16962E-05	1.6624E-06	1.6624E-06	4.5021E-05	1.6624E-06	2.52294E-05	2.44391E-05	3.2681E-05	0.000141838
3835803772900	383580	3772900	9.46794E-05	3.7135E-05	1.22978E-05	1.20445E-05	2.79678E-05	2.79247E-05	3.67461E-05	3.67224E-05	3.93596E-05	3.84162E-05	1.53163E-06	1.53163E-06	4.14794E-05	1.53163E-06	2.3109E-05	2.23852E-05	3.01577E-05	0.000130886
3836303772900	383630	3772900	9.57213E-05	3.7543E-05	1.24332E-05	1.2177E-05	2.82756E-05	2.8232E-05	3.71504E-05	3.71265E-05	3.97928E-05	3.8839E-05	1.54848E-06	1.54848E-06	4.19359E-05	1.54848E-06	2.33278E-05	2.25972E-05	3.06125E-05	0.000132861
3836803772900	383680	3772900	9.26764E-05	3.6349E-05	1.20377E-05	1.17896E-05	2.73762E-05	2.73339E-05	3.59687E-05	3.59455E-05	3.8527E-05	3.76035E-05	1.49922E-06	1.49922E-06	4.06019E-05	1.49922E-06	2.25887E-05	2.18812E-05	2.96123E-05	0.000128519
3837303772900	383730	3772900	8.70716E-05	3.4151E-05	1.13097E-05	1.10766E-05	2.57205E-05	2.56808E-05	3.37934E-05	3.37716E-05	3.6197E-05	3.53293E-05	1.40855E-06	1.40855E-06	3.81465E-05	1.40855E-06	2.11859E-05	2.05223E-05	2.77E-05	0.00012022
3837803772900	383780	3772900	7.95088E-05	3.1184E-05	1.03273E-05	1.01146E-05	2.34865E-05	2.34503E-05	3.08582E-05	3.08383E-05	3.3053E-05	3.22607E-05	1.28621E-06	1.28621E-06	3.48331E-05	1.28621E-06	1.92467E-05	1.86439E-05	2.5231E-05	0.000109504
3838303772900	383830	3772900	7.42902E-05	2.9138E-05	9.6495E-06	9.45069E-06	2.1945E-05	2.19111E-05	2.88328E-05	2.88142E-05	3.08835E-05	3.01433E-05	1.20179E-06	1.20179E-06	3.25469E-05	1.20179E-06	1.79103E-05	1.73493E-05	2.34839E-05	0.000101922
3838803772900	383880	3772900	7.05088E-05	2.7655E-05	9.15833E-06	8.96964E-06	2.0828E-05	2.07958E-05	2.73652E-05	2.73475E-05	2.93116E-05	2.8609E-05	1.14062E-06	1.14062E-06	3.08902E-05	1.14062E-06	1.69469E-05	1.64161E-05	2.2246E-05	9.65491E-05
3839303772900	383930	3772900	6.04759E-05	2.3719E-05	7.85517E-06	7.69332E-06	1.78643E-05	1.78367E-05	2.34713E-05	2.34562E-05	2.51407E-05	2.45381E-05	9.78317E-07	9.78317E-07	2.64947E-05	9.78317E-07	1.43566E-05	1.39069E-05	1.89147E-05	8.20913E-05
3839803772900	383980	3772900	5.26705E-05	2.0658E-05	6.84133E-06	6.70038E-06	1.55586E-05	1.55346E-05	2.0442E-05	2.04288E-05	2.18959E-05	2.13711E-05	8.52049E-07	8.52049E-07	2.30752E-05	8.52049E-07	1.23671E-05	1.19798E-05	1.62783E-05	7.06488E-05
3840303772900	384030	3772900	4.66166E-05	1.8284E-05	6.055E-06	5.93025E-06	1.37703E-05	1.37491E-05	1.80924E-05	1.80807E-05	1.93792E-05	1.89147E-05	7.54116E-07	7.54116E-07	2.0423E-05	7.54116E-07	1.08549E-05	1.05149E-05	1.42505E-05	6.18484E-05
3840803772900	384080	3772900	3.98891E-05	1.5645E-05	5.18117E-06	5.07442E-06	1.1783E-05	1.17649E-05	1.54814E-05	1.54714E-05	1.65825E-05	1.6185E-05	6.45285E-07	6.45285E-07	1.74756E-05	6.45285E-07	9.23139E-06	8.94224E-06	1.20803E-05	5.24292E-05
3841303772900	384130	3772900	3.66825E-05	1.4387E-05	4.76467E-06	4.6665E-06	1.08358E-05	1.08191E-05	1.42369E-05	1.42277E-05	1.52495E-05	1.4884E-05	5.93412E-07	5.93412E-07	1.60708E-05	5.93412E-07	8.44925E-06	8.1846E-06	1.10551E-05	4.79799E-05
3826803772950	382680	3772950	5.43771E-05	2.1327E-05	7.063E-06	6.91748E-06	1.60627E-05	1.60379E-05	2.11043E-05	2.10907E-05	2.26054E-05	2.20635E-05	8.79657E-07	8.79657E-07	2.38228E-05	8.79657E-07	1.09733E-05	1.06296E-05	1.05482E-05	4.57798E-05
3827303772950	382730	3772950	5.90298E-05	2.3152E-05	7.66733E-06	7.50936E-06	1.74371E-05	1.74102E-05	2.29101E-05	2.28953E-05	2.45396E-05	2.39514E-05	9.54923E-07	9.54923E-07	2.58612E-05	9.54923E-07	1.1942E-05	1.15679E-05	1.13018E-05	4.90505E-05

			KMMass Grading / Excavation	KMMass Grading / Excavation	KMDrainage / Utilities Trenching	KMFoundations / Concrete Pads	KMBuilding / Structure Construction	KMAsphalt Paving	KMArchitectural Coating	KMLandscaping or Other Finishing	KMWaterside Construction (Piles)	EWNDemolition	EWNSite Grubbing / Prep	EWNDrainage / Utilities Trenching	EWNDrainage / Utilities Trenching	EWNDrainage / Utilities Trenching	EWNFoundation s / Concrete Pads	EWNBuilding / Structure Construction	EWNAsphalt Paving	EWNLandscaping or Other Finishing	EWNWaterside Construction (Piles)
Unique Identifier	X (UTM)	Y (UTM)	2025	2026	2026	2026	2026	2026	2026	2026	2026	2027	2027	2027	2028	2029	2029	2029	2029	2029	2029
3834303772800	383430	3772800	8.08533E-05	8.00165E-05	2.87346E-05	1.52062E-05	5.22281E-05	1.67788E-06	1.67788E-06	5.3906E-05	1.67788E-06	8.50828E-05	4.63712E-06	1.08888E-05	1.06786E-05	1.04576E-05	9.05824E-06	1.96694E-05	1.39937E-06	2.03691E-05	1.39937E-06
3834803772800	383480	3772800	7.57318E-05	7.49481E-05	2.69145E-05	1.4243E-05	4.89199E-05	1.5716E-06	1.5716E-06	5.04915E-05	1.5716E-06	7.8965E-05	4.3037E-06	1.01059E-05	9.91073E-06	9.70567E-06	8.40692E-06	1.82551E-05	1.29875E-06	1.89045E-05	1.29875E-06
3835303772800	383530	3772800	7.38131E-05	7.30492E-05	2.62326E-05	1.38822E-05	4.76805E-05	1.53178E-06	1.53178E-06	4.92123E-05	1.53178E-06	7.64383E-05	4.16598E-06	9.78251E-06	9.5936E-06	9.3951E-06	8.13791E-06	1.7671E-05	1.25719E-06	1.82996E-05	1.25719E-06
3835803772800	383580	3772800	7.40744E-05	7.33078E-05	2.63255E-05	1.39313E-05	4.78493E-05	1.53721E-06	1.53721E-06	4.93865E-05	1.53721E-06	7.60631E-05	4.14554E-06	9.7345E-06	9.54651E-06	9.34899E-06	8.09796E-06	1.75842E-05	1.25102E-06	1.82098E-05	1.25102E-06
3836303772800	383630	3772800	7.37982E-05	7.30345E-05	2.62273E-05	1.38794E-05	4.76708E-05	1.53147E-06	1.53147E-06	4.92023E-05	1.53147E-06	7.53816E-05	4.1084E-06	9.64729E-06	9.46099E-06	9.26523E-06	8.02541E-06	1.74267E-05	1.23982E-06	1.80466E-05	1.23982E-06
3836803772800	383680	3772800	7.18273E-05	7.10839E-05	2.55268E-05	1.35087E-05	4.63977E-05	1.49057E-06	1.49057E-06	4.78883E-05	1.49057E-06	7.34827E-05	4.0049E-06	9.40427E-06	9.22266E-06	9.03183E-06	7.82325E-06	1.69877E-05	1.20858E-06	1.7592E-05	1.20858E-06
3837303772800	383730	3772800	6.84826E-05	6.77739E-05	2.43382E-05	1.28797E-05	4.42372E-05	1.42116E-06	1.42116E-06	4.56584E-05	1.42116E-06	7.07569E-05	3.85634E-06	9.05542E-06	8.88055E-06	8.6968E-06	7.53305E-06	1.63576E-05	1.16375E-06	1.69394E-05	1.16375E-06
3837803772800	383780	3772800	6.62579E-05	6.55722E-05	2.35475E-05	1.24613E-05	4.28001E-05	1.375E-06	1.375E-06	4.41751E-05	1.375E-06	6.86512E-05	3.74158E-06	8.78594E-06	8.61627E-06	8.43799E-06	7.30887E-06	1.58708E-05	1.12912E-06	1.64353E-05	1.12912E-06
3838303772800	383830	3772800	6.22413E-05	6.15972E-05	2.21201E-05	1.17059E-05	4.02055E-05	1.29164E-06	1.29164E-06	4.14972E-05	1.29164E-06	6.40035E-05	3.48828E-06	8.19113E-06	8.03295E-06	7.86674E-06	6.81406E-06	1.47963E-05	1.05268E-06	1.53227E-05	1.05268E-06
3838803772800	383880	3772800	5.65226E-05	5.59377E-05	2.00877E-05	1.06303E-05	3.65115E-05	1.17297E-06	1.17297E-06	3.76844E-05	1.17297E-06	5.73038E-05	3.12313E-06	7.3337E-06	7.19208E-06	7.04327E-06	6.10078E-06	1.32475E-05	9.42487E-07	1.37187E-05	9.42487E-07
3839303772800	383930	3772800	5.03037E-05	4.97831E-05	1.78775E-05	9.46073E-06	3.24943E-05	1.04391E-06	1.04391E-06	3.35382E-05	1.04391E-06	5.03667E-05	2.74505E-06	6.4459E-06	6.32142E-06	6.19062E-06	5.36223E-06	1.16438E-05	8.28391E-07	1.2058E-05	8.28391E-07
3839803772800	383980	3772800	4.46746E-05	4.42123E-05	1.5877E-05	8.40205E-06	2.88581E-05	9.27096E-07	9.27096E-07	2.97852E-05	9.27096E-07	4.44403E-05	2.42205E-06	5.68744E-06	5.57761E-06	5.4622E-06	4.73128E-06	1.02737E-05	7.30918E-07	1.06392E-05	7.30918E-07
3840303772800	384030	3772800	3.99115E-05	3.94985E-05	1.41842E-05	7.50624E-06	2.57813E-05	8.28251E-07	8.28251E-07	2.66096E-05	8.28251E-07	3.96854E-05	2.16291E-06	5.07891E-06	4.98083E-06	4.87777E-06	4.22506E-06	9.17447E-06	6.52714E-07	9.50082E-06	6.52714E-07
3840803772800	384080	3772800	3.43421E-05	3.39867E-05	1.22049E-05	6.45879E-06	2.21837E-05	7.12674E-07	7.12674E-07	2.28964E-05	7.12674E-07	3.42337E-05	1.86578E-06	4.38121E-06	4.2966E-06	4.2077E-06	3.64465E-06	7.91415E-06	5.63049E-07	8.19567E-06	5.63049E-07
3841303772800	384130	3772800	3.317E-05	3.28267E-05	1.17884E-05	6.23835E-06	2.14266E-05	6.8835E-07	6.8835E-07	2.21149E-05	6.8835E-07	3.29933E-05	1.79818E-06	4.22246E-06	4.14092E-06	4.05524E-06	3.5126E-06	7.62739E-06	5.42648E-07	7.89872E-06	5.42648E-07
3826803772850	382680	3772850	3.18934E-05	3.15633E-05	1.13347E-05	5.99825E-06	2.06019E-05	6.61857E-07	6.61857E-07	2.12638E-05	6.61857E-07	4.52596E-05	2.46671E-06	5.79229E-06	5.68044E-06	5.5629E-06	4.81851E-06	1.04631E-05	7.44393E-07	1.08353E-05	7.44393E-07
3827303772850	382730	3772850	3.51708E-05	3.48068E-05	1.24994E-05	6.61465E-06	2.2719E-05	7.29871E-07	7.29871E-07	2.34489E-05	7.29871E-07	5.04356E-05	2.74881E-06	6.45472E-06	6.33007E-06	6.19909E-06	5.36957E-06	1.16597E-05	8.29524E-07	1.20745E-05	8.29524E-07
3827803772850	382780	3772850	3.86423E-05	3.82424E-05	1.37332E-05	7.26755E-06	2.49615E-05	8.01913E-07	8.01913E-07	2.57634E-05	8.01913E-07	5.28322E-05	2.87942E-06	6.76143E-06	6.63086E-06	6.49366E-06	5.62472E-06	1.22137E-05	8.68942E-07	1.26482E-05	8.68942E-07
3828303772850	382830	3772850	4.13748E-05	4.09466E-05	1.47043E-05	7.78144E-06	2.67265E-05	8.58617E-07	8.58617E-07	2.75852E-05	8.58617E-07	5.75948E-05	3.13899E-06	7.37094E-06	7.2286E-06	7.07903E-06	6.13176E-06	1.33147E-05	9.47272E-07	1.37884E-05	9.47272E-07
3828803772850	382880	3772850	4.49956E-05	4.453E-05	1.59111E-05	8.46242E-06	2.90655E-05	9.33758E-07	9.33758E-07	2.99992E-05	9.33758E-07	6.32838E-05	3.44905E-06	8.09902E-06	7.94262E-06	7.77828E-06	6.73743E-06	1.46299E-05	1.04084E-06	1.51504E-05	1.04084E-06
3829303772850	382930	3772850	4.90346E-05	4.85271E-05	1.74265E-05	9.22203E-06	3.16745E-05	1.01757E-06	1.01757E-06	3.2692E-05	1.01757E-06	6.96007E-05	3.79333E-06	8.90745E-06	8.73544E-06	8.55469E-06	7.40996E-06	1.60903E-05	1.14474E-06	1.66626E-05	1.14474E-06
3829803772850	382980	3772850	5.34318E-05	5.28789E-05	1.89893E-05	1.0049E-05	3.45149E-05	1.10883E-06	1.10883E-06	3.56238E-05	1.10883E-06	7.62162E-05	4.15388E-06	9.7541E-06	9.56573E-06	9.36781E-06	8.11427E-06	1.76196E-05	1.25354E-06	1.82464E-05	1.25354E-06
3830303772850	383030	3772850	5.92028E-05	5.85901E-05	2.10402E-05	1.11344E-05	3.82428E-05	1.22859E-06	1.22859E-06	3.94714E-05	1.22859E-06	8.45009E-05	4.60541E-06	1.08144E-05	1.06055E-05	1.03861E-05	8.99629E-06	1.95349E-05	1.3898E-06	2.02298E-05	1.3898E-06
3830803772850	383080	3772850	6.63027E-05	6.56165E-05	2.35634E-05	1.24697E-05	4.2829E-05	1.37593E-06	1.37593E-06	4.42049E-05	1.37593E-06	9.42174E-05	5.13497E-06	1.20579E-05	1.1825E-05	1.15804E-05	1.00307E-05	2.17812E-05	1.54961E-06	2.2556E-05	1.54961E-06
3831303772850	383130	3772850	7.59334E-05	7.51475E-05	2.69861E-05	1.4281E-05	4.90501E-05	1.57578E-06	1.57578E-06	5.06259E-05	1.57578E-06	0.000106262	5.7914E-06	1.35993E-05	1.33367E-05	1.30607E-05	1.1313E-05	2.45655E-05	1.74771E-06	2.54394E-05	1.74771E-06
3831803772850	383180	3772850	9.35374E-05	9.25694E-05	3.32425E-05	1.75918E-05	6.04217E-05	1.94111E-06	1.94111E-06	6.23628E-05	1.94111E-06	0.000124248	6.77165E-06	1.59011E-05	1.5594E-05	1.52714E-05	1.32279E-05	2.87235E-05	2.04352E-06	2.97453E-05	2.04352E-06
3832303772850	383230	3772850	0.000105587	0.000104494	3.75248E-05	1.9858E-05	6.82052E-05	2.19116E-06	2.19116E-06	7.03964E-05	2.19116E-06	0.000128627	7.01035E-06	1.64616E-05	1.61437E-05	1.58097E-05	1.36942E-05	2.9736E-05	2.11556E-06	3.07938E-05	2.11556E-06
3832803772850	383280	3772850	0.000103011	0.000101945	3.66094E-05	1.93736E-05	6.65415E-05	2.13771E-06	2.13771E-06	6.86792E-05	2.13771E-06	0.000119699	6.52377E-06	1.5319E-05	1.50232E-05	1.47124E-05	1.27437E-05	2.76721E-05	1.96872E-06	2.86564E-05	1.96872E-06
3833303772850	383330	3772850	0.000104923	0.000103837	3.72887E-05	1.9733E-05	6.7776E-05	2.17737E-06	2.17737E-06	6.99534E-05	2.17737E-06	0.000117012	6.3773E-06	1.49751E-05	1.46859E-05	1.4382E-05	1.24575E-05	2.70508E-05	1.92452E-06	2.8013E-05	1.92452E-06
3833803772850	383380	3772850	0.000103795	0.000102721	3.6888E-05	1.9521E-05	6.70478E-05	2.15398E-06	2.15398E-06	6.92018E-05	2.15398E-06	0.000112701	6.14235E-06	1.44234E-05	1.41449E-05	1.38522E-05	1.19986E-05	2.60542E-05	1.85362E-06	2.6981E-05	1.85362E-06
3834303772850	383430	3772850	9.72628E-05	9.62562E-05	3.45664E-05	1.82924E-05	6.28281E-05	2.01842E-06	2.01842E-06	6.48465E-05	2.01842E-06	0.000103612	5.64701E-06	1.32602E-05	1.30042E-05	1.27351E-05	1.1031E-05	2.39531E-05	1.70413E-06	2.48052E-05	1.70413E-06
3834803772850	383480	3772850	9.00211E-05	8.90895E-05	3.19928E-05	1.69305E-05	5.81502E-05	1.86813E-06	1.86813E-06	6.00184E-05	1.86813E-06	9.46156E-05	5.15667E-06	1.21088E-05	1.1875E-05	1.16293E-05	1.00731E-05	2.18732E-05	1.55616E-06	2.26513E-05	1.55616E-06
3835303772850	383530	3772850	8.79456E-05	8.70355E-05	3.12552E-05	1.65401E-05	5.68096E-05	1.82506E-06	1.82506E-06	5.86346E-05	1.82506E-06	9.15682E-05	4.99058E-06	1.17188E-05	1.14925E-05	1.12547E-05	9.7487E-06	2.11687E-05	1.50604E-06	2.19217E-05	1.50604E-06
3835803772850	383580	3772850	8.58553E-05	8.49667E-05	3.05123E-05	1.6147E-05	5.54593E-05	1.78168E-06	1.78168E-06	5.72409E-05	1.78168E-06	8.84136E-05	4.81865E-06	1.13151E-05	1.10966E-05	1.0867E-05	9.41284E-06	2.04394E-05	1.45416E-06	2.11665E-05	1.45416E-06
3836303772850	383630	3772850	8.74081E-05	8.65035E-05	3.10642E-05	1.6439E-05	5.64623E-05	1.81391E-06	1.81391E-06	5.82763E-05	1.81391E-06	8.94396E-05	4.87457E-06	1.14464E-05	1.12254E-05	1.09931E-05	9.52208E-06	2.06766E-05	1.47103E-06	2.14121E-05	1.47103E-06
3836803772850	383680	3772850	8.24658E-05	8.16124E-05	2.93077E-05	1.55095E-05	5.32698E-05	1.71135E-06	1.71135E-06	5.49812E-05	1.71135E-06	8.42329E-05	4.5908E-06	1.07801E-05	1.05719E-05	1.03532E-05	8.96776E-06	1.94729E-05	1.3854E-06	2.01656E-05	1.3854E-06
3837303772850	383730	3772850	7.85688E-05	7.77556E-05	2.79227E-05	1.47766E-05	5.07525E-05	1.63047E-06	1.63047E-06	5.23829E-05	1.63047E-06	8.09022E-05	4.40927E-06	1.03538E-05	1.01539E-05	9.94377E-06	8.61316E-06	1.8703E-05	1.33061E-06	1.93683E-05	1.33061E-06
3837803772850	383780	3772850	7.49255E-05	7.41501E-05	2.66279E-05	1.40914E-05	4.8399E-05	1.55487E-06	1.55487E-06	4.99539E-05	1.55487E-06	7.71733E-05	4.20605E-06	9.87659E-06	9.68586E-06	9.48545E-06	8.21616E-06	1.78409E-05	1.26928E-06	1.84756E-05	1.26928E-06
3838303772850	383830	3772850	6.99608E-05	6.92368E-05	2.48635E-05	1.31577E-05	4.51921E-05	1.45184E-06	1.45184E-06	4.66439E-05	1.45184E-06	7.16604E-05	3.90558E-06	9.17105E-06	8.99394E-06	8.80785E-06	7.62924E-06	1.65664E-05	1.17861E-06	1.71557E-05	1.17861E-06
3838803772850	383880	3772850	6.41152E-05	6.34517E-05	2.2786E-05	1.20583E-05	4.1416E-05	1.33053E-06	1.33053E-06	4.27465E-05	1.33053E-06	6.4976E-05	3.54127E-06	8.31558E-06	8.15499E-06	7.98626E-06	6.91759E-06	1.50211E-05	1.06867E-06	1.55555E-05	1.06867E-06
3839303772850	383930	3772850	5.44845E-05	5.39206E-05	1.93634E-05	1.0247E-05	3.51949E-05	1.13067E-06	1.13067E-06	3.63256E-05	1.13067E-06	5.44248E-05	2.96622E-06	6.96525E-06	6.83075E-06	6.68941E-06	5.79428E-06	1.25819E-05	8.95136E-07	1.30295E-05	8.95136E-07
3839803772850	383980	3772850	4.63618E-05	4.5882E-05	1.64766E-05	8.71937E-06	2.9948E-05	9.6211E-07	9.6211E-07	3.09101E-05	9.6211E-07	4.6278E-05	2.52221E-06	5.92262E-06	5.80825E-06	5.68807E-06	4.92693E-06	1.06985E-05	7.61143E-07	1.10791E-05	7.61143E-07
3840303772850	384030	3772850	4.08223E-05	4.03998E-05	1.45079E-05	7.67754E-06	2.63697E-05	8.47152E-07	8.47152E-07	2.72168E-05	8.47152E-07	4.08033E-05	2.22383E-06	5.22198E-06	5.12114E-06	5.01518E-06	4.34408E-06	9.4329E-06	6.711E-07	9.76845E-06	6.711E-07
3840803772850	384080	3772850	3.61264E-05	3.57525E-05	1.2839E-05	6.79437E-06	2.33363E-05	7.49702E-07	7.49702E-07	2.4086E-05	7.49702E-07	3.61173E-05	1.96844E-06	4.62227E-06	4.53301E-06	4.43922E-06	3.84519E-06	8.3496E-06	5.94029E-07	8.64661E-06	5.94029E-07
3841303772850	384130	3772850	3.40957E-05	3.37429E-05	1.21174E-05	6.41246E-06	2.20246E-05	7.07561E-07	7.07561E-07	2.27321E-05	7.07561E-07	3.405E-05	1.85577E-06	4.35769E-06	4.27354E-06	4.18512E-06	3.62509E-06	7.87167E-06	5.60027E-07	8.15168E-06	5.60027E-07
3826803772900	382680	3772900	3.25578E-05	3.22209E-05	1.15708E-05	6.12322E-06	2.10311E-05	6.75646E-07	6.75646E-07	2.17068E-05	6.75646E-07	4.66991E-05	2.54516E-06	5.97652E-06	5.8611E-06	5.73983E-06	4.97176E-06	1.07959E-05	7.68069E-07	1.11799E-05	7.68069E-07
3827303772900	382730	3772900	3.57009E-05	3.53314E-05	1.26878E-05	6.71434E-06	2.30614E-05	7.40871E-07	7.40871E-07	2.38023E-05	7.40871E-07	5.20282E-05	2.83561E-06	6.65854E-06	6.52995E-06	6.39484E-06	5.53912E-06	1.20279E-05	8.55719E-07	1.24557E-05	8.55719E-07
3827803772900	382780	3772900	4.07924E-05	4.03703E-05	1.44973E-05	7.67192E-06	2.63504E-05	8.46533E-07	8.46533E-07	2.71969E-05	8.46533E-07	5.77173E-05	3.14567E-06	7.38662E-06	7.24397E-06	7.09409E-06	6.1448E-06	1.33431E-05	9.49287E-07	1.38177E-05	9.49287E-07
3828303772900	382830	3772900	4.46522E-05	4.41901E-05	1.5869E-05	8.39784E-06	2.88436E-05	9.26631E-07	9.26631E-07	2.97703E-05	9.26631E-07	6.35671E-05	3.46449E-06	8.13527E-06	7.97817E-06	7.8131E-06	6.7676E-06	1.46954E-05	1.0455E-06	1.52182E-05	1.0455E-06
3828803772900	382880	3772900	4.91017E-05	4.85936E-05	1.74504E-05	9.23467E-06	3.17179E-05	1.01897E-06	1.01897E-06	3.27368E-05	1.01897E-06	7.08334E-05	3.86051E-06	9.06521E-06	8.89016E-06	8.70621E-06	7.5412E-06	1.63753E-05	1.16501E-06	1.69578E-05	1.16501E-06
3829303772900	382930	3772900	5.41635E-05	5.36029E-05	1.92493E-05	1.01866E-05	3.49876E-05	1.12401E-06	1.12401E-06	3.61116E-05	1.12401E-06	7.92177E-05	4.31747E-06	1.01382E-05	9.94244E-06	9.73673E-06	8.43382E-06	1.83135E-05	1.30291E-06	1.8965E-05	1.30291E-06
3829803772900	382980	3772900	5.91804E-05	5.85679E-05	2.10323E-05	1.11302E-05	3.82283E-05	1.22812E-06	1.22812E-06	3.94564E-05	1.22812E-06	8.77168E-05	4.78068E-06	1.12259E-05	1.10091E-05	1.07814E-05	9.33866E-06	2.02783E-05	1.4427E-06	2.09997E-05	1.4427E-06
3830303772900	383030	3772900	6.60787E-05	6.53948E-05	2.34838E-05	1.24276E-05	4.26843E-05	1.37128E-06	1.37128E-06	4.40556E-05	1.37128E-06	9.84134E-05	5.36366E-06	1.25949E-05	1.23517E-05	1.20961E-05	1.04775E-05	2.27512E-05	1.61862E-06	2.35605E-05	1.61862E-06
3830803772900	383080	3772900	7.48061E-05	7.40319E-05	2.65855E-05	1.40689E-05	4.83219E-05	1.55239E-06	1.55239E-06	4.98743E-05	1.55239E-06	0.000111208	6.06098E-06	1.42323E-05	1.39575E-05	1.36687E-05	1.18396E-05	2.5709E-05	1.82906E-06	2.66236E-05	1.82906E-06
3831303772900	383130	3772900	8.60792E-05	8.51884E-05	3.05919E-05	1.61891E-05	5.56039E-05	1.78633E-06	1.78633E-06	5.73903E-05	1.78633E-06	0.000126682	6.90436E-06	1.62127E-05	1.58996E-05	1.55707E-05	1.34871E-05	2.92864E-05	2.08357E-06	3.03282E-05	2.08357E-06
3831803772900	383180	3772900	0.000101518	0.000100468	3.60788E-05	1.90928E-05	6.5577E-05	2.10673E-06	2.10673E-06	6.76837E-05	2.10673E-06	0.000144638	7.88294E-06	1.85106E-05	1.81532E-05	1.77776E-05	1.53987E-05	3.34373E-05	2.37889E-06	3.46268E-05	2.37889E-06
3832303772900	383230	3772900	0.000124415	0.000123128	4.42163E-05	2.33991E-05	8.03677E-05	2.58189E-06	2.58189E-06	8.29496E-05	2.58189E-06	0.000159124	8.67249E-06	2.03646E-05	1.99714E-05	1.95582E-05	1.6941E-05	3.67864E-05	2.61715E-06	3.80949E-05	2.61715E-06
3832803772900	383280	3772900	0.000125393	0.000124096	4.45639E-05	2.3583E-05	8.09994E-05	2.60219E-06	2.60219E-06	8.36016E-05	2.60219E-06	0.000151001	8.22973E-06	1.93249E-05	1.89518E-05	1.85596E-05	1.60761E-05	3.49083E-05	2.48354E-06	3.61501E-05	2.48354E-06
3833303772900	383330	3772900	0.000129462	0.000128122	4.60099E-05	2.43482E-05	8.36277E-05	2.68663E-06	2.68663E-06	8.63144E-05	2.68663E-06	0.000148076	8.07032E-06	1.89506E-05	1.85847E-05	1.82001E-05	1.57647E-05	3.42321E-05	2.43543E-06	3.54498E-05	2.43543E-06
3833803772900	383380	3772900	0.000131896	0.000130531	4.68748E-05	2.4806E-05	8.51999E-05	2.73713E-06	2.73713E-06	8.7937E-05	2.73713E-06	0.000146253	7.971E-06	1.87174E-05	1.83559E-05	1.79761E-05	1.55707E-05	3.38108E-05	2.40546E-06	3.50135E-05	2.40546E-06
3834303772900	383430	3772900	0.000137779	0.000136353	4.89656E-05	2.59124E-05	8.9E-05	2.85922E-06	2.85922E-06	9.18593E-05	2.85922E-06	0.000149308	8.1375E-06	1.91084E-05	1.87394E-05	1.83516E-05	1.58959E-05	3.45171E-05	2.4557E-06	3.57449E-05	2.4557E-06
3834803772900	383480	3772900	0.000118958	0.000117727	4.22768E-05	2.23727E-05	7.68424E-05	2.46864E-06	2.46864E-06	7.93111E-05	2.46864E-06	0.000126522	6.89559E-06	1.61922E-05	1.58795E-05	1.55509E-05	1.347E-05	2.92493E-05	2.08093E-06	3.02897E-05	2.08093E-06
3835303772900	383530	3772900	0.000107812	0.000106696	3.83155E-05	2.02764E-05	6.96424E-05	2.23733E-06	2.23733E-06	7.18797E-05	2.23733E-06	0.000112808	6.1482E-06	1.44371E-05	1.41583E-05	1.38654E-05	1.201E-05	2.6079E-05	1.85538E-06	2.70067E-05	1.85538E-06
3835803772900	383580	3772900	9.94876E-05	9.8458E-05	3.53571E-05	1.87108E-05	6.42652E-05	2.06459E-06	2.06459E-06	6.63298E-05	2.06459E-06	0.000102793	5.60236E-06	1.31554E-05	1.29013E-05	1.26344E-05	1.09437E-05	2.37637E-05	1.69066E-06	2.4609E-05	1.69066E-06
3836303772900	383630	3772900	0.000100988	9.99431E-05	3.58904E-05	1.89931E-05	6.52345E-05	2.09573E-06	2.09573E-06	6.73303E-05	2.09573E-06	0.00010339	5.63491E-06	1.32318E-05	1.29763E-05	1.27078E-05	1.10073E-05	2.39018E-05	1.70048E-06	2.4752E-05	1.70048E-06
3836803772900	383680	3772900	9.76884E-05	9.66774E-05	3.47177E-05	1.83725E-05	6.3103E-05	2.02725E-06	2.02725E-06	6.51302E-05	2.02725E-06	0.000100106	5.45588E-06	1.28114E-05	1.2564E-05	1.23041E-05	1.06576E-05	2.31424E-05	1.64646E-06	2.39656E-05	1.64646E-06
3837303772900	383730	3772900	9.13799E-05	9.04342E-05	3.24757E-05	1.7186E-05	5.90279E-05	1.89633E-06	1.89633E-06	6.09243E-05	1.89633E-06	9.39265E-05	5.11911E-06	1.20206E-05	1.17885E-05	1.15446E-05	9.99977E-06	2.17139E-05	1.54483E-06	2.24863E-05	1.54483E-06
3837803772900	383780	3772900	8.32348E-05	8.23734E-05	2.9581E-05	1.56542E-05	5.37665E-05	1.7273E-06	1.7273E-06	5.54938E-05	1.7273E-06	8.4968E-05	4.63086E-06	1.08741E-05	1.06642E-05	1.04435E-05	9.04601E-06	1.96429E-05	1.39748E-06	2.03416E-05	1.39748E-06
3838303772900	383830	3772900	7.74713E-05	7.66696E-05	2.75327E-05	1.45702E-05	5.00435E-05	1.6077E-06	1.6077E-06	5.16512E-05	1.6077E-06	7.88655E-05	4.29827E-06	1.00931E-05	9.89824E-06	9.69343E-06	8.39632E-06	1.82321E-05	1.29712E-06	1.88807E-05	1.29712E-06
3838803772900	383880	3772900	7.33876E-05	7.26281E-05	2.60814E-05	1.38022E-05	4.74056E-05	1.52295E-06	1.52295E-06	4.89286E-05	1.52295E-06	7.44704E-05	4.05874E-06	9.53068E-06	9.34663E-06	9.15324E-06	7.92841E-06	1.72161E-05	1.22483E-06	1.78285E-05	1.22483E-06
3839303772900	383930	3772900	6.23981E-05	6.17523E-05	2.21758E-05	1.17353E-05	4.03068E-05	1.2949E-06	1.2949E-06	4.16017E-05	1.2949E-06	6.25641E-05	3.40982E-06	8.0069E-06	7.85228E-06	7.68981E-06	6.66081E-06	1.46635E-05	1.029E-06	1.4978E-05	1.029E-06
3839803772900	383980	3772900	5.37006E-05	5.31448E-05	1.90848E-05	1.00996E-05	3.46886E-05	1.1144E-06	1.1144E-06	3.5803E-05	1.1144E-06	5.37051E-05	2.927E-06	6.87314E-06	6.74041E-06	6.60095E-06	5.71765E-06	1.24155E-05	8.83298E-07	1.28572E-05	8.83298E-07
3840303772900	384030	3772900	4.70114E-05	4.65248E-05	1.67075E-05	8.84153E-06	3.03676E-05	9.75588E-07	9.75588E-07	3.13431E-05	9.75588E-07	4.70819E-05	2.56603E-06	6.02551E-06	5.90915E-06	5.78689E-06	5.01252E-06	1.08844E-05	7.74366E-07	1.12716E-05	7.74366E-07
3840803772900	384080	3772900	3.98518E-05	3.94393E-05	1.4163E-05	7.49501E-06	2.57427E-05	8.27011E-07	8.27011E-07	2.65698E-05	8.27011E-07	3.99993E-05	2.18002E-06	5.11909E-06	5.02023E-06	4.91636E-06	4.25848E-06	9.24704E-06	6.57877E-07	9.57598E-06	6.57877E-07
3841303772900	384130	3772900	3.64698E-05	3.60

Unique Identifier	X (UTM)	Y (UTM)	ISDemolition 2027	ISDrainage / Utilities Trenching 2027	ISDrainage / Utilities Trenching 2028	ISAsphalt Paving 2027	ISAsphalt Paving 2028	SVDemolition 2027	SVSite Grubbing / Prep 2027	SVMass Grading / Excavation 2027	SVMass Grading / Excavation 2028	SVDrainage / Utilities Trenching 2028	SVFoundations / Concrete Pads 2028	SVBuilding / Structure Construction 2028	SVBuilding / Structure Construction 2029	SVAsphalt Paving 2028	SVAsphalt Paving 2029	SVArchitectural Coating 2028	SVArchitectural Coating 2029	SVLandscaping or Other Finishing 2028	SVLandscaping or Other Finishing 2029
3834303772800	383430	3772800	1.2392E-05	4.98978E-06	4.86176E-06	1.28868E-06	1.20046E-06	8.36889E-05	6.01678E-05	4.05669E-05	4.00518E-05	2.84177E-05	9.02758E-06	1.29326E-05	1.24391E-05	1.27152E-06	1.18302E-06	1.27152E-06	1.18302E-06	1.29326E-05	1.24391E-05
3834803772800	383480	3772800	1.16263E-05	4.68147E-06	4.56136E-06	1.20906E-06	1.12629E-06	7.89138E-05	5.67348E-05	3.82522E-05	3.77665E-05	2.67963E-05	8.51248E-06	1.21947E-05	1.17294E-05	1.19897E-06	1.11552E-06	1.19897E-06	1.11552E-06	1.21947E-05	1.17294E-05
3835303772800	383530	3772800	1.13762E-05	4.58077E-06	4.46324E-06	1.18305E-06	1.10206E-06	7.76488E-05	5.58253E-05	3.7639E-05	3.71611E-05	2.63667E-05	8.37602E-06	1.19992E-05	1.15413E-05	1.17975E-06	1.09764E-06	1.17975E-06	1.09764E-06	1.19992E-05	1.15413E-05
3835803772800	383580	3772800	1.14475E-05	4.60946E-06	4.49119E-06	1.19046E-06	1.10896E-06	7.85575E-05	5.64786E-05	3.80795E-05	3.7596E-05	2.66753E-05	8.47404E-06	1.21396E-05	1.16764E-05	1.19356E-06	1.11048E-06	1.19356E-06	1.11048E-06	1.21396E-05	1.16764E-05
3836303772800	383630	3772800	1.14181E-05	4.59764E-06	4.47968E-06	1.18741E-06	1.10612E-06	7.84684E-05	5.64145E-05	3.80363E-05	3.75533E-05	2.6645E-05	8.46444E-06	1.21258E-05	1.16632E-05	1.19221E-06	1.10922E-06	1.19221E-06	1.10922E-06	1.21258E-05	1.16632E-05
3836803772800	383680	3772800	1.11163E-05	4.47612E-06	4.36128E-06	1.15602E-06	1.07688E-06	7.61699E-05	5.47621E-05	3.69221E-05	3.64534E-05	2.58645E-05	8.2165E-06	1.17706E-05	1.13215E-05	1.15729E-06	1.07673E-06	1.15729E-06	1.07673E-06	1.17706E-05	1.13215E-05
3837303772800	383730	3772800	1.06105E-05	4.27246E-06	4.16284E-06	1.10342E-06	1.02789E-06	7.21788E-05	5.18926E-05	3.49875E-05	3.45433E-05	2.45093E-05	7.78597E-06	1.11539E-05	1.07283E-05	1.09665E-06	1.02031E-06	1.09665E-06	1.02031E-06	1.11539E-05	1.07283E-05
3837803772800	383780	3772800	1.03101E-05	4.1515E-06	4.04498E-06	1.07218E-06	9.98784E-07	6.93191E-05	4.98367E-05	3.36013E-05	3.31747E-05	2.35382E-05	7.47749E-06	1.0712E-05	1.03032E-05	1.0532E-06	9.79889E-07	1.0532E-06	9.79889E-07	1.0712E-05	1.03032E-05
3838303772800	383830	3772800	9.74285E-06	3.92308E-06	3.82242E-06	1.01319E-06	9.4383E-07	6.51587E-05	4.68456E-05	3.15846E-05	3.11836E-05	2.21255E-05	7.02871E-06	1.00691E-05	9.68486E-06	9.89986E-07	9.21078E-07	9.89986E-07	9.21078E-07	1.00691E-05	9.68486E-06
3838803772800	383880	3772800	8.88356E-06	3.57707E-06	3.48529E-06	9.23828E-07	8.60587E-07	6.01342E-05	4.32332E-05	2.91491E-05	2.8779E-05	2.04194E-05	6.48671E-06	9.29261E-06	8.93804E-06	9.13646E-07	8.50052E-07	9.13646E-07	8.50052E-07	9.29261E-06	8.93804E-06
3839303772800	383930	3772800	7.99352E-06	3.21869E-06	3.13611E-06	8.31271E-07	7.74366E-07	5.38535E-05	3.87177E-05	2.61046E-05	2.57732E-05	1.82867E-05	5.80921E-06	8.32205E-06	8.00451E-06	8.18221E-07	7.61268E-07	8.18221E-07	7.61268E-07	8.32205E-06	8.00451E-06
3839803772800	383980	3772800	7.17755E-06	2.89013E-06	2.81597E-06	7.46415E-07	6.95319E-07	4.81341E-05	3.46058E-05	2.33322E-05	2.3036E-05	1.63446E-05	5.19225E-06	7.43822E-06	7.15441E-06	7.31323E-07	6.80419E-07	7.31323E-07	6.80419E-07	7.43822E-06	7.15441E-06
3840303772800	384030	3772800	6.46356E-06	2.60263E-06	2.53586E-06	6.72166E-07	6.26152E-07	4.31897E-05	3.1051E-05	2.09355E-05	2.06697E-05	1.46656E-05	4.6589E-06	6.67416E-06	6.4195E-06	6.56201E-07	6.10526E-07	6.56201E-07	6.10526E-07	6.67416E-06	6.4195E-06
3840803772800	384080	3772800	5.60287E-06	2.25606E-06	2.19818E-06	5.8266E-07	5.42773E-07	3.72921E-05	2.6811E-05	1.80767E-05	1.78472E-05	1.2663E-05	4.02272E-06	5.76279E-06	5.54291E-06	5.66596E-07	5.27158E-07	5.66596E-07	5.27158E-07	5.76279E-06	5.54291E-06
3841303772800	384130	3772800	5.438E-06	2.18968E-06	2.1335E-06	5.65514E-07	5.26802E-07	3.6134E-05	2.59783E-05	1.75153E-05	1.7293E-05	1.22698E-05	3.89779E-06	5.58383E-06	5.37077E-06	5.49E-07	5.10787E-07	5.49E-07	5.10787E-07	5.58383E-06	5.37077E-06
3826803772850	382680	3772850	5.9438E-06	2.39334E-06	2.33193E-06	6.18114E-07	5.758E-07	3.3595E-05	2.41529E-05	1.62846E-05	1.60778E-05	1.14076E-05	3.62391E-06	5.19147E-06	4.99339E-06	5.10424E-07	4.74896E-07	5.10424E-07	4.74896E-07	5.19147E-06	4.99339E-06
3827303772850	382730	3772850	6.43841E-06	2.5925E-06	2.52599E-06	6.6955E-07	6.23716E-07	3.68645E-05	2.65036E-05	1.78695E-05	1.76426E-05	1.25178E-05	3.97659E-06	5.69671E-06	5.47935E-06	5.60099E-07	5.21113E-07	5.60099E-07	5.21113E-07	5.69671E-06	5.47935E-06
3827803772850	382780	3772850	6.51805E-06	2.62457E-06	2.55723E-06	6.77833E-07	6.31431E-07	4.01429E-05	2.88606E-05	1.94586E-05	1.92116E-05	1.36311E-05	4.33024E-06	6.20333E-06	5.96664E-06	6.0991E-07	5.67457E-07	6.0991E-07	5.67457E-07	6.20333E-06	5.96664E-06
3828303772850	382830	3772850	6.90089E-06	2.77873E-06	2.70743E-06	7.17645E-07	6.68518E-07	4.21741E-05	3.03209E-05	2.04432E-05	2.01836E-05	1.43208E-05	4.54935E-06	6.51722E-06	6.26855E-06	6.40771E-07	5.9617E-07	6.40771E-07	5.9617E-07	6.51722E-06	6.26855E-06
3828803772850	382880	3772850	7.42905E-06	2.99139E-06	2.91464E-06	7.72569E-07	7.19682E-07	4.55594E-05	3.27548E-05	2.20842E-05	2.18038E-05	1.54703E-05	4.91452E-06	7.04036E-06	6.77173E-06	6.92205E-07	6.44024E-07	6.92205E-07	6.44024E-07	7.04036E-06	6.77173E-06
3829303772850	382930	3772850	8.01309E-06	3.22657E-06	3.14378E-06	8.33305E-07	7.76261E-07	4.92655E-05	3.54192E-05	2.38806E-05	2.35774E-05	1.67288E-05	5.3143E-06	7.61306E-06	7.32257E-06	7.48513E-07	6.96413E-07	7.48513E-07	6.96413E-07	7.61306E-06	7.32257E-06
3829803772850	382980	3772850	8.63765E-06	3.47805E-06	3.38881E-06	8.98255E-07	8.36765E-07	5.33279E-05	3.83398E-05	2.58498E-05	2.55216E-05	1.81082E-05	5.75251E-06	8.24082E-06	7.92639E-06	8.10235E-07	7.53838E-07	8.10235E-07	7.53838E-07	8.24082E-06	7.92639E-06
3830303772850	383030	3772850	9.45921E-06	3.80887E-06	3.71114E-06	9.83693E-07	9.16353E-07	5.87711E-05	4.22532E-05	2.84883E-05	2.81266E-05	1.99565E-05	6.33968E-06	9.08198E-06	8.73545E-06	8.92937E-07	8.30784E-07	8.92937E-07	8.30784E-07	9.08198E-06	8.73545E-06
3830803772850	383080	3772850	1.04666E-05	4.21451E-06	4.10638E-06	1.08846E-06	1.01394E-06	6.55151E-05	4.71018E-05	3.17574E-05	3.13541E-05	2.22465E-05	7.06715E-06	1.01241E-05	9.73783E-06	9.95401E-07	9.26116E-07	9.95401E-07	9.26116E-07	1.01241E-05	9.73783E-06
3831303772850	383130	3772850	1.18317E-05	4.76418E-06	4.64194E-06	1.23042E-06	1.14619E-06	7.53414E-05	5.41664E-05	3.65205E-05	3.60568E-05	2.55832E-05	8.12713E-06	1.16426E-05	1.11984E-05	1.1447E-06	1.06502E-06	1.1447E-06	1.06502E-06	1.16426E-05	1.11984E-05
3831803772850	383180	3772850	1.45423E-05	5.85564E-06	5.7054E-06	1.5123E-06	1.40877E-06	9.23304E-05	6.63806E-05	4.47557E-05	4.41874E-05	3.1352E-05	9.95974E-06	1.42679E-05	1.37235E-05	1.40282E-06	1.30518E-06	1.40282E-06	1.30518E-06	1.42679E-05	1.37235E-05
3832303772850	383230	3772850	1.63908E-05	6.59997E-06	6.43063E-06	1.70453E-06	1.58785E-06	0.00010499	7.5482E-05	5.08921E-05	5.02459E-05	3.56507E-05	1.13253E-05	1.62242E-05	1.56052E-05	1.59516E-06	1.48413E-06	1.59516E-06	1.48413E-06	1.62242E-05	1.56052E-05
3832803772850	383280	3772850	1.5811E-05	6.36649E-06	6.20314E-06	1.64423E-06	1.53168E-06	0.00010319	7.41882E-05	5.00198E-05	4.93847E-05	3.50396E-05	1.11312E-05	1.59461E-05	1.53377E-05	1.56782E-06	1.45869E-06	1.56782E-06	1.45869E-06	1.59461E-05	1.53377E-05
3833303772850	383330	3772850	1.59409E-05	6.41881E-06	6.25412E-06	1.65775E-06	1.54427E-06	0.000106005	7.62121E-05	5.13844E-05	5.0732E-05	3.59956E-05	1.14349E-05	1.63811E-05	1.57561E-05	1.61059E-06	1.49848E-06	1.61059E-06	1.49848E-06	1.63811E-05	1.57561E-05
3833803772850	383380	3772850	1.573E-05	6.33386E-06	6.17135E-06	1.63581E-06	1.52383E-06	0.000106103	7.62826E-05	5.14319E-05	5.07789E-05	3.60288E-05	1.14454E-05	1.63963E-05	1.57707E-05	1.61208E-06	1.49987E-06	1.61208E-06	1.49987E-06	1.63963E-05	1.57707E-05
3834303772850	383430	3772850	1.47449E-05	5.93722E-06	5.78489E-06	1.53337E-06	1.4284E-06	0.00010017	7.20169E-05	4.85559E-05	4.79394E-05	3.40141E-05	1.08054E-05	1.54794E-05	1.48888E-05	1.52193E-06	1.416E-06	1.52193E-06	1.416E-06	1.54794E-05	1.48888E-05
3834803772850	383480	3772850	1.36704E-05	5.50457E-06	5.36334E-06	1.42163E-06	1.32431E-06	9.32391E-05	6.70339E-05	4.51962E-05	4.46223E-05	3.16606E-05	1.00578E-05	1.44084E-05	1.38586E-05	1.41663E-06	1.31802E-06	1.41663E-06	1.31802E-06	1.44084E-05	1.38586E-05
3835303772850	383530	3772850	1.34176E-05	5.40274E-06	5.26412E-06	1.39533E-06	1.29981E-06	9.19563E-05	6.61116E-05	4.45743E-05	4.40084E-05	3.1225E-05	9.91938E-06	1.42101E-05	1.36679E-05	1.39713E-06	1.29989E-06	1.39713E-06	1.29989E-06	1.42101E-05	1.36679E-05
3835803772850	383580	3772850	1.31451E-05	5.29303E-06	5.15723E-06	1.367E-06	1.27342E-06	9.04596E-05	6.50355E-05	4.38488E-05	4.32921E-05	3.07168E-05	9.75793E-06	1.39788E-05	1.34455E-05	1.37439E-06	1.27873E-06	1.37439E-06	1.27873E-06	1.39788E-05	1.34455E-05
3836303772850	383630	3772850	1.33868E-05	5.39036E-06	5.25206E-06	1.39214E-06	1.29684E-06	9.22324E-05	6.63101E-05	4.47082E-05	4.41405E-05	3.13188E-05	9.94917E-06	1.42528E-05	1.3709E-05	1.40133E-06	1.30379E-06	1.40133E-06	1.30379E-06	1.42528E-05	1.3709E-05
3836803772850	383680	3772850	1.26644E-05	5.09949E-06	4.96865E-06	1.31701E-06	1.22686E-06	8.70297E-05	6.25696E-05	4.21862E-05	4.16506E-05	2.95521E-05	9.38795E-06	1.34488E-05	1.29357E-05	1.32228E-06	1.23025E-06	1.32228E-06	1.23025E-06	1.34488E-05	1.29357E-05
3837303772850	383730	3772850	1.20776E-05	4.8632E-06	4.73842E-06	1.25599E-06	1.17001E-06	8.24595E-05	5.92839E-05	3.99709E-05	3.94634E-05	2.80002E-05	8.89496E-06	1.27426E-05	1.22564E-05	1.25285E-06	1.16564E-06	1.25285E-06	1.16564E-06	1.27426E-05	1.22564E-05
3837803772850	383780	3772850	1.15564E-05	4.65334E-06	4.53395E-06	1.20179E-06	1.11952E-06	7.8406E-05	5.63697E-05	3.80061E-05	3.75235E-05	2.66238E-05	8.45771E-06	1.21162E-05	1.16539E-05	1.19126E-06	1.10834E-06	1.19126E-06	1.10834E-06	1.21162E-05	1.16539E-05
3838303772850	383830	3772850	1.08592E-05	4.3726E-06	4.26041E-06	1.12929E-06	1.05198E-06	7.32835E-05	5.26869E-05	3.5523E-05	3.5072E-05	2.48844E-05	7.90514E-06	1.13246E-05	1.08925E-05	1.11343E-06	1.03593E-06	1.11343E-06	1.03593E-06	1.13246E-05	1.08925E-05
3838803772850	383880	3772850	1.00013E-05	4.02716E-06	3.92383E-06	1.04007E-06	9.68871E-07	6.77512E-05	4.87094E-05	3.28413E-05	3.24243E-05	2.30058E-05	7.30836E-06	1.04697E-05	1.00702E-05	1.02937E-06	9.57725E-07	1.02937E-06	9.57725E-07	1.04697E-05	1.00702E-05
3839303772850	383930	3772850	8.62786E-06	3.47411E-06	3.38498E-06	8.97238E-07	8.35817E-07	5.82277E-05	4.18625E-05	2.82249E-05	2.78666E-05	1.9772E-05	6.28106E-06	8.998E-06	8.65467E-06	8.8468E-07	8.23102E-07	8.8468E-07	8.23102E-07	8.998E-06	8.65467E-06
3839803772850	383980	3772850	7.42206E-06	2.98858E-06	2.9119E-06	7.71843E-07	7.19066E-07	4.98624E-05	3.58483E-05	2.417E-05	2.38631E-05	1.69314E-05	5.37868E-06	7.70529E-06	7.41129E-06	7.57582E-07	7.0485E-07	7.57582E-07	7.0485E-07	7.70529E-06	7.41129E-06
3840303772850	384030	3772850	6.58233E-06	2.65045E-06	2.58245E-06	6.84516E-07	6.37657E-07	4.4036E-05	3.16595E-05	2.13457E-05	2.10747E-05	1.4953E-05	4.75019E-06	6.80494E-06	6.54529E-06	6.6906E-07	6.2249E-07	6.6906E-07	6.2249E-07	6.80494E-06	6.54529E-06
3840803772850	384080	3772850	5.85437E-06	2.35733E-06	2.29685E-06	6.08814E-07	5.67137E-07	3.90471E-05	2.80728E-05	1.89275E-05	1.86871E-05	1.3259E-05	4.21204E-06	6.034E-06	5.80377E-06	5.93261E-07	5.51967E-07	5.93261E-07	5.51967E-07	6.034E-06	5.80377E-06
3841303772850	384130	3772850	5.55537E-06	2.23694E-06	2.17954E-06	5.7772E-07	5.38171E-07	3.69803E-05	2.65868E-05	1.79256E-05	1.7698E-05	1.25572E-05	3.98909E-06	5.71461E-06	5.49656E-06	5.61859E-07	5.2275E-07	5.61859E-07	5.2275E-07	5.71461E-06	5.49656E-06
3826803772900	382680	3772900	6.08492E-06	2.45016E-06	2.3873E-06	6.32789E-07	5.89471E-07	3.41206E-05	2.45308E-05	1.65394E-05	1.63294E-05	1.15861E-05	3.68061E-06	5.27269E-06	5.07151E-06	5.1841E-07	4.82326E-07	5.1841E-07	4.82326E-07	5.27269E-06	5.07151E-06
3827303772900	382730	3772900	6.5977E-06	2.65664E-06	2.58848E-06	6.86115E-07	6.39146E-07	3.72832E-05	2.68046E-05	1.80724E-05	1.7843E-05	1.266E-05	4.02176E-06	5.76142E-06	5.54159E-06	5.66461E-07	5.27032E-07	5.66461E-07	5.27032E-07	5.76142E-06	5.54159E-06
3827803772900	382780	3772900	6.96936E-06	2.8063E-06	2.73429E-06	7.24765E-07	6.75151E-07	4.21385E-05	3.02953E-05	2.04259E-05	2.01666E-05	1.43087E-05	4.5455E-06	6.51171E-06	6.26325E-06	6.40229E-07	5.95666E-07	6.40229E-07	5.95666E-07	6.51171E-06	6.26325E-06
3828303772900	382830	3772900	7.41926E-06	2.98746E-06	2.91081E-06	7.71552E-07	7.18735E-07	4.54436E-05	3.26715E-05	2.20281E-05	2.17484E-05	1.5431E-05	4.90203E-06	7.02246E-06	6.75451E-06	6.90446E-07	6.42387E-07	6.90446E-07	6.42387E-07	7.02246E-06	6.75451E-06
3828803772900	382880	3772900	8.06897E-06	3.24907E-06	3.16571E-06	8.39117E-07	7.81675E-07	4.96931E-05	3.57266E-05	2.40879E-05	2.37821E-05	1.6874E-05	5.36042E-06	7.67914E-06	7.38613E-06	7.5501E-07	7.02458E-07	7.5501E-07	7.02458E-07	7.67914E-06	7.38613E-06
3829303772900	382930	3772900	8.79972E-06	3.54331E-06	3.4524E-06	9.1511E-07	8.52466E-07	5.43613E-05	3.90828E-05	2.63508E-05	2.60162E-05	1.84591E-05	5.86399E-06	8.40052E-06	8.07999E-06	8.25936E-07	7.68447E-07	8.25936E-07	7.68447E-07	8.40052E-06	8.07999E-06
3829803772900	382980	3772900	9.51231E-06	3.83025E-06	3.73197E-06	9.89214E-07	9.21497E-07	5.86375E-05	4.21572E-05	2.84236E-05	2.80627E-05	1.99112E-05	6.32526E-06	9.06133E-06	8.71558E-06	8.90907E-07	8.28895E-07	8.90907E-07	8.28895E-07	9.06133E-06	8.71558E-06
3830303772900	383030	3772900	1.0489E-05	4.22351E-06	4.11515E-06	1.09078E-06	1.01611E-06	6.50518E-05	4.67687E-05	3.15328E-05	3.11324E-05	2.20892E-05	7.01718E-06	1.00525E-05	9.66898E-06	9.88362E-07	9.19567E-07	9.88362E-07	9.19567E-07	1.00525E-05	9.66898E-06
3830803772900	383080	3772900	1.17227E-05	4.72029E-06	4.59918E-06	1.21908E-06	1.13563E-06	7.32657E-05	5.2674E-05	3.55144E-05	3.50634E-05	2.48784E-05	7.90321E-06	1.13218E-05	1.08898E-05	1.11316E-06	1.03568E-06	1.11316E-06	1.03568E-06	1.13218E-05	1.08898E-05
3831303772900	383130	3772900	1.33128E-05	5.36054E-06	5.22301E-06	1.38443E-06	1.28966E-06	8.40898E-05	6.0456E-05	4.07612E-05	4.02436E-05	2.85538E-05	9.07082E-06	1.29945E-05	1.24987E-05	1.27762E-06	1.18869E-06	1.27762E-06	1.18869E-06	1.29945E-05	1.24987E-05
3831803772900	383180	3772900	1.54799E-05	6.23315E-06	6.07323E-06	1.6098E-06	1.4996E-06	0.00010074	7.24268E-05	4.88322E-05	4.82122E-05	3.42077E-05	1.08669E-05	1.55675E-05	1.49735E-05	1.53059E-06	1.42406E-06	1.53059E-06	1.42406E-06	1.55675E-05	1.49735E-05
3832303772900	383230	3772900	1.91308E-05	7.70325E-06	7.50561E-06	1.98947E-06	1.85328E-06	0.000122175	8.7837E-05	5.92223E-05	5.84703E-05	4.14861E-05	1.31791E-05	1.88798E-05	1.81595E-05	1.85626E-06	1.72705E-06	1.85626E-06	1.72705E-06	1.88798E-05	1.81595E-05
3832803772900	383280	3772900	1.90679E-05	7.67793E-06	7.48094E-06	1.98293E-06	1.84719E-06	0.000124438	8.94639E-05	6.03191E-05	5.95533E-05	4.22545E-05	1.34232E-05	1.92295E-05	1.84958E-05	1.89064E-06	1.75904E-06	1.89064E-06	1.75904E-06	1.92295E-05	1.84958E-05
3833303772900	383330	3772900	1.94424E-05	7.82871E-06	7.62785E-06	2.02187E-06	1.88346E-06	0.000129979	9.34478E-05	6.30052E-05	6.22052E-05	4.41361E-05	1.40209E-05	2.00858E-05	1.93194E-05	1.97483E-06	1.83737E-06	1.97483E-06	1.83737E-06	2.00858E-05	1.93194E-05
3833803772900	383380	3772900	1.97596E-05	7.95642E-06	7.75228E-06	2.05486E-06	1.91419E-06	0.00013462	9.67847E-05	6.5255E-05	6.44265E-05	4.57122E-05	1.45216E-05	2.08031E-05	2.00093E-05	2.04535E-06	1.90298E-06	2.04535E-06	1.90298E-06	2.08031E-05	2.00093E-05
3834303772900	383430	3772900	2.06664E-05	8.32156E-06	8.10805E-06	2.14916E-06	2.00204E-06	0.000142246	0.000102267	6.89516E-05	6.80761E-05	4.83016E-05	1.53442E-05	2.19815E-05	2.11428E-05	2.16121E-06	2.01078E-06	2.16121E-06	2.01078E-06	2.19815E-05	2.11428E-05
3834803772900	383480	3772900	1.78915E-05	7.20421E-06	7.01937E-06	1.86059E-06	1.73322E-06	0.000123181	8.85608E-05	5.97102E-05	5.89521E-05	4.18279E-05	1.32877E-05	1.90354E-05	1.83091E-05	1.87155E-06	1.74128E-06	1.87155E-06	1.74128E-06	1.90354E-05	1.83091E-05
3835303772900	383530	3772900	1.62693E-05	6.55103E-06	6.38294E-06	1.69189E-06	1.57607E-06	0.000112161	8.06379E-05	5.43684E-05	5.36781E-05	3.80859E-05	1.20989E-05	1.73324E-05	1.66711E-05	1.70412E-06	1.5855E-06	1.70412E-06	1.5855E-06	1.73324E-05	1.66711E-05
3835803772900	383580	3772900	1.50844E-05	6.07393E-06	5.91809E-06	1.56868E-06	1.46129E-06	0.00010417	7.48927E-05	5.04948E-05	4.98537E-05	3.53724E-05	1.12369E-05	1.60976E-05	1.54833E-05	1.58271E-06	1.47254E-06	1.58271E-06	1.47254E-06	1.60976E-05	1.54833E-05
3836303772900	383630	3772900	1.53429E-05	6.17801E-06	6.0195E-06	1.59556E-06	1.48633E-06	0.000106166	7.63274E-05	5.14621E-05	5.08087E-05	3.605E-05	1.14522E-05	1.64059E-05	1.57799E-05	1.61303E-06	1.50075E-06	1.61303E-06	1.50075E-06	1.64059E-05	1.57799E-05
3836803772900	383680	3772900	1.48525E-05	5.98054E-06	5.82709E-06	1.54456E-06	1.43882E-06	0.000102433	7.36438E-05	4.96527E-05	4.90223E-05	3.47825E-05	1.10495E-05	1.58291E-05	1.52251E-05	1.55631E-06	1.44798E-06	1.55631E-06	1.44798E-06	1.58291E-05	1.52251E-05
3837303772900	383730	3772900	1.39317E-05	5.60978E-06	5.46585E-06	1.4488E-06	1.34962E-06	9.56E-05	6.87312E-05	4.63405E-05	4.57522E-05	3.24623E-05	1.03124E-05	1.47732E-05	1.42095E-05	1.45249E-06	1.35139E-06	1.45249E-06	1.35139E-06	1.47732E-05	1.42095E-05
3837803772900	383780	3772900	1.27692E-05	5.14169E-06	5.00977E-06	1.32791E-06	1.23701E-06	8.74039E-05	6.28387E-05	4.23676E-05	4.18297E-05	2.96792E-05	9.42831E-06	1.35066E-05	1.29913E-05	1.32797E-06	1.23553E-06	1.32797E-06	1.23553E-06	1.35066E-05	1.29913E-05
3838303772900	383830	3772900	1.19435E-05	4.80919E-06	4.6858E-06	1.24204E-06	1.15701E-06	8.14707E-05	5.8573E-05	3.94916E-05	3.89902E-05	2.76645E-05	8.78829E-06	1.25898E-05	1.21094E-05	1.23782E-06	1.15166E-06	1.23782E-06	1.15166E-06	1.25898E-05	1.21094E-05
3838803772900	383880	3772900	1.13608E-05	4.57458E-06	4.45721E-06	1.18145E-06	1.10057E-06	7.71499E-05	5.54666E-05	3.73972E-05	3.69223E-05	2.61973E-05	8.32221E-06	1.19221E-05	1.14672E-05	1.17217E-06	1.09058E-06	1.17217E-06	1.09058E-06	1.19221E-05	1.14672E-05
3839303772900	383930	3772900	9.78756E-06	3.94108E-06	3.83996E-06	1.01784E-06	9.48162E-07	6.63347E-05	4.7691E-05	3.21547E-05	3.17464E-05	2.25248E-05	7.15556E-06	1.02508E-05	9.85965E-06	1.00785E-06	9.37701E-07	1.00785E-06	9.37701E-07	1.02508E-05	9.85965E-06
3839803772900	383980	3772900	8.52028E-06	3.43079E-06	3.34277E-06	8.8605E-07	8.25395E-07	5.74704E-05	4.13181E-05	2.78579E-05	2.75042E-05	1.95149E-05	6.19937E-06	8.88098E-06	8.54212E-06	8.73175E-07	8.12398E-07	8.73175E-07	8.12398E-07	8.88098E-06	8.54212E-06
3840303772900	384030	3772900	7.51707E-06	3.02684E-06	2.94918E-06	7.81723E-07	7.2821E-07	5.04949E-05	3.63031E-05	2.44766E-05	2.41658E-05	1.71462E-05	5.44691E-06	7.80304E-06	7.50531E-06	7.67192E-07	7.13792E-07	7.67192E-07	7.13792E-07	7.80304E-06	7.50531E-06
3840803772900	384080	3772900	6.41047E-06	2.58125E-06	2.51502E-06	6.66644E-07	6.21009E-07	4.28868E-05	3.08333E-05	2.07887E-05	2.05247E-05	1.45628E-05	4.62623E-06	6.62735E-06	6.37448E-06	6.51599E-07	6.06244E-07	6.51599E-07	6.06244E-07	6.62735E-06	6.37448E-06
3841303772900	384130	3772900	5.89489E-06	2.37365E

			MDemolition	MSite Grubbing / Prep	MMass Grading / Excavation	MMass Grading / Excavation	MDrainage / Utilities Trenching	MFoundations / Concrete Pads	MBuilding / Structure Construction	MAsphalt Paving	MLandscaping or Other Finishing	MWaterside Construction (Piles)	RSSWDemolition	RSSWPlacing Base	RSSWForm	Child Risk				
Unique Identifier	X (UTM)	Y (UTM)	2027	2027	2027	2028	2028	2028	2028	2028	2028	2028	2029	2029	2029	3rd Trimester	0<2	2<16	Total	per million
3834303772800	383430	3772800	2.03663E-05	6.25211E-05	7.35197E-05	7.25407E-05	1.54197E-05	2.00532E-05	1.47602E-05	1.51922E-06	1.77987E-05	1.51922E-06	1.11577E-05	1.619E-05	9.5971E-06	2.0004E-09	2.894E-08	5.5888E-09	3.65289E-08	0.03652886
3834803772800	383480	3772800	1.9049E-05	5.8477E-05	6.87642E-05	6.78486E-05	1.44223E-05	1.87561E-05	1.38055E-05	1.42096E-06	1.66474E-05	1.42096E-06	1.1167E-05	1.62036E-05	9.60515E-06	1.87343E-09	2.7105E-08	5.2348E-09	3.42128E-08	0.03421285
3835303772800	383530	3772800	1.85409E-05	5.69174E-05	6.69301E-05	6.6039E-05	1.40376E-05	1.82558E-05	1.34373E-05	1.38306E-06	1.62034E-05	1.38306E-06	1.16505E-05	1.69051E-05	1.0021E-05	1.82753E-09	2.6436E-08	5.1109E-09	3.33742E-08	0.03337416
3835803772800	383580	3772800	1.85953E-05	5.70845E-05	6.71267E-05	6.62328E-05	1.40788E-05	1.83094E-05	1.34767E-05	1.38712E-06	1.62515E-05	1.38712E-06	1.23711E-05	1.79507E-05	1.06408E-05	1.83203E-09	2.6509E-08	5.1329E-09	3.34738E-08	0.03347381
3836303772800	383630	3772800	1.85336E-05	5.68951E-05	6.69039E-05	6.60131E-05	1.40321E-05	1.82487E-05	1.3432E-05	1.38252E-06	1.6197E-05	1.38252E-06	1.27984E-05	1.85707E-05	1.10084E-05	1.82245E-09	2.6381E-08	5.1128E-09	3.33159E-08	0.03331591
3836803772800	383680	3772800	1.80546E-05	5.54245E-05	6.51747E-05	6.43069E-05	1.36694E-05	1.7777E-05	1.30848E-05	1.34678E-06	1.57784E-05	1.34678E-06	1.27454E-05	1.84938E-05	1.09627E-05	1.77456E-09	2.5685E-08	4.976E-09	3.24351E-08	0.03243506
3837303772800	383730	3772800	1.72326E-05	5.29012E-05	6.22074E-05	6.13791E-05	1.30471E-05	1.69677E-05	1.24891E-05	1.28547E-06	1.50601E-05	1.28547E-06	1.19063E-05	1.72763E-05	1.0241E-05	1.69737E-09	2.4547E-08	4.7493E-09	3.09934E-08	0.0309934
3837803772800	383780	3772800	1.66502E-05	5.11131E-05	6.01048E-05	5.93045E-05	1.26061E-05	1.63941E-05	1.2067E-05	1.24202E-06	1.4551E-05	1.24202E-06	1.09674E-05	1.59139E-05	9.43344E-06	1.645E-09	2.3779E-08	4.5869E-09	3.00112E-08	0.03001122
3838303772800	383830	3772800	1.56032E-05	4.7899E-05	5.63253E-05	5.55754E-05	1.18134E-05	1.53633E-05	1.13082E-05	1.16392E-06	1.3636E-05	1.16392E-06	1.05525E-05	1.53119E-05	9.0766E-06	1.54452E-09	2.233E-08	4.3009E-09	2.81754E-08	0.02817545
3838803772800	383880	3772800	1.41425E-05	4.34149E-05	5.10524E-05	5.03726E-05	1.07075E-05	1.3925E-05	1.02496E-05	1.05496E-06	1.23595E-05	1.05496E-06	1.05151E-05	1.52576E-05	9.0444E-06	1.4002E-09	2.0253E-08	3.9125E-09	2.5566E-08	0.025566
3839303772800	383930	3772800	1.25402E-05	3.84964E-05	4.52686E-05	4.46658E-05	9.49442E-06	1.23474E-05	9.08837E-06	9.35438E-07	1.09593E-05	9.35438E-07	1.02936E-05	1.49363E-05	8.85391E-06	1.24626E-09	1.8027E-08	3.4793E-09	2.27524E-08	0.02275241
3839803772800	383980	3772800	1.10886E-05	3.40401E-05	4.00284E-05	3.94954E-05	8.39537E-06	1.09181E-05	8.03633E-06	8.27154E-07	9.69064E-06	8.27154E-07	9.56058E-06	1.38726E-05	8.2234E-06	1.10973E-09	1.6042E-08	3.0918E-09	2.02434E-08	0.02024342
3840303772800	384030	3772800	9.88195E-06	3.03359E-05	3.56725E-05	3.51975E-05	7.48179E-06	9.73E-06	7.16181E-06	7.37143E-07	8.6361E-06	7.37143E-07	8.79948E-06	1.27682E-05	7.56875E-06	9.95056E-10	1.4371E-08	2.767E-09	1.81333E-08	0.0181333
3840803772800	384080	3772800	8.49201E-06	2.6069E-05	3.0655E-05	3.02469E-05	6.42945E-06	8.36144E-06	6.15448E-06	6.33461E-07	7.4214E-06	6.33461E-07	7.84498E-06	1.13832E-05	6.74775E-06	8.60239E-10	1.241E-08	2.3873E-09	1.56572E-08	0.01565718
3841303772800	384130	3772800	8.18717E-06	2.51332E-05	2.95546E-05	2.91611E-05	6.19865E-06	8.06129E-06	5.93355E-06	6.10722E-07	7.15499E-06	6.10722E-07	7.77324E-06	1.12791E-05	6.68604E-06	8.31848E-10	1.1997E-08	2.3071E-09	1.51358E-08	0.01513576
3826803772850	382680	3772850	7.83152E-06	2.40414E-05	2.82707E-05	2.78943E-05	5.92938E-06	7.71111E-06	5.6758E-06	5.84192E-07	6.84418E-06	5.84192E-07	7.33654E-06	1.06455E-05	6.31042E-06	9.92811E-10	1.3616E-08	2.4986E-09	1.71076E-08	0.0171076
3827303772850	382730	3772850	8.64806E-06	2.65481E-05	3.12183E-05	3.08027E-05	6.5476E-06	8.51509E-06	6.26757E-06	6.45102E-07	7.55778E-06	6.45102E-07	7.89489E-06	1.14557E-05	6.79068E-06	1.09549E-09	1.5021E-08	2.7568E-09	1.88738E-08	0.01887376
3827803772850	382780	3772850	9.58981E-06	2.94391E-05	3.46179E-05	3.4157E-05	7.2606E-06	9.44236E-06	6.95009E-06	7.15351E-07	8.38079E-06	7.15351E-07	8.03838E-06	1.16639E-05	6.9141E-06	1.14581E-09	1.5878E-08	2.9479E-09	1.99713E-08	0.01997132
3828303772850	382830	3772850	1.02811E-05	3.15613E-05	3.71135E-05	3.66194E-05	7.78403E-06	1.01231E-05	7.45113E-06	7.66921E-07	8.98497E-06	7.66921E-07	7.56425E-06	1.09759E-05	6.50628E-06	1.23394E-09	1.7077E-08	3.1565E-09	2.14672E-08	0.02146719
3828803772850	382880	3772850	1.12047E-05	3.43966E-05	4.04476E-05	3.9909E-05	8.4833E-06	1.10325E-05	8.12049E-06	8.35817E-07	9.79213E-06	8.35817E-07	7.7514E-06	1.12475E-05	6.66726E-06	1.34396E-09	1.8592E-08	3.4361E-09	2.33723E-08	0.02337233
3829303772850	382930	3772850	1.22408E-05	3.75773E-05	4.41878E-05	4.35994E-05	9.26775E-06	1.20526E-05	8.87139E-06	9.13105E-07	1.06976E-05	9.13105E-07	7.83874E-06	1.13742E-05	6.74239E-06	1.46528E-09	2.0268E-08	3.7456E-09	2.54785E-08	0.02547848
3829803772850	382980	3772850	1.33731E-05	4.10531E-05	4.82751E-05	4.76323E-05	1.0125E-05	1.31675E-05	9.69199E-06	9.97566E-07	1.16871E-05	9.97566E-07	7.93232E-06	1.151E-05	6.82288E-06	1.5932E-09	2.2047E-08	4.0774E-09	2.77173E-08	0.02771725
3830303772850	383030	3772850	1.48628E-05	4.56264E-05	5.36529E-05	5.29385E-05	1.12529E-05	1.46343E-05	1.07717E-05	1.10869E-06	1.2989E-05	1.10869E-06	8.16003E-06	1.18404E-05	7.01874E-06	1.75632E-09	2.433E-08	4.5076E-09	3.05943E-08	0.03059428
3830803772850	383080	3772850	1.66973E-05	5.12579E-05	6.02751E-05	5.94725E-05	1.26418E-05	1.64406E-05	1.21012E-05	1.24554E-06	1.45922E-05	1.24554E-06	8.40645E-06	1.21979E-05	7.23069E-06	1.95001E-09	2.7065E-08	5.0275E-09	3.40422E-08	0.03404218
3831303772850	383130	3772850	1.91959E-05	5.89282E-05	6.92948E-05	6.83721E-05	1.45336E-05	1.89008E-05	1.3912E-05	1.43192E-06	1.67759E-05	1.43192E-06	9.58866E-06	1.39133E-05	8.24755E-06	2.20046E-09	3.0642E-08	5.7264E-09	3.85685E-08	0.03856853
3831803772850	383180	3772850	2.36143E-05	7.24919E-05	8.52446E-05	8.41095E-05	1.78788E-05	2.32512E-05	1.71142E-05	1.76151E-06	2.06372E-05	1.76151E-06	1.26237E-05	1.83173E-05	1.08581E-05	2.62432E-09	3.6816E-08	6.9032E-09	4.63438E-08	0.04634375
3832303772850	383230	3772850	2.65756E-05	8.15827E-05	9.59345E-05	9.46571E-05	2.01209E-05	2.6167E-05	1.92604E-05	1.98241E-06	2.32252E-05	1.98241E-06	1.32226E-05	1.91863E-05	1.13732E-05	2.81184E-09	3.9938E-08	7.5573E-09	5.03071E-08	0.0503071
3832803772850	383280	3772850	2.60404E-05	7.99394E-05	9.40022E-05	9.27505E-05	1.97156E-05	2.564E-05	1.88724E-05	1.94248E-06	2.27574E-05	1.94248E-06	1.19843E-05	1.73894E-05	1.03081E-05	2.65716E-09	3.8036E-08	7.2679E-09	4.79613E-08	0.04796131
3833303772850	383330	3772850	2.65974E-05	8.16495E-05	9.60131E-05	9.47347E-05	2.01374E-05	2.61885E-05	1.92761E-05	1.98403E-06	2.32442E-05	1.98403E-06	1.16162E-05	1.68553E-05	9.9915E-06	2.63783E-09	3.8002E-08	7.3192E-09	4.79595E-08	0.04795952
3833803772850	383380	3772850	2.63017E-05	8.07415E-05	9.49454E-05	9.36812E-05	1.99134E-05	2.58972E-05	1.90618E-05	1.96197E-06	2.29857E-05	1.96197E-06	1.17628E-05	1.70681E-05	1.01176E-05	2.57798E-09	3.7256E-08	7.2059E-09	4.70394E-08	0.04703943
3834303772850	383430	3772850	2.46051E-05	7.55333E-05	8.8821E-05	8.76383E-05	1.86289E-05	2.42267E-05	1.78322E-05	1.83541E-06	2.1503E-05	1.83541E-06	1.1741E-05	1.70364E-05	1.00988E-05	2.40301E-09	3.4775E-08	6.7315E-09	4.39094E-08	0.04390938
3834803772850	383480	3772850	2.27361E-05	6.97959E-05	8.20743E-05	8.09814E-05	1.72139E-05	2.23865E-05	1.64777E-05	1.696E-06	1.98697E-05	1.696E-06	1.1716E-05	1.70002E-05	1.00774E-05	2.21933E-09	3.2135E-08	6.2199E-09	4.05746E-08	0.04057465
3835303772850	383530	3772850	2.21772E-05	6.80802E-05	8.00568E-05	7.89908E-05	1.67907E-05	2.18362E-05	1.60727E-05	1.65431E-06	1.93813E-05	1.65431E-06	1.23679E-05	1.79461E-05	1.06381E-05	2.16792E-09	3.1393E-08	6.0822E-09	3.96433E-08	0.03964332
3835803772850	383580	3772850	2.16274E-05	6.63924E-05	7.80721E-05	7.70325E-05	1.63745E-05	2.12949E-05	1.56742E-05	1.6133E-06	1.89008E-05	1.6133E-06	1.29512E-05	1.87925E-05	1.11398E-05	2.11292E-09	3.0611E-08	5.937E-09	3.86606E-08	0.03866059
3836303772850	383630	3772850	2.20266E-05	6.76179E-05	7.95131E-05	7.84544E-05	1.66767E-05	2.16879E-05	1.59635E-05	1.64307E-06	1.92497E-05	1.64307E-06	1.37061E-05	1.98878E-05	1.17891E-05	2.14618E-09	3.1111E-08	6.0382E-09	3.92956E-08	0.03929559
3836803772850	383680	3772850	2.07818E-05	6.37967E-05	7.50197E-05	7.40208E-05	1.57343E-05	2.04623E-05	1.50614E-05	1.55022E-06	1.81618E-05	1.55022E-06	1.34878E-05	1.9571E-05	1.16013E-05	2.02578E-09	2.9363E-08	5.6972E-09	3.70857E-08	0.03708567
3837303772850	383730	3772850	1.98147E-05	6.08277E-05	7.15284E-05	7.0576E-05	1.5002E-05	1.951E-05	1.43604E-05	1.47808E-06	1.73166E-05	1.47808E-06	1.26736E-05	1.83897E-05	1.0901E-05	1.9351E-09	2.8029E-08	5.4316E-09	3.53958E-08	0.03539578
3837803772850	383780	3772850	1.88675E-05	5.792E-05	6.81092E-05	6.72023E-05	1.42849E-05	1.85774E-05	1.3674E-05	1.40742E-06	1.64888E-05	1.40742E-06	1.18283E-05	1.71631E-05	1.01739E-05	1.84677E-09	2.6745E-08	5.174E-09	3.37654E-08	0.03376542
3838303772850	383830	3772850	1.75719E-05	5.39428E-05	6.34323E-05	6.25877E-05	1.3304E-05	1.73018E-05	1.2735E-05	1.31078E-06	1.53566E-05	1.31078E-06	1.13323E-05	1.64435E-05	9.74735E-06	1.72564E-09	2.4986E-08	4.8257E-09	3.15376E-08	0.03153759
3838803772850	383880	3772850	1.60641E-05	4.93139E-05	5.79891E-05	5.7217E-05	1.21624E-05	1.58171E-05	1.16422E-05	1.1983E-06	1.40388E-05	1.1983E-06	1.1061E-05	1.60497E-05	9.51393E-06	1.58052E-09	2.2889E-08	4.4231E-09	2.8893E-08	0.02889296
3839303772850	383930	3772850	1.35854E-05	4.17049E-05	4.90415E-05	4.83885E-05	1.02857E-05	1.33765E-05	9.84585E-06	1.0134E-06	1.18727E-05	1.0134E-06	1.07584E-05	1.56106E-05	9.25368E-06	1.34581E-09	1.9481E-08	3.7614E-09	2.45886E-08	0.02458863
3839803772850	383980	3772850	1.15187E-05	3.53603E-05	4.15808E-05	4.10271E-05	8.72097E-06	1.13415E-05	8.348E-06	8.59233E-07	1.00665E-05	8.59233E-07	9.54499E-06	1.385E-05	8.20999E-06	1.15104E-09	1.6641E-08	3.2084E-09	2.10005E-08	0.02100054
3840303772850	384030	3772850	1.01251E-05	3.10823E-05	3.65502E-05	3.60636E-05	7.66588E-06	9.96941E-06	7.33803E-06	7.55281E-07	8.84859E-06	7.55281E-07	8.67471E-06	1.25872E-05	7.46143E-06	1.01754E-09	1.4696E-08	2.8306E-09	1.85446E-08	0.01854463
3840803772850	384080	3772850	8.94746E-06	2.74672E-05	3.22991E-05	3.18691E-05	6.77427E-06	8.80989E-06	6.48456E-06	6.67435E-07	7.81943E-06	6.67435E-07	7.93544E-06	1.15145E-05	6.82556E-06	9.02939E-10	1.3033E-08	2.5079E-09	1.64433E-08	0.01644334
3841303772850	384130	3772850	8.43032E-06	2.58796E-05	3.04323E-05	3.00271E-05	6.38274E-06	8.3007E-06	6.10977E-06	6.28859E-07	7.36748E-06	6.28859E-07	7.72645E-06	1.12112E-05	6.6458E-06	8.538E-10	1.2318E-08	2.3695E-09	1.5541E-08	0.01554097
3826803772900	382680	3772900	8.0039E-06	2.45706E-05	2.8893E-05	2.85083E-05	6.05989E-06	7.88084E-06	5.80073E-06	5.97051E-07	6.99483E-06	5.97051E-07	7.23048E-06	1.04916E-05	6.2192E-06	1.01962E-09	1.3966E-08	2.5583E-09	1.75439E-08	0.01754386
3827303772900	382730	3772900	8.78415E-06	2.69658E-05	3.17096E-05	3.12874E-05	6.65063E-06	8.64909E-06	6.3662E-06	6.55253E-07	7.67671E-06	6.55253E-07	7.77636E-06	1.12837E-05	6.68873E-06	1.12361E-09	1.5373E-08	2.8151E-09	1.9312E-08	0.01931202
3827803772900	382780	3772900	1.01305E-05	3.1099E-05	3.65699E-05	3.60829E-05	7.67E-06	9.97477E-06	7.34198E-06	7.55687E-07	8.85335E-06	7.55687E-07	8.25049E-06	1.19716E-05	7.09654E-06	1.23993E-09	1.7089E-08	3.1531E-09	2.14816E-08	0.02148164
3828303772900	382830	3772900	1.11086E-05	3.41014E-05	4.01004E-05	3.95665E-05	8.41049E-06	1.09378E-05	8.05079E-06	8.28643E-07	9.70808E-06	8.28643E-07	8.13507E-06	1.18042E-05	6.99727E-06	1.34773E-09	1.8602E-08	3.4335E-09	2.33832E-08	0.02338323
3828803772900	382880	3772900	1.22481E-05	3.75995E-05	4.4214E-05	4.36253E-05	9.27324E-06	1.20598E-05	8.87665E-06	9.13646E-07	1.07039E-05	9.13646E-07	8.51562E-06	1.23564E-05	7.3246E-06	1.48677E-09	2.0506E-08	3.7854E-09	2.57779E-08	0.02577795
3829303772900	382930	3772900	1.35473E-05	4.15879E-05	4.89039E-05	4.82528E-05	1.02569E-05	1.3339E-05	9.81823E-06	1.01056E-06	1.18394E-05	1.01056E-06	8.68719E-06	1.26053E-05	7.47216E-06	1.64473E-09	2.2669E-08	4.1835E-09	2.84973E-08	0.02849728
3829803772900	382980	3772900	1.48392E-05	4.55539E-05	5.35677E-05	5.28544E-05	1.1235E-05	1.46111E-05	1.07546E-05	1.10693E-06	1.29684E-05	1.10693E-06	8.30663E-06	1.20531E-05	7.14484E-06	1.80099E-09	2.481E-08	4.5726E-09	3.11832E-08	0.03118319
3830303772900	383030	3772900	1.66211E-05	5.1024E-05	6E-05	5.92011E-05	1.25841E-05	1.63656E-05	1.20459E-05	1.23985E-06	1.45256E-05	1.23985E-06	8.48443E-06	1.23111E-05	7.29777E-06	2.00474E-09	2.7634E-08	5.1003E-09	3.47386E-08	0.03473865
3830803772900	383080	3772900	1.88838E-05	5.79701E-05	6.81681E-05	6.72605E-05	1.42973E-05	1.85935E-05	1.36858E-05	1.40864E-06	1.65031E-05	1.40864E-06	8.74021E-06	1.26822E-05	7.51777E-06	2.25249E-09	3.1098E-08	5.7552E-09	3.91061E-08	0.03910606
3831303772900	383130	3772900	2.18125E-05	6.69606E-05	7.87402E-05	7.76918E-05	1.65146E-05	2.14771E-05	1.58083E-05	1.6271E-06	1.90625E-05	1.6271E-06	9.13324E-06	1.32525E-05	7.85583E-06	2.55821E-09	3.542E-08	6.5838E-09	4.45621E-08	0.04456208
3831803772900	383180	3772900	2.58371E-05	7.93155E-05	9.32686E-05	9.20267E-05	1.95617E-05	2.54399E-05	1.87251E-05	1.92732E-06	2.25798E-05	1.92732E-06	1.17222E-05	1.70092E-05	1.00827E-05	2.93555E-09	4.0893E-08	7.6915E-09	5.15204E-08	0.05152037
3832303772900	383230	3772900	3.14277E-05	9.64776E-05	0.00011345	0.000111939	2.37944E-05	3.09445E-05	2.27768E-05	2.34435E-06	2.74655E-05	2.34435E-06	1.39619E-05	2.0259E-05	1.20091E-05	3.38216E-09	4.7798E-08	9.0169E-09	6.01975E-08	0.0601975
3832803772900	383280	3772900	3.18069E-05	9.76418E-05	0.000114819	0.00011329	2.40816E-05	3.13179E-05	2.30517E-05	2.37264E-06	2.77969E-05	2.37264E-06	1.2867E-05	1.86703E-05	1.10674E-05	3.27491E-09	4.6733E-08	8.9197E-09	5.89275E-08	0.05892751
3833303772900	383330	3772900	3.29701E-05	0.000101212	0.000119017	0.000117433	2.49622E-05	3.24631E-05	2.38946E-05	2.4594E-06	2.88134E-05	2.4594E-06	1.2187E-05	1.76836E-05	1.04825E-05	3.26994E-09	4.7051E-08	9.0777E-09	5.93985E-08	0.05939848
3833803772900	383380	3772900	3.35852E-05	0.000103101	0.000121238	0.000119624	2.54279E-05	3.30688E-05	2.43404E-05	2.50529E-06	2.9351E-05	2.50529E-06	1.26112E-05	1.82992E-05	1.08474E-05	3.28248E-09	4.7409E-08	9.2029E-09	5.98948E-08	0.05989476
3834303772900	383430	3772900	3.50005E-05	0.000107446	0.000126347	0.000124665	2.64995E-05	3.44624E-05	2.53662E-05	2.61086E-06	3.05879E-05	2.61086E-06	1.42145E-05	2.06256E-05	1.22264E-05	3.40578E-09	4.9277E-08	9.5819E-09	6.22647E-08	0.0622647
3834803772900	383480	3772900	3.01739E-05	9.26286E-05	0.000108924	0.000107473	2.28451E-05	2.97099E-05	2.18681E-05	2.25082E-06	2.63698E-05	2.25082E-06	1.33349E-05	1.93492E-05	1.14698E-05	2.92641E-09	4.2395E-08	8.2398E-09	5.35613E-08	0.05356135
3835303772900	383530	3772900	2.73051E-05	8.38219E-05	9.85677E-05	9.72553E-05	2.06731E-05	2.68853E-05	1.9789E-05	2.03682E-06	2.38627E-05	2.03682E-06	1.31883E-05	1.91365E-05	1.13437E-05	2.64329E-09	3.8328E-08	7.448E-09	4.84195E-08	0.04841946
3835803772900	383580	3772900	2.51585E-05	7.72322E-05	9.08188E-05	8.96095E-05	1.90479E-05	2.47717E-05	1.82333E-05	1.8767E-06	2.19867E-05	1.8767E-06	1.33224E-05	1.93311E-05	1.14591E-05	2.43544E-09	3.533E-08	6.867E-09	4.46322E-08	0.04463218
3836303772900	383630	3772900	2.55232E-05	7.83519E-05	9.21354E-05	9.09086E-05	1.93241E-05	2.51308E-05	1.84976E-05	1.9039E-06	2.23054E-05	1.9039E-06	1.43518E-05	2.08248E-05	1.23445E-05	2.46676E-09	3.5805E-08	6.9639E-09	4.52355E-08	0.04523547
3836803772900	383680	3772900	2.47049E-05	7.58397E-05	8.91812E-05	8.79938E-05	1.87045E-05	2.4325E-05	1.79045E-05	1.84286E-06	2.15902E-05	1.84286E-06	1.43144E-05	2.07704E-05	1.23123E-05	2.38725E-09	3.4647E-08	6.735E-09	4.3769E-08	0.04376895
3837303772900	383730	3772900	2.31026E-05	7.09211E-05	8.33974E-05	8.22869E-05	1.74914E-05	2.27474E-05	1.67433E-05	1.72334E-06	2.019E-05	1.72334E-06	1.35345E-05	1.96389E-05	1.16415E-05	2.23745E-09	3.2456E-08	6.3023E-09	4.09961E-08	0.04099609
3837803772900	383780	3772900	2.09923E-05	6.44428E-05	7.57795E-05	7.47705E-05	1.58936E-05	2.06696E-05	1.52139E-05	1.56592E-06	1.83458E-05	1.56592E-06	1.30292E-05	1.89057E-05	1.12069E-05	2.03921E-09	2.9577E-08	5.7379E-09	3.73541E-08	0.03735413
3838303772900	383830	3772900	1.95044E-05	5.98752E-05	7.04083E-05	6.94708E-05	1.47671E-05	1.92045E-05	1.41356E-05	1.45493E-06	1.70454E-05	1.45493E-06	1.23679E-05	1.79461E-05	1.06381E-05	1.90068E-09	2.7558E-08	5.3401E-09	3.4799E-08	0.034799
3838803772900	383880	3772900	1.8423E-05	5.65553E-05	6.65044E-05	6.56189E-05	1.39483E-05	1.81397E-05	1.33518E-05	1.37426E-06	1.61003E-05	1.37426E-06	1.17066E-05	1.69866E-05	1.00693E-05	1.80151E-09	2.6117E-08	5.0515E-09	3.29699E-08	0.03296991
3839303772900	383930	3772900	1.56014E-05	4.78935E-05	5.63188E-05	5.55689E-05	1.1812E-05	1.53615E-05	1.13069E-05	1.16378E-06	1.36344E-05	1.16378E-06	1.1454E-05	1.662E-05	9.85199E-06	1.53601E-09	2.2253E-08	4.3014E-09	2.80907E-08	0.02809068
3839803772900	383980	3772900	1.33731E-05	4.10531E-05	4.82751E-05	4.76323E-05	1.0125E-05	1.31675E-05	9.69199E-06	9.97566E-07	1.16871E-05	9.97566E-07	1.0381E-05	1.5063E-05	8.92903E-06	1.32799E-09	1.9218E-08	3.7091E-09	2.42549E-08	0.02425488
3840303772900	384030	3772900	1.16801E-05	3.5856E-05	4.21638E-05	4.16023E-05	8.84324E-06	1.15006E-05	8.46504E-06	8.7128E-07	1.02076E-05	8.7128E-07	9.43581E-06	1.36916E-05	8.11608E-06	1.16776E-09	1.688E-08	3.2539E-09	2.13021E-08	0.02130206
3840803772900	384080	3772900	9.88739E-06	3.03526E-05	3.56921E-05	3.52169E-05	7.48591E-06	9.73536E-06	7.16576E-06	7.37549E-07	8.64086E-06	7.37549E-07	8.32535E-06	1.20803E-05	7.16093E-06	9.93847E-10	1.4352E-08	2.7634E-09	1.81095E-08	0.0181095
3841303772900	384130	3772900	9.03456E-06	2.77345E-05	3.26135E-05	3.21793E-05	6.84022E-06	8.89565E-06	6.54768E-06	6.73932E-07	7.89555E-06	6.73932E-07	7.90737E-06	1.14738E-05	6.80141E-06	9.11216E-10	1.3153E-08	2.5319E-09	1.65961E-08	0.01659608
3826803772950	382680	3772950	8.57185E-06	2.63141E-05	3.09432E-05	3.05312E-05	6.48989E-06	8.44005E-06	6.21234E-06	6.39417E-07	7.49117E-06	6.39417E-07	7.36461E-06	1.06862E-05	6.33457E-06	1.09272E-09	1.4958E-08	2.7369E-09	1.87877E-08	0.01878766
3827303772950	382730	3772950	9.18879E-06	2.8208E-05	3.31703E-05	3.27286E-05	6.95699E-06	9.04751E-06	6.65946E-06	6.85438E-07	8.03034E-06	6.85438E-07	7.767E-06	1.12701E-05	6.68068E-06	1.18058E-09	1.6132E-08	2.949E-09	2.02613E-08	0.02026126

Unique Identifier	X (UTM)	Y (UTM)	EGIODemolition 2025	EGIOSite Grubbing / Prep 2025	EGIOMass Grading / Excavation 2025	EGIOMass Grading / Excavation 2026	EGIODrainage / Utilities Trenching 2026	EGIODrainage / Utilities Trenching 2027	EGIOFoundations / Concrete Pads 2026	EGIOFoundations / Concrete Pads 2027	EGIOBuilding / Structure Construction 2026	EGIOBuilding / Structure Construction 2027	EGIOAsphalt Paving 2027	EGIOArchitectural Coating 2027	EGIOLandscaping or Other Finishing 2027	EGIOWaterside Construction (Piles) 2027	HIWaterside Construction (Landscaping) 2025	HIWaterside Construction (Landscaping) 2026	KMDemolition 2025	KMSite Grubbing / Prep 2025
3827803772950	382780	3772950	6.71315E-05	2.633E-05	8.71967E-06	8.54001E-06	1.98303E-05	1.97997E-05	2.60545E-05	2.60377E-05	2.79076E-05	2.72387E-05	1.08599E-06	1.08599E-06	2.94106E-05	1.08599E-06	1.39063E-05	1.34707E-05	1.30715E-05	5.67312E-05
3828303772950	382830	3772950	7.46764E-05	2.9289E-05	9.69967E-06	9.49982E-06	2.20591E-05	2.2025E-05	2.89827E-05	2.8964E-05	3.10441E-05	3.03E-05	1.20804E-06	1.20804E-06	3.27161E-05	1.20804E-06	1.55441E-05	1.50572E-05	1.43728E-05	6.23787E-05
3828803772950	382880	3772950	8.32812E-05	3.2664E-05	1.08173E-05	1.05945E-05	2.46009E-05	2.45629E-05	3.23223E-05	3.23015E-05	3.46212E-05	3.37914E-05	1.34724E-06	1.34724E-06	3.64859E-05	1.34724E-06	1.7512E-05	1.69635E-05	1.60089E-05	6.948E-05
3829303772950	382930	3772950	9.35387E-05	3.6687E-05	1.21497E-05	1.18993E-05	2.76309E-05	2.75882E-05	3.63033E-05	3.62799E-05	3.88854E-05	3.79534E-05	1.51317E-06	1.51317E-06	4.09797E-05	1.51317E-06	1.98548E-05	1.92329E-05	1.79507E-05	7.79071E-05
3829803772950	382980	3772950	0.00010006	3.9245E-05	1.29967E-05	1.27289E-05	2.95571E-05	2.95115E-05	3.88342E-05	3.88091E-05	4.15963E-05	4.05992E-05	1.61866E-06	1.61866E-06	4.38365E-05	1.61866E-06	2.17707E-05	2.10888E-05	1.99761E-05	8.66977E-05
3830303772950	383030	3772950	0.000112715	4.4209E-05	1.46405E-05	1.43389E-05	3.32955E-05	3.32442E-05	4.3746E-05	4.37178E-05	4.68574E-05	4.57343E-05	1.82339E-06	1.82339E-06	4.9381E-05	1.82339E-06	2.47253E-05	2.39508E-05	2.25017E-05	9.76589E-05
3830803772950	383080	3772950	0.000128272	5.031E-05	1.66612E-05	1.63179E-05	3.7891E-05	3.78325E-05	4.97838E-05	4.97516E-05	5.33246E-05	5.20465E-05	2.07505E-06	2.07505E-06	5.61966E-05	2.07505E-06	2.84297E-05	2.75392E-05	2.58624E-05	0.000112244
3831303772950	383130	3772950	0.000146461	5.7444E-05	1.90237E-05	1.86317E-05	4.32638E-05	4.3197E-05	5.68429E-05	5.68063E-05	6.08859E-05	5.94265E-05	2.36929E-06	2.36929E-06	6.41651E-05	2.36929E-06	3.28875E-05	3.18574E-05	3.02278E-05	0.000131191
3831803772950	383180	3772950	0.00016914	6.6339E-05	2.19695E-05	2.15169E-05	4.99632E-05	4.98861E-05	6.56451E-05	6.56028E-05	7.03141E-05	6.86287E-05	2.73618E-06	2.73618E-06	7.41011E-05	2.73618E-06	3.86298E-05	3.74198E-05	3.6329E-05	0.000157671
3832303772950	383230	3772950	0.000189224	7.4216E-05	2.45782E-05	2.40718E-05	5.58959E-05	5.58096E-05	7.34398E-05	7.33925E-05	7.86632E-05	7.67777E-05	3.06107E-06	3.06107E-06	8.28999E-05	3.06107E-06	4.39845E-05	4.26069E-05	4.35505E-05	0.000189012
3832803772950	383280	3772950	0.00019905	7.807E-05	2.58545E-05	2.53218E-05	5.87985E-05	5.87078E-05	7.72535E-05	7.72037E-05	8.27482E-05	8.07648E-05	3.22003E-06	3.22003E-06	8.72048E-05	3.22003E-06	4.82917E-05	4.67791E-05	5.38294E-05	0.000233623
3833303772950	383330	3772950	0.000194748	7.6383E-05	2.52957E-05	2.47745E-05	5.75276E-05	5.74388E-05	7.55837E-05	7.5535E-05	8.09596E-05	7.90191E-05	3.15043E-06	3.15043E-06	8.53199E-05	3.15043E-06	4.82576E-05	4.67461E-05	5.70904E-05	0.000247777
3833803772950	383380	3772950	0.000191272	7.502E-05	2.48442E-05	2.43323E-05	5.65008E-05	5.64136E-05	7.42347E-05	7.41868E-05	7.95146E-05	7.76087E-05	3.0942E-06	3.0942E-06	8.37971E-05	3.0942E-06	4.79562E-05	4.64541E-05	5.88783E-05	0.000255536
3834303772950	383430	3772950	0.000187293	7.3459E-05	2.43273E-05	2.38261E-05	5.53254E-05	5.524E-05	7.26903E-05	7.26434E-05	7.78604E-05	7.59942E-05	3.02983E-06	3.02983E-06	8.20538E-05	3.02983E-06	4.71346E-05	4.56583E-05	5.92607E-05	0.000257196
3834803772950	383480	3772950	0.000157059	6.1601E-05	2.04003E-05	1.998E-05	4.63946E-05	4.6323E-05	6.09564E-05	6.09171E-05	6.52919E-05	6.37269E-05	2.54075E-06	2.54075E-06	6.88084E-05	2.54075E-06	3.93419E-05	3.81097E-05	5.03985E-05	0.000218733
3835303772950	383530	3772950	0.000128685	5.0472E-05	1.67148E-05	1.63704E-05	3.8013E-05	3.79543E-05	4.99441E-05	4.99119E-05	5.34964E-05	5.22141E-05	2.08174E-06	2.08174E-06	5.63776E-05	2.08174E-06	3.20444E-05	3.10407E-05	4.15816E-05	0.000180467
3835803772950	383580	3772950	0.00011629	4.5611E-05	1.51048E-05	1.47936E-05	3.43515E-05	3.42985E-05	4.51334E-05	4.51043E-05	4.83435E-05	4.71848E-05	1.88122E-06	1.88122E-06	5.09472E-05	1.88122E-06	2.87705E-05	2.78694E-05	3.76077E-05	0.00016322
3836303772950	383630	3772950	0.000111521	4.374E-05	1.44853E-05	1.41869E-05	3.29427E-05	3.28918E-05	4.32823E-05	4.32544E-05	4.63608E-05	4.52495E-05	1.80407E-06	1.80407E-06	4.88577E-05	1.80407E-06	2.74825E-05	2.66217E-05	3.60688E-05	0.000156541
3836803772950	383680	3772950	0.000106347	4.1711E-05	1.38133E-05	1.35287E-05	3.14144E-05	3.13659E-05	4.12744E-05	4.12478E-05	4.421E-05	4.31503E-05	1.72037E-06	1.72037E-06	4.65911E-05	1.72037E-06	2.6155E-05	2.53358E-05	3.43624E-05	0.000149135
3837303772950	383730	3772950	9.90267E-05	3.884E-05	1.28625E-05	1.25975E-05	2.9252E-05	2.92069E-05	3.84333E-05	3.84085E-05	4.11669E-05	4.01801E-05	1.60195E-06	1.60195E-06	4.3384E-05	1.60195E-06	2.42822E-05	2.35216E-05	3.18844E-05	0.00013838
3837803772950	383780	3772950	9.1895E-05	3.6042E-05	1.19362E-05	1.16902E-05	2.71453E-05	2.71034E-05	3.56654E-05	3.56424E-05	3.82021E-05	3.72864E-05	1.48658E-06	1.48658E-06	4.02596E-05	1.48658E-06	2.24578E-05	2.17544E-05	2.9481E-05	0.00012795
3838303772950	383830	3772950	8.36584E-05	3.2812E-05	1.08663E-05	1.06424E-05	2.47123E-05	2.46742E-05	3.24687E-05	3.24478E-05	3.47781E-05	3.39445E-05	1.35334E-06	1.35334E-06	3.66511E-05	1.35334E-06	2.03248E-05	1.96882E-05	2.67155E-05	0.000115947
3838803772950	383880	3772950	8.03351E-05	3.1509E-05	1.04347E-05	1.02197E-05	2.37306E-05	2.3694E-05	3.11789E-05	3.11588E-05	3.33965E-05	3.2596E-05	1.29958E-06	1.29958E-06	3.51952E-05	1.29958E-06	1.94656E-05	1.88559E-05	2.5584E-05	0.000111036
3839303772950	383930	3772950	6.93681E-05	2.7207E-05	9.01017E-06	8.82453E-06	2.0491E-05	2.04594E-05	2.69225E-05	2.69051E-05	2.88373E-05	2.81461E-05	1.12217E-06	1.12217E-06	3.03905E-05	1.12217E-06	1.66294E-05	1.61086E-05	2.18975E-05	9.50365E-05
3839803772950	383980	3772950	6.28831E-05	2.4664E-05	8.16783E-06	7.99955E-06	1.85753E-05	1.85467E-05	2.44056E-05	2.43898E-05	2.61414E-05	2.55148E-05	1.01726E-06	1.01726E-06	2.75493E-05	1.01726E-06	1.49575E-05	1.4489E-05	1.96955E-05	8.54798E-05
3840303772950	384030	3772950	5.42424E-05	2.1275E-05	7.0455E-06	6.90034E-06	1.60229E-05	1.59982E-05	2.1052E-05	2.10385E-05	2.25494E-05	2.20089E-05	8.77477E-07	8.77477E-07	2.37638E-05	8.77477E-07	1.27546E-05	1.23551E-05	1.67512E-05	7.27015E-05
3840803772950	384080	3772950	4.57095E-05	1.7928E-05	5.93717E-06	5.81484E-06	1.35023E-05	1.34815E-05	1.77403E-05	1.77289E-05	1.90021E-05	1.85466E-05	7.3944E-07	7.3944E-07	2.00255E-05	7.3944E-07	1.06575E-05	1.03237E-05	1.39315E-05	6.04635E-05
3841303772950	384130	3772950	4.11107E-05	1.6124E-05	5.33983E-06	5.22981E-06	1.21439E-05	1.21252E-05	1.59555E-05	1.59452E-05	1.70903E-05	1.66807E-05	6.65046E-07	6.65046E-07	1.80108E-05	6.65046E-07	9.53815E-06	9.23939E-06	1.24559E-05	5.40596E-05
3826803773000	382680	3773000	5.84998E-05	2.2944E-05	7.5985E-06	7.44194E-06	1.72806E-05	1.72539E-05	2.27044E-05	2.26898E-05	2.43193E-05	2.37363E-05	9.4635E-07	9.4635E-07	2.5629E-05	9.4635E-07	1.18971E-05	1.15245E-05	1.1347E-05	4.92469E-05
3827303773000	382730	3773000	6.04759E-05	2.3719E-05	7.85517E-06	7.69332E-06	1.78643E-05	1.78367E-05	2.34713E-05	2.34562E-05	2.51407E-05	2.45381E-05	9.78317E-07	9.78317E-07	2.64947E-05	9.78317E-07	1.21931E-05	1.18112E-05	1.14308E-05	4.96103E-05
3827803773000	382780	3773000	6.67363E-05	2.6175E-05	8.66833E-06	8.48974E-06	1.97136E-05	1.96832E-05	2.59011E-05	2.58844E-05	2.77433E-05	2.70783E-05	1.07959E-06	1.07959E-06	2.92375E-05	1.07959E-06	1.35278E-05	1.31041E-05	1.2465E-05	5.40989E-05
3828303773000	382830	3773000	7.2404E-05	2.8398E-05	9.4045E-06	9.21073E-06	2.13878E-05	2.13548E-05	2.81008E-05	2.80826E-05	3.00994E-05	2.93779E-05	1.17128E-06	1.17128E-06	3.17205E-05	1.17128E-06	1.47476E-05	1.42857E-05	1.33793E-05	5.80669E-05
3828803773000	382880	3773000	8.5877E-05	3.3682E-05	1.11545E-05	1.09247E-05	2.53676E-05	2.53285E-05	3.33298E-05	3.33083E-05	3.57003E-05	3.48446E-05	1.38923E-06	1.38923E-06	3.76231E-05	1.38923E-06	1.76842E-05	1.71303E-05	1.57012E-05	6.81442E-05
3829303773000	382930	3773000	0.000101676	3.9879E-05	1.32067E-05	1.29346E-05	3.00347E-05	2.99884E-05	3.94617E-05	3.94362E-05	4.22684E-05	4.12552E-05	1.64482E-06	1.64482E-06	4.45449E-05	1.64482E-06	2.12003E-05	2.05362E-05	1.84236E-05	7.99599E-05
3829803773000	382980	3773000	0.000116784	4.5804E-05	1.5169E-05	1.48565E-05	3.44975E-05	3.44442E-05	4.53251E-05	4.52959E-05	4.85489E-05	4.73852E-05	1.88921E-06	1.88921E-06	5.11636E-05	1.88921E-06	2.52796E-05	2.44878E-05	2.22573E-05	9.65982E-05
3830303773000	383030	3773000	0.000135305	5.3069E-05	1.75747E-05	1.72126E-05	3.99684E-05	3.99068E-05	5.25133E-05	5.24794E-05	5.62483E-05	5.49001E-05	2.18883E-06	2.18883E-06	5.92777E-05	2.18883E-06	2.94791E-05	2.85558E-05	2.53781E-05	0.000110143
3830803773000	383080	3773000	0.000158146	6.2027E-05	2.05415E-05	2.01183E-05	4.67156E-05	4.66436E-05	6.13782E-05	6.13386E-05	6.57438E-05	6.41679E-05	2.55833E-06	2.55833E-06	6.92846E-05	2.55833E-06	3.47783E-05	3.36889E-05	2.96394E-05	0.000128637
3831303773000	383130	3773000	0.000186269	7.3057E-05	2.41943E-05	2.36958E-05	5.50229E-05	5.4938E-05	7.22929E-05	7.22463E-05	7.74348E-05	7.55787E-05	3.01327E-06	3.01327E-06	8.16052E-05	3.01327E-06	4.1491E-05	4.01914E-05	3.54691E-05	0.000153938
3831803773000	383180	3773000	0.000220544	8.6501E-05	2.86463E-05	2.80561E-05	6.51477E-05	6.50472E-05	8.55956E-05	8.55403E-05	9.16835E-05	8.94859E-05	3.56774E-06	3.56774E-06	9.66214E-05	3.56774E-06	5.00138E-05	4.84473E-05	4.36931E-05	0.000189631
3832303773000	383230	3773000	0.00026408	0.00010358	3.43012E-05	3.35944E-05	7.8008E-05	7.78876E-05	0.000102492	0.000102426	0.000109782	0.000107151	4.27202E-06	4.27202E-06	0.000115695	4.27202E-06	6.14158E-05	5.94922E-05	5.60472E-05	0.000243249
3832803773000	383280	3773000	0.000294053	0.00011533	3.81943E-05	3.74074E-05	8.68618E-05	8.67278E-05	0.000114125	0.000114051	0.000122242	0.000119312	4.75689E-06	4.75689E-06	0.000128826	4.75689E-06	7.11369E-05	6.89088E-05	7.1436E-05	0.000310037
3833303773000	383330	3773000	0.000322867	0.00012663	4.1937E-05	4.1073E-05	9.53734E-05	9.52263E-05	0.000125308	0.000125227	0.000134221	0.000131004	5.22302E-06	5.22302E-06	0.00014145	5.22302E-06	8.11379E-05	7.85965E-05	9.1351E-05	0.00039647
3833803773000	383380	3773000	0.000332927	0.00013058	4.32437E-05	4.23527E-05	9.83451E-05	9.81933E-05	0.000129213	0.000129129	0.000138403	0.000135085	5.38575E-06	5.38575E-06	0.000145857	5.38575E-06	8.52603E-05	8.25898E-05	0.000101619	0.000441032
3834303773000	383430	3773000	0.000311676	0.00012224	4.04833E-05	3.96492E-05	9.20675E-05	9.19254E-05	0.000120965	0.000120887	0.000129568	0.000126463	5.04197E-06	5.04197E-06	0.000136547	5.04197E-06	8.02015E-05	7.76894E-05	9.84752E-05	0.000427389
3834803773000	383480	3773000	0.000242694	9.5188E-05	3.15233E-05	3.08738E-05	7.16906E-05	7.158E-05	9.41921E-05	9.41313E-05	0.000100891	9.84732E-05	3.92605E-06	3.92605E-06	0.000106325	3.92605E-06	6.20778E-05	6.01334E-05	7.92097E-05	0.000343776
3835303773000	383530	3773000	0.000187104	7.3385E-05	2.43028E-05	2.38021E-05	5.52697E-05	5.51844E-05	7.26171E-05	7.25703E-05	7.7782E-05	7.59176E-05	3.02678E-06	3.02678E-06	8.19712E-05	3.02678E-06	4.73983E-05	4.59137E-05	6.14944E-05	0.00026689
3835803773000	383580	3773000	0.000149694	5.8712E-05	1.94437E-05	1.90431E-05	4.42189E-05	4.41507E-05	5.80979E-05	5.80604E-05	6.22301E-05	6.07385E-05	2.4216E-06	2.4216E-06	6.55817E-05	2.4216E-06	3.75875E-05	3.64102E-05	4.89977E-05	0.000212653
3836303773000	383630	3773000	0.00012988	5.0941E-05	1.687E-05	1.65224E-05	3.83659E-05	3.83067E-05	5.04078E-05	5.03752E-05	5.3993E-05	5.26988E-05	2.10106E-06	2.10106E-06	5.69009E-05	2.10106E-06	3.2378E-05	3.13639E-05	4.22492E-05	0.000183365
3836803773000	383680	3773000	0.000121616	4.77E-05	1.57967E-05	1.54712E-05	3.59249E-05	3.58695E-05	4.72006E-05	4.71702E-05	5.05578E-05	4.93459E-05	1.96739E-06	1.96739E-06	5.32807E-05	1.96739E-06	3.01626E-05	2.92178E-05	3.94498E-05	0.000171215
3837303773000	383730	3773000	0.000114197	4.479E-05	1.4833E-05	1.45274E-05	3.37333E-05	3.36813E-05	4.43212E-05	4.42926E-05	4.74735E-05	4.63356E-05	1.84737E-06	1.84737E-06	5.00303E-05	1.84737E-06	2.82198E-05	2.73359E-05	3.69966E-05	0.000160568
3837803773000	383780	3773000	0.000106572	4.1799E-05	1.38425E-05	1.35573E-05	3.14807E-05	3.14321E-05	4.13615E-05	4.13349E-05	4.43034E-05	4.32415E-05	1.724E-06	1.724E-06	4.66895E-05	1.724E-06	2.62483E-05	2.54261E-05	3.44552E-05	0.000149538
3838303773000	383830	3773000	9.87662E-05	3.8737E-05	1.28287E-05	1.25644E-05	2.91751E-05	2.913E-05	3.83322E-05	3.83075E-05	4.10586E-05	4.00744E-05	1.59774E-06	1.59774E-06	4.32699E-05	1.59774E-06	2.42302E-05	2.34712E-05	3.18504E-05	0.000138233
3838803773000	383880	3773000	8.75207E-05	3.4327E-05	1.1368E-05	1.11338E-05	2.58532E-05	2.58133E-05	3.39677E-05	3.39458E-05	3.63837E-05	3.55116E-05	1.41582E-06	1.41582E-06	3.83432E-05	1.41582E-06	2.12971E-05	2.06301E-05	2.80236E-05	0.000121624
3839303773000	383930	3773000	8.30656E-05	3.258E-05	1.07893E-05	1.0567E-05	2.45372E-05	2.44993E-05	3.22387E-05	3.22178E-05	3.45316E-05	3.37039E-05	1.34375E-06	1.34375E-06	3.63914E-05	1.34375E-06	2.01544E-05	1.95231E-05	2.65413E-05	0.000115191
3839803773000	383980	3773000	7.21794E-05	2.831E-05	9.37533E-06	9.18217E-06	2.13215E-05	2.12886E-05	2.80136E-05	2.79955E-05	3.00061E-05	2.92868E-05	1.16764E-06	1.16764E-06	3.16221E-05	1.16764E-06	1.73219E-05	1.67793E-05	2.28095E-05	9.89947E-05
3840303773000	384030	3773000	6.2928E-05	2.4681E-05	8.17367E-06	8.00526E-06	1.85886E-05	1.85599E-05	2.4423E-05	2.44072E-05	2.61601E-05	2.5533E-05	1.01798E-06	1.01798E-06	2.7569E-05	1.01798E-06	1.49432E-05	1.44751E-05	1.96389E-05	8.52343E-05
3840803773000	384080	3773000	5.42334E-05	2.1271E-05	7.04433E-06	6.8992E-06	1.60203E-05	1.59956E-05	2.10485E-05	2.1035E-05	2.25456E-05	2.20052E-05	8.77332E-07	8.77332E-07	2.37599E-05	8.77332E-07	1.276E-05	1.23603E-05	1.66992E-05	7.24756E-05
3841303773000	384130	3773000	4.92484E-05	1.9316E-05	6.39683E-06	6.26504E-06	1.45477E-05	1.45253E-05	1.91138E-05	1.91015E-05	2.04733E-05	1.99825E-05	7.96689E-07	7.96689E-07	2.15759E-05	7.96689E-07	1.15132E-05	1.11526E-05	1.50449E-05	6.52958E-05
3826803773050	382680	3773050	6.21825E-05	2.4389E-05	8.07683E-06	7.91042E-06	1.83684E-05	1.83401E-05	2.41337E-05	2.41181E-05	2.58502E-05	2.52306E-05	1.00592E-06	1.00592E-06	2.72424E-05	1.00592E-06	1.27367E-05	1.23377E-05	1.20531E-05	5.23113E-05
3827303773050	382730	3773050	6.53082E-05	2.5615E-05	8.48283E-06	8.30806E-06	1.92917E-05	1.9262E-05	2.53468E-05	2.53304E-05	2.71496E-05	2.64988E-05	1.05649E-06	1.05649E-06	2.86118E-05	1.05649E-06	1.31887E-05	1.27756E-05	1.22047E-05	5.29694E-05
3827803773050	382780	3773050	6.63501E-05	2.6023E-05	8.61817E-06	8.4406E-06	1.95995E-05	1.95693E-05	2.57512E-05	2.57346E-05	2.75827E-05	2.69216E-05	1.07334E-06	1.07334E-06	2.90683E-05	1.07334E-06	1.34076E-05	1.29876E-05	1.22115E-05	5.29989E-05
3828303773050	382830	3773050	7.06884E-05	2.7725E-05	9.18167E-06	8.99249E-06	2.0881E-05	2.08488E-05	2.74349E-05	2.74172E-05	2.93862E-05	2.86819E-05	1.14352E-06	1.14352E-06	3.09689E-05	1.14352E-06	1.43709E-05	1.39208E-05	1.27977E-05	5.55427E-05
3828803773050	382880	3773050	8.08381E-05	3.1706E-05	1.05E-05	1.02837E-05	2.38792E-05	2.38423E-05	3.13741E-05	3.13539E-05	3.36056E-05	3.28001E-05	1.30772E-06	1.30772E-06	3.54155E-05	1.30772E-06	1.65433E-05	1.60251E-05	1.44022E-05	6.25064E-05
3829303773050	382930	3773050	0.000107497	4.2162E-05	1.39627E-05	1.3675E-05	3.1754E-05	3.1705E-05	4.17206E-05	4.16937E-05	4.4688E-05	4.36168E-05	1.73897E-06	1.73897E-06	4.70948E-05	1.73897E-06	2.22766E-05	2.15789E-05	1.88604E-05	8.18555E-05
3829803773050	382980	3773050	0.000136059	5.3364E-05	1.76727E-05	1.73085E-05	4.01913E-05	4.01293E-05	5.28061E-05	5.27721E-05	5.6562E-05	5.52062E-05	2.20103E-06	2.20103E-06	5.96083E-05	2.20103E-06	2.90755E-05	2.81648E-05	2.40315E-05	0.000104299
3830303773050	383030	3773050	0.000164407	6.4483E-05	2.13547E-05	2.09147E-05	4.85649E-05	4.849E-05	6.3808E-05	6.37668E-05	6.83463E-05	6.67081E-05	2.6596E-06	2.6596E-06	7.20273E-05	2.6596E-06	3.54779E-05	3.43666E-05	2.85101E-05	0.000123736
3830803773050	383080	3773050	0.000199868	7.8391E-05	2.59607E-05	2.54258E-05	5.90399E-05	5.89488E-05	7.75708E-05	7.75207E-05	8.3088E-05	8.10964E-05	3.23325E-06	3.23325E-06	8.75629E-05	3.23325E-06	4.34302E-05	4.20699E-05	3.38691E-05	0.000146994
3831303773050	383130	3773050	0.00024688	9.683E-05	3.2067E-05	3.14063E-05	7.2927E-05	7.28145E-05	9.58166E-05	9.57547E-05	0.000102632	0.000100171	3.99376E-06	3.99376E-06	0.000108159	3.99376E-06	5.42618E-05	5.25622E-05	4.16654E-05	0.000180831
3831803773050	383180	3773050	0.000306736	0.00012031	3.98417E-05	3.90208E-05	9.06082E-05	9.04684E-05	0.000119047	0.000118971	0.000127515	0.000124458	4.96205E-06	4.96205E-06	0.000134382	4.96205E-06	6.86578E-05	6.65073E-05	5.32907E-05	0.000231286
3832303773050	383230	3773050	0.000384637	0.00015086	4.99602E-05	4.89308E-05	0.00011362	0.000113444	0.000149282	0.000149185	0.000159899	0.000156066	6.22226E-06	6.22226E-06	0.000168511	6.22226E-06	8.85951E-05	8.58202E-05	7.21127E-05	0.000312974
3832803773050	383280	3773050	0.000491029	0.00019259	6.37793E-05	6.24653E-05	0.000145047	0.000144824	0.000190573	0.00019045	0.000204128	0.000199235	7.94335E-06	7.94335E-06	0.000215122	7.94335E-06	0.000117992	0.000114296	0.00010555	0.000458092
3833303773050	383330	3773050	0.000636393	0.0002496	8.26607E-05	8.09576E-05	0.000187988	0.000187697	0.000246991	0.000246832	0.000258217	1.02949E-05	1.02949E-05	1.02949E-05	0.000278807	1.02949E-05	0.000160145	0.000155129	0.000164665	0.00071466
3833803773050	383380	3773050	0.00075342	0.00029539	9.7825E-05	9.58095E-05	0.000222474	0.000222131	0.000292302	0.000292114	0.000313092	0.000305588	1.21835E-05	1.21835E-05	0.000329955	1.21835E-05	0.000195673	0.000189544	0.000222159	0.000964184
3834303773050	383430	3773050	0.000647944	0.00025413	8.4161E-05	8.2427E-05	0.0001914	0.000191104	0.000251474	0.000251312	0.00026936	0.000262904	1.04818E-05	1.04818E-05	0.000283867	1.04818E-05	0.000170126	0.000164797	0.000203812	0.000884558
3834803773050	383480	3773050	0.000419604	0.00016457	5.4502E-05	5.33791E-05	0.000123949	0.000123758	0.000162853	0.000162748	0.000174435	0.000170254	6.78792E-06	6.78792E-06	0.00018383	6.78792E-06	0.00010939	0.000105964	0.000137846	0.00059826
3835303773050	383530	3773050	0.000289293	0.00011346	3.7576E-05	3.68018E-05	8.54556E-05	8.53238E-05	0.000112278	0.000112205	0.000120263	0.000117381	4.67988E-06	4.67988E-06	0.00012674	4.67988E-06	7.47014E-05	7.23616E-05	9.60197E-05	0.000416732
3835803773050	383580	3773050	0.000206434	8.0966E-05	2.68135E-05	2.6261E-05	6.09795E-05	6.08854E-05	8.0119E-05	8.00673E-05	8.58175E-05	8.37605E-05	3.33947E-06	3.33947E-06	9.04394E-05	3.33947E-06	5.26831E-05	5.1033E-05	6.80278E-05	0.000295246

Unique Identifier	X (UTM)	Y (UTM)	KMMass Grading / Excavation	KMMass Grading / Excavation	KMDrainage / Utilities Trenching	KMFoundations / Concrete Pads	KMBuilding / Structure Construction	KMAsphalt Paving	KMArchitectural Coating	KMLandscaping or Other Finishing	KMWaterside Construction (Piles)	EWNDemolition	EWNSite Grubbing / Prep	EWNDrainage / Utilities Trenching	EWNDrainage / Utilities Trenching	EWNDrainage / Utilities Trenching	EWNFoundation s / Concrete Pads	EWNBuilding / Structure Construction	EWNAsphalt Paving	EWNLandscaping or Other Finishing	EWNWaterside Construction (Piles)
			2025	2026	2026	2026	2026	2026	2026	2026	2026	2027	2027	2027	2028	2029	2029	2029	2029	2029	2029
3827803772950	382780	3772950	4.31217E-05	4.26755E-05	1.53251E-05	8.11E-06	2.7855E-05	8.9487E-07	8.9487E-07	2.87499E-05	8.9487E-07	6.41184E-05	3.49454E-06	8.20583E-06	8.04736E-06	7.88086E-06	6.82629E-06	1.48229E-05	1.05457E-06	1.53502E-05	1.05457E-06
3828303772950	382830	3772950	4.74145E-05	4.69238E-05	1.68507E-05	8.91735E-06	3.0628E-05	9.83955E-07	9.83955E-07	3.16119E-05	9.83955E-07	7.19131E-05	3.91935E-06	9.20338E-06	9.02566E-06	8.83891E-06	7.65614E-06	1.66248E-05	1.18277E-06	1.72162E-05	1.18277E-06
3828803772950	382880	3772950	5.28122E-05	5.22656E-05	1.8769E-05	9.9325E-06	3.41147E-05	1.09597E-06	1.09597E-06	3.52106E-05	1.09597E-06	8.12621E-05	4.42889E-06	1.03999E-05	1.0199E-05	9.988E-06	8.65147E-06	1.87861E-05	1.33653E-06	1.94544E-05	1.33653E-06
3829303772950	382930	3772950	5.92177E-05	5.86049E-05	2.10455E-05	1.11372E-05	3.82524E-05	1.2289E-06	1.2289E-06	3.94813E-05	1.2289E-06	9.24487E-05	5.03857E-06	1.18315E-05	1.1603E-05	1.1363E-05	9.84244E-06	2.13723E-05	1.52052E-06	2.21325E-05	1.52052E-06
3829803772950	382980	3772950	6.58995E-05	6.52175E-05	2.34202E-05	1.23939E-05	4.25686E-05	1.36756E-06	1.36756E-06	4.39362E-05	1.36756E-06	0.000102043	5.56146E-06	1.30594E-05	1.28072E-05	1.25422E-05	1.08639E-05	2.35902E-05	1.67832E-06	2.44294E-05	1.67832E-06
3830303772950	383030	3772950	7.42312E-05	7.3463E-05	2.63812E-05	1.39608E-05	4.79506E-05	1.54046E-06	1.54046E-06	4.9491E-05	1.54046E-06	0.000116384	6.34308E-06	1.48947E-05	1.46071E-05	1.43049E-05	1.23907E-05	2.69056E-05	1.91419E-06	2.78627E-05	1.91419E-06
3830803772950	383080	3772950	8.53177E-05	8.44348E-05	3.03213E-05	1.60459E-05	5.5112E-05	1.77053E-06	1.77053E-06	5.68826E-05	1.77053E-06	0.000134324	7.32083E-06	1.71907E-05	1.68587E-05	1.65099E-05	1.43006E-05	3.1053E-05	2.20925E-06	3.21576E-05	2.20925E-06
3831303772950	383130	3772950	9.9719E-05	9.8687E-05	3.54394E-05	1.87544E-05	6.44147E-05	2.06939E-06	2.06939E-06	6.64841E-05	2.06939E-06	0.000155886	8.49597E-06	1.99501E-05	1.95649E-05	1.91601E-05	1.65962E-05	3.60376E-05	2.56388E-06	3.73196E-05	2.56388E-06
3831803772950	383180	3772950	0.000119846	0.000118606	4.25925E-05	2.25398E-05	7.74163E-05	2.48708E-06	2.48708E-06	7.99034E-05	2.48708E-06	0.000183565	1.00045E-05	2.34925E-05	2.30389E-05	2.25622E-05	1.9543E-05	4.24366E-05	3.01913E-06	4.39461E-05	3.01913E-06
3832303772950	383230	3772950	0.000143669	0.000142183	5.1059E-05	2.70202E-05	9.2805E-05	2.98146E-06	2.98146E-06	9.57865E-05	2.98146E-06	0.000208159	1.13449E-05	2.664E-05	2.61256E-05	2.5585E-05	2.21614E-05	4.81221E-05	3.42363E-06	4.9834E-05	3.42363E-06
3832803772950	383280	3772950	0.000177579	0.000175741	6.311E-05	3.33976E-05	0.000114709	3.68514E-06	3.68514E-06	0.000118394	3.68514E-06	0.000225563	1.22935E-05	2.88674E-05	2.83099E-05	2.77242E-05	2.40143E-05	5.21456E-05	3.70988E-06	5.40005E-05	3.70988E-06
3833303772950	383330	3772950	0.000188337	0.000186387	6.69333E-05	3.54209E-05	0.000121658	3.9084E-06	3.9084E-06	0.000125567	3.9084E-06	0.0002243	1.22246E-05	2.87057E-05	2.81514E-05	2.75689E-05	2.38798E-05	5.18535E-05	3.6891E-06	5.36981E-05	3.6891E-06
3833803772950	383380	3772950	0.000194234	0.000192224	6.90294E-05	3.65301E-05	0.000125468	4.03079E-06	4.03079E-06	0.000129499	4.03079E-06	0.000221413	1.20673E-05	2.83363E-05	2.77891E-05	2.72141E-05	2.35725E-05	5.11862E-05	3.64162E-06	5.3007E-05	3.64162E-06
3834303772950	383430	3772950	0.000195496	0.000193473	6.94778E-05	3.67674E-05	0.000126283	4.05697E-06	4.05697E-06	0.00013034	4.05697E-06	0.000215908	1.17672E-05	2.76317E-05	2.70981E-05	2.65374E-05	2.29863E-05	4.99135E-05	3.55108E-06	5.1689E-05	3.55108E-06
3834803772950	383480	3772950	0.000166261	0.00016454	5.90877E-05	3.1269E-05	0.000107398	3.45027E-06	3.45027E-06	0.000110848	3.45027E-06	0.00017855	9.7312E-06	2.28507E-05	2.24094E-05	2.19457E-05	1.90091E-05	4.12771E-05	2.93665E-06	4.27455E-05	2.93665E-06
3835303772950	383530	3772950	0.000137174	0.000135755	4.87507E-05	2.57987E-05	8.86094E-05	2.84667E-06	2.84667E-06	9.14561E-05	2.84667E-06	0.000144286	7.86375E-06	1.84656E-05	1.8109E-05	1.77343E-05	1.53612E-05	3.33559E-05	2.37309E-06	3.45424E-05	2.37309E-06
3835803772950	383580	3772950	0.000124065	0.000122781	4.40916E-05	2.33331E-05	8.0141E-05	2.57461E-06	2.57461E-06	8.27156E-05	2.57461E-06	0.000128719	7.01536E-06	1.64734E-05	1.61553E-05	1.5821E-05	1.37039E-05	2.97573E-05	2.11707E-06	3.08158E-05	2.11707E-06
3836303772950	383630	3772950	0.000118988	0.000117757	4.22874E-05	2.23783E-05	7.68617E-05	2.46926E-06	2.46926E-06	7.9331E-05	2.46926E-06	0.000122418	6.67192E-06	1.56669E-05	1.53644E-05	1.50465E-05	1.3033E-05	2.83005E-05	2.01343E-06	2.93072E-05	2.01343E-06
3836803772950	383680	3772950	0.000113359	0.000112186	4.02868E-05	2.13196E-05	7.32255E-05	2.35244E-06	2.35244E-06	7.55779E-05	2.35244E-06	0.000116239	6.33515E-06	1.48761E-05	1.45888E-05	1.4287E-05	1.23752E-05	2.6872E-05	1.9118E-06	2.78279E-05	1.9118E-06
3837303772950	383730	3772950	0.000105184	0.000104095	3.73815E-05	1.97822E-05	6.79448E-05	2.1828E-06	2.1828E-06	7.01276E-05	2.1828E-06	0.000107739	5.87194E-06	1.37884E-05	1.35221E-05	1.32424E-05	1.14703E-05	2.49072E-05	1.77201E-06	2.57932E-05	1.77201E-06
3837803772950	383780	3772950	9.72553E-05	9.62488E-05	3.45638E-05	1.8291E-05	6.28233E-05	2.01826E-06	2.01826E-06	6.48415E-05	2.01826E-06	9.94471E-05	5.41999E-06	1.27272E-05	1.24814E-05	1.22231E-05	1.05875E-05	2.29902E-05	1.63563E-06	2.3808E-05	1.63563E-06
3838303772950	383830	3772950	8.81323E-05	8.72202E-05	3.13215E-05	1.65752E-05	5.69301E-05	1.82894E-06	1.82894E-06	5.87591E-05	1.82894E-06	8.96386E-05	4.88542E-06	1.14719E-05	1.12504E-05	1.10176E-05	9.54327E-06	2.07226E-05	1.4743E-06	2.14598E-05	1.4743E-06
3838803772950	383880	3772950	8.43995E-05	8.3526E-05	2.99949E-05	1.58732E-05	5.45189E-05	1.75147E-06	1.75147E-06	5.62703E-05	1.75147E-06	8.5726E-05	4.67218E-06	1.09712E-05	1.07593E-05	1.05367E-05	9.12672E-06	1.98181E-05	1.40995E-06	2.05231E-05	1.40995E-06
3839303772950	383930	3772950	7.22379E-05	7.14903E-05	2.56728E-05	1.35859E-05	4.66629E-05	1.49909E-06	1.49909E-06	4.8162E-05	1.49909E-06	7.27553E-05	3.96526E-06	9.31117E-06	9.13136E-06	8.94243E-06	7.74581E-06	1.68196E-05	1.19662E-06	1.74179E-05	1.19662E-06
3839803772950	383980	3772950	6.49738E-05	6.43014E-05	2.30912E-05	1.22198E-05	4.19706E-05	1.34835E-06	1.34835E-06	4.33189E-05	1.34835E-06	6.52133E-05	3.55421E-06	8.34596E-06	8.18479E-06	8.01544E-06	6.94286E-06	1.5076E-05	1.07258E-06	1.56123E-05	1.07258E-06
3840303772950	384030	3772950	5.52609E-05	5.4689E-05	1.96393E-05	1.0393E-05	3.56965E-05	1.14679E-06	1.14679E-06	3.68433E-05	1.14679E-06	5.54891E-05	3.02423E-06	7.10146E-06	6.96432E-06	6.82023E-06	5.90758E-06	1.2828E-05	9.12641E-07	1.32843E-05	9.12641E-07
3840803772950	384080	3772950	4.59587E-05	4.54831E-05	1.63334E-05	8.64355E-06	2.96876E-05	9.53743E-07	9.53743E-07	3.06413E-05	9.53743E-07	4.63622E-05	2.5268E-06	5.9334E-06	5.81882E-06	5.69842E-06	4.93589E-06	1.0718E-05	7.62528E-07	1.10993E-05	7.62528E-07
3841303772950	384130	3772950	4.10911E-05	4.06658E-05	1.46034E-05	7.72809E-06	2.65433E-05	8.5273E-07	8.5273E-07	2.7396E-05	8.5273E-07	4.14618E-05	2.25972E-06	5.30625E-06	5.20378E-06	5.09611E-06	4.41418E-06	9.58513E-06	6.8193E-07	9.9261E-06	6.8193E-07
3826803773000	382680	3773000	3.74329E-05	3.70455E-05	1.33034E-05	7.04009E-06	2.41802E-05	7.76814E-07	7.76814E-07	2.4957E-05	7.76814E-07	5.47158E-05	2.98208E-06	7.00249E-06	6.86726E-06	6.72517E-06	5.82525E-06	1.26492E-05	8.99921E-07	1.30991E-05	8.99921E-07
3827303773000	382730	3773000	3.77091E-05	3.73189E-05	1.34015E-05	7.09204E-06	2.43587E-05	7.82547E-07	7.82547E-07	2.51412E-05	7.82547E-07	5.63544E-05	3.07139E-06	7.21219E-06	7.07292E-06	6.92657E-06	5.9997E-06	1.3028E-05	9.26871E-07	1.34914E-05	9.26871E-07
3827803773000	382780	3773000	4.11209E-05	4.06954E-05	1.46141E-05	7.7337E-06	2.65626E-05	8.53349E-07	8.53349E-07	2.74159E-05	8.53349E-07	6.27402E-05	3.41942E-06	8.02944E-06	7.87438E-06	7.71146E-06	6.67956E-06	1.45043E-05	1.0319E-06	1.50202E-05	1.0319E-06
3828303773000	382830	3773000	4.41371E-05	4.36803E-05	1.5686E-05	8.30095E-06	2.85109E-05	9.15941E-07	9.15941E-07	2.94268E-05	9.15941E-07	6.86283E-05	3.74033E-06	8.783E-06	8.61339E-06	8.43517E-06	7.30643E-06	1.58655E-05	1.12874E-06	1.64298E-05	1.12874E-06
3828803773000	382880	3773000	5.17969E-05	5.12608E-05	1.84082E-05	9.74155E-06	3.34588E-05	1.0749E-06	1.0749E-06	3.45337E-05	1.0749E-06	8.25944E-05	4.5015E-06	1.05704E-05	1.03662E-05	1.01518E-05	8.79331E-06	1.90941E-05	1.35845E-06	1.97734E-05	1.35845E-06
3829303773000	382930	3773000	6.07781E-05	6.01491E-05	2.16E-05	1.14307E-05	3.92603E-05	1.26128E-06	1.26128E-06	4.05216E-05	1.26128E-06	9.93705E-05	5.41582E-06	1.27174E-05	1.24718E-05	1.22137E-05	1.05794E-05	2.29725E-05	1.63437E-06	2.37896E-05	1.63437E-06
3829803773000	382980	3773000	7.34249E-05	7.2665E-05	2.60946E-05	1.38092E-05	4.74297E-05	1.52373E-06	1.52373E-06	4.89534E-05	1.52373E-06	0.000119179	6.4954E-06	1.52524E-05	1.49579E-05	1.46484E-05	1.26882E-05	2.75517E-05	1.96016E-06	2.85318E-05	1.96016E-06
3830303773000	383030	3773000	8.37201E-05	8.28537E-05	2.97535E-05	1.57454E-05	5.408-05	1.73737E-06	1.73737E-06	5.58174E-05	1.73737E-06	0.000139776	7.61795E-06	1.78884E-05	1.75429E-05	1.718E-05	1.4881E-05	3.23133E-05	2.29892E-06	3.34628E-05	2.29892E-06
3830803773000	383080	3773000	9.77779E-05	9.6766E-05	3.47495E-05	1.83893E-05	6.31609E-05	2.02911E-06	2.02911E-06	6.519E-05	2.02911E-06	0.000165717	9.03179E-06	2.12083E-05	2.07988E-05	2.03684E-05	1.76429E-05	3.83104E-05	2.72558E-06	3.96732E-05	2.72558E-06
3831303773000	383130	3773000	0.00011701	0.000115799	4.15843E-05	2.20062E-05	7.55837E-05	2.4282E-06	2.4282E-06	7.80119E-05	2.4282E-06	0.000198542	1.08208E-05	2.54093E-05	2.49186E-05	2.4403E-05	2.11375E-05	4.58989E-05	3.26546E-06	4.75316E-05	3.26546E-06
3831803773000	383180	3773000	0.00014414	0.000142648	5.12261E-05	2.71087E-05	9.31089E-05	2.99122E-06	2.99122E-06	9.61001E-05	2.99122E-06	0.000240119	1.30868E-05	3.07302E-05	3.01368E-05	2.95132E-05	2.55639E-05	5.55106E-05	3.94928E-06	5.74852E-05	3.94928E-06
3832303773000	383230	3773000	0.000184895	0.000182981	6.57102E-05	3.47736E-05	0.000119435	3.83697E-06	3.83697E-06	0.000123272	3.83697E-06	0.000295562	1.61085E-05	3.78258E-05	3.70953E-05	3.63278E-05	3.14666E-05	6.83279E-05	4.86116E-06	7.07585E-05	4.86116E-06
3832803773000	383280	3773000	0.000235661	0.000233223	8.37522E-05	4.43214E-05	0.000152228	4.89049E-06	4.89049E-06	0.000157119	4.89049E-06	0.000340837	1.8576E-05	4.362E-05	4.27777E-05	4.18926E-05	3.62868E-05	7.87946E-05	5.60581E-06	8.15975E-05	5.60581E-06
3833303773000	383330	3773000	0.000301359	0.000298241	0.000107101	5.66773E-05	0.000194667	6.25387E-06	6.25387E-06	0.000200921	6.25387E-06	0.00038517	2.09923E-05	4.92938E-05	4.83418E-05	4.73416E-05	4.10666E-05	8.90435E-05	6.33496E-06	9.2211E-05	6.33496E-06
3833803773000	383380	3773000	0.000335231	0.000331762	0.000119139	6.30477E-05	0.000216547	6.95678E-06	6.95678E-06	0.000223503	6.95678E-06	0.000402091	2.19145E-05	5.14594E-05	5.04656E-05	4.94215E-05	4.28082E-05	9.29554E-05	6.61328E-06	9.62621E-05	6.61328E-06
3834303773000	383430	3773000	0.000324861	0.000321499	0.000115453	6.10974E-05	0.000209848	6.74158E-06	6.74158E-06	0.00021659	6.74158E-06	0.000375461	2.04631E-05	4.80512E-05	4.71233E-05	4.61483E-05	3.9973E-05	8.6799E-05	6.17528E-06	8.98866E-05	6.17528E-06
3834803773000	383480	3773000	0.000261306	0.000258602	9.28661E-05	4.91444E-05	0.000168794	5.42267E-06	5.42267E-06	0.000174217	5.42267E-06	0.000285455	1.55577E-05	3.65323E-05	3.58268E-05	3.50855E-05	3.03906E-05	6.59914E-05	4.69493E-06	6.83388E-05	4.69493E-06
3835303773000	383530	3773000	0.000202865	0.000200765	7.20966E-05	3.81532E-05	0.000131043	4.20989E-06	4.20989E-06	0.000135253	4.20989E-06	0.00021531	1.17347E-05	2.75553E-05	2.70232E-05	2.6464E-05	2.29228E-05	4.97754E-05	3.54125E-06	5.1546E-05	3.54125E-06
3835803773000	383580	3773000	0.000161639	0.000159967	5.74453E-05	3.03999E-05	0.000104413	3.35437E-06	3.35437E-06	0.000107767	3.35437E-06	0.000169507	9.23836E-06	2.16934E-05	2.12745E-05	2.08343E-05	1.80464E-05	3.91866E-05	2.78792E-06	4.05806E-05	2.78792E-06
3836303773000	383630	3773000	0.000139377	0.000137934	4.95334E-05	2.62129E-05	9.00321E-05	2.89237E-06	2.89237E-06	9.29244E-05	2.89237E-06	0.00014535	7.92175E-06	1.86018E-05	1.82425E-05	1.78651E-05	1.54745E-05	3.36019E-05	2.3906E-06	3.47972E-05	2.3906E-06
3836803773000	383680	3773000	0.000130142	0.000128795	4.62513E-05	2.4476E-05	8.40666E-05	2.70072E-06	2.70072E-06	8.67673E-05	2.70072E-06	0.000134868	7.35046E-06	1.72603E-05	1.69269E-05	1.65767E-05	1.43585E-05	3.11787E-05	2.21819E-06	3.22878E-05	2.21819E-06
3837303773000	383730	3773000	0.000122049	0.000120786	4.33752E-05	2.2954E-05	7.88389E-05	2.53278E-06	2.53278E-06	8.13717E-05	2.53278E-06	0.000125725	6.85219E-06	1.60902E-05	1.57795E-05	1.5453E-05	1.33852E-05	2.90652E-05	2.06783E-06	3.00991E-05	2.06783E-06
3837803773000	383780	3773000	0.000113665	0.000112489	4.03956E-05	2.13772E-05	7.34232E-05	2.3588E-06	2.3588E-06	7.5782E-05	2.3588E-06	0.000116598	6.35476E-06	1.49222E-05	1.4634E-05	1.43312E-05	1.24135E-05	2.69552E-05	1.91772E-06	2.79141E-05	1.91772E-06
3838303773000	383830	3773000	0.000105072	0.000103985	3.73417E-05	1.97611E-05	6.78725E-05	2.18047E-06	2.18047E-06	7.0053E-05	2.18047E-06	0.000107326	5.8494E-06	1.37355E-05	1.34703E-05	1.31915E-05	1.14263E-05	2.48116E-05	1.76521E-06	2.56942E-05	1.76521E-06
3838803773000	383880	3773000	9.24474E-05	9.14907E-05	3.28551E-05	1.73868E-05	5.97176E-05	1.91849E-06	1.91849E-06	6.1636E-05	1.91849E-06	9.38423E-05	5.11452E-06	1.20099E-05	1.17779E-05	1.15342E-05	9.9908E-06	2.16944E-05	1.54344E-06	2.24662E-05	1.54344E-06
3839303773000	383930	3773000	8.75574E-05	8.66513E-05	3.11172E-05	1.64671E-05	5.65588E-05	1.81701E-06	1.81701E-06	5.83758E-05	1.81701E-06	8.86356E-05	4.83075E-06	1.13435E-05	1.11245E-05	1.08943E-05	9.43648E-06	2.04908E-05	1.45781E-06	2.12197E-05	1.45781E-06
3839803773000	383980	3773000	7.52465E-05	7.44678E-05	2.6742E-05	1.41518E-05	4.86064E-05	1.56153E-06	1.56153E-06	5.01679E-05	1.56153E-06	7.58104E-05	4.13176E-06	9.70216E-06	9.5148E-06	9.31793E-06	8.07106E-06	1.75258E-05	1.24687E-06	1.81493E-05	1.24687E-06
3840303773000	384030	3773000	6.47871E-05	6.41166E-05	2.30248E-05	1.21847E-05	4.185E-05	1.34447E-06	1.34447E-06	4.31945E-05	1.34447E-06	6.52439E-05	3.55588E-06	8.34988E-06	8.18863E-06	8.0192E-06	6.94612E-06	1.50831E-05	1.07308E-06	1.56196E-05	1.07308E-06
3840803773000	384080	3773000	5.50892E-05	5.45191E-05	1.95783E-05	1.03607E-05	3.55856E-05	1.14322E-06	1.14322E-06	3.67288E-05	1.14322E-06	5.56959E-05	3.0355E-06	7.12792E-06	6.99027E-06	6.84564E-06	5.92959E-06	1.28758E-05	9.16041E-07	1.33338E-05	9.16041E-07
3841303773000	384130	3773000	4.96318E-05	4.91182E-05	1.76388E-05	9.33436E-06	3.20603E-05	1.02997E-06	1.02997E-06	3.30902E-05	1.02997E-06	5.02442E-05	2.73837E-06	6.43022E-06	6.30604E-06	6.17556E-06	5.34919E-06	1.16154E-05	8.26376E-07	1.20286E-05	8.26376E-07
3826803773050	382680	3773050	3.97622E-05	3.93507E-05	1.41312E-05	7.47816E-06	2.56849E-05	8.25152E-07	8.25152E-07	2.651E-05	8.25152E-07	5.86361E-05	3.19574E-06	7.50421E-06	7.35929E-06	7.20702E-06	6.24262E-06	1.35555E-05	9.64399E-07	1.40377E-05	9.64399E-07
3827303773050	382730	3773050	4.02624E-05	3.98457E-05	1.43089E-05	7.57223E-06	2.6008E-05	8.35533E-07	8.35533E-07	2.68435E-05	8.35533E-07	6.11016E-05	3.33012E-06	7.81974E-06	7.66873E-06	7.51006E-06	6.50511E-06	1.41255E-05	1.00495E-06	1.46279E-05	1.00495E-06
3827803773050	382780	3773050	4.02848E-05	3.98679E-05	1.43169E-05	7.57645E-06	2.60224E-05	8.35997E-07	8.35997E-07	2.68584E-05	8.35997E-07	6.2342E-05	3.39772E-06	7.97849E-06	7.82441E-06	7.66252E-06	6.63717E-06	1.44122E-05	1.02535E-06	1.49249E-05	1.02535E-06
3828303773050	382830	3773050	4.22184E-05	4.17815E-05	1.50041E-05	7.9401E-06	2.72715E-05	8.76124E-07	8.76124E-07	2.81476E-05	8.76124E-07	6.70969E-05	3.65687E-06	8.58702E-06	8.42119E-06	8.24695E-06	7.14339E-06	1.55114E-05	1.10356E-06	1.60632E-05	1.10356E-06
3828803773050	382880	3773050	4.75116E-05	4.70199E-05	1.68852E-05	8.9356E-06	3.06907E-05	9.85969E-07	9.85969E-07	3.16766E-05	9.85969E-07	7.75715E-05	4.22775E-06	9.92754E-06	9.73583E-06	9.53439E-06	8.25855E-06	1.7933E-05	1.27583E-06	1.85709E-05	1.27583E-06
3829303773050	382930	3773050	6.22189E-05	6.1575E-05	2.21121E-05	1.17017E-05	4.01911E-05	1.29118E-06	1.29118E-06	4.14823E-05	1.29118E-06	0.000104922	5.71837E-06	1.34278E-05	1.31685E-05	1.2896E-05	1.11704E-05	2.42558E-05	1.72567E-06	2.51186E-05	1.72567E-06
3829803773050	382980	3773050	7.9278E-05	7.84575E-05	2.81748E-05	1.491E-05	5.12106E-05	1.64519E-06	1.64519E-06	5.28558E-05	1.64519E-06	0.00013741	7.48901E-06	1.75856E-05	1.7246E-05	1.68892E-05	1.46292E-05	3.17663E-05	2.26E-06	3.28963E-05	2.26E-06
3830303773050	383030	3773050	9.40526E-05	9.30792E-05	3.34255E-05	1.76887E-05	6.07544E-05	1.9518E-06	1.9518E-06	6.27062E-05	1.9518E-06	0.000169484	9.23711E-06	2.16905E-05	2.12716E-05	2.08315E-05	1.80439E-05	3.91813E-05	2.78754E-06	4.05751E-05	2.78754E-06
3830803773050	383080	3773050	0.000111731	0.000110575	3.97084E-05	2.10135E-05	7.21742E-05	2.31867E-06	2.31867E-06	7.44929E-05	2.31867E-06	0.00020884	1.13821E-05	2.67272E-05	2.62111E-05	2.56688E-05	2.22339E-05	4.82797E-05	3.43484E-06	4.99971E-05	3.43484E-06
3831303773050	383130	3773050	0.000137451	0.000136028	4.88488E-05	2.58506E-05	8.87879E-05	2.8524E-06	2.8524E-06	9.16403E-05	2.8524E-06	0.000262423	1.43024E-05	3.35847E-05	3.29361E-05	3.22547E-05	2.79385E-05	6.06669E-05	4.31612E-06	6.28249E-05	4.31612E-06
3831803773050	383180	3773050	0.000175802	0.000173982	6.24785E-05	3.30634E-05	0.000113561	3.64827E-06	3.64827E-06	0.00011721	3.64827E-06	0.000333547	1.81788E-05	4.26872E-05	4.18628E-05	4.09666E-05	3.55107E-05	7.71094E-05	5.48592E-06	7.98524E-05	5.48592E-06
3832303773050	383230	3773050	0.000237894	0.000235432	8.45456E-05	4.47412E-05	0.00015367	4.93682E-06	4.93682E-06	0.000158607	4.93682E-06	0.000431785	2.35328E-05	5.52595E-05	5.41924E-05	5.30711E-05	4.59694E-05	9.98199E-05	7.10165E-06	0.000103371	7.10165E-06
3832803773050	383280	3773050	0.000348199	0.000344596	0.000123747	6.54866E-05	0.000224923	7.22589E-06	7.22589E-06	0.000232149	7.22589E-06	0.0005762	3.14037E-05	7.37417E-05	7.23177E-05	7.08214E-05	6.13445E-05	0.000133206	9.47688E-06	0.000137944	9.47688E-06
3833303773050	383330	3773050	0.000543217	0.000537596	0.000193055	0.000102164	0.000350898	1.1273E-05	1.1273E-05	0.000362171	1.1273E-05	0.000782736	4.26601E-05	0.000100174	9.82395E-05	9.62069E-05	8.33331E-05	0.000180953	1.28738E-05	0.00018739	1.28738E-05
3833803773050	383380	3773050	0.000732883	0.000725298	0.000260461	0.000137835	0.000473415	1.52089E-05	1.52089E-05	0.000488624	1.52089E-05	0.000952113	5.18914E-05	0.000121851	0.000119498	0.000117025	0.000101366	0.000220109	1.56596E-05	0.000227939	1.56596E-05
3834303773050	383430	3773050	0.000672359	0.0006654	0.000238951	0.000126452	0.000434318	1.39529E-05	1.39529E-05	0.000448271	1.39529E-05	0.000814175	4.43736E-05	0.000104198	0.000102185	0.000100071	8.66802E-05	0.000188221	1.33909E-05	0.000194916	1.33909E-05
3834803773050	383480	3773050	0.000454742	0.000450036	0.000161612	8.55243E-05	0.000293746	9.43689E-06	9.43689E-06	0.000303183	9.43689E-06	0.000511852	2.78966E-05	6.55065E-05	6.42415E-05	6.29123E-05	5.44937E-05	0.00011833	8.41853E-06	0.000122539	8.41853E-06
3835303773050	383530	3773050	0.000316761	0.000313483	0.000112574	5.9574E-05	0.000204616	6.57349E-06	6.57349E-06	0.000211189	6.57349E-06	0.000343991	1.

			ISDemolition	ISDrainage / Utilities Trenching	ISDrainage / Utilities Trenching	ISAsphalt Paving	ISAsphalt Paving	SVDemolition	SVSite Grubbing / Prep	SVMass Grading / Excavation	SVMass Grading / Excavation	SVDrainage / Utilities Trenching	SVFoundations / Concrete Pads	SVBuilding / Structure Construction	SVBuilding / Structure Construction	SVAsphalt Paving	SVAsphalt Paving	SVArchitectural Coating	SVArchitectural Coating	SVLandscaping or Other Finishing	SVLandscaping or Other Finishing
Unique Identifier	X (UTM)	Y (UTM)	2027	2027	2028	2027	2028	2027	2027	2027	2028	2028	2028	2028	2029	2028	2029	2028	2029	2028	2029
3827803772950	382780	3772950	7.62047E-06	3.06847E-06	2.98974E-06	7.92476E-07	7.38226E-07	4.43122E-05	3.18581E-05	2.14796E-05	2.12069E-05	1.50468E-05	4.77998E-06	6.84762E-06	6.58634E-06	6.73256E-07	6.26394E-07	6.73256E-07	6.26394E-07	6.84762E-06	6.58634E-06
3828303772950	382830	3772950	8.29672E-06	3.34078E-06	3.25506E-06	8.62802E-07	8.03738E-07	4.84993E-05	3.48684E-05	2.35093E-05	2.32108E-05	1.64686E-05	5.23165E-06	7.49466E-06	7.2087E-06	7.36873E-07	6.85582E-07	7.36873E-07	6.85582E-07	7.49466E-06	7.2087E-06
3828803772950	382880	3772950	9.05402E-06	3.64571E-06	3.55217E-06	9.41555E-07	8.771E-07	5.36575E-05	3.85768E-05	2.60096E-05	2.56794E-05	1.82201E-05	5.78807E-06	8.29176E-06	7.97538E-06	8.15243E-07	7.58498E-07	8.15243E-07	7.58498E-07	8.29176E-06	7.97538E-06
3829303772950	382930	3772950	9.95383E-06	4.00803E-06	3.9052E-06	1.03513E-06	9.64269E-07	5.97333E-05	4.2945E-05	2.89547E-05	2.85871E-05	2.02832E-05	6.44346E-06	9.23066E-06	8.87845E-06	9.07555E-07	8.44385E-07	9.07555E-07	8.44385E-07	9.23066E-06	8.87845E-06
3829803772950	382980	3772950	1.05309E-05	4.24039E-06	4.13159E-06	1.09514E-06	1.02017E-06	6.49271E-05	4.6679E-05	3.14723E-05	3.10728E-05	2.20469E-05	7.00372E-06	1.00333E-05	9.65044E-06	9.86467E-07	9.17804E-07	9.86467E-07	9.17804E-07	1.00333E-05	9.65044E-06
3830303772950	383030	3772950	1.17087E-05	4.71467E-06	4.5937E-06	1.21763E-06	1.13427E-06	7.2455E-05	5.20912E-05	3.51214E-05	3.46755E-05	2.46031E-05	7.81576E-06	1.11966E-05	1.07693E-05	1.10084E-06	1.02422E-06	1.10084E-06	1.02422E-06	1.11966E-05	1.07693E-05
3830803772950	383080	3772950	1.32722E-05	5.34423E-06	5.20711E-06	1.38022E-06	1.28574E-06	8.27535E-05	5.94953E-05	4.01134E-05	3.96041E-05	2.81001E-05	8.92667E-06	1.2788E-05	1.23001E-05	1.25731E-06	1.1698E-06	1.25731E-06	1.1698E-06	1.2788E-05	1.23001E-05
3831303772950	383130	3772950	1.5294E-05	6.15832E-06	6.00032E-06	1.59047E-06	1.4816E-06	9.63483E-05	6.92692E-05	4.67033E-05	4.61103E-05	3.27164E-05	1.03931E-05	1.48888E-05	1.43207E-05	1.46386E-06	1.36197E-06	1.46386E-06	1.36197E-06	1.48888E-05	1.43207E-05
3831803772950	383180	3772950	1.81206E-05	7.29648E-06	7.10927E-06	1.88442E-06	1.75542E-06	0.000116037	8.34241E-05	5.62469E-05	5.55327E-05	3.94018E-05	1.25169E-05	1.79313E-05	1.72471E-05	1.763E-06	1.64028E-06	1.763E-06	1.64028E-06	1.79313E-05	1.72471E-05
3832303772950	383230	3772950	2.15438E-05	8.67488E-06	8.4523E-06	2.24041E-06	2.08704E-06	0.000140937	0.000101326	6.83168E-05	6.74494E-05	4.78569E-05	1.52029E-05	2.17791E-05	2.09481E-05	2.14132E-06	1.99227E-06	2.14132E-06	1.99227E-06	2.17791E-05	2.09481E-05
3832803772950	383280	3772950	2.65962E-05	1.07093E-05	1.04345E-05	2.76582E-06	2.57648E-06	0.000174273	0.000125293	8.44761E-05	8.34036E-05	5.91768E-05	1.8799E-05	2.69307E-05	2.59031E-05	2.64781E-06	2.46351E-06	2.64781E-06	2.46351E-06	2.69307E-05	2.59031E-05
3833303772950	383330	3772950	2.79822E-05	1.12674E-05	1.09783E-05	2.90996E-06	2.71075E-06	0.000189641	0.000136341	9.19253E-05	9.07582E-05	6.43951E-05	2.04567E-05	2.93054E-05	2.81873E-05	2.8813E-06	2.68075E-06	2.8813E-06	2.68075E-06	2.93054E-05	2.81873E-05
3833803772950	383380	3772950	2.87228E-05	1.15656E-05	1.12688E-05	2.98697E-06	2.78249E-06	0.000199708	0.000143579	9.68051E-05	9.5576E-05	6.78135E-05	2.15426E-05	3.08611E-05	2.96836E-05	3.03425E-06	2.82305E-06	3.03425E-06	2.82305E-06	3.08611E-05	2.96836E-05
3834303772950	383430	3772950	2.88625E-05	1.16218E-05	1.13236E-05	3.0015E-06	2.79603E-06	0.000202461	0.000145558	9.81395E-05	9.68934E-05	6.87482E-05	2.18395E-05	3.12865E-05	3.00927E-05	3.07608E-06	2.86197E-06	3.07608E-06	2.86197E-06	3.12865E-05	3.00927E-05
3834803772950	383480	3772950	2.46666E-05	9.93231E-06	9.67747E-06	2.56516E-06	2.38956E-06	0.000172518	0.000124031	8.36254E-05	8.25636E-05	5.85809E-05	1.86096E-05	2.66595E-05	2.56422E-05	2.62115E-06	2.4387E-06	2.62115E-06	2.4387E-06	2.66595E-05	2.56422E-05
3835303772950	383530	3772950	2.04596E-05	8.23829E-06	8.02692E-06	2.12765E-06	1.982E-06	0.000142326	0.000102325	6.89904E-05	6.81145E-05	4.83289E-05	1.53528E-05	2.19939E-05	2.11547E-05	2.16243E-06	2.01191E-06	2.16243E-06	2.01191E-06	2.19939E-05	2.11547E-05
3835803772950	383580	3772950	1.86068E-05	7.49227E-06	7.30004E-06	1.93498E-06	1.80252E-06	0.000129444	9.30635E-05	6.27461E-05	6.19494E-05	4.39546E-05	1.39632E-05	2.00032E-05	1.924E-05	1.96671E-06	1.82981E-06	1.96671E-06	1.82981E-06	2.00032E-05	1.924E-05
3836303772950	383630	3772950	1.7918E-05	7.2149E-06	7.02979E-06	1.86335E-06	1.73579E-06	0.000124794	8.97201E-05	6.04919E-05	5.97238E-05	4.23755E-05	1.34616E-05	1.92846E-05	1.85488E-05	1.89605E-06	1.76408E-06	1.89605E-06	1.76408E-06	1.92846E-05	1.85488E-05
3836803772950	383680	3772950	1.71174E-05	6.89253E-06	6.71569E-06	1.78009E-06	1.65823E-06	0.00011895	8.55185E-05	5.7659E-05	5.69269E-05	4.0391E-05	1.28312E-05	1.83815E-05	1.76801E-05	1.80726E-06	1.68147E-06	1.80726E-06	1.68147E-06	1.83815E-05	1.76801E-05
3837303772950	383730	3772950	1.59367E-05	6.41712E-06	6.25248E-06	1.65731E-06	1.54386E-06	0.000110317	7.93121E-05	5.34745E-05	5.27955E-05	3.74597E-05	1.19E-05	1.70475E-05	1.6397E-05	1.6761E-06	1.55944E-06	1.6761E-06	1.55944E-06	1.70475E-05	1.6397E-05
3837803772950	383780	3772950	1.47952E-05	5.95747E-06	5.80462E-06	1.5386E-06	1.43327E-06	0.000101943	7.32915E-05	4.94152E-05	4.87878E-05	3.46161E-05	1.09967E-05	1.57534E-05	1.51523E-05	1.54887E-06	1.44106E-06	1.54887E-06	1.44106E-06	1.57534E-05	1.51523E-05
3838303772950	383830	3772950	1.34944E-05	5.43368E-06	5.29427E-06	1.40332E-06	1.30726E-06	9.26244E-05	6.65919E-05	4.48982E-05	4.43281E-05	3.14519E-05	9.99145E-06	1.43134E-05	1.37672E-05	1.40729E-06	1.30933E-06	1.40729E-06	1.30933E-06	1.43134E-05	1.37672E-05
3838803772950	383880	3772950	1.29593E-05	5.2182E-06	5.08432E-06	1.34767E-06	1.25542E-06	8.85977E-05	6.36969E-05	4.29463E-05	4.2401E-05	3.00845E-05	9.55709E-06	1.36911E-05	1.31687E-05	1.34611E-06	1.25241E-06	1.34611E-06	1.25241E-06	1.36911E-05	1.31687E-05
3839303772950	383930	3772950	1.12211E-05	4.51832E-06	4.40239E-06	1.16692E-06	1.08704E-06	7.63927E-05	5.49222E-05	3.70301E-05	3.65599E-05	2.59402E-05	8.24052E-06	1.18051E-05	1.13546E-05	1.16067E-06	1.07988E-06	1.16067E-06	1.07988E-06	1.18051E-05	1.13546E-05
3839803772950	383980	3772950	1.01788E-05	4.09861E-06	3.99345E-06	1.05852E-06	9.86061E-07	6.89717E-05	4.95869E-05	3.34329E-05	3.30084E-05	2.34203E-05	7.44002E-06	1.06583E-05	1.02516E-05	1.04792E-06	9.74978E-07	1.04792E-06	9.74978E-07	1.06583E-05	1.02516E-05
3840303772950	384030	3772950	8.75222E-06	3.52419E-06	3.43376E-06	9.1017E-07	8.47864E-07	5.90473E-05	4.24518E-05	2.86222E-05	2.82588E-05	2.00503E-05	6.36947E-06	9.12465E-06	8.77649E-06	8.97133E-07	8.34688E-07	8.97133E-07	8.34688E-07	9.12465E-06	8.77649E-06
3840803772950	384080	3772950	7.33543E-06	2.9537E-06	2.87792E-06	7.62834E-07	7.10614E-07	4.92477E-05	3.54064E-05	2.3872E-05	2.35689E-05	1.67227E-05	5.31237E-06	7.6103E-06	7.31993E-06	7.48242E-07	6.96161E-07	7.48242E-07	6.96161E-07	7.6103E-06	7.31993E-06
3841303772950	384130	3772950	6.59071E-06	2.65383E-06	2.58574E-06	6.85388E-07	6.38469E-07	4.41786E-05	3.1762E-05	2.14148E-05	2.11429E-05	1.50014E-05	4.76557E-06	6.82697E-06	6.56648E-06	6.71225E-07	6.24505E-07	6.71225E-07	6.24505E-07	6.82697E-06	6.56648E-06
3826803773000	382680	3773000	6.81007E-06	2.74216E-06	2.6718E-06	7.08201E-07	6.5972E-07	3.86284E-05	2.77717E-05	1.87245E-05	1.84868E-05	1.31168E-05	4.16687E-06	5.9693E-06	5.74153E-06	5.86899E-07	5.46048E-07	5.86899E-07	5.46048E-07	5.9693E-06	5.74153E-06
3827303773000	382730	3773000	6.97495E-06	2.80855E-06	2.73649E-06	7.25346E-07	6.75692E-07	3.89313E-05	2.79895E-05	1.88713E-05	1.86317E-05	1.32196E-05	4.19954E-06	6.0161E-06	5.78655E-06	5.91501E-07	5.5033E-07	5.91501E-07	5.5033E-07	6.0161E-06	5.78655E-06
3827803773000	382780	3773000	7.53803E-06	3.03528E-06	2.9574E-06	7.83903E-07	7.3024E-07	4.22899E-05	3.04041E-05	2.04993E-05	2.02391E-05	1.43601E-05	4.56184E-06	6.53511E-06	6.28576E-06	6.4253E-07	5.97807E-07	6.4253E-07	5.97807E-07	6.53511E-06	6.28576E-06
3828303773000	382830	3773000	8.01728E-06	3.22825E-06	3.14543E-06	8.33741E-07	7.76667E-07	4.52387E-05	3.25242E-05	2.19287E-05	2.16503E-05	1.53614E-05	4.87993E-06	6.9908E-06	6.72406E-06	6.87333E-07	6.39491E-07	6.87333E-07	6.39491E-07	6.9908E-06	6.72406E-06
3828803773000	382880	3773000	9.19654E-06	3.7031E-06	3.60808E-06	9.56376E-07	8.90907E-07	5.26775E-05	3.78723E-05	2.55346E-05	2.52104E-05	1.78874E-05	5.68236E-06	8.14033E-06	7.82972E-06	8.00354E-07	7.44645E-07	8.00354E-07	7.44645E-07	8.14033E-06	7.82972E-06
3829303773000	382930	3773000	1.05029E-05	4.22914E-06	4.12063E-06	1.09223E-06	1.01746E-06	6.12745E-05	4.4053E-05	2.97018E-05	2.93247E-05	2.08066E-05	6.60972E-06	9.46882E-06	9.10753E-06	9.30972E-07	8.66171E-07	9.30972E-07	8.66171E-07	9.46882E-06	9.10753E-06
3829803773000	382980	3773000	1.16682E-05	4.69835E-06	4.57781E-06	1.21341E-06	1.13035E-06	7.22234E-05	5.19247E-05	3.50091E-05	3.45646E-05	2.45244E-05	7.79078E-06	1.11608E-05	1.07349E-05	1.09732E-06	1.02094E-06	1.09732E-06	1.02094E-06	1.11608E-05	1.07349E-05
3830303773000	383030	3773000	1.31255E-05	5.28515E-06	5.14955E-06	1.36496E-06	1.27152E-06	8.1043E-05	5.82655E-05	3.92843E-05	3.87855E-05	2.75193E-05	8.74216E-06	1.25237E-05	1.20458E-05	1.23132E-06	1.14562E-06	1.23132E-06	1.14562E-06	1.25237E-05	1.20458E-05
3830803773000	383080	3773000	1.51026E-05	6.08125E-06	5.92522E-06	1.57057E-06	1.46305E-06	9.38538E-05	6.74758E-05	4.54941E-05	4.49165E-05	3.18693E-05	1.01241E-05	1.45034E-05	1.395E-05	1.42596E-06	1.32671E-06	1.42596E-06	1.32671E-06	1.45034E-05	1.395E-05
3831303773000	383130	3773000	1.78006E-05	7.16765E-06	6.98374E-06	1.85114E-06	1.72442E-06	0.000111707	8.03113E-05	5.41482E-05	5.34607E-05	3.79316E-05	1.20499E-05	1.72622E-05	1.66036E-05	1.69722E-06	1.57908E-06	1.69722E-06	1.57908E-06	1.72622E-05	1.66036E-05
3831803773000	383180	3773000	2.15969E-05	8.69626E-06	8.47313E-06	2.24593E-06	2.09218E-06	0.000137569	9.89047E-05	6.66844E-05	6.58377E-05	4.67135E-05	1.48397E-05	2.12587E-05	2.04476E-05	2.09015E-06	1.94467E-06	2.09015E-06	1.94467E-06	2.12587E-05	2.04476E-05
3832303773000	383230	3773000	2.72906E-05	1.09889E-05	1.07069E-05	2.83803E-06	2.64375E-06	0.0001783	0.000128188	8.6428E-05	8.53307E-05	6.05442E-05	1.92333E-05	2.75529E-05	2.65016E-05	2.70899E-06	2.52043E-06	2.70899E-06	2.52043E-06	2.75529E-05	2.65016E-05
3832803773000	383280	3773000	3.45296E-05	1.39038E-05	1.3547E-05	3.59084E-06	3.34503E-06	0.00023022	0.000165516	0.000111596	0.000110179	7.81744E-05	2.4834E-05	3.55762E-05	3.42188E-05	3.49784E-06	3.25438E-06	3.49784E-06	3.25438E-06	3.55762E-05	3.42188E-05
3833303773000	383330	3773000	4.38142E-05	1.76423E-05	1.71897E-05	4.55637E-06	4.24446E-06	0.000304145	0.000218664	0.000147429	0.000145558	0.000103277	3.28083E-05	4.69999E-05	4.52066E-05	4.62102E-06	4.29937E-06	4.62102E-06	4.29937E-06	4.69999E-05	4.52066E-05
3833803773000	383380	3773000	4.84837E-05	1.95225E-05	1.90217E-05	5.04197E-06	4.69682E-06	0.000350809	0.000252213	0.000170049	0.00016789	0.000119122	3.7842E-05	5.4211E-05	5.21425E-05	5.33001E-06	4.95901E-06	5.33001E-06	4.95901E-06	5.4211E-05	5.21425E-05
3834303773000	383430	3773000	4.69398E-05	1.89009E-05	1.84159E-05	4.88141E-06	4.54725E-06	0.000343023	0.000246615	0.000166275	0.000164164	0.000116478	3.70021E-05	5.30078E-05	5.09852E-05	5.21171E-06	4.84895E-06	5.21171E-06	4.84895E-06	5.30078E-05	5.09852E-05
3834803773000	383480	3773000	3.80828E-05	1.53345E-05	1.4941E-05	3.96034E-06	3.68924E-06	0.000273401	0.000196561	0.000132527	0.000130844	9.2837E-05	2.94919E-05	4.2249E-05	4.0637E-05	4.15391E-06	3.86478E-06	4.15391E-06	3.86478E-06	4.2249E-05	4.0637E-05
3835303773000	383530	3773000	2.98294E-05	1.20112E-05	1.1703E-05	3.10205E-06	2.88969E-06	0.000211663	0.000152174	0.0001026	0.000101298	7.18731E-05	2.28323E-05	3.27086E-05	3.14606E-05	3.2159E-06	2.99206E-06	3.2159E-06	2.99206E-06	3.27086E-05	3.14606E-05
3835803773000	383580	3773000	2.39554E-05	9.64594E-06	9.39845E-06	2.4912E-06	2.32066E-06	0.000168946	0.000121463	8.18937E-05	8.0854E-05	5.73678E-05	1.82243E-05	2.61074E-05	2.51113E-05	2.56687E-06	2.3882E-06	2.56687E-06	2.3882E-06	2.61074E-05	2.51113E-05
3836303773000	383630	3773000	2.07935E-05	8.37275E-06	8.15793E-06	2.16238E-06	2.01435E-06	0.000146237	0.000105137	7.08862E-05	6.99862E-05	4.96569E-05	1.57747E-05	2.25982E-05	2.1736E-05	2.22185E-06	2.0672E-06	2.22185E-06	2.0672E-06	2.25982E-05	2.1736E-05
3836803773000	383680	3773000	1.95109E-05	7.85628E-06	7.65471E-06	2.02899E-06	1.8901E-06	0.000136865	9.83988E-05	6.63433E-05	6.55009E-05	4.64745E-05	1.47638E-05	2.115E-05	2.0343E-05	2.07946E-06	1.93472E-06	2.07946E-06	1.93472E-06	2.115E-05	2.0343E-05
3837303773000	383730	3773000	1.83693E-05	7.39663E-06	7.20685E-06	1.91028E-06	1.77951E-06	0.000128197	9.21668E-05	6.21415E-05	6.13525E-05	4.35311E-05	1.38287E-05	1.98105E-05	1.90546E-05	1.94776E-06	1.81218E-06	1.94776E-06	1.81218E-06	1.98105E-05	1.90546E-05
3837803773000	383780	3773000	1.71677E-05	6.91278E-06	6.73542E-06	1.78532E-06	1.66311E-06	0.000119075	8.56081E-05	5.77195E-05	5.69866E-05	4.04334E-05	1.28446E-05	1.84007E-05	1.76986E-05	1.80915E-06	1.68323E-06	1.80915E-06	1.68323E-06	1.84007E-05	1.76986E-05
3838303773000	383830	3773000	1.5934E-05	6.416E-06	6.25138E-06	1.65702E-06	1.54359E-06	0.0001098	7.90047E-05	5.32672E-05	5.25909E-05	3.73145E-05	1.18539E-05	1.69814E-05	1.63334E-05	1.6696E-06	1.55339E-06	1.6696E-06	1.55339E-06	1.69814E-05	1.63334E-05
3838803773000	383880	3773000	1.41427E-05	5.69473E-06	5.54862E-06	1.47074E-06	1.37006E-06	9.70343E-05	6.97624E-05	4.70358E-05	4.64386E-05	3.29493E-05	1.04671E-05	1.49948E-05	1.44227E-05	1.47429E-06	1.37167E-06	1.47429E-06	1.37167E-06	1.49948E-05	1.44227E-05
3839303773000	383930	3773000	1.34357E-05	5.41005E-06	5.27125E-06	1.39722E-06	1.30157E-06	9.17425E-05	6.59578E-05	4.44707E-05	4.3906E-05	3.11524E-05	9.89632E-06	1.41771E-05	1.36361E-05	1.39389E-06	1.29686E-06	1.39389E-06	1.29686E-06	1.41771E-05	1.36361E-05
3839803773000	383980	3773000	1.16766E-05	4.70173E-06	4.58109E-06	1.21429E-06	1.13116E-06	7.94038E-05	5.7087E-05	3.84897E-05	3.8001E-05	2.69626E-05	8.56534E-06	1.22704E-05	1.18022E-05	1.20642E-06	1.12245E-06	1.20642E-06	1.12245E-06	1.22704E-05	1.18022E-05
3840303773000	384030	3773000	1.0155E-05	4.08905E-06	3.98413E-06	1.05605E-06	9.8376E-07	6.87935E-05	4.94588E-05	3.33465E-05	3.29231E-05	2.33598E-05	7.4208E-06	1.06307E-05	1.02251E-05	1.04521E-06	9.72459E-07	1.04521E-06	9.72459E-07	1.06307E-05	1.02251E-05
3840803773000	384080	3773000	8.7103E-06	3.50731E-06	3.41732E-06	9.05811E-07	8.43803E-07	5.87355E-05	4.22276E-05	2.84711E-05	2.81096E-05	1.99444E-05	6.33583E-06	9.07647E-06	8.73015E-06	8.92395E-07	8.3028E-07	8.92395E-07	8.3028E-07	9.07647E-06	8.73015E-06
3841303773000	384130	3773000	7.89292E-06	3.17818E-06	3.09664E-06	8.20809E-07	7.6462E-07	5.31141E-05	3.81861E-05	2.57462E-05	2.54193E-05	1.80356E-05	5.72945E-06	8.20778E-06	7.89461E-06	8.06986E-07	7.50816E-07	8.06986E-07	7.50816E-07	8.20778E-06	7.89461E-06
3826803773050	382680	3773050	7.11886E-06	2.8665E-06	2.79295E-06	7.40312E-07	6.89634E-07	4.07398E-05	2.92897E-05	1.97479E-05	1.94972E-05	1.38337E-05	4.39463E-06	6.29557E-06	6.05536E-06	6.18978E-07	5.75894E-07	6.18978E-07	5.75894E-07	6.29557E-06	6.05536E-06
3827303773050	382730	3773050	7.39132E-06	2.9762E-06	2.89984E-06	7.68646E-07	7.16028E-07	4.12565E-05	2.96612E-05	1.99984E-05	1.97445E-05	1.40092E-05	4.45036E-06	6.37542E-06	6.13216E-06	6.26829E-07	5.83198E-07	6.26829E-07	5.83198E-07	6.37542E-06	6.13216E-06
3827803773050	382780	3773050	7.4011E-06	2.98014E-06	2.90368E-06	7.69663E-07	7.16975E-07	4.12298E-05	2.9642E-05	1.99855E-05	1.97317E-05	1.40001E-05	4.44748E-06	6.37129E-06	6.12819E-06	6.26423E-07	5.82821E-07	6.26423E-07	5.82821E-07	6.37129E-06	6.12819E-06
3828303773050	382830	3773050	7.66098E-06	3.08479E-06	3.00564E-06	7.96689E-07	7.42151E-07	4.29848E-05	3.09037E-05	2.08362E-05	2.05716E-05	1.45961E-05	4.6368E-06	6.64249E-06	6.38904E-06	6.53088E-07	6.0763E-07	6.53088E-07	6.0763E-07	6.64249E-06	6.38904E-06
3828803773050	382880	3773050	8.49094E-06	3.41898E-06	3.33126E-06	8.82999E-07	8.22552E-07	4.81073E-05	3.45866E-05	2.33192E-05	2.30232E-05	1.63355E-05	5.18937E-06	7.43409E-06	7.15043E-06	7.30917E-07	6.80041E-07	7.30917E-07	6.80041E-07	7.43409E-06	7.15043E-06
3829303773050	382930	3773050	1.08173E-05	4.35572E-06	4.24397E-06	1.12493E-06	1.04792E-06	6.23435E-05	4.48216E-05	3.022E-05	2.98363E-05	2.11696E-05	6.72504E-06	9.63403E-06	9.26643E-06	9.47214E-07	8.81283E-07	9.47214E-07	8.81283E-07	9.63403E-06	9.26643E-06
3829803773050	382980	3773050	1.27916E-05	5.15069E-06	5.01854E-06	1.33024E-06	1.23917E-06	7.78537E-05	5.59726E-05	3.77383E-05	3.72592E-05	2.64363E-05	8.39813E-06	1.20308E-05	1.15718E-05	1.18287E-06	1.10053E-06	1.18287E-06	1.10053E-06	1.20308E-05	1.15718E-05
3830303773050	383030	3773050	1.46695E-05	5.90684E-06	5.75528E-06	1.52552E-06	1.42109E-06	9.03527E-05	6.49587E-05	4.3797E-05	4.32409E-05	3.06805E-05	9.7464E-06	1.39623E-05	1.34296E-05	1.37277E-06	1.27722E-06	1.37277E-06	1.27722E-06	1.39623E-05	1.34296E-05
3830803773050	383080	3773050	1.71565E-05	6.90828E-06	6.73103E-06	1.78416E-06	1.66202E-06	0.000105979	7.61929E-05	5.13714E-05	5.07192E-05	3.59865E-05	1.1432E-05	1.6377E-05	1.57521E-05	1.61018E-06	1.49811E-06	1.61018E-06	1.49811E-06	1.6377E-05	1.57521E-05
3831303773050	383130	3773050	2.076E-05	8.35925E-06	8.14478E-06	2.15889E-06	2.0111E-06	0.000129302	9.2961E-05	6.2677E-05	6.18812E-05	4.39062E-05	1.39479E-05	1.99812E-05	1.92188E-05	1.96454E-06	1.8278E-06	1.96454E-06	1.8278E-06	1.99812E-05	1.92188E-05
3831803773050	383180	3773050	2.61197E-05	1.05174E-05	1.02476E-05	2.71627E-06	2.53033E-06	0.000164794	0.000118478	7.98814E-05	7.88671E-05	5.59581E-05	1.77765E-05	2.54659E-05	2.44942E-05	2.5038E-06	2.32952E-06	2.5038E-06	2.32952E-06	2.54659E-05	2.44942E-05
3832303773050	383230	3773050	3.47783E-05	1.40039E-05	1.36446E-05	3.61671E-06	3.36912E-06	0.000224617	0.000161487	0.000108879	0.000107497	7.62716E-05	2.42295E-05	3.47103E-05	3.33859E-05	3.41271E-06	3.17516E-06	3.41271E-06	3.17516E-06	3.47103E-05	3.33859E-05
3832803773050	383280	3773050	5.01352E-05	2.01876E-05	1.96696E-05	5.21372E-06	4.85681E-06	0.000340368	0.000244706	0.000164988	0.000162893	0.000115577	3.67157E-05	5.25975E-05	5.05906E-05	5.17137E-06	4.81142E-06	5.17137E-06	4.81142E-06	5.25975E-05	5.05906E-05
3833303773050	383330	3773050	7.72526E-05	3.11067E-05	3.03086E-05	8.03373E-06	7.48378E-06	0.000580442	0.000417306	0.00028136	0.000277787	0.000197097	6.26126E-05	8.96964E-05	8.6274E-05	8.81892E-06	8.20508E-06	8.81892E-06	8.20508E-06	8.96964E-05	8.6274E-05
3833803773050	383380	3773050	0.000103648	4.17349E-05	4.06641E-05	1.07786E-05	1.00408E-05	0.000852613	0.000612983	0.000413291	0.000408043	0.000289516	9.19719E-05	0.000131755	0.000126728	1.29541E-05	1.20525E-05	1.29541E-05	1.20525E-05	0.000131755	0.000126728
3834303773050	383430	3773050	9.53397E-05	3.83897E-05	3.74047E-05	9.91466E-06	9.23595E-06	0.000768247	0.000552328	0.000372395	0.000367667	0.000260869	8.28713E-05	0.000118718	0.000114188	1.16723E-05	1.08599E-05	1.16723E-05	1.08599E-05	0.000118718	0.000114188
3834803773050	383480	3773050	6.51233E-05	2.62227E-05	2.55499E-05	6.77237E-06	6.30876E-06	0.000493813	0.000355025	0.000239368	0.000236329	0.000167681	5.32679E-05	7.63095E-05	7.33979E-05	7.50273E-06	6.9805E-06	7.50273E-06

			MDemolition	MSite Grubbing / Prep	MMass Grading / Excavation	MMass Grading / Excavation	MDrainage / Utilities Trenching	MFoundations / Concrete Pads	MBuilding / Structure Construction	MAsphalt Paving	MLandscaping or Other Finishing	MWaterside Construction (Piles)	RSSWDemolition	RSSWPlacing Base	RSSWForm	Child Risk				
Unique Identifier	X (UTM)	Y (UTM)	2027	2027	2027	2028	2028	2028	2028	2028	2028	2028	2029	2029	2029	3rd Trimester	0<2	2<16	Total	per million
3827803772950	382780	3772950	1.06676E-05	3.27478E-05	3.85087E-05	3.7996E-05	8.07665E-06	1.05036E-05	7.73123E-06	7.95752E-07	9.32274E-06	7.95752E-07	8.53434E-06	1.23835E-05	7.3407E-06	1.3559E-09	1.8552E-08	3.3976E-09	2.33057E-08	0.02330567
3828303772950	382830	3772950	1.17455E-05	3.60566E-05	4.23996E-05	4.1835E-05	8.89269E-06	1.15649E-05	8.51238E-06	8.76153E-07	1.02647E-05	8.76153E-07	9.08333E-06	1.31801E-05	7.8129E-06	1.50249E-09	2.0523E-08	3.7555E-09	2.57812E-08	0.02578115
3828803772950	382880	3772950	1.31173E-05	4.02677E-05	4.73515E-05	4.6721E-05	9.9313E-06	1.29156E-05	9.50656E-06	9.78481E-07	1.14635E-05	9.78481E-07	9.65104E-06	1.40039E-05	8.30121E-06	1.6772E-09	2.2897E-08	4.1912E-09	2.87657E-08	0.02876575
3829303772950	382930	3772950	1.47503E-05	4.5281E-05	5.32467E-05	5.25377E-05	1.11677E-05	1.45235E-05	1.06901E-05	1.1003E-06	1.28907E-05	1.1003E-06	1.02343E-05	1.48503E-05	8.80293E-06	1.88508E-09	2.5721E-08	4.7092E-09	3.2315E-08	0.03231501
3829803772950	382980	3772950	1.6554E-05	5.08179E-05	5.97577E-05	5.8962E-05	1.25333E-05	1.62995E-05	1.19973E-05	1.23484E-06	1.4467E-05	1.23484E-06	8.92425E-06	1.29493E-05	7.67607E-06	2.05512E-09	2.816E-08	5.1716E-09	3.53868E-08	0.03538681
3830303772950	383030	3772950	1.87115E-05	5.7441E-05	6.75459E-05	6.66465E-05	1.41668E-05	1.84238E-05	1.35609E-05	1.39578E-06	1.63525E-05	1.39578E-06	8.90242E-06	1.29176E-05	7.65729E-06	2.31774E-09	3.1749E-08	5.8329E-09	3.98993E-08	0.03989927
3830803772950	383080	3772950	2.15893E-05	6.62755E-05	7.79345E-05	7.68968E-05	1.63456E-05	2.12574E-05	1.56466E-05	1.61045E-06	1.88675E-05	1.61045E-06	9.11141E-06	1.32208E-05	7.83705E-06	2.65194E-09	3.6359E-08	6.6955E-09	4.57069E-08	0.04570686
3831303772950	383130	3772950	2.53363E-05	7.77781E-05	9.14607E-05	9.02429E-05	1.91826E-05	2.49468E-05	1.83622E-05	1.88996E-06	2.21421E-05	1.88996E-06	9.4015E-06	1.36418E-05	8.08657E-06	3.0621E-09	4.2091E-08	7.7842E-09	5.29371E-08	0.05293707
3831803772950	383180	3772950	3.05894E-05	9.39042E-05	0.000110424	0.000108953	2.31597E-05	3.01191E-05	2.21693E-05	2.28181E-06	2.67329E-05	2.28181E-06	1.01408E-05	1.47145E-05	8.72244E-06	3.60273E-09	4.975E-08	9.27E-09	6.26228E-08	0.0626228
3832303772950	383230	3772950	3.68314E-05	0.000113066	0.000132956	0.000131186	2.78857E-05	3.62651E-05	2.66931E-05	2.74744E-06	3.21879E-05	2.74744E-06	1.33287E-05	1.93402E-05	1.14645E-05	4.15894E-09	5.7917E-08	1.0913E-08	7.29889E-08	0.07298893
3832803772950	383280	3772950	4.52726E-05	0.000138979	0.000163428	0.000161252	3.42766E-05	4.45765E-05	3.28107E-05	3.37711E-06	3.95649E-05	3.37711E-06	1.51285E-05	2.19518E-05	1.30126E-05	4.72772E-09	6.7142E-08	1.2804E-08	8.46745E-08	0.08467447
3833303772950	383330	3772950	4.81396E-05	0.00014778	0.000173777	0.000171463	3.64473E-05	4.73994E-05	3.48885E-05	3.59097E-06	4.20705E-05	3.59097E-06	1.48134E-05	2.14946E-05	1.27416E-05	4.81879E-09	6.9108E-08	1.3373E-08	8.73002E-08	0.08730017
3833803772950	383380	3772950	4.97037E-05	0.000152582	0.000179424	0.000177035	3.76315E-05	4.89395E-05	3.60221E-05	3.70764E-06	4.34374E-05	3.70764E-06	1.49912E-05	2.17526E-05	1.28945E-05	4.85429E-09	7.0031E-08	1.3681E-08	8.85664E-08	0.08856636
3834303772950	383430	3772950	5.00049E-05	0.000153506	0.000180511	0.000178107	3.78596E-05	4.9236E-05	3.62404E-05	3.73011E-06	4.37006E-05	3.73011E-06	1.58054E-05	2.29339E-05	1.35948E-05	4.82092E-09	6.9789E-08	1.367E-08	8.82799E-08	0.0882799
3834803772950	383480	3772950	4.24093E-05	0.000130189	0.000153092	0.000151053	3.21088E-05	4.17572E-05	3.07356E-05	3.16352E-06	3.70626E-05	3.16352E-06	1.51971E-05	2.20513E-05	1.30716E-05	4.06878E-09	5.902E-08	1.1543E-08	7.46318E-08	0.07463185
3835303772950	383530	3772950	3.49098E-05	0.000107167	0.00012602	0.000124342	2.64308E-05	3.4373E-05	2.53004E-05	2.60409E-06	3.05086E-05	2.60409E-06	1.41584E-05	2.05441E-05	1.21781E-05	3.34283E-09	4.8545E-08	9.4735E-09	6.13613E-08	0.0613613
3835803772950	383580	3772950	3.15094E-05	9.67283E-05	0.000113745	0.00011223	2.38563E-05	3.10249E-05	2.2836E-05	2.35044E-06	2.75369E-05	2.35044E-06	1.43518E-05	2.08248E-05	1.23445E-05	3.01957E-09	4.3867E-08	8.5559E-09	5.5442E-08	0.05544202
3836303772950	383630	3772950	3.01739E-05	9.26286E-05	0.000108924	0.000107473	2.28451E-05	2.97099E-05	2.18681E-05	2.25082E-06	2.63698E-05	2.25082E-06	1.50162E-05	2.17888E-05	1.2916E-05	2.89441E-09	4.2055E-08	8.2033E-09	5.31529E-08	0.05315292
3836803772950	383680	3772950	2.87277E-05	8.8189E-05	0.000103703	0.000102322	2.17502E-05	2.8286E-05	2.082E-05	2.14294E-06	2.51059E-05	2.14294E-06	1.51472E-05	2.19789E-05	1.30287E-05	2.75808E-09	4.0073E-08	7.8119E-09	5.06425E-08	0.05064254
3837303772950	383730	3772950	2.66337E-05	8.17609E-05	9.61441E-05	9.48639E-05	2.01648E-05	2.62242E-05	1.93024E-05	1.98674E-06	2.32759E-05	1.98674E-06	1.46856E-05	2.13091E-05	1.26316E-05	2.56267E-09	3.7221E-08	7.2478E-09	4.70312E-08	0.04703123
3837803772950	383780	3772950	2.45924E-05	7.54943E-05	8.87751E-05	8.75931E-05	1.86193E-05	2.42142E-05	1.7823E-05	1.83447E-06	2.14919E-05	1.83447E-06	1.39588E-05	2.02545E-05	1.20064E-05	2.37274E-09	3.445E-08	6.6986E-09	4.35218E-08	0.04352177
3838303772950	383830	3772950	2.2228E-05	6.82362E-05	8.02402E-05	7.91718E-05	1.68292E-05	2.18863E-05	1.61095E-05	1.6581E-06	1.94257E-05	1.6581E-06	1.33474E-05	1.93673E-05	1.14806E-05	2.15345E-09	3.1255E-08	6.0682E-09	3.94767E-08	0.03947668
3838803772950	383880	3772950	2.12536E-05	6.5245E-05	7.67227E-05	7.57011E-05	1.60915E-05	2.09268E-05	1.54033E-05	1.58541E-06	1.85741E-05	1.58541E-06	1.24989E-05	1.81362E-05	1.07508E-05	2.06435E-09	2.9954E-08	5.8063E-09	3.78249E-08	0.03782491
3839303772950	383930	3772950	1.81145E-05	5.56083E-05	6.53908E-05	6.45202E-05	1.37148E-05	1.7836E-05	1.31282E-05	1.35125E-06	1.58307E-05	1.35125E-06	1.21683E-05	1.76565E-05	1.04664E-05	1.77223E-09	2.5697E-08	4.9734E-09	3.24425E-08	0.03244252
3839803772950	383980	3772950	1.62401E-05	4.98542E-05	5.86245E-05	5.78439E-05	1.22956E-05	1.59904E-05	1.17698E-05	1.21143E-06	1.41926E-05	1.21143E-06	1.15351E-05	1.67377E-05	9.92174E-06	1.59868E-09	2.3164E-08	4.476E-09	2.92384E-08	0.02923843
3840303772950	384030	3772950	1.3765E-05	4.22563E-05	4.969E-05	4.90283E-05	1.04217E-05	1.35534E-05	9.97604E-06	1.0268E-06	1.20296E-05	1.0268E-06	1.03591E-05	1.50313E-05	8.91025E-06	1.36735E-09	1.9784E-08	3.8179E-09	2.49696E-08	0.02496961
3840803772950	384080	3772950	1.14297E-05	3.50873E-05	4.12598E-05	4.07105E-05	8.65365E-06	1.1254E-05	8.28356E-06	8.52601E-07	9.98876E-06	8.52601E-07	9.03031E-06	1.31032E-05	7.76729E-06	1.14353E-09	1.6523E-08	3.1847E-09	2.08511E-08	0.02085106
3841303772950	384130	3772950	1.02049E-05	3.13274E-05	3.68384E-05	3.63479E-05	7.72633E-06	1.0048E-05	7.39589E-06	7.61236E-07	8.91837E-06	7.61236E-07	8.41893E-06	1.2216E-05	7.24142E-06	1.02484E-09	1.4799E-08	2.8517E-09	1.86758E-08	0.01867582
3826803773000	382680	3773000	9.2396E-06	2.8364E-05	3.33537E-05	3.29096E-05	6.99546E-06	9.09754E-06	6.69628E-06	6.89228E-07	8.07474E-06	6.89228E-07	7.56425E-06	1.09759E-05	6.50628E-06	1.17678E-09	1.6104E-08	2.9436E-09	2.02245E-08	0.02022452
3827303773000	382730	3773000	9.30492E-06	2.85645E-05	3.35895E-05	3.31423E-05	7.04492E-06	9.16185E-06	6.74362E-06	6.941E-07	8.13182E-06	6.941E-07	7.57048E-06	1.09849E-05	6.51165E-06	1.20294E-09	1.6412E-08	2.9944E-09	2.0609E-08	0.02060899
3827803773000	382780	3773000	1.01559E-05	3.1177E-05	3.66616E-05	3.61734E-05	7.68923E-06	9.99978E-06	7.36039E-06	7.57582E-07	8.87555E-06	7.57582E-07	8.06645E-06	1.17046E-05	6.93824E-06	1.3224E-09	1.801E-08	3.2839E-09	2.26162E-08	0.02261622
3828303773000	382830	3773000	1.09035E-05	3.34719E-05	3.93603E-05	3.88362E-05	8.25525E-06	1.07359E-05	7.90219E-06	8.13348E-07	9.52889E-06	8.13348E-07	8.48755E-06	1.23156E-05	7.30045E-06	1.42981E-09	1.9442E-08	3.5426E-09	2.44146E-08	0.02441463
3828803773000	382880	3773000	1.2816E-05	3.9343E-05	4.62642E-05	4.56482E-05	9.70324E-06	1.2619E-05	9.28826E-06	9.56012E-07	1.12003E-05	9.56012E-07	9.467E-06	1.37368E-05	8.14291E-06	1.69167E-09	2.2962E-08	4.1799E-09	2.88337E-08	0.02883366
3829303773000	382930	3773000	1.50824E-05	4.63004E-05	5.44454E-05	5.37205E-05	1.14191E-05	1.48505E-05	1.09308E-05	1.12507E-06	1.31809E-05	1.12507E-06	1.03903E-05	1.50766E-05	8.93708E-06	1.99972E-09	2.7099E-08	4.9306E-09	3.40297E-08	0.03402969
3829803773000	382980	3773000	1.84792E-05	5.6728E-05	6.67074E-05	6.58192E-05	1.39909E-05	1.81951E-05	1.33926E-05	1.37846E-06	1.61495E-05	1.37846E-06	1.00753E-05	1.46194E-05	8.6661E-06	2.35394E-09	3.2065E-08	5.8709E-09	4.02902E-08	0.04029018
3830303773000	383030	3773000	2.11448E-05	6.49107E-05	7.63297E-05	7.53134E-05	1.6009E-05	2.08196E-05	1.53244E-05	1.57729E-06	1.84795E-05	1.57729E-06	9.50444E-06	1.37911E-05	8.17511E-06	2.71323E-09	3.6874E-08	6.7357E-09	4.63225E-08	0.04632252
3830803773000	383080	3773000	2.47974E-05	7.61238E-05	8.95153E-05	8.83234E-05	1.87745E-05	2.44161E-05	1.79716E-05	1.84976E-06	2.16711E-05	1.84976E-06	9.61049E-06	1.3945E-05	8.26633E-06	3.17471E-09	4.3126E-08	7.8881E-09	5.41885E-08	0.05418846
3831303773000	383130	3773000	2.98128E-05	9.15201E-05	0.00010762	0.000106187	2.25718E-05	2.93544E-05	2.16064E-05	2.22388E-06	2.60542E-05	2.22388E-06	9.86003E-06	1.43071E-05	8.48097E-06	3.76911E-09	5.1281E-08	9.4163E-09	6.44664E-08	0.06446642
3831803773000	383180	3773000	3.69058E-05	0.000113294	0.000133225	0.000131451	2.7942E-05	3.63383E-05	2.6747E-05	2.75299E-06	3.2253E-05	2.75299E-06	1.02811E-05	1.49181E-05	8.84318E-06	4.5436E-09	6.2096E-08	1.1488E-08	7.81277E-08	0.07812768
3832303773000	383230	3773000	4.75825E-05	0.00014607	0.000171766	0.000169479	3.60255E-05	4.68509E-05	3.44848E-05	3.54941E-06	4.15836E-05	3.54941E-06	1.12512E-05	1.63258E-05	9.67759E-06	5.61259E-09	7.7327E-08	1.4492E-08	9.74311E-08	0.09743107
3832803773000	383280	3773000	6.07723E-05	0.000186561	0.00021938	0.000216459	4.60118E-05	5.98379E-05	4.4044E-05	4.53331E-06	5.31106E-05	4.53331E-06	1.49445E-05	2.16847E-05	1.28543E-05	6.65329E-09	9.3169E-08	1.7771E-08	1.17593E-07	0.1175933
3833303773000	383330	3773000	7.77836E-05	0.000238782	0.000280788	0.00027705	5.88913E-05	7.65876E-05	5.63726E-05	5.80226E-06	6.79772E-05	5.80226E-06	1.63949E-05	2.37894E-05	1.41019E-05	7.87048E-09	1.1228E-07	2.1883E-08	1.42037E-07	0.14203702
3833803773000	383380	3773000	8.66784E-05	0.000266088	0.000312897	0.000308731	6.56257E-05	8.53457E-05	6.28191E-05	6.46577E-06	7.57506E-05	6.46577E-06	1.6869E-05	2.44774E-05	1.45097E-05	8.43851E-09	1.215E-07	2.4073E-08	1.54011E-07	0.15401083
3834303773000	383430	3773000	8.40346E-05	0.000257972	0.000303354	0.000299315	6.3624E-05	8.27425E-05	6.0903E-05	6.26856E-06	7.34401E-05	6.26856E-06	1.69595E-05	2.46086E-05	1.45875E-05	8.04074E-09	1.1627E-07	2.3131E-08	1.47446E-07	0.14744576
3834803773000	383480	3773000	6.7223E-05	0.000206363	0.000242666	0.000239435	5.08957E-05	6.61894E-05	4.8719E-05	5.0145E-06	5.87488E-05	5.0145E-06	1.7259E-05	2.50431E-05	1.48451E-05	6.35872E-09	9.2363E-08	1.8257E-08	1.16979E-07	0.11697882
3835303773000	383530	3773000	5.1941E-05	0.00015945	0.0001875	0.000185003	3.93254E-05	5.11424E-05	3.76436E-05	3.87454E-06	4.53926E-05	3.87454E-06	1.65446E-05	2.40066E-05	1.42306E-05	4.91336E-09	7.1461E-08	1.4055E-08	9.04291E-08	0.09042906
3835803773000	383580	3773000	4.12534E-05	0.000126641	0.000148919	0.000146936	3.12336E-05	4.06191E-05	2.98979E-05	3.0773E-06	3.60525E-05	3.0773E-06	1.55496E-05	2.25628E-05	1.33748E-05	3.91827E-09	5.6978E-08	1.1175E-08	7.20713E-08	0.0720713
3836303773000	383630	3773000	3.54923E-05	0.000108955	0.000128122	0.000126416	2.68718E-05	3.49465E-05	2.57226E-05	2.64754E-06	3.10176E-05	2.64754E-06	1.51971E-05	2.20513E-05	1.30716E-05	3.38578E-09	4.9209E-08	9.6388E-09	6.22338E-08	0.06223377
3836803773000	383680	3773000	3.30807E-05	0.000101552	0.000119417	0.000117827	2.5046E-05	3.25721E-05	2.39748E-05	2.46766E-06	2.89102E-05	2.46766E-06	1.54966E-05	2.24859E-05	1.33292E-05	3.16374E-09	4.5975E-08	8.995E-09	5.81333E-08	0.05813327
3837303773000	383730	3773000	3.09759E-05	9.50906E-05	0.000111819	0.00011033	2.34524E-05	3.04996E-05	2.24494E-05	2.31064E-06	2.70707E-05	2.31064E-06	1.54591E-05	2.24315E-05	1.3297E-05	2.96746E-09	4.3121E-08	8.4213E-09	5.451E-08	0.05451003
3837803773000	383780	3773000	2.88112E-05	8.84453E-05	0.000104004	0.00010262	2.18134E-05	2.83682E-05	2.08805E-05	2.14917E-06	2.51788E-05	2.14917E-06	1.50068E-05	2.17752E-05	1.29079E-05	2.76524E-09	4.0177E-08	7.8297E-09	5.07723E-08	0.05077231
3838303773000	383830	3773000	2.65847E-05	8.16105E-05	9.59673E-05	9.46894E-05	2.01277E-05	2.6176E-05	1.92669E-05	1.98309E-06	2.32331E-05	1.98309E-06	1.42395E-05	2.06618E-05	1.22479E-05	2.55812E-09	3.7161E-08	7.2267E-09	4.69463E-08	0.04694629
3838803773000	383880	3773000	2.33095E-05	7.15561E-05	8.41441E-05	8.30237E-05	1.7648E-05	2.29511E-05	1.68933E-05	1.73877E-06	2.03708E-05	1.73877E-06	1.35938E-05	1.97249E-05	1.16925E-05	2.25636E-09	3.2758E-08	6.3575E-09	4.13718E-08	0.04137176
3839303773000	383930	3773000	2.20393E-05	6.76569E-05	7.9559E-05	7.84996E-05	1.66863E-05	2.17004E-05	1.59727E-05	1.64402E-06	1.92608E-05	1.64402E-06	1.28889E-05	1.8702E-05	1.10862E-05	2.13844E-09	3.1041E-08	6.0132E-09	3.91927E-08	0.03919269
3839803773000	383980	3773000	1.88621E-05	5.79033E-05	6.80895E-05	6.71829E-05	1.42808E-05	1.8572E-05	1.367E-05	1.40702E-06	1.64841E-05	1.40702E-06	1.22837E-05	1.78239E-05	1.05657E-05	1.84531E-09	2.6759E-08	5.1756E-09	3.378E-08	0.03377998
3840303773000	384030	3773000	1.61856E-05	4.96871E-05	5.8428E-05	5.765E-05	1.22544E-05	1.59368E-05	1.17303E-05	1.20737E-06	1.41451E-05	1.20737E-06	1.1245E-05	1.63167E-05	9.67222E-06	1.59661E-09	2.3125E-08	4.467E-09	2.91882E-08	0.02918818
3840803773000	384080	3773000	1.37342E-05	4.21616E-05	4.95786E-05	4.89185E-05	1.03984E-05	1.3523E-05	9.95368E-06	1.0245E-06	1.20027E-05	1.0245E-06	1.00753E-05	1.46194E-05	8.6661E-06	1.36522E-09	1.9746E-08	3.8102E-09	2.4921E-08	0.024921
3841303773000	384130	3773000	1.2357E-05	3.79338E-05	4.4607E-05	4.4013E-05	9.35567E-06	1.2167E-05	8.95555E-06	9.21767E-07	1.07991E-05	9.21767E-07	9.50132E-06	1.37866E-05	8.17243E-06	1.23389E-09	1.7832E-08	3.4399E-09	2.25058E-08	0.02250584
3826803773050	382680	3773050	9.82751E-06	3.01688E-05	3.5476E-05	3.50036E-05	7.44057E-06	9.6764E-06	7.12236E-06	7.33083E-07	8.58853E-06	7.33083E-07	7.73581E-06	1.12248E-05	6.65385E-06	1.25176E-09	1.7124E-08	3.1268E-09	2.15028E-08	0.02150277
3827303773050	382730	3773050	9.9509E-06	3.05475E-05	3.59214E-05	3.54431E-05	7.53399E-06	9.7979E-06	7.21179E-06	7.42287E-07	8.69636E-06	7.42287E-07	7.70773E-06	1.11841E-05	6.6297E-06	1.29369E-09	1.7623E-08	3.2085E-09	2.21248E-08	0.02212478
3827803773050	382780	3773050	9.96723E-06	3.05977E-05	3.59804E-05	3.55013E-05	7.54636E-06	9.81397E-06	7.22362E-06	7.43505E-07	8.71063E-06	7.43505E-07	7.61727E-06	1.10528E-05	6.55189E-06	1.30682E-09	1.7766E-08	3.2331E-09	2.23056E-08	0.0223056
3828303773050	382830	3773050	1.04626E-05	3.21184E-05	3.77686E-05	3.72657E-05	7.92141E-06	1.03017E-05	7.58263E-06	7.80457E-07	9.14355E-06	7.80457E-07	7.77948E-06	1.12882E-05	6.69141E-06	1.38482E-09	1.8782E-08	3.4146E-09	2.35812E-08	0.02358122
3828803773050	382880	3773050	1.17854E-05	3.61791E-05	4.25437E-05	4.19772E-05	8.92292E-06	1.16042E-05	8.54131E-06	8.79131E-07	1.02996E-05	8.79131E-07	8.447E-06	1.22568E-05	7.26557E-06	1.57568E-09	2.1321E-08	3.8717E-09	2.67681E-08	0.02676813
3829303773050	382930	3773050	1.54562E-05	4.74478E-05	5.57948E-05	5.50519E-05	1.17021E-05	1.52185E-05	1.12017E-05	1.15295E-06	1.35076E-05	1.15295E-06	1.02094E-05	1.4814E-05	8.78147E-06	2.08725E-09	2.8174E-08	5.1078E-09	3.53691E-08	0.03536911
3829803773050	382980	3773050	1.99653E-05	6.129E-05	7.20721E-05	7.11124E-05	1.51161E-05	1.96583E-05	1.44696E-05	1.48931E-06	1.74482E-05	1.48931E-06	1.10048E-05	1.59682E-05	9.46563E-06	2.66027E-09	3.5899E-08	6.5252E-09	4.50844E-08	0.04508437
3830303773050	383030	3773050	2.37922E-05	7.30378E-05	8.58865E-05	8.47429E-05	1.80134E-05	2.34263E-05	1.72431E-05	1.77477E-06	2.07926E-05	1.77477E-06	1.03685E-05	1.50449E-05	8.9183E-06	3.19776E-09	4.3034E-08	7.8048E-09	5.40365E-08	0.05403647
3830803773050	383080	3773050	2.8392E-05	8.71585E-05	0.000102491	0.000101127	2.14961E-05	2.79554E-05	2.05767E-05	2.1179E-06	2.48125E-05	2.1179E-06	1.02063E-05	1.48095E-05	8.77878E-06	3.85948E-09	5.1771E-08	9.3798E-09	6.50106E-08	0.06501061
3831303773050	383130	3773050	3.5104E-05	0.000107763	0.000126721	0.000125033	2.65778E-05	3.45642E-05	2.54411E-05	2.61858E-06	3.06783E-05	2.61858E-06	1.04465E-05	1.5158E-05	8.98538E-06	4.76873E-09	6.3907E-08	1.1605E-08	8.02806E-08	0.08028063
3831803773050	383180	3773050	4.51419E-05	0.000138578	0.000162956	0.000160787	3.41777E-05	4.44479E-05	3.2716E-05	3.36736E-06	3.94508E-05	3.36736E-06	1.08145E-05	1.56921E-05	9.30197E-06	6.00356E-09	8.07E-08	1.4754E-08	1.01457E-07	0.10145695
3832303773050	383230	3773050	6.1431E-05	0.000188583	0.000221758	0.000218805	4.65105E-05	6.04865E-05	4.45213E-05	4.58244E-06	5.36862E-05	4.58244E-06	1.1401E-05	1.6543E-05	9.80637E-06	7.77679E-09	1.0546E-07	1.9547E-08	1.32779E-07	0.13277947
3832803773050	383280	3773050	9.04145E-05	0.000277557	0.000326384	0.000322038	6.84544E-05	8.90243E-05	6.55268E-05	6.74447E-06	7.90157E-05	6.74447E-06	1.24553E-05	1.80729E-05	1.07132E-05	1.05417E-08	1.4529E-07	2.7639E-08	1.83471E-07	0.18347119
3833303773050	383330	3773050	0.00014172	0.000435057	0.000511592	0.00050478	0.000107299	0.000139541	0.00010271	1.05716E-05	0.000123853	1.05716E-05	1.43393E-05	2.08067E-05	1.23338E-05	1.48914E-08	2.0994E-07	4.1724E-08	2.66556E-07	0.26655636
3833803773050	383380	3773050	0.000191651	0.000588335	0.000691834	0.000682622	0.000145102	0.000188704	0.000138897	1.42962E-05	0.000167489	1.42962E-05	1.56806E-05	2.27529E-05	1.34875E-05	1.8814E-08	2.6952E-07	5.5615E-08	3.43944E-07	0.34394392
3834303773050	383430	3773050	0.000175719	0.000539428	0.000634323	0.000625877	0.00013304	0.000173018	0.00012735	1.31078E-05	0.000153566	1.31078E-05	1.62857E-05	2.3631E-05	1.4008E-05	1.67251E-08	2.4151E-07	4.9666E-08	3.07904E-07	0.30790373
3834803773050	383480	3773050	0.00011811	0.000362577	0.00042636	0.000420683	8.94229E-05	0.000116294	8.55985E-05	8.81039E-06	0.000103219	8.81039E-06	1.8201E-05	2.641E-05	1.56553E-05	1.10582E-08	1.6064E-07	3.2387E-08	2.04082E-07	0.20408151
3835303773050	383530	3773050	8.17229E-05	0.000250875	0.000295009	0.000291081	6.18738E-05	8.04664E-05	5.92276E-05	6.09612E-06	7.14199E-05	6.09612E-06	1.83351E-05	2.66046E-05	1.57707E-05	7.65417E-09	1.1138E-07	2.2194E-08	1.41228E-07	0.14122846
3835803773050	383580	3773050	5.7615E-05	0.000176868	0.000207983	0.000205213	4.36213E-05	5.67292E-05	4.17558E-05	4.29779E-06	5.03513E-05	4.29779E-06	1.67973E-05	2.43733E-05	1.4448E-05	5.43354E-09	7.903E-08	1.5635E-08	1.00099E-07	0.100099

Unique Identifier	X (UTM)	Y (UTM)	EGIODemolition 2025	EGIOSite Grubbing / Prep 2025	EGIOMass Grading / Excavation 2025	EGIOMass Grading / Excavation 2026	EGIODrainage / Utilities Trenching 2026	EGIODrainage / Utilities Trenching 2027	EGIOFoundations / Concrete Pads 2026	EGIOFoundations / Concrete Pads 2027	EGIOBuilding / Structure Construction 2026	EGIOBuilding / Structure Construction 2027	EGIOAsphalt Paving 2027	EGIOArchitectural Coating 2027	EGIOLandscaping or Other Finishing 2027	EGIOWaterside Construction (Piles) 2027	HIWaterside Construction (Landscaping) 2025	HIWaterside Construction (Landscaping) 2026	KMDemolition 2025	KMSite Grubbing / Prep 2025
3836303773050	383630	3773050	0.000164038	6.4338E-05	2.13068E-05	2.08678E-05	4.84562E-05	4.83814E-05	6.36651E-05	6.3624E-05	6.81932E-05	6.65587E-05	2.65365E-06	2.65365E-06	7.1866E-05	2.65365E-06	4.14677E-05	4.01689E-05	5.36642E-05	0.000232906
3836803773050	383680	3773050	0.00014885	5.8381E-05	1.9334E-05	1.89357E-05	4.39695E-05	4.39017E-05	5.77702E-05	5.77329E-05	6.18791E-05	6.03959E-05	2.40794E-06	2.40794E-06	6.52118E-05	2.40794E-06	3.73346E-05	3.61652E-05	4.85406E-05	0.000210669
3837303773050	383730	3773050	0.000138134	5.4178E-05	1.79422E-05	1.75725E-05	4.08042E-05	4.07413E-05	5.36114E-05	5.35768E-05	5.74245E-05	5.60481E-05	2.2346E-06	2.2346E-06	6.05173E-05	2.2346E-06	3.4459E-05	3.33796E-05	4.50668E-05	0.000195593
3837803773050	383780	3773050	0.000128928	5.0567E-05	1.67463E-05	1.64013E-05	3.80846E-05	3.80259E-05	5.00382E-05	5.00059E-05	5.35972E-05	5.23125E-05	2.08566E-06	2.08566E-06	5.64838E-05	2.08566E-06	3.20569E-05	3.10528E-05	4.2118E-05	0.000182795
3838303773050	383830	3773050	0.000118338	4.6414E-05	1.53708E-05	1.50541E-05	3.49565E-05	3.49025E-05	4.59282E-05	4.58986E-05	4.91949E-05	4.80157E-05	1.91435E-06	1.91435E-06	5.18444E-05	1.91435E-06	2.93051E-05	2.83872E-05	3.86238E-05	0.00016763
3838803773050	383880	3773050	0.000106733	4.1862E-05	1.38635E-05	1.35779E-05	3.15285E-05	3.14798E-05	4.14243E-05	4.13976E-05	4.43706E-05	4.33071E-05	1.72662E-06	1.72662E-06	4.67603E-05	1.72662E-06	2.62788E-05	2.54557E-05	3.46906E-05	0.00015056
3839303773050	383930	3773050	9.26045E-05	3.6321E-05	1.20283E-05	1.17805E-05	2.73549E-05	2.73127E-05	3.59408E-05	3.59176E-05	3.84971E-05	3.75743E-05	1.49806E-06	1.49806E-06	4.05704E-05	1.49806E-06	2.2578E-05	2.18708E-05	2.98001E-05	0.000129334
3839803773050	383980	3773050	8.59848E-05	3.3724E-05	1.11685E-05	1.09384E-05	2.53995E-05	2.53603E-05	3.33716E-05	3.33501E-05	3.57452E-05	3.48884E-05	1.39097E-06	1.39097E-06	3.76703E-05	1.39097E-06	2.08612E-05	2.02078E-05	2.75755E-05	0.00011968
3840303773050	384030	3773050	7.4416E-05	2.9187E-05	9.66583E-06	9.46668E-06	2.19821E-05	2.19482E-05	2.88816E-05	2.8863E-05	3.09358E-05	3.01943E-05	1.20382E-06	1.20382E-06	3.2602E-05	1.20382E-06	1.78618E-05	1.73024E-05	2.3554E-05	0.000102226
3840803773050	384080	3773050	6.62783E-05	2.5995E-05	8.60883E-06	8.43146E-06	1.95783E-05	1.95481E-05	2.57233E-05	2.57067E-05	2.75529E-05	2.68924E-05	1.07218E-06	1.07218E-06	2.90368E-05	1.07218E-06	1.57737E-05	1.52797E-05	2.07614E-05	9.01059E-05
3841303773050	384130	3773050	5.66765E-05	2.2229E-05	7.36167E-06	7.20999E-06	1.6742E-05	1.67161E-05	2.19967E-05	2.19826E-05	2.35613E-05	2.29965E-05	9.16854E-07	9.16854E-07	2.48302E-05	9.16854E-07	1.33663E-05	1.29477E-05	1.75003E-05	7.59526E-05
3826803773100	382680	3773100	6.54968E-05	2.5689E-05	8.50733E-06	8.33205E-06	1.93474E-05	1.93176E-05	2.542E-05	2.54036E-05	2.7228E-05	2.65754E-05	1.05954E-06	1.05954E-06	2.86944E-05	1.05954E-06	1.33197E-05	1.29025E-05	1.24356E-05	5.39712E-05
3827303773100	382730	3773100	6.87663E-05	2.6971E-05	8.932E-06	8.74797E-06	2.03132E-05	2.02819E-05	2.66889E-05	2.66717E-05	2.85872E-05	2.79019E-05	1.11243E-06	1.11243E-06	3.01268E-05	1.11243E-06	1.3865E-05	1.34307E-05	1.268E-05	5.5032E-05
3827803773100	382780	3773100	6.78321E-05	2.6605E-05	8.81067E-06	8.62914E-06	2.00373E-05	2.00064E-05	2.63264E-05	2.63094E-05	2.81988E-05	2.75229E-05	1.09732E-06	1.09732E-06	2.97176E-05	1.09732E-06	1.36946E-05	1.32657E-05	1.22704E-05	5.32542E-05
3828303773100	382830	3773100	7.31854E-05	2.8704E-05	9.506E-06	9.31014E-06	2.16186E-05	2.15853E-05	2.8404E-05	2.83857E-05	3.04243E-05	2.9695E-05	1.18392E-06	1.18392E-06	3.20629E-05	1.18392E-06	1.48768E-05	1.44108E-05	1.29199E-05	5.60731E-05
3828803773100	382880	3773100	8.38291E-05	3.2879E-05	1.08885E-05	1.06642E-05	2.47627E-05	2.47245E-05	3.2535E-05	3.2514E-05	3.4849E-05	3.40137E-05	1.3561E-06	1.3561E-06	3.67259E-05	1.3561E-06	1.71461E-05	1.6609E-05	1.44587E-05	6.2752E-05
3829303773100	382930	3773100	0.000111341	4.367E-05	1.4462E-05	1.4164E-05	3.28896E-05	3.28388E-05	4.32126E-05	4.31847E-05	4.62861E-05	4.51767E-05	1.80116E-06	1.80116E-06	4.8779E-05	1.80116E-06	2.2926E-05	2.22079E-05	1.88446E-05	8.17868E-05
3829803773100	382980	3773100	0.000155991	6.1182E-05	2.02615E-05	1.9844E-05	4.60789E-05	4.60078E-05	6.05416E-05	6.05025E-05	6.48476E-05	6.32932E-05	2.52346E-06	2.52346E-06	6.83402E-05	2.52346E-06	3.27404E-05	3.17149E-05	2.55184E-05	0.000110751
3830303773100	383030	3773100	0.000197658	7.7524E-05	2.56737E-05	2.51447E-05	5.83872E-05	5.82972E-05	7.67132E-05	7.66637E-05	8.21694E-05	8.01999E-05	3.19751E-06	3.19751E-06	8.65949E-05	3.19751E-06	4.23485E-05	4.10221E-05	3.14883E-05	0.000136662
3830803773100	383080	3773100	0.000260496	0.00010217	3.38357E-05	3.31385E-05	7.69493E-05	7.68306E-05	0.000101101	0.000101036	0.000108292	0.000105696	4.21404E-06	4.21404E-06	0.000114125	4.21404E-06	5.567E-05	5.39263E-05	3.83613E-05	0.000166491
3831303773100	383130	3773100	0.000344855	0.00013526	4.4793E-05	4.38701E-05	0.000101869	0.000101711	0.000133842	0.000133756	0.000143361	0.000139925	5.57871E-06	5.57871E-06	0.000151083	5.57871E-06	7.42727E-05	7.19463E-05	4.82509E-05	0.000209412
3834303773100	383430	3773100	0.00211732	0.00083044	0.000275017	0.000269351	0.000625446	0.000624481	0.000821754	0.000821224	0.000880202	0.000859104	3.42518E-05	3.42518E-05	0.000927607	3.42518E-05	0.00056979	0.000551943	0.0006885	0.00298814
3834803773100	383480	3773100	0.000901093	0.00035342	0.000117042	0.000114631	0.000266179	0.000265768	0.000349724	0.000349498	0.000374598	0.000365619	1.4577E-05	1.4577E-05	0.000394773	1.4577E-05	0.000239033	0.000231546	0.000299712	0.00130077
3835303773100	383530	3773100	0.000521002	0.00020434	6.76725E-05	6.62782E-05	0.000153901	0.000153664	0.000202206	0.000202076	0.000216588	0.000211397	8.42823E-06	8.42823E-06	0.000228253	8.42823E-06	0.00013675	0.000132467	0.00017503	0.000759644
3835803773100	383580	3773100	0.000330466	0.00012961	4.2924E-05	4.20396E-05	9.76181E-05	9.74675E-05	0.000128257	0.000128175	0.00013738	0.000134087	5.34594E-06	5.34594E-06	0.000144779	5.34594E-06	8.55258E-05	8.2847E-05	0.000110515	0.000479642
3836303773100	383630	3773100	0.000230029	9.0221E-05	2.98783E-05	2.92627E-05	6.79495E-05	6.78447E-05	8.92768E-05	8.92192E-05	9.56266E-05	9.33345E-05	3.72118E-06	3.72118E-06	0.000100777	3.72118E-06	5.87842E-05	5.69429E-05	7.61862E-05	0.000330654
3836803773100	383680	3773100	0.000190356	7.466E-05	2.47252E-05	2.42157E-05	5.62302E-05	5.61434E-05	7.38791E-05	7.38314E-05	7.91337E-05	7.72369E-05	3.07938E-06	3.07938E-06	8.33957E-05	3.07938E-06	4.82092E-05	4.66992E-05	6.28454E-05	0.000272754
3837303773100	383730	3773100	0.000172976	6.7843E-05	2.24677E-05	2.20048E-05	5.10961E-05	5.10173E-05	6.71336E-05	6.70903E-05	7.19085E-05	7.01849E-05	2.79822E-06	2.79822E-06	7.57813E-05	2.79822E-06	4.35397E-05	4.21759E-05	5.72375E-05	0.000248415
3837803773100	383780	3773100	0.000157347	6.1714E-05	2.04377E-05	2.00166E-05	4.64795E-05	4.64078E-05	6.1068E-05	6.10286E-05	6.54114E-05	6.38436E-05	2.5454E-06	2.5454E-06	6.89343E-05	2.5454E-06	3.94693E-05	3.8233E-05	5.22181E-05	0.00022663
3838303773100	383830	3773100	0.000140488	5.5101E-05	1.82478E-05	1.78719E-05	4.14994E-05	4.14353E-05	5.45247E-05	5.44896E-05	5.84028E-05	5.70029E-05	2.27266E-06	2.27266E-06	6.15482E-05	2.27266E-06	3.50761E-05	3.39774E-05	4.65694E-05	0.000202115
3838803773100	383880	3773100	0.000123817	4.8563E-05	1.60825E-05	1.57511E-05	3.65749E-05	3.65185E-05	4.80547E-05	4.80237E-05	5.14726E-05	5.02388E-05	2.00298E-06	2.00298E-06	5.42448E-05	2.00298E-06	3.07097E-05	2.97478E-05	4.08212E-05	0.000177167
3839303773100	383930	3773100	0.000108619	4.2602E-05	1.41085E-05	1.38178E-05	3.20857E-05	3.20362E-05	4.21564E-05	4.21292E-05	4.51547E-05	4.40724E-05	1.75713E-06	1.75713E-06	4.75867E-05	1.75713E-06	2.67273E-05	2.58901E-05	3.55166E-05	0.000154145
3839803773100	383980	3773100	9.67812E-05	3.7959E-05	1.25708E-05	1.23118E-05	2.85887E-05	2.85446E-05	3.75618E-05	3.75376E-05	4.02334E-05	3.9269E-05	1.56563E-06	1.56563E-06	4.24003E-05	1.56563E-06	2.36364E-05	2.2896E-05	3.13933E-05	0.000136249
3840303773100	384030	3773100	8.69369E-05	3.4098E-05	1.12922E-05	1.10595E-05	2.56807E-05	2.56411E-05	3.37411E-05	3.37194E-05	3.6141E-05	3.52747E-05	1.40638E-06	1.40638E-06	3.80874E-05	1.40638E-06	2.10783E-05	2.04181E-05	2.79715E-05	0.000121398
3840803773100	384080	3773100	7.65088E-05	3.0008E-05	9.93767E-06	9.73292E-06	2.26003E-05	2.25654E-05	2.96939E-05	2.96747E-05	3.18058E-05	3.10435E-05	1.23768E-06	1.23768E-06	3.35188E-05	1.23768E-06	1.83803E-05	1.78046E-05	2.43235E-05	0.000105566
3841303773100	384130	3773100	6.73112E-05	2.64E-05	8.743E-06	8.56286E-06	1.98834E-05	1.98527E-05	2.61242E-05	2.61073E-05	2.79823E-05	2.73115E-05	1.08889E-06	1.08889E-06	2.94893E-05	1.08889E-06	1.60356E-05	1.55334E-05	2.11393E-05	9.17462E-05
3826803773150	382680	3773150	6.66286E-05	2.6133E-05	8.65433E-06	8.47602E-06	1.96818E-05	1.96514E-05	2.58592E-05	2.58426E-05	2.76985E-05	2.70346E-05	1.07785E-06	1.07785E-06	2.91903E-05	1.07785E-06	1.34022E-05	1.29824E-05	1.23994E-05	5.38141E-05
3827303773150	382730	3773150	7.34279E-05	2.8799E-05	9.5375E-06	9.34099E-06	2.16903E-05	2.16568E-05	2.84982E-05	2.84798E-05	3.05251E-05	2.97934E-05	1.18784E-06	1.18784E-06	3.21691E-05	1.18784E-06	1.47871E-05	1.43239E-05	1.33521E-05	5.79491E-05
3827803773150	382780	3773150	7.09399E-05	2.7824E-05	9.21433E-06	9.02449E-06	2.09553E-05	2.0923E-05	2.75325E-05	2.75148E-05	2.94908E-05	2.87839E-05	1.14759E-06	1.14759E-06	3.10791E-05	1.14759E-06	1.42956E-05	1.38478E-05	1.2594E-05	5.46588E-05
3828303773150	382830	3773150	7.70926E-05	3.0237E-05	1.00135E-05	9.80719E-06	2.27728E-05	2.27376E-05	2.99205E-05	2.99011E-05	3.20485E-05	3.12804E-05	1.24712E-06	1.24712E-06	3.37746E-05	1.24712E-06	1.56392E-05	1.51493E-05	1.32684E-05	5.75857E-05
3828803773150	382880	3773150	8.97393E-05	3.5197E-05	1.16562E-05	1.1416E-05	2.65085E-05	2.64676E-05	3.48288E-05	3.48063E-05	3.7306E-05	3.64117E-05	1.45171E-06	1.45171E-06	3.93152E-05	1.45171E-06	1.82959E-05	1.77229E-05	1.4977E-05	6.50012E-05
3829303773150	382930	3773150	0.000119128	4.6724E-05	1.54735E-05	1.51547E-05	3.519E-05	3.51357E-05	4.6235E-05	4.62052E-05	4.95235E-05	4.83364E-05	1.92714E-06	1.92714E-06	5.21907E-05	1.92714E-06	2.4379E-05	2.36154E-05	1.92904E-05	8.37217E-05
3829803773150	382980	3773150	0.00017355	6.8069E-05	2.25423E-05	2.20779E-05	5.12659E-05	5.11868E-05	6.73567E-05	6.73133E-05	7.21475E-05	7.04182E-05	2.80752E-06	2.80752E-06	7.60332E-05	2.80752E-06	3.60071E-05	3.48793E-05	2.66816E-05	0.0001158
3830303773150	383030	3773150	0.000237457	9.3134E-05	3.08432E-05	3.02077E-05	7.01438E-05	7.00355E-05	9.21597E-05	9.21003E-05	9.87146E-05	9.63484E-05	3.84134E-06	3.84134E-06	0.000104031	3.84134E-06	5.00443E-05	4.84768E-05	3.38374E-05	0.000146857
3830803773150	383080	3773150	0.000344765	0.00013522	4.47813E-05	4.38587E-05	0.000101842	0.000101685	0.000133807	0.000133721	0.000143324	0.000139889	5.57726E-06	5.57726E-06	0.000151043	5.57726E-06	7.20357E-05	6.97794E-05	4.22108E-05	0.000183198
3834303773150	383430	3773150	0.008072726	0.00316624	0.00104856	0.001026956	0.002384644	0.002380964	0.00313311	0.003131089	0.003355952	0.003275512	0.000130592	0.000130592	0.003536696	0.000130592	0.001983452	0.001921326	0.002797343	0.012140667
3834803773150	383480	3773150	0.001530624	0.00060033	0.000198812	0.000194715	0.000452139	0.000451441	0.000594052	0.000593668	0.000636303	0.000621052	2.47609E-05	2.47609E-05	0.000670573	2.47609E-05	0.000398754	0.000386265	0.000530696	0.00230326
3835303773150	383530	3773150	0.000796426	0.00031237	0.000103447	0.000101316	0.00023526	0.000234897	0.000309101	0.000308902	0.000331086	0.00032315	1.28838E-05	1.28838E-05	0.000348918	1.28838E-05	0.000207482	0.000200983	0.000276857	0.001201579
3835803773150	383580	3773150	0.000467657	0.00018342	6.07437E-05	5.94921E-05	0.000138144	0.000137931	0.000181503	0.000181386	0.000194412	0.000189752	7.56528E-06	7.56528E-06	0.000204883	7.56528E-06	0.000121108	0.000117314	0.000161065	0.000699033
3836303773150	383630	3773150	0.000308083	0.00012083	4.00167E-05	3.91922E-05	9.10062E-05	9.08658E-05	0.00011957	0.000119493	0.000128075	0.000125005	4.98385E-06	4.98385E-06	0.000134972	4.98385E-06	7.91288E-05	7.66503E-05	0.000104843	0.000455028
3836803773150	383680	3773150	0.000242909	9.5273E-05	3.15513E-05	3.09013E-05	7.17543E-05	7.16436E-05	9.42757E-05	9.42149E-05	0.000100981	9.85606E-05	3.92954E-06	3.92954E-06	0.00010642	3.92954E-06	6.19755E-05	6.00343E-05	8.23101E-05	0.000357232
3837303773150	383730	3773150	0.000209766	8.2273E-05	2.72463E-05	2.6685E-05	6.19638E-05	6.18682E-05	8.14124E-05	8.13598E-05	8.72028E-05	8.51126E-05	3.39338E-06	3.39338E-06	9.18993E-05	3.39338E-06	5.32285E-05	5.15613E-05	7.10468E-05	0.000308348
3837803773150	383780	3773150	0.000184688	7.2437E-05	2.3989E-05	2.34947E-05	5.4556E-05	5.44718E-05	7.16794E-05	7.16332E-05	7.67776E-05	7.49373E-05	2.98769E-06	2.98769E-06	8.09127E-05	2.98769E-06	4.66664E-05	4.52047E-05	6.25693E-05	0.000271555
3838303773150	383830	3773150	0.000164308	6.4444E-05	2.13418E-05	2.09021E-05	4.85358E-05	4.84609E-05	6.37696E-05	6.37285E-05	6.83052E-05	6.6668E-05	2.658E-06	2.658E-06	7.1984E-05	2.658E-06	4.13708E-05	4.0075E-05	5.56398E-05	0.000241481
3838803773150	383880	3773150	0.000142661	5.5954E-05	1.85302E-05	1.81484E-05	4.21414E-05	4.20764E-05	5.53683E-05	5.53326E-05	5.93064E-05	5.78849E-05	2.30783E-06	2.30783E-06	6.25005E-05	2.30783E-06	3.56752E-05	3.45578E-05	4.79635E-05	0.000208165
3839303773150	383930	3773150	0.000121482	4.7647E-05	1.57792E-05	1.54541E-05	3.58851E-05	3.58297E-05	4.71483E-05	4.71179E-05	5.05017E-05	4.92912E-05	1.96521E-06	1.96521E-06	5.32217E-05	1.96521E-06	3.00926E-05	2.915E-05	4.03256E-05	0.000175016
3839803773150	383980	3773150	0.00010959	4.2983E-05	1.42345E-05	1.39412E-05	3.23722E-05	3.23223E-05	4.25328E-05	4.25054E-05	4.5558E-05	4.4466E-05	1.77283E-06	1.77283E-06	4.80116E-05	1.77283E-06	2.69874E-05	2.61421E-05	3.61638E-05	0.000156954
3840303773150	384030	3773150	9.94309E-05	3.8998E-05	1.2915E-05	1.26489E-05	2.93714E-05	2.93261E-05	3.85902E-05	3.85653E-05	4.13349E-05	4.03441E-05	1.60849E-06	1.60849E-06	4.35611E-05	1.60849E-06	2.43324E-05	2.35703E-05	3.25905E-05	0.000141445
3840803773150	384080	3773150	8.84998E-05	3.4711E-05	1.14952E-05	1.12583E-05	2.61424E-05	2.61021E-05	3.43477E-05	3.43255E-05	3.67907E-05	3.59088E-05	1.43166E-06	1.43166E-06	3.87721E-05	1.43166E-06	2.14873E-05	2.08143E-05	2.87002E-05	0.000124561
3841303773150	384130	3773150	7.93561E-05	3.1125E-05	1.03075E-05	1.00951E-05	2.34414E-05	2.34052E-05	3.07989E-05	3.07791E-05	3.29895E-05	3.21988E-05	1.28374E-06	1.28374E-06	3.47662E-05	1.28374E-06	1.91193E-05	1.85205E-05	2.54708E-05	0.000110545
3826803773200	382680	3773200	6.51914E-05	2.5569E-05	8.46767E-06	8.2932E-06	1.92572E-05	1.92275E-05	2.53015E-05	2.52852E-05	2.7101E-05	2.64515E-05	1.0546E-06	1.0546E-06	2.85607E-05	1.0546E-06	1.30219E-05	1.2614E-05	1.20259E-05	5.21935E-05
3827303773200	382730	3773200	7.66255E-05	3.0054E-05	9.95283E-06	9.74777E-06	2.26348E-05	2.25999E-05	2.97392E-05	2.972E-05	3.18544E-05	3.10908E-05	1.23957E-06	1.23957E-06	3.357E-05	1.23957E-06	1.53773E-05	1.48956E-05	1.37436E-05	5.96483E-05
3827803773200	382780	3773200	7.70657E-05	3.0226E-05	1.001E-05	9.80376E-06	2.27648E-05	2.27297E-05	2.991E-05	2.98907E-05	3.20373E-05	3.12694E-05	1.24669E-06	1.24669E-06	3.37628E-05	1.24669E-06	1.54724E-05	1.49877E-05	1.34539E-05	5.83911E-05
3828303773200	382830	3773200	8.17453E-05	3.2062E-05	1.06178E-05	1.03991E-05	2.41472E-05	2.41099E-05	3.17262E-05	3.17057E-05	3.39827E-05	3.31682E-05	1.32239E-06	1.32239E-06	3.5813E-05	1.32239E-06	1.65128E-05	1.59956E-05	1.37459E-05	5.96581E-05
3828803773200	382880	3773200	9.6377E-05	3.78E-05	1.25183E-05	1.22604E-05	2.84693E-05	2.84254E-05	3.74049E-05	3.73808E-05	4.00653E-05	3.9105E-05	1.55909E-06	1.55909E-06	4.22232E-05	1.55909E-06	1.95427E-05	1.89306E-05	1.5588E-05	6.76531E-05
3829303773200	382930	3773200	0.000132574	5.1998E-05	1.722E-05	1.68652E-05	3.91619E-05	3.91014E-05	5.14536E-05	5.14204E-05	5.51132E-05	5.37921E-05	2.14465E-06	2.14465E-06	5.80815E-05	2.14465E-06	2.69318E-05	2.60882E-05	2.05373E-05	8.91335E-05
3829803773200	382980	3773200	0.000197685	7.7535E-05	2.56772E-05	2.51481E-05	5.83952E-05	5.83051E-05	7.67237E-05	7.66742E-05	8.21806E-05	8.02108E-05	3.19795E-06	3.19795E-06	8.66067E-05	3.19795E-06	4.06102E-05	3.93382E-05	2.84694E-05	0.000123559
3830303773200	383030	3773200	0.000284649	0.00011164	3.69728E-05	3.62111E-05	8.40839E-05	8.39542E-05	0.000110475	0.000110404	0.000118333	0.000115496	4.60476E-06	4.60476E-06	0.000124706	4.60476E-06	5.87752E-05	5.69343E-05	3.60937E-05	0.000156649
3834303773200	383430	3773200	0.007165165	0.00281028	0.000930678	0.000911503	0.002116555	0.002113289	0.002780876	0.002779082	0.002978666	0.002907269	0.000115911	0.000115911	0.00313909	0.000115911	0.001684363	0.001631605	0.002690033	0.011674933
3834803773200	383480	3773200	0.001633765	0.00064079	0.000212209	0.000207836	0.000482606	0.000481862	0.000634081	0.000633672	0.00067918	0.000662901	2.64294E-05	2.64294E-05	0.00071576	2.64294E-05	0.000417592	0.000404512	0.000613301	0.002661768
3835303773200	383530	3773200	0.000837519	0.00032849	0.000108785	0.000106543	0.000247399	0.000247017	0.00032505	0.00032484	0.000348169	0.000339824	1.35485E-05	1.35485E-05	0.000366921	1.35485E-05	0.000217641	0.000210824	0.000308515	0.001338977
3835803773200	383580	3773200	0.000518837	0.0002035	6.73913E-05	6.60028E-05	0.000153262	0.000153025	0.000201366	0.000201236	0.000215688	0.000210518	8.39321E-06	8.39321E-06	0.000227305	8.39321E-06	0.000134985	0.000130757	0.000187828	0.000815186
3836303773200	383630	3773200	0.000364283	0.00014288	4.73165E-05	4.63416E-05	0.000107608	0.000107442	0.000141382	0.000141291	0.000151438	0.000147808	5.893E-06	5.893E-06	0.000159594	5.893E-06	9.44163E-05	9.1459E-05	0.000129968	0.00056407
3836803773200	383680	3773200	0.000282529	0.00011081	3.66975E-05	3.59414E-05	8.34577E-05	8.3329E-05	0.000109653	0.000109582	0.000117452	0.000114636	4.57047E-06	4.57047E-06	0.000123777	4.57047E-06	7.28555E-05	7.05735E-05	9.97312E-05	0.00043284
3837303773200	383730	3773200	0.000239029	9.3751E-05	3.10473E-05	3.04076E-05	7.06081E-05	7.04991E-05	9.27698E-05	9.27099E-05	9.9368E-05	9.69862E-05	3.86677E-06	3.86677E-06	0.00010472	3.86677E-06	6.13225E-05	5.94018E-05	8.38354E-05	0.000363851
3837803773200	383780	3773200	0.000212353	8.3288E-05	2.75823E-05	2.7014E-05	6.2728E-05	6.26312E-05	8.24163E-05	8.23631E-05	8.82782E-05	8.61622E-05	3.43522E-06	3.43522E-06	9.30326E-05	3.43522E-06	5.42349E-05	5.25361E-05	7.42649E-05	0.000322315
3838303773200	383830	3773200	0.000188452	7.3913E-05	2.44778E-05	2.39735E-05	5.56677E-05	5.55818E-05	7.314E-05	7.30929E-05	7.83421E-05	7.64643E-05	3.04858E-06	3.04858E-06	8.25615E-05	3.04858E-06	4.79562E-05	4.64541E-05	6.57263E-05	0.000285257

Unique Identifier	X (UTM)	Y (UTM)	KMMass Grading / Excavation	KMMass Grading / Excavation	KMDrainage / Utilities Trenching	KMFoundations / Concrete Pads	KMBuilding / Structure Construction	KMAsphalt Paving	KMArchitectural Coating	KMLandscaping or Other Finishing	KMWaterside Construction (Piles)	EWNDemolition	EWNSite Grubbing / Prep	EWNDrainage / Utilities Trenching	EWNDrainage / Utilities Trenching	EWNDrainage / Utilities Trenching	EWNFoundation s / Concrete Pads	EWNBuilding / Structure Construction	EWNAsphalt Paving	EWNLandscaping or Other Finishing	EWNWaterside Construction (Piles)
			2025	2026	2026	2026	2026	2026	2026	2026	2026	2027	2027	2027	2028	2029	2029	2029	2029	2029	2029
3836303773050	383630	3773050	0.000177034	0.000175201	6.29163E-05	3.32951E-05	0.000114357	3.67383E-06	3.67383E-06	0.000118031	3.67383E-06	0.00018806	1.02495E-05	2.40677E-05	2.3603E-05	2.31146E-05	2.00216E-05	4.34756E-05	3.09305E-06	4.50221E-05	3.09305E-06
3836803773050	383680	3773050	0.000160131	0.000158474	5.69094E-05	3.01162E-05	0.000103439	3.32307E-06	3.32307E-06	0.000106762	3.32307E-06	0.000168412	9.17868E-06	2.15533E-05	2.11371E-05	2.06997E-05	1.79298E-05	3.89335E-05	2.76991E-06	4.03185E-05	2.76991E-06
3837303773050	383730	3773050	0.000148671	0.000147133	5.28367E-05	2.7961E-05	9.60361E-05	3.08526E-06	3.08526E-06	9.91214E-05	3.08526E-06	0.000154546	8.42294E-06	1.97787E-05	1.93967E-05	1.89954E-05	1.64535E-05	3.57278E-05	2.54184E-06	3.69988E-05	2.54184E-06
3837803773050	383780	3773050	0.000138944	0.000137506	4.93795E-05	2.61314E-05	8.97524E-05	2.88339E-06	2.88339E-06	9.26357E-05	2.88339E-06	0.000143106	7.79948E-06	1.83147E-05	1.7961E-05	1.75893E-05	1.52357E-05	3.30833E-05	2.3537E-06	3.42602E-05	2.3537E-06
3838303773050	383830	3773050	0.000127417	0.000126098	4.52829E-05	2.39635E-05	8.23064E-05	2.64417E-06	2.64417E-06	8.49505E-05	2.64417E-06	0.000130312	7.10216E-06	1.66772E-05	1.63552E-05	1.60168E-05	1.38735E-05	3.01255E-05	2.14326E-06	3.11971E-05	2.14326E-06
3838803773050	383880	3773050	0.000114441	0.000113257	4.06716E-05	2.15232E-05	7.39248E-05	2.37491E-06	2.37491E-06	7.62997E-05	2.37491E-06	0.00011633	6.34016E-06	1.48879E-05	1.46004E-05	1.42983E-05	1.2385E-05	2.68932E-05	1.91331E-06	2.78499E-05	1.91331E-06
3839303773050	383930	3773050	9.8308E-05	9.72906E-05	3.49379E-05	1.8489E-05	6.35033E-05	2.04011E-06	2.04011E-06	6.55434E-05	2.04011E-06	9.94624E-05	5.42083E-06	1.27291E-05	1.24833E-05	1.2225E-05	1.05891E-05	2.29937E-05	1.63588E-06	2.38116E-05	1.63588E-06
3839803773050	383980	3773050	9.09692E-05	9.00278E-05	3.23298E-05	1.71088E-05	5.87627E-05	1.88781E-06	1.88781E-06	6.06505E-05	1.88781E-06	9.16447E-05	4.99476E-06	1.17286E-05	1.15021E-05	1.12641E-05	9.75685E-06	2.11864E-05	1.5073E-06	2.19401E-05	1.5073E-06
3840303773050	384030	3773050	7.77027E-05	7.68986E-05	2.76149E-05	1.46137E-05	5.0193E-05	1.6125E-06	1.6125E-06	5.18055E-05	1.6125E-06	7.82376E-05	4.26405E-06	1.00128E-05	9.81944E-06	9.61626E-06	8.32947E-06	1.8087E-05	1.28679E-06	1.87304E-05	1.28679E-06
3840803773050	384080	3773050	6.84901E-05	6.77813E-05	2.43408E-05	1.28811E-05	4.4242E-05	1.42132E-06	1.42132E-06	4.56633E-05	1.42132E-06	6.90111E-05	3.76119E-06	8.83199E-06	8.66144E-06	8.48223E-06	7.34719E-06	1.5954E-05	1.13504E-06	1.65215E-05	1.13504E-06
3841303773050	384130	3773050	5.77321E-05	5.71346E-05	2.05175E-05	1.08578E-05	3.72927E-05	1.19807E-06	1.19807E-06	3.84908E-05	1.19807E-06	5.85212E-05	3.18948E-06	7.48951E-06	7.34488E-06	7.1929E-06	6.23039E-06	1.35289E-05	9.6251E-07	1.40102E-05	9.6251E-07
3826803773100	382680	3773100	4.10239E-05	4.05993E-05	1.45796E-05	7.71545E-06	2.64999E-05	8.51335E-07	8.51335E-07	2.73512E-05	8.51335E-07	6.14768E-05	3.35056E-06	7.86776E-06	7.71582E-06	7.55617E-06	6.54505E-06	1.42122E-05	1.01112E-06	1.47178E-05	1.01112E-06
3827303773100	382730	3773100	4.18302E-05	4.13973E-05	1.48661E-05	7.86709E-06	2.70207E-05	8.68068E-07	8.68068E-07	2.78888E-05	8.68068E-07	6.43558E-05	3.50747E-06	8.2362E-06	8.07715E-06	7.91003E-06	6.85156E-06	1.48778E-05	1.05847E-06	1.5407E-05	1.05847E-06
3827803773100	382780	3773100	4.04789E-05	4.006E-05	1.43859E-05	7.61295E-06	2.61478E-05	8.40026E-07	8.40026E-07	2.69879E-05	8.40026E-07	6.38351E-05	3.47909E-06	8.16957E-06	8.01181E-06	7.84604E-06	6.79613E-06	1.47574E-05	1.04991E-06	1.52823E-05	1.04991E-06
3828303773100	382830	3773100	4.26215E-05	4.21804E-05	1.51474E-05	8.01593E-06	2.75319E-05	8.8449E-07	8.8449E-07	2.84164E-05	8.8449E-07	6.97002E-05	3.79875E-06	8.92019E-06	8.74793E-06	8.56693E-06	7.42055E-06	1.61133E-05	1.14637E-06	1.66865E-05	1.14637E-06
3828803773100	382880	3773100	4.76982E-05	4.72046E-05	1.69516E-05	8.9707E-06	3.08112E-05	9.89842E-07	9.89842E-07	3.18011E-05	9.89842E-07	8.07337E-05	4.40009E-06	1.03322E-05	1.01327E-05	9.92307E-06	8.59522E-06	1.8664E-05	1.32784E-06	1.93279E-05	1.32784E-06
3829303773100	382930	3773100	6.21667E-05	6.15233E-05	2.20935E-05	1.16918E-05	4.01573E-05	1.29009E-06	1.29009E-06	4.14474E-05	1.29009E-06	0.000108474	5.912E-06	1.38825E-05	1.36144E-05	1.33327E-05	1.15486E-05	2.50771E-05	1.7841E-06	2.59692E-05	1.7841E-06
3829803773100	382980	3773100	8.41829E-05	8.33117E-05	2.9918E-05	1.58325E-05	5.4379E-05	1.74698E-06	1.74698E-06	5.6126E-05	1.74698E-06	0.000155863	8.49472E-06	1.99472E-05	1.9562E-05	1.91572E-05	1.65937E-05	3.60323E-05	2.5635E-06	3.73141E-05	2.5635E-06
3830303773100	383030	3773100	0.000103877	0.000102802	3.69172E-05	1.95364E-05	6.71009E-05	2.15568E-06	2.15568E-06	6.92566E-05	2.15568E-06	0.000203672	1.11004E-05	2.60658E-05	2.55624E-05	2.50335E-05	2.16837E-05	4.70849E-05	3.34983E-06	4.87598E-05	3.34983E-06
3830803773100	383080	3773100	0.000126551	0.000125241	4.49751E-05	2.38007E-05	8.17469E-05	2.6262E-06	2.6262E-06	8.43731E-05	2.6262E-06	0.000270348	1.47343E-05	3.45989E-05	3.39308E-05	3.32287E-05	2.87823E-05	6.24989E-05	4.44646E-06	6.47222E-05	4.44646E-06
3831303773100	383130	3773100	0.000159176	0.000157528	5.65698E-05	2.99365E-05	0.000102821	3.30324E-06	3.30324E-06	0.000106125	3.30324E-06	0.000363562	1.98146E-05	4.65284E-05	4.56299E-05	4.46858E-05	3.87062E-05	8.40482E-05	5.97958E-06	8.7038E-05	5.97958E-06
3834303773100	383430	3773100	0.002271305	0.002247799	0.000807204	0.000427169	0.001467177	4.71345E-05	4.71345E-05	0.001514311	4.71345E-05	0.0027268	0.000148614	0.000348974	0.000342235	0.000335154	0.000290306	0.000630381	4.48482E-05	0.000652805	4.48482E-05
3834803773100	383480	3773100	0.000988724	0.000978492	0.000351385	0.000185951	0.000638678	2.05182E-05	2.05182E-05	0.000659197	2.05182E-05	0.001129445	6.15562E-05	0.000144546	0.000141754	0.000138821	0.000120245	0.000261105	1.85762E-05	0.000270393	1.85762E-05
3835303773100	383530	3773100	0.00057741	0.000571435	0.000205207	0.000108595	0.000372985	1.19825E-05	1.19825E-05	0.000384968	1.19825E-05	0.00063806	3.47751E-05	8.16585E-05	8.00816E-05	7.84246E-05	6.79303E-05	0.000147507	1.04943E-05	0.000152754	1.04943E-05
3835803773100	383580	3773100	0.000364579	0.000360806	0.000129568	6.85671E-05	0.000235504	7.56581E-06	7.56581E-06	0.00024307	7.56581E-06	0.000393983	2.14726E-05	5.04216E-05	4.94479E-05	4.84248E-05	4.19449E-05	9.10809E-05	6.47991E-06	9.43208E-05	6.47991E-06
3836303773100	383630	3773100	0.000251332	0.000248731	8.93214E-05	4.72685E-05	0.000162351	5.21569E-06	5.21569E-06	0.000167567	5.21569E-06	0.000268778	1.46488E-05	3.4398E-05	3.37338E-05	3.30358E-05	2.86151E-05	6.21361E-05	4.42065E-06	6.43464E-05	4.42065E-06
3836803773100	383680	3773100	0.000207322	0.000205176	7.36805E-05	3.89915E-05	0.000133922	4.30238E-06	4.30238E-06	0.000138224	4.30238E-06	0.000218947	1.19329E-05	2.80207E-05	2.74796E-05	2.69111E-05	2.331E-05	5.06162E-05	3.60107E-06	5.24168E-05	3.60107E-06
3837303773100	383730	3773100	0.000188822	0.000186868	6.71058E-05	3.55121E-05	0.000121972	3.91847E-06	3.91847E-06	0.00012589	3.91847E-06	0.000196253	1.0696E-05	2.51163E-05	2.46312E-05	2.41216E-05	2.08938E-05	4.53696E-05	3.2278E-06	4.69835E-05	3.2278E-06
3837803773100	383780	3773100	0.000172263	0.00017048	6.12209E-05	3.23979E-05	0.000111275	3.57483E-06	3.57483E-06	0.00011485	3.57483E-06	0.000176751	9.63313E-06	2.26204E-05	2.21836E-05	2.17246E-05	1.88175E-05	4.08612E-05	2.90705E-06	4.23147E-05	2.90705E-06
3838303773100	383830	3773100	0.000153629	0.000152039	5.45984E-05	2.88933E-05	9.92383E-05	3.18813E-06	3.18813E-06	0.000102426	3.18813E-06	0.000156246	8.51558E-06	1.99962E-05	1.961E-05	1.92043E-05	1.66345E-05	3.61208E-05	2.5698E-06	3.74057E-05	2.5698E-06
3838803773100	383880	3773100	0.000134666	0.000133272	4.78592E-05	2.53269E-05	8.6989E-05	2.79461E-06	2.79461E-06	8.97837E-05	2.79461E-06	0.000136139	7.41973E-06	1.74229E-05	1.70865E-05	1.67329E-05	1.44938E-05	3.14725E-05	2.2391E-06	3.25921E-05	2.2391E-06
3839303773100	383930	3773100	0.000117166	0.000115954	4.164E-05	2.20357E-05	7.5685E-05	2.43146E-06	2.43146E-06	7.81165E-05	2.43146E-06	0.000117992	6.43071E-06	1.51005E-05	1.48089E-05	1.45025E-05	1.25619E-05	2.72774E-05	1.94064E-06	2.82477E-05	1.94064E-06
3839803773100	383980	3773100	0.000103564	0.000102492	3.68058E-05	1.94775E-05	6.68983E-05	2.14918E-06	2.14918E-06	6.90475E-05	2.14918E-06	0.000104011	5.66871E-06	1.33112E-05	1.30541E-05	1.2784E-05	1.10734E-05	2.40451E-05	1.71068E-06	2.49005E-05	1.71068E-06
3840303773100	384030	3773100	9.22757E-05	9.13208E-05	3.27941E-05	1.73545E-05	5.96066E-05	1.91492E-06	1.91492E-06	6.15216E-05	1.91492E-06	9.25253E-05	5.04275E-06	1.18413-05	1.16127E-05	1.13724E-05	9.85059E-06	2.139E-05	1.52178E-06	2.21509E-05	1.52178E-06
3840803773100	384080	3773100	8.02411E-05	7.94107E-05	2.8517E-05	1.50911E-05	5.18327E-05	1.66518E-06	1.66518E-06	5.34979E-05	1.66518E-06	8.05806E-05	4.39175E-06	1.03126E-05	1.01135E-05	9.90424E-06	8.57892E-06	1.86286E-05	1.32532E-06	1.92913E-05	1.32532E-06
3841303773100	384130	3773100	6.97369E-05	6.90152E-05	2.47839E-05	1.31156E-05	4.50474E-05	1.44719E-06	1.44719E-06	4.64946E-05	1.44719E-06	7.02975E-05	3.8313E-06	8.99662E-06	8.82289E-06	8.64033E-06	7.48414E-06	1.62514E-05	1.1562E-06	1.68295E-05	1.1562E-06
3826803773150	382680	3773150	4.09044E-05	4.04811E-05	1.45371E-05	7.69299E-06	2.64227E-05	8.48856E-07	8.48856E-07	2.72716E-05	8.48856E-07	6.20128E-05	3.37978E-06	7.93635E-06	7.78309E-06	7.62205E-06	6.60212E-06	1.43361E-05	1.01994E-06	1.48461E-05	1.01994E-06
3827303773150	382730	3773150	4.40475E-05	4.35916E-05	1.56541E-05	8.28411E-06	2.8453E-05	9.14082E-07	9.14082E-07	2.93671E-05	9.14082E-07	6.87508E-05	3.74701E-06	8.79868E-06	8.62876E-06	8.45023E-06	7.31947E-06	1.58938E-05	1.13076E-06	1.64592E-05	1.13076E-06
3827803773150	382780	3773150	4.15465E-05	4.11165E-05	1.47653E-05	7.81374E-06	2.68375E-05	8.6218E-07	8.6218E-07	2.76996E-05	8.6218E-07	6.67753E-05	3.63934E-06	8.54586E-06	8.38083E-06	8.20742E-06	7.10915E-06	1.54371E-05	1.09827E-06	1.59862E-05	1.09827E-06
3828303773150	382830	3773150	4.37713E-05	4.33183E-05	1.5556E-05	8.23215E-06	2.82746E-05	9.08349E-07	9.08349E-07	2.91829E-05	9.08349E-07	7.34674E-05	4.00407E-06	9.40231E-06	9.22074E-06	9.02995E-06	7.82162E-06	1.69842E-05	1.20833E-06	1.75883E-05	1.20833E-06
3828803773150	382880	3773150	4.94078E-05	4.88965E-05	1.75592E-05	9.29224E-06	3.19156E-05	1.02532E-06	1.02532E-06	3.29409E-05	1.02532E-06	8.64304E-05	4.71057E-06	1.10613-05	1.08477E-05	1.06233E-05	9.20171E-06	1.9981E-05	1.42154E-06	2.06917E-05	1.42154E-06
3829303773150	382930	3773150	6.36374E-05	6.29788E-05	2.26162E-05	1.19684E-05	4.11074E-05	1.32062E-06	1.32062E-06	4.2428E-05	1.32062E-06	0.000115825	6.31261E-06	1.48232E-05	1.4537E-05	1.42362E-05	1.23312E-05	2.67764E-05	1.905E-06	2.77289E-05	1.905E-06
3829803773150	382980	3773150	8.80203E-05	8.71094E-05	3.12817E-05	1.65542E-05	5.68578E-05	1.82661E-06	1.82661E-06	5.86844E-05	1.82661E-06	0.000172302	9.39068E-06	2.20511E-05	2.16252E-05	2.11778E-05	1.83439E-05	3.98327E-05	2.83388E-06	4.12497E-05	2.83388E-06
3830303773150	383030	3773150	0.000111627	0.000110472	3.96713E-05	2.09939E-05	7.21067E-05	2.3165E-06	2.3165E-06	7.44232E-05	2.3165E-06	0.00024178	1.31773E-05	3.09428E-05	3.03453E-05	2.97174E-05	2.57408E-05	5.58947E-05	3.9766E-06	5.7883E-05	3.9766E-06
3830803773150	383080	3773150	0.00013925	0.000137809	4.94883E-05	2.6189E-05	8.99501E-05	2.88974E-06	2.88974E-06	9.28398E-05	2.88974E-06	0.000353317	1.92562E-05	4.52173E-05	4.43441E-05	4.34266E-05	3.76155E-05	8.16798E-05	5.81108E-06	8.45854E-05	5.81108E-06
3834303773150	383430	3773150	0.009228201	0.009132698	0.00327963	0.001735568	0.005961069	0.000191505	0.000191505	0.006152575	0.000191505	0.00898783	0.000489848	0.001150256	0.001128044	0.001104703	0.000956879	0.002077805	0.000147825	0.002151717	0.000147825
3834803773150	383480	3773150	0.001750723	0.001732605	0.000622193	0.000329262	0.001130901	3.63313E-05	3.63313E-05	0.001167232	3.63313E-05	0.001864043	0.000101593	0.000238559	0.000233952	0.000229111	0.000198453	0.000430929	3.06583E-05	0.000446258	3.06583E-05
3835303773150	383530	3773150	0.000913328	0.000903876	0.00032459	0.000171772	0.000589976	1.89536E-05	1.89536E-05	0.000608929	1.89536E-05	0.000964747	5.25799E-05	0.000123468	0.000121083	0.000118578	0.000102711	0.00022303	1.58674E-05	0.000230964	1.58674E-05
3835803773150	383580	3773150	0.00053134	0.000525841	0.000188834	9.99302E-05	0.000343225	1.10265E-05	1.10265E-05	0.000354252	1.10265E-05	0.000558115	3.0418E-05	7.14271E-05	7.00478E-05	6.85985E-05	5.9419E-05	0.000129025	9.17942E-06	0.000133615	9.17942E-06
3836303773150	383630	3773150	0.00034587	0.00034229	0.000122919	6.50485E-05	0.000223419	7.17755E-06	7.17755E-06	0.000230596	7.17755E-06	0.000362245	1.97428E-05	4.63599E-05	4.54646E-05	4.45239E-05	3.8566E-05	8.37438E-05	5.95792E-06	8.67227E-05	5.95792E-06
3836803773150	383680	3773150	0.000271534	0.000268724	9.65011E-05	5.1068E-05	0.000175401	5.63493E-06	5.63493E-06	0.000181036	5.63493E-06	0.000281787	1.53578E-05	3.60629E-05	3.53665E-05	3.46347E-05	3.00001E-05	6.51435E-05	4.63461E-06	6.74608E-05	4.63461E-06
3837303773150	383730	3773150	0.000234377	0.000231952	8.32959E-05	4.40799E-05	0.000151399	4.86384E-06	4.86384E-06	0.000156263	4.86384E-06	0.000240164	1.30893E-05	3.07361E-05	3.01425E-05	2.95189E-05	2.55688E-05	5.55212E-05	3.95003E-06	5.74962E-05	3.95003E-06
3837803773150	383780	3773150	0.000206411	0.000204275	7.33568E-05	3.88202E-05	0.000133334	4.28348E-06	4.28348E-06	0.000137617	4.28348E-06	0.000209001	1.13908E-05	2.67478E-05	2.62313E-05	2.56885E-05	2.22511E-05	4.83168E-05	3.43748E-06	5.00356E-05	3.43748E-06
3838303773150	383830	3773150	0.000183551	0.000181652	6.52326E-05	3.45209E-05	0.000118567	3.80909E-06	3.80909E-06	0.000122376	3.80909E-06	0.000184155	1.00367E-05	2.3568E-05	2.31129E-05	2.26346E-05	1.96058E-05	4.25728E-05	3.02883E-06	4.40873E-05	3.02883E-06
3838803773150	383880	3773150	0.000158228	0.00015659	5.62328E-05	2.97582E-05	0.000102209	3.28357E-06	3.28357E-06	0.000105493	3.28357E-06	0.000158053	8.61407E-06	2.02275E-05	1.98368E-05	1.94264E-05	1.68269E-05	3.65386E-05	2.59952E-06	3.78383E-05	2.59952E-06
3839303773150	383930	3773150	0.000133031	0.000131654	4.72781E-05	2.50194E-05	8.59329E-05	2.76068E-06	2.76068E-06	8.86936E-05	2.76068E-06	0.000132877	7.24196E-06	1.70055E-05	1.66771E-05	1.6332E-05	1.41466E-05	3.07184E-05	2.18545E-06	3.18112E-05	2.18545E-06
3839803773150	383980	3773150	0.000119301	0.000118067	4.23988E-05	2.24373E-05	7.70642E-05	2.47577E-06	2.47577E-06	7.954E-05	2.47577E-06	0.000118788	6.47411E-06	1.52024E-05	1.49089E-05	1.46004E-05	1.26466E-05	2.74614E-05	1.95373E-06	2.84383E-05	1.95373E-06
3840303773150	384030	3773150	0.000107513	0.000106401	3.82093E-05	2.02202E-05	6.94495E-05	2.23113E-06	2.23113E-06	7.16806E-05	2.23113E-06	0.000106828	5.82228E-06	1.36718E-05	1.34078E-05	1.31304E-05	1.13733E-05	2.46965E-05	1.75703E-06	2.5575E-05	1.75703E-06
3840803773150	384080	3773150	9.46797E-05	9.36998E-05	3.36484E-05	1.78066E-05	6.11595E-05	1.96481E-06	1.96481E-06	6.31243E-05	1.96481E-06	9.42098E-05	5.13455E-06	1.20569E-05	1.18241E-05	1.15794E-05	1.00299E-05	2.17794E-05	1.54949E-06	2.25541E-05	1.54949E-06
3841303773150	384130	3773150	8.40262E-05	8.31566E-05	2.98622E-05	1.5803E-05	5.42777E-05	1.74373E-06	1.74373E-06	5.60215E-05	1.74373E-06	8.37429E-05	4.5641E-06	1.07174E-05	1.05104E-05	1.02929E-05	8.91559E-06	1.93597E-05	1.37734E-06	2.00483E-05	1.37734E-06
3826803773200	382680	3773200	3.96726E-05	3.9262E-05	1.40993E-05	7.46131E-06	2.5627E-05	8.23293E-07	8.23293E-07	2.64503E-05	8.23293E-07	6.0267E-05	3.28463E-06	7.71293E-06	7.56398E-06	7.40748E-06	6.41625E-06	1.39325E-05	9.91223E-07	1.44281E-05	9.91223E-07
3827303773200	382730	3773200	4.5339E-05	4.48698E-05	1.61131E-05	8.52701E-06	2.92873E-05	9.40884E-07	9.40884E-07	3.02282E-05	9.40884E-07	7.15608E-05	3.90016E-06	9.15831E-06	8.98145E-06	8.79562E-06	7.61864E-06	1.65434E-05	1.17698E-06	1.71319E-05	1.17698E-06
3827803773200	382780	3773200	4.43834E-05	4.39241E-05	1.57735E-05	8.34729E-06	2.867E-05	9.21053E-07	9.21053E-07	2.95911E-05	9.21053E-07	7.23572E-05	3.94356E-06	9.26022E-06	9.08139E-06	8.89349E-06	7.70342E-06	1.67275E-05	1.19007E-06	1.73225E-05	1.19007E-06
3828303773200	382830	3773200	4.53465E-05	4.48772E-05	1.61158E-05	8.52842E-06	2.92921E-05	9.41039E-07	9.41039E-07	3.02332E-05	9.41039E-07	7.77016E-05	4.23484E-06	9.9442E-06	9.75217E-06	9.55039E-06	8.27241E-06	1.7963E-05	1.27797E-06	1.8602E-05	1.27797E-06
3828803773200	382880	3773200	5.14236E-05	5.08914E-05	1.82755E-05	9.67134E-06	3.32177E-05	1.06715E-06	1.06715E-06	3.42848E-05	1.06715E-06	9.25253E-05	5.04275E-06	1.18413-05	1.16127E-05	1.13724E-05	9.85059E-06	2.139E-05	1.52178E-06	2.21509E-05	1.52178E-06
3829303773200	382930	3773200	6.7751E-05	6.70498E-05	2.40782E-05	1.27421E-05	4.37646E-05	1.40598E-06	1.40598E-06	4.51706E-05	1.40598E-06	0.000128359	6.99575E-06	1.64273-05	1.61101E-05	1.57768E-05	1.36656E-05	2.96741E-05	2.11115E-06	3.07297E-05	2.11115E-06
3829803773200	382980	3773200	9.39182E-05	9.29462E-05	3.33778E-05	1.76634E-05	6.06676E-05	1.94901E-06	1.94901E-06	6.26166E-05	1.94901E-06	0.000195119	1.06343E-05	2.49712E-05	2.4489E-05	2.39823E-05	2.07731E-05	4.51076E-05	3.20917E-06	4.67122E-05	3.20917E-06
3830303773200	383030	3773200	0.00011907	0.000117838	4.23166E-05	2.23938E-05	7.69148E-05	2.47096E-06	2.47096E-06	7.93857E-05	2.47096E-06	0.00028622	1.55994E-05	3.66303E-05	3.59229E-05	3.51796E-05	3.04721E-05	6.61684E-05	4.70752E-06	6.85221E-05	4.70752E-06
3834303773200	383430	3773200	0.008874194	0.008782354	0.003153819	0.001668989	0.005732394	0.000184159	0.000184159	0.005916553	0.000184159	0.007468522	0.000407044	0.000955816	0.000937358	0.000917964	0.000795127	0.001726571	0.000122836	0.00178799	0.000122836
3834803773200	383480	3773200	0.002023228	0.002002289	0.000719039	0.000380513	0.001306929	4.19864E-05	4.19864E-05	0.001348915	4.19864E-05	0.001920933	0.000104693	0.00024584	0.000241092	0.000236104	0.00020451	0.000444081	3.1594E-05	0.000459878	3.1594E-05
3835303773200	383530	3773200	0.001017766	0.001007233	0.000361706	0.000191413	0.000657438	2.11209E-05	2.11209E-05	0.000678559	2.11209E-05	0.001000688	5.45388E-05	0.000128067	0.000125594	0.000122996	0.000106537	0.000231339	1.64585E-05	0.000239568	1.64585E-05
3835803773200	383580	3773200	0.000619629	0.000613216	0.000220211	0.000116535	0.000400257	1.28586E-05	1.28586E-05	0.000413115	1.28586E-05	0.000617639	3.36621E-05	7.9045E-05	7.75186E-05	7.59147E-05	6.57562E-05	0.000142786	1.01584E-05	0.000147865	1.01584E-05
3836303773200	383630	3773200	0.000428754	0.000424317	0.000152376	8.06366E-05	0.000276959	8.89758E-06	8.89758E-06	0.000285856	8.89758E-06	0.000429625	2.34151E-05	5.49832E-05	5.39214E-05	5.28057E-05	4.57396E-05	9.93207E-05	7.06613E-06	0.000102854	7.06613E-06
3836803773200	383680	3773200	0.000329005	0.0003256	0.000116926	6.18767E-05	0.000212525	6.82757E-06	6.82757E-06	0.000219352	6.82757E-06	0.000329696	1.79689E-05	4.21943E-05	4.13794E-05	4.05233E-05	3.51007E-05	7.6219E-05	5.42257E-06	7.89303E-05	5.42257E-06
3837303773200	383730	3773200	0.000276566	0.000273704	9.82894E-05	5.20144E-05	0.000178651	5.73935E-06	5.73935E-06	0.00018439	5.73935E-06	0.000275753	1.50289E-05	3.52907E-05	3.46092E-05	3.38931E-05	2.93578E-05	6.37486E-05	4.53537E-06	6.60163E-05	4.53537E-06
3837803773200	383780	3773200	0.000244994	0.000242458	8.70688E-05	4.60765E-05	0.000158257	5.08415E-06	5.08415E-06	0.000163341	5.08415E-06	0.000242063	1.31928E-05	3.09791E-05	3.03809E-05	2.97523E-05	2.5771E-05	5.59602E-05	3.98126E-06	5.79508E-05	3.98126E-06
3838303773200	383830	3773200	0.000216826	0.000214582	7.70581E-05	4.07789E-05	0.000140061	4.49961E-06	4.49961E-06	0.000144561	4.49961E-06	0.000212699	1.

			ISDemolition	ISDrainage / Utilities Trenching	ISDrainage / Utilities Trenching	ISAsphalt Paving	ISAsphalt Paving	SVDemolition	SVSite Grubbing / Prep	SVMass Grading / Excavation	SVMass Grading / Excavation	SVDrainage / Utilities Trenching	SVFoundations / Concrete Pads	SVBuilding / Structure Construction	SVBuilding / Structure Construction	SVAsphalt Paving	SVAsphalt Paving	SVArchitectural Coating	SVArchitectural Coating	SVLandscaping or Other Finishing	SVLandscaping or Other Finishing
Unique Identifier	X (UTM)	Y (UTM)	2027	2027	2028	2027	2028	2027	2027	2027	2028	2028	2028	2028	2029	2028	2029	2028	2029	2028	2029
3836303773050	383630	3773050	2.60876E-05	1.05045E-05	1.0235E-05	2.71293E-06	2.52721E-06	0.00018597	0.000133703	9.01462E-05	8.90016E-05	6.31488E-05	2.00607E-05	2.87383E-05	2.76417E-05	2.82554E-06	2.62886E-06	2.82554E-06	2.62886E-06	2.87383E-05	2.76417E-05
3836803773050	383680	3773050	2.37444E-05	9.56099E-06	9.31568E-06	2.46926E-06	2.30022E-06	0.000168028	0.000120803	8.1449E-05	8.04148E-05	5.70563E-05	1.81253E-05	2.59656E-05	2.49749E-05	2.55293E-06	2.37523E-06	2.55293E-06	2.37523E-06	2.59656E-05	2.49749E-05
3837303773050	383730	3773050	2.21558E-05	8.9213E-06	8.6924E-06	2.30405E-06	2.14632E-06	0.0001556	0.000111868	7.54248E-05	7.44672E-05	5.28362E-05	1.67847E-05	2.40451E-05	2.31277E-05	2.36411E-06	2.19956E-06	2.36411E-06	2.19956E-06	2.40451E-05	2.31277E-05
3837803773050	383780	3773050	2.07837E-05	8.36882E-06	8.1541E-06	2.16136E-06	2.01341E-06	0.000144732	0.000104054	7.01564E-05	6.92656E-05	4.91456E-05	1.56123E-05	2.23656E-05	2.15122E-05	2.19898E-06	2.04592E-06	2.19898E-06	2.04592E-06	2.23656E-05	2.15122E-05
3838303773050	383830	3773050	1.91392E-05	7.70662E-06	7.50889E-06	1.99034E-06	1.85409E-06	0.000132349	9.51515E-05	6.41538E-05	6.33393E-05	4.49408E-05	1.42765E-05	2.0452E-05	1.96716E-05	2.01083E-06	1.87087E-06	2.01083E-06	1.87087E-06	2.0452E-05	1.96716E-05
3838803773050	383880	3773050	1.72976E-05	6.96511E-06	6.7864E-06	1.79884E-06	1.67569E-06	0.000118896	8.548E-05	5.76331E-05	5.69013E-05	4.03729E-05	1.28254E-05	1.83732E-05	1.76722E-05	1.80645E-06	1.68071E-06	1.80645E-06	1.68071E-06	1.83732E-05	1.76722E-05
3839303773050	383930	3773050	1.50034E-05	6.0413E-06	5.8863E-06	1.56025E-06	1.45344E-06	0.000102691	7.38295E-05	4.9778E-05	4.91459E-05	3.48702E-05	1.10774E-05	1.5869E-05	1.52635E-05	1.56024E-06	1.45164E-06	1.56024E-06	1.45164E-06	1.5869E-05	1.52635E-05
3839803773050	383980	3773050	1.39457E-05	5.61541E-06	5.47133E-06	1.45026E-06	1.35098E-06	9.51723E-05	6.84237E-05	4.61332E-05	4.55475E-05	3.23171E-05	1.02663E-05	1.47071E-05	1.41459E-05	1.446E-06	1.34535E-06	1.446E-06	1.34535E-06	1.47071E-05	1.41459E-05
3840303773050	384030	3773050	1.20455E-05	4.85026E-06	4.72581E-06	1.25265E-06	1.1669E-06	8.1827E-05	5.88292E-05	3.96643E-05	3.91607E-05	2.77855E-05	8.82673E-06	1.26448E-05	1.21624E-05	1.24324E-06	1.1567E-06	1.24324E-06	1.1567E-06	1.26448E-05	1.21624E-05
3840803773050	384080	3773050	1.06999E-05	4.30846E-06	4.19792E-06	1.11272E-06	1.03655E-06	7.25173E-05	5.2136E-05	3.51516E-05	3.47053E-05	2.46242E-05	7.82249E-06	1.12062E-05	1.07786E-05	1.10179E-06	1.0251E-06	1.10179E-06	1.0251E-06	1.12062E-05	1.07786E-05
3841303773050	384130	3773050	9.09314E-06	3.66146E-06	3.56752E-06	9.45624E-07	8.8089E-07	6.13992E-05	4.41427E-05	2.97623E-05	2.93844E-05	2.08489E-05	6.62317E-06	9.4881E-06	9.12607E-06	9.32867E-07	8.67934E-07	9.32867E-07	8.67934E-07	9.4881E-06	9.12607E-06
3826803773100	382680	3773100	7.39411E-06	2.97733E-06	2.90094E-06	7.68937E-07	7.16299E-07	4.18623E-05	3.00967E-05	2.02921E-05	2.00344E-05	1.42149E-05	4.51571E-06	6.46903E-06	6.2222E-06	6.36033E-07	5.91762E-07	6.36033E-07	5.91762E-07	6.46903E-06	6.2222E-06
3827303773100	382730	3773100	7.65959E-06	3.08423E-06	3.00509E-06	7.96544E-07	7.42016E-07	4.26106E-05	3.06347E-05	2.06548E-05	2.03926E-05	1.4469E-05	4.59643E-06	6.58467E-06	6.33343E-06	6.47403E-07	6.0234E-07	6.47403E-07	6.0234E-07	6.58467E-06	6.33343E-06
3827803773100	382780	3773100	7.4039E-06	2.98127E-06	2.90478E-06	7.69954E-07	7.17246E-07	4.1114E-05	2.95587E-05	1.99293E-05	1.96763E-05	1.39608E-05	4.43499E-06	6.35339E-06	6.11097E-06	6.24663E-07	5.81183E-07	6.24663E-07	5.81183E-07	6.35339E-06	6.11097E-06
3828303773100	382830	3773100	7.68194E-06	3.09323E-06	3.01386E-06	7.98869E-07	7.44182E-07	4.2967E-05	3.08909E-05	2.08275E-05	2.05631E-05	1.459E-05	4.63487E-06	6.63974E-06	6.3864E-06	6.52817E-07	6.07378E-07	6.52817E-07	6.07378E-07	6.63974E-06	6.3864E-06
3828803773100	382880	3773100	8.46299E-06	3.40773E-06	3.32029E-06	8.80093E-07	8.19845E-07	4.7751E-05	3.43304E-05	2.31465E-05	2.28526E-05	1.62145E-05	5.15093E-06	7.37902E-06	7.09747E-06	7.25503E-07	6.75004E-07	7.25503E-07	6.75004E-07	7.37902E-06	7.09747E-06
3829303773100	382930	3773100	1.08522E-05	4.36979E-06	4.25767E-06	1.12856E-06	1.0513E-06	6.18536E-05	4.44693E-05	2.99825E-05	2.96018E-05	2.10032E-05	6.67218E-06	9.55831E-06	9.1936E-06	9.3977E-07	8.74357E-07	9.3977E-07	8.74357E-07	9.55831E-06	9.1936E-06
3829803773100	382980	3773100	1.39639E-05	5.62272E-06	5.47846E-06	1.45215E-06	1.35274E-06	8.22279E-05	5.91174E-05	3.98586E-05	3.93526E-05	2.79216E-05	8.86997E-06	1.27068E-05	1.22219E-05	1.24933E-06	1.16237E-06	1.24933E-06	1.16237E-06	1.27068E-05	1.22219E-05
3830303773100	383030	3773100	1.61449E-05	6.50095E-06	6.33416E-06	1.67896E-06	1.56403E-06	9.93862E-05	7.14533E-05	4.81758E-05	4.75642E-05	3.37479E-05	1.07208E-05	1.53583E-05	1.47723E-05	1.51002E-06	1.40492E-06	1.51002E-06	1.40492E-06	1.53583E-05	1.47723E-05
3830803773100	383080	3773100	1.9346E-05	7.78989E-06	7.59002E-06	2.01185E-06	1.87413E-06	0.000118593	8.52623E-05	5.74863E-05	5.67564E-05	4.027E-05	1.27928E-05	1.83264E-05	1.76271E-05	1.80185E-06	1.67643E-06	1.80185E-06	1.67643E-06	1.83264E-05	1.76271E-05
3831303773100	383130	3773100	2.39149E-05	9.62962E-06	9.38255E-06	2.48698E-06	2.31674E-06	0.000147075	0.000105739	7.12921E-05	7.03869E-05	4.99412E-05	1.5865E-05	2.27277E-05	2.18605E-05	2.23458E-06	2.07904E-06	2.23458E-06	2.07904E-06	2.27277E-05	2.18605E-05
3834303773100	383430	3773100	0.000318565	0.000128274	0.000124983	3.31285E-05	3.08607E-05	0.002973568	0.002137834	0.001441389	0.001423088	0.001009715	0.000320761	0.000459509	0.000441976	4.51788E-05	4.20341E-05	4.51788E-05	4.20341E-05	0.000459509	0.000441976
3834803773100	383480	3773100	0.00013972	5.62598E-05	5.48164E-05	1.45299E-05	1.35352E-05	0.001140732	0.000820124	0.000552951	0.000545931	0.000387351	0.000123051	0.000176279	0.000169553	1.73317E-05	1.61253E-05	1.73317E-05	1.61253E-05	0.000176279	0.000169553
3835303773100	383530	3773100	8.23273E-05	3.31501E-05	3.22995E-05	8.56147E-06	7.97539E-06	0.000626259	0.000450247	0.000303569	0.000299715	0.000212655	6.7555E-05	9.67767E-05	9.30841E-05	9.51505E-06	8.85275E-06	9.51505E-06	8.85275E-06	9.67767E-05	9.30841E-05
3835803773100	383580	3773100	5.25622E-05	2.11648E-05	2.06218E-05	5.46611E-06	5.09192E-06	0.000385652	0.000277263	0.000186938	0.000184565	0.000130953	4.16005E-05	5.95952E-05	5.73213E-05	5.85938E-06	5.45154E-06	5.85938E-06	5.45154E-06	5.95952E-05	5.73213E-05
3836303773100	383630	3773100	3.65752E-05	1.47274E-05	1.43496E-05	3.80356E-06	3.54319E-06	0.00026255	0.000188759	0.000127267	0.000125651	8.91525E-05	2.83215E-05	4.05722E-05	3.90242E-05	3.98905E-06	3.71139E-06	3.98905E-06	3.71139E-06	4.05722E-05	3.90242E-05
3836803773100	383680	3773100	3.03938E-05	1.22384E-05	1.19244E-05	3.16075E-06	2.94438E-06	0.000215405	0.000154865	0.000104414	0.000103088	7.31437E-05	2.32359E-05	3.32868E-05	3.20167E-05	3.27275E-06	3.04495E-06	3.27275E-06	3.04495E-06	3.32868E-05	3.20167E-05
3837303773100	383730	3773100	2.78495E-05	1.12139E-05	1.09262E-05	2.89615E-06	2.6979E-06	0.000195619	0.000140639	9.4823E-05	9.3619E-05	6.6425E-05	2.11015E-05	3.02292E-05	2.90758E-05	2.97212E-06	2.76525E-06	2.97212E-06	2.76525E-06	3.02292E-05	2.90758E-05
3837803773100	383780	3773100	2.55315E-05	1.02806E-05	1.00168E-05	2.6551E-06	2.47334E-06	0.000177694	0.000127753	8.61344E-05	8.50408E-05	6.03385E-05	1.9168E-05	2.74593E-05	2.64116E-05	2.69979E-06	2.51187E-06	2.69979E-06	2.51187E-06	2.74593E-05	2.64116E-05
3838303773100	383830	3773100	2.28921E-05	9.21779E-06	8.98129E-06	2.38062E-06	2.21766E-06	0.000158237	0.000113764	7.67031E-05	7.57292E-05	5.37317E-05	1.70692E-05	2.44526E-05	2.35196E-05	2.40418E-06	2.23683E-06	2.40418E-06	2.23683E-06	2.44526E-05	2.35196E-05
3838803773100	383880	3773100	2.02053E-05	8.1359E-06	7.92715E-06	2.10121E-06	1.95737E-06	0.00013895	9.98975E-05	6.73538E-05	6.64986E-05	4.71824E-05	1.49886E-05	2.14721E-05	2.06528E-05	2.11113E-06	1.96419E-06	2.11113E-06	1.96419E-06	2.14721E-05	2.06528E-05
3839303773100	383930	3773100	1.77196E-05	7.13501E-06	6.95195E-06	1.84272E-06	1.71657E-06	0.00012132	8.72222E-05	5.88077E-05	5.8061E-05	4.11957E-05	1.30868E-05	1.87477E-05	1.80323E-05	1.84326E-06	1.71496E-06	1.84326E-06	1.71496E-06	1.87477E-05	1.80323E-05
3839803773100	383980	3773100	1.57775E-05	6.35299E-06	6.18999E-06	1.64075E-06	1.52843E-06	0.000107662	7.74034E-05	5.21876E-05	5.1525E-05	3.65582E-05	1.16136E-05	1.66372E-05	1.60024E-05	1.63577E-06	1.52191E-06	1.63577E-06	1.52191E-06	1.66372E-05	1.60024E-05
3840303773100	384030	3773100	1.41567E-05	5.70036E-06	5.5541E-06	1.4722E-06	1.37142E-06	9.63394E-05	6.92628E-05	4.6699E-05	4.6106E-05	3.27133E-05	1.03922E-05	1.48874E-05	1.43194E-05	1.46373E-06	1.36185E-06	1.46373E-06	1.36185E-06	1.48874E-05	1.43194E-05
3840803773100	384080	3773100	1.24157E-05	4.99935E-06	4.87108E-06	1.29115E-06	1.20276E-06	8.42858E-05	6.05969E-05	4.08562E-05	4.03374E-05	2.86204E-05	9.09196E-06	1.30248E-05	1.25278E-05	1.28059E-06	1.19146E-06	1.28059E-06	1.19146E-06	1.30248E-05	1.25278E-05
3841303773100	384130	3773100	1.08718E-05	4.37766E-06	4.26535E-06	1.13059E-06	1.0532E-06	7.36577E-05	5.29559E-05	3.57044E-05	3.5251E-05	2.50115E-05	7.9455E-06	1.13824E-05	1.09481E-05	1.11912E-06	1.04122E-06	1.11912E-06	1.04122E-06	1.13824E-05	1.09481E-05
3826803773150	382680	3773150	7.46537E-06	3.00602E-06	2.9289E-06	7.76347E-07	7.23202E-07	4.16396E-05	2.99366E-05	2.01841E-05	1.99278E-05	1.41393E-05	4.49169E-06	6.43462E-06	6.1891E-06	6.32649E-07	5.88614E-07	6.32649E-07	5.88614E-07	6.43462E-06	6.1891E-06
3827303773150	382730	3773150	8.02706E-06	3.23219E-06	3.14926E-06	8.34758E-07	7.77614E-07	4.45973E-05	3.2063E-05	2.16178E-05	2.13433E-05	1.51436E-05	4.81074E-06	6.89167E-06	6.62872E-06	6.77587E-07	6.30423E-07	6.77587E-07	6.30423E-07	6.89167E-06	6.62872E-06
3827803773150	382780	3773150	7.56318E-06	3.04541E-06	2.96727E-06	7.86518E-07	7.32677E-07	4.1889E-05	3.01159E-05	2.0305E-05	2.00472E-05	1.4224E-05	4.51859E-06	6.47316E-06	6.22617E-06	6.36439E-07	5.9214E-07	6.36439E-07	5.9214E-07	6.47316E-06	6.22617E-06
3828303773150	382830	3773150	7.85101E-06	3.1613E-06	3.08019E-06	8.1645E-07	7.6056E-07	4.37153E-05	3.14289E-05	2.11903E-05	2.09212E-05	1.48441E-05	4.7156E-06	6.75538E-06	6.49763E-06	6.64187E-07	6.17956E-07	6.64187E-07	6.17956E-07	6.75538E-06	6.49763E-06
3828803773150	382880	3773150	8.73405E-06	3.51687E-06	3.42664E-06	9.08281E-07	8.46104E-07	4.89448E-05	3.51886E-05	2.37252E-05	2.34239E-05	1.66199E-05	5.2797E-06	7.5635E-06	7.2749E-06	7.4364E-07	6.91879E-07	7.4364E-07	6.91879E-07	7.5635E-06	7.2749E-06
3829303773150	382930	3773150	1.10996E-05	4.46937E-06	4.3547E-06	1.15428E-06	1.07526E-06	6.27088E-05	4.50842E-05	3.03971E-05	3.00111E-05	2.12936E-05	6.76444E-06	9.69047E-06	9.32072E-06	9.52764E-07	8.86446E-07	9.52764E-07	8.86446E-07	9.69047E-06	9.32072E-06
3829803773150	382980	3773150	1.47114E-05	5.92372E-06	5.77173E-06	1.52988E-06	1.42515E-06	8.53103E-05	6.13335E-05	4.13528E-05	4.08278E-05	2.89683E-05	9.20248E-06	1.31831E-05	1.26801E-05	1.29616E-06	1.20594E-06	1.29616E-06	1.20594E-06	1.31831E-05	1.26801E-05
3830303773150	383030	3773150	1.73955E-05	7.00449E-06	6.82477E-06	1.80901E-06	1.68517E-06	0.000105988	7.61993E-05	5.13758E-05	5.07235E-05	3.59895E-05	1.14329E-05	1.63784E-05	1.57535E-05	1.61032E-06	1.49823E-06	1.61032E-06	1.49823E-06	1.63784E-05	1.57535E-05
3830803773150	383080	3773150	2.12504E-05	8.55673E-06	8.33719E-06	2.20989E-06	2.05861E-06	0.000128776	9.25831E-05	6.24222E-05	6.16296E-05	4.37277E-05	1.38912E-05	1.98999E-05	1.91407E-05	1.95656E-06	1.82037E-06	1.95656E-06	1.82037E-06	1.98999E-05	1.91407E-05
3834303773150	383430	3773150	0.001294645	0.000521304	0.000507929	0.000134634	0.000125418	0.012301196	0.008843892	0.005962805	0.005887097	0.004177037	0.001326938	0.001900919	0.001828388	0.000186898	0.000173889	0.000186898	0.000173889	0.001900919	0.001828388
3834803773150	383480	3773150	0.000246457	9.92387E-05	9.66925E-05	2.56298E-05	2.38753E-05	0.001930209	0.001387715	0.000935637	0.000923758	0.000655428	0.000208213	0.000298278	0.000286897	2.93266E-05	2.72853E-05	2.93266E-05	2.72853E-05	0.000298278	0.000286897
3835303773150	383530	3773150	0.000129405	5.21066E-05	5.07697E-05	1.34573E-05	1.2536E-05	0.00095779	0.000688599	0.000464273	0.000458379	0.000325231	0.000103317	0.000148009	0.000142361	1.45521E-05	1.35392E-05	1.45521E-05	1.35392E-05	0.000148009	0.000142361
3835803773150	383580	3773150	7.59811E-05	3.05947E-05	2.98097E-05	7.90151E-06	7.3606E-06	0.000546499	0.000392903	0.000264907	0.000261543	0.000185571	5.89512E-05	8.44512E-05	8.12289E-05	8.30322E-06	7.72527E-06	8.30322E-06	7.72527E-06	8.44512E-05	8.12289E-05
3836303773150	383630	3773150	4.98879E-05	2.0088E-05	1.95726E-05	5.188E-06	4.83285E-06	0.000352885	0.000253705	0.000171055	0.000168883	0.000119827	3.80659E-05	5.45318E-05	5.24511E-05	5.36155E-06	4.98836E-06	5.36155E-06	4.98836E-06	5.45318E-05	5.24511E-05
3836803773150	383680	3773150	3.94576E-05	1.58881E-05	1.54804E-05	4.10332E-06	3.82242E-06	0.000276528	0.000198809	0.000134042	0.000132341	9.38988E-05	2.98293E-05	4.27322E-05	4.11018E-05	4.20142E-06	3.90898E-06	4.20142E-06	3.90898E-06	4.27322E-05	4.11018E-05
3837303773150	383730	3773150	3.42963E-05	1.38098E-05	1.34555E-05	3.56658E-06	3.32242E-06	0.000238853	0.000171722	0.00011578	0.00011431	8.11057E-05	2.57652E-05	3.69102E-05	3.55019E-05	3.629E-06	3.37641E-06	3.629E-06	3.37641E-06	3.69102E-05	3.55019E-05
3837803773150	383780	3773150	3.03938E-05	1.22384E-05	1.19244E-05	3.16075E-06	2.94438E-06	0.000210425	0.000151284	0.000102	0.000100705	7.14527E-05	2.26987E-05	3.25172E-05	3.12765E-05	3.19708E-06	2.97455E-06	3.19708E-06	2.97455E-06	3.25172E-05	3.12765E-05
3838303773150	383830	3773150	2.7176E-05	1.09428E-05	1.0662E-05	2.82612E-06	2.63265E-06	0.000187075	0.000134497	9.06817E-05	8.95303E-05	6.35239E-05	2.01799E-05	2.8909E-05	2.78059E-05	2.84232E-06	2.64448E-06	2.84232E-06	2.64448E-06	2.8909E-05	2.78059E-05
3838803773150	383880	3773150	2.35935E-05	9.50022E-06	9.25647E-06	2.45356E-06	2.2856E-06	0.000161748	0.000116288	7.84045E-05	7.7409E-05	5.49236E-05	1.74478E-05	2.49951E-05	2.40413E-05	2.45751E-06	2.28645E-06	2.45751E-06	2.28645E-06	2.49951E-05	2.40413E-05
3839303773150	383930	3773150	2.00166E-05	8.05994E-06	7.85315E-06	2.08159E-06	1.9391E-06	0.000136687	9.82707E-05	6.62569E-05	6.54156E-05	4.6414E-05	1.47445E-05	2.11224E-05	2.03165E-05	2.07675E-06	1.9322E-06	2.07675E-06	1.9322E-06	2.11224E-05	2.03165E-05
3839803773150	383980	3773150	1.80563E-05	7.2706E-06	7.08406E-06	1.87773E-06	1.74919E-06	0.000123012	8.84391E-05	5.96282E-05	5.88711E-05	4.17705E-05	1.32694E-05	1.90092E-05	1.82839E-05	1.86898E-06	1.73889E-06	1.86898E-06	1.73889E-06	1.90092E-05	1.82839E-05
3840303773150	384030	3773150	1.63643E-05	6.58928E-06	6.42022E-06	1.70177E-06	1.58528E-06	0.000111368	8.00679E-05	5.39841E-05	5.32986E-05	3.78167E-05	1.20134E-05	1.72099E-05	1.65533E-05	1.69207E-06	1.5743E-06	1.69207E-06	1.5743E-06	1.72099E-05	1.65533E-05
3840803773150	384080	3773150	1.45144E-05	5.84439E-06	5.69444E-06	1.50939E-06	1.40607E-06	9.86022E-05	7.08896E-05	4.77958E-05	4.7189E-05	3.34817E-05	1.06363E-05	1.52371E-05	1.46557E-05	1.49811E-06	1.39383E-06	1.49811E-06	1.39383E-06	1.52371E-05	1.46557E-05
3841303773150	384130	3773150	1.29662E-05	5.22102E-06	5.08706E-06	1.3484E-06	1.25609E-06	8.80097E-05	6.32742E-05	4.26613E-05	4.21196E-05	2.98849E-05	9.49366E-06	1.36002E-05	1.30813E-05	1.33717E-06	1.2441E-06	1.33717E-06	1.2441E-06	1.36002E-05	1.30813E-05
3826803773200	382680	3773200	7.28094E-06	2.93176E-06	2.85654E-06	7.57167E-07	7.05335E-07	4.033E-05	2.89951E-05	1.95493E-05	1.93011E-05	1.36946E-05	4.35042E-06	6.23224E-06	5.99445E-06	6.12752E-07	5.70101E-07	6.12752E-07	5.70101E-07	6.23224E-06	5.99445E-06
3827303773200	382730	3773200	8.2562E-06	3.32446E-06	3.23916E-06	8.58588E-07	7.99813E-07	4.57109E-05	3.28636E-05	2.21576E-05	2.18763E-05	1.55217E-05	4.93086E-06	7.06376E-06	6.79424E-06	6.94506E-07	6.46165E-07	6.94506E-07	6.46165E-07	7.06376E-06	6.79424E-06
3827803773200	382780	3773200	8.07037E-06	3.24963E-06	3.16626E-06	8.39263E-07	7.8181E-07	4.4526E-05	3.20118E-05	2.15833E-05	2.13092E-05	1.51194E-05	4.80305E-06	6.88066E-06	6.61812E-06	6.76504E-07	6.29416E-07	6.76504E-07	6.29416E-07	6.88066E-06	6.61812E-06
3828303773200	382830	3773200	8.11927E-06	3.26932E-06	3.18544E-06	8.44348E-07	7.86548E-07	4.49625E-05	3.23256E-05	2.17949E-05	2.15181E-05	1.52676E-05	4.85014E-06	6.94812E-06	6.68301E-06	6.83137E-07	6.35587E-07	6.83137E-07	6.35587E-07	6.94812E-06	6.68301E-06
3828803773200	382880	3773200	9.08336E-06	3.65752E-06	3.56368E-06	9.44607E-07	8.79943E-07	5.05394E-05	3.63351E-05	2.44982E-05	2.41871E-05	1.71613E-05	5.45172E-06	7.80992E-06	7.51193E-06	7.67869E-07	7.14421E-07	7.67869E-07	7.14421E-07	7.80992E-06	7.51193E-06
3829303773200	382930	3773200	1.18191E-05	4.75911E-06	4.63701E-06	1.22911E-06	1.14497E-06	6.6201E-05	4.75949E-05	3.20899E-05	3.16824E-05	2.24795E-05	7.14115E-06	1.02301E-05	9.83979E-06	1.00582E-06	9.35812E-07	1.00582E-06	9.35812E-07	1.02301E-05	9.83979E-06
3829803773200	382980	3773200	1.56517E-05	6.30235E-06	6.14065E-06	1.62767E-06	1.51625E-06	9.01389E-05	6.4805E-05	4.36934E-05	4.31386E-05	3.06079E-05	9.72334E-06	1.39293E-05	1.33978E-05	1.36952E-06	1.2742E-06	1.36952E-06	1.2742E-06	1.39293E-05	1.33978E-05
3830303773200	383030	3773200	1.85258E-05	7.45964E-06	7.26825E-06	1.92656E-06	1.79467E-06	0.00011168	8.02921E-05	5.41352E-05	5.34479E-05	3.79225E-05	1.2047E-05	1.72581E-05	1.65996E-05	1.69681E-06	1.5787E-06	1.69681E-06	1.5787E-06	1.72581E-05	1.65996E-05
3834303773200	383430	3773200	0.001245087	0.000501349	0.000488486	0.00012948	0.000120617	0.010669948	0.007671113	0.005172084	0.005106415	0.003623125	0.001150974	0.001648841	0.001585928	0.000162113	0.0001508	0.000162113	0.0001508	0.001648841	0.001585928
3834803773200	383480	3773200	0.000284823	0.000114687	0.000111745	2.96196E-05	2.7592E-05	0.002026637	0.001457042	0.00098238	0.000969906	0.000688172	0.000218615	0.000313179	0.000301229	3.07916E-05	2.86484E-05	3.07916E-05	2.86484E-05	0.000313179	0.000301229
3835303773200	383530	3773200	0.000144177	5.80545E-05	5.6565E-05	1.49934E-05	1.3967E-05	0.001004731	0.000722347	0.000487027	0.000480843	0.00034117	0.000108381	0.000155262	0.000149338	1.52653E-05	1.42028E-05	1.52653E-05	1.42028E-05	0.000155262	0.000149338
3835803773200	383580	3773200	8.83605E-05	3.55794E-05	3.46666E-05	9.18888E-06	8.55985E-06	0.000611489	0.000439627	0.000296409	0.000292646	0.000207639	6.59617E-05	9.44941E-05	9.08886E-05	9.29063E-06	8.64395E-06	9.29063E-06	8.64395E-06	9.44941E-05	9.08886E-05
3836303773200	383630	3773200	6.15464E-05	2.47824E-05	2.41465E-05	6.4004E-06	5.96225E-06	0.000424627	0.000305284	0.000205831	0.000203218	0.000144188	4.58048E-05	6.56182E-05	6.31145E-05	6.45156E-06	6.0025E-06	6.45156E-06	6.0025E-06	6.56182E-05	6.31145E-05
3836803773200	383680	3773200	4.75462E-05	1.9145E-05	1.86538E-05	4.94447E-06	4.60599E-06	0.000327308	0.000235317	0.000158657	0.000156643	0.000111142	3.53069E-05	5.05793E-05	4.86494E-05	4.97294E-06	4.6268E-06	4.97294E-06	4.6268E-06	5.05793E-05	4.86494E-05
3837303773200	383730	3773200	4.02485E-05	1.62065E-05	1.57907E-05	4.18556E-06	3.89904E-06	0.000276573	0.000198841	0.000134064	0.000132362	9.3914E-05	2.98341E-05	4.27391E-05	4.11084E-05	4.2021E-06	3.90961E-06	4.2021E-06	3.90961E-06	4.27391E-05	4.11084E-05
3837803773200	383780	3773200	3.58863E-05	1.44501E-05	1.40793E-05	3.73193E-06	3.47646E-06	0.000246354	0.000177115	0.000119416	0.0001179	8.36529E-05	2.65744E-05	3.80694E-05	3.66168E-05	3.74297E-06	3.48244E-06

			MDemolition	MSite Grubbing / Prep	MMass Grading / Excavation	MMass Grading / Excavation	MDrainage / Utilities Trenching	MFoundations / Concrete Pads	MBuilding / Structure Construction	MAsphalt Paving	MLandscaping or Other Finishing	MWaterside Construction (Piles)	RSSWDemolition	RSSWPlacing Base	RSSWForm	Child Risk				
Unique Identifier	X (UTM)	Y (UTM)	2027	2027	2027	2028	2028	2028	2028	2028	2028	2028	2029	2029	2029	3rd Trimester	0<2	2<16	Total	per million
3836303773050	383630	3773050	4.53325E-05	0.000139163	0.000163644	0.000161465	3.4322E-05	4.46355E-05	3.28541E-05	3.38157E-06	3.96173E-05	3.38157E-06	1.56369E-05	2.26895E-05	1.34499E-05	4.29635E-09	6.24555E-08	1.2301E-08	7.90516E-08	0.07905158
3836803773050	383680	3773050	4.08996E-05	0.000125555	0.000147642	0.000145676	3.09658E-05	4.02707E-05	2.96414E-05	3.0509E-06	3.57432E-05	3.0509E-06	1.59645E-05	2.31648E-05	1.37316E-05	3.88828E-09	5.6517E-08	1.1098E-08	7.15034E-08	0.07150337
3837303773050	383730	3773050	3.7882E-05	0.000116291	0.000136749	0.000134928	2.86811E-05	3.72995E-05	2.74545E-05	2.82581E-06	3.31061E-05	2.82581E-06	1.62171E-05	2.35314E-05	1.39489E-05	3.60665E-09	5.2438E-08	1.0266E-08	6.63109E-08	0.06631089
3837803773050	383780	3773050	3.53435E-05	0.000108498	0.000127585	0.000125886	2.67591E-05	3.48E-05	2.56147E-05	2.63644E-06	3.08876E-05	2.63644E-06	1.60424E-05	2.32779E-05	1.37987E-05	3.36707E-09	4.8969E-08	9.5588E-09	6.18951E-08	0.06189514
3838303773050	383830	3773050	3.2344E-05	9.92906E-05	0.000116758	0.000115203	2.44882E-05	3.18467E-05	2.34409E-05	2.4127E-06	2.82663E-05	2.4127E-06	1.5247E-05	2.21238E-05	1.31145E-05	3.08749E-09	4.4905E-08	8.7425E-09	5.6735E-08	0.05673499
3838803773050	383880	3773050	2.89654E-05	8.89187E-05	0.000104561	0.000103169	2.19302E-05	2.852E-05	2.09923E-05	2.16067E-06	2.53136E-05	2.16067E-06	1.44641E-05	2.09877E-05	1.24411E-05	2.77674E-09	4.0373E-08	7.841E-09	5.09904E-08	0.0509904
3839303773050	383930	3773050	2.47883E-05	7.60959E-05	8.94826E-05	8.82911E-05	1.87677E-05	2.44072E-05	1.7965E-05	1.84908E-06	2.16632E-05	1.84908E-06	1.37934E-05	2.00146E-05	1.18642E-05	2.39405E-09	3.4777E-08	6.7419E-09	4.39128E-08	0.04391284
3839803773050	383980	3773050	2.28867E-05	7.02582E-05	8.26179E-05	8.15178E-05	1.73279E-05	2.25348E-05	1.65868E-05	1.70723E-06	2.00013E-05	1.70723E-06	1.31914E-05	1.9141E-05	1.13464E-05	2.21769E-09	3.2207E-08	6.235E-09	4.06596E-08	0.04065964
3840303773050	384030	3773050	1.9479E-05	5.97972E-05	7.03166E-05	6.93803E-05	1.47479E-05	1.91795E-05	1.41172E-05	1.45304E-06	1.70232E-05	1.45304E-06	1.23679E-05	1.79461E-05	1.06381E-05	1.90406E-09	2.7617E-08	5.3393E-09	3.486E-08	0.03486001
3840803773050	384080	3773050	1.71292E-05	5.25837E-05	6.18341E-05	6.10107E-05	1.29688E-05	1.68658E-05	1.24142E-05	1.27775E-06	1.49697E-05	1.27775E-06	1.15694E-05	1.67874E-05	9.95126E-06	1.68521E-09	2.4417E-08	4.7178E-09	3.08205E-08	0.03082048
3841303773050	384130	3773050	1.44165E-05	4.42561E-05	5.20415E-05	5.13486E-05	1.09149E-05	1.41948E-05	1.04481E-05	1.0754E-06	1.25989E-05	1.0754E-06	1.03154E-05	1.49679E-05	8.87269E-06	1.42914E-09	2.0676E-08	3.9922E-09	2.60969E-08	0.02609694
3826803773100	382680	3773100	1.01378E-05	3.11213E-05	3.65961E-05	3.61088E-05	7.6755E-06	9.98192E-06	7.34724E-06	7.56228E-07	8.85969E-06	7.56228E-07	7.7514E-06	1.12475E-05	6.66726E-06	1.30662E-09	1.7831E-08	3.2454E-09	2.23832E-08	0.02238318
3827303773100	382730	3773100	1.03465E-05	3.17619E-05	3.73494E-05	3.6852E-05	7.83348E-06	1.01874E-05	7.49847E-06	7.71794E-07	9.04206E-06	7.71794E-07	7.71397E-06	1.11931E-05	6.63507E-06	1.35495E-09	1.8426E-08	3.3464E-09	2.31273E-08	0.02312733
3827803773100	382780	3773100	1.00326E-05	3.07982E-05	3.62162E-05	3.57339E-05	7.59581E-06	9.87829E-06	7.27096E-06	7.48378E-07	8.76772E-06	7.48378E-07	7.32718E-06	1.06319E-05	6.30237E-06	1.32716E-09	1.8002E-08	3.2669E-09	2.25963E-08	0.02259635
3828303773100	382830	3773100	1.05914E-05	3.25139E-05	3.82336E-05	3.77245E-05	8.01895E-06	1.04286E-05	7.676E-06	7.90067E-07	9.25614E-06	7.90067E-07	7.4114E-06	1.07541E-05	6.37481E-06	1.42033E-09	1.9201E-08	3.4785E-09	2.40994E-08	0.02409942
3828803773100	382880	3773100	1.18743E-05	3.64521E-05	4.28646E-05	4.22939E-05	8.99024E-06	1.16917E-05	8.60575E-06	8.85763E-07	1.03773E-05	8.85763E-07	7.93856E-06	1.1519E-05	6.82824E-06	1.61453E-09	2.1755E-08	3.9346E-09	2.73045E-08	0.02730454
3829303773100	382930	3773100	1.54743E-05	4.75035E-05	5.58603E-05	5.51165E-05	1.17159E-05	1.52364E-05	1.12148E-05	1.15431E-06	1.35234E-05	1.15431E-06	9.77269E-06	1.41804E-05	8.40585E-06	2.13188E-09	2.865E-08	5.1734E-09	3.59552E-08	0.0359552
3829803773100	382980	3773100	2.10903E-05	6.47436E-05	7.61332E-05	7.51195E-05	1.59678E-05	2.0766E-05	1.52849E-05	1.57323E-06	1.84314E-05	1.57323E-06	1.14883E-05	1.66698E-05	9.8815E-06	2.95938E-09	3.9569E-08	7.1267E-09	4.96555E-08	0.04965553
3830303773100	383030	3773100	2.63035E-05	8.07471E-05	9.4952E-05	9.36877E-05	1.99148E-05	2.5899E-05	1.90631E-05	1.96211E-06	2.29873E-05	1.96211E-06	1.15195E-05	1.6715E-05	9.90833E-06	3.72723E-09	4.963E-08	8.9414E-09	6.22986E-08	0.06229859
3830803773100	383080	3773100	3.22025E-05	9.88562E-05	0.000116247	0.000114699	2.43811E-05	3.17074E-05	2.33384E-05	2.40214E-06	2.81426E-05	2.40214E-06	1.1089E-05	1.60904E-05	9.53807E-06	4.7829E-09	6.3064E-08	1.1278E-08	7.91246E-08	0.07912458
3831303773100	383130	3773100	4.07217E-05	0.000125009	0.000147	0.000145043	3.08311E-05	4.00956E-05	2.95126E-05	3.03764E-06	3.55878E-05	3.03764E-06	1.11327E-05	1.61538E-05	9.57564E-06	6.23678E-09	8.1687E-08	1.4582E-08	1.02506E-07	0.10250603
3834303773100	383430	3773100	0.000596911	0.001832412	0.002154767	0.002126076	0.000451931	0.000587733	0.000432603	4.45265E-05	0.000521656	4.45265E-05	1.6738E-05	2.42873E-05	1.4397E-05	5.57543E-08	8.0777E-07	1.7475E-07	1.03827E-06	1.03826864
3834803773100	383480	3773100	0.000258767	0.00079437	0.000934114	0.000921676	0.000195917	0.000254788	0.000187538	1.93027E-05	0.000226143	1.93027E-05	1.85815E-05	2.69622E-05	1.59826E-05	2.3953E-08	3.4826E-07	7.2031E-08	4.44246E-07	0.4442462
3835303773100	383530	3773100	0.000150251	0.000461243	0.000542384	0.000535162	0.000113757	0.00014794	0.000108892	1.12079E-05	0.000131308	1.12079E-05	1.96327E-05	2.84875E-05	1.68868E-05	1.39002E-08	2.0245E-07	4.0889E-08	2.5724E-07	0.25724038
3835803773100	383580	3773100	9.42468E-05	0.000289322	0.000340218	0.000335688	7.13559E-05	9.27977E-05	6.83042E-05	7.03034E-06	8.23649E-05	7.03034E-06	1.90713E-05	2.76728E-05	1.64039E-05	8.77981E-09	1.2787E-07	2.5473E-08	1.62126E-07	0.16212567
3836303773100	383630	3773100	6.47153E-05	0.000198665	0.000233614	0.000230503	4.89971E-05	6.37203E-05	4.69016E-05	4.82744E-06	5.65565E-05	4.82744E-06	1.70157E-05	2.46901E-05	1.46358E-05	6.07121E-09	8.8358E-08	1.7458E-08	1.11888E-07	0.11188765
3836803773100	383680	3773100	5.32184E-05	0.000163371	0.000192111	0.000189553	4.02926E-05	5.24002E-05	3.85694E-05	3.96983E-06	4.6509E-05	3.96983E-06	1.6685E-05	2.42103E-05	1.43514E-05	5.01003E-09	7.291E-08	1.4337E-08	9.22571E-08	0.09225711
3837303773100	383730	3773100	4.83156E-05	0.00014832	0.000174413	0.00017209	3.65805E-05	4.75727E-05	3.50161E-05	3.6041E-06	4.22243E-05	3.6041E-06	1.72714E-05	2.50612E-05	1.48558E-05	4.55425E-09	6.6313E-08	1.2992E-08	8.38597E-08	0.08385973
3837803773100	383780	3773100	4.39661E-05	0.000134968	0.000158712	0.000156599	3.32875E-05	4.32901E-05	3.18639E-05	3.27965E-06	3.84232E-05	3.27965E-06	1.72028E-05	2.49616E-05	1.47968E-05	4.14708E-09	6.0415E-08	1.1797E-08	7.63599E-08	0.07635992
3838303773100	383830	3773100	3.9105E-05	0.000120046	0.000141164	0.000139284	2.96071E-05	3.85037E-05	2.83408E-05	2.91704E-06	3.41749E-05	2.91704E-06	1.64355E-05	2.38482E-05	1.41367E-05	3.69833E-09	5.388E-08	1.0493E-08	6.80709E-08	0.0680709
3838803773100	383880	3773100	3.41677E-05	0.000104889	0.000123341	0.000121698	2.58689E-05	3.36423E-05	2.47626E-05	2.54873E-06	2.986E-05	2.54873E-06	1.55933E-05	2.26262E-05	1.34123E-05	3.24769E-09	4.7294E-08	9.1893E-09	5.97308E-08	0.05973084
3839303773100	383930	3773100	2.96277E-05	9.09519E-05	0.000106952	0.000105528	2.24316E-05	2.91721E-05	2.14723E-05	2.21008E-06	2.58924E-05	2.21008E-06	1.48041E-05	2.1481E-05	1.27335E-05	2.83424E-09	4.1242E-08	7.998E-09	5.2074E-08	0.05207401
3839803773100	383980	3773100	2.61111E-05	8.01567E-05	9.42577E-05	9.30026E-05	1.97692E-05	2.57096E-05	1.89237E-05	1.94776E-06	2.28192E-05	1.94776E-06	1.40742E-05	2.04219E-05	1.21057E-05	2.51268E-09	3.6536E-08	7.0753E-09	4.61235E-08	0.04612349
3840303773100	384030	3773100	2.32061E-05	7.12386E-05	8.37708E-05	8.26553E-05	1.75697E-05	2.28492E-05	1.68183E-05	1.73105E-06	2.02804E-05	1.73105E-06	1.34285E-05	1.9485E-05	1.15503E-05	2.24574E-09	3.2629E-08	6.3122E-09	4.11868E-08	0.04118683
3840803773100	384080	3773100	2.01286E-05	6.17914E-05	7.26616E-05	7.16941E-05	1.52397E-05	1.98191E-05	1.4588E-05	1.50149E-06	1.75909E-05	1.50149E-06	1.25738E-05	1.82449E-05	1.08152E-05	1.96217E-09	2.8475E-08	5.505E-09	3.5942E-08	0.03594198
3841303773100	384130	3773100	1.74667E-05	5.36197E-05	6.30524E-05	6.22129E-05	1.32243E-05	1.71981E-05	1.26588E-05	1.30293E-06	1.52646E-05	1.30293E-06	1.16287E-05	1.68734E-05	1.00022E-05	1.7139E-09	2.484E-08	4.8012E-09	3.13556E-08	0.03135562
3826803773150	382680	3773150	1.01015E-05	3.10099E-05	3.64651E-05	3.59795E-05	7.64802E-06	9.94619E-06	7.32094E-06	7.53521E-07	8.82798E-06	7.53521E-07	7.57672E-06	1.0994E-05	6.51701E-06	1.31701E-09	1.7933E-08	3.2535E-09	2.25035E-08	0.02250349
3827303773150	382730	3773150	1.08981E-05	3.34552E-05	3.93406E-05	3.88168E-05	8.25112E-06	1.07305E-05	7.89825E-06	8.12942E-07	9.52413E-06	8.12942E-07	7.85746E-06	1.14013E-05	6.75848E-06	1.43896E-09	1.9534E-08	3.5377E-09	2.45104E-08	0.02451037
3827803773150	382780	3773150	1.03065E-05	3.16393E-05	3.72052E-05	3.67099E-05	7.80326E-06	1.01481E-05	7.46954E-06	7.68816E-07	9.00717E-06	7.68816E-07	7.2336E-06	1.04961E-05	6.22188E-06	1.37792E-09	1.8647E-08	3.3726E-09	2.33971E-08	0.02339714
3828303773150	382830	3773150	1.08945E-05	3.34441E-05	3.93275E-05	3.88039E-05	8.24838E-06	1.07269E-05	7.89562E-06	8.12671E-07	9.52096E-06	8.12671E-07	7.2336E-06	1.04961E-05	6.22188E-06	1.48188E-09	1.9968E-08	3.603E-09	2.50533E-08	0.02505329
3828803773150	382880	3773150	1.23243E-05	3.78335E-05	4.44891E-05	4.38967E-05	9.33094E-06	1.21348E-05	8.93188E-06	9.19331E-07	1.07705E-05	9.19331E-07	7.75764E-06	1.12565E-05	6.67263E-06	1.70722E-09	2.291E-08	4.1236E-09	2.87407E-08	0.02874066
3829303773150	382930	3773150	1.58717E-05	4.87234E-05	5.72948E-05	5.65319E-05	1.20167E-05	1.56277E-05	1.15028E-05	1.18395E-06	1.38707E-05	1.18395E-06	9.48572E-06	1.3764E-05	8.15901E-06	2.24355E-09	2.9987E-08	5.3847E-09	3.76151E-08	0.0376151
3829803773150	382980	3773150	2.20484E-05	6.76847E-05	7.95917E-05	7.85319E-05	1.66932E-05	2.17094E-05	1.59793E-05	1.6447E-06	1.92687E-05	1.6447E-06	1.15444E-05	1.67512E-05	9.92979E-06	3.21746E-09	4.27E-08	7.6347E-09	5.3552E-08	0.05355199
3830303773150	383030	3773150	2.82668E-05	8.67742E-05	0.000102039	0.000100681	2.14013E-05	2.78322E-05	2.0486E-05	2.10856E-06	2.47031E-05	2.10856E-06	1.20279E-05	1.74528E-05	1.03457E-05	4.30446E-09	5.6552E-08	1.0068E-08	7.09242E-08	0.07092418
3830803773150	383080	3773150	3.54415E-05	0.000108799	0.000127939	0.000126235	2.68333E-05	3.48965E-05	2.56857E-05	2.64375E-06	3.09732E-05	2.64375E-06	1.17222E-05	1.70092E-05	1.00827E-05	5.96045E-09	7.6896E-08	1.3512E-08	9.63686E-08	0.09636863
3834303773150	383430	3773150	0.002432035	0.007465927	0.008779319	0.00866242	0.001841335	0.00239464	0.001762586	0.000181418	0.002125421	0.000181418	1.80419E-05	2.61792E-05	1.55185E-05	2.17004E-07	3.1816E-06	6.8421E-07	4.08281E-06	4.08281354
3834803773150	383480	3773150	0.000459204	0.001409677	0.001657664	0.001635592	0.000347671	0.000452143	0.000332802	3.42543E-05	0.000401311	3.42543E-05	2.07869E-05	3.01622E-05	1.78795E-05	4.14651E-08	6.0658E-07	1.2361E-07	7.71647E-07	0.77164745
3835303773150	383530	3773150	0.000238488	0.000732116	0.000860909	0.000849445	0.000180563	0.000234821	0.000172841	1.779E-05	0.000208421	1.779E-05	2.11581E-05	3.07008E-05	1.81988E-05	2.16047E-08	3.1615E-07	6.3306E-08	4.01063E-07	0.40106299
3835803773150	383580	3773150	0.00013793	0.000423421	0.000497908	0.000491279	0.000104429	0.000135809	9.99629E-05	1.02889E-05	0.000120541	1.02889E-05	2.0528E-05	2.97865E-05	1.76568E-05	1.26153E-08	1.8443E-07	3.6545E-08	2.3359E-07	0.23359015
3836303773150	383630	3773150	8.94202E-05	0.000274505	0.000322795	0.000318497	6.77015E-05	8.80453E-05	6.48061E-05	6.67029E-06	7.81467E-05	6.67029E-06	1.83102E-05	2.65684E-05	1.57492E-05	8.25056E-09	1.2047E-07	2.3721E-08	1.52445E-07	0.15244459
3836803773150	383680	3773150	6.99611E-05	0.000214769	0.00025255	0.000249188	5.29688E-05	6.88854E-05	5.07034E-05	5.21875E-06	6.11409E-05	5.21875E-06	1.78485E-05	2.58986E-05	1.53521E-05	6.48521E-09	9.4668E-08	1.8571E-08	1.19725E-07	0.1197248
3837303773150	383730	3773150	6.01645E-05	0.000184695	0.000217186	0.000214294	4.55515E-05	5.92394E-05	4.36034E-05	4.48797E-06	5.25794E-05	4.48797E-06	1.82228E-05	2.64417E-05	1.56741E-05	5.59507E-09	8.1688E-08	1.5979E-08	1.03262E-07	0.10326186
3837803773150	383780	3773150	5.28029E-05	0.000162096	0.000190611	0.000188073	3.9978E-05	5.1991E-05	3.82682E-05	3.93883E-06	4.61459E-05	3.93883E-06	1.82135E-05	2.64281E-05	1.56661E-05	4.92414E-09	7.1907E-08	1.4029E-08	9.08595E-08	0.09085948
3838303773150	383830	3773150	4.68168E-05	0.000143719	0.000169002	0.000166752	3.54458E-05	4.60969E-05	3.39298E-05	3.49229E-06	4.09144E-05	3.49229E-06	1.77144E-05	2.57039E-05	1.52368E-05	4.37777E-09	6.3933E-08	1.2443E-08	8.07542E-08	0.0807542
3838803773150	383880	3773150	4.02191E-05	0.000123466	0.000145186	0.000143252	3.04506E-05	3.96007E-05	2.91483E-05	3.00014E-06	3.51486E-05	3.00014E-06	1.67911E-05	2.43642E-05	1.44426E-05	3.78365E-09	5.522E-08	1.0725E-08	6.97292E-08	0.06972922
3839303773150	383930	3773150	3.36886E-05	0.000103418	0.000121611	0.000119992	2.55062E-05	3.31706E-05	2.44154E-05	2.513E-06	2.94414E-05	2.513E-06	1.56307E-05	2.26805E-05	1.34445E-05	3.19706E-09	4.66E-08	9.0343E-09	5.88314E-08	0.05883136
3839803773150	383980	3773150	3.01358E-05	9.25116E-05	0.000108786	0.000107338	2.28163E-05	2.96724E-05	2.18405E-05	2.24798E-06	2.63365E-05	2.24798E-06	1.50412E-05	2.1825E-05	1.29374E-05	2.87323E-09	4.1858E-08	8.1057E-09	5.28366E-08	0.05283659
3840303773150	384030	3773150	2.70982E-05	8.31869E-05	9.7821E-05	9.65185E-05	2.05165E-05	2.66816E-05	1.96391E-05	2.02139E-06	2.36819E-05	2.02139E-06	1.44641E-05	2.09877E-05	1.24411E-05	2.59584E-09	3.7793E-08	7.3135E-09	4.77021E-08	0.04770212
3840803773150	384080	3773150	2.38139E-05	7.31047E-05	8.59651E-05	8.48204E-05	1.80299E-05	2.34478E-05	1.72588E-05	1.7764E-06	2.08116E-05	1.7764E-06	1.37778E-05	1.99919E-05	1.18508E-05	2.29568E-09	3.3387E-08	6.4575E-09	4.21401E-08	0.04214008
3841303773150	384130	3773150	2.10976E-05	6.47659E-05	7.61594E-05	7.51453E-05	1.59733E-05	2.07732E-05	1.52902E-05	1.57377E-06	1.84377E-05	1.57377E-06	1.31197E-05	1.90369E-05	1.12847E-05	2.04577E-09	2.9721E-08	5.7472E-09	3.75145E-08	0.03751446
3826803773200	382680	3773200	9.79303E-06	3.00629E-05	3.53515E-05	3.48808E-05	7.41447E-06	9.64246E-06	7.09738E-06	7.30511E-07	8.5584E-06	7.30511E-07	7.28663E-06	1.05731E-05	6.26749E-06	1.28307E-09	1.7455E-08	3.1603E-09	2.18985E-08	0.02189854
3827303773200	382730	3773200	1.1212E-05	3.44189E-05	4.04738E-05	3.99349E-05	8.48879E-06	1.10396E-05	8.12575E-06	8.36358E-07	9.79847E-06	8.36358E-07	7.92296E-06	1.14964E-05	6.81483E-06	1.49318E-09	2.0236E-08	3.6544E-09	2.53839E-08	0.02538388
3827803773200	382780	3773200	1.10033E-05	3.37783E-05	3.97205E-05	3.91916E-05	8.3308E-06	1.08341E-05	7.97452E-06	8.20793E-07	9.6161E-06	8.20793E-07	7.51122E-06	1.08989E-05	6.46067E-06	1.48689E-09	2.008E-08	3.6197E-09	2.51869E-08	0.02518689
3828303773200	382830	3773200	1.12864E-05	3.46473E-05	4.07424E-05	4.01999E-05	8.54512E-06	1.11129E-05	8.17967E-06	8.41908E-07	9.86348E-06	8.41908E-07	7.23672E-06	1.05006E-05	6.22457E-06	1.55724E-09	2.0924E-08	3.7596E-09	2.62412E-08	0.02624123
3828803773200	382880	3773200	1.28324E-05	3.93932E-05	4.63232E-05	4.57064E-05	9.71561E-06	1.26351E-05	9.3001E-06	9.5723E-07	1.12146E-05	9.5723E-07	7.74516E-06	1.12384E-05	6.6619E-06	1.81189E-09	2.4222E-08	4.3383E-09	3.03719E-08	0.03037193
3829303773200	382930	3773200	1.69114E-05	5.19152E-05	6.10481E-05	6.02352E-05	1.28039E-05	1.66514E-05	1.22564E-05	1.26151E-06	1.47794E-05	1.26151E-06	9.63856E-06	1.39858E-05	8.29048E-06	2.45633E-09	3.2655E-08	5.8287E-09	4.09399E-08	0.04093994
3829803773200	382980	3773200	2.35472E-05	7.22858E-05	8.50022E-05	8.38704E-05	1.7828E-05	2.31851E-05	1.70655E-05	1.7565E-06	2.05785E-05	1.7565E-06	1.17285E-05	1.70183E-05	1.00881E-05	3.58139E-09	4.7158E-08	8.3642E-09	5.91035E-08	0.0591035
3830303773200	383030	3773200	3.01194E-05	9.24615E-05	0.000108727	0.000107279	2.28039E-05	2.96563E-05	2.18287E-05	2.24676E-06	2.63222E-05	2.24676E-06	1.22432E-05	1.77651E-05	1.05308E-05	4.9621E-09	6.4313E-08	1.1297E-08	8.05728E-08	0.08057284
3834303773200	383430	3773200	0.002338229	0.007177959	0.008440692	0.008328303	0.001770313	0.002302277	0.001694601	0.00017442	0.002043441	0.00017442	2.04781E-05	2.97141E-05	1.76139E-05	1.99984E-07	2.967E-06	6.1531E-07	3.78232E-06	3.78231827
3834803773200	383480	3773200	0.00053056	0.001628729	0.001915252	0.00188975	0.000401696	0.000522403	0.000384517	3.95771E-05	0.000463671	3.95771E-05	2.25492E-05	3.27194E-05	1.93954E-05	4.60513E-08	6.8106E-07	1.3478E-07	8.61893E-07	0.86189252
3835303773200	383530	3773200	0.000265653	0.000815509	0.000958972	0.000946203	0.00020113	0.000261568	0.000192529	1.98164E-05	0.000232161	1.98164E-05	2.20377E-05	3.19772E-05	1.89554E-05	2.34171E-08	3.4526E-07	6.7964E-08	4.36645E-07	0.43664509
3835803773200	383580	3773200	0.000161078	0.000494481	0.00058147	0.000573727	0.000121955	0.000158601	0.000116739	1.20156E-05	0.00014077	1.20156E-05	2.04313E-05	2.96462E-05	1.75737E-05	1.43751E-08	2.1147E-07	4.1498E-08	2.67342E-07	0.26734205
3836303773200	383630	3773200	0.000111073	0.000340975	0.000400959	0.00039562	8.40952E-05	0.000109365	8.04987E-05	8.28548E-06	9.70697E-05	8.28548E-06	1.91929E-05	2.78493E-05	1.65085E-05	1.00107E-08	1.4701E-07	2.8786E-08	1.85808E-07	0.18580823
3836803773200	383680	3773200	8.49474E-05	0.000260774	0.000306649	0.000302565	6.43151E-05	8.36412E-05	6.15645E-05	6.33664E-06	7.42378E-05	6.33664E-06	1.86314E-05	2.70346E-05	1.60256E-05	7.71561E-09	1.1318E-07	2.2121E-08	1.43013E-07	0.14301271
3837303773200	383730	3773200	7.11442E-05	0.0002184	0.000256821	0.000253401	5.38645E-05	7.00503E-05	5.15608E-05	5.307E-06	6.21748E-05	5.307E-06	1.88311E-05	2.73243E-05	1.61973E-05	6.50145E-09	9.5307E-08	1.8599E-08	1.20407E-07	0.12040732
3837803773200	383780	3773200	6.27792E-05	0.000192721	0.000226625	0.000223607	4.75312E-05	6.18139E-05	4.54984E-05	4.68301E-06	5.48644E-05	4.68301E-06	1.93551E-05	2.80847E-05	1.6648E-05	5.76386E-09	8.4478E-08	1.6461E-08	1.06703E-07	0.1067034
3838303773200	383830	3773200	5.53759E-05	0.000169995	0.0001999	0.000197238	4.1926E-05	5.45245E-05	4.0133E-05	4.13076E-06	4.83945E-05	4.13076E-06	1.91056E-05	2.77226E-05	1.64334E-05	5.10546E-09	7.4813E-08	1.4551E-08	9.44697E-08	0.09446968

			EGIODemolition	EGIOSite Grubbing / Prep	EGIOMass Grading / Excavation	EGIOMass Grading / Excavation	EGIODrainage / Utilities Trenching	EGIODrainage / Utilities Trenching	EGIOFoundations / Concrete Pads	EGIOFoundations / Concrete Pads	EGIOBuilding / Structure Construction	EGIOBuilding / Structure Construction	EGIOAsphalt Paving	EGIOArchitectural Coating	EGIOLandscaping or Other Finishing	EGIOWaterside Construction (Piles)	HIWaterside Construction (Landscaping)	HIWaterside Construction (Landscaping)	KMDemolition	KMSite Grubbing / Prep
Unique Identifier	X (UTM)	Y (UTM)	2025	2025	2025	2026	2026	2027	2026	2027	2026	2027	2027	2027	2027	2027	2025	2026	2025	2025
3838803773200	383880	3773200	0.000160697	6.3028E-05	2.08728E-05	2.04428E-05	4.74692E-05	4.73959E-05	6.23683E-05	6.2328E-05	6.68042E-05	6.52029E-05	2.59959E-06	2.59959E-06	7.04021E-05	2.59959E-06	4.05618E-05	3.92913E-05	5.53909E-05	0.0002404
3839303773200	383930	3773200	0.000132574	5.1998E-05	1.722E-05	1.68652E-05	3.91619E-05	3.91014E-05	5.14536E-05	5.14204E-05	5.51132E-05	5.37921E-05	2.14465E-06	2.14465E-06	5.80815E-05	2.14465E-06	3.30884E-05	3.2052E-05	4.48472E-05	0.00019464
3839803773200	383980	3773200	0.000115536	4.5315E-05	1.50068E-05	1.46976E-05	3.41287E-05	3.4076E-05	4.48406E-05	4.48117E-05	4.80299E-05	4.68786E-05	1.86902E-06	1.86902E-06	5.06167E-05	1.86902E-06	2.86055E-05	2.77095E-05	3.86215E-05	0.00016762
3840303773200	384030	3773200	0.000107524	4.2172E-05	1.39662E-05	1.36784E-05	3.1762E-05	3.1713E-05	4.17311E-05	4.17041E-05	4.46992E-05	4.36278E-05	1.73941E-06	1.73941E-06	4.71066E-05	1.73941E-06	2.64833E-05	2.56538E-05	3.57859E-05	0.000155313
3840803773200	384080	3773200	0.000100958	3.9597E-05	1.31133E-05	1.28432E-05	2.98224E-05	2.97764E-05	3.91828E-05	3.91575E-05	4.19697E-05	4.09637E-05	1.63319E-06	1.63319E-06	4.42301E-05	1.63319E-06	2.47629E-05	2.39873E-05	3.34934E-05	0.000145364
3841303773200	384130	3773200	9.05746E-05	3.5525E-05	1.17647E-05	1.15223E-05	2.67553E-05	2.6714E-05	3.5153E-05	3.51303E-05	3.76532E-05	3.67507E-05	1.46522E-06	1.46522E-06	3.96811E-05	1.46522E-06	2.20506E-05	2.13599E-05	2.97209E-05	0.000128991
3826803773250	382680	3773250	6.04399E-05	2.3705E-05	7.8505E-06	7.68875E-06	1.78537E-05	1.78261E-05	2.34574E-05	2.34422E-05	2.51258E-05	2.45235E-05	9.77735E-07	9.77735E-07	2.6479E-05	9.77735E-07	1.20424E-05	1.16652E-05	1.10732E-05	4.80585E-05
3827303773250	382730	3773250	7.64369E-05	2.998E-05	9.92833E-06	9.72377E-06	2.25791E-05	2.25443E-05	2.9666E-05	2.96468E-05	3.1776E-05	3.10143E-05	1.23652E-06	1.23652E-06	3.34873E-05	1.23652E-06	1.52517E-05	1.4774E-05	1.35671E-05	5.88822E-05
3827803773250	382780	3773250	8.67842E-05	3.4038E-05	1.12723E-05	1.10401E-05	2.56356E-05	2.55961E-05	3.36819E-05	3.36601E-05	3.60775E-05	3.52127E-05	1.40391E-06	1.40391E-06	3.80205E-05	1.40391E-06	1.73559E-05	1.68123E-05	1.49114E-05	6.47164E-05
3828303773250	382830	3773250	8.74039E-05	3.4281E-05	1.13528E-05	1.11189E-05	2.58187E-05	2.57789E-05	3.39224E-05	3.39005E-05	3.63351E-05	3.54642E-05	1.41393E-06	1.41393E-06	3.8292E-05	1.41393E-06	1.75587E-05	1.70087E-05	1.44044E-05	6.25163E-05
3828803773250	382880	3773250	0.000103122	4.0446E-05	1.33945E-05	1.31185E-05	3.04619E-05	3.04149E-05	4.00229E-05	3.99971E-05	4.28695E-05	4.1842E-05	1.66821E-06	1.66821E-06	4.51784E-05	1.66821E-06	2.07733E-05	2.01227E-05	1.62353E-05	7.04622E-05
3829303773250	382930	3773250	0.000144188	5.6553E-05	1.87285E-05	1.83426E-05	4.25925E-05	4.25268E-05	5.5961E-05	5.59249E-05	5.99412E-05	5.85044E-05	2.33253E-06	2.33253E-06	6.31695E-05	2.33253E-06	2.90504E-05	2.81404E-05	2.1515E-05	9.33766E-05
3829803773250	382980	3773250	0.000222134	8.7124E-05	2.88528E-05	2.82584E-05	6.56173E-05	6.55161E-05	8.62126E-05	8.6157E-05	9.23445E-05	9.0131E-05	3.59346E-06	3.59346E-06	9.73179E-05	3.59346E-06	4.52169E-05	4.38007E-05	3.02437E-05	0.00013126
3830303773250	383030	3773250	0.000321915	0.00012626	4.18133E-05	4.09518E-05	9.50922E-05	9.49455E-05	0.000124939	0.000124858	0.000133825	0.000130617	5.20761E-06	5.20761E-06	0.000141032	5.20761E-06	6.51471E-05	6.31066E-05	3.74923E-05	0.000162719
3830803773250	383080	3773250	0.000537295	0.00021073	6.97888E-05	6.83509E-05	0.000158714	0.000158469	0.00020853	0.000208395	0.000223361	0.000218008	8.6918E-06	8.6918E-06	0.000235391	8.6918E-06	0.000106288	0.000102959	4.68184E-05	0.000203195
3831303773250	383130	3773250	0.001293454	0.00050731	0.000168006	0.000164544	0.00038208	0.000381491	0.000502003	0.000501679	0.000537708	0.00052482	2.09242E-05	2.09242E-05	0.000566668	2.09242E-05	0.000248975	0.000241176	6.00392E-05	0.000260574
3834803773250	383480	3773250	0.00183692	0.00072047	0.000238596	0.00023368	0.000542617	0.00054178	0.000712928	0.000712468	0.000763635	0.000745331	2.97158E-05	2.97158E-05	0.000804763	2.97158E-05	0.000502348	0.000486614	0.000800393	0.003473763
3835303773250	383530	3773250	0.000913956	0.00035847	0.000118713	0.000116267	0.000269978	0.000269561	0.000354716	0.000354487	0.000379945	0.000370838	1.4785E-05	1.4785E-05	0.000400408	1.4785E-05	0.000248135	0.000240363	0.000376296	0.001633152
3835803773250	383580	3773250	0.000569594	0.0002234	7.39842E-05	7.24598E-05	0.000168255	0.000167996	0.000221066	0.000220923	0.000236789	0.000231113	9.21431E-06	9.21431E-06	0.000249542	9.21431E-06	0.000152851	0.000148063	0.000224603	0.000974792
3836303773250	383630	3773250	0.000399924	0.00015686	5.19458E-05	5.08756E-05	0.000118136	0.000117953	0.000155215	0.000155115	0.000166254	0.000162269	6.46956E-06	6.46956E-06	0.000175208	6.46956E-06	0.00010612	0.000102796	0.000152599	0.000662289
3836803773250	383680	3773250	0.000311218	0.00012206	4.04238E-05	3.9591E-05	9.19322E-05	9.17903E-05	0.000120787	0.000120709	0.000129378	0.000126277	5.03456E-06	5.03456E-06	0.000136346	5.03456E-06	8.18304E-05	7.92673E-05	0.000116129	0.00050401
3837303773250	383730	3773250	0.000270915	0.00010626	3.5189E-05	3.4464E-05	8.00271E-05	7.99036E-05	0.000105145	0.000105077	0.000112624	0.000109924	4.38259E-06	4.38259E-06	0.000118689	4.38259E-06	7.07836E-05	6.85665E-05	9.99484E-05	0.000433783
3837803773250	383780	3773250	0.000240484	9.4321E-05	3.12363E-05	3.05928E-05	7.10379E-05	7.09283E-05	9.33345E-05	9.32743E-05	9.99729E-05	9.75766E-05	3.89031E-06	3.89031E-06	0.000105357	3.89031E-06	6.24061E-05	6.04514E-05	8.78297E-05	0.000381187
3838303773250	383830	3773250	0.00021141	8.2918E-05	2.74598E-05	2.68941E-05	6.24494E-05	6.2353E-05	8.20503E-05	8.19974E-05	8.78861E-05	8.57795E-05	3.41997E-06	3.41997E-06	9.26195E-05	3.41997E-06	5.45255E-05	5.28176E-05	7.64804E-05	0.00033193
3838803773250	383880	3773250	0.000175284	6.8749E-05	2.27675E-05	2.22984E-05	5.1778E-05	5.16981E-05	6.80295E-05	6.79857E-05	7.28681E-05	7.11215E-05	2.83556E-06	2.83556E-06	7.67927E-05	2.83556E-06	4.47111E-05	4.33106E-05	6.21733E-05	0.000269836
3839303773250	383930	3773250	0.000143604	5.6324E-05	1.86527E-05	1.82684E-05	4.242E-05	4.23546E-05	5.57344E-05	5.56984E-05	5.96985E-05	5.82675E-05	2.32308E-06	2.32308E-06	6.29137E-05	2.32308E-06	3.62313E-05	3.50965E-05	4.98826E-05	0.000216494
3839803773250	383980	3773250	0.000120799	4.7379E-05	1.56905E-05	1.53672E-05	3.56835E-05	3.56284E-05	4.68834E-05	4.68531E-05	5.0218E-05	4.90143E-05	1.95416E-06	1.95416E-06	5.29226E-05	1.95416E-06	3.02092E-05	2.9263E-05	4.12648E-05	0.000179092
3840303773250	384030	3773250	0.000112095	4.3965E-05	1.456E-05	1.426E-05	3.31125E-05	3.30614E-05	4.35054E-05	4.34774E-05	4.65998E-05	4.54828E-05	1.81337E-06	1.81337E-06	4.91095E-05	1.81337E-06	2.78233E-05	2.69518E-05	3.79358E-05	0.000164644
3840803773250	384080	3773250	0.000106913	4.1933E-05	1.38868E-05	1.36007E-05	3.15815E-05	3.15328E-05	4.1494E-05	4.14672E-05	4.44453E-05	4.33799E-05	1.72953E-06	1.72953E-06	4.6839E-05	1.72953E-06	2.6399E-05	2.55721E-05	3.60281E-05	0.000156364
3841303773250	384130	3773250	0.000100733	3.9509E-05	1.30842E-05	1.28146E-05	2.97561E-05	2.97102E-05	3.90956E-05	3.90704E-05	4.18763E-05	4.08726E-05	1.62956E-06	1.62956E-06	4.41317E-05	1.62956E-06	2.47486E-05	2.39734E-05	3.37763E-05	0.000146592
3826803773300	382680	3773300	5.991E-05	2.3498E-05	7.78167E-06	7.62134E-06	1.76971E-05	1.76698E-05	2.32517E-05	2.32367E-05	2.49055E-05	2.43085E-05	9.69163E-07	9.69163E-07	2.62468E-05	9.69163E-07	1.19151E-05	1.15419E-05	1.0865E-05	4.71548E-05
3827303773300	382730	3773300	7.16495E-05	2.8102E-05	9.3065E-06	9.11475E-06	2.11649E-05	2.11323E-05	2.78079E-05	2.779E-05	2.97858E-05	2.90718E-05	1.15907E-06	1.15907E-06	3.139E-05	1.15907E-06	1.42364E-05	1.37904E-05	1.25962E-05	5.46686E-05
3827803773300	382780	3773300	8.5401E-05	3.3495E-05	1.10927E-05	1.08641E-05	2.5227E-05	2.51881E-05	3.3145E-05	3.31236E-05	3.55024E-05	3.46515E-05	1.38153E-06	1.38153E-06	3.74145E-05	1.38153E-06	1.69864E-05	1.64544E-05	1.44814E-05	6.28502E-05
3828303773300	382830	3773300	9.46704E-05	3.7131E-05	1.22967E-05	1.20433E-05	2.79652E-05	2.7922E-05	3.67426E-05	3.67189E-05	3.93559E-05	3.84126E-05	1.53148E-06	1.53148E-06	4.14755E-05	1.53148E-06	1.88861E-05	1.82946E-05	1.53527E-05	6.66316E-05
3828803773300	382880	3773300	0.000111134	4.3588E-05	1.44352E-05	1.41378E-05	3.28286E-05	3.27779E-05	4.31324E-05	4.31046E-05	4.62002E-05	4.50928E-05	1.79782E-06	1.79782E-06	4.86885E-05	1.79782E-06	2.22192E-05	2.15232E-05	1.71246E-05	7.43222E-05
3829303773300	382930	3773300	0.000155721	6.1076E-05	2.02265E-05	1.98098E-05	4.59993E-05	4.59283E-05	6.0437E-05	6.0398E-05	6.47356E-05	6.31839E-05	2.5191E-06	2.5191E-06	6.82221E-05	2.5191E-06	3.11456E-05	3.01701E-05	2.26397E-05	9.82581E-05
3829803773300	382980	3773300	0.000234817	9.2098E-05	3.05002E-05	2.98718E-05	6.93637E-05	6.92567E-05	9.11348E-05	9.1076E-05	9.76168E-05	9.5277E-05	3.79862E-06	3.79862E-06	0.000102874	3.79862E-06	4.73427E-05	4.58598E-05	3.09362E-05	0.000134265
3830303773300	383030	3773300	0.000323792	0.000127	4.20572E-05	4.11906E-05	9.56467E-05	9.54991E-05	0.000125667	0.000125586	0.000134605	0.000131379	5.23798E-06	5.23798E-06	0.000141855	5.23798E-06	6.46592E-05	6.26339E-05	3.72614E-05	0.000161717
3830803773300	383080	3773300	0.000464235	0.00018208	6.02992E-05	5.90568E-05	0.000137133	0.000136921	0.000180175	0.000180058	0.000192989	0.000188364	7.50992E-06	7.50992E-06	0.000203383	7.50992E-06	9.09344E-05	8.80861E-05	4.41751E-05	0.000191723
3831303773300	383130	3773300	0.000852034	0.00033418	0.00011067	0.00010839	0.000251687	0.000251298	0.000330683	0.00033047	0.000354203	0.000345713	1.37833E-05	1.37833E-05	0.00037328	1.37833E-05	0.000161178	0.00015613	5.60766E-05	0.000243376
3834803773300	383480	3773300	0.004426703	0.00173621	0.000574981	0.000563135	0.001307627	0.001305609	0.00171805	0.001716942	0.001840246	0.001796137	7.16106E-05	7.16106E-05	0.001939358	7.16106E-05	0.001207974	0.001170138	0.002023672	0.008782881
3835303773300	383530	3773300	0.001420819	0.00055727	0.000184549	0.000180747	0.000419703	0.000419056	0.000551435	0.000551079	0.000590656	0.000576498	2.29846E-05	2.29846E-05	0.000622467	2.29846E-05	0.00040398	0.000391327	0.000654523	0.002840674
3835803773300	383580	3773300	0.000766588	0.00030067	9.95715E-05	9.752E-05	0.000226446	0.000226097	0.000297521	0.000297329	0.000318682	0.000311043	1.24011E-05	1.24011E-05	0.000335845	1.24011E-05	0.000214912	0.000208181	0.000335267	0.001455082
3836303773300	383630	3773300	0.000486969	0.000191	6.3252E-05	6.19488E-05	0.000143848	0.000143626	0.000188998	0.000188876	0.00020244	0.000197588	7.87768E-06	7.87768E-06	0.000213343	7.87768E-06	0.000133913	0.000129718	0.000202239	0.000877732
3836803773300	383680	3773300	0.000361256	0.00014169	4.69233E-05	4.59565E-05	0.000106713	0.000106549	0.000140207	0.000140117	0.00015018	0.00014658	5.84404E-06	5.84404E-06	0.000158268	5.84404E-06	9.77512E-05	9.46894E-05	0.00014449	0.000627097
3837303773300	383730	3773300	0.000296182	0.00011617	3.84708E-05	3.76782E-05	8.74907E-05	8.73557E-05	0.000114951	0.000114877	0.000123127	0.000120176	4.79132E-06	4.79132E-06	0.000129759	4.79132E-06	7.917E-05	7.66903E-05	0.000115478	0.000501181
3837803773300	383780	3773300	0.000260254	0.00010208	3.38042E-05	3.31077E-05	7.68777E-05	7.67591E-05	0.000101007	0.000100942	0.000108191	0.000105598	4.21012E-06	4.21012E-06	0.000114018	4.21012E-06	6.88156E-05	6.66602E-05	9.95366E-05	0.000431996
3838303773300	383830	3773300	0.000230469	9.0393E-05	2.99355E-05	2.93187E-05	6.80795E-05	6.79745E-05	8.94476E-05	8.93899E-05	9.58096E-05	9.35131E-05	3.7283E-06	3.7283E-06	0.0010097	3.7283E-06	6.03538E-05	5.84634E-05	8.67072E-05	0.000376315
3838803773300	383880	3773300	0.000190086	7.4555E-05	2.46902E-05	2.41815E-05	5.61506E-05	5.60639E-05	7.37745E-05	7.37269E-05	7.90217E-05	7.71276E-05	3.07502E-06	3.07502E-06	8.32776E-05	3.07502E-06	4.91599E-05	4.76201E-05	6.98089E-05	0.000302975
3839303773300	383930	3773300	0.000155209	6.0875E-05	2.016E-05	1.97446E-05	4.5848E-05	4.57773E-05	6.02383E-05	6.01994E-05	6.45228E-05	6.29762E-05	2.51081E-06	2.51081E-06	6.79978E-05	2.51081E-06	3.96792E-05	3.84364E-05	5.56738E-05	0.000241628
3839803773300	383980	3773300	0.000127805	5.0127E-05	1.66005E-05	1.62585E-05	3.7753E-05	3.76947E-05	4.96025E-05	4.95705E-05	5.31305E-05	5.18569E-05	2.0675E-06	2.0675E-06	5.59919E-05	2.0675E-06	3.23565E-05	3.1343E-05	4.49287E-05	0.000194994
3840303773300	384030	3773300	0.00011532	4.523E-05	1.49788E-05	1.46702E-05	3.4065E-05	3.40124E-05	4.47569E-05	4.4728E-05	4.79403E-05	4.67912E-05	1.86553E-06	1.86553E-06	5.05222E-05	1.86553E-06	2.89391E-05	2.80327E-05	3.99409E-05	0.000173346
3840803773300	384080	3773300	0.000112697	4.4201E-05	1.46382E-05	1.43366E-05	3.32902E-05	3.32389E-05	4.3739E-05	4.37108E-05	4.68499E-05	4.5727E-05	1.8231E-06	1.8231E-06	4.93732E-05	1.8231E-06	2.80655E-05	2.71864E-05	3.87234E-05	0.000168062
3841303773300	384130	3773300	0.000106922	4.1936E-05	1.3888E-05	1.36019E-05	3.15842E-05	3.15355E-05	4.14975E-05	4.14707E-05	4.4449E-05	4.33836E-05	1.72967E-06	1.72967E-06	4.68429E-05	1.72967E-06	2.64779E-05	2.56486E-05	3.65033E-05	0.000158427
3826803773350	382680	3773350	5.94699E-05	2.3325E-05	7.7245E-06	7.56535E-06	1.75671E-05	1.754E-05	2.30809E-05	2.3066E-05	2.47225E-05	2.41299E-05	9.62043E-07	9.62043E-07	2.6054E-05	9.62043E-07	1.17841E-05	1.1415E-05	1.0693E-05	4.64084E-05
3827303773350	382730	3773350	6.80926E-05	2.6707E-05	8.8445E-06	8.66227E-06	2.01142E-05	2.00832E-05	2.64275E-05	2.64104E-05	2.83071E-05	2.76286E-05	1.10153E-06	1.10153E-06	2.98317E-05	1.10153E-06	1.34901E-05	1.30676E-05	1.18291E-05	5.1339E-05
3827803773350	382780	3773350	8.22123E-05	3.2245E-05	1.06785E-05	1.04585E-05	2.42851E-05	2.42477E-05	3.19075E-05	3.18869E-05	3.41769E-05	3.33577E-05	1.32995E-06	1.32995E-06	3.60176E-05	1.32995E-06	1.6285E-05	1.57749E-05	1.37414E-05	5.96384E-05
3828303773350	382830	3773350	9.81824E-05	3.8508E-05	1.27528E-05	1.24901E-05	2.90026E-05	2.89578E-05	3.81056E-05	3.8081E-05	4.08159E-05	3.98375E-05	1.58829E-06	1.58829E-06	4.30141E-05	1.58829E-06	1.94584E-05	1.88489E-05	1.57012E-05	6.81442E-05
3828803773350	382880	3773350	0.000121024	4.7467E-05	1.57197E-05	1.53958E-05	3.57498E-05	3.56946E-05	4.69705E-05	4.69402E-05	5.03113E-05	4.91054E-05	1.9578E-06	1.9578E-06	5.3021E-05	1.9578E-06	2.39969E-05	2.32453E-05	1.83829E-05	7.97831E-05
3829303773350	382930	3773350	0.00017126	6.7171E-05	2.22448E-05	2.17865E-05	5.05894E-05	5.05113E-05	6.64678E-05	6.64249E-05	7.11953E-05	6.94888E-05	2.77047E-06	2.77047E-06	7.50298E-05	2.77047E-06	3.40625E-05	3.29956E-05	2.43642E-05	0.000105742
3829803773350	382980	3773350	0.000226176	8.8709E-05	2.93778E-05	2.87725E-05	6.68113E-05	6.67082E-05	8.77813E-05	8.77247E-05	9.40247E-05	9.1771E-05	3.65884E-06	3.65884E-06	9.90887E-05	3.65884E-06	4.50017E-05	4.35921E-05	2.95376E-05	0.000128195
3830303773350	383030	3773350	0.000288655	0.00011321	3.74932E-05	3.67207E-05	8.52672E-05	8.51357E-05	0.00011203	0.000111958	0.000119998	0.000117122	4.66956E-06	4.66956E-06	0.000126461	4.66956E-06	5.70154E-05	5.52296E-05	3.39822E-05	0.000147485
3830803773350	383080	3773350	0.00037534	0.00014721	4.87527E-05	4.77482E-05	0.000110874	0.000110703	0.000145674	0.00014558	0.000156035	0.000152294	6.07187E-06	6.07187E-06	0.000164438	6.07187E-06	7.32484E-05	7.09541E-05	3.84541E-05	0.000166893
3831303773350	383130	3773350	0.000615331	0.00024134	7.99248E-05	7.82781E-05	0.000181766	0.000181485	0.000238816	0.000238662	0.000255802	0.000249671	9.95419E-06	9.95419E-06	0.000269579	9.95419E-06	0.000117902	0.000114209	5.02243E-05	0.000217977
3831803773350	383180	3773350	0.001809192	0.00070959	0.000234995	0.000230153	0.000534427	0.000533602	0.000702167	0.000701714	0.000752108	0.000734081	2.92673E-05	2.92673E-05	0.000792615	2.92673E-05	0.000335468	0.00032496	7.47831E-05	0.000324564
3835303773350	383530	3773350	0.003654133	0.0014332	0.000474633	0.000464854	0.001079413	0.001077748	0.001418208	0.001417293	0.001519078	0.001482666	5.91128E-05	5.91128E-05	0.001600892	5.91128E-05	0.000985479	0.000954611	0.001698442	0.007371359
3835803773350	383580	3773350	0.001196539	0.0004693	0.000155418	0.000152215	0.000353452	0.000352906	0.000464389	0.00046409	0.000497419	0.000485496	1.93564E-05	1.93564E-05	0.000524209	1.93564E-05	0.000342153	0.000331436	0.00056443	0.002449665
3836303773350	383630	3773350	0.000667121	0.00026165	8.66518E-05	8.48665E-05	0.000197064	0.00019676	0.000258917	0.00025875	0.000277332	0.000270685	1.0792E-05	1.0792E-05	0.000292269	1.0792E-05	0.000189258	0.00018333	0.000300246	0.001303088
3836803773350	383680	3773350	0.000436472	0.00017119	5.6693E-05	5.55249E-05	0.000128932	0.000128733	0.000169399	0.00016929	0.000181448	0.000177099	7.06079E-06	7.06079E-06	0.00019122	7.06079E-06	0.000121517	0.000117711	0.000186814	0.000810786
3837303773350	383730	3773350	0.000326918	0.00012822	4.24632E-05	4.15883E-05	9.65701E-05	9.64211E-05	0.00012688	0.000126799	0.000135905	0.000132647	5.28855E-06	5.28855E-06	0.000143224	5.28855E-06	8.94239E-05	8.6623E-05	0.000134469	0.000583606
3837803773350	383780	3773350	0.000284739	0.00011168	3.69845E-05	3.62225E-05	8.41104E-05	8.39807E-05	0.00011051	0.00011039	0.00011837	0.000115533	4.60621E-06	4.60621E-06	0.000124745	4.60621E-06	7.68487E-05	7.44417E-05	0.000114231	0.000495769
3838303773350	383830	3773350	0.000251173	9.8514E-05	3.26247E-05	3.19525E-05	7.41953E-05	7.40808E-05	9.74829E-05	9.742E-05	0.000104416	0.000101914	4.06322E-06	4.06322E-06	0.00011004	4.06322E-06	6.6898E-05	6.48026E-05	9.84344E-05	0.000427212
3838803773350	383880	3773350	0.000204296	8.0128E-05	2.65358E-05	2.59891E-05	6.0348E-05	6.02549E-05	7.92894E-05	7.92382E-05	8.49288E-05	8.28931E-05	3.30489E-06	3.30489E-06	8.95029E-05	3.30489E-06	5.36303E-05	5.19505E-05	7.77726E-05	0.000337539
3839303773350	383930	3773350	0.000165323	6.4842E-05	2.14737E-05	2.10312E-05	4.88356E-05	4.87602E-05	6.41636E-05	6.41222E-05	6.87272E-05	6.70798E-05	2.67442E-06	2.67442E-06	7.24287E-05	2.67442E-06	4.28562E-05	4.15138E-05	6.12884E-05	0.000265996
3839803773350	383980	3773350	0.000136527	5.3548E-05	1.77333E-05	1.7368E-05	4.03293E-05	4.02671E-05	5.29874E-05	5.29532E-05	5.67561E-05	5.53957E-05	2.20859E-06	2.20859E-06	5.98129E-05	2.20859E-06	3.49899E-05	3.3894E-05	4.94367E-05	0.000214559
3840303773350	384030	3773350	0.000124086	4.8668E-05	1.61175E-05	1.57854E-05	3.66545E-05	3.6598E-05	4.81593E-05	4.81282E-05	5.15846E-05	5.03481E-05	2.00734E-06	2.00734E-06	5.43628E-05	2.00734E-06	3.1499E-05	3.05124E-05	4.41819E-05	0.000191753
3840803773350	384080	3773350	0.000122371	4.7996E-05	1.58947E-05	1.55672E-05	3.61478E-05	3.6092E-05	4.74934E-05	4.74628E-05	5.08714E-05	4.9652E-05	1.97959E-06	1.97959E-06	5.36112E-05	1.97959E-06	3.07815E-05	2.98173E-05	4.31069E-05	0.000187087

Unique Identifier	X (UTM)	Y (UTM)	KMMass Grading / Excavation	KMMass Grading / Excavation	KMDrainage / Utilities Trenching	KMFoundations / Concrete Pads	KMBuilding / Structure Construction	KMAsphalt Paving	KMArchitectural Coating	KMLandscaping or Other Finishing	KMWaterside Construction (Piles)	EWNDemolition	EWNSite Grubbing / Prep	EWNDrainage / Utilities Trenching	EWNDrainage / Utilities Trenching	EWNDrainage / Utilities Trenching	EWNFoundation s / Concrete Pads	EWNBuilding / Structure Construction	EWNAsphalt Paving	EWNLandscaping or Other Finishing	EWNWaterside Construction (Piles)
			2025	2026	2026	2026	2026	2026	2026	2026	2026	2027	2027	2027	2028	2029	2029	2029	2029	2029	2029
3838803773200	383880	3773200	0.00018273	0.000180839	6.49408E-05	3.43664E-05	0.000118037	3.79204E-06	3.79204E-06	0.000121829	3.79204E-06	0.000179208	9.76709E-06	2.2935E-05	2.24921E-05	2.20267E-05	1.90792E-05	4.14294E-05	2.94748E-06	4.29031E-05	2.94748E-06
3839303773200	383930	3773200	0.000147947	0.000146416	5.25793E-05	2.78248E-05	9.55683E-05	3.07023E-06	3.07023E-06	9.86386E-05	3.07023E-06	0.000146031	7.95889E-06	1.8689E-05	1.83281E-05	1.79489E-05	1.5547E-05	3.37595E-05	2.40181E-06	3.49604E-05	2.40181E-06
3839803773200	383980	3773200	0.000127409	0.000126091	4.52802E-05	2.39621E-05	8.23015E-05	2.64402E-06	2.64402E-06	8.49456E-05	2.64402E-06	0.000126032	6.86889E-06	1.61294E-05	1.5818E-05	1.54907E-05	1.34178E-05	2.9136E-05	2.07287E-06	3.01724E-05	2.07287E-06
3840303773200	384030	3773200	0.000118055	0.000116833	4.19557E-05	2.22028E-05	7.62589E-05	2.44989E-06	2.44989E-06	7.87088E-05	2.44989E-06	0.000116254	6.33598E-06	1.48781E-05	1.45908E-05	1.42889E-05	1.23768E-05	2.68755E-05	1.91205E-06	2.78316E-05	1.91205E-06
3840803773200	384080	3773200	0.000110492	0.000109349	3.9268E-05	2.07805E-05	7.13736E-05	2.29295E-06	2.29295E-06	7.36666E-05	2.29295E-06	0.000108344	5.9049E-06	1.38658E-05	1.35981E-05	1.33167E-05	1.15347E-05	2.5047E-05	1.78196E-06	2.5938E-05	1.78196E-06
3841303773200	384130	3773200	9.80467E-05	9.7032E-05	3.4845E-05	1.84399E-05	6.33345E-05	2.03468E-06	2.03468E-06	6.53692E-05	2.03468E-06	9.63843E-05	5.25307E-06	1.23352E-05	1.2097E-05	1.18467E-05	1.02614E-05	2.22821E-05	1.58525E-06	2.30747E-05	1.58525E-06
3826803773250	382680	3773250	3.65295E-05	3.61515E-05	1.29823E-05	6.87019E-06	2.35967E-05	7.58068E-07	7.58068E-07	2.43548E-05	7.58068E-07	5.56882E-05	3.03508E-06	7.12694E-06	6.98931E-06	6.84469E-06	5.92878E-06	1.2874E-05	9.15915E-07	1.33319E-05	9.15915E-07
3827303773250	382730	3773250	4.47567E-05	4.42935E-05	1.59062E-05	8.41749E-06	2.89111E-05	9.288E-07	9.288E-07	2.98399E-05	9.288E-07	7.09713E-05	3.86803E-06	9.08285E-06	8.90745E-06	8.72315E-06	7.55587E-06	1.64071E-05	1.16728E-06	1.69908E-05	1.16728E-06
3827803773250	382780	3773250	4.91913E-05	4.86822E-05	1.74822E-05	9.25152E-06	3.17757E-05	1.02083E-06	1.02083E-06	3.27966E-05	1.02083E-06	8.12314E-05	4.42722E-06	1.03959E-05	1.01952E-05	9.98424E-06	8.64821E-06	1.87791E-05	1.33603E-06	1.94471E-05	1.33603E-06
3828303773250	382830	3773250	4.7519E-05	4.70272E-05	1.68879E-05	8.93701E-06	3.06955E-05	9.86124E-07	9.86124E-07	3.16816E-05	9.86124E-07	8.26939E-05	4.50692E-06	1.05831E-05	1.03787E-05	1.0164E-05	8.80391E-06	1.91172E-05	1.36008E-06	1.97972E-05	1.36008E-06
3828803773250	382880	3773250	5.35588E-05	5.30045E-05	1.90344E-05	1.00729E-05	3.45969E-05	1.11146E-06	1.11146E-06	3.57084E-05	1.11146E-06	9.8467E-05	5.36658E-06	1.26017E-05	1.23584E-05	1.21027E-05	1.04832E-05	2.27636E-05	1.61951E-06	2.35733E-05	1.61951E-06
3829303773250	382930	3773250	7.09762E-05	7.02416E-05	2.52244E-05	1.33486E-05	4.58479E-05	1.47291E-06	1.47291E-06	4.73208E-05	1.47291E-06	0.000138688	7.5587E-06	1.77492E-05	1.74065E-05	1.70463E-05	1.47653E-05	3.2062E-05	2.28103E-06	3.32025E-05	2.28103E-06
3829803773250	382980	3773250	9.97713E-05	9.87387E-05	3.54579E-05	1.87642E-05	6.44485E-05	2.07047E-06	2.07047E-06	6.65189E-05	2.07047E-06	0.000217722	1.18661E-05	2.78639E-05	2.73259E-05	2.67605E-05	2.31795E-05	5.0333E-05	3.58092E-06	5.21235E-05	3.58092E-06
3830303773250	383030	3773250	0.000123684	0.000122404	4.39563E-05	2.32615E-05	7.98951E-05	2.56671E-06	2.56671E-06	8.24618E-05	2.56671E-06	0.000318257	1.73454E-05	4.07303E-05	3.99437E-05	3.91172E-05	3.38828E-05	7.35745E-05	5.23443E-06	7.61917E-05	5.23443E-06
3830803773250	383080	3773250	0.00015445	0.000152851	5.48903E-05	2.90477E-05	9.97688E-05	3.20517E-06	3.20517E-06	0.000102974	3.20517E-06	0.000527947	2.87738E-05	6.75663E-05	6.62615E-05	6.48905E-05	5.62072E-05	0.000122051	8.68325E-06	0.000126392	8.68325E-06
3831303773250	383130	3773250	0.000198064	0.000196015	7.03905E-05	3.72504E-05	0.000127942	4.11027E-06	4.11027E-06	0.000132052	4.11027E-06	0.001264956	6.89417E-05	0.000161888	0.000158762	0.000155477	0.000134672	0.000292432	2.0805E-05	0.000302835	2.0805E-05
3834803773250	383480	3773250	0.00264043	0.002613104	0.000938388	0.000496591	0.001705618	5.47947E-05	5.47947E-05	0.001760413	5.47947E-05	0.002267252	0.000123568	0.000290161	0.000284558	0.00027867	0.00024138	0.000524143	3.72899E-05	0.000542788	3.72899E-05
3835303773250	383530	3773250	0.00124137	0.001228523	0.000441173	0.000233467	0.000801878	2.57611E-05	2.57611E-05	0.000827639	2.57611E-05	0.001123848	6.12512E-05	0.000143829	0.000141052	0.000138133	0.000119649	0.000259811	1.84842E-05	0.000269053	1.84842E-05
3835803773250	383580	3773250	0.000740946	0.000733278	0.000263326	0.000139351	0.000478623	1.53762E-05	1.53762E-05	0.000493999	1.53762E-05	0.000690394	3.76274E-05	8.83562E-05	8.66499E-05	8.48571E-05	7.3502E-05	0.000159605	1.13551E-05	0.000165283	1.13551E-05
3836303773250	383630	3773250	0.00050341	0.000498201	0.000178908	9.46775E-05	0.000325184	1.04469E-05	1.04469E-05	0.000335631	1.04469E-05	0.000477404	2.60191E-05	6.10978E-05	5.9918E-05	5.86782E-05	5.08263E-05	0.000110366	7.85196E-06	0.000114292	7.85196E-06
3836803773250	383680	3773250	0.000383101	0.000379136	0.000136151	7.20507E-05	0.000247469	7.95019E-06	7.95019E-06	0.000255419	7.95019E-06	0.000366671	1.9984E-05	4.69263E-05	4.60201E-05	4.50679E-05	3.90372E-05	8.47669E-05	6.03071E-06	8.77823E-05	6.03071E-06
3837303773250	383730	3773250	0.000329722	0.000326309	0.00011718	6.20114E-05	0.000212988	6.84244E-06	6.84244E-06	0.00021983	6.84244E-06	0.000315592	1.72002E-05	4.03893E-05	3.96093E-05	3.87897E-05	3.35991E-05	7.29585E-05	5.1906E-06	7.55538E-05	5.1906E-06
3837803773250	383780	3773250	0.000289743	0.000286744	0.000102972	5.44926E-05	0.000187163	6.0128E-06	6.0128E-06	0.000193176	6.0128E-06	0.000276458	1.50673E-05	3.53809E-05	3.46976E-05	3.39797E-05	2.94328E-05	6.39115E-05	4.54696E-06	6.6185E-05	4.54696E-06
3838303773250	383830	3773250	0.000252302	0.000249691	8.96663E-05	4.74511E-05	0.000162978	5.23583E-06	5.23583E-06	0.000168214	5.23583E-06	0.000240256	1.30943E-05	3.07478E-05	3.01541E-05	2.95302E-05	2.55786E-05	5.55424E-05	3.95154E-06	5.75182E-05	3.95154E-06
3838803773250	383880	3773250	0.000205104	0.000202982	7.28925E-05	3.85744E-05	0.00013249	4.25637E-06	4.25637E-06	0.000136746	4.25637E-06	0.000196674	1.0719E-05	2.51702E-05	2.46841E-05	2.41734E-05	2.09386E-05	4.5467E-05	3.23473E-06	4.70843E-05	3.23473E-06
3839303773250	383930	3773250	0.000164558	0.000162855	5.84828E-05	3.09489E-05	0.000106299	3.41495E-06	3.41495E-06	0.000109713	3.41495E-06	0.000159438	8.6896E-06	2.04048E-05	2.00108E-05	1.95967E-05	1.69744E-05	3.68589E-05	2.62231E-06	3.81701E-05	2.62231E-06
3839803773250	383980	3773250	0.000136129	0.00013472	4.83792E-05	2.56021E-05	8.79343E-05	2.82498E-06	2.82498E-06	9.07592E-05	2.82498E-06	0.000132953	7.24613E-06	1.70153E-05	1.66867E-05	1.63414E-05	1.41547E-05	3.07361E-05	2.18671E-06	3.18295E-05	2.18671E-06
3840303773250	384030	3773250	0.000125147	0.000123852	4.44763E-05	2.35367E-05	8.08403E-05	2.59708E-06	2.59708E-06	8.34374E-05	2.59708E-06	0.000122088	6.65397E-06	1.56248E-05	1.5323E-05	1.5006E-05	1.2998E-05	2.82244E-05	2.00801E-06	2.92284E-05	2.00801E-06
3840803773250	384080	3773250	0.000118854	0.000117624	4.22396E-05	2.2353E-05	7.67749E-05	2.46647E-06	2.46647E-06	7.92414E-05	2.46647E-06	0.000115327	6.28549E-06	1.47595E-05	1.44745E-05	1.4175E-05	1.22782E-05	2.66614E-05	1.89681E-06	2.76098E-05	1.89681E-06
3841303773250	384130	3773250	0.000111425	0.000110272	3.95996E-05	2.0956E-05	7.19765E-05	2.31232E-06	2.31232E-06	7.42888E-05	2.31232E-06	0.000107755	5.87277E-06	1.37904E-05	1.35241E-05	1.32442E-05	1.1472E-05	2.49107E-05	1.77226E-06	2.57969E-05	1.77226E-06
3826803773300	382680	3773300	3.58427E-05	3.54718E-05	1.27382E-05	6.74102E-06	2.3153E-05	7.43815E-07	7.43815E-07	2.38968E-05	7.43815E-07	5.5068E-05	3.00128E-06	7.04757E-06	6.91147E-06	6.76846E-06	5.86275E-06	1.27306E-05	9.05714E-07	1.31835E-05	9.05714E-07
3827303773300	382730	3773300	4.15539E-05	4.11239E-05	1.47679E-05	7.81514E-06	2.68423E-05	8.62335E-07	8.62335E-07	2.77046E-05	8.62335E-07	6.61704E-05	3.60637E-06	8.46845E-06	8.30491E-06	8.13307E-06	7.04476E-06	1.52973E-05	1.08832E-06	1.58414E-05	1.08832E-06
3827803773300	382780	3773300	4.77729E-05	4.72784E-05	1.69781E-05	8.98474E-06	3.08595E-05	9.91391E-07	9.91391E-07	3.18508E-05	9.91391E-07	7.94474E-05	4.32999E-06	1.01676E-05	9.97127E-06	9.76496E-06	8.45827E-06	1.83666E-05	1.30669E-06	1.902E-05	1.30669E-06
3828303773300	382830	3773300	5.06471E-05	5.0123E-05	1.79996E-05	9.52532E-06	3.27161E-05	1.05104E-06	1.05104E-06	3.37672E-05	1.05104E-06	8.89112E-05	4.84578E-06	1.13788E-05	1.11591E-05	1.09282E-05	9.46583E-06	2.05545E-05	1.46234E-06	2.12857E-05	1.46234E-06
3828803773300	382880	3773300	5.64928E-05	5.59081E-05	2.00771E-05	1.06247E-05	3.64922E-05	1.17235E-06	1.17235E-06	3.76645E-05	1.17235E-06	0.00010532	5.74007E-06	1.34788E-05	1.32185E-05	1.2945E-05	1.12128E-05	2.43478E-05	1.73222E-06	2.52139E-05	1.73222E-06
3829303773300	382930	3773300	7.46866E-05	7.39137E-05	2.6543E-05	1.40465E-05	4.82447E-05	1.54991E-06	1.54991E-06	4.97946E-05	1.54991E-06	0.000148726	8.10579E-06	1.90339E-05	1.86663E-05	1.82801E-05	1.5834E-05	3.43826E-05	2.44613E-06	3.56056E-05	2.44613E-06
3829803773300	382980	3773300	0.000102056	0.000101	3.62698E-05	1.91939E-05	6.59242E-05	2.11788E-06	2.11788E-06	6.80421E-05	2.11788E-06	0.000227952	1.24237E-05	2.91731E-05	2.86098E-05	2.80178E-05	2.42686E-05	5.26979E-05	3.74917E-06	5.45724E-05	3.74917E-06
3830303773300	383030	3773300	0.000122922	0.00012165	4.36856E-05	2.31183E-05	7.94032E-05	2.55091E-06	2.55091E-06	8.19541E-05	2.55091E-06	0.00031475	1.71543E-05	4.02815E-05	3.95036E-05	3.86862E-05	3.35095E-05	7.27638E-05	5.17675E-06	7.53522E-05	5.17675E-06
3830803773300	383080	3773300	0.00014573	0.000144222	5.17913E-05	2.74078E-05	9.41361E-05	3.02422E-06	3.02422E-06	9.71603E-05	3.02422E-06	0.000448163	2.44254E-05	5.73555E-05	5.62479E-05	5.50841E-05	4.77131E-05	0.000103606	7.37102E-06	0.000107292	7.37102E-06
3831303773300	383130	3773300	0.000184992	0.000183077	6.57447E-05	3.47918E-05	0.000119498	3.83899E-06	3.83899E-06	0.000123337	3.83899E-06	0.000807246	4.39959E-05	0.000103311	0.000101316	9.92194E-05	8.59424E-05	0.000186619	1.32769E-05	0.000193257	1.32769E-05
3834803773300	383480	3773300	0.006675926	0.006606836	0.002372572	0.001255556	0.004312396	0.00013854	0.00013854	0.004450936	0.00013854	0.005321436	0.000290025	0.000681034	0.000667882	0.000654063	0.00056654	0.001230209	8.75227E-05	0.00127397	8.75227E-05
3835303773300	383530	3773300	0.002159215	0.002136869	0.000767368	0.000406088	0.001394771	4.48084E-05	4.48084E-05	0.00143958	4.48084E-05	0.001800108	9.81082E-05	0.000230377	0.000225928	0.000221253	0.000191646	0.000416149	2.96067E-05	0.000430952	2.96067E-05
3835803773300	383580	3773300	0.001106017	0.001094571	0.00039307	0.000208011	0.000714445	2.29523E-05	2.29523E-05	0.000737398	2.29523E-05	0.000955987	5.21025E-05	0.000122347	0.000119984	0.000117501	0.000101778	0.000221005	1.57233E-05	0.000228867	1.57233E-05
3836303773300	383630	3773300	0.00066717	0.000660265	0.000237107	0.000125476	0.000430967	1.38452E-05	1.38452E-05	0.000444812	1.38452E-05	0.000594202	3.23848E-05	7.60455E-05	7.4577E-05	7.30339E-05	6.3261E-05	0.000137367	9.77295E-06	0.000142254	9.77295E-06
3836803773300	383680	3773300	0.000476661	0.000471728	0.000169402	8.96467E-05	0.000307905	9.89176E-06	9.89176E-06	0.000317797	9.89176E-06	0.000432359	2.35641E-05	5.5333E-05	5.42644E-05	5.31417E-05	4.60306E-05	9.99526E-05	7.11109E-06	0.000103508	7.11109E-06
3837303773300	383730	3773300	0.000380951	0.000377009	0.000135387	7.16463E-05	0.00024608	7.90557E-06	7.90557E-06	0.000253986	7.90557E-06	0.000348938	1.90175E-05	4.46568E-05	4.37944E-05	4.28883E-05	3.71492E-05	8.06673E-05	5.73905E-06	8.35369E-05	5.73905E-06
3837803773300	383780	3773300	0.000328363	0.000324965	0.000116698	6.17559E-05	0.00021211	6.81425E-06	6.81425E-06	0.000218924	6.81425E-06	0.000302009	1.64599E-05	3.86509E-05	3.79045E-05	3.71202E-05	3.2153E-05	6.98183E-05	4.9672E-06	7.23019E-05	4.9672E-06
3838303773300	383830	3773300	0.00028604	0.00028308	0.000101656	5.37961E-05	0.000184771	5.93595E-06	5.93595E-06	0.000190707	5.93595E-06	0.000263694	1.43717E-05	3.37474E-05	3.30957E-05	3.24109E-05	2.80739E-05	6.09607E-05	4.33703E-06	6.31292E-05	4.33703E-06
3838803773300	383880	3773300	0.000230294	0.00022791	8.18446E-05	4.33118E-05	0.000148761	4.7791E-06	4.7791E-06	0.00015354	4.7791E-06	0.000214744	1.17038E-05	2.74828E-05	2.6952E-05	2.63944E-05	2.28624E-05	4.96444E-05	3.53193E-06	5.14104E-05	3.53193E-06
3839303773300	383930	3773300	0.000183663	0.000181762	6.52724E-05	3.45419E-05	0.000118639	3.81141E-06	3.81141E-06	0.000122451	3.81141E-06	0.000173558	9.45912E-06	2.22118E-05	2.17829E-05	2.13321E-05	1.84776E-05	4.0123E-05	2.85454E-06	4.15503E-05	2.85454E-06
3839803773300	383980	3773300	0.000148216	0.000146682	5.26748E-05	2.78753E-05	9.5742E-05	3.07581E-06	3.07581E-06	9.88178E-05	3.07581E-06	0.000141659	7.72061E-06	1.81294E-05	1.77793E-05	1.74115E-05	1.50816E-05	3.27488E-05	2.3299E-06	3.39137E-05	2.3299E-06
3840303773300	384030	3773300	0.000131762	0.000130398	4.68271E-05	2.47807E-05	8.51131E-05	2.73434E-06	2.73434E-06	8.78474E-05	2.73434E-06	0.000126545	6.89685E-06	1.61951E-05	1.58823E-05	1.55537E-05	1.34724E-05	2.92546E-05	2.0813E-06	3.02952E-05	2.0813E-06
3840803773300	384080	3773300	0.000127745	0.000126423	4.53996E-05	2.40253E-05	8.25185E-05	2.65099E-06	2.65099E-06	8.51695E-05	2.65099E-06	0.000122142	6.65689E-06	1.56316E-05	1.53298E-05	1.50126E-05	1.30037E-05	2.82368E-05	2.00889E-06	2.92412E-05	2.00889E-06
3841303773300	384130	3773300	0.000120421	0.000119175	4.27968E-05	2.26479E-05	7.77876E-05	2.49901E-06	2.49901E-06	8.02866E-05	2.49901E-06	0.000114776	6.25544E-06	1.4689E-05	1.44053E-05	1.41072E-05	1.22195E-05	2.65339E-05	1.88774E-06	2.74778E-05	1.88774E-06
3826803773350	382680	3773350	3.52753E-05	3.49102E-05	1.25366E-05	6.6343E-06	2.27865E-05	7.3204E-07	7.3204E-07	2.35186E-05	7.3204E-07	5.43789E-05	2.96372E-06	6.95937E-06	6.82498E-06	6.68376E-06	5.78938E-06	1.25713E-05	8.9438E-07	1.30185E-05	8.9438E-07
3827303773350	382730	3773350	3.90231E-05	3.86192E-05	1.38685E-05	7.33916E-06	2.52074E-05	8.09814E-07	8.09814E-07	2.60173E-05	8.09814E-07	6.2633E-05	3.41358E-06	8.01572E-06	7.86093E-06	7.69828E-06	6.66814E-06	1.44795E-05	1.03014E-06	1.49945E-05	1.03014E-06
3827803773350	382780	3773350	4.53316E-05	4.48624E-05	1.61105E-05	8.52561E-06	2.92825E-05	9.40729E-07	9.40729E-07	3.02232E-05	9.40729E-07	7.60937E-05	4.1472E-06	9.73842E-06	9.55036E-06	9.35275E-06	8.10122E-06	1.75913E-05	1.25153E-06	1.82171E-05	1.25153E-06
3828303773350	382830	3773350	5.17969E-05	5.12608E-05	1.84082E-05	9.74155E-06	3.34588E-05	1.0749E-06	1.0749E-06	3.45337E-05	1.0749E-06	9.15146E-05	4.98766E-06	1.1712E-05	1.14858E-05	1.12481E-05	9.74299E-06	2.11563E-05	1.50516E-06	2.19089E-05	1.50516E-06
3828803773350	382880	3773350	6.06437E-05	6.00161E-05	2.15523E-05	1.14054E-05	3.91735E-05	1.25849E-06	1.25849E-06	4.0432E-05	1.25849E-06	0.000113628	6.19285E-06	1.4542E-05	1.42612E-05	1.39661E-05	1.20972E-05	2.62684E-05	1.86885E-06	2.72028E-05	1.86885E-06
3829303773350	382930	3773350	8.03755E-05	7.95436E-05	2.85648E-05	1.51164E-05	5.19195E-05	1.66797E-06	1.66797E-06	5.35875E-05	1.66797E-06	0.000162555	8.85944E-06	2.08036E-05	2.04019E-05	1.99798E-05	1.73062E-05	3.75794E-05	2.67357E-06	3.89162E-05	2.67357E-06
3829803773350	382980	3773350	9.7442E-05	9.64336E-05	3.46301E-05	1.83261E-05	6.29438E-05	2.02213E-06	2.02213E-06	6.4966E-05	2.02213E-06	0.000216428	1.17956E-05	2.76983E-05	2.71635E-05	2.66014E-05	2.30418E-05	5.00339E-05	3.55964E-06	5.18137E-05	3.55964E-06
3830303773350	383030	3773350	0.000112105	0.000110944	3.98411E-05	2.10838E-05	7.24153E-05	2.32642E-06	2.32642E-06	7.47417E-05	2.32642E-06	0.000276634	1.50769E-05	3.54034E-05	3.47198E-05	3.40014E-05	2.94515E-05	6.39522E-05	4.54985E-06	6.622711E-05	4.54985E-06
3830803773350	383080	3773350	0.000126857	0.000125544	4.50839E-05	2.38582E-05	8.19447E-05	2.63256E-06	2.63256E-06	8.45772E-05	2.63256E-06	0.000358807	1.95555E-05	4.59199E-05	4.50331E-05	4.41014E-05	3.82E-05	8.2949E-05	5.90137E-06	8.58997E-05	5.90137E-06
3831303773350	383130	3773350	0.000165686	0.000163971	5.88834E-05	3.11609E-05	0.000107027	3.43834E-06	3.43834E-06	0.000110465	3.43834E-06	0.000584615	3.18623E-05	7.48186E-05	7.33738E-05	7.18556E-05	6.22404E-05	0.000135151	9.61528E-06	0.000139959	9.61528E-06
3831803773350	383180	3773350	0.000246703	0.00024415	8.76764E-05	4.6398E-05	0.000159361	5.11963E-06	5.11963E-06	0.000164481	5.11963E-06	0.001702131	9.27684E-05	0.000217838	0.000213631	0.000209211	0.000181215	0.000393498	2.79953E-05	0.000407496	2.79953E-05
3835303773350	383530	3773350	0.005603019	0.005545033	0.001991269	0.001053772	0.003619338	0.000116275	0.000116275	0.003735613	0.000116275	0.004291369	0.000233885	0.000549206	0.000538601	0.000527456	0.000456875	0.000992078	7.0581E-05	0.001027368	7.0581E-05
3835803773350	383580	3773350	0.001862006	0.001842736	0.000661742	0.000350192	0.001202786	3.86407E-05	3.86407E-05	0.001241427	3.86407E-05	0.001499416	8.17201E-05	0.000191894	0.000188189	0.000184295	0.000159634	0.000346635	2.46612E-05	0.000358965	2.46612E-05
3836303773350	383630	3773350	0.000990486	0.000980235	0.000352011	0.000186283	0.000639817	2.05548E-05	2.05548E-05	0.000660371	2.05548E-05	0.000826587	4.505E-05	0.000105786	0.000103743	0.000101597	8.80016E-05	0.00019109	1.3595E-05	0.000197888	1.3595E-05
3836803773350	383680	3773350	0.000616284	0.000609906	0.000219022	0.000115906	0.000398096	1.27892E-05	1.27892E-05	0.000410885	1.27892E-05	0.000529264	2.88456E-05	6.77348E-05	6.64268E-05	6.50524E-05	5.63475E-05	0.000122355	8.70491E-06	0.000126708	8.70491E-06
3837303773350	383730	3773350	0.000443603	0.000439012	0.000157653	8.34294E-05	0.000286551	9.20573E-06	9.20573E-06	0.000295756	9.20573E-06	0.000388562	2.11771E-05	4.97279E-05	4.87676E-05	4.77585E-05	4.13678E-05	8.98276E-05	6.39075E-06	9.3023E-05	6.39075E-06
3837803773350	383780	3773350	0.000376837	0.000372937	0.000133925	7.08726E-05	0.000243423	7.8202E-06	7.8202E-06	0.000251243	7.8202E-06	0.000333088	1.81537E-05	4.26284E-05	4.18052E-05	4.09402E-05	3.54618E-05	7.70032E-05	5.47836E-06	7.97424E-05	5.47836E-06
3838303773350	383830	3773350	0.000324727	0.000321366	0.000115405	6.10721E-05	0.000209761	6.7388E-06	6.7388E-06	0.0002165	6.7388E-06	0.000289	1.57509E-05	3.6986E-05	3.62718E-05	3.55213E-05	3.0768E-05	6.68109E-05	4.75324E-06	6.91875E-05	4.75324E-06
3838803773350	383880	3773350	0.000256565	0.00025391	9.11813E-05	4.82528E-05	0.000165732	5.32429E-06	5.32429E-06	0.000171056	5.32429E-06	0.000231956	1.26419E-05	2.96856E-05	2.91124E-05	2.851E-05	2.4695E-05	5.36236E-05	3.81503E-06	5.553111E-05	3.81503E-06
3839303773350	383930	3773350	0.000202185	0.000200093	7.18551E-05	3.80254E-05	0.000130604	4.19579E-06	4.19579E-06	0.0001348	4.19579E-06	0.000185717	1.01218E-05	2.37679E-05	2.33089E-05	2.28266E-05	1.97721E-05	4.2934E-05	3.05452E-06	4.44612E-05	3.05452E-06
3839803773350	383980	3773350	0.000163088	0.0001614	5.79601E-05	3.06723E-05	0.000105348	3.38443E-06	3.38443E-06	0.000108733	3.38443E-06	0.000151782	8.27229E-06	1.94249E-05	1.90498E-05	1.86556E-05	1.61592E-05	3.50888E-05	2.49638E-06	3.6337E-05	2.49638E-06
3840303773350	384030	3773350	0.000145752	0.000144244	5.17992E-05	2.7412E-05	9.41505E-05	3.02468E-06	3.02468E-06	9.71752E-05	3.02468E-06	0.000136491	7.43893E-06	1.7468E-05	1.71307E-05	1.67762E-05	1.45313E-05	3.15539E-05	2.24489E-06	3.26764E-05	2.24489E-06
3840803773350	384080	3773350	0.000142206	0.000140734	5.0539E-05	2.6745E-05	9.18598E-05	2.95109E-06	2.95109E-06	9.48109E-05	2.95109E-06	0.000132716	7.2332E-06	1.69849E-05	1.66569E-05	1.63123E-05	1.41295E-05	3.06813E-05	2.18281E-06	3.17727E-05	2.18281E-06

			ISDemolition	ISDrainage / Utilities Trenching	ISDrainage / Utilities Trenching	ISAsphalt Paving	ISAsphalt Paving	SVDemolition	SVSite Grubbing / Prep	SVMass Grading / Excavation	SVMass Grading / Excavation	SVDrainage / Utilities Trenching	SVFoundations / Concrete Pads	SVBuilding / Structure Construction	SVBuilding / Structure Construction	SVAsphalt Paving	SVAsphalt Paving	SVArchitectural Coating	SVArchitectural Coating	SVLandscaping or Other Finishing	SVLandscaping or Other Finishing
Unique Identifier	X (UTM)	Y (UTM)	2027	2027	2028	2027	2028	2027	2027	2027	2028	2028	2028	2028	2029	2028	2029	2028	2029	2028	2029
3838803773200	383880	3773200	2.71215E-05	1.09208E-05	1.06406E-05	2.82045E-06	2.62738E-06	0.000185106	0.000133081	8.97273E-05	8.8588E-05	6.28554E-05	1.99675E-05	2.86047E-05	2.75133E-05	2.81241E-06	2.61665E-06	2.81241E-06	2.61665E-06	2.86047E-05	2.75133E-05
3839303773200	383930	3773200	2.21544E-05	8.92074E-06	8.69185E-06	2.3039E-06	2.14619E-06	0.000150736	0.000108371	7.3067E-05	7.21393E-05	5.11845E-05	1.626E-05	2.32935E-05	2.24047E-05	2.29021E-06	2.1308E-06	2.29021E-06	2.1308E-06	2.32935E-05	2.24047E-05
3839803773200	383980	3773200	1.92174E-05	7.73813E-06	7.53959E-06	1.99848E-06	1.86167E-06	0.00013046	9.37936E-05	6.32383E-05	6.24354E-05	4.42994E-05	1.40728E-05	2.01601E-05	1.93909E-05	1.98214E-06	1.84417E-06	1.98214E-06	1.84417E-06	2.01601E-05	1.93909E-05
3840303773200	384030	3773200	1.78985E-05	7.20703E-06	7.02212E-06	1.86132E-06	1.7339E-06	0.000121542	8.73823E-05	5.89157E-05	5.81676E-05	4.12713E-05	1.31108E-05	1.87821E-05	1.80654E-05	1.84665E-06	1.71811E-06	1.84665E-06	1.71811E-06	1.87821E-05	1.80654E-05
3840803773200	384080	3773200	1.68142E-05	6.77044E-06	6.59673E-06	1.74856E-06	1.62886E-06	0.000114264	8.21495E-05	5.53875E-05	5.46843E-05	3.87998E-05	1.23257E-05	1.76573E-05	1.69836E-05	1.73606E-06	1.61522E-06	1.73606E-06	1.61522E-06	1.76573E-05	1.69836E-05
3841303773200	384130	3773200	1.50118E-05	6.04468E-06	5.88959E-06	1.56112E-06	1.45425E-06	0.00010197	7.33107E-05	4.94282E-05	4.88006E-05	3.46252E-05	1.09995E-05	1.57575E-05	1.51563E-05	1.54927E-06	1.44144E-06	1.54927E-06	1.44144E-06	1.57575E-05	1.51563E-05
3826803773250	382680	3773250	6.67874E-06	2.68927E-06	2.62027E-06	6.94542E-07	6.46997E-07	3.70694E-05	2.66509E-05	1.79688E-05	1.77406E-05	1.25874E-05	3.9987E-06	5.72838E-06	5.50981E-06	5.63212E-07	5.2401E-07	5.63212E-07	5.2401E-07	5.72838E-06	5.50981E-06
3827303773250	382730	3773250	8.17516E-06	3.29183E-06	3.20737E-06	8.5016E-07	7.91962E-07	4.50605E-05	3.23961E-05	2.18424E-05	2.1565E-05	1.53009E-05	4.86071E-06	6.96326E-06	6.69757E-06	6.84626E-07	6.36972E-07	6.84626E-07	6.36972E-07	6.96326E-06	6.69757E-06
3827803773250	382780	3773250	8.93805E-06	3.59901E-06	3.50667E-06	9.29495E-07	8.65866E-07	4.91407E-05	3.53295E-05	2.38202E-05	2.35177E-05	1.66864E-05	5.30084E-06	7.59378E-06	7.30404E-06	7.46618E-07	6.9465E-07	7.46618E-07	6.9465E-07	7.59378E-06	7.30404E-06
3828303773250	382830	3773250	8.51748E-06	3.42967E-06	3.34167E-06	8.85759E-07	8.25124E-07	4.69403E-05	3.37475E-05	2.27535E-05	2.24646E-05	1.59392E-05	5.06348E-06	7.25374E-06	6.97697E-06	7.13185E-07	6.63544E-07	7.13185E-07	6.63544E-07	7.25374E-06	6.97697E-06
3828803773250	382880	3773250	9.47877E-06	3.81674E-06	3.71882E-06	9.85727E-07	9.18248E-07	5.23835E-05	3.76609E-05	2.53921E-05	2.50697E-05	1.77875E-05	5.65064E-06	8.09489E-06	7.78603E-06	7.95887E-07	7.40489E-07	7.95887E-07	7.40489E-07	8.09489E-06	7.78603E-06
3829303773250	382930	3773250	1.24157E-05	4.99935E-06	4.87108E-06	1.29115E-06	1.20276E-06	6.89538E-05	4.95741E-05	3.34243E-05	3.29999E-05	2.34142E-05	7.43809E-06	1.06555E-05	1.0249E-05	1.04765E-06	9.74726E-07	1.04765E-06	9.74726E-07	1.06555E-05	1.0249E-05
3829803773250	382980	3773250	1.6497E-05	6.64273E-06	6.4723E-06	1.71558E-06	1.59814E-06	9.49318E-05	6.82508E-05	4.60167E-05	4.54324E-05	3.22354E-05	1.02404E-05	1.46699E-05	1.41102E-05	1.44234E-06	1.34195E-06	1.44234E-06	1.34195E-06	1.46699E-05	1.41102E-05
3830303773250	383030	3773250	1.9332E-05	7.78427E-06	7.58454E-06	2.01039E-06	1.87277E-06	0.000115226	8.28412E-05	5.58539E-05	5.51448E-05	3.91265E-05	1.24295E-05	1.7806E-05	1.71266E-05	1.75068E-06	1.62882E-06	1.75068E-06	1.62882E-06	1.7806E-05	1.71266E-05
3830803773250	383080	3773250	2.36913E-05	9.53961E-06	9.29485E-06	2.46374E-06	2.29508E-06	0.000141142	0.000101473	6.84161E-05	6.75474E-05	4.79265E-05	1.5225E-05	2.18108E-05	2.09786E-05	2.14443E-06	1.99517E-06	2.14443E-06	1.99517E-06	2.18108E-05	2.09786E-05
3831303773250	383130	3773250	2.9895E-05	1.20376E-05	1.17287E-05	3.10888E-06	2.89606E-06	0.00017789	0.000127893	8.62294E-05	8.51346E-05	6.0405E-05	1.91891E-05	2.74896E-05	2.64407E-05	2.70277E-06	2.51464E-06	2.70277E-06	2.51464E-06	2.74896E-05	2.64407E-05
3834803773250	383480	3773250	0.000371497	0.000149588	0.00014575	3.86331E-05	3.59885E-05	0.002672042	0.001921053	0.001295229	0.001278784	0.000907328	0.000288235	0.000412914	0.000397159	4.05976E-05	3.77718E-05	4.05976E-05	3.77718E-05	0.000412914	0.000397159
3835303773250	383530	3773250	0.000175661	7.07318E-05	6.8917E-05	1.82675E-05	1.7017E-05	0.001209917	0.000869865	0.000586488	0.000579041	0.000410844	0.000130515	0.00018697	0.000179836	1.83828E-05	1.71033E-05	1.83828E-05	1.71033E-05	0.00018697	0.000179836
3835803773250	383580	3773250	0.000105453	4.24618E-05	4.13724E-05	1.09664E-05	1.02156E-05	0.000718973	0.000516903	0.00034851	0.000344086	0.000244137	7.75561E-05	0.000111104	0.000106865	1.09237E-05	1.01633E-05	1.09237E-05	1.01633E-05	0.000111104	0.000106865
3836303773250	383630	3773250	7.20689E-05	2.90194E-05	2.82748E-05	7.49466E-06	6.98161E-06	0.000490695	0.000352783	0.000237856	0.000234836	0.000166622	5.29315E-05	7.58277E-05	7.29344E-05	7.45535E-06	6.93642E-06	7.45535E-06	6.93642E-06	7.58277E-05	7.29344E-05
3836803773250	383680	3773250	5.51806E-05	2.22191E-05	2.16491E-05	5.7384E-06	5.34557E-06	0.000375692	0.000270102	0.00018211	0.000179798	0.000127571	4.05261E-05	5.80561E-05	5.58409E-05	5.70806E-06	5.31074E-06	5.70806E-06	5.31074E-06	5.80561E-05	5.58409E-05
3837303773250	383730	3773250	4.77935E-05	1.92446E-05	1.87509E-05	4.97019E-06	4.62995E-06	0.000325553	0.000234055	0.000157807	0.000155803	0.000110546	3.51176E-05	5.03081E-05	4.83886E-05	4.94628E-06	4.60199E-06	4.94628E-06	4.60199E-06	5.03081E-05	4.83886E-05
3837803773250	383780	3773250	4.22689E-05	1.70201E-05	1.65834E-05	4.39567E-06	4.09476E-06	0.000288314	0.000207282	0.000139756	0.000137981	9.7901E-05	3.11006E-05	4.45536E-05	4.28536E-05	4.38049E-06	4.07559E-06	4.38049E-06	4.07559E-06	4.45536E-05	4.28536E-05
3838303773250	383830	3773250	3.70279E-05	1.49097E-05	1.45272E-05	3.85064E-06	3.58704E-06	0.00025235	0.000181426	0.000122322	0.000120769	8.56887E-05	2.72211E-05	3.89959E-05	3.7508E-05	3.83407E-06	3.56719E-06	3.83407E-06	3.56719E-06	3.89959E-05	3.7508E-05
3838803773250	383880	3773250	3.03379E-05	1.22159E-05	1.19025E-05	3.15494E-06	2.93896E-06	0.000206291	0.000148312	9.99964E-05	9.87268E-05	7.0049E-05	2.22528E-05	3.18785E-05	3.06621E-05	3.13428E-06	2.91612E-06	3.13428E-06	2.91612E-06	3.18785E-05	3.06621E-05
3839303773250	383930	3773250	2.45297E-05	9.87717E-06	9.62375E-06	2.55092E-06	2.37629E-06	0.000166202	0.00011949	8.05637E-05	7.95408E-05	5.64361E-05	1.79283E-05	2.56834E-05	2.47034E-05	2.52518E-06	2.34942E-06	2.52518E-06	2.34942E-06	2.56834E-05	2.47034E-05
3839803773250	383980	3773250	2.0426E-05	8.22479E-06	8.01376E-06	2.12417E-06	1.97875E-06	0.000138041	9.92442E-05	6.69133E-05	6.60637E-05	4.68738E-05	1.48906E-05	2.13317E-05	2.05178E-05	2.09733E-06	1.95134E-06	2.09733E-06	1.95134E-06	2.13317E-05	2.05178E-05
3840303773250	384030	3773250	1.88975E-05	7.60929E-06	7.41406E-06	1.96521E-06	1.83068E-06	0.000127912	9.19618E-05	6.20033E-05	6.12161E-05	4.34343E-05	1.3798E-05	1.97664E-05	1.90122E-05	1.94343E-06	1.80815E-06	1.94343E-06	1.80815E-06	1.97664E-05	1.90122E-05
3840803773250	384080	3773250	1.80298E-05	7.25991E-06	7.07364E-06	1.87497E-06	1.74662E-06	0.000122335	8.79523E-05	5.93E-05	5.85471E-05	4.15406E-05	1.31964E-05	1.89046E-05	1.81833E-05	1.85869E-06	1.72932E-06	1.85869E-06	1.72932E-06	1.89046E-05	1.81833E-05
3841303773250	384130	3773250	1.69707E-05	6.83345E-06	6.65813E-06	1.76483E-06	1.64402E-06	0.000115297	8.28925E-05	5.58885E-05	5.51789E-05	3.91507E-05	1.24372E-05	1.7817E-05	1.71372E-05	1.75176E-06	1.62983E-06	1.75176E-06	1.62983E-06	1.7817E-05	1.71372E-05
3826803773300	382680	3773300	6.52085E-06	2.6257E-06	2.55833E-06	6.78123E-07	6.31702E-07	3.62765E-05	2.60808E-05	1.75844E-05	1.73612E-05	1.23182E-05	3.91317E-06	5.60585E-06	5.39196E-06	5.51166E-07	5.12802E-07	5.51166E-07	5.12802E-07	5.60585E-06	5.39196E-06
3827303773300	382730	3773300	7.58134E-06	3.05272E-06	2.97439E-06	7.88407E-07	7.34436E-07	4.1791E-05	3.00455E-05	2.02575E-05	2.00003E-05	1.41907E-05	4.50802E-06	6.45802E-06	6.21161E-06	6.3495E-07	5.90754E-07	6.3495E-07	5.90754E-07	6.45802E-06	6.21161E-06
3827803773300	382780	3773300	8.69633E-06	3.50168E-06	3.41184E-06	9.04358E-07	8.42449E-07	4.76619E-05	3.42663E-05	2.31033E-05	2.281E-05	1.61842E-05	5.14132E-06	7.36525E-06	7.08423E-06	7.24149E-07	6.73745E-07	7.24149E-07	6.73745E-07	7.36525E-06	7.08423E-06
3828303773300	382830	3773300	9.12667E-06	3.67497E-06	3.58068E-06	9.49111E-07	8.84139E-07	5.00049E-05	3.59508E-05	2.42391E-05	2.39313E-05	1.69798E-05	5.39406E-06	7.72732E-06	7.43248E-06	7.59748E-07	7.06865E-07	7.59748E-07	7.06865E-07	7.72732E-06	7.43248E-06
3828803773300	382880	3773300	1.00544E-05	4.04854E-06	3.94466E-06	1.04559E-06	9.74014E-07	5.5172E-05	3.96657E-05	2.67437E-05	2.64042E-05	1.87344E-05	5.95144E-06	8.5258E-06	8.20049E-06	8.38253E-07	7.79907E-07	8.38253E-07	7.79907E-07	8.5258E-06	8.20049E-06
3829303773300	382930	3773300	1.31255E-05	5.28515E-06	5.14955E-06	1.36496E-06	1.27152E-06	7.23214E-05	5.19951E-05	3.50566E-05	3.46115E-05	2.45577E-05	7.80135E-06	1.11759E-05	1.07495E-05	1.09881E-06	1.02233E-06	1.09881E-06	1.02233E-06	1.11759E-05	1.07495E-05
3829803773300	382980	3773300	1.69665E-05	6.83177E-06	6.65648E-06	1.7644E-06	1.64362E-06	9.67848E-05	6.9583E-05	4.69149E-05	4.63192E-05	3.28646E-05	1.04402E-05	1.49563E-05	1.43856E-05	1.4705E-06	1.36814E-06	1.4705E-06	1.36814E-06	1.49563E-05	1.43856E-05
3830303773300	383030	3773300	1.99775E-05	8.04419E-06	7.8378E-06	2.07752E-06	1.93531E-06	0.000114861	8.25786E-05	5.56769E-05	5.49699E-05	3.90025E-05	1.23901E-05	1.77496E-05	1.70723E-05	1.74513E-06	1.62366E-06	1.74513E-06	1.62366E-06	1.77496E-05	1.70723E-05
3830803773300	383080	3773300	2.3486E-05	9.4569E-06	9.21426E-06	2.44238E-06	2.27518E-06	0.000134522	9.67143E-05	6.52075E-05	6.43796E-05	4.56789E-05	1.4511E-05	2.07879E-05	1.99947E-05	2.04386E-06	1.9016E-06	2.04386E-06	1.9016E-06	2.07879E-05	1.99947E-05
3831303773300	383130	3773300	2.90329E-05	1.16905E-05	1.13905E-05	3.01922E-06	2.81254E-06	0.000167431	0.000120374	8.11596E-05	8.01292E-05	5.68536E-05	1.80609E-05	2.58734E-05	2.48862E-05	2.54386E-06	2.3668E-06	2.54386E-06	2.3668E-06	2.58734E-05	2.48862E-05
3834803773300	383480	3773300	0.000937344	0.000377433	0.000367749	9.74773E-05	9.08044E-05	0.007690937	0.005529366	0.003728057	0.003680723	0.002611561	0.000829626	0.00118849	0.001143142	0.000116852	0.000108718	0.000116852	0.000108718	0.00118849	0.001143142
3835303773300	383530	3773300	0.000304413	0.000122576	0.000119431	3.16569E-05	2.94898E-05	0.002201418	0.0015827	0.001067102	0.001053553	0.000747521	0.000237468	0.000340188	0.000327208	3.34472E-05	3.11191E-05	3.34472E-05	3.11191E-05	0.000340188	0.000327208
3835803773300	383580	3773300	0.000156904	6.31794E-05	6.15584E-05	1.63169E-05	1.52E-05	0.001091342	0.000784615	0.00052901	0.000522293	0.00037058	0.000117724	0.000168646	0.000162212	1.65813E-05	1.54271E-05	1.65813E-05	1.54271E-05	0.000168646	0.000162212
3836303773300	383630	3773300	9.52488E-05	3.83531E-05	3.73691E-05	9.90522E-06	9.22715E-06	0.000652024	0.00046877	0.000316058	0.000312045	0.000221403	7.03342E-05	0.000100758	9.69135E-05	9.9065E-06	9.21695E-06	9.9065E-06	9.21695E-06	0.000100758	9.69135E-05
3836803773300	383680	3773300	6.84612E-05	2.75667E-05	2.68595E-05	7.11949E-06	6.63212E-06	0.000466356	0.000335285	0.000226059	0.000223188	0.000158357	5.03061E-05	7.20666E-05	6.93168E-05	7.08556E-06	6.59237E-06	7.08556E-06	6.59237E-06	7.20666E-05	6.93168E-05
3837303773300	383730	3773300	5.50493E-05	2.21663E-05	2.15975E-05	5.72474E-06	5.33285E-06	0.000374168	0.000269007	0.000181372	0.000179069	0.000127054	4.03617E-05	5.78207E-05	5.56145E-05	5.68491E-06	5.28921E-06	5.68491E-06	5.28921E-06	5.78207E-05	5.56145E-05
3837803773300	383780	3773300	4.77627E-05	1.92322E-05	1.87388E-05	4.96699E-06	4.62697E-06	0.000324742	0.000233472	0.000157414	0.000155415	0.000110271	3.50302E-05	5.01828E-05	4.82681E-05	4.93396E-06	4.59053E-06	4.93396E-06	4.59053E-06	5.01828E-05	4.82681E-05
3838303773300	383830	3773300	4.18692E-05	1.68592E-05	1.64266E-05	4.35411E-06	4.05605E-06	0.000284813	0.000204765	0.000138059	0.000136306	9.67122E-05	3.0723E-05	4.40125E-05	4.23332E-05	4.3273E-06	4.0261E-06	4.3273E-06	4.0261E-06	4.40125E-05	4.23332E-05
3838803773300	383880	3773300	3.39568E-05	1.36731E-05	1.33223E-05	3.53127E-06	3.28953E-06	0.000230416	0.000165657	0.000111691	0.000110272	7.8241E-05	2.48551E-05	3.56065E-05	3.42479E-05	3.50082E-06	3.25715E-06	3.50082E-06	3.25715E-06	3.56065E-05	3.42479E-05
3839303773300	383930	3773300	2.72682E-05	1.09799E-05	1.06982E-05	2.83571E-06	2.64159E-06	0.000184403	0.000132575	8.93861E-05	8.82512E-05	6.26164E-05	1.98916E-05	2.8496E-05	2.74087E-05	2.80171E-06	2.6067E-06	2.80171E-06	2.6067E-06	2.8496E-05	2.74087E-05
3839803773300	383980	3773300	2.21293E-05	8.91061E-06	8.68199E-06	2.30129E-06	2.14375E-06	0.000149355	0.000107378	7.23976E-05	7.14784E-05	5.07157E-05	1.61111E-05	2.30801E-05	2.21994E-05	2.26923E-06	2.11128E-06	2.26923E-06	2.11128E-06	2.30801E-05	2.21994E-05
3840303773300	384030	3773300	1.97945E-05	7.97049E-06	7.76599E-06	2.05849E-06	1.91757E-06	0.000133685	9.61122E-05	6.48016E-05	6.39788E-05	4.53945E-05	1.44207E-05	2.06585E-05	1.98703E-05	2.03114E-06	1.88976E-06	2.03114E-06	1.88976E-06	2.06585E-05	1.98703E-05
3840803773300	384080	3773300	1.93069E-05	7.77414E-06	7.57468E-06	2.00778E-06	1.87034E-06	0.00013087	9.40883E-05	6.3437E-05	6.26315E-05	4.44386E-05	1.4117E-05	2.02235E-05	1.94518E-05	1.98836E-06	1.84996E-06	1.98836E-06	1.84996E-06	2.02235E-05	1.94518E-05
3841303773300	384130	3773300	1.82771E-05	7.35949E-06	7.17067E-06	1.90069E-06	1.77058E-06	0.000124153	8.92589E-05	6.01809E-05	5.94168E-05	4.21577E-05	1.33924E-05	1.91855E-05	1.84534E-05	1.88631E-06	1.75501E-06	1.88631E-06	1.75501E-06	1.91855E-05	1.84534E-05
3826803773350	382680	3773350	6.40767E-06	2.58013E-06	2.51393E-06	6.66354E-07	6.20738E-07	3.56618E-05	2.56389E-05	1.72865E-05	1.7067E-05	1.21094E-05	3.84686E-06	5.51086E-06	5.30059E-06	5.41826E-07	5.04112E-07	5.41826E-07	5.04112E-07	5.51086E-06	5.30059E-06
3827303773350	382730	3773350	7.09511E-06	2.85693E-06	2.78363E-06	7.37842E-07	6.87333E-07	3.91273E-05	2.81304E-05	1.89663E-05	1.87255E-05	1.32862E-05	4.22069E-06	6.04639E-06	5.81569E-06	5.94479E-07	5.531E-07	5.94479E-07	5.531E-07	6.04639E-06	5.81569E-06
3827803773350	382780	3773350	8.24223E-06	3.31883E-06	3.23368E-06	8.57135E-07	7.98459E-07	4.51407E-05	3.24537E-05	2.18812E-05	2.16034E-05	1.53281E-05	4.86936E-06	6.97565E-06	6.70949E-06	6.85844E-07	6.38105E-07	6.85844E-07	6.38105E-07	6.97565E-06	6.70949E-06
3828303773350	382830	3773350	9.37957E-06	3.7768E-06	3.6799E-06	9.7541E-07	9.08638E-07	5.11274E-05	3.67578E-05	2.47832E-05	2.44685E-05	1.7361E-05	5.51514E-06	7.90078E-06	7.59932E-06	7.76802E-07	7.22733E-07	7.76802E-07	7.22733E-07	7.90078E-06	7.59932E-06
3828803773350	382880	3773350	1.08998E-05	4.38892E-06	4.27631E-06	1.1335E-06	1.0559E-06	5.93235E-05	4.26504E-05	2.87561E-05	2.8391E-05	2.01441E-05	6.39926E-06	9.16733E-06	8.81754E-06	9.01329E-07	8.38592E-07	9.01329E-07	8.38592E-07	9.16733E-06	8.81754E-06
3829303773350	382930	3773350	1.41595E-05	5.70148E-06	5.5552E-06	1.47249E-06	1.37169E-06	7.76221E-05	5.58061E-05	3.7626E-05	3.71483E-05	2.63576E-05	8.37314E-06	1.1995E-05	1.15374E-05	1.17935E-06	1.09726E-06	1.17935E-06	1.09726E-06	1.1995E-05	1.15374E-05
3829803773350	382980	3773350	1.67374E-05	6.7395E-06	6.56658E-06	1.74057E-06	1.62142E-06	9.28204E-05	6.67328E-05	4.49932E-05	4.44219E-05	3.15184E-05	1.00126E-05	1.43437E-05	1.37964E-05	1.41026E-06	1.3121E-06	1.41026E-06	1.3121E-06	1.43437E-05	1.37964E-05
3830303773350	383030	3773350	1.89743E-05	7.64024E-06	7.44421E-06	1.9732E-06	1.83812E-06	0.000105587	7.59111E-05	5.11814E-05	5.05316E-05	3.58534E-05	1.13897E-05	1.63164E-05	1.56939E-05	1.60423E-06	1.49256E-06	1.60423E-06	1.49256E-06	1.63164E-05	1.56939E-05
3830803773350	383080	3773350	2.10925E-05	8.49315E-06	8.27524E-06	2.19347E-06	2.04332E-06	0.000117952	8.48011E-05	5.71753E-05	5.64494E-05	4.00522E-05	1.27236E-05	1.82273E-05	1.75318E-05	1.7921E-06	1.66736E-06	1.7921E-06	1.66736E-06	1.82273E-05	1.75318E-05
3831303773350	383130	3773350	2.67052E-05	1.07532E-05	1.04773E-05	2.77715E-06	2.58704E-06	0.000151289	0.000108768	7.33347E-05	7.24036E-05	5.13721E-05	1.63196E-05	2.33788E-05	2.24868E-05	2.2986E-06	2.1386E-06	2.2986E-06	2.1386E-06	2.33788E-05	2.24868E-05
3831803773350	383180	3773350	3.76315E-05	1.51528E-05	1.4764E-05	3.91341E-06	3.64552E-06	0.000217552	0.000156408	0.000105455	0.000104116	7.38727E-05	2.34675E-05	3.36186E-05	3.23358E-05	3.30537E-06	3.0753E-06	3.30537E-06	3.0753E-06	3.36186E-05	3.23358E-05
3835303773350	383530	3773350	0.000787352	0.000317037	0.000308902	8.18791E-05	7.6274E-05	0.006438507	0.004628937	0.003120962	0.003081336	0.002186282	0.000694526	0.000994951	0.000956988	9.78232E-05	9.10142E-05	9.78232E-05	9.10142E-05	0.000994951	0.000956988
3835803773350	383580	3773350	0.000263032	0.000105913	0.000103195	2.73535E-05	2.5481E-05	0.001909033	0.001372491	0.000925373	0.000913623	0.000648238	0.000205929	0.000295005	0.000283749	2.90048E-05	2.69859E-05	2.90048E-05	2.69859E-05	0.000295005	0.000283749
3836303773350	383630	3773350	0.000140882	5.67279E-05	5.52724E-05	1.46508E-05	1.36478E-05	0.00098441	0.000707737	0.000477177	0.000471118	0.00033427	0.000106189	0.000152122	0.000146318	1.49566E-05	1.39155E-05	1.49566E-05	1.39155E-05	0.000152122	0.000146318
3836803773350	383680	3773350	8.82627E-05	3.554E-05	3.46282E-05	9.17871E-06	8.55037E-06	0.00060625	0.000435861	0.00029387	0.000290139	0.000205861	6.53966E-05	9.36846E-05	9.011E-05	9.21104E-06	8.56991E-06	9.21104E-06	8.56991E-06	9.36846E-05	9.011E-05
3837303773350	383730	3773350	6.39398E-05	2.57461E-05	2.50856E-05	6.6493E-06	6.19411E-06	0.000436004	0.000313463	0.000211346	0.000208662	0.000148051	4.7032E-05	6.73762E-05	6.48054E-05	6.62441E-06	6.16332E-06	6.62441E-06	6.16332E-06	6.73762E-05	6.48054E-05
3837803773350	383780	3773350	5.46706E-05	2.20138E-05	2.1449E-05	5.68537E-06	5.29617E-06	0.000372199	0.000267591	0.000180418	0.000178127	0.000126385	4.01494E-05	5.75164E-05	5.53218E-05	5.655E-06	5.26138E-06	5.655E-06	5.26138E-06	5.75164E-05	5.53218E-05
3838303773350	383830	3773350	4.74218E-05	1.9095E-05	1.8605E-05	4.93154E-06	4.59395E-06	0.000322943	0.000232178	0.000156541	0.000154554	0.00010966	3.4836E-05	4.99048E-05	4.80006E-05	4.90662E-06	4.56509E-06	4.90662E-06	4.56509E-06	4.99048E-05	4.80006E-05
3838803773350	383880	3773350	3.77335E-05	1.51938E-05	1.4804E-05	3.92402E-06	3.6554E-06	0.000256109	0.000184129	0.000124145	0.000122569	8.69653E-05	2.76267E-05	3.95769E-05	3.80668E-05	3.89119E-06	3.62034E-06	3.89119E-06	3.62034E-06	3.95769E-05	3.80668E-05
3839303773350	383930	3773350	2.99202E-05	1.20477E-05	1.17386E-05	3.11149E-06	2.89849E-06	0.000202407	0.00014552	9.81136E-05	9.68679E-05	6.87301E-05	2.18338E-05	3.12782E-05	3.00848E-05	3.07527E-06	2.86121E-06	3.07527E-06	2.86121E-06	3.12782E-05	3.00848E-05
3839803773350	383980	3773350	2.42642E-05	9.77028E-06	9.5196E-06	2.52331E-06	2.35057E-06	0.000164037	0.000117934	7.95143E-05	7.85047E-05	5.5701E-05	1.76948E-05	2.53489E-05	2.43817E-05	2.49229E-06	2.31882E-06	2.49229E-06	2.31882E-06	2.53489E-05	2.43817E-05
3840303773350	384030	3773350	2.18121E-05	8.7829E-06	8.55755E-06	2.26831E-06	2.11303E-06	0.000147529	0.000106065	7.15124E-05	7.06044E-05	5.00955E-05	1.59141E-05	2.27979E-05	2.1928E-05	2.24148E-06	2.08546E-06	2.24148E-06	2.08546E-06	2.27979E-05	2.1928E-05
3840803773350	384080	3773350

			MDemolition	MSite Grubbing / Prep	MMass Grading / Excavation	MMass Grading / Excavation	MDrainage / Utilities Trenching	MFoundations / Concrete Pads	MBuilding / Structure Construction	MAsphalt Paving	MLandscaping or Other Finishing	MWaterside Construction (Piles)	RSSWDemolition	RSSWPlacing Base	RSSWForm	Child Risk				
Unique Identifier	X (UTM)	Y (UTM)	2027	2027	2027	2028	2028	2028	2028	2028	2028	2028	2029	2029	2029	3rd Trimester	0<2	2<16	Total	per million
3838803773200	383880	3773200	4.64992E-05	0.000142745	0.000167856	0.000165621	3.52053E-05	4.57843E-05	3.36997E-05	3.46861E-06	4.06369E-05	3.46861E-06	1.79795E-05	2.60887E-05	1.54648E-05	4.32244E-09	6.3264E-08	1.2282E-08	7.98679E-08	0.07986792
3839303773200	383930	3773200	3.75209E-05	0.000115183	0.000135445	0.000133642	2.84077E-05	3.6944E-05	2.71928E-05	2.79887E-06	3.27905E-05	2.79887E-06	1.60955E-05	2.33549E-05	1.38443E-05	3.52642E-09	5.1511E-08	9.9835E-09	6.50209E-08	0.06502091
3839803773200	383980	3773200	3.22279E-05	9.89341E-05	0.000116338	0.000114789	2.44003E-05	3.17324E-05	2.33568E-05	2.40404E-06	2.81648E-05	2.40404E-06	1.5063E-05	2.18567E-05	1.29562E-05	3.05133E-09	4.4517E-08	8.6191E-09	5.61874E-08	0.05618741
3840303773200	384030	3773200	2.97946E-05	9.14644E-05	0.000107555	0.000106123	2.2558E-05	2.93365E-05	2.15933E-05	2.22253E-06	2.60383E-05	2.22253E-06	1.51223E-05	2.19427E-05	1.30072E-05	2.83146E-09	4.1294E-08	7.9922E-09	5.2118E-08	0.05211802
3840803773200	384080	3773200	2.78331E-05	8.54429E-05	0.000100474	9.9136E-05	2.10729E-05	2.74052E-05	2.01717E-05	2.07621E-06	2.43241E-05	2.07621E-06	1.49881E-05	2.17481E-05	1.28918E-05	2.65281E-09	3.8679E-08	7.4834E-09	4.88154E-08	0.04881537
3841303773200	384130	3773200	2.46595E-05	7.57004E-05	8.90175E-05	8.78322E-05	1.86701E-05	2.42803E-05	1.78717E-05	1.83947E-06	2.15506E-05	1.83947E-06	1.43767E-05	2.0861E-05	1.2366E-05	2.36443E-09	3.4436E-08	6.6611E-09	4.34611E-08	0.04346107
3826803773250	382680	3773250	9.01097E-06	2.76621E-05	3.25284E-05	3.20953E-05	6.82236E-06	8.87242E-06	6.53058E-06	6.72173E-07	7.87493E-06	6.72173E-07	6.74388E-06	9.78551E-06	5.80065E-06	1.18604E-09	1.6122E-08	2.9131E-09	2.02214E-08	0.02022141
3827303773250	382730	3773250	1.10559E-05	3.39399E-05	3.99105E-05	3.93791E-05	8.37065E-06	1.0886E-05	8.01266E-06	8.24718E-07	9.66209E-06	8.24718E-07	7.77948E-06	1.12882E-05	6.69141E-06	1.48253E-09	2.0069E-08	3.6154E-09	2.51666E-08	0.02516663
3827803773250	382780	3773250	1.21773E-05	3.73823E-05	4.39585E-05	4.33732E-05	9.21966E-06	1.19901E-05	8.82536E-06	9.08367E-07	1.06421E-05	9.08367E-07	8.13507E-06	1.18042E-05	6.99727E-06	1.66377E-09	2.2426E-08	4.0287E-09	2.81186E-08	0.02811857
3828303773250	382830	3773250	1.18108E-05	3.62571E-05	4.26354E-05	4.20677E-05	8.94215E-06	1.16292E-05	8.55972E-06	8.81026E-07	1.03218E-05	8.81026E-07	7.45195E-06	1.08129E-05	6.40969E-06	1.65183E-09	2.2142E-08	3.9635E-09	2.77577E-08	0.02775773
3828803773250	382880	3773250	1.33513E-05	4.09863E-05	4.81965E-05	4.75548E-05	1.01085E-05	1.3146E-05	9.67621E-06	9.95942E-07	1.16681E-05	9.95942E-07	7.87617E-06	1.14285E-05	6.77458E-06	1.91883E-09	2.5569E-08	4.5589E-09	3.20471E-08	0.03204711
3829303773250	382930	3773250	1.7708E-05	5.43606E-05	6.39236E-05	6.30724E-05	1.3407E-05	1.74358E-05	1.28337E-05	1.32093E-06	1.54755E-05	1.32093E-06	9.80077E-06	1.42211E-05	8.42999E-06	2.63491E-09	3.4874E-08	6.1901E-09	4.36989E-08	0.04369888
3829803773250	382980	3773250	2.50206E-05	7.68089E-05	9.0321E-05	8.91183E-05	1.89435E-05	2.46359E-05	1.81334E-05	1.86641E-06	2.18662E-05	1.86641E-06	1.20123E-05	1.74302E-05	1.03322E-05	3.94779E-09	5.1639E-08	9.0884E-09	6.46751E-08	0.06467515
3830303773250	383030	3773250	3.12209E-05	9.58426E-05	0.000112703	0.000111202	2.36378E-05	3.07408E-05	2.26269E-05	2.32892E-06	2.72847E-05	2.32892E-06	1.25832E-05	1.82584E-05	1.08232E-05	5.45878E-09	7.0087E-08	1.2172E-08	8.77184E-08	0.08771841
3830803773250	383080	3773250	3.91957E-05	0.000120324	0.000141491	0.000139607	2.96757E-05	3.85931E-05	2.84066E-05	2.9238E-06	3.42542E-05	2.9238E-06	1.34035E-05	1.94488E-05	1.15289E-05	8.43831E-09	1.0497E-07	1.7809E-08	1.31215E-07	0.13121484
3831303773250	383130	3773250	5.05674E-05	0.000155233	0.000182542	0.000180111	3.82854E-05	4.97899E-05	3.66481E-05	3.77207E-06	4.41922E-05	3.77207E-06	1.46169E-05	2.12095E-05	1.25726E-05	1.80829E-08	2.1272E-07	3.4708E-08	2.65513E-07	0.26551323
3834803773250	383480	3773250	0.000692883	0.002127031	0.002501215	0.00246791	0.000524593	0.000682229	0.000502158	5.16856E-05	0.000605529	5.16856E-05	2.42212E-05	3.51455E-05	2.08335E-05	5.67209E-08	8.5237E-07	1.7127E-07	1.08036E-06	1.08035773
3835303773250	383530	3773250	0.000324179	0.000995174	0.001170243	0.001154661	0.000245441	0.000319194	0.000234945	2.41821E-05	0.000283309	2.41821E-05	2.36036E-05	3.42493E-05	2.03023E-05	2.73065E-08	4.0759E-07	8.0577E-08	5.15474E-07	0.51547449
3835803773250	383580	3773250	0.000192743	0.000591689	0.000695777	0.000686513	0.000145929	0.00018978	0.000139688	1.43777E-05	0.000168444	1.43777E-05	2.15792E-05	3.13118E-05	1.8561E-05	1.65914E-08	2.4643E-07	4.8399E-08	3.11419E-07	0.31141916
3836303773250	383630	3773250	0.000130496	0.000400599	0.000471072	0.0004648	9.88005E-05	0.000128489	9.45751E-05	9.73432E-06	0.000114044	9.73432E-06	2.02909E-05	2.94425E-05	1.74529E-05	1.14259E-08	1.6908E-07	3.3095E-08	2.13601E-07	0.21360094
3836803773250	383680	3773250	9.89864E-05	0.000303871	0.000357328	0.00035257	7.49443E-05	9.74644E-05	7.17391E-05	7.38389E-06	8.65069E-05	7.38389E-06	1.97325E-05	2.86323E-05	1.69727E-05	8.77497E-09	1.2953E-07	2.5302E-08	1.63608E-07	0.16360798
3837303773250	383730	3773250	8.48984E-05	0.000260623	0.000306472	0.000302391	6.4278E-05	8.3593E-05	6.1529E-05	6.33299E-06	7.4195E-05	6.33299E-06	2.02472E-05	2.93792E-05	1.74154E-05	7.58616E-09	1.1185E-07	2.1822E-08	1.41257E-07	0.14125705
3837803773250	383780	3773250	7.43069E-05	0.000228109	0.000268238	0.000264666	5.6259E-05	7.31644E-05	5.3853E-05	5.54292E-06	6.49388E-05	5.54292E-06	2.09023E-05	3.03296E-05	1.79788E-05	6.69205E-09	9.8566E-08	1.9205E-08	1.24463E-07	0.1244633
3838303773250	383830	3773250	6.44685E-05	0.000197907	0.000232723	0.000229624	4.88102E-05	6.34773E-05	4.67227E-05	4.80903E-06	5.63408E-05	4.80903E-06	2.0634E-05	2.99404E-05	1.77481E-05	5.84877E-09	8.6062E-08	1.674E-08	1.08651E-07	0.10865115
3838803773250	383880	3773250	5.22223E-05	0.000160313	0.000188515	0.000186005	3.95384E-05	5.14193E-05	3.78474E-05	3.89552E-06	4.56384E-05	3.89552E-06	1.89122E-05	2.7442E-05	1.6267E-05	4.79234E-09	7.037E-08	1.3662E-08	8.88243E-08	0.08882426
3839303773250	383930	3773250	4.17887E-05	0.000128284	0.000150852	0.000148843	3.16389E-05	4.11462E-05	3.02858E-05	3.11723E-06	3.65203E-05	3.11723E-06	1.66694E-05	2.41877E-05	1.4338E-05	3.87802E-09	5.6816E-08	1.1011E-08	7.17057E-08	0.07170569
3839803773250	383980	3773250	3.45015E-05	0.000105914	0.000124546	0.000122888	2.61217E-05	3.3971E-05	2.50045E-05	2.57364E-06	3.01518E-05	2.57364E-06	1.4985E-05	2.17436E-05	1.28891E-05	3.23028E-09	4.7241E-08	9.1449E-09	5.96162E-08	0.05961623
3840303773250	384030	3773250	3.16418E-05	9.71349E-05	0.000114223	0.000112702	2.39566E-05	3.11553E-05	2.2932E-05	2.36032E-06	2.76526E-05	2.36032E-06	1.51254E-05	2.19472E-05	1.30099E-05	2.98026E-09	4.3545E-08	8.4288E-09	5.49541E-08	0.05495409
3840803773250	384080	3773250	2.99815E-05	9.20381E-05	0.000108229	0.000106788	2.26995E-05	2.95205E-05	2.17287E-05	2.23647E-06	2.62017E-05	2.23647E-06	1.56712E-05	2.27393E-05	1.34794E-05	2.83435E-09	4.1399E-08	8.0132E-09	5.22464E-08	0.05224642
3841303773250	384130	3773250	2.80454E-05	8.60946E-05	0.00010124	9.98922E-05	2.12337E-05	2.76142E-05	2.03256E-05	2.09205E-06	2.45096E-05	2.09205E-06	1.55933E-05	2.26262E-05	1.34123E-05	2.66197E-09	3.8863E-08	7.5193E-09	4.90448E-08	0.0490448
3826803773300	382680	3773300	8.83133E-06	2.71107E-05	3.18799E-05	3.14554E-05	6.68635E-06	8.69554E-06	6.40039E-06	6.58773E-07	7.71794E-06	6.58773E-07	6.6347E-06	9.62709E-06	5.70675E-06	1.17084E-09	1.5896E-08	2.8646E-09	1.99311E-08	0.01993111
3827303773300	382730	3773300	1.02503E-05	3.14666E-05	3.70022E-05	3.65095E-05	7.76067E-06	1.00927E-05	7.42877E-06	7.6462E-07	8.95801E-06	7.6462E-07	7.30223E-06	1.05957E-05	6.28091E-06	1.38394E-09	1.8714E-08	3.3627E-09	2.34605E-08	0.02346046
3827803773300	382780	3773300	1.18072E-05	3.6246E-05	4.26223E-05	4.20548E-05	8.9394E-06	1.16256E-05	8.55709E-06	8.80755E-07	1.03186E-05	8.80755E-07	7.9292E-06	1.15054E-05	6.82019E-06	1.62819E-09	2.1913E-08	3.925E-09	2.74666E-08	0.02746656
3828303773300	382830	3773300	1.25566E-05	3.85465E-05	4.53275E-05	4.4724E-05	9.50679E-06	1.23635E-05	9.10021E-06	9.36657E-07	1.09735E-05	9.36657E-07	7.93544E-06	1.15145E-05	6.82556E-06	1.77724E-09	2.378E-08	4.2424E-09	2.98001E-08	0.02980008
3828803773300	382880	3773300	1.40499E-05	4.31309E-05	5.07184E-05	5.0043E-05	1.06374E-05	1.38339E-05	1.01825E-05	1.04805E-06	1.22786E-05	1.04805E-06	8.27856E-06	1.20124E-05	7.12069E-06	2.05054E-09	2.7257E-08	4.8405E-09	3.41483E-08	0.03414833
3829303773300	382930	3773300	1.8599E-05	5.70956E-05	6.71398E-05	6.62458E-05	1.40816E-05	1.8313E-05	1.34794E-05	1.38739E-06	1.62541E-05	1.38739E-06	1.01595E-05	1.47416E-05	8.73854E-06	2.81837E-09	3.719E-08	6.571E-09	4.65797E-08	0.04657967
3829803773300	382980	3773300	2.55395E-05	7.8402E-05	9.21943E-05	9.09668E-05	1.93364E-05	2.51469E-05	1.85095E-05	1.90512E-06	2.23197E-05	1.90512E-06	1.22525E-05	1.77787E-05	1.05388E-05	4.12503E-09	5.3759E-08	9.4084E-09	6.72919E-08	0.06729192
3830303773300	383030	3773300	3.08833E-05	9.48066E-05	0.000111485	0.00011	2.33823E-05	3.04085E-05	2.23823E-05	2.30374E-06	2.69898E-05	2.30374E-06	1.32444E-05	1.9218E-05	1.1392E-05	5.4606E-09	7.0044E-08	1.2112E-08	8.76168E-08	0.0876168
3830803773300	383080	3773300	3.67098E-05	0.000112693	0.000132518	0.000130753	2.77936E-05	3.61454E-05	2.6605E-05	2.73837E-06	3.20817E-05	2.73837E-06	1.4227E-05	2.06437E-05	1.22372E-05	7.42976E-09	9.333E-08	1.5874E-08	1.16634E-07	0.11663406
3831303773300	383130	3773300	4.68204E-05	0.000143731	0.000169015	0.000166765	3.54485E-05	4.61005E-05	3.39325E-05	3.49256E-06	4.09176E-05	3.49256E-06	1.5559E-05	2.25764E-05	1.33828E-05	1.2544E-08	1.5199E-07	2.5046E-08	1.89576E-07	0.18957561
3834803773300	383480	3773300	0.001757368	0.005394816	0.006343862	0.006259392	0.001330533	0.001730347	0.00127363	0.000131091	0.001535811	0.000131091	2.40995E-05	3.49689E-05	2.07289E-05	1.40503E-07	2.124E-06	4.4532E-07	2.70982E-06	2.7098243
3835303773300	383530	3773300	0.000565476	0.001735912	0.002041291	0.002014111	0.000428131	0.000556781	0.000409821	4.21816E-05	0.000494184	4.21816E-05	2.68445E-05	3.89519E-05	2.30899E-05	4.55197E-08	6.8766E-07	1.3901E-07	8.72187E-07	0.87218652
3835803773300	383580	3773300	0.000288128	0.000884503	0.001040103	0.001026254	0.000218146	0.000283698	0.000208817	2.14929E-05	0.000251803	2.14929E-05	2.59399E-05	3.76394E-05	2.23119E-05	2.37929E-08	3.5736E-07	7.1073E-08	4.52223E-07	0.4522226
3836303773300	383630	3773300	0.000173092	0.000531362	0.000624839	0.000616519	0.000131051	0.0001704	0.000125446	1.29118E-05	0.00015127	1.29118E-05	2.31669E-05	3.36156E-05	1.99267E-05	1.46431E-08	2.187E-07	4.3097E-08	2.76435E-07	0.27643476
3836803773300	383680	3773300	0.000123214	0.000378246	0.000444786	0.000438864	9.32874E-05	0.00012132	8.92978E-05	9.19115E-06	0.00010768	9.19115E-06	2.19597E-05	3.1864E-05	1.88883E-05	1.06165E-08	1.5792E-07	3.0965E-08	1.99497E-07	0.19949681
3837303773300	383730	3773300	9.8119E-05	0.000301209	0.000354197	0.00034948	7.42876E-05	9.66104E-05	7.11105E-05	7.31919E-06	8.57489E-05	7.31919E-06	2.15292E-05	3.12394E-05	1.85181E-05	8.5698E-09	1.2712E-07	2.4849E-08	1.60543E-07	0.16054262
3837803773300	383780	3773300	8.42342E-05	0.000258585	0.000304074	0.000300025	6.37752E-05	8.29391E-05	6.10477E-05	6.28345E-06	7.36146E-05	6.28345E-06	2.19784E-05	3.18912E-05	1.89044E-05	7.44162E-09	1.1017E-07	2.149E-08	1.391E-07	0.13909956
3838303773300	383830	3773300	7.30821E-05	0.00022435	0.000263817	0.000260304	5.53317E-05	7.19584E-05	5.29653E-05	5.45156E-06	6.38684E-05	5.45156E-06	2.2072E-05	3.20269E-05	1.89849E-05	6.52366E-09	9.6415E-08	1.8771E-08	1.2171E-07	0.12170956
3838803773300	383880	3773300	5.86493E-05	0.000180043	0.000211716	0.000208897	4.44044E-05	5.77476E-05	4.25053E-05	4.37494E-06	5.12552E-05	4.37494E-06	2.00538E-05	2.90985E-05	1.7249E-05	5.30297E-09	7.8172E-08	1.5187E-08	9.86623E-08	0.0986623
3839303773300	383930	3773300	4.66698E-05	0.000143268	0.000168472	0.000166228	3.53345E-05	4.59522E-05	3.38233E-05	3.48133E-06	4.0786E-05	3.48133E-06	1.75927E-05	2.55274E-05	1.51321E-05	4.26989E-09	6.2783E-08	1.2175E-08	7.92279E-08	0.07922789
3839803773300	383980	3773300	3.76062E-05	0.000115445	0.000135753	0.000133946	2.84723E-05	3.7028E-05	2.72546E-05	2.80523E-06	3.28651E-05	2.80523E-06	1.55278E-05	2.25311E-05	1.3356E-05	3.47455E-09	5.0977E-08	9.8728E-09	6.43238E-08	0.06432385
3840303773300	384030	3773300	3.33747E-05	0.000102455	0.000120478	0.000118874	2.52686E-05	3.28615E-05	2.41879E-05	2.48958E-06	2.91671E-05	2.48958E-06	1.51223E-05	2.19427E-05	1.30072E-05	3.10735E-09	4.5518E-08	8.8129E-09	5.74381E-08	0.05743815
3840803773300	384080	3773300	3.22624E-05	9.904E-05	0.000116463	0.000114912	2.44264E-05	3.17663E-05	2.33818E-05	2.40661E-06	2.8195E-05	2.40661E-06	1.62202E-05	2.35359E-05	1.39516E-05	3.02121E-09	4.4224E-08	8.563E-09	5.58083E-08	0.0558083
3841303773300	384130	3773300	3.03481E-05	9.31633E-05	0.000109552	0.000108094	2.2977E-05	2.98814E-05	2.19944E-05	2.26381E-06	2.6522E-05	2.26381E-06	1.66133E-05	2.41062E-05	1.42897E-05	2.8548E-09	4.1763E-08	8.0842E-09	5.27018E-08	0.05270176
3826803773350	382680	3773350	8.67528E-06	2.66316E-05	3.13166E-05	3.08996E-05	6.5682E-06	8.54189E-06	6.2873E-06	6.47132E-07	7.58156E-06	6.47132E-07	6.59727E-06	9.57278E-06	5.67455E-06	1.15791E-09	1.5705E-08	2.8227E-09	1.96853E-08	0.01968527
3827303773350	382730	3773350	9.61339E-06	2.95115E-05	3.47031E-05	3.4241E-05	7.27846E-06	9.46558E-06	6.96718E-06	7.17111E-07	8.40141E-06	7.17111E-07	6.92167E-06	1.00435E-05	5.95358E-06	1.30895E-09	1.7674E-08	3.166E-09	2.21493E-08	0.02214925
3827803773350	382780	3773350	1.1183E-05	3.43298E-05	4.0369E-05	3.98315E-05	8.46681E-06	1.1011E-05	8.10471E-06	8.34193E-07	9.7731E-06	8.34193E-07	7.61103E-06	1.10438E-05	6.54653E-06	1.5584E-09	2.0938E-08	3.7381E-09	2.62348E-08	0.02623477
3828303773350	382830	3773350	1.28033E-05	3.93041E-05	4.62184E-05	4.56029E-05	9.69363E-06	1.26065E-05	9.27906E-06	9.55065E-07	1.11892E-05	9.55065E-07	8.18498E-06	1.18766E-05	7.0402E-06	1.83246E-09	2.4481E-08	4.3528E-09	3.06666E-08	0.03066659
3828803773350	382880	3773350	1.50243E-05	4.61221E-05	5.42358E-05	5.35137E-05	1.13752E-05	1.47933E-05	1.08887E-05	1.12074E-06	1.31302E-05	1.12074E-06	8.97416E-06	1.30217E-05	7.719E-06	2.21952E-09	2.9459E-08	5.214E-09	3.68923E-08	0.03689227
3829303773350	382930	3773350	1.99562E-05	6.12622E-05	7.20393E-05	7.10801E-05	1.51092E-05	1.96494E-05	1.4463E-05	1.48863E-06	1.74403E-05	1.48863E-06	1.08863E-05	1.57962E-05	9.36368E-06	3.07531E-09	4.0479E-08	7.1206E-09	5.0675E-08	0.05067497
3829803773350	382980	3773350	2.42694E-05	7.45028E-05	8.76092E-05	8.64427E-05	1.83748E-05	2.38962E-05	1.75889E-05	1.81037E-06	2.12097E-05	1.81037E-06	1.20872E-05	1.75388E-05	1.03966E-05	3.95456E-09	5.1506E-08	8.9883E-09	6.44484E-08	0.06444839
3830303773350	383030	3773350	2.80055E-05	8.59721E-05	0.000101096	9.975E-05	2.12034E-05	2.75749E-05	2.02966E-05	2.08907E-06	2.44748E-05	2.08907E-06	1.28171E-05	1.85979E-05	1.10245E-05	4.89054E-09	6.2924E-08	1.0879E-08	7.86935E-08	0.07869347
3830803773350	383080	3773350	3.17942E-05	9.76028E-05	0.000114773	0.000113245	2.4072E-05	3.13054E-05	2.30425E-05	2.37169E-06	2.77858E-05	2.37169E-06	1.33162E-05	1.93221E-05	1.14537E-05	6.11447E-09	7.745E-08	1.3222E-08	9.67864E-08	0.09678638
3831303773350	383130	3773350	4.16853E-05	0.000127967	0.000150478	0.000148475	3.15606E-05	4.10443E-05	3.02109E-05	3.10951E-06	3.64299E-05	3.10951E-06	1.52034E-05	2.20604E-05	1.3077E-05	9.47428E-09	1.1718E-07	1.9604E-08	1.46254E-07	0.14625372
3831803773350	383180	3773350	6.26794E-05	0.000192415	0.000226264	0.000223251	4.74556E-05	6.17157E-05	4.54261E-05	4.67557E-06	5.47772E-05	4.67557E-06	1.73744E-05	2.52106E-05	1.49443E-05	2.47465E-08	2.8898E-07	4.6178E-08	3.59902E-07	0.35990208
3835303773350	383530	3773350	0.001473246	0.004522612	0.005318222	0.005247409	0.00111542	0.001450594	0.001067716	0.000109897	0.00128751	0.000109897	2.79955E-05	4.06221E-05	2.40799E-05	1.16957E-07	1.7724E-06	3.7058E-07	2.25996E-06	2.2596294
3835803773350	383580	3773350	0.00048646	0.001493348	0.001756055	0.001732673	0.000368307	0.00047898	0.000352556	3.62875E-05	0.00042513	3.62875E-05	2.97329E-05	4.31431E-05	2.55744E-05	3.88974E-08	5.8918E-07	1.191E-07	7.4717E-07	0.74716983
3836303773350	383630	3773350	0.000257317	0.000789919	0.00092888	0.000916512	0.000194819	0.000253361	0.000186487	1.91946E-05	0.000224876	1.91946E-05	2.79986E-05	4.06266E-05	2.40826E-05	2.10801E-08	3.1758E-07	6.3211E-08	4.01869E-07	0.40186887
3836803773350	383680	3773350	0.000159372	0.000489245	0.000575312	0.000567652	0.000120663	0.000156922	0.000115503	1.18884E-05	0.00013928	1.18884E-05	2.50228E-05	3.63087E-05	2.1523E-05	1.337E-08	2.0033E-07	3.9497E-08	2.53198E-07	0.253198
3837303773350	383730	3773350	0.000114221	0.000350639	0.000412323	0.000406833	8.64788E-05	0.000112465	8.27804E-05	8.52033E-06	9.9821E-05	8.52033E-06	2.33727E-05	3.39143E-05	2.01037E-05	9.77119E-09	1.4579E-07	2.8575E-08	1.84135E-07	0.18413481
3837803773350	383780	3773350	9.66384E-05	0.000296663	0.000348852	0.000344207	7.31666E-05	9.51525E-05	7.00374E-05	7.20874E-06	8.44549E-05	7.20874E-06	2.36379E-05	3.42991E-05	2.03318E-05	8.37917E-09	1.247E-07	2.4371E-08	1.57446E-07	0.15744591
3838303773350	383830	3773350	8.29205E-05	0.000254552	0.000299332	0.000295346	6.27805E-05	8.16456E-05	6.00956E-05	6.18545E-06	7.24665E-05	6.18545E-06	2.38562E-05	3.46159E-05	2.05196E-05	7.28474E-09	1.0815E-07	2.1086E-08	1.36518E-07	0.13651816
3838803773350	383880	3773350	6.53214E-05	0.000200525	0.000235801	0.000232662	4.94559E-05	6.4317E-05	4.73408E-05	4.87264E-06	5.70861E-05	4.87264E-06	2.13795E-05	3.10221E-05	1.83893E-05	5.82159E-09	8.6159E-08	1.6756E-08	1.08736E-07	0.10873628
3839303773350	383930	3773350	5.13803E-05	0.000157729	0.000185476	0.000183006	3.89009E-05	5.05903E-05	3.72372E-05	3.83271E-06	4.49026E-05	3.83271E-06	1.86408E-05	2.70482E-05	1.60336E-05	4.63679E-09	6.8427E-08	1.328E-08	8.63443E-08	0.08634433
3839803773350	383980	3773350	4.13877E-05	0.000127053	0.000149404	0.000147415	3.13353E-05	4.07513E-05	2.99952E-05	3.08731E-06	3.61698E-05	3.08731E-06	1.66944E-05	2.42239E-05	1.43594E-05	3.77595E-09	5.5582E-08	1.0774E-08	7.0132E-08	0.07013196
3840303773350	384030	3773350	3.69294E-05	0.000113367	0.00013331	0.000131535	2.79599E-05	3.63616E-05	2.67641E-05	2.75474E-06	3.22736E-05	2.75474E-06	1.63263E-05	2.36898E-05	1.40428E-05	3.39734E-09	4.992E-08	9.6709E-09	6.29883E-08	0.0629883
3840803773350	384080	3773350	3.59114E-05	0.000110242	0.000129635	0.000127909	2.71891E-05	3.53593E-05	2.60263E-05	2.67881E-06	3.1384E-05	2.67881E-06	1.77144E-05	2.57039E-05	1.52368E-05	3.32771E-09	4.8847E-08	9.4604E-09	6.16355E-08	0.06163551

Unique Identifier	X (UTM)	Y (UTM)	EGIODemolition 2025	EGIOSite Grubbing / Prep 2025	EGIOMass Grading / Excavation 2025	EGIOMass Grading / Excavation 2026	EGIODrainage / Utilities Trenching 2026	EGIODrainage / Utilities Trenching 2027	EGIOFoundations / Concrete Pads 2026	EGIOFoundations / Concrete Pads 2027	EGIOBuilding / Structure Construction 2026	EGIOBuilding / Structure Construction 2027	EGIOAsphalt Paving 2027	EGIOArchitectural Coating 2027	EGIOLandscaping or Other Finishing 2027	EGIOWaterside Construction (Piles) 2027	HIWaterside Construction (Landscaping) 2025	HIWaterside Construction (Landscaping) 2026	KMDemolition 2025	KMSite Grubbing / Prep 2025
3841303773350	384130	3773350	0.000113101	4.436E-05	1.46907E-05	1.4388E-05	3.34096E-05	3.33581E-05	4.38959E-05	4.38676E-05	4.7018E-05	4.5891E-05	1.82964E-06	1.82964E-06	4.95503E-05	1.82964E-06	2.8227E-05	2.73428E-05	3.93638E-05	0.000170842
3826803773400	382680	3773400	6.00897E-05	2.3568E-05	7.805E-06	7.64419E-06	1.77502E-05	1.77228E-05	2.33214E-05	2.33064E-05	2.49802E-05	2.43814E-05	9.72069E-07	9.72069E-07	2.63255E-05	9.72069E-07	1.18487E-05	1.14776E-05	1.07337E-05	4.65852E-05
3827303773400	382730	3773400	6.83351E-05	2.6802E-05	8.876E-06	8.69312E-06	2.01859E-05	2.01547E-05	2.65216E-05	2.65045E-05	2.84079E-05	2.7727E-05	1.10546E-06	1.10546E-06	2.99379E-05	1.10546E-06	1.34524E-05	1.30311E-05	1.17815E-05	5.11327E-05
3827803773400	382780	3773400	8.06764E-05	3.1642E-05	1.0479E-05	1.02631E-05	2.38314E-05	2.37947E-05	3.13114E-05	3.12912E-05	3.35384E-05	3.27345E-05	1.3051E-06	1.3051E-06	3.53447E-05	1.3051E-06	1.58885E-05	1.53909E-05	1.33272E-05	5.7841E-05
3828303773400	382830	3773400	9.79219E-05	3.8406E-05	1.2719E-05	1.24569E-05	2.89256E-05	2.8881E-05	3.80045E-05	3.798E-05	4.07076E-05	3.97318E-05	1.58408E-06	1.58408E-06	4.29E-05	1.58408E-06	1.92826E-05	1.86786E-05	1.54387E-05	6.70049E-05
3828803773400	382880	3773400	0.000118221	4.6368E-05	1.53557E-05	1.50393E-05	3.4922E-05	3.48681E-05	4.58829E-05	4.58533E-05	4.91463E-05	4.79683E-05	1.91246E-06	1.91246E-06	5.17932E-05	1.91246E-06	2.3283E-05	2.25537E-05	1.76633E-05	7.66598E-05
3829303773400	382930	3773400	0.000154994	6.0791E-05	2.0132E-05	1.97172E-05	4.57843E-05	4.57137E-05	6.01546E-05	6.01158E-05	6.44331E-05	6.28887E-05	2.50733E-06	2.50733E-06	6.79034E-05	2.50733E-06	3.04891E-05	2.95341E-05	2.17707E-05	9.44865E-05
3829803773400	382980	3773400	0.000205598	8.0639E-05	2.6705E-05	2.61548E-05	6.07327E-05	6.0639E-05	7.97948E-05	7.97434E-05	8.54702E-05	8.34216E-05	3.32596E-06	3.32596E-06	9.00735E-05	3.32596E-06	4.04254E-05	3.91592E-05	2.66997E-05	0.000115879
3830303773400	383030	3773400	0.000248398	9.7425E-05	3.22642E-05	3.15994E-05	7.33754E-05	7.32622E-05	9.64057E-05	9.63435E-05	0.000103263	0.000100787	4.01832E-06	4.01832E-06	0.000108824	4.01832E-06	4.86487E-05	4.71249E-05	2.92185E-05	0.00012681
3830803773400	383080	3773400	0.00031826	0.00012483	4.13385E-05	4.04868E-05	9.40123E-05	9.38673E-05	0.00012352	0.00012344	0.000132305	0.000129134	5.14848E-06	5.14848E-06	0.000139431	5.14848E-06	6.2024E-05	6.00812E-05	3.33916E-05	0.000144922
3831303773400	383130	3773400	0.000528609	0.00020733	6.86607E-05	6.7246E-05	0.000156149	0.000155908	0.000205159	0.000205026	0.000219751	0.000214483	8.5513E-06	8.5513E-06	0.000231586	8.5513E-06	0.000101691	9.85054E-05	4.63476E-05	0.000201152
3831803773400	383180	3773400	0.001115117	0.00043736	0.000144842	0.000141857	0.0003294	0.000328892	0.000432789	0.000432509	0.000463571	0.000452459	1.80392E-05	1.80392E-05	0.000488537	1.80392E-05	0.000208578	0.000202045	6.71136E-05	0.000291278
3835803773400	383580	3773400	0.002555777	0.00100241	0.000331968	0.000325128	0.000754964	0.000753799	0.000991924	0.000991284	0.001062475	0.001037008	4.13447E-05	4.13447E-05	0.001119697	4.13447E-05	0.000713951	0.000691589	0.001233748	0.005354554
3836303773400	383630	3773400	0.000991839	0.00038901	0.000128829	0.000126175	0.000292984	0.000292532	0.000384943	0.000384695	0.000412322	0.000402439	1.60449E-05	1.60449E-05	0.000434529	1.60449E-05	0.000287492	0.000278487	0.000474468	0.002059226
3836803773400	383680	3773400	0.000566558	0.00022221	7.35898E-05	7.20736E-05	0.000167359	0.0001671	0.000219887	0.000219745	0.000235527	0.000229881	9.1652E-06	9.1652E-06	0.000248212	9.1652E-06	0.000161836	0.000156767	0.000257458	0.001117386
3837303773400	383730	3773400	0.000378161	0.00014832	4.9119E-05	4.8107E-05	0.000111707	0.000111534	0.000146768	0.000146673	0.000157207	0.000153439	6.11749E-06	6.11749E-06	0.000165674	6.11749E-06	0.000105765	0.000102452	0.000163457	0.000709415
3837803773400	383780	3773400	0.000308802	0.00012112	4.011E-05	3.92836E-05	9.12185E-05	9.10777E-05	0.000119849	0.000119772	0.000128373	0.000125296	4.99547E-06	4.99547E-06	0.000135287	4.99547E-06	8.48925E-05	8.22335E-05	0.000129061	0.000560132
3838303773400	383830	3773400	0.00027599	0.00010825	3.58482E-05	3.51096E-05	8.15262E-05	8.14004E-05	0.000107115	0.000107046	0.000114733	0.000111983	4.46469E-06	4.46469E-06	0.000120913	4.46469E-06	7.46907E-05	7.23512E-05	0.000112312	0.00048744
3838803773400	383880	3773400	0.00022067	8.655E-05	2.86627E-05	2.80721E-05	6.51849E-05	6.50843E-05	8.56444E-05	8.55891E-05	9.17358E-05	8.9537E-05	3.56977E-06	3.56977E-06	9.66765E-05	3.56977E-06	5.87483E-05	5.69082E-05	8.68792E-05	0.000377062
3839303773400	383930	3773400	0.000176748	6.9323E-05	2.29577E-05	2.24847E-05	5.22105E-05	5.21299E-05	6.85978E-05	6.85535E-05	7.34768E-05	7.17156E-05	2.85925E-06	2.85925E-06	7.74341E-05	2.85925E-06	4.63973E-05	4.49441E-05	6.75503E-05	0.000293173
3839803773400	383980	3773400	0.000145706	5.7148E-05	1.89257E-05	1.85357E-05	4.30409E-05	4.29745E-05	5.65501E-05	5.65136E-05	6.05722E-05	5.91203E-05	2.35708E-06	2.35708E-06	6.38345E-05	2.35708E-06	3.77525E-05	3.65701E-05	5.42118E-05	0.000235283
3840303773400	384030	3773400	0.000132503	5.1969E-05	1.72107E-05	1.68561E-05	3.91406E-05	3.90802E-05	5.14257E-05	5.13925E-05	5.50833E-05	5.3763E-05	2.14349E-06	2.14349E-06	5.805E-05	2.14349E-06	3.39854E-05	3.29209E-05	4.84093E-05	0.0002101
3840803773400	384080	3773400	0.000125766	4.9327E-05	1.63357E-05	1.59991E-05	3.71507E-05	3.70934E-05	4.88112E-05	4.87797E-05	5.22828E-05	5.10297E-05	2.03451E-06	2.03451E-06	5.50987E-05	2.03451E-06	3.1917E-05	3.09173E-05	4.52048E-05	0.000196192
3841303773400	384130	3773400	0.000114278	4.4821E-05	1.48435E-05	1.45377E-05	3.37572E-05	3.37051E-05	4.43525E-05	4.43239E-05	4.75071E-05	4.63684E-05	1.84867E-06	1.84867E-06	5.00657E-05	1.84867E-06	2.87292E-05	2.78294E-05	4.04116E-05	0.000175389
3826803773450	382680	3773450	6.21106E-05	2.4361E-05	8.0675E-06	7.90128E-06	1.83472E-05	1.83189E-05	2.41058E-05	2.40902E-05	2.58203E-05	2.52014E-05	1.00476E-06	1.00476E-06	2.72109E-05	1.00476E-06	1.21949E-05	1.18129E-05	1.09827E-05	4.76656E-05
3827303773450	382730	3773450	6.97812E-05	2.7369E-05	9.06383E-06	8.87709E-06	2.0613E-05	2.05812E-05	2.70828E-05	2.70654E-05	2.90091E-05	2.83138E-05	1.12885E-06	1.12885E-06	3.05715E-05	1.12885E-06	1.36551E-05	1.32274E-05	1.1906E-05	5.16729E-05
3827803773450	382780	3773450	8.10806E-05	3.1801E-05	1.05315E-05	1.03145E-05	2.39508E-05	2.39139E-05	3.14682E-05	3.14479E-05	3.37064E-05	3.28985E-05	1.31164E-06	1.31164E-06	3.55218E-05	1.31164E-06	1.58473E-05	1.53509E-05	1.32503E-05	5.75071E-05
3828303773450	382830	3773450	9.74548E-05	3.8223E-05	1.26583E-05	1.23975E-05	2.87877E-05	2.87433E-05	3.78232E-05	3.77988E-05	4.05134E-05	3.95423E-05	1.57652E-06	1.57652E-06	4.26954E-05	1.57652E-06	1.90404E-05	1.8444E-05	1.51535E-05	6.57673E-05
3828803773450	382880	3773450	0.000117862	4.6227E-05	1.5309E-05	1.49936E-05	3.48158E-05	3.47621E-05	4.57435E-05	4.5714E-05	4.8997E-05	4.78225E-05	1.90665E-06	1.90665E-06	5.16358E-05	1.90665E-06	2.30157E-05	2.22948E-05	1.73328E-05	7.52258E-05
3829303773450	382930	3773450	0.000146039	5.7278E-05	1.89688E-05	1.8578E-05	4.31391E-05	4.30725E-05	5.66791E-05	5.66425E-05	6.07104E-05	5.92552E-05	2.36246E-06	2.36246E-06	6.39801E-05	2.36246E-06	2.84942E-05	2.76017E-05	2.00983E-05	8.72281E-05
3829803773450	382980	3773450	0.000189844	7.4459E-05	2.46587E-05	2.41506E-05	5.60789E-05	5.59924E-05	7.36804E-05	7.36328E-05	7.89209E-05	7.70292E-05	3.0711E-06	3.0711E-06	8.31714E-05	3.0711E-06	3.69704E-05	3.58124E-05	2.40858E-05	0.000104534
3830303773450	383030	3773450	0.000235032	9.2183E-05	3.05282E-05	2.98992E-05	6.94274E-05	6.93203E-05	9.12185E-05	9.11597E-05	9.77064E-05	9.53644E-05	3.80211E-06	3.80211E-06	0.000102969	3.80211E-06	4.56869E-05	4.42559E-05	2.69916E-05	0.000117146
3830803773450	383080	3773450	0.000310526	0.00012179	4.0334E-05	3.9503E-05	9.17279E-05	9.15864E-05	0.000120518	0.000120441	0.0001290	0.000125996	5.02337E-06	5.02337E-06	0.000136043	5.02337E-06	6.01099E-05	5.82271E-05	3.16151E-05	0.000137212
3831303773450	383130	3773450	0.000495861	0.00019448	6.4407E-05	6.308E-05	0.000146475	0.000146249	0.000192449	0.000192325	0.000206137	0.000201196	8.02153E-06	8.02153E-06	0.000217239	8.02153E-06	9.50801E-05	9.2102E-05	4.21316E-05	0.000182854
3831803773450	383180	3773450	0.000881611	0.00034578	0.000114512	0.000112152	0.000260424	0.000260022	0.000342163	0.000341942	0.000366499	0.000357714	1.42618E-05	1.42618E-05	0.000386238	1.42618E-05	0.000166685	0.000161464	5.81993E-05	0.000252589
3832303773450	383230	3773450	0.002265317	0.00088849	0.00029424	0.000288178	0.000669164	0.000668131	0.000879193	0.000878626	0.000941726	0.000919153	3.6646E-05	3.6646E-05	0.000992445	3.6646E-05	0.000419223	0.000406092	8.35864E-05	0.000362771
3835803773450	383580	3773450	0.004700825	0.00184373	0.000610587	0.000598006	0.001388601	0.001386458	0.00182444	0.001823263	0.001954203	0.001907362	7.60451E-05	7.60451E-05	0.002059452	7.60451E-05	0.001465296	0.0014194	0.002531697	0.010987745
3836303773450	383630	3773450	0.001570837	0.0006161	0.000204035	0.000199831	0.000464018	0.000463302	0.000609658	0.000609265	0.00065302	0.000637368	2.54114E-05	2.54114E-05	0.00068819	2.54114E-05	0.000460459	0.000446037	0.000772487	0.003352649
3836803773450	383680	3773450	0.00074521	0.00029228	9.6794E-05	9.48005E-05	0.000220132	0.000219792	0.000289224	0.000289037	0.000309795	0.000302369	1.20552E-05	1.20552E-05	0.00032648	1.20552E-05	0.00021713	0.000210329	0.000352948	0.00153182
3837303773450	383730	3773450	0.000450897	0.00017685	5.8566E-05	5.736E-05	0.000133193	0.000132987	0.000174998	0.000174885	0.000187445	0.000182952	7.29415E-06	7.29415E-06	0.00019754	7.29415E-06	0.000128377	0.000124356	0.000202633	0.000879441
3837803773450	383780	3773450	0.000341236	0.00013384	4.43228E-05	4.34096E-05	0.000100799	0.000100644	0.000132437	0.000132352	0.000141857	0.000138456	5.52016E-06	5.52016E-06	0.000149497	5.52016E-06	9.51285E-05	9.21489E-05	0.000147256	0.0006391
3838303773450	383830	3773450	0.000305308	0.00011975	3.96562E-05	3.88391E-05	9.01864E-05	9.00472E-05	0.000118493	0.000118417	0.000126921	0.000123879	4.93895E-06	4.93895E-06	0.000133757	4.93895E-06	8.36225E-05	8.10032E-05	0.000128053	0.000555761
3838803773450	383880	3773450	0.00024635	9.6622E-05	3.19982E-05	3.13389E-05	7.27705E-05	7.26582E-05	9.56109E-05	9.55492E-05	0.000102411	9.99565E-05	3.98519E-06	3.98519E-06	0.000107927	3.98519E-06	6.62863E-05	6.421E-05	9.98579E-05	0.00043339
3839303773450	383930	3773450	0.000192529	7.5513E-05	2.50075E-05	2.44923E-05	5.68722E-05	5.67845E-05	7.47227E-05	7.46745E-05	8.00373E-05	7.81189E-05	3.11454E-06	3.11454E-06	8.4348E-05	3.11454E-06	5.10274E-05	4.94291E-05	7.55254E-05	0.000327786
3839803773450	383980	3773450	0.000156485	6.1375E-05	2.03257E-05	1.99069E-05	4.62248E-05	4.61535E-05	6.07333E-05	6.06941E-05	6.5053E-05	6.34937E-05	2.53145E-06	2.53145E-06	6.85566E-05	2.53145E-06	4.0899E-05	3.9618E-05	5.96251E-05	0.000258777
3840303773450	384030	3773450	0.000136203	5.3421E-05	1.76913E-05	1.73268E-05	4.02338E-05	4.01717E-05	5.28619E-05	5.28278E-05	5.66217E-05	5.52645E-05	2.20336E-06	2.20336E-06	5.96712E-05	2.20336E-06	3.51873E-05	3.40851E-05	5.07425E-05	0.000220226
3840803773450	384080	3773450	0.000124733	4.8922E-05	1.62015E-05	1.58677E-05	3.68456E-05	3.67887E-05	4.84103E-05	4.8379E-05	5.18534E-05	5.06105E-05	2.01781E-06	2.01781E-06	5.46462E-05	2.01781E-06	3.19062E-05	3.09069E-05	4.56597E-05	0.000198166
3841303773450	384130	3773450	0.000118994	4.6671E-05	1.5456E-05	1.51376E-05	3.51502E-05	3.50959E-05	4.61827E-05	4.61529E-05	4.94674E-05	4.82817E-05	1.92496E-06	1.92496E-06	5.21316E-05	1.92496E-06	3.01052E-05	2.91622E-05	4.28399E-05	0.000185928
3826803773500	382680	3773500	6.69519E-05	2.6259E-05	8.69633E-06	8.51716E-06	1.97773E-05	1.97468E-05	2.59847E-05	2.5968E-05	2.78329E-05	2.71658E-05	1.08308E-06	1.08308E-06	2.93319E-05	1.08308E-06	1.30649E-05	1.26557E-05	1.17544E-05	5.10148E-05
3827303773500	382730	3773500	7.21255E-05	2.8289E-05	9.36833E-06	9.17531E-06	2.13055E-05	2.12727E-05	2.79927E-05	2.79746E-05	2.99837E-05	2.9265E-05	1.16677E-06	1.16677E-06	3.15985E-05	1.16677E-06	1.40265E-05	1.35871E-05	1.21504E-05	5.27337E-05
3827803773500	382780	3773500	8.24818E-05	3.2351E-05	1.07135E-05	1.04928E-05	2.43647E-05	2.43271E-05	3.20121E-05	3.19914E-05	3.42889E-05	3.3467E-05	1.33431E-06	1.33431E-06	3.61356E-05	1.33431E-06	1.5989E-05	1.54882E-05	1.33068E-05	5.77526E-05
3828303773500	382830	3773500	9.7347E-05	3.8181E-05	1.26443E-05	1.23838E-05	2.87558E-05	2.87115E-05	3.77814E-05	3.7757E-05	4.04686E-05	3.94986E-05	1.57478E-06	1.57478E-06	4.26482E-05	1.57478E-06	1.88395E-05	1.82494E-05	1.49272E-05	6.47851E-05
3828803773500	382880	3773500	0.000117476	4.6076E-05	1.52588E-05	1.49444E-05	3.47018E-05	3.46482E-05	4.55936E-05	4.55641E-05	4.88364E-05	4.76658E-05	1.9004E-06	1.9004E-06	5.14666E-05	1.9004E-06	2.27125E-05	2.20011E-05	1.69775E-05	7.36837E-05
3829303773500	382930	3773500	0.000144574	5.6704E-05	1.87787E-05	1.83918E-05	4.27066E-05	4.26407E-05	5.61109E-05	5.60747E-05	6.01017E-05	5.86611E-05	2.33878E-06	2.33878E-06	6.33387E-05	2.33878E-06	2.79202E-05	2.70457E-05	1.94533E-05	8.44289E-05
3829803773500	382980	3773500	0.000184508	7.2367E-05	2.39657E-05	2.34719E-05	5.45029E-05	5.44188E-05	7.16097E-05	7.15635E-05	7.67029E-05	7.48644E-05	2.98479E-06	2.98479E-06	8.0834E-05	2.98479E-06	3.55532E-05	3.44396E-05	2.26692E-05	9.83858E-05
3830303773500	383030	3773500	0.000246547	9.6699E-05	3.20238E-05	3.1364E-05	7.28288E-05	7.27165E-05	9.56876E-05	9.56258E-05	0.000102493	0.000100037	3.98839E-06	3.98839E-06	0.000108013	3.98839E-06	4.73212E-05	4.5839E-05	2.68807E-05	0.000116664
3830803773500	383080	3773500	0.00036308	0.0001424	4.71602E-05	4.61885E-05	0.000107252	0.000107087	0.000140915	0.000140824	0.000150938	0.00014732	5.87353E-06	5.87353E-06	0.000159067	5.87353E-06	6.9248E-05	6.7079E-05	3.34142E-05	0.00014502
3831303773500	383130	3773500	0.00068116	0.00026716	8.84753E-05	8.66524E-05	0.000201211	0.000200901	0.000264365	0.000264195	0.000283168	0.000276381	1.10191E-05	1.10191E-05	0.000298419	1.10191E-05	0.000129186	0.000125139	4.58928E-05	0.000199178
3831803773500	383180	3773500	0.002036195	0.00079862	0.00026448	0.000259031	0.000601482	0.000600554	0.000790269	0.000789759	0.000846477	0.000826187	3.29395E-05	3.29395E-05	0.000892066	3.29395E-05	0.000387499	0.000375362	6.15691E-05	0.000267214
3836303773500	383630	3773500	0.002578565	0.00101135	0.000334928	0.000328027	0.000761695	0.00076052	0.001000768	0.001000122	0.001071948	0.001046254	4.17134E-05	4.17134E-05	0.00112968	4.17134E-05	0.00073457	0.000711562	0.001230906	0.005342218
3836803773500	383680	3773500	0.000948033	0.00037183	0.000123139	0.000120602	0.000280044	0.000279612	0.000367942	0.000367704	0.000394112	0.000384665	1.53363E-05	1.53363E-05	0.000415338	1.53363E-05	0.000277385	0.000268697	0.000455436	0.001976624
3837303773500	383730	3773500	0.000565184	0.00022167	7.34113E-05	7.18988E-05	0.000166953	0.000166695	0.000219354	0.000219212	0.000234955	0.000229324	9.14297E-06	9.14297E-06	0.00024761	9.14297E-06	0.00016219	0.00015711	0.000260407	0.001130184
3837803773500	383780	3773500	0.000431406	0.0001692	5.6035E-05	5.48805E-05	0.000127435	0.000127239	0.000167433	0.000167325	0.000179342	0.000175043	6.97884E-06	6.97884E-06	0.000189001	6.97884E-06	0.000121226	0.000117429	0.000191564	0.000831402
3838303773500	383830	3773500	0.000343283	0.00013464	4.45888E-05	4.36701E-05	0.000101404	0.000101248	0.000133232	0.000133146	0.000142708	0.000139287	5.55329E-06	5.55329E-06	0.000150394	5.55329E-06	9.45473E-05	9.15859E-05	0.000147111	0.000638471
3838803773500	383880	3773500	0.000266918	0.00010469	3.46698E-05	3.39555E-05	7.88464E-05	7.87247E-05	0.000103594	0.000103527	0.000110962	0.000108302	4.31793E-06	4.31793E-06	0.000116938	4.31793E-06	7.21684E-05	6.9908E-05	0.000110286	0.00047865
3839303773500	383930	3773500	0.000206676	8.1061E-05	2.6845E-05	2.62919E-05	6.10511E-05	6.09569E-05	8.02132E-05	8.01614E-05	8.59183E-05	8.38589E-05	3.34339E-06	3.34339E-06	9.05457E-05	3.34339E-06	5.50421E-05	5.33181E-05	8.26043E-05	0.000358508
3839803773500	383980	3773500	0.000167479	6.5687E-05	2.17537E-05	2.13055E-05	4.94724E-05	4.9396E-05	6.50002E-05	6.49583E-05	6.96233E-05	6.79545E-05	2.7093E-06	2.7093E-06	7.33731E-05	2.7093E-06	4.39774E-05	4.25999E-05	6.49976E-05	0.000282094
3840303773500	384030	3773500	0.00014223	5.5785E-05	1.84742E-05	1.80935E-05	4.20141E-05	4.19493E-05	5.5201E-05	5.51654E-05	5.91272E-05	5.77099E-05	2.30085E-06	2.30085E-06	6.23116E-05	2.30085E-06	3.68646E-05	3.57099E-05	5.37977E-05	0.000233486
3840803773500	384080	3773500	0.000131443	5.1554E-05	1.7073E-05	1.67212E-05	3.88275E-05	3.87676E-05	5.10143E-05	5.09814E-05	5.46427E-05	5.33329E-05	2.12635E-06	2.12635E-06	5.75856E-05	2.12635E-06	3.37432E-05	3.26863E-05	4.89004E-05	0.000212231
3841303773500	384130	3773500	0.00012794	5.018E-05	1.6618E-05	1.62756E-05	3.77928E-05	3.77345E-05	4.96548E-05	4.96227E-05	5.31865E-05	5.19116E-05	2.06968E-06	2.06968E-06	5.6051E-05	2.06968E-06	3.24552E-05	3.14386E-05	4.68071E-05	0.000203146
3826803773550	382680	3773550	7.191E-05	2.8204E-05	9.34033E-06	9.14789E-06	2.12419E-05	2.12091E-05	2.7909E-05	2.7891E-05	2.9894E-05	2.91775E-05	1.16329E-06	1.16329E-06	3.15041E-05	1.16329E-06	1.39278E-05	1.34916E-05	1.25419E-05	5.44328E-05
3827303773550	382730	3773550	7.44339E-05	2.9194E-05	9.66817E-06	9.46897E-06	2.19874E-05	2.19535E-05	2.88886E-05	2.887E-05	3.09433E-05	3.02016E-05	1.20412E-06	1.20412E-06	3.26098E-05	1.20412E-06	1.43691E-05	1.3919E-05	1.24175E-05	5.38926E-05
3827803773550	382780	3773550	8.3865E-05	3.2893E-05	1.08932E-05	1.06687E-05	2.47733E-05	2.47351E-05	3.25489E-05	3.25279E-05	3.48639E-05	3.40283E-05	1.35668E-06	1.35668E-06	3.67416E-05	1.35668E-06	1.61146E-05	1.56098E-05	1.33589E-05	5.79785E-05
3828303773550	382830	3773550	9.7356E-05	3.8184E-05	1.26455E-05	1.2385E-05	2.87585E-05	2.87141E-05	3.77849E-05	3.77605E-05	4.04723E-05	3.95022E-05	1.57493E-06	1.57493E-06	4.26521E-05	1.57493E-06	1.8644E-05	1.806E-05	1.47213E-05	6.38913E-05
3828803773550	382880	3773550	0.000119622	4.6918E-05	1.55377E-05	1.52175E-05	3.53359E-05	3.52814E-05	4.64267E-05	4.63968E-05	4.97288E-05	4.85368E-05	1.93513E-06	1.93513E-06	5.24071E-05	1.93513E-06	2.2856E-05	2.21401E-05	1.69323E-05	7.34873E-05
3829303773550	382930	3773550	0.000157446	6.1752E-05	2.04505E-05	2.00291E-05	4.65087E-05	4.64369E-05	6.11063E-05	6.10669E-05	6.54525E-05	6.38836E-05	2.54699E-06	2.54699E-06	6.89776E-05	2.54699E-06	2.99724E-05	2.90336E-05	2.06075E-05	8.9438E-05
3829803773550	382980	3773550	0.000203532	7.9828E-05	2.64367E-05	2.5892E-05	6.01225E-05	6.00297E-05	7.89931E-05	7.89421E-05	8.46114E-05	8.25833E-05	3.29254E-06	3.29254E-06	8.91684E-05	3.29254E-06	3.86244E-05	3.74146E-05	2.40338E-05	0.000104308

			KMMass Grading / Excavation	KMMass Grading / Excavation	KMDrainage / Utilities Trenching	KMFoundations / Concrete Pads	KMBuilding / Structure Construction	KMAsphalt Paving	KMArchitectural Coating	KMLandscaping or Other Finishing	KMWaterside Construction (Piles)	EWNDemolition	EWNSite Grubbing / Prep	EWNDrainage / Utilities Trenching	EWNDrainage / Utilities Trenching	EWNDrainage / Utilities Trenching	EWNFoundation s / Concrete Pads	EWNBuilding / Structure Construction	EWNAsphalt Paving	EWNLandscaping or Other Finishing	EWNWaterside Construction (Piles)
Unique Identifier	X (UTM)	Y (UTM)	2025	2026	2026	2026	2026	2026	2026	2026	2026	2027	2027	2027	2028	2029	2029	2029	2029	2029	2029
3841303773350	384130	3773350	0.000129858	0.000128514	4.61505E-05	2.44227E-05	8.38833E-05	2.69484E-06	2.69484E-06	8.65782E-05	2.69484E-06	0.000121415	6.61725E-06	1.55385E-05	1.52385E-05	1.49232E-05	1.29263E-05	2.80686E-05	1.99693E-06	2.90671E-05	1.99693E-06
3826803773400	382680	3773400	3.54097E-05	3.50432E-05	1.25843E-05	6.65958E-06	2.28733E-05	7.34829E-07	7.34829E-07	2.36082E-05	7.34829E-07	5.45473E-05	2.9729E-06	6.98093E-06	6.84612E-06	6.70447E-06	5.80732E-06	1.26102E-05	8.97151E-07	1.30588E-05	8.97151E-07
3827303773400	382730	3773400	3.88663E-05	3.84641E-05	1.38128E-05	7.30967E-06	2.51062E-05	8.06561E-07	8.06561E-07	2.59127E-05	8.06561E-07	6.22884E-05	3.3948E-06	7.97163E-06	7.81769E-06	7.65593E-06	6.63146E-06	1.43998E-05	1.02447E-06	1.49121E-05	1.02447E-06
3827803773400	382780	3773400	4.39654E-05	4.35104E-05	1.56249E-05	8.26866E-06	2.84E-05	9.12377E-07	9.12377E-07	2.93123E-05	9.12377E-07	7.40876E-05	4.03787E-06	9.48168E-06	9.29858E-06	9.10618E-06	7.88765E-06	1.71276E-05	1.21853E-06	1.77368E-05	1.21853E-06
3828303773400	382830	3773400	5.09308E-05	5.04037E-05	1.81004E-05	9.57867E-06	3.28994E-05	1.05693E-06	1.05693E-06	3.39563E-05	1.05693E-06	9.05422E-05	4.93466E-06	1.15875E-05	1.13638E-05	1.11286E-05	9.63946E-06	2.09315E-05	1.48916E-06	2.16761E-05	1.48916E-06
3828803773400	382880	3773400	5.82696E-05	5.76666E-05	2.07086E-05	1.09589E-05	3.764E-05	1.20922E-06	1.20922E-06	3.88492E-05	1.20922E-06	0.00011009	6.00005E-06	1.40893E-05	1.38172E-05	1.35313E-05	1.17206E-05	2.54506E-05	1.81067E-06	2.63559E-05	1.81067E-06
3829303773400	382930	3773400	7.18198E-05	7.10765E-05	2.55242E-05	1.35073E-05	4.63929E-05	1.49042E-06	1.49042E-06	4.78833E-05	1.49042E-06	0.000145204	7.91382E-06	1.85832E-05	1.82243E-05	1.78472E-05	1.5459E-05	3.35683E-05	2.3882E-06	3.47624E-05	2.3882E-06
3829803773400	382980	3773400	8.808E-05	8.71685E-05	3.1303E-05	1.65654E-05	5.68964E-05	1.82785E-06	1.82785E-06	5.87242E-05	1.82785E-06	0.000194017	1.05742E-05	2.48301E-05	2.43506E-05	2.38468E-05	2.06558E-05	4.48527E-05	3.19103E-06	4.64483E-05	3.19103E-06
3830303773400	383030	3773400	9.63893E-05	9.53918E-05	3.4256E-05	1.81282E-05	6.22639E-05	2.00029E-06	2.00029E-06	6.42642E-05	2.00029E-06	0.000235256	1.28218E-05	3.0108E-05	2.95265E-05	2.89156E-05	2.50463E-05	5.43865E-05	3.86931E-06	5.63212E-05	3.86931E-06
3830803773400	383080	3773400	0.000110156	0.000109016	3.91486E-05	2.07173E-05	7.11566E-05	2.28598E-06	2.28598E-06	7.34426E-05	2.28598E-06	0.000302338	1.64778E-05	3.8693E-05	3.79458E-05	3.71607E-05	3.21881E-05	6.98945E-05	4.97261E-06	7.23808E-05	4.97261E-06
3831303773400	383130	3773400	0.000152897	0.000151315	5.43384E-05	2.87557E-05	9.87657E-05	3.17295E-06	3.17295E-06	0.000101939	3.17295E-06	0.000501156	2.73136E-05	6.41375E-05	6.2899E-05	6.15975E-05	5.33549E-05	0.000115857	8.2426E-06	0.000119978	8.2426E-06
3831803773400	383180	3773400	0.000221402	0.000219111	7.86846E-05	4.16396E-05	0.000143017	4.59458E-06	4.59458E-06	0.000147612	4.59458E-06	0.001045549	5.69838E-05	0.000133809	0.000131225	0.00012851	0.000111313	0.00024171	1.71964E-05	0.000250308	1.71964E-05
3835803773400	383580	3773400	0.004070032	0.004027911	0.001446457	0.00076546	0.002629087	8.44621E-05	8.44621E-05	0.002713549	8.44621E-05	0.003085164	0.000168145	0.000394837	0.000387212	0.000379201	0.000328458	0.000713228	5.07423E-05	0.000738599	5.07423E-05
3836303773400	383630	3773400	0.001565231	0.001549032	0.000556271	0.000294376	0.00101108	3.2482E-05	3.2482E-05	0.001043562	3.2482E-05	0.0012338	6.72437E-05	0.000157901	0.000154852	0.000151648	0.000131355	0.00028523	2.02926E-05	0.000295376	2.02926E-05
3836803773400	383680	3773400	0.000849332	0.000840543	0.000301846	0.000159736	0.000548637	1.76255E-05	1.76255E-05	0.000566262	1.76255E-05	0.000691321	3.76779E-05	8.84748E-05	8.67662E-05	8.4971E-05	7.36007E-05	0.000159819	1.13703E-05	0.000165505	1.13703E-05
3837303773400	383730	3773400	0.000539231	0.00053365	0.000191638	0.000101414	0.000348323	1.11902E-05	1.11902E-05	0.000359513	1.11902E-05	0.00045147	2.46057E-05	5.77789E-05	5.66631E-05	5.54907E-05	4.80653E-05	0.000104371	7.42542E-06	0.000108084	7.42542E-06
3837803773400	383780	3773400	0.00042576	0.000421354	0.000151312	8.00736E-05	0.000275025	8.83545E-06	8.83545E-06	0.00028386	8.83545E-06	0.000362046	1.9732E-05	4.63344E-05	4.54396E-05	4.44995E-05	3.85448E-05	8.36978E-05	5.95464E-06	8.66751E-05	5.95464E-06
3838303773400	383830	3773400	0.000370507	0.000366672	0.000131675	6.9682E-05	0.000239333	7.68882E-06	7.68882E-06	0.000247022	7.68882E-06	0.000317368	1.7297E-05	4.06166E-05	3.98322E-05	3.90081E-05	3.37883E-05	7.33692E-05	5.21982E-06	7.59791E-05	5.21982E-06
3838803773400	383880	3773400	0.000286607	0.000283641	0.000101858	5.39028E-05	0.000185137	5.94773E-06	5.94773E-06	0.000191085	5.94773E-06	0.000250203	1.36364E-05	3.20208E-05	3.14024E-05	3.07527E-05	2.66375E-05	5.78418E-05	4.11513E-06	5.98994E-05	4.11513E-06
3839303773400	383930	3773400	0.000222843	0.000220537	7.91966E-05	4.19106E-05	0.000143948	4.62448E-06	4.62448E-06	0.000148573	4.62448E-06	0.000198136	1.07987E-05	2.53573E-05	2.48676E-05	2.43531E-05	2.10943E-05	4.58051E-05	3.25878E-06	4.74345E-05	3.25878E-06
3839803773400	383980	3773400	0.00017884	0.000176989	6.35584E-05	3.36349E-05	0.000115524	3.71133E-06	3.71133E-06	0.000119235	3.71133E-06	0.00016149	8.80144E-06	2.06674E-05	2.02683E-05	1.9849E-05	1.71929E-05	3.73333E-05	2.65607E-06	3.86614E-05	2.65607E-06
3840303773400	384030	3773400	0.000159698	0.000158046	5.67555E-05	3.00348E-05	0.000103159	3.31409E-06	3.31409E-06	0.000106473	3.31409E-06	0.000145258	7.91675E-06	1.859E-05	1.8231E-05	1.78538E-05	1.54647E-05	3.35807E-05	2.38909E-06	3.47752E-05	2.38909E-06
3840803773400	384080	3773400	0.000149127	0.000147584	5.29985E-05	2.80466E-05	9.63303E-05	3.09471E-06	3.09471E-06	9.9425E-05	3.09471E-06	0.000136085	7.41681E-06	1.74161E-05	1.70797E-05	1.67264E-05	1.44881E-05	3.14601E-05	2.23822E-06	3.25792E-05	2.23822E-06
3841303773400	384130	3773400	0.000133315	0.000131935	4.73789E-05	2.50728E-05	8.61162E-05	2.76657E-06	2.76657E-06	8.88827E-05	2.76657E-06	0.000122425	6.67233E-06	1.56679E-05	1.53653E-05	1.50474E-05	1.30339E-05	2.83022E-05	2.01355E-06	2.9309E-05	2.01355E-06
3826803773450	382680	3773450	3.62309E-05	3.5856E-05	1.28762E-05	6.81403E-06	2.34038E-05	7.51871E-07	7.51871E-07	2.41557E-05	7.51871E-07	5.60404E-05	3.05428E-06	7.17201E-06	7.03351E-06	6.88799E-06	5.96628E-06	1.29554E-05	9.21708E-07	1.34163E-05	9.21708E-07
3827303773450	382730	3773450	3.92769E-05	3.88704E-05	1.39587E-05	7.38689E-06	2.53714E-05	8.15082E-07	8.15082E-07	2.61865E-05	8.15082E-07	6.30847E-05	3.4382E-06	8.07354E-06	7.91763E-06	7.75381E-06	6.71624E-06	1.45839E-05	1.03757E-06	1.51027E-05	1.03757E-06
3827803773450	382780	3773450	4.37115E-05	4.32592E-05	1.55347E-05	8.22092E-06	2.8236E-05	9.0711E-07	9.0711E-07	2.91431E-05	9.0711E-07	7.37048E-05	4.017E-06	9.43268E-06	9.25053E-06	9.05913E-06	7.84689E-06	1.70391E-05	1.21224E-06	1.76452E-05	1.21224E-06
3828303773450	382830	3773450	4.99902E-05	4.94728E-05	1.77661E-05	9.40176E-06	3.22918E-05	1.03741E-06	1.03741E-06	3.33292E-05	1.03741E-06	8.92022E-05	4.86164E-06	1.1416E-05	1.11956E-05	1.09639E-05	9.49681E-06	2.06217E-05	1.46713E-06	2.13553E-05	1.46713E-06
3828803773450	382880	3773450	5.71796E-05	5.65878E-05	2.03212E-05	1.07539E-05	3.69359E-05	1.1866E-06	1.1866E-06	3.81225E-05	1.1866E-06	0.00010862	5.91993E-06	1.39011E-05	1.36327E-05	1.33506E-05	1.15641E-05	2.51107E-05	1.78649E-06	2.6004E-05	1.78649E-06
3829303773450	382930	3773450	6.63027E-05	6.56165E-05	2.35634E-05	1.24697E-05	4.2829E-05	1.37593E-06	1.37593E-06	4.42049E-05	1.37593E-06	0.000135465	7.38301E-06	1.73367E-05	1.70019E-05	1.66501E-05	1.44221E-05	3.13167E-05	2.22802E-06	3.24307E-05	2.22802E-06
3829803773450	382980	3773450	7.94572E-05	7.86349E-05	2.82385E-05	1.49437E-05	5.13263E-05	1.64891E-06	1.64891E-06	5.29752E-05	1.64891E-06	0.00017708	9.65108E-06	2.26625E-05	2.22249E-05	2.17651E-05	1.88526E-05	4.09373E-05	2.91247E-06	4.23935E-05	2.91247E-06
3830303773450	383030	3773450	8.90431E-05	8.81216E-05	3.16452E-05	1.67465E-05	5.75185E-05	1.84784E-06	1.84784E-06	5.93663E-05	1.84784E-06	0.000220456	1.20151E-05	2.82138E-05	2.76689E-05	2.70964E-05	2.34706E-05	5.09649E-05	3.62588E-06	5.27779E-05	3.62588E-06
3830803773450	383080	3773450	0.000104295	0.000103216	3.70658E-05	1.96151E-05	6.73709E-05	2.16436E-06	2.16436E-06	6.95353E-05	2.16436E-06	0.000292361	1.59341E-05	3.74162E-05	3.66936E-05	3.59344E-05	3.11259E-05	6.7588E-05	4.80852E-06	6.99923E-05	4.80852E-06
3831303773450	383130	3773450	0.000138988	0.00013755	4.93954E-05	2.61399E-05	8.97813E-05	2.88431E-06	2.88431E-06	9.26656E-05	2.88431E-06	0.000467511	2.548E-05	5.98318E-05	5.86764E-05	5.74623E-05	4.97731E-05	0.000108079	7.68925E-06	0.000111924	7.68925E-06
3831803773450	383180	3773450	0.000191995	0.000190008	6.82334E-05	3.61089E-05	0.000124021	3.98431E-06	3.98431E-06	0.000128006	3.98431E-06	0.000829136	4.5189E-05	0.000106112	0.000104063	0.00010191	8.8273E-05	0.00019168	1.3637E-05	0.000198498	1.3637E-05
3832303773450	383230	3773450	0.000275745	0.000272891	9.79975E-05	5.18599E-05	0.000178121	5.72231E-06	5.72231E-06	0.000183843	5.72231E-06	0.000120386	0.000115564	0.000271366	0.000266125	0.000260619	0.000225744	0.00049019	3.48744E-05	0.000507628	3.48744E-05
3835803773450	383580	3773450	0.008351858	0.008265424	0.002968185	0.001570752	0.005394985	0.000173319	0.000173319	0.005568304	0.000173319	0.006404734	0.000349066	0.000819673	0.000803845	0.000787212	0.000681872	0.001480645	0.00010534	0.001533315	0.00010534
3836303773450	383630	3773450	0.002548371	0.002521998	0.000905671	0.000479278	0.001646151	5.28843E-05	5.28843E-05	0.001699035	5.28843E-05	0.001926454	0.000104994	0.000246546	0.000241785	0.000236782	0.000205098	0.000445357	3.16848E-05	0.0004612	3.16848E-05
3836803773450	383680	3773450	0.001164347	0.001152297	0.0004138	0.000218981	0.000752124	2.41627E-05	2.41627E-05	0.000776287	2.41627E-05	0.000899725	4.90362E-05	0.000115146	0.000112923	0.000110586	9.57881E-05	0.000207998	1.4798E-05	0.000215397	1.4798E-05
3837303773450	383730	3773450	0.000668469	0.000661551	0.000237569	0.00012572	0.000431806	1.38722E-05	1.38722E-05	0.000445678	1.38722E-05	0.000532763	2.90363E-05	6.81826E-05	6.6866E-05	6.54824E-05	5.672E-05	0.000123164	8.76246E-06	0.000127545	8.76246E-06
3837803773450	383780	3773450	0.000485784	0.000480757	0.000172644	9.13625E-05	0.000313798	1.00811E-05	1.00811E-05	0.00032387	1.00811E-05	0.000394986	2.15272E-05	5.055E-05	4.95738E-05	4.85481E-05	4.20517E-05	9.13128E-05	6.49641E-06	9.4561E-05	6.49641E-06
3838303773450	383830	3773450	0.000422438	0.000418066	0.000150131	7.94488E-05	0.000272879	8.76651E-06	8.76651E-06	0.000281645	8.76651E-06	0.000345722	1.88423E-05	4.42452E-05	4.33908E-05	4.2493E-05	3.68069E-05	7.99239E-05	5.68615E-06	8.2767E-05	5.68615E-06
3838803773450	383880	3773450	0.000329423	0.000326014	0.000117074	6.19553E-05	0.000212795	6.83625E-06	6.83625E-06	0.000219631	6.83625E-06	0.000274927	1.49839E-05	3.51849E-05	3.45054E-05	3.37915E-05	2.92697E-05	6.35575E-05	4.52177E-06	6.58184E-05	4.52177E-06
3839303773450	383930	3773450	0.000249152	0.000246573	8.85467E-05	4.68586E-05	0.000160943	5.17045E-06	5.17045E-06	0.000166113	5.17045E-06	0.000212868	1.16016E-05	2.72427E-05	2.67166E-05	2.61638E-05	2.26627E-05	4.92108E-05	3.50108E-06	5.09613E-05	3.50108E-06
3839803773450	383980	3773450	0.000196698	0.000194662	6.9905E-05	3.69934E-05	0.00012706	4.08192E-06	4.08192E-06	0.000131141	4.08192E-06	0.000171291	9.33559E-06	2.19217E-05	2.14984E-05	2.10536E-05	1.82363E-05	3.95991E-05	2.81726E-06	4.10077E-05	2.81726E-06
3840303773450	384030	3773450	0.000167395	0.000165663	5.9491E-05	3.14824E-05	0.000108131	3.47382E-06	3.47382E-06	0.000111605	3.47382E-06	0.000147624	8.04569E-06	1.88928E-05	1.8528E-05	1.81446E-05	1.57166E-05	3.41277E-05	2.428E-06	3.53417E-05	2.428E-06
3840803773450	384080	3773450	0.000150627	0.000149069	5.35318E-05	2.83288E-05	9.72996E-05	3.12585E-06	3.12585E-06	0.000100425	3.12585E-06	0.000133895	7.29746E-06	1.71358E-05	1.68049E-05	1.64572E-05	1.4255E-05	3.09539E-05	2.2022E-06	3.2055E-05	2.2022E-06
3841303773450	384130	3773450	0.000141325	0.000139863	5.02259E-05	2.65793E-05	9.12908E-05	2.93281E-06	2.93281E-06	9.42236E-05	2.93281E-06	0.000126231	6.87974E-06	1.61549E-05	1.58429E-05	1.55151E-05	1.3439E-05	2.9182E-05	2.07614E-06	3.02201E-05	2.07614E-06
3826803773500	382680	3773500	3.87767E-05	3.83754E-05	1.37809E-05	7.29282E-06	2.50483E-05	8.04702E-07	8.04702E-07	2.5853E-05	8.04702E-07	5.99148E-05	3.26543E-06	7.66785E-06	7.51978E-06	7.36419E-06	6.37876E-06	1.38511E-05	9.8543E-07	1.43438E-05	9.8543E-07
3827303773500	382730	3773500	4.00832E-05	3.96684E-05	1.42453E-05	7.53854E-06	2.58922E-05	8.31814E-07	8.31814E-07	2.67241E-05	8.31814E-07	6.46773E-05	3.525E-06	8.27736E-06	8.11752E-06	7.94956E-06	6.8858E-06	1.49521E-05	1.06376E-06	1.5484E-05	1.06376E-06
3827803773500	382780	3773500	4.38982E-05	4.34439E-05	1.56011E-05	8.25602E-06	2.83566E-05	9.10983E-07	9.10983E-07	2.92675E-05	9.10983E-07	7.41642E-05	4.04204E-06	9.49148E-06	9.30819E-06	9.11559E-06	7.8958E-06	1.71453E-05	1.21979E-06	1.77552E-05	1.21979E-06
3828303773500	382830	3773500	4.92436E-05	4.8734E-05	1.75008E-05	9.26135E-06	3.18095E-05	1.02191E-06	1.02191E-06	3.28314E-05	1.02191E-06	8.80154E-05	4.79695E-06	1.12641E-05	1.10466E-05	1.08181E-05	9.37045E-06	2.03474E-05	1.44761E-06	2.10712E-05	1.44761E-06
3828803773500	382880	3773500	5.60075E-05	5.54279E-05	1.99046E-05	1.05335E-05	3.61787E-05	1.16228E-06	1.16228E-06	3.7341E-05	1.16228E-06	0.000106935	5.82812E-06	1.36855E-05	1.34212E-05	1.31435E-05	1.13848E-05	2.47213E-05	1.75879E-06	2.56007E-05	1.75879E-06
3829303773500	382930	3773500	6.41749E-05	6.35108E-05	2.28073E-05	1.20695E-05	4.14546E-05	1.33177E-06	1.33177E-06	4.27864E-05	1.33177E-06	0.000132525	7.22276E-06	1.69604E-05	1.66329E-05	1.62887E-05	1.41091E-05	3.0637E-05	2.17966E-06	3.17268E-05	2.17966E-06
3829803773500	382980	3773500	7.47837E-05	7.40097E-05	2.65775E-05	1.40647E-05	4.83074E-05	1.55192E-06	1.55192E-06	4.98593E-05	1.55192E-06	0.00017015	9.27341E-06	2.17757E-05	2.13552E-05	2.09133E-05	1.81149E-05	3.93353E-05	2.7985E-06	4.07346E-05	2.7985E-06
3830303773500	383030	3773500	8.86773E-05	8.77596E-05	3.15152E-05	1.66777E-05	5.72822E-05	1.84025E-06	1.84025E-06	5.91224E-05	1.84025E-06	0.000228427	1.24495E-05	2.92339E-05	2.86693E-05	2.80761E-05	2.43192E-05	5.28076E-05	3.75698E-06	5.46861E-05	3.75698E-06
3830803773500	383080	3773500	0.000110231	0.00010909	3.91751E-05	2.07313E-05	7.12049E-05	2.28753E-06	2.28753E-06	7.34924E-05	2.28753E-06	0.000337812	1.84112E-05	4.3233E-05	4.23981E-05	4.15208E-05	3.59648E-05	7.80954E-05	5.55606E-06	8.08734E-05	5.55606E-06
3831303773500	383130	3773500	0.000151396	0.00014983	5.38051E-05	2.84735E-05	9.77964E-05	3.14181E-06	3.14181E-06	0.000100938	3.14181E-06	0.000640472	3.49065E-05	8.19671E-05	8.03843E-05	7.8721E-05	6.81871E-05	0.000148064	1.0534E-05	0.000153331	1.0534E-05
3831803773500	383180	3773500	0.000203111	0.000201009	7.21841E-05	3.81996E-05	0.000131202	4.215E-06	4.215E-06	0.000135417	4.215E-06	0.001974615	0.000107619	0.00025271	0.00024783	0.000242702	0.000210225	0.000456491	3.24769E-05	0.00047273	3.24769E-05
3836303773500	383630	3773500	0.004060655	0.004018631	0.001443125	0.000763696	0.00262303	8.42675E-05	8.42675E-05	0.002707297	8.42675E-05	0.002847633	0.0001552	0.000364438	0.0003574	0.000350005	0.00030317	0.000658315	4.68356E-05	0.000681733	4.68356E-05
3836803773500	383680	3773500	0.001502445	0.001486896	0.000533957	0.000282568	0.000970522	3.1179E-05	3.1179E-05	0.001001701	3.1179E-05	0.001070863	5.83634E-05	0.000137048	0.000134402	0.000131621	0.000114008	0.000247562	1.76127E-05	0.000256368	1.76127E-05
3837303773500	383730	3773500	0.00085906	0.00085017	0.000305303	0.000161565	0.00055492	1.78274E-05	1.78274E-05	0.000572748	1.78274E-05	0.000632432	3.44684E-05	8.09382E-05	7.93752E-05	7.77329E-05	6.73311E-05	0.000146206	1.04017E-05	0.000151406	1.04017E-05
3837803773500	383780	3773500	0.000631954	0.000625414	0.000224592	0.000118853	0.000408219	1.31144E-05	1.31144E-05	0.000421333	1.31144E-05	0.000475207	2.58994E-05	6.08166E-05	5.96422E-05	5.84081E-05	5.05923E-05	0.000109858	7.81582E-06	0.000113766	7.81582E-06
3838303773500	383830	3773500	0.000485306	0.000480284	0.000172474	9.12726E-05	0.000313489	1.00712E-05	1.00712E-05	0.00032356	1.00712E-05	0.00037324	2.03421E-05	4.7767E-05	4.68446E-05	4.58754E-05	3.97366E-05	8.62856E-05	6.13876E-06	8.9355E-05	6.13876E-06
3838803773500	383880	3773500	0.000363825	0.000360059	0.0001293	6.84253E-05	0.000235017	7.55016E-06	7.55016E-06	0.000242567	7.55016E-06	0.000288058	1.56995E-05	3.68655E-05	3.61536E-05	3.54055E-05	3.06678E-05	6.65932E-05	4.73775E-06	6.89621E-05	4.73775E-06
3839303773500	383930	3773500	0.000272505	0.000269684	9.6846E-05	5.12505E-05	0.000176028	5.65507E-06	5.65507E-06	0.000181683	5.65507E-06	0.000222033	1.21011E-05	2.84156E-05	2.78669E-05	2.72903E-05	2.36385E-05	5.13296E-05	3.65182E-06	5.31555E-05	3.65182E-06
3839803773500	383980	3773500	0.000214422	0.000212203	7.62038E-05	4.03267E-05	0.000138508	4.44972E-06	4.44972E-06	0.000142958	4.44972E-06	0.00017881	9.74539E-06	2.2884E-05	2.24421E-05	2.19777E-05	1.90368E-05	4.13373E-05	2.94093E-06	4.28078E-05	2.94093E-06
3840303773500	384030	3773500	0.000177474	0.000175637	6.30729E-05	3.33779E-05	0.000114642	3.68297E-06	3.68297E-06	0.000118324	3.68297E-06	0.000150786	8.21804E-06	1.92975E-05	1.89249E-05	1.85333E-05	1.60533E-05	3.48587E-05	2.48001E-06	3.60987E-05	2.48001E-06
3840803773500	384080	3773500	0.000161318	0.000159649	5.73313E-05	3.03395E-05	0.000104206	3.34771E-06	3.34771E-06	0.000107553	3.34771E-06	0.000138275	7.53616E-06	1.76963E-05	1.73546E-05	1.69955E-05	1.47213E-05	3.19664E-05	2.27423E-06	3.31035E-05	2.27423E-06
3841303773500	384130	3773500	0.000154413	0.000152815	5.4877E-05	2.90407E-05	9.97447E-05	3.2044E-06	3.2044E-06	0.000102949	3.2044E-06	0.000133076	7.25281E-06	1.7031E-05	1.67021E-05	1.63565E-05	1.41678E-05	3.07645E-05	2.18873E-06	3.18588E-05	2.18873E-06
3826803773550	382680	3773550	4.13748E-05	4.09466E-05	1.47043E-05	7.78144E-06	2.67265E-05	8.58617E-07	8.58617E-07	2.75852E-05	8.58617E-07	6.37738E-05	3.47576E-06	8.16173E-06	8.00412E-06	7.83851E-06	6.78961E-06	1.47432E-05	1.0489E-06	1.52677E-05	1.0489E-06
3827303773550	382730	3773550	4.09642E-05	4.05402E-05	1.45583E-05	7.70422E-06	2.64613E-05	8.50096E-07	8.50096E-07	2.73114E-05	8.50096E-07	6.61245E-05	3.60387E-06	8.46257E-06	8.29914E-06	8.12743E-06	7.03986E-06	1.52866E-05	1.08756E-06	1.58304E-05	1.08756E-06
3827803773550	382780	3773550	4.40699E-05	4.36138E-05	1.56621E-05	8.28832E-06	2.84675E-05	9.14546E-07	9.14546E-07	2.9382E-05	9.14546E-07	7.45776E-05	4.06458E-06	9.54439E-06	9.36008E-06	9.16641E-06	7.93982E-06	1.72408E-05	1.22659E-06	1.78541E-05	1.22659E-06
3828303773550	382830	3773550	4.85642E-05	4.80616E-05	1.72593E-05	9.13358E-06	3.13706E-05	1.00781E-06	1.00781E-06	3.23785E-05	1.00781E-06	8.68516E-05	4.73352E-06	1.11152E-05	1.09006E-05	1.0675E-05	9.24655E-06	2.00783E-05	1.42846E-06	2.07926E-05	1.42846E-06
3828803773550	382880	3773550	5.58582E-05	5.52801E-05	1.98516E-05	1.05054E-05	3.60823E-05	1.15918E-06	1.15918E-06	3.72415E-05	1.15918E-06	0.00010738	5.85232E-06	1.37424E-05	1.3477E-05	1.31981E-05	1.1432E-05	2.4824E-05	1.76609E-06	2.5707E-05	1.76609E-06
3829303773550	382930	3773550	6.79824E-05	6.72789E-05	2.41604E-05	1.27856E-05	4.39141E-05	1.41078E-06	1.41078E-06	4.53249E-05	1.41078E-06	0.000142134	7.74648E-06	1.81902E-05	1.78389E-05	1.74698E-05	1.51321E-05	3.28585E-05	2.33771E-06	3.40274E-05	2.33771E-06
3829803773550	382980	3773550	7.92855E-05	7.84649E-05	2.81774E-05	1.49114E-05	5.12154E-05	1.64535E-06	1.64535E-06	5.28608E-05	1.64535E-06	0.000184959	1.00805E-05	2.36709E-05	2.32138E-05	2.27335E-05	1.96914E-05	4.27587E-05	3.04205E-06	4.42797E-05	3.04205E-06

			ISDemolition	ISDrainage / Utilities Trenching	ISDrainage / Utilities Trenching	ISAsphalt Paving	ISAsphalt Paving	SVDemolition	SVSite Grubbing / Prep	SVMass Grading / Excavation	SVMass Grading / Excavation	SVDrainage / Utilities Trenching	SVFoundations / Concrete Pads	SVBuilding / Structure Construction	SVBuilding / Structure Construction	SVAsphalt Paving	SVAsphalt Paving	SVArchitectural Coating	SVArchitectural Coating	SVLandscaping or Other Finishing	SVLandscaping or Other Finishing
Unique Identifier	X (UTM)	Y (UTM)	2027	2027	2028	2027	2028	2027	2027	2027	2028	2028	2028	2028	2029	2028	2029	2028	2029	2028	2029
3841303773350	384130	3773350	1.96548E-05	7.91423E-06	7.71117E-06	2.04396E-06	1.90404E-06	0.000133623	9.60674E-05	6.47714E-05	6.3949E-05	4.53733E-05	1.44139E-05	2.06489E-05	1.9861E-05	2.03019E-06	1.88888E-06	2.03019E-06	1.88888E-06	2.06489E-05	1.9861E-05
3826803773400	382680	3773400	6.43702E-06	2.59194E-06	2.52544E-06	6.69405E-07	6.2358E-07	3.58489E-05	2.57734E-05	1.73772E-05	1.71565E-05	1.2173E-05	3.86704E-06	5.53977E-06	5.3284E-06	5.44668E-07	5.06757E-07	5.44668E-07	5.06757E-07	5.53977E-06	5.3284E-06
3827303773400	382730	3773400	7.08812E-06	2.85412E-06	2.78089E-06	7.37116E-07	6.86656E-07	3.90115E-05	2.80471E-05	1.89102E-05	1.86701E-05	1.32469E-05	4.20819E-06	6.02849E-06	5.79847E-06	5.92719E-07	5.51463E-07	5.92719E-07	5.51463E-07	6.02849E-06	5.79847E-06
3827803773400	382780	3773400	8.01448E-06	3.22713E-06	3.14433E-06	8.33451E-07	7.76396E-07	4.37509E-05	3.14546E-05	2.12076E-05	2.09383E-05	1.48562E-05	4.71944E-06	6.76089E-06	6.50292E-06	6.64728E-07	6.1846E-07	6.64728E-07	6.1846E-07	6.76089E-06	6.50292E-06
3828303773400	382830	3773400	9.26779E-06	3.73179E-06	3.63604E-06	9.63786E-07	8.9781E-07	5.02811E-05	3.61494E-05	2.43729E-05	2.40635E-05	1.70736E-05	5.42385E-06	7.77E-06	7.47353E-06	7.63944E-07	7.10769E-07	7.63944E-07	7.10769E-07	7.77E-06	7.47353E-06
3828803773400	382880	3773400	1.05365E-05	4.24264E-06	4.13378E-06	1.09572E-06	1.02071E-06	5.69805E-05	4.09659E-05	2.76204E-05	2.72697E-05	1.93485E-05	6.14652E-06	8.80526E-06	8.46929E-06	8.6573E-07	8.05471E-07	8.6573E-07	8.05471E-07	8.80526E-06	8.46929E-06
3829303773400	382930	3773400	1.2888E-05	5.18951E-06	5.05636E-06	1.34026E-06	1.24851E-06	6.96131E-05	5.0048E-05	3.37438E-05	3.33154E-05	2.36381E-05	7.50921E-06	1.07574E-05	1.03469E-05	1.05766E-06	9.84045E-07	1.05766E-06	9.84045E-07	1.07574E-05	1.03469E-05
3829803773400	382980	3773400	1.55469E-05	6.26016E-06	6.09954E-06	1.61677E-06	1.50609E-06	8.43749E-05	6.0661E-05	4.08994E-05	4.03801E-05	2.86506E-05	9.10157E-06	1.30386E-05	1.25411E-05	1.28195E-06	1.19272E-06	1.28195E-06	1.19272E-06	1.30386E-05	1.25411E-05
3830303773400	383030	3773400	1.67024E-05	6.72543E-06	6.55288E-06	1.73694E-06	1.61803E-06	9.11634E-05	6.55415E-05	4.419E-05	4.36289E-05	3.09558E-05	9.83385E-06	1.40876E-05	1.35501E-05	1.38509E-06	1.28868E-06	1.38509E-06	1.28868E-06	1.40876E-05	1.35501E-05
3830803773400	383080	3773400	1.86236E-05	7.49902E-06	7.30662E-06	1.93673E-06	1.80415E-06	0.000102558	7.37334E-05	4.97132E-05	4.9082E-05	3.48249E-05	1.1063E-05	1.58484E-05	1.52437E-05	1.55821E-06	1.44975E-06	1.55821E-06	1.44975E-06	1.58484E-05	1.52437E-05
3831303773400	383130	3773400	2.51808E-05	1.01393E-05	9.8792E-06	2.61863E-06	2.43937E-06	0.000140589	0.000101076	6.81483E-05	6.72831E-05	4.7739E-05	1.51654E-05	2.17254E-05	2.08965E-05	2.13604E-06	1.98736E-06	2.13604E-06	1.98736E-06	2.17254E-05	2.08965E-05
3831803773400	383180	3773400	3.48007E-05	1.40129E-05	1.36534E-05	3.61903E-06	3.37129E-06	0.000198951	0.000143035	9.64381E-05	9.52136E-05	6.75563E-05	2.14609E-05	3.07441E-05	2.9571E-05	3.02275E-06	2.81235E-06	3.02275E-06	2.81235E-06	3.07441E-05	2.9571E-05
3832303773400	383230	3773400	4.20704E-05	1.69402E-05	1.65055E-05	4.37503E-06	4.07554E-06	0.000286488	0.000205969	0.00013887	0.000137107	9.72809E-05	3.09036E-05	4.42714E-05	4.25822E-05	4.35275E-06	4.04977E-06	4.35275E-06	4.04977E-06	4.42714E-05	4.25822E-05
3832803773400	383280	3773400	5.40083E-05	2.17471E-05	2.11891E-05	5.61649E-06	5.23201E-06	0.000369313	0.000265516	0.000179018	0.000176745	0.000125405	3.9838E-05	5.70704E-05	5.48928E-05	5.61114E-06	5.22058E-06	5.61114E-06	5.22058E-06	5.70704E-05	5.48928E-05
3833303773400	383330	3773400	6.93723E-05	2.79405E-05	2.72389E-05	7.21109E-06	6.90277E-06	0.000474888	0.000341205	0.000230144	0.000227116	0.000161303	5.12004E-05	7.33483E-05	7.05255E-05	7.21109E-06	6.71571E-06	7.21109E-06	6.71571E-06	7.33483E-05	7.05255E-05
3833803773400	383380	3773400	8.01867E-06	3.22882E-06	3.14597E-06	8.33887E-07	7.76802E-07	4.36173E-05	3.13585E-05	2.11428E-05	2.08743E-05	1.48108E-05	4.70503E-06	6.74024E-06	6.48306E-06	6.62698E-07	6.16571E-07	6.62698E-07	6.16571E-07	6.74024E-06	6.48306E-06
3834303773400	383430	3773400	9.16E-06	3.68959E-06	3.59493E-06	9.52889E-07	8.87658E-07	4.94436E-05	3.55473E-05	2.3967E-05	2.36627E-05	1.67893E-05	5.33352E-06	7.64059E-06	7.34906E-06	7.5122E-07	6.98931E-07	7.5122E-07	6.98931E-07	7.64059E-06	7.34906E-06
3834803773400	383480	3773400	1.04443E-05	4.20551E-06	4.0976E-06	1.08613E-06	1.01178E-06	5.60272E-05	4.02805E-05	2.71583E-05	2.68135E-05	1.90248E-05	6.04369E-06	8.65796E-06	8.32761E-06	8.51248E-07	7.91996E-07	8.51248E-07	7.91996E-07	8.65796E-06	8.32761E-06
3835303773400	383530	3773400	1.20203E-05	4.84013E-06	4.71595E-06	1.25003E-06	1.16446E-06	6.43213E-05	4.62435E-05	3.11787E-05	3.07828E-05	2.18412E-05	6.93838E-06	9.93965E-06	9.56039E-06	9.77263E-07	9.0924E-07	9.77263E-07	9.0924E-07	9.93965E-06	9.56039E-06
3835803773400	383580	3773400	1.42573E-05	5.74087E-06	5.59357E-06	1.48266E-06	1.38116E-06	7.63481E-05	5.48902E-05	3.70085E-05	3.65386E-05	2.5925E-05	8.23572E-06	1.17982E-05	1.1348E-05	1.15999E-06	1.07925E-06	1.15999E-06	1.07925E-06	1.17982E-05	1.1348E-05
3836303773450	383630	3773450	1.56783E-05	6.31304E-06	6.15107E-06	1.63043E-06	1.51882E-06	8.43927E-05	6.06738E-05	4.0908E-05	4.03886E-05	2.86567E-05	9.1035E-06	1.30413E-05	1.25437E-05	1.28222E-06	1.19297E-06	1.28222E-06	1.19297E-06	1.30413E-05	1.25437E-05
3836803773450	383680	3773450	1.79823E-05	7.24078E-06	7.05501E-06	1.87003E-06	1.74202E-06	9.75599E-05	7.01403E-05	4.72906E-05	4.66901E-05	3.31278E-05	1.05238E-05	1.50761E-05	1.45008E-05	1.48227E-06	1.3791E-06	1.48227E-06	1.3791E-06	1.50761E-05	1.45008E-05
3837303773450	383730	3773450	2.34482E-05	9.44171E-06	9.19946E-06	2.43845E-06	2.27153E-06	0.000128705	9.25319E-05	6.23876E-05	6.15955E-05	4.37035E-05	1.38835E-05	1.98889E-05	1.91301E-05	1.95547E-06	1.81936E-06	1.95547E-06	1.81936E-06	1.98889E-05	1.91301E-05
3837803773450	383780	3773450	3.12685E-05	1.25906E-05	1.22676E-05	3.25171E-06	3.02911E-06	0.000175022	0.000125831	8.48389E-05	8.37617E-05	5.94309E-05	1.88797E-05	2.70463E-05	2.60143E-05	2.65918E-06	2.47409E-06	2.65918E-06	2.47409E-06	2.70463E-05	2.60143E-05
3838303773450	383830	3773450	4.25273E-05	1.71241E-05	1.66848E-05	4.42255E-06	4.1198E-06	0.000244599	0.000175853	0.000118565	0.00011706	8.30569E-05	2.63851E-05	3.77982E-05	3.6356E-05	3.71631E-06	3.45763E-06	3.71631E-06	3.45763E-06	3.77982E-05	3.6356E-05
3835803773450	383580	3773450	0.001171411	0.000471683	0.000459581	0.000121819	0.000113479	0.008511363	0.006119208	0.004125745	0.004073362	0.002890148	0.000918126	0.001315272	0.001265086	0.000129317	0.000120316	0.000129317	0.000120316	0.001315272	0.001265086
3836303773450	383630	3773450	0.000359744	0.000144855	0.000141138	3.74108E-05	3.48498E-05	0.002675329	0.001923416	0.001296822	0.001280357	0.000908444	0.000288589	0.000413422	0.000397648	4.06475E-05	3.78182E-05	4.06475E-05	3.78182E-05	0.000413422	0.000397648
3836803773450	383680	3773450	0.000165795	6.67592E-05	6.50464E-05	1.72415E-05	1.60612E-05	0.001173881	0.000843957	0.00056902	0.000561795	0.000398607	0.000126627	0.000181401	0.00017448	1.78353E-05	1.65939E-05	1.78353E-05	1.65939E-05	0.000181401	0.00017448
3837303773450	383730	3773450	9.60047E-05	3.86575E-05	3.76656E-05	9.98383E-06	9.30038E-06	0.000665173	0.000478223	0.000322432	0.000318338	0.000225868	7.17526E-05	0.00010279	9.8868E-05	1.01063E-05	9.40283E-06	1.01063E-05	9.40283E-06	0.00010279	9.8868E-05
3837803773450	383780	3773450	7.02637E-05	2.82925E-05	2.75666E-05	7.30693E-06	6.80673E-06	0.000483603	0.000347685	0.000234419	0.000231443	0.000164214	5.21666E-05	7.47318E-05	7.18804E-05	7.34761E-06	6.83618E-06	7.34761E-06	6.83618E-06	7.47318E-05	7.18804E-05
3838303773450	383830	3773450	6.15142E-05	2.47694E-05	2.41339E-05	6.39705E-06	5.95914E-06	0.000423941	0.000304791	0.000205499	0.00020289	0.000143955	4.57308E-05	6.55122E-05	6.30125E-05	6.44114E-06	5.9928E-06	6.44114E-06	5.9928E-06	6.55122E-05	6.30125E-05
3838803773450	383880	3773450	4.83063E-05	1.94511E-05	1.8952E-05	5.02352E-06	4.67963E-06	0.000331629	0.000238423	0.000160752	0.000158711	0.000112609	3.5773E-05	5.1247E-05	4.92916E-05	5.03859E-06	4.68788E-06	5.03859E-06	4.68788E-06	5.1247E-05	4.92916E-05
3839303773450	383930	3773450	3.67498E-05	1.47978E-05	1.44181E-05	3.82173E-06	3.56011E-06	0.000251022	0.000180471	0.000121679	0.000120134	8.5238E-05	2.70779E-05	3.87908E-05	3.73107E-05	3.8139E-06	3.54843E-06	3.8139E-06	3.54843E-06	3.87908E-05	3.73107E-05
3839803773450	383980	3773450	2.91573E-05	1.17405E-05	1.14393E-05	3.03216E-06	2.82459E-06	0.000198906	0.000143003	9.64165E-05	9.51923E-05	6.75412E-05	2.14561E-05	3.07372E-05	2.95644E-05	3.02207E-06	2.81172E-06	3.02207E-06	2.81172E-06	3.07372E-05	2.95644E-05
3840303773450	384030	3773450	2.49335E-05	1.00398E-05	9.78217E-06	2.59291E-06	2.41541E-06	0.000170033	0.000122244	8.24206E-05	8.13741E-05	5.77369E-05	1.83415E-05	2.62754E-05	2.52728E-05	2.58339E-06	2.40357E-06	2.58339E-06	2.40357E-06	2.62754E-05	2.52728E-05
3840803773450	384080	3773450	2.25512E-05	9.08052E-06	8.84754E-06	2.34517E-06	2.18463E-06	0.000153694	0.000110498	7.45007E-05	7.35548E-05	5.21889E-05	1.65791E-05	2.37505E-05	2.28443E-05	2.33514E-06	2.17261E-06	2.33514E-06	2.17261E-06	2.37505E-05	2.28443E-05
3841303773450	384130	3773450	2.12993E-05	8.57642E-06	8.35637E-06	2.21498E-06	2.06335E-06	0.000145213	0.0001044	7.03896E-05	6.94959E-05	4.9309E-05	1.56642E-05	2.24399E-05	2.15837E-05	2.20629E-06	2.05272E-06	2.20629E-06	2.05272E-06	2.24399E-05	2.15837E-05
3826803773500	382680	3773500	7.13283E-06	2.87212E-06	2.79843E-06	7.41765E-07	6.90987E-07	3.96262E-05	2.84891E-05	1.92082E-05	1.89643E-05	1.34556E-05	4.2745E-06	6.12348E-06	5.88984E-06	6.02059E-07	5.60153E-07	6.02059E-07	5.60153E-07	6.12348E-06	5.88984E-06
3827303773500	382730	3773500	7.37455E-06	2.96945E-06	2.89326E-06	7.66903E-07	7.14404E-07	4.0526E-05	2.9136E-05	1.96443E-05	1.93949E-05	1.37611E-05	4.37156E-06	6.26253E-06	6.02358E-06	6.1573E-07	5.72872E-07	6.1573E-07	5.72872E-07	6.26253E-06	6.02358E-06
3827803773500	382780	3773500	8.1081E-06	3.26482E-06	3.18106E-06	8.43186E-07	7.85465E-07	4.39737E-05	3.16147E-05	2.13155E-05	2.10449E-05	1.49319E-05	4.74347E-06	6.79531E-06	6.53603E-06	6.68112E-07	6.21608E-07	6.68112E-07	6.21608E-07	6.79531E-06	6.53603E-06
3828303773500	382830	3773500	9.11689E-06	3.67103E-06	3.57684E-06	9.48094E-07	8.83191E-07	4.88824E-05	3.51438E-05	2.36949E-05	2.33941E-05	1.65987E-05	5.27297E-06	7.55386E-06	7.26563E-06	7.42693E-07	6.90998E-07	7.42693E-07	6.90998E-07	7.55386E-06	7.26563E-06
3828803773500	382880	3773500	1.03604E-05	4.17175E-06	4.06471E-06	1.07741E-06	1.00366E-06	5.50829E-05	3.96016E-05	2.67005E-05	2.63615E-05	1.87041E-05	5.94183E-06	8.51203E-06	8.18725E-06	8.369E-07	7.78647E-07	8.369E-07	7.78647E-07	8.51203E-06	8.18725E-06
3829303773500	382930	3773500	1.18163E-05	4.75799E-06	4.63591E-06	1.22882E-06	1.1447E-06	6.2495E-05	4.49305E-05	3.02934E-05	2.99088E-05	2.1221E-05	6.74137E-06	9.65743E-06	9.28894E-06	9.49515E-07	8.83424E-07	9.49515E-07	8.83424E-07	9.65743E-06	9.28894E-06
3829803773500	382980	3773500	1.36495E-05	5.49613E-06	5.35512E-06	1.41945E-06	1.32228E-06	7.20986E-05	5.1835E-05	3.49486E-05	3.45049E-05	2.44821E-05	7.77732E-06	1.11415E-05	1.07164E-05	1.09543E-06	1.01918E-06	1.09543E-06	1.01918E-06	1.11415E-05	1.07164E-05
3830303773500	383030	3773500	1.59801E-05	6.43456E-06	6.26947E-06	1.66182E-06	1.54805E-06	8.46244E-05	6.08403E-05	4.10203E-05	4.04995E-05	2.87353E-05	9.12848E-06	1.30771E-05	1.25781E-05	1.28574E-06	1.19624E-06	1.28574E-06	1.19624E-06	1.30771E-05	1.25781E-05
3830803773500	383080	3773500	1.95318E-05	7.86472E-06	7.66293E-06	2.03117E-06	1.89213E-06	0.000104117	7.48543E-05	5.04689E-05	4.98281E-05	3.53542E-05	1.12311E-05	1.60893E-05	1.54754E-05	1.58189E-06	1.47179E-06	1.58189E-06	1.47179E-06	1.60893E-05	1.54754E-05
3831303773500	383130	3773500	2.58934E-05	1.04263E-05	1.01588E-05	2.69273E-06	2.5084E-06	0.000140856	0.000101268	6.82779E-05	6.7411E-05	4.78297E-05	1.51943E-05	2.17667E-05	2.09362E-05	2.1401E-06	1.99114E-06	2.1401E-06	1.99114E-06	2.17667E-05	2.09362E-05
3831803773500	383180	3773500	3.27048E-05	1.3169E-05	1.28311E-05	3.40108E-06	3.16825E-06	0.000184581	0.000132704	8.94725E-05	8.83365E-05	6.26769E-05	1.99108E-05	2.85235E-05	2.74352E-05	2.80442E-06	2.60922E-06	2.80442E-06	2.60922E-06	2.85235E-05	2.74352E-05
3836303773500	383630	3773500	0.00057233	0.000230456	0.000224543	5.95183E-05	5.5444E-05	0.004577662	0.00329109	0.002218947	0.002190774	0.001554407	0.000493795	0.000707392	0.000680401	6.95505E-05	6.47095E-05	6.95505E-05	6.47095E-05	0.000707392	0.000680401
3836803773500	383680	3773500	0.000213609	8.60123E-05	8.38055E-05	2.22139E-05	2.06932E-05	0.001556112	0.00111876	0.0007543	0.000744723	0.000528399	0.000167859	0.000240468	0.00023293	2.36427E-05	2.19971E-05	2.36427E-05	2.19971E-05	0.000240468	0.000231293
3837303773500	383730	3773500	0.000123242	4.9625E-05	4.83517E-05	1.28163E-05	1.1939E-05	0.000872872	0.000627547	0.000423111	0.000417738	0.000296395	9.41572E-05	0.000134886	0.000129739	1.32619E-05	1.23388E-05	1.32619E-05	1.23388E-05	0.000134886	0.000129739
3837803773500	383780	3773500	9.13282E-05	3.67744E-05	3.58309E-05	9.4975E-06	8.84734E-06	0.0006416	0.000461276	0.000311005	0.000307057	0.000217864	6.92098E-05	9.91473E-05	9.53643E-05	9.74813E-06	9.06961E-06	9.74813E-06	9.06961E-06	9.91473E-05	9.53643E-05
3838303773500	383830	3773500	7.06451E-05	2.84461E-05	2.77163E-05	7.3466E-06	6.84368E-06	0.000493715	0.000354954	0.00023932	0.000236282	0.000167648	5.32573E-05	7.62944E-05	7.33833E-05	7.50124E-06	6.97911E-06	7.50124E-06	6.97911E-06	7.62944E-05	7.33833E-05
3838803773500	383880	3773500	5.33474E-05	2.1481E-05	2.09299E-05	5.54777E-06	5.16799E-06	0.000370293	0.00026622	0.000179493	0.000177214	0.000125738	3.99437E-05	5.72218E-05	5.50385E-05	5.62603E-06	5.23443E-06	5.62603E-06	5.23443E-06	5.72218E-05	5.50385E-05
3839303773500	383930	3773500	4.0187E-05	1.61818E-05	1.57666E-05	4.17917E-06	3.89308E-06	0.000277116	0.000199231	0.000134328	0.000132622	9.40985E-05	2.98927E-05	4.28231E-05	4.11891E-05	4.21035E-06	3.91729E-06	4.21035E-06	3.91729E-06	4.28231E-05	4.11891E-05
3839803773500	383980	3773500	3.17757E-05	1.27949E-05	1.24666E-05	3.30445E-06	3.07824E-06	0.00021855	0.000157125	0.000105938	0.000104593	7.42115E-05	2.35751E-05	3.37728E-05	3.24842E-05	3.32053E-06	3.0894E-06	3.32053E-06	3.0894E-06	3.37728E-05	3.24842E-05
3840303773500	384030	3773500	2.64313E-05	1.06429E-05	1.03698E-05	2.74867E-06	2.56051E-06	0.000181516	0.0001305	8.7987E-05	8.68698E-05	6.16362E-05	1.95803E-05	2.80499E-05	2.69796E-05	2.75786E-06	2.5659E-06	2.75786E-06	2.5659E-06	2.80499E-05	2.69796E-05
3840803773500	384080	3773500	2.41427E-05	9.72133E-06	9.47191E-06	2.51067E-06	2.3388E-06	0.000165632	0.00011908	8.02873E-05	7.92679E-05	5.62425E-05	1.78668E-05	2.55953E-05	2.46187E-05	2.51652E-06	2.34136E-06	2.51652E-06	2.34136E-06	2.55953E-05	2.46187E-05
3841303773500	384130	3773500	2.3275E-05	9.37195E-06	9.13149E-06	2.42044E-06	2.25474E-06	0.00015977	0.000114866	7.74458E-05	7.64625E-05	5.4252E-05	1.72345E-05	2.46894E-05	2.37474E-05	2.42746E-06	2.25849E-06	2.42746E-06	2.25849E-06	2.46894E-05	2.37474E-05
3826803773550	382680	3773550	7.69731E-06	3.09942E-06	3.01989E-06	8.00467E-07	7.45671E-07	4.2477E-05	3.05387E-05	2.059E-05	2.03286E-05	1.44236E-05	4.58202E-06	6.56402E-06	6.31357E-06	6.45373E-07	6.00451E-07	6.45373E-07	6.00451E-07	6.56402E-06	6.31357E-06
3827303773550	382730	3773550	7.6009E-06	3.0606E-06	2.98207E-06	7.90441E-07	7.36331E-07	4.16574E-05	2.99494E-05	2.01927E-05	1.99364E-05	1.41453E-05	4.49361E-06	6.43737E-06	6.19175E-06	6.3292E-07	5.88865E-07	6.3292E-07	5.88865E-07	6.43737E-06	6.19175E-06
3827803773550	382780	3773550	8.21289E-06	3.30702E-06	3.22217E-06	8.54084E-07	7.95617E-07	4.43924E-05	3.19157E-05	2.15185E-05	2.12453E-05	1.5074E-05	4.78863E-06	6.86001E-06	6.59826E-06	6.74474E-07	6.27527E-07	6.74474E-07	6.27527E-07	6.86001E-06	6.59826E-06
3828303773550	382830	3773550	9.09733E-06	3.66315E-06	3.56916E-06	9.4606E-07	8.81296E-07	4.84637E-05	3.48428E-05	2.3492E-05	2.31937E-05	1.64565E-05	5.22781E-06	7.48915E-06	7.2034E-06	7.36331E-07	6.85079E-07	7.36331E-07	6.85079E-07	7.48915E-06	7.2034E-06
3828803773550	382880	3773550	1.04918E-05	4.22463E-06	4.11624E-06	1.09107E-06	1.01638E-06	5.52789E-05	3.97425E-05	2.67955E-05	2.64553E-05	1.87707E-05	5.96297E-06	8.54232E-06	8.21638E-06	8.39878E-07	7.81418E-07	8.39878E-07	7.81418E-07	8.54232E-06	8.21638E-06
3829303773550	382930	3773550	1.27958E-05	5.15238E-06	5.02018E-06	1.33067E-06	1.23958E-06	6.67712E-05	4.80049E-05	3.23663E-05	3.19553E-05	2.26731E-05	7.20265E-06	1.03182E-05	9.92454E-06	1.01449E-06	9.43872E-07	1.01449E-06	9.43872E-07	1.03182E-05	9.92454E-06
3829803773550	382980	3773550	1.48455E-05	5.97773E-06	5.82435E-06	1.54383E-06	1.43815E-06	7.70875E-05	5.54218E-05	3.73669E-05	3.68925E-05	2.61761E-05	8.31548E-06	1.19124E-05	1.14579E-05	1.17123E-06	1.0897E-06	1.17123E-06	1.0897E-06	1.19124E-05	1.14579E-05

			MDemolition	MSite Grubbing / Prep	MMass Grading / Excavation	MMass Grading / Excavation	MDrainage / Utilities Trenching	MFoundations / Concrete Pads	MBuilding / Structure Construction	MAsphalt Paving	MLandscaping or Other Finishing	MWaterside Construction (Piles)	RSSWDemolition	RSSWPlacing Base	RSSWForm	Child Risk				
Unique Identifier	X (UTM)	Y (UTM)	2027	2027	2027	2028	2028	2028	2028	2028	2028	2028	2029	2029	2029	3rd Trimester	0<2	2<16	Total	per million
3841303773350	384130	3773350	3.27269E-05	0.000100466	0.00011814	0.000116567	2.47781E-05	3.22237E-05	2.37184E-05	2.44126E-06	2.86009E-05	2.44126E-06	1.76302E-05	2.55817E-05	1.51643E-05	3.05323E-09	4.47634E-08	8.6652E-09	5.64812E-08	0.05648115
3826803773400	382680	3773400	8.68254e-06	2.66539e-05	3.13428e-05	3.09255E-05	6.5737E-06	8.54904e-06	6.29256e-06	6.47674e-07	7.58791e-06	6.47674e-07	6.75635e-06	9.80361e-06	5.81138e-06	1.16632e-09	1.5808e-08	2.8345e-09	1.98087e-08	0.01980874
3827303773400	382730	3773400	9.54444e-06	2.92998E-05	3.44542E-05	3.39954E-05	7.22626E-06	9.39769e-06	6.91721E-06	7.11967E-07	8.34115E-06	7.11967E-07	7.04333E-06	1.022E-05	6.05822E-06	1.30881E-09	1.7659E-08	3.1541E-09	2.2122E-08	0.02212202
3827803773400	382780	3773400	1.08146E-05	3.3199E-05	3.90393E-05	3.85195E-05	8.18793e-06	1.06483E-05	7.83775e-06	8.06716E-07	9.45118E-06	8.06716E-07	7.52369e-06	1.0917E-05	6.4714E-06	1.52164E-09	2.0418E-08	3.6327E-09	2.55722E-08	0.02557218
3828303773400	382830	3773400	1.25475E-05	3.85186E-05	4.52948E-05	4.46917E-05	9.49992e-06	1.23546E-05	9.09364e-06	9.3598E-07	1.09656E-05	9.3598E-07	8.20994e-06	1.19128E-05	7.06166E-06	1.81695E-09	2.4236E-08	4.2941E-09	3.03468E-08	0.03034677
3828803773400	382880	3773400	1.43856E-05	4.41614E-05	5.19301E-05	5.12387E-05	1.08916E-05	1.41644E-05	1.04258E-05	1.07309E-06	1.2572E-05	1.07309E-06	8.79948E-06	1.27682E-05	7.56875E-06	2.15405E-09	2.8537E-08	5.0314E-09	3.57225E-08	0.03572253
3829303773400	382930	3773400	1.77606E-05	5.45221E-05	6.41136E-05	6.32599E-05	1.34469E-05	1.74876E-05	1.28718E-05	1.32485E-06	1.55215E-05	1.32485E-06	1.01033E-05	1.46602E-05	8.69025E-06	2.76729E-09	3.6381E-08	6.3787E-09	4.5527E-08	0.04552704
3829803773400	382980	3773400	2.18343E-05	6.70275E-05	7.88188E-05	7.77693E-05	1.65311E-05	2.14986E-05	1.58241E-05	1.62873E-06	1.90816E-05	1.62873E-06	1.1429E-05	1.65838E-05	9.83052E-06	3.58212E-09	4.6642E-08	8.1193E-09	5.83434E-08	0.05834344
3830303773400	383030	3773400	2.39791E-05	7.36116E-05	8.65612E-05	8.54086E-05	1.81549E-05	2.36104E-05	1.73785E-05	1.78872E-06	2.09559E-05	1.78872E-06	1.15944E-05	1.68237E-05	9.97272E-06	4.20186E-09	5.4073E-08	9.3273E-09	6.76022E-08	0.06760222
3830803773400	383080	3773400	2.75083E-05	8.44458E-05	9.93013E-05	9.79791E-05	2.0827E-05	2.70854E-05	1.99363E-05	2.05198E-06	2.40403E-05	2.05198E-06	1.2056E-05	1.74935E-05	1.03698E-05	5.21532E-09	6.6242E-08	1.1306E-08	8.27634E-08	0.08276336
3831303773400	383130	3773400	3.82504E-05	0.000117422	0.000138079	0.00013624	2.896E-05	3.76622E-05	2.77215E-05	2.85328E-06	3.3428E-05	2.85328E-06	1.49975E-05	2.17617E-05	1.28999E-05	8.27446E-09	1.0309E-07	1.7324E-08	1.28688E-07	0.1286877
3831803773400	383180	3773400	5.57207E-05	0.000171053	0.000201144	0.000198466	4.21871E-05	5.48639E-05	4.03828E-05	4.15648E-06	4.86958E-05	4.15648E-06	1.79577E-05	2.6057E-05	1.5446E-05	1.61304E-08	1.9394E-07	3.1624E-08	2.41692E-07	0.24169247
3835803773400	383580	3773400	0.001067571	0.00327726	0.003853789	0.003802475	0.000808276	0.001051157	0.000773709	7.96354E-05	0.000932979	7.96354E-05	3.22284E-05	4.67641E-05	2.77208E-05	8.39969E-08	1.277E-06	2.6367E-07	1.62467E-06	1.62466989
3836303773400	383630	3773400	0.000407459	0.001250828	0.001470872	0.001451287	0.000308494	0.000401194	0.000295301	3.03944E-05	0.000356089	3.03944E-05	3.29895E-05	4.78684E-05	2.83754E-05	3.25633E-08	4.938E-07	9.9233E-08	6.25597E-07	0.6255972
3836803773400	383680	3773400	0.000219671	0.000674352	0.000792983	0.000782424	0.000166317	0.000216293	0.000159204	1.63863E-05	0.000191976	1.63863E-05	3.00137E-05	4.35505E-05	2.58159E-05	1.80178E-08	2.7169E-07	5.3844E-08	3.43551E-07	0.34355109
3837303773400	383730	3773400	0.000138728	0.000425872	0.000500791	0.000494122	0.000105034	0.000136595	0.000100542	1.03484E-05	0.000121238	1.03484E-05	2.63704E-05	3.8264E-05	2.26821E-05	1.16553E-08	1.7482E-07	3.435E-08	2.20825E-07	0.22082489
3837803773400	383780	3773400	0.000109057	0.000334786	0.000393681	0.000388439	8.25689e-05	0.00010738	7.90377e-05	8.13511E-06	9.53079E-05	8.13511E-06	2.55469e-05	3.70691E-05	2.19738E-05	9.31837E-09	1.3928E-07	2.7255E-08	1.75854E-07	0.17585442
3838303773400	383830	3773400	9.44791E-05	0.000290035	0.000341057	0.000336516	7.15317E-05	9.30264E-05	6.84725E-05	7.04766E-06	8.25678E-05	7.04766E-06	2.63516E-05	3.82368E-05	2.2666E-05	8.18903E-09	1.2207E-07	2.3824E-08	1.54084E-07	0.15408424
3838803773400	383880	3773400	7.28862E-05	0.000223748	0.000263109	0.000259606	5.51833E-05	7.17655E-05	5.28233E-05	5.43694E-06	6.36972E-05	5.43694E-06	2.33166E-05	3.38329E-05	2.00554E-05	6.41591E-09	9.5306E-08	1.8546E-08	1.20268E-07	0.12026768
3839303773400	383930	3773400	5.65808E-05	0.000173693	0.000204249	0.000201529	4.28383E-05	5.57108E-05	4.10062E-05	4.22064E-06	4.94475E-05	4.22064E-06	2.02566E-05	2.93927E-05	1.74234E-05	5.04732E-09	7.4737E-08	1.4511E-08	9.42959E-08	0.09429595
3839803773400	383980	3773400	4.53488E-05	0.000139213	0.000163703	0.000161523	3.43343E-05	4.46515E-05	3.2866E-05	3.38279E-06	3.96315E-05	3.38279E-06	1.82821E-05	2.65277E-05	1.57251E-05	4.09429E-09	6.0451E-08	1.1722E-08	7.62667E-08	0.07626665
3840303773400	384030	3773400	4.04278E-05	0.000124106	0.000145939	0.000143996	3.06086E-05	3.98062E-05	2.92995E-05	3.01571E-06	3.53309E-05	3.01571E-06	1.78048E-05	2.58352E-05	1.53146E-05	3.68246E-09	5.4266E-08	1.0512E-08	6.84607E-08	0.0684607
3840803773400	384080	3773400	3.76479E-05	0.000115573	0.000135904	0.000134094	2.85039E-05	3.70691E-05	2.72849E-05	2.80835E-06	3.29015E-05	2.80835E-06	1.82914E-05	2.65413E-05	1.57331E-05	3.46046E-09	5.0909E-08	9.8542E-09	6.42241E-08	0.06422412
3841303773400	384130	3773400	3.35906E-05	0.000103117	0.000121258	0.00011964	2.5432E-05	3.30741E-05	2.43444E-05	2.50569E-06	2.93558E-05	2.50569E-06	1.7758E-05	2.57673E-05	1.52743E-05	3.11372E-09	4.573E-08	8.8445E-09	5.76882E-08	0.0576882
3826803773450	382680	3773450	8.85311E-06	2.71775E-05	3.19585E-05	3.1533E-05	6.70284E-06	8.71698E-06	6.41617E-06	6.60397E-07	7.73697E-06	6.60397E-07	7.09323E-06	1.02924E-05	6.10115E-06	1.20029E-09	1.6249E-08	2.9072E-09	2.03568E-08	0.02035685
3827303773450	382730	3773450	9.60795E-06	2.94948E-05	3.46834E-05	3.42216E-05	7.27434E-06	9.46022E-06	6.96324E-06	7.16705E-07	8.39665E-06	7.16705E-07	7.32094E-06	1.06228E-05	6.29701E-06	1.33032E-09	1.7929E-08	3.1936E-09	2.2453E-08	0.022453
3827803773450	382780	3773450	1.07094E-05	3.28759E-05	3.86594E-05	3.81446E-05	8.10825E-06	1.05447E-05	7.76148e-06	7.98865E-07	9.35921E-06	7.98865E-07	7.71085E-06	1.11886E-05	6.63238E-06	1.52179E-09	2.0397E-08	3.6177E-09	2.55367E-08	0.02553669
3828303773450	382830	3773450	1.22626E-05	3.76441E-05	4.42664E-05	4.3677E-05	9.28423e-06	1.20741E-05	8.88717E-06	9.14729E-07	1.07166E-05	9.14729E-07	8.30975e-06	1.20576E-05	7.14752E-06	1.79767E-09	2.3943E-08	4.2267E-09	2.99672E-08	0.02996718
3828803773450	382880	3773450	1.40499E-05	4.31309E-05	5.07184E-05	5.0043E-05	1.06374E-05	1.38339E-05	1.01825E-05	1.04805E-06	1.22786E-05	1.04805E-06	8.92425e-06	1.29493E-05	7.67607E-06	2.13361E-09	2.8218E-08	4.9559E-09	3.5308E-08	0.03530796
3829303773450	382930	3773450	1.63217E-05	5.01049E-05	5.89192E-05	5.81347E-05	1.23575E-05	1.60708E-05	1.1829E-05	1.21752E-06	1.4264E-05	1.21752E-06	9.67288E-06	1.40356E-05	8.31999E-06	2.58742E-09	3.394E-08	5.9244E-09	4.24517E-08	0.0424517
3829803773450	382980	3773450	1.95951E-05	6.01537E-05	7.07358E-05	6.9794E-05	1.48358E-05	1.92938E-05	1.42013E-05	1.4617E-06	1.71247E-05	1.4617E-06	1.07958E-05	1.5665E-05	9.28587E-06	3.27974E-09	4.2598E-08	7.3815E-09	5.32595E-08	0.05325949
3830303773450	383030	3773450	2.20284E-05	6.76235E-05	7.95197E-05	7.84608E-05	1.66781E-05	2.16897E-05	1.59648E-05	1.64321E-06	1.92512E-05	1.64321E-06	1.11701E-05	1.62081E-05	9.60783E-06	3.94454E-09	5.0631E-08	8.6929E-09	6.32688E-08	0.06326881
3830803773450	383080	3773450	2.58752E-05	7.94325E-05	9.34061E-05	9.21624E-05	1.95906E-05	2.54774E-05	1.87527E-05	1.93016E-06	2.26131E-05	1.93016E-06	1.20155E-05	1.74347E-05	1.03349E-05	5.04391E-09	6.3862E-08	1.0848E-08	7.97538E-08	0.07975384
3831303773450	383130	3773450	3.45287E-05	0.000105997	0.000124644	0.000122984	2.61423E-05	3.39978E-05	2.50243E-05	2.57567E-06	3.01756E-05	2.57567E-06	1.46544E-05	2.12638E-05	1.26047E-05	7.70305E-09	9.5663E-08	1.6017E-08	1.19384E-07	0.11938385
3831803773450	383180	3773450	4.7822E-05	0.000146805	0.000172631	0.000170332	3.62069E-05	4.70867E-05	3.46584e-05	3.56728E-06	4.17929E-05	3.56728E-06	1.77861E-05	2.5808E-05	1.52985E-05	1.29855E-08	1.5738E-07	2.5834E-08	1.96199E-07	0.19619927
3832303773450	383230	3773450	6.92861E-05	0.000212696	0.000250114	0.000246783	5.24577E-05	6.82208E-05	5.02142E-05	5.16839E-06	6.0551E-05	5.16839E-06	2.045E-05	2.96734E-05	1.75898E-05	3.05664E-08	3.5427E-07	5.6127E-08	4.40967E-07	0.44096739
3835803773450	383580	3773450	0.002194516	0.006736785	0.007921908	0.007816426	0.001661505	0.002160774	0.001590447	0.0001637	0.001917847	0.0001637	3.34979E-05	4.86062E-05	2.88128E-05	1.6721E-07	2.5641E-06	5.2526E-07	3.25657E-06	3.25657091
3836303773450	383630	3773450	0.00066474	0.002040636	0.002399621	0.002367669	0.000503286	0.000654519	0.000481761	4.95862E-05	0.000580934	4.95862E-05	3.68231E-05	5.34311E-05	3.16728E-05	5.24962E-08	7.9836E-07	1.6204E-07	1.01289E-06	1.01289272
3836803773450	383680	3773450	0.000300997	0.000924007	0.001086557	0.001072089	0.00022789	0.000296368	0.000218143	2.24528E-05	0.000263049	2.24528E-05	3.58904E-05	5.20777E-05	3.08706E-05	2.43378E-08	3.6854E-07	7.329E-08	4.66172E-07	0.46617183
3837303773450	383730	3773450	0.000171648	0.000526928	0.000619625	0.000611374	0.000129957	0.000169008	0.000124399	1.2804E-05	0.000150007	1.2804E-05	3.07935E-05	4.4682E-05	2.64866E-05	1.42419E-08	2.1449E-07	4.2186E-08	2.70915E-07	0.27091532
3837803773450	383780	3773450	0.000124118	0.00038102	0.000448048	0.000442082	9.39716E-05	0.000122209	8.99527E-05	9.25855E-06	0.00010847	9.25855E-06	2.86287E-05	4.15409E-05	2.46246E-05	1.05033E-08	1.5753E-07	3.0813E-08	1.98845E-07	0.1988447
3838303773450	383830	3773450	0.000107442	0.000329829	0.000387852	0.000382687	8.13462E-05	0.00010579	7.78673E-05	8.01464E-06	9.38966E-05	8.01464E-06	2.98172E-05	4.32653E-05	2.56468E-05	9.22713E-09	1.38E-07	2.6916E-08	1.74142E-07	0.1741424
3838803773450	383880	3773450	8.35502E-05	0.000256485	0.000301605	0.000297589	6.32572E-05	8.22655E-05	6.05519E-05	6.23242E-06	7.30167E-05	6.23242E-06	2.69786E-05	3.91466E-05	2.32053E-05	7.28846E-09	1.0862E-07	2.1125E-08	1.37031E-07	0.13703145
3839303773450	383930	3773450	6.31222E-05	0.000193774	0.000227863	0.000224828	4.77908E-05	6.21516E-05	4.5747E-05	4.70859E-06	5.51642E-05	4.70859E-06	2.28643e-05	3.31766E-05	1.96664E-05	5.58347E-09	8.2917E-08	1.6089E-08	1.0459E-07	0.10458953
3839803773450	383980	3773450	4.97672E-05	0.000152777	0.000179653	0.000177261	3.76796E-05	4.9002E-05	3.60681E-05	3.71238E-06	4.34929E-05	3.71238E-06	2.04063E-05	2.961E-05	1.75522E-05	4.4589E-09	6.601E-08	1.2789E-08	8.32578E-08	0.08325781
3840303773450	384030	3773450	4.22822E-05	0.000129799	0.000152633	0.000150601	3.20126E-05	4.16321E-05	3.06435E-05	3.15404E-06	3.69516E-05	3.15404E-06	1.91929e-05	2.78493E-05	1.65085E-05	3.82856E-09	5.6543E-08	1.0941E-08	7.13127E-08	0.07131268
3840803773450	384080	3773450	3.79727E-05	0.00011657	0.000137076	0.000135251	2.87498E-05	3.73889E-05	2.75202E-05	2.83257E-06	3.31854E-05	2.83257E-06	1.85971E-05	2.69848E-05	1.59961E-05	3.46897E-09	5.1138E-08	9.8842E-09	6.44911E-08	0.06449112
3841303773450	384130	3773450	3.55231E-05	0.00010905	0.000128234	0.000126526	2.68951E-05	3.49769E-05	2.57449E-05	2.64984E-06	3.10446E-05	2.64984E-06	1.89278E-05	2.74646E-05	1.62805E-05	3.27567E-09	4.8207E-08	9.3094E-09	6.07918E-08	0.0607918
3826803773500	382680	3773500	9.43013e-06	2.89489e-05	3.40415e-05	3.35882E-05	7.13971E-06	9.28513e-06	6.83436e-06	7.0344e-07	8.24124e-06	7.0344e-07	7.82315e-06	1.13516e-05	6.72897e-06	1.28933e-09	1.7442e-08	3.1161e-09	2.18479e-08	0.0218479
3827303773500	382730	3773500	9.76037e-06	2.99627E-05	3.52336E-05	3.47645E-05	7.38974E-06	9.6103E-06	7.0737E-06	7.28074E-07	8.52985E-06	7.28074E-07	7.73269e-06	1.12203e-05	6.65116e-06	1.36752e-09	1.8404e-08	3.2696e-09	2.30413e-08	0.02304127
3827803773500	382780	3773500	1.07003E-05	3.28481E-05	3.86266E-05	3.81123E-05	8.10138E-06	1.05358E-05	7.7549e-06	7.98188E-07	9.35128E-06	7.98188E-07	8.04461e-06	1.16729E-05	6.91946e-06	1.5393e-09	2.0604E-08	3.6419E-09	2.5785E-08	0.02578496
3828303773500	382830	3773500	1.20158E-05	3.68865E-05	4.33756E-05	4.2798E-05	9.09739e-06	1.18311E-05	8.70832E-06	8.96321E-07	1.0501E-05	8.96321E-07	8.53122e-06	1.2379E-05	7.33801E-06	1.78473E-09	2.3736E-08	4.1743E-09	2.96955E-08	0.02969547
3828803773500	382880	3773500	1.36816E-05	4.20001E-05	4.93887E-05	4.8731E-05	1.03586E-05	1.34712E-05	9.91555E-06	1.02058E-06	1.19567E-05	1.02058E-06	9.13324e-06	1.32525E-05	7.85583E-06	2.11141E-09	2.7874E-08	4.8747E-09	3.48597E-08	0.03485971
3829303773500	382930	3773500	1.56975E-05	4.81887E-05	5.6666E-05	5.59114E-05	1.18849E-05	1.54562E-05	1.13766E-05	1.17096E-06	1.37185E-05	1.17096E-06	9.81948e-06	1.42483E-05	8.44609E-06	2.53957E-09	3.3232E-08	5.774E-09	4.15451E-08	0.04154512
3829803773500	382980	3773500	1.83177E-05	5.62322E-05	6.61245E-05	6.5244E-05	1.38686E-05	1.80361E-05	1.32755E-05	1.36641E-06	1.60083E-05	1.36641E-06	1.0696E-05	1.55201E-05	9.20002E-06	3.15241E-09	4.0801E-08	7.0311E-09	5.09847E-08	0.05098474
3830303773500	383030	3773500	2.17544E-05	6.67824E-05	7.85306E-05	7.74849E-05	1.64706E-05	2.14199E-05	1.57662E-05	1.62277E-06	1.90118E-05	1.62277E-06	1.18096E-05	1.7136E-05	1.01578E-05	4.07143E-09	5.1967E-08	8.8616E-09	6.49003E-08	0.06490033
3830803773500	383080	3773500	2.70746E-05	8.31145E-05	9.77358E-05	9.64345E-05	2.04987E-05	2.66584E-05	1.9622E-05	2.01963E-06	2.36613E-05	2.01963E-06	1.35876E-05	1.97159E-05	1.16872E-05	5.73938E-09	7.1896E-08	1.2091E-08	8.97263E-08	0.08972627
3831303773500	383130	3773500	3.72378E-05	0.000114314	0.000134424	0.000132634	2.81934E-05	3.66653E-05	2.69876E-05	2.77776E-06	3.25432E-05	2.77776E-06	1.67786E-05	2.43461E-05	1.44319E-05	1.0076E-08	1.2234E-07	2.0134E-08	1.52547E-07	0.15254711
3831803773500	383180	3773500	5.02408E-05	0.000154231	0.000181362	0.000178948	3.80381E-05	4.94683E-05	3.64114E-05	3.74771E-06	4.39068E-05	3.74771E-06	1.93582E-05	2.80892E-05	1.66507E-05	2.70692E-08	3.0985E-07	4.934E-08	3.86261E-07	0.38626083
3836303773500	383630	3773500	0.001060426	0.003255324	0.003827994	0.003777024	0.000802866	0.001044121	0.00076853	7.91024E-05	0.000926735	7.91024E-05	4.06067E-05	5.89213E-05	3.49273E-05	8.43774E-08	1.2801E-06	2.6224E-07	1.6267E-06	1.62670174
3836803773500	383680	3773500	0.000387635	0.001189973	0.0013931	0.001380678	0.000293485	0.000381675	0.000280933	2.89156E-05	0.000338765	2.89156E-05	4.16954E-05	6.05009E-05	3.58637E-05	3.12383E-08	4.7377E-07	9.405E-08	5.99059E-07	0.5990595
3837303773500	383730	3773500	0.000219764	0.000674636	0.000793317	0.000782754	0.000166387	0.000216384	0.000159271	1.63932E-05	0.000192057	1.63932E-05	3.81394E-05	5.53411E-05	3.28051E-05	1.81293E-08	2.7378E-07	5.3712E-08	3.45621E-07	0.34562082
3837803773500	383780	3773500	0.000160711	0.000493356	0.000580146	0.000572422	0.000121677	0.00015824	0.000116473	1.19883E-05	0.00014045	1.19883E-05	3.69447E-05	5.36076E-05	3.17775E-05	1.35108E-08	2.0329E-07	3.9669E-08	2.56465E-07	0.25646514
3838303773500	383830	3773500	0.00012288	0.000377221	0.00044358	0.000437675	9.30346E-05	0.000120991	8.90558E-05	9.16624E-06	0.000107388	9.16624E-06	3.49671E-05	5.0738E-05	3.00765E-05	1.0509E-08	1.5755E-07	3.0639E-08	1.98702E-07	0.19870205
3838803773500	383880	3773500	9.19043E-05	0.00028213	0.000331762	0.000327345	6.95823E-05	9.04912E-05	6.66064E-05	6.85559E-06	8.03176E-05	6.85559E-06	3.0675E-05	4.451E-05	2.63846E-05	7.98657E-09	1.1928E-07	2.3137E-08	1.50408E-07	0.15040782
3839303773500	383930	3773500	6.87635E-05	0.000211092	0.000248227	0.000244922	5.2062E-05	6.77062E-05	4.98355E-05	5.12941E-06	6.00943E-05	5.12941E-06	2.58775E-05	3.75488E-05	2.22582E-05	6.05941E-09	9.0179E-08	1.7454E-08	1.13693E-07	0.11369316
3839803773500	383980	3773500	5.40205E-05	0.000165833	0.000195007	0.00019241	4.08998E-05	5.31899E-05	3.91506E-05	4.02965E-06	4.72099E-05	4.02965E-06	2.30546E-05	3.34527E-05	1.98301E-05	4.82297E-09	7.1553E-08	1.3829E-08	9.02045E-08	0.09020451
3840303773500	384030	3773500	4.4623E-05	0.000136985	0.000161083	0.000158938	3.37848E-05	4.39369E-05	3.23399E-05	3.32865E-06	3.89972E-05	3.32865E-06	2.12953E-05	3.08999E-05	1.83169E-05	4.03247E-09	5.9662E-08	1.1516E-08	7.52098E-08	0.07520979
3840803773500	384080	3773500	4.04786E-05	0.000124262	0.000146122	0.000144177	3.0647E-05	3.98562E-05	2.93363E-05	3.0195E-06	3.53753E-05	3.0195E-06	2.06028E-05	2.98951E-05	1.77212E-05	3.68905E-09	5.4487E-08	1.0507E-08	6.86822E-08	0.06868223
3841303773500	384130	3773500	3.86096E-05	0.000118525	0.000139376	0.00013752	2.9232E-05	3.8016E-05	2.79818E-05	2.88008E-06	3.3742E-05	2.88008E-06	2.13858E-05	3.10312E-05	1.83947E-05	3.5534E-09	5.2396E-08	1.0097E-08	6.60462E-08	0.0660462
3826803773550	382680	3773550	1.00108E-05	3.07314E-05	3.61376E-05	3.56564E-05	7.57933E-06	9.85685e-06	7.25518e-06	7.46753E-07	8.74869E-06	7.46753E-07	8.58425e-06	1.24559E-05	7.38362e-06	1.38002E-09	1.8658E-08	3.3269E-09	2.33653E-08	0.0233653
3827303773550	382730	3773550	9.92187E-06	3.04584E-05	3.58166E-05	3.53397E-05	7.51201E-06	9.76931E-06	7.19074E-06	7.40121E-07	8.67099E-06	7.40121E-07	8.22553e-06	1.19354E-05	7.07508e-06	1.4049E-09	1.8888E-08	3.348E-09	2.36412E-08	0.02364124
3827803773550	382780	3773550	1.06822E-05	3.27924E-05	3.85611E-05	3.80477E-05	8.08764e-06	1.05179E-05	7.74175E-06	7.96835E-07	9.33542E-06	7.96835E-07	8.447E-06	1.22568E-05	7.26557E-06	1.55624E-09	2.0803E-08	3.6659E-09	2.60252E-08	0.02602521
3828303773550	382830	3773550	1.17763E-05	3.61513E-05	4.25109E-05	4.19449E-05	8.91605E-06	1.15952E-05	8.53473e-06	8.78454E-07	1.02916E-05	8.78454E-07	8.84003e-06	1.28271E-05	7.60363e-06	1.77381E-09	2.3558E-08	4.1271E-09	2.9459E-08	0.02945898
3828803773550	382880	3773550	1.35473E-05	4.15879E-05	4.89039E-05	4.82528E-05	1.02569E-05	1.3339E-05	9.81823E-06	1.01056E-06	1.18394E-05	1.01056E-06	9.61361E-06	1.39496E-05	8.26901E-06	2.13188E-09	2.8082E-08	4.8892E-09	3.51035E-08	0.03510347
3829303773550	382930	3773550	1.64832E-05	5.06006E-05	5.95022E-05	5.87099E-05	1.24797E-05	1.62298E-05	1.1946E-05	1.22956E-06	1.44051E-05	1.22956E-06	1.10048E-05	1.59682E-05	9.46563e-06	2.73634e-09	3.5703E-08	6.1723E-09	4.46114E-08	0.04461138
3829803773550	382980	3773550	1.92322E-05	5.90396E-05	6.94258E-05	6.85014E-05	1.4561E-05	1.89365E-05	1.39383E-05	1.43463E-06	1.68076E-05	1.43463E-06	1.20373E-05	1.74664E-05	1.03537E-05	3.42991E-09	4.4206E-08	7.5717E-09	5.52075E-08	0.0552075

			EGIODemolition	EGIOSite Grubbing / Prep	EGIOMass Grading / Excavation	EGIOMass Grading / Excavation	EGIODrainage / Utilities Trenching	EGIODrainage / Utilities Trenching	EGIOFoundations / Concrete Pads	EGIOFoundations / Concrete Pads	EGIOBuilding / Structure Construction	EGIOBuilding / Structure Construction	EGIOAsphalt Paving	EGIOArchitectural Coating	EGIOLandscaping or Other Finishing	EGIOWaterside Construction (Piles)	HIWaterside Construction (Landscaping)	HIWaterside Construction (Landscaping)	KMDemolition	KMSite Grubbing / Prep
Unique Identifier	X (UTM)	Y (UTM)	2025	2025	2025	2026	2026	2027	2026	2027	2026	2027	2027	2027	2027	2027	2025	2026	2025	2025
3830303773550	383030	3773550	0.000280023	0.00010983	3.6372E-05	3.56226E-05	8.27175E-05	8.25898E-05	0.00010868	0.00010861	0.00011641	0.00011362	4.52993E-06	4.52993E-06	0.000122679	4.52993E-06	5.28859E-05	5.12294E-05	2.86369E-05	0.000124286
3830803773550	383080	3773550	0.000438888	0.00017214	5.70068E-05	5.58323E-05	0.000129645	0.000129445	0.000170337	0.000170227	0.000182452	0.000178079	7.09988E-06	7.09988E-06	0.000192279	7.09988E-06	8.22376E-05	7.96617E-05	3.5589E-05	0.000154459
3831303773550	383130	3773550	0.000966572	0.0003791	0.000125547	0.000122961	0.000285521	0.00028508	0.000375137	0.000374895	0.000401818	0.000392187	1.56362E-05	1.56362E-05	0.000423459	1.56362E-05	0.00017893	0.000173326	4.65559E-05	0.000202056
3836303773550	383630	3773550	0.004092887	0.00160529	0.000531622	0.000520669	0.001209019	0.001207153	0.001588493	0.001587468	0.001701474	0.00166069	6.62105E-05	6.62105E-05	0.001793112	6.62105E-05	0.001127984	0.001092653	0.001877981	0.008150568
3836803773550	383680	3773550	0.00126588	0.0004965	0.000164424	0.000161036	0.000373935	0.000373358	0.000491301	0.000490984	0.000526245	0.000513631	2.04781E-05	2.04781E-05	0.000554587	2.04781E-05	0.0003656	0.000354148	0.00060481	0.002624917
3837303773550	383730	3773550	0.000751255	0.00029465	9.758E-05	9.55695E-05	0.000221917	0.000221575	0.00029157	0.000291382	0.000312308	0.000304822	1.2153E-05	1.2153E-05	0.000329128	1.2153E-05	0.000214035	0.000207331	0.000349194	0.001515526
3837803773550	383780	3773550	0.000527109	0.00020674	6.84658E-05	6.70552E-05	0.000155706	0.000155465	0.000204577	0.000204445	0.000219127	0.000213875	8.52703E-06	8.52703E-06	0.000230929	8.52703E-06	0.00014734	0.000142725	0.000236701	0.0010273
3838303773550	383830	3773550	0.000383523	0.00015042	4.98155E-05	4.87891E-05	0.000113291	0.000113116	0.000148849	0.000148753	0.000159436	0.000155615	6.20424E-06	6.20424E-06	0.000168023	6.20424E-06	0.000105164	0.00010187	0.000165903	0.000720032
3838803773550	383880	3773550	0.000286409	0.00011233	3.72015E-05	3.6435E-05	8.46039E-05	8.44734E-05	0.000111159	0.000111087	0.000119065	0.000116211	4.63324E-06	4.63324E-06	0.000125477	4.63324E-06	7.72344E-05	7.48153E-05	0.000119508	0.000518674
3839303773550	383930	3773550	0.000217993	8.55E-05	2.8315E-05	2.77316E-05	6.43942E-05	6.42948E-05	8.46055E-05	8.4551E-05	9.06231E-05	8.84509E-05	3.52647E-06	3.52647E-06	9.55039E-05	3.52647E-06	5.79751E-05	5.61592E-05	8.80718E-05	0.000382238
3839803773550	383980	3773550	0.000178122	6.9862E-05	2.31362E-05	2.26595E-05	5.26164E-05	5.25353E-05	6.91311E-05	6.90865E-05	7.40481E-05	7.22732E-05	2.88148E-06	2.88148E-06	7.80361E-05	2.88148E-06	4.67346E-05	4.52708E-05	6.99673E-05	0.000303663
3840303773550	384030	3773550	0.00015238	5.9765E-05	1.97925E-05	1.93847E-05	4.50123E-05	4.49428E-05	5.91402E-05	5.91021E-05	6.33466E-05	6.18282E-05	2.46504E-06	2.46504E-06	6.67583E-05	2.46504E-06	3.94872E-05	3.82504E-05	5.84166E-05	0.000253532
3840803773550	384080	3773550	0.000142024	5.5704E-05	1.84473E-05	1.80673E-05	4.19531E-05	4.18883E-05	5.51208E-05	5.50853E-05	5.90413E-05	5.76261E-05	2.29751E-06	2.29751E-06	6.22211E-05	2.29751E-06	3.64143E-05	3.52737E-05	5.34899E-05	0.00023215
3841303773550	384130	3773550	0.000136625	5.3586E-05	1.77462E-05	1.73805E-05	4.03585E-05	4.02962E-05	5.30257E-05	5.29915E-05	5.67972E-05	5.54358E-05	2.21018E-06	2.21018E-06	5.98562E-05	2.21018E-06	3.46025E-05	3.35186E-05	5.05637E-05	0.00021945
3826803773600	382680	3773600	7.39758E-05	2.9014E-05	9.60867E-06	9.41069E-06	2.18521E-05	2.18184E-05	2.87108E-05	2.86923E-05	3.07529E-05	3.00157E-05	1.19671E-06	1.19671E-06	3.24091E-05	1.19671E-06	1.42238E-05	1.37783E-05	1.27909E-05	5.55133E-05
3827303773600	382730	3773600	7.81076E-05	3.0635E-05	1.01453E-05	9.9363E-06	2.30726E-05	2.3037E-05	3.03144E-05	3.02948E-05	3.24705E-05	3.16922E-05	1.26354E-06	1.26354E-06	3.42193E-05	1.26354E-06	1.49467E-05	1.44786E-05	1.29448E-05	5.61811E-05
3827803773600	382780	3773600	8.61644E-05	3.3795E-05	1.11918E-05	1.09612E-05	2.54526E-05	2.54133E-05	3.34413E-05	3.34197E-05	3.58198E-05	3.49613E-05	1.39388E-06	1.39388E-06	3.7749E-05	1.39388E-06	1.63998E-05	1.58861E-05	1.35603E-05	5.88527E-05
3828303773600	382830	3773600	9.75806E-05	3.8272E-05	1.26747E-05	1.24135E-05	2.88248E-05	2.87803E-05	3.7872E-05	3.78476E-05	4.05657E-05	3.95934E-05	1.57856E-06	1.57856E-06	4.27505E-05	1.57856E-06	1.84717E-05	1.78932E-05	1.4538E-05	6.30957E-05
3828803773600	382880	3773600	0.000118221	4.6368E-05	1.53557E-05	1.50393E-05	3.4922E-05	3.48681E-05	4.58829E-05	4.58533E-05	4.91463E-05	4.79683E-05	1.91246E-06	1.91246E-06	5.17932E-05	1.91246E-06	2.22981E-05	2.15997E-05	1.64186E-05	7.12577E-05
3829303773600	382930	3773600	0.000157598	6.1812E-05	2.04703E-05	2.00486E-05	4.65538E-05	4.6482E-05	6.11656E-05	6.11261E-05	6.5516E-05	6.39456E-05	2.54946E-06	2.54946E-06	6.90445E-05	2.54946E-06	2.95813E-05	2.86548E-05	2.00825E-05	8.71593E-05
3829803773600	382980	3773600	0.000227263	8.9136E-05	2.9519E-05	2.89108E-05	6.71323E-05	6.70288E-05	8.82031E-05	8.81462E-05	9.44765E-05	9.2212E-05	3.67642E-06	3.67642E-06	9.95648E-05	3.67642E-06	4.24705E-05	4.11402E-05	2.56768E-05	0.000111439
3830303773600	383030	3773600	0.000327511	0.00012845	4.25402E-05	4.16637E-05	9.67452E-05	9.65959E-05	0.000127111	0.000127028	0.000136151	0.000132888	5.29814E-06	5.29814E-06	0.000143484	5.29814E-06	6.09422E-05	5.90334E-05	3.10651E-05	0.000134825
3830803773600	383080	3773600	0.000526687	0.00020657	6.8411E-05	6.70015E-05	0.000155581	0.000155341	0.000204413	0.000204281	0.000218952	0.000213704	8.5202E-06	8.5202E-06	0.000230744	8.5202E-06	9.68955E-05	9.38605E-05	3.74402E-05	0.000162493
3831303773600	383130	3773600	0.001175781	0.00046116	0.000152721	0.000149575	0.00034732	0.00034684	0.000456333	0.000456039	0.00048879	0.000477074	1.90206E-05	1.90206E-05	0.000515115	1.90206E-05	0.000209927	0.000203352	4.55239E-05	0.000197577
3836803773600	383680	3773600	0.002090428	0.0008199	0.000271524	0.00026593	0.000617502	0.00061655	0.000811317	0.000810794	0.000869022	0.000848192	3.38168E-05	3.38168E-05	0.000915826	3.38168E-05	0.000561043	0.00054347	0.000934844	0.00405729
3837303773600	383730	3773600	0.001006812	0.00039489	0.000130774	0.00012808	0.000297407	0.000296948	0.000390754	0.000390502	0.000418547	0.000408514	1.62872E-05	1.62872E-05	0.000441089	1.62872E-05	0.000274638	0.000266036	0.000454039	0.001970563
3837803773600	383780	3773600	0.000631489	0.00024768	8.20237E-05	8.03337E-05	0.000186539	0.000186251	0.000245088	0.00024493	0.000262519	0.000256227	1.02156E-05	1.02156E-05	0.000276658	1.02156E-05	0.000171805	0.000166424	0.000279928	0.001214907
3838303773600	383830	3773600	0.000433678	0.00017009	5.63302E-05	5.51696E-05	0.000128106	0.000127909	0.000168315	0.000168207	0.000180287	0.000175965	7.0156E-06	7.0156E-06	0.000189996	7.0156E-06	0.000116844	0.000113184	0.000186918	0.000811238
3838803773600	383880	3773600	0.000301984	0.00011844	3.92245E-05	3.84163E-05	8.92047E-05	8.9067E-05	0.000117203	0.000117128	0.000125539	0.00012253	4.88519E-06	4.88519E-06	0.000132301	4.88519E-06	8.05011E-05	7.79796E-05	0.000126017	0.000546921
3839303773600	383930	3773600	0.000237978	9.3338E-05	3.09108E-05	3.0274E-05	7.02977E-05	7.01892E-05	9.23619E-05	9.23023E-05	9.89312E-05	9.65598E-05	3.84977E-06	3.84977E-06	0.000104259	3.84977E-06	6.26985E-05	6.07346E-05	9.66195E-05	0.000419335
3839803773600	383980	3773600	0.000197937	7.7633E-05	2.57098E-05	2.51801E-05	5.84695E-05	5.83793E-05	7.68213E-05	7.67717E-05	8.22852E-05	8.03128E-05	3.20201E-06	3.20201E-06	8.67169E-05	3.20201E-06	5.15386E-05	4.99243E-05	7.83882E-05	0.00034021
3840303773600	384030	3773600	0.00016597	6.5096E-05	2.15577E-05	2.11135E-05	4.90266E-05	4.8951E-05	6.44146E-05	6.4373E-05	6.8996E-05	6.73422E-05	2.68489E-06	2.68489E-06	7.2712E-05	2.68489E-06	4.2736E-05	4.13974E-05	6.41784E-05	0.000278539
3840803773600	384080	3773600	0.000145239	5.6965E-05	1.8865E-05	1.84763E-05	4.29029E-05	4.28367E-05	5.63688E-05	5.63325E-05	6.03781E-05	5.89308E-05	2.34953E-06	2.34953E-06	6.36299E-05	2.34953E-06	3.70045E-05	3.58454E-05	5.49926E-05	0.000238672
3841303773600	384130	3773600	0.000135539	5.316E-05	1.7605E-05	1.72423E-05	4.00374E-05	3.99756E-05	5.26039E-05	5.257E-05	5.63454E-05	5.49948E-05	2.1926E-06	2.1926E-06	5.938E-05	2.1926E-06	3.4163E-05	3.30929E-05	5.03918E-05	0.000218704
3826803773650	382680	3773650	8.34968E-05	3.2749E-05	1.08453E-05	1.06219E-05	2.46645E-05	2.46265E-05	3.2406E-05	3.23851E-05	3.47109E-05	3.38788E-05	1.35072E-06	1.35072E-06	3.65803E-05	1.35072E-06	1.59011E-05	1.5403E-05	1.40491E-05	6.09742E-05
3827303773650	382730	3773650	8.33351E-05	3.2685E-05	1.08243E-05	1.06013E-05	2.46168E-05	2.45788E-05	3.23432E-05	3.23224E-05	3.46436E-05	3.38132E-05	1.34811E-06	1.34811E-06	3.65095E-05	1.34811E-06	1.57809E-05	1.52866E-05	1.36893E-05	5.94125E-05
3827803773650	382780	3773650	9.30806E-05	3.6508E-05	1.20902E-05	1.18411E-05	2.74955E-05	2.74531E-05	3.61256E-05	3.61022E-05	3.8695E-05	3.77675E-05	1.50576E-06	1.50576E-06	4.0779E-05	1.50576E-06	1.75066E-05	1.69583E-05	1.45289E-05	6.30565E-05
3828303773650	382830	3773650	9.82542E-05	3.8537E-05	1.27622E-05	1.24992E-05	2.90238E-05	2.8979E-05	3.81335E-05	3.81089E-05	4.08457E-05	3.98667E-05	1.58946E-06	1.58946E-06	4.30456E-05	1.58946E-06	1.83731E-05	1.77976E-05	1.44135E-05	6.25555E-05
3828803773650	382880	3773650	0.000118149	4.634E-05	1.53463E-05	1.50301E-05	3.49007E-05	3.48469E-05	4.5855E-05	4.58254E-05	4.91165E-05	4.79392E-05	1.9113E-06	1.9113E-06	5.17618E-05	1.9113E-06	2.19663E-05	2.12782E-05	1.61063E-05	6.99023E-05
3829303773650	382930	3773650	0.000154482	6.059E-05	2.00655E-05	1.96521E-05	4.56331E-05	4.55627E-05	5.99559E-05	5.99173E-05	6.42203E-05	6.2681E-05	2.49904E-06	2.49904E-06	6.76791E-05	2.49904E-06	2.85624E-05	2.76678E-05	1.92293E-05	8.34565E-05
3829803773650	382980	3773650	0.000229984	9.0203E-05	2.98725E-05	2.9257E-05	6.79363E-05	6.78314E-05	8.92594E-05	8.92018E-05	9.56079E-05	9.33163E-05	3.72045E-06	3.72045E-06	0.000100757	3.72045E-06	4.22534E-05	4.093E-05	2.51902E-05	0.000109327
3830303773650	383030	3773650	0.000343553	0.00013475	4.46238E-05	4.37044E-05	0.000101484	0.000101327	0.000133337	0.00013325	0.00014282	0.000139397	5.55765E-06	5.55765E-06	0.000150512	5.55765E-06	6.29747E-05	6.10022E-05	3.10335E-05	0.000134687
3830803773650	383080	3773650	0.000557172	0.00021853	7.23707E-05	7.08796E-05	0.000164586	0.000164332	0.000216244	0.000216105	0.000231625	0.000226073	9.01336E-06	9.01336E-06	0.0002441	9.01336E-06	0.000100691	9.75375E-05	3.68428E-05	0.0001599
3831303773650	383130	3773650	0.001213568	0.00047598	0.00015763	0.000154382	0.000358482	0.000357929	0.000470999	0.000470695	0.000504498	0.000492406	1.96319E-05	1.96319E-05	0.00053167	1.96319E-05	0.000212291	0.000205642	4.37361E-05	0.000189818
3836803773650	383680	3773650	0.005762912	0.00226029	0.00074854	0.000733118	0.001702336	0.001699709	0.002236647	0.002235204	0.002395728	0.002338304	9.32265E-05	9.32265E-05	0.002524757	9.32265E-05	0.001296077	0.001255482	0.002185473	0.009485106
3837303773650	383730	3773650	0.001511035	0.00059265	0.000196267	0.000192223	0.000446352	0.000445664	0.000586449	0.00058607	0.00062816	0.00061313	2.4444E-05	2.4444E-05	0.000661991	2.4444E-05	0.000379701	0.000367808	0.000637086	0.002764996
3837803773650	383780	3773650	0.000805076	0.00031576	0.000104571	0.000102416	0.000237815	0.000237448	0.000312458	0.000312257	0.000334682	0.00032666	1.30237E-05	1.30237E-05	0.000352707	1.30237E-05	0.000208235	0.000201713	0.000345116	0.001497827
3838303773650	383830	3773650	0.000505355	0.00019821	6.56402E-05	6.42877E-05	0.000149279	0.000149049	0.000196134	0.000196007	0.000210084	0.000205048	8.17511E-06	8.17511E-06	0.000221398	8.17511E-06	0.000131783	0.000127655	0.000214408	0.000930544
3838803773650	383880	3773650	0.000363924	0.00014274	4.72698E-05	4.62959E-05	0.000107501	0.000107336	0.000141243	0.000141152	0.000151289	0.000147662	5.88719E-06	5.88719E-06	0.000159437	5.88719E-06	9.45509E-05	9.15894E-05	0.000151175	0.000656111
3839303773650	383930	3773650	0.000280311	0.00010994	3.64093E-05	3.56592E-05	8.28024E-05	8.26746E-05	0.000108792	0.000108721	0.000116529	0.000113736	4.53458E-06	4.53458E-06	0.000122805	4.53458E-06	7.23012E-05	7.00366E-05	0.000113724	0.000493569
3839803773650	383980	3773650	0.000224487	8.8047E-05	2.91585E-05	2.85577E-05	6.63125E-05	6.62102E-05	8.71259E-05	8.70697E-05	9.33228E-05	9.10859E-05	3.63153E-06	3.63153E-06	9.83489E-05	3.63153E-06	5.74172E-05	5.56188E-05	8.89454E-05	0.000386029
3840303773650	384030	3773650	0.000179514	7.0408E-05	2.3317E-05	2.28366E-05	5.30277E-05	5.29459E-05	6.96715E-05	6.96265E-05	7.46268E-05	7.28381E-05	2.904E-06	2.904E-06	7.86461E-05	2.904E-06	4.55542E-05	4.41273E-05	6.95011E-05	0.00030164
3840803773650	384080	3773650	0.000151518	5.9427E-05	1.96805E-05	1.9275E-05	4.47575E-05	4.46885E-05	5.88056E-05	5.87676E-05	6.29881E-05	6.14783E-05	2.45109E-06	2.45109E-06	6.63805E-05	2.45109E-06	3.81113E-05	3.69176E-05	5.74163E-05	0.000249191
3841303773650	384130	3773650	0.000139589	5.4749E-05	1.81312E-05	1.77576E-05	4.1234E-05	4.11704E-05	5.41761E-05	5.41412E-05	5.80294E-05	5.66385E-05	2.25813E-06	2.25813E-06	6.11547E-05	2.25813E-06	3.47819E-05	3.36924E-05	5.19623E-05	0.00022552
3826803773700	382680	3773700	8.90926E-05	3.4943E-05	1.15722E-05	1.13337E-05	2.63175E-05	2.62769E-05	3.45778E-05	3.45555E-05	3.70371E-05	3.61493E-05	1.44125E-06	1.44125E-06	3.90318E-05	1.44125E-06	1.69972E-05	1.64648E-05	1.45719E-05	6.32431E-05
3827303773700	382730	3773700	9.57842E-05	3.7568E-05	1.24413E-05	1.2185E-05	2.82942E-05	2.82505E-05	3.71748E-05	3.71509E-05	3.98189E-05	3.88645E-05	1.5495E-06	1.5495E-06	4.19635E-05	1.5495E-06	1.793E-05	1.73684E-05	1.52305E-05	6.61012E-05
3827803773700	382780	3773700	9.49219E-05	3.723E-05	1.23293E-05	1.20753E-05	2.80395E-05	2.79962E-05	3.68402E-05	3.68164E-05	3.94604E-05	3.85146E-05	1.53555E-06	1.53555E-06	4.15857E-05	1.53555E-06	1.76412E-05	1.70886E-05	1.46534E-05	6.35967E-05
3828303773700	382830	3773700	9.92871E-05	3.8942E-05	1.28963E-05	1.26306E-05	2.93289E-05	2.92837E-05	3.85344E-05	3.85095E-05	4.12751E-05	4.02858E-05	1.60617E-06	1.60617E-06	4.34981E-05	1.60617E-06	1.83264E-05	1.77524E-05	1.43546E-05	6.23002E-05
3828803773700	382880	3773700	0.000122119	4.7897E-05	1.5862E-05	1.55352E-05	3.60735E-05	3.60178E-05	4.73958E-05	4.73653E-05	5.07669E-05	4.955E-05	1.97552E-06	1.97552E-06	5.3501E-05	1.97552E-06	2.23555E-05	2.16553E-05	1.63597E-05	7.10024E-05
3829303773700	382930	3773700	0.000166607	6.5346E-05	2.16405E-05	2.11946E-05	4.9215E-05	4.91391E-05	6.46621E-05	6.46203E-05	6.92611E-05	6.7601E-05	2.6952E-06	2.6952E-06	7.29914E-05	2.6952E-06	3.02236E-05	2.92769E-05	2.03314E-05	8.82398E-05
3829803773700	382980	3773700	0.00023391	9.1743E-05	3.03823E-05	2.97564E-05	6.90957E-05	6.89891E-05	9.07828E-05	9.07242E-05	9.72397E-05	9.49089E-05	3.78395E-06	3.78395E-06	0.000102477	3.78395E-06	4.22086E-05	4.08865E-05	2.49594E-05	0.000108325
3830303773700	383030	3773700	0.000339017	0.00013297	4.40347E-05	4.31274E-05	0.000100144	9.99895E-05	0.000131576	0.000131491	0.000140934	0.000137556	5.48427E-06	5.48427E-06	0.000148525	5.48427E-06	6.09387E-05	5.90299E-05	2.9963E-05	0.000130042
3830803773700	383080	3773700	0.0005399	0.00021176	7.01272E-05	6.86823E-05	0.000159484	0.000159238	0.000209541	0.000209406	0.000224444	0.000219065	8.73394E-06	8.73394E-06	0.000236532	8.73394E-06	9.54389E-05	9.24495E-05	3.52563E-05	0.000153015
3831303773700	383130	3773700	0.001149257	0.00045075	0.000149276	0.000146201	0.000339485	0.000338961	0.000446039	0.000445751	0.000477763	0.000466312	1.85915E-05	1.85915E-05	0.000503495	1.85915E-05	0.000195303	0.000189186	4.15703E-05	0.000180418
3837303773700	383730	3773700	0.002530807	0.00099262	0.000328725	0.000321952	0.000747588	0.000746435	0.000982233	0.000981599	0.001052094	0.001026876	4.09408E-05	4.09408E-05	0.001108758	4.09408E-05	0.000572282	0.000554357	0.000975785	0.004234978
3837803773700	383780	3773700	0.001011931	0.00039689	0.000131439	0.000128731	0.00029892	0.000298458	0.000392741	0.000392488	0.00042067	0.00041059	1.637E-05	1.637E-05	0.000443332	1.637E-05	0.000246219	0.000238507	0.000415617	0.001803808
3838303773700	383830	3773700	0.000594277	0.00023308	7.71902E-05	7.55998E-05	0.000175546	0.000175276	0.000230645	0.000230496	0.0002470	0.000241128	9.6136E-06	9.6136E-06	0.000260355	9.6136E-06	0.000148031	0.000143394	0.000245928	0.001067344
3838803773700	383880	3773700	0.000424238	0.00016639	5.5104E-05	5.39687E-05	0.000125318	0.000125125	0.000164651	0.000164545	0.000176362	0.000172135	6.86289E-06	6.86289E-06	0.000185861	6.86289E-06	0.000106166	0.000102841	0.000173593	0.000753407
3839303773700	383930	3773700	0.000318754	0.00012502	4.14027E-05	4.05496E-05	9.41583E-05	9.4013E-05	0.000123712	0.000123632	0.000132511	0.000129334	5.15647E-06	5.15647E-06	0.000139647	5.15647E-06	7.96795E-05	7.71838E-05	0.000128072	0.00055584
3839803773700	383980	3773700	0.000249897	9.8013E-05	3.2459E-05	3.17902E-05	7.38185E-05	7.37046E-05	9.69879E-05	9.69253E-05	0.000103886	0.000101396	4.04258E-06	4.04258E-06	0.000109481	4.04258E-06	6.22195E-05	6.02707E-05	9.83303E-05	0.000426761
3840303773700	384030	3773700	0.000195215	7.6566E-05	2.53563E-05	2.48339E-05	5.76656E-05	5.75766E-05	7.5765E-05	7.57161E-05	8.11538E-05	7.92086E-05	3.15799E-06	3.15799E-06	8.55246E-05	3.15799E-06	4.84083E-05	4.6892E-05	7.51678E-05	0.000326234
3840803773700	384080	3773700	0.000160095	6.2792E-05	2.07947E-05	2.03662E-05	4.72914E-05	4.72184E-05	6.21347E-05	6.20946E-05	6.6554E-05	6.49588E-05	2.58986E-06	2.58986E-06	7.01385E-05	2.58986E-06	3.94801E-05	3.82435E-05	6.04149E-05	0.000262205
3841303773700	384130	3773700	0.000142895	5.6045E-05	1.85605E-05	1.81781E-05	4.22104E-05	4.21453E-05	5.5459E-05	5.54232E-05	5.94035E-05	5.79796E-05	2.31161E-06	2.31161E-06	6.26028E-05	2.31161E-06	3.49917E-05	3.38957E-05	5.29762E-05	0.00022992
3826803773750	382680	3773750	8.90566E-05	3.4929E-05	1.15675E-05	1.13292E-05	2.63069E-05	2.62663E-05	3.45638E-05	3.45415E-05	3.70222E-05	3.61348E-05	1.44067E-06	1.44067E-06	3.90161E-05	1.44067E-06	1.67137E-05	1.61902E-05	1.4366E-05	6.23493E-05
3827303773750	382730	3773750	9.38979E-05	3.6828E-05	1.21963E-05	1.1945E-05	2.7737E-05	2.76942E-05	3.64428E-05	3.64193E-05	3.90348E-05	3.80991E-05	1.51898E-06	1.51898E-06	4.11371E-05	1.51898E-06	1.73559E-05	1.68123E-05	1.48118E-05	6.42842E-05
3827803773750	382780	3773750	9.26135E-05	3.6324E-05	1.20295E-05	1.17817E-05	2.73576E-05	2.73154E-05	3.59443E-05	3.59211E-05	3.85008E-05	3.7578E-05	1.49821E-06	1.49821E-06	4.05744E-05	1.49821E-06	1.70169E-05	1.64839E-05	1.416E-05	6.14555E-05
3828303773750	382830	3773750	9.93321E-05	3.8959E-05	1.29022E-05	1.26363E-05	2.93422E-05	2.92969E-05	3.85518E-05	3.85269E-05	4.12938E-05	4.0304E-05	1.60689E-06	1.60689E-06	4.35178E-05	1.60689E-06	1.80825E-05	1.75161E-05	1.41917E-05	6.1593E-05

			KMMass Grading / Excavation	KMMass Grading / Excavation	KMDrainage / Utilities Trenching	KMFoundations / Concrete Pads	KMBuilding / Structure Construction	KMAsphalt Paving	KMArchitectural Coating	KMLandscaping or Other Finishing	KMWaterside Construction (Piles)	EWNDemolition	EWNSite Grubbing / Prep	EWNDrainage / Utilities Trenching	EWNDrainage / Utilities Trenching	EWNDrainage / Utilities Trenching	EWNFoundation s / Concrete Pads	EWNBuilding / Structure Construction	EWNAsphalt Paving	EWNLandscaping or Other Finishing	EWNWaterside Construction (Piles)
Unique Identifier	X (UTM)	Y (UTM)	2025	2026	2026	2026	2026	2026	2026	2026	2026	2027	2027	2027	2028	2029	2029	2029	2029	2029	2029
3830303773550	383030	3773550	9.44706E-05	9.3493E-05	3.35741E-05	1.77673E-05	6.10245E-05	1.96047E-06	1.96047E-06	6.29849E-05	1.96047E-06	0.000255991	1.39519E-05	3.27616E-05	3.21289E-05	3.14641E-05	2.72538E-05	5.918E-05	4.21034E-06	6.12852E-05	4.21034E-06
3830803773550	383080	3773550	0.000117405	0.00011619	4.17249E-05	2.20807E-05	7.58393E-05	2.43641E-06	2.43641E-06	7.82757E-05	2.43641E-06	0.000403294	2.198E-05	5.16132E-05	5.06165E-05	4.95692E-05	4.29362E-05	9.32333E-05	6.63305E-06	9.65498E-05	6.63305E-06
3831303773550	383130	3773550	0.000153584	0.000151994	5.45825E-05	2.88849E-05	9.92094E-05	3.1872E-06	3.1872E-06	0.000102397	3.1872E-06	0.000895337	4.8797E-05	0.000114585	0.000112372	0.000110047	9.5321E-05	0.000206984	1.47258E-05	0.000214347	1.47258E-05
3836303773550	383630	3773550	0.006195301	0.006131185	0.002201761	0.001165164	0.00400193	0.000128566	0.000128566	0.004130496	0.000128566	0.003600683	0.000196242	0.000460813	0.000451914	0.000442564	0.000383342	0.000832405	5.92211E-05	0.000862016	5.92211E-05
3836803773550	383680	3773550	0.001995216	0.001974568	0.000709084	0.000375245	0.001288834	4.14051E-05	4.14051E-05	0.00133024	4.14051E-05	0.00122586	6.6811E-05	0.000156885	0.000153855	0.000150672	0.00013051	0.000283394	2.0162E-05	0.000293475	2.0162E-05
3837303773550	383730	3773550	0.001151961	0.001140039	0.000409398	0.000216652	0.000744123	2.39057E-05	2.39057E-05	0.000768029	2.39057E-05	0.000750256	4.08899E-05	9.60172E-05	9.4163E-05	9.22147E-05	7.98751E-05	0.000173444	1.23396E-05	0.000179614	1.23396E-05
3837803773550	383780	3773550	0.000780857	0.000772776	0.000277511	0.000146858	0.000504404	1.62045E-05	1.62045E-05	0.000520609	1.62045E-05	0.000533123	2.90559E-05	6.82287E-05	6.69111E-05	6.55267E-05	5.67583E-05	0.000123247	8.76838E-06	0.000127631	8.76838E-06
3838303773550	383830	3773550	0.000547301	0.000541637	0.000194507	0.000102932	0.000353536	1.13577E-05	1.13577E-05	0.000364894	1.13577E-05	0.000390905	2.13048E-05	5.00277E-05	4.90616E-05	4.80465E-05	4.16172E-05	9.03693E-05	6.42929E-06	9.35839E-05	6.42929E-06
3838803773550	383880	3773550	0.000394247	0.000390167	0.000140112	7.4147E-05	0.000254669	8.1815E-06	8.1815E-06	0.00026285	8.1815E-06	0.000293602	1.60017E-05	3.75749E-05	3.68493E-05	3.60869E-05	3.12579E-05	6.78748E-05	4.82892E-06	7.02892E-05	4.82892E-06
3839303773550	383930	3773550	0.000290542	0.000287535	0.000103256	5.46428E-05	0.000187679	6.02938E-06	6.02938E-06	0.000193708	6.02938E-06	0.000224361	1.2228E-05	2.87135E-05	2.8159E-05	2.75764E-05	2.38863E-05	5.18677E-05	3.69011E-06	5.37127E-05	3.69011E-06
3839803773550	383980	3773550	0.000230816	0.000228428	8.20303E-05	4.34101E-05	0.000149099	4.78994E-06	4.78994E-06	0.000153889	4.78994E-06	0.000183244	9.98701E-06	2.34514E-05	2.29985E-05	2.25226E-05	1.95088E-05	4.23622E-05	3.01384E-06	4.38691E-05	3.01384E-06
3840303773550	384030	3773550	0.000192711	0.000190717	6.84881E-05	3.62437E-05	0.000124484	3.99918E-06	3.99918E-06	0.000128484	3.99918E-06	0.000156383	8.52309E-06	2.00138E-05	1.96273E-05	1.92212E-05	1.66492E-05	3.61527E-05	2.57207E-06	3.74387E-05	2.57207E-06
3840803773550	384080	3773550	0.000176459	0.000174633	6.2712E-05	3.3187E-05	0.000113986	3.6619E-06	3.6619E-06	0.000117648	3.6619E-06	0.000144982	7.90172E-06	1.85547E-05	1.81964E-05	1.78199E-05	1.54354E-05	3.3517E-05	2.38455E-06	3.47093E-05	2.38455E-06
3841303773550	384130	3773550	0.000166806	0.000165079	5.92814E-05	3.13715E-05	0.00010775	3.46158E-06	3.46158E-06	0.000111212	3.46158E-06	0.00013839	7.54242E-06	1.7711E-05	1.7369E-05	1.70096E-05	1.47335E-05	3.19929E-05	2.27612E-06	3.3131E-05	2.27612E-06
3826803773600	382680	3773600	4.2196E-05	4.17593E-05	1.49961E-05	7.93589E-06	2.7257E-05	8.75659E-07	8.75659E-07	2.81327E-05	8.75659E-07	6.50525E-05	3.54545E-06	8.32538E-06	8.1646E-06	7.99567E-06	6.92574E-06	1.50388E-05	1.06993E-06	1.55738E-05	1.06993E-06
3827303773600	382730	3773600	4.27037E-05	4.22617E-05	1.51765E-05	8.03137E-06	2.7585E-05	8.86194E-07	8.86194E-07	2.84711E-05	8.86194E-07	6.86589E-05	3.742E-06	8.78692E-06	8.61723E-06	8.43893E-06	7.30969E-06	1.58726E-05	1.12925E-06	1.64372E-05	1.12925E-06
3827803773600	382780	3773600	4.47343E-05	4.42714E-05	1.58982E-05	8.41328E-06	2.88967E-05	9.28335E-07	9.28335E-07	2.9825E-05	9.28335E-07	7.57721E-05	4.12968E-06	9.69726E-06	9.51E-06	9.31323E-06	8.06699E-06	1.7517E-05	1.24624E-06	1.81401E-05	1.24624E-06
3828303773600	382830	3773600	4.79595E-05	4.74632E-05	1.70444E-05	9.01985E-06	3.098E-05	9.95264E-07	9.95264E-07	3.19753E-05	9.95264E-07	8.58638E-05	4.67969E-06	1.09888E-05	1.07766E-05	1.05536E-05	9.14139E-06	1.985E-05	1.41222E-06	2.05561E-05	1.41222E-06
3828803773600	382880	3773600	5.41635E-05	5.36029E-05	1.92493E-05	1.01866E-05	3.49876E-05	1.12401E-06	1.12401E-06	3.61116E-05	1.12401E-06	0.000104531	5.69709E-06	1.33778E-05	1.31195E-05	1.2848E-05	1.11288E-05	2.41655E-05	1.71925E-06	2.50251E-05	1.71925E-06
3829303773600	382930	3773600	6.62504E-05	6.55648E-05	2.35449E-05	1.24599E-05	4.27953E-05	1.37484E-06	1.37484E-06	4.41701E-05	1.37484E-06	0.000140136	7.63757E-06	1.79344E-05	1.75881E-05	1.72242E-05	1.49194E-05	3.23965E-05	2.30484E-06	3.35489E-05	2.30484E-06
3829803773600	382980	3773600	8.47055E-05	8.38289E-05	3.01037E-05	1.59308E-05	5.47166E-05	1.75783E-06	1.75783E-06	5.64744E-05	1.75783E-06	0.000203894	1.11125E-05	2.60942E-05	2.55903E-05	2.50608E-05	2.17073E-05	4.71362E-05	3.35349E-06	4.88129E-05	3.35349E-06
3830303773600	383030	3773600	0.000102481	0.000101421	3.64211E-05	1.92739E-05	6.61991E-05	2.12671E-06	2.12671E-06	6.83258E-05	2.12671E-06	0.000296304	1.6149E-05	3.79208E-05	3.71885E-05	3.64191E-05	3.15457E-05	6.84996E-05	4.87338E-06	7.09363E-05	4.87338E-06
3830803773600	383080	3773600	0.000123512	0.000122234	4.38952E-05	2.32292E-05	7.97842E-05	2.56315E-06	2.56315E-06	8.23473E-05	2.56315E-06	0.00047732	2.60145E-05	6.10871E-05	5.99074E-05	5.86679E-05	5.08173E-05	0.000110347	7.85057E-06	0.000114272	7.85057E-06
3831303773600	383130	3773600	0.00015018	0.000148625	5.33726E-05	2.82446E-05	9.70103E-05	3.11655E-06	3.11655E-06	0.000100127	3.11655E-06	0.001053627	5.74241E-05	0.000134842	0.000132239	0.000129502	0.000112173	0.000243577	1.73292E-05	0.000252242	1.73292E-05
3836803773600	383680	3773600	0.003083973	0.003052057	0.00109602	0.00058001	0.00199213	6.39992E-05	6.39992E-05	0.002056129	6.39992E-05	0.001768562	9.63889E-05	0.000226339	0.000221968	0.000217376	0.000188288	0.000408856	2.90879E-05	0.0004234	2.90879E-05
3837303773600	383730	3773600	0.001497838	0.001482337	0.00053232	0.000281702	0.000967547	3.10834E-05	3.10834E-05	0.00099863	3.10834E-05	0.000897688	4.89252E-05	0.000114886	0.000112667	0.000110336	9.55713E-05	0.000207527	1.47645E-05	0.00021491	1.47645E-05
3837803773600	383780	3773600	0.000923459	0.000913902	0.00032819	0.000173677	0.00059652	1.91638E-05	1.91638E-05	0.000615684	1.91638E-05	0.00058352	3.18026E-05	7.46785E-05	7.32364E-05	7.17211E-05	6.21238E-05	0.000134898	9.59727E-06	0.000139697	9.59727E-06
3838303773600	383830	3773600	0.000616627	0.000610246	0.000219145	0.00011597	0.000398318	1.27964E-05	1.27964E-05	0.000411114	1.27964E-05	0.000410652	2.23811E-05	5.25549E-05	5.154E-05	5.04736E-05	4.37195E-05	9.49344E-05	6.75407E-06	9.83114E-05	6.75407E-06
3838803773600	383880	3773600	0.000415719	0.000411416	0.000147743	7.81851E-05	0.000268539	8.62707E-06	8.62707E-06	0.000277166	8.62707E-06	0.000291733	1.58998E-05	3.73358E-05	3.66148E-05	3.58572E-05	3.1059E-05	6.74429E-05	4.7982E-06	6.9842E-05	4.7982E-06
3839303773600	383930	3773600	0.00031874	0.000315441	0.000113278	5.9946E-05	0.000205894	6.61454E-06	6.61454E-06	0.000212508	6.61454E-06	0.000232309	1.26611E-05	2.97307E-05	2.91566E-05	2.85533E-05	2.47325E-05	5.37051E-05	3.82082E-06	5.56155E-05	3.82082E-06
3839803773600	383980	3773600	0.000258596	0.00025592	9.1903E-05	4.86347E-05	0.000167043	5.36643E-06	5.36643E-06	0.00017241	5.36643E-06	0.000194338	1.05917E-05	2.48713E-05	2.4391E-05	2.38863E-05	2.069E-05	4.49271E-05	3.19632E-06	4.65253E-05	3.19632E-06
3840303773600	384030	3773600	0.000211719	0.000209528	7.52433E-05	3.98185E-05	0.000136763	4.39363E-06	4.39363E-06	0.000141156	4.39363E-06	0.000163604	8.91662E-06	2.09379E-05	2.05336E-05	2.01087E-05	1.74179E-05	3.78219E-05	2.69082E-06	3.91673E-05	2.69082E-06
3840803773600	384080	3773600	0.000181416	0.000179538	6.44738E-05	3.41193E-05	0.000117188	3.76478E-06	3.76478E-06	0.000120953	3.76478E-06	0.000143367	7.81367E-06	1.8348E-05	1.79937E-05	1.76213E-05	1.52634E-05	3.31435E-05	2.35798E-06	3.43225E-05	2.35798E-06
3841303773600	384130	3773600	0.000166238	0.000164518	5.90797E-05	3.12648E-05	0.000107384	3.44981E-06	3.44981E-06	0.000110833	3.44981E-06	0.000133551	7.27868E-06	1.70917E-05	1.67617E-05	1.64148E-05	1.42183E-05	3.08742E-05	2.19653E-06	3.19725E-05	2.19653E-06
3826803773650	382680	3773650	4.63469E-05	4.58673E-05	1.64713E-05	8.71656E-06	2.99384E-05	9.618E-07	9.618E-07	3.09002E-05	9.618E-07	7.28931E-05	3.97277E-06	9.32881E-06	9.14866E-06	8.95937E-06	7.76048E-06	1.68514E-05	1.19889E-06	1.74509E-05	1.19889E-06
3827303773650	382730	3773650	4.51599E-05	4.46925E-05	1.60495E-05	8.49331E-06	2.91716E-05	9.37166E-07	9.37166E-07	3.01087E-05	9.37166E-07	7.24414E-05	3.94815E-06	9.271E-06	9.09196E-06	8.90384E-06	7.71239E-06	1.6747E-05	1.19146E-06	1.73427E-05	1.19146E-06
3827803773650	382780	3773650	4.79296E-05	4.74336E-05	1.70338E-05	9.01423E-06	3.09607E-05	9.94645E-07	9.94645E-07	3.19554E-05	9.94645E-07	8.08103E-05	4.40427E-06	1.0342E-05	1.01423E-05	9.93248E-06	8.60337E-06	1.86817E-05	1.3291E-06	1.93463E-05	1.3291E-06
3828303773650	382830	3773650	4.75489E-05	4.70568E-05	1.68985E-05	8.94262E-06	3.07148E-05	9.86743E-07	9.86743E-07	3.17015E-05	9.86743E-07	8.53202E-05	4.65006E-06	1.09192E-05	1.07084E-05	1.04868E-05	9.08351E-06	1.97243E-05	1.40328E-06	2.04259E-05	1.40328E-06
3828803773650	382880	3773650	5.31332E-05	5.25833E-05	1.88831E-05	9.99288E-06	3.4322E-05	1.10263E-06	1.10263E-06	3.54247E-05	1.10263E-06	0.000102862	5.60611E-06	1.31642E-05	1.291E-05	1.26429E-05	1.09511E-05	2.37796E-05	1.69179E-06	2.46255E-05	1.69179E-06
3829303773650	382930	3773650	6.34358E-05	6.27793E-05	2.25446E-05	1.19305E-05	4.09772E-05	1.31643E-06	1.31643E-06	4.22936E-05	1.31643E-06	0.00013522	7.36966E-06	1.73053E-05	1.69712E-05	1.662E-05	1.4396E-05	3.12601E-05	2.22399E-06	3.23721E-05	2.22399E-06
3829803773650	382980	3773650	8.31004E-05	8.22404E-05	2.95332E-05	1.56289E-05	5.36797E-05	1.72452E-06	1.72452E-06	5.54043E-05	1.72452E-06	0.000203236	1.10766E-05	2.60099E-05	2.55077E-05	2.49799E-05	2.16372E-05	4.6984E-05	3.34266E-06	4.86553E-05	3.34266E-06
3830303773650	383030	3773650	0.000102377	0.000101317	3.63839E-05	1.92542E-05	6.61315E-05	2.12454E-06	2.12454E-06	6.82561E-05	2.12454E-06	0.000307537	1.67612E-05	3.93584E-05	3.85983E-05	3.77997E-05	3.27416E-05	7.10964E-05	5.05812E-06	7.36254E-05	5.05812E-06
3830803773650	383080	3773650	0.000121541	0.000120283	4.31948E-05	2.28585E-05	7.8511E-05	2.52225E-06	2.52225E-06	8.10333E-05	2.52225E-06	0.000498927	2.71922E-05	6.38524E-05	6.26193E-05	6.13237E-05	5.31177E-05	0.000115342	8.20596E-06	0.000119445	8.20596E-06
3831303773650	383130	3773650	0.000144282	0.000142788	5.12766E-05	2.71354E-05	9.32005E-05	2.99416E-06	2.99416E-06	9.61946E-05	2.99416E-06	0.001069554	5.82921E-05	0.000136881	0.000134237	0.00013146	0.000113869	0.000247259	1.75912E-05	0.000256055	1.75912E-05
3836803773650	383680	3773650	0.007209692	0.007135078	0.002562268	0.001355942	0.004657188	0.000149617	0.000149617	0.004806805	0.000149617	0.004551969	0.000248088	0.000582558	0.000571308	0.000559487	0.00048462	0.001052323	7.48671E-05	0.001089757	7.48671E-05
3837303773650	383730	3773650	0.002101692	0.002079941	0.000746925	0.00039527	0.001357614	4.36147E-05	4.36147E-05	0.001401228	4.36147E-05	0.001251258	6.81952E-05	0.000160135	0.000157043	0.000153793	0.000133214	0.000289266	2.05797E-05	0.000299555	2.05797E-05
3837803773650	383780	3773650	0.001138508	0.001126725	0.000404617	0.000214122	0.000735433	2.36265E-05	2.36265E-05	0.00075906	2.36265E-05	0.000693281	3.77847E-05	8.87256E-05	8.70122E-05	8.52119E-05	7.38093E-05	0.000160273	1.14025E-05	0.000165974	1.14025E-05
3838303773650	383830	3773650	0.000707313	0.000699993	0.000251373	0.000133026	0.000456897	1.46783E-05	1.46783E-05	0.000471576	1.46783E-05	0.000448752	2.44576E-05	5.7431E-05	5.63219E-05	5.51566E-05	4.77759E-05	0.000103742	7.38072E-06	0.000107433	7.38072E-06
3838803773650	383880	3773650	0.000498715	0.000493553	0.000177239	9.37943E-05	0.000322151	1.03494E-05	1.03494E-05	0.0003325	1.03494E-05	0.000330569	1.80164E-05	4.2306E-05	4.1489E-05	4.06305E-05	3.51936E-05	7.64208E-05	5.43693E-06	7.91393E-05	5.43693E-06
3839303773650	383930	3773650	0.000375165	0.000371282	0.000133331	7.05581E-05	0.000242342	7.7855E-06	7.7855E-06	0.000250128	7.7855E-06	0.000258993	1.41154E-05	3.31457E-05	3.25056E-05	3.18331E-05	2.75733E-05	5.98739E-05	4.2597E-06	6.20037E-05	4.2597E-06
3839803773650	383980	3773650	0.000293423	0.000290387	0.00010428	5.51848E-05	0.00018954	6.08918E-06	6.08918E-06	0.00019563	6.08918E-06	0.00021005	1.1448E-05	2.68821E-05	2.63629E-05	2.58175E-05	2.23627E-05	4.85594E-05	3.45474E-06	5.02867E-05	3.45474E-06
3840303773650	384030	3773650	0.000229278	0.000226906	8.14837E-05	4.31209E-05	0.000148105	4.75803E-06	4.75803E-06	0.000152863	4.75803E-06	0.000169752	9.25171E-06	2.17248E-05	2.13052E-05	2.08644E-05	1.80725E-05	3.92433E-05	2.79195E-06	4.06393E-05	2.79195E-06
3840803773650	384080	3773650	0.000189412	0.000187451	6.73154E-05	3.56231E-05	0.000122353	3.93071E-06	3.93071E-06	0.000126283	3.93071E-06	0.000144247	7.86166E-06	1.84607E-05	1.81042E-05	1.77296E-05	1.53571E-05	3.33471E-05	2.37246E-06	3.45333E-05	2.37246E-06
3841303773650	384130	3773650	0.000171419	0.000169645	6.09211E-05	3.22392E-05	0.00011073	3.55733E-06	3.55733E-06	0.000114288	3.55733E-06	0.000133191	7.25907E-06	1.70457E-05	1.67165E-05	1.63706E-05	1.418E-05	3.0791E-05	2.19061E-06	3.18863E-05	2.19061E-06
3826803773700	382680	3773700	4.80715E-05	4.7574E-05	1.70842E-05	9.04091E-06	3.10524E-05	9.97588E-07	9.97588E-07	3.20499E-05	9.97588E-07	7.80692E-05	4.25487E-06	9.99124E-06	9.79829E-06	9.59556E-06	8.31154E-06	1.8048E-05	1.28402E-06	1.869E-05	1.28402E-06
3827303773700	382730	3773700	5.0244E-05	4.9724E-05	1.78563E-05	9.4495E-06	3.24557E-05	1.04267E-06	1.04267E-06	3.34984E-05	1.04267E-06	8.2602E-05	4.50192E-06	1.05713E-05	1.03672E-05	1.01527E-05	8.79412E-06	1.90959E-05	1.35857E-06	1.97752E-05	1.35857E-06
3827803773700	382780	3773700	4.83402E-05	4.784E-05	1.71797E-05	9.09145E-06	3.1226E-05	1.00317E-06	1.00317E-06	3.22291E-05	1.00317E-06	8.13999E-05	4.4364E-06	1.04175E-05	1.02163E-05	1.00049E-05	8.66614E-06	1.8818E-05	1.3388E-06	1.94874E-05	1.3388E-06
3828303773700	382830	3773700	4.73548E-05	4.68647E-05	1.68295E-05	8.90612E-06	3.05894E-05	9.82715E-07	9.82715E-07	3.15721E-05	9.82715E-07	8.50905E-05	4.63754E-06	1.08898E-05	1.06795E-05	1.04586E-05	9.05906E-06	1.96712E-05	1.3995E-06	2.0371E-05	1.3995E-06
3828803773700	382880	3773700	5.39694E-05	5.34108E-05	1.91803E-05	1.01501E-05	3.48622E-05	1.11998E-06	1.11998E-06	3.59822E-05	1.11998E-06	0.000104761	5.7096E-06	1.34072E-05	1.31483E-05	1.28763E-05	1.11532E-05	2.42186E-05	1.72302E-06	2.50801E-05	1.72302E-06
3829303773700	382930	3773700	6.70716E-05	6.63775E-05	2.38367E-05	1.26143E-05	4.33257E-05	1.39188E-06	1.39188E-06	4.47176E-05	1.39188E-06	0.000143428	7.81701E-06	1.83558E-05	1.80013E-05	1.76289E-05	1.52699E-05	3.31576E-05	2.35899E-06	3.43371E-05	2.35899E-06
3829803773700	382980	3773700	8.23389E-05	8.14868E-05	2.92626E-05	1.54857E-05	5.31878E-05	1.70871E-06	1.70871E-06	5.48965E-05	1.70871E-06	0.00020384	1.11096E-05	2.60874E-05	2.55836E-05	2.50542E-05	2.17016E-05	4.71238E-05	3.3526E-06	4.88001E-05	3.3526E-06
3830303773700	383030	3773700	9.88455E-05	9.78226E-05	3.51289E-05	1.85901E-05	6.38505E-05	2.05126E-06	2.05126E-06	6.59017E-05	2.05126E-06	0.000299896	1.63447E-05	3.83804E-05	3.76393E-05	3.68605E-05	3.1928E-05	6.93298E-05	4.93244E-06	7.1796E-05	4.93244E-06
3830803773700	383080	3773700	0.000116308	0.000115104	4.13349E-05	2.18743E-05	7.51304E-05	2.41364E-06	2.41364E-06	7.7544E-05	2.41364E-06	0.000479395	2.61276E-05	6.13526E-05	6.01678E-05	5.89229E-05	5.10382E-05	0.000110826	7.8847E-06	0.000114769	7.8847E-06
3831303773700	383130	3773700	0.000137137	0.000135718	4.87374E-05	2.57916E-05	8.85853E-05	2.84589E-06	2.84589E-06	9.14312E-05	2.84589E-06	0.00100127	5.45705E-05	0.000128142	0.000125667	0.000123067	0.000106599	0.000231473	1.64681E-05	0.000239707	1.64681E-05
3837303773700	383730	3773700	0.003219035	0.003185721	0.00114402	0.000605411	0.002079375	6.6802E-05	6.6802E-05	0.002146177	6.6802E-05	0.002015901	0.000109869	0.000257994	0.000253011	0.000247776	0.000214621	0.000466036	3.31559E-05	0.000482614	3.31559E-05
3837803773700	383780	3773700	0.001371086	0.001356897	0.000487273	0.000257863	0.00088567	2.8453E-05	2.8453E-05	0.000914123	2.8453E-05	0.0008353	4.55249E-05	0.000106901	0.000104837	0.000102668	8.89292E-05	0.000193105	1.37383E-05	0.000199974	1.37383E-05
3838303773700	383830	3773700	0.000811295	0.000802899	0.000288328	0.000152582	0.000524066	1.68361E-05	1.68361E-05	0.000540902	1.68361E-05	0.000504364	2.74885E-05	6.45481E-05	6.33016E-05	6.19919E-05	5.36965E-05	0.000116599	8.29537E-06	0.000120746	8.29537E-06
3838803773700	383880	3773700	0.00057267	0.000566743	0.000203522	0.000107703	0.000369923	1.18841E-05	1.18841E-05	0.000381807	1.18841E-05	0.000368263	2.00708E-05	4.71301E-05	4.622E-05	4.52636E-05	3.92067E-05	8.51351E-05	6.0569E-06	8.81635E-05	6.0569E-06
3839303773700	383930	3773700	0.000422497	0.000418125	0.000150152	7.946E-05	0.000272917	8.76775E-06	8.76775E-06	0.000281685	8.76775E-06	0.000281772	1.53569E-05	3.6061E-05	3.53646E-05	3.46329E-05	2.99985E-05	6.51399E-05	4.63436E-06	6.74571E-05	4.63436E-06
3839803773700	383980	3773700	0.000324384	0.000321027	0.000115283	6.10075E-05	0.00020954	6.73167E-06	6.73167E-06	0.000216271	6.73167E-06	0.000224307	1.2225E-05	2.87067E-05	2.81523E-05	2.75698E-05	2.38806E-05	5.18553E-05	3.68922E-06	5.36999E-05	3.68922E-06
3840303773700	384030	3773700	0.000247972	0.000245406	8.81274E-05	4.66367E-05	0.000160181	5.14597E-06	5.14597E-06	0.000165327	5.14597E-06	0.000177639	9.68154E-06	2.27341E-05	2.22951E-05	2.18338E-05	1.89121E-05	4.10665E-05	2.92166E-06	4.25273E-05	2.92166E-06
3840803773700	384080	3773700	0.000199304	0.000197241	7.0831E-05	3.74835E-05	0.000128743	4.13599E-06	4.13599E-06	0.000132879	4.13599E-06	0.000147195	8.02232E-06	1.88379E-05	1.84741E-05	1.80919E-05	1.5671E-05	3.40285E-05	2.42095E-06	3.5239E-05	2.42095E-06
3841303773700	384130	3773700	0.000174764	0.000172955	6.21097E-05	3.28682E-05	0.000112891	3.62674E-06	3.62674E-06	0.000116518	3.62674E-06	0.00013218	7.20398E-06	1.69163E-05	1.65896E-05	1.62464E-05	1.40724E-05	3.05574E-05	2.17399E-06	3.16444E-05	2.17399E-06
3826803773750	382680	3773750	4.73921E-05	4.69016E-05	1.68428E-05	8.91314E-06	3.06135E-05	9.8349E-07	9.8349E-07	3.1597E-05	9.8349E-07	7.66756E-05	4.17892E-06	9.81289E-06	9.62339E-06	9.42428E-06	8.16318E-06	1.77259E-05	1.2611E-06	1.83564E-05	1.2611E-06
3827303773750	382730	3773750	4.88628E-05	4.83572E-05	1.73655E-05	9.18974E-06	3.15635E-05	1.01401E-06	1.01401E-06	3.25776E-05	1.01401E-06	7.98609E-05	4.35252E-06	1.02205E-05	1.00232E-05	9.81578E-06	8.50229E-06	1.84622E-05	1.31349E-06	1.9119E-05	1.31349E-06
3827803773750	382780	3773750	4.67127E-05	4.62293E-05	1.66013E-05	8.78536E-06	3.01747E-05	9.69391E-07	9.69391E-07	3.1144E-05	9.69391E-07	7.84826E-05	4.2774E-06	1.00442E-05	9.85019E-06	9.64638E-06	8.35556E-06	1.81436E-05	1.29082E-06	1.8789E-05	1.29082E-06
3828303773750	382830	3773750	4.68172E-05	4.63327E-05	1.66385E-05	8.80502E-06	3.02422E-05	9.7156E-07	9.7156E-07	3.12137E-05	9.7156E-07	8.39802E-05	4.57703E-06	1.07477E-05	1.05402E-05	1.03221E-05	8.94086E-06	1.94145E-05	1.38124E-06	2.01052E-05	1.38124E-06

Unique Identifier	X (UTM)	Y (UTM)	ISDemolition	ISDrainage / Utilities Trenching	ISDrainage / Utilities Trenching	ISAsphalt Paving	ISAsphalt Paving	SVDemolition	SVSite Grubbing / Prep	SVMass Grading / Excavation	SVMass Grading / Excavation	SVDrainage / Utilities Trenching	SVFoundations / Concrete Pads	SVBuilding / Structure Construction	SVBuilding / Structure Construction	SVAsphalt Paving	SVAsphalt Paving	SVArchitectural Coating	SVArchitectural Coating	SVLandscaping or Other Finishing	SVLandscaping or Other Finishing
			2027	2027	2028	2027	2028	2027	2027	2027	2028	2028	2028	2028	2029	2028	2029	2028	2029	2028	2029
3830303773550	383030	3773550	1.74961E-05	7.045E-06	6.86424E-06	1.81947E-06	1.69492E-06	9.08516E-05	6.53174E-05	4.40388E-05	4.34797E-05	3.08499E-05	9.80022E-06	1.40394E-05	1.35037E-05	1.38035E-06	1.28427E-06	1.38035E-06	1.28427E-06	1.40394E-05	1.35037E-05
3830803773550	383080	3773550	2.12839E-05	8.57023E-06	8.35034E-06	2.21338E-06	2.06186E-06	0.000111466	8.01383E-05	5.40316E-05	5.33455E-05	3.78499E-05	1.2024E-05	1.72251E-05	1.69356E-06	1.57568E-06	1.57568E-06	1.69356E-06	1.57568E-06	1.72251E-05	1.65678E-05
3831303773550	383130	3773550	2.64774E-05	1.06615E-05	1.03879E-05	2.75347E-06	2.56498E-06	0.000143164	0.000102927	6.93964E-05	6.85152E-05	4.86132E-05	1.54432E-05	2.21233E-05	2.12792E-05	2.17515E-06	2.02375E-06	2.17515E-06	2.02375E-06	2.21233E-05	2.12792E-05
3836303773550	383630	3773550	0.000872647	0.000351382	0.000342366	9.07492E-05	8.45369E-05	0.007440868	0.00534958	0.00360684	0.003561045	0.002526647	0.000802651	0.001149847	0.001105973	0.000113053	0.000105184	0.000113053	0.000105184	0.001149847	0.001105973
3836803773550	383680	3773550	0.000283313	0.000114079	0.000111152	2.94625E-05	2.74457E-05	0.002154487	0.001548959	0.001044353	0.001031093	0.000731585	0.000232406	0.000332936	0.000320232	3.27341E-05	3.04557E-05	3.27341E-05	3.04557E-05	0.000332936	0.000320232
3837303773550	383730	3773550	0.000164955	6.64211E-05	6.47169E-05	1.71542E-05	1.59799E-05	0.001214942	0.000873477	0.000588923	0.000581446	0.00041255	0.000131057	0.000187746	0.000180583	1.84592E-05	1.71743E-05	1.84592E-05	1.71743E-05	0.000187746	0.000180583
3837803773550	383780	3773550	0.000112741	4.53964E-05	4.42317E-05	1.17243E-05	1.09217E-05	0.000816381	0.000586934	0.000395728	0.000390703	0.000277213	8.80636E-05	0.000126156	0.000121343	1.24037E-05	1.15403E-05	1.24037E-05	1.15403E-05	0.000126156	0.000121343
3838303773550	383830	3773550	7.97019E-05	3.20929E-05	3.12695E-05	8.28845E-06	7.72105E-06	0.000569457	0.000409409	0.000276035	0.00027253	0.000193367	6.14277E-05	8.79989E-05	8.46413E-05	8.65203E-06	8.0498E-06	8.65203E-06	8.0498E-06	8.79989E-05	8.46413E-05
3838803773550	383880	3773550	5.78535E-05	2.32954E-05	2.26977E-05	6.01636E-06	5.60451E-06	0.000408307	0.00029355	0.00019792	0.000195407	0.000138646	4.40443E-05	6.30961E-05	6.06886E-05	6.20359E-06	5.77179E-06	6.20359E-06	5.77179E-06	6.30961E-05	6.06886E-05
3839303773550	383930	3773550	4.28711E-05	1.72625E-05	1.68196E-05	4.45829E-06	4.1531E-06	0.000299744	0.0002155	0.000145296	0.000143451	0.000101782	3.23336E-05	4.63199E-05	4.45525E-05	4.55415E-06	4.23716E-06	4.55415E-06	4.23716E-06	4.63199E-05	4.45525E-05
3839803773550	383980	3773550	3.42306E-05	1.37834E-05	1.34297E-05	3.55975E-06	3.31606E-06	0.000238274	0.000171306	0.000115499	0.000114033	8.09091E-05	2.57027E-05	3.68208E-05	3.54158E-05	3.6202E-06	3.36822E-06	3.6202E-06	3.36822E-06	3.68208E-05	3.54158E-05
3840303773550	384030	3773550	2.87228E-05	1.15656E-05	1.12688E-05	2.98697E-06	2.78249E-06	0.000199334	0.00014331	9.66237E-05	9.53969E-05	6.76864E-05	2.15022E-05	3.08033E-05	2.9628E-05	3.02857E-06	2.81776E-06	3.02857E-06	2.81776E-06	3.08033E-05	2.9628E-05
3840803773550	384080	3773550	2.64481E-05	1.06496E-05	1.03764E-05	2.75042E-06	2.56213E-06	0.000183218	0.000131724	8.88118E-05	8.76842E-05	6.2214E-05	1.97638E-05	2.83129E-05	2.72326E-05	2.78371E-06	2.58995E-06	2.78371E-06	2.58995E-06	2.83129E-05	2.72326E-05
3841303773550	384130	3773550	2.5178E-05	1.01382E-05	9.8781E-06	2.61834E-06	2.4391E-06	0.00017446	0.000125428	8.45668E-05	8.34931E-05	5.92404E-05	1.88191E-05	2.69596E-05	2.59309E-05	2.65066E-06	2.46616E-06	2.65066E-06	2.46616E-06	2.69596E-05	2.59309E-05
3826803773600	382680	3773600	7.94043E-06	3.19731E-06	3.11528E-06	8.2575E-07	7.69222E-07	4.35193E-05	3.1288E-05	2.10953E-05	2.08274E-05	1.47776E-05	4.69446E-06	6.7251E-06	6.46849E-06	6.61209E-07	6.15186E-07	6.61209E-07	6.15186E-07	6.7251E-06	6.46849E-06
3827303773600	382730	3773600	8.03125E-06	3.23388E-06	3.15091E-06	8.35194E-07	7.7802E-07	4.3742E-05	3.14481E-05	2.12032E-05	2.0934E-05	1.48532E-05	4.71848E-06	6.75951E-06	6.5016E-06	6.64593E-07	6.18334E-07	6.64593E-07	6.18334E-07	6.75951E-06	6.5016E-06
3827803773600	382780	3773600	8.43784E-06	3.3976E-06	3.31043E-06	8.77477E-07	8.17409E-07	4.53902E-05	3.26331E-05	2.20021E-05	2.17228E-05	1.54128E-05	4.89626E-06	7.0142E-06	6.74657E-06	6.89634E-07	6.41632E-07	6.89634E-07	6.41632E-07	7.0142E-06	6.74657E-06
3828303773600	382830	3773600	9.10432E-06	3.66596E-06	3.5719E-06	9.46786E-07	8.81973E-07	4.81875E-05	3.46442E-05	2.33581E-05	2.30615E-05	1.63627E-05	5.19802E-06	7.44648E-06	7.16235E-06	7.32135E-07	6.81175E-07	7.32135E-07	6.81175E-07	7.44648E-06	7.16235E-06
3828803773600	382880	3773600	1.03465E-05	4.16612E-06	4.05923E-06	1.07596E-06	1.0023E-06	5.39515E-05	3.87882E-05	2.61521E-05	2.58201E-05	1.832E-05	5.81978E-06	8.33719E-06	8.01908E-06	8.1971E-07	7.62654E-07	8.1971E-07	7.62654E-07	8.33719E-06	8.01908E-06
3829303773600	382930	3773600	1.27301E-05	5.12594E-06	4.99442E-06	1.32384E-06	1.23322E-06	6.5524E-05	4.71082E-05	3.17617E-05	3.13584E-05	2.22495E-05	7.06811E-06	1.01255E-05	9.73916E-06	9.95536E-07	9.26241E-07	9.95536E-07	9.26241E-07	1.01255E-05	9.73916E-06
3829803773600	382980	3773600	1.6233E-05	6.5364E-06	6.36869E-06	1.68812E-06	1.57255E-06	8.27713E-05	5.95081E-05	4.01221E-05	3.96126E-05	2.81061E-05	8.9286E-06	1.27908E-05	1.23027E-05	1.25758E-06	1.17005E-06	1.25758E-06	1.17005E-06	1.27908E-05	1.23027E-05
3830303773600	383030	3773600	1.92775E-05	7.76232E-06	7.56316E-06	2.00473E-06	1.86749E-06	9.88517E-05	7.1069E-05	4.79167E-05	4.73084E-05	3.35664E-05	1.06632E-05	1.52757E-05	1.46928E-05	1.5019E-06	1.39736E-06	1.5019E-06	1.39736E-06	1.52757E-05	1.46928E-05
3830803773600	383080	3773600	2.25414E-05	9.07658E-06	8.8437E-06	2.34415E-06	2.18368E-06	0.000117444	8.4436E-05	5.69292E-05	5.62064E-05	3.98798E-05	1.26688E-05	1.81488E-05	1.74563E-05	1.78438E-06	1.66018E-06	1.78438E-06	1.66018E-06	1.81488E-05	1.74563E-05
3831303773600	383130	3773600	2.62008E-05	1.05501E-05	1.02794E-05	2.7247E-06	2.53818E-06	0.000140269	0.000100845	6.79929E-05	6.71296E-05	4.76301E-05	1.51309E-05	2.16759E-05	2.08488E-05	2.13116E-06	1.98282E-06	2.13116E-06	1.98282E-06	2.16759E-05	2.08488E-05
3836803773600	383680	3773600	0.000437305	0.000176086	0.000171568	4.54767E-05	4.23635E-05	0.003705449	0.002664017	0.001796157	0.001773351	0.001258235	0.000399709	0.000572608	0.000550759	5.62986E-05	5.23799E-05	5.62986E-05	5.23799E-05	0.000572608	0.000550759
3837303773600	383730	3773600	0.00021432	8.62987E-05	8.40845E-05	2.22878E-05	2.07621E-05	0.00169467	0.001218376	0.000821464	0.000811034	0.000575448	0.000182805	0.000261879	0.000251887	2.57479E-05	2.39557E-05	2.57479E-05	2.39557E-05	0.000261879	0.000251887
3837803773600	383780	3773600	0.000133376	5.37056E-05	5.23276E-05	1.38702E-05	1.29207E-05	0.001013149	0.000728399	0.000491108	0.000484872	0.000344029	0.000109289	0.000156563	0.000150589	1.53932E-05	1.43218E-05	1.53932E-05	1.43218E-05	0.000156563	0.000150589
3838303773600	383830	3773600	8.98709E-05	3.61876E-05	3.52591E-05	9.34595E-06	8.70617E-06	0.000664817	0.000477967	0.000322259	0.000318167	0.000225747	7.17142E-05	0.000102735	9.8815E-05	1.01009E-05	9.39779E-06	1.01009E-05	9.39779E-06	0.000102735	9.8815E-05
3838803773600	383880	3773600	6.10853E-05	2.45967E-05	2.39656E-05	6.35245E-06	5.91758E-06	0.000441278	0.000317255	0.000213902	0.000211186	0.000149842	4.76009E-05	6.81912E-05	6.55893E-05	6.70454E-06	6.23787E-06	6.70454E-06	6.23787E-06	6.81912E-05	6.55893E-05
3839303773600	383930	3773600	4.71144E-05	1.89712E-05	1.84844E-05	4.89957E-06	4.56417E-06	0.00033635	0.000241818	0.00016304	0.00016097	0.000114212	3.62823E-05	5.19767E-05	4.99934E-05	5.11033E-06	4.75462E-06	5.11033E-06	4.75462E-06	5.19767E-05	4.99934E-05
3839803773600	383980	3773600	3.84321E-05	1.54751E-05	1.50781E-05	3.99667E-06	3.72307E-06	0.000272341	0.000195798	0.000132013	0.000130337	9.2477E-05	2.93776E-05	4.20852E-05	4.04794E-05	4.1378E-06	3.84979E-06	4.1378E-06	3.84979E-06	4.20852E-05	4.04794E-05
3840303773600	384030	3773600	3.16234E-05	1.27335E-05	1.24068E-05	3.28861E-06	3.06349E-06	0.000222799	0.000160181	0.000107998	0.000106627	7.56545E-05	2.40335E-05	3.34295E-05	3.31158E-05	3.38509E-06	3.14947E-06	3.38509E-06	3.14947E-06	3.34295E-05	3.31158E-05
3840803773600	384080	3773600	2.72375E-05	1.09675E-05	1.06861E-05	2.83251E-06	2.63861E-06	0.000191075	0.000137373	9.26206E-05	9.14446E-05	6.48822E-05	2.06114E-05	2.95271E-05	2.84005E-05	2.90309E-06	2.70102E-06	2.90309E-06	2.70102E-06	2.95271E-05	2.84005E-05
3841303773600	384130	3773600	2.51207E-05	1.01152E-05	9.85563E-06	2.61238E-06	2.43355E-06	0.000175636	0.000126273	8.51369E-05	8.40559E-05	5.96397E-05	1.8946E-05	2.71413E-05	2.61057E-05	2.66852E-06	2.48278E-06	2.66852E-06	2.48278E-06	2.71413E-05	2.61057E-05
3826803773650	382680	3773650	8.89753E-06	3.5827E-06	3.49078E-06	9.25281E-07	8.61941E-07	4.79292E-05	3.44585E-05	2.32329E-05	2.29379E-05	1.6275E-05	5.17015E-06	7.40655E-06	7.12395E-06	7.2821E-07	6.77523E-07	7.2821E-07	6.77523E-07	7.40655E-06	7.12395E-06
3827303773650	382730	3773650	8.64882E-06	3.48255E-06	3.3932E-06	8.99418E-07	8.37847E-07	4.65572E-05	3.34721E-05	2.25679E-05	2.22813E-05	1.58091E-05	5.02215E-06	7.19454E-06	6.92003E-06	7.07365E-07	6.58129E-07	7.07365E-07	6.58129E-07	7.19454E-06	6.92003E-06
3827803773650	382780	3773650	9.22029E-06	3.71266E-06	3.6174E-06	9.58846E-07	8.93208E-07	4.90606E-05	3.52719E-05	2.37813E-05	2.34794E-05	1.66592E-05	5.29219E-06	7.58139E-06	7.29212E-06	7.454E-07	6.93516E-07	7.454E-07	6.93516E-07	7.58139E-06	7.29212E-06
3828303773650	382830	3773650	9.16999E-06	3.69241E-06	3.59767E-06	9.53615E-07	8.88335E-07	4.81608E-05	3.4625E-05	2.33452E-05	2.30488E-05	1.63536E-05	5.19513E-06	7.44235E-06	7.15838E-06	7.31729E-07	6.80797E-07	7.31729E-07	6.80797E-07	7.44235E-06	7.15838E-06
3828803773650	382880	3773650	1.03437E-05	4.165E-06	4.05814E-06	1.07567E-06	1.00203E-06	5.33546E-05	3.83591E-05	2.58628E-05	2.55344E-05	1.81173E-05	5.75539E-06	8.24495E-06	7.93036E-06	8.10641E-07	7.54216E-07	8.10641E-07	7.54216E-07	8.24495E-06	7.93036E-06
3829303773650	382930	3773650	1.24632E-05	5.01848E-06	4.88972E-06	1.29609E-06	1.20737E-06	6.32255E-05	4.54557E-05	3.06475E-05	3.02584E-05	2.14691E-05	6.82017E-06	9.77032E-06	9.39752E-06	9.60614E-07	8.93751E-07	9.60614E-07	8.93751E-07	9.77032E-06	9.39752E-06
3829803773650	382980	3773650	1.63908E-05	6.59997E-06	6.43063E-06	1.70453E-06	1.58785E-06	8.1827E-05	5.88292E-05	3.96643E-05	3.91607E-05	2.77855E-05	8.82673E-06	1.26448E-05	1.21624E-05	1.24324E-06	1.1567E-06	1.24324E-06	1.1567E-06	1.26448E-05	1.21624E-05
3830303773650	383030	3773650	1.96813E-05	7.92492E-06	7.72159E-06	2.04672E-06	1.90661E-06	9.92971E-05	7.13892E-05	4.81327E-05	4.75215E-05	3.37177E-05	1.07112E-05	1.53445E-05	1.4759E-05	1.50867E-06	1.40366E-06	1.50867E-06	1.40366E-06	1.53445E-05	1.4759E-05
3830803773650	383080	3773650	2.26406E-05	9.11652E-06	8.88262E-06	2.35447E-06	2.19329E-06	0.000115903	8.3328E-05	5.61821E-05	5.54688E-05	3.93564E-05	1.25025E-05	1.79106E-05	1.72272E-05	1.76097E-06	1.6384E-06	1.76097E-06	1.6384E-06	1.79106E-05	1.72272E-05
3831303773650	383130	3773650	2.58375E-05	1.04038E-05	1.01368E-05	2.68692E-06	2.50298E-06	0.000135948	9.77391E-05	6.58985E-05	6.50618E-05	4.61629E-05	1.46648E-05	2.10082E-05	2.02066E-05	2.06552E-06	1.92175E-06	2.06552E-06	1.92175E-06	2.10082E-05	2.02066E-05
3836803773650	383680	3773650	0.001019601	0.000410555	0.000400021	0.000106031	9.8773E-05	0.010643738	0.00765227	0.00515938	0.005093872	0.003614225	0.001148147	0.00164479	0.001582032	0.000161715	0.000150459	0.000161715	0.000150459	0.00164479	0.001582032
3837303773650	383730	3773650	0.000300402	0.00012096	0.000117857	3.12397E-05	2.91012E-05	0.002644638	0.001901351	0.001281945	0.001265669	0.000898023	0.000285279	0.000408679	0.000393086	4.01812E-05	3.73844E-05	4.01812E-05	3.73844E-05	0.000408679	0.000393086
3837803773650	383780	3773650	0.000164451	6.6218E-05	6.4519E-05	1.71017E-05	1.5931E-05	0.001339183	0.0009628	0.000649147	0.000640905	0.000454738	0.000144459	0.000206946	0.00019905	2.03468E-05	1.89306E-05	2.03468E-05	1.89306E-05	0.000206946	0.00019905
3838303773650	383830	3773650	0.000103192	4.15515E-05	4.04854E-05	1.07313E-05	9.99664E-06	0.000800265	0.000575347	0.000387916	0.00038299	0.000271741	8.63251E-05	0.000123666	0.000118947	1.21588E-05	1.13125E-05	1.21588E-05	1.13125E-05	0.000123666	0.000118947
3838803773650	383880	3773650	7.34088E-05	2.95589E-05	2.88005E-05	7.63401E-06	7.11142E-06	0.000552245	0.000397034	0.000267692	0.000264293	0.000187522	5.95711E-05	8.53392E-05	8.2083E-05	8.39052E-06	7.8065E-06	8.39052E-06	7.8065E-06	8.53392E-05	8.2083E-05
3839303773650	383930	3773650	5.56361E-05	2.24025E-05	2.18278E-05	5.78577E-06	5.3897E-06	0.000409901	0.000294697	0.000198693	0.00019617	0.000139187	4.42163E-05	6.33426E-05	6.09257E-05	6.22782E-06	5.79433E-06	6.22782E-06	5.79433E-06	6.33426E-05	6.09257E-05
3839803773650	383980	3773650	4.37862E-05	1.76311E-05	1.71787E-05	4.55347E-06	4.24175E-06	0.000317865	0.000228527	0.00015408	0.000152123	0.000107935	3.42883E-05	4.912E-05	4.72458E-05	4.82947E-06	4.49331E-06	4.82947E-06	4.49331E-06	4.912E-05	4.72458E-05
3840303773650	384030	3773650	3.43759E-05	1.38419E-05	1.34867E-05	3.57486E-06	3.33014E-06	0.000246755	0.000177403	0.00011961	0.000118092	8.3789E-05	2.66176E-05	3.81314E-05	3.66764E-05	3.74906E-06	3.48811E-06	3.74906E-06	3.48811E-06	3.81314E-05	3.66764E-05
3840803773650	384080	3773650	2.85453E-05	1.14941E-05	1.11992E-05	2.96851E-06	2.7653E-06	0.00020336	0.000146205	9.85756E-05	9.73241E-05	6.90538E-05	2.19366E-05	3.14255E-05	3.02265E-05	3.08975E-06	2.87469E-06	3.08975E-06	2.87469E-06	3.14255E-05	3.02265E-05
3841303773650	384130	3773650	2.59954E-05	1.04673E-05	1.01988E-05	2.70334E-06	2.51828E-06	0.000184215	0.000132441	8.92955E-05	8.81617E-05	6.25528E-05	1.98714E-05	2.8467E-05	2.73809E-05	2.79887E-06	2.60405E-06	2.79887E-06	2.60405E-06	2.8467E-05	2.73809E-05
3826803773700	382680	3773700	9.36839E-06	3.7723E-06	3.67551E-06	9.74248E-07	9.07555E-07	5.00494E-05	3.59828E-05	2.42607E-05	2.39526E-05	1.6995E-05	5.39886E-06	7.7342E-06	7.4391E-06	7.60424E-07	7.07495E-07	7.60424E-07	7.07495E-07	7.7342E-06	7.4391E-06
3827303773700	382730	3773700	9.87E-06	3.97427E-06	3.8723E-06	1.02641E-06	9.56148E-07	5.19826E-05	3.73727E-05	2.51977E-05	2.48778E-05	1.76514E-05	5.6074E-06	8.03294E-06	7.72644E-06	7.89796E-07	7.34822E-07	7.89796E-07	7.34822E-07	8.03294E-06	7.72644E-06
3827803773700	382780	3773700	9.48017E-06	3.81731E-06	3.71936E-06	9.85872E-07	9.18384E-07	4.98534E-05	3.58419E-05	2.41657E-05	2.38588E-05	1.69284E-05	5.37772E-06	7.70392E-06	7.40997E-06	7.57447E-07	7.04724E-07	7.57447E-07	7.04724E-07	7.70392E-06	7.40997E-06
3828303773700	382830	3773700	9.30971E-06	3.74867E-06	3.65249E-06	9.68145E-07	9.0187E-07	4.84102E-05	3.48043E-05	2.34661E-05	2.31681E-05	1.64383E-05	5.22204E-06	7.48089E-06	7.19545E-06	7.35519E-07	6.84323E-07	7.35519E-07	6.84323E-07	7.48089E-06	7.19545E-06
3828803773700	382880	3773700	1.07447E-05	4.32647E-06	4.21546E-06	1.11737E-06	1.04088E-06	5.47533E-05	3.93646E-05	2.65408E-05	2.62038E-05	1.85922E-05	5.90627E-06	8.46109E-06	8.13825E-06	8.31892E-07	7.73988E-07	8.31892E-07	7.73988E-07	8.46109E-06	8.13825E-06
3829303773700	382930	3773700	1.35824E-05	5.46913E-06	5.3288E-06	1.41248E-06	1.31579E-06	6.74483E-05	4.84916E-05	3.26945E-05	3.22793E-05	2.2903E-05	7.27569E-06	1.04229E-05	1.00252E-05	1.02477E-06	9.53443E-07	1.02477E-06	9.53443E-07	1.04229E-05	1.00252E-05
3829803773700	382980	3773700	1.67569E-05	6.74738E-06	6.57426E-06	1.74226E-06	1.62331E-06	8.17468E-05	5.87715E-05	3.96254E-05	3.91223E-05	2.77582E-05	8.81808E-06	1.26324E-05	1.21504E-05	1.24202E-06	1.15557E-06	1.24202E-06	1.15557E-06	1.26324E-05	1.21504E-05
3830303773700	383030	3773700	1.97875E-05	7.96768E-06	7.76325E-06	2.05776E-06	1.9169E-06	9.67492E-05	6.95574E-05	4.68976E-05	4.63022E-05	3.28525E-05	1.04364E-05	1.49508E-05	1.43803E-05	1.46996E-06	1.36764E-06	1.46996E-06	1.36764E-06	1.49508E-05	1.43803E-05
3830803773700	383080	3773700	2.27454E-05	9.15872E-06	8.92373E-06	2.36537E-06	2.20344E-06	0.000112126	8.06123E-05	5.43511E-05	5.3661E-05	3.80738E-05	1.20951E-05	1.73269E-05	1.66658E-05	1.70358E-06	1.585E-06	1.70358E-06	1.585E-06	1.73269E-05	1.66658E-05
3831303773700	383130	3773700	2.58976E-05	1.0428E-05	1.01604E-05	2.69317E-06	2.5088E-06	0.000130228	9.36271E-05	6.31261E-05	6.23246E-05	4.42208E-05	1.40478E-05	2.01243E-05	1.93565E-05	1.97862E-06	1.8409E-06	1.97862E-06	1.8409E-06	2.01243E-05	1.93565E-05
3837303773700	383730	3773700	0.000459124	0.000184872	0.000180128	4.77457E-05	4.44772E-05	0.00457229	0.003287228	0.002216343	0.002188203	0.001552583	0.000493216	0.000706562	0.000679602	6.94689E-05	6.46335E-05	6.94689E-05	6.46335E-05	0.000706562	0.000679602
3837803773700	383780	3773700	0.000198296	7.98461E-05	7.77975E-05	2.06214E-05	1.92097E-05	0.001729271	0.001243252	0.000838236	0.000827593	0.000587197	0.000186538	0.000267227	0.00025703	2.62736E-05	2.44448E-05	2.62736E-05	2.44448E-05	0.00026727	0.00025703
3838303773700	383830	3773700	0.000118643	4.77729E-05	4.65471E-05	1.2338E-05	1.14934E-05	0.000967225	0.000695382	0.000468846	0.000462894	0.000328434	0.000104335	0.000149466	0.000143763	1.46955E-05	1.36726E-05	1.46955E-05	1.36726E-05	0.000149466	0.000143763
3838803773700	383880	3773700	8.45629E-05	3.40503E-05	3.31766E-05	8.79395E-06	8.19195E-06	0.000662768	0.000476494	0.000321266	0.000317187	0.000225052	7.14931E-05	0.000102418	9.85105E-05	1.00697E-05	9.36883E-06	1.00697E-05	9.36883E-06	0.000102418	9.85105E-05
3839303773700	383930	3773700	6.29184E-05	2.53349E-05	2.46848E-05	6.54308E-06	6.09517E-06	0.000479461	0.000344706	0.000232411	0.00022946	0.000162807	5.17197E-05	7.40917E-05	7.12647E-05	7.28467E-06	6.77762E-06	7.28467E-06	6.77762E-06	7.40917E-05	7.12647E-05
3839803773700	383980	3773700	4.86695E-05	1.95974E-05	1.90946E-05	5.0613E-06	4.71482E-06	0.000363041	0.000261007	0.000175978	0.000173744	0.000123276	3.91615E-05	5.61012E-05	5.39606E-05	5.51585E-06	5.13192E-06	5.51585E-06	5.13192E-06	5.61012E-05	5.39606E-05
3840303773700	384030	3773700	3.74107E-05	1.50639E-05	1.46774E-05	3.89045E-06	3.62413E-06	0.000274265	0.000197182	0.000132946	0.000131258	9.31305E-05	2.95852E-05	4.23826E-05	4.07654E-05	4.16704E-06	3.87699E-06	4.16704E-06	3.87699E-06	4.23826E-05	4.07654E-05
3840803773700	384080	3773700	3.02178E-05	1.21676E-05	1.18554E-05	3.14244E-06	2.92732E-06	0.000219058	0.000157491	0.000106185	0.000104836	7.4384E-05	2.36299E-05	3.38513E-05	3.25596E-05	3.32824E-06	3.09658E-06	3.32824E-06	3.09658E-06	3.38513E-05	3.25596E-05
3841303773700	384130	3773700	2.66563E-05	1.07335E-05	1.04581E-05	2.77207E-06	2.5823E-06	0.000191717	0.000137834	9.29315E-05	9.17516E-05	6.51E-05	2.06806E-05	2.96262E-05	2.84958E-05	2.91284E-06	2.71009E-06	2.91284E-06	2.71009E-06	2.96262E-05	2.84958E-05
3826803773750	382680	3773750	9.46341E-06	3.81055E-06	3.71279E-06	9.84129E-07	9.16759E-07	4.95773E-05	3.56434E-05	2.40318E-05	2.37267E-05	1.68346E-05	5.34793E-06	7.66124E-06	7.36892E-06	7.53251E-07	7.0082E-07	7.53251E-07	7.0082E-07	7.66124E-06	7.36892E-06
3827303773750	382730	3773750	9.80852E-06	3.94952E-06	3.84818E-06	1.02002E-06	9.50192E-07	5.10205E-05	3.6681E-05	2.47314E-05	2.44174E-05	1.73247E-05	5.50361E-06	7.88426E-06	7.58343E-06	7.75178E-07	7.21222E-07	7.75178E-07	7.21222E-07	7.88426E-06	7.58343E-06
3827803773750	382780	3773750	9.35163E-06	3.76555E-06	3.66893E-06	9.72504E-07	9.05931E-07	4.86329E-05	3.49644E-05	2.3574E-05	2.32747E-05	1.6514E-05	5.24607E-06	7.51531E-06	7.22856E-06	7.38903E-07	6.87471E-07	7.38903E-07	6.87471E-07	7.51531E-06	7.22856E-06
3828303773750	382830	3773750	9.42149E-06	3.79368E-06	3.69634E-06	9.7977E-07	9.12699E-07	4.83479E-05	3.47595E-05	2.34358E-05	2.31383E-05	1.64172E-05	5.21531

			MDemolition	MSite Grubbing / Prep	MMass Grading / Excavation	MMass Grading / Excavation	MDrainage / Utilities Trenching	MFoundations / Concrete Pads	MBuilding / Structure Construction	MAsphalt Paving	MLandscaping or Other Finishing	MWaterside Construction (Piles)	RSSWDemolition	RSSWPlacing Base	RSSWForm	Child Risk				
Unique Identifier	X (UTM)	Y (UTM)	2027	2027	2027	2028	2028	2028	2028	2028	2028	2028	2029	2029	2029	3rd Trimester	0<2	2<16	Total	per million
3830303773550	383030	3773550	2.29284E-05	7.03863E-05	8.27686E-05	8.16665E-05	1.73595E-05	2.25759E-05	1.66171E-05	1.71035E-06	2.00378E-05	1.71035E-06	1.33879E-05	1.94262E-05	1.15154E-05	4.53572E-09	5.7502E-08	9.7267E-09	7.17648E-08	0.07176481
3830803773550	383080	3773550	2.85063E-05	8.75095E-05	0.000102904	0.000101534	2.15826E-05	2.8068E-05	2.06596E-05	2.12643E-06	2.49124E-05	2.12643E-06	1.53812E-05	2.23184E-05	1.32299E-05	6.72292E-09	8.3149E-08	1.38E-08	1.03672E-07	0.10367194
3831303773550	383130	3773550	3.73594E-05	0.000114687	0.000134862	0.000133067	2.82854E-05	3.6785E-05	2.70758E-05	2.78682E-06	3.26494E-05	2.78682E-06	1.81791E-05	2.63783E-05	1.56365E-05	1.34849E-08	1.5924E-07	2.5535E-08	1.98261E-07	0.1982608
3836303773550	383630	3773550	0.001617651	0.004965908	0.005839502	0.005761747	0.001224751	0.001592778	0.001172371	0.000120669	0.001413709	0.000120669	4.52825E-05	6.57059E-05	3.89491E-05	1.30338E-07	1.9705E-06	4.007E-07	2.50151E-06	2.50151279
3836803773550	383680	3773550	0.000512791	0.001574179	0.001851105	0.001826457	0.000388242	0.000504906	0.000371638	3.82516E-05	0.000448142	3.82516E-05	4.84236E-05	7.02638E-05	4.16509E-05	4.15119E-08	6.295E-07	1.2396E-07	7.94969E-07	0.79496889
3837303773550	383730	3773550	0.000292936	0.000899264	0.001057461	0.001043381	0.000221787	0.000288432	0.000212302	2.18516E-05	0.000256005	2.18516E-05	4.75627E-05	6.90145E-05	4.09104E-05	2.42008E-08	3.6597E-07	7.1419E-08	4.61586E-07	0.4615858
3837803773550	383780	3773550	0.000197147	0.000605208	0.000711675	0.000702199	0.000149263	0.000194116	0.00014288	1.47062E-05	0.000172292	1.47062E-05	4.54104E-05	6.58915E-05	3.90592E-05	1.66046E-08	2.5023E-07	4.8602E-08	3.15439E-07	0.31543927
3838303773550	383830	3773550	0.00013762	0.000422468	0.000496788	0.000490173	0.000104194	0.000135504	9.9738E-05	1.02657E-05	0.000120269	1.02657E-05	4.12056E-05	5.97903E-05	3.54425E-05	1.17973E-08	1.7711E-07	3.43E-08	2.23203E-07	0.22320316
3838803773550	383880	3773550	9.89283E-05	0.000303693	0.000357118	0.000352363	7.49003E-05	9.74072E-05	7.1697E-05	7.37955E-06	8.64561E-05	7.37955E-06	3.50326E-05	5.08331E-05	3.01328E-05	8.61443E-09	1.2883E-07	2.489E-08	1.62337E-07	0.16233698
3839303773550	383930	3773550	7.28099E-05	0.000223514	0.000262834	0.000259334	5.51256E-05	7.16904E-05	5.27681E-05	5.43125E-06	6.36306E-05	5.43125E-06	2.92838E-05	4.24914E-05	2.5188E-05	6.42843E-09	9.5806E-08	1.8471E-08	1.20705E-07	0.1207052
3839803773550	383980	3773550	5.77239E-05	0.000177202	0.000208376	0.000205601	4.37038E-05	5.68364E-05	4.18347E-05	4.30591E-06	5.04465E-05	4.30591E-06	2.63017E-05	3.81644E-05	2.26231E-05	5.16302E-09	7.6717E-08	1.4771E-08	9.66508E-08	0.09665075
3840303773550	384030	3773550	4.80924E-05	0.000147635	0.000173607	0.000171295	3.64116E-05	4.73529E-05	3.48543E-05	3.58745E-06	4.20292E-05	3.58745E-06	2.42649E-05	3.52088E-05	2.08711E-05	4.35177E-09	6.4496E-08	1.2405E-08	8.12527E-08	0.08125268
3840803773550	384080	3773550	4.39244E-05	0.00013484	0.000158561	0.00015645	3.32559E-05	4.3249E-05	3.18336E-05	3.27654E-06	3.83867E-05	3.27654E-06	2.36192E-05	3.42719E-05	2.03157E-05	4.01191E-09	5.935E-08	1.1407E-08	7.4769E-08	0.07476897
3841303773550	384130	3773550	4.13768E-05	0.00012702	0.000149365	0.000147376	3.13271E-05	4.07406E-05	2.99873E-05	3.0865E-06	3.61603E-05	3.0865E-06	2.42929E-05	3.52496E-05	2.08952E-05	3.81738E-09	5.6374E-08	1.0833E-08	7.10246E-08	0.0710246
3826803773600	382680	3773600	1.01559E-05	3.1177E-05	3.66616E-05	3.61734E-05	7.68923E-06	9.99978E-06	7.36039E-06	7.57582E-07	8.87555E-06	7.57582E-07	9.08333E-06	1.31801E-05	7.8129E-06	1.41374E-09	1.9098E-08	3.3983E-09	2.39097E-08	0.02390966
3827303773600	382730	3773600	1.02811E-05	3.15613E-05	3.71135E-05	3.66194E-05	7.78403E-06	1.01231E-05	7.45113E-06	7.66921E-07	8.98497E-06	7.66921E-07	8.93361E-06	1.29629E-05	7.68412E-06	1.46898E-09	1.9739E-08	3.4928E-09	2.47009E-08	0.0247009
3827803773600	382780	3773600	1.07729E-05	3.30709E-05	3.88887E-05	3.83708E-05	8.15633E-06	1.06072E-05	7.80751E-06	8.03603E-07	9.41471E-06	8.03603E-07	9.00535E-06	1.3067E-05	7.74583E-06	1.5901E-09	2.123E-08	3.7313E-09	2.65513E-08	0.02655126
3828303773600	382830	3773600	1.15477E-05	3.54494E-05	4.16856E-05	4.11305E-05	8.74295E-06	1.13701E-05	8.36904E-06	8.61399E-07	1.00918E-05	8.61399E-07	9.2393E-06	1.34064E-05	7.94705E-06	1.76616E-09	2.3422E-08	4.0883E-09	2.92764E-08	0.0292764
3828803773600	382880	3773600	1.30356E-05	4.00171E-05	4.70568E-05	4.64302E-05	9.86948E-06	1.28352E-05	9.44739E-06	9.7239E-07	1.13922E-05	9.7239E-07	9.90994E-06	1.43795E-05	8.5239E-06	2.09018E-09	2.748E-08	4.7628E-09	3.4333E-08	0.034333
3829303773600	382930	3773600	1.59225E-05	4.88794E-05	5.74782E-05	5.67128E-05	1.20552E-05	1.56777E-05	1.15396E-05	1.18774E-06	1.39151E-05	1.18774E-06	1.14384E-05	1.65973E-05	9.83857E-06	2.71118E-09	3.5276E-08	6.0663E-09	4.40535E-08	0.04405347
3829803773600	382980	3773600	2.03337E-05	6.24208E-05	7.34018E-05	7.24244E-05	1.5395E-05	2.0021E-05	1.47366E-05	1.51679E-06	1.77701E-05	1.51679E-06	1.36344E-05	1.97837E-05	1.17274E-05	3.77385E-09	4.8411E-08	8.2353E-09	6.04203E-08	0.0604203
3830303773600	383030	3773600	2.45869E-05	7.54776E-05	8.87555E-05	8.75737E-05	1.86152E-05	2.42089E-05	1.78191E-05	1.83406E-06	2.14872E-05	1.83406E-06	1.53967E-05	2.2341E-05	1.32433E-05	5.194E-09	6.533E-08	1.0945E-08	8.14692E-08	0.08146919
3830803773600	383080	3773600	2.96277E-05	9.09519E-05	0.000106952	0.000105528	2.24316E-05	2.91721E-05	2.14723E-05	2.21008E-06	2.58924E-05	2.21008E-06	1.72621E-05	2.50476E-05	1.48477E-05	7.82969E-09	9.5633E-08	1.5639E-08	1.19102E-07	0.11910214
3831303773600	383130	3773600	3.60294E-05	0.000110604	0.000130061	0.000128329	2.72784E-05	3.54754E-05	2.61118E-05	2.68761E-06	3.1487E-05	2.68761E-06	1.93333E-05	2.8053E-05	1.66293E-05	1.5848E-08	1.8442E-07	2.8882E-08	2.29147E-07	0.2291472
3836803773600	383680	3773600	0.00078889	0.002421756	0.002847787	0.002809868	0.000597282	0.00077676	0.000571738	5.88472E-05	0.000689432	5.88472E-05	5.43971E-05	7.89313E-05	4.67889E-05	6.53782E-08	9.8633E-07	1.9802E-07	1.24973E-06	1.24972798
3837303773600	383730	3773600	0.00037741	0.001158584	0.0013624	0.001344259	0.000285744	0.000371607	0.000273523	2.81529E-05	0.000329829	2.81529E-05	5.57477E-05	8.08911E-05	4.79506E-05	3.17019E-08	4.7846E-07	9.4013E-08	6.04173E-07	0.60417302
3837803773600	383780	3773600	0.000230569	0.000707807	0.000832323	0.000821241	0.000174568	0.000227024	0.000167102	1.71993E-05	0.000201501	1.71993E-05	5.40539E-05	7.84334E-05	4.64938E-05	1.96809E-08	2.9644E-07	5.7627E-08	3.73746E-07	0.37374619
3838303773600	383830	3773600	0.000153272	0.000470518	0.000553291	0.000545923	0.000116045	0.000150915	0.000111082	1.14333E-05	0.000133948	1.14333E-05	4.91848E-05	7.13681E-05	4.23056E-05	1.32844E-08	1.9948E-07	3.8562E-08	2.51326E-07	0.25132586
3838803773600	383880	3773600	0.00010314	0.000316622	0.00037232	0.000367364	7.80889E-05	0.000101554	7.47493E-05	7.69371E-06	9.01367E-05	7.69371E-06	3.9646E-05	5.75272E-05	3.4101E-05	9.07062E-09	1.3572E-07	2.6117E-08	1.70905E-07	0.17090515
3839303773600	383930	3773600	7.8885E-05	0.000242163	0.000284764	0.000280973	5.97252E-05	7.76721E-05	5.71709E-05	5.88442E-06	6.89397E-05	5.88442E-06	3.46614E-05	5.02944E-05	2.98135E-05	7.02896E-09	1.0486E-07	2.0132E-08	1.3202E-07	0.13202024
3839803773600	383980	3773600	6.38516E-05	0.000196013	0.000230496	0.000227427	4.83431E-05	6.28698E-05	4.62756E-05	4.76301E-06	5.58016E-05	4.76301E-06	3.14174E-05	4.55873E-05	2.70232E-05	5.75788E-09	8.5669E-08	1.6425E-08	1.07852E-07	0.10785247
3840303773600	384030	3773600	5.2195E-05	0.00016023	0.000188417	0.000185908	3.95177E-05	5.13925E-05	3.78277E-05	3.89349E-06	4.56147E-05	3.89349E-06	2.83293E-05	4.11064E-05	2.4367E-05	4.75858E-09	7.062E-08	1.3528E-08	8.89057E-08	0.08890572
3840803773600	384080	3773600	4.46557E-05	0.000137085	0.000161201	0.000159054	3.38095E-05	4.3969E-05	3.23636E-05	3.33109E-06	3.90258E-05	3.33109E-06	2.61052E-05	3.78792E-05	2.2454E-05	4.1114E-09	6.0878E-08	1.1655E-08	7.66446E-08	0.07664459
3841303773600	384130	3773600	4.0827E-05	0.000125332	0.00014738	0.000145418	3.09108E-05	4.01992E-05	2.95888E-05	3.04549E-06	3.56798E-05	3.04549E-06	2.53285E-05	3.67522E-05	2.1786E-05	3.79413E-09	5.6074E-08	1.0732E-08	7.05997E-08	0.07059969
3826803773650	382680	3773650	1.10995E-05	3.40735E-05	4.00677E-05	3.95342E-05	8.40362E-06	1.09288E-05	8.04422E-06	8.27966E-07	9.70015E-06	8.27966E-07	1.03248E-05	1.49815E-05	8.88074E-06	1.57787E-09	2.1247E-08	3.7678E-09	2.65928E-08	0.02659279
3827303773650	382730	3773650	1.08055E-05	3.31712E-05	3.90066E-05	3.84872E-05	8.18106E-06	1.06394E-05	7.83118E-06	8.06039E-07	9.44326E-06	8.06039E-07	9.83508E-06	1.42709E-05	8.45951E-06	1.5601E-09	2.0947E-08	3.6993E-09	2.62066E-08	0.02620663
3827803773650	382780	3773650	1.14588E-05	3.51765E-05	4.13646E-05	4.08139E-05	8.67563E-06	1.12826E-05	8.3046E-06	8.54767E-07	1.00141E-05	8.54767E-07	1.01033E-05	1.46602E-05	8.69025E-06	1.71002E-09	2.2816E-08	4.0024E-09	2.85289E-08	0.02852886
3828303773650	382830	3773650	1.13608E-05	3.48757E-05	4.10109E-05	4.04649E-05	8.60145E-06	1.11861E-05	8.23359E-06	8.47458E-07	9.9285E-06	8.47458E-07	9.72902E-06	1.4117E-05	8.36829E-06	1.76617E-09	2.3386E-08	4.0687E-09	2.92209E-08	0.02922093
3828803773650	382880	3773650	1.26745E-05	3.89086E-05	4.57533E-05	4.51441E-05	9.59609E-06	1.24796E-05	9.18569E-06	9.45455E-07	1.10766E-05	9.45455E-07	1.03872E-05	1.5072E-05	8.9344E-06	2.07232E-09	2.7196E-08	4.6934E-09	3.39615E-08	0.03396147
3829303773650	382930	3773650	1.51042E-05	4.63672E-05	5.4524E-05	5.3798E-05	1.14356E-05	1.48719E-05	1.09466E-05	1.12669E-06	1.31999E-05	1.12669E-06	1.17597E-05	1.70635E-05	1.01149E-05	2.63317E-09	3.4181E-08	5.8489E-09	4.26632E-08	0.04266317
3829803773650	382980	3773650	1.97312E-05	6.05715E-05	7.12271E-05	7.02787E-05	1.49388E-05	1.94278E-05	1.43E-05	1.47185E-06	1.72437E-05	1.47185E-06	1.44017E-05	2.08972E-05	1.23874E-05	3.77698E-09	4.8303E-08	8.1712E-09	6.02514E-08	0.06025141
3830303773650	383030	3773650	2.42694E-05	7.45028E-05	8.76092E-05	8.64427E-05	1.83748E-05	2.38962E-05	1.75889E-05	1.81037E-06	2.12097E-05	1.81037E-06	1.66039E-05	2.40926E-05	1.42816E-05	5.37245E-09	6.7248E-08	1.1191E-08	8.38119E-08	0.08381187
3830803773650	383080	3773650	2.87513E-05	8.82614E-05	0.000103788	0.000102406	2.17681E-05	2.83092E-05	2.08371E-05	2.1447E-06	2.51265E-05	2.1447E-06	1.85129E-05	2.68626E-05	1.59236E-05	8.1461E-09	9.8872E-08	1.6022E-08	1.2304E-07	0.12303961
3831303773650	383130	3773650	3.40243E-05	0.000104449	0.000122823	0.000121188	2.57604E-05	3.35012E-05	2.46587E-05	2.53804E-06	2.97348E-05	2.53804E-06	2.05061E-05	2.97548E-05	1.76381E-05	1.61659E-08	1.8734E-07	2.9067E-08	2.32569E-07	0.23256864
3836803773650	383680	3773650	0.001852068	0.00568553	0.006685718	0.006596696	0.001402232	0.001823591	0.001342263	0.000138155	0.001618572	0.000138155	6.40107E-05	9.28809E-05	5.50579E-05	1.60939E-07	2.3946E-06	5.1483E-07	3.07033E-06	3.07033102
3837303773650	383730	3773650	0.000522571	0.001604203	0.001886411	0.001861293	0.000395647	0.000514536	0.000378727	3.89812E-05	0.000456689	3.89812E-05	6.61255E-05	9.59496E-05	5.6877E-05	4.53385E-08	6.8077E-07	1.3713E-07	8.63239E-07	0.86323942
3837803773650	383780	3773650	0.000278739	0.000855682	0.001006212	0.000992814	0.000211038	0.000274454	0.000202013	2.07926E-05	0.000243598	2.07926E-05	6.5458E-05	9.4981E-05	5.63028E-05	2.44671E-08	3.6773E-07	7.215E-08	4.6435E-07	0.46435021
3838303773650	383830	3773650	0.000172217	0.000528677	0.000621681	0.000613404	0.000130389	0.000169569	0.000124812	1.28465E-05	0.000150505	1.28465E-05	6.028E-05	8.74676E-05	5.1849E-05	1.52825E-08	2.2933E-07	4.4404E-08	2.89014E-07	0.28901421
3838803773650	383880	3773650	0.000121004	0.000371461	0.000436808	0.000430992	9.16141E-05	0.000119143	8.7696E-05	9.02628E-06	0.000105749	9.02628E-06	5.26659E-05	7.64193E-05	4.52998E-05	1.08698E-08	1.6271E-07	3.1285E-08	2.04863E-07	0.20486297
3839303773650	383930	3773650	9.08609E-05	0.000278927	0.000327996	0.000323628	6.87923E-05	8.94639E-05	6.58503E-05	6.77777E-06	7.94058E-05	6.77777E-06	4.54572E-05	6.59594E-05	3.90994E-05	8.25492E-09	1.2324E-07	2.3601E-08	1.55095E-07	0.1550947
3839803773650	383980	3773650	7.10154E-05	0.000218005	0.000256356	0.000252943	5.37669E-05	6.99235E-05	5.14675E-05	5.29739E-06	6.20623E-05	5.29739E-06	3.93684E-05	5.71244E-05	3.38622E-05	6.51792E-09	9.7051E-08	1.8543E-08	1.12111E-07	0.12211126
3840303773650	384030	3773650	5.55193E-05	0.000170435	0.000200417	0.000197748	4.20346E-05	5.46656E-05	4.02369E-05	4.14146E-06	4.85198E-05	4.14146E-06	3.34667E-05	4.85609E-05	2.87859E-05	5.1413E-09	7.6354E-08	1.4567E-08	9.60626E-08	0.09606257
3840803773650	384080	3773650	4.5875E-05	0.000140828	0.000165603	0.000163398	3.47328E-05	4.51697E-05	3.32473E-05	3.42204E-06	4.00914E-05	3.42204E-06	2.97454E-05	4.31612E-05	2.55851E-05	4.28433E-09	6.3477E-08	1.2105E-08	7.98661E-08	0.07986607
3841303773650	384130	3773650	4.14838E-05	0.000127348	0.000149751	0.000147757	3.14081E-05	4.0846E-05	3.00649E-05	3.09449E-06	3.62539E-05	3.09449E-06	2.82388E-05	4.09751E-05	2.42892E-05	3.90468E-09	5.7743E-08	1.1011E-08	7.26584E-08	0.07265845
3826803773700	382680	3773700	1.14787E-05	3.52377E-05	4.14367E-05	4.0885E-05	8.69074E-06	1.13022E-05	8.31907E-06	8.56256E-07	1.00316E-05	8.56256E-07	1.14415E-05	1.66019E-05	9.84125E-06	1.66703E-09	2.2365E-08	3.9643E-09	2.79962E-08	0.02799617
3827303773700	382730	3773700	1.1956E-05	3.67027E-05	4.31594E-05	4.25847E-05	9.05206E-06	1.17721E-05	8.66493E-06	8.91854E-07	1.04486E-05	8.91854E-07	1.13916E-05	1.65295E-05	9.79833E-06	1.76988E-09	2.3675E-08	4.1656E-09	2.96101E-08	0.0296101
3827803773700	382780	3773700	1.14769E-05	3.52322E-05	4.14301E-05	4.08785E-05	8.68937E-06	1.13005E-05	8.31775E-06	8.5612E-07	1.003E-05	8.5612E-07	1.0749E-05	1.55971E-05	9.24563E-06	1.73436E-09	2.3118E-08	4.0462E-09	2.88986E-08	0.02889858
3828303773700	382830	3773700	1.12247E-05	3.44579E-05	4.05197E-05	3.99801E-05	8.49841E-06	1.10521E-05	8.13496E-06	8.37306E-07	9.80957E-06	8.37306E-07	1.0303E-05	1.49498E-05	8.86196E-06	1.77294E-09	2.3443E-08	4.0677E-09	2.92839E-08	0.02928386
3828803773700	382880	3773700	1.27616E-05	3.91759E-05	4.60677E-05	4.54543E-05	9.66203E-06	1.25654E-05	9.24881E-06	9.51952E-07	1.11527E-05	9.51952E-07	1.12637E-05	1.63439E-05	9.68832E-06	2.12555E-09	2.7849E-08	4.791E-09	3.47652E-08	0.03476517
3829303773700	382930	3773700	1.58028E-05	4.85118E-05	5.70459E-05	5.62863E-05	1.19645E-05	1.55598E-05	1.14529E-05	1.17881E-06	1.38105E-05	1.17881E-06	1.32725E-05	1.92587E-05	1.14162E-05	2.81545E-09	3.6483E-08	6.2169E-09	4.55152E-08	0.04551524
3829803773700	382980	3773700	1.93338E-05	5.93516E-05	6.97926E-05	6.88633E-05	1.4638E-05	1.90366E-05	1.4012E-05	1.44221E-06	1.68964E-05	1.44221E-06	1.54061E-05	2.23546E-05	1.32514E-05	3.80424E-09	4.8533E-08	8.1737E-09	6.05111E-08	0.06051107
3830303773700	383030	3773700	2.31317E-05	7.10102E-05	8.35022E-05	8.23904E-05	1.75134E-05	2.2776E-05	1.67644E-05	1.72551E-06	2.02154E-05	1.72551E-06	1.74804E-05	2.53645E-05	1.50355E-05	5.25836E-09	6.5706E-08	1.0899E-08	8.18634E-08	0.0818634
3830803773700	383080	3773700	2.70946E-05	8.31758E-05	9.78079E-05	9.65056E-05	2.05138E-05	2.6678E-05	1.96365E-05	2.02112E-06	2.36787E-05	2.02112E-06	1.9483E-05	2.82703E-05	1.6758E-05	7.84664E-09	9.5186E-08	1.5409E-08	1.18442E-07	0.11844162
3831303773700	383130	3773700	3.17815E-05	9.75639E-05	0.000114727	0.000113199	2.40623E-05	3.12929E-05	2.30333E-05	2.37074E-06	2.77747E-05	2.37074E-06	2.16634E-05	3.1434E-05	1.86335E-05	1.52376E-08	1.7674E-07	2.7391E-08	2.19364E-07	0.2193641
3837303773700	383730	3773700	0.000790646	0.002427148	0.002854127	0.002816124	0.000598612	0.00077849	0.000573011	5.89782E-05	0.000690967	5.89782E-05	8.20869E-05	0.00011911	7.06059E-05	7.13696E-08	1.0639E-06	2.2228E-07	1.35753E-06	1.35752938
3837803773700	383780	3773700	0.000326512	0.001002337	0.001178666	0.001162972	0.000247208	0.000321492	0.000236636	2.43562E-05	0.000285348	2.43562E-05	8.19746E-05	0.000118947	7.05093E-05	2.98057E-08	4.4663E-07	8.8622E-08	5.65057E-07	0.56505728
3838303773700	383830	3773700	0.000191571	0.00058809	0.000691546	0.000682338	0.000145042	0.000188626	0.000138839	1.42902E-05	0.000167419	1.42902E-05	7.61977E-05	0.000110564	6.55404E-05	1.76256E-08	2.6413E-07	5.1308E-08	3.33065E-07	0.33306453
3838803773700	383880	3773700	0.000134889	0.000414085	0.00048693	0.000480447	0.000102127	0.000132815	9.77589E-05	1.0062E-05	0.000117883	1.0062E-05	6.85991E-05	9.95388E-05	5.90046E-05	1.25092E-08	1.8717E-07	3.6006E-08	2.3568E-07	0.23568037
3839303773700	383930	3773700	9.95562E-05	0.00030562	0.000359384	0.000354599	7.53757E-05	9.80254E-05	7.2152E-05	7.42639E-06	8.70048E-05	7.42639E-06	5.91009E-05	8.57567E-05	5.08349E-05	9.30194E-09	1.3887E-07	2.6567E-08	1.74737E-07	0.17473693
3839803773700	383980	3773700	7.6566E-05	0.000235044	0.000276393	0.000272713	5.79694E-05	7.53888E-05	5.54902E-05	5.71144E-06	6.69131E-05	5.71144E-06	4.99365E-05	7.24589E-05	4.29522E-05	7.20497E-09	1.073E-07	2.046E-08	1.34963E-07	0.13496296
3840303773700	384030	3773700	5.86929E-05	0.000180177	0.000211873	0.000209052	4.44374E-05	5.77904E-05	4.25369E-05	4.37819E-06	5.12933E-05	4.37819E-06	4.06067E-05	5.89213E-05	3.49273E-05	5.55892E-09	8.2573E-08	1.5707E-08	1.03839E-07	0.10383872
3840803773700	384080	3773700	4.73012E-05	0.000145207	0.000170751	0.000168478	3.58126E-05	4.65739E-05	3.4281E-05	3.52843E-06	4.13378E-05	3.52843E-06	3.47612E-05	5.04393E-05	2.98994E-05	4.50596E-09	6.6776E-08	1.2694E-08	8.39763E-08	0.08397631
3841303773700	384130	3773700	4.15474E-05	0.000127543	0.00014998	0.000147983	3.14562E-05	4.09085E-05	3.01109E-05	3.09922E-06	3.63094E-05	3.09922E-06	3.18416E-05	4.62028E-05	2.73881E-05	3.98003E-09	5.8866E-08	1.1193E-08	7.40389E-08	0.07403886
3826803773750	382680	3773750	1.12737E-05	3.46083E-05	4.06965E-05	4.01546E-05	8.5355E-06	1.11004E-05	8.17046E-06	8.40961E-07	9.85238E-06	8.40961E-07	1.18314E-05	1.71676E-05	1.01766E-05	1.65449E-09	2.217E-08	3.9183E-09	2.77426E-08	0.02774259
3827303773750	382730	3773750	1.1564E-05	3.54995E-05	4.17446E-05	4.11887E-05	8.75531E-06	1.13862E-05	8.38087E-06	8.62617E-07	1.01061E-05	8.62617E-07	1.17222E-05	1.70092E-05	1.00827E-05	1.72721E-09	2.309E-08	4.0578E-09	2.88752E-08	0.02887523
3827803773750	382780	3773750	1.10233E-05	3.38396E-05	3.97926E-05	3.92627E-05	8.34592E-06	1.08538E-05	7.98899E-06	8.22282E-07	9.63355E-06	8.22282E-07	1.10422E-05	1.60225E-05	9.49783E-06	1.68398E-09	2.2428E-08	3.9206E-09	2.80322E-08	0.02803216
3828303773750	382830	3773750	1.10178E-05	3.38229E-05	3.97729E-05	3.92434E-05	8.3418E-06	1.08484E-05	7.98504E-06	8.21875E-07	9.62879E-06	8.21875E-07	1.08582E-05	1.57555E-05	9.33953E-06	1.76345E-09	2.3294E-08	4.0345E-09	2.90917E-08	0.02909168

			EGIODemolition	EGIOSite Grubbing / Prep	EGIOMass Grading / Excavation	EGIOMass Grading / Excavation	EGIODrainage / Utilities Trenching	EGIODrainage / Utilities Trenching	EGIOFoundations / Concrete Pads	EGIOFoundations / Concrete Pads	EGIOBuilding / Structure Construction	EGIOBuilding / Structure Construction	EGIOAsphalt Paving	EGIOArchitectural Coating	EGIOLandscaping or Other Finishing	EGIOWaterside Construction (Piles)	HIWaterside Construction (Landscaping)	HIWaterside Construction (Landscaping)	KMDemolition	KMSite Grubbing / Prep
Unique Identifier	X (UTM)	Y (UTM)	2025	2025	2025	2026	2026	2027	2026	2027	2026	2027	2027	2027	2027	2027	2025	2026	2025	2025
3828803773750	382880	3773750	0.000118581	4.6509E-05	1.54023E-05	1.5085E-05	3.50281E-05	3.49741E-05	4.60223E-05	4.59927E-05	4.92957E-05	4.81141E-05	1.91827E-06	1.91827E-06	5.19506E-05	1.91827E-06	2.13563E-05	2.06874E-05	1.56853E-05	6.80754E-05
3829303773750	382930	3773750	0.000155092	6.0829E-05	2.01448E-05	1.97298E-05	4.58135E-05	4.57428E-05	6.0193E-05	6.01542E-05	6.44742E-05	6.29288E-05	2.50892E-06	2.50892E-06	6.79466E-05	2.50892E-06	2.76583E-05	2.6792E-05	1.86997E-05	8.11582E-05
3829803773750	382980	3773750	0.000216951	8.5091E-05	2.81797E-05	2.75991E-05	6.40864E-05	6.39875E-05	8.42012E-05	8.41468E-05	9.019E-05	8.80282E-05	3.50962E-06	3.50962E-06	9.50474E-05	3.50962E-06	3.82979E-05	3.70983E-05	2.30358E-05	9.99769E-05
3830303773750	383030	3773750	0.000317218	0.00012442	4.12032E-05	4.03542E-05	9.37046E-05	9.356E-05	0.000123116	0.000123036	0.000131872	0.000128711	5.13162E-06	5.13162E-06	0.000138974	5.13162E-06	5.56197E-05	5.38776E-05	2.80598E-05	0.000121781
3830803773750	383080	3773750	0.000486906	0.00019097	6.32438E-05	6.19408E-05	0.00014383	0.000143608	0.000188973	0.000188851	0.000202414	0.000197562	7.87666E-06	7.87666E-06	0.000213316	7.87666E-06	8.38754E-05	8.12483E-05	3.28982E-05	0.000142781
3831303773750	383130	3773750	0.000986871	0.00038706	0.000128184	0.000125543	0.000291517	0.000291067	0.000383015	0.000382768	0.000410257	0.000400424	1.59646E-05	1.59646E-05	0.000432353	1.59646E-05	0.000160907	0.000155867	3.91986E-05	0.000170125
3837303773750	383730	3773750	0.003744268	0.00146855	0.00048634	0.00047632	0.001106039	0.001104332	0.00145319	0.001452252	0.001556548	0.001519238	6.05709E-05	6.05709E-05	0.00164038	6.05709E-05	0.00078902	0.000764306	0.001358704	0.005896869
3837803773750	383780	3773750	0.001167967	0.00045809	0.000151706	0.000148581	0.000345012	0.000344479	0.0004533	0.000453008	0.000485541	0.000473903	1.88942E-05	1.88942E-05	0.000511691	1.88942E-05	0.000267915	0.000259523	0.000461788	0.002004194
3838303773750	383830	3773750	0.000673866	0.0002643	8.7528E-05	8.57246E-05	0.000199057	0.00019875	0.000261535	0.000261366	0.000280136	0.000273422	1.09011E-05	1.09011E-05	0.000295224	1.09011E-05	0.000159422	0.000154428	0.000270885	0.001175659
3838803773750	383880	3773750	0.000467451	0.00018334	6.07168E-05	5.94659E-05	0.000138083	0.00013787	0.000181423	0.000181306	0.000194326	0.000189668	7.56194E-06	7.56194E-06	0.000204792	7.56194E-06	0.000111905	0.0001084	0.000186929	0.000811287
3839303773750	383930	3773750	0.000349607	0.00013712	4.54102E-05	4.44746E-05	0.000103272	0.000103113	0.000135686	0.000135599	0.000145337	0.000141853	5.65558E-06	5.65558E-06	0.000153164	5.65558E-06	8.4044E-05	8.14116E-05	0.000137914	0.000598555
3839803773750	383980	3773750	0.000271544	0.0001065	3.52707E-05	3.4544E-05	8.02128E-05	8.00891E-05	0.000105389	0.000105321	0.000112885	0.000110179	4.39276E-06	4.39276E-06	0.000118965	4.39276E-06	6.53122E-05	6.32665E-05	0.000105264	0.000456855
3840303773750	384030	3773750	0.000213574	8.3767E-05	2.7741E-05	2.71694E-05	6.30888E-05	6.29914E-05	8.28904E-05	8.28369E-05	8.8786E-05	8.66578E-05	3.45498E-06	3.45498E-06	9.35678E-05	3.45498E-06	5.13395E-05	4.97315E-05	8.12261E-05	0.000352527
3840803773750	384080	3773750	0.000170937	6.7044E-05	2.22028E-05	2.17454E-05	5.04939E-05	5.04159E-05	6.63423E-05	6.62995E-05	7.10609E-05	6.93576E-05	2.76524E-06	2.76524E-06	7.48881E-05	2.76524E-06	4.10318E-05	3.97466E-05	6.38253E-05	0.000277006
3841303773750	384130	3773750	0.000143973	5.6468E-05	1.87005E-05	1.83152E-05	4.25288E-05	4.24632E-05	5.58773E-05	5.58413E-05	5.98516E-05	5.8417E-05	2.32904E-06	2.32904E-06	6.3075E-05	2.32904E-06	3.44518E-05	3.33727E-05	5.282E-05	0.000229243
3826803773800	382680	3773800	8.81584E-05	3.4577E-05	1.14508E-05	1.12149E-05	2.60416E-05	2.60014E-05	3.42152E-05	3.41931E-05	3.66488E-05	3.57703E-05	1.42614E-06	1.42614E-06	3.86226E-05	1.42614E-06	1.62742E-05	1.57645E-05	1.41736E-05	6.15144E-05
3827303773800	382730	3773800	9.34219E-05	3.6641E-05	1.21345E-05	1.18845E-05	2.75964E-05	2.75538E-05	3.6258E-05	3.62346E-05	3.88369E-05	3.7906E-05	1.51128E-06	1.51128E-06	4.09285E-05	1.51128E-06	1.7033E-05	1.64995E-05	1.45696E-05	6.32333E-05
3827803773800	382780	3773800	9.99159E-05	3.9188E-05	1.2978E-05	1.27106E-05	2.95147E-05	2.94691E-05	3.87784E-05	3.87534E-05	4.15365E-05	4.05409E-05	1.61634E-06	1.61634E-06	4.37736E-05	1.61634E-06	1.8043E-05	1.74779E-05	1.49747E-05	6.49914E-05
3828303773800	382830	3773800	0.000105682	4.145E-05	1.3727E-05	1.34442E-05	3.1218E-05	3.11699E-05	4.10164E-05	4.099E-05	4.39337E-05	4.28807E-05	1.70962E-06	1.70962E-06	4.62999E-05	1.70962E-06	1.89274E-05	1.83346E-05	1.4977E-05	6.50012E-05
3828803773800	382880	3773800	0.000117206	4.597E-05	1.52238E-05	1.49102E-05	3.46222E-05	3.45687E-05	4.5489E-05	4.54596E-05	4.87244E-05	4.75565E-05	1.89604E-06	1.89604E-06	5.13486E-05	1.89604E-06	2.07446E-05	2.00949E-05	1.53368E-05	6.65629E-05
3829303773800	382930	3773800	0.000142122	5.5742E-05	1.84602E-05	1.80798E-05	4.19823E-05	4.19175E-05	5.51592E-05	5.51236E-05	5.90824E-05	5.76662E-05	2.29911E-06	2.29911E-06	6.22644E-05	2.29911E-06	2.48598E-05	2.40812E-05	1.69572E-05	7.35953E-05
3829803773800	382980	3773800	0.00019208	7.5337E-05	2.49492E-05	2.44351E-05	5.67396E-05	5.6652E-05	7.45484E-05	7.45003E-05	7.98506E-05	7.79367E-05	3.10728E-06	3.10728E-06	8.41512E-05	3.10728E-06	3.32445E-05	3.22032E-05	2.0388E-05	8.84853E-05
3830303773800	383030	3773800	0.000278065	0.00010906	3.61177E-05	3.53735E-05	8.21391E-05	8.20123E-05	0.00010792	0.00010785	0.000115596	0.000112825	4.49825E-06	4.49825E-06	0.000121822	4.49825E-06	4.75365E-05	4.60475E-05	2.50454E-05	0.000108699
3830803773800	383080	3773800	0.000424669	0.00016656	5.516E-05	5.40235E-05	0.000125445	0.000125252	0.000164819	0.000164712	0.000176541	0.00017231	6.86987E-06	6.86987E-06	0.00018605	6.86987E-06	7.14688E-05	6.92303E-05	3.0092E-05	0.000130602
3831303773800	383130	3773800	0.000802246	0.00031465	0.000104203	0.000102056	0.00023698	0.000236614	0.00031136	0.000311159	0.000333506	0.000325512	1.29779E-05	1.29779E-05	0.000351468	1.29779E-05	0.0001291	0.000125056	3.67703E-05	0.000159586
3837303773800	383730	3773800	0.00394727	0.00154817	0.000512708	0.000502144	0.001166004	0.001164205	0.001531977	0.001530989	0.001640939	0.001601607	6.38549E-05	6.38549E-05	0.001729316	6.38549E-05	0.00080568	0.000780445	0.00140251	0.006086991
3837803773800	383780	3773800	0.001231173	0.00048288	0.000159916	0.000156621	0.000363683	0.000363121	0.000477831	0.000477523	0.000511817	0.000499549	1.99167E-05	1.99167E-05	0.000539382	1.99167E-05	0.000268518	0.000260107	0.000470811	0.002043353
3838303773800	383830	3773800	0.000723564	0.00028379	9.39832E-05	9.20468E-05	0.000213737	0.000213407	0.000280823	0.000280642	0.000300796	0.000293586	1.17051E-05	1.17051E-05	0.000316996	1.17051E-05	0.000162792	0.000157693	0.000281698	0.001222588
3838803773800	383880	3773800	0.000503091	0.00019732	6.53462E-05	6.39998E-05	0.000148611	0.000148381	0.000195255	0.000195129	0.000209143	0.00020413	8.1385E-06	8.1385E-06	0.000220407	8.1385E-06	0.000114797	0.000111201	0.000195233	0.000847324
3839303773800	383930	3773800	0.000366897	0.0001439	4.7656E-05	4.66741E-05	0.00010838	0.000108212	0.000142397	0.000142305	0.000152525	0.000148869	5.93528E-06	5.93528E-06	0.000160739	5.93528E-06	8.44925E-05	8.1846E-05	0.00014098	0.000611864
3839803773800	383980	3773800	0.000282188	0.00011068	3.66532E-05	3.5898E-05	8.33569E-05	8.32283E-05	0.00010952	0.000109449	0.00011731	0.000114498	4.56494E-06	4.56494E-06	0.000123628	4.56494E-06	6.52924E-05	6.32473E-05	0.000106858	0.000463769
3840303773800	384030	3773800	0.000221335	8.6811E-05	2.8749E-05	2.81567E-05	6.53812E-05	6.52803E-05	8.59023E-05	8.58469E-05	9.20121E-05	8.98066E-05	3.58053E-06	3.58053E-06	9.69677E-05	3.58053E-06	5.13736E-05	4.97645E-05	8.24572E-05	0.00035787
3840803773800	384080	3773800	0.000178625	7.0059E-05	2.32015E-05	2.27235E-05	5.2765E-05	5.26836E-05	6.93263E-05	6.92816E-05	7.42572E-05	7.24773E-05	2.88962E-06	2.88962E-06	7.82565E-05	2.88962E-06	4.15251E-05	4.02245E-05	6.54932E-05	0.000284245
3841303773800	384130	3773800	0.000149209	5.8522E-05	1.93807E-05	1.89814E-05	4.40757E-05	4.40077E-05	5.79097E-05	5.78723E-05	6.20285E-05	6.05417E-05	2.41375E-06	2.41375E-06	6.53692E-05	2.41375E-06	3.4694E-05	3.36073E-05	5.3861E-05	0.000233761
3826803773850	382680	3773850	8.90566E-05	3.4929E-05	1.15675E-05	1.13292E-05	2.63069E-05	2.62663E-05	3.45638E-05	3.45415E-05	3.70222E-05	3.61348E-05	1.44067E-06	1.44067E-06	3.90161E-05	1.44067E-06	1.62061E-05	1.56985E-05	1.39835E-05	6.06894E-05
3827303773850	382730	3773850	9.78411E-05	3.8375E-05	1.27085E-05	1.24467E-05	2.89018E-05	2.88572E-05	3.79731E-05	3.79486E-05	4.0674E-05	3.9699E-05	1.58277E-06	1.58277E-06	4.28646E-05	1.58277E-06	1.75999E-05	1.70487E-05	1.49091E-05	6.47065E-05
3827803773850	382780	3773850	0.000105314	4.1306E-05	1.36792E-05	1.33973E-05	3.11093E-05	3.10613E-05	4.08735E-05	4.08471E-05	4.37806E-05	4.27312E-05	1.70366E-06	1.70366E-06	4.61386E-05	1.70366E-06	1.86834E-05	1.80982E-05	1.53934E-05	6.68084E-05
3828303773850	382830	3773850	0.000108745	4.2651E-05	1.41248E-05	1.38338E-05	3.21228E-05	3.20732E-05	4.22052E-05	4.21779E-05	4.5207E-05	4.41234E-05	1.75917E-06	1.75917E-06	4.76417E-05	1.75917E-06	1.91193E-05	1.85205E-05	1.52101E-05	6.60128E-05
3828803773850	382880	3773850	0.000117934	4.6255E-05	1.53183E-05	1.50027E-05	3.48371E-05	3.47833E-05	4.57714E-05	4.57418E-05	4.90268E-05	4.78517E-05	1.90781E-06	1.90781E-06	5.16673E-05	1.90781E-06	2.04899E-05	1.98481E-05	1.52667E-05	6.62584E-05
3829303773850	382930	3773850	0.000134928	5.2921E-05	1.75257E-05	1.71646E-05	3.9857E-05	3.97955E-05	5.23669E-05	5.23331E-05	5.60915E-05	5.4747E-05	2.18272E-06	2.18272E-06	5.91124E-05	2.18272E-06	2.30749E-05	2.23521E-05	1.59863E-05	6.93817E-05
3829803773850	382980	3773850	0.000177826	6.9746E-05	2.30977E-05	2.26218E-05	5.25289E-05	5.24478E-05	6.90161E-05	6.89716E-05	7.39249E-05	7.21529E-05	2.87668E-06	2.87668E-06	7.79063E-05	2.87668E-06	3.00639E-05	2.91222E-05	1.87133E-05	8.12171E-05
3830303773850	383030	3773850	0.000255278	0.00010012	3.31578E-05	3.24747E-05	7.54078E-05	7.52914E-05	9.9076E-05	9.90121E-05	0.000106123	0.000103579	4.12962E-06	4.12962E-06	0.000111838	4.12962E-06	4.26104E-05	4.12758E-05	2.30765E-05	0.000100154
3830803773850	383080	3773850	0.000384807	0.00015093	4.99823E-05	4.89525E-05	0.00011367	0.000113495	0.000149348	0.000149251	0.00015997	0.000156136	6.22502E-06	6.22502E-06	0.000168586	6.22502E-06	6.33496E-05	6.13654E-05	2.79647E-05	0.000121369
3831303773850	383130	3773850	0.000685723	0.00026895	8.9068E-05	8.72329E-05	0.000202559	0.000202247	0.000266136	0.000265964	0.000285065	0.000278232	1.10929E-05	1.10929E-05	0.000300418	1.10929E-05	0.000109745	0.000106308	3.4591E-05	0.000150127
3837303773850	383730	3773850	0.003673292	0.00144072	0.000477121	0.000467291	0.001085073	0.001083398	0.001425643	0.001424724	0.001527042	0.00149044	5.94227E-05	5.94227E-05	0.001609285	5.94227E-05	0.000733852	0.000710867	0.001284586	0.005575193
3837803773850	383780	3773850	0.001223035	0.00047969	0.000158859	0.000155586	0.000361279	0.000360721	0.000474673	0.000474367	0.000508434	0.000496247	1.9785E-05	1.9785E-05	0.000535817	1.9785E-05	0.000256274	0.000248247	0.000453037	0.001966212
3838303773850	383830	3773850	0.000745543	0.00029241	9.6838E-05	9.48428E-05	0.00022023	0.00021989	0.000289353	0.000289166	0.000309933	0.000302504	1.20606E-05	1.20606E-05	0.000326626	1.20606E-05	0.000160213	0.000155195	0.000279097	0.001211303
3838803773850	383880	3773850	0.000530603	0.00020811	6.89197E-05	6.74997E-05	0.000156738	0.000156496	0.000205933	0.0002058	0.00022058	0.000215293	8.58355E-06	8.58355E-06	0.00023246	8.58355E-06	0.000115699	0.000112075	0.000198415	0.000861133
3839303773850	383930	3773850	0.000368649	0.00014459	4.78835E-05	4.68969E-05	0.000108897	0.000108729	0.000143076	0.000142984	0.000153253	0.000149579	5.96362E-06	5.96362E-06	0.000161507	5.96362E-06	8.12832E-05	7.87373E-05	0.000136877	0.000594057
3839803773850	383980	3773850	0.000277957	0.00010902	3.61037E-05	3.53598E-05	8.21072E-05	8.19805E-05	0.000107878	0.000107809	0.000115551	0.000112781	4.49651E-06	4.49651E-06	0.000121774	4.49651E-06	6.17997E-05	5.9864E-05	0.000101954	0.000442485
3840303773850	384030	3773850	0.000226823	8.8963E-05	2.94618E-05	2.88548E-05	6.70023E-05	6.68989E-05	8.80323E-05	8.79755E-05	9.42936E-05	9.20334E-05	3.6693E-06	3.6693E-06	9.9372E-05	3.6693E-06	5.06955E-05	4.91076E-05	8.21222E-05	0.000356416
3840803773850	384080	3773850	0.000191775	7.5217E-05	2.49095E-05	2.43963E-05	5.66494E-05	5.6562E-05	7.44299E-05	7.43818E-05	7.97237E-05	7.78127E-05	3.10234E-06	3.10234E-06	8.40174E-05	3.10234E-06	4.30087E-05	4.16615E-05	6.8537E-05	0.000297456
3841303773850	384130	3773850	0.000160571	6.2978E-05	2.08565E-05	2.04268E-05	4.7432E-05	4.73588E-05	6.23195E-05	6.22792E-05	6.67519E-05	6.51519E-05	2.59756E-06	2.59756E-06	7.0347E-05	2.59756E-06	3.61147E-05	3.49835E-05	5.66514E-05	0.000245871
3826803773900	382680	3773900	8.95147E-05	3.5109E-05	1.1627E-05	1.13874E-05	2.64422E-05	2.64014E-05	3.47416E-05	3.47192E-05	3.72126E-05	3.63206E-05	1.44808E-06	1.44808E-06	3.92168E-05	1.44808E-06	1.59621E-05	1.54621E-05	1.37572E-05	5.97072E-05
3827303773900	382730	3773900	9.96374E-05	3.9079E-05	1.29418E-05	1.26752E-05	2.94324E-05	2.9387E-05	3.86703E-05	3.86454E-05	4.14208E-05	4.04279E-05	1.61183E-06	1.61183E-06	4.36516E-05	1.61183E-06	1.76591E-05	1.7106E-05	1.47824E-05	6.41565E-05
3827803773900	382780	3773900	0.000105673	4.1447E-05	1.37258E-05	1.3443E-05	3.12154E-05	3.11672E-05	4.10129E-05	4.09865E-05	4.393E-05	4.2877E-05	1.70947E-06	1.70947E-06	4.6296E-05	1.70947E-06	1.83964E-05	1.78202E-05	1.51875E-05	6.59146E-05
3828303773900	382830	3773900	0.000107685	4.2236E-05	1.39872E-05	1.3699E-05	3.18097E-05	3.17606E-05	4.17938E-05	4.17668E-05	4.47664E-05	4.36934E-05	1.74202E-06	1.74202E-06	4.71774E-05	1.74202E-06	1.85758E-05	1.7994E-05	1.48593E-05	6.44905E-05
3828803773900	382880	3773900	0.000118131	4.6333E-05	1.5344E-05	1.50279E-05	3.48954E-05	3.48416E-05	4.5848E-05	4.58185E-05	4.9109E-05	4.79319E-05	1.91101E-06	1.91101E-06	5.17539E-05	1.91101E-06	2.01042E-05	1.94745E-05	1.50992E-05	6.55316E-05
3829303773900	382930	3773900	0.000133266	5.2269E-05	1.73098E-05	1.69532E-05	3.93662E-05	3.93054E-05	5.1722E-05	5.16886E-05	5.54007E-05	5.40728E-05	2.15584E-06	2.15584E-06	5.83845E-05	2.15584E-06	2.22623E-05	2.1565E-05	1.55428E-05	6.74567E-05
3829803773900	382980	3773900	0.000171664	6.7329E-05	2.22973E-05	2.18379E-05	5.07088E-05	5.06305E-05	6.66247E-05	6.65817E-05	7.13634E-05	6.96528E-05	2.77701E-06	2.77701E-06	7.52068E-05	2.77701E-06	2.82252E-05	2.73411E-05	1.77945E-05	7.72294E-05
3830303773900	383030	3773900	0.000247203	9.6956E-05	3.2109E-05	3.14474E-05	7.30225E-05	7.29099E-05	9.59421E-05	9.58802E-05	0.000102766	0.000100303	3.99899E-06	3.99899E-06	0.000108301	3.99899E-06	4.00721E-05	3.88169E-05	2.20151E-05	9.55472E-05
3830803773900	383080	3773900	0.000372771	0.00014621	4.8419E-05	4.74214E-05	0.000110115	0.000109945	0.000144677	0.000144583	0.000154967	0.000151252	6.03031E-06	6.03031E-06	0.000163313	6.03031E-06	5.9656E-05	5.77875E-05	2.67336E-05	0.000116026
3831303773900	383130	3773900	0.000644567	0.00025281	8.37223E-05	8.19974E-05	0.000190402	0.000190108	0.000250163	0.000250002	0.000267956	0.000261533	1.04271E-05	1.04271E-05	0.000282388	1.04271E-05	0.000101032	9.78677E-05	3.26878E-05	0.000141867
3837303773900	383730	3773900	0.002745423	0.00107679	0.000356601	0.000349254	0.000810985	0.000809733	0.001065528	0.00106484	0.001141313	0.001113957	4.44126E-05	4.44126E-05	0.001202782	4.44126E-05	0.000543477	0.000526454	0.000950518	0.004125317
3837803773900	383780	3773900	0.001183856	0.00046432	0.00015377	0.000150602	0.000349705	0.000349166	0.000459467	0.000459171	0.000492147	0.00048035	1.91512E-05	1.91512E-05	0.000518652	1.91512E-05	0.000240796	0.000233254	0.000422472	0.001833558
3838303773900	383830	3773900	0.000788315	0.00030919	0.000102394	0.000100284	0.000232864	0.000232505	0.000305953	0.000305756	0.000327714	0.000319859	1.27526E-05	1.27526E-05	0.000345364	1.27526E-05	0.000162947	0.000157843	0.000282173	0.001224651
3838803773900	383880	3773900	0.000577148	0.00022637	7.49653E-05	7.34208E-05	0.000170487	0.000170224	0.00022397	0.000223853	0.000239929	0.000234178	9.33651E-06	9.33651E-06	0.000252851	9.33651E-06	0.000120758	0.000116976	0.000205946	0.00089382
3839303773900	383930	3773900	0.000408843	0.00016035	5.31043E-05	5.20102E-05	0.00012077	0.000120584	0.000158676	0.000158574	0.000169962	0.000165888	6.61384E-06	6.61384E-06	0.000179116	6.61384E-06	8.64461E-05	8.37384E-05	0.000145531	0.000631616
3839803773900	383980	3773900	0.000312493	0.00012256	4.05895E-05	3.97532E-05	9.2309E-05	9.21665E-05	0.000121282	0.000121204	0.000129908	0.000126794	5.05519E-06	5.05519E-06	0.000136905	5.05519E-06	6.66791E-05	6.45906E-05	0.000110349	0.000478925
3840303773900	384030	3773900	0.000259409	0.00010174	3.36945E-05	3.30003E-05	7.66283E-05	7.65101E-05	0.00010068	0.000100615	0.00010784	0.000105255	4.19646E-06	4.19646E-06	0.000113648	4.19646E-06	5.57364E-05	5.39906E-05	9.07853E-05	0.000394014
3840803773900	384080	3773900	0.000214158	8.3996E-05	2.78168E-05	2.72437E-05	6.32613E-05	6.31636E-05	8.3117E-05	8.30634E-05	8.90287E-05	8.68947E-05	3.46443E-06	3.46443E-06	9.38236E-05	3.46443E-06	4.62861E-05	4.48363E-05	7.41992E-05	0.00032203
3841303773900	384130	3773900	0.000172526	6.7667E-05	2.24093E-05	2.19476E-05	5.09635E-05	5.08848E-05	6.69593E-05	6.69161E-05	7.17218E-05	7.00027E-05	2.79096E-06	2.79096E-06	7.55846E-05	2.79096E-06	3.74996E-05	3.6325E-05	5.91272E-05	0.000256616
3826803773950	382680	3773950	8.88411E-05	3.4845E-05	1.15395E-05	1.13017E-05	2.62432E-05	2.62027E-05	3.44802E-05	3.44579E-05	3.69326E-05	3.60473E-05	1.43718E-06	1.43718E-06	3.89217E-05	1.43718E-06	1.55298E-05	1.50433E-05	1.34698E-05	5.84598E-05
3827303773950	382730	3773950	0.00010023	3.9312E-05	1.30188E-05	1.27506E-05	2.96075E-05	2.95618E-05	3.89004E-05	3.88753E-05	4.16672E-05	4.06685E-05	1.62142E-06	1.62142E-06	4.39113E-05	1.62142E-06	1.73326E-05	1.67897E-05	1.4547E-05	6.3135E-05
3827803773950	382780	3773950	0.00010711	4.201E-05	1.39125E-05	1.36259E-05	3.16399E-05	3.15911E-05	4.15707E-05	4.15439E-05	4.45274E-05	4.34601E-05	1.73272E-06	1.73272E-06	4.69256E-05	1.73272E-06	1.82421E-05	1.76707E-05	1.5072E-05	6.54137E-05
3828303773950	382830	3773950	0.000110048	4.3162E-05	1.4294E-05	1.39995E-05	3.25075E-05	3.24574E-05	4.27106E-05	4.26831E-05	4.57484E-05	4.46519E-05	1.78024E-06	1.78024E-06	4.82123E-05	1.78024E-06	1.85202E-05	1.79401E-05	1.48638E-05	6.45101E-05
3828803773950	382880	3773950	0.000122281	4.796E-05	1.5883E-05	1.55558E-05	3.61212E-05	3.60655E-05	4.74586E-05	4.7428E-05	5.08341E-05	4.96156E-05	1.97814E-06	1.97814E-06	5.35719E-05	1.97814E-06	2.02728E-05	1.96378E-05	1.53504E-05	6.66218E-05

			KMMass Grading / Excavation	KMMass Grading / Excavation	KMDrainage / Utilities Trenching	KMFoundations / Concrete Pads	KMBuilding / Structure Construction	KMAsphalt Paving	KMArchitectural Coating	KMLandscaping or Other Finishing	KMWaterside Construction (Piles)	EWNDemolition	EWNSite Grubbing / Prep	EWNDrainage / Utilities Trenching	EWNDrainage / Utilities Trenching	EWNDrainage / Utilities Trenching	EWNFoundation s / Concrete Pads	EWNBuilding / Structure Construction	EWNAsphalt Paving	EWNLandscaping or Other Finishing	EWNWaterside Construction (Piles)
Unique Identifier	X (UTM)	Y (UTM)	2025	2026	2026	2026	2026	2026	2026	2026	2026	2027	2027	2027	2028	2029	2029	2029	2029	2029	2029
3828803773750	382880	3773750	5.17446E-05	5.12091E-05	1.83896E-05	9.73172E-06	3.34251E-05	1.07381E-06	1.07381E-06	3.44989E-05	1.07381E-06	0.000100129	5.45713E-06	1.28144E-05	1.25669E-05	1.23069E-05	1.06601E-05	2.31477E-05	1.64683E-06	2.39711E-05	1.64683E-06
3829303773750	382930	3773750	6.16889E-05	6.10504E-05	2.19237E-05	1.1602E-05	3.98487E-05	1.28018E-06	1.28018E-06	4.11289E-05	1.28018E-06	0.000131353	7.15891E-06	1.68105E-05	1.64859E-05	1.61447E-05	1.39844E-05	3.03662E-05	2.16039E-06	3.14464E-05	2.16039E-06
3829803773750	382980	3773750	7.59931E-05	7.52066E-05	2.70074E-05	1.42922E-05	4.90887E-05	1.57702E-06	1.57702E-06	5.06657E-05	1.57702E-06	0.000185364	1.01026E-05	2.37228E-05	2.32647E-05	2.27833E-05	1.97346E-05	4.28525E-05	3.04873E-06	4.43769E-05	3.04873E-06
3830303773750	383030	3773750	9.25669E-05	9.16089E-05	3.28976E-05	1.74093E-05	5.97947E-05	1.92097E-06	1.92097E-06	6.17157E-05	1.92097E-06	0.000276466	1.50677E-05	3.53819E-05	3.46986E-05	3.39807E-05	2.94336E-05	6.39133E-05	4.54708E-06	6.61868E-05	4.54708E-06
3830803773750	383080	3773750	0.000108529	0.000107405	3.85702E-05	2.04112E-05	7.01053E-05	2.2522E-06	2.2522E-06	7.23575E-05	2.2522E-06	0.000431586	2.3522E-05	5.5234E-05	5.41674E-05	5.30466E-05	4.59482E-05	9.97739E-05	7.09837E-06	0.000103323	7.09837E-06
3831303773750	383130	3773750	0.000129313	0.000127975	4.59568E-05	2.43202E-05	8.35313E-05	2.68353E-06	2.68353E-06	8.62148E-05	2.68353E-06	0.000879932	4.79574E-05	0.000112613	0.000110438	0.000108153	9.36809E-05	0.000203422	1.44724E-05	0.000210659	1.44724E-05
3837303773750	383730	3773750	0.004482249	0.004435862	0.001592956	0.000842986	0.002895364	9.30165E-05	9.30165E-05	0.00298838	9.30165E-05	0.002939125	0.000160186	0.000376147	0.000368883	0.000361251	0.00031291	0.000679466	4.83404E-05	0.000703636	4.83404E-05
3837803773750	383780	3773750	0.001523401	0.001507635	0.000541405	0.000286509	0.000984059	3.16139E-05	3.16139E-05	0.001015673	3.16139E-05	0.000943162	5.14036E-05	0.000120705	0.000118374	0.000115925	0.000100413	0.00021804	1.55124E-05	0.000225796	1.55124E-05
3838303773750	383830	3773750	0.000893626	0.000884378	0.000317588	0.000168066	0.000577249	1.85447E-05	1.85447E-05	0.000595794	1.85447E-05	0.000556553	3.03329E-05	7.12272E-05	6.98518E-05	6.84065E-05	5.92527E-05	0.000128664	9.15373E-06	0.000133241	9.15373E-06
3838803773750	383880	3773750	0.000616665	0.000610283	0.000219158	0.000115977	0.000398342	1.27971E-05	1.27971E-05	0.000411139	1.27971E-05	0.000393654	2.14546E-05	5.03795E-05	4.94066E-05	4.83844E-05	4.19099E-05	9.10048E-05	6.4745E-06	9.4242E-05	6.4745E-06
3839303773750	383930	3773750	0.000454966	0.000450257	0.000161691	8.55664E-05	0.000293891	9.44153E-06	9.44153E-06	0.000303332	9.44153E-06	0.000299298	1.63121E-05	3.8304E-05	3.75643E-05	3.67871E-05	3.18644E-05	6.91917E-05	4.92262E-06	7.1653E-05	4.92262E-06
3839803773750	383980	3773750	0.000347258	0.000343665	0.000123413	6.53096E-05	0.000224316	7.20637E-06	7.20637E-06	0.000231522	7.20637E-06	0.000235838	1.28535E-05	3.01824E-05	2.95996E-05	2.89871E-05	2.51083E-05	5.45211E-05	3.87888E-06	5.64605E-05	3.87888E-06
3840303773750	384030	3773750	0.000267958	0.000265185	9.52302E-05	5.03954E-05	0.000173091	5.56071E-06	5.56071E-06	0.000178651	5.56071E-06	0.000188052	1.02491E-05	2.40668E-05	2.3602E-05	2.31137E-05	2.00207E-05	4.34738E-05	3.09293E-06	4.50203E-05	3.09293E-06
3840803773750	384080	3773750	0.000210554	0.000208375	7.48294E-05	3.95994E-05	0.00013601	4.36947E-06	4.36947E-06	0.00014038	4.36947E-06	0.000152341	8.30276E-06	1.94964E-05	1.91199E-05	1.87243E-05	1.62188E-05	3.52181E-05	2.50557E-06	3.64708E-05	2.50557E-06
3841303773750	384130	3773750	0.000174249	0.000172446	6.19267E-05	3.27714E-05	0.000112558	3.61604E-06	3.61604E-06	0.000116174	3.61604E-06	0.000129546	7.06043E-06	1.65792E-05	1.62591E-05	1.59226E-05	1.3792E-05	2.99484E-05	2.13067E-06	3.10138E-05	2.13067E-06
3826803773800	382680	3773800	4.67575E-05	4.62736E-05	1.66173E-05	8.79379E-06	3.02036E-05	9.70321E-07	9.70321E-07	3.11739E-05	9.70321E-07	7.4593E-05	4.06541E-06	9.54635E-06	9.362E-06	9.1683E-06	7.94145E-06	1.72444E-05	1.12684E-06	1.78578E-05	1.12684E-06
3827303773800	382730	3773800	4.8064E-05	4.75666E-05	1.70816E-05	9.0395E-06	3.10475E-05	9.97433E-07	9.97433E-07	3.2045E-05	9.97433E-07	7.83448E-05	4.26989E-06	1.00265E-05	9.83289E-06	9.62944E-06	8.34089E-06	1.81117E-05	1.28855E-06	1.8756E-05	1.28855E-06
3827803773800	382780	3773800	4.94004E-05	4.88891E-05	1.75565E-05	9.29083E-06	3.19108E-05	1.02517E-06	1.02517E-06	3.29359E-05	1.02517E-06	8.3383E-05	4.54448E-06	1.06713E-05	1.04652E-05	1.02487E-05	8.87727E-06	1.92765E-05	1.37142E-06	1.99622E-05	1.37142E-06
3828303773800	382830	3773800	4.94078E-05	4.88965E-05	1.75592E-05	9.29224E-06	3.19156E-05	1.02532E-06	1.02532E-06	3.29409E-05	1.02532E-06	8.80077E-05	4.79654E-06	1.12632E-05	1.10457E-05	1.08171E-05	9.36964E-06	2.03456E-05	1.44748E-06	2.10694E-05	1.44748E-06
3828803773800	382880	3773800	5.05949E-05	5.00713E-05	1.7981E-05	9.51549E-06	3.26824E-05	1.04995E-06	1.04995E-06	3.37323E-05	1.04995E-06	9.73874E-05	5.30774E-06	1.24636E-05	1.22229E-05	1.197E-05	1.03682E-05	2.2514E-05	1.60175E-06	2.33149E-05	1.60175E-06
3829303773800	382930	3773800	5.59403E-05	5.53614E-05	1.98807E-05	1.05208E-05	3.61353E-05	1.16088E-06	1.16088E-06	3.72962E-05	1.16088E-06	0.000118214	6.44281E-06	1.51289E-05	1.48368E-05	1.45298E-05	1.25855E-05	2.73287E-05	1.94429E-06	2.83008E-05	1.94429E-06
3829803773800	382980	3773800	6.72583E-05	6.65622E-05	2.39031E-05	1.26494E-05	4.34463E-05	1.39576E-06	1.39576E-06	4.48421E-05	1.39576E-06	0.000161169	8.78391E-06	2.06263E-05	2.0228E-05	1.98094E-05	1.71587E-05	3.7259E-05	2.65078E-06	3.85844E-05	2.65078E-06
3830303773800	383030	3773800	8.26226E-05	8.17676E-05	2.93634E-05	1.5539E-05	5.33711E-05	1.7146E-06	1.7146E-06	5.50857E-05	1.7146E-06	0.000237607	1.29499E-05	3.04088E-05	2.98216E-05	2.92045E-05	2.52966E-05	5.493E-05	3.90797E-06	5.6884E-05	3.90797E-06
3830803773800	383080	3773800	9.92711E-05	9.82437E-05	3.52802E-05	1.86701E-05	6.41254E-05	2.06009E-06	2.06009E-06	6.61855E-05	2.06009E-06	0.000375782	2.04806E-05	4.80924E-05	4.71637E-05	4.61878E-05	4.00072E-05	8.68733E-05	6.18057E-06	8.99636E-05	6.18057E-06
3831303773800	383130	3773800	0.000121302	0.000120047	4.31099E-05	2.28136E-05	7.83567E-05	2.51729E-06	2.51729E-06	8.0874E-05	2.51729E-06	0.000759765	4.14082E-05	9.72343E-05	9.53566E-05	9.33835E-05	8.08875E-05	0.000175642	1.2496E-05	0.00018189	1.2496E-05
3837303773800	383730	3773800	0.004626762	0.00457888	0.001644315	0.000870165	0.002988714	9.60154E-05	9.60154E-05	0.003084729	9.60154E-05	0.003085738	0.000168177	0.000394911	0.000387284	0.000379271	0.000328519	0.00071336	5.07517E-05	0.000738736	5.07517E-05
3837803773800	383780	3773800	0.001553166	0.001537093	0.000551983	0.000292107	0.001003287	3.22316E-05	3.22316E-05	0.001035518	3.22316E-05	0.000982939	5.35715E-05	0.000125796	0.000123367	0.000120814	0.000104647	0.000227236	1.61666E-05	0.000235319	1.61666E-05
3838303773800	383830	3773800	0.000929297	0.00091968	0.000330265	0.000174775	0.000600291	1.9285E-05	1.9285E-05	0.000619576	1.9285E-05	0.00058816	3.20555E-05	7.52723E-05	7.38188E-05	7.22914E-05	6.26178E-05	0.000135971	9.67359E-06	0.000140808	9.67359E-06
3838803773800	383880	3773800	0.000644056	0.000637391	0.000228893	0.000121129	0.000416036	1.33656E-05	1.33656E-05	0.000429402	1.33656E-05	0.000415185	2.26281E-05	5.3135E-05	5.21089E-05	5.10308E-05	4.42021E-05	9.59823E-05	6.82862E-06	9.93966E-05	6.82862E-06
3839303773800	383930	3773800	0.000465082	0.000460269	0.000165286	8.74689E-05	0.000300425	9.65146E-06	9.65146E-06	0.000310077	9.65146E-06	0.000306909	1.67269E-05	3.9278E-05	3.85195E-05	3.77225E-05	3.26747E-05	7.09512E-05	5.0478E-06	7.34751E-05	5.0478E-06
3839803773800	383980	3773800	0.000352514	0.000348866	0.000125281	6.62981E-05	0.000227711	7.31544E-06	7.31544E-06	0.000235026	7.31544E-06	0.000239093	1.30309E-05	3.05989E-05	3.0008E-05	2.93871E-05	2.54547E-05	5.52734E-05	3.9324E-06	5.72396E-05	3.9324E-06
3840303773800	384030	3773800	0.000272019	0.000269204	9.66735E-05	5.11593E-05	0.000175714	5.645E-06	5.645E-06	0.000181359	5.645E-06	0.000189951	1.03526E-05	2.43098E-05	2.38403E-05	2.33471E-05	2.02229E-05	4.39128E-05	3.12416E-06	4.54749E-05	3.12416E-06
3840803773800	384080	3773800	0.000216057	0.000213821	7.67848E-05	4.06342E-05	0.000139564	4.48365E-06	4.48365E-06	0.000144048	4.48365E-06	0.000155097	8.45299E-06	1.98492E-05	1.94659E-05	1.90631E-05	1.65122E-05	3.58553E-05	2.55091E-06	3.71307E-05	2.55091E-06
3841303773800	384130	3773800	0.000177683	0.000175844	6.31472E-05	3.34172E-05	0.000114777	3.68731E-06	3.68731E-06	0.000118464	3.68731E-06	0.000130886	7.13346E-06	1.67507E-05	1.64272E-05	1.60873E-05	1.39346E-05	3.02582E-05	2.15271E-06	3.13346E-05	2.15271E-06
3826803773850	382680	3773850	4.61304E-05	4.5653E-05	1.63944E-05	8.67585E-06	2.97985E-05	9.57307E-07	9.57307E-07	3.07558E-05	9.57307E-07	7.43403E-05	4.05164E-06	9.51402E-06	9.33029E-06	9.13724E-06	7.91455E-06	1.7186E-05	1.12269E-06	1.77973E-05	1.12269E-06
3827303773850	382730	3773850	4.91839E-05	4.86749E-05	1.74796E-05	9.25012E-06	3.17709E-05	1.02067E-06	1.02067E-06	3.27916E-05	1.02067E-06	8.10783E-05	4.41887E-06	1.03763E-05	1.0176E-05	9.96542E-06	8.6319E-06	1.87437E-05	1.33351E-06	1.94104E-05	1.33351E-06
3827803773850	382780	3773850	5.07815E-05	5.0256E-05	1.80474E-05	9.55059E-06	3.28029E-05	1.05383E-06	1.05383E-06	3.38568E-05	1.05383E-06	8.65147E-05	4.71516E-06	1.10721E-05	1.08583E-05	1.06336E-05	9.21068E-06	2.00004E-05	1.42292E-06	2.07119E-05	1.42292E-06
3828303773850	382830	3773850	5.01768E-05	4.96575E-05	1.78324E-05	9.43686E-06	3.24123E-05	1.04128E-06	1.04128E-06	3.34536E-05	1.04128E-06	8.89878E-05	4.84995E-06	1.13886E-05	1.11687E-05	1.09376E-05	9.47398E-06	2.05722E-05	1.4636E-06	2.1304E-05	1.4636E-06
3828803773850	382880	3773850	5.03634E-05	4.98422E-05	1.78988E-05	9.47196E-06	3.25329E-05	1.04515E-06	1.04515E-06	3.3578E-05	1.04515E-06	9.63001E-05	5.24848E-06	1.23244E-05	1.20864E-05	1.18363E-05	1.02525E-05	2.22626E-05	1.58387E-06	2.30546E-05	1.58387E-06
3829303773850	382930	3773850	5.27375E-05	5.21917E-05	1.87425E-05	9.91846E-06	3.40664E-05	1.09442E-06	1.09442E-06	3.51609E-05	1.09442E-06	0.000109761	5.98211E-06	1.40471E-05	1.37758E-05	1.34908E-05	1.16856E-05	2.53745E-05	1.80526E-06	2.62771E-05	1.80526E-06
3829803773850	382980	3773850	6.17337E-05	6.10948E-05	2.19397E-05	1.16104E-05	3.98776E-05	1.28111E-06	1.28111E-06	4.11587E-05	1.28111E-06	0.000146062	7.96056E-06	1.86929E-05	1.83319E-05	1.79526E-05	1.55503E-05	3.37666E-05	2.40231E-06	3.49677E-05	2.40231E-06
3830303773850	383030	3773850	7.61275E-05	7.53396E-05	2.70551E-05	1.43175E-05	4.91755E-05	1.57981E-06	1.57981E-06	5.07553E-05	1.57981E-06	0.000213871	1.16562E-05	2.7371E-05	2.68425E-05	2.62871E-05	2.27695E-05	4.94426E-05	3.51758E-06	5.12014E-05	3.51758E-06
3830803773850	383080	3773850	9.22533E-05	9.12986E-05	3.27861E-05	1.73503E-05	5.95922E-05	1.91446E-06	1.91446E-06	6.15066E-05	1.91446E-06	0.000336388	1.83336E-05	4.30507E-05	4.22193E-05	4.13458E-05	3.58132E-05	7.77661E-05	5.53264E-06	8.05324E-05	5.53264E-06
3831303773850	383130	3773850	0.000114113	0.000112932	4.05548E-05	2.14614E-05	7.37126E-05	2.36809E-06	2.36809E-06	7.60807E-05	2.36809E-06	0.00066358	3.6166E-05	8.49245E-05	8.32845E-05	8.15613E-05	7.06473E-05	0.000153406	1.0914E-05	0.000158863	1.0914E-05
3837303773850	383730	3773850	0.004237741	0.004193884	0.00150606	0.000797001	0.002737421	8.79424E-05	8.79424E-05	0.002825363	8.79424E-05	0.002866323	0.000156218	0.00036683	0.000359746	0.000352303	0.00030516	0.000662636	4.7143E-05	0.000686208	4.7143E-05
3837803773850	383780	3773850	0.001494531	0.001479064	0.000531145	0.00028108	0.000965411	3.10148E-05	3.10148E-05	0.000996425	3.10148E-05	0.000969854	5.28583E-05	0.000124121	0.000121724	0.000119206	0.000103254	0.000224211	1.59514E-05	0.000232186	1.59514E-05
3838303773850	383830	3773850	0.000920719	0.000911191	0.000327216	0.000173162	0.00059475	1.91069E-05	1.91069E-05	0.000613857	1.91069E-05	0.000599309	3.26631E-05	7.66991E-05	7.5218E-05	7.36616E-05	6.38047E-05	0.000138548	9.85695E-06	0.000143477	9.85695E-06
3838803773850	383880	3773850	0.000654553	0.000647779	0.000232623	0.000123103	0.000422817	1.35834E-05	1.35834E-05	0.0004364	1.35834E-05	0.000431631	2.35245E-05	5.52399E-05	5.41732E-05	5.30523E-05	4.59531E-05	9.97845E-05	7.09913E-06	0.000103334	7.09913E-06
3839303773850	383930	3773850	0.000451546	0.000446873	0.000160476	8.49233E-05	0.000291682	9.37058E-06	9.37058E-06	0.000301052	9.37058E-06	0.000302997	1.65137E-05	3.87773E-05	3.80285E-05	3.72416E-05	3.22582E-05	7.00467E-05	4.98344E-06	7.25384E-05	4.98344E-06
3839803773850	383980	3773850	0.000336336	0.000332855	0.000119531	6.32555E-05	0.00021726	6.97971E-06	6.97971E-06	0.00022424	6.97971E-06	0.000231099	1.25952E-05	2.95759E-05	2.90047E-05	2.84046E-05	2.46037E-05	5.34254E-05	3.80093E-06	5.53258E-05	3.80093E-06
3840303773850	384030	3773850	0.000270914	0.000268111	9.62809E-05	5.09515E-05	0.000175	5.62207E-06	5.62207E-06	0.000180623	5.62207E-06	0.000190609	1.03885E-05	2.43941E-05	2.3923E-05	2.3428E-05	2.0293E-05	4.40651E-05	3.13499E-06	4.56325E-05	3.13499E-06
3840803773850	384080	3773850	0.000226098	0.000223758	8.03534E-05	4.25227E-05	0.000146051	4.69203E-06	4.69203E-06	0.000150743	4.69203E-06	0.000162739	8.86946E-06	2.08272E-05	2.0425E-05	2.00024E-05	1.73258E-05	3.76219E-05	2.67659E-06	3.89602E-05	2.67659E-06
3841303773850	384130	3773850	0.000186888	0.000184954	6.64186E-05	3.51485E-05	0.000120723	3.87834E-06	3.87834E-06	0.000124601	3.87834E-06	0.00013757	7.49777E-06	1.76062E-05	1.72662E-05	1.69089E-05	1.46463E-05	3.18035E-05	2.26265E-06	3.29348E-05	2.26265E-06
3826803773900	382680	3773900	4.53838E-05	4.49142E-05	1.61291E-05	8.53544E-06	2.93162E-05	9.41814E-07	9.41814E-07	3.02581E-05	9.41814E-07	7.31841E-05	3.98863E-06	9.36605E-06	9.18518E-06	8.99513E-06	7.79146E-06	1.69187E-05	1.20367E-06	1.75205E-05	1.20367E-06
3827303773900	382730	3773900	4.87658E-05	4.82611E-05	1.7331E-05	9.17149E-06	3.15009E-05	1.012E-06	1.012E-06	3.25129E-05	1.012E-06	8.12621E-05	4.42889E-06	1.03999E-05	1.0199E-05	9.988E-06	8.65147E-06	1.87861E-05	1.33653E-06	1.94544E-05	1.33653E-06
3827803773900	382780	3773900	5.01021E-05	4.95836E-05	1.78059E-05	9.42282E-06	3.23641E-05	1.03973E-06	1.03973E-06	3.34038E-05	1.03973E-06	8.5167E-05	4.64171E-06	1.08996E-05	1.06891E-05	1.0468E-05	9.06721E-06	1.96889E-05	1.40076E-06	2.03893E-05	1.40076E-06
3828303773900	382830	3773900	4.90196E-05	4.85123E-05	1.74212E-05	9.21923E-06	3.16648E-05	1.01726E-06	1.01726E-06	3.26821E-05	1.01726E-06	8.64228E-05	4.71015E-06	1.10603E-05	1.08467E-05	1.06223E-05	9.2009E-06	1.99792E-05	1.42141E-06	2.06899E-05	1.42141E-06
3828803773900	382880	3773900	4.9811E-05	4.92955E-05	1.77024E-05	9.36806E-06	3.2176E-05	1.03369E-06	1.03369E-06	3.32097E-05	1.03369E-06	9.44701E-05	5.14874E-06	1.20902E-05	1.18567E-05	1.16114E-05	1.00576E-05	2.18396E-05	1.55377E-06	2.26165E-05	1.55377E-06
3829303773900	382930	3773900	5.12743E-05	5.07436E-05	1.82225E-05	9.64326E-06	3.31212E-05	1.06405E-06	1.06405E-06	3.41853E-05	1.06405E-06	0.000105902	5.77178E-06	1.35532E-05	1.32915E-05	1.30165E-05	1.12747E-05	2.44824E-05	1.74179E-06	2.53532E-05	1.74179E-06
3829803773900	382980	3773900	5.87026E-05	5.80951E-05	2.08624E-05	1.10403E-05	3.79197E-05	1.21821E-06	1.21821E-06	3.91379E-05	1.21821E-06	0.000137034	7.46856E-06	1.75376E-05	1.71989E-05	1.6843E-05	1.45892E-05	3.16796E-05	2.25383E-06	3.28065E-05	2.25383E-06
3830303773900	383030	3773900	7.26261E-05	7.18745E-05	2.58107E-05	1.36589E-05	4.69137E-05	1.50715E-06	1.50715E-06	4.84209E-05	1.50715E-06	0.000200916	1.09502E-05	2.5713E-05	2.52165E-05	2.46947E-05	2.13902E-05	4.64476E-05	3.3045E-06	4.80999E-05	3.3045E-06
3830803773900	383080	3773900	8.8192E-05	8.72793E-05	3.13428E-05	1.65865E-05	5.69687E-05	1.83018E-06	1.83018E-06	5.87989E-05	1.83018E-06	0.000315401	1.71897E-05	4.03648E-05	3.95853E-05	3.87662E-05	3.35788E-05	7.29143E-05	5.18746E-06	7.5508E-05	5.18746E-06
3831303773900	383130	3773900	0.000107834	0.000106718	3.83234E-05	2.02806E-05	6.96568E-05	2.2378E-06	2.2378E-06	7.18946E-05	2.2378E-06	0.000595105	3.2434E-05	7.61611E-05	7.46904E-05	7.3145E-05	6.33572E-05	0.000137576	9.78781E-06	0.00014247	9.78781E-06
3837303773900	383730	3773900	0.00313568	0.003103229	0.001114396	0.000589734	0.002025531	6.50722E-05	6.50722E-05	0.002090603	6.50722E-05	0.002142813	0.000116786	0.000274236	0.00026894	0.000263375	0.000228132	0.000495375	3.52433E-05	0.000512997	3.52433E-05
3837803773900	383780	3773900	0.0013937	0.001379276	0.00049531	0.000262116	0.000900277	2.89223E-05	2.89223E-05	0.0009292	2.89223E-05	0.000934288	5.09199E-05	0.00011957	0.00011726	0.000114834	9.94678E-05	0.000215988	1.53664E-05	0.000223672	1.53664E-05
3838303773900	383830	3773900	0.000930865	0.000921232	0.000330822	0.00017507	0.000601304	1.93175E-05	1.93175E-05	0.000620621	1.93175E-05	0.000627647	3.42076E-05	8.03258E-05	7.87746E-05	7.71447E-05	6.68217E-05	0.000145099	1.0323E-05	0.000150261	1.0323E-05
3838803773900	383880	3773900	0.000679399	0.000672368	0.000241453	0.000127776	0.000438866	1.4099E-05	1.4099E-05	0.000452965	1.4099E-05	0.000463507	2.52617E-05	5.93193E-05	5.81738E-05	5.69701E-05	4.93467E-05	0.000107153	7.62339E-06	0.000110965	7.62339E-06
3839303773900	383930	3773900	0.000480095	0.000475127	0.000170622	9.02925E-05	0.000310123	9.96302E-06	9.96302E-06	0.000320086	9.96302E-06	0.000331158	1.80486E-05	4.23814E-05	4.1563E-05	4.0703E-05	3.52564E-05	7.65571E-05	5.44663E-06	7.92805E-05	5.44663E-06
3839803773900	383980	3773900	0.000364034	0.000360266	0.000129375	6.84646E-05	0.000235152	7.5545E-06	7.5545E-06	0.000242707	7.5545E-06	0.000255302	1.39143E-05	3.26734E-05	3.20424E-05	3.13794E-05	2.71804E-05	5.90207E-05	4.199E-06	6.11202E-05	4.199E-06
3840303773900	384030	3773900	0.000299493	0.000296394	0.000106437	5.63263E-05	0.000193461	6.21514E-06	6.21514E-06	0.000199676	6.21514E-06	0.000213718	1.16479E-05	2.73515E-05	2.68233E-05	2.62683E-05	2.27532E-05	4.94072E-05	3.51506E-06	5.11648E-05	3.51506E-06
3840803773900	384080	3773900	0.000244777	0.000242244	8.69919E-05	4.60358E-05	0.000158117	5.07966E-06	5.07966E-06	0.000163196	5.07966E-06	0.000177976	9.6999E-06	2.27772E-05	2.23373E-05	2.18752E-05	1.8948E-05	4.11444E-05	2.9272E-06	4.2608E-05	2.9272E-06
3841303773900	384130	3773900	0.000195056	0.000193037	6.93213E-05	3.66845E-05	0.000125999	4.04783E-06	4.04783E-06	0.000130046	4.04783E-06	0.000144768	7.89004E-06	1.85273E-05	1.81695E-05	1.77936E-05	1.54125E-05	3.34674E-05	2.38103E-06	3.46579E-05	2.38103E-06
3826803773950	382680	3773950	4.44357E-05	4.39758E-05	1.57921E-05	8.35712E-06	2.87038E-05	9.22138E-07	9.22138E-07	2.96259E-05	9.22138E-07	7.10785E-05	3.87387E-06	9.09657E-06	8.92091E-06	8.73633E-06	7.56728E-06	1.64319E-05	1.16904E-06	1.70164E-05	1.16904E-06
3827303773950	382730	3773950	4.79894E-05	4.74927E-05	1.7055E-05	9.02546E-06	3.09993E-05	9.95884E-07	9.95884E-07	3.19952E-05	9.95884E-07	7.99374E-05	4.35669E-06	1.02303E-05	1.00328E-05	9.82519E-06	8.51044E-06	1.84799E-05	1.31475E-06	1.91373E-05	1.31475E-06
3827803773950	382780	3773950	4.97214E-05	4.92068E-05	1.76706E-05	9.35121E-06	3.21181E-05	1.03183E-06	1.03183E-06	3.315E-05	1.03183E-06	8.44167E-05	4.60082E-06	1.08036E-05	1.0595E-05	1.03757E-05	8.98732E-06	1.95154E-05	1.38842E-06	2.02096E-05	1.38842E-06
3828303773950	382830	3773950	4.90346E-05	4.85271E-05	1.74265E-05	9.22203E-06	3.16745E-05	1.01757E-06	1.01757E-06	3.2692E-05	1.01757E-06	8.61242E-05	4.69388E-06	1.10221E-05	1.08093E-05	1.05856E-05	9.16911E-06	1.99102E-05	1.4165E-06	2.06184E-05	1.4165E-06
3828803773950	382880	3773950	5.06397E-05	5.01156E-05	1.79969E-05	9.52391E-06	3.27113E-05	1.05088E-06	1.05088E-06	3.37622E-05	1.05088E-06	9.51592E-05	5.1863E-06	1.21784E-05	1.19432E-05	1.16961E-05	1.0131E-05	2.19

			ISDemolition	ISDrainage / Utilities Trenching	ISDrainage / Utilities Trenching	ISAsphalt Paving	ISAsphalt Paving	SVDemolition	SVSite Grubbing / Prep	SVMass Grading / Excavation	SVMass Grading / Excavation	SVDrainage / Utilities Trenching	SVFoundations / Concrete Pads	SVBuilding / Structure Construction	SVBuilding / Structure Construction	SVAsphalt Paving	SVAsphalt Paving	SVArchitectural Coating	SVArchitectural Coating	SVLandscaping or Other Finishing	SVLandscaping or Other Finishing
Unique Identifier	X (UTM)	Y (UTM)	2027	2027	2028	2027	2028	2027	2027	2027	2028	2028	2028	2028	2029	2028	2029	2028	2029	2028	2029
3828803773750	382880	3773750	1.0556E-05	4.25051E-06	4.14146E-06	1.09775E-06	1.02261E-06	5.30072E-05	3.81093E-05	2.56944E-05	2.53681E-05	1.79993E-05	5.71791E-06	8.19126E-06	7.87872E-06	8.05362E-07	7.49305E-07	8.05362E-07	7.49305E-07	8.19126E-06	7.87872E-06
3829303773750	382930	3773750	1.28223E-05	5.16307E-06	5.0306E-06	1.33343E-06	1.24215E-06	6.27088E-05	4.50842E-05	3.03971E-05	3.00111E-05	2.12936E-05	6.76444E-06	9.69047E-06	9.32072E-06	9.52764E-07	8.86446E-07	9.52764E-07	8.86446E-07	9.69047E-06	9.32072E-06
3829803773750	382980	3773750	1.60988E-05	6.48239E-06	6.31607E-06	1.67417E-06	1.55956E-06	7.63927E-05	5.49222E-05	3.70301E-05	3.65599E-05	2.59402E-05	8.24052E-06	1.18051E-05	1.13546E-05	1.16067E-06	1.07988E-06	1.16067E-06	1.07988E-06	1.18051E-05	1.13546E-05
3830303773750	383030	3773750	1.96268E-05	7.90298E-06	7.70021E-06	2.04105E-06	1.90133E-06	9.1787E-05	6.59899E-05	4.44923E-05	4.39274E-05	3.11675E-05	9.90112E-06	1.4184E-05	1.36428E-05	1.39456E-06	1.29749E-06	1.39456E-06	1.29749E-06	1.4184E-05	1.36428E-05
3830803773750	383080	3773750	2.27859E-05	9.17504E-06	8.93963E-06	2.36958E-06	2.20737E-06	0.000106121	7.62954E-05	5.14405E-05	5.07874E-05	3.60349E-05	1.14474E-05	1.6399E-05	1.57733E-05	1.61235E-06	1.50012E-06	1.61235E-06	1.50012E-06	1.6399E-05	1.57733E-05
3831303773750	383130	3773750	2.63908E-05	1.06266E-05	1.03539E-05	2.74446E-06	2.55658E-06	0.000124295	8.93614E-05	6.025E-05	5.9485E-05	4.22061E-05	1.34078E-05	1.92075E-05	1.84746E-05	1.88847E-06	1.75703E-06	1.88847E-06	1.75703E-06	1.92075E-05	1.84746E-05
3837303773750	383730	3773750	0.000639014	0.000257307	0.000250705	6.6453E-05	6.19039E-05	0.006866012	0.00493629	0.003328188	0.003285931	0.002331447	0.000740641	0.001061014	0.00102053	0.000104318	9.70574E-05	0.000104318	9.70574E-05	0.001061014	0.00102053
3837803773750	383780	3773750	0.000221239	8.90847E-05	8.6799E-05	2.30074E-05	2.14324E-05	0.002023769	0.00145498	0.000980989	0.000968534	0.000687198	0.000218305	0.000312736	0.000300803	3.07481E-05	2.86078E-05	3.07481E-05	2.86078E-05	0.000312736	0.000300803
3838303773750	383830	3773750	0.000131409	5.29134E-05	5.15558E-05	1.36656E-05	1.27301E-05	0.001115654	0.000802094	0.000540795	0.000533929	0.000378835	0.000120346	0.000172403	0.000165825	1.69506E-05	1.57708E-05	1.69506E-05	1.57708E-05	0.000172403	0.000165825
3838803773750	383880	3773750	9.16901E-05	3.69201E-05	3.59729E-05	9.53514E-06	8.8824E-06	0.00074324	0.00053435	0.000360274	0.000355699	0.000252377	8.01738E-05	0.000114854	0.000110472	1.12924E-05	1.05064E-05	1.12924E-05	1.05064E-05	0.000114854	0.000110472
3839303773750	383930	3773750	6.82516E-05	2.74823E-05	2.67772E-05	7.0977E-06	6.61182E-06	0.000536272	0.00038555	0.000259949	0.000256649	0.000182098	5.7848E-05	8.28708E-05	7.97088E-05	8.14783E-06	7.5807E-06	8.14783E-06	7.5807E-06	8.28708E-05	7.97088E-05
3839803773750	383980	3773750	5.25231E-05	2.11491E-05	2.06064E-05	5.46204E-06	5.08813E-06	0.000402516	0.000289387	0.000195113	0.000192636	0.00013668	4.34196E-05	6.22013E-05	5.98279E-05	6.11561E-06	5.68993E-06	6.11561E-06	5.68993E-06	6.22013E-05	5.98279E-05
3840303773750	384030	3773750	4.0806E-05	1.6431E-05	1.60094E-05	4.24354E-06	3.95304E-06	0.000306114	0.000220079	0.000148384	0.0001465	0.000103945	3.30207E-05	4.73042E-05	4.54993E-05	4.65093E-06	4.3272E-06	4.65093E-06	4.3272E-06	4.73042E-05	4.54993E-05
3840803773750	384080	3773750	3.22214E-05	1.29743E-05	1.26415E-05	3.3508E-06	3.12142E-06	0.000238007	0.000171114	0.00011537	0.000113905	8.08183E-05	2.56739E-05	3.67795E-05	3.53761E-05	3.61614E-06	3.36444E-06	3.61614E-06	3.36444E-06	3.67795E-05	3.53761E-05
3841303773750	384130	3773750	2.68072E-05	1.07942E-05	1.05173E-05	2.78776E-06	2.59692E-06	0.00019569	0.00014069	9.48575E-05	9.36531E-05	6.64492E-05	2.11092E-05	3.02402E-05	2.90864E-05	2.97321E-06	2.76626E-06	2.97321E-06	2.76626E-06	3.02402E-05	2.90864E-05
3826803773800	382680	3773800	9.56121E-06	3.84994E-06	3.75116E-06	9.943E-07	9.26234E-07	4.93813E-05	3.55025E-05	2.39368E-05	2.36329E-05	1.67681E-05	5.32679E-06	7.63095E-06	7.33979E-06	7.50273E-07	6.9805E-07	7.50273E-07	6.9805E-07	7.63095E-06	7.33979E-06
3827303773800	382730	3773800	9.89794E-06	3.98553E-06	3.88327E-06	1.02932E-06	9.58855E-07	5.06641E-05	3.64248E-05	2.45586E-05	2.42468E-05	1.72037E-05	5.46517E-06	7.82919E-06	7.53047E-06	7.69764E-07	7.16184E-07	7.69764E-07	7.16184E-07	7.82919E-06	7.53047E-06
3827803773800	382780	3773800	1.02235E-05	4.11661E-06	4.01099E-06	1.06317E-06	9.90392E-07	5.18668E-05	3.72894E-05	2.51416E-05	2.48224E-05	1.76121E-05	5.59491E-06	8.01505E-06	7.70923E-06	7.88037E-07	7.33185E-07	7.88037E-07	7.33185E-07	8.01505E-06	7.70923E-06
3828303773800	382830	3773800	1.02668E-05	4.13405E-06	4.02799E-06	1.06768E-06	9.94588E-07	5.16263E-05	3.71165E-05	2.5025E-05	2.47073E-05	1.75304E-05	5.56896E-06	7.97788E-06	7.67347E-06	7.84382E-07	7.29785E-07	7.84382E-07	7.29785E-07	7.97788E-06	7.67347E-06
3828803773800	382880	3773800	1.06343E-05	4.28202E-06	4.17216E-06	1.10589E-06	1.03019E-06	5.2437E-05	3.76993E-05	2.5418E-05	2.50953E-05	1.78057E-05	5.65641E-06	8.10315E-06	7.79397E-06	7.96699E-07	7.41245E-07	7.96699E-07	7.41245E-07	8.10315E-06	7.79397E-06
3829303773800	382930	3773800	1.1984E-05	4.8255E-06	4.70169E-06	1.24625E-06	1.16094E-06	5.74883E-05	4.13309E-05	2.78665E-05	2.75127E-05	1.95209E-05	6.20129E-06	8.88373E-06	8.54477E-06	8.73446E-07	8.12649E-07	8.73446E-07	8.12649E-07	8.88373E-06	8.54477E-06
3829803773800	382980	3773800	1.47547E-05	5.94116E-06	5.78872E-06	1.53439E-06	1.42935E-06	6.8544E-05	4.92794E-05	3.32256E-05	3.28038E-05	2.32751E-05	7.39389E-06	1.05922E-05	1.0188E-05	1.04142E-06	9.68933E-07	1.04142E-06	9.68933E-07	1.05922E-05	1.0188E-05
3830303773800	383030	3773800	1.85677E-05	7.47652E-06	7.28469E-06	1.93091E-06	1.79873E-06	8.32168E-05	5.98283E-05	4.0338E-05	3.98258E-05	2.82574E-05	8.97664E-06	1.28596E-05	1.23689E-05	1.26435E-06	1.17635E-06	1.26435E-06	1.17635E-06	1.28596E-05	1.23689E-05
3830803773800	383080	3773800	2.25051E-05	9.06195E-06	8.82945E-06	2.34037E-06	2.18016E-06	9.86289E-05	7.09089E-05	4.78088E-05	4.72018E-05	3.34908E-05	1.06392E-05	1.52413E-05	1.46597E-05	1.49852E-06	1.39421E-06	1.49852E-06	1.39421E-06	1.52413E-05	1.46597E-05
3831303773800	383130	3773800	2.69133E-05	1.0837E-05	1.05589E-05	2.7988E-06	2.60721E-06	0.000118362	8.50957E-05	5.7374E-05	5.66455E-05	4.01914E-05	1.27678E-05	1.82906E-05	1.75927E-05	1.79833E-06	1.67315E-06	1.79833E-06	1.67315E-06	1.82906E-05	1.75927E-05
3837303773800	383730	3773800	0.000662219	0.00026665	0.000259809	6.88662E-05	6.41519E-05	0.00725047	0.005212694	0.003514548	0.003469924	0.002461995	0.000782113	0.001120424	0.001077674	0.00011016	0.000102492	0.00011016	0.000102492	0.001120424	0.001077674
3837803773800	383780	3773800	0.000227566	9.16322E-05	8.92812E-05	2.36653E-05	2.20453E-05	0.002143761	0.001541248	0.001039153	0.001025959	0.000727943	0.000231249	0.000331278	0.000318638	3.25711E-05	3.0304E-05	3.25711E-05	3.0304E-05	0.000331278	0.000318638
3838303773800	383830	3773800	0.000138208	5.56511E-05	5.42232E-05	1.43727E-05	1.33888E-05	0.001206291	0.000867258	0.00058473	0.000577306	0.000409613	0.000130123	0.00018641	0.000179297	1.83277E-05	1.7052E-05	1.83277E-05	1.7052E-05	0.00018641	0.000179297
3838803773800	383880	3773800	9.68598E-05	3.90018E-05	3.80011E-05	1.00728E-05	9.38321E-06	0.000808871	0.000581535	0.000392087	0.000387109	0.000274663	8.72534E-05	0.000124996	0.000120227	1.22896E-05	1.14341E-05	1.22896E-05	1.14341E-05	0.000124996	0.000120227
3839303773800	383930	3773800	7.0578E-05	2.84191E-05	2.76899E-05	7.33963E-06	6.83719E-06	0.000569618	0.000409524	0.000276113	0.000272607	0.000193421	6.1445E-05	8.80237E-05	8.46651E-05	8.65446E-06	8.05207E-06	8.65446E-06	8.05207E-06	8.80237E-05	8.46651E-05
3839803773800	383980	3773800	5.39622E-05	2.17285E-05	2.1171E-05	5.6117E-06	5.22754E-06	0.000423478	0.000304458	0.000205274	0.000202668	0.000143798	4.56808E-05	6.54406E-05	6.29437E-05	6.4341E-06	5.98625E-06	6.4341E-06	5.98625E-06	6.54406E-05	6.29437E-05
3840303773800	384030	3773800	4.19391E-05	1.68873E-05	1.6454E-05	4.36138E-06	4.06282E-06	0.000321348	0.000231032	0.000155768	0.000153791	0.000109118	3.4664E-05	4.96583E-05	4.77636E-05	4.88239E-06	4.54255E-06	4.88239E-06	4.54255E-06	4.96583E-05	4.77636E-05
3840803773800	384080	3773800	3.34859E-05	1.34835E-05	1.31375E-05	3.4823E-06	3.24392E-06	0.000252136	0.000181272	0.000122219	0.000120667	8.56161E-05	2.71981E-05	3.89629E-05	3.74762E-05	3.83082E-06	3.56417E-06	3.83082E-06	3.56417E-06	3.89629E-05	3.74762E-05
3841303773800	384130	3773800	2.76804E-05	1.11459E-05	1.08599E-05	2.87857E-06	2.68152E-06	0.000205516	0.000147755	9.96207E-05	9.83558E-05	6.97858E-05	2.21692E-05	3.17587E-05	3.05469E-05	3.1225E-06	2.90516E-06	3.1225E-06	2.90516E-06	3.17587E-05	3.05469E-05
3826803773850	382680	3773850	9.71351E-06	3.91126E-06	3.81091E-06	1.01014E-06	9.40988E-07	4.92833E-05	3.5432E-05	2.38893E-05	2.3586E-05	1.67348E-05	5.31622E-06	7.61581E-06	7.32522E-06	7.48784E-07	6.96665E-07	7.48784E-07	6.96665E-07	7.61581E-06	7.32522E-06
3827303773850	382730	3773850	1.04401E-05	4.20382E-06	4.09596E-06	1.08569E-06	1.01137E-06	5.2241E-05	3.75584E-05	2.5323E-05	2.50015E-05	1.77391E-05	5.63527E-06	8.07287E-06	7.76484E-06	7.93722E-07	7.38475E-07	7.93722E-07	7.38475E-07	8.07287E-06	7.76484E-06
3827803773850	382780	3773850	1.08942E-05	4.38667E-06	4.27412E-06	1.13292E-06	1.05536E-06	5.38178E-05	3.86921E-05	2.60873E-05	2.57561E-05	1.82746E-05	5.80536E-06	8.31654E-06	7.99922E-06	8.17679E-07	7.60765E-07	8.17679E-07	7.60765E-07	8.31654E-06	7.99922E-06
3828303773850	382830	3773850	1.08145E-05	4.3546E-06	4.24287E-06	1.12464E-06	1.04765E-06	5.30428E-05	3.81349E-05	2.57116E-05	2.53852E-05	1.80114E-05	5.72176E-06	8.19677E-06	7.88401E-06	8.05904E-07	7.49809E-07	8.05904E-07	7.49809E-07	8.19677E-06	7.88401E-06
3828803773850	382880	3773850	1.0978E-05	4.42042E-06	4.30701E-06	1.14164E-06	1.06348E-06	5.29092E-05	3.80388E-05	2.56469E-05	2.53212E-05	1.7966E-05	5.70734E-06	8.17612E-06	7.86415E-06	8.03873E-07	7.4792E-07	8.03873E-07	7.4792E-07	8.17612E-06	7.86415E-06
3829303773850	382930	3773850	1.17409E-05	4.72761E-06	4.60631E-06	1.22097E-06	1.13739E-06	5.49404E-05	3.94991E-05	2.66314E-05	2.62933E-05	1.86557E-05	5.92645E-06	8.49E-06	8.16606E-06	8.34734E-07	7.76632E-07	8.34734E-07	7.76632E-07	8.49E-06	8.16606E-06
3829803773850	382980	3773850	1.41329E-05	5.6908E-06	5.54478E-06	1.46973E-06	1.36912E-06	6.38135E-05	4.58784E-05	3.09326E-05	3.05398E-05	2.16687E-05	6.8836E-06	9.86118E-06	9.48492E-06	9.69548E-07	9.02062E-07	9.69548E-07	9.02062E-07	9.86118E-06	9.48492E-06
3830303773850	383030	3773850	1.80326E-05	7.26104E-06	7.07474E-06	1.87526E-06	1.74689E-06	7.79161E-05	5.60174E-05	3.77685E-05	3.7289E-05	2.64575E-05	8.40485E-06	1.20405E-05	1.15811E-05	1.18381E-06	1.10142E-06	1.18381E-06	1.10142E-06	1.20405E-05	1.15811E-05
3830803773850	383080	3773850	2.248E-05	9.05182E-06	8.81958E-06	2.33776E-06	2.17773E-06	9.32035E-05	6.70083E-05	4.51789E-05	4.46053E-05	3.16485E-05	1.00539E-05	1.44029E-05	1.38533E-05	1.41608E-06	1.31752E-06	1.41608E-06	1.31752E-06	1.44029E-05	1.38533E-05
3831303773850	383130	3773850	2.77419E-05	1.11706E-05	1.0884E-05	2.88497E-06	2.68747E-06	0.000113311	8.14642E-05	5.49255E-05	5.42281E-05	3.84761E-05	1.22229E-05	1.751E-05	1.68419E-05	1.72158E-06	1.60175E-06	1.72158E-06	1.60175E-06	1.751E-05	1.68419E-05
3837303773850	383730	3773850	0.000611551	0.000246249	0.00023993	6.35971E-05	5.92435E-05	0.006733601	0.004841093	0.003264004	0.003222562	0.002286485	0.000726358	0.001040552	0.001000849	0.000102307	9.51856E-05	0.000102307	9.51856E-05	0.001040552	0.001000849
3837803773850	383780	3773850	0.000222236	8.94859E-05	8.71899E-05	2.3111E-05	2.15289E-05	0.002128945	0.001530596	0.001031972	0.001018869	0.000722912	0.000229651	0.000328989	0.000316436	3.23461E-05	3.00946E-05	3.23461E-05	3.00946E-05	0.000328989	0.000316436
3838303773850	383830	3773850	0.000139312	5.60955E-05	5.46563E-05	1.44875E-05	1.34957E-05	0.001246523	0.000896183	0.000604232	0.00059656	0.000423274	0.000134463	0.000192627	0.000185277	1.8939E-05	1.76208E-05	1.8939E-05	1.76208E-05	0.000192627	0.000185277
3838803773850	383880	3773850	0.00010002	4.02744E-05	3.92411E-05	1.04014E-05	9.68939E-06	0.000859901	0.000618222	0.000416823	0.000411531	0.000291991	9.2758E-05	0.000132882	0.000127811	1.30649E-05	1.21555E-05	1.30649E-05	1.21555E-05	0.000132882	0.000127811
3839303773850	383930	3773850	6.96614E-05	2.805E-05	2.73303E-05	7.24431E-06	6.74839E-06	0.00057605	0.000414148	0.000279231	0.000275685	0.000195605	6.21388E-05	8.90177E-05	8.56211E-05	8.75219E-06	8.14299E-06	8.75219E-06	8.14299E-06	8.90177E-05	8.56211E-05
3839803773850	383980	3773850	5.23498E-05	2.10793E-05	2.05385E-05	5.44402E-06	5.07135E-06	0.000419309	0.00030146	0.000203253	0.000200673	0.000142382	4.52311E-05	6.47963E-05	6.2324E-05	6.37075E-06	5.92732E-06	6.37075E-06	5.92732E-06	6.47963E-05	6.2324E-05
3840303773850	384030	3773850	4.24589E-05	1.70966E-05	1.66579E-05	4.41543E-06	4.11317E-06	0.000332814	0.000239275	0.000161326	0.000159278	0.000113011	3.59008E-05	5.14301E-05	4.94678E-05	5.05659E-06	4.70463E-06	5.05659E-06	4.70463E-06	5.14301E-05	4.94678E-05
3840803773850	384080	3773850	3.56488E-05	1.43544E-05	1.39861E-05	3.70723E-06	3.45345E-06	0.000274613	0.000197432	0.000133114	0.000131424	9.32484E-05	2.96226E-05	4.24362E-05	4.08171E-05	4.17232E-06	3.8819E-06	4.17232E-06	3.8819E-06	4.24362E-05	4.08171E-05
3841303773850	384130	3773850	2.96002E-05	1.19189E-05	1.16131E-05	3.07822E-06	2.8675E-06	0.000224519	0.000161417	0.000108832	0.00010745	7.62384E-05	2.4219E-05	3.46952E-05	3.33713E-05	3.41122E-06	3.17378E-06	3.41122E-06	3.17378E-06	3.46952E-05	3.33713E-05
3826803773900	382680	3773900	9.88956E-06	3.98215E-06	3.87998E-06	1.02845E-06	9.58043E-07	4.88913E-05	3.51502E-05	2.36993E-05	2.33984E-05	1.66017E-05	5.27393E-06	7.55524E-06	7.26696E-06	7.42828E-07	6.91123E-07	7.42828E-07	6.91123E-07	7.55524E-06	7.26696E-06
3827303773900	382730	3773900	1.07223E-05	4.31747E-06	4.20669E-06	1.11505E-06	1.03871E-06	5.23034E-05	3.76033E-05	2.53532E-05	2.50313E-05	1.77603E-05	5.642E-06	8.0825E-06	7.77411E-06	7.94669E-07	7.39356E-07	7.94669E-07	7.39356E-07	8.0825E-06	7.77411E-06
3827803773900	382780	3773900	1.11513E-05	4.49019E-06	4.37498E-06	1.15965E-06	1.08027E-06	5.37288E-05	3.86281E-05	2.60441E-05	2.57135E-05	1.82443E-05	5.79575E-06	8.30277E-06	7.98597E-06	8.16326E-07	7.59505E-07	8.16326E-07	7.59505E-07	8.30277E-06	7.98597E-06
3828303773900	382830	3773900	1.0985E-05	4.42324E-06	4.30975E-06	1.14236E-06	1.06416E-06	5.25083E-05	3.77506E-05	2.54525E-05	2.51294E-05	1.78299E-05	5.6641E-06	8.11417E-06	7.80457E-06	7.97782E-07	7.42253E-07	7.97782E-07	7.42253E-07	8.11417E-06	7.80457E-06
3828803773900	382880	3773900	1.13329E-05	4.56333E-06	4.44624E-06	1.17854E-06	1.09786E-06	5.30962E-05	3.81733E-05	2.57375E-05	2.54108E-05	1.80295E-05	5.72752E-06	8.20503E-06	7.89196E-06	8.06716E-07	7.50564E-07	8.06716E-07	7.50564E-07	8.20503E-06	7.89196E-06
3829303773900	382930	3773900	1.19547E-05	4.81369E-06	4.69018E-06	1.2432E-06	1.1581E-06	5.42811E-05	3.90252E-05	2.63119E-05	2.59778E-05	1.84319E-05	5.85534E-06	8.38813E-06	8.06807E-06	8.24718E-07	7.67313E-07	8.24718E-07	7.67313E-07	8.38813E-06	8.06807E-06
3829803773900	382980	3773900	1.41511E-05	5.69811E-06	5.55191E-06	1.47162E-06	1.37088E-06	6.17021E-05	4.43605E-05	2.99091E-05	2.95293E-05	2.09518E-05	6.65584E-06	9.5349E-06	9.17109E-06	9.37469E-07	8.72216E-07	9.37469E-07	8.72216E-07	9.5349E-06	9.17109E-06
3830303773900	383030	3773900	1.83009E-05	7.36906E-06	7.17999E-06	1.90316E-06	1.77288E-06	7.5671E-05	5.44034E-05	3.66803E-05	3.62146E-05	2.56951E-05	8.16268E-06	1.16935E-05	1.12474E-05	1.14971E-06	1.06968E-06	1.14971E-06	1.06968E-06	1.16935E-05	1.12474E-05
3830803773900	383080	3773900	2.3268E-05	9.36914E-06	9.12875E-06	2.41971E-06	2.25407E-06	9.0807E-05	6.52853E-05	4.40172E-05	4.34584E-05	3.08348E-05	9.79541E-06	1.40325E-05	1.34971E-05	1.37967E-06	1.28364E-06	1.37967E-06	1.28364E-06	1.40325E-05	1.34971E-05
3831303773900	383130	3773900	2.90539E-05	1.16989E-05	1.13987E-05	3.0214E-06	2.81457E-06	0.000109355	7.86204E-05	5.30081E-05	5.23351E-05	3.7133E-05	1.17962E-05	1.68988E-05	1.6254E-05	1.66148E-06	1.54583E-06	1.66148E-06	1.54583E-06	1.68988E-05	1.6254E-05
3837303773900	383730	3773900	0.000461522	0.000185837	0.000181069	4.7995E-05	4.47095E-05	0.004981398	0.003581355	0.002414652	0.002383994	0.001691501	0.000537347	0.000769782	0.00074041	7.56847E-05	7.04166E-05	7.56847E-05	7.04166E-05	0.000769782	0.00074041
3837803773900	383780	3773900	0.000211608	8.52066E-05	8.30205E-05	2.20058E-05	2.04994E-05	0.002055279	0.001477634	0.000996263	0.000983614	0.000697898	0.000221704	0.000317605	0.000305486	3.12268E-05	2.90533E-05	3.12268E-05	2.90533E-05	0.000317605	0.000305486
3838303773900	383830	3773900	0.000143408	5.77451E-05	5.62635E-05	1.49135E-05	1.38926E-05	0.001327513	0.00095441	0.00064349	0.00063532	0.000450775	0.0001432	0.000205142	0.000197315	2.01695E-05	1.87656E-05	2.01695E-05	1.87656E-05	0.000205142	0.000197315
3838803773900	383880	3773900	0.000105741	4.25777E-05	4.14853E-05	1.09963E-05	1.02435E-05	0.000945265	0.000679594	0.000458202	0.000452384	0.000320977	0.000101966	0.000146073	0.000140499	1.43618E-05	1.33622E-05	1.43618E-05	1.33622E-05	0.000146073	0.000140499
3839303773900	383930	3773900	7.53803E-05	3.03528E-05	2.9574E-05	7.83903E-06	7.3024E-06	0.000649404	0.000466887	0.000314788	0.000310791	0.000220514	7.00517E-05	0.000100353	9.65242E-05	9.8667E-06	9.17993E-06	9.8667E-06	9.17993E-06	0.000100353	9.65242E-05
3839803773900	383980	3773900	5.77096E-05	2.32375E-05	2.26413E-05	6.0014E-06	5.59057E-06	0.000480859	0.000345712	0.000233089	0.000230129	0.000163282	5.18706E-05	7.43078E-05	7.14726E-05	7.30592E-06	6.79739E-06	7.30592E-06	6.79739E-06	7.43078E-05	7.14726E-05
3840303773900	384030	3773900	4.78116E-05	1.92519E-05	1.8758E-05	4.97208E-06	4.63171E-06	0.000389322	0.000279901	0.000188718	0.000186321	0.0001322	4.19964E-05	6.01624E-05	5.78669E-05	5.91515E-06	5.50342E-06	5.91515E-06	5.50342E-06	6.01624E-05	5.78669E-05
3840803773900	384080	3773900	3.93305E-05	1.58369E-05	1.54306E-05	4.0901E-06	3.81011E-06	0.000312947	0.000224992	0.000151696	0.00014977	0.000106265	3.37578E-05	4.83601E-05	4.65149E-05	4.75475E-06	4.42379E-06	4.75475E-06	4.42379E-06	4.83601E-05	4.65149E-05
3841303773900	384130	3773900	3.14837E-05	1.26773E-05	1.2352E-05	3.27408E-06	3.04995E-06	0.000245116	0.000176225	0.000118816	0.000117307	8.32324E-05	2.64408E-05	3.7878E-05	3.64328E-05	3.72416E-06	3.46494E-06	3.72416E-06	3.46494E-06	3.7878E-05	3.64328E-05
3826803773950	382680	3773950	9.98736E-06	4.02153E-06	3.91835E-06	1.03862E-06	9.67517E-07	4.84013E-05	3.47979E-05	2.34618E-05	2.31639E-05	1.64353E-05	5.22108E-06	7.47952E-06	7.19413E-06	7.35384E-07	6.84197E-07	7.35384E-07	6.84197E-07	7.47952E-06	7.19413E-06
3827303773950	382730	3773950	1.09347E-05	4.40298E-06	4.29001E-06	1.13713E-06	1.05929E-06	5.20895E-05	3.74496E-05	2.52496E-05	2.4929E-05	1.76877E-05	5.61893E-06	8.04946E-06	7.74233E-06	7.91421E-07	7.36334E-07	7.91421E-07	7.36334E-07	8.04946E-06	7.74233E-06
3827803773950	382780	3773950	1.15285E-05	4.64209E-06	4.52299E-06	1.19888E-06	1.11681E-06	5.39337E-05	3.87754E-05	2.61435E-05	2.58115E-05	1.83139E-05	5.81786E-06	8.33444E-06	8.01643E-06	8.19439E-07	7.62402E-07	8.19439E-07	7.62402E-07	8.33444E-06	8.01643E-06
3828303773950	382830	3773950	1.15173E-05	4.63759E-06	4.5186E-06	1.19772E-06	1.11573E-06	5.32031E-05	3.82502E-05	2.57894E-05	2.54619E-05	1.80658E-05	5.73906E-06	8.22155E-06	7.90785E-06	8.0834E-07	7.52075E-07	8.0834E-07	7.52075E-07	8.22155E-06	7.90785E-06
3828803773950	382880	3773950	1.21349E-05	4.88626E-06	4.7609E-06	1.26195E-06	1.17556E-06	5.478E-05	3.93838E-05	2.65537E-05	2.62166E-05	1.86013E

			MDemolition	MSite Grubbing / Prep	MMass Grading / Excavation	MMass Grading / Excavation	MDrainage / Utilities Trenching	MFoundations / Concrete Pads	MBuilding / Structure Construction	MAsphalt Paving	MLandscaping or Other Finishing	MWaterside Construction (Piles)	RSSWDemolition	RSSWPlacing Base	RSSWForm	Child Risk				
Unique Identifier	X (UTM)	Y (UTM)	2027	2027	2027	2028	2028	2028	2028	2028	2028	2028	2029	2029	2029	3rd Trimester	0<2	2<16	Total	per million
3828803773750	382880	3773750	1.21338E-05	3.72486E-05	4.38013E-05	4.32181E-05	9.18669E-06	1.19472E-05	8.7938E-06	9.05119E-07	1.0604E-05	9.05119E-07	1.16099E-05	1.68463E-05	9.98614E-06	2.05105E-09	2.6845E-08	4.6056E-09	3.35018E-08	0.03350179
3829303773750	382930	3773750	1.44038E-05	4.42171E-05	5.19956E-05	5.13033E-05	1.09053E-05	1.41823E-05	1.04389E-05	1.07445E-06	1.25878E-05	1.07445E-06	1.32538E-05	1.92316E-05	1.14001E-05	2.60521E-09	3.3728E-08	5.7315E-09	4.2065E-08	0.04206503
3829803773750	382980	3773750	1.765E-05	5.41823E-05	6.3714E-05	6.28656E-05	1.33631E-05	1.73786E-05	1.27916E-05	1.3166E-06	1.54248E-05	1.3166E-06	1.55496E-05	2.25628E-05	1.33748E-05	3.51227E-09	4.4814E-08	7.5281E-09	5.5854E-08	0.055854
3830303773750	383030	3773750	2.13788E-05	6.56293E-05	7.71747E-05	7.61471E-05	1.61863E-05	2.10501E-05	1.5494E-05	1.59475E-06	1.86835E-05	1.59475E-06	1.79857E-05	2.60977E-05	1.54702E-05	4.9022E-09	6.1307E-08	1.0165E-08	7.63741E-08	0.07637412
3830803773750	383080	3773750	2.48827E-05	7.63856E-05	8.98232E-05	8.86272E-05	1.88391E-05	2.45001E-05	1.80334E-05	1.85612E-06	2.17457E-05	1.85612E-06	2.011E-05	2.918E-05	1.72973E-05	7.09142E-09	8.636E-08	1.4075E-08	1.07526E-07	0.10752562
3831303773750	383130	3773750	2.94009E-05	9.02556E-05	0.000106133	0.00010472	2.22599E-05	2.89488E-05	2.13079E-05	2.19316E-06	2.56942E-05	2.19316E-06	2.27707E-05	3.30408E-05	1.95859E-05	1.31345E-08	1.5343E-07	2.4318E-08	1.90881E-07	0.19088095
3837303773750	383730	3773750	0.001098857	0.003373303	0.003966728	0.00391391	0.000831964	0.001081962	0.000796383	8.19692E-05	0.000960321	8.19692E-05	0.000107082	0.000155378	9.21048E-05	1.0136E-07	1.5032E-06	3.2255E-07	1.92706E-06	1.9270598
3837803773750	383780	3773750	0.000353382	0.001084822	0.001275662	0.001258676	0.000267552	0.000347949	0.000256109	2.63605E-05	0.00030883	2.63605E-05	0.000107216	0.000155572	9.22202E-05	3.34539E-08	5E-07	1.0012E-07	6.33569E-07	0.63356888
3838303773750	383830	3773750	0.000204647	0.00062823	0.000738747	0.00072891	0.000154941	0.0002015	0.000148315	1.52656E-05	0.000178846	1.52656E-05	9.98761E-05	0.000144922	8.59071E-05	1.95479E-08	2.9244E-07	5.7067E-08	3.69054E-07	0.36905378
3838803773750	383880	3773750	0.000141109	0.00043318	0.000509384	0.000502602	0.000106836	0.000138939	0.000102267	1.0526E-05	0.000123319	1.0526E-05	8.90741E-05	0.000129248	7.66158E-05	1.35382E-08	2.0232E-07	3.9016E-08	2.5487E-07	0.25486958
3839303773750	383930	3773750	0.000104396	0.000320476	0.000376854	0.000371836	7.90396E-05	0.00010279	7.56593E-05	7.78738E-06	9.12341E-05	7.78738E-06	7.64285E-05	0.000110899	6.57389E-05	1.00532E-08	1.4996E-07	2.8743E-08	1.88754E-07	0.18875414
3839803773750	383980	3773750	7.99719E-05	0.0002455	0.000288688	0.000284844	6.05481E-05	7.87423E-05	5.79586E-05	5.9655E-06	6.98896E-05	5.9655E-06	6.36364E-05	9.23377E-05	5.47359E-05	7.73366E-09	1.151E-07	2.1973E-08	1.44812E-07	0.14481159
3840303773750	384030	3773750	6.19717E-05	0.000190243	0.00022371	0.000220731	4.69199E-05	6.10189E-05	4.49132E-05	4.62278E-06	5.41588E-05	4.62278E-06	5.12747E-05	7.44007E-05	4.41032E-05	6.01869E-09	8.9367E-08	1.7006E-08	1.12392E-07	0.11239223
3840803773750	384080	3773750	4.89234E-05	0.000150187	0.000176607	0.000174255	3.70408E-05	4.81712E-05	3.54566E-05	3.64944E-06	4.27555E-05	3.64944E-06	4.19231E-05	6.08313E-05	3.60596E-05	4.76825E-09	7.064E-08	1.3421E-08	8.88293E-08	0.0888293
3841303773750	384130	3773750	4.06673E-05	0.000124842	0.000146804	0.000144849	3.07899E-05	4.0042E-05	2.94731E-05	3.03358E-06	3.55403E-05	3.03358E-06	3.60931E-05	5.23719E-05	3.1045E-05	3.9766E-09	5.8788E-08	1.1166E-08	7.39303E-08	0.07393031
3826803773800	382680	3773800	1.10578E-05	3.39454E-05	3.9917E-05	3.93855E-05	8.37202E-06	1.08877E-05	8.01397E-06	8.24853E-07	9.66368E-06	8.24853E-07	1.21309E-05	1.76021E-05	1.04342E-05	1.6322E-09	2.1874E-08	3.8617E-09	2.73679E-08	0.02736786
3827303773800	382730	3773800	1.13209E-05	3.47531E-05	4.08668E-05	4.03227E-05	8.57122E-06	1.11468E-05	8.20465E-06	8.4448E-07	9.89361E-06	8.4448E-07	1.22057E-05	1.77108E-05	1.04986E-05	1.70849E-09	2.2817E-08	4.0057E-09	2.85314E-08	0.02853138
3827803773800	382780	3773800	1.15912E-05	3.55831E-05	4.18428E-05	4.12857E-05	8.77592E-06	1.1413E-05	8.4006E-06	8.64648E-07	1.01299E-05	8.64648E-07	1.23274E-05	1.78873E-05	1.06032E-05	1.80023E-09	2.3929E-08	4.174E-09	2.99034E-08	0.02990342
3828303773800	382830	3773800	1.15531E-05	3.54661E-05	4.17053E-05	4.11499E-05	8.74707E-06	1.13755E-05	8.37298E-06	8.61805E-07	1.00966E-05	8.61805E-07	1.21402E-05	1.76157E-05	1.04422E-05	1.86702E-09	2.465E-08	4.267E-09	3.0784E-08	0.030784
3828803773800	382880	3773800	1.17799E-05	3.61624E-05	4.2524E-05	4.19578E-05	8.9188E-06	1.15988E-05	8.53736E-06	8.78725E-07	1.02948E-05	8.78725E-07	1.22026E-05	1.77063E-05	1.04959E-05	2.01558E-09	2.6361E-08	4.5159E-09	3.28921E-08	0.0328921
3829303773800	382930	3773800	1.29558E-05	3.9772E-05	4.67686E-05	4.61458E-05	9.80903E-06	1.27566E-05	9.38952E-06	9.66435E-07	1.13224E-05	9.66435E-07	1.30947E-05	1.90007E-05	1.12632E-05	2.3735E-09	3.0709E-08	5.2058E-09	3.82882E-08	0.03828817
3829803773800	382980	3773800	1.5478E-05	4.75147E-05	5.58734E-05	5.51294E-05	1.17186E-05	1.524E-05	1.12175E-05	1.15458E-06	1.35266E-05	1.15458E-06	1.51191E-05	2.19382E-05	1.30045E-05	3.10035E-09	3.958E-08	6.6408E-09	4.93215E-08	0.04932154
3830303773800	383030	3773800	1.8853E-05	5.78754E-05	6.80568E-05	6.71506E-05	1.42739E-05	1.85631E-05	1.36635E-05	1.40634E-06	1.64761E-05	1.40634E-06	1.77924E-05	2.58171E-05	1.53038E-05	4.29884E-09	5.3906E-08	8.9421E-09	6.7147E-08	0.06714701
3830803773800	383080	3773800	2.24349E-05	6.88712E-05	8.09869E-05	7.99086E-05	1.69858E-05	2.20899E-05	1.62594E-05	1.67353E-06	1.96065E-05	1.67353E-06	2.04687E-05	2.97005E-05	1.76059E-05	6.2189E-09	7.6127E-08	1.2512E-08	9.48577E-08	0.09485771
3831303773800	383130	3773800	2.70946E-05	8.31758E-05	9.78079E-05	9.65056E-05	2.05138E-05	2.6678E-05	1.96365E-05	2.02112E-06	2.36787E-05	2.02112E-06	2.38749E-05	3.46431E-05	2.05357E-05	1.08532E-08	1.2813E-07	2.111E-08	1.60089E-07	0.16008908
3837303773800	383730	3773800	0.00113016	0.003469396	0.004079726	0.004025404	0.000855663	0.001112783	0.000819069	8.43042E-05	0.000987677	8.43042E-05	0.000148574	0.000215584	0.000127794	1.0529E-07	1.5589E-06	3.3714E-07	2.00138E-06	2.00137709
3837803773800	383780	3773800	0.000355814	0.001092286	0.001284439	0.001267337	0.000269392	0.000350343	0.000257871	2.65419E-05	0.000310955	2.65419E-05	0.0001497	0.000217218	0.000128763	3.44278E-08	5.1332E-07	1.0388E-07	6.51628E-07	0.65162766
3838303773800	383830	3773800	0.00020917	0.000642117	0.000755077	0.000745023	0.000158366	0.000205954	0.000151593	1.5603E-05	0.0001828	1.5603E-05	0.000138842	0.000201463	0.000119423	2.05039E-08	3.0607E-07	6.0251E-08	3.86823E-07	0.38682263
3838803773800	383880	3773800	0.000144816	0.00044456	0.000522767	0.000515806	0.000109643	0.000142589	0.000104954	1.08025E-05	0.000126559	1.08025E-05	0.000120913	0.000175447	0.000104001	1.42525E-08	2.1256E-07	4.1353E-08	2.68166E-07	0.26816572
3839303773800	383930	3773800	0.000104748	0.000321557	0.000378125	0.00037309	7.93061E-05	0.000103137	7.59144E-05	7.81364E-06	9.15417E-05	7.81364E-06	9.86159E-05	0.000143094	8.48231E-05	1.03478E-08	1.5409E-07	2.973E-08	1.94163E-07	0.19416269
3839803773800	383980	3773800	7.97106E-05	0.000244698	0.000287745	0.000283913	6.03503E-05	7.8485E-05	5.77692E-05	5.94601E-06	6.96613E-05	5.94601E-06	7.92452E-05	0.000114987	6.81617E-05	7.89902E-09	1.1739E-07	2.2526E-08	1.47811E-07	0.14781123
3840303773800	384030	3773800	6.1803E-05	0.000189725	0.0002231	0.00022013	4.67921E-05	6.08527E-05	4.47909E-05	4.61019E-06	5.40113E-05	4.61019E-06	5.09208E-05	9.09256E-05	5.38988E-05	6.14273E-09	9.1089E-08	1.7406E-08	1.14637E-07	0.11463746
3840803773800	384080	3773800	4.93626E-05	0.000151535	0.000178192	0.00017582	3.73732E-05	4.86036E-05	3.57749E-05	3.6822E-06	4.31393E-05	3.6822E-06	5.09908E-05	7.39888E-05	4.3859E-05	4.91557E-09	7.2741E-08	1.3869E-08	9.15257E-08	0.09152572
3841303773800	384130	3773800	4.08252E-05	0.000125326	0.000147373	0.000145411	3.09094E-05	4.01975E-05	2.95875E-05	3.04535E-06	3.56782E-05	3.04535E-06	4.30086E-05	6.24064E-05	3.69932E-05	4.0718E-09	6.0136E-08	1.1455E-08	7.56625E-08	0.07566251
3826803773850	382680	3773850	1.09017E-05	3.34664E-05	3.93537E-05	3.88297E-05	8.25387E-06	1.07341E-05	7.90088E-06	8.13213E-07	9.5273E-06	8.13213E-07	1.27454E-05	1.84938E-05	1.09627E-05	1.63208E-09	2.1817E-08	3.8508E-09	2.72998E-08	0.02729979
3827303773850	382730	3773850	1.15531E-05	3.54661E-05	4.17053E-05	4.11499E-05	8.74707E-06	1.13755E-05	8.37298E-06	8.61805E-07	1.00966E-05	8.61805E-07	1.31696E-05	1.91094E-05	1.13276E-05	1.77187E-09	2.3605E-08	4.1379E-09	2.95144E-08	0.02951443
3827803773850	382780	3773850	1.18689E-05	3.64354E-05	4.2845E-05	4.22745E-05	8.98611E-06	1.16864E-05	8.6018E-06	8.85357E-07	1.03725E-05	8.85357E-07	1.34222E-05	1.9476E-05	1.1545E-05	1.87711E-09	2.4887E-08	4.3328E-09	3.10969E-08	0.03109685
3828303773850	382830	3773850	1.16747E-05	3.58393E-05	4.21441E-05	4.1583E-05	8.83912E-06	1.14952E-05	8.46109E-06	8.70874E-07	1.02028E-05	8.70874E-07	1.31446E-05	1.90731E-05	1.13062E-05	1.90813E-09	2.5167E-08	4.3528E-09	3.14276E-08	0.0314276
3828803773850	382880	3773850	1.16638E-05	3.58059E-05	4.21048E-05	4.15442E-05	8.83087E-06	1.14845E-05	8.4532E-06	8.70062E-07	1.01933E-05	8.70062E-07	1.30417E-05	1.89238E-05	1.12176E-05	2.01618E-09	2.6349E-08	4.512E-09	3.28774E-08	0.03287743
3829303773850	382930	3773850	1.21392E-05	3.72653E-05	4.3821E-05	4.32375E-05	9.19081E-06	1.19526E-05	8.79775E-06	9.05525E-07	1.06088E-05	9.05525E-07	1.3441E-05	1.95031E-05	1.15611E-05	2.24165E-09	2.8999E-08	4.9092E-09	3.61498E-08	0.03614984
3829803773850	382980	3773850	1.41062E-05	4.33035E-05	5.09214E-05	5.02434E-05	1.068E-05	1.38893E-05	1.02233E-05	1.05225E-06	1.23278E-05	1.05225E-06	1.5219E-05	2.2083E-05	1.30904E-05	2.85403E-09	3.6426E-08	6.1021E-09	4.53818E-08	0.04538178
3830303773850	383030	3773850	1.72235E-05	5.28733E-05	6.21747E-05	6.13468E-05	1.30402E-05	1.69587E-05	1.24825E-05	1.28479E-06	1.50521E-05	1.28479E-06	1.80918E-05	2.62516E-05	1.55614E-05	3.93597E-09	4.9409E-08	8.1957E-09	6.15411E-08	0.06154114
3830803773850	383080	3773850	2.06204E-05	6.33009E-05	7.44367E-05	7.34456E-05	1.5612E-05	2.03033E-05	1.49443E-05	1.53817E-06	1.80207E-05	1.53817E-06	2.11549E-05	3.06963E-05	1.81961E-05	5.64433E-09	6.9305E-08	1.143E-08	8.63792E-08	0.08637918
3831303773850	383130	3773850	2.51531E-05	7.72155E-05	9.07992E-05	8.95901E-05	1.90438E-05	2.47663E-05	1.82294E-05	1.87629E-06	2.19819E-05	1.87629E-06	2.51195E-05	3.6449E-05	2.16062E-05	9.39693E-09	1.1178E-07	1.8757E-08	1.3993E-07	0.1399305
3837303773850	383730	3773850	0.001038127	0.00318687	0.003747499	0.0036976	0.000785983	0.001022165	0.000752369	7.7439E-05	0.000907247	7.7439E-05	0.000226026	0.000327968	0.000194413	9.69307E-08	1.4333E-06	3.1205E-07	1.8423E-06	1.8423021
3837803773850	383780	3773850	0.000343244	0.001053701	0.001239066	0.001222567	0.000259876	0.000337967	0.000248762	2.56043E-05	0.00029997	2.56043E-05	0.000226179	0.00032819	0.000194545	3.34633E-08	4.9763E-07	1.0209E-07	6.33182E-07	0.63318221
3838303773850	383830	3773850	0.000207994	0.000638507	0.000750832	0.000740835	0.000157476	0.000204796	0.000150741	1.55153E-05	0.000181772	1.55153E-05	0.000209516	0.000304012	0.000180212	2.05719E-08	3.0607E-07	6.1329E-08	3.87969E-07	0.38796858
3838803773850	383880	3773850	0.000147133	0.000451674	0.000531131	0.000524059	0.000111397	0.000144871	0.000106633	1.09754E-05	0.000128584	1.09754E-05	0.000173769	0.000252142	0.000149465	1.46548E-08	2.179E-07	4.312E-08	2.75671E-07	0.27567073
3839303773850	383930	3773850	0.000101066	0.000310255	0.000364834	0.000359976	7.65187E-05	9.95119E-05	7.32462E-05	7.539E-06	8.83242E-05	7.539E-06	0.00012625	0.000183191	0.000108592	1.01544E-08	1.5079E-07	2.9465E-08	1.90407E-07	0.19040749
3839803773850	383980	3773850	7.54138E-05	0.000231507	0.000272234	0.000268609	5.70971E-05	7.42543E-05	5.46552E-05	5.62549E-06	6.59062E-05	5.62549E-06	9.56089E-05	0.000138731	8.22367E-05	7.61249E-09	1.1284E-07	2.187E-08	1.42318E-07	0.14231803
3840303773850	384030	3773850	6.10808E-05	0.000187508	0.000220494	0.000217558	4.62453E-05	6.01416E-05	4.42675E-05	4.55632E-06	5.33802E-05	4.55632E-06	7.83843E-05	0.000113737	6.74212E-05	6.172E-09	9.1317E-08	1.7636E-08	1.15125E-07	0.11512507
3840803773850	384080	3773850	5.12787E-05	0.000157417	0.000185109	0.000182644	3.8824E-05	5.04902E-05	3.71636E-05	3.82513E-06	4.48138E-05	3.82513E-06	6.62534E-05	9.61352E-05	5.6987E-05	5.18395E-09	7.6563E-08	1.4755E-08	9.65025E-08	0.09650252
3841303773850	384130	3773850	4.2607E-05	0.000130796	0.000153806	0.000151758	3.22585E-05	4.19519E-05	3.08789E-05	3.17827E-06	3.72354E-05	3.17827E-06	5.50771E-05	7.9918E-05	4.73738E-05	4.3121E-09	6.3576E-08	1.2226E-08	8.0114E-08	0.08011399
3826803773900	382680	3773900	1.07021E-05	3.28536E-05	3.86332E-05	3.81188E-05	8.10275E-06	1.05376E-05	7.75622E-06	7.98324E-07	9.35287E-06	7.98324E-07	1.31696E-05	1.91094E-05	1.13276E-05	1.62393E-09	2.1663E-08	3.8151E-09	2.71024E-08	0.02710239
3827303773900	382730	3773900	1.14678E-05	3.52043E-05	4.13974E-05	4.08462E-05	8.6825E-06	1.12915E-05	8.31117E-06	8.55444E-07	1.00221E-05	8.55444E-07	1.39619E-05	2.0259E-05	1.20091E-05	1.78457E-09	2.3705E-08	4.1517E-09	2.96415E-08	0.02964154
3827803773900	382780	3773900	1.16765E-05	3.58449E-05	4.21507E-05	4.15894E-05	8.84049E-06	1.1497E-05	8.46241E-06	8.71009E-07	1.02044E-05	8.71009E-07	1.40804E-05	2.0431E-05	1.21111E-05	1.86827E-09	2.4732E-08	4.3024E-09	3.0903E-08	0.030903
3828303773900	382830	3773900	1.1368E-05	3.48979E-05	4.10371E-05	4.04907E-05	8.60694E-06	1.11933E-05	8.23885E-06	8.47999E-07	9.93484E-06	8.47999E-07	1.37529E-05	1.99557E-05	1.18294E-05	1.87647E-09	2.4722E-08	4.2746E-09	3.08736E-08	0.03087357
3828803773900	382880	3773900	1.14969E-05	3.52934E-05	4.15022E-05	4.09496E-05	8.70448E-06	1.13201E-05	8.33222E-06	8.57609E-07	1.00474E-05	8.57609E-07	1.38652E-05	2.01187E-05	1.19259E-05	2.00603E-09	2.6193E-08	4.4842E-09	3.26831E-08	0.03268308
3829303773900	382930	3773900	1.17582E-05	3.60956E-05	4.24454E-05	4.18803E-05	8.90231E-06	1.15774E-05	8.52158E-06	8.771E-07	1.02758E-05	8.771E-07	1.41678E-05	2.05577E-05	1.21862E-05	2.19686E-09	2.8387E-08	4.8011E-09	3.53847E-08	0.03538471
3829803773900	382980	3773900	1.3355E-05	4.09974E-05	4.82096E-05	4.75677E-05	1.01113E-05	1.31496E-05	9.67884E-06	9.96213E-07	1.16713E-05	9.96213E-07	1.58334E-05	2.29747E-05	1.36189E-05	2.73336E-09	3.4854E-08	5.8257E-09	4.34131E-08	0.04341314
3830303773900	383030	3773900	1.63435E-05	5.01717E-05	5.89978E-05	5.82123E-05	1.23739E-05	1.60922E-05	1.18447E-05	1.21914E-06	1.4283E-05	1.21914E-06	1.89964E-05	2.75642E-05	1.63395E-05	3.78187E-09	4.7438E-08	7.8443E-09	5.90642E-08	0.0590642
3830803773900	383080	3773900	1.95843E-05	6.01203E-05	7.06965E-05	6.97552E-05	1.48276E-05	1.92831E-05	1.41934E-05	1.46089E-06	1.71152E-05	1.46089E-06	2.24276E-05	3.25429E-05	1.92908E-05	5.4301E-09	6.6639E-08	1.0937E-08	8.30066E-08	0.08300658
3831303773900	383130	3773900	2.35889E-05	7.24139E-05	8.51529E-05	8.4019E-05	1.78596E-05	2.32262E-05	1.70958E-05	1.75961E-06	2.0615E-05	1.75961E-06	2.65638E-05	3.85446E-05	2.28485E-05	8.81112E-09	1.0491E-07	1.7369E-08	1.31086E-07	0.13108556
3837303773900	383730	3773900	0.000766838	0.00235406	0.002768182	0.002731323	0.000580586	0.000755047	0.000555756	5.72022E-05	0.00067016	5.72022E-05	0.000412172	0.00059807	0.000354524	7.19893E-08	1.0635E-06	2.3163E-07	1.3671E-06	1.3671006
3837803773900	383780	3773900	0.000325658	0.000999713	0.001175581	0.001159928	0.000246561	0.000320651	0.000236016	2.42924E-05	0.000284601	2.42924E-05	0.000399037	0.000579011	0.000343226	3.16412E-08	4.688E-07	9.8111E-08	5.98553E-07	0.5985526
3838303773900	383830	3773900	0.000215009	0.000660042	0.000776155	0.000765821	0.000162787	0.000211704	0.000155825	1.60386E-05	0.000187903	1.60386E-05	0.000355978	0.000516532	0.00030619	2.11395E-08	3.1316E-07	6.4533E-08	3.9883E-07	0.39883018
3838803773900	383880	3773900	0.000156195	0.000479492	0.000563843	0.000556335	0.000118258	0.000153793	0.0001132	1.16514E-05	0.000136503	1.16514E-05	0.000283655	0.000411589	0.000243982	1.54706E-08	2.29E-07	4.6681E-08	2.91148E-07	0.2911481
3839303773900	383930	3773900	0.000109387	0.0003358	0.000394873	0.000389616	8.2819E-05	0.000107705	7.9277E-05	8.15974E-06	9.55965E-05	8.15974E-06	0.000194855	0.000282739	0.000167602	1.09569E-08	1.6208E-07	3.2578E-08	2.05611E-07	0.20561139
3839803773900	383980	3773900	8.27246E-05	0.00025395	0.000298625	0.000294648	6.26322E-05	8.14526E-05	5.99536E-05	6.17083E-06	7.22952E-05	6.17083E-06	0.000144653	0.000209895	0.000124422	8.34701E-09	1.2331E-07	2.4529E-08	1.56184E-07	0.15618356
3840303773900	384030	3773900	6.82337E-05	0.000209466	0.000246314	0.000243035	5.16609E-05	6.71845E-05	4.94515E-05	5.08989E-06	5.96313E-05	5.08989E-06	0.000118377	0.000171767	0.00010182	6.90106E-09	1.0181E-07	2.0142E-08	1.28849E-07	0.1288494
3840803773900	384080	3773900	5.58713E-05	0.000171515	0.000201688	0.000199002	4.23011E-05	5.50122E-05	4.0492E-05	4.16772E-06	4.88274E-05	4.16772E-06	9.46482E-05	0.000137337	8.14104E-05	5.67052E-09	8.3529E-08	1.6428E-08	1.05628E-07	0.10562776
3841303773900	384130	3773900	4.45885E-05	0.000136879	0.000160959	0.000158815	3.37587E-05	4.39029E-05	3.2315E-05	3.32608E-06	3.89671E-05	3.32608E-06	7.30784E-05	0.000106038	6.28574E-05	4.54476E-09	6.684E-08	1.3064E-08	8.4449E-08	0.08444905
3826803773950	382680	3773950	1.04662E-05	3.21295E-05	3.77817E-05	3.72786E-05	7.92416E-06	1.03053E-05	7.58526E-06	7.80728E-07	9.14672E-06	7.80728E-07	1.36281E-05	1.97747E-05	1.1722E-05	1.60001E-09	2.1321E-08	3.7521E-09	2.66735E-08	0.02667349
3827303773950	382730	3773950	1.12628E-05	3.45749E-05	4.06572E-05	4.01159E-05	8.52726E-06	1.10896E-05	8.16257E-06	8.40148E-07	9.84287E-06	8.40148E-07	1.44922E-05	2.10284E-05	1.24652E-05	1.77622E-09	2.3548E-08	4.1186E-09	2.94425E-08	0.02944247
3827803773950	382780	3773950	1.15676E-05	3.55107E-05	4.17577E-05	4.12016E-05	8.75806E-06	1.13898E-05	8.3835E-06	8.62888E-07	1.01093E-05	8.62888E-07	1.48072E-05	2.14856E-05	1.27362E-05	1.87513E-09	2.4775E-08	4.3038E-09	3.09537E-08	0.0309537
3828303773950	382830	3773950	1.13463E-05	3.48311E-05	4.09585E-05	4.04132E-05	8.59046E-06	1.11718E-05	8.22307E-06	8.46375E-07	9.91582E-06	8.46375E-07	1.46762E-05	2.12955E-05	1.26235E-05	1.89831E-09	2.4963E-08	4.3099E-09	3.11715E-08	0.03117146
3828803773950	382880	3773950	1.16602E-05	3.57948E-05	4.20917E-05	4.15313E-05	8.82813E-06	1.14809E-05	8.45057E-06	8.69791E-07	1.01902E-05	8.69791E-07	1.50848E-05	2.18884E-05	1.2975E-05	2.05787E-09	2.6833E-08	4.5883E-09	3.34787E-08	0.03347867

Unique Identifier	X (UTM)	Y (UTM)	EGIODemolition 2025	EGIOSite Grubbing / Prep 2025	EGIOMass Grading / Excavation 2025	EGIOMass Grading / Excavation 2026	EGIODrainage / Utilities Trenching 2026	EGIODrainage / Utilities Trenching 2027	EGIOFoundations / Concrete Pads 2026	EGIOFoundations / Concrete Pads 2027	EGIOBuilding / Structure Construction 2026	EGIOBuilding / Structure Construction 2027	EGIOAsphalt Paving 2027	EGIOArchitectural Coating 2027	EGIOLandscaping or Other Finishing 2027	EGIOWaterside Construction (Piles) 2027	HIWaterside Construction (Landscaping) 2025	HIWaterside Construction (Landscaping) 2026	KMDemolition 2025	KMSite Grubbing / Prep 2025
3829303773950	382930	3773950	0.000138925	5.4488E-05	1.80448E-05	1.7673E-05	4.10377E-05	4.09744E-05	5.39182E-05	5.38834E-05	5.77531E-05	5.63688E-05	2.24738E-06	2.24738E-06	6.08635E-05	2.24738E-06	2.26067E-05	2.18986E-05	1.58211E-05	6.86648E-05
3829803773950	382980	3773950	0.000170685	6.6945E-05	2.21702E-05	2.17134E-05	5.04196E-05	5.03418E-05	6.62447E-05	6.6202E-05	7.09564E-05	6.92556E-05	2.76117E-06	2.76117E-06	7.47779E-05	2.76117E-06	2.71991E-05	2.63471E-05	1.72627E-05	7.49213E-05
3830303773950	383030	3773950	0.000245856	9.6428E-05	3.1934E-05	3.1276E-05	7.26245E-05	7.25125E-05	9.54192E-05	9.53576E-05	0.000102206	9.9756E-05	3.9772E-06	3.9772E-06	0.00010771	3.9772E-06	3.84575E-05	3.7253E-05	2.12163E-05	9.20801E-05
3830803773950	383080	3773950	0.000384673	0.00015087	4.99648E-05	4.89354E-05	0.00011363	0.000113455	0.000149295	0.000149199	0.000159914	0.000156081	6.22284E-06	6.22284E-06	0.000168527	6.22284E-06	5.94605E-05	5.75981E-05	2.61769E-05	0.00011361
3831303773950	383130	3773950	0.000678393	0.00026608	8.8116E-05	8.63005E-05	0.000200394	0.000200085	0.000263292	0.000263122	0.000282018	0.000275258	1.09743E-05	1.09743E-05	0.000297207	1.09743E-05	0.000103698	0.00010045	3.16377E-05	0.00013731
3837303773950	383730	3773950	0.002176332	0.00085359	0.000282682	0.000276858	0.000642878	0.000641886	0.000844658	0.000844113	0.000904734	0.000883048	3.52065E-05	3.52065E-05	0.000953461	3.52065E-05	0.000427306	0.000413922	0.00073712	0.003199153
3837803773950	383780	3773950	0.001309658	0.00051367	0.000170111	0.000166606	0.000386867	0.00038627	0.000508292	0.000507964	0.000544444	0.000531394	2.11863E-05	2.11863E-05	0.000573767	2.11863E-05	0.000259831	0.000251693	0.000446474	0.001937729
3838303773950	383830	3773950	0.000974494	0.00038221	0.000126576	0.000123968	0.000287861	0.000287417	0.000378212	0.000377967	0.000405112	0.000395401	1.57644E-05	1.57644E-05	0.00042693	1.57644E-05	0.000194715	0.000188616	0.000331779	0.001439946
3838803773950	383880	3773950	0.000713082	0.00027968	9.26217E-05	9.07133E-05	0.000210641	0.000210316	0.000276755	0.000276576	0.000296439	0.000289333	1.15355E-05	1.15355E-05	0.000312404	1.15355E-05	0.000143772	0.000139269	0.00024266	0.001053161
3839303773950	383930	3773950	0.000507591	0.00019908	6.59307E-05	6.45723E-05	0.00014994	0.000149709	0.000197002	0.000196874	0.000211013	0.000205955	8.21129E-06	8.21129E-06	0.000222378	8.21129E-06	0.000103515	0.000100273	0.000172803	0.000749979
3839803773950	383980	3773950	0.000380244	0.00014914	4.93897E-05	4.83721E-05	0.000112322	0.000112149	0.000147577	0.000147482	0.000158073	0.000154284	6.1512E-06	6.1512E-06	0.000166587	6.1512E-06	7.82426E-05	7.57919E-05	0.000129079	0.00056021
3840303773950	384030	3773950	0.000296882	0.00011644	3.85618E-05	3.77673E-05	8.76976E-05	8.75623E-05	0.000115223	0.000115149	0.000123418	0.00012046	4.80266E-06	4.80266E-06	0.000130065	4.80266E-06	6.15827E-05	5.96538E-05	0.000100227	0.000434991
3840803773950	384080	3773950	0.00023496	9.2155E-05	3.05188E-05	2.989E-05	6.94062E-05	6.92991E-05	9.11906E-05	9.11318E-05	9.76765E-05	9.53353E-05	3.80095E-06	3.80095E-06	0.000102937	3.80095E-06	4.90774E-05	4.75402E-05	7.87027E-05	0.000341575
3841303773950	384130	3773950	0.000188793	7.4047E-05	2.45222E-05	2.40169E-05	5.57685E-05	5.56824E-05	7.32725E-05	7.32252E-05	7.8484E-05	7.66028E-05	3.0541E-06	3.0541E-06	8.2711E-05	3.0541E-06	3.97007E-05	3.84572E-05	6.27006E-05	0.000272125
3826803774000	382680	3774000	8.80596E-05	3.4538E-05	1.1438E-05	1.12023E-05	2.60124E-05	2.59723E-05	3.41769E-05	3.41548E-05	3.66077E-05	3.57302E-05	1.42454E-06	1.42454E-06	3.85793E-05	1.42454E-06	1.50562E-05	1.45846E-05	1.31665E-05	5.71437E-05
3827303774000	382730	3774000	9.9844E-05	3.916E-05	1.29687E-05	1.27015E-05	2.94934E-05	2.94479E-05	3.87505E-05	3.87255E-05	4.15067E-05	4.05118E-05	1.61517E-06	1.61517E-06	4.37421E-05	1.61517E-06	1.68214E-05	1.62945E-05	1.42121E-05	6.16814E-05
3827803774000	382780	3774000	0.000111332	4.3666E-05	1.44608E-05	1.41629E-05	3.28869E-05	3.28362E-05	4.32091E-05	4.31813E-05	4.62824E-05	4.5173E-05	1.80101E-06	1.80101E-06	4.8775E-05	1.80101E-06	1.85058E-05	1.79262E-05	1.51897E-05	6.59244E-05
3828303774000	382830	3774000	0.000123539	4.8454E-05	1.60463E-05	1.57157E-05	3.64927E-05	3.64364E-05	4.79466E-05	4.79157E-05	5.13568E-05	5.01258E-05	1.99848E-06	1.99848E-06	5.41228E-05	1.99848E-06	2.0115E-05	1.94849E-05	1.58958E-05	6.89889E-05
3828803774000	382880	3774000	0.000140802	5.5225E-05	1.82887E-05	1.79119E-05	4.15922E-05	4.1528E-05	5.46467E-05	5.46115E-05	5.85335E-05	5.71305E-05	2.27775E-06	2.27775E-06	6.1686E-05	2.27775E-06	2.24363E-05	2.17335E-05	1.67852E-05	7.28489E-05
3829303774000	382930	3774000	0.000146542	5.7476E-05	1.90342E-05	1.8642E-05	4.32876E-05	4.32209E-05	5.68743E-05	5.68376E-05	6.09195E-05	5.94593E-05	2.3706E-06	2.3706E-06	6.42005E-05	2.3706E-06	2.303E-05	2.23087E-05	1.62398E-05	7.04818E-05
3829803774000	382980	3774000	0.000168745	6.6184E-05	2.19182E-05	2.14666E-05	4.98465E-05	4.97696E-05	6.54917E-05	6.54495E-05	7.01498E-05	6.84684E-05	2.72978E-06	2.72978E-06	7.39279E-05	2.72978E-06	2.5911E-05	2.50995E-05	1.65362E-05	7.17685E-05
3830303774000	383030	3774000	0.00023788	9.33E-05	3.0898E-05	3.02614E-05	7.02685E-05	7.016E-05	9.23236E-05	9.2264E-05	9.88901E-05	9.65197E-05	3.84817E-06	3.84817E-06	0.000104216	3.84817E-06	3.56985E-05	3.45804E-05	1.97589E-05	8.57548E-05
3830803774000	383080	3774000	0.000386119	0.00015144	5.01527E-05	4.91193E-05	0.000114058	0.000113882	0.000149857	0.00014976	0.000160515	0.000156668	6.24623E-06	6.24623E-06	0.00016916	6.24623E-06	5.71177E-05	5.53286E-05	2.47851E-05	0.000107569
3831303774000	383130	3774000	0.000693025	0.00027181	9.00165E-05	8.81618E-05	0.000204716	0.0002044	0.00026897	0.00026797	0.000288101	0.000281195	1.1211E-05	1.1211E-05	0.000303617	1.1211E-05	0.00010295	9.97253E-05	2.97888E-05	0.000129285
3837303774000	383730	3774000	0.004221599	0.00165577	0.00054834	0.000537043	0.00124704	0.001245116	0.001638447	0.00163739	0.001754982	0.001712916	6.82927E-05	6.82927E-05	0.001849501	6.82927E-05	0.000817408	0.000791806	0.001383686	0.006005293
3837803774000	383780	3774000	0.002503601	0.00098195	0.000325191	0.000318491	0.000739551	0.00073841	0.000971674	0.000971047	0.001040784	0.001015837	4.05007E-05	4.05007E-05	0.001096838	4.05007E-05	0.000486438	0.000471202	0.0008221	0.003567974
3838303774000	383830	3774000	0.0020815	0.00081639	0.000270365	0.000264794	0.000614865	0.000613916	0.000807852	0.000807331	0.000865311	0.00084457	3.36724E-05	3.36724E-05	0.000911914	3.36724E-05	0.00040515	0.00039246	0.000683617	0.002966944
3838803774000	383880	3774000	0.001204254	0.00047233	0.00015642	0.000153197	0.000355731	0.000355182	0.000467384	0.000467082	0.000500626	0.000488627	1.94812E-05	1.94812E-05	0.000527589	1.94812E-05	0.000235966	0.000228575	0.000396171	0.001719408
3839303774000	383930	3774000	0.000685211	0.00026875	8.90015E-05	8.71678E-05	0.000202408	0.000202096	0.000265937	0.000265766	0.000284852	0.000278025	1.10846E-05	1.10846E-05	0.000300194	1.10846E-05	0.000135714	0.000131463	0.000225472	0.000978564
3839803774000	383980	3774000	0.000469939	0.00018432	6.104E-05	5.97824E-05	0.000138818	0.000138603	0.000182388	0.000182271	0.000195361	0.000190678	7.60219E-06	7.60219E-06	0.000205882	7.60219E-06	9.39499E-05	9.10072E-05	0.000154452	0.000670333
3840303774000	384030	3774000	0.000334553	0.00013122	4.34548E-05	4.25595E-05	9.88253E-05	9.86728E-05	0.000129844	0.00012976	0.000139079	0.000135745	5.41205E-06	5.41205E-06	0.000146569	5.41205E-06	6.73662E-05	6.52561E-05	0.000109313	0.000474426
3840803774000	384080	3774000	0.000256508	0.00010061	3.33177E-05	3.26312E-05	7.57713E-05	7.56544E-05	9.95536E-05	9.94893E-05	0.000106634	0.000104078	4.14953E-06	4.14953E-06	0.000112377	4.14953E-06	5.20176E-05	5.03883E-05	8.32402E-05	0.000361268
3841303774000	384130	3774000	0.000204305	8.0131E-05	2.6537E-05	2.59902E-05	6.03506E-05	6.02575E-05	7.92929E-05	7.92417E-05	8.49326E-05	8.28968E-05	3.30503E-06	3.30503E-06	8.95068E-05	3.30503E-06	4.17242E-05	4.04173E-05	6.58417E-05	0.000285758
3826803774050	382680	3774050	8.71075E-05	3.4165E-05	1.13143E-05	1.10812E-05	2.57311E-05	2.56914E-05	3.38074E-05	3.37855E-05	3.62119E-05	3.53439E-05	1.40914E-06	1.40914E-06	3.81622E-05	1.40914E-06	1.45431E-05	1.40876E-05	1.28474E-05	5.57588E-05
3827303774050	382730	3774050	9.91704E-05	3.8896E-05	1.28812E-05	1.26158E-05	2.92944E-05	2.92492E-05	3.84891E-05	3.84642E-05	4.12266E-05	4.02384E-05	1.60428E-06	1.60428E-06	4.3447E-05	1.60428E-06	1.6267E-05	1.57575E-05	1.38341E-05	6.00411E-05
3827803774050	382780	3774050	0.00011417	4.4779E-05	1.48295E-05	1.4524E-05	3.37254E-05	3.36733E-05	4.43107E-05	4.42821E-05	4.74623E-05	4.63247E-05	1.84693E-06	1.84693E-06	5.00185E-05	1.84693E-06	1.83498E-05	1.7775E-05	1.49453E-05	6.48637E-05
3828303774050	382830	3774050	0.000129799	5.0909E-05	1.68595E-05	1.65121E-05	3.8342E-05	3.82828E-05	5.03764E-05	5.03439E-05	5.39594E-05	5.2666E-05	2.09976E-06	2.09976E-06	5.68655E-05	2.09976E-06	2.04989E-05	1.98568E-05	1.60203E-05	6.95291E-05
3828803774050	382880	3774050	0.000144718	5.676E-05	1.87973E-05	1.841E-05	4.2749E-05	4.26831E-05	5.61666E-05	5.61304E-05	6.01615E-05	5.87195E-05	2.3411E-06	2.3411E-06	6.34017E-05	2.3411E-06	2.21923E-05	2.14972E-05	1.66381E-05	7.22104E-05
3829303774050	382930	3774050	0.000145455	5.7049E-05	1.8893E-05	1.85037E-05	4.29666E-05	4.29003E-05	5.64525E-05	5.64161E-05	6.04677E-05	5.90183E-05	2.35302E-06	2.35302E-06	6.37243E-05	2.35302E-06	2.19537E-05	2.12661E-05	1.56242E-05	6.78102E-05
3829803774050	382980	3774050	0.000168377	6.604E-05	2.18703E-05	2.14197E-05	4.97377E-05	4.96609E-05	6.53488E-05	6.53066E-05	6.99967E-05	6.83189E-05	2.72383E-06	2.72383E-06	7.37666E-05	2.72383E-06	2.46894E-05	2.39161E-05	1.58777E-05	6.89103E-05
3830303774050	383030	3774050	0.000238014	9.3353E-05	3.09155E-05	3.02785E-05	7.03083E-05	7.01998E-05	9.23759E-05	9.23163E-05	9.89461E-05	9.65744E-05	3.85035E-06	3.85035E-06	0.000104275	3.85035E-06	3.38167E-05	3.27575E-05	1.87676E-05	8.14528E-05
3830803774050	383080	3774050	0.000385032	0.00015101	5.00115E-05	4.89811E-05	0.000113737	0.000113561	0.000149435	0.000149339	0.000160063	0.000156227	6.22865E-06	6.22865E-06	0.000168684	6.22865E-06	5.35765E-05	5.18984E-05	2.31512E-05	0.000100478
3831303774050	383130	3774050	0.000708115	0.00027773	9.19765E-05	9.00815E-05	0.000209174	0.000208851	0.000274827	0.000274649	0.000294374	0.000287318	1.14552E-05	1.14552E-05	0.000310228	1.14552E-05	0.000100438	9.72925E-05	2.7924E-05	0.000121192
3836803774050	383680	3774050	0.001351047	0.0005299	0.000175487	0.000171871	0.000399093	0.000398477	0.000524356	0.000524017	0.00056165	0.000548188	2.18558E-05	2.18558E-05	0.0005919	2.18558E-05	0.000260684	0.000252518	0.000431997	0.001874898
3837303774050	383730	3774050	0.002903318	0.00113872	0.00037711	0.00036934	0.000857626	0.000856303	0.001126808	0.001126081	0.001206953	0.001178023	4.69669E-05	4.69669E-05	0.001271956	4.69669E-05	0.000560481	0.000542926	0.000940848	0.004083348
3837803774050	383780	3774050	0.005581754	0.00218924	0.00072501	0.000710072	0.001648823	0.001646279	0.002166338	0.00216494	0.002320418	0.002264799	9.02959E-05	9.02959E-05	0.002445391	9.02959E-05	0.001077093	0.001043356	0.001816009	0.007881606
3838303774050	383830	3774050	0.007744837	0.00303763	0.001005971	0.000985245	0.002287787	0.002284257	0.003005853	0.003003914	0.003219644	0.003142471	0.000125288	0.000125288	0.003393047	0.000125288	0.001495029	0.001448202	0.002528006	0.010971726
3838803774050	383880	3774050	0.002492966	0.00097778	0.00032381	0.000317138	0.00073641	0.000735274	0.000967546	0.000966922	0.001036363	0.001011522	4.03286E-05	4.03286E-05	0.001092179	4.03286E-05	0.000482642	0.000467525	0.000812691	0.003527135
3839303774050	383930	3774050	0.000976084	0.00038283	0.000126783	0.000124171	0.00028833	0.000287886	0.000378829	0.000378584	0.000405773	0.000396047	1.57901E-05	1.57901E-05	0.000427627	1.57901E-05	0.000190114	0.000184159	0.000316169	0.001372195
3839803774050	383980	3774050	0.000584477	0.00022924	7.59173E-05	7.43532E-05	0.000172652	0.000172385	0.000226842	0.000226695	0.000242976	0.000237152	9.45507E-06	9.45507E-06	0.000256062	9.45507E-06	0.000114617	0.000111027	0.000188176	0.000816699
3840303774050	384030	3774050	0.000385661	0.00015126	5.00932E-05	4.90611E-05	0.000113922	0.000113746	0.000149679	0.000149582	0.000160325	0.000156482	6.23882E-06	6.23882E-06	0.00016896	6.23882E-06	7.60199E-05	7.36388E-05	0.000123168	0.000534556
3840803774050	384080	3774050	0.000286643	0.00011243	3.72318E-05	3.64647E-05	8.46729E-05	8.45423E-05	0.000111249	0.000111177	0.000119162	0.000116305	4.63701E-06	4.63701E-06	0.00012558	4.63701E-06	5.68109E-05	5.50315E-05	9.08079E-05	0.000394113
3841303774050	384130	3774050	0.000224577	8.8082E-05	2.91702E-05	2.85692E-05	6.6339E-05	6.62367E-05	8.71608E-05	8.71045E-05	9.33601E-05	9.11223E-05	3.63298E-06	3.63298E-06	9.83883E-05	3.63298E-06	4.47774E-05	4.33749E-05	7.06191E-05	0.000306492
3826803774100	382680	3774100	8.59668E-05	3.3717E-05	1.11662E-05	1.09361E-05	2.53942E-05	2.5355E-05	3.33646E-05	3.33431E-05	3.57377E-05	3.48811E-05	1.39068E-06	1.39068E-06	3.76624E-05	1.39068E-06	1.3996E-05	1.35576E-05	1.25216E-05	5.43445E-05
3827303774100	382730	3774100	9.79309E-05	3.841E-05	1.27202E-05	1.24581E-05	2.89283E-05	2.88837E-05	3.8008E-05	3.79835E-05	4.07113E-05	3.97355E-05	1.58422E-06	1.58422E-06	4.29039E-05	1.58422E-06	1.55943E-05	1.51059E-05	1.34562E-05	5.84009E-05
3827803774100	382780	3774100	0.000107757	4.2264E-05	1.39965E-05	1.37081E-05	3.18309E-05	3.17818E-05	4.18217E-05	4.17947E-05	4.47963E-05	4.37225E-05	1.74318E-06	1.74318E-06	4.72089E-05	1.74318E-06	1.67622E-05	1.62371E-05	1.41555E-05	6.14358E-05
3828303774100	382830	3774100	0.000120961	4.7442E-05	1.57115E-05	1.53878E-05	3.57312E-05	3.56761E-05	4.69461E-05	4.69158E-05	5.02852E-05	4.90799E-05	1.95678E-06	1.95678E-06	5.29934E-05	1.95678E-06	1.82924E-05	1.77194E-05	1.48367E-05	6.43922E-05
3828803774100	382880	3774100	0.000133931	5.253E-05	1.73962E-05	1.70377E-05	3.95625E-05	3.95015E-05	5.19799E-05	5.19464E-05	5.5677E-05	5.43425E-05	2.16659E-06	2.16659E-06	5.86757E-05	2.16659E-06	1.96844E-05	1.90679E-05	1.51988E-05	6.59637E-05
3829303774100	382930	3774100	0.000145311	5.6993E-05	1.88743E-05	1.84855E-05	4.29242E-05	4.28579E-05	5.63967E-05	5.63603E-05	6.04079E-05	5.896E-05	2.35069E-06	2.35069E-06	6.36614E-05	2.35069E-06	2.082E-05	2.01678E-05	1.50562E-05	6.5345E-05
3829803774100	382980	3774100	0.000170973	6.7058E-05	2.22075E-05	2.17499E-05	5.05045E-05	5.04265E-05	6.63563E-05	6.63134E-05	7.10758E-05	6.93722E-05	2.76582E-06	2.76582E-06	7.49038E-05	2.76582E-06	2.35861E-05	2.28474E-05	1.54047E-05	6.68575E-05
3830303774100	383030	3774100	0.00023735	9.3092E-05	3.08292E-05	3.0194E-05	7.01119E-05	7.00037E-05	9.21179E-05	9.20585E-05	9.86698E-05	9.63047E-05	3.8396E-06	3.8396E-06	0.000103984	3.8396E-06	3.12909E-05	3.03108E-05	1.76338E-05	7.65321E-05
3830803774100	383080	3774100	0.000396726	0.0001556	5.15305E-05	5.04688E-05	0.000117191	0.00011701	0.000153974	0.000153874	0.000164925	0.000160972	6.41783E-06	6.41783E-06	0.000173808	6.41783E-06	5.02668E-05	4.86923E-05	2.18748E-05	9.49383E-05
3831303774100	383130	3774100	0.000732546	0.00028731	9.51498E-05	9.31894E-05	0.00021639	0.000216057	0.000284309	0.000284125	0.00030453	0.000297231	1.18504E-05	1.18504E-05	0.000320932	1.18504E-05	9.46119E-05	9.16484E-05	2.61E-05	0.000113276
3836303774100	383630	3774100	0.000497289	0.00019504	6.45925E-05	6.32617E-05	0.000146897	0.00014667	0.000193003	0.000192879	0.00020673	0.000201775	8.04463E-06	8.04463E-06	0.000217864	8.04463E-06	9.22708E-05	8.93807E-05	0.0001385	0.000601099
3836803774100	383680	3774100	0.000683818	0.0002682	8.88207E-05	8.69906E-05	0.000201997	0.000201685	0.000265397	0.000265226	0.000284274	0.00027746	1.10621E-05	1.10621E-05	0.000299584	1.10621E-05	0.000129396	0.000125343	0.000204787	0.000888792
3837303774100	383730	3774100	0.000909644	0.00035678	0.000118153	0.000115719	0.000268704	0.00026829	0.000353043	0.000352815	0.000378153	0.000369088	1.47153E-05	1.47153E-05	0.000398519	1.47153E-05	0.00017382	0.000168375	0.000282531	0.001226203
3837803774100	383780	3774100	0.001278778	0.00050155	0.0001661	0.000162677	0.000377745	0.000377162	0.000496307	0.000495987	0.000531607	0.000518865	2.06868E-05	2.06868E-05	0.000560238	2.06868E-05	0.00024571	0.000238014	0.000406391	0.001763764
3838303774100	383830	3774100	0.004280422	0.00167884	0.000555981	0.000544526	0.001264416	0.001262465	0.001661277	0.001660205	0.001779435	0.001736783	6.92443E-05	6.92443E-05	0.001875272	6.92443E-05	0.000825644	0.000799783	0.001393356	0.006047262
3838803774100	383880	3774100	0.002729723	0.00107064	0.000354562	0.000347256	0.000806347	0.000805103	0.001059434	0.001058751	0.001134786	0.001107586	4.41586E-05	4.41586E-05	0.001195903	4.41586E-05	0.000526806	0.000510306	0.000886516	0.003847544
3839303774100	383930	3774100	0.001085117	0.0004256	0.000140945	0.000138041	0.000320538	0.000320044	0.000421145	0.000420874	0.000451099	0.000440287	1.75539E-05	1.75539E-05	0.000475394	1.75539E-05	0.00020973	0.000203161	0.000348316	0.001511715
3839803774100	383980	3774100	0.000644441	0.00025276	8.3706E-05	8.19814E-05	0.000190365	0.000190071	0.000250114	0.000249953	0.000267904	0.000261482	1.04251E-05	1.04251E-05	0.000282333	1.04251E-05	0.000124925	0.000121012	0.000204774	0.000888733
3840303774100	384030	3774100	0.000428702	0.00016814	5.56838E-05	5.45366E-05	0.000126637	0.000126441	0.000166384	0.000166277	0.000178218	0.000173946	6.93511E-06	6.93511E-06	0.000187816	6.93511E-06	8.33354E-05	8.07252E-05	0.000134852	0.000585266
3840803774100	384080	3774100	0.000312637	0.00012262	4.06082E-05	3.97715E-05	9.23514E-05	9.22089E-05	0.000121338	0.000121259	0.000129968	0.000126853	5.05752E-06	5.05752E-06	0.000136968	5.05752E-06	6.09476E-05	5.90386E-05	9.73165E-05	0.00042236
3841303774100	384130	3774100	0.000240457	9.4311E-05	3.12328E-05	3.05893E-05	7.10299E-05	7.09204E-05	9.33241E-05	9.32638E-05	9.99617E-05	9.75657E-05	3.88987E-06	3.88987E-06	0.000105345	3.88987E-06	4.70575E-05	4.55835E-05	7.41291E-05	0.000321725
3826803774150	382680	3774150	8.46195E-05	3.3189E-05	1.09912E-05	1.07647E-05	2.49962E-05	2.49576E-05	3.28417E-05	3.28205E-05	3.51776E-05	3.43344E-05	1.36889E-06	1.36889E-06	3.70722E-05	1.36889E-06	1.34273E-05	1.30067E-05	1.21934E-05	5.29203E-05
3827303774150	382730	3774150	9.6377E-05	3.78E-05	1.25183E-05	1.22604E-05	2.84693E-05	2.84254E-05	3.74049E-05	3.73808E-05	4.00653E-05	3.9105E-05	1.55909E-06	1.55909E-06	4.22232E-05	1.55909E-06	1.48911E-05	1.44247E-05	1.30692E-05	5.67213E-05
3827803774150	382780	3774150	0.000111206	4.3617E-05	1.44445E-05	1.41469E-05	3.28498E-05	3.27991E-05	4.31603E-05	4.31325E-05	4.62301E-05	4.5122E-05	1.79898E-06	1.79898E-06	4.872E-05	1.79898E-06	1.66563E-05	1.61346E-05	1.40288E-05	6.08858E-05

			KMMass Grading / Excavation	KMMass Grading / Excavation	KMDrainage / Utilities Trenching	KMFoundations / Concrete Pads	KMBuilding / Structure Construction	KMAsphalt Paving	KMArchitectural Coating	KMLandscaping or Other Finishing	KMWaterside Construction (Piles)	EWNDemolition	EWNSite Grubbing / Prep	EWNDrainage / Utilities Trenching	EWNDrainage / Utilities Trenching	EWNDrainage / Utilities Trenching	EWNFoundation s / Concrete Pads	EWNBuilding / Structure Construction	EWNAsphalt Paving	EWNLandscaping or Other Finishing	EWNWaterside Construction (Piles)
Unique Identifier	X (UTM)	Y (UTM)	2025	2026	2026	2026	2026	2026	2026	2026	2026	2027	2027	2027	2028	2029	2029	2029	2029	2029	2029
3829303773950	382930	3773950	5.21925E-05	5.16524E-05	1.85488E-05	9.81596E-06	3.37144E-05	1.08311E-06	1.08311E-06	3.47975E-05	1.08311E-06	0.000107471	5.85733E-06	1.37541E-05	1.34885E-05	1.32094E-05	1.14418E-05	2.48452E-05	1.7676E-06	2.5729E-05	1.7676E-06
3829803773950	382980	3773950	5.69482E-05	5.63588E-05	2.02389E-05	1.07104E-05	3.67864E-05	1.1818E-06	1.1818E-06	3.79682E-05	1.1818E-06	0.000131537	7.16893E-06	1.6834E-05	1.65089E-05	1.61673E-05	1.40039E-05	3.04087E-05	2.16341E-06	3.14904E-05	2.16341E-06
3830303773950	383030	3773950	6.99907E-05	6.92664E-05	2.48741E-05	1.31633E-05	4.52113E-05	1.45246E-06	1.45246E-06	4.66638E-05	1.45246E-06	0.00019126	1.04239E-05	2.44774E-05	2.40047E-05	2.3508E-05	2.03623E-05	4.42155E-05	3.14569E-06	4.57884E-05	3.14569E-06
3830803773950	383080	3773950	8.63555E-05	8.54618E-05	3.06901E-05	1.62411E-05	5.57824E-05	1.79206E-06	1.79206E-06	5.75744E-05	1.79206E-06	0.000308823	1.68313E-05	3.9523E-05	3.87598E-05	3.79578E-05	3.28785E-05	7.13937E-05	5.07928E-06	7.39334E-05	5.07928E-06
3831303773950	383130	3773950	0.00010437	0.00010329	3.70923E-05	1.96291E-05	6.74192E-05	2.16591E-06	2.16591E-06	6.95851E-05	2.16591E-06	0.000575611	3.13715E-05	7.36663E-05	7.22437E-05	7.07489E-05	6.12817E-05	0.00013307	9.46718E-06	0.000137803	9.46718E-06
3837303773950	383730	3773950	0.002431697	0.002406531	0.000864206	0.000457335	0.001570784	5.0463E-05	5.0463E-05	0.001621248	5.0463E-05	0.001697736	9.25288E-05	0.000217275	0.000213079	0.00020867	0.000180747	0.000392482	2.7923E-05	0.000406444	2.7923E-05
3837803773950	383780	3773950	0.001472881	0.001457638	0.00052345	0.000277008	0.000951425	3.05655E-05	3.05655E-05	0.000981991	3.05655E-05	0.001027295	5.59889E-05	0.000131473	0.000128934	0.000126266	0.00010937	0.00023749	1.68961E-05	0.000245938	1.68961E-05
3838303773950	383830	3773950	0.001094513	0.001083186	0.000388981	0.000205847	0.000707014	2.27135E-05	2.27135E-05	0.000729727	2.27135E-05	0.000767943	4.18539E-05	9.82808E-05	9.63829E-05	9.43886E-05	8.17581E-05	0.000177533	1.26305E-05	0.000183848	1.26305E-05
3838803773950	383880	3773950	0.000800514	0.00079223	0.000284497	0.000150554	0.000517102	1.66124E-05	1.66124E-05	0.000533715	1.66124E-05	0.000565266	3.08077E-05	7.23424E-05	7.09454E-05	6.94775E-05	6.01804E-05	0.000130678	9.29705E-06	0.000135327	9.29705E-06
3839303773950	383930	3773950	0.000570064	0.000564164	0.000202596	0.000107213	0.00036824	1.18301E-05	1.18301E-05	0.00038007	1.18301E-05	0.000405575	2.21044E-05	5.19052E-05	5.09029E-05	4.98497E-05	4.31791E-05	9.37608E-05	6.67058E-06	9.70961E-05	6.67058E-06
3839803773950	383980	3773950	0.00042582	0.000421413	0.000151333	8.00848E-05	0.000275063	8.83669E-06	8.83669E-06	0.0002839	8.83669E-06	0.000305983	1.66765E-05	3.91595E-05	3.84032E-05	3.76086E-05	3.25761E-05	7.0737E-05	5.03256E-06	7.32533E-05	5.03256E-06
3840303773950	384030	3773950	0.00033064	0.000327218	0.000117507	6.21841E-05	0.000213581	6.8615E-06	6.8615E-06	0.000220442	6.8615E-06	0.000240609	1.31135E-05	3.07929E-05	3.01983E-05	2.95734E-05	2.56161E-05	5.56239E-05	3.95734E-06	5.76025E-05	3.95734E-06
3840803773950	384080	3773950	0.000259634	0.000256947	9.22718E-05	4.88299E-05	0.000167714	5.38797E-06	5.38797E-06	0.000173102	5.38797E-06	0.000191804	1.04536E-05	2.45469E-05	2.40729E-05	2.35748E-05	2.04202E-05	4.43412E-05	3.15464E-06	4.59185E-05	3.15464E-06
3841303773950	384130	3773950	0.000206844	0.000204703	7.35107E-05	3.89016E-05	0.000133613	4.29247E-06	4.29247E-06	0.000137906	4.29247E-06	0.000155419	8.47051E-06	1.98904E-05	1.95063E-05	1.91027E-05	1.65465E-05	3.59296E-05	2.5562E-06	3.72077E-05	2.5562E-06
3826803774000	382680	3774000	4.34353E-05	4.29858E-05	1.54366E-05	8.16897E-06	2.80576E-05	9.01377E-07	9.01377E-07	2.89589E-05	9.01377E-07	6.87891E-05	3.74909E-06	8.80358E-06	8.63357E-06	8.45493E-06	7.32355E-06	1.59026E-05	1.13139E-06	1.64683E-05	1.13139E-06
3827303774000	382730	3774000	4.68844E-05	4.63992E-05	1.66624E-05	8.81766E-06	3.02856E-05	9.72955E-07	9.72955E-07	3.12585E-05	9.72955E-07	7.74643E-05	4.2219E-06	9.91382E-06	9.72238E-06	9.52121E-06	8.24714E-06	1.79082E-05	1.27407E-06	1.85452E-05	1.27407E-06
3827803774000	382780	3774000	5.01096E-05	4.9591E-05	1.78086E-05	9.42422E-06	3.23689E-05	1.03988E-06	1.03988E-06	3.34088E-05	1.03988E-06	8.55958E-05	4.66508E-06	1.09545E-05	1.0743E-05	1.05207E-05	9.11286E-06	1.9788E-05	1.40781E-06	2.04919E-05	1.40781E-06
3828303774000	382830	3774000	5.24389E-05	5.18962E-05	1.86364E-05	9.8623E-06	3.38735E-05	1.08822E-06	1.08822E-06	3.49618E-05	1.08822E-06	9.37504E-05	5.10952E-06	1.19981E-05	1.17664E-05	1.1523E-05	9.98102E-06	2.16732E-05	1.54193E-06	2.24442E-05	1.54193E-06
3828803774000	382880	3774000	5.53729E-05	5.47999E-05	1.96791E-05	1.04141E-05	3.57688E-05	1.14911E-06	1.14911E-06	3.69179E-05	1.14911E-06	0.00010555	5.75259E-06	1.35082E-05	1.32473E-05	1.29732E-05	1.12372E-05	2.44009E-05	1.73599E-06	2.52689E-05	1.73599E-06
3829303774000	382930	3774000	5.35737E-05	5.30192E-05	1.90397E-05	1.00757E-05	3.46066E-05	1.11177E-06	1.11177E-06	3.57183E-05	1.11177E-06	0.000109156	5.94914E-06	1.39697E-05	1.36999E-05	1.34165E-05	1.16212E-05	2.52346E-05	1.79531E-06	2.61323E-05	1.79531E-06
3829803774000	382980	3774000	5.45517E-05	5.39871E-05	1.93872E-05	1.02597E-05	3.52383E-05	1.13207E-06	1.13207E-06	3.63704E-05	1.13207E-06	0.000124485	6.78459E-06	1.59315E-05	1.56238E-05	1.53006E-05	1.32531E-05	2.87784E-05	2.04743E-06	2.98021E-05	2.04743E-06
3830303774000	383030	3774000	6.51828E-05	6.45082E-05	2.31655E-05	1.22591E-05	4.21056E-05	1.35269E-06	1.35269E-06	4.34583E-05	1.35269E-06	0.000175212	9.54925E-06	2.24234E-05	2.19904E-05	2.15354E-05	1.86537E-05	4.05054E-05	2.88174E-06	4.19462E-05	2.88174E-06
3830803774000	383080	3774000	8.17641E-05	8.09179E-05	2.90583E-05	1.53775E-05	5.28165E-05	1.69678E-06	1.69678E-06	5.45133E-05	1.69678E-06	0.000289084	1.57555E-05	3.69968E-05	3.62823E-05	3.55316E-05	3.0777E-05	6.68304E-05	4.75462E-06	6.92077E-05	4.75462E-06
3831303774000	383130	3774000	9.82707E-05	9.72537E-05	3.49246E-05	1.8482E-05	6.34791E-05	2.03933E-06	2.03933E-06	6.55185E-05	2.03933E-06	0.000536974	2.92658E-05	6.87216E-05	6.73945E-05	6.60001E-05	5.71683E-05	0.000124138	8.83172E-06	0.000128553	8.83172E-06
3837303774000	383730	3774000	0.004564663	0.004517423	0.001622245	0.000858486	0.0029486	9.47267E-05	9.47267E-05	0.003043326	9.47267E-05	0.003275122	0.000178498	0.000419148	0.000411054	0.000402549	0.000348682	0.000757142	5.38666E-05	0.000784075	5.38666E-05
3837803774000	383780	3774000	0.002712041	0.002683974	0.000963838	0.000510059	0.001751876	5.62808E-05	5.62808E-05	0.001808157	5.62808E-05	0.001947242	0.000106127	0.000249207	0.000244394	0.000239337	0.000207311	0.000450163	3.20267E-05	0.000466176	3.20267E-05
3838303774000	383830	3774000	0.002255194	0.002231855	0.000801478	0.000424139	0.00145677	4.68002E-05	4.68002E-05	0.00150357	4.68002E-05	0.001622906	8.84505E-05	0.000207698	0.000203687	0.000199473	0.000172781	0.000375183	2.66923E-05	0.000388529	2.66923E-05
3838803774000	383880	3774000	0.001306934	0.001293408	0.000464474	0.000245798	0.00084423	2.71217E-05	2.71217E-05	0.000871351	2.71217E-05	0.000943522	5.14232E-05	0.000120751	0.000118419	0.000115969	0.000100451	0.000218123	1.55183E-05	0.000225882	1.55183E-05
3839303774000	383930	3774000	0.000743813	0.000736115	0.000264345	0.00013989	0.000480475	1.54357E-05	1.54357E-05	0.000495911	1.54357E-05	0.000540412	2.94532E-05	6.91616E-05	6.7826E-05	6.64226E-05	5.75343E-05	0.000124932	8.88827E-06	0.000129377	8.88827E-06
3839803774000	383980	3774000	0.000509525	0.000504252	0.000181081	9.58274E-05	0.000329134	1.05738E-05	1.05738E-05	0.000339708	1.05738E-05	0.000373263	2.03433E-05	4.777E-05	4.68475E-05	4.58782E-05	3.9739E-05	8.6291E-05	6.13914E-06	8.93605E-05	6.13914E-06
3840303774000	384030	3774000	0.000360614	0.000356882	0.00012816	6.78216E-05	0.000232943	7.48354E-06	7.48354E-06	0.000240427	7.48354E-06	0.000267224	1.4564E-05	3.41991E-05	3.35387E-05	3.28447E-05	2.84497E-05	6.17767E-05	4.39508E-06	6.39743E-05	4.39508E-06
3840803774000	384080	3774000	0.000274602	0.000271761	9.75916E-05	5.16451E-05	0.000177383	5.6986E-06	5.6986E-06	0.000183081	5.6986E-06	0.000206176	1.12368E-05	2.63862E-05	2.58767E-05	2.53413E-05	2.19503E-05	4.76637E-05	3.39101E-06	4.93592E-05	3.39101E-06
3841303774000	384130	3774000	0.000217206	0.000214958	7.71934E-05	4.08505E-05	0.000140307	4.50751E-06	4.50751E-06	0.000144815	4.50751E-06	0.000165411	9.0151E-06	2.11692E-05	2.07604E-05	2.03308E-05	1.76103E-05	3.82396E-05	2.72054E-06	3.95999E-05	2.72054E-06
3826803774050	382680	3774050	4.23826E-05	4.1944E-05	1.50625E-05	7.97099E-06	2.73776E-05	8.79532E-07	8.79532E-07	2.82571E-05	8.79532E-07	6.63006E-05	3.61347E-06	8.4851E-06	8.32125E-06	8.14907E-06	7.05861E-06	1.53274E-05	1.09046E-06	1.58726E-05	1.09046E-06
3827303774050	382730	3774050	4.56377E-05	4.51654E-05	1.62193E-05	8.58318E-06	2.94802E-05	9.47082E-07	9.47082E-07	3.04273E-05	9.47082E-07	7.46159E-05	4.06666E-06	9.54929E-06	9.36489E-06	9.17112E-06	7.9439E-06	1.72497E-05	1.22722E-06	1.78633E-05	1.22722E-06
3827803774050	382780	3774050	4.93033E-05	4.87931E-05	1.7522E-05	9.27258E-06	3.18481E-05	1.02315E-06	1.02315E-06	3.28712E-05	1.02315E-06	8.48378E-05	4.62377E-06	1.08575E-05	1.06478E-05	1.04275E-05	9.03216E-06	1.96128E-05	1.39534E-06	2.03105E-05	1.39534E-06
3828303774050	382830	3774050	5.28495E-05	5.23026E-05	1.87823E-05	9.93952E-06	3.41388E-05	1.09674E-06	1.09674E-06	3.52355E-05	1.09674E-06	9.54349E-05	5.20132E-06	1.22137E-05	1.19778E-05	1.173E-05	1.01604E-05	2.20626E-05	1.56964E-06	2.28474E-05	1.56964E-06
3828803774050	382880	3774050	5.48876E-05	5.43196E-05	1.95066E-05	1.03228E-05	3.54553E-05	1.13904E-06	1.13904E-06	3.65944E-05	1.13904E-06	0.000104164	5.67705E-06	1.33308E-05	1.30734E-05	1.28029E-05	1.10897E-05	2.40805E-05	1.7132E-06	2.49371E-05	1.7132E-06
3829303774050	382930	3774050	5.1543E-05	5.10096E-05	1.8318E-05	9.69381E-06	3.32948E-05	1.06963E-06	1.06963E-06	3.43645E-05	1.06963E-06	0.000103543	5.64325E-06	1.32514E-05	1.29955E-05	1.27266E-05	1.10236E-05	2.39372E-05	1.703E-06	2.47887E-05	1.703E-06
3829803774050	382980	3774050	5.23792E-05	5.18371E-05	1.86151E-05	9.85107E-06	3.3835E-05	1.08698E-06	1.08698E-06	3.49219E-05	1.08698E-06	0.000117823	6.42153E-06	1.5079E-05	1.47878E-05	1.44818E-05	1.25439E-05	2.72384E-05	1.93787E-06	2.82073E-05	1.93787E-06
3830303774050	383030	3774050	6.19128E-05	6.12721E-05	2.20033E-05	1.16441E-05	3.99934E-05	1.28483E-06	1.28483E-06	4.12782E-05	1.28483E-06	0.000164216	8.95E-06	2.10163E-05	2.06104E-05	2.0184E-05	1.74831E-05	3.79635E-05	2.7009E-06	3.93139E-05	2.7009E-06
3830803774050	383080	3774050	7.63739E-05	7.55835E-05	2.71427E-05	1.43638E-05	4.93346E-05	1.58492E-06	1.58492E-06	5.09195E-05	1.58492E-06	0.000266029	1.44989E-05	3.40462E-05	3.33888E-05	3.26979E-05	2.83225E-05	6.15006E-05	4.37544E-06	6.36883E-05	4.37544E-06
3831303774050	383130	3774050	9.2119E-05	9.11656E-05	3.27384E-05	1.7325E-05	5.95054E-05	1.91167E-06	1.91167E-06	6.1417E-05	1.91167E-06	0.000508506	2.77142E-05	6.50783E-05	6.38215E-05	6.2501E-05	5.41375E-05	0.000117556	8.3635E-06	0.000121738	8.3635E-06
3836803774050	383680	3774050	0.001425123	0.001410374	0.000506477	0.000268026	0.000920575	2.95744E-05	2.95744E-05	0.00095015	2.95744E-05	0.001048811	5.71616E-05	0.000134226	0.000131634	0.00012891	0.00011166	0.000242464	1.725E-05	0.000251089	1.725E-05
3837303774050	383730	3774050	0.00310378	0.003071658	0.001103059	0.000583735	0.002004924	6.44102E-05	6.44102E-05	0.002069335	6.44102E-05	0.002250706	0.000122666	0.000288044	0.000282481	0.000276637	0.000239619	0.000520318	3.70178E-05	0.000538827	3.70178E-05
3837803774050	383780	3774050	0.00599086	0.005928861	0.002129105	0.001126714	0.00386987	0.000124323	0.000124323	0.003994193	0.000124323	0.004325028	0.00023572	0.000553514	0.000542825	0.000531594	0.000460459	0.000999859	7.11346E-05	0.001035427	7.11346E-05
3838303774050	383830	3774050	0.008339681	0.008253374	0.002963857	0.001568462	0.005387119	0.000173067	0.000173067	0.005560186	0.000173067	0.00601902	0.000328044	0.00077031	0.000755434	0.000739804	0.000640808	0.001391476	9.8996E-05	0.001440974	9.8996E-05
3838803774050	383880	3774050	0.002680998	0.002653253	0.000952806	0.000504221	0.001731824	5.56366E-05	5.56366E-05	0.00178746	5.56366E-05	0.001944807	0.000105995	0.000248895	0.000244089	0.000239038	0.000207052	0.0004496	3.19866E-05	0.000465593	3.19866E-05
3839303774050	383930	3774050	0.001043014	0.00103222	0.000370679	0.000196162	0.000673748	2.16448E-05	2.16448E-05	0.000695393	2.16448E-05	0.000763961	4.16369E-05	9.77712E-05	9.58832E-05	9.38993E-05	8.13342E-05	0.000176612	1.2565E-05	0.000182895	1.2565E-05
3839803774050	383980	3774050	0.000620778	0.000614354	0.00022062	0.000116751	0.000400999	1.28825E-05	1.28825E-05	0.000413882	1.28825E-05	0.000459579	2.50476E-05	5.88166E-05	5.76808E-05	5.64873E-05	4.89285E-05	0.000106245	7.55879E-06	0.000110025	7.55879E-06
3840303774050	384030	3774050	0.000406319	0.000402114	0.000144403	7.64174E-05	0.000262467	8.43202E-06	8.43202E-06	0.000270899	8.43202E-06	0.000304643	1.66034E-05	3.8988E-05	3.82351E-05	3.74439E-05	3.24334E-05	7.04273E-05	5.01052E-06	7.29325E-05	5.01052E-06
3840803774050	384080	3774050	0.000299568	0.000296467	0.000106464	5.63403E-05	0.000193509	6.21668E-06	6.21668E-06	0.000199726	6.21668E-06	0.000227492	1.23986E-05	2.91143E-05	2.85521E-05	2.79613E-05	2.42197E-05	5.25917E-05	3.74161E-06	5.44625E-05	3.74161E-06
3841303774050	384130	3774050	0.000232966	0.000230555	8.27944E-05	4.38145E-05	0.000150487	4.83456E-06	4.83456E-06	0.000155322	4.83456E-06	0.000179262	9.77001E-06	2.29418E-05	2.24988E-05	2.20333E-05	1.90849E-05	4.14418E-05	2.94836E-06	4.29159E-05	2.94836E-06
3826803774100	382680	3774100	4.13076E-05	4.08801E-05	1.46804E-05	7.76881E-06	2.66831E-05	8.57223E-07	8.57223E-07	2.75404E-05	8.57223E-07	6.36513E-05	3.46908E-06	8.14605E-06	7.98874E-06	7.82345E-06	6.77656E-06	1.47149E-05	1.04689E-06	1.52383E-05	1.04689E-06
3827303774100	382730	3774100	4.43909E-05	4.39315E-05	1.57762E-05	8.34869E-06	2.86748E-05	9.21208E-07	9.21208E-07	2.95961E-05	9.21208E-07	7.13541E-05	3.88889E-06	9.13185E-06	8.9555E-06	8.77021E-06	7.59663E-06	1.64956E-05	1.17358E-06	1.70824E-05	1.17358E-06
3827803774100	382780	3774100	4.66978E-05	4.62145E-05	1.6596E-05	8.78256E-06	3.0165E-05	9.69081E-07	9.69081E-07	3.11341E-05	9.69081E-07	7.70891E-05	4.20145E-06	9.86581E-06	9.67529E-06	9.4751E-06	8.2072E-06	1.78214E-05	1.2679E-06	1.84554E-05	1.2679E-06
3828303774100	382830	3774100	4.8945E-05	4.84384E-05	1.73947E-05	9.20519E-06	3.16166E-05	1.01572E-06	1.01572E-06	3.26323E-05	1.01572E-06	8.47E-05	4.61626E-06	1.08398E-05	1.06305E-05	1.04106E-05	9.01748E-06	1.95809E-05	1.39308E-06	2.02775E-05	1.39308E-06
3828803774100	382880	3774100	5.01395E-05	4.96206E-05	1.78192E-05	9.42984E-06	3.23882E-05	1.0405E-06	1.0405E-06	3.34287E-05	1.0405E-06	9.17366E-05	4.99976E-06	1.17404E-05	1.15137E-05	1.12754E-05	9.76663E-06	2.12077E-05	1.50881E-06	2.19621E-05	1.50881E-06
3829303774100	382930	3774100	4.96691E-05	4.91551E-05	1.7652E-05	9.34138E-06	3.20844E-05	1.03074E-06	1.03074E-06	3.31151E-05	1.03074E-06	9.7709E-05	5.32526E-06	1.25047E-05	1.22632E-05	1.20095E-05	1.04025E-05	2.25883E-05	1.60704E-06	2.33919E-05	1.60704E-06
3829803774100	382980	3774100	5.08188E-05	5.02929E-05	1.80606E-05	9.55761E-06	3.28271E-05	1.0546E-06	1.0546E-06	3.38817E-05	1.0546E-06	0.000111897	6.09854E-06	1.43205E-05	1.4044E-05	1.37534E-05	1.1913E-05	2.58683E-05	1.84039E-06	2.67885E-05	1.84039E-06
3830303774100	383030	3774100	5.81725E-05	5.75705E-05	2.06741E-05	1.09406E-05	3.75773E-05	1.20721E-06	1.20721E-06	3.87845E-05	1.20721E-06	0.000150671	8.21178E-06	1.92828E-05	1.89104E-05	1.85192E-05	1.6041E-05	3.48322E-05	2.47812E-06	3.60712E-05	2.47812E-06
3830803774100	383080	3774100	7.21632E-05	7.14164E-05	2.56462E-05	1.35719E-05	4.66147E-05	1.49754E-06	1.49754E-06	4.81123E-05	1.49754E-06	0.000246964	1.34598E-05	3.16063E-05	3.09959E-05	3.03546E-05	2.62927E-05	5.7093E-05	4.06186E-06	5.9124E-05	4.06186E-06
3831303774100	383130	3774100	8.61016E-05	8.52106E-05	3.05998E-05	1.61933E-05	5.56184E-05	1.7868E-06	1.7868E-06	5.74052E-05	1.7868E-06	0.000473974	2.58322E-05	6.06588E-05	5.94874E-05	5.82566E-05	5.04611E-05	0.000109573	7.79554E-06	0.000113471	7.79554E-06
3836303774100	383630	3774100	0.000456899	0.000452171	0.000162378	8.593E-05	0.00029514	9.48166E-06	9.48166E-06	0.000304621	9.48166E-06	0.000379297	2.06722E-05	4.85422E-05	4.76048E-05	4.66198E-05	4.03814E-05	8.76858E-05	6.23837E-06	9.0805E-05	6.23837E-06
3836803774100	383680	3774100	0.000675576	0.000668585	0.000240095	0.000127057	0.000436397	1.40197E-05	1.40197E-05	0.000450416	1.40197E-05	0.000526017	2.86686E-05	6.73193E-05	6.60193E-05	6.46533E-05	5.60018E-05	0.000121605	8.65151E-06	0.00012593	8.65151E-06
3837303774100	383730	3774100	0.000932045	0.000922399	0.000331241	0.000175292	0.000602066	1.9342E-05	1.9342E-05	0.00062148	1.9342E-05	0.000703235	3.83272E-05	8.99995E-05	8.82615E-05	8.64353E-05	7.48691E-05	0.000162574	1.15662E-05	0.000168357	1.15662E-05
3837803774100	383780	3774100	0.001340649	0.001326774	0.000476456	0.000252139	0.000866008	2.78214E-05	2.78214E-05	0.00089383	2.78214E-05	0.000992288	5.4081E-05	0.000126992	0.00012454	0.000121963	0.000105643	0.000229397	1.63204E-05	0.000237557	1.63204E-05
3838303774100	383830	3774100	0.004596564	0.004548994	0.001633583	0.000864486	0.002969206	9.53888E-05	9.53888E-05	0.003064595	9.53888E-05	0.003336637	0.000181851	0.000427021	0.000418774	0.000410109	0.000355231	0.000771363	5.48783E-05	0.000798802	5.48783E-05
3838803774100	383880	3774100	0.002924544	0.002894277	0.00103936	0.000550025	0.001889145	6.06907E-05	6.06907E-05	0.001949835	6.06907E-05	0.002128602	0.000116012	0.000272417	0.000267156	0.000261629	0.000226619	0.00049209	3.50095E-05	0.000509595	3.50095E-05
3839303774100	383930	3774100	0.001149064	0.001137173	0.000408368	0.000216107	0.000742252	2.38456E-05	2.38456E-05	0.000766098	2.38456E-05	0.000846449	4.61325E-05	0.000108328	0.000106236	0.000104038	9.01161E-05	0.000195682	1.39217E-05	0.000202643	1.39217E-05
3839803774100	383980	3774100	0.000675532	0.00066854	0.000240079	0.000127049	0.000436368	1.40188E-05	1.40188E-05	0.000450387	1.40188E-05	0.000503667	2.74505E-05	6.4459E-05	6.32142E-05	6.19062E-05	5.36223E-05	0.000116438	8.28391E-06	0.00012058	8.28391E-06
3840303774100	384030	3774100	0.000444865	0.000440261	0.000158101	8.36667E-05	0.000287366	9.23191E-06	9.23191E-06	0.000296598	9.23191E-06	0.000336005	1.83127E-05	4.30017E-05	4.21713E-05	4.12987E-05	3.57724E-05	7.76776E-05	5.52634E-06	8.04408E-05	5.52634E-06
3840803774100	384080	3774100	0.000321039	0.000317717	0.000114095	6.03785E-05	0.000207379	6.66226E-06	6.66226E-06	0.00021041	6.66226E-06	0.000245739	1.33931E-05	3.14495E-05	3.08421E-05	3.0204E-05	2.61623E-05	5.68098E-05	4.04171E-06	5.88307E-05	4.04171E-06
3841303774100	384130	3774100	0.000244546	0.000242015	8.69096E-05	4.59922E-05	0.000157967	5.07486E-06	5.07486E-06	0.000163042	5.07486E-06	0.000189729	1.03405E-05	2.42814E-05	2.38125E-05	2.33198E-05	2.01993E-05	4.38615E-05	3.12051E-06	4.54217E-05	3.12051E-06
3826803774150	382680	3774150	4.02251E-05	3.98088E-05	1.42957E-05	7.56521E-06	2.59839E-05	8.34758E-07	8.34758E-07	2.68186E-05	8.34758E-07	6.08949E-05	3.31885E-06	7.79328E-06	7.64279E-06	7.48465E-06	6.4831E-06	1.40777E-05	1.00155E-06	1.45784E-05	1.00155E-06
3827303774150	382730	3774150	4.31143E-05	4.26681E-05	1.53225E-05	8.10859E-06	2.78502E-05	8.94715E-07	8.94715E-07	2.87449E-05	8.94715E-07	6.78856E-05	3.69985E-06	8.68795E-06	8.52017E-06	8.34388E-06	7.22736E-06	1.56938E-05	1.11653E-06	1.6252E-05	1.11653E-06
3827803774150	382780	3774150	4.62797E-05	4.58008E-05	1.64474E-05	8.70393E-06	2.98949E-05	9.60405E-07	9.60405E-07	3.08554E-05	9.60405E-07	7.64E-05	4.1639E-06	9.77761E-06	9.5888E-06	9.3904E-06	8.13383E-06	1.76621E-05	1.25657E-06	1.82904E-05	1.25657E-06

			ISDemolition	ISDrainage / Utilities Trenching	ISDrainage / Utilities Trenching	ISAsphalt Paving	ISAsphalt Paving	SVDemolition	SVSite Grubbing / Prep	SVMass Grading / Excavation	SVMass Grading / Excavation	SVDrainage / Utilities Trenching	SVFoundations / Concrete Pads	SVBuilding / Structure Construction	SVBuilding / Structure Construction	SVAsphalt Paving	SVAsphalt Paving	SVArchitectural Coating	SVArchitectural Coating	SVLandscaping or Other Finishing	SVLandscaping or Other Finishing
Unique Identifier	X (UTM)	Y (UTM)	2027	2027	2028	2027	2028	2027	2027	2027	2028	2028	2028	2028	2029	2028	2029	2028	2029	2028	2029
3829303773950	382930	3773950	1.28629E-05	5.17938E-06	5.04649E-06	1.33765E-06	1.24608E-06	5.62143E-05	4.0415E-05	2.7249E-05	2.6903E-05	1.90883E-05	6.06387E-06	8.68687E-06	8.35541E-06	8.5409E-07	7.94641E-07	8.5409E-07	7.94641E-07	8.68687E-06	8.35541E-06
3829803773950	382980	3773950	1.4594E-05	5.87646E-06	5.72568E-06	1.51768E-06	1.41378E-06	6.09805E-05	4.38417E-05	2.95593E-05	2.9184E-05	2.07068E-05	6.578E-06	9.42339E-06	9.06384E-06	9.26505E-07	8.62015E-07	9.26505E-07	8.62015E-07	9.42339E-06	9.06384E-06
3830303773950	383030	3773950	1.89673E-05	7.63742E-06	7.44147E-06	1.97247E-06	1.83744E-06	7.43704E-05	5.34683E-05	3.60498E-05	3.55921E-05	2.52535E-05	8.02238E-06	1.14925E-05	1.1054E-05	1.12994E-06	1.05129E-06	1.12994E-06	1.05129E-06	1.14925E-05	1.1054E-05
3830803773950	383080	3773950	2.50103E-05	1.00707E-05	9.81232E-06	2.6009E-06	2.42285E-06	9.07892E-05	6.52725E-05	4.40086E-05	4.34498E-05	3.08287E-05	9.79349E-06	1.40298E-05	1.34945E-05	1.3794E-06	1.28339E-06	1.3794E-06	1.28339E-06	1.40298E-05	1.34945E-05
3831303773950	383130	3773950	3.14571E-05	1.26666E-05	1.23416E-05	3.27132E-06	3.04738E-06	0.000108339	7.78902E-05	5.25158E-05	5.1849E-05	3.67881E-05	1.16866E-05	1.67418E-05	1.6103E-05	1.64605E-06	1.53148E-06	1.64605E-06	1.53148E-06	1.67418E-05	1.6103E-05
3837303773950	383730	3773950	0.000367697	0.000148057	0.000144259	3.82379E-05	3.56203E-05	0.00390636	0.002808461	0.001893545	0.001869503	0.001326457	0.000421381	0.000603655	0.000580622	5.93511E-05	5.522E-05	5.93511E-05	5.522E-05	0.000603655	0.000580622
3837803773950	383780	3773950	0.000226529	9.12148E-05	8.88744E-05	2.35575E-05	2.19448E-05	0.002293178	0.001648671	0.001111581	0.001097468	0.00077868	0.000247367	0.000354368	0.000340847	3.48413E-05	3.24162E-05	3.48413E-05	3.24162E-05	0.000354368	0.000340847
3838303773950	383830	3773950	0.000169264	6.81562E-05	6.64075E-05	1.76023E-05	1.63973E-05	0.00167981	0.001207692	0.000814261	0.000803922	0.000570402	0.000181202	0.000259583	0.000249679	2.55221E-05	2.37457E-05	2.55221E-05	2.37457E-05	0.000259583	0.000249679
3838803773950	383880	3773950	0.000125066	5.03592E-05	4.90671E-05	1.3006E-05	1.21156E-05	0.001202033	0.000864196	0.000582666	0.000575268	0.000408167	0.000129664	0.000185752	0.000178664	1.8263E-05	1.69918E-05	1.8263E-05	1.69918E-05	0.000185752	0.000178664
3839303773950	383930	3773950	9.03879E-05	3.63958E-05	3.5462E-05	9.39971E-06	8.75625E-06	0.000828488	0.000595638	0.000401596	0.000396497	0.000281324	8.93696E-05	0.000128027	0.000123142	1.25876E-05	1.17114E-05	1.25876E-05	1.17114E-05	0.000128027	0.000123142
3839803773950	383980	3773950	6.82405E-05	2.74778E-05	2.67728E-05	7.09654E-06	6.61074E-06	0.000603016	0.000433536	0.000292302	0.000288591	0.000204762	6.50478E-05	9.31849E-05	8.96294E-05	9.16191E-06	8.52419E-06	9.16191E-06	8.52419E-06	9.31849E-05	8.96294E-05
3840303773950	384030	3773950	5.34983E-05	2.15418E-05	2.09891E-05	5.56346E-06	5.18261E-06	0.000457447	0.00032888	0.00022174	0.000218925	0.000155332	4.93451E-05	7.06899E-05	6.79927E-05	6.95021E-06	6.46644E-06	6.95021E-06	6.46644E-06	7.06899E-05	6.79927E-05
3840803773950	384080	3773950	4.2396E-05	1.70713E-05	1.66333E-05	4.40889E-06	4.10708E-06	0.000351086	0.000252411	0.000170183	0.000168022	0.000119216	3.78718E-05	5.42537E-05	5.21836E-05	5.3342E-06	4.96292E-06	5.3342E-06	4.96292E-06	5.42537E-05	5.21836E-05
3841303773950	384130	3773950	3.39945E-05	1.36883E-05	1.33371E-05	3.53519E-06	3.29319E-06	0.000273873	0.0001969	0.000132756	0.00013107	9.29974E-05	2.95429E-05	4.2322E-05	4.07072E-05	4.16108E-06	3.87145E-06	4.16108E-06	3.87145E-06	4.2322E-05	4.07072E-05
3826803774000	382680	3774000	1.00796E-05	4.05866E-06	3.95453E-06	1.04821E-06	9.76451E-07	4.78223E-05	3.43816E-05	2.31811E-05	2.28867E-05	1.62387E-05	5.15862E-06	7.39003E-06	7.10806E-06	7.26586E-07	6.76011E-07	7.26586E-07	6.76011E-07	7.39003E-06	7.10806E-06
3827303774000	382730	3774000	1.11037E-05	4.47106E-06	4.35634E-06	1.15471E-06	1.07567E-06	5.1457E-05	3.69948E-05	2.4943E-05	2.46263E-05	1.74729E-05	5.5507E-06	7.95172E-06	7.64832E-06	7.8181E-07	7.27392E-07	7.8181E-07	7.27392E-07	7.95172E-06	7.64832E-06
3827803774000	382780	3774000	1.21447E-05	4.8902E-06	4.76473E-06	1.26296E-06	1.17651E-06	5.49225E-05	3.94863E-05	2.66228E-05	2.62848E-05	1.86497E-05	5.92453E-06	8.48725E-06	8.16341E-06	8.34463E-07	7.76381E-07	8.34463E-07	7.76381E-07	8.48725E-06	8.16341E-06
3828303774000	382830	3774000	1.30682E-05	5.26209E-06	5.12708E-06	1.35901E-06	1.26598E-06	5.74526E-05	4.13053E-05	2.78492E-05	2.74956E-05	1.95088E-05	6.19745E-06	8.87823E-06	8.53947E-06	8.72904E-07	8.12146E-07	8.72904E-07	8.12146E-07	8.87823E-06	8.53947E-06
3828803774000	382880	3774000	1.42489E-05	5.73749E-06	5.59028E-06	1.48179E-06	1.38035E-06	6.05974E-05	4.35663E-05	2.93736E-05	2.90007E-05	2.05767E-05	6.53668E-06	9.3642E-06	9.0069E-06	9.20685E-07	8.566E-07	9.20685E-07	8.566E-07	9.3642E-06	9.0069E-06
3829303774000	382930	3774000	1.41064E-05	5.68011E-06	5.53437E-06	1.46697E-06	1.36654E-06	5.86553E-05	4.217E-05	2.84322E-05	2.80712E-05	1.99172E-05	6.32718E-06	9.06408E-06	8.71823E-06	8.91177E-07	8.29147E-07	8.91177E-07	8.29147E-07	9.06408E-06	8.71823E-06
3829803774000	382980	3774000	1.5016E-05	6.04636E-06	5.89123E-06	1.56156E-06	1.45466E-06	5.95551E-05	4.28169E-05	2.88684E-05	2.85018E-05	2.02227E-05	6.42424E-06	9.20312E-06	8.85197E-06	9.04848E-07	8.41866E-07	9.04848E-07	8.41866E-07	9.20312E-06	8.85197E-06
3830303774000	383030	3774000	1.91448E-05	7.70888E-06	7.51109E-06	1.99092E-06	1.85463E-06	7.07801E-05	5.08871E-05	3.43095E-05	3.38739E-05	2.40344E-05	7.6351E-06	1.09377E-05	1.05204E-05	1.0754E-06	1.00054E-06	1.0754E-06	1.00054E-06	1.09377E-05	1.05204E-05
3830803774000	383080	3774000	2.63754E-05	1.06204E-05	1.03479E-05	2.74286E-06	2.5551E-06	8.80364E-05	6.32934E-05	4.26742E-05	4.21324E-05	2.9894E-05	9.49654E-06	1.36044E-05	1.30853E-05	1.33758E-06	1.24448E-06	1.33758E-06	1.24448E-06	1.36044E-05	1.30853E-05
3831303774000	383130	3774000	3.42851E-05	1.38053E-05	1.34511E-05	3.56541E-06	3.32134E-06	0.000104758	7.53154E-05	5.07798E-05	5.01351E-05	3.55721E-05	1.13003E-05	1.61884E-05	1.55707E-05	1.59164E-06	1.48085E-06	1.59164E-06	1.48085E-06	1.61884E-05	1.55707E-05
3837303774000	383730	3774000	0.000672565	0.000270817	0.000263868	6.99421E-05	6.51542E-05	0.007768808	0.005585351	0.003765804	0.00371799	0.002638004	0.000838026	0.001200524	0.001154717	0.000118035	0.000109819	0.000118035	0.000109819	0.001200524	0.001154717
3837803774000	383780	3774000	0.000404505	0.000162879	0.0001587	4.20657E-05	3.91861E-05	0.004549002	0.003270486	0.002205055	0.002177058	0.001544675	0.000490704	0.000702963	0.000676141	6.91151E-05	6.43043E-05	6.91151E-05	6.43043E-05	0.000702963	0.000676141
3838303774000	383830	3774000	0.000335569	0.000135121	0.000131654	3.48968E-05	3.25079E-05	0.003774483	0.002713649	0.00182962	0.001806389	0.001281677	0.000407156	0.000583276	0.00056102	5.73475E-05	5.33558E-05	5.73475E-05	5.33558E-05	0.000583276	0.00056102
3838803774000	383880	3774000	0.0001986	7.99688E-05	7.7917E-05	2.0653E-05	1.92392E-05	0.002132545	0.001533184	0.001033716	0.001020592	0.000724134	0.000230039	0.000329545	0.000316971	3.24007E-05	3.01455E-05	3.24007E-05	3.01455E-05	0.000329545	0.000316971
3839303774000	383930	3774000	0.000116675	4.69807E-05	4.57753E-05	1.21334E-05	1.13028E-05	0.001163921	0.000836796	0.000564192	0.000557029	0.000395225	0.000125553	0.000179862	0.000172999	1.7684E-05	1.64531E-05	1.7684E-05	1.64531E-05	0.000179862	0.000172999
3839803774000	383980	3774000	8.16091E-05	3.28609E-05	3.20178E-05	8.48678E-06	7.90581E-06	0.00077035	0.00055384	0.000373415	0.000368673	0.000261583	8.30981E-05	0.000119043	0.000114501	1.17043E-05	1.08896E-05	1.17043E-05	1.08896E-05	0.000119043	0.000114501
3840303774000	384030	3774000	5.87827E-05	2.36695E-05	2.30622E-05	6.11299E-06	5.69452E-06	0.000529332	0.000380561	0.000256585	0.000253327	0.000179742	5.70994E-05	8.17984E-05	7.86773E-05	8.04239E-06	7.4826E-06	8.04239E-06	7.4826E-06	8.17984E-05	7.86773E-05
3840803774000	384080	3774000	4.53679E-05	1.82679E-05	1.77992E-05	4.71795E-06	4.39498E-06	0.000392289	0.000282034	0.000190156	0.000187741	0.000133207	4.23164E-05	6.06208E-05	5.83078E-05	5.96022E-06	5.54536E-06	5.96022E-06	5.54536E-06	6.06208E-05	5.83078E-05
3841303774000	384130	3774000	3.62133E-05	1.45817E-05	1.42076E-05	3.76593E-06	3.50813E-06	0.000302987	0.000217831	0.000146868	0.000145003	0.000102883	3.26834E-05	4.6821E-05	4.50345E-05	4.60342E-06	4.283E-06	4.60342E-06	4.283E-06	4.6821E-05	4.50345E-05
3826803774050	382680	3774050	1.01522E-05	4.08792E-06	3.98304E-06	1.05576E-06	9.83489E-07	4.7163E-05	3.39076E-05	2.28615E-05	2.25712E-05	1.60148E-05	5.0875E-06	7.28816E-06	7.01007E-06	7.16569E-07	6.66692E-07	7.16569E-07	6.66692E-07	7.28816E-06	7.01007E-06
3827303774050	382730	3774050	1.12449E-05	4.52788E-06	4.41171E-06	1.16939E-06	1.08934E-06	5.06374E-05	3.64056E-05	2.45457E-05	2.4234E-05	1.71946E-05	5.46229E-06	7.82506E-06	7.52649E-06	7.69358E-07	7.15806E-07	7.69358E-07	7.15806E-07	7.82506E-06	7.52649E-06
3827803774050	382780	3774050	1.25401E-05	5.04942E-06	4.91987E-06	1.30408E-06	1.21481E-06	5.4584E-05	3.92429E-05	2.64587E-05	2.61228E-05	1.85347E-05	5.88801E-06	8.43494E-06	8.11309E-06	8.2932E-07	7.71595E-07	8.2932E-07	7.71595E-07	8.43494E-06	8.11309E-06
3828303774050	382830	3774050	1.39052E-05	5.59909E-06	5.45543E-06	1.44604E-06	1.34705E-06	5.8486E-05	4.20483E-05	2.83502E-05	2.79902E-05	1.98597E-05	6.30893E-06	9.03792E-06	8.69307E-06	8.88605E-07	8.26754E-07	8.88605E-07	8.26754E-07	9.03792E-06	8.69307E-06
3828803774050	382880	3774050	1.50383E-05	6.05537E-06	5.9E-06	1.56388E-06	1.45683E-06	6.09181E-05	4.37968E-05	2.95291E-05	2.91542E-05	2.06856E-05	6.57128E-06	9.41376E-06	9.05457E-06	9.25557E-07	8.61134E-07	9.25557E-07	8.61134E-07	9.41376E-06	9.05457E-06
3829303774050	382930	3774050	1.45479E-05	5.85789E-06	5.70759E-06	1.51288E-06	1.40932E-06	5.7417E-05	4.12797E-05	2.7832E-05	2.74786E-05	1.94967E-05	6.19361E-06	8.87272E-06	8.53417E-06	8.72363E-07	8.11642E-07	8.72363E-07	8.11642E-07	8.87272E-06	8.53417E-06
3829803774050	382980	3774050	1.56517E-05	6.30235E-06	6.14065E-06	1.62767E-06	1.51625E-06	5.829E-05	4.19074E-05	2.82552E-05	2.78964E-05	1.97932E-05	6.28778E-06	9.00764E-06	8.66394E-06	8.85628E-07	8.23983E-07	8.85628E-07	8.23983E-07	9.00764E-06	8.66394E-06
3830303774050	383030	3774050	2.00418E-05	8.07007E-06	7.86301E-06	2.08421E-06	1.94153E-06	6.86955E-05	4.93883E-05	3.3299E-05	3.28762E-05	2.33265E-05	7.41022E-06	1.06156E-05	1.02106E-05	1.04372E-06	9.71074E-07	1.04372E-06	9.71074E-07	1.06156E-05	1.02106E-05
3830803774050	383080	3774050	2.78481E-05	1.12134E-05	1.09257E-05	2.89601E-06	2.69776E-06	8.43215E-05	6.06226E-05	4.08735E-05	4.03545E-05	2.86325E-05	9.09581E-06	1.30303E-05	1.25331E-05	1.28113E-06	1.19196E-06	1.28113E-06	1.19196E-06	1.30303E-05	1.25331E-05
3831303774050	383130	3774050	3.82854E-05	1.54161E-05	1.50205E-05	3.98141E-06	3.70886E-06	0.000100945	7.25741E-05	4.89316E-05	4.83103E-05	3.42773E-05	1.0889E-05	1.55992E-05	1.5004E-05	1.53371E-06	1.42695E-06	1.53371E-06	1.42695E-06	1.55992E-05	1.5004E-05
3836803774050	383680	3774050	0.00024412	9.8298E-05	9.57759E-05	2.53868E-05	2.3649E-05	0.002319611	0.001667674	0.001124394	0.001110118	0.000787655	0.000250218	0.000358452	0.000344775	3.52429E-05	3.27898E-05	3.52429E-05	3.27898E-05	0.000358452	0.000344775
3837303774050	383730	3774050	0.000469574	0.00018908	0.000184228	4.88324E-05	4.54896E-05	0.005279379	0.003795587	0.002559093	0.002526601	0.001792684	0.00056949	0.000815829	0.0007847	8.0212E-05	7.46289E-05	8.0212E-05	7.46289E-05	0.000815829	0.0007847
3837803774050	383780	3774050	0.000869233	0.000350007	0.000341027	9.03942E-05	8.42062E-05	0.01036419	0.00745129	0.005023873	0.004960086	0.003519301	0.001117992	0.001601591	0.001540481	0.000157468	0.000146507	0.000157468	0.000146507	0.001601591	0.001540481
3838303774050	383830	3774050	0.001196283	0.000481698	0.000469339	0.000124405	0.000115889	0.014501215	0.010425587	0.007029229	0.006939981	0.004924084	0.001564255	0.002240891	0.002155388	0.000220324	0.000204988	0.000220324	0.000204988	0.002240891	0.002155388
3838803774050	383880	3774050	0.000394491	0.000158847	0.000154771	4.10243E-05	3.8216E-05	0.004578998	0.003292051	0.002219595	0.002191414	0.001554861	0.000493939	0.000707598	0.000680599	6.95708E-05	6.47283E-05	6.95708E-05	6.47283E-05	0.000707598	0.000680599
3839303774050	383930	3774050	0.000160519	6.46348E-05	6.29765E-05	1.66928E-05	1.55501E-05	0.001715507	0.001233357	0.000831564	0.000821006	0.000582524	0.000185053	0.0002651	0.00025494	2.60645E-05	2.42503E-05	2.60645E-05	2.42503E-05	0.0002651	0.00025494
3839803774050	383980	3774050	9.88034E-05	3.97844E-05	3.87636E-05	1.02749E-05	9.57149E-06	0.000985345	0.0007084	0.00047763	0.000471566	0.000334587	0.00010629	0.000152267	0.000146457	1.49708E-05	1.39288E-05	1.49708E-05	1.39288E-05	0.000152267	0.000146457
3840303774050	384030	3774050	6.63416E-05	2.67133E-05	2.60279E-05	6.89907E-06	6.42679E-06	0.000625627	0.000449792	0.000303263	0.000299412	0.00021244	6.74868E-05	9.66789E-05	9.29901E-05	9.50544E-06	8.84381E-06	9.50544E-06	8.84381E-06	9.66789E-05	9.29901E-05
3840803774050	384080	3774050	4.98432E-05	2.007E-05	1.9555E-05	5.18335E-06	4.82852E-06	0.000448681	0.000322577	0.000217491	0.000214729	0.000152356	4.83995E-05	6.93353E-05	6.66897E-05	6.81702E-06	6.34252E-06	6.81702E-06	6.34252E-06	6.93353E-05	6.66897E-05
3841303774050	384130	3774050	3.92774E-05	1.58155E-05	1.54097E-05	4.08458E-06	3.80496E-06	0.000340252	0.000244623	0.000164932	0.000162838	0.000115537	3.67032E-05	5.25796E-05	5.05734E-05	5.16961E-06	4.80978E-06	5.16961E-06	4.80978E-06	5.25796E-05	5.05734E-05
3826803774100	382680	3774100	1.01983E-05	4.10649E-06	4.00113E-06	1.06056E-06	9.87956E-07	4.64592E-05	3.34016E-05	2.25203E-05	2.22344E-05	1.57759E-05	5.01158E-06	7.1794E-06	6.90546E-06	7.05876E-07	6.56744E-07	7.05876E-07	6.56744E-07	7.1794E-06	6.90546E-06
3827303774100	382730	3774100	1.13287E-05	4.56164E-06	4.4446E-06	1.17811E-06	1.09746E-06	4.98178E-05	3.58163E-05	2.41484E-05	2.38418E-05	1.69163E-05	5.37388E-06	7.69841E-06	7.40467E-06	7.56905E-07	7.04221E-07	7.56905E-07	7.04221E-07	7.69841E-06	7.40467E-06
3827803774100	382780	3774100	1.23668E-05	4.97966E-06	4.85189E-06	1.28607E-06	1.19803E-06	5.25973E-05	3.78146E-05	2.54957E-05	2.5172E-05	1.78601E-05	5.67371E-06	8.12794E-06	7.81781E-06	7.99136E-07	7.43512E-07	7.99136E-07	7.43512E-07	8.12794E-06	7.81781E-06
3828303774100	382830	3774100	1.35195E-05	5.44381E-06	5.30414E-06	1.40594E-06	1.30969E-06	5.52165E-05	3.96977E-05	2.67653E-05	2.64255E-05	1.87495E-05	5.95624E-06	8.53268E-06	8.20711E-06	8.3893E-07	7.80536E-07	8.3893E-07	7.80536E-07	8.53268E-06	8.20711E-06
3828803774100	382880	3774100	1.45158E-05	5.84495E-06	5.69498E-06	1.50954E-06	1.4062E-06	5.67043E-05	4.07673E-05	2.74865E-05	2.71375E-05	1.92547E-05	6.11673E-06	8.76259E-06	8.42824E-06	8.61534E-07	8.01567E-07	8.61534E-07	8.01567E-07	8.76259E-06	8.42824E-06
3829303774100	382930	3774100	1.50914E-05	6.07675E-06	5.92083E-06	1.5694E-06	1.46197E-06	5.62767E-05	4.04599E-05	2.72792E-05	2.69328E-05	1.91095E-05	6.0706E-06	8.69651E-06	8.36468E-06	8.55037E-07	7.95522E-07	8.55037E-07	7.95522E-07	8.69651E-06	8.36468E-06
3829803774100	382980	3774100	1.6613E-05	6.68943E-06	6.51779E-06	1.72764E-06	1.60937E-06	5.7613E-05	4.14206E-05	2.7927E-05	2.75724E-05	1.95633E-05	6.21475E-06	8.90301E-06	8.56331E-06	8.75341E-07	8.14412E-07	8.75341E-07	8.14412E-07	8.90301E-06	8.56331E-06
3830303774100	383030	3774100	2.10143E-05	8.46165E-06	8.24454E-06	2.18534E-06	2.03574E-06	6.5916E-05	4.739E-05	3.19517E-05	3.1546E-05	2.23827E-05	7.11039E-06	1.01861E-05	9.79742E-06	1.00149E-06	9.31783E-07	1.00149E-06	9.31783E-07	1.01861E-05	9.79742E-06
3830803774100	383080	3774100	3.04022E-05	1.22418E-05	1.19277E-05	3.16162E-06	2.94519E-06	8.16132E-05	5.86755E-05	3.95607E-05	3.90584E-05	2.77129E-05	8.80367E-06	1.26118E-05	1.21306E-05	1.23999E-06	1.15368E-06	1.23999E-06	1.15368E-06	1.26118E-05	1.21306E-05
3831303774100	383130	3774100	4.4088E-05	1.77526E-05	1.72971E-05	4.58485E-06	4.27099E-06	9.69363E-05	6.96919E-05	4.69883E-05	4.63917E-05	3.2916E-05	1.04566E-05	1.49797E-05	1.44081E-05	1.4728E-06	1.37028E-06	1.4728E-06	1.37028E-06	1.49797E-05	1.44081E-05
3836303774100	383630	3774100	0.000121968	4.91119E-05	4.78518E-05	1.26838E-05	1.18155E-05	0.000684104	0.000491834	0.000331608	0.000327398	0.000232297	7.37947E-05	0.000105715	0.000101682	1.03939E-05	9.67044E-06	1.03939E-05	9.67044E-06	0.000105715	0.000101682
3836803774100	383680	3774100	0.00013858	5.58007E-05	5.4369E-05	1.44113E-05	1.34248E-05	0.001065248	0.000765855	0.000516362	0.000509805	0.000361719	0.000114909	0.000164614	0.000158333	1.61848E-05	1.50583E-05	1.61848E-05	1.50583E-05	0.000164614	0.000158333
3837303774100	383730	3774100	0.000164128	6.60881E-05	6.43924E-05	1.70682E-05	1.58997E-05	0.001521911	0.001094171	0.000737722	0.000728355	0.000516785	0.000164169	0.000235183	0.000226209	2.31231E-05	2.15136E-05	2.31231E-05	2.15136E-05	0.000235183	0.000226209
3837803774100	383780	3774100	0.000214829	8.65035E-05	8.4284E-05	2.23407E-05	2.08114E-05	0.002244554	0.001613713	0.001088011	0.001074197	0.000762169	0.000242121	0.000346854	0.000333619	3.41026E-05	3.17288E-05	3.41026E-05	3.17288E-05	0.000346854	0.000333619
3838303774100	383830	3774100	0.000670532	0.000269998	0.000263071	6.97307E-05	6.49573E-05	0.007960133	0.005722903	0.003858545	0.003809554	0.002702971	0.000858664	0.001230089	0.001183154	0.000120942	0.000112524	0.000120942	0.000112524	0.001230089	0.001183154
3838803774100	383880	3774100	0.000430535	0.00017336	0.000168912	4.47727E-05	4.17077E-05	0.005032838	0.003618337	0.002439586	0.002408612	0.001708968	0.000542895	0.000777731	0.000748056	7.64662E-05	7.11438E-05	7.64662E-05	7.11438E-05	0.000777731	0.000748056
3839303774100	383930	3774100	0.000176824	7.12005E-05	6.93737E-05	1.83885E-05	1.71297E-05	0.001923581	0.00138295	0.000932424	0.000920586	0.000653178	0.000207498	0.000297253	0.000285911	2.92258E-05	2.71916E-05	2.92258E-05	2.71916E-05	0.000297253	0.000285911
3839803774100	383980	3774100	0.000107683	4.33598E-05	4.22473E-05	1.11983E-05	1.04317E-05	0.001099288	0.000790328	0.000532862	0.000526096	0.000373278	0.000118581	0.000169874	0.000163393	1.6702E-05	1.55394E-05	1.6702E-05	1.55394E-05	0.000169874	0.000163393
3840303774100	384030	3774100	7.29254E-05	2.93643E-05	2.86109E-05	7.58373E-06	7.06458E-06	0.00070528	0.000507058	0.000341873	0.000337532	0.000239487	7.6079E-05	0.000108988	0.000104829	1.07156E-05	9.96978E-06	1.07156E-05	9.96978E-06	0.000108988	0.000104829
3840803774100	384080	3774100	5.38085E-05	2.16667E-05	2.11107E-05	5.59571E-06	5.21266E-06	0.000496797	0.00035717	0.000240814	0.000237757	0.000168694	5.35898E-05	7.67707E-05	7.38415E-05	7.54807E-06	7.02269E-06	7.54807E-06	7.02269E-06	7.67707E-05	7.38415E-05
3841303774100	384130	3774100	4.16862E-05	1.67855E-05	1.63548E-05	4.33508E-06	4.03832E-06	0.000369527	0.00026567	0.000179122	0.000176848	0.000125478	3.98611E-05	5.71034E-05	5.49246E-05	5.61439E-06	5.2236E-06	5.61439E-06	5.2236E-06	5.71034E-05	5.49246E-05
3826803774150	382680	3774150	1.02081E-05	4.11043E-06	4.00496E-06	1.06157E-06	9.88904E-07	4.57109E-05	3.28636E-05	2.21576E-05	2.18763E-05	1.55217E-05	4.93086E-06	7.06376E-06	6.79424E-06	6.94506E-07	6.46165E-07	6.94506E-07	6.46165E-07	7.06376E-06	6.79424E-06
3827303774150	382730	3774150	1.1358E-05	4.57345E-06	4.45611E-06	1.18116E-06	1.1003E-06	4.89626E-05	3.52014E-05	2.37338E-05	2.34325E-05	1.66259E-05	5.28162E-06	7.56625E-06	7.27755E-06	7.43911E-07	6.92131E-07	7.43911E-07	6.92131E-07	7.56625E-06	7.27755E-06
3827803774150	382780	3774150	1.27525E-05	5.13494E-06	5.00319E-06	1.32617E-06	1.23538E-06	5.25083E-05	3.77506E-05	2.54525E-05	2.51294E-05	1.78299E-05	5.6641E-06	8.11417E-06	7.80457E-06	7.97782E-07	7.42253E-07	7.97782E-07	7.42253E-07	8.11417E-06	7.80457E-06

			MDemolition	MSite Grubbing / Prep	MMass Grading / Excavation	MMass Grading / Excavation	MDrainage / Utilities Trenching	MFoundations / Concrete Pads	MBuilding / Structure Construction	MAsphalt Paving	MLandscaping or Other Finishing	MWaterside Construction (Piles)	RSSWDemolition	RSSWPlacing Base	RSSWForm	Child Risk				
Unique Identifier	X (UTM)	Y (UTM)	2027	2027	2027	2028	2028	2028	2028	2028	2028	2028	2029	2029	2029	3rd Trimester	0<2	2<16	Total	per million
3829303773950	382930	3773950	1.19505E-05	3.6686E-05	4.31397E-05	4.25653E-05	9.04794E-06	1.17668E-05	8.66098E-06	8.91448E-07	1.04439E-05	8.91448E-07	1.54934E-05	2.24813E-05	1.33265E-05	2.26651E-09	2.9227E-08	4.9372E-09	3.64308E-08	0.03643084
3829803773950	382980	3773950	1.29358E-05	3.97107E-05	4.66965E-05	4.60747E-05	9.79392E-06	1.27369E-05	9.37506E-06	9.64946E-07	1.13049E-05	9.64946E-07	1.6738E-05	2.42873E-05	1.4397E-05	2.68857E-09	3.4218E-08	5.7005E-09	4.26072E-08	0.04260721
3830303773950	383030	3773950	1.57175E-05	4.825E-05	5.6738E-05	5.59825E-05	1.19E-05	1.54758E-05	1.1391E-05	1.17244E-06	1.37359E-05	1.17244E-06	2.01037E-05	2.9171E-05	1.7292E-05	3.71477E-09	4.6485E-08	7.635E-09	5.78352E-08	0.05783518
3830803773950	383080	3773950	1.91379E-05	5.875E-05	6.90852E-05	6.81653E-05	1.44896E-05	1.88436E-05	1.38699E-05	1.42759E-06	1.67251E-05	1.42759E-06	2.42181E-05	3.51409E-05	2.08308E-05	5.51775E-09	6.7434E-08	1.0926E-08	8.38781E-08	0.08387813
3831303773950	383130	3773950	2.28232E-05	7.00633E-05	8.23887E-05	8.12916E-05	1.72798E-05	2.24723E-05	1.65408E-05	1.7025E-06	1.99458E-05	1.7025E-06	2.86755E-05	4.16088E-05	2.46648E-05	9.12553E-09	1.08E-07	1.7308E-08	1.34434E-07	0.1344345
3837303773950	383730	3773950	0.00060061	0.00184377	0.002168123	0.002139254	0.000454732	0.000591376	0.000435285	4.48025E-05	0.00052489	4.48025E-05	0.001051726	0.001526078	0.000904628	5.63549E-08	8.3042E-07	1.8279E-07	1.06956E-06	1.0695639
3837803773950	383780	3773950	0.000357327	0.001096932	0.001289902	0.001272727	0.000270538	0.000351833	0.000258968	2.66548E-05	0.000312278	2.66548E-05	0.000886586	0.001286455	0.000762584	3.40669E-08	5.0224E-07	1.0886E-07	6.45163E-07	0.64516333
3838303773950	383830	3773950	0.000264385	0.000811615	0.000954393	0.000941685	0.00020017	0.00026032	0.000191609	1.97218E-05	0.000231053	1.97218E-05	0.000751421	0.001090328	0.000646325	2.53496E-08	3.7358E-07	8.0469E-08	4.79394E-07	0.47939423
3838803773950	383880	3773950	0.00019186	0.000588976	0.000692588	0.000683366	0.00014526	0.00018891	0.000139048	1.43118E-05	0.000167671	1.43118E-05	0.000547689	0.000794708	0.000471087	1.85622E-08	2.7345E-07	5.8244E-08	3.50257E-07	0.35025717
3839303773950	383930	3773950	0.000134818	0.000413868	0.000486675	0.000480195	0.000102073	0.000132745	9.77076E-05	1.00567E-05	0.000117821	1.00567E-05	0.0003543	0.000514097	0.000304746	1.32319E-08	1.9486E-07	4.0774E-08	2.4887E-07	0.2488697
3839803773950	383980	3773950	9.98501E-05	0.000306523	0.000360446	0.000355646	7.55982E-05	9.83148E-05	7.23651E-05	7.44831E-06	8.72617E-05	7.44831E-06	0.000246884	0.000358235	0.000212354	9.90662E-09	1.458E-07	3.0098E-08	1.85801E-07	0.1858008
3840303773950	384030	3773950	7.71031E-05	0.000236693	0.000278332	0.000274626	5.83761E-05	7.59176E-05	5.58795E-05	5.7515E-06	6.73825E-05	5.7515E-06	0.000181083	0.000262756	0.000155756	7.71899E-09	1.1349E-07	2.3162E-08	1.44371E-07	0.14437112
3840803773950	384080	3773950	6.02806E-05	0.000185051	0.000217605	0.000214707	4.56395E-05	5.93537E-05	4.36876E-05	4.49663E-06	5.26808E-05	4.49663E-06	0.000133854	0.000194226	0.000115133	6.08848E-09	8.9406E-08	1.8049E-08	1.13543E-07	0.11354325
3841303773950	384130	3773950	4.79127E-05	0.000147084	0.000172959	0.000170656	3.62755E-05	4.7176E-05	3.47241E-05	3.57405E-06	4.18722E-05	3.57405E-06	0.000100774	0.000146226	8.66798E-05	4.87394E-09	7.1477E-08	1.4295E-08	9.06454E-08	0.09064538
3826803774000	382680	3774000	1.02231E-05	3.13831E-05	3.69039E-05	3.64126E-05	7.74007E-06	1.00659E-05	7.40904E-06	7.6259E-07	8.93422E-06	7.6259E-07	1.39868E-05	2.02952E-05	1.20306E-05	1.57387E-09	2.0951E-08	3.6833E-09	2.6208E-08	0.02620796
3827303774000	382730	3774000	1.09961E-05	3.3756E-05	3.96943E-05	3.91658E-05	8.32531E-06	1.0827E-05	7.96926E-06	8.20251E-07	9.60976E-06	8.20251E-07	1.49382E-05	2.16757E-05	1.28489E-05	1.75203E-09	2.3189E-08	4.0483E-09	2.89898E-08	0.02898977
3827803774000	382780	3774000	1.16747E-05	3.58393E-05	4.21441E-05	4.1583E-05	8.83912E-06	1.14952E-05	8.46109E-06	8.70874E-07	1.02028E-05	8.70874E-07	1.57804E-05	2.28977E-05	1.35733E-05	1.92352E-09	2.5336E-08	4.3916E-09	3.16511E-08	0.03165114
3828303774000	382830	3774000	1.2132E-05	3.7243E-05	4.37948E-05	4.32116E-05	9.18532E-06	1.19454E-05	8.79249E-06	9.04983E-07	1.06025E-05	9.04983E-07	1.64791E-05	2.39116E-05	1.41743E-05	2.08979E-09	2.7346E-08	4.6975E-09	3.41328E-08	0.03413279
3828803774000	382880	3774000	1.27308E-05	3.90812E-05	4.59563E-05	4.53444E-05	9.63868E-06	1.2535E-05	9.22646E-06	9.49651E-07	1.11258E-05	9.49651E-07	1.7418E-05	2.5274E-05	1.49819E-05	2.32113E-09	3.0113E-08	5.1177E-09	3.75517E-08	0.03755175
3829303774000	382930	3774000	1.22535E-05	3.76163E-05	4.42336E-05	4.36447E-05	9.27736E-06	1.20651E-05	8.8806E-06	9.14052E-07	1.07087E-05	9.14052E-07	1.70344E-05	2.47172E-05	1.46519E-05	2.36149E-09	3.0385E-08	5.1162E-09	3.78631E-08	0.03786306
3829803774000	382980	3774000	1.23987E-05	3.80619E-05	4.47577E-05	4.41617E-05	9.38727E-06	1.22081E-05	8.9858E-06	9.24881E-07	1.08356E-05	9.24881E-07	1.74368E-05	2.53011E-05	1.4998E-05	2.62322E-09	3.3302E-08	5.5221E-09	4.14477E-08	0.04144768
3830303774000	383030	3774000	1.46596E-05	4.50025E-05	5.29192E-05	5.22146E-05	1.1099E-05	1.44342E-05	1.06244E-05	1.09353E-06	1.28114E-05	1.09353E-06	2.05498E-05	2.98182E-05	1.76756E-05	3.54255E-09	4.4201E-08	7.1976E-09	5.49408E-08	0.05494085
3830803774000	383080	3774000	1.81562E-05	5.57364E-05	6.55415E-05	6.46688E-05	1.37464E-05	1.7877E-05	1.31585E-05	1.35436E-06	1.58672E-05	1.35436E-06	2.53254E-05	3.67477E-05	2.17833E-05	5.44321E-09	6.6232E-08	1.0555E-08	8.22304E-08	0.08223045
3831303774000	383130	3774000	2.15566E-05	6.61752E-05	7.78166E-05	7.67805E-05	1.63209E-05	2.12252E-05	1.56229E-05	1.60802E-06	1.88389E-05	1.60802E-06	3.00761E-05	4.3641E-05	2.58695E-05	9.17915E-09	1.0805E-07	1.6769E-08	1.33994E-07	0.13399416
3837303774000	383730	3774000	0.00117845	0.003617639	0.004254047	0.004197403	0.000892225	0.001160331	0.000854067	8.79064E-05	0.001029879	8.79064E-05	0.004882444	0.007084532	0.004199567	1.07287E-07	1.5751E-06	3.6155E-07	2.0439E-06	2.04389999
3837803774000	383780	3774000	0.000693781	0.002129789	0.002504457	0.00247111	0.000525273	0.000683114	0.000502809	5.17526E-05	0.000606314	5.17526E-05	0.002860124	0.004150102	0.002460096	6.37102E-08	9.3543E-07	2.1288E-07	1.21202E-06	1.21202162
3838303774000	383830	3774000	0.000576709	0.001770398	0.002081843	0.002054123	0.000436636	0.000567842	0.000417963	4.30196E-05	0.000504002	4.30196E-05	0.002472441	0.003587566	0.002126636	5.29835E-08	7.7791E-07	1.7696E-07	1.00785E-06	1.00785043
3838803774000	383880	3774000	0.000329438	0.001011316	0.001189225	0.00117339	0.000249423	0.000324372	0.000238756	2.45744E-05	0.000287904	2.45744E-05	0.001331142	0.001931516	0.001144963	3.07018E-08	4.5077E-07	1.0098E-07	5.82448E-07	0.58244763
3839303774000	383930	3774000	0.000183406	0.000563024	0.00066207	0.000653254	0.00013886	0.000180586	0.000132921	1.36811E-05	0.000160283	1.36811E-05	0.000658033	0.00095482	0.000565998	1.74911E-08	2.5672E-07	5.6081E-08	3.30293E-07	0.33029309
3839803774000	383980	3774000	0.000123613	0.000379471	0.000446227	0.000440286	9.35897E-05	0.000121713	8.95871E-05	9.22092E-06	0.000108029	9.22092E-06	0.000402109	0.000583469	0.000345869	1.20002E-08	1.7605E-07	3.7704E-08	2.25754E-07	0.22575447
3840303774000	384030	3774000	8.64153E-05	0.00026528	0.000311948	0.000307794	6.54265E-05	8.50866E-05	6.26284E-05	6.44615E-06	7.55207E-05	6.44615E-06	0.000259493	0.000376529	0.000223199	8.52352E-09	1.2492E-07	2.6308E-08	1.59753E-07	0.15975319
3840803774000	384080	3774000	6.52107E-05	0.000200186	0.000235402	0.000232267	4.93721E-05	6.4208E-05	4.72606E-05	4.86439E-06	5.69894E-05	4.86439E-06	0.000182128	0.000264272	0.000156655	6.5169E-09	9.5406E-08	1.9802E-08	1.21725E-07	0.12172457
3841303774000	384130	3774000	5.12769E-05	0.000157411	0.000185103	0.000182638	3.88226E-05	5.04885E-05	3.71623E-05	3.825E-06	4.48123E-05	3.825E-06	0.000134207	0.000194737	0.000115436	5.176E-09	7.569E-08	1.5523E-08	9.63893E-08	0.09638932
3826803774050	382680	3774050	9.97449E-06	3.062E-05	3.60066E-05	3.55271E-05	7.55185E-06	9.82112E-06	7.22888E-06	7.44046E-07	8.71697E-06	7.44046E-07	1.43081E-05	2.07614E-05	1.23069E-05	1.54493E-09	2.0545E-08	3.6081E-09	2.56985E-08	0.02569846
3827303774050	382730	3774050	1.07039E-05	3.28592E-05	3.86397E-05	3.81253E-05	8.10413E-06	1.05393E-05	7.75753E-06	7.98459E-07	9.35445E-06	7.98459E-07	1.52845E-05	2.21781E-05	1.31467E-05	1.72278E-09	2.2764E-08	3.9642E-09	2.84507E-08	0.02845069
3827803774050	382780	3774050	1.15205E-05	3.53659E-05	4.15873E-05	4.10336E-05	8.72234E-06	1.13433E-05	8.34931E-06	8.59369E-07	1.0068E-05	8.59369E-07	1.64635E-05	2.3889E-05	1.41609E-05	1.93841E-09	2.5428E-08	4.3879E-09	3.17542E-08	0.03175422
3828303774050	382830	3774050	1.22971E-05	3.77499E-05	4.43908E-05	4.37998E-05	9.31033E-06	1.2108E-05	8.91216E-06	9.17301E-07	1.07468E-05	9.17301E-07	1.76208E-05	2.55682E-05	1.51563E-05	2.15944E-09	2.814E-08	4.8172E-09	3.51164E-08	0.03511635
3828803774050	382880	3774050	1.26364E-05	3.87916E-05	4.56157E-05	4.50083E-05	9.56724E-06	1.24421E-05	9.15807E-06	9.42612E-07	1.10433E-05	9.42612E-07	1.83538E-05	2.66318E-05	1.57868E-05	2.349E-09	3.0377E-08	5.14E-09	3.78658E-08	0.03786577
3829303774050	382930	3774050	1.18054E-05	3.62404E-05	4.26157E-05	4.20483E-05	8.93803E-06	1.16238E-05	8.55578E-06	8.8062E-07	1.0317E-05	8.8062E-07	1.76177E-05	2.55636E-05	1.51536E-05	2.3116E-09	2.9669E-08	4.9753E-09	3.69561E-08	0.03695613
3829803774050	382980	3774050	1.19306E-05	3.66247E-05	4.30677E-05	4.24942E-05	9.03282E-06	1.17471E-05	8.64651E-06	8.89959E-07	1.04264E-05	8.89959E-07	1.80949E-05	2.62561E-05	1.55641E-05	2.57643E-09	3.2609E-08	5.3739E-09	4.05593E-08	0.04055929
3830303774050	383030	3774050	1.39701E-05	4.28858E-05	5.04301E-05	4.97587E-05	1.0577E-05	1.37553E-05	1.01246E-05	1.0421E-06	1.22088E-05	1.0421E-06	2.1261E-05	3.08502E-05	1.82873E-05	3.47808E-09	4.3223E-08	6.9634E-09	5.36642E-08	0.05366417
3830803774050	383080	3774050	1.70439E-05	5.23219E-05	6.15262E-05	6.0707E-05	1.29042E-05	1.67818E-05	1.23524E-05	1.27139E-06	1.48951E-05	1.27139E-06	2.60335E-05	3.77751E-05	2.23923E-05	5.31856E-09	6.4424E-08	1.0092E-08	7.9835E-08	0.07983499
3831303774050	383130	3774050	2.03409E-05	6.24431E-05	7.3428E-05	7.24503E-05	1.54004E-05	2.00282E-05	1.47418E-05	1.51733E-06	1.77765E-05	1.51733E-06	3.12084E-05	4.5284E-05	2.68434E-05	9.21255E-09	1.0789E-07	1.6386E-08	1.33484E-07	0.13348409
3836803774050	383680	3774050	0.000357075	0.001096158	0.001288992	0.001271828	0.000270347	0.000351584	0.000258785	2.6636E-05	0.000312057	2.6636E-05	0.001336027	0.001938604	0.001149165	3.38835E-08	4.9592E-07	1.1069E-07	6.40501E-07	0.64050052
3837303774050	383730	3774050	0.000802011	0.002462035	0.002895151	0.002856602	0.000607216	0.000789679	0.000581247	5.9826E-05	0.000700899	5.9826E-05	0.003540522	0.005137374	0.003045331	7.33253E-08	1.075E-06	2.4683E-07	1.39517E-06	1.39517398
3837803774050	383780	3774050	0.001566225	0.00480804	0.005653862	0.005578579	0.001185815	0.001542143	0.001135101	0.000116832	0.001368766	0.000116832	0.007332349	0.010639397	0.006306819	1.41257E-07	2.072E-06	4.8112E-07	2.69441E-06	2.69441315
3838303774050	383830	3774050	0.002186476	0.006712103	0.007892884	0.007787789	0.001655418	0.002152857	0.00158462	0.0001631	0.00191082	0.0001631	0.010657654	0.015464486	0.009167034	1.96339E-07	2.8812E-06	6.7183E-07	3.74936E-06	3.74935728
3838803774050	383880	3774050	0.000695111	0.002133872	0.002509258	0.002475847	0.00052628	0.000684423	0.000503773	5.18518E-05	0.000607476	5.18518E-05	0.003239805	0.004701028	0.002786674	6.31759E-08	9.2684E-07	2.137E-07	1.20371E-06	1.20370995
3839303774050	383930	3774050	0.000264822	0.000812958	0.000955972	0.000943243	0.000200501	0.00026075	0.000191926	1.97544E-05	0.000231435	1.97544E-05	0.001118033	0.00162229	0.000961661	2.46688E-08	3.6154E-07	8.139E-08	4.67602E-07	0.46760165
3839803774050	383980	3774050	0.000154812	0.000475247	0.000558852	0.00055141	0.000117211	0.000152432	0.000112198	1.15482E-05	0.000135295	1.15482E-05	0.00059561	0.000864243	0.000512306	1.47357E-08	2.1575E-07	4.7529E-08	2.78014E-07	0.27801381
3840303774050	384030	3774050	9.9841E-05	0.000306495	0.000360413	0.000355614	7.55913E-05	9.83059E-05	7.23585E-05	7.44764E-06	8.72538E-05	7.44764E-06	0.000354378	0.00051421	0.000304813	9.68796E-09	1.4167E-07	3.0643E-08	1.82004E-07	0.18200369
3840803774050	384080	3774050	7.27755E-05	0.000223408	0.00026271	0.000259212	5.50995E-05	7.16565E-05	5.27431E-05	5.42868E-06	6.36004E-05	5.42868E-06	0.000240499	0.00034897	0.000206862	7.17489E-09	1.048E-07	2.2308E-08	1.34278E-07	0.13427815
3841303774050	384130	3774050	5.6109E-05	0.000172245	0.000202546	0.000199849	4.24811E-05	5.52463E-05	4.06643E-05	4.18545E-06	4.90352E-05	4.18545E-06	0.000173507	0.000251762	0.000149239	5.6036E-09	8.1751E-08	1.7165E-08	1.04519E-07	0.1045193
3826803774100	382680	3774100	9.7259E-06	2.98568E-05	3.51092E-05	3.46417E-05	7.36364E-06	9.57635E-06	7.04872E-06	7.25503E-07	8.49972E-06	7.25503E-07	1.45889E-05	2.11687E-05	1.25484E-05	1.51346E-09	2.0111E-08	3.5281E-09	2.51523E-08	0.02515235
3827303774100	382730	3774100	1.04172E-05	3.19791E-05	3.76048E-05	3.71041E-05	7.88706E-06	1.02571E-05	7.54976E-06	7.77073E-07	9.1039E-06	7.77073E-07	1.5587E-05	2.26171E-05	1.3407E-05	1.68656E-09	2.2263E-08	3.8702E-09	2.78198E-08	0.02781981
3827803774100	382780	3774100	1.08854E-05	3.34162E-05	3.92948E-05	3.87716E-05	8.24151E-06	1.0718E-05	7.88904E-06	8.11995E-07	9.51303E-06	8.11995E-07	1.64542E-05	2.38754E-05	1.41528E-05	1.82399E-09	2.396E-08	4.1361E-09	2.99204E-08	0.02992035
3828303774100	382830	3774100	1.13445E-05	3.48255E-05	4.0952E-05	4.04067E-05	8.58908E-06	1.117E-05	8.22175E-06	8.46239E-07	9.91423E-06	8.46239E-07	1.7365E-05	2.5197E-05	1.49363E-05	1.99764E-09	2.6044E-08	4.4484E-09	3.249E-08	0.03248996
3828803774100	382880	3774100	1.15586E-05	3.54828E-05	4.17249E-05	4.11693E-05	8.75119E-06	1.13809E-05	8.37693E-06	8.62211E-07	1.01014E-05	8.62211E-07	1.80606E-05	2.62063E-05	1.55346E-05	2.15425E-09	2.7848E-08	4.7016E-09	3.47039E-08	0.03470394
3829303774100	382930	3774100	1.14043E-05	3.50094E-05	4.11681E-05	4.062E-05	8.63442E-06	1.1229E-05	8.26515E-06	8.50706E-07	9.96656E-06	8.50706E-07	1.81511E-05	2.63376E-05	1.56124E-05	2.27181E-09	2.9078E-08	4.8467E-09	3.61968E-08	0.03619679
3829803774100	382980	3774100	1.16112E-05	3.56444E-05	4.19149E-05	4.13568E-05	8.79103E-06	1.14327E-05	8.41506E-06	8.66137E-07	1.01473E-05	8.66137E-07	1.8828E-05	2.73198E-05	1.61946E-05	2.56689E-09	3.2377E-08	5.2887E-09	4.02325E-08	0.04023247
3830303774100	383030	3774100	1.31917E-05	4.04961E-05	4.76201E-05	4.6986E-05	9.98762E-06	1.29888E-05	9.56048E-06	9.84031E-07	1.15285E-05	9.84031E-07	2.16322E-05	3.13888E-05	1.86066E-05	3.3915E-09	4.1968E-08	6.6888E-09	5.20284E-08	0.05202839
3830803774100	383080	3774100	1.62201E-05	4.97929E-05	5.85524E-05	5.77728E-05	1.22805E-05	1.59707E-05	1.17553E-05	1.20994E-06	1.41752E-05	1.20994E-06	2.68227E-05	3.89203E-05	2.30711E-05	5.33281E-09	6.4239E-08	9.8403E-09	7.94121E-08	0.07941206
3831303774100	383130	3774100	1.9176E-05	5.8867E-05	6.92227E-05	6.8301E-05	1.45185E-05	1.88811E-05	1.38975E-05	1.43043E-06	1.67584E-05	1.43043E-06	3.20381E-05	4.6488E-05	2.75571E-05	9.29125E-09	1.0827E-07	1.6024E-08	1.33587E-07	0.13358672
3836303774100	383630	3774100	0.000109014	0.000334653	0.000393524	0.000388284	8.2536E-05	0.000107337	7.90061E-05	8.13186E-06	9.52698E-05	8.13186E-06	0.000350604	0.000508733	0.000301567	1.15895E-08	1.6684E-07	3.5484E-08	2.1391E-07	0.21391014
3836803774100	383680	3774100	0.000166578	0.000511365	0.000601323	0.000593317	0.000126119	0.000164016	0.000120725	1.24259E-05	0.000145577	1.24259E-05	0.000610218	0.000885439	0.00052487	1.65526E-08	2.4038E-07	5.2593E-08	3.0953E-07	0.3095303
3837303774100	383730	3774100	0.000235031	0.000721505	0.00084843	0.000837133	0.000177946	0.000231417	0.000170336	1.75321E-05	0.0002054	1.75321E-05	0.00095502	0.001385754	0.000821447	2.24524E-08	3.275E-07	7.3212E-08	4.2316E-07	0.42315992
3837803774100	383780	3774100	0.000343428	0.001054263	0.001239727	0.00122322	0.000260015	0.000338147	0.000248895	2.5618E-05	0.000300131	2.5618E-05	0.001501704	0.002179005	0.00129167	3.19557E-08	4.674E-07	1.0623E-07	6.05588E-07	0.60558764
3838303774100	383830	3774100	0.00120154	0.003688521	0.004337399	0.004279645	0.000909706	0.001183065	0.000870801	8.96288E-05	0.001050058	8.96288E-05	0.00573926	0.00832779	0.004936545	1.08349E-07	1.5895E-06	3.6969E-07	2.06749E-06	2.06749339
3838803774100	383880	3774100	0.000761852	0.002338753	0.002750182	0.002713563	0.000576811	0.000750138	0.000552142	5.68303E-05	0.000665803	5.68303E-05	0.003592748	0.005213156	0.003090253	6.90169E-08	1.0121E-06	2.3445E-07	1.31561E-06	1.31561053
3839303774100	383930	3774100	0.000294907	0.000905313	0.001064575	0.001050399	0.000223279	0.000290373	0.00021373	2.19986E-05	0.000257727	2.19986E-05	0.001306272	0.001895429	0.001123572	2.72737E-08	3.9936E-07	9.0856E-08	5.17488E-07	0.51748784
3839803774100	383980	3774100	0.000170924	0.000524706	0.000617011	0.000608795	0.000129409	0.000168295	0.000123875	1.275E-05	0.000149375	1.275E-05	0.000708163	0.00102756	0.000609117	1.61179E-08	2.3568E-07	5.2673E-08	3.04469E-07	0.30446919
3840303774100	384030	3774100	0.000111135	0.000341164	0.000401181	0.00039584	8.4142E-05	0.000109426	8.05434E-05	8.29009E-06	9.71236E-05	8.29009E-06	0.000431596	0.000626255	0.000371231	1.06697E-08	1.558E-07	3.4262E-08	2.00729E-07	0.20072859
3840803774100	384080	3774100	7.93441E-05	0.000243573	0.000286421	0.000282608	6.00727E-05	7.81241E-05	5.75036E-05	5.91867E-06	6.93409E-05	5.91867E-06	0.000290526	0.00042156	0.000249892	7.74171E-09	1.1288E-07	2.4463E-08	1.45086E-07	0.14508554
3841303774100	384130	3774100	5.98705E-05	0.000183792	0.000216125	0.000213247	4.5329E-05	5.895E-05	4.33904E-05	4.46604E-06	5.23225E-05	4.46604E-06	0.000206743	0.000299988	0.000177827	5.92761E-09	8.6311E-08	1.8448E-08	1.10686E-07	0.11068645
3826803774150	382680	3774150	9.47912E-06	2.90993E-05	3.42183E-05	3.37627E-05	7.1768E-06	9.33337E-06	6.86987E-06	7.07094E-07	8.28406E-06	7.07094E-07	1.48166E-05	2.14992E-05	1.27443E-05	1.47965E-09	1.965E-08	3.4439E-09	2.45736E-08	0.02457356
3827303774150	382730	3774150	1.01305E-05	3.1099E-05	3.65699E-05	3.60829E-05	7.67E-06	9.97477E-06	7.34198E-06	7.55687E-07	8.85335E-06	7.55687E-07	1.58958E-05	2.30652E-05	1.36726E-05	1.64658E-09	2.1719E-08	3.7696E-09	2.71351E-08	0.02713507
3827803774150	382780	3774150	1.08364E-05	3.32658E-05	3.91179E-05	3.85971E-05	8.20441E-06	1.06698E-05	7.85353E-06	8.0834E-07	9.47021E-06	8.0834E-07	1.70749E-05	2.47761E-05	1.46868E-05	1.85013E-09	2.421E-08	4.1528E-09	3.02126E-08	0.03021256

			EGIODemolition	EGIOSite Grubbing / Prep	EGIOMass Grading / Excavation	EGIOMass Grading / Excavation	EGIODrainage / Utilities Trenching	EGIODrainage / Utilities Trenching	EGIOFoundations / Concrete Pads	EGIOFoundations / Concrete Pads	EGIOBuilding / Structure Construction	EGIOBuilding / Structure Construction	EGIOAsphalt Paving	EGIOArchitectural Coating	EGIOLandscaping or Other Finishing	EGIOWaterside Construction (Piles)	HIWaterside Construction (Landscaping)	HIWaterside Construction (Landscaping)	KMDemolition	KMSite Grubbing / Prep
Unique Identifier	X (UTM)	Y (UTM)	2025	2025	2025	2026	2026	2027	2026	2027	2026	2027	2027	2027	2027	2027	2025	2026	2025	2025
3828303774150	382830	3774150	0.000128613	5.0444E-05	1.67055E-05	1.63613E-05	3.79918E-05	3.79332E-05	4.99162E-05	4.9884E-05	5.34665E-05	5.21849E-05	2.08058E-06	2.08058E-06	5.63461E-05	2.08058E-06	1.86099E-05	1.8027E-05	1.50585E-05	6.53548E-05
3828803774150	382880	3774150	0.00014161	5.5542E-05	1.83937E-05	1.80147E-05	4.1831E-05	4.17665E-05	5.49605E-05	5.4925E-05	5.88695E-05	5.74585E-05	2.29083E-06	2.29083E-06	6.20401E-05	2.29083E-06	1.96378E-05	1.90227E-05	1.53413E-05	6.65825E-05
3829303774150	382930	3774150	0.000155524	6.0999E-05	2.02008E-05	1.97846E-05	4.59409E-05	4.587E-05	6.03603E-05	6.03214E-05	6.46534E-05	6.31037E-05	2.5159E-06	2.5159E-06	6.81355E-05	2.5159E-06	2.07249E-05	2.00757E-05	1.52893E-05	6.63566E-05
3829803774150	382980	3774150	0.00017523	6.8728E-05	2.27605E-05	2.22916E-05	5.17621E-05	5.16822E-05	6.80886E-05	6.79648E-05	7.28457E-05	7.10997E-05	2.83469E-06	2.83469E-06	7.6769E-05	2.83469E-06	2.22766E-05	2.15789E-05	1.50109E-05	6.51485E-05
3830303774150	383030	3774150	0.000238356	9.3486E-05	3.09598E-05	3.0322E-05	7.04091E-05	7.03005E-05	9.25083E-05	9.24486E-05	9.9088E-05	9.67129E-05	3.85587E-06	3.85587E-06	0.000104425	3.85587E-06	2.82736E-05	2.7388E-05	1.65657E-05	7.18961E-05
3830803774150	383080	3774150	0.000390116	0.00015301	5.06718E-05	4.96278E-05	0.000115238	0.00011506	0.000151408	0.00015131	0.000162177	0.00015829	6.31089E-06	6.31089E-06	0.000170911	6.31089E-06	4.27234E-05	4.13852E-05	1.98109E-05	8.59807E-05
3831303774150	383130	3774150	0.00076692	0.0003008	9.96147E-05	9.75623E-05	0.000226544	0.000226195	0.00029765	0.000297458	0.00031882	0.000311178	1.24064E-05	1.24064E-05	0.000335991	1.24064E-05	8.01244E-05	7.76147E-05	2.39682E-05	0.000104024
3836303774150	383630	3774150	0.000396196	0.00015539	5.14617E-05	5.04014E-05	0.000117035	0.000116854	0.000153768	0.000153669	0.000164705	0.000160757	6.40926E-06	6.40926E-06	0.000173575	6.40926E-06	7.00803E-05	6.78853E-05	9.97674E-05	0.000432998
3836803774150	383680	3774150	0.000493544	0.00019357	6.4106E-05	6.27852E-05	0.00014579	0.000145565	0.000191549	0.000191426	0.000205173	0.000200255	7.98404E-06	7.98404E-06	0.000216224	7.98404E-06	9.0407E-05	8.75753E-05	0.00013728	0.000595805
3837303774150	383730	3774150	0.000586876	0.00023018	7.62288E-05	7.46583E-05	0.00017336	0.000173093	0.000227773	0.000227626	0.000243973	0.000238125	9.49387E-06	9.49387E-06	0.000257113	9.49387E-06	0.000109609	0.000106176	0.00017243	0.000748358
3837803774150	383780	3774150	0.00079754	0.00031281	0.000103592	0.000101457	0.000235589	0.000235226	0.000309534	0.000309334	0.000331549	0.00032360	1.29018E-05	1.29018E-05	0.000349406	1.29018E-05	0.000151129	0.000146395	0.000244934	0.001063032
3838303774150	383830	3774150	0.003781211	0.00148304	0.000491139	0.000481019	0.001116951	0.001115228	0.001467528	0.001466581	0.001571906	0.001534228	6.11685E-05	6.11685E-05	0.001656565	6.11685E-05	0.000727834	0.000705037	0.0012264	0.005322662
3838803774150	383880	3774150	0.002697585	0.00105803	0.000350387	0.000343168	0.000796854	0.000795624	0.001046961	0.001046286	0.001121426	0.001094546	4.36388E-05	4.36388E-05	0.001181824	4.36388E-05	0.000519272	0.000503007	0.000872988	0.003788829
3839303774150	383930	3774150	0.001078874	0.00042315	0.000140134	0.000137247	0.000318694	0.000318202	0.000418722	0.000418452	0.000448504	0.000437754	1.74529E-05	1.74529E-05	0.000472659	1.74529E-05	0.000207315	0.000200822	0.000343543	0.001491
3839803774150	383980	3774150	0.000655022	0.00025691	8.50803E-05	8.33274E-05	0.00019349	0.000193192	0.000254221	0.000254057	0.000272302	0.000265775	1.05963E-05	1.05963E-05	0.000286968	1.05963E-05	0.000125879	0.000121937	0.000205858	0.000893437
3840303774150	384030	3774150	0.000426116	0.00016713	5.53478E-05	5.42075E-05	0.000125872	0.000125678	0.00016538	0.000165273	0.000177143	0.000172897	6.89326E-06	6.89326E-06	0.000186683	6.89326E-06	8.18734E-05	7.9309E-05	0.000131989	0.000572841
3840803774150	384080	3774150	0.000302918	0.00011881	3.93458E-05	3.85352E-05	8.94806E-05	8.93425E-05	0.000117566	0.00011749	0.000125928	0.000122909	4.9003E-06	4.9003E-06	0.00013271	4.9003E-06	5.81958E-05	5.6373E-05	9.24305E-05	0.000401155
3841303774150	384130	3774150	0.000235877	9.2514E-05	3.06378E-05	3.00066E-05	6.96768E-05	6.95693E-05	9.15462E-05	9.14871E-05	9.80574E-05	9.5707E-05	3.81577E-06	3.81577E-06	0.000103339	3.81577E-06	4.54268E-05	4.4004E-05	7.12437E-05	0.000309203
3826803774200	382680	3774200	8.29938E-05	3.2551E-05	1.078E-05	1.05579E-05	2.4516E-05	2.44781E-05	3.22108E-05	3.219E-05	3.45017E-05	3.36748E-05	1.34259E-06	1.34259E-06	3.63599E-05	1.34259E-06	1.28443E-05	1.2442E-05	1.18675E-05	5.15059E-05
3827303774200	382730	3774200	9.38979E-05	3.6828E-05	1.21963E-05	1.1945E-05	2.7737E-05	2.76942E-05	3.64428E-05	3.641933E-05	3.90348E-05	3.80991E-05	1.51898E-06	1.51898E-06	4.11371E-05	1.51898E-06	1.40839E-05	1.36427E-05	1.268E-05	5.5032E-05
3827803774200	382780	3774200	0.000106338	4.1707E-05	1.38122E-05	1.35276E-05	3.14117E-05	3.13633E-05	4.12709E-05	4.12443E-05	4.42063E-05	4.31467E-05	1.72023E-06	1.72023E-06	4.65872E-05	1.72023E-06	1.5388E-05	1.49061E-05	1.34472E-05	5.83616E-05
3828303774200	382830	3774200	0.000125407	4.9186E-05	1.6289E-05	1.59534E-05	3.70446E-05	3.69874E-05	4.86717E-05	4.86403E-05	5.21335E-05	5.08839E-05	2.0287E-06	2.0287E-06	5.49413E-05	2.0287E-06	1.73506E-05	1.68071E-05	1.44882E-05	6.28797E-05
3828803774200	382880	3774200	0.000149218	5.8525E-05	1.93818E-05	1.89825E-05	4.40783E-05	4.40103E-05	5.79131E-05	5.78758E-05	6.20322E-05	6.05453E-05	2.4139E-06	2.4139E-06	6.53731E-05	2.4139E-06	1.95266E-05	1.89149E-05	1.5502E-05	6.72799E-05
3829303774200	382930	3774200	0.000164559	6.4543E-05	2.13745E-05	2.09341E-05	4.86101E-05	4.8535E-05	6.38673E-05	6.3826E-05	6.84098E-05	6.67701E-05	2.66207E-06	2.66207E-06	7.20942E-05	2.66207E-06	2.02011E-05	1.95683E-05	1.53459E-05	6.66022E-05
3829803774200	382980	3774200	0.0001777	6.9696E-05	2.30813E-05	2.26058E-05	5.24917E-05	5.24108E-05	6.89673E-05	6.89228E-05	7.38726E-05	7.21019E-05	2.87465E-06	2.87465E-06	7.78512E-05	2.87465E-06	2.04594E-05	1.98186E-05	1.45131E-05	6.29877E-05
3830303774200	383030	3774200	0.000246368	9.6629E-05	3.20005E-05	3.13412E-05	7.27758E-05	7.26635E-05	9.56179E-05	9.55562E-05	0.000102419	9.99637E-05	3.98548E-06	3.98548E-06	0.000107935	3.98548E-06	2.54303E-05	2.46337E-05	1.59592E-05	6.92639E-05
3830803774200	383080	3774200	0.000439337	0.00017231	5.70652E-05	5.58894E-05	0.000129778	0.000129578	0.000170511	0.000170401	0.000182639	0.000178261	7.10714E-06	7.10714E-06	0.000192475	7.10714E-06	3.82297E-05	3.70323E-05	1.94262E-05	8.4311E-05
3831303774200	383130	3774200	0.000958425	0.00037591	0.000124489	0.000121924	0.000283114	0.000282677	0.000371975	0.000371735	0.000398432	0.000388882	1.55044E-05	1.55044E-05	0.00041989	1.55044E-05	6.46108E-05	6.2587E-05	2.29113E-05	9.94367E-05
3835803774200	383580	3774200	0.000327601	0.00012849	4.25518E-05	4.16751E-05	9.67717E-05	9.66224E-05	0.000127145	0.000127063	0.000136189	0.00013292	5.29959E-06	5.29959E-06	0.000143523	5.29959E-06	5.1544E-05	4.99296E-05	6.56584E-05	0.000284962
3836303774200	383630	3774200	0.000330709	0.00012971	4.29555E-05	4.20705E-05	9.76897E-05	9.7539E-05	0.000128352	0.000128269	0.000137481	0.000134185	5.34986E-06	5.34986E-06	0.000144885	5.34986E-06	5.51354E-05	5.34084E-05	7.56476E-05	0.000328316
3836803774200	383680	3774200	0.000394086	0.00015457	5.11875E-05	5.01329E-05	0.000116411	0.000116231	0.000152949	0.00015285	0.000163827	0.0001599	6.37511E-06	6.37511E-06	0.000172651	6.37511E-06	6.91995E-05	6.70321E-05	0.000101868	0.000442112
3837303774200	383730	3774200	0.000464316	0.00018211	6.03097E-05	5.90671E-05	0.000137157	0.000136945	0.000180206	0.00018009	0.000193023	0.000188396	7.51123E-06	7.51123E-06	0.000203419	7.51123E-06	8.42826E-05	8.16427E-05	0.000129767	0.000563196
3837803774200	383780	3774200	0.000672968	0.00026395	8.74113E-05	8.56104E-05	0.000198792	0.000198485	0.000261186	0.000261018	0.000279763	0.00027305	1.08866E-05	1.08866E-05	0.00029483	1.08866E-05	0.000125661	0.000121725	0.000201739	0.000875562
3838303774200	383830	3774200	0.003404658	0.00133535	0.000442229	0.000433117	0.001005719	0.001004168	0.001321384	0.001320531	0.001415367	0.001381441	5.50771E-05	5.50771E-05	0.001491596	5.50771E-05	0.000653832	0.000633353	0.00110039	0.00477577
3838803774200	383880	3774200	0.002720004	0.00106682	0.000353299	0.00034602	0.000803476	0.000802236	0.001055662	0.001054981	0.001130746	0.001103643	4.40014E-05	4.40014E-05	0.001191646	4.40014E-05	0.000522427	0.000506064	0.00087813	0.003811144
3839303774200	383930	3774200	0.001066111	0.00041814	0.000138476	0.000135623	0.000314924	0.000314438	0.000413769	0.000413502	0.000443198	0.000432575	1.72464E-05	1.72464E-05	0.000467068	1.72464E-05	0.000203812	0.000197428	0.000337349	0.001464118
3839803774200	383980	3774200	0.000655211	0.00025698	8.51048E-05	8.33514E-05	0.000193546	0.000193247	0.000254294	0.00025413	0.000272381	0.000265852	1.05993E-05	1.05993E-05	0.000287051	1.05993E-05	0.000124983	0.000121068	0.000204113	0.000885865
3840303774200	384030	3774200	0.000433669	0.00017009	5.6329E-05	5.51684E-05	0.000128104	0.000127906	0.000168312	0.000168203	0.000180283	0.000175962	7.01546E-06	7.01546E-06	0.000189992	7.01546E-06	8.25605E-05	7.99745E-05	0.000132919	0.000576878
3840803774200	384080	3774200	0.000308927	0.00012117	4.01263E-05	3.92996E-05	9.12556E-05	9.11148E-05	0.000119898	0.000119821	0.000128426	0.000125347	4.99751E-06	4.99751E-06	0.000135342	4.99751E-06	5.86801E-05	5.68422E-05	9.30891E-05	0.000404013
3841303774200	384130	3774200	0.000249718	9.7943E-05	3.24357E-05	3.17674E-05	7.37654E-05	7.36516E-05	9.69181E-05	9.68556E-05	0.000103811	0.000101323	4.03968E-06	4.03968E-06	0.000109402	4.03968E-06	4.75024E-05	4.60145E-05	7.45591E-05	0.000323592
3826803774250	382680	3774250	8.08561E-05	3.1713E-05	1.05023E-05	1.028559E-05	2.388455E-05	2.38476E-05	3.13811E-05	3.13608E-05	3.361311E-05	3.28074E-05	1.30801E-06	1.30801E-06	3.54234E-05	1.30801E-06	1.22326E-05	1.18494E-05	1.15235E-05	5.0013E-05
3827303774250	382730	3774250	9.11045E-05	3.5732E-05	1.18335E-05	1.15897E-05	2.69118E-05	2.68703E-05	3.53586E-05	3.53358E-05	3.78735E-05	3.69657E-05	1.4738E-06	1.4738E-06	3.99133E-05	1.4738E-06	1.33017E-05	1.28851E-05	1.22704E-05	5.32542E-05
3827803774250	382780	3774250	9.83261E-05	3.8565E-05	1.27715E-05	1.25084E-05	2.9045E-05	2.90002E-05	3.81614E-05	3.81368E-05	4.08756E-05	3.98958E-05	1.59062E-06	1.59062E-06	4.30771E-05	1.59062E-06	1.36677E-05	1.32396E-05	1.24537E-05	5.40498E-05
3828303774250	382830	3774250	0.000113461	4.4501E-05	1.47373E-05	1.44337E-05	3.35158E-05	3.3464E-05	4.40353E-05	4.40069E-05	4.71673E-05	4.60368E-05	1.83545E-06	1.83545E-06	4.97077E-05	1.83545E-06	1.49701E-05	1.45012E-05	1.31711E-05	5.71633E-05
3828803774250	382880	3774250	0.000134829	5.2882E-05	1.75128E-05	1.7152E-05	3.98278E-05	3.97664E-05	5.23285E-05	5.22948E-05	5.60504E-05	5.47069E-05	2.18112E-06	2.18112E-06	5.90692E-05	2.18112E-06	1.66653E-05	1.61433E-05	1.40265E-05	6.0876E-05
3829303774250	382930	3774250	0.000142931	5.6059E-05	1.85652E-05	1.81827E-05	4.2221E-05	4.21559E-05	5.54729E-05	5.54371E-05	5.94184E-05	5.79942E-05	2.31219E-06	2.31219E-06	6.26186E-05	2.31219E-06	1.65218E-05	1.60043E-05	1.34245E-05	5.82634E-05
3829803774250	382980	3774250	0.000171458	6.7248E-05	2.22705E-05	2.18116E-05	5.06477E-05	5.05696E-05	6.65445E-05	6.65016E-05	7.12775E-05	6.9569E-05	2.77366E-06	2.77366E-06	7.51163E-05	2.77366E-06	1.79085E-05	1.73475E-05	1.36169E-05	5.90982E-05
3830303774250	383030	3774250	0.000245954	9.6467E-05	3.19468E-05	3.12886E-05	7.26537E-05	7.25416E-05	9.54575E-05	9.53959E-05	0.000102247	9.97961E-05	3.9788E-06	3.9788E-06	0.000107754	3.9788E-06	2.20255E-05	2.13356E-05	1.52282E-05	6.60914E-05
3830803774250	383080	3774250	0.000455604	0.00017869	5.9178E-05	5.79587E-05	0.000134583	0.000134375	0.000176825	0.00017671	0.000189401	0.000184861	7.37028E-06	7.37028E-06	0.000199602	7.37028E-06	3.12676E-05	3.02882E-05	1.853E-05	8.04215E-05
3831303774250	383130	3774250	0.001136485	0.00044575	0.000147617	0.000144576	0.000335712	0.000335194	0.000441082	0.000440797	0.000472454	0.000461129	1.83849E-05	1.83849E-05	0.000497899	1.83849E-05	4.70987E-05	4.56235E-05	2.21192E-05	9.5999E-05
3835803774250	383580	3774250	0.000287568	0.00011279	3.7352E-05	3.65824E-05	8.49462E-05	8.48151E-05	0.000111608	0.000111536	0.000119546	0.000116681	4.65198E-06	4.65198E-06	0.000125985	4.65198E-06	4.1848E-05	4.05372E-05	5.27431E-05	0.000228909
3836303774250	383630	3774250	0.000289499	0.00011355	3.76028E-05	3.68281E-05	8.55167E-05	8.53847E-05	0.000112358	0.000112285	0.000120349	0.000117464	4.68322E-06	4.68322E-06	0.000126831	4.68322E-06	4.55309E-05	4.41048E-05	6.17591E-05	0.000268039
3836803774250	383680	3774250	0.000332694	0.00013049	4.32133E-05	4.2323E-05	9.82761E-05	9.81245E-05	0.000129122	0.000129039	0.000138306	0.000134991	5.38198E-06	5.38198E-06	0.000145755	5.38198E-06	5.5896E-05	5.41452E-05	8.10314E-05	0.000351682
3837303774250	383730	3774250	0.000397113	0.00015575	5.15807E-05	5.05179E-05	0.000117305	0.000117124	0.000154124	0.000154024	0.000165086	0.000161129	6.42408E-06	6.42408E-06	0.000173977	6.42408E-06	7.00947E-05	6.78992E-05	0.000106923	0.000464054
3837803774250	383780	3774250	0.000600708	0.00023561	7.80255E-05	7.64179E-05	0.000177446	0.000177172	0.000233141	0.000232991	0.000249723	0.000243737	9.71763E-06	9.71763E-06	0.000263173	9.71763E-06	0.00011057	0.000107107	0.000176845	0.000767521
3838303774250	383830	3774250	0.00265404	0.00104095	0.000344731	0.000337629	0.000783991	0.000782781	0.001030061	0.001029396	0.001103324	0.001076878	4.29343E-05	4.29343E-05	0.001162747	4.29343E-05	0.000507857	0.00049195	0.000852546	0.003700108
3838803774250	383880	3774250	0.002779789	0.00109027	0.000361065	0.000353625	0.000821136	0.000819869	0.001078865	0.001078169	0.0011556	0.0011279	4.49686E-05	4.49686E-05	0.001217838	4.49686E-05	0.000532979	0.000516285	0.000896264	0.003889847
3839303774250	383930	3774250	0.001065042	0.00041772	0.000138338	0.000135487	0.000314608	0.000314123	0.000413354	0.000413087	0.000442754	0.000432141	1.72292E-05	1.72292E-05	0.0004666	1.72292E-05	0.000202719	0.00019637	0.000335597	0.001456516
3839803774250	383980	3774250	0.000652543	0.00025594	8.47583E-05	8.3012E-05	0.000192758	0.000192461	0.000253259	0.000253095	0.000271272	0.00026477	1.05562E-05	1.05562E-05	0.000285882	1.05562E-05	0.00012368	0.000119806	0.000201965	0.000876544
3840303774250	384030	3774250	0.00045934	0.00018016	5.96633E-05	5.84341E-05	0.000135687	0.000135477	0.000178275	0.00017816	0.000190954	0.000186377	7.43073E-06	7.43073E-06	0.000201239	7.43073E-06	8.68658E-05	8.4145E-05	0.00014003	0.000607739
3840803774250	384080	3774250	0.000345179	0.00013538	4.4835E-05	4.39112E-05	0.000101964	0.000101807	0.000133967	0.000133881	0.000143496	0.000140056	5.58395E-06	5.58395E-06	0.000151224	5.58395E-06	6.52009E-05	6.31587E-05	0.000103868	0.000450795
3841303774250	384130	3774250	0.000273493	0.00010727	3.55238E-05	3.47919E-05	8.07886E-05	8.06639E-05	0.000106146	0.000106077	0.00011369	0.0011097	4.42429E-06	4.42429E-06	0.000119819	4.42429E-06	5.16445E-05	5.00269E-05	8.14162E-05	0.000353352
3826803774300	382680	3774300	7.83501E-05	3.073E-05	1.01768E-05	9.96715E-06	2.31442E-05	2.31085E-05	3.04085E-05	3.03889E-05	3.25713E-05	3.17906E-05	1.26747E-06	1.26747E-06	3.43255E-05	1.26747E-06	1.1628E-05	1.12638E-05	1.11863E-05	4.85495E-05
3827303774300	382730	3774300	8.85087E-05	3.4714E-05	1.14963E-05	1.12595E-05	2.6145E-05	2.61047E-05	3.43512E-05	3.4329E-05	3.67944E-05	3.59125E-05	1.4318E-06	1.4318E-06	3.87761E-05	1.4318E-06	1.26254E-05	1.223E-05	1.19105E-05	5.16925E-05
3827803774300	382780	3774300	9.41854E-05	3.6941E-05	1.22337E-05	1.19816E-05	2.78219E-05	2.7779E-05	3.65543E-05	3.65307E-05	3.91543E-05	3.82158E-05	1.52363E-06	1.52363E-06	4.1263E-05	1.52363E-06	1.27026E-05	1.23047E-05	1.19332E-05	5.17908E-05
3828303774300	382830	3774300	0.000100356	3.9361E-05	1.30352E-05	1.27666E-05	2.96447E-05	2.95989E-05	3.89492E-05	3.89241E-05	4.17195E-05	4.07195E-05	1.62346E-06	1.62346E-06	4.39664E-05	1.62346E-06	1.28317E-05	1.24298E-05	1.18404E-05	5.13881E-05
3828803774300	382880	3774300	0.000116164	4.5561E-05	1.50885E-05	1.47776E-05	3.43144E-05	3.42614E-05	4.50846E-05	4.50555E-05	4.82912E-05	4.71337E-05	1.87919E-06	1.87919E-06	5.08921E-05	1.87919E-06	1.38417E-05	1.34082E-05	1.23654E-05	5.36667E-05
3829303774300	382930	3774300	0.000130221	5.1075E-05	1.69143E-05	1.65658E-05	3.84667E-05	3.84074E-05	5.05402E-05	5.05076E-05	5.41349E-05	5.28373E-05	2.10658E-06	2.10658E-06	5.70505E-05	2.10658E-06	1.42202E-05	1.37748E-05	1.22613E-05	5.32149E-05
3829803774300	382980	3774300	0.000160275	6.2862E-05	2.0818E-05	2.03891E-05	4.73445E-05	4.72714E-05	6.22044E-05	6.21643E-05	6.66287E-05	6.50316E-05	2.59276E-06	2.59276E-06	7.02172E-05	2.59276E-06	1.54777E-05	1.49929E-05	1.27003E-05	5.51204E-05
3830303774300	383030	3774300	0.000232984	9.138E-05	3.02622E-05	2.96387E-05	6.88225E-05	6.87163E-05	9.04237E-05	9.03654E-05	9.68551E-05	9.45335E-05	3.76898E-06	3.76898E-06	0.000102071	3.76898E-06	1.86745E-05	1.80895E-05	1.43524E-05	6.22904E-05
3830803774300	383080	3774300	0.000421813	0.00016544	5.4789E-05	5.36602E-05	0.000124602	0.000124409	0.00016371	0.000163605	0.000175354	0.000171151	6.82366E-06	6.82366E-06	0.000184798	6.82366E-06	2.46302E-05	2.38587E-05	1.72446E-05	7.48427E-05
3831303774300	383130	3774300	0.001049485	0.00041162	0.000136317	0.000133508	0.000310013	0.000309534	0.000407316	0.000407053	0.000436287	0.000425829	1.69775E-05	1.69775E-05	0.000459784	1.69775E-05	3.33736E-05	3.23283E-05	2.07116E-05	8.98898E-05
3835303774300	383530	3774300	0.0003052	0.0001197	3.96422E-05	3.88254E-05	9.01545E-05	9.00154E-05	0.000118451	0.000118375	0.000126876	0.000123835	4.93721E-06	4.93721E-06	0.000133709	4.93721E-06	3.76144E-05	3.64363E-05	4.53519E-05	0.00019683
3835803774300	383580	3774300	0.00026285	0.00010309	3.41413E-05	3.34379E-05	7.76445E-05	7.75247E-05	0.000102015	0.000101949	0.00010927	0.000106651	4.25211E-06	4.25211E-06	0.000115156	4.25211E-06	3.5851E-05	3.47281E-05	4.6015E-05	0.000199708
3836303774300	383630	3774300	0.000260622	0.00010222	3.3852E-05	3.31545E-05	7.69865E-05	7.68677E-05	0.00010115	0.000101085	0.000108344	0.000105747	4.21607E-06	4.21607E-06	0.00011418	4.21607E-06	3.89796E-05	3.77587E-05	5.32998E-05	0.000231325
3836803774300	383680	3774300	0.000292571	0.00011475	3.80018E-05	3.72189E-05	8.64241E-05	8.62907E-05	0.00011355	0.000113477	0.000121626	0.000118711	4.73291E-06	4.73291E-06	0.000128177	4.73291E-06	4.73212E-05	4.5839E-05	8.6623E-05	0.000297829
3837303774300	383730	3774300	0.000357834	0.00014035	4.64788E-05	4.55212E-05	0.000105703	0.000105539	0.000138879	0.00013879	0.000148757	0.000145191	5.78868E-06	5.78868E-06	0.000156769	5.78868E-06	6.16652E-05	5.97337E-05	9.41075E-05	0.000408433

			KMMass Grading / Excavation	KMMass Grading / Excavation	KMDrainage / Utilities Trenching	KMFoundations / Concrete Pads	KMBuilding / Structure Construction	KMAsphalt Paving	KMArchitectural Coating	KMLandscaping or Other Finishing	KMWaterside Construction (Piles)	EWNDemolition	EWNSite Grubbing / Prep	EWNDrainage / Utilities Trenching	EWNDrainage / Utilities Trenching	EWNDrainage / Utilities Trenching	EWNFoundation s / Concrete Pads	EWNBuilding / Structure Construction	EWNAsphalt Paving	EWNLandscaping or Other Finishing	EWNWaterside Construction (Piles)
Unique Identifier	X (UTM)	Y (UTM)	2025	2026	2026	2026	2026	2026	2026	2026	2026	2027	2027	2027	2028	2029	2029	2029	2029	2029	2029
3828303774150	382830	3774150	4.96766E-05	4.91625E-05	1.76547E-05	9.34279E-06	3.20892E-05	1.0309E-06	1.0309E-06	3.31201E-05	1.0309E-06	8.61012E-05	4.69263E-06	1.10192E-05	1.08064E-05	1.05828E-05	9.16666E-06	1.99049E-05	1.41612E-06	2.06129E-05	1.41612E-06
3828803774150	382880	3774150	5.06098E-05	5.0086E-05	1.79863E-05	9.5183E-06	3.2692E-05	1.05026E-06	1.05026E-06	3.37423E-05	1.05026E-06	9.13155E-05	4.97681E-06	1.16865E-05	1.14608E-05	1.12237E-05	9.7218E-06	2.11103E-05	1.50188E-06	2.18612E-05	1.50188E-06
3829303774150	382930	3774150	5.04381E-05	4.99161E-05	1.79253E-05	9.486E-06	3.25811E-05	1.0467E-06	1.0467E-06	3.36278E-05	1.0467E-06	9.69203E-05	5.28228E-06	1.24038E-05	1.21643E-05	1.19126E-05	1.03185E-05	2.2406E-05	1.59407E-06	2.32031E-05	1.59407E-06
3829803774150	382980	3774150	4.95198E-05	4.90073E-05	1.7599E-05	9.3133E-06	3.19879E-05	1.02764E-06	1.02764E-06	3.30156E-05	1.02764E-06	0.000105067	5.7263E-06	1.34464E-05	1.31868E-05	1.29139E-05	1.11859E-05	2.42894E-05	1.72806E-06	2.51534E-05	1.72806E-06
3830303774150	383030	3774150	5.46487E-05	5.40832E-05	1.94217E-05	1.02779E-05	3.5301E-05	1.13408E-06	1.13408E-06	3.64351E-05	1.13408E-06	0.00013512	7.36423E-06	1.72926E-05	1.69587E-05	1.66078E-05	1.43854E-05	3.12371E-05	2.22235E-06	3.23483E-05	2.22235E-06
3830803774150	383080	3774150	6.53545E-05	6.46782E-05	2.32265E-05	1.22914E-05	4.22165E-05	1.35625E-06	1.35625E-06	4.35728E-05	1.35625E-06	0.000207876	1.13295E-05	2.66038E-05	2.609E-05	2.55502E-05	2.21312E-05	4.80566E-05	3.41897E-06	4.97661E-05	3.41897E-06
3831303774150	383130	3774150	7.9069E-05	7.82507E-05	2.81005E-05	1.48707E-05	5.10756E-05	1.64085E-06	1.64085E-06	5.27164E-05	1.64085E-06	0.000398562	2.17221E-05	5.10076E-05	5.00226E-05	4.89876E-05	4.24324E-05	9.21394E-05	6.55522E-06	9.5417E-05	6.55522E-06
3836303774150	383630	3774150	0.000329124	0.000325718	0.000116968	6.18991E-05	0.000212602	6.83005E-06	6.83005E-06	0.000219432	6.83005E-06	0.000291695	1.58978E-05	3.73309E-05	3.661E-05	3.58525E-05	3.1055E-05	6.7434E-05	4.79757E-06	6.98328E-05	4.79757E-06
3836803774150	383680	3774150	0.000452875	0.000448188	0.000160948	8.51732E-05	0.00029254	9.39815E-06	9.39815E-06	0.000301938	9.39815E-06	0.000371319	2.02373E-05	4.75211E-05	4.66034E-05	4.56391E-05	3.9532E-05	8.58414E-05	6.10715E-06	8.88949E-05	6.10715E-06
3837303774150	383730	3774150	0.000568832	0.000562945	0.000202158	0.000106981	0.000367444	1.18045E-05	1.18045E-05	0.000379249	1.18045E-05	0.000447405	2.43841E-05	5.72585E-05	5.61528E-05	5.49909E-05	4.76324E-05	0.000103431	7.35855E-06	0.00010711	7.35855E-06
3837803774150	383780	3774150	0.000808017	0.000799655	0.000287163	0.000151966	0.000521949	1.67681E-05	1.67681E-05	0.000538717	1.67681E-05	0.000614285	3.34794E-05	7.86158E-05	7.70977E-05	7.55024E-05	6.53992E-05	0.00014201	1.01033E-05	0.000147062	1.01033E-05
3838303774150	383830	3774150	0.004045791	0.004003921	0.001437842	0.000760901	0.002613428	8.3959E-05	8.3959E-05	0.002697387	8.3959E-05	0.002945319	0.000160524	0.00037694	0.000369661	0.000362012	0.00031357	0.000680898	4.84422E-05	0.000705119	4.84422E-05
3838803774150	383880	3774150	0.002879914	0.00285011	0.001023499	0.000541632	0.001860316	5.97645E-05	5.97645E-05	0.00192008	5.97645E-05	0.002101198	0.000114518	0.00026891	0.000263717	0.00025826	0.00022370 2	0.000485755	3.45588E-05	0.000503034	3.45588E-05
3839303774150	383930	3774150	0.001133319	0.001121591	0.000402773	0.000213146	0.000732081	2.35189E-05	2.35189E-05	0.0007556	2.35189E-05	0.000838952	4.5724E-05	0.000107369	0.000105295	0.000103116	8.93181E-05	0.000193949	1.37984E-05	0.000200848	1.37984E-05
3839803774150	383980	3774150	0.000679108	0.00067208	0.00024135	0.000127721	0.000438678	1.4093E-05	1.4093E-05	0.000452771	1.4093E-05	0.000509364	2.7761E-05	6.5188E-05	6.39292E-05	6.26064E-05	5.42288E-05	0.000117755	8.37761E-06	0.000121943	8.37761E-06
3840303774150	384030	3774150	0.000435421	0.000430914	0.000154745	8.18905E-05	0.000281265	9.03593E-06	9.03593E-06	0.000290301	9.03593E-06	0.00033161	1.80732E-05	4.24392E-05	4.16197E-05	4.07585E-05	3.53045E-05	7.66616E-05	5.45406E-06	7.93886E-05	5.45406E-06
3840803774150	384080	3774150	0.000304921	0.000301765	0.000108366	5.73471E-05	0.000196967	6.32777E-06	6.32777E-06	0.000203295	6.32777E-06	0.000235938	1.28589E-05	3.01952E-05	2.96121E-05	2.89994E-05	2.51189E-05	5.45441E-05	3.88052E-06	5.64843E-05	3.88052E-06
3841303774150	384130	3774150	0.000235027	0.000232595	8.35267E-05	4.4202E-05	0.000151819	4.87732E-06	4.87732E-06	0.000156696	4.87732E-06	0.000184231	1.00408E-05	2.35778E-05	2.31225E-05	2.26441E-05	1.9614E-05	4.25906E-05	3.03009E-06	4.41056E-05	3.03009E-06
3826803774200	382680	3774200	3.915E-05	3.87448E-05	1.39136E-05	7.36303E-06	2.52894E-05	8.12448E-07	8.12448E-07	2.61019E-05	8.12448E-07	5.80618E-05	3.16444E-06	7.43071E-06	7.28722E-06	7.13644E-06	6.18148E-06	1.34227E-05	9.54954E-07	1.39002E-05	9.54954E-07
3827303774200	382730	3774200	4.18302E-05	4.13973E-05	1.48661E-05	7.86709E-06	2.70207E-05	8.68068E-07	8.68068E-07	2.78888E-05	8.68068E-07	6.40571E-05	3.4912E-06	8.19799E-06	8.03968E-06	7.87333E-06	6.81977E-06	1.48087E-05	1.05356E-06	1.53355E-05	1.05356E-06
3827803774200	382780	3774200	4.4361E-05	4.39019E-05	1.57656E-05	8.34308E-06	2.86556E-05	9.20589E-07	9.20589E-07	2.95761E-05	9.20589E-07	7.03664E-05	3.83506E-06	9.00544E-06	8.83153E-06	8.6488E-06	7.49147E-06	1.62673E-05	1.15733E-06	1.6846E-05	1.15733E-06
3828303774200	382830	3774200	4.77952E-05	4.73006E-05	1.69861E-05	8.98896E-06	3.08739E-05	9.91856E-07	9.91856E-07	3.18658E-05	9.91856E-07	7.98762E-05	4.35335E-06	1.02225E-05	1.00251E-05	9.81766E-06	8.50392E-06	1.84658E-05	1.31374E-06	1.91226E-05	1.31374E-06
3828803774200	382880	3774200	5.11399E-05	5.06106E-05	1.81747E-05	9.61799E-06	3.30344E-05	1.06126E-06	1.06126E-06	3.40957E-05	1.06126E-06	9.04656E-05	4.93049E-06	1.15777E-05	1.13541E-05	1.11192E-05	9.63131E-06	2.09138E-05	1.48791E-06	2.16578E-05	1.48791E-06
3829303774200	382930	3774200	5.06247E-05	5.01008E-05	1.79916E-05	9.5211E-06	3.27017E-05	1.05057E-06	1.05057E-06	3.37522E-05	1.05057E-06	9.40566E-05	5.12621E-06	1.20373E-05	1.18049E-05	1.15606E-05	1.00136E-05	2.1744E-05	1.54697E-06	2.25175E-05	1.54697E-06
3829803774200	382980	3774200	4.78774E-05	4.73819E-05	1.70152E-05	9.0044E-06	3.0927E-05	9.9356E-07	9.9356E-07	3.19205E-05	9.9356E-07	9.57947E-05	5.22094E-06	1.22597E-05	1.2023E-05	1.17742E-05	1.01987E-05	2.21458E-05	1.57556E-06	2.29336E-05	1.57556E-06
3830303774200	383030	3774200	5.26479E-05	5.21031E-05	1.87107E-05	9.90161E-06	3.40086E-05	1.09256E-06	1.09256E-06	3.51011E-05	1.09256E-06	0.000120519	6.56842E-06	1.54239E-05	1.5126E-05	1.48131E-05	1.28309E-05	2.78615E-05	1.98219E-06	2.88526E-05	1.98219E-06
3830803774200	383080	3774200	6.40854E-05	6.34221E-05	2.27754E-05	1.20527E-05	4.13967E-05	1.32991E-06	1.32991E-06	4.27266E-05	1.32991E-06	0.00018443	1.00517E-05	2.36033E-05	2.31475E-05	2.26685E-05	1.96352E-05	4.26366E-05	3.03336E-06	4.41533E-05	3.03336E-06
3831303774200	383130	3774200	7.55825E-05	7.48003E-05	2.68614E-05	1.4215E-05	4.88234E-05	1.5685E-06	1.5685E-06	5.03919E-05	1.5685E-06	0.000318326	1.73492E-05	4.07391E-05	3.99524E-05	3.91257E-05	3.38902E-05	7.35904E-05	5.23556E-06	7.62082E-05	5.23556E-06
3835803774200	383580	3774200	0.000216602	0.00021436	7.69785E-05	4.07367E-05	0.000139916	4.49496E-06	4.49496E-06	0.000144411	4.49496E-06	0.00021969	1.19734E-05	2.81158E-05	2.75728E-05	2.70023E-05	2.3389E-05	5.07879E-05	3.61329E-06	5.25946E-05	3.61329E-06
3836303774200	383630	3774200	0.000249555	0.000246972	8.86899E-05	4.69344E-05	0.000161203	5.17881E-06	5.17881E-06	0.000166382	5.17881E-06	0.000231635	1.26244E-05	2.96445E-05	2.9072E-05	2.84705E-05	2.46607E-05	5.35493E-05	3.80974E-06	5.54542E-05	3.80974E-06
3836803774200	383680	3774200	0.000336052	0.000332575	0.00011943	6.32021E-05	0.000217077	6.97382E-06	6.97382E-06	0.000224051	6.97382E-06	0.000286626	1.56215E-05	3.66822E-05	3.59738E-05	3.52295E-05	3.05153E-05	6.62622E-05	4.7142E-06	6.86193E-05	4.7142E-06
3837303774200	383730	3774200	0.000428089	0.000423659	0.00015214	8.05117E-05	0.000276529	8.88379E-06	8.88379E-06	0.000285413	8.88379E-06	0.000346327	1.88752E-05	4.43226E-05	4.34667E-05	4.25674E-05	3.68713E-05	8.00637E-05	5.6961E-06	8.29118E-05	5.6961E-06
3837803774200	383780	3774200	0.00066552	0.000658633	0.000236521	0.000125166	0.000429901	1.3811E-05	1.3811E-05	0.000443712	1.3811E-05	0.000512633	2.79392E-05	6.56064E-05	6.43395E-05	6.30083E-05	5.45769E-05	0.00011851	8.43138E-06	0.000122726	8.43138E-06
3838303774200	383830	3774200	0.000630095	0.003592527	0.001290107	0.00068272	0.002344904	7.53324E-05	7.53324E-05	0.002420236	7.53324E-05	0.002647736	0.000144305	0.000338855	0.000332312	0.000325436	0.000281888	0.000612103	4.35478E-05	0.000633877	4.35478E-05
3838803774200	383880	3774200	0.002896876	0.002866896	0.001029527	0.000544822	0.001871272	6.01165E-05	6.01165E-05	0.001931389	6.01165E-05	0.00211557	0.000115301	0.000270749	0.000265521	0.000260027	0.000225232	0.000489077	3.47952E-05	0.000506475	3.47952E-05
3839303774200	383930	3774200	0.001112886	0.001101368	0.000395511	0.000209303	0.000718882	2.30948E-05	2.30948E-05	0.000741977	2.30948E-05	0.000826158	4.50267E-05	0.000105731	0.000103689	0.000101544	8.79559E-05	0.000190991	1.3588E-05	0.000197785	1.3588E-05
3839803774200	383980	3774200	0.000673352	0.000666383	0.000239304	0.000126639	0.00043496	1.39735E-05	1.39735E-05	0.000448933	1.39735E-05	0.000506929	2.76283E-05	6.48764E-05	6.36236E-05	6.23071E-05	5.39696E-05	0.000117192	8.33756E-06	0.000121361	8.33756E-06
3840303774200	384030	3774200	0.000438489	0.000433951	0.000155836	8.24676E-05	0.000283247	9.09961E-06	9.09961E-06	0.000292347	9.09961E-06	0.000335331	1.8276E-05	4.29155E-05	4.20867E-05	4.12159E-05	3.57007E-05	7.75218E-05	5.51526E-06	8.02795E-05	5.51526E-06
3840803774200	384080	3774200	0.000307093	0.000303915	0.000109138	5.77557E-05	0.000198371	6.37285E-06	6.37285E-06	0.000204743	6.37285E-06	0.000238679	1.30083E-05	3.0546E-05	2.99561E-05	2.93363E-05	2.54107E-05	5.51778E-05	3.9256E-06	5.71406E-05	3.9256E-06
3841303774200	384130	3774200	0.000245964	0.000243419	8.74137E-05	4.6259E-05	0.000158884	5.10429E-06	5.10429E-06	0.000163988	5.10429E-06	0.000193274	1.05337E-05	2.47351E-05	2.42574E-05	2.37555E-05	2.05767E-05	4.4681E-05	3.17882E-06	4.62705E-05	3.17882E-06
3826803774250	382680	3774250	3.80152E-05	3.76218E-05	1.35103E-05	7.1496E-06	2.45564E-05	7.88899E-07	7.88899E-07	2.53453E-05	7.88899E-07	5.51063E-05	3.00336E-06	7.05246E-06	6.91627E-06	6.77317E-06	5.86683E-06	1.27395E-05	9.06344E-07	1.31926E-05	9.06344E-07
3827303774250	382730	3774250	4.04789E-05	4.006E-05	1.43859E-05	7.61295E-06	2.61478E-05	8.40026E-07	8.40026E-07	2.69879E-05	8.40026E-07	6.02593E-05	3.28421E-06	7.71195E-06	7.56302E-06	7.40654E-06	6.41544E-06	1.39307E-05	9.91097E-07	1.44263E-05	9.91097E-07
3827803774250	382780	3774250	4.10836E-05	4.06584E-05	1.46008E-05	7.72668E-06	2.65385E-05	8.52575E-07	8.52575E-07	2.7391E-05	8.52575E-07	6.20587E-05	3.38228E-06	7.94223E-06	7.78886E-06	7.6277E-06	6.60701E-06	1.43467E-05	1.02069E-06	1.48571E-05	1.02069E-06
3828303774250	382830	3774250	4.34502E-05	4.30006E-05	1.54419E-05	8.17178E-06	2.80672E-05	9.01687E-07	9.01687E-07	2.89689E-05	9.01687E-07	6.83297E-05	3.72405E-06	8.74478E-06	8.57591E-06	8.39847E-06	7.27464E-06	1.57964E-05	1.12383E-06	1.63584E-05	1.12383E-06
3828803774250	382880	3774250	4.62723E-05	4.57934E-05	1.64448E-05	8.70252E-06	2.98901E-05	9.6025E-07	9.6025E-07	3.08504E-05	9.6025E-07	7.65301E-05	4.17099E-06	9.79427E-06	9.60513E-06	9.4064E-06	8.14769E-06	1.76922E-05	1.25871E-06	1.83216E-05	1.25871E-06
3829303774250	382930	3774250	4.42864E-05	4.38281E-05	1.5739E-05	8.32904E-06	2.86073E-05	9.19039E-07	9.19039E-07	2.95264E-05	9.19039E-07	7.60937E-05	4.1472E-06	9.73842E-06	9.55036E-06	9.35275E-06	8.10122E-06	1.75913E-05	1.25153E-06	1.82171E-05	1.25153E-06
3829803774250	382980	3774250	4.4921E-05	4.44561E-05	1.59646E-05	8.44838E-06	2.90172E-05	9.32208E-07	9.32208E-07	2.99495E-05	9.32208E-07	8.30767E-05	4.52779E-06	1.06321E-05	1.04268E-05	1.0211E-05	8.84467E-06	1.92057E-05	1.36638E-06	1.98889E-05	1.36638E-06
3830303774250	383030	3774250	5.02365E-05	4.97166E-05	1.78537E-05	9.44809E-06	3.24509E-05	1.04252E-06	1.04252E-06	3.34934E-05	1.04252E-06	0.00010323	5.62614E-06	1.32112E-05	1.29561E-05	1.2688E-05	1.09902E-05	2.38646E-05	1.69784E-06	2.47135E-05	1.69784E-06
3830803774250	383080	3774250	6.11289E-05	6.04963E-05	2.17247E-05	1.14967E-05	3.9487E-05	1.26856E-06	1.26856E-06	4.07555E-05	1.26856E-06	0.000148757	8.10746E-06	1.90378E-05	1.86702E-05	1.82839E-05	1.58373E-05	3.43896E-05	2.44664E-06	3.5613E-05	2.44664E-06
3831303774250	383130	3774250	7.29695E-05	7.22143E-05	2.59328E-05	1.37235E-05	4.71355E-05	1.51428E-06	1.51428E-06	4.86498E-05	1.51428E-06	0.00022799	1.24258E-05	2.9178E-05	2.86146E-05	2.80225E-05	2.42727E-05	5.27067E-05	3.7498E-06	5.45816E-05	3.7498E-06
3835803774250	383580	3774250	0.000173995	0.000172194	6.18365E-05	3.27236E-05	0.000112394	3.61078E-06	3.61078E-06	0.000116005	3.61078E-06	0.00017894	9.75248E-06	2.29007E-05	2.24584E-05	2.19937E-05	1.90507E-05	4.13674E-05	2.94307E-06	4.28389E-05	2.94307E-06
3836303774250	383630	3774250	0.000203738	0.00020163	7.2407E-05	3.83175E-05	0.000131607	4.22801E-06	4.22801E-06	0.000135835	4.22801E-06	0.000192003	1.04644E-05	2.45724E-05	2.40979E-05	2.35993E-05	2.04414E-05	4.43872E-05	3.15791E-06	4.59662E-05	3.15791E-06
3836803774250	383680	3774250	0.000267316	0.000264549	9.5002E-05	5.02747E-05	0.000172676	5.54739E-06	5.54739E-06	0.000178223	5.54739E-06	0.000232684	1.26816E-05	2.97787E-05	2.92036E-05	2.85994E-05	2.47724E-05	5.37918E-05	3.827E-06	5.57053E-05	3.827E-06
3837303774250	383730	3774250	0.000352731	0.00034908	0.000125358	6.63388E-05	0.000227851	7.31993E-06	7.31993E-06	0.000235171	7.31993E-06	0.000289046	1.57534E-05	3.69919E-05	3.62775E-05	3.55269E-05	3.07729E-05	6.68215E-05	4.75399E-06	6.91985E-05	4.75399E-06
3837803774250	383780	3774250	0.000583398	0.00057736	0.000207335	0.000109721	0.000376853	1.21068E-05	1.21068E-05	0.00038896	1.21068E-05	0.000451937	2.46312E-05	5.78386E-05	5.67217E-05	5.55481E-05	4.8115E-05	0.000104479	7.4331E-06	0.000108195	7.4331E-06
3838303774250	383830	3774250	0.002812476	0.0027837	0.000999532	0.000528949	0.001816754	5.8365E-05	5.8365E-05	0.001875119	5.8365E-05	0.00205796	0.000112161	0.000263376	0.0002582	0.000252946	0.000219098	0.000475759	3.38477E-05	0.000492683	3.38477E-05
3838803774250	383880	3774250	0.002956698	0.002926099	0.001050787	0.000556073	0.001909915	6.1358E-05	6.1358E-05	0.001971273	6.1358E-05	0.00215903	0.00011767	0.000276311	0.000270975	0.000265369	0.000229859	0.000499124	3.551E-05	0.000516879	3.551E-05
3839303774250	383930	3774250	0.001107107	0.00109565	0.000393457	0.000208216	0.000715149	2.29749E-05	2.29749E-05	0.000738124	2.29749E-05	0.000822498	4.48272E-05	0.000105263	0.00010323	0.000101094	8.75663E-05	0.000190145	1.35278E-05	0.000196909	1.35278E-05
3839803774250	383980	3774250	0.000666267	0.000659371	0.000236786	0.000125306	0.000430383	1.38265E-05	1.38265E-05	0.00044421	1.38265E-05	0.000502381	2.73804E-05	6.42943E-05	6.30527E-05	6.17481E-05	5.34854E-05	0.00011614	8.26275E-06	0.000120272	8.26275E-06
3840303774250	384030	3774250	0.000461946	0.000457165	0.000164172	8.68792E-05	0.0002984	9.58639E-06	9.58639E-06	0.000307986	9.58639E-06	0.000353179	1.92487E-05	4.51997E-05	4.43268E-05	4.34096E-05	3.76008E-05	8.1648E-05	5.80881E-06	8.45524E-05	5.80881E-06
3840803774250	384080	3774250	0.000342652	0.00033910 6	0.000121776	6.44433E-05	0.00022134	7.11078E-06	7.11078E-06	0.000228451	7.11078E-06	0.00026547	1.44685E-05	3.39747E-05	3.33186E-05	3.26292E-05	2.8263E-05	6.13714E-05	4.36624E-06	6.35545E-05	4.36624E-06
3841303774250	384130	3774250	0.000268585	0.000265806	9.5453E-05	5.05134E-05	0.000173496	5.57373E-06	5.57373E-06	0.00017907	5.57373E-06	0.000210418	1.1468E-05	2.69291E-05	2.64091E-05	2.58626E-05	2.24019E-05	4.86443E-05	3.46078E-06	5.03747E-05	3.46078E-06
3826803774300	382680	3774300	3.69028E-05	3.65209E-05	1.3115E-05	6.9404E-06	2.38378E-05	7.65814E-07	7.65814E-07	2.46036E-05	7.65814E-07	5.2189E-05	2.84437E-06	6.67912E-06	6.55013E-06	6.41461E-06	5.55624E-06	1.20651E-05	8.58363E-07	1.24942E-05	8.58363E-07
3827303774300	382730	3774300	3.92918E-05	3.88852E-05	1.3964E-05	7.3897E-06	2.5381E-05	8.15392E-07	8.15392E-07	2.61964E-05	8.15392E-07	5.6921E-05	3.10227E-06	7.28471E-06	7.14403E-06	6.99621E-06	6.06002E-06	1.3159E-05	9.3619E-07	1.36271E-05	9.3619E-07
3827803774300	382780	3774300	3.93665E-05	3.89591E-05	1.39905E-05	7.40374E-06	2.54293E-05	8.16941E-07	8.16941E-07	2.62462E-05	8.16941E-07	5.73727E-05	3.12689E-06	7.34252E-06	7.20073E-06	7.05174E-06	6.10812E-06	1.32634E-05	9.4362E-07	1.37352E-05	9.4362E-07
3828303774300	382830	3774300	3.90604E-05	3.86562E-05	1.38818E-05	7.34618E-06	2.52315E-05	8.10589E-07	8.10589E-07	2.60421E-05	8.10589E-07	5.80618E-05	3.16444E-06	7.43071E-06	7.28722E-06	7.13644E-06	6.18148E-06	1.34227E-05	9.54954E-07	1.39002E-05	9.54954E-07
3828803774300	382880	3774300	4.07924E-05	4.03703E-05	1.44973E-05	7.67192E-06	2.63504E-05	8.46533E-07	8.46533E-07	2.71969E-05	8.46533E-07	6.29163E-05	3.42902E-06	8.05198E-06	7.89649E-06	7.7331E-06	6.69831E-06	1.4545E-05	1.0348E-06	1.50624E-05	1.0348E-06
3829303774300	382930	3774300	4.0449E-05	4.00304E-05	1.43753E-05	7.60734E-06	2.61285E-05	8.39406E-07	8.39406E-07	2.69679E-05	8.39406E-07	6.4907E-05	3.53752E-06	8.30676E-06	8.14635E-06	7.97779E-06	6.91025E-06	1.50052E-05	1.06754E-06	1.5539E-05	1.06754E-06
3829803774300	382980	3774300	4.18974E-05	4.14638E-05	1.489E-05	7.87973E-06	2.70641E-05	8.69462E-07	8.69462E-07	2.79336E-05	8.69462E-07	7.10555E-05	3.87262E-06	9.09363E-06	8.91802E-06	8.7335E-06	7.56484E-06	1.64266E-05	1.16866E-06	1.70109E-05	1.16866E-06
3830303774300	383030	3774300	4.73473E-05	4.68573E-05	1.68269E-05	8.90471E-06	3.05846E-05	9.8256E-07	9.8256E-07	3.15671E-05	9.8256E-07	8.63921E-05	4.70848E-06	1.10564E-05	1.08429E-05	1.06185E-05	9.19764E-06	1.99721E-05	1.42091E-06	2.06826E-05	1.42091E-06
3830803774300	383080	3774300	5.68884E-05	5.62997E-05	2.02177E-05	1.06991E-05	3.67478E-05	1.18056E-06	1.18056E-06	3.79283E-05	1.18056E-06	0.000115159	6.27631E-06	1.4738E-05	1.44533E-05	1.41543E-05	1.22603E-05	2.66224E-05	1.89404E-06	2.75694E-05	1.89404E-06
3831303774300	383130	3774300	6.83259E-05	6.76187E-05	2.42825E-05	1.28502E-05	4.41359E-05	1.41791E-06	1.41791E-06	4.55538E-05	1.41791E-06	0.000157838	8.60238E-06	2.02E-05	1.98099E-05	1.94E-05	1.6804E-05	3.6489E-05	2.59599E-06	3.7787E-05	2.59599E-06
3835303774300	383530	3774300	0.000149612	0.000148064	5.3171E-05	2.81379E-05	9.66438E-05	3.10478E-06	3.10478E-06	9.97486E-05	3.10478E-06	0.000162218	8.84108E-06	2.07605E-05	2.03596E-05	1.99384E-05	1.72703E-05	3.75015E-05	2.66803E-06	3.88355E-05	2.66803E-06
3835803774300	383580	3774300	0.0001518	0.000150229	5.39484E-05	2.85493E-05	9.80568E-05	3.15017E-06	3.15017E-06	0.000101207	3.15017E-06	0.000152869	8.33155E-06	1.9564E-05	1.91862E-05	1.87893E-05	1.6275E-05	3.53402E-05	2.51426E-06	3.65973E-05	2.51426E-06
3836303774300	383630	3774300	0.000175832	0.000174012	6.24892E-05	3.3069E-05	0.000113581	3.64889E-06	3.64889E-06	0.000117229	3.64889E-06	0.000164262	8.9525E-06	2.10222E-05	2.06162E-05	2.01896E-05	1.7488E-05	3.79741E-05	2.70165E-06	3.93249E-05	2.70165E-06
3836803774300	383680	3774300	0.000226382	0.00022403 9	8.04543E-05	4.25761E-05	0.000146234	4.69791E-06	4.69791E-06	0.000150932	4.69791E-06	0.000197202	1.07478E-05	2.52378E-05	2.47504E-05	2.42383E-05	2.09949E-05	4.55891E-05	3.24342E-06	4.72108E-05	3.24342E-06
3837303774300	383730	3774300	0.000310453	0.00030724	0.000110332	5.83875E-05	0.000200541	6.44257E-06	6.44257E-06	0.000206983	6.44257E-06	0.000254506	1.38709E-05	3.25715E-05	3.19425E-05	3.12816E-05	2

Unique Identifier	X (UTM)	Y (UTM)	ISDemolition 2027	ISDrainage / Utilities Trenching 2027	ISDrainage / Utilities Trenching 2028	ISAsphalt Paving 2027	ISAsphalt Paving 2028	SVDemolition 2027	SVSite Grubbing / Prep 2027	SVMass Grading / Excavation 2027	SVMass Grading / Excavation 2028	SVDrainage / Utilities Trenching 2028	SVFoundations / Concrete Pads 2028	SVBuilding / Structure Construction 2028	SVBuilding / Structure Construction 2029	SVAsphalt Paving 2028	SVAsphalt Paving 2029	SVArchitectural Coating 2028	SVArchitectural Coating 2029	SVLandscaping or Other Finishing 2028	SVLandscaping or Other Finishing 2029
3828303774150	382830	3774150	1.43355E-05	5.77237E-06	5.62427E-06	1.4908E-06	1.38874E-06	5.64459E-05	4.05816E-05	2.73613E-05	2.70139E-05	1.9167E-05	6.08886E-06	8.72266E-06	8.38984E-06	8.57609E-07	7.97915E-07	8.57609E-07	7.97915E-07	8.72266E-06	8.38984E-06
3828803774150	382880	3774150	1.56084E-05	6.28491E-06	6.12366E-06	1.62317E-06	1.51205E-06	5.79872E-05	4.16896E-05	2.81083E-05	2.77514E-05	1.96903E-05	6.25511E-06	8.96083E-06	8.61892E-06	8.81026E-07	8.19702E-07	8.81026E-07	8.19702E-07	8.96083E-06	8.61892E-06
3829303774150	382930	3774150	1.66004E-05	6.68436E-06	6.51286E-06	1.72633E-06	1.60815E-06	5.80495E-05	4.17344E-05	2.81386E-05	2.77813E-05	1.97115E-05	6.26184E-06	8.97046E-06	8.62819E-06	8.81973E-07	8.20583E-07	8.81973E-07	8.20583E-07	8.97046E-06	8.62819E-06
3829803774150	382980	3774150	1.7707E-05	7.12995E-06	6.94702E-06	1.84141E-06	1.71535E-06	5.71586E-05	4.1094E-05	2.77067E-05	2.73549E-05	1.9409E-05	6.16574E-06	8.8328E-06	8.49577E-06	8.68438E-07	8.0799E-07	8.68438E-07	8.0799E-07	8.8328E-06	8.49577E-06
3830303774150	383030	3774150	2.21181E-05	8.90611E-06	8.6776E-06	2.30013E-06	2.14267E-06	6.31988E-05	4.54365E-05	3.06346E-05	3.02456E-05	2.146E-05	6.81729E-06	9.76619E-06	9.39355E-06	9.60208E-07	8.93373E-07	9.60208E-07	8.93373E-07	9.76619E-06	9.39355E-06
3830803774150	383080	3774150	3.17771E-05	1.27954E-05	1.24671E-05	3.3046E-06	3.07838E-06	7.57067E-05	5.4429E-05	3.66976E-05	3.62316E-05	2.57072E-05	8.16653E-06	1.16991E-05	1.12527E-05	1.15025E-06	1.07018E-06	1.15025E-06	1.07018E-06	1.16991E-05	1.12527E-05
3831303774150	383130	3774150	5.08338E-05	2.04689E-05	1.99437E-05	5.28637E-06	4.92449E-06	9.14396E-05	6.57401E-05	4.43238E-05	4.37611E-05	3.10495E-05	9.86364E-06	1.41303E-05	1.35911E-05	1.38928E-06	1.29258E-06	1.38928E-06	1.29258E-06	1.41303E-05	1.35911E-05
3836303774150	383630	3774150	0.000103212	4.15594E-05	4.04931E-05	1.07333E-05	9.99854E-06	0.000494071	0.00035521	0.000239493	0.000236452	0.000167769	5.32958E-05	7.63494E-05	7.34363E-05	7.50665E-06	6.98415E-06	7.50665E-06	6.98415E-06	7.63494E-05	7.34363E-05
3836803774150	383680	3774150	0.000107607	4.33294E-05	4.22177E-05	1.11904E-05	1.04244E-05	0.000707766	0.000508845	0.000343078	0.000338722	0.000240331	7.63471E-05	0.000109372	0.000105199	1.07534E-05	1.00049E-05	1.07534E-05	1.00049E-05	0.000109372	0.000105199
3837303774150	383730	3774150	0.000113006	4.55033E-05	4.43358E-05	1.17519E-05	1.09474E-05	0.000918262	0.000660181	0.000445113	0.000439461	0.000311808	9.90535E-05	0.0001419	0.000136486	1.39516E-05	1.29805E-05	1.39516E-05	1.29805E-05	0.0001419	0.000136486
3837803774150	383780	3774150	0.000139632	5.62244E-05	5.47818E-05	1.45207E-05	1.35267E-05	0.001343397	0.00096583	0.00065119	0.000642922	0.000456169	0.000144913	0.000207597	0.000199676	2.04109E-05	1.89902E-05	2.04109E-05	1.89902E-05	0.000207597	0.000199676
3838303774150	383830	3774150	0.000594099	0.000239221	0.000233083	6.17821E-05	5.75528E-05	0.007015937	0.005044078	0.003400862	0.003357682	0.002382356	0.000756814	0.001084182	0.001042814	0.000106596	9.91767E-05	0.000106596	9.91767E-05	0.001084182	0.001042814
3838803774150	383880	3774150	0.000425401	0.000171293	0.000166898	4.42387E-05	4.12103E-05	0.004974227	0.003576199	0.002411176	0.002380562	0.001689066	0.000536573	0.000768674	0.000739344	7.55757E-05	7.03153E-05	7.55757E-05	7.03153E-05	0.000768674	0.000739344
3839303774150	383930	3774150	0.000175602	7.07082E-05	6.8894E-05	1.82614E-05	1.70113E-05	0.001913015	0.001375354	0.000927303	0.000915529	0.00064959	0.000206358	0.000295621	0.000284341	2.90653E-05	2.70422E-05	2.90653E-05	2.70422E-05	0.000295621	0.000284341
3839803774150	383980	3774150	0.000109055	4.39122E-05	4.27856E-05	1.13409E-05	1.05646E-05	0.00112017	0.000805342	0.000542984	0.00053609	0.000380369	0.000120833	0.000173101	0.000166497	1.70193E-05	1.58346E-05	1.70193E-05	1.58346E-05	0.000173101	0.000166497
3840303774150	384030	3774150	7.22309E-05	2.90847E-05	2.83384E-05	7.51152E-06	6.99731E-06	0.000702135	0.000504797	0.000340349	0.000336027	0.00023842	7.57398E-05	0.000108502	0.000104362	1.06679E-05	9.92533E-06	1.06679E-05	9.92533E-06	0.000108502	0.000104362
3840803774150	384080	3774150	5.19195E-05	2.0906E-05	2.03696E-05	5.39927E-06	5.02966E-06	0.000481171	0.000345936	0.00023324	0.000230279	0.000163388	5.19042E-05	7.4356E-05	7.15189E-05	7.31066E-06	6.8018E-06	7.31066E-06	6.8018E-06	7.4356E-05	7.15189E-05
3841303774150	384130	3774150	4.06774E-05	1.63793E-05	1.5959E-05	4.23017E-06	3.94059E-06	0.000363273	0.000261173	0.000176091	0.000173855	0.000123354	3.91865E-05	5.6137E-05	5.3995E-05	5.51937E-06	5.13519E-06	5.51937E-06	5.13519E-06	5.6137E-05	5.3995E-05
3826803774200	382680	3774200	1.01704E-05	4.09523E-06	3.99016E-06	1.05765E-06	9.85249E-07	4.49447E-05	3.23128E-05	2.17862E-05	2.15096E-05	1.52616E-05	4.84821E-06	6.94536E-06	6.68036E-06	6.82866E-07	6.35335E-07	6.82866E-07	6.35335E-07	6.94536E-06	6.68036E-06
3827303774200	382730	3774200	1.12714E-05	4.53857E-06	4.42212E-06	1.17215E-06	1.09191E-06	4.80539E-05	3.45481E-05	2.32933E-05	2.29976E-05	1.63173E-05	5.1836E-06	7.42583E-06	7.14249E-06	7.30105E-07	6.79286E-07	7.30105E-07	6.79286E-07	7.42583E-06	7.14249E-06
3827803774200	382780	3774200	1.26072E-05	5.07643E-06	4.94618E-06	1.31106E-06	1.22131E-06	5.10829E-05	3.67258E-05	2.47616E-05	2.44472E-05	1.73459E-05	5.51034E-06	7.8939E-06	7.5927E-06	7.76125E-07	7.22103E-07	7.76125E-07	7.22103E-07	7.8939E-06	7.5927E-06
3828303774200	382830	3774200	1.43453E-05	5.77631E-06	5.62811E-06	1.49181E-06	1.38969E-06	5.50383E-05	3.95696E-05	2.66789E-05	2.63402E-05	1.8689E-05	5.93702E-06	8.50515E-06	8.18063E-06	8.36223E-07	7.78018E-07	8.36223E-07	7.78018E-07	8.50515E-06	8.18063E-06
3828803774200	382880	3774200	1.65669E-05	6.67086E-06	6.4997E-06	1.72284E-06	1.6049E-06	5.91631E-05	4.25351E-05	2.86784E-05	2.83142E-05	2.00896E-05	6.38196E-06	9.14255E-06	8.79371E-06	8.98892E-07	8.36325E-07	8.98892E-07	8.36325E-07	9.14255E-06	8.79371E-06
3829303774200	382930	3774200	1.7823E-05	7.17665E-06	6.99251E-06	1.85347E-06	1.72659E-06	5.91453E-05	4.25223E-05	2.86697E-05	2.83057E-05	2.00836E-05	6.38004E-06	9.1398E-06	8.79106E-06	8.98622E-07	8.36073E-07	8.98622E-07	8.36073E-07	9.1398E-06	8.79106E-06
3829803774200	382980	3774200	1.84434E-05	7.42645E-06	7.2359E-06	1.91798E-06	1.78669E-06	5.62232E-05	4.04214E-05	2.72533E-05	2.69073E-05	1.90914E-05	6.06483E-06	8.68824E-06	8.35674E-06	8.54225E-07	7.94767E-07	8.54225E-07	7.94767E-07	8.68824E-06	8.35674E-06
3830303774200	383030	3774200	2.34664E-05	9.44903E-06	9.20659E-06	2.44034E-06	2.27329E-06	6.20585E-05	4.46167E-05	3.00818E-05	2.96999E-05	2.10728E-05	6.69428E-06	9.58997E-06	9.22406E-06	9.42883E-07	8.77253E-07	9.42883E-07	8.77253E-07	9.58997E-06	9.22406E-06
3830803774200	383080	3774200	3.59059E-05	1.44579E-05	1.4087E-05	3.73396E-06	3.47835E-06	7.57156E-05	5.44354E-05	3.67019E-05	3.62359E-05	2.57103E-05	8.16749E-06	1.17004E-05	1.1254E-05	1.15038E-06	1.07031E-06	1.15038E-06	1.07031E-06	1.17004E-05	1.1254E-05
3831303774200	383130	3774200	6.04202E-05	2.43289E-05	2.37047E-05	6.28328E-06	5.85316E-06	8.92658E-05	6.41773E-05	4.32702E-05	4.27208E-05	3.03114E-05	9.62916E-06	1.37944E-05	1.3268E-05	1.35626E-06	1.26185E-06	1.35626E-06	1.26185E-06	1.37944E-05	1.3268E-05
3835803774200	383580	3774200	0.000110058	4.43162E-05	4.31792E-05	1.14453E-05	1.06618E-05	0.000315317	0.000226696	0.000152845	0.000150904	0.00010707	3.40134E-05	4.87263E-05	4.68671E-05	4.79075E-06	4.45729E-06	4.79075E-06	4.45729E-06	4.87263E-05	4.68671E-05
3836303774200	383630	3774200	8.92687E-05	3.59451E-05	3.50229E-05	9.28333E-06	8.64783E-06	0.000377999	0.000271761	0.000183229	0.000180902	0.000128355	4.0775E-05	5.84126E-05	5.61839E-05	5.74311E-06	5.34336E-06	5.74311E-06	5.34336E-06	5.84126E-05	5.61839E-05
3836803774200	383680	3774200	8.9741E-05	3.61353E-05	3.52082E-05	9.33244E-06	8.69358E-06	0.00052698	0.00037887	0.00025545	0.00025202	0.00017894	5.68457E-05	8.14349E-05	7.83277E-05	8.00665E-06	7.44935E-06	8.00665E-06	7.44935E-06	8.14349E-05	7.83277E-05
3837303774200	383730	3774200	9.2358E-05	3.71891E-05	3.62349E-05	9.60459E-06	8.9471E-06	0.000693449	0.000498552	0.000336138	0.00033187	0.00023547	7.48028E-05	0.00010716	0.00010307	1.05359E-05	9.80254E-06	1.05359E-05	9.80254E-06	0.00010716	0.000103071
3837803774200	383780	3774200	0.000119658	4.81819E-05	4.69457E-05	1.24436E-05	1.15918E-05	0.001111119	0.000798834	0.000538597	0.000531758	0.000377295	0.000119857	0.000171703	0.000165151	1.68817E-05	1.57067E-05	1.68817E-05	1.57067E-05	0.000171703	0.000165151
3838303774200	383830	3774200	0.000535998	0.000215826	0.000210289	5.57401E-05	5.19243E-05	0.006302479	0.00453114	0.003055025	0.003016236	0.002140092	0.000679852	0.00097393	0.000936769	9.57565E-05	8.90913E-05	9.57565E-05	8.90913E-05	0.00097393	0.000936769
3838803774200	383880	3774200	0.000428423	0.00017251	0.000168083	4.4553E-05	4.15031E-05	0.005018601	0.003608102	0.002432686	0.002401798	0.001704134	0.00054136	0.000775531	0.00074594	7.62499E-05	7.09425E-05	7.62499E-05	7.09425E-05	0.000775531	0.00074594
3839303774200	383930	3774200	0.000173305	6.97833E-05	6.79928E-05	1.80225E-05	1.67888E-05	0.001890199	0.001358951	0.000916244	0.00090461	0.000641843	0.000203897	0.000292095	0.00028095	2.87187E-05	2.67197E-05	2.87187E-05	2.67197E-05	0.000292095	0.00028095
3839803774200	383980	3774200	0.000108798	4.38087E-05	4.26847E-05	1.13142E-05	1.05397E-05	0.001121649	0.000806405	0.000543701	0.000536798	0.000380871	0.000120993	0.00017333	0.000166716	1.70417E-05	1.58555E-05	1.70417E-05	1.58555E-05	0.00017333	0.000166716
3840303774200	384030	3774200	7.33264E-05	2.95257E-05	2.87682E-05	7.62543E-06	7.10343E-06	0.000715534	0.00051443	0.000346844	0.00034244	0.000242969	7.71851E-05	0.000110572	0.000106353	1.08714E-05	1.01147E-05	1.08714E-05	1.01147E-05	0.000110572	0.000106353
3840803774200	384080	3774200	5.28053E-05	2.12627E-05	2.07172E-05	5.49139E-06	5.11547E-06	0.000492174	0.000353846	0.000238573	0.000235544	0.000167124	5.30911E-05	7.60562E-05	7.31542E-05	7.47782E-06	6.95733E-06	7.47782E-06	6.95733E-06	7.60562E-05	7.31542E-05
3841303774200	384130	3774200	4.29409E-05	1.72907E-05	1.6847E-05	4.46556E-06	4.15986E-06	0.000387353	0.000278486	0.000187763	0.000185379	0.000131531	4.1784E-05	5.98582E-05	5.75742E-05	5.88523E-06	5.47559E-06	5.88523E-06	5.47559E-06	5.98582E-05	5.75742E-05
3826803774250	382680	3774250	1.00558E-05	4.0491E-06	3.94521E-06	1.04574E-06	9.7415E-07	4.40628E-05	3.16787E-05	2.13587E-05	2.10875E-05	1.49621E-05	4.75308E-06	6.80907E-06	6.54927E-06	6.69466E-07	6.22867E-07	6.69466E-07	6.22867E-07	6.80907E-06	6.54927E-06
3827303774250	382730	3774250	1.11219E-05	4.47837E-06	4.36347E-06	1.1566E-06	1.07743E-06	4.70026E-05	3.37923E-05	2.27838E-05	2.24945E-05	1.59604E-05	5.0702E-06	7.26338E-06	6.98624E-06	7.14133E-07	6.64426E-07	7.14133E-07	6.64426E-07	7.26338E-06	6.98624E-06
3827803774250	382780	3774250	1.20147E-05	4.83788E-06	4.71375E-06	1.24945E-06	1.16392E-06	4.81786E-05	3.46378E-05	2.33538E-05	2.30573E-05	1.63597E-05	5.19706E-06	7.4451E-06	7.16103E-06	7.32E-07	6.81049E-07	7.32E-07	6.81049E-07	7.4451E-06	7.16103E-06
3828303774250	382830	3774250	1.34986E-05	5.43537E-06	5.29591E-06	1.40376E-06	1.30766E-06	5.11096E-05	3.6745E-05	2.47745E-05	2.446E-05	1.73549E-05	5.51322E-06	7.89803E-06	7.59667E-06	7.76532E-07	7.22481E-07	7.76532E-07	7.22481E-07	7.89803E-06	7.59667E-06
3828803774250	382880	3774250	1.54813E-05	6.23371E-06	6.07377E-06	1.60994E-06	1.49973E-06	5.46018E-05	3.92557E-05	2.64673E-05	2.61313E-05	1.85408E-05	5.88993E-06	8.43769E-06	8.11574E-06	8.29591E-07	7.71847E-07	8.29591E-07	7.71847E-07	8.43769E-06	8.11574E-06
3829303774250	382930	3774250	1.59521E-05	6.42331E-06	6.25851E-06	1.65891E-06	1.54535E-06	5.2633E-05	3.78403E-05	2.5513E-05	2.51891E-05	1.78722E-05	5.67755E-06	8.13344E-06	7.8231E-06	7.99677E-07	7.44016E-07	7.99677E-07	7.44016E-07	8.13344E-06	7.8231E-06
3829803774250	382980	3774250	1.80591E-05	7.27173E-06	7.08516E-06	1.87802E-06	1.74946E-06	5.36397E-05	3.8564E-05	2.6001E-05	2.56708E-05	1.82141E-05	5.78614E-06	8.28901E-06	7.97273E-06	8.14972E-07	7.58246E-07	8.14972E-07	7.58246E-07	8.28901E-06	7.97273E-06
3830303774250	383030	3774250	2.35418E-05	9.47941E-06	9.23619E-06	2.44819E-06	2.2806E-06	6.02856E-05	4.33421E-05	2.92225E-05	2.88514E-05	2.04708E-05	6.50305E-06	9.31601E-06	8.96055E-06	9.15947E-07	8.52193E-07	9.15947E-07	8.52193E-07	9.31601E-06	8.96055E-06
3830803774250	383080	3774250	3.6244E-05	1.45941E-05	1.42196E-05	3.76913E-06	3.51111E-06	7.35419E-05	5.28726E-05	3.56482E-05	3.51956E-05	2.49721E-05	7.93301E-06	1.13645E-05	1.09309E-05	1.11736E-06	1.03958E-06	1.11736E-06	1.03958E-06	1.13645E-05	1.09309E-05
3831303774250	383130	3774250	6.15925E-05	2.4801E-05	2.41646E-05	6.40519E-06	5.96672E-06	8.78226E-05	6.31397E-05	4.25706E-05	4.20301E-05	2.98214E-05	9.47348E-06	1.35713E-05	1.30535E-05	1.33433E-06	1.24145E-06	1.33433E-06	1.24145E-06	1.35713E-05	1.30535E-05
3835803774250	383580	3774250	9.33752E-05	3.75986E-05	3.6634E-05	9.71037E-06	9.04564E-06	0.000257472	0.000185109	0.000124805	0.000123221	8.74282E-05	2.77737E-05	3.97875E-05	3.82694E-05	3.91189E-06	3.63961E-06	3.91189E-06	3.63961E-06	3.97875E-05	3.82694E-05
3836303774250	383630	3774250	7.77919E-05	3.13238E-05	3.05202E-05	8.08982E-06	7.53602E-06	0.000312154	0.000224422	0.000151312	0.000149391	0.000105996	3.36723E-05	4.82376E-05	4.6397E-05	4.7427E-06	4.41259E-06	4.7427E-06	4.41259E-06	4.82376E-05	4.6397E-05
3836803774250	383680	3774250	7.6452E-05	3.07843E-05	2.99945E-05	7.95047E-06	7.40622E-06	0.000422819	0.000303984	0.000204955	0.000202352	0.000143574	4.56097E-05	6.53387E-05	6.28457E-05	6.42408E-06	5.97693E-06	6.42408E-06	5.97693E-06	6.53387E-05	6.28457E-05
3837303774250	383730	3774250	7.97187E-05	3.20997E-05	3.12761E-05	8.29019E-06	7.72268E-06	0.000575186	0.000413527	0.000278812	0.000275272	0.000195312	6.20456E-05	8.88841E-05	8.54927E-05	8.73906E-06	8.13078E-06	8.73906E-06	8.13078E-06	8.88841E-05	8.54927E-05
3837803774250	383780	3774250	0.00010729	4.32017E-05	4.20932E-05	1.11574E-05	1.03936E-05	0.000978922	0.000703792	0.000474516	0.000468492	0.000332406	0.000105597	0.000151274	0.000145502	1.48732E-05	1.3838E-05	1.48732E-05	1.3838E-05	0.000151274	0.000145502
3838303774250	383830	3774250	0.000420263	0.000169224	0.000164882	4.37044E-05	4.07126E-05	0.004879143	0.003507839	0.002365086	0.002335057	0.001656779	0.000526316	0.00075398	0.000725212	7.41311E-05	6.89712E-05	7.41311E-05	6.89712E-05	0.00075398	0.000725212
3838803774250	383880	3774250	0.000436889	0.000175918	0.000171405	4.54334E-05	4.23232E-05	0.005134513	0.003691436	0.002488872	0.002457271	0.001743493	0.000553863	0.000793443	0.000763168	7.8011E-05	7.25811E-05	7.8011E-05	7.25811E-05	0.000793443	0.000763168
3839303774250	383930	3774250	0.000172617	6.95065E-05	6.77231E-05	1.7951E-05	1.67222E-05	0.001890075	0.001358861	0.000916183	0.00090455	0.0006418	0.000203884	0.000292076	0.000280931	2.87168E-05	2.67179E-05	2.87168E-05	2.67179E-05	0.000292076	0.000280931
3839803774250	383980	3774250	0.000107971	4.34756E-05	4.23602E-05	1.12282E-05	1.04596E-05	0.001118308	0.000804003	0.000542082	0.000535199	0.000379737	0.000120633	0.000172814	0.00016622	1.6991E-05	1.58083E-05	1.6991E-05	1.58083E-05	0.000172814	0.00016622
3840303774250	384030	3774250	7.71785E-05	3.10769E-05	3.02795E-05	8.02603E-06	7.4766E-06	0.000761726	0.00054764	0.000369234	0.000364546	0.000258654	8.21679E-05	0.000117711	0.000113219	1.15733E-05	1.07677E-05	1.15733E-05	1.07677E-05	0.000117711	0.000113219
3840803774250	384080	3774250	5.86667E-05	2.36228E-05	2.30168E-05	6.10093E-06	5.68329E-06	0.000555257	0.000399199	0.000269152	0.000265734	0.000188545	5.98959E-05	8.58045E-05	8.25306E-05	8.43627E-06	7.84906E-06	8.43627E-06	7.84906E-06	8.58045E-05	8.25306E-05
3841303774250	384130	3774250	4.67777E-05	1.88356E-05	1.83523E-05	4.86456E-06	4.53155E-06	0.000428993	0.000308422	0.000207947	0.000205307	0.00014567	4.62757E-05	6.62928E-05	6.37633E-05	6.51788E-06	6.06421E-06	6.51788E-06	6.06421E-06	6.62928E-05	6.37633E-05
3826803774300	382680	3774300	9.88257E-06	3.97934E-06	3.87724E-06	1.02772E-06	9.57366E-07	4.3163E-05	3.10318E-05	2.09225E-05	2.06569E-05	1.46566E-05	4.65602E-06	6.67003E-06	6.41553E-06	6.55795E-07	6.10148E-07	6.55795E-07	6.10148E-07	6.67003E-06	6.41553E-06
3827303774300	382730	3774300	1.09542E-05	4.41086E-06	4.29769E-06	1.13917E-06	1.06118E-06	4.60583E-05	3.31134E-05	2.2326E-05	2.20426E-05	1.56397E-05	4.96834E-06	7.11745E-06	6.84588E-06	6.99785E-07	6.51077E-07	6.99785E-07	6.51077E-07	7.11745E-06	6.84588E-06
3827803774300	382780	3774300	1.16976E-05	4.71017E-06	4.58932E-06	1.21647E-06	1.13319E-06	4.67265E-05	3.35938E-05	2.26499E-05	2.23623E-05	1.58666E-05	5.04041E-06	7.2207E-06	6.94519E-06	7.09937E-07	6.60522E-07	7.09937E-07	6.60522E-07	7.2207E-06	6.94519E-06
3828303774300	382830	3774300	1.22606E-05	4.9369E-06	4.81023E-06	1.27502E-06	1.18774E-06	4.6673E-05	3.35554E-05	2.2624E-05	2.23367E-05	1.58485E-05	5.03465E-06	7.21244E-06	6.93724E-06	7.09125E-07	6.59766E-07	7.09125E-07	6.59766E-07	7.21244E-06	6.93724E-06
3828803774300	382880	3774300	1.37207E-05	5.52483E-06	5.38307E-06	1.42686E-06	1.32919E-06	4.89358E-05	3.51822E-05	2.37209E-05	2.34197E-05	1.66168E-05	5.27874E-06	7.56212E-06	7.27358E-06	7.43505E-07	6.91753E-07	7.43505E-07	6.91753E-07	7.56212E-06	7.27358E-06
3829303774300	382930	3774300	1.4724E-05	5.92878E-06	5.77666E-06	1.53119E-06	1.42637E-06	4.87666E-05	3.50605E-05	2.36388E-05	2.33387E-05	1.65594E-05	5.26048E-06	7.53596E-06	7.24842E-06	7.40933E-07	6.8936E-07	7.40933E-07	6.8936E-07	7.53596E-06	7.24842E-06
3829803774300	382980	3774300	1.70364E-05	6.8599E-06	6.68389E-06	1.771666E-06	1.65038E-06	5.08245E-05	3.65401E-05	2.46364E-05	2.43236E-05	1.72581E-05	5.48247E-06	7.85398E-06	7.5543E-06	7.722E-07	7.18451E-07	7.722E-07	7.18451E-07	7.85398E-06	7.5543E-06
3830303774300	383030	3774300	2.22578E-05	8.96237E-06	8.73242E-06	2.31466E-06	2.1562E-06	5.77555E-05	4.15231E-05	2.79961E-05	2.76406E-05	1.96117E-05	6.23012E-06	8.92503E-06	8.58449E-06	8.77506E-07	8.16427E-07	8.77506E-07	8.16427E-07	8.92503E-06	8.58449E-06
3830803774300	383080	3774300	3.29396E-05	1.32635E-05	1.29232E-05	3.42549E-06	3.19099E-06	6.96487E-05	5.00737E-05	3.37611E-05	3.33324E-05	2.36502E-05	7.51305E-06	1.07629E-05	1.03522E-05	1.05821E-06	9.84549E-07	1.05821E-06	9.84549E-07	1.07629E-05	1.03522E-05
3831303774300	383130	3774300	5.27285E-05	2.12318E-05	2.0687E-05	5.4834E-06	5.10803E-06	8.37869E-05	6.02383E-05	4.06144E-05	4.00987E-05	2.8451E-05	9.03815E-06	1.29477E-05	1.24537E-05	1.27301E-06	1.18441E-06	1.27301E-06	1.18441E-06	1.29477E-05	1.24537E-05
3835303774300	383530	3774300	0.000112151	4.5159E-05	4.40003E-05	1.16629E-05	1.08645E-05	0.000216608	0.000155729	0.000104997	0.000103664	7.35521E-05	2.33656E-05	3.34727E-05	3.21955E-05	3.29102E-06	3.06195E-06	3.29102E-06	3.06195E-06	3.34727E-05	3.21955E-05
3835803774300	383580	3774300	7.85268E-05	3.16198E-05	3.08085E-05	8.16625E-06	7.60722E-06	0.000227753	0.000163742	0.000110399	0.000108998	7.73365E-05	2.45678E-05	3.51949E-05	3.3852E-05	3.46035E-06	3.21949E-06	3.46035E-06	3.21949E-06	3.51949E-05	3.3852E-05
3836303774300	383630	3774300	6.67524E-05	2.68787E-05	2.6189E-05	6.94179E-06	6.46658E-06	0.000272323	0.000195786	0.000132004	0.000130328	9.2471E-05	2.93757E-05	4.20824E-05	4.04767E-05	4.13753E-06	3.84954E-06	4.13753E-06	3.84954E-06	4.20824E-05	4.04767E-05
3836803774300	383680	3774300	6.56235E-05	2.64241E-05	2.57461E-05	6.82439E-06	6.35722E-06	0.00036109	0.000259604	0.000175033	0.00017281	0.000122613	3.8951E-05	5.57997E-05	5.36706E-05	5.48621E-06	5.10434E-06	5.48621E-06	5.10434E-06	5.57997E-05	5.36706E-05
3837303774300	383730	3774300	7.10349E-05	2.86031E-05	2.78692E-05	7.38714E-06	6.88145E-06	0.000509287	0.00036615	0.000246869	0.000243734	0.000172935	5.49371E-05	7.87008E-05	7.56979E-05	7.73784E-06	7.19924E-06	7.73784E-06	7.19924E-06	7.87008E-05	7.56979E-05

			MDemolition	MSite Grubbing / Prep	MMass Grading / Excavation	MMass Grading / Excavation	MDrainage / Utilities Trenching	MFoundations / Concrete Pads	MBuilding / Structure Construction	MAsphalt Paving	MLandscaping or Other Finishing	MWaterside Construction (Piles)	RSSWDemolition	RSSWPlacing Base	RSSWForm	Child Risk				
Unique Identifier	X (UTM)	Y (UTM)	2027	2027	2027	2028	2028	2028	2028	2028	2028	2028	2029	2029	2029	3rd Trimester	0<2	2<16	Total	per million
3828303774150	382830	3774150	1.15894E-05	3.55775E-05	4.18363E-05	4.12792E-05	8.77455E-06	1.14112E-05	8.39928E-06	8.64512E-07	1.01283E-05	8.64512E-07	1.84474E-05	2.67676E-05	1.58673E-05	2.08354E-09	2.7046E-08	4.5858E-09	3.37149E-08	0.03371491
3828803774150	382880	3774150	1.17092E-05	3.59452E-05	4.22686E-05	4.17058E-05	8.86522E-06	1.15291E-05	8.48608E-06	8.73446E-07	1.0233E-05	8.73446E-07	1.91524E-05	2.77905E-05	1.64736E-05	2.23225E-09	2.8744E-08	4.8124E-09	3.57886E-08	0.03578863
3829303774150	382930	3774150	1.1613E-05	3.56499E-05	4.19214E-05	4.13632E-05	8.79241E-06	1.14345E-05	8.41638E-06	8.66272E-07	1.01489E-05	8.66272E-07	1.9536E-05	2.83472E-05	1.68036E-05	2.37686E-09	3.0297E-08	4.9942E-09	3.76684E-08	0.03766843
3829803774150	382980	3774150	1.13608E-05	3.48757E-05	4.10109E-05	4.04649E-05	8.60145E-06	1.11861E-05	8.23359E-06	8.47458E-07	9.9285E-06	8.47458E-07	1.95547E-05	2.83744E-05	1.68197E-05	2.57354E-09	3.2348E-08	5.2175E-09	4.01385E-08	0.04013855
3830303774150	383030	3774150	1.24677E-05	3.82736E-05	4.50066E-05	4.44073E-05	9.43947E-06	1.2276E-05	9.03577E-06	9.30024E-07	1.08958E-05	9.30024E-07	2.18599E-05	3.17192E-05	1.88025E-05	3.31677E-09	4.0868E-08	6.3692E-09	5.0554E-08	0.05055405
3830803774150	383080	3774150	1.4812E-05	4.54704E-05	5.34694E-05	5.27575E-05	1.12144E-05	1.45843E-05	1.07348E-05	1.1049E-06	1.29446E-05	1.1049E-06	2.64109E-05	3.83228E-05	2.2717E-05	5.08403E-09	6.0992E-08	9.0549E-09	7.51307E-08	0.07513073
3831303774150	383130	3774150	1.77806E-05	5.45834E-05	6.41856E-05	6.3331E-05	1.3462E-05	1.75072E-05	1.28863E-05	1.32634E-06	1.5539E-05	1.32634E-06	3.21254E-05	4.66147E-05	2.76322E-05	9.33433E-09	1.0828E-07	1.5169E-08	1.32779E-07	0.13277885
3836303774150	383630	3774150	7.92352E-05	0.000243238	0.000286028	0.00028222	5.99903E-05	7.80169E-05	5.74247E-05	5.91055E-06	6.92458E-05	5.91055E-06	0.000266804	0.000387139	0.000229488	8.75768E-09	1.2461E-07	2.6457E-08	1.59829E-07	0.15982894
3836803774150	383680	3774150	0.000111616	0.00034264	0.000402917	0.000397552	8.4506E-05	0.000109899	8.08919E-05	8.32596E-06	9.75438E-05	8.32596E-06	0.000414505	0.000601456	0.000356531	1.14792E-08	1.6529E-07	3.5888E-08	2.12657E-07	0.21265722
3837303774150	383730	3774150	0.000142889	0.000438645	0.00051581	0.000508942	0.000108184	0.000140692	0.000103557	1.06588E-05	0.000124875	1.06588E-05	0.000578264	0.000839074	0.000497386	1.40515E-08	2.0364E-07	4.5105E-08	2.62801E-07	0.26280105
3837803774150	383780	3774150	0.000206447	0.000633756	0.000745245	0.000735322	0.000156304	0.000203272	0.0014962	1.53999E-05	0.000180419	1.53999E-05	0.00090042	0.001306528	0.000774484	1.95554E-08	2.849E-07	6.4364E-08	3.68822E-07	0.36882233
3838303774150	383830	3774150	0.001058675	0.003249949	0.003821673	0.003770787	0.00080154	0.001042397	0.000767261	7.89718E-05	0.000925204	7.89718E-05	0.005078017	0.007368312	0.004367786	9.55114E-08	1.4006E-06	3.26E-07	1.82208E-06	1.82208396
3838803774150	383880	3774150	0.000752053	0.002308673	0.002714811	0.002678662	0.000569392	0.00074049	0.000545041	5.60994E-05	0.00065724	5.60994E-05	0.003577966	0.005191706	0.003077538	6.80608E-08	9.9775E-07	2.3162E-07	1.29743E-06	1.29743125
3839303774150	383930	3774150	0.000292432	0.000897716	0.00105564	0.001041584	0.000221405	0.000287936	0.000211936	2.18139E-05	0.000255564	2.18139E-05	0.001323955	0.001921087	0.001138782	2.69881E-08	3.9484E-07	9.0254E-08	5.12085E-07	0.51208493
3839803774150	383980	3774150	0.000173253	0.000531858	0.000625422	0.000617094	0.000131173	0.00017059	0.000125563	1.29238E-05	0.000151411	1.29238E-05	0.000745161	0.001081244	0.00064094	1.62752E-08	2.3771E-07	5.3532E-08	3.07517E-07	0.30751669
3840303774150	384030	3774150	0.000109865	0.000337265	0.000396596	0.000391315	8.31803E-05	0.000108175	7.96229E-05	8.19534E-06	9.60136E-05	8.19534E-06	0.000448408	0.00065065	0.000385692	1.05091E-08	1.5321E-07	3.4002E-08	1.97718E-07	0.19771831
3840803774150	384080	3774150	7.61596E-05	0.000233797	0.000274926	0.000271265	5.76617E-05	7.49886E-05	5.51957E-05	5.68112E-06	6.65579E-05	5.68112E-06	0.000296057	0.000429585	0.000254649	7.41391E-09	1.0788E-07	2.361E-08	1.389E-07	0.13889981
3841303774150	384130	3774150	5.82048E-05	0.000178679	0.000210111	0.000207314	4.40678E-05	5.73098E-05	4.21832E-05	4.34178E-06	5.08667E-05	4.34178E-06	0.00021552	0.000312724	0.000185377	5.74494E-09	8.3475E-08	1.8044E-08	1.07264E-07	0.10726391
3826803774200	382680	3774200	9.23597E-06	2.83528E-05	3.33406E-05	3.28967E-05	6.99271E-06	9.09396E-06	6.69365E-06	6.88957E-07	8.07157E-06	6.88957E-07	1.50037E-05	2.17707E-05	1.29052E-05	1.4431E-09	1.916E-08	3.3557E-09	2.3959E-08	0.02395898
3827303774200	382730	3774200	9.84021E-06	3.02078E-05	3.55218E-05	3.50489E-05	7.45019E-06	9.68891E-06	7.13157E-06	7.3403E-07	8.59963E-06	7.3403E-07	1.60861E-05	2.33413E-05	1.38362E-05	1.59632E-09	2.1063E-08	3.6541E-09	2.63133E-08	0.02631328
3827803774200	382780	3774200	1.04082E-05	3.19513E-05	3.75721E-05	3.70718E-05	7.88019E-06	1.02481E-05	7.54318E-06	7.76396E-07	9.09597E-06	7.76396E-07	1.72028E-05	2.49616E-05	1.47968E-05	1.76315E-09	2.31E-08	3.9666E-09	2.88299E-08	0.02882991
3828303774200	382830	3774200	1.11757E-05	3.43075E-05	4.03428E-05	3.98056E-05	8.46132E-06	1.10039E-05	8.09945E-06	8.33651E-07	9.76675E-06	8.33651E-07	1.86533E-05	2.70663E-05	1.60444E-05	2.0129E-09	2.6118E-08	4.4137E-09	3.25447E-08	0.03254466
3828803774200	382880	3774200	1.19106E-05	3.65635E-05	4.29956E-05	4.24231E-05	9.01771E-06	1.17275E-05	8.63205E-06	8.8847E-07	1.0409E-05	8.8847E-07	2.01973E-05	2.93067E-05	1.73724E-05	2.30943E-09	2.9637E-08	4.9176E-09	3.6864E-08	0.03686401
3829303774200	382930	3774200	1.17128E-05	3.59563E-05	4.22817E-05	4.17187E-05	8.86797E-06	1.15327E-05	8.48871E-06	8.73716E-07	1.02361E-05	8.73716E-07	2.06621E-05	2.99811E-05	1.77722E-05	2.45776E-09	3.1205E-08	5.0768E-09	3.87395E-08	0.03873945
3829803774200	382980	3774200	1.10414E-05	3.38953E-05	3.98581E-05	3.93274E-05	8.35966E-06	1.08717E-05	8.00214E-06	8.23635E-07	9.64941E-06	8.23635E-07	2.00725E-05	2.91257E-05	1.72651E-05	2.55212E-09	3.1986E-08	5.0788E-09	3.96171E-08	0.03961711
3830303774200	383030	3774200	1.2092E-05	3.71205E-05	4.36507E-05	4.30694E-05	9.15509E-06	1.19061E-05	8.76356E-06	9.02006E-07	1.05676E-05	9.02006E-07	2.24557E-05	3.25837E-05	1.93149E-05	3.3296E-09	4.0861E-08	6.2027E-09	5.03931E-08	0.05039306
3830803774200	383080	3774200	1.46415E-05	4.49468E-05	5.28537E-05	5.215E-05	1.10853E-05	1.44163E-05	1.06112E-05	1.09218E-06	1.27956E-05	1.09218E-06	2.76617E-05	4.01378E-05	2.37929E-05	5.47439E-09	6.5198E-08	9.1628E-09	7.98349E-08	0.07983489
3831303774200	383130	3774200	1.71564E-05	5.26672E-05	6.19323E-05	6.11077E-05	1.29894E-05	1.68926E-05	1.24339E-05	1.27978E-06	1.49934E-05	1.27978E-06	3.2977E-05	4.78503E-05	2.83647E-05	1.08976E-08	1.2523E-07	1.557E-08	1.51702E-07	0.15170217
3835803774200	383580	3774200	5.15981E-05	0.000158397	0.000186262	0.000183782	3.90658E-05	5.08047E-05	3.7395E-05	3.84895E-06	4.50929E-05	3.84895E-06	0.000166317	0.000241329	0.00014355	6.47132E-09	8.9687E-08	1.8749E-08	1.14907E-07	0.11490734
3836303774200	383630	3774200	6.07506E-05	0.000186494	0.000219301	0.000216381	4.59953E-05	5.98165E-05	4.40282E-05	4.53168E-06	5.30916E-05	4.53168E-06	0.000213617	0.000309963	0.00018374	6.95491E-09	9.7903E-08	2.0757E-08	1.25615E-07	0.12561474
3836803774200	383680	3774200	8.3336E-05	0.000255827	0.000300832	0.000296826	6.30951E-05	8.20547E-05	6.03967E-05	6.21645E-06	7.28296E-05	6.21645E-06	0.000318197	0.000461711	0.000273693	8.81094E-09	1.2583E-07	2.7249E-08	1.6189E-07	0.16189017
3837303774200	383730	3774200	0.000108052	0.0003317	0.000390053	0.000384859	8.18078E-05	0.00010639	7.83092E-05	8.06012E-06	9.44294E-05	8.06012E-06	0.000446696	0.000648166	0.000384219	1.0814E-08	1.5585E-07	3.4473E-08	2.0114E-07	0.20114001
3837803774200	383780	3774200	0.000170719	0.000524076	0.000616271	0.000608065	0.000129254	0.000168094	0.000123726	1.27347E-05	0.000149196	1.27347E-05	0.000756655	0.001097923	0.000650827	1.62753E-08	2.3649E-07	5.3473E-08	3.06237E-07	0.30623734
3838303774200	383830	3774200	0.000950812	0.002918828	0.003432302	0.0033866	0.000719876	0.000936192	0.000689088	7.09257E-05	0.00083094	7.09257E-05	0.004576677	0.006640858	0.003936566	8.58218E-08	1.258E-06	2.9296E-07	1.6368E-06	1.63680279
3838803774200	383880	3774200	0.000757979	0.002326866	0.002736204	0.002699771	0.000573879	0.000746325	0.000549336	5.65414E-05	0.000662419	5.65414E-05	0.003632831	0.005271316	0.00312473	6.85249E-08	1.0043E-06	2.3354E-07	1.30639E-06	1.30639168
3839303774200	383930	3774200	0.000288326	0.00088511	0.001040817	0.001026958	0.000218296	0.000283892	0.00020896	2.15076E-05	0.000251976	2.15076E-05	0.001326232	0.001924392	0.00114074	2.65681E-08	3.8845E-07	8.9095E-08	5.04113E-07	0.50411299
3839803774200	383980	3774200	0.000172842	0.000530594	0.000623935	0.000615627	0.000130861	0.000170184	0.000125265	1.28931E-05	0.000151051	1.28931E-05	0.000762672	0.001106654	0.000656002	1.6194E-08	2.3631E-07	5.3503E-08	3.06011E-07	0.30601064
3840303774200	384030	3774200	0.000111465	0.000342178	0.000402373	0.000397016	8.4392E-05	0.000109751	8.07828E-05	8.31472E-06	9.74122E-05	8.31472E-06	0.000469473	0.000681215	0.000403811	1.06278E-08	1.5477E-07	3.4571E-08	1.99973E-07	0.19997289
3840803774200	384080	3774200	7.74116E-05	0.00023764	0.000279445	0.000275725	5.86096E-05	7.62213E-05	5.61031E-05	5.77451E-06	6.76521E-05	5.77451E-06	0.00031379	0.000455316	0.000269902	7.50421E-09	1.0905E-07	2.4066E-08	1.40624E-07	0.14062353
3841303774200	384130	3774200	6.15526E-05	0.000188956	0.000222197	0.000219238	4.66025E-05	6.06062E-05	4.46094E-05	4.59151E-06	5.37925E-05	4.59151E-06	0.000239729	0.000347852	0.000206199	6.03894E-09	8.7651E-08	1.9138E-08	1.12828E-07	0.11282805
3826803774250	382680	3774250	8.98194E-06	2.7573E-05	3.24236E-05	3.19919E-05	6.80038E-06	8.84383E-06	6.50954E-06	6.70007E-07	7.84956E-06	6.70007E-07	1.51254E-05	2.19472E-05	1.30099E-05	1.40056E-09	1.86E-08	3.2575E-09	2.32579E-08	0.02325789
3827303774250	382730	3774250	9.54081E-06	2.92887E-05	3.44411E-05	3.39825E-05	7.22351E-06	9.39412E-06	6.91458E-06	7.11697E-07	8.33797E-06	7.11697E-07	1.61984E-05	2.35042E-05	1.39328E-05	1.54259E-09	2.0363E-08	3.5318E-09	2.54369E-08	0.02543694
3827803774250	382780	3774250	9.62973E-06	2.95616E-05	3.4762E-05	3.42992E-05	7.29083E-06	9.48166E-06	6.97902E-06	7.18329E-07	8.41568E-06	7.18329E-07	1.68191E-05	2.44049E-05	1.44668E-05	1.6235E-09	2.1298E-08	3.6557E-09	2.65767E-08	0.02657674
3828303774250	382830	3774250	1.01578E-05	3.11826E-05	3.66681E-05	3.61799E-05	7.69061E-06	1.00016E-05	7.3617E-06	7.57717E-07	8.87714E-06	7.57717E-07	1.80388E-05	2.61747E-05	1.55158E-05	1.81384E-09	2.3577E-08	3.9838E-09	2.93749E-08	0.02937488
3828803774250	382880	3774250	1.07892E-05	3.3121E-05	3.89476E-05	3.8429E-05	8.16869E-06	1.06233E-05	7.81934E-06	8.04821E-07	9.42898E-06	8.04821E-07	1.94986E-05	2.82929E-05	1.67714E-05	2.07424E-09	2.666E-08	4.4121E-09	3.31459E-08	0.03314591
3829303774250	382930	3774250	1.02975E-05	3.16115E-05	3.71725E-05	3.66775E-05	7.79639E-06	1.01391E-05	7.46296E-06	7.6814E-07	8.99924E-06	7.6814E-07	1.92272E-05	2.78991E-05	1.6538E-05	2.12472E-09	2.7034E-08	4.3845E-09	3.35435E-08	0.03354345
3829803774250	382980	3774250	1.04227E-05	3.19958E-05	3.76245E-05	3.71235E-05	7.89118E-06	1.02624E-05	7.5537E-06	7.77479E-07	9.10866E-06	7.77479E-07	1.99415E-05	2.89356E-05	1.71524E-05	2.42194E-09	3.0326E-08	4.7498E-09	3.74974E-08	0.03749737
3830303774250	383030	3774250	1.16221E-05	3.56778E-05	4.19542E-05	4.13955E-05	8.79928E-06	1.14434E-05	8.42295E-06	8.66949E-07	1.01569E-05	8.66949E-07	2.27302E-05	3.2982E-05	1.9551E-05	3.24984E-09	3.981E-08	5.896E-09	4.89563E-08	0.04895628
3830803774250	383080	3774250	1.40753E-05	4.32088E-05	5.08101E-05	5.01335E-05	1.06567E-05	1.38589E-05	1.02009E-05	1.04995E-06	1.23008E-05	1.04995E-06	2.80392E-05	4.06855E-05	2.41175E-05	5.4979E-09	6.5268E-08	8.7252E-09	7.94915E-08	0.07949148
3831303774250	383130	3774250	1.67118E-05	5.13025E-05	6.03275E-05	5.95243E-05	1.26528E-05	1.64549E-05	1.21117E-05	1.24662E-06	1.46049E-05	1.24662E-06	3.37069E-05	4.89094E-05	2.89925E-05	1.23171E-08	1.4072E-07	1.5625E-08	1.68663E-07	0.16866343
3835803774250	383580	3774250	4.20681E-05	0.000129142	0.00015186	0.000149838	3.18505E-05	4.14213E-05	3.04883E-05	3.13807E-06	3.67645E-05	3.13807E-06	0.000142345	0.000206546	0.00012436	5.43592E-09	7.4638E-08	1.551E-08	9.5584E-08	0.09558402
3836303774250	383630	3774250	5.01337E-05	0.000153902	0.000180976	0.000178566	3.79571E-05	4.93629E-05	3.63338E-05	3.73972E-06	4.38132E-05	3.73972E-06	0.000183339	0.000266028	0.00015769	5.87009E-09	8.2023E-08	1.7344E-08	1.05238E-07	0.10523754
3836803774250	383680	3774250	6.68329E-05	0.000205165	0.000241258	0.000238045	5.06003E-05	6.58053E-05	4.84363E-05	4.98539E-06	5.84071E-05	4.98539E-06	0.000263111	0.00038178	0.000226311	7.20255E-09	1.022E-07	2.2101E-08	1.31506E-07	0.13150579
3837303774250	383730	3774250	8.95635E-05	0.000274945	0.000323312	0.000319007	6.78101E-05	8.81864E-05	6.491E-05	6.68099E-06	7.8272E-05	6.68099E-06	0.000378293	0.000548912	0.00032538	9.05698E-09	1.3001E-07	2.8761E-08	1.67831E-07	0.16783104
3837803774250	383780	3774250	0.000150265	0.000461288	0.000542437	0.000535214	0.000113768	0.000147955	0.00010803	1.1209E-05	0.000131321	1.1209E-05	0.000675367	0.000979972	0.000580908	1.43749E-08	2.0848E-07	4.7199E-08	2.70056E-07	0.27005625
3838303774250	383830	3774250	0.000736601	0.002261237	0.002659029	0.002623624	0.000557693	0.000725275	0.000533842	5.49467E-05	0.000643735	5.49467E-05	0.003542247	0.005139877	0.003046815	6.66633E-08	9.7653E-07	2.2719E-07	1.27038E-06	1.270377
3838803774250	383880	3774250	0.000774816	0.002378553	0.002796983	0.002759741	0.000586627	0.000762903	0.000561538	5.77974E-05	0.000677133	5.77974E-05	0.003733783	0.0054178	0.003211562	6.99711E-08	1.0254E-06	2.3877E-07	1.33415E-06	1.33414744
3839303774250	383930	3774250	0.000287778	0.000883428	0.001038839	0.001025006	0.000217881	0.000283353	0.000208563	2.14668E-05	0.000251497	2.14668E-05	0.001339991	0.001944356	0.001152575	2.64721E-08	3.8689E-07	8.8984E-08	5.02348E-07	0.50234804
3839803774250	383980	3774250	0.00017184	0.000527519	0.000620319	0.000612059	0.000130103	0.000169198	0.000124539	1.28184E-05	0.000150176	1.28184E-05	0.000772492	0.001120903	0.000664448	1.60639E-08	2.3427E-07	5.3254E-08	3.03585E-07	0.30358502
3840303774250	384030	3774250	0.00011821	0.000362883	0.000426721	0.000421039	8.94985E-05	0.000116392	8.56709E-05	8.81784E-06	0.000103307	8.81784E-06	0.000511677	0.000742454	0.000440112	1.12183E-08	1.6329E-07	3.6688E-08	2.11201E-07	0.21120133
3840803774250	384080	3774250	8.70105E-05	0.000267107	0.00031096	0.000309914	6.58771E-05	8.56726E-05	6.30597E-05	6.49054E-06	7.60408E-05	6.49054E-06	0.00036227	0.000525661	0.00031601	8.37398E-09	1.2169E-07	2.7038E-08	1.57104E-07	0.15710448
3841303774250	384130	3774250	6.78E-05	0.000208134	0.000244749	0.00024149	5.13325E-05	6.67575E-05	4.91372E-05	5.05754E-06	5.92523E-05	5.05754E-06	0.000273267	0.000396517	0.000235047	6.59893E-09	9.5765E-08	2.1083E-08	1.23448E-07	0.12344752
3826803774300	382680	3774300	8.73335E-06	2.68099E-05	3.15262E-05	3.11064E-05	6.61216E-06	8.59906E-06	6.32938E-06	6.51464E-07	7.63231E-06	6.51464E-07	1.5194E-05	2.20468E-05	1.30689E-05	1.35491E-09	1.8007E-08	3.1562E-09	2.25184E-08	0.02251842
3827303774300	382730	3774300	9.27771E-06	2.8481E-05	3.34913E-05	3.30453E-05	7.02431E-06	9.13505E-06	6.7239E-06	6.9207E-07	8.10804E-06	6.9207E-07	1.63138E-05	2.36717E-05	1.40321E-05	1.49419E-09	1.9734E-08	3.4223E-09	2.46506E-08	0.02465057
3827803774300	382780	3774300	9.25412E-06	2.84085E-05	3.34061E-05	3.29613E-05	7.00645E-06	9.11183E-06	6.7068E-06	6.9031E-07	8.08742E-06	6.9031E-07	1.68254E-05	2.4414E-05	1.44721E-05	1.55E-09	2.035E-08	3.4936E-09	2.53939E-08	0.02539388
3828303774300	382830	3774300	9.16158E-06	2.81245E-05	3.30721E-05	3.26317E-05	6.93638E-06	9.02071E-06	6.63973E-06	6.83407E-07	8.00655E-06	6.83407E-07	1.71498E-05	2.48847E-05	1.47511E-05	1.60652E-09	2.0939E-08	3.5468E-09	2.60926E-08	0.02609263
3828803774300	382880	3774300	9.54989E-06	2.93165E-05	3.44738E-05	3.40148E-05	7.23038E-06	9.40305E-06	6.92116E-06	7.12373E-07	8.3459E-06	7.12373E-07	1.82228E-05	2.64417E-05	1.56741E-05	1.79149E-09	2.3106E-08	3.8337E-09	2.87315E-08	0.02873145
3829303774300	382930	3774300	9.45735E-06	2.90324E-05	3.41397E-05	3.36852E-05	7.16032E-06	9.31193E-06	6.85409E-06	7.0547E-07	8.26503E-06	7.0547E-07	1.84661E-05	2.67947E-05	1.58834E-05	1.92574E-09	2.4539E-08	3.9656E-09	3.04304E-08	0.03043043
3829803774300	382980	3774300	9.78578E-06	3.00406E-05	3.53253E-05	3.4855E-05	7.40898E-06	9.63531E-06	7.09211E-06	7.29969E-07	8.55205E-06	7.29969E-07	1.96109E-05	2.84558E-05	1.6868E-05	2.2457E-09	2.8154E-08	4.3764E-09	3.4776E-08	0.03477602
3830303774300	383030	3774300	1.10342E-05	3.3873E-05	3.98319E-05	3.93015E-05	8.35416E-06	1.08645E-05	7.99688E-06	8.23094E-07	9.64306E-06	8.23094E-07	2.25992E-05	3.27919E-05	1.94384E-05	3.04581E-09	3.7358E-08	5.4537E-09	4.58571E-08	0.04585707
3830803774300	383080	3774300	1.32025E-05	4.05295E-05	4.76594E-05	4.70248E-05	9.99587E-06	1.29995E-05	9.56837E-06	9.84843E-07	1.15381E-05	9.84843E-07	2.76306E-05	4.00925E-05	2.3766E-05	5.03518E-09	5.9903E-08	7.8252E-09	7.27632E-08	0.07276319
3831303774300	383130	3774300	1.5781E-05	4.84449E-05	5.69673E-05	5.62087E-05	1.19481E-05	1.55383E-05	1.14371E-05	1.17718E-06	1.37914E-05	1.17718E-06	3.3473E-05	4.857E-05	2.87913E-05	1.12485E-08	1.2878E-07	1.3763E-08	1.53788E-07	0.15378842
3835303774300	383530	3774300	3.59532E-05	0.00011037	0.000129786	0.000128058	2.72207E-05	3.54003E-05	2.60566E-05	2.68192E-06	3.14204E-05	2.68192E-06	0.000116932	0.000169671	0.000100578	5.24579E-09	7.0411E-08	1.4311E-08	8.99676E-08	0.08996761
3835803774300	383580	3774300	3.71217E-05	0.000113957	0.000134004	0.00013222	2.81055E-05	3.65509E-05	2.69035E-05	2.76909E-06	3.24417E-05	2.76909E-06	0.000130535	0.00018941	0.000112278	4.84706E-09	6.6268E-08	1.3633E-08	8.47474E-08	0.08474741
3836303774300	383630	3774300	4.36577E-05	0.000134021	0.000157598	0.0001555	3.3054E-05	4.29864E-05	3.16403E-05	3.25664E-06	3.81536E-05	3.25664E-06	0.00016481	0.000239143	0.000141759	5.164E-09	7.1863E-08	1.5124E-08	9.21507E-08	0.09215073
3836803774300	383680	3774300	5.69981E-05	0.000174974	0.000205756	0.000203016	4.31542E-05	5.61217E-05	4.13086E-05	4.25177E-06	4.98122E-05	4.25177E-06	0.000229919	0.000333617	0.00019761	6.20207E-09	8.7673E-08	1.8918E-08	1.12793E-07	0.11279328
3837303774300	383730	3774300	7.92152E-05	0.000243177	0.000285956	0.000282149	5.99752E-05	7.79972E-05	5.74102E-05	5.90906E-06	6.92283E-05	5.90906E-06	0.000340048	0.000493417	0.000292488	8.04995E-09	1.1529E-07	2.5496E-08	1.48835E-07	0.14883529

			EGIODemolition	EGIOSite Grubbing / Prep	EGIOMass Grading / Excavation	EGIOMass Grading / Excavation	EGIODrainage / Utilities Trenching	EGIODrainage / Utilities Trenching	EGIOFoundations / Concrete Pads	EGIOFoundations / Concrete Pads	EGIOBuilding / Structure Construction	EGIOBuilding / Structure Construction	EGIOAsphalt Paving	EGIOArchitectural Coating	EGIOLandscaping or Other Finishing	EGIOWaterside Construction (Piles)	HIWaterside Construction (Landscaping)	HIWaterside Construction (Landscaping)	KMDemolition	KMSite Grubbing / Prep
Unique Identifier	X (UTM)	Y (UTM)	2025	2025	2025	2026	2026	2027	2026	2027	2026	2027	2027	2027	2027	2027	2025	2026	2025	2025
3837803774300	383780	3774300	0.000610687	0.00023952	7.93217E-05	7.76874E-05	0.000180394	0.000180116	0.000237014	0.000236861	0.000253872	0.000247786	9.87906E-06	9.87906E-06	0.000267545	9.87906E-06	0.000111544	0.000108051	0.000179294	0.000778148
3838303774300	383830	3774300	0.00260693	0.00102247	0.000338612	0.000331636	0.000770074	0.000768886	0.001011777	0.001011124	0.00108374	0.001057763	4.21722E-05	4.21722E-05	0.001142107	4.21722E-05	0.000497899	0.000482304	0.00083627	0.003629469
3838803774300	383880	3774300	0.002858157	0.00112101	0.000371244	0.000363595	0.000844286	0.000842983	0.001109281	0.001108565	0.001188178	0.001159698	4.62363E-05	4.62363E-05	0.001252171	4.62363E-05	0.000547328	0.000530185	0.000921155	0.003997878
3839303774300	383930	3774300	0.001077913	0.00042277	0.000140009	0.000137125	0.00031841	0.000317919	0.000418349	0.00041808	0.000448105	0.000437364	1.74374E-05	1.74374E-05	0.000472238	1.74374E-05	0.000204502	0.000198097	0.000338994	0.001471258
3839803774300	383980	3774300	0.000659657	0.00025873	8.56823E-05	8.3917E-05	0.000194859	0.000194559	0.00025602	0.000255855	0.000274229	0.000267656	1.06712E-05	1.06712E-05	0.000288999	1.06712E-05	0.000124421	0.000120524	0.0002035	0.000883203
3840303774300	384030	3774300	0.000466849	0.0001831	6.06387E-05	5.93893E-05	0.000137905	0.000137692	0.000181189	0.000181072	0.000194076	0.000189424	7.5522E-06	7.5522E-06	0.000204529	7.5522E-06	8.77466E-05	8.49982E-05	0.000141743	0.000615174
3840803774300	384080	3774300	0.000353245	0.00013855	4.58827E-05	4.49373E-05	0.000104347	0.000104186	0.000137098	0.000137009	0.000146849	0.000143329	5.71443E-06	5.71443E-06	0.000154758	5.71443E-06	6.6245E-05	6.41701E-05	0.000105728	0.000458868
3841303774300	384130	3774300	0.00027979	0.00010974	3.63417E-05	3.55929E-05	8.26485E-05	8.2521E-05	0.000108589	0.000108519	0.000116313	0.000113525	4.52615E-06	4.52615E-06	0.000122577	4.52615E-06	5.24176E-05	5.07758E-05	8.28306E-05	0.000359491
3826803774350	382680	3774350	7.5404E-05	2.9574E-05	9.79417E-06	9.59237E-06	2.2274E-05	2.22396E-05	2.92651E-05	2.92462E-05	3.13466E-05	3.05952E-05	1.21981E-06	1.21981E-06	3.30348E-05	1.21981E-06	1.10343E-05	1.06886E-05	1.08469E-05	4.70763E-05
3827303774350	382730	3774350	8.50417E-05	3.3355E-05	1.1046E-05	1.08184E-05	2.51209E-05	2.50821E-05	3.30056E-05	3.29843E-05	3.53531E-05	3.45057E-05	1.37572E-06	1.37572E-06	3.72571E-05	1.37572E-06	1.19258E-05	1.15523E-05	1.15349E-05	5.00621E-05
3827803774350	382780	3774350	8.97842E-05	3.5215E-05	1.1662E-05	1.14217E-05	2.65218E-05	2.64809E-05	3.48462E-05	3.48237E-05	3.73246E-05	3.643E-05	1.45244E-06	1.45244E-06	3.93348E-05	1.45244E-06	1.18469E-05	1.14758E-05	1.1476E-05	4.98067E-05
3828303774350	382830	3774350	9.2865E-05	3.6423E-05	1.20622E-05	1.18136E-05	2.74319E-05	2.73895E-05	3.60419E-05	3.60186E-05	3.86054E-05	3.768E-05	1.50227E-06	1.50227E-06	4.06846E-05	1.50227E-06	1.16047E-05	1.12412E-05	1.1132E-05	4.83138E-05
3828803774350	382880	3774350	0.000100841	3.9551E-05	1.30982E-05	1.28283E-05	2.9788E-05	2.9742E-05	3.91375E-05	3.91122E-05	4.19211E-05	4.09163E-05	1.6313E-06	1.6313E-06	4.41789E-05	1.6313E-06	1.17285E-05	1.13611E-05	1.10234E-05	4.78424E-05
3829303774350	382930	3774350	0.000117592	4.6121E-05	1.5274E-05	1.49593E-05	3.47362E-05	3.46827E-05	4.56389E-05	4.56094E-05	4.88849E-05	4.77132E-05	1.90229E-06	1.90229E-06	5.15178E-05	1.90229E-06	1.23671E-05	1.19798E-05	1.12905E-05	4.90014E-05
3829803774350	382980	3774350	0.000151473	5.941E-05	1.96747E-05	1.92693E-05	4.47443E-05	4.46752E-05	5.87881E-05	5.87502E-05	6.29694E-05	6.14601E-05	2.45037E-06	2.45037E-06	6.63608E-05	2.45037E-06	1.38722E-05	1.34377E-05	1.22319E-05	5.30873E-05
3830303774350	383030	3774350	0.000231323	9.0728E-05	3.00463E-05	2.94273E-05	6.83316E-05	6.82262E-05	8.97788E-05	8.97209E-05	9.61643E-05	9.38593E-05	3.7421E-06	3.7421E-06	0.000101343	3.7421E-06	1.70904E-05	1.65551E-05	1.43886E-05	6.24475E-05
3830803774350	383080	3774350	0.000407433	0.0001598	5.29212E-05	5.18308E-05	0.000120354	0.000120168	0.000158129	0.000158027	0.000169376	0.000165316	6.59103E-06	6.59103E-06	0.000178498	6.59103E-06	2.12379E-05	2.05727E-05	1.69255E-05	7.34578E-05
3831303774350	383130	3774350	0.000959072	0.00037616	0.000124573	0.000122007	0.000283305	0.000282868	0.000372226	0.000371986	0.000398701	0.000389144	1.55149E-05	1.55149E-05	0.000420174	1.55149E-05	2.60025E-05	2.51881E-05	1.97023E-05	8.55093E-05
3834803774350	383480	3774350	0.000329298	0.00012916	4.27723E-05	4.18911E-05	9.72732E-05	9.71231E-05	0.000127804	0.000127722	0.000136894	0.000133613	5.32705E-06	5.32705E-06	0.000144267	5.32705E-06	3.28229E-05	3.17948E-05	3.86804E-05	0.000167876
3835303774350	383530	3774350	0.000277984	0.00010903	3.61072E-05	3.53632E-05	8.21152E-05	8.19885E-05	0.000107889	0.000107819	0.000115562	0.000112792	4.49694E-06	4.49694E-06	0.000121786	4.49694E-06	3.19708E-05	3.09694E-05	4.00608E-05	0.000173867
3835803774350	383580	3774350	0.000249637	9.7911E-05	3.24252E-05	3.17571E-05	7.37416E-05	7.36278E-05	9.68868E-05	9.68243E-05	0.000103778	0.00010129	4.03837E-06	4.03837E-06	0.000109367	4.03837E-06	3.23942E-05	3.13795E-05	4.28399E-05	0.000185928
3836303774350	383630	3774350	0.000242721	9.5199E-05	3.15268E-05	3.08773E-05	7.16986E-05	7.15879E-05	9.42025E-05	9.41418E-05	0.000100903	9.84841E-05	3.92649E-06	3.92649E-06	0.000106337	3.92649E-06	3.49325E-05	3.38384E-05	4.86515E-05	0.000211151
3836803774350	383680	3774350	0.000262347	0.0001029	3.4076E-05	3.33739E-05	7.74959E-05	7.73763E-05	0.000101819	0.000101754	0.000109061	0.000106447	4.24397E-06	4.24397E-06	0.000114935	4.24397E-06	4.11735E-05	3.98839E-05	6.02157E-05	0.000261341
3837303774350	383730	3774350	0.000359694	0.00014108	4.67203E-05	4.57577E-05	0.000106252	0.000106088	0.000139601	0.000139511	0.00014953	0.000145946	5.81875E-06	5.81875E-06	0.000157583	5.81875E-06	6.12113E-05	5.92941E-05	9.43813E-05	0.000409621
3837803774350	383780	3774350	0.000628292	0.00024642	8.16083E-05	7.99269E-05	0.000185594	0.000185308	0.000243847	0.000243689	0.00026119	0.00025493	1.01639E-05	1.01639E-05	0.000275257	1.01639E-05	0.000114325	0.000110744	0.0001849	0.000802477
3838303774350	383830	3774350	0.002508864	0.00098401	0.000325875	0.00031916	0.000741106	0.000739963	0.000973717	0.000973088	0.001042972	0.001017973	4.05858E-05	4.05858E-05	0.001099144	4.05858E-05	0.000478387	0.000463403	0.000803914	0.003489045
3838803774350	383880	3774350	0.002990686	0.00117299	0.000388458	0.000380454	0.000883434	0.000882071	0.001160717	0.001159968	0.001243273	0.001213472	4.83802E-05	4.83802E-05	0.001310233	4.83802E-05	0.00057235	0.000554423	0.000964323	0.00418523
3839303774350	383930	3774350	0.001117371	0.00043825	0.000145135	0.000142144	0.000330066	0.000329557	0.000433664	0.000433384	0.000464508	0.000453374	1.80757E-05	1.80757E-05	0.000489525	1.80757E-05	0.000211594	0.000204966	0.000351529	0.001525662
3839803774350	383980	3774350	0.000688309	0.00026996	8.9404E-05	8.7562E-05	0.000203323	0.00020301	0.00026714	0.000266968	0.00028614	0.000279282	1.11348E-05	1.11348E-05	0.000301551	1.11348E-05	0.000129476	0.000125421	0.000212489	0.000922215
3840303774350	384030	3774350	0.000453601	0.00017791	5.89178E-05	5.77039E-05	0.000133991	0.000133785	0.000176047	0.000175934	0.000188568	0.000184049	7.33788E-06	7.33788E-06	0.000198724	7.33788E-06	8.47634E-05	8.21084E-05	0.000137192	0.000595422
3840803774350	384080	3774350	0.00034093	0.00013372	4.42832E-05	4.33708E-05	0.000100709	0.000100554	0.000132319	0.000132233	0.00014173	0.000138333	5.51522E-06	5.51522E-06	0.000149363	5.51522E-06	6.3468E-05	6.14801E-05	0.000101578	0.000440855
3841303774350	384130	3774350	0.000271939	0.00010666	3.5322E-05	3.45942E-05	8.03296E-05	8.02056E-05	0.000105543	0.000105474	0.000113049	0.00011034	4.39916E-06	4.39916E-06	0.000119138	4.39916E-06	5.05215E-05	4.89391E-05	7.99972E-05	0.000347194
3826803774400	382680	3774400	7.20627E-05	2.8264E-05	9.36017E-06	9.16731E-06	2.1287E-05	2.12541E-05	2.79683E-05	2.79502E-05	2.99575E-05	2.92395E-05	1.16576E-06	1.16576E-06	3.1571E-05	1.16576E-06	1.04566E-05	1.01291E-05	1.05052E-05	4.55932E-05
3827303774400	382730	3774400	8.12064E-05	3.185E-05	1.05478E-05	1.03305E-05	2.3988E-05	2.3951E-05	3.1517E-05	3.14967E-05	3.37587E-05	3.29495E-05	1.31367E-06	1.31367E-06	3.55769E-05	1.31367E-06	1.12746E-05	1.09215E-05	1.11637E-05	4.84513E-05
3827803774400	382780	3774400	8.71165E-05	3.4168E-05	1.13155E-05	1.10824E-05	2.57338E-05	2.56941E-05	3.38108E-05	3.3789E-05	3.62156E-05	3.53476E-05	1.40928E-06	1.40928E-06	3.81661E-05	1.40928E-06	1.13697E-05	1.10136E-05	1.1295E-05	4.9021E-05
3828303774400	382830	3774400	8.8365E-05	3.4658E-05	1.14777E-05	1.12412E-05	2.61026E-05	2.60623E-05	3.42954E-05	3.42733E-05	3.67347E-05	3.58541E-05	1.42948E-06	1.42948E-06	3.87131E-05	1.42948E-06	1.08925E-05	1.05514E-05	1.08016E-05	4.68798E-05
3828803774400	382880	3774400	9.27123E-05	3.6363E-05	1.20423E-05	1.17942E-05	2.73868E-05	2.73445E-05	3.59826E-05	3.59594E-05	3.85419E-05	3.76181E-05	1.4998E-06	1.4998E-06	4.06177E-05	1.4998E-06	1.06539E-05	1.03202E-05	1.04463E-05	4.53378E-05
3829303774400	382930	3774400	0.000105539	4.1394E-05	1.37083E-05	1.34259E-05	3.11756E-05	3.11275E-05	4.09607E-05	4.09342E-05	4.3874E-05	4.28223E-05	1.7073E-06	1.7073E-06	4.62369E-05	1.7073E-06	1.0984E-05	1.064E-05	1.05708E-05	4.5878E-05
3829803774400	382980	3774400	0.00013376	5.2463E-05	1.7374E-05	1.7016E-05	3.951121E-05	3.94511E-05	5.19137E-05	5.18802E-05	5.56061E-05	5.42732E-05	2.16383E-06	2.16383E-06	5.86009E-05	2.16383E-06	1.21483E-05	1.17678E-05	1.14421E-05	4.96594E-05
3830303774400	383030	3774400	0.000195035	7.6496E-05	2.5333E-05	2.48111E-05	5.76125E-05	5.75236E-05	7.56953E-05	7.56464E-05	8.10791E-05	7.91357E-05	3.15508E-06	3.15508E-06	8.54459E-05	3.15508E-06	1.44175E-05	1.3966E-05	1.32412E-05	5.74678E-05
3830803774400	383080	3774400	0.000346454	0.00013588	4.50007E-05	4.40735E-05	0.000102341	0.000102183	0.000134463	0.000134376	0.000144026	0.000140574	5.60458E-06	5.60458E-06	0.000151783	5.60458E-06	1.81166E-05	1.75491E-05	1.60949E-05	6.98532E-05
3831303774400	383130	3774400	0.000766974	0.00030082	9.96217E-05	9.75691E-05	0.00022656	0.000226211	0.000297671	0.000297479	0.000318842	0.0003112	1.24073E-05	1.24073E-05	0.000336015	1.24073E-05	2.16792E-05	2.10002E-05	1.88061E-05	8.16198E-05
3834803774400	383480	3774400	0.000302424	0.00011862	3.92817E-05	3.84723E-05	8.93347E-05	8.91968E-05	0.000117374	0.000117298	0.000125722	0.000122709	4.89231E-06	4.89231E-06	0.000132493	4.89231E-06	2.83615E-05	2.74732E-05	3.51726E-05	0.000152652
3835303774400	383530	3774400	0.000262158	0.00010282	3.40515E-05	3.33499E-05	7.74402E-05	7.73207E-05	0.000101746	0.000101681	0.000108983	0.000106371	4.24092E-06	4.24092E-06	0.000114853	4.24092E-06	2.90163E-05	2.81074E-05	3.7834E-05	0.000164202
3835803774400	383580	3774400	0.000238948	9.3719E-05	3.10368E-05	3.03974E-05	7.05842E-05	7.04753E-05	9.27384E-05	9.26786E-05	9.93344E-05	9.69534E-05	3.86546E-06	3.86546E-06	0.000104684	3.86546E-06	3.01105E-05	2.91674E-05	4.10226E-05	0.000178041
3836303774400	383630	3774400	0.000230793	9.052E-05	2.99775E-05	2.93599E-05	6.81751E-05	6.80699E-05	8.95731E-05	8.95153E-05	9.5944E-05	9.36443E-05	3.73353E-06	3.73353E-06	0.000101111	3.73353E-06	3.24408E-05	3.14247E-05	4.61078E-05	0.000200111
3836803774400	383680	3774400	0.000256921	0.00010077	3.33713E-05	3.26838E-05	7.58933E-05	7.57762E-05	9.97139E-05	9.96496E-05	0.000106806	0.000104246	4.15621E-06	4.15621E-06	0.000112558	4.15621E-06	3.97474E-05	3.85024E-05	5.9014E-05	0.000256125
3837303774400	383730	3774400	0.000339215	0.00013304	4.40603E-05	4.31525E-05	0.000100202	0.000100048	0.000131653	0.000131568	0.000141017	0.000137636	5.48747E-06	5.48747E-06	0.000148611	5.48747E-06	5.71015E-05	5.5313E-05	8.86602E-05	0.000384792
3837803774400	383780	3774400	0.000625157	0.0002452	8.12012E-05	7.95281E-05	0.000184668	0.000184383	0.00024263	0.000242473	0.000259887	0.000253658	1.01131E-05	1.01131E-05	0.000273884	1.01131E-05	0.000113453	0.0001099	0.000184284	0.000799805
3838303774400	383830	3774400	0.002438885	0.00095657	0.000316785	0.000310258	0.000720435	0.000719323	0.000946557	0.000945946	0.001013881	0.000989579	3.94538E-05	3.94538E-05	0.001068486	3.94538E-05	0.000464562	0.000450011	0.000781207	0.003390493
3838803774400	383880	3774400	0.003221254	0.00126342	0.000418406	0.000409786	0.000951543	0.000950075	0.001250203	0.001249396	0.001339123	0.001307025	5.21101E-05	5.21101E-05	0.001411246	5.21101E-05	0.000616426	0.000597118	0.001039767	0.004512662
3839303774400	383930	3774400	0.001257446	0.00049319	0.000163329	0.000159964	0.000371443	0.00037087	0.000488028	0.000487713	0.000522739	0.000510209	2.03417E-05	2.03417E-05	0.000550892	2.03417E-05	0.000238201	0.00023074	0.000397139	0.001723612
3839803774400	383980	3774400	0.000743684	0.00029168	9.65965E-05	9.46063E-05	0.00021968	0.000219342	0.000288631	0.000288445	0.00030916	0.00030175	1.20305E-05	1.20305E-05	0.000325811	1.20305E-05	0.000139829	0.000135449	0.000230491	0.001000348
3840303774400	384030	3774400	0.000457292	0.00017936	5.93973E-05	5.81735E-05	0.000135082	0.000134873	0.00017748	0.000177365	0.000190103	0.000185546	7.3976E-06	7.3976E-06	0.000200342	7.3976E-06	8.51832E-05	8.25151E-05	0.000138525	0.000601207
3840803774400	384080	3774400	0.000337804	0.00013249	4.38772E-05	4.29731E-05	9.97858E-05	9.96318E-05	0.000131105	0.000131021	0.00014043	0.000137064	5.46465E-06	5.46465E-06	0.000147994	5.46465E-06	6.25693E-05	6.06095E-05	0.000100573	0.000436494
3841303774400	384130	3774400	0.000267269	0.00010483	3.47153E-05	3.40001E-05	7.89499E-05	7.88281E-05	0.00010373	0.000103663	0.000111108	0.000108444	4.3236E-06	4.3236E-06	0.000117092	4.3236E-06	4.93357E-05	4.77904E-05	7.84425E-05	0.000340446
3826803774450	382680	3774450	6.85417E-05	2.6883E-05	8.90283E-06	8.7194E-06	2.02469E-05	2.02157E-05	2.66018E-05	2.65846E-05	2.84938E-05	2.78108E-05	1.1088E-06	1.1088E-06	3.00284E-05	1.1088E-06	9.91486E-06	9.60431E-06	1.01748E-05	4.41592E-05
3827303774450	382730	3774450	7.67692E-05	3.011E-05	9.9715E-06	9.76605E-06	2.26773E-05	2.26423E-05	2.9795E-05	2.97757E-05	3.19141E-05	3.11492E-05	1.24189E-06	1.24189E-06	3.36329E-05	1.24189E-06	1.0636E-05	1.03029E-05	1.0779E-05	4.67816E-05
3827803774450	382780	3774450	8.38471E-05	3.2886E-05	1.08908E-05	1.06664E-05	2.4768E-05	2.47298E-05	3.25419E-05	3.25209E-05	3.48565E-05	3.4021E-05	1.35639E-06	1.35639E-06	3.67338E-05	1.35639E-06	1.09751E-05	1.06313E-05	1.11705E-05	4.84808E-05
3828303774450	382830	3774450	8.32543E-05	3.2653E-05	1.08138E-05	1.0591E-05	2.45929E-05	2.4555E-05	3.23119E-05	3.2291E-05	3.461E-05	3.37804E-05	1.3468E-06	1.3468E-06	3.64741E-05	1.3468E-06	1.02683E-05	9.94664E-06	1.05029E-05	4.55833E-05
3828803774450	382880	3774450	8.48351E-05	3.3274E-05	1.10192E-05	1.07921E-05	2.50599E-05	2.50212E-05	3.29254E-05	3.29042E-05	3.52672E-05	3.44219E-05	1.37237E-06	1.37237E-06	3.71666E-05	1.37237E-06	9.82517E-06	9.51743E-06	1.00096E-05	4.34422E-05
3829303774450	382930	3774450	9.51824E-05	3.7332E-05	1.23632E-05	1.21084E-05	2.81164E-05	2.8073E-05	3.69413E-05	3.69174E-05	3.95687E-05	3.86203E-05	1.53976E-06	1.53976E-06	4.16998E-05	1.53976E-06	1.00638E-05	9.74854E-06	1.01408E-05	4.40118E-05
3829803774450	382980	3774450	0.000119389	4.6826E-05	1.55073E-05	1.51878E-05	3.52669E-05	3.52125E-05	4.63361E-05	4.63062E-05	4.96317E-05	4.84421E-05	1.93135E-06	1.93135E-06	5.23048E-05	1.93135E-06	1.11437E-05	1.07946E-05	1.10845E-05	4.81076E-05
3830303774450	383030	3774450	0.000173658	6.8111E-05	2.25563E-05	2.20916E-05	5.12978E-05	5.12186E-05	6.73986E-05	6.73551E-05	7.21923E-05	7.04619E-05	2.80926E-06	2.80926E-06	7.60804E-05	2.80926E-06	1.34039E-05	1.30102E-05	1.31416E-05	5.70356E-05
3830803774450	383080	3774450	0.00027732	0.00010877	3.60208E-05	3.52787E-05	8.19189E-05	8.17925E-05	0.000107631	0.000107561	0.000115286	0.000112523	4.48619E-06	4.48619E-06	0.000121495	4.48619E-06	1.62007E-05	1.56932E-05	1.55858E-05	6.76433E-05
3831303774450	383130	3774450	0.000481894	0.00018901	6.25928E-05	6.13032E-05	0.000142349	0.000142129	0.000187028	0.000186907	0.00020033	0.000195529	7.79558E-06	7.79558E-06	0.00021112	7.79558E-06	1.8696E-05	1.81104E-05	1.78352E-05	7.74062E-05
3832303774450	383230	3774450	0.001391017	0.00054558	0.000180678	0.000176956	0.0004109	0.000410266	0.000539868	0.00053952	0.000578266	0.000564406	2.25024E-05	2.25024E-05	0.000609411	2.25024E-05	2.12792E-05	2.06127E-05	2.1248E-05	9.22176E-05
3833303774450	383330	3774450	0.000648762	0.00025445	8.42672E-05	8.2531E-05	0.000191641	0.000191345	0.00025179	0.000251629	0.0002697	0.000263235	1.0495E-05	1.0495E-05	0.000284225	1.0495E-05	2.28453E-05	2.21297E-05	2.52694E-05	0.000109671
3833803774450	383380	3774450	0.000421912	0.00016548	5.48018E-05	5.36727E-05	0.000124631	0.000124438	0.000163749	0.000163643	0.000175395	0.000171191	6.82526E-06	6.82526E-06	0.000184841	6.82526E-06	2.3326E-05	2.25954E-05	2.73582E-05	0.000118737
3834303774450	383430	3774450	0.000318556	0.00012494	4.1377E-05	4.05245E-05	9.40999E-05	9.39547E-05	0.000123635	0.000123555	0.000132428	0.000129254	5.15327E-06	5.15327E-06	0.000139561	5.15327E-06	2.39969E-05	2.32453E-05	2.95942E-05	0.000128441
3834803774450	383480	3774450	0.000262877	0.0001031	3.41448E-05	3.34413E-05	7.76524E-05	7.75326E-05	0.000102025	0.000101959	0.000109282	0.000106662	4.25255E-06	4.25255E-06	0.000115167	4.25255E-06	2.45477E-05	2.37788E-05	3.16286E-05	0.000137271
3835303774450	383530	3774450	0.000226742	8.8931E-05	2.94513E-05	2.88445E-05	6.69784E-05	6.68751E-05	8.80009E-05	8.79441E-05	9.426E-05	9.20006E-05	3.668E-06	3.668E-06	9.93366E-05	3.668E-06	2.47737E-05	2.39977E-05	3.32241E-05	0.000144195
3835803774450	383580	3774450	0.000208077	8.1611E-05	2.7027E-05	2.64701E-05	6.1465E-05	6.13702E-05	8.0757E-05	8.07049E-05	8.65008E-05	8.44274E-05	3.36606E-06	3.36606E-06	9.11596E-05	3.36606E-06	2.58931E-05	2.50821E-05	3.60145E-05	0.000156305
3836303774450	383630	3774450	0.000209353	8.2111E-05	2.71927E-05	2.66324E-05	6.18418E-05	6.17464E-05	8.1252E-05	8.11996E-05	8.7031E-05	8.49449E-05	3.38669E-06	3.38669E-06	9.17183E-05	3.38669E-06	2.91508E-05	2.82378E-05	4.20727E-05	0.000182599
3836803774450	383680	3774450	0.000251442	9.8619E-05	3.26597E-05	3.19868E-05	7.42749E-05	7.41603E-05	9.75875E-05	9.75245E-05	0.000104528	0.000102023	4.06758E-06	4.06758E-06	0.000110158	4.06758E-06	3.88379E-05	3.76214E-05	5.84075E-05	0.000253493
3837303774450	383730	3774450	0.000340706	0.00013363	4.4254E-05	4.33422E-05	0.000100643	0.000100487	0.000132231	0.000132146	0.000141636	0.000138241	5.51159E-06	5.51159E-06	0.000149265	5.51159E-06	5.74962E-05	5.56953E-05	9.00792E-05	0.00039095
3837803774450	383780	3774450	0.000583139	0.00022872	7.57435E-05	7.41829E-05	0.000172256	0.000171991	0.000226322	0.000226176	0.00024242	0.000236609	9.43342E-06	9.43342E-06	0.000255476	9.43342E-06	0.000105409	0.000102108	0.000171328	0.000743575

			KMMass Grading / Excavation	KMMass Grading / Excavation	KMDrainage / Utilities Trenching	KMFoundations / Concrete Pads	KMBuilding / Structure Construction	KMAsphalt Paving	KMArchitectural Coating	KMLandscaping or Other Finishing	KMWaterside Construction (Piles)	EWNDemolition	EWNSite Grubbing / Prep	EWNDrainage / Utilities Trenching	EWNDrainage / Utilities Trenching	EWNDrainage / Utilities Trenching	EWNFoundation s / Concrete Pads	EWNBuilding / Structure Construction	EWNAsphalt Paving	EWNLandscaping or Other Finishing	EWNWaterside Construction (Piles)
Unique Identifier	X (UTM)	Y (UTM)	2025	2026	2026	2026	2026	2026	2026	2026	2026	2027	2027	2027	2028	2029	2029	2029	2029	2029	2029
3837803774300	383780	3774300	0.000591476	0.000585354	0.000210206	0.00011124	0.000382071	1.22744E-05	1.22744E-05	0.000394345	1.22744E-05	0.000455674	2.48348E-05	5.83168E-05	5.71907E-05	5.60073E-05	4.85128E-05	0.000105343	7.49456E-06	0.00010909	7.49456E-06
3838303774300	383830	3774300	0.002758783	0.002730233	0.00098045	0.00051885	0.00178207	5.72508E-05	5.72508E-05	0.001839321	5.72508E-05	0.002017884	0.000109977	0.000258247	0.00025326	0.00024802	0.000214832	0.000466494	3.31885E-05	0.000483088	3.31885E-05
3838803774300	383880	3774300	0.003038813	0.003007365	0.00107997	0.000571516	0.001962959	6.3062E-05	6.3062E-05	0.002026021	6.3062E-05	0.002217368	0.000120849	0.000283777	0.000278297	0.000272539	0.000236069	0.000512611	3.64695E-05	0.000530845	3.64695E-05
3839303774300	383930	3774300	0.001118313	0.00110674	0.00039744	0.000210324	0.000722388	2.32074E-05	2.32074E-05	0.000745596	2.32074E-05	0.000830048	4.52387E-05	0.000106229	0.000104178	0.000102022	8.837E-05	0.00019189	1.3652E-05	0.000198716	1.3652E-05
3839803774300	383980	3774300	0.000671328	0.000664381	0.000238585	0.000126258	0.000433653	1.39315E-05	1.39315E-05	0.000447584	1.39315E-05	0.000505734	2.75632E-05	6.47235E-05	6.34737E-05	6.21603E-05	5.38424E-05	0.000116916	8.31791E-06	0.000121075	8.31791E-06
3840303774300	384030	3774300	0.000467598	0.000462758	0.000166181	8.79421E-05	0.00030205	9.70367E-06	9.70367E-06	0.000311754	9.70367E-06	0.0003571	1.94624E-05	4.57014E-05	4.48188E-05	4.38915E-05	3.80182E-05	8.25543E-05	5.87329E-06	8.54909E-05	5.87329E-06
3840803774300	384080	3774300	0.000348789	0.000345179	0.000123957	6.55975E-05	0.000225304	7.23813E-06	7.23813E-06	0.000232543	7.23813E-06	0.00026995	1.47126E-05	3.4548E-05	3.38808E-05	3.31798E-05	2.87399E-05	6.24069E-05	4.43991E-06	6.46269E-05	4.43991E-06
3841303774300	384130	3774300	0.000273251	0.000270423	9.71113E-05	5.13909E-05	0.00017651	5.67056E-06	5.67056E-06	0.00018218	5.67056E-06	0.000213879	1.16567E-05	2.7372E-05	2.68434E-05	2.6288E-05	2.27703E-05	4.94444E-05	3.5177E-06	5.12033E-05	3.5177E-06
3826803774350	382680	3774350	3.5783E-05	3.54127E-05	1.2717E-05	6.72978E-06	2.31145E-05	7.42575E-07	7.42575E-07	2.3857E-05	7.42575E-07	4.93254E-05	2.6883E-06	6.31263E-06	6.19072E-06	6.06263E-06	5.25137E-06	1.1403E-05	8.11264E-07	1.18087E-05	8.11264E-07
3827303774350	382730	3774350	3.80525E-05	3.76587E-05	1.35236E-05	7.15662E-06	2.45805E-05	7.89674E-07	7.89674E-07	2.53702E-05	7.89674E-07	5.35213E-05	2.91698E-06	6.84962E-06	6.71735E-06	6.57836E-06	5.69808E-06	1.2373E-05	8.80276E-07	1.28132E-05	8.80276E-07
3827803774350	382780	3774350	3.78584E-05	3.74666E-05	1.34546E-05	7.12012E-06	2.44551E-05	7.85645E-07	7.85645E-07	2.52408E-05	7.85645E-07	5.3238E-05	2.90154E-06	6.81336E-06	6.68179E-06	6.54354E-06	5.66792E-06	1.23076E-05	8.75616E-07	1.27454E-05	8.75616E-07
3828303774350	382830	3774350	3.67237E-05	3.63436E-05	1.30513E-05	6.9067E-06	2.37221E-05	7.62096E-07	7.62096E-07	2.44842E-05	7.62096E-07	5.21737E-05	2.84354E-06	6.67716E-06	6.54821E-06	6.41272E-06	5.55461E-06	1.20615E-05	8.58111E-07	1.24906E-05	8.58111E-07
3828803774350	382880	3774350	3.63653E-05	3.5989E-05	1.29239E-05	6.8393E-06	2.34906E-05	7.5466E-07	7.5466E-07	2.42453E-05	7.5466E-07	5.28628E-05	2.88109E-06	6.76535E-06	6.6347E-06	6.49742E-06	5.62798E-06	1.22208E-05	8.69445E-07	1.26555E-05	8.69445E-07
3829303774350	382930	3774350	3.72463E-05	3.68608E-05	1.3237E-05	7.00498E-06	2.40597E-05	7.72941E-07	7.72941E-07	2.48326E-05	7.72941E-07	5.59485E-05	3.04927E-06	7.16026E-06	7.02198E-06	6.87669E-06	5.9565E-06	1.29342E-05	9.20197E-07	1.33943E-05	9.20197E-07
3829803774350	382980	3774350	4.0352E-05	3.99344E-05	1.43408E-05	7.58908E-06	2.60658E-05	8.37392E-07	8.37392E-07	2.69032E-05	8.37392E-07	6.30388E-05	3.43569E-06	8.06766E-06	7.91186E-06	7.74816E-06	6.71135E-06	1.45733E-05	1.03681E-06	1.50917E-05	1.03681E-06
3830303774350	383030	3774350	4.74668E-05	4.69755E-05	1.68693E-05	8.92718E-06	3.06617E-05	9.85039E-07	9.85039E-07	3.16468E-05	9.85039E-07	7.81381E-05	4.25863E-06	1.00001E-05	9.80694E-06	9.60403E-06	8.31888E-06	1.80639E-05	1.28515E-06	1.87065E-05	1.28515E-06
3830803774350	383080	3774350	5.58358E-05	5.52579E-05	1.98436E-05	1.05012E-05	3.60678E-05	1.15871E-06	1.15871E-06	3.72265E-05	1.15871E-06	9.77779E-05	5.32902E-06	1.25135E-05	1.22719E-05	1.2018E-05	1.04098E-05	2.26043E-05	1.60817E-06	2.34084E-05	1.60817E-06
3831303774350	383130	3774350	6.49962E-05	6.43235E-05	2.30991E-05	1.2224E-05	4.19851E-05	1.34881E-06	1.34881E-06	4.33339E-05	1.34881E-06	0.000120381	6.56091E-06	1.54063E-05	1.51087E-05	1.47961E-05	1.28162E-05	2.78296E-05	1.97993E-06	2.88196E-05	1.97993E-06
3834803774350	383480	3774350	0.000127603	0.000126283	4.53492E-05	2.39986E-05	8.24269E-05	2.64805E-06	2.64805E-06	8.5075E-05	2.64805E-06	0.000142111	7.74523E-06	1.81873E-05	1.7836E-05	1.7467E-05	1.51297E-05	3.28532E-05	2.33733E-06	3.40219E-05	2.33733E-06
3835303774350	383530	3774350	0.000132157	0.00013079	4.69677E-05	2.48551E-05	8.53687E-05	2.74255E-06	2.74255E-06	8.81112E-05	2.74255E-06	0.000136904	7.46146E-06	1.75209E-05	1.71826E-05	1.6827E-05	1.45754E-05	3.16495E-05	2.25169E-06	3.27754E-05	2.25169E-06
3835803774350	383580	3774350	0.000141325	0.000139863	5.02259E-05	2.65793E-05	9.12908E-05	2.93281E-06	2.93281E-06	9.42236E-05	2.93281E-06	0.000137364	7.4865E-06	1.75797E-05	1.72402E-05	1.68835E-05	1.46243E-05	3.17557E-05	2.25925E-06	3.28853E-05	2.25925E-06
3836303774350	383630	3774350	0.000160497	0.000158836	5.70394E-05	3.0185E-05	0.000103675	3.33067E-06	3.33067E-06	0.000107006	3.33067E-06	0.000146736	7.99729E-06	1.87791E-05	1.84165E-05	1.80354E-05	1.5622E-05	3.39223E-05	2.41339E-06	3.5129E-05	2.41339E-06
3836803774350	383680	3774350	0.000198647	0.000196591	7.05975E-05	3.73599E-05	0.000128318	4.12235E-06	4.12235E-06	0.000132441	4.12235E-06	0.000171391	9.34102E-06	2.19345E-05	2.15109E-05	2.10658E-05	1.82469E-05	3.96221E-05	2.8189E-06	4.10315E-05	2.8189E-06
3837303774350	383730	3774350	0.000311356	0.000308134	0.000110653	5.85574E-05	0.000201124	6.46132E-06	6.46132E-06	0.000207586	6.46132E-06	0.000252163	1.37432E-05	3.22716E-05	3.16484E-05	3.09936E-05	2.68462E-05	5.82949E-05	4.14737E-06	6.03686E-05	4.14737E-06
3837803774350	383780	3774350	0.000609968	0.000603655	0.000216778	0.000114718	0.000394016	1.26582E-05	1.26582E-05	0.000406674	1.26582E-05	0.000466554	2.54278E-05	5.97093E-05	5.85562E-05	5.73447E-05	4.96712E-05	0.000107858	7.67351E-06	0.000111695	7.67351E-06
3838303774350	383830	3774350	0.002652047	0.0026246	0.000942517	0.000498776	0.001713122	5.50358E-05	5.50358E-05	0.001768158	5.50358E-05	0.001938858	0.00010567	0.000248134	0.000243342	0.000238307	0.000206418	0.000448225	3.18888E-05	0.000464169	3.18888E-05
3838803774350	383880	3774350	0.003181221	0.003148298	0.001130581	0.000598299	0.002054949	6.60173E-05	6.60173E-05	0.002120966	6.60173E-05	0.002318591	0.000126366	0.000296732	0.000291001	0.00028498	0.000246846	0.000536011	3.81343E-05	0.000555079	3.81343E-05
3839303774350	383930	3774350	0.001159666	0.001147664	0.000412136	0.000218101	0.0007491	2.40656E-05	2.40656E-05	0.000773166	2.40656E-05	0.000858791	4.68052E-05	0.000109908	0.000107785	0.000105555	9.14302E-05	0.000198535	1.41247E-05	0.000205598	1.41247E-05
3839803774350	383980	3774350	0.000700982	0.000693728	0.000249124	0.000131835	0.000452808	1.45469E-05	1.45469E-05	0.000467355	1.45469E-05	0.000526293	2.86836E-05	6.73546E-05	6.60539E-05	6.46872E-05	5.60312E-05	0.000121668	8.65604E-06	0.000125996	8.65604E-06
3840303774350	384030	3774350	0.000452584	0.0004479	0.000160845	8.51185E-05	0.000292352	9.39211E-06	9.39211E-06	0.000301744	9.39211E-06	0.000345347	1.88218E-05	4.41972E-05	4.33437E-05	4.24469E-05	3.67669E-05	7.98371E-05	5.67998E-06	8.26771E-05	5.67998E-06
3840803774350	384080	3774350	0.000335097	0.000331629	0.000119091	6.30224E-05	0.00021646	6.95399E-06	6.95399E-06	0.00022314	6.95399E-06	0.000258916	1.41113E-05	3.31359E-05	3.2496E-05	3.18236E-05	2.75652E-05	5.98562E-05	4.25844E-06	6.19854E-05	4.25844E-06
3841303774350	384130	3774350	0.000263904	0.000261173	9.37895E-05	4.9633E-05	0.000170472	5.47659E-06	5.47659E-06	0.000175949	5.47659E-06	0.00020636	1.12469E-05	2.64098E-05	2.58997E-05	2.53639E-05	2.19698E-05	4.77062E-05	3.39404E-06	4.94032E-05	3.39404E-06
3826803774400	382680	3774400	3.46557E-05	3.4297E-05	1.23164E-05	6.51777E-06	2.23862E-05	7.19181E-07	7.19181E-07	2.31054E-05	7.19181E-07	4.65536E-05	2.53723E-06	5.9579E-06	5.84284E-06	5.72195E-06	4.95627E-06	1.07623E-05	7.65676E-07	1.11451E-05	7.65676E-07
3827303774400	382730	3774400	3.68282E-05	3.6447E-05	1.30884E-05	6.92635E-06	2.37896E-05	7.64265E-07	7.64265E-07	2.45539E-05	7.64265E-07	5.03514E-05	2.74422E-06	6.44394E-06	6.3195E-06	6.18874E-06	5.3606E-06	1.16402E-05	8.28139E-07	1.20543E-05	8.28139E-07
3827803774400	382780	3774400	3.72612E-05	3.68756E-05	1.32423E-05	7.00779E-06	2.40693E-05	7.73251E-07	7.73251E-07	2.48426E-05	7.73251E-07	5.08567E-05	2.77176E-06	6.50861E-06	6.38292E-06	6.25085E-06	5.4144E-06	1.17571E-05	8.36451E-07	1.21753E-05	8.36451E-07
3828303774400	382830	3774400	3.56337E-05	3.52649E-05	1.26639E-05	6.7017E-06	2.3018E-05	7.39477E-07	7.39477E-07	2.37575E-05	7.39477E-07	4.87052E-05	2.65449E-06	6.23325E-06	6.11288E-06	5.9864E-06	5.18534E-06	1.12597E-05	8.01063E-07	1.16602E-05	8.01063E-07
3828803774400	382880	3774400	3.44616E-05	3.41049E-05	1.22474E-05	6.48126E-06	2.22609E-05	7.15153E-07	7.15153E-07	2.2976E-05	7.15153E-07	4.76868E-05	2.59899E-06	6.10292E-06	5.98507E-06	5.86123E-06	5.07692E-06	1.10242E-05	7.84314E-07	1.14164E-05	7.84314E-07
3829303774400	382930	3774400	3.48722E-05	3.45113E-05	1.23933E-05	6.55848E-06	2.25261E-05	7.23674E-07	7.23674E-07	2.32498E-05	7.23674E-07	4.92641E-05	2.68496E-06	6.30479E-06	6.18304E-06	6.0551E-06	5.24485E-06	1.13889E-05	8.10257E-07	1.1794E-05	8.10257E-07
3829803774400	382980	3774400	3.77465E-05	3.73558E-05	1.34148E-05	7.09906E-06	2.43828E-05	7.83321E-07	7.83321E-07	2.51661E-05	7.83321E-07	5.46392E-05	2.97791E-06	6.99269E-06	6.85765E-06	6.71576E-06	5.8171E-06	1.26315E-05	8.98662E-07	1.30808E-05	8.98662E-07
3830303774400	383030	3774400	4.36817E-05	4.32296E-05	1.55241E-05	8.21531E-06	2.82167E-05	9.0649E-07	9.0649E-07	2.91232E-05	9.0649E-07	6.50832E-05	3.54712E-06	8.3293E-06	8.16845E-06	7.99944E-06	6.929E-06	1.50459E-05	1.07044E-06	1.55811E-05	1.07044E-06
3830803774400	383080	3774400	5.30959E-05	5.25464E-05	1.88699E-05	9.98586E-06	3.42979E-05	1.10186E-06	1.10186E-06	3.53998E-05	1.10186E-06	8.21809E-05	4.47896E-06	1.05175E-05	1.03143E-05	1.01009E-05	8.74929E-06	1.89986E-05	1.35165E-06	1.96744E-05	1.35165E-06
3831303774400	383130	3774400	6.20398E-05	6.13977E-05	2.20484E-05	1.1668E-05	4.00753E-05	1.28746E-06	1.28746E-06	4.13628E-05	1.28746E-06	9.88115E-05	5.38536E-06	1.26458E-05	1.24016E-05	1.2145E-05	1.05199E-05	2.28432E-05	1.62517E-06	2.36558E-05	1.62517E-06
3834803774400	383480	3774400	0.000116032	0.000114831	4.12367E-05	2.18223E-05	7.4952E-05	2.40791E-06	2.40791E-06	7.73599E-05	2.40791E-06	0.000121621	6.62852E-06	1.5565E-05	1.52644E-05	1.49486E-05	1.29483E-05	2.81164E-05	2.00033E-06	2.91165E-05	2.00033E-06
3835303774400	383530	3774400	0.000124811	0.000123519	4.43569E-05	2.34735E-05	8.06233E-05	2.5901E-06	2.5901E-06	8.32134E-05	2.5901E-06	0.000123306	6.72032E-06	1.57806E-05	1.54758E-05	1.51556E-05	1.31276E-05	2.85058E-05	2.02803E-06	2.95198E-05	2.02803E-06
3835803774400	383580	3774400	0.00013533	0.00013393	4.80953E-05	2.54519E-05	8.74183E-05	2.8084E-06	2.8084E-06	9.02267E-05	2.8084E-06	0.000126927	6.91771E-06	1.62441E-05	1.59304E-05	1.56008E-05	1.35132E-05	2.93431E-05	2.0876E-06	3.03869E-05	2.0876E-06
3836303774400	383630	3774400	0.000152106	0.000150532	5.40572E-05	2.86068E-05	9.82545E-05	3.15653E-06	3.15653E-06	0.000101411	3.15653E-06	0.000135725	7.3972E-06	1.737E-05	1.70346E-05	1.66821E-05	1.44498E-05	3.13769E-05	2.2323E-06	3.24931E-05	2.2323E-06
3836803774400	383680	3774400	0.000194682	0.000192668	6.91886E-05	3.66143E-05	0.000125757	4.04009E-06	4.04009E-06	0.000129798	4.04009E-06	0.000164959	8.99048E-06	2.11113E-05	2.07037E-05	2.02753E-05	1.75622E-05	3.81352E-05	2.71311E-06	3.94917E-05	2.71311E-06
3837303774400	383730	3774400	0.000292483	0.000289456	0.000103946	5.50079E-05	0.000188933	6.06966E-06	6.06966E-06	0.000195002	6.06966E-06	0.000234935	1.28043E-05	3.00668E-05	2.94862E-05	2.88761E-05	2.50121E-05	5.43122E-05	3.86402E-06	5.62442E-05	3.86402E-06
3837803774400	383780	3774400	0.000607937	0.000601646	0.000216056	0.000114336	0.000392705	1.2616E-05	1.2616E-05	0.000405321	1.2616E-05	0.000462642	2.52146E-05	5.92086E-05	5.80652E-05	5.68638E-05	4.92546E-05	0.000106953	7.60916E-06	0.000110758	7.60916E-06
3838303774400	383830	3774400	0.002577136	0.002550465	0.000915894	0.000484688	0.001664732	5.34812E-05	5.34812E-05	0.001718214	5.34812E-05	0.001882657	0.000102607	0.000240941	0.000236288	0.000231399	0.000200435	0.000435232	3.09644E-05	0.000450714	3.09644E-05
3838803774400	383880	3774400	0.003430104	0.003394606	0.001219032	0.000645107	0.002215718	7.11822E-05	7.11822E-05	0.0022869	7.11822E-05	0.002496689	0.000136073	0.000319525	0.000313354	0.000306871	0.000265807	0.000577184	4.10635E-05	0.000597716	4.10635E-05
3839303774400	383930	3774400	0.001310129	0.00129657	0.00046561	0.000246399	0.000846294	2.7188E-05	2.7188E-05	0.000873482	2.7188E-05	0.000966278	5.26634E-05	0.000123664	0.000121276	0.000118766	0.000102874	0.000223384	1.58926E-05	0.00023133	1.58926E-05
3839803774400	383980	3774400	0.000760371	0.000752502	0.00027023	0.000143005	0.000491171	1.57794E-05	1.57794E-05	0.000506951	1.57794E-05	0.000568122	3.09634E-05	7.27079E-05	7.13038E-05	6.98285E-05	6.04845E-05	0.000131338	9.34402E-06	0.00013601	9.34402E-06
3840303774400	384030	3774400	0.000456981	0.000452252	0.000162408	8.59455E-05	0.000295193	9.48336E-06	9.48336E-06	0.000304676	9.48336E-06	0.000346931	1.89082E-05	4.44001E-05	4.35426E-05	4.26417E-05	3.69357E-05	8.02036E-05	5.70605E-06	8.30566E-05	5.70605E-06
3840803774400	384080	3774400	0.000331782	0.000328348	0.000117913	6.2399E-05	0.000214319	6.8852E-06	6.8852E-06	0.000221204	6.8852E-06	0.00025531	1.39147E-05	3.26744E-05	3.20434E-05	3.13804E-05	2.71812E-05	5.90225E-05	4.19913E-06	6.1122E-05	4.19913E-06
3841303774400	384130	3774400	0.000258775	0.000256097	9.19667E-05	4.86684E-05	0.000167159	5.37015E-06	5.37015E-06	0.000172529	5.37015E-06	0.000201628	1.0989E-05	2.58042E-05	2.53059E-05	2.47823E-05	2.1466E-05	4.66122E-05	3.31621E-06	4.82703E-05	3.31621E-06
3826803774450	382680	3774450	3.35657E-05	3.32183E-05	1.1929E-05	6.31277E-06	2.16822E-05	6.96561E-07	6.96561E-07	2.23787E-05	6.96561E-07	4.39732E-05	2.3966E-06	5.62766E-06	5.51899E-06	5.4048E-06	4.68156E-06	1.01657E-05	7.23237E-07	1.05273E-05	7.23237E-07
3827303774450	382730	3774450	3.5559E-05	3.5191E-05	1.26374E-05	6.68766E-06	2.29698E-05	7.37927E-07	7.37927E-07	2.37077E-05	7.37927E-07	4.72733E-05	2.57646E-06	6.05001E-06	5.93318E-06	5.81041E-06	5.0329E-06	1.09286E-05	7.77514E-07	1.13174E-05	7.77514E-07
3827803774450	382780	3774450	3.68506E-05	3.64692E-05	1.30964E-05	6.93057E-06	2.38041E-05	7.6473E-07	7.6473E-07	2.45688E-05	7.6473E-07	4.88506E-05	2.66242E-06	6.25187E-06	6.13114E-06	6.00428E-06	5.20083E-06	1.12933E-05	8.03456E-07	1.1695E-05	8.03456E-07
3828303774450	382830	3774450	3.46482E-05	3.42896E-05	1.23137E-05	6.51636E-06	2.23814E-05	7.19026E-07	7.19026E-07	2.31005E-05	7.19026E-07	4.56731E-05	2.48924E-06	5.84521E-06	5.73233E-06	5.61372E-06	4.86253E-06	1.05587E-05	7.51194E-07	1.09343E-05	7.51194E-07
3828803774450	382880	3774450	3.30207E-05	3.26789E-05	1.17353E-05	6.21027E-06	2.13301E-05	6.85251E-07	6.85251E-07	2.20154E-05	6.85251E-07	4.36976E-05	2.38158E-06	5.59239E-06	5.48439E-06	5.37092E-06	4.65221E-06	1.0102E-05	7.18703E-07	1.04614E-05	7.18703E-07
3829303774450	382930	3774450	3.34537E-05	3.31075E-05	1.18892E-05	6.29171E-06	2.16098E-05	6.94237E-07	6.94237E-07	2.23041E-05	6.94237E-07	4.48002E-05	2.44167E-06	5.7335E-06	5.62278E-06	5.50644E-06	4.7696E-06	1.03569E-05	7.36837E-07	1.07253E-05	7.36837E-07
3829803774450	382980	3774450	3.65669E-05	3.61884E-05	1.29956E-05	6.87721E-06	2.36208E-05	7.58843E-07	7.58843E-07	2.43797E-05	7.58843E-07	4.96852E-05	2.70791E-06	6.35868E-06	6.23589E-06	6.10686E-06	5.28968E-06	1.14862E-05	8.17183E-07	1.18948E-05	8.17183E-07
3830303774450	383030	3774450	4.33532E-05	4.29045E-05	1.54074E-05	8.15353E-06	2.80045E-05	8.99673E-07	8.99673E-07	2.89042E-05	8.99673E-07	6.0045E-05	3.27253E-06	7.68451E-06	7.53611E-06	7.38019E-06	6.39261E-06	1.38812E-05	9.87571E-07	1.4375E-05	9.87571E-07
3830803774450	383080	3774450	5.14161E-05	5.0884E-05	1.82729E-05	9.66994E-06	3.32129E-05	1.067E-06	1.067E-06	3.42799E-05	1.067E-06	7.26175E-05	3.95775E-06	9.29354E-06	9.11407E-06	8.92549E-06	7.73113E-06	1.67877E-05	1.19435E-06	1.73849E-05	1.19435E-06
3831303774450	383130	3774450	5.8837E-05	5.82281E-05	2.09102E-05	1.10656E-05	3.80065E-05	1.221E-06	1.221E-06	3.92275E-05	1.221E-06	8.39879E-05	4.57745E-06	1.07487E-05	1.05411E-05	1.0323E-05	8.94167E-06	1.94163E-05	1.38137E-06	2.0107E-05	1.38137E-06
3832303774450	383230	3774450	7.00952E-05	6.93698E-05	2.49113E-05	1.3183E-05	4.52789E-05	1.45463E-06	1.45463E-06	4.67335E-05	1.45463E-06	9.45467E-05	5.15292E-06	1.21E-05	1.18664E-05	1.16208E-05	1.00658E-05	2.18573E-05	1.55503E-06	2.26348E-05	1.55503E-06
3833303774450	383330	3774450	8.33617E-05	8.2499E-05	2.96261E-05	1.5678E-05	5.38485E-05	1.72994E-06	1.72994E-06	5.55785E-05	1.72994E-06	9.98376E-05	5.44128E-06	1.27771E-05	1.25304E-05	1.22711E-05	1.06291E-05	2.30804E-05	1.64205E-06	2.39015E-05	1.64205E-06
3833803774450	383380	3774450	9.02525E-05	8.93185E-05	3.2075E-05	1.6974E-05	5.82997E-05	1.87294E-06	1.87294E-06	6.01727E-05	1.87294E-06	0.000101132	5.5118E-06	1.29427E-05	1.26928E-05	1.24302E-05	1.07669E-05	2.33796E-05	1.66333E-06	2.42112E-05	1.66333E-06
3834303774450	383430	3774450	9.76286E-05	9.66183E-05	3.46964E-05	1.83612E-05	6.30644E-05	2.02601E-06	2.02601E-06	6.50904E-05	2.02601E-06	0.000102985	5.61279E-06	1.31799E-05	1.29254E-05	1.26579E-05	1.09641E-05	2.38079E-05	1.69381E-06	2.46548E-05	1.69381E-06
3834803774450	383480	3774450	0.00010434	0.00010326	3.70817E-05	1.96235E-05	6.73999E-05	2.16529E-06	2.16529E-06	6.95652E-05	2.16529E-06	0.000104493	5.695E-06	1.33729E-05	1.31147E-05	1.28433E-05	1.11247E-05	2.41567E-05	1.71862E-06	2.5016E-05	1.71862E-06
3835303774450	383530	3774450	0.000109604	0.000108469	3.89522E-05	2.06134E-05	7.07998E-05	2.27451E-06	2.27451E-06	7.30743E-05	2.27451E-06	0.000104684	5.70543E-06	1.33974E-05	1.31387E-05	1.28669E-05	1.11451E-05	2.42009E-05	1.72176E-06	2.50618E-05	1.72176E-06
3835803774450	383580	3774450	0.000118809	0.000117579	4.22237E-05	2.23446E-05	7.6746E-05	2.46554E-06	2.46554E-06	7.92115E-05	2.46554E-06	0.000108689	5.92368E-06	1.39099E-05	1.36413E-05	1.33591E-05	1.15714E-05	2.51267E-05	1.78763E-06	2.60205E-05	1.78763E-06
3836303774450	383630	3774450	0.000138794	0.000137358	4.93264E-05	2.61034E-05	8.96559E-05	2.88029E-06	2.88029E-06	9.25362E-05	2.88029E-06	0.000121568	6.6256E-06	1.55581E-05	1.52577E-05	1.4942E-05	1.29426E-05	2.8104E-05	1.99945E-06	2.91037E-05	1.99945E-06
3836803774450	383680	3774450	0.000192682	0.000190688	6.84775E-05	3.6238E-05	0.000124465	3.99856E-06	3.99856E-06	0.000128464	3.99856E-06	0.000160717	8.75929E-06	2.05685E-05	2.01713E-05	1.97539E-05	1.71106E-05	3.71546E-05	2.64335E-06	3.84762E-05	2.64335E-06
3837303774450	383730	3774450	0.000297164	0.000294088	0.00010561	5.58882E-05	0.000191957	6.1668E-06	6.1668E-06	0.000198123	6.1668E-06	0.000236045	1.28648E-05	3.02089E-05	2.96255E-05	2.91025E-05	2.51303E-05	5.45689E-05	3.88228E-06	5.651E-05	3.88228E-06
3837803774450	383780	3774450	0.000565196	0.000559347	0.000200866	0.000106298	0.000365095	1.17291E-05	1.17291E-05	0.000376825	1.17291E-05	0.000429771	2.34231E-05	5.50018E

			ISDemolition	ISDrainage / Utilities Trenching	ISDrainage / Utilities Trenching	ISAsphalt Paving	ISAsphalt Paving	SVDemolition	SVSite Grubbing / Prep	SVMass Grading / Excavation	SVMass Grading / Excavation	SVDrainage / Utilities Trenching	SVFoundations / Concrete Pads	SVBuilding / Structure Construction	SVBuilding / Structure Construction	SVAsphalt Paving	SVAsphalt Paving	SVArchitectural Coating	SVArchitectural Coating	SVLandscaping or Other Finishing	SVLandscaping or Other Finishing
Unique Identifier	X (UTM)	Y (UTM)	2027	2027	2028	2027	2028	2027	2027	2027	2028	2028	2028	2028	2029	2028	2029	2028	2029	2028	2029
3837803774300	383780	3774300	0.000107808	4.34104E-05	4.22966E-05	1.12113E-05	1.04439E-05	0.000997773	0.000717344	0.000483654	0.000477513	0.000338807	0.00010763	0.000154187	0.000148304	1.51596E-05	1.41044E-05	1.51596E-05	1.41044E-05	0.000154187	0.000148304
3838303774300	383830	3774300	0.000411727	0.000165787	0.000161533	4.28168E-05	3.98857E-05	0.004793646	0.003446371	0.002323642	0.002294139	0.001627747	0.000517094	0.000740768	0.000712504	7.28321E-05	6.77626E-05	7.28321E-05	6.77626E-05	0.000740768	0.000712504
3838803774300	383880	3774300	0.000447865	0.000180338	0.000175711	4.65749E-05	4.33866E-05	0.005286853	0.00380096	0.002562716	0.002530178	0.001795222	0.000570296	0.000816984	0.000785811	8.03256E-05	7.47345E-05	8.03256E-05	7.47345E-05	0.000816984	0.000785811
3839303774300	383930	3774300	0.000173804	6.99841E-05	6.81885E-05	1.80744E-05	1.68371E-05	0.001917416	0.001378518	0.000929436	0.000917635	0.000651084	0.000206833	0.000296301	0.000284995	2.91322E-05	2.71044E-05	2.91322E-05	2.71044E-05	0.000296301	0.000284995
3839803774300	383980	3774300	0.000108447	4.36675E-05	4.25471E-05	1.12777E-05	1.05057E-05	0.001134317	0.000815513	0.000549842	0.000542861	0.000385173	0.00012236	0.000175288	0.000168599	1.72342E-05	1.60346E-05	1.72342E-05	1.60346E-05	0.000175288	0.000168599
3840303774300	384030	3774300	7.78436E-05	3.13447E-05	3.05404E-05	8.0952E-06	7.54103E-06	0.000778198	0.000559482	0.000377219	0.00037243	0.000264248	8.39447E-05	0.000120256	0.000115668	1.18235E-05	1.10006E-05	1.18235E-05	1.10006E-05	0.000120256	0.000115668
3840803774300	384080	3774300	5.95833E-05	2.39919E-05	2.33764E-05	6.19625E-06	5.77208E-06	0.00057131	0.000410741	0.000276933	0.000273417	0.000193996	6.16276E-05	8.82853E-05	8.49167E-05	8.68018E-06	8.07599E-06	8.68018E-06	8.07599E-06	8.82853E-05	8.49167E-05
3841303774300	384130	3774300	4.75294E-05	1.91383E-05	1.86473E-05	4.94273E-06	4.60437E-06	0.00044126	0.000317242	0.000213894	0.000211178	0.000149836	4.7599E-05	6.81885E-05	6.55867E-05	6.70427E-06	6.23762E-06	6.70427E-06	6.23762E-06	6.81885E-05	6.55867E-05
3826803774350	382680	3774350	9.64644E-06	3.88426E-06	3.7846E-06	1.00316E-06	9.34491E-07	4.22097E-05	3.03465E-05	2.04605E-05	2.02007E-05	1.43329E-05	4.55319E-06	6.52272E-06	6.27384E-06	6.41312E-07	5.96673E-07	6.41312E-07	5.96673E-07	6.52272E-06	6.27384E-06
3827303774350	382730	3774350	1.06804E-05	4.30059E-06	4.19025E-06	1.11069E-06	1.03465E-06	4.50071E-05	3.23576E-05	2.18165E-05	2.15395E-05	1.52828E-05	4.85494E-06	6.955E-06	6.68963E-06	6.83813E-07	6.36216E-07	6.83813E-07	6.36216E-07	6.955E-06	6.68963E-06
3827803774350	382780	3774350	1.13189E-05	4.5577E-06	4.44076E-06	1.17709E-06	1.09651E-06	4.54169E-05	3.26523E-05	2.20151E-05	2.17356E-05	1.54219E-05	4.89915E-06	7.01833E-06	6.75054E-06	6.9004E-07	6.42009E-07	6.9004E-07	6.42009E-07	7.01833E-06	6.75054E-06
3828303774350	382830	3774350	1.15341E-05	4.64434E-06	4.52518E-06	1.19947E-06	1.11736E-06	4.43924E-05	3.19157E-05	2.15185E-05	2.12453E-05	1.5074E-05	4.78863E-06	6.86001E-06	6.59826E-06	6.74474E-07	6.27527E-07	6.74474E-07	6.27527E-07	6.86001E-06	6.59826E-06
3828803774350	382880	3774350	1.21223E-05	4.8812E-06	4.75596E-06	1.26064E-06	1.17434E-06	4.41875E-05	3.17684E-05	2.14192E-05	2.11472E-05	1.50045E-05	4.76653E-06	6.82835E-06	6.56781E-06	6.71361E-07	6.24631E-07	6.71361E-07	6.24631E-07	6.82835E-06	6.56781E-06
3829303774350	382930	3774350	1.35042E-05	5.43762E-06	5.29811E-06	1.40434E-06	1.30821E-06	4.55327E-05	3.27355E-05	2.20712E-05	2.17915E-05	1.54612E-05	4.91164E-06	7.03623E-06	6.76775E-06	6.91799E-07	6.43647E-07	6.91799E-07	6.43647E-07	7.03623E-06	6.76775E-06
3829803774350	382980	3774350	1.62358E-05	6.53752E-06	6.36979E-06	1.68841E-06	1.57282E-06	4.96218E-05	3.56754E-05	2.40534E-05	2.37488E-05	1.68498E-05	5.35274E-06	7.66812E-06	7.37554E-06	7.53927E-07	7.0145E-07	7.53927E-07	7.0145E-07	7.66812E-06	7.37554E-06
3830303774350	383030	3774350	2.19616E-05	8.8431E-06	8.61621E-06	2.28385E-06	2.12751E-06	5.86375E-05	4.21572E-05	2.84236E-05	2.80627E-05	1.99112E-05	6.32526E-06	9.06133E-06	8.71558E-06	8.90907E-07	8.28895E-07	8.90907E-07	8.28895E-07	9.06133E-06	8.71558E-06
3830803774350	383080	3774350	3.10184E-05	1.24899E-05	1.21695E-05	3.2257E-06	3.00488E-06	6.91944E-05	4.9747E-05	3.35409E-05	3.3115E-05	2.34959E-05	7.46404E-06	1.06927E-05	1.02847E-05	1.0513E-06	9.78126E-07	1.0513E-06	9.78126E-07	1.06927E-05	1.02847E-05
3831303774350	383130	3774350	4.53483E-05	1.82601E-05	1.77916E-05	4.71591E-06	4.39308E-06	8.08916E-05	5.81567E-05	3.92109E-05	3.8713E-05	2.74678E-05	8.72583E-06	1.25003E-05	1.20233E-05	1.22902E-06	1.14348E-06	1.22902E-06	1.14348E-06	1.25003E-05	1.20233E-05
3834803774350	383480	3774350	0.000123798	4.98489E-05	4.85699E-05	1.28742E-05	1.19929E-05	0.000181614	0.000130571	8.80345E-05	8.69167E-05	6.16695E-05	1.95908E-05	2.80651E-05	2.69942E-05	2.75935E-06	2.56728E-06	2.75935E-06	2.56728E-06	2.80651E-05	2.69942E-05
3835303774350	383530	3774350	8.62828E-05	3.47428E-05	3.38514E-05	8.97282E-06	8.35858E-06	0.000193979	0.000139461	9.40284E-05	9.28345E-05	6.58683E-05	2.09247E-05	2.99759E-05	2.88321E-05	2.94722E-06	2.74208E-06	2.94722E-06	2.74208E-06	2.99759E-05	2.88321E-05
3835803774350	383580	3774350	6.71157E-05	2.70249E-05	2.63316E-05	6.97957E-06	6.50178E-06	0.000214211	0.000154006	0.000103835	0.000102517	7.27383E-05	2.31071E-05	3.31023E-05	3.18393E-05	3.25461E-06	3.02807E-06	3.25461E-06	3.02807E-06	3.31023E-05	3.18393E-05
3836303774350	383630	3774350	5.78032E-05	2.32752E-05	2.2678E-05	6.01113E-06	5.59964E-06	0.000250782	0.000180298	0.000121562	0.000120019	8.51563E-05	2.7052E-05	3.87536E-05	3.72749E-05	3.81024E-06	3.54503E-06	3.81024E-06	3.54503E-06	3.87536E-05	3.72749E-05
3836803774350	383680	3774350	5.61377E-05	2.26045E-05	2.20246E-05	5.83793E-06	5.43829E-06	0.000318969	0.000229322	0.000154615	0.000152652	0.00010831	3.44074E-05	4.92907E-05	4.741E-05	4.84625E-06	4.50893E-06	4.84625E-06	4.50893E-06	4.92907E-05	4.741E-05
3837303774350	383730	3774350	6.92926E-05	2.79015E-05	2.71856E-05	7.20595E-06	6.71266E-06	0.000513608	0.000369256	0.000248963	0.000245802	0.000174403	5.54032E-05	7.93685E-05	7.63401E-05	7.80349E-06	7.26032E-06	7.80349E-06	7.26032E-06	7.93685E-05	7.63401E-05
3837803774350	383780	3774350	0.000108873	4.38391E-05	4.27143E-05	1.13221E-05	1.0547E-05	0.001032998	0.000742669	0.000500729	0.000494371	0.000350768	0.00011143	0.00015963	0.00015354	1.56948E-05	1.46024E-05	1.56948E-05	1.46024E-05	0.00015963	0.00015354
3838303774350	383830	3774350	0.000395022	0.00015906	0.000154979	4.10796E-05	3.82674E-05	0.004612976	0.00331648	0.002236066	0.002207675	0.001566398	0.000497605	0.000712849	0.00068565	7.00871E-05	6.52087E-05	7.00871E-05	6.52087E-05	0.000712849	0.00068565
3838803774350	383880	3774350	0.000466806	0.000187965	0.000183142	4.85446E-05	4.52214E-05	0.005543149	0.003985223	0.002686952	0.002652836	0.001882251	0.000597943	0.00085659	0.000823906	8.42196E-05	7.83575E-05	8.42196E-05	7.83575E-05	0.00085659	0.000823906
3839303774350	383930	3774350	0.0001788	7.1996E-05	7.01488E-05	1.8594E-05	1.73211E-05	0.001995964	0.00143499	0.000967511	0.000955227	0.000677757	0.000215306	0.000308439	0.00029667	3.03256E-05	2.82148E-05	3.03256E-05	2.82148E-05	0.000308439	0.00029667
3839803774350	383980	3774350	0.000112021	4.51067E-05	4.39493E-05	1.16494E-05	1.0852E-05	0.001191957	0.000856952	0.000577782	0.000570446	0.000404745	0.000128577	0.000184195	0.000177167	1.811E-05	1.68494E-05	1.811E-05	1.68494E-05	0.000184195	0.000177167
3840303774350	384030	3774350	7.50953E-05	3.0238E-05	2.94622E-05	7.80939E-06	7.27479E-06	0.000758038	0.000544988	0.000367447	0.000362781	0.000257402	8.177E-05	0.000117141	0.000112671	1.15172E-05	1.07156E-05	1.15172E-05	1.07156E-05	0.000117141	0.000112671
3840803774350	384080	3774350	5.69663E-05	2.29382E-05	2.23496E-05	5.92411E-06	5.51856E-06	0.000554784	0.00039886	0.000268923	0.000265508	0.000188385	5.98449E-05	8.57315E-05	8.24604E-05	8.4291E-06	7.84239E-06	8.4291E-06	7.84239E-06	8.57315E-05	8.24604E-05
3841303774350	384130	3774350	4.57591E-05	1.84255E-05	1.79527E-05	4.75863E-06	4.43288E-06	0.000431496	0.000310222	0.000209161	0.000206505	0.00014652	4.65457E-05	6.66796E-05	6.41354E-05	6.55592E-06	6.09959E-06	6.55592E-06	6.09959E-06	6.66796E-05	6.41354E-05
3826803774400	382680	3774400	9.35163E-06	3.76555E-06	3.66893E-06	9.72504E-07	9.05931E-07	4.1203E-05	2.96227E-05	1.99725E-05	1.97189E-05	1.3991E-05	4.4446E-06	6.36716E-06	6.12421E-06	6.26017E-07	5.82443E-07	6.26017E-07	5.82443E-07	6.36716E-06	6.12421E-06
3827303774400	382730	3774400	1.03576E-05	4.17062E-06	4.06362E-06	1.07712E-06	1.00339E-06	4.39113E-05	3.15698E-05	2.12853E-05	2.1015E-05	1.49107E-05	4.73674E-06	6.78567E-06	6.52676E-06	6.67165E-07	6.20727E-07	6.67165E-07	6.20727E-07	6.78567E-06	6.52676E-06
3827803774400	382780	3774400	1.11093E-05	4.47331E-06	4.35854E-06	1.15529E-06	1.07621E-06	4.50071E-05	3.23576E-05	2.18165E-05	2.15395E-05	1.52828E-05	4.85494E-06	6.955E-06	6.68963E-06	6.83813E-07	6.36216E-07	6.83813E-07	6.36216E-07	6.955E-06	6.68963E-06
3828303774400	382830	3774400	1.11527E-05	4.49075E-06	4.37553E-06	1.1598E-06	1.0804E-06	4.35193E-05	3.1288E-05	2.10953E-05	2.08274E-05	1.47776E-05	4.69446E-06	6.7251E-06	6.46849E-06	6.61209E-07	6.15186E-07	6.61209E-07	6.15186E-07	6.7251E-06	6.46849E-06
3828803774400	382880	3774400	1.13594E-05	4.57402E-06	4.45666E-06	1.1813E-06	1.10044E-06	4.23434E-05	3.04426E-05	2.05253E-05	2.02647E-05	1.43783E-05	4.5676E-06	6.54337E-06	6.29371E-06	6.43342E-07	5.98562E-07	6.43342E-07	5.98562E-07	6.54337E-06	6.29371E-06
3829303774400	382930	3774400	1.24157E-05	4.99935E-06	4.87108E-06	1.29115E-06	1.20276E-06	4.3163E-05	3.10318E-05	2.09225E-05	2.06569E-05	1.46566E-05	4.65602E-06	6.67003E-06	6.41553E-06	6.55795E-07	6.10148E-07	6.55795E-07	6.10148E-07	6.67003E-06	6.41553E-06
3829803774400	382980	3774400	1.47477E-05	5.93834E-06	5.78598E-06	1.53366E-06	1.42867E-06	4.69937E-05	3.37859E-05	2.27795E-05	2.24902E-05	1.59574E-05	5.06924E-06	7.262E-06	6.98491E-06	7.13998E-07	6.643E-07	7.13998E-07	6.643E-07	7.262E-06	6.98491E-06
3830303774400	383030	3774400	1.92314E-05	7.74376E-06	7.54507E-06	1.99993E-06	1.86303E-06	5.46464E-05	3.92878E-05	2.64889E-05	2.61526E-05	1.85559E-05	5.89474E-06	8.44457E-06	8.12236E-06	8.30267E-07	7.72477E-07	8.30267E-07	7.72477E-07	8.44457E-06	8.12236E-06
3830803774400	383080	3774400	2.76595E-05	1.11374E-05	1.08517E-05	2.87639E-06	2.67949E-06	6.66108E-05	4.78896E-05	3.22885E-05	3.18786E-05	2.26186E-05	7.18535E-06	1.02935E-05	9.9007E-06	1.01205E-06	9.41605E-07	1.01205E-06	9.41605E-07	1.02935E-05	9.9007E-06
3831303774400	383130	3774400	3.94185E-05	1.58723E-05	1.54651E-05	4.09925E-06	3.81863E-06	7.80319E-05	5.61007E-05	3.78247E-05	3.73444E-05	2.64968E-05	8.41735E-06	1.20584E-05	1.15983E-05	1.18557E-06	1.10305E-06	1.18557E-06	1.10305E-06	1.20584E-05	1.15983E-05
3834803774400	383480	3774400	9.07833E-05	3.6555E-05	3.56171E-05	9.44083E-06	8.79455E-06	0.0001671 2	0.00012015	8.10085E-05	7.99799E-05	5.67477E-05	1.80273E-05	2.58252E-05	2.48398E-05	2.53912E-06	2.36239E-06	2.53912E-06	2.36239E-06	2.58252E-05	2.48398E-05
3835303774400	383530	3774400	6.96363E-05	2.80399E-05	2.73205E-05	7.24169E-06	6.74596E-06	0.000184893	0.000132928	8.96236E-05	8.84857E-05	6.27827E-05	1.99445E-05	2.85717E-05	2.74815E-05	2.80916E-06	2.61363E-06	2.80916E-06	2.61363E-06	2.85717E-05	2.74815E-05
3835803774400	383580	3774400	5.74483E-05	2.31323E-05	2.25387E-05	5.97423E-06	5.56526E-06	0.000206559	0.000148504	0.000100126	9.88547E-05	7.01398E-05	2.22816E-05	3.19198E-05	3.07018E-05	3.13834E-06	2.9199E-06	3.13834E-06	2.9199E-06	3.19198E-05	3.07018E-05
3836303774400	383630	3774400	5.06955E-05	2.04132E-05	1.98894E-05	5.27198E-06	4.91108E-06	0.000239129	0.000171921	0.000115914	0.000114442	8.11995E-05	2.5795E-05	3.69529E-05	3.5543E-05	3.6332E-06	3.38031E-06	3.6332E-06	3.38031E-06	3.69529E-05	3.5543E-05
3836803774400	383680	3774400	5.20033E-05	2.09398E-05	2.04025E-05	5.40798E-06	5.03778E-06	0.000314239	0.000225921	0.000152322	0.000150388	0.000106704	3.38971E-05	4.85597E-05	4.67069E-05	4.77438E-06	4.44206E-06	4.77438E-06	4.44206E-06	4.85597E-05	4.67069E-05
3837303774400	383730	3774400	6.31574E-05	2.54311E-05	2.47786E-05	6.56793E-06	6.11832E-06	0.00048412	0.000348056	0.000234669	0.00023169	0.00016439	5.22223E-05	7.48117E-05	7.19572E-05	7.35546E-06	6.84348E-06	7.35546E-06	6.84348E-06	7.48117E-05	7.19572E-05
3837803774400	383780	3774400	0.000106267	4.27898E-05	4.1692E-05	1.10511E-05	1.02946E-05	0.001032187	0.000742087	0.000500336	0.000493983	0.000350493	0.000111343	0.000159505	0.000153419	1.56825E-05	1.45909E-05	1.56825E-05	1.45909E-05	0.000159505	0.000153419
3838303774400	383830	3774400	0.000382344	0.000153955	0.000150005	3.97611E-05	3.70392E-05	0.004486703	0.003225696	0.002174857	0.002147243	0.001523521	0.000483983	0.000693336	0.000666881	6.81686E-05	6.34237E-05	6.81686E-05	6.34237E-05	0.000693336	0.000666881
3838803774400	383880	3774400	0.000500385	0.000201486	0.000196317	5.20366E-05	4.84744E-05	0.005984926	0.004302837	0.002901096	0.002864261	0.002032263	0.000645598	0.000924858	0.00088957	9.09318E-05	8.46024E-05	9.09318E-05	8.46024E-05	0.000924858	0.00088957
3839303774400	383930	3774400	0.000198871	8.00779E-05	7.80233E-05	2.06812E-05	1.92655E-05	0.002264733	0.00162822	0.001097793	0.001083854	0.000769021	0.000244298	0.000349972	0.000336619	3.44091E-05	3.20141E-05	3.44091E-05	3.20141E-05	0.000349972	0.000336619
3839803774400	383980	3774400	0.000119488	4.81132E-05	4.68788E-05	1.24259E-05	1.15753E-05	0.001300626	0.00093508	0.000630457	0.000622453	0.000441645	0.000140299	0.000200987	0.000193319	1.9761E-05	1.83855E-05	1.9761E-05	1.83855E-05	0.000200987	0.000193319
3840303774400	384030	3774400	7.46412E-05	3.00552E-05	2.9284E-05	7.76216E-06	7.2308E-06	0.000772657	0.000555499	0.000374533	0.000369778	0.000262366	8.3347E-05	0.0001194	0.000114844	1.17393E-05	1.09222E-05	1.17393E-05	1.09222E-05	0.0001194	0.000114844
3840803774400	384080	3774400	5.56571E-05	2.2411E-05	2.1836E-05	5.78795E-06	5.39173E-06	0.000555266	0.000399206	0.000269156	0.000265739	0.000188548	5.98968E-05	8.58059E-05	8.25319E-05	8.43641E-06	7.84919E-06	8.43641E-06	7.84919E-06	8.58059E-05	8.25319E-05
3841303774400	384130	3774400	4.43689E-05	1.78657E-05	1.74073E-05	4.61406E-06	4.2982E-06	0.0004282	0.000307852	0.000207563	0.000204928	0.000145401	4.61902E-05	6.61703E-05	6.36455E-05	6.50584E-06	6.053E-06	6.50584E-06	6.053E-06	6.61703E-05	6.36455E-05
3826803774450	382680	3774450	9.02607E-06	3.63446E-06	3.54121E-06	9.38649E-07	8.74393E-07	4.01963E-05	2.8899E-05	1.94845E-05	1.92371E-05	1.36492E-05	4.336E-06	6.21159E-06	5.97458E-06	6.10722E-07	5.68212E-07	6.10722E-07	5.68212E-07	6.21159E-06	5.97458E-06
3827303774450	382730	3774450	9.95663E-06	4.00916E-06	3.90629E-06	1.03542E-06	9.6454E-07	4.26997E-05	3.06988E-05	2.0698E-05	2.04352E-05	1.44993E-05	4.60604E-06	6.59844E-06	6.34667E-06	6.48756E-07	6.036E-07	6.48756E-07	6.036E-07	6.59844E-06	6.34667E-06
3827803774450	382780	3774450	1.08285E-05	4.36022E-06	4.24835E-06	1.12609E-06	1.049E-06	4.47755E-05	3.21911E-05	2.17042E-05	2.14286E-05	1.52041E-05	4.82996E-06	6.91921E-06	6.6552E-06	6.80294E-07	6.32942E-07	6.80294E-07	6.32942E-07	6.91921E-06	6.6552E-06
3828303774450	382830	3774450	1.07097E-05	4.3124E-06	4.20176E-06	1.11374E-06	1.0375E-06	4.26641E-05	3.06732E-05	2.06807E-05	2.04181E-05	1.44872E-05	4.6022E-06	6.59293E-06	6.34138E-06	6.48215E-07	6.03096E-07	6.48215E-07	6.03096E-07	6.59293E-06	6.34138E-06
3828803774450	382880	3774450	1.06608E-05	4.29271E-06	4.18257E-06	1.10865E-06	1.03276E-06	4.09536E-05	2.94434E-05	1.98516E-05	1.95995E-05	1.39063E-05	4.41769E-06	6.32861E-06	6.08714E-06	6.22227E-07	5.78917E-07	6.22227E-07	5.78917E-07	6.32861E-06	6.08714E-06
3829303774450	382930	3774450	1.15495E-05	4.65053E-06	4.53121E-06	1.20106E-06	1.11884E-06	4.17999E-05	3.00519E-05	2.02618E-05	2.00046E-05	1.41937E-05	4.50898E-06	6.4594E-06	6.21293E-06	6.35086E-07	5.9088E-07	6.35086E-07	5.9088E-07	6.4594E-06	6.21293E-06
3829803774450	382980	3774450	1.36942E-05	5.51414E-06	5.37266E-06	1.4241E-06	1.32661E-06	4.59425E-05	3.30302E-05	2.22699E-05	2.19871E-05	1.56004E-05	4.95585E-06	7.09955E-06	6.82866E-06	6.98026E-07	6.49439E-07	6.98026E-07	6.49439E-07	7.09955E-06	6.82866E-06
3830303774450	383030	3774450	1.81709E-05	7.31674E-06	7.12901E-06	1.88965E-06	1.76029E-06	5.47176E-05	3.9339E-05	2.65235E-05	2.61867E-05	1.85801E-05	5.90243E-06	8.45559E-06	8.13296E-06	8.3135E-07	7.73484E-07	8.3135E-07	7.73484E-07	8.45559E-06	8.13296E-06
3830803774450	383080	3774450	2.48888E-05	1.00218E-05	9.76463E-06	2.58826E-06	2.41108E-06	6.50785E-05	4.67879E-05	3.15458E-05	3.11452E-05	2.20983E-05	7.02006E-06	1.00567E-05	9.67295E-06	9.88768E-07	9.19945E-07	9.88768E-07	9.19945E-07	1.00567E-05	9.67295E-06
3831303774450	383130	3774450	3.36494E-05	1.35493E-05	1.32017E-05	3.4993E-06	3.25975E-06	7.47802E-05	5.37629E-05	3.62485E-05	3.57882E-05	2.53926E-05	8.06658E-06	1.15559E-05	1.1115E-05	1.13617E-06	1.05709E-06	1.13617E-06	1.05709E-06	1.15559E-05	1.1115E-05
3832303774450	383230	3774450	7.36757E-05	2.96664E-05	2.89052E-05	7.66176E-06	7.13727E-06	9.15019E-05	6.57849E-05	4.43541E-05	4.37909E-05	3.10707E-05	9.87037E-06	1.41399E-05	1.36004E-05	1.39023E-06	1.29346E-06	1.39023E-06	1.29346E-06	1.41399E-05	1.36004E-05
3833303774450	383330	3774450	0.000165798	6.67604E-05	6.50475E-05	1.72418E-05	1.60615E-05	0.000112714	8.1035E-05	5.46361E-05	5.39424E-05	3.82735E-05	1.21585E-05	1.74178E-05	1.67532E-05	1.71251E-06	1.59331E-06	1.71251E-06	1.59331E-06	1.74178E-05	1.67532E-05
3833803774450	383380	3774450	0.000113872	4.58521E-05	4.46757E-05	1.18419E-05	1.10313E-05	0.000124643	8.96112E-05	6.04184E-05	5.96513E-05	4.23241E-05	1.34453E-05	1.92612E-05	1.85262E-05	1.89375E-06	1.76194E-06	1.89375E-06	1.76194E-06	1.92612E-05	1.85262E-05
3834303774450	383430	3774450	8.19445E-05	3.29959E-05	3.21493E-05	8.52166E-06	7.9383E-06	0.000138282	9.94171E-05	6.70299E-05	6.61788E-05	4.69555E-05	1.49165E-05	2.13689E-05	2.05535E-05	2.10098E-06	1.95474E-06	2.10098E-06	1.95474E-06	2.13689E-05	2.05535E-05
3834803774450	383480	3774450	6.34717E-05	2.55577E-05	2.49019E-05	6.60062E-06	6.14877E-06	0.000151574	0.000108973	7.34729E-05	7.254E-05	5.14689E-05	1.63504E-05	2.34229E-05	2.25292E-05	2.30293E-06	2.14263E-06	2.30293E-06	2.14263E-06	2.34229E-05	2.25292E-05
3835303774450	383530	3774450	5.13159E-05	2.0663E-05	2.01328E-05	5.3365E-06	4.97118E-06	0.000163627	0.000117639	7.93157E-05	7.83086E-05	5.55619E-05	1.76506E-05	2.52855E-05	2.43207E-05	2.48607E-06	2.31302E-06	2.48607E-06	2.31302E-06	2.52855E-05	2.43207E-05
3835803774450	383580	3774450	4.44318E-05	1.7891E-05	1.74319E-05	4.62059E-06	4.30429E-06	0.000182505	0.000131211	8.84663E-05	8.73431E-05	6.1972E-05	1.96869E-05	2.82027E-05	2.71266E-05	2.77288E-06	2.57988E-06	2.77288E-06	2.57988E-06	2.82027E-05	2.71266E-05
3836303774450	383630	3774450	4.23736E-05	1.70623E-05	1.66245E-05	4.40657E-06	4.10491E-06	0.000219004	0.000157452	0.000106159	0.000104811	7.43658E-05	2.36241E-05	3.3843E-05	3.25517E-05	3.32743E-06	3.09583E-06	3.32743E-06	3.09583E-06	3.3843E-05	3.25517E-05
3836803774450	383680	3774450	4.82727E-05	1.94376E-05	1.89389E-05	5.02003E-06	4.67638E-06	0.000311424	0.000223897	0.000150958	0.000149041	0.000105748	3.35935E-05	4.81247E-05	4.62885E-05	4.7316E-06	4.40226E-06	4.7316E-06	4.40226E-06	4.81247E-05	4.62885E-05
3837303774450	383730	3774450	6.12893E-05	2.46789E-05	2.40457E-05	6.37366E-06	5.93735E-06	0.00049204	0.00035375	0.000238508	0.00023548	0.000167079	5.30767E-05	7.60356E-05	7.31344E-05	7.47579E-06	6.95544E-06	7.47579E-06	6.95544E-06	7.60356E-05	7.31344E-05
3837803774450	383780	3774450	9.77149E-05	3.93461E-05	3.83366E-05	1.01617E-05	9.46605E-06	0.000959305	0.000689688	0.000465007	0.000459103	0.000325745	0.000103481	0.000148243	0.000142586	1.45752E-05	1.35607E-05	1.45752E-05

			MDemolition	MSite Grubbing / Prep	MMass Grading / Excavation	MMass Grading / Excavation	MDrainage / Utilities Trenching	MFoundations / Concrete Pads	MBuilding / Structure Construction	MAsphalt Paving	MLandscaping or Other Finishing	MWaterside Construction (Piles)	RSSWDemolition	RSSWPlacing Base	RSSWForm	Child Risk				
Unique Identifier	X (UTM)	Y (UTM)	2027	2027	2027	2028	2028	2028	2028	2028	2028	2028	2029	2029	2029	3rd Trimester	0<2	2<16	Total	per million
3837803774300	383780	3774300	0.000152912	0.000469415	0.000551994	0.000544644	0.000115773	0.000150561	0.000110821	1.14065E-05	0.000133634	1.14065E-05	0.000695571	0.001009288	0.000598285	1.45822E-08	2.1147E-07	4.7987E-08	2.74034E-07	0.27403447
3838303774300	383830	3774300	0.000723315	0.002220451	0.002611068	0.002576301	0.000547634	0.000712193	0.000524213	5.39556E-05	0.000632124	5.39556E-05	0.003490742	0.005065142	0.003002513	6.54208E-08	9.5822E-07	2.231E-07	1.24674E-06	1.24673929
3838803774300	383880	3774300	0.000797255	0.002447435	0.002877983	0.002839662	0.000603615	0.000784997	0.0005778	5.94712E-05	0.000696743	5.94712E-05	0.003857107	0.005596746	0.003317637	7.19193E-08	1.0539E-06	2.4567E-07	1.37154E-06	1.37153575
3839303774300	383930	3774300	0.000291481	0.000894797	0.001052208	0.001038197	0.000220685	0.000286999	0.000211247	2.1743E-05	0.000254733	2.1743E-05	0.001370139	0.001988101	0.001178506	2.67562E-08	3.9099E-07	9.0139E-08	5.07883E-07	0.50788267
3839803774300	383980	3774300	0.000173859	0.000533719	0.000627609	0.000619253	0.000131632	0.000171186	0.000126002	1.2969E-05	0.00015194	1.2969E-05	0.000793453	0.001151318	0.000682478	1.62037E-08	2.3624E-07	5.3897E-08	3.06345E-07	0.3063447
3840303774300	384030	3774300	0.000120311	0.000369333	0.000434306	0.000428523	9.10893E-05	0.000118461	8.71937E-05	8.97458E-06	0.000105143	8.97458E-06	0.000532111	0.000772105	0.000457688	1.1371E-08	1.6546E-07	3.7362E-08	2.14197E-07	0.21419691
3840803774300	384080	3774300	8.91407E-05	0.000273647	0.000321786	0.000317501	6.749E-05	8.77701E-05	6.46036E-05	6.64945E-06	7.79025E-05	6.64945E-06	0.000381123	0.000553017	0.000327817	8.54014E-09	1.2405E-07	2.772E-08	1.60311E-07	0.16031132
3841303774300	384130	3774300	6.94077E-05	0.00021307	0.000250552	0.000247216	5.25497E-05	6.83405E-05	5.03023E-05	5.17746E-06	6.06573E-05	5.17746E-06	0.000287513	0.000417188	0.0002473	6.72655E-09	9.7572E-08	2.1605E-08	1.25904E-07	0.12590404
3826803774350	382680	3774350	8.48113E-06	2.60356E-05	3.06157E-05	3.02081E-05	6.4212E-06	8.35072E-06	6.14659E-06	6.32649E-07	7.41189E-06	6.32649E-07	1.52002E-05	2.20559E-05	1.30743E-05	1.30513E-09	1.7369E-08	3.0499E-09	2.17239E-08	0.0217239
3827303774350	382730	3774350	9.0019E-06	2.76343E-05	3.24956E-05	3.2063E-05	6.81549E-06	8.86349E-06	6.52401E-06	6.71496E-07	7.867E-06	6.71496E-07	1.63325E-05	2.36989E-05	1.40482E-05	1.43657E-09	1.9E-08	3.3003E-09	2.37372E-08	0.02373723
3827803774350	382780	3774350	8.9275E-06	2.74059E-05	3.22271E-05	3.1798E-05	6.75916E-06	8.79023E-06	6.47009E-06	6.65947E-07	7.80198E-06	6.65947E-07	1.68098E-05	2.43914E-05	1.44587E-05	1.4781E-09	1.9438E-08	3.3433E-09	2.42593E-08	0.02425934
3828303774350	382830	3774350	8.64625E-06	2.65425E-05	3.12118E-05	3.07962E-05	6.54622E-06	8.51331E-06	6.26626E-06	6.44967E-07	7.55619E-06	6.44967E-07	1.68004E-05	2.43778E-05	1.44507E-05	1.49008E-09	1.9469E-08	3.3071E-09	2.42666E-08	0.02426664
3828803774350	382880	3774350	8.55552E-06	2.6264E-05	3.08843E-05	3.04731E-05	6.47753E-06	8.42397E-06	6.2005E-06	6.38199E-07	7.4769E-06	6.38199E-07	1.69813E-05	2.46403E-05	1.46063E-05	1.56301E-09	2.0233E-08	3.3707E-09	2.5167E-08	0.02516697
3829303774350	382930	3774350	8.76238E-06	2.6899E-05	3.1631E-05	3.12098E-05	6.63415E-06	8.62765E-06	6.35042E-06	6.53629E-07	7.65768E-06	6.53629E-07	1.78235E-05	2.58624E-05	1.53307E-05	1.74141E-09	2.2256E-08	3.6034E-09	2.7601E-08	0.027601
3829803774350	382980	3774350	9.48275E-06	2.91104E-05	3.42314E-05	3.37757E-05	7.17955E-06	9.33694E-06	6.8725E-06	7.07365E-07	8.28723E-06	7.07365E-07	1.97294E-05	2.86278E-05	1.697E-05	2.12141E-09	2.6674E-08	4.1415E-09	3.2937E-08	0.03293699
3830303774350	383030	3774350	1.11195E-05	3.41348E-05	4.01397E-05	3.96053E-05	8.41873E-06	1.09485E-05	8.05868E-06	8.29455E-07	9.71759E-06	8.29455E-07	2.36504E-05	3.43172E-05	2.03425E-05	3.01004E-09	3.6995E-08	5.3569E-09	4.53623E-08	0.04536232
3830803774350	383080	3774350	1.30302E-05	4.00003E-05	4.70371E-05	4.64108E-05	9.86535E-06	1.28298E-05	9.44344E-06	9.71984E-07	1.13874E-05	9.71984E-07	2.82295E-05	4.09615E-05	2.42812E-05	4.83982E-09	5.7711E-08	7.4377E-09	6.99881E-08	0.06998806
3831303774350	383130	3774350	1.51205E-05	4.64173E-05	5.4583E-05	5.38562E-05	1.1448E-05	1.4888E-05	1.09584E-05	1.12791E-06	1.32142E-05	1.12791E-06	3.33108E-05	4.83346E-05	2.86518E-05	1.02499E-08	1.1764E-07	1.2377E-08	1.40268E-07	0.14026817
3834803774350	383480	3774350	3.05876E-05	9.38986E-05	0.000110417	0.000108947	2.31584E-05	3.01173E-05	2.2168E-05	2.28168E-06	2.67313E-05	2.28168E-06	9.62203E-05	0.000139618	8.27626E-05	5.13865E-09	6.7311E-08	1.3182E-08	8.5632E-08	0.08563201
3835303774350	383530	3774350	3.21045E-05	9.85554E-05	0.000115893	0.00011435	2.43069E-05	3.16109E-05	2.32673E-05	2.39484E-06	2.80057E-05	2.39484E-06	0.000108011	0.000156727	9.29043E-05	4.69636E-09	6.2895E-08	1.248E-08	8.0071E-08	0.08007102
3835803774350	383580	3774350	3.48445E-05	0.000106967	0.000125784	0.000124109	2.63813E-05	3.43087E-05	2.52531E-05	2.59922E-06	3.04515E-05	2.59922E-06	0.000125894	0.000182675	0.000108286	4.54598E-09	6.2071E-08	1.2631E-08	7.92483E-08	0.07924831
3836303774350	383630	3774350	4.01284E-05	0.000123187	0.000144858	0.000142929	3.03819E-05	3.95114E-05	2.90825E-05	2.99338E-06	3.50693E-05	2.99338E-06	0.000155112	0.000225071	0.000133418	4.75066E-09	6.6008E-08	1.3818E-08	8.45764E-08	0.08457638
3836803774350	383680	3774350	5.02861E-05	0.00015437	0.000181526	0.000179109	3.80725E-05	4.9513E-05	3.64442E-05	3.75109E-06	4.39464E-05	3.75109E-06	0.000206437	0.000299544	0.000177564	5.49079E-09	7.7467E-08	1.6667E-08	9.96246E-08	0.09962463
3837303774350	383730	3774350	7.97632E-05	0.000244859	0.000287935	0.000284101	6.03901E-05	7.85368E-05	5.78074E-05	5.94993E-06	6.97072E-05	5.94993E-06	0.000346873	0.00050332	0.000298358	8.07254E-09	1.1562E-07	2.5595E-08	1.49291E-07	0.14929055
3837803774350	383780	3774350	0.000158124	0.000485413	0.000570806	0.000563205	0.000119718	0.000155693	0.000114598	1.17952E-05	0.000138189	1.17952E-05	0.000725475	0.00105268	0.000624007	1.50144E-08	2.1783E-07	4.9523E-08	2.82363E-07	0.28236286
3838303774350	383830	3774350	0.000695857	0.002136161	0.00251195	0.002478503	0.000526845	0.000685158	0.000504313	5.19074E-05	0.000608128	5.19074E-05	0.003365706	0.004883712	0.002894965	6.29128E-08	9.214E-07	2.1462E-07	1.19893E-06	1.19893403
3838803774350	383880	3774350	0.000835418	0.00256459	0.003015748	0.002975592	0.000632509	0.000822573	0.000605459	6.2318E-05	0.000730095	6.2318E-05	0.004054361	0.005882965	0.003487302	7.52677E-08	1.1031E-06	2.5737E-07	1.43574E-06	1.43574022
3839303774350	383930	3774350	0.000302991	0.000930129	0.001093756	0.001079192	0.000229399	0.000298332	0.000219589	2.26016E-05	0.000264792	2.26016E-05	0.001435597	0.002083082	0.001234809	2.77354E-08	4.0534E-07	9.3658E-08	5.26733E-07	0.52673282
3839803774350	383980	3774350	0.00018223	0.000559414	0.000657825	0.000649066	0.000137969	0.000179428	0.000132069	1.35934E-05	0.000159256	1.35934E-05	0.000842913	0.001223085	0.00072502	1.69088E-08	2.4657E-07	5.6463E-08	3.1994E-07	0.31994007
3840303774350	384030	3774350	0.000116889	0.000358828	0.000421952	0.000416334	8.84983E-05	0.000115091	8.47135E-05	8.7193E-06	0.000102152	8.7193E-06	0.000524101	0.000760482	0.000450798	1.10202E-08	1.6031E-07	3.6316E-08	2.07645E-07	0.20764502
3840803774350	384080	3774350	8.61377E-05	0.000264428	0.000310945	0.000306805	6.52163E-05	8.48133E-05	6.24272E-05	6.42544E-06	7.52781E-05	6.42544E-06	0.000377158	0.000547264	0.000324407	8.21723E-09	1.1932E-07	2.6811E-08	1.54346E-07	0.15434582
3841303774350	384130	3774350	6.74934E-05	0.000207193	0.000243642	0.000240398	5.11004E-05	6.64556E-05	4.89149E-05	5.03466E-06	5.89843E-05	5.03466E-06	0.000287915	0.000417772	0.000247647	6.51138E-09	9.4399E-08	2.1036E-08	1.21946E-07	0.12194582
3826803774400	382680	3774400	8.22709E-06	2.52558E-05	2.96987E-05	2.93033E-05	6.22887E-06	8.10059E-06	5.96248E-06	6.137E-07	7.18988E-06	6.137E-07	1.51503E-05	2.19835E-05	1.30313E-05	1.25174E-09	1.669E-08	2.9395E-09	2.08813E-08	0.02088129
3827303774400	382730	3774400	8.7279E-06	2.67932E-05	3.15066E-05	3.1087E-05	6.60804E-06	8.5937E-06	6.32544E-06	6.51057E-07	7.62755E-06	6.51057E-07	1.6292E-05	2.364E-05	1.40133E-05	1.37629E-09	1.8238E-08	3.177E-09	2.27917E-08	0.02279171
3827803774400	382780	3774400	8.81137E-06	2.70494E-05	3.18079E-05	3.13843E-05	6.67124E-06	8.67589E-06	6.38593E-06	6.57284E-07	7.7005E-06	6.57284E-07	1.69969E-05	2.46629E-05	1.46197E-05	1.43897E-09	1.8962E-08	3.2702E-09	2.36709E-08	0.02367093
3828303774400	382830	3774400	8.42306E-06	2.58573E-05	3.04061E-05	3.00013E-05	6.37724E-06	8.29355E-06	6.10451E-06	6.28318E-07	7.36114E-06	6.28318E-07	1.68753E-05	2.44864E-05	1.4515E-05	1.42432E-09	1.866E-08	3.1837E-09	2.32685E-08	0.02326847
3828803774400	382880	3774400	8.14725E-06	2.50107E-05	2.94105E-05	2.90189E-05	6.16842E-06	8.02198E-06	5.90462E-06	6.07744E-07	7.1201E-06	6.07744E-07	1.67006E-05	2.42329E-05	1.43648E-05	1.44791E-09	1.8815E-08	3.1543E-09	2.34177E-08	0.0234177
3829303774400	382930	3774400	8.25068E-06	2.53282E-05	2.97839E-05	2.93873E-05	6.24673E-06	8.12382E-06	5.97957E-06	6.15459E-07	7.21049E-06	6.15459E-07	1.73931E-05	2.52377E-05	1.49604E-05	1.5791E-09	2.0283E-08	3.3128E-09	2.51752E-08	0.02517519
3829803774400	382980	3774400	8.92206E-06	2.73892E-05	3.22074E-05	3.17786E-05	6.75504E-06	8.78487E-06	6.46615E-06	6.6554E-07	7.79723E-06	6.6554E-07	1.92397E-05	2.79172E-05	1.65488E-05	1.89796E-09	2.4016E-08	3.7709E-09	2.96845E-08	0.02968454
3830303774400	383030	3774400	1.02975E-05	3.16115E-05	3.71725E-05	3.66775E-05	7.79639E-06	1.01391E-05	7.46296E-06	7.6814E-07	8.99924E-06	7.6814E-07	2.26865E-05	3.29186E-05	1.95135E-05	2.583E-09	3.2015E-08	4.7174E-09	3.93158E-08	0.03931581
3830803774400	383080	3774400	1.2464E-05	3.82624E-05	4.49935E-05	4.43944E-05	9.43672E-06	1.22724E-05	9.03314E-06	9.29753E-07	1.08926E-05	9.29753E-07	2.79144E-05	4.05044E-05	2.40102E-05	4.18533E-09	5.0343E-08	6.6317E-09	6.11598E-08	0.06115977
3831303774400	383130	3774400	1.45126E-05	4.45513E-05	5.23887E-05	5.16911E-05	1.09878E-05	1.42895E-05	1.05178E-05	1.08257E-06	1.2683E-05	1.08257E-06	3.30019E-05	4.78865E-05	2.83862E-05	8.3327E-09	9.646E-08	1.05E-08	1.15293E-07	0.11529281
3834803774400	383480	3774400	2.80726E-05	8.61782E-05	0.000101338	9.99891E-05	2.12543E-05	2.7641E-05	2.03453E-05	2.09408E-06	2.45334E-05	2.09408E-06	9.07522E-05	0.000131683	7.80593E-05	4.68086E-09	6.1314E-08	1.1585E-08	7.75796E-08	0.07757955
3835303774400	383530	3774400	3.05495E-05	9.37816E-05	0.00011028	0.000108811	2.31295E-05	3.00798E-05	2.21403E-05	2.27884E-06	2.6698E-05	2.27884E-06	0.000105126	0.00015254	9.04226E-05	4.41578E-09	5.9199E-08	1.1552E-08	7.51664E-08	0.07516644
3835803774400	383580	3774400	3.35598E-05	0.000103023	0.000121146	0.000119533	2.54087E-05	3.30438E-05	2.4322E-05	2.50339E-06	2.93288E-05	2.50339E-06	0.000123439	0.000179113	0.000106174	4.33987E-09	5.9304E-08	1.1962E-08	7.56059E-08	0.07560593
3836303774400	383630	3774400	3.82195E-05	0.000117327	0.000137967	0.00013613	2.89366E-05	3.76319E-05	2.76991E-05	2.85098E-06	3.34011E-05	2.85098E-06	0.000150075	0.000217762	0.000129085	4.50048E-09	6.2545E-08	1.3035E-08	8.00802E-08	0.08008016
3836803774400	383680	3774400	4.94805E-05	0.000151897	0.000178618	0.00017624	3.74625E-05	4.87197E-05	3.58604E-05	3.691E-06	4.32423E-05	3.691E-06	0.000205719	0.000298503	0.000176947	5.37122E-09	7.5818E-08	1.6296E-08	9.74851E-08	0.09748509
3837303774400	383730	3774400	7.51434E-05	0.000230677	0.000271258	0.000267646	5.68924E-05	7.3988E-05	5.44592E-05	5.60532E-06	6.56699E-05	5.60532E-06	0.000329368	0.000477919	0.000283301	7.59036E-09	1.087E-07	2.4051E-08	1.40338E-07	0.1403381
3837803774400	383780	3774400	0.000157912	0.000484761	0.000570039	0.000562449	0.000119557	0.000155484	0.000114444	1.17794E-05	0.000138003	1.17794E-05	0.000728317	0.001056803	0.000626452	1.49478E-08	2.1693E-07	4.9368E-08	2.81241E-07	0.2812413
3838303774400	383830	3774400	0.000676697	0.002077344	0.002442787	0.00241026	0.000512339	0.000666293	0.000490428	5.04782E-05	0.000591384	5.04782E-05	0.003278877	0.004757722	0.002820281	6.114E-08	8.9542E-07	2.0866E-07	1.16522E-06	1.16522007
3838803774400	383880	3774400	0.000901658	0.002767934	0.003254863	0.003211524	0.00068266	0.000887794	0.000653465	6.72591E-05	0.000787983	6.72591E-05	0.004387035	0.006365682	0.003773447	8.11144E-08	1.189E-06	2.7765E-07	1.54772E-06	1.54771864
3839303774400	383930	3774400	0.000343273	0.00105379	0.001239171	0.001222671	0.000259898	0.000337995	0.000248783	2.56065E-05	0.000299996	2.56065E-05	0.001640156	0.002379902	0.001410758	3.1276E-08	4.5731E-07	1.0598E-07	5.9456E-07	0.59456036
3839803774400	383980	3774400	0.000198387	0.000609012	0.000716149	0.000706613	0.000150202	0.000195336	0.000143778	1.47986E-05	0.000173375	1.47986E-05	0.000928584	0.001347395	0.000798708	1.83051E-08	2.6707E-07	6.1392E-08	3.46766E-07	0.3467661
3840303774400	384030	3774400	0.000118652	0.000364242	0.000428319	0.000422616	8.98337E-05	0.000116828	8.59917E-05	8.85086E-06	0.000103693	8.85086E-06	0.000542695	0.000787462	0.000466791	1.1115E-08	1.6174E-07	3.684E-08	2.09692E-07	0.20969195
3840803774400	384080	3774400	8.57748E-05	0.000263314	0.000309635	0.000305513	6.49415E-05	8.44559E-05	6.21642E-05	6.39837E-06	7.49609E-05	6.39837E-06	0.000384529	0.00055796	0.000330747	8.13461E-09	1.1813E-07	2.6699E-08	1.5296E-07	0.15295976
3841303774400	384130	3774400	6.65825E-05	0.000204397	0.000240354	0.000237153	5.04107E-05	6.55587E-05	4.82548E-05	4.96672E-06	5.81882E-05	4.96672E-06	0.000291843	0.00042347	0.00025102	6.38789E-09	9.26E-08	2.0764E-08	1.19752E-07	0.11975161
3826803774450	382680	3774450	7.98032E-06	2.44982E-05	2.88079E-05	2.84243E-05	6.04203E-06	7.85761E-06	5.78363E-06	5.95291E-07	6.97421E-06	5.95291E-07	1.50536E-05	2.18431E-05	1.29482E-05	1.19758E-09	1.6006E-08	2.8304E-09	2.00339E-08	0.02003389
3827303774450	382730	3774450	8.44121E-06	2.5913E-05	3.04716E-05	3.00659E-05	6.39098E-06	8.31142E-06	6.11766E-06	6.29671E-07	7.377E-06	6.29671E-07	1.61267E-05	2.34001E-05	1.38711E-05	1.30993E-09	1.7406E-08	3.0455E-09	2.17611E-08	0.02176111
3827803774450	382780	3774450	8.73879E-06	2.68266E-05	3.15459E-05	3.11258E-05	6.61629E-06	8.60442E-06	6.33333E-06	6.5187E-07	7.63706E-06	6.5187E-07	1.71061E-05	2.48213E-05	1.47136E-05	1.39756E-09	1.8476E-08	3.2041E-09	2.30781E-08	0.02307808
3828303774450	382830	3774450	8.21802E-06	2.52279E-05	2.96659E-05	2.92709E-05	6.222E-06	8.09166E-06	5.9559E-06	6.13023E-07	7.18195E-06	6.13023E-07	1.68878E-05	2.45045E-05	1.45258E-05	1.35525E-09	1.7824E-08	3.0626E-09	2.22414E-08	0.02224139
3828803774450	382880	3774450	7.8406E-06	2.40693E-05	2.83035E-05	2.79266E-05	5.93625E-06	7.72004E-06	5.68237E-06	5.84869E-07	6.85211E-06	5.84869E-07	1.65103E-05	2.39568E-05	1.42011E-05	1.34422E-09	1.7561E-08	2.9755E-09	2.18811E-08	0.02188105
3829303774450	382930	3774450	7.94947E-06	2.44035E-05	2.86965E-05	2.83144E-05	6.01868E-06	7.82724E-06	5.76127E-06	5.9299E-07	6.94726E-06	5.9299E-07	1.72184E-05	2.49843E-05	1.48102E-05	1.45093E-09	1.8765E-08	3.1082E-09	2.33236E-08	0.02332364
3829803774450	382980	3774450	8.68073E-06	2.66483E-05	3.13363E-05	3.0919E-05	6.57232E-06	8.54725E-06	6.29124E-06	6.47538E-07	7.58632E-06	6.47538E-07	1.92116E-05	2.78765E-05	1.65246E-05	1.7335E-09	2.2123E-08	3.5403E-09	2.73963E-08	0.02739627
3830303774450	383030	3774450	1.02576E-05	3.14889E-05	3.70284E-05	3.65354E-05	7.76617E-06	1.00998E-05	7.43403E-06	7.65162E-07	8.96435E-06	7.65162E-07	2.31856E-05	3.36428E-05	1.99428E-05	2.3628E-09	2.9589E-08	4.4784E-09	3.64303E-08	0.03643034
3830803774450	383080	3774450	1.21229E-05	3.72152E-05	4.3762E-05	4.31793E-05	9.17845E-06	1.19365E-05	8.78591E-06	9.04307E-07	1.05945E-05	9.04307E-07	2.78208E-05	4.03686E-05	2.39297E-05	3.48288E-09	4.2532E-08	5.8995E-09	5.19144E-08	0.05191439
3831303774450	383130	3774450	1.38503E-05	4.25181E-05	4.99978E-05	4.93321E-05	1.04863E-05	1.36374E-05	1.00378E-05	1.03316E-06	1.21042E-05	1.03316E-06	3.23999E-05	4.7013E-05	2.78683E-05	5.54859E-09	6.5761E-08	8.0362E-09	7.93456E-08	0.0793456
3832303774450	383230	3774450	1.6554E-05	5.08179E-05	5.97577E-05	5.8962E-05	1.25333E-05	1.62995E-05	1.19973E-05	1.23484E-06	1.4467E-05	1.23484E-06	4.21383E-05	6.11436E-05	3.62447E-05	1.4346E-08	1.6295E-07	1.6004E-08	1.93297E-07	0.19329655
3833303774450	383330	3774450	1.98328E-05	6.08834E-05	7.15939E-05	7.06406E-05	1.50158E-05	1.95279E-05	1.43736E-05	1.47943E-06	1.73325E-05	1.47943E-06	5.53484E-05	8.03118E-05	4.76072E-05	7.48947E-09	8.9146E-08	1.3194E-08	1.0983E-07	0.10982962
3833803774450	383380	3774450	2.15911E-05	6.6281E-05	7.79411E-05	7.69033E-05	1.6347E-05	2.12591E-05	1.56479E-05	1.61059E-06	1.88691E-05	1.61059E-06	6.32589E-05	9.17901E-05	5.44113E-05	5.42888E-09	6.7229E-08	1.1072E-08	8.373E-08	0.08373001
3834303774450	383430	3774450	2.35563E-05	7.23137E-05	8.5035E-05	8.39027E-05	1.78348E-05	2.31941E-05	1.70721E-05	1.75718E-06	2.05865E-05	1.75718E-06	7.30878E-05	0.000106052	6.28654E-05	4.5483E-09	5.8256E-08	1.0258E-08	7.30628E-08	0.07306285
3834803774450	383480	3774450	2.54216E-05	7.80399E-05	9.17686E-05	9.05467E-05	1.92471E-05	2.50307E-05	1.8424E-05	1.89632E-06	2.22166E-05	1.89632E-06	8.379E-05	0.000121581	7.20708E-05	4.11016E-09	5.4064E-08	1.0007E-08	6.81812E-08	0.06818118
3835303774450	383530	3774450	2.70002E-05	8.28861E-05	9.74673E-05	9.61695E-05	2.04423E-05	2.65851E-05	1.95681E-05	2.01408E-06	2.35962E-05	2.01408E-06	9.46326E-05	0.000137314	8.13969E-05	3.83521E-09	5.1529E-08	9.9402E-09	6.5304E-08	0.06530401
3835803774450	383580	3774450	2.96259E-05	9.09463E-05	0.000106945	0.000105521	2.24303E-05	2.91704E-05	2.1471E-05	2.20994E-06	2.58909E-05	2.20994E-06	0.000110681	0.00016061	9.5201E-05	3.78658E-09	5.1813E-08	1.0388E-08	6.59876E-08	0.06598762
3836303774450	383630	3774450	3.50005E-05	0.000107446	0.000126347	0.000124665	2.64995E-05	3.44624E-05	2.53662E-05	2.61086E-06	3.05879E-05	2.61086E-06	0.000138702	0.000201259	0.000119302	4.08873E-09	5.6881E-08	1.1816E-08	7.27853E-08	0.07278531
3836803774450	383680	3774450	4.9065E-05	0.000150621	0.000177118	0.00017476	3.71479E-05	4.83106E-05	3.55592E-05	3.66E-06	4.28792E-05	3.66E-06	0.000204727	0.000297064	0.000176094	5.28229E-09	7.4676E-08	1.6036E-08	9.59942E-08	0.09599421
3837303774450	383730	3774450	7.64372E-05	0.000234649	0.000275928	0.000272254	5.78719E-05	7.52619E-05	5.53969E-05	5.70183E-06	6.68005E-05	5.70183E-06	0.000335425	0.000486709	0.000288511	7.66744E-09	1.0996E-07	2.4335E-08	1.41959E-07	0.1419591
3837803774450	383780	3774450	0.000146919	0.000451016	0.000530358	0.000523296	0.000111235	0.00014466	0.000106478	1.09594E-05	0.000128397	1.09594E-05	0.000677566	0.000983163	0.000582799	1.39143E-08	2.0187E-07	4.5892E-08	2.61672E-07	0.2616723

			EGIODemolition	EGIOSite Grubbing / Prep	EGIOMass Grading / Excavation	EGIOMass Grading / Excavation	EGIODrainage / Utilities Trenching	EGIODrainage / Utilities Trenching	EGIOFoundations / Concrete Pads	EGIOFoundations / Concrete Pads	EGIOBuilding / Structure Construction	EGIOBuilding / Structure Construction	EGIOAsphalt Paving	EGIOArchitectural Coating	EGIOLandscaping or Other Finishing	EGIOWaterside Construction (Piles)	HIWaterside Construction (Landscaping)	HIWaterside Construction (Landscaping)	KMDemolition	KMSite Grubbing / Prep
Unique Identifier	X (UTM)	Y (UTM)	2025	2025	2025	2026	2026	2027	2026	2027	2026	2027	2027	2027	2027	2027	2025	2026	2025	2025
3838303774450	383830	3774450	0.002238164	0.00087784	0.000290714	0.000284724	0.000661143	0.000660123	0.000868655	0.000868095	0.000930438	0.000908136	3.62067E-05	3.62067E-05	0.00098055	3.62067E-05	0.000425647	0.000412315	0.000715562	0.00310559
3838803774450	383880	3774450	0.004921064	0.00193011	0.000639193	0.000626024	0.001453658	0.001451415	0.001909917	0.001908685	0.00204576	0.001996724	7.96079E-05	7.96079E-05	0.00215594	7.96079E-05	0.000942608	0.000913084	0.001592144	0.006910016
3839303774450	383930	3774450	0.002070479	0.00081207	0.000268933	0.000263392	0.000611609	0.000610666	0.000803575	0.000803056	0.000860729	0.000840098	3.34941E-05	3.34941E-05	0.000907086	3.34941E-05	0.000394205	0.000381858	0.000661678	0.002871731
3839803774450	383980	3774450	0.001105326	0.00043352	0.00014357	0.000140612	0.000326508	0.000326004	0.000428989	0.000428712	0.000459501	0.000448487	1.78808E-05	1.78808E-05	0.000484248	1.78808E-05	0.000209156	0.000202605	0.000348329	0.001511774
3840303774450	384030	3774450	0.000603259	0.00023661	7.83568E-05	7.67424E-05	0.0001782	0.000177925	0.000234131	0.00023398	0.000250784	0.000244773	9.7589E-06	9.7589E-06	0.00026429	9.7589E-06	0.000113109	0.000109566	0.000186106	0.000807712
3840803774450	384080	3774450	0.000386505	0.00015159	5.02028E-05	4.91685E-05	0.000114172	0.000113996	0.000150007	0.00014991	0.000160676	0.000156825	6.25248E-06	6.25248E-06	0.000169329	6.25248E-06	7.17971E-05	6.95483E-05	0.000116611	0.000506102
3841303774450	384130	3774450	0.000303808	0.00011916	3.94613E-05	3.86483E-05	8.97433E-05	8.96048E-05	0.000117911	0.000117835	0.000126297	0.00012327	4.91469E-06	4.91469E-06	0.000133099	4.91469E-06	5.62351E-05	5.44737E-05	9.04277E-05	0.000392463
3826803774500	382680	3774500	6.48681E-05	2.5442E-05	8.42567E-06	8.25207E-06	1.91617E-05	1.91321E-05	2.5176E-05	2.51597E-05	2.69666E-05	2.63203E-05	1.04937E-06	1.04937E-06	2.8419E-05	1.04937E-06	9.4036E-06	9.10906E-06	9.84661E-06	4.2735E-05
3827303774500	382730	3774500	7.21345E-05	2.8292E-05	9.3695E-06	9.17646E-06	2.13082E-05	2.12753E-05	2.79962E-05	2.79781E-05	2.99874E-05	2.92686E-05	1.16692E-06	1.16692E-06	3.16025E-05	1.16692E-06	1.00368E-05	9.72247E-06	1.04124E-05	4.51905E-05
3827803774500	382780	3774500	7.67243E-05	3.0092E-05	9.96567E-06	9.76034E-06	2.2664E-05	2.2629E-05	2.97775E-05	2.97583E-05	3.18954E-05	3.11309E-05	1.24117E-06	1.24117E-06	3.36133E-05	1.24117E-06	1.0105E-05	9.78851E-06	1.05821E-05	4.59271E-05
3828303774500	382830	3774500	7.51166E-05	2.9462E-05	9.75683E-06	9.55581E-06	2.21891E-05	2.21548E-05	2.91535E-05	2.91347E-05	3.12271E-05	3.04786E-05	1.21516E-06	1.21516E-06	3.29089E-05	1.21516E-06	9.42334E-06	9.12818E-06	9.94166E-06	4.31475E-05
3828803774500	382880	3774500	7.80088E-05	3.0596E-05	1.01325E-05	9.92373E-06	2.30434E-05	2.30079E-05	3.0276E-05	3.02565E-05	3.24294E-05	3.16521E-05	1.26195E-06	1.26195E-06	3.4176E-05	1.26195E-06	9.24574E-06	8.95615E-06	9.73346E-06	4.22439E-05
3829303774500	382930	3774500	8.61285E-05	3.3781E-05	1.11872E-05	1.09567E-05	2.54419E-05	2.54027E-05	3.34274E-05	3.34058E-05	3.58049E-05	3.49467E-05	1.3933E-06	1.3933E-06	3.77333E-05	1.3933E-06	9.43948E-06	9.14382E-06	9.88508E-06	4.2902E-05
3829803774500	382980	3774500	0.000107308	4.2088E-05	1.39382E-05	1.3651E-05	3.16983E-05	3.16494E-05	4.16474E-05	4.16205E-05	4.46096E-05	4.35403E-05	1.73592E-06	1.73592E-06	4.70121E-05	1.73592E-06	1.05678E-05	1.02368E-05	1.09872E-05	4.76852E-05
3830303774500	383030	3774500	0.000146874	5.7606E-05	1.90773E-05	1.86843E-05	4.33858E-05	4.33189E-05	5.70033E-05	5.69665E-05	6.10576E-05	5.95941E-05	2.37597E-06	2.37597E-06	6.43461E-05	2.37597E-06	1.24425E-05	1.20527E-05	1.28248E-05	5.56606E-05
3830803774500	383080	3774500	0.000212254	8.3249E-05	2.75695E-05	2.70015E-05	6.26988E-05	6.2602E-05	8.2378E-05	8.23248E-05	8.82371E-05	8.61221E-05	3.43363E-06	3.43363E-06	9.29894E-05	3.43363E-06	1.47369E-05	1.42753E-05	1.50652E-05	6.53842E-05
3831303774500	383130	3774500	0.0003037	0.00011912	3.94473E-05	3.86346E-05	8.97114E-05	8.9573E-05	0.000117869	0.000117793	0.000126253	0.000123226	4.91294E-06	4.91294E-06	0.000133052	4.91294E-06	1.66994E-05	1.61763E-05	1.69866E-05	7.3723E-05
3832303774500	383230	3774500	0.00044946	0.00017628	5.838E-05	5.71772E-05	0.000132768	0.000132563	0.00017444	0.000174328	0.000186847	0.000182369	7.2709E-06	7.2709E-06	0.00019691	7.2709E-06	1.84664E-05	1.7888E-05	1.98267E-05	8.60495E-05
3833303774500	383330	3774500	0.000355409	0.0001394	4.61638E-05	4.52127E-05	0.000104986	0.000104824	0.000137938	0.000137849	0.000147749	0.000144207	5.74944E-06	5.74944E-06	0.000155706	5.74944E-06	1.99553E-05	1.93303E-05	2.32938E-05	0.000101097
3833803774500	383380	3774500	0.000284873	0.00011173	3.7002E-05	3.62396E-05	8.41502E-05	8.40204E-05	0.000110562	0.000110491	0.000118426	0.000115588	4.60839E-06	4.60839E-06	0.000124804	4.60839E-06	1.99033E-05	1.92799E-05	2.4423E-05	0.000105998
3834303774500	383430	3774500	0.000239415	9.3902E-05	3.10975E-05	3.04568E-05	7.07222E-05	7.0613E-05	9.29197E-05	9.28597E-05	9.95286E-05	9.71429E-05	3.87302E-06	3.87302E-06	0.000104889	3.87302E-06	2.02334E-05	1.95996E-05	2.58307E-05	0.000112107
3834803774500	383480	3774500	0.00020814	8.1635E-05	2.70352E-05	2.64781E-05	6.14836E-05	6.13887E-05	8.07814E-05	8.07293E-05	8.6527E-05	8.44529E-05	3.36708E-06	3.36708E-06	9.11871E-05	3.36708E-06	2.06047E-05	1.99593E-05	2.72994E-05	0.000118481
3835303774500	383530	3774500	0.000189754	7.4424E-05	2.4647E-05	2.41392E-05	5.60524E-05	5.59659E-05	7.36455E-05	7.3598E-05	7.88835E-05	7.69927E-05	3.06964E-06	3.06964E-06	8.3132E-05	3.06964E-06	2.14586E-05	2.07865E-05	2.93837E-05	0.000127527
3835803774500	383580	3774500	0.000177107	6.9464E-05	2.30043E-05	2.25304E-05	5.23166E-05	5.22359E-05	6.87372E-05	6.86929E-05	7.36261E-05	7.18614E-05	2.86506E-06	2.86506E-06	7.75915E-05	2.86506E-06	2.24273E-05	2.17248E-05	3.16852E-05	0.000137516
3836303774500	383630	3774500	0.000189637	7.4378E-05	2.46318E-05	2.41243E-05	5.60179E-05	5.59315E-05	7.36002E-05	7.35527E-05	7.8835E-05	7.69454E-05	3.06776E-06	3.06776E-06	8.30809E-05	3.06776E-06	2.66304E-05	2.57963E-05	3.88501E-05	0.000168612
3836803774500	383680	3774500	0.000236838	9.2891E-05	3.07627E-05	3.01288E-05	6.99607E-05	6.98527E-05	9.19192E-05	9.18599E-05	9.84569E-05	9.6097E-05	3.83132E-06	3.83132E-06	0.00010376	3.83132E-06	3.68341E-05	3.56804E-05	5.57711E-05	0.00024205
3837303774500	383730	3774500	0.000339843	0.00013329	4.4142E-05	4.32325E-05	0.000100388	0.000100233	0.000131897	0.000131812	0.000141278	0.000137892	5.49764E-06	5.49764E-06	0.000148887	5.49764E-06	5.77778E-05	5.59681E-05	9.08147E-05	0.000394142
3837803774500	383780	3774500	0.000536334	0.00021036	6.9664E-05	6.82287E-05	0.00015843	0.000158186	0.000208157	0.000208023	0.000222962	0.000217618	8.67626E-06	8.67626E-06	0.00023497	8.67626E-06	9.68004E-05	9.37684E-05	0.000157358	0.000682945
3838303774500	383830	3774500	0.001145458	0.00044926	0.000148783	0.000145717	0.000338363	0.000337841	0.000444564	0.000444277	0.000476184	0.00046477	1.853E-05	1.853E-05	0.00050183	1.853E-05	0.000215029	0.000208294	0.00035821	0.001554656
3838803774500	383880	3774500	0.002766423	0.00108503	0.000359329	0.000351925	0.000817188	0.000815927	0.001073678	0.001072985	0.001150043	0.001122477	4.47524E-05	4.47524E-05	0.001211982	4.47524E-05	0.00052731	0.000510794	0.000887281	0.003850864
3839803774500	383980	3774500	0.00369996	0.00145118	0.000480585	0.000470683	0.00109295	0.001091264	0.001435993	0.001435067	0.001538128	0.00150126	5.98541E-05	5.98541E-05	0.001620968	5.98541E-05	0.000707631	0.000685467	0.001192694	0.005176375
3840303774500	384030	3774500	0.001409493	0.00055282	0.000183078	0.000179306	0.000416357	0.000415715	0.000547039	0.000546686	0.000585947	0.000571902	2.28013E-05	2.28013E-05	0.000617505	2.28013E-05	0.000267974	0.000259581	0.000448466	0.001946372
3840803774500	384080	3774500	0.000636438	0.00024962	8.26665E-05	8.09633E-05	0.000188001	0.000187711	0.000247008	0.000246849	0.000264577	0.000258235	1.02956E-05	1.02956E-05	0.000278826	1.02956E-05	0.000119827	0.000116074	0.000197969	0.000859198
3841303774500	384130	3774500	0.000467729	0.00018345	6.0753E-05	5.95013E-05	0.000138165	0.000137952	0.000181531	0.000181414	0.000194442	0.000189781	7.56644E-06	7.56644E-06	0.000204914	7.56644E-06	8.77251E-05	8.49774E-05	0.000143639	0.000623404
3826803774550	382680	3774550	6.11944E-05	2.4001E-05	7.9485E-06	7.78473E-06	1.80765E-05	1.80486E-05	2.37502E-05	2.37349E-05	2.54394E-05	2.48297E-05	9.89941E-07	9.89941E-07	2.68096E-05	9.89941E-07	8.92643E-06	8.64683E-06	9.52978E-06	4.13599E-05
3827303774550	382730	3774550	6.74998E-05	2.6474E-05	8.7675E-06	8.58686E-06	1.99391E-05	1.99083E-05	2.61974E-05	2.61805E-05	2.80607E-05	2.73881E-05	1.09194E-06	1.09194E-06	2.9572E-05	1.09194E-06	9.47895E-06	9.18205E-06	1.0048E-05	4.36091E-05
3827803774550	382780	3774550	7.14249E-05	2.8014E-05	9.27733E-06	9.08619E-06	2.10986E-05	2.1066E-05	2.77208E-05	2.77029E-05	2.96924E-05	2.89807E-05	1.15544E-06	1.15544E-06	3.12916E-05	1.15544E-06	9.56326E-06	9.26372E-06	1.0254E-05	4.45029E-05
3828303774550	382830	3774550	6.97273E-05	2.7348E-05	9.05683E-06	8.87023E-06	2.05971E-05	2.05653E-05	2.70619E-05	2.70445E-05	2.89867E-05	2.82919E-05	1.12798E-06	1.12798E-06	3.05479E-05	1.12798E-06	8.93898E-06	8.659E-06	9.66557E-06	4.19492E-05
3828803774550	382880	3774550	7.17214E-05	2.813E-05	9.31583E-06	9.12389E-06	2.11861E-05	2.11534E-05	2.78358E-05	2.78179E-05	2.98156E-05	2.9101E-05	1.16023E-06	1.16023E-06	3.14214E-05	1.16023E-06	8.77753E-06	8.5026E-06	9.50263E-06	4.12421E-05
3829303774550	382930	3774550	7.7407E-05	3.036E-05	1.00543E-05	9.84718E-06	2.28656E-05	2.28304E-05	3.00425E-05	3.00231E-05	3.21792E-05	3.14079E-05	1.25221E-06	1.25221E-06	3.39123E-05	1.25221E-06	8.89772E-06	8.61903E-06	9.62483E-06	4.17724E-05
3829803774550	382980	3774550	9.67003E-05	3.7927E-05	1.25603E-05	1.23015E-05	2.85648E-05	2.85207E-05	3.75304E-05	3.75062E-05	4.01998E-05	3.92362E-05	1.56432E-06	1.56432E-06	4.23648E-05	1.56432E-06	1.01535E-05	9.83543E-06	1.09351E-05	4.74593E-05
3830303774550	383030	3774550	0.000128847	5.0536E-05	1.67358E-05	1.6391E-05	3.80608E-05	3.8002E-05	5.00069E-05	4.99746E-05	5.35636E-05	5.22797E-05	2.08435E-06	2.08435E-06	5.64484E-05	2.08435E-06	1.20209E-05	1.16444E-05	1.28701E-05	5.5857E-05
3830803774550	383080	3774550	0.000165098	6.4754E-05	2.14445E-05	2.10027E-05	4.87692E-05	4.8694E-05	6.40764E-05	6.40351E-05	6.86338E-05	6.69887E-05	2.67079E-06	2.67079E-06	7.23303E-05	2.67079E-06	1.36085E-05	1.31823E-05	1.45945E-05	6.33413E-05
3831303774550	383130	3774550	0.00020691	8.1153E-05	2.68753E-05	2.63216E-05	6.11201E-05	6.10258E-05	8.03038E-05	8.0252E-05	8.60154E-05	8.39537E-05	3.34717E-06	3.34717E-06	9.0648E-05	3.34717E-06	1.49862E-05	1.45168E-05	1.60655E-05	6.97255E-05
3832303774550	383230	3774550	0.000247194	9.6953E-05	3.21078E-05	3.14463E-05	7.30199E-05	7.29072E-05	9.59386E-05	9.58767E-05	0.000102762	0.000100299	3.99885E-06	3.99885E-06	0.000108297	3.99885E-06	1.64088E-05	1.58948E-05	1.8521E-05	8.03823E-05
3832803774550	383280	3774550	0.00023893	9.3712E-05	3.10345E-05	3.03951E-05	7.05789E-05	7.047E-05	9.27314E-05	9.26716E-05	9.9327E-05	9.69461E-05	3.86517E-06	3.86517E-06	0.000104676	3.86517E-06	1.7042E-05	1.65082E-05	1.9906E-05	8.63932E-05
3833303774550	383330	3774550	0.000216583	8.4947E-05	2.81318E-05	2.75522E-05	6.39776E-05	6.38789E-05	8.40582E-05	8.4004E-05	9.00369E-05	8.78787E-05	3.50366E-06	3.50366E-06	9.48861E-05	3.50366E-06	1.72698E-05	1.67289E-05	2.10669E-05	9.14319E-05
3833803774550	383380	3774550	0.000191326	7.5041E-05	2.48512E-05	2.43391E-05	5.65167E-05	5.64295E-05	7.42556E-05	7.42077E-05	7.9537E-05	7.76305E-05	3.09507E-06	3.09507E-06	8.38207E-05	3.09507E-06	1.70546E-05	1.65204E-05	2.15761E-05	9.36418E-05
3834303774550	383430	3774550	0.000172859	6.7798E-05	2.24525E-05	2.19899E-05	5.10616E-05	5.09829E-05	6.70883E-05	6.7045E-05	7.186E-05	7.01375E-05	2.79633E-06	2.79633E-06	7.57302E-05	2.79633E-06	1.71084E-05	1.65725E-05	2.24112E-05	9.72661E-05
3834803774550	383480	3774550	0.000157661	6.1837E-05	2.04785E-05	2.00566E-05	4.65724E-05	4.65005E-05	6.119E-05	6.11505E-05	6.55421E-05	6.39711E-05	2.55048E-06	2.55048E-06	6.90721E-05	2.55048E-06	1.7225E-05	1.66855E-05	2.32757E-05	0.000101018
3835303774550	383530	3774550	0.000154967	6.078E-05	2.01285E-05	1.97138E-05	4.57764E-05	4.57058E-05	6.01442E-05	6.01054E-05	6.44219E-05	6.28778E-05	2.50689E-06	2.50689E-06	6.78916E-05	2.50689E-06	1.86655E-05	1.80808E-05	2.59212E-05	0.0001125
3835803774550	383580	3774550	0.000160077	6.2785E-05	2.07923E-05	2.03639E-05	4.72861E-05	4.72131E-05	6.21277E-05	6.20876E-05	6.65466E-05	6.49515E-05	2.58957E-06	2.58957E-06	7.01306E-05	2.58957E-06	2.11411E-05	2.04789E-05	3.0169E-05	0.000130935
3836303774550	383630	3774550	0.000181787	7.1299E-05	2.36122E-05	2.31257E-05	5.3699E-05	5.36161E-05	7.05534E-05	7.05079E-05	7.55715E-05	7.37601E-05	2.94076E-06	2.94076E-06	7.96416E-05	2.94076E-06	2.63362E-05	2.55113E-05	3.87007E-05	0.000167964
3836803774550	383680	3774550	0.000226778	8.8945E-05	2.9456E-05	2.88491E-05	6.69891E-05	6.68857E-05	8.80149E-05	8.79581E-05	9.42749E-05	9.20152E-05	3.66858E-06	3.66858E-06	9.93523E-05	3.66858E-06	3.57972E-05	3.4676E-05	5.42277E-05	0.000235352
3837303774550	383730	3774550	0.000294996	0.0001157	3.83168E-05	3.75274E-05	8.71404E-05	8.7006E-05	0.000114491	0.000114417	0.000122634	0.000119695	4.77214E-06	4.77214E-06	0.000129239	4.77214E-06	5.00407E-05	4.84734E-05	7.85466E-05	0.000340898
3837803774550	383780	3774550	0.000401523	0.00015748	5.21535E-05	5.1079E-05	0.000118608	0.000118425	0.000155835	0.000155735	0.000166919	0.000162918	6.49542E-06	6.49542E-06	0.000175909	6.49542E-06	7.14921E-05	6.92529E-05	0.000115179	0.000499884
3838303774550	383830	3774550	0.000575864	0.00022586	7.47985E-05	7.32574E-05	0.000170107	0.000169845	0.000223499	0.000223355	0.000239395	0.000233657	9.31573E-06	9.31573E-06	0.000252288	9.31573E-06	0.00010582	0.000102506	0.000173584	0.000753368
3838803774550	383880	3774550	0.000847318	0.00033233	0.000110058	0.00010779	0.000250294	0.000249907	0.000328853	0.000328641	0.000352243	0.0003438	1.3707E-05	1.3707E-05	0.000371214	1.3707E-05	0.000158647	0.000153678	0.000263249	0.00114252
3839303774550	383930	3774550	0.001411406	0.00055357	0.000183327	0.000179549	0.000416923	0.000416279	0.000547782	0.000547428	0.000586743	0.000572679	2.28323E-05	2.28323E-05	0.000618343	2.28323E-05	0.000267569	0.000259188	0.000447848	0.001943691
3839803774550	383980	3774550	0.003182497	0.00124822	0.000413372	0.000404855	0.000940094	0.000938644	0.001235161	0.001234364	0.001323011	0.0012913	5.14832E-05	5.14832E-05	0.001394266	5.14832E-05	0.000608314	0.00058926	0.001024935	0.004448289
3840803774550	384080	3774550	0.001762773	0.00069138	0.000228965	0.000224248	0.000520715	0.000519911	0.000684151	0.00068371	0.000732811	0.000715246	2.85163E-05	2.85163E-05	0.000772729	2.85163E-05	0.000336262	0.00032573	0.000564631	0.002450539
3841303774550	384130	3774550	0.00081845	0.00032101	0.000106308	0.000104118	0.000241766	0.000241393	0.000317649	0.000317444	0.000340242	0.000332086	1.324E-05	1.324E-05	0.000358566	1.324E-05	0.000155115	0.000150256	0.000258085	0.001120107
3826803774600	382680	3774600	5.75657E-05	2.2578E-05	7.47717E-06	7.32311E-06	1.70046E-05	1.69784E-05	2.23419E-05	2.23274E-05	2.39309E-05	2.33573E-05	9.31239E-07	9.31239E-07	2.52198E-05	9.31239E-07	8.47795E-06	8.21241E-06	9.21295E-06	3.99849E-05
3827303774600	382730	3774600	6.30088E-05	2.4713E-05	8.18417E-06	8.01554E-06	1.86125E-05	1.85838E-05	2.44544E-05	2.44386E-05	2.61937E-05	2.55658E-05	1.01929E-06	1.01929E-06	2.76044E-05	1.01929E-06	8.96589E-06	8.68506E-06	9.69725E-06	4.20867E-05
3827803774600	382780	3774600	6.67992E-05	2.62E-05	8.6765E-06	8.49773E-06	1.97322E-05	1.97017E-05	2.59255E-05	2.59088E-05	2.77694E-05	2.71038E-05	1.08061E-06	1.08061E-06	2.9265E-05	1.08061E-06	9.13273E-06	8.84667E-06	9.99371E-06	4.33734E-05
3828303774600	382830	3774600	6.50118E-05	2.5499E-05	8.44433E-06	8.27035E-06	1.92042E-05	1.91745E-05	2.52318E-05	2.52155E-05	2.70264E-05	2.63786E-05	1.05169E-06	1.05169E-06	2.8482E-05	1.05169E-06	8.55688E-06	8.28887E-06	9.45058E-06	4.10162E-05
3828803774600	382880	3774600	6.57214E-05	2.5777E-05	8.5365E-06	8.36062E-06	1.94138E-05	1.93838E-05	2.55072E-05	2.54907E-05	2.73214E-05	2.66665E-05	1.06317E-06	1.06317E-06	2.87928E-05	1.06317E-06	8.33982E-06	8.0786E-06	9.2469E-06	4.01322E-05
3829303774600	382930	3774600	7.03112E-05	2.7577E-05	9.13267E-06	8.9445E-06	2.07696E-05	2.07375E-05	2.72885E-05	2.72709E-05	2.92294E-05	2.85288E-05	1.13742E-06	1.13742E-06	3.08036E-05	1.13742E-06	8.4941E-06	8.22805E-06	9.437E-06	4.09572E-05
3829803774600	382980	3774600	8.51405E-05	3.3393E-05	1.10588E-05	1.0831E-05	2.51501E-05	2.51113E-05	3.30439E-05	3.30226E-05	3.53942E-05	3.45458E-05	1.37732E-06	1.37732E-06	3.73004E-05	1.37732E-06	9.57582E-06	9.27588E-06	1.06319E-05	4.61432E-05
3830303774600	383030	3774600	0.000107748	4.226E-05	1.39953E-05	1.3707E-05	3.18283E-05	3.17792E-05	4.18182E-05	4.17912E-05	4.47925E-05	4.37189E-05	1.74304E-06	1.74304E-06	4.7205E-05	1.74304E-06	1.11311E-05	1.07825E-05	1.23337E-05	5.35292E-05
3830803774600	383080	3774600	0.000131236	5.1473E-05	1.70462E-05	1.6695E-05	3.87665E-05	3.87067E-05	5.09341E-05	5.09013E-05	5.45568E-05	5.32491E-05	2.123E-06	2.123E-06	5.74951E-05	2.123E-06	1.25268E-05	1.21344E-05	1.39292E-05	6.04537E-05
3831303774600	383130	3774600	0.000151796	5.9537E-05	1.97167E-05	1.93104E-05	4.48398E-05	4.47706E-05	5.89136E-05	5.88756E-05	6.31038E-05	6.15913E-05	2.4556E-06	2.4556E-06	6.65025E-05	2.4556E-06	1.35224E-05	1.30988E-05	1.51082E-05	6.55709E-05
3832303774600	383230	3774600	0.000168332	6.6022E-05	2.18645E-05	2.1414E-05	4.97244E-05	4.96477E-05	6.53314E-05	6.52892E-05	6.99781E-05	6.83007E-05	2.7231E-06	2.7231E-06	7.37469E-05	2.7231E-06	1.47404E-05	1.42787E-05	1.72582E-05	7.49016E-05
3832803774600	383280	3774600	0.000160958	6.313E-05	2.09067E-05	2.04759E-05	4.75461E-05	4.74727E-05	6.24694E-05	6.2429E-05	6.69125E-05	6.53086E-05	2.60381E-06	2.60381E-06	7.05162E-05	2.60381E-06	1.49575E-05	1.4489E-05	1.81566E-05	7.88009E-05
3833303774600	383330	3774600	0.000149407	5.8599E-05	1.94063E-05	1.90065E-05	4.4134E-05	4.40659E-05	5.79863E-05	5.79489E-05	6.21106E-05	6.06219E-05	2.41695E-06	2.41695E-06	6.54558E-05	2.41695E-06	1.49145E-05	1.44473E-05	1.86794E-05	8.10698E-05
3833803774600	383380	3774600	0.000137299	5.3851E-05	1.78337E-05	1.74662E-05	4.05575E-05	4.04949E-05	5.32872E-05	5.32528E-05	5.70772E-05	5.57091E-05	2.22108E-06	2.22108E-06	6.01513E-05	2.22108E-06	1.46902E-05	1.42301E-05	1.9012E-05	8.25136E-05
3834303774600	383430	3774600	0.000128416	5.0366E-05	1.66798E-05	1.63362E-05	3.79334E-05	3.78749E-05	4.98395E-05	4.98074E-05	5.33844E-05	5.21048E-05	2.07738E-06	2.07738E-06	5.62595E-05	2.07738E-06	1.4622E-05	1.41641E-05	1.94941E-05	8.46057E-05

			KMMass Grading / Excavation	KMMass Grading / Excavation	KMDrainage / Utilities Trenching	KMFoundations / Concrete Pads	KMBuilding / Structure Construction	KMAsphalt Paving	KMArchitectural Coating	KMLandscaping or Other Finishing	KMWaterside Construction (Piles)	EWNDemolition	EWNSite Grubbing / Prep	EWNDrainage / Utilities Trenching	EWNDrainage / Utilities Trenching	EWNDrainage / Utilities Trenching	EWNFoundation s / Concrete Pads	EWNBuilding / Structure Construction	EWNAsphalt Paving	EWNLandscaping or Other Finishing	EWNWaterside Construction (Piles)
Unique Identifier	X (UTM)	Y (UTM)	2025	2026	2026	2026	2026	2026	2026	2026	2026	2027	2027	2027	2028	2029	2029	2029	2029	2029	2029
3838303774450	383830	3774450	0.002360579	0.002336149	0.000838931	0.000443959	0.001524845	4.89872E-05	4.89872E-05	0.001573832	4.89872E-05	0.001724818	9.40048E-05	0.000220741	0.000216478	0.000211999	0.000183631	0.000398743	2.83684E-05	0.000412927	2.83684E-05
3838803774450	383880	3774450	0.005252348	0.005197992	0.001866643	0.000987821	0.003392819	0.000108998	0.000108998	0.003501816	0.000108998	0.003815236	0.000207935	0.000488271	0.000478842	0.000468934	0.000406185	0.000882006	6.27499E-05	0.00091338	6.27499E-05
3839303774450	383930	3774450	0.002182821	0.002160231	0.000775758	0.000410528	0.00141002	4.52983E-05	4.52983E-05	0.001455318	4.52983E-05	0.001596873	8.70316E-05	0.000204367	0.00020042	0.000196273	0.000170009	0.000369165	2.62641E-05	0.000382297	2.62641E-05
3839803774450	383980	3774450	0.001149109	0.001137217	0.000408384	0.000216115	0.000742281	2.38465E-05	2.38465E-05	0.000766128	2.38465E-05	0.000848317	4.62344E-05	0.000108567	0.00010647	0.000104267	9.0315E-05	0.000196114	1.39524E-05	0.00020309	1.39524E-05
3840303774450	384030	3774450	0.000613947	0.000607593	0.000218192	0.000115466	0.000396587	1.27407E-05	1.27407E-05	0.000409327	1.27407E-05	0.00045977	2.50581E-05	5.88411E-05	5.77048E-05	5.65108E-05	4.89489E-05	0.00010629	7.56193E-06	0.000110071	7.56193E-06
3840803774450	384080	3774450	0.000384691	0.00038071	0.000136716	7.23497E-05	0.000248496	7.98319E-06	7.98319E-06	0.000256479	7.98319E-06	0.000292545	1.59441E-05	3.74397E-05	3.67167E-05	3.5957E-05	3.11455E-05	6.76305E-05	4.81154E-06	7.00363E-05	4.81154E-06
3841303774450	384130	3774450	0.000298313	0.000295226	0.000106018	5.61045E-05	0.000192699	6.19066E-06	6.19066E-06	0.00019889	6.19066E-06	0.000229468	1.25063E-05	2.93671E-05	2.88E-05	2.82041E-05	2.443E-05	5.30483E-05	3.7741E-06	5.49354E-05	3.7741E-06
3826803774500	382680	3774500	3.24832E-05	3.2147E-05	1.15443E-05	6.10918E-06	2.09829E-05	6.74096E-07	6.74096E-07	2.1657E-05	6.74096E-07	4.15537E-05	2.26473E-06	5.31801E-06	5.21531E-06	5.1074E-06	4.42396E-06	9.60637E-06	6.83442E-07	9.94809E-06	6.83442E-07
3827303774500	382730	3774500	3.43496E-05	3.39941E-05	1.22076E-05	6.4602E-06	2.21885E-05	7.12829E-07	7.12829E-07	2.29014E-05	7.12829E-07	4.44173E-05	2.4208E-06	5.6845E-06	5.57473E-06	5.45938E-06	4.72884E-06	1.02684E-05	7.30541E-07	1.06337E-05	7.30541E-07
3827803774500	382780	3774500	3.49095E-05	3.45482E-05	1.24066E-05	6.5655E-06	2.25502E-05	7.24448E-07	7.24448E-07	2.32747E-05	7.24448E-07	4.47619E-05	2.43958E-06	5.7286E-06	5.61797E-06	5.50173E-06	4.76552E-06	1.0348E-05	7.36208E-07	1.07162E-05	7.36208E-07
3828303774500	382830	3774500	3.27967E-05	3.24573E-05	1.16557E-05	6.16815E-06	2.11854E-05	6.80603E-07	6.80603E-07	2.1866E-05	6.80603E-07	4.16838E-05	2.27182E-06	5.33467E-06	5.23165E-06	5.1234E-06	4.43782E-06	9.63646E-06	6.85582E-07	9.97926E-06	6.85582E-07
3828803774500	382880	3774500	3.21099E-05	3.17776E-05	1.14116E-05	6.03897E-06	2.07418E-05	6.6635E-07	6.6635E-07	2.14081E-05	6.6635E-07	4.08799E-05	2.22801E-06	5.23178E-06	5.13075E-06	5.02459E-06	4.35223E-06	9.4506E-06	6.72359E-07	9.78678E-06	6.72359E-07
3829303774500	382930	3774500	3.26101E-05	3.22726E-05	1.15894E-05	6.13305E-06	2.10649E-05	6.7673E-07	6.7673E-07	2.17416E-05	6.7673E-07	4.17451E-05	2.27516E-06	5.34251E-06	5.23934E-06	5.13093E-06	4.44434E-06	9.65062E-06	6.8659E-07	9.99392E-06	6.8659E-07
3829803774500	382980	3774500	3.62459E-05	3.58707E-05	1.28815E-05	6.81684E-06	2.34134E-05	7.52181E-07	7.52181E-07	2.41656E-05	7.52181E-07	4.67756E-05	2.54933E-06	5.98631E-06	5.87071E-06	5.74924E-06	4.97991E-06	1.08136E-05	7.69328E-07	1.11982E-05	7.69328E-07
3830303774500	383030	3774500	4.2308E-05	4.18701E-05	1.50359E-05	7.95695E-06	2.73294E-05	8.77983E-07	8.77983E-07	2.82073E-05	8.77983E-07	5.51599E-05	3.00629E-06	7.05932E-06	6.923E-06	6.77976E-06	5.87253E-06	1.27519E-05	9.07226E-07	1.32055E-05	9.07226E-07
3830803774500	383080	3774500	4.9699E-05	4.91847E-05	1.76626E-05	9.347E-06	3.21037E-05	1.03136E-06	1.03136E-06	3.3135E-05	1.03136E-06	6.53971E-05	3.56423E-06	8.36947E-06	8.20785E-06	8.03802E-06	6.96242E-06	1.51185E-05	1.0756E-06	1.56563E-05	1.0756E-06
3831303774500	383130	3774500	5.60374E-05	5.54574E-05	1.99152E-05	1.05391E-05	3.6198E-05	1.1629E-06	1.1629E-06	3.73609E-05	1.1629E-06	7.40723E-05	4.03704E-06	9.47972E-06	9.29666E-06	9.1043E-06	7.88602E-06	1.7124E-05	1.21828E-06	1.77332E-05	1.21828E-06
3832303774500	383230	3774500	6.54068E-05	6.47299E-05	2.32451E-05	1.23012E-05	4.22503E-05	1.35733E-06	1.35733E-06	4.36076E-05	1.35733E-06	8.10936E-05	4.41971E-06	1.03783E-05	1.01779E-05	9.9673E-06	8.63354E-06	1.87472E-05	1.33376E-06	1.94141E-05	1.33376E-06
3833303774500	383330	3774500	7.68442E-05	7.60489E-05	2.73098E-05	1.44523E-05	4.96384E-05	1.59469E-06	1.59469E-06	5.12331E-05	1.59469E-06	8.64381E-05	4.71099E-06	1.10623E-05	1.08487E-05	1.06242E-05	9.20253E-06	1.99827E-05	1.42166E-06	2.06936E-05	1.42166E-06
3833803774500	383380	3774500	8.05696E-05	7.97357E-05	2.86338E-05	1.51529E-05	5.20449E-05	1.67199E-06	1.67199E-06	5.37169E-05	1.67199E-06	8.54733E-05	4.65841E-06	1.09388E-05	1.07276E-05	1.05056E-05	9.09982E-06	1.97597E-05	1.4058E-06	2.04626E-05	1.4058E-06
3834303774500	383430	3774500	8.52132E-05	8.43313E-05	3.02841E-05	1.60262E-05	5.50445E-05	1.76836E-06	1.76836E-06	5.68129E-05	1.76836E-06	8.6239E-05	4.70014E-06	1.10368E-05	1.08237E-05	1.05997E-05	9.18133E-06	1.99367E-05	1.41839E-06	2.06459E-05	1.41839E-06
3834803774500	383480	3774500	9.00584E-05	8.91264E-05	3.20061E-05	1.69375E-05	5.81743E-05	1.86891E-06	1.86891E-06	6.00433E-05	1.86891E-06	8.72191E-05	4.75355E-06	1.11622E-05	1.09467E-05	1.07202E-05	9.28568E-06	2.01633E-05	1.43451E-06	2.08805E-05	1.43451E-06
3835303774500	383530	3774500	9.69343E-05	9.59311E-05	3.44497E-05	1.82306E-05	6.26159E-05	2.0116E-06	2.0116E-06	6.46275E-05	2.0116E-06	9.02665E-05	4.91964E-06	1.15522E-05	1.13292E-05	1.10947E-05	9.61012E-06	2.08678E-05	1.48463E-06	2.16101E-05	1.48463E-06
3835803774500	383580	3774500	0.000104527	0.000103445	3.7148E-05	1.96586E-05	6.75204E-05	2.16916E-06	2.16916E-06	6.96896E-05	2.16916E-06	9.38193E-05	5.11327E-06	1.20069E-05	1.17751E-05	1.15314E-05	9.98836E-06	2.16891E-05	1.54306E-06	2.24607E-05	1.54306E-06
3836303774500	383630	3774500	0.000128163	0.000126837	4.55482E-05	2.41039E-05	8.27886E-05	2.65967E-06	2.65967E-06	8.54483E-05	2.65967E-06	0.000110787	6.03803E-06	1.41784E-05	1.39046E-05	1.36169E-05	1.17948E-05	2.56117E-05	1.82213E-06	2.65227E-05	1.82213E-06
3836803774500	383680	3774500	0.000183984	0.00018208	6.53865E-05	3.46023E-05	0.000118847	3.81807E-06	3.81807E-06	0.000122665	3.81807E-06	0.000152157	8.29274E-06	1.94729E-05	1.90969E-05	1.87017E-05	1.61992E-05	3.51756E-05	2.50255E-06	3.64268E-05	2.50255E-06
3837303774500	383730	3774500	0.00029959	0.00029649	0.000106472	5.63446E-05	0.000193524	6.21715E-06	6.21715E-06	0.000199741	6.21715E-06	0.000236826	1.29073E-05	3.03088E-05	2.97235E-05	2.91085E-05	2.52134E-05	5.47494E-05	3.89513E-06	5.6697E-05	3.89513E-06
3837803774500	383780	3774500	0.000519111	0.000513738	0.000184488	9.76303E-05	0.000335326	1.07727E-05	1.07727E-05	0.000346099	1.07727E-05	0.000394442	2.14976E-05	5.04804E-05	4.95056E-05	4.84813E-05	4.19938E-05	9.11871E-05	6.48747E-06	9.44308E-05	6.48747E-06
3838303774500	383830	3774500	0.001181704	0.001169475	0.000419968	0.000222246	0.000763336	2.4523E-05	2.4523E-05	0.000787859	2.4523E-05	0.000872421	4.7548E-05	0.000111652	0.000109496	0.00010723	9.28812E-05	0.000201686	1.43489E-05	0.00020886	1.43489E-05
3838803774500	383880	3774500	0.002927067	0.002896775	0.001040257	0.0005505	0.001890775	6.0743E-05	6.0743E-05	0.001951518	6.0743E-05	0.002135018	0.000116361	0.000273238	0.000267962	0.000262417	0.000227302	0.000493573	3.51151E-05	0.000511131	3.51151E-05
3839803774500	383980	3774500	0.003934597	0.003893878	0.001398325	0.000739988	0.002541601	8.16515E-05	8.16515E-05	0.002623253	8.16515E-05	0.002863766	0.000156079	0.000366503	0.000359425	0.000351988	0.000304887	0.000662045	4.71009E-05	0.000685595	4.71009E-05
3840303774500	384030	3774500	0.00147945	0.001464139	0.000525785	0.000278243	0.000955669	3.07018E-05	3.07018E-05	0.000986371	3.07018E-05	0.001085817	5.91784E-05	0.000138962	0.000136279	0.000133459	0.0001156	0.000251019	1.78586E-05	0.000259948	1.78586E-05
3840803774500	384080	3774500	0.000653082	0.000646324	0.0002321	0.000122827	0.000421866	1.35529E-05	1.35529E-05	0.000435419	1.35529E-05	0.000486722	2.6527E-05	6.22904E-05	6.10875E-05	5.98235E-05	5.18183E-05	0.00011252	8.00522E-06	0.000116523	8.00522E-06
3841303774500	384130	3774500	0.000473854	0.00046895	0.000168404	8.91187E-05	0.000306092	9.8335E-06	9.8335E-06	0.000315925	9.8335E-06	0.000356709	1.94411E-05	4.56514E-05	4.47698E-05	4.38435E-05	3.79766E-05	8.2464E-05	5.86687E-06	8.53974E-05	5.86687E-06
3826803774550	382680	3774550	3.1438E-05	3.11126E-05	1.11728E-05	5.9126E-06	2.03077E-05	6.52406E-07	6.52406E-07	2.09601E-05	6.52406E-07	3.93102E-05	2.14246E-06	5.0309E-06	4.93374E-06	4.83166E-06	4.18512E-06	9.08773E-06	6.46543E-07	9.411E-06	6.46543E-07
3827303774550	382730	3774550	3.31476E-05	3.28046E-05	1.17804E-05	6.23414E-06	2.14121E-05	6.87885E-07	6.87885E-07	2.21E-05	6.87885E-07	4.17834E-05	2.27725E-06	5.34741E-06	5.24414E-06	5.13564E-06	4.44842E-06	9.65948E-06	6.8722E-07	1.00031E-05	6.8722E-07
3827803774550	382780	3774550	3.3827E-05	3.34769E-05	1.20218E-05	6.36191E-06	2.18509E-05	7.01984E-07	7.01984E-07	2.25529E-05	7.01984E-07	4.21662E-05	2.29811E-06	5.3964E-06	5.29219E-06	5.18269E-06	4.48918E-06	9.74798E-06	6.93516E-07	1.00947E-05	6.93516E-07
3828303774550	382830	3774550	3.18859E-05	3.15559E-05	1.1332E-05	5.99685E-06	2.05971E-05	6.61702E-07	6.61702E-07	2.12588E-05	6.61702E-07	3.93638E-05	2.14538E-06	5.03775E-06	4.94047E-06	4.83825E-06	4.19082E-06	9.10012E-06	6.47425E-07	9.42383E-06	6.47425E-07
3828803774550	382880	3774550	3.13484E-05	3.10239E-05	1.1141E-05	5.89576E-06	2.02499E-05	6.50547E-07	6.50547E-07	2.09004E-05	6.50547E-07	3.86135E-05	2.10448E-06	4.94172E-06	4.84629E-06	4.74602E-06	4.11094E-06	8.92665E-06	6.35083E-07	9.24419E-06	6.35083E-07
3829303774550	382930	3774550	3.17515E-05	3.14229E-05	1.12842E-05	5.97158E-06	2.05103E-05	6.58913E-07	6.58913E-07	2.11692E-05	6.58913E-07	3.91188E-05	2.13203E-06	5.0064E-06	4.90972E-06	4.80813E-06	4.16474E-06	9.04348E-06	6.43395E-07	9.36518E-06	6.43395E-07
3829803774550	382980	3774550	3.60741E-05	3.57008E-05	1.28205E-05	6.78454E-06	2.33025E-05	7.48617E-07	7.48617E-07	2.40511E-05	7.48617E-07	4.467E-05	2.43457E-06	5.71684E-06	5.60644E-06	5.49044E-06	4.75574E-06	1.03268E-05	7.34697E-07	1.06942E-05	7.34697E-07
3830303774550	383030	3774550	4.24573E-05	4.20179E-05	1.5089E-05	7.98504E-06	2.74258E-05	8.81082E-07	8.81082E-07	2.83069E-05	8.81082E-07	5.29547E-05	2.8861E-06	6.77711E-06	6.64623E-06	6.50872E-06	5.63776E-06	1.22421E-05	8.70957E-07	1.26775E-05	8.70957E-07
3830803774550	383080	3774550	4.81461E-05	4.76479E-05	1.71108E-05	9.05495E-06	3.11006E-05	9.99138E-07	9.99138E-07	3.20997E-05	9.99138E-07	5.99454E-05	3.2671E-06	7.67177E-06	7.52362E-06	7.36795E-06	6.38202E-06	1.38582E-05	9.85934E-07	1.43511E-05	9.85934E-07
3831303774550	383130	3774550	5.29988E-05	5.24503E-05	1.88354E-05	9.9676E-06	3.42352E-05	1.09984E-06	1.09984E-06	3.53351E-05	1.09984E-06	6.58412E-05	3.58843E-06	8.42631E-06	8.26359E-06	8.09261E-06	7.0097E-06	1.52212E-05	1.0829E-06	1.57626E-05	1.0829E-06
3832303774550	383230	3774550	6.10991E-05	6.04668E-05	2.17141E-05	1.1491E-05	3.94677E-05	1.26794E-06	1.26794E-06	4.07356E-05	1.26794E-06	7.1423E-05	3.89265E-06	9.14067E-06	8.96415E-06	8.77868E-06	7.60397E-06	1.65116E-05	1.17471E-06	1.70989E-05	1.17471E-06
3832803774550	383280	3774550	6.56681E-05	6.49885E-05	2.33379E-05	1.23503E-05	4.24191E-05	1.36276E-06	1.36276E-06	4.37819E-05	1.36276E-06	7.3766E-05	4.02034E-06	9.44052E-06	9.25822E-06	9.06666E-06	7.85341E-06	1.70532E-05	1.21324E-06	1.76598E-05	1.21324E-06
3833303774550	383330	3774550	6.9498E-05	6.87787E-05	2.4699E-05	1.30706E-05	4.48931E-05	1.44223E-06	1.44223E-06	4.63353E-05	1.44223E-06	7.43096E-05	4.04997E-06	9.5101E-06	9.32645E-06	9.13347E-06	7.91129E-06	1.71789E-05	1.22219E-06	1.779E-05	1.22219E-06
3833803774550	383380	3774550	7.11777E-05	7.04411E-05	2.5296E-05	1.33866E-05	4.59781E-05	1.47709E-06	1.47709E-06	4.74552E-05	1.47709E-06	7.27936E-05	3.96735E-06	9.31607E-06	9.13617E-06	8.94713E-06	7.74988E-06	1.68284E-05	1.19725E-06	1.7427E-05	1.19725E-06
3834303774550	383430	3774550	7.39326E-05	7.31674E-05	2.62751E-05	1.39047E-05	4.77577E-05	1.53426E-06	1.53426E-06	4.92919E-05	1.53426E-06	7.25409E-05	3.95357E-06	9.28374E-06	9.10446E-06	8.91608E-06	7.72298E-06	1.677E-05	1.19309E-06	1.73665E-05	1.19309E-06
3834803774550	383480	3774550	7.67845E-05	7.59898E-05	2.72886E-05	1.4441E-05	4.95999E-05	1.59345E-06	1.59345E-06	5.11933E-05	1.59345E-06	7.25869E-05	3.95608E-06	9.28962E-06	9.11022E-06	8.92172E-06	7.72787E-06	1.67806E-05	1.19385E-06	1.73775E-05	1.19385E-06
3835303774550	383530	3774550	8.55118E-05	8.46269E-05	3.03902E-05	1.60824E-05	5.52374E-05	1.77456E-06	1.77456E-06	5.7012E-05	1.77456E-06	7.82682E-05	4.26572E-06	1.00167E-05	9.82328E-06	9.62003E-06	8.33273E-06	1.8094E-05	1.28729E-06	1.87377E-05	1.28729E-06
3835803774550	383580	3774550	9.95249E-05	9.84949E-05	3.53704E-05	1.87179E-05	6.42893E-05	2.06536E-06	2.06536E-06	6.63547E-05	2.06536E-06	8.82374E-05	4.80905E-06	1.12926E-05	1.10745E-05	1.08454E-05	9.39409E-06	2.03987E-05	1.45126E-06	2.11243E-05	1.45126E-06
3836303774550	383630	3774550	0.000127671	0.000126349	4.53731E-05	2.40113E-05	8.24703E-05	2.64944E-06	2.64944E-06	8.51198E-05	2.64944E-06	0.000109355	5.95999E-06	1.39952E-05	1.37249E-05	1.34409E-05	1.16424E-05	2.52807E-05	1.79858E-06	2.618E-05	1.79858E-06
3836803774550	383680	3774550	0.000178892	0.000177041	6.3577E-05	3.36447E-05	0.000115558	3.71241E-06	3.71241E-06	0.00011927	3.71241E-06	0.000147739	8.05195E-06	1.89075E-05	1.85424E-05	1.81587E-05	1.57288E-05	3.41542E-05	2.42989E-06	3.53692E-05	2.42989E-06
3837303774550	383730	3774550	0.000259119	0.000256437	9.20887E-05	4.8733E-05	0.000167381	5.37728E-06	5.37728E-06	0.000172758	5.37728E-06	0.000205111	1.11788E-05	2.625E-05	2.57431E-05	2.52105E-05	2.18369E-05	4.74176E-05	3.37351E-06	4.91044E-05	3.37351E-06
3837803774550	383780	3774550	0.000379966	0.000376033	0.000135037	7.14609E-05	0.000245443	7.88512E-06	7.88512E-06	0.000253328	7.88512E-06	0.000291718	1.5899E-05	3.73339E-05	3.66129E-05	3.58554E-05	3.10574E-05	6.74393E-05	4.79794E-06	6.98383E-05	4.79794E-06
3838303774550	383830	3774550	0.00057264	0.000566713	0.000203512	0.000107698	0.000369904	1.18835E-05	1.18835E-05	0.000381787	1.18835E-05	0.000430414	2.34581E-05	5.50841E-05	5.40204E-05	5.29026E-05	4.58235E-05	9.9503E-05	7.0791E-06	0.000103043	7.0791E-06
3838803774550	383880	3774550	0.000868437	0.00085945	0.000308636	0.000163329	0.000560978	1.8022E-05	1.8022E-05	0.000579	1.8022E-05	0.00064391	3.50939E-05	8.24071E-05	8.08158E-05	7.91436E-05	6.85531E-05	0.000148859	1.05905E-05	0.000154154	1.05905E-05
3839303774550	383930	3774550	0.001477412	0.001462122	0.000525061	0.00027786	0.000954352	3.06595E-05	3.06595E-05	0.000985012	3.06595E-05	0.001084232	5.9092E-05	0.000138759	0.00013608	0.000133264	0.000115431	0.000250652	1.78326E-05	0.000259569	1.78326E-05
3839803774550	383980	3774550	0.003381174	0.003346182	0.001201643	0.000635905	0.002184111	7.01668E-05	7.01668E-05	0.002254278	7.01668E-05	0.002461966	0.00013418	0.000315081	0.000308996	0.000302603	0.00026211	0.000569157	4.04924E-05	0.000589403	4.04924E-05
3840803774550	384080	3774550	0.001862671	0.001843394	0.000661979	0.000350317	0.001203215	3.86545E-05	3.86545E-05	0.00124187	3.86545E-05	0.001361693	7.4214E-05	0.000174268	0.000170903	0.000167367	0.000144971	0.000314796	2.2396E-05	0.000325994	2.2396E-05
3841303774550	384130	3774550	0.0008514	0.000842589	0.000302581	0.000160125	0.000549973	1.76684E-05	1.76684E-05	0.000567641	1.76684E-05	0.000629109	3.42873E-05	8.05129E-05	7.89581E-05	7.73244E-05	6.69774E-05	0.000145437	1.03471E-05	0.000150611	1.03471E-05
3826803774600	382680	3774600	3.03928E-05	3.00782E-05	1.08013E-05	5.71603E-06	1.96326E-05	6.30716E-07	6.30716E-07	2.02633E-05	6.30716E-07	3.72046E-05	2.0277E-06	4.76142E-06	4.66947E-06	4.57285E-06	3.96094E-06	8.60095E-06	6.11911E-07	8.90691E-06	6.11911E-07
3827303774600	382730	3774600	3.19904E-05	3.16593E-05	1.13691E-05	6.01651E-06	2.06646E-05	6.63871E-07	6.63871E-07	2.13285E-05	6.63871E-07	3.93715E-05	2.1458E-06	5.03873E-06	4.94143E-06	4.83919E-06	4.19164E-06	9.10189E-06	6.4755E-07	9.42567E-06	6.4755E-07
3827803774600	382780	3774600	3.29684E-05	3.26272E-05	1.17167E-05	6.20044E-06	2.12964E-05	6.84167E-07	6.84167E-07	2.19805E-05	6.84167E-07	4.01448E-05	2.18794E-06	5.13771E-06	5.03849E-06	4.93424E-06	4.27397E-06	9.28067E-06	6.6027E-07	9.61081E-06	6.6027E-07
3828303774600	382830	3774600	3.11767E-05	3.0854E-05	1.10799E-05	5.86346E-06	2.01389E-05	6.46984E-07	6.46984E-07	2.07859E-05	6.46984E-07	3.75262E-05	2.04523E-06	4.80257E-06	4.70983E-06	4.61238E-06	3.99518E-06	8.6753E-06	6.172E-07	9.8839E-06	6.172E-07
3828803774600	382880	3774600	3.05047E-05	3.01891E-05	1.08411E-05	5.73709E-06	1.97049E-05	6.3304E-07	6.3304E-07	2.0338E-05	6.3304E-07	3.65231E-05	1.99056E-06	4.67421E-06	4.58394E-06	4.4891E-06	3.88839E-06	8.44341E-06	6.00703E-07	8.74376E-06	6.00703E-07
3829303774600	382930	3774600	3.11319E-05	3.08097E-05	1.1064E-05	5.85504E-06	2.011E-05	6.46054E-07	6.46054E-07	2.07561E-05	6.46054E-07	3.71587E-05	2.02519E-06	4.75554E-06	4.6637E-06	4.56721E-06	3.95605E-06	8.59033E-06	6.11156E-07	8.89591E-06	6.11156E-07
3829803774600	382980	3774600	3.50737E-05	3.47108E-05	1.24649E-05	6.59639E-06	2.26563E-05	7.27857E-07	7.27857E-07	2.33842E-05	7.27857E-07	4.18982E-05	2.28351E-06	5.36211E-06	5.25856E-06	5.14975E-06	4.46065E-06	9.68603E-06	6.89109E-07	1.00306E-05	6.89109E-07
3830303774600	383030	3774600	4.06879E-05	4.02668E-05	1.44602E-05	7.65227E-06	2.62829E-05	8.44364E-07	8.44364E-07	2.71272E-05	8.44364E-07	4.87281E-05	2.65575E-06	6.23619E-06	6.11577E-06	5.98923E-06	5.18778E-06	1.1265E-05	8.01441E-07	1.16657E-05	8.01441E-07
3830803774600	383080	3774600	4.59512E-05	4.54757E-05	1.63307E-05	8.64215E-06	2.96828E-05	9.53589E-07	9.53589E-07	3.06363E-05	9.53589E-07	5.48996E-05	2.9921E-06	7.02601E-06	6.89033E-06	6.74776E-06	5.84482E-06	1.26917E-05	9.02944E-07	1.31431E-05	9.02944E-07
3831303774600	383130	3774600	4.98408E-05	4.9325E-05	1.7713E-05	9.37368E-06	3.21953E-05	1.03431E-06	1.03431E-06	3.32296E-05	1.03431E-06	5.8973E-05	3.2141E-06	7.54732E-06	7.40158E-06	7.24843E-06	6.27849E-06	1.36334E-05	9.6994E-07	1.41183E-05	9.6994E-07
3832303774600	383230	3774600	5.69332E-05	5.6344E-05	2.02336E-05	1.07076E-05	3.67767E-05	1.18149E-06	1.18149E-06	3.79582E-05	1.18149E-06	6.37509E-05	3.4745E-06	8.15879E-06	8.00124E-06	7.83568E-06	6.78716E-06	1.47379E-05	1.04852E-06	1.52622E-05	1.04852E-06
3832803774600	383280	3774600	5.98971E-05	5.92772E-05	2.1287E-05	1.1265E-05	3.86913E-05	1.243E-06	1.243E-06	3.99343E-05	1.243E-06	6.44706E-05	3.51373E-06	8.2509E-06	8.09157E-06	7.92415E-06	6.86379E-06	1.49043E-05	1.06036E-06	1.54345E-05	1.06036E-06
3833303774600	383330	3774600	6.16217E-05	6.0984E-05	2.18999E-05	1.15893E-05	3.98053E-05	1.27878E-06	1.27878E-06	4.10841E-05	1.27878E-06	6.37662E-05	3.47534E-06	8.16075E-06	8.00316E-06	7.83757E-06	6.78879E-06	1.47415E-05	1.04877E-06	1.52658E-05	1.04877E-06
3833803774600	383380	3774600	6.27191E-05	6.20701E-05	2.22899E-05	1.17957E-05	4.05142E-05	1.30156E-06	1.30156E-06	4.18157E-05	1.30156E-06	6.24186E-05	3.40189E-06	7.98829E-06	7.83402E-06	7.67193E-06	6.64532E-06	1.44299E-05	1.02661E-06	1.49432E-05	1.02661E-06
3834303774600	383430	3774600	6.43093E-05

			ISDemolition	ISDrainage / Utilities Trenching	ISDrainage / Utilities Trenching	ISAsphalt Paving	ISAsphalt Paving	SVDemolition	SVSite Grubbing / Prep	SVMass Grading / Excavation	SVMass Grading / Excavation	SVDrainage / Utilities Trenching	SVFoundations / Concrete Pads	SVBuilding / Structure Construction	SVBuilding / Structure Construction	SVAsphalt Paving	SVAsphalt Paving	SVArchitectural Coating	SVArchitectural Coating	SVLandscaping or Other Finishing	SVLandscaping or Other Finishing
Unique Identifier	X (UTM)	Y (UTM)	2027	2027	2028	2027	2028	2027	2027	2027	2028	2028	2028	2028	2029	2028	2029	2028	2029	2028	2029
3838303774450	383830	3774450	0.000349426	0.000140701	0.000137091	3.63379E-05	3.38504E-05	0.004110665	0.002955345	0.001992578	0.001967279	0.001395832	0.00044342	0.000635226	0.000610989	6.24552E-05	5.8108E-05	6.24552E-05	5.8108E-05	0.000635226	0.000610989
3838803774450	383880	3774450	0.000756038	0.000304428	0.000296617	7.86228E-05	7.32406E-05	0.009186487	0.006604585	0.004453001	0.004396462	0.003119396	0.000990952	0.001419599	0.001365434	0.000139575	0.000129859	0.000139575	0.000129859	0.001419599	0.001365434
3839303774450	383930	3774450	0.000320769	0.000129162	0.000125848	3.33578E-05	3.10743E-05	0.003799918	0.002731935	0.001841949	0.001818562	0.001290313	0.000409899	0.000587206	0.000564801	5.77339E-05	5.37153E-05	5.77339E-05	5.37153E-05	0.000587206	0.000564801
3839803774450	383980	3774450	0.000173357	6.98041E-05	6.80131E-05	1.80279E-05	1.67938E-05	0.001986432	0.001428137	0.000962891	0.000950665	0.00067452	0.000214278	0.000306966	0.000295253	3.01808E-05	2.808E-05	3.01808E-05	2.808E-05	0.000306966	0.000295253
3840303774450	384030	3774450	9.61989E-05	3.87357E-05	3.77418E-05	1.0004E-05	9.31919E-06	0.001049729	0.000754698	0.000508839	0.000502378	0.00035645	0.000113235	0.000162216	0.000156026	1.5949E-05	1.48389E-05	1.5949E-05	1.48389E-05	0.000162216	0.000156026
3840803774450	384080	3774450	6.23889E-05	2.51216E-05	2.44771E-05	6.48801E-06	6.04387E-06	0.000651507	0.000468398	0.000315807	0.000311798	0.000221228	7.02785E-05	0.000100678	9.68367E-05	9.89865E-06	9.20965E-06	9.89865E-06	9.20965E-06	0.000100678	9.68367E-05
3841303774450	384130	3774450	4.94757E-05	1.9922E-05	1.94109E-05	5.14513E-06	4.79292E-06	0.000500004	0.000359476	0.000242369	0.000239292	0.000169783	5.39358E-05	7.72663E-05	7.43182E-05	7.5968E-06	7.06802E-06	7.5968E-06	7.06802E-06	7.72663E-05	7.43182E-05
3826803774500	382680	3774500	8.67258E-06	3.49212E-06	3.40252E-06	9.01888E-07	8.40148E-07	3.9154E-05	2.81496E-05	1.89793E-05	1.87383E-05	1.32953E-05	4.22357E-06	6.05052E-06	5.81966E-06	5.94885E-07	5.53478E-07	5.94885E-07	5.53478E-07	6.05052E-06	5.81966E-06
3827303774500	382730	3774500	9.52349E-06	3.83475E-06	3.73636E-06	9.90377E-07	9.2258E-07	4.15327E-05	2.98597E-05	2.01323E-05	1.98767E-05	1.4103E-05	4.48015E-06	6.4181E-06	6.17321E-06	6.31025E-07	5.87102E-07	6.31025E-07	5.87102E-07	6.4181E-06	6.17321E-06
3827803774500	382780	3774500	1.01313E-05	4.07948E-06	3.97481E-06	1.05358E-06	9.81459E-07	4.27532E-05	3.07372E-05	2.07239E-05	2.04608E-05	1.45174E-05	4.61181E-06	6.6067E-06	6.35462E-06	6.49569E-07	6.04355E-07	6.49569E-07	6.04355E-07	6.6067E-06	6.35462E-06
3828303774500	382830	3774500	9.90213E-06	3.98721E-06	3.88491E-06	1.02975E-06	9.59261E-07	4.07041E-05	2.92641E-05	1.97307E-05	1.94802E-05	1.38216E-05	4.39078E-06	6.29006E-06	6.05006E-06	6.18437E-07	5.75391E-07	6.18437E-07	5.75391E-07	6.29006E-06	6.05006E-06
3828803774500	382880	3774500	1.00894E-05	4.0626E-06	3.95837E-06	1.04922E-06	9.77398E-07	4.01251E-05	2.88478E-05	1.945E-05	1.9203E-05	1.3625E-05	4.32832E-06	6.20058E-06	5.96399E-06	6.09639E-07	5.67205E-07	6.09639E-07	5.67205E-07	6.20058E-06	5.96399E-06
3829303774500	382930	3774500	1.08285E-05	4.36022E-06	4.24835E-06	1.12609E-06	1.049E-06	4.10249E-05	2.94946E-05	1.98861E-05	1.96336E-05	1.39305E-05	4.42538E-06	6.33962E-06	6.09773E-06	6.2331E-07	5.79924E-07	6.2331E-07	5.79924E-07	6.33962E-06	6.09773E-06
3829803774500	382980	3774500	1.29397E-05	5.21033E-06	5.07664E-06	1.34564E-06	1.25352E-06	4.58356E-05	3.29533E-05	2.22181E-05	2.1936E-05	1.55641E-05	4.94431E-06	7.08303E-06	6.81277E-06	6.96401E-07	6.47928E-07	6.96401E-07	6.47928E-07	7.08303E-06	6.81277E-06
3830303774500	383030	3774500	1.66689E-05	6.71193E-06	6.53972E-06	1.73345E-06	1.61478E-06	5.37733E-05	3.86601E-05	2.60657E-05	2.57348E-05	1.82595E-05	5.80056E-06	8.30966E-06	7.9926E-06	8.17003E-07	7.60135E-07	8.17003E-07	7.60135E-07	8.30966E-06	7.9926E-06
3830803774500	383080	3774500	2.2058E-05	8.88192E-06	8.65403E-06	2.29388E-06	2.13685E-06	6.34215E-05	4.55966E-05	3.07425E-05	3.03522E-05	2.15356E-05	6.84132E-06	9.8006E-06	9.42665E-06	9.63592E-07	8.96521E-07	9.63592E-07	8.96521E-07	9.8006E-06	9.42665E-06
3831303774500	383130	3774500	2.85439E-05	1.14935E-05	1.11987E-05	2.96837E-06	2.76517E-06	7.18314E-05	5.16429E-05	3.48191E-05	3.4377E-05	2.43913E-05	7.74849E-06	1.11002E-05	1.06767E-05	1.09137E-06	1.0154E-06	1.09137E-06	1.0154E-06	1.11002E-05	1.06767E-05
3832303774500	383230	3774500	4.68406E-05	1.88609E-05	1.8377E-05	4.8711E-06	4.53764E-06	8.6219E-05	6.19868E-05	4.17933E-05	4.12626E-05	2.92768E-05	9.3005E-06	1.33235E-05	1.28152E-05	1.30997E-06	1.21879E-06	1.30997E-06	1.21879E-06	1.33235E-05	1.28152E-05
3833303774500	383330	3774500	6.30791E-05	2.53996E-05	2.47479E-05	6.55979E-06	6.11074E-06	0.000104803	7.53475E-05	5.08014E-05	5.01564E-05	3.55872E-05	1.13051E-05	1.61953E-05	1.55774E-05	1.59232E-06	1.48148E-06	1.59232E-06	1.48148E-06	1.61953E-05	1.55774E-05
3833803774500	383380	3774500	5.51485E-05	2.22062E-05	2.16364E-05	5.73506E-06	5.34246E-06	0.000112527	8.09005E-05	5.45455E-05	5.38529E-05	3.82099E-05	1.21383E-05	1.73889E-05	1.67254E-05	1.70967E-06	1.59067E-06	1.70967E-06	1.59067E-06	1.73889E-05	1.67254E-05
3834303774500	383430	3774500	4.81596E-05	1.9392E-05	1.88945E-05	5.00826E-06	4.66542E-06	0.000121622	8.74399E-05	5.89545E-05	5.8206E-05	4.12985E-05	1.31195E-05	1.87945E-05	1.80774E-05	1.84787E-06	1.71925E-06	1.84787E-06	1.71925E-06	1.87945E-05	1.80774E-05
3834803774500	383480	3774500	4.19433E-05	1.6889E-05	1.64556E-05	4.36181E-06	4.06322E-06	0.000131654	9.46519E-05	6.3817E-05	6.30067E-05	4.47048E-05	1.42016E-05	2.03446E-05	1.95684E-05	2.00028E-06	1.86105E-06	2.00028E-06	1.86105E-06	2.03446E-05	1.95684E-05
3835303774500	383530	3774500	3.77125E-05	1.51854E-05	1.47958E-05	3.92184E-06	3.65337E-06	0.000145347	0.000104496	7.04544E-05	6.95598E-05	4.93544E-05	1.56786E-05	2.24606E-05	2.16036E-05	2.20832E-06	2.05461E-06	2.20832E-06	2.05461E-06	2.24606E-05	2.16036E-05
3835803774500	383580	3774500	3.42655E-05	1.37974E-05	1.34434E-05	3.56338E-06	3.31945E-06	0.000160981	0.000115737	7.80331E-05	7.70423E-05	5.46634E-05	1.73652E-05	2.48767E-05	2.39275E-05	2.44586E-06	2.27562E-06	2.44586E-06	2.27562E-06	2.48767E-05	2.39275E-05
3836303774500	383630	3774500	3.58807E-05	1.44478E-05	1.40771E-05	3.73135E-06	3.47592E-06	0.000202122	0.000145315	9.79754E-05	9.67314E-05	6.86333E-05	2.1803E-05	3.12342E-05	3.00424E-05	3.07093E-06	2.85718E-06	3.07093E-06	2.85718E-06	3.12342E-05	3.00424E-05
3836803774500	383680	3774500	4.35501E-05	1.7536E-05	1.70861E-05	4.52891E-06	4.21888E-06	0.000296395	0.000213092	0.000143672	0.000141848	0.000100645	3.19723E-05	4.58022E-05	4.40546E-05	4.50326E-06	4.18981E-06	4.50326E-06	4.18981E-06	4.58022E-05	4.40546E-05
3837303774500	383730	3774500	5.95204E-05	2.39666E-05	2.33517E-05	6.18971E-06	5.76599E-06	0.000495372	0.000356145	0.000240123	0.000237075	0.00016821	5.34361E-05	7.65504E-05	7.36296E-05	7.52641E-06	7.00254E-06	7.52641E-06	7.00254E-06	7.65504E-05	7.36296E-05
3837803774500	383780	3774500	8.86344E-05	3.56897E-05	3.4774E-05	9.21736E-06	8.58638E-06	0.000881246	0.000633568	0.00042717	0.000421746	0.000299239	9.50606E-05	0.00013618	0.000130984	1.33892E-05	1.24572E-05	1.33892E-05	1.24572E-05	0.00013618	0.000130984
3838303774500	383830	3774500	0.000180548	7.26998E-05	7.08346E-05	1.87757E-05	1.74904E-05	0.002044873	0.001470153	0.000991219	0.000978634	0.000694364	0.000220582	0.000315997	0.00030394	3.10687E-05	2.89062E-05	3.10687E-05	2.89062E-05	0.000315997	0.00030394
3838803774500	383880	3774500	0.000425691	0.00017141	0.000167012	4.42689E-05	4.12385E-05	0.005108375	0.003672644	0.002476202	0.002444762	0.001734618	0.000551044	0.000789404	0.000759283	7.76139E-05	7.22116E-05	7.76139E-05	7.22116E-05	0.000789404	0.000759283
3839803774500	383980	3774500	0.000565722	0.000227795	0.00022195	5.88312E-05	5.48039E-05	0.006877602	0.004944623	0.003333806	0.003291478	0.002335383	0.000741891	0.001062805	0.001022252	0.000104495	9.72212E-05	0.000104495	9.72212E-05	0.001062805	0.001022252
3840303774500	384030	3774500	0.000217924	8.77496E-05	8.54982E-05	2.26626E-05	2.11112E-05	0.002569671	0.001847454	0.001245606	0.001229791	0.000872566	0.000277192	0.000397095	0.000381943	3.90422E-05	3.63247E-05	3.90422E-05	3.63247E-05	0.000397095	0.000381943
3840803774500	384080	3774500	0.000100134	4.032E-05	3.92855E-05	1.04132E-05	9.70035E-06	0.001120732	0.000805745	0.000543256	0.000536359	0.00038056	0.000120894	0.000173188	0.00016658	1.70278E-05	1.58426E-05	1.70278E-05	1.58426E-05	0.000173188	0.00016658
3841303774500	384130	3774500	7.42988E-05	2.99173E-05	2.91497E-05	7.72656E-06	7.19764E-06	0.000806074	0.000579523	0.000390731	0.00038577	0.000273713	8.69517E-05	0.000124564	0.000119811	1.22471E-05	1.13946E-05	1.22471E-05	1.13946E-05	0.000124564	0.000119811
3826803774550	382680	3774550	8.3093E-06	3.34584E-06	3.25999E-06	8.64109E-07	8.04956E-07	3.81206E-05	2.74066E-05	1.84783E-05	1.82437E-05	1.29444E-05	4.11209E-06	5.89083E-06	5.66606E-06	5.79184E-07	5.3887E-07	5.79184E-07	5.3887E-07	5.89083E-06	5.66606E-06
3827303774550	382730	3774550	9.07358E-06	3.65359E-06	3.55985E-06	9.43589E-07	8.78995E-07	4.03389E-05	2.90015E-05	1.95536E-05	1.93054E-05	1.36976E-05	4.35138E-06	6.23362E-06	5.99577E-06	6.12887E-07	5.70227E-07	6.12887E-07	5.70227E-07	6.23362E-06	5.99577E-06
3827803774550	382780	3774550	9.6157E-06	3.87188E-06	3.77254E-06	9.99666E-07	9.31513E-07	4.16841E-05	2.99686E-05	2.02057E-05	1.99492E-05	1.41544E-05	4.49649E-06	6.4415E-06	6.19572E-06	6.33326E-07	5.89243E-07	6.33326E-07	5.89243E-07	6.4415E-06	6.19572E-06
3828303774550	382830	3774550	9.39494E-06	3.78299E-06	3.68593E-06	9.77009E-07	9.10127E-07	3.97955E-05	2.86108E-05	1.92902E-05	1.90453E-05	1.35131E-05	4.29276E-06	6.14964E-06	5.915E-06	6.04631E-07	5.62545E-07	6.04631E-07	5.62545E-07	6.14964E-06	5.915E-06
3828803774550	382880	3774550	9.55003E-06	3.84544E-06	3.74677E-06	9.93137E-07	9.25151E-07	3.93946E-05	2.83225E-05	1.90959E-05	1.88534E-05	1.3377E-05	4.24952E-06	6.08769E-06	5.85541E-06	5.9854E-07	5.56878E-07	5.9854E-07	5.56878E-07	6.08769E-06	5.85541E-06
3829303774550	382930	3774550	1.01061E-05	4.06935E-06	3.96495E-06	1.05097E-06	9.79023E-07	4.01607E-05	2.88734E-05	1.94673E-05	1.92201E-05	1.36371E-05	4.33216E-06	6.20609E-06	5.96929E-06	6.1018E-07	5.67709E-07	6.1018E-07	5.67709E-07	6.20609E-06	5.96929E-06
3829803774550	382980	3774550	1.22844E-05	4.94646E-06	4.81955E-06	1.27749E-06	1.19004E-06	4.58623E-05	3.29725E-05	2.2231E-05	2.19488E-05	1.55732E-05	4.9472E-06	7.08716E-06	6.81675E-06	6.96807E-07	6.48306E-07	6.96807E-07	6.48306E-07	7.08716E-06	6.81675E-06
3830303774550	383030	3774550	1.57537E-05	6.34342E-06	6.18067E-06	1.63828E-06	1.52613E-06	5.41653E-05	3.89419E-05	2.62557E-05	2.59224E-05	1.83926E-05	5.84284E-06	8.37023E-06	8.05086E-06	8.22958E-07	7.65676E-07	8.22958E-07	7.65676E-07	8.37023E-06	8.05086E-06
3830803774550	383080	3774550	1.94578E-05	7.8349E-06	7.63388E-06	2.02347E-06	1.88495E-06	6.1809E-05	4.44373E-05	2.99609E-05	2.95805E-05	2.09881E-05	6.66738E-06	9.55143E-06	9.18698E-06	9.39093E-07	8.73727E-07	9.39093E-07	8.73727E-07	9.55143E-06	9.18698E-06
3831303774550	383130	3774550	2.38185E-05	9.5908E-06	9.34473E-06	2.47696E-06	2.3074E-06	6.85084E-05	4.92538E-05	3.32083E-05	3.27867E-05	2.3263E-05	7.39004E-06	1.05867E-05	1.01827E-05	1.04088E-06	9.68429E-07	1.04088E-06	9.68429E-07	1.05867E-05	1.01827E-05
3832303774550	383230	3774550	3.28124E-05	1.32123E-05	1.28733E-05	3.41227E-06	3.17868E-06	8.11678E-05	5.83552E-05	3.93448E-05	3.88452E-05	2.75616E-05	8.75562E-06	1.2543E-05	1.20644E-05	1.23322E-06	1.14738E-06	1.23322E-06	1.14738E-06	1.2543E-05	1.20644E-05
3832803774550	383280	3774550	3.66464E-05	1.47561E-05	1.43775E-05	3.81097E-06	3.55009E-06	8.85799E-05	6.36841E-05	4.29376E-05	4.23925E-05	3.00785E-05	9.55516E-06	1.36884E-05	1.31661E-05	1.34583E-06	1.25216E-06	1.34583E-06	1.25216E-06	1.36884E-05	1.31661E-05
3833303774550	383330	3774550	3.66981E-05	1.47769E-05	1.43978E-05	3.81635E-06	3.5551E-06	9.54931E-05	6.86543E-05	4.62887E-05	4.5701E-05	3.2426E-05	1.03009E-05	1.47567E-05	1.41936E-05	1.45087E-06	1.34988E-06	1.45087E-06	1.34988E-06	1.47567E-05	1.41936E-05
3833803774550	383380	3774550	3.37849E-05	1.36039E-05	1.32549E-05	3.5134E-06	3.27288E-06	9.99296E-05	7.1844E-05	4.84393E-05	4.78242E-05	3.39325E-05	1.07795E-05	1.54423E-05	1.4853E-05	1.51828E-06	1.4126E-06	1.51828E-06	1.4126E-06	1.54423E-05	1.4853E-05
3834303774550	383430	3774550	3.10785E-05	1.25141E-05	1.2193E-05	3.23195E-06	3.0107E-06	0.000106014	7.62185E-05	5.13887E-05	5.07362E-05	3.59986E-05	1.14358E-05	1.63825E-05	1.57574E-05	1.61072E-06	1.49861E-06	1.61072E-06	1.49861E-06	1.63825E-05	1.57574E-05
3834803774550	383480	3774550	2.85118E-05	1.14806E-05	1.1186E-05	2.96503E-06	2.76205E-06	0.000112678	8.10094E-05	5.46189E-05	5.39254E-05	3.82614E-05	1.21547E-05	1.74123E-05	1.67479E-05	1.71197E-06	1.59281E-06	1.71197E-06	1.59281E-06	1.74123E-05	1.67479E-05
3835303774550	383530	3774550	2.82519E-05	1.1376E-05	1.10841E-05	2.938E-06	2.73688E-06	0.000128357	9.22821E-05	6.22192E-05	6.14292E-05	4.35855E-05	1.3846E-05	1.98352E-05	1.90784E-05	1.95019E-06	1.81445E-06	1.95019E-06	1.81445E-06	1.98352E-05	1.90784E-05
3835803774550	383580	3774550	2.92006E-05	1.1758E-05	1.14563E-05	3.03666E-06	2.82878E-06	0.000152759	0.000109825	7.40473E-05	7.31071E-05	5.18712E-05	1.64782E-05	2.3606E-05	2.27053E-05	2.32093E-06	2.15938E-06	2.32093E-06	2.15938E-06	2.3606E-05	2.27053E-05
3836303774550	383630	3774550	3.30444E-05	1.33057E-05	1.29643E-05	3.43639E-06	3.20115E-06	0.000199993	0.000143784	9.69433E-05	9.57124E-05	6.79103E-05	2.15734E-05	3.09052E-05	2.97259E-05	3.03858E-06	2.82708E-06	3.03858E-06	2.82708E-06	3.09052E-05	2.97259E-05
3836803774550	383680	3774550	4.05209E-05	1.63162E-05	1.58976E-05	4.2139E-06	3.92543E-06	0.000286354	0.000205873	0.000138806	0.000137043	9.72355E-05	3.08892E-05	4.42507E-05	4.25623E-05	4.35072E-06	4.04788E-06	4.35072E-06	4.04788E-06	4.42507E-05	4.25623E-05
3837303774550	383730	3774550	5.05893E-05	2.03704E-05	1.98478E-05	5.26094E-06	4.9008E-06	0.000427416	0.000307289	0.000207183	0.000204552	0.000145135	4.61056E-05	6.60491E-05	6.3529E-05	6.49393E-06	6.04192E-06	6.49393E-06	6.04192E-06	6.60491E-05	6.3529E-05
3837803774550	383780	3774550	6.63067E-05	2.66992E-05	2.60142E-05	6.89544E-06	6.42341E-06	0.00064005	0.000460161	0.000310254	0.000306315	0.000217338	6.90426E-05	9.89078E-05	9.51339E-05	9.72458E-06	9.0477E-06	9.72458E-06	9.0477E-06	9.89078E-05	9.51339E-05
3838303774550	383830	3774550	9.2351E-05	3.71862E-05	3.62321E-05	9.60386E-06	8.94642E-06	0.000978672	0.00070361 2	0.000474396	0.000468372	0.000332321	0.00010557	0.000151235	0.000145465	1.48694E-05	1.38344E-05	1.48694E-05	1.38344E-05	0.000151235	0.000145465
3838803774550	383880	3774550	0.0001331	5.35942E-05	5.22191E-05	1.38414E-05	1.28939E-05	0.001498267	0.001077173	0.000726261	0.00071704	0.000508757	0.000161619	0.000231529	0.000222695	2.27639E-05	2.11794E-05	2.27639E-05	2.11794E-05	0.000231529	0.000222695
3839303774550	383930	3774550	0.000218209	8.78644E-05	8.56101E-05	2.26922E-05	2.11388E-05	0.002567488	0.001845885	0.001244548	0.001228747	0.000871825	0.000276957	0.000396757	0.000381619	3.9009E-05	3.62938E-05	3.9009E-05	3.62938E-05	0.000396757	0.000381619
3839803774550	383980	3774550	0.000486349	0.000195834	0.00019081	5.05769E-05	4.71146E-05	0.005908917	0.00424819	0.002864252	0.002827885	0.002006452	0.000637398	0.000913112	0.000878272	8.97769E-05	8.3528E-05	8.97769E-05	8.3528E-05	0.000913112	0.000878272
3840803774550	384080	3774550	0.000270448	0.000108899	0.000106105	2.81247E-05	2.61994E-05	0.003245098	0.002333049	0.001573009	0.001553036	0.001101917	0.000350051	0.000501469	0.000482335	4.93043E-05	4.58724E-05	4.93043E-05	4.58724E-05	0.000501469	0.000482335
3841303774550	384130	3774550	0.000126992	5.1135E-05	4.9823E-05	1.32063E-05	1.23023E-05	0.001471015	0.00105758	0.000713051	0.000703997	0.000499503	0.000158679	0.000227318	0.000218644	2.23498E-05	2.07942E-05	2.23498E-05	2.07942E-05	0.000227318	0.000218644
3826803774600	382680	3774600	7.93624E-06	3.19562E-06	3.11363E-06	8.25314E-07	7.68816E-07	3.70426E-05	2.66317E-05	1.79558E-05	1.77278E-05	1.25783E-05	3.99581E-06	5.72425E-06	5.50583E-06	5.62806E-07	5.23632E-07	5.62806E-07	5.23632E-07	5.72425E-06	5.50583E-06
3827303774600	382730	3774600	8.62367E-06	3.47243E-06	3.38333E-06	8.96802E-07	8.35411E-07	3.9154E-05	2.81496E-05	1.89793E-05	1.87383E-05	1.32953E-05	4.22357E-06	6.05052E-06	5.81966E-06	5.94885E-07	5.53478E-07	5.94885E-07	5.53478E-07	6.05052E-06	5.81966E-06
3827803774600	382780	3774600	9.15322E-06	3.68565E-06	3.59109E-06	9.51872E-07	8.86711E-07	4.07665E-05	2.93089E-05	1.97609E-05	1.951E-05	1.38428E-05	4.39751E-06	6.2997E-06	6.05933E-06	6.19384E-07	5.76272E-07	6.19384E-07	5.76272E-07	6.2997E-06	6.05933E-06
3828303774600	382830	3774600	8.94084E-06	3.60014E-06	3.50777E-06	9.29786E-07	8.66137E-07	3.9056E-05	2.80792E-05	1.89318E-05	1.86914E-05	1.3262E-05	4.213E-06	6.03538E-06	5.80509E-06	5.93396E-07	5.52093E-07	5.93396E-07	5.52093E-07	6.03538E-06	5.80509E-06
3828803774600	382880	3774600	8.98975E-06	3.61983E-06	3.52695E-06	9.34871E-07	8.70874E-07	3.85037E-05	2.76821E-05	1.8664E-05	1.84271E-05	1.30744E-05	4.15342E-06	5.95002E-06	5.723E-06	5.85004E-07	5.44285E-07	5.85004E-07	5.44285E-07	5.95002E-06	5.723E-06
3829303774600	382930	3774600	9.51231E-06	3.83025E-06	3.73197E-06	9.89214E-07	9.21497E-07	3.95371E-05	2.8425E-05	1.9165E-05	1.89216E-05	1.34254E-05	4.26489E-06	6.10972E-06	5.8766E-06	6.00705E-07	5.58893E-07	6.00705E-07	5.58893E-07	6.10972E-06	5.8766E-06
3829803774600	382980	3774600	1.13483E-05	4.56951E-06	4.45227E-06	1.18014E-06	1.09935E-06	4.47844E-05	3.21975E-05	2.17085E-05	2.14329E-05	1.52071E-05	4.83092E-06	6.92058E-06	6.65652E-06	6.8043E-07	6.33068E-07	6.8043E-07	6.33068E-07	6.92058E-06	6.65652E-06
3830303774600	383030	3774600	1.41148E-05	5.68348E-06	5.53766E-06	1.46784E-06	1.36736E-06	5.21608E-05	3.75008E-05	2.52841E-05	2.49631E-05	1.77119E-05	5.62662E-06	8.06048E-06	7.75292E-06	7.92503E-07	7.37341E-07	7.92503E-07	7.37341E-07	8.06048E-06	7.75292E-06
3830803774600	383080	3774600	1.69944E-05	6.84302E-06	6.66745E-06	1.7673E-06	1.64632E-06	5.91987E-05	4.25607E-05	2.86956E-05	2.83313E-05	2.01017E-05	6.38581E-06	9.14806E-06	8.79901E-06	8.99434E-07	8.36829E-07	8.99434E-07	8.36829E-07	9.14806E-06	8.79901E-06
3831303774600	383130	3774600	1.98643E-05	7.99862E-06	7.7934E-06	2.06575E-06	1.92434E-06	6.48291E-05	4.66086E-05	3.14248E-05	3.10259E-05	2.20136E-05	6.99315E-06	1.00181E-05	9.63587E-06	9.84978E-07	9.16419E-07	9.84978E-07	9.16419E-07	1.00181E-05	9.63587E-06
3832303774600	383230	3774600	2.48441E-05	1.00038E-05	9.74709E-06	2.58361E-06	2.40675E-06	7.60274E-05	5.46596E-05	3.68531E-05	3.63851E-05	2.58161E-05	8.20112E-06	1.17486E-05	1.13003E-05	1.15512E-06	1.07472E-06	1.15512E-06	1.07472E-06	1.17486E-05	1.13003E-05
3832803774600	383280	3774600	2.57844E-05	1.03824E-05	1.0116E-05	2.6814E-06	2.49784E-06	8.12034E-05	5.83808E-05	3.9362E-05	3.88623E-05	2.75737E-05	8.75946E-06	1.25485E-05	1.20697E-05	1.23376E-06	1.14788E-06	1.23376E-06	1.14788E-06	1.25485E-05	1.20697E-05
3833303774600	383330	3774600	2.53247E-05	1.01973E-05	9.93566E-06	2.63359E-06	2.45331E-06	8.51945E-05	6.12502E-05	4.12967E-05	4.07723E-05	2.89289E-05	9.18999E-06	1.31652E-05	1.26629E-05	1.2944E-06	1.2043E-06	1.2944E-06	1.2043E-06	1.31652E-05	1.26629E-05
3833803774600	383380	3774600	2.37123E-05	9.54805E-06	9.30307E-06	2.46592E-06	2.29711E-06	8.83393E-05	6.35112E-05	4.28211E-05	4.22774E-05	2.99968E-05	9.52922E-06	1.36512E-05	1.31303E-05	1.34218E-06	1.24876E-06	1.34218E-06	1.24876E-06	1.36512E-05	1.31303E-05
3834303774600	383430	3774600	2.21935E-05	8.93649E-06	8.7072E-06	2.30797E-06	2.14998E-06	9.24284E-05

			MDemolition	MSite Grubbing / Prep	MMass Grading / Excavation	MMass Grading / Excavation	MDrainage / Utilities Trenching	MFoundations / Concrete Pads	MBuilding / Structure Construction	MAsphalt Paving	MLandscaping or Other Finishing	MWaterside Construction (Piles)	RSSWDemolition	RSSWPlacing Base	RSSWForm	Child Risk				
Unique Identifier	X (UTM)	Y (UTM)	2027	2027	2027	2028	2028	2028	2028	2028	2028	2028	2029	2029	2029	3rd Trimester	0<2	2<16	Total	per million
3838303774450	383830	3774450	0.000620329	0.001904303	0.002239304	0.002209487	0.000469661	0.000610791	0.000449575	4.62734E-05	0.000542122	4.62734E-05	0.003006565	0.00436259	0.002586055	5.6044E-08	8.2064E-07	1.9121E-07	1.06789E-06	1.06789492
3838803774450	383880	3774450	0.001384523	0.004250247	0.004997942	0.004931394	0.001048246	0.001363235	0.001003415	0.000103278	0.001209972	0.000103278	0.006761737	0.009811426	0.005816015	1.2408E-07	1.8192E-06	4.2566E-07	2.36895E-06	2.36895051
3839303774450	383930	3774450	0.000574634	0.001764026	0.00207435	0.002046729	0.000435065	0.000565798	0.000416458	4.28648E-05	0.000502188	4.28648E-05	0.002780857	0.004035083	0.002391916	5.18402E-08	7.5901E-07	1.7688E-07	9.87735E-07	0.98773459
3839803774450	383980	3774450	0.000301593	0.00092584	0.001088712	0.001074216	0.000228342	0.000296956	0.000218576	2.24974E-05	0.000263571	2.24974E-05	0.001440307	0.002089917	0.00123886	2.74582E-08	4.0139E-07	9.3014E-08	5.21857E-07	0.5218574
3840303774450	384030	3774450	0.000160374	0.00049232	0.000578928	0.00057122	0.000121422	0.000157908	0.000116229	1.19631E-05	0.000140155	1.19631E-05	0.000749528	0.001087581	0.000644696	1.48094E-08	2.1596E-07	4.9608E-08	2.80374E-07	0.28037443
3840803774450	384080	3774450	0.000100077	0.000307219	0.000361264	0.000356454	7.57699E-05	9.85382E-05	7.25295E-05	7.46523E-06	8.74599E-05	7.46523E-06	0.000459541	0.000666804	0.000395268	9.37263E-09	1.3632E-07	3.1065E-08	1.76763E-07	0.17676269
3841303774450	384130	3774450	7.72737E-05	0.000237217	0.000278948	0.000275233	5.85052E-05	7.60856E-05	5.60031E-05	5.76423E-06	6.75316E-05	5.76423E-06	0.000347606	0.000504384	0.000298988	7.31447E-09	1.0622E-07	2.4027E-08	1.37557E-07	0.13755656
3826803774500	382680	3774500	7.73535E-06	2.37462E-05	2.79236E-05	2.75518E-05	5.85657E-06	7.61642E-06	5.6061E-06	5.77018E-07	6.76013E-06	5.77018E-07	1.49039E-05	2.16259E-05	1.28194E-05	1.14248E-09	1.5312E-08	2.7213E-09	1.91755E-08	0.01917546
3827303774500	382730	3774500	8.16721E-06	2.50719E-05	2.94825E-05	2.909E-05	6.18353E-06	8.04164E-06	5.91908E-06	6.09233E-07	7.13755E-06	6.09233E-07	1.59489E-05	2.31421E-05	1.37182E-05	1.24296E-09	1.6571E-08	2.9169E-09	2.07312E-08	0.02073124
3827803774500	382780	3774500	8.29423E-06	2.54619E-05	2.99411E-05	2.95424E-05	6.2797E-06	8.1667E-06	6.01114E-06	6.18708E-07	7.24855E-06	6.18708E-07	1.67318E-05	2.42782E-05	1.43916E-05	1.29431E-09	1.7183E-08	3.0029E-09	2.14798E-08	0.02147977
3828303774500	382830	3774500	7.80431E-06	2.39579E-05	2.81725E-05	2.77974E-05	5.90877E-06	7.68431E-06	5.65607E-06	5.82162E-07	6.82039E-06	5.82162E-07	1.64168E-05	2.38211E-05	1.41206E-05	1.24382E-09	1.6448E-08	2.8577E-09	2.05494E-08	0.02054943
3828803774500	382880	3774500	7.65007E-06	2.34844E-05	2.76157E-05	2.7248E-05	5.792E-06	7.53244E-06	5.54429E-06	5.70657E-07	6.6856E-06	5.70657E-07	1.64667E-05	2.38935E-05	1.41636E-05	1.2604E-09	1.6569E-08	2.8445E-09	2.06743E-08	0.02067428
3829303774500	382930	3774500	7.77527E-06	2.38687E-05	2.80677E-05	2.7694E-05	5.88679E-06	7.65572E-06	5.63503E-06	5.79996E-07	6.79502E-06	5.79996E-07	1.71747E-05	2.49209E-05	1.47726E-05	1.3462E-09	1.755E-08	2.9582E-09	2.18549E-08	0.02185485
3829803774500	382980	3774500	8.62629E-06	2.64812E-05	3.11397E-05	3.07251E-05	6.53111E-06	8.49365E-06	6.25179E-06	6.43478E-07	7.53875E-06	6.43478E-07	1.94768E-05	2.82612E-05	1.67527E-05	1.60714E-09	2.0718E-08	3.3954E-09	2.57211E-08	0.02572107
3830303774500	383030	3774500	1.00434E-05	3.08316E-05	3.62555E-05	3.57727E-05	7.60406E-06	9.88901E-06	7.27885E-06	7.4919E-07	8.77723E-06	7.4919E-07	2.31419E-05	3.35794E-05	1.99052E-05	2.08246E-09	2.6441E-08	4.1566E-09	3.26799E-08	0.03267988
3830803774500	383080	3774500	1.17691E-05	3.6129E-05	4.24847E-05	4.1919E-05	8.91055E-06	1.15881E-05	8.52947E-06	8.77912E-07	1.02853E-05	8.77912E-07	2.75276E-05	3.99432E-05	2.36775E-05	2.8247E-09	3.5197E-08	5.2217E-09	4.32431E-08	0.04324312
3831303774500	383130	3774500	1.32624E-05	4.07133E-05	4.78756E-05	4.72381E-05	1.00412E-05	1.30585E-05	9.61177E-06	9.8931E-07	1.15904E-05	9.8931E-07	3.17854E-05	4.61213E-05	2.73398E-05	3.79674E-09	4.6375E-08	6.4247E-09	5.65961E-08	0.05659611
3832303774500	383230	3774500	1.55397E-05	4.77041E-05	5.60961E-05	5.53492E-05	1.17653E-05	1.53007E-05	1.12622E-05	1.15918E-06	1.35805E-05	1.15918E-06	4.0404E-05	5.86271E-05	3.47529E-05	5.31863E-09	6.3841E-08	8.4093E-09	7.75686E-08	0.07756861
3833303774500	383330	3774500	1.84012E-05	5.64884E-05	6.64258E-05	6.55413E-05	1.39318E-05	1.81182E-05	1.3336E-05	1.37263E-06	1.60813E-05	1.37263E-06	5.22697E-05	7.58445E-05	4.49591E-05	4.58738E-09	5.6858E-08	8.7663E-09	7.02113E-08	0.07021128
3833803774500	383380	3774500	1.94264E-05	5.96357E-05	7.01267E-05	6.91929E-05	1.4708E-05	1.91277E-05	1.4079E-05	1.44911E-06	1.69772E-05	1.44911E-06	5.80965E-05	8.42993E-05	4.99709E-05	3.9634E-09	5.0371E-08	8.3683E-09	6.27023E-08	0.06270235
3834303774500	383430	3774500	2.06947E-05	6.35293E-05	7.47053E-05	7.37105E-05	1.56683E-05	2.03765E-05	1.49983E-05	1.54372E-06	1.80857E-05	1.54372E-06	6.5405E-05	9.49041E-05	5.62572E-05	3.5938E-09	4.6743E-08	8.2419E-09	5.85792E-08	0.0585792
3834803774500	383480	3774500	2.20665E-05	6.77405E-05	7.96572E-05	7.85966E-05	1.67069E-05	2.17272E-05	1.59924E-05	1.64605E-06	1.92845E-05	1.64605E-06	7.37116E-05	0.000106957	6.3402E-05	3.36176E-09	4.4638E-08	8.2635E-09	5.62637E-08	0.05626372
3835303774500	383530	3774500	2.39881E-05	7.36394E-05	8.65939E-05	8.54409E-05	1.81618E-05	2.36193E-05	1.73851E-05	1.78939E-06	2.09639E-05	1.78939E-06	8.49317E-05	0.000123238	7.30528E-05	3.28352E-09	4.4393E-08	8.5704E-09	5.62464E-08	0.05624641
3835803774500	383580	3774500	2.61529E-05	8.02848E-05	9.44083E-05	9.31513E-05	1.98008E-05	2.57507E-05	1.89539E-05	1.95087E-06	2.28557E-05	1.95087E-06	9.8357E-05	0.000142718	8.46004E-05	3.2701E-09	4.4919E-08	9.004E-09	5.71928E-08	0.05719277
3836303774500	383630	3774500	3.23676E-05	9.93631E-05	0.000116843	0.000115287	2.45061E-05	3.187E-05	2.3458E-05	2.41446E-06	2.8287E-05	2.41446E-06	0.000128209	0.000186033	0.000110277	3.73674E-09	5.2103E-08	1.081E-08	6.66492E-08	0.06664921
3836803774500	383680	3774500	4.68458E-05	0.000143809	0.000169107	0.000166855	3.54677E-05	4.61255E-05	3.39509E-05	3.49446E-06	4.09398E-05	3.49446E-06	0.00019424	0.000281847	0.000167073	5.00958E-09	7.0933E-08	1.5205E-08	9.11478E-08	0.09114778
3837303774500	383730	3774500	7.71086E-05	0.00023671	0.000278352	0.000274645	5.83802E-05	7.5923E-05	5.58834E-05	5.75191E-06	6.73873E-05	5.75191E-06	0.000337827	0.000490194	0.000290577	7.69293E-09	1.1045E-07	2.4442E-08	1.42586E-07	0.14258621
3837803774500	383780	3774500	0.000135094	0.000414715	0.00048767	0.000481177	0.000102282	0.000133017	9.79075E-05	1.00773E-05	0.000118062	1.00773E-05	0.000623537	0.000904766	0.000536327	1.27866E-08	1.8548E-07	4.2151E-08	2.40419E-07	0.24041912
3838303774500	383830	3774500	0.000310118	0.000952009	0.001119485	0.001104579	0.000234796	0.00030535	0.000224754	2.31333E-05	0.000271021	2.31333E-05	0.001484595	0.002154179	0.001276954	2.83195E-08	4.1367E-07	9.5799E-08	5.37792E-07	0.53779165
3838803774500	383880	3774500	0.000771779	0.002369228	0.002786018	0.002748922	0.000584327	0.000759912	0.000559337	5.75708E-05	0.000674478	5.75708E-05	0.003751978	0.005444201	0.003227212	6.94029E-08	1.0166E-06	2.3736E-07	1.32335E-06	1.32334807
3839803774500	383980	3774500	0.001038735	0.003188737	0.003749693	0.003699765	0.000786444	0.001022763	0.00075281	7.74844E-05	0.000907778	7.74844E-05	0.00506321	0.007346827	0.00435505	9.30987E-08	1.3644E-06	3.191E-07	1.7766E-06	1.77659968
3840303774500	384030	3774500	0.000389468	0.001195599	0.001405926	0.001387206	0.000294873	0.000383479	0.000282262	2.90523E-05	0.000340366	2.90523E-05	0.001876214	0.002722427	0.001613799	3.52051E-08	5.1519E-07	1.1986E-07	6.70251E-07	0.67025055
3840803774500	384080	3774500	0.000171023	0.000525012	0.000617371	0.000609151	0.000129485	0.000168394	0.000123947	1.27575E-05	0.000149462	1.27575E-05	0.000805029	0.001168115	0.000692435	1.56967E-08	2.2911E-07	5.2794E-08	2.97599E-07	0.29759923
3841303774500	384130	3774500	0.000123657	0.000379605	0.000446384	0.000440441	9.36226E-05	0.000121755	8.96187E-05	9.22417E-06	0.000108067	9.22417E-06	0.000572553	0.000830786	0.000492473	1.1456E-08	1.6696E-07	3.8228E-08	2.16642E-07	0.21664158
3826803774550	382680	3774550	7.49584E-06	2.30109E-05	2.7059E-05	2.66987E-05	5.67522E-06	7.38058E-06	5.43251E-06	5.59151E-07	6.55081E-06	5.59151E-07	1.47136E-05	2.13498E-05	1.26557E-05	1.0883E-09	1.4631E-08	2.6149E-09	1.83338E-08	0.01833377
3827303774550	382730	3774550	7.89685E-06	2.4242E-05	2.85066E-05	2.8127E-05	5.97884E-06	7.77543E-06	5.72314E-06	5.89065E-07	6.90127E-06	5.89065E-07	1.57212E-05	2.28117E-05	1.35223E-05	1.17664E-09	1.5744E-08	2.7908E-09	1.97117E-08	0.01971168
3827803774550	382780	3774550	8.05471E-06	2.47266E-05	2.90764E-05	2.86893E-05	6.09836E-06	7.93086E-06	5.83755E-06	6.00841E-07	7.03923E-06	6.00841E-07	1.64916E-05	2.39297E-05	1.4185E-05	1.22338E-09	1.6316E-08	2.8769E-09	2.04158E-08	0.02041579
3828303774550	382830	3774550	7.60652E-06	2.33507E-05	2.74585E-05	2.70929E-05	5.75903E-06	7.48957E-06	5.51273E-06	5.67408E-07	6.64754E-06	5.67408E-07	1.62733E-05	2.36129E-05	1.39972E-05	1.17493E-09	1.5618E-08	2.7421E-09	1.95351E-08	0.0195351
3828803774550	382880	3774550	7.48676E-06	2.29831E-05	2.70262E-05	2.66663E-05	5.66835E-06	7.37165E-06	5.42593E-06	5.58475E-07	6.54288E-06	5.58475E-07	1.60443E-05	2.3803E-05	1.41099E-05	1.18504E-09	1.5682E-08	2.7297E-09	1.95968E-08	0.01959682
3829303774550	382930	3774550	7.58838E-06	2.3295E-05	2.7393E-05	2.70283E-05	5.74529E-06	7.4717E-06	5.49958E-06	5.66055E-07	6.63169E-06	5.66055E-07	1.70375E-05	2.47218E-05	1.46546E-05	1.24556E-09	1.6379E-08	2.8129E-09	2.04373E-08	0.02043732
3829803774550	382980	3774550	8.60451E-06	2.64144E-05	3.10611E-05	3.06476E-05	6.51462E-06	8.47221E-06	6.23601E-06	6.41853E-07	7.51972E-06	6.41853E-07	1.97325E-05	2.86323E-05	1.69727E-05	1.49879E-09	1.9523E-08	3.2792E-09	2.43009E-08	0.02430089
3830303774550	383030	3774550	1.00979E-05	3.09987E-05	3.6452E-05	3.59666E-05	7.64527E-06	9.94261E-06	7.31831E-06	7.53251E-07	8.82481E-06	7.53251E-07	2.34632E-05	3.40456E-05	2.01815E-05	1.90758E-09	2.4547E-08	3.9963E-09	3.04506E-08	0.03045064
3830803774550	383080	3774550	1.14443E-05	3.51319E-05	4.13122E-05	4.07622E-05	8.66464E-06	1.12683E-05	8.29408E-06	8.53684E-07	1.00014E-05	8.53684E-07	2.70317E-05	3.92235E-05	2.32509E-05	2.34297E-09	2.9802E-08	4.7024E-09	3.68475E-08	0.03684748
3831303774550	383130	3774550	1.26001E-05	3.86802E-05	4.54847E-05	4.48791E-05	9.53976E-06	1.24064E-05	9.13177E-06	9.39905E-07	1.10116E-05	9.39905E-07	3.0834E-05	4.47409E-05	2.65215E-05	2.81798E-09	3.5418E-08	5.4083E-09	4.3644E-08	0.04364403
3832303774550	383230	3774550	1.45925E-05	4.47964E-05	5.26769E-05	5.19755E-05	1.10482E-05	1.43681E-05	1.05757E-05	1.08852E-06	1.27528E-05	1.08852E-06	3.85699E-05	5.59657E-05	3.31753E-05	3.31905E-09	4.1611E-08	6.3889E-09	5.13185E-08	0.05131851
3832803774550	383280	3774550	1.57338E-05	4.83001E-05	5.6797E-05	5.60407E-05	1.19123E-05	1.54919E-05	1.14029E-05	1.17366E-06	1.37502E-05	1.17366E-06	4.33049E-05	6.28364E-05	3.72481E-05	3.30547E-09	4.1866E-08	6.6954E-09	5.18671E-08	0.05186711
3833303774550	383330	3774550	1.67155E-05	5.13136E-05	6.03406E-05	5.95372E-05	1.26556E-05	1.64585E-05	1.21143E-05	1.24689E-06	1.46081E-05	1.24689E-06	4.79495E-05	6.95758E-05	4.12431E-05	3.14369E-09	4.044E-08	6.7837E-09	5.0367E-08	0.05036704
3833803774550	383380	3774550	1.72453E-05	5.29402E-05	6.22533E-05	6.14244E-05	1.30567E-05	1.69802E-05	1.24983E-05	1.28641E-06	1.50712E-05	1.28641E-06	5.22728E-05	7.5849E-05	4.49618E-05	2.92184E-09	3.8168E-08	6.6765E-09	4.77659E-08	0.04776588
3834303774550	383430	3774550	1.80401E-05	5.538E-05	6.51223E-05	6.42552E-05	1.36585E-05	1.77627E-05	1.30743E-05	1.3457E-06	1.57657E-05	1.3457E-06	5.75382E-05	8.34891E-05	4.94907E-05	2.78129E-09	3.6878E-08	6.698E-09	4.63574E-08	0.0463574
3834803774550	383480	3774550	1.88965E-05	5.80091E-05	6.8214E-05	6.73057E-05	1.43069E-05	1.8606E-05	1.3695E-05	1.40959E-06	1.65142E-05	1.40959E-06	6.36582E-05	9.23694E-05	5.47547E-05	2.67379E-09	3.5958E-08	6.7677E-09	4.53998E-08	0.04539978
3835303774550	383530	3774550	2.12228E-05	6.51503E-05	7.66114E-05	7.55913E-05	1.60681E-05	2.08965E-05	1.53809E-05	1.58311E-06	1.85472E-05	1.58311E-06	7.53149E-05	0.000109284	6.47811E-05	2.77513E-09	3.7836E-08	7.3727E-09	4.7984E-08	0.04798401
3835803774550	383580	3774550	2.49063E-05	7.6458E-05	8.99083E-05	8.87112E-05	1.8857E-05	2.45233E-05	1.80505E-05	1.85788E-06	2.17663E-05	1.85788E-06	9.29482E-05	0.00013487	7.99481E-05	3.02958E-09	4.1853E-08	8.4254E-09	5.33077E-08	0.05330767
3836303774550	383630	3774550	3.21934E-05	9.88283E-05	0.000116214	0.000114667	2.43742E-05	3.16984E-05	2.33318E-05	2.40147E-06	2.81347E-05	2.40147E-06	0.000125697	0.00018239	0.000108117	3.65222E-09	5.1137E-08	1.0622E-08	6.54113E-08	0.06541134
3836803774550	383680	3774550	4.54958E-05	0.000139664	0.000164234	0.000162047	3.44456E-05	4.47962E-05	3.29725E-05	3.39376E-06	3.976E-05	3.39376E-06	0.000186433	0.000270518	0.000160358	4.83745E-09	6.8604E-08	1.4679E-08	8.81207E-08	0.08812073
3837303774550	383730	3774550	6.66986E-05	0.000204753	0.000240773	0.000237567	5.04986E-05	6.56731E-05	4.83389E-05	4.97538E-06	5.82897E-05	4.97538E-06	0.000290885	0.00042208	0.000250201	6.6647E-09	9.565E-08	2.1114E-08	1.23429E-07	0.12342857
3837803774550	383780	3774550	9.8658E-05	0.000302863	0.000356142	0.0003514	7.46956E-05	9.7141E-05	7.15011E-05	7.35939E-06	8.62199E-05	7.35939E-06	0.000448543	0.000650845	0.000385808	9.45281E-09	1.3678E-07	3.0852E-08	1.77084E-07	0.17708433
3838303774550	383830	3774550	0.000149617	0.000459299	0.000540098	0.000532907	0.000113278	0.000147317	0.000108433	1.11607E-05	0.000130755	1.11607E-05	0.000699398	0.001014842	0.000601577	1.39425E-08	2.0284E-07	4.6428E-08	2.63209E-07	0.26320948
3838803774550	383880	3774550	0.000227898	0.000699608	0.000822681	0.000811727	0.000172545	0.000224394	0.000165166	1.7E-05	0.000199166	1.7E-05	0.001084323	0.001573376	0.000932665	2.08729E-08	3.0467E-07	7.0388E-08	3.95928E-07	0.39592752
3839303774550	383930	3774550	0.000389043	0.001194295	0.001404393	0.001385694	0.000294551	0.000383061	0.000281954	2.90207E-05	0.000339995	2.90207E-05	0.001876123	0.002722295	0.001613721	3.51927E-08	5.1487E-07	1.1977E-07	6.69836E-07	0.66983584
3839803774550	383980	3774550	0.000892661	0.002740316	0.003222387	0.003179481	0.000675849	0.000878936	0.000646945	6.6588E-05	0.000780121	6.6588E-05	0.00434931	0.006310943	0.003740999	8.00348E-08	1.1728E-06	2.7423E-07	1.52709E-06	1.52709095
3840803774550	384080	3774550	0.000491143	0.001507725	0.001772961	0.001749354	0.000371853	0.000483592	0.00035595	3.66368E-05	0.000429223	3.66368E-05	0.002379272	0.003452375	0.002046498	4.41969E-08	6.4725E-07	1.5097E-07	8.42424E-07	0.84242415
3841303774550	384130	3774550	0.000223723	0.00068679	0.000807609	0.000796856	0.000169384	0.000220283	0.00016214	1.66886E-05	0.000195517	1.66886E-05	0.001067133	0.001548432	0.000917879	2.03415E-08	2.9736E-07	6.8904E-08	3.86608E-07	0.38660826
3826803774600	382680	3774600	7.25632E-06	2.22756E-05	2.61943E-05	2.58455E-05	5.49388E-06	7.14475E-06	5.25892E-06	5.41285E-07	6.34149E-06	5.41285E-07	1.44797E-05	2.10103E-05	1.24545E-05	1.03494E-09	1.3958E-08	2.5095E-09	1.75025E-08	0.01750247
3827303774600	382730	3774600	7.63374E-06	2.34343E-05	2.75568E-05	2.71899E-05	5.77963E-06	7.51636E-06	5.53245E-06	5.69438E-07	6.67133E-06	5.69438E-07	1.54623E-05	2.24361E-05	1.32996E-05	1.11285E-09	1.4948E-08	2.6694E-09	1.87305E-08	0.01873051
3827803774600	382780	3774600	7.86419E-06	2.41417E-05	2.83887E-05	2.80107E-05	5.95411E-06	7.74327E-06	5.69947E-06	5.86629E-07	6.87272E-06	5.86629E-07	1.62514E-05	2.35812E-05	1.39784E-05	1.1631E-09	1.5584E-08	2.7719E-09	1.95189E-08	0.01951894
3828303774600	382830	3774600	7.44866E-06	2.28661E-05	2.68887E-05	2.65306E-05	5.6395E-06	7.33413E-06	5.39832E-06	5.55632E-07	6.50958E-06	5.55632E-07	1.61235E-05	2.33956E-05	1.38684E-05	1.11629E-09	1.4917E-08	2.6459E-09	1.86795E-08	0.01867951
3828803774600	382880	3774600	7.29987E-06	2.24093E-05	2.63515E-05	2.60007E-05	5.52685E-06	7.18762E-06	5.29048E-06	5.44533E-07	6.37955E-06	5.44533E-07	1.62202E-05	2.35359E-05	1.39516E-05	1.11181E-09	1.481E-08	2.6132E-09	1.85353E-08	0.01853531
3829303774600	382930	3774600	7.45229E-06	2.28772E-05	2.69018E-05	2.65436E-05	5.64225E-06	7.3377E-06	5.40095E-06	5.55903E-07	6.51275E-06	5.55903E-07	1.69439E-05	2.4586E-05	1.45741E-05	1.16516E-09	1.5448E-08	2.7001E-09	1.93137E-08	0.01931366
3829803774600	382980	3774600	8.38133E-06	2.57292E-05	3.025555E-05	2.98526E-05	6.34564E-06	8.25246E-06	6.07426E-06	6.25205E-07	7.32467E-06	6.25205E-07	1.94487E-05	2.82205E-05	1.67285E-05	1.36899E-09	1.802E-08	3.1E-09	2.2489E-08	0.02248898
3830303774600	383030	3774600	9.70412E-06	2.979E-05	3.50306E-05	3.45641E-05	7.34715E-06	9.55491E-06	7.03294E-06	7.23878E-07	8.48069E-06	7.23878E-07	2.28144E-05	3.31042E-05	1.96235E-05	1.6736E-09	2.1839E-08	3.6816E-09	2.71942E-08	0.02719421
3830803774600	383080	3774600	1.09453E-05	3.36001E-05	3.95109E-05	3.89848E-05	8.28684E-06	1.0777E-05	7.93244E-06	8.16461E-07	9.56536E-06	8.16461E-07	2.6152E-05	3.79471E-05	2.24943E-05	1.98009E-09	2.5649E-08	4.2482E-09	3.18769E-08	0.03187689
3831303774600	383130	3774600	1.18961E-05	3.65189E-05	4.29432E-05	4.23714E-05	9.00672E-06	1.17132E-05	8.62153E-06	8.87387E-07	1.03963E-05	8.87387E-07	2.94928E-05	4.27946E-05	2.53678E-05	2.23647E-09	2.8791E-08	4.7097E-09	3.57373E-08	0.03573732
3832303774600	383230	3774600	1.36507E-05	4.19054E-05	4.92773E-05	4.86212E-05	1.03352E-05	1.34408E-05	9.89319E-06	1.01828E-06	1.19297E-05	1.01828E-06	3.64487E-05	5.28879E-05	3.13509E-05	2.4971E-09	3.2266E-08	5.3841E-09	4.01474E-08	0.04014743
3832803774600	383280	3774600	1.43983E-05	4.42004E-05	5.1976E-05	5.12839E-05	1.09012E-05	1.41769E-05	1.0435E-05	1.07404E-06	1.25831E-05	1.07404E-06	3.98394E-05	5.78078E-05	3.42673E-05	2.46655E-09	3.2197E-08	5.5386E-09	4.02019E-08	0.0402019
3833303774600	383330	3774600	1.49009E-05	4.57433E-05	5.37904E-05	5.30742E-05	1.12818E-05	1.46718E-05	1.07993E-05	1.11154E-06	1.30223E-05	1.11154E-06	4.33548E-05	6.29088E-05	3.72911E-05	2.37762E-09	3.138E-08	5.5718E-09	3.93294E-08	0.0393294
3833803774600	383380	3774600	1.5253E-05	4.6824E-05	5.50611E-05	5.4328E-05	1.15483E-05	1.50184E-05	1.10544E-05	1.13779E-06	1.333E-05	1.13779E-06	4.64701E-05	6.74304E-05	3.99714E-05	2.27322E-09	3.034E-08	5.5395E-09	3.81527E-08	0.03815268
3834303774600	383430	3774600	1.57483E-05	4.83447E-05	5.68494E-05	5.60924E-05	1.19233E-05	1.55062E-05	1.14134E-05	1.17475E-06	1.37629E-05	1.17475E-06	5.042E-05	7.31605E-05	4.33681E-05	2.2076E-09	2.9766E-08	5.5748E-09	3.75487E-08	0.03754868

			EGIODemolition	EGIOSite Grubbing / Prep	EGIOMass Grading / Excavation	EGIOMass Grading / Excavation	EGIODrainage / Utilities Trenching	EGIODrainage / Utilities Trenching	EGIOFoundations / Concrete Pads	EGIOFoundations / Concrete Pads	EGIOBuilding / Structure Construction	EGIOBuilding / Structure Construction	EGIOAsphalt Paving	EGIOArchitectural Coating	EGIOLandscaping or Other Finishing	EGIOWaterside Construction (Piles)	HIWaterside Construction (Landscaping)	HIWaterside Construction (Landscaping)	KMDemolition	KMSite Grubbing / Prep
Unique Identifier	X (UTM)	Y (UTM)	2025	2025	2025	2026	2026	2027	2026	2027	2026	2027	2027	2027	2027	2027	2025	2026	2025	2025
3834803774600	383480	3774600	0.000125407	4.9186E-05	1.6289E-05	1.59534E-05	3.70446E-05	3.69874E-05	4.86717E-05	4.86403E-05	5.21335E-05	5.08839E-05	2.0287E-06	2.0287E-06	5.49413E-05	2.0287E-06	1.51907E-05	1.47149E-05	2.0775E-05	9.01648E-05
3835303774600	383530	3774600	0.000139095	5.4555E-05	1.8067E-05	1.76948E-05	4.10881E-05	4.10247E-05	5.39844E-05	5.39496E-05	5.7824E-05	5.6438E-05	2.25014E-06	2.25014E-06	6.09383E-05	2.25014E-06	1.80932E-05	1.75265E-05	2.52988E-05	0.000109799
3835803774600	383580	3774600	0.000154428	6.0569E-05	2.00585E-05	1.96452E-05	4.56172E-05	4.55468E-05	5.9935E-05	5.98964E-05	6.41979E-05	6.26591E-05	2.49817E-06	2.49817E-06	6.76555E-05	2.49817E-06	2.16254E-05	2.09481E-05	3.1004E-05	0.00013456
3836303774600	383630	3774600	0.000176847	6.9362E-05	2.29705E-05	2.24972E-05	5.22397E-05	5.21591E-05	6.86361E-05	6.85918E-05	7.35179E-05	7.17557E-05	2.86085E-06	2.86085E-06	7.74774E-05	2.86085E-06	2.65945E-05	2.57615E-05	3.91352E-05	0.00016985
3836803774600	383680	3774600	0.000204493	8.0205E-05	2.65615E-05	2.60142E-05	6.04064E-05	6.03132E-05	7.93661E-05	7.93149E-05	8.5011E-05	8.29733E-05	3.30808E-06	3.30808E-06	8.95895E-05	3.30808E-06	3.28283E-05	3.18001E-05	4.98916E-05	0.000216533
3837303774600	383730	3774600	0.000240323	9.4258E-05	3.12153E-05	3.05722E-05	7.09901E-05	7.08806E-05	9.32718E-05	9.32116E-05	9.99057E-05	9.7511E-05	3.88769E-06	3.88769E-06	0.000105286	3.88769E-06	4.05421E-05	3.92722E-05	6.31713E-05	0.000274168
3837803774600	383780	3774600	0.000290191	0.00011382	3.76927E-05	3.69161E-05	8.5721E-05	8.55887E-05	0.000112626	0.000112553	0.000120637	0.000117745	4.69441E-06	4.69441E-06	0.000127134	4.69441E-06	5.08444E-05	4.92518E-05	8.08165E-05	0.000350749
3838303774600	383830	3774600	0.000353577	0.00013868	4.59258E-05	4.49796E-05	0.000104445	0.000104284	0.000137227	0.000137138	0.000146987	0.000143464	5.7198E-06	5.7198E-06	0.000154904	5.7198E-06	6.36403E-05	6.16469E-05	0.000102666	0.000445579
3838803774600	383880	3774600	0.000430337	0.00016878	5.58962E-05	5.47445E-05	0.000127119	0.000126923	0.000167018	0.000166911	0.000178898	0.000174609	6.96155E-06	6.96155E-06	0.000188533	6.96155E-06	7.89189E-05	7.6447E-05	0.000128694	0.000558541
3839303774600	383930	3774600	0.000556552	0.00021829	7.22902E-05	7.08007E-05	0.000164403	0.000164149	0.000216004	0.000215864	0.000231367	0.000225821	9.00333E-06	9.00333E-06	0.000243828	9.00333E-06	0.000103617	0.000100372	0.000170665	0.000740697
3839803774600	383980	3774600	0.000894348	0.00035078	0.000116166	0.000113773	0.000264186	0.000263778	0.000347106	0.000346882	0.000371794	0.000362882	1.44678E-05	1.44678E-05	0.000391818	1.44678E-05	0.000168902	0.000163612	0.000281354	0.001221095
3840303774600	384030	3774600	0.002012285	0.00078925	0.000261374	0.000255989	0.000594419	0.000593502	0.000780989	0.000780485	0.000836537	0.000816485	3.25527E-05	3.25527E-05	0.000881591	3.25527E-05	0.000384032	0.000372003	0.000645737	0.002802545
3841303774600	384130	3774600	0.001215248	0.00047664	0.000157848	0.000154595	0.000358978	0.000358424	0.000471651	0.000471346	0.000505197	0.000493087	1.9659E-05	1.9659E-05	0.000532405	1.9659E-05	0.000231443	0.000224194	0.000387646	0.001682409
3826803774650	382680	3774650	5.41166E-05	2.1225E-05	7.02917E-06	6.88434E-06	1.59858E-05	1.59611E-05	2.10032E-05	2.09897E-05	2.24971E-05	2.19578E-05	8.75443E-07	8.75443E-07	2.37087E-05	8.75443E-07	8.06356E-06	7.811E-06	8.90744E-06	3.86589E-05
3827303774650	382730	3774650	5.87154E-05	2.3029E-05	7.6265E-06	7.46937E-06	1.73442E-05	1.73175E-05	2.27881E-05	2.27734E-05	2.44089E-05	2.38238E-05	9.49837E-07	9.49837E-07	2.57235E-05	9.49837E-07	8.48692E-06	8.2211E-06	9.35326E-06	4.05938E-05
3827803774650	382780	3774650	6.35208E-05	2.4914E-05	8.25067E-06	8.08067E-06	1.87637E-05	1.87348E-05	2.46531E-05	2.46372E-05	2.64065E-05	2.57736E-05	1.02757E-06	1.02757E-06	2.78287E-05	1.02757E-06	8.87979E-06	8.60165E-06	9.7923E-06	4.24993E-05
3828303774650	382830	3774650	6.22364E-05	2.441E-05	8.08383E-06	7.91728E-06	1.83843E-05	1.83559E-05	2.41546E-05	2.4139E-05	2.58726E-05	2.52524E-05	1.0068E-06	1.0068E-06	2.7266E-05	1.0068E-06	8.40978E-06	8.14637E-06	9.44152E-06	4.09769E-05
3828803774650	382880	3774650	6.0404E-05	2.3691E-05	7.84583E-06	7.68418E-06	1.78431E-05	1.78155E-05	2.34434E-05	2.34283E-05	2.51109E-05	2.4509E-05	9.77154E-07	9.77154E-07	2.64633E-05	9.77154E-07	7.95234E-06	7.70326E-06	9.00022E-06	3.90616E-05
3829303774650	382930	3774650	6.40866E-05	2.5136E-05	8.32417E-06	8.15266E-06	1.89309E-05	1.89017E-05	2.48727E-05	2.48567E-05	2.66418E-05	2.60032E-05	1.03673E-06	1.03673E-06	2.80766E-05	1.03673E-06	8.12097E-06	7.8666E-06	9.22879E-06	4.00536E-05
3829803774650	382980	3774650	7.69489E-05	3.018E-05	9.99483E-06	9.7889E-06	2.27303E-05	2.26953E-05	2.98647E-05	2.98454E-05	3.19888E-05	3.1222E-05	1.2448E-06	1.2448E-06	3.37116E-05	1.2448E-06	9.20448E-06	8.91618E-06	1.04667E-05	4.54262E-05
3830303774650	383030	3774650	9.28021E-05	3.6398E-05	1.2054E-05	1.18056E-05	2.74133E-05	2.7371E-05	3.60175E-05	3.59942E-05	3.85792E-05	3.76545E-05	1.50126E-06	1.50126E-06	4.0657E-05	1.50126E-06	1.0462E-05	1.01343E-05	1.1906E-05	5.16729E-05
3830803774650	383080	3774650	0.000109769	4.3053E-05	1.42578E-05	1.39641E-05	3.24253E-05	3.23752E-05	4.26026E-05	4.25751E-05	4.56327E-05	4.45389E-05	1.77573E-06	1.77573E-06	4.80903E-05	1.77573E-06	1.17213E-05	1.13542E-05	1.33363E-05	5.78803E-05
3831303774650	383130	3774650	0.000119407	4.6833E-05	1.55097E-05	1.51901E-05	3.52722E-05	3.52178E-05	4.63431E-05	4.63132E-05	4.96392E-05	4.84494E-05	1.93164E-06	1.93164E-06	5.23127E-05	1.93164E-06	1.23402E-05	1.19537E-05	1.42257E-05	6.17403E-05
3831803774650	383180	3774650	0.000123709	4.852E-05	1.60685E-05	1.57374E-05	3.654311E-05	3.64867E-05	4.80129E-05	4.79819E-05	5.14278E-05	5.01951E-05	2.00124E-06	2.00124E-06	5.41976E-05	2.00124E-06	1.27133E-05	1.23151E-05	1.49996E-05	6.50994E-05
3832303774650	383230	3774650	0.000121598	4.7693E-05	1.57943E-05	1.54689E-05	3.59196E-05	3.58642E-05	4.71936E-05	4.71632E-05	5.05503E-05	4.93386E-05	1.96709E-06	1.96709E-06	5.32728E-05	1.96709E-06	1.28569E-05	1.24542E-05	1.56106E-05	6.77513E-05
3832803774650	383280	3774650	0.000116443	4.567E-05	1.51247E-05	1.4813E-05	3.43966E-05	3.43436E-05	4.51927E-05	4.51635E-05	4.8407E-05	4.72467E-05	1.88369E-06	1.88369E-06	5.10141E-05	1.88369E-06	1.28353E-05	1.24333E-05	1.59818E-05	6.93621E-05
3833303774650	383330	3774650	0.000114296	4.4829E-05	1.48458E-05	1.454E-05	3.37625E-05	3.37104E-05	4.43595E-05	4.43309E-05	4.75146E-05	4.63757E-05	1.84896E-06	1.84896E-06	5.00736E-05	1.84896E-06	1.31851E-05	1.27722E-05	1.6835E-05	7.3065E-05
3833803774650	383380	3774650	0.000106913	4.1933E-05	1.38868E-05	1.36007E-05	3.15815E-05	3.15328E-05	4.1494E-05	4.14672E-05	4.44453E-05	4.33799E-05	1.72953E-06	1.72953E-06	4.6839E-05	1.72953E-06	1.29735E-05	1.25671E-05	1.70409E-05	7.39587E-05
3834303774650	383430	3774650	0.000105718	4.1464E-05	1.37317E-05	1.34487E-05	3.12287E-05	3.11805E-05	4.10304E-05	4.10039E-05	4.39487E-05	4.28952E-05	1.7102E-06	1.7102E-06	4.63156E-05	1.7102E-06	1.33771E-05	1.29581E-05	1.79982E-05	7.81134E-05
3834803774650	383480	3774650	0.000119137	4.6727E-05	1.54747E-05	1.51558E-05	3.51926E-05	3.51383E-05	4.62385E-05	4.62086E-05	4.95272E-05	4.834E-05	1.92728E-06	1.92728E-06	5.21946E-05	1.92728E-06	1.57361E-05	1.52432E-05	2.15535E-05	9.35436E-05
3835303774650	383530	3774650	0.000135269	5.3054E-05	1.757E-05	1.7208E-05	3.99578E-05	3.98962E-05	5.24994E-05	5.24655E-05	5.62334E-05	5.48855E-05	2.18824E-06	2.18824E-06	5.9262E-05	2.18824E-06	1.87964E-05	1.82077E-05	2.62765E-05	0.000114042
3835803774650	383580	3774650	0.000144476	5.6665E-05	1.87658E-05	1.83792E-05	4.26774E-05	4.26116E-05	5.60725E-05	5.60363E-05	6.00607E-05	5.86211E-05	2.33718E-06	2.33718E-06	6.32954E-05	2.33718E-06	2.12415E-05	2.05762E-05	3.05605E-05	0.000132635
3836303774650	383630	3774650	0.000156449	6.1361E-05	2.0321E-05	1.99023E-05	4.62142E-05	4.61429E-05	6.07194E-05	6.06802E-05	6.5038E-05	6.34791E-05	2.53087E-06	2.53087E-06	6.85408E-05	2.53087E-06	2.42122E-05	2.34538E-05	3.57746E-05	0.000155264
3836803774650	383680	3774650	0.000171934	6.7435E-05	2.23323E-05	2.18722E-05	5.07884E-05	5.071E-05	6.67293E-05	6.66862E-05	7.14754E-05	6.97621E-05	2.78137E-06	2.78137E-06	7.53249E-05	2.78137E-06	2.78108E-05	2.69397E-05	4.20388E-05	0.000182451
3837303774650	383730	3774650	0.00019067	7.4783E-05	2.4766E-05	2.42557E-05	5.6323E-05	5.62361E-05	7.40011E-05	7.39533E-05	7.92644E-05	7.73645E-05	3.08447E-06	3.08447E-06	8.35334E-05	3.08447E-06	3.1978E-05	3.09764E-05	4.92489E-05	0.000213744
3837803774650	383780	3774650	0.000211544	8.2971E-05	2.74773E-05	2.69112E-05	6.24892E-05	6.23927E-05	8.21026E-05	8.20496E-05	8.79421E-05	8.58342E-05	3.42215E-06	3.42215E-06	9.26785E-05	3.42215E-06	3.65004E-05	3.53571E-05	5.70474E-05	0.00024759
3838303774650	383830	3774650	0.000237251	9.3053E-05	3.08163E-05	3.01814E-05	7.00827E-05	6.99746E-05	9.20796E-05	9.20201E-05	9.86287E-05	9.62646E-05	3.838E-06	3.838E-06	0.000103941	3.838E-06	4.18929E-05	4.05807E-05	6.63124E-05	0.000287801
3838803774650	383880	3774650	0.000263559	0.00010337	3.42335E-05	3.35282E-05	7.78541E-05	7.7734E-05	0.00010229	0.000102224	0.000109565	0.000106939	4.26359E-06	4.26359E-06	0.000115466	4.26359E-06	4.73481E-05	4.58651E-05	7.5677E-05	0.000328444
3839303774650	383930	3774650	0.000289535	0.00011356	3.76075E-05	3.68327E-05	8.55273E-05	8.53953E-05	0.000112372	0.000112299	0.000120364	0.000117479	4.6838E-06	4.6838E-06	0.000126847	4.6838E-06	5.26867E-05	5.10365E-05	8.48922E-05	0.000368438
3839803774650	383980	3774650	0.000359622	0.00014105	4.6711E-05	4.57486E-05	0.000106231	0.000106067	0.000139573	0.000139483	0.0001495	0.000145917	5.81759E-06	5.81759E-06	0.000157552	5.81759E-06	6.64639E-05	6.43821E-05	0.000108281	0.000469947
3840303774650	384030	3774650	0.000589265	0.00023112	7.65392E-05	7.49622E-05	0.000174066	0.000173797	0.0002287	0.000228552	0.000244966	0.000239094	9.53252E-06	9.53252E-06	0.000258159	9.53252E-06	0.000110848	0.000107376	0.000183546	0.000796603
3840803774650	384080	3774650	0.001000425	0.00039238	0.000129945	0.000127267	0.000295521	0.000295065	0.000388276	0.000388025	0.000415892	0.000405923	1.61839E-05	1.61839E-05	0.000438291	1.61839E-05	0.000190087	0.000184133	0.000317825	0.001379385
3826803774700	382680	3774700	5.08741E-05	1.9954E-05	6.608E-06	6.47185E-06	1.5028E-05	1.50048E-05	1.97448E-05	1.9732E-05	2.11491E-05	2.06422E-05	8.22989E-07	8.22989E-07	2.22882E-05	8.22989E-07	7.67967E-06	7.43913E-06	8.61098E-06	3.73722E-05
3827303774700	382730	3774700	5.47184E-05	2.1461E-05	7.10733E-06	6.9609E-06	1.61636E-05	1.61386E-05	2.12368E-05	2.12231E-05	2.27473E-05	2.2202E-05	8.85178E-07	8.85178E-07	2.39724E-05	8.85178E-07	8.04383E-06	7.79188E-06	9.01154E-06	3.91107E-05
3827803774700	382780	3774700	5.8913E-05	2.3107E-05	7.65217E-06	7.49451E-06	1.74026E-05	1.73758E-05	2.28648E-05	2.285E-05	2.4491E-05	2.3904E-05	9.53034E-07	9.53034E-07	2.581E-05	9.53034E-07	8.40978E-06	8.14637E-06	9.43247E-06	4.09376E-05
3828303774700	382830	3774700	5.77813E-05	2.2663E-05	7.50517E-06	7.35053E-06	1.70683E-05	1.7042E-05	2.24255E-05	2.24111E-05	2.40205E-05	2.34448E-05	9.34726E-07	9.34726E-07	2.53142E-05	9.34726E-07	8.03486E-06	7.78319E-06	9.16995E-06	3.97983E-05
3828803774700	382880	3774700	5.45657E-05	2.1401E-05	7.0875E-06	6.94147E-06	1.61184E-05	1.60936E-05	2.11775E-05	2.11639E-05	2.26838E-05	2.21401E-05	8.82708E-07	8.82708E-07	2.39055E-05	8.82708E-07	7.46081E-06	7.22713E-06	8.60419E-06	3.73428E-05
3829303774700	382930	3774700	5.80328E-05	2.2761E-05	7.53783E-06	7.38253E-06	1.71426E-05	1.71161E-05	2.25231E-05	2.25086E-05	2.41251E-05	2.35468E-05	9.38794E-07	9.38794E-07	2.54244E-05	9.38794E-07	7.69402E-06	7.45303E-06	8.91649E-06	3.86982E-05
3829803774700	382980	3774700	6.85327E-05	2.688E-05	8.90167E-06	8.71826E-06	2.02442E-05	2.0213E-05	2.65983E-05	2.65811E-05	2.84901E-05	2.78072E-05	1.10865E-06	1.10865E-06	3.00245E-05	1.10865E-06	8.68963E-06	8.41746E-06	1.00888E-05	4.37859E-05
3830303774700	383030	3774700	8.02902E-05	3.1491E-05	1.04288E-05	1.0214E-05	2.37173E-05	2.36807E-05	3.11615E-05	3.11414E-05	3.33778E-05	3.25778E-05	1.29885E-06	1.29885E-06	3.51755E-05	1.29885E-06	9.76418E-06	9.45834E-06	1.13651E-05	4.93255E-05
3830803774700	383080	3774700	9.22632E-05	3.6187E-05	1.1984E-05	1.17371E-05	2.72541E-05	2.72121E-05	3.58083E-05	3.57852E-05	3.83552E-05	3.74358E-05	1.49254E-06	1.49254E-06	4.04209E-05	1.49254E-06	1.08262E-05	1.04871E-05	1.26121E-05	5.47373E-05
3831303774700	383130	3774700	9.82003E-05	3.8516E-05	1.27552E-05	1.24924E-05	2.90079E-05	2.89631E-05	3.81126E-05	3.8088E-05	4.08233E-05	3.98448E-05	1.58858E-06	1.58858E-06	4.3022E-05	1.58858E-06	1.13338E-05	1.09788E-05	1.33838E-05	5.80866E-05
3831803774700	383180	3774700	9.79488E-05	3.8417E-05	1.27225E-05	1.24604E-05	2.89336E-05	2.8889E-05	3.8015E-05	3.79904E-05	4.07188E-05	3.97428E-05	1.58452E-06	1.58452E-06	4.29118E-05	1.58452E-06	1.14128E-05	1.10553E-05	1.38364E-05	6.0051E-05
3832303774700	383230	3774700	9.61524E-05	3.7712E-05	1.24892E-05	1.22318E-05	2.8403E-05	2.83591E-05	3.73178E-05	3.72937E-05	3.9972E-05	3.90139E-05	1.55545E-06	1.55545E-06	4.21248E-05	1.55545E-06	1.14504E-05	1.10918E-05	1.41804E-05	6.15439E-05
3832803774700	383280	3774700	9.51105E-05	3.7304E-05	1.23538E-05	1.20993E-05	2.80952E-05	2.80518E-05	3.69134E-05	3.68896E-05	3.95389E-05	3.85911E-05	1.5386E-06	1.5386E-06	4.16683E-05	1.5386E-06	1.16729E-05	1.13073E-05	1.47643E-05	6.40779E-05
3833303774700	383330	3774700	9.73201E-05	3.817E-05	1.26408E-05	1.23804E-05	2.87479E-05	2.87035E-05	3.7771E-05	3.77466E-05	4.04574E-05	3.94877E-05	1.57434E-06	1.57434E-06	4.26364E-05	1.57434E-06	1.23205E-05	1.19346E-05	1.58958E-05	6.89889E-05
3833803774700	383380	3774700	9.90177E-05	3.8836E-05	1.28613E-05	1.25963E-05	2.92493E-05	2.92042E-05	3.84298E-05	3.8405E-05	4.11631E-05	4.01765E-05	1.60181E-06	1.60181E-06	4.33801E-05	1.60181E-06	1.29717E-05	1.25654E-05	1.70884E-05	7.4165E-05
3834303774700	383430	3774700	0.000105593	4.1415E-05	1.37153E-05	1.34327E-05	3.11915E-05	3.11434E-05	4.09816E-05	4.09551E-05	4.38964E-05	4.28442E-05	1.70817E-06	1.70817E-06	4.62605E-05	1.70817E-06	1.42812E-05	1.38339E-05	1.91931E-05	8.32993E-05
3834803774700	383480	3774700	0.00011382	4.4642E-05	1.4784E-05	1.44794E-05	3.36219E-05	3.357E-05	4.41748E-05	4.41463E-05	4.73167E-05	4.61825E-05	1.84126E-06	1.84126E-06	4.98651E-05	1.84126E-06	1.59998E-05	1.54986E-05	2.19699E-05	9.53508E-05
3835303774700	383530	3774700	0.00011894	4.665E-05	1.5449E-05	1.51307E-05	3.51342E-05	3.508E-05	4.61618E-05	4.6132E-05	4.9445E-05	4.82599E-05	1.92409E-06	1.92409E-06	5.2108E-05	1.92409E-06	1.74259E-05	1.68801E-05	2.4543E-05	0.000106518
3835803774700	383580	3774700	0.000125092	4.9063E-05	1.62482E-05	1.59134E-05	3.69517E-05	3.68947E-05	4.85497E-05	4.85184E-05	5.20028E-05	5.07563E-05	2.02362E-06	2.02362E-06	5.48036E-05	2.02362E-06	1.90458E-05	1.84492E-05	2.74352E-05	0.000119071
3836303774700	383630	3774700	0.000132431	5.1941E-05	1.72013E-05	1.68469E-05	3.91194E-05	3.9059E-05	5.13978E-05	5.13646E-05	5.50534E-05	5.37338E-05	2.14233E-06	2.14233E-06	5.80185E-05	2.14233E-06	2.08738E-05	2.022E-05	3.06736E-05	0.000133126
3836803774700	383680	3774700	0.000140452	5.5087E-05	1.82432E-05	1.78673E-05	4.14887E-05	4.14247E-05	5.45108E-05	5.44756E-05	5.83879E-05	5.69883E-05	2.27208E-06	2.27208E-06	6.15325E-05	2.27208E-06	2.28184E-05	2.21036E-05	3.40931E-05	0.000147967
3837303774700	383730	3774700	0.000149667	5.8702E-05	1.94402E-05	1.90396E-05	4.4211E-05	4.41428E-05	5.80874E-05	5.805E-05	6.22189E-05	6.07275E-05	2.42116E-06	2.42116E-06	6.55699E-05	2.42116E-06	2.4971E-05	2.41889E-05	3.78589E-05	0.00016431
3837803774700	383780	3774700	0.000157904	6.1932E-05	2.051E-05	2.00874E-05	4.6644E-05	4.6572E-05	6.12841E-05	6.12446E-05	6.56429E-05	6.40695E-05	2.5544E-06	2.5544E-06	6.91783E-05	2.5544E-06	2.69084E-05	2.60656E-05	4.12603E-05	0.000179072
3838303774700	383830	3774700	0.000169401	6.6441E-05	2.20033E-05	2.155E-05	5.004O1E-05	4.99629E-05	6.57462E-05	6.57038E-05	7.04224E-05	6.87344E-05	2.74039E-06	2.74039E-06	7.42152E-05	2.74039E-06	2.94414E-05	2.85193E-05	4.5671E-05	0.000198215
3838803774700	383880	3774700	0.000180763	7.0898E-05	2.34792E-05	2.29954E-05	5.33965E-05	5.33141E-05	7.0156E-05	7.01107E-05	7.51459E-05	7.33446E-05	2.9242E-06	2.9242E-06	7.9193E-05	2.9242E-06	3.1917E-05	3.09173E-05	5.00229E-05	0.000217103
3839303774700	383930	3774700	0.000189853	7.4463E-05	2.46598E-05	2.41518E-05	5.60816E-05	5.5995E-05	7.36839E-05	7.36363E-05	7.89246E-05	7.70328E-05	3.07124E-06	3.07124E-06	8.31753E-05	3.07124E-06	3.39889E-05	3.29243E-05	5.37773E-05	0.000233397
3839803774700	383980	3774700	0.000239523	9.3944E-05	3.11115E-05	3.04705E-05	7.0754E-05	7.06448E-05	9.29615E-05	9.29015E-05	9.95734E-05	9.71867E-05	3.87476E-06	3.87476E-06	0.000104936	3.87476E-06	4.36939E-05	4.23253E-05	7.00691E-05	0.000304105
3840303774700	384030	3774700	0.000324709	0.00012736	4.21762E-05	4.13072E-05	9.59174E-05	9.57694E-05	0.000126023	0.000125942	0.000134986	0.000131751	5.2528E-06	5.2528E-06	0.000142256	5.2528E-06	6.02677E-05	5.838E-05	9.82398E-05	0.000426368
3840803774700	384080	3774700	0.000339206	0.00013304	4.40592E-05	4.31514E-05	0.0001002	0.000100045	0.000131649	0.000131564	0.000141013	0.000137633	5.48732E-06	5.48732E-06	0.000148607	5.48732E-06	6.32474E-05	6.12664E-05	0.000103372	0.000448644
3841303774700	384130	3774700	0.000295086	0.00011574	3.83285E-05	3.75388E-05	8.7167E-05	8.70325E-05	0.000114526	0.000114452	0.000122672	0.000119731	4.7736E-06	4.7736E-06	0.000129278	4.7736E-06	5.4947E-05	5.3226E-05	8.93957E-05	0.000387984
3826803774750	382680	3774750	4.78202E-05	1.8756E-05	6.21133E-06	6.08336E-06	1.41259E-05	1.41041E-05	1.85595E-05	1.85476E-05	1.98796E-05	1.94031E-05	7.73586E-07	7.73586E-07	2.09502E-05	7.73586E-07	7.3191E-06	7.08985E-06	8.31904E-06	3.61052E-05
3827303774750	382730	3774750	5.10897E-05	2.0038E-05	6.636E-06	6.49928E-06	1.50916E-05	1.50684E-05	1.98284E-05	1.98156E-05	2.12387E-05	2.07297E-05	8.26476E-07	8.26476E-07	2.23826E-05	8.26476E-07	7.642E-06	7.40263E-06	8.69018E-06	3.7716E-05
3827803774750	382780	3774750	5.44669E-05	2.1363E-05	7.07467E-06	6.9289E-06	1.60893E-05	1.60644E-05	2.11392E-05	2.11255E-05	2.26427E-05	2.21E-05	8.8111E-07	8.8111E-07	2.38622E-05	8.8111E-07	7.95055E-06	7.70152E-06	9.06133E-06	3.93268E-05
3828303774750	382830	3774750	5.16825E-05	2.0271E-05	6.713E-06	6.57469E-06	1.52668E-05	1.52432E-05	2.00585E-05	2.00456E-05	2.14852E-05	2.09702E-05	8.36066E-07	8.36066E-07	2.26423E-05	8.36066E-07	7.41417E-06	7.18195E-06	8.61098E-06	3.73722E-05
3828803774750	382880	3774750	4.95448E-05	1.9432E-05	6.43533E-06	6.30274E-06	1.46353E-05	1.46127E-05	1.92288E-05	1.92164E-05	2.05965E-05	2.01028E-05	8.01484E-07	8.01484E-07	2.17058E-05	8.01484E-07	7.01593E-06	6.79617E-06	8.22173E-06	3.56829E-05

			KMMass Grading / Excavation	KMMass Grading / Excavation	KMDrainage / Utilities Trenching	KMFoundations / Concrete Pads	KMBuilding / Structure Construction	KMAsphalt Paving	KMArchitectural Coating	KMLandscaping or Other Finishing	KMWaterside Construction (Piles)	EWNDemolition	EWNSite Grubbing / Prep	EWNDrainage / Utilities Trenching	EWNDrainage / Utilities Trenching	EWNDrainage / Utilities Trenching	EWNFoundation s / Concrete Pads	EWNBuilding / Structure Construction	EWNAsphalt Paving	EWNLandscaping or Other Finishing	EWNWaterside Construction (Piles)
Unique Identifier	X (UTM)	Y (UTM)	2025	2026	2026	2026	2026	2026	2026	2026	2026	2027	2027	2027	2028	2029	2029	2029	2029	2029	2029
3834803774600	383480	3774600	6.85349E-05	6.78256E-05	2.43568E-05	1.28895E-05	4.4271E-05	1.42225E-06	1.42225E-06	4.56932E-05	1.42225E-06	6.38427E-05	3.47951E-06	8.17055E-06	8.01277E-06	7.84698E-06	6.79694E-06	1.47592E-05	1.05003E-06	1.52842E-05	1.05003E-06
3835303774600	383530	3774600	8.34588E-05	8.25951E-05	2.96606E-05	1.56963E-05	5.39112E-05	1.73195E-06	1.73195E-06	5.56432E-05	1.73195E-06	7.57798E-05	4.1301E-06	9.69824E-06	9.51096E-06	9.31417E-06	8.0678E-06	1.75188E-05	1.24636E-06	1.81419E-05	1.24636E-06
3835803774600	383580	3774600	0.00010228	0.000101221	3.63494E-05	1.9236E-05	6.60688E-05	2.12253E-06	2.12253E-06	6.81914E-05	2.12253E-06	9.01517E-05	4.91338E-06	1.15375E-05	1.13147E-05	1.10806E-05	9.59789E-06	2.08412E-05	1.48274E-06	2.15826E-05	1.48274E-06
3836303774600	383630	3774600	0.000129104	0.000127768	4.58825E-05	2.42809E-05	8.33962E-05	2.67919E-06	2.67919E-06	8.60754E-05	2.67919E-06	0.000110228	6.00756E-06	1.41069E-05	1.38345E-05	1.35482E-05	1.17353E-05	2.54825E-05	1.81294E-06	2.63889E-05	1.81294E-06
3836803774600	383680	3774600	0.000164588	0.000162885	5.84934E-05	3.09545E-05	0.000106318	3.41557E-06	3.41557E-06	0.000109733	3.41557E-06	0.000135281	7.37299E-06	1.73132E-05	1.69788E-05	1.66275E-05	1.44025E-05	3.12743E-05	2.22499E-06	3.23868E-05	2.22499E-06
3837303774600	383730	3774600	0.000208397	0.00020624	7.40626E-05	3.91936E-05	0.000134616	4.32469E-06	4.32469E-06	0.000138941	4.32469E-06	0.00016636	9.06685E-06	2.12907E-05	2.08795E-05	2.04475E-05	1.77113E-05	3.84591E-05	2.73616E-06	3.98272E-05	2.73616E-06
3837803774600	383780	3774600	0.000266607	0.000263848	9.47499E-05	5.01413E-05	0.000172218	5.53267E-06	5.53267E-06	0.000177751	5.53267E-06	0.000207914	1.13316E-05	2.66087E-05	2.60948E-05	2.55549E-05	2.21353E-05	4.80655E-05	3.4196E-06	4.97753E-05	3.4196E-06
3838303774600	383830	3774600	0.000338688	0.000335183	0.000120367	6.36978E-05	0.00021878	7.02851E-06	7.02851E-06	0.000225808	7.02851E-06	0.000259567	1.41467E-05	3.32192E-05	3.25777E-05	3.19036E-05	2.76345E-05	6.00066E-05	4.26915E-06	6.21412E-05	4.26915E-06
3838803774600	383880	3774600	0.000424551	0.000420157	0.000150882	7.98461E-05	0.000274244	8.81035E-06	8.81035E-06	0.000283054	8.81035E-06	0.000321258	1.7509E-05	4.11144E-05	4.03204E-05	3.94862E-05	3.42024E-05	7.42684E-05	5.2838E-06	7.69103E-05	5.2838E-06
3839303774600	383930	3774600	0.000563009	0.000557182	0.000200089	0.000105886	0.000363682	1.16837E-05	1.16837E-05	0.000375366	1.16837E-05	0.00042105	2.29478E-05	5.38857E-05	5.28451E-05	5.17516E-05	4.48266E-05	9.73382E-05	6.92509E-06	0.000100801	6.92509E-06
3839803774600	383980	3774600	0.000928163	0.000918557	0.000329862	0.000174562	0.000599558	1.92614E-05	1.92614E-05	0.000618819	1.92614E-05	0.000684958	3.73311E-05	8.76605E-05	8.59676E-05	8.41889E-05	7.29233E-05	0.000158348	1.12656E-05	0.000163981	1.12656E-05
3840303774600	384030	3774600	0.002130233	0.002108187	0.000757068	0.000400638	0.00137605	4.4207E-05	4.4207E-05	0.001420257	4.4207E-05	0.001554791	8.47381E-05	0.000198981	0.000195138	0.000191101	0.000165529	0.000359436	2.55719E-05	0.000372222	2.55719E-05
3841303774600	384130	3774600	0.00127881	0.001265576	0.000454479	0.000240509	0.000826063	2.65381E-05	2.65381E-05	0.000852601	2.65381E-05	0.000937634	5.11023E-05	0.000119998	0.00011768	0.000115246	9.98241E-05	0.000216762	1.54214E-05	0.000224473	1.54214E-05
3826803774650	382680	3774650	2.93849E-05	2.90808E-05	1.04432E-05	5.52648E-06	1.89815E-05	6.09801E-07	6.09801E-07	1.95913E-05	6.09801E-07	3.52751E-05	1.92254E-06	4.51448E-06	4.4273E-06	4.33569E-06	3.75552E-06	8.15488E-06	5.80176E-07	8.44497E-06	5.80176E-07
3827303774650	382730	3774650	3.08556E-05	3.05363E-05	1.09659E-05	5.80309E-06	1.99316E-05	6.40322E-07	6.40322E-07	2.05719E-05	6.40322E-07	3.71357E-05	2.02394E-06	4.7526E-06	4.66082E-06	4.56438E-06	3.95361E-06	8.58502E-06	6.10778E-07	8.89041E-06	6.10778E-07
3827803774650	382780	3774650	3.2304E-05	3.19697E-05	1.14806E-05	6.07548E-06	2.08671E-05	6.70378E-07	6.70378E-07	2.15375E-05	6.70378E-07	3.88968E-05	2.11992E-06	4.97798E-06	4.88185E-06	4.78084E-06	4.1411E-06	8.99214E-06	6.39743E-07	9.31202E-06	6.39743E-07
3828303774650	382830	3774650	3.11468E-05	3.08245E-05	1.10693E-05	5.85785E-06	2.01197E-05	6.46364E-07	6.46364E-07	2.0766E-05	6.46364E-07	3.67758E-05	2.00433E-06	4.70654E-06	4.61565E-06	4.52015E-06	3.91529E-06	8.50183E-06	6.04859E-07	8.80425E-06	6.04859E-07
3828803774650	382880	3774650	2.9691E-05	2.93837E-05	1.05519E-05	5.58405E-06	1.91793E-05	6.16153E-07	6.16153E-07	1.97954E-05	6.16153E-07	3.46855E-05	1.8904E-06	4.43903E-06	4.3533E-06	4.26323E-06	3.69275E-06	8.01859E-06	5.70479E-07	8.30383E-06	5.70479E-07
3829303774650	382930	3774650	3.0445E-05	3.01299E-05	1.08199E-05	5.72586E-06	1.96663E-05	6.31801E-07	6.31801E-07	2.02981E-05	6.31801E-07	3.53746E-05	1.92796E-06	4.52722E-06	4.43979E-06	4.34793E-06	3.76612E-06	8.1779E-06	5.81813E-07	8.4688E-06	5.81813E-07
3829803774650	382980	3774650	3.45287E-05	3.41714E-05	1.22712E-05	6.4939E-06	2.23043E-05	7.16547E-07	7.16547E-07	2.30208E-05	7.16547E-07	4.01065E-05	2.18586E-06	5.13281E-06	5.03369E-06	4.92953E-06	4.26989E-06	9.27182E-06	6.5964E-07	9.60164E-06	6.5964E-07
3830303774650	383030	3774650	3.92769E-05	3.88704E-05	1.39587E-05	7.38689E-06	2.53714E-05	8.15082E-07	8.15082E-07	2.61865E-05	8.15082E-07	4.55659E-05	2.4834E-06	5.83149E-06	5.71888E-06	5.60055E-06	4.85112E-06	1.05339E-05	7.49431E-07	1.09086E-05	7.49431E-07
3830803774650	383080	3774650	4.39952E-05	4.35399E-05	1.56356E-05	8.27428E-06	2.84193E-05	9.12997E-07	9.12997E-07	2.93222E-05	9.12997E-07	5.10482E-05	2.78219E-06	6.53311E-06	6.40695E-06	6.27438E-06	5.43478E-06	1.18013E-05	8.39599E-07	1.22211E-05	8.39599E-07
3831303774650	383130	3774650	4.69292E-05	4.64436E-05	1.66783E-05	8.82608E-06	3.03145E-05	9.73884E-07	9.73884E-07	3.12884E-05	9.73884E-07	5.35137E-05	2.91656E-06	6.84864E-06	6.71639E-06	6.57742E-06	5.69727E-06	1.23713E-05	8.8015E-07	1.28114E-05	8.8015E-07
3831803774650	383180	3774650	4.94825E-05	4.89704E-05	1.75857E-05	9.30628E-06	3.19638E-05	1.02687E-06	1.02687E-06	3.29907E-05	1.02687E-06	5.49991E-05	2.99752E-06	7.03875E-06	6.90282E-06	6.75999E-06	5.85541E-06	1.27147E-05	9.04581E-07	1.3167E-05	9.04581E-07
3832303774650	383230	3774650	5.14982E-05	5.09653E-05	1.83021E-05	9.68538E-06	3.32659E-05	1.0687E-06	1.0687E-06	3.43346E-05	1.0687E-06	5.53437E-05	3.0163E-06	7.08284E-06	6.94606E-06	6.80234E-06	5.8921E-06	1.27943E-05	9.10248E-07	1.32495E-05	9.10248E-07
3832803774650	383280	3774650	5.27226E-05	5.2177E-05	1.87372E-05	9.91565E-06	3.40568E-05	1.09411E-06	1.09411E-06	3.51509E-05	1.09411E-06	5.49378E-05	2.99418E-06	7.03091E-06	6.89513E-06	6.75247E-06	5.84889E-06	1.27005E-05	9.03573E-07	1.31523E-05	9.03573E-07
3833303774650	383330	3774650	5.55372E-05	5.49624E-05	1.97375E-05	1.0445E-05	3.58749E-05	1.15252E-06	1.15252E-06	3.70274E-05	1.15252E-06	5.61629E-05	3.06095E-06	7.18769E-06	7.04889E-06	6.90304E-06	5.97932E-06	1.29837E-05	9.23723E-07	1.34456E-05	9.23723E-07
3833803774650	383380	3774650	5.62165E-05	5.56347E-05	1.99789E-05	1.05728E-05	3.63138E-05	1.16662E-06	1.16662E-06	3.74804E-05	1.16662E-06	5.49532E-05	2.99502E-06	7.03287E-06	6.89705E-06	6.75435E-06	5.85052E-06	1.27041E-05	9.03825E-07	1.3156E-05	9.03825E-07
3834303774650	383430	3774650	5.93745E-05	5.876E-05	2.11012E-05	1.11667E-06	3.83537E-05	1.23215E-06	1.23215E-06	3.95858E-05	1.23215E-06	5.63926E-05	3.07347E-06	7.21709E-06	7.07772E-06	6.93128E-06	6.00378E-06	1.30368E-05	9.27501E-07	1.35006E-05	9.27501E-07
3834803774650	383480	3774650	7.11031E-05	7.03672E-05	2.52695E-05	1.33725E-05	4.59299E-05	1.47554E-06	1.47554E-06	4.74055E-05	1.47554E-06	6.61398E-05	3.6047E-06	8.46453E-06	8.30107E-06	8.12931E-06	7.0415E-06	1.52902E-05	1.08781E-06	1.58341E-05	1.08781E-06
3835303774650	383530	3774650	8.66839E-05	8.57869E-05	3.08068E-05	1.63028E-05	5.59946E-05	1.79888E-06	1.79888E-06	5.77934E-05	1.79888E-06	7.86051E-05	4.28408E-06	1.00598E-05	9.86556E-06	9.66144E-06	8.3686E-06	1.81719E-05	1.29283E-06	1.88183E-05	1.29283E-06
3835803774650	383580	3774650	0.000100816	9.97731E-05	3.58294E-05	1.89608E-05	6.51236E-05	2.09216E-06	2.09216E-06	6.72158E-05	2.09216E-06	8.83446E-05	4.8149E-06	1.13063E-05	1.10879E-05	1.08585E-05	9.40551E-06	2.04235E-05	1.45302E-06	2.115E-05	1.45302E-06
3836303774650	383630	3774650	0.000118017	0.000116796	4.19425E-05	2.21958E-05	7.62348E-05	2.44912E-06	2.44912E-06	7.86839E-05	2.44912E-06	0.000100243	5.46339E-06	1.28291E-05	1.25813E-05	1.2321E-05	1.06723E-05	2.31742E-05	1.64872E-06	2.39986E-05	1.64872E-06
3836803774650	383680	3774650	0.000138682	0.000137247	4.92866E-05	2.60823E-05	8.95836E-05	2.87796E-06	2.87796E-06	9.24615E-05	2.87796E-06	0.000114699	6.25127E-06	1.46792E-05	1.43957E-05	1.40978E-05	1.22113E-05	2.65162E-05	1.88649E-06	2.74594E-05	1.88649E-06
3837303774650	383730	3774650	0.000162468	0.000160787	5.77399E-05	3.05557E-05	0.000104948	3.37157E-06	3.37157E-06	0.00010832	3.37157E-06	0.00013146	7.16476E-06	1.68242E-05	1.64993E-05	1.61579E-05	1.39958E-05	3.0391E-05	2.16215E-06	3.1472E-05	2.16215E-06
3837803774650	383780	3774650	0.000188195	0.000186247	6.68829E-05	3.53942E-05	0.000121567	3.90545E-06	3.90545E-06	0.000125472	3.90545E-06	0.000149661	8.1567E-06	1.91535E-05	1.87836E-05	1.83949E-05	1.59334E-05	3.45985E-05	2.4615E-06	3.58293E-05	2.4615E-06
3838303774650	383830	3774650	0.000218759	0.000216495	7.77453E-05	4.11425E-05	0.00014131	4.53973E-06	4.53973E-06	0.00014585	4.53973E-06	0.000171398	9.34143E-06	2.19354E-05	2.15119E-05	2.10668E-05	1.82477E-05	3.96239E-05	2.81902E-06	4.10334E-05	2.81902E-06
3838803774650	383880	3774650	0.000249652	0.000247069	8.87244E-05	4.69526E-05	0.000161266	5.18083E-06	5.18083E-06	0.000166447	5.18083E-06	0.000193397	1.05404E-05	2.47508E-05	2.42728E-05	2.37706E-05	2.05897E-05	4.47094E-05	3.18083E-06	4.62998E-05	3.18083E-06
3839303774650	383930	3774650	0.000280052	0.000277154	9.95284E-05	5.26701E-05	0.000180903	5.8117E-06	5.8117E-06	0.000186715	5.8117E-06	0.000214973	1.17163E-05	2.75122E-05	2.69809E-05	2.64226E-05	2.28869E-05	4.96975E-05	3.53571E-06	5.14654E-05	3.53571E-06
3839803774650	383980	3774650	0.00035721	0.000353513	0.00012695	6.71813E-05	0.000230744	7.41289E-06	7.41289E-06	0.000238157	7.41289E-06	0.000270577	1.47468E-05	3.46283E-05	3.39596E-05	3.3257E-05	2.88067E-05	6.25521E-05	4.45024E-06	6.47772E-05	4.45024E-06
3840303774650	384030	3774650	0.000605504	0.000599237	0.000215191	0.000113878	0.000391132	1.25655E-05	1.25655E-05	0.000403698	1.25655E-05	0.000449985	2.45248E-05	5.75888E-05	5.64767E-05	5.53081E-05	4.79071E-05	0.000104027	7.40099E-06	0.000107728	7.40099E-06
3840803774650	384080	3774650	0.001048479	0.001037629	0.000372621	0.00019719	0.000677278	2.17582E-05	2.17582E-05	0.000699036	2.17582E-05	0.00077034	4.19845E-05	9.85875E-05	9.66837E-05	9.46832E-05	8.20133E-05	0.000178087	1.26699E-05	0.000184422	1.26699E-05
3826803774700	382680	3774700	2.84069E-05	2.81129E-05	1.00956E-05	5.34255E-06	1.83498E-05	5.89505E-07	5.89505E-07	1.89393E-05	5.89505E-07	3.34987E-05	1.82572E-06	4.28714E-06	4.20435E-06	4.11736E-06	3.5664E-06	7.74422E-06	5.50959E-07	8.0197E-06	5.50959E-07
3827303774700	382730	3774700	2.97283E-05	2.94207E-05	1.05652E-05	5.59107E-06	1.92034E-05	6.16928E-07	6.16928E-07	1.98203E-05	6.16928E-07	3.50913E-05	1.91252E-06	4.49096E-06	4.40424E-06	4.31311E-06	3.73595E-06	8.1124E-06	5.77154E-07	8.40098E-06	5.77154E-07
3827803774700	382780	3774700	3.11169E-05	3.07949E-05	1.10587E-05	5.85223E-06	2.01004E-05	6.45744E-07	6.45744E-07	2.07461E-05	6.45744E-07	3.66992E-05	2.00016E-06	4.69674E-06	4.60604E-06	4.51074E-06	3.90714E-06	8.48412E-06	6.036E-07	8.78592E-06	6.036E-07
3828303774700	382830	3774700	3.02509E-05	2.99378E-05	1.07509E-05	5.68936E-06	1.95409E-05	6.27773E-07	6.27773E-07	2.01687E-05	6.27773E-07	3.50224E-05	1.90877E-06	4.48214E-06	4.39559E-06	4.30464E-06	3.72862E-06	8.09647E-06	5.7602E-07	8.38448E-06	5.7602E-07
3828803774700	382880	3774700	2.83845E-05	2.80907E-05	1.00876E-05	5.33833E-06	1.83353E-05	5.8904E-07	5.8904E-07	1.89244E-05	5.8904E-07	3.24267E-05	1.7673E-06	4.14995E-06	4.06981E-06	3.9856E-06	3.45227E-06	7.4964E-06	5.33329E-07	7.76307E-06	5.33329E-07
3829303774700	382930	3774700	2.94148E-05	2.91103E-05	1.04538E-05	5.5321E-06	1.90008E-05	6.10421E-07	6.10421E-07	1.96112E-05	6.10421E-07	3.33915E-05	1.81988E-06	4.27342E-06	4.19089E-06	4.10418E-06	3.55499E-06	7.71944E-06	5.49196E-07	7.99404E-06	5.49196E-07
3829803774700	382980	3774700	3.3282E-05	3.29375E-05	1.18282E-05	6.25941E-06	2.14989E-05	6.90674E-07	6.90674E-07	2.21896E-05	6.90674E-07	3.77176E-05	2.05566E-06	4.82707E-06	4.73386E-06	4.63591E-06	4.01556E-06	8.71955E-06	6.20349E-07	9.02972E-06	6.20349E-07
3830303774700	383030	3774700	3.74926E-05	3.71046E-05	1.33246E-05	7.05132E-06	2.42188E-05	7.78054E-07	7.78054E-07	2.49969E-05	7.78054E-07	4.23423E-05	2.30771E-06	5.41894E-06	5.3143E-06	5.20434E-06	4.50793E-06	9.78869E-06	6.96413E-07	1.01369E-05	6.96413E-07
3830803774700	383080	3774700	4.16062E-05	4.11756E-05	1.47865E-05	7.82497E-06	2.6876E-05	8.6342E-07	8.6342E-07	2.77395E-05	8.6342E-07	4.69211E-05	2.55726E-06	6.00493E-06	5.88897E-06	5.76712E-06	4.9954E-06	1.08472E-05	7.71721E-07	1.12331E-05	7.71721E-07
3831303774700	383130	3774700	4.4152E-05	4.36951E-05	1.56913E-05	8.30376E-06	2.85205E-05	9.16251E-07	9.16251E-07	2.94368E-05	9.16251E-07	4.89272E-05	2.6666E-06	6.26167E-06	6.14075E-06	6.01369E-06	5.20898E-06	1.1311E-05	8.04716E-07	1.17133E-05	8.04716E-07
3831803774700	383180	3774700	4.56451E-05	4.51728E-05	1.62219E-05	8.58458E-06	2.9485E-05	9.47236E-07	9.47236E-07	3.04323E-05	9.47236E-07	4.91952E-05	2.6812E-06	6.29597E-06	6.17439E-06	6.04663E-06	5.23751E-06	1.13729E-05	8.09123E-07	1.17775E-05	8.09123E-07
3832303774700	383230	3774700	4.67799E-05	4.62958E-05	1.66252E-05	8.798E-06	3.02181E-05	9.70786E-07	9.70786E-07	3.11888E-05	9.70786E-07	4.90574E-05	2.67369E-06	6.27833E-06	6.15709E-06	6.02969E-06	5.22284E-06	1.13411E-05	8.06856E-07	1.17445E-05	8.06856E-07
3832803774700	383280	3774700	4.87061E-05	4.8202E-05	1.73098E-05	9.16025E-06	3.14623E-05	1.01076E-06	1.01076E-06	3.2473E-05	1.01076E-06	4.98001E-05	2.71417E-06	6.37338E-06	6.2503E-06	6.12098E-06	5.30191E-06	1.15128E-05	8.19072E-07	1.19223E-05	8.19072E-07
3833303774700	383330	3774700	5.24389E-05	5.18962E-05	1.86364E-05	9.8623E-06	3.38735E-05	1.08822E-06	1.08822E-06	3.49618E-05	1.08822E-06	5.23651E-05	2.85397E-06	6.70165E-06	6.57224E-06	6.43625E-06	5.57499E-06	1.21058E-05	8.6126E-07	1.25364E-05	8.6126E-07
3833803774700	383380	3774700	5.63733E-05	5.57899E-05	2.00346E-05	1.06023E-05	3.6415E-05	1.16987E-06	1.16987E-06	3.75849E-05	1.16987E-06	5.49149E-05	2.99293E-06	7.02797E-06	6.89225E-06	6.74964E-06	5.84645E-06	1.26952E-05	9.03196E-07	1.31468E-05	9.03196E-07
3834303774700	383430	3774700	6.33164E-05	6.26611E-05	2.25021E-05	1.19081E-05	4.09E-05	1.31395E-06	1.31395E-06	4.22139E-05	1.31395E-06	6.03129E-05	3.28713E-06	7.71881E-06	7.56975E-06	7.41312E-06	6.42115E-06	1.39431E-05	9.91979E-07	1.44391E-05	9.91979E-07
3834803774700	383480	3774700	7.24768E-05	7.17267E-05	2.57577E-05	1.36309E-05	4.68173E-05	1.50405E-06	1.50405E-06	4.83213E-05	1.50405E-06	6.70892E-05	3.65645E-06	8.58604E-06	8.42023E-06	8.24601E-06	7.14258E-06	1.55097E-05	1.10343E-06	1.60614E-05	1.10343E-06
3835303774700	383530	3774700	8.09652E-05	8.01273E-05	2.87744E-05	1.52273E-05	5.23005E-05	1.68021E-06	1.68021E-06	5.39807E-05	1.68021E-06	7.274E-05	3.96442E-06	9.30921E-06	9.12944E-06	8.94055E-06	7.74418E-06	1.6816E-05	1.19637E-06	1.74142E-05	1.19637E-06
3835803774700	383580	3774700	9.05064E-05	8.95697E-05	3.21653E-05	1.70217E-05	5.84637E-05	1.87821E-06	1.87821E-06	6.03419E-05	1.87821E-06	7.91794E-05	4.31538E-06	1.01333E-05	9.93764E-06	9.73202E-06	8.42974E-06	1.83047E-05	1.30228E-06	1.89558E-05	1.30228E-06
3836303774700	383630	3774700	0.00010119	0.000100143	3.5962E-05	1.9031E-05	6.53648E-05	2.09991E-06	2.09991E-06	6.74647E-05	2.09991E-06	8.64917E-05	4.71391E-06	1.10691E-05	1.08554E-05	1.06308E-05	9.20823E-06	1.99951E-05	1.42255E-06	2.07064E-05	1.42255E-06
3836803774700	383680	3774700	0.00011247	0.000111306	3.99711E-05	2.11526E-05	7.26516E-05	2.33401E-06	2.33401E-06	7.49856E-05	2.33401E-06	9.4271E-05	5.13789E-06	1.20647E-05	1.18318E-05	1.15869E-05	1.00365E-05	2.17936E-05	1.55049E-06	2.25688E-05	1.55049E-06
3837303774700	383730	3774700	0.000124893	0.000123601	4.43861E-05	2.34889E-05	8.06763E-05	2.59181E-06	2.59181E-06	8.32681E-05	2.59181E-06	0.0001029	5.6082E-06	1.31691E-05	1.29148E-05	1.26476E-05	1.09552E-05	2.37885E-05	1.69242E-06	2.46347E-05	1.69242E-06
3837803774700	383780	3774700	0.000136114	0.000134706	4.83739E-05	2.55993E-05	8.79246E-05	2.82467E-06	2.82467E-06	9.07493E-05	2.82467E-06	0.000110687	6.0326E-06	1.41657E-05	1.38921E-05	1.36047E-05	1.17842E-05	2.55887E-05	1.8205E-06	2.64989E-05	1.8205E-06
3838303774700	383830	3774700	0.000150665	0.000149106	5.35451E-05	2.83359E-05	9.73238E-05	3.12662E-06	3.12662E-06	0.00010045	3.12662E-06	0.000120879	6.58804E-06	1.547E-05	1.51712E-05	1.48573E-05	1.28692E-05	2.79447E-05	1.98811E-06	2.89387E-05	1.98811E-06
3838803774700	383880	3774700	0.000165021	0.000163313	5.86473E-05	3.10359E-05	0.000106598	3.42455E-06	3.42455E-06	0.000110022	3.42455E-06	0.000130878	7.13304E-06	1.67497E-05	1.64263E-05	1.60864E-05	1.39338E-05	3.02564E-05	2.15258E-06	3.13327E-05	2.15258E-06
3839303774700	383930	3774700	0.000177407	0.000175571	6.3049E-05	3.33653E-05	0.000114598	3.68158E-06	3.68158E-06	0.00011828	3.68158E-06	0.000139148	7.58373E-06	1.7808E-05	1.74641E-05	1.71028E-05	1.48142E-05	3.21682E-05	2.28859E-06	3.33125E-05	2.28859E-06
3839803774700	383980	3774700	0.000231152	0.00022876	8.21497E-05	4.34733E-05	0.000149316	4.79691E-06	4.79691E-06	0.000154113	4.79691E-06	0.000178351	9.72035E-06	2.28252E-05	2.23844E-05	2.19213E-05	1.89879E-05	4.12311E-05	2.93337E-06	4.26978E-05	2.93337E-06
3840303774700	384030	3774700	0.000324085	0.000320731	0.000115177	6.09514E-05	0.000209347	6.72547E-06	6.72547E-06	0.000216072	6.72547E-06	0.000245318	1.33701E-05	3.13956E-05	3.07893E-05	3.01522E-05	2.61174E-05	5.67125E-05	4.03479E-06	5.87299E-05	4.03479E-06
3840803774700	384080	3774700	0.000341017	0.000337488	0.000121195	6.41358E-05	0.000220284	7.07685E-06	7.07685E-06	0.000227361	7.07685E-06	0.000257331	1.40249E-05	3.29331E-05	3.22971E-05	3.16288E-05	2.73965E-05	5.94898E-05	4.23238E-06	6.1606E-05	4.23238E-06
3841303774700	384130	3774700	0.000294909	0.000291857	0.000104808	5.54642E-05	0.0001905	6.12001E-06	6.12001E-06	0.00019662	6.12001E-06	0.000223733	1.21937E-05	2.86332E-05	2.80802E-05	2.74992E-05	2.38195E-05	5.17225E-05	3.67978E-06	5.35624E-05	3.67978E-06
3826803774750	382680	3774750	2.74438E-05	2.71598E-05	9.75332E-06	5.16142E-06	1.77277E-05	5.69519E-07	5.69519E-07	1.82972E-05	5.69519E-07	3.18448E-05	1.73558E-06	4.07548E-06	3.99677E-06	3.91408E-06	3.39032E-06	7.36188E-06	5.23758E-07	7.62375E-06	5.23758E-07
3827303774750	382730	3774750	2.86682E-05	2.83715E-05	1.01885E-05	5.39169E-06	1.85186E-05	5.94928E-07	5.94928E-07	1.91135E-05	5.94928E-07	3.32383E-05	1.81153E-06	4.25382E-06	4.17167E-06	4.08536E-06	3.53868E-06	7.68404E-06	5.46678E-07	7.95737E-06	5.46678E-07
3827803774750	382780	3774750	2.98926E-05	2.95832E-05	1.06236E-05	5.62196E-06	1.93095E-05	6.20336E-07	6.20336E-07	1.99298E-05	6.20336E-07	3.45936E-05	1.8854E-06	4.42727E-06	4.34177E-06	4.25194E-06	3.68297E-06	7.99734E-06	5.68968E-07	8.28183E-06	5.68968E-07
3828303774750	382830	3774750	2.84069E-05	2.81129E-05	1.00956E-05	5.34255E-06	1.83498E-05	5.89505E-07

			ISDemolition	ISDrainage / Utilities Trenching	ISDrainage / Utilities Trenching	ISAsphalt Paving	ISAsphalt Paving	SVDemolition	SVSite Grubbing / Prep	SVMass Grading / Excavation	SVMass Grading / Excavation	SVDrainage / Utilities Trenching	SVFoundations / Concrete Pads	SVBuilding / Structure Construction	SVBuilding / Structure Construction	SVAsphalt Paving	SVAsphalt Paving	SVArchitectural Coating	SVArchitectural Coating	SVLandscaping or Other Finishing	SVLandscaping or Other Finishing
Unique Identifier	X (UTM)	Y (UTM)	2027	2027	2028	2027	2028	2027	2027	2027	2028	2028	2028	2028	2029	2028	2029	2028	2029	2028	2029
3834803774600	383480	3774600	2.17171E-05	8.74464E-06	8.52028E-06	2.25842E-06	2.10382E-06	0.000100562	7.22987E-05	4.87459E-05	4.8127E-05	3.41472E-05	1.08477E-05	1.554E-05	1.49471E-05	1.52789E-06	1.42154E-06	1.52789E-06	1.42154E-06	1.554E-05	1.49471E-05
3835303774600	383530	3774600	2.45967E-05	9.90418E-06	9.65006E-06	2.55789E-06	2.38279E-06	0.000124678	8.96368E-05	6.04357E-05	5.96684E-05	4.23362E-05	1.34491E-05	1.92667E-05	1.85315E-05	1.89429E-06	1.76244E-06	1.89429E-06	1.76244E-06	1.92667E-05	1.85315E-05
3835803774600	383580	3774600	2.75197E-05	1.10812E-05	1.07968E-05	2.86186E-06	2.66595E-06	0.000155868	0.00011206	7.55544E-05	7.45951E-05	5.2927E-05	1.68136E-05	2.40864E-05	2.31674E-05	2.36817E-06	2.20333E-06	2.36817E-06	2.20333E-06	2.40864E-05	2.31674E-05
3836303774600	383630	3774600	3.14334E-05	1.2657E-05	1.23323E-05	3.26885E-06	3.04508E-06	0.00020116	0.000144623	9.7509E-05	9.6271E-05	6.83066E-05	2.16992E-05	3.10855E-05	2.98994E-05	3.05632E-06	2.84358E-06	3.05632E-06	2.84358E-06	3.10855E-05	2.98994E-05
3836803774600	383680	3774600	3.54825E-05	1.42875E-05	1.39209E-05	3.68994E-06	3.43734E-06	0.000263726	0.000189605	0.000127837	0.000126214	8.95518E-05	2.84483E-05	4.07539E-05	3.91989E-05	4.00691E-06	3.72801E-06	4.00691E-06	3.72801E-06	4.07539E-05	3.91989E-05
3837303774600	383730	3774600	4.0697E-05	1.63871E-05	1.59667E-05	4.2322E-06	3.94248E-06	0.000340983	0.000245148	0.000165286	0.000163187	0.000115785	3.6782E-05	5.26925E-05	5.0682E-05	5.18071E-06	4.82011E-06	5.18071E-06	4.82011E-06	5.26925E-05	5.0682E-05
3837803774600	383780	3774600	4.80394E-05	1.93436E-05	1.88473E-05	4.99576E-06	4.65378E-06	0.000443496	0.00031885	0.000214978	0.000212248	0.000150595	4.78402E-05	6.8534E-05	6.59191E-05	6.73824E-06	6.26923E-06	6.73824E-06	6.26923E-06	6.8534E-05	6.59191E-05
3838303774600	383830	3774600	5.7419E-05	2.31204E-05	2.25272E-05	5.97117E-06	5.56241E-06	0.000570357	0.000410056	0.000276471	0.000272961	0.000193672	6.15248E-05	8.8138E-05	8.4775E-05	8.6657E-06	8.06252E-06	8.6657E-06	8.06252E-06	8.8138E-05	8.4775E-05
3838803774600	383880	3774600	6.88091E-05	2.77068E-05	2.69959E-05	7.15567E-06	6.66583E-06	0.00072145	0.000518683	0.000349711	0.000345271	0.000244978	7.78232E-05	0.000111487	0.000107233	1.09613E-05	1.01984E-05	1.09613E-05	1.01984E-05	0.000111487	0.000107233
3839303774600	383930	3774600	8.76996E-05	3.53133E-05	3.44073E-05	9.12015E-06	8.49583E-06	0.000964873	0.000693691	0.000467706	0.000461768	0.000327636	0.000104081	0.000149103	0.000143414	1.46598E-05	1.36394E-05	1.46598E-05	1.36394E-05	0.000149103	0.000143414
3839803774600	383980	3774600	0.000138682	5.58418E-05	5.44091E-05	1.44219E-05	1.34347E-05	0.001606206	0.001154775	0.000778582	0.000768697	0.000545409	0.000173262	0.000248209	0.000238738	2.44038E-05	2.27052E-05	2.44038E-05	2.27052E-05	0.000248209	0.000238738
3840303774600	384030	3774600	0.000307947	0.000123999	0.000120817	3.20244E-05	2.98321E-05	0.003716229	0.002671767	0.001801382	0.00177851	0.001261896	0.000400872	0.000574274	0.000552362	5.64624E-05	5.25323E-05	5.64624E-05	5.25323E-05	0.000574274	0.000552362
3841303774600	384130	3774600	0.000186699	7.51764E-05	7.32476E-05	1.94154E-05	1.80863E-05	0.002222968	0.001598194	0.001077548	0.001063867	0.000754839	0.000239793	0.000343518	0.000330411	3.37746E-05	3.14237E-05	3.37746E-05	3.14237E-05	0.000343518	0.000330411
3826803774650	382680	3774650	7.57296E-06	3.04934E-06	2.97111E-06	7.87535E-07	7.33624E-07	3.59914E-05	2.58759E-05	1.74463E-05	1.72247E-05	1.22214E-05	3.88242E-06	5.5618E-06	5.34958E-06	5.46834E-07	5.08772E-07	5.46834E-07	5.08772E-07	5.5618E-06	5.34958E-06
3827303774650	382730	3774650	8.17796E-06	3.29295E-06	3.20847E-06	8.50451E-07	7.92233E-07	3.79602E-05	2.72914E-05	1.84006E-05	1.8167E-05	1.28899E-05	4.0948E-06	5.86605E-06	5.64222E-06	5.76748E-07	5.36603E-07	5.76748E-07	5.36603E-07	5.86605E-06	5.64222E-06
3827803774650	382780	3774650	8.80112E-06	3.54388E-06	3.45295E-06	9.15256E-07	8.52601E-07	3.99202E-05	2.87004E-05	1.93507E-05	1.9105E-05	1.35554E-05	4.30621E-06	6.16892E-06	5.93354E-06	6.06526E-07	5.64308E-07	6.06526E-07	5.64308E-07	6.16892E-06	5.93354E-06
3828303774650	382830	3774650	8.70751E-06	3.50618E-06	3.41622E-06	9.0552E-07	8.43532E-07	3.90649E-05	2.80856E-05	1.89361E-05	1.86957E-05	1.3265E-05	4.21396E-06	6.03675E-06	5.80642E-06	5.93532E-07	5.52219E-07	5.93532E-07	5.52219E-07	6.03675E-06	5.80642E-06
3828803774650	382880	3774650	8.46718E-06	3.40941E-06	3.32194E-06	8.80528E-07	8.20251E-07	3.76039E-05	2.70352E-05	1.82279E-05	1.79964E-05	1.27689E-05	4.05636E-06	5.81098E-06	5.58926E-06	5.71333E-07	5.31566E-07	5.71333E-07	5.31566E-07	5.81098E-06	5.58926E-06
3829303774650	382930	3774650	8.94364E-06	3.60126E-06	3.50886E-06	9.30076E-07	8.66407E-07	3.87888E-05	2.7887E-05	1.88022E-05	1.85635E-05	1.31712E-05	4.18417E-06	5.99408E-06	5.76537E-06	5.89336E-07	5.48315E-07	5.89336E-07	5.48315E-07	5.99408E-06	5.76537E-06
3829803774650	382980	3774650	1.0665S-05	4.2944E-06	4.18422E-06	1.10909E-06	1.03316E-06	4.42231E-05	3.1794E-05	2.14364E-05	2.11643E-05	1.50166E-05	4.77037E-06	6.83385E-06	6.5731E-06	6.71902E-07	6.25134E-07	6.71902E-07	6.25134E-07	6.83385E-06	6.5731E-06
3830303774650	383030	3774650	1.28181E-05	5.16138E-06	5.02895E-06	1.333E-06	1.24175E-06	5.05305E-05	3.63287E-05	2.44938E-05	2.41829E-05	1.71583E-05	5.45076E-06	7.80854E-06	7.5106E-06	7.67733E-07	7.14295E-07	7.67733E-07	7.14295E-07	7.80854E-06	7.5106E-06
3830803774650	383080	3774650	1.51683E-05	6.10769E-06	5.95098E-06	1.5774E-06	1.46941E-06	5.6829E-05	4.0857E-05	2.75469E-05	2.71972E-05	1.92971E-05	6.13018E-06	8.78186E-06	8.44678E-06	8.63429E-07	8.0333E-07	8.63429E-07	8.0333E-07	8.78186E-06	8.44678E-06
3831303774650	383130	3774650	1.68841E-05	6.79857E-06	6.62414E-06	1.75583E-06	1.63563E-06	6.13279E-05	4.40915E-05	2.97277E-05	2.93503E-05	2.08247E-05	6.61548E-06	9.47708E-06	9.11548E-06	9.31784E-07	8.66927E-07	9.31784E-07	8.66927E-07	9.47708E-06	9.11548E-06
3831803774650	383180	3774650	1.8224E-05	7.33812E-06	7.14984E-06	1.89517E-06	1.76544E-06	6.53903E-05	4.70121E-05	3.16969E-05	3.12945E-05	2.22042E-05	7.0537E-06	1.01049E-05	9.71929E-06	9.93506E-07	9.24352E-07	9.93506E-07	9.24352E-07	1.01049E-05	9.71929E-06
3832303774650	383230	3774650	1.89492E-05	7.63011E-06	7.43434E-06	1.97058E-06	1.83568E-06	6.90964E-05	4.96765E-05	3.34934E-05	3.30681E-05	2.34626E-05	7.45347E-06	1.06776E-05	1.02701E-05	1.04981E-06	9.76741E-07	1.04981E-06	9.76741E-07	1.06776E-05	1.02701E-05
3832803774650	383280	3774650	1.91196E-05	7.69875E-06	7.50122E-06	1.98831E-06	1.8522E-06	7.19026E-05	5.16941E-05	3.48536E-05	3.44111E-05	2.44155E-05	7.75618E-06	1.11112E-05	1.06872E-05	1.09245E-06	1.01641E-06	1.09245E-06	1.01641E-06	1.11112E-05	1.06872E-05
3833303774650	383330	3774650	1.93893E-05	7.80733E-06	7.60702E-06	2.01635E-06	1.87832E-06	7.69183E-05	5.53001E-05	3.72849E-05	3.68115E-05	2.61186E-05	8.29722E-06	1.18863E-05	1.14327E-05	1.16865E-06	1.08731E-06	1.16865E-06	1.08731E-06	1.18863E-05	1.14327E-05
3833803774650	383380	3774650	1.83484E-05	7.38819E-06	7.19863E-06	1.9081E-06	1.77748E-06	7.92435E-05	5.69717E-05	3.8412E-05	3.79243E-05	2.69082E-05	8.54804E-06	1.22456E-05	1.17784E-05	1.20398E-06	1.12018E-06	1.20398E-06	1.12018E-06	1.22456E-05	1.17784E-05
3834303774650	383430	3774650	1.81416E-05	7.30492E-06	7.1175E-06	1.8866E-06	1.75745E-06	8.52123E-05	6.1263E-05	4.13053E-05	4.07809E-05	2.8935E-05	9.19191E-06	1.3168E-05	1.26655E-05	1.29467E-06	1.20455E-06	1.29467E-06	1.20455E-06	1.3168E-05	1.26655E-05
3834803774650	383480	3774650	2.07222E-05	8.34406E-06	8.12998E-06	2.15497E-06	2.00745E-06	0.000103725	7.45725E-05	5.02789E-05	4.96405E-05	3.52211E-05	1.11889E-05	1.60287E-05	1.54171E-05	1.57594E-06	1.46624E-06	1.57594E-06	1.46624E-06	1.60287E-05	1.54171E-05
3835303774650	383530	3774650	2.38115E-05	9.58799E-06	9.34199E-06	2.47623E-06	2.30672E-06	0.000128767	9.25767E-05	6.24179E-05	6.16254E-05	4.37247E-05	1.38902E-05	1.98986E-05	1.91393E-05	1.95642E-06	1.82024E-06	1.95642E-06	1.82024E-06	1.98986E-05	1.91393E-05
3835803774650	383580	3774650	2.52814E-05	1.01799E-05	9.91867E-06	2.62909E-06	2.44911E-06	0.000153605	0.000110434	7.44575E-05	7.35121E-05	5.21586E-05	1.65695E-05	2.37368E-05	2.28311E-05	2.33379E-06	2.17135E-06	2.33379E-06	2.17135E-06	2.37368E-05	2.28311E-05
3836303774650	383630	3774650	2.70461E-05	1.08904E-05	1.0611E-05	2.81261E-06	2.62007E-06	0.000183975	0.000132268	8.91789E-05	8.80466E-05	6.24712E-05	1.98455E-05	2.84299E-05	2.73451E-05	2.79522E-06	2.60065E-06	2.79522E-06	2.60065E-06	2.84299E-05	2.73451E-05
3836803774650	383680	3774650	2.93166E-05	1.18047E-05	1.15018E-05	3.04872E-06	2.84002E-06	0.000220483	0.000158515	0.000106876	0.000105519	7.4868E-05	2.37836E-05	3.40715E-05	3.27715E-05	3.3499E-06	3.11673E-06	3.3499E-06	3.11673E-06	3.40715E-05	3.27715E-05
3837303774650	383730	3774650	3.20691E-05	1.2913E-05	1.25817E-05	3.33497E-06	3.10667E-06	0.000262443	0.000188682	0.000127215	0.0001256	8.91162E-05	2.83099E-05	4.05557E-05	3.90083E-05	3.98742E-06	3.70988E-06	3.98742E-06	3.70988E-06	4.05557E-05	3.90083E-05
3837803774650	383780	3774650	3.5122E-05	1.41423E-05	1.37795E-05	3.65245E-06	3.40242E-06	0.00030786	0.000221335	0.00014923	0.000147335	0.000104538	3.32091E-05	4.7574E-05	4.57588E-05	4.67746E-06	4.35189E-06	4.67746E-06	4.35189E-06	4.7574E-05	4.57588E-05
3838303774650	383830	3774650	3.88848E-05	1.56574E-05	1.52557E-05	4.04375E-06	3.76693E-06	0.000361829	0.000260136	0.000175391	0.000173164	0.000122864	3.90308E-05	5.5914E-05	5.37805E-05	5.49744E-06	5.11479E-06	5.49744E-06	5.11479E-06	5.5914E-05	5.37805E-05
3838803774650	383880	3774650	4.27243E-05	1.72035E-05	1.67621E-05	4.44304E-06	4.13888E-06	0.000416387	0.000299359	0.000201837	0.000199274	0.00014139	4.49159E-05	6.43448E-05	6.18896E-05	6.32636E-06	5.88601E-06	6.32636E-06	5.88601E-06	6.43448E-05	6.18896E-05
3839303774650	383930	3774650	4.64605E-05	1.87079E-05	1.82279E-05	4.83157E-06	4.50082E-06	0.00047024	0.000338077	0.000227941	0.000225047	0.000159676	5.07251E-05	7.26668E-05	6.98942E-05	7.14458E-06	6.64728E-06	7.14458E-06	6.64728E-06	7.26668E-05	6.98942E-05
3839803774650	383980	3774650	5.6983E-05	2.29449E-05	2.23562E-05	5.92584E-06	5.52018E-06	0.000605921	0.000435624	0.00029371	0.000289981	0.000205749	6.5361E-05	9.36337E-05	9.0061E-05	9.20603E-06	8.56525E-06	9.20603E-06	8.56525E-06	9.36337E-05	9.0061E-05
3840303774650	384030	3774650	9.16789E-05	3.69156E-05	3.59685E-05	9.53397E-06	8.88132E-06	0.001042121	0.000749228	0.000505151	0.000498737	0.000353866	0.000112414	0.00016104	0.000154896	1.58334E-05	1.47313E-05	1.58334E-05	1.47313E-05	0.00016104	0.000154896
3840803774650	384080	3774650	0.000153867	6.19562E-05	6.03666E-05	1.60011E-05	1.49057E-05	0.001820007	0.001308486	0.000882219	0.000871018	0.000618008	0.000196325	0.000281248	0.000270517	2.76522E-05	2.57275E-05	2.76522E-05	2.57275E-05	0.000281248	0.000270517
3826803774700	382680	3774700	7.21946E-06	2.907E-06	2.83242E-06	7.50774E-07	6.99379E-07	3.49491E-05	2.51265E-05	1.6941E-05	1.67259E-05	1.18674E-05	3.76998E-06	5.40073E-06	5.19466E-06	5.30998E-07	4.94037E-07	5.30998E-07	4.94037E-07	5.40073E-06	5.19466E-06
3827303774700	382730	3774700	7.74482E-06	3.11854E-06	3.03853E-06	8.05407E-07	7.50273E-07	3.67397E-05	2.64139E-05	1.7809E-05	1.75829E-05	1.24755E-05	3.96314E-06	5.67744E-06	5.46081E-06	5.58204E-07	5.1935E-07	5.58204E-07	5.1935E-07	5.67744E-06	5.46081E-06
3827803774700	382780	3774700	8.31628E-06	3.34865E-06	3.26273E-06	8.64836E-07	8.05633E-07	3.86106E-05	2.77589E-05	1.87159E-05	1.84782E-05	1.31107E-05	4.16495E-06	5.96654E-06	5.73888E-06	5.86629E-07	5.45796E-07	5.86629E-07	5.45796E-07	5.96654E-06	5.73888E-06
3828303774700	382830	3774700	8.23804E-06	3.31715E-06	3.23204E-06	8.56699E-07	7.98053E-07	3.80226E-05	2.73362E-05	1.84308E-05	1.81968E-05	1.29111E-05	4.10152E-06	5.87568E-06	5.65149E-06	5.77695E-07	5.37485E-07	5.77695E-07	5.37485E-07	5.87568E-06	5.65149E-06
3828803774700	382880	3774700	7.82027E-06	3.14893E-06	3.06813E-06	8.13254E-07	7.57582E-07	3.60538E-05	2.59207E-05	1.74765E-05	1.72546E-05	1.22425E-05	3.88914E-06	5.57144E-06	5.35885E-06	5.47782E-07	5.09653E-07	5.47782E-07	5.09653E-07	5.57144E-06	5.35885E-06
3829303774700	382930	3774700	8.31628E-06	3.34865E-06	3.26273E-06	8.64836E-07	8.05633E-07	3.75683E-05	2.70095E-05	1.82106E-05	1.79794E-05	1.27568E-05	4.05251E-06	5.80547E-06	5.58396E-06	5.70792E-07	5.31062E-07	5.70792E-07	5.31062E-07	5.80547E-06	5.58396E-06
3829803774700	382980	3774700	9.8169E-06	3.95289E-06	3.85147E-06	1.02089E-06	9.51004E-07	4.27353E-05	3.07244E-05	2.07153E-05	2.04522E-05	1.45114E-05	4.60989E-06	6.60395E-06	6.35197E-06	6.49298E-07	6.04103E-07	6.49298E-07	6.04103E-07	6.60395E-06	6.35197E-06
3830303774700	383030	3774700	1.15495E-05	4.65053E-06	4.53121E-06	1.20106E-06	1.11884E-06	4.84013E-05	3.47979E-05	2.34618E-05	2.31639E-05	1.64353E-05	5.22108E-06	7.47952E-06	7.19413E-06	7.35384E-07	6.84197E-07	7.35384E-07	6.84197E-07	7.47952E-06	7.19413E-06
3830803774700	383080	3774700	1.33673E-05	5.38249E-06	5.24439E-06	1.3901E-06	1.29494E-06	5.39515E-05	3.87882E-05	2.61521E-05	2.58201E-05	1.832E-05	5.81978E-06	8.33719E-06	8.01908E-06	8.1971E-07	7.62654E-07	8.1971E-07	7.62654E-07	8.33719E-06	8.01908E-06
3831303774700	383130	3774700	1.45675E-05	5.86577E-06	5.71527E-06	1.51492E-06	1.41121E-06	5.78892E-05	4.16192E-05	2.80608E-05	2.77045E-05	1.9657E-05	6.24454E-06	8.94568E-06	8.60435E-06	8.79537E-07	8.18316E-07	8.79537E-07	8.18316E-07	8.94568E-06	8.60435E-06
3831803774700	383180	3774700	1.50551E-05	6.06212E-06	5.90658E-06	1.56563E-06	1.45845E-06	6.05707E-05	4.3547E-05	2.93607E-05	2.89879E-05	2.05676E-05	6.5338E-06	9.36007E-06	9.00293E-06	9.20279E-07	8.56222E-07	9.20279E-07	8.56222E-07	9.36007E-06	9.00293E-06
3832303774700	383230	3774700	1.53904E-05	6.19714E-06	6.03814E-06	1.6005E-06	1.49094E-06	6.30295E-05	4.53148E-05	3.05525E-05	3.01646E-05	2.14025E-05	6.79903E-06	9.74003E-06	9.36839E-06	9.57637E-07	8.9098E-07	9.57637E-07	8.9098E-07	9.74003E-06	9.36839E-06
3832803774700	383280	3774700	1.57467E-05	6.34061E-06	6.17793E-06	1.63755E-06	1.52545E-06	6.64861E-05	4.77999E-05	3.22281E-05	3.18189E-05	2.25763E-05	7.1719E-06	1.02742E-05	9.88216E-06	1.01015E-06	9.39842E-07	1.01015E-06	9.39842E-07	1.02742E-05	9.88216E-06
3833303774700	383330	3774700	1.64747E-05	6.63373E-06	6.46353E-06	1.71325E-06	1.59597E-06	7.25975E-05	5.21937E-05	3.51905E-05	3.47437E-05	2.46515E-05	7.83114E-06	1.12186E-05	1.07905E-05	1.10301E-06	1.02623E-06	1.10301E-06	1.02623E-06	1.12186E-05	1.07905E-05
3833803774700	383380	3774700	1.69735E-05	6.83458E-06	6.65922E-06	1.76513E-06	1.64429E-06	7.92524E-05	5.69782E-05	3.84163E-05	3.79285E-05	2.69112E-05	8.549E-06	1.2247E-05	1.17797E-05	1.20412E-06	1.12031E-06	1.20412E-06	1.12031E-06	1.2247E-05	1.17797E-05
3834303774700	383430	3774700	1.8217E-05	7.3353E-06	7.1471E-06	1.89444E-06	1.76476E-06	9.02102E-05	6.48562E-05	4.37279E-05	4.31727E-05	3.06321E-05	9.73103E-06	1.39403E-05	1.34084E-05	1.3706E-06	1.2752E-06	1.3706E-06	1.2752E-06	1.39403E-05	1.34084E-05
3834803774700	383480	3774700	1.97707E-05	7.96092E-06	7.75667E-06	2.05602E-06	1.91527E-06	0.000105711	7.60008E-05	5.12419E-05	5.05913E-05	3.58957E-05	1.14032E-05	1.63357E-05	1.57124E-05	1.60612E-06	1.49433E-06	1.60612E-06	1.49433E-06	1.63357E-05	1.57124E-05
3835303774700	383530	3774700	2.05644E-05	8.28049E-06	8.06803E-06	2.13855E-06	1.99215E-06	0.000120642	8.67354E-05	5.84795E-05	5.7737E-05	4.09658E-05	1.30138E-05	1.8643E-05	1.79317E-05	1.83298E-06	1.70539E-06	1.83298E-06	1.70539E-06	1.8643E-05	1.79317E-05
3835803774700	383580	3774700	2.14837E-05	8.65068E-06	8.42873E-06	2.23416E-06	2.08122E-06	0.00013748	9.88407E-05	6.66412E-05	6.57951E-05	4.66832E-05	1.48301E-05	2.1245E-05	2.04343E-05	2.0888E-06	1.94341E-06	2.0888E-06	1.94341E-06	2.1245E-05	2.04343E-05
3836303774700	383630	3774700	2.25736E-05	9.08952E-06	8.85631E-06	2.34749E-06	2.1868E-06	0.000156331	0.000112394	7.57789E-05	7.48168E-05	5.30843E-05	1.68635E-05	2.4158E-05	2.32363E-05	2.37521E-06	2.20988E-06	2.37521E-06	2.20988E-06	2.4158E-05	2.32363E-05
3836803774700	383680	3774700	2.37542E-05	9.56492E-06	9.31951E-06	2.47027E-06	2.30117E-06	0.000176269	0.000126728	8.54435E-05	8.43586E-05	5.98545E-05	1.90142E-05	2.7239E-05	2.61997E-05	2.67813E-06	2.49172E-06	2.67813E-06	2.49172E-06	2.7239E-05	2.61997E-05
3837303774700	383730	3774700	2.50998E-05	1.01067E-05	9.84741E-06	2.6102E-06	2.43152E-06	0.000198256	0.000142535	9.61012E-05	9.4881E-05	6.73204E-05	2.1386E-05	3.06367E-05	2.94677E-05	3.01219E-06	2.80253E-06	3.01219E-06	2.80253E-06	3.06367E-05	2.94677E-05
3837803774700	383780	3774700	2.62748E-05	1.05799E-05	1.03084E-05	2.7324E-06	2.54535E-06	0.000218193	0.000156869	0.000105766	0.000104423	7.40905E-05	2.35367E-05	3.37177E-05	3.24312E-05	3.31511E-06	3.08437E-06	3.31511E-06	3.08437E-06	3.37177E-05	3.24312E-05
3838303774700	383830	3774700	2.79221E-05	1.12432E-05	1.09547E-05	2.90371E-06	2.70493E-06	0.000244038	0.00017545	0.000118293	0.000116791	8.28663E-05	2.63245E-05	3.77115E-05	3.62726E-05	3.70778E-06	3.4497E-06	3.70778E-06	3.4497E-06	3.77115E-05	3.62726E-05
3838803774700	383880	3774700	2.95206E-05	1.18868E-05	1.15818E-05	3.06993E-06	2.85978E-06	0.000269713	0.000193909	0.000130739	0.000129079	9.15846E-05	2.90941E-05	4.16791E-05	4.00888E-05	4.09787E-06	3.81264E-06	4.09787E-06	3.81264E-06	4.16791E-05	4.00888E-05
3839303774700	383930	3774700	3.07138E-05	1.23673E-05	1.205E-05	3.19402E-06	2.97537E-06	0.000292635	0.000210389	0.00014185	0.000140049	9.93682E-05	3.15667E-05	4.52213E-05	4.34958E-05	4.44614E-06	4.13667E-06	4.44614E-06	4.13667E-06	4.52213E-05	4.34958E-05
3839803774700	383980	3774700	3.83217E-05	1.54307E-05	1.50348E-05	3.98519E-06	3.71238E-06	0.00038624	0.000277685	0.000187223	0.000184846	0.000131153	4.16639E-05	5.96861E-05	5.74087E-05	5.86832E-06	5.45985E-06	5.86832E-06	5.45985E-06	5.96861E-05	5.74087E-05
3840303774700	384030	3774700	5.11342E-05	2.05898E-05	2.00615E-05	5.31761E-06	4.95359E-06	0.000549876	0.000395331	0.000266543	0.000263159	0.000186718	5.93154E-05	8.4973E-05	8.17308E-05	8.35452E-06	7.773E-06	8.35452E-06	7.773E-06	8.4973E-05	8.17308E-05
3840803774700	384080	3774700	5.32413E-05	2.14382E-05	2.08882E-05	5.53672E-06	5.1577E-06	0.000579907	0.000416922	0.000281101	0.000277532	0.000196915	6.25549E-05	8.96138E-05	8.61945E-05	8.8108E-06	8.19752E-06	8.8108E-06	8.19752E-06	8.96138E-05	8.61945E-05
3841303774700	384130	3774700	4.64633E-05	1.8709E-05	1.8229E-05	4.83186E-06	4.50109E-06	0.000499274	0.000358951	0.000242015	0.000238942	0.000169535	5.3857E-05	7.71534E-05	7.42096E-05	7.5857E-06	7.0577E-06	7.5857E-06	7.0577E-06	7.71534E-05	7.42096E-05
3826803774750	382680	3774750	6.87574E-06	2.7686E-06	2.69757E-06	7.1503E-07	6.66082E-07	3.38889E-05	2.43643E-05	1.64271E-05	1.62185E-05	1.15074E-05	3.65562E-06	5.2369E-06	5.03708E-06	5.1489E-07	4.79051E-07	5.1489E-07	4.79051E-07	5.2369E-06	5.03708E-06
3827303774750	382730	3774750	7.33962E-06	2.95539E-06	2.87956E-06	7.6327E-07	7.1102E-07	3.55638E-05	2.55684E-05	1.7239E-05	1.70201E-05	1.20762E-05	3.83629E-06	5.49572E-06	5.28602E-06	5.40337E-07	5.02727E-07	5.40337E-07	5.02727E-07	5.49572E-06	5.28602E-06
3827803774750	382780	3774750	7.82167E-06	3.14949E-06	3.06868E-06	8.13399E-07	7.57717E-07	3.72297E-05	2.67662E-05	1.80465E-05	1.78174E-05	1.26419E-05	4.01599E-06	5.75316E-06	5.53364E-06	5.65648E-07	5.26276E-07	5.65648E-07	5.26276E-07	5.75316E-06	5.53364E-06
3828303774750	382830	3774750	7.50729E-06	3.0229E-06	2.94534E-06	7.80706E-07	7.27262E-07	3.58667E-05	2.57862E-05	1.73858E-05	1.71651E-05	1.2179E-05	3.86896E-06

			MDemolition	MSite Grubbing / Prep	MMass Grading / Excavation	MMass Grading / Excavation	MDrainage / Utilities Trenching	MFoundations / Concrete Pads	MBuilding / Structure Construction	MAsphalt Paving	MLandscaping or Other Finishing	MWaterside Construction (Piles)	RSSWDemolition	RSSWPlacing Base	RSSWForm	Child Risk				
Unique Identifier	X (UTM)	Y (UTM)	2027	2027	2027	2028	2028	2028	2028	2028	2028	2028	2029	2029	2029	3rd Trimester	0<2	2<16	Total	per million
3834803774600	383480	3774600	1.6906E-05	5.18985E-05	6.10284E-05	6.02158E-05	1.27998E-05	1.66461E-05	1.22524E-05	1.2611E-06	1.47746E-05	1.2611E-06	5.68831E-05	8.25386E-05	4.89272E-05	2.23875E-09	3.0481E-08	5.8554E-09	3.85753E-08	0.03857528
3835303774600	383530	3774600	2.07074E-05	6.35683E-05	7.47511E-05	7.37558E-05	1.5678E-05	2.03891E-05	1.50075E-05	1.54467E-06	1.80968E-05	1.54467E-06	7.26261E-05	0.000105382	6.24684E-05	2.59156E-09	3.565E-08	7.0338E-09	4.52758E-08	0.04527581
3835803774600	383580	3774600	2.55577E-05	7.84577E-05	9.22598E-05	9.10314E-05	1.93502E-05	2.51647E-05	1.85226E-05	1.90647E-06	2.23356E-05	1.90647E-06	9.3753E-05	0.000136038	8.06403E-05	3.01644E-09	4.1952E-08	8.507E-09	5.34751E-08	0.05347509
3836303774600	383630	3774600	3.25364E-05	9.98811E-05	0.000117452	0.000115888	2.46338E-05	3.20361E-05	2.35803E-05	2.42705E-06	2.84344E-05	2.42705E-06	0.000125897	0.000182679	0.000108289	3.6265E-09	5.0982E-08	1.0626E-08	6.52349E-08	0.06523491
3836803774600	383680	3774600	4.19266E-05	0.000128707	0.000151349	0.000149334	3.17433E-05	4.12819E-05	3.03858E-05	3.12751E-06	3.66408E-05	3.12751E-06	0.000172299	0.00025001	0.000148201	4.40983E-09	6.2674E-08	1.3448E-08	8.05311E-08	0.08053107
3837303774600	383730	3774600	5.35269E-05	0.000164318	0.000193225	0.000190652	4.05261E-05	5.27039E-05	3.87929E-05	3.99284E-06	4.67786E-05	3.99284E-06	0.000229663	0.000333246	0.000197541	5.39326E-09	7.7286E-08	1.695E-08	9.96293E-08	0.0996293
3837803774600	383780	3774600	6.89359E-05	0.000211621	0.000248849	0.000245536	5.21925E-05	6.7876E-05	4.99604E-05	5.14227E-06	6.0245E-05	5.14227E-06	0.000305733	0.000443625	0.000262972	6.72213E-09	9.6943E-08	2.1628E-08	1.25293E-07	0.12529316
3838303774600	383830	3774600	8.8023E-05	0.000270215	0.000317751	0.00031352	6.66437E-05	8.66696E-05	6.37935E-05	6.56607E-06	7.69257E-05	6.56607E-06	0.000399866	0.000580215	0.000343939	8.3837E-09	1.2146E-07	2.7438E-08	1.57282E-07	0.15728182
3838803774600	383880	3774600	0.00011077	0.000340045	0.000399865	0.00039454	8.38658E-05	0.000109067	8.02791E-05	8.26288E-06	9.68049E-05	8.26288E-06	0.00051202	0.000742952	0.000440407	1.03754E-08	1.508E-07	3.4375E-08	1.9555E-07	0.19554973
3839303774600	383930	3774600	0.000147434	0.000452598	0.000532218	0.000525132	0.000111625	0.000145168	0.000106851	1.09979E-05	0.000128847	1.09979E-05	0.000692576	0.001004943	0.00059571	1.36109E-08	1.9837E-07	4.5586E-08	2.57568E-07	0.25756818
3839803774600	383980	3774600	0.000244062	0.000749228	0.000881031	0.0008693	0.000184783	0.000240309	0.000176881	1.82058E-05	0.000213292	1.82058E-05	0.001167673	0.001694319	0.001004358	2.21928E-08	3.2436E-07	7.5197E-08	4.21754E-07	0.42175395
3840303774600	384030	3774600	0.000562057	0.001725418	0.00202895	0.002001934	0.000425543	0.000553415	0.000407344	4.19266E-05	0.000491197	4.19266E-05	0.002729582	0.003960683	0.002347812	5.05032E-08	7.3977E-07	1.7272E-07	9.62996E-07	0.96299565
3841303774600	384130	3774600	0.000336939	0.001034344	0.001216304	0.001200108	0.000255102	0.000331758	0.000244192	2.51339E-05	0.00029446	2.51339E-05	0.001625555	0.002358715	0.001398199	3.03988E-08	4.4497E-07	1.0361E-07	5.78978E-07	0.57897809
3826803774650	382680	3774650	7.02587E-06	2.15682E-05	2.53625E-05	2.50247E-05	5.31941E-06	6.91784E-06	5.09191E-06	5.24095E-07	6.1401E-06	5.24095E-07	1.42208E-05	2.06347E-05	1.22318E-05	9.84204E-10	1.3317E-08	2.4092E-09	1.67106E-08	0.01671063
3827303774650	382730	3774650	7.37426E-06	2.26377E-05	2.66201E-05	2.62656E-05	5.58318E-06	7.26088E-06	5.3444E-06	5.50083E-07	6.44457E-06	5.50083E-07	1.51846E-05	2.20332E-05	1.30609E-05	1.05166E-09	1.4183E-08	2.5519E-09	1.77861E-08	0.01778607
3827803774650	382780	3774650	7.71358E-06	2.36794E-05	2.7845E-05	2.74742E-05	5.84008E-06	7.59498E-06	5.59032E-06	5.75394E-07	6.74111E-06	5.75394E-07	1.61048E-05	2.33684E-05	1.38523E-05	1.12039E-09	1.506E-08	2.694E-09	1.88744E-08	0.01887441
3828303774650	382830	3774650	7.44684E-06	2.28605E-05	2.68821E-05	2.65242E-05	5.63813E-06	7.33234E-06	5.397E-06	5.55497E-07	6.508E-06	5.55497E-07	1.61579E-05	2.34454E-05	1.3898E-05	1.0876E-09	1.4603E-08	2.6122E-09	1.83024E-08	0.01830239
3828803774650	382880	3774650	7.11478E-06	2.18412E-05	2.56834E-05	2.53414E-05	5.38672E-06	7.00539E-06	5.15635E-06	5.30727E-07	6.2178E-06	5.30727E-07	1.59738E-05	2.31784E-05	1.37397E-05	1.0461E-09	1.4023E-08	2.5055E-09	1.75745E-08	0.01757449
3829303774650	382930	3774650	7.29805E-06	2.24038E-05	2.6345E-05	2.59942E-05	5.52548E-06	7.18584E-06	5.28917E-06	5.44398E-07	6.37796E-06	5.44398E-07	1.67474E-05	2.43008E-05	1.4405E-05	1.0926E-09	1.4597E-08	2.5919E-09	1.82819E-08	0.01828186
3829803774650	382980	3774650	8.26338E-06	2.53672E-05	2.98297E-05	2.94325E-05	6.25635E-06	8.13633E-06	5.98878E-06	6.16407E-07	7.22159E-06	6.16407E-07	1.92834E-05	2.79806E-05	1.65863E-05	1.27954E-09	1.6997E-08	2.9829E-09	2.12595E-08	0.0212595
3830303774650	383030	3774650	9.38839E-06	2.88207E-05	3.38908E-05	3.34396E-05	7.10811E-06	9.24404E-06	6.80412E-06	7.00327E-07	8.20477E-06	7.00327E-07	2.22467E-05	3.22804E-05	1.91352E-05	1.50539E-09	1.988E-08	3.4461E-09	2.48316E-08	0.02483163
3830803774650	383080	3774650	1.05152E-05	3.22799E-05	3.79585E-05	3.74531E-05	7.96125E-06	1.03535E-05	7.62077E-06	7.84382E-07	9.18953E-06	7.84382E-07	2.54159E-05	3.6879E-05	2.18611E-05	1.74147E-09	2.2872E-08	3.9213E-09	2.85351E-08	0.02853507
3831303774650	383130	3774650	1.12356E-05	3.44913E-05	4.0559E-05	4.00189E-05	8.50665E-06	1.10628E-05	8.14285E-06	8.38118E-07	9.81908E-06	8.38118E-07	2.8139E-05	4.08303E-05	2.42034E-05	1.87738E-09	2.4616E-08	4.2171E-09	3.07101E-08	0.03071015
3831803774650	383180	3774650	1.18689E-05	3.64354E-05	4.2845E-05	4.22745E-05	8.98611E-06	1.16864E-05	8.6018E-06	8.85357E-07	1.03725E-05	8.85357E-07	3.06407E-05	4.44603E-05	2.63551E-05	1.95466E-09	2.5687E-08	4.4377E-09	3.20789E-08	0.03207886
3832303774650	383230	3774650	1.23787E-05	3.80006E-05	4.46856E-05	4.40906E-05	9.37216E-06	1.21884E-05	8.97133E-06	9.23392E-07	1.08181E-05	9.23392E-07	3.31361E-05	4.80812E-05	2.85015E-05	1.96138E-09	2.594E-08	4.5672E-09	3.24686E-08	0.03246859
3832803774650	383280	3774650	1.27344E-05	3.90924E-05	4.59694E-05	4.53574E-05	9.64142E-06	1.25386E-05	9.22909E-06	9.49921E-07	1.11289E-05	9.49921E-07	3.56533E-05	5.17338E-05	3.06667E-05	1.92725E-09	2.5677E-08	4.622E-09	3.22266E-08	0.03222656
3833303774650	383330	3774650	1.34675E-05	4.13428E-05	4.86157E-05	4.79684E-05	1.01964E-05	1.32604E-05	9.76037E-06	1.0046E-06	1.17696E-05	1.0046E-06	3.92592E-05	5.6966E-05	3.37683E-05	1.94625E-09	2.6135E-08	4.8039E-09	3.28848E-08	0.0328848
3833803774650	383380	3774650	1.3707E-05	4.20781E-05	4.94804E-05	4.88215E-05	1.03778E-05	1.34962E-05	9.93396E-06	1.02247E-06	1.19789E-05	1.02247E-06	4.17671E-05	6.0605E-05	3.59254E-05	1.8817E-09	2.5492E-08	4.7894E-09	3.21635E-08	0.03216353
3834303774650	383430	3774650	1.45616E-05	4.47017E-05	5.25655E-05	5.18656E-05	1.10249E-05	1.43377E-05	1.05534E-05	1.08622E-06	1.27258E-05	1.08622E-06	4.63836E-05	6.73037E-05	3.98962E-05	1.91469E-09	2.6133E-08	5.0043E-09	3.30521E-08	0.03305209
3834803774650	383480	3774650	1.75266E-05	5.38036E-05	6.32686E-05	6.24261E-05	1.32697E-05	1.72571E-05	1.27022E-05	1.30739E-06	1.53169E-05	1.30739E-06	5.80809E-05	8.42767E-05	4.99575E-05	2.21827E-09	3.0482E-08	5.9482E-09	3.86488E-08	0.03864879
3835303774650	383530	3774650	2.15004E-05	6.60025E-05	7.76136E-05	7.65801E-05	1.62783E-05	2.11698E-05	1.55821E-05	1.60382E-06	1.87898E-05	1.60382E-06	7.46661E-05	0.000108342	6.4223E-05	2.60448E-09	3.6074E-08	7.1912E-09	4.58698E-08	0.04586982
3835803774650	383580	3774650	2.52347E-05	7.74662E-05	9.10939E-05	8.9881E-05	1.91056E-05	2.48467E-05	1.82885E-05	1.88238E-06	2.20533E-05	1.88238E-06	9.29576E-05	0.000134883	7.99562E-05	2.89883E-09	4.0538E-08	8.2941E-09	5.1731E-08	0.05173103
3836303774650	383630	3774650	2.97892E-05	9.14477E-05	0.000107535	0.000106103	2.25539E-05	2.93312E-05	2.15893E-05	2.22212E-06	2.60336E-05	2.22212E-06	0.000115457	0.00016753	9.93087E-05	3.2643E-09	4.605E-08	9.646E-09	5.89605E-08	0.05896049
3836803774650	383680	3774650	3.52654E-05	0.000108259	0.000127304	0.000125608	2.67001E-05	3.47232E-05	2.55582E-05	2.63062E-06	3.08194E-05	2.63062E-06	0.000142554	0.000206849	0.000122616	3.71422E-09	5.2791E-08	1.1284E-08	6.77886E-08	0.06778857
3837303774650	383730	3774650	4.15655E-05	0.000127599	0.000150046	0.000148048	3.14699E-05	4.09264E-05	3.01241E-05	3.10058E-06	3.63252E-05	3.10058E-06	0.000173697	0.000252038	0.000149403	4.24109E-09	6.0647E-08	1.3178E-08	7.8066E-08	0.07806599
3837803774650	383780	3774650	4.83881E-05	0.000148543	0.000174675	0.000172349	3.66355E-05	4.76441E-05	3.50687E-05	3.60951E-06	4.22877E-05	3.60951E-06	0.00020746	0.000301029	0.000178444	4.81693E-09	6.921E-08	1.5235E-08	8.92615E-08	0.08926153
3838303774650	383830	3774650	5.64973E-05	0.000173437	0.000203948	0.000201232	4.27751E-05	5.56286E-05	4.09457E-05	4.21441E-06	4.93745E-05	4.21441E-06	0.00024763	0.000359316	0.000212996	5.50992E-09	7.948E-08	1.769E-08	1.02679E-07	0.10267902
3838803774650	383880	3774650	6.47008E-05	0.00019862	0.000233561	0.000230451	4.89861E-05	6.3706E-05	4.68911E-05	4.82635E-06	5.65438E-05	4.82635E-06	0.000288299	0.000418328	0.000247977	6.21351E-09	8.9894E-08	2.0175E-08	1.16283E-07	0.11628257
3839303774650	383930	3774650	7.27845E-05	0.000223436	0.000262742	0.000259244	5.51064E-05	7.16654E-05	5.27497E-05	5.42936E-06	6.36084E-05	5.42936E-06	0.000328566	0.000476756	0.000282611	6.90631E-09	1.0015E-07	2.2624E-08	1.29678E-07	0.1296782
3839803774650	383980	3774650	9.32162E-05	0.000286158	0.000336498	0.000332017	7.05755E-05	9.17829E-05	6.75572E-05	6.95346E-06	8.14641E-05	6.95346E-06	0.000429265	0.000622873	0.000369227	8.70721E-09	1.2663E-07	2.887E-08	1.64211E-07	0.16421144
3840303774650	384030	3774650	0.000158919	0.000487853	0.000573675	0.000566036	0.00012032	0.000156475	0.000115174	1.18545E-05	0.000138883	1.18545E-05	0.000752516	0.001091917	0.000647266	1.45421E-08	2.123E-07	4.9007E-08	2.75848E-07	0.27584825
3840803774650	384080	3774650	0.000276125	0.000847655	0.000996773	0.000983501	0.000209059	0.000271879	0.000200118	2.05975E-05	0.000241313	2.05975E-05	0.001328643	0.00192789	0.001142814	2.49665E-08	3.6529E-07	8.4943E-08	4.75201E-07	0.47520128
3826803774700	382680	3774700	6.80087E-06	2.08775E-05	2.45502E-05	2.42233E-05	5.14905E-06	6.6963E-06	4.92884E-06	5.0731E-07	5.94346E-06	5.0731E-07	1.394E-05	2.02273E-05	1.19903E-05	9.36208E-10	1.2709E-08	2.3133E-09	1.59582E-08	0.01595816
3827303774700	382730	3774700	7.11478E-06	2.18412E-05	2.56834E-05	2.53414E-05	5.38672E-06	7.00539E-06	5.15635E-06	5.30727E-07	6.2178E-06	5.30727E-07	1.48322E-05	2.15218E-05	1.27577E-05	9.9387E-10	1.3454E-08	2.4386E-09	1.68866E-08	0.01688656
3827803774700	382780	3774700	7.4414E-06	2.28438E-05	2.68625E-05	2.65048E-05	5.63401E-06	7.32698E-06	5.39306E-06	5.55091E-07	6.50324E-06	5.55091E-07	1.57336E-05	2.28298E-05	1.35331E-05	1.05571E-09	1.4251E-08	2.5704E-09	1.78772E-08	0.01787722
3828303774700	382830	3774700	7.2418E-06	2.22311E-05	2.61419E-05	2.57938E-05	5.48289E-06	7.13045E-06	5.2484E-06	5.40202E-07	6.32881E-06	5.40202E-07	1.58147E-05	2.29475E-05	1.36028E-05	1.02923E-09	1.3888E-08	2.5077E-09	1.74249E-08	0.0174249
3828803774700	382880	3774700	6.81357E-06	2.09165E-05	2.45961E-05	2.42686E-05	5.15867E-06	6.70881E-06	4.93805E-06	5.08258E-07	5.95456E-06	5.08258E-07	1.54186E-05	2.23727E-05	1.32621E-05	9.67982E-10	1.3057E-08	2.3615E-09	1.63861E-08	0.01638606
3829303774700	382930	3774700	7.06035E-06	2.1674E-05	2.54869E-05	2.51475E-05	5.34551E-06	6.95179E-06	5.1169E-06	5.26666E-07	6.17023E-06	5.26666E-07	1.63138E-05	2.36717E-05	1.40321E-05	1.01671E-09	1.368E-08	2.4633E-09	1.71596E-08	0.01715957
3829803774700	382980	3774700	7.9785E-06	2.44926E-05	2.88013E-05	2.84178E-05	6.04066E-06	7.85583E-06	5.78232E-06	5.95156E-07	6.97263E-06	5.95156E-07	1.87094E-05	2.71478E-05	1.60927E-05	1.17739E-09	1.5774E-08	2.818E-09	1.9769E-08	0.01976898
3830303774700	383030	3774700	8.98194E-06	2.7573E-05	3.24236E-05	3.19919E-05	6.80038E-06	8.84383E-06	6.50954E-06	6.70007E-07	7.84956E-06	6.70007E-07	2.14107E-05	3.10674E-05	1.84161E-05	1.35529E-09	1.8086E-08	3.2084E-09	2.26498E-08	0.02264975
3830803774700	383080	3774700	9.97086E-06	3.06088E-05	3.59935E-05	3.55142E-05	7.54911E-06	9.81755E-06	7.22625E-06	7.43776E-07	8.7138E-06	7.43776E-07	2.42898E-05	3.5245E-05	2.08925E-05	1.53388E-09	2.0397E-08	3.5978E-09	2.5529E-08	0.02552895
3831303774700	383130	3774700	1.05987E-05	3.25361E-05	3.82598E-05	3.77504E-05	8.02444E-06	1.04357E-05	7.68126E-06	7.90608E-07	9.26248E-06	7.90608E-07	2.67072E-05	3.87528E-05	2.29719E-05	1.6284E-09	2.1654E-08	3.8312E-09	2.7114E-08	0.02711398
3831803774700	383180	3774700	1.09689E-05	3.36725E-05	3.95961E-05	3.90688E-05	8.3047E-06	1.08002E-05	7.94953E-06	8.18221E-07	9.58598E-06	8.18221E-07	2.83698E-05	4.11652E-05	2.44019E-05	1.64545E-09	2.1975E-08	3.9336E-09	2.75535E-08	0.02755354
3832303774700	383230	3774700	1.12882E-05	3.46529E-05	4.07489E-05	4.02063E-05	8.54649E-06	1.11146E-05	8.18098E-06	8.42043E-07	9.86507E-06	8.42043E-07	3.04317E-05	4.4157E-05	2.61754E-05	1.64288E-09	2.2048E-08	4.0078E-09	2.7699E-08	0.02769896
3832803774700	383280	3774700	1.17908E-05	3.61958E-05	4.25633E-05	4.19966E-05	8.92704E-06	1.16095E-05	8.54526E-06	8.79537E-07	1.03043E-05	8.79537E-07	3.30082E-05	4.78956E-05	2.83915E-05	1.65971E-09	2.2403E-08	4.1379E-09	2.82008E-08	0.02820084
3833303774700	383330	3774700	1.23798E-05	3.91091E-05	4.59891E-05	4.53767E-05	9.64554E-06	1.2544E-05	9.23303E-06	9.50327E-07	1.11337E-05	9.50327E-07	3.70196E-05	5.37162E-05	3.18419E-05	1.73538E-09	2.356E-08	4.4201E-09	2.9715E-08	0.02971505
3833803774700	383380	3774700	1.3756E-05	4.22285E-05	4.96572E-05	4.8996E-05	1.04149E-05	1.35445E-05	9.96946E-06	1.02613E-06	1.20217E-05	1.02613E-06	4.15456E-05	6.02836E-05	3.57349E-05	1.80871E-09	2.4708E-08	4.7124E-09	3.12296E-08	0.03122962
3834303774700	383430	3774700	1.55034E-05	4.75927E-05	5.59651E-05	5.52199E-05	1.17379E-05	1.5265E-05	1.12359E-05	1.15647E-06	1.35488E-05	1.15647E-06	4.84704E-05	7.03317E-05	4.16912E-05	1.97426E-09	2.7129E-08	5.2507E-09	3.43542E-08	0.03435417
3834803774700	383480	3774700	1.78967E-05	5.49399E-05	6.46048E-05	6.37446E-05	1.35499E-05	1.76216E-05	1.29704E-05	1.33501E-06	1.56404E-05	1.33501E-06	5.95626E-05	8.64266E-05	5.12319E-05	2.1883E-09	3.0275E-08	5.9832E-09	3.84469E-08	0.03844685
3835303774700	383530	3774700	2.01377E-05	6.18192E-05	7.26943E-05	7.17264E-05	1.52466E-05	1.98281E-05	1.45945E-05	1.50217E-06	1.75989E-05	1.50217E-06	7.04925E-05	0.000102286	6.06332E-05	2.36064E-09	3.2908E-08	6.6385E-09	4.19074E-08	0.04190737
3835803774700	383580	3774700	2.26635E-05	6.95731E-05	8.18122E-05	8.07229E-05	1.71589E-05	2.2315E-05	1.64251E-05	1.69058E-06	1.98063E-05	1.69058E-06	8.28979E-05	0.000120287	7.13035E-05	2.55835E-09	3.5911E-08	7.3814E-09	4.5851E-08	0.04585102
3836303774700	383630	3774700	2.54906E-05	7.82516E-05	9.20175E-05	9.07923E-05	1.92993E-05	2.50986E-05	1.8474E-05	1.90147E-06	2.22769E-05	1.90147E-06	9.68286E-05	0.0001405	8.32858E-05	2.78418E-09	3.9322E-08	8.2188E-09	5.03253E-08	0.05032525
3836803774700	383680	3774700	2.84827E-05	8.7437E-05	0.000102819	0.00010145	2.15648E-05	2.80448E-05	2.06425E-05	2.12467E-06	2.48918E-05	2.12467E-06	0.000111614	0.000161954	9.60032E-05	3.02541E-09	4.2954E-08	9.1077E-09	5.50873E-08	0.0550873
3837303774700	383730	3774700	3.17797E-05	9.75583E-05	0.000114721	0.000113193	2.4061E-05	3.12911E-05	2.30319E-05	2.37061E-06	2.77732E-05	2.37061E-06	0.000127975	0.000185694	0.000110076	3.29485E-09	4.6995E-08	1.0092E-08	6.03817E-08	0.06038173
3837803774700	383780	3774700	3.47664E-05	0.000106727	0.000125502	0.000123831	2.63223E-05	3.42319E-05	2.51965E-05	2.5934E-06	3.03833E-05	2.5934E-06	0.000142872	0.000207311	0.00012289	3.5373E-09	5.0635E-08	1.0982E-08	6.51541E-08	0.06515406
3838303774700	383830	3774700	3.86368E-05	0.000118608	0.000139474	0.000137617	2.92526E-05	3.80428E-05	2.80016E-05	2.88211E-06	3.37658E-05	2.88211E-06	0.000162205	0.000235364	0.000139519	3.85972E-09	5.5442E-08	1.2145E-08	7.14469E-08	0.0714469
3838803774700	383880	3774700	4.24691E-05	0.000130373	0.000153308	0.000151267	3.21541E-05	4.18161E-05	3.0779E-05	3.16798E-06	3.71149E-05	3.16798E-06	0.000181548	0.00026343	0.000156156	4.17769E-09	6.0185E-08	1.3296E-08	7.76584E-08	0.07765839
3839303774700	383930	3774700	4.5817E-05	0.00014065	0.000165393	0.000163191	3.46888E-05	4.51125E-05	3.32052E-05	3.41771E-06	4.00407E-05	3.41771E-06	0.000199306	0.000289198	0.00017143	4.44439E-09	6.4193E-08	1.4297E-08	8.29344E-08	0.08293442
3839803774700	383980	3774700	6.00012E-05	0.000184193	0.000216596	0.000213712	4.54279E-05	5.90786E-05	4.34851E-05	4.47578E-06	5.24366E-05	4.47578E-06	0.000268292	0.000389298	0.000230768	5.70836E-09	8.2745E-08	1.8641E-08	1.07095E-07	0.10709488
3840303774700	384030	3774700	8.46171E-05	0.00025976	0.000305456	0.000301389	6.4065E-05	8.33161E-05	6.13252E-05	6.31201E-06	7.39492E-05	6.31201E-06	0.000389897	0.000565749	0.000335365	7.88448E-09	1.1472E-07	2.6177E-08	1.48786E-07	0.14878583
3840803774700	384080	3774700	8.9119E-05	0.00027358	0.000321708	0.000317424	6.74735E-05	8.77487E-05	6.45878E-05	6.64782E-06	7.78835E-05	6.64782E-06	0.000412434	0.00059845	0.000354749	8.27071E-09	1.2044E-07	2.7543E-08	1.56252E-07	0.15625247
3841303774700	384130	3774700	7.69471E-05	0.000236214	0.000277769	0.00027407	5.82579E-05	7.5764E-05	5.57664E-05	5.73986E-06	6.72461E-05	5.73986E-06	0.000353046	0.000512277	0.000303668	7.17239E-09	1.0437E-07	2.3794E-08	1.35336E-07	0.13533646
3826803774750	382680	3774750	6.57768E-06	2.01923E-05	2.37445E-05	2.34284E-05	4.98007E-06	6.47654E-06	4.76709E-06	4.90662E-07	5.74841E-06	4.90662E-07	1.3625E-05	1.97702E-05	1.17194E-05	8.90501E-10	1.2126E-08	2.2203E-09	1.5237E-08	0.01523699
3827303774750	382730	3774750	6.86982E-06	2.10892E-05	2.47991E-05	2.44689E-05	5.20126E-06	6.76419E-06	4.97881E-06	5.12454E-07	6.00372E-06	5.12454E-07	1.44734E-05	2.10013E-05	1.24491E-05	9.40956E-10	1.2785E-08	2.3333E-09	1.60588E-08	0.0160588
3827803774750	382780	3774750	7.15833E-06	2.19748E-05	2.58406E-05	2.54965E-05	5.41969E-06	7.04827E-06	5.18791E-06	5.33975E-07	6.25586E-06	5.33975E-07	1.52657E-05	2.21509E-05	1.31306E-05	9.9224E-10	1.3452E-08	2.4463E-09	1.68907E-08	0.01689067
3828303774750	382830	3774750	6.81357E-06	2.09165E-05	2.45961E-05	2.42686E-05	5.15867E-06	6.70881E-06	4.93805E-06	5.08258E-07	5.95456E-06	5.08258E-07	1.5038E-05	2.18205E-05	1.29348E-05	9.40275E-10	1.2756E-08	2.3282E-09	1.60247E-08	0.01602469
3828803774750	382880	3774750	6.51962E-06	2.00141E-05	2.35349E-05	2.32216E-05	4.93611E-06	6.41937E-06	4.72501E-06	4.8633E-07	5.69767E-06	4.8633E-07	1.48384E-05	2.15308E-05	1.2763E-05	8.98799E-10	1.2192E-08	2.2284E-09	1.53187E-08	0.01531868

Unique Identifier	X (UTM)	Y (UTM)	EGIODemolition 2025	EGIOSite Grubbing / Prep 2025	EGIOMass Grading / Excavation 2025	EGIOMass Grading / Excavation 2026	EGIODrainage / Utilities Trenching 2026	EGIODrainage / Utilities Trenching 2027	EGIOFoundations / Concrete Pads 2026	EGIOFoundations / Concrete Pads 2027	EGIOBuilding / Structure Construction 2026	EGIOBuilding / Structure Construction 2027	EGIOAsphalt Paving 2027	EGIOArchitectural Coating 2027	EGIOLandscaping or Other Finishing 2027	EGIOWaterside Construction (Piles) 2027	HIWaterside Construction (Landscaping) 2025	HIWaterside Construction (Landscaping) 2026	KMDemolition 2025	KMSite Grubbing / Prep 2025
3829303774750	382930	3774750	5.16017E-05	2.0239E-05	6.7025E-06	6.5644E-06	1.52429E-05	1.52194E-05	2.00271E-05	2.00142E-05	2.14516E-05	2.09374E-05	8.34758E-07	8.34758E-07	2.26069E-05	8.34758E-07	7.14688E-06	6.92303E-06	8.42767E-06	3.65767E-05
3829803774750	382980	3774750	6.15178E-05	2.4128E-05	7.9905E-06	7.82587E-06	1.81721E-05	1.8144E-05	2.38757E-05	2.38603E-05	2.55739E-05	2.49609E-05	9.95172E-07	9.95172E-07	2.69512E-05	9.95172E-07	8.20707E-06	7.95001E-06	9.69499E-06	4.20769E-05
3830303774750	383030	3774750	7.1883E-05	2.8194E-05	9.33683E-06	9.14446E-06	2.12339E-05	2.12011E-05	2.78986E-05	2.78806E-05	2.98828E-05	2.91666E-05	1.16285E-06	1.16285E-06	3.14923E-05	1.16285E-06	9.30135E-06	9.01001E-06	1.10279E-05	4.7862E-05
3830803774750	383080	3774750	7.97153E-05	3.1265E-05	1.03542E-05	1.01408E-05	2.35475E-05	2.35112E-05	3.09384E-05	3.09184E-05	3.31389E-05	3.23445E-05	1.28955E-06	1.28955E-06	3.49236E-05	1.28955E-06	1.00745E-05	9.75897E-06	1.19535E-05	5.18792E-05
3831303774750	383130	3774750	8.39728E-05	3.2935E-05	1.09072E-05	1.06824E-05	2.48052E-05	2.47669E-05	3.25907E-05	3.25697E-05	3.49088E-05	3.4072E-05	1.35843E-06	1.35843E-06	3.67889E-05	1.35843E-06	1.05212E-05	1.01917E-05	1.26551E-05	5.49239E-05
3831803774750	383180	3774750	8.59039E-05	3.3693E-05	1.1158E-05	1.09281E-05	2.53756E-05	2.53365E-05	3.33402E-05	3.33187E-05	3.57116E-05	3.48556E-05	1.38967E-06	1.38967E-06	3.76349E-05	1.38967E-06	1.0828E-05	1.04888E-05	1.32435E-05	5.74776E-05
3832303774750	383230	3774750	8.74039E-05	3.4281E-05	1.13528E-05	1.11189E-05	2.58187E-05	2.57789E-05	3.39224E-05	3.39005E-05	3.63351E-05	3.54642E-05	1.41393E-06	1.41393E-06	3.8292E-05	1.41393E-06	1.11796E-05	1.08294E-05	1.39269E-05	6.04438E-05
3832803774750	383280	3774750	8.91105E-05	3.495E-05	1.15745E-05	1.1336E-05	2.63228E-05	2.62822E-05	3.45847E-05	3.45624E-05	3.70446E-05	3.61566E-05	1.44154E-06	1.44154E-06	3.90397E-05	1.44154E-06	1.16549E-05	1.12899E-05	1.47801E-05	6.41467E-05
3833303774750	383330	3774750	9.1374E-05	3.5838E-05	1.18685E-05	1.1624E-05	2.69914E-05	2.69498E-05	3.54632E-05	3.54403E-05	3.79855E-05	3.7075E-05	1.47815E-06	1.47815E-06	4.00313E-05	1.47815E-06	1.22649E-05	1.18807E-05	1.58483E-05	6.87826E-05
3833803774750	383380	3774750	9.34039E-05	3.6634E-05	1.21322E-05	1.18822E-05	2.75911E-05	2.75485E-05	3.62511E-05	3.62277E-05	3.88294E-05	3.78987E-05	1.51099E-06	1.51099E-06	4.09207E-05	1.51099E-06	1.2934E-05	1.25289E-05	1.70681E-05	7.40766E-05
3834303774750	383430	3774750	9.63141E-05	3.7776E-05	1.25102E-05	1.22524E-05	2.84507E-05	2.84068E-05	3.73805E-05	3.73564E-05	4.00392E-05	3.90795E-05	1.55807E-06	1.55807E-06	4.21956E-05	1.55807E-06	1.37951E-05	1.3363E-05	1.86454E-05	8.09225E-05
3834803774750	383480	3774750	9.92602E-05	3.8931E-05	1.28928E-05	1.26272E-05	2.9321E-05	2.92757E-05	3.85239E-05	3.84991E-05	4.12639E-05	4.02749E-05	1.60573E-06	1.60573E-06	4.34863E-05	1.60573E-06	1.46579E-05	1.41988E-05	2.02364E-05	8.78272E-05
3835303774750	383530	3774750	0.000102709	4.0284E-05	1.33408E-05	1.3066E-05	3.03398E-05	3.0293E-05	3.98626E-05	3.98368E-05	4.26978E-05	4.16743E-05	1.66153E-06	1.66153E-06	4.49974E-05	1.66153E-06	1.56069E-05	1.51181E-05	2.19653E-05	9.53312E-05
3835803774750	383580	3774750	0.000106661	4.1834E-05	1.38542E-05	1.35687E-05	3.15073E-05	3.14586E-05	4.13964E-05	4.13697E-05	4.43407E-05	4.32779E-05	1.72546E-06	1.72546E-06	4.67288E-05	1.72546E-06	1.66438E-05	1.61225E-05	2.38414E-05	0.000103473
3836303774750	383630	3774750	0.000110326	4.3271E-05	1.43302E-05	1.40349E-05	3.25898E-05	3.25395E-05	4.28187E-05	4.27911E-05	4.58642E-05	4.47648E-05	1.78474E-06	1.78474E-06	4.83343E-05	1.78474E-06	1.76232E-05	1.70712E-05	2.56089E-05	0.000111144
3836803774750	383680	3774750	0.000114745	4.5005E-05	1.49042E-05	1.45971E-05	3.38952E-05	3.38429E-05	4.45338E-05	4.45051E-05	4.77013E-05	4.65579E-05	1.85623E-06	1.85623E-06	5.02704E-05	1.85623E-06	1.87355E-05	1.81486E-05	2.76027E-05	0.000119797
3837303774750	383730	3774750	0.000117916	4.6248E-05	1.5316E-05	1.50004E-05	3.48318E-05	3.4778E-05	4.57644E-05	4.57349E-05	4.90194E-05	4.78444E-05	1.90752E-06	1.90752E-06	5.16594E-05	1.90752E-06	1.96145E-05	1.90001E-05	2.92321E-05	0.000126869
3837803774750	383780	3774750	0.000118185	4.6354E-05	1.5351E-05	1.50347E-05	3.49114E-05	3.48575E-05	4.5869E-05	4.58394E-05	4.91314E-05	4.79537E-05	1.91188E-06	1.91188E-06	5.17775E-05	1.91188E-06	2.00145E-05	1.93876E-05	3.02301E-05	0.000131201
3838303774750	383830	3774750	0.000125784	4.9334E-05	1.6338E-05	1.60014E-05	3.7156E-05	3.70987E-05	4.88181E-05	4.87866E-05	5.22903E-05	5.10369E-05	2.03481E-06	2.03481E-06	5.51066E-05	2.03481E-06	2.16739E-05	2.0995E-05	3.30974E-05	0.000143645
3838803774750	383880	3774750	0.000136113	5.3386E-05	1.76797E-05	1.73154E-05	4.02072E-05	4.01452E-05	5.2827E-05	5.2793E-05	5.65844E-05	5.52281E-05	2.2019E-06	2.2019E-06	5.96319E-05	2.2019E-06	2.38104E-05	2.30646E-05	3.67047E-05	0.000159301
3839303774750	383930	3774750	0.000169113	6.6329E-05	2.1966E-05	2.15134E-05	4.99552E-05	4.98782E-05	6.56347E-05	6.55923E-05	7.03029E-05	6.86178E-05	2.73574E-06	2.73574E-06	7.40893E-05	2.73574E-06	3.02863E-05	2.93377E-05	4.76082E-05	0.000206623
3839803774750	383980	3774750	0.000191281	7.5023E-05	2.48453E-05	2.43334E-05	5.65034E-05	5.64163E-05	7.42381E-05	7.41902E-05	7.95183E-05	7.76123E-05	3.09435E-06	3.09435E-06	8.3801E-05	3.09435E-06	3.47227E-05	3.36351E-05	5.52121E-05	0.000239624
3840303774750	384030	3774750	0.000197146	7.7323E-05	2.56072E-05	2.50796E-05	5.8236E-05	5.81462E-05	7.65145E-05	7.64651E-05	8.19566E-05	7.99921E-05	3.18923E-06	3.18923E-06	8.63706E-05	3.18923E-06	3.60143E-05	3.48862E-05	5.74638E-05	0.000249397
3840803774750	384080	3774750	0.000189592	7.4361E-05	2.4626E-05	2.41186E-05	5.60046E-05	5.59182E-05	7.35828E-05	7.35353E-05	7.88163E-05	7.69271E-05	3.06703E-06	3.06703E-06	8.30612E-05	3.06703E-06	3.47155E-05	3.36281E-05	5.53298E-05	0.000240135
3841303774750	384130	3774750	0.000179514	7.0408E-05	2.3317E-05	2.28366E-05	5.30277E-05	5.29459E-05	6.96715E-05	6.96265E-05	7.46268E-05	7.28381E-05	2.904E-06	2.904E-06	7.86461E-05	2.904E-06	3.29198E-05	3.18887E-05	5.23561E-05	0.000227229
3826803774800	382680	3774800	4.49999E-05	1.765E-05	5.845E-06	5.72457E-06	1.32927E-05	1.32722E-05	1.74649E-05	1.74537E-05	1.87071E-05	1.82587E-05	7.27962E-07	7.27962E-07	1.97146E-05	7.27962E-07	6.98364E-06	6.7649E-06	8.03616E-06	3.48775E-05
3827303774800	382730	3774800	4.77663E-05	1.8735E-05	6.20433E-06	6.0765E-06	1.41099E-05	1.40882E-05	1.85386E-05	1.85267E-05	1.98572E-05	1.93812E-05	7.72715E-07	7.72715E-07	2.09266E-05	7.72715E-07	7.26887E-06	7.04119E-06	8.37888E-06	3.63606E-05
3827803774800	382780	3774800	4.76316E-05	1.8682E-05	6.18683E-06	6.05936E-06	1.40701E-05	1.40484E-05	1.84863E-05	1.84744E-05	1.98012E-05	1.93265E-05	7.70535E-07	7.70535E-07	2.08676E-05	7.70535E-07	7.12536E-06	6.90218E-06	8.32583E-06	3.61347E-05
3828303774800	382830	3774800	4.62484E-05	1.8139E-05	6.00717E-06	5.8834E-06	1.36615E-05	1.36405E-05	1.79495E-05	1.79379E-05	1.92261E-05	1.87653E-05	7.48159E-07	7.48159E-07	2.02616E-05	7.48159E-07	6.83474E-06	6.62067E-06	8.05879E-06	3.49757E-05
3828803774800	382880	3774800	4.86645E-05	1.9087E-05	6.321E-06	6.19077E-06	1.43753E-05	1.43531E-05	1.88872E-05	1.8875E-05	2.02306E-05	1.97457E-05	7.87245E-07	7.87245E-07	2.13201E-05	7.87245E-07	7.05539E-06	6.8344E-06	8.35751E-06	3.62722E-05
3829303774800	382930	3774800	5.23292E-05	2.0524E-05	6.797E-06	6.65696E-06	1.54578E-05	1.54339E-05	2.03095E-05	2.02964E-05	2.1754E-05	2.12326E-05	8.46528E-07	8.46528E-07	2.29256E-05	8.46528E-07	7.42673E-06	7.19411E-06	8.83955E-06	3.83643E-05
3829803774800	382980	3774800	5.86705E-05	2.3011E-05	7.62067E-06	7.46365E-06	1.7331E-05	1.73042E-05	2.27706E-05	2.27559E-05	2.43902E-05	2.38056E-05	9.49111E-07	9.49111E-07	2.57038E-05	9.49111E-07	8.13173E-06	7.87703E-06	9.7063E-06	4.2126E-05
3830303774800	383030	3774800	6.6422E-05	2.6052E-05	8.6275E-06	8.44974E-06	1.96207E-05	1.95905E-05	2.57791E-05	2.57624E-05	2.76126E-05	2.69507E-05	1.07451E-06	1.07451E-06	2.90998E-05	1.07451E-06	8.99818E-06	8.71634E-06	1.07383E-05	4.66048E-05
3830803774800	383080	3774800	7.03741E-05	2.7602E-05	9.14083E-06	8.9525E-06	2.07882E-05	2.07561E-05	2.73129E-05	2.72953E-05	2.92555E-05	2.85543E-05	1.13844E-06	1.13844E-06	3.08312E-05	1.13844E-06	9.43231E-06	9.13687E-06	1.13651E-05	4.93255E-05
3831303774800	383130	3774800	7.32214E-05	2.8718E-05	9.51067E-06	9.31471E-06	2.16292E-05	2.15959E-05	2.8418E-05	2.83996E-05	3.04392E-05	2.97096E-05	1.1845E-06	1.1845E-06	3.20786E-05	1.1845E-06	9.79647E-06	9.48962E-06	1.19671E-05	5.19381E-05
3831803774800	383180	3774800	7.55028E-05	2.9613E-05	9.807E-06	9.60494E-06	2.23032E-05	2.22687E-05	2.93034E-05	2.92845E-05	3.13876E-05	3.06353E-05	1.22141E-06	1.22141E-06	3.30781E-05	1.22141E-06	1.01624E-05	9.84411E-06	1.25985E-05	5.46784E-05
3832303774800	383230	3774800	7.738E-05	3.035E-05	1.00508E-05	9.84375E-06	2.28577E-05	2.28224E-05	3.0032E-05	3.00126E-05	3.2168E-05	3.1397E-05	1.25177E-06	1.25177E-06	3.39005E-05	1.25177E-06	1.05517E-05	1.02212E-05	1.32978E-05	5.77134E-05
3832803774800	383280	3774800	7.89339E-05	3.0959E-05	1.02527E-05	1.00414E-05	2.33167E-05	2.32807E-05	3.06351E-05	3.06153E-05	3.2814E-05	3.20275E-05	1.27691E-06	1.27691E-06	3.45813E-05	1.27691E-06	1.09679E-05	1.06243E-05	1.40627E-05	6.10332E-05
3833303774800	383330	3774800	8.05147E-05	3.1579E-05	1.0458E-05	1.02425E-05	2.37837E-05	2.3747E-05	3.12486E-05	3.12285E-05	3.34712E-05	3.26689E-05	1.30248E-06	1.30248E-06	3.52739E-05	1.30248E-06	1.14469E-05	1.10883E-05	1.49476E-05	6.48735E-05
3833803774800	383380	3774800	8.21585E-05	3.2224E-05	1.06715E-05	1.04516E-05	2.42692E-05	2.42318E-05	3.18866E-05	3.1866E-05	3.41545E-05	3.33358E-05	1.32907E-06	1.32907E-06	3.5994E-05	1.32907E-06	1.19653E-05	1.15905E-05	1.59139E-05	6.90674E-05
3834303774800	383430	3774800	8.41525E-05	3.3006E-05	1.09305E-05	1.07053E-05	2.48582E-05	2.48199E-05	3.26605E-05	3.26394E-05	3.49834E-05	3.41449E-05	1.36133E-06	1.36133E-06	3.68676E-05	1.36133E-06	1.25627E-05	1.21692E-05	1.70205E-05	7.38703E-05
3834803774800	383480	3774800	8.6371E-05	3.3876E-05	1.12187E-05	1.09875E-05	2.55136E-05	2.54742E-05	3.35215E-05	3.34999E-05	3.59057E-05	3.50451E-05	1.39722E-06	1.39722E-06	3.78395E-05	1.39722E-06	1.31941E-05	1.27808E-05	1.81905E-05	7.89483E-05
3835303774800	383530	3774800	8.82932E-05	3.463E-05	1.14683E-05	1.1232E-05	2.60814E-05	2.60411E-05	3.42675E-05	3.42454E-05	3.67048E-05	3.5825E-05	1.42832E-06	1.42832E-06	3.86816E-05	1.42832E-06	1.37628E-05	1.33317E-05	1.92497E-05	8.35449E-05
3835803774800	383580	3774800	9.07453E-05	3.5592E-05	1.17868E-05	1.1544E-05	2.68057E-05	2.67643E-05	3.52192E-05	3.51965E-05	3.77242E-05	3.68199E-05	1.46798E-06	1.46798E-06	3.97559E-05	1.46798E-06	1.44283E-05	1.39764E-05	2.0474E-05	8.88585E-05
3836303774800	383630	3774800	9.2856E-05	3.6419E-05	1.2061E-05	1.18125E-05	2.74292E-05	2.73869E-05	3.60384E-05	3.60152E-05	3.86016E-05	3.76764E-05	1.50213E-06	1.50213E-06	4.06806E-05	1.50213E-06	1.50203E-05	1.45498E-05	2.15829E-05	9.36713E-05
3836803774800	383680	3774800	9.42482E-05	3.6965E-05	1.22418E-05	1.19896E-05	2.78405E-05	2.77975E-05	3.65787E-05	3.65551E-05	3.91804E-05	3.82413E-05	1.52465E-06	1.52465E-06	4.12906E-05	1.52465E-06	1.54921E-05	1.50068E-05	2.25515E-05	9.7875E-05
3837303774800	383730	3774800	9.22003E-05	3.6162E-05	1.19758E-05	1.17291E-05	2.72355E-05	2.71935E-05	3.57839E-05	3.57608E-05	3.83291E-05	3.74103E-05	1.49152E-06	1.49152E-06	4.03934E-05	1.49152E-06	1.54024E-05	1.492E-05	2.27076E-05	9.85527E-05
3837803774800	383780	3774800	9.53171E-05	3.7385E-05	1.23807E-05	1.21256E-05	2.81562E-05	2.81128E-05	3.69936E-05	3.69697E-05	3.96247E-05	3.8675E-05	1.54194E-06	1.54194E-06	4.17588E-05	1.54194E-06	1.6154E-05	1.56481E-05	2.40655E-05	0.000104446
3838303774800	383830	3774800	0.000115131	4.5156E-05	1.49543E-05	1.46462E-05	3.40093E-05	3.39568E-05	4.46837E-05	4.46549E-05	4.78618E-05	4.67146E-05	1.86248E-06	1.86248E-06	5.04396E-05	1.86248E-06	1.99589E-05	1.93337E-05	3.0264E-05	0.000131348
3838803774800	383880	3774800	0.000128865	5.0543E-05	1.67382E-05	1.63933E-05	3.80661E-05	3.80073E-05	5.00138E-05	4.99816E-05	5.35711E-05	5.2287E-05	2.08464E-06	2.08464E-06	5.64563E-05	2.08464E-06	2.27448E-05	2.20324E-05	3.50708E-05	0.00015221
3839303774800	383930	3774800	0.000135404	5.3107E-05	1.75875E-05	1.72251E-05	3.99976E-05	3.99359E-05	5.25517E-05	5.25177E-05	5.62894E-05	5.49402E-05	2.19042E-06	2.19042E-06	5.9321E-05	2.19042E-06	2.41423E-05	2.33861E-05	3.75036E-05	0.000162768
3839803774800	383980	3774800	0.00013844	5.4298E-05	1.79818E-05	1.76113E-05	4.08944E-05	4.08313E-05	5.37299E-05	5.36953E-05	5.75515E-05	5.6172E-05	2.23954E-06	2.23954E-06	6.0651E-05	2.23954E-06	2.48562E-05	2.40777E-05	3.87686E-05	0.000168259
3840303774800	384030	3774800	0.000138422	5.4291E-05	1.79795E-05	1.76091E-05	4.08891E-05	4.0826E-05	5.3723E-05	5.36883E-05	5.7544E-05	5.61647E-05	2.23924E-06	2.23924E-06	6.06432E-05	2.23924E-06	2.49764E-05	2.41941E-05	3.90266E-05	0.000169378
3840803774800	384080	3774800	0.000137146	5.3791E-05	1.78138E-05	1.74468E-05	4.05124E-05	4.04498E-05	5.32279E-05	5.31936E-05	5.70138E-05	5.56472E-05	2.21861E-06	2.21861E-06	6.00844E-05	2.21861E-06	2.48473E-05	2.4069E-05	3.88705E-05	0.000168701
3841303774800	384130	3774800	0.000131057	5.1402E-05	1.70228E-05	1.66721E-05	3.87135E-05	3.86537E-05	5.08644E-05	5.08316E-05	5.44821E-05	5.31762E-05	2.1201E-06	2.1201E-06	5.74164E-05	2.1201E-06	2.37871E-05	2.3042E-05	3.71302E-05	0.000161148
3826803774850	382680	3774850	4.24131E-05	1.6635E-05	5.509E-06	5.3955E-06	1.25286E-05	1.25093E-05	1.6461E-05	1.64503E-05	1.76317E-05	1.72091E-05	6.86115E-07	6.86115E-07	1.85813E-05	6.86115E-07	6.67329E-06	6.46427E-06	7.76685E-06	3.37087E-05
3827303774850	382730	3774850	4.47304E-05	1.7544E-05	5.81E-06	5.69029E-06	1.32131E-05	1.31928E-05	1.73603E-05	1.73491E-05	1.85951E-05	1.81494E-05	7.23603E-07	7.23603E-07	1.95966E-05	7.23603E-07	6.92265E-06	6.70581E-06	8.07237E-06	3.50346E-05
3827803774850	382780	3774850	4.42633E-05	1.7361E-05	5.74933E-06	5.63088E-06	1.30752E-05	1.3055E-05	1.71791E-05	1.7168E-05	1.84009E-05	1.79599E-05	7.16047E-07	7.16047E-07	1.9392E-05	7.16047E-07	6.76119E-06	6.54942E-06	7.9909E-06	3.46811E-05
3828303774850	382830	3774850	4.47933E-05	1.7569E-05	5.81817E-06	5.69829E-06	1.32317E-05	1.32113E-05	1.73847E-05	1.73735E-05	1.86212E-05	1.81749E-05	7.2462E-07	7.2462E-07	1.96241E-05	7.2462E-07	6.75222E-06	6.54073E-06	8.03163E-06	3.48578E-05
3828803774850	382880	3774850	4.87364E-05	1.9115E-05	6.33033E-06	6.19991E-06	1.43965E-05	1.43743E-05	1.89151E-05	1.89029E-05	2.02604E-05	1.97748E-05	7.88407E-07	7.88407E-07	2.13516E-05	7.88407E-07	7.20967E-06	6.98385E-06	8.59514E-06	3.73035E-05
3829303774850	382930	3774850	5.4898E-05	2.1532E-05	7.13067E-06	6.98375E-06	1.62166E-05	1.61916E-05	2.13065E-05	2.12928E-05	2.28219E-05	2.22749E-05	8.88084E-07	8.88084E-07	2.40511E-05	8.88084E-07	7.95055E-06	7.70152E-06	9.437E-06	4.09572E-05
3829803774850	382980	3774850	5.75388E-05	2.2568E-05	7.47367E-06	7.31968E-06	1.69967E-05	1.69704E-05	2.23314E-05	2.2317E-05	2.39197E-05	2.33464E-05	9.30803E-07	9.30803E-07	2.5208E-05	9.30803E-07	8.22322E-06	7.96565E-06	9.8353E-06	4.26859E-05
3830303774850	383030	3774850	6.01705E-05	2.36E-05	7.8155E-06	7.65447E-06	1.77741E-05	1.77466E-05	2.33528E-05	2.33377E-05	2.50138E-05	2.44142E-05	9.73376E-07	9.73376E-07	2.6361E-05	9.73376E-07	8.51204E-06	8.24542E-06	1.02766E-05	4.46011E-05
3830803774850	383080	3774850	6.26675E-05	2.4579E-05	8.13983E-06	7.97212E-06	1.85117E-05	1.84831E-05	2.43219E-05	2.43062E-05	2.60518E-05	2.54274E-05	1.01377E-06	1.01377E-06	2.74549E-05	1.01377E-06	8.82238E-06	8.54605E-06	1.07677E-05	4.67325E-05
3831303774850	383130	3774850	6.47962E-05	2.5414E-05	8.41633E-06	8.24293E-06	1.91405E-05	1.9111E-05	2.51481E-05	2.51319E-05	2.69368E-05	2.62911E-05	1.04821E-06	1.04821E-06	2.83875E-05	1.04821E-06	9.12555E-06	8.83972E-06	1.12791E-05	4.89522E-05
3831803774850	383180	3774850	6.65836E-05	2.6115E-05	8.6485E-06	8.47031E-06	1.96685E-05	1.96381E-05	2.58418E-05	2.58251E-05	2.76798E-05	2.70163E-05	1.07712E-06	1.07712E-06	2.91706E-05	1.07712E-06	9.43231E-06	9.13687E-06	1.18155E-05	5.128E-05
3832303774850	383230	3774850	6.80118E-05	2.6675E-05	8.834E-06	8.65199E-06	2.00904E-05	2.00594E-05	2.63961E-05	2.63791E-05	2.82735E-05	2.75958E-05	1.10022E-06	1.10022E-06	2.97963E-05	1.10022E-06	9.73547E-06	9.43054E-06	1.23631E-05	5.36569E-05
3832803774850	383280	3774850	6.95028E-05	2.726E-05	9.02767E-06	8.84167E-06	2.05308E-05	2.04991E-05	2.69748E-05	2.69574E-05	2.88933E-05	2.82008E-05	1.12434E-06	1.12434E-06	3.04495E-05	1.12434E-06	1.01068E-05	9.79025E-06	1.30353E-05	5.6574E-05
3833303774850	383330	3774850	7.07962E-05	2.7767E-05	9.19567E-06	9.0062E-06	2.09129E-05	2.08806E-05	2.74768E-05	2.7459E-05	2.9431E-05	2.87256E-05	1.14527E-06	1.14527E-06	3.10161E-05	1.14527E-06	1.04764E-05	1.01482E-05	1.3721E-05	5.955E-05
3833803774850	383380	3774850	7.2413E-05	2.8401E-05	9.40567E-06	9.21188E-06	2.13904E-05	2.13574E-05	2.81042E-05	2.80861E-05	3.01031E-05	2.93816E-05	1.17142E-06	1.17142E-06	3.17244E-05	1.17142E-06	1.0932E-05	1.05896E-05	1.45583E-05	6.31841E-05
3834303774850	383430	3774850	7.39758E-05	2.9014E-05	9.60867E-06	9.41069E-06	2.18521E-05	2.18184E-05	2.87108E-05	2.86923E-05	3.07529E-05	3.00157E-05	1.19671E-06	1.19671E-06	3.24091E-05	1.19671E-06	1.13859E-05	1.10292E-05	1.54024E-05	6.68477E-05
3834803774850	383480	3774850	7.51525E-05	2.9476E-05	9.7615E-06	9.56038E-06	2.21997E-05	2.21654E-05	2.91675E-05	2.91487E-05	3.1242E-05	3.04932E-05	1.21574E-06	1.21574E-06	3.29246E-05	1.21574E-06	1.17644E-05	1.13959E-05	1.61244E-05	6.99809E-05
3835303774850	383530	3774850	7.58531E-05	2.9751E-05	9.8525E-06	9.6495E-06	2.24066E-05	2.23721E-05	2.94394E-05	2.94204E-05	3.15333E-05	3.07774E-05	1.22707E-06	1.22707E-06	3.32316E-05	1.22707E-06	1.20586E-05	1.16809E-05	1.67241E-05	7.25837E-05
3835803774850	383580	3774850	7.71375E-05	3.0254E-05	1.00193E-05	9.8129E-06	2.2786E-05	2.27509E-05	2.99379E-05	2.99186E-05	3.20672E-05	3.12986E-05	1.24785E-06	1.24785E-06	3.37943E-05	1.24785E-06	1.24568E-05	1.20666E-05	1.75139E-05	7.60115E-05
3836303774850	383630	3774850	7.74159E-05	3.0364E-05	1.00555E-05	9.84832E-06	2.28683E-05	2.2833E-05	3.00459E-05	3.00266E-05	3.2183E-05	3.14116E-05	1.25236E-06	1.25236E-06	3.39163E-05	1.25236E-06	1.2708E-05	1.23099E-05	1.81362E-05	7.87125E-05
3836803774850	383680	3774850	7.61585E-05	2.987E-05	9.89217E-06	9.68835E-06	2.24968E-05	2.24621E-05	2.95579E-05	2.95388E-05	3.16602E-05	3.09013E-05	1.23201E-06	1.23201E-06	3.33654E-05	1.23201E-06	1.26649E-05	1.22682E-05	1.82811E-05	7.93411E-05
3837303774850	383730	3774850	8.44489E-05	3.3122E-05	1.0969E-05	1.0743E-05	2.49458E-05	2.49073E-05	3.27755E-05	3.27543E-05	3.51067E-05	3.42652E-05	1.36613E-06	1.36613E-06	3.69974E-05	1.36613E-06	1.42238E-05	1.37783E-05	2.07342E-05	8.9988E-05

			KMMass Grading / Excavation	KMMass Grading / Excavation	KMDrainage / Utilities Trenching	KMFoundations / Concrete Pads	KMBuilding / Structure Construction	KMAsphalt Paving	KMArchitectural Coating	KMLandscaping or Other Finishing	KMWaterside Construction (Piles)	EWNDemolition	EWNSite Grubbing / Prep	EWNDrainage / Utilities Trenching	EWNDrainage / Utilities Trenching	EWNDrainage / Utilities Trenching	EWNFoundation s / Concrete Pads	EWNBuilding / Structure Construction	EWNAsphalt Paving	EWNLandscaping or Other Finishing	EWNWaterside Construction (Piles)
Unique Identifier	X (UTM)	Y (UTM)	2025	2026	2026	2026	2026	2026	2026	2026	2026	2027	2027	2027	2028	2029	2029	2029	2029	2029	2029
3829303774750	382930	3774750	2.78022E-05	2.75144E-05	9.88067E-06	5.22882E-06	1.79592E-05	5.76956E-07	5.76956E-07	1.85361E-05	5.76956E-07	3.0903E-05	1.68425E-06	3.95495E-06	3.87857E-06	3.79832E-06	3.29005E-06	7.14415E-06	5.08268E-07	7.39829E-06	5.08268E-07
3829803774750	382980	3774750	3.1983E-05	3.1652E-05	1.13665E-05	6.0151E-06	2.06598E-05	6.63716E-07	6.63716E-07	2.13235E-05	6.63716E-07	3.54971E-05	1.93464E-06	4.5429E-06	4.45517E-06	4.36299E-06	3.77916E-06	8.20622E-06	5.83828E-07	8.49813E-06	5.83828E-07
3830303774750	383030	3774750	3.63802E-05	3.60037E-05	1.29292E-05	6.84211E-06	2.35003E-05	7.54969E-07	7.54969E-07	2.42552E-05	7.54969E-07	4.02137E-05	2.1917E-06	5.14653E-06	5.04714E-06	4.94271E-06	4.28131E-06	9.2966E-06	6.61403E-07	9.6273E-06	6.61403E-07
3830803774750	383080	3774750	3.94337E-05	3.90256E-05	1.40144E-05	7.41638E-06	2.54727E-05	8.18335E-07	8.18335E-07	2.6291E-05	8.18335E-07	4.34602E-05	2.36864E-06	5.56201E-06	5.4546E-06	5.34174E-06	4.62694E-06	1.00471E-05	7.14799E-07	1.04045E-05	7.14799E-07
3831303774750	383130	3774750	4.17481E-05	4.1316E-05	1.48369E-05	7.85165E-06	2.69677E-05	8.66363E-07	8.66363E-07	2.7834E-05	8.66363E-07	4.52443E-05	2.46587E-06	5.79033E-06	5.67851E-06	5.56102E-06	4.81688E-06	1.04596E-05	7.44142E-07	1.08316E-05	7.44142E-07
3831803774750	383180	3774750	4.36891E-05	4.3237E-05	1.55268E-05	8.21671E-06	2.82215E-05	9.06645E-07	9.06645E-07	2.91282E-05	9.06645E-07	4.64464E-05	2.53139E-06	5.94418E-06	5.82939E-06	5.70877E-06	4.94486E-06	1.07375E-05	7.63913E-07	1.11194E-05	7.63913E-07
3832303774750	383230	3774750	4.59438E-05	4.54683E-05	1.63281E-05	8.64074E-06	2.96779E-05	9.53434E-07	9.53434E-07	3.06314E-05	9.53434E-07	4.78399E-05	2.60734E-06	6.12252E-06	6.00429E-06	5.88006E-06	5.09322E-06	1.10596E-05	7.86833E-07	1.1453E-05	7.86833E-07
3832803774750	383280	3774750	4.87583E-05	4.82537E-05	1.73283E-05	9.17008E-06	3.1496E-05	1.01184E-06	1.01184E-06	3.25079E-05	1.01184E-06	4.96699E-05	2.70708E-06	6.35672E-06	6.23397E-06	6.10498E-06	5.28805E-06	1.14827E-05	8.16931E-07	1.18912E-05	8.16931E-07
3833303774750	383330	3774750	5.22821E-05	5.17411E-05	1.85807E-05	9.83281E-06	3.37723E-05	1.08497E-06	1.08497E-06	3.48572E-05	1.08497E-06	5.20129E-05	2.83477E-06	6.65658E-06	6.52803E-06	6.39296E-06	5.53749E-06	1.20243E-05	8.55467E-07	1.24521E-05	8.55467E-07
3833803774750	383380	3774750	5.63061E-05	5.57234E-05	2.00108E-05	1.05896E-05	3.63716E-05	1.16848E-06	1.16848E-06	3.75401E-05	1.16848E-06	5.46239E-05	2.97707E-06	6.99073E-06	6.85573E-06	6.71388E-06	5.81547E-06	1.26279E-05	8.9841E-07	1.30772E-05	8.9841E-07
3834303774750	383430	3774750	6.15097E-05	6.08731E-05	2.18601E-05	1.15683E-05	3.97329E-05	1.27646E-06	1.27646E-06	4.10094E-05	1.27646E-06	5.79929E-05	3.16069E-06	7.42189E-06	7.27857E-06	7.12797E-06	6.17415E-06	1.34068E-05	9.53821E-07	1.38837E-05	9.53821E-07
3834803774750	383480	3774750	6.67581E-05	6.60672E-05	2.37253E-05	1.25553E-05	4.31232E-05	1.38538E-06	1.38538E-06	4.45086E-05	1.38538E-06	6.13926E-05	3.34597E-06	7.85698E-06	7.70525E-06	7.54582E-06	6.53609E-06	1.41927E-05	1.00974E-06	1.46976E-05	1.00974E-06
3835303774750	383530	3774750	7.24618E-05	7.17119E-05	2.57524E-05	1.36281E-05	4.68076E-05	1.50374E-06	1.50374E-06	4.83114E-05	1.50374E-06	6.51368E-05	3.55004E-06	8.33616E-06	8.17518E-06	8.00602E-06	6.93471E-06	1.50583E-05	1.07132E-06	1.5594E-05	1.07132E-06
3835803774750	383580	3774750	7.86509E-05	7.78369E-05	2.79519E-05	1.4792E-05	5.08055E-05	1.63218E-06	1.63218E-06	5.24377E-05	1.63218E-06	6.92561E-05	3.74455E-06	8.86335E-06	8.69219E-06	8.51234E-06	7.37327E-06	1.60106E-05	1.13907E-06	1.65802E-05	1.13907E-06
3836303774750	383630	3774750	8.44816E-05	8.36073E-05	3.00241E-05	1.58886E-05	5.45719E-05	1.75318E-06	1.75318E-06	5.63251E-05	1.75318E-06	7.31382E-05	3.98612E-06	9.36017E-06	9.17941E-06	8.98948E-06	7.78657E-06	1.69081E-05	1.20292E-06	1.75095E-05	1.20292E-06
3836803774750	383680	3774750	9.10588E-05	9.01165E-05	3.23616E-05	1.71256E-05	5.88206E-05	1.88967E-06	1.88967E-06	6.07102E-05	1.88967E-06	7.75791E-05	4.22816E-06	9.92852E-06	9.73679E-06	9.53533E-06	8.25937E-06	1.79347E-05	1.27596E-06	1.85727E-05	1.27596E-06
3837303774750	383730	3774750	9.64341E-05	9.54361E-05	3.42719E-05	1.81366E-05	6.22928E-05	2.00122E-06	2.00122E-06	6.4294E-05	2.00122E-06	8.11013E-05	4.42012E-06	1.03793E-05	1.01788E-05	9.96824E-06	8.63435E-06	1.8749E-05	1.33389E-06	1.94159E-05	1.33389E-06
3837803774750	383780	3774750	9.97265E-05	9.86944E-05	3.5442E-05	1.87558E-05	6.44195E-05	2.06954E-06	2.06954E-06	6.64891E-05	2.06954E-06	8.26097E-05	4.50233E-06	1.05723E-05	1.03682E-05	1.01536E-05	8.79494E-06	1.90977E-05	1.3587E-06	1.9777E-05	1.3587E-06
3838303774750	383830	3774750	0.000109185	0.000108056	3.88037E-05	2.05348E-05	7.05297E-05	2.26584E-06	2.26584E-06	7.27955E-05	2.26584E-06	8.92788E-05	4.86581E-06	1.14258E-05	1.12052E-05	1.09733E-05	9.50496E-06	2.06395E-05	1.46839E-06	2.13736E-05	1.46839E-06
3838803774750	383880	3774750	0.000121086	0.000119833	4.30329E-05	2.27729E-05	7.82168E-05	2.51279E-06	2.51279E-06	8.07296E-05	2.51279E-06	9.79616E-05	5.33904E-06	1.25371E-05	1.2295E-05	1.20406E-05	1.04294E-05	2.26468E-05	1.61119E-06	2.34523E-05	1.61119E-06
3839303774750	383930	3774750	0.000157055	0.00015543	5.58163E-05	2.95378E-05	0.000101452	3.25924E-06	3.25924E-06	0.000104711	3.25924E-06	0.000124033	6.75997E-06	1.58737E-05	1.55671E-05	1.5245E-05	1.3205E-05	2.8674E-05	2.04E-06	2.9694E-05	2.04E-06
3839803774750	383980	3774750	0.00018214	0.000180255	6.47312E-05	3.42555E-05	0.000117656	3.7798E-06	3.7798E-06	0.000121435	3.7798E-06	0.000141935	7.73563E-06	1.81647E-05	1.78139E-05	1.74454E-05	1.51109E-05	3.28125E-05	2.33443E-06	3.39797E-05	2.33443E-06
3840303774750	384030	3774750	0.000189568	0.000187607	6.73711E-05	3.56525E-05	0.000122454	3.93396E-06	3.93396E-06	0.000126388	3.93396E-06	0.000147134	8.01899E-06	1.88301E-05	1.84665E-05	1.80844E-05	1.56644E-05	3.40144E-05	2.41994E-06	3.52244E-05	2.41994E-06
3840803774750	384080	3774750	0.000182528	0.000180639	6.48691E-05	3.43285E-05	0.000117906	3.78786E-06	3.78786E-06	0.000121694	3.78786E-06	0.000141851	7.73104E-06	1.81539E-05	1.78034E-05	1.7435E-05	1.5102E-05	3.2793E-05	2.33305E-06	3.39595E-05	2.33305E-06
3841303774750	384130	3774750	0.000172718	0.000170931	6.13828E-05	3.24835E-05	0.00011157	3.58428E-06	3.58428E-06	0.000115154	3.58428E-06	0.000134561	7.33377E-06	1.72211E-05	1.68885E-05	1.65391E-05	1.43259E-05	3.11079E-05	2.21316E-06	3.22144E-05	2.21316E-06
3826803774800	382680	3774800	2.65106E-05	2.62363E-05	9.42166E-06	4.98591E-06	1.71249E-05	5.50153E-07	5.50153E-07	1.7675E-05	5.50153E-07	3.03134E-05	1.65212E-06	3.87949E-06	3.80458E-06	3.72586E-06	3.22728E-06	7.00785E-06	4.98571E-07	7.25714E-06	4.98571E-07
3827303774800	382730	3774800	2.76379E-05	2.73519E-05	9.8223E-06	5.19793E-06	1.78531E-05	5.73547E-07	5.73547E-07	1.84266E-05	5.73547E-07	3.15385E-05	1.71889E-06	4.03628E-06	3.95833E-06	3.87643E-06	3.35771E-06	7.29107E-06	5.1872E-07	7.55043E-06	5.1872E-07
3827803774800	382780	3774800	2.74662E-05	2.7182E-05	9.76128E-06	5.16563E-06	1.77421E-05	5.69984E-07	5.69984E-07	1.83121E-05	5.69984E-07	3.0903E-05	1.68425E-06	3.95495E-06	3.87857E-06	3.79832E-06	3.29005E-06	7.14415E-06	5.08268E-07	7.39829E-06	5.08268E-07
3828303774800	382830	3774800	2.65853E-05	2.63101E-05	9.4482E-06	4.99995E-06	1.71731E-05	5.51702E-07	5.51702E-07	1.77248E-05	5.51702E-07	2.9586E-05	1.61248E-06	3.7864E-06	3.71328E-06	3.63645E-06	3.14984E-06	6.83969E-06	4.86607E-07	7.083E-06	4.86607E-07
3828803774800	382880	3774800	2.75707E-05	2.72854E-05	9.79842E-06	5.18529E-06	1.78097E-05	5.72153E-07	5.72153E-07	1.83818E-05	5.72153E-07	3.05049E-05	1.66255E-06	3.90399E-06	3.8286E-06	3.74938E-06	3.24766E-06	7.05211E-06	5.01719E-07	7.30297E-06	5.01719E-07
3829303774800	382930	3774800	2.91609E-05	2.88591E-05	1.03636E-05	5.48436E-06	1.88369E-05	6.05153E-07	6.05153E-07	1.9442E-05	6.05153E-07	3.20822E-05	1.74852E-06	4.10585E-06	4.02656E-06	3.94325E-06	3.41559E-06	7.41675E-06	5.27662E-07	7.68058E-06	5.27662E-07
3829803774800	382980	3774800	3.20203E-05	3.16889E-05	1.13798E-05	6.02212E-06	2.06839E-05	6.64491E-07	6.64491E-07	2.13484E-05	6.64491E-07	3.5099E-05	1.91294E-06	4.49194E-06	4.4052E-06	4.31405E-06	3.73677E-06	8.11417E-06	5.7728E-07	8.40281E-06	5.7728E-07
3830303774800	383030	3774800	3.54246E-05	3.5058E-05	1.25896E-05	6.66239E-06	2.2883E-05	7.35139E-07	7.35139E-07	2.36181E-05	7.35139E-07	3.88355E-05	2.11659E-06	4.97014E-06	4.87416E-06	4.77331E-06	4.13458E-06	8.97798E-06	6.38735E-07	9.29735E-06	6.38735E-07
3830803774800	383080	3774800	3.74926E-05	3.71046E-05	1.33246E-05	7.05132E-06	2.42188E-05	7.78054E-07	7.78054E-07	2.49969E-05	7.78054E-07	4.05506E-05	2.21006E-06	5.18964E-06	5.08942E-06	4.98412E-06	4.31718E-06	9.37449E-06	6.66944E-07	9.70796E-06	6.66944E-07
3831303774800	383130	3774800	3.94785E-05	3.90699E-05	1.40303E-05	7.42481E-06	2.55016E-05	8.19265E-07	8.19265E-07	2.63209E-05	8.19265E-07	4.19901E-05	2.28852E-06	5.37387E-06	5.27009E-06	5.16105E-06	4.47043E-06	9.70727E-06	6.9062E-07	1.00526E-05	6.9062E-07
3831803774800	383180	3774800	4.15614E-05	4.11313E-05	1.47706E-05	7.81654E-06	2.68471E-05	8.6249E-07	8.6249E-07	2.77096E-05	8.6249E-07	4.34219E-05	2.36655E-06	5.55711E-06	5.4498E-06	5.33704E-06	4.62287E-06	1.00383E-05	7.14169E-07	1.03954E-05	7.14169E-07
3832303774800	383230	3774800	4.38683E-05	4.34143E-05	1.55905E-05	8.25041E-06	2.83373E-05	9.10363E-07	9.10363E-07	2.92476E-05	9.10363E-07	4.49457E-05	2.4496E-06	5.75211E-06	5.64103E-06	5.52432E-06	4.78509E-06	1.03905E-05	7.3923E-07	1.07601E-05	7.3923E-07
3832803774800	383280	3774800	4.63917E-05	4.59116E-05	1.64872E-05	8.72499E-06	2.99673E-05	9.62729E-07	9.62729E-07	3.093E-05	9.62729E-07	4.65613E-05	2.53765E-06	5.95888E-06	5.8438E-06	5.72289E-06	4.95709E-06	1.0764E-05	7.65802E-07	1.11469E-05	7.65802E-07
3833303774800	383330	3774800	4.93108E-05	4.88005E-05	1.75247E-05	9.27399E-06	3.18529E-05	1.02331E-06	1.02331E-06	3.28762E-05	1.02331E-06	4.84295E-05	2.63947E-06	6.19798E-06	6.07829E-06	5.95252E-06	5.15599E-06	1.11959E-05	7.9653E-07	1.15942E-05	7.9653E-07
3833803774800	383380	3774800	5.24986E-05	5.19553E-05	1.86576E-05	9.87353E-06	3.39121E-05	1.08946E-06	1.08946E-06	3.50016E-05	1.08946E-06	5.04509E-05	2.74964E-06	6.45667E-06	6.33199E-06	6.20097E-06	5.3712E-06	1.16632E-05	8.29776E-07	1.20781E-05	8.29776E-07
3834303774800	383430	3774800	5.61493E-05	5.55682E-05	1.9955E-05	1.05601E-05	3.62704E-05	1.16522E-06	1.16522E-06	3.74356E-05	1.16522E-06	5.27863E-05	2.87692E-06	6.75555E-06	6.62509E-06	6.48801E-06	5.61983E-06	1.22031E-05	8.68186E-07	1.26372E-05	8.68186E-07
3834803774800	383480	3774800	6.00091E-05	5.93881E-05	2.13268E-05	1.1286E-05	3.87636E-05	1.24532E-06	1.24532E-06	4.00089E-05	1.24532E-06	5.52671E-05	3.01213E-06	7.07304E-06	6.93645E-06	6.79293E-06	5.88394E-06	1.27766E-05	9.08989E-07	1.32311E-05	9.08989E-07
3835303774800	383530	3774800	6.3503E-05	6.28458E-05	2.25685E-05	1.19432E-05	4.10206E-05	1.31783E-06	1.31783E-06	4.23384E-05	1.31783E-06	5.75029E-05	3.13398E-06	7.35918E-06	7.21706E-06	7.06774E-06	6.12198E-06	1.32935E-05	9.45761E-07	1.37664E-05	9.45761E-07
3835803774800	383580	3774800	6.7542E-05	6.6843E-05	2.40039E-05	1.27028E-05	4.36296E-05	1.40164E-06	1.40164E-06	4.50312E-05	1.40164E-06	6.01215E-05	3.2767E-06	7.69431E-06	7.54572E-06	7.3896E-06	6.40077E-06	1.38989E-05	9.8883E-07	1.43933E-05	9.8883E-07
3836303774800	383630	3774800	7.12001E-05	7.04633E-05	2.5304E-05	1.33908E-05	4.59926E-05	1.47756E-06	1.47756E-06	4.74702E-05	1.47756E-06	6.24645E-05	3.4044E-06	7.99417E-06	7.83979E-06	7.67758E-06	6.65021E-06	1.44405E-05	1.02737E-06	1.49542E-05	1.02737E-06
3836803774800	383680	3774800	7.43954E-05	7.36255E-05	2.64396E-05	1.39917E-05	4.80566E-05	1.54387E-06	1.54387E-06	4.96005E-05	1.54387E-06	6.43558E-05	3.50747E-06	8.2362E-06	8.07715E-06	7.91003E-06	6.85156E-06	1.48778E-05	1.05847E-06	1.5407E-05	1.05847E-06
3837303774800	383730	3774800	7.49106E-05	7.41353E-05	2.66226E-05	1.40886E-05	4.83894E-05	1.55456E-06	1.55456E-06	4.9944E-05	1.55456E-06	6.38351E-05	3.47909E-06	8.16957E-06	8.01181E-06	7.84604E-06	6.79613E-06	1.47574E-05	1.04991E-06	1.52823E-05	1.04991E-06
3837803774800	383780	3774800	7.939E-05	7.85684E-05	2.82146E-05	1.4931E-05	5.12829E-05	1.64752E-06	1.64752E-06	5.29304E-05	1.64752E-06	6.68213E-05	3.64184E-06	8.55174E-06	8.38659E-06	8.21307E-06	7.11405E-06	1.54477E-05	1.09902E-06	1.59972E-05	1.09902E-06
3838303774800	383830	3774800	9.98385E-05	9.88052E-05	3.54818E-05	1.87768E-05	6.44919E-05	2.07187E-06	2.07187E-06	6.65637E-05	2.07187E-06	8.22268E-05	4.48147E-06	1.05233E-05	1.03201E-05	1.01066E-05	8.75418E-06	1.90092E-05	1.3524E-06	1.96854E-05	1.3524E-06
3838803774800	383880	3774800	0.000115696	0.000114498	4.11173E-05	2.17591E-05	7.4735E-05	2.40094E-06	2.40094E-06	7.71359E-05	2.40094E-06	9.34518E-05	5.09324E-06	1.19599E-05	1.17289E-05	1.14862E-05	9.94923E-06	2.16042E-05	1.53702E-06	2.23727E-05	1.53702E-06
3839303774800	383930	3774800	0.000123721	0.000122441	4.39695E-05	2.32685E-05	7.99192E-05	2.56748E-06	2.56748E-06	8.24867E-05	2.56748E-06	9.90642E-05	5.39913E-06	1.26782E-05	1.24333E-05	1.21761E-05	1.05468E-05	2.29016E-05	1.62933E-06	2.37163E-05	1.62933E-06
3839803774800	383980	3774800	0.000127894	0.000126571	4.54527E-05	2.40534E-05	8.2615E-05	2.65409E-06	2.65409E-06	8.52691E-05	2.65409E-06	0.000101936	5.55562E-06	1.30456E-05	1.27937E-05	1.2529E-05	1.08524E-05	2.35654E-05	1.67655E-06	2.44037E-05	1.67655E-06
3840303774800	384030	3774800	0.000128746	0.000127413	4.57552E-05	2.42135E-05	8.31648E-05	2.67175E-06	2.67175E-06	8.58365E-05	2.67175E-06	0.000102395	5.58066E-06	1.31044E-05	1.28514E-05	1.25855E-05	1.09014E-05	2.36716E-05	1.68411E-06	2.45137E-05	1.68411E-06
3840803774800	384080	3774800	0.00012823	0.000126903	4.55721E-05	2.41166E-05	8.2832E-05	2.66106E-06	2.66106E-06	8.54931E-05	2.66106E-06	0.000101844	5.55061E-06	1.30339E-05	1.27822E-05	1.25177E-05	1.08427E-05	2.35442E-05	1.67504E-06	2.43817E-05	1.67504E-06
3841303774800	384130	3774800	0.000122489	0.000121222	4.35317E-05	2.30368E-05	7.91235E-05	2.54192E-06	2.54192E-06	8.16654E-05	2.54192E-06	9.75328E-05	5.31567E-06	1.24822E-05	1.22411E-05	1.19879E-05	1.03837E-05	2.25476E-05	1.60414E-06	2.33497E-05	1.60414E-06
3826803774850	382680	3774850	2.56222E-05	2.5357E-05	9.10593E-06	4.81882E-06	1.6551E-05	5.31717E-07	5.31717E-07	1.70827E-05	5.31717E-07	2.89046E-05	1.57534E-06	3.69919E-06	3.62775E-06	3.55269E-06	3.07729E-06	6.68215E-06	4.75399E-07	6.91985E-06	4.75399E-07
3827303774850	382730	3774850	2.66301E-05	2.63545E-05	9.46412E-06	5.00837E-06	1.7202E-05	5.52632E-07	5.52632E-07	1.77546E-05	5.52632E-07	2.99612E-05	1.63293E-06	3.83442E-06	3.76037E-06	3.68256E-06	3.18979E-06	6.92643E-06	4.92778E-07	7.17282E-06	4.92778E-07
3827803774850	382780	3774850	2.63613E-05	2.60885E-05	9.3686E-06	4.95783E-06	1.70284E-05	5.47055E-07	5.47055E-07	1.75755E-05	5.47055E-07	2.92568E-05	1.59453E-06	3.74426E-06	3.67196E-06	3.59598E-06	3.11479E-06	6.76358E-06	4.81192E-07	7.00418E-06	4.81192E-07
3828303774850	382830	3774850	2.64957E-05	2.62215E-05	9.41636E-06	4.9831E-06	1.71152E-05	5.49843E-07	5.49843E-07	1.76651E-05	5.49843E-07	2.91802E-05	1.59036E-06	3.73446E-06	3.66235E-06	3.58657E-06	3.10664E-06	6.74588E-06	4.79933E-07	6.98585E-06	4.79933E-07
3828803774850	382880	3774850	2.83546E-05	2.80612E-05	1.0077E-05	5.33272E-06	1.8316E-05	5.88421E-07	5.88421E-07	1.89044E-05	5.88421E-07	3.11404E-05	1.69719E-06	3.98532E-06	3.90836E-06	3.82749E-06	3.31532E-06	7.19903E-06	5.12172E-07	7.45511E-06	5.12172E-07
3829303774850	382930	3774850	3.11319E-05	3.08097E-05	1.1064E-05	5.85504E-06	2.011E-05	6.46054E-07	6.46054E-07	2.07561E-05	6.46054E-07	3.4295E-05	1.86912E-06	4.38905E-06	4.30429E-06	4.21523E-06	3.65118E-06	7.92831E-06	5.64057E-07	8.21034E-06	5.64057E-07
3829803774850	382980	3774850	3.24458E-05	3.211E-05	1.1531E-05	6.10216E-06	2.09588E-05	6.73322E-07	6.73322E-07	2.16321E-05	6.73322E-07	3.54129E-05	1.93005E-06	4.53212E-06	4.4446E-06	4.35263E-06	3.77019E-06	8.18675E-06	5.82443E-07	8.47797E-06	5.82443E-07
3830303774850	383030	3774850	3.39016E-05	3.35508E-05	1.20484E-05	6.37595E-06	2.18992E-05	7.03533E-07	7.03533E-07	2.26027E-05	7.03533E-07	3.6592E-05	1.99431E-06	4.68302E-06	4.59259E-06	4.49757E-06	3.89573E-06	8.45934E-06	6.01837E-07	8.76026E-06	6.01837E-07
3830803774850	383080	3774850	3.55217E-05	3.51541E-05	1.26241E-05	6.68064E-06	2.29457E-05	7.37153E-07	7.37153E-07	2.36828E-05	7.37153E-07	3.78248E-05	2.0615E-06	4.84079E-06	4.74731E-06	4.64908E-06	4.02697E-06	8.74433E-06	6.22112E-07	9.05539E-06	6.22112E-07
3831303774850	383130	3774850	3.72089E-05	3.68238E-05	1.32238E-05	6.99796E-06	2.40356E-05	7.72167E-07	7.72167E-07	2.48077E-05	7.72167E-07	3.90269E-05	2.12702E-06	4.99464E-06	4.89819E-06	4.79684E-06	4.15495E-06	9.02224E-06	6.41883E-07	9.34318E-06	6.41883E-07
3831803774850	383180	3774850	3.89783E-05	3.85749E-05	1.38526E-05	7.33073E-06	2.51785E-05	8.08885E-07	8.08885E-07	2.59874E-05	8.08885E-07	4.0229E-05	2.19254E-06	5.14849E-06	5.04906E-06	4.94459E-06	4.28294E-06	9.30014E-06	6.61655E-07	9.63097E-06	6.61655E-07
3832303774850	383230	3774850	4.0785E-05	4.03629E-05	1.44947E-05	7.67052E-06	2.63456E-05	8.46378E-07	8.46378E-07	2.71919E-05	8.46378E-07	4.14159E-05	2.25722E-06	5.30037E-06	5.19802E-06	5.09046E-06	4.40929E-06	9.57451E-06	6.81175E-07	9.9151E-06	6.81175E-07
3832803774850	383280	3774850	4.30023E-05	4.25573E-05	1.52827E-05	8.08753E-06	2.77779E-05	8.92392E-07	8.92392E-07	2.86702E-05	8.92392E-07	4.28553E-05	2.33567E-06	5.4846E-06	5.37868E-06	5.26739E-06	4.56254E-06	9.90729E-06	7.0485E-07	1.025597E-05	7.0485E-07
3833303774850	383330	3774850	4.52644E-05	4.47959E-05	1.60866E-05	8.51297E-06	2.92391E-05	9.39335E-07	9.39335E-07	3.01784E-05	9.39335E-07	4.42948E-05	2.41413E-06	5.66882E-06	5.55935E-06	5.44432E-06	4.7158E-06	1.02401E-05	7.28526E-07	1.06043E-05	7.28526E-07
3833803774850	383380	3774850	4.80267E-05	4.75297E-05	1.70683E-05	9.03248E-06	3.10234E-05	9.96659E-07	9.96659E-07	3.20201E-05	9.96659E-07	4.60712E-05	2.51094E-06	5.89616E-06	5.7823E-06	5.66266E-06	4.90492E-06	1.06507E-05	7.57742E-07	1.10296E-05	7.57742E-07
3834303774850	383430	3774850	5.08114E-05	5.02855E-05	1.80585E-05	9.55621E-06	3.28222E-05	1.05445E-06	1.05445E-06	3.38767E-05	1.05445E-06	4.78476E-05	2.60776E-06	6.1235E-06	6.00525E-06	5.881E-06	5.09404E-06	1.10614E-05	7.86959E-07	1.14549E-05	7.86959E-07
3834803774850	383480	3774850	5.31929E-05	5.26424E-05	1.89044E-05	1.00041E-05	3.43606E-05	1.10387E-06	1.10387E-06	3.54645E-05	1.10387E-06	4.93254E-05	2.6883E-06	6.31263E-06	6.19072E-06	6.06263E-06	5.25137E-06	1.1403E-05	8.11264E-07	1.18087E-05	8.11264E-07
3835303774850	383530	3774850	5.51713E-05	5.46004E-05	1.96075E-05	1.03762E-05	3.56386E-05	1.14493E-06	1.14493E-06	3.67835E-05	1.14493E-06	5.04662E-05	2.75048E-06	6.45863E-06	6.33391E-06	6.20286E-06	5.37283E-06	1.16668E-05	8.30028E-07	1.20818E-05	8.30028E-07
3835803774850	383580	3774850	5.77769E-05	5.71789E-05	2.05334E-05	1.08662E-05	3.73217E-05	1.199E-06	1.199E-06	3.85207E-05	1.199E-06	5.20436E-05	2.83644E-06	6.6605E-06	6.53188E-06	6.39673E-06	5.54076E-06	1.20314E-05	8.55971E-07	1.24594E-05	8.55971E-07
3836303774850	383630	3774850	5.98299E-05

			ISDemolition	ISDrainage / Utilities Trenching	ISDrainage / Utilities Trenching	ISAsphalt Paving	ISAsphalt Paving	SVDemolition	SVSite Grubbing / Prep	SVMass Grading / Excavation	SVMass Grading / Excavation	SVDrainage / Utilities Trenching	SVFoundations / Concrete Pads	SVBuilding / Structure Construction	SVBuilding / Structure Construction	SVAsphalt Paving	SVAsphalt Paving	SVArchitectural Coating	SVArchitectural Coating	SVLandscaping or Other Finishing	SVLandscaping or Other Finishing
Unique Identifier	X (UTM)	Y (UTM)	2027	2027	2028	2027	2028	2027	2027	2027	2028	2028	2028	2028	2029	2028	2029	2028	2029	2028	2029
3829303774750	382930	3774750	7.56178E-06	3.04484E-06	2.96672E-06	7.86373E-07	7.32541E-07	3.55905E-05	2.55876E-05	1.72519E-05	1.70329E-05	1.20852E-05	3.83917E-06	5.49985E-06	5.29E-06	5.40743E-07	5.03105E-07	5.40743E-07	5.03105E-07	5.49985E-06	5.29E-06
3829803774750	382980	3774750	9.04563E-06	3.64233E-06	3.54888E-06	9.40683E-07	8.76288E-07	4.11407E-05	2.95779E-05	1.99423E-05	1.96891E-05	1.39699E-05	4.43787E-06	6.35752E-06	6.11494E-06	6.25069E-07	5.81561E-07	6.25069E-07	5.81561E-07	6.35752E-06	6.11494E-06
3830303774750	383030	3774750	1.06385E-05	4.28371E-06	4.1738E-06	1.10633E-06	1.03059E-06	4.70472E-05	3.38244E-05	2.28054E-05	2.25158E-05	1.59755E-05	5.07501E-06	7.27026E-06	6.99286E-06	7.1481E-07	6.65055E-07	7.1481E-07	6.65055E-07	7.27026E-06	6.99286E-06
3830803774750	383080	3774750	1.19281E-05	4.803E-06	4.67977E-06	1.24044E-06	1.15553E-06	5.12967E-05	3.68795E-05	2.48652E-05	2.45495E-05	1.74185E-05	5.5334E-06	7.92694E-06	7.62448E-06	7.79374E-07	7.25126E-07	7.79374E-07	7.25126E-07	7.92694E-06	7.62448E-06
3831303774750	383130	3774750	1.28363E-05	5.16869E-06	5.03608E-06	1.33489E-06	1.24351E-06	5.49225E-05	3.94863E-05	2.66228E-05	2.62848E-05	1.86497E-05	5.92453E-06	8.48725E-06	8.16341E-06	8.34463E-07	7.76381E-07	8.34463E-07	7.76381E-07	8.48725E-06	8.16341E-06
3831803774750	383180	3774750	1.34944E-05	5.43368E-06	5.29427E-06	1.40332E-06	1.30726E-06	5.80139E-05	4.17088E-05	2.81213E-05	2.77642E-05	1.96994E-05	6.25799E-06	8.96496E-06	8.62289E-06	8.81432E-07	8.20079E-07	8.81432E-07	8.20079E-07	8.96496E-06	8.62289E-06
3832303774750	383230	3774750	1.41204E-05	5.68573E-06	5.53985E-06	1.46842E-06	1.3679E-06	6.16932E-05	4.43541E-05	2.99048E-05	2.95251E-05	2.09488E-05	6.65488E-06	9.53353E-06	9.16977E-06	9.37333E-07	8.7209E-07	9.37333E-07	8.7209E-07	9.53353E-06	9.16977E-06
3832803774750	383280	3774750	1.47659E-05	5.94566E-06	5.79311E-06	1.53555E-06	1.43043E-06	6.63258E-05	4.76846E-05	3.21503E-05	3.17421E-05	2.25218E-05	7.1546E-06	1.02494E-05	9.85833E-06	1.00772E-06	9.37576E-07	1.00772E-06	9.37576E-07	1.02494E-05	9.85833E-06
3833303774750	383330	3774750	1.54324E-05	6.21402E-06	6.05459E-06	1.60486E-06	1.495E-06	7.22234E-05	5.19247E-05	3.50091E-05	3.45646E-05	2.45244E-05	7.79078E-06	1.11608E-05	1.07349E-05	1.09732E-06	1.02094E-06	1.09732E-06	1.02094E-06	1.11608E-05	1.07349E-05
3833803774750	383380	3774750	1.59759E-05	6.43288E-06	6.26783E-06	1.66138E-06	1.54765E-06	7.91187E-05	5.68821E-05	3.83515E-05	3.78646E-05	2.68658E-05	8.53459E-06	1.22263E-05	1.17598E-05	1.20209E-06	1.11842E-06	1.20209E-06	1.11842E-06	1.22263E-05	1.17598E-05
3834303774750	383430	3774750	1.65362E-05	6.65848E-06	6.48765E-06	1.71965E-06	1.60193E-06	8.81879E-05	6.34023E-05	4.27476E-05	4.22049E-05	2.99454E-05	9.51288E-06	1.36278E-05	1.31078E-05	1.33988E-06	1.24662E-06	1.33988E-06	1.24662E-06	1.36278E-05	1.31078E-05
3834803774750	383480	3774750	1.70308E-05	6.85765E-06	6.6817E-06	1.77108E-06	1.64984E-06	9.73639E-05	6.99994E-05	4.71956E-05	4.65963E-05	3.30612E-05	1.05027E-05	1.50458E-05	1.44717E-05	1.47929E-06	1.37633E-06	1.47929E-06	1.37633E-06	1.50458E-05	1.44717E-05
3835303774750	383530	3774750	1.75631E-05	7.072E-06	6.89055E-06	1.82644E-06	1.70141E-06	0.000107368	7.71921E-05	5.20451E-05	5.13843E-05	3.64584E-05	1.15819E-05	1.65918E-05	1.59587E-05	1.6313E-06	1.51775E-06	1.6313E-06	1.51775E-06	1.65918E-05	1.59587E-05
3835803774750	383580	3774750	1.81541E-05	7.30999E-06	7.12243E-06	1.88791E-06	1.75867E-06	0.000118273	8.50317E-05	5.73308E-05	5.66029E-05	4.01611E-05	1.27582E-05	1.82768E-05	1.75795E-05	1.79697E-06	1.67189E-06	1.79697E-06	1.67189E-06	1.82768E-05	1.75795E-05
3836303774750	383630	3774750	1.86865E-05	7.52434E-06	7.33129E-06	1.94327E-06	1.81024E-06	0.000128589	9.24486E-05	6.23315E-05	6.15401E-05	4.36642E-05	1.3871E-05	1.9871E-05	1.91128E-05	1.95371E-06	1.81773E-06	1.95371E-06	1.81773E-06	1.9871E-05	1.91128E-05
3836803774750	383680	3774750	1.93236E-05	7.78089E-06	7.58125E-06	2.00952E-06	1.87196E-06	0.00014026	0.000100839	6.79886E-05	6.71253E-05	4.7627E-05	1.51299E-05	2.16745E-05	2.08475E-05	2.13103E-06	1.9827E-06	2.13103E-06	1.9827E-06	2.16745E-05	2.08475E-05
3837303774750	383730	3774750	1.9726E-05	7.94292E-06	7.73913E-06	2.05137E-06	1.91094E-06	0.000149935	0.000107795	7.26783E-05	7.17555E-05	5.09123E-05	1.61735E-05	2.31696E-05	2.22855E-05	2.27802E-06	2.11946E-06	2.27802E-06	2.11946E-06	2.31696E-05	2.22855E-05
3837803774750	383780	3774750	1.95779E-05	7.88328E-06	7.68102E-06	2.03597E-06	1.89659E-06	0.000156981	0.000112861	7.60942E-05	7.5128E-05	5.33051E-05	1.69337E-05	2.42585E-05	2.33329E-05	2.38509E-06	2.21908E-06	2.38509E-06	2.21908E-06	2.42585E-05	2.33329E-05
3838303774750	383830	3774750	2.07125E-05	8.34012E-06	8.12614E-06	2.15395E-06	2.0065E-06	0.000173703	0.000124883	8.41998E-05	8.31307E-05	5.89832E-05	1.87375E-05	2.68426E-05	2.58184E-05	2.63915E-06	2.45545E-06	2.63915E-06	2.45545E-06	2.68426E-05	2.58184E-05
3838803774750	383880	3774750	2.22885E-05	8.97475E-06	8.74448E-06	2.31785E-06	2.15918E-06	0.000194256	0.000139659	9.41623E-05	9.29667E-05	6.59621E-05	2.09545E-05	3.00186E-05	2.88732E-05	2.95142E-06	2.74598E-06	2.95142E-06	2.74598E-06	3.00186E-05	2.88732E-05
3839303774750	383930	3774750	2.73409E-05	1.10091E-05	1.07267E-05	2.84326E-06	2.64863E-06	0.000257321	0.000185	0.000124732	0.000123148	8.73767E-05	2.77574E-05	3.97641E-05	3.82469E-05	3.90959E-06	3.63747E-06	3.90959E-06	3.63747E-06	3.97641E-05	3.82469E-05
3839803774750	383980	3774750	3.06286E-05	1.2333E-05	1.20165E-05	3.18516E-06	2.96712E-06	0.000301776	0.00021696	0.000146281	0.000144423	0.000102472	3.25527E-05	4.66338E-05	4.48544E-05	4.58501E-06	4.26587E-06	4.58501E-06	4.26587E-06	4.66338E-05	4.48544E-05
3840303774750	384030	3774750	3.14613E-05	1.26683E-05	1.23432E-05	3.27176E-06	3.04779E-06	0.000315067	0.000226516	0.000152724	0.000150785	0.000106985	3.39865E-05	4.86878E-05	4.683E-05	4.78696E-06	4.45377E-06	4.78696E-06	4.45377E-06	4.86878E-05	4.683E-05
3840803774750	384080	3774750	3.02583E-05	1.21839E-05	1.18713E-05	3.14665E-06	2.93125E-06	0.000302951	0.000217806	0.000146851	0.000144986	0.000102871	3.26796E-05	4.68155E-05	4.50292E-05	4.60288E-06	4.2825E-06	4.60288E-06	4.2825E-06	4.68155E-05	4.50292E-05
3841303774750	384130	3774750	2.86669E-05	1.15431E-05	1.12469E-05	2.98116E-06	2.77708E-06	0.000286034	0.000205643	0.00013865	0.00013689	9.71266E-05	3.08546E-05	4.42012E-05	4.25146E-05	4.34584E-06	4.04335E-06	4.34584E-06	4.04335E-06	4.42012E-05	4.25146E-05
3826803774800	382680	3774800	6.5474E-06	2.63639E-06	2.56875E-06	6.80884E-07	6.34273E-07	3.28466E-05	2.36149E-05	1.59219E-05	1.57197E-05	1.11535E-05	3.54318E-06	5.07583E-06	4.88216E-06	4.99054E-07	4.64317E-07	4.99054E-07	4.64317E-07	5.07583E-06	4.88216E-06
3827303774800	382730	3774800	6.95539E-06	2.80067E-06	2.72881E-06	7.23312E-07	6.73797E-07	3.44057E-05	2.47358E-05	1.66776E-05	1.64658E-05	1.16829E-05	3.71136E-06	5.31675E-06	5.11388E-06	5.22741E-07	4.86355E-07	5.22741E-07	4.86355E-07	5.31675E-06	5.11388E-06
3827803774800	382780	3774800	6.99591E-06	2.81699E-06	2.74471E-06	7.27526E-07	6.77722E-07	3.44858E-05	2.47934E-05	1.67164E-05	1.65042E-05	1.17101E-05	3.72001E-06	5.32914E-06	5.1258E-06	5.23959E-07	4.87489E-07	5.23959E-07	4.87489E-07	5.32914E-06	5.1258E-06
3828303774800	382830	3774800	6.82684E-06	2.74891E-06	2.67838E-06	7.09944E-07	6.61344E-07	3.36751E-05	2.42106E-05	1.63235E-05	1.61162E-05	1.14348E-05	3.63256E-06	5.20386E-06	5.0053E-06	5.11642E-07	4.76029E-07	5.11642E-07	4.76029E-07	5.20386E-06	5.0053E-06
3828803774800	382880	3774800	7.20828E-06	2.9025E-06	2.82803E-06	7.49612E-07	6.98296E-07	3.51094E-05	2.52418E-05	1.70187E-05	1.68027E-05	1.19219E-05	3.78728E-06	5.42551E-06	5.21849E-06	5.33434E-07	4.96304E-07	5.33434E-07	4.96304E-07	5.42551E-06	5.21849E-06
3829303774800	382930	3774800	7.78953E-06	3.13655E-06	3.05607E-06	8.10057E-07	7.54604E-07	3.73366E-05	2.6843E-05	1.80983E-05	1.78685E-05	1.26782E-05	4.02753E-06	5.76968E-06	5.54953E-06	5.67273E-07	5.27788E-07	5.67273E-07	5.27788E-07	5.76968E-06	5.54953E-06
3829803774800	382980	3774800	8.79274E-06	3.5405E-06	3.44966E-06	9.14384E-07	8.51789E-07	4.11941E-05	2.96163E-05	1.99682E-05	1.97147E-05	1.3988E-05	4.44364E-06	6.36578E-06	6.12289E-06	6.25881E-07	5.82317E-07	6.25881E-07	5.82317E-07	6.36578E-06	6.12289E-06
3830303774800	383030	3774800	1.00083E-05	4.02997E-06	3.92657E-06	1.0408E-06	9.69548E-07	4.57198E-05	3.287E-05	2.21619E-05	2.18805E-05	1.55248E-05	4.93182E-06	7.06514E-06	6.79556E-06	6.94642E-07	6.46291E-07	6.94642E-07	6.46291E-07	7.06514E-06	6.79556E-06
3830803774800	383080	3774800	1.07642E-05	4.33434E-06	4.22314E-06	1.1194E-06	1.04277E-06	4.8918E-05	3.51694E-05	2.37122E-05	2.34112E-05	1.66108E-05	5.27682E-06	7.55937E-06	7.27093E-06	7.43234E-07	6.91501E-07	7.43234E-07	6.91501E-07	7.55937E-06	7.27093E-06
3831303774800	383130	3774800	1.14195E-05	4.59821E-06	4.48023E-06	1.18755E-06	1.10626E-06	5.20628E-05	3.74303E-05	2.52366E-05	2.49162E-05	1.76786E-05	5.61605E-06	8.04533E-06	7.73836E-06	7.91015E-07	7.35956E-07	7.91015E-07	7.35956E-07	8.04533E-06	7.73836E-06
3831803774800	383180	3774800	1.20301E-05	4.84407E-06	4.71978E-06	1.25105E-06	1.16541E-06	5.54303E-05	3.98514E-05	2.6869E-05	2.65278E-05	1.88221E-05	5.9793E-06	8.56572E-06	8.23889E-06	8.42179E-07	7.83559E-07	8.42179E-07	7.83559E-07	8.56572E-06	8.23889E-06
3832303774800	383230	3774800	1.25932E-05	5.0708E-06	4.9407E-06	1.3096E-06	1.21995E-06	5.92166E-05	4.25735E-05	2.87043E-05	2.83398E-05	2.01078E-05	6.38773E-06	9.15081E-06	8.80165E-06	8.99705E-07	8.37081E-07	8.99705E-07	8.37081E-07	9.15081E-06	8.80165E-06
3832803774800	383280	3774800	1.30906E-05	5.27109E-06	5.13585E-06	1.36133E-06	1.26814E-06	6.34126E-05	4.55902E-05	3.07382E-05	3.03479E-05	2.15326E-05	6.84036E-06	9.79923E-06	9.42533E-06	9.63457E-07	8.96395E-07	9.63457E-07	8.96395E-07	9.79923E-06	9.42533E-06
3833303774800	383330	3774800	1.35405E-05	5.45225E-06	5.31236E-06	1.40812E-06	1.31173E-06	6.83748E-05	4.91577E-05	3.31436E-05	3.27227E-05	2.32176E-05	7.37563E-06	1.0566E-05	1.01629E-05	1.03885E-06	9.6654E-07	1.03885E-06	9.6654E-07	1.0566E-05	1.01629E-05
3833803774800	383380	3774800	1.39373E-05	5.61203E-06	5.46804E-06	1.44938E-06	1.35017E-06	7.38448E-05	5.30904E-05	3.5795E-05	3.53406E-05	2.5075E-05	7.96568E-06	1.14113E-05	1.09759E-05	1.12196E-06	1.04386E-06	1.12196E-06	1.04386E-06	1.14113E-05	1.09759E-05
3834303774800	383430	3774800	1.43285E-05	5.76956E-06	5.62153E-06	1.49007E-06	1.38807E-06	8.01789E-05	5.76443E-05	3.88654E-05	3.83719E-05	2.72258E-05	8.64895E-06	1.23901E-05	1.19174E-05	1.21819E-06	1.1334E-06	1.21819E-06	1.1334E-06	1.23901E-05	1.19174E-05
3834803774800	383480	3774800	1.47072E-05	5.92203E-06	5.77008E-06	1.52945E-06	1.42475E-06	8.69139E-05	6.24864E-05	4.21301E-05	4.15952E-05	2.95128E-05	9.37546E-06	1.34309E-05	1.29184E-05	1.32052E-06	1.22861E-06	1.32052E-06	1.22861E-06	1.34309E-05	1.29184E-05
3835303774800	383530	3774800	1.50076E-05	6.04299E-06	5.88794E-06	1.56069E-06	1.45385E-06	9.30431E-05	6.6893E-05	4.51012E-05	4.45285E-05	3.15941E-05	1.00366E-05	1.43781E-05	1.38295E-05	1.41365E-06	1.31525E-06	1.41365E-06	1.31525E-06	1.43781E-05	1.38295E-05
3835803774800	383580	3774800	1.53695E-05	6.1887E-06	6.02992E-06	1.59832E-06	1.4889E-06	0.000100179	7.20233E-05	4.85602E-05	4.79436E-05	3.40172E-05	1.08064E-05	1.54808E-05	1.48901E-05	1.52207E-06	1.41612E-06	1.52207E-06	1.41612E-06	1.54808E-05	1.48901E-05
3836303774800	383630	3774800	1.56545E-05	6.30348E-06	6.14175E-06	1.62796E-06	1.51652E-06	0.000106682	7.66989E-05	5.17126E-05	5.1056E-05	3.62255E-05	1.15079E-05	1.64858E-05	1.58567E-05	1.62088E-06	1.50805E-06	1.62088E-06	1.50805E-06	1.64858E-05	1.58567E-05
3836803774800	383680	3774800	1.57886E-05	6.35749E-06	6.19437E-06	1.64191E-06	1.52951E-06	0.000112571	8.09325E-05	5.4567E-05	5.38742E-05	3.82251E-05	1.21431E-05	1.73958E-05	1.6732E-05	1.71035E-06	1.5913E-06	1.71035E-06	1.5913E-06	1.73958E-05	1.6732E-05
3837303774800	383730	3774800	1.5308E-05	6.16395E-06	6.0058E-06	1.59193E-06	1.48295E-06	0.000114879	8.25914E-05	5.56855E-05	5.49785E-05	3.90086E-05	1.2392E-05	1.77523E-05	1.7075E-05	1.7454E-06	1.62391E-06	1.7454E-06	1.62391E-06	1.77523E-05	1.7075E-05
3837803774800	383780	3774800	1.57439E-05	6.33948E-06	6.17683E-06	1.63726E-06	1.52518E-06	0.000123048	8.84647E-05	5.96455E-05	5.88882E-05	4.17826E-05	1.32732E-05	1.90147E-05	1.82892E-05	1.86952E-06	1.73939E-06	1.86952E-06	1.73939E-06	1.90147E-05	1.82892E-05
3838303774800	383830	3774800	1.89282E-05	7.62167E-06	7.42612E-06	1.96844E-06	1.83365E-06	0.000157596	0.000113303	7.63921E-05	7.54222E-05	5.35139E-05	1.7E-05	2.43535E-05	2.34243E-05	2.39443E-06	2.22777E-06	2.39443E-06	2.22777E-06	2.43535E-05	2.34243E-05
3838803774800	383880	3774800	2.09654E-05	8.44196E-06	8.22536E-06	2.18025E-06	2.031E-06	0.000185783	0.000133568	9.00555E-05	8.89121E-05	6.30853E-05	2.00406E-05	2.87093E-05	2.76139E-05	2.82269E-06	2.62622E-06	2.82269E-06	2.62622E-06	2.87093E-05	2.76139E-05
3839303774800	383930	3774800	2.19141E-05	8.82397E-06	8.59757E-06	2.27891E-06	2.12291E-06	0.000200162	0.000143906	9.70253E-05	9.57934E-05	6.79678E-05	2.15916E-05	3.09313E-05	2.97511E-05	3.04116E-06	2.82948E-06	3.04116E-06	2.82948E-06	3.09313E-05	2.97511E-05
3839803774800	383980	3774800	2.23416E-05	8.99613E-06	8.76531E-06	2.32337E-06	2.16433E-06	0.00020769	0.000149318	0.000100674	9.93961E-05	7.0524E-05	2.24037E-05	3.20946E-05	3.087E-05	3.15553E-06	2.93589E-06	3.15553E-06	2.93589E-06	3.20946E-05	3.087E-05
3840303774800	384030	3774800	2.22983E-05	8.97869E-06	8.74832E-06	2.31887E-06	2.16013E-06	0.000209418	0.00015056	0.000101512	0.000100223	7.11108E-05	2.25901E-05	3.23617E-05	3.11269E-05	3.18179E-06	2.96032E-06	3.18179E-06	2.96032E-06	3.23617E-05	3.11269E-05
3840803774800	384080	3774800	2.2058E-05	8.88192E-06	8.65403E-06	2.29388E-06	2.13685E-06	0.000208821	0.000150131	0.000101223	9.99376E-05	7.09081E-05	2.25257E-05	3.22694E-05	3.10382E-05	3.17272E-06	2.95188E-06	3.17272E-06	2.95188E-06	3.22694E-05	3.10382E-05
3841303774800	384130	3774800	2.10911E-05	8.49259E-06	8.27469E-06	2.19333E-06	2.04318E-06	0.000199004	0.000143073	9.6464E-05	9.52392E-05	6.75745E-05	2.14667E-05	3.07523E-05	2.9579E-05	3.02356E-06	2.8131E-06	3.02356E-06	2.8131E-06	3.07523E-05	2.9579E-05
3826803774850	382680	3774850	6.23721E-06	2.51149E-06	2.44705E-06	6.48627E-07	6.04225E-07	3.1831E-05	2.28848E-05	1.54296E-05	1.52337E-05	1.08087E-05	3.43363E-06	4.91889E-06	4.7312E-06	4.83623E-07	4.49961E-07	4.83623E-07	4.49961E-07	4.91889E-06	4.7312E-06
3827303774850	382730	3774850	6.59071E-06	2.65383E-06	2.58574E-06	6.85388E-07	6.38469E-07	3.32475E-05	2.39032E-05	1.61162E-05	1.59116E-05	1.12896E-05	3.58643E-06	5.13778E-06	4.94174E-06	5.05145E-07	4.69984E-07	5.05145E-07	4.69984E-07	5.13778E-06	4.94174E-06
3827803774850	382780	3774850	6.58093E-06	2.64989E-06	2.5819E-06	6.84371E-07	6.37522E-07	3.31584E-05	2.38391E-05	1.6073E-05	1.58689E-05	1.12594E-05	3.57682E-06	5.12401E-06	4.9285E-06	5.03791E-07	4.68725E-07	5.03791E-07	4.68725E-07	5.12401E-06	4.9285E-06
3828303774850	382830	3774850	6.68852E-06	2.69321E-06	2.62411E-06	6.95559E-07	6.47944E-07	3.35326E-05	2.41081E-05	1.62544E-05	1.6048E-05	1.13864E-05	3.61718E-06	5.18183E-06	4.98412E-06	5.09476E-07	4.74014E-07	5.09476E-07	4.74014E-07	5.18183E-06	4.98412E-06
3828803774850	382880	3774850	7.30609E-06	2.94189E-06	2.8664E-06	7.59783E-07	7.07771E-07	3.60538E-05	2.59207E-05	1.74765E-05	1.72546E-05	1.22425E-05	3.88914E-06	5.57144E-06	5.35885E-06	5.47782E-07	5.09653E-07	5.47782E-07	5.09653E-07	5.57144E-06	5.35885E-06
3829303774850	382930	3774850	8.23804E-06	3.31715E-06	3.23204E-06	8.56699E-07	7.98053E-07	3.96885E-05	2.85339E-05	1.92384E-05	1.89941E-05	1.34768E-05	4.28123E-06	6.13312E-06	5.89911E-06	6.03006E-07	5.61034E-07	6.03006E-07	5.61034E-07	6.13312E-06	5.89911E-06
3829803774850	382980	3774850	8.7131E-06	3.50843E-06	3.41842E-06	9.06102E-07	8.44074E-07	4.16574E-05	2.99494E-05	2.01927E-05	1.99364E-05	1.41453E-05	4.49361E-06	6.43737E-06	6.19175E-06	6.3292E-07	5.88865E-07	6.3292E-07	5.88865E-07	6.43737E-06	6.19175E-06
3830303774850	383030	3774850	9.2161E-06	3.71097E-06	3.61576E-06	9.5841E-07	8.92801E-07	4.38846E-05	3.15506E-05	2.12723E-05	2.10022E-05	1.49016E-05	4.73386E-06	6.78154E-06	6.52278E-06	6.66759E-07	6.20349E-07	6.66759E-07	6.20349E-07	6.78154E-06	6.52278E-06
3830803774850	383080	3774850	9.73726E-06	3.92083E-06	3.82023E-06	1.01261E-06	9.43289E-07	4.64325E-05	3.33824E-05	2.25074E-05	2.22216E-05	1.57668E-05	5.0087E-06	7.17527E-06	6.90149E-06	7.0547E-07	6.56366E-07	7.0547E-07	6.56366E-07	7.17527E-06	6.90149E-06
3831303774850	383130	3774850	1.02333E-05	4.12055E-06	4.01483E-06	1.06419E-06	9.9134E-07	4.91051E-05	3.53039E-05	2.38029E-05	2.35007E-05	1.66743E-05	5.297E-06	7.58828E-06	7.29874E-06	7.46077E-07	6.94146E-07	7.46077E-07	6.94146E-07	7.58828E-06	7.29874E-06
3831803774850	383180	3774850	1.06986E-05	4.3079E-06	4.19737E-06	1.11258E-06	1.03641E-06	5.19559E-05	3.73535E-05	2.51848E-05	2.4865E-05	1.76423E-05	5.60452E-06	8.02881E-06	7.72247E-06	7.8939E-07	7.34445E-07	7.8939E-07	7.34445E-07	8.02881E-06	7.72247E-06
3832303774850	383230	3774850	1.11079E-05	4.47275E-06	4.35799E-06	1.15515E-06	1.07607E-06	5.49047E-05	3.94735E-05	2.66142E-05	2.62763E-05	1.86436E-05	5.92261E-06	8.4845E-06	8.16076E-06	8.34193E-07	7.76129E-07	8.34193E-07	7.76129E-07	8.4845E-06	8.16076E-06
3832803774850	383280	3774850	1.15145E-05	4.63646E-06	4.51751E-06	1.19743E-06	1.11546E-06	5.86197E-05	4.21444E-05	2.84149E-05	2.80542E-05	1.99051E-05	6.32334E-06	9.05857E-06	8.71294E-06	8.90636E-07	8.28643E-07	8.90636E-07	8.28643E-07	9.05857E-06	8.71294E-06
3833303774850	383330	3774850	1.18555E-05	4.77374E-06	4.65126E-06	1.23289E-06	1.14849E-06	6.24415E-05	4.48921E-05	3.02675E-05	2.98832E-05	2.12029E-05	6.73561E-06	9.64917E-06	9.281E-06	9.48703E-07	8.82668E-07	9.48703E-07	8.82668E-07	9.64917E-06	9.281E-06
3833803774850	383380	3774850	1.2209E-05	4.91608E-06	4.78995E-06	1.26965E-06	1.18273E-06	6.71988E-05	4.83123E-05	3.25735E-05	3.216E-05	2.28183E-05	7.24878E-06	1.03843E-05	9.9881E-06	1.02098E-06	9.49917E-07	1.02098E-06	9.49917E-07	1.03843E-05	9.9881E-06
3834303774850	383430	3774850	1.25163E-05	5.03986E-06	4.91055E-06	1.30161E-06	1.21251E-06	7.20363E-05	5.17902E-05	3.49184E-05	3.44751E-05	2.44609E-05	7.7706E-06	1.11319E-05	1.07071E-05	1.09448E-06	1.0183E-06	1.09448E-06	1.0183E-06	1.11319E-05	1.07071E-05
3834803774850	383480	3774850	1.27301E-05	5.12594E-06	4.99442E-06	1.32384E-06	1.23322E-06	7.61788E-05	5.47685E-05	3.69265E-05	3.64576E-05	2.58676E-05	8.21746E-06	1.1772E-05	1.13228E-05	1.15742E-06	1.07686E-06	1.15742E-06	1.07686E-06	1.1772E-05	1.13228E-05
3835303774850	383530	3774850	1.28279E-05	5.16532E-06	5.03279E-06	1.33402E-06	1.24269E-06	7.968E-05	5.72856E-05	3.86236E-05	3.81332E-05	2.70564E-05	8.59513E-06	1.23131E-05	1.18432E-05	1.21062E-06	1.12635E-06	1.21062E-06	1.12635E-06	1.23131E-05	1.18432E-05
3835803774850	383580	3774850	1.29998E-05	5.23452E-06	5.10022E-06	1.35189E-06	1.25934E-06	8.43393E-05	6.06354E-05	4.08821E-05	4.0363E-05	2.86385E-05	9.09773E-06	1.30331E-05	1.25358E-05	1.28141E-06	1.19221E-06	1.28141E-06	1.19221E-06	1.30331E-05	1.25358E-05
3836303774850	383630	3774850	1.29607E-05	5.21877E-06	5.08487E-06	1.34782E-06	1.25555E-06	8.83571E-05	6.3524E-05	4.28297E-05

			MDemolition	MSite Grubbing / Prep	MMass Grading / Excavation	MMass Grading / Excavation	MDrainage / Utilities Trenching	MFoundations / Concrete Pads	MBuilding / Structure Construction	MAsphalt Paving	MLandscaping or Other Finishing	MWaterside Construction (Piles)	RSSWDemolition	RSSWPlacing Base	RSSWForm	Child Risk				
Unique Identifier	X (UTM)	Y (UTM)	2027	2027	2027	2028	2028	2028	2028	2028	2028	2028	2029	2029	2029	3rd Trimester	0<2	2<16	Total	per million
3829303774750	382930	3774750	6.68292E-06	2.05154E-05	2.41245E-05	2.38032E-05	5.05976E-06	6.58017E-06	4.84336E-06	4.98512E-07	5.84039E-06	4.98512E-07	1.55215E-05	2.25221E-05	1.33506E-05	9.28444E-10	1.2575E-08	2.2938E-09	1.57977E-08	0.01579767
3829803774750	382980	3774750	7.67729E-06	2.3568E-05	2.7714E-05	2.73455E-05	5.8126E-06	7.55924E-06	5.56402E-06	5.72687E-07	6.70939E-06	5.72687E-07	1.80575E-05	2.62018E-05	1.55319E-05	1.08832E-09	1.4688E-08	2.6629E-09	1.84393E-08	0.01843932
3830303774750	383030	3774750	8.72972E-06	2.67987E-05	3.15131E-05	3.10935E-05	6.60942E-06	8.59549E-06	6.32675E-06	6.51193E-07	7.62914E-06	6.51193E-07	2.0765E-05	3.01305E-05	1.78607E-05	1.25558E-09	1.6901E-08	3.0517E-09	2.1208E-08	0.02120804
3830803774750	383080	3774750	9.47005E-06	2.90714E-05	3.41856E-05	3.37304E-05	7.16993E-06	9.32444E-06	6.86329E-06	7.06418E-07	8.27613E-06	7.06418E-07	2.32261E-05	3.37016E-05	1.99776E-05	1.37793E-09	1.8505E-08	3.3337E-09	2.32165E-08	0.02321645
3831303774750	383130	3774750	1.00471E-05	3.08428E-05	3.62686E-05	3.57856E-05	7.60681E-06	9.89259E-06	7.28148E-06	7.49461E-07	8.7804E-06	7.49461E-07	2.55094E-05	3.70148E-05	2.19416E-05	1.45284E-09	1.9527E-08	3.5355E-09	2.45158E-08	0.02451577
3831803774750	383180	3774750	1.05279E-05	3.23189E-05	3.80044E-05	3.74983E-05	7.97087E-06	1.0366E-05	7.62997E-06	7.8533E-07	9.20063E-06	7.8533E-07	2.74184E-05	3.97847E-05	2.35836E-05	1.4992E-09	2.0206E-08	3.688E-09	2.5393E-08	0.02539298
3832303774750	383230	3774750	1.10995E-05	3.40735E-05	4.00677E-05	3.95342E-05	8.40362E-06	1.09288E-05	8.04422E-06	8.27966E-07	9.70015E-06	8.27966E-07	2.97984E-05	4.32382E-05	2.56307E-05	1.54594E-09	2.0916E-08	3.8606E-09	2.63224E-08	0.02632243
3832803774750	383280	3774750	1.18126E-05	3.62627E-05	4.26419E-05	4.20741E-05	8.94353E-06	1.1631E-05	8.56104E-06	8.81161E-07	1.03234E-05	8.81161E-07	3.28803E-05	4.771E-05	2.82815E-05	1.6032E-09	2.179E-08	4.0744E-09	2.74678E-08	0.02746779
3833303774750	383330	3774750	1.27199E-05	3.90478E-05	4.5917E-05	4.53056E-05	9.63043E-06	1.25243E-05	9.21857E-06	9.48838E-07	1.11162E-05	9.48838E-07	3.69104E-05	5.35578E-05	3.1748E-05	1.67629E-09	2.29E-08	4.3447E-09	2.89209E-08	0.02892092
3833803774750	383380	3774750	1.37669E-05	4.22619E-05	4.96965E-05	4.90348E-05	1.04231E-05	1.35552E-05	9.97735E-06	1.02694E-06	1.20312E-05	1.02694E-06	4.17484E-05	6.05778E-05	3.59093E-05	1.75412E-09	2.4106E-08	4.6492E-09	3.05092E-08	0.03050919
3834303774750	383430	3774750	1.51314E-05	4.64508E-05	5.46223E-05	5.3895E-05	1.14562E-05	1.48987E-05	1.09663E-05	1.12873E-06	1.32237E-05	1.12873E-06	4.82646E-05	7.00329E-05	4.15141E-05	1.85742E-09	2.5694E-08	5.0466E-09	3.25984E-08	0.03259842
3834803774750	383480	3774750	1.65122E-05	5.06898E-05	5.9607E-05	5.88133E-05	1.25017E-05	1.62584E-05	1.1967E-05	1.23173E-06	1.44305E-05	1.23173E-06	5.49086E-05	7.96736E-05	4.72289E-05	1.96164E-09	2.7297E-08	5.4473E-09	3.47059E-08	0.03470595
3835303774750	383530	3774750	1.80147E-05	5.5302E-05	6.50306E-05	6.41647E-05	1.36392E-05	1.77377E-05	1.30559E-05	1.3438E-06	1.57435E-05	1.3438E-06	6.22015E-05	9.02557E-05	5.35018E-05	2.0774E-09	2.9066E-08	5.8861E-09	3.70292E-08	0.03702925
3835803774750	383580	3774750	1.96514E-05	6.03264E-05	7.09389E-05	6.99943E-05	1.48784E-05	1.93492E-05	1.42421E-05	1.46589E-06	1.71739E-05	1.46589E-06	7.02056E-05	0.00010187	6.03863E-05	2.20509E-09	3.1008E-08	6.3663E-09	3.95792E-08	0.03957918
3836303774750	383630	3774750	2.11974E-05	6.50723E-05	7.65197E-05	7.55008E-05	1.60489E-05	2.08714E-05	1.53625E-05	1.58122E-06	1.8525E-05	1.58122E-06	7.78135E-05	0.000112909	6.69302E-05	2.32486E-09	3.2832E-08	6.8193E-09	4.19757E-08	0.04197572
3836803774750	383680	3774750	2.29466E-05	7.0442E-05	8.28341E-05	8.17311E-05	1.73732E-05	2.25938E-05	1.66302E-05	1.7117E-06	2.00536E-05	1.7117E-06	8.64882E-05	0.000125496	7.43916E-05	2.46278E-09	3.492E-08	7.335E-09	4.47173E-08	0.0447173
3837303774750	383730	3774750	2.43837E-05	7.48537E-05	8.80219E-05	8.68498E-05	1.84613E-05	2.40088E-05	1.76718E-05	1.8189E-06	2.13096E-05	1.8189E-06	9.37748E-05	0.000136069	8.06591E-05	2.57091E-09	3.6576E-08	7.7534E-09	4.69004E-08	0.04690045
3837803774750	383780	3774750	2.53254E-05	7.77447E-05	9.14214E-05	9.02041E-05	1.91743E-05	2.4936E-05	1.83543E-05	1.88915E-06	2.21326E-05	1.88915E-06	9.97513E-05	0.000144741	8.57997E-05	2.61939E-09	3.7398E-08	8.0123E-09	4.803E-08	0.04802999
3838303774750	383830	3774750	2.78367E-05	8.5454E-05	0.000100487	9.91489E-05	2.10757E-05	2.74087E-05	2.01743E-05	2.07648E-06	2.43273E-05	2.07648E-06	0.000112185	0.000162783	9.64942E-05	2.83034E-09	4.0538E-08	8.7687E-09	5.21373E-08	0.0521373
3838803774750	383880	3774750	3.0965E-05	9.50572E-05	0.00011178	0.000110291	2.34441E-05	3.04889E-05	2.24415E-05	2.30983E-06	2.70612E-05	2.30983E-06	0.000127195	0.000184562	0.000109405	3.1037E-09	4.4575E-08	9.7189E-09	5.73977E-08	0.05739767
3839303774750	383930	3774750	4.04877E-05	0.00012429	0.000146155	0.000144209	3.06539E-05	3.98651E-05	2.93429E-05	3.02018E-06	3.53833E-05	3.02018E-06	0.000174031	0.000252522	0.00014969	3.94707E-09	5.6964E-08	1.2634E-08	7.35444E-08	0.07354436
3839803774750	383980	3774750	4.71524E-05	0.00014475	0.000170214	0.000167948	3.56999E-05	4.64274E-05	3.41731E-05	3.51733E-06	4.12078E-05	3.51733E-06	0.000207332	0.000300843	0.000178334	4.52611E-09	6.5505E-08	1.4665E-08	8.46955E-08	0.08469554
3840303774750	384030	3774750	4.91375E-05	0.000150844	0.00017738	0.000175018	3.72029E-05	4.8382E-05	3.56118E-05	3.66541E-06	4.29426E-05	3.66541E-06	0.000217398	0.000315449	0.000186992	4.69065E-09	6.7958E-08	1.5261E-08	8.79103E-08	0.08791028
3840803774750	384080	3774750	4.7294E-05	0.000145184	0.000170725	0.000168452	3.58071E-05	4.65668E-05	3.42757E-05	3.52789E-06	4.13315E-05	3.52789E-06	0.00020867	0.000302785	0.000179485	4.51477E-09	6.5416E-08	1.4684E-08	8.46143E-08	0.08461427
3841303774750	384130	3774750	4.4721E-05	0.000137286	0.000161437	0.000159287	3.3859E-05	4.40334E-05	3.2411E-05	3.33596E-06	3.90829E-05	3.33596E-06	0.000196433	0.000285029	0.000168959	4.27414E-09	6.1921E-08	1.3884E-08	8.00788E-08	0.08007885
3826803774800	382680	3774800	6.36175E-06	1.95295E-05	2.29651E-05	2.26593E-05	4.81659E-06	6.26394E-06	4.6106E-06	4.74555E-07	5.55971E-06	4.74555E-07	1.32944E-05	1.92904E-05	1.1435E-05	8.47717E-10	1.1578E-08	2.1318E-09	1.45577E-08	0.0145577
3827303774800	382730	3774800	6.6303E-06	2.03539E-05	2.39345E-05	2.36158E-05	5.01991E-06	6.52836E-06	4.80523E-06	4.94587E-07	5.7944E-06	4.94587E-07	1.4096E-05	2.04536E-05	1.21245E-05	8.91696E-10	1.2157E-08	2.2334E-09	1.52824E-08	0.01528243
3827803774800	382780	3774800	6.59038E-06	2.02313E-05	2.37904E-05	2.34736E-05	4.98969E-06	6.48905E-06	4.7763E-06	4.91609E-07	5.75951E-06	4.91609E-07	1.42426E-05	2.06663E-05	1.22506E-05	8.8636E-10	1.2085E-08	2.2227E-09	1.51943E-08	0.01519426
3828303774800	382830	3774800	6.38897E-06	1.9613E-05	2.30633E-05	2.27562E-05	4.8372E-06	6.29073E-06	4.63032E-06	4.76585E-07	5.58349E-06	4.76585E-07	1.42364E-05	2.06573E-05	1.22452E-05	8.58459E-10	1.1704E-08	2.1566E-09	1.47191E-08	0.0147191
3828803774800	382880	3774800	6.62486E-06	2.03372E-05	2.39149E-05	2.35964E-05	5.01579E-06	6.523E-06	4.80128E-06	4.94181E-07	5.78964E-06	4.94181E-07	1.5038E-05	2.18205E-05	1.29348E-05	8.96495E-10	1.2206E-08	2.2455E-09	1.53482E-08	0.01534818
3829303774800	382930	3774800	7.00773E-06	2.15125E-05	2.52969E-05	2.49601E-05	5.30567E-06	6.89998E-06	5.07876E-06	5.22741E-07	6.12424E-06	5.22741E-07	1.61766E-05	2.34725E-05	1.39141E-05	9.55857E-10	1.2994E-08	2.3861E-09	1.63363E-08	0.01633633
3829803774800	382980	3774800	7.69362E-06	2.36181E-05	2.77729E-05	2.74031E-05	5.82497E-06	7.57532E-06	5.57585E-06	5.73905E-07	6.72366E-06	5.73905E-07	1.80419E-05	2.61792E-05	1.55185E-05	1.06075E-09	1.4391E-08	2.6355E-09	1.80871E-08	0.01808709
3830303774800	383030	3774800	8.51016E-06	2.61247E-05	3.07205E-05	3.03115E-05	6.44319E-06	8.37931E-06	6.16763E-06	6.34815E-07	7.43726E-06	6.34815E-07	2.03096E-05	2.94697E-05	1.7469E-05	1.18791E-09	1.6078E-08	2.9347E-09	2.02008E-08	0.02020081
3830803774800	383080	3774800	9.02367E-06	2.77011E-05	3.25742E-05	3.21405E-05	6.83197E-06	8.88493E-06	6.53979E-06	6.7312E-07	7.88603E-06	6.7312E-07	2.23059E-05	3.23664E-05	1.91862E-05	1.25673E-09	1.7012E-08	3.1156E-09	2.13843E-08	0.02138434
3831303774800	383130	3774800	9.52085E-06	2.92274E-05	3.4369E-05	3.39114E-05	7.2084E-06	9.37446E-06	6.90012E-06	7.10208E-07	8.32053E-06	7.10208E-07	2.43054E-05	3.52677E-05	2.0906E-05	1.31311E-09	1.7803E-08	3.2805E-09	2.23969E-08	0.02239686
3831803774800	383180	3774800	1.00471E-05	3.08428E-05	3.62686E-05	3.57856E-05	7.60681E-06	9.89259E-06	7.28148E-06	7.49461E-07	8.7804E-06	7.49461E-07	2.64702E-05	3.84088E-05	2.2768E-05	1.36533E-09	1.8558E-08	3.4479E-09	2.33711E-08	0.02337112
3832303774800	383230	3774800	1.06313E-05	3.26364E-05	3.83777E-05	3.78667E-05	8.04917E-06	1.04679E-05	7.70493E-06	7.93045E-07	9.29102E-06	7.93045E-07	2.89687E-05	4.20342E-05	2.4917E-05	1.4168E-09	1.9324E-08	3.6273E-09	2.43681E-08	0.02436809
3832803774800	383280	3774800	1.12755E-05	3.46139E-05	4.07031E-05	4.01611E-05	8.53688E-06	1.11021E-05	8.17178E-06	8.41096E-07	9.85397E-06	8.41096E-07	3.17948E-05	4.61349E-05	2.73478E-05	1.46823E-09	2.0109E-08	3.8188E-09	2.53959E-08	0.02539592
3833303774800	383330	3774800	1.20304E-05	3.69311E-05	4.3428E-05	4.28497E-05	9.10838E-06	1.18454E-05	8.71884E-06	8.97404E-07	1.05137E-05	8.97404E-07	3.52229E-05	5.11091E-05	3.02965E-05	1.52563E-09	2.0994E-08	4.0397E-09	2.65595E-08	0.02655948
3833803774800	383380	3774800	1.28596E-05	3.94767E-05	4.64214E-05	4.58033E-05	9.73622E-06	1.26619E-05	9.31983E-06	9.59261E-07	1.12383E-05	9.59261E-07	3.90627E-05	5.66808E-05	3.35992E-05	1.58747E-09	2.1952E-08	4.2801E-09	2.78192E-08	0.02781917
3834303774800	383430	3774800	1.38159E-05	4.24123E-05	4.98734E-05	4.92093E-05	1.04602E-05	1.36034E-05	1.00129E-05	1.03059E-06	1.2074E-05	1.03059E-06	4.35857E-05	6.32437E-05	3.74896E-05	1.6594E-09	2.306E-08	4.5574E-09	2.9277E-08	0.02927705
3834803774800	383480	3774800	1.48302E-05	4.55261E-05	5.35349E-05	5.28221E-05	1.12282E-05	1.46022E-05	1.0748E-05	1.10626E-06	1.29605E-05	1.10626E-06	4.84424E-05	7.02909E-05	4.1667E-05	1.73649E-09	2.4244E-08	4.8521E-09	3.08324E-08	0.03083236
3835303774800	383530	3774800	1.5752E-05	4.83558E-05	5.68625E-05	5.61053E-05	1.19261E-05	1.55098E-05	1.1416E-05	1.17502E-06	1.37661E-05	1.17502E-06	5.2878E-05	7.67271E-05	4.54823E-05	1.80542E-09	2.5306E-08	5.1184E-09	3.22296E-08	0.0322296
3835803774800	383580	3774800	1.68207E-05	5.16367E-05	6.07205E-05	5.9912E-05	1.27353E-05	1.65621E-05	1.21906E-05	1.25474E-06	1.47001E-05	1.25474E-06	5.8109E-05	8.43174E-05	4.99817E-05	1.8874E-09	2.6558E-08	5.4301E-09	3.38758E-08	0.03387585
3836303774800	383630	3774800	1.77933E-05	5.46224E-05	6.42315E-05	6.33762E-05	1.34716E-05	1.75197E-05	1.28955E-05	1.32729E-06	1.55501E-05	1.32729E-06	6.29252E-05	9.13058E-05	5.41242E-05	1.96045E-09	2.768E-08	5.7117E-09	3.53522E-08	0.03535221
3836803774800	383680	3774800	1.86516E-05	5.72571E-05	6.73297E-05	6.64332E-05	1.41214E-05	1.83648E-05	1.35175E-05	1.39131E-06	1.63001E-05	1.39131E-06	6.73951E-05	9.77917E-05	5.7969E-05	2.01936E-09	2.8607E-08	5.9557E-09	3.65818E-08	0.03658183
3837303774800	383730	3774800	1.88693E-05	5.79256E-05	6.81157E-05	6.72088E-05	1.42863E-05	1.85792E-05	1.36753E-05	1.40756E-06	1.64904E-05	1.40756E-06	7.0165E-05	0.000101811	6.03515E-05	2.00506E-09	2.8498E-08	5.9961E-09	3.64989E-08	0.03649892
3837803774800	383780	3774800	2.00742E-05	6.16243E-05	7.24651E-05	7.15002E-05	1.51985E-05	1.97655E-05	1.45485E-05	1.49743E-06	1.75434E-05	1.49743E-06	7.64659E-05	0.000110954	6.57711E-05	2.09993E-09	2.993E-08	6.3538E-09	3.83838E-08	0.03838377
3838303774800	383830	3774800	2.54089E-05	7.80009E-05	9.17227E-05	9.05014E-05	1.92375E-05	2.50182E-05	1.84148E-05	1.89538E-06	2.22055E-05	1.89538E-06	0.000101008	0.000146565	8.6881E-05	2.59105E-09	3.7099E-08	7.9956E-09	4.76857E-08	0.04768572
3838803774800	383880	3774800	2.96259E-05	9.09463E-05	0.000106945	0.000105521	2.24303E-05	2.91704E-05	2.1471E-05	2.20994E-06	2.58909E-05	2.20994E-06	0.00012217	0.000177271	0.000105082	2.95418E-09	4.2467E-08	9.2779E-09	5.46987E-08	0.05469871
3839303774800	383930	3774800	3.17707E-05	9.75304E-05	0.000114688	0.000113161	2.40541E-05	3.12822E-05	2.30254E-05	2.36993E-06	2.77652E-05	2.36993E-06	0.000133059	0.000193071	0.000114449	3.13389E-09	4.5139E-08	9.925E-09	5.81978E-08	0.05819775
3839803774800	383980	3774800	3.28902E-05	0.000100967	0.000118729	0.000117148	2.49017E-05	3.23845E-05	2.38368E-05	2.45344E-06	2.87437E-05	2.45344E-06	0.000138802	0.000201404	0.000119388	3.23272E-09	4.6489E-08	1.0259E-08	5.99712E-08	0.05997122
3840303774800	384030	3774800	3.31352E-05	0.000101719	0.000119614	0.000118021	2.50872E-05	3.26257E-05	2.40143E-05	2.47172E-06	2.89577E-05	2.47172E-06	0.000140299	0.000203577	0.000120676	3.23565E-09	4.6695E-08	1.0324E-08	6.02542E-08	0.06025424
3840803774800	384080	3774800	3.30191E-05	0.000101363	0.000119194	0.000117607	2.49993E-05	3.25114E-05	2.39301E-05	2.46305E-06	2.88562E-05	2.46305E-06	0.000140137	0.000203341	0.000120537	3.21546E-09	4.6429E-08	1.028E-08	5.99242E-08	0.05992418
3841303774800	384130	3774800	3.15184E-05	9.67562E-05	0.000113777	0.000112262	2.38631E-05	3.10338E-05	2.28426E-05	2.35112E-06	2.75448E-05	2.35112E-06	0.000133124	0.000193167	0.000114505	3.07268E-09	4.4363E-08	9.8112E-09	5.72465E-08	0.0572465
3826803774850	382680	3774850	6.15308E-06	1.88889E-05	2.22118E-05	2.1916E-05	4.6586E-06	6.05847E-06	4.45937E-06	4.58989E-07	5.37734E-06	4.58989E-07	1.29575E-05	1.88016E-05	1.11452E-05	8.8084E-10	1.1068E-08	2.0482E-09	1.39241E-08	0.01392407
3827303774850	382730	3774850	6.39623E-06	1.96353E-05	2.30895E-05	2.27821E-05	4.84269E-06	6.29788E-06	4.63558E-06	4.77126E-07	5.58984E-06	4.77126E-07	1.36999E-05	1.98788E-05	1.17837E-05	8.45803E-10	1.1569E-08	2.138E-09	1.45525E-08	0.01455246
3827803774850	382780	3774850	6.33091E-06	1.94348E-05	2.28537E-05	2.25494E-05	4.79324E-06	6.23356E-06	4.58824E-06	4.72254E-07	5.53275E-06	4.72254E-07	1.37435E-05	1.99422E-05	1.18213E-05	8.35877E-10	1.1438E-08	2.1171E-09	1.43908E-08	0.01439079
3828303774850	382830	3774850	6.3672E-06	1.95462E-05	2.29847E-05	2.26787E-05	4.82071E-06	6.2693E-06	4.61454E-06	4.74961E-07	5.56446E-06	4.74961E-07	1.41303E-05	2.05034E-05	1.2154E-05	8.42435E-10	1.1522E-08	2.1333E-09	1.44975E-08	0.01449748
3828803774850	382880	3774850	6.81357E-06	2.09165E-05	2.45961E-05	2.42686E-05	5.15867E-06	6.70881E-06	4.93805E-06	5.08258E-07	5.95456E-06	5.08258E-07	1.53375E-05	2.2255E-05	1.31923E-05	9.08912E-10	1.2411E-08	2.2938E-09	1.56136E-08	0.01561361
3829303774850	382930	3774850	7.4795E-06	2.29608E-05	2.7E-05	2.66405E-05	5.66286E-06	7.3645E-06	5.42067E-06	5.57933E-07	6.53654E-06	5.57933E-07	1.71623E-05	2.49028E-05	1.47619E-05	1.01158E-09	1.3775E-08	2.5359E-09	1.73227E-08	0.0173227
3829803774850	382980	3774850	7.80249E-06	2.39523E-05	2.81659E-05	2.77909E-05	5.9074E-06	7.68252E-06	5.65475E-06	5.82026E-07	6.81881E-06	5.82026E-07	1.83102E-05	2.65684E-05	1.57492E-05	1.05649E-09	1.4382E-08	2.6503E-09	1.80884E-08	0.01808838
3830303774850	383030	3774850	8.15995E-06	2.50497E-05	2.94563E-05	2.90641E-05	6.17804E-06	8.03449E-06	5.91382E-06	6.08691E-07	7.1312E-06	6.08691E-07	1.96483E-05	2.85101E-05	1.69002E-05	1.10328E-09	1.5021E-08	2.7747E-09	1.88991E-08	0.01889908
3830803774850	383080	3774850	8.56459E-06	2.62918E-05	3.0917E-05	3.05054E-05	6.4844E-06	8.43291E-06	6.20708E-06	6.38876E-07	7.48483E-06	6.38876E-07	2.1236E-05	3.08139E-05	1.82659E-05	1.1511E-09	1.5686E-08	2.9105E-09	1.97481E-08	0.01974807
3831303774850	383130	3774850	8.98738E-06	2.75897E-05	3.24432E-05	3.20113E-05	6.8045E-06	8.84919E-06	6.51349E-06	6.70413E-07	7.85432E-06	6.70413E-07	2.29267E-05	3.32671E-05	1.97201E-05	1.19617E-09	1.6328E-08	3.0472E-09	2.05711E-08	0.02057112
3831803774850	383180	3774850	9.43194E-06	2.89544E-05	3.4048E-05	3.35947E-05	7.14108E-06	9.28692E-06	6.83568E-06	7.03575E-07	8.24283E-06	7.03575E-07	2.47639E-05	3.5933E-05	2.13004E-05	1.23905E-09	1.6953E-08	3.1868E-09	2.13784E-08	0.02137839
3832303774850	383230	3774850	9.89102E-06	3.03637E-05	3.57052E-05	3.52298E-05	7.48866E-06	9.73894E-06	7.16839E-06	7.3782E-07	8.64403E-06	7.3782E-07	2.66916E-05	3.87302E-05	2.29585E-05	1.27893E-09	1.7548E-08	3.3261E-09	2.2153E-08	0.022153
3832803774850	383280	3774850	1.0459E-05	3.21072E-05	3.77555E-05	3.72527E-05	7.91866E-06	1.02982E-05	7.58E-06	7.80186E-07	9.14037E-06	7.80186E-07	2.92058E-05	4.23782E-05	2.5121E-05	1.32539E-09	1.8252E-08	3.4957E-09	2.30726E-08	0.02307261
3833303774850	383330	3774850	1.10432E-05	3.39009E-05	3.98646E-05	3.93338E-05	8.36103E-06	1.08734E-05	8.00345E-06	8.2377E-07	9.65099E-06	8.2377E-07	3.18322E-05	4.61892E-05	2.738E-05	1.3705E-09	1.8944E-08	3.6666E-09	2.39815E-08	0.02398147
3833803774850	383380	3774850	1.17618E-05	3.61067E-05	4.24585E-05	4.18932E-05	8.90506E-06	1.1581E-05	8.52421E-06	8.77371E-07	1.0279E-05	8.77371E-07	3.51854E-05	5.10548E-05	3.02643E-05	1.426E-09	1.9795E-08	3.8771E-09	2.5098E-08	0.025098
3834303774850	383430	3774850	1.24912E-05	3.8346E-05	4.50917E-05	4.44913E-05	9.45733E-06	1.22992E-05	9.05287E-06	9.31784E-07	1.09164E-05	9.31784E-07	3.8626E-05	5.60472E-05	3.32236E-05	1.48124E-09	2.0645E-08	4.0892E-09	2.6215E-08	0.02621502
3834803774850	383480	3774850	1.31173E-05	4.02677E-05	4.73515E-05	4.6721E-05	9.9313E-06	1.29156E-05	9.50656E-06	9.78481E-07	1.14635E-05	9.78481E-07	4.158E-05	6.03334E-05	3.57644E-05	1.52683E-09	2.1353E-08	4.2683E-09	2.71485E-08	0.02714854
3835303774850	383530	3774850	1.36398E-05	4.1872E-05	4.9238E-05	4.85824E-05	1.0327E-05	1.34301E-05	9.8853E-06	1.01746E-06	1.19202E-05	1.01746E-06	4.41035E-05	6.39951E-05	3.7935E-05	1.56181E-09	2.1911E-08	4.4141E-09	2.78866E-08	0.02788662
3835803774850	383580	3774850	1.43312E-05	4.39943E-05	5.17336E-05	5.10448E-05	1.08504E-05	1.41108E-05	1.03863E-05	1.06903E-06	1.25244E-05	1.06903E-06	4.75627E-05	6.90145E-05	4.09104E-05	1.61144E-09	2.2684E-08	4.6119E-09	2.8907E-08	0.02890697
3836303774850	383630	3774850	1.48864E-05	4.56988E-05	5.3738E-05	5.30225E-05	1.12708E-05	1.46575E-05	1.07887E-05	1.11045E-06	1.30097E-05	1.11045E-06	5.06227E-05	7.34547E-05	4.35425E-05	1.64275E-09	2.3208E-08	4.7641E-09	2.96149E-08	0.0296149
3836803774850	383680	3774850	1.50824E-05	4.63004E-05	5.44454E-05	5.37205E-05	1.14191E-05	1.48505E-05	1.09308E-05	1.12507E-06	1.31809E-05	1.12507E-06	5.2956E-05	7.68402E-05	4.55493E-05	1.63611E-09	2.3179E-08	4.8053E-09	2.96204E-08	0.02962043
3837303774850	383730	3774850	1.716E-05	5.26784E-05	6.19454E-05	6.11206E-05	1.29922E-05	1.68962E-05	1.24365E-05	1.28005E-06	1.49966E-05	1.28005E-06	6.16993E-05	8.9527E-05	5.30698E-05	1.83546E-09	2.607E-08	5.4467E-09	3.33522E-08	0.03335224

			EGIODemolition	EGIOSite Grubbing / Prep	EGIOMass Grading / Excavation	EGIOMass Grading / Excavation	EGIODrainage / Utilities Trenching	EGIODrainage / Utilities Trenching	EGIOFoundations / Concrete Pads	EGIOFoundations / Concrete Pads	EGIOBuilding / Structure Construction	EGIOBuilding / Structure Construction	EGIOAsphalt Paving	EGIOArchitectural Coating	EGIOLandscaping or Other Finishing	EGIOWaterside Construction (Piles)	HIWaterside Construction (Landscaping)	HIWaterside Construction (Landscaping)	KMDemolition	KMSite Grubbing / Prep
Unique Identifier	X (UTM)	Y (UTM)	2025	2025	2025	2026	2026	2027	2026	2027	2026	2027	2027	2027	2027	2027	2025	2026	2025	2025
3837803774850	383780	3774850	9.54788E-05	3.7448E-05	1.24017E-05	1.21461E-05	2.8204E-05	2.81604E-05	3.70563E-05	3.70324E-05	3.96919E-05	3.87406E-05	1.54456E-06	1.54456E-06	4.18297E-05	1.54456E-06	1.64411E-05	1.59261E-05	2.45181E-05	0.00010641
3838303774850	383830	3774850	0.000101245	3.971E-05	1.31507E-05	1.28797E-05	2.990735E-05	2.98612E-05	3.92943E-05	3.9269E-05	4.20891E-05	4.10803E-05	1.63784E-06	1.63784E-06	4.4356E-05	1.63784E-06	1.76645E-05	1.71112E-05	2.66703E-05	0.000115751
3838803774850	383880	3774850	0.000104676	4.1056E-05	1.35963E-05	1.33162E-05	3.09209E-05	3.08732E-05	4.0626E-05	4.05998E-05	4.35155E-05	4.24725E-05	1.69335E-06	1.69335E-06	4.58592E-05	1.69335E-06	1.84269E-05	1.78497E-05	2.80191E-05	0.000121605
3839303774850	383930	3774850	0.000106895	4.1926E-05	1.38845E-05	1.35984E-05	3.157626E-05	3.15275E-05	4.1487E-05	4.14603E-05	4.44378E-05	4.33727E-05	1.72924E-06	1.72924E-06	4.68311E-05	1.72924E-06	1.89543E-05	1.83606E-05	2.89582E-05	0.000125681
3839803774850	383980	3774850	0.000108072	4.2387E-05	1.40373E-05	1.37481E-05	3.19238E-05	3.18746E-05	4.19437E-05	4.19166E-05	4.4927E-05	4.38501E-05	1.74827E-06	1.74827E-06	4.73466E-05	1.74827E-06	1.92772E-05	1.86734E-05	2.95557E-05	0.000128274
3840303774850	384030	3774850	0.000107955	4.2341E-05	1.40222E-05	1.37333E-05	3.18893E-05	3.18401E-05	4.18984E-05	4.18714E-05	4.48784E-05	4.38027E-05	1.74638E-06	1.74638E-06	4.72955E-05	1.74638E-06	1.93454E-05	1.87394E-05	2.97254E-05	0.00012901
3840803774850	384080	3774850	0.000105467	4.1366E-05	1.3699E-05	1.34168E-05	3.11544E-05	3.11063E-05	4.09328E-05	4.09064E-05	4.38441E-05	4.27932E-05	1.70613E-06	1.70613E-06	4.62055E-05	1.70613E-06	1.89561E-05	1.83624E-05	2.91212E-05	0.000126388
3841303774850	384130	3774850	0.000101209	3.9696E-05	1.3146E-05	1.28751E-05	2.98967E-05	2.98506E-05	3.92804E-05	3.92551E-05	4.20742E-05	4.10657E-05	1.63726E-06	1.63726E-06	4.43402E-05	1.63726E-06	1.82224E-05	1.76516E-05	2.79285E-05	0.000121212
3833953774365	383395	3774365	0.000475436	0.00018647	6.1754E-05	6.04817E-05	0.000140441	0.000140225	0.000184522	0.000184403	0.000197646	0.000192908	7.69111E-06	7.69111E-06	0.00020829	7.69111E-06	3.14649E-05	3.04794E-05	3.31223E-05	0.000143753
3833953774370	383395	3774370	0.000473963	0.00018589	6.15627E-05	6.02943E-05	0.000140006	0.00013979	0.00018395	0.000183831	0.000197033	0.000192311	7.66728E-06	7.66728E-06	0.000207645	7.66728E-06	3.09088E-05	2.99407E-05	3.28371E-05	0.000142515
3834003774370	383400	3774370	0.000460651	0.00018067	5.98337E-05	5.86009E-05	0.000136074	0.000135864	0.000178784	0.000178668	0.0001915	0.000186909	7.45194E-06	7.45194E-06	0.000201813	7.45194E-06	3.0968E-05	2.9998E-05	3.3163E-05	0.00014393
3834053774370	383405	3774370	0.000448247	0.00017581	5.82225E-05	5.70229E-05	0.00013241	0.000132206	0.000173969	0.000173857	0.000186343	0.000181877	7.25128E-06	7.25128E-06	0.000196379	7.25128E-06	3.10272E-05	3.00554E-05	3.34979E-05	0.000145383
3834103774370	383410	3774370	0.000436571	0.00017123	5.67058E-05	5.55375E-05	0.000128961	0.000128762	0.000169438	0.000169328	0.000181489	0.000177139	7.06239E-06	7.06239E-06	0.000191263	7.06239E-06	3.10792E-05	3.01058E-05	3.38261E-05	0.000146808
3833903774375	383390	3774375	0.000486942	0.00019099	6.32485E-05	6.19454E-05	0.00014384	0.000143618	0.000188987	0.000188865	0.000202429	0.000197577	7.87724E-06	7.87724E-06	0.000213331	7.87724E-06	3.03115E-05	2.9362E-05	3.22352E-05	0.000139903
3833953774375	383395	3774375	0.000472382	0.00018527	6.13573E-05	6.00932E-05	0.000139539	0.000139324	0.000183336	0.000183218	0.000196376	0.000191669	7.64171E-06	7.64171E-06	0.000206953	7.64171E-06	3.03707E-05	2.94194E-05	3.2552E-05	0.000141278
3834003774375	383400	3774375	0.000458828	0.00017996	5.95968E-05	5.83689E-05	0.000135536	0.000135326	0.000178076	0.000177961	0.000190742	0.00018617	7.42245E-06	7.42245E-06	0.000201015	7.42245E-06	3.04263E-05	2.94733E-05	3.28711E-05	0.000142663
3834053774375	383405	3774375	0.000446163	0.00017499	5.79518E-05	5.67578E-05	0.000131795	0.000131591	0.000173161	0.000173049	0.000185477	0.000181031	7.21757E-06	7.21757E-06	0.000195466	7.21757E-06	3.04819E-05	2.95271E-05	3.31947E-05	0.000144067
3834103774375	383410	3774375	0.000434298	0.00017034	5.64107E-05	5.52484E-05	0.00012829	0.000128092	0.000168556	0.000168447	0.000180544	0.000176217	7.02563E-06	7.02563E-06	0.000190268	7.02563E-06	3.05393E-05	2.95827E-05	3.35138E-05	0.000145452
3834153774375	383415	3774375	0.000423053	0.00016593	5.495E-05	5.38178E-05	0.000124968	0.000124775	0.000164191	0.000164085	0.000175869	0.000171654	6.84371E-06	6.84371E-06	0.000185341	6.84371E-06	3.05608E-05	2.96036E-05	3.38216E-05	0.000146788
3834203774375	383420	3774375	0.000412265	0.0001617	5.35488E-05	5.24455E-05	0.000121781	0.000121593	0.000160005	0.000159901	0.000171385	0.000167277	6.6692E-06	6.6692E-06	0.000180615	6.6692E-06	3.05931E-05	2.96349E-05	3.41135E-05	0.000148055
3834253774375	383425	3774375	0.000402304	0.00015779	5.2255E-05	5.11784E-05	0.000118839	0.000118655	0.000156139	0.000156038	0.000167244	0.000163235	6.50806E-06	6.50806E-06	0.000176251	6.50806E-06	3.06362E-05	2.96766E-05	3.44145E-05	0.000149361
3833903774380	383390	3774380	0.000485415	0.00019039	6.30502E-05	6.17511E-05	0.000143389	0.000143168	0.000188395	0.000188273	0.000201794	0.000196957	7.85254E-06	7.85254E-06	0.000212662	7.85254E-06	2.97948E-05	2.88616E-05	3.19636E-05	0.000138724
3833953774380	383395	3774380	0.000470612	0.00018458	6.11275E-05	5.98681E-05	0.000139017	0.000138802	0.00018265	0.000182532	0.000195641	0.000190951	7.61308E-06	7.61308E-06	0.000206177	7.61308E-06	2.98522E-05	2.89172E-05	3.22691E-05	0.00014005
3834003774380	383400	3774380	0.000456825	0.00017917	5.93367E-05	5.81141E-05	0.000134944	0.000134736	0.000177299	0.000177184	0.000189909	0.000185357	7.39005E-06	7.39005E-06	0.000200137	7.39005E-06	2.99096E-05	2.89728E-05	3.25837E-05	0.000141415
3834053774380	383405	3774380	0.000443954	0.00017412	5.76648E-05	5.64767E-05	0.000131142	0.000130939	0.000172303	0.000172192	0.000184558	0.000180134	7.18183E-06	7.18183E-06	0.000194498	7.18183E-06	2.9967E-05	2.90284E-05	3.2896E-05	0.000142771
3834103774380	383410	3774380	0.000431891	0.00016939	5.6098E-05	5.49422E-05	0.000127579	0.000127382	0.000167621	0.000167513	0.000179544	0.00017524	6.98669E-06	6.98669E-06	0.000189213	6.98669E-06	3.00244E-05	2.9084E-05	3.32083E-05	0.000144126
3834153774380	383415	3774380	0.000420511	0.00016493	5.46198E-05	5.34945E-05	0.000124217	0.000124025	0.000163205	0.000163099	0.000174813	0.000170622	6.80259E-06	6.80259E-06	0.000184228	6.80259E-06	3.00406E-05	2.90997E-05	3.3507E-05	0.000145423
3834203774380	383420	3774380	0.000409661	0.00016067	5.32105E-05	5.21142E-05	0.000121012	0.000120825	0.000158994	0.000158891	0.000170302	0.00016622	6.62707E-06	6.62707E-06	0.000179474	6.62707E-06	3.00872E-05	2.91448E-05	3.37899E-05	0.00014665
3833903774385	383390	3774385	0.0004836	0.00018967	6.28145E-05	6.15203E-05	0.000142853	0.000142633	0.00018769	0.000187569	0.00020104	0.000196221	7.82319E-06	7.82319E-06	0.000211867	7.82319E-06	2.92764E-05	2.83594E-05	3.16784E-05	0.000137487
3833953774385	383395	3774385	0.000468547	0.00018377	6.08592E-05	5.96053E-05	0.000138406	0.000138193	0.000181848	0.000181731	0.000194782	0.000190113	7.57966E-06	7.57966E-06	0.000205272	7.57966E-06	2.93374E-05	2.84185E-05	3.19794E-05	0.000138793
3834003774385	383400	3774385	0.000454526	0.00017827	5.9038E-05	5.78216E-05	0.000134265	0.000134058	0.000176406	0.000176292	0.000188953	0.000184424	7.35285E-06	7.35285E-06	0.00019913	7.35285E-06	2.93948E-05	2.84741E-05	3.22849E-05	0.000140119
3834053774385	383405	3774385	0.000441457	0.00017315	5.73405E-05	5.61591E-05	0.000130404	0.000130203	0.000171334	0.000171224	0.00018352	0.000179121	7.14143E-06	7.14143E-06	0.000193404	7.14143E-06	2.94504E-05	2.85279E-05	3.25927E-05	0.000141455
3834103774385	383410	3774385	0.000429214	0.00016834	5.57503E-05	5.46017E-05	0.000126788	0.000126592	0.000166583	0.000166475	0.000178431	0.000174154	6.94339E-06	6.94339E-06	0.000188041	6.94339E-06	2.94988E-05	2.85749E-05	3.29005E-05	0.00014279
3834153774385	383415	3774385	0.000417717	0.00016383	5.4257E-05	5.31391E-05	0.000123392	0.000123201	0.000162121	0.000162016	0.000173651	0.000169489	6.7574E-06	6.7574E-06	0.000183004	6.7574E-06	2.95419E-05	2.86166E-05	3.31856E-05	0.000144028
3834203774385	383420	3774385	0.000406804	0.00015955	5.28395E-05	5.17508E-05	0.000120168	0.000119983	0.000157885	0.000157783	0.000169115	0.000165061	6.58086E-06	6.58086E-06	0.000178223	6.58086E-06	2.95975E-05	2.86704E-05	3.34798E-05	0.000145305
3833853774390	383385	3774390	0.0004979	0.00019528	6.46718E-05	6.33394E-05	0.000147077	0.00014685	0.00019324	0.000193115	0.000206984	0.000202023	8.05451E-06	8.05451E-06	0.000218132	8.05451E-06	2.87095E-05	2.78103E-05	3.10968E-05	0.000134962
3833903774390	383390	3774390	0.000481409	0.00018882	6.25298E-05	6.12415E-05	0.000142206	0.000141986	0.00018684	0.000186719	0.000200129	0.000195332	7.78774E-06	7.78774E-06	0.000210907	7.78774E-06	2.87723E-05	2.78711E-05	3.13888E-05	0.000136229
3833953774390	383395	3774390	0.000466112	0.00018282	6.0543E-05	5.92956E-05	0.000137687	0.000137475	0.000180903	0.000180786	0.00019377	0.000189125	7.54029E-06	7.54029E-06	0.000204206	7.54029E-06	2.88297E-05	2.79267E-05	3.16875E-05	0.000137526
3834003774390	383400	3774390	0.000451885	0.00017724	5.8695E-05	5.74857E-05	0.000133485	0.000133279	0.000175381	0.000175268	0.000187855	0.000183353	7.31013E-06	7.31013E-06	0.000197973	7.31013E-06	2.88925E-05	2.79875E-05	3.19862E-05	0.000138822
3834053774390	383405	3774390	0.000438628	0.00017204	5.6973E-05	5.57992E-05	0.000129568	0.000129369	0.000170236	0.000170126	0.000182344	0.000177973	7.09566E-06	7.09566E-06	0.000192165	7.09566E-06	2.89571E-05	2.80501E-05	3.22872E-05	0.000140129
3834103774390	383410	3774390	0.00042604	0.0001672	5.53723E-05	5.42315E-05	0.000125928	0.000125734	0.000165453	0.000165346	0.000177221	0.000172973	6.89631E-06	6.89631E-06	0.000186766	6.89631E-06	2.90019E-05	2.80935E-05	3.25905E-05	0.000141445
3834153774390	383415	3774390	0.000414628	0.00016262	5.38557E-05	5.27461E-05	0.000122479	0.00012229	0.00016092	0.000160818	0.000172367	0.000168235	6.70742E-06	6.70742E-06	0.00018165	6.70742E-06	2.90521E-05	2.81422E-05	3.28756E-05	0.000142682
3834203774390	383420	3774390	0.000403795	0.00015837	5.24487E-05	5.1368E-05	0.000119279	0.000119095	0.000156717	0.000156616	0.000167864	0.00016384	6.53218E-06	6.53218E-06	0.000176904	6.53218E-06	2.91185E-05	2.82065E-05	3.31675E-05	0.000143949
3833853774395	383385	3774395	0.00049543	0.00019431	6.4351E-05	6.30251E-05	0.000146348	0.000146122	0.000192282	0.000192157	0.000205958	0.000201021	8.01455E-06	8.01455E-06	0.00021705	8.01455E-06	2.82198E-05	2.73359E-05	3.08162E-05	0.000133745
3833903774395	383390	3774395	0.000478714	0.00018776	6.21798E-05	6.08987E-05	0.00014141	0.000141192	0.000185794	0.000185674	0.000199009	0.000194238	7.74415E-06	7.74415E-06	0.000209727	7.74415E-06	2.82844E-05	2.73984E-05	3.11059E-05	0.000135002
3833953774395	383395	3774395	0.000463211	0.00018168	6.01662E-05	5.89265E-05	0.00013683	0.000136619	0.000179777	0.000179661	0.000192564	0.000187948	7.49336E-06	7.49336E-06	0.000202935	7.49336E-06	2.83471E-05	2.74593E-05	3.13978E-05	0.000136269
3834003774395	383400	3774395	0.000448822	0.00017603	5.82972E-05	5.7096E-05	0.00013258	0.000132375	0.000174193	0.00017408	0.000186582	0.00018211	7.26058E-06	7.26058E-06	0.000196631	7.26058E-06	2.84063E-05	2.75166E-05	3.1692E-05	0.000137546
3834053774395	383405	3774395	0.00043543	0.00017078	5.65577E-05	5.53924E-05	0.000128624	0.000128425	0.000168995	0.000168886	0.000181015	0.000176676	7.04394E-06	7.04394E-06	0.000190764	7.04394E-06	2.84637E-05	2.75722E-05	3.19885E-05	0.000138832
3834103774395	383410	3774395	0.000423008	0.00016591	5.49442E-05	5.38121E-05	0.000124954	0.000124762	0.000164174	0.000164068	0.000175851	0.000171636	6.84298E-06	6.84298E-06	0.000185322	6.84298E-06	2.85158E-05	2.76226E-05	3.22782E-05	0.000140089
3834153774395	383415	3774395	0.000411322	0.00016133	5.34263E-05	5.23256E-05	0.000121503	0.000121315	0.000159638	0.000159535	0.000170993	0.000166894	6.65395E-06	6.65395E-06	0.000180202	6.65395E-06	2.85857E-05	2.76904E-05	3.25633E-05	0.000141327
3833803774400	383380	3774400	0.000510744	0.00020032	6.63402E-05	6.49733E-05	0.000150871	0.000150639	0.000198225	0.000198097	0.000212324	0.000207235	8.26229E-06	8.26229E-06	0.000223759	8.26229E-06	2.76673E-05	2.68007E-05	3.02459E-05	0.000131269
3833853774400	383385	3774400	0.000492286	0.00019308	6.39427E-05	6.26252E-05	0.000145419	0.000145195	0.000191061	0.000190938	0.000204651	0.000199745	7.9637E-06	7.9637E-06	0.000215673	7.9637E-06	2.77462E-05	2.68771E-05	3.05379E-05	0.000132536
3833903774400	383390	3774400	0.000475391	0.00018645	6.17482E-05	6.04759E-05	0.000140428	0.000140211	0.000184504	0.000184385	0.000197627	0.00019289	7.69038E-06	7.69038E-06	0.000208271	7.69038E-06	2.78072E-05	2.69362E-05	3.0823E-05	0.000133774
3833953774400	383395	3774400	0.000459744	0.00018032	5.97158E-05	5.84855E-05	0.000135806	0.000135597	0.000178432	0.000178316	0.000191123	0.000186541	7.43727E-06	7.43727E-06	0.000201416	7.43727E-06	2.78736E-05	2.70005E-05	3.11104E-05	0.000135021
3834003774400	383400	3774400	0.000445247	0.00017463	5.78328E-05	5.66413E-05	0.000131524	0.000131321	0.000172805	0.000172694	0.000185096	0.000180659	7.20275E-06	7.20275E-06	0.000195065	7.20275E-06	2.79435E-05	2.70683E-05	3.14001E-05	0.000136279
3834053774400	383405	3774400	0.000431819	0.00016937	5.60887E-05	5.4933E-05	0.000127557	0.00012736	0.00016794	0.000167485	0.000179514	0.000175211	6.98553E-06	6.98553E-06	0.000189182	6.98553E-06	2.79902E-05	2.71135E-05	3.16898E-05	0.000137536
3834103774400	383410	3774400	0.000419226	0.00016443	5.4453E-05	5.33311E-05	0.000123837	0.000123646	0.000162706	0.000162601	0.000174279	0.000170101	6.78181E-06	6.78181E-06	0.000183665	6.78181E-06	2.80583E-05	2.71795E-05	3.19681E-05	0.000138744
3834153774400	383415	3774400	0.000407631	0.00015988	5.29468E-05	5.18559E-05	0.000120412	0.000120226	0.000158206	0.000158104	0.000169458	0.000165396	6.59423E-06	6.59423E-06	0.000178585	6.59423E-06	2.81355E-05	2.72542E-05	3.22623E-05	0.000140021
3833553774405	383355	3774405	0.000634004	0.00024867	8.23503E-05	8.06536E-05	0.000187282	0.000186993	0.000246064	0.000245905	0.000263565	0.000257247	1.02563E-05	1.02563E-05	0.00027776	1.02563E-05	2.68152E-05	2.59753E-05	2.85735E-05	0.000124011
3833603774405	383360	3774405	0.000602118	0.00023616	7.82087E-05	7.65973E-05	0.000177863	0.000177588	0.000233688	0.000233538	0.000250309	0.0002443	9.74045E-06	9.74045E-06	0.000263791	9.74045E-06	2.68959E-05	2.60535E-05	2.88496E-05	0.000125209
3833653774405	383365	3774405	0.000574525	0.00022534	7.46247E-05	7.30871E-05	0.000169712	0.00016945	0.00022979	0.000222825	0.000238839	0.000233114	9.29408E-06	9.29408E-06	0.000251702	9.29408E-06	2.69712E-05	2.61264E-05	2.91257E-05	0.000126408
3833703774405	383370	3774405	0.000549699	0.0002156	7.14E-05	6.99289E-05	0.000162378	0.000162128	0.000213344	0.000213206	0.000228518	0.00022304	8.89247E-06	8.89247E-06	0.000240826	8.89247E-06	2.70484E-05	2.62012E-05	2.94063E-05	0.000127625
3833803774405	383380	3774405	0.000506882	0.00019881	6.58385E-05	6.4482E-05	0.00014973	0.000149499	0.000196726	0.000196599	0.000210718	0.000205668	8.19981E-06	8.19981E-06	0.000222067	8.19981E-06	2.72098E-05	2.63576E-05	2.99766E-05	0.000130101
3833853774405	383385	3774405	0.000488334	0.00019153	6.34293E-05	6.21225E-05	0.000144251	0.000144029	0.000189528	0.000189405	0.000203008	0.000198142	7.89976E-06	7.89976E-06	0.000213941	7.89976E-06	2.72887E-05	2.6434E-05	3.02618E-05	0.000131338
3833903774405	383390	3774405	0.00047134	0.00018487	6.1222E-05	5.99606E-05	0.000139232	0.000139017	0.000182932	0.000182814	0.000195943	0.000191246	7.62485E-06	7.62485E-06	0.000206496	7.62485E-06	2.73533E-05	2.64966E-05	3.05446E-05	0.000132566
3833953774405	383395	3774405	0.000455639	0.00017871	5.91827E-05	5.79633E-05	0.000134594	0.000134386	0.000176838	0.000176724	0.000189416	0.000184876	7.37087E-06	7.37087E-06	0.000199618	7.37087E-06	2.74161E-05	2.65574E-05	3.08253E-05	0.000133784
3834003774405	383400	3774405	0.000441098	0.000173	5.72938E-05	5.61134E-05	0.000130298	0.000130097	0.000171195	0.000171084	0.000183371	0.000178976	7.13562E-06	7.13562E-06	0.000193247	7.13562E-06	2.74771E-05	2.66165E-05	3.11104E-05	0.000135021
3834053774405	383405	3774405	0.000427687	0.00016774	5.5552E-05	5.44074E-05	0.000126337	0.000126142	0.0001659	0.000165883	0.000177796	0.000173534	6.91869E-06	6.91869E-06	0.000187372	6.91869E-06	2.75327E-05	2.66703E-05	3.1391E-05	0.000136239
3834103774405	383410	3774405	0.000415122	0.00016282	5.39198E-05	5.28089E-05	0.000122625	0.000122436	0.000161113	0.000161009	0.000172572	0.000168436	6.71541E-06	6.71541E-06	0.000181867	6.71541E-06	2.76063E-05	2.67416E-05	3.16649E-05	0.000137428
3834153774405	383415	3774405	0.000403616	0.0001583	5.24253E-05	5.13452E-05	0.000119226	0.000119042	0.000156647	0.000156546	0.000167789	0.000163767	6.52928E-06	6.52928E-06	0.000176826	6.52928E-06	2.76924E-05	2.6825E-05	3.19591E-05	0.000138705
3833503774410	383350	3774410	0.000665477	0.00026101	8.64383E-05	8.46574E-05	0.000196579	0.000196275	0.000258112	0.000258029	0.000276649	0.000270018	1.07654E-05	1.07654E-05	0.00029154	1.07654E-05	2.62716E-05	2.54487E-05	2.80485E-05	0.000121732
3833553774410	383355	3774410	0.000628121	0.00024636	8.15862E-05	7.99052E-05	0.000185544	0.000185258	0.00024378	0.000243623	0.000261119	0.0002548	1.01611E-05	1.01611E-05	0.000275183	1.01611E-05	2.63757E-05	2.55495E-05	2.83359E-05	0.00012298
3833603774410	383360	3774410	0.000596235	0.00023385	7.74445E-05	7.58489E-05	0.000176125	0.000175853	0.000231405	0.000231256	0.000247864	0.000241923	9.64527E-06	9.64527E-06	0.000261213	9.64527E-06	2.64653E-05	2.56364E-05	2.86165E-05	0.000124198
3833653774410	383365	3774410	0.000569082	0.0002232	7.39177E-05	7.23947E-05	0.000168104	0.000167845	0.000220867	0.000220724	0.000236576	0.000230905	9.20603E-06	9.20603E-06	0.000249317	9.20603E-06	2.65353E-05	2.57042E-05	2.88858E-05	0.000125366
3833703774410	383370	3774410	0.000544543	0.00021358	7.07303E-05	6.9273E-05	0.000160855	0.000160607	0.000211343	0.000211207	0.000226375	0.000220949	8.80906E-06	8.80906E-06	0.000238567	8.80906E-06	2.66124E-05	2.57789E-05	2.91551E-05	0.000126535
3833753774410	383375	3774410	0.000522232	0.00020483	6.78323E-05	6.64347E-05	0.000154265	0.000154027	0.000202684	0.000202553	0.0002171	0.000211896	8.44813E-06	8.44813E-06	0.000228792	8.44813E-06	2.66896E-05	2.58536E-05	2.94335E-05	0.000127743
3833803774410	383380	3774410	0.00050196	0.00019688	6.51992E-05	6.38558E-05	0.000148276	0.000148048	0.000194816	0.00019469	0.000208672	0.00020367	8.12019E-06	8.12019E-06	0.000219911	8.12019E-06	2.67685E-05	2.59301E-05	2.97118E-05	0.000128951

			KMMass Grading / Excavation	KMMass Grading / Excavation	KMDrainage / Utilities Trenching	KMFoundations / Concrete Pads	KMBuilding / Structure Construction	KMAsphalt Paving	KMArchitectural Coating	KMLandscaping or Other Finishing	KMWaterside Construction (Piles)	EWNDemolition	EWNSite Grubbing / Prep	EWNDrainage / Utilities Trenching	EWNDrainage / Utilities Trenching	EWNDrainage / Utilities Trenching	EWNFoundation s / Concrete Pads	EWNBuilding / Structure Construction	EWNAsphalt Paving	EWNLandscaping or Other Finishing	EWNWaterside Construction (Piles)
Unique Identifier	X (UTM)	Y (UTM)	2025	2026	2026	2026	2026	2026	2026	2026	2026	2027	2027	2027	2028	2029	2029	2029	2029	2029	2029
3837803774850	383780	3774850	8.08831E-05	8.00461E-05	2.87452E-05	1.52119E-05	5.22474E-05	1.6785E-06	1.6785E-06	5.39259E-05	1.6785E-06	6.79238E-05	3.70194E-06	8.69285E-06	8.52498E-06	8.34859E-06	7.23143E-06	1.57026E-05	1.11716E-06	1.62612E-05	1.11716E-06
3838303774850	383830	3774850	8.7983E-05	8.70724E-05	3.12685E-05	1.65471E-05	5.68337E-05	1.82584E-06	1.82584E-06	5.86595E-05	1.82584E-06	7.28319E-05	3.96943E-06	9.32097E-06	9.14097E-06	8.95184E-06	7.75396E-06	1.68373E-05	1.19788E-06	1.74362E-05	1.19788E-06
3838803774850	383880	3774850	9.24325E-05	9.14759E-05	3.28498E-05	1.7384E-05	5.97079E-05	1.91818E-06	1.91818E-06	6.16261E-05	1.91818E-06	7.5887E-05	4.13594E-06	9.71196E-06	9.52441E-06	9.32734E-06	8.07922E-06	1.75435E-05	1.24813E-06	1.81676E-05	1.24813E-06
3839303774850	383930	3774850	9.55308E-05	9.45421E-05	3.39509E-05	1.79667E-05	6.17093E-05	1.98247E-06	1.98247E-06	6.36917E-05	1.98247E-06	7.79849E-05	4.25028E-06	9.98046E-06	9.78772E-06	9.58521E-06	8.30257E-06	1.80285E-05	1.28263E-06	1.86699E-05	1.28263E-06
3839803774850	383980	3774850	9.75017E-05	9.64927E-05	3.46513E-05	1.83374E-05	6.29824E-05	2.02337E-06	2.02337E-06	6.50058E-05	2.02337E-06	7.92713E-05	4.32039E-06	1.01451E-05	9.94917E-06	9.74331E-06	8.43952E-06	1.83259E-05	1.30379E-06	1.89778E-05	1.30379E-06
3840303774850	384030	3774850	9.80616E-05	9.70468E-05	3.48503E-05	1.84427E-05	6.33441E-05	2.03499E-06	2.03499E-06	6.53791E-05	2.03499E-06	7.95316E-05	4.33458E-06	1.01784E-05	9.98184E-06	9.77531E-06	8.46724E-06	1.83861E-05	1.30807E-06	1.90401E-05	1.30807E-06
3840803774850	384080	3774850	9.60683E-05	9.50741E-05	3.41419E-05	1.80678E-05	6.20565E-05	1.99363E-06	1.99363E-06	6.40501E-05	1.99363E-06	7.79313E-05	4.24736E-06	9.9736E-06	9.781E-06	9.57862E-06	8.29687E-06	1.80162E-05	1.28175E-06	1.8657E-05	1.28175E-06
3841303774850	384130	3774850	9.21339E-05	9.11804E-05	3.27437E-05	1.73278E-05	5.9515E-05	1.91198E-06	1.91198E-06	6.1427E-05	1.91198E-06	7.49452E-05	4.08461E-06	9.59143E-06	9.40621E-06	9.21159E-06	7.97895E-06	1.73258E-05	1.23264E-06	1.79421E-05	1.23264E-06
3833953774365	383395	3774365	0.000109268	0.000108137	3.88329E-05	2.05502E-05	7.05828E-05	2.26754E-06	2.26754E-06	7.28503E-05	2.26754E-06	0.000138742	7.56162E-06	1.77561E-05	1.74132E-05	1.70529E-05	1.4771E-05	3.20743E-05	2.28192E-06	3.32153E-05	2.28192E-06
3833953774370	383395	3774370	0.000108327	0.000107206	3.84985E-05	2.03733E-05	6.99751E-05	2.24802E-06	2.24802E-06	7.22231E-05	2.24802E-06	0.00013607	7.41598E-06	1.74141E-05	1.70778E-05	1.67245E-05	1.44865E-05	3.14566E-05	2.23797E-06	3.25756E-05	2.23797E-06
3834003774370	383400	3774370	0.000109402	0.00010827	3.88806E-05	2.05755E-05	7.06696E-05	2.27033E-06	2.27033E-06	7.29399E-05	2.27033E-06	0.000136169	7.4214E-06	1.74268E-05	1.70903E-05	1.67367E-05	1.44971E-05	3.14796E-05	2.2396E-06	3.25994E-05	2.2396E-06
3834053774370	383405	3774370	0.000110507	0.000109363	3.92733E-05	2.07833E-05	7.13833E-05	2.29326E-06	2.29326E-06	7.36766E-05	2.29326E-06	0.000136299	7.4285E-06	1.74435E-05	1.71067E-05	1.67527E-05	1.4511E-05	3.15097E-05	2.24174E-06	3.26306E-05	2.24174E-06
3834103774370	383410	3774370	0.000111589	0.000110435	3.96585E-05	2.09869E-05	7.20826E-05	2.31573E-06	2.31573E-06	7.43983E-05	2.31573E-06	0.000136376	7.43267E-06	1.74533E-05	1.71163E-05	1.67621E-05	1.45191E-05	3.15274E-05	2.243E-06	3.26489E-05	2.243E-06
3833903774375	383390	3774375	0.000106341	0.000105241	3.77928E-05	1.99998E-05	6.86923E-05	2.20681E-06	2.20681E-06	7.08991E-05	2.20681E-06	0.000133405	7.27075E-06	1.70731E-05	1.67434E-05	1.6397E-05	1.42028E-05	3.08406E-05	2.19414E-06	3.19376E-05	2.19414E-06
3833953774375	383395	3774375	0.000107386	0.000106275	3.81642E-05	2.01964E-05	6.93675E-05	2.2285E-06	2.2285E-06	7.1596E-05	2.2285E-06	0.000133505	7.27618E-06	1.70858E-05	1.67559E-05	1.64092E-05	1.42134E-05	3.08636E-05	2.19578E-06	3.19615E-05	2.19578E-06
3834003774375	383400	3774375	0.000108439	0.000107317	3.85383E-05	2.03943E-05	7.00474E-05	2.25035E-06	2.25035E-06	7.22978E-05	2.25035E-06	0.00013362	7.28244E-06	1.71005E-05	1.67703E-05	1.64233E-05	1.42256E-05	3.08901E-05	2.19767E-06	3.1989E-05	2.19767E-06
3834053774375	383405	3774375	0.000109507	0.000108373	3.89178E-05	2.05951E-05	7.07371E-05	2.2725E-06	2.2725E-06	7.30096E-05	2.2725E-06	0.000133711	7.28745E-06	1.71123E-05	1.67818E-05	1.64346E-05	1.42354E-05	3.09114E-05	2.19918E-06	3.2011E-05	2.19918E-06
3834103774375	383410	3774375	0.000110559	0.000109415	3.92919E-05	2.07931E-05	7.14171E-05	2.29434E-06	2.29434E-06	7.37114E-05	2.29434E-06	0.000133826	7.29371E-06	1.7127E-05	1.67963E-05	1.64487E-05	1.42477E-05	3.09379E-05	2.20107E-06	3.20385E-05	2.20107E-06
3834153774375	383415	3774375	0.000111575	0.00011042	3.96527E-05	2.09841E-05	7.20729E-05	2.31542E-06	2.31542E-06	7.43883E-05	2.31542E-06	0.000133788	7.29162E-06	1.71221E-05	1.67914E-05	1.6444E-05	1.42436E-05	3.09291E-05	2.20044E-06	3.20293E-05	2.20044E-06
3834203774375	383420	3774375	0.000112538	0.000111373	3.9995E-05	2.11652E-05	7.2695E-05	2.3354E-06	2.3354E-06	7.50304E-05	2.3354E-06	0.000133765	7.29037E-06	1.71192E-05	1.67886E-05	1.64412E-05	1.42411E-05	3.09238E-05	2.20006E-06	3.20238E-05	2.20006E-06
3834253774375	383425	3774375	0.000113531	0.000112356	4.03479E-05	2.13519E-05	7.33364E-05	2.35601E-06	2.35601E-06	7.56924E-05	2.35601E-06	0.000133796	7.29204E-06	1.71231E-05	1.67924E-05	1.6445E-05	1.42444E-05	3.09309E-05	2.20056E-06	3.20311E-05	2.20056E-06
3833903774380	383390	3774380	0.000105445	0.000104354	3.74744E-05	1.98313E-05	6.81136E-05	2.18822E-06	2.18822E-06	7.03018E-05	2.18822E-06	0.000130932	7.13596E-06	1.67566E-05	1.6433E-05	1.6093E-05	1.39395E-05	3.02688E-05	2.15346E-06	3.13456E-05	2.15346E-06
3833953774380	383395	3774380	0.000106453	0.000105351	3.78326E-05	2.00209E-05	6.87647E-05	2.20913E-06	2.20913E-06	7.09738E-05	2.20913E-06	0.000131039	7.14181E-06	1.67703E-05	1.64465E-05	1.61062E-05	1.39509E-05	3.02936E-05	2.15523E-06	3.13712E-05	2.15523E-06
3834003774380	383400	3774380	0.000107491	0.000106378	3.82014E-05	2.0216E-05	6.9435E-05	2.23067E-06	2.23067E-06	7.16657E-05	2.23067E-06	0.000131169	7.1489E-06	1.6787E-05	1.64628E-05	1.61222E-05	1.39648E-05	3.03237E-05	2.15737E-06	3.14024E-05	2.15737E-06
3834053774380	383405	3774380	0.000108521	0.000107398	3.85675E-05	2.04098E-05	7.01005E-05	2.25205E-06	2.25205E-06	7.23525E-05	2.25205E-06	0.000131277	7.15474E-06	1.68007E-05	1.64762E-05	1.61353E-05	1.39762E-05	3.03485E-05	2.15913E-06	3.14281E-05	2.15913E-06
3834103774380	383410	3774380	0.000109551	0.000108418	3.89337E-05	2.06036E-05	7.0766E-05	2.27343E-06	2.27343E-06	7.30394E-05	2.27343E-06	0.000131384	7.16058E-06	1.68144E-05	1.64897E-05	1.61485E-05	1.39876E-05	3.03733E-05	2.16089E-06	3.14537E-05	2.16089E-06
3834153774380	383415	3774380	0.000110537	0.000109393	3.92839E-05	2.07889E-05	7.14026E-05	2.29388E-06	2.29388E-06	7.36965E-05	2.29388E-06	0.00013133	7.15766E-06	1.68075E-05	1.6483E-05	1.61419E-05	1.39819E-05	3.03609E-05	2.16001E-06	3.14409E-05	2.16001E-06
3834203774380	383420	3774380	0.00011147	0.000110316	3.96156E-05	2.09644E-05	7.20054E-05	2.31325E-06	2.31325E-06	7.43186E-05	2.31325E-06	0.000131376	7.16017E-06	1.68134E-05	1.64887E-05	1.61476E-05	1.39868E-05	3.03715E-05	2.16077E-06	3.14519E-05	2.16077E-06
3833903774385	383390	3774385	0.000104505	0.000103423	3.71401E-05	1.96544E-05	6.7506E-05	2.1687E-06	2.1687E-06	6.96747E-05	2.1687E-06	0.000128482	7.00242E-06	1.6443E-05	1.61255E-05	1.57918E-05	1.36787E-05	2.97024E-05	2.11317E-06	3.0759E-05	2.11317E-06
3833953774385	383395	3774385	0.000105497	0.000104406	3.7493E-05	1.98411E-05	6.81474E-05	2.1893E-06	2.1893E-06	7.03367E-05	2.1893E-06	0.000128604	7.0091E-06	1.64587E-05	1.61409E-05	1.58069E-05	1.36917E-05	2.97307E-05	2.11518E-06	3.07883E-05	2.11518E-06
3834003774385	383400	3774385	0.000106505	0.000105403	3.78512E-05	2.00307E-05	6.87984E-05	2.21022E-06	2.21022E-06	7.10086E-05	2.21022E-06	0.00012875	7.01703E-06	1.64773E-05	1.61591E-05	1.58248E-05	1.37072E-05	2.97644E-05	2.11757E-06	3.08231E-05	2.11757E-06
3834053774385	383405	3774385	0.000107521	0.000106408	3.8212E-05	2.02216E-05	6.94543E-05	2.23129E-06	2.23129E-06	7.16856E-05	2.23129E-06	0.00012888	7.02412E-06	1.6494E-05	1.61755E-05	1.58408E-05	1.37211E-05	2.97944E-05	2.11971E-06	3.08543E-05	2.11971E-06
3834103774385	383410	3774385	0.000108536	0.000107413	3.85728E-05	2.04126E-05	7.01101E-05	2.25236E-06	2.25236E-06	7.23625E-05	2.25236E-06	0.000128941	7.02746E-06	1.65018E-05	1.61831E-05	1.58483E-05	1.37276E-05	2.98086E-05	2.12072E-06	3.0869E-05	2.12072E-06
3834153774385	383415	3774385	0.000109477	0.000108344	3.89071E-05	2.05895E-05	7.07178E-05	2.27188E-06	2.27188E-06	7.29897E-05	2.27188E-06	0.000128995	7.03038E-06	1.65087E-05	1.61899E-05	1.58549E-05	1.37333E-05	2.9821E-05	2.1216E-06	3.08818E-05	2.1216E-06
3834203774385	383420	3774385	0.000110447	0.000109304	3.92521E-05	2.0772E-05	7.13447E-05	2.29202E-06	2.29202E-06	7.36367E-05	2.29202E-06	0.000129071	7.03456E-06	1.65185E-05	1.61995E-05	1.58643E-05	1.37414E-05	2.98387E-05	2.12286E-06	3.09001E-05	2.12286E-06
3833853774390	383385	3774390	0.000102586	0.000101524	3.64582E-05	1.92935E-05	6.62666E-05	2.12888E-06	2.12888E-06	6.83955E-05	2.12888E-06	0.000125955	6.86471E-06	1.61196E-05	1.58084E-05	1.54813E-05	1.34097E-05	2.91183E-05	2.07161E-06	3.01541E-05	2.07161E-06
3833903774390	383390	3774390	0.000103549	0.000102477	3.68005E-05	1.94747E-05	6.68887E-05	2.14887E-06	2.14887E-06	6.90375E-05	2.14887E-06	0.000126085	6.87181E-06	1.61363E-05	1.58247E-05	1.54973E-05	1.34235E-05	2.91484E-05	2.07375E-06	3.01852E-05	2.07375E-06
3833953774390	383395	3774390	0.000104534	0.000103453	3.71507E-05	1.966E-05	6.75253E-05	2.16932E-06	2.16932E-06	6.96946E-05	2.16932E-06	0.000126246	6.88057E-06	1.61569E-05	1.58449E-05	1.5517E-05	1.34406E-05	2.91855E-05	2.07639E-06	3.02237E-05	2.07639E-06
3834003774390	383400	3774390	0.00010552	0.000104428	3.75009E-05	1.98453E-05	6.81618E-05	2.18977E-06	2.18977E-06	7.03516E-05	2.18977E-06	0.000126376	6.88766E-06	1.61735E-05	1.58612E-05	1.5533E-05	1.34545E-05	2.92156E-05	2.07853E-06	3.02549E-05	2.07853E-06
3834053774390	383405	3774390	0.000106513	0.00010541	3.78538E-05	2.00321E-05	6.88032E-05	2.21037E-06	2.21037E-06	7.10136E-05	2.21037E-06	0.000126537	6.89643E-06	1.61941E-05	1.58814E-05	1.55528E-05	1.34716E-05	2.92528E-05	2.08118E-06	3.02934E-05	2.08118E-06
3834103774390	383410	3774390	0.000107513	0.000106401	3.82093E-05	2.02202E-05	6.94495E-05	2.23113E-06	2.23113E-06	7.16806E-05	2.23113E-06	0.000126614	6.9006E-06	1.62039E-05	1.5891E-05	1.55622E-05	1.34798E-05	2.92705E-05	2.08244E-06	3.03117E-05	2.08244E-06
3834153774390	383415	3774390	0.000108454	0.000107331	3.85437E-05	2.03972E-05	7.00571E-05	2.25065E-06	2.25065E-06	7.23077E-05	2.25065E-06	0.00012669	6.90477E-06	1.62137E-05	1.59006E-05	1.55716E-05	1.34879E-05	2.92882E-05	2.0837E-06	3.033E-05	2.0837E-06
3834203774390	383420	3774390	0.000109417	0.000108285	3.88859E-05	2.05783E-05	7.06792E-05	2.27064E-06	2.27064E-06	7.29498E-05	2.27064E-06	0.000126851	6.91354E-06	1.62343E-05	1.59208E-05	1.55914E-05	1.3505E-05	2.93254E-05	2.08634E-06	3.03685E-05	2.08634E-06
3833853774395	383385	3774395	0.00010166	0.000100608	3.61292E-05	1.91194E-05	6.56686E-05	2.10967E-06	2.10967E-06	6.77782E-05	2.10967E-06	0.000123643	6.73869E-06	1.58237E-05	1.55181E-05	1.5197E-05	1.31635E-05	2.85837E-05	2.03358E-06	2.96005E-05	2.03358E-06
3833903774395	383390	3774395	0.000102616	0.000101554	3.64688E-05	1.92992E-05	6.62859E-05	2.1295E-06	2.1295E-06	6.84154E-05	2.1295E-06	0.000123796	6.74703E-06	1.58433E-05	1.55374E-05	1.52159E-05	1.31798E-05	2.86191E-05	2.03609E-06	2.96371E-05	2.03609E-06
3833953774395	383395	3774395	0.000103579	0.000102507	3.68111E-05	1.94803E-05	6.6908E-05	2.14949E-06	2.14949E-06	6.90575E-05	2.14949E-06	0.000123972	6.75663E-06	1.58658E-05	1.55595E-05	1.52375E-05	1.31985E-05	2.86598E-05	2.03899E-06	2.96793E-05	2.03899E-06
3834003774395	383400	3774395	0.000104549	0.000103467	3.7156E-05	1.96628E-05	6.75349E-05	2.16963E-06	2.16963E-06	6.97045E-05	2.16963E-06	0.000124133	6.76539E-06	1.58864E-05	1.55796E-05	1.52573E-05	1.32156E-05	2.8697E-05	2.04164E-06	2.97178E-05	2.04164E-06
3834053774395	383405	3774395	0.000105527	0.000104435	3.75036E-05	1.98468E-05	6.81667E-05	2.18992E-06	2.18992E-06	7.03566E-05	2.18992E-06	0.00012424	6.77124E-06	1.59001E-05	1.55931E-05	1.52705E-05	1.32271E-05	2.87218E-05	2.0434E-06	2.97435E-05	2.0434E-06
3834103774395	383410	3774395	0.000106483	0.000105381	3.78432E-05	2.00265E-05	6.87839E-05	2.20975E-06	2.20975E-06	7.09937E-05	2.20975E-06	0.000124362	6.77791E-06	1.59158E-05	1.56085E-05	1.52855E-05	1.32401E-05	2.87501E-05	2.04541E-06	2.97728E-05	2.04541E-06
3834153774395	383415	3774395	0.000107424	0.000106312	3.81775E-05	2.02034E-05	6.93916E-05	2.22927E-06	2.22927E-06	7.16209E-05	2.22927E-06	0.000124508	6.78584E-06	1.59344E-05	1.56267E-05	1.53034E-05	1.32556E-05	2.87837E-05	2.04781E-06	2.98076E-05	2.04781E-06
3833803774400	383380	3774400	9.97787E-05	9.87461E-05	3.54606E-05	1.87656E-05	6.44533E-05	2.07063E-06	2.07063E-06	6.65239E-05	2.07063E-06	0.000121192	6.60515E-06	1.55101E-05	1.52106E-05	1.48959E-05	1.29026E-05	2.80173E-05	1.99328E-06	2.90139E-05	1.99328E-06
3833853774400	383385	3774400	0.000100742	9.96992E-05	3.58029E-05	1.89467E-05	6.50754E-05	2.09061E-06	2.09061E-06	6.7166E-05	2.09061E-06	0.000121407	6.61683E-06	1.55376E-05	1.52375E-05	1.49222E-05	1.29254E-05	2.80668E-05	1.9968E-06	2.90652E-05	1.9968E-06
3833903774400	383390	3774400	0.000101682	0.00010063	3.61372E-05	1.91236E-05	6.5683E-05	2.11013E-06	2.11013E-06	6.77932E-05	2.11013E-06	0.000121583	6.62643E-06	1.55601E-05	1.52596E-05	1.49439E-05	1.29442E-05	2.81075E-05	1.9997E-06	2.91074E-05	1.9997E-06
3833953774400	383395	3774400	0.000102631	0.000101569	3.64741E-05	1.9302E-05	6.62955E-05	2.12981E-06	2.12981E-06	6.84253E-05	2.12981E-06	0.000121744	6.63519E-06	1.55807E-05	1.52798E-05	1.49637E-05	1.29613E-05	2.81447E-05	2.00234E-06	2.91459E-05	2.00234E-06
3834003774400	383400	3774400	0.000103586	0.000102514	3.68137E-05	1.94817E-05	6.69128E-05	2.14964E-06	2.14964E-06	6.90624E-05	2.14964E-06	0.000121935	6.64563E-06	1.56052E-05	1.53038E-05	1.49872E-05	1.29817E-05	2.8189E-05	2.00549E-06	2.91917E-05	2.00549E-06
3834053774400	383405	3774400	0.000104542	0.00010346	3.71534E-05	1.96614E-05	6.75301E-05	2.16947E-06	2.16947E-06	6.96996E-05	2.16947E-06	0.000122035	6.65105E-06	1.56179E-05	1.53163E-05	1.49994E-05	1.29923E-05	2.8212E-05	2.00713E-06	2.92155E-05	2.00713E-06
3834103774400	383410	3774400	0.00010546	0.000104369	3.74797E-05	1.98341E-05	6.81233E-05	2.18853E-06	2.18853E-06	7.03118E-05	2.18853E-06	0.000122203	6.66023E-06	1.56395E-05	1.53375E-05	1.50201E-05	1.30102E-05	2.82509E-05	2.0099E-06	2.92559E-05	2.0099E-06
3834153774400	383415	3774400	0.000106431	0.000105329	3.78246E-05	2.00166E-05	6.87502E-05	2.20867E-06	2.20867E-06	7.09589E-05	2.20867E-06	0.000122387	6.67025E-06	1.5663E-05	1.53605E-05	1.50427E-05	1.30298E-05	2.82934E-05	2.01292E-06	2.92999E-05	2.01292E-06
3833553774405	383355	3774405	9.42616E-05	9.32861E-05	3.34998E-05	1.7728E-05	6.08894E-05	1.95613E-06	1.95613E-06	6.28456E-05	1.95613E-06	0.000117915	6.42654E-06	1.50907E-05	1.47993E-05	1.44931E-05	1.25537E-05	2.72597E-05	1.93938E-06	2.82293E-05	1.93938E-06
3833603774405	383360	3774405	9.51724E-05	9.41875E-05	3.38235E-05	1.78993E-05	6.14778E-05	1.97504E-06	1.97504E-06	6.34528E-05	1.97504E-06	0.000118137	6.43864E-06	1.51191E-05	1.48272E-05	1.45204E-05	1.25774E-05	2.7311E-05	1.94303E-06	2.82825E-05	1.94303E-06
3833653774405	383365	3774405	9.60832E-05	9.50889E-05	3.41472E-05	1.80706E-05	6.20661E-05	1.99394E-06	1.99394E-06	6.40601E-05	1.99394E-06	0.000118352	6.45033E-06	1.51466E-05	1.48541E-05	1.45467E-05	1.26002E-05	2.73605E-05	1.94656E-06	2.83338E-05	1.94656E-06
3833703774405	383370	3774405	9.7009E-05	9.6005E-05	3.44762E-05	1.82447E-05	6.26641E-05	2.01315E-06	2.01315E-06	6.46773E-05	2.01315E-06	0.000118566	6.46201E-06	1.5174E-05	1.4881E-05	1.45731E-05	1.2623E-05	2.74101E-05	1.95008E-06	2.83852E-05	1.95008E-06
3833803774405	383380	3774405	9.88903E-05	9.78669E-05	3.51448E-05	1.85985E-05	6.38794E-05	2.05219E-06	2.05219E-06	6.59316E-05	2.05219E-06	0.000119033	6.48747E-06	1.52338E-05	1.49396E-05	1.46305E-05	1.26727E-05	2.75181E-05	1.95776E-06	2.8497E-05	1.95776E-06
3833853774405	383385	3774405	9.9831E-05	9.87978E-05	3.54792E-05	1.87754E-05	6.44871E-05	2.07171E-06	2.07171E-06	6.65588E-05	2.07171E-06	0.000119255	6.49957E-06	1.52622E-05	1.49675E-05	1.46578E-05	1.26964E-05	2.75694E-05	1.96142E-06	2.85501E-05	1.96142E-06
3833903774405	383390	3774405	0.000100764	9.97214E-05	3.58108E-05	1.89509E-05	6.50899E-05	2.09108E-06	2.09108E-06	6.7181E-05	2.09108E-06	0.000119454	6.51042E-06	1.52877E-05	1.49925E-05	1.46823E-05	1.27176E-05	2.76154E-05	1.96469E-06	2.85978E-05	1.96469E-06
3833953774405	383395	3774405	0.00010169	0.000100638	3.61398E-05	1.91251E-05	6.56879E-05	2.11029E-06	2.11029E-06	6.77982E-05	2.11029E-06	0.000119638	6.52043E-06	1.53112E-05	1.50155E-05	1.47048E-05	1.27371E-05	2.76579E-05	1.96771E-06	2.86418E-05	1.96771E-06
3834003774405	383400	3774405	0.000102631	0.000101569	3.64741E-05	1.9302E-05	6.62955E-05	2.12981E-06	2.12981E-06	6.84253E-05	2.12981E-06	0.000119768	6.52753E-06	1.53279E-05	1.50319E-05	1.47208E-05	1.2751E-05	2.7688E-05	1.96985E-06	2.86729E-05	1.96985E-06
3834053774405	383405	3774405	0.000103556	0.000102485	3.68031E-05	1.94761E-05	6.68935E-05	2.14902E-06	2.14902E-06	6.90425E-05	2.14902E-06	0.000119914	6.53546E-06	1.53465E-05	1.50501E-05	1.47387E-05	1.27665E-05	2.77216E-05	1.97225E-06	2.87078E-05	1.97225E-06
3834103774405	383410	3774405	0.00010446	0.000103379	3.71242E-05	1.9646E-05	6.7477E-05	2.16777E-06	2.16777E-06	6.96448E-05	2.16777E-06	0.00012009	6.54506E-06	1.5369E-05	1.50722E-05	1.47604E-05	1.27852E-05	2.77624E-05	1.97514E-06	2.87499E-05	1.97514E-06
3834153774405	383415	3774405	0.00010543	0.000104339	3.74691E-05	1.98285E-05	6.8104E-05	2.18791E-06	2.18791E-06	7.02919E-05	2.18791E-06	0.000120343	6.55883E-06	1.54014E-05	1.51039E-05	1.47914E-05	1.28121E-05	2.78208E-05	1.9793E-06	2.88104E-05	1.9793E-06
3833503774410	383350	3774410	9.25296E-05	9.1572E-05	3.28843E-05	1.74022E-05	5.97706E-05	1.92019E-06	1.92019E-06	6.16908E-05	1.92019E-06	0.000115488	6.29425E-06	1.47801E-05	1.44947E-05	1.41948E-05	1.22953E-05	2.66985E-05	1.89946E-06	2.76483E-05	1.89946E-06
3833553774410	383355	3774410	9.34777E-05	9.25103E-05	3.32212E-05	1.75806E-05	6.03831E-05	1.93987E-06	1.93987E-06	6.23229E-05	1.93987E-06	0.000115817	6.3122E-06	1.48222E-05	1.4536E-05	1.42352E-05	1.23304E-05	2.67746E-05	1.90487E-06	2.77271E-05	1.90487E-06
3833603774410	383360	3774410	9.44035E-05	9.34265E-05	3.35502E-05	1.77547E-05	6.09811E-05	1.95908E-06	1.95908E-06	6.29401E-05	1.95908E-06	0.000116085	6.3268E-06	1.48565E-05	1.45696E-05	1.42682E-05	1.23589E-05	2.68366E-05	1.90928E-06	2.77912E-05	1.90928E-06
3833653774410	383365	3774410	9.52919E-05	9.43057E-05	3.3866E-05	1.79217E-05	6.15549E-05	1.97751E-06	1.97751E-06	6.35325E-05	1.97751E-06	0.0001163	6.33849E-06	1.4884E-05	1.45965E-05	1.42945E-05	1.23817E-05	2.68862E-05	1.91281E-06	2.78426E-05	1.91281E-06
3833703774410	383370	3774410	9.61803E-05	9.51849E-05	3.41817E-05	1.80888E-05	6.21288E-05	1.99595E-06	1.99595E-06	6.41248E-05	1.99595E-06	0.000116507	6.34976E-06	1.49104E-05	1.46225E-05	1.43199E-05	1.24037E-05	2.6934E-05	1.91621E-06	2.78921E-05	1.91621E-06
3833753774410	383375	3774410	9.70986E-05	9.60937E-05	3.45081E-05	1.82615E-05	6.2722E-05	2.01

			ISDemolition	ISDrainage / Utilities Trenching	ISDrainage / Utilities Trenching	ISAsphalt Paving	ISAsphalt Paving	SVDemolition	SVSite Grubbing / Prep	SVMass Grading / Excavation	SVMass Grading / Excavation	SVDrainage / Utilities Trenching	SVFoundations / Concrete Pads	SVBuilding / Structure Construction	SVBuilding / Structure Construction	SVAsphalt Paving	SVAsphalt Paving	SVArchitectural Coating	SVArchitectural Coating	SVLandscaping or Other Finishing	SVLandscaping or Other Finishing
Unique Identifier	X (UTM)	Y (UTM)	2027	2027	2028	2027	2028	2027	2027	2027	2028	2028	2028	2028	2029	2028	2029	2028	2029	2028	2029
3837803774850	383780	3774850	1.57244E-05	6.33161E-06	6.16916E-06	1.63523E-06	1.52329E-06	0.000125337	9.01108E-05	6.07553E-05	5.99839E-05	4.256E-05	1.35202E-05	1.93685E-05	1.86295E-05	1.90431E-06	1.77176E-06	1.90431E-06	1.77176E-06	1.93685E-05	1.86295E-05
3838303774850	383830	3774850	1.65613E-05	6.66861E-06	6.49751E-06	1.72226E-06	1.60436E-06	0.000138104	9.9289E-05	6.69435E-05	6.60936E-05	4.6895E-05	1.48973E-05	2.13413E-05	2.0527E-05	2.09827E-06	1.95222E-06	2.09827E-06	1.95222E-06	2.13413E-05	2.0527E-05
3838803774850	383880	3774850	1.70559E-05	6.86777E-06	6.69157E-06	1.7737E-06	1.65228E-06	0.000146086	0.000105028	7.08128E-05	6.99137E-05	4.96055E-05	1.57584E-05	2.25748E-05	2.17135E-05	2.21955E-06	2.06506E-06	2.21955E-06	2.06506E-06	2.25748E-05	2.17135E-05
3839303774850	383930	3774850	1.73689E-05	6.9938E-06	6.81436E-06	1.80625E-06	1.6826E-06	0.000151698	0.000109063	7.35334E-05	7.25997E-05	5.15113E-05	1.63638E-05	2.34422E-05	2.25477E-05	2.30482E-06	2.1444E-06	2.30482E-06	2.1444E-06	2.34422E-05	2.25477E-05
3839803774850	383980	3774850	1.75184E-05	7.054E-06	6.87301E-06	1.82179E-06	1.69708E-06	0.000155378	0.000111708	7.53169E-05	7.43606E-05	5.27606E-05	1.67607E-05	2.40107E-05	2.30946E-05	2.36073E-06	2.19641E-06	2.36073E-06	2.19641E-06	2.40107E-05	2.30946E-05
3840303774850	384030	3774850	1.74681E-05	7.03374E-06	6.85328E-06	1.81656E-06	1.69221E-06	0.000156625	0.000112605	7.59214E-05	7.49575E-05	5.31841E-05	1.68952E-05	2.42035E-05	2.328E-05	2.37968E-06	2.21404E-06	2.37968E-06	2.21404E-06	2.42035E-05	2.328E-05
3840803774850	384080	3774850	1.70573E-05	6.86834E-06	6.69211E-06	1.77384E-06	1.65241E-06	0.000153382	0.000110273	7.43495E-05	7.34055E-05	5.2083E-05	1.65454E-05	2.37023E-05	2.2798E-05	2.33041E-06	2.1682E-06	2.33041E-06	2.1682E-06	2.37023E-05	2.2798E-05
3841303774850	384130	3774850	1.63769E-05	6.59435E-06	6.42515E-06	1.70308E-06	1.5865E-06	0.000146763	0.000105515	7.1141E-05	7.02377E-05	4.98354E-05	1.58314E-05	2.26795E-05	2.18141E-05	2.22984E-06	2.07463E-06	2.22984E-06	2.07463E-06	2.26795E-05	2.18141E-05
3833953774365	383395	3774365	0.000306801	0.000123537	0.000120368	3.19052E-05	2.97211E-05	0.000148759	0.000106949	7.21083E-05	7.11928E-05	5.0513E-05	1.60467E-05	2.29878E-05	2.21107E-05	2.26016E-06	2.10284E-06	2.26016E-06	2.10284E-06	2.29878E-05	2.21107E-05
3833953774370	383395	3774370	0.000290652	0.000117035	0.000114032	3.02258E-05	2.81567E-05	0.0001476 9	0.000106181	7.15901E-05	7.06811E-05	5.015E-05	1.59314E-05	2.28226E-05	2.19518E-05	2.24391E-06	2.08773E-06	2.24391E-06	2.08773E-06	2.28226E-05	2.19518E-05
3834003774370	383400	3774370	0.000265748	0.000107007	0.000104261	2.7636E-05	2.57441E-05	0.000149507	0.000107487	7.2471E-05	7.15509E-05	5.07671E-05	1.61274E-05	2.31035E-05	2.2222E-05	2.27153E-06	2.11342E-06	2.27153E-06	2.11342E-06	2.31035E-05	2.2222E-05
3834053774370	383405	3774370	0.000244832	9.85844E-05	9.6055E-05	2.54608E-05	2.37178E-05	0.000151378	0.000108832	7.33779E-05	7.24462E-05	5.14024E-05	1.63292E-05	2.33926E-05	2.25E-05	2.29995E-06	2.13986E-06	2.29995E-06	2.13986E-06	2.33926E-05	2.25E-05
3834103774370	383410	3774370	0.000226928	9.13751E-05	8.90307E-05	2.35989E-05	2.19834E-05	0.000153222	0.000110158	7.42718E-05	7.33288E-05	5.20285E-05	1.65281E-05	2.36776E-05	2.27741E-05	2.32797E-06	2.16593E-06	2.32797E-06	2.16593E-06	2.36776E-05	2.27741E-05
3833903774375	383390	3774375	0.000303051	0.000122027	0.000118896	3.15152E-05	2.93578E-05	0.000144865	0.00010415	7.02212E-05	6.93296E-05	4.9191E-05	1.56267E-05	2.23862E-05	2.15321E-05	2.20101E-06	2.04781E-06	2.20101E-06	2.04781E-06	2.23862E-05	2.15321E-05
3833953774375	383395	3774375	0.000275469	0.000110921	0.000108075	2.86468E-05	2.66858E-05	0.00014662	0.000105412	7.10719E-05	7.01695E-05	4.9787E-05	1.5816E-05	2.26574E-05	2.17929E-05	2.22767E-06	2.07261E-06	2.22767E-06	2.07261E-06	2.26574E-05	2.17929E-05
3834003774375	383400	3774375	0.00025255	0.000101692	9.90831E-05	2.62634E-05	2.44655E-05	0.000148411	0.0001067	7.19399E-05	7.10265E-05	5.0395E-05	1.60092E-05	2.29342E-05	2.20591E-05	2.25488E-06	2.09793E-06	2.25488E-06	2.09793E-06	2.29342E-05	2.20591E-05
3834053774375	383405	3774375	0.000233149	9.38804E-05	9.14717E-05	2.42459E-05	2.25861E-05	0.000150211	0.000107993	7.28122E-05	7.18877E-05	5.10061E-05	1.62033E-05	2.32122E-05	2.23266E-05	2.28222E-06	2.12337E-06	2.28222E-06	2.12337E-06	2.32122E-05	2.23266E-05
3834103774375	383410	3774375	0.000216518	8.71837E-05	8.49468E-05	2.25164E-05	2.0975E-05	0.000152028	0.0001093	7.36931E-05	7.27575E-05	5.16232E-05	1.63994E-05	2.34931E-05	2.25967E-05	2.30983E-06	2.14906E-06	2.30983E-06	2.14906E-06	2.34931E-05	2.25967E-05
3834153774375	383415	3774375	0.000201917	8.13044E-05	7.92183E-05	2.0998E-05	1.95606E-05	0.000153792	0.000110568	7.45482E-05	7.36017E-05	5.22222E-05	1.65896E-05	2.37657E-05	2.28589E-05	2.33663E-06	2.17399E-06	2.33663E-06	2.17399E-06	2.37657E-05	2.28589E-05
3834203774375	383420	3774375	0.000189225	7.61936E-05	7.42387E-05	1.96781E-05	1.8331E-05	0.000155592	0.000111862	7.54205E-05	7.44629E-05	5.28332E-05	1.67838E-05	2.40438E-05	2.31264E-05	2.36397E-06	2.19943E-06	2.36397E-06	2.19943E-06	2.40438E-05	2.31264E-05
3834253774375	383425	3774375	0.000178006	7.16765E-05	6.98374E-05	1.85114E-05	1.72442E-05	0.0001574	0.000113162	7.62971E-05	7.53284E-05	5.34473E-05	1.69788E-05	2.43232E-05	2.33952E-05	2.39145E-06	2.22499E-06	2.39145E-06	2.22499E-06	2.43232E-05	2.33952E-05
3833903774380	383390	3774380	0.000286283	0.000115275	0.000112318	2.97715E-05	2.77334E-05	0.00014385	0.00010342	6.97289E-05	6.88435E-05	4.88462E-05	1.55172E-05	2.22293E-05	2.13811E-05	2.18558E-06	2.03345E-06	2.18558E-06	2.03345E-06	2.22293E-05	2.13811E-05
3833953774380	383395	3774380	0.000261049	0.000105115	0.000102418	2.71473E-05	2.52889E-05	0.00014556	0.00010465	7.0558E-05	6.96621E-05	4.9427E-05	1.57017E-05	2.24936E-05	2.16354E-05	2.21157E-06	2.05763E-06	2.21157E-06	2.05763E-06	2.24936E-05	2.16354E-05
3834003774380	383400	3774380	0.000239951	9.66192E-05	9.41402E-05	2.49532E-05	2.32451E-05	0.000147315	0.000105912	7.14087E-05	7.05021E-05	5.00229E-05	1.5891E-05	2.27648E-05	2.18962E-05	2.23823E-06	2.08244E-06	2.23823E-06	2.08244E-06	2.27648E-05	2.18962E-05
3834053774380	383405	3774380	0.000222002	8.93919E-05	8.70983E-05	2.30867E-05	2.15063E-05	0.00014907	0.000107173	7.22594E-05	7.1342E-05	5.06189E-05	1.60803E-05	2.3036E-05	2.21571E-05	2.26489E-06	2.10725E-06	2.26489E-06	2.10725E-06	2.3036E-05	2.21571E-05
3834103774380	383410	3774380	0.000206493	8.31469E-05	8.10136E-05	2.14739E-05	2.00038E-05	0.000150834	0.000108442	7.31145E-05	7.21862E-05	5.12178E-05	1.62706E-05	2.33086E-05	2.24193E-05	2.2917E-06	2.13218E-06	2.2917E-06	2.13218E-06	2.33086E-05	2.24193E-05
3834153774380	383415	3774380	0.00019299	7.77099E-05	7.57161E-05	2.00697E-05	1.86958E-05	0.00015258	0.000109697	7.39609E-05	7.30218E-05	5.18107E-05	1.64589E-05	2.35784E-05	2.26788E-05	2.31822E-06	2.15686E-06	2.31822E-06	2.15686E-06	2.35784E-05	2.26788E-05
3834203774380	383420	3774380	0.000181145	7.29401E-05	7.10686E-05	1.88378E-05	1.75482E-05	0.000154362	0.000110978	7.48246E-05	7.38745E-05	5.24158E-05	1.66511E-05	2.38538E-05	2.29436E-05	2.3453E-06	2.18205E-06	2.3453E-06	2.18205E-06	2.38538E-05	2.29436E-05
3833903774385	383390	3774385	0.000270037	0.000108734	0.000105944	2.8082E-05	2.61597E-05	0.000142763	0.000102639	6.9202E-05	6.83234E-05	4.84771E-05	1.53999E-05	2.20613E-05	2.12196E-05	2.16906E-06	2.01809E-06	2.16906E-06	2.01809E-06	2.20613E-05	2.12196E-05
3833953774385	383395	3774385	0.000247048	9.94767E-05	9.69244E-05	2.56912E-05	2.39325E-05	0.000144438	0.000103843	7.00139E-05	6.91249E-05	4.90458E-05	1.55806E-05	2.23202E-05	2.14685E-05	2.19451E-06	2.04176E-06	2.19451E-06	2.04176E-06	2.23202E-05	2.14685E-05
3834003774385	383400	3774385	0.000227664	9.16716E-05	8.93196E-05	2.36755E-05	2.20547E-05	0.000146157	0.000105079	7.08473E-05	6.99478E-05	4.96297E-05	1.57661E-05	2.25859E-05	2.17241E-05	2.22063E-06	2.06607E-06	2.22063E-06	2.06607E-06	2.25859E-05	2.17241E-05
3834053774385	383405	3774385	0.000211161	8.50266E-05	8.28451E-05	2.19593E-05	2.04561E-05	0.000147894	0.000106328	7.16894E-05	7.07792E-05	5.02195E-05	1.59535E-05	2.28543E-05	2.19823E-05	2.24703E-06	2.09062E-06	2.24703E-06	2.09062E-06	2.28543E-05	2.19823E-05
3834103774385	383410	3774385	0.000196767	7.92306E-05	7.71978E-05	2.04624E-05	1.90616E-05	0.000149641	0.000107583	7.25358E-05	7.16148E-05	5.08125E-05	1.61418E-05	2.31241E-05	2.22418E-05	2.27356E-06	2.11531E-06	2.27356E-06	2.11531E-06	2.31241E-05	2.22418E-05
3834153774385	383415	3774385	0.000184343	7.42279E-05	7.23234E-05	1.91704E-05	1.78581E-05	0.000151378	0.000108832	7.33779E-05	7.24462E-05	5.14024E-05	1.63292E-05	2.33926E-05	2.25E-05	2.29995E-06	2.13986E-06	2.29995E-06	2.13986E-06	2.33926E-05	2.25E-05
3834203774385	383420	3774385	0.000173338	6.97968E-05	6.8006E-05	1.8026E-05	1.6792E-05	0.000153142	0.000110101	7.42329E-05	7.32904E-05	5.20013E-05	1.65195E-05	2.36652E-05	2.27622E-05	2.32675E-06	2.1648E-06	2.32675E-06	2.1648E-06	2.36652E-05	2.27622E-05
3833853774390	383385	3774390	0.00027921	0.000112427	0.000109543	2.90359E-05	2.70483E-05	0.00014001	0.00010066	6.78677E-05	6.7006E-05	4.75423E-05	1.5103E-05	2.16359E-05	2.08104E-05	2.12724E-06	1.97917E-06	2.12724E-06	1.97917E-06	2.16359E-05	2.08104E-05
3833903774390	383390	3774390	0.000254284	0.00010239	9.97634E-05	2.64438E-05	2.46335E-05	0.00014164	0.000101832	6.86579E-05	6.77862E-05	4.80959E-05	1.52788E-05	2.18879E-05	2.10527E-05	2.15201E-06	2.00222E-06	2.15201E-06	2.00222E-06	2.18879E-05	2.10527E-05
3833953774390	383395	3774390	0.000233441	9.3998E-05	9.15863E-05	2.42763E-05	2.26144E-05	0.000143306	0.00010303	6.94655E-05	6.85835E-05	4.86616E-05	1.54585E-05	2.21453E-05	2.13003E-05	2.17732E-06	2.02577E-06	2.17732E-06	2.02577E-06	2.21453E-05	2.13003E-05
3834003774390	383400	3774390	0.000215757	8.6877E-05	8.4648E-05	2.24372E-05	2.09012E-05	0.00014499	0.00010424	7.02816E-05	6.93893E-05	4.92334E-05	1.56402E-05	2.24055E-05	2.15506E-05	2.2029E-06	2.04957E-06	2.2029E-06	2.04957E-06	2.24055E-05	2.15506E-05
3834053774390	383405	3774390	0.000200607	8.07767E-05	7.87042E-05	2.08617E-05	1.94336E-05	0.000146692	0.000105463	7.11064E-05	7.02036E-05	4.98112E-05	1.58237E-05	2.26685E-05	2.18035E-05	2.22876E-06	2.07362E-06	2.22876E-06	2.07362E-06	2.26685E-05	2.18035E-05
3834103774390	383410	3774390	0.000187385	7.54527E-05	7.35168E-05	1.94867E-05	1.81527E-05	0.00014842	0.000106706	7.19442E-05	7.10307E-05	5.0398E-05	1.60102E-05	2.29355E-05	2.20604E-05	2.25501E-06	2.09805E-06	2.25501E-06	2.09805E-06	2.29355E-05	2.20604E-05
3834153774390	383415	3774390	0.000175842	7.0805E-05	6.89883E-05	1.82864E-05	1.70346E-05	0.000150157	0.000107955	7.27863E-05	7.18621E-05	5.09879E-05	1.61976E-05	2.3204E-05	2.23186E-05	2.28141E-06	2.12261E-06	2.28141E-06	2.12261E-06	2.3204E-05	2.23186E-05
3834203774390	383420	3774390	0.000165719	6.67289E-05	6.50168E-05	1.72337E-05	1.60539E-05	0.000151912	0.000109217	7.3637E-05	7.27021E-05	5.15839E-05	1.63869E-05	2.34752E-05	2.25795E-05	2.30807E-06	2.14742E-06	2.30807E-06	2.14742E-06	2.34752E-05	2.25795E-05
3833853774395	383385	3774395	0.000261317	0.000105223	0.000102523	2.71752E-05	2.53149E-05	0.000138932	9.98847E-05	6.73451E-05	6.64901E-05	4.71763E-05	1.49867E-05	2.14694E-05	2.06502E-05	2.11086E-06	1.96393E-06	2.11086E-06	1.96393E-06	2.14694E-05	2.06502E-05
3833903774395	383390	3774395	0.00023903	9.62484E-05	9.3779E-05	2.48575E-05	2.31559E-05	0.000140536	0.000101038	6.81224E-05	6.72575E-05	4.77208E-05	1.51597E-05	2.17172E-05	2.08885E-05	2.13522E-06	1.9866E-06	2.13522E-06	1.9866E-06	2.17172E-05	2.08885E-05
3833953774395	383395	3774395	0.000220201	8.86667E-05	8.63918E-05	2.28994E-05	2.13318E-05	0.000142184	0.000102222	6.89213E-05	6.80463E-05	4.82805E-05	1.53375E-05	2.19719E-05	2.11335E-05	2.16027E-06	2.0099E-06	2.16027E-06	2.0099E-06	2.19719E-05	2.11335E-05
3834003774395	383400	3774395	0.000204188	8.22186E-05	8.01091E-05	2.12341E-05	1.97805E-05	0.000143841	0.000103414	6.97246E-05	6.88393E-05	4.88431E-05	1.55162E-05	2.22279E-05	2.13798E-05	2.18544E-06	2.03332E-06	2.18544E-06	2.03332E-06	2.22279E-05	2.13798E-05
3834053774395	383405	3774395	0.000190229	7.65982E-05	7.46329E-05	1.97825E-05	1.84283E-05	0.000145525	0.000104624	7.05407E-05	6.96451E-05	4.94149E-05	1.56978E-05	2.24881E-05	2.16301E-05	2.21102E-06	2.05713E-06	2.21102E-06	2.05713E-06	2.24881E-05	2.16301E-05
3834103774395	383410	3774395	0.00017824	7.17704E-05	6.9929E-05	1.85357E-05	1.72668E-05	0.000147226	0.000105848	7.13655E-05	7.04594E-05	4.99927E-05	1.58814E-05	2.27511E-05	2.1883E-05	2.23688E-06	2.08118E-06	2.23688E-06	2.08118E-06	2.27511E-05	2.1883E-05
3834153774395	383415	3774395	0.000167619	6.7494E-05	6.57623E-05	1.74313E-05	1.6238E-05	0.000148963	0.000107097	7.22076E-05	7.12908E-05	5.05826E-05	1.60688E-05	2.30195E-05	2.21412E-05	2.26327E-06	2.10574E-06	2.26327E-06	2.10574E-06	2.30195E-05	2.21412E-05
3833803774400	383380	3774400	0.000267475	0.000107702	0.000104939	2.78155E-05	2.59114E-05	0.000136224	9.79376E-05	6.60323E-05	6.51939E-05	4.62567E-05	1.46946E-05	2.10509E-05	2.02476E-05	2.06971E-06	1.92565E-06	2.06971E-06	1.92565E-06	2.10509E-05	2.02476E-05
3833853774400	383385	3774400	0.000244003	9.82507E-05	9.57299E-05	2.53746E-05	2.36376E-05	0.000137845	9.91033E-05	6.68183E-05	6.59699E-05	4.68072E-05	1.48695E-05	2.13014E-05	2.04886E-05	2.09435E-06	1.94857E-06	2.09435E-06	1.94857E-06	2.13014E-05	2.04886E-05
3833903774400	383390	3774400	0.000224188	9.02718E-05	8.79557E-05	2.3314E-05	2.1718E-05	0.000139431	0.000100243	6.7587E-05	6.67288E-05	4.73457E-05	1.50405E-05	2.15465E-05	2.07243E-05	2.11844E-06	1.97099E-06	2.11844E-06	1.97099E-06	2.15465E-05	2.07243E-05
3833953774400	383395	3774400	0.000207337	8.34867E-05	8.13447E-05	2.15616E-05	2.00856E-05	0.000141044	0.000101403	6.83686E-05	6.75005E-05	4.78932E-05	1.52145E-05	2.17956E-05	2.0964E-05	2.14294E-06	1.99378E-06	2.14294E-06	1.99378E-06	2.17956E-05	2.0964E-05
3834003774400	383400	3774400	0.000192876	7.76637E-05	7.56711E-05	2.00577E-05	1.86847E-05	0.000142683	0.000102581	6.91632E-05	6.8285E-05	4.84499E-05	1.53913E-05	2.2049E-05	2.12077E-05	2.16785E-06	2.01695E-06	2.16785E-06	2.01695E-06	2.2049E-05	2.12077E-05
3834053774400	383405	3774400	0.000180229	7.25716E-05	7.07096E-05	1.87426E-05	1.74596E-05	0.000144331	0.000103766	6.99621E-05	6.90738E-05	4.90095E-05	1.55691E-05	2.23036E-05	2.14526E-05	2.19289E-06	2.04025E-06	2.19289E-06	2.04025E-06	2.23036E-05	2.14526E-05
3834103774400	383410	3774400	0.000169207	6.81331E-05	6.6385E-05	1.75963E-05	1.63918E-05	0.000146032	0.000104989	7.07869E-05	6.98881E-05	4.95873E-05	1.57526E-05	2.25666E-05	2.17055E-05	2.21874E-06	2.0643E-06	2.21874E-06	2.0643E-06	2.25666E-05	2.17055E-05
3834153774400	383415	3774400	0.000159595	6.42629E-05	6.26141E-05	1.65968E-05	1.54607E-05	0.000147761	0.000106232	7.16246E-05	7.07152E-05	5.01742E-05	1.5939E-05	2.28337E-05	2.19624E-05	2.245E-06	2.08873E-06	2.245E-06	2.08873E-06	2.28337E-05	2.19624E-05
3833553774405	383355	3774405	0.000443985	0.000178776	0.000174189	4.61714E-05	4.30107E-05	0.000127467	9.16416E-05	6.17874E-05	6.10029E-05	4.3283E-05	1.37499E-05	1.96976E-05	1.8946E-05	1.93666E-06	1.80186E-06	1.93666E-06	1.80186E-06	1.96976E-05	1.8946E-05
3833603774405	383360	3774405	0.000384491	0.00015482	0.000150848	3.99844E-05	3.72473E-05	0.000128972	9.2724E-05	6.25172E-05	6.17234E-05	4.37942E-05	1.39123E-05	1.99302E-05	1.91698E-05	1.95953E-06	1.82314E-06	1.95953E-06	1.82314E-06	1.99302E-05	1.91698E-05
3833653774405	383365	3774405	0.000338427	0.000136272	0.000132776	3.51941E-05	3.27849E-05	0.000130478	9.38064E-05	6.3247E-05	6.2444E-05	4.43055E-05	1.40747E-05	2.01629E-05	1.93936E-05	1.98241E-06	1.84442E-06	1.98241E-06	1.84442E-06	2.01629E-05	1.93936E-05
3833703774405	383370	3774405	0.000301862	0.000121548	0.00011843	3.13916E-05	2.92426E-05	0.000132019	9.49145E-05	6.39941E-05	6.31815E-05	4.48288E-05	1.4241E-05	2.04011E-05	1.96226E-05	2.00583E-06	1.86621E-06	2.00583E-06	1.86621E-06	2.04011E-05	1.96226E-05
3833803774405	383380	3774405	0.000247785	9.97737E-05	9.72138E-05	2.5768E-05	2.4004E-05	0.000135182	9.71882E-05	6.55271E-05	6.46951E-05	4.59027E-05	1.45821E-05	2.08898E-05	2.00927E-05	2.05388E-06	1.91092E-06	2.05388E-06	1.91092E-06	2.08898E-05	2.00927E-05
3833853774405	383385	3774405	0.000227291	9.15214E-05	8.91732E-05	2.36367E-05	2.20186E-05	0.000136758	9.83219E-05	6.62914E-05	6.54498E-05	4.64382E-05	1.47522E-05	2.11335E-05	2.03271E-05	2.07783E-06	1.93321E-06	2.07783E-06	1.93321E-06	2.11335E-05	2.03271E-05
3833903774405	383390	3774405	0.000209798	8.44775E-05	8.231E-05	2.18175E-05	2.0324E-05	0.000138335	9.94556E-05	6.70558E-05	6.62044E-05	4.69736E-05	1.49223E-05	2.13771E-05	2.05615E-05	2.10179E-06	1.9555E-06	2.10179E-06	1.9555E-06	2.13771E-05	2.05615E-05
3833953774405	383395	3774405	0.000194833	7.8452E-05	7.64391E-05	2.02613E-05	1.88743E-05	0.00013993	0.000100602	6.78288E-05	6.69676E-05	4.75151E-05	1.50943E-05	2.16236E-05	2.07985E-05	2.12602E-06	1.97804E-06	2.12602E-06	1.97804E-06	2.16236E-05	2.07985E-05
3834003774405	383400	3774405	0.000181757	7.31865E-05	7.13087E-05	1.89014E-05	1.76075E-05	0.000141534	0.000101755	6.86061E-05	6.7735E-05	4.80596E-05	1.52673E-05	2.18714E-05	2.10368E-05	2.15038E-06	2.00071E-06	2.15038E-06	2.00071E-06	2.18714E-05	2.10368E-05
3834053774405	383405	3774405	0.000170489	6.86496E-05	6.68883E-05	1.77297E-05	1.6516E-05	0.000143173	0.000102933	6.94007E-05	6.85195E-05	4.86162E-05	1.54441E-05	2.21247E-05	2.12805E-05	2.17529E-06	2.02388E-06	2.17529E-06	2.02388E-06	2.21247E-05	2.12805E-05
3834103774405	383410	3774405	0.000160489	6.4623E-05	6.2965E-05	1.66898E-05	1.55473E-05	0.000144839	0.000104131	7.02082E-05	6.93168E-05	4.91819E-05	1.56238E-05	2.23821E-05	2.15281E-05	2.2006E-06	2.04743E-06	2.2006E-06	2.04743E-06	2.23821E-05	2.15281E-05
3834153774405	383415	3774405	0.000151712	6.10887E-05	5.95213E-05	1.5777E-05	1.4697E-05	0.000146558	0.000105367	7.10417E-05	7.01397E-05	4.97658E-05	1.58093E-05	2.26478E-05	2.17837E-05	2.22672E-06	2.07173E-06	2.22672E-06	2.07173E-06	2.26478E-05	2.17837E-05
3833503774410	383350	3774410	0.000450042	0.000181215	0.000176565	4.68013E-05	4.35974E-05	0.000125008	8.98738E-05	6.05955E-05	5.98261E-05	4.24481E-05	1.34847E-05	1.93176E-05	1.85805E-05	1.8993E-06	1.7671E-06	1.8993E-06	1.7671E-06	1.93176E-05	1.85805E-05
3833553774410	383355	3774410	0.00038972	0.000156925	0.000152899	4.05281E-05	3.77538E-05	0.000126576	9.10011E-05	6.13555E-05	6.05765E-05	4.29805E-05	1.36538E-05	1.95599E-05	1.88136E-05	1.92312E-06	1.78926E-06	1.92312E-06	1.78926E-06	1.95599E-05	1.88136E-05
3833603774410	383360	3774410	0.000342651	0.000137973	0.000134433	3.56334E-05	3.31941E-05	0.00012809	9.20899E-05	6.20897E-05	6.13013E-05	4.34948E-05	1.38172E-05	1.97939E-05	1.90387E-05	1.94613E-06	1.81067E-06	1.94613E-06	1.81067E-06	1.97939E-05	1.90387E-05
3833653774410	383365	3774410	0.000305197	0.000122891	0.000119738	3.17384E-05	2.95657E-05	0.00012956	9.31467E-05	6.28022E-05	6.20048E-05	4.39939E-05	1.39757E-05	2.00211E-05	1.92572E-05	1.96847E-06	1.83145E-06	1.96847E-06	1.83145E-06	2.00211E-05	1.92572E-05
3833703774410	383370	3774410	0.000274861	0.000110676	0.000107836	2.85836E-05	2.66269E-05	0.000131057	9.42228E-05	6.35277E-05	6.27211E-05	4.45021E-05	1.41372E-05	2.02524E-05	1.94796E-05	1.99121E-06	1.85261E-06	1.99121E-06	1.85261E-06	2.02524E-05	1.94796E-05
3833753774410	383375	3774410	0.000249881	0.000100618	9.80361E-05	2.59859E-05	2.4207E-05	0.000132589	9.53244E-05	6.42704E-05	6.34544E-05	4.50224E-05	1.43025E-05	2.04892E-05	1.97074E-05	2.01449E-06	1.87427E-06	2.01449E-06	1.87427E-06	2.04892E-05	1.97074E-05
3833803774410	383380	3774410	0.000228974	9.21993E-05	8

			MDemolition	MSite Grubbing / Prep	MMass Grading / Excavation	MMass Grading / Excavation	MDrainage / Utilities Trenching	MFoundations / Concrete Pads	MBuilding / Structure Construction	MAsphalt Paving	MLandscaping or Other Finishing	MWaterside Construction (Piles)	RSSWDemolition	RSSWPlacing Base	RSSWForm	Child Risk				
Unique Identifier	X (UTM)	Y (UTM)	2027	2027	2027	2028	2028	2028	2028	2028	2028	2028	2029	2029	2029	3rd Trimester	0<2	2<16	Total	per million
3837803774850	383780	3774850	2.04679E-05	6.2833E-05	7.38865E-05	7.29027E-05	1.54966E-05	2.01532E-05	1.48339E-05	1.5268E-06	1.78875E-05	1.5268E-06	7.81597E-05	0.000113411	6.7228E-05	2.12372E-09	3.0321E-08	6.4553E-09	3.89005E-08	0.03890051
3838303774850	383830	3774850	2.23677E-05	6.86651E-05	8.07446E-05	7.96694E-05	1.6935E-05	2.20238E-05	1.62107E-05	1.66852E-06	1.95478E-05	1.66852E-06	8.78451E-05	0.000127465	7.55587E-05	2.28236E-09	3.2682E-08	7.0281E-09	4.19923E-08	0.04199227
3838803774850	383880	3774850	2.35563E-05	7.23137E-05	8.5035E-05	8.39027E-05	1.78348E-05	2.31941E-05	1.70721E-05	1.75718E-06	2.05865E-05	1.75718E-06	9.38902E-05	0.000136237	8.07584E-05	2.37998E-09	3.4141E-08	7.3844E-09	4.39058E-08	0.04390583
3839303774850	383930	3774850	2.4391E-05	7.4876E-05	8.80481E-05	8.68757E-05	1.84668E-05	2.40159E-05	1.7677E-05	1.81944E-06	2.13159E-05	1.81944E-06	9.81855E-05	0.000142469	8.44529E-05	2.4463E-09	3.514E-08	7.6322E-09	4.52181E-08	0.04521815
3839803774850	383980	3774850	2.49281E-05	7.65248E-05	8.99869E-05	8.87887E-05	1.88734E-05	2.45448E-05	1.80663E-05	1.85951E-06	2.17853E-05	1.85951E-06	0.000101096	0.000146692	8.69561E-05	2.48608E-09	3.5749E-08	7.7895E-09	4.60243E-08	0.04602426
3840303774850	384030	3774850	2.50932E-05	7.70317E-05	9.0583E-05	8.93769E-05	1.89985E-05	2.47073E-05	1.8186E-05	1.87182E-06	2.19296E-05	1.87182E-06	0.000102241	0.000148353	8.79408E-05	2.49279E-09	3.5872E-08	7.8336E-09	4.6198E-08	0.046198
3840803774850	384080	3774850	2.45833E-05	7.54665E-05	8.87424E-05	8.75608E-05	1.86124E-05	2.42053E-05	1.78164E-05	1.83379E-06	2.1484E-05	1.83379E-06	0.000100098	0.000145244	8.60976E-05	2.43939E-09	3.5113E-08	7.6702E-09	4.52222E-08	0.04522216
3841303774850	384130	3774850	2.35635E-05	7.2336E-05	8.50612E-05	8.39285E-05	1.78403E-05	2.32012E-05	1.70774E-05	1.75772E-06	2.05928E-05	1.75772E-06	9.54561E-05	0.000138509	8.21052E-05	2.34065E-09	3.3687E-08	7.351E-09	4.33784E-08	0.04337839
3833953774365	383395	3774365	2.58154E-05	7.92487E-05	9.319E-05	9.19491E-05	1.95452E-05	2.54184E-05	1.87093E-05	1.9257E-06	2.25607E-05	1.9257E-06	7.36711E-05	0.000106898	6.33672E-05	6.28091E-09	7.8166E-08	1.6336E-08	1.00782E-07	0.10078204
3833953774370	383395	3774370	2.56194E-05	7.86471E-05	9.24826E-05	9.12511E-05	1.93969E-05	2.52255E-05	1.85673E-05	1.91108E-06	2.23895E-05	1.91108E-06	7.33498E-05	0.000106432	6.30908E-05	6.24783E-09	7.7725E-08	1.5958E-08	9.9931E-08	0.099931
3834003774370	383400	3774370	2.58934E-05	7.94882E-05	9.34716E-05	9.2227E-05	1.96043E-05	2.54953E-05	1.87659E-05	1.93152E-06	2.26289E-05	1.93152E-06	7.45414E-05	0.000108161	6.41157E-05	6.13558E-09	7.6594E-08	1.5479E-08	9.82087E-08	0.09820867
3834053774370	383405	3774370	2.61746E-05	8.03516E-05	9.44869E-05	9.32288E-05	1.98173E-05	2.57722E-05	1.89697E-05	1.9525E-06	2.28747E-05	1.9525E-06	7.57579E-05	0.000109926	6.51621E-05	6.03231E-09	7.5564E-08	1.5081E-08	9.66768E-08	0.09667682
3834103774370	383410	3774370	2.64541E-05	8.12094E-05	9.54957E-05	9.42241E-05	2.00288E-05	2.60473E-05	1.91722E-05	1.97334E-06	2.31189E-05	1.97334E-06	7.69775E-05	0.000111696	6.62111E-05	5.93557E-09	7.4603E-08	1.4741E-08	9.52792E-08	0.09527915
3833903774375	383390	3774375	2.51585E-05	7.72322E-05	9.08188E-05	8.96095E-05	1.90479E-05	2.47717E-05	1.82333E-05	1.8767E-06	2.19867E-05	1.8767E-06	7.18806E-05	0.0001043	6.18271E-05	6.33841E-09	7.8544E-08	1.6136E-08	1.01019E-07	0.10101874
3833953774375	383395	3774375	2.54234E-05	7.80455E-05	9.17751E-05	9.05531E-05	1.92485E-05	2.50325E-05	1.84253E-05	1.89646E-06	2.22182E-05	1.89646E-06	7.30223E-05	0.000105957	6.28091E-05	6.21396E-09	7.7277E-08	1.5598E-08	9.90885E-08	0.0990885
3834003774375	383400	3774375	2.56938E-05	7.88755E-05	9.27511E-05	9.15161E-05	1.94532E-05	2.52987E-05	1.86212E-05	1.91663E-06	2.24545E-05	1.91663E-06	7.41951E-05	0.000107659	6.38179E-05	6.09909E-09	7.6115E-08	1.5153E-08	9.73663E-08	0.09736627
3834053774375	383405	3774375	2.59642E-05	7.97055E-05	9.37271E-05	9.24791E-05	1.96579E-05	2.55649E-05	1.88172E-05	1.93679E-06	2.26908E-05	1.93679E-06	7.53836E-05	0.000109383	6.48401E-05	5.99284E-09	7.5048E-08	1.4777E-08	9.5818E-08	0.09581804
3834103774375	383410	3774375	2.62363E-05	8.0541E-05	9.47096E-05	9.34486E-05	1.9864E-05	2.58329E-05	1.90144E-05	1.9571E-06	2.29286E-05	1.9571E-06	7.65814E-05	0.000111121	6.58704E-05	5.89402E-09	7.4062E-08	1.4458E-08	9.44136E-08	0.0944136
3834153774375	383415	3774375	2.65013E-05	8.13543E-05	9.5666E-05	9.43922E-05	2.00645E-05	2.60938E-05	1.92064E-05	1.97686E-06	2.31602E-05	1.97686E-06	7.77667E-05	0.000112841	6.68899E-05	5.80013E-09	7.3126E-08	1.4176E-08	9.31024E-08	0.0931024
3834203774375	383420	3774375	2.67498E-05	8.21174E-05	9.65633E-05	9.52776E-05	2.02528E-05	2.63385E-05	1.93866E-05	1.9954E-06	2.33774E-05	1.9954E-06	7.89707E-05	0.000114588	6.79256E-05	5.71009E-09	7.2228E-08	1.3931E-08	9.18694E-08	0.09186935
3834253774375	383425	3774375	2.70057E-05	8.29028E-05	9.74869E-05	9.61889E-05	2.04465E-05	2.65905E-05	1.9572E-05	2.01449E-06	2.3601E-05	2.01449E-06	8.01966E-05	0.000116367	6.898E-05	5.6284E-09	7.1424E-08	1.372E-08	9.07727E-08	0.09077268
3833903774380	383390	3774380	2.49716E-05	7.66585E-05	9.01441E-05	8.89438E-05	1.89064E-05	2.45876E-05	1.80978E-05	1.86276E-06	2.18234E-05	1.86276E-06	7.15749E-05	0.000103857	6.15642E-05	6.3059E-09	7.8114E-08	1.5752E-08	1.00171E-07	0.10017114
3833953774380	383395	3774380	2.52293E-05	7.74495E-05	9.10743E-05	8.98616E-05	1.91015E-05	2.48413E-05	1.82846E-05	1.88198E-06	2.20485E-05	1.88198E-06	7.26916E-05	0.000105477	6.25247E-05	6.17866E-09	7.6812E-08	1.5252E-08	9.82435E-08	0.09824347
3834003774380	383400	3774380	2.54942E-05	7.82628E-05	9.20306E-05	9.08052E-05	1.93021E-05	2.51022E-05	1.84766E-05	1.90174E-06	2.22801E-05	1.90174E-06	7.38426E-05	0.000107147	6.35147E-05	6.06142E-09	7.5623E-08	1.4837E-08	9.65217E-08	0.09652167
3834053774380	383405	3774380	2.57591E-05	7.9076E-05	9.29869E-05	9.17488E-05	1.95027E-05	2.5363E-05	1.86686E-05	1.9215E-06	2.25116E-05	1.9215E-06	7.50061E-05	0.000108836	6.45155E-05	5.95278E-09	7.4527E-08	1.4485E-08	9.4965E-08	0.09496495
3834103774380	383410	3774380	2.6024E-05	7.98893E-05	9.39433E-05	9.26924E-05	1.97032E-05	2.56239E-05	1.88606E-05	1.94126E-06	2.27431E-05	1.94126E-06	7.6179E-05	0.000110537	6.55243E-05	5.8518E-09	7.3515E-08	1.4183E-08	9.35498E-08	0.09354977
3834153774380	383415	3774380	2.62799E-05	8.06747E-05	9.48668E-05	9.36037E-05	1.98969E-05	2.58758E-05	1.9046E-05	1.96035E-06	2.29667E-05	1.96035E-06	7.73518E-05	0.000112239	6.65331E-05	5.7562E-09	7.2558E-08	1.3918E-08	9.22328E-08	0.09223284
3834203774380	383420	3774380	2.65212E-05	8.14155E-05	9.5738E-05	9.44632E-05	2.00797E-05	2.61134E-05	1.92209E-05	1.97835E-06	2.31776E-05	1.97835E-06	7.85465E-05	0.000113973	6.75607E-05	5.66538E-09	7.1649E-08	1.3688E-08	9.10024E-08	0.0910024
3833903774385	383390	3774385	2.47738E-05	7.60513E-05	8.94302E-05	8.82394E-05	1.87567E-05	2.43929E-05	1.79545E-05	1.848E-06	2.16505E-05	1.848E-06	7.12131E-05	0.000103332	6.1253E-05	6.27008E-09	7.7643E-08	1.5372E-08	9.92852E-08	0.09928523
3833953774385	383395	3774385	2.5026E-05	7.68256E-05	9.03406E-05	8.91377E-05	1.89476E-05	2.46412E-05	1.81373E-05	1.86682E-06	2.18709E-05	1.86682E-06	7.23142E-05	0.000104929	6.22001E-05	6.14033E-09	7.6313E-08	1.491E-08	9.73637E-08	0.09736375
3834003774385	383400	3774385	2.52855E-05	7.76222E-05	9.12773E-05	9.00619E-05	1.91441E-05	2.48967E-05	1.83254E-05	1.88617E-06	2.20977E-05	1.88617E-06	7.34402E-05	0.000106563	6.31686E-05	6.0205E-09	7.5093E-08	1.4523E-08	9.56366E-08	0.09563664
3834053774385	383405	3774385	2.55468E-05	7.84243E-05	9.22205E-05	9.09926E-05	1.93419E-05	2.5154E-05	1.85147E-05	1.90566E-06	2.2326E-05	1.90566E-06	7.45913E-05	0.000108234	6.41586E-05	5.90978E-09	7.3973E-08	1.4195E-08	9.4078E-08	0.09407801
3834103774385	383410	3774385	2.58081E-05	7.92264E-05	9.31638E-05	9.19233E-05	1.95397E-05	2.54113E-05	1.87041E-05	1.92515E-06	2.25544E-05	1.92515E-06	7.5761E-05	0.000109931	6.51648E-05	5.80679E-09	7.2938E-08	1.3911E-08	9.26551E-08	0.09265515
3834153774385	383415	3774385	2.60531E-05	7.99784E-05	9.40481E-05	9.27958E-05	1.97252E-05	2.56525E-05	1.88816E-05	1.94343E-06	2.27685E-05	1.94343E-06	7.69307E-05	0.000111628	6.61709E-05	5.70989E-09	7.1962E-08	1.3665E-08	9.13372E-08	0.0913372
3834203774385	383420	3774385	2.63017E-05	8.07415E-05	9.49454E-05	9.36812E-05	1.99134E-05	2.58972E-05	1.90618E-05	1.96197E-06	2.29857E-05	1.96197E-06	7.81098E-05	0.000113339	6.71851E-05	5.61906E-09	7.1056E-08	1.345E-08	9.01253E-08	0.09012531
3833853774390	383385	3774390	2.43256E-05	7.46755E-05	8.78123E-05	8.6643E-05	1.84173E-05	2.39516E-05	1.76297E-05	1.81457E-06	2.12588E-05	1.81457E-06	6.97533E-05	0.000101213	5.99973E-05	6.37444E-09	7.8618E-08	1.5506E-08	1.00499E-07	0.10049861
3833903774390	383390	3774390	2.45706E-05	7.54275E-05	8.86965E-05	8.75155E-05	1.86028E-05	2.41928E-05	1.78072E-05	1.83284E-06	2.14729E-05	1.83284E-06	7.08232E-05	0.000102766	6.09176E-05	6.2307E-09	7.7132E-08	1.4998E-08	9.83608E-08	0.09836083
3833953774390	383395	3774390	2.48228E-05	7.62017E-05	8.9607E-05	8.84139E-05	1.87938E-05	2.44411E-05	1.799E-05	1.85166E-06	2.16933E-05	1.85166E-06	7.19212E-05	0.000104359	6.1862E-05	6.0985E-09	7.5775E-08	1.4574E-08	9.64469E-08	0.09644695
3834003774390	383400	3774390	2.5075E-05	7.6976E-05	9.05175E-05	8.93122E-05	1.89847E-05	2.46895E-05	1.81728E-05	1.87047E-06	2.19137E-05	1.87047E-06	7.30347E-05	0.000105975	6.28198E-05	5.97652E-09	7.4529E-08	1.4214E-08	9.47195E-08	0.09471951
3834053774390	383405	3774390	2.53309E-05	7.77614E-05	9.14411E-05	9.02235E-05	1.91784E-05	2.49414E-05	1.83582E-05	1.88956E-06	2.21373E-05	1.88956E-06	7.41702E-05	0.000107623	6.37964E-05	5.86385E-09	7.3386E-08	1.3908E-08	9.31578E-08	0.09315778
3834103774390	383410	3774390	2.55885E-05	7.85524E-05	9.23712E-05	9.11413E-05	1.93735E-05	2.51951E-05	1.8545E-05	1.90878E-06	2.23625E-05	1.90878E-06	7.53243E-05	0.000109297	6.47891E-05	5.75987E-09	7.2338E-08	1.3644E-08	9.17417E-08	0.09174174
3834153774390	383415	3774390	2.58317E-05	7.92988E-05	9.32489E-05	9.20073E-05	1.95576E-05	2.54345E-05	1.87212E-05	1.92691E-06	2.2575E-05	1.92691E-06	7.64909E-05	0.00011099	6.57926E-05	5.66136E-09	7.1345E-08	1.3413E-08	9.04193E-08	0.09041928
3834203774390	383420	3774390	2.60821E-05	8.00675E-05	9.41529E-05	9.28992E-05	1.97472E-05	2.56811E-05	1.89027E-05	1.94559E-06	2.27938E-05	1.94559E-06	7.76793E-05	0.000112714	6.68148E-05	5.57135E-09	7.0447E-08	1.3216E-08	8.9234E-08	0.08923399
3833853774395	383385	3774395	2.41297E-05	7.40739E-05	8.71048E-05	8.5945E-05	1.8269E-05	2.37586E-05	1.74877E-05	1.79995E-06	2.10876E-05	1.79995E-06	6.93821E-05	0.000100675	5.9678E-05	6.33297E-09	7.8087E-08	1.5094E-08	9.9514E-08	0.09951402
3833903774395	383390	3774395	2.43728E-05	7.48203E-05	8.79826E-05	8.6811E-05	1.84531E-05	2.39981E-05	1.76639E-05	1.81809E-06	2.13001E-05	1.81809E-06	7.04395E-05	0.000102209	6.05876E-05	6.18704E-09	7.6576E-08	1.4632E-08	9.7395E-08	0.09739495
3833953774395	383395	3774395	2.46196E-05	7.55779E-05	8.88734E-05	8.769E-05	1.86399E-05	2.4241E-05	1.78427E-05	1.8365E-06	2.15157E-05	1.8365E-06	7.15188E-05	0.000103775	6.15159E-05	6.05268E-09	7.5193E-08	1.4241E-08	9.54873E-08	0.09548734
3834003774395	383400	3774395	2.487E-05	7.63466E-05	8.97773E-05	8.85819E-05	1.88295E-05	2.44876E-05	1.80242E-05	1.85518E-06	2.17346E-05	1.85518E-06	7.2623E-05	0.000105378	6.24657E-05	5.92893E-09	7.3927E-08	1.3911E-08	9.37662E-08	0.09376622
3834053774395	383405	3774395	2.51222E-05	7.71208E-05	9.06878E-05	8.94803E-05	1.90204E-05	2.47359E-05	1.8207E-05	1.87399E-06	2.1955E-05	1.87399E-06	7.37491E-05	0.000107011	6.34342E-05	5.8147E-09	7.2765E-08	1.3624E-08	9.22038E-08	0.09220375
3834103774395	383410	3774395	2.53672E-05	7.78728E-05	9.15721E-05	9.03528E-05	1.92059E-05	2.49771E-05	1.83845E-05	1.89226E-06	2.21691E-05	1.89226E-06	7.48907E-05	0.000108668	6.44162E-05	5.70933E-09	7.1698E-08	1.338E-08	9.07873E-08	0.09078733
3834153774395	383415	3774395	2.56121E-05	7.86248E-05	9.24564E-05	9.12253E-05	1.93914E-05	2.52183E-05	1.85621E-05	1.91054E-06	2.23831E-05	1.91054E-06	7.60604E-05	0.000110365	6.54223E-05	5.611E-09	7.0707E-08	1.3166E-08	8.94845E-08	0.08948448
3833803774400	383380	3774400	2.36887E-05	7.27203E-05	8.55131E-05	8.43745E-05	1.79351E-05	2.33245E-05	1.71681E-05	1.76706E-06	2.07022E-05	1.76706E-06	6.79347E-05	9.85748E-05	5.84331E-05	6.44761E-09	7.9177E-08	1.5184E-08	1.00809E-07	0.10080873
3833853774400	383385	3774400	2.39319E-05	7.34667E-05	8.63909E-05	8.52405E-05	1.81192E-05	2.35639E-05	1.73443E-05	1.7852E-06	2.09147E-05	1.7852E-06	6.89953E-05	0.000100114	5.93453E-05	6.28543E-09	7.749E-08	1.4689E-08	9.84636E-08	0.09846361
3833903774400	383390	3774400	2.41732E-05	7.42076E-05	8.7262E-05	8.61001E-05	1.83019E-05	2.38015E-05	1.75192E-05	1.8032E-06	2.11256E-05	1.8032E-06	7.00434E-05	0.000101634	6.02468E-05	6.13757E-09	7.5957E-08	1.4269E-08	9.63632E-08	0.09636322
3833953774400	383395	3774400	2.44164E-05	7.4954E-05	8.81398E-05	8.69662E-05	1.8486E-05	2.40409E-05	1.76954E-05	1.82134E-06	2.13381E-05	1.82134E-06	7.11133E-05	0.000103187	6.11671E-05	6.00171E-09	7.4556E-08	1.3912E-08	9.44698E-08	0.09446976
3834003774400	383400	3774400	2.46613E-05	7.5706E-05	8.9024E-05	8.78387E-05	1.86715E-05	2.42821E-05	1.7873E-05	1.83961E-06	2.15522E-05	1.83961E-06	7.2205E-05	0.000104771	6.21061E-05	5.8769E-09	7.3276E-08	1.3608E-08	9.27613E-08	0.09276127
3834053774400	383405	3774400	2.49081E-05	7.64635E-05	8.99149E-05	8.87176E-05	1.88583E-05	2.45251E-05	1.80518E-05	1.85802E-06	2.17679E-05	1.85802E-06	7.33092E-05	0.000106373	6.30559E-05	5.76191E-09	7.2104E-08	1.3344E-08	9.12099E-08	0.09120987
3834103774400	383410	3774400	2.51476E-05	7.71988E-05	9.07795E-05	8.95708E-05	1.90397E-05	2.47609E-05	1.82254E-05	1.87588E-06	2.19772E-05	1.87588E-06	7.44447E-05	0.000108021	6.40325E-05	5.65467E-09	7.1014E-08	1.3116E-08	8.9784E-08	0.089784
3834153774400	383415	3774400	2.53962E-05	7.7962E-05	9.16769E-05	9.04562E-05	1.92279E-05	2.50057E-05	1.84056E-05	1.89443E-06	2.21944E-05	1.89443E-06	7.56113E-05	0.000109714	6.5036E-05	5.55766E-09	7.0039E-08	1.2922E-08	8.8519E-08	0.08851901
3833553774405	383355	3774405	2.23278E-05	6.85426E-05	8.06005E-05	7.95272E-05	1.69048E-05	2.19845E-05	1.61818E-05	1.66554E-06	1.95129E-05	1.66554E-06	6.25664E-05	9.07853E-05	5.38157E-05	7.53742E-09	9.0607E-08	1.8895E-08	1.17039E-07	0.11703906
3833603774405	383360	3774405	2.25565E-05	6.92444E-05	8.14258E-05	8.03416E-05	1.70779E-05	2.22096E-05	1.63475E-05	1.6826E-06	1.97127E-05	1.6826E-06	6.35334E-05	9.21884E-05	5.46474E-05	7.24725E-09	8.7515E-08	1.7649E-08	1.12411E-07	0.11241138
3833653774405	383365	3774405	2.27869E-05	6.99519E-05	8.22577E-05	8.11624E-05	1.72523E-05	2.24365E-05	1.65145E-05	1.69979E-06	1.99141E-05	1.69979E-06	6.45066E-05	9.36005E-05	5.54845E-05	6.99773E-09	8.4868E-08	1.6677E-08	1.08542E-07	0.10854225
3833703774405	383370	3774405	2.30192E-05	7.06649E-05	8.30961E-05	8.19896E-05	1.74282E-05	2.26652E-05	1.66828E-05	1.71711E-06	2.01171E-05	1.71711E-06	6.55017E-05	9.50444E-05	5.63404E-05	6.77466E-09	8.2511E-08	1.5897E-08	1.05182E-07	0.10518234
3833803774405	383380	3774405	2.34982E-05	7.21354E-05	8.48253E-05	8.36959E-05	1.77909E-05	2.31369E-05	1.703E-05	1.75285E-06	2.05357E-05	1.75285E-06	6.75604E-05	9.80316E-05	5.81112E-05	6.39384E-09	7.8514E-08	1.4733E-08	9.96411E-08	0.09964105
3833853774405	383385	3774405	2.37377E-05	7.28707E-05	8.569E-05	8.4549E-05	1.79722E-05	2.33727E-05	1.72036E-05	1.77071E-06	2.0745E-05	1.77071E-06	6.86085E-05	9.95524E-05	5.90126E-05	6.23054E-09	7.6813E-08	1.4289E-08	9.73324E-08	0.09733241
3833903774405	383390	3774405	2.39754E-05	7.36004E-05	8.65481E-05	8.53957E-05	1.81522E-05	2.36068E-05	1.73759E-05	1.78845E-06	2.09528E-05	1.78845E-06	6.96441E-05	0.000101055	5.99034E-05	6.08169E-09	7.5268E-08	1.3911E-08	9.52606E-08	0.09526059
3833953774405	383395	3774405	2.42149E-05	7.43357E-05	8.74127E-05	8.62488E-05	1.83335E-05	2.38426E-05	1.75495E-05	1.80631E-06	2.11621E-05	1.80631E-06	7.06984E-05	0.000102585	6.08103E-05	5.94499E-09	7.3856E-08	1.3587E-08	9.33884E-08	0.09338842
3834003774405	383400	3774405	2.44581E-05	7.50821E-05	8.82904E-05	8.71148E-05	1.85176E-05	2.4082E-05	1.77257E-05	1.82445E-06	2.13746E-05	1.82445E-06	7.17839E-05	0.00010416	6.17439E-05	5.81945E-09	7.2567E-08	1.3306E-08	9.16929E-08	0.09169295
3834053774405	383405	3774405	2.46958E-05	7.58118E-05	8.91485E-05	8.79615E-05	1.86976E-05	2.43161E-05	1.7898E-05	1.84218E-06	2.15823E-05	1.84218E-06	7.28819E-05	0.000105753	6.26884E-05	5.70439E-09	7.1392E-08	1.3066E-08	9.01624E-08	0.0901624
3834103774405	383410	3774405	2.49299E-05	7.65304E-05	8.99935E-05	8.87952E-05	1.88748E-05	2.45466E-05	1.80676E-05	1.85964E-06	2.17869E-05	1.85964E-06	7.40048E-05	0.000107383	6.36542E-05	5.5973E-09	7.0301E-08	1.2856E-08	8.87543E-08	0.08875435
3834153774405	383415	3774405	2.51803E-05	7.72991E-05	9.08974E-05	8.96871E-05	1.90644E-05	2.47931E-05	1.82491E-05	1.87832E-06	2.20057E-05	1.87832E-06	7.51652E-05	0.000109066	6.46523E-05	5.50126E-09	6.9338E-08	1.2679E-08	8.75175E-08	0.08751746
3833503774410	383350	3774410	2.19232E-05	6.73004E-05	7.91398E-05	7.8086E-05	1.65984E-05	2.15861E-05	1.58885E-05	1.63536E-06	1.91593E-05	1.63536E-06	6.12657E-05	8.88979E-05	5.26969E-05	7.80729E-09	9.3408E-08	1.9107E-08	1.20323E-07	0.12032259
3833553774410	383355	3774410	2.21627E-05	6.80357E-05	8.00044E-05	7.89391E-05	1.67798E-05	2.18219E-05	1.60621E-05	1.65323E-06	1.93686E-05	1.65323E-06	6.2267E-05	9.03508E-05	5.35581E-05	7.466E-09	8.9761E-08	1.7811E-08	1.15038E-07	0.11503765
3833603774410	383360	3774410	2.23931E-05	6.87431E-05	8.08363E-05	7.97599E-05	1.69542E-05	2.20488E-05	1.62291E-05	1.67042E-06	1.957E-05	1.67042E-06	6.32465E-05	9.1772E-05	5.44006E-05	7.17614E-09	8.6673E-08	1.6791E-08	1.1064E-07	0.1106402
3833653774410	383365	3774410	2.26182E-05	6.94338E-05	8.16485E-05	8.05613E-05	1.71246E-05	2.22704E-05	1.63922E-05	1.6872E-06	1.97666E-05	1.6872E-06	6.42041E-05	9.31615E-05	5.52242E-05	6.93045E-09	8.4066E-08	1.5976E-08	1.06972E-07	0.10697213
3833703774410	383370	3774410	2.2845E-05	7.01301E-05	8.24673E-05	8.13692E-05	1.72963E-05	2.24937E-05	1.65566E-05	1.70412E-06	1.99648E-05	1.70412E-06	6.51742E-05	9.45691E-05	5.60587E-05	6.70965E-09	8.1731E-08	1.5309E-08	1.03749E-07	0.10374889
3833753774410	383375	3774410	2.30772E-05	7.08431E-05	8.33057E-05	8.21965E-05	1.74722E-05	2.27224E-05	1.67249E-05	1.72144E-06	2.01678E-05	1.72144E-06	6.61786E-05	9.60265E-05	5.69226E-05	6.51035E-09	7.9633E-08	1.4756E-08	1.00899E-07	0.10089906
3833803774410	383380	3774410	2.33095E-05	7.15561E-05	8.41441E-05	8.30237E-05	1.7648E-05	2.29511E-05	1.68933E-05	1.73877E-06	2.03708E-05	1.73877E-06	6.71923E-05	9.74975E-05	5.77946E-05	6.33041E-09	7.7747E-08	1.4291E-08	9.83689E-08	0.09836891

			EGIODemolition	EGIOSite Grubbing / Prep	EGIOMass Grading / Excavation	EGIOMass Grading / Excavation	EGIODrainage / Utilities Trenching	EGIODrainage / Utilities Trenching	EGIOFoundations / Concrete Pads	EGIOFoundations / Concrete Pads	EGIOBuilding / Structure Construction	EGIOBuilding / Structure Construction	EGIOAsphalt Paving	EGIOArchitectural Coating	EGIOLandscaping or Other Finishing	EGIOWaterside Construction (Piles)	HIWaterside Construction (Landscaping)	HIWaterside Construction (Landscaping)	KMDemolition	KMSite Grubbing / Prep
Unique Identifier	X (UTM)	Y (UTM)	2025	2025	2025	2026	2026	2027	2026	2027	2026	2027	2027	2027	2027	2027	2025	2026	2025	2025
3833853774410	383385	3774410	0.000483457	0.00018962	6.27958E-05	6.1502E-05	0.000142811	0.00014259	0.000187635	0.000187514	0.00020098	0.000196163	7.82087E-06	7.82087E-06	0.000211804	7.82087E-06	2.68421E-05	2.60013E-05	2.99902E-05	0.00013016
3833903774410	383390	3774410	0.000466481	0.00018296	6.05908E-05	5.93424E-05	0.000137796	0.000137584	0.000181046	0.000180929	0.000193923	0.000189275	7.54625E-06	7.54625E-06	0.000204367	7.54625E-06	2.69102E-05	2.60674E-05	3.02663E-05	0.000131358
3833953774410	383395	3774410	0.000450816	0.00017682	5.85562E-05	5.73497E-05	0.000133169	0.000132963	0.000174966	0.000174854	0.000187411	0.000182919	7.29284E-06	7.29284E-06	0.000197504	7.29284E-06	2.69802E-05	2.61351E-05	3.05424E-05	0.000132556
3834003774410	383400	3774410	0.000436373	0.00017115	5.66802E-05	5.55124E-05	0.000128902	0.000128704	0.000169361	0.000169252	0.000181407	0.000177059	7.05919E-06	7.05919E-06	0.000191177	7.05919E-06	2.70304E-05	2.61838E-05	3.08207E-05	0.000133764
3834053774410	383405	3774410	0.000422891	0.00016586	5.4929E-05	5.37973E-05	0.00012492	0.000124727	0.000164128	0.000164023	0.000175802	0.000171588	6.8411E-06	6.8411E-06	0.00018527	6.8411E-06	2.70986E-05	2.62498E-05	3.10878E-05	0.000134923
3834103774410	383410	3774410	0.000410505	0.00016101	5.33202E-05	5.22216E-05	0.000121261	0.000121074	0.000159321	0.000159218	0.000170653	0.000166563	6.64072E-06	6.64072E-06	0.000179844	6.64072E-06	2.71775E-05	2.63263E-05	3.13661E-05	0.000136131
3833453774415	383345	3774415	0.000702294	0.00027545	9.12205E-05	8.9341E-05	0.000207454	0.000207134	0.000272568	0.000272392	0.000291954	0.000284956	1.1361E-05	1.1361E-05	0.000307678	1.1361E-05	2.57101E-05	2.49048E-05	2.75099E-05	0.000119395
3833503774415	383350	3774415	0.00065928	0.00025858	8.56333E-05	8.3869E-05	0.000194748	0.000194447	0.000255873	0.000255708	0.000274072	0.000267503	1.06651E-05	1.06651E-05	0.000288833	1.06651E-05	2.58124E-05	2.50039E-05	2.77905E-05	0.000120613
3833553774415	383355	3774415	0.000621959	0.00024394	8.07858E-05	7.91214E-05	0.000183724	0.00018344	0.000241389	0.000241233	0.000258558	0.00025236	1.00614E-05	1.00614E-05	0.000272483	1.00614E-05	2.59236E-05	2.51116E-05	2.80779E-05	0.00012186
3833603774415	383360	3774415	0.000590468	0.00023159	7.66955E-05	7.51153E-05	0.000174421	0.000174152	0.000229167	0.000229019	0.000245467	0.000239583	9.55199E-06	9.55199E-06	0.000258687	9.55199E-06	2.60115E-05	2.51968E-05	2.8354E-05	0.000123058
3833653774415	383365	3774415	0.000563325	0.00022094	7.31698E-05	7.16623E-05	0.000166403	0.000166147	0.000218632	0.000218491	0.000234182	0.000228569	9.11289E-06	9.11289E-06	0.000246795	9.11289E-06	2.60815E-05	2.52645E-05	2.86142E-05	0.000124188
3833703774415	383370	3774415	0.000538759	0.00021131	6.9979E-05	6.85372E-05	0.000159147	0.000158901	0.000209098	0.000208963	0.00022397	0.000218602	8.71549E-06	8.71549E-06	0.000236033	8.71549E-06	2.61586E-05	2.53393E-05	2.88813E-05	0.000125347
3833753774415	383375	3774415	0.000516475	0.00020257	6.70845E-05	6.57023E-05	0.000152564	0.000152329	0.000200449	0.00020032	0.000214706	0.00020956	8.35499E-06	8.35499E-06	0.00022627	8.35499E-06	2.62357E-05	2.5414E-05	2.91506E-05	0.000126516
3833803774415	383380	3774415	0.000496202	0.00019462	6.44513E-05	6.31234E-05	0.000146576	0.00014635	0.000192581	0.000192457	0.000206279	0.000201334	8.02705E-06	8.02705E-06	0.000217388	8.02705E-06	2.63111E-05	2.5487E-05	2.94244E-05	0.000127704
3833853774415	383385	3774415	0.000477708	0.00018736	6.20492E-05	6.07707E-05	0.000141113	0.000140895	0.000185404	0.000185284	0.00019859	0.00019383	7.72787E-06	7.72787E-06	0.000209286	7.72787E-06	2.63882E-05	2.55617E-05	2.97005E-05	0.000128902
3833903774415	383390	3774415	0.000460777	0.00018072	5.985E-05	5.86169E-05	0.000136111	0.000135901	0.000178832	0.000178717	0.000191552	0.000186961	7.45398E-06	7.45398E-06	0.000201868	7.45398E-06	2.64636E-05	2.56347E-05	2.99743E-05	0.000130091
3833953774415	383395	3774415	0.00044522	0.00017462	5.78293E-05	5.66378E-05	0.000131516	0.000131313	0.000172795	0.000172683	0.000185085	0.000180648	7.20232E-06	7.20232E-06	0.000195053	7.20232E-06	2.65228E-05	2.5692E-05	3.02527E-05	0.000131299
3834003774415	383400	3774415	0.000430939	0.00016902	5.59743E-05	5.48211E-05	0.000127297	0.000127101	0.000167252	0.000167144	0.000179148	0.000174854	6.97129E-06	6.97129E-06	0.000188796	6.97129E-06	2.65927E-05	2.57598E-05	3.0522E-05	0.000132468
3834053774415	383405	3774415	0.000417637	0.0001638	5.42465E-05	5.31288E-05	0.000123368	0.000123177	0.000162089	0.000161985	0.000173618	0.000169456	6.75609E-06	6.75609E-06	0.000182968	6.75609E-06	2.66716E-05	2.58362E-05	3.07936E-05	0.000133646
3834103774415	383410	3774415	0.000405457	0.00015903	5.26645E-05	5.15794E-05	0.00011977	0.000119585	0.000157362	0.000157261	0.000168554	0.000164514	6.55907E-06	6.55907E-06	0.000177632	6.55907E-06	2.67595E-05	2.59214E-05	3.10765E-05	0.000134874

			KMMass Grading / Excavation	KMMass Grading / Excavation	KMDrainage / Utilities Trenching	KMFoundations / Concrete Pads	KMBuilding / Structure Construction	KMAsphalt Paving	KMArchitectural Coating	KMLandscaping or Other Finishing	KMWaterside Construction (Piles)	EWNDemolition	EWNSite Grubbing / Prep	EWNDrainage / Utilities Trenching	EWNDrainage / Utilities Trenching	EWNDrainage / Utilities Trenching	EWNFoundation s / Concrete Pads	EWNBuilding / Structure Construction	EWNAsphalt Paving	EWNLandscaping or Other Finishing	EWNWaterside Construction (Piles)
Unique Identifier	X (UTM)	Y (UTM)	2025	2026	2026	2026	2026	2026	2026	2026	2026	2027	2027	2027	2028	2029	2029	2029	2029	2029	2029
3833853774410	383385	3774410	9.89351E-05	9.79112E-05	3.51608E-05	1.86069E-05	6.39083E-05	2.05312E-06	2.05312E-06	6.59615E-05	2.05312E-06	0.000117196	6.38731E-06	1.49986E-05	1.4709E-05	1.44046E-05	1.24771E-05	2.70933E-05	1.92754E-06	2.8057E-05	1.92754E-06
3833903774410	383390	3774410	9.98459E-05	9.88126E-05	3.54845E-05	1.87782E-05	6.44967E-05	2.07202E-06	2.07202E-06	6.65687E-05	2.07202E-06	0.000117372	6.39691E-06	1.50212E-05	1.47311E-05	1.44263E-05	1.24958E-05	2.7134E-05	1.93044E-06	2.80992E-05	1.93044E-06
3833953774410	383395	3774410	0.000100757	9.9714E-05	3.58082E-05	1.89495E-05	6.50851E-05	2.09092E-06	2.09092E-06	6.7176E-05	2.09092E-06	0.000117578	6.40818E-06	1.50476E-05	1.4757E-05	1.44517E-05	1.25179E-05	2.71818E-05	1.93384E-06	2.81487E-05	1.93384E-06
3834003774410	383400	3774410	0.000101675	0.000100623	3.61345E-05	1.91222E-05	6.56782E-05	2.10998E-06	2.10998E-06	6.77882E-05	2.10998E-06	0.000117693	6.41444E-06	1.50623E-05	1.47714E-05	1.44658E-05	1.25301E-05	2.72083E-05	1.93573E-06	2.81762E-05	1.93573E-06
3834053774410	383405	3774410	0.000102556	0.000101495	3.64476E-05	1.92879E-05	6.62473E-05	2.12826E-06	2.12826E-06	6.83755E-05	2.12826E-06	0.000117885	6.42487E-06	1.50868E-05	1.47955E-05	1.44893E-05	1.25505E-05	2.72526E-05	1.93887E-06	2.8222E-05	1.93887E-06
3834103774410	383410	3774410	0.000103474	0.000102403	3.67739E-05	1.94606E-05	6.68405E-05	2.14732E-06	2.14732E-06	6.89878E-05	2.14732E-06	0.000118084	6.43572E-06	1.51123E-05	1.48204E-05	1.45138E-05	1.25717E-05	2.72986E-05	1.94215E-06	2.82697E-05	1.94215E-06
3833453774415	383345	3774415	9.07527E-05	8.98135E-05	3.22528E-05	1.70681E-05	5.86228E-05	1.88332E-06	1.88332E-06	6.05062E-05	1.88332E-06	0.000112984	6.15779E-06	1.44597E-05	1.41804E-05	1.3887E-05	1.20287E-05	2.61197E-05	1.85828E-06	2.70488E-05	1.85828E-06
3833503774415	383350	3774415	9.16785E-05	9.07297E-05	3.25818E-05	1.72422E-05	5.92208E-05	1.90253E-06	1.90253E-06	6.11234E-05	1.90253E-06	0.000113329	6.17657E-06	1.45038E-05	1.42237E-05	1.39294E-05	1.20654E-05	2.61994E-05	1.86394E-06	2.71313E-05	1.86394E-06
3833553774415	383355	3774415	9.26266E-05	9.1668E-05	3.29188E-05	1.74205E-05	5.98333E-05	1.92221E-06	1.92221E-06	6.17555E-05	1.92221E-06	0.000113689	6.19619E-06	1.45498E-05	1.42688E-05	1.39736E-05	1.21037E-05	2.62826E-05	1.86986E-06	2.72175E-05	1.86986E-06
3833603774415	383360	3774415	9.35374E-05	9.25694E-05	3.32425E-05	1.75918E-05	6.04217E-05	1.94111E-06	1.94111E-06	6.23628E-05	1.94111E-06	0.000113972	6.21163E-06	1.45861E-05	1.43044E-05	1.40084E-05	1.21339E-05	2.6348E-05	1.87452E-06	2.72853E-05	1.87452E-06
3833653774415	383365	3774415	9.4396E-05	9.34191E-05	3.35476E-05	1.77533E-05	6.09762E-05	1.95892E-06	1.95892E-06	6.29352E-05	1.95892E-06	0.000114164	6.22206E-06	1.46106E-05	1.43284E-05	1.4032E-05	1.21543E-05	2.63923E-05	1.87767E-06	2.73311E-05	1.87767E-06
3833703774415	383370	3774415	9.52769E-05	9.42909E-05	3.38607E-05	1.79189E-05	6.15453E-05	1.97721E-06	1.97721E-06	6.35225E-05	1.97721E-06	0.000114386	6.23416E-06	1.4639E-05	1.43563E-05	1.40592E-05	1.21779E-05	2.64436E-05	1.88132E-06	2.73843E-05	1.88132E-06
3833753774415	383375	3774415	9.61654E-05	9.51701E-05	3.41764E-05	1.8086E-05	6.21192E-05	1.99564E-06	1.99564E-06	6.41148E-05	1.99564E-06	0.000114615	6.24668E-06	1.46684E-05	1.43851E-05	1.40875E-05	1.22024E-05	2.64967E-05	1.8851E-06	2.74393E-05	1.8851E-06
3833803774415	383380	3774415	9.70687E-05	9.60641E-05	3.44975E-05	1.82559E-05	6.27027E-05	2.01439E-06	2.01439E-06	6.47171E-05	2.01439E-06	0.00011486	6.26003E-06	1.46997E-05	1.44159E-05	1.41176E-05	1.22285E-05	2.65534E-05	1.88913E-06	2.74979E-05	1.88913E-06
3833853774415	383385	3774415	9.79795E-05	9.69655E-05	3.48212E-05	1.84272E-05	6.32911E-05	2.03329E-06	2.03329E-06	6.53244E-05	2.03329E-06	0.000115075	6.27172E-06	1.47272E-05	1.44428E-05	1.41439E-05	1.22513E-05	2.66029E-05	1.89266E-06	2.75493E-05	1.89266E-06
3833903774415	383390	3774415	9.88829E-05	9.78595E-05	3.51422E-05	1.85971E-05	6.38746E-05	2.05204E-06	2.05204E-06	6.59266E-05	2.05204E-06	0.000115304	6.28424E-06	1.47566E-05	1.44716E-05	1.41722E-05	1.22757E-05	2.6656E-05	1.89643E-06	2.76043E-05	1.89643E-06
3833953774415	383395	3774415	9.98011E-05	9.87683E-05	3.54685E-05	1.87698E-05	6.44678E-05	2.07109E-06	2.07109E-06	6.65389E-05	2.07109E-06	0.000115465	6.293E-06	1.47772E-05	1.44918E-05	1.41919E-05	1.22929E-05	2.66932E-05	1.89908E-06	2.76428E-05	1.89908E-06
3834003774415	383400	3774415	0.00010069	9.96475E-05	3.57843E-05	1.89369E-05	6.50416E-05	2.08953E-06	2.08953E-06	6.71312E-05	2.08953E-06	0.00011568	6.30469E-06	1.48046E-05	1.45187E-05	1.42183E-05	1.23157E-05	2.67428E-05	1.9026E-06	2.76941E-05	1.9026E-06
3834053774415	383405	3774415	0.000101585	0.000100534	3.61027E-05	1.91054E-05	6.56204E-05	2.10812E-06	2.10812E-06	6.77285E-05	2.10812E-06	0.000115886	6.31595E-06	1.4831E-05	1.45446E-05	1.42437E-05	1.23377E-05	2.67906E-05	1.906E-06	2.77436E-05	1.906E-06
3834103774415	383410	3774415	0.000102519	0.000101458	3.64343E-05	1.92809E-05	6.62232E-05	2.12749E-06	2.12749E-06	6.83507E-05	2.12749E-06	0.000116154	6.33056E-06	1.48653E-05	1.45783E-05	1.42766E-05	1.23662E-05	2.68525E-05	1.91041E-06	2.78077E-05	1.91041E-06

			ISDemolition	ISDrainage / Utilities Trenching	ISDrainage / Utilities Trenching	ISAsphalt Paving	ISAsphalt Paving	SVDemolition	SVSite Grubbing / Prep	SVMass Grading / Excavation	SVMass Grading / Excavation	SVDrainage / Utilities Trenching	SVFoundations / Concrete Pads	SVBuilding / Structure Construction	SVBuilding / Structure Construction	SVAsphalt Paving	SVAsphalt Paving	SVArchitectural Coating	SVArchitectural Coating	SVLandscaping or Other Finishing	SVLandscaping or Other Finishing
Unique Identifier	X (UTM)	Y (UTM)	2027	2027	2028	2027	2028	2027	2027	2027	2028	2028	2028	2028	2029	2028	2029	2028	2029	2028	2029
3833853774410	383385	3774410	0.000211213	8.50474E-05	8.28653E-05	2.19647E-05	2.04611E-05	0.000135698	9.75597E-05	6.57776E-05	6.49424E-05	4.60782E-05	1.46379E-05	2.09696E-05	2.01695E-05	2.06173E-06	1.91822E-06	2.06173E-06	1.91822E-06	2.09696E-05	2.01695E-05
3833903774410	383390	3774410	0.000195915	7.88874E-05	7.68634E-05	2.03738E-05	1.89791E-05	0.00013724	9.86678E-05	6.65246E-05	6.568E-05	4.66015E-05	1.48041E-05	2.12078E-05	2.03986E-05	2.08514E-06	1.94001E-06	2.08514E-06	1.94001E-06	2.12078E-05	2.03986E-05
3833953774410	383395	3774410	0.000182696	7.35646E-05	7.16771E-05	1.89991E-05	1.76985E-05	0.000138799	9.97886E-05	6.72804E-05	6.64261E-05	4.71309E-05	1.49723E-05	2.14487E-05	2.06303E-05	2.10883E-06	1.96205E-06	2.10883E-06	1.96205E-06	2.14487E-05	2.06303E-05
3834003774410	383400	3774410	0.00017108	6.88876E-05	6.71201E-05	1.77912E-05	1.65733E-05	0.000140384	0.000100929	6.8049E-05	6.7185E-05	4.76694E-05	1.51433E-05	2.16938E-05	2.0866E-05	2.13292E-06	1.98446E-06	2.13292E-06	1.98446E-06	2.16938E-05	2.0866E-05
3834053774410	383405	3774410	0.000160882	6.47811E-05	6.3119E-05	1.67306E-05	1.55853E-05	0.000142006	0.000102094	6.8835E-05	6.7961E-05	4.822E-05	1.53182E-05	2.19443E-05	2.1107E-05	2.15756E-06	2.00738E-06	2.15756E-06	2.00738E-06	2.19443E-05	2.1107E-05
3834103774410	383410	3774410	0.000151968	6.11917E-05	5.96216E-05	1.58036E-05	1.47217E-05	0.000143654	0.000103279	6.96339E-05	6.87497E-05	4.87796E-05	1.5496E-05	2.2199E-05	2.1352E-05	2.1826E-06	2.03068E-06	2.1826E-06	2.03068E-06	2.2199E-05	2.1352E-05
3833453774415	383345	3774415	0.00044179	0.000177892	0.000173328	4.59431E-05	4.2798E-05	0.000122487	8.80612E-05	5.93734E-05	5.86195E-05	4.1592E-05	1.32127E-05	1.8928E-05	1.82058E-05	1.861E-06	1.73146E-06	1.861E-06	1.73146E-06	1.8928E-05	1.82058E-05
3833503774415	383350	3774415	0.000385547	0.000155245	0.000151262	4.00943E-05	3.73496E-05	0.000124001	8.91501E-05	6.01075E-05	5.93444E-05	4.21062E-05	1.33761E-05	1.9162E-05	1.84309E-05	1.88401E-06	1.75287E-06	1.88401E-06	1.75287E-06	1.9162E-05	1.84309E-05
3833553774415	383355	3774415	0.000340624	0.000137156	0.000133637	3.54225E-05	3.29977E-05	0.00012556	9.02709E-05	6.08632E-05	6.00905E-05	4.26356E-05	1.35442E-05	1.9403E-05	1.86626E-05	1.90769E-06	1.77491E-06	1.90769E-06	1.77491E-06	1.9403E-05	1.86626E-05
3833603774415	383360	3774415	0.000304155	0.000122472	0.000119329	3.163E-05	2.94648E-05	0.000127057	9.13469E-05	6.15887E-05	6.08067E-05	4.31439E-05	1.37057E-05	1.96342E-05	1.88851E-05	1.93043E-06	1.79606E-06	1.93043E-06	1.79606E-06	1.96342E-05	1.88851E-05
3833653774415	383365	3774415	0.000274205	0.000110412	0.000107579	2.85155E-05	2.65634E-05	0.0001285	9.23845E-05	6.22883E-05	6.14974E-05	4.36339E-05	1.38614E-05	1.98573E-05	1.90996E-05	1.95236E-06	1.81647E-06	1.95236E-06	1.81647E-06	1.98573E-05	1.90996E-05
3833703774415	383370	3774415	0.000249402	0.000100425	9.7848E-05	2.59361E-05	2.41606E-05	0.00012997	9.34414E-05	6.30008E-05	6.22009E-05	4.41331E-05	1.40199E-05	2.00844E-05	1.93181E-05	1.97469E-06	1.83724E-06	1.97469E-06	1.83724E-06	2.00844E-05	1.93181E-05
3833753774415	383375	3774415	0.000228587	9.20435E-05	8.96819E-05	2.37715E-05	2.21442E-05	0.000131467	9.45174E-05	6.37263E-05	6.29172E-05	4.46413E-05	1.41814E-05	2.03157E-05	1.95405E-05	1.99743E-06	1.8584E-06	1.99743E-06	1.8584E-06	2.03157E-05	1.95405E-05
3833803774415	383380	3774415	0.000210866	8.49079E-05	8.27294E-05	2.19286E-05	2.04275E-05	0.00013299	9.56126E-05	6.44648E-05	6.36463E-05	4.51586E-05	1.43457E-05	2.05511E-05	1.9767E-05	2.02058E-06	1.87994E-06	2.02058E-06	1.87994E-06	2.05511E-05	1.9767E-05
3833853774415	383385	3774415	0.000195639	7.87766E-05	7.67554E-05	2.03451E-05	1.89524E-05	0.000134522	9.67143E-05	6.52075E-05	6.43796E-05	4.56789E-05	1.4511E-05	2.07879E-05	1.99947E-05	2.04386E-06	1.9016E-06	2.04386E-06	1.9016E-06	2.07879E-05	1.99947E-05
3833903774415	383390	3774415	0.000182427	7.34565E-05	7.15719E-05	1.89712E-05	1.76725E-05	0.000136055	9.78159E-05	6.59503E-05	6.51129E-05	4.61992E-05	1.46763E-05	2.10247E-05	2.02225E-05	2.06714E-06	1.92326E-06	2.06714E-06	1.92326E-06	2.10247E-05	2.02225E-05
3833953774415	383395	3774415	0.000170812	6.87796E-05	6.70149E-05	1.77633E-05	1.65473E-05	0.000137632	9.89496E-05	6.67146E-05	6.58676E-05	4.67346E-05	1.48464E-05	2.12684E-05	2.04569E-05	2.0911E-06	1.94555E-06	2.0911E-06	1.94555E-06	2.12684E-05	2.04569E-05
3834003774415	383400	3774415	0.000160723	6.4717E-05	6.30565E-05	1.67141E-05	1.55699E-05	0.000139226	0.000100096	6.74876E-05	6.66308E-05	4.72761E-05	1.50184E-05	2.15148E-05	2.06939E-05	2.11533E-06	1.96809E-06	2.11533E-06	1.96809E-06	2.15148E-05	2.06939E-05
3834053774415	383405	3774415	0.000151666	6.10701E-05	5.95032E-05	1.57722E-05	1.46925E-05	0.000140839	0.000101255	6.82693E-05	6.74025E-05	4.78237E-05	1.51924E-05	2.1764E-05	2.09336E-05	2.13983E-06	1.99088E-06	2.13983E-06	1.99088E-06	2.1764E-05	2.09336E-05
3834103774415	383410	3774415	0.000143689	5.78582E-05	5.63737E-05	1.49427E-05	1.39198E-05	0.000142487	0.00010244	6.90682E-05	6.81912E-05	4.83833E-05	1.53701E-05	2.20187E-05	2.11785E-05	2.16487E-06	2.01418E-06	2.16487E-06	2.01418E-06	2.20187E-05	2.11785E-05

			MDemolition	MSite Grubbing / Prep	MMass Grading / Excavation	MMass Grading / Excavation	MDrainage / Utilities Trenching	MFoundations / Concrete Pads	MBuilding / Structure Construction	MAsphalt Paving	MLandscaping or Other Finishing	MWaterside Construction (Piles)	RSSWDemolition	RSSWPlacing Base	RSSWForm	Child Risk				
Unique Identifier	X (UTM)	Y (UTM)	2027	2027	2027	2028	2028	2028	2028	2028	2028	2028	2029	2029	2029	3rd Trimester	0<2	2<16	Total	per million
3833853774410	383385	3774410	2.35454E-05	7.22802E-05	8.49957E-05	8.38639E-05	1.78266E-05	2.31833E-05	1.70642E-05	1.75637E-06	2.05769E-05	1.75637E-06	6.82217E-05	9.89912E-05	5.868E-05	6.16719E-09	7.6044E-08	1.3897E-08	9.61084E-08	0.09610838
3833903774410	383390	3774410	2.37776E-05	7.29932E-05	8.58341E-05	8.46912E-05	1.80025E-05	2.3412E-05	1.72325E-05	1.77369E-06	2.07799E-05	1.77369E-06	6.92448E-05	0.000100476	5.956E-05	6.01829E-09	7.4497E-08	1.3556E-08	9.4072E-08	0.09407202
3833953774410	383395	3774410	2.40135E-05	7.37174E-05	8.66856E-05	8.55314E-05	1.8181E-05	2.36443E-05	1.74035E-05	1.79129E-06	2.09861E-05	1.79129E-06	7.02867E-05	0.000101987	6.04561E-05	5.88185E-09	7.3087E-08	1.3264E-08	9.22325E-08	0.09223245
3834003774410	383400	3774410	2.42494E-05	7.44415E-05	8.75371E-05	8.63716E-05	1.83596E-05	2.38766E-05	1.75745E-05	1.80888E-06	2.11922E-05	1.80888E-06	7.13503E-05	0.000103531	6.1371E-05	5.75682E-09	7.1801E-08	1.3009E-08	9.0567E-08	0.09056704
3834053774410	383405	3774410	2.4478E-05	7.51434E-05	8.83625E-05	8.71859E-05	1.85327E-05	2.41017E-05	1.77401E-05	1.82594E-06	2.1392E-05	1.82594E-06	7.24327E-05	0.000105101	6.2302E-05	5.64069E-09	7.061E-08	1.2787E-08	8.90377E-08	0.08903774
3834103774410	383410	3774410	2.47158E-05	7.58731E-05	8.92205E-05	8.80326E-05	1.87127E-05	2.43357E-05	1.79124E-05	1.84367E-06	2.15998E-05	1.84367E-06	7.35463E-05	0.000106717	6.32598E-05	5.53557E-09	6.9542E-08	1.2598E-08	8.76756E-08	0.08767555
3833453774415	383345	3774415	2.15077E-05	6.60248E-05	7.76398E-05	7.6606E-05	1.62838E-05	2.1177E-05	1.55874E-05	1.60436E-06	1.87961E-05	1.60436E-06	5.99244E-05	8.69516E-05	5.15432E-05	8.12706E-09	9.6752E-08	1.9096E-08	1.23974E-07	0.12397432
3833503774415	383350	3774415	2.17399E-05	6.67378E-05	7.84782E-05	7.74332E-05	1.64597E-05	2.14056E-05	1.57557E-05	1.62169E-06	1.89991E-05	1.62169E-06	6.08945E-05	8.83593E-05	5.23776E-05	7.7318E-09	9.2512E-08	1.7831E-08	1.18075E-07	0.11807477
3833553774415	383355	3774415	2.19776E-05	6.74675E-05	7.93363E-05	7.82799E-05	1.66396E-05	2.16397E-05	1.5928E-05	1.63942E-06	1.92068E-05	1.63942E-06	6.18927E-05	8.98076E-05	5.32361E-05	7.39095E-09	8.8868E-08	1.6814E-08	1.13073E-07	0.11307334
3833603774415	383360	3774415	2.22081E-05	6.81749E-05	8.01681E-05	7.91007E-05	1.68141E-05	2.18666E-05	1.6095E-05	1.65661E-06	1.94082E-05	1.65661E-06	6.28597E-05	9.12107E-05	5.40679E-05	7.10463E-09	8.5819E-08	1.5988E-08	1.08911E-07	0.10891087
3833653774415	383365	3774415	2.24258E-05	6.88434E-05	8.09542E-05	7.98762E-05	1.6979E-05	2.2081E-05	1.62528E-05	1.67285E-06	1.95985E-05	1.67285E-06	6.37986E-05	9.25731E-05	5.48755E-05	6.85866E-09	8.3205E-08	1.5307E-08	1.05371E-07	0.10537075
3833703774415	383370	3774415	2.2649E-05	6.95285E-05	8.17598E-05	8.06712E-05	1.71479E-05	2.23008E-05	1.64146E-05	1.6895E-06	1.97936E-05	1.6895E-06	6.47593E-05	9.39671E-05	5.57018E-05	6.63751E-09	8.0866E-08	1.4739E-08	1.02242E-07	0.10224171
3833753774415	383375	3774415	2.28758E-05	7.02248E-05	8.25786E-05	8.14791E-05	1.73197E-05	2.25241E-05	1.6579E-05	1.70642E-06	1.99918E-05	1.70642E-06	6.57419E-05	9.53929E-05	5.6547E-05	6.4381E-09	7.8764E-08	1.426E-08	9.94621E-08	0.09946208
3833803774415	383380	3774415	2.31063E-05	7.09322E-05	8.34105E-05	8.22999E-05	1.74941E-05	2.2751E-05	1.6746E-05	1.72361E-06	2.01932E-05	1.72361E-06	6.674E-05	9.68412E-05	5.74055E-05	6.25793E-09	7.6874E-08	1.3852E-08	9.69849E-08	0.09698485
3833853774415	383385	3774415	2.33367E-05	7.16397E-05	8.42424E-05	8.31207E-05	1.76686E-05	2.29779E-05	1.6913E-05	1.7408E-06	2.03946E-05	1.7408E-06	6.776E-05	9.83213E-05	5.82829E-05	6.09475E-09	7.5171E-08	1.3503E-08	9.47686E-08	0.09476856
3833903774415	383390	3774415	2.3569E-05	7.23527E-05	8.50808E-05	8.39479E-05	1.78445E-05	2.32066E-05	1.70813E-05	1.75813E-06	2.05976E-05	1.75813E-06	6.87832E-05	9.98059E-05	5.91629E-05	5.94628E-09	7.3628E-08	1.3201E-08	9.27751E-08	0.0927751
3833953774415	383395	3774415	2.38067E-05	7.30824E-05	8.59389E-05	8.47946E-05	1.80244E-05	2.34406E-05	1.72536E-05	1.77586E-06	2.08053E-05	1.77586E-06	6.98281E-05	0.000101322	6.00617E-05	5.81081E-09	7.2229E-08	1.2938E-08	9.09776E-08	0.09097756
3834003774415	383400	3774415	2.40353E-05	7.37842E-05	8.67642E-05	8.56089E-05	1.81975E-05	2.36657E-05	1.74193E-05	1.79291E-06	2.10051E-05	1.79291E-06	7.09043E-05	0.000102884	6.09873E-05	5.68721E-09	7.0957E-08	1.2712E-08	8.93558E-08	0.08935581
3834053774415	383405	3774415	2.42657E-05	7.44917E-05	8.75961E-05	8.64297E-05	1.8372E-05	2.38926E-05	1.75863E-05	1.8101E-06	2.12065E-05	1.8101E-06	7.19929E-05	0.000104463	6.19237E-05	5.57312E-09	6.9789E-08	1.2512E-08	8.78741E-08	0.08787411
3834103774415	383410	3774415	2.45053E-05	7.52269E-05	8.84607E-05	8.72828E-05	1.85534E-05	2.41285E-05	1.77599E-05	1.82797E-06	2.14158E-05	1.82797E-06	7.31065E-05	0.000106079	6.28815E-05	5.47026E-09	6.8747E-08	1.2342E-08	8.65597E-08	0.08655967

Silverlake Reservoir Unmitigated Construction Health Risk Assessment

Health Risk Assessment Results Summary

		MAX:	4.18	46.12	46.32
Unique Identifier	X (UTM)	Y (UTM)	Onroad	Offroad	Total Risk
3829703772855	382970	3772855	0.027529616	0.744391377	0.771921
3829803772855	382980	3772855	0.02802459	0.755074455	0.783099
3829903772855	382990	3772855	0.02858375	0.767210916	0.7957947
3830003772855	383000	3772855	0.02915744	0.77951901	0.8086764
3830103772855	383010	3772855	0.029747673	0.792036251	0.8217839
3830203772855	383020	3772855	0.030352189	0.804685587	0.8350378
3830303772855	383030	3772855	0.030972233	0.817428081	0.8484003
3830403772855	383040	3772855	0.031628211	0.830866981	0.8624952
3830503772855	383050	3772855	0.032303281	0.844407331	0.8767106
3830603772855	383060	3772855	0.033005227	0.85820273	0.891208
3830703772855	383070	3772855	0.033738565	0.872362119	0.9061007
3830803772855	383080	3772855	0.034491016	0.886441651	0.9209327
3830903772855	383090	3772855	0.035381569	0.902123787	0.9375054
3831003772855	383100	3772855	0.036316238	0.91739841	0.9537146
3831103772855	383110	3772855	0.037258112	0.929155903	0.966414
3831203772855	383120	3772855	0.038189899	0.938073459	0.9762634
3831303772855	383130	3772855	0.039128394	0.954141623	0.99327
3831403772855	383140	3772855	0.040094143	0.986178671	1.0262728
3831503772855	383150	3772855	0.041157382	1.005284074	1.0464415
3831603772855	383160	3772855	0.041842679	1.020816058	1.0626587
3831703772855	383170	3772855	0.043058776	1.038285453	1.0813442
3831803772855	383180	3772855	0.045508818	1.073115031	1.1186238
3831903772855	383190	3772855	0.048686243	1.092352096	1.1410383
3832003772855	383200	3772855	0.050925341	1.104429832	1.1553552
3832103772855	383210	3772855	0.052255217	1.104526244	1.1567815
3832203772855	383220	3772855	0.052196612	1.090078839	1.1422755
3832303772855	383230	3772855	0.051213127	1.062143499	1.1133566
3832403772855	383240	3772855	0.050439204	1.035459655	1.0858989
3832503772855	383250	3772855	0.05024241	1.016018819	1.0662612
3832603772855	383260	3772855	0.050072776	0.99607401	1.0461468
3832703772855	383270	3772855	0.049361934	0.964269862	1.0136318
3832803772855	383280	3772855	0.04884246	0.932904909	0.9817474
3832903772855	383290	3772855	0.048610492	0.907215531	0.955826
3833003772855	383300	3772855	0.048624788	0.889232798	0.9378576
3833103772855	383310	3772855	0.048595112	0.872063689	0.9206588
3833203772855	383320	3772855	0.048761626	0.862838808	0.9116004
3833303772855	383330	3772855	0.048919849	0.855816966	0.9047368
3833403772855	383340	3772855	0.048965108	0.848152778	0.8971179
3833503772855	383350	3772855	0.048882275	0.839740008	0.8886223
3833603772855	383360	3772855	0.048681188	0.830778788	0.87946
3833703772855	383370	3772855	0.048400225	0.822097713	0.8704979
3833803772855	383380	3772855	0.048037488	0.813497104	0.8615346
3833903772855	383390	3772855	0.047594896	0.804801059	0.852396
3834003772855	383400	3772855	0.047095631	0.796205842	0.8433015
3834103772855	383410	3772855	0.046556928	0.78768694	0.8342439
3834203772855	383420	3772855	0.045909595	0.777476607	0.8233862
3834303772855	383430	3772855	0.045161999	0.765598161	0.8107602
3834403772855	383440	3772855	0.044410055	0.753845944	0.798256
3834503772855	383450	3772855	0.043501549	0.739015139	0.7825167
3834603772855	383460	3772855	0.042603849	0.724389886	0.7669937
3834703772855	383470	3772855	0.041899814	0.713843335	0.7557431
3834803772855	383480	3772855	0.041521077	0.70988296	0.751404
3834903772855	383490	3772855	0.041172033	0.706303026	0.7474751
3835003772855	383500	3772855	0.041057931	0.707102123	0.7481601
3835103772855	383510	3772855	0.041103195	0.710233554	0.7513367
3835203772855	383520	3772855	0.041077668	0.711285488	0.7523632
3835303772855	383530	3772855	0.040436699	0.701764803	0.7422015
3835403772855	383540	3772855	0.039794258	0.692333875	0.7321281
3835503772855	383550	3772855	0.039233411	0.684369053	0.7236025
3835603772855	383560	3772855	0.038707786	0.677076501	0.7157843
3835703772855	383570	3772855	0.038321218	0.672175176	0.7104964
3835803772855	383580	3772855	0.039225091	0.686244441	0.7254695
3835903772855	383590	3772855	0.0403795	0.701173312	0.7415528
3836003772855	383600	3772855	0.040828827	0.705802034	0.7466309
3836103772855	383610	3772855	0.04063378	0.702573941	0.7432077
3836203772855	383620	3772855	0.040408596	0.699075279	0.7394839
3836303772855	383630	3772855	0.039964321	0.693199007	0.7331633
3836403772855	383640	3772855	0.039506719	0.687317699	0.7268244
3836503772855	383650	3772855	0.039021975	0.68113036	0.7201523
3836603772855	383660	3772855	0.038509455	0.674808115	0.7133176
3836703772855	383670	3772855	0.037992545	0.668531045	0.7065236
3836803772855	383680	3772855	0.037727053	0.665277865	0.7030049
3836903772855	383690	3772855	0.037448989	0.661656278	0.6991053
3837003772855	383700	3772855	0.037136485	0.657189037	0.6943255
3837103772855	383710	3772855	0.036740275	0.651734024	0.6884743
3837203772855	383720	3772855	0.03636879	0.646923645	0.6832924
3837303772855	383730	3772855	0.035927326	0.641561907	0.6774892
3837403772855	383740	3772855	0.035473018	0.636049377	0.6715224
3837503772855	383750	3772855	0.035103061	0.630829972	0.665933
3837603772855	383760	3772855	0.034828532	0.626444079	0.6612726
3837703772855	383770	3772855	0.034523963	0.623592068	0.658116
3837803772855	383780	3772855	0.034154069	0.620095071	0.6542491
3837903772855	383790	3772855	0.033775003	0.616387371	0.6501624
3838003772855	383800	3772855	0.033408668	0.612649361	0.646058
3838103772855	383810	3772855	0.032860914	0.606416817	0.6392777
3838203772855	383820	3772855	0.032321931	0.60030343	0.6326254
3838303772855	383830	3772855	0.031870791	0.595221874	0.6270927
3838403772855	383840	3772855	0.031493453	0.591424948	0.6229184
3838503772855	383850	3772855	0.031130963	0.587590461	0.6187214

Silverlake Reservoir Construction Health Risk Assessment

Health Risk Assessment Results Summary

Sensitive Receptors		MAX:	46.32
Unique Identifier	X (UTM)	Y (UTM)	Total Risk
3829703772855	382970	3772855	0.771920993
3829803772855	382980	3772855	0.783099044
3829903772855	382990	3772855	0.795794665
3830003772855	383000	3772855	0.808676449
3830103772855	383010	3772855	0.821783924
3830203772855	383020	3772855	0.835037776
3830303772855	383030	3772855	0.848400314
3830403772855	383040	3772855	0.862495192
3830503772855	383050	3772855	0.876710612
3830603772855	383060	3772855	0.891207957
3830703772855	383070	3772855	0.906100683
3830803772855	383080	3772855	0.920932667
3830903772855	383090	3772855	0.937505356
3831003772855	383100	3772855	0.953714648
3831103772855	383110	3772855	0.966414015
3831203772855	383120	3772855	0.976263358
3831303772855	383130	3772855	0.993270017
3831403772855	383140	3772855	1.026272815
3831503772855	383150	3772855	1.046441455
3831603772855	383160	3772855	1.062658737
3831703772855	383170	3772855	1.081344229
3831803772855	383180	3772855	1.118623849
3831903772855	383190	3772855	1.141038339
3832003772855	383200	3772855	1.155355173
3832103772855	383210	3772855	1.156781461
3832203772855	383220	3772855	1.14227545
3832303772855	383230	3772855	1.113356626
3832403772855	383240	3772855	1.08589886
3832503772855	383250	3772855	1.066261229
3832603772855	383260	3772855	1.046146787
3832703772855	383270	3772855	1.013631796
3832803772855	383280	3772855	0.981747368
3832903772855	383290	3772855	0.955826023
3833003772855	383300	3772855	0.937857586
3833103772855	383310	3772855	0.920658801
3833203772855	383320	3772855	0.911600434
3833303772855	383330	3772855	0.904736815
3833403772855	383340	3772855	0.897117886
3833503772855	383350	3772855	0.888622283
3833603772855	383360	3772855	0.879459976
3833703772855	383370	3772855	0.870497937
3833803772855	383380	3772855	0.861534592
3833903772855	383390	3772855	0.852395955
3834003772855	383400	3772855	0.843301473
3834103772855	383410	3772855	0.834243868
3834203772855	383420	3772855	0.823386202
3834303772855	383430	3772855	0.81076016
3834403772855	383440	3772855	0.798256
3834503772855	383450	3772855	0.782516689
3834603772855	383460	3772855	0.766993736
3834703772855	383470	3772855	0.755743149
3834803772855	383480	3772855	0.751404038
3834903772855	383490	3772855	0.747475059
3835003772855	383500	3772855	0.748160053
3835103772855	383510	3772855	0.75133675
3835203772855	383520	3772855	0.752363156
3835303772855	383530	3772855	0.742201502
3835403772855	383540	3772855	0.732128133
3835503772855	383550	3772855	0.723602464
3835603772855	383560	3772855	0.715784287
3835703772855	383570	3772855	0.710496394
3835803772855	383580	3772855	0.725469532
3835903772855	383590	3772855	0.741552812
3836003772855	383600	3772855	0.746630861
3836103772855	383610	3772855	0.743207721
3836203772855	383620	3772855	0.739483875
3836303772855	383630	3772855	0.733163328
3836403772855	383640	3772855	0.726824418
3836503772855	383650	3772855	0.720152335
3836603772855	383660	3772855	0.71331757
3836703772855	383670	3772855	0.70652359
3836803772855	383680	3772855	0.703004918
3836903772855	383690	3772855	0.699105266
3837003772855	383700	3772855	0.694325522
3837103772855	383710	3772855	0.688474299
3837203772855	383720	3772855	0.683292436
3837303772855	383730	3772855	0.677489233
3837403772855	383740	3772855	0.671522395
3837503772855	383750	3772855	0.665933034
3837603772855	383760	3772855	0.661272611
3837703772855	383770	3772855	0.65811603
3837803772855	383780	3772855	0.65424914
3837903772855	383790	3772855	0.650162374
3838003772855	383800	3772855	0.646058029
3838103772855	383810	3772855	0.63927773
3838203772855	383820	3772855	0.632625361
3838303772855	383830	3772855	0.627092664
3838403772855	383840	3772855	0.622918401
3838503772855	383850	3772855	0.618721424

FOR CHRONIC CALCS

MAX:	1.61			
Overlapping Phases - Maximum GLC				
2025	2026	2027	2028	2029
0.00328769	0.004447656	0.012045114	0.024063559	0.023054374
0.003304651	0.004470791	0.012321962	0.024813873	0.023703465
0.003326325	0.004500383	0.012629309	0.025633269	0.02441462
0.003347637	0.004529529	0.012943445	0.026474556	0.025141167
0.003369007	0.004558758	0.013264387	0.02733623	0.025880827
0.003390112	0.0045877	0.013591101	0.028215515	0.026630971
0.003410766	0.004615941	0.013922876	0.029111167	0.027389993
0.003433454	0.004647043	0.014270669	0.030043514	0.02817954
0.003456028	0.004678022	0.01462321	0.030989207	0.028975778
0.003479153	0.004709817	0.01498351	0.031952784	0.029783774
0.003503272	0.004742948	0.01535363	0.03293581	0.03060724
0.003527172	0.004775836	0.015724327	0.033917212	0.031424817
0.003556773	0.004816512	0.016132294	0.034966653	0.032311162
0.003586889	0.004858167	0.016531426	0.035972787	0.033165626
0.003615166	0.004897267	0.016843147	0.036656843	0.033791478
0.003637631	0.004929928	0.017104148	0.037155709	0.034266356
0.003656354	0.004957933	0.017547263	0.038452092	0.035265276
0.003801326	0.005116342	0.017920875	0.039415764	0.036061745
0.003904559	0.005246285	0.018167194	0.039850659	0.036405379
0.004010584	0.005384601	0.018317849	0.039894968	0.036405345
0.004103391	0.005510978	0.018622175	0.0399644	0.03679647
0.004291766	0.005788863	0.019144953	0.040704282	0.037552986
0.004449907	0.006024061	0.019357889	0.04054725	0.037676447
0.004613657	0.006285825	0.019320425	0.039869723	0.037227473
0.004728026	0.006487954	0.019059408	0.038924478	0.036375366
0.004791602	0.00663239	0.018491289	0.037485108	0.034911334
0.004743845	0.006603782	0.017849295	0.036084837	0.03339365
0.004658853	0.006505804	0.01736564	0.035067184	0.032285357
0.004588534	0.006418498	0.017058549	0.034398373	0.031578765
0.004511812	0.006319014	0.016751346	0.033722604	0.030900747
0.004375877	0.006133283	0.016257741	0.032673149	0.029919384
0.004238405	0.005940436	0.015772674	0.031627565	0.029004682
0.004129829	0.005786739	0.015359498	0.030725781	0.028237353
0.004062016	0.005691725	0.015046324	0.030024922	0.027642994
0.004000881	0.005606325	0.014727619	0.029315093	0.02704146
0.003980126	0.005580477	0.014523875	0.028833752	0.026630226
0.003971374	0.005572301	0.014344691	0.028400966	0.026260227
0.003960672	0.005561332	0.014144985	0.027927737	0.025856458
0.003947064	0.005545928	0.013924264	0.027412636	0.025416592
0.003931253	0.005527243	0.013687761	0.026867815	0.024948321
0.003916799	0.005510451	0.013451321	0.026324056	0.024478144
0.003902379	0.005493677	0.013213659	0.025780855	0.024003773
0.003887115	0.005475554	0.012972764	0.025233589	0.023521121
0.003871525	0.005456859	0.012734187	0.024694522	0.023040974
0.003855376	0.005437181	0.012498896	0.02416575	0.022564792
0.003829623	0.005403135	0.012239436	0.023593993	0.022049331
0.003794146	0.00535453	0.011957202	0.022984274	0.021498346
0.003758034	0.005304891	0.01168153	0.02239289	0.020959939
0.003704978	0.005229976	0.011361118	0.021721542	0.020350457
0.003651628	0.005154562	0.011048806	0.021073266	0.019757573
0.003617673	0.005107525	0.010807038	0.020560727	0.019281067
0.003616325	0.005108645	0.010675018	0.020254151	0.018985037
0.003616558	0.005111796	0.010549965	0.019962638	0.018701666
0.003640062	0.005149131	0.010490088	0.019793429	0.018525663
0.003675754	0.005203595	0.010463995	0.019690503	0.018408851
0.003699409	0.005239729	0.010409264	0.019539836	0.018253045
0.003665356	0.005191593	0.01020349	0.019107752	0.017850067
0.003630786	0.005142492	0.010002502	0.018687379	0.017456779
0.003603182	0.005103318	0.009826258	0.018314751	0.017105713
0.003578307	0.005067922	0.009662861	0.017968032	0.016778204
0.003565522	0.005049731	0.00953664	0.017690495	0.016514126
0.003651491	0.00517163	0.009693395	0.017945922	0.016749733
0.003731991	0.005280319	0.009895878	0.018296662	0.017108776
0.003755434	0.005306448	0.009956239	0.018380838	0.017223404
0.003741913	0.005282418	0.009886085	0.018216272	0.017086857
0.003725617	0.005254064	0.009816206	0.018054932	0.016954212
0.003699648	0.005213734	0.00970238	0.01780878	0.016732439
0.003673056	0.00517232	0.009590416	0.017566654	0.016513643
0.003644712	0.005128693	0.009474993	0.017319633	0.016289194
0.003615801	0.005084461	0.009357319	0.017067384	0.016058192
0.003586952	0.005040588	0.009241257	0.016819331	0.015831443
0.003564914	0.005002129	0.009198921	0.016714581	0.015766274
0.003540567	0.004960755	0.009155105	0.01660198	0.015705435
0.003514682	0.004919213	0.009093845	0.016446919	0.015607576
0.003488089	0.004879195	0.009004714	0.016236394	0.015443924
0.003464829	0.004844063	0.00892529	0.016036473	0.015296038
0.003442079	0.004811812	0.008825136	0.01581188	0.015099192
0.0034198	0.004780844	0.008718203	0.015579605	0.014885974
0.003399116	0.004752101	0.008618627	0.015361502	0.014686355
0.003380539	0.004725888	0.008539901	0.015171297	0.01453663
0.003370544	0.004710556	0.008479424	0.014986776	0.014395587
0.003357355	0.004691869	0.008409959	0.014801492	0.014234752
0.003342982	0.004672989	0.0083326	0.014640732	0.014072935
0.00332934	0.004655047	0.008252815	0.014475827	0.013902391
0.003306544	0.004625326	0.008121064	0.014227018	0.013633048
0.003283632	0.004595417	0.00799407	0.013988115	0.013373927
0.003264472	0.004570379	0.007889358	0.013786726	0.013158214
0.00324951	0.004550852	0.007812153	0.013628299	0.012998442
0.003234604	0.004531595	0.007734823	0.013472418	0.012837178

Health Risk Assessment Results Summary

		MAX:	4.18	46.12	46.32
Unique Identifier	X (UTM)	Y (UTM)	Onroad	Offroad	Total Risk
3838603772855	383860	3772855	0.030509028	0.579804776	0.6103138
3838703772855	383870	3772855	0.029861834	0.571808004	0.6016698
3838803772855	383880	3772855	0.029188607	0.562711796	0.5919004
3838903772855	383890	3772855	0.028484681	0.552993268	0.5814779
3839003772855	383900	3772855	0.027761836	0.545534001	0.5732958
3839103772855	383910	3772855	0.026672309	0.532991139	0.5596634
3829703772855	382970	3772865	0.028147245	0.763499121	0.7916464
3829803772865	382980	3772865	0.028653986	0.774681986	0.803336
3829903772865	382990	3772865	0.029241957	0.78771533	0.8169573
3830003772865	383000	3772865	0.029846834	0.801048907	0.8308957
3830103772865	383010	3772865	0.030465289	0.814640616	0.8451059
3830203772865	383020	3772865	0.031099708	0.828287433	0.8593871
3830303772865	383030	3772865	0.031749782	0.842090054	0.8738398
3830403772865	383040	3772865	0.032433826	0.856486024	0.8889198
3830503772865	383050	3772865	0.033135945	0.871012381	0.9041483
3830603772865	383060	3772865	0.033866438	0.885839157	0.9197056
3830703772865	383070	3772865	0.034629856	0.901018497	0.9356484
3830803772865	383080	3772865	0.035412016	0.916183202	0.9515952
3830903772865	383090	3772865	0.036283283	0.932734566	0.9690178
3831003772865	383100	3772865	0.037224799	0.949209898	0.9864347
3831103772865	383110	3772865	0.038198118	0.965161168	1.0033593
3831203772865	383120	3772865	0.039221665	0.978007115	1.0172288
3831303772865	383130	3772865	0.04026998	0.98730527	1.0275753
3831403772865	383140	3772865	0.041288927	1.005426656	1.0467156
3831503772865	383150	3772865	0.042293652	1.034020185	1.0763138
3831603772865	383160	3772865	0.043360546	1.050288615	1.0936492
3831703772865	383170	3772865	0.044341805	1.062775989	1.1071178
3831803772865	383180	3772865	0.045140636	1.076132431	1.1212731
3831903772865	383190	3772865	0.048043483	1.117871855	1.1659153
3832003772865	383200	3772865	0.051835112	1.13866192	1.190497
3832103772865	383210	3772865	0.053830293	1.144491305	1.1983216
3832203772865	383220	3772865	0.054170334	1.131927631	1.186098
3832303772865	383230	3772865	0.053114754	1.102675908	1.1557907
3832403772865	383240	3772865	0.052249663	1.073865236	1.1261149
3832503772865	383250	3772865	0.052170293	1.055131097	1.1073014
3832603772865	383260	3772865	0.052095144	1.035610127	1.0877053
3832703772865	383270	3772865	0.051284957	1.000793499	1.0520785
3832803772865	383280	3772865	0.05069155	0.965959296	1.0166508
3832903772865	383290	3772865	0.050447479	0.937891209	0.9883387
3833003772865	383300	3772865	0.050504808	0.918899267	0.9694041
3833103772865	383310	3772865	0.050511632	0.90082939	0.951341
3833203772865	383320	3772865	0.050733111	0.891228343	0.9419615
3833303772865	383330	3772865	0.050945756	0.883951555	0.9348973
3833403772865	383340	3772865	0.051029329	0.875949995	0.9269793
3833503772865	383350	3772865	0.050946673	0.86629761	0.9172443
3833603772865	383360	3772865	0.050730411	0.856186548	0.906917
3833703772865	383370	3772865	0.050470325	0.84748491	0.8979552
3833803772865	383380	3772865	0.050150832	0.839637384	0.8897882
3833903772865	383390	3772865	0.049753051	0.831829414	0.8815825
3834003772865	383400	3772865	0.049463082	0.827904173	0.8773673
3834103772865	383410	3772865	0.049161813	0.824431147	0.873593
3834203772865	383420	3772865	0.048689592	0.817682765	0.8663724
3834303772865	383430	3772865	0.048006148	0.807115739	0.8551219
3834403772865	383440	3772865	0.047310368	0.79663084	0.8439412
3834503772865	383450	3772865	0.046104008	0.776331814	0.8224358
3834603772865	383460	3772865	0.044919411	0.756345496	0.8012649
3834703772865	383470	3772865	0.044020773	0.742153602	0.7861744
3834803772865	383480	3772865	0.043566773	0.736814213	0.780381
3834903772865	383490	3772865	0.043129594	0.731638353	0.7747679
3835003772865	383500	3772865	0.042953009	0.731158188	0.7741112
3835103772865	383510	3772865	0.042926181	0.732806175	0.7757324
3835203772865	383520	3772865	0.042819298	0.732523128	0.7753424
3835303772865	383530	3772865	0.042105575	0.72205406	0.7641596
3835403772865	383540	3772865	0.041393665	0.711794486	0.7531882
3835503772865	383550	3772865	0.040718773	0.702282455	0.7430012
3835603772865	383560	3772865	0.040062107	0.693237934	0.7333
3835703772865	383570	3772865	0.039540289	0.686405023	0.7259453
3835803772865	383580	3772865	0.040404207	0.700279113	0.7406833
3835903772865	383590	3772865	0.041541155	0.715209847	0.756751
3836003772865	383600	3772865	0.04206467	0.720909853	0.7629745
3836103772865	383610	3772865	0.041968283	0.7189302	0.7608985
3836203772865	383620	3772865	0.041829799	0.71648763	0.7583174
3836303772865	383630	3772865	0.041368343	0.710505343	0.7518737
3836403772865	383640	3772865	0.040879844	0.704373194	0.745253
3836503772865	383650	3772865	0.04039882	0.698375874	0.7387747
3836603772865	383660	3772865	0.039928647	0.692602228	0.7325309
3836703772865	383670	3772865	0.039438004	0.686756157	0.7261942
3836803772865	383680	3772865	0.03906512	0.682147437	0.7212126
3836903772865	383690	3772865	0.038693569	0.677416112	0.7161097
3837003772865	383700	3772865	0.038325253	0.672266143	0.7105914
3837103772865	383710	3772865	0.037908327	0.666693779	0.7046021
3837203772865	383720	3772865	0.037519602	0.661762553	0.6992822
3837303772865	383730	3772865	0.037034507	0.655989647	0.6930242
3837403772865	383740	3772865	0.036516455	0.649886449	0.6864029
3837503772865	383750	3772865	0.036070252	0.643990056	0.6800603
3837603772865	383760	3772865	0.03570548	0.638668485	0.674374
3837703772865	383770	3772865	0.035325919	0.634104601	0.6694305
3837803772865	383780	3772865	0.034943424	0.630595946	0.6655394
3837903772865	383790	3772865	0.034572729	0.627194541	0.6617673
3838003772865	383800	3772865	0.034211663	0.623715223	0.6579269
3838103772865	383810	3772865	0.033597637	0.616702116	0.6502998

Health Risk Assessment Results Summary

Sensitive Receptors

		MAX:	46.32
Unique Identifier	X (UTM)	Y (UTM)	Total Risk
3838603772855	383860	3772855	0.610313804
3838703772855	383870	3772855	0.601669838
3838803772855	383880	3772855	0.591900403
3838903772855	383890	3772855	0.581477949
3839003772855	383900	3772855	0.573295836
3839103772855	383910	3772855	0.559663448
3829703772865	382970	3772865	0.791646366
3829803772865	382980	3772865	0.803335972
3829903772865	382990	3772865	0.816957288
3830003772865	383000	3772865	0.830895741
3830103772865	383010	3772865	0.845105905
3830203772865	383020	3772865	0.85938714
3830303772865	383030	3772865	0.873839836
3830403772865	383040	3772865	0.888919849
3830503772865	383050	3772865	0.904148326
3830603772865	383060	3772865	0.919705596
3830703772865	383070	3772865	0.935648352
3830803772865	383080	3772865	0.951595218
3830903772865	383090	3772865	0.96901785
3831003772865	383100	3772865	0.986434697
3831103772865	383110	3772865	1.003359285
3831203772865	383120	3772865	1.01722878
3831303772865	383130	3772865	1.02757525
3831403772865	383140	3772865	1.046715583
3831503772865	383150	3772865	1.076313837
3831603772865	383160	3772865	1.093649161
3831703772865	383170	3772865	1.107117794
3831803772865	383180	3772865	1.121273067
3831903772865	383190	3772865	1.165915337
3832003772865	383200	3772865	1.190497033
3832103772865	383210	3772865	1.198321597
3832203772865	383220	3772865	1.186097965
3832303772865	383230	3772865	1.155790663
3832403772865	383240	3772865	1.126114899
3832503772865	383250	3772865	1.10730139
3832603772865	383260	3772865	1.087705271
3832703772865	383270	3772865	1.052078456
3832803772865	383280	3772865	1.016650846
3832903772865	383290	3772865	0.988338688
3833003772865	383300	3772865	0.969404075
3833103772865	383310	3772865	0.951341022
3833203772865	383320	3772865	0.941961454
3833303772865	383330	3772865	0.934897311
3833403772865	383340	3772865	0.926979324
3833503772865	383350	3772865	0.917244283
3833603772865	383360	3772865	0.906916958
3833703772865	383370	3772865	0.897955234
3833803772865	383380	3772865	0.889788216
3833903772865	383390	3772865	0.881582465
3834003772865	383400	3772865	0.877367255
3834103772865	383410	3772865	0.87359296
3834203772865	383420	3772865	0.866372358
3834303772865	383430	3772865	0.855121888
3834403772865	383440	3772865	0.843941208
3834503772865	383450	3772865	0.822435822
3834603772865	383460	3772865	0.801264907
3834703772865	383470	3772865	0.786174375
3834803772865	383480	3772865	0.780380985
3834903772865	383490	3772865	0.774767948
3835003772865	383500	3772865	0.774111197
3835103772865	383510	3772865	0.775732356
3835203772865	383520	3772865	0.775342426
3835303772865	383530	3772865	0.764159635
3835403772865	383540	3772865	0.753188152
3835503772865	383550	3772865	0.743001228
3835603772865	383560	3772865	0.73330004
3835703772865	383570	3772865	0.725945312
3835803772865	383580	3772865	0.740683221
3835903772865	383590	3772865	0.756751002
3836003772865	383600	3772865	0.762974523
3836103772865	383610	3772865	0.760898483
3836203772865	383620	3772865	0.758317429
3836303772865	383630	3772865	0.751873686
3836403772865	383640	3772865	0.745253038
3836503772865	383650	3772865	0.738774694
3836603772865	383660	3772865	0.732530875
3836703772865	383670	3772865	0.72619416
3836803772865	383680	3772865	0.721212556
3836903772865	383690	3772865	0.716109681
3837003772865	383700	3772865	0.710591396
3837103772865	383710	3772865	0.704602107
3837203772865	383720	3772865	0.699282156
3837303772865	383730	3772865	0.693024153
3837403772865	383740	3772865	0.686402904
3837503772865	383750	3772865	0.680060308
3837603772865	383760	3772865	0.674373965
3837703772865	383770	3772865	0.66943052
3837803772865	383780	3772865	0.66553937
3837903772865	383790	3772865	0.66176727
3838003772865	383800	3772865	0.657926886
3838103772865	383810	3772865	0.650299752

FOR CHRONIC CALCS

MAX:	1.61			
Overlapping Phases - Maximum GLC				
2025	2026	2027	2028	2029
0.003204601	0.004491741	0.007578404	0.013191526	0.012521335
0.003173157	0.004450486	0.007419576	0.012911073	0.012207161
0.003134488	0.00439774	0.007250471	0.012605531	0.011881518
0.003094168	0.0043446	0.007072628	0.012278382	0.011539833
0.003063237	0.004303834	0.006927754	0.012020182	0.011242206
0.003008641	0.004230282	0.006698895	0.011607072	0.01077031
0.00333705	0.004511948	0.012467477	0.025090627	0.024021467
0.003353534	0.004534334	0.012760588	0.025894101	0.024712254
0.00337569	0.004564585	0.01309348	0.02678853	0.025487363
0.003398006	0.004595024	0.013435473	0.027710327	0.026280485
0.003420449	0.004625612	0.01378532	0.028655053	0.027088679
0.003442048	0.00465506	0.014140235	0.029618861	0.027907702
0.003463394	0.004684227	0.014501826	0.030602549	0.028738079
0.003486161	0.004715367	0.014878	0.031622839	0.029596865
0.003508796	0.004746357	0.015259815	0.032659271	0.0304638
0.003532003	0.004778032	0.015650729	0.033715836	0.031344266
0.003556116	0.004811111	0.016051541	0.034795429	0.032240808
0.003580103	0.004844059	0.016454454	0.035876584	0.033134624
0.003608341	0.004882756	0.016890503	0.03702425	0.034089759
0.003637532	0.004922919	0.017326844	0.038157617	0.03503362
0.00366642	0.004962638	0.017753035	0.039245435	0.035940944
0.003695871	0.005003418	0.018099692	0.040013982	0.036632412
0.003719139	0.005037482	0.018384595	0.04053162	0.037124489
0.003751032	0.005079184	0.018829246	0.041831407	0.038136292
0.003878578	0.005219095	0.019189744	0.04270407	0.038864554
0.003954688	0.005314071	0.01945777	0.043185515	0.039281365
0.004037741	0.005422458	0.019603628	0.043321729	0.039338237
0.004135672	0.005552957	0.019744837	0.043152659	0.039289075
0.004380484	0.005908659	0.02032161	0.043562433	0.040024629
0.004593569	0.006230341	0.020434743	0.042942421	0.039813643
0.004757704	0.006504014	0.020209788	0.041854108	0.038945146
0.004860216	0.006709309	0.019588849	0.040157973	0.037299303
0.004833512	0.006719554	0.018844846	0.038478073	0.035510957
0.004748997	0.00662564	0.018300625	0.037308202	0.034243115
0.004684966	0.006547773	0.018003971	0.036637128	0.033530898
0.004613811	0.006456892	0.01770021	0.035946008	0.032833198
0.004469414	0.006260615	0.017147144	0.03474951	0.031712092
0.004319544	0.006050456	0.016599737	0.033550494	0.030666735
0.004203346	0.005885619	0.016141233	0.032529268	0.029803902
0.00413373	0.005788044	0.015806747	0.031765689	0.029159441
0.004071723	0.005701364	0.015465598	0.030989793	0.028506668
0.004051875	0.005676954	0.015250457	0.030470002	0.028066373
0.004044223	0.005670456	0.015062903	0.030005766	0.027673729
0.004034563	0.005661079	0.014851079	0.029493415	0.027241122
0.004017755	0.005640984	0.014602272	0.028908253	0.02674716
0.003999491	0.005618809	0.014336974	0.028291686	0.026223669
0.003987817	0.0056063	0.014090702	0.027715784	0.025730409
0.003979984	0.005599244	0.013855128	0.02716379	0.025251667
0.003971924	0.005591904	0.013618558	0.026613482	0.024768962
0.003982461	0.005611959	0.01344511	0.026189827	0.024387048
0.003994592	0.005634022	0.013279444	0.025785844	0.024016432
0.003989453	0.00563056	0.013063134	0.025288771	0.023565664
0.003963853	0.005596885	0.012789451	0.024684732	0.023022594
0.00393724	0.005561399	0.012521542	0.024097245	0.022490371
0.003859007	0.005449941	0.012103803	0.023229007	0.021717913
0.003780687	0.005337884	0.0116961	0.022390041	0.020966003
0.003730517	0.005267255	0.011385937	0.021743373	0.020374714
0.003724462	0.005261588	0.01122171	0.021372931	0.02002204
0.003718367	0.00525553	0.011062591	0.021015645	0.019681026
0.003736589	0.005285011	0.010976068	0.020796725	0.019460683
0.003765413	0.005329458	0.010922771	0.020643928	0.019300206
0.003783005	0.005356703	0.010842805	0.020444752	0.019102055
0.003745465	0.005303694	0.010615649	0.019970803	0.018660868
0.003708041	0.005250639	0.010395275	0.019511731	0.018231464
0.003673463	0.005201532	0.010190339	0.019083013	0.017829153
0.003640358	0.00515426	0.009995712	0.01867547	0.017445172
0.00361821	0.005122874	0.009837046	0.018337511	0.017124052
0.003703998	0.005244964	0.00998756	0.018581315	0.017344819
0.003785724	0.005356012	0.010185805	0.018924702	0.017691641
0.003814957	0.005390185	0.010260743	0.019036045	0.017831458
0.003806863	0.005373153	0.010211947	0.01891243	0.017737662
0.00379439	0.005349067	0.010162681	0.018789476	0.017646233
0.003767862	0.005307553	0.010046112	0.018536989	0.017418788
0.00374018	0.005264487	0.009928684	0.018283506	0.017189924
0.003711976	0.005220247	0.009817625	0.018042991	0.016974485
0.003683781	0.00517575	0.009714061	0.017817303	0.016776087
0.003655288	0.005131226	0.009609455	0.017590199	0.016576417
0.003629131	0.00508833	0.00953831	0.017426546	0.016452355
0.003602084	0.005044583	0.009468415	0.017260158	0.016334673
0.003574769	0.005001891	0.009390272	0.017069381	0.016199309
0.003548277	0.004962224	0.009296589	0.016846571	0.01602513
0.003524954	0.004927222	0.009213172	0.016636815	0.01586843
0.003501487	0.004894184	0.009100885	0.016389227	0.015644711
0.003477798	0.004861801	0.008978254	0.01612865	0.015398379
0.003455186	0.004830681	0.008861326	0.015879931	0.015161609
0.003434255	0.004801705	0.008759107	0.015653288	0.014958878
0.003416162	0.004776675	0.008668636	0.015440621	0.014780342
0.003404029	0.004758981	0.008592412	0.015239514	0.014604539
0.003391634	0.004741907	0.008522406	0.015059283	0.014443973
0.003378436	0.004724564	0.008448677	0.014901023	0.014288294
0.003352909	0.004691289	0.008300233	0.014624074	0.013984696

Health Risk Assessment Results Summary

		MAX:	4.18	46.12	46.32
Unique Identifier	X (UTM)	Y (UTM)	Onroad	Offroad	Total Risk
3838203772865	383820	3772865	0.032997219	0.609762001	0.6427592
3838303772865	383830	3772865	0.032528127	0.604660023	0.6371881
3838403772865	383840	3772865	0.032213412	0.601382353	0.6335958
3838503772865	383850	3772865	0.031887288	0.598232984	0.6301203
3838603772865	383860	3772865	0.031222067	0.589993316	0.6212154
3838703772865	383870	3772865	0.030523382	0.581392607	0.611916
3838803772865	383880	3772865	0.029808807	0.571099412	0.6009082
3838903772865	383890	3772865	0.029072112	0.562145922	0.591218
3839003772865	383900	3772865	0.028336603	0.554722826	0.5830594
3839103772865	383910	3772865	0.027288324	0.542337308	0.5696256
3829703772875	382970	3772875	0.028786326	0.783425466	0.8122118
3829803772875	382980	3772875	0.029303165	0.795208257	0.8245114
3829903772875	382990	3772875	0.029922513	0.809326779	0.8392493
3830003772875	383000	3772875	0.030558564	0.823805185	0.8543637
3830103772875	383010	3772875	0.031209631	0.838420719	0.8696303
3830203772875	383020	3772875	0.031875404	0.853211653	0.8850871
3830303772875	383030	3772875	0.032557274	0.868219668	0.9007769
3830403772875	383040	3772875	0.033271221	0.883747177	0.9170184
3830503772875	383050	3772875	0.034005303	0.899418894	0.9334242
3830603772875	383060	3772875	0.034763125	0.915385487	0.9501486
3830703772875	383070	3772875	0.035557934	0.931733211	0.9672911
3830803772875	383080	3772875	0.036370748	0.948052203	0.984423
3830903772875	383090	3772875	0.037252981	0.965422865	1.0026758
3831003772875	383100	3772875	0.038167397	0.982855126	1.0210225
3831103772875	383110	3772875	0.039165838	1.000476197	1.039642
3831203772875	383120	3772875	0.04029907	1.018975357	1.0592744
3831303772875	383130	3772875	0.041453621	1.030501361	1.071955
3831403772875	383140	3772875	0.042526578	1.041618133	1.0841447
3831503772875	383150	3772875	0.043559723	1.056264678	1.0998244
3831603772875	383160	3772875	0.044615709	1.072118877	1.1167346
3831703772875	383170	3772875	0.045790975	1.100585135	1.1463761
3831803772875	383180	3772875	0.046966968	1.11424845	1.1612154
3831903772875	383190	3772875	0.047866992	1.130267606	1.1781346
3832003772875	383200	3772875	0.05261891	1.175491373	1.2281103
3832103772875	383210	3772875	0.055328358	1.18679934	1.2421277
3832203772875	383220	3772875	0.056167963	1.176327326	1.2324953
3832303772875	383230	3772875	0.055099905	1.146111764	1.2012117
3832403772875	383240	3772875	0.054166705	1.115289202	1.1694559
3832503772875	383250	3772875	0.05419459	1.097060365	1.151255
3832603772875	383260	3772875	0.054228279	1.077943817	1.1321721
3832703772875	383270	3772875	0.053351157	1.040634421	1.0939856
3832803772875	383280	3772875	0.052707644	1.002926737	1.0556344
3832903772875	383290	3772875	0.052460867	0.972424308	1.0248852
3833003772875	383300	3772875	0.052565012	0.95231833	1.0048833
3833103772875	383310	3772875	0.052607627	0.932968564	0.9855762
3833203772875	383320	3772875	0.052871654	0.922376863	0.9752485
3833303772875	383330	3772875	0.053128172	0.914325422	0.9674536
3833403772875	383340	3772875	0.053239317	0.905363629	0.9586029
3833503772875	383350	3772875	0.053169312	0.894874941	0.9480443
3833603772875	383360	3772875	0.052961641	0.883861059	0.9368227
3833703772875	383370	3772875	0.052744337	0.8755208	0.9282651
3833803772875	383380	3772875	0.052514897	0.869366486	0.9218814
3833903772875	383390	3772875	0.052213645	0.863505938	0.9157196
3834003772875	383400	3772875	0.05217586	0.864661003	0.9168369
3834103772875	383410	3772875	0.052203594	0.867080552	0.9192841
3834203772875	383420	3772875	0.051968623	0.864132625	0.9161012
3834303772875	383430	3772875	0.05132524	0.853956818	0.9052821
3834403772875	383440	3772875	0.050664325	0.843733596	0.8943979
3834503772875	383450	3772875	0.049144341	0.818904013	0.8680484
3834603772875	383460	3772875	0.047659394	0.794340656	0.8420001
3834703772875	383470	3772875	0.046532921	0.776250019	0.8227829
3834803772875	383480	3772875	0.045907628	0.767703714	0.8136113
3834903772875	383490	3772875	0.045280484	0.759089878	0.8043704
3835003772875	383500	3772875	0.044975816	0.75620065	0.8011765
3835103772875	383510	3772875	0.044821732	0.75563776	0.8004595
3835203772875	383520	3772875	0.044582758	0.753289115	0.7978719
3835303772875	383530	3772875	0.043810959	0.742271862	0.7860828
3835403772875	383540	3772875	0.043042509	0.731460054	0.7745026
3835503772875	383550	3772875	0.042274978	0.720823458	0.7630984
3835603772875	383560	3772875	0.041509548	0.710337116	0.7518467
3835703772875	383570	3772875	0.040857681	0.701832712	0.7426904
3835803772875	383580	3772875	0.041556695	0.713662764	0.7552195
3835903772875	383590	3772875	0.042500742	0.726614242	0.769115
3836003772875	383600	3772875	0.042999298	0.732433772	0.7754331
3836103772875	383610	3772875	0.042981822	0.731600089	0.7745819
3836203772875	383620	3772875	0.042924625	0.73025638	0.773181
3836303772875	383630	3772875	0.042545824	0.725297961	0.7678438
3836403772875	383640	3772875	0.042127298	0.7200478	0.7621751
3836503772875	383650	3772875	0.041702655	0.714729462	0.7564321
3836603772875	383660	3772875	0.041262461	0.709439717	0.7507022
3836703772875	383670	3772875	0.040794035	0.703836109	0.7446301
3836803772875	383680	3772875	0.040353292	0.698496593	0.7388499
3836903772875	383690	3772875	0.039919936	0.693114735	0.7330347
3837003772875	383700	3772875	0.039497041	0.687513177	0.7270102
3837103772875	383710	3772875	0.039047675	0.681600233	0.7206479
3837203772875	383720	3772875	0.038628908	0.676378578	0.7150075
3837303772875	383730	3772875	0.0381173	0.670355669	0.708473
3837403772875	383740	3772875	0.037580211	0.664047908	0.7016281
3837503772875	383750	3772875	0.037086734	0.657909213	0.6949959
3837603772875	383760	3772875	0.036528989	0.651347922	0.6878769
3837703772875	383770	3772875	0.036007555	0.644919461	0.680927

Health Risk Assessment Results Summary

Sensitive Receptors

		MAX:	46.32
Unique Identifier	X (UTM)	Y (UTM)	Total Risk
3838203772865	383820	3772865	0.642759221
3838303772865	383830	3772865	0.63718815
3838403772865	383840	3772865	0.633595765
3838503772865	383850	3772865	0.630120271
3838603772865	383860	3772865	0.621215384
3838703772865	383870	3772865	0.61191599
3838803772865	383880	3772865	0.600908218
3838903772865	383890	3772865	0.591218034
3839003772865	383900	3772865	0.583059429
3839103772865	383910	3772865	0.569625632
3829703772875	382970	3772875	0.812211793
3829803772875	382980	3772875	0.824511423
3829903772875	382990	3772875	0.839249292
3830003772875	383000	3772875	0.854363749
3830103772875	383010	3772875	0.86963035
3830203772875	383020	3772875	0.885087057
3830303772875	383030	3772875	0.900776943
3830403772875	383040	3772875	0.917018398
3830503772875	383050	3772875	0.933424197
3830603772875	383060	3772875	0.950148612
3830703772875	383070	3772875	0.967291145
3830803772875	383080	3772875	0.98442295
3830903772875	383090	3772875	1.002675845
3831003772875	383100	3772875	1.021022522
3831103772875	383110	3772875	1.039642036
3831203772875	383120	3772875	1.059274427
3831303772875	383130	3772875	1.071954982
3831403772875	383140	3772875	1.084144711
3831503772875	383150	3772875	1.099824401
3831603772875	383160	3772875	1.116734586
3831703772875	383170	3772875	1.14637611
3831803772875	383180	3772875	1.161215418
3831903772875	383190	3772875	1.178134598
3832003772875	383200	3772875	1.228110283
3832103772875	383210	3772875	1.242127698
3832203772875	383220	3772875	1.23249529
3832303772875	383230	3772875	1.201211669
3832403772875	383240	3772875	1.169455907
3832503772875	383250	3772875	1.151254955
3832603772875	383260	3772875	1.132172096
3832703772875	383270	3772875	1.093985577
3832803772875	383280	3772875	1.055634381
3832903772875	383290	3772875	1.024885175
3833003772875	383300	3772875	1.004883342
3833103772875	383310	3772875	0.985576191
3833203772875	383320	3772875	0.975248517
3833303772875	383330	3772875	0.967453595
3833403772875	383340	3772875	0.958602946
3833503772875	383350	3772875	0.948044253
3833603772875	383360	3772875	0.9368227
3833703772875	383370	3772875	0.928265137
3833803772875	383380	3772875	0.921881384
3833903772875	383390	3772875	0.915719583
3834003772875	383400	3772875	0.916836863
3834103772875	383410	3772875	0.919284146
3834203772875	383420	3772875	0.916101248
3834303772875	383430	3772875	0.905282058
3834403772875	383440	3772875	0.894397922
3834503772875	383450	3772875	0.868048354
3834603772875	383460	3772875	0.842000051
3834703772875	383470	3772875	0.822782941
3834803772875	383480	3772875	0.813611342
3834903772875	383490	3772875	0.804370362
3835003772875	383500	3772875	0.801176466
3835103772875	383510	3772875	0.800459492
3835203772875	383520	3772875	0.797871873
3835303772875	383530	3772875	0.786082821
3835403772875	383540	3772875	0.774502564
3835503772875	383550	3772875	0.763098435
3835603772875	383560	3772875	0.751846664
3835703772875	383570	3772875	0.742690392
3835803772875	383580	3772875	0.755219458
3835903772875	383590	3772875	0.769114983
3836003772875	383600	3772875	0.77543307
3836103772875	383610	3772875	0.774581911
3836203772875	383620	3772875	0.773181005
3836303772875	383630	3772875	0.767843785
3836403772875	383640	3772875	0.762175098
3836503772875	383650	3772875	0.756432118
3836603772875	383660	3772875	0.750702178
3836703772875	383670	3772875	0.744630144
3836803772875	383680	3772875	0.738849885
3836903772875	383690	3772875	0.733034671
3837003772875	383700	3772875	0.727010218
3837103772875	383710	3772875	0.720647908
3837203772875	383720	3772875	0.715007486
3837303772875	383730	3772875	0.708472969
3837403772875	383740	3772875	0.70162812
3837503772875	383750	3772875	0.694995948
3837603772875	383760	3772875	0.687876911
3837703772875	383770	3772875	0.680927015

FOR CHRONIC CALCS

MAX:	1.61			
Overlapping Phases - Maximum GLC				
2025	2026	2027	2028	2029
0.003327027	0.004657377	0.008155823	0.014355266	0.013691128
0.003307891	0.004632402	0.008049768	0.014149165	0.013471601
0.003295043	0.004615424	0.007983419	0.014005698	0.013331489
0.003282682	0.004599469	0.007919599	0.013865915	0.013196414
0.003250861	0.004557358	0.007753778	0.013568675	0.012863548
0.003217237	0.004513173	0.007582019	0.013263115	0.012524877
0.003172804	0.004452582	0.007396045	0.012919425	0.012174312
0.003136656	0.004405322	0.007225767	0.012613683	0.011831422
0.003105605	0.00436417	0.007081506	0.012348507	0.011536184
0.003051606	0.004291318	0.006857342	0.011939401	0.011074329
0.003387426	0.004577526	0.012911499	0.026176643	0.02504422
0.003403513	0.004599233	0.013223338	0.027040889	0.025782815
0.003426775	0.00463088	0.013585415	0.028019047	0.026628163
0.003450198	0.004662714	0.013958242	0.029029685	0.027495868
0.003472759	0.004693382	0.014338569	0.030066968	0.028379459
0.003495065	0.004723767	0.014725708	0.031126414	0.029276163
0.00351722	0.004753971	0.015120683	0.032210182	0.030187283
0.00354038	0.004785519	0.015529351	0.033330035	0.031124006
0.00356333	0.004816847	0.0159445	0.034468236	0.03207081
0.003586598	0.004848532	0.016368867	0.035630149	0.033032516
0.003610825	0.004881688	0.01680418	0.036817935	0.034011263
0.003634611	0.004914168	0.017242089	0.038010058	0.034987989
0.003661462	0.004950869	0.017705928	0.039256417	0.036011803
0.003688807	0.004988348	0.01817372	0.040502898	0.037032729
0.003717644	0.005027909	0.018648971	0.041750282	0.038055991
0.00375186	0.005074927	0.019144338	0.042996903	0.039098088
0.003783454	0.005118748	0.019465467	0.043588141	0.039683651
0.003805462	0.005150782	0.019809058	0.044305394	0.040299563
0.003826789	0.005181296	0.020222822	0.045401788	0.041168928
0.003864234	0.00522762	0.02060051	0.046383144	0.041950088
0.004012144	0.00539227	0.02090087	0.046948196	0.04245981
0.004112137	0.005520622	0.021029017	0.046933952	0.042436122
0.004257938	0.005716181	0.021106077	0.046257282	0.042103892
0.004576851	0.006185656	0.021615869	0.046284893	0.042562785
0.004784565	0.006517826	0.021439927	0.045057772	0.041703791
0.004925894	0.006781832	0.020775657	0.043096599	0.039891194
0.004923311	0.006834939	0.019931696	0.041125115	0.037832947
0.004840893	0.006747178	0.019326298	0.039791824	0.036398075
0.004782743	0.006678256	0.019036282	0.039106868	0.035667943
0.004716992	0.006595648	0.018737393	0.038399316	0.034950475
0.004567831	0.006394298	0.018129985	0.037059803	0.033693767
0.004409771	0.006173115	0.017526421	0.035712614	0.032520463
0.004286241	0.005997823	0.017021338	0.034566105	0.031557161
0.004215151	0.005898119	0.016661816	0.033725994	0.03085235
0.004150671	0.005807921	0.016292478	0.03287061	0.030137886
0.0041201	0.005780803	0.016055799	0.03228783	0.029649333
0.004120566	0.005773092	0.015849543	0.031768285	0.0292146
0.004109254	0.005761336	0.015614871	0.031193572	0.028735092
0.004091946	0.005740542	0.01534185	0.030542268	0.028191048
0.004072559	0.005716756	0.015051679	0.029861007	0.027619098
0.004065668	0.005711401	0.014801849	0.029263488	0.027111625
0.004068954	0.005721047	0.014584952	0.028735603	0.026656741
0.004073474	0.005732424	0.014369554	0.028214475	0.026201922
0.004111636	0.005793083	0.014269715	0.027926693	0.025934073
0.004155818	0.005862035	0.014188526	0.0276818	0.025699971
0.004172573	0.005890265	0.014020975	0.027271864	0.025328584
0.004152438	0.00586465	0.013739256	0.026642187	0.024768644
0.004130543	0.005836356	0.013461836	0.026027847	0.024218452
0.004033956	0.005699171	0.012954568	0.024969644	0.023283645
0.003935916	0.005559043	0.012460019	0.02394939	0.022379999
0.003868715	0.005463732	0.012075618	0.023152158	0.021662838
0.003848768	0.005437671	0.011848642	0.022659534	0.021205152
0.003827198	0.005409044	0.011625131	0.022178271	0.020756765
0.003834329	0.005422267	0.01149433	0.021874797	0.020463088
0.003852764	0.005451439	0.011401126	0.021646082	0.020236031
0.003860722	0.005464802	0.011283811	0.021376186	0.019974804
0.003822126	0.005410432	0.011039868	0.020867161	0.019501145
0.003783365	0.005355665	0.010803751	0.020375986	0.01904226
0.003744318	0.005300229	0.010574904	0.019900729	0.018595949
0.003704893	0.00524413	0.010352915	0.019440732	0.018162882
0.003674926	0.005201494	0.010164444	0.019044334	0.017786883
0.003750759	0.005309954	0.010281659	0.019226887	0.017945476
0.003825061	0.005411796	0.010440107	0.019493195	0.018209382
0.003857534	0.005451917	0.010507593	0.01959007	0.018327864
0.003856178	0.005444549	0.010472747	0.019491836	0.018257294
0.003849466	0.005428268	0.010438998	0.019397064	0.018193461
0.003827221	0.005392076	0.01034045	0.019179182	0.018001949
0.003802802	0.00535263	0.010239683	0.018956343	0.017806712
0.003776439	0.005309849	0.010143505	0.018743353	0.017622473
0.003749332	0.005265935	0.010050796	0.018536621	0.017447684
0.003720758	0.005220478	0.009953819	0.018323516	0.017266244
0.003692754	0.005175728	0.009865157	0.018122472	0.017105365
0.003664713	0.005131493	0.009777326	0.01791954	0.016947635
0.003636873	0.005088631	0.009685326	0.017700782	0.016780852
0.003609373	0.005047618	0.009583121	0.017461231	0.016589206
0.003585563	0.005012079	0.009491445	0.017233356	0.016414211
0.003561248	0.004977869	0.009373119	0.016972688	0.01617903
0.00353678	0.004944232	0.009245952	0.016700617	0.015923828
0.00351352	0.00491239	0.009121916	0.016435634	0.015672397
0.003489349	0.004879851	0.00898526	0.016153971	0.015393543
0.003465519	0.004847717	0.0088531	0.015881663	0.01512386

Health Risk Assessment Results Summary

		MAX:	4.18	46.12	46.32
Unique Identifier	X (UTM)	Y (UTM)	Onroad	Offroad	Total Risk
3837803772875	383780	3772875	0.035568104	0.639155083	0.6747232
3837903772875	383790	3772875	0.035169242	0.634614728	0.669784
3838003772875	383800	3772875	0.034756992	0.630576617	0.6653336
3838103772875	383810	3772875	0.034175176	0.623902276	0.6580775
3838203772875	383820	3772875	0.033607384	0.617328826	0.6509362
3838303772875	383830	3772875	0.033181346	0.613281874	0.6464632
3838403772875	383840	3772875	0.032936149	0.611659827	0.644596
3838503772875	383850	3772875	0.032682151	0.609460117	0.6421423
3838603772875	383860	3772875	0.032061418	0.60185579	0.6339172
3838703772875	383870	3772875	0.031392737	0.59384795	0.6252407
3838803772875	383880	3772875	0.030658301	0.583615246	0.6142735
3838903772875	383890	3772875	0.029765625	0.572415758	0.6021814
3839003772875	383900	3772875	0.02890012	0.563640544	0.5925407
3839103772875	383910	3772875	0.027913353	0.551773012	0.5796864
3829703772885	382970	3772885	0.029504904	0.805193005	0.8346979
3829803772885	382980	3772885	0.030022053	0.817892528	0.8479146
3829903772885	382990	3772885	0.030658319	0.832809929	0.8634682
3830003772885	383000	3772885	0.031311619	0.848067435	0.8793791
3830103772885	383010	3772885	0.031988057	0.863770378	0.8957584
3830203772885	383020	3772885	0.03268575	0.879821687	0.9125074
3830303772885	383030	3772885	0.033405073	0.896176751	0.9295818
3830403772885	383040	3772885	0.034158159	0.913177005	0.9473352
3830503772885	383050	3772885	0.034935924	0.930375259	0.9653112
3830603772885	383060	3772885	0.03573813	0.947954693	0.9836928
3830703772885	383070	3772885	0.036572419	0.965785327	1.0023577
3830803772885	383080	3772885	0.037426204	0.983673078	1.0210993
3830903772885	383090	3772885	0.038349488	1.002552267	1.0409018
3831003772885	383100	3772885	0.039309193	1.021579543	1.0608887
3831103772885	383110	3772885	0.04032943	1.040766927	1.0810964
3831203772885	383120	3772885	0.041475358	1.060937495	1.1024129
3831303772885	383130	3772885	0.042663231	1.079116527	1.1217798
3831403772885	383140	3772885	0.043827272	1.091530271	1.1353575
3831503772885	383150	3772885	0.045015715	1.102421487	1.1474372
3831603772885	383160	3772885	0.046210591	1.118931001	1.1651416
3831703772885	383170	3772885	0.047499775	1.150447216	1.197947
3831803772885	383180	3772885	0.048729965	1.164021416	1.2127514
3831903772885	383190	3772885	0.04987525	1.181259473	1.2311347
3832003772885	383200	3772885	0.054494412	1.223125313	1.2776197
3832103772885	383210	3772885	0.057088556	1.232359165	1.2894477
3832203772885	383220	3772885	0.058006489	1.221130869	1.2791374
3832303772885	383230	3772885	0.057050396	1.191174453	1.2482248
3832403772885	383240	3772885	0.056175297	1.159983917	1.2161592
3832503772885	383250	3772885	0.05626621	1.141297702	1.1975639
3832603772885	383260	3772885	0.056364544	1.121610408	1.177975
3832703772885	383270	3772885	0.055619958	1.085199788	1.1408197
3832803772885	383280	3772885	0.055056506	1.047674307	1.1027308
3832903772885	383290	3772885	0.054846829	1.015985337	1.0708322
3833003772885	383300	3772885	0.054953707	0.993375164	1.0483289
3833103772885	383310	3772885	0.055002615	0.9716461	1.0266487
3833203772885	383320	3772885	0.055259521	0.958302675	1.0135622
3833303772885	383330	3772885	0.055489948	0.947392855	1.0028828
3833403772885	383340	3772885	0.055580147	0.936015608	0.9915958
3833503772885	383350	3772885	0.055560421	0.925221628	0.980782
3833603772885	383360	3772885	0.055386972	0.913898904	0.9692859
3833703772885	383370	3772885	0.05528239	0.907403929	0.9626863
3833803772885	383380	3772885	0.055256471	0.905215682	0.9604722
3833903772885	383390	3772885	0.05517849	0.903624172	0.9588027
3834003772885	383400	3772885	0.055445633	0.909874192	0.9653198
3834103772885	383410	3772885	0.055892293	0.918076835	0.9739691
3834203772885	383420	3772885	0.05589894	0.917513179	0.9734121
3834303772885	383430	3772885	0.055127886	0.904696577	0.9598245
3834403772885	383440	3772885	0.054326844	0.891926615	0.9462535
3834503772885	383450	3772885	0.0526684	0.866177271	0.9188457
3834603772885	383460	3772885	0.051023919	0.840341041	0.891365
3834703772885	383470	3772885	0.049651199	0.818891346	0.8685425
3834803772885	383480	3772885	0.048647723	0.803786164	0.8524339
3834903772885	383490	3772885	0.047645811	0.788823126	0.8364689
3835003772885	383500	3772885	0.047127965	0.78226992	0.8293979
3835103772885	383510	3772885	0.046780338	0.778562711	0.825343
3835203772885	383520	3772885	0.046364985	0.773601279	0.8199663
3835303772885	383530	3772885	0.045558802	0.762409247	0.807968
3835403772885	383540	3772885	0.044753032	0.751423796	0.7961768
3835503772885	383550	3772885	0.043908519	0.740003201	0.7839117
3835603772885	383560	3772885	0.043048402	0.72841663	0.771465
3835703772885	383570	3772885	0.04227898	0.718470157	0.7607491
3835803772885	383580	3772885	0.042719103	0.726928303	0.7696474
3835903772885	383590	3772885	0.043352076	0.736417434	0.7797695
3836003772885	383600	3772885	0.043729752	0.741377296	0.785107
3836103772885	383610	3772885	0.043777585	0.741725843	0.7855034
3836203772885	383620	3772885	0.043797126	0.741521819	0.7853189
3836303772885	383630	3772885	0.04358871	0.738685004	0.7822737
3836403772885	383640	3772885	0.04332311	0.735220177	0.7785433
3836503772885	383650	3772885	0.042996497	0.731091067	0.7740876
3836603772885	383660	3772885	0.042595996	0.7262894	0.7688854
3836703772885	383670	3772885	0.042158471	0.72111892	0.7632774
3836803772885	383680	3772885	0.041667116	0.715262662	0.7569298
3836903772885	383690	3772885	0.041174975	0.709293456	0.7504684
3837003772885	383700	3772885	0.040700994	0.703197248	0.7438982
3837103772885	383710	3772885	0.040216661	0.696987219	0.7372039
3837203772885	383720	3772885	0.039762114	0.691292669	0.7310548
3837303772885	383730	3772885	0.039234788	0.685154507	0.7243893

Health Risk Assessment Results Summary

Sensitive Receptors

		MAX:	46.32
Unique Identifier	X (UTM)	Y (UTM)	Total Risk
3837803772875	383780	3772875	0.674723187
3837903772875	383790	3772875	0.669783971
3838003772875	383800	3772875	0.665333609
3838103772875	383810	3772875	0.658077452
3838203772875	383820	3772875	0.65093621
3838303772875	383830	3772875	0.64646322
3838403772875	383840	3772875	0.644595976
3838503772875	383850	3772875	0.642142268
3838603772875	383860	3772875	0.633917208
3838703772875	383870	3772875	0.625240687
3838803772875	383880	3772875	0.614273547
3838903772875	383890	3772875	0.602181382
3839003772875	383900	3772875	0.592540663
3839103772875	383910	3772875	0.579686365
3829703772885	382970	3772885	0.834697909
3829803772885	382980	3772885	0.847914581
3829903772885	382990	3772885	0.863468248
3830003772885	383000	3772885	0.879379054
3830103772885	383010	3772885	0.895758435
3830203772885	383020	3772885	0.912507437
3830303772885	383030	3772885	0.929581824
3830403772885	383040	3772885	0.947335164
3830503772885	383050	3772885	0.965311182
3830603772885	383060	3772885	0.983692824
3830703772885	383070	3772885	1.002357746
3830803772885	383080	3772885	1.021099283
3830903772885	383090	3772885	1.040901754
3831003772885	383100	3772885	1.060888736
3831103772885	383110	3772885	1.081096357
3831203772885	383120	3772885	1.102412853
3831303772885	383130	3772885	1.121779758
3831403772885	383140	3772885	1.135357543
3831503772885	383150	3772885	1.147437202
3831603772885	383160	3772885	1.165141592
3831703772885	383170	3772885	1.197946991
3831803772885	383180	3772885	1.212751381
3831903772885	383190	3772885	1.231134723
3832003772885	383200	3772885	1.277619725
3832103772885	383210	3772885	1.289447721
3832203772885	383220	3772885	1.279137358
3832303772885	383230	3772885	1.248224849
3832403772885	383240	3772885	1.216159214
3832503772885	383250	3772885	1.197563912
3832603772885	383260	3772885	1.177974951
3832703772885	383270	3772885	1.140819746
3832803772885	383280	3772885	1.102730812
3832903772885	383290	3772885	1.070832167
3833003772885	383300	3772885	1.048328871
3833103772885	383310	3772885	1.026648715
3833203772885	383320	3772885	1.013562196
3833303772885	383330	3772885	1.002882803
3833403772885	383340	3772885	0.991595755
3833503772885	383350	3772885	0.98078205
3833603772885	383360	3772885	0.969285876
3833703772885	383370	3772885	0.962686319
3833803772885	383380	3772885	0.960472153
3833903772885	383390	3772885	0.958802662
3834003772885	383400	3772885	0.965319825
3834103772885	383410	3772885	0.973969128
3834203772885	383420	3772885	0.97341212
3834303772885	383430	3772885	0.959824463
3834403772885	383440	3772885	0.946253459
3834503772885	383450	3772885	0.91884567
3834603772885	383460	3772885	0.89136496
3834703772885	383470	3772885	0.868542545
3834803772885	383480	3772885	0.852433887
3834903772885	383490	3772885	0.836468937
3835003772885	383500	3772885	0.829397885
3835103772885	383510	3772885	0.82534305
3835203772885	383520	3772885	0.819966264
3835303772885	383530	3772885	0.807968049
3835403772885	383540	3772885	0.796176828
3835503772885	383550	3772885	0.783911721
3835603772885	383560	3772885	0.771465032
3835703772885	383570	3772885	0.760749138
3835803772885	383580	3772885	0.769647406
3835903772885	383590	3772885	0.77976951
3836003772885	383600	3772885	0.785107048
3836103772885	383610	3772885	0.785503428
3836203772885	383620	3772885	0.785318945
3836303772885	383630	3772885	0.782273715
3836403772885	383640	3772885	0.778543288
3836503772885	383650	3772885	0.774087565
3836603772885	383660	3772885	0.768885395
3836703772885	383670	3772885	0.763277391
3836803772885	383680	3772885	0.756929777
3836903772885	383690	3772885	0.750468431
3837003772885	383700	3772885	0.743898242
3837103772885	383710	3772885	0.73720388
3837203772885	383720	3772885	0.731054783
3837303772885	383730	3772885	0.724389295

FOR CHRONIC CALCS

MAX:	1.61			
Overlapping Phases - Maximum GLC				
2025	2026	2027	2028	2029
0.003443375	0.004817671	0.008738282	0.015637484	0.014894945
0.003425599	0.004793201	0.008646407	0.01542394	0.014711831
0.003410893	0.004772601	0.008560136	0.015221776	0.014522684
0.00338569	0.004739351	0.008422597	0.014954392	0.014243437
0.003360724	0.004706375	0.008287946	0.014692478	0.013970501
0.003346186	0.004686919	0.008200922	0.014504574	0.013778005
0.003341379	0.004681382	0.008161814	0.014398885	0.013681647
0.003332708	0.00467007	0.008116596	0.014286195	0.013582243
0.003303437	0.004631447	0.007963554	0.01400635	0.013273095
0.003272394	0.004590695	0.007802626	0.013715929	0.012950496
0.003228762	0.004530972	0.007613965	0.013366857	0.012590625
0.003183347	0.00447146	0.007402173	0.012987995	0.012170956
0.003146469	0.004422589	0.007232221	0.012675692	0.01182448
0.003094651	0.004352616	0.007018849	0.012280855	0.011384937
0.003442763	0.004649792	0.013397277	0.027360214	0.026164348
0.003458661	0.004671055	0.013735967	0.028308521	0.026970035
0.003481596	0.004702101	0.014122656	0.029364614	0.027877676
0.003504292	0.004732859	0.014520787	0.030457068	0.028810258
0.003527508	0.004764412	0.01493139	0.031586983	0.029768289
0.003550325	0.004795316	0.015354374	0.032755036	0.030752272
0.003573244	0.004826527	0.015787267	0.033953377	0.031755377
0.003597285	0.004859193	0.016237085	0.035196942	0.032791532
0.003620865	0.004891166	0.016695905	0.03646737	0.033842931
0.003645367	0.004924556	0.017164636	0.037763922	0.034909754
0.003669776	0.004957691	0.017643584	0.039085262	0.035991968
0.00369436	0.004991216	0.018125758	0.040413645	0.037072655
0.003721413	0.005028085	0.018634072	0.041799133	0.038201133
0.003749001	0.005065791	0.019149128	0.04319233	0.039331824
0.003777561	0.005104787	0.019671297	0.044588903	0.040463795
0.003810806	0.005150266	0.020218083	0.046007403	0.041626689
0.003842935	0.005194359	0.020717122	0.047252274	0.042661093
0.003872627	0.005235269	0.021074402	0.047957075	0.043309165
0.003895931	0.005269158	0.021423628	0.048625082	0.043896053
0.003920287	0.00530378	0.021879051	0.04986202	0.044870607
0.004087388	0.005488174	0.022190794	0.050429539	0.045392366
0.004200186	0.005633453	0.022278897	0.050257191	0.045219542
0.004354968	0.005841605	0.022385007	0.049456005	0.044909172
0.004663252	0.006298837	0.022823206	0.049383596	0.045231258
0.004858503	0.006611379	0.022626569	0.048101443	0.044318761
0.005001267	0.006876173	0.021941953	0.04603962	0.042431562
0.005010196	0.006947174	0.021078525	0.043969292	0.040290763
0.00493468	0.006870895	0.02044958	0.042542898	0.038765104
0.004878602	0.006805732	0.020149953	0.041806502	0.03798089
0.004814238	0.006725912	0.019840172	0.041045701	0.037209182
0.004675787	0.00654072	0.019236206	0.039673006	0.035919742
0.004524945	0.006331009	0.018624289	0.038270904	0.034694551
0.004401038	0.006155968	0.018092273	0.037033294	0.033654703
0.004322067	0.00604498	0.017686499	0.036067308	0.032850934
0.004250434	0.00594437	0.017270419	0.035087829	0.032040087
0.004219511	0.005903644	0.016980662	0.034374659	0.031448162
0.004201214	0.005881484	0.016718146	0.0337203	0.030907655
0.004182402	0.005858528	0.016432343	0.033021771	0.03033084
0.004167153	0.005841025	0.016145055	0.032324115	0.029754334
0.004149966	0.005820546	0.01583861	0.031591986	0.029145934
0.004154805	0.005832591	0.015611381	0.031024172	0.028668367
0.004179873	0.005874368	0.015452732	0.030599216	0.028302595
0.004207949	0.005920467	0.015298766	0.030188797	0.027942193
0.00427364	0.006021039	0.015272575	0.030040851	0.027794
0.004347541	0.006132149	0.015279398	0.029967608	0.027716515
0.004377763	0.006178918	0.015142557	0.029611064	0.027407302
0.004348623	0.006140544	0.014801494	0.028853378	0.026744203
0.004318106	0.006099892	0.014465569	0.028112941	0.026092093
0.004223283	0.005967006	0.01391859	0.026962322	0.025073175
0.004124515	0.005827421	0.013381893	0.025843368	0.024082541
0.004044589	0.005714239	0.01292605	0.0248937	0.023236165
0.00399441	0.005644233	0.012580296	0.024167343	0.022579543
0.00394315	0.005572323	0.012243495	0.023463673	0.021940105
0.003933193	0.005560604	0.012046281	0.023033114	0.021535901
0.003936822	0.005568351	0.011897032	0.022696981	0.0212149
0.00393273	0.005564395	0.011732569	0.022334749	0.020871034
0.003895005	0.005511561	0.011477308	0.021802943	0.020375715
0.003857083	0.005458151	0.011230151	0.021288327	0.019893912
0.003815505	0.005399281	0.010981967	0.020773525	0.019410955
0.003771693	0.005336925	0.010736688	0.020267586	0.018934136
0.003735316	0.005285195	0.01052082	0.019818333	0.018507627
0.003794428	0.005370166	0.010584122	0.019897895	0.018566093
0.003853887	0.005452707	0.010679295	0.020044034	0.018705213
0.003885698	0.005493667	0.010720231	0.020088816	0.018762597
0.00389234	0.005498346	0.010696295	0.020009983	0.018705699
0.003892937	0.005492935	0.010674744	0.019936923	0.018660237
0.003880293	0.005469222	0.010612091	0.019785853	0.018537051
0.003863125	0.005438817	0.010544342	0.019626261	0.0184078
0.003840992	0.005400723	0.010471625	0.019456759	0.018271316
0.003815067	0.005357522	0.01038984	0.01926959	0.01811999
0.003787795	0.005313092	0.010301942	0.01907016	0.017957754
0.003758408	0.005266819	0.010200776	0.018842422	0.017770118
0.003729105	0.005221377	0.010097321	0.018607973	0.017578765
0.003700278	0.005177609	0.009991432	0.018363291	0.017382116
0.003672341	0.00513611	0.009880245	0.018104538	0.017170414
0.003646991	0.005098568	0.009777455	0.017856924	0.016974434
0.003622331	0.005063603	0.009656011	0.017584381	0.016733358

Health Risk Assessment Results Summary

		MAX:	4.18	46.12	46.32
Unique Identifier	X (UTM)	Y (UTM)	Onroad	Offroad	Total Risk
3837403772885	383740	3772885	0.038694898	0.678815906	0.7175108
3837503772885	383750	3772885	0.038174686	0.672485841	0.7106605
3837603772885	383760	3772885	0.03742954	0.664587639	0.7020172
3837703772885	383770	3772885	0.036726329	0.656835351	0.6935617
3837803772885	383780	3772885	0.036121707	0.649998888	0.6861206
3837903772885	383790	3772885	0.035626197	0.643902859	0.6795291
3838003772885	383800	3772885	0.035137604	0.637942976	0.6730806
3838103772885	383810	3772885	0.034636077	0.631792028	0.6664281
3838203772885	383820	3772885	0.034160421	0.625804798	0.6599652
3838303772885	383830	3772885	0.033850801	0.621737583	0.6555884
3838403772885	383840	3772885	0.033702442	0.622213786	0.6559162
3838503772885	383850	3772885	0.033528728	0.62108068	0.6546094
3838603772885	383860	3772885	0.032949196	0.614233423	0.6471826
3838703772885	383870	3772885	0.032318054	0.606782039	0.6391001
3838803772885	383880	3772885	0.031572593	0.597511393	0.629084
3838903772885	383890	3772885	0.030485473	0.583100975	0.6135864
3839003772885	383900	3772885	0.029506514	0.572829854	0.6023364
3839103772885	383910	3772885	0.028565344	0.561492302	0.5900576
3829703772895	382970	3772895	0.030250277	0.827979826	0.8582301
3829803772895	382980	3772895	0.030774303	0.841818439	0.8725927
3829903772895	382990	3772895	0.031425357	0.857600993	0.8890264
3830003772895	383000	3772895	0.032094493	0.873753036	0.9058475
3830103772895	383010	3772895	0.032793412	0.890493118	0.9232865
3830203772895	383020	3772895	0.033526529	0.908045593	0.9415721
3830303772895	383030	3772895	0.034285318	0.92593383	0.9602191
3830403772895	383040	3772895	0.035082532	0.944619235	0.9797018
3830503772895	383050	3772895	0.035906962	0.963670594	0.9995776
3830603772895	383060	3772895	0.036756675	0.983025629	1.0197823
3830703772895	383070	3772895	0.037632196	1.002546394	1.0401786
3830803772895	383080	3772895	0.038534855	1.022228725	1.0607636
3830903772895	383090	3772895	0.039499862	1.042794437	1.0822943
3831003772895	383100	3772895	0.040504684	1.063642962	1.1041476
3831103772895	383110	3772895	0.041551484	1.084609744	1.1261612
3831203772895	383120	3772895	0.042725501	1.106431515	1.149157
3831303772895	383130	3772895	0.043910036	1.127400205	1.1713102
3831403772895	383140	3772895	0.045201141	1.146838033	1.1920392
3831503772895	383150	3772895	0.046536515	1.157135248	1.2036718
3831603772895	383160	3772895	0.047905244	1.172177887	1.2200831
3831703772895	383170	3772895	0.04931969	1.205111187	1.2544309
3831803772895	383180	3772895	0.050570029	1.218116739	1.2686868
3831903772895	383190	3772895	0.052056194	1.23703985	1.289096
3832003772895	383200	3772895	0.056475039	1.275066243	1.3315413
3832103772895	383210	3772895	0.058960997	1.28219985	1.3411608
3832203772895	383220	3772895	0.059956638	1.270170261	1.3301269
3832303772895	383230	3772895	0.059118727	1.240360981	1.2994797
3832403772895	383240	3772895	0.058301466	1.20855372	1.2668552
3832503772895	383250	3772895	0.058471699	1.189478509	1.2479502
3832603772895	383260	3772895	0.058641171	1.169175801	1.227817
3832703772895	383270	3772895	0.058047329	1.133622535	1.1916699
3832803772895	383280	3772895	0.057588905	1.096548483	1.1541374
3832903772895	383290	3772895	0.057433629	1.063822187	1.1212558
3833003772895	383300	3772895	0.05754	1.038284044	1.095824
3833103772895	383310	3772895	0.057595694	1.013894731	1.0714904
3833203772895	383320	3772895	0.057836959	0.997352329	1.0551893
3833303772895	383330	3772895	0.058043364	0.983314413	1.0413578
3833403772895	383340	3772895	0.058106649	0.969156083	1.0272627
3833503772895	383350	3772895	0.058150926	0.95805884	1.0162098
3833603772895	383360	3772895	0.058019621	0.946435633	1.0044553
3833703772895	383370	3772895	0.058048871	0.941866467	0.9999153
3833803772895	383380	3772895	0.058270134	0.944225414	1.0024955
3833903772895	383390	3772895	0.058508531	0.948272303	1.0067808
3834003772895	383400	3772895	0.059205283	0.96068455	1.0198898
3834103772895	383410	3772895	0.060266746	0.97584009	1.0361068
3834203772895	383420	3772895	0.060649684	0.978200778	1.0388505
3834303772895	383430	3772895	0.059673575	0.962042091	1.0217157
3834403772895	383440	3772895	0.05866058	0.945933532	1.0045941
3834503772895	383450	3772895	0.056883466	0.919891499	0.976775
3834603772895	383460	3772895	0.055089132	0.893477121	0.9485663
3834703772895	383470	3772895	0.053403262	0.868404237	0.9218075
3834803772895	383480	3772895	0.051802146	0.844348439	0.8961506
3834903772895	383490	3772895	0.050279123	0.821383429	0.8716626
3835003772895	383500	3772895	0.049475635	0.810329185	0.8598048
3835103772895	383510	3772895	0.048900488	0.803116398	0.8520169
3835203772895	383520	3772895	0.048279769	0.795148291	0.8434281
3835303772895	383530	3772895	0.04743014	0.78381381	0.831244
3835403772895	383540	3772895	0.046582118	0.772644571	0.8192267
3835503772895	383550	3772895	0.045658021	0.760389571	0.8060476
3835603772895	383560	3772895	0.044690891	0.747659707	0.7923506
3835703772895	383570	3772895	0.043798361	0.73623215	0.7800305
3835803772895	383580	3772895	0.043970118	0.741156706	0.7851268
3835903772895	383590	3772895	0.044280122	0.746901974	0.7911821
3836003772895	383600	3772895	0.044510914	0.750665461	0.7951764
3836103772895	383610	3772895	0.044600059	0.752082471	0.7966825
3836203772895	383620	3772895	0.044694643	0.753099444	0.7977941
3836303772895	383630	3772895	0.044663916	0.75246487	0.7971288
3836403772895	383640	3772895	0.044571708	0.751099662	0.7956714
3836503772895	383650	3772895	0.044362264	0.748331302	0.7926936
3836603772895	383660	3772895	0.044008518	0.744103861	0.7881124
3836703772895	383670	3772895	0.043603487	0.73926756	0.782871
3836803772895	383680	3772895	0.043061402	0.732895603	0.775957
3836903772895	383690	3772895	0.042506252	0.726339097	0.7688453

Health Risk Assessment Results Summary

Sensitive Receptors		MAX:	46.32
Unique Identifier	X (UTM)	Y (UTM)	Total Risk
3837403772885	383740	3772885	0.717510804
3837503772885	383750	3772885	0.710660527
3837603772885	383760	3772885	0.702017179
3837703772885	383770	3772885	0.69356168
3837803772885	383780	3772885	0.686120595
3837903772885	383790	3772885	0.679529057
3838003772885	383800	3772885	0.67308058
3838103772885	383810	3772885	0.666428105
3838203772885	383820	3772885	0.659965218
3838303772885	383830	3772885	0.655588385
3838403772885	383840	3772885	0.655916228
3838503772885	383850	3772885	0.654609408
3838603772885	383860	3772885	0.647182619
3838703772885	383870	3772885	0.639100092
3838803772885	383880	3772885	0.629083986
3838903772885	383890	3772885	0.613586448
3839003772885	383900	3772885	0.602336368
3839103772885	383910	3772885	0.590057646
3829703772895	382970	3772895	0.858230103
3829803772895	382980	3772895	0.872592743
3829903772895	382990	3772895	0.88902635
3830003772895	383000	3772895	0.905847529
3830103772895	383010	3772895	0.92328653
3830203772895	383020	3772895	0.941572122
3830303772895	383030	3772895	0.960219148
3830403772895	383040	3772895	0.979701767
3830503772895	383050	3772895	0.999577556
3830603772895	383060	3772895	1.019782305
3830703772895	383070	3772895	1.040178591
3830803772895	383080	3772895	1.06076358
3830903772895	383090	3772895	1.082294299
3831003772895	383100	3772895	1.104147646
3831103772895	383110	3772895	1.126161228
3831203772895	383120	3772895	1.149157016
3831303772895	383130	3772895	1.171310241
3831403772895	383140	3772895	1.192039174
3831503772895	383150	3772895	1.203671764
3831603772895	383160	3772895	1.22008313
3831703772895	383170	3772895	1.254430877
3831803772895	383180	3772895	1.268686769
3831903772895	383190	3772895	1.289096044
3832003772895	383200	3772895	1.331541282
3832103772895	383210	3772895	1.341160847
3832203772895	383220	3772895	1.330126899
3832303772895	383230	3772895	1.299479709
3832403772895	383240	3772895	1.266855186
3832503772895	383250	3772895	1.247950208
3832603772895	383260	3772895	1.227816972
3832703772895	383270	3772895	1.191669864
3832803772895	383280	3772895	1.154137388
3832903772895	383290	3772895	1.121255816
3833003772895	383300	3772895	1.095824044
3833103772895	383310	3772895	1.071490425
3833203772895	383320	3772895	1.055189288
3833303772895	383330	3772895	1.041357777
3833403772895	383340	3772895	1.027262732
3833503772895	383350	3772895	1.016209765
3833603772895	383360	3772895	1.004455253
3833703772895	383370	3772895	0.999915338
3833803772895	383380	3772895	1.002495548
3833903772895	383390	3772895	1.006780834
3834003772895	383400	3772895	1.019889833
3834103772895	383410	3772895	1.036106836
3834203772895	383420	3772895	1.038850462
3834303772895	383430	3772895	1.021715666
3834403772895	383440	3772895	1.004594112
3834503772895	383450	3772895	0.976774965
3834603772895	383460	3772895	0.948566253
3834703772895	383470	3772895	0.921807499
3834803772895	383480	3772895	0.896150585
3834903772895	383490	3772895	0.871662553
3835003772895	383500	3772895	0.85980482
3835103772895	383510	3772895	0.852016885
3835203772895	383520	3772895	0.84342806
3835303772895	383530	3772895	0.831243951
3835403772895	383540	3772895	0.819226688
3835503772895	383550	3772895	0.806047592
3835603772895	383560	3772895	0.792350598
3835703772895	383570	3772895	0.780030511
3835803772895	383580	3772895	0.785126824
3835903772895	383590	3772895	0.791182096
3836003772895	383600	3772895	0.795176375
3836103772895	383610	3772895	0.79668253
3836203772895	383620	3772895	0.797794087
3836303772895	383630	3772895	0.797128786
3836403772895	383640	3772895	0.79567137
3836503772895	383650	3772895	0.792693566
3836603772895	383660	3772895	0.788112379
3836703772895	383670	3772895	0.782871047
3836803772895	383680	3772895	0.775957005
3836903772895	383690	3772895	0.768845349

FOR CHRONIC CALCS

	MAX:	1.61			
	Overlapping Phases - Maximum GLC				
2025	2026	2027	2028	2029	
0.003597645	0.00502936	0.009528315	0.017306515	0.016477531	
0.003573832	0.004996844	0.009399037	0.017029085	0.016217136	
0.003545477	0.004959215	0.009228059	0.016687052	0.015864587	
0.003517619	0.004922318	0.009061872	0.016355518	0.015522715	
0.003492204	0.00488834	0.008919453	0.016064846	0.015232263	
0.003469124	0.004857046	0.008795991	0.01580681	0.014981503	
0.003446413	0.004826507	0.008675845	0.01555727	0.014738556	
0.003423074	0.0047951	0.008551452	0.015301957	0.014485329	
0.003400286	0.004764665	0.00843135	0.015055603	0.014242889	
0.003383864	0.004742059	0.00835284	0.014869375	0.01409031	
0.003388447	0.004748291	0.008348198	0.014810314	0.014048699	
0.003383951	0.004742263	0.008324269	0.014729959	0.01398728	
0.003357967	0.004708155	0.008184336	0.014465945	0.013703686	
0.003328783	0.00466994	0.008035042	0.014189767	0.013406759	
0.003291731	0.004620414	0.007852584	0.013858024	0.01304726	
0.003231288	0.004539553	0.007588063	0.013381106	0.01253198	
0.003188039	0.004481829	0.007390822	0.013018355	0.012128389	
0.003138559	0.004415095	0.007187201	0.012636543	0.011709411	
0.003499763	0.004724112	0.013909238	0.028607731	0.027349057	
0.003515742	0.004745369	0.014280405	0.029658668	0.028237225	
0.003538127	0.004775567	0.0146942	0.0308029	0.029214163	
0.003560382	0.004805617	0.015119957	0.031985051	0.030216558	
0.003583021	0.004836242	0.015562874	0.033218692	0.031256838	
0.003606982	0.004868583	0.016026834	0.034509194	0.032339853	
0.003630794	0.004900918	0.016502513	0.035838	0.033446939	
0.003655765	0.004934591	0.016999555	0.03722386	0.034596463	
0.003680895	0.004968799	0.017508692	0.038646412	0.035768797	
0.003706062	0.005002874	0.018028117	0.040098469	0.036957134	
0.003730975	0.005036699	0.018555603	0.041572318	0.038155586	
0.003756243	0.005070938	0.019088901	0.043059347	0.039357315	
0.0037831	0.005107358	0.019647897	0.044605885	0.040605403	
0.003811026	0.005145372	0.020215849	0.046166026	0.041860325	
0.00383965	0.00518438	0.020790052	0.047729063	0.043113152	
0.003871678	0.005228041	0.02138889	0.049325646	0.044398409	
0.003903089	0.005270877	0.021969733	0.050847763	0.045621939	
0.003936306	0.005316211	0.022512709	0.052191092	0.046728036	
0.003967522	0.005359767	0.022833055	0.052645047	0.047220859	
0.003990327	0.005394258	0.023287323	0.053740067	0.048112116	
0.004164622	0.005586728	0.023617626	0.05432881	0.048656844	
0.004291392	0.005750706	0.023646918	0.053933142	0.048288013	
0.004457973	0.005975284	0.023789448	0.053028015	0.048006232	
0.004753081	0.006416177	0.024149371	0.052825655	0.04817469	
0.004934547	0.006707157	0.023937164	0.051504121	0.04721844	
0.005079146	0.006973516	0.023231232	0.049332608	0.045249868	
0.005099342	0.007061644	0.022346914	0.047150673	0.043017263	
0.005030422	0.006996501	0.02168951	0.045612641	0.041384948	
0.00497717	0.006936316	0.021381977	0.044823054	0.040544927	
0.00491465	0.006859975	0.021060162	0.043999748	0.039710678	
0.004786683	0.006690491	0.020460934	0.042592103	0.038387608	
0.004645085	0.006495311	0.019844577	0.041137416	0.037111155	
0.004522262	0.006322743	0.019287037	0.039805553	0.035992541	
0.004434474	0.006199125	0.018826067	0.03868776	0.035067606	
0.004355397	0.006087749	0.018356397	0.037563213	0.034144094	
0.004314119	0.006031665	0.018003023	0.036690389	0.033427245	
0.004285991	0.005995102	0.017676004	0.035878355	0.032762931	
0.004258917	0.005960069	0.017329836	0.035033244	0.032072548	
0.004245956	0.005945949	0.017027985	0.034286191	0.031461999	
0.004231442	0.005929492	0.016704224	0.033498628	0.03081509	
0.004247916	0.005958667	0.01650346	0.032969631	0.030374805	
0.004296667	0.006035313	0.016417261	0.032677988	0.030122415	
0.004354577	0.006125061	0.01634901	0.0324301	0.029899158	
0.004450885	0.006269186	0.016421656	0.032478072	0.029924559	
0.004556371	0.006423208	0.016550138	0.032644107	0.030082116	
0.004599249	0.006485702	0.016466252	0.032384458	0.0298906	
0.004559862	0.006433347	0.016045388	0.031454239	0.029083336	
0.004518641	0.006378184	0.015631247	0.030547983	0.028291262	
0.004430954	0.006257719	0.015044341	0.029304994	0.027184446	
0.004337031	0.006127061	0.014466367	0.028090479	0.026103263	
0.004245544	0.005998796	0.013925332	0.026959363	0.025096363	
0.004155365	0.005871654	0.013414343	0.025899471	0.024150812	
0.004067731	0.005747402	0.012931456	0.024904035	0.023258722	
0.004037405	0.005706118	0.012650541	0.024308313	0.022711364	
0.004025005	0.005690725	0.012436711	0.023846824	0.022279818	
0.004007091	0.00566702	0.012217296	0.023378522	0.021841368	
0.003970846	0.005616451	0.011949327	0.02281776	0.021318933	
0.003933718	0.00556448	0.011690821	0.022279546	0.020814423	
0.003889493	0.005502063	0.011421902	0.021723755	0.020292361	
0.003841366	0.005433721	0.011151394	0.021166926	0.019767511	
0.003798537	0.005372835	0.010906889	0.020661492	0.019287655	
0.003840132	0.005433007	0.010912981	0.020632013	0.019241327	
0.00388265	0.005492601	0.010942529	0.02065163	0.01925211	
0.003911562	0.005531099	0.010953621	0.020637956	0.019243507	
0.003925767	0.00554734	0.010938102	0.020573366	0.019194333	
0.003934557	0.005554363	0.010928456	0.020522347	0.01916516	
0.003932581	0.005545081	0.010901147	0.020437371	0.019107866	
0.003924447	0.005526138	0.010870585	0.020347043	0.019050296	
0.003907427	0.005494104	0.010824163	0.020226996	0.018967756	
0.003883351	0.00545257	0.010754083	0.020059479	0.018840267	
0.003856491	0.005407936	0.010675159	0.019875688	0.018699612	
0.00382592	0.00536034	0.010560462	0.019618806	0.018483383	
0.003795816	0.005314429	0.010439791	0.019347901	0.01825371	

Health Risk Assessment Results Summary

		MAX:	4.18	46.12	46.32
Unique Identifier	X (UTM)	Y (UTM)	Onroad	Offroad	Total Risk
3837003772895	383700	3772895	0.041974278	0.719697121	0.7616714
3837103772895	383710	3772895	0.041451695	0.713083671	0.7545354
3837203772895	383720	3772895	0.040956246	0.707002644	0.7479589
3837303772895	383730	3772895	0.040413284	0.700627802	0.7410411
3837403772895	383740	3772895	0.039869296	0.694266349	0.7341356
3837503772895	383750	3772895	0.039315877	0.687757167	0.727073
3837603772895	383760	3772895	0.038434539	0.678416437	0.716851
3837703772895	383770	3772895	0.037587562	0.669170961	0.7067585
3837803772895	383780	3772895	0.036875591	0.661205666	0.6980813
3837903772895	383790	3772895	0.03627213	0.654330185	0.6906023
3838003772895	383800	3772895	0.035684072	0.647659624	0.6833437
3838103772895	383810	3772895	0.035190136	0.641920469	0.6771106
3838203772895	383820	3772895	0.034715584	0.636283714	0.6709993
3838303772895	383830	3772895	0.034479376	0.632014701	0.6664941
3838403772895	383840	3772895	0.034481683	0.63225881	0.6667405
3838503772895	383850	3772895	0.034412822	0.63309821	0.667511
3838603772895	383860	3772895	0.033878832	0.62709887	0.6609777
3838703772895	383870	3772895	0.033294071	0.620309623	0.6536037
3838803772895	383880	3772895	0.03253906	0.611111434	0.6436505
3838903772895	383890	3772895	0.031235409	0.594229198	0.6254646
3839003772895	383900	3772895	0.03015021	0.582368287	0.6125185
3839103772895	383910	3772895	0.029246477	0.571533163	0.6007796
3829703772905	382970	3772905	0.031030813	0.851481407	0.8825122
3829803772905	382980	3772905	0.03157919	0.866842968	0.8984222
3829903772905	382990	3772905	0.032230299	0.883644346	0.9158746
3830003772905	383000	3772905	0.032903523	0.900828477	0.933732
3830103772905	383010	3772905	0.033628561	0.91885066	0.9524792
3830203772905	383020	3772905	0.034401847	0.938036737	0.9724386
3830303772905	383030	3772905	0.03520101	0.957679101	0.9928801
3830403772905	383040	3772905	0.036045441	0.978233847	1.0142793
3830503772905	383050	3772905	0.036920356	0.999334699	1.0362551
3830603772905	383060	3772905	0.03782093	1.020732966	1.0585539
3830703772905	383070	3772905	0.038741109	1.042260451	1.0810016
3830803772905	383080	3772905	0.039690337	1.063945694	1.103636
3830903772905	383090	3772905	0.040701456	1.086552007	1.1272535
3831003772905	383100	3772905	0.041755906	1.109473864	1.1512298
3831103772905	383110	3772905	0.042849496	1.132429253	1.1752787
3831203772905	383120	3772905	0.044009986	1.155928628	1.1999386
3831303772905	383130	3772905	0.045232533	1.178823631	1.2240562
3831403772905	383140	3772905	0.046624946	1.203205083	1.24983
3831503772905	383150	3772905	0.048152897	1.21992243	1.2680753
3831603772905	383160	3772905	0.049694379	1.231552544	1.2812469
3831703772905	383170	3772905	0.051246089	1.26565628	1.3169024
3831803772905	383180	3772905	0.052501973	1.278606455	1.3311084
3831903772905	383190	3772905	0.054416169	1.304684959	1.3591011
3832003772905	383200	3772905	0.058518896	1.331685255	1.3902042
3832103772905	383210	3772905	0.060940797	1.337283325	1.3982241
3832203772905	383220	3772905	0.062083916	1.325132368	1.3872163
3832303772905	383230	3772905	0.061463209	1.296336211	1.3577994
3832403772905	383240	3772905	0.06076849	1.264707578	1.3254761
3832503772905	383250	3772905	0.061007312	1.24516592	1.3061732
3832603772905	383260	3772905	0.061246156	1.224117474	1.2853636
3832703772905	383270	3772905	0.060822408	1.189847408	1.2506698
3832803772905	383280	3772905	0.060487406	1.15367106	1.2141585
3832903772905	383290	3772905	0.060399261	1.120226585	1.1806258
3833003772905	383300	3772905	0.060510323	1.091743017	1.1522533
3833103772905	383310	3772905	0.060578886	1.064377708	1.1249566
3833203772905	383320	3772905	0.060806165	1.044277815	1.105084
3833303772905	383330	3772905	0.060992943	1.026736092	1.087729
3833403772905	383340	3772905	0.061032325	1.00954011	1.0705724
3833503772905	383350	3772905	0.061149965	0.998054236	1.0592042
3833603772905	383360	3772905	0.061066566	0.985784182	1.0468507
3833703772905	383370	3772905	0.061236235	0.982862304	1.0440985
3833803772905	383380	3772905	0.061731398	0.989707517	1.0514389
3833903772905	383390	3772905	0.062315351	0.998961403	1.0612768
3834003772905	383400	3772905	0.063390304	1.015095919	1.0784862
3834103772905	383410	3772905	0.064937396	1.033784849	1.0987222
3834203772905	383420	3772905	0.06555907	1.036855661	1.1024147
3834303772905	383430	3772905	0.064417296	1.018197517	1.0826148
3834403772905	383440	3772905	0.063241513	0.999783252	1.0630248
3834503772905	383450	3772905	0.061413704	0.973884012	1.0352977
3834603772905	383460	3772905	0.059546002	0.947620985	1.007167
3834703772905	383470	3772905	0.05754471	0.919613111	0.9771578
3834803772905	383480	3772905	0.055241962	0.886785804	0.9420278
3834903772905	383490	3772905	0.053152544	0.856111788	0.9092643
3835003772905	383500	3772905	0.052022145	0.840219812	0.892242
3835103772905	383510	3772905	0.051177317	0.829073275	0.8802506
3835203772905	383520	3772905	0.050315075	0.817872351	0.8681874
3835303772905	383530	3772905	0.049393779	0.805860171	0.8552539
3835403772905	383540	3772905	0.048470027	0.794070144	0.8425402
3835503772905	383550	3772905	0.047505942	0.781753087	0.829259
3835603772905	383560	3772905	0.04653003	0.769495453	0.8160255
3835703772905	383570	3772905	0.045612164	0.758197506	0.8038097
3835803772905	383580	3772905	0.045590844	0.76045694	0.8060478
3835903772905	383590	3772905	0.045674067	0.763447308	0.8091214
3836003772905	383600	3772905	0.04577608	0.765880487	0.8116566
3836103772905	383610	3772905	0.045846119	0.767459281	0.8133054
3836203772905	383620	3772905	0.045937027	0.768722275	0.8146593
3836303772905	383630	3772905	0.045966022	0.768959417	0.8149254
3836403772905	383640	3772905	0.045937987	0.768335239	0.8142732
3836503772905	383650	3772905	0.045764978	0.766084963	0.8118499

Health Risk Assessment Results Summary

Sensitive Receptors		MAX:	46.32
Unique Identifier	X (UTM)	Y (UTM)	Total Risk
3837003772895	383700	3772895	0.761671399
3837103772895	383710	3772895	0.754535365
3837203772895	383720	3772895	0.747958891
3837303772895	383730	3772895	0.741041086
3837403772895	383740	3772895	0.734135645
3837503772895	383750	3772895	0.727073044
3837603772895	383760	3772895	0.716850976
3837703772895	383770	3772895	0.706758523
3837803772895	383780	3772895	0.698081257
3837903772895	383790	3772895	0.690602315
3838003772895	383800	3772895	0.683343696
3838103772895	383810	3772895	0.677110604
3838203772895	383820	3772895	0.670999298
3838303772895	383830	3772895	0.666494077
3838403772895	383840	3772895	0.666740493
3838503772895	383850	3772895	0.667511032
3838603772895	383860	3772895	0.660977703
3838703772895	383870	3772895	0.653603695
3838803772895	383880	3772895	0.643650494
3838903772895	383890	3772895	0.625464607
3839003772895	383900	3772895	0.612518498
3839103772895	383910	3772895	0.60077964
3829703772905	382970	3772905	0.88251222
3829803772905	382980	3772905	0.898422158
3829903772905	382990	3772905	0.915874644
3830003772905	383000	3772905	0.933732
3830103772905	383010	3772905	0.952479221
3830203772905	383020	3772905	0.972438584
3830303772905	383030	3772905	0.992880111
3830403772905	383040	3772905	1.014279288
3830503772905	383050	3772905	1.036255055
3830603772905	383060	3772905	1.058553896
3830703772905	383070	3772905	1.08100156
3830803772905	383080	3772905	1.103636031
3830903772905	383090	3772905	1.127253464
3831003772905	383100	3772905	1.15122977
3831103772905	383110	3772905	1.175278748
3831203772905	383120	3772905	1.199938614
3831303772905	383130	3772905	1.224056163
3831403772905	383140	3772905	1.249830029
3831503772905	383150	3772905	1.268075328
3831603772905	383160	3772905	1.281246923
3831703772905	383170	3772905	1.316902368
3831803772905	383180	3772905	1.331108427
3831903772905	383190	3772905	1.359101128
3832003772905	383200	3772905	1.390204151
3832103772905	383210	3772905	1.398224122
3832203772905	383220	3772905	1.387216284
3832303772905	383230	3772905	1.357799421
3832403772905	383240	3772905	1.325476068
3832503772905	383250	3772905	1.306173232
3832603772905	383260	3772905	1.28536363
3832703772905	383270	3772905	1.250669816
3832803772905	383280	3772905	1.214158466
3832903772905	383290	3772905	1.180625847
3833003772905	383300	3772905	1.15225334
3833103772905	383310	3772905	1.124956594
3833203772905	383320	3772905	1.10508398
3833303772905	383330	3772905	1.087729034
3833403772905	383340	3772905	1.070572435
3833503772905	383350	3772905	1.059204201
3833603772905	383360	3772905	1.046850748
3833703772905	383370	3772905	1.044098538
3833803772905	383380	3772905	1.051438914
3833903772905	383390	3772905	1.061276754
3834003772905	383400	3772905	1.078486223
3834103772905	383410	3772905	1.098722245
3834203772905	383420	3772905	1.102414731
3834303772905	383430	3772905	1.082614812
3834403772905	383440	3772905	1.063024765
3834503772905	383450	3772905	1.035297716
3834603772905	383460	3772905	1.007166987
3834703772905	383470	3772905	0.977157822
3834803772905	383480	3772905	0.942027766
3834903772905	383490	3772905	0.909264333
3835003772905	383500	3772905	0.892241957
3835103772905	383510	3772905	0.880250591
3835203772905	383520	3772905	0.868187426
3835303772905	383530	3772905	0.85525395
3835403772905	383540	3772905	0.84254017
3835503772905	383550	3772905	0.829259028
3835603772905	383560	3772905	0.816025483
3835703772905	383570	3772905	0.80380967
3835803772905	383580	3772905	0.806047784
3835903772905	383590	3772905	0.809121375
3836003772905	383600	3772905	0.811656567
3836103772905	383610	3772905	0.8133054
3836203772905	383620	3772905	0.814659302
3836303772905	383630	3772905	0.814925439
3836403772905	383640	3772905	0.814273226
3836503772905	383650	3772905	0.811849941

FOR CHRONIC CALCS

	MAX:	1.61			
	Overlapping Phases - Maximum GLC				
2025	2026	2027	2028	2029	
0.003765733	0.005269257	0.010318953	0.019074341	0.018025284	
0.003736937	0.005226782	0.010196633	0.018792511	0.017790843	
0.003710792	0.005188323	0.010082915	0.018523296	0.017571772	
0.003685191	0.005151725	0.009956639	0.018235952	0.017321685	
0.003660368	0.005117108	0.009828146	0.017951696	0.017066563	
0.003635847	0.005083591	0.009694273	0.017661587	0.016798247	
0.00360379	0.005041606	0.00948649	0.017254415	0.016366131	
0.003570967	0.004998388	0.0092865	0.016861443	0.015951831	
0.003541633	0.004959259	0.009119	0.016524025	0.015608384	
0.003515637	0.004924254	0.008977412	0.016231952	0.015321149	
0.003490481	0.004890388	0.008839774	0.015948337	0.015041136	
0.003468518	0.004860864	0.00872327	0.015702816	0.014807263	
0.003446447	0.004831029	0.008610925	0.015466606	0.014582548	
0.003430034	0.004808571	0.008530693	0.015284791	0.014425156	
0.003430949	0.004807992	0.008533589	0.015227042	0.014423783	
0.003436733	0.004816894	0.008540001	0.015191987	0.014411401	
0.003414086	0.004787157	0.008416142	0.014948927	0.014158313	
0.003387857	0.004752611	0.008278749	0.014686568	0.013880295	
0.003352097	0.004705698	0.008094619	0.014353138	0.013515062	
0.003280713	0.004609663	0.007783419	0.013793737	0.012912644	
0.003230764	0.004542722	0.007557801	0.013377794	0.012450161	
0.003183538	0.004479139	0.007362815	0.013008147	0.012049592	
0.003557514	0.004799237	0.01444175	0.029907056	0.028587995	
0.003574631	0.004821912	0.01485392	0.031083809	0.029577294	
0.003596229	0.004850948	0.015299294	0.03233177	0.030635723	
0.003617732	0.004879874	0.015756789	0.0336196	0.031720364	
0.003640431	0.004910349	0.016237075	0.03497088	0.032853322	
0.003665485	0.004944235	0.016746338	0.036399289	0.034047538	
0.003690292	0.004977637	0.017270621	0.037875565	0.035272356	
0.003716128	0.005012574	0.017820613	0.039424462	0.036551626	
0.003742352	0.005047947	0.018386819	0.041021658	0.037861441	
0.003768421	0.005083168	0.018964099	0.042652346	0.039188622	
0.003793965	0.00511764	0.019548404	0.04430503	0.04052365	
0.003819487	0.005152098	0.020139858	0.045976903	0.041864548	
0.003846896	0.005189255	0.020757289	0.047709629	0.043251139	
0.003875109	0.005227526	0.02138563	0.049462996	0.044647995	
0.003903592	0.005266153	0.022019033	0.051217399	0.046038553	
0.003934104	0.00530748	0.022668946	0.052992711	0.047445127	
0.003964488	0.005348706	0.023309141	0.054719903	0.048807162	
0.00400099	0.005398379	0.023990279	0.056486458	0.050223818	
0.004039656	0.005451188	0.024474853	0.057444282	0.051101794	
0.004065613	0.005490293	0.024861479	0.058114145	0.051732639	
0.004245314	0.005689561	0.025207898	0.058724653	0.052309682	
0.004393377	0.005880445	0.025167983	0.058025286	0.051690762	
0.004606489	0.0061849	0.025391837	0.057228299	0.051548232	
0.00484037	0.006528858	0.025622833	0.056722705	0.051471535	
0.005008867	0.006798844	0.025412787	0.055394584	0.050501649	
0.005156875	0.00706763	0.024703773	0.053134868	0.048483596	
0.00519318	0.007179593	0.023813166	0.050854147	0.046183205	
0.005136761	0.007134161	0.023135027	0.049205591	0.044449031	
0.005088512	0.007082578	0.022811992	0.048335109	0.04352438	
0.005029014	0.007011853	0.022472587	0.047430196	0.042605586	
0.004914599	0.0068629	0.021884089	0.045994751	0.041248548	
0.004785412	0.006687174	0.021269672	0.044495123	0.039920633	
0.004665981	0.006520833	0.020692025	0.043075797	0.038722352	
0.00457062	0.006386926	0.020174228	0.041793426	0.037665123	
0.00448365	0.006264306	0.019644802	0.040502332	0.036612535	
0.004431229	0.006191985	0.019220729	0.039447339	0.035755328	
0.004392414	0.006139683	0.018820656	0.038453636	0.034950335	
0.004357099	0.006092601	0.018406412	0.037438728	0.034129887	
0.004346804	0.006082341	0.018086657	0.036630199	0.033476165	
0.004333723	0.00606812	0.017738954	0.035772846	0.032779933	
0.004360993	0.006113274	0.017559093	0.035269743	0.032367057	
0.00443308	0.006224021	0.01754461	0.035112815	0.032228603	
0.004517407	0.006351696	0.01755949	0.0350268	0.032144584	
0.004631176	0.006519438	0.017695806	0.035199333	0.03229566	
0.004748266	0.006686282	0.017903312	0.035518236	0.032628311	
0.004791728	0.006746754	0.017841185	0.035290273	0.032502396	
0.004747661	0.006688766	0.017347784	0.034201345	0.031562581	
0.004702185	0.006628464	0.016865679	0.033147031	0.030646732	
0.004623574	0.006522781	0.016245152	0.031826277	0.029470902	
0.004538915	0.006407312	0.015633557	0.030533414	0.028316507	
0.004442022	0.006273563	0.015006132	0.029218745	0.027140463	
0.004317036	0.006098352	0.014315576	0.027790793	0.025863752	
0.004196684	0.005927988	0.013682501	0.026490043	0.024703943	
0.004145297	0.005856383	0.013308223	0.025707285	0.0239942	
0.004115472	0.00581604	0.013019692	0.025098524	0.023433218	
0.00408359	0.005772279	0.01273709	0.02450405	0.022881951	
0.004045766	0.00571974	0.012449366	0.023903598	0.022322414	
0.00400742	0.005666217	0.012171568	0.023325373	0.021780097	
0.003964707	0.005606246	0.011892818	0.022748176	0.021236667	
0.003920785	0.005544145	0.011620944	0.022185753	0.020703991	
0.003880311	0.00548686	0.011370618	0.021666053	0.020208576	
0.003908599	0.005528071	0.011333333	0.021554911	0.020085022	
0.003938188	0.005569729	0.011315697	0.021482993	0.020006148	
0.003961883	0.005601453	0.011300214	0.021417688	0.019942894	
0.003978494	0.005621721	0.011281079	0.021344794	0.019881144	
0.003989935	0.005632892	0.011269649	0.021288151	0.019843596	
0.003993116	0.005630924	0.011252889	0.021220775	0.019803032	
0.003988887	0.005617282	0.011233001	0.021149378	0.019765254	
0.003974905	0.005589408	0.011192659	0.021038348	0.019692857	

Health Risk Assessment Results Summary

		MAX:	4.18	46.12	46.32
Unique Identifier	X (UTM)	Y (UTM)	Onroad	Offroad	Total Risk
3836603772905	383660	3772905	0.045414553	0.761875994	0.8072905
3836703772905	383670	3772905	0.04500217	0.757109387	0.8021116
3836803772905	383680	3772905	0.044432507	0.750423981	0.7948565
3836903772905	383690	3772905	0.043838105	0.743508563	0.7873467
3837003772905	383700	3772905	0.043261031	0.736565078	0.7798261
3837103772905	383710	3772905	0.042673809	0.729380527	0.7720543
3837203772905	383720	3772905	0.042118603	0.722538318	0.7646569
3837303772905	383730	3772905	0.041542474	0.71576222	0.7573047
3837403772905	383740	3772905	0.040973376	0.709169185	0.7501426
3837503772905	383750	3772905	0.040400453	0.702563034	0.7429635
3837603772905	383760	3772905	0.039517256	0.692977938	0.7324952
3837703772905	383770	3772905	0.038665045	0.683681662	0.7223467
3837803772905	383780	3772905	0.037925778	0.675455407	0.7133812
3837903772905	383790	3772905	0.037278472	0.668090178	0.7053686
3838003772905	383800	3772905	0.036648586	0.66087625	0.6975248
3838103772905	383810	3772905	0.036084455	0.654359683	0.6904441
3838203772905	383820	3772905	0.035535064	0.648019856	0.6835549
3838303772905	383830	3772905	0.035161347	0.64340131	0.6785627
3838403772905	383840	3772905	0.035242303	0.641842998	0.6770853
3838503772905	383850	3772905	0.035208876	0.644112968	0.6793218
3838603772905	383860	3772905	0.034708432	0.638542652	0.6732511
3838703772905	383870	3772905	0.034145994	0.632114694	0.6662607
3838803772905	383880	3772905	0.033384234	0.622875857	0.6562601
3838903772905	383890	3772905	0.031972188	0.605259681	0.6372319
3839003772905	383900	3772905	0.03085601	0.592583558	0.6234396
3839103772905	383910	3772905	0.029991692	0.582241497	0.6122332
3829703772915	382970	3772915	0.03179721	0.874813542	0.9066108
3829803772915	382980	3772915	0.032373905	0.892521383	0.9248953
3829903772915	382990	3772915	0.033056742	0.910796193	0.9438529
3830003772915	383000	3772915	0.033745472	0.92947767	0.9632231
3830103772915	383010	3772915	0.034506737	0.949156663	0.9836634
3830203772915	383020	3772915	0.035323025	0.970207044	1.0055301
3830303772915	383030	3772915	0.036167906	0.991829233	1.0279971
3830403772915	383040	3772915	0.037052781	1.014326121	1.0513789
3830503772915	383050	3772915	0.037967864	1.03746381	1.0754317
3830603772915	383060	3772915	0.038916013	1.061079324	1.0999953
3830703772915	383070	3772915	0.039902792	1.085295938	1.1251987
3830803772915	383080	3772915	0.040923009	1.109894004	1.150817
3830903772915	383090	3772915	0.041993299	1.135123708	1.177117
3831003772915	383100	3772915	0.043103974	1.160525255	1.2036292
3831103772915	383110	3772915	0.044258626	1.186076427	1.2303351
3831203772915	383120	3772915	0.04548396	1.212314184	1.2577981
3831303772915	383130	3772915	0.046761778	1.237984078	1.2847459
3831403772915	383140	3772915	0.048222551	1.265431521	1.3136541
3831503772915	383150	3772915	0.049822463	1.289977165	1.3397996
3831603772915	383160	3772915	0.051446655	1.29929989	1.3507465
3831703772915	383170	3772915	0.053111381	1.324013079	1.3771245
3831803772915	383180	3772915	0.054781056	1.34844728	1.4032283
3831903772915	383190	3772915	0.055971488	1.355316677	1.4112882
3832003772915	383200	3772915	0.058287136	1.384510301	1.4427974
3832103772915	383210	3772915	0.062518002	1.401190252	1.4637083
3832203772915	383220	3772915	0.06483653	1.39948605	1.4643226
3832303772915	383230	3772915	0.065740643	1.382816437	1.4485571
3832403772915	383240	3772915	0.065711761	1.359529029	1.4252408
3832503772915	383250	3772915	0.065797749	1.33656755	1.4023653
3832603772915	383260	3772915	0.065743682	1.310617634	1.3763613
3832703772915	383270	3772915	0.065357999	1.277769037	1.343127
3832803772915	383280	3772915	0.065030404	1.243006469	1.3080369
3832903772915	383290	3772915	0.064875524	1.208840949	1.2737165
3833003772915	383300	3772915	0.064885593	1.176791172	1.2416768
3833103772915	383310	3772915	0.064893207	1.145316238	1.2102094
3833203772915	383320	3772915	0.065051268	1.119801651	1.1848529
3833303772915	383330	3772915	0.065154786	1.096601854	1.1617566
3833403772915	383340	3772915	0.065115293	1.074266406	1.1393817
3833503772915	383350	3772915	0.065248336	1.060189925	1.1254383
3833603772915	383360	3772915	0.065156794	1.045322917	1.1104797
3833703772915	383370	3772915	0.065395446	1.041618138	1.1070136
3833803772915	383380	3772915	0.066065737	1.049309889	1.1153756
3833903772915	383390	3772915	0.066827746	1.058764458	1.1255922
3834003772915	383400	3772915	0.067728076	1.068715275	1.1364434
3834103772915	383410	3772915	0.068873068	1.07956262	1.1484357
3834203772915	383420	3772915	0.069267336	1.078870095	1.1481374
3834303772915	383430	3772915	0.068313826	1.062083127	1.130397
3834403772915	383440	3772915	0.067312153	1.045404023	1.1127162
3834503772915	383450	3772915	0.065571355	1.02079219	1.0863635
3834603772915	383460	3772915	0.063740497	0.995471064	1.0592116
3834703772915	383470	3772915	0.06159334	0.966443458	1.0280368
3834803772915	383480	3772915	0.058771633	0.92819468	0.9869663
3834903772915	383490	3772915	0.0562538	0.892611686	0.9488655
3835003772915	383500	3772915	0.054769942	0.872014973	0.9267849
3835103772915	383510	3772915	0.053613415	0.856535232	0.9101486
3835203772915	383520	3772915	0.052475152	0.841607436	0.8940826
3835303772915	383530	3772915	0.051437216	0.828466022	0.8799032
3835403772915	383540	3772915	0.050401302	0.815488103	0.8658894
3835503772915	383550	3772915	0.049460991	0.804212266	0.8536733
3835603772915	383560	3772915	0.048591706	0.794149824	0.8427415
3835703772915	383570	3772915	0.047768314	0.784819924	0.8325882
3835803772915	383580	3772915	0.04761286	0.785251698	0.8328646
3835903772915	383590	3772915	0.047542401	0.786226309	0.8337687
3836003772915	383600	3772915	0.047516213	0.787215866	0.8347321
3836103772915	383610	3772915	0.047510436	0.787905701	0.8354161

Health Risk Assessment Results Summary

Sensitive Receptors		MAX:	46.32
Unique Identifier	X (UTM)	Y (UTM)	Total Risk
3836603772905	383660	3772905	0.807290547
3836703772905	383670	3772905	0.802111557
3836803772905	383680	3772905	0.794856488
3836903772905	383690	3772905	0.787346667
3837003772905	383700	3772905	0.779826109
3837103772905	383710	3772905	0.772054336
3837203772905	383720	3772905	0.764656921
3837303772905	383730	3772905	0.757304694
3837403772905	383740	3772905	0.750142562
3837503772905	383750	3772905	0.742963487
3837603772905	383760	3772905	0.732495195
3837703772905	383770	3772905	0.722346707
3837803772905	383780	3772905	0.713381185
3837903772905	383790	3772905	0.70536865
3838003772905	383800	3772905	0.697524835
3838103772905	383810	3772905	0.690444138
3838203772905	383820	3772905	0.683554919
3838303772905	383830	3772905	0.678562657
3838403772905	383840	3772905	0.677085302
3838503772905	383850	3772905	0.679321844
3838603772905	383860	3772905	0.673251083
3838703772905	383870	3772905	0.666260688
3838803772905	383880	3772905	0.656260091
3838903772905	383890	3772905	0.637231869
3839003772905	383900	3772905	0.623439568
3839103772905	383910	3772905	0.612233189
3829703772915	382970	3772915	0.906610752
3829803772915	382980	3772915	0.924895287
3829903772915	382990	3772915	0.943852935
3830003772915	383000	3772915	0.963223142
3830103772915	383010	3772915	0.9836634
3830203772915	383020	3772915	1.005530069
3830303772915	383030	3772915	1.027997139
3830403772915	383040	3772915	1.051378902
3830503772915	383050	3772915	1.075431675
3830603772915	383060	3772915	1.099995337
3830703772915	383070	3772915	1.12519873
3830803772915	383080	3772915	1.150817013
3830903772915	383090	3772915	1.177117007
3831003772915	383100	3772915	1.203629228
3831103772915	383110	3772915	1.230335054
3831203772915	383120	3772915	1.257798145
3831303772915	383130	3772915	1.284745857
3831403772915	383140	3772915	1.313654072
3831503772915	383150	3772915	1.339799627
3831603772915	383160	3772915	1.350746544
3831703772915	383170	3772915	1.37712446
3831803772915	383180	3772915	1.403228336
3831903772915	383190	3772915	1.411288164
3832003772915	383200	3772915	1.442797437
3832103772915	383210	3772915	1.463708254
3832203772915	383220	3772915	1.464322579
3832303772915	383230	3772915	1.44855708
3832403772915	383240	3772915	1.42524079
3832503772915	383250	3772915	1.402365299
3832603772915	383260	3772915	1.376361316
3832703772915	383270	3772915	1.343127036
3832803772915	383280	3772915	1.308036873
3832903772915	383290	3772915	1.273716473
3833003772915	383300	3772915	1.241676765
3833103772915	383310	3772915	1.210209445
3833203772915	383320	3772915	1.184852919
3833303772915	383330	3772915	1.161756639
3833403772915	383340	3772915	1.139381699
3833503772915	383350	3772915	1.125438261
3833603772915	383360	3772915	1.110479711
3833703772915	383370	3772915	1.107013584
3833803772915	383380	3772915	1.115375625
3833903772915	383390	3772915	1.125592204
3834003772915	383400	3772915	1.136443351
3834103772915	383410	3772915	1.148435688
3834203772915	383420	3772915	1.148137431
3834303772915	383430	3772915	1.130396953
3834403772915	383440	3772915	1.112716176
3834503772915	383450	3772915	1.086363545
3834603772915	383460	3772915	1.059211561
3834703772915	383470	3772915	1.028036798
3834803772915	383480	3772915	0.986966313
3834903772915	383490	3772915	0.948865485
3835003772915	383500	3772915	0.926784915
3835103772915	383510	3772915	0.910148648
3835203772915	383520	3772915	0.894082589
3835303772915	383530	3772915	0.879903238
3835403772915	383540	3772915	0.865889405
3835503772915	383550	3772915	0.853673257
3835603772915	383560	3772915	0.842741529
3835703772915	383570	3772915	0.832588238
3835803772915	383580	3772915	0.832864558
3835903772915	383590	3772915	0.83376871
3836003772915	383600	3772915	0.834732079
3836103772915	383610	3772915	0.835416137

FOR CHRONIC CALCS

	MAX:	1.61			
	Overlapping Phases - Maximum GLC				
2025	2026	2027	2028	2029	
0.003951361	0.00554847	0.011120805	0.020865007	0.019561034	
0.003925328	0.005504777	0.011040066	0.020673799	0.019415411	
0.003893998	0.005456143	0.010917069	0.020398398	0.019181433	
0.003863121	0.005409347	0.010786048	0.020105997	0.018930943	
0.003832808	0.00536394	0.010654264	0.019809699	0.01867815	
0.003802795	0.00532007	0.010515654	0.019496306	0.018409346	
0.003774384	0.005278801	0.010383566	0.019195567	0.0181535	
0.003747465	0.005240272	0.010247787	0.018886647	0.017886083	
0.003721908	0.005204272	0.010113495	0.018584444	0.017619718	
0.003697109	0.005170063	0.009976223	0.018282632	0.017345193	
0.003663645	0.005125923	0.009765948	0.017864853	0.016910693	
0.003630871	0.005082741	0.009563902	0.017462235	0.016493728	
0.00360078	0.005042575	0.009389889	0.017108657	0.016137145	
0.003573169	0.00500537	0.009237001	0.016792797	0.01582721	
0.003546021	0.00496889	0.009087973	0.016485782	0.015525351	
0.003521199	0.004935392	0.008954602	0.01620727	0.015256836	
0.003497114	0.004903088	0.008824813	0.015938002	0.014995236	
0.003479302	0.004879011	0.00873241	0.015732879	0.014813732	
0.003472792	0.004868839	0.008710588	0.015633468	0.014784668	
0.003485366	0.004886286	0.008736358	0.015628142	0.014799835	
0.003464245	0.004858544	0.008621248	0.015395317	0.014565406	
0.003439832	0.004826442	0.008489341	0.015137605	0.01429728	
0.003403918	0.004779027	0.008304275	0.014796951	0.013928154	
0.003329616	0.004679182	0.007977176	0.014206868	0.013289927	
0.003276077	0.004607308	0.007738968	0.013764641	0.012801386	
0.003231123	0.004546671	0.007551921	0.013406054	0.012418071	
0.003614833	0.004873659	0.014971685	0.031185527	0.029827431	
0.003632834	0.004897422	0.015448641	0.032573011	0.030977894	
0.003655043	0.004927078	0.015935534	0.033948997	0.032140117	
0.003676811	0.004956245	0.016435712	0.035370103	0.033331445	
0.003700368	0.004987806	0.016962286	0.036864235	0.034578952	
0.003726147	0.005022418	0.017524268	0.038454385	0.035903215	
0.003751801	0.005056899	0.018104493	0.040103169	0.037265803	
0.003778234	0.005092444	0.018709471	0.041825512	0.038679666	
0.003805253	0.005128843	0.019332797	0.043603363	0.040128612	
0.003831887	0.005164651	0.019973258	0.045433508	0.04160913	
0.003858983	0.005201136	0.020632229	0.047317882	0.043123105	
0.003886397	0.005238026	0.021304011	0.049236099	0.044654211	
0.00391488	0.00527651	0.021995059	0.051202182	0.046215626	
0.003943147	0.005314578	0.022696049	0.053188761	0.04778432	
0.003972126	0.005353683	0.023404443	0.05518253	0.049350306	
0.004003366	0.005395945	0.024133459	0.057208899	0.050939253	
0.004034094	0.005437482	0.024855161	0.059192411	0.052486736	
0.004071261	0.005487811	0.02562587	0.061242423	0.05410554	
0.004110927	0.00554166	0.026324668	0.062958209	0.055507249	
0.004145101	0.005589494	0.026652903	0.063229228	0.055901929	
0.004227253	0.005684833	0.027148134	0.064355752	0.056840693	
0.004383738	0.005867203	0.027376487	0.064379778	0.056972292	
0.004516459	0.006040925	0.027236003	0.06333117	0.056063634	
0.004758316	0.006392288	0.027484745	0.062496677	0.055850578	
0.00497633	0.006717079	0.027490682	0.061288014	0.055273953	
0.00515683	0.007014653	0.02703371	0.059283557	0.053704169	
0.005265847	0.007222778	0.026320963	0.057086626	0.051681288	
0.005298507	0.007316953	0.02563409	0.055215502	0.049800576	
0.005275584	0.007312967	0.025137102	0.053871289	0.04840179	
0.005225435	0.00726498	0.024628079	0.052533344	0.047031371	
0.005139235	0.007162877	0.02400878	0.050975989	0.045502643	
0.005033978	0.007027292	0.023378935	0.049396424	0.044035742	
0.004924918	0.006880886	0.022764205	0.047847376	0.042676495	
0.004822749	0.006740436	0.022174122	0.046359896	0.041427311	
0.004724666	0.006603638	0.021567475	0.044848091	0.040192593	
0.004654487	0.006506145	0.021040885	0.043525569	0.039127322	
0.004596782	0.006426597	0.020529297	0.042253334	0.038108865	
0.004544721	0.006355094	0.020009546	0.040978485	0.037090863	
0.004528853	0.00633674	0.019628101	0.040009839	0.036317818	
0.004510279	0.006314527	0.019215885	0.038989549	0.035499729	
0.004539674	0.006362673	0.019003763	0.038399718	0.035023245	
0.004619393	0.006483934	0.01899167	0.038237851	0.034887524	
0.004706601	0.006614457	0.019002588	0.038136228	0.034807943	
0.004793061	0.006741219	0.019025842	0.038066509	0.034781134	
0.004876288	0.006859365	0.019087411	0.038078417	0.034865479	
0.0049069	0.006902009	0.018940345	0.037669354	0.034589039	
0.004874401	0.006859695	0.018464441	0.036603191	0.033692605	
0.004839959	0.006814436	0.017996878	0.035568473	0.032814589	
0.004773044	0.006725534	0.017371435	0.034225423	0.031633084	
0.004699397	0.006626781	0.016745733	0.032895155	0.030454269	
0.004605597	0.006499007	0.016065585	0.031465279	0.029175398	
0.004464495	0.00630321	0.015240186	0.029755621	0.027642065	
0.004327203	0.006109826	0.014494216	0.028218989	0.026272208	
0.004256687	0.006011154	0.014023004	0.027239442	0.025390848	
0.004208247	0.005944007	0.013649295	0.026459052	0.024679629	
0.004160275	0.005877382	0.013294078	0.025720459	0.023999782	
0.004119146	0.005820363	0.012976557	0.025058968	0.023383922	
0.0040076746	0.005761329	0.012670557	0.02442421	0.022788452	
0.004041238	0.005711937	0.012398939	0.0238573	0.022250797	
0.004010193	0.005668665	0.012153336	0.023343307	0.0217589	
0.003981488	0.005628572	0.01192561	0.022864407	0.021297951	
0.004001025	0.005657098	0.011856476	0.022690971	0.021116837	
0.004020874	0.005684769	0.011804456	0.022552796	0.020974652	
0.004038261	0.005707687	0.011761881	0.022432944	0.020858749	
0.00405116	0.005722835	0.011725424	0.022326155	0.020762964	

Health Risk Assessment Results Summary

		MAX:	4.18	46.12	46.32
Unique Identifier	X (UTM)	Y (UTM)	Onroad	Offroad	Total Risk
3836203772915	383620	3772915	0.047523686	0.788414213	0.8359379
3836303772915	383630	3772915	0.047499552	0.788175397	0.8356749
3836403772915	383640	3772915	0.047424589	0.787084637	0.8345092
3836503772915	383650	3772915	0.047220696	0.784540278	0.831761
3836603772915	383660	3772915	0.046836203	0.779954375	0.8267906
3836703772915	383670	3772915	0.046389508	0.774834599	0.8212241
3836803772915	383680	3772915	0.045810684	0.768173883	0.8139846
3836903772915	383690	3772915	0.045198237	0.76111525	0.8063135
3837003772915	383700	3772915	0.044591626	0.753935033	0.7985267
3837103772915	383710	3772915	0.043925153	0.746086644	0.7900118
3837203772915	383720	3772915	0.043292533	0.738447945	0.7817405
3837303772915	383730	3772915	0.042679241	0.731143016	0.7738223
3837403772915	383740	3772915	0.042086913	0.724246849	0.7663338
3837503772915	383750	3772915	0.041497024	0.717373978	0.758871
3837603772915	383760	3772915	0.040668972	0.708304859	0.7489738
3837703772915	383770	3772915	0.039865651	0.699397731	0.7392634
3837803772915	383780	3772915	0.03912403	0.691113975	0.730238
3837903772915	383790	3772915	0.0384335	0.683338708	0.7217722
3838003772915	383800	3772915	0.037766766	0.675746161	0.7135129
3838103772915	383810	3772915	0.037091411	0.668090997	0.7051824
3838203772915	383820	3772915	0.036434219	0.660506227	0.6969404
3838303772915	383830	3772915	0.035982483	0.655170189	0.6911527
3838403772915	383840	3772915	0.035974724	0.652884785	0.6888595
3838503772915	383850	3772915	0.036018731	0.65476008	0.6907788
3838603772915	383860	3772915	0.035555405	0.649921598	0.685477
3838703772915	383870	3772915	0.035016303	0.643881642	0.6788979
3838803772915	383880	3772915	0.034243505	0.634308371	0.6685519
3838903772915	383890	3772915	0.032756614	0.616631641	0.6493883
3839003772915	383900	3772915	0.031600422	0.60323204	0.6348325
3839103772915	383910	3772915	0.030771825	0.593311738	0.6240836
3829703772925	382970	3772925	0.032566746	0.898113632	0.9306804
3829803772925	382980	3772925	0.033196668	0.919330769	0.9525274
3829903772925	382990	3772925	0.033903856	0.939288334	0.9731922
3830003772925	383000	3772925	0.034642699	0.959753352	0.9943961
3830103772925	383010	3772925	0.03541729	0.981300386	1.0167177
3830203772925	383020	3772925	0.036282147	1.004510996	1.0407931
3830303772925	383030	3772925	0.0371775777	1.02842932	1.0656069
3830403772925	383040	3772925	0.038101758	1.053123587	1.0912253
3830503772925	383050	3772925	0.039057052	1.078378898	1.117436
3830603772925	383060	3772925	0.040056021	1.104577943	1.144634
3830703772925	383070	3772925	0.041116574	1.132041941	1.1731585
3830803772925	383080	3772925	0.04221501	1.16003734	1.2022523
3830903772925	383090	3772925	0.043349919	1.188337369	1.2316873
3831003772925	383100	3772925	0.044522171	1.216803318	1.2613255
3831103772925	383110	3772925	0.045740956	1.245391233	1.2911322
3831203772925	383120	3772925	0.047039984	1.274921553	1.3219615
3831303772925	383130	3772925	0.048384412	1.303961807	1.3523462
3831403772925	383140	3772925	0.049920104	1.334772888	1.384693
3831503772925	383150	3772925	0.051580093	1.364986443	1.4165665
3831603772925	383160	3772925	0.053283801	1.385374432	1.4386582
3831703772925	383170	3772925	0.055064224	1.395029218	1.4500934
3831803772925	383180	3772925	0.05683733	1.421826257	1.4786636
3831903772925	383190	3772925	0.058699573	1.439449498	1.4981491
3832003772925	383200	3772925	0.059798348	1.440543967	1.5003423
3832103772925	383210	3772925	0.063097017	1.471321075	1.5344181
3832203772925	383220	3772925	0.066873741	1.477091878	1.5439656
3832303772925	383230	3772925	0.069122902	1.47225448	1.5413774
3832403772925	383240	3772925	0.070481118	1.457431481	1.5279126
3832503772925	383250	3772925	0.070935209	1.435426325	1.5063615
3832603772925	383260	3772925	0.070818765	1.406816449	1.4776352
3832703772925	383270	3772925	0.070664438	1.376481123	1.4471456
3832803772925	383280	3772925	0.070527772	1.345051464	1.4155792
3832903772925	383290	3772925	0.070408078	1.312055658	1.3824637
3833003772925	383300	3772925	0.070260888	1.277062454	1.3473233
3833103772925	383310	3772925	0.070138957	1.241809339	1.3119483
3833203772925	383320	3772925	0.070136174	1.210050902	1.2801871
3833303772925	383330	3772925	0.07007616	1.179751753	1.2498279
3833403772925	383340	3772925	0.069889482	1.150647958	1.2205374
3833503772925	383350	3772925	0.070026874	1.133097542	1.2031244
3833603772925	383360	3772925	0.069904735	1.114674359	1.1845791
3833703772925	383370	3772925	0.07021839	1.109442534	1.1796609
3833803772925	383380	3772925	0.071095345	1.117476171	1.1885715
3833903772925	383390	3772925	0.072075935	1.126596358	1.1986723
3834003772925	383400	3772925	0.072668549	1.128616581	1.2012851
3834103772925	383410	3772925	0.073269186	1.130044983	1.2033142
3834203772925	383420	3772925	0.073367979	1.124816831	1.1981848
3834303772925	383430	3772925	0.072626791	1.109951445	1.1825782
3834403772925	383440	3772925	0.071831453	1.095175902	1.1670074
3834503772925	383450	3772925	0.070221955	1.071976493	1.1421984
3834603772925	383460	3772925	0.068466826	1.047795589	1.1162624
3834703772925	383470	3772925	0.066183774	1.0179704	1.0841542
3834803772925	383480	3772925	0.062744575	0.973661388	1.036406
3834903772925	383490	3772925	0.059695054	0.932473808	0.9921689
3835003772925	383500	3772925	0.057789627	0.906465978	0.9642556
3835103772925	383510	3772925	0.056261657	0.886157037	0.9424187
3835203772925	383520	3772925	0.054809114	0.867128002	0.9219371
3835303772925	383530	3772925	0.053640621	0.852664073	0.9063047
3835403772925	383540	3772925	0.052476841	0.838507279	0.8909841
3835503772925	383550	3772925	0.051553753	0.828159908	0.8797137
3835603772925	383560	3772925	0.050814442	0.820616743	0.8714312
3835703772925	383570	3772925	0.050108736	0.813550842	0.8636596

Health Risk Assessment Results Summary

Sensitive Receptors		MAX:	46.32
Unique Identifier	X (UTM)	Y (UTM)	Total Risk
3836203772915	383620	3772915	0.835937899
3836303772915	383630	3772915	0.835674949
3836403772915	383640	3772915	0.834509226
3836503772915	383650	3772915	0.831760974
3836603772915	383660	3772915	0.826790578
3836703772915	383670	3772915	0.821224107
3836803772915	383680	3772915	0.813984567
3836903772915	383690	3772915	0.806313487
3837003772915	383700	3772915	0.798526658
3837103772915	383710	3772915	0.790011797
3837203772915	383720	3772915	0.781740478
3837303772915	383730	3772915	0.773822257
3837403772915	383740	3772915	0.766333762
3837503772915	383750	3772915	0.758871002
3837603772915	383760	3772915	0.748973831
3837703772915	383770	3772915	0.739263382
3837803772915	383780	3772915	0.730238005
3837903772915	383790	3772915	0.721772208
3838003772915	383800	3772915	0.713512927
3838103772915	383810	3772915	0.705182407
3838203772915	383820	3772915	0.696940446
3838303772915	383830	3772915	0.691152672
3838403772915	383840	3772915	0.688859509
3838503772915	383850	3772915	0.690778812
3838603772915	383860	3772915	0.685477003
3838703772915	383870	3772915	0.678897944
3838803772915	383880	3772915	0.668551876
3838903772915	383890	3772915	0.649388255
3839003772915	383900	3772915	0.634832462
3839103772915	383910	3772915	0.624083563
3829703772925	382970	3772925	0.930680378
3829803772925	382980	3772925	0.952527437
3829903772925	382990	3772925	0.97319219
3830003772925	383000	3772925	0.994396051
3830103772925	383010	3772925	1.016717677
3830203772925	383020	3772925	1.040793143
3830303772925	383030	3772925	1.065606898
3830403772925	383040	3772925	1.091225345
3830503772925	383050	3772925	1.11743595
3830603772925	383060	3772925	1.144633963
3830703772925	383070	3772925	1.173158515
3830803772925	383080	3772925	1.20225235
3830903772925	383090	3772925	1.231687288
3831003772925	383100	3772925	1.26132549
3831103772925	383110	3772925	1.291132189
3831203772925	383120	3772925	1.321961537
3831303772925	383130	3772925	1.352346219
3831403772925	383140	3772925	1.384692992
3831503772925	383150	3772925	1.416566536
3831603772925	383160	3772925	1.438658232
3831703772925	383170	3772925	1.450093443
3831803772925	383180	3772925	1.478663586
3831903772925	383190	3772925	1.498149071
3832003772925	383200	3772925	1.500342315
3832103772925	383210	3772925	1.534418092
3832203772925	383220	3772925	1.543965619
3832303772925	383230	3772925	1.541377382
3832403772925	383240	3772925	1.527912599
3832503772925	383250	3772925	1.506361534
3832603772925	383260	3772925	1.477635214
3832703772925	383270	3772925	1.447145561
3832803772925	383280	3772925	1.415579237
3832903772925	383290	3772925	1.382463736
3833003772925	383300	3772925	1.347323342
3833103772925	383310	3772925	1.311948296
3833203772925	383320	3772925	1.280187077
3833303772925	383330	3772925	1.249827913
3833403772925	383340	3772925	1.220537439
3833503772925	383350	3772925	1.203124416
3833603772925	383360	3772925	1.184579094
3833703772925	383370	3772925	1.179660925
3833803772925	383380	3772925	1.188571516
3833903772925	383390	3772925	1.198672293
3834003772925	383400	3772925	1.20128513
3834103772925	383410	3772925	1.203314168
3834203772925	383420	3772925	1.19818481
3834303772925	383430	3772925	1.182578236
3834403772925	383440	3772925	1.167007355
3834503772925	383450	3772925	1.142198447
3834603772925	383460	3772925	1.116262414
3834703772925	383470	3772925	1.084154173
3834803772925	383480	3772925	1.036405964
3834903772925	383490	3772925	0.992168862
3835003772925	383500	3772925	0.964255605
3835103772925	383510	3772925	0.942418694
3835203772925	383520	3772925	0.921937116
3835303772925	383530	3772925	0.906304694
3835403772925	383540	3772925	0.89098412
3835503772925	383550	3772925	0.879713661
3835603772925	383560	3772925	0.871431184
3835703772925	383570	3772925	0.863659578

FOR CHRONIC CALCS

	MAX:	1.61			
	Overlapping Phases - Maximum GLC				
2025	2026	2027	2028	2029	
0.004060065	0.00573077	0.011697083	0.022233877	0.020690229	
0.004062339	0.005727966	0.011667078	0.022138374	0.020621439	
0.00405736	0.005713718	0.011634133	0.022037915	0.020554675	
0.004043682	0.005686759	0.011582667	0.02190187	0.020457389	
0.004020011	0.00564608	0.011498214	0.021700511	0.020298526	
0.003993552	0.005601969	0.011406319	0.021484394	0.020128072	
0.00396313	0.005554505	0.011279485	0.021198785	0.019885721	
0.003931785	0.005506602	0.011144008	0.020894056	0.01962626	
0.003900993	0.005460462	0.011004604	0.020580934	0.019358385	
0.003869523	0.005414942	0.010846573	0.020232294	0.019048819	
0.003839075	0.00537117	0.010693726	0.019890502	0.01874997	
0.003810404	0.005330212	0.010545709	0.019558918	0.01845951	
0.003784034	0.005292858	0.010403639	0.019236656	0.018178517	
0.00375788	0.00525617	0.010261558	0.018918558	0.0178969	
0.003726047	0.005213847	0.010063362	0.018513347	0.017491081	
0.00369415	0.005171273	0.009871591	0.018122247	0.017098863	
0.003664141	0.00513118	0.009695038	0.017758647	0.016739476	
0.003635517	0.005092672	0.009531272	0.017418082	0.016406796	
0.003607324	0.005054789	0.009372561	0.017089775	0.016085414	
0.003578745	0.005016517	0.009213191	0.016762839	0.015761864	
0.003550042	0.004978082	0.009057432	0.016444369	0.015446417	
0.003529985	0.00495108	0.008947457	0.016206699	0.015228437	
0.003521542	0.004938963	0.008907535	0.016086752	0.015160465	
0.003531545	0.004951859	0.008929471	0.016060329	0.015188796	
0.003514574	0.004930206	0.008824942	0.015844729	0.014967943	
0.003491786	0.004900211	0.008700162	0.01559567	0.01471182	
0.003453086	0.00484816	0.00851259	0.015241944	0.014344984	
0.003379765	0.004750462	0.008179114	0.014636365	0.013684597	
0.003322949	0.004674011	0.007929353	0.014169523	0.013171997	
0.003280139	0.004616341	0.007748697	0.013819315	0.012803084	
0.003672393	0.004948276	0.015504176	0.03244348	0.031072524	
0.003692517	0.004974738	0.016073232	0.034142142	0.032456509	
0.003715176	0.005004824	0.016608021	0.035665695	0.033739203	
0.003737927	0.005035223	0.01715836	0.037242504	0.03505513	
0.003761827	0.00506708	0.017737775	0.038900793	0.036434982	
0.003788885	0.005103267	0.018359643	0.040674044	0.037906561	
0.003815635	0.005139073	0.01900406	0.042521602	0.039427206	
0.003842857	0.005175624	0.019670599	0.044440112	0.040992831	
0.003869475	0.005211294	0.020356687	0.046423496	0.042597607	
0.003897108	0.005248329	0.021069211	0.048483744	0.044253907	
0.003926125	0.005287265	0.021817746	0.050645294	0.045983077	
0.003955497	0.005326649	0.022583279	0.052856055	0.047738391	
0.003984818	0.005365997	0.023361338	0.055100527	0.049507401	
0.004014082	0.005405324	0.024148564	0.057365284	0.051279846	
0.004043485	0.005444825	0.024944428	0.059642845	0.053051453	
0.004075342	0.005487693	0.025768462	0.061973485	0.054861518	
0.00410703	0.005530227	0.026586338	0.06426271	0.056629137	
0.004144123	0.005580206	0.027457169	0.066637088	0.058476405	
0.004184084	0.005634256	0.028319888	0.068902243	0.060253668	
0.004222841	0.005686702	0.028931852	0.070200425	0.061360935	
0.004254188	0.005731575	0.029306285	0.07054125	0.06177807	
0.004362276	0.005852956	0.029763155	0.071465175	0.062586474	
0.004504831	0.006023337	0.029893411	0.071035228	0.062380571	
0.004647654	0.00621179	0.029572994	0.069231172	0.060931543	
0.004924567	0.006617111	0.029790684	0.068095454	0.060583255	
0.005110806	0.006902343	0.029601209	0.066474261	0.059517192	
0.005256808	0.007145195	0.029178963	0.064594909	0.058005302	
0.005355633	0.007329167	0.028583693	0.06259573	0.056198298	
0.005403547	0.007441605	0.027909517	0.060623494	0.054289142	
0.005397798	0.007472062	0.027189278	0.058675439	0.052351357	
0.005351199	0.007432918	0.026539901	0.056953143	0.050642363	
0.005283289	0.007356749	0.025913547	0.055310505	0.049060776	
0.005199614	0.007252891	0.025273424	0.053651137	0.047534155	
0.005102938	0.007126184	0.024592013	0.051909287	0.046009667	
0.005002354	0.006990223	0.023892132	0.050140248	0.044527228	
0.004915506	0.006871146	0.02323578	0.048481497	0.04318022	
0.004836233	0.006761663	0.022578192	0.046840584	0.041870444	
0.004763372	0.006660781	0.021915612	0.045212873	0.040581705	
0.004739327	0.006630533	0.021453708	0.04403575	0.039653166	
0.004712444	0.006596369	0.020955222	0.042800102	0.038675821	
0.004740829	0.006642719	0.020697369	0.042092768	0.038115909	
0.004825092	0.006769089	0.020681396	0.041910724	0.03798021	
0.004911772	0.006896775	0.020683646	0.041776624	0.03790596	
0.004965364	0.006975394	0.020553362	0.041373968	0.037627712	
0.005011578	0.007041286	0.020423864	0.040982382	0.037378182	
0.00502819	0.007065005	0.020167849	0.040339277	0.036907733	
0.005006882	0.007037528	0.019711993	0.039302348	0.036064704	
0.004983478	0.007006796	0.019264352	0.038295034	0.035239107	
0.004927886	0.006933827	0.018639402	0.036942114	0.034070034	
0.004865531	0.006851379	0.018004331	0.035581474	0.03287967	
0.004777109	0.006733057	0.017268947	0.034030406	0.031495894	
0.004620652	0.0065187	0.016281699	0.031982045	0.029648211	
0.004465627	0.006301933	0.015399282	0.030159634	0.02802199	
0.004373854	0.006173453	0.014813754	0.028945378	0.026936121	
0.004305721	0.006078413	0.014340679	0.027964047	0.026047383	
0.004240704	0.005987485	0.013902401	0.027057374	0.025218486	
0.004195442	0.005924841	0.013511333	0.026327751	0.024539925	
0.004149528	0.005861091	0.013214721	0.025629255	0.02388535	
0.004120467	0.005821227	0.012949219	0.02507174	0.023352507	
0.004103827	0.005798906	0.012735917	0.024616747	0.022910538	
0.004088006	0.005777441	0.012536609	0.024190843	0.022495161	

Health Risk Assessment Results Summary

		MAX:	4.18	46.12	46.32
Unique Identifier	X (UTM)	Y (UTM)	Onroad	Offroad	Total Risk
3835803772925	383580	3772925	0.049797347	0.811877688	0.861675
3835903772925	383590	3772925	0.049543976	0.810566955	0.8601109
3836003772925	383600	3772925	0.049379207	0.809904698	0.8592839
3836103772925	383610	3772925	0.04929028	0.809800875	0.8590912
3836203772925	383620	3772925	0.049223608	0.809504591	0.8587282
3836303772925	383630	3772925	0.049135535	0.808553328	0.8576889
3836403772925	383640	3772925	0.049011432	0.806928544	0.85594
3836503772925	383650	3772925	0.048763938	0.803969467	0.8527334
3836603772925	383660	3772925	0.048336183	0.798932704	0.8472689
3836703772925	383670	3772925	0.047855248	0.79345283	0.8413081
3836803772925	383680	3772925	0.04726313	0.786742025	0.8340052
3836903772925	383690	3772925	0.046642232	0.779554397	0.8261966
3837003772925	383700	3772925	0.046000512	0.772114856	0.8181154
3837103772925	383710	3772925	0.045253614	0.763532574	0.8087862
3837203772925	383720	3772925	0.04453821	0.755223687	0.7997619
3837303772925	383730	3772925	0.043878992	0.747365457	0.7912444
3837403772925	383740	3772925	0.04326633	0.739978752	0.7832451
3837503772925	383750	3772925	0.042664204	0.732949439	0.7756136
3837603772925	383760	3772925	0.041888086	0.724277122	0.7661652
3837703772925	383770	3772925	0.041136657	0.715814109	0.7569508
3837803772925	383780	3772925	0.040394448	0.707508652	0.7479031
3837903772925	383790	3772925	0.039663137	0.699280487	0.7389436
3838003772925	383800	3772925	0.038951056	0.691199059	0.7301501
3838103772925	383810	3772925	0.038162034	0.682283202	0.7204452
3838203772925	383820	3772925	0.037384887	0.673492988	0.7108779
3838303772925	383830	3772925	0.036856662	0.667269131	0.7041258
3838403772925	383840	3772925	0.036738731	0.665029591	0.7017683
3838503772925	383850	3772925	0.036862043	0.664545162	0.7014072
3838603772925	383860	3772925	0.036421641	0.660934337	0.697356
3838703772925	383870	3772925	0.035923075	0.655916557	0.6918396
3838803772925	383880	3772925	0.035150683	0.645797737	0.6809484
3838903772925	383890	3772925	0.033591005	0.628345287	0.6619363
3839003772925	383900	3772925	0.032387167	0.614200008	0.6465872
3839103772925	383910	3772925	0.031595697	0.604713111	0.6363088
3829703772935	382970	3772935	0.033368633	0.92163248	0.9550011
3829803772935	382980	3772935	0.034041953	0.94695156	0.9809935
3829903772935	382990	3772935	0.03478349	0.969227387	1.0040109
3830003772935	383000	3772935	0.035551739	0.99170856	1.0272603
3830103772935	383010	3772935	0.036379301	1.015401355	1.0517807
3830203772935	383020	3772935	0.037278885	1.041053706	1.0783326
3830303772935	383030	3772935	0.038227597	1.067613764	1.1058414
3830403772935	383040	3772935	0.03919497	1.094734451	1.1339294
3830503772935	383050	3772935	0.04019372	1.12255908	1.1627528
3830603772935	383060	3772935	0.041243528	1.151607724	1.1928513
3830703772935	383070	3772935	0.042384447	1.182907857	1.2252923
3830803772935	383080	3772935	0.04356902	1.214898275	1.2584673
3830903772935	383090	3772935	0.044774573	1.246829211	1.2916038
3831003772935	383100	3772935	0.046013407	1.278841165	1.3248546
3831103772935	383110	3772935	0.047300061	1.311112196	1.3584123
3831203772935	383120	3772935	0.048679672	1.344539167	1.3932188
3831303772935	383130	3772935	0.050107063	1.377572867	1.4276799
3831403772935	383140	3772935	0.051710669	1.412350057	1.4640607
3831503772935	383150	3772935	0.053423129	1.446990716	1.5004138
3831603772935	383160	3772935	0.055212751	1.478673007	1.5338858
3831703772935	383170	3772935	0.057090386	1.497343186	1.5544336
3831803772935	383180	3772935	0.059015219	1.507718494	1.5667337
3831903772935	383190	3772935	0.061021291	1.53071458	1.5917359
3832003772935	383200	3772935	0.063104704	1.539740838	1.6028455
3832103772935	383210	3772935	0.06414441	1.535529259	1.5996737
3832203772935	383220	3772935	0.067437726	1.560901568	1.6283393
3832303772935	383230	3772935	0.071262845	1.564815634	1.6360785
3832403772935	383240	3772935	0.073952324	1.559560908	1.6335132
3832503772935	383250	3772935	0.075749877	1.540787372	1.6165372
3832603772935	383260	3772935	0.076220201	1.511701884	1.5879221
3832703772935	383270	3772935	0.076612246	1.486211388	1.5628236
3832803772935	383280	3772935	0.076948206	1.459092525	1.5360407
3832903772935	383290	3772935	0.077045204	1.428246875	1.5052921
3833003772935	383300	3772935	0.076802306	1.391677368	1.4684797
3833103772935	383310	3772935	0.076578688	1.354320653	1.4308993
3833203772935	383320	3772935	0.07632001	1.316217421	1.3925374
3833303772935	383330	3772935	0.075980391	1.278008168	1.3539886
3833403772935	383340	3772935	0.075569069	1.241363781	1.3169328
3833503772935	383350	3772935	0.075698433	1.219525826	1.2952243
3833603772935	383360	3772935	0.075528388	1.196712316	1.2722407
3833703772935	383370	3772935	0.075915683	1.188975372	1.2648911
3833803772935	383380	3772935	0.077038789	1.196271397	1.2733102
3833903772935	383390	3772935	0.078241973	1.204058069	1.2823
3834003772935	383400	3772935	0.078448305	1.197542831	1.2759911
3834103772935	383410	3772935	0.078516808	1.190027125	1.2685439
3834203772935	383420	3772935	0.078320537	1.17986447	1.258185
3834303772935	383430	3772935	0.077727669	1.165821149	1.2435488
3834403772935	383440	3772935	0.077055955	1.151597915	1.2286539
3834503772935	383450	3772935	0.075433687	1.127984095	1.2034178
3834603772935	383460	3772935	0.073592274	1.102893543	1.1764858
3834703772935	383470	3772935	0.071114954	1.071554473	1.1426694
3834803772935	383480	3772935	0.067169712	1.023047042	1.0902168
3834903772935	383490	3772935	0.063662704	0.977830386	1.0414931
3835003772935	383500	3772935	0.061315549	0.946909108	1.0082247
3835103772935	383510	3772935	0.059393841	0.921796001	0.9811898
3835203772935	383520	3772935	0.057603036	0.89867215	0.9562752
3835303772935	383530	3772935	0.056256599	0.882389145	0.9386457

Health Risk Assessment Results Summary

Sensitive Receptors

		MAX:	46.32
Unique Identifier	X (UTM)	Y (UTM)	Total Risk
3835803772925	383580	3772925	0.861675035
3835903772925	383590	3772925	0.860110931
3836003772925	383600	3772925	0.859283906
3836103772925	383610	3772925	0.859091155
3836203772925	383620	3772925	0.858728199
3836303772925	383630	3772925	0.857688862
3836403772925	383640	3772925	0.855939976
3836503772925	383650	3772925	0.852733406
3836603772925	383660	3772925	0.847268886
3836703772925	383670	3772925	0.841308078
3836803772925	383680	3772925	0.834005155
3836903772925	383690	3772925	0.826196629
3837003772925	383700	3772925	0.818115368
3837103772925	383710	3772925	0.808786188
3837203772925	383720	3772925	0.799761897
3837303772925	383730	3772925	0.791244449
3837403772925	383740	3772925	0.783245082
3837503772925	383750	3772925	0.775613644
3837603772925	383760	3772925	0.766165208
3837703772925	383770	3772925	0.756950766
3837803772925	383780	3772925	0.7479031
3837903772925	383790	3772925	0.738943625
3838003772925	383800	3772925	0.730150115
3838103772925	383810	3772925	0.720445235
3838203772925	383820	3772925	0.710877876
3838303772925	383830	3772925	0.704125792
3838403772925	383840	3772925	0.701768323
3838503772925	383850	3772925	0.701407205
3838603772925	383860	3772925	0.697355978
3838703772925	383870	3772925	0.691839632
3838803772925	383880	3772925	0.680948419
3838903772925	383890	3772925	0.661936292
3839003772925	383900	3772925	0.646587175
3839103772925	383910	3772925	0.636308808
3829703772935	382970	3772935	0.955001112
3829803772935	382980	3772935	0.980993514
3829903772935	382990	3772935	1.004010877
3830003772935	383000	3772935	1.027260298
3830103772935	383010	3772935	1.051780656
3830203772935	383020	3772935	1.078332591
3830303772935	383030	3772935	1.105841361
3830403772935	383040	3772935	1.13392942
3830503772935	383050	3772935	1.162752799
3830603772935	383060	3772935	1.192851253
3830703772935	383070	3772935	1.225292327
3830803772935	383080	3772935	1.258467295
3830903772935	383090	3772935	1.291603784
3831003772935	383100	3772935	1.324854572
3831103772935	383110	3772935	1.358412557
3831203772935	383120	3772935	1.393218839
3831303772935	383130	3772935	1.427679929
3831403772935	383140	3772935	1.464060725
3831503772935	383150	3772935	1.500413845
3831603772935	383160	3772935	1.533885758
3831703772935	383170	3772935	1.554433573
3831803772935	383180	3772935	1.566733713
3831903772935	383190	3772935	1.591735871
3832003772935	383200	3772935	1.602845542
3832103772935	383210	3772935	1.599673668
3832203772935	383220	3772935	1.628339294
3832303772935	383230	3772935	1.636078479
3832403772935	383240	3772935	1.633513233
3832503772935	383250	3772935	1.616537249
3832603772935	383260	3772935	1.587922085
3832703772935	383270	3772935	1.562823635
3832803772935	383280	3772935	1.536040731
3832903772935	383290	3772935	1.505292079
3833003772935	383300	3772935	1.468479674
3833103772935	383310	3772935	1.430899341
3833203772935	383320	3772935	1.392537431
3833303772935	383330	3772935	1.353988558
3833403772935	383340	3772935	1.31693285
3833503772935	383350	3772935	1.295224259
3833603772935	383360	3772935	1.272240704
3833703772935	383370	3772935	1.264891055
3833803772935	383380	3772935	1.273310186
3833903772935	383390	3772935	1.282300043
3834003772935	383400	3772935	1.275991136
3834103772935	383410	3772935	1.268543934
3834203772935	383420	3772935	1.258185007
3834303772935	383430	3772935	1.243548818
3834403772935	383440	3772935	1.228653869
3834503772935	383450	3772935	1.203417782
3834603772935	383460	3772935	1.176485817
3834703772935	383470	3772935	1.142669427
3834803772935	383480	3772935	1.090216754
3834903772935	383490	3772935	1.04149309
3835003772935	383500	3772935	1.008224658
3835103772935	383510	3772935	0.981189842
3835203772935	383520	3772935	0.956275186
3835303772935	383530	3772935	0.938645743

FOR CHRONIC CALCS

MAX:	1.61			
Overlapping Phases - Maximum GLC				
2025	2026	2027	2028	2029
0.004097583	0.005791531	0.012430284	0.023944773	0.022246495
0.004106918	0.005804327	0.012337412	0.023725833	0.022028072
0.004117106	0.005817251	0.012263991	0.023544261	0.021852974
0.004127219	0.005828537	0.012209721	0.023398865	0.02171958
0.004133566	0.005833206	0.012162686	0.023267325	0.021608703
0.004133734	0.005827853	0.012115885	0.023136034	0.02150567
0.004127585	0.005812289	0.012068596	0.023004381	0.021409127
0.004113889	0.0057859	0.012003026	0.02283578	0.021281116
0.004090001	0.005745373	0.011903639	0.022601422	0.021089855
0.004063514	0.005701462	0.011798971	0.022355023	0.020891599
0.004033663	0.005654668	0.011666969	0.022055315	0.020638084
0.004002242	0.005606446	0.011526544	0.021736684	0.020369581
0.003971021	0.00555959	0.011378178	0.021403571	0.020084375
0.003937884	0.00551207	0.011199566	0.021012732	0.019731411
0.003906046	0.00546671	0.01102666	0.020632982	0.019390611
0.003875743	0.005423478	0.01086508	0.020272619	0.019073591
0.003847383	0.005383203	0.01071328	0.019931293	0.018777043
0.003821119	0.005346159	0.010565703	0.01959675	0.018486247
0.003790088	0.005304158	0.0103783	0.019201384	0.01810711
0.003759592	0.005262962	0.010196686	0.018819373	0.017739803
0.00372978	0.005222892	0.010018108	0.018445134	0.017378366
0.003699977	0.005182858	0.009842586	0.018079608	0.017022084
0.003670352	0.005143183	0.009671868	0.017725866	0.016677039
0.003637298	0.005099129	0.009485267	0.017348053	0.016296639
0.003604353	0.005055196	0.009303016	0.016979226	0.015924764
0.003581079	0.005023789	0.009174027	0.016703451	0.015668566
0.003573292	0.005012885	0.00912735	0.016571474	0.015588106
0.003571968	0.005009438	0.009118742	0.016490051	0.015583177
0.003560895	0.004995367	0.009030716	0.016296812	0.015385579
0.00354408	0.0049745	0.00891875	0.016065847	0.015149629
0.003501997	0.004916776	0.008726785	0.015695838	0.014774017
0.003431092	0.004823439	0.008389485	0.015083478	0.014097855
0.00337083	0.004742232	0.008127929	0.01459094	0.013560523
0.003330273	0.004687652	0.007953419	0.014249659	0.013205748
0.003730375	0.005023701	0.016047809	0.033705413	0.032344232
0.003753126	0.005053072	0.016720584	0.035762547	0.033998641
0.003777024	0.005084675	0.017319542	0.037486848	0.03543907
0.003800376	0.005115655	0.017926772	0.039241112	0.036898217
0.003825291	0.005148767	0.01856664	0.041087776	0.038428665
0.0038536	0.005186621	0.019255903	0.043069302	0.040067967
0.003881674	0.005224031	0.019973791	0.045145075	0.041769589
0.003908825	0.005260233	0.020710994	0.047291927	0.043511363
0.003935772	0.005296172	0.021470012	0.049514305	0.0452974
0.003963805	0.005333557	0.022263669	0.051838848	0.047153394
0.003995408	0.005375883	0.023116511	0.054326054	0.04913383
0.004026724	0.005417748	0.023993081	0.056885649	0.051156111
0.004056935	0.005458171	0.024873599	0.059463868	0.05317225
0.004086753	0.005498014	0.025761409	0.062059878	0.055185809
0.004117016	0.005538411	0.026661117	0.06467694	0.057202568
0.004149561	0.005581966	0.027596546	0.067371182	0.059274206
0.004182153	0.005625615	0.028528888	0.070029869	0.061306583
0.004219511	0.005675616	0.029514522	0.072781909	0.063417416
0.004259398	0.005729111	0.030506401	0.075472809	0.065488299
0.004298995	0.005782395	0.031430847	0.077884238	0.067347492
0.004338903	0.005836159	0.032025233	0.078973089	0.068306916
0.00437132	0.005882173	0.032451142	0.079363473	0.068732418
0.004485613	0.006010355	0.032810549	0.07978644	0.06920857
0.004647872	0.006207281	0.032661096	0.078265931	0.06818822
0.00480513	0.006420055	0.032173539	0.075573672	0.066242208
0.005031038	0.006755578	0.032428841	0.074869787	0.065951282
0.005178306	0.006978583	0.032341602	0.073512758	0.065074923
0.005319531	0.007207797	0.031960935	0.071584731	0.063569972
0.00551443	0.00758362	0.030233872	0.066132811	0.058714663
0.005525979	0.007635486	0.029576495	0.064223963	0.056865566
0.005502564	0.007627367	0.028968427	0.062498586	0.055200212
0.005456558	0.007583719	0.028296084	0.060672836	0.053480673
0.005382797	0.007498154	0.027508712	0.058630012	0.051620505
0.005296896	0.007389896	0.026713221	0.056589234	0.04984111
0.005203225	0.007266531	0.025892762	0.054513097	0.048103847
0.00510684	0.007136327	0.02504934	0.052410372	0.046399467
0.00501511	0.007010491	0.024213677	0.050351864	0.044765426
0.004981857	0.00696751	0.023649614	0.048911649	0.043640389
0.004945197	0.006919658	0.023043171	0.047406052	0.042462613
0.00496906	0.006958708	0.022719342	0.046531325	0.041787936
0.00505185	0.007080814	0.022686679	0.046294414	0.041641972
0.005132058	0.007196304	0.022668293	0.046096513	0.041563337
0.00515422	0.00722974	0.022356266	0.045294724	0.040978513
0.005169214	0.007252053	0.022027913	0.0444745	0.040379355
0.005171234	0.00725577	0.021649422	0.043566317	0.039696764
0.005156721	0.007236928	0.021191697	0.042510461	0.038869212
0.005138482	0.007212371	0.020738256	0.041479833	0.038052472
0.005087652	0.007146281	0.020072886	0.040030276	0.036822182
0.005028763	0.007069435	0.01938462	0.038549246	0.035542196
0.004943572	0.00695755	0.018574979	0.036835852	0.034021775
0.004782686	0.006740847	0.017447347	0.034491919	0.031900444
0.004619917	0.006515574	0.016445017	0.032413024	0.030040833
0.004511578	0.006364426	0.015743088	0.030955108	0.028739947
0.004425044	0.006243533	0.015165625	0.029758352	0.02766257
0.004344243	0.006130454	0.014638889	0.028670431	0.026672726
0.004293002	0.006059544	0.014243119	0.027847733	0.025909908

Health Risk Assessment Results Summary

		MAX:	4.18	46.12	46.32
Unique Identifier	X (UTM)	Y (UTM)	Onroad	Offroad	Total Risk
3835403772935	383540	3772935	0.054922864	0.866437577	0.9213604
3835503772935	383550	3772935	0.053930536	0.855746039	0.9096766
3835603772935	383560	3772935	0.053209175	0.849060737	0.9022699
3835703772935	383570	3772935	0.052530255	0.842787982	0.8953182
3835803772935	383580	3772935	0.052029263	0.838773422	0.8908027
3835903772935	383590	3772935	0.0515811	0.835144535	0.8867256
3836003772935	383600	3772935	0.051269367	0.832921265	0.8841906
3836103772935	383610	3772935	0.05110572	0.832086034	0.8831918
3836203772935	383620	3772935	0.050979911	0.831185013	0.8821649
3836303772935	383630	3772935	0.050745275	0.828669547	0.8794148
3836403772935	383640	3772935	0.050483162	0.825656385	0.8761395
3836503772935	383650	3772935	0.050155932	0.821824902	0.8719808
3836603772935	383660	3772935	0.049724529	0.816765783	0.8664903
3836703772935	383670	3772935	0.049245038	0.811228282	0.8604733
3836803772935	383680	3772935	0.048650856	0.804554329	0.8532052
3836903772935	383690	3772935	0.04802728	0.797401566	0.8454288
3837003772935	383700	3772935	0.047361045	0.789732977	0.837094
3837103772935	383710	3772935	0.046574997	0.780896391	0.8274714
3837203772935	383720	3772935	0.045822119	0.772254718	0.8180768
3837303772935	383730	3772935	0.04510049	0.763840088	0.8089406
3837403772935	383740	3772935	0.044403605	0.755629045	0.8000327
3837503772935	383750	3772935	0.043731966	0.747637854	0.7913698
3837603772935	383760	3772935	0.043020933	0.739439347	0.7824603
3837703772935	383770	3772935	0.042336344	0.731603906	0.7739403
3837803772935	383780	3772935	0.041625322	0.723468245	0.7650936
3837903772935	383790	3772935	0.040885162	0.715076835	0.755962
3838003772935	383800	3772935	0.040169991	0.706955792	0.7471258
3838103772935	383810	3772935	0.03931859	0.697421982	0.7367406
3838203772935	383820	3772935	0.03848914	0.688023425	0.7265126
3838303772935	383830	3772935	0.037842146	0.68048298	0.7183251
3838403772935	383840	3772935	0.037482202	0.675988895	0.7134711
3838503772935	383850	3772935	0.037146176	0.67168896	0.7088351
3838603772935	383860	3772935	0.036942568	0.667272174	0.7042147
3838703772935	383870	3772935	0.036718788	0.664796451	0.7015152
3838803772935	383880	3772935	0.036175983	0.659088387	0.6952644
3838903772935	383890	3772935	0.034770235	0.643145798	0.677916
3839003772935	383900	3772935	0.033632974	0.630389386	0.6640224
3839103772935	383910	3772935	0.032729185	0.619504292	0.6522335
3829703772945	382970	3772945	0.034224135	0.94487882	0.979103
3829803772945	382980	3772945	0.034927296	0.974160821	1.0090881
3829903772945	382990	3772945	0.03572691	1.000770034	1.0364969
3830003772945	383000	3772945	0.036550062	1.026223187	1.0627732
3830103772945	383010	3772945	0.037421996	1.05258077	1.0900028
3830203772945	383020	3772945	0.038363493	1.080445572	1.1188091
3830303772945	383030	3772945	0.039325955	1.109447704	1.1487737
3830403772945	383040	3772945	0.040341131	1.139737002	1.1800781
3830503772945	383050	3772945	0.0414088	1.171139302	1.2125481
3830603772945	383060	3772945	0.042528026	1.204016683	1.2465447
3830703772945	383070	3772945	0.043729797	1.238947026	1.2826768
3830803772945	383080	3772945	0.044976942	1.274886498	1.3198634
3830903772945	383090	3772945	0.046261689	1.311203385	1.3574651
3831003772945	383100	3772945	0.04758693	1.347954656	1.3955416
3831103772945	383110	3772945	0.048967269	1.38512312	1.4340904
3831203772945	383120	3772945	0.050439058	1.423521767	1.4739608
3831303772945	383130	3772945	0.051965259	1.461603966	1.5135692
3831403772945	383140	3772945	0.053643483	1.501163873	1.5548074
3831503772945	383150	3772945	0.055453402	1.540792189	1.5962456
3831603772945	383160	3772945	0.057332422	1.5780527	1.6353851
3831703772945	383170	3772945	0.059332626	1.610170462	1.6695031
3831803772945	383180	3772945	0.061379646	1.627472052	1.6888517
3831903772945	383190	3772945	0.063590156	1.634547373	1.6981375
3832003772945	383200	3772945	0.065866577	1.654204146	1.7200707
3832103772945	383210	3772945	0.068021364	1.651606447	1.7196278
3832203772945	383220	3772945	0.069276491	1.644541224	1.7138177
3832303772945	383230	3772945	0.071907153	1.659194847	1.731102
3832403772945	383240	3772945	0.076587601	1.662717023	1.7393046
3832503772945	383250	3772945	0.079513751	1.648987629	1.7285014
3832603772945	383260	3772945	0.081292197	1.624217794	1.70551
3832703772945	383270	3772945	0.081988114	1.593380569	1.6753687
3832803772945	383280	3772945	0.081984589	1.557473294	1.6394579
3832903772945	383290	3772945	0.081849772	1.519244261	1.601094
3833003772945	383300	3772945	0.082586825	1.493136673	1.5757235
3833103772945	383310	3772945	0.083184984	1.465222455	1.5484074
3833203772945	383320	3772945	0.083328138	1.431123389	1.5144515
3833303772945	383330	3772945	0.083139716	1.392995716	1.4761354
3833403772945	383340	3772945	0.082802774	1.354963327	1.4377661
3833503772945	383350	3772945	0.082901641	1.328150246	1.4110519
3833603772945	383360	3772945	0.08266461	1.300249562	1.3829142
3833703772945	383370	3772945	0.083086962	1.287831792	1.3709188
3833803772945	383380	3772945	0.084362804	1.291080854	1.3754437
3833903772945	383390	3772945	0.08559067	1.293639533	1.3792302
3834003772945	383400	3772945	0.085815495	1.283801326	1.3696168
3834103772945	383410	3772945	0.085831258	1.272613675	1.3584449
3834203772945	383420	3772945	0.085449631	1.258023361	1.343473
3834303772945	383430	3772945	0.084512377	1.23871454	1.3232269
3834403772945	383440	3772945	0.083468675	1.219428703	1.3028974
3834503772945	383450	3772945	0.081243278	1.189139633	1.2703829
3834603772945	383460	3772945	0.078757235	1.157215128	1.2359724
3834703772945	383470	3772945	0.075870982	1.121832699	1.1977037
3834803772945	383480	3772945	0.071994908	1.075550224	1.1475451
3834903772945	383490	3772945	0.06845042	1.031861748	1.1003122

Health Risk Assessment Results Summary

Sensitive Receptors

		MAX:	46.32
Unique Identifier	X (UTM)	Y (UTM)	Total Risk
3835403772935	383540	3772935	0.921360441
3835503772935	383550	3772935	0.909676575
3835603772935	383560	3772935	0.902269912
3835703772935	383570	3772935	0.895318237
3835803772935	383580	3772935	0.890802685
3835903772935	383590	3772935	0.886725636
3836003772935	383600	3772935	0.884190632
3836103772935	383610	3772935	0.883191754
3836203772935	383620	3772935	0.882164925
3836303772935	383630	3772935	0.879414822
3836403772935	383640	3772935	0.876139548
3836503772935	383650	3772935	0.871980834
3836603772935	383660	3772935	0.866490312
3836703772935	383670	3772935	0.860473321
3836803772935	383680	3772935	0.853205185
3836903772935	383690	3772935	0.845428846
3837003772935	383700	3772935	0.837094023
3837103772935	383710	3772935	0.827471388
3837203772935	383720	3772935	0.818076837
3837303772935	383730	3772935	0.808940578
3837403772935	383740	3772935	0.800032651
3837503772935	383750	3772935	0.791369821
3837603772935	383760	3772935	0.78246028
3837703772935	383770	3772935	0.77394025
3837803772935	383780	3772935	0.765093568
3837903772935	383790	3772935	0.755961997
3838003772935	383800	3772935	0.747125784
3838103772935	383810	3772935	0.736740572
3838203772935	383820	3772935	0.726512565
3838303772935	383830	3772935	0.718325127
3838403772935	383840	3772935	0.713471097
3838503772935	383850	3772935	0.708835136
3838603772935	383860	3772935	0.704214742
3838703772935	383870	3772935	0.701515239
3838803772935	383880	3772935	0.69526437
3838903772935	383890	3772935	0.677916034
3839003772935	383900	3772935	0.66402236
3839103772935	383910	3772935	0.652233477
3829703772945	382970	3772945	0.979102955
3829803772945	382980	3772945	1.009088117
3829903772945	382990	3772945	1.036496944
3830003772945	383000	3772945	1.062773249
3830103772945	383010	3772945	1.090002766
3830203772945	383020	3772945	1.118809064
3830303772945	383030	3772945	1.148773659
3830403772945	383040	3772945	1.180078133
3830503772945	383050	3772945	1.212548102
3830603772945	383060	3772945	1.246544709
3830703772945	383070	3772945	1.282676823
3830803772945	383080	3772945	1.31986344
3830903772945	383090	3772945	1.357465074
3831003772945	383100	3772945	1.395541587
3831103772945	383110	3772945	1.434090389
3831203772945	383120	3772945	1.473960825
3831303772945	383130	3772945	1.513569225
3831403772945	383140	3772945	1.554807356
3831503772945	383150	3772945	1.596245591
3831603772945	383160	3772945	1.635385122
3831703772945	383170	3772945	1.669503089
3831803772945	383180	3772945	1.688851698
3831903772945	383190	3772945	1.698137529
3832003772945	383200	3772945	1.720070723
3832103772945	383210	3772945	1.719627811
3832203772945	383220	3772945	1.713817715
3832303772945	383230	3772945	1.731102
3832403772945	383240	3772945	1.739304624
3832503772945	383250	3772945	1.72850138
3832603772945	383260	3772945	1.705509991
3832703772945	383270	3772945	1.675368683
3832803772945	383280	3772945	1.639457883
3832903772945	383290	3772945	1.601094033
3833003772945	383300	3772945	1.575723498
3833103772945	383310	3772945	1.548407439
3833203772945	383320	3772945	1.514451527
3833303772945	383330	3772945	1.476135432
3833403772945	383340	3772945	1.437766101
3833503772945	383350	3772945	1.411051886
3833603772945	383360	3772945	1.382914172
3833703772945	383370	3772945	1.370918755
3833803772945	383380	3772945	1.375443657
3833903772945	383390	3772945	1.379230203
3834003772945	383400	3772945	1.369616821
3834103772945	383410	3772945	1.358444933
3834203772945	383420	3772945	1.343472993
3834303772945	383430	3772945	1.323226917
3834403772945	383440	3772945	1.302897379
3834503772945	383450	3772945	1.270382911
3834603772945	383460	3772945	1.235972363
3834703772945	383470	3772945	1.19770368
3834803772945	383480	3772945	1.147545132
3834903772945	383490	3772945	1.100312168

FOR CHRONIC CALCS

MAX:	1.61			
Overlapping Phases - Maximum GLC				
2025	2026	2027	2028	2029
0.004240889	0.005987111	0.013864061	0.02706128	0.02517479
0.00421237	0.005948388	0.013582329	0.026468838	0.024607646
0.004201582	0.005934719	0.013375034	0.026023651	0.024171175
0.004191207	0.00592108	0.013181352	0.025605399	0.023760652
0.0041903	0.005920317	0.013031533	0.02527251	0.023431172
0.004189505	0.005918877	0.012895003	0.024964432	0.023129782
0.004193405	0.005923039	0.012789836	0.024717727	0.022891182
0.004201412	0.005931744	0.012717684	0.024533866	0.022721273
0.004206201	0.005934472	0.012655147	0.024368425	0.022577903
0.004201382	0.005922972	0.012572993	0.024162806	0.022402425
0.004191817	0.005903794	0.012490614	0.023957018	0.022232634
0.004176957	0.005876706	0.012399489	0.0237334	0.022050389
0.004155222	0.005839925	0.01229154	0.023477078	0.021839786
0.004130247	0.005798315	0.012178822	0.023210377	0.021623367
0.004101279	0.005752371	0.012043066	0.022897751	0.021361349
0.004071033	0.005705656	0.011897944	0.02256707	0.021082515
0.004039279	0.005657635	0.011741941	0.022213692	0.02078287
0.004005678	0.0056092	0.011554324	0.021801532	0.020412089
0.003972984	0.005562489	0.011371501	0.021400148	0.020052442
0.003941389	0.005517577	0.01119351	0.021008248	0.019703081
0.003910725	0.005474306	0.01102038	0.020624734	0.019363035
0.003881004	0.005432507	0.010852152	0.020251443	0.019031683
0.003851302	0.005391553	0.010676285	0.019868608	0.018682197
0.003823048	0.005352812	0.010507765	0.019500894	0.018347112
0.003793742	0.005312913	0.010332951	0.019126426	0.017997143
0.003763552	0.005272255	0.010152911	0.018746429	0.017634263
0.003734305	0.005233009	0.009978988	0.018380686	0.017284181
0.00369936	0.005186457	0.009777518	0.017970971	0.016872773
0.003664327	0.005139782	0.009581632	0.017574149	0.016474391
0.003636126	0.005101907	0.009425238	0.01724696	0.016160826
0.003620047	0.005079941	0.009329098	0.017025975	0.0159759
0.003604688	0.005059373	0.009237886	0.016816202	0.01580044
0.003589085	0.005038106	0.009150011	0.016609001	0.015631455
0.003580462	0.005025706	0.009092583	0.016453028	0.015515342
0.003559435	0.004997748	0.008970673	0.016203603	0.015260049
0.003495281	0.004913576	0.008661483	0.01563798	0.014641368
0.003442347	0.004842583	0.008417572	0.015176097	0.014141692
0.003395927	0.004779992	0.008217059	0.014786741	0.013734881
0.00378697	0.005098258	0.016596274	0.034949238	0.033626492
0.00381623	0.005134718	0.017357645	0.037284283	0.035509617
0.003841999	0.005168691	0.018072089	0.039401932	0.037247499
0.003867491	0.005202367	0.018760664	0.041403327	0.038905895
0.003893747	0.005237095	0.019474474	0.043479514	0.040620391
0.00392137	0.005273711	0.020230178	0.045680832	0.042428864
0.003949393	0.005310976	0.021017586	0.047987599	0.044306199
0.003977618	0.005348457	0.021843172	0.050416655	0.046267265
0.004006046	0.005386169	0.022702006	0.05295413	0.048298338
0.00403596	0.005425946	0.023600765	0.055614931	0.050411575
0.004067663	0.005468101	0.024557689	0.058444799	0.052648433
0.004099895	0.005511042	0.025544502	0.061369605	0.054940452
0.004131083	0.005552472	0.02654833	0.064351191	0.057255154
0.004162647	0.005594538	0.02756754	0.067376299	0.059583409
0.004194328	0.005636619	0.028604385	0.070441554	0.061927031
0.004228271	0.005681827	0.029679467	0.073592097	0.064327571
0.004262321	0.005727219	0.030754336	0.076714933	0.066691106
0.004299915	0.00577738	0.031878078	0.079923765	0.069121369
0.004340049	0.005830853	0.033015607	0.083094281	0.071524244
0.004380223	0.005884494	0.034103241	0.086035867	0.073747054
0.004422021	0.005940453	0.035064284	0.088435413	0.075598933
0.004462134	0.00599431	0.035662841	0.089368884	0.076425413
0.004495452	0.006042116	0.036032161	0.089388882	0.076603479
0.004661658	0.006226236	0.036145386	0.08865531	0.076274017
0.004796068	0.006397805	0.035824147	0.086505558	0.074715708
0.00490944	0.006551488	0.035448896	0.084262781	0.072969899
0.00511133	0.00685436	0.035498707	0.082813729	0.072097865
0.005295366	0.007129999	0.035319064	0.080911216	0.070887195
0.005461203	0.007401722	0.034627213	0.077990614	0.068606834
0.005577986	0.007614705	0.033713398	0.074918744	0.065977647
0.005636122	0.007744096	0.032766398	0.072076657	0.063383937
0.005644364	0.007798578	0.031795342	0.069361803	0.060838939
0.005603494	0.007770085	0.030892717	0.066908236	0.058548945
0.005571763	0.007740287	0.030338146	0.065275093	0.057067974
0.005531945	0.007696957	0.029724699	0.063545605	0.055554738
0.005471748	0.007624424	0.028946007	0.061487879	0.053804162
0.005395156	0.007526688	0.028057898	0.059223084	0.051933191
0.005316311	0.007423227	0.027148356	0.056943052	0.05009942
0.005275608	0.007370987	0.026455616	0.055169335	0.048714302
0.005231065	0.007313297	0.025712442	0.053322023	0.047276313
0.005242651	0.007333909	0.025278037	0.052173253	0.046415302
0.005308813	0.007428846	0.025170292	0.051744594	0.046172931
0.005366991	0.007509904	0.025054236	0.051311384	0.045959753
0.005379133	0.007527424	0.02466258	0.050314978	0.045258278
0.005382631	0.007532138	0.024246368	0.049288331	0.044526507
0.005371798	0.007517256	0.023755548	0.048128857	0.043662433
0.005344719	0.007481663	0.023151843	0.046753957	0.042582874
0.005314451	0.007441318	0.022556509	0.045415226	0.04151937
0.005251086	0.007361286	0.021691827	0.043541779	0.039923501
0.005177773	0.007267653	0.020805822	0.041642156	0.038277061
0.0050864	0.007149161	0.019866169	0.039650818	0.036518232
0.004945425	0.0069620	0.018730839	0.037275823	0.034382466
0.004800346	0.006764185	0.017706804	0.035139311	0.032470783

Health Risk Assessment Results Summary

		MAX:	4.18	46.12	46.32
Unique Identifier	X (UTM)	Y (UTM)	Onroad	Offroad	Total Risk
3835003772945	383500	3772945	0.065740785	0.997781529	1.0635223
3835103772945	383510	3772945	0.063389616	0.968264275	1.0316539
3835203772945	383520	3772945	0.061215214	0.941084934	1.0023001
3835303772945	383530	3772945	0.05957054	0.921345572	0.9809161
3835403772945	383540	3772945	0.05795141	0.902223363	0.9601748
3835503772945	383550	3772945	0.056733004	0.888891483	0.9456245
3835603772945	383560	3772945	0.055822157	0.880012575	0.9358347
3835703772945	383570	3772945	0.054954628	0.871653906	0.9266085
3835803772945	383580	3772945	0.054258856	0.865393187	0.919652
3835903772945	383590	3772945	0.053613814	0.85946342	0.9130772
3836003772945	383600	3772945	0.053159497	0.855767696	0.9089272
3836103772945	383610	3772945	0.052951732	0.85465142	0.9076032
3836203772945	383620	3772945	0.052782703	0.853448869	0.9062316
3836303772945	383630	3772945	0.052319007	0.848431226	0.9007502
3836403772945	383640	3772945	0.051817184	0.842802223	0.8946194
3836503772945	383650	3772945	0.051349563	0.837476986	0.8888265
3836603772945	383660	3772945	0.050965068	0.83300901	0.8839741
3836703772945	383670	3772945	0.050535621	0.827985125	0.8785207
3836803772945	383680	3772945	0.049966918	0.821428334	0.8713953
3836903772945	383690	3772945	0.049344911	0.814429659	0.8637746
3837003772945	383700	3772945	0.048684207	0.806914954	0.8555992
3837103772945	383710	3772945	0.047914558	0.798176743	0.8460913
3837203772945	383720	3772945	0.047162333	0.789621678	0.836784
3837303772945	383730	3772945	0.046362958	0.780528877	0.8268918
3837403772945	383740	3772945	0.045549739	0.771277036	0.8168268
3837503772945	383750	3772945	0.044771987	0.762310293	0.8070823
3837603772945	383760	3772945	0.044136327	0.754631869	0.7987682
3837703772945	383770	3772945	0.043532621	0.747249987	0.7907826
3837803772945	383780	3772945	0.042868442	0.739492751	0.7823612
3837903772945	383790	3772945	0.042140613	0.731177978	0.7733186
3838003772945	383800	3772945	0.041442263	0.723155225	0.7645975
3838103772945	383810	3772945	0.040559404	0.713251765	0.7538112
3838203772945	383820	3772945	0.039691653	0.703434358	0.743126
3838303772945	383830	3772945	0.038914403	0.694542828	0.7334572
3838403772945	383840	3772945	0.038262341	0.686896039	0.7251584
3838503772945	383850	3772945	0.037620817	0.679363434	0.7169843
3838603772945	383860	3772945	0.037387187	0.676216846	0.713604
3838703772945	383870	3772945	0.037454557	0.674438619	0.7118932
3838803772945	383880	3772945	0.037265493	0.673092066	0.7103576
3838903772945	383890	3772945	0.036178668	0.659447059	0.6956257
3839003772945	383900	3772945	0.035094536	0.648496121	0.6835907
3839103772945	383910	3772945	0.034019109	0.63608023	0.6700993
3829703772955	382970	3772955	0.035093994	0.970564044	1.005658
3829803772955	382980	3772955	0.035851224	1.000285631	1.0361369
3829903772955	382990	3772955	0.036709054	1.031143522	1.0678526
3830003772955	383000	3772955	0.037606474	1.061958762	1.0995652
3830103772955	383010	3772955	0.038526851	1.092007476	1.1305343
3830203772955	383020	3772955	0.039479616	1.122596181	1.1620758
3830303772955	383030	3772955	0.04047261	1.154157245	1.1946299
3830403772955	383040	3772955	0.041550519	1.188216557	1.2297671
3830503772955	383050	3772955	0.042685854	1.224019019	1.2667049
3830603772955	383060	3772955	0.04388264	1.261345656	1.3052283
3830703772955	383070	3772955	0.045143135	1.30048857	1.3456317
3830803772955	383080	3772955	0.046452855	1.340844622	1.3872975
3830903772955	383090	3772955	0.047819793	1.382472416	1.4302922
3831003772955	383100	3772955	0.049243549	1.425044818	1.4742884
3831103772955	383110	3772955	0.050728201	1.468277173	1.5190054
3831203772955	383120	3772955	0.052300381	1.512697603	1.564998
3831303772955	383130	3772955	0.053935211	1.556972931	1.6109081
3831403772955	383140	3772955	0.055698149	1.602464427	1.6581626
3831503772955	383150	3772955	0.057614485	1.648108566	1.7057231
3831603772955	383160	3772955	0.059582143	1.691507772	1.7510899
3831703772955	383170	3772955	0.061700744	1.732857721	1.7945585
3831803772955	383180	3772955	0.063900874	1.76639263	1.8302935
3831903772955	383190	3772955	0.066265956	1.779008841	1.8452748
3832003772955	383200	3772955	0.068805123	1.778783901	1.847589
3832103772955	383210	3772955	0.071312415	1.793857576	1.86517
3832203772955	383220	3772955	0.073779921	1.7883741	1.862154
3832303772955	383230	3772955	0.075230605	1.772073461	1.8473041
3832403772955	383240	3772955	0.077695959	1.775395219	1.8530912
3832503772955	383250	3772955	0.082851507	1.771715457	1.854567
3832603772955	383260	3772955	0.085850648	1.751254544	1.8371052
3832703772955	383270	3772955	0.087535215	1.715816776	1.803352
3832803772955	383280	3772955	0.087490889	1.668712607	1.7562035
3832903772955	383290	3772955	0.087121946	1.622175701	1.7092976
3833003772955	383300	3772955	0.089103352	1.6087584	1.6978618
3833103772955	383310	3772955	0.090933091	1.593132518	1.6840656
3833203772955	383320	3772955	0.091789056	1.564780305	1.6565694
3833303772955	383330	3772955	0.091922898	1.528017209	1.6199401
3833403772955	383340	3772955	0.091803532	1.489991675	1.5817952
3833503772955	383350	3772955	0.091829297	1.457346107	1.5491754
3833603772955	383360	3772955	0.091468751	1.423240336	1.5147091
3833703772955	383370	3772955	0.091855729	1.404384988	1.4962407
3833803772955	383380	3772955	0.093193352	1.401285167	1.4944785
3833903772955	383390	3772955	0.094345471	1.396855734	1.4912012
3834003772955	383400	3772955	0.094506096	1.38228895	1.476795
3834103772955	383410	3772955	0.094367131	1.366258879	1.460626
3834203772955	383420	3772955	0.093697185	1.346280087	1.4399773
3834303772955	383430	3772955	0.092306844	1.320556619	1.4128635
3834403772955	383440	3772955	0.090781794	1.295172487	1.3859543
3834503772955	383450	3772955	0.087837541	1.25720936	1.3450469

Health Risk Assessment Results Summary

Sensitive Receptors		MAX:	46.32
Unique Identifier	X (UTM)	Y (UTM)	Total Risk
3835003772945	383500	3772945	1.063522315
3835103772945	383510	3772945	1.031653891
3835203772945	383520	3772945	1.002300148
3835303772945	383530	3772945	0.980916112
3835403772945	383540	3772945	0.960174773
3835503772945	383550	3772945	0.945624487
3835603772945	383560	3772945	0.935834732
3835703772945	383570	3772945	0.926608534
3835803772945	383580	3772945	0.919652043
3835903772945	383590	3772945	0.913077235
3836003772945	383600	3772945	0.908927193
3836103772945	383610	3772945	0.907603153
3836203772945	383620	3772945	0.906231572
3836303772945	383630	3772945	0.900750233
3836403772945	383640	3772945	0.894619408
3836503772945	383650	3772945	0.888826549
3836603772945	383660	3772945	0.883974078
3836703772945	383670	3772945	0.878520746
3836803772945	383680	3772945	0.871395252
3836903772945	383690	3772945	0.86377457
3837003772945	383700	3772945	0.855599161
3837103772945	383710	3772945	0.8460913
3837203772945	383720	3772945	0.836784011
3837303772945	383730	3772945	0.826891835
3837403772945	383740	3772945	0.816826775
3837503772945	383750	3772945	0.80708228
3837603772945	383760	3772945	0.798768196
3837703772945	383770	3772945	0.790782608
3837803772945	383780	3772945	0.782361193
3837903772945	383790	3772945	0.773318591
3838003772945	383800	3772945	0.764597488
3838103772945	383810	3772945	0.753811169
3838203772945	383820	3772945	0.743126011
3838303772945	383830	3772945	0.733457231
3838403772945	383840	3772945	0.72515838
3838503772945	383850	3772945	0.716984252
3838603772945	383860	3772945	0.713604033
3838703772945	383870	3772945	0.711893177
3838803772945	383880	3772945	0.71035756
3838903772945	383890	3772945	0.695625726
3839003772945	383900	3772945	0.683590657
3839103772945	383910	3772945	0.67009934
3829703772955	382970	3772955	1.005658038
3829803772955	382980	3772955	1.036136855
3829903772955	382990	3772955	1.067852576
3830003772955	383000	3772955	1.099565237
3830103772955	383010	3772955	1.130534326
3830203772955	383020	3772955	1.162075796
3830303772955	383030	3772955	1.194629855
3830403772955	383040	3772955	1.229767076
3830503772955	383050	3772955	1.266704872
3830603772955	383060	3772955	1.305228296
3830703772955	383070	3772955	1.345631704
3830803772955	383080	3772955	1.387297477
3830903772955	383090	3772955	1.430292209
3831003772955	383100	3772955	1.474288366
3831103772955	383110	3772955	1.519005375
3831203772955	383120	3772955	1.564997984
3831303772955	383130	3772955	1.610908143
3831403772955	383140	3772955	1.658162576
3831503772955	383150	3772955	1.705723051
3831603772955	383160	3772955	1.751089916
3831703772955	383170	3772955	1.794558465
3831803772955	383180	3772955	1.830293504
3831903772955	383190	3772955	1.845274797
3832003772955	383200	3772955	1.847589023
3832103772955	383210	3772955	1.865169991
3832203772955	383220	3772955	1.862154021
3832303772955	383230	3772955	1.847304066
3832403772955	383240	3772955	1.853091178
3832503772955	383250	3772955	1.854566964
3832603772955	383260	3772955	1.837105192
3832703772955	383270	3772955	1.803351991
3832803772955	383280	3772955	1.756203497
3832903772955	383290	3772955	1.709297647
3833003772955	383300	3772955	1.697861752
3833103772955	383310	3772955	1.684065609
3833203772955	383320	3772955	1.656569361
3833303772955	383330	3772955	1.619940106
3833403772955	383340	3772955	1.581795207
3833503772955	383350	3772955	1.549175404
3833603772955	383360	3772955	1.514709087
3833703772955	383370	3772955	1.496240717
3833803772955	383380	3772955	1.494478519
3833903772955	383390	3772955	1.491201205
3834003772955	383400	3772955	1.476795046
3834103772955	383410	3772955	1.460626011
3834203772955	383420	3772955	1.439977272
3834303772955	383430	3772955	1.412863463
3834403772955	383440	3772955	1.385954281
3834503772955	383450	3772955	1.345046901

FOR CHRONIC CALCS

		MAX:	1.61		
			Overlapping Phases - Maximum GLC		
2025	2026	2027	2028	2029	
0.004686068	0.006606341	0.016909065	0.033475576	0.030985304	
0.004585777	0.006467097	0.016222477	0.032048068	0.029702499	
0.004491258	0.006335126	0.015599238	0.030756868	0.028532125	
0.004427313	0.006246485	0.015126095	0.029773556	0.027626501	
0.004363411	0.00615751	0.014676295	0.02884027	0.026759365	
0.004324466	0.006104006	0.014338338	0.028132655	0.026087487	
0.004305001	0.006078065	0.014084875	0.027592283	0.025564083	
0.004286447	0.006052933	0.013847035	0.027082861	0.025069228	
0.00427621	0.006039013	0.013652426	0.026657463	0.024654025	
0.004265866	0.006024345	0.013470653	0.026257566	0.024265738	
0.004264419	0.006021346	0.013333482	0.025943068	0.023963449	
0.004272703	0.006030743	0.013249864	0.025732124	0.023767533	
0.004277973	0.0060346	0.013174705	0.025536176	0.023595955	
0.004264386	0.006011913	0.013038178	0.025218856	0.023312475	
0.004246554	0.00598275	0.012896691	0.024890328	0.023022389	
0.004228553	0.005952753	0.012766098	0.024582963	0.022757948	
0.00421235	0.005924312	0.012658048	0.02431949	0.022542866	
0.004191833	0.005889259	0.012546206	0.024048791	0.022325547	
0.004164608	0.005845505	0.012407115	0.023724136	0.022056234	
0.004135977	0.005800657	0.012258874	0.023381599	0.021770406	
0.00410587	0.005754682	0.012100168	0.023019306	0.021464477	
0.004072532	0.005705879	0.011913537	0.022603164	0.021099298	
0.004040055	0.005658622	0.011730553	0.022195268	0.020742699	
0.004006723	0.005611411	0.011533917	0.021764118	0.02035453	
0.00397326	0.005564645	0.011333059	0.021327294	0.01995628	
0.003940724	0.005519314	0.011139432	0.020906335	0.019573248	
0.003912445	0.005479397	0.010975965	0.020540954	0.019256573	
0.003885469	0.005441562	0.010818893	0.020187462	0.018952321	
0.003857714	0.005403349	0.010651097	0.019818631	0.018621347	
0.003828047	0.005363063	0.010471142	0.019431649	0.018261548	
0.003799562	0.005324666	0.010297559	0.019059646	0.017914915	
0.003763525	0.005276679	0.010086876	0.018628789	0.017486837	
0.003727231	0.005228232	0.009880766	0.018208036	0.017067846	
0.003694295	0.005184289	0.009694893	0.01782438	0.016692238	
0.003665747	0.005145848	0.009535737	0.017490851	0.01637429	
0.0036375	0.005107941	0.009379896	0.017165194	0.016062278	
0.003627711	0.005094912	0.009306945	0.016987115	0.015927565	
0.003623373	0.005088649	0.009269369	0.016862449	0.015865909	
0.003620173	0.005083561	0.009227348	0.016736601	0.015772504	
0.003565938	0.00501224	0.008965029	0.01624137	0.015253867	
0.003521603	0.004953432	0.008746284	0.015828804	0.014806257	
0.003469659	0.004883581	0.008511822	0.015380744	0.014328339	
0.003850526	0.005179738	0.017176035	0.036318459	0.035012683	
0.003878511	0.005215866	0.017978599	0.038692263	0.036975618	
0.003909355	0.005255752	0.018795472	0.041139774	0.038976953	
0.003937276	0.005292428	0.019626823	0.043624003	0.041002389	
0.003964617	0.005328442	0.020444775	0.046035088	0.042975709	
0.003991865	0.005364345	0.021278893	0.048499747	0.044984043	
0.004018499	0.005399376	0.022143252	0.05107262	0.047058895	
0.004048548	0.005439178	0.023072788	0.05383136	0.049277522	
0.004079238	0.005479859	0.024052087	0.056750356	0.051606114	
0.004110416	0.005521119	0.025075719	0.05981465	0.054027514	
0.004142705	0.005563812	0.026150548	0.063040361	0.0565562	
0.004174954	0.005606494	0.027262771	0.06638883	0.05915735	
0.004207848	0.005650087	0.028413151	0.069855672	0.061828282	
0.004240876	0.005693708	0.02959478	0.073414976	0.064548673	
0.004274576	0.005738291	0.03079933	0.07703489	0.067293978	
0.004309703	0.005784883	0.032043309	0.080749277	0.07009756	
0.004345314	0.005832119	0.033291729	0.084446761	0.072869219	
0.00438334	0.005882459	0.034584398	0.088220306	0.07569288	
0.004424309	0.005936794	0.035893795	0.091965923	0.078490496	
0.004465046	0.00599093	0.037158688	0.095494976	0.0811138	
0.004507699	0.006047545	0.03838887	0.098786947	0.083565126	
0.004550301	0.00610424	0.039424375	0.101304205	0.085470739	
0.004594331	0.006163207	0.03995042	0.101670187	0.08590821	
0.004628457	0.006212823	0.040168385	0.100913305	0.085553902	
0.00480343	0.006406544	0.040186125	0.09957509	0.084780611	
0.004921922	0.006558288	0.039907133	0.097311445	0.083169226	
0.005032223	0.006706581	0.039321386	0.094319044	0.080768493	
0.005234866	0.007012316	0.03907755	0.091777452	0.079069016	
0.005442662	0.007325902	0.03864595	0.088991921	0.077157267	
0.005599009	0.007584316	0.037809276	0.085610609	0.074490905	
0.005720517	0.007810153	0.036561136	0.081600443	0.071101513	
0.005772502	0.007942806	0.03511501	0.077509612	0.067432776	
0.005751764	0.007955013	0.033904833	0.074197861	0.064392918	
0.005755038	0.00796715	0.033697081	0.073222314	0.063508116	
0.005755358	0.007974851	0.033398261	0.072079183	0.062522738	
0.005731385	0.007954191	0.032719532	0.070137175	0.060872009	
0.005685085	0.00790395	0.031795619	0.067708431	0.058842607	
0.005630048	0.00783879	0.030822116	0.065218513	0.056814536	
0.005586847	0.007786513	0.029955632	0.063005715	0.055068318	
0.005537745	0.007725482	0.02902579	0.060699971	0.053266224	
0.005534361	0.007724535	0.028431002	0.059156224	0.052126988	
0.005576231	0.007781675	0.028199507	0.058419764	0.05170231	
0.005607611	0.007821956	0.027944091	0.057655685	0.051272108	
0.005606243	0.00781925	0.027436017	0.056384969	0.050390219	
0.005596474	0.007804376	0.026894133	0.055069912	0.049459595	
0.005573507	0.00777269	0.026250165	0.053566309	0.048340999	
0.005534722	0.00772279	0.025452147	0.051765209	0.046925049	
0.005493571	0.007669467	0.024670013	0.050019095	0.045533533	
0.005420559	0.007581045	0.023554549	0.047605761	0.043478819	

Health Risk Assessment Results Summary

		MAX:	4.18	46.12	46.32
Unique Identifier	X (UTM)	Y (UTM)	Onroad	Offroad	Total Risk
3834603772955	383460	3772955	0.084571264	1.217423914	1.3019952
3834703772955	383470	3772955	0.081185217	1.177192625	1.2583778
3834803772955	383480	3772955	0.077424493	1.133362721	1.2107872
3834903772955	383490	3772955	0.073908433	1.091801299	1.1657097
3835003772955	383500	3772955	0.070782812	1.054396265	1.1251791
3835103772955	383510	3772955	0.067907418	1.019791524	1.0876989
3835203772955	383520	3772955	0.065265617	0.987889707	1.0531553
3835303772955	383530	3772955	0.063243105	0.964171822	1.0274149
3835403772955	383540	3772955	0.061281997	0.941305377	1.0025874
3835503772955	383550	3772955	0.059790877	0.924913678	0.9847046
3835603772955	383560	3772955	0.058666729	0.913646197	0.9723129
3835703772955	383570	3772955	0.057581054	0.902770196	0.9603512
3835803772955	383580	3772955	0.056671605	0.894033324	0.9507049
3835903772955	383590	3772955	0.055806999	0.885635883	0.9414429
3836003772955	383600	3772955	0.055202653	0.880305262	0.9355079
3836103772955	383610	3772955	0.05494105	0.878762839	0.9337039
3836203772955	383620	3772955	0.054734635	0.877269676	0.9320043
3836303772955	383630	3772955	0.054024885	0.86956758	0.9235925
3836403772955	383640	3772955	0.053244539	0.860917652	0.9141622
3836503772955	383650	3772955	0.052604132	0.853732554	0.9063367
3836603772955	383660	3772955	0.052250756	0.849545805	0.9017966
3836703772955	383670	3772955	0.05186063	0.844959912	0.8968205
3836803772955	383680	3772955	0.051323667	0.838725243	0.8900489
3836903772955	383690	3772955	0.050713595	0.83170351	0.8824171
3837003772955	383700	3772955	0.050061277	0.824312578	0.8743739
3837103772955	383710	3772955	0.049323428	0.815895878	0.8652193
3837203772955	383720	3772955	0.048589433	0.807563204	0.8561526
3837303772955	383730	3772955	0.047723068	0.797747266	0.8454703
3837403772955	383740	3772955	0.046784984	0.787225774	0.8340108
3837503772955	383750	3772955	0.045891543	0.777098004	0.8229895
3837603772955	383760	3772955	0.045325635	0.770351022	0.8156767
3837703772955	383770	3772955	0.044800224	0.763714698	0.8085149
3837803772955	383780	3772955	0.044190265	0.756212725	0.800403
3837903772955	383790	3772955	0.043476348	0.747925481	0.7914018
3838003772955	383800	3772955	0.042791122	0.739964325	0.7827554
3838103772955	383810	3772955	0.041876105	0.729730327	0.7716064
3838203772955	383820	3772955	0.040969616	0.719519317	0.7604889
3838303772955	383830	3772955	0.040056701	0.709214383	0.7492711
3838403772955	383840	3772955	0.03911283	0.698568517	0.7376813
3838503772955	383850	3772955	0.038195528	0.688146255	0.7263418
3838603772955	383860	3772955	0.038035978	0.68543019	0.7234662
3838703772955	383870	3772955	0.038186125	0.686114094	0.7243002
3838803772955	383880	3772955	0.038403184	0.687321556	0.7257247
3838903772955	383890	3772955	0.037617271	0.677723777	0.715341
3839003772955	383900	3772955	0.036857727	0.66837373	0.7052315
3839103772955	383910	3772955	0.035417119	0.653605683	0.6890228
3829703772965	382970	3772965	0.03598304	1.012548548	1.0485316
3829803772965	382980	3772965	0.036804805	1.027345117	1.0641499
3829903772965	382990	3772965	0.03772525	1.059957845	1.0976831
3830003772965	383000	3772965	0.038685736	1.095018158	1.1337039
3830103772965	383010	3772965	0.039672399	1.131815585	1.171488
3830203772965	383020	3772965	0.040644736	1.167288221	1.207933
3830303772965	383030	3772965	0.041652046	1.202142166	1.2437942
3830403772965	383040	3772965	0.042809413	1.240453263	1.2832627
3830503772965	383050	3772965	0.04404109	1.281234494	1.3252756
3830603772965	383060	3772965	0.045310633	1.323925822	1.3692365
3830703772965	383070	3772965	0.046622026	1.368086822	1.4147088
3830803772965	383080	3772965	0.047998538	1.413767706	1.4617662
3830903772965	383090	3772965	0.049454985	1.461759726	1.5112147
3831003772965	383100	3772965	0.050984943	1.51141819	1.5624031
3831103772965	383110	3772965	0.052581703	1.562047078	1.6146288
3831203772965	383120	3772965	0.054263811	1.613964426	1.6682282
3831303772965	383130	3772965	0.05601667	1.665867168	1.7218838
3831403772965	383140	3772965	0.057883551	1.718685784	1.7765693
3831503772965	383150	3772965	0.059887897	1.771458098	1.831346
3831603772965	383160	3772965	0.061970897	1.822070754	1.8840417
3831703772965	383170	3772965	0.064204568	1.871409693	1.9356143
3831803772965	383180	3772965	0.06654416	1.916284178	1.9828283
3831903772965	383190	3772965	0.069081969	1.953085907	2.0221679
3832003772965	383200	3772965	0.071832691	1.958567474	2.0304002
3832103772965	383210	3772965	0.074652392	1.954833635	2.029486
3832203772965	383220	3772965	0.077514702	1.960498425	2.0380131
3832303772965	383230	3772965	0.080390529	1.945711487	2.026102
3832403772965	383240	3772965	0.082089001	1.91665284	1.9987418
3832503772965	383250	3772965	0.084535239	1.909074839	1.9936101
3832603772965	383260	3772965	0.089958441	1.897606099	1.9875645
3832703772965	383270	3772965	0.092987785	1.857510595	1.9504984
3832803772965	383280	3772965	0.093503595	1.796882808	1.8903864
3832903772965	383290	3772965	0.092919883	1.739695054	1.8326149
3833003772965	383300	3772965	0.096386541	1.741749304	1.8381358
3833103772965	383310	3772965	0.099756049	1.74095188	1.8407079
3833203772965	383320	3772965	0.101723079	1.720900106	1.8226232
3833303772965	383330	3772965	0.102538983	1.686757584	1.7892966
3833403772965	383340	3772965	0.102929407	1.649453009	1.7523824
3833503772965	383350	3772965	0.102846563	1.609513473	1.71236
3833603772965	383360	3772965	0.102285043	1.567590683	1.6698757
3833703772965	383370	3772965	0.102553468	1.540670442	1.6432239
3833803772965	383380	3772965	0.103822107	1.529394972	1.6332171
3833903772965	383390	3772965	0.104723181	1.516340082	1.6210633
3834003772965	383400	3772965	0.104757616	1.496203859	1.6009615
3834103772965	383410	3772965	0.104390877	1.474181439	1.5785723

Health Risk Assessment Results Summary

Sensitive Receptors

		MAX:	46.32
Unique Identifier	X (UTM)	Y (UTM)	Total Risk
3834603772955	383460	3772955	1.301995178
3834703772955	383470	3772955	1.258377842
3834803772955	383480	3772955	1.210787214
3834903772955	383490	3772955	1.165709731
3835003772955	383500	3772955	1.125179077
3835103772955	383510	3772955	1.087698942
3835203772955	383520	3772955	1.053155324
3835303772955	383530	3772955	1.027414927
3835403772955	383540	3772955	1.002587374
3835503772955	383550	3772955	0.984704556
3835603772955	383560	3772955	0.972312927
3835703772955	383570	3772955	0.96035125
3835803772955	383580	3772955	0.950704929
3835903772955	383590	3772955	0.941442881
3836003772955	383600	3772955	0.935507915
3836103772955	383610	3772955	0.93370389
3836203772955	383620	3772955	0.932004311
3836303772955	383630	3772955	0.923592465
3836403772955	383640	3772955	0.914162191
3836503772955	383650	3772955	0.906336686
3836603772955	383660	3772955	0.901796561
3836703772955	383670	3772955	0.896820543
3836803772955	383680	3772955	0.89004891
3836903772955	383690	3772955	0.882417105
3837003772955	383700	3772955	0.874373856
3837103772955	383710	3772955	0.865219305
3837203772955	383720	3772955	0.856152636
3837303772955	383730	3772955	0.845470335
3837403772955	383740	3772955	0.834010758
3837503772955	383750	3772955	0.822989548
3837603772955	383760	3772955	0.815676657
3837703772955	383770	3772955	0.808514923
3837803772955	383780	3772955	0.80040299
3837903772955	383790	3772955	0.79140183
3838003772955	383800	3772955	0.782755447
3838103772955	383810	3772955	0.771606431
3838203772955	383820	3772955	0.760488932
3838303772955	383830	3772955	0.749271085
3838403772955	383840	3772955	0.737681346
3838503772955	383850	3772955	0.726341783
3838603772955	383860	3772955	0.723466167
3838703772955	383870	3772955	0.724300219
3838803772955	383880	3772955	0.72572474
3838903772955	383890	3772955	0.715341048
3839003772955	383900	3772955	0.705231458
3839103772955	383910	3772955	0.689022803
3829703772965	382970	3772965	1.048531588
3829803772965	382980	3772965	1.064149923
3829903772965	382990	3772965	1.097683096
3830003772965	383000	3772965	1.133703894
3830103772965	383010	3772965	1.171487984
3830203772965	383020	3772965	1.207932956
3830303772965	383030	3772965	1.243794212
3830403772965	383040	3772965	1.283262676
3830503772965	383050	3772965	1.325275585
3830603772965	383060	3772965	1.369236456
3830703772965	383070	3772965	1.414708848
3830803772965	383080	3772965	1.461766243
3830903772965	383090	3772965	1.511214711
3831003772965	383100	3772965	1.562403133
3831103772965	383110	3772965	1.614628781
3831203772965	383120	3772965	1.668228238
3831303772965	383130	3772965	1.721883838
3831403772965	383140	3772965	1.776569335
3831503772965	383150	3772965	1.831345996
3831603772965	383160	3772965	1.884041651
3831703772965	383170	3772965	1.935614261
3831803772965	383180	3772965	1.982828339
3831903772965	383190	3772965	2.022167876
3832003772965	383200	3772965	2.030400165
3832103772965	383210	3772965	2.029486027
3832203772965	383220	3772965	2.038013128
3832303772965	383230	3772965	2.026102016
3832403772965	383240	3772965	1.998741842
3832503772965	383250	3772965	1.993610078
3832603772965	383260	3772965	1.98756454
3832703772965	383270	3772965	1.95049838
3832803772965	383280	3772965	1.890386403
3832903772965	383290	3772965	1.832614937
3833003772965	383300	3772965	1.838135845
3833103772965	383310	3772965	1.840707929
3833203772965	383320	3772965	1.822623185
3833303772965	383330	3772965	1.789296566
3833403772965	383340	3772965	1.752382416
3833503772965	383350	3772965	1.712360035
3833603772965	383360	3772965	1.669875726
3833703772965	383370	3772965	1.64322391
3833803772965	383380	3772965	1.633217079
3833903772965	383390	3772965	1.621063263
3834003772965	383400	3772965	1.600961475
3834103772965	383410	3772965	1.578572315

FOR CHRONIC CALCS

MAX:	1.61			
Overlapping Phases - Maximum GLC				
2025	2026	2027	2028	2029
0.005334424	0.007474268	0.022423819	0.045183422	0.04137848
0.005236603	0.007349592	0.021324013	0.042847739	0.039326845
0.005115383	0.007191058	0.0201884	0.040455994	0.037197486
0.004990326	0.007023473	0.019153463	0.038283033	0.035259229
0.00487179	0.006861951	0.018245815	0.036381748	0.033559629
0.004757239	0.00670414	0.017425989	0.034670959	0.032022981
0.004647916	0.006552413	0.016685964	0.033132117	0.0306319
0.004570405	0.006445032	0.016118595	0.031950164	0.02954923
0.004492983	0.006337205	0.015583709	0.030838658	0.028522219
0.004442673	0.006267824	0.015177996	0.029989026	0.027723227
0.0044142	0.006229087	0.014871951	0.029338782	0.027099863
0.004385798	0.006190179	0.014581135	0.028718741	0.026504999
0.004365652	0.006162425	0.014335642	0.028187806	0.025992941
0.004345539	0.006134112	0.014102818	0.027680249	0.025506456
0.004338277	0.006123255	0.013929665	0.027288502	0.025132871
0.004346448	0.006132873	0.013830952	0.027041857	0.024905013
0.004352363	0.006138018	0.013742561	0.026813677	0.024705452
0.004329449	0.00610318	0.013547061	0.026371883	0.024304861
0.00430148	0.006061318	0.013338437	0.025903345	0.023881442
0.004278438	0.006025513	0.013162286	0.025498528	0.023524301
0.004266022	0.006002857	0.013049669	0.025219839	0.023297996
0.004250263	0.005975066	0.012935049	0.024935971	0.023073126
0.004226931	0.005937043	0.012791968	0.024596717	0.022793779
0.00419971	0.005894048	0.012636809	0.024233494	0.022493265
0.004171088	0.005849759	0.0124746	0.023858667	0.022181406
0.004139253	0.005802245	0.012291049	0.023443642	0.021825404
0.004108151	0.005756286	0.012108998	0.023030794	0.021472272
0.00407269	0.005706116	0.011893941	0.02255777	0.021048666
0.004035141	0.005653893	0.011663003	0.022057128	0.020588099
0.003999021	0.005603995	0.01144149	0.021578704	0.02014773
0.0039745	0.005568374	0.011293165	0.021241537	0.019866547
0.003950566	0.005533999	0.011149148	0.020908783	0.019595234
0.003923733	0.005496512	0.010986981	0.020543489	0.019282278
0.003894706	0.005457042	0.010805287	0.020148302	0.018923463
0.003866749	0.005419036	0.010631081	0.019768535	0.018578779
0.003830006	0.005370065	0.010410946	0.019315046	0.01813242
0.00379275	0.005320365	0.010194388	0.018869521	0.017692414
0.003754527	0.005269409	0.009978707	0.018427757	0.017253898
0.00371412	0.005215501	0.009759578	0.017983216	0.016807166
0.003673763	0.005161514	0.009548522	0.017554905	0.01637707
0.003666082	0.005150703	0.009482783	0.017389463	0.01626489
0.003673222	0.005160369	0.009480132	0.017330112	0.016279127
0.003681368	0.005170018	0.009490833	0.017285189	0.016302626
0.00364396	0.005120417	0.009299798	0.016904877	0.015925341
0.003607412	0.005071981	0.00911573	0.016538012	0.015558581
0.003547206	0.004992499	0.008826228	0.016007076	0.014963072
0.004023651	0.005375509	0.017777472	0.03763328	0.03639387
0.003939188	0.005295608	0.018631682	0.040207298	0.038535435
0.00397425	0.005340378	0.019496695	0.042739017	0.04064622
0.004007694	0.005383339	0.020430694	0.045539841	0.042935921
0.00403729	0.005422095	0.021427253	0.048577776	0.045375302
0.004064152	0.005457074	0.02239962	0.051522278	0.047732066
0.004090145	0.00549107	0.023358695	0.05442031	0.050048829
0.004121567	0.00553248	0.024407642	0.057562671	0.052566279
0.004154408	0.005575668	0.025525212	0.06092215	0.055236754
0.004187611	0.005619435	0.026696534	0.064466222	0.058023676
0.004220208	0.00566235	0.027912285	0.0681683	0.060902529
0.004252724	0.005705179	0.029173972	0.072027238	0.06387418
0.004287292	0.005750739	0.030499773	0.076082072	0.066974415
0.004322362	0.00579686	0.031876688	0.080294068	0.070169942
0.004357663	0.005843297	0.033286724	0.084603481	0.073412436
0.004394463	0.005891824	0.034738195	0.08901944	0.076714167
0.004431231	0.005940204	0.036200157	0.093438228	0.079994382
0.004470371	0.00599188	0.037697766	0.097910649	0.083300715
0.004511209	0.006045716	0.039210382	0.102352631	0.086572747
0.00455227	0.006099767	0.040682612	0.106581333	0.089669279
0.004596147	0.006157782	0.042142951	0.110633852	0.09263592
0.004640104	0.006215723	0.043509014	0.11424832	0.095268916
0.004687113	0.006277958	0.044683523	0.116995352	0.097317243
0.004735902	0.006343189	0.045092021	0.116525814	0.097176426
0.004773277	0.00639606	0.045290345	0.115350544	0.096481474
0.004939111	0.006579843	0.04516659	0.113175875	0.095125957
0.005063594	0.006737386	0.044685308	0.109841909	0.092780195
0.00517934	0.006893713	0.043772896	0.105629299	0.089417184
0.005384616	0.007205699	0.04324524	0.10205628	0.086899785
0.005584755	0.007508693	0.042654431	0.098696052	0.084518177
0.005777557	0.007834284	0.041096659	0.093243468	0.080256758
0.00589034	0.008066244	0.039058297	0.087297383	0.075213844
0.00590115	0.008137857	0.037429349	0.082792137	0.071177486
0.005926681	0.008169012	0.037727914	0.082839685	0.071173511
0.00594559	0.008189281	0.037930874	0.082707078	0.071056215
0.00595337	0.008209931	0.037474335	0.08112563	0.069734679
0.005943949	0.008215058	0.036545173	0.078552977	0.067609266
0.005920057	0.008197522	0.035511853	0.07582388	0.065401681
0.005885147	0.008163535	0.03438072	0.072948388	0.063113341
0.005839885	0.008113815	0.03317413	0.069970933	0.060773037
0.005823801	0.008096409	0.032353707	0.067881196	0.059229571
0.005839014	0.008113938	0.031945458	0.066719629	0.058514133
0.005844108	0.008116133	0.031487976	0.065487848	0.057746273
0.00583023	0.008094949	0.030826315	0.063855067	0.056620021
0.005806603	0.008059847	0.030116303	0.062153723	0.055419972

Health Risk Assessment Results Summary

		MAX:	4.18	46.12	46.32
Unique Identifier	X (UTM)	Y (UTM)	Onroad	Offroad	Total Risk
3834203772965	383420	3772965	0.103349993	1.447364281	1.5507143
3834303772965	383430	3772965	0.101368636	1.413827305	1.5151959
3834403772965	383440	3772965	0.099211332	1.380760034	1.4799714
3834503772965	383450	3772965	0.095496637	1.334965997	1.4304626
3834603772965	383460	3772965	0.091403898	1.287023932	1.3784278
3834703772965	383470	3772965	0.087434102	1.241445241	1.3288793
3834803772965	383480	3772965	0.083766196	1.199573769	1.28334
3834903772965	383490	3772965	0.08025832	1.159679932	1.2399383
3835003772965	383500	3772965	0.076685122	1.119056273	1.1957414
3835103772965	383510	3772965	0.073205168	1.079186514	1.1523917
3835203772965	383520	3772965	0.070017114	1.042279756	1.1122969
3835303772965	383530	3772965	0.067573505	1.014361082	1.0819346
3835403772965	383540	3772965	0.065228228	0.987678931	1.0529072
3835503772965	383550	3772965	0.06340431	0.967699917	1.0311042
3835603772965	383560	3772965	0.061986946	0.95297895	1.0149659
3835703772965	383570	3772965	0.060610407	0.93878165	0.9993921
3835803772965	383580	3772965	0.059418183	0.92671206	0.9861302
3835903772965	383590	3772965	0.058271926	0.915030193	0.9733021
3836003772965	383600	3772965	0.057422226	0.906816371	0.9642386
3836103772965	383610	3772965	0.05698774	0.903325792	0.9603135
3836203772965	383620	3772965	0.056599303	0.899924134	0.9565234
3836303772965	383630	3772965	0.055697442	0.890083792	0.9457812
3836403772965	383640	3772965	0.05473193	0.879404546	0.9341365
3836503772965	383650	3772965	0.05396574	0.870816381	0.9247821
3836603772965	383660	3772965	0.053605287	0.866676529	0.9202818
3836703772965	383670	3772965	0.053233496	0.862207407	0.9154409
3836803772965	383680	3772965	0.052679186	0.855688526	0.9083677
3836903772965	383690	3772965	0.052045578	0.848347809	0.9003934
3837003772965	383700	3772965	0.051387216	0.840746983	0.8921342
3837103772965	383710	3772965	0.050683096	0.83271593	0.883399
3837203772965	383720	3772965	0.049979507	0.824722673	0.8747022
3837303772965	383730	3772965	0.049101482	0.814813232	0.8639147
3837403772965	383740	3772965	0.048131285	0.803910904	0.8520422
3837503772965	383750	3772965	0.047202016	0.793359127	0.8405611
3837603772965	383760	3772965	0.046632457	0.786686425	0.8333189
3837703772965	383770	3772965	0.046094672	0.780171508	0.8262662
3837803772965	383780	3772965	0.045496892	0.772811685	0.8183086
3837903772965	383790	3772965	0.044821443	0.764673739	0.8094952
3838003772965	383800	3772965	0.044180174	0.757035913	0.8012161
3838103772965	383810	3772965	0.043262634	0.74674828	0.7900109
3838203772965	383820	3772965	0.042343501	0.736419489	0.778763
3838303772965	383830	3772965	0.041383802	0.725577419	0.7669612
3838403772965	383840	3772965	0.040312962	0.713658521	0.7539715
3838503772965	383850	3772965	0.039289132	0.702021782	0.7413109
3838603772965	383860	3772965	0.038948623	0.697519456	0.7364681
3838703772965	383870	3772965	0.038841411	0.695585215	0.7344266
3838803772965	383880	3772965	0.038721919	0.693229269	0.7319512
3838903772965	383890	3772965	0.038342868	0.687303484	0.7256464
3839003772965	383900	3772965	0.037963038	0.682333946	0.720297
3839103772965	383910	3772965	0.036735911	0.669428121	0.706164
3829703772975	382970	3772975	0.036900154	1.044120055	1.0810202
3829803772975	382980	3772975	0.037770526	1.059025943	1.0967965
3829903772975	382990	3772975	0.038748685	1.090826862	1.1295755
3830003772975	383000	3772975	0.039763917	1.12885216	1.1686161
3830103772975	383010	3772975	0.0408003	1.171167961	1.2119683
3830203772975	383020	3772975	0.041844347	1.214159697	1.256004
3830303772975	383030	3772975	0.042908328	1.254023113	1.2969314
3830403772975	383040	3772975	0.044134099	1.297270575	1.3414047
3830503772975	383050	3772975	0.045439143	1.343462874	1.388902
3830603772975	383060	3772975	0.046797741	1.392031069	1.4388288
3830703772975	383070	3772975	0.048194832	1.442735479	1.4909303
3830803772975	383080	3772975	0.049645985	1.495585214	1.5452312
3830903772975	383090	3772975	0.051202356	1.551273178	1.6024755
3831003772975	383100	3772975	0.052839824	1.60928269	1.6621225
3831103772975	383110	3772975	0.054548646	1.668890671	1.7234393
3831203772975	383120	3772975	0.056360255	1.730493535	1.7868538
3831303772975	383130	3772975	0.058249267	1.792438955	1.8506882
3831403772975	383140	3772975	0.060252394	1.855207374	1.9154598
3831503772975	383150	3772975	0.062383441	1.91766491	1.9800484
3831603772975	383160	3772975	0.064616022	1.977833115	2.0424491
3831703772975	383170	3772975	0.067023157	2.037337289	2.1043604
3831803772975	383180	3772975	0.069547373	2.091736677	2.161284
3831903772975	383190	3772975	0.072290267	2.140994366	2.2132846
3832003772975	383200	3772975	0.075272469	2.162708272	2.2379807
3832103772975	383210	3772975	0.078354811	2.160501907	2.2388567
3832203772975	383220	3772975	0.08158557	2.146545213	2.2281308
3832303772975	383230	3772975	0.084836118	2.143295951	2.2281321
3832403772975	383240	3772975	0.08798344	2.115445385	2.2034288
3832503772975	383250	3772975	0.089418968	2.067930856	2.1573498
3832603772975	383260	3772975	0.094164258	2.056551838	2.1507161
3832703772975	383270	3772975	0.098469235	2.016833641	2.1153029
3832803772975	383280	3772975	0.100800167	1.966886579	2.0676867
3832903772975	383290	3772975	0.102017959	1.91711561	2.0191336
3833003772975	383300	3772975	0.105417407	1.911181361	2.0165988
3833103772975	383310	3772975	0.108668557	1.901572078	2.0102406
3833203772975	383320	3772975	0.110930826	1.876300166	1.987231
3833303772975	383330	3772975	0.112212511	1.839034504	1.951247
3833403772975	383340	3772975	0.11296757	1.79807404	1.9110416
3833503772975	383350	3772975	0.113353073	1.756307388	1.8696605
3833603772975	383360	3772975	0.113156167	1.711539902	1.8246961
3833703772975	383370	3772975	0.113797508	1.68210645	1.795904

Health Risk Assessment Results Summary

Sensitive Receptors		MAX:	46.32
Unique Identifier	X (UTM)	Y (UTM)	Total Risk
3834203772965	383420	3772965	1.550714274
3834303772965	383430	3772965	1.515195941
3834403772965	383440	3772965	1.479971366
3834503772965	383450	3772965	1.430462633
3834603772965	383460	3772965	1.378427829
3834703772965	383470	3772965	1.328879344
3834803772965	383480	3772965	1.283339965
3834903772965	383490	3772965	1.239938252
3835003772965	383500	3772965	1.195741395
3835103772965	383510	3772965	1.152391682
3835203772965	383520	3772965	1.112296869
3835303772965	383530	3772965	1.081934587
3835403772965	383540	3772965	1.052907159
3835503772965	383550	3772965	1.031104227
3835603772965	383560	3772965	1.014965896
3835703772965	383570	3772965	0.999392056
3835803772965	383580	3772965	0.986130243
3835903772965	383590	3772965	0.973302118
3836003772965	383600	3772965	0.964238597
3836103772965	383610	3772965	0.960313532
3836203772965	383620	3772965	0.956523437
3836303772965	383630	3772965	0.945781234
3836403772965	383640	3772965	0.934136476
3836503772965	383650	3772965	0.924782121
3836603772965	383660	3772965	0.920281816
3836703772965	383670	3772965	0.915440903
3836803772965	383680	3772965	0.908367712
3836903772965	383690	3772965	0.900393387
3837003772965	383700	3772965	0.892134199
3837103772965	383710	3772965	0.883399026
3837203772965	383720	3772965	0.87470218
3837303772965	383730	3772965	0.863914714
3837403772965	383740	3772965	0.852042188
3837503772965	383750	3772965	0.840561143
3837603772965	383760	3772965	0.833318882
3837703772965	383770	3772965	0.82626618
3837803772965	383780	3772965	0.818308577
3837903772965	383790	3772965	0.809495182
3838003772965	383800	3772965	0.801216087
3838103772965	383810	3772965	0.790010914
3838203772965	383820	3772965	0.77876299
3838303772965	383830	3772965	0.766961221
3838403772965	383840	3772965	0.753971484
3838503772965	383850	3772965	0.741310914
3838603772965	383860	3772965	0.73646808
3838703772965	383870	3772965	0.734426625
3838803772965	383880	3772965	0.731951188
3838903772965	383890	3772965	0.725646352
3839003772965	383900	3772965	0.720296984
3839103772965	383910	3772965	0.706164033
3829703772975	382970	3772975	1.081020209
3829803772975	382980	3772975	1.096796469
3829903772975	382990	3772975	1.129575547
3830003772975	383000	3772975	1.168616077
3830103772975	383010	3772975	1.211968261
3830203772975	383020	3772975	1.256004044
3830303772975	383030	3772975	1.296931441
3830403772975	383040	3772975	1.341404674
3830503772975	383050	3772975	1.388902018
3830603772975	383060	3772975	1.43882881
3830703772975	383070	3772975	1.490930311
3830803772975	383080	3772975	1.545231199
3830903772975	383090	3772975	1.602475534
3831003772975	383100	3772975	1.662122515
3831103772975	383110	3772975	1.723439317
3831203772975	383120	3772975	1.78685379
3831303772975	383130	3772975	1.850688222
3831403772975	383140	3772975	1.915459768
3831503772975	383150	3772975	1.980048352
3831603772975	383160	3772975	2.042449137
3831703772975	383170	3772975	2.104360447
3831803772975	383180	3772975	2.16128405
3831903772975	383190	3772975	2.213284634
3832003772975	383200	3772975	2.237980741
3832103772975	383210	3772975	2.238856719
3832203772975	383220	3772975	2.228130783
3832303772975	383230	3772975	2.22813207
3832403772975	383240	3772975	2.203428826
3832503772975	383250	3772975	2.157349824
3832603772975	383260	3772975	2.150716096
3832703772975	383270	3772975	2.115302877
3832803772975	383280	3772975	2.067686746
3832903772975	383290	3772975	2.019133569
3833003772975	383300	3772975	2.016598768
3833103772975	383310	3772975	2.010240635
3833203772975	383320	3772975	1.987230992
3833303772975	383330	3772975	1.951247015
3833403772975	383340	3772975	1.91104161
3833503772975	383350	3772975	1.869660461
3833603772975	383360	3772975	1.824696069
3833703772975	383370	3772975	1.795903957

FOR CHRONIC CALCS

	MAX:	1.61			
	Overlapping Phases - Maximum GLC				
2025	2026	2027	2028	2029	
0.005770011	0.008009522	0.029268565	0.060191819	0.053964894	
0.005723678	0.007953073	0.028203884	0.057797723	0.052085431	
0.005673807	0.007891805	0.027164661	0.055486036	0.050242142	
0.005599624	0.007809012	0.025754284	0.05242638	0.047654395	
0.005505619	0.007697103	0.024343499	0.049400102	0.045041274	
0.005403743	0.007570451	0.023052591	0.046647611	0.042640005	
0.005300471	0.007437694	0.021905074	0.044211539	0.040500038	
0.005193355	0.007297043	0.020848941	0.041979788	0.038522447	
0.005073854	0.007137183	0.019819592	0.039815781	0.036586687	
0.004947974	0.006966183	0.018846974	0.037778003	0.034753684	
0.004825577	0.006797795	0.017971607	0.035948521	0.03310093	
0.004735294	0.00667333	0.017298213	0.034540172	0.031817238	
0.004646049	0.006549472	0.016668096	0.033223898	0.030608264	
0.004583303	0.006462826	0.01617871	0.032196764	0.029651664	
0.004541676	0.006405613	0.015797839	0.031389614	0.028889277	
0.004500635	0.00634886	0.015435025	0.03061661	0.028158685	
0.004467433	0.006302786	0.015119618	0.029938137	0.02751548	
0.004434468	0.006256576	0.014818203	0.029285865	0.026899485	
0.004416004	0.006230249	0.014585152	0.028767158	0.026411828	
0.004417543	0.006231093	0.014442708	0.02842652	0.026098457	
0.004417532	0.006228649	0.01430914	0.028099987	0.025808979	
0.004387606	0.006184779	0.014064447	0.027553189	0.025313258	
0.004353389	0.006134936	0.013807574	0.026980534	0.024795728	
0.004327056	0.006095445	0.013594661	0.026494611	0.024365433	
0.004318154	0.006078513	0.013470227	0.026182703	0.024112151	
0.00430586	0.006056162	0.013346579	0.025873231	0.02386731	
0.004284154	0.006021116	0.013187274	0.025494398	0.023555226	
0.004258402	0.00598077	0.013014963	0.025090989	0.023219026	
0.004230821	0.005937925	0.012840593	0.024684568	0.022881609	
0.004201609	0.005893563	0.012658483	0.024264987	0.022529804	
0.004172497	0.00584984	0.012478148	0.02385118	0.02218307	
0.004137325	0.005799614	0.012256806	0.023359445	0.021748233	
0.004098982	0.005746094	0.01201145	0.02283045	0.021266864	
0.004061425	0.005693819	0.011782237	0.022324753	0.020807296	
0.004037481	0.005658386	0.011632135	0.02197829	0.020525414	
0.004014826	0.005625563	0.011484421	0.021639603	0.020249189	
0.003989305	0.005589635	0.011320782	0.02126817	0.019936963	
0.003960945	0.005550464	0.011141569	0.020869587	0.019588237	
0.003934814	0.00551479	0.010971557	0.02049222	0.019256839	
0.00389845	0.005466249	0.010747601	0.020024659	0.018805154	
0.003861271	0.005416603	0.010525817	0.019564096	0.018357059	
0.003821315	0.005363334	0.010297625	0.019095414	0.01789373	
0.003776005	0.005302861	0.010051828	0.01859867	0.017390605	
0.003730749	0.005242299	0.00981697	0.018122513	0.016911407	
0.003716545	0.005223037	0.009713391	0.017885636	0.016717442	
0.003713253	0.005218666	0.009657261	0.017735297	0.016623434	
0.00370794	0.005211755	0.009596409	0.017572538	0.016512536	
0.003687075	0.005183826	0.009473878	0.017302372	0.016270524	
0.003668898	0.005159185	0.009368832	0.017058643	0.01606624	
0.003617013	0.005090658	0.009113741	0.016584968	0.015543254	
0.004134685	0.005511079	0.018364515	0.038843492	0.037736504	
0.004020912	0.005396116	0.019319497	0.041849081	0.040205004	
0.004037532	0.005422988	0.020255826	0.04455543	0.042488781	
0.004074323	0.005469892	0.021274554	0.047577701	0.044981448	
0.00410862	0.005513432	0.022409367	0.051071279	0.047778947	
0.004137291	0.005550645	0.023584504	0.05472587	0.05066076	
0.004164852	0.005586458	0.024683592	0.058076032	0.053326565	
0.004197861	0.005629711	0.025869998	0.061664448	0.056188713	
0.004232326	0.005674944	0.02713794	0.065517604	0.059235822	
0.004266604	0.005719957	0.02847441	0.06961014	0.062435464	
0.004300647	0.005764527	0.029871563	0.073920093	0.065765595	
0.004334807	0.005809256	0.031330398	0.078443783	0.069223902	
0.004370365	0.005855751	0.032870444	0.083226418	0.072852865	
0.004406996	0.005903666	0.034477881	0.088225294	0.076613238	
0.004444293	0.005952556	0.036134253	0.093377326	0.080456167	
0.004482968	0.006003217	0.037853059	0.098705031	0.084404978	
0.004521965	0.006054318	0.03959175	0.104068831	0.088349008	
0.004562635	0.006107577	0.041365986	0.109486819	0.092313055	
0.004604609	0.006162543	0.043149763	0.114857121	0.096221732	
0.004647124	0.006218257	0.044892369	0.119998755	0.099940564	
0.004692991	0.006278371	0.046644629	0.125007564	0.103562126	
0.004739437	0.006339323	0.048290155	0.129506887	0.106796826	
0.004788734	0.006404019	0.049838791	0.133440087	0.10962776	
0.004841261	0.00647313	0.05069858	0.134514145	0.110539072	
0.004888173	0.006536626	0.051010418	0.133285868	0.109798259	
0.004938922	0.006603593	0.050956371	0.130852643	0.108212187	
0.005119363	0.006805176	0.050641435	0.12756095	0.106028415	
0.005244592	0.006967573	0.049879025	0.123034349	0.102732662	
0.005377457	0.007152719	0.048418686	0.116750764	0.097901777	
0.005644041	0.007559578	0.04765826	0.112236731	0.094757242	
0.005832871	0.007862993	0.046242967	0.106710623	0.090537939	
0.005975101	0.008118051	0.044551301	0.101100905	0.085998901	
0.006045477	0.008267153	0.043048641	0.09646639	0.08203424	
0.006068902	0.008302028	0.043170286	0.095930835	0.081448589	
0.006089475	0.008333085	0.043141525	0.095112406	0.080683026	
0.006109974	0.008376107	0.042519041	0.092991165	0.078909735	
0.006121781	0.008414977	0.041448978	0.089948406	0.076436298	
0.006119351	0.008432623	0.040242069	0.086705512	0.073854628	
0.006105113	0.008430238	0.038993573	0.083464302	0.071330478	
0.006075962	0.008404937	0.03763915	0.080072954	0.068724752	
0.006064628	0.008393395	0.036724118	0.077710342	0.067030732	

Health Risk Assessment Results Summary

		MAX:	4.18	46.12	46.32
Unique Identifier	X (UTM)	Y (UTM)	Onroad	Offroad	Total Risk
3833803772975	383380	3772975	0.115540219	1.669619786	1.78516
3833903772975	383390	3772975	0.11675412	1.65365226	1.7704064
3834003772975	383400	3772975	0.116956184	1.630036332	1.7469925
3834103772975	383410	3772975	0.116616069	1.604189533	1.7208056
3834203772975	383420	3772975	0.115236333	1.570591181	1.6858275
3834303772975	383430	3772975	0.112362877	1.525101814	1.6374647
3834403772975	383440	3772975	0.109276136	1.480982428	1.5902586
3834503772975	383450	3772975	0.104976125	1.428769721	1.5337458
3834603772975	383460	3772975	0.100311117	1.375766965	1.4760781
3834703772975	383470	3772975	0.095820424	1.32561726	1.4214377
3834803772975	383480	3772975	0.091870147	1.281831041	1.3737012
3834903772975	383490	3772975	0.088060169	1.240287873	1.328348
3835003772975	383500	3772975	0.08394221	1.196123357	1.2800656
3835103772975	383510	3772975	0.079847492	1.151854191	1.2317017
3835203772975	383520	3772975	0.076091988	1.110690042	1.186782
3835303772975	383530	3772975	0.07318574	1.078844051	1.1520298
3835403772975	383540	3772975	0.070416193	1.048338715	1.1187549
3835503772975	383550	3772975	0.068109141	1.023298261	1.0914074
3835603772975	383560	3772975	0.066179093	1.002750131	1.0689292
3835703772975	383570	3772975	0.064313415	0.98272762	1.047041
3835803772975	383580	3772975	0.062682499	0.965419577	1.0281021
3835903772975	383590	3772975	0.061113737	0.948625172	1.0097389
3836003772975	383600	3772975	0.059854056	0.935449864	0.9953039
3836103772975	383610	3772975	0.059030853	0.9274268	0.9864577
3836203772975	383620	3772975	0.058253817	0.919609688	0.9778635
3836303772975	383630	3772975	0.057270753	0.908987897	0.9662586
3836403772975	383640	3772975	0.056280007	0.898092448	0.9543725
3836503772975	383650	3772975	0.055478405	0.889166076	0.9446445
3836603772975	383660	3772975	0.055069153	0.884516643	0.9395858
3836703772975	383670	3772975	0.054670139	0.879832849	0.934503
3836803772975	383680	3772975	0.054037688	0.872405137	0.9264428
3836903772975	383690	3772975	0.053320367	0.864002018	0.9173224
3837003772975	383700	3772975	0.052610056	0.855766462	0.9083765
3837103772975	383710	3772975	0.051970055	0.848271523	0.9002416
3837203772975	383720	3772975	0.051307546	0.840659103	0.8919666
3837303772975	383730	3772975	0.05048043	0.831331898	0.8818123
3837403772975	383740	3772975	0.049562147	0.820966398	0.8705285
3837503772975	383750	3772975	0.048679234	0.810948148	0.8596274
3837603772975	383760	3772975	0.048050738	0.803756917	0.8518077
3837703772975	383770	3772975	0.047435498	0.796568561	0.8440041
3837803772975	383780	3772975	0.046821171	0.789263204	0.8360844
3837903772975	383790	3772975	0.046204516	0.781663796	0.8278683
3838003772975	383800	3772975	0.045621111	0.774420663	0.8200418
3838103772975	383810	3772975	0.044724775	0.764283105	0.8090079
3838203772975	383820	3772975	0.043819677	0.754114248	0.7979339
3838303772975	383830	3772975	0.042847514	0.743148119	0.7859956
3838403772975	383840	3772975	0.041730813	0.730802754	0.7725336
3838503772975	383850	3772975	0.040662395	0.718729425	0.7593918
3838603772975	383860	3772975	0.040019755	0.711068733	0.7510885
3838703772975	383870	3772975	0.039512111	0.704646125	0.7441582
3838803772975	383880	3772975	0.039062678	0.699063052	0.7381257
3838903772975	383890	3772975	0.038859519	0.696355643	0.7352152
3839003772975	383900	3772975	0.038841804	0.693853958	0.7326958
3839103772975	383910	3772975	0.038055912	0.684923307	0.7229792
3829703772985	382970	3772985	0.03780573	1.076669464	1.1144752
3829803772985	382980	3772985	0.03875474	1.103651342	1.1424061
3829903772985	382990	3772985	0.039785737	1.125117182	1.1649029
3830003772985	383000	3772985	0.040853465	1.165704068	1.2065575
3830103772985	383010	3772985	0.041937775	1.212752338	1.2546901
3830203772985	383020	3772985	0.04307274	1.262282877	1.3053556
3830303772985	383030	3772985	0.04424204	1.309759205	1.3540012
3830403772985	383040	3772985	0.045528834	1.358671543	1.4042004
3830503772985	383050	3772985	0.046901077	1.410969452	1.4578705
3830603772985	383060	3772985	0.04833565	1.466481016	1.5148167
3830703772985	383070	3772985	0.049841143	1.525232027	1.5750732
3830803772985	383080	3772985	0.051408253	1.586956629	1.6383649
3830903772985	383090	3772985	0.053059227	1.652283452	1.7053427
3831003772985	383100	3772985	0.054797061	1.720543551	1.7753406
3831103772985	383110	3772985	0.0566267	1.791200886	1.8478276
3831203772985	383120	3772985	0.058579891	1.865108349	1.9236882
3831303772985	383130	3772985	0.060621633	1.940056762	2.0006784
3831403772985	383140	3772985	0.062775864	2.015735376	2.0785112
3831503772985	383150	3772985	0.065056094	2.090952802	2.1560089
3831603772985	383160	3772985	0.067446852	2.163644413	2.2310913
3831703772985	383170	3772985	0.07006083	2.236482853	2.3065437
3831803772985	383180	3772985	0.072806242	2.303438142	2.3762444
3831903772985	383190	3772985	0.075765247	2.364025296	2.4397905
3832003772985	383200	3772985	0.078994393	2.406463075	2.4854575
3832103772985	383210	3772985	0.082348813	2.41397819	2.496327
3832203772985	383220	3772985	0.085935474	2.396541242	2.4824767
3832303772985	383230	3772985	0.08961212	2.379425218	2.4690373
3832403772985	383240	3772985	0.093395045	2.356240053	2.4496351
3832503772985	383250	3772985	0.096349901	2.289346757	2.3856967
3832603772985	383260	3772985	0.098349888	2.239947264	2.3382972
3832703772985	383270	3772985	0.104253352	2.209204153	2.3134575
3832803772985	383280	3772985	0.108035407	2.171050474	2.2790859
3832903772985	383290	3772985	0.111157355	2.132195728	2.2433531
3833003772985	383300	3772985	0.114782554	2.116341188	2.2311237
3833103772985	383310	3772985	0.118228727	2.095781559	2.2140103
3833203772985	383320	3772985	0.121083055	2.063983739	2.1850668
3833303772985	383330	3772985	0.123135763	2.022227313	2.1453631

Health Risk Assessment Results Summary

Sensitive Receptors

		MAX:	46.32
Unique Identifier	X (UTM)	Y (UTM)	Total Risk
3833803772975	383380	3772975	1.785160005
3833903772975	383390	3772975	1.77040638
3834003772975	383400	3772975	1.746992516
3834103772975	383410	3772975	1.720805602
3834203772975	383420	3772975	1.685827514
3834303772975	383430	3772975	1.637464691
3834403772975	383440	3772975	1.590258564
3834503772975	383450	3772975	1.533745845
3834603772975	383460	3772975	1.476078082
3834703772975	383470	3772975	1.421437684
3834803772975	383480	3772975	1.373701188
3834903772975	383490	3772975	1.328348043
3835003772975	383500	3772975	1.280065567
3835103772975	383510	3772975	1.231701683
3835203772975	383520	3772975	1.18678203
3835303772975	383530	3772975	1.152029791
3835403772975	383540	3772975	1.118754909
3835503772975	383550	3772975	1.091407402
3835603772975	383560	3772975	1.068929225
3835703772975	383570	3772975	1.047041035
3835803772975	383580	3772975	1.028102076
3835903772975	383590	3772975	1.00973891
3836003772975	383600	3772975	0.99530392
3836103772975	383610	3772975	0.986457653
3836203772975	383620	3772975	0.977863504
3836303772975	383630	3772975	0.96625865
3836403772975	383640	3772975	0.954372455
3836503772975	383650	3772975	0.944644481
3836603772975	383660	3772975	0.939585796
3836703772975	383670	3772975	0.934502987
3836803772975	383680	3772975	0.926442826
3836903772975	383690	3772975	0.917322385
3837003772975	383700	3772975	0.908376518
3837103772975	383710	3772975	0.900241579
3837203772975	383720	3772975	0.891966648
3837303772975	383730	3772975	0.881812328
3837403772975	383740	3772975	0.870528545
3837503772975	383750	3772975	0.859627382
3837603772975	383760	3772975	0.851807655
3837703772975	383770	3772975	0.844004059
3837803772975	383780	3772975	0.836084376
3837903772975	383790	3772975	0.827868312
3838003772975	383800	3772975	0.820041774
3838103772975	383810	3772975	0.809007881
3838203772975	383820	3772975	0.797933925
3838303772975	383830	3772975	0.785995633
3838403772975	383840	3772975	0.772533567
3838503772975	383850	3772975	0.75939182
3838603772975	383860	3772975	0.751088488
3838703772975	383870	3772975	0.744158236
3838803772975	383880	3772975	0.738125729
3838903772975	383890	3772975	0.735215162
3839003772975	383900	3772975	0.732695762
3839103772975	383910	3772975	0.722979219
3829703772985	382970	3772985	1.114475194
3829803772985	382980	3772985	1.142406082
3829903772985	382990	3772985	1.164902919
3830003772985	383000	3772985	1.206557533
3830103772985	383010	3772985	1.254690113
3830203772985	383020	3772985	1.305355618
3830303772985	383030	3772985	1.354001245
3830403772985	383040	3772985	1.404200377
3830503772985	383050	3772985	1.457870529
3830603772985	383060	3772985	1.514816666
3830703772985	383070	3772985	1.57507317
3830803772985	383080	3772985	1.638364881
3830903772985	383090	3772985	1.705342679
3831003772985	383100	3772985	1.775340612
3831103772985	383110	3772985	1.847827587
3831203772985	383120	3772985	1.92368824
3831303772985	383130	3772985	2.000678395
3831403772985	383140	3772985	2.078511241
3831503772985	383150	3772985	2.156008897
3831603772985	383160	3772985	2.231091264
3831703772985	383170	3772985	2.306543683
3831803772985	383180	3772985	2.376244384
3831903772985	383190	3772985	2.439790542
3832003772985	383200	3772985	2.485457468
3832103772985	383210	3772985	2.496327003
3832203772985	383220	3772985	2.482476716
3832303772985	383230	3772985	2.469037338
3832403772985	383240	3772985	2.449635098
3832503772985	383250	3772985	2.385696659
3832603772985	383260	3772985	2.338297152
3832703772985	383270	3772985	2.313457505
3832803772985	383280	3772985	2.279085881
3832903772985	383290	3772985	2.243353083
3833003772985	383300	3772985	2.231123743
3833103772985	383310	3772985	2.214010286
3833203772985	383320	3772985	2.185066794
3833303772985	383330	3772985	2.145363076

FOR CHRONIC CALCS

MAX:	1.61			
Overlapping Phases - Maximum GLC				
2025	2026	2027	2028	2029
0.00607192	0.008394521	0.036316955	0.076503631	0.066352433
0.00606001	0.008365977	0.035826815	0.075165082	0.065571859
0.006033032	0.008321358	0.035088475	0.073329684	0.06436268
0.005997071	0.008265251	0.034281797	0.071387076	0.063044381
0.005953436	0.00820628	0.033202241	0.068886844	0.061219204
0.005905655	0.008156786	0.031687807	0.065481012	0.058560775
0.005852402	0.008099096	0.030239234	0.062258448	0.055998253
0.005787698	0.008036353	0.028536183	0.058536736	0.052905081
0.005705992	0.007949104	0.026873369	0.054943558	0.049847013
0.005609535	0.007834698	0.025377157	0.051735236	0.047078536
0.005515357	0.007717576	0.024109834	0.049026562	0.04472505
0.005417544	0.007592983	0.022944079	0.046546326	0.042543274
0.005301251	0.007441907	0.02176061	0.044046809	0.040308926
0.005172823	0.007271509	0.020628059	0.041665479	0.038162221
0.005045328	0.007099203	0.019610367	0.039527581	0.036228277
0.004947163	0.006965402	0.018819703	0.037863789	0.034716372
0.004848904	0.006830352	0.01808192	0.036314019	0.033299074
0.004769499	0.006720895	0.017470787	0.035025805	0.032112715
0.004706445	0.006633835	0.016960412	0.033943614	0.031109389
0.004643012	0.006545745	0.016473208	0.032908977	0.03014792
0.004589286	0.006470847	0.016047548	0.031997816	0.02930023
0.004536054	0.006396317	0.015640372	0.031122295	0.028488032
0.004497632	0.00634221	0.015306449	0.030392137	0.027812377
0.004481313	0.006318619	0.015071119	0.029856732	0.027322779
0.004464741	0.006294149	0.014844706	0.029336175	0.026854639
0.004434142	0.006249724	0.014573762	0.028726097	0.026306771
0.004401481	0.006202386	0.014302046	0.028114063	0.025760578
0.004376509	0.006165348	0.01407101	0.027583167	0.025295279
0.00436874	0.006150837	0.013924047	0.027217104	0.024996286
0.004359075	0.00613301	0.013782478	0.026862028	0.024713644
0.004336723	0.006098072	0.01359387	0.026416147	0.024342201
0.004309474	0.006056629	0.013390141	0.025943824	0.023943522
0.004282396	0.006015365	0.013191652	0.02548271	0.023556058
0.004256987	0.005975885	0.013012193	0.025062103	0.02321046
0.004230764	0.005935651	0.012832368	0.02464116	0.022865022
0.00419828	0.005888229	0.012618281	0.024157269	0.022448255
0.004162329	0.005837316	0.01238336	0.023636902	0.021987304
0.004127417	0.005787944	0.012157396	0.023137009	0.021544285
0.004102609	0.005751387	0.011990942	0.022752822	0.021228621
0.004077933	0.005715535	0.011825238	0.022374894	0.020916026
0.004053552	0.005681016	0.011656424	0.021994	0.020595081
0.004027951	0.005645365	0.01148446	0.021605315	0.020267667
0.004003866	0.005612063	0.011320322	0.021231076	0.019953896
0.003968513	0.00556462	0.011097107	0.020758373	0.019507169
0.00393277	0.005516768	0.010874725	0.020290506	0.01905964
0.003892891	0.005463554	0.010641073	0.019807347	0.018587517
0.003846649	0.005402008	0.010383488	0.019284757	0.018061045
0.003800174	0.00533986	0.010137349	0.018785201	0.017559515
0.003772614	0.005302804	0.00997361	0.018436716	0.017236665
0.003750239	0.005272818	0.009834585	0.018134537	0.01696761
0.003731311	0.005247548	0.009710741	0.017863946	0.016728095
0.003725597	0.005240497	0.009636545	0.017680396	0.0165894
0.003720052	0.005233069	0.009576697	0.017515449	0.016480171
0.003685538	0.005187203	0.009395856	0.017152791	0.016114078
0.00425689	0.005662863	0.018949827	0.040005937	0.039046931
0.004192684	0.005591977	0.020021456	0.043393302	0.0418454
0.004110765	0.005515605	0.021067313	0.046546057	0.044481394
0.004141782	0.00555704	0.022198462	0.04988681	0.047252482
0.004179871	0.005604817	0.023459905	0.053770958	0.050373698
0.004212534	0.00564685	0.024808003	0.057992098	0.053700311
0.004243129	0.005686482	0.026116259	0.06203262	0.056891572
0.004277054	0.005730606	0.027462381	0.066145223	0.060158025
0.004312193	0.005776418	0.028902396	0.070573242	0.063639593
0.004347828	0.005822819	0.03043162	0.075313143	0.067321693
0.00438384	0.005869791	0.032051695	0.080370283	0.071207487
0.004419741	0.005916483	0.033756401	0.085726156	0.075276092
0.004457442	0.005965592	0.035559969	0.091411726	0.079556097
0.004495364	0.006014949	0.037449284	0.097387464	0.084013396
0.004534354	0.006065753	0.039408661	0.103592733	0.088599581
0.004575019	0.006118655	0.041465208	0.110091254	0.093372636
0.004616112	0.006172101	0.04356128	0.11669184	0.098182745
0.004658665	0.006227454	0.045690604	0.123346845	0.103000915
0.004702297	0.006284312	0.047827216	0.129944215	0.107748603
0.004746658	0.00634195	0.049918599	0.13628434	0.112282391
0.004794733	0.006404564	0.052049515	0.142563707	0.116770323
0.004844027	0.006468734	0.05405809	0.148240752	0.1208046
0.004895814	0.006536252	0.05594494	0.153235016	0.124345235
0.004951135	0.00660853	0.057393721	0.156325471	0.126601283
0.005005878	0.006680107	0.05800735	0.15590287	0.126393885
0.005053843	0.006745603	0.058047211	0.153085348	0.124498522
0.005147502	0.006855883	0.057871976	0.149659991	0.122149366
0.005309483	0.007042217	0.057227319	0.144657815	0.118716823
0.005465385	0.007249252	0.05527635	0.136156794	0.112361534
0.005689631	0.007591423	0.053538244	0.128434354	0.10666256
0.005887414	0.007892149	0.052508161	0.123353187	0.102929476
0.006024076	0.008116876	0.051363306	0.118613538	0.099166832
0.006126167	0.008295271	0.051241904	0.114375905	0.095679847
0.006172636	0.008372158	0.050057177	0.112791273	0.094187545
0.006214048	0.008442567	0.049673641	0.110873075	0.092496206
0.006255124	0.008518892	0.048829621	0.108000184	0.090143522
0.006287349	0.008587437	0.047588713	0.104357878	0.08726082

Health Risk Assessment Results Summary

		MAX:	4.18	46.12	46.32
Unique Identifier	X (UTM)	Y (UTM)	Onroad	Offroad	Total Risk
3833403772985	383340	3772985	0.124477271	1.975504099	2.0999814
3833503772985	383350	3772985	0.125570742	1.931349072	2.0569198
3833603772985	383360	3772985	0.125922175	1.883128793	2.009051
3833703772985	383370	3772985	0.127053234	1.850297194	1.9773504
3833803772985	383380	3772985	0.129300288	1.835667103	1.9649674
3833903772985	383390	3772985	0.130735607	1.81677616	1.9475118
3834003772985	383400	3772985	0.13096898	1.788961411	1.9199304
3834103772985	383410	3772985	0.130459403	1.757724009	1.8881834
3834203772985	383420	3772985	0.128699093	1.71536862	1.8440677
3834303772985	383430	3772985	0.125005973	1.654869096	1.7798751
3834403772985	383440	3772985	0.120913117	1.596841976	1.7177551
3834503772985	383450	3772985	0.115900019	1.535665016	1.651565
3834603772985	383460	3772985	0.110562618	1.475481346	1.586044
3834703772985	383470	3772985	0.105451681	1.420296216	1.5257479
3834803772985	383480	3772985	0.101226907	1.374491579	1.4757185
3834903772985	383490	3772985	0.097106448	1.330832271	1.4279387
3835003772985	383500	3772985	0.092428878	1.28285554	1.3752844
3835103772985	383510	3772985	0.087609871	1.233546768	1.3211566
3835203772985	383520	3772985	0.083173181	1.18760373	1.2707769
3835303772985	383530	3772985	0.079699297	1.151077092	1.2307764
3835403772985	383540	3772985	0.076408566	1.116239949	1.1926485
3835503772985	383550	3772985	0.073506127	1.085295815	1.1588019
3835603772985	383560	3772985	0.070915817	1.05759729	1.1285131
3835703772985	383570	3772985	0.068446606	1.030901305	1.0993479
3835803772985	383580	3772985	0.066290336	1.007501507	1.0737918
3835903772985	383590	3772985	0.064240152	0.985097854	1.049338
3836003772985	383600	3772985	0.062535149	0.96655527	1.0290904
3836103772985	383610	3772985	0.061292648	0.953489654	1.0147823
3836203772985	383620	3772985	0.060100164	0.940741911	1.0008421
3836303772985	383630	3772985	0.059015417	0.929052919	0.9880683
3836403772985	383640	3772985	0.057996565	0.917868228	0.9758648
3836503772985	383650	3772985	0.057140981	0.908533419	0.9656744
3836603772985	383660	3772985	0.05666773	0.903322979	0.9599907
3836703772985	383670	3772985	0.056214687	0.898041299	0.954256
3836803772985	383680	3772985	0.055485334	0.889545632	0.945031
3836903772985	383690	3772985	0.054646119	0.879731074	0.9343772
3837003772985	383700	3772985	0.053849768	0.870465099	0.9243149
3837103772985	383710	3772985	0.053264657	0.863539132	0.9168038
3837203772985	383720	3772985	0.052664371	0.856513982	0.9091784
3837303772985	383730	3772985	0.051913575	0.847856956	0.8997705
3837403772985	383740	3772985	0.051072246	0.838257545	0.8893298
3837503772985	383750	3772985	0.050243012	0.828902195	0.8791452
3837603772985	383760	3772985	0.049560935	0.821260899	0.8708218
3837703772985	383770	3772985	0.048875085	0.813475237	0.8623503
3837803772985	383780	3772985	0.048239063	0.806083096	0.8543222
3837903772985	383790	3772985	0.047672262	0.799212418	0.8468847
3838003772985	383800	3772985	0.047153284	0.792501813	0.8396551
3838103772985	383810	3772985	0.046276205	0.78253007	0.8288063
3838203772985	383820	3772985	0.045380083	0.772385828	0.8177659
3838303772985	383830	3772985	0.044404829	0.76142079	0.8058256
3838403772985	383840	3772985	0.043238699	0.748591811	0.7918305
3838503772985	383850	3772985	0.042121382	0.736065875	0.7781873
3838603772985	383860	3772985	0.041163238	0.725051693	0.7662149
3838703772985	383870	3772985	0.040267328	0.714578621	0.7548459
3838803772985	383880	3772985	0.039553696	0.706078389	0.7456321
3838903772985	383890	3772985	0.039569153	0.705433114	0.7450023
3839003772985	383900	3772985	0.039733108	0.706371671	0.7461048
3839103772985	383910	3772985	0.039424803	0.700945788	0.7403706
3829703772995	382970	3772995	0.038575729	1.107529577	1.1461053
3829803772995	382980	3772995	0.039773022	1.139262524	1.1790355
3829903772995	382990	3772995	0.040840289	1.173850267	1.2146906
3830003772995	383000	3772995	0.04196338	1.204443343	1.2464067
3830103772995	383010	3772995	0.043118593	1.256104659	1.2992233
3830203772995	383020	3772995	0.044339244	1.311248047	1.3555873
3830303772995	383030	3772995	0.045616151	1.368100587	1.4137167
3830403772995	383040	3772995	0.046985337	1.424667914	1.4716533
3830503772995	383050	3772995	0.048427675	1.48428122	1.5327089
3830603772995	383060	3772995	0.049942297	1.547989966	1.5979323
3830703772995	383070	3772995	0.051553484	1.616438588	1.6679921
3830803772995	383080	3772995	0.053241654	1.68906568	1.7423073
3830903772995	383090	3772995	0.055018952	1.76614826	1.8211672
3831003772995	383100	3772995	0.056872525	1.847302538	1.9041751
3831103772995	383110	3772995	0.058818561	1.931906929	1.9907255
3831203772995	383120	3772995	0.060927313	2.021647099	2.0825744
3831303772995	383130	3772995	0.063136426	2.113462349	2.1765988
3831403772995	383140	3772995	0.065456707	2.206198107	2.2716548
3831503772995	383150	3772995	0.067902943	2.298145144	2.3660481
3831603772995	383160	3772995	0.070456343	2.387153258	2.4576096
3831703772995	383170	3772995	0.073300947	2.478089964	2.5513909
3831803772995	383180	3772995	0.076281674	2.56195269	2.6382344
3831903772995	383190	3772995	0.079486045	2.637550753	2.7170368
3832003772995	383200	3772995	0.082964024	2.701426857	2.7843909
3832103772995	383210	3772995	0.086624986	2.730522016	2.817147
3832203772995	383220	3772995	0.090553276	2.720379978	2.8109333
3832303772995	383230	3772995	0.094689325	2.691760237	2.7864496
3832403772995	383240	3772995	0.099055108	2.653694025	2.7527491
3832503772995	383250	3772995	0.103509827	2.570389114	2.6738989
3832603772995	383260	3772995	0.104825354	2.46695837	2.5717837
3832703772995	383270	3772995	0.109567218	2.445470168	2.5550374
3832803772995	383280	3772995	0.115212524	2.424409211	2.5396217
3832903772995	383290	3772995	0.119921701	2.399005263	2.518927

Health Risk Assessment Results Summary

Sensitive Receptors		MAX:	46.32
Unique Identifier	X (UTM)	Y (UTM)	Total Risk
3833403772985	383340	3772985	2.099981369
3833503772985	383350	3772985	2.056919815
3833603772985	383360	3772985	2.009050968
3833703772985	383370	3772985	1.977350427
3833803772985	383380	3772985	1.964967391
3833903772985	383390	3772985	1.947511767
3834003772985	383400	3772985	1.919930391
3834103772985	383410	3772985	1.888183413
3834203772985	383420	3772985	1.844067713
3834303772985	383430	3772985	1.77987507
3834403772985	383440	3772985	1.717755093
3834503772985	383450	3772985	1.651565035
3834603772985	383460	3772985	1.586043964
3834703772985	383470	3772985	1.525747897
3834803772985	383480	3772985	1.475718486
3834903772985	383490	3772985	1.427938719
3835003772985	383500	3772985	1.375284418
3835103772985	383510	3772985	1.32115664
3835203772985	383520	3772985	1.270776911
3835303772985	383530	3772985	1.230776389
3835403772985	383540	3772985	1.192648515
3835503772985	383550	3772985	1.158801942
3835603772985	383560	3772985	1.128513108
3835703772985	383570	3772985	1.099347911
3835803772985	383580	3772985	1.073791843
3835903772985	383590	3772985	1.049338006
3836003772985	383600	3772985	1.029090419
3836103772985	383610	3772985	1.014782301
3836203772985	383620	3772985	1.000842075
3836303772985	383630	3772985	0.988068336
3836403772985	383640	3772985	0.975864793
3836503772985	383650	3772985	0.9656744
3836603772985	383660	3772985	0.959990709
3836703772985	383670	3772985	0.954255986
3836803772985	383680	3772985	0.945030965
3836903772985	383690	3772985	0.934377193
3837003772985	383700	3772985	0.924314867
3837103772985	383710	3772985	0.916803789
3837203772985	383720	3772985	0.909178353
3837303772985	383730	3772985	0.899770531
3837403772985	383740	3772985	0.889329792
3837503772985	383750	3772985	0.879145207
3837603772985	383760	3772985	0.870821834
3837703772985	383770	3772985	0.862350323
3837803772985	383780	3772985	0.85432216
3837903772985	383790	3772985	0.846884679
3838003772985	383800	3772985	0.839655097
3838103772985	383810	3772985	0.828806276
3838203772985	383820	3772985	0.817765911
3838303772985	383830	3772985	0.805825618
3838403772985	383840	3772985	0.791830511
3838503772985	383850	3772985	0.778187257
3838603772985	383860	3772985	0.766214931
3838703772985	383870	3772985	0.754845949
3838803772985	383880	3772985	0.745632086
3838903772985	383890	3772985	0.745002267
3839003772985	383900	3772985	0.746104779
3839103772985	383910	3772985	0.74037059
3829703772995	382970	3772995	1.146105305
3829803772995	382980	3772995	1.179035546
3829903772995	382990	3772995	1.214690555
3830003772995	383000	3772995	1.246406723
3830103772995	383010	3772995	1.299223252
3830203772995	383020	3772995	1.355587292
3830303772995	383030	3772995	1.413716739
3830403772995	383040	3772995	1.471653251
3830503772995	383050	3772995	1.532708896
3830603772995	383060	3772995	1.597932263
3830703772995	383070	3772995	1.667992072
3830803772995	383080	3772995	1.742307335
3830903772995	383090	3772995	1.821167211
3831003772995	383100	3772995	1.904175062
3831103772995	383110	3772995	1.990725491
3831203772995	383120	3772995	2.082574413
3831303772995	383130	3772995	2.176598775
3831403772995	383140	3772995	2.271654814
3831503772995	383150	3772995	2.366048087
3831603772995	383160	3772995	2.4576096
3831703772995	383170	3772995	2.551390911
3831803772995	383180	3772995	2.638234364
3831903772995	383190	3772995	2.717036798
3832003772995	383200	3772995	2.78439088
3832103772995	383210	3772995	2.817147002
3832203772995	383220	3772995	2.810933253
3832303772995	383230	3772995	2.786449562
3832403772995	383240	3772995	2.752749133
3832503772995	383250	3772995	2.673898942
3832603772995	383260	3772995	2.571783724
3832703772995	383270	3772995	2.555037386
3832803772995	383280	3772995	2.539621735
3832903772995	383290	3772995	2.518926963

FOR CHRONIC CALCS

		MAX:	1.61		
			Overlapping Phases - Maximum GLC		
Unique Identifier	X (UTM)	Y (UTM)	2025	2026	2027	2028	2029
3833403772985	383340	3772985	0.006303981	0.008634186	0.046150593	0.10042318	0.084208954
3833503772985	383350	3772985	0.006308193	0.008657903	0.044780912	0.096778004	0.081453976
3833603772985	383360	3772985	0.006299755	0.008663935	0.043243922	0.092864616	0.078538815
3833703772985	383370	3772985	0.006291762	0.008655092	0.042211675	0.090159866	0.076664498
3833803772985	383380	3772985	0.006282819	0.008626381	0.041810643	0.088922812	0.076028627
3833903772985	383390	3772985	0.006257576	0.008575306	0.041277714	0.087456418	0.075206953
3834003772985	383400	3772985	0.00621967	0.008512833	0.040428552	0.085338511	0.073854304
3834103772985	383410	3772985	0.006170311	0.008435325	0.039470009	0.083014914	0.072323309
3834203772985	383420	3772985	0.006121436	0.008370883	0.03807487	0.079759002	0.070006505
3834303772985	383430	3772985	0.006081749	0.008342999	0.035947455	0.074948069	0.066332289
3834403772985	383440	3772985	0.006032165	0.008300596	0.033944551	0.070472341	0.062825716
3834503772985	383450	3772985	0.005974062	0.008252762	0.031854214	0.065863016	0.059087132
3834603772985	383460	3772985	0.005900145	0.008182175	0.029869395	0.061540261	0.055480266
3834703772985	383470	3772985	0.005815848	0.008091816	0.028118665	0.057757154	0.05226424
3834803772985	383480	3772985	0.005731647	0.00799125	0.026720832	0.054743352	0.049690184
3834903772985	383490	3772985	0.005642164	0.007880816	0.025428807	0.051973118	0.047285673
3835003772985	383500	3772985	0.005532528	0.007744081	0.024064795	0.049075352	0.044710443
3835103772985	383510	3772985	0.005405499	0.007581317	0.022728679	0.046253615	0.042170751
3835203772985	383520	3772985	0.005276029	0.007410775	0.021532741	0.043730763	0.039888742
3835303772985	383530	3772985	0.00517008	0.00726865	0.020594207	0.041745901	0.038091938
3835403772985	383540	3772985	0.005064171	0.007125098	0.019722186	0.03990273	0.036414397
3835503772985	383550	3772985	0.004967946	0.006993571	0.018957992	0.038284831	0.034937454
3835603772985	383560	3772985	0.004880671	0.006873491	0.018279965	0.036844444	0.033619359
3835703772985	383570	3772985	0.004793747	0.006753207	0.01764006	0.035484836	0.032373323
3835803772985	383580	3772985	0.004717782	0.006647564	0.017079278	0.034285833	0.031274708
3835903772985	383590	3772985	0.00464362	0.006543931	0.016549331	0.033149109	0.030235296
3836003772985	383600	3772985	0.004584514	0.006461047	0.016101764	0.03217724	0.029349246
3836103772985	383610	3772985	0.004548656	0.00641051	0.015761014	0.031418807	0.028663434
3836203772985	383620	3772985	0.004512876	0.006359712	0.015432248	0.030682766	0.028003419
3836303772985	383630	3772985	0.004480716	0.006313706	0.015128159	0.029995451	0.027392499
3836403772985	383640	3772985	0.004449587	0.006268841	0.014838998	0.029337321	0.026813149
3836503772985	383650	3772985	0.004425995	0.006234139	0.014586495	0.028751439	0.026305363
3836603772985	383660	3772985	0.00441941	0.006222289	0.014414477	0.028325653	0.025956601
3836703772985	383670	3772985	0.004410628	0.006206633	0.014248191	0.027912101	0.025624445
3836803772985	383680	3772985	0.004386853	0.006170492	0.014026599	0.027391564	0.025188349
3836903772985	383690	3772985	0.004356548	0.006125662	0.01378456	0.026835011	0.024714279
3837003772985	383700	3772985	0.004327951	0.006083111	0.01355558	0.026305841	0.024265814
3837103772985	383710	3772985	0.004307752	0.006051234	0.013375454	0.025875353	0.0239181
3837203772985	383720	3772985	0.004286212	0.006017424	0.013196926	0.025450799	0.023575424
3837303772985	383730	3772985	0.004257658	0.005974814	0.012989569	0.02497313	0.023174463
3837403772985	383740	3772985	0.004225242	0.005927818	0.012765251	0.02446712	0.022739629
3837503772985	383750	3772985	0.004193637	0.005882318	0.012547301	0.023975978	0.022316106
3837603772985	383760	3772985	0.004168623	0.005845586	0.012363957	0.023554041	0.021965493
3837703772985	383770	3772985	0.004142772	0.005808211	0.012180197	0.023134992	0.021616326
3837803772985	383780	3772985	0.004118495	0.005773386	0.012005705	0.022738161	0.021286047
3837903772985	383790	3772985	0.004096762	0.005742702	0.011841665	0.022364502	0.020978924
3838003772985	383800	3772985	0.004075589	0.005712929	0.011684172	0.021996068	0.02068476
3838103772985	383810	3772985	0.004041616	0.005667182	0.011460778	0.021515967	0.020241018
3838203772985	383820	3772985	0.004006564	0.005620258	0.01123606	0.021039422	0.019792354
3838303772985	383830	3772985	0.003967562	0.005568191	0.010998284	0.020543265	0.019313677
3838403772985	383840	3772985	0.003920051	0.005505012	0.010728188	0.019993701	0.018761729
3838503772985	383850	3772985	0.00387231	0.005441233	0.010470311	0.019469749	0.018236858
3838603772985	383860	3772985	0.003830379	0.005384886	0.010244074	0.019003115	0.01777931
3838703772985	383870	3772985	0.003790136	0.005330917	0.010031058	0.018564624	0.017351489
3838803772985	383880	3772985	0.003758313	0.005288188	0.009854548	0.018196694	0.017001601
3838903772985	383890	3772985	0.003762965	0.005294915	0.009813136	0.018073094	0.016940757
3839003772985	383900	3772985	0.003774517	0.005311324	0.009801669	0.017995755	0.016932406
3839103772985	383910	3772985	0.00375602	0.005286514	0.009687806	0.017735054	0.016711291
3829703772995	382970	3772995	0.004372003	0.005806833	0.019512295	0.041136365	0.040286676
3829803772995	382980	3772995	0.004311319	0.005736932	0.020711186	0.044835009	0.043456261
3829903772995	382990	3772995	0.004279901	0.005706974	0.021894957	0.048498607	0.04651007
3830003772995	383000	3772995	0.004210761	0.005645956	0.023171853	0.052336868	0.049671598
3830103772995	383010	3772995	0.004251653	0.005696908	0.024569546	0.056610741	0.053128972
3830203772995	383020	3772995	0.004289071	0.005744385	0.026065168	0.061287152	0.05683687
3830303772995	383030	3772995	0.004323025	0.005788196	0.027626175	0.06618659	0.060681678
3830403772995	383040	3772995	0.00435877	0.005834543	0.029187391	0.071011507	0.064485761
3830503772995	383050	3772995	0.004394815	0.005881218	0.030832829	0.076128206	0.068487221
3830603772995	383060	3772995	0.004431553	0.005928836	0.032590725	0.081643246	0.072746218
3830703772995	383070	3772995	0.004469613	0.005978105	0.034479061	0.087604985	0.077302401
3830803772995	383080	3772995	0.004508011	0.006027776	0.036483039	0.093982272	0.082116575
3830903772995	383090	3772995	0.004547258	0.006078591	0.038610634	0.100791718	0.087203055
3831003772995	383100	3772995	0.00458693	0.006129884	0.040852735	0.108000729	0.092533811
3831103772995	383110	3772995	0.004627376	0.006182127	0.043193167	0.11554775	0.098060799
3831203772995	383120	3772995	0.004670474	0.006237902	0.045681377	0.123561536	0.103894689
3831303772995	383130	3772995	0.004714212	0.006294459	0.048236622	0.131778532	0.109827605
3831403772995	383140	3772995	0.004758897	0.006352195	0.050831452	0.140079541	0.115776415
3831503772995	383150	3772995	0.004804154	0.006410669	0.053426062	0.1483014	0.121628969
3831603772995	383160	3772995	0.004850009	0.006469663	0.055967435	0.156225909	0.127233407
3831703772995	383170	3772995	0.004901028	0.006535875	0.058602621	0.164240355	0.132899462
3831803772995	383180	3772995	0.004953206	0.006603286	0.0610918	0.171528472	0.138021599
3831903772995	383190	3772995	0.005007779	0.006673934	0.063418147	0.177947206	0.142511681
3832003772995	383200	3772995	0.005065707	0.006748953	0.065505163	0.18312248	0.146118514
3832103772995	383210	3772995	0.005124011	0.006824533	0.066727863	0.184782713	0.147314138
3832203772995	383220	3772995	0.005183779	0.006902429	0.067052565	0.182447114	0.145703754
3832303772995	383230	3772995	0.005235919	0.006972684	0.066977715	0.178420726	0.142835926
3832403772995	383240	3772995	0.005363662	0.007119254	0.066320478	0.172313092	0.138567739
3832503772995	383250	3772995	0.005562566	0.007360454	0.063692673	0.160913422	0.13068711
3832603772995	383260	3772995	0.005720647	0.007584583	0.060914529	0.148876291	0.12170201
3832703772995	383270	3772995	0.005938236	0.007920355	0.060243244	0.144269793	0.118028409
3832803772995	383280	3772995	0.006051836	0.00808999	0.059966229	0.141177902	0.115508763
3832903772995	383290	3772995	0.006150635	0.00824422	0.059506391	0.138039543	0.112818251

Health Risk Assessment Results Summary

		MAX:	4.18	46.12	46.32
Unique Identifier	X (UTM)	Y (UTM)	Onroad	Offroad	Total Risk
3833003772995	383300	3772995	0.124370361	2.37052989	2.4949003
3833103772995	383310	3772995	0.128473883	2.336319389	2.4647933
3833203772995	383320	3772995	0.132156317	2.296258455	2.4284148
3833303772995	383330	3772995	0.13526861	2.248884183	2.3841528
3833403772995	383340	3772995	0.137597709	2.195097017	2.3326947
3833503772995	383350	3772995	0.139705281	2.147441903	2.2871472
3833603772995	383360	3772995	0.140915747	2.093742439	2.2346582
3833703772995	383370	3772995	0.142677078	2.05651001	2.1991871
3833803772995	383380	3772995	0.145283953	2.039531491	2.1848154
3833903772995	383390	3772995	0.146772891	2.016348929	2.1631218
3834003772995	383400	3772995	0.147009096	1.981758106	2.1287672
3834103772995	383410	3772995	0.146496673	1.943080303	2.089577
3834203772995	383420	3772995	0.144439851	1.889006962	2.0334468
3834303772995	383430	3772995	0.139688178	1.808166982	1.9478552
3834403772995	383440	3772995	0.13441838	1.732855871	1.8672743
3834503772995	383450	3772995	0.128537402	1.658945866	1.7874833
3834603772995	383460	3772995	0.1223373	1.589057413	1.7113947
3834703772995	383470	3772995	0.116425096	1.526035773	1.6424609
3834803772995	383480	3772995	0.111778528	1.476553985	1.5883325
3834903772995	383490	3772995	0.107253129	1.429801505	1.5370546
3835003772995	383500	3772995	0.101945907	1.37741217	1.4793581
3835103772995	383510	3772995	0.096364767	1.322543585	1.4189084
3835203772995	383520	3772995	0.091168223	1.271062501	1.3622307
3835303772995	383530	3772995	0.086995	1.228960054	1.3159551
3835403772995	383540	3772995	0.083060427	1.188810285	1.2718707
3835503772995	383550	3772995	0.079432693	1.151167615	1.2306003
3835603772995	383560	3772995	0.07607713	1.115811482	1.1918886
3835703772995	383570	3772995	0.072923393	1.081893837	1.1548172
3835803772995	383580	3772995	0.070168909	1.051850291	1.1220192
3835903772995	383590	3772995	0.067574794	1.023143226	1.090718
3836003772995	383600	3772995	0.065406519	0.999044319	1.0644508
3836103772995	383610	3772995	0.063784671	0.981360515	1.0451452
3836203772995	383620	3772995	0.062233134	0.964302456	1.0265356
3836303772995	383630	3772995	0.061047095	0.951481059	1.0125282
3836403772995	383640	3772995	0.059985404	0.939998773	0.9999842
3836503772995	383650	3772995	0.059076933	0.930046671	0.9891236
3836603772995	383660	3772995	0.058507499	0.923874887	0.9823824
3836703772995	383670	3772995	0.05796872	0.917757584	0.9757263
3836803772995	383680	3772995	0.057154236	0.908318754	0.965473
3836903772995	383690	3772995	0.056225401	0.897606555	0.953832
3837003772995	383700	3772995	0.055373549	0.887698476	0.943072
3837103772995	383710	3772995	0.054815955	0.881017562	0.9358335
3837203772995	383720	3772995	0.054247752	0.874261974	0.9285097
3837303772995	383730	3772995	0.053553949	0.866189545	0.9197435
3837403772995	383740	3772995	0.052775001	0.857304685	0.9100797
3837503772995	383750	3772995	0.051993862	0.848434124	0.900428
3837603772995	383760	3772995	0.051260671	0.840253532	0.8915142
3837703772995	383770	3772995	0.050533522	0.832106947	0.8826405
3837803772995	383780	3772995	0.049864252	0.824435271	0.8742995
3837903772995	383790	3772995	0.049297144	0.817813983	0.8671111
3838003772995	383800	3772995	0.048775623	0.81114632	0.8599219
3838103772995	383810	3772995	0.047914905	0.801286656	0.8492016
3838203772995	383820	3772995	0.047031243	0.791302031	0.8383333
3838303772995	383830	3772995	0.046070998	0.780487152	0.8265582
3838403772995	383840	3772995	0.04491213	0.767701005	0.8126131
3838503772995	383850	3772995	0.043797966	0.755302181	0.7991001
3838603772995	383860	3772995	0.042651897	0.742465699	0.7851176
3838703772995	383870	3772995	0.041532072	0.729555097	0.7710872
3838803772995	383880	3772995	0.040651534	0.719185139	0.7598367
3838903772995	383890	3772995	0.040688462	0.718987529	0.759676
3839003772995	383900	3772995	0.040859091	0.720300658	0.7611597
3839103772995	383910	3772995	0.040566672	0.715042503	0.7556092
3829703773005	382970	3773005	0.039292529	1.14552788	1.1848204
3829803773005	382980	3773005	0.04076482	1.175446514	1.2162113
3829903773005	382990	3773005	0.041918746	1.213860881	1.2557796
3830003773005	383000	3773005	0.043105929	1.246203414	1.2893093
3830103773005	383010	3773005	0.044336152	1.301417374	1.3457535
3830203773005	383020	3773005	0.045656575	1.361481456	1.407138
3830303773005	383030	3773005	0.047041001	1.426506915	1.4735479
3830403773005	383040	3773005	0.048494057	1.494192689	1.5426867
3830503773005	383050	3773005	0.050010411	1.563578468	1.6135889
3830603773005	383060	3773005	0.051600838	1.636958655	1.6885595
3830703773005	383070	3773005	0.053338588	1.717162104	1.7705007
3830803773005	383080	3773005	0.055157657	1.803306859	1.8584645
3830903773005	383090	3773005	0.057073899	1.895522016	1.9525959
3831003773005	383100	3773005	0.059086068	1.993529043	2.0526151
3831103773005	383110	3773005	0.061192297	2.09661608	2.1578084
3831203773005	383120	3773005	0.063461743	2.206733989	2.2701957
3831303773005	383130	3773005	0.065837874	2.320313227	2.3861511
3831403773005	383140	3773005	0.068349798	2.436302547	2.5046523
3831503773005	383150	3773005	0.070993453	2.552369082	2.6233625
3831603773005	383160	3773005	0.073775973	2.665774105	2.7395501
3831703773005	383170	3773005	0.076832956	2.780109692	2.8569426
3831803773005	383180	3773005	0.080052946	2.885898876	2.9659518
3831903773005	383190	3773005	0.083516502	2.981437128	3.0649536
3832003773005	383200	3773005	0.0872965	3.063495767	3.1507923
3832103773005	383210	3773005	0.091299999	3.118483428	3.2097834
3832203773005	383220	3773005	0.095685145	3.114687792	3.2103729
3832303773005	383230	3773005	0.100345161	3.076204953	3.1765501
3832403773005	383240	3773005	0.105316759	3.008366539	3.1136833
3832503773005	383250	3773005	0.11057501	2.930659705	3.0412347

Health Risk Assessment Results Summary

Sensitive Receptors

		MAX:	46.32
Unique Identifier	X (UTM)	Y (UTM)	Total Risk
3833003772995	383300	3772995	2.494900251
3833103772995	383310	3772995	2.464793272
3833203772995	383320	3772995	2.428414772
3833303772995	383330	3772995	2.384152793
3833403772995	383340	3772995	2.332694726
3833503772995	383350	3772995	2.287147184
3833603772995	383360	3772995	2.234658186
3833703772995	383370	3772995	2.199187088
3833803772995	383380	3772995	2.184815444
3833903772995	383390	3772995	2.16312182
3834003772995	383400	3772995	2.128767202
3834103772995	383410	3772995	2.089576976
3834203772995	383420	3772995	2.033446813
3834303772995	383430	3772995	1.94785516
3834403772995	383440	3772995	1.86727425
3834503772995	383450	3772995	1.787483268
3834603772995	383460	3772995	1.711394714
3834703772995	383470	3772995	1.64246087
3834803772995	383480	3772995	1.588332513
3834903772995	383490	3772995	1.537054635
3835003772995	383500	3772995	1.479358077
3835103772995	383510	3772995	1.418908353
3835203772995	383520	3772995	1.362230724
3835303772995	383530	3772995	1.315955054
3835403772995	383540	3772995	1.271870712
3835503772995	383550	3772995	1.230600307
3835603772995	383560	3772995	1.191888612
3835703772995	383570	3772995	1.15481723
3835803772995	383580	3772995	1.1220192
3835903772995	383590	3772995	1.09071802
3836003772995	383600	3772995	1.064450839
3836103772995	383610	3772995	1.045145186
3836203772995	383620	3772995	1.02653559
3836303772995	383630	3772995	1.012528155
3836403772995	383640	3772995	0.999984177
3836503772995	383650	3772995	0.989123604
3836603772995	383660	3772995	0.982382386
3836703772995	383670	3772995	0.975726305
3836803772995	383680	3772995	0.965472989
3836903772995	383690	3772995	0.953831957
3837003772995	383700	3772995	0.943072025
3837103772995	383710	3772995	0.935833517
3837203772995	383720	3772995	0.928509727
3837303772995	383730	3772995	0.919743494
3837403772995	383740	3772995	0.910079686
3837503772995	383750	3772995	0.900427986
3837603772995	383760	3772995	0.891514203
3837703772995	383770	3772995	0.882640469
3837803772995	383780	3772995	0.874299523
3837903772995	383790	3772995	0.867111127
3838003772995	383800	3772995	0.859921943
3838103772995	383810	3772995	0.84920156
3838203772995	383820	3772995	0.838333275
3838303772995	383830	3772995	0.82655815
3838403772995	383840	3772995	0.812613135
3838503772995	383850	3772995	0.799100147
3838603772995	383860	3772995	0.785117596
3838703772995	383870	3772995	0.771087169
3838803772995	383880	3772995	0.759836674
3838903772995	383890	3772995	0.759675991
3839003772995	383900	3772995	0.761159749
3839103772995	383910	3772995	0.755609175
3829703773005	382970	3773005	1.184820409
3829803773005	382980	3773005	1.216211334
3829903773005	382990	3773005	1.255779627
3830003773005	383000	3773005	1.289309343
3830103773005	383010	3773005	1.345753526
3830203773005	383020	3773005	1.407138031
3830303773005	383030	3773005	1.473547916
3830403773005	383040	3773005	1.542686746
3830503773005	383050	3773005	1.613588879
3830603773005	383060	3773005	1.688559493
3830703773005	383070	3773005	1.770500692
3830803773005	383080	3773005	1.858464516
3830903773005	383090	3773005	1.952595915
3831003773005	383100	3773005	2.052615111
3831103773005	383110	3773005	2.157808377
3831203773005	383120	3773005	2.270195732
3831303773005	383130	3773005	2.386151101
3831403773005	383140	3773005	2.504652345
3831503773005	383150	3773005	2.623362534
3831603773005	383160	3773005	2.739550078
3831703773005	383170	3773005	2.856942647
3831803773005	383180	3773005	2.965951821
3831903773005	383190	3773005	3.06495363
3832003773005	383200	3773005	3.150792268
3832103773005	383210	3773005	3.209783427
3832203773005	383220	3773005	3.210372937
3832303773005	383230	3773005	3.176550114
3832403773005	383240	3773005	3.113683297
3832503773005	383250	3773005	3.041234715

FOR CHRONIC CALCS

MAX:	1.61			
Overlapping Phases - Maximum GLC				
2025	2026	2027	2028	2029
0.006240495	0.008388219	0.058889689	0.134819497	0.110099591
0.006321299	0.008522207	0.058014112	0.131264748	0.107187146
0.006391948	0.008643863	0.056872222	0.127344728	0.10408148
0.006445568	0.008742307	0.055435432	0.122981431	0.100729066
0.006485511	0.008822799	0.053718818	0.11817811	0.097133849
0.006505954	0.008866997	0.052210743	0.114046444	0.094123552
0.006512279	0.008891835	0.050447953	0.109469729	0.090853789
0.006508214	0.008886581	0.049267445	0.106332696	0.088753372
0.006486105	0.008835529	0.048860688	0.105042643	0.088112057
0.006447831	0.008763434	0.048236896	0.103317513	0.0871542
0.006396629	0.008679932	0.047199271	0.100704444	0.085527065
0.00633711	0.008587495	0.046015028	0.097791796	0.083667109
0.006288663	0.008526881	0.044168965	0.093427145	0.08066946
0.006260615	0.008525405	0.041181261	0.086624107	0.075638434
0.006219477	0.008505306	0.03845086	0.080487896	0.070953753
0.006165009	0.008469034	0.035831679	0.074683891	0.066362549
0.006096599	0.008411639	0.033426656	0.069402662	0.062061278
0.006016698	0.00833255	0.031337004	0.064850843	0.058271918
0.005937899	0.008241639	0.02975979	0.061419825	0.055400663
0.005855466	0.008143821	0.028306387	0.058275692	0.052721216
0.005755715	0.008027205	0.026721918	0.054885502	0.049744696
0.005633013	0.007876713	0.025146809	0.051541355	0.046755805
0.005504005	0.007712525	0.023731439	0.048541964	0.044055858
0.00539172	0.007565171	0.022602335	0.046141878	0.041896345
0.005277909	0.007413687	0.021557818	0.043923025	0.039890803
0.005165722	0.007262373	0.020604804	0.041897254	0.038055453
0.005056115	0.007113076	0.019730232	0.040035684	0.03636761
0.004946339	0.006962085	0.018913415	0.038295586	0.034790303
0.00484794	0.0068258	0.018196168	0.036760494	0.033402432
0.00475126	0.006691106	0.0175235	0.035318452	0.032100632
0.004671603	0.006579534	0.016953027	0.034083677	0.030990906
0.004618481	0.006505032	0.016511696	0.033109348	0.030120996
0.004566728	0.006432072	0.016088896	0.032170838	0.029286968
0.004532806	0.006384065	0.015749533	0.031400154	0.028611023
0.004503965	0.006342912	0.015438995	0.030686176	0.027991233
0.004480774	0.006309237	0.015161635	0.030039122	0.027437511
0.004473379	0.00629707	0.014957498	0.029538374	0.027026574
0.004464675	0.006282443	0.014760151	0.029052862	0.026634196
0.004439995	0.006245684	0.014507704	0.028461085	0.026138622
0.004408835	0.006200287	0.014236006	0.027835267	0.02560675
0.004380214	0.006158128	0.013983345	0.027250215	0.025112482
0.004363868	0.006131938	0.013796097	0.026797566	0.024750892
0.004346025	0.006103617	0.013611851	0.026355334	0.024398025
0.004321704	0.006066688	0.013406853	0.025875705	0.024004154
0.004293778	0.006025326	0.013188102	0.025372579	0.023581748
0.004265334	0.005983693	0.012972709	0.024880292	0.023167561
0.004239335	0.005945678	0.012772591	0.024421167	0.022784683
0.00421329	0.005907949	0.012575154	0.023970258	0.022407291
0.004188802	0.005872635	0.012390005	0.023545609	0.022057996
0.004169168	0.005844626	0.012224068	0.023164824	0.021749341
0.004149264	0.005816571	0.012061355	0.022784842	0.021447821
0.004116651	0.00577249	0.011836212	0.022293939	0.021003486
0.004083219	0.005727709	0.011609969	0.021808232	0.020554615
0.004045659	0.005677616	0.011371223	0.021306174	0.020076628
0.00399902	0.005615536	0.011098774	0.020747513	0.019522756
0.003952808	0.005553791	0.010838657	0.020215433	0.018994134
0.0039036	0.005487832	0.01057542	0.019680058	0.018457707
0.003852947	0.005419913	0.010317471	0.019153709	0.017933436
0.003813051	0.005366163	0.01010664	0.01871808	0.017510591
0.003820995	0.005377544	0.010066866	0.018597861	0.017454796
0.003835409	0.005398177	0.010055296	0.01852124	0.017449831
0.003818858	0.005375946	0.009940107	0.018255965	0.017222287
0.004521095	0.00599137	0.020185702	0.042307853	0.041664028
0.004437182	0.005893341	0.021400645	0.046252438	0.04505568
0.004389895	0.00584195	0.022756555	0.050453563	0.048568249
0.004291081	0.005746427	0.024188333	0.054893271	0.052219726
0.004324613	0.005790597	0.025738146	0.059601055	0.056057465
0.00436692	0.005843834	0.027370373	0.064654479	0.060111306
0.004404944	0.005892394	0.029153084	0.070272429	0.064528036
0.004442225	0.005940281	0.031017975	0.076159276	0.069120975
0.004479418	0.005988205	0.032937856	0.082211198	0.073810714
0.00451722	0.006036823	0.034965148	0.088647143	0.078750199
0.004557742	0.006089015	0.037179184	0.095709206	0.084123339
0.004598736	0.006141731	0.039555379	0.103359631	0.089867723
0.004640362	0.006195318	0.042098299	0.111610221	0.095989157
0.004682899	0.00624998	0.044799523	0.120430953	0.10245928
0.004725327	0.006304348	0.047644012	0.129765422	0.109236336
0.004771207	0.006363388	0.050684112	0.13974505	0.116432932
0.004816898	0.006422051	0.053829853	0.150080568	0.123821947
0.004864169	0.006482619	0.057054626	0.160639005	0.131315598
0.004911967	0.00654388	0.060304309	0.171203614	0.138763673
0.004961062	0.006606923	0.063510719	0.181490192	0.145970714
0.00501416	0.006674931	0.066790035	0.191786803	0.153169104
0.005068673	0.006744913	0.069892271	0.201205672	0.159714643
0.005125761	0.006818174	0.072791113	0.209545844	0.165480129
0.00518702	0.006896912	0.075422405	0.216446191	0.170223164
0.005248835	0.006976238	0.077420629	0.220671203	0.173048262
0.005315807	0.007062469	0.078013089	0.218717532	0.171717126
0.005378874	0.007145021	0.077873782	0.213409316	0.167897587
0.005436465	0.007222532	0.077003323	0.205276472	0.162094574
0.005555975	0.007468986	0.075072133	0.193727531	0.15411124

Health Risk Assessment Results Summary

		MAX:	4.18	46.12	46.32
Unique Identifier	X (UTM)	Y (UTM)	Onroad	Offroad	Total Risk
3832603773005	383260	3773005	0.115121466	2.831138056	2.9462595
3832703773005	383270	3773005	0.118266123	2.770511995	2.8887781
3832803773005	383280	3773005	0.121995914	2.738451035	2.8604469
3832903773005	383290	3773005	0.126893582	2.719881825	2.8467754
3833003773005	383300	3773005	0.133912443	2.690720531	2.824633
3833103773005	383310	3773005	0.139765735	2.646266466	2.7860322
3833203773005	383320	3773005	0.144816705	2.599896288	2.744713
3833303773005	383330	3773005	0.149322097	2.549159538	2.6984816
3833403773005	383340	3773005	0.153057837	2.489126291	2.6421841
3833503773005	383350	3773005	0.156245696	2.429849054	2.5860947
3833603773005	383360	3773005	0.15836405	2.362021099	2.5203851
3833703773005	383370	3773005	0.160664581	2.313078002	2.4737426
3833803773005	383380	3773005	0.163622218	2.28975577	2.453378
3833903773005	383390	3773005	0.16544699	2.257877371	2.4233244
3834003773005	383400	3773005	0.165316727	2.202931279	2.368248
3834103773005	383410	3773005	0.164087991	2.14255461	2.3066426
3834203773005	383420	3773005	0.161308233	2.069749199	2.2310574
3834303773005	383430	3773005	0.156024071	1.975592261	2.1316163
3834403773005	383440	3773005	0.150038273	1.88799069	2.038029
3834503773005	383450	3773005	0.142824222	1.798616799	1.941441
3834603773005	383460	3773005	0.135285684	1.713689716	1.8489754
3834703773005	383470	3773005	0.128076168	1.638052207	1.7661284
3834803773005	383480	3773005	0.122593857	1.580845237	1.7034391
3834903773005	383490	3773005	0.117288168	1.527284279	1.6445724
3835003773005	383500	3773005	0.111248801	1.468905172	1.580154
3835103773005	383510	3773005	0.104956126	1.40888365	1.5138398
3835203773005	383520	3773005	0.099070349	1.352001272	1.4510716
3835303773005	383530	3773005	0.094107373	1.30319318	1.3973006
3835403773005	383540	3773005	0.089471321	1.256944029	1.3464154
3835503773005	383550	3773005	0.085162374	1.213120333	1.2982827
3835603773005	383560	3773005	0.081161626	1.171479059	1.2526407
3835703773005	383570	3773005	0.07745218	1.131903093	1.2093553
3835803773005	383580	3773005	0.074080216	1.095134737	1.169215
3835903773005	383590	3773005	0.070941619	1.06018108	1.1311227
3836003773005	383600	3773005	0.068369753	1.031274415	1.0996442
3836103773005	383610	3773005	0.06652192	1.010930303	1.0774522
3836203773005	383620	3773005	0.064762081	0.99138319	1.0561453
3836303773005	383630	3773005	0.063481307	0.977548992	1.0410303
3836403773005	383640	3773005	0.062370714	0.965549708	1.0279204
3836503773005	383650	3773005	0.061385501	0.954836982	1.0162225
3836603773005	383660	3773005	0.060677994	0.947163108	1.0078411
3836703773005	383670	3773005	0.060017839	0.939780757	0.9997986
3836803773005	383680	3773005	0.05915759	0.9299389	0.9890965
3836903773005	383690	3773005	0.058219924	0.919143572	0.9773635
3837003773005	383700	3773005	0.057344453	0.908998385	0.9663428
3837103773005	383710	3773005	0.056769577	0.902155875	0.9589255
3837203773005	383720	3773005	0.056185163	0.895210775	0.9513959
3837303773005	383730	3773005	0.055502237	0.887279886	0.9427821
3837403773005	383740	3773005	0.054742034	0.878552557	0.9332946
3837503773005	383750	3773005	0.053970882	0.869896169	0.9238671
3837603773005	383760	3773005	0.053195893	0.861240418	0.9144363
3837703773005	383770	3773005	0.052427294	0.852723934	0.9051512
3837803773005	383780	3773005	0.051708857	0.844726027	0.8964349
3837903773005	383790	3773005	0.051080884	0.837504777	0.8885857
3838003773005	383800	3773005	0.050496945	0.830438639	0.8809356
3838103773005	383810	3773005	0.049644291	0.820591758	0.870236
3838203773005	383820	3773005	0.048773569	0.810701128	0.8594747
3838303773005	383830	3773005	0.047843079	0.800312461	0.8481555
3838403773005	383840	3773005	0.0467401	0.788093207	0.8348333
3838503773005	383850	3773005	0.045675682	0.776259638	0.8219353
3838603773005	383860	3773005	0.044420142	0.762446335	0.8068665
3838703773005	383870	3773005	0.043140974	0.748106784	0.7912478
3838803773005	383880	3773005	0.042117048	0.73629697	0.778414
3838903773005	383890	3773005	0.042063812	0.735022329	0.7770861
3839003773005	383900	3773005	0.042124865	0.735220988	0.7773459
3839103773005	383910	3773005	0.041590356	0.728411496	0.7700019
3829703773015	382970	3773015	0.040258938	1.181958772	1.2222177
3829803773015	382980	3773015	0.041629821	1.210351581	1.2519814
3829903773015	382990	3773015	0.043033874	1.254437756	1.2974716
3830003773015	383000	3773015	0.044271254	1.297462519	1.3417338
3830103773015	383010	3773015	0.045587723	1.348976077	1.3945638
3830203773015	383020	3773015	0.047019347	1.4132595	1.4602788
3830303773015	383030	3773015	0.048514769	1.484923671	1.5334384
3830403773015	383040	3773015	0.050051394	1.565416109	1.6154675
3830503773015	383050	3773015	0.051649543	1.649158476	1.700808
3830603773015	383060	3773015	0.053319979	1.734211009	1.787531
3830703773015	383070	3773015	0.055196241	1.828648183	1.8838444
3830803773015	383080	3773015	0.057170761	1.931521608	1.9886924
3830903773015	383090	3773015	0.059243152	2.042846296	2.1020894
3831003773015	383100	3773015	0.061413803	2.162585131	2.2239989
3831103773015	383110	3773015	0.06369951	2.290241454	2.353941
3831203773015	383120	3773015	0.066140976	2.42693701	2.493078
3831303773015	383130	3773015	0.068708307	2.569496672	2.638205
3831403773015	383140	3773015	0.071430159	2.717312411	2.7887426
3831503773015	383150	3773015	0.0743167	2.867814901	2.9421316
3831603773015	383160	3773015	0.077362245	3.016480528	3.0938428
3831703773015	383170	3773015	0.08064242	3.163533904	3.2441763
3831903773015	383190	3773015	0.087854723	3.423358508	3.5112132
3832003773015	383200	3773015	0.091969928	3.530861119	3.622831
3832103773015	383210	3773015	0.09634581	3.60753875	3.7038846
3832203773015	383220	3773015	0.101266363	3.624467357	3.7257337

Health Risk Assessment Results Summary

Sensitive Receptors		MAX:	46.32
Unique Identifier	X (UTM)	Y (UTM)	Total Risk
3832603773005	383260	3773005	2.946259522
3832703773005	383270	3773005	2.888778118
3832803773005	383280	3773005	2.860446949
3832903773005	383290	3773005	2.846775408
3833003773005	383300	3773005	2.824632974
3833103773005	383310	3773005	2.786032201
3833203773005	383320	3773005	2.744712993
3833303773005	383330	3773005	2.698481635
3833403773005	383340	3773005	2.642184128
3833503773005	383350	3773005	2.58609475
3833603773005	383360	3773005	2.52038515
3833703773005	383370	3773005	2.473742583
3833803773005	383380	3773005	2.453377988
3833903773005	383390	3773005	2.423324361
3834003773005	383400	3773005	2.368248006
3834103773005	383410	3773005	2.306642601
3834203773005	383420	3773005	2.231057431
3834303773005	383430	3773005	2.131616332
3834403773005	383440	3773005	2.038028963
3834503773005	383450	3773005	1.941441021
3834603773005	383460	3773005	1.8489754
3834703773005	383470	3773005	1.766128374
3834803773005	383480	3773005	1.703439093
3834903773005	383490	3773005	1.644572447
3835003773005	383500	3773005	1.580153973
3835103773005	383510	3773005	1.513839776
3835203773005	383520	3773005	1.451071621
3835303773005	383530	3773005	1.397300553
3835403773005	383540	3773005	1.346415351
3835503773005	383550	3773005	1.298282707
3835603773005	383560	3773005	1.252640685
3835703773005	383570	3773005	1.209355272
3835803773005	383580	3773005	1.169214953
3835903773005	383590	3773005	1.1311227
3836003773005	383600	3773005	1.099644168
3836103773005	383610	3773005	1.077452223
3836203773005	383620	3773005	1.056145271
3836303773005	383630	3773005	1.041030299
3836403773005	383640	3773005	1.027920422
3836503773005	383650	3773005	1.016222483
3836603773005	383660	3773005	1.007841103
3836703773005	383670	3773005	0.999798596
3836803773005	383680	3773005	0.989096491
3836903773005	383690	3773005	0.977363496
3837003773005	383700	3773005	0.966342837
3837103773005	383710	3773005	0.958925451
3837203773005	383720	3773005	0.951395937
3837303773005	383730	3773005	0.942782123
3837403773005	383740	3773005	0.933294591
3837503773005	383750	3773005	0.923867051
3837603773005	383760	3773005	0.914436312
3837703773005	383770	3773005	0.905151229
3837803773005	383780	3773005	0.896434884
3837903773005	383790	3773005	0.888585661
3838003773005	383800	3773005	0.880935584
3838103773005	383810	3773005	0.870236049
3838203773005	383820	3773005	0.859474697
3838303773005	383830	3773005	0.84815554
3838403773005	383840	3773005	0.834833307
3838503773005	383850	3773005	0.82193532
3838603773005	383860	3773005	0.806866477
3838703773005	383870	3773005	0.791247758
3838803773005	383880	3773005	0.778414019
3838903773005	383890	3773005	0.777086141
3839003773005	383900	3773005	0.777345854
3839103773005	383910	3773005	0.770001853
3829703773015	382970	3773015	1.22221771
3829803773015	382980	3773015	1.251981402
3829903773015	382990	3773015	1.297471631
3830003773015	383000	3773015	1.341733773
3830103773015	383010	3773015	1.394563799
3830203773015	383020	3773015	1.460278847
3830303773015	383030	3773015	1.533438441
3830403773015	383040	3773015	1.615467503
3830503773015	383050	3773015	1.700808019
3830603773015	383060	3773015	1.787530988
3830703773015	383070	3773015	1.883844424
3830803773015	383080	3773015	1.988692369
3830903773015	383090	3773015	2.102089448
3831003773015	383100	3773015	2.223998934
3831103773015	383110	3773015	2.353940963
3831203773015	383120	3773015	2.493077986
3831303773015	383130	3773015	2.638204978
3831403773015	383140	3773015	2.78874257
3831503773015	383150	3773015	2.942131601
3831603773015	383160	3773015	3.093842774
3831703773015	383170	3773015	3.244176324
3831903773015	383190	3773015	3.51121323
3832003773015	383200	3773015	3.622831048
3832103773015	383210	3773015	3.70388456
3832203773015	383220	3773015	3.72573372

FOR CHRONIC CALCS

	MAX:	1.61			
	Overlapping Phases - Maximum GLC				
2025	2026	2027	2028	2029	
0.00580779	0.00766944	0.072606437	0.18191178	0.14542761	
0.005906315	0.007805256	0.07136877	0.174951041	0.139736211	
0.005994696	0.007932972	0.071039252	0.170754427	0.136190077	
0.006160317	0.008192059	0.070796699	0.167396781	0.133049338	
0.006304557	0.008407292	0.07017866	0.163336338	0.129853712	
0.006420615	0.008587825	0.069019305	0.158479953	0.125994251	
0.006516386	0.008741703	0.067710652	0.153704128	0.12229649	
0.006592321	0.008866871	0.066186394	0.148772619	0.118604096	
0.006656437	0.008977914	0.064236052	0.143114674	0.114535793	
0.006698003	0.009052611	0.062287259	0.13771948	0.110758747	
0.006724713	0.009108113	0.059965675	0.131646586	0.106602522	
0.006726927	0.009112771	0.058362927	0.127401082	0.103828724	
0.006698993	0.00905272	0.057789426	0.125640765	0.102888465	
0.006653448	0.008970351	0.056909254	0.12323741	0.101520808	
0.006611464	0.008909204	0.055072018	0.118676156	0.098643091	
0.006561502	0.008840762	0.053014103	0.113663847	0.095420293	
0.006513624	0.008786722	0.050426529	0.107530587	0.091301138	
0.006477758	0.008772914	0.046920122	0.099482398	0.085560147	
0.006427908	0.008739578	0.043709212	0.092206879	0.080199705	
0.006373127	0.008708553	0.040443894	0.084926063	0.074601638	
0.006303633	0.008657851	0.037427762	0.078282962	0.069306543	
0.006218953	0.008578147	0.034842592	0.07262263	0.064682479	
0.006135357	0.008483503	0.032968684	0.068517623	0.061311631	
0.006050046	0.008385019	0.031249567	0.064772925	0.058174775	
0.005950954	0.008273212	0.029416375	0.06082605	0.054764846	
0.005833581	0.008135554	0.027608443	0.056962155	0.051358604	
0.005703924	0.007974385	0.025978456	0.053489225	0.048268096	
0.005582948	0.00781874	0.024623814	0.050596067	0.045690226	
0.005459488	0.007656769	0.023381947	0.047945717	0.043318942	
0.005334855	0.0074953	0.022241758	0.045511095	0.041136989	
0.00520976	0.00732139	0.021190819	0.043264804	0.039123232	
0.005085036	0.007150814	0.020219897	0.041187992	0.037263775	
0.004965322	0.006985544	0.019336426	0.039293451	0.035571862	
0.004847528	0.006821528	0.018515264	0.037529574	0.034000537	
0.004751475	0.006687103	0.01783116	0.036048086	0.032686305	
0.004690723	0.006602078	0.017320538	0.034917314	0.031691891	
0.004631713	0.006519227	0.016833707	0.033835552	0.03074317	
0.0045971	0.006470638	0.016458442	0.032977401	0.030001653	
0.004569592	0.006431728	0.016121968	0.032198091	0.029335184	
0.004546671	0.006398913	0.015814308	0.031477391	0.028725304	
0.004536173	0.006383061	0.015566927	0.030879062	0.02823348	
0.004525423	0.006366334	0.015331088	0.03030543	0.027767808	
0.004502303	0.006332288	0.01505642	0.029658909	0.027230477	
0.004473759	0.006290779	0.014769717	0.028993461	0.026671628	
0.004446809	0.00625125	0.014500514	0.028365907	0.026147146	
0.004432794	0.006228818	0.014297253	0.027873244	0.025755106	
0.004416698	0.006203067	0.014098039	0.027392573	0.025373267	
0.004395374	0.006170443	0.013884751	0.026889527	0.024964771	
0.004369826	0.006132289	0.013660483	0.026369739	0.024534569	
0.00434397	0.006093959	0.013440454	0.025860651	0.024111952	
0.004317378	0.00605507	0.013224091	0.025364805	0.023698988	
0.004291249	0.006017251	0.013012137	0.024880765	0.023293784	
0.004266989	0.005982362	0.012812772	0.024422821	0.022916264	
0.004245782	0.005952023	0.012630176	0.024004385	0.022575143	
0.004225684	0.005923901	0.012451868	0.023594324	0.022242206	
0.004194045	0.005881197	0.012222724	0.02309081	0.021794664	
0.004161938	0.005838044	0.011994049	0.022594127	0.021343176	
0.004127159	0.00579162	0.011758398	0.022091063	0.020873626	
0.004083851	0.005733965	0.011492371	0.021539643	0.020336313	
0.004041308	0.005677206	0.011237478	0.021011522	0.019820825	
0.003988857	0.005607202	0.010951704	0.02043349	0.019236822	
0.003932398	0.005531476	0.010664166	0.019854915	0.018648958	
0.003886852	0.005470323	0.010424523	0.019362447	0.018164341	
0.003890544	0.005475868	0.010363145	0.019198227	0.018063722	
0.003901019	0.005491318	0.010327136	0.019075589	0.018007305	
0.003877678	0.005460231	0.010179017	0.018754505	0.017710966	
0.004653565	0.006156177	0.02090129	0.043542719	0.04309284	
0.004551974	0.006037111	0.022095102	0.047728808	0.046663007	
0.004503135	0.005981532	0.023626834	0.052402679	0.050670866	
0.004429771	0.005906244	0.025235348	0.057486517	0.054859331	
0.00439963	0.005886653	0.026968999	0.062752096	0.059176112	
0.004443835	0.005942518	0.028737973	0.06815534	0.063566053	
0.004488063	0.005998131	0.030700059	0.074292643	0.068447225	
0.00452809	0.006048909	0.03291329	0.081388853	0.073942407	
0.00456651	0.006097989	0.035227657	0.08883711	0.079644023	
0.004604825	0.006146919	0.037582212	0.096403719	0.085412138	
0.004648321	0.006202584	0.040190555	0.104798889	0.091776918	
0.004692562	0.006259212	0.043027511	0.11402926	0.098675717	
0.004737039	0.006316095	0.04609447	0.124107611	0.106104958	
0.004782151	0.00637369	0.049388881	0.135025229	0.114052864	
0.004827955	0.006432119	0.052899134	0.146734198	0.122482575	
0.004875646	0.006492866	0.056659233	0.159316244	0.131467959	
0.004923824	0.006554214	0.060586266	0.172489617	0.140792505	
0.004973762	0.006617827	0.064668868	0.186166868	0.150407235	
0.005025352	0.006683398	0.068845965	0.200091732	0.160135749	
0.005077728	0.006749994	0.073007005	0.213827861	0.16967422	
0.005132918	0.006820249	0.07717519	0.227348562	0.179026164	
0.005249474	0.006968539	0.084799767	0.250837568	0.195138641	
0.005313996	0.007050679	0.088173334	0.260189033	0.20149951	
0.005380511	0.007135439	0.090852348	0.266408824	0.205634096	
0.005453849	0.007228907	0.092107137	0.266397585	0.20556328	

Health Risk Assessment Results Summary

		MAX:	4.18	46.12	46.32
Unique Identifier	X (UTM)	Y (UTM)	Onroad	Offroad	Total Risk
3832303773015	383230	3773015	0.106539541	3.565404928	3.6719445
3832403773015	383240	3773015	0.112153953	3.479228968	3.5913829
3832503773015	383250	3773015	0.118077879	3.395311707	3.5133896
3832603773015	383260	3773015	0.12418564	3.32292676	3.4471124
3832703773015	383270	3773015	0.13036518	3.268790558	3.3991557
3832803773015	383280	3773015	0.136278391	3.222984017	3.3592624
3832903773015	383290	3773015	0.141311788	3.170455375	3.3117672
3833003773015	383300	3773015	0.144924754	3.104369733	3.2492945
3833103773015	383310	3773015	0.150623494	3.054978094	3.2056016
3833203773015	383320	3773015	0.158766308	3.00770431	3.1664706
3833303773015	383330	3773015	0.165493694	2.95272909	3.1182228
3833403773015	383340	3773015	0.17114295	2.883720695	3.0548636
3833503773015	383350	3773015	0.175874168	2.806569471	2.9824436
3833603773015	383360	3773015	0.179250232	2.716449186	2.8956994
3833703773015	383370	3773015	0.182523171	2.649808086	2.8323313
3833803773015	383380	3773015	0.186396613	2.618633364	2.80503
3833903773015	383390	3773015	0.188789805	2.575624735	2.7644145
3834003773015	383400	3773015	0.188062288	2.488884313	2.6769466
3834103773015	383410	3773015	0.185863126	2.394619619	2.5804827
3834203773015	383420	3773015	0.182161169	2.293946632	2.4761078
3834303773015	383430	3773015	0.17619839	2.181756215	2.3579546
3834403773015	383440	3773015	0.169313917	2.078156531	2.2474704
3834503773015	383450	3773015	0.160318229	1.966087961	2.1264062
3834603773015	383460	3773015	0.150659997	1.860275156	2.0109352
3834703773015	383470	3773015	0.141810302	1.768344715	1.910155
3834803773015	383480	3773015	0.135247537	1.701109379	1.8363569
3834903773015	383490	3773015	0.128956706	1.638566338	1.767523
3835003773015	383500	3773015	0.121984601	1.572215413	1.6942
3835103773015	383510	3773015	0.114811452	1.505214306	1.6200258
3835203773015	383520	3773015	0.108137581	1.442301713	1.5504393
3835303773015	383530	3773015	0.102241697	1.38557518	1.4878169
3835403773015	383540	3773015	0.096783806	1.332273699	1.4290575
3835503773015	383550	3773015	0.091671279	1.281239773	1.3729111
3835603773015	383560	3773015	0.086896538	1.232370461	1.319267
3835703773015	383570	3773015	0.082534424	1.186360159	1.2688946
3835803773015	383580	3773015	0.078452889	1.142006559	1.2204594
3835903773015	383590	3773015	0.074704634	1.100156969	1.1748616
3836003773015	383600	3773015	0.071676127	1.0658918	1.1375679
3836103773015	383610	3773015	0.069585263	1.042681883	1.1122671
3836203773015	383620	3773015	0.067588999	1.02030463	1.0878936
3836303773015	383630	3773015	0.066196917	1.005328419	1.0715253
3836403773015	383640	3773015	0.065014236	0.992643692	1.0576579
3836503773015	383650	3773015	0.063941927	0.981066435	1.0450084
3836603773015	383660	3773015	0.063080853	0.971771775	1.0348526
3836703773015	383670	3773015	0.062274695	0.962926701	1.0252014
3836803773015	383680	3773015	0.061346048	0.952455466	1.0138015
3836903773015	383690	3773015	0.060384347	0.941523342	1.0019077
3837003773015	383700	3773015	0.05947875	0.931195109	0.9906739
3837103773015	383710	3773015	0.058872517	0.92409146	0.982964
3837203773015	383720	3773015	0.058258853	0.916834017	0.9750929
3837303773015	383730	3773015	0.057577597	0.90894098	0.9665186
3837403773015	383740	3773015	0.056832173	0.900501226	0.9573334
3837503773015	383750	3773015	0.056073667	0.89195007	0.9480237
3837603773015	383760	3773015	0.055258624	0.882927541	0.9381862
3837703773015	383770	3773015	0.054439627	0.874009898	0.9284495
3837803773015	383780	3773015	0.05366829	0.865558118	0.9192264
3837903773015	383790	3773015	0.052975256	0.857833164	0.9108084
3838003773015	383800	3773015	0.052322894	0.850292903	0.9026158
3838103773015	383810	3773015	0.051474061	0.840535774	0.8920098
3838203773015	383820	3773015	0.050613017	0.830700639	0.8813137
3838303773015	383830	3773015	0.049718027	0.820756595	0.8704746
3838403773015	383840	3773015	0.048673928	0.80928182	0.8579557
3838503773015	383850	3773015	0.047666708	0.79813358	0.8458003
3838603773015	383860	3773015	0.046296053	0.783120211	0.8294163
3838703773015	383870	3773015	0.044849599	0.76730503	0.8121546
3838803773015	383880	3773015	0.04366552	0.75385747	0.797523
3838903773015	383890	3773015	0.043509326	0.751554421	0.7950637
3839003773015	383900	3773015	0.043447694	0.750525243	0.7939729
3839103773015	383910	3773015	0.042730001	0.742120257	0.7848503
3829703773025	382970	3773025	0.041408776	1.225652424	1.2670612
3829803773025	382980	3773025	0.042416148	1.251449873	1.293866
3829903773025	382990	3773025	0.044139848	1.295466076	1.3396059
3830003773025	383000	3773025	0.045469633	1.348609278	1.3940789
3830103773025	383010	3773025	0.046877017	1.398668929	1.4455459
3830203773025	383020	3773025	0.048419519	1.467816024	1.5162355
3830303773025	383030	3773025	0.050046126	1.544860232	1.5949064
3830403773025	383040	3773025	0.051674696	1.637931935	1.6896066
3830503773025	383050	3773025	0.053350349	1.74011582	1.7934662
3830603773025	383060	3773025	0.055112254	1.840796062	1.8959083
3830703773025	383070	3773025	0.057142926	1.952353937	2.0094969
3830803773025	383080	3773025	0.05928325	2.075706978	2.1349902
3830903773025	383090	3773025	0.061524413	2.21110939	2.2726338
3831003773025	383100	3773025	0.063873802	2.358783201	2.422657
3831103773025	383110	3773025	0.066352349	2.518766027	2.5851184
3831203773025	383120	3773025	0.068977825	2.691108309	2.7600861
3831303773025	383130	3773025	0.071749359	2.873358505	2.9451079
3831403773025	383140	3773025	0.074700971	3.065398393	3.1400994
3831503773025	383150	3773025	0.077856656	3.264938491	3.3427951
3831603773025	383160	3773025	0.081191018	3.464938881	3.5461299
3831703773025	383170	3773025	0.084728736	3.66009381	3.7448225
3832003773025	383200	3773025	0.096993942	4.151629228	4.2486232

Health Risk Assessment Results Summary

Sensitive Receptors			MAX:	46.32
Unique Identifier	X (UTM)	Y (UTM)	Total Risk	
3832303773015	383230	3773015	3.671944469	
3832403773015	383240	3773015	3.591382921	
3832503773015	383250	3773015	3.513389586	
3832603773015	383260	3773015	3.4471124	
3832703773015	383270	3773015	3.399155738	
3832803773015	383280	3773015	3.359262408	
3832903773015	383290	3773015	3.311767163	
3833003773015	383300	3773015	3.249294487	
3833103773015	383310	3773015	3.205601587	
3833203773015	383320	3773015	3.166470618	
3833303773015	383330	3773015	3.118222784	
3833403773015	383340	3773015	3.054863645	
3833503773015	383350	3773015	2.982443639	
3833603773015	383360	3773015	2.895699418	
3833703773015	383370	3773015	2.832331256	
3833803773015	383380	3773015	2.805029977	
3833903773015	383390	3773015	2.76441454	
3834003773015	383400	3773015	2.676946601	
3834103773015	383410	3773015	2.580482745	
3834203773015	383420	3773015	2.476107802	
3834303773015	383430	3773015	2.357954605	
3834403773015	383440	3773015	2.247470448	
3834503773015	383450	3773015	2.12640619	
3834603773015	383460	3773015	2.010935153	
3834703773015	383470	3773015	1.910155018	
3834803773015	383480	3773015	1.836356916	
3834903773015	383490	3773015	1.767523044	
3835003773015	383500	3773015	1.694200014	
3835103773015	383510	3773015	1.620025758	
3835203773015	383520	3773015	1.550439294	
3835303773015	383530	3773015	1.487816877	
3835403773015	383540	3773015	1.429057505	
3835503773015	383550	3773015	1.372911052	
3835603773015	383560	3773015	1.319266999	
3835703773015	383570	3773015	1.268894583	
3835803773015	383580	3773015	1.220459447	
3835903773015	383590	3773015	1.174861603	
3836003773015	383600	3773015	1.137567927	
3836103773015	383610	3773015	1.112267146	
3836203773015	383620	3773015	1.087893628	
3836303773015	383630	3773015	1.071525336	
3836403773015	383640	3773015	1.057657928	
3836503773015	383650	3773015	1.045008362	
3836603773015	383660	3773015	1.034852628	
3836703773015	383670	3773015	1.025201396	
3836803773015	383680	3773015	1.013801513	
3836903773015	383690	3773015	1.00190769	
3837003773015	383700	3773015	0.990673858	
3837103773015	383710	3773015	0.982963977	
3837203773015	383720	3773015	0.97509287	
3837303773015	383730	3773015	0.966518576	
3837403773015	383740	3773015	0.957333399	
3837503773015	383750	3773015	0.948023737	
3837603773015	383760	3773015	0.938186165	
3837703773015	383770	3773015	0.928449525	
3837803773015	383780	3773015	0.919226408	
3837903773015	383790	3773015	0.910808421	
3838003773015	383800	3773015	0.902615797	
3838103773015	383810	3773015	0.892009835	
3838203773015	383820	3773015	0.881313655	
3838303773015	383830	3773015	0.870474622	
3838403773015	383840	3773015	0.857955748	
3838503773015	383850	3773015	0.845800288	
3838603773015	383860	3773015	0.829416264	
3838703773015	383870	3773015	0.812154629	
3838803773015	383880	3773015	0.79752299	
3838903773015	383890	3773015	0.795063746	
3839003773015	383900	3773015	0.793972938	
3839103773015	383910	3773015	0.784850257	
3829703773025	382970	3773025	1.2670612	
3829803773025	382980	3773025	1.293866021	
3829903773025	382990	3773025	1.339605924	
3830003773025	383000	3773025	1.394078911	
3830103773025	383010	3773025	1.445545945	
3830203773025	383020	3773025	1.516235542	
3830303773025	383030	3773025	1.594906358	
3830403773025	383040	3773025	1.689606631	
3830503773025	383050	3773025	1.793466169	
3830603773025	383060	3773025	1.895908316	
3830703773025	383070	3773025	2.009496862	
3830803773025	383080	3773025	2.134990228	
3830903773025	383090	3773025	2.272633803	
3831003773025	383100	3773025	2.422657003	
3831103773025	383110	3773025	2.585118376	
3831203773025	383120	3773025	2.760086134	
3831303773025	383130	3773025	2.945107864	
3831403773025	383140	3773025	3.140099364	
3831503773025	383150	3773025	3.342795147	
3831603773025	383160	3773025	3.546129899	
3831703773025	383170	3773025	3.744822546	
3832003773025	383200	3773025	4.24862317	

FOR CHRONIC CALCS

	MAX:	1.61			
	Overlapping Phases - Maximum GLC				
2025	2026	2027	2028	2029	
0.005528614	0.007324657	0.09164368	0.258670886	0.200027796	
0.005594861	0.007412144	0.090637799	0.248426093	0.192570689	
0.0057352	0.00757463	0.089388097	0.237378451	0.18450141	
0.005894198	0.007761208	0.088260941	0.227419102	0.177143902	
0.006015748	0.007918036	0.087752029	0.220314051	0.171457176	
0.006118861	0.008055387	0.0874537	0.214794592	0.166513426	
0.006220236	0.008194507	0.086711636	0.208938171	0.161295399	
0.006314168	0.008333298	0.085266466	0.201746906	0.155489345	
0.006504569	0.008634743	0.08386521	0.195631576	0.150343227	
0.0066422	0.00883881	0.082580059	0.190154383	0.146396317	
0.006741664	0.008989067	0.08101647	0.184661794	0.14230315	
0.006829468	0.009127673	0.078782012	0.177934213	0.137623935	
0.006897161	0.0092377	0.076159999	0.170609324	0.132731628	
0.006947321	0.009325957	0.072963267	0.162191496	0.127258539	
0.006962701	0.009349856	0.070697986	0.156192514	0.123476124	
0.006937189	0.009292748	0.069896999	0.153749865	0.122142676	
0.006895988	0.009217968	0.068625146	0.150245426	0.120194166	
0.006864201	0.009180756	0.065505794	0.142540258	0.115442903	
0.006824919	0.009139043	0.062066369	0.134215494	0.110178522	
0.006778126	0.009093306	0.058362511	0.125426091	0.104428868	
0.006729834	0.009059482	0.054162216	0.115696177	0.097751238	
0.006669255	0.009010451	0.050324066	0.106921844	0.091524823	
0.006604258	0.008971202	0.046152558	0.097586607	0.084558185	
0.006529829	0.008922763	0.042275768	0.089016814	0.077899575	
0.006439942	0.008844334	0.039038815	0.081911894	0.072212575	
0.006350648	0.008745555	0.036773387	0.076919573	0.068197248	
0.006257742	0.008639155	0.034714288	0.072406539	0.064494625	
0.006156327	0.008527835	0.032559177	0.067735938	0.06054213	
0.006040901	0.008398038	0.030454745	0.063212992	0.05662183	
0.005913955	0.008246002	0.028567363	0.059167402	0.053075787	
0.00578453	0.00808324	0.02693472	0.055666745	0.049994087	
0.005652186	0.007912563	0.025452247	0.05248882	0.047183811	
0.005514849	0.007731825	0.024083942	0.049556509	0.044585361	
0.005373637	0.007542494	0.022819628	0.046845468	0.042182434	
0.005233156	0.007351577	0.0216663	0.044369184	0.039991764	
0.005090259	0.007154795	0.020589545	0.042056408	0.037949977	
0.004950032	0.006959762	0.019599025	0.039926776	0.03607489	
0.004836391	0.006800917	0.018784107	0.038160675	0.034528521	
0.004767759	0.006704945	0.018196582	0.036856034	0.033397455	
0.004700427	0.006610583	0.01763642	0.035610692	0.032318971	
0.004665062	0.00656134	0.017219956	0.03465385	0.031502841	
0.004638572	0.006524318	0.016852223	0.033797167	0.030779748	
0.004615729	0.006492154	0.016510771	0.032995086	0.030108471	
0.004601874	0.006472351	0.016216553	0.032290838	0.029529281	
0.004588546	0.006452736	0.015936532	0.031617326	0.028979713	
0.004566078	0.006420155	0.015634692	0.030906487	0.02839199	
0.004540206	0.006382633	0.015330588	0.030195558	0.027799683	
0.00451566	0.006346913	0.015043192	0.029523842	0.027241906	
0.004503644	0.006327711	0.014821344	0.028985452	0.026813551	
0.004489069	0.006304601	0.014603857	0.028461623	0.026397326	
0.004470358	0.006275674	0.014379846	0.027930181	0.025969058	
0.004448243	0.006242326	0.014150249	0.027392623	0.025529814	
0.004424509	0.006206716	0.013923472	0.026865614	0.025096821	
0.004398139	0.006168118	0.013691647	0.026332803	0.024653077	
0.004371927	0.006130356	0.013463925	0.025813352	0.024218021	
0.004347166	0.006094733	0.0132484	0.025320217	0.023808485	
0.00432534	0.006063659	0.013049075	0.024862444	0.023433749	
0.004304594	0.006034784	0.012854261	0.024419409	0.023067588	
0.004274393	0.005993816	0.012621103	0.023904088	0.022614673	
0.004243479	0.005952328	0.012389114	0.023395809	0.022160431	
0.004211737	0.005909845	0.012156105	0.022891469	0.021698569	
0.004172681	0.005857883	0.011898661	0.02235026	0.021180851	
0.004134279	0.005806854	0.01165098	0.021831364	0.020682841	
0.004077439	0.005731083	0.011340149	0.021205029	0.020046492	
0.004015397	0.005648144	0.011021191	0.020569168	0.019391069	
0.003962734	0.005577379	0.010750908	0.020020034	0.018841101	
0.003962856	0.005578241	0.010666857	0.019809122	0.018691754	
0.003968669	0.005587327	0.010604919	0.01963794	0.018580047	
0.0039386	0.005547469	0.010425106	0.019260767	0.018218902	
0.0048265	0.00637561	0.021697441	0.044810508	0.044651274	
0.004699815	0.006220148	0.022871419	0.049187966	0.048361956	
0.004621317	0.0061283 4	0.024500861	0.054332902	0.052808115	
0.004562208	0.006063828	0.026344373	0.060118072	0.057599242	
0.004476336	0.005984637	0.028265008	0.066058541	0.062486052	
0.004522841	0.006043592	0.030182217	0.07186329	0.067265702	
0.004569171	0.006102033	0.032317864	0.078452961	0.072578966	
0.004616133	0.006160199	0.034866308	0.086659522	0.078949021	
0.004655544	0.006209886	0.037684054	0.095913973	0.085959621	
0.004695187	0.006260056	0.040474838	0.104995945	0.092824529	
0.004742217	0.00632011	0.043558054	0.115002688	0.100387882	
0.004789712	0.006380461	0.046961025	0.126181483	0.108706899	
0.004837474	0.006441246	0.050688344	0.138575115	0.117786969	
0.004885367	0.00650182	0.054745462	0.152205653	0.127635291	
0.00493419	0.006563625	0.059132818	0.167069259	0.138248007	
0.004984013	0.006626579	0.06385583	0.183162184	0.149629266	
0.005034922	0.006690822	0.068848838	0.200247874	0.161605284	
0.005088232	0.006758192	0.074116136	0.21828333	0.174164631	
0.005143078	0.006827376	0.079609999	0.237048613	0.187159689	
0.005199395	0.006898366	0.085148906	0.255847921	0.200101744	
0.005257113	0.006971128	0.090610267	0.274142384	0.212630953	
0.005448143	0.007212186	0.105030934	0.319209504	0.243201223	

Health Risk Assessment Results Summary

		MAX:	4.18	46.12	46.32
Unique Identifier	X (UTM)	Y (UTM)	Onroad	Offroad	Total Risk
3832103773025	383210	3773025	0.101769728	4.251877815	4.3536475
3832203773025	383220	3773025	0.107279427	4.307431831	4.4147113
3832303773025	383230	3773025	0.113262188	4.225063473	4.3383257
3832403773025	383240	3773025	0.119579097	4.113216564	4.2327957
3832503773025	383250	3773025	0.126081701	4.032420458	4.1585022
3832603773025	383260	3773025	0.133006506	3.969244799	4.1022513
3832703773025	383270	3773025	0.140476412	3.926287967	4.0667644
3832803773025	383280	3773025	0.148435786	3.880531342	4.0289671
3832903773025	383290	3773025	0.156790956	3.834959631	3.9917506
3833003773025	383300	3773025	0.164665916	3.749633538	3.9142995
3833103773025	383310	3773025	0.169600053	3.639780805	3.8093809
3833203773025	383320	3773025	0.17506029	3.562767591	3.7378279
3833303773025	383330	3773025	0.182686918	3.508852547	3.6915395
3833403773025	383340	3773025	0.190897394	3.439184645	3.630082
3833503773025	383350	3773025	0.199341052	3.337813233	3.5371543
3833603773025	383360	3773025	0.205236359	3.210521798	3.4157582
3833703773025	383370	3773025	0.210151624	3.115474317	3.3256259
3833803773025	383380	3773025	0.214251981	3.070072795	3.2843248
3833903773025	383390	3773025	0.217802488	2.997047437	3.2148499
3834003773025	383400	3773025	0.217086796	2.859908646	3.0769954
3834103773025	383410	3773025	0.213402565	2.717789825	2.9311924
3834203773025	383420	3773025	0.208002861	2.576043688	2.7840465
3834303773025	383430	3773025	0.201056556	2.440064072	2.6411206
3834403773025	383440	3773025	0.193359064	2.314068881	2.5074279
3834503773025	383450	3773025	0.182027883	2.170768855	2.3527967
3834603773025	383460	3773025	0.16953763	2.035252932	2.2047906
3834703773025	383470	3773025	0.158206212	1.92107972	2.0792859
3834803773025	383480	3773025	0.150206825	1.840106977	1.9903138
3834903773025	383490	3773025	0.142620637	1.765584345	1.908205
3835003773025	383500	3773025	0.134461573	1.688839913	1.8233015
3835103773025	383510	3773025	0.126186272	1.612623722	1.73881
3835203773025	383520	3773025	0.118568798	1.54240372	1.6609725
3835303773025	383530	3773025	0.111592941	1.47679443	1.5883874
3835403773025	383540	3773025	0.105168821	1.415231873	1.5204007
3835503773025	383550	3773025	0.099132082	1.356186791	1.4553189
3835603773025	383560	3773025	0.093467896	1.299277337	1.3927452
3835703773025	383570	3773025	0.088336675	1.246046639	1.3343833
3835803773025	383580	3773025	0.083448933	1.193497548	1.2769465
3835903773025	383590	3773025	0.079011005	1.144191757	1.2232028
3836003773025	383600	3773025	0.075485735	1.104329786	1.1798155
3836103773025	383610	3773025	0.073108971	1.07783531	1.1509443
3836203773025	383620	3773025	0.070851318	1.052495228	1.1233465
3836303773025	383630	3773025	0.06927506	1.035452307	1.1047274
3836403773025	383640	3773025	0.067939791	1.021138581	1.0890784
3836503773025	383650	3773025	0.066715803	1.008018209	1.074734
3836603773025	383660	3773025	0.065735081	0.997614514	1.0633496
3836703773025	383670	3773025	0.06481042	0.987661119	1.0524715
3836803773025	383680	3773025	0.063825665	0.976802842	1.0406285
3836903773025	383690	3773025	0.062813574	0.96558177	1.0283953
3837003773025	383700	3773025	0.061870336	0.954992205	1.0168625
3837103773025	383710	3773025	0.061196776	0.947369132	1.0085659
3837203773025	383720	3773025	0.060537636	0.9397709	1.0003085
3837303773025	383730	3773025	0.059831441	0.931700872	0.9915323
3837403773025	383740	3773025	0.059074637	0.923181669	0.9822563
3837503773025	383750	3773025	0.058300575	0.91459637	0.9728969
3837603773025	383760	3773025	0.057467693	0.905438478	0.9629062
3837703773025	383770	3773025	0.056618492	0.896348109	0.9529666
3837803773025	383780	3773025	0.055801142	0.887603043	0.9434042
3837903773025	383790	3773025	0.055033459	0.879197419	0.9342309
3838003773025	383800	3773025	0.054296146	0.87101512	0.9253113
3838103773025	383810	3773025	0.053419439	0.861117712	0.9145372
3838203773025	383820	3773025	0.052546938	0.8512686	0.9038155
3838303773025	383830	3773025	0.051640514	0.841253256	0.8928938
3838403773025	383840	3773025	0.050582111	0.829722907	0.880305
3838503773025	383850	3773025	0.049557073	0.818559645	0.8681167
3838603773025	383860	3773025	0.048175375	0.803574921	0.8517503
3838703773025	383870	3773025	0.046717104	0.787711187	0.8344283
3838803773025	383880	3773025	0.045477654	0.773992001	0.8194697
3838903773025	383890	3773025	0.045142565	0.769757748	0.8149003
3839003773025	383900	3773025	0.044876651	0.766576068	0.8114527
3839103773025	383910	3773025	0.04396542	0.756267863	0.8002333
3829703773035	382970	3773035	0.04249257	1.27808217	1.3205747
3829803773035	382980	3773035	0.043449976	1.290949482	1.3343995
3829903773035	382990	3773035	0.045144728	1.335414177	1.3805589
3830003773035	383000	3773035	0.046727059	1.395521158	1.4422482
3830103773035	383010	3773035	0.04822497	1.455139292	1.5033643
3830203773035	383020	3773035	0.049874694	1.523456395	1.5733311
3830303773035	383030	3773035	0.05161192	1.607937753	1.6595497
3830403773035	383040	3773035	0.053365161	1.711689866	1.765055
3830503773035	383050	3773035	0.055166427	1.833003735	1.8881702
3830603773035	383060	3773035	0.057069338	1.958403827	2.0154732
3830703773035	383070	3773035	0.059220321	2.090364492	2.1495848
3830803773035	383080	3773035	0.061495888	2.23780363	2.2992995
3830903773035	383090	3773035	0.063900947	2.402846999	2.4667479
3831003773035	383100	3773035	0.066443931	2.586584692	2.6530286
3831103773035	383110	3773035	0.06913282	2.789528009	2.8586608
3831203773035	383120	3773035	0.071982807	3.011294777	3.0832776
3831303773035	383130	3773035	0.07499243	3.250118595	3.325111
3831403773035	383140	3773035	0.078212537	3.506028557	3.5842411
3831503773035	383150	3773035	0.081661029	3.776904844	3.8585659
3831603773035	383160	3773035	0.085317352	4.05426674	4.1395841

Health Risk Assessment Results Summary

Sensitive Receptors

		MAX:	46.32
Unique Identifier	X (UTM)	Y (UTM)	Total Risk
3832103773025	383210	3773025	4.353647544
3832203773025	383220	3773025	4.414711259
3832303773025	383230	3773025	4.338325661
3832403773025	383240	3773025	4.232795662
3832503773025	383250	3773025	4.158502158
3832603773025	383260	3773025	4.102251305
3832703773025	383270	3773025	4.066764379
3832803773025	383280	3773025	4.028967128
3832903773025	383290	3773025	3.991750587
3833003773025	383300	3773025	3.914299453
3833103773025	383310	3773025	3.809380858
3833203773025	383320	3773025	3.737827881
3833303773025	383330	3773025	3.691539466
3833403773025	383340	3773025	3.630082039
3833503773025	383350	3773025	3.537154285
3833603773025	383360	3773025	3.415758158
3833703773025	383370	3773025	3.325625941
3833803773025	383380	3773025	3.284324776
3833903773025	383390	3773025	3.214849925
3834003773025	383400	3773025	3.076995442
3834103773025	383410	3773025	2.93119239
3834203773025	383420	3773025	2.784046549
3834303773025	383430	3773025	2.641120629
3834403773025	383440	3773025	2.507427944
3834503773025	383450	3773025	2.352796739
3834603773025	383460	3773025	2.204790562
3834703773025	383470	3773025	2.079285932
3834803773025	383480	3773025	1.990313802
3834903773025	383490	3773025	1.908204982
3835003773025	383500	3773025	1.823301486
3835103773025	383510	3773025	1.738809993
3835203773025	383520	3773025	1.660972517
3835303773025	383530	3773025	1.588387371
3835403773025	383540	3773025	1.520400693
3835503773025	383550	3773025	1.455318873
3835603773025	383560	3773025	1.392745233
3835703773025	383570	3773025	1.334383315
3835803773025	383580	3773025	1.276946481
3835903773025	383590	3773025	1.223202762
3836003773025	383600	3773025	1.179815521
3836103773025	383610	3773025	1.15094428
3836203773025	383620	3773025	1.123346547
3836303773025	383630	3773025	1.104727367
3836403773025	383640	3773025	1.089078372
3836503773025	383650	3773025	1.074734012
3836603773025	383660	3773025	1.063349595
3836703773025	383670	3773025	1.052471539
3836803773025	383680	3773025	1.040628506
3836903773025	383690	3773025	1.028395344
3837003773025	383700	3773025	1.016862541
3837103773025	383710	3773025	1.008565908
3837203773025	383720	3773025	1.000308536
3837303773025	383730	3773025	0.991532313
3837403773025	383740	3773025	0.982256306
3837503773025	383750	3773025	0.972896945
3837603773025	383760	3773025	0.962906171
3837703773025	383770	3773025	0.952966601
3837803773025	383780	3773025	0.943404185
3837903773025	383790	3773025	0.934230878
3838003773025	383800	3773025	0.925311266
3838103773025	383810	3773025	0.914537151
3838203773025	383820	3773025	0.903815538
3838303773025	383830	3773025	0.89289377
3838403773025	383840	3773025	0.880305018
3838503773025	383850	3773025	0.868116718
3838603773025	383860	3773025	0.851750296
3838703773025	383870	3773025	0.834428291
3838803773025	383880	3773025	0.819469654
3838903773025	383890	3773025	0.814900313
3839003773025	383900	3773025	0.811452719
3839103773025	383910	3773025	0.800233283
3829703773035	382970	3773035	1.32057474
3829803773035	382980	3773035	1.334399459
3829903773035	382990	3773035	1.380558906
3830003773035	383000	3773035	1.442248217
3830103773035	383010	3773035	1.503364262
3830203773035	383020	3773035	1.573331089
3830303773035	383030	3773035	1.659549672
3830403773035	383040	3773035	1.765055026
3830503773035	383050	3773035	1.888170163
3830603773035	383060	3773035	2.015473165
3830703773035	383070	3773035	2.149584813
3830803773035	383080	3773035	2.299299518
3830903773035	383090	3773035	2.466747946
3831003773035	383100	3773035	2.653028623
3831103773035	383110	3773035	2.858660829
3831203773035	383120	3773035	3.083277584
3831303773035	383130	3773035	3.325111025
3831403773035	383140	3773035	3.584241094
3831503773035	383150	3773035	3.858565873
3831603773035	383160	3773035	4.139584092

FOR CHRONIC CALCS

MAX:	1.61			
Overlapping Phases - Maximum GLC				
2025	2026	2027	2028	2029
0.005518346	0.007300777	0.108432329	0.327667009	0.248791736
0.005599285	0.007402964	0.110896399	0.331325262	0.251093607
0.005683794	0.007509918	0.110050929	0.320894212	0.243688095
0.005762686	0.00761137	0.108801305	0.307697087	0.233928387
0.005839249	0.007710083	0.108493437	0.297923202	0.226121327
0.005918923	0.007812679	0.108812853	0.290066824	0.219310502
0.006102195	0.008020777	0.109299527	0.282813007	0.212834424
0.006240962	0.008188737	0.109735123	0.27619435	0.206863375
0.006377509	0.008362986	0.109921663	0.270009868	0.201315623
0.006511894	0.008542793	0.108366871	0.260664496	0.19371796
0.006619586	0.00869541	0.105504738	0.249602796	0.185100849
0.006719986	0.008844062	0.103568191	0.241719156	0.178977277
0.006865805	0.009066264	0.102125656	0.235942864	0.174362572
0.007008308	0.009282477	0.09979606	0.228699369	0.169276317
0.007121302	0.009448685	0.096239174	0.218478739	0.163063393
0.007203919	0.009578033	0.091608107	0.206256565	0.155508541
0.007240179	0.009630233	0.088253639	0.197366043	0.150162196
0.007217198	0.009580395	0.086962341	0.193563007	0.14802071
0.007128306	0.009416304	0.084926285	0.187570199	0.144862806
0.007132297	0.009442459	0.079670798	0.174633621	0.137172946
0.007141737	0.009496653	0.074018754	0.161272608	0.128857262
0.007095204	0.00946297	0.068574804	0.14846434	0.120761862
0.007029751	0.009404214	0.06342451	0.136397245	0.112925266
0.006954862	0.009332766	0.058724071	0.125543178	0.105533533
0.006876048	0.009280397	0.053297668	0.11336166	0.096707989
0.006785705	0.009220136	0.04823063	0.102148856	0.088220052
0.006685199	0.009136694	0.044091025	0.093042945	0.081104175
0.006585068	0.009027258	0.041296219	0.086860619	0.076244103
0.006484029	0.008914242	0.038773544	0.081309547	0.071784161
0.00637621	0.008797582	0.036208242	0.075722715	0.067157403
0.006257866	0.008668106	0.033729405	0.070365845	0.062611845
0.006133365	0.008525026	0.031527482	0.065620975	0.058526417
0.005998401	0.008360739	0.02956113	0.061390961	0.054853684
0.005856702	0.008181543	0.027788608	0.057578517	0.05152581
0.005707316	0.00798776	0.02615371	0.054065122	0.048447607
0.005550506	0.007779884	0.024639749	0.05081169	0.045594211
0.005393667	0.007568125	0.023272772	0.047869122	0.043018738
0.005227576	0.007340375	0.021976842	0.045082678	0.040582416
0.005064167	0.007113437	0.020796117	0.042542578	0.038368243
0.004933061	0.006930144	0.019838407	0.040465446	0.036569131
0.004855643	0.006822127	0.019160809	0.038960875	0.035279881
0.004780356	0.00671688	0.018519718	0.037535038	0.03405831
0.004740158	0.006661204	0.018043805	0.036443634	0.033137006
0.004710729	0.0066205	0.017625741	0.035470509	0.032322986
0.004685155	0.006585062	0.017236533	0.034559243	0.031564248
0.00467057	0.006564824	0.016902727	0.033762439	0.030910852
0.00465622	0.006544435	0.016584437	0.03300147	0.030289438
0.004635916	0.006515434	0.01625775	0.032230473	0.02965489
0.004612359	0.0064818	0.015931651	0.031466925	0.029022041
0.004589959	0.006449459	0.015624451	0.03074639	0.028426271
0.004578999	0.006432202	0.015377761	0.030150449	0.027949441
0.004566084	0.006411906	0.015139731	0.029578825	0.027493532
0.004549333	0.00638598	0.014900007	0.029009023	0.027034499
0.004529108	0.006355303	0.014658114	0.028441811	0.0265725
0.004507423	0.006322724	0.014420212	0.027887158	0.026118646
0.004482289	0.006285692	0.014176591	0.027326658	0.025652849
0.004456989	0.006249149	0.013937084	0.026778834	0.025195163
0.00443259	0.006214088	0.013707686	0.02625432	0.02475834
0.004409363	0.006181213	0.013488185	0.025752964	0.024344004
0.00438731	0.006150679	0.01327371	0.025269363	0.023937407
0.004357738	0.00611074	0.013031628	0.024734583	0.023468151
0.004328114	0.006070869	0.012792995	0.024207194	0.02300098
0.004297162	0.006029604	0.012553651	0.023687108	0.02252801
0.004258877	0.005978672	0.012290073	0.023130747	0.021998827
0.004221597	0.005929303	0.01203659	0.022596771	0.021488269
0.004165755	0.005854937	0.011721885	0.02196176	0.020845205
0.004104392	0.005772889	0.01139844	0.02131306	0.02018048
0.004051603	0.005702278	0.011117439	0.020745691	0.019608586
0.004043439	0.005691941	0.010997477	0.020465472	0.019381428
0.004040124	0.00568871	0.01089488	0.02021929	0.019183684
0.004001929	0.005637833	0.010679069	0.019776423	0.018745783
0.005047971	0.006657174	0.022575722	0.046250024	0.046266715
0.004827992	0.006379652	0.0236975	0.050765161	0.05015353
0.004735653	0.006271233	0.025359891	0.056232419	0.054904258
0.004681816	0.006210234	0.027399156	0.062503469	0.060247832
0.004613063	0.006143992	0.02950763	0.069089669	0.065690257
0.004608618	0.006151822	0.031639716	0.075531628	0.07103656
0.004652449	0.006208504	0.034021874	0.082848081	0.076995468
0.004703165	0.006270942	0.036893499	0.092008694	0.084185069
0.004749546	0.006328036	0.040225518	0.103025092	0.092535188
0.004792398	0.006381869	0.043694467	0.114499326	0.101135571
0.00484075	0.006443048	0.04734927	0.126483851	0.110141519
0.004889907	0.0065051	0.051419479	0.140009924	0.120139428
0.004940412	0.006568773	0.055960858	0.155287395	0.131254702
0.004991245	0.006632604	0.061003956	0.17244391	0.143560204
0.005043468	0.006698165	0.066557993	0.1915221	0.157073097
0.005096628	0.006764787	0.072614306	0.212493927	0.171770277
0.005151007	0.006832819	0.079126132	0.235177561	0.187527712
0.005207883	0.006904104	0.086102861	0.259549929	0.204348742
0.005266829	0.006977755	0.093501583	0.285399122	0.222093157
0.005327522	0.00705357	0.101107426	0.311888055	0.240177729

Health Risk Assessment Results Summary

		MAX:	4.18	46.12	46.32
Unique Identifier	X (UTM)	Y (UTM)	Onroad	Offroad	Total Risk
3831703773035	383170	3773035	0.089198431	4.329634532	4.418833
3831803773035	383180	3773035	0.093313356	4.590391245	4.6837046
3832003773035	383200	3773035	0.102654467	5.036513621	5.1391681
3832103773035	383210	3773035	0.10788693	5.168838914	5.2767258
3832203773035	383220	3773035	0.113942832	5.244822283	5.3587651
3832303773035	383230	3773035	0.120584274	5.145107237	5.2656915
3832403773035	383240	3773035	0.127651977	4.981428382	5.1090804
3832503773035	383250	3773035	0.135011508	4.872347529	5.007359
3832603773035	383260	3773035	0.142977763	4.77862478	4.9216025
3832703773035	383270	3773035	0.151754795	4.692096217	4.843851
3832803773035	383280	3773035	0.16128977	4.647986949	4.8092767
3832903773035	383290	3773035	0.171528399	4.614435251	4.7859636
3833003773035	383300	3773035	0.182426179	4.56077492	4.7432011
3833103773035	383310	3773035	0.192995356	4.478510623	4.671506
3833203773035	383320	3773035	0.202223841	4.398968233	4.6011921
3833303773035	383330	3773035	0.21118562	4.327906381	4.539092
3833403773035	383340	3773035	0.219764413	4.220889966	4.4406544
3833503773035	383350	3773035	0.227974824	4.072597422	4.3005722
3833603773035	383360	3773035	0.235877536	3.90743	4.1433075
3833703773035	383370	3773035	0.243271232	3.755045332	3.9983166
3833803773035	383380	3773035	0.250838005	3.64053682	3.8913748
3833903773035	383390	3773035	0.25690355	3.523545313	3.7804489
3834003773035	383400	3773035	0.256017546	3.329738555	3.5857561
3834103773035	383410	3773035	0.251264954	3.127980701	3.3792457
3834203773035	383420	3773035	0.243934325	2.935648722	3.179583
3834303773035	383430	3773035	0.234120556	2.756629049	2.9907496
3834403773035	383440	3773035	0.223125093	2.594921442	2.8180465
3834503773035	383450	3773035	0.208773664	2.41478164	2.6235553
3834603773035	383460	3773035	0.193375243	2.24845346	2.4418287
3834703773035	383470	3773035	0.179228679	2.108118753	2.2873474
3834903773035	383490	3773035	0.158273885	1.906351424	2.0646253
3835003773035	383500	3773035	0.148377934	1.814579871	1.9629578
3835103773035	383510	3773035	0.1388188	1.727741595	1.8665604
3835203773035	383520	3773035	0.130079294	1.648107958	1.7781873
3835303773035	383530	3773035	0.122054503	1.574246482	1.696301
3835403773035	383540	3773035	0.114726087	1.50520418	1.6199303
3835503773035	383550	3773035	0.107777869	1.438634535	1.5464124
3835603773035	383560	3773035	0.101199701	1.374070947	1.4752706
3835703773035	383570	3773035	0.095265326	1.313901523	1.4091668
3835803773035	383580	3773035	0.089474329	1.253007368	1.3424817
3835903773035	383590	3773035	0.084267988	1.196110876	1.2803789
3836003773035	383600	3773035	0.080151128	1.150005154	1.2301563
3836103773035	383610	3773035	0.077422977	1.119777225	1.1972002
3836203773035	383620	3773035	0.074839921	1.090920504	1.1657604
3836303773035	383630	3773035	0.072882971	1.069589582	1.1424726
3836403773035	383640	3773035	0.071164949	1.050944304	1.1221093
3836503773035	383650	3773035	0.069638548	1.034614289	1.1042528
3836603773035	383660	3773035	0.068649469	1.024508709	1.0931582
3836703773035	383670	3773035	0.067734678	1.015106073	1.0828408
3836803773035	383680	3773035	0.066703268	1.004127227	1.0708305
3836903773035	383690	3773035	0.065627471	0.992462764	1.0580902
3837003773035	383700	3773035	0.06460735	0.981335777	1.0459431
3837103773035	383710	3773035	0.063839747	0.972870408	1.0367102
3837203773035	383720	3773035	0.063081437	0.964445264	1.0275267
3837303773035	383730	3773035	0.062300907	0.955725399	1.0180263
3837403773035	383740	3773035	0.061480966	0.946739528	1.0082205
3837503773035	383750	3773035	0.060645905	0.937572192	0.9982181
3837603773035	383760	3773035	0.059832546	0.92880613	0.9886387
3837703773035	383770	3773035	0.058993208	0.919984679	0.9789779
3837803773035	383780	3773035	0.058135925	0.911023835	0.9691598
3837903773035	383790	3773035	0.057270773	0.90179183	0.9590626
3838003773035	383800	3773035	0.056438162	0.892860672	0.9492988
3838103773035	383810	3773035	0.05550157	0.882531414	0.938033
3838203773035	383820	3773035	0.054575749	0.872238456	0.9268142
3838303773035	383830	3773035	0.053604834	0.861699428	0.9153043
3838403773035	383840	3773035	0.052440634	0.849258182	0.9016988
3838503773035	383850	3773035	0.051320213	0.837214514	0.8885347
3838603773035	383860	3773035	0.05004241	0.823510052	0.8735525
3838703773035	383870	3773035	0.048735154	0.809350424	0.8580856
3838803773035	383880	3773035	0.047570011	0.796535018	0.844105
3838903773035	383890	3773035	0.046969148	0.789784108	0.8367533
3839003773035	383900	3773035	0.0464082	0.783471346	0.8298795
3839103773035	383910	3773035	0.045260687	0.770649512	0.8159102
3829703773045	382970	3773045	0.043467603	1.315509264	1.3589769
3829803773045	382980	3773045	0.044515371	1.332129361	1.3766447
3829903773045	382990	3773045	0.04605062	1.380545553	1.4265962
3830003773045	383000	3773045	0.047988903	1.442479836	1.4904687
3830103773045	383010	3773045	0.049637391	1.514704876	1.5643423
3830203773045	383020	3773045	0.051380043	1.595567201	1.6469472
3830303773045	383030	3773045	0.05321882	1.676239485	1.7294583
3830403773045	383040	3773045	0.055122837	1.787511693	1.8426345
3830503773045	383050	3773045	0.057095186	1.92229321	1.9793884
3830603773045	383060	3773045	0.059169269	2.076032173	2.1352014
3830703773045	383070	3773045	0.061431934	2.239192244	2.3006242
3830803773045	383080	3773045	0.063811229	2.41996335	2.4837746
3830903773045	383090	3773045	0.066377102	2.622099482	2.6884766
3831003773045	383100	3773045	0.069140323	2.85303854	2.9221789
3831103773045	383110	3773045	0.072063772	3.113802135	3.1858659
3831203773045	383120	3773045	0.075167724	3.404962975	3.4801307
3831403773045	383140	3773045	0.081981274	4.074844489	4.1568258
3831503773045	383150	3773045	0.085757414	4.452559331	4.5383167

Health Risk Assessment Results Summary

Sensitive Receptors

		MAX:	46.32
Unique Identifier	X (UTM)	Y (UTM)	Total Risk
3831703773035	383170	3773035	4.418832963
3831803773035	383180	3773035	4.683704601
3832003773035	383200	3773035	5.139168088
3832103773035	383210	3773035	5.276725844
3832203773035	383220	3773035	5.358765116
3832303773035	383230	3773035	5.265691511
3832403773035	383240	3773035	5.10908036
3832503773035	383250	3773035	5.007359037
3832603773035	383260	3773035	4.921602543
3832703773035	383270	3773035	4.843851012
3832803773035	383280	3773035	4.809276719
3832903773035	383290	3773035	4.78596365
3833003773035	383300	3773035	4.743201099
3833103773035	383310	3773035	4.671505979
3833203773035	383320	3773035	4.601192074
3833303773035	383330	3773035	4.539092001
3833403773035	383340	3773035	4.440654379
3833503773035	383350	3773035	4.300572246
3833603773035	383360	3773035	4.143307536
3833703773035	383370	3773035	3.998316564
3833803773035	383380	3773035	3.891374824
3833903773035	383390	3773035	3.780448862
3834003773035	383400	3773035	3.585756102
3834103773035	383410	3773035	3.379245655
3834203773035	383420	3773035	3.179583046
3834303773035	383430	3773035	2.990749604
3834403773035	383440	3773035	2.818046535
3834503773035	383450	3773035	2.623555304
3834603773035	383460	3773035	2.441828702
3834703773035	383470	3773035	2.287347432
3834903773035	383490	3773035	2.064625309
3835003773035	383500	3773035	1.962957806
3835103773035	383510	3773035	1.866560395
3835203773035	383520	3773035	1.778187252
3835303773035	383530	3773035	1.696300985
3835403773035	383540	3773035	1.619930267
3835503773035	383550	3773035	1.546412404
3835603773035	383560	3773035	1.475270648
3835703773035	383570	3773035	1.409166848
3835803773035	383580	3773035	1.342481697
3835903773035	383590	3773035	1.280378864
3836003773035	383600	3773035	1.230156282
3836103773035	383610	3773035	1.197200202
3836203773035	383620	3773035	1.165760424
3836303773035	383630	3773035	1.142472553
3836403773035	383640	3773035	1.122109253
3836503773035	383650	3773035	1.104252837
3836603773035	383660	3773035	1.093158178
3836703773035	383670	3773035	1.08284075
3836803773035	383680	3773035	1.070830494
3836903773035	383690	3773035	1.058090235
3837003773035	383700	3773035	1.045943127
3837103773035	383710	3773035	1.036710155
3837203773035	383720	3773035	1.027526701
3837303773035	383730	3773035	1.018026306
3837403773035	383740	3773035	1.008220494
3837503773035	383750	3773035	0.998218097
3837603773035	383760	3773035	0.988638675
3837703773035	383770	3773035	0.978977887
3837803773035	383780	3773035	0.96915976
3837903773035	383790	3773035	0.959062603
3838003773035	383800	3773035	0.949298834
3838103773035	383810	3773035	0.938032984
3838203773035	383820	3773035	0.926814205
3838303773035	383830	3773035	0.915304262
3838403773035	383840	3773035	0.901698817
3838503773035	383850	3773035	0.888534727
3838603773035	383860	3773035	0.873552462
3838703773035	383870	3773035	0.858085578
3838803773035	383880	3773035	0.844105029
3838903773035	383890	3773035	0.836753256
3839003773035	383900	3773035	0.829879545
3839103773035	383910	3773035	0.815910199
3829703773045	382970	3773045	1.358976867
3829803773045	382980	3773045	1.376644732
3829903773045	382990	3773045	1.426596174
3830003773045	383000	3773045	1.49046874
3830103773045	383010	3773045	1.564342266
3830203773045	383020	3773045	1.646947244
3830303773045	383030	3773045	1.729458305
3830403773045	383040	3773045	1.842634531
3830503773045	383050	3773045	1.979388396
3830603773045	383060	3773045	2.135201442
3830703773045	383070	3773045	2.300624178
3830803773045	383080	3773045	2.483774578
3830903773045	383090	3773045	2.688476584
3831003773045	383100	3773045	2.922178863
3831103773045	383110	3773045	3.185865908
3831203773045	383120	3773045	3.4801307
3831403773045	383140	3773045	4.156825763
3831503773045	383150	3773045	4.538316745

FOR CHRONIC CALCS

MAX:	1.61			
Overlapping Phases - Maximum GLC				
2025	2026	2027	2028	2029
0.005389528	0.007131006	0.10871722	0.338166802	0.258029904
0.0054535	0.007210964	0.11601638	0.362946247	0.27478315
0.005593702	0.007386246	0.128998871	0.404599707	0.302789444
0.005669142	0.007480568	0.133339846	0.416114757	0.31039613
0.005755481	0.007588594	0.136543642	0.421620236	0.313828649
0.005846953	0.007703014	0.135463058	0.409139356	0.304982493
0.005939076	0.007818759	0.13333828	0.390286849	0.29105451
0.006027141	0.007930581	0.133038611	0.37733089	0.280408837
0.006118436	0.008046847	0.133450849	0.366081342	0.270448745
0.006214561	0.008169772	0.134249102	0.355669952	0.260773417
0.006418205	0.008402547	0.135717018	0.348145657	0.253004632
0.006576395	0.008594375	0.137326585	0.342729227	0.246888445
0.006740739	0.008803328	0.137698419	0.335685813	0.240272368
0.00689179	0.00900328	0.136520454	0.326857179	0.232678811
0.007021626	0.009178549	0.134960602	0.318842056	0.225918256
0.007131085	0.009327106	0.133429465	0.311932354	0.220258317
0.007242321	0.009484303	0.130147999	0.301384116	0.213097262
0.007340739	0.009625244	0.125026523	0.286997434	0.204135828
0.007509257	0.009892179	0.118631447	0.270358801	0.194084743
0.007583807	0.009998128	0.112986714	0.255618184	0.185605966
0.00755195	0.009915078	0.109242578	0.245114712	0.180167916
0.00758499	0.009953076	0.104901807	0.233721765	0.174119787
0.007571015	0.009949495	0.097432135	0.215292982	0.163623763
0.007521106	0.009905312	0.089645219	0.196414979	0.152566867
0.007446993	0.009833085	0.082244322	0.178734289	0.14187877
0.007405712	0.009833257	0.075117496	0.162131612	0.131407093
0.00731167	0.009748345	0.0688644	0.147836908	0.122007397
0.007201902	0.009657561	0.061963023	0.132396146	0.111118409
0.007086138	0.009566202	0.05566958	0.118430651	0.100845217
0.00696606	0.009462397	0.050478422	0.106989503	0.092145805
0.006732383	0.009217478	0.04335319	0.091288495	0.079887605
0.006612062	0.009089857	0.040210551	0.084438774	0.074315574
0.006486807	0.00895456	0.037308344	0.078141045	0.069083206
0.006356123	0.008806732	0.034736317	0.072575739	0.064388019
0.006218825	0.008644501	0.032436994	0.067610145	0.060148252
0.006072175	0.008462428	0.030377921	0.063165952	0.056329092
0.00591537	0.008262275	0.028469734	0.059054137	0.052770368
0.005747317	0.008042249	0.026696595	0.055237421	0.049455347
0.005578006	0.007815689	0.025105567	0.051807327	0.046480869
0.005391102	0.00756092	0.023570223	0.048505778	0.043612484
0.00520646	0.007305402	0.022182924	0.04552073	0.041028109
0.005056897	0.007096819	0.021060098	0.043088548	0.038936703
0.004969875	0.006975678	0.020277032	0.041350122	0.037461648
0.004885028	0.00685734	0.019539292	0.039712435	0.036069449
0.004830857	0.006782123	0.018957578	0.038391867	0.034958078
0.004786437	0.00672073	0.018437654	0.037201494	0.033959776
0.004750814	0.006671677	0.017968411	0.036117431	0.033053868
0.004741943	0.006660138	0.017620014	0.035278641	0.032372933
0.004734573	0.006650254	0.017291102	0.034484281	0.031731087
0.004718019	0.006627158	0.016942366	0.033658417	0.031054283
0.004696057	0.006596087	0.016591125	0.032835385	0.030373649
0.004674724	0.006565684	0.01625759	0.032054897	0.029727412
0.004663476	0.006548657	0.015979866	0.031390561	0.029190963
0.004650118	0.006528263	0.01571198	0.030752869	0.028675577
0.00463336	0.006502869	0.015447175	0.03012866	0.028168359
0.004613933	0.006473679	0.015183722	0.029512622	0.027662606
0.004591874	0.006440704	0.014924665	0.028912714	0.027166734
0.004570315	0.006408577	0.014678307	0.028342516	0.026697791
0.004547706	0.006375378	0.014435124	0.027782281	0.026234289
0.004524128	0.006341586	0.014192788	0.027228101	0.025772994
0.00449898	0.006306192	0.013949749	0.026676765	0.02531002
0.004475423	0.006273929	0.013713034	0.026147801	0.024857798
0.004445382	0.006233438	0.013455779	0.025582045	0.024357447
0.004415051	0.006192712	0.013203085	0.025025	0.023862323
0.00438299	0.006150015	0.012948363	0.024472779	0.0233576
0.004341798	0.006095439	0.012663138	0.023874024	0.022782659
0.004301421	0.006041808	0.012389576	0.023301304	0.022229848
0.004252357	0.005976584	0.012092466	0.022692625	0.021624231
0.004199917	0.005906656	0.01179362	0.022084708	0.021013934
0.004152622	0.005843611	0.011522797	0.02153153	0.020463932
0.004133549	0.005818649	0.011355044	0.021164345	0.020130799
0.004116149	0.005796427	0.01119717	0.020817477	0.019815677
0.004066324	0.0057296	0.010937702	0.02029647	0.019287183
0.005178488	0.006822463	0.023308645	0.047634242	0.047863995
0.004953469	0.006534873	0.024579043	0.052506721	0.05213105
0.004881081	0.006451553	0.026274678	0.058099123	0.057030226
0.004830385	0.006393119	0.028362257	0.064476074	0.062608098
0.004802896	0.006364974	0.030672448	0.071568745	0.068586264
0.004814685	0.006385011	0.033087392	0.078960892	0.074762975
0.004755982	0.00633492	0.035800409	0.087406615	0.081664451
0.004790988	0.006382646	0.038993466	0.097486735	0.089698285
0.004845581	0.006449267	0.042722275	0.109644876	0.099063513
0.004894258	0.006509279	0.046964293	0.123811221	0.109670574
0.004943854	0.00657148	0.051477614	0.138877118	0.120873271
0.00499358	0.006633577	0.056474432	0.155713578	0.133176492
0.005045812	0.006698756	0.062038827	0.174643674	0.146846412
0.00510055	0.006767031	0.068374641	0.196430053	0.162363541
0.005156522	0.006836661	0.07550255	0.221214063	0.179778316
0.005213927	0.00690805	0.08343445	0.249061003	0.199126007
0.0053335	0.007056295	0.101617613	0.313563987	0.243394328
0.005396701	0.007134498	0.111864955	0.350093122	0.268260753

Health Risk Assessment Results Summary

		MAX:	4.18	46.12	46.32
Unique Identifier	X (UTM)	Y (UTM)	Onroad	Offroad	Total Risk
3831603773045	383160	3773045	0.089771817	4.849203342	4.9389752
3831703773045	383170	3773045	0.094062397	5.258543695	5.3526061
3831803773045	383180	3773045	0.098632862	5.662665599	5.7612985
3831903773045	383190	3773045	0.103551347	6.041965507	6.1455169
3832103773045	383210	3773045	0.114654501	6.549714512	6.664369
3832203773045	383220	3773045	0.121256765	6.623721308	6.7449781
3832303773045	383230	3773045	0.128549442	6.482906334	6.6114558
3832403773045	383240	3773045	0.136420739	6.234833248	6.371254
3832503773045	383250	3773045	0.144871854	6.022890288	6.1677621
3832603773045	383260	3773045	0.15411771	5.859397808	6.0135155
3832703773045	383270	3773045	0.164381048	5.729568561	5.8939496
3832803773045	383280	3773045	0.175699075	5.65785634	5.8335554
3832903773045	383290	3773045	0.188099482	5.660458825	5.8485583
3833003773045	383300	3773045	0.20168521	5.676168253	5.8778535
3833103773045	383310	3773045	0.216380576	5.685637328	5.9020179
3833203773045	383320	3773045	0.231816829	5.683441166	5.915258
3833303773045	383330	3773045	0.248127201	5.647872577	5.8959998
3833403773045	383340	3773045	0.263469857	5.521139973	5.7846098
3833503773045	383350	3773045	0.276580661	5.317713307	5.594294
3833603773045	383360	3773045	0.287200116	5.042851518	5.3300516
3833703773045	383370	3773045	0.296994707	4.768133266	5.065128
3833803773045	383380	3773045	0.306426912	4.525977129	4.832404
3833903773045	383390	3773045	0.310989424	4.256221931	4.5672114
3834003773045	383400	3773045	0.309432903	3.966161125	4.275594
3834103773045	383410	3773045	0.303418382	3.686890405	3.9903088
3834203773045	383420	3773045	0.293264291	3.422570736	3.715835
3834303773045	383430	3773045	0.279014073	3.168355802	3.4473699
3834403773045	383440	3773045	0.264030679	2.944484196	3.2085149
3834503773045	383450	3773045	0.243477152	2.715226621	2.9587038
3834703773045	383470	3773045	0.205779764	2.330654105	2.5364339
3834803773045	383480	3773045	0.190780989	2.189737348	2.3805183
3834903773045	383490	3773045	0.17727159	2.067028399	2.2443
3835003773045	383500	3773045	0.164954995	1.956345596	2.1213006
3835103773045	383510	3773045	0.153774823	1.856172271	2.0099471
3835203773045	383520	3773045	0.143661255	1.765477905	1.9091392
3835303773045	383530	3773045	0.13429617	1.681118427	1.8154146
3835403773045	383540	3773045	0.125832176	1.603524347	1.7293565
3835503773045	383550	3773045	0.117794902	1.528283281	1.6460782
3835603773045	383560	3773045	0.110112869	1.455048194	1.5651611
3835703773045	383570	3773045	0.103197079	1.38696639	1.4901635
3835803773045	383580	3773045	0.096325724	1.316854012	1.4131797
3835903773045	383590	3773045	0.090191201	1.251406983	1.3415982
3836003773045	383600	3773045	0.085380754	1.198555859	1.2839366
3836103773045	383610	3773045	0.082239356	1.164153515	1.2463929
3836203773045	383620	3773045	0.079274385	1.131505855	1.2107802
3836303773045	383630	3773045	0.076894687	1.105622403	1.1825171
3836403773045	383640	3773045	0.074750503	1.082431372	1.1571819
3836503773045	383650	3773045	0.07286845	1.062357945	1.1352264
3836603773045	383660	3773045	0.071848767	1.052546761	1.1243955
3836703773045	383670	3773045	0.070924199	1.043590225	1.1145144
3836803773045	383680	3773045	0.06983974	1.032439556	1.1022793
3836903773045	383690	3773045	0.06866987	1.020154156	1.088824
3837003773045	383700	3773045	0.067563428	1.008557737	1.0761212
3837103773045	383710	3773045	0.066670977	0.999091558	1.0657625
3837203773045	383720	3773045	0.06580922	0.989860744	1.05567
3837303773045	383730	3773045	0.0649331	0.980401812	1.0453349
3837403773045	383740	3773045	0.064037642	0.970775864	1.0348135
3837503773045	383750	3773045	0.063130504	0.961158606	1.0242891
3837603773045	383760	3773045	0.062330658	0.952727226	1.0150579
3837703773045	383770	3773045	0.061506029	0.944261852	1.0057679
3837803773045	383780	3773045	0.060608897	0.935116798	0.9957257
3837903773045	383790	3773045	0.059634244	0.924987128	0.9846214
3838003773045	383800	3773045	0.058691334	0.915160603	0.9738519
3838103773045	383810	3773045	0.057688011	0.904422264	0.9621103
3838203773045	383820	3773045	0.056700784	0.893691076	0.9503919
3838303773045	383830	3773045	0.055667146	0.88268378	0.9383509
3838403773045	383840	3773045	0.05439192	0.86932574	0.9237177
3838503773045	383850	3773045	0.053163448	0.856366798	0.9095302
3838603773045	383860	3773045	0.051990252	0.843813142	0.8958034
3838703773045	383870	3773045	0.050868234	0.8318045	0.8826727
3838803773045	383880	3773045	0.049809246	0.820395519	0.8702048
3838903773045	383890	3773045	0.048893326	0.810424473	0.8593178
3839003773045	383900	3773045	0.048006636	0.800753014	0.8487596
3839103773045	383910	3773045	0.046610339	0.785309899	0.8319202
3829703773055	382970	3773055	0.044382973	1.351317222	1.3957002
3829803773055	382980	3773055	0.045694316	1.37798119	1.4236755
3829903773055	382990	3773055	0.047091344	1.424228232	1.4713196
3830003773055	383000	3773055	0.04900767	1.486469403	1.5354771
3830103773055	383010	3773055	0.051044688	1.566688032	1.6177327
3830203773055	383020	3773055	0.052921977	1.655755878	1.7086779
3830303773055	383030	3773055	0.05486099	1.75939681	1.8142578
3830403773055	383040	3773055	0.056923671	1.867242035	1.9241657
3830503773055	383050	3773055	0.059091393	2.013586729	2.0726781
3830603773055	383060	3773055	0.061349032	2.187846995	2.249196
3830703773055	383070	3773055	0.063736014	2.392706667	2.4564427
3830803773055	383080	3773055	0.066238015	2.622412299	2.6886503
3830903773055	383090	3773055	0.068981878	2.873981925	2.9429638
3831003773055	383100	3773055	0.071983187	3.167322617	3.2393058
3831103773055	383110	3773055	0.075172418	3.50727391	3.5824463
3831203773055	383120	3773055	0.078562467	3.896815683	3.9753782
3831303773055	383130	3773055	0.082162886	4.33584611	4.418009

Health Risk Assessment Results Summary

Sensitive Receptors

		MAX:	46.32
Unique Identifier	X (UTM)	Y (UTM)	Total Risk
3831603773045	383160	3773045	4.938975159
3831703773045	383170	3773045	5.352606092
3831803773045	383180	3773045	5.761298461
3831903773045	383190	3773045	6.145516854
3832103773045	383210	3773045	6.664369013
3832203773045	383220	3773045	6.744978072
3832303773045	383230	3773045	6.611455776
3832403773045	383240	3773045	6.371253987
3832503773045	383250	3773045	6.167762142
3832603773045	383260	3773045	6.013515518
3832703773045	383270	3773045	5.89394961
3832803773045	383280	3773045	5.833555415
3832903773045	383290	3773045	5.848558307
3833003773045	383300	3773045	5.877853463
3833103773045	383310	3773045	5.902017905
3833203773045	383320	3773045	5.915257995
3833303773045	383330	3773045	5.895999778
3833403773045	383340	3773045	5.78460983
3833503773045	383350	3773045	5.594293967
3833603773045	383360	3773045	5.330051634
3833703773045	383370	3773045	5.065127973
3833803773045	383380	3773045	4.832404041
3833903773045	383390	3773045	4.567211355
3834003773045	383400	3773045	4.275594028
3834103773045	383410	3773045	3.990308787
3834203773045	383420	3773045	3.715835028
3834303773045	383430	3773045	3.447369875
3834403773045	383440	3773045	3.208514876
3834503773045	383450	3773045	2.958703773
3834703773045	383470	3773045	2.536433869
3834803773045	383480	3773045	2.380518337
3834903773045	383490	3773045	2.244299989
3835003773045	383500	3773045	2.12130059
3835103773045	383510	3773045	2.009947094
3835203773045	383520	3773045	1.909139159
3835303773045	383530	3773045	1.815414597
3835403773045	383540	3773045	1.729356523
3835503773045	383550	3773045	1.646078183
3835603773045	383560	3773045	1.565161063
3835703773045	383570	3773045	1.490163469
3835803773045	383580	3773045	1.413179736
3835903773045	383590	3773045	1.341598184
3836003773045	383600	3773045	1.283936613
3836103773045	383610	3773045	1.246392871
3836203773045	383620	3773045	1.21078024
3836303773045	383630	3773045	1.182517091
3836403773045	383640	3773045	1.157181875
3836503773045	383650	3773045	1.135226395
3836603773045	383660	3773045	1.124395528
3836703773045	383670	3773045	1.114514424
3836803773045	383680	3773045	1.102279296
3836903773045	383690	3773045	1.088824027
3837003773045	383700	3773045	1.076121165
3837103773045	383710	3773045	1.065762535
3837203773045	383720	3773045	1.055669964
3837303773045	383730	3773045	1.045334912
3837403773045	383740	3773045	1.034813506
3837503773045	383750	3773045	1.02428911
3837603773045	383760	3773045	1.015057884
3837703773045	383770	3773045	1.005767882
3837803773045	383780	3773045	0.995725696
3837903773045	383790	3773045	0.984621372
3838003773045	383800	3773045	0.973851938
3838103773045	383810	3773045	0.962110275
3838203773045	383820	3773045	0.95039186
3838303773045	383830	3773045	0.938350925
3838403773045	383840	3773045	0.92371766
3838503773045	383850	3773045	0.909530246
3838603773045	383860	3773045	0.895803394
3838703773045	383870	3773045	0.882672735
3838803773045	383880	3773045	0.870204765
3838903773045	383890	3773045	0.859317799
3839003773045	383900	3773045	0.84875965
3839103773045	383910	3773045	0.831920237
3829703773055	382970	3773055	1.395700195
3829803773055	382980	3773055	1.423675506
3829903773055	382990	3773055	1.471319576
3830003773055	383000	3773055	1.535477073
3830103773055	383010	3773055	1.61773272
3830203773055	383020	3773055	1.708677855
3830303773055	383030	3773055	1.8142578
3830403773055	383040	3773055	1.924165706
3830503773055	383050	3773055	2.072678122
3830603773055	383060	3773055	2.249196027
3830703773055	383070	3773055	2.45644268
3830803773055	383080	3773055	2.688650314
3830903773055	383090	3773055	2.942963803
3831003773055	383100	3773055	3.239305804
3831103773055	383110	3773055	3.582446328
3831203773055	383120	3773055	3.97537815
3831303773055	383130	3773055	4.418008996

FOR CHRONIC CALCS

MAX:	1.61				
	Overlapping Phases - Maximum GLC				
2025	2026	2027	2028	2029	
0.005461748	0.007214932	0.122650087	0.388526181	0.294292636	
0.005529495	0.007298746	0.133841449	0.428215019	0.321056886	
0.005599157	0.007384809	0.144995301	0.467357135	0.347336797	
0.005671978	0.007474897	0.155623106	0.503926257	0.371801231	
0.005830458	0.007671175	0.170683891	0.551280132	0.403371373	
0.005921712	0.007784082	0.173936871	0.556331813	0.406529869	
0.006019696	0.007905552	0.171999792	0.539371799	0.394623349	
0.006121173	0.008031478	0.168291306	0.511575745	0.37418896	
0.00622581	0.008161865	0.166285101	0.487656452	0.355305716	
0.006331219	0.008294515	0.16623679	0.468904369	0.338962715	
0.006443067	0.008436068	0.167479653	0.453724554	0.324439352	
0.006574834	0.00859948	0.17028328	0.444474315	0.313648327	
0.006811264	0.008871064	0.174536018	0.441544547	0.307090755	
0.00698917	0.009089688	0.178834538	0.441328304	0.302849648	
0.00717904	0.009329974	0.182136721	0.440906395	0.299175216	
0.007361258	0.009564323	0.1844197	0.440180212	0.295730336	
0.007538885	0.009791644	0.184894214	0.436575882	0.29133034	
0.007710424	0.010015077	0.18122831	0.424002524	0.282810265	
0.007852558	0.010201922	0.174106226	0.403952451	0.270904874	
0.007971122	0.010364206	0.163810618	0.377002995	0.255656767	
0.008074785	0.010507746	0.153277142	0.349905152	0.240861328	
0.008154527	0.010612145	0.143942167	0.325987852	0.228182592	
0.008190018	0.010665653	0.1333716	0.299510217	0.214078295	
0.008170272	0.010656881	0.121916134	0.2713368	0.198785286	
0.008108291	0.010598584	0.110898137	0.244589431	0.183885872	
0.008008518	0.010496522	0.100517549	0.21972555	0.169541122	
0.007870794	0.010350974	0.090621118	0.196392182	0.155429142	
0.007721073	0.010189462	0.082011961	0.176316481	0.142814131	
0.007605532	0.010125882	0.07282417	0.155937126	0.128901943	
0.007296377	0.009843291	0.058247739	0.123771059	0.105376921	
0.007151724	0.009698857	0.053089726	0.112422443	0.09675823	
0.007014271	0.00955938	0.048678006	0.102761034	0.089227045	
0.006876337	0.009415358	0.044797019	0.094310687	0.082468815	
0.006739401	0.00926819	0.041371869	0.086866659	0.076400374	
0.006599671	0.00911155	0.03836359	0.080339335	0.071002445	
0.006454834	0.008943948	0.035653834	0.074476686	0.066076935	
0.006304852	0.008763112	0.033251689	0.069282958	0.061675001	
0.006138764	0.008554444	0.03102651	0.064485036	0.057566955	
0.005958686	0.008321894	0.028952496	0.060021765	0.053716408	
0.005775717	0.008079494	0.027100294	0.056030577	0.050275472	
0.005566831	0.007796898	0.025292778	0.052150876	0.046913767	
0.005358654	0.007509947	0.02366832	0.048662656	0.043902181	
0.005189768	0.007274963	0.022362116	0.045838612	0.041482432	
0.005092067	0.007139405	0.021459861	0.043841956	0.039797198	
0.00499713	0.00700719	0.020615466	0.041972976	0.038214324	
0.004928192	0.006911516	0.019920132	0.040410797	0.036898768	
0.004868366	0.006828728	0.019290302	0.03898873	0.035700649	
0.004820204	0.006762337	0.018730328	0.037712466	0.034627756	
0.004817627	0.006760697	0.018365046	0.036826815	0.033912637	
0.004816952	0.006760998	0.018022803	0.035994231	0.033243623	
0.004803692	0.006743115	0.017651576	0.03511457	0.032524115	
0.004782938	0.006714332	0.017270099	0.034223964	0.031784668	
0.004763281	0.006686752	0.016909852	0.033382421	0.031085468	
0.004750942	0.006668875	0.016597987	0.032644797	0.030482035	
0.004737405	0.006648862	0.016299825	0.0319417	0.029906047	
0.004720439	0.00662361	0.016007289	0.031257502	0.029342447	
0.004700793	0.006594525	0.015719845	0.030591374	0.028789259	
0.004679441	0.006562928	0.015439765	0.029945708	0.028250198	
0.004661407	0.006535499	0.015188941	0.029362266	0.027772175	
0.004642038	0.006506647	0.014942994	0.028792316	0.027305546	
0.004619481	0.006474324	0.01468784	0.028210237	0.026818994	
0.004592191	0.006436326	0.01441971	0.027607467	0.026304261	
0.00456619	0.006400777	0.014158978	0.027029662	0.025800936	
0.004535915	0.006360162	0.013886321	0.026432452	0.025268936	
0.004504996	0.006318754	0.013619055	0.02584505	0.024743416	
0.004472139	0.006275095	0.01334972	0.025262575	0.024208465	
0.004428	0.006216655	0.013042656	0.024620975	0.023585624	
0.004384398	0.006158833	0.012748283	0.024008818	0.022988564	
0.004341421	0.006101734	0.012467004	0.023425059	0.022418007	
0.004300226	0.006047215	0.012198909	0.022869342	0.0218736	
0.004260823	0.005994937	0.011945615	0.022343824	0.021358377	
0.004227478	0.005950965	0.01172	0.021871661	0.020901573	
0.004194804	0.005907998	0.01150314	0.021418367	0.020460854	
0.004132636	0.005824261	0.011199356	0.020817295	0.019839465	
0.00530364	0.006981182	0.024013825	0.048976972	0.04940763	
0.005103367	0.006725462	0.025521337	0.054294171	0.054244055	
0.005017421	0.006620289	0.027210162	0.05992711	0.059176126	
0.004971612	0.006568839	0.029269317	0.066332591	0.064818119	
0.00496601	0.006564698	0.031753478	0.073729071	0.071311866	
0.004952972	0.006552842	0.034516299	0.082196432	0.07846497	
0.004953067	0.006559561	0.03764645	0.091968274	0.086513843	
0.004885085	0.006500754	0.041198211	0.103197167	0.095559458	
0.004938728	0.0065674	0.0453188	0.1164317	0.105949857	
0.004996458	0.006637437	0.05015321	0.132420546	0.118103896	
0.005049935	0.006703016	0.055808845	0.151577982	0.132229965	
0.00510053	0.00676544	0.062148205	0.173299461	0.147932577	
0.005155265	0.006833119	0.069084086	0.197115772	0.164993351	
0.005214097	0.006905963	0.077137222	0.225056855	0.184758874	
0.005274139	0.006980083	0.086430505	0.25770345	0.207510264	
0.005335813	0.007055984	0.097033291	0.295357781	0.233441827	
0.005398899	0.007133456	0.108934157	0.338020056	0.262559549	

Health Risk Assessment Results Summary

		MAX:	4.18	46.12	46.32
Unique Identifier	X (UTM)	Y (UTM)	Onroad	Offroad	Total Risk
3831403773055	383140	3773055	0.086017659	4.826147052	4.9121647
3831503773055	383150	3773055	0.090156669	5.367437412	5.4575941
3831603773055	383160	3773055	0.094571436	5.953137063	6.0477085
3831703773055	383170	3773055	0.099321365	6.586446932	6.6857683
3831803773055	383180	3773055	0.104403677	7.248590308	7.352994
3831903773055	383190	3773055	0.109854913	7.904852913	8.0147078
3832003773055	383200	3773055	0.115729096	8.470372222	8.5861013
3832203773055	383220	3773055	0.12923739	8.781155971	8.9103934
3832303773055	383230	3773055	0.137206225	8.492044771	8.629251
3832403773055	383240	3773055	0.145929057	8.079291707	8.2252208
3832503773055	383250	3773055	0.15563353	7.688805716	7.8444392
3832603773055	383260	3773055	0.166337686	7.383875343	7.550213
3832703773055	383270	3773055	0.178295254	7.177304356	7.3555996
3832803773055	383280	3773055	0.191643247	7.087564349	7.2792076
3832903773055	383290	3773055	0.206550187	7.12336382	7.329914
3833003773055	383300	3773055	0.223105878	7.282123901	7.5052298
3833103773055	383310	3773055	0.241765263	7.466838012	7.7086033
3833203773055	383320	3773055	0.262746544	7.647093173	7.9098397
3833303773055	383330	3773055	0.286027068	7.756075988	8.0421031
3833403773055	383340	3773055	0.311350363	7.710539392	8.0218898
3833503773055	383350	3773055	0.337478112	7.492490691	7.8299688
3833603773055	383360	3773055	0.362376594	7.075058761	7.4374354
3833703773055	383370	3773055	0.380987293	6.518308706	6.899296
3833803773055	383380	3773055	0.390168159	5.912846661	6.3030148
3833903773055	383390	3773055	0.388757729	5.321550723	5.7103085
3834003773055	383400	3773055	0.38575833	4.853952467	5.2397108
3834103773055	383410	3773055	0.377647896	4.438673858	4.8163218
3834203773055	383420	3773055	0.363334408	4.055840018	4.4191744
3834303773055	383430	3773055	0.342234572	3.694713582	4.0369482
3834503773055	383450	3773055	0.291434833	3.078250768	3.3696856
3834603773055	383460	3773055	0.263324983	2.814800587	3.0781256
3834703773055	383470	3773055	0.239776613	2.592702135	2.8324787
3834803773055	383480	3773055	0.218932313	2.407376627	2.6263089
3834903773055	383490	3773055	0.200679913	2.249191955	2.4498719
3835003773055	383500	3773055	0.185049352	2.114875606	2.299925
3835103773055	383510	3773055	0.17167816	1.998627685	2.1703058
3835203773055	383520	3773055	0.159842843	1.894939982	2.0547828
3835303773055	383530	3773055	0.148792536	1.798258241	1.9470508
3835403773055	383540	3773055	0.138902294	1.710512315	1.8494146
3835503773055	383550	3773055	0.129518895	1.625926728	1.7554456
3835603773055	383560	3773055	0.120483701	1.542836182	1.6633199
3835703773055	383570	3773055	0.112390223	1.466016031	1.5784063
3835803773055	383580	3773055	0.10427944	1.38648389	1.4907633
3835903773055	383590	3773055	0.097130256	1.312777186	1.4099074
3836003773055	383600	3773055	0.091522695	1.252927457	1.3444502
3836103773055	383610	3773055	0.087816749	1.213264198	1.3010809
3836203773055	383620	3773055	0.084328637	1.175637111	1.2599657
3836303773055	383630	3773055	0.081443014	1.144756785	1.2261998
3836403773055	383640	3773055	0.078836856	1.116950354	1.1957872
3836503773055	383650	3773055	0.076567625	1.093008558	1.1695762
3836603773055	383660	3773055	0.07543708	1.082632972	1.1580701
3836703773055	383670	3773055	0.074404102	1.073068153	1.1474723
3836803773055	383680	3773055	0.073206441	1.06132905	1.1345355
3836903773055	383690	3773055	0.071925746	1.048439283	1.120365
3837003773055	383700	3773055	0.070715707	1.036223921	1.1069396
3837103773055	383710	3773055	0.069717318	1.026110732	1.095828
3837203773055	383720	3773055	0.068762602	1.016266131	1.0850287
3837303773055	383730	3773055	0.06781469	1.006476402	1.0742911
3837403773055	383740	3773055	0.066852528	0.996471324	1.0633239
3837503773055	383750	3773055	0.065888623	0.986559569	1.0524482
3837603773055	383760	3773055	0.065055845	0.978077703	1.0431335
3837703773055	383770	3773055	0.064195867	0.969491761	1.0336876
3837803773055	383780	3773055	0.063229507	0.959940563	1.0231701
3837903773055	383790	3773055	0.062131241	0.948852362	1.0109836
3838003773055	383800	3773055	0.061072258	0.938067446	0.9991397
3838103773055	383810	3773055	0.059966263	0.926634189	0.9866005
3838203773055	383820	3773055	0.05888611	0.915248013	0.9741341
3838303773055	383830	3773055	0.057765671	0.90351457	0.9612802
3838403773055	383840	3773055	0.056405511	0.8895065	0.945912
3838503773055	383850	3773055	0.055100704	0.875914039	0.9310147
3838603773055	383860	3773055	0.053940289	0.863732052	0.9176723
3838703773055	383870	3773055	0.052869776	0.85251319	0.905383
3838803773055	383880	3773055	0.05182739	0.841472996	0.8933004
3838903773055	383890	3773055	0.050688664	0.829328264	0.8800169
3839003773055	383900	3773055	0.04959489	0.817590483	0.8671854
3839103773055	383910	3773055	0.048063038	0.80082481	0.8488878
3829703773065	382970	3773065	0.045200321	1.386909598	1.4321099
3829803773065	382980	3773065	0.046885659	1.436048787	1.4829344
3829903773065	382990	3773065	0.048262345	1.471611991	1.5198743
3830003773065	383000	3773065	0.050006123	1.537032036	1.5870382
3830103773065	383010	3773065	0.052178224	1.615703405	1.6678816
3830203773065	383020	3773065	0.054463827	1.717484531	1.7719484
3830303773065	383030	3773065	0.056547838	1.83277931	1.8893271
3830403773065	383040	3773065	0.058771704	1.963255663	2.0220274
3830503773065	383050	3773065	0.061128241	2.109102288	2.1702305
3830603773065	383060	3773065	0.063613479	2.302003031	2.3656165
3830703773065	383070	3773065	0.066170585	2.544971729	2.6111423
3830803773065	383080	3773065	0.068860008	2.838834949	2.907695
3830903773065	383090	3773065	0.071806466	3.16242191	3.2342284
3831003773065	383100	3773065	0.075043345	3.541057707	3.6161011
3831103773065	383110	3773065	0.078484971	3.990770151	4.0692551

Health Risk Assessment Results Summary

Sensitive Receptors		MAX:	46.32
Unique Identifier	X (UTM)	Y (UTM)	Total Risk
3831403773055	383140	3773055	4.91216471
3831503773055	383150	3773055	5.457594081
3831603773055	383160	3773055	6.047708499
3831703773055	383170	3773055	6.685768298
3831803773055	383180	3773055	7.352993986
3831903773055	383190	3773055	8.014707826
3832003773055	383200	3773055	8.586101318
3832203773055	383220	3773055	8.910393361
3832303773055	383230	3773055	8.629250995
3832403773055	383240	3773055	8.225220764
3832503773055	383250	3773055	7.844439246
3832603773055	383260	3773055	7.550213029
3832703773055	383270	3773055	7.35559961
3832803773055	383280	3773055	7.279207596
3832903773055	383290	3773055	7.329914007
3833003773055	383300	3773055	7.505229779
3833103773055	383310	3773055	7.708603275
3833203773055	383320	3773055	7.909839717
3833303773055	383330	3773055	8.042103056
3833403773055	383340	3773055	8.021889754
3833503773055	383350	3773055	7.829968803
3833603773055	383360	3773055	7.437435355
3833703773055	383370	3773055	6.899295999
3833803773055	383380	3773055	6.30301482
3833903773055	383390	3773055	5.710308452
3834003773055	383400	3773055	5.239710797
3834103773055	383410	3773055	4.816321755
3834203773055	383420	3773055	4.419174425
3834303773055	383430	3773055	4.036948154
3834503773055	383450	3773055	3.369685601
3834603773055	383460	3773055	3.07812557
3834703773055	383470	3773055	2.832478748
3834803773055	383480	3773055	2.62630894
3834903773055	383490	3773055	2.449871867
3835003773055	383500	3773055	2.299924958
3835103773055	383510	3773055	2.170305846
3835203773055	383520	3773055	2.054782825
3835303773055	383530	3773055	1.947050777
3835403773055	383540	3773055	1.849414609
3835503773055	383550	3773055	1.755445624
3835603773055	383560	3773055	1.663319883
3835703773055	383570	3773055	1.578406254
3835803773055	383580	3773055	1.490763331
3835903773055	383590	3773055	1.409907442
3836003773055	383600	3773055	1.344450152
3836103773055	383610	3773055	1.301080947
3836203773055	383620	3773055	1.259965747
3836303773055	383630	3773055	1.226199799
3836403773055	383640	3773055	1.195787211
3836503773055	383650	3773055	1.169576184
3836603773055	383660	3773055	1.158070052
3836703773055	383670	3773055	1.147472255
3836803773055	383680	3773055	1.134535491
3836903773055	383690	3773055	1.120365029
3837003773055	383700	3773055	1.106939628
3837103773055	383710	3773055	1.09582805
3837203773055	383720	3773055	1.085028733
3837303773055	383730	3773055	1.074291092
3837403773055	383740	3773055	1.063323853
3837503773055	383750	3773055	1.052448192
3837603773055	383760	3773055	1.043133549
3837703773055	383770	3773055	1.033687628
3837803773055	383780	3773055	1.02317007
3837903773055	383790	3773055	1.010983603
3838003773055	383800	3773055	0.999139704
3838103773055	383810	3773055	0.986600452
3838203773055	383820	3773055	0.974134124
3838303773055	383830	3773055	0.961280241
3838403773055	383840	3773055	0.945912011
3838503773055	383850	3773055	0.931014744
3838603773055	383860	3773055	0.917672341
3838703773055	383870	3773055	0.905382966
3838803773055	383880	3773055	0.893300386
3838903773055	383890	3773055	0.880016928
3839003773055	383900	3773055	0.867185372
3839103773055	383910	3773055	0.848887848
3829703773065	382970	3773065	1.432109919
3829803773065	382980	3773065	1.482934446
3829903773065	382990	3773065	1.519874336
3830003773065	383000	3773065	1.587038159
3830103773065	383010	3773065	1.667881629
3830203773065	383020	3773065	1.771948358
3830303773065	383030	3773065	1.889327148
3830403773065	383040	3773065	2.022027367
3830503773065	383050	3773065	2.170230529
3830603773065	383060	3773065	2.36561651
3830703773065	383070	3773065	2.611142314
3830803773065	383080	3773065	2.907694957
3830903773065	383090	3773065	3.234228376
3831003773065	383100	3773065	3.616101052
3831103773065	383110	3773065	4.069255122

FOR CHRONIC CALCS

	MAX:	1.61			
	Overlapping Phases - Maximum GLC				
2025	2026	2027	2028	2029	
0.005464415	0.007213677	0.122183538	0.385845098	0.29500439	
0.005532641	0.007297311	0.136789351	0.438807835	0.330769707	
0.005602875	0.00738316	0.152607558	0.496263384	0.369403234	
0.00567658	0.00747324	0.169788046	0.558510252	0.41108995	
0.005752999	0.007566807	0.187887159	0.62367272	0.454532117	
0.005832271	0.007663717	0.206015458	0.688208394	0.497387186	
0.005914893	0.007764786	0.221838123	0.743441183	0.534065095	
0.006098513	0.007989937	0.231971941	0.769798696	0.552039179	
0.006202771	0.008117727	0.226376714	0.737376196	0.529780162	
0.006313189	0.008253372	0.218916461	0.692399878	0.497478542	
0.006432698	0.008400514	0.213722427	0.64974849	0.464651762	
0.006558378	0.00855583	0.211948204	0.616013753	0.436239244	
0.006688466	0.008718298	0.213772222	0.592574179	0.413352735	
0.006828975	0.008894213	0.219005881	0.581289001	0.397989784	
0.00700414	0.009107972	0.227575481	0.582778533	0.390782652	
0.007263279	0.009410246	0.239122409	0.596105054	0.391201222	
0.00748163	0.009676843	0.251027496	0.613366247	0.394675642	
0.007712858	0.009962505	0.261926045	0.630693096	0.399116546	
0.00796441	0.010276623	0.269219185	0.641157009	0.400904859	
0.008229989	0.010608812	0.269588936	0.636380954	0.395810787	
0.008496948	0.010943524	0.262303317	0.614435976	0.382952462	
0.008742709	0.011250512	0.246310389	0.572484757	0.360916978	
0.008931138	0.01149405	0.224115727	0.516481682	0.332388434	
0.009027165	0.011627663	0.199662609	0.455846233	0.301530232	
0.009020082	0.011640472	0.175716049	0.397229904	0.27116551	
0.008987086	0.011618148	0.156810528	0.3509954	0.247176298	
0.008903642	0.01153541	0.140057345	0.310337977	0.225673391	
0.008762333	0.011384333	0.124716772	0.273585678	0.205449626	
0.008560557	0.011163509	0.110404748	0.239911025	0.185790432	
0.008084927	0.010647424	0.086443652	0.184846563	0.150762509	
0.007898536	0.010504361	0.075948091	0.161973719	0.134656911	
0.007694614	0.010301107	0.0675424	0.143543781	0.121109909	
0.007510112	0.010120307	0.060611294	0.128397174	0.109713122	
0.00737187	0.009947589	0.054811386	0.115780765	0.099961084	
0.00717576	0.009781016	0.04999558	0.105319344	0.091710955	
0.00702133	0.009615417	0.045938927	0.096513015	0.084649779	
0.006870002	0.009447165	0.042414876	0.0888641	0.078424871	
0.006713896	0.009269508	0.039224306	0.081964226	0.072704515	
0.006556173	0.009083402	0.036422701	0.075911387	0.067628173	
0.006383177	0.00887138	0.033835224	0.070339675	0.062889698	
0.006189337	0.00862483	0.031414655	0.065146011	0.058420355	
0.00599176	0.008366198	0.029268657	0.060536182	0.05444944	
0.005762089	0.008057977	0.027169644	0.056047991	0.050553645	
0.005533353	0.007744435	0.025302591	0.052050973	0.047097947	
0.005345368	0.007483801	0.023799442	0.04881301	0.044320438	
0.005233256	0.007328693	0.022750062	0.046503255	0.042370947	
0.005123804	0.007176603	0.021771264	0.044351616	0.040544445	
0.005039007	0.007059024	0.020948137	0.042522327	0.0389957	
0.004963839	0.006954918	0.020203969	0.040861919	0.037587459	
0.00490294	0.006871087	0.019548538	0.039387905	0.036337752	
0.004902503	0.006873199	0.019150814	0.038425554	0.035558829	
0.004903598	0.006876813	0.018776381	0.037519161	0.034826469	
0.004892159	0.006862293	0.018373346	0.036568427	0.034042941	
0.004872745	0.006836107	0.017961203	0.035610605	0.03324302	
0.004854105	0.006810605	0.017571594	0.034706168	0.03248484	
0.004842464	0.006794256	0.017230806	0.033906213	0.031822322	
0.004829438	0.006775553	0.016906039	0.033147101	0.031192871	
0.004814284	0.006753297	0.016591975	0.032415962	0.030583882	
0.004795599	0.006725858	0.016284622	0.031707412	0.029990262	
0.004775505	0.006696379	0.015986847	0.031024572	0.029414967	
0.004759457	0.006671734	0.015723746	0.030414224	0.028911405	
0.004741549	0.00664487	0.015465227	0.02981665	0.028419503	
0.004719029	0.006612763	0.015193202	0.029198802	0.027898154	
0.004689468	0.00657201	0.014898225	0.028542437	0.027326489	
0.004660769	0.006533008	0.014612367	0.027915167	0.026771087	
0.00462892	0.006490425	0.01431923	0.02727868	0.026194398	
0.004596617	0.006447418	0.014032708	0.026653204	0.025627846	
0.004561735	0.006401092	0.013744603	0.026033671	0.025052763	
0.004515588	0.006339998	0.013421199	0.025360864	0.024394651	
0.004469967	0.006279528	0.01311162	0.024718222	0.023764932	
0.004429808	0.006226329	0.012831228	0.024133369	0.023195606	
0.00439359	0.006178722	0.012570568	0.023587009	0.022665696	
0.004356944	0.006130302	0.012318517	0.023061116	0.022152132	
0.004313888	0.006073162	0.012053456	0.022517894	0.021610756	
0.004271961	0.006017512	0.011799368	0.021997411	0.021090276	
0.004203721	0.005925456	0.011472419	0.021353014	0.02041899	
0.005447068	0.007167211	0.024655329	0.050071896	0.050737913	
0.00534488	0.007032496	0.026520447	0.055911373	0.056172946	
0.005179234	0.006820201	0.028187117	0.061601971	0.061304067	
0.005145406	0.006782708	0.030291347	0.068203754	0.067183557	
0.005108605	0.006741915	0.032829046	0.075982155	0.074039031	
0.005102941	0.006737151	0.035966242	0.085409157	0.082258333	
0.005084384	0.006719126	0.039532863	0.096497895	0.091510669	
0.005078045	0.006718691	0.04347748	0.10897231	0.101699937	
0.005035136	0.006688522	0.048043579	0.123508817	0.113315651	
0.005095646	0.006762513	0.053469639	0.141210696	0.127019436	
0.005158271	0.006837578	0.060206642	0.163971011	0.143950221	
0.005214074	0.006905215	0.068312549	0.192021091	0.16411682	
0.00527167	0.006975699	0.077237587	0.222997985	0.186139108	
0.005333694	0.007051647	0.087657205	0.259435052	0.211689836	
0.005397094	0.007129013	0.099967748	0.303066582	0.241801302	

Health Risk Assessment Results Summary

		MAX:	4.18	46.12	46.32
Unique Identifier	X (UTM)	Y (UTM)	Onroad	Offroad	Total Risk
3831203773065	383120	3773065	0.082187155	4.523542077	4.6057292
3831303773065	383130	3773065	0.086135891	5.142130606	5.2282665
3831403773065	383140	3773065	0.090358116	5.848179715	5.9385378
3831503773065	383150	3773065	0.094889347	6.645369027	6.7402584
3831603773065	383160	3773065	0.099735895	7.532525848	7.6322617
3831703773065	383170	3773065	0.105004242	8.546312965	8.6513172
3831803773065	383180	3773065	0.110677526	9.683213129	9.7938907
3831903773065	383190	3773065	0.116762237	10.91164964	11.028412
3832003773065	383200	3773065	0.123288274	12.1000026	12.223291
3832303773065	383230	3773065	0.147228616	11.61770075	11.764929
3832403773065	383240	3773065	0.157043022	10.7494974	10.90654
3832503773065	383250	3773065	0.168114527	10.04374051	10.211855
3832603773065	383260	3773065	0.180433111	9.510801208	9.6912343
3832703773065	383270	3773065	0.19428605	9.175209367	9.3694954
3832803773065	383280	3773065	0.209962279	9.057318088	9.2672804
3832903773065	383290	3773065	0.227764704	9.18054662	9.4083113
3833003773065	383300	3773065	0.247984781	9.544257124	9.7922419
3833103773065	383310	3773065	0.271448056	10.00872091	10.280169
3833803773065	383380	3773065	0.503722947	7.916748257	8.4204712
3833903773065	383390	3773065	0.503811036	6.881706531	7.3855176
3834003773065	383400	3773065	0.495174033	6.062783097	6.5579571
3834103773065	383410	3773065	0.477928253	5.373394928	5.8513232
3834303773065	383430	3773065	0.419644226	4.270490184	4.6901344
3834403773065	383440	3773065	0.385928552	3.84821235	4.2341409
3834503773065	383450	3773065	0.347047036	3.461979442	3.8090265
3834603773065	383460	3773065	0.311347137	3.136690365	3.4480375
3834703773065	383470	3773065	0.279490025	2.87019097	3.149681
3834803773065	383480	3773065	0.252836617	2.644418683	2.8972553
3834903773065	383490	3773065	0.230025085	2.455544264	2.6855693
3835003773065	383500	3773065	0.210720681	2.296884654	2.5076053
3835103773065	383510	3773065	0.194327783	2.161236896	2.3555647
3835203773065	383520	3773065	0.180098971	2.042047258	2.2221462
3835303773065	383530	3773065	0.167022161	1.932159064	2.0991812
3835403773065	383540	3773065	0.155332904	1.832965519	1.9882984
3835503773065	383550	3773065	0.144228226	1.73820395	1.8824322
3835603773065	383560	3773065	0.133437637	1.644245974	1.7776836
3835703773065	383570	3773065	0.123803876	1.557488613	1.6812925
3835803773065	383580	3773065	0.114999268	1.475571287	1.5905706
3835903773065	383590	3773065	0.107244665	1.400268046	1.5075127
3836003773065	383600	3773065	0.100721525	1.334555846	1.4352774
3836103773065	383610	3773065	0.095554974	1.281326927	1.3768819
3836203773065	383620	3773065	0.090802467	1.231658489	1.322461
3836303773065	383630	3773065	0.087166275	1.193715611	1.2808819
3836403773065	383640	3773065	0.084010738	1.160871419	1.2448822
3836503773065	383650	3773065	0.081230463	1.132128345	1.2133588
3836603773065	383660	3773065	0.079664915	1.117483232	1.1971481
3836703773065	383670	3773065	0.078198633	1.103713296	1.1819119
3836803773065	383680	3773065	0.076753351	1.089998354	1.1667517
3836903773065	383690	3773065	0.075334494	1.076427792	1.1517623
3837003773065	383700	3773065	0.074014129	1.063682975	1.1376971
3837103773065	383710	3773065	0.072984822	1.053935106	1.1269199
3837203773065	383720	3773065	0.072021522	1.044558823	1.1165803
3837303773065	383730	3773065	0.071064242	1.035090326	1.1061546
3837403773065	383740	3773065	0.070082969	1.025313558	1.0953965
3837503773065	383750	3773065	0.069100611	1.015568936	1.0846695
3837603773065	383760	3773065	0.068122491	1.005930119	1.0740526
3837703773065	383770	3773065	0.067114135	0.996151536	1.0632657
3837803773065	383780	3773065	0.066009509	0.985560047	1.0515696
3837903773065	383790	3773065	0.064776218	0.973434751	1.038211
3838003773065	383800	3773065	0.063586867	0.961632375	1.0252192
3838103773065	383810	3773065	0.06233267	0.949092474	1.0114251
3838203773065	383820	3773065	0.061104997	0.936583297	0.9976883
3838303773065	383830	3773065	0.059866632	0.923891935	0.9837586
3838403773065	383840	3773065	0.058469038	0.909679476	0.9681485
3838503773065	383850	3773065	0.057128193	0.896016304	0.9531445
3838603773065	383860	3773065	0.055863419	0.883009664	0.9388731
3838703773065	383870	3773065	0.054659337	0.870569001	0.9252283
3838803773065	383880	3773065	0.05349728	0.858448916	0.9119462
3838903773065	383890	3773065	0.052299615	0.845904066	0.8982037
3839003773065	383900	3773065	0.051154431	0.833731623	0.8848861
3839103773065	383910	3773065	0.049603715	0.816912325	0.866516
3829703773075	382970	3773075	0.045826411	1.4194404	1.4652668
3829803773075	382980	3773075	0.047898055	1.477119295	1.5250174
3829903773075	382990	3773075	0.049636725	1.536991779	1.5866285
3830003773075	383000	3773075	0.051245741	1.587908982	1.6391547
3830103773075	383010	3773075	0.053258348	1.673491677	1.72675
3830203773075	383020	3773075	0.055867379	1.777860537	1.8337279
3830303773075	383030	3773075	0.058283826	1.908070836	1.9663547
3830403773075	383040	3773075	0.060660204	2.053870141	2.1145303
3830503773075	383050	3773075	0.063217343	2.22291927	2.2861366
3830603773075	383060	3773075	0.065926428	2.4209331	2.4868595
3830703773075	383070	3773075	0.068738589	2.695829348	2.7645679
3830803773075	383080	3773075	0.071680859	3.044017729	3.1156986
3830903773075	383090	3773075	0.0748741	3.46699535	3.5418694
3831003773075	383100	3773075	0.078334591	3.972494159	4.0508287
3831103773075	383110	3773075	0.082014515	4.588564353	4.6705789
3831203773075	383120	3773075	0.086063453	5.339791716	5.4258552
3831303773075	383130	3773075	0.090400164	6.240754954	6.3311551
3831403773075	383140	3773075	0.095029311	7.293612494	7.3886418
3831603773075	383160	3773075	0.105312146	9.876064655	9.9813768
3831703773075	383170	3773075	0.111178418	11.54866702	11.659845

Health Risk Assessment Results Summary

Sensitive Receptors

		MAX:	46.32
Unique Identifier	X (UTM)	Y (UTM)	Total Risk
3831203773065	383120	3773065	4.605729232
3831303773065	383130	3773065	5.228266497
3831403773065	383140	3773065	5.938537831
3831503773065	383150	3773065	6.740258374
3831603773065	383160	3773065	7.632261743
3831703773065	383170	3773065	8.651317206
3831803773065	383180	3773065	9.793890654
3831903773065	383190	3773065	11.02841188
3832003773065	383200	3773065	12.22329087
3832303773065	383230	3773065	11.76492937
3832403773065	383240	3773065	10.90654042
3832503773065	383250	3773065	10.21185503
3832603773065	383260	3773065	9.691234319
3832703773065	383270	3773065	9.369495417
3832803773065	383280	3773065	9.267280368
3832903773065	383290	3773065	9.408311324
3833003773065	383300	3773065	9.792241905
3833103773065	383310	3773065	10.28016897
3833803773065	383380	3773065	8.420471205
3833903773065	383390	3773065	7.385517568
3834003773065	383400	3773065	6.55795713
3834103773065	383410	3773065	5.851323181
3834303773065	383430	3773065	4.69013441
3834403773065	383440	3773065	4.234140902
3834503773065	383450	3773065	3.809026477
3834603773065	383460	3773065	3.448037502
3834703773065	383470	3773065	3.149680995
3834803773065	383480	3773065	2.8972553
3834903773065	383490	3773065	2.685569349
3835003773065	383500	3773065	2.507605335
3835103773065	383510	3773065	2.355564679
3835203773065	383520	3773065	2.222146229
3835303773065	383530	3773065	2.099181225
3835403773065	383540	3773065	1.988298423
3835503773065	383550	3773065	1.882432176
3835603773065	383560	3773065	1.777683612
3835703773065	383570	3773065	1.681292489
3835803773065	383580	3773065	1.590570555
3835903773065	383590	3773065	1.507512711
3836003773065	383600	3773065	1.435277371
3836103773065	383610	3773065	1.376881901
3836203773065	383620	3773065	1.322460956
3836303773065	383630	3773065	1.280881886
3836403773065	383640	3773065	1.244882157
3836503773065	383650	3773065	1.213358808
3836603773065	383660	3773065	1.197148148
3836703773065	383670	3773065	1.181911929
3836803773065	383680	3773065	1.166751706
3836903773065	383690	3773065	1.151762285
3837003773065	383700	3773065	1.137697104
3837103773065	383710	3773065	1.126919928
3837203773065	383720	3773065	1.116580345
3837303773065	383730	3773065	1.106154568
3837403773065	383740	3773065	1.095396527
3837503773065	383750	3773065	1.084669547
3837603773065	383760	3773065	1.074052609
3837703773065	383770	3773065	1.063265671
3837803773065	383780	3773065	1.051569557
3837903773065	383790	3773065	1.03821097
3838003773065	383800	3773065	1.025219242
3838103773065	383810	3773065	1.011425144
3838203773065	383820	3773065	0.997688294
3838303773065	383830	3773065	0.983758566
3838403773065	383840	3773065	0.968148515
3838503773065	383850	3773065	0.953144497
3838603773065	383860	3773065	0.938873084
3838703773065	383870	3773065	0.925228337
3838803773065	383880	3773065	0.911946196
3838903773065	383890	3773065	0.898203681
3839003773065	383900	3773065	0.884886054
3839103773065	383910	3773065	0.86651604
3829703773075	382970	3773075	1.465266811
3829803773075	382980	3773075	1.525017351
3829903773075	382990	3773075	1.586628504
3830003773075	383000	3773075	1.639154724
3830103773075	383010	3773075	1.726750025
3830203773075	383020	3773075	1.833727916
3830303773075	383030	3773075	1.966354663
3830403773075	383040	3773075	2.114530345
3830503773075	383050	3773075	2.286136613
3830603773075	383060	3773075	2.486859528
3830703773075	383070	3773075	2.764567937
3830803773075	383080	3773075	3.115698588
3830903773075	383090	3773075	3.54186945
3831003773075	383100	3773075	4.05082875
3831103773075	383110	3773075	4.670578868
3831203773075	383120	3773075	5.425855169
3831303773075	383130	3773075	6.331155119
3831403773075	383140	3773075	7.388641805
3831603773075	383160	3773075	9.981376801
3831703773075	383170	3773075	11.65984544

FOR CHRONIC CALCS

	MAX:	1.61			
	Overlapping Phases - Maximum GLC				
2025	2026	2027	2028	2029	
0.005463018	0.00720925	0.11448387	0.355082292	0.277287288	
0.005531407	0.007292387	0.131248712	0.415786758	0.318340255	
0.005601419	0.007377109	0.150293003	0.485357398	0.365131436	
0.005674982	0.007466223	0.171723392	0.564143877	0.41793212	
0.005750336	0.007557216	0.195563944	0.652072166	0.476669435	
0.005830707	0.007654288	0.222932771	0.752810203	0.543716945	
0.005914901	0.007756038	0.253848276	0.866062308	0.618744248	
0.006001844	0.007861064	0.287575086	0.988652664	0.699545632	
0.006092092	0.007970079	0.32043944	1.107134203	0.777492672	
0.006406652	0.008351294	0.309761619	1.048020737	0.741432153	
0.006528255	0.008498868	0.291609773	0.956023589	0.676689747	
0.006662246	0.008662038	0.280459715	0.8806368	0.619636037	
0.006805607	0.008837171	0.276061426	0.823103257	0.571614832	
0.006956175	0.009022924	0.278747338	0.786025585	0.534740533	
0.007120079	0.009225787	0.287778272	0.771440825	0.511906429	
0.007302583	0.009451929	0.303582223	0.781813813	0.5049003	
0.007575189	0.009773618	0.326279298	0.816175921	0.512461192	
0.007868312	0.010123919	0.351604438	0.861396489	0.527041186	
0.010202197	0.013003426	0.281865884	0.647895953	0.404554124	
0.010209441	0.013037231	0.239028263	0.543465352	0.353081603	
0.010126493	0.012961463	0.205209385	0.461349479	0.312029713	
0.009961398	0.012788245	0.176875656	0.393078704	0.276950191	
0.009408971	0.012177902	0.132193852	0.287348622	0.21877784	
0.009088677	0.011818721	0.115454781	0.24864153	0.195489398	
0.008731162	0.01142547	0.100393897	0.214581333	0.173283382	
0.008449298	0.011153821	0.087625803	0.186255979	0.153879058	
0.008172297	0.010870148	0.077331761	0.164058541	0.137723936	
0.007932473	0.010622712	0.068822535	0.145525608	0.123923508	
0.007718573	0.010402714	0.061818562	0.130334283	0.112323491	
0.007526069	0.010201342	0.056043345	0.117825377	0.102582676	
0.007348086	0.010009774	0.0512141	0.107372954	0.094302862	
0.007179585	0.009824331	0.047071128	0.098416849	0.087088442	
0.007011217	0.00963537	0.043349663	0.090397146	0.080491789	
0.006843674	0.009441546	0.040089542	0.083378893	0.074639964	
0.006665739	0.009230651	0.037084093	0.076940542	0.069164591	
0.006461418	0.008977942	0.034254171	0.070908187	0.063946189	
0.006249696	0.00870576	0.031758331	0.065582633	0.059325463	
0.006029263	0.00841442	0.029504371	0.060772425	0.055141264	
0.005811086	0.008119708	0.027511764	0.056512209	0.05144197	
0.005613746	0.007849433	0.025810153	0.05286174	0.048285126	
0.005455398	0.007631029	0.024428639	0.0498753	0.04571861	
0.005302854	0.007419244	0.023164364	0.047145896	0.043361834	
0.005194303	0.007268887	0.022166403	0.044960399	0.041488311	
0.005102862	0.00714239	0.02129401	0.043038357	0.039840385	
0.005025751	0.007036067	0.020520493	0.041324298	0.038367869	
0.005010323	0.007017476	0.020021602	0.040154896	0.037398751	
0.00499654	0.007000874	0.019549474	0.039050705	0.036479828	
0.00498036	0.006980424	0.019089951	0.037983309	0.035583889	
0.004962132	0.006956698	0.018645096	0.036955429	0.034715164	
0.004944837	0.006933812	0.01822779	0.035993098	0.03389961	
0.004938785	0.006926019	0.01787502	0.03516556	0.033208755	
0.004931368	0.006915491	0.017541656	0.034385637	0.032558963	
0.004920515	0.006899546	0.017219066	0.033635801	0.031931982	
0.004905543	0.006877374	0.016902067	0.032905745	0.031317333	
0.004888267	0.006851607	0.01659572	0.032203161	0.030724586	
0.004869438	0.00682361	0.016300154	0.031528427	0.030154401	
0.004848522	0.006793145	0.016009246	0.030866718	0.02959478	
0.00482359	0.006758125	0.015707701	0.030190597	0.029010747	
0.00479125	0.006713861	0.015384951	0.02948046	0.028378981	
0.004759713	0.006671309	0.015072719	0.028801348	0.027766253	
0.004724459	0.006624348	0.01475178	0.028112097	0.027128647	
0.004688453	0.006576604	0.014438101	0.027438106	0.026502486	
0.004650456	0.006526178	0.014127329	0.026774652	0.025877831	
0.004604251	0.006464969	0.01379582	0.02608446	0.025202574	
0.004559484	0.00640579	0.013479168	0.025426973	0.024556764	
0.004516536	0.006349059	0.013179772	0.024806355	0.023945924	
0.00447516	0.006294338	0.01289512	0.024216325	0.023363849	
0.004434182	0.006240092	0.012621241	0.023650721	0.022802962	
0.004390067	0.006181571	0.01234565	0.023086107	0.022237121	
0.004346556	0.006123742	0.012081672	0.022547418	0.021695769	
0.004278333	0.006031729	0.011752177	0.021896279	0.021018359	
0.005609342	0.007383203	0.025145317	0.050690534	0.051609981	
0.005532353	0.007271057	0.027195805	0.056787814	0.057453703	
0.005465855	0.007186375	0.029283294	0.063162952	0.063364742	
0.005310368	0.006986389	0.031390644	0.070149631	0.069662374	
0.005271469	0.006943053	0.034125385	0.078633909	0.077285035	
0.00523462	0.006900633	0.037458573	0.088786967	0.086252736	
0.005227847	0.006894399	0.041460924	0.100984623	0.096713513	
0.005231698	0.006903584	0.045855517	0.114705964	0.108123449	
0.005242173	0.006921451	0.050865747	0.130656327	0.121064376	
0.005203595	0.006896016	0.056924855	0.150234786	0.136510849	
0.005264592	0.006970367	0.064677589	0.176091392	0.156107614	
0.005331867	0.007049993	0.074327328	0.20930498	0.180270404	
0.005394581	0.007125649	0.086014035	0.25016668	0.209159502	
0.005459094	0.007203641	0.099944775	0.299344049	0.243314426	
0.00552514	0.007283186	0.116865547	0.359749295	0.284502322	
0.005596074	0.007368475	0.137408453	0.433766703	0.334478904	
0.005669487	0.007456575	0.161890735	0.522987774	0.394218448	
0.005745408	0.007547412	0.190299547	0.627632699	0.463985685	
0.005905546	0.007738538	0.259495518	0.885368314	0.635354916	
0.005993407	0.007843214	0.304531792	1.052960483	0.746331545	

Health Risk Assessment Results Summary

		MAX:	4.18	46.12	46.32
Unique Identifier	X (UTM)	Y (UTM)	Onroad	Offroad	Total Risk
3831803773075	383180	3773075	0.117531903	13.55524036	13.672772
3832503773075	383250	3773075	0.182376013	13.56396733	13.746343
3832603773075	383260	3773075	0.196480594	12.66512223	12.861603
3832703773075	383270	3773075	0.212488105	12.09899319	12.311481
3832803773075	383280	3773075	0.230801925	11.94620245	12.177004
3834203773075	383420	3773075	0.579835568	5.680526903	6.2603625
3834303773075	383430	3773075	0.526525964	4.953217876	5.4797438
3834403773075	383440	3773075	0.473805845	4.37984525	4.8536511
3834503773075	383450	3773075	0.42003501	3.896004579	4.3160396
3834603773075	383460	3773075	0.372248826	3.498518819	3.8707676
3834703773075	383470	3773075	0.33208064	3.183554846	3.5156355
3834803773075	383480	3773075	0.295829712	2.90766819	3.2034979
3834903773075	383490	3773075	0.266549908	2.683095975	2.9496459
3835003773075	383500	3773075	0.24244793	2.496334064	2.738782
3835103773075	383510	3773075	0.222096977	2.338172284	2.5602693
3835203773075	383520	3773075	0.20456592	2.200803068	2.405369
3835303773075	383530	3773075	0.188635308	2.075545957	2.2641813
3835403773075	383540	3773075	0.174721072	1.963911186	2.1386323
3835503773075	383550	3773075	0.161415945	1.857170618	2.0185866
3835603773075	383560	3773075	0.148430133	1.751813284	1.9002434
3835703773075	383570	3773075	0.136910489	1.654210199	1.7911207
3835803773075	383580	3773075	0.127355893	1.570018322	1.6973742
3835903773075	383590	3773075	0.118953057	1.493539249	1.6124923
3836003773075	383600	3773075	0.111366414	1.422164794	1.5335312
3836103773075	383610	3773075	0.104307942	1.353517267	1.4578252
3836203773075	383620	3773075	0.097993403	1.290323238	1.3883166
3836303773075	383630	3773075	0.093448258	1.24452564	1.3379739
3836403773075	383640	3773075	0.089652557	1.206282872	1.2959354
3836503773075	383650	3773075	0.086289046	1.17244641	1.2587355
3836603773075	383660	3773075	0.08423653	1.153311103	1.2375476
3836703773075	383670	3773075	0.082290972	1.13520953	1.2175005
3836803773075	383680	3773075	0.080546862	1.11918626	1.1997331
3836903773075	383690	3773075	0.07898099	1.104930493	1.1839115
3837003773075	383700	3773075	0.077511717	1.091504985	1.1690167
3837103773075	383710	3773075	0.076453458	1.082195944	1.1586494
3837203773075	383720	3773075	0.0754692	1.073296677	1.1487659
3837303773075	383730	3773075	0.074491059	1.064149914	1.138641
3837403773075	383740	3773075	0.073490694	1.054674964	1.1281657
3837503773075	383750	3773075	0.07248796	1.045147427	1.1176354
3837603773075	383760	3773075	0.071345479	1.034325501	1.105671
3837703773075	383770	3773075	0.070176582	1.023371623	1.0935482
3837803773075	383780	3773075	0.068921453	1.011651336	1.0805728
3837903773075	383790	3773075	0.067538772	0.99844084	1.0659796
3838003773075	383800	3773075	0.066214226	0.985671336	1.0518856
3838103773075	383810	3773075	0.064802538	0.971908344	1.0367109
3838203773075	383820	3773075	0.063410002	0.95815931	1.0215693
3838303773075	383830	3773075	0.062046968	0.944550162	1.0065971
3838403773075	383840	3773075	0.060612967	0.930227079	0.99084
3838503773075	383850	3773075	0.05923626	0.916452384	0.9756886
3838603773075	383860	3773075	0.057864764	0.902580084	0.9604448
3838703773075	383870	3773075	0.056520096	0.88896279	0.9454829
3838803773075	383880	3773075	0.055226939	0.875659245	0.9308862
3838903773075	383890	3773075	0.053973521	0.862688712	0.9166622
3839003773075	383900	3773075	0.052768469	0.850167755	0.9029362
3839103773075	383910	3773075	0.051197917	0.833333201	0.8845311
3829703773085	382970	3773085	0.046295751	1.447831591	1.4941273
3829803773085	382980	3773085	0.048654042	1.513665324	1.5623194
3829903773085	382990	3773085	0.050795764	1.582780107	1.6335759
3830003773085	383000	3773085	0.052683443	1.652298778	1.7049822
3830103773085	383010	3773085	0.05458842	1.728366994	1.7829554
3830203773085	383020	3773085	0.057133477	1.841132942	1.8982664
3830303773085	383030	3773085	0.05998513	1.980839416	2.0408245
3830403773085	383040	3773085	0.0626077	2.141320052	2.2039278
3830503773085	383050	3773085	0.065356628	2.329269773	2.3946264
3830603773085	383060	3773085	0.068302062	2.558160381	2.6264624
3830703773085	383070	3773085	0.071392894	2.84779217	2.9191851
3830803773085	383080	3773085	0.074642188	3.248966813	3.323609
3830903773085	383090	3773085	0.078105039	3.765320743	3.8434258
3831003773085	383100	3773085	0.081828367	4.446973891	4.5288023
3831103773085	383110	3773085	0.08578186	5.324015322	5.4097972
3831203773085	383120	3773085	0.090216008	6.420202153	6.5104182
3831303773085	383130	3773085	0.094984158	7.793614831	7.888599
3831403773085	383140	3773085	0.100090143	9.434264019	9.5343542
3831503773085	383150	3773085	0.105556696	11.34060953	11.446166
3831603773085	383160	3773085	0.111403958	13.50998246	13.621386
3834103773085	383410	3773085	0.846119123	8.114427077	8.9605462
3834203773085	383420	3773085	0.764586333	6.762585877	7.5271722
3834303773085	383430	3773085	0.678455491	5.748841137	6.4272966
3834403773085	383440	3773085	0.593881756	4.982460159	5.5763419
3834503773085	383450	3773085	0.516760595	4.377947029	4.8947076
3834603773085	383460	3773085	0.451803936	3.901498298	4.3533022
3834703773085	383470	3773085	0.398903738	3.519703205	3.9186069
3834803773085	383480	3773085	0.350437628	3.198272019	3.5487096
3834903773085	383490	3773085	0.312180848	2.929078305	3.2412592
3835003773085	383500	3773085	0.281257959	2.710679669	2.9919376
3835103773085	383510	3773085	0.255685094	2.52706573	2.7827508
3835203773085	383520	3773085	0.233901619	2.369341154	2.6032428
3835303773085	383530	3773085	0.214219502	2.226936993	2.4411565
3835403773085	383540	3773085	0.197244531	2.101300801	2.2985453
3835503773085	383550	3773085	0.18130994	1.982219975	2.1635299
3835603773085	383560	3773085	0.165589214	1.863844537	2.0294338

Health Risk Assessment Results Summary

Sensitive Receptors		MAX:	46.32
Unique Identifier	X (UTM)	Y (UTM)	Total Risk
3831803773075	383180	3773075	13.67277227
3832503773075	383250	3773075	13.74634335
3832603773075	383260	3773075	12.86160283
3832703773075	383270	3773075	12.3114813
3832803773075	383280	3773075	12.17700437
3834203773075	383420	3773075	6.260362471
3834303773075	383430	3773075	5.47974384
3834403773075	383440	3773075	4.853651095
3834503773075	383450	3773075	4.316039588
3834603773075	383460	3773075	3.870767645
3834703773075	383470	3773075	3.515635487
3834803773075	383480	3773075	3.203497902
3834903773075	383490	3773075	2.949645884
3835003773075	383500	3773075	2.738781994
3835103773075	383510	3773075	2.56026926
3835203773075	383520	3773075	2.405368988
3835303773075	383530	3773075	2.264181265
3835403773075	383540	3773075	2.138632258
3835503773075	383550	3773075	2.018586563
3835603773075	383560	3773075	1.900243417
3835703773075	383570	3773075	1.791120688
3835803773075	383580	3773075	1.697374215
3835903773075	383590	3773075	1.612492306
3836003773075	383600	3773075	1.533531208
3836103773075	383610	3773075	1.457825209
3836203773075	383620	3773075	1.388316641
3836303773075	383630	3773075	1.337973898
3836403773075	383640	3773075	1.295935429
3836503773075	383650	3773075	1.258735456
3836603773075	383660	3773075	1.237547633
3836703773075	383670	3773075	1.217500503
3836803773075	383680	3773075	1.199733122
3836903773075	383690	3773075	1.183911483
3837003773075	383700	3773075	1.169016701
3837103773075	383710	3773075	1.158649402
3837203773075	383720	3773075	1.148765877
3837303773075	383730	3773075	1.138640973
3837403773075	383740	3773075	1.128165658
3837503773075	383750	3773075	1.117635387
3837603773075	383760	3773075	1.10567098
3837703773075	383770	3773075	1.093548205
3837803773075	383780	3773075	1.080572788
3837903773075	383790	3773075	1.065979612
3838003773075	383800	3773075	1.051885561
3838103773075	383810	3773075	1.036710882
3838203773075	383820	3773075	1.021569312
3838303773075	383830	3773075	1.00659713
3838403773075	383840	3773075	0.990840046
3838503773075	383850	3773075	0.975688645
3838603773075	383860	3773075	0.960444848
3838703773075	383870	3773075	0.945482886
3838803773075	383880	3773075	0.930886185
3838903773075	383890	3773075	0.916662233
3839003773075	383900	3773075	0.902936224
3839103773075	383910	3773075	0.884531118
3829703773085	382970	3773085	1.494127342
3829803773085	382980	3773085	1.562319366
3829903773085	382990	3773085	1.633575871
3830003773085	383000	3773085	1.704982221
3830103773085	383010	3773085	1.782955414
3830203773085	383020	3773085	1.898266419
3830303773085	383030	3773085	2.040824546
3830403773085	383040	3773085	2.203927751
3830503773085	383050	3773085	2.3946264
3830603773085	383060	3773085	2.626462443
3830703773085	383070	3773085	2.919185064
3830803773085	383080	3773085	3.323609
3830903773085	383090	3773085	3.843425782
3831003773085	383100	3773085	4.528802258
3831103773085	383110	3773085	5.409797182
3831203773085	383120	3773085	6.510418161
3831303773085	383130	3773085	7.888598989
3831403773085	383140	3773085	9.534354162
3831503773085	383150	3773085	11.44616623
3831603773085	383160	3773085	13.62138642
3834103773085	383410	3773085	8.9605462
3834203773085	383420	3773085	7.52717221
3834303773085	383430	3773085	6.427296628
3834403773085	383440	3773085	5.576341915
3834503773085	383450	3773085	4.894707624
3834603773085	383460	3773085	4.353302234
3834703773085	383470	3773085	3.918606943
3834803773085	383480	3773085	3.548709647
3834903773085	383490	3773085	3.241259153
3835003773085	383500	3773085	2.991937628
3835103773085	383510	3773085	2.782750825
3835203773085	383520	3773085	2.603242772
3835303773085	383530	3773085	2.441156495
3835403773085	383540	3773085	2.298545331
3835503773085	383550	3773085	2.163529914
3835603773085	383560	3773085	2.029433751

FOR CHRONIC CALCS

	MAX:	1.61			
	Overlapping Phases - Maximum GLC				
2025	2026	2027	2028	2029	
0.006085891	0.007953392	0.358993151	1.254583201	0.879210382	
0.006914996	0.008944985	0.379301511	1.228662641	0.85227322	
0.007076427	0.009140131	0.371328388	1.133239243	0.771978269	
0.007248596	0.009349932	0.375826707	1.072173274	0.709740844	
0.007439687	0.009583854	0.391666736	1.05356245	0.67500185	
0.011037428	0.014085717	0.187906094	0.412545375	0.296754298	
0.010539598	0.013525524	0.158255563	0.343247298	0.258238838	
0.010041209	0.01295795	0.135283863	0.290448454	0.226834325	
0.009542494	0.012397727	0.116244842	0.247622706	0.199213963	
0.009091565	0.01189203	0.100863032	0.213411237	0.17603387	
0.008778109	0.011590655	0.088412491	0.186423914	0.156921456	
0.008444703	0.011231929	0.077952201	0.164044481	0.140035213	
0.008170954	0.010940786	0.069549413	0.145918968	0.126258024	
0.007934491	0.010688287	0.06268229	0.131133088	0.114789257	
0.007723491	0.010459984	0.056969596	0.118845954	0.105087015	
0.007529009	0.010246027	0.052108901	0.108413399	0.09669191	
0.007340532	0.010037458	0.047778431	0.099168449	0.089062754	
0.007158663	0.009829902	0.044024804	0.091150126	0.082355945	
0.006967607	0.009608371	0.040551515	0.083776843	0.076033686	
0.006754242	0.009353688	0.037272712	0.076859497	0.069967641	
0.006526703	0.00906706	0.03439158	0.070772946	0.064610254	
0.006315076	0.008791887	0.03198601	0.065660582	0.060137034	
0.006109456	0.00851888	0.029871449	0.061158237	0.056195706	
0.005904958	0.008242882	0.027964827	0.057098009	0.052632323	
0.005695574	0.007956428	0.026197122	0.053343616	0.049321049	
0.005495023	0.007678949	0.024609633	0.049973612	0.04634384	
0.005359609	0.007491718	0.023417701	0.047403128	0.044101033	
0.005250542	0.007341092	0.02240802	0.045208342	0.042188712	
0.005155836	0.00721049	0.021510015	0.043247866	0.040476533	
0.005124726	0.007170351	0.020903908	0.04186511	0.039301816	
0.00509532	0.007132333	0.020331261	0.040561024	0.03818629	
0.005072713	0.007103675	0.019809673	0.039368741	0.037164292	
0.005055386	0.007082058	0.019332976	0.038276513	0.036227222	
0.005039073	0.007061416	0.018884053	0.037249972	0.035341741	
0.00503883	0.007062564	0.018521013	0.036401326	0.034625812	
0.005036996	0.007060382	0.018179654	0.035604093	0.033954262	
0.00503063	0.00705097	0.017847735	0.034834817	0.033304934	
0.00501967	0.007034581	0.017522483	0.034087697	0.032671398	
0.005005595	0.007013295	0.017208057	0.03336872	0.03206111	
0.004984003	0.006981989	0.016878846	0.03262798	0.031419059	
0.004960061	0.006947737	0.016555623	0.031904165	0.030789817	
0.004932202	0.006909187	0.016223582	0.031170062	0.030140249	
0.004896842	0.006861154	0.015872188	0.030405535	0.029445803	
0.004862624	0.006815189	0.015534392	0.029677137	0.028776656	
0.004823178	0.006762766	0.015184891	0.028935944	0.028075452	
0.00478281	0.006709381	0.014842507	0.028210384	0.027385254	
0.004741926	0.006655293	0.014509255	0.027505909	0.0267107	
0.004696275	0.006594855	0.01417067	0.026799728	0.026019287	
0.004651962	0.006536349	0.013847298	0.02612846	0.025357385	
0.004605706	0.006475118	0.013529137	0.025473554	0.024705372	
0.004559602	0.006414144	0.013220784	0.024839846	0.024070345	
0.004513586	0.006353057	0.012923993	0.024233581	0.023460206	
0.004468046	0.006292574	0.012638345	0.023649705	0.022871491	
0.004423761	0.006233874	0.012364487	0.023091275	0.022307075	
0.00435595	0.006142503	0.012032307	0.022433981	0.0216225	
0.005755504	0.00758206	0.025565445	0.051212655	0.05237106	
0.005709809	0.007504235	0.027770258	0.057495112	0.058534996	
0.005657978	0.007429485	0.030102252	0.064337997	0.06507803	
0.005558865	0.007304701	0.032610783	0.072109005	0.072284998	
0.005422632	0.007129767	0.035419907	0.081154771	0.080471978	
0.005389115	0.007091299	0.038987209	0.092060289	0.090288541	
0.005367429	0.007066307	0.043360194	0.105288641	0.101943757	
0.00537468	0.007076896	0.048222068	0.120225722	0.114690119	
0.005404593	0.007116399	0.053776367	0.137608158	0.129127296	
0.005434732	0.007156247	0.060467754	0.159083964	0.146423412	
0.005373251	0.007105123	0.069249033	0.188124504	0.168904059	
0.005446842	0.007192082	0.080518693	0.226408752	0.197298724	
0.005520127	0.007278352	0.094848242	0.276400864	0.232902483	
0.005589745	0.007360938	0.113691972	0.343274907	0.279005741	
0.005658605	0.007442677	0.13788306	0.430092565	0.337536051	
0.005735254	0.007533773	0.168058005	0.538990662	0.410257345	
0.005814552	0.007627744	0.205625819	0.676097678	0.501042962	
0.005896511	0.007724363	0.250034491	0.840394245	0.609608915	
0.005981628	0.007824635	0.30120104	1.031726457	0.736047971	
0.006069485	0.007927788	0.35901542	1.249825731	0.880453698	
0.013647125	0.017116961	0.287023609	0.637520228	0.427425919	
0.012895316	0.016278721	0.230435531	0.503987051	0.358461887	
0.012094368	0.01537052	0.188755767	0.40715133	0.305138139	
0.011303239	0.014464241	0.157763713	0.336513991	0.263207641	
0.010581871	0.013639352	0.133802239	0.28303508	0.228795686	
0.009971811	0.012945414	0.11520894	0.242019289	0.200999971	
0.009461601	0.012363922	0.100542912	0.209900691	0.178450802	
0.009073216	0.01197988	0.087917774	0.183361119	0.158418741	
0.008714478	0.011587664	0.077836476	0.161932538	0.141782037	
0.008414363	0.011259309	0.069751847	0.144699177	0.128303191	
0.008155612	0.010975835	0.063068907	0.130484936	0.116962287	
0.007924625	0.010720787	0.057428285	0.118517108	0.107221211	
0.007707195	0.010481	0.052433311	0.107995653	0.098400994	
0.007502834	0.010250804	0.048136739	0.098948522	0.09070667	
0.00729528	0.010014434	0.044183645	0.090670356	0.083474152	
0.007064982	0.009747036	0.040415025	0.082837777	0.076441695	

Health Risk Assessment Results Summary

		MAX:	4.18	46.12	46.32
Unique Identifier	X (UTM)	Y (UTM)	Onroad	Offroad	Total Risk
3835703773085	383570	3773085	0.151824788	1.755529381	1.9073542
3835803773085	383580	3773085	0.141373513	1.668665143	1.8100387
3835903773085	383590	3773085	0.13230753	1.591222366	1.7235299
3836003773085	383600	3773085	0.123471251	1.514024203	1.6374955
3836103773085	383610	3773085	0.114058976	1.428673242	1.5427322
3836203773085	383620	3773085	0.105916124	1.35120159	1.4571177
3836303773085	383630	3773085	0.100305494	1.296955531	1.397261
3836403773085	383640	3773085	0.095762374	1.252855345	1.3486177
3836503773085	383650	3773085	0.091743996	1.213789389	1.3055334
3836603773085	383660	3773085	0.089171153	1.190254924	1.2794261
3836703773085	383670	3773085	0.086741471	1.168095359	1.2548368
3836803773085	383680	3773085	0.084689506	1.149900747	1.2345903
3836903773085	383690	3773085	0.082942968	1.134837894	1.2177809
3837003773085	383700	3773085	0.081317289	1.120718698	1.202036
3837103773085	383710	3773085	0.080178885	1.111486782	1.1916657
3837203773085	383720	3773085	0.079133582	1.10276572	1.1818993
3837303773085	383730	3773085	0.078108111	1.093748269	1.1718564
3837403773085	383740	3773085	0.077038931	1.084206667	1.1612456
3837503773085	383750	3773085	0.075969937	1.074572024	1.150542
3837603773085	383760	3773085	0.074662504	1.062570861	1.1372334
3837703773085	383770	3773085	0.073316762	1.050404797	1.1237216
3837803773085	383780	3773085	0.071905394	1.037553975	1.1094594
3837903773085	383790	3773085	0.070376876	1.023369605	1.0937465
3838003773085	383800	3773085	0.068906101	1.009570981	1.0784771
3838103773085	383810	3773085	0.067353932	0.994910991	1.0622649
3838203773085	383820	3773085	0.065826049	0.980256902	1.046083
3838303773085	383830	3773085	0.064347605	0.965884937	1.0302325
3838403773085	383840	3773085	0.062837991	0.951086824	1.0139248
3838503773085	383850	3773085	0.061396561	0.936941731	0.9983383
3838603773085	383860	3773085	0.059907504	0.922168774	0.9820763
3838703773085	383870	3773085	0.058420024	0.907282483	0.9657025
3838803773085	383880	3773085	0.056999586	0.892947816	0.9499474
3838903773085	383890	3773085	0.055662882	0.879368424	0.9350313
3839003773085	383900	3773085	0.054378911	0.866134975	0.9205139
3839103773085	383910	3773085	0.052810433	0.849597277	0.9024077
3829703773095	382970	3773095	0.046696719	1.473064569	1.5197613
3829803773095	382980	3773095	0.049299855	1.546353433	1.5956533
3829903773095	382990	3773095	0.051726054	1.623291359	1.6750174
3830003773095	383000	3773095	0.05402164	1.709326406	1.763348
3830103773095	383010	3773095	0.05599493	1.786156514	1.8421514
3830203773095	383020	3773095	0.058429635	1.905152278	1.9635819
3830303773095	383030	3773095	0.061546934	2.052377018	2.113924
3830403773095	383040	3773095	0.06455621	2.23018933	2.2947455
3830503773095	383050	3773095	0.067542582	2.437843279	2.5053859
3830603773095	383060	3773095	0.0707131	2.695481784	2.7661949
3830703773095	383070	3773095	0.074078572	3.027069462	3.101148
3830803773095	383080	3773095	0.077639482	3.480040152	3.5576796
3830903773095	383090	3773095	0.081417346	4.098551455	4.1799688
3831103773095	383110	3773095	0.089757947	6.215903888	6.3056618
3831203773095	383120	3773095	0.094639974	7.869367022	7.964007
3831303773095	383130	3773095	0.099908235	10.06850725	10.168415
3831403773095	383140	3773095	0.105572783	12.73540618	12.840979
3834103773095	383410	3773095	1.188260936	9.945726465	11.133987
3834203773095	383420	3773095	1.039408411	8.004969735	9.0443781
3834303773095	383430	3773095	0.894762702	6.634525206	7.5292879
3834403773095	383440	3773095	0.75869107	5.640664169	6.3993552
3834503773095	383450	3773095	0.63986086	4.877796139	5.517657
3834603773095	383460	3773095	0.544681969	4.290328604	4.8350106
3834703773095	383470	3773095	0.471060772	3.831067541	4.3021283
3834803773095	383480	3773095	0.410571412	3.467630643	3.8782021
3834903773095	383490	3773095	0.36260117	3.164428705	3.5270299
3835003773095	383500	3773095	0.324373142	2.918762474	3.2431356
3835103773095	383510	3773095	0.292900554	2.712767305	3.0056679
3835203773095	383520	3773095	0.266539174	2.536801946	2.8033411
3835303773095	383530	3773095	0.242036809	2.374703346	2.6167402
3835403773095	383540	3773095	0.221054634	2.2324712	2.4535258
3835503773095	383550	3773095	0.201907337	2.100117012	2.3020243
3835603773095	383560	3773095	0.183515548	1.970578103	2.1540937
3835703773095	383570	3773095	0.167514813	1.853095938	2.0206108
3835803773095	383580	3773095	0.154909456	1.755108443	1.9100179
3835903773095	383590	3773095	0.143984731	1.667360354	1.8113451
3836003773095	383600	3773095	0.133730587	1.582602856	1.7163334
3836103773095	383610	3773095	0.123389635	1.493514221	1.6169039
3836203773095	383620	3773095	0.114425357	1.412556881	1.5269822
3836303773095	383630	3773095	0.107885424	1.352330096	1.4602155
3836403773095	383640	3773095	0.102494118	1.302134431	1.4046285
3836503773095	383650	3773095	0.0977455	1.257654406	1.3553999
3836603773095	383660	3773095	0.094795277	1.231804816	1.3266001
3836703773095	383670	3773095	0.092013052	1.207409953	1.299423
3836803773095	383680	3773095	0.089667145	1.187432527	1.2770997
3836903773095	383690	3773095	0.0876924	1.171107587	1.2588
3837003773095	383700	3773095	0.085845742	1.155837382	1.2416831
3837103773095	383710	3773095	0.084453559	1.144838036	1.2292916
3837203773095	383720	3773095	0.083160319	1.134340584	1.2175009
3837303773095	383730	3773095	0.08190208	1.123796205	1.2056983
3837403773095	383740	3773095	0.080629114	1.112886915	1.193516
3837503773095	383750	3773095	0.079368009	1.101978308	1.1813463
3837603773095	383760	3773095	0.077895593	1.08896682	1.1668624
3837703773095	383770	3773095	0.076402702	1.07581178	1.1522145
3837803773095	383780	3773095	0.074852286	1.062225395	1.1370777
3837903773095	383790	3773095	0.07319734	1.047404636	1.120602

Health Risk Assessment Results Summary

Sensitive Receptors

		MAX:	46.32
Unique Identifier	X (UTM)	Y (UTM)	Total Risk
3835703773085	383570	3773085	1.907354169
3835803773085	383580	3773085	1.810038656
3835903773085	383590	3773085	1.723529896
3836003773085	383600	3773085	1.637495454
3836103773085	383610	3773085	1.542732218
3836203773085	383620	3773085	1.457117714
3836303773085	383630	3773085	1.397261025
3836403773085	383640	3773085	1.348617719
3836503773085	383650	3773085	1.305533385
3836603773085	383660	3773085	1.279426077
3836703773085	383670	3773085	1.254836829
3836803773085	383680	3773085	1.234590253
3836903773085	383690	3773085	1.217780862
3837003773085	383700	3773085	1.202035987
3837103773085	383710	3773085	1.191665667
3837203773085	383720	3773085	1.181899302
3837303773085	383730	3773085	1.17185638
3837403773085	383740	3773085	1.161245597
3837503773085	383750	3773085	1.150541961
3837603773085	383760	3773085	1.137233365
3837703773085	383770	3773085	1.12372156
3837803773085	383780	3773085	1.10945937
3837903773085	383790	3773085	1.09374648
3838003773085	383800	3773085	1.078477083
3838103773085	383810	3773085	1.062264923
3838203773085	383820	3773085	1.046082951
3838303773085	383830	3773085	1.030232542
3838403773085	383840	3773085	1.013924815
3838503773085	383850	3773085	0.998338293
3838603773085	383860	3773085	0.982076279
3838703773085	383870	3773085	0.965702507
3838803773085	383880	3773085	0.949947402
3838903773085	383890	3773085	0.935031307
3839003773085	383900	3773085	0.920513886
3839103773085	383910	3773085	0.90240771
3829703773095	382970	3773095	1.519761288
3829803773095	382980	3773095	1.595653288
3829903773095	382990	3773095	1.675017413
3830003773095	383000	3773095	1.763348045
3830103773095	383010	3773095	1.842151444
3830203773095	383020	3773095	1.963581912
3830303773095	383030	3773095	2.113923953
3830403773095	383040	3773095	2.29474554
3830503773095	383050	3773095	2.505385861
3830603773095	383060	3773095	2.766194883
3830703773095	383070	3773095	3.101148034
3830803773095	383080	3773095	3.557679634
3830903773095	383090	3773095	4.179968801
3831103773095	383110	3773095	6.305661835
3831203773095	383120	3773095	7.964006996
3831303773095	383130	3773095	10.16841549
3831403773095	383140	3773095	12.84097896
3834103773095	383410	3773095	11.1339874
3834203773095	383420	3773095	9.044378147
3834303773095	383430	3773095	7.529287908
3834403773095	383440	3773095	6.399355239
3834503773095	383450	3773095	5.517656999
3834603773095	383460	3773095	4.835010573
3834703773095	383470	3773095	4.302128313
3834803773095	383480	3773095	3.878202054
3834903773095	383490	3773095	3.527029875
3835003773095	383500	3773095	3.243135616
3835103773095	383510	3773095	3.005667858
3835203773095	383520	3773095	2.80334112
3835303773095	383530	3773095	2.616740155
3835403773095	383540	3773095	2.453525834
3835503773095	383550	3773095	2.302024349
3835603773095	383560	3773095	2.154093651
3835703773095	383570	3773095	2.020610751
3835803773095	383580	3773095	1.9100179
3835903773095	383590	3773095	1.811345085
3836003773095	383600	3773095	1.716333443
3836103773095	383610	3773095	1.616903856
3836203773095	383620	3773095	1.526982238
3836303773095	383630	3773095	1.460215521
3836403773095	383640	3773095	1.404628549
3836503773095	383650	3773095	1.355399906
3836603773095	383660	3773095	1.326600093
3836703773095	383670	3773095	1.299423005
3836803773095	383680	3773095	1.277099671
3836903773095	383690	3773095	1.258799987
3837003773095	383700	3773095	1.241683124
3837103773095	383710	3773095	1.229291595
3837203773095	383720	3773095	1.217500903
3837303773095	383730	3773095	1.205698285
3837403773095	383740	3773095	1.193516029
3837503773095	383750	3773095	1.181346317
3837603773095	383760	3773095	1.166862414
3837703773095	383770	3773095	1.152214481
3837803773095	383780	3773095	1.137077681
3837903773095	383790	3773095	1.120601976

FOR CHRONIC CALCS

MAX:	1.61			
Overlapping Phases - Maximum GLC				
2025	2026	2027	2028	2029
0.006824612	0.009452457	0.03713269	0.075994647	0.070282757
0.006618612	0.009188808	0.034569963	0.070587911	0.065498764
0.006424697	0.008935799	0.032343596	0.065878221	0.061326341
0.006213667	0.008655956	0.030219631	0.061407563	0.057313204
0.005950953	0.008300603	0.028021843	0.056824115	0.053135334
0.00570016	0.007955567	0.026089708	0.052789561	0.049473885
0.005535402	0.007728266	0.024690243	0.049818008	0.046821988
0.005406684	0.007550958	0.02353341	0.047340077	0.0446187
0.005293998	0.007395627	0.022506399	0.045131436	0.042649741
0.005247482	0.007334443	0.021794651	0.043543822	0.041266182
0.00520361	0.007276647	0.021126276	0.042055087	0.039958541
0.005175089	0.00724051	0.020545151	0.040746901	0.038812608
0.005158036	0.00722015	0.020034531	0.039588417	0.03779875
0.005142231	0.007201132	0.019555336	0.038504166	0.036845925
0.005145913	0.007208427	0.019176266	0.037623977	0.036088768
0.005148485	0.007213068	0.018820817	0.036800063	0.035381597
0.005145662	0.00720909	0.018476601	0.03600886	0.034702503
0.005137133	0.007196388	0.018136219	0.035233032	0.034032917
0.005125122	0.007178289	0.017806873	0.034486139	0.033388789
0.005100263	0.007142876	0.017445923	0.033686683	0.032678384
0.005073345	0.007105075	0.017089158	0.03289941	0.031974302
0.0050421	0.007062161	0.016728106	0.032112226	0.031260008
0.005004152	0.007011018	0.01635044	0.031299216	0.030506415
0.004966746	0.006960887	0.015986845	0.030522526	0.029779005
0.004924765	0.006905402	0.015613724	0.029738245	0.029024143
0.004881415	0.006848068	0.015248949	0.028973681	0.028282682
0.004838034	0.00679079	0.014896994	0.028235739	0.027564954
0.004791263	0.006729042	0.014545011	0.027504907	0.026843556
0.004746135	0.006669385	0.014210548	0.026812468	0.026156018
0.004696565	0.006603855	0.013872902	0.026121542	0.025459516
0.00464491	0.006535282	0.013540549	0.025445782	0.024772108
0.004594591	0.006468449	0.013223651	0.024802197	0.024115991
0.00454676	0.006404963	0.012924535	0.024194755	0.023497769
0.004499235	0.006341491	0.012637391	0.023611747	0.022903515
0.004433637	0.006253403	0.012306735	0.022955032	0.022219029
0.005857854	0.00774659	0.025978601	0.051800669	0.053213401
0.00586414	0.007709842	0.028307927	0.058210993	0.05962467
0.005822648	0.007642241	0.030858921	0.065504333	0.066758378
0.005762024	0.00755925	0.033759465	0.074050433	0.074940655
0.005572328	0.007314151	0.036816675	0.083878042	0.08404334
0.005536004	0.007272818	0.040603765	0.095435637	0.094645694
0.00550485	0.007236156	0.045268554	0.109487459	0.107336688
0.005527711	0.007264471	0.050652508	0.125706514	0.121637327
0.005546878	0.007288569	0.056895884	0.145016104	0.138087492
0.005578653	0.007329765	0.064516104	0.169172504	0.158001711
0.005537366	0.007295246	0.074505799	0.2019335	0.183960075
0.005565409	0.007336732	0.087575975	0.245936071	0.217252778
0.005645124	0.007429739	0.104911946	0.305979491	0.260530999
0.005797522	0.007607617	0.136391441	0.515987271	0.402747361
0.00587995	0.007704127	0.209659305	0.681417912	0.511986842
0.005966249	0.007804921	0.270483882	0.902464509	0.656580441
0.006055693	0.007908796	0.343001072	1.171136647	0.832687404
0.016964177	0.020998098	0.361232282	0.797999499	0.530099056
0.015596329	0.019462314	0.279393191	0.606082143	0.431575655
0.014257051	0.017934465	0.222598082	0.475379387	0.359224162
0.012990112	0.016473961	0.182145918	0.384284664	0.304530944
0.011878137	0.015189646	0.15180083	0.317620867	0.260627221
0.010989575	0.014172087	0.128819161	0.267802682	0.225877863
0.010288221	0.013369091	0.11112417	0.229678687	0.198408047
0.009783692	0.012844686	0.096869452	0.199815198	0.175776954
0.009325565	0.012330527	0.085506147	0.17598418	0.156969295
0.008952367	0.011912132	0.076402522	0.156780271	0.141736433
0.008636379	0.011558864	0.068887248	0.140983754	0.128914047
0.008360371	0.011248984	0.062579715	0.127772818	0.11795492
0.00810184	0.010964696	0.056863511	0.115958499	0.107730518
0.007863812	0.010698408	0.05196238	0.105835786	0.098836978
0.007629445	0.010433924	0.047529384	0.096718413	0.090635655
0.007377314	0.010143526	0.043361687	0.088191522	0.082770623
0.007122701	0.009837369	0.039740923	0.080753593	0.075899587
0.006890932	0.009544329	0.036825649	0.07470449	0.070384251
0.006670246	0.009259198	0.034291798	0.069431356	0.065572931
0.00643961	0.008955467	0.031940656	0.064547643	0.061079084
0.006170192	0.008593306	0.029610383	0.059736268	0.05660617
0.005913108	0.008241832	0.027558136	0.055489821	0.05267466
0.005729664	0.007989972	0.025999301	0.052223722	0.049690124
0.005580138	0.007784488	0.02469023	0.04946236	0.047173504
0.005448359	0.007603105	0.02353131	0.047009676	0.044933483
0.005396063	0.007534582	0.022751449	0.045294016	0.04340447
0.005346355	0.00746936	0.022019098	0.043686443	0.041960005
0.005313543	0.00742795	0.02138522	0.042280961	0.040699848
0.005294425	0.007405372	0.020832753	0.041045384	0.039593669
0.005276811	0.007384466	0.020314669	0.039889705	0.038553628
0.005275587	0.007385598	0.019887935	0.038922091	0.037693839
0.005272805	0.007383407	0.019486644	0.038014045	0.036887623
0.005265967	0.00737453	0.019100501	0.037145343	0.036115163
0.005253907	0.007357604	0.018722618	0.036301939	0.03536202
0.005238664	0.007335688	0.018358166	0.035491956	0.034638284
0.005211636	0.007297825	0.017967555	0.034638983	0.033859279
0.005182116	0.007256903	0.017583962	0.033805232	0.033093519
0.005149449	0.007212392	0.017200032	0.032976858	0.032324358
0.005110093	0.007159459	0.016802646	0.032129655	0.031523129

Health Risk Assessment Results Summary

		MAX:	4.18	46.12	46.32
Unique Identifier	X (UTM)	Y (UTM)	Onroad	Offroad	Total Risk
3838003773095	383800	3773095	0.071610581	1.032903111	1.1045137
3838103773095	383810	3773095	0.069967361	1.01784993	1.0878173
3838203773095	383820	3773095	0.068369526	1.002970323	1.0713398
3838303773095	383830	3773095	0.066809757	0.988218636	1.0550284
3838403773095	383840	3773095	0.065161382	0.972460698	1.0376221
3838503773095	383850	3773095	0.063590048	0.95730369	1.0208937
3838603773095	383860	3773095	0.061970065	0.941533887	1.003504
3838703773095	383870	3773095	0.060353517	0.9256258	0.9859793
3838803773095	383880	3773095	0.058805677	0.910219116	0.9690248
3838903773095	383890	3773095	0.057358834	0.895701692	0.9530605
3839003773095	383900	3773095	0.055968363	0.881572198	0.9375406
3839103773095	383910	3773095	0.054420838	0.86553155	0.9199524
3829703773105	382970	3773105	0.047290675	1.500199024	1.5474897
3829803773105	382980	3773105	0.049993914	1.57823204	1.628226
3829903773105	382990	3773105	0.052690109	1.663028238	1.7157183
3830003773105	383000	3773105	0.055286663	1.758099185	1.8133858
3830103773105	383010	3773105	0.057425537	1.845233073	1.9026586
3830203773105	383020	3773105	0.059982224	1.970615183	2.0305974
3830303773105	383030	3773105	0.063028654	2.127127421	2.1901561
3830403773105	383040	3773105	0.066435898	2.319629708	2.3860656
3830503773105	383050	3773105	0.069758522	2.560547783	2.6303063
3830603773105	383060	3773105	0.073145743	2.85873546	2.9318812
3830703773105	383070	3773105	0.076779658	3.235246288	3.3120259
3830803773105	383080	3773105	0.08064928	3.756638134	3.8372874
3830903773105	383090	3773105	0.08476966	4.481601814	4.5663715
3831003773105	383100	3773105	0.089205441	5.54693423	5.6361397
3831203773105	383120	3773105	0.099348677	9.761011267	9.8603599
3834203773105	383420	3773105	1.469706789	9.388968678	10.858675
3834303773105	383430	3773105	1.213871695	7.58949994	8.8033716
3834403773105	383440	3773105	0.987227473	6.334241308	7.3214688
3834503773105	383450	3773105	0.800595153	5.39554506	6.1961402
3834603773105	383460	3773105	0.659710992	4.683775066	5.3434861
3834703773105	383470	3773105	0.55668059	4.143037617	4.6997182
3834803773105	383480	3773105	0.480748472	3.736731577	4.21748
3834903773105	383490	3773105	0.420866653	3.402650783	3.8235174
3835003773105	383500	3773105	0.374054091	3.129051167	3.5031053
3835103773105	383510	3773105	0.335373772	2.90051374	3.2358875
3835203773105	383520	3773105	0.303368678	2.706449851	3.0098185
3835303773105	383530	3773105	0.273180844	2.524000171	2.797181
3835403773105	383540	3773105	0.247543059	2.364969314	2.6125124
3835503773105	383550	3773105	0.224615345	2.219017894	2.4436332
3835603773105	383560	3773105	0.203258945	2.078848406	2.2821074
3835703773105	383570	3773105	0.18470648	1.951761969	2.1364684
3835803773105	383580	3773105	0.169645014	1.842764894	2.0124099
3835903773105	383590	3773105	0.156620038	1.744529794	1.9011498
3836003773105	383600	3773105	0.144759163	1.651813608	1.7965728
3836103773105	383610	3773105	0.133412541	1.559153975	1.6925665
3836203773105	383620	3773105	0.123575089	1.47494635	1.5985214
3836303773105	383630	3773105	0.116004916	1.408552432	1.5245573
3836403773105	383640	3773105	0.109643114	1.351892076	1.4615352
3836503773105	383650	3773105	0.104087578	1.301823723	1.4059113
3836603773105	383660	3773105	0.100723105	1.273603792	1.3743269
3836703773105	383670	3773105	0.097558368	1.246997954	1.3445563
3836803773105	383680	3773105	0.094899152	1.225276101	1.3201753
3836903773105	383690	3773105	0.092665077	1.207652401	1.3003175
3837003773105	383700	3773105	0.090591789	1.191231307	1.2818231
3837103773105	383710	3773105	0.088915806	1.178432002	1.2673478
3837203773105	383720	3773105	0.087353968	1.166237184	1.2535912
3837303773105	383730	3773105	0.085852908	1.15413756	1.2399905
3837403773105	383740	3773105	0.084360961	1.141842239	1.2262032
3837503773105	383750	3773105	0.08289317	1.129654551	1.2125477
3837603773105	383760	3773105	0.081242348	1.115551324	1.1967937
3837703773105	383770	3773105	0.079585481	1.101426645	1.1810121
3837803773105	383780	3773105	0.077889096	1.086922058	1.1648112
3837903773105	383790	3773105	0.076106977	1.071457693	1.1475647
3838003773105	383800	3773105	0.074390916	1.056350182	1.1307411
3838103773105	383810	3773105	0.072662193	1.040925912	1.1135881
3838203773105	383820	3773105	0.07098877	1.025906509	1.0968953
3838303773105	383830	3773105	0.069349695	1.010825746	1.0801754
3838403773105	383840	3773105	0.067554853	0.994009033	1.0615639
3838503773105	383850	3773105	0.065845579	0.977891516	1.0437371
3838603773105	383860	3773105	0.064090507	0.961088816	1.0251793
3838703773105	383870	3773105	0.062340434	0.944150392	1.0064908
3838803773105	383880	3773105	0.060664784	0.927729811	0.9883946
3838903773105	383890	3773105	0.059105609	0.912269531	0.9713751
3839003773105	383900	3773105	0.057608378	0.897235482	0.9548439
3839103773105	383910	3773105	0.056072465	0.881597224	0.9376697
3829703773115	382970	3773115	0.047858375	1.525914777	1.5737732
3829803773115	382980	3773115	0.050617576	1.607418687	1.6580363
3829903773115	382990	3773115	0.053607145	1.700551335	1.7541585
3830003773115	383000	3773115	0.056532764	1.80541193	1.8619447
3830103773115	383010	3773115	0.058882737	1.904160228	1.963043
3830203773115	383020	3773115	0.061524479	2.036316275	2.0978408
3830303773115	383030	3773115	0.064506558	2.199509296	2.2640159
3830403773115	383040	3773115	0.068233975	2.406925654	2.4751596
3830503773115	383050	3773115	0.072037218	2.68286714	2.7549044
3830603773115	383060	3773115	0.075671302	3.026087106	3.1017584
3830703773115	383070	3773115	0.079599839	3.447012082	3.5266119
3830803773115	383080	3773115	0.083801395	4.031202865	4.1150043
3830903773115	383090	3773115	0.08831244	4.848252654	4.9365651
3831003773115	383100	3773115	0.093196156	6.071949865	6.165146

Health Risk Assessment Results Summary

Sensitive Receptors			MAX:	46.32
Unique Identifier	X (UTM)	Y (UTM)	Total Risk	
3838003773095	383800	3773095	1.104513692	
3838103773095	383810	3773095	1.087817291	
3838203773095	383820	3773095	1.071339849	
3838303773095	383830	3773095	1.055028394	
3838403773095	383840	3773095	1.037622079	
3838503773095	383850	3773095	1.020893737	
3838603773095	383860	3773095	1.003503952	
3838703773095	383870	3773095	0.985979317	
3838803773095	383880	3773095	0.969024793	
3838903773095	383890	3773095	0.953060526	
3839003773095	383900	3773095	0.937540561	
3839103773095	383910	3773095	0.919952387	
3829703773105	382970	3773105	1.5474897	
3829803773105	382980	3773105	1.628225954	
3829903773105	382990	3773105	1.715718347	
3830003773105	383000	3773105	1.813385847	
3830103773105	383010	3773105	1.90265861	
3830203773105	383020	3773105	2.030597407	
3830303773105	383030	3773105	2.190156076	
3830403773105	383040	3773105	2.386065607	
3830503773105	383050	3773105	2.630306305	
3830603773105	383060	3773105	2.931881203	
3830703773105	383070	3773105	3.312025946	
3830803773105	383080	3773105	3.837287414	
3830903773105	383090	3773105	4.566371474	
3831003773105	383100	3773105	5.636139671	
3831203773105	383120	3773105	9.860359944	
3834203773105	383420	3773105	10.85867547	
3834303773105	383430	3773105	8.803371635	
3834403773105	383440	3773105	7.321468781	
3834503773105	383450	3773105	6.196140213	
3834603773105	383460	3773105	5.343486058	
3834703773105	383470	3773105	4.699718207	
3834803773105	383480	3773105	4.217480049	
3834903773105	383490	3773105	3.823517436	
3835003773105	383500	3773105	3.503105258	
3835103773105	383510	3773105	3.235887512	
3835203773105	383520	3773105	3.009818529	
3835303773105	383530	3773105	2.797181014	
3835403773105	383540	3773105	2.612512373	
3835503773105	383550	3773105	2.443633238	
3835603773105	383560	3773105	2.282107351	
3835703773105	383570	3773105	2.13646845	
3835803773105	383580	3773105	2.012409909	
3835903773105	383590	3773105	1.901149832	
3836003773105	383600	3773105	1.796572771	
3836103773105	383610	3773105	1.692566516	
3836203773105	383620	3773105	1.59852144	
3836303773105	383630	3773105	1.524557348	
3836403773105	383640	3773105	1.46153519	
3836503773105	383650	3773105	1.405911302	
3836603773105	383660	3773105	1.374326897	
3836703773105	383670	3773105	1.344556322	
3836803773105	383680	3773105	1.320175254	
3836903773105	383690	3773105	1.300317478	
3837003773105	383700	3773105	1.281823096	
3837103773105	383710	3773105	1.267347808	
3837203773105	383720	3773105	1.253591152	
3837303773105	383730	3773105	1.239990468	
3837403773105	383740	3773105	1.226203201	
3837503773105	383750	3773105	1.212547721	
3837603773105	383760	3773105	1.196793672	
3837703773105	383770	3773105	1.181012126	
3837803773105	383780	3773105	1.164811154	
3837903773105	383790	3773105	1.147564671	
3838003773105	383800	3773105	1.130741097	
3838103773105	383810	3773105	1.113588105	
3838203773105	383820	3773105	1.096895279	
3838303773105	383830	3773105	1.080175441	
3838403773105	383840	3773105	1.061563886	
3838503773105	383850	3773105	1.043737096	
3838603773105	383860	3773105	1.025179323	
3838703773105	383870	3773105	1.006490826	
3838803773105	383880	3773105	0.988394595	
3838903773105	383890	3773105	0.97137514	
3839003773105	383900	3773105	0.95484386	
3839103773105	383910	3773105	0.937669689	
3829703773115	382970	3773115	1.573773152	
3829803773115	382980	3773115	1.658036263	
3829903773115	382990	3773115	1.75415848	
3830003773115	383000	3773115	1.861944694	
3830103773115	383010	3773115	1.963042965	
3830203773115	383020	3773115	2.097840755	
3830303773115	383030	3773115	2.264015854	
3830403773115	383040	3773115	2.475159629	
3830503773115	383050	3773115	2.754904358	
3830603773115	383060	3773115	3.101758408	
3830703773115	383070	3773115	3.526611921	
3830803773115	383080	3773115	4.11500426	
3830903773115	383090	3773115	4.936565094	
3831003773115	383100	3773115	6.165146021	

FOR CHRONIC CALCS

	MAX:	1.61			
	Overlapping Phases - Maximum GLC				
	2025	2026	2027	2028	2029
	0.005070789	0.007106954	0.016419924	0.031318168	0.030751663
	0.00502814	0.007050641	0.016033377	0.030510426	0.029964426
	0.00498492	0.006993762	0.015658235	0.029729643	0.029198312
	0.004940862	0.006935663	0.01529373	0.028970191	0.02845078
	0.004890576	0.006869211	0.014920239	0.028200941	0.027678401
	0.004841623	0.006804655	0.014564485	0.027470539	0.026942497
	0.00478791	0.006733363	0.014206663	0.026743287	0.026199041
	0.004732034	0.006659275	0.013854167	0.02603185	0.025465979
	0.00467691	0.006585901	0.013517439	0.025352847	0.024766075
	0.004624941	0.00651664	0.013200924	0.024713247	0.024107788
	0.004573608	0.006448268	0.012896761	0.024100529	0.023476737
	0.004510802	0.006363745	0.012571453	0.023452738	0.022799874
	0.0059742	0.007876242	0.026528044	0.052768991	0.054514258
	0.00598994	0.007876221	0.028923636	0.059213098	0.06105051
	0.005956253	0.0078142	0.031707422	0.067014239	0.068842532
	0.00588312	0.00771064	0.034955089	0.076463994	0.078100332
	0.005680336	0.007448193	0.038407445	0.087335625	0.088464464
	0.005661787	0.00742785	0.042387636	0.099223474	0.099597857
	0.00566093	0.007428293	0.047260545	0.113644733	0.113029068
	0.005662906	0.007431131	0.053237825	0.131475312	0.129235592
	0.005680751	0.007452176	0.060592712	0.153869783	0.14901676
	0.005691973	0.007467787	0.0696159	0.182230205	0.173101844
	0.005653134	0.007436449	0.081047135	0.219272164	0.203299972
	0.005690853	0.007487781	0.096187061	0.269813856	0.242370006
	0.005775485	0.007585516	0.116659983	0.340323852	0.293913231
	0.005859928	0.007682656	0.146392308	0.445523131	0.366949508
	0.006030717	0.007879987	0.264460303	0.868505736	0.645772072
	0.019751147	0.024363282	0.333735641	0.713483402	0.517684061
	0.017387808	0.021646463	0.258691649	0.543405757	0.421263982
	0.015278871	0.019199169	0.207388015	0.430096297	0.350904468
	0.013538124	0.017175969	0.170001891	0.349905655	0.295590822
	0.012224475	0.015660407	0.142208767	0.291157337	0.25247633
	0.011282485	0.014596228	0.121251582	0.247110012	0.21922205
	0.010597336	0.013836447	0.105510204	0.214486446	0.193939497
	0.010020007	0.013175431	0.092994511	0.188592244	0.173060616
	0.00956174	0.012653228	0.082902636	0.167680638	0.155874642
	0.009172973	0.012209414	0.074590322	0.150507182	0.141476961
	0.00884275	0.011833266	0.067641001	0.136204079	0.12921418
	0.008532165	0.011490609	0.061219152	0.123258929	0.117475476
	0.008254643	0.011181701	0.055727563	0.112182068	0.107299185
	0.007987355	0.010881652	0.050821958	0.102321842	0.098057939
	0.007712063	0.010567225	0.046279242	0.09320871	0.089343865
	0.007437583	0.010241328	0.042324323	0.085233243	0.081716476
	0.007180748	0.009921876	0.039056209	0.07858166	0.075422702
	0.006931376	0.009602365	0.036213834	0.072775652	0.069932789
	0.006678321	0.00927144	0.033631898	0.067498093	0.064924753
	0.006401965	0.008902343	0.03117716	0.062490433	0.060151299
	0.006138484	0.008544442	0.029014143	0.058065038	0.055953013
	0.005934792	0.008266049	0.027295282	0.054517108	0.052618994
	0.005762382	0.008029785	0.02582799	0.051473298	0.049764529
	0.005610275	0.007820758	0.024535647	0.048782613	0.04723945
	0.005551551	0.007744108	0.023688391	0.046948656	0.045559772
	0.00549571	0.00767112	0.022894099	0.045232109	0.043976621
	0.005458522	0.0076243	0.022209282	0.043737865	0.042600429
	0.005436832	0.007598781	0.021615464	0.042430119	0.041397383
	0.005417069	0.007575568	0.021060608	0.041211551	0.040271091
	0.005410547	0.007569922	0.020586268	0.040158887	0.039303958
	0.005402811	0.007561549	0.020140215	0.039171818	0.038396353
	0.005391567	0.007547287	0.019713029	0.038231324	0.03753003
	0.00537572	0.007525869	0.019298117	0.037323598	0.036691513
	0.005357011	0.007499851	0.018899428	0.036453811	0.035887667
	0.005326987	0.00745841	0.018479601	0.035551803	0.035039195
	0.005295	0.007414521	0.018069165	0.034672183	0.034208759
	0.00525955	0.007366484	0.017661512	0.033805244	0.033383138
	0.005218683	0.007311815	0.017245126	0.032927352	0.032535054
	0.005177947	0.007257488	0.016844376	0.032082916	0.03171833
	0.005134585	0.007200315	0.016445799	0.031255433	0.030901345
	0.005091942	0.007144384	0.016061214	0.03045989	0.03011025
	0.005047426	0.007085913	0.015685456	0.029682727	0.029334341
	0.00499285	0.007013838	0.015290034	0.028877148	0.028511626
	0.004939984	0.006943961	0.014914255	0.028111729	0.027728248
	0.004881994	0.006867084	0.014536146	0.027349748	0.026937635
	0.004821556	0.006786744	0.014164223	0.026604134	0.026159315
	0.004761926	0.006707187	0.013808591	0.025891611	0.025415529
	0.004705696	0.006632181	0.013474901	0.025222417	0.024718895
	0.004650156	0.006557955	0.013154827	0.024581302	0.024051201
	0.004589853	0.006476962	0.012832918	0.023940813	0.023379976
	0.006070603	0.008003619	0.02704789	0.053621695	0.05575538
	0.006109065	0.00803425	0.029487339	0.060056585	0.06237311
	0.006088408	0.00798489	0.032504535	0.068331419	0.070821446
	0.00600634	0.007864489	0.036118085	0.078683616	0.081217361
	0.005794165	0.007588995	0.040008843	0.09065638	0.09298225
	0.005794823	0.00759235	0.044191685	0.102828965	0.104729703
	0.00581534	0.007618393	0.049253495	0.117521079	0.118882203
	0.005801454	0.00760132	0.055829654	0.136908583	0.13721444
	0.005812629	0.007613104	0.064433408	0.162597681	0.160867121
	0.0058084	0.007609426	0.075066489	0.195484436	0.190083764
	0.005773698	0.007582283	0.088005338	0.236668671	0.225116321
	0.005820442	0.007642838	0.105163722	0.293123947	0.270348038
	0.005910897	0.007746267	0.128473403	0.372543338	0.33001796
	0.006002555	0.00785064	0.162826781	0.493349117	0.415438369

Health Risk Assessment Results Summary

		MAX:	4.18	46.12	46.32
Unique Identifier	X (UTM)	Y (UTM)	Onroad	Offroad	Total Risk
3834203773115	383420	3773115	2.200225759	10.8627924	13.063018
3834303773115	383430	3773115	1.702831364	8.570709695	10.273541
3834403773115	383440	3773115	1.301052473	7.033014167	8.3340666
3834503773115	383450	3773115	1.006474388	5.915075942	6.9215503
3834603773115	383460	3773115	0.799717434	5.075432265	5.8751497
3834703773115	383470	3773115	0.656728279	4.451437821	5.1081661
3834803773115	383480	3773115	0.560615704	4.001828025	4.5624437
3834903773115	383490	3773115	0.486828412	3.637715771	4.1245442
3835003773115	383500	3773115	0.428771601	3.336905874	3.7656775
3835103773115	383510	3773115	0.38214476	3.085919936	3.4680647
3835203773115	383520	3773115	0.343662547	2.873847444	3.21751
3835303773115	383530	3773115	0.306992891	2.67209062	2.9790835
3835403773115	383540	3773115	0.276224635	2.496329514	2.7725541
3835503773115	383550	3773115	0.249186633	2.337462084	2.5866487
3835603773115	383560	3773115	0.224504696	2.186828877	2.4113336
3835703773115	383570	3773115	0.203244157	2.050643185	2.2538873
3835803773115	383580	3773115	0.18545817	1.93076657	2.1162247
3835903773115	383590	3773115	0.170064117	1.821636302	1.9917004
3836003773115	383600	3773115	0.156430416	1.720846201	1.8772766
3836103773115	383610	3773115	0.144047149	1.624998329	1.7690455
3836203773115	383620	3773115	0.133281891	1.537685916	1.6709678
3836303773115	383630	3773115	0.124600333	1.465202773	1.5898031
3836403773115	383640	3773115	0.117170652	1.401840812	1.5190115
3836503773115	383650	3773115	0.110722209	1.345928886	1.4566511
3836603773115	383660	3773115	0.10691043	1.31533642	1.4222468
3836703773115	383670	3773115	0.103329268	1.286475768	1.389805
3836803773115	383680	3773115	0.100326744	1.262935583	1.3632623
3836903773115	383690	3773115	0.097818585	1.244038155	1.3418567
3837003773115	383700	3773115	0.095488037	1.226394448	1.3218825
3837103773115	383710	3773115	0.093500949	1.211609108	1.3051101
3837203773115	383720	3773115	0.091665075	1.19776523	1.2894303
3837303773115	383730	3773115	0.089896558	1.18408384	1.2739804
3837403773115	383740	3773115	0.088159657	1.170251532	1.2584112
3837503773115	383750	3773115	0.086467892	1.156689851	1.2431577
3837603773115	383760	3773115	0.084624719	1.141517608	1.2261423
3837703773115	383770	3773115	0.082788347	1.126334483	1.2091228
3837803773115	383780	3773115	0.080939116	1.110988415	1.1919275
3837903773115	383790	3773115	0.079039517	1.095039957	1.1740795
3838003773115	383800	3773115	0.07720635	1.079451378	1.1566577
3838103773115	383810	3773115	0.075390154	1.063676773	1.1390669
3838203773115	383820	3773115	0.073635504	1.048492765	1.1221283
3838303773115	383830	3773115	0.071909345	1.033123449	1.1050328
3838403773115	383840	3773115	0.069969806	1.015336718	1.0853065
3838503773115	383850	3773115	0.068117307	0.998183256	1.0663006
3838603773115	383860	3773115	0.066239567	0.980496736	1.0467363
3838703773115	383870	3773115	0.064370619	0.96271719	1.0270878
3838803773115	383880	3773115	0.062591541	0.945557937	1.0081495
3838903773115	383890	3773115	0.060875977	0.928766046	0.989642
3839003773115	383900	3773115	0.059235987	0.912478853	0.9717148
3839103773115	383910	3773115	0.057644267	0.896505109	0.9541494
3829703773125	382970	3773125	0.048428701	1.550380048	1.5988087
3829803773125	382980	3773125	0.051259728	1.635457522	1.6867173
3829903773125	382990	3773125	0.054511609	1.736319978	1.7908316
3830003773125	383000	3773125	0.057748898	1.850680463	1.9084294
3830103773125	383010	3773125	0.06038733	1.961646384	2.0220337
3830203773125	383020	3773125	0.063114883	2.100767534	2.1638824
3830303773125	383030	3773125	0.06624883	2.272259959	2.3385088
3830403773125	383040	3773125	0.070074988	2.497766366	2.5678414
3830503773125	383050	3773125	0.074355929	2.806289793	2.8806457
3830603773125	383060	3773125	0.078288201	3.193730327	3.2720185
3830703773125	383070	3773125	0.082555198	3.656024259	3.7385795
3830803773125	383080	3773125	0.087138309	4.287585993	4.3747243
3830903773125	383090	3773125	0.092105078	5.162123661	5.2542287
3831003773125	383100	3773125	0.097506411	6.451106802	6.5486132
3831103773125	383110	3773125	0.103352823	8.587572329	8.6909252
3834303773125	383430	3773125	2.4747196	9.560897017	12.035617
3834403773125	383440	3773125	1.698701605	7.696522658	9.3952243
3834503773125	383450	3773125	1.236465292	6.376092556	7.6125578
3834603773125	383460	3773125	0.94438138	5.40377278	6.3481542
3834703773125	383470	3773125	0.749226711	4.68861418	5.4378409
3834803773125	383480	3773125	0.631412081	4.198316705	4.8297288
3834903773125	383490	3773125	0.543281839	3.807187052	4.3504689
3835003773125	383500	3773125	0.475185248	3.489287065	3.9644723
3835103773125	383510	3773125	0.421424554	3.225676523	3.6471011
3835203773125	383520	3773125	0.37772794	3.002521292	3.3802492
3835303773125	383530	3773125	0.336142299	2.788553341	3.1246956
3835403773125	383540	3773125	0.301363049	2.602110039	2.9034731
3835503773125	383550	3773125	0.271060556	2.434143891	2.7052044
3835603773125	383560	3773125	0.243482236	2.274943731	2.518426
3835703773125	383570	3773125	0.219907256	2.131861776	2.351769
3835803773125	383580	3773125	0.199794434	2.003388237	2.2031827
3835903773125	383590	3773125	0.182439645	1.886362272	2.0688019
3836003773125	383600	3773125	0.167233594	1.778940377	1.946174
3836103773125	383610	3773125	0.153736603	1.678973967	1.8327106
3836203773125	383620	3773125	0.142035382	1.588137772	1.7301732
3836303773125	383630	3773125	0.132600019	1.512859344	1.6454594
3836403773125	383640	3773125	0.124584765	1.447551371	1.5721361
3836503773125	383650	3773125	0.117577481	1.389500977	1.5070785
3836603773125	383660	3773125	0.113246352	1.356104189	1.4693505
3836703773125	383670	3773125	0.10919097	1.324612901	1.4338039
3836803773125	383680	3773125	0.10575523	1.298604301	1.4043595

Health Risk Assessment Results Summary

Sensitive Receptors		MAX:	46.32
Unique Identifier	X (UTM)	Y (UTM)	Total Risk
3834203773115	383420	3773115	13.06301816
3834303773115	383430	3773115	10.27354106
3834403773115	383440	3773115	8.33406664
3834503773115	383450	3773115	6.92155033
3834603773115	383460	3773115	5.875149698
3834703773115	383470	3773115	5.1081661
3834803773115	383480	3773115	4.562443729
3834903773115	383490	3773115	4.124544183
3835003773115	383500	3773115	3.765677475
3835103773115	383510	3773115	3.468064696
3835203773115	383520	3773115	3.217509991
3835303773115	383530	3773115	2.979083511
3835403773115	383540	3773115	2.77255415
3835503773115	383550	3773115	2.586648717
3835603773115	383560	3773115	2.411333574
3835703773115	383570	3773115	2.253887342
3835803773115	383580	3773115	2.11622474
3835903773115	383590	3773115	1.991700418
3836003773115	383600	3773115	1.877276617
3836103773115	383610	3773115	1.769045479
3836203773115	383620	3773115	1.670967807
3836303773115	383630	3773115	1.589803106
3836403773115	383640	3773115	1.519011464
3836503773115	383650	3773115	1.456651095
3836603773115	383660	3773115	1.42224685
3836703773115	383670	3773115	1.389805036
3836803773115	383680	3773115	1.363262327
3836903773115	383690	3773115	1.341856741
3837003773115	383700	3773115	1.321882485
3837103773115	383710	3773115	1.305110058
3837203773115	383720	3773115	1.289430305
3837303773115	383730	3773115	1.273980397
3837403773115	383740	3773115	1.25841119
3837503773115	383750	3773115	1.243157743
3837603773115	383760	3773115	1.226142327
3837703773115	383770	3773115	1.20912283
3837803773115	383780	3773115	1.191927531
3837903773115	383790	3773115	1.174079474
3838003773115	383800	3773115	1.156657729
3838103773115	383810	3773115	1.139066927
3838203773115	383820	3773115	1.122128269
3838303773115	383830	3773115	1.105032793
3838403773115	383840	3773115	1.085306524
3838503773115	383850	3773115	1.066300563
3838603773115	383860	3773115	1.046736303
3838703773115	383870	3773115	1.02708781
3838803773115	383880	3773115	1.008149478
3838903773115	383890	3773115	0.989642023
3839003773115	383900	3773115	0.97171484
3839103773115	383910	3773115	0.954149375
3829703773125	382970	3773125	1.598808749
3829803773125	382980	3773125	1.68671725
3829903773125	382990	3773125	1.790831587
3830003773125	383000	3773125	1.908429361
3830103773125	383010	3773125	2.022033713
3830203773125	383020	3773125	2.163882417
3830303773125	383030	3773125	2.338508789
3830403773125	383040	3773125	2.567841355
3830503773125	383050	3773125	2.880645721
3830603773125	383060	3773125	3.272018528
3830703773125	383070	3773125	3.738579457
3830803773125	383080	3773125	4.374724302
3830903773125	383090	3773125	5.254228739
3831003773125	383100	3773125	6.548613213
3831103773125	383110	3773125	8.690925152
3834303773125	383430	3773125	12.03561662
3834403773125	383440	3773125	9.395224263
3834503773125	383450	3773125	7.612557849
3834603773125	383460	3773125	6.34815416
3834703773125	383470	3773125	5.437840892
3834803773125	383480	3773125	4.829728786
3834903773125	383490	3773125	4.350468891
3835003773125	383500	3773125	3.964472314
3835103773125	383510	3773125	3.647101076
3835203773125	383520	3773125	3.380249232
3835303773125	383530	3773125	3.124695641
3835403773125	383540	3773125	2.903473088
3835503773125	383550	3773125	2.705204447
3835603773125	383560	3773125	2.518425967
3835703773125	383570	3773125	2.351769032
3835803773125	383580	3773125	2.203182671
3835903773125	383590	3773125	2.068801917
3836003773125	383600	3773125	1.94617397
3836103773125	383610	3773125	1.83271057
3836203773125	383620	3773125	1.730173154
3836303773125	383630	3773125	1.645459363
3836403773125	383640	3773125	1.572136136
3836503773125	383650	3773125	1.507078457
3836603773125	383660	3773125	1.469350541
3836703773125	383670	3773125	1.433803871
3836803773125	383680	3773125	1.40435953

FOR CHRONIC CALCS

	MAX:	1.61			
	Overlapping Phases - Maximum GLC				
2025	2026	2027	2028	2029	
0.026711971	0.032602648	0.391338595	0.815948085	0.619016138	
0.022115021	0.027260565	0.295202642	0.603927203	0.492113884	
0.018379068	0.022894256	0.231908065	0.468713202	0.402246906	
0.015630926	0.019680843	0.187470742	0.376790721	0.333762623	
0.01370228	0.017441209	0.154909561	0.310428355	0.281034591	
0.012424655	0.016004998	0.130699744	0.261437943	0.241193624	
0.011511659	0.014950323	0.113584531	0.226492625	0.21294266	
0.010796044	0.014120224	0.100027834	0.199058018	0.189803575	
0.010226398	0.013461269	0.089023785	0.176817138	0.17053522	
0.009759761	0.012922769	0.07997252	0.158575664	0.154402031	
0.009364603	0.012466195	0.072432644	0.143417978	0.140755199	
0.008996303	0.012057893	0.06536631	0.129585383	0.127449579	
0.008671876	0.0116973	0.05932599	0.117753541	0.115945425	
0.00837042	0.011360436	0.053985371	0.107300994	0.10563075	
0.008067593	0.011017041	0.049091371	0.097720476	0.096043242	
0.007770616	0.010667374	0.044834951	0.089321337	0.087665087	
0.007487331	0.01032034	0.041224182	0.082134787	0.080558024	
0.007206592	0.009963975	0.038069782	0.075826672	0.07433996	
0.006929121	0.009603349	0.035261479	0.070189077	0.068794476	
0.006645705	0.009227113	0.032698263	0.065034516	0.063732597	
0.006375307	0.008862276	0.030432933	0.060463652	0.059267979	
0.006150974	0.00855707	0.028559141	0.056657002	0.055576238	
0.005953658	0.008287156	0.026933052	0.053342063	0.052367545	
0.0057794	0.008048191	0.025505711	0.050421948	0.049541858	
0.005713625	0.007962506	0.024593512	0.048481781	0.04770929	
0.005650923	0.00788072	0.023738875	0.04666514	0.045983378	
0.005608574	0.007827438	0.023004144	0.045088923	0.044486819	
0.005584169	0.007799121	0.022371053	0.043719234	0.043188076	
0.005561553	0.00777246	0.021779402	0.042440733	0.041970225	
0.005548379	0.007758284	0.021256596	0.041307011	0.040891406	
0.005535537	0.007743563	0.020768601	0.040249949	0.039884447	
0.005519549	0.007723527	0.020300785	0.039240875	0.038921494	
0.005498776	0.007695976	0.019848126	0.038270755	0.037992858	
0.005476035	0.007665187	0.019414451	0.037343079	0.037104859	
0.005443072	0.007620254	0.018966139	0.036394644	0.036184967	
0.005407984	0.007572666	0.018528382	0.035472347	0.035287255	
0.005370172	0.00752178	0.018098435	0.034569382	0.034405143	
0.005328285	0.007465948	0.01766683	0.033669108	0.033515813	
0.005286331	0.007410197	0.017251431	0.032803506	0.032661153	
0.005242138	0.007351817	0.016841993	0.031957223	0.031815851	
0.005199815	0.007296563	0.016448449	0.031149063	0.030999337	
0.005154867	0.007237724	0.016062216	0.030357662	0.030196162	
0.005096222	0.007160157	0.0156471	0.029519722	0.029325303	
0.005039102	0.007084696	0.015250586	0.028720027	0.028492997	
0.004977153	0.007002403	0.014855613	0.027930201	0.027662797	
0.004912986	0.006916961	0.014467662	0.027157093	0.026845694	
0.004850177	0.006833243	0.014097962	0.026421155	0.026068167	
0.004787574	0.006749571	0.013741679	0.025713402	0.025320144	
0.004725786	0.006666671	0.013401274	0.025036597	0.02460612	
0.004664157	0.006583799	0.01307219	0.024383267	0.02391672	
0.006162864	0.008124248	0.027549518	0.054385297	0.056968267	
0.00621951	0.008179696	0.030053913	0.060879452	0.063750125	
0.006215269	0.008148517	0.033278211	0.069538173	0.072783259	
0.006134564	0.008024808	0.037220898	0.080612292	0.084199961	
0.005924469	0.007751419	0.041546024	0.093569253	0.097361306	
0.00593252	0.007761513	0.045986445	0.106213492	0.109991195	
0.005956882	0.00779186	0.051386814	0.12157704	0.12535394	
0.005937455	0.00776802	0.058655155	0.142638372	0.146201106	
0.005943689	0.007772612	0.068491666	0.171317116	0.17412098	
0.005936902	0.007764833	0.080784078	0.208376548	0.209111567	
0.005911011	0.007746126	0.095261985	0.253255233	0.249704996	
0.005954303	0.00780259	0.114231754	0.314135541	0.301491618	
0.006051566	0.007912778	0.139619438	0.398789786	0.368603119	
0.006151273	0.008024717	0.176205287	0.52552102	0.462238483	
0.006249905	0.008135067	0.235959424	0.7387501	0.609482836	
0.029512504	0.03605305	0.331289417	0.650659485	0.574669857	
0.022284472	0.027556297	0.253728634	0.494757708	0.457229965	
0.017972628	0.022496313	0.201742297	0.393293516	0.371288275	
0.015243248	0.019312917	0.164489146	0.320891959	0.307474773	
0.013496351	0.017338303	0.13705863	0.268366897	0.259692055	
0.012374623	0.016030912	0.118759522	0.232257298	0.227785639	
0.011521906	0.015037351	0.10439551	0.20395621	0.202262567	
0.010852467	0.014257525	0.092889806	0.181317519	0.181462316	
0.010311253	0.013625612	0.083494095	0.162849358	0.164208709	
0.009860776	0.013099367	0.075656229	0.147472018	0.149597363	
0.009440686	0.012627962	0.068251526	0.1333256	0.135266859	
0.009072518	0.01221324	0.061917283	0.12120626	0.122885423	
0.008734681	0.011831421	0.056329178	0.110512398	0.111833762	
0.008398855	0.011447324	0.051202685	0.100692029	0.101565353	
0.008076089	0.011065983	0.04675677	0.09209857	0.092631722	
0.007763398	0.010683171	0.042912399	0.084606978	0.08490325	
0.00745484	0.010291922	0.039551429	0.078017452	0.078145461	
0.007152839	0.009899698	0.036575949	0.072153568	0.072164543	
0.006854634	0.009504554	0.033904756	0.06686675	0.06680234	
0.006571729	0.009123694	0.031546905	0.062182728	0.062080117	
0.006338219	0.008807068	0.029596799	0.058281162	0.058175897	
0.006135423	0.00853089	0.027913563	0.054898638	0.054801058	
0.005954638	0.008283957	0.026426367	0.051899698	0.051811907	
0.005879229	0.008185736	0.025444617	0.049852175	0.049809127	
0.005807223	0.008091808	0.024526545	0.047937296	0.047927764	
0.005756056	0.00802695	0.023732763	0.04626829	0.046288046	

Health Risk Assessment Results Summary

		MAX:	4.18	46.12	46.32
Unique Identifier	X (UTM)	Y (UTM)	Onroad	Offroad	Total Risk
3836903773125	383690	3773125	0.102860021	1.277475271	1.3803353
3837003773125	383700	3773125	0.100165719	1.2576916	1.3578573
3837103773125	383710	3773125	0.097875812	1.241325916	1.3392017
3837203773125	383720	3773125	0.09575874	1.225932405	1.3216911
3837303773125	383730	3773125	0.093734417	1.210841261	1.3045757
3837403773125	383740	3773125	0.091755303	1.195732516	1.2874878
3837503773125	383750	3773125	0.089858606	1.181102078	1.2709607
3837603773125	383760	3773125	0.087777179	1.16440488	1.2521821
3837703773125	383770	3773125	0.0857191	1.14770795	1.233427
3837803773125	383780	3773125	0.08372884	1.131631371	1.2153602
3837903773125	383790	3773125	0.081799811	1.116102166	1.197902
3838003773125	383800	3773125	0.079929123	1.100936871	1.180866
3838103773125	383810	3773125	0.078038973	1.085116984	1.163156
3838203773125	383820	3773125	0.076206371	1.069672488	1.1458789
3838303773125	383830	3773125	0.074393943	1.054103	1.1284969
3838403773125	383840	3773125	0.072311973	1.0354423	1.1077543
3838503773125	383850	3773125	0.07032992	1.017503334	1.0878333
3838603773125	383860	3773125	0.068366741	0.999366938	1.0677337
3838703773125	383870	3773125	0.066438012	0.981334271	1.0477723
3838803773125	383880	3773125	0.064598071	0.963821598	1.0284197
3838903773125	383890	3773125	0.062651372	0.944895207	1.0075466
3839003773125	383900	3773125	0.060797496	0.926508098	0.9873056
3839103773125	383910	3773125	0.059045355	0.908872102	0.9679175
3829703773135	382970	3773135	0.049119227	1.57591836	1.6250376
3829803773135	382980	3773135	0.052184518	1.667705936	1.7198905
3829903773135	382990	3773135	0.055529773	1.772918837	1.8284486
3830003773135	383000	3773135	0.058891575	1.892731362	1.9516229
3830103773135	383010	3773135	0.061867406	2.026086504	2.0879539
3830203773135	383020	3773135	0.064727227	2.164943247	2.2296705
3830303773135	383030	3773135	0.068093777	2.35617646	2.4242702
3830403773135	383040	3773135	0.072215711	2.604929944	2.6771457
3830503773135	383050	3773135	0.076726798	2.93620256	3.0129294
3830603773135	383060	3773135	0.081013613	3.354804885	3.4358185
3830703773135	383070	3773135	0.085666543	3.863681696	3.9493482
3830803773135	383080	3773135	0.090713829	4.52182115	4.612535
3830903773135	383090	3773135	0.096221711	5.425608262	5.52183
3831003773135	383100	3773135	0.102266207	6.693161661	6.7954279
3831103773135	383110	3773135	0.108850061	8.643006309	8.7518564
3834303773135	383430	3773135	2.809474725	10.48029287	13.289768
3834403773135	383440	3773135	2.115377494	8.275785819	10.391163
3834503773135	383450	3773135	1.463661843	6.771235227	8.2348971
3834603773135	383460	3773135	1.078428246	5.680877325	6.7593056
3834703773135	383470	3773135	0.835738579	4.876669899	5.7124085
3834803773135	383480	3773135	0.696617848	4.358373573	5.0549914
3834903773135	383490	3773135	0.594131669	3.945709308	4.539841
3835003773135	383500	3773135	0.51730293	3.614468926	4.1317719
3835103773135	383510	3773135	0.458158558	3.344349176	3.8025077
3835203773135	383520	3773135	0.410182094	3.114997867	3.52518
3835303773135	383530	3773135	0.364316556	2.892248154	3.2565647
3835403773135	383540	3773135	0.325900983	2.697934506	3.0238355
3835503773135	383550	3773135	0.29262151	2.522945481	2.815567
3835603773135	383560	3773135	0.262363183	2.356979235	2.6193424
3835703773135	383570	3773135	0.236565245	2.208086524	2.4446518
3835803773135	383580	3773135	0.214217082	2.072120327	2.2863374
3835903773135	383590	3773135	0.194896405	1.947784754	2.1426812
3836003773135	383600	3773135	0.17814426	1.83450494	2.0126492
3836103773135	383610	3773135	0.163559082	1.730936637	1.8944957
3836203773135	383620	3773135	0.150927513	1.636983812	1.7879113
3836303773135	383630	3773135	0.14076477	1.559371029	1.7001358
3836403773135	383640	3773135	0.132168965	1.492447913	1.6246169
3836503773135	383650	3773135	0.124606418	1.432455116	1.5570615
3836603773135	383660	3773135	0.119727259	1.396208871	1.5159361
3836703773135	383670	3773135	0.115196051	1.362356523	1.4775526
3836803773135	383680	3773135	0.111305641	1.333857323	1.445163
3836903773135	383690	3773135	0.108009666	1.310522809	1.4185325
3837003773135	383700	3773135	0.104940247	1.288605024	1.3935453
3837103773135	383710	3773135	0.102331493	1.270546017	1.3728775
3837203773135	383720	3773135	0.099927891	1.25370433	1.3536322
3837303773135	383730	3773135	0.097645183	1.237317272	1.3349625
3837403773135	383740	3773135	0.095415521	1.220933033	1.3163486
3837503773135	383750	3773135	0.093287066	1.204999179	1.2982862
3837603773135	383760	3773135	0.090968268	1.186888635	1.2778569
3837703773135	383770	3773135	0.088675319	1.168755659	1.257431
3837803773135	383780	3773135	0.086527529	1.151817716	1.2383452
3837903773135	383790	3773135	0.084584187	1.13675008	1.2213343
3838003773135	383800	3773135	0.082688969	1.12207507	1.204764
3838103773135	383810	3773135	0.080732934	1.106455752	1.1871887
3838203773135	383820	3773135	0.078818192	1.090727219	1.1695454
3838303773135	383830	3773135	0.076927785	1.075086348	1.1520141
3838403773135	383840	3773135	0.074706453	1.055542761	1.1302492
3838503773135	383850	3773135	0.072590738	1.036722305	1.109313
3838603773135	383860	3773135	0.070537457	1.018178378	1.0887158
3838703773135	383870	3773135	0.068549322	0.999904573	1.0684539
3838803773135	383880	3773135	0.066646699	0.982203105	1.0488498
3838903773135	383890	3773135	0.064470326	0.96104065	1.025511
3839003773135	383900	3773135	0.062403953	0.940427486	1.0028314
3839103773135	383910	3773135	0.060486219	0.921095244	0.9815815
3829703773145	382970	3773145	0.049789804	1.599846218	1.649636
3829803773145	382980	3773145	0.053099526	1.698284017	1.7513835
3829903773145	382990	3773145	0.056536654	1.807495804	1.8640325
3830003773145	383000	3773145	0.059994337	1.931733781	1.9917281

Health Risk Assessment Results Summary

Sensitive Receptors

		MAX:	46.32
Unique Identifier	X (UTM)	Y (UTM)	Total Risk
3836903773125	383690	3773125	1.380335292
3837003773125	383700	3773125	1.357857319
3837103773125	383710	3773125	1.339201729
3837203773125	383720	3773125	1.321691145
3837303773125	383730	3773125	1.304575678
3837403773125	383740	3773125	1.287487819
3837503773125	383750	3773125	1.270960685
3837603773125	383760	3773125	1.252182059
3837703773125	383770	3773125	1.23342705
3837803773125	383780	3773125	1.21536021
3837903773125	383790	3773125	1.197901977
3838003773125	383800	3773125	1.180865994
3838103773125	383810	3773125	1.163155957
3838203773125	383820	3773125	1.145878859
3838303773125	383830	3773125	1.128496942
3838403773125	383840	3773125	1.107754273
3838503773125	383850	3773125	1.087833254
3838603773125	383860	3773125	1.067733679
3838703773125	383870	3773125	1.047772283
3838803773125	383880	3773125	1.028419669
3838903773125	383890	3773125	1.007546579
3839003773125	383900	3773125	0.987305594
3839103773125	383910	3773125	0.967917457
3829703773135	382970	3773135	1.625037586
3829803773135	382980	3773135	1.719890454
3829903773135	382990	3773135	1.82844861
3830003773135	383000	3773135	1.951622936
3830103773135	383010	3773135	2.08795391
3830203773135	383020	3773135	2.229670474
3830303773135	383030	3773135	2.424270237
3830403773135	383040	3773135	2.677145655
3830503773135	383050	3773135	3.012929357
3830603773135	383060	3773135	3.435818498
3830703773135	383070	3773135	3.949348239
3830803773135	383080	3773135	4.612534979
3830903773135	383090	3773135	5.521829973
3831003773135	383100	3773135	6.795427867
3831103773135	383110	3773135	8.75185637
3834303773135	383430	3773135	13.28976759
3834403773135	383440	3773135	10.39116331
3834503773135	383450	3773135	8.23489707
3834603773135	383460	3773135	6.759305571
3834703773135	383470	3773135	5.712408477
3834803773135	383480	3773135	5.054991421
3834903773135	383490	3773135	4.539840977
3835003773135	383500	3773135	4.131771857
3835103773135	383510	3773135	3.802507735
3835203773135	383520	3773135	3.525179961
3835303773135	383530	3773135	3.25656471
3835403773135	383540	3773135	3.023835489
3835503773135	383550	3773135	2.815566991
3835603773135	383560	3773135	2.619342417
3835703773135	383570	3773135	2.444651769
3835803773135	383580	3773135	2.286337409
3835903773135	383590	3773135	2.142681158
3836003773135	383600	3773135	2.0126492
3836103773135	383610	3773135	1.894495719
3836203773135	383620	3773135	1.787911326
3836303773135	383630	3773135	1.700135799
3836403773135	383640	3773135	1.624616878
3836503773135	383650	3773135	1.557061534
3836603773135	383660	3773135	1.515936129
3836703773135	383670	3773135	1.477552574
3836803773135	383680	3773135	1.445162964
3836903773135	383690	3773135	1.418532475
3837003773135	383700	3773135	1.393545271
3837103773135	383710	3773135	1.37287751
3837203773135	383720	3773135	1.35363222
3837303773135	383730	3773135	1.334962455
3837403773135	383740	3773135	1.316348554
3837503773135	383750	3773135	1.298286245
3837603773135	383760	3773135	1.277856903
3837703773135	383770	3773135	1.257430978
3837803773135	383780	3773135	1.238345245
3837903773135	383790	3773135	1.221334267
3838003773135	383800	3773135	1.20476404
3838103773135	383810	3773135	1.187188687
3838203773135	383820	3773135	1.169545411
3838303773135	383830	3773135	1.152014133
3838403773135	383840	3773135	1.130249214
3838503773135	383850	3773135	1.109313044
3838603773135	383860	3773135	1.088715836
3838703773135	383870	3773135	1.068453895
3838803773135	383880	3773135	1.048849804
3838903773135	383890	3773135	1.025510976
3839003773135	383900	3773135	1.002831439
3839103773135	383910	3773135	0.981581463
3829703773145	382970	3773145	1.649636022
3829803773145	382980	3773145	1.751383543
3829903773145	382990	3773145	1.864032459
3830003773145	383000	3773145	1.991728118

FOR CHRONIC CALCS

MAX:	1.61			
Overlapping Phases - Maximum GLC				
2025	2026	2027	2028	2029
0.005723777	0.007988357	0.023046609	0.04481342	0.044859453
0.005693701	0.007952254	0.022404463	0.04345474	0.043518836
0.00567564	0.00793216	0.021841415	0.04225723	0.042338018
0.005657824	0.0079114	0.02131529	0.04114097	0.041234612
0.005637397	0.007886129	0.020812579	0.040079025	0.040183175
0.005613112	0.007854791	0.020326748	0.039057048	0.039168982
0.005587417	0.007820687	0.019865043	0.038087436	0.038206951
0.005549192	0.007769436	0.019382143	0.037085184	0.037201458
0.005508295	0.007714418	0.018912572	0.036113224	0.036223501
0.005468438	0.007661069	0.018463506	0.035183961	0.035287993
0.005429163	0.007608716	0.018033807	0.034295265	0.034393161
0.005390236	0.007557261	0.017619043	0.033437898	0.033530077
0.005346636	0.007499839	0.017203891	0.032583644	0.032665537
0.005303573	0.007443488	0.016802346	0.031764437	0.031826429
0.005258405	0.007384486	0.016407553	0.030964436	0.030999248
0.005196106	0.007302216	0.015974715	0.030098971	0.030084348
0.005135557	0.007222139	0.015562469	0.029274905	0.029212589
0.005071895	0.007137692	0.015157667	0.028470078	0.028356565
0.005006863	0.007051048	0.014763334	0.027687261	0.027521904
0.004942578	0.006965242	0.014386174	0.02694011	0.026725674
0.004868997	0.006866322	0.013997098	0.026175125	0.025902941
0.004796502	0.006768657	0.013624722	0.025442232	0.025117604
0.004726167	0.006673611	0.013271421	0.024745729	0.024374487
0.006254247	0.008240786	0.028094187	0.05519481	0.058309559
0.006320036	0.008305675	0.030795199	0.062096306	0.065659519
0.00632953	0.008293179	0.034136315	0.070926852	0.075054389
0.006274642	0.008202242	0.038200746	0.08206936	0.08683955
0.006162745	0.00805493	0.042943155	0.095552328	0.100973747
0.006066314	0.007926152	0.047831092	0.109524561	0.115600809
0.006066382	0.0079264	0.054058716	0.127038016	0.133918739
0.006053494	0.007909964	0.062219985	0.150061184	0.158029608
0.006073365	0.007929844	0.07298444	0.180559687	0.189714402
0.006081244	0.007937938	0.086581302	0.220130219	0.23017283
0.006112511	0.007975182	0.102754704	0.268377328	0.277713148
0.006092684	0.007967256	0.123491317	0.332324384	0.337576085
0.006196747	0.008083939	0.150578948	0.419134358	0.413206538
0.006305705	0.008204861	0.18755007	0.542680142	0.513055176
0.006418581	0.008328531	0.242706624	0.735583435	0.65761119
0.03284498	0.040109334	0.353166938	0.655320354	0.662512782
0.026393969	0.032471664	0.26996839	0.502157079	0.512996986
0.020308742	0.025317436	0.211952052	0.397239153	0.40813506
0.016784999	0.02124708	0.170617859	0.322323038	0.332108265
0.014527976	0.018630468	0.141032165	0.268593398	0.276250743
0.013200402	0.017077545	0.12210913	0.232995772	0.241182295
0.012211055	0.015922448	0.107262066	0.205017599	0.213265731
0.011451897	0.015032808	0.095515781	0.182785175	0.190962011
0.010852057	0.014325697	0.08606136	0.164792832	0.172872806
0.010353365	0.013736371	0.078141584	0.149706818	0.157554687
0.009883803	0.013201898	0.07055792	0.135612599	0.142405266
0.009475995	0.012737523	0.064045909	0.123476532	0.129287681
0.009103001	0.012310984	0.058303329	0.112758078	0.117618444
0.008735747	0.011887335	0.053020602	0.102878156	0.106767572
0.008387095	0.011473581	0.048436584	0.094218363	0.097336476
0.008045031	0.011054371	0.04440748	0.086545555	0.089047837
0.007707973	0.010627007	0.04086957	0.079755714	0.081777159
0.007382458	0.010204505	0.037756028	0.07373857	0.0753924
0.007069379	0.009790128	0.03499944	0.068379161	0.069757024
0.006774312	0.009393778	0.03256543	0.063625874	0.064793884
0.006532368	0.009066856	0.030555415	0.059672643	0.060698507
0.006324425	0.008784781	0.028827002	0.056254361	0.057171265
0.006136951	0.00852969	0.027289747	0.053203609	0.054028468
0.006050722	0.008417227	0.026242565	0.051062925	0.051855473
0.005970091	0.008312107	0.025268538	0.04906999	0.049826773
0.0059094	0.008234688	0.024418514	0.04731855	0.048043398
0.005868806	0.008185286	0.023682484	0.045790333	0.046487066
0.005830462	0.008138451	0.022993518	0.044362925	0.045026988
0.005806368	0.008110906	0.022391323	0.0431088	0.043743992
0.005783824	0.008084558	0.021830074	0.041942103	0.042547298
0.005759134	0.008054265	0.021296244	0.040835937	0.04141148
0.005730658	0.008018	0.020779908	0.0397696	0.040314708
0.005700554	0.007978711	0.020288191	0.038757404	0.03927345
0.005657072	0.007920989	0.019774748	0.037709998	0.03818797
0.005610844	0.007859415	0.019274288	0.036691618	0.037129851
0.005567887	0.007802241	0.018806018	0.03573774	0.036139624
0.005531561	0.00775394	0.018379574	0.034864523	0.035240079
0.005495594	0.007706691	0.017968314	0.03402313	0.034374641
0.005453652	0.007651643	0.017551161	0.033172713	0.033495821
0.005409709	0.007594033	0.017141851	0.032341563	0.032633659
0.005364894	0.007535732	0.016741494	0.031536701	0.031786617
0.005298477	0.007447859	0.016292246	0.03064767	0.03083026
0.005233765	0.00736215	0.01586419	0.029799839	0.02991851
0.005168448	0.007275427	0.015450168	0.028981576	0.029037611
0.005102553	0.007187742	0.01505016	0.02819234	0.028186557
0.005037669	0.007101057	0.014667566	0.027437186	0.027373543
0.00495263	0.006986356	0.014245107	0.026613346	0.026474993
0.004868342	0.006872163	0.013841143	0.025822828	0.025619299
0.004788853	0.006764116	0.013463827	0.025084126	0.024822217
0.006346242	0.008358005	0.028591995	0.055829504	0.059522954
0.006421877	0.008432981	0.031488974	0.063114909	0.067438834
0.006444197	0.008437764	0.034942365	0.072090804	0.077188631
0.006413942	0.008378467	0.039103294	0.083229455	0.089283889

Health Risk Assessment Results Summary

		MAX:	4.18	46.12	46.32
Unique Identifier	X (UTM)	Y (UTM)	Onroad	Offroad	Total Risk
3830103773145	383010	3773145	0.063306805	2.078280401	2.1415872
3830203773145	383020	3773145	0.066357182	2.22711	2.2934672
3830303773145	383030	3773145	0.069971161	2.439849781	2.5098209
3830403773145	383040	3773145	0.074387237	2.714782984	2.7891702
3830503773145	383050	3773145	0.079136991	3.073136268	3.1522733
3830603773145	383060	3773145	0.083813664	3.52932613	3.6131398
3830703773145	383070	3773145	0.088881165	4.092562888	4.1814441
3830803773145	383080	3773145	0.094444449	4.804026381	4.8984708
3830903773145	383090	3773145	0.100569324	5.739662065	5.8402314
3831003773145	383100	3773145	0.107355762	6.988264405	7.0956202
3831103773145	383110	3773145	0.114818245	8.755924037	8.8707423
3831203773145	383120	3773145	0.123132219	11.35047955	11.473612
3834303773145	383430	3773145	4.028576692	11.1564909	15.185068
3834403773145	383440	3773145	2.407150966	8.709600465	11.116751
3834503773145	383450	3773145	1.639940202	7.072859896	8.7128001
3834603773145	383460	3773145	1.181876094	5.868060561	7.0499367
3834703773145	383470	3773145	0.903682968	5.01289417	5.9165771
3834803773145	383480	3773145	0.750580156	4.478504041	5.2290842
3834903773145	383490	3773145	0.637923956	4.052254976	4.6901789
3835003773145	383500	3773145	0.554963034	3.715559061	4.2705221
3835103773145	383510	3773145	0.492158431	3.444850028	3.9370085
3835203773145	383520	3773145	0.440965196	3.213680266	3.6546455
3835303773145	383530	3773145	0.391382531	2.985053112	3.3764356
3835403773145	383540	3773145	0.349721136	2.78487682	3.134598
3835503773145	383550	3773145	0.313739851	2.604606748	2.9183466
3835603773145	383560	3773145	0.280994915	2.433257391	2.7142523
3835703773145	383570	3773145	0.253118242	2.279675708	2.532794
3835803773145	383580	3773145	0.228580516	2.137120835	2.3657014
3835903773145	383590	3773145	0.207311666	2.005959535	2.2132712
3836003773145	383600	3773145	0.189036595	1.88725892	2.0762955
3836103773145	383610	3773145	0.173404054	1.780604251	1.9540083
3836203773145	383620	3773145	0.15985046	1.683772415	1.8436229
3836303773145	383630	3773145	0.148982258	1.604228317	1.7532106
3836403773145	383640	3773145	0.139826556	1.535996289	1.6758228
3836503773145	383650	3773145	0.13171172	1.474191217	1.6059029
3836603773145	383660	3773145	0.126301409	1.435539543	1.561841
3836703773145	383670	3773145	0.121268181	1.399232869	1.520501
3836803773145	383680	3773145	0.116934177	1.368470293	1.4854045
3836903773145	383690	3773145	0.11322283	1.342843343	1.4560662
3837003773145	383700	3773145	0.109764395	1.318829106	1.4285935
3837103773145	383710	3773145	0.106842779	1.299216995	1.4060598
3837203773145	383720	3773145	0.104135649	1.280862307	1.384998
3837303773145	383730	3773145	0.101566109	1.263024909	1.364591
3837403773145	383740	3773145	0.099081259	1.24526627	1.3443475
3837503773145	383750	3773145	0.096730403	1.228328256	1.3250587
3837603773145	383760	3773145	0.094165644	1.208842254	1.3030079
3837703773145	383770	3773145	0.091655314	1.189419893	1.2810752
3837803773145	383780	3773145	0.089349279	1.171635199	1.2609845
3837903773145	383790	3773145	0.087387494	1.157102159	1.2444897
3838003773145	383800	3773145	0.085471795	1.142963841	1.2284356
3838103773145	383810	3773145	0.08345872	1.127513349	1.2109721
3838203773145	383820	3773145	0.081460102	1.11175463	1.1932147
3838303773145	383830	3773145	0.079493625	1.095864192	1.1753578
3838403773145	383840	3773145	0.077138186	1.075577494	1.1527157
3838503773145	383850	3773145	0.07489831	1.05602131	1.1309196
3838603773145	383860	3773145	0.072749079	1.036960518	1.1097096
3838703773145	383870	3773145	0.07068599	1.018411545	1.0890975
3838803773145	383880	3773145	0.06871654	1.0004679	1.0691844
3838903773145	383890	3773145	0.066329824	0.977194678	1.0435245
3839003773145	383900	3773145	0.064063782	0.954718283	1.0187821
3839103773145	383910	3773145	0.0619805	0.933661194	0.9956417
3829703773155	382970	3773155	0.050473697	1.622729985	1.6732037
3829803773155	382980	3773155	0.054037714	1.727668851	1.7817066
3829903773155	382990	3773155	0.057561689	1.840537557	1.8980992
3830003773155	383000	3773155	0.061097105	1.96860903	2.0297061
3830103773155	383010	3773155	0.064675918	2.121537296	2.1862132
3830203773155	383020	3773155	0.06801014	2.287873294	2.3558834
3830303773155	383030	3773155	0.071856559	2.523205075	2.5950616
3830403773155	383040	3773155	0.076586967	2.829418974	2.9060059
3830503773155	383050	3773155	0.081583776	3.223252598	3.3048364
3830603773155	383060	3773155	0.086664271	3.734812727	3.821477
3830703773155	383070	3773155	0.09217952	4.380479343	4.4726589
3830803773155	383080	3773155	0.098301791	5.197852047	5.2961538
3830903773155	383090	3773155	0.105108024	6.225850334	6.3309584
3831003773155	383100	3773155	0.112725435	7.544009997	7.6567354
3831103773155	383110	3773155	0.121202178	9.278681965	9.3998841
3831203773155	383120	3773155	0.130656771	11.57916777	11.709825
3834303773155	383430	3773155	4.038506578	11.38636763	15.424874
3834403773155	383440	3773155	2.480389212	8.851554268	11.331943
3834503773155	383450	3773155	1.696829539	7.16067889	8.8575084
3834603773155	383460	3773155	1.232799427	5.941930841	7.1747303
3834703773155	383470	3773155	0.948343645	5.089318484	6.0376621
3834803773155	383480	3773155	0.788015314	4.547383935	5.3353992
3834903773155	383490	3773155	0.669439609	4.115798501	4.7852381
3835003773155	383500	3773155	0.581113181	3.772321863	4.353435
3835103773155	383510	3773155	0.514065728	3.495907047	4.0099728
3835203773155	383520	3773155	0.459224937	3.259086527	3.7183115
3835303773155	383530	3773155	0.407648964	3.029786382	3.4374353
3835403773155	383540	3773155	0.364334455	2.828279595	3.1926141
3835503773155	383550	3773155	0.326733501	2.645229211	2.9719627
3835603773155	383560	3773155	0.291983576	2.468233415	2.760217

Health Risk Assessment Results Summary

Sensitive Receptors

		MAX:	46.32
Unique Identifier	X (UTM)	Y (UTM)	Total Risk
3830103773145	383010	3773145	2.141587206
3830203773145	383020	3773145	2.293467183
3830303773145	383030	3773145	2.509820941
3830403773145	383040	3773145	2.789170222
3830503773145	383050	3773145	3.152273259
3830603773145	383060	3773145	3.613139794
3830703773145	383070	3773145	4.181444053
3830803773145	383080	3773145	4.898470829
3830903773145	383090	3773145	5.840231389
3831003773145	383100	3773145	7.095620168
3831103773145	383110	3773145	8.870742282
3831203773145	383120	3773145	11.47361177
3834303773145	383430	3773145	15.1850676
3834403773145	383440	3773145	11.11675143
3834503773145	383450	3773145	8.712800098
3834603773145	383460	3773145	7.049936654
3834703773145	383470	3773145	5.916577138
3834803773145	383480	3773145	5.229084197
3834903773145	383490	3773145	4.690178932
3835003773145	383500	3773145	4.270522095
3835103773145	383510	3773145	3.937008459
3835203773145	383520	3773145	3.654645462
3835303773145	383530	3773145	3.376435643
3835403773145	383540	3773145	3.134597956
3835503773145	383550	3773145	2.918346599
3835603773145	383560	3773145	2.714252305
3835703773145	383570	3773145	2.53279395
3835803773145	383580	3773145	2.36570135
3835903773145	383590	3773145	2.213271201
3836003773145	383600	3773145	2.076295515
3836103773145	383610	3773145	1.954008305
3836203773145	383620	3773145	1.843622875
3836303773145	383630	3773145	1.753210574
3836403773145	383640	3773145	1.675822845
3836503773145	383650	3773145	1.605902937
3836603773145	383660	3773145	1.561840952
3836703773145	383670	3773145	1.52050105
3836803773145	383680	3773145	1.485404471
3836903773145	383690	3773145	1.456066173
3837003773145	383700	3773145	1.428593502
3837103773145	383710	3773145	1.406059774
3837203773145	383720	3773145	1.384997956
3837303773145	383730	3773145	1.364591018
3837403773145	383740	3773145	1.34434753
3837503773145	383750	3773145	1.325058659
3837603773145	383760	3773145	1.303007898
3837703773145	383770	3773145	1.281075207
3837803773145	383780	3773145	1.260984477
3837903773145	383790	3773145	1.244489653
3838003773145	383800	3773145	1.228435636
3838103773145	383810	3773145	1.210972069
3838203773145	383820	3773145	1.193214732
3838303773145	383830	3773145	1.175357816
3838403773145	383840	3773145	1.15271568
3838503773145	383850	3773145	1.13091962
3838603773145	383860	3773145	1.109709597
3838703773145	383870	3773145	1.089097535
3838803773145	383880	3773145	1.069184439
3838903773145	383890	3773145	1.043524502
3839003773145	383900	3773145	1.018782065
3839103773145	383910	3773145	0.995641694
3829703773155	382970	3773155	1.673203682
3829803773155	382980	3773155	1.781706565
3829903773155	382990	3773155	1.898099246
3830003773155	383000	3773155	2.029706135
3830103773155	383010	3773155	2.186213214
3830203773155	383020	3773155	2.355883434
3830303773155	383030	3773155	2.595061634
3830403773155	383040	3773155	2.90600594
3830503773155	383050	3773155	3.304836374
3830603773155	383060	3773155	3.821476998
3830703773155	383070	3773155	4.472658863
3830803773155	383080	3773155	5.296153838
3830903773155	383090	3773155	6.330958358
3831003773155	383100	3773155	7.656735432
3831103773155	383110	3773155	9.399884144
3831203773155	383120	3773155	11.70982454
3834303773155	383430	3773155	15.4248742
3834403773155	383440	3773155	11.33194348
3834503773155	383450	3773155	8.857508429
3834603773155	383460	3773155	7.174730268
3834703773155	383470	3773155	6.03766213
3834803773155	383480	3773155	5.335399249
3834903773155	383490	3773155	4.78523811
3835003773155	383500	3773155	4.353435043
3835103773155	383510	3773155	4.009972775
3835203773155	383520	3773155	3.718311465
3835303773155	383530	3773155	3.437435346
3835403773155	383540	3773155	3.19261405
3835503773155	383550	3773155	2.971962711
3835603773155	383560	3773155	2.760216991

FOR CHRONIC CALCS

MAX:	1.61			
Overlapping Phases - Maximum GLC				
2025	2026	2027	2028	2029
0.006355126	0.00829419	0.04413832	0.096994015	0.104251523
0.006206809	0.008099031	0.049633882	0.112481883	0.121224421
0.006181852	0.008067957	0.056790613	0.132319899	0.143063188
0.006170915	0.00805321	0.066024547	0.157630091	0.171361794
0.006207302	0.008092296	0.077935693	0.190304685	0.208066319
0.006230916	0.008117023	0.093185156	0.232939856	0.256071757
0.006284361	0.008178183	0.111739657	0.285741765	0.314229798
0.006274593	0.00817558	0.13513322	0.354212433	0.386902825
0.006348043	0.008261113	0.164718858	0.44380164	0.476218487
0.006466307	0.008390328	0.202905637	0.564122842	0.588328559
0.006590904	0.008524415	0.255143457	0.736828924	0.738870233
0.00672287	0.008664873	0.328939907	0.993166719	0.950814599
0.044556757	0.0539843	0.373528576	0.642713922	0.749405643
0.029372071	0.036064594	0.277446652	0.487663476	0.562809539
0.022186256	0.027603873	0.216974326	0.38792846	0.441265527
0.017988393	0.022743247	0.173012031	0.314827686	0.352300997
0.015396263	0.019735842	0.142491043	0.262665345	0.290312778
0.013932097	0.01801987	0.123604703	0.229253974	0.252533068
0.01283886	0.016739351	0.108714995	0.202680336	0.222608785
0.012015559	0.015769957	0.097076068	0.181659856	0.199198891
0.011374213	0.015007587	0.087814657	0.164727607	0.180577643
0.010839085	0.01436936	0.079992377	0.150355011	0.164767513
0.010325953	0.013778567	0.072353122	0.136608258	0.148939492
0.009880953	0.01326687	0.065756819	0.124686056	0.135193923
0.009475099	0.012798011	0.059935093	0.114125067	0.122997508
0.009077775	0.012335955	0.054556818	0.104331662	0.111637017
0.008704257	0.011890859	0.04988331	0.09572447	0.101769681
0.008333707	0.011436183	0.045706757	0.087963914	0.092958837
0.007967082	0.01097121	0.042020116	0.081050725	0.085205041
0.007617356	0.01051717	0.038791808	0.074941994	0.078442813
0.007289886	0.010084282	0.035971077	0.069564185	0.072560212
0.006981917	0.009671357	0.033475495	0.064781438	0.067372924
0.00673183	0.009334332	0.031421335	0.060814289	0.063105611
0.006518931	0.009046553	0.029660105	0.057390824	0.059442168
0.006324283	0.008782722	0.028081361	0.054310831	0.056156465
0.0062286	0.00865789	0.026979912	0.052105349	0.053828713
0.006137987	0.008539633	0.025952764	0.050046096	0.051652301
0.006068075	0.008450175	0.025054732	0.048232507	0.049736481
0.006017933	0.008388179	0.024271339	0.046641224	0.048053829
0.00597109	0.008330344	0.023538308	0.045153244	0.046475797
0.005941017	0.008295242	0.022902304	0.043855411	0.045097239
0.005912676	0.008261743	0.022308187	0.042644502	0.043808729
0.005882655	0.008225025	0.021742326	0.041494958	0.042583907
0.00584895	0.00818242	0.021196641	0.04039078	0.041406703
0.005815723	0.008139809	0.020680848	0.039347105	0.040294396
0.005766901	0.008075496	0.02013864	0.038259346	0.039130864
0.005715408	0.008007239	0.019612467	0.037205929	0.038002752
0.005669048	0.00794586	0.019126778	0.036232966	0.036961921
0.005636027	0.00790239	0.018705152	0.035380835	0.036058515
0.005603254	0.007859485	0.018298596	0.03455683	0.035189947
0.005562663	0.00780646	0.017880209	0.033714332	0.034298146
0.005519016	0.00774948	0.017466879	0.032881438	0.033418146
0.005473178	0.007689573	0.017060313	0.03206988	0.032551011
0.00540349	0.007597444	0.016596927	0.031160279	0.031556065
0.005335202	0.00750691	0.016155732	0.030294968	0.03061023
0.005267377	0.007416766	0.015732411	0.02946458	0.029703438
0.005200372	0.007327603	0.015326054	0.028667419	0.028833316
0.00513445	0.00723952	0.014938069	0.027906354	0.028003679
0.005038139	0.00710904	0.014485878	0.027029181	0.027038258
0.004943969	0.006981211	0.014054638	0.026194153	0.026120636
0.004855331	0.006860529	0.013652952	0.025416832	0.025268481
0.006439683	0.008476424	0.029055664	0.056320477	0.060631554
0.006524673	0.008560491	0.032148131	0.063973714	0.069114278
0.006557472	0.008579232	0.035713923	0.073088818	0.079227524
0.006548973	0.008549066	0.039967139	0.084221705	0.091637009
0.006508512	0.008485236	0.045211217	0.098187246	0.107355985
0.006353997	0.008282782	0.051412005	0.115238316	0.126880632
0.006299479	0.008212456	0.059595271	0.137477682	0.152784469
0.006294771	0.008204028	0.070120169	0.165493149	0.186494038
0.006342593	0.008255751	0.083574283	0.201204458	0.230501426
0.006379695	0.008294836	0.101255018	0.248657942	0.290475475
0.006443426	0.008366332	0.123492135	0.308919111	0.366122802
0.006477742	0.008406059	0.151615873	0.38652523	0.461440135
0.006510683	0.008449022	0.186427964	0.484922454	0.577215017
0.006634212	0.00858208	0.229604927	0.610761178	0.717007037
0.006771774	0.008727416	0.284795624	0.778026688	0.895211295
0.00691854	0.00887998	0.357313692	1.007934816	0.85281169
0.044990437	0.054603903	0.364835897	0.584070274	0.795192338
0.030349576	0.037317538	0.272698474	0.452252538	0.59065033
0.023065186	0.028786949	0.212885977	0.362974633	0.458290938
0.018721905	0.023700322	0.170798993	0.298502412	0.36468182
0.016052615	0.020594405	0.141524549	0.251892811	0.300455705
0.014513152	0.018788546	0.123084817	0.221483451	0.260526802
0.013359249	0.017435986	0.108492365	0.196983443	0.229096376
0.012481101	0.016402738	0.096965836	0.177301825	0.204395594
0.011796372	0.015590631	0.087763048	0.161335893	0.184768737
0.011222726	0.014908692	0.079947964	0.147652914	0.168110009
0.010678895	0.014275777	0.072464707	0.13462261	0.151995323
0.010201922	0.013718631	0.06598972	0.123255559	0.138037573
0.009764286	0.01320454	0.060226297	0.113063247	0.125576106
0.009324739	0.012683868	0.054822528	0.103453092	0.113851093

Health Risk Assessment Results Summary

		MAX:	4.18	46.12	46.32
Unique Identifier	X (UTM)	Y (UTM)	Onroad	Offroad	Total Risk
3835703773155	383570	3773155	0.262555446	2.310102798	2.5726582
3835803773155	383580	3773155	0.237575524	2.167559692	2.4051352
3835903773155	383590	3773155	0.216184208	2.039087902	2.2552721
3836003773155	383600	3773155	0.197653852	1.92219665	2.1198505
3836103773155	383610	3773155	0.181178616	1.812907684	1.9940863
3836203773155	383620	3773155	0.166904435	1.713932699	1.8808371
3836303773155	383630	3773155	0.15574156	1.635262865	1.7910044
3836403773155	383640	3773155	0.146497366	1.569334042	1.7158314
3836503773155	383650	3773155	0.13824443	1.509403194	1.6476476
3836603773155	383660	3773155	0.132550442	1.470578849	1.6031293
3836703773155	383670	3773155	0.127248064	1.433971139	1.5612192
3836803773155	383680	3773155	0.122508747	1.401432689	1.5239414
3836903773155	383690	3773155	0.118293729	1.372825226	1.491119
3837003773155	383700	3773155	0.114362851	1.345935826	1.4602987
3837103773155	383710	3773155	0.11097321	1.323325836	1.434299
3837203773155	383720	3773155	0.107841828	1.302323076	1.4101649
3837303773155	383730	3773155	0.104956812	1.282769538	1.3877264
3837403773155	383740	3773155	0.102311884	1.264809204	1.3671211
3837503773155	383750	3773155	0.099826909	1.247616703	1.3474436
3837603773155	383760	3773155	0.097240116	1.228877183	1.3261173
3837703773155	383770	3773155	0.094715644	1.210299935	1.3050156
3837803773155	383780	3773155	0.092371367	1.193009625	1.285381
3837903773155	383790	3773155	0.090310144	1.178252554	1.2685627
3838003773155	383800	3773155	0.08830352	1.163815518	1.252119
3838103773155	383810	3773155	0.086196846	1.148204546	1.2344014
3838203773155	383820	3773155	0.084097223	1.132191011	1.2162882
3838303773155	383830	3773155	0.082026704	1.115935385	1.1979621
3838403773155	383840	3773155	0.079584787	1.095300179	1.174885
3838503773155	383850	3773155	0.077262358	1.075528083	1.1527904
3838603773155	383860	3773155	0.075010258	1.055923095	1.1309334
3838703773155	383870	3773155	0.072824113	1.036547557	1.1093717
3838803773155	383880	3773155	0.070743531	1.017858368	1.0886019
3838903773155	383890	3773155	0.068231722	0.993595654	1.0618274
3839003773155	383900	3773155	0.065846738	0.970110606	1.0359573
3839103773155	383910	3773155	0.063595058	0.947275604	1.0108707
3829703773165	382970	3773165	0.051497871	1.6511388	1.7026367
3829803773165	382980	3773165	0.055209874	1.760273676	1.8154835
3829903773165	382990	3773165	0.058818499	1.876678673	1.9354972
3830003773165	383000	3773165	0.062440311	2.009479101	2.0719194
3830103773165	383010	3773165	0.066123279	2.169910717	2.236034
3830203773165	383020	3773165	0.069618835	2.347140739	2.4167596
3830303773165	383030	3773165	0.073737817	2.6057777751	2.6795156
3830403773165	383040	3773165	0.078790315	2.947321697	3.026112
3830503773165	383050	3773165	0.084092469	3.399303665	3.4833961
3830603773165	383060	3773165	0.089532981	4.006963531	4.0964965
3830703773165	383070	3773165	0.095516304	4.794769499	4.8902858
3830803773165	383080	3773165	0.102214172	5.811045745	5.9132599
3830903773165	383090	3773165	0.109739056	7.075915924	7.185655
3831003773165	383100	3773165	0.118250738	8.60985013	8.7281009
3831103773165	383110	3773165	0.127839257	10.52661403	10.654453
3834303773165	383430	3773165	3.889664265	11.22108614	15.11075
3834403773165	383440	3773165	2.403206609	8.695127943	11.098335
3834503773165	383450	3773165	1.655004005	7.019790242	8.6747942
3834603773165	383460	3773165	1.237075043	5.906847558	7.1439226
3834703773165	383470	3773165	0.970636548	5.104995158	6.0756317
3834803773165	383480	3773165	0.809330728	4.568050905	5.3773816
3834903773165	383490	3773165	0.688701883	4.138748972	4.8274509
3835003773165	383500	3773165	0.597258064	3.792970225	4.3902283
3835103773165	383510	3773165	0.526579576	3.510691552	4.0372711
3835203773165	383520	3773165	0.468939107	3.269487664	3.7384268
3835303773165	383530	3773165	0.417221746	3.044306194	3.4615279
3835403773165	383540	3773165	0.373839625	2.846431319	3.2202709
3835503773165	383550	3773165	0.335646289	2.664591021	3.0002373
3835603773165	383560	3773165	0.299770308	2.485304493	2.7850748
3835703773165	383570	3773165	0.269529836	2.324370945	2.5939008
3835803773165	383580	3773165	0.244859712	2.186314906	2.4311746
3835903773165	383590	3773165	0.223947461	2.063794446	2.2877419
3836003773165	383600	3773165	0.20556918	1.951230945	2.1568001
3836103773165	383610	3773165	0.188409446	1.840257757	2.0286672
3836203773165	383620	3773165	0.173532292	1.740045925	1.9135782
3836303773165	383630	3773165	0.162169613	1.662895763	1.8250654
3836403773165	383640	3773165	0.152966942	1.600337159	1.7533041
3836503773165	383650	3773165	0.144667571	1.54273711	1.6874047
3836603773165	383660	3773165	0.138721118	1.503968122	1.6426892
3836703773165	383670	3773165	0.133194519	1.467564043	1.6007586
3836803773165	383680	3773165	0.128087776	1.433662794	1.5617506
3836903773165	383690	3773165	0.123359044	1.402014682	1.5253737
3837003773165	383700	3773165	0.118946745	1.37215883	1.4911056
3837103773165	383710	3773165	0.115101876	1.346707785	1.4618097
3837203773165	383720	3773165	0.111537325	1.322964767	1.4345021
3837303773165	383730	3773165	0.108326202	1.301662147	1.4099883
3837403773165	383740	3773165	0.10552335	1.283448395	1.3889717
3837503773165	383750	3773165	0.102906124	1.266222151	1.3691283
3837603773165	383760	3773165	0.10029218	1.248279638	1.3485718
3837703773165	383770	3773165	0.097770457	1.230659218	1.3284297
3837803773165	383780	3773165	0.095404691	1.214024974	1.3094297
3837903773165	383790	3773165	0.093237961	1.199012337	1.2922503
3838003773165	383800	3773165	0.091135699	1.184348204	1.2754839
3838103773165	383810	3773165	0.088941631	1.168562321	1.257504
3838203773165	383820	3773165	0.086747635	1.152384035	1.2391317
3838303773165	383830	3773165	0.084583564	1.136011975	1.2205955

Health Risk Assessment Results Summary

Sensitive Receptors		MAX:	46.32
Unique Identifier	X (UTM)	Y (UTM)	Total Risk
3835703773155	383570	3773155	2.572658244
3835803773155	383580	3773155	2.405135217
3835903773155	383590	3773155	2.25527211
3836003773155	383600	3773155	2.119850502
3836103773155	383610	3773155	1.9940863
3836203773155	383620	3773155	1.880837134
3836303773155	383630	3773155	1.791004424
3836403773155	383640	3773155	1.715831408
3836503773155	383650	3773155	1.647647624
3836603773155	383660	3773155	1.603129291
3836703773155	383670	3773155	1.561219202
3836803773155	383680	3773155	1.523941435
3836903773155	383690	3773155	1.491118955
3837003773155	383700	3773155	1.460298678
3837103773155	383710	3773155	1.434299046
3837203773155	383720	3773155	1.410164904
3837303773155	383730	3773155	1.38772635
3837403773155	383740	3773155	1.367121088
3837503773155	383750	3773155	1.347443612
3837603773155	383760	3773155	1.326117298
3837703773155	383770	3773155	1.30501558
3837803773155	383780	3773155	1.285380991
3837903773155	383790	3773155	1.268562698
3838003773155	383800	3773155	1.252119038
3838103773155	383810	3773155	1.234401393
3838203773155	383820	3773155	1.216288234
3838303773155	383830	3773155	1.197962088
3838403773155	383840	3773155	1.174884965
3838503773155	383850	3773155	1.152790442
3838603773155	383860	3773155	1.130933353
3838703773155	383870	3773155	1.109371669
3838803773155	383880	3773155	1.0886019
3838903773155	383890	3773155	1.061827375
3839003773155	383900	3773155	1.035957345
3839103773155	383910	3773155	1.010870662
3829703773165	382970	3773165	1.702636671
3829803773165	382980	3773165	1.81548355
3829903773165	382990	3773165	1.935497172
3830003773165	383000	3773165	2.071919412
3830103773165	383010	3773165	2.236033996
3830203773165	383020	3773165	2.416759574
3830303773165	383030	3773165	2.679515568
3830403773165	383040	3773165	3.026112012
3830503773165	383050	3773165	3.483396134
3830603773165	383060	3773165	4.096496512
3830703773165	383070	3773165	4.890285804
3830803773165	383080	3773165	5.913259917
3830903773165	383090	3773165	7.18565498
3831003773165	383100	3773165	8.728100868
3831103773165	383110	3773165	10.65445328
3834303773165	383430	3773165	15.1107504
3834403773165	383440	3773165	11.09833455
3834503773165	383450	3773165	8.674794247
3834603773165	383460	3773165	7.143922602
3834703773165	383470	3773165	6.075631706
3834803773165	383480	3773165	5.377381633
3834903773165	383490	3773165	4.827450855
3835003773165	383500	3773165	4.390228289
3835103773165	383510	3773165	4.037271128
3835203773165	383520	3773165	3.738426771
3835303773165	383530	3773165	3.461527939
3835403773165	383540	3773165	3.220270943
3835503773165	383550	3773165	3.00023731
3835603773165	383560	3773165	2.7850748
3835703773165	383570	3773165	2.59390078
3835803773165	383580	3773165	2.431174618
3835903773165	383590	3773165	2.287741908
3836003773165	383600	3773165	2.156800125
3836103773165	383610	3773165	2.028667203
3836203773165	383620	3773165	1.913578217
3836303773165	383630	3773165	1.825065377
3836403773165	383640	3773165	1.753304101
3836503773165	383650	3773165	1.687404681
3836603773165	383660	3773165	1.64268924
3836703773165	383670	3773165	1.600758562
3836803773165	383680	3773165	1.56175057
3836903773165	383690	3773165	1.525373726
3837003773165	383700	3773165	1.491105575
3837103773165	383710	3773165	1.46180966
3837203773165	383720	3773165	1.434502092
3837303773165	383730	3773165	1.40998835
3837403773165	383740	3773165	1.388971745
3837503773165	383750	3773165	1.369128276
3837603773165	383760	3773165	1.348571818
3837703773165	383770	3773165	1.328429676
3837803773165	383780	3773165	1.309429664
3837903773165	383790	3773165	1.292250298
3838003773165	383800	3773165	1.275483903
3838103773165	383810	3773165	1.257503951
3838203773165	383820	3773165	1.23913167
3838303773165	383830	3773165	1.22059554

FOR CHRONIC CALCS

		MAX:	1.61		
			Overlapping Phases - Maximum GLC		
2025	2026	2027	2028	2029	
0.008914071	0.012185308	0.050137225	0.095012666	0.103720529	
0.008520924	0.011692503	0.046064395	0.087592533	0.09494962	
0.008150127	0.011217605	0.042502192	0.081035927	0.087309996	
0.007797883	0.010758019	0.039354367	0.075191569	0.080588167	
0.007453156	0.01030075	0.036503446	0.069864643	0.074528483	
0.007131704	0.009869104	0.03398056	0.065125223	0.069186137	
0.006882956	0.00953443	0.031952839	0.061280838	0.064889633	
0.006679148	0.009260472	0.030240869	0.058008719	0.061255588	
0.00649292	0.009009548	0.028696907	0.055042279	0.057975217	
0.006396903	0.008885314	0.027589947	0.052865318	0.05558562	
0.006305403	0.008766852	0.026554827	0.050826466	0.053347985	
0.006227724	0.008667349	0.025621318	0.048979036	0.051321271	
0.006164105	0.008587207	0.024781705	0.047310741	0.049489938	
0.006104077	0.008511581	0.023995556	0.045748506	0.047772165	
0.006060362	0.008458374	0.023304857	0.044370333	0.046253531	
0.0060202	0.00840941	0.022661678	0.043087911	0.044838109	
0.005983083	0.008364072	0.022062557	0.041895412	0.043519604	
0.005949635	0.008322899	0.021508592	0.040792047	0.042299568	
0.005916119	0.008280877	0.02098514	0.039751476	0.041149877	
0.005871672	0.008223158	0.020451956	0.038696318	0.039985359	
0.005825016	0.008162206	0.019936074	0.037676443	0.038860735	
0.005781676	0.00810532	0.019455013	0.036724892	0.037813776	
0.005748005	0.008061123	0.019026887	0.035873303	0.036881319	
0.005714258	0.008017289	0.018613097	0.035048911	0.03598495	
0.005673174	0.007963707	0.018189393	0.034206858	0.035069017	
0.005628466	0.007905314	0.017769267	0.033371574	0.03416377	
0.005581141	0.007843483	0.017354933	0.032548304	0.03327091	
0.005509635	0.007748859	0.016885294	0.031634153	0.032256126	
0.005440461	0.007657109	0.016438929	0.030763873	0.031290745	
0.005369961	0.007563367	0.016006105	0.029921751	0.030356972	
0.005298595	0.007468152	0.015586812	0.02910622	0.029453536	
0.005228824	0.007374774	0.01518705	0.028327999	0.028593259	
0.005127138	0.007236793	0.014720776	0.027428412	0.027593209	
0.005027349	0.007100998	0.014275541	0.026573685	0.026641134	
0.00492923	0.006967063	0.013849237	0.025752656	0.025734991	
0.006541219	0.00859871	0.029664981	0.057076785	0.062108111	
0.006626739	0.008682334	0.03291441	0.065029559	0.071084147	
0.006658935	0.008701124	0.036633175	0.074421692	0.081722026	
0.006654662	0.008677594	0.041077677	0.085872941	0.094809309	
0.00662101	0.008623454	0.046621241	0.100353187	0.111639134	
0.006460242	0.008411411	0.053324254	0.118392718	0.133185698	
0.006422455	0.008363486	0.062419969	0.142421733	0.162826452	
0.006422818	0.008360117	0.074440621	0.173554879	0.203288195	
0.006475244	0.008416205	0.090368087	0.214587055	0.259339445	
0.006516623	0.00845903	0.112164495	0.271029937	0.340983982	
0.006587859	0.008537328	0.140545203	0.344644489	0.448885699	
0.006629408	0.008583977	0.177422284	0.441097496	0.588089984	
0.006678193	0.00864153	0.22298228	0.561786143	0.755513371	
0.006811594	0.008782726	0.278313973	0.710932635	0.795146351	
0.006962804	0.008938949	0.346361855	0.898666986	0.82898188	
0.043956092	0.053481776	0.345558717	0.519827302	0.802814793	
0.030009434	0.03707235	0.257833873	0.405442673	0.592088944	
0.022966313	0.02878002	0.201796222	0.329647293	0.456305924	
0.019029255	0.024163645	0.164939147	0.277210826	0.368092792	
0.016505493	0.02121721	0.138496647	0.23803934	0.305753754	
0.01494808	0.019388911	0.120893639	0.211006679	0.264814584	
0.013765693	0.018001265	0.106861167	0.188889289	0.232579142	
0.012850286	0.01692428	0.095614712	0.170763078	0.206998742	
0.01212524	0.016067416	0.086487187	0.15576558	0.186407109	
0.011518129	0.015347823	0.078745194	0.142853359	0.169037575	
0.010955621	0.0146844	0.071609004	0.130853712	0.153042502	
0.010460964	0.014097133	0.065430566	0.120334673	0.139236784	
0.009999546	0.013546107	0.059862912	0.110757949	0.126817581	
0.009523711	0.012971185	0.054551009	0.101536812	0.114987816	
0.009073505	0.012410478	0.049945251	0.093429759	0.104791954	
0.008676749	0.011906439	0.04607792	0.086529826	0.096278884	
0.008314157	0.011438426	0.042720959	0.080478124	0.08892582	
0.007969337	0.010987065	0.039713769	0.075010172	0.082367498	
0.007609656	0.010508405	0.036862934	0.069797209	0.076186861	
0.007277029	0.010061067	0.034339084	0.065155142	0.07073859	
0.007031618	0.009731737	0.032356418	0.061470073	0.066449109	
0.006841116	0.009477359	0.0307183	0.058392038	0.062890666	
0.006664086	0.009240418	0.029225348	0.055571598	0.059649382	
0.006567929	0.00911699	0.028121925	0.053441947	0.057213695	
0.006477262	0.009000656	0.027090967	0.051447257	0.054936791	
0.00639318	0.00889301	0.026132684	0.049587965	0.05281741	
0.006314888	0.008792978	0.02524011	0.047852977	0.05084097	
0.006240396	0.008697887	0.024403339	0.04622587	0.048988175	
0.006183071	0.008626409	0.023663546	0.044780613	0.047339531	
0.006129803	0.008559984	0.022973694	0.043432709	0.045799838	
0.006084586	0.008504337	0.022343887	0.042202004	0.044391664	
0.006050729	0.008463796	0.021783198	0.041105217	0.043132701	
0.006017836	0.008423612	0.021256339	0.040075258	0.041951157	
0.005978004	0.008373138	0.020733804	0.039056047	0.040786865	
0.005936455	0.008319766	0.02023138	0.038077801	0.03967224	
0.005896594	0.00826808	0.019759334	0.037158261	0.038626606	
0.005862215	0.008223463	0.019324585	0.036308041	0.03766489	
0.005827455	0.008178322	0.018905819	0.035487126	0.036742656	
0.005785634	0.008123893	0.018477878	0.03464855	0.035804959	
0.005740328	0.008064983	0.018053181	0.033815662	0.034877342	
0.005692609	0.008002854	0.01763467	0.032992854	0.033965373	

Health Risk Assessment Results Summary

		MAX:	4.18	46.12	46.32
Unique Identifier	X (UTM)	Y (UTM)	Onroad	Offroad	Total Risk
3838403773165	383840	3773165	0.082052499	1.115063785	1.1971163
3838503773165	383850	3773165	0.079653444	1.095007089	1.1746605
3838603773165	383860	3773165	0.077290187	1.074803617	1.1520938
3838703773165	383870	3773165	0.07498299	1.054625901	1.1296089
3838803773165	383880	3773165	0.072787115	1.035142573	1.1079297
3838903773165	383890	3773165	0.070149078	1.010003982	1.0801531
3839003773165	383900	3773165	0.067650261	0.98546317	1.0531134
3839103773165	383910	3773165	0.065217884	0.960786944	1.0260048
3829703773175	382970	3773175	0.052513257	1.677805974	1.7303192
3829803773175	382980	3773175	0.056368443	1.790459252	1.8468277
3829903773175	382990	3773175	0.060065632	1.910080139	1.9701458
3830003773175	383000	3773175	0.063767176	2.046831704	2.1105989
3830103773175	383010	3773175	0.067558812	2.213916375	2.2814752
3830203773175	383020	3773175	0.071219332	2.402483862	2.4737032
3830303773175	383030	3773175	0.075572158	2.684122617	2.7596948
3830403773175	383040	3773175	0.080983427	3.06393616	3.1449196
3830503773175	383050	3773175	0.086595699	3.588235722	3.6748314
3830603773175	383060	3773175	0.092415353	4.33153721	4.4239526
3830703773175	383070	3773175	0.098901662	5.351027049	5.4499287
3830803773175	383080	3773175	0.106229365	6.677451715	6.7836811
3834303773175	383430	3773175	3.700236883	10.83035455	14.530591
3834403773175	383440	3773175	2.236000641	8.303314799	10.539315
3834503773175	383450	3773175	1.583404637	6.788131825	8.3715365
3834603773175	383460	3773175	1.218485689	5.797157119	7.0156428
3834703773175	383470	3773175	0.975916484	5.065980149	6.0418966
3834803773175	383480	3773175	0.817678334	4.545834242	5.3635126
3834903773175	383490	3773175	0.698009019	4.127519961	4.825529
3835003773175	383500	3773175	0.605529459	3.784825778	4.3903552
3835103773175	383510	3773175	0.532677834	3.499944183	4.032622
3835203773175	383520	3773175	0.473212403	3.25605783	3.7292702
3835303773175	383530	3773175	0.422593498	3.039194788	3.4617883
3835403773175	383540	3773175	0.380057546	2.848584642	3.2286422
3835503773175	383550	3773175	0.342135701	2.671104281	3.01324
3835603773175	383560	3773175	0.305807331	2.490916409	2.7967237
3835703773175	383570	3773175	0.27526919	2.330585485	2.6058547
3835803773175	383580	3773175	0.251208776	2.198534463	2.4497432
3835903773175	383590	3773175	0.23103635	2.083550117	2.3145865
3836003773175	383600	3773175	0.212993952	1.976389142	2.1893831
3836103773175	383610	3773175	0.195249114	1.864544634	2.0597937
3836203773175	383620	3773175	0.179834236	1.763547578	1.9433818
3836303773175	383630	3773175	0.168327447	1.688238142	1.8565656
3836403773175	383640	3773175	0.159233154	1.629176619	1.7884098
3836503773175	383650	3773175	0.150945955	1.574330588	1.7252765
3836603773175	383660	3773175	0.144796976	1.535951059	1.680748
3836703773175	383670	3773175	0.139077649	1.499939258	1.6390169
3836803773175	383680	3773175	0.133628782	1.464873759	1.5985025
3836903773175	383690	3773175	0.128387234	1.430235192	1.5586224
3837003773175	383700	3773175	0.123495541	1.397581462	1.521077
3837103773175	383710	3773175	0.119207539	1.369394683	1.4886022
3837203773175	383720	3773175	0.115215064	1.342923446	1.4581385
3837303773175	383730	3773175	0.111675001	1.319845034	1.43152
3837403773175	383740	3773175	0.108721219	1.301429047	1.4101503
3837503773175	383750	3773175	0.105965084	1.284074293	1.3900394
3837603773175	383760	3773175	0.103325017	1.266995713	1.3703207
3837703773175	383770	3773175	0.100813441	1.250486352	1.3512998
3837803773175	383780	3773175	0.098433983	1.234665932	1.3330999
3837903773175	383790	3773175	0.096182576	1.21958314	1.3157657
3838003773175	383800	3773175	0.09399736	1.204897295	1.2988947
3838103773175	383810	3773175	0.091722164	1.189028682	1.2807508
3838203773175	383820	3773175	0.08943211	1.172638194	1.2620703
3838303773175	383830	3773175	0.087182178	1.156104692	1.2432869
3838403773175	383840	3773175	0.084560211	1.134961241	1.2195215
3838503773175	383850	3773175	0.082074147	1.114666739	1.1967409
3838603773175	383860	3773175	0.079598613	1.093815378	1.173414
3838703773175	383870	3773175	0.07716102	1.072752931	1.149914
3838803773175	383880	3773175	0.074837691	1.052417351	1.127255
3838903773175	383890	3773175	0.072063924	1.026059123	1.098123
3839003773175	383900	3773175	0.069411704	0.99997978	1.0693915
3839103773175	383910	3773175	0.066795925	0.973541353	1.0403373
3829703773185	382970	3773185	0.05351281	1.702504137	1.7560169
3829803773185	382980	3773185	0.057511517	1.818052962	1.8755645
3829903773185	382990	3773185	0.061298214	1.94007142	2.0013696
3830003773185	383000	3773185	0.065085116	2.080043146	2.1451283
3830103773185	383010	3773185	0.068945924	2.252890124	2.321836
3830203773185	383020	3773185	0.072803282	2.450910171	2.5237135
3830303773185	383030	3773185	0.077455313	2.752797459	2.8302528
3830403773185	383040	3773185	0.083157753	3.172020254	3.255178
3830503773185	383050	3773185	0.089063593	3.773673773	3.8627374
3830603773185	383060	3773185	0.095281829	4.687287855	4.7825697
3830703773185	383070	3773185	0.102304084	5.98524451	6.0875486
3834303773185	383430	3773185	3.622611395	10.46247173	14.085083
3834403773185	383440	3773185	2.18292867	8.038827251	10.221756
3834503773185	383450	3773185	1.564770361	6.633146193	8.1979166
3834603773185	383460	3773185	1.226709665	5.734130062	6.9608397
3834703773185	383470	3773185	0.996362098	5.057421285	6.0537834
3834803773185	383480	3773185	0.832934908	4.537645197	5.3705801
3834903773185	383490	3773185	0.709476739	4.118718094	4.8281948
3835003773185	383500	3773185	0.614658184	3.776320051	4.3909782
3835103773185	383510	3773185	0.540413039	3.493078924	4.033492
3835203773185	383520	3773185	0.479750745	3.250056434	3.7298072
3835303773185	383530	3773185	0.428759872	3.036083209	3.4648431

Health Risk Assessment Results Summary

Sensitive Receptors

		MAX:	46.32
Unique Identifier	X (UTM)	Y (UTM)	Total Risk
3838403773165	383840	3773165	1.197116284
3838503773165	383850	3773165	1.174660533
3838603773165	383860	3773165	1.152093804
3838703773165	383870	3773165	1.129608891
3838803773165	383880	3773165	1.107929688
3838903773165	383890	3773165	1.08015306
3839003773165	383900	3773165	1.053113431
3839103773165	383910	3773165	1.026004828
3829703773175	382970	3773175	1.730319231
3829803773175	382980	3773175	1.846827694
3829903773175	382990	3773175	1.970145771
3830003773175	383000	3773175	2.11059888
3830103773175	383010	3773175	2.281475187
3830203773175	383020	3773175	2.473703194
3830303773175	383030	3773175	2.759694774
3830403773175	383040	3773175	3.144919587
3830503773175	383050	3773175	3.67483142
3830603773175	383060	3773175	4.423952563
3830703773175	383070	3773175	5.449928711
3830803773175	383080	3773175	6.78368108
3834303773175	383430	3773175	14.53059143
3834403773175	383440	3773175	10.53931544
3834503773175	383450	3773175	8.371536463
3834603773175	383460	3773175	7.015642809
3834703773175	383470	3773175	6.041896633
3834803773175	383480	3773175	5.363512577
3834903773175	383490	3773175	4.82552898
3835003773175	383500	3773175	4.390355237
3835103773175	383510	3773175	4.032622017
3835203773175	383520	3773175	3.729270233
3835303773175	383530	3773175	3.461788286
3835403773175	383540	3773175	3.228642188
3835503773175	383550	3773175	3.013239982
3835603773175	383560	3773175	2.79672374
3835703773175	383570	3773175	2.605854675
3835803773175	383580	3773175	2.449743239
3835903773175	383590	3773175	2.314586467
3836003773175	383600	3773175	2.189383094
3836103773175	383610	3773175	2.059793749
3836203773175	383620	3773175	1.943381814
3836303773175	383630	3773175	1.856565588
3836403773175	383640	3773175	1.788409772
3836503773175	383650	3773175	1.725276544
3836603773175	383660	3773175	1.680748035
3836703773175	383670	3773175	1.639016907
3836803773175	383680	3773175	1.598502541
3836903773175	383690	3773175	1.558622426
3837003773175	383700	3773175	1.521077003
3837103773175	383710	3773175	1.488602222
3837203773175	383720	3773175	1.45813851
3837303773175	383730	3773175	1.431520036
3837403773175	383740	3773175	1.410150266
3837503773175	383750	3773175	1.390039377
3837603773175	383760	3773175	1.37032073
3837703773175	383770	3773175	1.351299793
3837803773175	383780	3773175	1.333099916
3837903773175	383790	3773175	1.315765715
3838003773175	383800	3773175	1.298894654
3838103773175	383810	3773175	1.280750846
3838203773175	383820	3773175	1.262070305
3838303773175	383830	3773175	1.24328687
3838403773175	383840	3773175	1.219521452
3838503773175	383850	3773175	1.196740885
3838603773175	383860	3773175	1.173413991
3838703773175	383870	3773175	1.14991395
3838803773175	383880	3773175	1.127255042
3838903773175	383890	3773175	1.098123047
3839003773175	383900	3773175	1.069391484
3839103773175	383910	3773175	1.040337278
3829703773185	382970	3773185	1.756016947
3829803773185	382980	3773185	1.875564479
3829903773185	382990	3773185	2.001369634
3830003773185	383000	3773185	2.145128261
3830103773185	383010	3773185	2.321836047
3830203773185	383020	3773185	2.523713453
3830303773185	383030	3773185	2.830252771
3830403773185	383040	3773185	3.255178008
3830503773185	383050	3773185	3.862737366
3830603773185	383060	3773185	4.782569685
3830703773185	383070	3773185	6.087548593
3834303773185	383430	3773185	14.08508312
3834403773185	383440	3773185	10.22175592
3834503773185	383450	3773185	8.197916554
3834603773185	383460	3773185	6.960839728
3834703773185	383470	3773185	6.053783383
3834803773185	383480	3773185	5.370580105
3834903773185	383490	3773185	4.828194834
3835003773185	383500	3773185	4.390978235
3835103773185	383510	3773185	4.033491963
3835203773185	383520	3773185	3.729807179
3835303773185	383530	3773185	3.464843081

FOR CHRONIC CALCS

MAX:	1.61			
Overlapping Phases - Maximum GLC				
2025	2026	2027	2028	2029
0.005619261	0.007905529	0.017160279	0.032074945	0.032932105
0.005548461	0.007811494	0.016709419	0.031202371	0.031950774
0.005474808	0.007713435	0.016267067	0.030347987	0.030989534
0.005399098	0.007612178	0.015835891	0.029515912	0.030054596
0.005325043	0.007512848	0.015424444	0.028720899	0.029163615
0.005218564	0.007368377	0.014945474	0.027805542	0.028130615
0.005113007	0.007224421	0.014486153	0.026927176	0.027144993
0.005004595	0.00707594	0.014035862	0.026063172	0.026186107
0.006645576	0.008724577	0.030206853	0.057616897	0.063368273
0.006730285	0.008805982	0.033596593	0.065820727	0.072783575
0.006762723	0.008825788	0.037455334	0.075441535	0.083888307
0.006762006	0.008807919	0.042068575	0.087140723	0.097561704
0.006736808	0.008765748	0.047879894	0.102033278	0.115364176
0.006574209	0.008551461	0.055090145	0.121035945	0.138916943
0.006548409	0.008518354	0.065119619	0.14687455	0.172459281
0.006550826	0.008515782	0.078793653	0.181455337	0.220815458
0.006611194	0.008580367	0.097777411	0.22911465	0.293053832
0.006658462	0.008629071	0.125301166	0.298318969	0.408986528
0.006738784	0.008715844	0.163472249	0.393938489	0.574984758
0.006785365	0.008766831	0.215991325	0.525677413	0.535203618
0.042474331	0.051823955	0.323188815	0.462653678	0.785827577
0.028741043	0.03568963	0.237703655	0.358658748	0.570365487
0.022579304	0.028439168	0.188869563	0.29697275	0.444834672
0.01911448	0.024368174	0.157259728	0.255129401	0.364377917
0.016797191	0.021653622	0.133966145	0.222872732	0.306111543
0.015257516	0.019843267	0.117466194	0.199159023	0.265424854
0.014075052	0.018453358	0.104211137	0.179485692	0.233243372
0.013139348	0.017350628	0.093397863	0.162987426	0.207331716
0.012380835	0.016452853	0.084461951	0.149028805	0.186155421
0.011740667	0.015692006	0.076872012	0.136934083	0.168339732
0.011173884	0.015016158	0.070196064	0.12611347	0.15279093
0.010673473	0.014414482	0.064407427	0.116581931	0.139402597
0.010197412	0.01383682	0.059126356	0.107764394	0.127257636
0.009684111	0.013201288	0.053974378	0.099048218	0.1154871
0.009211039	0.012603127	0.049513833	0.091382829	0.105375296
0.008818415	0.012099702	0.045881966	0.085057071	0.097191859
0.008472196	0.01165096	0.042761081	0.079562388	0.090191821
0.008139541	0.011214893	0.039919493	0.074513449	0.083849568
0.007767359	0.010718374	0.037090644	0.069457294	0.077591288
0.007424588	0.010257001	0.034580293	0.064943018	0.072066041
0.007183047	0.009933671	0.032653975	0.061436423	0.067806582
0.007005301	0.009698053	0.031099003	0.058567829	0.064347199
0.006838917	0.009477116	0.029668258	0.055910923	0.061167862
0.006743304	0.009355476	0.028578894	0.053849499	0.058708197
0.006653669	0.009241497	0.027559407	0.051913168	0.056405959
0.006563226	0.009125766	0.026584299	0.050059493	0.054209005
0.006469573	0.009004841	0.025643562	0.048270315	0.052096568
0.006380742	0.008890068	0.024761739	0.046588558	0.050115817
0.006309422	0.008799707	0.023978801	0.045090162	0.048347922
0.006242306	0.008714737	0.023245748	0.04368581	0.046692567
0.006188268	0.008647597	0.022587305	0.042422108	0.045198555
0.006153666	0.008607128	0.022023504	0.041338428	0.043907457
0.006120641	0.008567875	0.021493384	0.040320467	0.042695354
0.006085337	0.008524554	0.020984154	0.039344185	0.041536236
0.006049662	0.008480039	0.020498476	0.038413218	0.040435376
0.00601425	0.008435029	0.020037545	0.037529047	0.039394524
0.00597956	0.008390418	0.019601306	0.036691433	0.038413688
0.005944904	0.008345756	0.019180829	0.035881037	0.037471749
0.005902608	0.008290797	0.01875114	0.035051218	0.03651581
0.005856085	0.008230302	0.018322409	0.034222346	0.035567447
0.00580715	0.00816656	0.017901437	0.033406821	0.034639928
0.005732739	0.008067978	0.017423406	0.032489079	0.033589813
0.005660616	0.007972209	0.016968569	0.031614955	0.032591512
0.005583207	0.007868775	0.016517366	0.030749688	0.031603826
0.005502568	0.007760669	0.016073863	0.029900294	0.030635631
0.005423913	0.007655027	0.015650008	0.029087021	0.029712074
0.005310263	0.007500275	0.01515608	0.02815022	0.028642055
0.005195969	0.007344045	0.014677451	0.027238964	0.027613924
0.005077934	0.007182138	0.014203273	0.026331882	0.026602872
0.006753579	0.008855501	0.030666108	0.057915102	0.064360932
0.006837283	0.008934606	0.034175327	0.066312061	0.074139663
0.006867585	0.008951687	0.038152775	0.076105579	0.085623638
0.006870387	0.008939278	0.042907923	0.087977433	0.09974814
0.00685037	0.008904976	0.048963549	0.103232982	0.118374504
0.006689437	0.008693843	0.05660121	0.122998915	0.143527578
0.006671022	0.008668877	0.067490847	0.150447775	0.180515499
0.006684888	0.008678812	0.082821893	0.188419342	0.236702763
0.006750741	0.008749056	0.105088918	0.243217359	0.327574191
0.006804607	0.008804118	0.139717954	0.328432777	0.49199613
0.006896879	0.008902704	0.191986615	0.456334661	0.466822798
0.041976604	0.05137868	0.305530035	0.42093437	0.765541133
0.028497517	0.035525692	0.224425326	0.326620327	0.555737546
0.022654345	0.028637179	0.179946135	0.273362988	0.437380251
0.019436887	0.024845664	0.151909355	0.238402708	0.362982676
0.017225136	0.022242884	0.130870262	0.21098308	0.30797685
0.015632385	0.020368856	0.114757226	0.18914436	0.266480076
0.014406119	0.018925659	0.101805207	0.170945267	0.233638582
0.013436262	0.01777985	0.091280486	0.155681694	0.207330791
0.012651642	0.016848315	0.082630715	0.142789466	0.185986995
0.011985547	0.016052999	0.075271845	0.131556044	0.168041805
0.011398331	0.015346621	0.068869777	0.121573309	0.15259614

Health Risk Assessment Results Summary

		MAX:	4.18	46.12	46.32
Unique Identifier	X (UTM)	Y (UTM)	Onroad	Offroad	Total Risk
3835403773185	383540	3773185	0.385859341	2.847384122	3.2332435
3835503773185	383550	3773185	0.34792981	2.672136633	3.0200664
3835603773185	383560	3773185	0.312104071	2.497086449	2.8091905
3835703773185	383570	3773185	0.281829402	2.340920598	2.62275
3835803773185	383580	3773185	0.257957593	2.213011011	2.4709686
3835903773185	383590	3773185	0.237839571	2.101347513	2.3391871
3836003773185	383600	3773185	0.219855057	1.997522786	2.2173778
3836103773185	383610	3773185	0.202457418	1.891621086	2.0940785
3836203773185	383620	3773185	0.187224507	1.795615334	1.9828398
3836303773185	383630	3773185	0.175339319	1.720434634	1.895774
3836403773185	383640	3773185	0.165635063	1.659061478	1.8246965
3836503773185	383650	3773185	0.156778899	1.601883879	1.7586628
3836603773185	383660	3773185	0.149805192	1.558249937	1.7080551
3836703773185	383670	3773185	0.143317789	1.517115619	1.6604334
3836803773185	383680	3773185	0.137558466	1.480806957	1.6183654
3836903773185	383690	3773185	0.132541515	1.449921671	1.5824632
3837003773185	383700	3773185	0.12787743	1.421030829	1.5489083
3837103773185	383710	3773185	0.123294574	1.391569934	1.5148645
3837203773185	383720	3773185	0.11897734	1.363391591	1.4823689
3837303773185	383730	3773185	0.115187536	1.3392077	1.4543952
3837403773185	383740	3773185	0.112153451	1.321413697	1.4335671
3837503773185	383750	3773185	0.10933318	1.304668709	1.4140019
3837603773185	383760	3773185	0.106657621	1.288351146	1.3950088
3837703773185	383770	3773185	0.104130522	1.272711608	1.3768421
3837803773185	383780	3773185	0.101742352	1.257736947	1.3594793
3837903773185	383790	3773185	0.099524293	1.243958015	1.3434823
3838003773185	383800	3773185	0.097369849	1.230403609	1.3277735
3838103773185	383810	3773185	0.094980131	1.214247058	1.3092272
3838203773185	383820	3773185	0.092498428	1.196646735	1.2891452
3838303773185	383830	3773185	0.090076502	1.179170813	1.2692473
3838403773185	383840	3773185	0.087277592	1.156868525	1.2441461
3838503773185	383850	3773185	0.084621653	1.13543806	1.2200597
3838603773185	383860	3773185	0.081968891	1.113370388	1.1953393
3838703773185	383870	3773185	0.079340877	1.090733668	1.1700745
3838803773185	383880	3773185	0.076845855	1.068927155	1.145773
3838903773185	383890	3773185	0.073830035	1.040008156	1.1138382
3839003773185	383900	3773185	0.070931705	1.011414341	1.082346
3839103773185	383910	3773185	0.068158954	0.983619788	1.0517787
3829703773195	382970	3773195	0.054473098	1.724290685	1.7787638
3829803773195	382980	3773195	0.058580093	1.841427268	1.9000074
3829903773195	382990	3773195	0.062567459	1.967337759	2.0299052
3830003773195	383000	3773195	0.066572109	2.11334586	2.179918
3830103773195	383010	3773195	0.070394452	2.284692508	2.355087
3830203773195	383020	3773195	0.074495396	2.499178905	2.5736743
3830303773195	383030	3773195	0.079529139	2.820070621	2.8995998
3830403773195	383040	3773195	0.085368799	3.264634097	3.3500029
3830503773195	383050	3773195	0.091473874	3.922091863	4.0135657
3830603773195	383060	3773195	0.098102938	4.953613695	5.0517166
3834303773195	383430	3773195	3.704369553	10.15849329	13.862863
3834403773195	383440	3773195	2.210528084	7.848897266	10.059425
3834503773195	383450	3773195	1.587859909	6.528422142	8.1162821
3834603773195	383460	3773195	1.255228847	5.693667451	6.9488963
3834703773195	383470	3773195	1.027435079	5.058621519	6.0860566
3834803773195	383480	3773195	0.852499271	4.530510488	5.3830098
3834903773195	383490	3773195	0.721581516	4.104460369	4.8260419
3835003773195	383500	3773195	0.623107517	3.761003329	4.3841108
3835103773195	383510	3773195	0.547899866	3.482404636	4.0303045
3835203773195	383520	3773195	0.486243962	3.241894786	3.7281387
3835303773195	383530	3773195	0.434398921	3.028669523	3.4630684
3835403773195	383540	3773195	0.39071247	2.83977092	3.2304834
3835503773195	383550	3773195	0.352644248	2.666840881	3.0194851
3835603773195	383560	3773195	0.317797437	2.499503245	2.8173007
3835703773195	383570	3773195	0.288143937	2.349762352	2.6379063
3835803773195	383580	3773195	0.264357929	2.225266009	2.4896239
3835903773195	383590	3773195	0.244190266	2.116266107	2.3604564
3836003773195	383600	3773195	0.226199948	2.015419176	2.2416191
3836103773195	383610	3773195	0.209451176	1.917327797	2.126779
3836203773195	383620	3773195	0.194618557	1.827592651	2.0222112
3836303773195	383630	3773195	0.182369235	1.75261341	1.9349826
3836403773195	383640	3773195	0.171922463	1.688004851	1.8599273
3836503773195	383650	3773195	0.162399024	1.627636475	1.7900355
3836603773195	383660	3773195	0.15454413	1.57839619	1.7329403
3836703773195	383670	3773195	0.147252479	1.531894419	1.6791469
3836803773195	383680	3773195	0.141219954	1.49451659	1.6357365
3836903773195	383690	3773195	0.136529099	1.467996261	1.6045254
3837003773195	383700	3773195	0.132173507	1.443446057	1.5756196
3837103773195	383710	3773195	0.127336613	1.413099253	1.5404359
3837203773195	383720	3773195	0.122708629	1.383310401	1.506019
3837303773195	383730	3773195	0.118678508	1.358139017	1.4768175
3837403773195	383740	3773195	0.115571446	1.340926424	1.4564979
3837503773195	383750	3773195	0.112690192	1.324845421	1.4375356
3837603773195	383760	3773195	0.109978211	1.309294742	1.419273
3837703773195	383770	3773195	0.107432754	1.294534809	1.4019676
3837803773195	383780	3773195	0.105053809	1.280603927	1.3856577
3837903773195	383790	3773195	0.102893871	1.268268528	1.3711624
3838003773195	383800	3773195	0.100777968	1.256035761	1.3568137
3838103773195	383810	3773195	0.09827242	1.239572432	1.3378449
3838203773195	383820	3773195	0.095595605	1.220867883	1.3164635
3838303773195	383830	3773195	0.093000768	1.202365543	1.2953663
3838403773195	383840	3773195	0.090018173	1.17891697	1.2689351
3838503773195	383850	3773195	0.087190044	1.15631968	1.2435097

Health Risk Assessment Results Summary

Sensitive Receptors		MAX:	46.32
Unique Identifier	X (UTM)	Y (UTM)	Total Risk
3835403773185	383540	3773185	3.233243463
3835503773185	383550	3773185	3.020066443
3835603773185	383560	3773185	2.80919052
3835703773185	383570	3773185	2.62275
3835803773185	383580	3773185	2.470968604
3835903773185	383590	3773185	2.339187084
3836003773185	383600	3773185	2.217377842
3836103773185	383610	3773185	2.094078504
3836203773185	383620	3773185	1.982839841
3836303773185	383630	3773185	1.895773953
3836403773185	383640	3773185	1.824696542
3836503773185	383650	3773185	1.758662778
3836603773185	383660	3773185	1.708055129
3836703773185	383670	3773185	1.660433408
3836803773185	383680	3773185	1.618365423
3836903773185	383690	3773185	1.582463186
3837003773185	383700	3773185	1.548908259
3837103773185	383710	3773185	1.514864508
3837203773185	383720	3773185	1.482368932
3837303773185	383730	3773185	1.454395235
3837403773185	383740	3773185	1.433567148
3837503773185	383750	3773185	1.41400189
3837603773185	383760	3773185	1.395008767
3837703773185	383770	3773185	1.37684213
3837803773185	383780	3773185	1.359479299
3837903773185	383790	3773185	1.343482308
3838003773185	383800	3773185	1.327773458
3838103773185	383810	3773185	1.309227189
3838203773185	383820	3773185	1.289145163
3838303773185	383830	3773185	1.269247315
3838403773185	383840	3773185	1.244146118
3838503773185	383850	3773185	1.220059712
3838603773185	383860	3773185	1.195339278
3838703773185	383870	3773185	1.170074545
3838803773185	383880	3773185	1.14577301
3838903773185	383890	3773185	1.113838191
3839003773185	383900	3773185	1.082346046
3839103773185	383910	3773185	1.051778741
3829703773195	382970	3773195	1.778763783
3829803773195	382980	3773195	1.900007361
3829903773195	382990	3773195	2.029905217
3830003773195	383000	3773195	2.179917968
3830103773195	383010	3773195	2.35508696
3830203773195	383020	3773195	2.573674301
3830303773195	383030	3773195	2.89959976
3830403773195	383040	3773195	3.350002896
3830503773195	383050	3773195	4.013565737
3830603773195	383060	3773195	5.051716633
3834303773195	383430	3773195	13.86286284
3834403773195	383440	3773195	10.05942535
3834503773195	383450	3773195	8.11628205
3834603773195	383460	3773195	6.948896299
3834703773195	383470	3773195	6.086056598
3834803773195	383480	3773195	5.383009759
3834903773195	383490	3773195	4.826041885
3835003773195	383500	3773195	4.384110846
3835103773195	383510	3773195	4.030304502
3835203773195	383520	3773195	3.728138748
3835303773195	383530	3773195	3.463068443
3835403773195	383540	3773195	3.23048339
3835503773195	383550	3773195	3.019485129
3835603773195	383560	3773195	2.817300683
3835703773195	383570	3773195	2.637906288
3835803773195	383580	3773195	2.489623938
3835903773195	383590	3773195	2.360456373
3836003773195	383600	3773195	2.241619124
3836103773195	383610	3773195	2.126778973
3836203773195	383620	3773195	2.022211208
3836303773195	383630	3773195	1.934982645
3836403773195	383640	3773195	1.859927314
3836503773195	383650	3773195	1.7900355
3836603773195	383660	3773195	1.732940319
3836703773195	383670	3773195	1.679146898
3836803773195	383680	3773195	1.635736544
3836903773195	383690	3773195	1.60452536
3837003773195	383700	3773195	1.575619564
3837103773195	383710	3773195	1.540435866
3837203773195	383720	3773195	1.50601903
3837303773195	383730	3773195	1.476817525
3837403773195	383740	3773195	1.456497871
3837503773195	383750	3773195	1.437535613
3837603773195	383760	3773195	1.419272953
3837703773195	383770	3773195	1.401967563
3837803773195	383780	3773195	1.385657736
3837903773195	383790	3773195	1.3711624
3838003773195	383800	3773195	1.356813729
3838103773195	383810	3773195	1.337844853
3838203773195	383820	3773195	1.316463488
3838303773195	383830	3773195	1.295366311
3838403773195	383840	3773195	1.268935143
3838503773195	383850	3773195	1.243509724

FOR CHRONIC CALCS

MAX:	1.61			
Overlapping Phases - Maximum GLC				
2025	2026	2027	2028	2029
0.010875668	0.014710663	0.063306664	0.112731096	0.139300377
0.010377542	0.014096315	0.058253516	0.104555935	0.127335183
0.009854658	0.01344027	0.053378337	0.096526744	0.115912715
0.009374368	0.012827127	0.049133599	0.089422629	0.106059309
0.008981927	0.012321179	0.045677826	0.083562944	0.09807808
0.008636633	0.011872464	0.04269398	0.078446447	0.091220156
0.008307256	0.011440068	0.039975793	0.07373831	0.085010581
0.007951876	0.010966695	0.037309726	0.069082005	0.078979684
0.007624459	0.010527083	0.034929088	0.064891909	0.073620702
0.007378788	0.010198915	0.033027057	0.061506268	0.069324603
0.007186748	0.009943993	0.031444849	0.058654099	0.065736712
0.007006167	0.009703723	0.029985598	0.056003844	0.062434505
0.006882854	0.009543547	0.02881386	0.053842759	0.059754406
0.006765865	0.0093915	0.027716504	0.051808047	0.057247366
0.006667069	0.00926472	0.02673197	0.049970555	0.054990653
0.006590395	0.00916879	0.025864443	0.048340119	0.05298772
0.006519168	0.009080039	0.025052328	0.046812149	0.051113763
0.006440445	0.008979921	0.02425321	0.045309849	0.049281134
0.006364055	0.008882708	0.023496153	0.04388523	0.047547767
0.006303846	0.008807795	0.02282339	0.042616671	0.045997646
0.006272263	0.008772413	0.02227051	0.041571367	0.044702083
0.006242414	0.008738589	0.021750642	0.040590427	0.043486693
0.006210952	0.008701437	0.021253712	0.03965585	0.042331727
0.006179613	0.008663457	0.020781929	0.038767934	0.041239005
0.0061484	0.008624813	0.02033431	0.037925162	0.040208092
0.006120304	0.008589599	0.019917352	0.03713814	0.039250398
0.006091122	0.008552678	0.019513919	0.036373702	0.038332081
0.006047442	0.008496085	0.019078565	0.035544729	0.037351096
0.005994608	0.008427171	0.018631553	0.034693281	0.036351467
0.005940945	0.008357171	0.018195312	0.033858587	0.035378656
0.005859967	0.008249492	0.017701206	0.032921346	0.034284614
0.005781542	0.00814512	0.017230514	0.032026276	0.033243824
0.005697565	0.008032807	0.016761977	0.031135902	0.032210106
0.005608037	0.007912321	0.016297722	0.03025501	0.031190466
0.005520873	0.007794716	0.015855204	0.029413881	0.030221169
0.005392955	0.007619876	0.015328531	0.028418893	0.029078443
0.005264658	0.00744398	0.014817173	0.027447337	0.027980073
0.005138749	0.007271099	0.014325992	0.026508979	0.026933346
0.006863192	0.008988699	0.031014995	0.057919975	0.065008119
0.006948031	0.009069032	0.034589618	0.066369521	0.074964359
0.006970648	0.009074933	0.038749476	0.076505873	0.086995193
0.006952709	0.009035798	0.043827173	0.089098085	0.102151381
0.006850263	0.008903341	0.050230337	0.105375066	0.12223741
0.006760132	0.008782715	0.058252925	0.125613646	0.14833319
0.006776953	0.008799166	0.069835646	0.154042875	0.187558728
0.006811756	0.008833486	0.086260237	0.19400342	0.248277528
0.006892246	0.008920233	0.110927216	0.253742846	0.351309898
0.00696172	0.008992256	0.151552634	0.352167233	0.43701694
0.042941356	0.052755235	0.293197102	0.392447136	0.747349013
0.028981069	0.036254994	0.215390798	0.304211447	0.544958539
0.023105882	0.029293495	0.173735388	0.256087997	0.432313545
0.019942625	0.025545244	0.147961309	0.225374555	0.362201988
0.017756412	0.022958674	0.128484016	0.201224053	0.309733427
0.016055393	0.020954645	0.112336386	0.180360375	0.266910088
0.014748251	0.019412199	0.099404286	0.163004927	0.233084474
0.01373162	0.018208013	0.08906693	0.1486542	0.206406475
0.012925064	0.017245443	0.080754043	0.136775802	0.185212923
0.012233641	0.016414557	0.073652858	0.126355117	0.167341173
0.011614746	0.015661332	0.067459002	0.117041821	0.151946942
0.011060985	0.014979632	0.062057928	0.1087401	0.138673089
0.010543497	0.014334511	0.057210957	0.101134119	0.126892774
0.010022444	0.013674169	0.052658639	0.093844818	0.115968745
0.009545698	0.013061505	0.048668846	0.087350365	0.10648588
0.009150527	0.012549971	0.045370812	0.081915461	0.098687025
0.008803329	0.01209779	0.042507784	0.077139849	0.091951002
0.00847546	0.01166702	0.039904704	0.072747058	0.085867867
0.008144866	0.01122784	0.037440318	0.068545332	0.080159648
0.007838078	0.010817681	0.035217502	0.064720195	0.07503867
0.007587645	0.01048356	0.03334461	0.061460591	0.070720549
0.007375978	0.010201738	0.031721222	0.058602667	0.066974589
0.007175991	0.009934688	0.030222193	0.05594121	0.063528472
0.007022068	0.009731739	0.028966013	0.05368188	0.060622548
0.006875602	0.009538444	0.027789819	0.051550039	0.057908365
0.00676842	0.009400401	0.026802825	0.049740497	0.055608865
0.006711073	0.00933289	0.026022927	0.048290076	0.053750749
0.006660116	0.00927397	0.025292247	0.046932633	0.052009263
0.006575586	0.009166452	0.024485425	0.045442077	0.050128896
0.006489461	0.009056098	0.023709429	0.044007388	0.048328865
0.006423278	0.008973451	0.023025555	0.042739023	0.046729881
0.006394283	0.008942816	0.022484834	0.041735308	0.045433986
0.006367437	0.008914038	0.021977429	0.040796117	0.044220391
0.006339618	0.008882821	0.02149444	0.039905022	0.043071766
0.006312482	0.008851397	0.021037586	0.039062371	0.041990004
0.006286342	0.008820293	0.020606972	0.038268195	0.040975931
0.006265278	0.008795198	0.020212908	0.037539739	0.040050481
0.006242646	0.008767424	0.01982917	0.03682586	0.03915772
0.006197165	0.00870871	0.019389395	0.036001158	0.038154623
0.006138391	0.008631786	0.018925827	0.035130516	0.037106654
0.006079093	0.008554283	0.018475042	0.034280054	0.036091687
0.005991585	0.008437576	0.01796541	0.0333231	0.034953538
0.005906441	0.008323955	0.017479524	0.032408389	0.03387109

Health Risk Assessment Results Summary

		MAX:	4.18	46.12	46.32
Unique Identifier	X (UTM)	Y (UTM)	Onroad	Offroad	Total Risk
3838603773195	383860	3773195	0.084362581	1.132921921	1.2172845
3838703773195	383870	3773195	0.081539342	1.108751946	1.1902913
3838803773195	383880	3773195	0.078861526	1.085399171	1.1642607
3838903773195	383890	3773195	0.075592958	1.053820148	1.1294131
3839003773195	383900	3773195	0.072422253	1.022502305	1.0949246
3839103773195	383910	3773195	0.06948337	0.993281231	1.0627646
3829703773205	382970	3773205	0.055409235	1.743560543	1.7989698
3829803773205	382980	3773205	0.059616481	1.861181213	1.9207977
3829903773205	382990	3773205	0.063798705	1.989393361	2.0531921
3830003773205	383000	3773205	0.067926062	2.139412532	2.2073386
3830103773205	383010	3773205	0.071796633	2.301916668	2.3737133
3830203773205	383020	3773205	0.076209311	2.536512793	2.6127221
3830303773205	383030	3773205	0.081586047	2.857920102	2.9395061
3830403773205	383040	3773205	0.087472007	3.312526418	3.3999984
3830503773205	383050	3773205	0.093775545	3.983950764	4.0777263
3830603773205	383060	3773205	0.100815985	5.059194965	5.1600109
3834303773205	383430	3773205	3.878432578	9.888828992	13.767262
3834403773205	383440	3773205	2.266543498	7.656087158	9.9226307
3834503773205	383450	3773205	1.621128248	6.407638548	8.0287668
3834603773205	383460	3773205	1.288124319	5.635139279	6.9232636
3834703773205	383470	3773205	1.060020312	5.04232952	6.1023498
3834803773205	383480	3773205	0.871612211	4.50871895	5.3803312
3834903773205	383490	3773205	0.732090738	4.077293788	4.8093845
3835003773205	383500	3773205	0.629728033	3.734401206	4.3641292
3835103773205	383510	3773205	0.553586507	3.461570697	4.0151572
3835203773205	383520	3773205	0.491159551	3.224204625	3.7153642
3835303773205	383530	3773205	0.438697314	3.013204712	3.451902
3835403773205	383540	3773205	0.394418513	2.825470196	3.2198887
3835503773205	383550	3773205	0.356382382	2.655751719	3.0121341
3835603773205	383560	3773205	0.32266388	2.497032031	2.8196959
3835703773205	383570	3773205	0.293775979	2.3545009	2.6482769
3835803773205	383580	3773205	0.270209691	2.234338584	2.5045483
3835903773205	383590	3773205	0.25004614	2.128353444	2.3783996
3836003773205	383600	3773205	0.232126914	2.030820296	2.2629472
3836103773205	383610	3773205	0.216113101	1.940829301	2.1569424
3836203773205	383620	3773205	0.201795443	1.857837479	2.0596329
3836303773205	383630	3773205	0.189223626	1.783311011	1.9725346
3836403773205	383640	3773205	0.178057981	1.715678639	1.8937366
3836503773205	383650	3773205	0.167888508	1.652435573	1.8203241
3836603773205	383660	3773205	0.159132739	1.597676673	1.7568094
3836703773205	383670	3773205	0.151070922	1.546090102	1.697161
3836803773205	383680	3773205	0.144771248	1.507590071	1.6523613
3836903773205	383690	3773205	0.140419964	1.48528729	1.6257073
3837003773205	383700	3773205	0.136401849	1.465237121	1.601639
3837103773205	383710	3773205	0.131339634	1.434124206	1.5654638
3837203773205	383720	3773205	0.126400279	1.402729768	1.52913
3837303773205	383730	3773205	0.122127446	1.376474878	1.4986023
3837403773205	383740	3773205	0.118955135	1.359927884	1.478883
3837503773205	383750	3773205	0.116020242	1.344502337	1.4605226
3837603773205	383760	3773205	0.113285581	1.33000186	1.4432874
3837703773205	383770	3773205	0.110732867	1.316205013	1.4269379
3837803773205	383780	3773205	0.108361444	1.303347565	1.411709
3837903773205	383790	3773205	0.106274116	1.292645877	1.39892
3838003773205	383800	3773205	0.104216299	1.281829448	1.3860457
3838103773205	383810	3773205	0.101599957	1.265152285	1.3667522
3838203773205	383820	3773205	0.098728959	1.245329192	1.3440582
3838303773205	383830	3773205	0.095953407	1.225771023	1.3217244
3838403773205	383840	3773205	0.09278231	1.201105118	1.2938874
3838503773205	383850	3773205	0.089783622	1.177358909	1.2671425
3838603773205	383860	3773205	0.086765206	1.152567205	1.2393324
3838703773205	383870	3773205	0.083734929	1.126557877	1.2102928
3838803773205	383880	3773205	0.080858204	1.101468316	1.1823265
3838903773205	383890	3773205	0.077330075	1.06734589	1.144676
3839003773205	383900	3773205	0.073903224	1.033590114	1.1074933
3839103773205	383910	3773205	0.070820018	1.003190115	1.0740101
3829703773215	382970	3773215	0.056313357	1.76010858	1.8164219
3829803773215	382980	3773215	0.060612444	1.877177307	1.9377898
3829903773215	382990	3773215	0.064970223	2.005898445	2.0708687
3830003773215	383000	3773215	0.069124122	2.155736151	2.2248603
3830103773215	383010	3773215	0.07327275	2.321006491	2.3942792
3830203773215	383020	3773215	0.077956978	2.555833595	2.6337906
3830303773215	383030	3773215	0.083487555	2.868830694	2.9523182
3830403773215	383040	3773215	0.089412902	3.303989352	3.3934023
3830503773215	383050	3773215	0.095926332	3.932622961	4.0285493
3830603773215	383060	3773215	0.103362794	4.929139973	5.0325028
3834303773215	383430	3773215	3.479565213	9.762229443	13.241795
3834403773215	383440	3773215	2.437231656	7.603624284	10.040856
3834503773215	383450	3773215	1.7148459	6.374846487	8.0896924
3834603773215	383460	3773215	1.343157124	5.602837268	6.9459944
3834703773215	383470	3773215	1.095460639	5.015089076	6.1105497
3834803773215	383480	3773215	0.896097701	4.490048058	5.3861458
3834903773215	383490	3773215	0.750804905	4.067402989	4.8182079
3835003773215	383500	3773215	0.644576888	3.730066657	4.3746435
3835103773215	383510	3773215	0.565693694	3.460118223	4.0258119
3835203773215	383520	3773215	0.501442085	3.224963746	3.7264058
3835303773215	383530	3773215	0.447184326	3.013822691	3.461007
3835403773215	383540	3773215	0.401415515	2.825066696	3.2264822
3835503773215	383550	3773215	0.362700006	2.65663659	3.0193366
3835603773215	383560	3773215	0.32963321	2.505468707	2.8351019
3835703773215	383570	3773215	0.301082786	2.368701628	2.6697844
3835803773215	383580	3773215	0.276961797	2.248994446	2.5259562

Health Risk Assessment Results Summary

Sensitive Receptors		MAX:	46.32
Unique Identifier	X (UTM)	Y (UTM)	Total Risk
3838603773195	383860	3773195	1.217284502
3838703773195	383870	3773195	1.190291287
3838803773195	383880	3773195	1.164260697
3838903773195	383890	3773195	1.129413106
3839003773195	383900	3773195	1.094924559
3839103773195	383910	3773195	1.062764601
3829703773205	382970	3773205	1.798969778
3829803773205	382980	3773205	1.920797694
3829903773205	382990	3773205	2.053192065
3830003773205	383000	3773205	2.207338594
3830103773205	383010	3773205	2.3737133
3830203773205	383020	3773205	2.612722104
3830303773205	383030	3773205	2.939506149
3830403773205	383040	3773205	3.399998425
3830503773205	383050	3773205	4.077726309
3830603773205	383060	3773205	5.16001095
3834303773205	383430	3773205	13.76726157
3834403773205	383440	3773205	9.922630656
3834503773205	383450	3773205	8.028766796
3834603773205	383460	3773205	6.923263599
3834703773205	383470	3773205	6.102349832
3834803773205	383480	3773205	5.380331161
3834903773205	383490	3773205	4.809384526
3835003773205	383500	3773205	4.364129239
3835103773205	383510	3773205	4.015157205
3835203773205	383520	3773205	3.715364176
3835303773205	383530	3773205	3.451902027
3835403773205	383540	3773205	3.219888709
3835503773205	383550	3773205	3.0121341
3835603773205	383560	3773205	2.819695911
3835703773205	383570	3773205	2.648276879
3835803773205	383580	3773205	2.504548275
3835903773205	383590	3773205	2.378399585
3836003773205	383600	3773205	2.26294721
3836103773205	383610	3773205	2.156942402
3836203773205	383620	3773205	2.059632922
3836303773205	383630	3773205	1.972534637
3836403773205	383640	3773205	1.89373662
3836503773205	383650	3773205	1.820324081
3836603773205	383660	3773205	1.756809412
3836703773205	383670	3773205	1.697161025
3836803773205	383680	3773205	1.652361319
3836903773205	383690	3773205	1.625707254
3837003773205	383700	3773205	1.60163897
3837103773205	383710	3773205	1.56546384
3837203773205	383720	3773205	1.529130047
3837303773205	383730	3773205	1.498602323
3837403773205	383740	3773205	1.478883019
3837503773205	383750	3773205	1.460522578
3837603773205	383760	3773205	1.443287441
3837703773205	383770	3773205	1.42693788
3837803773205	383780	3773205	1.411709009
3837903773205	383790	3773205	1.398919992
3838003773205	383800	3773205	1.386045747
3838103773205	383810	3773205	1.366752242
3838203773205	383820	3773205	1.344058151
3838303773205	383830	3773205	1.32172443
3838403773205	383840	3773205	1.293887428
3838503773205	383850	3773205	1.267142532
3838603773205	383860	3773205	1.239332412
3838703773205	383870	3773205	1.210292806
3838803773205	383880	3773205	1.182326519
3838903773205	383890	3773205	1.144675965
3839003773205	383900	3773205	1.107493338
3839103773205	383910	3773205	1.074010133
3829703773215	382970	3773215	1.816421937
3829803773215	382980	3773215	1.937789752
3829903773215	382990	3773215	2.070868668
3830003773215	383000	3773215	2.224860273
3830103773215	383010	3773215	2.394279241
3830203773215	383020	3773215	2.633790572
3830303773215	383030	3773215	2.952318249
3830403773215	383040	3773215	3.393402255
3830503773215	383050	3773215	4.028549292
3830603773215	383060	3773215	5.032502768
3834303773215	383430	3773215	13.24179466
3834403773215	383440	3773215	10.04085594
3834503773215	383450	3773215	8.089692387
3834603773215	383460	3773215	6.945994392
3834703773215	383470	3773215	6.110549715
3834803773215	383480	3773215	5.386145759
3834903773215	383490	3773215	4.818207894
3835003773215	383500	3773215	4.374643544
3835103773215	383510	3773215	4.025811918
3835203773215	383520	3773215	3.72640583
3835303773215	383530	3773215	3.461007017
3835403773215	383540	3773215	3.22648221
3835503773215	383550	3773215	3.019336596
3835603773215	383560	3773215	2.835101917
3835703773215	383570	3773215	2.669784414
3835803773215	383580	3773215	2.525956243

FOR CHRONIC CALCS

	MAX:	1.61			
	Overlapping Phases - Maximum GLC				
2025	2026	2027	2028	2029	
0.005814626	0.008200605	0.016994547	0.031495238	0.032793954	
0.005716467	0.008068198	0.016510152	0.030583525	0.03172364	
0.005620484	0.007938291	0.016048079	0.029710937	0.030706017	
0.005477406	0.0077421	0.015488292	0.028656951	0.029492447	
0.00533366	0.007544546	0.014942312	0.027621421	0.028320836	
0.005199687	0.007360642	0.014432816	0.026648837	0.027235847	
0.006975663	0.00912538	0.031257223	0.05764864	0.065320244	
0.007061158	0.009206572	0.034857309	0.066055056	0.0753184	
0.007074244	0.009198922	0.03914579	0.076408174	0.087701775	
0.007037343	0.009138398	0.044460116	0.089517412	0.103554501	
0.006833233	0.008876325	0.05101861	0.106428178	0.124415719	
0.006850634	0.008895754	0.059363699	0.126770123	0.150622398	
0.006867754	0.008912107	0.071109179	0.155115363	0.189506237	
0.006944226	0.008995378	0.087879069	0.195222061	0.248958283	
0.007038155	0.009097618	0.113262372	0.25591304	0.349589542	
0.007121562	0.009184062	0.156017343	0.358355224	0.423858712	
0.044768673	0.05522635	0.284032167	0.371994299	0.730316683	
0.029727868	0.037334343	0.207403219	0.286081828	0.532147344	
0.023653848	0.030087872	0.167785945	0.241290014	0.424525528	
0.020493313	0.026314744	0.143970313	0.213801624	0.358892099	
0.018309944	0.023713777	0.125890434	0.192225964	0.309269342	
0.016481175	0.021551637	0.10970201	0.172076232	0.265519146	
0.015083289	0.019896728	0.096773519	0.155343592	0.230976989	
0.014014344	0.018624133	0.086633782	0.14176208	0.20419468	
0.013183078	0.017625137	0.078663453	0.130780313	0.183359727	
0.012460311	0.016746399	0.071836494	0.121102063	0.165748899	
0.011813319	0.015950814	0.065870485	0.112416114	0.150562743	
0.011231624	0.015227155	0.060652583	0.104635378	0.137440499	
0.010697069	0.014554143	0.0560237	0.097581738	0.125937379	
0.010183183	0.013897987	0.051798804	0.091011046	0.115569794	
0.009713831	0.013291814	0.048073007	0.085120499	0.106513721	
0.009319974	0.012780588	0.044947129	0.080115929	0.098953376	
0.008971635	0.012325998	0.042211427	0.075678403	0.092373157	
0.00864595	0.011897822	0.039731521	0.07160465	0.086451317	
0.008341584	0.011495227	0.037473683	0.067849816	0.081094418	
0.008057344	0.011117122	0.035418906	0.064394218	0.076246893	
0.00780226	0.010777182	0.033583398	0.061272407	0.07193127	
0.007570619	0.010467855	0.031927705	0.058424541	0.068049005	
0.007351845	0.010174893	0.030397524	0.055767679	0.064478259	
0.007166939	0.009928694	0.029060924	0.053419044	0.061354134	
0.006991034	0.00969397	0.027815424	0.051213502	0.058453738	
0.006874534	0.009543224	0.02682763	0.049434263	0.05611829	
0.006835759	0.009503129	0.026134163	0.048154172	0.05440755	
0.006805646	0.009474727	0.0254887	0.046967342	0.052809369	
0.006714991	0.009359245	0.024679774	0.045500012	0.050896241	
0.006618928	0.009235533	0.023886096	0.044057454	0.049032978	
0.006545653	0.009143666	0.023192472	0.042793019	0.047389383	
0.006519327	0.009117705	0.022666556	0.041833314	0.046098841	
0.006495063	0.009093479	0.022173489	0.040939136	0.044892522	
0.006472411	0.009070304	0.021708186	0.040097036	0.043757211	
0.006449695	0.009045721	0.021268628	0.039304662	0.042690996	
0.006428507	0.009022028	0.020856524	0.038561813	0.041696734	
0.006415511	0.00900853	0.020488069	0.03789769	0.040808626	
0.006399613	0.008990297	0.020126936	0.037240799	0.039949663	
0.006352483	0.008929453	0.019684958	0.036425394	0.038928535	
0.006287579	0.008844466	0.019205863	0.035537442	0.037834633	
0.006222184	0.008758593	0.018741103	0.034671595	0.036777546	
0.006127604	0.008632237	0.018216049	0.033695322	0.035595837	
0.006035458	0.008508858	0.017716608	0.032764473	0.034475342	
0.005935547	0.008374347	0.017214095	0.031826141	0.033352502	
0.005826549	0.00822661	0.016707667	0.030879624	0.03222875	
0.005720505	0.008082628	0.016224272	0.029972393	0.031159794	
0.005562597	0.007865466	0.015633652	0.028861854	0.02987984	
0.005405053	0.007648797	0.01505677	0.027768531	0.028643606	
0.00526403	0.007454825	0.01453302	0.026770105	0.027527426	
0.007091015	0.00926597	0.031384014	0.057092388	0.065285635	
0.007177179	0.00934803	0.034968371	0.065359143	0.07519149	
0.007181341	0.009328732	0.03931393	0.075762435	0.087689051	
0.007116274	0.009235294	0.044743264	0.089140131	0.103828878	
0.006896077	0.008957778	0.051481352	0.106482022	0.124986759	
0.006942471	0.009011392	0.051794072	0.126158391	0.150062637	
0.006989184	0.009061664	0.071140281	0.153116245	0.185645056	
0.007079806	0.009161797	0.087179248	0.190962958	0.238112379	
0.007185635	0.009277236	0.110956763	0.247107668	0.320765486	
0.007285913	0.009382107	0.149741588	0.339023993	0.464611783	
0.041206532	0.051415811	0.27173886	0.346287836	0.719396397	
0.031548043	0.039704015	0.204959489	0.276556137	0.530164417	
0.024772237	0.031568913	0.165264551	0.232195968	0.42310734	
0.02125993	0.027349617	0.141228715	0.204971294	0.35687845	
0.018901188	0.024525197	0.123242704	0.184053797	0.307185353	
0.016969682	0.02222881	0.107366783	0.16488578	0.26374767	
0.015512571	0.020494548	0.094802003	0.149132989	0.229652846	
0.014398562	0.019161696	0.084942043	0.136347375	0.203152325	
0.013528086	0.018109147	0.077179473	0.125994244	0.182475355	
0.012770583	0.01718129	0.070548563	0.116889388	0.165036607	
0.012086329	0.016333693	0.064710646	0.10864119	0.149890565	
0.011468027	0.015558316	0.059594096	0.101228715	0.136781771	
0.010909832	0.014850333	0.055111922	0.094592881	0.125429229	
0.010402	0.014199178	0.051160778	0.088632	0.115525916	
0.009936189	0.013596314	0.047647716	0.083242094	0.106807148	
0.009527203	0.013063599	0.04460122	0.078501058	0.099295869	

Health Risk Assessment Results Summary

		MAX:	4.18	46.12	46.32
Unique Identifier	X (UTM)	Y (UTM)	Onroad	Offroad	Total Risk
3835903773215	383590	3773215	0.256014433	2.141355245	2.3973697
3836003773215	383600	3773215	0.23746168	2.042687974	2.2801497
3836103773215	383610	3773215	0.221473638	1.955516426	2.1769901
3836203773215	383620	3773215	0.207072852	1.874494264	2.0815671
3836303773215	383630	3773215	0.194231743	1.800285822	1.9945176
3836403773215	383640	3773215	0.182690324	1.731866013	1.9145563
3836503773215	383650	3773215	0.172178556	1.667950078	1.8401286
3836603773215	383660	3773215	0.163339181	1.614176609	1.7775158
3836703773215	383670	3773215	0.155201674	1.563596723	1.7187984
3836803773215	383680	3773215	0.148794208	1.525375459	1.6741697
3836903773215	383690	3773215	0.144332934	1.502963709	1.6472966
3837003773215	383700	3773215	0.140178105	1.482748834	1.6229269
3837103773215	383710	3773215	0.135259378	1.454341653	1.589601
3837203773215	383720	3773215	0.130484358	1.425893097	1.5563775
3837303773215	383730	3773215	0.126288038	1.401763547	1.5280516
3837403773215	383740	3773215	0.123037279	1.38568087	1.5087181
3837503773215	383750	3773215	0.12003452	1.370827315	1.4908618
3837603773215	383760	3773215	0.117230551	1.3567487	1.4739793
3837703773215	383770	3773215	0.114616597	1.343411131	1.4580277
3837803773215	383780	3773215	0.112155597	1.330662071	1.4428177
3837903773215	383790	3773215	0.109863189	1.318906537	1.4287697
3838003773215	383800	3773215	0.107605996	1.30707196	1.414678
3838103773215	383810	3773215	0.104806371	1.289444295	1.3942507
3838203773215	383820	3773215	0.101758196	1.268660934	1.3704191
3838303773215	383830	3773215	0.098822723	1.248264581	1.3470873
3838403773215	383840	3773215	0.095513204	1.222889166	1.3184024
3838503773215	383850	3773215	0.092372007	1.198374239	1.2907462
3838603773215	383860	3773215	0.089119524	1.171564854	1.2606844
3838703773215	383870	3773215	0.085735479	1.142059344	1.2277948
3838803773215	383880	3773215	0.082530466	1.113585737	1.1961162
3838903773215	383890	3773215	0.078998164	1.080127482	1.1591256
3839003773215	383900	3773215	0.075597316	1.047338176	1.1229355
3839103773215	383910	3773215	0.07246569	1.016831462	1.0892972
3829703773225	382970	3773225	0.057330547	1.777058162	1.8343887
3829803773225	382980	3773225	0.06188231	1.895158466	1.9570408
3829903773225	382990	3773225	0.066236986	2.019936948	2.0861739
3830003773225	383000	3773225	0.070197456	2.15325681	2.2234543
3830103773225	383010	3773225	0.074486773	2.32118877	2.3956755
3830203773225	383020	3773225	0.079352597	2.541376578	2.6207292
3830303773225	383030	3773225	0.084930779	2.828921171	2.913852
3830403773225	383040	3773225	0.091044941	3.218473683	3.3095186
3830503773225	383050	3773225	0.097866463	3.762171147	3.8600376
3830603773225	383060	3773225	0.105697368	4.568633719	4.6743311
3830703773225	383070	3773225	0.114916117	5.748582629	5.8634987
3834303773225	383430	3773225	3.14825784	9.801578103	12.949836
3834403773225	383440	3773225	2.781320793	7.707292915	10.488614
3834503773225	383450	3773225	1.883014102	6.442955038	8.3259691
3834603773225	383460	3773225	1.426054341	5.608438551	7.0344929
3834703773225	383470	3773225	1.137102692	4.989665339	6.126768
3834803773225	383480	3773225	0.928150982	4.481697192	5.4098482
3834903773225	383490	3773225	0.777621031	4.073741838	4.8513629
3835003773225	383500	3773225	0.666875725	3.744092744	4.4109685
3835103773225	383510	3773225	0.583343165	3.474064424	4.0574076
3835203773225	383520	3773225	0.515878482	3.238823748	3.7547022
3835303773225	383530	3773225	0.458628223	3.02481168	3.4834399
3835403773225	383540	3773225	0.410531873	2.832874505	3.2434064
3835503773225	383550	3773225	0.370502961	2.663862254	3.0343652
3835603773225	383560	3773225	0.337682423	2.518778271	2.8564607
3835703773225	383570	3773225	0.309210454	2.38706051	2.696271
3835803773225	383580	3773225	0.284127618	2.265860513	2.5499881
3835903773225	383590	3773225	0.262017101	2.154710382	2.4167275
3836003773225	383600	3773225	0.242547104	2.053263404	2.2958105
3836103773225	383610	3773225	0.22629716	1.966920291	2.1932175
3836203773225	383620	3773225	0.211657646	1.886645872	2.0983035
3836303773225	383630	3773225	0.198571806	1.812852385	2.0114242
3836403773225	383640	3773225	0.186803924	1.744846547	1.9316505
3836503773225	383650	3773225	0.176080993	1.681185382	1.8572664
3836603773225	383660	3773225	0.167365288	1.629834953	1.7972002
3836703773225	383670	3773225	0.159344331	1.581623366	1.7409677
3836803773225	383680	3773225	0.152867784	1.543969474	1.6968373
3836903773225	383690	3773225	0.148212178	1.520699621	1.6689118
3837003773225	383700	3773225	0.143841457	1.499410492	1.6432519
3837103773225	383710	3773225	0.139134939	1.474193561	1.6133285
3837203773225	383720	3773225	0.134614592	1.449473899	1.5840885
3837303773225	383730	3773225	0.130566505	1.428111552	1.5586781
3837403773225	383740	3773225	0.127218207	1.412314604	1.5395328
3837503773225	383750	3773225	0.124137792	1.397889548	1.5220273
3837603773225	383760	3773225	0.121263462	1.384233152	1.5054966
3837703773225	383770	3773225	0.118586623	1.371360131	1.4899468
3837803773225	383780	3773225	0.116037786	1.358790186	1.474828
3837903773225	383790	3773225	0.113496342	1.34559138	1.4590877
3838003773225	383800	3773225	0.111027182	1.332612196	1.4436394
3838103773225	383810	3773225	0.108047953	1.314112074	1.42216
3838203773225	383820	3773225	0.104811832	1.292252081	1.3970639
3838303773225	383830	3773225	0.101712671	1.270973563	1.3726862
3838403773225	383840	3773225	0.098255104	1.244777507	1.3430326
3838503773225	383850	3773225	0.09497753	1.21954632	1.3145239
3838603773225	383860	3773225	0.091481615	1.190686204	1.2821678
3838703773225	383870	3773225	0.087725007	1.157540416	1.2452654
3838803773225	383880	3773225	0.084158493	1.125423653	1.2095821
3838903773225	383890	3773225	0.08063163	1.092710938	1.1733426

Health Risk Assessment Results Summary

Sensitive Receptors		MAX:	46.32
Unique Identifier	X (UTM)	Y (UTM)	Total Risk
3835903773215	383590	3773215	2.397369677
3836003773215	383600	3773215	2.280149654
3836103773215	383610	3773215	2.176990065
3836203773215	383620	3773215	2.081567115
3836303773215	383630	3773215	1.994517565
3836403773215	383640	3773215	1.914556337
3836503773215	383650	3773215	1.840128633
3836603773215	383660	3773215	1.77751579
3836703773215	383670	3773215	1.718798397
3836803773215	383680	3773215	1.674169667
3836903773215	383690	3773215	1.647296643
3837003773215	383700	3773215	1.622926939
3837103773215	383710	3773215	1.589601031
3837203773215	383720	3773215	1.556377455
3837303773215	383730	3773215	1.528051585
3837403773215	383740	3773215	1.508718149
3837503773215	383750	3773215	1.490861835
3837603773215	383760	3773215	1.473979251
3837703773215	383770	3773215	1.458027729
3837803773215	383780	3773215	1.442817668
3837903773215	383790	3773215	1.428769725
3838003773215	383800	3773215	1.414677956
3838103773215	383810	3773215	1.394250667
3838203773215	383820	3773215	1.37041913
3838303773215	383830	3773215	1.347087304
3838403773215	383840	3773215	1.31840237
3838503773215	383850	3773215	1.290746246
3838603773215	383860	3773215	1.260684377
3838703773215	383870	3773215	1.227794822
3838803773215	383880	3773215	1.196116203
3838903773215	383890	3773215	1.159125646
3839003773215	383900	3773215	1.122935492
3839103773215	383910	3773215	1.089297152
3829703773225	382970	3773225	1.834388709
3829803773225	382980	3773225	1.957040776
3829903773225	382990	3773225	2.086173934
3830003773225	383000	3773225	2.223454267
3830103773225	383010	3773225	2.395675543
3830203773225	383020	3773225	2.620729175
3830303773225	383030	3773225	2.91385195
3830403773225	383040	3773225	3.309518624
3830503773225	383050	3773225	3.86003761
3830603773225	383060	3773225	4.674331087
3830703773225	383070	3773225	5.863498747
3834303773225	383430	3773225	12.94983594
3834403773225	383440	3773225	10.48861371
3834503773225	383450	3773225	8.32596914
3834603773225	383460	3773225	7.034492892
3834703773225	383470	3773225	6.126768032
3834803773225	383480	3773225	5.409848175
3834903773225	383490	3773225	4.851362868
3835003773225	383500	3773225	4.410968468
3835103773225	383510	3773225	4.057407589
3835203773225	383520	3773225	3.75470223
3835303773225	383530	3773225	3.483439903
3835403773225	383540	3773225	3.243406378
3835503773225	383550	3773225	3.034365215
3835603773225	383560	3773225	2.856460694
3835703773225	383570	3773225	2.696270965
3835803773225	383580	3773225	2.549988132
3835903773225	383590	3773225	2.416727483
3836003773225	383600	3773225	2.295810508
3836103773225	383610	3773225	2.19321745
3836203773225	383620	3773225	2.098303519
3836303773225	383630	3773225	2.011424192
3836403773225	383640	3773225	1.931650472
3836503773225	383650	3773225	1.857266375
3836603773225	383660	3773225	1.797200241
3836703773225	383670	3773225	1.740967697
3836803773225	383680	3773225	1.696837258
3836903773225	383690	3773225	1.668911799
3837003773225	383700	3773225	1.643251949
3837103773225	383710	3773225	1.613328501
3837203773225	383720	3773225	1.584088492
3837303773225	383730	3773225	1.558678058
3837403773225	383740	3773225	1.539532811
3837503773225	383750	3773225	1.522027339
3837603773225	383760	3773225	1.505496614
3837703773225	383770	3773225	1.489946754
3837803773225	383780	3773225	1.474827972
3837903773225	383790	3773225	1.459087723
3838003773225	383800	3773225	1.443639378
3838103773225	383810	3773225	1.422160027
3838203773225	383820	3773225	1.397063913
3838303773225	383830	3773225	1.372686234
3838403773225	383840	3773225	1.343032612
3838503773225	383850	3773225	1.31452385
3838603773225	383860	3773225	1.282167819
3838703773225	383870	3773225	1.245265424
3838803773225	383880	3773225	1.209582146
3838903773225	383890	3773225	1.173342568

FOR CHRONIC CALCS

	MAX:	1.61			
	Overlapping Phases - Maximum GLC				
	2025	2026	2027	2028	2029
	0.009156659	0.012578061	0.041892758	0.074226841	0.092666927
	0.008813067	0.012124773	0.039442945	0.070306566	0.086713562
	0.008510293	0.011724347	0.03728826	0.066813703	0.081499612
	0.008225702	0.011346057	0.035311788	0.063568072	0.076746869
	0.007963709	0.010996643	0.03351793	0.060586509	0.072454763
	0.007721055	0.010672255	0.031878954	0.057828689	0.068550761
	0.007492773	0.01036642	0.03036353	0.055251484	0.064958489
	0.007307093	0.01011941	0.029069393	0.053018015	0.061879252
	0.007131479	0.009885816	0.027862704	0.050917884	0.059020805
	0.007012471	0.009732173	0.026899	0.04920936	0.056702688
	0.006969761	0.009687018	0.026220772	0.047978078	0.054999193
	0.006936256	0.009654555	0.025585938	0.046829491	0.053397316
	0.006857234	0.009556513	0.024831993	0.045481545	0.051568786
	0.006774303	0.009452251	0.024094913	0.044162953	0.049794384
	0.006710333	0.009374214	0.023441961	0.0429929	0.04820873
	0.006685257	0.009350704	0.022928149	0.042075506	0.046921342
	0.006663045	0.009330025	0.022447723	0.04122337	0.0457192
	0.006641527	0.009309004	0.021992709	0.040420029	0.044586215
	0.006620328	0.009286962	0.021563076	0.039663996	0.04352264
	0.006598994	0.009263387	0.021154714	0.038944985	0.042519738
	0.006579964	0.00924191	0.020772033	0.038269936	0.041586152
	0.006558382	0.009216267	0.020396553	0.037601031	0.040682571
	0.006505627	0.009147939	0.01994278	0.036776639	0.039621967
	0.006434757	0.009054703	0.019452433	0.035879493	0.03849135
	0.006364158	0.008961821	0.018978015	0.035007037	0.037402054
	0.006264879	0.008829008	0.018446012	0.034027266	0.036195302
	0.006167796	0.008698771	0.017938428	0.033088693	0.035047182
	0.006055892	0.008547436	0.017412032	0.032113978	0.033866349
	0.005926887	0.008371689	0.01686219	0.031092101	0.032645241
	0.005801377	0.008200288	0.01633738	0.030111108	0.03148511
	0.005646124	0.007986686	0.015758202	0.029023027	0.030226686
	0.005493217	0.007776562	0.015196015	0.027959243	0.029017538
	0.005350545	0.007579924	0.014674213	0.02696719	0.027901533
	0.007211688	0.009411519	0.031484807	0.056461521	0.06517072
	0.007281716	0.009470013	0.035158041	0.064896189	0.075349636
	0.007269594	0.009433168	0.039436034	0.075104102	0.087626619
	0.007154238	0.009283886	0.044510346	0.087712224	0.10275047
	0.007012288	0.009104231	0.051003496	0.103968432	0.122359661
	0.007075739	0.009177484	0.058696675	0.121886808	0.144573122
	0.007137016	0.009244833	0.069045675	0.145959529	0.174810943
	0.007237124	0.009355305	0.083266612	0.178955547	0.21658999
	0.007355221	0.009484479	0.103624333	0.226262228	0.275733401
	0.007477561	0.009614002	0.134723443	0.298863241	0.360416036
	0.007642172	0.00978723	0.181305926	0.407412889	0.45464444
	0.038331634	0.048491391	0.264584183	0.327729094	0.720953539
	0.03500644	0.044034471	0.208950614	0.275981364	0.541393859
	0.026595688	0.033896322	0.166457342	0.228456489	0.429604535
	0.022300343	0.02871626	0.139992151	0.198805719	0.357357826
	0.019563341	0.025427932	0.120874161	0.176953663	0.304625628
	0.017545062	0.023014335	0.105500189	0.158860022	0.262252588
	0.016039557	0.021212548	0.093409258	0.14412979	0.229085856
	0.014879792	0.019818128	0.083835476	0.132081014	0.203022962
	0.013954548	0.018694725	0.076153695	0.122131986	0.182284126
	0.013152069	0.01770705	0.069617962	0.11341414	0.164841972
	0.012417777	0.016792089	0.063813913	0.105434955	0.149562923
	0.011752438	0.015952219	0.058729399	0.098263234	0.136347412
	0.011162355	0.015199216	0.054335036	0.09193362	0.125043399
	0.010655749	0.014548036	0.050607827	0.086479469	0.115526599
	0.010190902	0.013945424	0.047278766	0.081521965	0.107107247
	0.009757431	0.013378822	0.044266924	0.076962097	0.099563855
	0.00935537	0.012849554	0.041545772	0.072779936	0.092807158
	0.008985145	0.012359233	0.039093661	0.06895849	0.086764321
	0.008674393	0.01194779	0.037002664	0.065653994	0.081618977
	0.008382918	0.011559986	0.035082303	0.06257538	0.076924836
	0.008113881	0.011200968	0.033333459	0.059733294	0.072672321
	0.007865435	0.010868838	0.031734138	0.057097986	0.068801721
	0.007631402	0.01055515	0.030252589	0.054626897	0.065234717
	0.007451608	0.010317146	0.029028764	0.05254968	0.062268788
	0.007282511	0.010093315	0.027887269	0.050592728	0.059512939
	0.007161766	0.009937658	0.026954145	0.048964407	0.057230758
	0.007111441	0.009882311	0.026278044	0.047757047	0.055509589
	0.007069213	0.009838244	0.025641656	0.046625472	0.053884137
	0.007003978	0.009760457	0.024951712	0.045408474	0.052162692
	0.006938231	0.009681393	0.024283758	0.044232267	0.050505254
	0.006886943	0.009622139	0.023681726	0.043173287	0.048999971
	0.006861845	0.009599238	0.02317833	0.04229535	0.0477137
	0.0068406	0.009580503	0.022709341	0.041483601	0.046515319
	0.006820018	0.009561184	0.022265286	0.040719531	0.045386253
	0.006800221	0.009541573	0.021846002	0.040001005	0.044327158
	0.006778757	0.009518128	0.021443448	0.039309944	0.043320722
	0.006751386	0.009485464	0.021041679	0.038614846	0.042332585
	0.006723109	0.009450933	0.020651602	0.03793275	0.041383236
	0.006664965	0.009375362	0.020187489	0.0371023	0.040287063
	0.006587331	0.009272984	0.019685487	0.036195274	0.039119218
	0.006510894	0.009172003	0.019202007	0.035317689	0.037999267
	0.006406034	0.009031373	0.018662542	0.034332887	0.036766642
	0.006303968	0.008894169	0.018148562	0.033390993	0.035596306
	0.006179892	0.00872581	0.017598188	0.032377733	0.03435661
	0.006029901	0.008520584	0.017003741	0.031276176	0.033035673
	0.005883209	0.008319434	0.016434743	0.03021529	0.031781085
	0.005731406	0.00811086	0.015867633	0.029151232	0.030544669

Health Risk Assessment Results Summary

		MAX:	4.18	46.12	46.32
Unique Identifier	X (UTM)	Y (UTM)	Onroad	Offroad	Total Risk
3839003773225	383900	3773225	0.077282525	1.061124327	1.1384069
3839103773225	383910	3773225	0.074115074	1.030579042	1.1046941
3829703773235	382970	3773235	0.058317226	1.791385439	1.8497027
3829803773235	382980	3773235	0.063079921	1.908786666	1.9718666
3829903773235	382990	3773235	0.067407207	2.027845371	2.0952526
3830003773235	383000	3773235	0.071205727	2.139560917	2.2107666
3830103773235	383010	3773235	0.07567474	2.310755135	2.3864299
3830203773235	383020	3773235	0.08063841	2.509396943	2.5900354
3830303773235	383030	3773235	0.086232408	2.769528522	2.8557609
3830403773235	383040	3773235	0.092474315	3.105915717	3.19839
3830503773235	383050	3773235	0.099541074	3.552020589	3.6515617
3830603773235	383060	3773235	0.107719881	4.166772719	4.2744926
3830703773235	383070	3773235	0.117319831	4.966587881	5.0839077
3834403773235	383440	3773235	3.202730745	7.929021072	11.131752
3834503773235	383450	3773235	2.106924875	6.567148373	8.6740732
3834603773235	383460	3773235	1.532238808	5.644383848	7.1766227
3834703773235	383470	3773235	1.19047558	4.983078898	6.1735545
3834803773235	383480	3773235	0.96707498	4.483815437	5.4508904
3834903773235	383490	3773235	0.8092622	4.087276817	4.896539
3835003773235	383500	3773235	0.692438574	3.762761651	4.4552002
3835103773235	383510	3773235	0.603196516	3.49133762	4.0945341
3835203773235	383520	3773235	0.531688525	3.254488972	3.7861775
3835303773235	383530	3773235	0.470997534	3.037001528	3.5079991
3835403773235	383540	3773235	0.420244462	2.841525599	3.2617701
3835503773235	383550	3773235	0.378625008	2.671172946	3.049798
3835603773235	383560	3773235	0.345979121	2.532267437	2.8782466
3835703773235	383570	3773235	0.317479402	2.405268157	2.7227476
3835803773235	383580	3773235	0.29144178	2.283029205	2.574471
3835903773235	383590	3773235	0.2680787	2.168270955	2.4363497
3836003773235	383600	3773235	0.247641392	2.064132065	2.3117735
3836103773235	383610	3773235	0.231123695	1.978760429	2.2098841
3836203773235	383620	3773235	0.21621234	1.899127704	2.11534
3836303773235	383630	3773235	0.202865892	1.825845774	2.0287117
3836403773235	383640	3773235	0.190783807	1.758175741	1.9490495
3836503773235	383650	3773235	0.179921473	1.694645066	1.8745665
3836603773235	383660	3773235	0.171334761	1.645584401	1.8169192
3836703773235	383670	3773235	0.163433795	1.599656795	1.7630906
3836803773235	383680	3773235	0.156909039	1.56265371	1.7195627
3836903773235	383690	3773235	0.152050358	1.538348208	1.6903986
3837003773235	383700	3773235	0.147496844	1.5162629	1.6637597
3837103773235	383710	3773235	0.142995301	1.493990771	1.6369861
3837203773235	383720	3773235	0.138749742	1.473067798	1.6118175
3837303773235	383730	3773235	0.134868289	1.454522862	1.5893912
3837403773235	383740	3773235	0.131437169	1.439190503	1.5706277
3837503773235	383750	3773235	0.128282085	1.425311465	1.5535936
3837603773235	383760	3773235	0.125344117	1.412159128	1.5375032
3837703773235	383770	3773235	0.122599057	1.39965116	1.5222502
3837803773235	383780	3773235	0.119973264	1.387380172	1.5073534
3837903773235	383790	3773235	0.117192127	1.372931678	1.4901238
3838003773235	383800	3773235	0.114482226	1.358545694	1.4730279
3838103773235	383810	3773235	0.111309216	1.338994798	1.450304
3838203773235	383820	3773235	0.107888911	1.316140376	1.4240293
3838303773235	383830	3773235	0.104621929	1.293988154	1.3986101
3838403773235	383840	3773235	0.101010405	1.266981784	1.3679922
3838503773235	383850	3773235	0.097600224	1.240996588	1.3385968
3838603773235	383860	3773235	0.093855166	1.210055212	1.3039104
3838703773235	383870	3773235	0.089695435	1.172959824	1.2626553
3838803773235	383880	3773235	0.085757958	1.137121735	1.2228797
3838903773235	383890	3773235	0.082238896	1.105139749	1.1873786
3839003773235	383900	3773235	0.078952705	1.074752886	1.1537056
3839103773235	383910	3773235	0.075759524	1.044394558	1.1201541
3829703773245	382970	3773245	0.059241563	1.803235748	1.8624773
3829803773245	382980	3773245	0.064188571	1.918124365	1.9823129
3829903773245	382990	3773245	0.068315263	2.030394228	2.0987095
3830003773245	383000	3773245	0.072146036	2.129513303	2.2016593
3830103773245	383010	3773245	0.07684805	2.292745574	2.3695936
3830203773245	383020	3773245	0.081796495	2.472313079	2.5541096
3830303773245	383030	3773245	0.087375942	2.700430649	2.7878066
3830403773245	383040	3773245	0.093682244	2.984231365	3.0779136
3830503773245	383050	3773245	0.100923433	3.343896358	3.4448198
3830603773245	383060	3773245	0.109347148	3.805227835	3.914575
3830703773245	383070	3773245	0.119186739	4.352767022	4.4719538
3830803773245	383080	3773245	0.131085407	4.992891036	5.1239764
3830903773245	383090	3773245	0.145367751	5.617542554	5.7629103
3831003773245	383100	3773245	0.160955965	6.057403471	6.2183594
3831103773245	383110	3773245	0.18063579	6.434414641	6.6150504
3831203773245	383120	3773245	0.214709172	7.430656879	7.6453661
3831303773245	383130	3773245	0.270584377	9.119246131	9.3898305
3834403773245	383440	3773245	3.813630423	8.255259957	12.06889
3834503773245	383450	3773245	2.43017009	6.797355412	9.2275255
3834603773245	383460	3773245	1.687807714	5.759678648	7.4474864
3834703773245	383470	3773245	1.278830396	5.044459261	6.3232897
3834803773245	383480	3773245	1.032371953	4.542451066	5.574823
3834903773245	383490	3773245	0.861454147	4.148910196	5.0103643
3835003773245	383500	3773245	0.735159315	3.82591889	4.5610782
3835103773245	383510	3773245	0.638367505	3.553927175	4.1922947
3835203773245	383520	3773245	0.561309309	3.316510079	3.8778194
3835303773245	383530	3773245	0.496349228	3.09822083	3.5945701
3835403773245	383540	3773245	0.442299582	2.902029567	3.3443291
3835503773245	383550	3773245	0.397841519	2.729652377	3.1274939
3835603773245	383560	3773245	0.362488739	2.585957606	2.9484463

Health Risk Assessment Results Summary

Sensitive Receptors		MAX:	46.32
Unique Identifier	X (UTM)	Y (UTM)	Total Risk
3839003773225	383900	3773225	1.138406852
3839103773225	383910	3773225	1.104694116
3829703773235	382970	3773235	1.849702666
3829803773235	382980	3773235	1.971866587
3829903773235	382990	3773235	2.095252578
3830003773235	383000	3773235	2.210766643
3830103773235	383010	3773235	2.386429875
3830203773235	383020	3773235	2.590035352
3830303773235	383030	3773235	2.855760931
3830403773235	383040	3773235	3.198390032
3830503773235	383050	3773235	3.651561664
3830603773235	383060	3773235	4.2744926
3830703773235	383070	3773235	5.083907712
3834403773235	383440	3773235	11.13175182
3834503773235	383450	3773235	8.674073248
3834603773235	383460	3773235	7.176622656
3834703773235	383470	3773235	6.173554478
3834803773235	383480	3773235	5.450890417
3834903773235	383490	3773235	4.896539017
3835003773235	383500	3773235	4.455200225
3835103773235	383510	3773235	4.094534137
3835203773235	383520	3773235	3.786177497
3835303773235	383530	3773235	3.507999062
3835403773235	383540	3773235	3.261770061
3835503773235	383550	3773235	3.049797954
3835603773235	383560	3773235	2.878246559
3835703773235	383570	3773235	2.722747558
3835803773235	383580	3773235	2.574470985
3835903773235	383590	3773235	2.436349655
3836003773235	383600	3773235	2.311773458
3836103773235	383610	3773235	2.209884124
3836203773235	383620	3773235	2.115340044
3836303773235	383630	3773235	2.028711666
3836403773235	383640	3773235	1.949049547
3836503773235	383650	3773235	1.874566539
3836603773235	383660	3773235	1.816919162
3836703773235	383670	3773235	1.76309059
3836803773235	383680	3773235	1.719562749
3836903773235	383690	3773235	1.690398566
3837003773235	383700	3773235	1.663759745
3837103773235	383710	3773235	1.636986072
3837203773235	383720	3773235	1.61181754
3837303773235	383730	3773235	1.589391152
3837403773235	383740	3773235	1.570627672
3837503773235	383750	3773235	1.55359355
3837603773235	383760	3773235	1.537503245
3837703773235	383770	3773235	1.522250217
3837803773235	383780	3773235	1.507353436
3837903773235	383790	3773235	1.490123804
3838003773235	383800	3773235	1.47302792
3838103773235	383810	3773235	1.450304014
3838203773235	383820	3773235	1.424029287
3838303773235	383830	3773235	1.398610083
3838403773235	383840	3773235	1.367992189
3838503773235	383850	3773235	1.338596812
3838603773235	383860	3773235	1.303910378
3838703773235	383870	3773235	1.262655259
3838803773235	383880	3773235	1.222879693
3838903773235	383890	3773235	1.187378644
3839003773235	383900	3773235	1.153705591
3839103773235	383910	3773235	1.120154083
3829703773245	382970	3773245	1.862477311
3829803773245	382980	3773245	1.982312935
3829903773245	382990	3773245	2.098709491
3830003773245	383000	3773245	2.201659339
3830103773245	383010	3773245	2.369593624
3830203773245	383020	3773245	2.554109575
3830303773245	383030	3773245	2.787806591
3830403773245	383040	3773245	3.077913609
3830503773245	383050	3773245	3.444819791
3830603773245	383060	3773245	3.914574983
3830703773245	383070	3773245	4.471953761
3830803773245	383080	3773245	5.123976443
3830903773245	383090	3773245	5.762910306
3831003773245	383100	3773245	6.218359436
3831103773245	383110	3773245	6.615050431
3831203773245	383120	3773245	7.64536605
3831303773245	383130	3773245	9.389830508
3834403773245	383440	3773245	12.06889038
3834503773245	383450	3773245	9.227525501
3834603773245	383460	3773245	7.447486361
3834703773245	383470	3773245	6.323289657
3834803773245	383480	3773245	5.57482302
3834903773245	383490	3773245	5.010364343
3835003773245	383500	3773245	4.561078205
3835103773245	383510	3773245	4.19229468
3835203773245	383520	3773245	3.877819388
3835303773245	383530	3773245	3.594570058
3835403773245	383540	3773245	3.344329148
3835503773245	383550	3773245	3.127493896
3835603773245	383560	3773245	2.948446345

FOR CHRONIC CALCS

	MAX:	1.61			
	Overlapping Phases - Maximum GLC				
2025	2026	2027	2028	2029	
0.005583884	0.0079078	0.015325004	0.028126941	0.02937025	
0.00543978	0.007708755	0.014806749	0.027145376	0.028257779	
0.007332762	0.009556968	0.031481286	0.055595042	0.064781397	
0.007383145	0.00958911	0.035192882	0.064101917	0.075116768	
0.007353795	0.009534843	0.039339115	0.073982814	0.087005176	
0.007170928	0.009301843	0.043933583	0.085551163	0.100843713	
0.007130198	0.009253429	0.050102799	0.100496024	0.118600029	
0.007188468	0.00931958	0.057025128	0.116343739	0.137809868	
0.00728688	0.009431039	0.066127255	0.136986587	0.162560733	
0.007399721	0.00955699	0.078171539	0.164346727	0.194705647	
0.007526627	0.009695326	0.094528363	0.201548938	0.236050833	
0.007664481	0.009841995	0.117648272	0.254313529	0.288701563	
0.007837201	0.010023048	0.148181976	0.32357879	0.344110131	
0.039210689	0.049286169	0.216915319	0.280070858	0.56213853	
0.028960386	0.036884103	0.169831396	0.227829157	0.440465622	
0.023580219	0.030377215	0.139906558	0.194569813	0.359824697	
0.020353491	0.026488055	0.119235874	0.171282633	0.30308059	
0.018201857	0.023901196	0.104059707	0.153798025	0.261135287	
0.016629994	0.022010701	0.09230066	0.139827252	0.228666872	
0.015409354	0.020536564	0.082907962	0.12831687	0.202880626	
0.014418881	0.019329258	0.075247566	0.118649508	0.182007136	
0.013561394	0.018269084	0.068751697	0.110206183	0.164490134	
0.012770917	0.017278732	0.062957084	0.102434351	0.149071937	
0.012054686	0.016369333	0.057886318	0.095454346	0.135745524	
0.011427703	0.015564769	0.053556347	0.089379795	0.124471917	
0.010923124	0.014915039	0.050042567	0.084392486	0.115350985	
0.010457716	0.014311066	0.046883058	0.079826316	0.107226778	
0.010000685	0.013712152	0.043912809	0.075451596	0.099686068	
0.009565313	0.013136809	0.041176212	0.071355824	0.092808564	
0.009168238	0.012609371	0.038722099	0.067629531	0.08668386	
0.008849877	0.012187501	0.036695373	0.064506447	0.081619949	
0.008550742	0.011789319	0.034828242	0.061583004	0.076986262	
0.008274925	0.01142117	0.03312451	0.058874114	0.072780963	
0.008019838	0.011080134	0.031564663	0.056356337	0.068950717	
0.007779103	0.010757533	0.030115342	0.05398534	0.065411984	
0.007604161	0.010526836	0.028960396	0.052055057	0.062563278	
0.007440817	0.010311729	0.027883446	0.050235093	0.059915815	
0.007318648	0.01015457	0.026982565	0.048686687	0.057678039	
0.007259033	0.01008644	0.026308189	0.047502133	0.055941673	
0.007209307	0.010032147	0.025674952	0.046392801	0.054304087	
0.007156599	0.00997318	0.025045821	0.045297309	0.052688467	
0.007108428	0.009919955	0.024448036	0.0442618	0.051153898	
0.007069901	0.009879524	0.023898145	0.043315412	0.049735513	
0.007045523	0.009858286	0.023408576	0.042481342	0.048457759	
0.007025671	0.009841973	0.022952869	0.041712648	0.047267617	
0.007006294	0.009824852	0.022521602	0.040990681	0.046147678	
0.006986958	0.009806196	0.02211255	0.040309867	0.045094335	
0.006965868	0.009783617	0.021718082	0.03965093	0.04408965	
0.006930843	0.009740594	0.021301037	0.038941558	0.043054066	
0.00689421	0.009694865	0.02089331	0.038241617	0.042054324	
0.006829247	0.009610085	0.020418407	0.037404482	0.040922141	
0.006745088	0.00949865	0.019906256	0.0364898	0.039720086	
0.006662882	0.009389833	0.019414287	0.035606647	0.038570242	
0.006552274	0.009241211	0.018868265	0.03461823	0.037313641	
0.006444874	0.00909647	0.018348249	0.033673237	0.03612208	
0.006308168	0.008910378	0.017774434	0.032622039	0.03482542	
0.006135111	0.008672765	0.017132552	0.031434139	0.033401052	
0.005966856	0.008441388	0.016518507	0.030289538	0.032051365	
0.005817926	0.008236659	0.015964735	0.02925321	0.030838149	
0.005675693	0.008040597	0.015442317	0.028271293	0.029700043	
0.005531348	0.007840694	0.014930425	0.027305099	0.028595348	
0.007456193	0.009706468	0.031374057	0.054503487	0.064132776	
0.007481796	0.009706171	0.035076953	0.062999524	0.074527157	
0.00743753	0.009639681	0.039034414	0.072440447	0.085888048	
0.007255862	0.00941128	0.043182488	0.08292365	0.09830514	
0.007248462	0.009402489	0.048906405	0.096373507	0.114282004	
0.007325087	0.009491088	0.055016069	0.110013593	0.13051874	
0.007440494	0.009623027	0.062783897	0.127175255	0.150571584	
0.007563888	0.009761081	0.072665376	0.149020776	0.175309476	
0.007699976	0.009910027	0.085444135	0.177258416	0.205320518	
0.007847858	0.010067705	0.102145612	0.214136139	0.241015308	
0.008029089	0.010258173	0.12200665	0.25728184	0.277941113	
0.008231477	0.010463585	0.145100278	0.306428952	0.31669541	
0.008478216	0.010710488	0.166439724	0.348533043	0.352646011	
0.008803795	0.011044211	0.17856764	0.364978942	0.378668377	
0.009150161	0.011380758	0.186676028	0.367805355	0.40550578	
0.009541402	0.011695179	0.214390127	0.402982299	0.482993025	
0.010139367	0.012138409	0.259096319	0.449708338	0.622546103	
0.045134426	0.056573759	0.230093542	0.291040298	0.593190746	
0.03227672	0.041021791	0.177099848	0.232040837	0.46025309	
0.025340314	0.032614474	0.142474469	0.193716334	0.368648702	
0.021495369	0.027967651	0.119791088	0.168546058	0.306750132	
0.019134279	0.025115848	0.10438739	0.151176649	0.264190765	
0.017447637	0.023079966	0.092640702	0.137594423	0.231638713	
0.016144428	0.02150237	0.083255699	0.126421051	0.205710623	
0.015088465	0.020216144	0.07556227	0.116997498	0.184577265	
0.014181492	0.019097065	0.069056154	0.108791597	0.166855834	
0.013347835	0.018054079	0.063270358	0.101258898	0.15128718	
0.012595868	0.017100871	0.058220361	0.094504984	0.137849667	
0.011932693	0.016250768	0.053887002	0.088591408	0.126426479	
0.011384024	0.015543511	0.050314727	0.083655611	0.11704883	

Health Risk Assessment Results Summary

		MAX:	4.18	46.12	46.32
Unique Identifier	X (UTM)	Y (UTM)	Onroad	Offroad	Total Risk
3835703773245	383570	3773245	0.331762186	2.454500186	2.7862624
3835803773245	383580	3773245	0.303534953	2.326415508	2.6299505
3835903773245	383590	3773245	0.278221366	2.205688599	2.48391
3836003773245	383600	3773245	0.256239307	2.096557092	2.3527964
3836103773245	383610	3773245	0.239015188	2.010316495	2.2493317
3836203773245	383620	3773245	0.223488863	1.929823137	2.153312
3836303773245	383630	3773245	0.209585764	1.855508664	2.0650944
3836403773245	383640	3773245	0.19706871	1.786695644	1.9837644
3836503773245	383650	3773245	0.18564778	1.722001892	1.9076497
3836603773245	383660	3773245	0.176583026	1.671210383	1.8477934
3836703773245	383670	3773245	0.168232012	1.623368669	1.7916007
3836803773245	383680	3773245	0.16131759	1.584535188	1.7458528
3836903773245	383690	3773245	0.156190666	1.558787132	1.7149778
3837003773245	383700	3773245	0.151376719	1.535340248	1.686717
3837103773245	383710	3773245	0.14697755	1.514951958	1.6619295
3837203773245	383720	3773245	0.142917103	1.496889143	1.6398062
3837303773245	383730	3773245	0.139114093	1.480402437	1.6195165
3837403773245	383740	3773245	0.135436863	1.463947155	1.599384
3837503773245	383750	3773245	0.132031294	1.448885562	1.5809169
3837603773245	383760	3773245	0.128839842	1.434474689	1.5633145
3837703773245	383770	3773245	0.125856264	1.42089645	1.5467527
3837803773245	383780	3773245	0.123015071	1.40760218	1.5306173
3837903773245	383790	3773245	0.120083428	1.392628716	1.5127121
3838003773245	383800	3773245	0.117261187	1.377926101	1.4951873
3838103773245	383810	3773245	0.114036982	1.358683866	1.4727208
3838203773245	383820	3773245	0.110600885	1.336432818	1.4470337
3838303773245	383830	3773245	0.107318998	1.314825249	1.4221442
3838403773245	383840	3773245	0.103537596	1.286803097	1.3903407
3838503773245	383850	3773245	0.099968897	1.259800139	1.359769
3838603773245	383860	3773245	0.096101775	1.228153761	1.3242555
3838703773245	383870	3773245	0.09182905	1.190488556	1.2823176
3838803773245	383880	3773245	0.087798863	1.154349979	1.2421488
3838903773245	383890	3773245	0.084099683	1.120767621	1.2048673
3839003773245	383900	3773245	0.080624219	1.088584938	1.1692092
3839103773245	383910	3773245	0.077293961	1.056959446	1.1342534
3829703773255	382970	3773255	0.060487234	1.819153261	1.8796405
3829803773255	382980	3773255	0.065128114	1.923022146	1.9881503
3829903773255	382990	3773255	0.069070522	2.025233948	2.0943045
3830003773255	383000	3773255	0.072920428	2.115519418	2.1884398
3830103773255	383010	3773255	0.077524046	2.263090454	2.3406145
3830203773255	383020	3773255	0.082417454	2.425349038	2.5077665
3830303773255	383030	3773255	0.087970658	2.615992082	2.7039627
3830403773255	383040	3773255	0.094197316	2.847483072	2.9416804
3830503773255	383050	3773255	0.101220351	3.11998566	3.221206
3830603773255	383060	3773255	0.109421188	3.444712079	3.5541333
3830703773255	383070	3773255	0.119058527	3.824776624	3.9438352
3830803773255	383080	3773255	0.130717143	4.253292726	4.3840099
3830903773255	383090	3773255	0.144375908	4.680890288	4.8252662
3831003773255	383100	3773255	0.159985606	5.023579873	5.1835655
3831103773255	383110	3773255	0.179598853	5.412495263	5.5920941
3831203773255	383120	3773255	0.210607725	6.131116707	6.3417244
3831303773255	383130	3773255	0.258939865	7.278789176	7.537729
3831403773255	383140	3773255	0.33744039	9.108927965	9.4463684
3834403773255	383440	3773255	3.172559026	8.834517761	12.007077
3834503773255	383450	3773255	2.863446811	7.176210127	10.039657
3834603773255	383460	3773255	1.917678209	5.985594334	7.9032725
3834703773255	383470	3773255	1.418392707	5.195598532	6.6139912
3834803773255	383480	3773255	1.134600218	4.672425469	5.8070257
3834903773255	383490	3773255	0.941683628	4.26945595	5.2111396
3835003773255	383500	3773255	0.800662881	3.941454797	4.7421177
3835103773255	383510	3773255	0.692708019	3.664964748	4.3576728
3835203773255	383520	3773255	0.60741954	3.425919961	4.0333395
3835303773255	383530	3773255	0.536375186	3.207390903	3.7437661
3835403773255	383540	3773255	0.477437666	3.010148943	3.4875866
3835503773255	383550	3773255	0.428321098	2.833193999	3.2615151
3835603773255	383560	3773255	0.386886755	2.673685228	3.060572
3835703773255	383570	3773255	0.351500378	2.528851087	2.8803515
3835803773255	383580	3773255	0.319671714	2.389686227	2.7093579
3835903773255	383590	3773255	0.291522737	2.259544	2.5510667
3836003773255	383600	3773255	0.267305918	2.142670525	2.4099764
3836103773255	383610	3773255	0.248989174	2.0538908	2.30288
3836203773255	383620	3773255	0.23249919	1.970904761	2.203404
3836303773255	383630	3773255	0.217731867	1.894104158	2.111836
3836403773255	383640	3773255	0.204457953	1.822928634	2.0273866
3836503773255	383650	3773255	0.192357858	1.755967233	1.9483251
3836603773255	383660	3773255	0.182480352	1.701301079	1.8837814
3836703773255	383670	3773255	0.173402345	1.649832198	1.8232345
3836803773255	383680	3773255	0.16591911	1.608060379	1.7739795
3836903773255	383690	3773255	0.160476289	1.580689007	1.7411653
3837003773255	383700	3773255	0.15535037	1.555421713	1.7107721
3837103773255	383710	3773255	0.151035572	1.536693824	1.6877294
3837203773255	383720	3773255	0.147150991	1.521358777	1.6685098
3837303773255	383730	3773255	0.143409284	1.506637833	1.6500471
3837403773255	383740	3773255	0.139434525	1.488657117	1.6280916
3837503773255	383750	3773255	0.135728439	1.472014056	1.6077425
3837603773255	383760	3773255	0.132251223	1.456144414	1.5883956
3837703773255	383770	3773255	0.128999076	1.441171543	1.5701706
3837803773255	383780	3773255	0.125923488	1.426688196	1.5526117
3837903773255	383790	3773255	0.12286317	1.411411947	1.5342751
3838003773255	383800	3773255	0.119922962	1.396421997	1.516345
3838103773255	383810	3773255	0.116685906	1.377761993	1.4944479

Health Risk Assessment Results Summary

Sensitive Receptors		MAX:	46.32
Unique Identifier	X (UTM)	Y (UTM)	Total Risk
3835703773245	383570	3773245	2.786262372
3835803773245	383580	3773245	2.629950461
3835903773245	383590	3773245	2.483909965
3836003773245	383600	3773245	2.352796399
3836103773245	383610	3773245	2.249331683
3836203773245	383620	3773245	2.153312
3836303773245	383630	3773245	2.065094429
3836403773245	383640	3773245	1.983764354
3836503773245	383650	3773245	1.907649672
3836603773245	383660	3773245	1.84779341
3836703773245	383670	3773245	1.79160068
3836803773245	383680	3773245	1.745852778
3836903773245	383690	3773245	1.714977798
3837003773245	383700	3773245	1.686716967
3837103773245	383710	3773245	1.661929508
3837203773245	383720	3773245	1.639806246
3837303773245	383730	3773245	1.61951653
3837403773245	383740	3773245	1.599384018
3837503773245	383750	3773245	1.580916856
3837603773245	383760	3773245	1.563314531
3837703773245	383770	3773245	1.546752714
3837803773245	383780	3773245	1.530617252
3837903773245	383790	3773245	1.512712144
3838003773245	383800	3773245	1.495187288
3838103773245	383810	3773245	1.472720848
3838203773245	383820	3773245	1.447033703
3838303773245	383830	3773245	1.422144247
3838403773245	383840	3773245	1.390340693
3838503773245	383850	3773245	1.359769036
3838603773245	383860	3773245	1.324255536
3838703773245	383870	3773245	1.282317606
3838803773245	383880	3773245	1.242148841
3838903773245	383890	3773245	1.204867304
3839003773245	383900	3773245	1.169209157
3839103773245	383910	3773245	1.134253407
3829703773255	382970	3773255	1.879640495
3829803773255	382980	3773255	1.98815026
3829903773255	382990	3773255	2.09430447
3830003773255	383000	3773255	2.188439847
3830103773255	383010	3773255	2.3406145
3830203773255	383020	3773255	2.507766492
3830303773255	383030	3773255	2.70396274
3830403773255	383040	3773255	2.941680387
3830503773255	383050	3773255	3.221206011
3830603773255	383060	3773255	3.554133267
3830703773255	383070	3773255	3.943835151
3830803773255	383080	3773255	4.384009869
3830903773255	383090	3773255	4.825266196
3831003773255	383100	3773255	5.183565479
3831103773255	383110	3773255	5.592094116
3831203773255	383120	3773255	6.341724432
3831303773255	383130	3773255	7.537729041
3831403773255	383140	3773255	9.446368356
3834403773255	383440	3773255	12.00707679
3834503773255	383450	3773255	10.03965694
3834603773255	383460	3773255	7.903272543
3834703773255	383470	3773255	6.61399124
3834803773255	383480	3773255	5.807025687
3834903773255	383490	3773255	5.211139578
3835003773255	383500	3773255	4.742117678
3835103773255	383510	3773255	4.357672767
3835203773255	383520	3773255	4.033339501
3835303773255	383530	3773255	3.743766089
3835403773255	383540	3773255	3.487586609
3835503773255	383550	3773255	3.261515097
3835603773255	383560	3773255	3.060571983
3835703773255	383570	3773255	2.880351465
3835803773255	383580	3773255	2.709357941
3835903773255	383590	3773255	2.551066737
3836003773255	383600	3773255	2.409976443
3836103773255	383610	3773255	2.302879974
3836203773255	383620	3773255	2.203403952
3836303773255	383630	3773255	2.111836026
3836403773255	383640	3773255	2.027386586
3836503773255	383650	3773255	1.948325091
3836603773255	383660	3773255	1.883781431
3836703773255	383670	3773255	1.823234542
3836803773255	383680	3773255	1.77397949
3836903773255	383690	3773255	1.741165296
3837003773255	383700	3773255	1.710772083
3837103773255	383710	3773255	1.687729396
3837203773255	383720	3773255	1.668509768
3837303773255	383730	3773255	1.650047116
3837403773255	383740	3773255	1.628091642
3837503773255	383750	3773255	1.607742495
3837603773255	383760	3773255	1.588395636
3837703773255	383770	3773255	1.570170618
3837803773255	383780	3773255	1.552611684
3837903773255	383790	3773255	1.534275117
3838003773255	383800	3773255	1.51634496
3838103773255	383810	3773255	1.4944479

FOR CHRONIC CALCS

	MAX:	1.61			
	Overlapping Phases - Maximum GLC				
2025	2026	2027	2028	2029	
0.010878766	0.014886935	0.047106934	0.07913974	0.10870448	
0.010376687	0.014227607	0.044064874	0.074768672	0.100897436	
0.009897274	0.013592824	0.041255337	0.07066589	0.093763917	
0.009462142	0.013013675	0.038748196	0.066954317	0.087442598	
0.009127968	0.012570585	0.036742411	0.063939632	0.082362329	
0.008814261	0.012152853	0.03489381	0.061114281	0.077714359	
0.008524203	0.011765634	0.033203321	0.058487495	0.073488655	
0.008255448	0.011406157	0.03165128	0.056035941	0.069628672	
0.008001872	0.011066423	0.030207549	0.053721838	0.066061051	
0.007812589	0.010816064	0.029043578	0.051815183	0.06315752	
0.00763426	0.010580405	0.027954478	0.050010521	0.060454252	
0.007498162	0.010404155	0.027041514	0.048470989	0.05816562	
0.007427062	0.010320112	0.026360942	0.047297947	0.056399608	
0.007366815	0.010251412	0.02572109	0.046195236	0.054731027	
0.007320878	0.010202704	0.025135835	0.045190149	0.05318989	
0.00728535	0.01016822	0.024593374	0.04426602	0.051751521	
0.007255656	0.010141074	0.024083331	0.043406969	0.050395555	
0.007223282	0.010109007	0.023584344	0.042573497	0.049081259	
0.007195386	0.010082034	0.023117846	0.041801305	0.047851375	
0.007167736	0.010053976	0.022673769	0.041072598	0.04668886	
0.007141558	0.010026453	0.022253421	0.04038467	0.04559398	
0.00711395	0.009995542	0.021848485	0.039721414	0.044551033	
0.007074919	0.009947612	0.021428923	0.03902308	0.043494297	
0.007035034	0.009897503	0.021022601	0.038340647	0.04248209	
0.006970097	0.009812906	0.020557912	0.03753682	0.041358113	
0.006887491	0.009703689	0.020060281	0.036661583	0.040175649	
0.00680645	0.009596292	0.019581753	0.035814921	0.039044642	
0.006688758	0.009437632	0.019027308	0.034817989	0.037760243	
0.006574377	0.009283162	0.018498733	0.033864569	0.036542295	
0.006432231	0.009089226	0.017921101	0.032810858	0.03523121	
0.006254524	0.008844794	0.017276772	0.031620868	0.033796784	
0.006083399	0.008609369	0.016662868	0.030478912	0.032442193	
0.005924289	0.008390028	0.01609305	0.029414157	0.031191242	
0.005770591	0.008177491	0.015552325	0.028400427	0.03001367	
0.005617977	0.007965631	0.015028273	0.027414257	0.028882207	
0.007575686	0.009845788	0.031393533	0.053740837	0.063916975	
0.007586514	0.009833592	0.034778059	0.061493511	0.073465156	
0.007549836	0.009781025	0.038353613	0.069927607	0.083667857	
0.007397849	0.009589902	0.042052759	0.079099224	0.094596643	
0.00741537	0.009611654	0.047076098	0.090636261	0.108348844	
0.007523261	0.009737123	0.052356274	0.10200962	0.121892622	
0.007621347	0.009848873	0.058748186	0.115818743	0.138052142	
0.007756346	0.010001584	0.06648864	0.132279651	0.156740804	
0.007914285	0.010177954	0.075648044	0.151517222	0.177720422	
0.008080396	0.010358517	0.086678937	0.174441422	0.201441801	
0.008280814	0.010573403	0.099479403	0.200381219	0.227278467	
0.008489978	0.010788719	0.113716323	0.228156706	0.25526857	
0.008735514	0.011037469	0.127061456	0.25152245	0.282952546	
0.009036726	0.011341386	0.136047705	0.261931075	0.306210263	
0.009442158	0.011766156	0.145123957	0.268510676	0.334853936	
0.009793759	0.012043363	0.164137374	0.288626681	0.393512977	
0.010306413	0.012415687	0.193816979	0.316129423	0.490601978	
0.01116464	0.013040981	0.239785521	0.351644731	0.648846721	
0.039423892	0.050342476	0.232872568	0.280914399	0.635655666	
0.036569208	0.046296339	0.189671119	0.241233253	0.49370945	
0.027819224	0.035719209	0.148693693	0.197111614	0.386679862	
0.023139221	0.030044983	0.123213485	0.169268238	0.317674379	
0.020446109	0.02678386	0.106912577	0.151278613	0.272768657	
0.018564901	0.024506228	0.094735976	0.137602815	0.23900513	
0.017138456	0.022777909	0.085098747	0.126501699	0.212260873	
0.015992103	0.021384669	0.07719972	0.117151729	0.190415398	
0.015028947	0.020205455	0.070570428	0.109086836	0.172189037	
0.014156211	0.01912269	0.064726842	0.101749227	0.156277567	
0.013368997	0.018132455	0.059626872	0.095159259	0.142530239	
0.012660964	0.017230932	0.055181372	0.089271313	0.130663767	
0.012019001	0.016404445	0.051277372	0.083991111	0.120342499	
0.011432454	0.015641841	0.047815217	0.079218142	0.111273369	
0.010860194	0.014889578	0.044584109	0.074671691	0.102916421	
0.010319064	0.014171964	0.041629868	0.070450073	0.095355973	
0.009831824	0.013522411	0.039012541	0.066662737	0.088702896	
0.009473526	0.013047256	0.036991656	0.063702684	0.083528891	
0.009137185	0.012599212	0.035127958	0.060921948	0.078791104	
0.008825609	0.012183108	0.033421006	0.058330088	0.074478072	
0.008536934	0.011796782	0.031853161	0.055909296	0.070538094	
0.008264644	0.011431758	0.03039437	0.053619447	0.066895553	
0.008049887	0.011146388	0.029183418	0.051679544	0.063854293	
0.007847783	0.010877915	0.028051214	0.049842405	0.061025384	
0.007691986	0.010674302	0.027105888	0.048279911	0.058641523	
0.007608358	0.010572973	0.026415597	0.047111452	0.056838348	
0.007534714	0.010485641	0.025762803	0.046006108	0.055128231	
0.007494391	0.010445509	0.025217587	0.045081502	0.053656689	
0.007470815	0.010428777	0.024727884	0.044262001	0.05231255	
0.00744841	0.01041278	0.024253324	0.04348025	0.051013837	
0.007405557	0.010366351	0.023739798	0.042637594	0.049652946	
0.007367256	0.01032524	0.023256671	0.041850489	0.04837326	
0.007330031	0.010284253	0.022797509	0.041107299	0.047162847	
0.007294943	0.010245103	0.022362462	0.040406175	0.046022221	
0.007259644	0.010204195	0.021945798	0.039734958	0.04493888	
0.007217606	0.010152682	0.021527597	0.03905266	0.0438698	
0.00717482	0.010099109	0.021122782	0.038387961	0.042846062	
0.00711087	0.01001579	0.020673902	0.037627665	0.041743566	

Health Risk Assessment Results Summary

		MAX:	4.18	46.12	46.32
Unique Identifier	X (UTM)	Y (UTM)	Onroad	Offroad	Total Risk
3838203773255	383820	3773255	0.113260883	1.356414924	1.4696758
3838303773255	383830	3773255	0.109990037	1.335695753	1.4456858
3838403773255	383840	3773255	0.106050496	1.306666745	1.4127172
3838503773255	383850	3773255	0.102318253	1.278628283	1.3809465
3838603773255	383860	3773255	0.098334144	1.246378639	1.3447128
3838703773255	383870	3773255	0.09396656	1.208303254	1.3022698
3838803773255	383880	3773255	0.089847234	1.171820956	1.2616682
3838903773255	383890	3773255	0.085961866	1.136579333	1.2225412
3839003773255	383900	3773255	0.082290953	1.102567022	1.184858
3839103773255	383910	3773255	0.078820312	1.06961359	1.1484339
3829703773265	382970	3773265	0.061691317	1.832679495	1.8943708
3829803773265	382980	3773265	0.065975978	1.925178897	1.9911549
3829903773265	382990	3773265	0.069708188	2.015788618	2.0854968
3830003773265	383000	3773265	0.07359879	2.10010908	2.1737079
3830103773265	383010	3773265	0.078091974	2.231233948	2.3093259
3830203773265	383020	3773265	0.082878984	2.375431062	2.45831
3830303773265	383030	3773265	0.088309817	2.543431475	2.6317413
3830403773265	383040	3773265	0.094311637	2.732428509	2.8267401
3830503773265	383050	3773265	0.101067778	2.939698623	3.0407664
3830603773265	383060	3773265	0.108780118	3.172759723	3.2815398
3830703773265	383070	3773265	0.118110636	3.449922846	3.5680335
3830803773265	383080	3773265	0.129402546	3.764270611	3.8936732
3830903773265	383090	3773265	0.142737716	4.091366991	4.2341047
3831003773265	383100	3773265	0.157854857	4.401736827	4.5595917
3831103773265	383110	3773265	0.176283847	4.740674425	4.9169583
3831203773265	383120	3773265	0.203236237	5.255279715	5.458516
3831303773265	383130	3773265	0.242118847	5.996201961	6.2383208
3831403773265	383140	3773265	0.302270228	7.131092947	7.4333632
3831503773265	383150	3773265	0.427137913	9.427324564	9.8544625
3834503773265	383450	3773265	3.494464904	7.738595364	11.23306
3834603773265	383460	3773265	2.251142554	6.325935331	8.5770779
3834703773265	383470	3773265	1.607326283	5.416253109	7.0235794
3834803773265	383480	3773265	1.269451649	4.851292124	6.1207438
3834903773265	383490	3773265	1.045557392	4.427772761	5.4733302
3835003773265	383500	3773265	0.883327208	4.086044513	4.9693717
3835103773265	383510	3773265	0.76024917	3.799333454	4.5595826
3835203773265	383520	3773265	0.663902386	3.553316587	4.217219
3835303773265	383530	3773265	0.58458655	3.33199487	3.9165814
3835403773265	383540	3773265	0.519391328	3.132917586	3.6523089
3835503773265	383550	3773265	0.464471955	2.95053666	3.4150086
3835603773265	383560	3773265	0.415287952	2.77235874	3.1876467
3835703773265	383570	3773265	0.373895919	2.611123437	2.9850194
3835803773265	383580	3773265	0.337667812	2.459184445	2.7968523
3835903773265	383590	3773265	0.306135037	2.318219605	2.6243546
3836003773265	383600	3773265	0.279299962	2.192343477	2.4716434
3836103773265	383610	3773265	0.259688629	2.100411915	2.3601005
3836203773265	383620	3773265	0.242092605	2.014495038	2.2565876
3836303773265	383630	3773265	0.226341149	1.934773735	2.1611149
3836403773265	383640	3773265	0.212198513	1.860813975	2.0730125
3836503773265	383650	3773265	0.199379839	1.791562415	1.9909423
3836603773265	383660	3773265	0.18859413	1.732707897	1.921302
3836703773265	383670	3773265	0.178736147	1.677567778	1.8563039
3836803773265	383680	3773265	0.170640841	1.632578081	1.8032189
3836903773265	383690	3773265	0.164859289	1.60360211	1.7684614
3837003773265	383700	3773265	0.15941555	1.576615894	1.7360314
3837103773265	383710	3773265	0.155166509	1.559233938	1.7144004
3837203773265	383720	3773265	0.151451454	1.546479721	1.6979312
3837303773265	383730	3773265	0.147801793	1.533839522	1.6816413
3837403773265	383740	3773265	0.143504253	1.514201544	1.6577058
3837503773265	383750	3773265	0.13949246	1.495925976	1.6354184
3837603773265	383760	3773265	0.135720189	1.478560751	1.6142809
3837703773265	383770	3773265	0.132176603	1.461948185	1.5941248
3837803773265	383780	3773265	0.128836635	1.446082234	1.5749189
3837903773265	383790	3773265	0.125645694	1.430514331	1.55616
3838003773265	383800	3773265	0.12258561	1.415323636	1.5379092
3838103773265	383810	3773265	0.119318189	1.397122172	1.5164404
3838203773265	383820	3773265	0.115918021	1.376763926	1.4926819
3838303773265	383830	3773265	0.112665711	1.356997788	1.4696635
3838403773265	383840	3773265	0.108558083	1.326937174	1.4354953
3838503773265	383850	3773265	0.104665665	1.297825004	1.4024907
3838603773265	383860	3773265	0.100551111	1.264796408	1.3653475
3838703773265	383870	3773265	0.096093439	1.226471596	1.322565
3838803773265	383880	3773265	0.091897203	1.189616035	1.2815132
3838903773265	383890	3773265	0.087819847	1.15268295	1.2405028
3839003773265	383900	3773265	0.083957059	1.116838573	1.2007956
3839103773265	383910	3773265	0.080345217	1.082463532	1.1628087
3829703773275	382970	3773275	0.062782516	1.842632634	1.9054151
3829803773275	382980	3773275	0.066723188	1.925420381	1.9921436
3829903773275	382990	3773275	0.070290093	2.002070743	2.0723608
3830003773275	383000	3773275	0.074175213	2.084623303	2.1587985
3830103773275	383010	3773275	0.078651487	2.201206006	2.2798575
3830203773275	383020	3773275	0.083382718	2.329262235	2.412645
3830303773275	383030	3773275	0.088697459	2.474221401	2.5629189
3830403773275	383040	3773275	0.094563228	2.631471242	2.7260345
3830503773275	383050	3773275	0.100899276	2.798227174	2.8991264
3830603773275	383060	3773275	0.108132944	2.989723051	3.097856
3830703773275	383070	3773275	0.117039706	3.209084625	3.3261243
3830803773275	383080	3773275	0.12777215	3.455225711	3.5829979
3830903773275	383090	3773275	0.140389403	3.721263027	3.8616524
3831003773275	383100	3773275	0.154515636	3.971457933	4.1259736
3831103773275	383110	3773275	0.171404387	4.248720115	4.4201245

Health Risk Assessment Results Summary

Sensitive Receptors

		MAX:	46.32
Unique Identifier	X (UTM)	Y (UTM)	Total Risk
3838203773255	383820	3773255	1.469675807
3838303773255	383830	3773255	1.44568579
3838403773255	383840	3773255	1.412717241
3838503773255	383850	3773255	1.380946536
3838603773255	383860	3773255	1.344712783
3838703773255	383870	3773255	1.302269814
3838803773255	383880	3773255	1.26166819
3838903773255	383890	3773255	1.222541198
3839003773255	383900	3773255	1.184857975
3839103773255	383910	3773255	1.148433902
3829703773265	382970	3773265	1.894370811
3829803773265	382980	3773265	1.991154876
3829903773265	382990	3773265	2.085496805
3830003773265	383000	3773265	2.17370787
3830103773265	383010	3773265	2.309325922
3830203773265	383020	3773265	2.458310046
3830303773265	383030	3773265	2.631741293
3830403773265	383040	3773265	2.826740146
3830503773265	383050	3773265	3.040766401
3830603773265	383060	3773265	3.281539841
3830703773265	383070	3773265	3.568033483
3830803773265	383080	3773265	3.893673158
3830903773265	383090	3773265	4.234104707
3831003773265	383100	3773265	4.559591684
3831103773265	383110	3773265	4.916958272
3831203773265	383120	3773265	5.458515952
3831303773265	383130	3773265	6.238320809
3831403773265	383140	3773265	7.433363174
3831503773265	383150	3773265	9.854462476
3834503773265	383450	3773265	11.23306027
3834603773265	383460	3773265	8.577077885
3834703773265	383470	3773265	7.023579392
3834803773265	383480	3773265	6.120743773
3834903773265	383490	3773265	5.473330154
3835003773265	383500	3773265	4.969371721
3835103773265	383510	3773265	4.559582624
3835203773265	383520	3773265	4.217218972
3835303773265	383530	3773265	3.916581421
3835403773265	383540	3773265	3.652308914
3835503773265	383550	3773265	3.415008614
3835603773265	383560	3773265	3.187646692
3835703773265	383570	3773265	2.985019356
3835803773265	383580	3773265	2.796852257
3835903773265	383590	3773265	2.624354641
3836003773265	383600	3773265	2.47164344
3836103773265	383610	3773265	2.360100544
3836203773265	383620	3773265	2.256587643
3836303773265	383630	3773265	2.161114884
3836403773265	383640	3773265	2.073012488
3836503773265	383650	3773265	1.990942254
3836603773265	383660	3773265	1.921302027
3836703773265	383670	3773265	1.856303926
3836803773265	383680	3773265	1.803218922
3836903773265	383690	3773265	1.768461399
3837003773265	383700	3773265	1.736031445
3837103773265	383710	3773265	1.714400448
3837203773265	383720	3773265	1.697931175
3837303773265	383730	3773265	1.681641314
3837403773265	383740	3773265	1.657705797
3837503773265	383750	3773265	1.635418435
3837603773265	383760	3773265	1.61428094
3837703773265	383770	3773265	1.594124788
3837803773265	383780	3773265	1.574918869
3837903773265	383790	3773265	1.556160025
3838003773265	383800	3773265	1.537909246
3838103773265	383810	3773265	1.516440362
3838203773265	383820	3773265	1.492681947
3838303773265	383830	3773265	1.469663499
3838403773265	383840	3773265	1.435495257
3838503773265	383850	3773265	1.402490668
3838603773265	383860	3773265	1.365347519
3838703773265	383870	3773265	1.322565034
3838803773265	383880	3773265	1.281513238
3838903773265	383890	3773265	1.240502797
3839003773265	383900	3773265	1.200795631
3839103773265	383910	3773265	1.162808749
3829703773275	382970	3773275	1.905415149
3829803773275	382980	3773275	1.992143569
3829903773275	382990	3773275	2.072360836
3830003773275	383000	3773275	2.158798515
3830103773275	383010	3773275	2.279857492
3830203773275	383020	3773275	2.412644953
3830303773275	383030	3773275	2.562918859
3830403773275	383040	3773275	2.726034469
3830503773275	383050	3773275	2.89912645
3830603773275	383060	3773275	3.097855995
3830703773275	383070	3773275	3.326124331
3830803773275	383080	3773275	3.582997861
3830903773275	383090	3773275	3.86165243
3831003773275	383100	3773275	4.125973569
3831103773275	383110	3773275	4.420124502

FOR CHRONIC CALCS

MAX:	1.61			
Overlapping Phases - Maximum GLC				
2025	2026	2027	2028	2029
0.007031275	0.009910662	0.020195304	0.036800055	0.04058941
0.006953439	0.009807754	0.019734729	0.035997668	0.039485307
0.006828476	0.009638837	0.019173053	0.034995256	0.0381779
0.00670677	0.009473881	0.01863639	0.034032365	0.036933941
0.006559638	0.009272785	0.018056653	0.032979417	0.035612079
0.006378044	0.009022781	0.017412794	0.031793074	0.034174386
0.006203688	0.008782729	0.016799253	0.030654571	0.032814821
0.006033751	0.008547817	0.016213476	0.029562251	0.031528321
0.005868432	0.008318476	0.015653862	0.028514598	0.030309162
0.005706807	0.008093479	0.015118142	0.027509348	0.029152559
0.007686194	0.00997492	0.031355697	0.052916687	0.06363859
0.007690608	0.009961587	0.034380783	0.059810113	0.072201873
0.007656372	0.0099163	0.037542709	0.067190246	0.081217773
0.007548427	0.009779196	0.040833517	0.075107844	0.090790994
0.007583689	0.009822345	0.045168888	0.084810724	0.102462064
0.007707812	0.009968292	0.049676345	0.094188002	0.113829541
0.007841852	0.010123724	0.054997581	0.105184031	0.127067287
0.007993368	0.010296734	0.061002099	0.117333516	0.141299044
0.00816975	0.010495227	0.067547589	0.130196758	0.156252573
0.00835834	0.010705344	0.074889317	0.144230312	0.172522086
0.008543362	0.010904258	0.083665861	0.160748108	0.191891878
0.008742187	0.011109803	0.093436713	0.178208868	0.213803311
0.00898299	0.011355025	0.103008794	0.193265514	0.236705109
0.009353639	0.011763625	0.110819776	0.201944953	0.258106004
0.009743077	0.012171803	0.118878414	0.20855272	0.283393276
0.010098236	0.01248633	0.132021454	0.220861562	0.325714702
0.010561847	0.012862108	0.150823825	0.236827181	0.388497107
0.011234569	0.01336626	0.179597685	0.259647108	0.486291783
0.01241481	0.01408113	0.2393672	0.309673292	0.686766478
0.042832551	0.053998875	0.208851119	0.259432388	0.542352398
0.031298246	0.040029443	0.158948358	0.205167651	0.414456165
0.025279278	0.032725868	0.128890877	0.172613763	0.334200658
0.022086791	0.028848063	0.11100176	0.15321757	0.285235115
0.019932247	0.026234871	0.097989505	0.13895937	0.249237423
0.018322049	0.024283815	0.087795019	0.127588858	0.220926549
0.017043924	0.022730467	0.079504535	0.118112132	0.197905113
0.015989174	0.021443718	0.072602083	0.110015895	0.178802884
0.015061877	0.020305023	0.066591985	0.10275429	0.162281696
0.014233411	0.019273244	0.061383663	0.096273415	0.148081989
0.013474221	0.01831491	0.056778198	0.090374603	0.135647477
0.012724183	0.017354063	0.05245603	0.084650511	0.124140408
0.012039963	0.016466221	0.048662378	0.079518857	0.114144413
0.011387377	0.015608935	0.045200586	0.074738321	0.105131717
0.010776324	0.014798507	0.042070359	0.0703523	0.09706712
0.010229099	0.014068243	0.03931928	0.066457514	0.09002826
0.009843007	0.013556283	0.037270323	0.063530209	0.084731715
0.009481115	0.013074178	0.035382997	0.060781189	0.079887449
0.009145308	0.012625669	0.033651664	0.058211592	0.075471184
0.008834072	0.012209148	0.032060826	0.055808088	0.071437026
0.008542522	0.011818178	0.030586596	0.053542055	0.06771996
0.008300205	0.011495019	0.029323408	0.05156215	0.064528538
0.008073736	0.011193058	0.028147482	0.049690992	0.061571219
0.00789615	0.01095932	0.02716739	0.048103294	0.059088691
0.00779998	0.010840676	0.026466917	0.046937772	0.057247953
0.007713395	0.010735432	0.025802522	0.045830729	0.055499119
0.007677009	0.010701541	0.025292149	0.044976806	0.054091975
0.007664638	0.010701375	0.024852545	0.04425301	0.05283963
0.007651005	0.010698399	0.024418199	0.043555661	0.051608827
0.007596845	0.010636432	0.023888058	0.042698632	0.050198673
0.00754749	0.010580301	0.023388987	0.041897562	0.048871542
0.007500315	0.010525924	0.022914465	0.041139248	0.047614879
0.007454511	0.010472185	0.02246255	0.040419419	0.046424618
0.007410236	0.01041943	0.022031766	0.039733995	0.045297247
0.007365082	0.010364195	0.021615733	0.039068593	0.044218063
0.007319876	0.010307925	0.021213462	0.038420618	0.043185289
0.007256448	0.010225377	0.020778102	0.037699234	0.04209886
0.007180196	0.010124893	0.020320274	0.036922986	0.040978183
0.007105739	0.010026672	0.019879071	0.036167741	0.039904058
0.00697331	0.009847268	0.019310094	0.035158928	0.038573116
0.006843914	0.009671406	0.018765584	0.034187742	0.037305548
0.006690667	0.009461548	0.018182199	0.033131687	0.035969969
0.006506235	0.009207515	0.017540454	0.031951043	0.034530947
0.006327973	0.008961529	0.016928646	0.030819019	0.033170487
0.006146943	0.00871061	0.016326818	0.029697536	0.031847584
0.00596974	0.008464145	0.015749461	0.028618481	0.030590258
0.005798411	0.008224861	0.015201581	0.027593774	0.029407392
0.00778422	0.010089741	0.031238414	0.051995808	0.063240288
0.00779478	0.010091936	0.033913806	0.058024925	0.070817185
0.007745485	0.010030924	0.036651451	0.064399518	0.078730098
0.007702235	0.009973272	0.0396	0.071161667	0.087088211
0.007755502	0.010036967	0.043333199	0.07925653	0.097039898
0.007893647	0.010199881	0.047165322	0.086919341	0.106644067
0.008037094	0.010366797	0.051566883	0.09561528	0.117486695
0.008207525	0.010563658	0.056285488	0.104587089	0.128768169
0.008427141	0.010816738	0.061095934	0.113101324	0.139823406
0.008724023	0.011171405	0.06637736	0.122065175	0.151673588
0.008926416	0.011395549	0.072871101	0.133386158	0.167021466
0.009119374	0.011599276	0.08011701	0.1453631	0.184793688
0.009369958	0.011864546	0.087498628	0.156069968	0.203909551
0.009656454	0.012169484	0.093838856	0.162980918	0.222189919
0.009944913	0.012463109	0.100654938	0.168943131	0.243878071

Health Risk Assessment Results Summary

		MAX:	4.18	46.12	46.32
Unique Identifier	X (UTM)	Y (UTM)	Onroad	Offroad	Total Risk
3831203773275	383120	3773275	0.193807862	4.614042419	4.8078503
3831303773275	383130	3773275	0.223524698	5.082152183	5.3056769
3831403773275	383140	3773275	0.267750526	5.769836814	6.0375873
3831503773275	383150	3773275	0.370043016	7.458614446	7.8286575
3834503773275	383450	3773275	3.818462079	8.499433359	12.317895
3834603773275	383460	3773275	2.784949423	6.830647216	9.6155966
3834703773275	383470	3773275	1.913232706	5.77589205	7.6891248
3834803773275	383480	3773275	1.472930868	5.126974251	6.5999051
3834903773275	383490	3773275	1.19166643	4.650902572	5.842569
3835003773275	383500	3773275	0.993877958	4.275714925	5.2695929
3835103773275	383510	3773275	0.847291479	3.967472147	4.8147636
3835203773275	383520	3773275	0.734530237	3.706447829	4.4409781
3835303773275	383530	3773275	0.643975606	3.476652564	4.1206282
3835403773275	383540	3773275	0.570043113	3.272116686	3.8421598
3835503773275	383550	3773275	0.507829909	3.084055902	3.5918858
3835603773275	383560	3773275	0.450271476	2.890710181	3.3409817
3835703773275	383570	3773275	0.402611159	2.716670615	3.1192818
3835803773275	383580	3773275	0.361452636	2.553662481	2.9151151
3835903773275	383590	3773275	0.326226414	2.403519007	2.7297454
3836003773275	383600	3773275	0.296479032	2.269372627	2.5658517
3836103773275	383610	3773275	0.274558852	2.169889281	2.4444481
3836203773275	383620	3773275	0.25505023	2.077424012	2.3324742
3836303773275	383630	3773275	0.237741979	1.992153743	2.2298957
3836403773275	383640	3773275	0.222303801	1.913328087	2.1356319
3836503773275	383650	3773275	0.208346782	1.839600866	2.0479476
3836603773275	383660	3773275	0.196776889	1.778004867	1.9747818
3836703773275	383670	3773275	0.186242177	1.720388953	1.9066311
3836803773275	383680	3773275	0.177464511	1.672599628	1.8500641
3836903773275	383690	3773275	0.170974009	1.639970333	1.8109443
3837003773275	383700	3773275	0.164846884	1.609110566	1.7739574
3837103773275	383710	3773275	0.159981186	1.587894484	1.7478757
3837203773275	383720	3773275	0.155663095	1.570923797	1.7265869
3837303773275	383730	3773275	0.151521899	1.554955223	1.7064771
3837403773275	383740	3773275	0.147271028	1.537055446	1.6843265
3837503773275	383750	3773275	0.143314868	1.520632287	1.6639472
3837603773275	383760	3773275	0.139303116	1.502287522	1.6415906
3837703773275	383770	3773275	0.135366851	1.483205894	1.6185727
3837803773275	383780	3773275	0.131686278	1.465253464	1.5969397
3837903773275	383790	3773275	0.128441311	1.450177492	1.5786188
3838003773275	383800	3773275	0.125354198	1.435657811	1.561012
3838103773275	383810	3773275	0.122037651	1.417829339	1.539867
3838203773275	383820	3773275	0.118566682	1.397430528	1.5159972
3838303773275	383830	3773275	0.115241741	1.377677624	1.4929194
3838403773275	383840	3773275	0.11102156	1.347157643	1.4581792
3838503773275	383850	3773275	0.107000912	1.317310127	1.424311
3838603773275	383860	3773275	0.102771294	1.28363247	1.3864038
3838703773275	383870	3773275	0.09816097	1.244288048	1.342449
3838803773275	383880	3773275	0.093818056	1.206304692	1.3001227
3838903773275	383890	3773275	0.089635366	1.168607774	1.2582431
3839003773275	383900	3773275	0.085697088	1.132234269	1.2179314
3839103773275	383910	3773275	0.08201239	1.097377537	1.1793899
3829703773285	382970	3773285	0.063220979	1.845041588	1.9082626
3829803773285	382980	3773285	0.067072071	1.923122017	1.9901941
3829903773285	382990	3773285	0.070696521	2.004375674	2.0750722
3830003773285	383000	3773285	0.07455971	2.075061341	2.1496211
3830103773285	383010	3773285	0.078888628	2.172052196	2.2509408
3830203773285	383020	3773285	0.083449749	2.285821787	2.3692715
3830303773285	383030	3773285	0.08851742	2.410802552	2.49932
3830403773285	383040	3773285	0.094045685	2.558496451	2.6525421
3830503773285	383050	3773285	0.100026311	2.696777005	2.7968033
3830603773285	383060	3773285	0.106449915	2.833900435	2.9403504
3830703773285	383070	3773285	0.114557927	3.001447313	3.1160052
3830803773285	383080	3773285	0.124231157	3.189603383	3.3138345
3830903773285	383090	3773285	0.135546824	3.394197558	3.5297444
3831003773285	383100	3773285	0.148562568	3.610462773	3.7590253
3831103773285	383110	3773285	0.164336381	3.855940367	4.0202767
3831203773285	383120	3773285	0.184125251	4.149263537	4.3333888
3831303773285	383130	3773285	0.209152108	4.501547293	4.7106994
3831403773285	383140	3773285	0.244719354	4.989602257	5.2343216
3831503773285	383150	3773285	0.321130383	6.086343523	6.4074739
3831603773285	383160	3773285	0.455132518	7.84537331	8.3005058
3834603773285	383460	3773285	3.637682597	7.559205576	11.196888
3834703773285	383470	3773285	2.469692013	6.378861536	8.8485535
3834803773285	383480	3773285	1.805598045	5.557434918	7.363033
3834903773285	383490	3773285	1.40826065	4.970880501	6.3791412
3835003773285	383500	3773285	1.146182324	4.527554342	5.6737367
3835103773285	383510	3773285	0.963249998	4.182361857	5.1456119
3835203773285	383520	3773285	0.82519284	3.894076467	4.7192693
3835303773285	383530	3773285	0.718031192	3.648263018	4.3662942
3835403773285	383540	3773285	0.632518688	3.433394909	4.0659136
3835503773285	383550	3773285	0.560806699	3.236882683	3.7976894
3835603773285	383560	3773285	0.494147426	3.03351121	3.5276586
3835703773285	383570	3773285	0.439514145	2.849377504	3.2888916
3835803773285	383580	3773285	0.392823597	2.677362817	3.0701864
3835903773285	383590	3773285	0.353059702	2.518629941	2.8716896
3836003773285	383600	3773285	0.319660369	2.375791863	2.6954522
3836103773285	383610	3773285	0.294085851	2.26346627	2.5575521
3836203773285	383620	3773285	0.271563592	2.159604835	2.4311684
3836303773285	383630	3773285	0.251875248	2.064993528	2.3168688
3836403773285	383640	3773285	0.234589061	1.978791013	2.2133801
3836503773285	383650	3773285	0.219082808	1.898522385	2.1176052

Health Risk Assessment Results Summary

Sensitive Receptors		MAX:	46.32
Unique Identifier	X (UTM)	Y (UTM)	Total Risk
3831203773275	383120	3773275	4.807850281
3831303773275	383130	3773275	5.305676881
3831403773275	383140	3773275	6.03758734
3831503773275	383150	3773275	7.828657463
3834503773275	383450	3773275	12.31789544
3834603773275	383460	3773275	9.615596639
3834703773275	383470	3773275	7.689124755
3834803773275	383480	3773275	6.599905119
3834903773275	383490	3773275	5.842569002
3835003773275	383500	3773275	5.269592883
3835103773275	383510	3773275	4.814763626
3835203773275	383520	3773275	4.440978066
3835303773275	383530	3773275	4.12062817
3835403773275	383540	3773275	3.842159799
3835503773275	383550	3773275	3.591885811
3835603773275	383560	3773275	3.340981656
3835703773275	383570	3773275	3.119281774
3835803773275	383580	3773275	2.915115116
3835903773275	383590	3773275	2.729745421
3836003773275	383600	3773275	2.565851659
3836103773275	383610	3773275	2.444448133
3836203773275	383620	3773275	2.332474242
3836303773275	383630	3773275	2.229895722
3836403773275	383640	3773275	2.135631888
3836503773275	383650	3773275	2.047947648
3836603773275	383660	3773275	1.974781756
3836703773275	383670	3773275	1.90663113
3836803773275	383680	3773275	1.850064139
3836903773275	383690	3773275	1.810944342
3837003773275	383700	3773275	1.773957449
3837103773275	383710	3773275	1.74787567
3837203773275	383720	3773275	1.726586892
3837303773275	383730	3773275	1.706477122
3837403773275	383740	3773275	1.684326474
3837503773275	383750	3773275	1.663947155
3837603773275	383760	3773275	1.641590637
3837703773275	383770	3773275	1.618572745
3837803773275	383780	3773275	1.596939742
3837903773275	383790	3773275	1.578618803
3838003773275	383800	3773275	1.561012009
3838103773275	383810	3773275	1.53986699
3838203773275	383820	3773275	1.51599721
3838303773275	383830	3773275	1.492919365
3838403773275	383840	3773275	1.458179203
3838503773275	383850	3773275	1.424311039
3838603773275	383860	3773275	1.386403764
3838703773275	383870	3773275	1.342449017
3838803773275	383880	3773275	1.300122748
3838903773275	383890	3773275	1.25824314
3839003773275	383900	3773275	1.217931356
3839103773275	383910	3773275	1.179389927
3829703773285	382970	3773285	1.908262567
3829803773285	382980	3773285	1.990194087
3829903773285	382990	3773285	2.075072195
3830003773285	383000	3773285	2.149621051
3830103773285	383010	3773285	2.250940824
3830203773285	383020	3773285	2.369271536
3830303773285	383030	3773285	2.499319972
3830403773285	383040	3773285	2.652542135
3830503773285	383050	3773285	2.796803316
3830603773285	383060	3773285	2.94035035
3830703773285	383070	3773285	3.11600524
3830803773285	383080	3773285	3.313834539
3830903773285	383090	3773285	3.529744381
3831003773285	383100	3773285	3.759025341
3831103773285	383110	3773285	4.020276749
3831203773285	383120	3773285	4.333388788
3831303773285	383130	3773285	4.7106994
3831403773285	383140	3773285	5.234321611
3831503773285	383150	3773285	6.407473906
3831603773285	383160	3773285	8.300505828
3834603773285	383460	3773285	11.19688817
3834703773285	383470	3773285	8.848553549
3834803773285	383480	3773285	7.363032962
3834903773285	383490	3773285	6.379141151
3835003773285	383500	3773285	5.673736666
3835103773285	383510	3773285	5.145611856
3835203773285	383520	3773285	4.719269307
3835303773285	383530	3773285	4.36629421
3835403773285	383540	3773285	4.065913597
3835503773285	383550	3773285	3.797689381
3835603773285	383560	3773285	3.527658635
3835703773285	383570	3773285	3.288891648
3835803773285	383580	3773285	3.070186414
3835903773285	383590	3773285	2.871689643
3836003773285	383600	3773285	2.695452232
3836103773285	383610	3773285	2.557552121
3836203773285	383620	3773285	2.431168427
3836303773285	383630	3773285	2.316868776
3836403773285	383640	3773285	2.213380074
3836503773285	383650	3773285	2.117605193

FOR CHRONIC CALCS

MAX:	1.61			
Overlapping Phases - Maximum GLC				
2025	2026	2027	2028	2029
0.010268504	0.012769985	0.109753654	0.176640537	0.27388049
0.01065864	0.013115939	0.121401248	0.185626815	0.313370809
0.011178822	0.013531	0.138877504	0.199593538	0.372292128
0.012173347	0.014158508	0.183641168	0.240918516	0.518612104
0.046237494	0.058440367	0.228658316	0.274782495	0.605329552
0.036674028	0.046607525	0.175762305	0.220217902	0.457266002
0.028545898	0.036762292	0.139320459	0.181305621	0.362593012
0.024409856	0.03173509	0.11819626	0.158639451	0.305642096
0.021728904	0.028480032	0.103256727	0.142573884	0.264657746
0.019797733	0.026138562	0.091848711	0.130184527	0.233081714
0.018311763	0.024336634	0.082775158	0.120163854	0.207884069
0.017112511	0.022877663	0.075339824	0.111753911	0.187233917
0.016090925	0.021628987	0.069013137	0.104402699	0.16972747
0.015199371	0.020530739	0.063569828	0.097898676	0.154751746
0.01438487	0.019514862	0.058753649	0.091959873	0.141612556
0.013539752	0.018442154	0.05405076	0.085902299	0.128977725
0.012774746	0.017456464	0.049969006	0.080505985	0.118126719
0.01204978	0.01650889	0.046284794	0.075520051	0.108453826
0.011376514	0.015618851	0.042993635	0.070991158	0.099904144
0.010772975	0.014815162	0.04011263	0.0669856	0.092474529
0.010336975	0.014236814	0.037946439	0.063961292	0.086840313
0.009931173	0.013696228	0.035963743	0.06113969	0.081718998
0.009557471	0.013196952	0.034157277	0.058519412	0.077079232
0.009212683	0.012735201	0.032504663	0.056077481	0.07285831
0.008890535	0.012303015	0.030974769	0.053775183	0.068974449
0.008627629	0.011952249	0.029683963	0.051794159	0.065684498
0.008382576	0.011625342	0.028484083	0.049923877	0.062642479
0.008186031	0.011365904	0.027469977	0.048314684	0.060055606
0.008067249	0.01121598	0.026719511	0.04709715	0.05808164
0.007956693	0.011077338	0.026003558	0.04593135	0.05620235
0.00789676	0.011010276	0.025443001	0.045013501	0.054671843
0.00785867	0.010973923	0.024949836	0.044214788	0.053295388
0.007824455	0.010942301	0.024475413	0.043458227	0.051970415
0.007777345	0.010891033	0.023979821	0.042672894	0.050617232
0.007735823	0.010846642	0.02351529	0.041946068	0.049348095
0.007681116	0.010782173	0.023034137	0.041187986	0.048063974
0.007620045	0.010707584	0.022553404	0.040425858	0.046800221
0.007562688	0.010637056	0.022099404	0.039706548	0.045610674
0.007518634	0.010584133	0.021696358	0.039077901	0.044546056
0.007475386	0.010530994	0.021309873	0.038471215	0.043532545
0.007412306	0.010449364	0.02088599	0.037783784	0.042458625
0.007333601	0.010345376	0.020435646	0.037033624	0.041343676
0.007257372	0.010244618	0.020001079	0.036300611	0.040272922
0.0071204	0.010058763	0.019433345	0.035300671	0.038936463
0.006985116	0.009874573	0.018886115	0.034329671	0.037656048
0.0068264	0.009656849	0.018301029	0.033274568	0.036311793
0.006634752	0.009392627	0.017652037	0.032081287	0.034852333
0.006448223	0.009134541	0.017032757	0.030936377	0.033472206
0.006261122	0.008874687	0.016427631	0.029812169	0.032139099
0.006079124	0.008620972	0.015850066	0.028735891	0.030878313
0.005903418	0.008375085	0.01530213	0.027714305	0.02969127
0.007921777	0.010262771	0.030745328	0.050108163	0.061619827
0.007956956	0.010296435	0.033158812	0.055378173	0.068388649
0.007990575	0.010336179	0.035707226	0.060921179	0.075463473
0.007935762	0.010266234	0.038273567	0.066687259	0.082871405
0.007970721	0.010305108	0.041382268	0.073341157	0.091286746
0.008146786	0.010513899	0.044533985	0.079121235	0.099011247
0.008338682	0.010741897	0.048001925	0.085387126	0.1074097
0.008640918	0.011107819	0.05178714	0.091801981	0.116095845
0.008892656	0.011408387	0.055425706	0.097746262	0.124550879
0.009101001	0.011655493	0.059133778	0.103660889	0.133413625
0.00927933	0.011858109	0.063877131	0.111382354	0.145347831
0.009461806	0.012057081	0.069151826	0.119456229	0.159129998
0.009662792	0.012271236	0.074710739	0.127091601	0.174432822
0.009890281	0.012512586	0.080327479	0.133621228	0.19098581
0.010139465	0.01276562	0.086565447	0.139893854	0.210513349
0.010423978	0.013040126	0.093953598	0.146529884	0.234596276
0.010759545	0.013348285	0.102788428	0.153700596	0.26415179
0.011189998	0.013706203	0.115265936	0.164045755	0.305728645
0.01195804	0.014208617	0.144503004	0.191853611	0.400397326
0.013212538	0.014950751	0.191412141	0.232608458	0.554914356
0.045029456	0.056775656	0.201868358	0.246888658	0.520815561
0.034205662	0.043681806	0.158618378	0.199633938	0.412427238
0.027986134	0.036132256	0.130595054	0.169744153	0.339238373
0.024229935	0.031573282	0.111600999	0.149530171	0.288026338
0.021703931	0.02851231	0.097801978	0.134831612	0.250184778
0.019890459	0.026315746	0.087412095	0.123668886	0.221436003
0.018460397	0.024581131	0.079041851	0.114531354	0.198202546
0.017291285	0.023157888	0.072153163	0.106833605	0.179081621
0.016299464	0.021942736	0.066345319	0.100173454	0.163000997
0.015409117	0.020844202	0.061222268	0.094117495	0.148899643
0.014490642	0.019696309	0.056186589	0.087872799	0.135225544
0.013655866	0.018632442	0.051833491	0.082294611	0.123526894
0.01287048	0.017616219	0.047930737	0.077140809	0.113164065
0.012139071	0.016656767	0.044457116	0.072452552	0.104046604
0.011477974	0.015781011	0.041416592	0.068290092	0.096134342
0.010965251	0.015101278	0.039026704	0.065008061	0.089894013
0.010490421	0.014468574	0.0368561	0.061975003	0.084267514
0.010058626	0.01389133	0.034904499	0.059201507	0.079235601
0.009666704	0.013366247	0.033144316	0.056654581	0.074719052
0.009302426	0.012876839	0.031523359	0.054264748	0.070583676

Health Risk Assessment Results Summary

		MAX:	4.18	46.12	46.32
Unique Identifier	X (UTM)	Y (UTM)	Onroad	Offroad	Total Risk
3836603773285	383660	3773285	0.206655877	1.834241277	2.0408972
3836703773285	383670	3773285	0.195431428	1.774626341	1.9700578
3836803773285	383680	3773285	0.18581557	1.723425858	1.9092414
3836903773285	383690	3773285	0.178255314	1.685077597	1.8633329
3837003773285	383700	3773285	0.171141236	1.648548858	1.8196901
3837103773285	383710	3773285	0.165249081	1.620433761	1.7856828
3837203773285	383720	3773285	0.159932811	1.596221705	1.7561545
3837303773285	383730	3773285	0.155036045	1.574643576	1.7296796
3837403773285	383740	3773285	0.150972505	1.559650369	1.7106229
3837503773285	383750	3773285	0.14721704	1.54638844	1.6936055
3837603773285	383760	3773285	0.142992485	1.527443073	1.6704356
3837703773285	383770	3773285	0.138624183	1.505497018	1.6441212
3837803773285	383780	3773285	0.134545806	1.484838598	1.6193844
3837903773285	383790	3773285	0.131263416	1.470568299	1.6018317
3838003773285	383800	3773285	0.128157806	1.456748232	1.584906
3838103773285	383810	3773285	0.124796971	1.43940979	1.5642068
3838203773285	383820	3773285	0.121223401	1.418814585	1.540038
3838303773285	383830	3773285	0.117803485	1.398701532	1.516505
3838403773285	383840	3773285	0.113478361	1.367787675	1.481266
3838503773285	383850	3773285	0.109341582	1.337377841	1.4467194
3838603773285	383860	3773285	0.104988272	1.303055931	1.4080442
3838703773285	383870	3773285	0.100208893	1.262343336	1.3625522
3838803773285	383880	3773285	0.095723733	1.22322832	1.3189521
3838903773285	383890	3773285	0.091449798	1.18490992	1.2763597
3839003773285	383900	3773285	0.087440522	1.148044914	1.2354854
3839103773285	383910	3773285	0.08369688	1.112837149	1.196534
3829703773295	382970	3773295	0.063439142	1.846216851	1.909656
3829803773295	382980	3773295	0.067240456	1.920918106	1.9881586
3829903773295	382990	3773295	0.070982947	1.999104801	2.0700877
3830003773295	383000	3773295	0.074790938	2.081371533	2.1561625
3830103773295	383010	3773295	0.079091409	2.157641278	2.2367327
3830203773295	383020	3773295	0.083399205	2.274863116	2.3582623
3830303773295	383030	3773295	0.088107908	2.378723766	2.4668317
3830403773295	383040	3773295	0.092975608	2.483590389	2.576566
3830503773295	383050	3773295	0.098051551	2.589490142	2.6875417
3830603773295	383060	3773295	0.103550124	2.697072005	2.8006221
3830703773295	383070	3773295	0.110751546	2.829243761	2.9399953
3830803773295	383080	3773295	0.119297656	2.977163141	3.0964608
3830903773295	383090	3773295	0.129396145	3.141407781	3.2708039
3831003773295	383100	3773295	0.141816466	3.333093975	3.4749104
3831103773295	383110	3773295	0.156856124	3.552995435	3.7098516
3831203773295	383120	3773295	0.174471289	3.79371951	3.9681908
3831303773295	383130	3773295	0.195766248	4.067704629	4.2634709
3831403773295	383140	3773295	0.224653193	4.428215026	4.6528682
3831503773295	383150	3773295	0.283415397	5.192460952	5.4758763
3831603773295	383160	3773295	0.375257305	6.323679726	6.698937
3831703773295	383170	3773295	0.526073762	7.936433431	8.4625072
3834603773295	383460	3773295	3.385060707	8.605013498	11.990074
3834703773295	383470	3773295	3.351107203	7.225098667	10.576206
3834803773295	383480	3773295	2.337925686	6.164538219	8.5024639
3834903773295	383490	3773295	1.727938051	5.406179545	7.1341176
3835003773295	383500	3773295	1.35930488	4.860834066	6.2201389
3835103773295	383510	3773295	1.119599569	4.457200176	5.5767997
3835203773295	383520	3773295	0.944614886	4.128954553	5.0735694
3835303773295	383530	3773295	0.813767073	3.858301529	4.6720686
3835403773295	383540	3773295	0.711327281	3.626194958	4.3375222
3835503773295	383550	3773295	0.627034765	3.416701101	4.0437359
3835603773295	383560	3773295	0.548141125	3.198108821	3.7462499
3835703773295	383570	3773295	0.484251402	3.002418039	3.4866694
3835803773295	383580	3773295	0.430456392	2.819450313	3.2499067
3835903773295	383590	3773295	0.385036978	2.650553159	3.0355901
3836003773295	383600	3773295	0.346932584	2.497652949	2.8445855
3836103773295	383610	3773295	0.316631308	2.3695864	2.6862177
3836203773295	383620	3773295	0.290355952	2.252027479	2.5423834
3836303773295	383630	3773295	0.267743002	2.146142544	2.4138855
3836403773295	383640	3773295	0.248209695	2.051086893	2.2992966
3836503773295	383650	3773295	0.230851193	1.963155568	2.1940068
3836603773295	383660	3773295	0.217394435	1.895532243	2.1129267
3836703773295	383670	3773295	0.205384603	1.833698025	2.0390826
3836803773295	383680	3773295	0.194824926	1.77865984	1.9734848
3836903773295	383690	3773295	0.186017945	1.733604256	1.9196222
3837003773295	383700	3773295	0.177792884	1.690707616	1.8685005
3837103773295	383710	3773295	0.170766601	1.65527216	1.8260388
3837203773295	383720	3773295	0.164352803	1.623253192	1.787606
3837303773295	383730	3773295	0.158657033	1.595855341	1.7545124
3837403773295	383740	3773295	0.154768226	1.583580006	1.7383482
3837503773295	383750	3773295	0.151211393	1.573555827	1.7247672
3837603773295	383760	3773295	0.146785443	1.554047352	1.7008328
3837703773295	383770	3773295	0.141941045	1.528921777	1.6708628
3837803773295	383780	3773295	0.137455641	1.505526833	1.6429825
3837903773295	383790	3773295	0.13411416	1.49175406	1.6258682
3838003773295	383800	3773295	0.130988833	1.478770058	1.6097589
3838103773295	383810	3773295	0.127564963	1.46172798	1.5892929
3838203773295	383820	3773295	0.123890281	1.440921964	1.5648122
3838303773295	383830	3773295	0.120370398	1.420491789	1.5408622
3838403773295	383840	3773295	0.115939391	1.389135266	1.5050747
3838503773295	383850	3773295	0.111676089	1.358002119	1.4696782
3838603773295	383860	3773295	0.107198128	1.322960297	1.4301584
3838703773295	383870	3773295	0.10225502	1.28091664	1.3831717
3838803773295	383880	3773295	0.097627726	1.240627089	1.3382548
3838903773295	383890	3773295	0.093266355	1.201640325	1.2949067

Health Risk Assessment Results Summary

Sensitive Receptors		MAX:	46.32
Unique Identifier	X (UTM)	Y (UTM)	Total Risk
3836603773285	383660	3773285	2.040897154
3836703773285	383670	3773285	1.970057769
3836803773285	383680	3773285	1.909241428
3836903773285	383690	3773285	1.863332911
3837003773285	383700	3773285	1.819690094
3837103773285	383710	3773285	1.785682842
3837203773285	383720	3773285	1.756154516
3837303773285	383730	3773285	1.72967962
3837403773285	383740	3773285	1.710622874
3837503773285	383750	3773285	1.69360548
3837603773285	383760	3773285	1.670435559
3837703773285	383770	3773285	1.644121201
3837803773285	383780	3773285	1.619384404
3837903773285	383790	3773285	1.601831716
3838003773285	383800	3773285	1.584906038
3838103773285	383810	3773285	1.56420676
3838203773285	383820	3773285	1.540037986
3838303773285	383830	3773285	1.516505016
3838403773285	383840	3773285	1.481266036
3838503773285	383850	3773285	1.446719423
3838603773285	383860	3773285	1.408044203
3838703773285	383870	3773285	1.362552229
3838803773285	383880	3773285	1.318952054
3838903773285	383890	3773285	1.276359718
3839003773285	383900	3773285	1.235485437
3839103773285	383910	3773285	1.196534029
3829703773295	382970	3773295	1.909655992
3829803773295	382980	3773295	1.988158562
3829903773295	382990	3773295	2.070087747
3830003773295	383000	3773295	2.156162471
3830103773295	383010	3773295	2.236732687
3830203773295	383020	3773295	2.358262321
3830303773295	383030	3773295	2.466831675
3830403773295	383040	3773295	2.576565998
3830503773295	383050	3773295	2.687541694
3830603773295	383060	3773295	2.800622129
3830703773295	383070	3773295	2.939995307
3830803773295	383080	3773295	3.096460797
3830903773295	383090	3773295	3.270803925
3831003773295	383100	3773295	3.474910441
3831103773295	383110	3773295	3.709851559
3831203773295	383120	3773295	3.968190799
3831303773295	383130	3773295	4.263470877
3831403773295	383140	3773295	4.652868219
3831503773295	383150	3773295	5.475876349
3831603773295	383160	3773295	6.698937031
3831703773295	383170	3773295	8.462507193
3834603773295	383460	3773295	11.99007421
3834703773295	383470	3773295	10.57620587
3834803773295	383480	3773295	8.502463904
3834903773295	383490	3773295	7.134117596
3835003773295	383500	3773295	6.220138946
3835103773295	383510	3773295	5.576799745
3835203773295	383520	3773295	5.073569439
3835303773295	383530	3773295	4.672068602
3835403773295	383540	3773295	4.337522239
3835503773295	383550	3773295	4.043735866
3835603773295	383560	3773295	3.746249946
3835703773295	383570	3773295	3.486669441
3835803773295	383580	3773295	3.249906705
3835903773295	383590	3773295	3.035590138
3836003773295	383600	3773295	2.844585533
3836103773295	383610	3773295	2.686217708
3836203773295	383620	3773295	2.542383431
3836303773295	383630	3773295	2.413885546
3836403773295	383640	3773295	2.299296588
3836503773295	383650	3773295	2.194006762
3836603773295	383660	3773295	2.112926677
3836703773295	383670	3773295	2.039082628
3836803773295	383680	3773295	1.973484767
3836903773295	383690	3773295	1.919622201
3837003773295	383700	3773295	1.868500499
3837103773295	383710	3773295	1.826038761
3837203773295	383720	3773295	1.787605995
3837303773295	383730	3773295	1.754512374
3837403773295	383740	3773295	1.738348232
3837503773295	383750	3773295	1.72476722
3837603773295	383760	3773295	1.700832795
3837703773295	383770	3773295	1.670862823
3837803773295	383780	3773295	1.642982475
3837903773295	383790	3773295	1.62586822
3838003773295	383800	3773295	1.609758891
3838103773295	383810	3773295	1.589292943
3838203773295	383820	3773295	1.564812246
3838303773295	383830	3773295	1.540862187
3838403773295	383840	3773295	1.505074657
3838503773295	383850	3773295	1.469678208
3838603773295	383860	3773295	1.430158425
3838703773295	383870	3773295	1.383171661
3838803773295	383880	3773295	1.338254815
3838903773295	383890	3773295	1.29490668

FOR CHRONIC CALCS

	MAX:	1.61			
	Overlapping Phases - Maximum GLC				
2025	2026	2027	2028	2029	
0.009019254	0.012499491	0.030203448	0.052282011	0.06719055	
0.00875789	0.012151132	0.028985901	0.050423019	0.0640756	
0.008538937	0.01186144	0.027926679	0.048777674	0.061355884	
0.008386565	0.011665022	0.027090224	0.047456767	0.059164981	
0.008242099	0.01147888	0.026293345	0.046188846	0.057084944	
0.00814169	0.011354839	0.025635378	0.045135886	0.055329117	
0.008060987	0.011258085	0.025042885	0.044188405	0.053729248	
0.007993029	0.011178614	0.024496247	0.043318685	0.052242163	
0.007959483	0.011147471	0.024052135	0.042629454	0.05098545	
0.007933154	0.011125412	0.023640764	0.042007016	0.049813757	
0.007872962	0.011053722	0.023157951	0.041257214	0.048512606	
0.007793964	0.01095432	0.022643977	0.040444625	0.047168772	
0.007719802	0.010860666	0.022159214	0.039677127	0.04590391	
0.007678604	0.010812458	0.0217732	0.039089516	0.044860509	
0.007637489	0.010763026	0.021403137	0.038526085	0.043869772	
0.007575405	0.010683259	0.0209924	0.037873645	0.042811001	
0.007493848	0.010575509	0.020545984	0.03714019	0.041693318	
0.007413448	0.010468753	0.020114411	0.036423717	0.040619951	
0.0072722	0.010276785	0.019549308	0.035434036	0.039280996	
0.007131838	0.010085386	0.019001935	0.034467662	0.037993208	
0.006967974	0.009860534	0.018414537	0.033411609	0.036638011	
0.006766556	0.009582148	0.017755933	0.032201086	0.035154507	
0.006571812	0.009312186	0.017129053	0.031044322	0.033755678	
0.006379267	0.009044167	0.016523149	0.029920747	0.032417112	
0.00619262	0.008783349	0.015946319	0.028848851	0.031154142	
0.006013275	0.008531894	0.015400187	0.027833745	0.029966391	
0.008074335	0.010456709	0.030163386	0.048006659	0.059697033	
0.008135321	0.010522686	0.032355276	0.052620811	0.065779075	
0.008199442	0.010598227	0.034668399	0.057433108	0.072128807	
0.008269666	0.010682556	0.037110066	0.062410338	0.078718239	
0.008247762	0.010652205	0.039714935	0.067937226	0.086106492	
0.008562668	0.01103447	0.042414055	0.072237525	0.092156144	
0.00877891	0.011295716	0.045048002	0.076579231	0.098423236	
0.008981151	0.011541892	0.04774802	0.080951689	0.104911715	
0.009182004	0.011791621	0.050459839	0.085169869	0.111491134	
0.009367842	0.012023667	0.053239652	0.089338468	0.11842529	
0.00953564	0.012221244	0.056818296	0.094811881	0.127824968	
0.009709115	0.01241882	0.060797856	0.100542171	0.138673771	
0.009891812	0.012619258	0.065156393	0.106307588	0.151091712	
0.010091366	0.012826801	0.070195263	0.112443285	0.166084629	
0.010316375	0.013052196	0.075888729	0.118666671	0.183741309	
0.010569093	0.013299646	0.082002192	0.124451255	0.20347741	
0.010860329	0.013575924	0.088911884	0.130319042	0.226336811	
0.011222982	0.013891994	0.098145621	0.138195453	0.256837797	
0.011832551	0.014304522	0.118545881	0.157974618	0.322530859	
0.012770581	0.014929342	0.148676205	0.185046065	0.420774981	
0.014257867	0.015861142	0.191788442	0.220504289	0.562759408	
0.043126973	0.055165672	0.22059959	0.255884782	0.602332647	
0.042890181	0.054236197	0.187829438	0.229442657	0.485066191	
0.033470325	0.042822879	0.149634799	0.187518639	0.388647618	
0.027748982	0.03590071	0.123820181	0.16067502	0.321107077	
0.024233589	0.031641227	0.106292112	0.142183658	0.273836176	
0.021891354	0.028803205	0.093844607	0.129055882	0.239715989	
0.020122996	0.026661986	0.084089739	0.118693274	0.212746648	
0.018738627	0.024981659	0.076340395	0.110346433	0.191242909	
0.017595001	0.023587927	0.069936064	0.103303557	0.173464088	
0.016593353	0.022360826	0.064373759	0.097012778	0.158056365	
0.015566687	0.021094329	0.058856889	0.090468479	0.142928798	
0.014652906	0.0199482	0.054141013	0.084652655	0.130116411	
0.013795355	0.018851781	0.049947305	0.079283227	0.118854942	
0.012999226	0.017818551	0.046233125	0.074385208	0.108994675	
0.012273977	0.016865503	0.042982003	0.070011698	0.100449692	
0.011668885	0.016065646	0.040304533	0.066380416	0.093433193	
0.011112602	0.01532547	0.037899937	0.063064212	0.087178314	
0.010612411	0.014657225	0.035766333	0.060078309	0.081658168	
0.010164933	0.014057644	0.033871761	0.057384768	0.076777639	
0.009751989	0.013502709	0.032139937	0.054878489	0.072342642	
0.009444732	0.013093611	0.030778576	0.052876474	0.068817046	
0.009166075	0.012722643	0.029537381	0.051018054	0.06561261	
0.008921725	0.012398522	0.028426977	0.049328381	0.062746845	
0.008729322	0.012146579	0.027492212	0.047886543	0.060309905	
0.008546592	0.011907016	0.026605109	0.046502311	0.058009005	
0.008402702	0.011721677	0.025844782	0.045306256	0.056012954	
0.008275767	0.011559447	0.025145853	0.044200633	0.054172297	
0.008172365	0.011429818	0.024525195	0.043217931	0.052519583	
0.00815157	0.011417521	0.024128991	0.042614852	0.051353477	
0.008141202	0.011418839	0.02376997	0.042091041	0.050278229	
0.008075647	0.01134023	0.023286531	0.041350509	0.048964733	
0.007976704	0.011213018	0.022735706	0.040479385	0.047532273	
0.007885248	0.011095354	0.022220556	0.039663099	0.04619285	
0.00784511	0.011049459	0.021848	0.039108828	0.045165604	
0.007807116	0.011005207	0.021495163	0.038588042	0.044198339	
0.007744949	0.010925733	0.021094832	0.037964497	0.04314984	
0.007660359	0.010814049	0.020652803	0.03724801	0.042030622	
0.007576328	0.010702483	0.020224194	0.036546196	0.040954632	
0.007430507	0.010504041	0.019661173	0.035566744	0.039613078	
0.007284072	0.010303967	0.01911212	0.034601667	0.03831485	
0.007114255	0.010070568	0.018522876	0.033544228	0.036949093	
0.00690322	0.009778345	0.01785526	0.032318953	0.0354442	
0.006699762	0.009495615	0.017221386	0.031150022	0.034027276	
0.006501411	0.009219029	0.01661487	0.030028087	0.0326843	

Health Risk Assessment Results Summary

		MAX:	4.18	46.12	46.32
Unique Identifier	X (UTM)	Y (UTM)	Onroad	Offroad	Total Risk
3839003773295	383900	3773295	0.089184262	1.164335842	1.2535201
3839103773295	383910	3773295	0.085383987	1.128778351	1.2141623
3829703773305	382970	3773305	0.063599521	1.84797118	1.9115707
3829803773305	382980	3773305	0.067319627	1.919561654	1.9868813
3829903773305	382990	3773305	0.071087001	1.993682347	2.0647693
3830003773305	383000	3773305	0.074935215	2.07331603	2.1482512
3830103773305	383010	3773305	0.079112464	2.159745418	2.2388579
3830203773305	383020	3773305	0.083110074	2.245640652	2.3287507
3830303773305	383030	3773305	0.086955493	2.329588984	2.4165445
3830403773305	383040	3773305	0.090982051	2.412381059	2.5033631
3830503773305	383050	3773305	0.095376075	2.49651047	2.5918865
3830603773305	383060	3773305	0.100087481	2.580147476	2.680235
3830703773305	383070	3773305	0.106422475	2.685988656	2.7924111
3830803773305	383080	3773305	0.11390381	2.803792596	2.9176964
3830903773305	383090	3773305	0.122928874	2.938767048	3.0616959
3831003773305	383100	3773305	0.134978516	3.114124724	3.2491032
3831103773305	383110	3773305	0.149496397	3.315198827	3.4646952
3831203773305	383120	3773305	0.165417224	3.519459413	3.6848766
3831303773305	383130	3773305	0.183738812	3.73900342	3.9227422
3831403773305	383140	3773305	0.207747893	4.018331974	4.2260799
3831503773305	383150	3773305	0.25400551	4.581598591	4.8356041
3831603773305	383160	3773305	0.32229182	5.367234833	5.6895267
3831703773305	383170	3773305	0.425522035	6.4885109	6.9140329
3834703773305	383470	3773305	3.91761116	8.356017679	12.273629
3834803773305	383480	3773305	3.134936734	6.973844013	10.108781
3834903773305	383490	3773305	2.215347986	5.999882739	8.2152307
3835003773305	383500	3773305	1.667558745	5.306685418	6.9742442
3835103773305	383510	3773305	1.330637433	4.806152285	6.1367897
3835203773305	383520	3773305	1.096830519	4.412068351	5.5088989
3835303773305	383530	3773305	0.930438091	4.099933507	5.0303716
3835403773305	383540	3773305	0.803934151	3.839015869	4.64295
3835503773305	383550	3773305	0.701664864	3.60709872	4.3087636
3835603773305	383560	3773305	0.607809822	3.368347155	3.976157
3835703773305	383570	3773305	0.532798237	3.156968675	3.6897669
3835803773305	383580	3773305	0.470890377	2.963031353	3.4339217
3835903773305	383590	3773305	0.419374934	2.784604405	3.2039793
3836003773305	383600	3773305	0.376411883	2.622864197	2.9992761
3836103773305	383610	3773305	0.341412169	2.482383678	2.8237958
3836203773305	383620	3773305	0.311463567	2.354016786	2.6654804
3836303773305	383630	3773305	0.285873372	2.238321348	2.5241947
3836403773305	383640	3773305	0.26379843	2.133840805	2.3976392
3836503773305	383650	3773305	0.244370197	2.037894934	2.2822651
3836603773305	383660	3773305	0.229171916	1.962963342	2.1921353
3836703773305	383670	3773305	0.215685594	1.894730112	2.1104157
3836803773305	383680	3773305	0.203652844	1.832261275	2.0359141
3836903773305	383690	3773305	0.193221575	1.777934859	1.9711564
3837003773305	383700	3773305	0.183559898	1.726194482	1.9097544
3837103773305	383710	3773305	0.175708709	1.685920668	1.8616294
3837203773305	383720	3773305	0.168736816	1.650742677	1.8194795
3837303773305	383730	3773305	0.162553687	1.620450794	1.7830045
3837403773305	383740	3773305	0.158384534	1.606664336	1.7650489
3837503773305	383750	3773305	0.154514996	1.594907696	1.7494227
3837603773305	383760	3773305	0.150075472	1.576580541	1.726656
3837703773305	383770	3773305	0.145389516	1.554215995	1.6996055
3837803773305	383780	3773305	0.141032741	1.533354204	1.6743869
3837903773305	383790	3773305	0.137448509	1.518363525	1.655812
3838003773305	383800	3773305	0.134069045	1.504046506	1.6381156
3838103773305	383810	3773305	0.130497109	1.486405933	1.616903
3838203773305	383820	3773305	0.126705575	1.465242003	1.5919476
3838303773305	383830	3773305	0.123099684	1.444691001	1.5677907
3838403773305	383840	3773305	0.118464116	1.411882688	1.5303468
3838503773305	383850	3773305	0.114003294	1.379317093	1.4933204
3838603773305	383860	3773305	0.109400877	1.34342309	1.452824
3838703773305	383870	3773305	0.10441456	1.301357031	1.4057716
3838803773305	383880	3773305	0.099746737	1.26113426	1.360881
3838903773305	383890	3773305	0.095246206	1.220978324	1.3162245
3839003773305	383900	3773305	0.091005947	1.182061698	1.2730676
3839103773305	383910	3773305	0.087048804	1.144843044	1.2318918
3829703773315	382970	3773315	0.063427674	1.847647245	1.9110749
3829803773315	382980	3773315	0.067034267	1.916775726	1.98381
3829903773315	382990	3773315	0.070693029	1.987764784	2.0584578
3830003773315	383000	3773315	0.074451601	2.061724017	2.1361756
3830103773315	383010	3773315	0.078581637	2.141589415	2.2201711
3830203773315	383020	3773315	0.0820756	2.216062388	2.298138
3830303773315	383030	3773315	0.085633008	2.28859453	2.3742275
3830403773315	383040	3773315	0.089404468	2.360439002	2.4498435
3830503773315	383050	3773315	0.09350643	2.432806788	2.5263132
3830603773315	383060	3773315	0.097948345	2.505290607	2.603239
3830703773315	383070	3773315	0.103652872	2.59319325	2.6968461
3830803773315	383080	3773315	0.110272639	2.689484012	2.7997567
3830903773315	383090	3773315	0.118280485	2.80094419	2.9192247
3831003773315	383100	3773315	0.129336495	2.95361165	3.0829481
3831103773315	383110	3773315	0.142414651	3.125175338	3.26759
3831203773315	383120	3773315	0.156629118	3.298108345	3.4547375
3831303773315	383130	3773315	0.172801173	3.483092341	3.6558935
3831403773315	383140	3773315	0.19348097	3.712909873	3.9063908
3831503773315	383150	3773315	0.232327064	4.167265488	4.3995926
3831603773315	383160	3773315	0.287971113	4.787321759	5.0752929
3831703773315	383170	3773315	0.370745887	5.679233791	6.0499797
3831803773315	383180	3773315	0.511818765	7.105696981	7.6175157
3834803773315	383480	3773315	3.63255317	7.988991398	11.621545

Health Risk Assessment Results Summary

Sensitive Receptors		MAX:	46.32
Unique Identifier	X (UTM)	Y (UTM)	Total Risk
3839003773295	383900	3773295	1.253520104
3839103773295	383910	3773295	1.214162338
3829703773305	382970	3773305	1.911570701
3829803773305	382980	3773305	1.986881281
3829903773305	382990	3773305	2.064769349
3830003773305	383000	3773305	2.148251245
3830103773305	383010	3773305	2.238857882
3830203773305	383020	3773305	2.328750726
3830303773305	383030	3773305	2.416544478
3830403773305	383040	3773305	2.50336311
3830503773305	383050	3773305	2.591886545
3830603773305	383060	3773305	2.680234957
3830703773305	383070	3773305	2.792411131
3830803773305	383080	3773305	2.917696406
3830903773305	383090	3773305	3.061695923
3831003773305	383100	3773305	3.249103239
3831103773305	383110	3773305	3.464695224
3831203773305	383120	3773305	3.684876637
3831303773305	383130	3773305	3.922742232
3831403773305	383140	3773305	4.226079867
3831503773305	383150	3773305	4.835604101
3831603773305	383160	3773305	5.689526653
3831703773305	383170	3773305	6.914032935
3834703773305	383470	3773305	12.27362884
3834803773305	383480	3773305	10.10878075
3834903773305	383490	3773305	8.215230724
3835003773305	383500	3773305	6.974244163
3835103773305	383510	3773305	6.136789718
3835203773305	383520	3773305	5.50889887
3835303773305	383530	3773305	5.030371598
3835403773305	383540	3773305	4.64295002
3835503773305	383550	3773305	4.308763583
3835603773305	383560	3773305	3.976156977
3835703773305	383570	3773305	3.689766913
3835803773305	383580	3773305	3.433921729
3835903773305	383590	3773305	3.203979338
3836003773305	383600	3773305	2.99927608
3836103773305	383610	3773305	2.823795847
3836203773305	383620	3773305	2.665480353
3836303773305	383630	3773305	2.524194721
3836403773305	383640	3773305	2.397639236
3836503773305	383650	3773305	2.282265131
3836603773305	383660	3773305	2.192135258
3836703773305	383670	3773305	2.110415706
3836803773305	383680	3773305	2.035914118
3836903773305	383690	3773305	1.971156434
3837003773305	383700	3773305	1.90975438
3837103773305	383710	3773305	1.861629377
3837203773305	383720	3773305	1.819479494
3837303773305	383730	3773305	1.783004481
3837403773305	383740	3773305	1.76504887
3837503773305	383750	3773305	1.749422693
3837603773305	383760	3773305	1.726656012
3837703773305	383770	3773305	1.699605511
3837803773305	383780	3773305	1.674386945
3837903773305	383790	3773305	1.655812033
3838003773305	383800	3773305	1.638115551
3838103773305	383810	3773305	1.616903042
3838203773305	383820	3773305	1.591947578
3838303773305	383830	3773305	1.567790684
3838403773305	383840	3773305	1.530346804
3838503773305	383850	3773305	1.493320387
3838603773305	383860	3773305	1.452823967
3838703773305	383870	3773305	1.405771592
3838803773305	383880	3773305	1.360880997
3838903773305	383890	3773305	1.31622453
3839003773305	383900	3773305	1.273067646
3839103773305	383910	3773305	1.231891848
3829703773315	382970	3773315	1.911074918
3829803773315	382980	3773315	1.983809993
3829903773315	382990	3773315	2.058457812
3830003773315	383000	3773315	2.136175618
3830103773315	383010	3773315	2.220171052
3830203773315	383020	3773315	2.298137988
3830303773315	383030	3773315	2.374227537
3830403773315	383040	3773315	2.44984347
3830503773315	383050	3773315	2.526313218
3830603773315	383060	3773315	2.603238951
3830703773315	383070	3773315	2.696846122
3830803773315	383080	3773315	2.799756651
3830903773315	383090	3773315	2.919224675
3831003773315	383100	3773315	3.082948145
3831103773315	383110	3773315	3.26758999
3831203773315	383120	3773315	3.454737463
3831303773315	383130	3773315	3.655893513
3831403773315	383140	3773315	3.906390844
3831503773315	383150	3773315	4.399592552
3831603773315	383160	3773315	5.075292872
3831703773315	383170	3773315	6.049979677
3831803773315	383180	3773315	7.617515745
3834803773315	383480	3773315	11.62154457

FOR CHRONIC CALCS

	MAX:	1.61			
	Overlapping Phases - Maximum GLC				
2025	2026	2027	2028	2029	
0.006310494	0.008951755	0.01603917	0.028961406	0.03141893	
0.006127431	0.008694663	0.015495335	0.027953405	0.03023189	
0.008228696	0.010653264	0.029596652	0.045982408	0.057823418	
0.008313868	0.010749781	0.031585059	0.050004216	0.06327936	
0.008399818	0.010850648	0.033668548	0.054160664	0.068947719	
0.008505645	0.010978634	0.035868385	0.058406909	0.074809127	
0.008606195	0.011098932	0.03830973	0.063091448	0.081322436	
0.008835488	0.011378663	0.040293745	0.066084955	0.085893889	
0.00905329	0.011652289	0.042245163	0.068981998	0.090449611	
0.009245267	0.011897398	0.044239292	0.071957034	0.095265528	
0.009414228	0.012115332	0.046337141	0.075084468	0.100535255	
0.009564474	0.012311275	0.048455651	0.07812265	0.10605827	
0.0097168	0.012497582	0.051226968	0.082155951	0.113596966	
0.009874478	0.012683911	0.054302722	0.086380027	0.122252	
0.010045074	0.012876844	0.057806663	0.090890537	0.132456749	
0.01024793	0.013087729	0.062381029	0.096595403	0.146090681	
0.010469696	0.013307993	0.067599694	0.102578915	0.162147486	
0.010703568	0.013541476	0.072800831	0.107716973	0.178794976	
0.010960458	0.01379334	0.078347464	0.112587621	0.19700406	
0.011276239	0.014082909	0.08548996	0.118829007	0.220431684	
0.011791387	0.014457053	0.100442973	0.133508932	0.26835566	
0.012501213	0.014941294	0.121403133	0.152784532	0.336319363	
0.013554791	0.015648082	0.151313543	0.178267405	0.434338805	
0.048774703	0.061743387	0.219067333	0.25807924	0.578071373	
0.041462627	0.052545095	0.176603526	0.215343719	0.456185734	
0.032909005	0.042214473	0.141722838	0.177678929	0.367882673	
0.027717285	0.035927216	0.118446009	0.153460523	0.306803239	
0.024465997	0.031988077	0.102524703	0.13680949	0.263828888	
0.022140727	0.029174789	0.090533497	0.1242896	0.230980099	
0.020421412	0.027091708	0.081404601	0.114699798	0.205744892	
0.019051234	0.025428007	0.074059849	0.106884238	0.185362133	
0.017875568	0.023995439	0.067795712	0.100073772	0.167977641	
0.016700173	0.022555448	0.061683308	0.093122348	0.151111724	
0.015677536	0.021286745	0.056515026	0.086995605	0.13695105	
0.014742466	0.020106003	0.052008528	0.081426867	0.124730381	
0.013881088	0.018999549	0.048054659	0.076363444	0.114121075	
0.013097763	0.017979873	0.044604072	0.071826077	0.104952571	
0.012416866	0.017085462	0.041684578	0.067930028	0.097245202	
0.011793476	0.016259769	0.039087323	0.064399491	0.090445856	
0.011232193	0.015512128	0.036791211	0.061229544	0.084470132	
0.010726308	0.014835391	0.034748359	0.058366587	0.079183685	
0.01026236	0.014212345	0.03289765	0.055729736	0.074424498	
0.009909466	0.013741611	0.031427563	0.053608377	0.070608249	
0.009590634	0.01331611	0.030093622	0.051647277	0.067156393	
0.009300751	0.012929219	0.028877121	0.049829194	0.06402064	
0.009053387	0.012600509	0.027807238	0.048205407	0.061255271	
0.008817858	0.012286944	0.026796233	0.046650452	0.058659757	
0.008643492	0.012058818	0.025974038	0.045372797	0.056513188	
0.008495366	0.01186684	0.02523997	0.04422335	0.05458461	
0.008372739	0.011710268	0.024587638	0.043197512	0.052854264	
0.00834104	0.011682926	0.024178888	0.042575742	0.051655571	
0.008318961	0.011668332	0.023803137	0.042024297	0.050536978	
0.008257891	0.011596822	0.023343635	0.041331446	0.049261558	
0.008171945	0.011488716	0.022839482	0.040553449	0.047914194	
0.008092504	0.011388848	0.022366206	0.039824267	0.046649587	
0.008043802	0.011331385	0.021982974	0.039258359	0.045589468	
0.007996935	0.011275304	0.021617264	0.03871963	0.0445833	
0.007929596	0.011189087	0.021215909	0.038103526	0.043522683	
0.007841123	0.011072295	0.020776178	0.037400267	0.042399134	
0.007754703	0.010957689	0.020352599	0.036716467	0.041324097	
0.007598583	0.010744733	0.019779142	0.035720529	0.039953103	
0.007442311	0.010530855	0.019218834	0.034736318	0.038623948	
0.007265544	0.010287413	0.018627069	0.033677079	0.037247739	
0.007052024	0.009991288	0.017968324	0.032471098	0.035756326	
0.006846994	0.009706078	0.017342906	0.031320438	0.03435091	
0.006640158	0.009417177	0.016728949	0.030185634	0.032988749	
0.006438076	0.009133674	0.01614085	0.029097624	0.031696236	
0.006243763	0.008860201	0.015583117	0.028066488	0.030480051	
0.00839553	0.010868905	0.028931286	0.043738303	0.055595543	
0.008511428	0.011004224	0.03071869	0.047161113	0.060398155	
0.00862953	0.011145052	0.032568719	0.050644371	0.065333443	
0.008760085	0.011302228	0.034478574	0.054114587	0.070341009	
0.00889231	0.011461059	0.036572676	0.057878206	0.075853354	
0.009095197	0.01171663	0.038259334	0.060387282	0.079849331	
0.009283083	0.011957574	0.039932034	0.062842469	0.083891319	
0.009449639	0.012174403	0.041646861	0.065358365	0.088189994	
0.009596173	0.012366202	0.043430225	0.067940597	0.092838491	
0.009727092	0.012539696	0.045248662	0.070479249	0.097769619	
0.009865023	0.012712386	0.047493696	0.073591357	0.104053965	
0.01000786	0.012886724	0.049946822	0.076799374	0.111140382	
0.01016742	0.013073884	0.052772518	0.080296295	0.119523837	
0.010377057	0.01330066	0.056652215	0.085045143	0.131134659	
0.010600234	0.013533088	0.06101596	0.090006117	0.144558738	
0.010820751	0.013760019	0.065390403	0.094407386	0.158492027	
0.01105827	0.014001667	0.070055426	0.098660929	0.173680217	
0.01134267	0.014272124	0.075915227	0.103925681	0.192764209	
0.011817616	0.014643814	0.087860952	0.115837808	0.230800468	
0.012416843	0.01506803	0.104358556	0.131304395	0.28409027	
0.013286832	0.015671467	0.128116121	0.152146945	0.361544825	
0.014659455	0.016533039	0.166425496	0.183675198	0.487533889	
0.046767926	0.05929061	0.204193713	0.240398912	0.538458427	

Health Risk Assessment Results Summary

		MAX:	4.18	46.12	46.32
Unique Identifier	X (UTM)	Y (UTM)	Onroad	Offroad	Total Risk
3834903773315	383490	3773315	2.922038991	6.78047628	9.7025153
3835003773315	383500	3773315	2.139290853	5.929730091	8.0690209
3835103773315	383510	3773315	1.619583894	5.250210093	6.869794
3835203773315	383520	3773315	1.288394523	4.747292931	6.0356875
3835303773315	383530	3773315	1.067559096	4.368837119	5.4363962
3835403773315	383540	3773315	0.907034688	4.063897837	4.9709325
3835503773315	383550	3773315	0.780988126	3.798974706	4.5799628
3835603773315	383560	3773315	0.66974383	3.536693185	4.206437
3835703773315	383570	3773315	0.582468803	3.306821447	3.8892903
3835803773315	383580	3773315	0.512152346	3.101741965	3.6138943
3835903773315	383590	3773315	0.45479811	2.916132745	3.3709309
3836003773315	383600	3773315	0.407203802	2.747863512	3.1550673
3836103773315	383610	3773315	0.368405823	2.600852101	2.9692579
3836203773315	383620	3773315	0.33530888	2.466737054	2.8020459
3836303773315	383630	3773315	0.306735813	2.343376924	2.6501127
3836403773315	383640	3773315	0.281752852	2.229051802	2.5108047
3836503773315	383650	3773315	0.259949257	2.124426542	2.3843758
3836603773315	383660	3773315	0.242160308	2.037678481	2.2798388
3836703773315	383670	3773315	0.226450335	1.958524659	2.184975
3836803773315	383680	3773315	0.212428387	1.885586313	2.0980147
3836903773315	383690	3773315	0.200066719	1.819987184	2.0200539
3837003773315	383700	3773315	0.188757202	1.758102564	1.9468598
3837103773315	383710	3773315	0.180320463	1.714877686	1.8951981
3837203773315	383720	3773315	0.173139748	1.679434023	1.8525738
3837303773315	383730	3773315	0.166684448	1.64811855	1.814803
3837403773315	383740	3773315	0.161960213	1.63047775	1.792438
3837503773315	383750	3773315	0.157537619	1.614639043	1.7721767
3837603773315	383760	3773315	0.153158888	1.598053996	1.7512129
3837703773315	383770	3773315	0.148921083	1.581266323	1.7301874
3837803773315	383780	3773315	0.144971052	1.565600696	1.7105717
3837903773315	383790	3773315	0.141017985	1.548270545	1.6892885
3838003773315	383800	3773315	0.137292936	1.531572517	1.6688655
3838103773315	383810	3773315	0.133503697	1.512723078	1.6462268
3838203773315	383820	3773315	0.129596392	1.491257544	1.6208539
3838303773315	383830	3773315	0.12588394	1.470427253	1.5963112
3838403773315	383840	3773315	0.121026286	1.43591778	1.5569441
3838503773315	383850	3773315	0.116335871	1.401380231	1.5177161
3838603773315	383860	3773315	0.111597945	1.364534583	1.4761325
3838703773315	383870	3773315	0.106600831	1.322829407	1.4294302
3838803773315	383880	3773315	0.10192618	1.282979382	1.3849056
3838903773315	383890	3773315	0.097261819	1.241255127	1.3385169
3839003773315	383900	3773315	0.092845209	1.200555685	1.2934009
3839103773315	383910	3773315	0.088717614	1.161561353	1.250279
3829703773325	382970	3773325	0.063032576	1.845631624	1.9086642
3829803773325	382980	3773325	0.066477119	1.912271672	1.9787488
3829903773325	382990	3773325	0.069946067	1.979338521	2.0492846
3830003773325	383000	3773325	0.073438827	2.047503508	2.1209423
3830103773325	383010	3773325	0.077258626	2.119977372	2.197236
3830203773325	383020	3773325	0.08062492	2.186284318	2.2669092
3830303773325	383030	3773325	0.08414072	2.252271108	2.3364118
3830403773325	383040	3773325	0.087863563	2.317885702	2.4057493
3830503773325	383050	3773325	0.091808027	2.382566394	2.4743744
3830603773325	383060	3773325	0.096098049	2.447649545	2.5437476
3830703773325	383070	3773325	0.101239716	2.52126635	2.6225061
3830803773325	383080	3773325	0.107075783	2.599949118	2.7070249
3830903773325	383090	3773325	0.114145577	2.691923988	2.8060696
3831003773325	383100	3773325	0.124175332	2.824739177	2.9489145
3831103773325	383110	3773325	0.135887896	2.972324006	3.1082119
3831203773325	383120	3773325	0.148660455	3.122246138	3.2709066
3831303773325	383130	3773325	0.163139759	3.282658853	3.4457986
3831403773325	383140	3773325	0.181336037	3.479536806	3.6608728
3831503773325	383150	3773325	0.215087034	3.86458379	4.0796708
3831603773325	383160	3773325	0.262165921	4.380338945	4.6425049
3831703773325	383170	3773325	0.333048336	5.133631535	5.4666799
3831803773325	383180	3773325	0.451987381	6.35604841	6.8080358
3834903773325	383490	3773325	4.178503687	7.947577233	12.126081
3835003773325	383500	3773325	2.882448773	6.796579004	9.6790278
3835103773325	383510	3773325	2.069653314	5.863042809	7.9326961
3835203773325	383520	3773325	1.561057705	5.184491581	6.7455493
3835303773325	383530	3773325	1.252254535	4.709542728	5.9617973
3835403773325	383540	3773325	1.040808961	4.341653617	5.3824626
3835503773325	383550	3773325	0.880756754	4.031286437	4.9120432
3835603773325	383560	3773325	0.746056647	3.73697048	4.4830271
3835703773325	383570	3773325	0.642431892	3.482728739	4.1251606
3835803773325	383580	3773325	0.56134293	3.261875568	3.8232185
3835903773325	383590	3773325	0.496477848	3.066725224	3.5632031
3836003773325	383600	3773325	0.443150848	2.890145042	3.3332959
3836103773325	383610	3773325	0.399806865	2.735627285	3.1354342
3836203773325	383620	3773325	0.362957188	2.594612335	2.9575695
3836303773325	383630	3773325	0.330702269	2.462182738	2.792885
3836403773325	383640	3773325	0.302151066	2.336539795	2.6386909
3836503773325	383650	3773325	0.277440869	2.22165749	2.4990984
3836603773325	383660	3773325	0.256553727	2.120986379	2.3775401
3836703773325	383670	3773325	0.238192816	2.028976589	2.2671694
3836803773325	383680	3773325	0.221869422	1.944113705	2.1659831
3836903773325	383690	3773325	0.207310179	1.865886482	2.0731967
3837003773325	383700	3773325	0.194221915	1.793428848	1.9876508
3837103773325	383710	3773325	0.185113714	1.746793842	1.9319076
3837203773325	383720	3773325	0.177705487	1.710909035	1.8886145
3837303773325	383730	3773325	0.170954102	1.678444747	1.8493988
3837403773325	383740	3773325	0.165642567	1.656628446	1.822271

Health Risk Assessment Results Summary

Sensitive Receptors		MAX:	46.32
Unique Identifier	X (UTM)	Y (UTM)	Total Risk
3834903773315	383490	3773315	9.70251527
3835003773315	383500	3773315	8.069020944
3835103773315	383510	3773315	6.869793987
3835203773315	383520	3773315	6.035687454
3835303773315	383530	3773315	5.436396215
3835403773315	383540	3773315	4.970932525
3835503773315	383550	3773315	4.579962832
3835603773315	383560	3773315	4.206437016
3835703773315	383570	3773315	3.88929025
3835803773315	383580	3773315	3.613894312
3835903773315	383590	3773315	3.370930855
3836003773315	383600	3773315	3.155067314
3836103773315	383610	3773315	2.969257924
3836203773315	383620	3773315	2.802045935
3836303773315	383630	3773315	2.650112737
3836403773315	383640	3773315	2.510804654
3836503773315	383650	3773315	2.384375799
3836603773315	383660	3773315	2.279838788
3836703773315	383670	3773315	2.184974994
3836803773315	383680	3773315	2.0980147
3836903773315	383690	3773315	2.020053904
3837003773315	383700	3773315	1.946859766
3837103773315	383710	3773315	1.895198149
3837203773315	383720	3773315	1.852573771
3837303773315	383730	3773315	1.814802997
3837403773315	383740	3773315	1.792437963
3837503773315	383750	3773315	1.772176662
3837603773315	383760	3773315	1.751212885
3837703773315	383770	3773315	1.730187406
3837803773315	383780	3773315	1.710571748
3837903773315	383790	3773315	1.68928853
3838003773315	383800	3773315	1.668865453
3838103773315	383810	3773315	1.646226774
3838203773315	383820	3773315	1.620853936
3838303773315	383830	3773315	1.596311192
3838403773315	383840	3773315	1.556944066
3838503773315	383850	3773315	1.517716101
3838603773315	383860	3773315	1.476132528
3838703773315	383870	3773315	1.429430238
3838803773315	383880	3773315	1.384905562
3838903773315	383890	3773315	1.338516946
3839003773315	383900	3773315	1.293400894
3839103773315	383910	3773315	1.250278968
3829703773325	382970	3773325	1.9086642
3829803773325	382980	3773325	1.97874879
3829903773325	382990	3773325	2.049284588
3830003773325	383000	3773325	2.120942336
3830103773325	383010	3773325	2.197235998
3830203773325	383020	3773325	2.266909238
3830303773325	383030	3773325	2.336411828
3830403773325	383040	3773325	2.405749265
3830503773325	383050	3773325	2.474374422
3830603773325	383060	3773325	2.543747594
3830703773325	383070	3773325	2.622506066
3830803773325	383080	3773325	2.707024901
3830903773325	383090	3773325	2.806069565
3831003773325	383100	3773325	2.948914509
3831103773325	383110	3773325	3.108211902
3831203773325	383120	3773325	3.270906593
3831303773325	383130	3773325	3.445798612
3831403773325	383140	3773325	3.660872843
3831503773325	383150	3773325	4.079670824
3831603773325	383160	3773325	4.642504865
3831703773325	383170	3773325	5.466679871
3831803773325	383180	3773325	6.808035791
3834903773325	383490	3773325	12.12608092
3835003773325	383500	3773325	9.679027776
3835103773325	383510	3773325	7.932696123
3835203773325	383520	3773325	6.745549286
3835303773325	383530	3773325	5.961797263
3835403773325	383540	3773325	5.382462578
3835503773325	383550	3773325	4.912043191
3835603773325	383560	3773325	4.483027127
3835703773325	383570	3773325	4.125160631
3835803773325	383580	3773325	3.823218498
3835903773325	383590	3773325	3.563203071
3836003773325	383600	3773325	3.33329589
3836103773325	383610	3773325	3.135434151
3836203773325	383620	3773325	2.957569523
3836303773325	383630	3773325	2.792885007
3836403773325	383640	3773325	2.638690861
3836503773325	383650	3773325	2.49909836
3836603773325	383660	3773325	2.377540106
3836703773325	383670	3773325	2.267169405
3836803773325	383680	3773325	2.165983127
3836903773325	383690	3773325	2.073196661
3837003773325	383700	3773325	1.987650763
3837103773325	383710	3773325	1.931907556
3837203773325	383720	3773325	1.888614522
3837303773325	383730	3773325	1.84939885
3837403773325	383740	3773325	1.822271012

FOR CHRONIC CALCS

	MAX:	1.61			
	Overlapping Phases - Maximum GLC				
2025	2026	2027	2028	2029	
0.040103822	0.050957525	0.166774877	0.202734384	0.431873842	
0.032821042	0.042177624	0.136594854	0.170865311	0.354769757	
0.027844437	0.036154792	0.114189958	0.147777297	0.295569916	
0.024590254	0.032219527	0.098495525	0.131529373	0.25310569	
0.022341264	0.029497446	0.087213844	0.119850257	0.222155653	
0.020634429	0.027428412	0.07849293	0.110758763	0.198041521	
0.019215113	0.025703236	0.071247432	0.103088274	0.177949799	
0.017859781	0.024049704	0.064452259	0.095614605	0.159155811	
0.016702006	0.022620184	0.058790629	0.089120285	0.143567736	
0.015682346	0.02134377	0.053974051	0.083367939	0.130405275	
0.014762245	0.020171974	0.049828127	0.078231588	0.119177958	
0.013929379	0.019097316	0.046219113	0.073620367	0.109489708	
0.013202415	0.018150278	0.043158587	0.069633712	0.101325972	
0.012538533	0.017277553	0.040444988	0.066021234	0.094147255	
0.011927601	0.016468202	0.038011698	0.062713823	0.087762723	
0.011360858	0.015712277	0.03580668	0.059659929	0.082025715	
0.010842952	0.015018203	0.033820411	0.056862922	0.076892536	
0.010419365	0.014451387	0.032167412	0.054509245	0.072608286	
0.010034885	0.013935729	0.030670098	0.052338286	0.068745107	
0.009682143	0.013461825	0.029300556	0.050318416	0.065230103	
0.009367667	0.013039388	0.028068887	0.048472344	0.062075909	
0.009071372	0.012640538	0.026916577	0.046719251	0.059144813	
0.008876661	0.012384135	0.026062327	0.045405463	0.056914152	
0.008723614	0.01218574	0.025335503	0.04427714	0.054989458	
0.008591967	0.012016816	0.024679232	0.043254086	0.053241283	
0.008536102	0.011955331	0.024224508	0.042557239	0.051938667	
0.008488777	0.011905243	0.023800706	0.041921164	0.050713199	
0.008435479	0.011845651	0.023373208	0.041285011	0.049495143	
0.00837893	0.01178026	0.022952306	0.040662286	0.048308851	
0.008326697	0.011719841	0.022556158	0.040084914	0.047191826	
0.008263056	0.011641794	0.022147322	0.039478335	0.04606696	
0.008201072	0.011564946	0.021756124	0.038898931	0.044998312	
0.008125309	0.011467426	0.021345117	0.038271638	0.043906968	
0.008033365	0.01134621	0.020908413	0.037581141	0.042779399	
0.007943657	0.011227403	0.020487913	0.03691022	0.041701244	
0.007775875	0.010998029	0.019901001	0.035891739	0.040294824	
0.007606379	0.010765617	0.019324299	0.034879111	0.038926769	
0.007422156	0.010511597	0.018728862	0.033814906	0.037537751	
0.007208547	0.010215025	0.018083076	0.032636398	0.036067211	
0.007003668	0.009929846	0.017470406	0.031513289	0.034681782	
0.006785819	0.009624894	0.016845204	0.030357538	0.033293092	
0.006571604	0.009323856	0.016242675	0.02924339	0.031969644	
0.006365214	0.009032775	0.015670403	0.028185762	0.030722002	
0.008557016	0.011079332	0.028240476	0.041500817	0.053291682	
0.008701661	0.011252858	0.029838401	0.044388252	0.057479444	
0.008844525	0.011425461	0.031463831	0.047264823	0.061720904	
0.008996967	0.011612842	0.033098339	0.050051135	0.06592587	
0.009150308	0.011800658	0.034864963	0.0530283	0.070510455	
0.009321523	0.012019059	0.036384982	0.055333956	0.074280446	
0.009482577	0.012226996	0.037925113	0.057628506	0.078182702	
0.009629597	0.012418497	0.039492593	0.059920004	0.08226846	
0.009761846	0.01259328	0.041069321	0.062154015	0.086516184	
0.009881212	0.012751712	0.042684889	0.064356048	0.091030927	
0.010005249	0.012911307	0.044526783	0.066795543	0.096327283	
0.010130704	0.013070029	0.046495758	0.069251453	0.102167839	
0.010274307	0.013244071	0.048786114	0.071978035	0.109094102	
0.010485556	0.013480775	0.052071676	0.075910982	0.118951885	
0.010708208	0.013722595	0.055740124	0.08002505	0.130226923	
0.010923889	0.013953335	0.059481497	0.083827678	0.142087156	
0.011148721	0.01418895	0.063502008	0.087596305	0.155086581	
0.011417307	0.014456123	0.068479038	0.092164033	0.17119199	
0.011880257	0.014846866	0.078449564	0.102192672	0.202715326	
0.012420363	0.015249785	0.092067974	0.115137485	0.24653475	
0.013166988	0.015769214	0.112131931	0.133119924	0.311807	
0.014296557	0.016468825	0.145016622	0.160736834	0.419979452	
0.052673876	0.066259055	0.207274318	0.247085958	0.52982774	
0.040491818	0.051497302	0.163725084	0.198268784	0.424439078	
0.032837211	0.042274909	0.13151	0.16495203	0.341243899	
0.027891326	0.036294408	0.109581923	0.142187951	0.283170798	
0.024796258	0.032553032	0.095032666	0.127202363	0.243790025	
0.022583369	0.029873132	0.084313638	0.11616938	0.214379237	
0.020819033	0.027734124	0.075687484	0.107213515	0.19054635	
0.01921915	0.025788335	0.067956365	0.098961199	0.169163099	
0.017883175	0.024146675	0.061627449	0.091928012	0.151683383	
0.016747255	0.022734617	0.056387939	0.085881062	0.137280659	
0.015753921	0.021482475	0.051972331	0.080598248	0.125222365	
0.014859673	0.020339179	0.04815343	0.075873072	0.114874288	
0.014080529	0.019333223	0.044917887	0.071774315	0.106155606	
0.013370382	0.018407691	0.042054951	0.068050705	0.098501499	
0.012702532	0.017528881	0.039446778	0.064564527	0.09159913	
0.012067342	0.016685359	0.037043117	0.061268835	0.085308809	
0.011486783	0.01590924	0.034888677	0.058261971	0.07971392	
0.010980763	0.015230806	0.033017399	0.055616415	0.074869697	
0.010519537	0.014610224	0.031326025	0.053185402	0.070518183	
0.010095119	0.014037225	0.029781805	0.050929465	0.066569812	
0.00970524	0.013509745	0.028369677	0.048833206	0.062979633	
0.009345256	0.013021758	0.027070431	0.046876303	0.059694051	
0.009127702	0.012733722	0.026176944	0.045513598	0.05736089	
0.008968755	0.012527599	0.025454667	0.044401777	0.055436124	
0.008827565	0.012345587	0.024792013	0.043374541	0.053663699	
0.008745341	0.012246907	0.024288288	0.042600169	0.052251677	

Health Risk Assessment Results Summary

		MAX:	4.18	46.12	46.32
Unique Identifier	X (UTM)	Y (UTM)	Onroad	Offroad	Total Risk
3837503773325	383750	3773325	0.160667323	1.636713129	1.7973805
3837603773325	383760	3773325	0.156318587	1.62139285	1.7777114
3837703773325	383770	3773325	0.152515975	1.609989729	1.7625057
3837803773325	383780	3773325	0.149005901	1.599916013	1.7489219
3837903773325	383790	3773325	0.144664101	1.579922231	1.7245863
3838003773325	383800	3773325	0.140581867	1.560759386	1.7013413
3838103773325	383810	3773325	0.136541569	1.540297158	1.6768387
3838203773325	383820	3773325	0.132517502	1.518492616	1.6510101
3838303773325	383830	3773325	0.128703529	1.497416782	1.6261203
3838403773325	383840	3773325	0.123613445	1.461037923	1.5846514
3838503773325	383850	3773325	0.118672731	1.424369149	1.5430419
3838603773325	383860	3773325	0.113798315	1.386482952	1.5002813
3838703773325	383870	3773325	0.108796304	1.345252887	1.4540492
3838803773325	383880	3773325	0.104115986	1.305718791	1.4098348
3838903773325	383890	3773325	0.099291973	1.262501447	1.3617934
3839003773325	383900	3773325	0.094691079	1.219891495	1.3145826
3839103773325	383910	3773325	0.090391252	1.178928274	1.2693195
3829703773335	382970	3773335	0.06255304	1.843159559	1.9057126
3829803773335	382980	3773335	0.065777096	1.906505317	1.9722824
3829903773335	382990	3773335	0.068987782	1.969060146	2.0380479
3830003773335	383000	3773335	0.072147051	2.030422261	2.1025693
3830103773335	383010	3773335	0.075565633	2.094567666	2.1701333
3830203773335	383020	3773335	0.078891274	2.155692968	2.2345842
3830303773335	383030	3773335	0.08245028	2.218094956	2.3005452
3830403773335	383040	3773335	0.086200612	2.280107602	2.3663082
3830503773335	383050	3773335	0.090034214	2.339068164	2.4291024
3830603773335	383060	3773335	0.094221802	2.39894825	2.4931701
3830703773335	383070	3773335	0.098857226	2.460901191	2.5597584
3830803773335	383080	3773335	0.103994394	2.524841592	2.628836
3830903773335	383090	3773335	0.110238327	2.600911923	2.7111503
3831003773335	383100	3773335	0.119403923	2.718927713	2.8383316
3831103773335	383110	3773335	0.129945163	2.848042475	2.9779876
3831203773335	383120	3773335	0.14158238	2.981647222	3.1232296
3831303773335	383130	3773335	0.154747926	3.124885195	3.2796331
3831403773335	383140	3773335	0.171062567	3.299118779	3.4701813
3831503773335	383150	3773335	0.200960583	3.637099225	3.8380598
3831603773335	383160	3773335	0.241888423	4.082096192	4.3239846
3831703773335	383170	3773335	0.304528866	4.746629588	5.0511585
3831803773335	383180	3773335	0.410312401	5.848659731	6.2589721
3831903773335	383190	3773335	0.621199808	7.959494493	8.5806943
3835003773335	383500	3773335	4.170726108	7.97599773	12.146724
3835103773335	383510	3773335	2.764541224	6.65757373	9.422115
3835203773335	383520	3773335	1.984318561	5.778437858	7.7627564
3835303773335	383530	3773335	1.521079601	5.159441672	6.6805213
3835403773335	383540	3773335	1.222496662	4.694809946	5.9173066
3835503773335	383550	3773335	1.010196695	4.317923042	5.3281197
3835603773335	383560	3773335	0.84357438	3.98237292	4.8259473
3835703773335	383570	3773335	0.718109452	3.697774739	4.4158842
3835803773335	383580	3773335	0.622431838	3.454835603	4.0772674
3835903773335	383590	3773335	0.547158519	3.243914447	3.791073
3836003773335	383600	3773335	0.485857763	3.054787171	3.5406449
3836103773335	383610	3773335	0.435990561	2.887279415	3.32327
3836203773335	383620	3773335	0.393939011	2.734883884	3.1288229
3836303773335	383630	3773335	0.35725514	2.591332549	2.9485877
3836403773335	383640	3773335	0.324757814	2.454430112	2.7791879
3836503773335	383650	3773335	0.296916979	2.329915924	2.6268329
3836603773335	383660	3773335	0.272712807	2.215601775	2.4883146
3836703773335	383670	3773335	0.251614361	2.111307509	2.3629219
3836803773335	383680	3773335	0.233002503	2.015452394	2.2484549
3836903773335	383690	3773335	0.216453428	1.92685165	2.1433051
3837003773335	383700	3773335	0.201765501	1.845738645	2.0475041
3837103773335	383710	3773335	0.191588495	1.793381658	1.9849702
3837203773335	383720	3773335	0.183352967	1.752852629	1.9362056
3837303773335	383730	3773335	0.17586228	1.715808734	1.891671
3837403773335	383740	3773335	0.170047475	1.690901691	1.8609492
3837503773335	383750	3773335	0.164581982	1.667684821	1.8322668
3837603773335	383760	3773335	0.159995683	1.651114401	1.8111101
3837703773335	383770	3773335	0.156134118	1.640256211	1.7963903
3837803773335	383780	3773335	0.152559656	1.630770657	1.7833303
3837903773335	383790	3773335	0.148102704	1.610812558	1.7589153
3838003773335	383800	3773335	0.143936629	1.59184137	1.735778
3838103773335	383810	3773335	0.139810127	1.571445069	1.7112552
3838203773335	383820	3773335	0.135666855	1.5493025	1.6849694
3838303773335	383830	3773335	0.131743647	1.527808877	1.6595525
3838403773335	383840	3773335	0.126354161	1.488943682	1.6152978
3838503773335	383850	3773335	0.121093666	1.449269284	1.5703629
3838603773335	383860	3773335	0.11598446	1.409259857	1.5252443
3838703773335	383870	3773335	0.110836409	1.366702586	1.477539
3838803773335	383880	3773335	0.106023625	1.325974372	1.431998
3838903773335	383890	3773335	0.101127417	1.282122136	1.3832496
3839003773335	383900	3773335	0.096473821	1.239091508	1.3355653
3839103773335	383910	3773335	0.092114665	1.197677653	1.2897923
3829703773345	382970	3773345	0.061893603	1.838671847	1.9005655
3829803773345	382980	3773345	0.064922202	1.898961061	1.9638833
3829903773345	382990	3773345	0.067965829	1.958107311	2.0260731
3830003773345	383000	3773345	0.070979413	2.015628411	2.0866078
3830103773345	383010	3773345	0.074234407	2.075136344	2.1493708
3830203773345	383020	3773345	0.077084858	2.125681857	2.2027667
3830303773345	383030	3773345	0.080040513	2.174326466	2.254367
3830403773345	383040	3773345	0.083275541	2.224164974	2.3074405
3830503773345	383050	3773345	0.086923867	2.277007326	2.3639312

Health Risk Assessment Results Summary

Sensitive Receptors

		MAX:	46.32
Unique Identifier	X (UTM)	Y (UTM)	Total Risk
3837503773325	383750	3773325	1.797380452
3837603773325	383760	3773325	1.777711437
3837703773325	383770	3773325	1.762505704
3837803773325	383780	3773325	1.748921913
3837903773325	383790	3773325	1.724586332
3838003773325	383800	3773325	1.701341252
3838103773325	383810	3773325	1.676838727
3838203773325	383820	3773325	1.651010118
3838303773325	383830	3773325	1.626120311
3838403773325	383840	3773325	1.584651368
3838503773325	383850	3773325	1.54304188
3838603773325	383860	3773325	1.500281267
3838703773325	383870	3773325	1.454049191
3838803773325	383880	3773325	1.409834777
3838903773325	383890	3773325	1.36179342
3839003773325	383900	3773325	1.314582574
3839103773325	383910	3773325	1.269319526
3829703773335	382970	3773335	1.905712599
3829803773335	382980	3773335	1.972282413
3829903773335	382990	3773335	2.038047928
3830003773335	383000	3773335	2.102569311
3830103773335	383010	3773335	2.170133299
3830203773335	383020	3773335	2.234584242
3830303773335	383030	3773335	2.300545237
3830403773335	383040	3773335	2.366308215
3830503773335	383050	3773335	2.429102378
3830603773335	383060	3773335	2.493170052
3830703773335	383070	3773335	2.559758417
3830803773335	383080	3773335	2.628835986
3830903773335	383090	3773335	2.711150251
3831003773335	383100	3773335	2.838331636
3831103773335	383110	3773335	2.977987638
3831203773335	383120	3773335	3.123229602
3831303773335	383130	3773335	3.279633121
3831403773335	383140	3773335	3.470181346
3831503773335	383150	3773335	3.838059808
3831603773335	383160	3773335	4.323984615
3831703773335	383170	3773335	5.051158454
3831803773335	383180	3773335	6.258972132
3831903773335	383190	3773335	8.580694301
3835003773335	383500	3773335	12.14672384
3835103773335	383510	3773335	9.422114954
3835203773335	383520	3773335	7.762756419
3835303773335	383530	3773335	6.680521273
3835403773335	383540	3773335	5.917306607
3835503773335	383550	3773335	5.328119737
3835603773335	383560	3773335	4.825947301
3835703773335	383570	3773335	4.415884191
3835803773335	383580	3773335	4.077267442
3835903773335	383590	3773335	3.791072966
3836003773335	383600	3773335	3.540644934
3836103773335	383610	3773335	3.323269976
3836203773335	383620	3773335	3.128822895
3836303773335	383630	3773335	2.948587689
3836403773335	383640	3773335	2.779187926
3836503773335	383650	3773335	2.626832903
3836603773335	383660	3773335	2.488314582
3836703773335	383670	3773335	2.36292187
3836803773335	383680	3773335	2.248454897
3836903773335	383690	3773335	2.143305078
3837003773335	383700	3773335	2.047504146
3837103773335	383710	3773335	1.984970153
3837203773335	383720	3773335	1.936205596
3837303773335	383730	3773335	1.891671013
3837403773335	383740	3773335	1.860949166
3837503773335	383750	3773335	1.832266803
3837603773335	383760	3773335	1.811110085
3837703773335	383770	3773335	1.796390329
3837803773335	383780	3773335	1.783330313
3837903773335	383790	3773335	1.758915262
3838003773335	383800	3773335	1.735777999
3838103773335	383810	3773335	1.711255196
3838203773335	383820	3773335	1.684969355
3838303773335	383830	3773335	1.659552524
3838403773335	383840	3773335	1.615297843
3838503773335	383850	3773335	1.57036295
3838603773335	383860	3773335	1.525244317
3838703773335	383870	3773335	1.477538995
3838803773335	383880	3773335	1.431997997
3838903773335	383890	3773335	1.383249554
3839003773335	383900	3773335	1.335565329
3839103773335	383910	3773335	1.289792318
3829703773345	382970	3773345	1.90056545
3829803773345	382980	3773345	1.963883264
3829903773345	382990	3773345	2.02607314
3830003773345	383000	3773345	2.086607824
3830103773345	383010	3773345	2.149370751
3830203773345	383020	3773345	2.202766714
3830303773345	383030	3773345	2.254366978
3830403773345	383040	3773345	2.307440515
3830503773345	383050	3773345	2.363931193

FOR CHRONIC CALCS

MAX:	1.61				
	Overlapping Phases - Maximum GLC				
2025	2026	2027	2028	2029	
0.00867267	0.012161225	0.023816913	0.041882058	0.050920758	
0.008624463	0.012109504	0.023415385	0.041287295	0.049748608	
0.008596781	0.012086233	0.023073659	0.040807911	0.048715319	
0.008574455	0.01206924	0.022758018	0.040385889	0.047752875	
0.008493997	0.011968136	0.022320103	0.039732404	0.046558031	
0.008416386	0.011869824	0.021902907	0.039109237	0.045424493	
0.00832979	0.011757739	0.021477879	0.038462141	0.044294346	
0.008234162	0.011631893	0.021043955	0.03778352	0.043162593	
0.008141414	0.011509191	0.020627062	0.037125381	0.042081312	
0.00796088	0.011262012	0.020025324	0.036081838	0.040638221	
0.007777159	0.011009405	0.019430404	0.035034648	0.039226255	
0.007584978	0.010744088	0.018830575	0.033963362	0.037822669	
0.007372033	0.010448333	0.01819915	0.032814776	0.03637497	
0.007166916	0.010162557	0.017598916	0.031718088	0.035008859	
0.006938591	0.009842549	0.016963206	0.030543029	0.033595576	
0.006711471	0.009522818	0.016345306	0.029399414	0.032237852	
0.006491692	0.009212247	0.01575708	0.028313998	0.030957915	
0.008706587	0.011274895	0.027583008	0.039420346	0.051115627	
0.008870516	0.011475136	0.02900302	0.041843984	0.054747594	
0.009030384	0.011672429	0.030418989	0.044206858	0.0583654	
0.009189991	0.011872271	0.031804734	0.046437494	0.061880223	
0.009349201	0.012071298	0.033277477	0.048780716	0.065662048	
0.009502455	0.012266959	0.034678903	0.050916342	0.069265222	
0.009651283	0.012458669	0.036130968	0.053088049	0.073074506	
0.009789888	0.012638358	0.03759928	0.055219495	0.077015926	
0.009912015	0.012799499	0.03902003	0.057194412	0.080947617	
0.010025812	0.012950387	0.040484698	0.059151823	0.085136986	
0.010135263	0.0130952	0.04201211	0.061093318	0.089652437	
0.010239338	0.013231377	0.043601453	0.062990943	0.094513828	
0.010364785	0.01338829	0.045473349	0.06514164	0.100299355	
0.010579088	0.01363585	0.048311022	0.068469669	0.10881136	
0.010801214	0.013886245	0.051442552	0.071932814	0.118418415	
0.011017131	0.014125328	0.054719061	0.075287723	0.12874707	
0.011237345	0.014362853	0.058268513	0.078681771	0.140145035	
0.011498798	0.014633799	0.062618318	0.082738868	0.154133812	
0.011965689	0.015057334	0.071193722	0.091384477	0.181042779	
0.01248208	0.015470306	0.082791696	0.102501575	0.218188584	
0.013158958	0.01594864	0.100418576	0.118512866	0.27545718	
0.014160367	0.016570506	0.130035221	0.14374201	0.372935289	
0.016373403	0.018089556	0.186302957	0.189309994	0.557346276	
0.053501418	0.067300589	0.204445243	0.24353264	0.521658322	
0.040139759	0.051124616	0.156081119	0.189466308	0.40351888	
0.032734842	0.042231885	0.125811161	0.158610882	0.32573587	
0.028156618	0.036697521	0.106095491	0.138110799	0.273650734	
0.025086575	0.032987035	0.092175355	0.123819691	0.236036846	
0.022792203	0.030212447	0.081492481	0.112857396	0.206756967	
0.020865302	0.02787601	0.072518398	0.103505054	0.182002027	
0.019298497	0.025961124	0.065320375	0.095756407	0.16210726	
0.01800193	0.024359734	0.059487901	0.089249593	0.14600648	
0.016897272	0.022980397	0.054650132	0.083667084	0.132703645	
0.015917	0.021740598	0.050505908	0.078707625	0.121379442	
0.015054522	0.020636819	0.046975264	0.07435617	0.111789035	
0.014273319	0.01962698	0.043868606	0.070406942	0.103411693	
0.013537762	0.018665911	0.041039968	0.066690123	0.095863339	
0.01283467	0.017737409	0.038427282	0.063149554	0.088975371	
0.012195155	0.016886039	0.036105057	0.059938832	0.08290541	
0.011608242	0.016099469	0.034014594	0.056995298	0.077486373	
0.011073356	0.015379124	0.032135676	0.054309027	0.072651013	
0.010582281	0.014714941	0.030430597	0.051834025	0.068293017	
0.010129045	0.014100022	0.028872594	0.04953979	0.06433807	
0.009715745	0.013538259	0.027455998	0.047422708	0.060759178	
0.009462529	0.013200826	0.026486376	0.045957912	0.05823412	
0.009274375	0.012954001	0.025704593	0.044764129	0.056161378	
0.009104202	0.012731615	0.02498638	0.043658631	0.054255369	
0.009001894	0.012604789	0.024447615	0.042831487	0.052758335	
0.008907861	0.012489165	0.02393992	0.042055331	0.051342671	
0.008850547	0.012425285	0.023529443	0.041445732	0.050145504	
0.008824422	0.012405106	0.023201217	0.040990418	0.049130864	
0.008804101	0.012391932	0.022898667	0.040593658	0.048184025	
0.008722074	0.012289507	0.02246823	0.039958564	0.046993	
0.008643989	0.012191484	0.022060235	0.039359037	0.045867094	
0.008555999	0.012078102	0.021643128	0.038733499	0.044742969	
0.008456766	0.011947755	0.021211955	0.038066021	0.043605651	
0.00836001	0.011820061	0.020796667	0.03741863	0.042519529	
0.008163289	0.011550168	0.020172542	0.036331723	0.04102111	
0.007960299	0.01127041	0.019549339	0.035230352	0.039545739	
0.007753943	0.010984995	0.018931919	0.034124369	0.038101047	
0.007531255	0.0106752	0.018293275	0.032961809	0.036634354	
0.007317311	0.010376781	0.017686667	0.031853961	0.035252331	
0.007083131	0.010048054	0.017052483	0.03068335	0.03383809	
0.006851635	0.009721793	0.016437744	0.029548205	0.032482813	
0.006627516	0.009404795	0.015851571	0.028467915	0.031202063	
0.008842182	0.011454601	0.026918837	0.037413739	0.048953571	
0.009018481	0.011672743	0.0281942	0.039481095	0.052151466	
0.009185819	0.011880612	0.029468534	0.041513365	0.055371591	
0.009347326	0.012084415	0.030716905	0.043453146	0.058541033	
0.009506061	0.01228387	0.03203472	0.045478075	0.061938534	
0.009641329	0.01246185	0.033160984	0.04711843	0.064874647	
0.00975999	0.012619837	0.034280566	0.048725846	0.067890262	
0.009872515	0.012770749	0.035451102	0.050377713	0.071139962	
0.00998306	0.012917547	0.036711446	0.052112141	0.074729738	

Health Risk Assessment Results Summary

		MAX:	4.18	46.12	46.32
Unique Identifier	X (UTM)	Y (UTM)	Onroad	Offroad	Total Risk
3830603773345	383060	3773345	0.090914363	2.331146977	2.4220613
3830703773345	383070	3773345	0.094940641	2.379360845	2.4743015
3830803773345	383080	3773345	0.099254442	2.425887309	2.5251418
3830903773345	383090	3773345	0.104631594	2.485690967	2.5903226
3831003773345	383100	3773345	0.113281893	2.598870468	2.7121524
3831103773345	383110	3773345	0.123221706	2.722510548	2.8457323
3831203773345	383120	3773345	0.134929898	2.862120671	2.9970506
3831303773345	383130	3773345	0.148850077	3.020762623	3.1696127
3831403773345	383140	3773345	0.165932054	3.2090962	3.3750283
3831503773345	383150	3773345	0.192885158	3.510165004	3.7030502
3831603773345	383160	3773345	0.229098647	3.900284808	4.1293835
3831703773345	383170	3773345	0.283965568	4.481569232	4.7655348
3831803773345	383180	3773345	0.375100985	5.451578596	5.8266796
3831903773345	383190	3773345	0.552080231	7.28362316	7.8357034
3832103773345	383210	3773345	3.913197235	7.716076068	11.629273
3832203773345	383220	3773345	2.687623795	6.611985111	9.2996089
3832303773345	383230	3773345	1.956465045	5.791649609	7.7481147
3832403773345	383240	3773345	1.487393159	5.163626144	6.6510193
3832503773345	383250	3773345	1.183644941	4.679352113	5.8629971
3832603773345	383260	3773345	0.97292891	4.292187103	5.265116
3832703773345	383270	3773345	0.818032438	3.968913472	4.7869459
3832803773345	383280	3773345	0.701016135	3.694528153	4.3955443
3832903773345	383290	3773345	0.610174519	3.456996373	4.0671709
3833003773345	383300	3773345	0.537297454	3.246895348	3.7841928
3833103773345	383310	3773345	0.477632873	3.058064152	3.535697
3833203773345	383320	3773345	0.428137596	2.887194118	3.3153317
3833303773345	383330	3773345	0.38605131	2.729970138	3.1160214
3833403773345	383340	3773345	0.349583283	2.583161088	2.9327444
3833503773345	383350	3773345	0.318493605	2.450019517	2.7685131
3833603773345	383360	3773345	0.290964583	2.323848908	2.6148135
3833703773345	383370	3773345	0.267045571	2.208089164	2.4751347
3833803773345	383380	3773345	0.246165917	2.102323815	2.3484897
3833903773345	383390	3773345	0.227770466	2.005179814	2.2329503
3834003773345	383400	3773345	0.211572039	1.916617901	2.1281899
3834103773345	383410	3773345	0.199789793	1.854995757	2.0547856
3834203773345	383420	3773345	0.190066552	1.805191066	1.9952576
3834303773345	383430	3773345	0.181338887	1.759921637	1.9412605
3834403773345	383440	3773345	0.175024937	1.732083475	1.9071084
3834503773345	383450	3773345	0.169103006	1.705987833	1.8750908
3834603773345	383460	3773345	0.164076033	1.686500648	1.8505767
3834703773345	383470	3773345	0.159780525	1.672503195	1.8322837
3834803773345	383480	3773345	0.155815298	1.660256383	1.8160717
3834903773345	383490	3773345	0.151421283	1.641930976	1.7933523
3835003773345	383500	3773345	0.147330796	1.624739564	1.7720704
3835103773345	383510	3773345	0.143210609	1.605354577	1.7485652
3835203773345	383520	3773345	0.138948601	1.582727554	1.7216762
3835303773345	383530	3773345	0.13491797	1.560883342	1.6958013
3835403773345	383540	3773345	0.129191234	1.519011998	1.6482032
3835503773345	383550	3773345	0.123568077	1.475900055	1.5994681
3835603773345	383560	3773345	0.118166271	1.433001303	1.5511676
3835703773345	383570	3773345	0.11281371	1.388408162	1.5012219
3835803773345	383580	3773345	0.107832742	1.345932725	1.4537655
3835903773345	383590	3773345	0.102899658	1.301847309	1.404747
3836003773345	383600	3773345	0.098241022	1.258979745	1.3572208
3836103773345	383610	3773345	0.093854697	1.217459846	1.3113145
3829703773355	382970	3773355	0.061113979	1.832187338	1.8933013
3829803773355	382980	3773355	0.063961041	1.889458023	1.9534191
3829903773355	382990	3773355	0.06690299	1.94661121	2.0135142
3830003773355	383000	3773355	0.06989568	2.002776373	2.0726721
3830103773355	383010	3773355	0.073139656	2.061200169	2.1343398
3830203773355	383020	3773355	0.075290269	2.096740645	2.1720309
3830303773355	383030	3773355	0.077373631	2.126216429	2.2035901
3830403773355	383040	3773355	0.079942947	2.160192959	2.2401359
3830503773355	383050	3773355	0.083454726	2.208567536	2.2920223
3830603773355	383060	3773355	0.087303511	2.25851673	2.3458202
3830703773355	383070	3773355	0.0908352	2.295502621	2.3863378
3830803773355	383080	3773355	0.094502814	2.32875338	2.4232562
3830903773355	383090	3773355	0.099206608	2.376763314	2.4759699
3831003773355	383100	3773355	0.107461518	2.488254502	2.595716
3831103773355	383110	3773355	0.116958694	2.610254934	2.7272136
3831203773355	383120	3773355	0.128886005	2.760390565	2.8892766
3831303773355	383130	3773355	0.143788127	2.94103965	3.0848278
3831403773355	383140	3773355	0.162132067	3.150833453	3.3129655
3831503773355	383150	3773355	0.186497952	3.420190317	3.6066883
3831603773355	383160	3773355	0.218757939	3.765371771	3.9841297
3831703773355	383170	3773355	0.266848835	4.275004863	4.5418537
3831803773355	383180	3773355	0.34566948	5.120376446	5.4660459
3831903773355	383190	3773355	0.493868024	6.685676293	7.1795443
3835203773355	383520	3773355	3.89631807	7.768356204	11.664674
3835303773355	383530	3773355	2.645158483	6.647015041	9.2921735
3835403773355	383540	3773355	1.876540156	5.776600678	7.6531408
3835503773355	383550	3773355	1.418409169	5.133599487	6.5520087
3835603773355	383560	3773355	1.141156729	4.673366653	5.8145234
3835703773355	383570	3773355	0.944733269	4.297430287	5.2421636
3835803773355	383580	3773355	0.798797489	3.980759482	4.779557
3835903773355	383590	3773355	0.686547956	3.707572167	4.3941201
3836003773355	383600	3773355	0.598706585	3.469970407	4.068677
3836103773355	383610	3773355	0.526474686	3.254159112	3.7806338
3836203773355	383620	3773355	0.467615185	3.061550929	3.5291661
3836303773355	383630	3773355	0.418805525	2.887527093	3.3063326
3836403773355	383640	3773355	0.377652216	2.729352737	3.107005

Health Risk Assessment Results Summary

Sensitive Receptors		MAX:	46.32
Unique Identifier	X (UTM)	Y (UTM)	Total Risk
3830603773345	383060	3773345	2.42206134
3830703773345	383070	3773345	2.474301487
3830803773345	383080	3773345	2.525141751
3830903773345	383090	3773345	2.590322561
3831003773345	383100	3773345	2.712152361
3831103773345	383110	3773345	2.845732254
3831203773345	383120	3773345	2.997050568
3831303773345	383130	3773345	3.1696127
3831403773345	383140	3773345	3.375028254
3831503773345	383150	3773345	3.703050162
3831603773345	383160	3773345	4.129383455
3831703773345	383170	3773345	4.7655348
3831803773345	383180	3773345	5.826679581
3831903773345	383190	3773345	7.835703391
3835103773345	383510	3773345	11.6292733
3835203773345	383520	3773345	9.299608906
3835303773345	383530	3773345	7.748114654
3835403773345	383540	3773345	6.651019302
3835503773345	383550	3773345	5.862997054
3835603773345	383560	3773345	5.265116013
3835703773345	383570	3773345	4.786945911
3835803773345	383580	3773345	4.395544288
3835903773345	383590	3773345	4.067170892
3836003773345	383600	3773345	3.784192802
3836103773345	383610	3773345	3.535697024
3836203773345	383620	3773345	3.315331714
3836303773345	383630	3773345	3.116021448
3836403773345	383640	3773345	2.932744371
3836503773345	383650	3773345	2.768513123
3836603773345	383660	3773345	2.614813492
3836703773345	383670	3773345	2.475134735
3836803773345	383680	3773345	2.348489732
3836903773345	383690	3773345	2.23295028
3837003773345	383700	3773345	2.12818994
3837103773345	383710	3773345	2.05478555
3837203773345	383720	3773345	1.995257618
3837303773345	383730	3773345	1.941260524
3837403773345	383740	3773345	1.907108413
3837503773345	383750	3773345	1.875090839
3837603773345	383760	3773345	1.850576681
3837703773345	383770	3773345	1.83228372
3837803773345	383780	3773345	1.816071681
3837903773345	383790	3773345	1.793352259
3838003773345	383800	3773345	1.77207036
3838103773345	383810	3773345	1.748565187
3838203773345	383820	3773345	1.721676155
3838303773345	383830	3773345	1.695801312
3838403773345	383840	3773345	1.648203231
3838503773345	383850	3773345	1.599468131
3838603773345	383860	3773345	1.551167575
3838703773345	383870	3773345	1.501221872
3838803773345	383880	3773345	1.453765467
3838903773345	383890	3773345	1.404746968
3839003773345	383900	3773345	1.357220766
3839103773345	383910	3773345	1.311314543
3829703773355	382970	3773355	1.893301316
3829803773355	382980	3773355	1.953419064
3829903773355	382990	3773355	2.013514201
3830003773355	383000	3773355	2.072672053
3830103773355	383010	3773355	2.134339824
3830203773355	383020	3773355	2.172030914
3830303773355	383030	3773355	2.20359006
3830403773355	383040	3773355	2.240135907
3830503773355	383050	3773355	2.292022262
3830603773355	383060	3773355	2.345820242
3830703773355	383070	3773355	2.386337821
3830803773355	383080	3773355	2.423256194
3830903773355	383090	3773355	2.475969923
3831003773355	383100	3773355	2.595716019
3831103773355	383110	3773355	2.727213628
3831203773355	383120	3773355	2.88927657
3831303773355	383130	3773355	3.084827777
3831403773355	383140	3773355	3.312965519
3831503773355	383150	3773355	3.60668827
3831603773355	383160	3773355	3.98412971
3831703773355	383170	3773355	4.541853698
3831803773355	383180	3773355	5.466045926
3831903773355	383190	3773355	7.179544316
3835203773355	383520	3773355	11.66467427
3835303773355	383530	3773355	9.292173523
3835403773355	383540	3773355	7.653140834
3835503773355	383550	3773355	6.552008656
3835603773355	383560	3773355	5.814523381
3835703773355	383570	3773355	5.242163556
3835803773355	383580	3773355	4.77955697
3835903773355	383590	3773355	4.394120123
3836003773355	383600	3773355	4.068676992
3836103773355	383610	3773355	3.780633798
3836203773355	383620	3773355	3.529166115
3836303773355	383630	3773355	3.306332618
3836403773355	383640	3773355	3.107004953

FOR CHRONIC CALCS

MAX:	1.61			
Overlapping Phases - Maximum GLC				
2025	2026	2027	2028	2029
0.010088832	0.013058171	0.038017926	0.053837923	0.078560389
0.010164321	0.013160269	0.039232201	0.055340355	0.082320759
0.010222358	0.013237357	0.040439762	0.056734397	0.08623034
0.010313805	0.013351604	0.04193074	0.058406158	0.090990841
0.010561318	0.013649617	0.044525105	0.061423368	0.098647715
0.010816103	0.013950077	0.047401354	0.064611762	0.107323561
0.01108747	0.014261107	0.050696825	0.068109409	0.117428304
0.011370877	0.014571342	0.054519381	0.072000959	0.12933168
0.011682213	0.014896139	0.059139831	0.076540043	0.1438814
0.012132078	0.015320476	0.066671629	0.084068779	0.167501427
0.012619021	0.015728956	0.076727029	0.093652877	0.199697076
0.013237797	0.016183657	0.092035063	0.107542627	0.249462802
0.014188636	0.016841767	0.117791404	0.129616067	0.334053245
0.015982585	0.018025436	0.166616954	0.169138931	0.495047365
0.051986064	0.065513326	0.191695369	0.229330075	0.487650317
0.040329616	0.051439622	0.150770535	0.183756612	0.38876575
0.033256313	0.042930116	0.122937352	0.155420636	0.31763902
0.028518347	0.037215978	0.103316903	0.135042151	0.266072408
0.025296915	0.033331621	0.089227112	0.120617936	0.228046917
0.022927553	0.030467471	0.078627043	0.109741166	0.198999962
0.021055577	0.028190851	0.070283308	0.101027817	0.175975827
0.019528901	0.026319272	0.063576057	0.093802367	0.15742221
0.018244846	0.024729636	0.058054601	0.0876446	0.142166654
0.017129657	0.023334092	0.053385737	0.082243196	0.12932151
0.016137736	0.02207718	0.049368385	0.077413688	0.118341473
0.015245566	0.02093197	0.045874396	0.073059552	0.108861807
0.014427563	0.019870308	0.042769009	0.069051238	0.100513775
0.013664046	0.018868358	0.039961644	0.065304194	0.093047218
0.012971654	0.017951629	0.037478278	0.061911672	0.086500943
0.012313869	0.017072505	0.035189659	0.058704698	0.080540552
0.011710432	0.016260936	0.033130655	0.055770305	0.075225624
0.011159185	0.01551575	0.031278634	0.053091528	0.070479494
0.010653124	0.014829129	0.02960033	0.050632402	0.066210342
0.010193046	0.014203433	0.028084731	0.048380835	0.062374423
0.009883952	0.013788486	0.026987684	0.04673673	0.059535987
0.009640124	0.013463939	0.026080143	0.04536063	0.057160995
0.00942032	0.013172057	0.025254083	0.044094349	0.055001459
0.009298766	0.013018785	0.024683231	0.0432218	0.053424193
0.009185986	0.01287718	0.024144652	0.042398047	0.051931829
0.009110072	0.012787498	0.023702302	0.04173444	0.050656947
0.009064301	0.012740178	0.023339413	0.041217549	0.049562198
0.009026843	0.012703677	0.02300712	0.040764783	0.048543453
0.008952509	0.012613236	0.022605348	0.040185931	0.047400248
0.008883134	0.012528662	0.022226881	0.039647413	0.046323767
0.008799406	0.012422286	0.021829626	0.039066192	0.0452283
0.008695779	0.012286523	0.021399548	0.038408651	0.04408443
0.008595428	0.012154366	0.020986892	0.037772506	0.042993107
0.008379378	0.011857322	0.020334911	0.036630132	0.041429649
0.008154718	0.011547027	0.019678259	0.035461082	0.039879583
0.00792975	0.011235236	0.019034638	0.03430253	0.038376382
0.007693067	0.010905374	0.018380829	0.033109896	0.036875745
0.007466876	0.010589226	0.017762316	0.031979431	0.035465841
0.007229364	0.010255544	0.017134019	0.030822133	0.034059301
0.006996936	0.009927786	0.016529703	0.029708399	0.032719949
0.006770572	0.009607597	0.015949787	0.028642754	0.031447434
0.008958825	0.011610668	0.026264146	0.035520541	0.04686774
0.00914136	0.011838215	0.027418081	0.037305632	0.0497168
0.009316832	0.012057471	0.02859413	0.039107838	0.052664188
0.009484003	0.012267956	0.029770057	0.040881381	0.055652469
0.009650888	0.012477596	0.031014866	0.042736932	0.058868347
0.009746763	0.012611631	0.031807532	0.04382823	0.06101108
0.009808462	0.012704669	0.032523935	0.044817517	0.063107399
0.009870289	0.012793154	0.0333673 7	0.045986856	0.065634094
0.009972051	0.012925133	0.034507949	0.047537573	0.068951661
0.010071164	0.01305304	0.035698453	0.049091782	0.072500069
0.010113282	0.01310944	0.036672642	0.050276581	0.075691621
0.01013289	0.013135099	0.037596749	0.051315941	0.078906707
0.010199617	0.013216688	0.03880881	0.052645894	0.082910723
0.010484997	0.013570762	0.041238808	0.055448585	0.089920347
0.010779895	0.013929997	0.043947083	0.058446515	0.097904418
0.011129888	0.014345879	0.047318211	0.062091759	0.107910366
0.011517396	0.014787845	0.051474994	0.066469619	0.120437919
0.011902434	0.015193879	0.056499823	0.071583646	0.135936592
0.012330089	0.015609693	0.063154712	0.078159274	0.156833185
0.012788368	0.016009527	0.071956661	0.086480997	0.185035824
0.013360804	0.016450242	0.085259263	0.09850475	0.228301865
0.014222235	0.017070292	0.107547896	0.117636574	0.301508903
0.015698329	0.018027683	0.149230092	0.151414604	0.439497385
0.052936825	0.066678551	0.18873851	0.226425276	0.478574306
0.040886594	0.052161147	0.147674175	0.180438796	0.380184294
0.033290305	0.043053631	0.11880991	0.151105603	0.306810641
0.028520782	0.037316345	0.099440509	0.131102143	0.255733506
0.02547654	0.033643489	0.086501631	0.117879437	0.220728527
0.023177651	0.030861529	0.076566732	0.10769914	0.193450797
0.021339635	0.028623604	0.068668317	0.099457684	0.171614751
0.01981148	0.026747091	0.062209926	0.092499132	0.153721447
0.018517339	0.025141536	0.058675819	0.086516173	0.13891535
0.017362202	0.023691708	0.052213394	0.081088755	0.126139535
0.016340738	0.022392444	0.048238336	0.076247493	0.115285501
0.015422414	0.021208598	0.044783506	0.071874064	0.105931752
0.014590457	0.020124254	0.041743537	0.067888656	0.097775195

Health Risk Assessment Results Summary

		MAX:	4.18	46.12	46.32
Unique Identifier	X (UTM)	Y (UTM)	Onroad	Offroad	Total Risk
3836503773355	383650	3773355	0.342824554	2.586353618	2.9291782
3836603773355	383660	3773355	0.311308448	2.446185008	2.7574935
3836703773355	383670	3773355	0.284033692	2.317000807	2.6010345
3836803773355	383680	3773355	0.260539658	2.199728172	2.4602678
3836903773355	383690	3773355	0.24000148	2.092412973	2.3324145
3837003773355	383700	3773355	0.222078522	1.995089917	2.2171684
3837103773355	383710	3773355	0.208466014	1.922786058	2.1312521
3837203773355	383720	3773355	0.197072575	1.86228811	2.0593607
3837303773355	383730	3773355	0.186983032	1.807776057	1.9947591
3837403773355	383740	3773355	0.180145154	1.776860141	1.9570053
3837503773355	383750	3773355	0.173735649	1.747555957	1.9212916
3837603773355	383760	3773355	0.168235655	1.724609122	1.8928448
3837703773355	383770	3773355	0.163502813	1.707353087	1.8708559
3837803773355	383780	3773355	0.159098068	1.691648757	1.8507468
3837903773355	383790	3773355	0.154788314	1.675148671	1.829937
3838003773355	383800	3773355	0.150772164	1.659650804	1.810423
3838103773355	383810	3773355	0.146656781	1.641192484	1.7878493
3838203773355	383820	3773355	0.142267613	1.61802506	1.7602927
3838303773355	383830	3773355	0.138125135	1.595747016	1.7338722
3838403773355	383840	3773355	0.132048663	1.55065196	1.6827006
3838503773355	383850	3773355	0.126050325	1.503883745	1.6299341
3838603773355	383860	3773355	0.120348367	1.457868643	1.578217
3838703773355	383870	3773355	0.114800171	1.411203778	1.5260039
3838803773355	383880	3773355	0.109639304	1.366804997	1.4764443
3838903773355	383890	3773355	0.104672367	1.322495648	1.427168
3839003773355	383900	3773355	0.100009531	1.279778038	1.3797876
3839103773355	383910	3773355	0.095598834	1.238225134	1.333824
3829703773365	382970	3773365	0.060291882	1.825008024	1.8852999
3829803773365	382980	3773365	0.062958083	1.879064912	1.942023
3829903773365	382990	3773365	0.065785937	1.934241303	2.0000272
3830003773365	383000	3773365	0.068769678	1.990133829	2.0589035
3830103773365	383010	3773365	0.072006084	2.048261408	2.1202675
3830203773365	383020	3773365	0.073521743	2.069170098	2.1426918
3830303773365	383030	3773365	0.074836001	2.07894533	2.1537813
3830403773365	383040	3773365	0.076844579	2.098080541	2.1749251
3830503773365	383050	3773365	0.080283267	2.145040294	2.2253236
3830603773365	383060	3773365	0.084031719	2.193521408	2.2775531
3830703773365	383070	3773365	0.087207892	2.223001563	2.3102095
3830803773365	383080	3773365	0.090410566	2.247049735	2.3374603
3830903773365	383090	3773365	0.09460663	2.286819279	2.3814259
3831003773365	383100	3773365	0.102465369	2.396335635	2.498801
3831103773365	383110	3773365	0.111500863	2.516372065	2.6278729
3831203773365	383120	3773365	0.123474016	2.675383239	2.7988573
3831303773365	383130	3773365	0.139161806	2.876392273	3.0155541
3831403773365	383140	3773365	0.158735627	3.108763207	3.2674988
3831503773365	383150	3773365	0.180834861	3.351227873	3.5320627
3831603773365	383160	3773365	0.209550108	3.657185269	3.8667354
3831703773365	383170	3773365	0.251709757	4.104141336	4.3558511
3831803773365	383180	3773365	0.31967725	4.832932688	5.1526099
3831903773365	383190	3773365	0.441306871	6.13727504	6.5785819
3835303773365	383530	3773365	3.796292657	7.807523199	11.603816
3835403773365	383540	3773365	2.496572591	6.620555512	9.1171281
3835503773365	383550	3773365	1.764377338	5.743863727	7.5082411
3835603773365	383560	3773365	1.370066231	5.161520084	6.5315863
3835703773365	383570	3773365	1.106368305	4.699452251	5.8058206
3835803773365	383580	3773365	0.918615973	4.320608292	5.2392243
3835903773365	383590	3773365	0.779332784	4.003535357	4.7828681
3836003773365	383600	3773365	0.672449843	3.732857411	4.4053073
3836103773365	383610	3773365	0.583738065	3.48122221	4.0649603
3836203773365	383620	3773365	0.51285361	3.260234552	3.7730882
3836303773365	383630	3773365	0.455688472	3.065905192	3.5215937
3836403773365	383640	3773365	0.40925731	2.895543079	3.3048004
3836503773365	383650	3773365	0.370186612	2.741725736	3.1119123
3836603773365	383660	3773365	0.334114264	2.585789623	2.9199039
3836703773365	383670	3773365	0.303017741	2.441712629	2.7447304
3836803773365	383680	3773365	0.276401426	2.310665916	2.5870673
3836903773365	383690	3773365	0.253068707	2.189029649	2.4420984
3837003773365	383700	3773365	0.232900214	2.079325719	2.3122259
3837103773365	383710	3773365	0.217487756	1.996350968	2.2138387
3837203773365	383720	3773365	0.204672581	1.927104135	2.1317767
3837303773365	383730	3773365	0.193373519	1.864630926	2.0580044
3837403773365	383740	3773365	0.185901834	1.829677212	2.015579
3837503773365	383750	3773365	0.178898054	1.796358536	1.9752566
3837603773365	383760	3773365	0.172844108	1.769319037	1.9421631
3837703773365	383770	3773365	0.167586563	1.747845187	1.9154318
3837803773365	383780	3773365	0.162676363	1.728073076	1.8907494
3837903773365	383790	3773365	0.158124851	1.709948521	1.8680734
3838003773365	383800	3773365	0.153893293	1.693093337	1.8469866
3838103773365	383810	3773365	0.149706722	1.674624362	1.8243311
3838203773365	383820	3773365	0.145464487	1.653760167	1.7992247
3838303773365	383830	3773365	0.141468558	1.633631954	1.7751005
3838403773365	383840	3773365	0.135141649	1.586369014	1.7215107
3838503773365	383850	3773365	0.128828009	1.536462403	1.6652904
3838603773365	383860	3773365	0.122859657	1.487810469	1.6106701
3838703773365	383870	3773365	0.11707344	1.438678392	1.5557518
3838803773365	383880	3773365	0.111711197	1.392045545	1.5037567
3838903773365	383890	3773365	0.106611016	1.346261462	1.4528725
3839003773365	383900	3773365	0.101839547	1.302425135	1.4042647
3839103773365	383910	3773365	0.097328901	1.259744804	1.3570737
3829703773375	382970	3773375	0.059115749	1.810108257	1.869224
3829803773375	382980	3773375	0.061732089	1.863953674	1.9256858

Health Risk Assessment Results Summary

Sensitive Receptors		MAX:	46.32
Unique Identifier	X (UTM)	Y (UTM)	Total Risk
3836503773355	383650	3773355	2.929178172
3836603773355	383660	3773355	2.757493456
3836703773355	383670	3773355	2.601034499
3836803773355	383680	3773355	2.46026783
3836903773355	383690	3773355	2.332414453
3837003773355	383700	3773355	2.217168439
3837103773355	383710	3773355	2.131252072
3837203773355	383720	3773355	2.059360686
3837303773355	383730	3773355	1.994759088
3837403773355	383740	3773355	1.957005295
3837503773355	383750	3773355	1.921291606
3837603773355	383760	3773355	1.892844776
3837703773355	383770	3773355	1.870855901
3837803773355	383780	3773355	1.850746825
3837903773355	383790	3773355	1.829936985
3838003773355	383800	3773355	1.810422968
3838103773355	383810	3773355	1.787849266
3838203773355	383820	3773355	1.760292673
3838303773355	383830	3773355	1.733872151
3838403773355	383840	3773355	1.682700623
3838503773355	383850	3773355	1.62993407
3838603773355	383860	3773355	1.57821701
3838703773355	383870	3773355	1.52600395
3838803773355	383880	3773355	1.476444301
3838903773355	383890	3773355	1.427168016
3839003773355	383900	3773355	1.379787569
3839103773355	383910	3773355	1.333823968
3829703773365	382970	3773365	1.885299906
3829803773365	382980	3773365	1.942022994
3829903773365	382990	3773365	2.000027239
3830003773365	383000	3773365	2.058903507
3830103773365	383010	3773365	2.120267492
3830203773365	383020	3773365	2.14269184
3830303773365	383030	3773365	2.153781331
3830403773365	383040	3773365	2.17492512
3830503773365	383050	3773365	2.225323562
3830603773365	383060	3773365	2.277553127
3830703773365	383070	3773365	2.310209455
3830803773365	383080	3773365	2.337460301
3830903773365	383090	3773365	2.381425909
3831003773365	383100	3773365	2.498801004
3831103773365	383110	3773365	2.627872927
3831203773365	383120	3773365	2.798857255
3831303773365	383130	3773365	3.01555408
3831403773365	383140	3773365	3.267498834
3831503773365	383150	3773365	3.532062734
3831603773365	383160	3773365	3.866735376
3831703773365	383170	3773365	4.355851093
3831803773365	383180	3773365	5.152609939
3831903773365	383190	3773365	6.578581911
3835303773365	383530	3773365	11.60381586
3835403773365	383540	3773365	9.117128102
3835503773365	383550	3773365	7.508241065
3835603773365	383560	3773365	6.531586316
3835703773365	383570	3773365	5.805820555
3835803773365	383580	3773365	5.239224265
3835903773365	383590	3773365	4.782868141
3836003773365	383600	3773365	4.405307254
3836103773365	383610	3773365	4.064960275
3836203773365	383620	3773365	3.773088162
3836303773365	383630	3773365	3.521593663
3836403773365	383640	3773365	3.304800388
3836503773365	383650	3773365	3.111912348
3836603773365	383660	3773365	2.919903887
3836703773365	383670	3773365	2.74473037
3836803773365	383680	3773365	2.587067342
3836903773365	383690	3773365	2.442098356
3837003773365	383700	3773365	2.312225932
3837103773365	383710	3773365	2.213838724
3837203773365	383720	3773365	2.131776716
3837303773365	383730	3773365	2.058004445
3837403773365	383740	3773365	2.015579047
3837503773365	383750	3773365	1.97525659
3837603773365	383760	3773365	1.942163145
3837703773365	383770	3773365	1.91543175
3837803773365	383780	3773365	1.890749439
3837903773365	383790	3773365	1.868073372
3838003773365	383800	3773365	1.84698663
3838103773365	383810	3773365	1.824331085
3838203773365	383820	3773365	1.799224654
3838303773365	383830	3773365	1.775100512
3838403773365	383840	3773365	1.721510663
3838503773365	383850	3773365	1.665290413
3838603773365	383860	3773365	1.610670125
3838703773365	383870	3773365	1.555751833
3838803773365	383880	3773365	1.503756742
3838903773365	383890	3773365	1.452872477
3839003773365	383900	3773365	1.404264682
3839103773365	383910	3773365	1.357073705
3829703773375	382970	3773375	1.869224006
3829803773375	382980	3773375	1.925685762

FOR CHRONIC CALCS

MAX:	1.61			
Overlapping Phases - Maximum GLC				
2025	2026	2027	2028	2029
0.013839208	0.019135535	0.039069731	0.064283511	0.090665419
0.013099839	0.018151139	0.036540143	0.06075078	0.0840407
0.012417234	0.017234986	0.034266586	0.057512177	0.078149393
0.011797174	0.016397902	0.032242416	0.054587939	0.072947869
0.011229714	0.015628473	0.030419608	0.051918968	0.068299403
0.010715547	0.014929234	0.028786907	0.049500491	0.064160466
0.010342183	0.014425506	0.027544588	0.047646615	0.060964463
0.010034178	0.014011697	0.026495271	0.046060376	0.058248167
0.00975848	0.013641937	0.025551319	0.044615752	0.05580859
0.009617043	0.013461434	0.02494625	0.043692379	0.054143407
0.00948373	0.013291684	0.024373335	0.042814855	0.052565898
0.009385816	0.013171523	0.023894119	0.042090173	0.051203998
0.009319673	0.013096153	0.023496458	0.041509968	0.050026635
0.009260817	0.013030247	0.023127006	0.040987984	0.04892271
0.009195772	0.01295437	0.02275543	0.040465083	0.047830143
0.009134897	0.012883114	0.022405222	0.039983374	0.046799104
0.009055218	0.012783677	0.022026322	0.03944326	0.045729616
0.008946912	0.012642097	0.021597052	0.038792536	0.044575956
0.008842628	0.012505134	0.021185907	0.038164535	0.043477074
0.008606129	0.012179515	0.020503655	0.036961738	0.041843858
0.008358287	0.011836485	0.019812337	0.035721172	0.040216288
0.008113037	0.011495748	0.019141201	0.03450665	0.038652876
0.007862151	0.011145567	0.018472309	0.033284554	0.037119089
0.0076227	0.010810355	0.017839935	0.032127037	0.035678701
0.007381989	0.010471917	0.017217761	0.030982006	0.034279481
0.007148733	0.010143001	0.016623422	0.029889295	0.032954716
0.006920656	0.009820278	0.01605055	0.02883637	0.031690093
0.009060293	0.01174673	0.025643691	0.033779066	0.044919223
0.00924429	0.011977459	0.026687839	0.035325853	0.047466213
0.009425876	0.012205455	0.027774979	0.036926867	0.050165554
0.009603414	0.012428642	0.028897491	0.038564026	0.053004518
0.009781778	0.012652608	0.030084559	0.040274818	0.056058841
0.009827789	0.012727797	0.030591347	0.040943898	0.057578517
0.009809397	0.012718366	0.030962345	0.0414636	0.058971769
0.009811371	0.012726351	0.03153779	0.042266417	0.060949854
0.009920034	0.01286507	0.03260275	0.043680702	0.064061497
0.010027149	0.013001145	0.033713793	0.045099639	0.067380708
0.010048682	0.013027625	0.034518417	0.046057444	0.070162561
0.010041379	0.01301397	0.035242293	0.046843637	0.072878762
0.010092352	0.013072847	0.036251678	0.047922935	0.076316268
0.010407	0.013472443	0.038534827	0.050530795	0.082770232
0.010735516	0.013883653	0.041084699	0.053339318	0.090127778
0.01116449	0.014409348	0.044479525	0.057024309	0.099893984
0.011663858	0.014996822	0.048893379	0.061732526	0.112799125
0.012140309	0.015510292	0.054293839	0.067336819	0.129138441
0.012546717	0.01591592	0.06021118	0.073121081	0.147744414
0.01298125	0.016312312	0.067916758	0.080347255	0.172446049
0.013515521	0.016744668	0.079464084	0.090767195	0.209993049
0.014279879	0.017307617	0.089578509	0.107230637	0.272806333
0.015492774	0.018096908	0.133237596	0.135390942	0.387795045
0.053160873	0.066962473	0.184428416	0.221785946	0.467491297
0.040469753	0.051769511	0.141833008	0.17555478	0.365419705
0.032998136	0.042800174	0.114017214	0.146320307	0.29459735
0.028772229	0.037716745	0.097077664	0.128899758	0.249651057
0.025765631	0.034092416	0.084568129	0.116179801	0.215641424
0.023474641	0.031319736	0.074919544	0.106323561	0.189037431
0.021644704	0.029088935	0.067278263	0.098357732	0.167838663
0.020131935	0.027227923	0.061068224	0.091666828	0.150585066
0.018758644	0.025517635	0.055595023	0.085461953	0.135446015
0.017570258	0.024018773	0.050989853	0.079992473	0.122788134
0.016532891	0.022692453	0.047097136	0.075169867	0.112173462
0.015627251	0.021520132	0.043798372	0.070940994	0.10324367
0.014812201	0.020454514	0.040908173	0.067107692	0.095487345
0.013982809	0.019355881	0.038103052	0.063204097	0.088089609
0.013213968	0.018327558	0.035587146	0.059618532	0.081534956
0.012513235	0.017383765	0.033354119	0.056384942	0.075776049
0.011861077	0.016500105	0.031328367	0.053408517	0.070604569
0.011272659	0.015700028	0.029528848	0.050738452	0.066041362
0.010834708	0.015107813	0.028147172	0.048678941	0.062497377
0.010473546	0.014621155	0.026986534	0.046927771	0.059504528
0.010149173	0.014184321	0.025945381	0.045334188	0.056825354
0.009982438	0.013969402	0.025294269	0.044342894	0.055043989
0.009823788	0.013764925	0.024677306	0.043396474	0.053356292
0.009700515	0.01361001	0.02415295	0.042597281	0.051886167
0.00960819	0.01349843	0.023709778	0.041938287	0.050603086
0.009524529	0.013398304	0.02329572	0.041332764	0.049394541
0.009448832	0.013308607	0.022911443	0.040784575	0.048264772
0.009379047	0.013226072	0.022551118	0.040283601	0.047201173
0.009298216	0.01312633	0.022179351	0.039759232	0.046134632
0.009201981	0.013003017	0.02178557	0.039182982	0.045041217
0.009108772	0.012882766	0.021407995	0.038630201	0.044000672
0.008857751	0.012536977	0.020709552	0.037393051	0.042324737
0.008589588	0.012165191	0.019991022	0.036095095	0.040634491
0.008327073	0.01180003	0.019297783	0.03483378	0.039020511
0.008059784	0.011426422	0.018609197	0.033569978	0.037441547
0.007805375	0.011069903	0.01795977	0.032377596	0.03596353
0.007554034	0.010716126	0.017329409	0.031216354	0.034544697
0.007312583	0.01037537	0.016729814	0.030111798	0.033204852
0.007076187	0.010040646	0.016151783	0.02904897	0.031926805
0.009119343	0.011830813	0.024936254	0.032003558	0.042841086
0.009314592	0.012076362	0.025929614	0.033416487	0.045226867

Health Risk Assessment Results Summary

		MAX:	4.18	46.12	46.32
Unique Identifier	X (UTM)	Y (UTM)	Onroad	Offroad	Total Risk
3829903773375	382990	3773375	0.064417474	1.916783941	1.9812014
3830003773375	383000	3773375	0.067099112	1.966798232	2.0338973
3830103773375	383010	3773375	0.069978446	2.018129935	2.0881084
3830203773375	383020	3773375	0.07129645	2.030936418	2.1022329
3830303773375	383030	3773375	0.072498024	2.03481513	2.1073132
3830403773375	383040	3773375	0.074402737	2.05047998	2.1248827
3830503773375	383050	3773375	0.077623416	2.093430953	2.1710544
3830603773375	383060	3773375	0.081128456	2.137741297	2.2188698
3830703773375	383070	3773375	0.084344166	2.169486563	2.2538307
3830803773375	383080	3773375	0.087666371	2.198216924	2.2858833
3830903773375	383090	3773375	0.091873411	2.241146448	2.3330199
3831003773375	383100	3773375	0.099600471	2.351650761	2.4512512
3831103773375	383110	3773375	0.108521981	2.473924525	2.5824465
3831203773375	383120	3773375	0.12026695	2.634288237	2.7545552
3831303773375	383130	3773375	0.135680289	2.83674107	2.9724214
3831403773375	383140	3773375	0.154904454	3.069375828	3.2242803
3831503773375	383150	3773375	0.174907379	3.288418898	3.4633263
3831603773375	383160	3773375	0.200476117	3.56056773	3.7610438
3831703773375	383170	3773375	0.237082012	3.948627605	4.1857096
3831803773375	383180	3773375	0.294473129	4.560630696	4.8551038
3831903773375	383190	3773375	0.389392811	5.597308031	5.9867008
3832403773375	383540	3773375	3.473409509	7.740893684	11.214303
3832503773375	383550	3773375	2.353636156	6.666497716	9.0201339
3832703773375	383570	3773375	1.312633385	5.194681203	6.5073146
3832803773375	383580	3773375	1.062497724	4.720799484	5.7832972
3832903773375	383590	3773375	0.890949048	4.353631992	5.244581
3833003773375	383600	3773375	0.761936544	4.046020052	4.8079566
3833103773375	383610	3773375	0.651209502	3.748114546	4.399324
3833203773375	383620	3773375	0.564336748	3.487994019	4.0523308
3833303773375	383630	3773375	0.496960759	3.267905769	3.7648665
3833403773375	383640	3773375	0.444565944	3.084382385	3.5289483
3833503773375	383650	3773375	0.400805471	2.918931594	3.3197371
3833603773375	383660	3773375	0.359789214	2.746572589	3.1063618
3833703773375	383670	3773375	0.324401386	2.585705519	2.9101069
3833803773375	383680	3773375	0.294102391	2.438330019	2.7324324
3833903773375	383690	3773375	0.266931146	2.295693886	2.562625
3834003773375	383700	3773375	0.243839002	2.168560613	2.4123996
3834103773375	383710	3773375	0.226765457	2.075798162	2.3025636
3834203773375	383720	3773375	0.212898748	2.000396094	2.2132948
3834303773375	383730	3773375	0.200675421	1.932159483	2.1328349
3834403773375	383740	3773375	0.19237624	1.891709031	2.0840853
3834503773375	383750	3773375	0.184638298	1.853144946	2.0377832
3834603773375	383760	3773375	0.177899224	1.820769543	1.9986688
3834703773375	383770	3773375	0.172016531	1.794221961	1.9662385
3834803773375	383780	3773375	0.166506471	1.76919502	1.9357015
3834903773375	383790	3773375	0.161463754	1.746808152	1.9082719
3835003773375	383800	3773375	0.156758311	1.725761489	1.8825198
3835103773375	383810	3773375	0.152449056	1.706687635	1.8591367
3835203773375	383820	3773375	0.148543482	1.689912682	1.8384562
3835303773375	383830	3773375	0.144893505	1.674166614	1.8190601
3835403773375	383840	3773375	0.138389466	1.625385031	1.7637745
3835503773375	383850	3773375	0.131796814	1.57279647	1.7045933
3835603773375	383860	3773375	0.125569663	1.521470368	1.64704
3835703773375	383870	3773375	0.119517236	1.469489963	1.5890072
3835803773375	383880	3773375	0.113914706	1.420169437	1.5340841
3835903773375	383890	3773375	0.108623462	1.372217704	1.4808412
3836003773375	383900	3773375	0.103688727	1.326456271	1.430145
3836103773375	383910	3773375	0.099049317	1.282267003	1.3813163
3829703773385	382970	3773385	0.057659632	1.786719313	1.8443789
3829803773385	382980	3773385	0.060351057	1.844007738	1.9043588
3829903773385	382990	3773385	0.062899442	1.894699079	1.9575985
3830003773385	383000	3773385	0.065091273	1.933550818	1.9986421
3830103773385	383010	3773385	0.06744272	1.973022439	2.0404652
3830203773385	383020	3773385	0.068899277	1.986365708	2.055265
3830303773385	383030	3773385	0.070381291	1.995719954	2.0661012
3830403773385	383040	3773385	0.072394784	2.014304545	2.0866993
3830503773385	383050	3773385	0.075359707	2.052568662	2.1279284
3830603773385	383060	3773385	0.078575	2.091926013	2.170501
3830703773385	383070	3773385	0.0819326	2.129375004	2.2113076
3830803773385	383080	3773385	0.085538433	2.167198256	2.2527367
3830903773385	383090	3773385	0.089929626	2.216903006	2.3068326
3831003773385	383100	3773385	0.097601296	2.329385744	2.426987
3831103773385	383110	3773385	0.106499134	2.454744221	2.5612434
3831203773385	383120	3773385	0.11793434	2.613960208	2.7318945
3831303773385	383130	3773385	0.132748524	2.811835806	2.9445843
3831403773385	383140	3773385	0.151173542	3.038763582	3.1899371
3831503773385	383150	3773385	0.169313248	3.237671917	3.4069852
3831603773385	383160	3773385	0.19205841	3.479839367	3.6718978
3831703773385	383170	3773385	0.223665723	3.814280819	4.0379465
3831803773385	383180	3773385	0.271410393	4.319710142	4.5911205
3831903773385	383190	3773385	0.344897547	5.112587198	5.4574847
3832003773385	383200	3773385	0.465060336	6.382627602	6.8476879
3832503773385	383550	3773385	3.229375458	7.929018255	11.158394
3832603773385	383560	3773385	2.186053334	6.709920431	8.8959738
3832703773385	383570	3773385	1.586004349	5.822282324	7.4082867
3832803773385	383580	3773385	1.243909404	5.213350693	6.4572601
3832903773385	383590	3773385	1.028288751	4.778358297	5.806647
3833003773385	383600	3773385	0.870132837	4.422528975	5.2926618
3833103773385	383610	3773385	0.730982656	4.063821588	4.7948042
3833203773385	383620	3773385	0.623766425	3.75505756	4.378824
3833303773385	383630	3773385	0.543644956	3.501384062	4.045029

Health Risk Assessment Results Summary

Sensitive Receptors

		MAX:	46.32
Unique Identifier	X (UTM)	Y (UTM)	Total Risk
3829903773375	382990	3773375	1.981201415
3830003773375	383000	3773375	2.033897344
3830103773375	383010	3773375	2.08810838
3830203773375	383020	3773375	2.102232868
3830303773375	383030	3773375	2.107313154
3830403773375	383040	3773375	2.124882717
3830503773375	383050	3773375	2.171054368
3830603773375	383060	3773375	2.218869753
3830703773375	383070	3773375	2.253830729
3830803773375	383080	3773375	2.285883295
3830903773375	383090	3773375	2.33301986
3831003773375	383100	3773375	2.451251232
3831103773375	383110	3773375	2.582446506
3831203773375	383120	3773375	2.754555188
3831303773375	383130	3773375	2.972421359
3831403773375	383140	3773375	3.224280282
3831503773375	383150	3773375	3.463326277
3831603773375	383160	3773375	3.761043847
3831703773375	383170	3773375	4.185709617
3831803773375	383180	3773375	4.855103825
3831903773375	383190	3773375	5.986700843
3832403773375	383540	3773375	11.21430319
3832503773375	383550	3773375	9.020133872
3832703773375	383570	3773375	6.507314588
3832803773375	383580	3773375	5.783297209
3832903773375	383590	3773375	5.24458104
3833003773375	383600	3773375	4.807956595
3833103773375	383610	3773375	4.399324048
3833203773375	383620	3773375	4.052330767
3833303773375	383630	3773375	3.764866527
3833403773375	383640	3773375	3.528948329
3833503773375	383650	3773375	3.319737065
3833603773375	383660	3773375	3.106361803
3833703773375	383670	3773375	2.910106904
3833803773375	383680	3773375	2.73243241
3833903773375	383690	3773375	2.562625032
3834003773375	383700	3773375	2.412399615
3834103773375	383710	3773375	2.30256362
3834203773375	383720	3773375	2.213294842
3834303773375	383730	3773375	2.132834904
3834403773375	383740	3773375	2.084085271
3834503773375	383750	3773375	2.037783245
3834603773375	383760	3773375	1.998668766
3834703773375	383770	3773375	1.966238492
3834803773375	383780	3773375	1.935701491
3834903773375	383790	3773375	1.908271906
3835003773375	383800	3773375	1.8825198
3835103773375	383810	3773375	1.859136691
3835203773375	383820	3773375	1.838456164
3835303773375	383830	3773375	1.819060119
3835403773375	383840	3773375	1.763774497
3835503773375	383850	3773375	1.704593285
3835603773375	383860	3773375	1.647040031
3835703773375	383870	3773375	1.5890072
3835803773375	383880	3773375	1.534084143
3835903773375	383890	3773375	1.480841166
3836003773375	383900	3773375	1.430144997
3836103773375	383910	3773375	1.381316321
3829703773385	382970	3773385	1.844378945
3829803773385	382980	3773385	1.904358795
3829903773385	382990	3773385	1.957598521
3830003773385	383000	3773385	1.998642091
3830103773385	383010	3773385	2.040465159
3830203773385	383020	3773385	2.055264985
3830303773385	383030	3773385	2.066101245
3830403773385	383040	3773385	2.086699329
3830503773385	383050	3773385	2.12792837
3830603773385	383060	3773385	2.170501013
3830703773385	383070	3773385	2.211307604
3830803773385	383080	3773385	2.252736689
3830903773385	383090	3773385	2.306832632
3831003773385	383100	3773385	2.42698704
3831103773385	383110	3773385	2.561243355
3831203773385	383120	3773385	2.731894547
3831303773385	383130	3773385	2.944584331
3831403773385	383140	3773385	3.189937124
3831503773385	383150	3773385	3.406985165
3831603773385	383160	3773385	3.671897777
3831703773385	383170	3773385	4.037946542
3831803773385	383180	3773385	4.591120534
3831903773385	383190	3773385	5.457484744
3832003773385	383200	3773385	6.847687938
3832503773385	383550	3773385	11.15839371
3832603773385	383560	3773385	8.895973765
3832703773385	383570	3773385	7.408286673
3832803773385	383580	3773385	6.457260098
3832903773385	383590	3773385	5.806647048
3833003773385	383600	3773385	5.292661813
3833103773385	383610	3773385	4.794804245
3833203773385	383620	3773385	4.378823984
3833303773385	383630	3773385	4.045029018

FOR CHRONIC CALCS

MAX:	1.61			
Overlapping Phases - Maximum GLC				
2025	2026	2027	2028	2029
0.00949922	0.012309221	0.026928155	0.034830285	0.047683624
0.009666628	0.012521856	0.02789934	0.036193179	0.050141195
0.009832998	0.012733606	0.028913126	0.037599781	0.052760486
0.009836395	0.012749127	0.029301154	0.038143538	0.054113265
0.009784519	0.012689078	0.029588258	0.038575902	0.055405102
0.009773702	0.012675437	0.030087178	0.039266227	0.057235672
0.009877943	0.012806869	0.031035523	0.040487343	0.060047821
0.009981265	0.012936515	0.032024116	0.041712998	0.063041792
0.010022965	0.012985151	0.032824567	0.042648497	0.065752074
0.010046778	0.013008328	0.033585523	0.04347608	0.068466122
0.010125472	0.01310225	0.034599786	0.044560077	0.071813838
0.010468974	0.013544076	0.036822329	0.047070263	0.077996429
0.010833965	0.01400751	0.039325583	0.049809222	0.085085811
0.011304363	0.014593316	0.042631245	0.053369893	0.09443139
0.011851885	0.015248877	0.046934018	0.05792903	0.106819289
0.01237187	0.015822162	0.052197207	0.063385239	0.122571263
0.012763705	0.016225169	0.05746024	0.068486908	0.13911015
0.013181459	0.016623959	0.06421128	0.074791057	0.160723024
0.013684321	0.017055097	0.074104985	0.08373291	0.192833908
0.014360105	0.017570876	0.090039644	0.097545366	0.245157838
0.01538041	0.018299024	0.11732049	0.119951469	0.335556649
0.051187498	0.064647245	0.175236679	0.211000416	0.447537145
0.040118544	0.05143398	0.137798002	0.171455407	0.356743691
0.028949016	0.038039063	0.094748308	0.126958016	0.24380484
0.025969892	0.034449654	0.082453335	0.114542036	0.210065096
0.02379127	0.031809353	0.073416523	0.105345001	0.184983538
0.022033501	0.029662141	0.06621195	0.097856193	0.164899525
0.020378533	0.027618697	0.059635725	0.090657308	0.146617749
0.018959818	0.025841491	0.054176862	0.08433939	0.131525397
0.017772939	0.024335444	0.049735661	0.078966532	0.11932776
0.016789766	0.023073611	0.046143414	0.074481187	0.109512095
0.01590623	0.021926681	0.04301591	0.070422507	0.101037508
0.014983678	0.020712267	0.039919742	0.066146907	0.092802146
0.014119808	0.019563001	0.037130502	0.062170123	0.085484745
0.013325039	0.018496403	0.034649554	0.058559917	0.079054928
0.012550731	0.017448201	0.032327829	0.055115959	0.073131961
0.011859128	0.016507847	0.030296624	0.052082171	0.06798766
0.011361985	0.015835822	0.028791518	0.049837127	0.06412621
0.010962624	0.015298164	0.02755956	0.047980089	0.060942903
0.010602441	0.014813251	0.026453535	0.04628708	0.058092954
0.01040209	0.014552669	0.025738043	0.045197014	0.056148282
0.010211202	0.014304306	0.025061846	0.044156894	0.054314585
0.010055054	0.014104066	0.024478433	0.043261049	0.052702924
0.009931807	0.013949928	0.02397903	0.042503805	0.051288132
0.009815962	0.013805268	0.023508445	0.041796105	0.049950755
0.009714395	0.013680042	0.023078763	0.041161224	0.048715709
0.009619098	0.013562423	0.022674716	0.040572698	0.047550378
0.009533921	0.013457936	0.02230292	0.040045261	0.046470549
0.009460532	0.013368754	0.021966477	0.039587488	0.04548273
0.00939185	0.013284634	0.021647737	0.039161796	0.04455031
0.009129993	0.012923956	0.020941725	0.037908499	0.04284994
0.008844347	0.012527606	0.020201388	0.036561218	0.041106511
0.008564335	0.012137798	0.019486585	0.035253133	0.039442719
0.008278384	0.011737492	0.018774355	0.033937577	0.037810702
0.008006255	0.0113555	0.018103	0.032697372	0.036284438
0.007740352	0.010980905	0.017456367	0.03150182	0.034829529
0.007485792	0.010621283	0.016842921	0.030368602	0.033459784
0.007238813	0.010271299	0.016255425	0.029286082	0.032160217
0.009123187	0.011842929	0.02415705	0.030248233	0.040723242
0.009345985	0.012123736	0.025157182	0.031607864	0.043058766
0.00953232	0.012359323	0.026078703	0.032863466	0.045305338
0.009660216	0.012523222	0.0268356	0.033901048	0.047288604
0.009784593	0.012682528	0.027620967	0.034966123	0.049399935
0.009783255	0.012683548	0.028024813	0.035547821	0.050848754
0.009754263	0.012645371	0.028388351	0.036072151	0.052320912
0.009762069	0.012650805	0.028903806	0.036754763	0.054159338
0.00985663	0.012767553	0.02973246	0.037785298	0.056670146
0.009950404	0.012882676	0.030593633	0.03881659	0.059332246
0.01002985	0.01297811	0.031439742	0.039784973	0.062052367
0.010105594	0.013067761	0.032306876	0.040730502	0.064902097
0.010226149	0.013216646	0.033391052	0.041892882	0.068316256
0.010598027	0.013699219	0.035581589	0.044336539	0.074326424
0.010997969	0.01421167	0.038065669	0.047028415	0.081249505
0.011494067	0.01483566	0.041253267	0.050422071	0.09015133
0.012063851	0.015526414	0.045344469	0.054709715	0.101807078
0.01261281	0.016145574	0.050339301	0.059854494	0.116617274
0.012993322	0.016548437	0.055036294	0.064380616	0.13135266
0.013395102	0.016947481	0.060945126	0.069887797	0.150227555
0.013869432	0.017377187	0.069340267	0.077502396	0.177392083
0.014472565	0.01786288	0.082358381	0.088890802	0.220049464
0.015329938	0.018516729	0.103014179	0.106090035	0.288245719
0.016577016	0.019361714	0.136601429	0.132618306	0.399780003
0.050260638	0.063622354	0.172170386	0.206745804	0.445816454
0.039561519	0.050871715	0.133418107	0.167015643	0.347556054
0.033008461	0.043031744	0.108075322	0.141064324	0.280516979
0.029027218	0.03825366	0.091951988	0.124863073	0.236543592
0.026368745	0.035044883	0.081018679	0.113892412	0.206260583
0.024292235	0.032524697	0.072496102	0.10525309	0.182464467
0.022272356	0.030050812	0.06446795	0.096783746	0.160047462
0.020567179	0.027932021	0.057930451	0.089456415	0.141870223
0.019186176	0.026191671	0.052790194	0.083390057	0.127653212

Health Risk Assessment Results Summary

		MAX:	4.18	46.12	46.32
Unique Identifier	X (UTM)	Y (UTM)	Onroad	Offroad	Total Risk
3836403773385	383640	3773385	0.484374742	3.301360234	3.785735
3836503773385	383650	3773385	0.435210981	3.122301698	3.5575127
3836603773385	383660	3773385	0.388403915	2.930291736	3.3186957
3836703773385	383670	3773385	0.348081783	2.749797596	3.0978794
3836803773385	383680	3773385	0.313506193	2.582684726	2.8961909
3836903773385	383690	3773385	0.281814745	2.414970665	2.6967854
3837003773385	383700	3773385	0.25538927	2.267287009	2.5226763
3837103773385	383710	3773385	0.236454936	2.162936324	2.3993913
3837203773385	383720	3773385	0.221463512	2.08052749	2.301991
3837303773385	383730	3773385	0.20823892	2.00561465	2.2138536
3837403773385	383740	3773385	0.199040842	1.95875828	2.1577991
3837503773385	383750	3773385	0.190515065	1.914234018	2.1047491
3837603773385	383760	3773385	0.18304323	1.875953159	2.0589964
3837703773385	383770	3773385	0.176486285	1.84366998	2.0201563
3837803773385	383780	3773385	0.170357971	1.813074041	1.983432
3837903773385	383790	3773385	0.164811965	1.786064444	1.9508764
3838003773385	383800	3773385	0.159627688	1.760523135	1.9201508
3838103773385	383810	3773385	0.155166869	1.740387144	1.895554
3838203773385	383820	3773385	0.151616222	1.727963466	1.8795797
3838303773385	383830	3773385	0.148330068	1.716738553	1.8650686
3838403773385	383840	3773385	0.141665668	1.666577643	1.8082433
3838503773385	383850	3773385	0.134786283	1.611045114	1.7458314
3838603773385	383860	3773385	0.128283704	1.556827102	1.6851108
3838703773385	383870	3773385	0.121951263	1.501677941	1.6236292
3838803773385	383880	3773385	0.116111678	1.449683935	1.5657956
3838903773385	383890	3773385	0.110634066	1.399492708	1.5101268
3839003773385	383900	3773385	0.105535958	1.351734279	1.4572702
3839103773385	383910	3773385	0.100767217	1.30595106	1.4067183
3829703773395	382970	3773395	0.056248337	1.762300534	1.8185489
3829803773395	382980	3773395	0.058996731	1.822984205	1.8819809
3829903773395	382990	3773395	0.061438099	1.872204213	1.9336423
3830003773395	383000	3773395	0.063206087	1.900528461	1.9637345
3830103773395	383010	3773395	0.065117405	1.929108626	1.994226
3830203773395	383020	3773395	0.066731063	1.945970535	2.0127016
3830303773395	383030	3773395	0.068470599	1.962308224	2.0307788
3830403773395	383040	3773395	0.07058584	1.984949281	2.0555351
3830503773395	383050	3773395	0.073337365	2.019797668	2.093135
3830603773395	383060	3773395	0.076326947	2.05610177	2.1324287
3830703773395	383070	3773395	0.079779318	2.098503448	2.1782828
3830803773395	383080	3773395	0.083614087	2.144452982	2.2280671
3830903773395	383090	3773395	0.088154452	2.200146085	2.2883005
3831003773395	383100	3773395	0.095759905	2.314206	2.4099659
3831103773395	383110	3773395	0.104648005	2.44303567	2.5476837
3831203773395	383120	3773395	0.115827331	2.602112549	2.7179399
3831303773395	383130	3773395	0.130115985	2.79672343	2.9268394
3831403773395	383140	3773395	0.147854998	3.019698945	3.1675539
3831503773395	383150	3773395	0.164330984	3.200880468	3.3652115
3831603773395	383160	3773395	0.184553465	3.416735992	3.6012895
3831703773395	383170	3773395	0.211893659	3.705195201	3.9170889
3831803773395	383180	3773395	0.251478282	4.121371063	4.3728493
3831903773395	383190	3773395	0.308731714	4.724548793	5.0332805
3832003773395	383200	3773395	0.399155727	5.683721597	6.0828773
3832103773395	383210	3773395	0.561510246	7.339905864	7.9014161
3835503773395	383550	3773395	3.752162665	9.676058295	13.428221
3835603773395	383560	3773395	2.872470177	7.84038776	10.712858
3835803773395	383580	3773395	1.4795676	5.830295972	7.3098636
3835903773395	383590	3773395	1.197419841	5.295591918	6.4930118
3836003773395	383600	3773395	0.997081217	4.868315411	5.8653966
3836103773395	383610	3773395	0.823186014	4.435308817	5.2584948
3836203773395	383620	3773395	0.692169008	4.068437745	4.7606068
3836303773395	383630	3773395	0.596646519	3.773874462	4.370521
3836403773395	383640	3773395	0.527846737	3.546297407	4.0741441
3836503773395	383650	3773395	0.471449278	3.343945652	3.8153949
3836603773395	383660	3773395	0.418125302	3.128560204	3.5466855
3836703773395	383670	3773395	0.372561143	2.926352202	3.2989133
3836803773395	383680	3773395	0.333814425	2.739738508	3.0735529
3836903773395	383690	3773395	0.298099945	2.550344845	2.8484448
3837003773395	383700	3773395	0.268768138	2.385254923	2.6540231
3837103773395	383710	3773395	0.24766207	2.266696569	2.5143586
3837203773395	383720	3773395	0.23102404	2.173008221	2.4040323
3837303773395	383730	3773395	0.216369616	2.087808072	2.3041777
3837403773395	383740	3773395	0.205904969	2.031324059	2.237229
3837503773395	383750	3773395	0.196222936	1.977315144	2.1735381
3837603773395	383760	3773395	0.187887136	1.931594821	2.119482
3837703773395	383770	3773395	0.180753033	1.894024499	2.0747775
3837803773395	383780	3773395	0.174079064	1.858298931	2.032378
3837903773395	383790	3773395	0.168695411	1.833264091	2.0019595
3838003773395	383800	3773395	0.163769231	1.810912246	1.9746815
3838103773395	383810	3773395	0.159386747	1.792245663	1.9516324
3838203773395	383820	3773395	0.155611411	1.778062856	1.9336743
3838303773395	383830	3773395	0.152068952	1.764711028	1.91678
3838403773395	383840	3773395	0.145326709	1.714069424	1.8593961
3838503773395	383850	3773395	0.138358912	1.657847362	1.7962063
3838603773395	383860	3773395	0.131698286	1.602212609	1.7339109
3838703773395	383870	3773395	0.124963667	1.542591819	1.6675555
3838803773395	383880	3773395	0.118769247	1.486462914	1.6052322
3838903773395	383890	3773395	0.112994865	1.432748877	1.5457437
3839003773395	383900	3773395	0.107649434	1.381922423	1.4895719
3839103773395	383910	3773395	0.102675598	1.33361924	1.4362948
3829703773405	382970	3773405	0.055041286	1.742297966	1.7973393
3829803773405	382980	3773405	0.057769064	1.804547068	1.8623161

Health Risk Assessment Results Summary

Sensitive Receptors		MAX:	46.32
Unique Identifier	X (UTM)	Y (UTM)	Total Risk
3836403773385	383640	3773385	3.785734976
3836503773385	383650	3773385	3.557512679
3836603773385	383660	3773385	3.318695651
3836703773385	383670	3773385	3.097879379
3836803773385	383680	3773385	2.896190919
3836903773385	383690	3773385	2.69678541
3837003773385	383700	3773385	2.522676279
3837103773385	383710	3773385	2.39939126
3837203773385	383720	3773385	2.301991002
3837303773385	383730	3773385	2.21385357
3837403773385	383740	3773385	2.157799122
3837503773385	383750	3773385	2.104749083
3837603773385	383760	3773385	2.05899639
3837703773385	383770	3773385	2.020156265
3837803773385	383780	3773385	1.983432012
3837903773385	383790	3773385	1.950876409
3838003773385	383800	3773385	1.920150824
3838103773385	383810	3773385	1.895554013
3838203773385	383820	3773385	1.879579688
3838303773385	383830	3773385	1.86506862
3838403773385	383840	3773385	1.80824331
3838503773385	383850	3773385	1.745831398
3838603773385	383860	3773385	1.685110806
3838703773385	383870	3773385	1.623629204
3838803773385	383880	3773385	1.565795613
3838903773385	383890	3773385	1.510126773
3839003773385	383900	3773385	1.457270237
3839103773385	383910	3773385	1.406718277
3829703773395	382970	3773395	1.818548871
3829803773395	382980	3773395	1.881980937
3829903773395	382990	3773395	1.933642312
3830003773395	383000	3773395	1.963734548
3830103773395	383010	3773395	1.994226031
3830203773395	383020	3773395	2.012701597
3830303773395	383030	3773395	2.030778823
3830403773395	383040	3773395	2.055535122
3830503773395	383050	3773395	2.093135033
3830603773395	383060	3773395	2.132428717
3830703773395	383070	3773395	2.178282765
3830803773395	383080	3773395	2.228067069
3830903773395	383090	3773395	2.288300537
3831003773395	383100	3773395	2.409965906
3831103773395	383110	3773395	2.547683675
3831203773395	383120	3773395	2.71793988
3831303773395	383130	3773395	2.926839415
3831403773395	383140	3773395	3.167553943
3831503773395	383150	3773395	3.365211452
3831603773395	383160	3773395	3.601289456
3831703773395	383170	3773395	3.91708886
3831803773395	383180	3773395	4.372849344
3831903773395	383190	3773395	5.033280507
3832003773395	383200	3773395	6.082877324
3832103773395	383210	3773395	7.90141611
3835503773395	383550	3773395	13.42822096
3835603773395	383560	3773395	10.71285794
3835803773395	383580	3773395	7.309863572
3835903773395	383590	3773395	6.493011758
3836003773395	383600	3773395	5.865396628
3836103773395	383610	3773395	5.258494831
3836203773395	383620	3773395	4.760606753
3836303773395	383630	3773395	4.370520981
3836403773395	383640	3773395	4.074144144
3836503773395	383650	3773395	3.81539493
3836603773395	383660	3773395	3.546685507
3836703773395	383670	3773395	3.298913345
3836803773395	383680	3773395	3.073552932
3836903773395	383690	3773395	2.84844479
3837003773395	383700	3773395	2.654023061
3837103773395	383710	3773395	2.514358639
3837203773395	383720	3773395	2.404032261
3837303773395	383730	3773395	2.304177688
3837403773395	383740	3773395	2.237229028
3837503773395	383750	3773395	2.17353808
3837603773395	383760	3773395	2.119481957
3837703773395	383770	3773395	2.074777532
3837803773395	383780	3773395	2.032377996
3837903773395	383790	3773395	2.001959502
3838003773395	383800	3773395	1.974681477
3838103773395	383810	3773395	1.95163241
3838203773395	383820	3773395	1.933674267
3838303773395	383830	3773395	1.91677998
3838403773395	383840	3773395	1.859396132
3838503773395	383850	3773395	1.796206274
3838603773395	383860	3773395	1.733910895
3838703773395	383870	3773395	1.667555486
3838803773395	383880	3773395	1.605232161
3838903773395	383890	3773395	1.545743743
3839003773395	383900	3773395	1.489571857
3839103773395	383910	3773395	1.436294838
3829703773405	382970	3773405	1.797339252
3829803773405	382980	3773405	1.862316132

FOR CHRONIC CALCS

	MAX:	1.61			
	Overlapping Phases - Maximum GLC				
2025	2026	2027	2028	2029	
0.018107348	0.024818347	0.048843956	0.078606498	0.116769334	
0.017146435	0.023582521	0.045435548	0.074296929	0.107437569	
0.016113095	0.022232531	0.041995364	0.069603785	0.098205082	
0.015138971	0.02094469	0.038890808	0.065181006	0.089995216	
0.01423252	0.019734134	0.036115201	0.061113965	0.082760233	
0.01331348	0.018492758	0.033445027	0.057100256	0.075942723	
0.012501069	0.017389336	0.031145711	0.053632082	0.070124451	
0.011934467	0.016624053	0.029497885	0.051162983	0.065895431	
0.011492224	0.01602966	0.028186488	0.049182836	0.062499884	
0.011091013	0.015489954	0.027007037	0.047372655	0.059456697	
0.010851689	0.015176749	0.026218906	0.046167934	0.057329129	
0.010624366	0.014878846	0.025477157	0.045020657	0.055332736	
0.010432193	0.01462951	0.02482952	0.044016371	0.053566589	
0.010273971	0.01442726	0.024268132	0.043150273	0.0520059	
0.010124272	0.014235979	0.023738264	0.042333349	0.050532267	
0.009994323	0.014071573	0.023261602	0.041606912	0.049187626	
0.009871772	0.013916569	0.022811329	0.040925858	0.047916886	
0.009779583	0.013803615	0.022434431	0.040384106	0.046815162	
0.009731302	0.013751944	0.0221565	0.040043571	0.045931901	
0.009688308	0.013705876	0.021897414	0.039748293	0.045108287	
0.009416571	0.013331789	0.021185674	0.038480647	0.043386765	
0.009111869	0.012908721	0.020421319	0.037079311	0.041586963	
0.008812907	0.012491968	0.019683225	0.035717148	0.039869154	
0.008506469	0.012062541	0.018944288	0.034342411	0.0381792	
0.008216746	0.011655287	0.018251383	0.033054132	0.036604685	
0.007935729	0.011258883	0.017588421	0.031822092	0.035114135	
0.007667563	0.010879678	0.016960837	0.030658949	0.033714066	
0.007409496	0.010513696	0.01636351	0.029553928	0.032391953	
0.009102702	0.011818343	0.023425	0.02866537	0.038812625	
0.009353371	0.012135041	0.024431078	0.029969208	0.041085661	
0.009542415	0.012374178	0.025292941	0.031100581	0.043166456	
0.009626599	0.012481583	0.025866991	0.031881382	0.04478115	
0.00970571	0.012581411	0.02646158	0.032682177	0.046507973	
0.009721923	0.012598888	0.026900856	0.033288951	0.048029155	
0.009729995	0.012602973	0.027343437	0.033880478	0.049626464	
0.009764708	0.012639361	0.027884961	0.034558668	0.051461731	
0.009854107	0.012746828	0.028618612	0.03543453	0.053718939	
0.009945664	0.012856545	0.029386782	0.036318515	0.056116436	
0.010059896	0.012996218	0.030266533	0.037302393	0.058819412	
0.010183845	0.013148983	0.031222568	0.038338809	0.061772957	
0.010342445	0.013348557	0.032364667	0.039559947	0.065236172	
0.010738725	0.013866396	0.034522141	0.041935478	0.071090781	
0.011173682	0.014428017	0.036996891	0.044588169	0.077884849	
0.01169616	0.015090657	0.040093173	0.047845369	0.086426225	
0.012289694	0.015818418	0.044006941	0.051901074	0.097454647	
0.012869036	0.016483812	0.048780427	0.056785177	0.111462673	
0.013239045	0.016886216	0.052980698	0.060811656	0.124616692	
0.013627653	0.017288053	0.058148823	0.065622203	0.141081501	
0.014075844	0.017714083	0.065266539	0.072110908	0.164028873	
0.014624091	0.018184159	0.07582658	0.081457562	0.198507409	
0.015325896	0.018741381	0.091419294	0.09466596	0.249890674	
0.016321804	0.019471003	0.116582502	0.115070168	0.333416876	
0.018132567	0.020759392	0.160160852	0.14930582	0.477317741	
0.057775943	0.072899989	0.210890377	0.243886545	0.564395089	
0.048030272	0.061050397	0.161974627	0.195847724	0.423040946	
0.032885352	0.043008742	0.10409836	0.138032611	0.270258184	
0.02949941	0.038936542	0.09036294	0.124318397	0.232405477	
0.026943306	0.035850884	0.079936061	0.11389783	0.203336661	
0.024475665	0.03285267	0.070141825	0.103867382	0.175904741	
0.0224342	0.030337251	0.06231992	0.095406373	0.154026854	
0.020817499	0.028316218	0.0563328	0.088549225	0.137351758	
0.019582689	0.026756374	0.051846154	0.083238868	0.12488279	
0.018490994	0.025363265	0.048012193	0.07848862	0.114302797	
0.017326782	0.023855312	0.044177005	0.073329005	0.103918034	
0.016229936	0.022414935	0.040737443	0.068450317	0.094750614	
0.015212994	0.021064885	0.037681875	0.063955568	0.086729951	
0.014169765	0.019662017	0.034718644	0.059448952	0.079126651	
0.013255523	0.018424519	0.032200255	0.05560881	0.072733364	
0.012604571	0.017546595	0.030380463	0.052857643	0.068063031	
0.012094771	0.016861808	0.028937115	0.050663291	0.064330635	
0.011631538	0.01623849	0.027640181	0.048659315	0.060991517	
0.01133451	0.015846799	0.026740552	0.047272416	0.058590186	
0.011050018	0.015470609	0.025891953	0.045945052	0.056339575	
0.010812706	0.01515935	0.025164182	0.04479814	0.054382801	
0.010621917	0.014912607	0.024550084	0.043836292	0.052696964	
0.010440846	0.014678325	0.023968591	0.04292136	0.051102567	
0.010321914	0.014531618	0.02352514	0.042252349	0.049813836	
0.010217461	0.014404252	0.023121208	0.041660159	0.048624178	
0.010133406	0.014304709	0.022768261	0.041170375	0.047556566	
0.01007403	0.014238616	0.022474983	0.04080801	0.046629584	
0.010018052	0.014175455	0.022195459	0.040479398	0.045751837	
0.009742006	0.013795922	0.021488051	0.039216922	0.044026975	
0.009431492	0.013365172	0.020726575	0.037815933	0.042223258	
0.009122771	0.012934984	0.019981657	0.036430534	0.040481173	
0.008788099	0.012465239	0.019201738	0.034960207	0.038702521	
0.008472094	0.012020324	0.018471292	0.033586964	0.037049629	
0.008168531	0.011591573	0.01777718	0.032284646	0.035493823	
0.007880384	0.011183482	0.017123877	0.031062924	0.034039929	
0.007605722	0.010793475	0.01650602	0.029911989	0.032674953	
0.009090277	0.01179994	0.022798625	0.027293741	0.037178442	
0.009359565	0.012141312	0.023787094	0.028518705	0.039347322	

Health Risk Assessment Results Summary

		MAX:	4.18	46.12	46.32
Unique Identifier	X (UTM)	Y (UTM)	Onroad	Offroad	Total Risk
3829903773405	382990	3773405	0.060124061	1.852890482	1.9130145
3830003773405	383000	3773405	0.061681544	1.875766391	1.9374479
3830103773405	383010	3773405	0.063401632	1.89981091	1.9632125
3830203773405	383020	3773405	0.06510756	1.920013764	1.9851213
3830303773405	383030	3773405	0.066975435	1.941283618	2.0082591
3830403773405	383040	3773405	0.069146046	1.967158146	2.0363042
3830503773405	383050	3773405	0.071808612	2.00196391	2.0737725
3830603773405	383060	3773405	0.074695076	2.0380537	2.1127488
3830703773405	383070	3773405	0.078184169	2.083886002	2.1620702
3830803773405	383080	3773405	0.082122072	2.134709431	2.2168315
3830903773405	383090	3773405	0.086695082	2.193641785	2.2803369
3831003773405	383100	3773405	0.094138726	2.306969011	2.4011077
3831103773405	383110	3773405	0.102858554	2.435814181	2.5386727
3831203773405	383120	3773405	0.11354641	2.590188491	2.7037349
3831303773405	383130	3773405	0.126885723	2.774853579	2.9017393
3831403773405	383140	3773405	0.143313953	2.986995338	3.1303093
3831503773405	383150	3773405	0.158696538	3.159785498	3.318482
3831603773405	383160	3773405	0.177290329	3.36122224	3.5385126
3831703773405	383170	3773405	0.200836443	3.610330126	3.8111666
3831803773405	383180	3773405	0.231801076	3.933266555	4.1650676
3831903773405	383190	3773405	0.273310922	4.361643963	4.6349549
3832003773405	383200	3773405	0.335555361	5.005677557	5.3412329
3832103773405	383210	3773405	0.432576814	5.991006475	6.4235833
3832203773405	383220	3773405	0.584231477	7.445179563	8.029411
3832603773405	383560	3773405	3.833927677	9.201999274	13.035927
3832703773405	383570	3773405	2.487494444	7.667432316	10.154927
3832803773405	383580	3773405	1.802307514	6.626119075	8.4284266
3832903773405	383590	3773405	1.396969267	5.913443373	7.3104126
3833003773405	383600	3773405	1.132961971	5.364164341	6.4971263
3833103773405	383610	3773405	0.922947612	4.853660986	5.7766086
3833203773405	383620	3773405	0.769367346	4.432437254	5.2018046
3833303773405	383630	3773405	0.656480979	4.089194236	4.7456752
3833403773405	383640	3773405	0.572686993	3.811521499	4.3842085
3833503773405	383650	3773405	0.50559073	3.568073159	4.0736639
3833603773405	383660	3773405	0.445769242	3.325986215	3.7717555
3833703773405	383670	3773405	0.39559685	3.103564013	3.4991609
3833803773405	383680	3773405	0.353573113	2.901347151	3.2549203
3833903773405	383690	3773405	0.316214051	2.70510872	3.0213228
3834003773405	383700	3773405	0.285295557	2.532438961	2.8177345
3834103773405	383710	3773405	0.261604854	2.397062813	2.6586677
3834203773405	383720	3773405	0.242252292	2.283862831	2.5261151
3834303773405	383730	3773405	0.225364892	2.181601073	2.406966
3834403773405	383740	3773405	0.212968262	2.10951411	2.3224824
3834503773405	383750	3773405	0.201616101	2.041172082	2.2427882
3834603773405	383760	3773405	0.192289874	1.98644167	2.1787315
3834703773405	383770	3773405	0.184690643	1.944308997	2.1289996
3834803773405	383780	3773405	0.177619678	1.904590041	2.0822097
3834903773405	383790	3773405	0.173192926	1.889437165	2.0626301
3835003773405	383800	3773405	0.169354413	1.879075071	2.0484295
3835103773405	383810	3773405	0.16531915	1.86482641	2.0301456
3835203773405	383820	3773405	0.160589151	1.841140762	2.0017299
3835303773405	383830	3773405	0.15611685	1.818329341	1.9744462
3835403773405	383840	3773405	0.149350775	1.767814669	1.9171654
3835503773405	383850	3773405	0.142464214	1.712962112	1.8554263
3835603773405	383860	3773405	0.13572946	1.656866052	1.7925955
3835703773405	383870	3773405	0.128452481	1.59120851	1.719661
3835803773405	383880	3773405	0.121780943	1.529551373	1.6513323
3835903773405	383890	3773405	0.115611308	1.470995873	1.5866072
3836003773405	383900	3773405	0.109932257	1.415965463	1.5258977
3836103773405	383910	3773405	0.104696061	1.364275539	1.4689716
3829703773415	382970	3773415	0.054059237	1.728531116	1.7825904
3829803773415	382980	3773415	0.056676387	1.789632615	1.846309
3829903773415	382990	3773415	0.058957982	1.837391512	1.8963495
3830003773415	383000	3773415	0.060479198	1.859988986	1.9204682
3830103773415	383010	3773415	0.062163933	1.884156483	1.9463204
3830203773415	383020	3773415	0.063898034	1.906648501	1.9705465
3830303773415	383030	3773415	0.065802786	1.930745573	1.9965484
3830403773415	383040	3773415	0.067990577	1.959087051	2.0270776
3830503773415	383050	3773415	0.070625026	1.99534383	2.0659689
3830603773415	383060	3773415	0.073471579	2.032737268	2.1062088
3830703773415	383070	3773415	0.076957895	2.080856501	2.1578144
3830803773415	383080	3773415	0.080925829	2.13467267	2.2155985
3830903773415	383090	3773415	0.085479066	2.195492051	2.2809711
3831003773415	383100	3773415	0.092723036	2.307007835	2.3997309
3831103773415	383110	3773415	0.101211191	2.434240607	2.5354518
3831203773415	383120	3773415	0.111365207	2.582551818	2.693917
3831303773415	383130	3773415	0.123659696	2.754930039	2.8785897
3831403773415	383140	3773415	0.13862489	2.952811658	3.0914365
3831503773415	383150	3773415	0.153352955	3.124789101	3.2781421
3831603773415	383160	3773415	0.170903073	3.320245732	3.4911488
3831703773415	383170	3773415	0.191481911	3.539993621	3.7314755
3831803773415	383180	3773415	0.215316726	3.785543436	4.0008602
3831903773415	383190	3773415	0.244993973	4.08742437	4.3324183
3832003773415	383200	3773415	0.288574983	4.530982894	4.8195579
3832103773415	383210	3773415	0.349846664	5.149211633	5.4990583
3832203773415	383220	3773415	0.438739289	6.0407527	6.479492
3832303773415	383230	3773415	0.581648421	7.41670091	7.9983493
3832703773415	383570	3773415	3.202510262	9.010028279	12.212539
3832903773415	383590	3773415	1.653676569	6.686508276	8.3401848
3833003773415	383600	3773415	1.295593602	5.962929386	7.258523
3833103773415	383610	3773415	1.040088729	5.351949657	6.3920384

Health Risk Assessment Results Summary

Sensitive Receptors		MAX:	46.32
Unique Identifier	X (UTM)	Y (UTM)	Total Risk
3829903773405	382990	3773405	1.913014544
3830003773405	383000	3773405	1.937447935
3830103773405	383010	3773405	1.963212542
3830203773405	383020	3773405	1.985121324
3830303773405	383030	3773405	2.008259052
3830403773405	383040	3773405	2.036304191
3830503773405	383050	3773405	2.073772522
3830603773405	383060	3773405	2.112748776
3830703773405	383070	3773405	2.162070171
3830803773405	383080	3773405	2.216831503
3830903773405	383090	3773405	2.280336867
3831003773405	383100	3773405	2.401107737
3831103773405	383110	3773405	2.538672734
3831203773405	383120	3773405	2.703734901
3831303773405	383130	3773405	2.901739302
3831403773405	383140	3773405	3.130309291
3831503773405	383150	3773405	3.318482036
3831603773405	383160	3773405	3.538512569
3831703773405	383170	3773405	3.811166569
3831803773405	383180	3773405	4.165067631
3831903773405	383190	3773405	4.634954885
3832003773405	383200	3773405	5.341232918
3832103773405	383210	3773405	6.42358329
3832203773405	383220	3773405	8.02941104
3832603773405	383560	3773405	13.03592695
3832703773405	383570	3773405	10.15492676
3832803773405	383580	3773405	8.428426589
3832903773405	383590	3773405	7.31041264
3833003773405	383600	3773405	6.497126312
3833103773405	383610	3773405	5.776608598
3833203773405	383620	3773405	5.2018046
3833303773405	383630	3773405	4.745675216
3833403773405	383640	3773405	4.384208492
3833503773405	383650	3773405	4.073663889
3833603773405	383660	3773405	3.771755456
3833703773405	383670	3773405	3.499160863
3833803773405	383680	3773405	3.254920264
3833903773405	383690	3773405	3.021322772
3834003773405	383700	3773405	2.817734519
3834103773405	383710	3773405	2.658667667
3834203773405	383720	3773405	2.526115124
3834303773405	383730	3773405	2.406965965
3834403773405	383740	3773405	2.322482371
3834503773405	383750	3773405	2.242788183
3834603773405	383760	3773405	2.178731544
3834703773405	383770	3773405	2.128999639
3834803773405	383780	3773405	2.082209719
3834903773405	383790	3773405	2.062630092
3835003773405	383800	3773405	2.048429484
3835103773405	383810	3773405	2.030145559
3835203773405	383820	3773405	2.001729914
3835303773405	383830	3773405	1.97444619
3835403773405	383840	3773405	1.917165445
3835503773405	383850	3773405	1.855426326
3835603773405	383860	3773405	1.792595511
3835703773405	383870	3773405	1.719660991
3835803773405	383880	3773405	1.651332316
3835903773405	383890	3773405	1.586607182
3836003773405	383900	3773405	1.52589772
3836103773405	383910	3773405	1.4689716
3829703773415	382970	3773415	1.782590352
3829803773415	382980	3773415	1.846309002
3829903773415	382990	3773415	1.896349494
3830003773415	383000	3773415	1.920468185
3830103773415	383010	3773415	1.946320416
3830203773415	383020	3773415	1.970546535
3830303773415	383030	3773415	1.996548359
3830403773415	383040	3773415	2.027077628
3830503773415	383050	3773415	2.065968857
3830603773415	383060	3773415	2.106208847
3830703773415	383070	3773415	2.157814396
3830803773415	383080	3773415	2.215598499
3830903773415	383090	3773415	2.280971117
3831003773415	383100	3773415	2.399730872
3831103773415	383110	3773415	2.535451798
3831203773415	383120	3773415	2.693917025
3831303773415	383130	3773415	2.878589735
3831403773415	383140	3773415	3.091436548
3831503773415	383150	3773415	3.278142056
3831603773415	383160	3773415	3.491148805
3831703773415	383170	3773415	3.731475532
3831803773415	383180	3773415	4.000860161
3831903773415	383190	3773415	4.332418343
3832003773415	383200	3773415	4.819557877
3832103773415	383210	3773415	5.499058297
3832203773415	383220	3773415	6.479491989
3832303773415	383230	3773415	7.998349331
3832703773415	383570	3773415	12.21253854
3832903773415	383590	3773415	8.340184845
3833003773415	383600	3773415	7.258522988
3833103773415	383610	3773415	6.392038386

FOR CHRONIC CALCS

	MAX:	1.61			
	Overlapping Phases - Maximum GLC				
2025	2026	2027	2028	2029	
0.009552828	0.012385508	0.024602733	0.029547914	0.041293005	
0.009613894	0.012460644	0.025078821	0.030186524	0.04271641	
0.009675456	0.01253483	0.025583618	0.030850861	0.044257142	
0.009712819	0.01257559	0.026045099	0.03145057	0.045786553	
0.009751765	0.012616128	0.02652796	0.032052023	0.047406934	
0.009810239	0.012680462	0.027083184	0.032709849	0.049206125	
0.00990888	0.012797743	0.027778693	0.033504802	0.051323866	
0.010009435	0.012917079	0.028505145	0.034307835	0.053568037	
0.010150116	0.013090994	0.029399772	0.035283615	0.056230758	
0.010306376	0.013286433	0.030396364	0.036350503	0.05920525	
0.010489799	0.013519218	0.031553689	0.037575222	0.062640594	
0.010897874	0.014054754	0.033646541	0.039845504	0.06828833	
0.011351116	0.014643436	0.036059485	0.042397147	0.074854784	
0.011879274	0.015318578	0.03899319	0.045438767	0.082889687	
0.012471513	0.016054203	0.042612163	0.049134103	0.093002109	
0.013071801	0.016764253	0.046997224	0.053560652	0.105711684	
0.013458617	0.017196901	0.050890635	0.057297904	0.11778117	
0.013856512	0.017621453	0.055595948	0.061707105	0.132648275	
0.014288003	0.018055372	0.061603087	0.067207723	0.151915142	
0.014771217	0.018504385	0.069625033	0.074347406	0.17797952	
0.015336079	0.018991166	0.080514939	0.083683283	0.213726158	
0.016112149	0.019614436	0.097128597	0.097518087	0.268500448	
0.017180954	0.020384327	0.123023866	0.118243201	0.354383235	
0.018939679	0.021677693	0.161217557	0.148020494	0.480023269	
0.05959521	0.074995559	0.197692242	0.235640434	0.513216507	
0.045595216	0.05831769	0.149351278	0.184500192	0.392154103	
0.037987446	0.049231316	0.120132235	0.155432611	0.314328374	
0.033225034	0.043528909	0.101429789	0.136669721	0.263418558	
0.029885177	0.039516616	0.087968587	0.123322794	0.225931199	
0.026943805	0.035965387	0.07636836	0.11165732	0.193372949	
0.024588177	0.033087261	0.067345927	0.102198979	0.167995527	
0.022695679	0.030742171	0.060378192	0.094468195	0.148458636	
0.021179148	0.028840725	0.054980061	0.088167818	0.133386968	
0.019857084	0.027163676	0.050459662	0.08259018	0.120862651	
0.018541438	0.025470919	0.046214049	0.076934759	0.109289428	
0.017328918	0.023889473	0.042485101	0.071677469	0.099278493	
0.016221961	0.022429127	0.039223955	0.066887082	0.090651139	
0.015139171	0.020983573	0.036186504	0.062260662	0.08277095	
0.014180906	0.019694965	0.033584969	0.05826291	0.076102159	
0.013431429	0.018686835	0.031560929	0.055158689	0.070902641	
0.012806422	0.017846035	0.029881845	0.052563016	0.066588227	
0.012241577	0.017084428	0.028385318	0.050216808	0.06276433	
0.011851452	0.016564954	0.027303701	0.048523363	0.059930504	
0.011480909	0.01606988	0.026292476	0.04691273	0.057300318	
0.011188985	0.01568357	0.025468415	0.04559421	0.055119478	
0.010970274	0.015399218	0.024812263	0.044547754	0.053330115	
0.010764415	0.015131357	0.024195525	0.043560106	0.05164897	
0.010703884	0.015070323	0.02387879	0.043123678	0.050610459	
0.010670258	0.015046624	0.023623242	0.042828579	0.049707846	
0.010611634	0.014985269	0.023327516	0.042474666	0.048740825	
0.010495377	0.014839208	0.022927548	0.041909392	0.047583396	
0.010383043	0.014696719	0.022542657	0.041367616	0.046478423	
0.010106387	0.014317214	0.021846336	0.040124515	0.044764423	
0.009802535	0.013896702	0.021110569	0.038770324	0.042999464	
0.009489836	0.013461464	0.020370029	0.037383449	0.04125409	
0.009117932	0.012938569	0.019531446	0.035771057	0.039350053	
0.008767502	0.012444337	0.018748062	0.034273688	0.03758699	
0.00843328	0.01197139	0.018009322	0.032868277	0.035940607	
0.008118251	0.011524382	0.01731797	0.031560385	0.034411091	
0.00782156	0.011102415	0.016671069	0.030344347	0.032988118	
0.009100259	0.011807344	0.022286864	0.026113703	0.035794417	
0.009372818	0.01215341	0.023225939	0.027232276	0.037816422	
0.009570527	0.012402866	0.024004171	0.028176358	0.039649066	
0.009634033	0.012478328	0.024455641	0.028756871	0.041005444	
0.009701128	0.012556652	0.024937855	0.02936094	0.042471842	
0.009755814	0.012616802	0.025404263	0.029931008	0.043964302	
0.009815548	0.01268152	0.025898041	0.030508723	0.045549864	
0.00989381	0.012769469	0.026457907	0.031137107	0.04729817	
0.010007901	0.012905225	0.027141604	0.031885848	0.049332674	
0.010123284	0.013042537	0.027854682	0.032644802	0.051488435	
0.010283457	0.013241487	0.028751051	0.033599111	0.05409887	
0.010462241	0.013466555	0.029761687	0.034662476	0.057051407	
0.010663098	0.013722219	0.030915258	0.035864987	0.060430485	
0.011075727	0.014264917	0.032932374	0.038018489	0.065862465	
0.011537265	0.014866883	0.035264789	0.040448152	0.072181939	
0.012060448	0.015539835	0.038027545	0.043269359	0.079724979	
0.012636022	0.016263575	0.041330953	0.046588227	0.08891254	
0.013236619	0.016991942	0.045293692	0.050523196	0.100277956	
0.013666943	0.017490071	0.049021485	0.054103013	0.111646265	
0.014094604	0.017960649	0.053447361	0.058279224	0.125455061	
0.014515986	0.018404929	0.058615699	0.063023822	0.14193369	
0.014928974	0.018819508	0.064585365	0.068323862	0.161289836	
0.01538895	0.019257564	0.072083015	0.074801723	0.18579244	
0.015998844	0.01978912	0.083301832	0.084344535	0.222586281	
0.016786785	0.020435117	0.099176439	0.097459445	0.274863726	
0.017880524	0.021301576	0.122285168	0.115966419	0.351081398	
0.019488254	0.022453786	0.158498066	0.14417237	0.470636595	
0.055178541	0.069786313	0.180459241	0.217240217	0.475140107	
0.037946028	0.049286065	0.115341388	0.15223062	0.30216054	
0.033443923	0.043910093	0.097553342	0.134623281	0.252841656	
0.029884122	0.039639122	0.083683413	0.120849876	0.213856237	

Health Risk Assessment Results Summary

		MAX:	4.18	46.12	46.32
Unique Identifier	X (UTM)	Y (UTM)	Onroad	Offroad	Total Risk
3836203773415	383620	3773415	0.858452855	4.859339957	5.7177928
3836303773415	383630	3773415	0.724802181	4.45547509	5.1802773
3836403773415	383640	3773415	0.622646679	4.114040843	4.7366875
3836503773415	383650	3773415	0.542689099	3.820099436	4.3627885
3836603773415	383660	3773415	0.475440932	3.54581144	4.0212524
3836703773415	383670	3773415	0.420177469	3.299661045	3.7198385
3836803773415	383680	3773415	0.374661843	3.079828378	3.4544902
3836903773415	383690	3773415	0.335677393	2.876215228	3.2118926
3837003773415	383700	3773415	0.303260605	2.696342159	2.9996028
3837103773415	383710	3773415	0.276635224	2.541595916	2.8182311
3837203773415	383720	3773415	0.254156719	2.405330693	2.6594874
3837303773415	383730	3773415	0.234742548	2.283050433	2.517793
3837403773415	383740	3773415	0.220190262	2.193144231	2.4133345
3837503773415	383750	3773415	0.207044641	2.109060508	2.3161051
3837603773415	383760	3773415	0.196634164	2.044170901	2.2408051
3837703773415	383770	3773415	0.188600966	1.997494614	2.1860956
3837803773415	383780	3773415	0.181119398	1.953405929	2.1345253
3837903773415	383790	3773415	0.177671532	1.948339283	2.1260108
3838003773415	383800	3773415	0.175037778	1.951095064	2.1261328
3838103773415	383810	3773415	0.171475831	1.94245626	2.1139321
3838203773415	383820	3773415	0.165686348	1.908143892	2.0738302
3838303773415	383830	3773415	0.160219224	1.875066024	2.0352852
3838403773415	383840	3773415	0.153401485	1.824272768	1.9776743
3838503773415	383850	3773415	0.146620991	1.770996382	1.9176174
3838603773415	383860	3773415	0.139831157	1.714582999	1.8544142
3838703773415	383870	3773415	0.131985733	1.642390225	1.774376
3838803773415	383880	3773415	0.124819892	1.574843572	1.6996635
3838903773415	383890	3773415	0.118235201	1.511230091	1.6294653
3839003773415	383900	3773415	0.112211852	1.451720826	1.5639327
3839103773415	383910	3773415	0.106703741	1.396382143	1.5030859
3829703773425	382970	3773425	0.053132313	1.716655658	1.769788
3829803773425	382980	3773425	0.05564755	1.77662902	1.8322766
3829903773425	382990	3773425	0.057869389	1.82433562	1.882205
3830003773425	383000	3773425	0.059364859	1.84736658	1.9067314
3830103773425	383010	3773425	0.061026866	1.872459889	1.9334868
3830203773425	383020	3773425	0.062793357	1.897671198	1.9604646
3830303773425	383030	3773425	0.064734609	1.924758849	1.9894935
3830403773425	383040	3773425	0.066938171	1.9558914	2.0228296
3830503773425	383050	3773425	0.069547801	1.993782034	2.0633298
3830603773425	383060	3773425	0.072362283	2.032751632	2.1051139
3830703773425	383070	3773425	0.075845846	2.083157778	2.1590036
3830803773425	383080	3773425	0.079851319	2.140045098	2.2198964
3830903773425	383090	3773425	0.084393447	2.202872579	2.287266
3831003773425	383100	3773425	0.091487436	2.313377205	2.4048646
3831103773425	383110	3773425	0.099789935	2.439644771	2.5394347
3831203773425	383120	3773425	0.109512179	2.583097571	2.6926097
3831303773425	383130	3773425	0.120945248	2.745036787	2.865982
3831403773425	383140	3773425	0.134720173	2.930645434	3.0653656
3831503773425	383150	3773425	0.148969066	3.104320272	3.2532893
3831603773425	383160	3773425	0.165841482	3.298683856	3.4645253
3831703773425	383170	3773425	0.184188244	3.497100951	3.6812892
3831803773425	383180	3773425	0.202780008	3.685532077	3.8883121
3831903773425	383190	3773425	0.224642314	3.903358724	4.128001
3832003773425	383200	3773425	0.256825853	4.230852094	4.4876779
3832103773425	383210	3773425	0.299623325	4.661288894	4.9609122
3832203773425	383220	3773425	0.362835496	5.294994126	5.6578296
3832303773425	383230	3773425	0.477136553	6.44918085	6.9263174
3832403773425	383240	3773425	0.684828482	8.482902276	9.1677308
3835703773425	383570	3773425	3.576432748	10.78079626	14.357229
3835803773425	383580	3773425	2.746831166	8.930342091	11.677173
3835903773425	383590	3773425	1.958783151	7.607946257	9.5667294
3836003773425	383600	3773425	1.496349172	6.673879559	8.1702287
3836103773425	383610	3773425	1.176636453	5.929326494	7.1059629
3836203773425	383620	3773425	0.959489749	5.345499087	6.3049888
3836303773425	383630	3773425	0.800776002	4.867222628	5.6679986
3836403773425	383640	3773425	0.677104754	4.449996243	5.127101
3836503773425	383650	3773425	0.582607036	4.098015658	4.6806227
3836603773425	383660	3773425	0.50727328	3.788042615	4.2953159
3836703773425	383670	3773425	0.44677574	3.516665292	3.963441
3836803773425	383680	3773425	0.397520967	3.277543191	3.6750642
3836903773425	383690	3773425	0.35618931	3.061408812	3.4175981
3837003773425	383700	3773425	0.32172059	2.869718575	3.1914392
3837103773425	383710	3773425	0.291994127	2.694151397	2.9861455
3837203773425	383720	3773425	0.266374271	2.534532666	2.8009069
3837303773425	383730	3773425	0.244554517	2.392859875	2.6374144
3837403773425	383740	3773425	0.228085767	2.286727451	2.5148132
3837503773425	383750	3773425	0.213417045	2.189047134	2.4024642
3837603773425	383760	3773425	0.201966699	2.114429166	2.3163959
3837703773425	383770	3773425	0.193329654	2.061822756	2.2551524
3837803773425	383780	3773425	0.185291611	2.012023001	2.1973146
3837903773425	383790	3773425	0.181883724	2.007419831	2.1893036
3838003773425	383800	3773425	0.179364055	2.01172967	2.1910937
3838103773425	383810	3773425	0.175822695	2.003787972	2.1796107
3838203773425	383820	3773425	0.16985596	1.967952876	2.1378088
3838303773425	383830	3773425	0.164302591	1.934289537	2.0985921
3838403773425	383840	3773425	0.157408766	1.882925899	2.0403347
3838503773425	383850	3773425	0.150543873	1.828852809	1.9793967
3838603773425	383860	3773425	0.143633065	1.771278785	1.9149118
3838703773425	383870	3773425	0.135507293	1.695715123	1.8312224
3838803773425	383880	3773425	0.128099616	1.625375303	1.7534749
3838903773425	383890	3773425	0.121222962	1.558134102	1.6793571

Health Risk Assessment Results Summary

Sensitive Receptors		MAX:	46.32
Unique Identifier	X (UTM)	Y (UTM)	Total Risk
3836203773415	383620	3773415	5.717792811
3836303773415	383630	3773415	5.180277271
3836403773415	383640	3773415	4.736687522
3836503773415	383650	3773415	4.362788535
3836603773415	383660	3773415	4.021252372
3836703773415	383670	3773415	3.719838513
3836803773415	383680	3773415	3.454490221
3836903773415	383690	3773415	3.211892621
3837003773415	383700	3773415	2.999602764
3837103773415	383710	3773415	2.81823114
3837203773415	383720	3773415	2.659487412
3837303773415	383730	3773415	2.51779298
3837403773415	383740	3773415	2.413334493
3837503773415	383750	3773415	2.31610515
3837603773415	383760	3773415	2.240805065
3837703773415	383770	3773415	2.18609558
3837803773415	383780	3773415	2.134525327
3837903773415	383790	3773415	2.126010815
3838003773415	383800	3773415	2.126132841
3838103773415	383810	3773415	2.113932091
3838203773415	383820	3773415	2.07383024
3838303773415	383830	3773415	2.035285248
3838403773415	383840	3773415	1.977674253
3838503773415	383850	3773415	1.917617373
3838603773415	383860	3773415	1.854414156
3838703773415	383870	3773415	1.774375958
3838803773415	383880	3773415	1.699663464
3838903773415	383890	3773415	1.629465291
3839003773415	383900	3773415	1.563932678
3839103773415	383910	3773415	1.503085884
3829703773425	382970	3773425	1.769787971
3829803773425	382980	3773425	1.832276569
3829903773425	382990	3773425	1.882205009
3830003773425	383000	3773425	1.906731439
3830103773425	383010	3773425	1.933486755
3830203773425	383020	3773425	1.960464554
3830303773425	383030	3773425	1.989493459
3830403773425	383040	3773425	2.02282957
3830503773425	383050	3773425	2.063329836
3830603773425	383060	3773425	2.105113915
3830703773425	383070	3773425	2.159003623
3830803773425	383080	3773425	2.219896418
3830903773425	383090	3773425	2.287266026
3831003773425	383100	3773425	2.404864641
3831103773425	383110	3773425	2.539434706
3831203773425	383120	3773425	2.69260975
3831303773425	383130	3773425	2.865982035
3831403773425	383140	3773425	3.065365607
3831503773425	383150	3773425	3.253289338
3831603773425	383160	3773425	3.464525338
3831703773425	383170	3773425	3.681289195
3831803773425	383180	3773425	3.888312085
3831903773425	383190	3773425	4.128001038
3832003773425	383200	3773425	4.487677947
3832103773425	383210	3773425	4.960912218
3832203773425	383220	3773425	5.657829623
3832303773425	383230	3773425	6.926317403
3832403773425	383240	3773425	9.167730759
3835703773425	383570	3773425	14.35722901
3835803773425	383580	3773425	11.67717326
3835903773425	383590	3773425	9.566729408
3836003773425	383600	3773425	8.17022873
3836103773425	383610	3773425	7.105962948
3836203773425	383620	3773425	6.304988836
3836303773425	383630	3773425	5.66799863
3836403773425	383640	3773425	5.127100997
3836503773425	383650	3773425	4.680622694
3836603773425	383660	3773425	4.295315896
3836703773425	383670	3773425	3.963441032
3836803773425	383680	3773425	3.675064158
3836903773425	383690	3773425	3.417598122
3837003773425	383700	3773425	3.191439165
3837103773425	383710	3773425	2.986145524
3837203773425	383720	3773425	2.800906937
3837303773425	383730	3773425	2.637414391
3837403773425	383740	3773425	2.514813218
3837503773425	383750	3773425	2.402464179
3837603773425	383760	3773425	2.316395866
3837703773425	383770	3773425	2.25515241
3837803773425	383780	3773425	2.197314612
3837903773425	383790	3773425	2.189303555
3838003773425	383800	3773425	2.191093725
3838103773425	383810	3773425	2.179610667
3838203773425	383820	3773425	2.137808835
3838303773425	383830	3773425	2.098592128
3838403773425	383840	3773425	2.040334665
3838503773425	383850	3773425	1.979396682
3838603773425	383860	3773425	1.91491185
3838703773425	383870	3773425	1.831222417
3838803773425	383880	3773425	1.75347492
3838903773425	383890	3773425	1.679357063

FOR CHRONIC CALCS

	MAX:	1.61			
	Overlapping Phases - Maximum GLC				
2025	2026	2027	2028	2029	
0.027111311	0.036280743	0.073164283	0.110081005	0.1841561	
0.024875407	0.033538638	0.065016812	0.101308992	0.161182756	
0.022998329	0.031204676	0.058500272	0.093820502	0.142916226	
0.021388581	0.029176311	0.053167489	0.087281629	0.128090786	
0.019888737	0.027259172	0.048449301	0.081038694	0.115152937	
0.018539645	0.025511793	0.044396001	0.075352234	0.104200131	
0.017330475	0.023926762	0.040913138	0.070240664	0.094919242	
0.016204809	0.022435534	0.037801605	0.065500094	0.086760632	
0.015205347	0.021101383	0.035126204	0.061355847	0.079828413	
0.014343081	0.019944885	0.032869547	0.057829032	0.074023326	
0.013582322	0.018920774	0.030916576	0.054742862	0.069034204	
0.012898535	0.017997127	0.029190095	0.051981331	0.064654092	
0.012401832	0.017331355	0.027905291	0.049930185	0.061337294	
0.011936701	0.016705651	0.026719034	0.048004683	0.058297129	
0.011583288	0.016234718	0.025788056	0.046488633	0.055866477	
0.011336653	0.015912834	0.025091769	0.04536073	0.053978534	
0.011103879	0.015608508	0.024436477	0.044291399	0.05220411	
0.011103853	0.015636266	0.024245575	0.044086129	0.051413087	
0.011148329	0.015726924	0.024148176	0.044119633	0.050819656	
0.011122317	0.015714206	0.023922321	0.043938756	0.049980498	
0.010942501	0.015478555	0.023404626	0.043134985	0.048567635	
0.010769007	0.015249965	0.022907403	0.042354722	0.04721997	
0.01048928	0.014866818	0.022217645	0.041121082	0.045508171	
0.010193626	0.014458803	0.021508803	0.039817123	0.04378553	
0.009877722	0.014019562	0.020774405	0.038432267	0.042041746	
0.009465345	0.013438659	0.019874058	0.036662494	0.040006095	
0.00907813	0.012891554	0.019035315	0.03502881	0.038129206	
0.008711867	0.012372158	0.018250214	0.033509741	0.036388053	
0.008368158	0.011883544	0.017519035	0.032108005	0.034779762	
0.008047864	0.0114273	0.016840949	0.030818743	0.033295404	
0.00911329	0.01181669	0.021822288	0.025034483	0.034527489	
0.009387524	0.012164998	0.02271795	0.026061706	0.036423228	
0.009591618	0.012421778	0.02346849	0.026934468	0.038161291	
0.009661449	0.012502496	0.023904656	0.027466223	0.039459627	
0.009738582	0.012591033	0.024374799	0.028022061	0.040861762	
0.009813019	0.012674026	0.024852413	0.028567875	0.042322139	
0.009894537	0.012764682	0.025360089	0.029126001	0.043874525	
0.00999407	0.01287854	0.025929808	0.029732203	0.045580652	
0.010123751	0.013032939	0.026607231	0.030442718	0.047544012	
0.010254444	0.013189043	0.027313704	0.03116936	0.049629206	
0.01043343	0.013412188	0.028213558	0.032103873	0.052197666	
0.010634026	0.013665772	0.029242032	0.033167609	0.055144864	
0.010851724	0.01394334	0.030396766	0.034352094	0.058486377	
0.011269938	0.014493704	0.032357553	0.036411472	0.063761487	
0.011739572	0.015107833	0.034627997	0.038740167	0.069895901	
0.012257761	0.015777466	0.037254764	0.041380713	0.077062252	
0.012814527	0.01648392	0.040302422	0.044393125	0.085528545	
0.013405882	0.0172133	0.043929434	0.047937077	0.095861424	
0.01388459	0.01778451	0.047551015	0.051396642	0.106728878	
0.014351508	0.018312351	0.051812178	0.055421784	0.119841061	
0.014764055	0.018762704	0.056372295	0.059607255	0.134309199	
0.015106886	0.019130666	0.060882975	0.06357412	0.149003656	
0.01547497	0.019511602	0.066197089	0.068161938	0.166404615	
0.016000607	0.020017763	0.07424859	0.075126664	0.192608577	
0.016625847	0.020579621	0.085051446	0.084251979	0.227993681	
0.017469596	0.021284336	0.101218739	0.097587634	0.281150477	
0.018858292	0.022352214	0.131147774	0.121624588	0.379971438	
0.021301337	0.024148615	0.184392191	0.163203878	0.555088265	
0.06262999	0.078814076	0.213651868	0.249674503	0.578633098	
0.052798006	0.067002713	0.166703384	0.204550502	0.442196319	
0.043604486	0.056095587	0.131788265	0.169095478	0.348046457	
0.037776275	0.04921543	0.108870327	0.148190248	0.284227193	
0.033341602	0.043932652	0.092000716	0.131502319	0.236962322	
0.030013625	0.039935867	0.079659615	0.119051339	0.202078027	
0.027338549	0.036686523	0.070140903	0.109006735	0.175175695	
0.025025005	0.033833928	0.062339364	0.100182233	0.153250882	
0.023080113	0.031399464	0.056103683	0.092572528	0.135872461	
0.021371518	0.029228913	0.050883623	0.085707623	0.121492533	
0.019875743	0.027304401	0.046500749	0.079582338	0.109576077	
0.01855415	0.025583561	0.04278197	0.074125265	0.099600116	
0.017355166	0.0240056	0.039533298	0.069159628	0.091009359	
0.016287847	0.022589782	0.036729083	0.064766914	0.083682659	
0.015304541	0.021274645	0.034227936	0.060770597	0.077237143	
0.014406485	0.020065771	0.032004007	0.057166643	0.071573601	
0.01360719	0.018985222	0.030062335	0.053991557	0.066667235	
0.013013542	0.018187256	0.028599221	0.051606642	0.062921417	
0.012466338	0.017448897	0.027268469	0.049407352	0.059537675	
0.012053857	0.016896947	0.026238262	0.047700484	0.056870028	
0.011771209	0.016526303	0.025485138	0.046459342	0.054843174	
0.01150367	0.016174513	0.024775424	0.045279598	0.052938832	
0.011506908	0.01620922	0.024595475	0.045094804	0.052158125	
0.011561337	0.016316542	0.024519704	0.045178999	0.051592749	
0.011539511	0.016311903	0.02430628	0.045035969	0.050763626	
0.011350044	0.016063987	0.023778638	0.044212	0.049316394	
0.011172356	0.015830676	0.02328161	0.043435329	0.047957183	
0.010888225	0.015442002	0.02259405	0.04219882	0.046238618	
0.010586501	0.015025846	0.021886033	0.040886665	0.044508227	
0.010262381	0.01457513	0.021148344	0.039479227	0.042747677	
0.009828213	0.013962932	0.020222954	0.03762866	0.040654682	
0.009422864	0.013389714	0.019364029	0.035925271	0.038730451	
0.0090333	0.012836664	0.018549338	0.034321295	0.036927407	

Health Risk Assessment Results Summary

		MAX:	4.18	46.12	46.32
Unique Identifier	X (UTM)	Y (UTM)	Onroad	Offroad	Total Risk
3839003773425	383900	3773425	0.114891107	1.494687671	1.6095788
3839103773425	383910	3773425	0.109121249	1.435864087	1.5449853
3829703773435	382970	3773435	0.052276728	1.707451548	1.7597283
3829803773435	382980	3773435	0.054663051	1.765373847	1.8200369
3829903773435	382990	3773435	0.056827396	1.813146814	1.8699742
3830003773435	383000	3773435	0.05839386	1.839851519	1.8982454
3830103773435	383010	3773435	0.06012104	1.868653791	1.9287748
3830203773435	383020	3773435	0.061958418	1.897863494	1.9598219
3830303773435	383030	3773435	0.063964425	1.928861503	1.9928259
3830403773435	383040	3773435	0.066227546	1.963549538	2.0297771
3830503773435	383050	3773435	0.068912492	2.005444871	2.0743574
3830603773435	383060	3773435	0.071802896	2.048315891	2.1201188
3830703773435	383070	3773435	0.075351666	2.102091797	2.1774435
3830803773435	383080	3773435	0.079430127	2.162454833	2.241885
3830903773435	383090	3773435	0.084031591	2.228258268	2.3122899
3831003773435	383100	3773435	0.091001663	2.338099404	2.4291011
3831103773435	383110	3773435	0.099142558	2.463202771	2.5623453
3831203773435	383120	3773435	0.108585553	2.603776429	2.712362
3831303773435	383130	3773435	0.119617669	2.761880607	2.8814983
3831403773435	383140	3773435	0.132776002	2.941885783	3.0746618
3831503773435	383150	3773435	0.146432631	3.111903294	3.2583359
3831603773435	383160	3773435	0.162376486	3.300105197	3.4624817
3831703773435	383170	3773435	0.179601977	3.49022646	3.6698284
3831803773435	383180	3773435	0.197075651	3.670669482	3.8677451
3831903773435	383190	3773435	0.217422605	3.876594412	4.094017
3832003773435	383200	3773435	0.246288968	4.173377791	4.4196668
3832103773435	383210	3773435	0.283611781	4.551898127	4.8355099
3832203773435	383220	3773435	0.338770366	5.108665594	5.447436
3832303773435	383230	3773435	0.441182096	6.149468118	6.5906502
3832403773435	383240	3773435	0.626337536	7.987144251	8.6134818
3835803773435	383580	3773435	3.397257859	10.23643997	13.633698
3836003773435	383600	3773435	1.726206602	7.468517138	9.1947237
3836103773435	383610	3773435	1.334811537	6.559349884	7.8941614
3836203773435	383620	3773435	1.06630946	5.859681794	6.9259913
3836303773435	383630	3773435	0.877440996	5.292212554	6.1696535
3836403773435	383640	3773435	0.732527431	4.801053717	5.5335811
3836503773435	383650	3773435	0.623850231	4.391943998	5.0157942
3836603773435	383660	3773435	0.54137552	4.051372069	4.5927476
3836703773435	383670	3773435	0.47653712	3.759445451	4.2359826
3836803773435	383680	3773435	0.423404579	3.500954829	3.9243594
3836903773435	383690	3773435	0.376967528	3.25466993	3.6316375
3837003773435	383700	3773435	0.338587183	3.037372994	3.3759602
3837103773435	383710	3773435	0.306042126	2.841883545	3.1479257
3837203773435	383720	3773435	0.278336233	2.666518284	2.9448545
3837303773435	383730	3773435	0.254797413	2.510878139	2.7656756
3837403773435	383740	3773435	0.237305904	2.395955097	2.633261
3837503773435	383750	3773435	0.22174122	2.290383718	2.5121249
3837603773435	383760	3773435	0.209294509	2.206744166	2.4160387
3837703773435	383770	3773435	0.199627836	2.144666859	2.3442947
3837803773435	383780	3773435	0.190676819	2.086034367	2.2767112
3837903773435	383790	3773435	0.185696612	2.065422752	2.2511194
3838003773435	383800	3773435	0.181516617	2.052183068	2.2336997
3838103773435	383810	3773435	0.177308309	2.037216999	2.2145253
3838203773435	383820	3773435	0.172627724	2.015226375	2.1878541
3838303773435	383830	3773435	0.168265784	1.995024995	2.1632908
3838403773435	383840	3773435	0.161375067	1.943946893	2.105322
3838503773435	383850	3773435	0.154141558	1.885659951	2.0398015
3838603773435	383860	3773435	0.147017392	1.825548772	1.9725662
3838703773435	383870	3773435	0.138998554	1.751209718	1.8902083
3838803773435	383880	3773435	0.131645816	1.681602104	1.8132479
3838903773435	383890	3773435	0.124580692	1.612205396	1.7367861
3839003773435	383900	3773435	0.117953883	1.545007631	1.6629615
3839103773435	383910	3773435	0.111920977	1.48275466	1.5946756
3829703773445	382970	3773445	0.051488213	1.701136993	1.7526252
3829803773445	382980	3773445	0.053708448	1.755675825	1.8093843
3829903773445	382990	3773445	0.055821044	1.803740478	1.8595615
3830003773445	383000	3773445	0.057561827	1.837562293	1.8951241
3830103773445	383010	3773445	0.059450464	1.873046241	1.9324967
3830203773445	383020	3773445	0.061400097	1.907302111	1.9687022
3830303773445	383030	3773445	0.063489494	1.942534903	2.0060244
3830403773445	383040	3773445	0.065841233	1.981458699	2.0472999
3830503773445	383050	3773445	0.068691432	2.029298225	2.0979897
3830603773445	383060	3773445	0.07176316	2.078166175	2.1499293
3830703773445	383070	3773445	0.075433071	2.136281857	2.2117149
3830803773445	383080	3773445	0.079626648	2.200729609	2.2803563
3830903773445	383090	3773445	0.084324226	2.270112394	2.3544366
3831003773445	383100	3773445	0.091186667	2.379354404	2.4705411
3831103773445	383110	3773445	0.099146413	2.502390358	2.6015368
3831203773445	383120	3773445	0.108442875	2.641898091	2.750341
3831303773445	383130	3773445	0.119352512	2.800010966	2.9193635
3831403773445	383140	3773445	0.132332072	2.980091418	3.1124235
3831503773445	383150	3773445	0.145381613	3.143552092	3.2889337
3831603773445	383160	3773445	0.160379611	3.322983092	3.4833627
3831703773445	383170	3773445	0.17725061	3.513968472	3.6912191
3831803773445	383180	3773445	0.195836611	3.715111874	3.9109485
3831903773445	383190	3773445	0.217818822	3.947066219	4.164885
3832003773445	383200	3773445	0.246759176	4.250307947	4.4970671
3832103773445	383210	3773445	0.28363964	4.631121238	4.9147609
3832203773445	383220	3773445	0.337486921	5.18076253	5.5182495
3832303773445	383230	3773445	0.436098154	6.189868597	6.6259668
3832403773445	383240	3773445	0.613213891	7.942042323	8.5552562

Health Risk Assessment Results Summary

Sensitive Receptors			MAX:	46.32
Unique Identifier	X (UTM)	Y (UTM)	Total Risk	
3839003773425	383900	3773425	1.609578777	
3839103773425	383910	3773425	1.544985335	
3829703773435	382970	3773435	1.759728276	
3829803773435	382980	3773435	1.820036898	
3829903773435	382990	3773435	1.86997421	
3830003773435	383000	3773435	1.898245379	
3830103773435	383010	3773435	1.928774831	
3830203773435	383020	3773435	1.959821912	
3830303773435	383030	3773435	1.992825928	
3830403773435	383040	3773435	2.029777084	
3830503773435	383050	3773435	2.074357363	
3830603773435	383060	3773435	2.120118786	
3830703773435	383070	3773435	2.177443463	
3830803773435	383080	3773435	2.24188496	
3830903773435	383090	3773435	2.312289858	
3831003773435	383100	3773435	2.429101068	
3831103773435	383110	3773435	2.562345329	
3831203773435	383120	3773435	2.712361982	
3831303773435	383130	3773435	2.881498276	
3831403773435	383140	3773435	3.074661786	
3831503773435	383150	3773435	3.258335925	
3831603773435	383160	3773435	3.462481683	
3831703773435	383170	3773435	3.669828436	
3831803773435	383180	3773435	3.867745133	
3831903773435	383190	3773435	4.094017017	
3832003773435	383200	3773435	4.419666759	
3832103773435	383210	3773435	4.835509908	
3832203773435	383220	3773435	5.44743596	
3832303773435	383230	3773435	6.590650214	
3832403773435	383240	3773435	8.613481787	
3835803773435	383580	3773435	13.63369783	
3836003773435	383600	3773435	9.19472374	
3836103773435	383610	3773435	7.894161422	
3836203773435	383620	3773435	6.925991254	
3836303773435	383630	3773435	6.169653549	
3836403773435	383640	3773435	5.533581148	
3836503773435	383650	3773435	5.015794229	
3836603773435	383660	3773435	4.59274759	
3836703773435	383670	3773435	4.23598257	
3836803773435	383680	3773435	3.924359408	
3836903773435	383690	3773435	3.631637458	
3837003773435	383700	3773435	3.375960177	
3837103773435	383710	3773435	3.147925671	
3837203773435	383720	3773435	2.944854518	
3837303773435	383730	3773435	2.765675552	
3837403773435	383740	3773435	2.633261001	
3837503773435	383750	3773435	2.512124938	
3837603773435	383760	3773435	2.416038675	
3837703773435	383770	3773435	2.344294695	
3837803773435	383780	3773435	2.276711186	
3837903773435	383790	3773435	2.251119364	
3838003773435	383800	3773435	2.233699685	
3838103773435	383810	3773435	2.214525309	
3838203773435	383820	3773435	2.187854099	
3838303773435	383830	3773435	2.163290779	
3838403773435	383840	3773435	2.10532196	
3838503773435	383850	3773435	2.039801509	
3838603773435	383860	3773435	1.972566164	
3838703773435	383870	3773435	1.890208272	
3838803773435	383880	3773435	1.81324792	
3838903773435	383890	3773435	1.736786088	
3839003773435	383900	3773435	1.662961515	
3839103773435	383910	3773435	1.594675637	
3829703773445	382970	3773445	1.752625206	
3829803773445	382980	3773445	1.809384273	
3829903773445	382990	3773445	1.859561521	
3830003773445	383000	3773445	1.895124121	
3830103773445	383010	3773445	1.932496705	
3830203773445	383020	3773445	1.968702208	
3830303773445	383030	3773445	2.006024397	
3830403773445	383040	3773445	2.047299932	
3830503773445	383050	3773445	2.097989657	
3830603773445	383060	3773445	2.149929334	
3830703773445	383070	3773445	2.211714929	
3830803773445	383080	3773445	2.280356257	
3830903773445	383090	3773445	2.35443662	
3831003773445	383100	3773445	2.470541071	
3831103773445	383110	3773445	2.601536771	
3831203773445	383120	3773445	2.750340965	
3831303773445	383130	3773445	2.919363477	
3831403773445	383140	3773445	3.11242349	
3831503773445	383150	3773445	3.288933706	
3831603773445	383160	3773445	3.483362704	
3831703773445	383170	3773445	3.691219082	
3831803773445	383180	3773445	3.910948485	
3831903773445	383190	3773445	4.164885042	
3832003773445	383200	3773445	4.497067124	
3832103773445	383210	3773445	4.914760879	
3832203773445	383220	3773445	5.518249451	
3832303773445	383230	3773445	6.625966752	
3832403773445	383240	3773445	8.555256214	

FOR CHRONIC CALCS

	MAX:	1.61			
	Overlapping Phases - Maximum GLC				
2025	2026	2027	2028	2029	
0.008664339	0.012311435	0.017784774	0.032830195	0.03525135	
0.008321431	0.011822263	0.01707804	0.031464546	0.033709944	
0.009134821	0.01183496	0.021410639	0.024051839	0.033372251	
0.009404677	0.01217739	0.022254478	0.024985248	0.035137895	
0.009615078	0.012441269	0.02298138	0.025794892	0.036791202	
0.009708845	0.01255064	0.023444467	0.026321723	0.038090962	
0.009810445	0.012668709	0.0239412	0.026871632	0.039490137	
0.009911304	0.012784182	0.024448606	0.027415885	0.040949927	
0.010018681	0.012906859	0.024985658	0.027973784	0.042502115	
0.010142339	0.013051014	0.02558055	0.028578478	0.044204155	
0.010297894	0.013238748	0.026291037	0.029301038	0.04618772	
0.010453386	0.013426829	0.02703081	0.030041447	0.048300614	
0.010654087	0.013677909	0.027957257	0.030982497	0.050892252	
0.010876583	0.013959651	0.029014222	0.032054147	0.053873113	
0.01111346	0.014261631	0.030190645	0.033239177	0.057238965	
0.011536934	0.014817676	0.032105073	0.035206584	0.062383908	
0.012010255	0.015436019	0.034318861	0.037434876	0.068365478	
0.012526045	0.016102997	0.036857738	0.039942088	0.075299897	
0.013080436	0.016808782	0.039789883	0.042794084	0.083442986	
0.01366995	0.017541584	0.043249381	0.046122272	0.093275734	
0.014158762	0.018132378	0.046723802	0.049403215	0.103653239	
0.014640592	0.018691457	0.050749886	0.053170019	0.11597269	
0.015061433	0.019161634	0.055028915	0.057088826	0.129480667	
0.01541146	0.019546714	0.059267673	0.06084412	0.14323834	
0.015783987	0.019944243	0.064200911	0.065147734	0.159341479	
0.016294631	0.020455469	0.071374947	0.071407338	0.182622336	
0.016883172	0.021007905	0.080731644	0.079400259	0.213193163	
0.017667962	0.021690626	0.094763976	0.091114256	0.259256776	
0.01899045	0.022751028	0.121474691	0.112853174	0.34726904	
0.021188257	0.024392379	0.169424171	0.150563219	0.505233027	
0.062661473	0.078810019	0.193170835	0.235368011	0.510415128	
0.042753739	0.055291289	0.121357427	0.162503685	0.318540951	
0.037261745	0.048795961	0.100974023	0.143493515	0.26139396	
0.033141734	0.043881503	0.086327851	0.12873434	0.220258522	
0.029914893	0.039988617	0.075239374	0.117113354	0.188954777	
0.027160137	0.036614369	0.066234817	0.106995889	0.163635449	
0.02487893	0.03377398	0.05914276	0.098364448	0.143839928	
0.022986203	0.031384401	0.053511373	0.091011469	0.128262998	
0.021367406	0.029314966	0.048879589	0.084577852	0.115589066	
0.019932091	0.02745826	0.044925984	0.078780182	0.104910166	
0.018558128	0.025655442	0.041305999	0.073148424	0.095314293	
0.017341702	0.024044884	0.038200842	0.068173187	0.087191803	
0.01624211	0.022577025	0.035476402	0.063716752	0.080159818	
0.015250709	0.021244463	0.033085356	0.059758443	0.074060843	
0.014368002	0.02005224	0.030999588	0.0562742	0.068788104	
0.01372144	0.019183979	0.02945251	0.053705356	0.06482229	
0.013126503	0.018381875	0.028047184	0.051340446	0.061246446	
0.012659554	0.017755814	0.026926051	0.049448556	0.058355326	
0.012319729	0.017306517	0.026073654	0.048017459	0.05609203	
0.011998599	0.016880399	0.025272675	0.046657504	0.05397591	
0.011905615	0.016779169	0.02491495	0.046133685	0.052809341	
0.011855398	0.016738044	0.024643618	0.045810903	0.051832175	
0.011792755	0.016676842	0.024355769	0.045483654	0.050836168	
0.011685659	0.016548961	0.023993276	0.045012923	0.049712708	
0.01158795	0.016432179	0.023652696	0.044591653	0.048659303	
0.011304455	0.01604514	0.022977191	0.043371366	0.046954441	
0.010976211	0.015591056	0.022232401	0.041960364	0.045142672	
0.010635418	0.01511642	0.021477267	0.040495005	0.043340502	
0.010207058	0.014512573	0.020577081	0.038674015	0.041290234	
0.009804831	0.013943971	0.019737359	0.036983386	0.039394751	
0.009401123	0.013370581	0.018909179	0.035320115	0.037558097	
0.009008034	0.012810223	0.018114106	0.033735716	0.035819393	
0.008642992	0.012288872	0.017379617	0.032287355	0.034222712	
0.009167389	0.011866031	0.021050299	0.02315726	0.032316761	
0.009424631	0.012191157	0.021828613	0.023986412	0.033937129	
0.009641995	0.012462732	0.022536852	0.0247405	0.035514568	
0.009778466	0.012626168	0.023071433	0.025309373	0.03688147	
0.009920451	0.012795597	0.023634753	0.025895745	0.038341987	
0.010052636	0.012950747	0.024188961	0.026459331	0.039836302	
0.010187069	0.013107944	0.024762354	0.027028251	0.041409878	
0.010336941	0.013285484	0.025395986	0.027650153	0.043145669	
0.010526985	0.013518481	0.026170668	0.02841821	0.045222652	
0.01071584	0.013750324	0.026979409	0.029212819	0.047452309	
0.010941529	0.014033365	0.027950409	0.030175784	0.050116963	
0.011187372	0.014344695	0.029048557	0.031264551	0.053170047	
0.011444718	0.014672189	0.030259356	0.032457682	0.056598957	
0.011871648	0.01523	0.032133613	0.034334333	0.06163479	
0.012341103	0.015840795	0.034285942	0.036451626	0.067470334	
0.012857477	0.016506865	0.036779148	0.038865853	0.074299113	
0.013417889	0.017220075	0.039680939	0.041639428	0.082369474	
0.014015831	0.017964728	0.043104321	0.044878198	0.092103245	
0.014489307	0.018539985	0.046423546	0.047962082	0.102073568	
0.014961504	0.019098152	0.050214342	0.051451119	0.113709654	
0.015402177	0.019597355	0.054443374	0.055295055	0.127003894	
0.015817228	0.020056057	0.059061621	0.059415283	0.141822259	
0.016255862	0.020523725	0.06452242	0.064220097	0.159500816	
0.016783324	0.021054119	0.071802406	0.070567635	0.183135224	
0.017383757	0.021626452	0.081152406	0.078548853	0.213722429	
0.018167053	0.022317264	0.094939076	0.09005037	0.259031234	
0.019467502	0.023380206	0.120731402	0.11102599	0.344086751	
0.021601022	0.024998213	0.166336826	0.146885455	0.494305817	

Health Risk Assessment Results Summary

		MAX:	4.18	46.12	46.32
Unique Identifier	X (UTM)	Y (UTM)	Onroad	Offroad	Total Risk
3835803773445	383580	3773445	3.630433577	11.71796922	15.348403
3835903773445	383590	3773445	2.813274906	9.739822567	12.553097
3836003773445	383600	3773445	2.016679861	8.356469226	10.373149
3836103773445	383610	3773445	1.520010443	7.273581973	8.7935924
3836203773445	383620	3773445	1.191159816	6.428987542	7.6201474
3836303773445	383630	3773445	0.964743996	5.759067072	6.7238111
3836403773445	383640	3773445	0.794002052	5.182396182	5.9763982
3836503773445	383650	3773445	0.668677607	4.708799816	5.3774774
3836603773445	383660	3773445	0.578078666	4.333917383	4.911996
3836703773445	383670	3773445	0.508559946	4.020933022	4.529493
3836803773445	383680	3773445	0.451344767	3.741895205	4.19324
3836903773445	383690	3773445	0.399083493	3.4619322	3.8610157
3837003773445	383700	3773445	0.35639772	3.216856623	3.5732543
3837103773445	383710	3773445	0.320771284	2.999568108	3.3203394
3837203773445	383720	3773445	0.290810445	2.807089075	3.0978995
3837303773445	383730	3773445	0.265445298	2.636566812	2.9020121
3837403773445	383740	3773445	0.246855577	2.512283628	2.7591392
3837503773445	383750	3773445	0.230350576	2.398283564	2.6286341
3837603773445	383760	3773445	0.216848843	2.305085504	2.5219343
3837703773445	383770	3773445	0.206063029	2.232493148	2.4385562
3837803773445	383780	3773445	0.196100699	2.163872058	2.3599728
3837903773445	383790	3773445	0.189490114	2.126387323	2.3158774
3838003773445	383800	3773445	0.183649065	2.095276225	2.2789253
3838103773445	383810	3773445	0.178690479	2.071924004	2.2506145
3838203773445	383820	3773445	0.175286403	2.064079632	2.239366
3838303773445	383830	3773445	0.172195728	2.058571831	2.2307676
3838403773445	383840	3773445	0.165348396	2.008129319	2.1734777
3838503773445	383850	3773445	0.157737722	1.945398957	2.1031367
3838603773445	383860	3773445	0.150403254	1.882631709	2.033035
3838703773445	383870	3773445	0.142490567	1.809379179	1.9518697
3838803773445	383880	3773445	0.135229008	1.740870419	1.8760994
3838903773445	383890	3773445	0.12798148	1.669203408	1.7971849
3839003773445	383900	3773445	0.121070608	1.598306405	1.719377
3839103773445	383910	3773445	0.114766292	1.532387879	1.6471542
3829703773455	382970	3773455	0.050765107	1.697710903	1.748476
3829803773455	382980	3773455	0.052835428	1.749408198	1.8022436
3829903773455	382990	3773455	0.054903191	1.798098137	1.8530013
3830003773455	383000	3773455	0.056792148	1.838414316	1.8952065
3830103773455	383010	3773455	0.058831372	1.880255097	1.9390865
3830203773455	383020	3773455	0.060881909	1.919422878	1.9803048
3830303773455	383030	3773455	0.063051334	1.958838932	2.0218903
3830403773455	383040	3773455	0.065488947	2.002040422	2.0675294
3830503773455	383050	3773455	0.068507641	2.055992522	2.1245002
3830603773455	383060	3773455	0.071765289	2.111078986	2.1828443
3830703773455	383070	3773455	0.075574467	2.174099853	2.2496743
3830803773455	383080	3773455	0.079909809	2.243240311	2.3231501
3830903773455	383090	3773455	0.084745529	2.317113058	2.4018586
3831003773455	383100	3773455	0.091535138	2.426152627	2.5176878
3831103773455	383110	3773455	0.099380705	2.548192371	2.6475731
3831203773455	383120	3773455	0.10859844	2.68752462	2.7961231
3831303773455	383130	3773455	0.119526912	2.847623765	2.9671507
3831403773455	383140	3773455	0.132526974	3.030175877	3.1627029
3831503773455	383150	3773455	0.145265433	3.190509931	3.3357754
3831603773455	383160	3773455	0.159732003	3.364998509	3.5247305
3831703773455	383170	3773455	0.1767361	3.563128163	3.7398643
3831803773455	383180	3773455	0.197213999	3.795593599	3.9928076
3831903773455	383190	3773455	0.221907977	4.06818544	4.2900934
3832003773455	383200	3773455	0.252609183	4.399207809	4.651817
3832103773455	383210	3773455	0.291494227	4.812016691	5.1035109
3832203773455	383220	3773455	0.348104535	5.402879909	5.7509844
3832303773455	383230	3773455	0.451258268	6.475224945	6.9264832
3832403773455	383240	3773455	0.638993751	8.32437774	8.9633715
3835903773455	383590	3773455	3.510372726	11.06994761	14.58032
3836103773455	383610	3773455	1.740905707	8.034383376	9.7752891
3836203773455	383620	3773455	1.341814835	7.044010423	8.3858253
3836303773455	383630	3773455	1.063654672	6.259047627	7.3227023
3836403773455	383640	3773455	0.862113045	5.588218469	6.4503315
3836503773455	383650	3773455	0.717918314	5.0468383	5.7647566
3836603773455	383660	3773455	0.617883399	4.633834034	5.2517174
3836703773455	383670	3773455	0.542376882	4.295469249	4.8378461
3836803773455	383680	3773455	0.480377991	3.993070901	4.4734489
3836903773455	383690	3773455	0.422060113	3.678754747	4.1008149
3837003773455	383700	3773455	0.374877626	3.405230828	3.7801085
3837103773455	383710	3773455	0.336207918	3.166862968	3.5030709
3837203773455	383720	3773455	0.304037166	2.957956086	3.2619933
3837303773455	383730	3773455	0.276901548	2.773371367	3.0502729
3837403773455	383740	3773455	0.257194097	2.639802147	2.8969962
3837503773455	383750	3773455	0.239750115	2.517649586	2.7573997
3837603773455	383760	3773455	0.225288883	2.415824308	2.6411132
3837703773455	383770	3773455	0.213524441	2.334275983	2.5478004
3837803773455	383780	3773455	0.202744734	2.257843071	2.4605878
3837903773455	383790	3773455	0.194689278	2.205725113	2.4004144
3838003773455	383800	3773455	0.187431397	2.159423538	2.3468549
3838103773455	383810	3773455	0.181720981	2.127782312	2.3095033
3838203773455	383820	3773455	0.178909343	2.126930951	2.3058403
3838303773455	383830	3773455	0.176406748	2.128746923	2.3051537
3838403773455	383840	3773455	0.169460698	2.077253891	2.2467146
3838503773455	383850	3773455	0.161479582	2.010100065	2.1715796
3838603773455	383860	3773455	0.153874408	1.943873099	2.0977475
3838703773455	383870	3773455	0.145945761	1.870126609	2.0160724
3838803773455	383880	3773455	0.138624974	1.800657102	1.9392821

Health Risk Assessment Results Summary

Sensitive Receptors		MAX:	46.32
Unique Identifier	X (UTM)	Y (UTM)	Total Risk
3835803773445	383580	3773445	15.34840279
3835903773445	383590	3773445	12.55309747
3836003773445	383600	3773445	10.37314909
3836103773445	383610	3773445	8.793592416
3836203773445	383620	3773445	7.620147358
3836303773445	383630	3773445	6.723811068
3836403773445	383640	3773445	5.976398234
3836503773445	383650	3773445	5.377477423
3836603773445	383660	3773445	4.911996049
3836703773445	383670	3773445	4.529492968
3836803773445	383680	3773445	4.193239972
3836903773445	383690	3773445	3.861015693
3837003773445	383700	3773445	3.573254343
3837103773445	383710	3773445	3.320339392
3837203773445	383720	3773445	3.09789952
3837303773445	383730	3773445	2.902012109
3837403773445	383740	3773445	2.759139205
3837503773445	383750	3773445	2.628634141
3837603773445	383760	3773445	2.521934347
3837703773445	383770	3773445	2.438556176
3837803773445	383780	3773445	2.359972757
3837903773445	383790	3773445	2.315877437
3838003773445	383800	3773445	2.278925291
3838103773445	383810	3773445	2.250614483
3838203773445	383820	3773445	2.239366036
3838303773445	383830	3773445	2.230767559
3838403773445	383840	3773445	2.173477715
3838503773445	383850	3773445	2.103136679
3838603773445	383860	3773445	2.033034963
3838703773445	383870	3773445	1.951869746
3838803773445	383880	3773445	1.876099428
3838903773445	383890	3773445	1.797184888
3839003773445	383900	3773445	1.719377013
3839103773445	383910	3773445	1.647154171
3829703773455	382970	3773455	1.74847601
3829803773455	382980	3773455	1.802243626
3829903773455	382990	3773455	1.853001328
3830003773455	383000	3773455	1.895206464
3830103773455	383010	3773455	1.939086469
3830203773455	383020	3773455	1.980304787
3830303773455	383030	3773455	2.021890266
3830403773455	383040	3773455	2.067529369
3830503773455	383050	3773455	2.124500163
3830603773455	383060	3773455	2.182844275
3830703773455	383070	3773455	2.24967432
3830803773455	383080	3773455	2.32315012
3830903773455	383090	3773455	2.401858587
3831003773455	383100	3773455	2.517687764
3831103773455	383110	3773455	2.647573076
3831203773455	383120	3773455	2.79612306
3831303773455	383130	3773455	2.967150677
3831403773455	383140	3773455	3.162702851
3831503773455	383150	3773455	3.335775363
3831603773455	383160	3773455	3.524730512
3831703773455	383170	3773455	3.739864263
3831803773455	383180	3773455	3.992807598
3831903773455	383190	3773455	4.290093417
3832003773455	383200	3773455	4.651816992
3832103773455	383210	3773455	5.103510919
3832203773455	383220	3773455	5.750984445
3832303773455	383230	3773455	6.926483214
3832403773455	383240	3773455	8.963371491
3835903773455	383590	3773455	14.58032034
3836103773455	383610	3773455	9.775289083
3836203773455	383620	3773455	8.385825258
3836303773455	383630	3773455	7.322702299
3836403773455	383640	3773455	6.450331515
3836503773455	383650	3773455	5.764756614
3836603773455	383660	3773455	5.251717433
3836703773455	383670	3773455	4.837846131
3836803773455	383680	3773455	4.473448892
3836903773455	383690	3773455	4.10081486
3837003773455	383700	3773455	3.780108454
3837103773455	383710	3773455	3.503070886
3837203773455	383720	3773455	3.261993252
3837303773455	383730	3773455	3.050272914
3837403773455	383740	3773455	2.896996243
3837503773455	383750	3773455	2.757399701
3837603773455	383760	3773455	2.641113191
3837703773455	383770	3773455	2.547800424
3837803773455	383780	3773455	2.460587805
3837903773455	383790	3773455	2.400414391
3838003773455	383800	3773455	2.346854935
3838103773455	383810	3773455	2.309503293
3838203773455	383820	3773455	2.305840293
3838303773455	383830	3773455	2.30515367
3838403773455	383840	3773455	2.246714589
3838503773455	383850	3773455	2.171579647
3838603773455	383860	3773455	2.097747508
3838703773455	383870	3773455	2.01607237
3838803773455	383880	3773455	1.939282076

FOR CHRONIC CALCS

	MAX:	1.61			
	Overlapping Phases - Maximum GLC				
2025	2026	2027	2028	2029	
0.069182231	0.086763354	0.216234622	0.259514285	0.583121952	
0.058475362	0.074055875	0.170061067	0.215396983	0.448829131	
0.048548215	0.062337947	0.135878791	0.18037244	0.35754063	
0.041716575	0.05434576	0.111421939	0.157358063	0.289747186	
0.036654332	0.04833653	0.093864084	0.1400731	0.240547515	
0.032771856	0.043675718	0.080917938	0.126526555	0.204107433	
0.029493909	0.039677989	0.070504025	0.11483443	0.174868172	
0.026826559	0.03636857	0.062435385	0.105004247	0.152346572	
0.0247262	0.033728747	0.056336044	0.097049179	0.13543408	
0.022978385	0.031505591	0.051445801	0.090283535	0.121989167	
0.021420556	0.029499427	0.047245758	0.084106792	0.110584206	
0.01985001	0.027441947	0.043208222	0.07769689	0.099865151	
0.018470996	0.025617116	0.039776559	0.072054895	0.090882486	
0.017243464	0.023979243	0.036808743	0.06706562	0.08321817	
0.016150754	0.022511241	0.034235149	0.062694185	0.076651299	
0.015178938	0.021198332	0.031995838	0.058857745	0.070993054	
0.014475953	0.020254367	0.030358607	0.056079705	0.066792975	
0.01383007	0.019383288	0.028873447	0.053523946	0.063013423	
0.013305305	0.018677875	0.027655918	0.051423438	0.059888076	
0.012901869	0.018140335	0.026694071	0.049768692	0.057368321	
0.012519943	0.017629046	0.025790609	0.048194945	0.055017146	
0.01232501	0.017383237	0.025248749	0.047306637	0.053454496	
0.01216715	0.017188521	0.024782875	0.046570672	0.052068848	
0.012054429	0.01705657	0.024408402	0.046032428	0.050888174	
0.012033183	0.017054448	0.024209048	0.045902546	0.050080929	
0.012023786	0.017066701	0.024034089	0.045865629	0.049348185	
0.011743099	0.016684228	0.023373794	0.044668454	0.047665708	
0.011386863	0.016189841	0.022590942	0.043146423	0.045770756	
0.011028631	0.015689867	0.021817517	0.041615791	0.043927005	
0.010605073	0.015092649	0.020941311	0.039819781	0.041918956	
0.010208202	0.014531714	0.020124287	0.038149175	0.040060558	
0.009789509	0.013936498	0.0192825	0.036419125	0.038191672	
0.009372596	0.013341389	0.018458374	0.034737773	0.036394091	
0.008983749	0.012785068	0.017694895	0.033197009	0.034740159	
0.009212073	0.011911467	0.02073847	0.022339233	0.031346227	
0.009458458	0.012220947	0.021461303	0.023079131	0.032841982	
0.009684249	0.012502234	0.022156413	0.023786474	0.034354006	
0.009860472	0.012716252	0.022754125	0.024386523	0.035771744	
0.010041244	0.012935581	0.023380134	0.025007232	0.037288496	
0.010204149	0.013129888	0.023979186	0.025588088	0.038814309	
0.010364909	0.013320397	0.024589459	0.026168277	0.040411804	
0.01054138	0.013532116	0.025262042	0.026805904	0.042182583	
0.010766439	0.013810766	0.026103374	0.02761995	0.044359648	
0.010989708	0.014087335	0.026983516	0.028466617	0.046710255	
0.011242977	0.014405617	0.028007003	0.029457844	0.049465122	
0.011514642	0.0147494	0.029156056	0.030570817	0.052612974	
0.011795991	0.015106897	0.03041663	0.031785239	0.056143356	
0.012225652	0.015664904	0.032264511	0.033587356	0.061115811	
0.012693156	0.016269955	0.034380505	0.035621116	0.066879836	
0.013210347	0.016934789	0.036852988	0.037965658	0.073686418	
0.013779972	0.01765832	0.039771699	0.040702578	0.081831537	
0.014388254	0.018415611	0.04322263	0.043906834	0.091674264	
0.014848936	0.018976134	0.046478608	0.046875177	0.101539366	
0.015306748	0.019521745	0.050159278	0.050198466	0.112925553	
0.015776068	0.020060909	0.054494722	0.054081792	0.126532283	
0.016272753	0.020609122	0.059747099	0.058743681	0.143225298	
0.016796915	0.021165043	0.066093846	0.064302318	0.163657735	
0.017363409	0.021732413	0.074026102	0.071148791	0.189457303	
0.01800005	0.022338322	0.08415252	0.079708428	0.222668304	
0.018828778	0.023071188	0.098954621	0.091947084	0.271407067	
0.020194346	0.024191604	0.12633499	0.114037797	0.361818479	
0.022470689	0.025924653	0.174429726	0.151640815	0.520204182	
0.068896999	0.086713991	0.197505779	0.249754563	0.517840684	
0.046544469	0.060364295	0.123344909	0.172849353	0.321778695	
0.040543672	0.053326101	0.102444515	0.153559934	0.263193936	
0.035865782	0.047724226	0.087184562	0.137490148	0.220569639	
0.031999128	0.043013223	0.075145384	0.123897641	0.186868678	
0.028917984	0.039194951	0.066011572	0.112685848	0.161416752	
0.026585329	0.03626812	0.059369039	0.103975267	0.14298857	
0.024681226	0.033852488	0.054142558	0.096714993	0.12858846	
0.022982025	0.031667766	0.049651944	0.090045519	0.116361899	
0.021208439	0.029342785	0.045189089	0.0827909	0.104507777	
0.019661068	0.027292998	0.041423624	0.076424055	0.094655093	
0.018308557	0.025486869	0.038222421	0.070882844	0.086387771	
0.017118353	0.023886688	0.035474768	0.066069784	0.079372996	
0.016062247	0.022458742	0.033091209	0.061867205	0.073352238	
0.015303253	0.021438839	0.031363615	0.058861739	0.068920177	
0.014607932	0.02050015	0.029800967	0.056104806	0.064943942	
0.014030846	0.019722435	0.028498454	0.053800134	0.061610123	
0.013573108	0.019109314	0.027445474	0.051940851	0.058872089	
0.013143577	0.018531503	0.026464501	0.050187751	0.056337927	
0.012859613	0.018159193	0.025766337	0.048977354	0.054433604	
0.012609299	0.017832222	0.025139306	0.047896191	0.0527064	
0.012446487	0.017629042	0.024679164	0.047160294	0.051343413	
0.01246823	0.017690719	0.024559168	0.047203871	0.050682186	
0.012503383	0.017769083	0.024464608	0.047368339	0.050098214	
0.012215589	0.017376697	0.023800629	0.046145164	0.048400903	
0.01183112	0.016841024	0.02298113	0.044504652	0.046427167	
0.011450585	0.016308562	0.022181306	0.042882479	0.044528001	
0.011022193	0.015703684	0.021312277	0.041067463	0.042530514	
0.010617986	0.015131702	0.020496435	0.039364795	0.040670591	

Health Risk Assessment Results Summary

		MAX:	4.18	46.12	46.32
Unique Identifier	X (UTM)	Y (UTM)	Onroad	Offroad	Total Risk
3838903773455	383890	3773455	0.131257647	1.727221732	1.8584794
3839003773455	383900	3773455	0.124169298	1.653969567	1.7781389
3839103773455	383910	3773455	0.117695255	1.58563878	1.703334
3829703773465	382970	3773465	0.050146536	1.698586146	1.7487327
3829803773465	382980	3773465	0.052136418	1.749519847	1.8016563
3829903773465	382990	3773465	0.054192542	1.799843298	1.8540358
3830003773465	383000	3773465	0.056215971	1.846176147	1.9023921
3830103773465	383010	3773465	0.058393325	1.894149873	1.9525432
3830203773465	383020	3773465	0.06059891	1.939708876	2.0003078
3830303773465	383030	3773465	0.062930782	1.985328851	2.0482596
3830403773465	383040	3773465	0.065537318	2.034597885	2.1001352
3830503773465	383050	3773465	0.068758927	2.095438935	2.1641979
3830603773465	383060	3773465	0.072255353	2.157854081	2.2301094
3830703773465	383070	3773465	0.076307865	2.228059802	2.3043677
3830803773465	383080	3773465	0.080918033	2.304806932	2.385725
3830903773465	383090	3773465	0.086078818	2.38687763	2.4729564
3831003773465	383100	3773465	0.093238011	2.505066126	2.5983041
3831103773465	383110	3773465	0.101566839	2.637768042	2.7393349
3831203773465	383120	3773465	0.111295281	2.787133849	2.8984291
3831303773465	383130	3773465	0.122725201	2.955341457	3.0780667
3831403773465	383140	3773465	0.136341963	3.14659148	3.2829334
3831503773465	383150	3773465	0.149871892	3.317734496	3.4676064
3831603773465	383160	3773465	0.165353779	3.505378336	3.6707321
3831703773465	383170	3773465	0.184624439	3.735076464	3.9197009
3831803773465	383180	3773465	0.210560319	4.041500291	4.2520606
3831903773465	383190	3773465	0.243292276	4.417597415	4.6608897
3832003773465	383200	3773465	0.280499775	4.833438377	5.1139382
3832103773465	383210	3773465	0.327031859	5.341916984	5.6689488
3832203773465	383220	3773465	0.39350526	6.058840141	6.4523454
3832303773465	383230	3773465	0.515301454	7.349197498	7.864499
3835903773465	383590	3773465	3.660903699	12.5097623	16.170666
3836003773465	383600	3773465	2.841376166	10.38477196	13.226148
3836103773465	383610	3773465	1.989484577	8.785745438	10.77523
3836203773465	383620	3773465	1.496003714	7.647395687	9.1433994
3836303773465	383630	3773465	1.169827551	6.758523323	7.9283509
3836403773465	383640	3773465	0.938410754	6.015441221	6.953852
3836503773465	383650	3773465	0.775987559	5.419678358	6.1956659
3836603773465	383660	3773465	0.661397978	4.951455099	5.6128531
3836703773465	383670	3773465	0.574980963	4.563969363	5.1389503
3836803773465	383680	3773465	0.505465104	4.22341732	4.7288824
3836903773465	383690	3773465	0.443201148	3.886902361	4.3301035
3837003773465	383700	3773465	0.392974702	3.594916393	3.9878911
3837103773465	383710	3773465	0.352256939	3.343053971	3.6953109
3837203773465	383720	3773465	0.318683134	3.124465124	3.4431483
3837303773465	383730	3773465	0.290294788	2.930940226	3.221235
3837403773465	383740	3773465	0.269482072	2.789028875	3.0585109
3837503773465	383750	3773465	0.251116206	2.65977768	2.9108939
3837603773465	383760	3773465	0.23593777	2.552395234	2.788333
3837703773465	383770	3773465	0.223764242	2.468137708	2.6919019
3837803773465	383780	3773465	0.21259113	2.389134928	2.6017261
3837903773465	383790	3773465	0.203422846	2.326843542	2.5302664
3838003773465	383800	3773465	0.195063493	2.269761644	2.4648251
3838103773465	383810	3773465	0.188346097	2.227722563	2.4160687
3838203773465	383820	3773465	0.184669021	2.217897845	2.4025669
3838303773465	383830	3773465	0.181232145	2.209998503	2.3912306
3838403773465	383840	3773465	0.173813372	2.153113679	2.3269271
3838503773465	383850	3773465	0.16545266	2.081181652	2.2466343
3838603773465	383860	3773465	0.157524118	2.0107076	2.1682317
3838703773465	383870	3773465	0.149313246	1.932939894	2.0822531
3838803773465	383880	3773465	0.141747545	1.859881802	2.0016293
3838903773465	383890	3773465	0.134306754	1.785108727	1.9194155
3839003773465	383900	3773465	0.12722434	1.711640516	1.8388649
3839103773465	383910	3773465	0.120721117	1.642747314	1.7634684
3829703773475	382970	3773475	0.049664343	1.704853795	1.7545181
3829803773475	382980	3773475	0.051671283	1.758133566	1.8098048
3829903773475	382990	3773475	0.053780369	1.811893663	1.865674
3830003773475	383000	3773475	0.055931788	1.864043304	1.9199751
3830103773475	383010	3773475	0.058245785	1.917784266	1.9760301
3830203773475	383020	3773475	0.060700421	1.972106271	2.0328067
3830303773475	383030	3773475	0.063336821	2.027720998	2.0910578
3830403773475	383040	3773475	0.066251725	2.086583223	2.1528349
3830503773475	383050	3773475	0.069727801	2.155328411	2.2250562
3830603773475	383060	3773475	0.073528302	2.22648207	2.3000104
3830703773475	383070	3773475	0.077947533	2.306622956	2.3845705
3830803773475	383080	3773475	0.083037104	2.395489636	2.4785267
3830903773475	383090	3773475	0.088781981	2.491090129	2.5798721
3831003773475	383100	3773475	0.096878506	2.630362494	2.727241
3831103773475	383110	3773475	0.106447028	2.788578547	2.8950256
3831203773475	383120	3773475	0.117372426	2.958323763	3.0756962
3831303773475	383130	3773475	0.129747743	3.13769993	3.2674477
3831403773475	383140	3773475	0.144452467	3.339577703	3.4840302
3831503773475	383150	3773475	0.159959526	3.534440046	3.6943996
3831603773475	383160	3773475	0.1781506	3.755398171	3.9335488
3831703773475	383170	3773475	0.202611512	4.051108655	4.2537202
3831803773475	383180	3773475	0.239580753	4.499506186	4.7390869
3831903773475	383190	3773475	0.290836155	5.110423817	5.40126
3832003773475	383200	3773475	0.343849908	5.73232865	6.0761786
3832103773475	383210	3773475	0.407321021	6.474941257	6.8822623
3836003773475	383600	3773475	3.473707778	11.38023991	14.853948
3836103773475	383610	3773475	2.302029395	9.546683335	11.848713
3836203773475	383620	3773475	1.677886702	8.246930015	9.9248167

Health Risk Assessment Results Summary

Sensitive Receptors		MAX:	46.32
Unique Identifier	X (UTM)	Y (UTM)	Total Risk
3838903773455	383890	3773455	1.858479379
3839003773455	383900	3773455	1.778138864
3839103773455	383910	3773455	1.703334035
3829703773465	382970	3773465	1.748732681
3829803773465	382980	3773465	1.801656265
3829903773465	382990	3773465	1.854035841
3830003773465	383000	3773465	1.902392118
3830103773465	383010	3773465	1.952543198
3830203773465	383020	3773465	2.000307787
3830303773465	383030	3773465	2.048259633
3830403773465	383040	3773465	2.100135203
3830503773465	383050	3773465	2.164197862
3830603773465	383060	3773465	2.230109434
3830703773465	383070	3773465	2.304367667
3830803773465	383080	3773465	2.385724965
3830903773465	383090	3773465	2.472956448
3831003773465	383100	3773465	2.598304137
3831103773465	383110	3773465	2.739334881
3831203773465	383120	3773465	2.898429129
3831303773465	383130	3773465	3.078066658
3831403773465	383140	3773465	3.282933442
3831503773465	383150	3773465	3.467606388
3831603773465	383160	3773465	3.670732115
3831703773465	383170	3773465	3.919700904
3831803773465	383180	3773465	4.25206061
3831903773465	383190	3773465	4.660889691
3832003773465	383200	3773465	5.113938151
3832103773465	383210	3773465	5.668948843
3832203773465	383220	3773465	6.4523454
3832303773465	383230	3773465	7.864498952
3835903773465	383590	3773465	16.17066599
3836003773465	383600	3773465	13.22614813
3836103773465	383610	3773465	10.77523002
3836203773465	383620	3773465	9.143399402
3836303773465	383630	3773465	7.928350874
3836403773465	383640	3773465	6.953851975
3836503773465	383650	3773465	6.195665917
3836603773465	383660	3773465	5.612853078
3836703773465	383670	3773465	5.138950326
3836803773465	383680	3773465	4.728882424
3836903773465	383690	3773465	4.330103509
3837003773465	383700	3773465	3.987891095
3837103773465	383710	3773465	3.69531091
3837203773465	383720	3773465	3.443148258
3837303773465	383730	3773465	3.221235013
3837403773465	383740	3773465	3.058510947
3837503773465	383750	3773465	2.910893886
3837603773465	383760	3773465	2.788333004
3837703773465	383770	3773465	2.69190195
3837803773465	383780	3773465	2.601726058
3837903773465	383790	3773465	2.530266388
3838003773465	383800	3773465	2.464825136
3838103773465	383810	3773465	2.41606866
3838203773465	383820	3773465	2.402566865
3838303773465	383830	3773465	2.391230648
3838403773465	383840	3773465	2.326927051
3838503773465	383850	3773465	2.246634313
3838603773465	383860	3773465	2.168231717
3838703773465	383870	3773465	2.082253141
3838803773465	383880	3773465	2.001629348
3838903773465	383890	3773465	1.919415481
3839003773465	383900	3773465	1.838864856
3839103773465	383910	3773465	1.763468431
3829703773475	382970	3773475	1.754518138
3829803773475	382980	3773475	1.80980485
3829903773475	382990	3773475	1.865674032
3830003773475	383000	3773475	1.919975092
3830103773475	383010	3773475	1.976030051
3830203773475	383020	3773475	2.032806691
3830303773475	383030	3773475	2.091057819
3830403773475	383040	3773475	2.152834949
3830503773475	383050	3773475	2.225056212
3830603773475	383060	3773475	2.300010372
3830703773475	383070	3773475	2.384570489
3830803773475	383080	3773475	2.47852674
3830903773475	383090	3773475	2.57987211
3831003773475	383100	3773475	2.727241
3831103773475	383110	3773475	2.895025575
3831203773475	383120	3773475	3.075696188
3831303773475	383130	3773475	3.267447673
3831403773475	383140	3773475	3.48403017
3831503773475	383150	3773475	3.694399572
3831603773475	383160	3773475	3.933548771
3831703773475	383170	3773475	4.253720167
3831803773475	383180	3773475	4.739086939
3831903773475	383190	3773475	5.401259972
3832003773475	383200	3773475	6.076178558
3832103773475	383210	3773475	6.882262278
3836003773475	383600	3773475	14.85394769
3836103773475	383610	3773475	11.84871273
3836203773475	383620	3773475	9.924816717

FOR CHRONIC CALCS

MAX:	1.61			
Overlapping Phases - Maximum GLC				
2025	2026	2027	2028	2029
0.010186993	0.014518204	0.019647866	0.037580093	0.038785679
0.009754442	0.013899976	0.018809515	0.035826446	0.036956864
0.009349633	0.013320113	0.018030671	0.034216489	0.035271887
0.009277438	0.011983073	0.020490159	0.021609894	0.030477958
0.009523826	0.012291023	0.021185588	0.022291	0.031892468
0.009763057	0.012588727	0.021882342	0.022968102	0.033364425
0.009976313	0.012850477	0.022538314	0.02359737	0.034830299
0.010194555	0.013118468	0.023224599	0.024250342	0.03640451
0.010395608	0.013362305	0.023889544	0.024871629	0.038003906
0.010592508	0.013599868	0.024566744	0.025496518	0.03968875
0.010803507	0.013856587	0.025306724	0.026180629	0.041560771
0.01106684	0.014184999	0.02622692	0.02704985	0.043867689
0.011329462	0.014512706	0.027195215	0.02796142	0.046379785
0.011620449	0.014879332	0.028306478	0.02901224	0.049304172
0.011930871	0.015272527	0.029551696	0.030189814	0.052649052
0.012251805	0.015679901	0.03092277	0.031480444	0.056423386
0.01272531	0.016291406	0.032892522	0.033349385	0.06166164
0.013239645	0.016952261	0.035163558	0.035477748	0.067795154
0.01379443	0.017658659	0.03779779	0.037918668	0.075036147
0.014383592	0.018398084	0.040873301	0.040739423	0.08368547
0.015003838	0.019159998	0.044518677	0.044056207	0.094206235
0.015476921	0.019727273	0.048032637	0.047200579	0.104965368
0.015941876	0.020269789	0.052053201	0.050762816	0.117539896
0.016459473	0.020850284	0.057128634	0.055233544	0.133554117
0.017084281	0.021518411	0.064087939	0.061328298	0.155703398
0.017735586	0.022171402	0.072980903	0.068997981	0.18454442
0.018353875	0.022762362	0.083154125	0.07753951	0.218062222
0.019047784	0.023395833	0.095842973	0.087961947	0.260058229
0.019970673	0.024194976	0.113976787	0.102589661	0.320080637
0.021460815	0.025356431	0.147287929	0.128864286	0.430651519
0.073918438	0.093267595	0.221613151	0.276454367	0.596239937
0.062753236	0.080058042	0.173328256	0.23098564	0.454586625
0.051591205	0.066865413	0.135683788	0.191795118	0.353660097
0.044407384	0.058409058	0.111148912	0.167959432	0.285837856
0.039028019	0.051958448	0.093628456	0.149832407	0.237052944
0.034672917	0.046644859	0.08019206	0.134497255	0.19961178
0.031241684	0.042389517	0.070129144	0.122024417	0.171650773
0.028571638	0.039031543	0.06263873	0.112027322	0.150931561
0.026371374	0.036228395	0.05672181	0.103559016	0.134696024
0.024441351	0.033736321	0.051734511	0.095918702	0.121166785
0.022531364	0.031226489	0.047014925	0.088052273	0.108635188
0.020871103	0.029023118	0.043045017	0.081163751	0.098246739
0.019436003	0.027103893	0.039705854	0.075223195	0.089613052
0.018187215	0.025423902	0.03686547	0.070098499	0.082346773
0.017077334	0.023921939	0.034395497	0.065602325	0.076094104
0.016268141	0.02283329	0.032584769	0.06236167	0.071445219
0.015529928	0.021835466	0.030953374	0.059399191	0.06728811
0.01491926	0.021011702	0.02959809	0.056938291	0.063813143
0.014445103	0.020377057	0.028522838	0.055004721	0.060999663
0.014000008	0.019778621	0.027520135	0.053178615	0.058393503
0.013654191	0.019318803	0.026713606	0.051733878	0.05623919
0.013337834	0.018897528	0.02597355	0.050405042	0.054260715
0.013111164	0.018602801	0.025404819	0.049437126	0.052661574
0.01307797	0.018586041	0.025187145	0.049296481	0.051794328
0.013054827	0.018581162	0.024985999	0.049225869	0.050985678
0.012733344	0.018139811	0.024272959	0.047856675	0.049184537
0.012318465	0.017559453	0.023414151	0.046080923	0.047129814
0.011910344	0.016986021	0.02258151	0.044339651	0.045163738
0.011455552	0.016341897	0.021683673	0.042411463	0.043109454
0.011027591	0.015734503	0.020842713	0.040609037	0.041201636
0.010586933	0.015106233	0.01999181	0.038775854	0.039311245
0.010151648	0.014483604	0.019162837	0.037000615	0.037498891
0.00974218	0.013896613	0.018388704	0.035360094	0.035820304
0.009370572	0.012090983	0.020315916	0.020975456	0.029722409
0.009633681	0.012419935	0.021024364	0.021641422	0.031120157
0.009895681	0.012746676	0.021747695	0.022316215	0.032595359
0.010144613	0.013054894	0.022460499	0.02297419	0.034114038
0.010397638	0.013367863	0.023204784	0.02365728	0.035748642
0.010648857	0.013677851	0.023968923	0.024353722	0.037488175
0.010901282	0.013989012	0.024764765	0.025076224	0.039362742
0.011164279	0.014314211	0.025621827	0.025854268	0.041436362
0.011470413	0.014698012	0.026636305	0.026787715	0.043908476
0.011778648	0.015084414	0.027714091	0.027776801	0.046627934
0.012120084	0.015515574	0.028954071	0.028919966	0.049807648
0.012489697	0.015984136	0.030364069	0.030219962	0.053496894
0.012873615	0.016470772	0.031928627	0.031655607	0.057700149
0.013443427	0.017200812	0.034205523	0.0337548	0.063608445
0.014064295	0.017988438	0.036875433	0.036192725	0.070683597
0.014684157	0.018762173	0.039877896	0.038909157	0.078950899
0.015280094	0.01949112	0.04322829	0.041915074	0.0885729
0.015884792	0.020211613	0.047197724	0.045457895	0.100341851
0.016373511	0.020773639	0.051323018	0.049083742	0.113184614
0.016862685	0.02132043	0.056203709	0.053320343	0.128700875
0.017454099	0.021952007	0.06291896	0.059119078	0.150201791
0.018220405	0.022713129	0.073454718	0.068156046	0.184385113
0.019056982	0.023474146	0.08844866	0.080706498	0.233982009
0.019823426	0.024161095	0.104055865	0.093285102	0.285938996
0.020682569	0.02490941	0.122905151	0.108178463	0.348718092
0.07155543	0.091250065	0.195988569	0.26438669	0.507768474
0.057159498	0.074196407	0.149501712	0.214738176	0.387724144
0.048468313	0.063864743	0.120475223	0.18431477	0.309174304

Health Risk Assessment Results Summary

		MAX:	4.18	46.12	46.32
Unique Identifier	X (UTM)	Y (UTM)	Onroad	Offroad	Total Risk
3836303773475	383630	3773475	1.296334619	7.271766191	8.5681008
3836403773475	383640	3773475	1.023391679	6.45828452	7.4816762
3836503773475	383650	3773475	0.839806085	5.809430043	6.6492361
3836603773475	383660	3773475	0.708508746	5.284057179	5.9925659
3836703773475	383670	3773475	0.609625656	4.843902467	5.4535281
3836803773475	383680	3773475	0.5316952	4.463177037	4.9948722
3836903773475	383690	3773475	0.465192628	4.104322549	4.5695152
3837003773475	383700	3773475	0.41174666	3.793648303	4.205395
3837103773475	383710	3773475	0.368996267	3.529226744	3.898223
3837203773475	383720	3773475	0.334097682	3.302172029	3.6362697
3837303773475	383730	3773475	0.304475186	3.100134769	3.40461
3837403773475	383740	3773475	0.28251513	2.94997603	3.2324912
3837503773475	383750	3773475	0.263172877	2.813422111	3.076595
3837603773475	383760	3773475	0.247258845	2.700686344	2.9479452
3837703773475	383770	3773475	0.234703868	2.614261618	2.8489655
3837803773475	383780	3773475	0.223154962	2.533067422	2.7562224
3837903773475	383790	3773475	0.212737125	2.459075968	2.6718131
3838003773475	383800	3773475	0.203108008	2.389253219	2.5923612
3838103773475	383810	3773475	0.195237124	2.335253545	2.5304907
3838203773475	383820	3773475	0.190568457	2.315160079	2.5057285
3838303773475	383830	3773475	0.186127699	2.296547212	2.4826749
3838403773475	383840	3773475	0.178176422	2.23327534	2.4114518
3838503773475	383850	3773475	0.169438891	2.156310906	2.3257498
3838603773475	383860	3773475	0.161195193	2.081489385	2.2426846
3838703773475	383870	3773475	0.152695917	1.999435153	2.1521311
3838803773475	383880	3773475	0.144861149	1.922334537	2.0671957
3838903773475	383890	3773475	0.137368302	1.846294951	1.9836633
3839003773475	383900	3773475	0.13029987	1.772584629	1.9028845
3839103773475	383910	3773475	0.123793449	1.703387208	1.8271807
3829703773485	382970	3773485	0.049210106	1.713181703	1.7623918
3829803773485	382980	3773485	0.051233262	1.7687222	1.8199555
3829903773485	382990	3773485	0.053385927	1.82576221	1.8791481
3830003773485	383000	3773485	0.055656394	1.883415069	1.9390715
3830103773485	383010	3773485	0.058101935	1.942999926	2.0011019
3830203773485	383020	3773485	0.060807688	2.006517841	2.0673255
3830303773485	383030	3773485	0.063776812	2.073137811	2.1369146
3830403773485	383040	3773485	0.067041633	2.143061327	2.210103
3830503773485	383050	3773485	0.070817708	2.221198855	2.2920166
3830603773485	383060	3773485	0.074983165	2.303052168	2.3780353
3830703773485	383070	3773485	0.079862226	2.395645189	2.4755074
3830803773485	383080	3773485	0.085539413	2.499331107	2.5848705
3830903773485	383090	3773485	0.092022745	2.61209845	2.7041212
3831003773485	383100	3773485	0.101268916	2.776804073	2.878073
3831103773485	383110	3773485	0.112445097	2.965656191	3.0781013
3831203773485	383120	3773485	0.124922438	3.158810346	3.2837328
3831303773485	383130	3773485	0.138398679	3.347598036	3.4859967
3831403773485	383140	3773485	0.154624433	3.563181977	3.7178064
3831503773485	383150	3773485	0.173036418	3.793667707	3.9667041
3831603773485	383160	3773485	0.195458992	4.066778215	4.2622372
3831703773485	383170	3773485	0.227951157	4.465682649	4.6936338
3831803773485	383180	3773485	0.284950947	5.16984215	5.4547931
3831903773485	383190	3773485	0.373319415	6.26789542	6.6412148
3836003773485	383600	3773485	3.603185689	12.38192949	15.985115
3836103773485	383610	3773485	2.700470737	10.31254655	13.013017
3836203773485	383620	3773485	1.8920005	8.861543002	10.753544
3836303773485	383630	3773485	1.430567856	7.801453089	9.2320209
3836403773485	383640	3773485	1.116625697	6.915898071	8.0325238
3836503773485	383650	3773485	0.90907003	6.216317581	7.1253876
3836603773485	383660	3773485	0.758641701	5.630980488	6.3896222
3836703773485	383670	3773485	0.645968938	5.136237211	5.7822061
3836803773485	383680	3773485	0.558883436	4.712968323	5.2718518
3836903773485	383690	3773485	0.488085875	4.333258822	4.8213447
3837003773485	383700	3773485	0.431421001	4.004574134	4.4359951
3837103773485	383710	3773485	0.38664582	3.728564756	4.1152106
3837203773485	383720	3773485	0.350411593	3.493577921	3.8439895
3837303773485	383730	3773485	0.319612802	3.283957993	3.6035708
3837403773485	383740	3773485	0.29661112	3.126834242	3.4234454
3837503773485	383750	3773485	0.276402494	2.984346897	3.2607494
3837603773485	383760	3773485	0.259806007	2.86704359	3.1268496
3837703773485	383770	3773485	0.246818973	2.778401995	3.025221
3837803773485	383780	3773485	0.234909974	2.69547444	2.9303844
3837903773485	383790	3773485	0.223084216	2.608304636	2.8313889
3838003773485	383800	3773485	0.212031565	2.52424925	2.7362808
3838103773485	383810	3773485	0.202816583	2.456108582	2.6589252
3838203773485	383820	3773485	0.196809724	2.421736664	2.6185464
3838303773485	383830	3773485	0.191084109	2.388805625	2.5798897
3838403773485	383840	3773485	0.182444377	2.316993606	2.499438
3838503773485	383850	3773485	0.173211253	2.233064636	2.4062759
3838603773485	383860	3773485	0.164533333	2.151988542	2.3165219
3838703773485	383870	3773485	0.155710438	2.064857763	2.2205682
3838803773485	383880	3773485	0.147580108	1.982924692	2.1305048
3838903773485	383890	3773485	0.139816227	1.902376298	2.0421925
3839003773485	383900	3773485	0.13248952	1.82427149	1.956761
3839103773485	383910	3773485	0.125753273	1.750995272	1.8767485
3829703773495	382970	3773495	0.048889399	1.72670634	1.7755957
3829803773495	382980	3773495	0.050932891	1.78476934	1.8357022
3829903773495	382990	3773495	0.05313492	1.845186939	1.8983219
3830003773495	383000	3773495	0.055530882	1.908669788	1.9642007
3830103773495	383010	3773495	0.058124253	1.974660725	2.032785
3830203773495	383020	3773495	0.061084446	2.047553731	2.1086382
3830303773495	383030	3773495	0.06439174	2.12567458	2.1900663

Health Risk Assessment Results Summary

Sensitive Receptors

		MAX:	46.32
Unique Identifier	X (UTM)	Y (UTM)	Total Risk
3836303773475	383630	3773475	8.56810081
3836403773475	383640	3773475	7.481676199
3836503773475	383650	3773475	6.649236127
3836603773475	383660	3773475	5.992565925
3836703773475	383670	3773475	5.453528123
3836803773475	383680	3773475	4.994872237
3836903773475	383690	3773475	4.569515177
3837003773475	383700	3773475	4.205394963
3837103773475	383710	3773475	3.898223011
3837203773475	383720	3773475	3.636269711
3837303773475	383730	3773475	3.404609955
3837403773475	383740	3773475	3.23249116
3837503773475	383750	3773475	3.076594988
3837603773475	383760	3773475	2.947945189
3837703773475	383770	3773475	2.848965486
3837803773475	383780	3773475	2.756222384
3837903773475	383790	3773475	2.671813094
3838003773475	383800	3773475	2.592361226
3838103773475	383810	3773475	2.530490669
3838203773475	383820	3773475	2.505728536
3838303773475	383830	3773475	2.482674911
3838403773475	383840	3773475	2.411451762
3838503773475	383850	3773475	2.325749797
3838603773475	383860	3773475	2.242684577
3838703773475	383870	3773475	2.15213107
3838803773475	383880	3773475	2.067195686
3838903773475	383890	3773475	1.983663253
3839003773475	383900	3773475	1.902884499
3839103773475	383910	3773475	1.827180657
3829703773485	382970	3773485	1.762391809
3829803773485	382980	3773485	1.819955462
3829903773485	382990	3773485	1.879148137
3830003773485	383000	3773485	1.939071462
3830103773485	383010	3773485	2.001101861
3830203773485	383020	3773485	2.067325529
3830303773485	383030	3773485	2.136914624
3830403773485	383040	3773485	2.21010296
3830503773485	383050	3773485	2.292016563
3830603773485	383060	3773485	2.378035332
3830703773485	383070	3773485	2.475507415
3830803773485	383080	3773485	2.58487052
3830903773485	383090	3773485	2.704121195
3831003773485	383100	3773485	2.878072989
3831103773485	383110	3773485	3.078101288
3831203773485	383120	3773485	3.283732784
3831303773485	383130	3773485	3.485996715
3831403773485	383140	3773485	3.717806411
3831503773485	383150	3773485	3.966704125
3831603773485	383160	3773485	4.262237207
3831703773485	383170	3773485	4.693633806
3831803773485	383180	3773485	5.454793097
3831903773485	383190	3773485	6.641214835
3836003773485	383600	3773485	15.98511518
3836103773485	383610	3773485	13.01301729
3836203773485	383620	3773485	10.7535435
3836303773485	383630	3773485	9.232020946
3836403773485	383640	3773485	8.032523768
3836503773485	383650	3773485	7.125387612
3836603773485	383660	3773485	6.389622189
3836703773485	383670	3773485	5.782206149
3836803773485	383680	3773485	5.271851759
3836903773485	383690	3773485	4.821344697
3837003773485	383700	3773485	4.435995135
3837103773485	383710	3773485	4.115210576
3837203773485	383720	3773485	3.843989514
3837303773485	383730	3773485	3.603570795
3837403773485	383740	3773485	3.423445362
3837503773485	383750	3773485	3.260749391
3837603773485	383760	3773485	3.126849597
3837703773485	383770	3773485	3.025220968
3837803773485	383780	3773485	2.930384413
3837903773485	383790	3773485	2.831388852
3838003773485	383800	3773485	2.736280815
3838103773485	383810	3773485	2.658925165
3838203773485	383820	3773485	2.618546389
3838303773485	383830	3773485	2.579889735
3838403773485	383840	3773485	2.499437983
3838503773485	383850	3773485	2.406275889
3838603773485	383860	3773485	2.316521875
3838703773485	383870	3773485	2.2205682
3838803773485	383880	3773485	2.130504801
3838903773485	383890	3773485	2.042192526
3839003773485	383900	3773485	1.95676101
3839103773485	383910	3773485	1.876748545
3829703773495	382970	3773495	1.775595739
3829803773495	382980	3773495	1.835702231
3829903773495	382990	3773495	1.898321859
3830003773495	383000	3773495	1.96420067
3830103773495	383010	3773495	2.032784978
3830203773495	383020	3773495	2.108638177
3830303773495	383030	3773495	2.19006632

FOR CHRONIC CALCS

MAX:	1.61			
Overlapping Phases - Maximum GLC				
2025	2026	2027	2028	2029
0.04242375	0.056617096	0.100652209	0.164556213	0.254285968
0.037500652	0.050584786	0.085599401	0.146975202	0.212829259
0.033706442	0.045857312	0.074533272	0.132970185	0.182261727
0.030676719	0.042025516	0.066114522	0.121402215	0.159108353
0.028153649	0.03878757	0.059428769	0.111462828	0.1408774
0.025976303	0.035956681	0.053902237	0.102653739	0.125974196
0.023925561	0.033248578	0.04891639	0.09406985	0.112769642
0.022149071	0.030881156	0.044734172	0.086574478	0.101845021
0.020635213	0.028849983	0.041264203	0.080204363	0.092878378
0.019333474	0.027094453	0.038343035	0.074761364	0.085398636
0.018171883	0.025518904	0.035790385	0.069938601	0.078931472
0.017312796	0.024359869	0.033895305	0.066428716	0.074066913
0.01653008	0.023298929	0.032191366	0.063228633	0.06972678
0.015886748	0.022429009	0.030784293	0.060593143	0.066114727
0.015399134	0.021775995	0.029691147	0.058586786	0.063238038
0.014940524	0.021159092	0.028669903	0.056686938	0.060568432
0.014522988	0.020596142	0.027740513	0.054946965	0.05813979
0.014128331	0.020061706	0.026868345	0.053296833	0.055876365
0.013827743	0.019659817	0.026175964	0.05203502	0.054016133
0.013731729	0.019552453	0.025847898	0.051653182	0.052917802
0.013643849	0.019454309	0.025532496	0.051304655	0.051872878
0.013282331	0.018954116	0.02476198	0.049751475	0.049954925
0.01283487	0.018325139	0.023863748	0.047827332	0.047822494
0.012398442	0.017709382	0.022998402	0.045955119	0.045793165
0.011915292	0.017022505	0.022070194	0.043899135	0.043682222
0.011460554	0.016374871	0.0212009	0.041977491	0.041722031
0.011010433	0.015731874	0.020349682	0.040094589	0.039832013
0.010572091	0.01510393	0.01953037	0.038292996	0.038037402
0.010159501	0.014511912	0.01876393	0.036624433	0.036372516
0.009473352	0.012210957	0.020172944	0.020390466	0.029014123
0.009752585	0.012560109	0.020894226	0.021040993	0.030395052
0.010036359	0.012914538	0.021642223	0.021712204	0.03187229
0.010319193	0.013266806	0.022408222	0.022394839	0.03343866
0.010607545	0.013625563	0.023210706	0.023108018	0.035133535
0.010911745	0.014005281	0.024077191	0.023878356	0.037014313
0.011225669	0.014397358	0.025002316	0.024701201	0.039087282
0.011549158	0.014801892	0.025992639	0.02558236	0.04138134
0.011906126	0.015251044	0.027119418	0.026591495	0.044043658
0.012270157	0.015708894	0.028331629	0.02767633	0.047010283
0.012674659	0.016220029	0.029733695	0.028935098	0.050503732
0.013116343	0.01677897	0.031345783	0.030381682	0.054606649
0.013579289	0.017363473	0.033157738	0.03200248	0.059352078
0.014260379	0.018225903	0.035814167	0.034387167	0.066114346
0.014996079	0.019141954	0.038993412	0.037225529	0.074486885
0.015673911	0.019966447	0.042463631	0.040309524	0.08417623
0.016244685	0.02063933	0.046132722	0.043545796	0.095053289
0.01681733	0.021294332	0.050564921	0.047429208	0.108628285
0.017336489	0.021870671	0.055599228	0.051764585	0.124595345
0.017867608	0.022438633	0.061828014	0.057051108	0.144722387
0.018541215	0.023114778	0.071206114	0.064954443	0.175293805
0.019501873	0.023987884	0.088401856	0.079287988	0.232189646
0.020600771	0.024864399	0.116404783	0.101966778	0.32655992
0.075382286	0.096943443	0.213456681	0.290936229	0.561444555
0.063446326	0.082640225	0.165065748	0.242880644	0.423812291
0.052839825	0.069916634	0.130677617	0.205379436	0.333486508
0.045965529	0.061640994	0.108119112	0.181762691	0.272112284
0.040495133	0.054882332	0.091306496	0.161798899	0.226201897
0.036329155	0.049647285	0.079180691	0.145906224	0.192996874
0.032905789	0.045275413	0.06975045	0.132363739	0.167300763
0.030039975	0.041561124	0.062245114	0.120651415	0.14701333
0.027596076	0.038352057	0.056140184	0.110419379	0.130688896
0.025408818	0.03544313	0.050900369	0.101040786	0.116879135
0.023517487	0.032906151	0.046511652	0.092853542	0.105460569
0.021928835	0.03076361	0.042918366	0.086008193	0.096196943
0.020575631	0.028930608	0.03992031	0.080211748	0.088526981
0.019366061	0.027283089	0.037295236	0.075048255	0.081880252
0.018463849	0.026060716	0.035330128	0.071262019	0.07683997
0.017644649	0.024946112	0.033567902	0.06781814	0.07235267
0.01697295	0.024034577	0.032116905	0.065002486	0.068625574
0.016470997	0.023360826	0.031003284	0.062912277	0.06568422
0.016000824	0.02272684	0.029967343	0.06094313	0.062963933
0.015502284	0.022045958	0.028900787	0.058830663	0.060236275
0.01501999	0.021383409	0.027882723	0.056777717	0.057663827
0.014632321	0.020854156	0.027045423	0.055128931	0.055503242
0.014448972	0.020619597	0.026567092	0.054368665	0.054097892
0.014273753	0.020394221	0.02610413	0.053625228	0.052754874
0.013858554	0.019814354	0.025256743	0.051816507	0.050685077
0.013366017	0.019117623	0.02430234	0.049683685	0.048447952
0.01288898	0.018440922	0.023387637	0.047625195	0.046328121
0.012372359	0.017703358	0.022422823	0.045412716	0.044152787
0.01188571	0.017007487	0.021518659	0.043347726	0.042132582
0.011405399	0.016318748	0.020636183	0.041334006	0.040190005
0.010937891	0.015646881	0.019785392	0.039407932	0.038343708
0.010497895	0.015013493	0.01899083	0.037629016	0.036633041
0.009603786	0.012367726	0.020098798	0.019889668	0.028408511
0.009900374	0.012738798	0.020836376	0.020530352	0.02978082
0.01020619	0.013121218	0.021611462	0.021200524	0.031265245
0.010524485	0.013519476	0.022434828	0.021911501	0.03288783
0.010851324	0.013928322	0.023302073	0.022659115	0.034654778
0.011209546	0.014378656	0.024272433	0.023500327	0.036675931
0.011588214	0.014855407	0.025330028	0.024419618	0.038945942

Health Risk Assessment Results Summary

		MAX:	4.18	46.12	46.32
Unique Identifier	X (UTM)	Y (UTM)	Onroad	Offroad	Total Risk
3830403773495	383040	3773495	0.068035822	2.207961409	2.2759972
3830503773495	383050	3773495	0.072135432	2.296436341	2.3685718
3830603773495	383060	3773495	0.076691007	2.38978757	2.4664786
3830703773495	383070	3773495	0.08204765	2.495639857	2.5776875
3830803773495	383080	3773495	0.088320984	2.614521929	2.7028429
3830903773495	383090	3773495	0.095540743	2.744280508	2.8398213
3831003773495	383100	3773495	0.105885549	2.931582354	3.0374679
3831103773495	383110	3773495	0.118508863	3.144749117	3.263258
3831203773495	383120	3773495	0.132613234	3.35817622	3.4907895
3831303773495	383130	3773495	0.147909548	3.568133321	3.7160429
3831403773495	383140	3773495	0.166911581	3.815631854	3.9825434
3831503773495	383150	3773495	0.190047669	4.104578857	4.2946265
3831603773495	383160	3773495	0.219845177	4.471921674	4.6917669
3831703773495	383170	3773495	0.265167397	5.03316079	5.2983282
3831803773495	383180	3773495	0.347669869	6.077819468	6.4254893
3836103773495	383610	3773495	3.156620606	11.03033785	14.186958
3836203773495	383620	3773495	2.111857362	9.442670246	11.554528
3836303773495	383630	3773495	1.559961869	8.293528694	9.8534906
3836403773495	383640	3773495	1.205051209	7.350092221	8.5551434
3836503773495	383650	3773495	0.973735764	6.606416772	7.5801525
3836603773495	383660	3773495	0.805888722	5.971191107	6.7770798
3836703773495	383670	3773495	0.680651626	5.42832904	6.1089807
3836803773495	383680	3773495	0.585499397	4.968091076	5.5535905
3836903773495	383690	3773495	0.511728037	4.576635446	5.0883635
3837003773495	383700	3773495	0.452756389	4.236413465	4.6891699
3837103773495	383710	3773495	0.406206886	3.951264241	4.3574711
3837203773495	383720	3773495	0.368655136	3.709494933	4.0781501
3837303773495	383730	3773495	0.336665889	3.492890175	3.8295561
3837403773495	383740	3773495	0.313189486	3.33459399	3.6477835
3837503773495	383750	3773495	0.292531981	3.190923022	3.483455
3837603773495	383760	3773495	0.275345446	3.070968621	3.3463141
3837703773495	383770	3773495	0.261612172	2.978062766	3.2396749
3837803773495	383780	3773495	0.249014305	2.890944032	3.1399583
3837903773495	383790	3773495	0.235593359	2.788969538	3.0245629
3838003773495	383800	3773495	0.222972422	2.689281279	2.9122537
3838103773495	383810	3773495	0.212073875	2.603263695	2.8153376
3838203773495	383820	3773495	0.203874004	2.544438492	2.7483125
3838303773495	383830	3773495	0.196140423	2.48804636	2.6841868
3838403773495	383840	3773495	0.186424857	2.401958858	2.5883837
3838503773495	383850	3773495	0.176449604	2.3074503	2.4838999
3838603773495	383860	3773495	0.167169887	2.21739657	2.3845665
3838703773495	383870	3773495	0.157937587	2.123569718	2.2815073
3838803773495	383880	3773495	0.149474366	2.035940552	2.1854149
3838903773495	383890	3773495	0.141120822	1.945892543	2.0870134
3839003773495	383900	3773495	0.133095181	1.856350908	1.9894461
3839103773495	383910	3773495	0.125819439	1.773550304	1.8993697
3829703773505	382970	3773505	0.0489727	1.75435433	1.803327
3829803773505	382980	3773505	0.051037116	1.814773516	1.8658106
3829903773505	382990	3773505	0.053293198	1.878667218	1.9319604
3830003773505	383000	3773505	0.055845745	1.948809313	2.0046551
3830103773505	383010	3773505	0.05862531	2.022404729	2.08103
3830203773505	383020	3773505	0.061824981	2.104335323	2.1661603
3830303773505	383030	3773505	0.065438	2.193492747	2.2589307
3830403773505	383040	3773505	0.069446743	2.287902403	2.3573491
3830503773505	383050	3773505	0.073830412	2.385799037	2.4596294
3830603773505	383060	3773505	0.078735835	2.48987982	2.5686157
3830703773505	383070	3773505	0.084484283	2.60682788	2.6913122
3830803773505	383080	3773505	0.091222336	2.737486437	2.8287088
3830903773505	383090	3773505	0.099035964	2.880215684	2.9792516
3831003773505	383100	3773505	0.110033633	3.07865526	3.1886889
3831103773505	383110	3773505	0.123460683	3.301195246	3.4246559
3831203773505	383120	3773505	0.139200472	3.536963491	3.676164
3831303773505	383130	3773505	0.157573774	3.787656492	3.9452303
3831403773505	383140	3773505	0.181208324	4.092889312	4.2740976
3831503773505	383150	3773505	0.21203892	4.478041916	4.6900808
3831603773505	383160	3773505	0.255250697	5.01104845	5.2662991
3831703773505	383170	3773505	0.321217852	5.83949986	6.1607177
3836103773505	383610	3773505	3.638158146	11.78577974	15.423938
3836203773505	383620	3773505	2.341512984	10.06220794	12.403721
3836303773505	383630	3773505	1.694355671	8.815812064	10.510168
3836403773505	383640	3773505	1.301305743	7.818938364	9.1202441
3836503773505	383650	3773505	1.041265109	7.030252684	8.0715178
3836603773505	383660	3773505	0.855356427	6.341764516	7.1971209
3836703773505	383670	3773505	0.716599913	5.745276928	6.4618768
3836803773505	383680	3773505	0.612830833	5.243879222	5.8567101
3836903773505	383690	3773505	0.536284236	4.840919198	5.3772034
3837003773505	383700	3773505	0.475070648	4.48946598	4.9645366
3837103773505	383710	3773505	0.426821949	4.195217341	4.6220393
3837203773505	383720	3773505	0.388030284	3.947037686	4.335068
3837303773505	383730	3773505	0.354893678	3.723903678	4.0787974
3837403773505	383740	3773505	0.331005758	3.565379583	3.8963853
3837503773505	383750	3773505	0.310058616	3.422435944	3.7324946
3837603773505	383760	3773505	0.292239444	3.299924501	3.5921639
3837703773505	383770	3773505	0.277622799	3.202024341	3.4796471
3837803773505	383780	3773505	0.264198202	3.110305558	3.3745038
3837903773505	383790	3773505	0.249019751	2.991282472	3.2403022
3838003773505	383800	3773505	0.234607378	2.872531862	3.1071392
3838103773505	383810	3773505	0.221852508	2.765762421	2.9876149
3838203773505	383820	3773505	0.211169688	2.677853128	2.8890228
3838303773505	383830	3773505	0.201299655	2.594676556	2.7959762
3838403773505	383840	3773505	0.19041906	2.492455552	2.6828746

Health Risk Assessment Results Summary

Sensitive Receptors		MAX:	46.32
Unique Identifier	X (UTM)	Y (UTM)	Total Risk
3830403773495	383040	3773495	2.275997232
3830503773495	383050	3773495	2.368571773
3830603773495	383060	3773495	2.466478577
3830703773495	383070	3773495	2.577687507
3830803773495	383080	3773495	2.702842913
3830903773495	383090	3773495	2.83982125
3831003773495	383100	3773495	3.037467903
3831103773495	383110	3773495	3.263257979
3831203773495	383120	3773495	3.490789454
3831303773495	383130	3773495	3.716042869
3831403773495	383140	3773495	3.982543436
3831503773495	383150	3773495	4.294626526
3831603773495	383160	3773495	4.691766851
3831703773495	383170	3773495	5.298328187
3831803773495	383180	3773495	6.425489338
3836103773495	383610	3773495	14.18695846
3836203773495	383620	3773495	11.55452761
3836303773495	383630	3773495	9.853490562
3836403773495	383640	3773495	8.55514343
3836503773495	383650	3773495	7.580152536
3836603773495	383660	3773495	6.777079829
3836703773495	383670	3773495	6.108980666
3836803773495	383680	3773495	5.553590473
3836903773495	383690	3773495	5.088363483
3837003773495	383700	3773495	4.689169853
3837103773495	383710	3773495	4.357471128
3837203773495	383720	3773495	4.078150069
3837303773495	383730	3773495	3.829556064
3837403773495	383740	3773495	3.647783476
3837503773495	383750	3773495	3.483455003
3837603773495	383760	3773495	3.346314066
3837703773495	383770	3773495	3.239674938
3837803773495	383780	3773495	3.139958337
3837903773495	383790	3773495	3.024562897
3838003773495	383800	3773495	2.912253701
3838103773495	383810	3773495	2.815337569
3838203773495	383820	3773495	2.748312496
3838303773495	383830	3773495	2.684186784
3838403773495	383840	3773495	2.588383715
3838503773495	383850	3773495	2.483899904
3838603773495	383860	3773495	2.384566457
3838703773495	383870	3773495	2.281507305
3838803773495	383880	3773495	2.185414918
3838903773495	383890	3773495	2.087013365
3839003773495	383900	3773495	1.989446089
3839103773495	383910	3773495	1.899369743
3829703773505	382970	3773505	1.80332703
3829803773505	382980	3773505	1.865810632
3829903773505	382990	3773505	1.931960415
3830003773505	383000	3773505	2.004655058
3830103773505	383010	3773505	2.08103004
3830203773505	383020	3773505	2.166160304
3830303773505	383030	3773505	2.258930747
3830403773505	383040	3773505	2.357349146
3830503773505	383050	3773505	2.45962945
3830603773505	383060	3773505	2.568615655
3830703773505	383070	3773505	2.691312163
3830803773505	383080	3773505	2.828708773
3830903773505	383090	3773505	2.979251648
3831003773505	383100	3773505	3.188688893
3831103773505	383110	3773505	3.42465593
3831203773505	383120	3773505	3.676163963
3831303773505	383130	3773505	3.945230266
3831403773505	383140	3773505	4.274097636
3831503773505	383150	3773505	4.690080835
3831603773505	383160	3773505	5.266299147
3831703773505	383170	3773505	6.160717712
3836103773505	383610	3773505	15.42393789
3836203773505	383620	3773505	12.40372093
3836303773505	383630	3773505	10.51016774
3836403773505	383640	3773505	9.120244108
3836503773505	383650	3773505	8.071517793
3836603773505	383660	3773505	7.197120942
3836703773505	383670	3773505	6.461876842
3836803773505	383680	3773505	5.856710055
3836903773505	383690	3773505	5.377203434
3837003773505	383700	3773505	4.964536628
3837103773505	383710	3773505	4.62203929
3837203773505	383720	3773505	4.33506797
3837303773505	383730	3773505	4.078797356
3837403773505	383740	3773505	3.89638534
3837503773505	383750	3773505	3.732494561
3837603773505	383760	3773505	3.592163946
3837703773505	383770	3773505	3.479647139
3837803773505	383780	3773505	3.37450376
3837903773505	383790	3773505	3.240302223
3838003773505	383800	3773505	3.10713924
3838103773505	383810	3773505	2.987614929
3838203773505	383820	3773505	2.889022817
3838303773505	383830	3773505	2.795976211
3838403773505	383840	3773505	2.682874613

FOR CHRONIC CALCS

	MAX:	1.61			
	Overlapping Phases - Maximum GLC				
2025	2026	2027	2028	2029	
0.011979664	0.015348143	0.026467291	0.025407518	0.041472295	
0.012392401	0.015867997	0.027717351	0.026495207	0.044338034	
0.012816483	0.016401524	0.029072841	0.027674793	0.047560586	
0.013287636	0.016995351	0.030646835	0.029048784	0.05138171	
0.013802094	0.017643106	0.032466101	0.030637841	0.055909869	
0.014340294	0.018317329	0.034526812	0.032435785	0.06121727	
0.015109643	0.019276987	0.037541599	0.035078018	0.068871726	
0.015918054	0.020263121	0.041167099	0.038260861	0.078532399	
0.016617186	0.021084898	0.045120595	0.041737427	0.08984215	
0.017198608	0.021750546	0.049340078	0.045403329	0.102677301	
0.017788939	0.022404451	0.054613088	0.049946465	0.11922375	
0.018363521	0.023014415	0.061131603	0.055458384	0.140236362	
0.018974705	0.023632091	0.069785189	0.062640008	0.168599777	
0.019755152	0.024361627	0.083453686	0.07383452	0.213849639	
0.020911547	0.025343381	0.109723057	0.095017141	0.301812327	
0.070150678	0.09188351	0.180962768	0.275448528	0.457958028	
0.057264829	0.076316466	0.140379318	0.229689451	0.354974467	
0.049417049	0.066749259	0.114914134	0.20116221	0.287098096	
0.043435498	0.059274421	0.096536047	0.178485562	0.237531189	
0.038914033	0.053521859	0.083445493	0.160338369	0.202112622	
0.035141231	0.048640687	0.073160448	0.144645463	0.174417662	
0.031960017	0.044464405	0.064942158	0.130992491	0.152454422	
0.029277493	0.040899784	0.05834187	0.119253073	0.134987637	
0.027003388	0.037849826	0.05296384	0.109191627	0.120900798	
0.025032398	0.035184921	0.048450944	0.100381352	0.109218208	
0.023381371	0.032942815	0.044762709	0.093043313	0.09974509	
0.021981847	0.031035399	0.04169826	0.08685722	0.091923237	
0.020726253	0.02931514	0.039006802	0.081314355	0.085122965	
0.019814589	0.028075208	0.037034527	0.077373015	0.08005456	
0.018986375	0.026944251	0.035265356	0.073781995	0.07553477	
0.018297255	0.026005257	0.033788321	0.070808674	0.071733132	
0.017768625	0.025291722	0.032626467	0.068551243	0.068671266	
0.017272217	0.024618635	0.031544495	0.066419612	0.065839087	
0.016682738	0.023803559	0.030325366	0.063832278	0.06278405	
0.016104066	0.0229985	0.02915048	0.061284856	0.059881231	
0.015605955	0.022306292	0.028134071	0.059100706	0.057354966	
0.015272639	0.021851652	0.027405583	0.057645849	0.0554485	
0.014953479	0.02141506	0.026708265	0.056226401	0.053640042	
0.014447731	0.020699906	0.025733503	0.054000127	0.051327929	
0.013887146	0.019900669	0.024690535	0.051550161	0.048927767	
0.013352161	0.019136624	0.023702174	0.049222552	0.046676576	
0.012791479	0.018332211	0.022686833	0.046807274	0.044417488	
0.012266968	0.01757883	0.021741262	0.04457319	0.042330974	
0.011724939	0.01679747	0.020779582	0.042304978	0.040255518	
0.011182706	0.01601357	0.019831748	0.040098336	0.038247348	
0.010679868	0.015285828	0.01895826	0.038098447	0.036411304	
0.009813215	0.012631596	0.020197029	0.01957301	0.028059788	
0.010125582	0.013022033	0.020950914	0.020202577	0.029426749	
0.010453488	0.013432318	0.021755598	0.020874169	0.030925666	
0.010811651	0.013882291	0.022646866	0.021621127	0.032623243	
0.011183147	0.014349009	0.023594635	0.022414405	0.034487578	
0.011593455	0.014866374	0.024663543	0.023314954	0.036637355	
0.012034353	0.015422933	0.02584593	0.024312775	0.039082524	
0.012492542	0.016000418	0.027124599	0.025391562	0.041824044	
0.012955771	0.016582536	0.028485618	0.026539293	0.04486883	
0.013435227	0.017183743	0.029973401	0.027795835	0.048327018	
0.013960714	0.017842252	0.031691239	0.029252952	0.052429686	
0.014528209	0.018550933	0.033674734	0.03094028	0.057320965	
0.015118353	0.019282363	0.035934733	0.03286466	0.063124992	
0.015917492	0.020264121	0.039153518	0.03562736	0.071404315	
0.016726478	0.021229887	0.043017319	0.038970212	0.081930958	
0.017464082	0.022082308	0.047468157	0.042833265	0.094908052	
0.018118535	0.02281392	0.052608333	0.04725986	0.110755852	
0.018773442	0.023512147	0.059309415	0.052965519	0.132151873	
0.019440281	0.024184904	0.068272251	0.06043075	0.161470203	
0.020199046	0.024902684	0.081208104	0.070957359	0.204306576	
0.021187074	0.02577825	0.101884502	0.087410378	0.273212285	
0.077443791	0.102246275	0.197179194	0.314737468	0.490787909	
0.062101267	0.083549103	0.150251048	0.259694887	0.375379695	
0.053167941	0.072472929	0.121814652	0.2248357	0.30121491	
0.046700943	0.064279882	0.102003592	0.199103378	0.248442374	
0.041763425	0.057906087	0.087902021	0.177985816	0.210972313	
0.037608515	0.052442915	0.076744206	0.159574241	0.181365015	
0.034067791	0.047721036	0.067767125	0.143433591	0.157727874	
0.031115299	0.043741073	0.060637348	0.129781283	0.139116406	
0.028753055	0.040538178	0.055132681	0.118878672	0.124831092	
0.026699976	0.037733883	0.050507382	0.109332237	0.11295541	
0.024984847	0.035383053	0.046730181	0.101385091	0.103319531	
0.023539329	0.033396469	0.043607105	0.094738067	0.095389402	
0.022238505	0.03160035	0.040856961	0.088761182	0.088473683	
0.021321864	0.030346498	0.0388871	0.084649083	0.083411855	
0.020495313	0.029212528	0.037129636	0.08093125	0.078914373	
0.019788959	0.028244522	0.035625005	0.077761156	0.075047761	
0.019229562	0.027483792	0.034403997	0.075260219	0.071852838	
0.018705809	0.026769096	0.033265721	0.072888113	0.068893678	
0.018010386	0.025795296	0.031878929	0.069705975	0.065489736	
0.017312683	0.024812067	0.030522432	0.066522498	0.06221708	
0.016685349	0.023927022	0.029307718	0.063671758	0.059292598	
0.016171898	0.023205718	0.028296342	0.06134292	0.056827401	
0.015685148	0.02251985	0.027346958	0.059137018	0.054529739	
0.015076443	0.021649857	0.026232603	0.056421145	0.051958547	

Health Risk Assessment Results Summary

		MAX:	4.18	46.12	46.32
Unique Identifier	X (UTM)	Y (UTM)	Onroad	Offroad	Total Risk
3838503773505	383850	3773505	0.17968778	2.386517913	2.5662057
3838603773505	383860	3773505	0.169772636	2.28661861	2.4563912
3838703773505	383870	3773505	0.160135648	2.185741245	2.3458769
3838803773505	383880	3773505	0.151329347	2.091897068	2.2432264
3838903773505	383890	3773505	0.14239465	1.991993631	2.1343883
3839003773505	383900	3773505	0.133698853	1.890879532	2.0245784
3839103773505	383910	3773505	0.125913203	1.798465869	1.9243791
3829703773515	382970	3773515	0.049059114	1.783494796	1.8325539
3829803773515	382980	3773515	0.051141949	1.846321891	1.8974638
3829903773515	382990	3773515	0.053450498	1.913845423	1.9672959
3830003773515	383000	3773515	0.056169762	1.991318998	2.0474888
3830103773515	383010	3773515	0.059156491	2.073373748	2.1325302
3830203773515	383020	3773515	0.062627869	2.165965057	2.2285929
3830303773515	383030	3773515	0.066598935	2.268042544	2.3346415
3830403773515	383040	3773515	0.071029097	2.377004712	2.4480338
3830503773515	383050	3773515	0.075736691	2.485836771	2.5615735
3830603773515	383060	3773515	0.081030979	2.60191247	2.6829434
3830703773515	383070	3773515	0.08721792	2.731054399	2.8182723
3830803773515	383080	3773515	0.094506182	2.874948898	2.9694551
3830903773515	383090	3773515	0.102998356	3.031723171	3.1347215
3831003773515	383100	3773515	0.114659875	3.239507931	3.3541678
3831103773515	383110	3773515	0.128997988	3.472301351	3.6012993
3831203773515	383120	3773515	0.146677945	3.731742048	3.87842
3831303773515	383130	3773515	0.168711979	4.028206362	4.1969183
3831403773515	383140	3773515	0.198466194	4.407013784	4.60548
3831503773515	383150	3773515	0.240335576	4.924312699	5.1646483
3831603773515	383160	3773515	0.304536109	5.704595161	6.0091313
3831703773515	383170	3773515	0.411045947	7.00180667	7.4128526
3831603773515	383610	3773515	2.818810849	12.65123333	15.470044
3836203773515	383620	3773515	2.583829807	10.77816767	13.361997
3836303773515	383630	3773515	1.83423783	9.418688891	11.252927
3836403773515	383640	3773515	1.398425476	8.360581217	9.7590067
3836503773515	383650	3773515	1.112371815	7.514965068	8.6273369
3836603773515	383660	3773515	0.907539901	6.762227846	7.6697677
3836703773515	383670	3773515	0.754233676	6.102246529	6.8564802
3836803773515	383680	3773515	0.641270861	5.552148087	6.1934189
3836903773515	383690	3773515	0.562168121	5.135988404	5.6981565
3837003773515	383700	3773515	0.498601785	4.771934477	5.2705363
3837103773515	383710	3773515	0.448710886	4.467765741	4.9164766
3837203773515	383720	3773515	0.408788549	4.21318141	4.62197
3837303773515	383730	3773515	0.374579412	3.983470141	4.3580496
3837403773515	383740	3773515	0.350194746	3.824373733	4.1745685
3837503773515	383750	3773515	0.32874014	3.68086258	4.0096027
3837603773515	383760	3773515	0.31004048	3.55400536	3.8640458
3837703773515	383770	3773515	0.294108447	3.447561698	3.7416701
3837803773515	383780	3773515	0.279423197	3.346288411	3.6257116
3837903773515	383790	3773515	0.262231597	3.205884446	3.468116
3838003773515	383800	3773515	0.245883879	3.064552018	3.3104359
3838103773515	383810	3773515	0.231231887	2.934256029	3.1654879
3838203773515	383820	3773515	0.218260842	2.817109797	3.0353706
3838303773515	383830	3773515	0.206450728	2.707850351	2.9143011
3838403773515	383840	3773515	0.194490535	2.589694299	2.7841848
3838503773515	383850	3773515	0.183054315	2.472364615	2.6554189
3838603773515	383860	3773515	0.172553558	2.36275404	2.5353076
3838703773515	383870	3773515	0.16252439	2.254618102	2.4171425
3838803773515	383880	3773515	0.15338548	2.154345315	2.3077308
3838903773515	383890	3773515	0.144011971	2.046279162	2.1902911
3839003773515	383900	3773515	0.134836564	1.935909541	2.0707461
3839103773515	383910	3773515	0.12671414	1.836521701	1.9632358
3829703773525	382970	3773525	0.049270413	1.818345182	1.8676156
3829803773525	382980	3773525	0.05140443	1.884698787	1.9361032
3829903773525	382990	3773525	0.053793699	1.956821789	2.0106155
3830003773525	383000	3773525	0.056677269	2.041902486	2.0985798
3830103773525	383010	3773525	0.05985508	2.132457088	2.1923122
3830203773525	383020	3773525	0.063582239	2.235471746	2.299054
3830303773525	383030	3773525	0.067884359	2.350516527	2.4184009
3830403773525	383040	3773525	0.072687693	2.473209469	2.5458972
3830503773525	383050	3773525	0.077672285	2.591948415	2.6696207
3830603773525	383060	3773525	0.08330293	2.71865815	2.8019611
3830703773525	383070	3773525	0.089916435	2.859529459	2.9494459
3830803773525	383080	3773525	0.097755837	3.016591199	3.114347
3830903773525	383090	3773525	0.106951033	3.187570765	3.2945218
3831003773525	383100	3773525	0.119311797	3.404394785	3.5237066
3831103773525	383110	3773525	0.134726055	3.64973542	3.7844615
3831203773525	383120	3773525	0.154209499	3.929585402	4.0837949
3831303773525	383130	3773525	0.179452522	4.264238567	4.4436911
3831403773525	383140	3773525	0.214777305	4.707868606	4.9226459
3831503773525	383150	3773525	0.267927019	5.358296676	5.6262237
3831603773525	383160	3773525	0.358165447	6.444531894	6.8026973
3836203773525	383620	3773525	2.862425835	11.7063214	14.568747
3836303773525	383630	3773525	1.986764187	10.18427547	12.17104
3836403773525	383640	3773525	1.491599538	8.982393295	10.473993
3836503773525	383650	3773525	1.174540075	8.030875861	9.2054159
3836603773525	383660	3773525	0.956430807	7.223847647	8.1802785
3836703773525	383670	3773525	0.797315968	6.535988376	7.3333043
3836803773525	383680	3773525	0.679565303	5.959895002	6.6394603
3836903773525	383690	3773525	0.594528523	5.507176363	6.1017049
3837003773525	383700	3773525	0.526297092	5.112042187	5.6383393
3837103773525	383710	3773525	0.473775255	4.790651298	5.2644266
3837203773525	383720	3773525	0.432836957	4.530654884	4.9634918
3837303773525	383730	3773525	0.397616883	4.295091406	4.6927083

Health Risk Assessment Results Summary

Sensitive Receptors		MAX:	46.32
Unique Identifier	X (UTM)	Y (UTM)	Total Risk
3838503773505	383850	3773505	2.566205693
3838603773505	383860	3773505	2.456391246
3838703773505	383870	3773505	2.345876893
3838803773505	383880	3773505	2.243226415
3838903773505	383890	3773505	2.13438828
3839003773505	383900	3773505	2.024578385
3839103773505	383910	3773505	1.924379072
3829703773515	382970	3773515	1.83255391
3829803773515	382980	3773515	1.89746384
3829903773515	382990	3773515	1.967295921
3830003773515	383000	3773515	2.04748876
3830103773515	383010	3773515	2.132530239
3830203773515	383020	3773515	2.228592926
3830303773515	383030	3773515	2.334641479
3830403773515	383040	3773515	2.448033809
3830503773515	383050	3773515	2.561573463
3830603773515	383060	3773515	2.682943449
3830703773515	383070	3773515	2.818272319
3830803773515	383080	3773515	2.96945508
3830903773515	383090	3773515	3.134721528
3831003773515	383100	3773515	3.354167806
3831103773515	383110	3773515	3.601299339
3831203773515	383120	3773515	3.878419994
3831303773515	383130	3773515	4.19691834
3831403773515	383140	3773515	4.605479978
3831503773515	383150	3773515	5.164648275
3831603773515	383160	3773515	6.00913127
3831703773515	383170	3773515	7.412852617
3831603773515	383610	3773515	15.47004417
3836203773515	383620	3773515	13.36199748
3836303773515	383630	3773515	11.25292672
3836403773515	383640	3773515	9.759006693
3836503773515	383650	3773515	8.627336883
3836603773515	383660	3773515	7.669767747
3836703773515	383670	3773515	6.856480205
3836803773515	383680	3773515	6.193418948
3836903773515	383690	3773515	5.698156526
3837003773515	383700	3773515	5.270536262
3837103773515	383710	3773515	4.916476627
3837203773515	383720	3773515	4.621969959
3837303773515	383730	3773515	4.358049553
3837403773515	383740	3773515	4.174568479
3837503773515	383750	3773515	4.00960272
3837603773515	383760	3773515	3.86404584
3837703773515	383770	3773515	3.741670146
3837803773515	383780	3773515	3.625711608
3837903773515	383790	3773515	3.468116043
3838003773515	383800	3773515	3.310435898
3838103773515	383810	3773515	3.165487916
3838203773515	383820	3773515	3.035370639
3838303773515	383830	3773515	2.914301079
3838403773515	383840	3773515	2.784184834
3838503773515	383850	3773515	2.655418929
3838603773515	383860	3773515	2.535307598
3838703773515	383870	3773515	2.417142492
3838803773515	383880	3773515	2.307730794
3838903773515	383890	3773515	2.190291133
3839003773515	383900	3773515	2.070746105
3839103773515	383910	3773515	1.963235841
3829703773525	382970	3773525	1.867615596
3829803773525	382980	3773525	1.936103216
3829903773525	382990	3773525	2.010615488
3830003773525	383000	3773525	2.098579755
3830103773525	383010	3773525	2.192312167
3830203773525	383020	3773525	2.299053984
3830303773525	383030	3773525	2.418400886
3830403773525	383040	3773525	2.545897161
3830503773525	383050	3773525	2.6696207
3830603773525	383060	3773525	2.80196108
3830703773525	383070	3773525	2.949445894
3830803773525	383080	3773525	3.114347036
3830903773525	383090	3773525	3.294521799
3831003773525	383100	3773525	3.523706582
3831103773525	383110	3773525	3.784461475
3831203773525	383120	3773525	4.083794902
3831303773525	383130	3773525	4.443691089
3831403773525	383140	3773525	4.922645911
3831503773525	383150	3773525	5.626223695
3831603773525	383160	3773525	6.802697341
3836203773525	383620	3773525	14.56874723
3836303773525	383630	3773525	12.17103966
3836403773525	383640	3773525	10.47399283
3836503773525	383650	3773525	9.205415936
3836603773525	383660	3773525	8.180278454
3836703773525	383670	3773525	7.333304344
3836803773525	383680	3773525	6.639460304
3836903773525	383690	3773525	6.101704886
3837003773525	383700	3773525	5.638339279
3837103773525	383710	3773525	5.264426554
3837203773525	383720	3773525	4.96349184
3837303773525	383730	3773525	4.692708289

FOR CHRONIC CALCS

	MAX:	1.61			
	Overlapping Phases - Maximum GLC				
2025	2026	2027	2028	2029	
0.014441593	0.020737868	0.025097687	0.053618048	0.049396154	
0.013842656	0.019876833	0.024030591	0.050985666	0.047008982	
0.013235361	0.019001268	0.022963707	0.048348766	0.044668463	
0.012669415	0.018184544	0.021973643	0.045925161	0.042513776	
0.012062646	0.017305533	0.02093292	0.043390879	0.040310628	
0.011444266	0.016406914	0.019889768	0.040895507	0.038149174	
0.010877271	0.015582315	0.018940337	0.038672459	0.036195699	
0.010030856	0.012905535	0.020312807	0.019278353	0.02772741	
0.01035937	0.013315921	0.02108311	0.019898318	0.029089504	
0.010710443	0.013755479	0.021918279	0.020571143	0.030602626	
0.011112371	0.014261883	0.022884621	0.021358058	0.032379817	
0.011533626	0.01479259	0.023921392	0.022201252	0.034347313	
0.012005411	0.015388764	0.025106372	0.023170784	0.03664302	
0.012519243	0.016038032	0.026434248	0.02425877	0.039285899	
0.013057401	0.016716091	0.027882094	0.025445195	0.042276755	
0.013578815	0.017369242	0.029372269	0.0266647	0.045529835	
0.014119337	0.018044027	0.031009192	0.028008749	0.049256486	
0.014702661	0.018769854	0.032888505	0.029561167	0.05368947	
0.015327216	0.01954222	0.035062858	0.03136574	0.059022328	
0.015970432	0.020330269	0.037546747	0.033437796	0.065410098	
0.016782299	0.021309591	0.040967224	0.036328548	0.074376787	
0.017591246	0.022257971	0.045097471	0.039859333	0.085914386	
0.018360086	0.023130925	0.050107398	0.044168381	0.10083871	
0.019073987	0.023907048	0.056347291	0.049501684	0.120435017	
0.019796431	0.024648319	0.064923087	0.05672505	0.148304116	
0.020585338	0.025407745	0.077296285	0.066877018	0.189223533	
0.021464304	0.026162744	0.09694694	0.082643781	0.25531477	
0.022808903	0.02724173	0.130117901	0.108523214	0.366207678	
0.073368081	0.09986047	0.196633124	0.336534951	0.51292931	
0.067719597	0.092156449	0.160559645	0.298833761	0.394811651	
0.057454281	0.079165901	0.129189061	0.256272236	0.315115725	
0.050433406	0.070138507	0.107860494	0.225439576	0.259299658	
0.045043839	0.063055532	0.092694193	0.200338236	0.219713239	
0.040432056	0.05687475	0.080593613	0.178228495	0.188192321	
0.036459438	0.05147931	0.070795017	0.158785644	0.162890716	
0.03318422	0.046989846	0.063088935	0.142605009	0.143135026	
0.030721157	0.043605636	0.057460129	0.130598051	0.128721637	
0.028573625	0.040635362	0.052720886	0.120108964	0.116702724	
0.026786219	0.038157031	0.04885923	0.11140237	0.106956706	
0.02529351	0.036084444	0.045684909	0.104178685	0.098968411	
0.023945868	0.034205641	0.04288196	0.097671655	0.091976888	
0.023021837	0.03293203	0.040908646	0.093312971	0.086928538	
0.022189291	0.031782236	0.0391446	0.08936838	0.082429593	
0.021454985	0.030767815	0.037590632	0.085883132	0.078466279	
0.02084368	0.029927483	0.036270291	0.08295825	0.075068188	
0.020261958	0.029124001	0.035027129	0.080142636	0.071898027	
0.019431848	0.027946276	0.033443627	0.076183044	0.068099935	
0.018591013	0.026746235	0.031886571	0.072214975	0.064432351	
0.01781452	0.025635858	0.03046375	0.068585263	0.061104828	
0.017116299	0.024637033	0.029188898	0.06534543	0.05813225	
0.016463723	0.023701712	0.028008987	0.062343904	0.055399829	
0.015751967	0.022674878	0.026764365	0.059119938	0.052594913	
0.015042539	0.021648899	0.025541951	0.05594865	0.049885847	
0.014380021	0.020690767	0.024400829	0.053001807	0.047377624	
0.013724238	0.019740521	0.023283578	0.050127832	0.044960955	
0.013115256	0.018857773	0.022249501	0.047499638	0.042742347	
0.012454079	0.017895725	0.021148625	0.044728575	0.04044827	
0.011773824	0.016903103	0.020036238	0.041989353	0.038182546	
0.011159461	0.016006324	0.019037898	0.039587121	0.036158634	
0.010281244	0.013222831	0.020493924	0.019049928	0.027476967	
0.010632216	0.01366152	0.02129407	0.019672004	0.028852338	
0.011011735	0.014136935	0.022171429	0.020355552	0.030395638	
0.011459292	0.014701835	0.02321444	0.021179486	0.032249083	
0.011930641	0.015296106	0.024339138	0.022066143	0.034311243	
0.012462756	0.015968273	0.025635405	0.02309398	0.036737297	
0.013049849	0.016709128	0.027106289	0.024262645	0.039564937	
0.013663619	0.01748033	0.028709714	0.02553771	0.042776601	
0.014237277	0.018195554	0.030315158	0.026812675	0.046216057	
0.014830588	0.018931783	0.032084533	0.028227004	0.050190735	
0.015468279	0.019719087	0.034120484	0.029867389	0.05495507	
0.016148248	0.02055218	0.036486411	0.031791027	0.060745787	
0.016842539	0.021392546	0.039202233	0.034018814	0.067754325	
0.017662861	0.022365136	0.042829278	0.037048506	0.077458648	
0.018482323	0.023312991	0.047263816	0.040801541	0.090126297	
0.019266327	0.024188684	0.05279099	0.045508227	0.106936245	
0.020014551	0.024983946	0.059998659	0.051598744	0.12992866	
0.020799923	0.025770198	0.070241322	0.06009175	0.163508365	
0.021672493	0.026574853	0.086170849	0.072999248	0.216748188	
0.022819064	0.027501886	0.113831555	0.094894482	0.309736168	
0.074874935	0.103231062	0.17263348	0.354420714	0.415691432	
0.062860955	0.087738158	0.13751203	0.299732201	0.329152733	
0.054717312	0.077006086	0.113783989	0.259087472	0.268754605	
0.04857389	0.068741468	0.097111963	0.227253978	0.226306471	
0.043558096	0.061879163	0.084388048	0.200909704	0.193924176	
0.03936125	0.056074097	0.074350564	0.178740088	0.168551601	
0.035892016	0.051240776	0.066410254	0.160321473	0.148600975	
0.033185241	0.047457606	0.060400049	0.146100517	0.133531758	
0.030829576	0.044149119	0.055352817	0.133789231	0.120987052	
0.028921555	0.041466993	0.051337274	0.123913479	0.11102335	
0.027385218	0.039309314	0.04813071	0.116027548	0.103055073	
0.025994008	0.037349023	0.045287349	0.108900874	0.09604227	

Health Risk Assessment Results Summary

		MAX:	4.18	46.12	46.32
Unique Identifier	X (UTM)	Y (UTM)	Onroad	Offroad	Total Risk
3837403773525	383740	3773525	0.370582086	4.115774638	4.4863567
3837503773525	383750	3773525	0.346791031	3.952827821	4.2996189
3837603773525	383760	3773525	0.325553132	3.802401718	4.1279548
3837703773525	383770	3773525	0.30659513	3.664004357	3.9705995
3837803773525	383780	3773525	0.28935673	3.53407375	3.8234305
3837903773525	383790	3773525	0.270349961	3.370600825	3.6409508
3838003773525	383800	3773525	0.252444625	3.208383181	3.4608278
3838103773525	383810	3773525	0.23666871	3.061653076	3.2983218
3838203773525	383820	3773525	0.223313978	2.937711833	3.1610258
3838303773525	383830	3773525	0.211126984	2.821541521	3.0326685
3838403773525	383840	3773525	0.198758658	2.695725643	2.8944843
3838503773525	383850	3773525	0.186877354	2.570013364	2.7568907
3838603773525	383860	3773525	0.176013387	2.453135125	2.6291485
3838703773525	383870	3773525	0.165600669	2.337559021	2.5031597
3838803773525	383880	3773525	0.156112544	2.230453814	2.3865664
3838903773525	383890	3773525	0.146587786	2.118255391	2.2648432
3839003773525	383900	3773525	0.137333354	2.004842206	2.1421756
3839103773525	383910	3773525	0.129118477	1.902388561	2.031507
3829703773535	382970	3773535	0.050429527	1.887984108	1.9384136
3829803773535	382980	3773535	0.052735959	1.961756283	2.0144922
3829903773535	382990	3773535	0.055270012	2.040540302	2.0958103
3830003773535	383000	3773535	0.058143318	2.127361307	2.1855046
3830103773535	383010	3773535	0.061287426	2.21888231	2.2801697
3830203773535	383020	3773535	0.065023169	2.324848542	2.3898717
3830303773535	383030	3773535	0.069344386	2.443113959	2.5124583
3830403773535	383040	3773535	0.074162725	2.568742577	2.6429053
3830503773535	383050	3773535	0.079183981	2.690622808	2.7698068
3830603773535	383060	3773535	0.084860214	2.82028328	2.9051435
3830703773535	383070	3773535	0.091726914	2.969578625	3.0613055
3830803773535	383080	3773535	0.100074452	3.140402372	3.2404768
3830903773535	383090	3773535	0.109978418	3.326899477	3.4368779
3831003773535	383100	3773535	0.123161402	3.558419657	3.6815811
3831103773535	383110	3773535	0.139891992	3.821820268	3.9617123
3831203773535	383120	3773535	0.160664944	4.116759419	4.2774244
3831303773535	383130	3773535	0.187063358	4.463991205	4.6510546
3831403773535	383140	3773535	0.224313539	4.931853077	5.1561666
3831503773535	383150	3773535	0.284232327	5.664432942	5.9486653
3831603773535	383160	3773535	0.39098222	6.946891767	7.337874
3836203773535	383620	3773535	3.195583518	13.00349801	16.199082
3836303773535	383630	3773535	2.161842435	11.21058842	13.372431
3836403773535	383640	3773535	1.593771723	9.777358315	11.37113
3836503773535	383650	3773535	1.242592317	8.667411289	9.9100036
3836603773535	383660	3773535	1.009206427	7.782430809	8.7916372
3836703773535	383670	3773535	0.844281151	7.053716694	7.8979978
3836803773535	383680	3773535	0.72161096	6.442731598	7.1643426
3836903773535	383690	3773535	0.62977738	5.941770074	6.5715475
3837003773535	383700	3773535	0.556498183	5.506457856	6.062956
3837103773535	383710	3773535	0.501096722	5.161737836	5.6628346
3837203773535	383720	3773535	0.459086202	4.895044117	5.3541303
3837303773535	383730	3773535	0.422760315	4.652409103	5.0751694
3837403773535	383740	3773535	0.392734072	4.447915569	4.8406496
3837503773535	383750	3773535	0.366280405	4.260841172	4.6271216
3837603773535	383760	3773535	0.342207856	4.08189623	4.4241041
3837703773535	383770	3773535	0.319879972	3.905969427	4.2258494
3837803773535	383780	3773535	0.299823461	3.741964524	4.041788
3837903773535	383790	3773535	0.278829979	3.551076547	3.8299065
3838003773535	383800	3773535	0.259258708	3.364821238	3.6240799
3838103773535	383810	3773535	0.242264641	3.199679778	3.4419444
3838203773535	383820	3773535	0.228461587	3.067198449	3.29566
3838303773535	383830	3773535	0.215903639	2.943761001	3.1596646
3838403773535	383840	3773535	0.203093014	2.809195624	3.0122886
3838503773535	383850	3773535	0.190776159	2.674668443	2.8654446
3838603773535	383860	3773535	0.179504607	2.54941975	2.7289244
3838703773535	383870	3773535	0.168691994	2.425730732	2.5944227
3838803773535	383880	3773535	0.158871496	2.311477016	2.4703485
3838903773535	383890	3773535	0.149178701	2.194563873	2.3437426
3839003773535	383900	3773535	0.139850528	2.077976515	2.217827
3839103773535	383910	3773535	0.131548959	1.972368095	2.1039171
3829703773545	382970	3773545	0.051800738	1.969600923	2.0214017
3829803773545	382980	3773545	0.054320265	2.05276599	2.1070863
3829903773545	382990	3773545	0.05702954	2.139570099	2.1965996
3830003773545	383000	3773545	0.059844177	2.226266192	2.2861104
3830103773545	383010	3773545	0.062908076	2.317043143	2.3799512
3830203773545	383020	3773545	0.066609063	2.424185478	2.4907945
3830303773545	383030	3773545	0.070925446	2.544930667	2.6158555
3830403773545	383040	3773545	0.075740555	2.672838612	2.7485792
3830503773545	383050	3773545	0.080784077	2.797332245	2.8781163
3830603773545	383060	3773545	0.086484141	2.929535415	3.0160196
3830703773545	383070	3773545	0.093575233	3.08697221	3.1805474
3830803773545	383080	3773545	0.102470936	3.272421307	3.3748922
3830903773545	383090	3773545	0.113090632	3.475414239	3.5885049
3831003773545	383100	3773545	0.12717306	3.722239803	3.8494129
3831103773545	383110	3773545	0.145149402	4.002322826	4.1474722
3831203773545	383120	3773545	0.167275778	4.313688112	4.4809639
3831303773545	383130	3773545	0.194608474	4.671318003	4.8659265
3831403773545	383140	3773545	0.233135077	5.154551314	5.3876864
3831503773545	383150	3773545	0.299062445	5.956901837	6.2559643
3831603773545	383160	3773545	0.42041974	7.409119229	7.829539
3836203773545	383620	3773545	3.613571824	14.87562585	18.489198
3836303773545	383630	3773545	2.36971661	12.60746665	14.977183
3836403773545	383640	3773545	1.71284645	10.80778554	12.520632

Health Risk Assessment Results Summary

Sensitive Receptors

		MAX:	46.32
Unique Identifier	X (UTM)	Y (UTM)	Total Risk
3837403773525	383740	3773525	4.486356724
3837503773525	383750	3773525	4.299618852
3837603773525	383760	3773525	4.12795485
3837703773525	383770	3773525	3.970599486
3837803773525	383780	3773525	3.82343048
3837903773525	383790	3773525	3.640950786
3838003773525	383800	3773525	3.460827805
3838103773525	383810	3773525	3.298321785
3838203773525	383820	3773525	3.161025811
3838303773525	383830	3773525	3.032668504
3838403773525	383840	3773525	2.894484301
3838503773525	383850	3773525	2.756890719
3838603773525	383860	3773525	2.629148512
3838703773525	383870	3773525	2.50315969
3838803773525	383880	3773525	2.386566358
3838903773525	383890	3773525	2.264843177
3839003773525	383900	3773525	2.142175559
3839103773525	383910	3773525	2.031507038
3829703773535	382970	3773535	1.938413635
3829803773535	382980	3773535	2.014492242
3829903773535	382990	3773535	2.095810315
3830003773535	383000	3773535	2.185504625
3830103773535	383010	3773535	2.280169736
3830203773535	383020	3773535	2.389871711
3830303773535	383030	3773535	2.512458345
3830403773535	383040	3773535	2.642905302
3830503773535	383050	3773535	2.769806789
3830603773535	383060	3773535	2.905143494
3830703773535	383070	3773535	3.061305539
3830803773535	383080	3773535	3.240476824
3830903773535	383090	3773535	3.436877895
3831003773535	383100	3773535	3.681581059
3831103773535	383110	3773535	3.961712259
3831203773535	383120	3773535	4.277424363
3831303773535	383130	3773535	4.651054563
3831403773535	383140	3773535	5.156166616
3831503773535	383150	3773535	5.948665269
3831603773535	383160	3773535	7.337873986
3836203773535	383620	3773535	16.19908153
3836303773535	383630	3773535	13.37243086
3836403773535	383640	3773535	11.37113004
3836503773535	383650	3773535	9.910003606
3836603773535	383660	3773535	8.791637236
3836703773535	383670	3773535	7.897997845
3836803773535	383680	3773535	7.164342557
3836903773535	383690	3773535	6.571547454
3837003773535	383700	3773535	6.062956038
3837103773535	383710	3773535	5.662834558
3837203773535	383720	3773535	5.354130319
3837303773535	383730	3773535	5.075169418
3837403773535	383740	3773535	4.840649641
3837503773535	383750	3773535	4.627121576
3837603773535	383760	3773535	4.424104085
3837703773535	383770	3773535	4.2258494
3837803773535	383780	3773535	4.041787985
3837903773535	383790	3773535	3.829906525
3838003773535	383800	3773535	3.624079946
3838103773535	383810	3773535	3.441944419
3838203773535	383820	3773535	3.295660036
3838303773535	383830	3773535	3.15966464
3838403773535	383840	3773535	3.012288638
3838503773535	383850	3773535	2.865444602
3838603773535	383860	3773535	2.728924356
3838703773535	383870	3773535	2.594422726
3838803773535	383880	3773535	2.470348512
3838903773535	383890	3773535	2.343742574
3839003773535	383900	3773535	2.217827043
3839103773535	383910	3773535	2.103917054
3829703773545	382970	3773545	2.021401661
3829803773545	382980	3773545	2.107086255
3829903773545	382990	3773545	2.196599639
3830003773545	383000	3773545	2.286110369
3830103773545	383010	3773545	2.379951219
3830203773545	383020	3773545	2.490794541
3830303773545	383030	3773545	2.615855514
3830403773545	383040	3773545	2.748579167
3830503773545	383050	3773545	2.878116323
3830603773545	383060	3773545	3.016019556
3830703773545	383070	3773545	3.180547442
3830803773545	383080	3773545	3.374892243
3830903773545	383090	3773545	3.588504871
3831003773545	383100	3773545	3.849412863
3831103773545	383110	3773545	4.147472228
3831203773545	383120	3773545	4.48096389
3831303773545	383130	3773545	4.865926477
3831403773545	383140	3773545	5.387686391
3831503773545	383150	3773545	6.255964282
3831603773545	383160	3773545	7.829538969
3836203773545	383620	3773545	18.48919768
3836303773545	383630	3773545	14.97718326
3836403773545	383640	3773545	12.52063199

FOR CHRONIC CALCS

MAX:	1.61			
Overlapping Phases - Maximum GLC				
2025	2026	2027	2028	2029
0.024942452	0.035876232	0.043105206	0.103567363	0.090586524
0.023987643	0.034536184	0.041146558	0.098720802	0.085711896
0.023106522	0.033296514	0.039360763	0.094242954	0.081294652
0.02229513	0.032152099	0.037737289	0.090134903	0.077299775
0.021532232	0.031073337	0.036232477	0.086286078	0.073624066
0.020553931	0.029668082	0.034455903	0.081467164	0.069474504
0.0195773	0.028259185	0.032730182	0.076745078	0.065507208
0.018693649	0.026983202	0.031179024	0.072516675	0.061960393
0.01794971	0.025911483	0.029862039	0.068972767	0.058932976
0.017250582	0.024902686	0.02863877	0.065685891	0.056143002
0.016487299	0.02379486	0.027345244	0.062162582	0.053269937
0.015721507	0.02268072	0.026067854	0.058685756	0.050479639
0.01500998	0.021646303	0.024880696	0.055479224	0.047906668
0.014304499	0.020619193	0.023714012	0.05234549	0.045418129
0.013649726	0.019665771	0.02263464	0.049486143	0.043133725
0.012959792	0.018658465	0.021514406	0.04655692	0.040820722
0.012257646	0.017631005	0.02039267	0.04369297	0.038553709
0.011621667	0.016700398	0.019382658	0.041172896	0.036523231
0.010733772	0.013810121	0.021069832	0.019166874	0.027729406
0.011128463	0.014304499	0.021947235	0.019829664	0.029188252
0.011547145	0.014828967	0.022892777	0.020542088	0.03080245
0.012005804	0.015404314	0.023944905	0.021336459	0.032640111
0.012483645	0.01600266	0.025069884	0.022186278	0.034675533
0.013033451	0.016692806	0.026387788	0.023190115	0.037102327
0.013639251	0.017452343	0.027883651	0.024335874	0.039941152
0.014269013	0.018238341	0.029510942	0.025587815	0.043175526
0.014859004	0.018969397	0.031145694	0.026846145	0.046660474
0.015466777	0.01971872	0.032944527	0.028242354	0.050691383
0.016145301	0.020551756	0.035084414	0.029924883	0.055663271
0.016887707	0.021455303	0.037637712	0.0319595	0.061864836
0.017642407	0.022359251	0.040593976	0.034347308	0.06947675
0.018508322	0.023378254	0.044479914	0.037550791	0.079975004
0.019366151	0.02435962	0.049292039	0.041587749	0.093909168
0.020160613	0.025237173	0.055203747	0.046555434	0.112134273
0.02091859	0.02603831	0.062751939	0.052792737	0.136319909
0.021745397	0.026863744	0.073582121	0.061579051	0.171760031
0.02272626	0.027757917	0.091552915	0.075957016	0.231718387
0.02409887	0.028860797	0.124206025	0.101543278	0.341201212
0.084512051	0.11823631	0.187751653	0.438527064	0.439217234
0.069958861	0.099062058	0.147607451	0.362613849	0.344317102
0.060117935	0.085715638	0.120706798	0.305314304	0.278467229
0.052909461	0.075759589	0.102150397	0.262788025	0.232817431
0.047325973	0.067946258	0.088686079	0.230130575	0.199691701
0.042821662	0.061588406	0.07837054	0.204062093	0.174371887
0.039095354	0.056300521	0.070176655	0.182581524	0.154351432
0.036067474	0.051992193	0.063712726	0.165283075	0.13860496
0.033447646	0.048250976	0.058301327	0.150476326	0.125509743
0.031382178	0.045303308	0.054090809	0.138975344	0.115304861
0.029794	0.04304387	0.050846802	0.13021839	0.107385872
0.028350553	0.040985715	0.04795719	0.122307383	0.10037685
0.027138247	0.039259585	0.045535014	0.115703324	0.094485538
0.026029072	0.037677426	0.043353297	0.10970162	0.089205404
0.024965527	0.036155077	0.041310797	0.104001264	0.084311464
0.023915689	0.034646151	0.039352751	0.09845116	0.079683033
0.022935601	0.033234987	0.037553178	0.093324744	0.075457851
0.021781353	0.031558093	0.035553987	0.087452152	0.070915823
0.020649362	0.029909339	0.033638266	0.081821941	0.066621438
0.019645089	0.028446442	0.031947999	0.076903731	0.062843664
0.018843355	0.027282617	0.030578174	0.072993189	0.059750252
0.018095444	0.026196287	0.029310676	0.069386408	0.056905323
0.017273425	0.024996199	0.027962129	0.065516988	0.053957537
0.016448467	0.023789317	0.026628536	0.061706033	0.051089195
0.015680531	0.022666726	0.025388105	0.058195805	0.048441756
0.014920703	0.02155524	0.024168759	0.054773017	0.045878407
0.014217912	0.020527421	0.023043841	0.05166485	0.043532115
0.013495371	0.019468869	0.021900532	0.048555779	0.041196595
0.012770588	0.018405419	0.020768983	0.045556133	0.038929589
0.012112149	0.017439178	0.019747999	0.042907971	0.036894573
0.011257887	0.014486269	0.021767575	0.019352836	0.028066343
0.011707774	0.015050301	0.022742474	0.020067453	0.029628156
0.012173104	0.01563242	0.023770806	0.020817222	0.031330543
0.01263153	0.016203589	0.024812317	0.021571792	0.033137358
0.013105631	0.016793161	0.025919104	0.022374662	0.035132606
0.013662529	0.017487541	0.027239408	0.023342754	0.037543506
0.014282025	0.018258949	0.028753059	0.024462385	0.04039244
0.014924025	0.019054961	0.030396726	0.025685495	0.043643007
0.015527623	0.019798518	0.032054619	0.026923756	0.047163166
0.01614814	0.020559237	0.033876857	0.028298491	0.051237302
0.01686651	0.021436217	0.036114412	0.030015636	0.056398844
0.017673887	0.022410408	0.038868941	0.032171597	0.06303935
0.01849618	0.023389349	0.042069872	0.034719403	0.071272253
0.019409555	0.024456085	0.046225458	0.03811171	0.08260543
0.020299621	0.02546447	0.05139251	0.042413254	0.097778365
0.021115429	0.026357191	0.057697073	0.047642421	0.117396889
0.021890975	0.027174078	0.06550574	0.053957625	0.142425186
0.022756646	0.028038489	0.076684454	0.062853038	0.178886863
0.023846086	0.029025115	0.096351452	0.078441223	0.244392992
0.025438306	0.030300433	0.133273352	0.107158615	0.367924401
0.098137644	0.139555589	0.206981209	0.572451907	0.463474599
0.079467689	0.114270313	0.160074247	0.455074905	0.360116236
0.067050201	0.096896714	0.129046001	0.369042531	0.288591217

Health Risk Assessment Results Summary

		MAX:	4.18	46.12	46.32
Unique Identifier	X (UTM)	Y (UTM)	Onroad	Offroad	Total Risk
3836503773545	383650	3773545	1.320959141	9.466323864	10.787283
3836603773545	383660	3773545	1.068475283	8.464232877	9.5327082
3836703773545	383670	3773545	0.896862424	7.677343693	8.5742061
3836803773545	383680	3773545	0.768683929	7.019130026	7.787814
3836903773545	383690	3773545	0.669004704	6.454442068	7.1234468
3837003773545	383700	3773545	0.58978688	5.967080794	6.5568677
3837103773545	383710	3773545	0.531136261	5.592811716	6.123948
3837203773545	383720	3773545	0.487856834	5.316991781	5.8048486
3837303773545	383730	3773545	0.450215004	5.065202891	5.5154179
3837403773545	383740	3773545	0.416711881	4.828627034	5.2453389
3837503773545	383750	3773545	0.387142158	4.61021624	4.9973584
3837603773545	383760	3773545	0.359895477	4.395735476	4.755631
3837703773545	383770	3773545	0.33383522	4.173805381	4.5076406
3837803773545	383780	3773545	0.31076964	3.970110964	4.2808806
3837903773545	383790	3773545	0.287646063	3.747672561	4.0353186
3838003773545	383800	3773545	0.266336616	3.53433015	3.8006668
3838103773545	383810	3773545	0.247984282	3.347776563	3.5957608
3838203773545	383820	3773545	0.233721786	3.206338474	3.4400603
3838303773545	383830	3773545	0.220787934	3.07487868	3.2956666
3838403773545	383840	3773545	0.207480225	2.93012067	3.1376009
3838503773545	383850	3773545	0.194597073	2.784329133	2.9789262
3838603773545	383860	3773545	0.18285046	2.649203959	2.8320544
3838703773545	383870	3773545	0.171639797	2.516795535	2.6884353
3838803773545	383880	3773545	0.161462383	2.394675918	2.5561383
3838903773545	383890	3773545	0.151611844	2.272736939	2.4243488
3839003773545	383900	3773545	0.142229297	2.152900953	2.2951302
3839103773545	383910	3773545	0.133850173	2.044000775	2.1778509
3829703773555	382970	3773555	0.053353922	2.062796594	2.1161505
3829803773555	382980	3773555	0.05610744	2.156791036	2.2128985
3829903773555	382990	3773555	0.059019337	2.253036125	2.3120555
3830003773555	383000	3773555	0.061744468	2.338174688	2.3999192
3830103773555	383010	3773555	0.064715023	2.42750739	2.4922224
3830203773555	383020	3773555	0.068376977	2.535532975	2.60391
3830303773555	383030	3773555	0.072694093	2.658471142	2.7311652
3830403773555	383040	3773555	0.077505562	2.788504879	2.8660104
3830503773555	383050	3773555	0.082592531	2.916451232	2.9990438
3830603773555	383060	3773555	0.0883617	3.052854804	3.1412165
3830703773555	383070	3773555	0.095676648	3.217932331	3.313609
3830803773555	383080	3773555	0.105035801	3.416477007	3.5215128
3830903773555	383090	3773555	0.116311813	3.634365865	3.7506777
3831003773555	383100	3773555	0.131122887	3.892274573	4.0233975
3831103773555	383110	3773555	0.150033531	4.185560127	4.3355937
3831203773555	383120	3773555	0.173477636	4.513585074	4.6870627
3831303773555	383130	3773555	0.202038555	4.88696733	5.0890059
3831403773555	383140	3773555	0.242621236	5.393820233	5.6364415
3831503773555	383150	3773555	0.314023863	6.241410473	6.5554343
3831603773555	383160	3773555	0.448512434	7.81875197	8.2672644
3836203773555	383620	3773555	3.488606571	17.61654714	21.105154
3836303773555	383630	3773555	2.658564289	14.54242019	17.200984
3836403773555	383640	3773555	1.878217868	12.20491607	14.083134
3836503773555	383650	3773555	1.433477982	10.54854232	11.98202
3836603773555	383660	3773555	1.149730141	9.361342184	10.511072
3836703773555	383670	3773555	0.962101655	8.458135243	9.4202369
3836803773555	383680	3773555	0.823093275	7.71099484	8.5340881
3836903773555	383690	3773555	0.71389605	7.062916918	7.776813
3837003773555	383700	3773555	0.627480554	6.507894134	7.1353747
3837103773555	383710	3773555	0.562981717	6.077838428	6.6408201
3837203773555	383720	3773555	0.515036302	5.757124865	6.2721612
3837303773555	383730	3773555	0.473569195	5.465815031	5.9393842
3837403773555	383740	3773555	0.435508759	5.177587821	5.6130966
3837503773555	383750	3773555	0.402058973	4.911502477	5.3135614
3837603773555	383760	3773555	0.372106938	4.660547241	5.0326542
3837703773555	383770	3773555	0.344555278	4.41562385	4.7601791
3837803773555	383780	3773555	0.320230817	4.191757343	4.5119882
3837903773555	383790	3773555	0.295598198	3.94431341	4.2399116
3838003773555	383800	3773555	0.272867638	3.706693157	3.9795608
3838103773555	383810	3773555	0.253441277	3.500917718	3.754359
3838203773555	383820	3773555	0.238883038	3.351891273	3.5907743
3838303773555	383830	3773555	0.225661122	3.213337117	3.4389982
3838403773555	383840	3773555	0.211568074	3.053340071	3.2649081
3838503773555	383850	3773555	0.19765166	2.888666962	3.0863186
3838603773555	383860	3773555	0.185080965	2.737869057	2.92295
3838703773555	383870	3773555	0.173598315	2.598053282	2.7716516
3838803773555	383880	3773555	0.163212935	2.469625246	2.6328382
3838903773555	383890	3773555	0.153312354	2.34382263	2.497135
3839003773555	383900	3773555	0.143963614	2.221535302	2.3654989
3839103773555	383910	3773555	0.135603583	2.110301789	2.2459054
3829703773565	382970	3773565	0.054334619	2.138560794	2.1928954
3829803773565	382980	3773565	0.057377429	2.246390702	2.3037681
3829903773565	382990	3773565	0.060599218	2.356666316	2.4172655
3830003773565	383000	3773565	0.063508774	2.450626315	2.5141351
3830103773565	383010	3773565	0.066690551	2.549630674	2.6163212
3830203773565	383020	3773565	0.070511004	2.665246245	2.7357572
3830303773565	383030	3773565	0.074968801	2.794912005	2.8698808
3830403773565	383040	3773565	0.079959069	2.932199217	3.0121583
3830503773565	383050	3773565	0.085328397	3.07018172	3.1555101
3830603773565	383060	3773565	0.091432329	3.217194703	3.308627
3830703773565	383070	3773565	0.098953625	3.388278131	3.4872318
3830803773565	383080	3773565	0.108368775	3.587471171	3.6958399
3830903773565	383090	3773565	0.119688939	3.80460772	3.9242967
3831003773565	383100	3773565	0.134515019	4.061903898	4.1964189

Health Risk Assessment Results Summary

Sensitive Receptors

		MAX:	46.32
Unique Identifier	X (UTM)	Y (UTM)	Total Risk
3836503773545	383650	3773545	10.78728301
3836603773545	383660	3773545	9.53270816
3836703773545	383670	3773545	8.574206117
3836803773545	383680	3773545	7.787813955
3836903773545	383690	3773545	7.123446772
3837003773545	383700	3773545	6.556867674
3837103773545	383710	3773545	6.123947978
3837203773545	383720	3773545	5.804848615
3837303773545	383730	3773545	5.515417896
3837403773545	383740	3773545	5.245338916
3837503773545	383750	3773545	4.997358398
3837603773545	383760	3773545	4.755630953
3837703773545	383770	3773545	4.507640601
3837803773545	383780	3773545	4.280880604
3837903773545	383790	3773545	4.035318624
3838003773545	383800	3773545	3.800666766
3838103773545	383810	3773545	3.595760846
3838203773545	383820	3773545	3.44006026
3838303773545	383830	3773545	3.295666614
3838403773545	383840	3773545	3.137600895
3838503773545	383850	3773545	2.978926205
3838603773545	383860	3773545	2.832054419
3838703773545	383870	3773545	2.688435333
3838803773545	383880	3773545	2.556138302
3838903773545	383890	3773545	2.424348784
3839003773545	383900	3773545	2.29513025
3839103773545	383910	3773545	2.177850948
3829703773555	382970	3773555	2.116150517
3829803773555	382980	3773555	2.212898476
3829903773555	382990	3773555	2.312055462
3830003773555	383000	3773555	2.399919157
3830103773555	383010	3773555	2.492222413
3830203773555	383020	3773555	2.603909951
3830303773555	383030	3773555	2.731165236
3830403773555	383040	3773555	2.866010441
3830503773555	383050	3773555	2.999043763
3830603773555	383060	3773555	3.141216505
3830703773555	383070	3773555	3.31360898
3830803773555	383080	3773555	3.521512808
3830903773555	383090	3773555	3.750677679
3831003773555	383100	3773555	4.02339746
3831103773555	383110	3773555	4.335593658
3831203773555	383120	3773555	4.687062709
3831303773555	383130	3773555	5.089005886
3831403773555	383140	3773555	5.636441469
3831503773555	383150	3773555	6.555434336
3831603773555	383160	3773555	8.267264404
3836203773555	383620	3773555	21.10515372
3836303773555	383630	3773555	17.20098448
3836403773555	383640	3773555	14.08313394
3836503773555	383650	3773555	11.9820203
3836603773555	383660	3773555	10.51107233
3836703773555	383670	3773555	9.420236898
3836803773555	383680	3773555	8.534088114
3836903773555	383690	3773555	7.776812969
3837003773555	383700	3773555	7.135374687
3837103773555	383710	3773555	6.640820145
3837203773555	383720	3773555	6.272161167
3837303773555	383730	3773555	5.939384225
3837403773555	383740	3773555	5.61309658
3837503773555	383750	3773555	5.31356145
3837603773555	383760	3773555	5.032654179
3837703773555	383770	3773555	4.760179128
3837803773555	383780	3773555	4.51198816
3837903773555	383790	3773555	4.239911608
3838003773555	383800	3773555	3.979560796
3838103773555	383810	3773555	3.754358996
3838203773555	383820	3773555	3.59077431
3838303773555	383830	3773555	3.438998238
3838403773555	383840	3773555	3.264908145
3838503773555	383850	3773555	3.086318622
3838603773555	383860	3773555	2.922950022
3838703773555	383870	3773555	2.771651597
3838803773555	383880	3773555	2.632838181
3838903773555	383890	3773555	2.497134984
3839003773555	383900	3773555	2.365498916
3839103773555	383910	3773555	2.245905372
3829703773565	382970	3773565	2.192895413
3829803773565	382980	3773565	2.303768131
3829903773565	382990	3773565	2.417265534
3830003773565	383000	3773565	2.514135089
3830103773565	383010	3773565	2.616321225
3830203773565	383020	3773565	2.735757249
3830303773565	383030	3773565	2.869880806
3830403773565	383040	3773565	3.012158286
3830503773565	383050	3773565	3.155510117
3830603773565	383060	3773565	3.308627031
3830703773565	383070	3773565	3.487231756
3830803773565	383080	3773565	3.695839946
3830903773565	383090	3773565	3.924296659
3831003773565	383100	3773565	4.196418917

FOR CHRONIC CALCS

			MAX:	1.61	
			Overlapping Phases - Maximum GLC		
2025	2026	2027	2028	2029	
0.058299462	0.084475093	0.108161137	0.30957434	0.239760717	
0.051889961	0.075297458	0.093707436	0.267438854	0.20584721	
0.046971415	0.068212271	0.083028216	0.235861205	0.180646254	
0.042909668	0.062340795	0.074520566	0.210246148	0.160600518	
0.039458014	0.05733941	0.067510427	0.188797759	0.144134443	
0.03649653	0.053041395	0.061657686	0.170703487	0.130436871	
0.034233866	0.049763185	0.05721531	0.157109087	0.119981166	
0.032576472	0.047372543	0.053923459	0.147254936	0.112131985	
0.031065677	0.045190406	0.050977647	0.138364452	0.10513663	
0.029645875	0.043135694	0.048272453	0.130119787	0.098757968	
0.028334695	0.041235678	0.045820432	0.122610009	0.093005559	
0.027044039	0.039360407	0.043474745	0.115347615	0.087571811	
0.025702357	0.037403121	0.041123762	0.107967458	0.082227125	
0.024469557	0.035603689	0.03899337	0.101298752	0.077409857	
0.023114268	0.033616025	0.03674238	0.094170255	0.072437559	
0.021807384	0.031695691	0.034618506	0.087484935	0.067793376	
0.020663324	0.030016076	0.032767924	0.081748755	0.063755641	
0.019801789	0.02875727	0.031343106	0.077428599	0.060596997	
0.018999862	0.027585058	0.030028639	0.073466613	0.057697717	
0.018109711	0.026277713	0.028615511	0.06919057	0.054661225	
0.017209997	0.024954309	0.027206554	0.064958972	0.051683854	
0.01637594	0.023728538	0.025901916	0.061089198	0.048945789	
0.015557797	0.022526387	0.024626777	0.057351273	0.046307508	
0.014802264	0.021416721	0.023451678	0.053965023	0.04389372	
0.014044924	0.0203034	0.022284047	0.050664753	0.041537379	
0.013296788	0.019202464	0.0211438	0.047522606	0.039274169	
0.012615176	0.018199632	0.020111144	0.044738628	0.03723551	
0.011850621	0.015245389	0.022580288	0.019597749	0.028482413	
0.012363493	0.015887343	0.023667101	0.02037037	0.030162095	
0.012883136	0.01653582	0.024792912	0.021166965	0.031973491	
0.013332943	0.017092663	0.025808591	0.021874267	0.033738289	
0.01379919	0.017668816	0.026890565	0.022628355	0.035690421	
0.014360859	0.018364582	0.028211713	0.023562977	0.038092617	
0.014992227	0.019145792	0.029740998	0.024657057	0.040956239	
0.015645267	0.019950363	0.031400268	0.025853952	0.044226328	
0.016266973	0.020711959	0.03309123	0.027080073	0.047795971	
0.016908967	0.021494919	0.034957154	0.02844943	0.051945159	
0.017662814	0.0224081	0.037289675	0.030199719	0.05729654	
0.018529337	0.023447497	0.040217804	0.032452317	0.06433199	
0.019412173	0.024492942	0.043637943	0.035137605	0.073143453	
0.020354045	0.025583748	0.048000588	0.03866848	0.085177253	
0.021270372	0.026614829	0.053441528	0.0431584	0.101331981	
0.02212381	0.027543684	0.060102778	0.048608811	0.122137317	
0.02294257	0.028403876	0.068243583	0.055073851	0.148153706	
0.023873792	0.029335227	0.079927407	0.064245272	0.186127201	
0.025012174	0.030342828	0.100809794	0.080691826	0.255836814	
0.026876661	0.031858131	0.140712015	0.111478887	0.388589528	
0.111122855	0.16237804	0.22470523	0.767686957	0.488255343	
0.092556703	0.135041608	0.177120664	0.587903629	0.380474631	
0.076280807	0.111624239	0.140625876	0.457761984	0.303044735	
0.065490882	0.095959852	0.116670475	0.373202909	0.250460356	
0.057821462	0.084760302	0.100523355	0.316767901	0.214711855	
0.052122825	0.076398726	0.088877024	0.276199009	0.18858519	
0.047468038	0.069553292	0.079653463	0.24412078	0.167804471	
0.043465843	0.063658991	0.071955373	0.217297947	0.150464846	
0.040059488	0.058640088	0.065553082	0.19500962	0.13604582	
0.037433262	0.054777124	0.060647751	0.178133832	0.124923258	
0.035483106	0.051917777	0.056981156	0.165760717	0.116506746	
0.033714376	0.049323924	0.053714326	0.154740692	0.109023312	
0.03196338	0.046751047	0.050577689	0.144084388	0.101915054	
0.030346919	0.044374971	0.047734541	0.134441395	0.095503047	
0.028821594	0.042131573	0.045102946	0.125522756	0.089610045	
0.027330097	0.039935129	0.042588871	0.117002043	0.084040431	
0.025965631	0.037926007	0.040317426	0.109354815	0.079029065	
0.024448679	0.035684418	0.037883813	0.101133365	0.073781027	
0.022985363	0.033519504	0.035581601	0.093429359	0.068858648	
0.02171537	0.031642483	0.033596405	0.086904167	0.064620481	
0.020802373	0.030300372	0.032132883	0.082198282	0.061432917	
0.019952738	0.029051629	0.030780955	0.077884123	0.058501484	
0.018962326	0.027588303	0.029262005	0.073040371	0.055305753	
0.017939251	0.026074804	0.027713442	0.068155255	0.052106289	
0.017002968	0.024691964	0.026292748	0.06374899	0.049190769	
0.016134582	0.023410804	0.02497503	0.059728081	0.046506702	
0.015335895	0.022233506	0.023765658	0.056107362	0.044060757	
0.014550853	0.02107579	0.022585565	0.052649255	0.041707889	
0.013783988	0.019944029	0.021445364	0.049392596	0.039467729	
0.013084905	0.018912834	0.020411481	0.046501824	0.037447231	
0.012343457	0.015869464	0.023185992	0.01966065	0.028611975	
0.012937016	0.016611513	0.024414947	0.020512245	0.030439086	
0.013537179	0.017358788	0.025687496	0.021390147	0.032416879	
0.014037833	0.017977638	0.026793765	0.022138703	0.034281768	
0.014559101	0.018620673	0.027976828	0.022940566	0.036354855	
0.015162527	0.019364624	0.029377138	0.023903188	0.038861498	
0.015829517	0.02018509	0.030977056	0.025017472	0.04183282	
0.016518995	0.021028374	0.03271828	0.026242838	0.045242144	
0.017190867	0.021845995	0.034529014	0.027526303	0.049024074	
0.017883313	0.022684252	0.036528604	0.028964108	0.053438229	
0.018661541	0.023620808	0.038941176	0.030740721	0.059006785	
0.019523361	0.0246832	0.041885032	0.032967386	0.066184524	
0.020393176	0.025671038	0.045309063	0.035616855	0.075122598	
0.021324399	0.026744218	0.049672552	0.039093703	0.087284795	

Health Risk Assessment Results Summary

		MAX:	4.18	46.12	46.32
Unique Identifier	X (UTM)	Y (UTM)	Onroad	Offroad	Total Risk
3831103773565	383110	3773565	0.15348386	4.357718006	4.5112019
3831203773565	383120	3773565	0.177856691	4.701404306	4.879261
3831303773565	383130	3773565	0.209580658	5.116849973	5.3264306
3831403773565	383140	3773565	0.2556868	5.688691005	5.9443778
3831503773565	383150	3773565	0.333297006	6.571398554	6.9046956
3831603773565	383160	3773565	0.480394513	8.193295906	8.6736904
3836203773565	383620	3773565	3.184579168	21.10528264	24.289862
3836303773565	383630	3773565	3.077047222	16.96696428	20.044011
3836403773565	383640	3773565	2.101124937	13.947487	16.048612
3836503773565	383650	3773565	1.57473058	11.89079331	13.465524
3836603773565	383660	3773565	1.254597374	10.45137989	11.705977
3836703773565	383670	3773565	1.042050453	9.396918902	10.438969
3836803773565	383680	3773565	0.887355147	8.535809254	9.4231644
3836903773565	383690	3773565	0.766047666	7.781932236	8.5479799
3837003773565	383700	3773565	0.670898702	7.142038927	7.8129376
3837103773565	383710	3773565	0.599274835	6.641588773	7.2408636
3837203773565	383720	3773565	0.54563313	6.26406109	6.8096942
3837303773565	383730	3773565	0.49954586	5.9233648	6.4229107
3837403773565	383740	3773565	0.456235986	5.571562604	6.0277986
3837503773565	383750	3773565	0.418411824	5.248444127	5.666856
3837603773565	383760	3773565	0.385340577	4.953515781	5.3388564
3837703773565	383770	3773565	0.356099524	4.681713675	5.0378132
3837803773565	383780	3773565	0.330362808	4.434350117	4.7647129
3837903773565	383790	3773565	0.304036826	4.158483939	4.4625208
3838003773565	383800	3773565	0.279769553	3.893704395	4.1734739
3838103773565	383810	3773565	0.259147254	3.666050547	3.9251978
3838203773565	383820	3773565	0.244237722	3.508114265	3.752352
3838303773565	383830	3773565	0.230706088	3.361536139	3.5922422
3838403773565	383840	3773565	0.215804272	3.185375598	3.4011799
3838503773565	383850	3773565	0.200787984	2.999839699	3.2006277
3838603773565	383860	3773565	0.187333919	2.83192293	3.0192568
3838703773565	383870	3773565	0.175587233	2.684268895	2.8598561
3838803773565	383880	3773565	0.164976847	2.54892259	2.7138994
3838903773565	383890	3773565	0.155023892	2.418893402	2.5739173
3839003773565	383900	3773565	0.145706934	2.293905641	2.4396126
3839103773565	383910	3773565	0.137357632	2.180194275	2.3175519
3829703773575	382970	3773575	0.055366837	2.220392279	2.2757591
3829803773575	382980	3773575	0.058730218	2.343333547	2.4020638
3829903773575	382990	3773575	0.062292835	2.468988829	2.5312817
3830003773575	383000	3773575	0.065397205	2.572343113	2.6377403
3830103773575	383010	3773575	0.068807633	2.681764836	2.7505725
3830203773575	383020	3773575	0.072794588	2.805050748	2.8778453
3830303773575	383030	3773575	0.077388938	2.940958587	3.0183475
3830403773575	383040	3773575	0.082537934	3.085198628	3.1677366
3830503773575	383050	3773575	0.08820126	3.23381219	3.3220134
3830603773575	383060	3773575	0.094660672	3.392402616	3.4870633
3830703773575	383070	3773575	0.102397704	3.569239901	3.6716376
3830803773575	383080	3773575	0.111806166	3.76722342	3.8790296
3830903773575	383090	3773575	0.123068817	3.983778425	4.1068472
3831003773575	383100	3773575	0.137796261	4.241401824	4.3791981
3831103773575	383110	3773575	0.156673013	4.539316144	4.6959892
3831203773575	383120	3773575	0.181684652	4.897056847	5.0787415
3831303773575	383130	3773575	0.216298642	5.355187088	5.5714857
3831403773575	383140	3773575	0.267875857	5.955779352	6.2236552
3831503773575	383150	3773575	0.35080905	6.917378631	7.2681877
3831603773575	383160	3773575	0.504028212	8.526552035	9.0305802
3836303773575	383630	3773575	3.724950289	19.87275586	23.597706
3836403773575	383640	3773575	2.419242056	16.05863923	18.477881
3836503773575	383650	3773575	1.76324834	13.49056115	15.253809
3836603773575	383660	3773575	1.386989347	11.77176608	13.158755
3836703773575	383670	3773575	1.146031843	10.52508415	11.671116
3836803773575	383680	3773575	0.968032159	9.514391626	10.482424
3836903773575	383690	3773575	0.828240176	8.627718939	9.4559591
3837003773575	383700	3773575	0.721310351	7.881926418	8.6032368
3837103773575	383710	3773575	0.640812448	7.29360066	7.9344131
3837203773575	383720	3773575	0.580102858	6.844694386	7.4247972
3837303773575	383730	3773575	0.528614841	6.443197597	6.9718124
3837403773575	383740	3773575	0.479220639	6.015208786	6.4944294
3837503773575	383750	3773575	0.436387491	5.623282895	6.0596704
3837603773575	383760	3773575	0.399786944	5.276621521	5.6764085
3837703773575	383770	3773575	0.368585794	4.973196341	5.3417821
3837803773575	383780	3773575	0.341288991	4.69936928	5.0406583
3837903773575	383790	3773575	0.313098953	4.391770103	4.7048691
3838003773575	383800	3773575	0.287086866	4.095863617	4.3829505
3838103773575	383810	3773575	0.265124078	3.843365312	4.1084894
3838203773575	383820	3773575	0.249851714	3.675874416	3.9257261
3838303773575	383830	3773575	0.2359957	3.520613766	3.7566095
3838403773575	383840	3773575	0.220217701	3.326517104	3.5467348
3838503773575	383850	3773575	0.204027803	3.118214144	3.3222419
3838603773575	383860	3773575	0.189595405	2.930883082	3.1204785
3838703773575	383870	3773575	0.17756141	2.774748413	2.9523098
3838803773575	383880	3773575	0.166746785	2.632378813	2.7991256
3838903773575	383890	3773575	0.156749627	2.497981161	2.6547308
3839003773575	383900	3773575	0.147493302	2.370615148	2.5181084
3839103773575	383910	3773575	0.139181611	2.25465595	2.3938376
3829703773585	382970	3773585	0.05645143	2.308274302	2.3647257
3829803773585	382980	3773585	0.060142475	2.446715596	2.5068581
3829903773585	382990	3773585	0.064065247	2.58771521	2.6517805
3830003773585	383000	3773585	0.06736267	2.700524155	2.7678868
3830103773585	383010	3773585	0.070992571	2.820118411	2.891111
3830203773585	383020	3773585	0.075133672	2.950919626	3.0260533

Health Risk Assessment Results Summary

Sensitive Receptors

		MAX:	46.32
Unique Identifier	X (UTM)	Y (UTM)	Total Risk
3831103773565	383110	3773565	4.511201866
3831203773565	383120	3773565	4.879260998
3831303773565	383130	3773565	5.326430631
3831403773565	383140	3773565	5.944377805
3831503773565	383150	3773565	6.90469556
3831603773565	383160	3773565	8.67369042
3836203773565	383620	3773565	24.28986181
3836303773565	383630	3773565	20.0440115
3836403773565	383640	3773565	16.04861193
3836503773565	383650	3773565	13.46552389
3836603773565	383660	3773565	11.70597726
3836703773565	383670	3773565	10.43896936
3836803773565	383680	3773565	9.423164401
3836903773565	383690	3773565	8.547979903
3837003773565	383700	3773565	7.812937629
3837103773565	383710	3773565	7.240863607
3837203773565	383720	3773565	6.809694219
3837303773565	383730	3773565	6.42291066
3837403773565	383740	3773565	6.027798589
3837503773565	383750	3773565	5.666855951
3837603773565	383760	3773565	5.338856358
3837703773565	383770	3773565	5.037813199
3837803773565	383780	3773565	4.764712925
3837903773565	383790	3773565	4.462520765
3838003773565	383800	3773565	4.173473948
3838103773565	383810	3773565	3.925197801
3838203773565	383820	3773565	3.752351987
3838303773565	383830	3773565	3.592242227
3838403773565	383840	3773565	3.401179869
3838503773565	383850	3773565	3.200627683
3838603773565	383860	3773565	3.01925685
3838703773565	383870	3773565	2.859856128
3838803773565	383880	3773565	2.713899438
3838903773565	383890	3773565	2.573917294
3839003773565	383900	3773565	2.439612575
3839103773565	383910	3773565	2.317551906
3829703773575	382970	3773575	2.275759116
3829803773575	382980	3773575	2.402063764
3829903773575	382990	3773575	2.531281664
3830003773575	383000	3773575	2.637740318
3830103773575	383010	3773575	2.750572469
3830203773575	383020	3773575	2.877845336
3830303773575	383030	3773575	3.018347525
3830403773575	383040	3773575	3.167736562
3830503773575	383050	3773575	3.32201345
3830603773575	383060	3773575	3.487063288
3830703773575	383070	3773575	3.671637605
3830803773575	383080	3773575	3.879029586
3830903773575	383090	3773575	4.106847241
3831003773575	383100	3773575	4.379198085
3831103773575	383110	3773575	4.695989157
3831203773575	383120	3773575	5.0787415
3831303773575	383130	3773575	5.57148573
3831403773575	383140	3773575	6.223655209
3831503773575	383150	3773575	7.268187681
3831603773575	383160	3773575	9.030580248
3836303773575	383630	3773575	23.59770615
3836403773575	383640	3773575	18.47788128
3836503773575	383650	3773575	15.25380949
3836603773575	383660	3773575	13.15875543
3836703773575	383670	3773575	11.671116
3836803773575	383680	3773575	10.48242379
3836903773575	383690	3773575	9.455959115
3837003773575	383700	3773575	8.603236769
3837103773575	383710	3773575	7.934413108
3837203773575	383720	3773575	7.424797244
3837303773575	383730	3773575	6.971812438
3837403773575	383740	3773575	6.494429425
3837503773575	383750	3773575	6.059670385
3837603773575	383760	3773575	5.676408464
3837703773575	383770	3773575	5.341782135
3837803773575	383780	3773575	5.040658272
3837903773575	383790	3773575	4.704869056
3838003773575	383800	3773575	4.382950483
3838103773575	383810	3773575	4.108489391
3838203773575	383820	3773575	3.92572613
3838303773575	383830	3773575	3.756609466
3838403773575	383840	3773575	3.546734805
3838503773575	383850	3773575	3.322241946
3838603773575	383860	3773575	3.120478487
3838703773575	383870	3773575	2.952309823
3838803773575	383880	3773575	2.799125599
3838903773575	383890	3773575	2.654730788
3839003773575	383900	3773575	2.51810845
3839103773575	383910	3773575	2.393837561
3829703773585	382970	3773585	2.364725732
3829803773585	382980	3773585	2.506858071
3829903773585	382990	3773585	2.651780457
3830003773585	383000	3773585	2.767886825
3830103773585	383010	3773585	2.891110983
3830203773585	383020	3773585	3.026053298

FOR CHRONIC CALCS

MAX:	1.61			
Overlapping Phases - Maximum GLC				
2025	2026	2027	2028	2029
0.022252979	0.02778807	0.05514034	0.043522201	0.103541865
0.023165401	0.028780704	0.062061813	0.04910281	0.125076413
0.024096797	0.029757381	0.071052221	0.056213757	0.153764647
0.02515601	0.030808832	0.08421688	0.066525037	0.196571319
0.026316783	0.031794214	0.106168042	0.083705088	0.270055158
0.028489068	0.033597877	0.146965528	0.114837146	0.404468613
0.125418072	0.188112144	0.247226165	1.014805199	0.526039429
0.109275635	0.161174662	0.199694831	0.754435065	0.408612296
0.087851376	0.129906759	0.155439982	0.56817674	0.322084816
0.074272762	0.109874447	0.127540491	0.452354034	0.264920008
0.065014636	0.096148442	0.108988576	0.376942272	0.226023624
0.058283959	0.086141021	0.095985283	0.325044045	0.198395713
0.052865251	0.078066828	0.085797066	0.284855655	0.176519896
0.048170243	0.071062101	0.077219461	0.251331508	0.158015014
0.044207889	0.065149837	0.070134985	0.223926729	0.14268243
0.041122405	0.060553241	0.064657043	0.203017408	0.130736342
0.038802396	0.057105525	0.060526703	0.187499612	0.12161848
0.036712316	0.054001279	0.056866082	0.173837563	0.113535381
0.034556111	0.050794935	0.053208352	0.160193105	0.105559798
0.032576972	0.047853198	0.049904169	0.147957565	0.098380001
0.030771102	0.045170571	0.046929035	0.13703003	0.091934417
0.029106699	0.042699364	0.044222158	0.127169142	0.086093278
0.027591076	0.040450751	0.041784196	0.118376933	0.080847213
0.025892388	0.037924014	0.039140546	0.10888555	0.075277602
0.024255286	0.035487417	0.036639156	0.100020325	0.070045317
0.022843359	0.033388143	0.03449939	0.092581001	0.065573663
0.021870991	0.03195087	0.032987478	0.087429117	0.06234262
0.020967968	0.030616813	0.031592456	0.082719612	0.059370647
0.019871882	0.028989003	0.029961977	0.077252764	0.056008594
0.018712666	0.02726515	0.028260368	0.071635251	0.052568252
0.017664812	0.025710516	0.026714391	0.06663019	0.049461381
0.016743672	0.024346639	0.025351765	0.06230629	0.046730752
0.015897977	0.023095492	0.024104152	0.058424678	0.044245463
0.015082826	0.021889602	0.02290961	0.054794986	0.04189473
0.014296016	0.02072529	0.021767291	0.05141013	0.039674822
0.013578679	0.01966441	0.020731442	0.048399362	0.037669724
0.012872413	0.016536137	0.023847926	0.019749999	0.028772999
0.013553275	0.017384972	0.025232015	0.020686946	0.030768506
0.014240365	0.018237031	0.02666545	0.021657384	0.03294045
0.014794474	0.018919846	0.027868018	0.022450076	0.034915841
0.015373942	0.019632011	0.029160834	0.02330456	0.037126048
0.016018823	0.020422716	0.03064137	0.024297423	0.039745739
0.016717616	0.021276418	0.032308093	0.025431958	0.042827168
0.017442836	0.02215897	0.034123645	0.026682005	0.046372147
0.018168597	0.023038072	0.036057353	0.02802644	0.050383721
0.018917599	0.023940587	0.038197722	0.029537078	0.055085644
0.019718427	0.024898097	0.040688412	0.03134229	0.060874581
0.020566732	0.025902429	0.043625304	0.03352589	0.068131516
0.021430997	0.02691521	0.047038296	0.036112166	0.07711324
0.022363119	0.027986741	0.05139481	0.039520096	0.089306256
0.023313581	0.029055763	0.056851163	0.043841824	0.105460304
0.024291128	0.030120633	0.063964831	0.049486116	0.127448304
0.025348389	0.031231717	0.073767594	0.057211436	0.158656806
0.026321055	0.032137293	0.088035917	0.068500562	0.206204542
0.027821083	0.033498421	0.111305158	0.086424011	0.282625983
0.030159596	0.035456271	0.151650685	0.116938055	0.414599554
0.130223586	0.193121431	0.229929199	0.950389735	0.449673975
0.102147497	0.152167447	0.174593578	0.698262918	0.348652915
0.084802158	0.126377022	0.141081582	0.545298134	0.28399344
0.073601129	0.109638592	0.119737263	0.449563736	0.241522779
0.06562206	0.097656233	0.104930295	0.384111727	0.211466056
0.059218994	0.088031833	0.093325047	0.333600567	0.187625915
0.053636873	0.079631307	0.083564952	0.291882672	0.167441446
0.048986558	0.072629193	0.075589853	0.258181837	0.15081985
0.045333702	0.067133886	0.069386342	0.232323078	0.137779213
0.042550712	0.062954412	0.064672685	0.212938003	0.127759673
0.040069258	0.059231132	0.060527764	0.196066056	0.118923893
0.037436384	0.055282437	0.056238444	0.178751595	0.109885584
0.035028273	0.051673518	0.052371157	0.163327424	0.101753906
0.032898333	0.048485108	0.048985865	0.149991062	0.094636806
0.031033456	0.045696998	0.046047026	0.138557843	0.08845224
0.029350243	0.043183515	0.043418386	0.128452613	0.082927054
0.027451851	0.040344271	0.040535866	0.117505666	0.076985016
0.025617669	0.037599853	0.037802432	0.107289712	0.071384777
0.024046388	0.035251523	0.035484279	0.098796851	0.066637868
0.023011659	0.033714782	0.0339189	0.093155601	0.063354482
0.022051517	0.032289706	0.032476467	0.088012757	0.060336039
0.020838855	0.030480415	0.030721732	0.081845528	0.056786958
0.019531835	0.028527925	0.028853277	0.075409484	0.053084182
0.018357958	0.026779157	0.027164435	0.069722516	0.04975875
0.017380048	0.025326157	0.025752691	0.065065626	0.046974106
0.016486847	0.02400043	0.024467102	0.060913604	0.044452421
0.015640755	0.022744964	0.023257849	0.05710206	0.042103787
0.014836272	0.021551441	0.022116662	0.053590393	0.039909174
0.014102432	0.020463564	0.021080924	0.050460862	0.037924072
0.013437402	0.017244865	0.024564949	0.0198626	0.028965536
0.014206351	0.018199101	0.026107973	0.020888948	0.031143958
0.014977898	0.019150187	0.027703378	0.021959265	0.033534338
0.01558546	0.019896218	0.02900114	0.022796006	0.035625941
0.016221649	0.020675294	0.030398551	0.023700619	0.037975189
0.016907563	0.021512737	0.031954456	0.024721704	0.040707278

Health Risk Assessment Results Summary

		MAX:	4.18	46.12	46.32
Unique Identifier	X (UTM)	Y (UTM)	Onroad	Offroad	Total Risk
3830303773585	383030	3773585	0.079840277	3.092484821	3.1723251
3830403773585	383040	3773585	0.085134345	3.242865633	3.328
3830503773585	383050	3773585	0.091081248	3.401237397	3.4923186
3830603773585	383060	3773585	0.097885277	3.570475958	3.6683612
3830703773585	383070	3773585	0.105799737	3.753344205	3.8591439
3830803773585	383080	3773585	0.115163662	3.952736159	4.0678998
3830903773585	383090	3773585	0.126370304	4.17207597	4.2984463
3831003773585	383100	3773585	0.141025469	4.432900436	4.5739259
3831103773585	383110	3773585	0.159814982	4.735882939	4.8956979
3831203773585	383120	3773585	0.185263542	5.108303039	5.2935666
3831303773585	383130	3773585	0.222113793	5.591192964	5.8133068
3831403773585	383140	3773585	0.27796538	6.258237065	6.5362024
3831503773585	383150	3773585	0.36411772	7.255914756	7.6200325
3831603773585	383160	3773585	0.515753352	8.84993025	9.3656836
3831603773585	383630	3773585	2.991772616	23.2296863	26.221459
3831603773585	383640	3773585	2.902529011	18.61853714	21.521066
3831603773585	383650	3773585	2.043227184	15.52727584	17.570503
3831603773585	383660	3773585	1.568340676	13.42892407	14.997265
3831603773585	383670	3773585	1.271704109	11.90365934	13.175363
3831603773585	383680	3773585	1.063852127	10.68859997	11.752452
3831603773585	383690	3773585	0.904935008	9.613180526	10.518116
3831703773585	383700	3773585	0.779692253	8.710480643	9.4901729
3831703773585	383710	3773585	0.686134286	8.001039547	8.6871738
3831703773585	383720	3773585	0.615176382	7.44184823	8.0570246
3831703773585	383730	3773585	0.556096006	6.949335021	7.505431
3831703773585	383740	3773585	0.501766538	6.465188573	6.9669551
3831703773585	383750	3773585	0.455690364	6.029699618	6.48539
3831703773585	383760	3773585	0.416553054	5.644459371	6.0610124
3831703773585	383770	3773585	0.382829628	5.301066227	5.6838959
3831803773585	383780	3773585	0.353471261	4.993090961	5.3465622
3831903773585	383790	3773585	0.323199438	4.649445568	4.972645
3831903773585	383800	3773585	0.295312554	4.319766998	4.6150796
3831903773585	383810	3773585	0.271902973	4.040268187	4.3121712
3831903773585	383820	3773585	0.256155369	3.861396967	4.1175523
3831903773585	383830	3773585	0.241881001	3.695874031	3.937755
3831903773585	383840	3773585	0.224933321	3.478842131	3.7037755
3831903773585	383850	3773585	0.207152756	3.240128601	3.4472814
3831903773585	383860	3773585	0.191454768	3.028270044	3.2197248
3831903773585	383870	3773585	0.179299427	2.865755324	3.0450548
3831903773585	383880	3773585	0.168393245	2.717722252	2.8861155
3831903773585	383890	3773585	0.158500576	2.581156987	2.7396576
3831903773585	383900	3773585	0.149516902	2.45495394	2.6044708
3831903773585	383910	3773585	0.141393852	2.339249922	2.4806438
3829703773595	382970	3773595	0.0565787	2.361170933	2.4177496
3829803773595	382980	3773595	0.060335788	2.506968997	2.5673048
3829903773595	382990	3773595	0.064361607	2.656773977	2.7211356
3830003773595	383000	3773595	0.067889095	2.782447725	2.8503368
3830103773595	383010	3773595	0.071792457	2.915984453	2.9877769
3830203773595	383020	3773595	0.076119979	3.057391933	3.1335119
3830303773595	383030	3773595	0.080936723	3.207081281	3.288018
3830403773595	383040	3773595	0.086363528	3.366237147	3.4526007
3830503773595	383050	3773595	0.092583055	3.5375739	3.630157
3830603773595	383060	3773595	0.09972825	3.721047502	3.8207758
3830703773595	383070	3773595	0.10803426	3.918869371	4.0269036
3830803773595	383080	3773595	0.11781843	4.133776681	4.2515951
3830903773595	383090	3773595	0.129641813	4.371454017	4.5010958
3831003773595	383100	3773595	0.144748942	4.646701899	4.7914508
3831103773595	383110	3773595	0.164120608	4.967037353	5.131158
3831203773595	383120	3773595	0.190013422	5.356173786	5.5461872
3831303773595	383130	3773595	0.226963744	5.822918255	6.049882
3831403773595	383140	3773595	0.282684246	6.536990946	6.8196752
3831503773595	383150	3773595	0.368490882	7.553443741	7.9219346
3831603773595	383160	3773595	0.515669416	9.151041975	9.6667114
3831603773595	383640	3773595	3.698363712	21.78916852	25.487532
3831603773595	383650	3773595	2.449792841	18.06206116	20.511854
3831603773595	383660	3773595	1.817562536	15.46800727	17.28557
3831603773595	383670	3773595	1.436797295	13.55612918	14.992926
3831603773595	383680	3773595	1.180574818	12.05657268	13.237147
3831603773595	383690	3773595	0.990366217	10.76400329	11.75437
3831703773595	383700	3773595	0.848592622	9.692875888	10.541469
3831703773595	383710	3773595	0.740690991	8.818229939	9.5589209
3831703773595	383720	3773595	0.656273056	8.113682636	8.7699557
3831703773595	383730	3773595	0.586711271	7.505200446	8.0919117
3831703773595	383740	3773595	0.527613257	6.959008139	7.4866214
3831703773595	383750	3773595	0.477553613	6.476445514	6.9539991
3831703773595	383760	3773595	0.435153616	6.047195222	6.4823488
3831703773595	383770	3773595	0.398466216	5.659279074	6.0577453
3831803773595	383780	3773595	0.366702239	5.311689004	5.6783912
3831903773595	383790	3773595	0.334163915	4.928337853	5.2625018
3831903773595	383800	3773595	0.304156964	4.561058036	4.865215
3831903773595	383810	3773595	0.279111648	4.250888125	4.5299998
3831903773595	383820	3773595	0.262825693	4.059368254	4.3221939
3831903773595	383830	3773595	0.248087538	3.882426787	4.1305143
3831903773595	383840	3773595	0.229900461	3.640983005	3.8708835
3831903773595	383850	3773595	0.210412965	3.369364475	3.5797774
3831903773595	383860	3773595	0.19337437	3.130823954	3.3241983
3831903773595	383870	3773595	0.181075144	2.961239001	3.1423141
3831903773595	383880	3773595	0.170060393	2.807050871	2.9771113
3831903773595	383890	3773595	0.160265929	2.668122431	2.8283884
3831903773595	383900	3773595	0.151559308	2.543135347	2.6946947
3831903773595	383910	3773595	0.143634682	2.427894442	2.5715291

Health Risk Assessment Results Summary

Sensitive Receptors		MAX:	46.32
Unique Identifier	X (UTM)	Y (UTM)	Total Risk
3830303773585	383030	3773585	3.172325097
3830403773585	383040	3773585	3.327999979
3830503773585	383050	3773585	3.492318645
3830603773585	383060	3773585	3.668361235
3830703773585	383070	3773585	3.859143942
3830803773585	383080	3773585	4.067899821
3830903773585	383090	3773585	4.298446274
3831003773585	383100	3773585	4.573925905
3831103773585	383110	3773585	4.895697921
3831203773585	383120	3773585	5.293566581
3831303773585	383130	3773585	5.813306757
3831403773585	383140	3773585	6.536202445
3831503773585	383150	3773585	7.620032476
3831603773585	383160	3773585	9.365683602
3836303773585	383630	3773585	26.22145891
3836403773585	383640	3773585	21.52106615
3836503773585	383650	3773585	17.57050303
3836603773585	383660	3773585	14.99726475
3836703773585	383670	3773585	13.17536345
3836803773585	383680	3773585	11.7524521
3836903773585	383690	3773585	10.51811553
3837003773585	383700	3773585	9.490172896
3837103773585	383710	3773585	8.687173833
3837203773585	383720	3773585	8.057024612
3837303773585	383730	3773585	7.505431027
3837403773585	383740	3773585	6.966955111
3837503773585	383750	3773585	6.485389982
3837603773585	383760	3773585	6.061012425
3837703773585	383770	3773585	5.683895856
3837803773585	383780	3773585	5.346562222
3837903773585	383790	3773585	4.972645005
3838003773585	383800	3773585	4.615079551
3838103773585	383810	3773585	4.31217116
3838203773585	383820	3773585	4.117552335
3838303773585	383830	3773585	3.937755031
3838403773585	383840	3773585	3.703775451
3838503773585	383850	3773585	3.447281356
3838603773585	383860	3773585	3.219724812
3838703773585	383870	3773585	3.04505475
3838803773585	383880	3773585	2.886115497
3838903773585	383890	3773585	2.739657564
3839003773585	383900	3773585	2.604470842
3839103773585	383910	3773585	2.480643774
3829703773595	382970	3773595	2.417749632
3829803773595	382980	3773595	2.567304785
3829903773595	382990	3773595	2.721135584
3830003773595	383000	3773595	2.85033682
3830103773595	383010	3773595	2.98777691
3830203773595	383020	3773595	3.133511912
3830303773595	383030	3773595	3.288018004
3830403773595	383040	3773595	3.452600675
3830503773595	383050	3773595	3.630156955
3830603773595	383060	3773595	3.820775752
3830703773595	383070	3773595	4.026903631
3830803773595	383080	3773595	4.251595111
3830903773595	383090	3773595	4.50109583
3831003773595	383100	3773595	4.791450841
3831103773595	383110	3773595	5.131157961
3831203773595	383120	3773595	5.546187209
3831303773595	383130	3773595	6.049881999
3831403773595	383140	3773595	6.819675192
3831503773595	383150	3773595	7.921934623
3831603773595	383160	3773595	9.666711391
3836403773595	383640	3773595	25.48753223
3836503773595	383650	3773595	20.511854
3836603773595	383660	3773595	17.28556981
3836703773595	383670	3773595	14.99292647
3836803773595	383680	3773595	13.2371475
3836903773595	383690	3773595	11.75436951
3837003773595	383700	3773595	10.54146851
3837103773595	383710	3773595	9.55892093
3837203773595	383720	3773595	8.769955692
3837303773595	383730	3773595	8.091911717
3837403773595	383740	3773595	7.486621397
3837503773595	383750	3773595	6.953999127
3837603773595	383760	3773595	6.482348838
3837703773595	383770	3773595	6.05774529
3837803773595	383780	3773595	5.678391243
3837903773595	383790	3773595	5.262501768
3838003773595	383800	3773595	4.865215
3838103773595	383810	3773595	4.529999773
3838203773595	383820	3773595	4.322193946
3838303773595	383830	3773595	4.130514325
3838403773595	383840	3773595	3.870883466
3838503773595	383850	3773595	3.57977744
3838603773595	383860	3773595	3.324198324
3838703773595	383870	3773595	3.142314145
3838803773595	383880	3773595	2.977111264
3838903773595	383890	3773595	2.828388359
3839003773595	383900	3773595	2.694694655
3839103773595	383910	3773595	2.571529124

FOR CHRONIC CALCS

	MAX:	1.61			
	Overlapping Phases - Maximum GLC				
2025	2026	2027	2028	2029	
0.017636618	0.022399832	0.033675854	0.025868889	0.043885472	
0.018393061	0.023315903	0.035555791	0.027140419	0.047555592	
0.019166948	0.024248242	0.037602876	0.028543083	0.051795499	
0.019966343	0.025206519	0.039873987	0.030125048	0.05678767	
0.02079435	0.02619289	0.042437465	0.031946233	0.062772007	
0.021648547	0.027200721	0.045383541	0.034084285	0.070076347	
0.022527588	0.028227703	0.048818561	0.036621161	0.079094335	
0.023482674	0.029325272	0.053186467	0.039953763	0.091265209	
0.024472838	0.030440283	0.058658844	0.044183102	0.107313845	
0.025529606	0.031598013	0.06593424	0.049855333	0.129603036	
0.026623543	0.032736197	0.076301813	0.058031687	0.162920539	
0.027769437	0.033818136	0.091892459	0.070312874	0.214584336	
0.029467097	0.035392672	0.115694365	0.088411156	0.291857566	
0.031869978	0.037432346	0.155421051	0.118291237	0.421395931	
0.14021696	0.21307739	0.247088638	1.136989046	0.493873693	
0.120136231	0.17970066	0.200043706	0.853040071	0.386201717	
0.098291646	0.147277086	0.159677052	0.661818344	0.312485591	
0.084259942	0.126236155	0.13409368	0.540081797	0.263953609	
0.074367118	0.111314155	0.116375162	0.456193599	0.229476883	
0.066612849	0.09958173	0.102861489	0.393199596	0.202725502	
0.059833785	0.089292125	0.091440215	0.341167551	0.179873528	
0.054249665	0.08083825	0.081919085	0.297784699	0.16058702	
0.049829657	0.074145944	0.074645956	0.265284388	0.145785532	
0.046357122	0.068892781	0.068981821	0.240222527	0.134155154	
0.043312086	0.064291881	0.0640682	0.218741325	0.124020032	
0.040326528	0.059789317	0.059320188	0.198326739	0.114268938	
0.037650267	0.055757296	0.055109467	0.180445234	0.105613967	
0.035283926	0.052196235	0.051426488	0.16502033	0.098036027	
0.033173003	0.049022987	0.048176318	0.151600527	0.091351307	
0.031278193	0.046178157	0.045286715	0.139834884	0.085411811	
0.029156712	0.042990178	0.042125804	0.127204142	0.079023317	
0.027111567	0.039916498	0.039136145	0.115479757	0.073012653	
0.025369862	0.037301956	0.036619972	0.105801199	0.067952413	
0.024262538	0.035650477	0.034985335	0.099581743	0.064585163	
0.023236715	0.034121781	0.033480745	0.093928812	0.061492223	
0.021875888	0.032082259	0.031561672	0.086880434	0.057682467	
0.020372153	0.029825965	0.029464776	0.0793773	0.053611211	
0.019040218	0.027834191	0.027589537	0.072836152	0.049993634	
0.018019176	0.026312533	0.026147889	0.067901409	0.047190194	
0.017087215	0.024925202	0.024837315	0.063513403	0.044655736	
0.01622476	0.023642235	0.023632734	0.059572132	0.042341863	
0.015425843	0.022454463	0.022523377	0.056015591	0.040222463	
0.014692092	0.021364453	0.021509049	0.052821679	0.038291997	
0.013803782	0.017700865	0.024889759	0.01968221	0.028656672	
0.014618976	0.01871086	0.02649348	0.020715896	0.030849216	
0.015444921	0.01972776	0.028164029	0.021804467	0.033278128	
0.016128012	0.020565346	0.029586253	0.022702235	0.035490838	
0.01684487	0.021441651	0.031121149	0.023677711	0.037991111	
0.017592249	0.022351885	0.03277831	0.024741757	0.0408299	
0.018369056	0.023294617	0.034571993	0.025907377	0.0440755	
0.019176382	0.02426988	0.036532428	0.027199317	0.047832872	
0.02002226	0.025287147	0.038709905	0.028663177	0.052267679	
0.020896693	0.02633213	0.041134227	0.030327779	0.057527673	
0.02180022	0.027404626	0.043867351	0.032243449	0.063843272	
0.022732288	0.028502638	0.046992796	0.034473421	0.071516811	
0.023697334	0.029627155	0.05066051	0.037140279	0.08106617	
0.024720754	0.030801599	0.055209293	0.040541459	0.093646897	
0.025792646	0.032010866	0.060905662	0.04485674	0.110216307	
0.026922368	0.033252061	0.068407798	0.050618783	0.133062392	
0.027905959	0.03424412	0.078628394	0.058683258	0.166591035	
0.029362292	0.035701035	0.094582041	0.070944158	0.217942892	
0.031180724	0.037417365	0.118487939	0.088982581	0.295138199	
0.033631998	0.039534989	0.157953307	0.118585183	0.423605751	
0.143445916	0.214540095	0.236051374	1.051243281	0.441524848	
0.115079062	0.172982609	0.184905096	0.809447916	0.353506597	
0.097215142	0.146259987	0.153024843	0.653904874	0.295332521	
0.084622701	0.12723397	0.131026151	0.545878532	0.25390522	
0.075019221	0.112660357	0.114541312	0.465156661	0.22215842	
0.066894877	0.10029489	0.100936835	0.399321964	0.195570589	
0.060220387	0.090121951	0.090003206	0.347195471	0.174004593	
0.054825693	0.081905489	0.081200376	0.305594857	0.156490443	
0.050519674	0.07536582	0.074133341	0.272263797	0.142286724	
0.046799891	0.069725045	0.0681267	0.244392449	0.130170797	
0.04344821	0.06464861	0.062845217	0.220430944	0.119520433	
0.040487671	0.060170763	0.058238528	0.199795851	0.110221668	
0.037856993	0.056196044	0.054193108	0.181914718	0.102051366	
0.035479802	0.052608601	0.050577525	0.166181794	0.094752617	
0.03334523	0.049389995	0.047372804	0.15245472	0.088289384	
0.030983393	0.045827094	0.043895044	0.137917895	0.081377231	
0.028706323	0.042391514	0.040612695	0.124477498	0.074885046	
0.026773471	0.039478689	0.037865588	0.113438471	0.069450299	
0.025587071	0.037702597	0.036149525	0.106570744	0.065974038	
0.024489564	0.036061154	0.034572681	0.100346506	0.062785214	
0.022972434	0.033778858	0.032476286	0.092336262	0.058693568	
0.021257426	0.031195752	0.030130068	0.083644998	0.054217419	
0.019753866	0.028939412	0.028052589	0.076163598	0.050282999	
0.018685692	0.027343017	0.026575313	0.070924499	0.047450329	
0.017712119	0.025889666	0.025235901	0.066279082	0.044895494	
0.016832536	0.024578049	0.024033802	0.062194984	0.04261048	
0.016039923	0.02339738	0.022955805	0.058593842	0.040564656	
0.015307848	0.022307623	0.021964365	0.055337068	0.038689027	

Health Risk Assessment Results Summary

		MAX:	4.18	46.12	46.32
Unique Identifier	X (UTM)	Y (UTM)	Onroad	Offroad	Total Risk
3829703773605	382970	3773605	0.056668493	2.415483806	2.4721523
3829803773605	382980	3773605	0.060493698	2.56922021	2.6297139
3829903773605	382990	3773605	0.064629069	2.728894775	2.7935238
3830003773605	383000	3773605	0.068397645	2.868315794	2.9367134
3830103773605	383010	3773605	0.072569669	3.016207711	3.0887774
3830203773605	383020	3773605	0.077071169	3.16834102	3.2454122
3830303773605	383030	3773605	0.081987933	3.326523936	3.4085119
3830403773605	383040	3773605	0.087525161	3.495124838	3.58265
3830503773605	383050	3773605	0.09400344	3.679932941	3.7739364
3830603773605	383060	3773605	0.101453426	3.878126034	3.9795795
3830703773605	383070	3773605	0.110128523	4.091887312	4.2020158
3830803773605	383080	3773605	0.120346643	4.323765185	4.4441118
3830903773605	383090	3773605	0.13274957	4.580946416	4.713696
3831003773605	383100	3773605	0.148186187	4.8735735	5.0217597
3831103773605	383110	3773605	0.16796068	5.207174492	5.3751352
3831203773605	383120	3773605	0.194220037	5.578117966	5.772338
3831303773605	383130	3773605	0.231246095	6.109581866	6.340828
3831403773605	383140	3773605	0.286633311	6.844434114	7.1310674
3831503773605	383150	3773605	0.370105354	7.874958915	8.2450643
3831603773605	383160	3773605	0.511902258	9.471030532	9.9829328
3831703773605	383170	3773605	0.800789958	9.756983472	10.557773
3831803773605	383180	3773605	1.326786733	13.67513778	15.001925
3831903773605	383190	3773605	1.097279113	12.08967542	13.186955
3832003773605	383200	3773605	0.928464903	10.80325434	11.731719
3832103773605	383210	3773605	0.800789958	9.756983472	10.557773
3832203773605	383220	3773605	0.702239712	8.8920684	9.5943081
3832303773605	383230	3773605	0.622629537	8.140427363	8.7630569
3832403773605	383240	3773605	0.557132756	7.50700199	8.0641347
3832503773605	383250	3773605	0.502597675	6.966003926	7.4686016
3832603773605	383260	3773605	0.456513574	6.487712283	6.9442259
3832703773605	383270	3773605	0.415688731	6.046900418	6.4625891
3832803773605	383280	3773605	0.381096037	5.655763005	6.036859
3832903773605	383290	3773605	0.346041918	5.228055035	5.574097
3833003773605	383300	3773605	0.313649123	4.819443065	5.1330922
3833103773605	383310	3773605	0.28675616	4.475190934	4.7619471
3833203773605	383320	3773605	0.269865705	4.269751688	4.5396174
3833303773605	383330	3773605	0.254624103	4.080742629	4.3353667
3833403773605	383340	3773605	0.235117577	3.812959378	4.048077
3833503773605	383350	3773605	0.213819862	3.505737671	3.7195575
3833603773605	383360	3773605	0.195358154	3.238370059	3.4337282
3833703773605	383370	3773605	0.182921916	3.061579691	3.2445016
3833803773605	383380	3773605	0.171848995	2.901863337	3.0737123
3833903773605	383390	3773605	0.162185149	2.761089666	2.9232748
3834003773605	383400	3773605	0.153787916	2.638021864	2.7918098
3834103773605	383410	3773605	0.146110478	2.524155856	2.6702663
3829703773615	382970	3773615	0.056739422	2.47214233	2.5288818
3829803773615	382980	3773615	0.060635908	2.634544404	2.6951803
3829903773615	382990	3773615	0.064880204	2.804721518	2.8696017
3830003773615	383000	3773615	0.068878779	2.958314744	3.0271935
3830103773615	383010	3773615	0.073317493	3.120898517	3.194216
3830203773615	383020	3773615	0.077992673	3.284544277	3.3625369
3830303773615	383030	3773615	0.082980427	3.451490838	3.5344713
3830403773615	383040	3773615	0.088613103	3.63026375	3.7188769
3830503773615	383050	3773615	0.095315468	3.828990589	3.9243061
3830603773615	383060	3773615	0.103061029	4.043022282	4.1460833
3830703773615	383070	3773615	0.112051555	4.272832168	4.3848837
3830803773615	383080	3773615	0.122611112	4.52257534	4.6451865
3830903773615	383090	3773615	0.135407459	4.798300464	4.9337079
3831003773615	383100	3773615	0.151184069	5.076729223	5.2279133
3831103773615	383110	3773615	0.171183856	5.422363654	5.5935475
3831203773615	383120	3773615	0.19786611	5.865504074	6.0633702
3831303773615	383130	3773615	0.234745447	6.426157217	6.6609027
3831403773615	383140	3773615	0.289002883	7.179902653	7.4689055
3831503773615	383150	3773615	0.370163552	8.22702715	8.5971907
3831603773615	383160	3773615	0.506566469	9.832200729	10.338767
3831703773615	383170	3773615	0.800789958	9.756983472	10.557773
3831803773615	383180	3773615	1.326786733	13.67513778	15.001925
3831903773615	383190	3773615	1.097279113	12.08967542	13.186955
3832003773615	383200	3773615	0.928464903	10.80325434	11.731719
3832103773615	383210	3773615	0.800789958	9.756983472	10.557773
3832203773615	383220	3773615	0.702239712	8.8920684	9.5943081
3832303773615	383230	3773615	0.622629537	8.140427363	8.7630569
3832403773615	383240	3773615	0.557132756	7.50700199	8.0641347
3832503773615	383250	3773615	0.502597675	6.966003926	7.4686016
3832603773615	383260	3773615	0.456513574	6.487712283	6.9442259
3832703773615	383270	3773615	0.415688731	6.046900418	6.4625891
3832803773615	383280	3773615	0.381096037	5.655763005	6.036859
3832903773615	383290	3773615	0.346041918	5.228055035	5.574097
3833003773615	383300	3773615	0.313649123	4.819443065	5.1330922
3833103773615	383310	3773615	0.28675616	4.475190934	4.7619471
3833203773615	383320	3773615	0.269865705	4.269751688	4.5396174
3833303773615	383330	3773615	0.254624103	4.080742629	4.3353667
3833403773615	383340	3773615	0.235117577	3.812959378	4.048077
3833503773615	383350	3773615	0.213819862	3.505737671	3.7195575
3833603773615	383360	3773615	0.195358154	3.238370059	3.4337282
3833703773615	383370	3773615	0.182921916	3.061579691	3.2445016
3833803773615	383380	3773615	0.171848995	2.901863337	3.0737123
3833903773615	383390	3773615	0.162185149	2.761089666	2.9232748
3834003773615	383400	3773615	0.153787916	2.638021864	2.7918098
3834103773615	383410	3773615	0.146110478	2.524155856	2.6702663
3829703773625	382970	3773625	0.056739422	2.47214233	2.5288818
3829803773625	382980	3773625	0.060635908	2.634544404	2.6951803
3829903773625	382990	3773625	0.064880204	2.804721518	2.8696017
3830003773625	383000	3773625	0.068878779	2.958314744	3.0271935
3830103773625	383010	3773625	0.073317493	3.120898517	3.194216
3830203773625	383020	3773625	0.077992673	3.284544277	3.3625369
3830303773625	383030	3773625	0.082980427	3.451490838	3.5344713
3830403773625	383040	3773625	0.088613103	3.63026375	3.7188769
3830503773625	383050	3773625	0.095315468	3.828990589	3.9243061
3830603773625	383060	3773625	0.103061029	4.043022282	4.1460833
3830703773625	383070	3773625	0.112051555	4.272832168	4.3848837
3830803773625	383080	3773625	0.122611112	4.52257534	4.6451865
3830903773625	383090	3773625	0.135407459	4.798300464	4.9337079
3831003773625	383100	3773625	0.151184069	5.076729223	5.2279133
3831103773625	383110	3773625	0.171183856	5.422363654	5.5935475
3831203773625	383120	3773625	0.19786611	5.865504074	6.0633702
3831303773625	383130	3773625	0.234745447	6.426157217	6.6609027
3831403773625	383140	3773625	0.289002883	7.179902653	7.4689055
3831503773625	383150	3773625	0.370163552	8.22702715	8.5971907
3831603773625	383160	3773625	0.506566469	9.832200729	10.338767
3831703773625	383170	3773625	0.800789958	9.756983472	10.557773
3831803773625	383180	3773625	1.326786733	13.67513778	15.001925
3831903773625	383190	3773625	1.097279113	12.08967542	13.186955
3832003773625	383200	3773625	0.928464903	10.80325434	11.731719
3832103773625	383210	3773625	0.800789958	9.756983472	10.557773
3832203773625	383220	3773625	0.702239712	8.8920684	9.5943081
3832303773625	383230	3773625	0.622629537	8.140427363	8.7630569
3832403773625	383240	3773625	0.557132756	7.50700199	8.0641347
3832503773625	383250	3773625	0.502597675	6.966003926	7.4686016
3832603773625	383260	3773625	0.456513574	6.487712283	6.9442259
3832703773625	383270	3773625	0.415688731	6.046900418	6.4625891
3832803773625	383280	3773625	0.381096037	5.655763005	6.036859
3832903773625	383290	3773625	0.346041918	5.228055035	5.574097
3833003773625	383300	3773625	0.313649123	4.819443065	5.1330922
3833103773625	383310	3773625	0.28675616	4.475190934	4.7619471
3833203773625	383320	3773625	0.269865705	4.269751688	4.5396174
3833303773625	383330	3773625	0.254624103	4.080742629	4.3353667
3833403773625	383340	3773625	0.235117577	3.812959378	4.048077
3833503773625	383350	3773625	0.213819862	3.505737671	3.7195575
3833603773625	383360	3773625	0.195358154	3.238370059	3.4337282
3833703773625	383370	3773625	0.182921916	3.061579691	3.2445016
3833803773625	383380	3773625	0.171848995	2.901863337	3.0737123
3833903773625	383390	3773625	0.162185149	2.761089666	2.9232748
3834003773625	383400	3773625	0.153787916	2.638021864	2.7918098
3834103773625	383410	3773625	0.146110478	2.524155856	2.6702663
3829703773635	382970	3773635	0.056739422	2.47214233	2.5288818
3829803773635	382980	3773635	0.060635908	2.634544404	2.6951803
3829903773635	382990	3773635	0.064880204	2.804721518	2.8696017
3830003773635	383000	3773635	0.068878779	2.958314744	3.0271935
3830103773635	383010	3773635	0.073317493	3.120898517	3.194216
3830203773635	383020	3773635	0.077992673	3.284544277	3.3625369
3830303773635	383030	3773635	0.082980427	3.451490838	3.5344713
3830403773635	383040	3773635	0.088613103	3.63026375	3.7188769
3830503773635	383050	3773635	0.095315468	3.828990589	3.9243061
3830603773635	383060	3773635	0.103061029	4.043022282	4.1460833
3830703773635	383070	3773635	0.112051555	4.272832168	4.3848837
3830803773635	383080	3773635	0.122611112	4.52257534	4.6451865
3830903773635	383090	3773635	0.135407459	4.798300464	4.9337079
3831003773635	383100	3773635	0.151184069	5.076729223	5.2279133
3831103773635	383110	3773635	0.171183856	5.422363654	5.5935475
3831203773635	383120	3773635	0.19786611	5.865504074	6.0633702
3831303773635	383130	3773635	0.234745447	6.426157217	6.6609027
3831403773635	383140	3773635	0.289002883	7.179902653	7.4689055
3831503773635	383150	3773635	0.370163552	8.22702715	8.5971907
3831603773635	383160	3773635	0.506566469	9.832200729	10.338767
3831703773635	383170	3773635	0.800789958	9.756983472	10.557773
3831803773635	383180	3773635	1.326786733	13.67513778	15.001925
3831903773635	383190	3773635	1.097279113	12.08967542	13.186955
3832003773635	383200	3773635	0.928464903	10.80325434	11.731719
3832103773635	383210	3773635	0.800789958	9.756983472	10.557773
3832203773635	383220	3773635	0.702239712	8.8920684	9.5943081
3832303773635	383230	3773635	0.622629537	8.140427363	8.7630569
3832403773635	383240	3773635	0.557132756	7.50700199	8.0641347
3832503773635	383250	3773635	0.502597675	6.966003926	7.4686016
3832603773635	383260	3773635	0.456513574	6.487712283	6.9442259
3832703773635	383270	3773635	0.415688731	6.046900418	6.4625891
3832803773635	383280	3773635	0.381096037	5.655763005	6.036859
3832903773635	383290	3773635	0.346041918	5.228055035	5.574097
3833003773635	383300	3773635	0.313649123	4.819443065	5.1330922
3833103773635	383310	3773635	0.28675616	4.475190934	4.7619471
3833203773635	383320	3773635	0.269865705	4.269751688	4.5396174
3833303773635	383330	3773635	0.254624103	4.080742629	4.3353667
3833403773635	383340	3773635	0.235117577	3.812959378	4.048077
3833503773635	383350	3773635	0.213819862	3.505737671	3.7195575
3833603773635	383360	3773635	0.195358154	3.238370059	3.4337282
3833703773635	383370	3773635	0.182921916	3.061579691	3.2445016
3833803773635	383380	3773635	0.171848995	2.901863337	3.0737123
3833903773635	383390	3773635	0.162185149	2.761089666	2.9232748
3834003773635	383400	3773635	0.153787916	2.638021864	2.7918098
3834103773635	383410	3773635	0.146110478	2.524155856	2.6702663
3829703773645	382970	3773645	0.056739422	2.47214233	2.5288818
3829803773645	382980	3773645	0.060635908	2.634544404	2.6951803
3829903773645	382990	3773645	0.064880204	2.804721518	2.8696017
3830003773645	383000	3773645	0.068878779	2.958314744	3.0271935
3830103773645	383010	3773645	0.073317493	3.120898517	3.194216
3830203773645	383020	3773645	0.077992673	3.284544277	3.3625369
3830303773645	383030	3773645	0.082980427	3.451490838	3.5344713
3830403773645	383040	3773645	0.088613103	3.63026375	3.7188769
3830503773645	383050	3773645	0.095315468	3.828990589	3.9243061
3830603773645	383060	3773645	0.103061029	4.043022282	4.1460833
3830703773645	383070	3773645	0.112051555	4.272832168	4.3848837
3830803773645	383080	3773645	0.122611112	4.52257534	4.6451865
3830903773645	383090	3773645	0.135407459	4.798300464	4.9337079
3831003773645	383100	3773645	0.151184069	5.076729223	5.2279133
3831103773645	383110	3773645	0.171183856	5.422363654	5.5935475
3831203773645	383120	3773645	0.19786611	5.865504074	6.0633702
3831303773645	383130	3773645	0.234745447	6.426157217	6.6609027
3831403773645	383140	3773645	0.289002883	7.179902653	7.4689055
3831503773645	383150	3773645	0.370163552	8.22702715	8.5971907
3831603773645	383160	3773645	0.506566469	9.832200729	10.338767
3831703773645	383170	3773645	0.800789958	9.756983472	10.557773
3831803773645	383180	3773645	1.326786733	13.67513778	15.001925
3831903773645	383190	3773645	1.097279113	12.08967542	13.186955
3832003773645	383200	3773645	0.928464903	10.80325434	11.731719
3832103773645	383210	3773645	0.800789958	9.756983472	10.557773
3832203773645	383220	3773645	0.702239712	8.8920684	9.5943081
3832303773645	383230	3773645	0.622629537	8.140427363	8.7630569
3832403773645	383240	3773645	0.557132756	7.50700199	8.0641347
3832503773645	383250	3773645	0.502597675	6.966003926	7.4686016
3832603773645	383260	3773645	0.456513574	6.487712283	6.9442259
3832703773645	383270	3773645	0.415688731	6.046900418	6.4625891
3832803773645	383280	3773645	0.381096037	5.655763005	6.036859
3832903773645	383290	3773645	0.346041918	5.228055035	5.574097
3833003773645	383300	3773645	0.313649123	4.819443065	5.1330922
3833103773645	383310	3773645	0.28675616	4.475190934	4.7619471
3833203773645	383320	3773645	0.269865705	4.269751688	4.5396174
3833303773645	383330	3773645	0.254624103	4.080742629	4.3353667
3833403773645	383340	3773645	0.235117577	3.812959378	4.048077
3833503773645	383350	3773645	0.213819862	3.505737671	3.7195575
3833603773645	383360	3773645	0.195358154	3.238370059	3.4337282
3833703773645	383370	3773645	0.182921916	3.061579691	3.2445016
3833803773645	383380	3773645	0.171848995	2.901863337	3.0737123
3833903773645	383390	3773645	0.162185149	2.761089666	2.9232748
3834003773645	383400	3773645	0.153787916	2.638021864	2.7918098
3834103773645	383410	3773645	0.146110478	2.524155856	2.6702663
3829703773655	382970	3773655	0.056739422	2.47214233	2.5288818
3829803773655	382980	3773655	0.060635908	2.634544404	2.6951803
3829903773655	382990	3773655	0.064880204	2.804721518	2.8696017
3830003773655	383000	3773655	0.068878779	2.958314744	3.0271935
3830103773655	383010	3773655	0.073317493	3.120898517	3.194216
3830203773655	383020	3773655	0.077992673	3.284544277	3.3625369
3830303773655	383030	3773655	0.082980427	3.451490838	3.5344713
3830403773655	383040	3773655	0.088613103	3.63026375	3.7188769
3830503773655	383050	3773655	0.095315468	3.828990589	3.9243061
3830603773655	383060	3773655	0.103061029	4.043022282	4.1460833
3830703773655	383070	3773655	0.112051555	4.272832168	4.3848837
3830803773655	383080	3773655	0.122611112	4.52257534	4.6451865
3830903773655	383090	3773655	0.135407459	4.798300464	4.9337079
3831003773655	383100	3773655	0.151184069	5.076729223	5.2279133
3831103773655	383110	3773655	0.171183856	5.422363654	5.5935475
3831203773655	383120	3773655	0.19786611	5.865504074	6.0633702
3831303773655	383130	3773655	0.234745447	6.426157217	6.6609027
3831403773655	383140	3773655	0.289002883	7.179902653	7.4689055
3831503773655	383150	3773655	0.370163552	8.22702715	8.5971907
3831603773655	383160	3773655	0.506566469	9.832200729	10.338767
3831703773655	383170	3773655	0.800789958	9.756983472	10.557773
3831803773655	383180	3773655	1.326786733	13.67513778	15.001925
3831903773655	383190	3773655	1.097279113	12.08967542	13.186955
3832003773655	383200	3773655	0.928464903	10.80325434	11.731719
3832103773655	383210	3773655	0.800789958	9.756983472	10.557773
3832203773655	383220	3773655	0.702239712	8.8920684	9.5943081
3832303773655	383230	3773655	0.622629537	8.140427363	8.7630569
3832403773655	383240	3773655	0.557132756	7.50700199	8.0641347
3832503773655	383250	3773655	0.502597675	6.966003926	7.4686016
3832603773655	383260	3773655	0.456513574	6.487712283	6.9442259
3832703773655	383270	3773655	0.415688731	6.046900418	6.4625891
3832803773655	383280	3773655	0.381096037	5.655763005	6.036859
3832903773655	383290	3773655	0.346041918	5.228055035	5.574097
3833003773655	383300	3773655	0.313649123	4.819443065	5.1330922
3833103773655	383310	3773655	0.28675616	4.475190934	4.7619471
3833203773655	383320	3773655	0.269865705	4.269751688	4.5396174
3833303773655	383330	3773655	0.254624103	4.080742629	4.3353667
3833403773655	383340	3773655	0.235117577	3.812959378	4.048077
3833503773655	383350	3773655	0.213819862	3.505737671	3.7195575
3833603773655	383360	3773655	0.195358154	3.238370059	3.4337282
3833703773655	383370	3773655	0.182921916	3.061579691	3.2445016
3833803773655	383380	3773655	0.171848995	2.901863337	3.0737123
3833903773655	383390	3773655	0.162185149	2.761089666	2.9232748
3834003773655	383400	3773655	0.153787916	2.638021864	2.7918098
3834103773655	383410	3773655	0.146110478	2.524155856	2.6702663
3829703773665	382970	3773665	0.056739422	2.47214233	2.5288818
3829803773665	382980	3773665	0.060635908	2.634544404	2.6951803
3829903773665	382990	3773665	0.064880204	2.804721518	2.8696017
3830003773665	383000	3773665	0.068878779	2.958314744	3.0271935
3830103773665	383010	3773665	0.073317493	3.120898517	3.194216
3830203773665	383020	3773665	0.077992673	3.284544277	3.3625369
3830303773665	383030	3773665	0.082980427	3.451490838	3.5344713
3830403773665	383040	3773665	0.088613103	3.63026375	3.7188769
3830503773665	383050	3773665	0.095315468	3.828990589	3.9243061
3830603773665	383060	3773665	0.103061029	4.043022282	4.1460833
3830703773665	383070	3773665	0.112051555	4.272832168	4.3848837
3830803773665	383080	3773665	0.122611112	4.52257534	4.6451865
3830903773665	383090	3773665	0.135407459	4.798300464	4.9337079
3831003773665	383100	3773665	0.151184069	5.076729223	5.2279133
3831103773665	383110	3773665	0.171183856	5.422363654	5.5935475
3831203773665	383120	3773665	0.19786611	5.865504074	6.0633702
3831303773665	383130	3773665	0.234745447	6.426157217	6.6609027
3831403773665	383140	3773665	0.289002883	7.179902653	7.4689055
3831503773665	383150	3773665	0.370163552	8.22702715	8.5971907
3831603773665	383160	3773665	0.506566469	9.832200729	10.338767
3831703773665	383170	3773665	0.800789958	9.756983472	10.557773
3831803773665	383180	3773665	1.326786733	13.67513778	15.001925
3831903773665	383190	3773665	1.097279113	12.08967542	13.186955
3832003773665	383200	3773665	0.928464903	10.80325434	11.731719
3832103773665	383210	3773665	0.800789958	9.756983472	10.557773
3832203773665	383220	3773665	0.702239712	8.8920684	9.5943081
3832303773665	383230	3773665	0.622629537	8.140427363	8.7630569
3832403773665	383240	3773665	0.557132756	7.50700199	8.0641347
3832503773665	383250	3773665	0.502597675	6.966003926	7.4686016
3832603773665	383260	3773665	0.456513574	6.487712283	6.9442259
3832703773665	383270	3773665	0.415688731	6.046900418	6.4625891
3832803773665	383280	3773665	0.381096037	5.655763005	6.036859
3832903773665	383290	3773665	0.346041918	5.228055035	5.574097
3833003773665	383300	3773665	0.313649123	4.819443065	5.1330922
3833103773665	383310	3773665	0.28675616	4.475190934	4.7619471
3833203773665	383320	3773665	0.269865705	4.269751688	4.5396174
3833303773665	383330	3773665	0.254624103	4.080742629	4.3353667
3833403773665	383340	3773665	0.235117577	3.812959378	4.048077
3833503773665	383350	3773665	0.213819862	3.505737671	3.7195575
3833603773665	383360	3773665	0.195358154	3.238370059	3.4337282
3833703773665	383370	3773665	0.182921916	3.061579691	3.2445016
3833803773665	383380	3773665	0.171848995	2.901863337	3.0737123
3833903773665	383390	3773665	0.162185149	2.761089666	2.9232748
3834003773665	383400	3773665	0.153787916	2.638021864	2.7918098
3834103773665	383410	3773665	0.146110478	2.524155856	2.6702663
3829703773675	382970	3773675	0.056739422	2.47214233	2.5288818
3829803773675	382980	3773675	0.060635908	2.634544404	2.6951803
3829903773675	382990	3773675	0.064880204	2.804721518	2.8696017
3830003773675	383000	3773675	0.068878779	2.958314744	3.0271935
3830103773675	383010	3773675	0.073317493	3.120898517	3.194216
3830203773675	383020	3773675	0.077992673	3.284544277	3.3625369
3830303773675	383030	3773675	0.082980427	3.451490838	3.5344713
3830403773675	383040	3773675	0.088613103	3.63026375	3.7188769
3830503773675	383050	3773675	0.095315468	3.828990589	3.9243061
3830603773675	383060	3773675	0.103061029	4.043022282	4.1460833
3830703773675	383070	3773675	0.112051555	4.272832168	4.3848837
3830803773675	383080	3773675	0.122611112	4.52257534	4.6451865
3830903773675	383090	3773675	0.135407459	4.798300464	4.9337079
3831003773675	383100	3773675	0.151184069	5.076729223	5.2279133
3831103773675	383110	3773675	0.171183856	5.422363654	5.5935475
3831203773675	383120	3773675	0.19786611	5.865504074	6.0633702
3831303773675	383130	3773675	0.234745447	6.426157217	6.6609027
3831403773675	383140	3773675	0.289002883	7.179902653	7.4689055
3831503773675	383150	3773675	0.370163552	8.22702715	8.5971907
3831603773675	383160	3773675	0.506566469	9.832200729	10.338767
3831703773675	383170	3773675	0.800789958	9.756983472	10.557773
3831803773675	383180	3773675	1.326786733	13.67513778	15.001925
3831903773675	383190	3773675	1.097279113	12.08967542	13.186955
3832003773675	383200	3773675	0.928464903	10.80325434	11.731719
3832103773675	383210	3773675	0.800789958	9.756983472	10.557773
3832203773675	383220	3773675	0.702239712	8.8920684	9.5943081
3832303773675	383230	3773675	0.622629537	8.140427363	8.7630569
3832403773675	383240	3773675	0.557132756	7.50700199	8.0641347
3832503773675	383250	3773675	0.502597675	6.966003926	7.4686016
3832603773675	383260	3773675	0.456513574	6.487712283	6.9442259
3832703773675	383270	3773675	0.415688731	6.046900418	6.4625891
3832803773675	383280	3773675	0.381096037	5.655763005	6.036859
3832903773675	383290	3773675	0.346041918	5.228055035	5.574097
3833003773675	383300	3773675	0.313649123	4.819443065	5.1330922
3833103773675	383310	3773675	0.28675616	4.475190934	4.7619471
3833203773675	383320	3773675	0.269865705	4.269751688	4.5396174
3833303773675	383330	3773675	0.254624103	4.080742629	4.3353667
3833403773675	383340	3773675	0.235117577	3.812959378	4.048077
3833503773675	383350	3773675	0.213819862	3.505737671	3.7195575
3833603773675	383360	3773675	0.195358154	3.238370059	3.4337282

Health Risk Assessment Results Summary

		MAX:	4.18	46.12	46.32
Unique Identifier	X (UTM)	Y (UTM)	Onroad	Offroad	Total Risk
3838903773615	383890	3773615	0.168696821	2.937122385	3.1058192
3839003773615	383900	3773615	0.160187372	2.810190692	2.9703781
3839103773615	383910	3773615	0.152396659	2.692554511	2.8449512
3829703773625	382970	3773625	0.056394672	2.513392672	2.5697873
3829803773625	382980	3773625	0.060530596	2.693201615	2.7537322
3829903773625	382990	3773625	0.065041129	2.881504051	2.9465452
3830003773625	383000	3773625	0.069073291	3.043147571	3.1122209
3830103773625	383010	3773625	0.073533863	3.213828618	3.2873625
3830203773625	383020	3773625	0.078260366	3.387317233	3.4655776
3830303773625	383030	3773625	0.083335103	3.5659513	3.6492864
3830403773625	383040	3773625	0.08907242	3.757730358	3.8468028
3830503773625	383050	3773625	0.095732899	3.96707351	4.0628064
3830603773625	383060	3773625	0.103430367	4.193070598	4.296501
3830703773625	383070	3773625	0.112388485	4.43748521	4.5498737
3830803773625	383080	3773625	0.122898663	4.705048482	4.8279471
3830903773625	383090	3773625	0.135732313	4.987955708	5.123688
3831003773625	383100	3773625	0.151410412	5.284084088	5.4354945
3831103773625	383110	3773625	0.171569346	5.674239739	5.8458091
3831203773625	383120	3773625	0.198177905	6.144395792	6.3425737
3831303773625	383130	3773625	0.234614867	6.731712345	6.9663272
3831403773625	383140	3773625	0.287486784	7.50632924	7.793816
3831503773625	383150	3773625	0.366829055	8.575843999	8.9426731
3831603773625	383160	3773625	0.499347075	10.20190725	10.701254
3836603773625	383660	3773625	3.324306077	24.00782451	27.332131
3836703773625	383670	3773625	2.329057038	20.19266938	22.521726
3836803773625	383680	3773625	1.758778219	17.34866885	19.107447
3836903773625	383690	3773625	1.382150425	15.03076592	16.412916
3837003773625	383700	3773625	1.130582666	13.21035372	14.340936
3837103773625	383710	3773625	0.950346903	11.76748118	12.717828
3837203773625	383720	3773625	0.816345729	10.61124937	11.427595
3837303773625	383730	3773625	0.712320996	9.646631056	10.358952
3837403773625	383740	3773625	0.629511692	8.829587531	9.4590992
3837503773625	383750	3773625	0.562206451	8.127439121	8.6896456
3837603773625	383760	3773625	0.505987231	7.501882552	8.0078698
3837703773625	383770	3773625	0.456938258	6.922883383	7.3798216
3837803773625	383780	3773625	0.41522711	6.430082751	6.8453099
3837903773625	383790	3773625	0.373739051	5.906205968	6.279945
3838003773625	383800	3773625	0.335892944	5.404182162	5.7400751
3838103773625	383810	3773625	0.304653067	4.98139103	5.2860441
3838203773625	383820	3773625	0.285847989	4.737517703	5.0233657
3838303773625	383830	3773625	0.268991854	4.514478677	4.7834705
3838403773625	383840	3773625	0.250534907	4.254910226	4.5054451
3838503773625	383850	3773625	0.231601779	3.976118966	4.2077207
3838603773625	383860	3773625	0.214898289	3.725646576	3.9405449
3838703773625	383870	3773625	0.200012999	3.499655985	3.699669
3838803773625	383880	3773625	0.186692172	3.295465304	3.4821575
3838903773625	383890	3773625	0.17576617	3.127733274	3.3034994
3839003773625	383900	3773625	0.167206022	2.99760348	3.1648095
3839103773625	383910	3773625	0.159319948	2.876313745	3.0356337
3829703773635	382970	3773635	0.055985016	2.553898146	2.6098832
3829803773635	382980	3773635	0.060375977	2.752924033	2.8133
3829903773635	382990	3773635	0.065193639	2.96232838	3.027522
3830003773635	383000	3773635	0.069224566	3.131359184	3.2005838
3830103773635	383010	3773635	0.073691042	3.310776021	3.3844671
3830203773635	383020	3773635	0.078459194	3.495099622	3.5735588
3830303773635	383030	3773635	0.0836199	3.686642658	3.7702626
3830403773635	383040	3773635	0.089451357	3.892785359	3.9822367
3830503773635	383050	3773635	0.096074446	4.114177518	4.210252
3830603773635	383060	3773635	0.103711847	4.353816417	4.4575283
3830703773635	383070	3773635	0.112623223	4.61540639	4.7280296
3830803773635	383080	3773635	0.123120875	4.900843095	5.023964
3830903773635	383090	3773635	0.13593256	5.184987431	5.32092
3831003773635	383100	3773635	0.151569916	5.52745461	5.6790245
3831103773635	383110	3773635	0.171763896	5.952130854	6.1238947
3831203773635	383120	3773635	0.198361392	6.45984767	6.6582091
3831303773635	383130	3773635	0.234226135	7.077147623	7.3113738
3831403773635	383140	3773635	0.28597349	7.879702484	8.165676
3831503773635	383150	3773635	0.36381439	8.978779946	9.3425943
3831603773635	383160	3773635	0.493524741	10.63325179	11.126777
3836603773635	383660	3773635	2.740326687	28.06444031	30.804767
3836703773635	383670	3773635	2.961472211	23.16385716	26.125329
3836803773635	383680	3773635	2.122894166	19.60731405	21.730208
3836903773635	383690	3773635	1.607873823	16.81203282	18.419907
3837003773635	383700	3773635	1.274700757	14.63239283	15.907094
3837103773635	383710	3773635	1.050546692	12.93536401	13.985911
3837203773635	383720	3773635	0.889843291	11.59716729	12.487011
3837303773635	383730	3773635	0.768245406	10.49234784	11.260593
3837403773635	383740	3773635	0.672613912	9.549968695	10.222583
3837503773635	383750	3773635	0.59607482	8.749791527	9.3458663
3837603773635	383760	3773635	0.53344075	8.057261482	8.5907022
3837703773635	383770	3773635	0.480351445	7.433042706	7.9133942
3837803773635	383780	3773635	0.435070519	6.863819837	7.2988904
3837903773635	383790	3773635	0.389140777	6.275651193	6.664792
3838003773635	383800	3773635	0.348214164	5.721652473	6.0698666
3838103773635	383810	3773635	0.31443953	5.254806684	5.5692462
3838203773635	383820	3773635	0.294511048	4.989231829	5.2837429
3838303773635	383830	3773635	0.276690354	4.746732943	5.0234233
3838403773635	383840	3773635	0.258782756	4.492382451	4.7511652
3838503773635	383850	3773635	0.24123698	4.233899125	4.4751361
3838603773635	383860	3773635	0.22563809	3.999726439	4.2253645
3838703773635	383870	3773635	0.209452162	3.746105362	3.9555575

Health Risk Assessment Results Summary

Sensitive Receptors

		MAX:	46.32
Unique Identifier	X (UTM)	Y (UTM)	Total Risk
3838903773615	383890	3773615	3.105819206
3839003773615	383900	3773615	2.970378064
3839103773615	383910	3773615	2.84495117
3829703773625	382970	3773625	2.569787344
3829803773625	382980	3773625	2.753732211
3829903773625	382990	3773625	2.94654518
3830003773625	383000	3773625	3.112220862
3830103773625	383010	3773625	3.287362481
3830203773625	383020	3773625	3.465577599
3830303773625	383030	3773625	3.649286403
3830403773625	383040	3773625	3.846802779
3830503773625	383050	3773625	4.062806409
3830603773625	383060	3773625	4.296500965
3830703773625	383070	3773625	4.549873695
3830803773625	383080	3773625	4.827947145
3830903773625	383090	3773625	5.123688021
3831003773625	383100	3773625	5.4354945
3831103773625	383110	3773625	5.845809085
3831203773625	383120	3773625	6.342573698
3831303773625	383130	3773625	6.966327212
3831403773625	383140	3773625	7.793816025
3831503773625	383150	3773625	8.942673054
3831603773625	383160	3773625	10.70125432
3836603773625	383660	3773625	27.33213059
3836703773625	383670	3773625	22.52172641
3836803773625	383680	3773625	19.10744707
3836903773625	383690	3773625	16.41291635
3837003773625	383700	3773625	14.34093639
3837103773625	383710	3773625	12.71782808
3837203773625	383720	3773625	11.4275951
3837303773625	383730	3773625	10.35895205
3837403773625	383740	3773625	9.459099223
3837503773625	383750	3773625	8.689645571
3837603773625	383760	3773625	8.007869783
3837703773625	383770	3773625	7.379821641
3837803773625	383780	3773625	6.845309861
3837903773625	383790	3773625	6.279945018
3838003773625	383800	3773625	5.740075106
3838103773625	383810	3773625	5.286044097
3838203773625	383820	3773625	5.023365691
3838303773625	383830	3773625	4.783470531
3838403773625	383840	3773625	4.505445133
3838503773625	383850	3773625	4.207720744
3838603773625	383860	3773625	3.940544865
3838703773625	383870	3773625	3.699668984
3838803773625	383880	3773625	3.482157476
3838903773625	383890	3773625	3.303499444
3839003773625	383900	3773625	3.164809502
3839103773625	383910	3773625	3.035633692
3829703773635	382970	3773635	2.609883162
3829803773635	382980	3773635	2.81330001
3829903773635	382990	3773635	3.027522019
3830003773635	383000	3773635	3.20058375
3830103773635	383010	3773635	3.384467063
3830203773635	383020	3773635	3.573558816
3830303773635	383030	3773635	3.770262559
3830403773635	383040	3773635	3.982236716
3830503773635	383050	3773635	4.210251964
3830603773635	383060	3773635	4.457528264
3830703773635	383070	3773635	4.728029613
3830803773635	383080	3773635	5.02396397
3830903773635	383090	3773635	5.320919992
3831003773635	383100	3773635	5.679024526
3831103773635	383110	3773635	6.123894749
3831203773635	383120	3773635	6.658209062
3831303773635	383130	3773635	7.311373758
3831403773635	383140	3773635	8.165675973
3831503773635	383150	3773635	9.342594336
3831603773635	383160	3773635	11.12677653
3836603773635	383660	3773635	30.804767
3836703773635	383670	3773635	26.12532938
3836803773635	383680	3773635	21.73020822
3836903773635	383690	3773635	18.41990664
3837003773635	383700	3773635	15.90709359
3837103773635	383710	3773635	13.98591071
3837203773635	383720	3773635	12.48701058
3837303773635	383730	3773635	11.26059324
3837403773635	383740	3773635	10.22258261
3837503773635	383750	3773635	9.345866348
3837603773635	383760	3773635	8.590702231
3837703773635	383770	3773635	7.913394151
3837803773635	383780	3773635	7.298890356
3837903773635	383790	3773635	6.66479197
3838003773635	383800	3773635	6.069866637
3838103773635	383810	3773635	5.569246214
3838203773635	383820	3773635	5.283742877
3838303773635	383830	3773635	5.023423296
3838403773635	383840	3773635	4.751165207
3838503773635	383850	3773635	4.475136106
3838603773635	383860	3773635	4.225364529
3838703773635	383870	3773635	3.955557524

FOR CHRONIC CALCS

MAX:	1.61			
Overlapping Phases - Maximum GLC				
2025	2026	2027	2028	2029
0.018659235	0.027385815	0.025636223	0.07019895	0.044445543
0.017854121	0.026181283	0.024577263	0.066319092	0.042454921
0.017106554	0.025063833	0.023598458	0.062792805	0.04062122
0.014876527	0.019031743	0.02575848	0.019027163	0.027406491
0.015904017	0.02030166	0.027656376	0.02013994	0.029710102
0.016966384	0.021605613	0.029664705	0.021336714	0.032328476
0.017866696	0.022704572	0.031409076	0.022356588	0.034769696
0.01880465	0.023844428	0.033279648	0.023466789	0.037556736
0.01974514	0.024983454	0.035212336	0.024616123	0.040608002
0.020699404	0.026135687	0.03724063	0.025823899	0.043985499
0.021705218	0.027345636	0.03946932	0.027171249	0.047924382
0.022777435	0.028628605	0.041973137	0.02872081	0.05264677
0.023902282	0.029967465	0.044771363	0.030489293	0.05828799
0.025078304	0.031359815	0.047922506	0.032513384	0.065063821
0.026313485	0.032813429	0.051535972	0.034875417	0.073318509
0.027522697	0.034219523	0.055655543	0.037687701	0.083723669
0.028650815	0.035501369	0.06038495	0.041065194	0.096923066
0.030096423	0.037142065	0.066792731	0.045578368	0.114585012
0.031691184	0.038921946	0.075054056	0.051450065	0.138152422
0.033454091	0.040842126	0.086188619	0.059441665	0.171130197
0.03541996	0.042906998	0.102134178	0.071072465	0.22017731
0.037639327	0.045118591	0.12590419	0.088602105	0.295462401
0.040395307	0.047659409	0.164445825	0.117227117	0.419973735
0.147183877	0.221051386	0.25504368	1.245448057	0.480811629
0.122580332	0.184954484	0.203401742	0.975510108	0.386149459
0.10523027	0.159023978	0.168301527	0.78831827	0.319830353
0.091367755	0.138068699	0.141789914	0.646810565	0.269004109
0.080606533	0.121693603	0.122063724	0.541689229	0.230755208
0.072095572	0.108715459	0.106964172	0.461846969	0.201328021
0.065270278	0.098300777	0.095191892	0.400104249	0.178305424
0.059568248	0.089600254	0.085616693	0.35042244	0.159536738
0.054724323	0.082210882	0.077684381	0.309805012	0.143966296
0.050548622	0.07584335	0.070998789	0.276010002	0.130844624
0.04679545	0.070109396	0.065185247	0.247208954	0.1194803
0.043370178	0.06488584	0.059777371	0.22064808	0.108879288
0.040424427	0.060411174	0.05524096	0.198830444	0.09999185
0.037244187	0.055576787	0.050541285	0.177106764	0.090939344
0.034167502	0.050894366	0.046129039	0.157136911	0.082498729
0.031554856	0.046920297	0.042474457	0.140848438	0.075514162
0.030053129	0.044651389	0.040373086	0.131335912	0.071423272
0.028675869	0.042572428	0.038464356	0.122823068	0.067713554
0.027055891	0.040119157	0.03627323	0.113424615	0.063533566
0.025300371	0.037456104	0.033947534	0.103774566	0.059168982
0.023718569	0.035059195	0.031866239	0.095316411	0.05528902
0.022288335	0.032896154	0.029990924	0.087867065	0.051815912
0.02099531	0.030945106	0.02829439	0.08127003	0.048690764
0.01993212	0.029344995	0.026906148	0.075936699	0.046126242
0.019107778	0.028108466	0.025836478	0.071821125	0.044120778
0.018337968	0.026954624	0.024841456	0.068056131	0.042262534
0.015177346	0.019402816	0.025931448	0.018722616	0.026805601
0.016323931	0.02082047	0.028003942	0.019899436	0.029193676
0.017514317	0.022280366	0.030205313	0.021174824	0.031941142
0.018463573	0.023437753	0.031999938	0.022183028	0.034351955
0.01945932	0.024646807	0.033930167	0.023283013	0.037107726
0.020469538	0.025869359	0.035942741	0.024436564	0.040153185
0.021505261	0.027118756	0.038071182	0.0256582	0.043552111
0.022601407	0.028435609	0.040411812	0.027018413	0.047513882
0.023755028	0.029815139	0.042992961	0.028537902	0.052154475
0.024973898	0.031266478	0.045874957	0.030262991	0.057678682
0.026265807	0.032797404	0.049138212	0.032254594	0.064344302
0.027619546	0.034391093	0.052871176	0.034591254	0.072514011
0.028850803	0.035819271	0.056930505	0.037310333	0.082786748
0.030272087	0.037449716	0.06203111	0.040709836	0.095900219
0.031944934	0.03935921	0.06868127	0.045199134	0.113412746
0.033782525	0.041423962	0.077212925	0.051044856	0.136868249
0.035767355	0.0436071	0.088452196	0.058895167	0.169296835
0.037964048	0.04594608	0.104391951	0.070300581	0.217412891
0.040422573	0.048440627	0.128135699	0.087614598	0.291750605
0.043424843	0.051276918	0.166518439	0.115940253	0.414944556
0.155192248	0.236702677	0.293810264	1.545307529	0.581102235
0.139606296	0.209997213	0.243188017	1.201055132	0.459782312
0.117886987	0.178042035	0.195502048	0.945820183	0.370466991
0.101181098	0.153015318	0.161689437	0.764118479	0.306189253
0.088468758	0.133796126	0.136802939	0.629510127	0.258115376
0.078638031	0.118845954	0.118371909	0.529962545	0.222208481
0.0708858	0.107029663	0.104329236	0.454496431	0.194743677
0.064465218	0.09722995	0.09310399	0.394729129	0.172740029
0.05895371	0.088808506	0.083818287	0.345989433	0.154558252
0.05425176	0.081628066	0.076111417	0.30604122	0.139474809
0.050158175	0.075378987	0.069581683	0.272737624	0.126718781
0.046438191	0.069695814	0.063823235	0.243961136	0.11553597
0.043066981	0.064537761	0.058595943	0.218083233	0.105371451
0.039560277	0.059200486	0.053218014	0.19252433	0.095016688
0.036187394	0.054055706	0.048338168	0.169890385	0.085738707
0.033315498	0.049675307	0.044306274	0.151454968	0.078087608
0.031686911	0.047207925	0.042030189	0.140826111	0.073695284
0.030194555	0.044948684	0.039968345	0.131339826	0.069724205
0.028616869	0.042556743	0.037827385	0.121793291	0.065648929
0.027000195	0.040102846	0.0356758	0.112473598	0.061598803
0.025528841	0.037871414	0.033742041	0.104250629	0.057978846
0.023921703	0.035429274	0.031665851	0.095726048	0.054160893

Health Risk Assessment Results Summary

		MAX:	4.18	46.12	46.32
Unique Identifier	X (UTM)	Y (UTM)	Onroad	Offroad	Total Risk
3838803773635	383880	3773635	0.194936952	3.515799101	3.7107361
3838903773635	383890	3773635	0.183335967	3.332717505	3.5160535
3839003773635	383900	3773635	0.174767864	3.199975947	3.3747438
3839103773635	383910	3773635	0.16687193	3.076345634	3.2432176
3829703773645	382970	3773645	0.055555672	2.59552974	2.6510854
3829803773645	382980	3773645	0.060198763	2.81499377	2.8751925
3829903773645	382990	3773645	0.065318387	3.04680379	3.1121222
3830003773645	383000	3773645	0.069354782	3.224050951	3.2934057
3830103773645	383010	3773645	0.073817095	3.412805609	3.4866227
3830203773645	383020	3773645	0.078623418	3.608816767	3.6874402
3830303773645	383030	3773645	0.083861862	3.814691622	3.8985535
3830403773645	383040	3773645	0.089784461	4.036751115	4.1265356
3830503773645	383050	3773645	0.096353112	4.271373885	4.367727
3830603773645	383060	3773645	0.103932731	4.527031441	4.6309642
3830703773645	383070	3773645	0.112745205	4.808332829	4.921078
3830803773645	383080	3773645	0.123244531	5.101678819	5.2249234
3830903773645	383090	3773645	0.135884363	5.40804664	5.543931
3831003773645	383100	3773645	0.151643645	5.80274987	5.9543935
3831103773645	383110	3773645	0.171820107	6.264747545	6.4365677
3831203773645	383120	3773645	0.198551699	6.817053314	7.015605
3831303773645	383130	3773645	0.2338937	7.47298647	7.7068802
3831403773645	383140	3773645	0.284567377	8.313832236	8.5983996
3831503773645	383150	3773645	0.36144907	9.454665227	9.8161143
3831603773645	383160	3773645	0.489755288	11.15079705	11.640552
3836703773645	383670	3773645	3.186931535	26.72601334	29.912945
3836803773645	383680	3773645	2.679839102	22.19899097	24.87883
3836903773645	383690	3773645	1.920857458	18.80008177	20.720939
3837003773645	383700	3773645	1.459298925	16.18411865	17.643418
3837103773645	383710	3773645	1.172027141	14.18889515	15.360922
3837203773645	383720	3773645	0.974331228	12.62638951	13.600721
3837303773645	383730	3773645	0.829585887	11.35290416	12.18249
3837403773645	383740	3773645	0.718870023	10.28314415	11.002014
3837503773645	383750	3773645	0.631888212	9.379811807	10.0117
3837603773645	383760	3773645	0.561795752	8.604921243	9.166717
3837703773645	383770	3773645	0.503437382	7.920181342	8.4236187
3837803773645	383780	3773645	0.454426091	7.311592424	7.7660185
3837903773645	383790	3773645	0.405085023	6.653596596	7.0586816
3838003773645	383800	3773645	0.361401568	6.055391907	6.4167935
3838103773645	383810	3773645	0.325344039	5.549752901	5.8750969
3838203773645	383820	3773645	0.303887075	5.256665479	5.5605526
3838303773645	383830	3773645	0.284838038	4.990567369	5.2754054
3838403773645	383840	3773645	0.266226445	4.720257978	4.9864844
3838503773645	383850	3773645	0.248273125	4.451120776	4.6993939
3838603773645	383860	3773645	0.232294867	4.206721012	4.4390159
3838703773645	383870	3773645	0.216090682	3.949112197	4.1652029
3838803773645	383880	3773645	0.201557351	3.713904399	3.9154617
3838903773645	383890	3773645	0.189494011	3.518378784	3.7078728
3839003773645	383900	3773645	0.180026927	3.36625585	3.5462828
3839103773645	383910	3773645	0.171308125	3.224535235	3.3958434
3829703773655	382970	3773655	0.055925502	2.678304551	2.7342301
3829803773655	382980	3773655	0.060385877	2.897449021	2.9578349
3829903773655	382990	3773655	0.065293919	3.129681531	3.1949755
3830003773655	383000	3773655	0.0693212	3.315851006	3.3851722
3830103773655	383010	3773655	0.073771148	3.51476237	3.5885335
3830203773655	383020	3773655	0.078538851	3.72152755	3.8000664
3830303773655	383030	3773655	0.083712318	3.938820471	4.0225328
3830403773655	383040	3773655	0.08956169	4.174378253	4.2639399
3830503773655	383050	3773655	0.096138491	4.427408185	4.5235467
3830603773655	383060	3773655	0.103739874	4.704555422	4.8082953
3830703773655	383070	3773655	0.112502824	5.007289668	5.1197925
3830803773655	383080	3773655	0.122789341	5.319248585	5.4420379
3830903773655	383090	3773655	0.135168893	5.657416621	5.7925855
3831003773655	383100	3773655	0.150527974	6.082532584	6.2330606
3831103773655	383110	3773655	0.170138078	6.578832947	6.748971
3831203773655	383120	3773655	0.195966982	7.169771569	7.3657386
3831303773655	383130	3773655	0.231032944	7.882071069	8.113104
3831403773655	383140	3773655	0.281793299	8.788810832	9.0706041
3831503773655	383150	3773655	0.358228874	9.998416801	10.356646
3831603773655	383160	3773655	0.486079847	11.76168964	12.247769
3836803773655	383680	3773655	3.553637442	25.28863344	28.842271
3836903773655	383690	3773655	2.349375294	21.06827143	23.417647
3837003773655	383700	3773655	1.702943672	17.91109458	19.614038
3837103773655	383710	3773655	1.321430809	15.54501181	16.866443
3837203773655	383720	3773655	1.073695696	13.71726587	14.790962
3837303773655	383730	3773655	0.899401905	12.25173722	13.151139
3837403773655	383740	3773655	0.769980963	11.04229412	11.812275
3837503773655	383750	3773655	0.670634062	10.03100469	10.701639
3837603773655	383760	3773655	0.592006192	9.17059934	9.7626055
3837703773655	383770	3773655	0.527544681	8.41354938	8.9410941
3837803773655	383780	3773655	0.474476088	7.760385197	8.2348613
3837903773655	383790	3773655	0.422091885	7.043180647	7.4652725
3838003773655	383800	3773655	0.375260193	6.40247791	6.7777381
3838103773655	383810	3773655	0.336893882	5.858438243	6.1953321
3838203773655	383820	3773655	0.313721229	5.53526884	5.8489901
3838303773655	383830	3773655	0.293247239	5.242502875	5.5357501
3838403773655	383840	3773655	0.27373169	4.953276195	5.2270079
3838503773655	383850	3773655	0.255174463	4.66935367	4.9245281
3838603773655	383860	3773655	0.238697829	4.412707656	4.6514055
3838703773655	383870	3773655	0.222625118	4.154319615	4.3769447
3838803773655	383880	3773655	0.208217374	3.917825142	4.1260425
3838903773655	383890	3773655	0.195797123	3.711971108	3.9077682

Health Risk Assessment Results Summary

Sensitive Receptors		MAX:	46.32
Unique Identifier	X (UTM)	Y (UTM)	Total Risk
3838803773635	383880	3773635	3.710736053
3838903773635	383890	3773635	3.516053472
3839003773635	383900	3773635	3.374743812
3839103773635	383910	3773635	3.243217564
3829703773645	382970	3773645	2.651085412
3829803773645	382980	3773645	2.875192533
3829903773645	382990	3773645	3.112122177
3830003773645	383000	3773645	3.293405733
3830103773645	383010	3773645	3.486622704
3830203773645	383020	3773645	3.687440185
3830303773645	383030	3773645	3.898553483
3830403773645	383040	3773645	4.126535576
3830503773645	383050	3773645	4.367726997
3830603773645	383060	3773645	4.630964171
3830703773645	383070	3773645	4.921078034
3830803773645	383080	3773645	5.22492335
3830903773645	383090	3773645	5.543931003
3831003773645	383100	3773645	5.954393515
3831103773645	383110	3773645	6.436567653
3831203773645	383120	3773645	7.015605013
3831303773645	383130	3773645	7.70688017
3831403773645	383140	3773645	8.598399613
3831503773645	383150	3773645	9.816114297
3831603773645	383160	3773645	11.64055234
3836703773645	383670	3773645	29.91294487
3836803773645	383680	3773645	24.87883007
3836903773645	383690	3773645	20.72093923
3837003773645	383700	3773645	17.64341758
3837103773645	383710	3773645	15.36092229
3837203773645	383720	3773645	13.60072074
3837303773645	383730	3773645	12.18249005
3837403773645	383740	3773645	11.00201417
3837503773645	383750	3773645	10.01170002
3837603773645	383760	3773645	9.166716994
3837703773645	383770	3773645	8.423618724
3837803773645	383780	3773645	7.766018515
3837903773645	383790	3773645	7.058681619
3838003773645	383800	3773645	6.416793475
3838103773645	383810	3773645	5.87509694
3838203773645	383820	3773645	5.560552554
3838303773645	383830	3773645	5.275405407
3838403773645	383840	3773645	4.986484424
3838503773645	383850	3773645	4.699393901
3838603773645	383860	3773645	4.439015879
3838703773645	383870	3773645	4.165202879
3838803773645	383880	3773645	3.91546175
3838903773645	383890	3773645	3.707872796
3839003773645	383900	3773645	3.546282776
3839103773645	383910	3773645	3.39584336
3829703773655	382970	3773655	2.734230053
3829803773655	382980	3773655	2.957834898
3829903773655	382990	3773655	3.194975451
3830003773655	383000	3773655	3.385172206
3830103773655	383010	3773655	3.588533518
3830203773655	383020	3773655	3.800066401
3830303773655	383030	3773655	4.022532789
3830403773655	383040	3773655	4.263939943
3830503773655	383050	3773655	4.523546675
3830603773655	383060	3773655	4.808295296
3830703773655	383070	3773655	5.119792492
3830803773655	383080	3773655	5.442037926
3830903773655	383090	3773655	5.792585514
3831003773655	383100	3773655	6.233060558
3831103773655	383110	3773655	6.748971025
3831203773655	383120	3773655	7.365738551
3831303773655	383130	3773655	8.113104013
3831403773655	383140	3773655	9.070604131
3831503773655	383150	3773655	10.35664567
3831603773655	383160	3773655	12.24776949
3836803773655	383680	3773655	28.84227088
3836903773655	383690	3773655	23.41764672
3837003773655	383700	3773655	19.61403826
3837103773655	383710	3773655	16.86644262
3837203773655	383720	3773655	14.79096157
3837303773655	383730	3773655	13.15113913
3837403773655	383740	3773655	11.81227508
3837503773655	383750	3773655	10.70163875
3837603773655	383760	3773655	9.762605532
3837703773655	383770	3773655	8.941094061
3837803773655	383780	3773655	8.234861285
3837903773655	383790	3773655	7.465272532
3838003773655	383800	3773655	6.777738103
3838103773655	383810	3773655	6.195332125
3838203773655	383820	3773655	5.848990069
3838303773655	383830	3773655	5.535750114
3838403773655	383840	3773655	5.227007884
3838503773655	383850	3773655	4.924528133
3838603773655	383860	3773655	4.651405485
3838703773655	383870	3773655	4.376944732
3838803773655	383880	3773655	4.126042517
3838903773655	383890	3773655	3.907768231

FOR CHRONIC CALCS

	MAX:	1.61			
	Overlapping Phases - Maximum GLC				
2025	2026	2027	2028	2029	
0.022458867	0.033210197	0.029782829	0.088168434	0.050724235	
0.021297669	0.031455482	0.028287066	0.082212885	0.047981628	
0.020458293	0.030193014	0.027209709	0.077876082	0.045966169	
0.019674925	0.029015636	0.026209055	0.073907005	0.044099194	
0.015485523	0.019782486	0.026114157	0.018421736	0.026193182	
0.016759342	0.021357922	0.028370838	0.01966122	0.028657988	
0.018086463	0.022984056	0.030774447	0.02101241	0.031524421	
0.019090113	0.024206239	0.032625591	0.022009104	0.033901627	
0.020147829	0.025489477	0.03461876	0.02309774	0.036618655	
0.021233618	0.026802285	0.036716534	0.024253473	0.039648774	
0.022360776	0.02816099	0.038953807	0.025485159	0.043054882	
0.02355789	0.029597514	0.041415942	0.026855692	0.047028987	
0.024802288	0.031085515	0.044079174	0.028336661	0.05156179	
0.026130727	0.032667723	0.047062746	0.030019794	0.056956552	
0.027554852	0.034356143	0.05045706	0.031972284	0.063489064	
0.028971688	0.036022495	0.054200734	0.034220203	0.07151788	
0.030350999	0.037619027	0.058393404	0.0368738	0.081616547	
0.032095695	0.03963952	0.063937806	0.040356503	0.094797627	
0.034029202	0.041856412	0.070813304	0.044761452	0.111917032	
0.036164337	0.044270173	0.079639798	0.050552719	0.135163078	
0.03842731	0.046782056	0.091063469	0.058255993	0.16698222	
0.04092405	0.049476778	0.107073854	0.069426032	0.214109677	
0.04370875	0.052352813	0.130877894	0.086510001	0.287442176	
0.047053751	0.055587526	0.16922446	0.114548159	0.409363766	
0.153689281	0.232173203	0.286756506	1.478638927	0.552456429	
0.132738641	0.199938574	0.230535738	1.143535722	0.435294934	
0.112102075	0.169485669	0.185942746	0.904764638	0.351726867	
0.096910232	0.146732067	0.154086017	0.731403241	0.290584216	
0.08553284	0.129511232	0.131360552	0.607016769	0.246357362	
0.076634349	0.115973123	0.114377216	0.514234987	0.213123609	
0.069350927	0.104859547	0.101084392	0.442139998	0.187065514	
0.063190227	0.095442539	0.090309922	0.384387787	0.165962038	
0.057950424	0.08742754	0.081465295	0.337597801	0.148659197	
0.053422511	0.080502459	0.07406679	0.299001635	0.134224059	
0.049390037	0.074338067	0.06767325	0.26631155	0.121806285	
0.04576787	0.06878985	0.062119688	0.23840848	0.111093354	
0.041908973	0.062889803	0.05603088	0.208671538	0.099372904	
0.038292431	0.057361898	0.050734639	0.183552346	0.089340569	
0.035200163	0.052634549	0.046354328	0.163054927	0.0810667	
0.033411476	0.049916507	0.043846316	0.151039031	0.076259242	
0.031780195	0.047439376	0.041590807	0.140393407	0.071947755	
0.030109709	0.044899842	0.039323332	0.130001028	0.067659038	
0.028433539	0.042350186	0.03708831	0.120035381	0.063471858	
0.026903251	0.040023842	0.03507773	0.111231341	0.059725452	
0.025274505	0.03754361	0.03298152	0.102359908	0.055881381	
0.023781891	0.035272932	0.031076811	0.094466122	0.052416063	
0.022540745	0.033390074	0.029497698	0.087988438	0.049540231	
0.021577301	0.031934294	0.028273993	0.082955705	0.047287733	
0.020677364	0.030575418	0.027137717	0.0783576	0.045204146	
0.016037658	0.020468135	0.026718056	0.018364618	0.025954929	
0.017315338	0.022044195	0.028943054	0.01953624	0.028297143	
0.018653879	0.023682226	0.031315825	0.020809326	0.03100491	
0.019717141	0.024975773	0.033227973	0.021792208	0.033333396	
0.020842816	0.026340487	0.035290047	0.022866121	0.035994604	
0.022001975	0.027741518	0.037456744	0.023997268	0.038943392	
0.023207813	0.029193838	0.039765475	0.025193411	0.042236964	
0.024498361	0.030742287	0.042311856	0.026524697	0.046076701	
0.025865154	0.03237677	0.045103076	0.027988168	0.050524028	
0.027335764	0.03412848	0.048237403	0.029654968	0.055827406	
0.028905993	0.035990579	0.051770047	0.031564317	0.062186411	
0.030460146	0.037820312	0.055601327	0.033717865	0.069887401	
0.032065156	0.039686318	0.059979662	0.036258793	0.079550666	
0.034038875	0.041980096	0.065660001	0.039583985	0.092101559	
0.036231209	0.044506546	0.072669554	0.043808157	0.108516858	
0.038664696	0.047277127	0.081619676	0.049379229	0.130802116	
0.041325466	0.050257328	0.09332427	0.056955167	0.162002238	
0.044281887	0.053488354	0.109695292	0.068006584	0.208515233	
0.047557066	0.056936201	0.133804095	0.084917138	0.281000977	
0.051413567	0.060760754	0.17232625	0.112688811	0.40167081	
0.15130892	0.226704811	0.277264904	1.399223125	0.520371191	
0.124517991	0.188007408	0.216012043	1.076706513	0.408358316	
0.106202181	0.160882997	0.174796808	0.852009309	0.329788606	
0.092847785	0.140799867	0.146333683	0.695111237	0.27455391	
0.08260931	0.12527059	0.125629637	0.580729286	0.234025909	
0.074366972	0.112707733	0.109824746	0.493842368	0.203003502	
0.067505528	0.102218931	0.097320856	0.425731462	0.17847657	
0.061719215	0.093360261	0.087211791	0.37129098	0.158692086	
0.056754569	0.085754967	0.07885535	0.326879813	0.142372087	
0.052343011	0.078997052	0.071699321	0.289591299	0.128484466	
0.048507769	0.07312502	0.065647466	0.258520568	0.116778476	
0.044313741	0.066683223	0.05901803	0.225634664	0.104077791	
0.040466698	0.060792758	0.053296581	0.197994001	0.093260643	
0.037159718	0.055724972	0.048559778	0.175380277	0.08434263	
0.035197889	0.052734659	0.045789464	0.16182285	0.079057842	
0.033410564	0.050011798	0.043308143	0.149864644	0.07434322	
0.031630931	0.047298769	0.040883008	0.138485119	0.069777818	
0.02986939	0.0446121	0.03852831	0.127733121	0.065389398	
0.028267977	0.042171533	0.036421082	0.118272715	0.061480458	
0.026640661	0.039689041	0.034323134	0.109133736	0.057638493	
0.025144147	0.037407329	0.032417806	0.100990164	0.05417445	
0.023838304	0.035419853	0.0307683	0.094034549	0.051185016	

Health Risk Assessment Results Summary

		MAX:	4.18	46.12	46.32
Unique Identifier	X (UTM)	Y (UTM)	Onroad	Offroad	Total Risk
3839003773655	383900	3773655	0.185329807	3.538057918	3.7233877
3839103773655	383910	3773655	0.175761872	3.377083743	3.5528456
3829703773665	382970	3773665	0.056491253	2.775188338	2.8316796
3829803773665	382980	3773665	0.060649366	2.988151618	3.048801
3829903773665	382990	3773665	0.065222651	3.215057969	3.2802806
3830003773665	383000	3773665	0.069239493	3.410787521	3.480027
3830103773665	383010	3773665	0.073672599	3.62073854	3.6944111
3830203773665	383020	3773665	0.078403229	3.839388846	3.9177921
3830303773665	383030	3773665	0.083500401	4.068946223	4.1524466
3830403773665	383040	3773665	0.089248228	4.318621313	4.4078695
3830503773665	383050	3773665	0.095832603	4.592183831	4.6880164
3830603773665	383060	3773665	0.103432763	4.893861734	4.9972945
3830703773665	383070	3773665	0.112161568	5.21966123	5.3318228
3830803773665	383080	3773665	0.122241961	5.556540909	5.6787829
3830903773665	383090	3773665	0.134332036	5.929550684	6.0638827
3831003773665	383100	3773665	0.149304269	6.388013605	6.5373179
3831103773665	383110	3773665	0.168377772	6.928510176	7.0968879
3831203773665	383120	3773665	0.193423434	7.568863439	7.7622869
3831303773665	383130	3773665	0.22819705	8.355664592	8.5838616
3831403773665	383140	3773665	0.279061101	9.351252831	9.6303139
3831503773665	383150	3773665	0.355311454	10.66106108	11.016373
3831603773665	383160	3773665	0.483119596	12.52119489	13.004314
3836903773665	383690	3773665	2.956786789	23.69218016	26.648967
3837003773665	383700	3773665	2.0315002	19.85750796	21.889008
3837103773665	383710	3773665	1.511525413	17.02417607	18.535701
3837203773665	383720	3773665	1.192163207	14.87778054	16.069944
3837303773665	383730	3773665	0.978633864	13.19225052	14.170884
3837403773665	383740	3773665	0.82640063	11.82868771	12.655088
3837503773665	383750	3773665	0.712479684	10.70260758	11.415087
3837603773665	383760	3773665	0.624100762	9.753257673	10.377358
3837703773665	383770	3773665	0.552829787	8.920245219	9.473075
3837803773665	383780	3773665	0.494873522	8.2064471	8.7013206
3837903773665	383790	3773665	0.439737679	7.446131834	7.8858695
3838003773665	383800	3773665	0.389646574	6.759678891	7.1493255
3838103773665	383810	3773665	0.348823954	6.176111441	6.5249354
3838203773665	383820	3773665	0.323812016	5.821058	6.14487
3838303773665	383830	3773665	0.301855513	5.500825334	5.8026808
3838403773665	383840	3773665	0.281352516	5.191563854	5.4729164
3838503773665	383850	3773665	0.262204954	4.893466889	5.1556718
3838603773665	383860	3773665	0.245205126	4.623561336	4.8687665
3838703773665	383870	3773665	0.229302016	4.365144686	4.5944467
3838803773665	383880	3773665	0.215050618	4.128834912	4.3438855
3838903773665	383890	3773665	0.202272428	3.913369957	4.1156424
3839003773665	383900	3773665	0.190750358	3.716035347	3.9067857
3839103773665	383910	3773665	0.180283996	3.534589651	3.7148736
3829703773675	382970	3773675	0.057067789	2.877387707	2.9344555
3829803773675	382980	3773675	0.060914707	3.083492112	3.1444068
3829903773675	382990	3773675	0.065139484	3.30395241	3.3690919
3830003773675	383000	3773675	0.069146053	3.510309531	3.5794556
3830103773675	383010	3773675	0.07355638	3.732077764	3.8056341
3830203773675	383020	3773675	0.07824101	3.963233553	4.0414746
3830303773675	383030	3773675	0.083247238	4.205764715	4.289012
3830403773675	383040	3773675	0.088900673	4.471056259	4.5599569
3830503773675	383050	3773675	0.095482581	4.767311373	4.862794
3830603773675	383060	3773675	0.103082986	5.096444839	5.1995278
3830703773675	383070	3773675	0.11177072	5.446680723	5.5584514
3830803773675	383080	3773675	0.121633059	5.810604679	5.9322377
3830903773675	383090	3773675	0.133440759	6.227776066	6.3612168
3831003773675	383100	3773675	0.14798789	6.729472589	6.8774605
3831103773675	383110	3773675	0.166503929	7.3199397	7.4864436
3831203773675	383120	3773675	0.190851044	8.022734864	8.2135859
3831303773675	383130	3773675	0.225263211	8.905190568	9.1304538
3831403773675	383140	3773675	0.276017145	10.02377492	10.299792
3831503773675	383150	3773675	0.352396101	11.47376085	11.826157
3831603773675	383160	3773675	0.480279488	13.48681441	13.967094
3836903773675	383690	3773675	2.403733134	26.72857169	29.132305
3837003773675	383700	3773675	2.477376193	22.00557453	24.482951
3837103773675	383710	3773675	1.757849096	18.61884809	20.376697
3837203773675	383720	3773675	1.335759328	16.09427784	17.430037
3837303773675	383730	3773675	1.0692106	14.16164616	15.230857
3837403773675	383740	3773675	0.887625058	12.62829084	13.515916
3837503773675	383750	3773675	0.756498897	11.37959444	12.136093
3837603773675	383760	3773675	0.657372977	10.33649298	10.993866
3837703773675	383770	3773675	0.578581076	9.426176609	10.004758
3837803773675	383780	3773675	0.515143532	8.646047138	9.1611907
3837903773675	383790	3773675	0.457762487	7.860534137	8.3182966
3838003773675	383800	3773675	0.404867516	7.13217101	7.5370385
3838103773675	383810	3773675	0.362314149	6.520417955	6.8827321
3838203773675	383820	3773675	0.334765547	6.1233287	6.4580942
3838303773675	383830	3773675	0.310793485	5.767233744	6.0780272
3838403773675	383840	3773675	0.289079721	5.434406463	5.7234862
3838503773675	383850	3773675	0.269288725	5.121925933	5.3912147
3838603773675	383860	3773675	0.25177375	4.838958773	5.0907325
3838703773675	383870	3773675	0.235657075	4.572775931	4.808433
3838803773675	383880	3773675	0.221184073	4.32952652	4.5507106
3838903773675	383890	3773675	0.208026031	4.104162121	4.3121882
3839003773675	383900	3773675	0.195836686	3.891174852	4.0870115
3839103773675	383910	3773675	0.184830527	3.695816897	3.8806474
3829703773685	382970	3773685	0.057148124	2.958553194	3.0157013
3829803773685	382980	3773685	0.060829421	3.165472396	3.2263018
3829903773685	382990	3773685	0.064880931	3.388790236	3.4536712

Health Risk Assessment Results Summary

Sensitive Receptors		MAX:	46.32
Unique Identifier	X (UTM)	Y (UTM)	Total Risk
3839003773655	383900	3773655	3.723387726
3839103773655	383910	3773655	3.552845615
3829703773665	382970	3773665	2.831679591
3829803773665	382980	3773665	3.048800983
3829903773665	382990	3773665	3.280280619
3830003773665	383000	3773665	3.480027014
3830103773665	383010	3773665	3.694411139
3830203773665	383020	3773665	3.917792075
3830303773665	383030	3773665	4.152446624
3830403773665	383040	3773665	4.407869541
3830503773665	383050	3773665	4.688016435
3830603773665	383060	3773665	4.997294497
3830703773665	383070	3773665	5.331822798
3830803773665	383080	3773665	5.678782871
3830903773665	383090	3773665	6.06388272
3831003773665	383100	3773665	6.537317874
3831103773665	383110	3773665	7.096887947
3831203773665	383120	3773665	7.762286872
3831303773665	383130	3773665	8.583861642
3831403773665	383140	3773665	9.630313932
3831503773665	383150	3773665	11.01637253
3831603773665	383160	3773665	13.00431449
3836903773665	383690	3773665	26.64896695
3837003773665	383700	3773665	21.88900816
3837103773665	383710	3773665	18.53570149
3837203773665	383720	3773665	16.06994375
3837303773665	383730	3773665	14.17088438
3837403773665	383740	3773665	12.65508834
3837503773665	383750	3773665	11.41508726
3837603773665	383760	3773665	10.37735843
3837703773665	383770	3773665	9.473075006
3837803773665	383780	3773665	8.701320622
3837903773665	383790	3773665	7.885869513
3838003773665	383800	3773665	7.149325465
3838103773665	383810	3773665	6.524935396
3838203773665	383820	3773665	6.144870016
3838303773665	383830	3773665	5.802680847
3838403773665	383840	3773665	5.47291637
3838503773665	383850	3773665	5.155671843
3838603773665	383860	3773665	4.868766462
3838703773665	383870	3773665	4.594446702
3838803773665	383880	3773665	4.343885531
3838903773665	383890	3773665	4.115642385
3839003773665	383900	3773665	3.906785705
3839103773665	383910	3773665	3.714873647
3829703773675	382970	3773675	2.934455495
3829803773675	382980	3773675	3.144406819
3829903773675	382990	3773675	3.369091894
3830003773675	383000	3773675	3.579455584
3830103773675	383010	3773675	3.805634144
3830203773675	383020	3773675	4.041474563
3830303773675	383030	3773675	4.289011952
3830403773675	383040	3773675	4.559956932
3830503773675	383050	3773675	4.862793954
3830603773675	383060	3773675	5.199527825
3830703773675	383070	3773675	5.558451443
3830803773675	383080	3773675	5.932237739
3830903773675	383090	3773675	6.361216825
3831003773675	383100	3773675	6.877460478
3831103773675	383110	3773675	7.486443629
3831203773675	383120	3773675	8.213585908
3831303773675	383130	3773675	9.13045378
3831403773675	383140	3773675	10.29979206
3831503773675	383150	3773675	11.82615695
3831603773675	383160	3773675	13.96709389
3836903773675	383690	3773675	29.13230483
3837003773675	383700	3773675	24.48295073
3837103773675	383710	3773675	20.37669719
3837203773675	383720	3773675	17.43003717
3837303773675	383730	3773675	15.23085676
3837403773675	383740	3773675	13.5159159
3837503773675	383750	3773675	12.13609333
3837603773675	383760	3773675	10.99386595
3837703773675	383770	3773675	10.00475769
3837803773675	383780	3773675	9.16119067
3837903773675	383790	3773675	8.318296624
3838003773675	383800	3773675	7.537038526
3838103773675	383810	3773675	6.882732105
3838203773675	383820	3773675	6.458094247
3838303773675	383830	3773675	6.078027228
3838403773675	383840	3773675	5.723486185
3838503773675	383850	3773675	5.391214658
3838603773675	383860	3773675	5.090732523
3838703773675	383870	3773675	4.808433005
3838803773675	383880	3773675	4.550710593
3838903773675	383890	3773675	4.312188151
3839003773675	383900	3773675	4.087011538
3839103773675	383910	3773675	3.880647424
3829703773685	382970	3773685	3.015701318
3829803773685	382980	3773685	3.226301817
3829903773685	382990	3773685	3.453671167

FOR CHRONIC CALCS

	MAX:	1.61			
	Overlapping Phases - Maximum GLC				
2025	2026	2027	2028	2029	
0.02273518	0.033745163	0.029379395	0.088216688	0.048662239	
0.021710851	0.032191393	0.028099106	0.082947681	0.04634858	
0.016675282	0.021258998	0.027458255	0.018367104	0.02579594	
0.01792212	0.02279237	0.029591996	0.019437741	0.027961068	
0.019238726	0.024401343	0.031875935	0.020599142	0.030444987	
0.020366172	0.025771914	0.033853304	0.021565615	0.032717077	
0.021565937	0.027225478	0.035990301	0.022622988	0.035311971	
0.022805646	0.028723103	0.038235735	0.023730167	0.038174281	
0.024096811	0.030277759	0.040620214	0.024886738	0.041338184	
0.025486274	0.03194478	0.04325214	0.026169014	0.045014234	
0.026989489	0.033741945	0.046187454	0.027613071	0.049358394	
0.028622364	0.035687188	0.049494518	0.029260758	0.054549938	
0.030349424	0.03773549	0.053175874	0.031130047	0.060734022	
0.032083978	0.039780429	0.057141654	0.033173697	0.068053727	
0.033936898	0.041942859	0.061725855	0.03559327	0.077220707	
0.036170121	0.044546097	0.067535522	0.038724999	0.088974933	
0.038676138	0.047446974	0.074788912	0.042790177	0.104764166	
0.041485006	0.050666161	0.083928474	0.048114449	0.12599132	
0.044659525	0.054252414	0.096077678	0.055551202	0.156466495	
0.048230197	0.058202718	0.112968806	0.066448999	0.202216373	
0.052204576	0.062468217	0.13762102	0.083148939	0.273711317	
0.056771646	0.067113446	0.176535943	0.110625095	0.392999476	
0.139025637	0.209289516	0.25415811	1.291329084	0.47998803	
0.116491016	0.176381599	0.200225201	0.998735027	0.378266252	
0.100704106	0.152864704	0.163822754	0.797043626	0.307759472	
0.088848501	0.134969712	0.138303917	0.655068991	0.257835989	
0.079517389	0.120777315	0.119428683	0.550267941	0.220749317	
0.071911505	0.109159187	0.104880444	0.470029484	0.192156715	
0.065562698	0.099435401	0.09334266	0.406997181	0.169519284	
0.060152936	0.091138135	0.083941398	0.356256334	0.151144849	
0.055349608	0.083763635	0.075954967	0.313988899	0.135623519	
0.051196524	0.077390796	0.069266867	0.279075778	0.122695859	
0.04677239	0.070579712	0.062212464	0.24353391	0.10920693	
0.042689395	0.064317141	0.056004949	0.213097031	0.097464085	
0.039166804	0.058906984	0.050884749	0.188229856	0.087842005	
0.037022895	0.055628326	0.047828822	0.173013272	0.08203273	
0.035076689	0.052653777	0.045108251	0.159669797	0.076885511	
0.033181442	0.049755906	0.042512111	0.147246749	0.072017536	
0.031340134	0.046940207	0.04003756	0.1357005	0.067421311	
0.029661983	0.04437542	0.037822242	0.125537758	0.063329035	
0.028043037	0.041901353	0.035722444	0.116136189	0.059485399	
0.026553474	0.03962569	0.03382215	0.107777762	0.05603003	
0.025189507	0.037543761	0.032101954	0.100338374	0.052921655	
0.023935721	0.03563172	0.030535498	0.093681277	0.050107678	
0.022778855	0.033869107	0.029102038	0.087692928	0.047547126	
0.017346588	0.022090015	0.028243799	0.018373855	0.025628626	
0.018558993	0.023577067	0.030280078	0.019341337	0.027608033	
0.019846754	0.02514843	0.032466291	0.020387899	0.02985975	
0.021045255	0.02660449	0.034517628	0.021340065	0.032073428	
0.022324415	0.028153412	0.036735165	0.022379043	0.034595269	
0.023649264	0.029752888	0.039062847	0.023457872	0.037356511	
0.02503088	0.031416033	0.04152788	0.024571159	0.040375834	
0.02652898	0.033213357	0.044257745	0.025805548	0.043883341	
0.028183353	0.035190829	0.047352531	0.027224753	0.048103202	
0.029998527	0.037353487	0.050853188	0.02884695	0.053155715	
0.031894371	0.039602152	0.054686893	0.030645085	0.059123287	
0.033823062	0.041878406	0.05880267	0.032594144	0.066040966	
0.035983511	0.044409191	0.063671771	0.034895757	0.074687597	
0.038530348	0.047386912	0.069717259	0.037851813	0.085731201	
0.041406678	0.050730074	0.077219206	0.041692781	0.100580819	
0.044677461	0.054500422	0.086648533	0.046750647	0.120687781	
0.048511784	0.058867808	0.099380996	0.053998392	0.150237066	
0.052928521	0.06381416	0.117035872	0.06466636	0.194893564	
0.057865135	0.069208185	0.142553933	0.08112266	0.265206825	
0.063494459	0.07509001	0.182333779	0.108293148	0.383070135	
0.142706553	0.218027978	0.284592382	1.53092547	0.561756033	
0.127866819	0.193240064	0.230927794	1.173615375	0.436639848	
0.108984779	0.165454799	0.184367528	0.916108783	0.347051291	
0.095269981	0.144920933	0.152488045	0.737790011	0.284698667	
0.084750976	0.12898715	0.129824585	0.610986917	0.240124412	
0.076326264	0.11613515	0.112886377	0.516693237	0.20677569	
0.069394931	0.10551973	0.099724758	0.443972926	0.180893895	
0.06352873	0.096513939	0.089175892	0.386349403	0.160227789	
0.058329096	0.088517827	0.080318549	0.338888246	0.143011997	
0.053831661	0.081599506	0.072910692	0.299773739	0.128682326	
0.049252733	0.074533821	0.065634129	0.262682728	0.11480735	
0.04499522	0.067991452	0.058906129	0.229016191	0.102024969	
0.041331892	0.062353042	0.053487723	0.202262396	0.09184535	
0.038946464	0.058691966	0.050046928	0.184923219	0.085325189	
0.036790868	0.055385492	0.047007523	0.169842524	0.079599567	
0.034758946	0.052268841	0.04420522	0.156228328	0.074363372	
0.032836281	0.049320317	0.041606247	0.143873089	0.069548375	
0.03108396	0.046634567	0.039280126	0.13299597	0.065264879	
0.029423405	0.044090243	0.037114805	0.123088205	0.061310488	
0.027896536	0.0417523	0.035155998	0.11428073	0.057755666	
0.026473424	0.039574007	0.03335809	0.106346038	0.054516332	
0.025120296	0.037503395	0.031672939	0.099066522	0.051508157	
0.023874573	0.035598696	0.030136558	0.092538186	0.04878268	
0.017895842	0.022768574	0.028811212	0.018239896	0.025211209	
0.019120224	0.024268365	0.03082858	0.019146882	0.027061616	
0.020434122	0.025870618	0.033011656	0.020131414	0.029166136	

Health Risk Assessment Results Summary

		MAX:	4.18	46.12	46.32
Unique Identifier	X (UTM)	Y (UTM)	Onroad	Offroad	Total Risk
3830003773685	383000	3773685	0.06887446	3.606562103	3.6754366
3830103773685	383010	3773685	0.07327479	3.841929486	3.9152043
3830203773685	383020	3773685	0.077897081	4.08621726	4.1641143
3830303773685	383030	3773685	0.082749348	4.340281731	4.4230311
3830403773685	383040	3773685	0.088218905	4.619374991	4.7075939
3830503773685	383050	3773685	0.094714887	4.938251891	5.0329668
3830603773685	383060	3773685	0.102232201	5.294639452	5.3968717
3830703773685	383070	3773685	0.110801503	5.683356635	5.7941581
3830803773685	383080	3773685	0.120455081	6.093243739	6.2136988
3830903773685	383090	3773685	0.132119262	6.552501535	6.6846208
3831003773685	383100	3773685	0.146451847	7.096397607	7.2428495
3831103773685	383110	3773685	0.164834441	7.761807207	7.9266416
3831203773685	383120	3773685	0.189145019	8.565324854	8.7544699
3831303773685	383130	3773685	0.223081084	9.569935708	9.7930168
3831403773685	383140	3773685	0.273261584	10.84080422	11.114066
3831503773685	383150	3773685	0.349264125	12.4879149	12.837179
3831603773685	383160	3773685	0.477216919	14.74162224	15.218839
3837003773685	383700	3773685	3.126887096	24.37159833	27.498485
3837103773685	383710	3773685	2.079116983	20.31350117	22.392618
3837203773685	383720	3773685	1.513146372	17.36750543	18.880652
3837303773685	383730	3773685	1.173309785	15.1539579	16.327268
3837403773685	383740	3773685	0.954046956	13.43297148	14.387018
3837503773685	383750	3773685	0.801989023	12.05326516	12.855254
3837603773685	383760	3773685	0.690567382	10.91490042	11.605468
3837703773685	383770	3773685	0.604573075	9.928623995	10.533197
3837803773685	383780	3773685	0.535327188	9.082266615	9.6175938
3837903773685	383790	3773685	0.475545179	8.291469787	8.767015
3838003773685	383800	3773685	0.420468371	7.510604759	7.9310731
3838103773685	383810	3773685	0.376391902	6.876293953	7.2526859
3838203773685	383820	3773685	0.346028839	6.432886534	6.7789154
3838303773685	383830	3773685	0.319839215	6.037671438	6.3575107
3838403773685	383840	3773685	0.296826925	5.679940902	5.9767678
3838503773685	383850	3773685	0.276396489	5.353518392	5.6299149
3838603773685	383860	3773685	0.258350828	5.05793319	5.316284
3838703773685	383870	3773685	0.241943387	4.782605642	5.024549
3838803773685	383880	3773685	0.227237071	4.53116793	4.758405
3838903773685	383890	3773685	0.213708853	4.29573872	4.5094476
3839003773685	383900	3773685	0.200918334	4.068541836	4.2694602
3839103773685	383910	3773685	0.189376321	3.8598743	4.0492506
3829703773695	382970	3773695	0.057039708	3.032704784	3.0897445
3829803773695	382980	3773695	0.060620403	3.244318803	3.3049392
3829903773695	382990	3773695	0.064555188	3.473575397	3.5381306
3830003773695	383000	3773695	0.068544491	3.704142106	3.7726866
3830103773695	383010	3773695	0.072938026	3.954304847	4.0272429
3830203773695	383020	3773695	0.077484101	4.21205626	4.2895404
3830303773695	383030	3773695	0.082162397	4.477038613	4.559201
3830403773695	383040	3773695	0.087436341	4.77017403	4.8576104
3830503773695	383050	3773695	0.093822	5.112684928	5.2065069
3830603773695	383060	3773695	0.10125459	5.498756343	5.6000109
3830703773695	383070	3773695	0.109678987	5.926458113	6.0361371
3830803773695	383080	3773695	0.119141663	6.385008108	6.5041498
3830903773695	383090	3773695	0.130541412	6.902902618	7.033444
3831003773695	383100	3773695	0.1447933	7.500405453	7.6451988
3831103773695	383110	3773695	0.163071147	8.24996165	8.4130328
3831203773695	383120	3773695	0.187256378	9.181563172	9.3688195
3831303773695	383130	3773695	0.220700874	10.34230599	10.563007
3831403773695	383140	3773695	0.269839723	11.82228818	12.092128
3831503773695	383150	3773695	0.345401895	13.76229224	14.107694
3831603773695	383160	3773695	0.472969478	16.40637386	16.879343
3837003773695	383700	3773695	2.440255641	26.92971245	29.369968
3837103773695	383710	3773695	2.504084503	22.0829412	24.587026
3837203773695	383720	3773695	1.72535572	18.67401397	20.39937
3837303773695	383730	3773695	1.293922422	16.16730684	17.461229
3837403773695	383740	3773695	1.027034937	14.24247556	15.26951
3837503773695	383750	3773695	0.848807758	12.71914517	13.567953
3837603773695	383760	3773695	0.723214808	11.48045567	12.20367
3837703773695	383770	3773695	0.630227706	10.42396264	11.05419
3837803773695	383780	3773695	0.555277505	9.514723893	10.070001
3837903773695	383790	3773695	0.492750819	8.69213848	9.1848893
3838003773695	383800	3773695	0.436223996	7.889417112	8.3256411
3838103773695	383810	3773695	0.390454913	7.235416964	7.6258719
3838203773695	383820	3773695	0.357232974	6.744772056	7.102005
3838303773695	383830	3773695	0.328795671	6.309634732	6.6384304
3838403773695	383840	3773695	0.304427991	5.92528084	6.2297088
3838503773695	383850	3773695	0.283398597	5.58489656	5.8682952
3838603773695	383860	3773695	0.264849739	5.277350484	5.5422002
3838703773695	383870	3773695	0.248154613	4.993963234	5.2421178
3838803773695	383880	3773695	0.233250706	4.735562567	4.9688133
3838903773695	383890	3773695	0.219399941	4.490025323	4.7094253
3839003773695	383900	3773695	0.206009598	4.247526704	4.4535363
3839103773695	383910	3773695	0.193928109	4.025781612	4.2197097
3829703773705	382970	3773705	0.056921333	3.109192194	3.1661135
3829803773705	382980	3773705	0.060393608	3.325021841	3.3854154
3829903773705	382990	3773705	0.064217594	3.560555987	3.6247736
3830003773705	383000	3773705	0.068193066	3.804108682	3.8723017
3830103773705	383010	3773705	0.072576417	4.069793122	4.1423695
3830203773705	383020	3773705	0.07705686	4.342224033	4.4192809
3830303773705	383030	3773705	0.08156745	4.618762926	4.7003304
3830403773705	383040	3773705	0.086630994	4.925482806	5.0121138
3830503773705	383050	3773705	0.092893374	5.292533083	5.3854265
3830603773705	383060	3773705	0.100197127	5.709959049	5.8101562

Health Risk Assessment Results Summary

Sensitive Receptors		MAX:	46.32
Unique Identifier	X (UTM)	Y (UTM)	Total Risk
3830003773685	383000	3773685	3.675436563
3830103773685	383010	3773685	3.915204277
3830203773685	383020	3773685	4.16411434
3830303773685	383030	3773685	4.423031079
3830403773685	383040	3773685	4.707593897
3830503773685	383050	3773685	5.032966779
3830603773685	383060	3773685	5.396871654
3830703773685	383070	3773685	5.794158138
3830803773685	383080	3773685	6.21369882
3830903773685	383090	3773685	6.684620797
3831003773685	383100	3773685	7.242849455
3831103773685	383110	3773685	7.926641647
3831203773685	383120	3773685	8.754469873
3831303773685	383130	3773685	9.793016792
3831403773685	383140	3773685	11.1140658
3831503773685	383150	3773685	12.83717902
3831603773685	383160	3773685	15.21883916
3837003773685	383700	3773685	27.49848542
3837103773685	383710	3773685	22.39261815
3837203773685	383720	3773685	18.8806518
3837303773685	383730	3773685	16.32726768
3837403773685	383740	3773685	14.38701844
3837503773685	383750	3773685	12.85525418
3837603773685	383760	3773685	11.6054678
3837703773685	383770	3773685	10.53319707
3837803773685	383780	3773685	9.617593802
3837903773685	383790	3773685	8.767014966
3838003773685	383800	3773685	7.93107313
3838103773685	383810	3773685	7.252685856
3838203773685	383820	3773685	6.778915373
3838303773685	383830	3773685	6.357510653
3838403773685	383840	3773685	5.976767827
3838503773685	383850	3773685	5.62991488
3838603773685	383860	3773685	5.316284018
3838703773685	383870	3773685	5.024549029
3838803773685	383880	3773685	4.758405001
3838903773685	383890	3773685	4.509447573
3839003773685	383900	3773685	4.26946017
3839103773685	383910	3773685	4.049250621
3829703773695	382970	3773695	3.089744492
3829803773695	382980	3773695	3.304939206
3829903773695	382990	3773695	3.538130585
3830003773695	383000	3773695	3.772686598
3830103773695	383010	3773695	4.027242873
3830203773695	383020	3773695	4.289540361
3830303773695	383030	3773695	4.55920101
3830403773695	383040	3773695	4.857610371
3830503773695	383050	3773695	5.206506928
3830603773695	383060	3773695	5.600010933
3830703773695	383070	3773695	6.0361371
3830803773695	383080	3773695	6.504149771
3830903773695	383090	3773695	7.033444029
3831003773695	383100	3773695	7.645198753
3831103773695	383110	3773695	8.413032797
3831203773695	383120	3773695	9.36881955
3831303773695	383130	3773695	10.56300687
3831403773695	383140	3773695	12.0921279
3831503773695	383150	3773695	14.10769414
3831603773695	383160	3773695	16.87934333
3837003773695	383700	3773695	29.36996809
3837103773695	383710	3773695	24.58702571
3837203773695	383720	3773695	20.39936969
3837303773695	383730	3773695	17.46122926
3837403773695	383740	3773695	15.2695105
3837503773695	383750	3773695	13.56795293
3837603773695	383760	3773695	12.20367048
3837703773695	383770	3773695	11.05419035
3837803773695	383780	3773695	10.0700014
3837903773695	383790	3773695	9.1848893
3838003773695	383800	3773695	8.325641108
3838103773695	383810	3773695	7.625871876
3838203773695	383820	3773695	7.10200503
3838303773695	383830	3773695	6.638430403
3838403773695	383840	3773695	6.229708831
3838503773695	383850	3773695	5.868295157
3838603773695	383860	3773695	5.542200223
3838703773695	383870	3773695	5.242117846
3838803773695	383880	3773695	4.968813273
3838903773695	383890	3773695	4.709425264
3839003773695	383900	3773695	4.453536302
3839103773695	383910	3773695	4.219709721
3829703773705	382970	3773705	3.166113527
3829803773705	382980	3773705	3.385415449
3829903773705	382990	3773705	3.624773582
3830003773705	383000	3773705	3.872301748
3830103773705	383010	3773705	4.142369539
3830203773705	383020	3773705	4.419280893
3830303773705	383030	3773705	4.700330376
3830403773705	383040	3773705	5.012113799
3830503773705	383050	3773705	5.385426457
3830603773705	383060	3773705	5.810156175

FOR CHRONIC CALCS

	MAX:	1.61			
	Overlapping Phases - Maximum GLC				
2025	2026	2027	2028	2029	
0.021709224	0.027418952	0.035143513	0.021066655	0.031308846	
0.023079162	0.029076962	0.03745791	0.02208948	0.033752484	
0.024494249	0.030784896	0.039871866	0.023134736	0.036391071	
0.025959863	0.032549304	0.042400491	0.024186271	0.039213958	
0.027558774	0.034468068	0.045206695	0.025348515	0.042476957	
0.029368377	0.036631922	0.048452045	0.026719944	0.046486646	
0.031370671	0.039018319	0.052133885	0.028282592	0.051282818	
0.033526516	0.041578119	0.056236563	0.030031751	0.056932791	
0.035767877	0.044229633	0.060674933	0.031889374	0.063428062	
0.038228297	0.047124738	0.065797947	0.03411365	0.07153956	
0.041075174	0.050451732	0.072071476	0.036882721	0.082033297	
0.044473077	0.054414089	0.080039493	0.040558534	0.096110473	
0.048412651	0.058977117	0.09018949	0.045498824	0.115635906	
0.053096183	0.064353765	0.103688843	0.052448072	0.143853081	
0.058586394	0.070572974	0.122254243	0.062701593	0.186650449	
0.064886795	0.077578095	0.149006378	0.078727467	0.254993744	
0.072151707	0.085379449	0.190346448	0.105494596	0.370987117	
0.140982302	0.212157642	0.268540961	1.382584366	0.506873179	
0.117851128	0.178757578	0.207978626	1.051015895	0.391946326	
0.101890994	0.155118485	0.168428982	0.830100679	0.315020435	
0.09002233	0.137255081	0.141059016	0.676244913	0.261204085	
0.080731231	0.12312137	0.121246258	0.565076571	0.222111438	
0.0731771	0.111556899	0.106265592	0.481612167	0.192602826	
0.066853153	0.101838918	0.094487442	0.416652908	0.169481175	
0.06127235	0.093244555	0.084753041	0.364059499	0.150549112	
0.056435151	0.085787018	0.076605441	0.320616137	0.134779039	
0.051834327	0.078692337	0.069225378	0.28256431	0.120716951	
0.047329318	0.071731674	0.061922238	0.245360979	0.106795245	
0.0435619	0.065920747	0.056243567	0.216892972	0.096116779	
0.040911693	0.061838709	0.052368875	0.197205568	0.088795717	
0.038528456	0.058169399	0.048974506	0.180218822	0.082424223	
0.036353548	0.054822892	0.045947395	0.165329667	0.076784169	
0.034353147	0.051746274	0.043223175	0.152168118	0.071745368	
0.032529009	0.048942195	0.040787727	0.140589561	0.067271317	
0.030818337	0.04631374	0.038542983	0.130128097	0.063180513	
0.029246477	0.043900138	0.03651418	0.120828662	0.05950712	
0.027764415	0.041625427	0.034633011	0.112380566	0.056129346	
0.026322833	0.039412478	0.032835444	0.104503631	0.05293426	
0.024992273	0.037371338	0.03119831	0.097448443	0.050046218	
0.018405195	0.023397556	0.029306416	0.018053597	0.024691681	
0.019664728	0.024939188	0.031344348	0.018921217	0.026443235	
0.021022872	0.02659444	0.033555768	0.01986071	0.028425958	
0.022383325	0.028245975	0.03578105	0.020782156	0.030497587	
0.023851937	0.030022889	0.038202441	0.021787782	0.032858134	
0.0253601	0.031842941	0.040704514	0.022794907	0.035359841	
0.026906601	0.03370484	0.043290639	0.023779631	0.037967612	
0.028608382	0.035747896	0.046174682	0.02486757	0.040976838	
0.030580615	0.03810695	0.049578253	0.026184685	0.044749219	
0.032786345	0.040736775	0.053460651	0.027685539	0.049268325	
0.035208963	0.043616593	0.057829542	0.029353503	0.054555555	
0.037779536	0.046662705	0.062611963	0.031161764	0.060613685	
0.040641065	0.050039367	0.068141314	0.033271393	0.068151885	
0.04387124	0.053824796	0.074719831	0.035865587	0.078004691	
0.04785304	0.058476066	0.083220227	0.039337592	0.091216734	
0.052649392	0.064058289	0.094288785	0.044099348	0.109875944	
0.058420773	0.0707306	0.10879717	0.050658339	0.136340844	
0.065372046	0.078691247	0.128683257	0.060360502	0.176663387	
0.073700941	0.08810481	0.157360398	0.075718202	0.241979977	
0.083598036	0.099022436	0.201421089	0.101834371	0.354990115	
0.14131836	0.216072056	0.292871103	1.590049481	0.578118615	
0.127519427	0.193007406	0.23467521	1.200066502	0.441822438	
0.108716171	0.165569661	0.185747579	0.929224028	0.347820523	
0.095338551	0.145581958	0.153182816	0.74618341	0.284016598	
0.085086324	0.130046308	0.130068386	0.615935948	0.238414699	
0.076882287	0.117504149	0.112928935	0.519730435	0.204572116	
0.070098777	0.107074921	0.099771267	0.446549936	0.178676698	
0.064171216	0.097933412	0.089197509	0.389038726	0.158099102	
0.059011897	0.089962222	0.080336954	0.341419158	0.140946598	
0.054275259	0.082643286	0.072554499	0.300734391	0.126060405	
0.04966439	0.075496291	0.065002909	0.261784242	0.111676897	
0.045806355	0.069532412	0.059079253	0.231757824	0.100518895	
0.042889255	0.065023741	0.054751031	0.209626639	0.092358899	
0.040276393	0.06098683	0.050984758	0.19066049	0.08531058	
0.037947793	0.057391357	0.047715376	0.174429834	0.079235089	
0.035870055	0.054185382	0.044863277	0.16045139	0.073966066	
0.033979437	0.051270413	0.042319466	0.148177095	0.069299126	
0.032224768	0.048566708	0.040002653	0.137202403	0.065083245	
0.030614846	0.046087306	0.037913429	0.127457295	0.0613057	
0.02907459	0.043716161	0.035945917	0.118484929	0.057783079	
0.027539082	0.04135198	0.034022521	0.109966141	0.054383931	
0.026126832	0.039179164	0.03228057	0.102374	0.051325669	
0.018929465	0.024045135	0.02982503	0.017869389	0.024161857	
0.020221378	0.025625179	0.031879291	0.018695233	0.025807981	
0.021625818	0.027336075	0.034122895	0.019591049	0.027671376	
0.023073114	0.02909243	0.036442618	0.020495292	0.029663368	
0.024645244	0.030994134	0.038977339	0.021483207	0.031933943	
0.026253855	0.032935056	0.041579225	0.022455178	0.03430138	
0.027884797	0.034898577	0.044230341	0.023375616	0.036698739	
0.029686991	0.037063151	0.047188197	0.024385811	0.039444794	
0.031828581	0.039626136	0.050756533	0.025644088	0.04296316	
0.034249045	0.042513222	0.054852968	0.027077414	0.047180514	

Health Risk Assessment Results Summary

		MAX:	4.18	46.12	46.32
Unique Identifier	X (UTM)	Y (UTM)	Onroad	Offroad	Total Risk
3830703773705	383070	3773705	0.10849893	6.175266907	6.2837658
3830803773705	383080	3773705	0.117752875	6.682726508	6.8004794
3830903773705	383090	3773705	0.128866734	7.265151908	7.3940186
3831003773705	383100	3773705	0.143068784	7.94051319	8.083582
3831103773705	383110	3773705	0.161131911	8.78884705	8.949979
3831203773705	383120	3773705	0.18516556	9.871126319	10.056292
3831303773705	383130	3773705	0.217879687	11.22662	11.4445
3831403773705	383140	3773705	0.265511778	12.99040692	13.255919
3831503773705	383150	3773705	0.34036883	15.36419323	15.704562
3831603773705	383160	3773705	0.466351518	18.65786342	19.124215
3837103773705	383710	3773705	3.031139589	23.86133441	26.892474
3837203773705	383720	3773705	1.965076158	19.96629141	21.931368
3837303773705	383730	3773705	1.421979149	17.15857659	18.580556
3837403773705	383740	3773705	1.1040453	15.03913526	16.143181
3837503773705	383750	3773705	0.898482512	13.37561379	14.274096
3837603773705	383760	3773705	0.755905097	12.03047402	12.786379
3837703773705	383770	3773705	0.654212504	10.90357092	11.557783
3837803773705	383780	3773705	0.574615392	9.944136258	10.518752
3837903773705	383790	3773705	0.508745893	9.08052848	9.5892744
3838003773705	383800	3773705	0.450724129	8.252995816	8.7037199
3838103773705	383810	3773705	0.402091172	7.557980191	7.9600714
3838203773705	383820	3773705	0.366968918	7.035457363	7.4024263
3838303773705	383830	3773705	0.337114199	6.573567168	6.9106814
3838403773705	383840	3773705	0.311649901	6.166844214	6.4784941
3838503773705	383850	3773705	0.289817702	5.808386705	6.0982044
3838603773705	383860	3773705	0.270607733	5.48492603	5.7555338
3838703773705	383870	3773705	0.253200586	5.184369908	5.4375705
3838803773705	383880	3773705	0.237636263	4.910311108	5.1479474
3838903773705	383890	3773705	0.223366526	4.653184621	4.8765511
3839003773705	383900	3773705	0.209862388	4.404339118	4.6142015
3839103773705	383910	3773705	0.197690373	4.177149747	4.3748401
3829703773715	382970	3773715	0.05625572	3.155862047	3.2121178
3829803773715	382980	3773715	0.059649548	3.3782477	3.4378972
3829903773715	382990	3773715	0.063381262	3.621865357	3.6852466
3830003773715	383000	3773715	0.067320397	3.878523769	3.9458442
3830103773715	383010	3773715	0.07167257	4.159991926	4.2316645
3830203773715	383020	3773715	0.076171815	4.452508947	4.5286808
3830303773715	383030	3773715	0.080763987	4.754104551	4.8348685
3830403773715	383040	3773715	0.085937494	5.091428994	5.1773665
3830503773715	383050	3773715	0.091950547	5.477323443	5.569274
3830603773715	383060	3773715	0.098887173	5.9157354	6.0146226
3830703773715	383070	3773715	0.106800943	6.408372273	6.5151732
3830803773715	383080	3773715	0.115732906	6.957356278	7.0730892
3830903773715	383090	3773715	0.126439906	7.599416513	7.7258564
3831003773715	383100	3773715	0.140315077	8.3915064	8.5318215
3831103773715	383110	3773715	0.158153451	9.32560381	9.4837573
3831203773715	383120	3773715	0.181565987	10.5590979	10.740664
3831303773715	383130	3773715	0.213501911	12.16052301	12.374025
3831403773715	383140	3773715	0.259997698	14.30616075	14.566158
3831503773715	383150	3773715	0.33322639	17.307419	17.640645
3831603773715	383160	3773715	0.45594943	21.67277011	22.12872
3837103773715	383710	3773715	2.860826837	25.62813286	28.48896
3837203773715	383720	3773715	2.22534642	21.22242329	23.44777
3837303773715	383730	3773715	1.553759378	18.11074121	19.664501
3837403773715	383740	3773715	1.17962658	15.79686813	16.976495
3837503773715	383750	3773715	0.946579933	14.00364181	14.950222
3837603773715	383760	3773715	0.788547811	12.56378467	13.352332
3837703773715	383770	3773715	0.675921017	11.36075113	12.036672
3837803773715	383780	3773715	0.592472162	10.35827336	10.950746
3837903773715	383790	3773715	0.523516842	9.456003021	9.9795199
3838003773715	383800	3773715	0.463482028	8.60735808	9.0708401
3838103773715	383810	3773715	0.412273334	7.858795814	8.2710691
3838203773715	383820	3773715	0.375713023	7.312177486	7.6878905
3838303773715	383830	3773715	0.344811746	6.830005691	7.1748174
3838403773715	383840	3773715	0.318498797	6.404623418	6.7231222
3838503773715	383850	3773715	0.295819489	6.026731658	6.3225511
3838603773715	383860	3773715	0.275941374	5.686700748	5.9626421
3838703773715	383870	3773715	0.257719983	5.366965438	5.6246854
3838803773715	383880	3773715	0.241427782	5.074775872	5.3162037
3838903773715	383890	3773715	0.226745702	4.806217487	5.0329632
3839003773715	383900	3773715	0.213302691	4.554587268	4.76789
3839103773715	383910	3773715	0.201187341	4.324491426	4.5256788
3829703773725	382970	3773725	0.055305887	3.185378325	3.2406842
3829803773725	382980	3773725	0.058636232	3.414775921	3.4734122
3829903773725	382990	3773725	0.062312847	3.668452321	3.7307652
3830003773725	383000	3773725	0.066205176	3.937994629	4.0041998
3830103773725	383010	3773725	0.070510126	4.234996928	4.3055071
3830203773725	383020	3773725	0.075067721	4.55098812	4.6260558
3830303773725	383030	3773725	0.079864531	4.886373391	4.9662379
3830403773725	383040	3773725	0.08526825	5.263412187	5.3486804
3830503773725	383050	3773725	0.090992039	5.665746819	5.7567389
3830603773725	383060	3773725	0.097465108	6.118440781	6.2159059
3830703773725	383070	3773725	0.104912855	6.634992083	6.7399049
3830803773725	383080	3773725	0.113488568	7.224192394	7.337681
3830903773725	383090	3773725	0.123745252	7.917155677	8.0409009
3831003773725	383100	3773725	0.137243694	8.802148018	8.9393917
3831103773725	383110	3773725	0.154726539	9.901437684	10.056164
3831203773725	383120	3773725	0.177447065	11.26544361	11.442891
3831303773725	383130	3773725	0.208397727	13.13847073	13.346868
3831403773725	383140	3773725	0.253475237	15.74045673	15.993932
3831503773725	383150	3773725	0.324354506	19.53239527	19.85675

Health Risk Assessment Results Summary

Sensitive Receptors

		MAX:	46.32
Unique Identifier	X (UTM)	Y (UTM)	Total Risk
3830703773705	383070	3773705	6.283765836
3830803773705	383080	3773705	6.800479382
3830903773705	383090	3773705	7.394018642
3831003773705	383100	3773705	8.083581974
3831103773705	383110	3773705	8.949978961
3831203773705	383120	3773705	10.05629188
3831303773705	383130	3773705	11.44449969
3831403773705	383140	3773705	13.25591869
3831503773705	383150	3773705	15.70456206
3831603773705	383160	3773705	19.12421494
3837103773705	383710	3773705	26.892474
3837203773705	383720	3773705	21.93136757
3837303773705	383730	3773705	18.58055573
3837403773705	383740	3773705	16.14318056
3837503773705	383750	3773705	14.2740963
3837603773705	383760	3773705	12.78637912
3837703773705	383770	3773705	11.55778342
3837803773705	383780	3773705	10.51875165
3837903773705	383790	3773705	9.589274373
3838003773705	383800	3773705	8.703719945
3838103773705	383810	3773705	7.960071363
3838203773705	383820	3773705	7.402426281
3838303773705	383830	3773705	6.910681367
3838403773705	383840	3773705	6.478494115
3838503773705	383850	3773705	6.098204407
3838603773705	383860	3773705	5.755533763
3838703773705	383870	3773705	5.437570494
3838803773705	383880	3773705	5.147947371
3838903773705	383890	3773705	4.876551147
3839003773705	383900	3773705	4.614201505
3839103773705	383910	3773705	4.37484012
3829703773715	382970	3773715	3.212117767
3829803773715	382980	3773715	3.437897248
3829903773715	382990	3773715	3.685246619
3830003773715	383000	3773715	3.945844166
3830103773715	383010	3773715	4.231664497
3830203773715	383020	3773715	4.528680762
3830303773715	383030	3773715	4.834868538
3830403773715	383040	3773715	5.177366488
3830503773715	383050	3773715	5.569273989
3830603773715	383060	3773715	6.014622572
3830703773715	383070	3773715	6.515173216
3830803773715	383080	3773715	7.073089184
3830903773715	383090	3773715	7.725856419
3831003773715	383100	3773715	8.531821477
3831103773715	383110	3773715	9.483757262
3831203773715	383120	3773715	10.74066389
3831303773715	383130	3773715	12.37402492
3831403773715	383140	3773715	14.56615845
3831503773715	383150	3773715	17.64064539
3831603773715	383160	3773715	22.12871954
3837103773715	383710	3773715	28.4889597
3837203773715	383720	3773715	23.44776971
3837303773715	383730	3773715	19.66450059
3837403773715	383740	3773715	16.97649471
3837503773715	383750	3773715	14.95022174
3837603773715	383760	3773715	13.35233248
3837703773715	383770	3773715	12.03667215
3837803773715	383780	3773715	10.95074552
3837903773715	383790	3773715	9.979519863
3838003773715	383800	3773715	9.070840108
3838103773715	383810	3773715	8.271069149
3838203773715	383820	3773715	7.687890509
3838303773715	383830	3773715	7.174817436
3838403773715	383840	3773715	6.723122215
3838503773715	383850	3773715	6.322551147
3838603773715	383860	3773715	5.962642121
3838703773715	383870	3773715	5.624685421
3838803773715	383880	3773715	5.316203654
3838903773715	383890	3773715	5.032963188
3839003773715	383900	3773715	4.767889959
3839103773715	383910	3773715	4.525678767
3829703773725	382970	3773725	3.240684212
3829803773725	382980	3773725	3.473412153
3829903773725	382990	3773725	3.730765168
3830003773725	383000	3773725	4.004199805
3830103773725	383010	3773725	4.305507053
3830203773725	383020	3773725	4.626055841
3830303773725	383030	3773725	4.966237922
3830403773725	383040	3773725	5.348680437
3830503773725	383050	3773725	5.756738857
3830603773725	383060	3773725	6.215905889
3830703773725	383070	3773725	6.739904938
3830803773725	383080	3773725	7.337680962
3830903773725	383090	3773725	8.040900929
3831003773725	383100	3773725	8.939391712
3831103773725	383110	3773725	10.05616422
3831203773725	383120	3773725	11.44289068
3831303773725	383130	3773725	13.34686846
3831403773725	383140	3773725	15.99393196
3831503773725	383150	3773725	19.85674978

FOR CHRONIC CALCS

	MAX:	1.61			
	Overlapping Phases - Maximum GLC				
2025	2026	2027	2028	2029	
0.036931453	0.045704743	0.059472631	0.02866135	0.052086771	
0.039838015	0.049153899	0.064589829	0.030362739	0.057652485	
0.043139424	0.053058164	0.070571553	0.03237395	0.064560959	
0.046905084	0.057487106	0.077677721	0.034848932	0.073711746	
0.051565533	0.062941506	0.086834325	0.038051611	0.085987587	
0.057390565	0.069749481	0.098948057	0.042529016	0.103316036	
0.064523764	0.078049002	0.11473083	0.048572781	0.127468943	
0.073460491	0.088385662	0.136454344	0.057503487	0.164325957	
0.084807586	0.101399112	0.168057255	0.071798663	0.224844846	
0.099118884	0.117582871	0.216733	0.09663782	0.332042342	
0.137856418	0.207995249	0.263558842	1.357274067	0.494567502	
0.115582824	0.176048104	0.203678653	1.030596276	0.381487115	
0.100543845	0.153766862	0.165447812	0.816488086	0.307049301	
0.089336015	0.1368384	0.139072384	0.667587861	0.25507581	
0.080481544	0.123311711	0.119786771	0.558830544	0.216954072	
0.073219005	0.112144706	0.105080402	0.47649048	0.187954898	
0.066976953	0.102507844	0.093552903	0.413230687	0.165456726	
0.061573239	0.094141581	0.084090741	0.362007805	0.147124731	
0.056635427	0.086490202	0.075829568	0.318382521	0.131304385	
0.051876379	0.079090644	0.068046832	0.278022153	0.116520467	
0.047830148	0.072823003	0.061627135	0.245163939	0.104386331	
0.044738182	0.068028152	0.056980078	0.221219387	0.095632434	
0.041976438	0.063746929	0.052954989	0.20078483	0.088109434	
0.039521728	0.059943556	0.049475115	0.183349003	0.081650975	
0.037340783	0.056566841	0.046457846	0.168417341	0.076087207	
0.035357776	0.053498828	0.043772521	0.155328514	0.071172568	
0.033499866	0.050625962	0.041308743	0.143561128	0.066706526	
0.031795253	0.047992551	0.03908615	0.133111456	0.062706147	
0.030184132	0.045504566	0.037023285	0.123612278	0.059029477	
0.028612454	0.043077999	0.03504609	0.114737244	0.055545987	
0.027168633	0.040850553	0.033259493	0.106841186	0.052420021	
0.01927576	0.024472728	0.03005414	0.017536712	0.02338164	
0.02061479	0.026110797	0.032149516	0.018333068	0.024928756	
0.022077456	0.027893499	0.034444336	0.019191256	0.026668821	
0.023613941	0.029759024	0.036860562	0.020071619	0.028553216	
0.025293227	0.031791242	0.039512036	0.021030067	0.030696393	
0.027034815	0.03389302	0.042267057	0.021990679	0.032961938	
0.028828686	0.036052952	0.045112655	0.022919728	0.035293137	
0.030828881	0.03845507	0.048309705	0.023940215	0.03796991	
0.033107515	0.041183348	0.051988926	0.025104252	0.04115312	
0.035685666	0.044261984	0.056197826	0.02641246	0.044905484	
0.03857094	0.047698467	0.060969208	0.027851521	0.049255313	
0.041772807	0.051503411	0.066343875	0.029418875	0.054236853	
0.045494106	0.055913453	0.0727105	0.031264205	0.060363197	
0.050039168	0.061279931	0.080700871	0.033644609	0.068611911	
0.055326466	0.067488494	0.090338323	0.036512329	0.079610562	
0.0622311	0.075581016	0.103374693	0.040485694	0.094820547	
0.071063323	0.085915007	0.120837211	0.04596298	0.11638327	
0.082667956	0.099445589	0.145125266	0.053913197	0.148740957	
0.09840967	0.117721998	0.180965187	0.066544997	0.201712233	
0.120160059	0.142824241	0.23708537	0.088707313	0.296782486	
0.141353349	0.214911375	0.283922547	1.502593436	0.544001508	
0.122398358	0.186428106	0.221842028	1.132020772	0.415262918	
0.105589178	0.161737975	0.177531831	0.885097741	0.329587449	
0.093399615	0.143390608	0.147777822	0.717165416	0.271098707	
0.083923612	0.128920464	0.126461959	0.596687945	0.228978669	
0.076218297	0.117055891	0.110385626	0.506247366	0.197233983	
0.069665788	0.106932186	0.097720971	0.43608215	0.172418225	
0.064059951	0.098232317	0.087723099	0.381623592	0.153025344	
0.05892654	0.090255368	0.079018166	0.335345662	0.136346899	
0.054022756	0.082613685	0.071046238	0.293973796	0.12126958	
0.0497279	0.075938521	0.064012585	0.257625082	0.107939556	
0.046507624	0.070927548	0.059112968	0.232182294	0.098708631	
0.043635415	0.066459586	0.054884253	0.210538626	0.090809401	
0.041077382	0.062482497	0.051223857	0.192047961	0.08402251	
0.038784448	0.05891957	0.048027699	0.176118384	0.078140807	
0.036704801	0.055690622	0.045193838	0.162198395	0.072965766	
0.034731907	0.052630023	0.042561526	0.149564755	0.068214761	
0.032914931	0.049813013	0.040186908	0.138358538	0.063964945	
0.031234207	0.047209795	0.038027421	0.128339991	0.060132535	
0.029647959	0.044753607	0.036026688	0.119238163	0.056614954	
0.028189316	0.04249701	0.034214985	0.111116182	0.053451494	
0.019517397	0.024770494	0.030122983	0.017133899	0.02249225	
0.020906683	0.026471593	0.032265265	0.017905251	0.023943306	
0.022439411	0.028341533	0.034632589	0.018738288	0.025577393	
0.024064361	0.03031644	0.037143874	0.019595489	0.027344217	
0.025849639	0.032478429	0.039911852	0.020522615	0.029348629	
0.027745221	0.034767014	0.042853835	0.021477328	0.031519499	
0.029754286	0.037186479	0.045976832	0.022446394	0.033840381	
0.032007227	0.039891976	0.049497719	0.023506475	0.036503175	
0.034408526	0.04276907	0.053267773	0.02456909	0.03933467	
0.037104083	0.045991367	0.057530574	0.025729504	0.042574441	
0.040170967	0.049648543	0.062425829	0.027021264	0.046352074	
0.04365919	0.05379889	0.068051923	0.028453425	0.050747112	
0.047746268	0.058650358	0.074728791	0.030117849	0.056083733	
0.052935476	0.064792297	0.083352626	0.032288947	0.063307491	
0.059334866	0.072342573	0.094229605	0.035002899	0.072947196	
0.067206399	0.081588838	0.107973417	0.038341933	0.085854573	
0.077932007	0.094194075	0.127267955	0.043124605	0.104276368	
0.09274208	0.111571061	0.154636648	0.049835029	0.130936883	
0.114112477	0.13660566	0.195670407	0.060056878	0.172983172	

Health Risk Assessment Results Summary

		MAX:	4.18	46.12	46.32
Unique Identifier	X (UTM)	Y (UTM)	Onroad	Offroad	Total Risk
3831603773725	383160	3773725	0.44202611	25.44355957	25.885586
3837203773725	383720	3773725	2.50655339	22.42952058	24.936074
3837303773725	383730	3773725	1.684149633	19.01159576	20.695745
3837403773725	383740	3773725	1.250586187	16.50878413	17.75937
3837503773725	383750	3773725	0.990341115	14.59041175	15.580753
3837603773725	383760	3773725	0.818431596	13.06450799	13.88294
3837703773725	383770	3773725	0.695180362	11.79075816	12.485939
3837803773725	383780	3773725	0.607330542	10.74566522	11.352996
3837903773725	383790	3773725	0.536675154	9.81567043	10.352346
3838003773725	383800	3773725	0.475455926	8.961724855	9.4371808
3838103773725	383810	3773725	0.42172847	8.151085971	8.5728144
3838203773725	383820	3773725	0.38387227	7.581348888	7.9652212
3838303773725	383830	3773725	0.352051797	7.080915815	7.4329676
3838403773725	383840	3773725	0.324875857	6.636588723	6.9614646
3838503773725	383850	3773725	0.301489405	6.241374396	6.5428638
3838603773725	383860	3773725	0.280979201	5.884993557	6.1659728
3838703773725	383870	3773725	0.261996898	5.546140809	5.8081377
3838803773725	383880	3773725	0.24500947	5.236435247	5.4814447
3838903773725	383890	3773725	0.229930691	4.956027077	5.1859578
3839003773725	383900	3773725	0.216574448	4.702684161	4.9192586
3839103773725	383910	3773725	0.204548941	4.470433106	4.674982
3829703773735	382970	3773735	0.054366512	3.213929193	3.2682957
3829803773735	382980	3773735	0.057636267	3.450117165	3.5077534
3829903773735	382990	3773735	0.061241452	3.712189596	3.773431
3830003773735	383000	3773735	0.065083553	3.993922683	4.0590062
3830103773735	383010	3773735	0.069332744	4.306011364	4.3753441
3830203773735	383020	3773735	0.07394328	4.646106316	4.7200496
3830303773735	383030	3773735	0.078940414	5.017350601	5.096291
3830403773735	383040	3773735	0.084557812	5.436302405	5.5208602
3830503773735	383050	3773735	0.090003123	5.854876791	5.9448799
3830603773735	383060	3773735	0.096013836	6.319386286	6.4154001
3830703773735	383070	3773735	0.102987001	6.856172735	6.9591597
3830803773735	383080	3773735	0.111187474	7.483985669	7.5951731
3830903773735	383090	3773735	0.120959718	8.226791656	8.3477514
3831003773735	383100	3773735	0.134038147	9.197701446	9.3317396
3831103773735	383110	3773735	0.151103933	10.44570279	10.596807
3831203773735	383120	3773735	0.173236607	11.99241172	12.165648
3831303773735	383130	3773735	0.202935967	14.12622471	14.329161
3831403773735	383140	3773735	0.246266125	17.20151432	17.44778
3831503773735	383150	3773735	0.313649573	21.81222863	22.125878
3831603773735	383160	3773735	0.424735441	29.35421361	29.778949
3837203773735	383720	3773735	2.77689928	23.54841724	26.325317
3837303773735	383730	3773735	1.800944051	19.84233168	21.643276
3837403773735	383740	3773735	1.312168161	17.16422285	18.476391
3837503773735	383750	3773735	1.027468	15.13006312	16.157531
3837603773735	383760	3773735	0.843256609	13.52329018	14.366547
3837703773735	383770	3773735	0.712744687	12.19605774	12.908802
3837803773735	383780	3773735	0.619565868	11.10093736	11.720503
3837903773735	383790	3773735	0.547937411	10.15239047	10.700328
3838003773735	383800	3773735	0.486234839	9.282689585	9.7689244
3838103773735	383810	3773735	0.43186991	8.460961837	8.8928317
3838203773735	383820	3773735	0.392242053	7.856212873	8.2484549
3838303773735	383830	3773735	0.359159895	7.328604683	7.6877646
3838403773735	383840	3773735	0.330931646	6.862964252	7.1938959
3838503773735	383850	3773735	0.306815244	6.45071705	6.7575323
3838603773735	383860	3773735	0.285770672	6.079563156	6.3653338
3838703773735	383870	3773735	0.266345868	5.72764817	5.993994
3838803773735	383880	3773735	0.24896242	5.405564709	5.6545271
3838903773735	383890	3773735	0.233564073	5.114656126	5.3482202
3839003773735	383900	3773735	0.219932048	4.852385685	5.0723177
3839103773735	383910	3773735	0.207663199	4.612034415	4.8196976
3829703773745	382970	3773745	0.053286371	3.231602604	3.284889
3829803773745	382980	3773745	0.056480076	3.472999364	3.5294794
3829903773745	382990	3773745	0.06000181	3.741921311	3.8019231
3830003773745	383000	3773745	0.063727967	4.030950494	4.0946785
3830103773745	383010	3773745	0.06784726	4.352846829	4.4206941
3830203773745	383020	3773745	0.072378872	4.709424982	4.7818039
3830303773745	383030	3773745	0.077351664	5.104226969	5.1815786
3830403773745	383040	3773745	0.082932897	5.550335132	5.633268
3830503773745	383050	3773745	0.088241755	5.992163643	6.0804054
3830603773745	383060	3773745	0.094066223	6.483069811	6.577136
3830703773745	383070	3773745	0.100800932	7.052623569	7.1534245
3830803773745	383080	3773745	0.108764165	7.726461229	7.8352254
3830903773745	383090	3773745	0.118225551	8.527992352	8.6462179
3831003773745	383100	3773745	0.130558463	9.562137755	9.6926962
3831103773745	383110	3773745	0.14644113	10.88841141	11.034853
3831203773745	383120	3773745	0.167071153	12.61351716	12.780588
3831303773745	383130	3773745	0.195084156	14.90734812	15.102432
3831403773745	383140	3773745	0.235168093	18.33224152	18.56741
3831503773745	383150	3773745	0.29692147	23.59817413	23.895096
3831603773745	383160	3773745	0.401178998	32.38606589	32.787245
3837203773745	383720	3773745	2.979145609	24.53367536	27.512821
3837303773745	383730	3773745	1.89209818	20.58626135	22.47836
3837403773745	383740	3773745	1.360488601	17.75655693	19.117046
3837503773745	383750	3773745	1.056682627	15.62131026	16.677993
3837603773745	383760	3773745	0.862769991	13.94307081	14.805841
3837703773745	383770	3773745	0.727918461	12.56787233	13.295791
3837803773745	383780	3773745	0.629451223	11.42566871	12.05512
3837903773745	383790	3773745	0.556926799	10.46172951	11.018656
3838003773745	383800	3773745	0.495063427	9.586159603	10.081223
3838103773745	383810	3773745	0.442570955	8.812119204	9.2546902

Health Risk Assessment Results Summary

Sensitive Receptors

		MAX:	46.32
Unique Identifier	X (UTM)	Y (UTM)	Total Risk
3831603773725	383160	3773725	25.88558568
3837203773725	383720	3773725	24.93607397
3837303773725	383730	3773725	20.69574539
3837403773725	383740	3773725	17.75937032
3837503773725	383750	3773725	15.58075286
3837603773725	383760	3773725	13.88293958
3837703773725	383770	3773725	12.48593852
3837803773725	383780	3773725	11.35299576
3837903773725	383790	3773725	10.35234558
3838003773725	383800	3773725	9.43718078
3838103773725	383810	3773725	8.57281444
3838203773725	383820	3773725	7.965221157
3838303773725	383830	3773725	7.432967612
3838403773725	383840	3773725	6.96146458
3838503773725	383850	3773725	6.542863801
3838603773725	383860	3773725	6.165972758
3838703773725	383870	3773725	5.808137706
3838803773725	383880	3773725	5.481444717
3838903773725	383890	3773725	5.185957769
3839003773725	383900	3773725	4.919258608
3839103773725	383910	3773725	4.674982046
3829703773735	382970	3773735	3.268295705
3829803773735	382980	3773735	3.507753433
3829903773735	382990	3773735	3.773431048
3830003773735	383000	3773735	4.059006236
3830103773735	383010	3773735	4.375344108
3830203773735	383020	3773735	4.720049597
3830303773735	383030	3773735	5.096291015
3830403773735	383040	3773735	5.520860217
3830503773735	383050	3773735	5.944879915
3830603773735	383060	3773735	6.415400122
3830703773735	383070	3773735	6.959159736
3830803773735	383080	3773735	7.595173144
3830903773735	383090	3773735	8.347751374
3831003773735	383100	3773735	9.331739593
3831103773735	383110	3773735	10.59680673
3831203773735	383120	3773735	12.16564832
3831303773735	383130	3773735	14.32916068
3831403773735	383140	3773735	17.44778045
3831503773735	383150	3773735	22.12587821
3831603773735	383160	3773735	29.77894906
3837203773735	383720	3773735	26.32531652
3837303773735	383730	3773735	21.64327573
3837403773735	383740	3773735	18.47639102
3837503773735	383750	3773735	16.15753112
3837603773735	383760	3773735	14.36654679
3837703773735	383770	3773735	12.90880243
3837803773735	383780	3773735	11.72050323
3837903773735	383790	3773735	10.70032788
3838003773735	383800	3773735	9.768924424
3838103773735	383810	3773735	8.892831747
3838203773735	383820	3773735	8.248454925
3838303773735	383830	3773735	7.687764579
3838403773735	383840	3773735	7.193895898
3838503773735	383850	3773735	6.757532294
3838603773735	383860	3773735	6.365333828
3838703773735	383870	3773735	5.993994039
3838803773735	383880	3773735	5.65452713
3838903773735	383890	3773735	5.348220199
3839003773735	383900	3773735	5.072317733
3839103773735	383910	3773735	4.819697614
3829703773745	382970	3773745	3.284888975
3829803773745	382980	3773745	3.52947944
3829903773745	382990	3773745	3.801923121
3830003773745	383000	3773745	4.09467846
3830103773745	383010	3773745	4.420694089
3830203773745	383020	3773745	4.781803854
3830303773745	383030	3773745	5.181578633
3830403773745	383040	3773745	5.633268029
3830503773745	383050	3773745	6.080405398
3830603773745	383060	3773745	6.577136034
3830703773745	383070	3773745	7.1534245
3830803773745	383080	3773745	7.835225394
3830903773745	383090	3773745	8.646217904
3831003773745	383100	3773745	9.692696217
3831103773745	383110	3773745	11.03485254
3831203773745	383120	3773745	12.78058831
3831303773745	383130	3773745	15.10243228
3831403773745	383140	3773745	18.56740961
3831503773745	383150	3773745	23.8950956
3831603773745	383160	3773745	32.78724489
3837203773745	383720	3773745	27.51282097
3837303773745	383730	3773745	22.47835953
3837403773745	383740	3773745	19.11704554
3837503773745	383750	3773745	16.67799289
3837603773745	383760	3773745	14.8058408
3837703773745	383770	3773745	13.29579079
3837803773745	383780	3773745	12.05511994
3837903773745	383790	3773745	11.01865631
3838003773745	383800	3773745	10.08122303
3838103773745	383810	3773745	9.254690159

FOR CHRONIC CALCS

	MAX:	1.61			
	Overlapping Phases - Maximum GLC				
2025	2026	2027	2028	2029	
0.146950845	0.175036417	0.261829576	0.077185248	0.245310721	
0.129154701	0.196684801	0.239941711	1.231422897	0.448412929	
0.11040322	0.16939023	0.189191063	0.950672471	0.351162534	
0.09724089	0.14964599	0.156031526	0.763736804	0.286163523	
0.087174538	0.134276289	0.132707393	0.631675997	0.240086173	
0.079062261	0.12176397	0.115382456	0.533962451	0.205870308	
0.072193187	0.111130907	0.101687021	0.457606888	0.17897562	
0.066402936	0.102123971	0.091110416	0.399595248	0.158415567	
0.061135335	0.093918098	0.082084461	0.351346232	0.141125227	
0.056228013	0.086272361	0.073977773	0.309132482	0.125797171	
0.051583842	0.079008711	0.066345956	0.269562536	0.111366099	
0.0482396	0.073785928	0.061202575	0.242705353	0.101674139	
0.045269309	0.069148894	0.056784812	0.219933528	0.093422538	
0.042604136	0.064990028	0.052941497	0.200401061	0.086305733	
0.040212805	0.061261187	0.049581581	0.183553044	0.080132743	
0.038037855	0.057872324	0.046598531	0.168816395	0.074698497	
0.035949701	0.054621941	0.043797572	0.155333543	0.069665332	
0.034025158	0.051628675	0.041272218	0.143385576	0.065169602	
0.032270803	0.048902275	0.039013814	0.132852776	0.061179463	
0.030676901	0.046427223	0.036996557	0.123559834	0.057637954	
0.029207752	0.044147676	0.035165183	0.115244634	0.0544468	
0.019750554	0.025057016	0.030192264	0.016741008	0.02162859	
0.021188425	0.026819181	0.032380256	0.017489924	0.022988544	
0.022780689	0.028763401	0.034805864	0.018296015	0.024512914	
0.024489587	0.030842439	0.037407432	0.019128063	0.026165951	
0.026377879	0.033131027	0.040288881	0.020027731	0.028033066	
0.028431974	0.03561295	0.043424373	0.020974994	0.030102499	
0.030669925	0.038308679	0.046845392	0.021976378	0.032392126	
0.033190754	0.041336783	0.050708321	0.02306941	0.035017276	
0.035712427	0.044360239	0.05457135	0.024036596	0.037514694	
0.038508066	0.04770544	0.058872685	0.025055311	0.040270138	
0.041732536	0.05155535	0.063865486	0.026199338	0.04349251	
0.045496208	0.05603938	0.06973554	0.027499753	0.047309371	
0.049939925	0.061322371	0.076723735	0.028992098	0.051881765	
0.055725773	0.068182896	0.085934173	0.030954737	0.058124453	
0.063139143	0.076954143	0.097888961	0.033422843	0.066355028	
0.072290839	0.087749824	0.112873509	0.036329414	0.077107975	
0.084879037	0.102584127	0.133831869	0.040201435	0.091750604	
0.10301037	0.123955682	0.164415044	0.045617345	0.112526899	
0.130265243	0.156071978	0.21071512	0.053115594	0.142233628	
0.175036791	0.208874792	0.286941406	0.064128518	0.186924955	
0.135554727	0.206460689	0.256931108	1.32366624	0.479175001	
0.11485977	0.176564365	0.199952544	1.010803983	0.370940505	
0.100785473	0.155496429	0.16362881	0.806277287	0.299912258	
0.09017596	0.139287037	0.138445744	0.663514479	0.250172601	
0.081696965	0.126181568	0.119930682	0.558816814	0.213575292	
0.074563398	0.115105741	0.105506239	0.478152672	0.185241807	
0.068574606	0.105772095	0.094207631	0.415775347	0.16321399	
0.063224982	0.097415438	0.084947679	0.366023704	0.145467072	
0.058252455	0.08964225	0.076641938	0.322451231	0.129745295	
0.05353873	0.082246976	0.068895446	0.282157193	0.115149222	
0.050018174	0.076731857	0.063366006	0.253197126	0.104722769	
0.046895523	0.071839457	0.05867807	0.22900534	0.095977207	
0.044109169	0.067476497	0.054623978	0.208344114	0.088481395	
0.041619339	0.063580258	0.05110173	0.19060854	0.082023582	
0.039357302	0.060042874	0.047983626	0.175135316	0.076357483	
0.037192897	0.056663118	0.04506197	0.1610048	0.071121809	
0.035194434	0.053544901	0.042426004	0.148475707	0.066445061	
0.033375851	0.050709651	0.040076836	0.137466853	0.0623116	
0.03172671	0.048140929	0.037983397	0.127773047	0.058652424	
0.030206611	0.045775172	0.03608475	0.119108222	0.055359696	
0.019914503	0.025256207	0.030167287	0.016317147	0.020732915	
0.021391633	0.027069108	0.032386654	0.017040713	0.021996999	
0.023033827	0.029076614	0.034858001	0.017819584	0.023410362	
0.024796608	0.031223333	0.03750617	0.018614793	0.024925152	
0.026756748	0.03360251	0.040452228	0.019469329	0.026623428	
0.028924156	0.036224122	0.043713076	0.020381646	0.028523347	
0.031320284	0.039113489	0.047319153	0.021352131	0.030645266	
0.034023651	0.04236438	0.051391697	0.022415158	0.033069353	
0.036705704	0.045582963	0.055418531	0.023332626	0.03531926	
0.039684893	0.049151327	0.059900381	0.024286188	0.037768336	
0.043137357	0.053277789	0.065116906	0.0253469	0.040600826	
0.047217159	0.058144392	0.071311426	0.026552418	0.043947175	
0.052065338	0.063916223	0.078711571	0.027916892	0.047895399	
0.058308198	0.071332483	0.088315974	0.029637346	0.053062858	
0.066306765	0.080817431	0.10070927	0.031720328	0.059632372	
0.076706297	0.093132334	0.116941002	0.034239446	0.067963462	
0.090533187	0.109473046	0.138668041	0.037192546	0.078890111	
0.111179619	0.133880579	0.171421121	0.041314654	0.094080292	
0.14312727	0.171672973	0.221883087	0.046590208	0.113638991	
0.196865928	0.235293417	0.306099423	0.053362572	0.139101375	
0.141024911	0.215054639	0.271362437	1.402675487	0.505477665	
0.118826099	0.183084651	0.209390288	1.063412014	0.388200167	
0.103997659	0.160892893	0.170391553	0.843841411	0.312012567	
0.092928318	0.143952721	0.143609397	0.691796998	0.259094009	
0.08413106	0.130318849	0.12405194	0.580968198	0.220407259	
0.076765598	0.118844504	0.109013601	0.496743673	0.190873155	
0.070579288	0.10917738	0.097040488	0.430280596	0.167473121	
0.065177594	0.100715612	0.087545568	0.378980481	0.149252207	
0.060190368	0.092891948	0.079139837	0.334525954	0.133315616	
0.055716243	0.085870597	0.071874574	0.296704572	0.119685736	

Health Risk Assessment Results Summary

		MAX:	4.18	46.12	46.32
Unique Identifier	X (UTM)	Y (UTM)	Onroad	Offroad	Total Risk
3838203773745	383820	3773745	0.400663198	8.139979056	8.5406423
3838303773745	383830	3773745	0.365835388	7.572639447	7.9384748
3838403773745	383840	3773745	0.336571153	7.081924763	7.4184959
3838503773745	383850	3773745	0.31194809	6.653775192	6.9657233
3838603773745	383860	3773745	0.290384608	6.268372196	6.5587568
3838703773745	383870	3773745	0.270567678	5.906397007	6.1769647
3838803773745	383880	3773745	0.252960437	5.575540387	5.8285008
3838903773745	383890	3773745	0.237301071	5.274760107	5.5120612
3839003773745	383900	3773745	0.223256586	5.000568714	5.2238253
3839103773745	383910	3773745	0.210609835	4.749208647	4.9598185
3829703773755	382970	3773755	0.052138813	3.242271342	3.2944102
3829803773755	382980	3773755	0.055233028	3.486612203	3.5418452
3829903773755	382990	3773755	0.058660024	3.760686034	3.8193461
3830003773755	383000	3773755	0.062240005	4.053420578	4.1156606
3830103773755	383010	3773755	0.066185058	4.380492975	4.446678
3830203773755	383020	3773755	0.070558694	4.747092396	4.8176511
3830303773755	383030	3773755	0.075386647	5.156717024	5.2321037
3830403773755	383040	3773755	0.080808471	5.621515848	5.7023243
3830503773755	383050	3773755	0.08607405	6.091623754	6.1776978
3830603773755	383060	3773755	0.091853739	6.616989755	6.7088435
3830703773755	383070	3773755	0.098503715	7.227810276	7.326314
3830803773755	383080	3773755	0.10628486	7.949050506	8.0553354
3830903773755	383090	3773755	0.115483026	8.810338825	8.9258219
3831003773755	383100	3773755	0.127009254	9.893718117	10.020727
3831103773755	383110	3773755	0.141495129	11.26585571	11.407351
3831203773755	383120	3773755	0.16018566	13.05341045	13.213596
3831303773755	383130	3773755	0.186586551	15.60182069	15.788407
3831403773755	383140	3773755	0.223471324	19.19774954	19.421221
3831503773755	383150	3773755	0.27996529	24.96379664	25.243762
3831603773755	383160	3773755	0.375661633	34.6702705	35.045932
3837203773755	383720	3773755	3.12975245	25.38092399	28.510676
3837303773755	383730	3773755	1.955347822	21.23730992	23.192658
3837403773755	383740	3773755	1.394483581	18.28152762	19.676011
3837503773755	383750	3773755	1.077724288	16.06058692	17.138311
3837603773755	383760	3773755	0.87713602	14.32136957	15.198506
3837703773755	383770	3773755	0.739314397	12.9024092	13.641724
3837803773755	383780	3773755	0.637145166	11.72151159	12.358657
3837903773755	383790	3773755	0.56324	10.73965335	11.302893
3838003773755	383800	3773755	0.502006188	9.86620712	10.368213
3838103773755	383810	3773755	0.450714835	9.092394916	9.5431098
3838203773755	383820	3773755	0.408587254	8.430664945	8.8392522
3838303773755	383830	3773755	0.371988857	7.82054623	8.1925351
3838403773755	383840	3773755	0.341821116	7.295216047	7.6370372
3838503773755	383850	3773755	0.316604429	6.849424214	7.1660286
3838603773755	383860	3773755	0.294627731	6.451099242	6.745727
3838703773755	383870	3773755	0.274693027	6.079498234	6.3541913
3838803773755	383880	3773755	0.256757642	5.740246942	5.9970046
3838903773755	383890	3773755	0.240849264	5.430590787	5.6714401
3839003773755	383900	3773755	0.226441606	5.144629679	5.3710713
3839103773755	383910	3773755	0.213455671	4.883203469	5.0966591
3829703773765	382970	3773765	0.051027607	3.252663647	3.3036913
3829803773765	382980	3773765	0.054026931	3.499265867	3.5532928
3829903773765	382990	3773765	0.057351022	3.777125026	3.834476
3830003773765	383000	3773765	0.060786835	4.072483079	4.1332699
3830103773765	383010	3773765	0.064571446	4.403174536	4.467746
3830203773765	383020	3773765	0.068762516	4.775838841	4.8446014
3830303773765	383030	3773765	0.073429822	5.197224369	5.2706542
3830403773765	383040	3773765	0.078670597	5.677639129	5.7563097
3830503773765	383050	3773765	0.083882949	6.174560701	6.2584437
3830603773765	383060	3773765	0.089636039	6.734900787	6.8245368
3830703773765	383070	3773765	0.096207163	7.385956336	7.4821635
3830803773765	383080	3773765	0.103793647	8.15111069	8.2549043
3830903773765	383090	3773765	0.112743148	9.069251747	9.1819949
3831003773765	383100	3773765	0.12349444	10.1915202	10.315015
3831103773765	383110	3773765	0.136641971	11.59036494	11.727007
3831203773765	383120	3773765	0.153448213	13.4096376	13.563086
3831303773765	383130	3773765	0.178074761	16.10257626	16.280651
3831403773765	383140	3773765	0.212333332	19.96065413	20.172987
3831503773765	383150	3773765	0.263513301	26.03258331	26.296097
3831603773765	383160	3773765	0.350410524	36.44464522	36.795056
3837203773765	383720	3773765	3.203421297	26.10912656	29.312548
3837303773765	383730	3773765	1.990561099	21.79442364	23.784985
3837403773765	383740	3773765	1.414782322	18.7343634	20.149146
3837503773765	383750	3773765	1.091019555	16.44440217	17.535422
3837603773765	383760	3773765	0.886587474	14.65617576	15.542763
3837703773765	383770	3773765	0.746919292	13.20154557	13.948465
3837803773765	383780	3773765	0.643245552	11.99067396	12.63392
3837903773765	383790	3773765	0.567446326	10.98448438	11.551931
3838003773765	383800	3773765	0.507010533	10.11067381	10.617684
3838103773765	383810	3773765	0.455753708	9.331139633	9.7868933
3838203773765	383820	3773765	0.413403324	8.652982843	9.0663862
3838303773765	383830	3773765	0.377453833	8.054252803	8.4317066
3838403773765	383840	3773765	0.346229776	7.507516855	7.8537466
3838503773765	383850	3773765	0.320736737	7.039852173	7.3605889
3838603773765	383860	3773765	0.298443165	6.62555961	6.9240028
3838703773765	383870	3773765	0.278101609	6.23947808	6.5175797
3838803773765	383880	3773765	0.260017712	5.890059906	6.1500776
3838903773765	383890	3773765	0.243675214	5.57046282	5.814138
3839003773765	383900	3773765	0.228827994	5.272393408	5.5012214
3839103773765	383910	3773765	0.215462134	4.999356782	5.2148189
3829703773775	382970	3773775	0.049784222	3.251118157	3.3009024

Health Risk Assessment Results Summary

Sensitive Receptors

		MAX:	46.32
Unique Identifier	X (UTM)	Y (UTM)	Total Risk
3838203773745	383820	3773745	8.540642254
3838303773745	383830	3773745	7.938474835
3838403773745	383840	3773745	7.418495916
3838503773745	383850	3773745	6.965723283
3838603773745	383860	3773745	6.558756803
3838703773745	383870	3773745	6.176964685
3838803773745	383880	3773745	5.828500824
3838903773745	383890	3773745	5.512061177
3839003773745	383900	3773745	5.223825301
3839103773745	383910	3773745	4.959818482
3829703773755	382970	3773755	3.294410155
3829803773755	382980	3773755	3.541845231
3829903773755	382990	3773755	3.819346058
3830003773755	383000	3773755	4.115660583
3830103773755	383010	3773755	4.446678032
3830203773755	383020	3773755	4.81765109
3830303773755	383030	3773755	5.232103671
3830403773755	383040	3773755	5.702324319
3830503773755	383050	3773755	6.177697804
3830603773755	383060	3773755	6.708843494
3830703773755	383070	3773755	7.326313992
3830803773755	383080	3773755	8.055335366
3830903773755	383090	3773755	8.925821851
3831003773755	383100	3773755	10.02072737
3831103773755	383110	3773755	11.40735084
3831203773755	383120	3773755	13.21359611
3831303773755	383130	3773755	15.78840724
3831403773755	383140	3773755	19.42122086
3831503773755	383150	3773755	25.24376193
3831603773755	383160	3773755	35.04593214
3837203773755	383720	3773755	28.51067644
3837303773755	383730	3773755	23.19265774
3837403773755	383740	3773755	19.6760112
3837503773755	383750	3773755	17.13831121
3837603773755	383760	3773755	15.19850559
3837703773755	383770	3773755	13.6417236
3837803773755	383780	3773755	12.35865676
3837903773755	383790	3773755	11.30289335
3838003773755	383800	3773755	10.36821331
3838103773755	383810	3773755	9.543109751
3838203773755	383820	3773755	8.839252199
3838303773755	383830	3773755	8.192535087
3838403773755	383840	3773755	7.637037163
3838503773755	383850	3773755	7.166028643
3838603773755	383860	3773755	6.745726973
3838703773755	383870	3773755	6.354191262
3838803773755	383880	3773755	5.997004584
3838903773755	383890	3773755	5.671440052
3839003773755	383900	3773755	5.371071286
3839103773755	383910	3773755	5.096659141
3829703773765	382970	3773765	3.303691254
3829803773765	382980	3773765	3.553292797
3829903773765	382990	3773765	3.834476048
3830003773765	383000	3773765	4.133269915
3830103773765	383010	3773765	4.467745982
3830203773765	383020	3773765	4.844601357
3830303773765	383030	3773765	5.270654191
3830403773765	383040	3773765	5.756309726
3830503773765	383050	3773765	6.25844365
3830603773765	383060	3773765	6.824536826
3830703773765	383070	3773765	7.482163498
3830803773765	383080	3773765	8.254904336
3830903773765	383090	3773765	9.181994895
3831003773765	383100	3773765	10.31501464
3831103773765	383110	3773765	11.72700691
3831203773765	383120	3773765	13.56308581
3831303773765	383130	3773765	16.28065102
3831403773765	383140	3773765	20.17298747
3831503773765	383150	3773765	26.29609661
3831603773765	383160	3773765	36.79505575
3837203773765	383720	3773765	29.31254785
3837303773765	383730	3773765	23.78498474
3837403773765	383740	3773765	20.14914572
3837503773765	383750	3773765	17.53542173
3837603773765	383760	3773765	15.54276324
3837703773765	383770	3773765	13.94846486
3837803773765	383780	3773765	12.63391951
3837903773765	383790	3773765	11.55193071
3838003773765	383800	3773765	10.61768435
3838103773765	383810	3773765	9.78689334
3838203773765	383820	3773765	9.066386167
3838303773765	383830	3773765	8.431706636
3838403773765	383840	3773765	7.85374663
3838503773765	383850	3773765	7.36058891
3838603773765	383860	3773765	6.924002776
3838703773765	383870	3773765	6.517579689
3838803773765	383880	3773765	6.150077618
3838903773765	383890	3773765	5.814138034
3839003773765	383900	3773765	5.501221403
3839103773765	383910	3773765	5.214818915
3829703773775	382970	3773775	5.300902379

FOR CHRONIC CALCS

MAX:	1.61			
Overlapping Phases - Maximum GLC				
2025	2026	2027	2028	2029
0.051826524	0.079732979	0.065689745	0.264216066	0.108034615
0.048507722	0.074518974	0.060560999	0.237681453	0.098468743
0.045583585	0.069926382	0.056251576	0.215738534	0.090512666
0.043001667	0.065871029	0.052579116	0.197200082	0.083791886
0.040656196	0.062190473	0.049326163	0.181019369	0.077892521
0.03843088	0.058704298	0.046310726	0.16637546	0.072504288
0.036381267	0.055496368	0.043592378	0.153391451	0.067694767
0.034502908	0.052558593	0.041155814	0.141927704	0.063423128
0.032778795	0.049864876	0.038960389	0.131751295	0.059607644
0.031187347	0.047380362	0.036971702	0.122671326	0.056181574
0.020032221	0.025396376	0.03008674	0.015880949	0.019838632
0.02153401	0.027241731	0.032318002	0.016575658	0.021004436
0.02321596	0.029301102	0.034819359	0.01732513	0.022306159
0.025010183	0.031488686	0.037482828	0.018078734	0.02367931
0.027012629	0.033922461	0.040454533	0.018883794	0.025205419
0.029254363	0.036638415	0.043781637	0.019747401	0.026911603
0.03175602	0.039659373	0.047495138	0.020666555	0.028814518
0.034591211	0.043073326	0.051706028	0.021664094	0.03097657
0.037462586	0.046522783	0.055949975	0.022556437	0.033033345
0.04067111	0.050369153	0.060696139	0.023483723	0.035263441
0.044399979	0.054831244	0.066224466	0.024503279	0.0378069
0.048800849	0.060087269	0.07276903	0.025634786	0.040744526
0.054055048	0.066351125	0.080607763	0.02689337	0.044148203
0.060660481	0.074211992	0.090507901	0.028385075	0.048335285
0.069028106	0.084154944	0.103097572	0.030116513	0.053409281
0.079938167	0.097103689	0.11956811	0.032137698	0.059600237
0.0955031	0.115560164	0.143178024	0.034720553	0.067834087
0.117522328	0.141640093	0.176608774	0.037553066	0.078056867
0.152929803	0.183634215	0.230540766	0.041466991	0.091474043
0.212953584	0.254873471	0.321355114	0.046005147	0.106723998
0.145676495	0.222554148	0.283332692	1.468099403	0.527175997
0.122255312	0.188868195	0.217394098	1.107953251	0.402747348
0.106852045	0.16578748	0.176244513	0.876034529	0.322320586
0.095421928	0.148252023	0.148133272	0.716150028	0.266715503
0.086366908	0.134174423	0.12769471	0.600082894	0.226240157
0.078811675	0.122363286	0.112078729	0.512432295	0.195543109
0.072434829	0.11236196	0.099606797	0.44302495	0.171161518
0.066978559	0.103790977	0.089819466	0.389828464	0.152340868
0.062018802	0.09598462	0.081404	0.34500118	0.136372797
0.057568575	0.088972566	0.074116709	0.306750571	0.12266244
0.053718685	0.082901372	0.068024148	0.274964992	0.111264948
0.050117071	0.077206112	0.062546896	0.246770151	0.101127056
0.047025724	0.0723322	0.057860976	0.222761474	0.092470741
0.044353504	0.068122137	0.053997919	0.203191117	0.085404421
0.04193338	0.064312418	0.050618447	0.186367234	0.079291453
0.039651657	0.060725635	0.047513045	0.17127248	0.073750216
0.037549327	0.057425033	0.044716688	0.157890407	0.068820341
0.035615998	0.054392155	0.04220089	0.146027738	0.064428927
0.033817094	0.051573118	0.039905272	0.135394911	0.060464151
0.032161138	0.048980653	0.037830844	0.125926354	0.056912954
0.02014451	0.025528423	0.030016388	0.015459208	0.018987785
0.021666227	0.027400271	0.032254579	0.016126745	0.020062057
0.023378677	0.029499856	0.034774987	0.01684745	0.021258903
0.025197193	0.031719768	0.03744468	0.017560475	0.022500083
0.027231126	0.034194823	0.040430572	0.018321872	0.023872473
0.029521236	0.036973211	0.043790968	0.01913565	0.025397378
0.032108626	0.040103046	0.047586361	0.020007815	0.027098778
0.035055219	0.043656265	0.051911079	0.020949938	0.029018473
0.038106144	0.047325752	0.056365991	0.021814928	0.030886086
0.041546472	0.051454881	0.061389258	0.022716971	0.032914035
0.045543028	0.05624221	0.067232186	0.023695344	0.035191222
0.050240199	0.061858821	0.074109267	0.0247587	0.037755731
0.055877625	0.068588967	0.082378272	0.025930433	0.040685337
0.062770839	0.076805332	0.092513009	0.027227027	0.044050278
0.071369947	0.08704231	0.105180634	0.028663832	0.047914448
0.08256455	0.100354901	0.12171208	0.030307274	0.052476035
0.099143406	0.120052374	0.146309592	0.032460461	0.058681814
0.122948208	0.148327356	0.181691728	0.0348854	0.066060668
0.160475557	0.192905002	0.237693467	0.037670614	0.075279276
0.225115746	0.269771817	0.334094553	0.041055404	0.08521493
0.149204464	0.228548156	0.292931755	1.522509143	0.545180757
0.125117133	0.193848777	0.223973713	1.144606294	0.414638033
0.109338606	0.170145722	0.181122722	0.902406902	0.330673779
0.097654157	0.15216635	0.151960361	0.736161701	0.272886547
0.088409973	0.137747726	0.130811976	0.615815244	0.230950953
0.080694768	0.125643719	0.114737489	0.525487492	0.199347745
0.074154507	0.115346566	0.101929625	0.454230057	0.174351137
0.068625879	0.106635955	0.091749878	0.39850785	0.154697637
0.063673107	0.098815699	0.083313252	0.353415063	0.138694232
0.059196803	0.09173767	0.075949413	0.314578442	0.124846555
0.055252892	0.085497301	0.069695309	0.281956589	0.113182272
0.051725276	0.07991853	0.064293144	0.254198508	0.103210128
0.048455753	0.074733939	0.059484345	0.229755037	0.094419449
0.045671756	0.070327261	0.055398366	0.208933107	0.08693771
0.043162073	0.066362664	0.051864196	0.191299067	0.08056787
0.040807973	0.062653442	0.048597565	0.175380123	0.074748028
0.03864168	0.059241673	0.04571231	0.161614426	0.069680955
0.036642871	0.056097394	0.043108262	0.149365963	0.065162484
0.03476437	0.053145668	0.040710392	0.138304901	0.061053409
0.033030682	0.050423849	0.038542108	0.128455112	0.057373653
0.02017943	0.025561402	0.029845361	0.0150045	0.018118347

Health Risk Assessment Results Summary

		MAX:	4.18	46.12	46.32
Unique Identifier	X (UTM)	Y (UTM)	Onroad	Offroad	Total Risk
3829803773775	382980	3773775	0.052694952	3.499613698	3.5523086
3829903773775	382990	3773775	0.055926559	3.78060775	3.8365343
3830003773775	383000	3773775	0.059269101	4.080788343	4.1400574
3830103773775	383010	3773775	0.062961131	4.418672662	4.4816338
3830203773775	383020	3773775	0.067036706	4.799599816	4.8666365
3830303773775	383030	3773775	0.071545559	5.230427165	5.3019727
3830403773775	383040	3773775	0.076608747	5.723843544	5.8004523
3830503773775	383050	3773775	0.08174021	6.244368486	6.3261087
3830603773775	383060	3773775	0.087379826	6.831468278	6.9188481
3830703773775	383070	3773775	0.093820817	7.516393915	7.6102147
3830803773775	383080	3773775	0.101221629	8.322153784	8.4233754
3830903773775	383090	3773775	0.109901695	9.289900356	9.3998021
3831003773775	383100	3773775	0.120272911	10.47528242	10.595555
3831103773775	383110	3773775	0.13294975	11.96210925	12.095059
3831203773775	383120	3773775	0.149035815	13.89924138	14.048277
3831303773775	383130	3773775	0.172033842	16.72614557	16.898179
3831403773775	383140	3773775	0.203667261	20.78098505	20.984652
3831503773775	383150	3773775	0.250286508	27.11050298	27.360789
3831603773775	383160	3773775	0.328112495	38.07168685	38.399799
3831703773775	383720	3773775	3.228814836	26.70326677	29.932082
3831703773775	383730	3773775	2.005006233	22.25087435	24.255881
3831703773775	383740	3773775	1.424476777	19.11254992	20.537027
3831703773775	383750	3773775	1.097898158	16.77106957	17.868968
3831703773775	383760	3773775	0.89174847	14.94526697	15.837015
3831703773775	383770	3773775	0.751708506	13.46552786	14.217236
3831703773775	383780	3773775	0.647985883	12.2314861	12.879472
3831703773775	383790	3773775	0.570167234	11.20067082	11.770838
3831703773775	383800	3773775	0.510149986	10.32240037	10.83255
3831703773775	383810	3773775	0.459115995	9.536941189	9.9960572
3831703773775	383820	3773775	0.416776139	8.849037143	9.2658133
3831703773775	383830	3773775	0.380992032	8.241650485	8.6226425
3831703773775	383840	3773775	0.350531971	7.706019951	8.0565519
3831703773775	383850	3773775	0.324388857	7.234744993	7.5591339
3831703773775	383860	3773775	0.301662306	6.798681714	7.100344
3831703773775	383870	3773775	0.281111596	6.391350319	6.6724619
3831703773775	383880	3773775	0.262622493	6.02783748	6.29046
3831703773775	383890	3773775	0.24607273	5.697845802	5.9439185
3831703773775	383900	3773775	0.230675986	5.387524916	5.6182009
3831703773775	383910	3773775	0.216938673	5.103332815	5.3202715
3829703773785	382970	3773785	0.048447683	3.240373677	3.2888214
3829803773785	382980	3773785	0.051272049	3.489385207	3.5406573
3829903773785	382990	3773785	0.054422723	3.773079458	3.8275022
3830003773785	383000	3773785	0.057721942	4.080417332	4.1381393
3830103773785	383010	3773785	0.061374514	4.428168591	4.4895431
3830203773785	383020	3773785	0.065382511	4.819798288	4.8851808
3830303773785	383030	3773785	0.069740222	5.257617678	5.3273579
3830403773785	383040	3773785	0.074640767	5.762122631	5.8367634
3830503773785	383050	3773785	0.079643154	6.299816929	6.3794601
3830603773785	383060	3773785	0.085144221	6.909290062	6.9944343
3830703773785	383070	3773785	0.091417623	7.621837223	7.7132548
3830803773785	383080	3773785	0.098616015	8.462422423	8.5610384
3830903773785	383090	3773785	0.107029777	9.473271554	9.5803013
3831003773785	383100	3773785	0.117257062	10.73699451	10.854252
3831103773785	383110	3773785	0.129852318	12.3441877	12.47404
3831203773785	383120	3773785	0.145666133	14.43679511	14.582461
3831303773785	383130	3773785	0.167143924	17.37941031	17.546554
3831403773785	383140	3773785	0.19620554	21.57189811	21.768104
3831503773785	383150	3773785	0.238532089	28.12749749	28.36603
3831603773785	383160	3773785	0.307788306	39.48982713	39.797615
3837203773785	383720	3773785	3.242060137	27.14317151	30.385232
3837303773785	383730	3773785	2.009958775	22.60227209	24.612231
3837403773785	383740	3773785	1.427485027	19.41433767	20.841823
3837503773785	383750	3773785	1.100169072	17.03917769	18.139347
3837603773785	383760	3773785	0.893488769	15.18843994	16.081929
3837703773785	383770	3773785	0.754167421	13.69446748	14.448635
3837803773785	383780	3773785	0.650491951	12.44285193	13.093344
3837903773785	383790	3773785	0.57151529	11.38763004	11.959145
3838003773785	383800	3773785	0.511932692	10.5080093	11.019942
3838103773785	383810	3773785	0.461633522	9.721458636	10.183092
3838203773785	383820	3773785	0.41934658	9.027707137	9.4470537
3838303773785	383830	3773785	0.383762873	8.413068902	8.7968318
3838403773785	383840	3773785	0.353424675	7.869960081	8.2233848
3838503773785	383850	3773785	0.327582079	7.390669035	7.7182511
3838603773785	383860	3773785	0.304958457	6.959188029	7.2641465
3838703773785	383870	3773785	0.283786946	6.543249616	6.8270366
3838803773785	383880	3773785	0.265111167	6.160730556	6.4258417
3838903773785	383890	3773785	0.24829512	5.819210745	6.0675059
3839003773785	383900	3773785	0.232424522	5.497186121	5.7296106
3839103773785	383910	3773785	0.218284837	5.202167085	5.4204519
3829703773795	382970	3773795	0.047208647	3.232532011	3.2797407
3829803773795	382980	3773795	0.049946456	3.482092467	3.5320389
3829903773795	382990	3773795	0.053005304	3.766740327	3.8197456
3830003773795	383000	3773795	0.056248397	4.079213079	4.1354615
3830103773795	383010	3773795	0.05984529	4.434528821	4.4943741
3830203773795	383020	3773795	0.063779731	4.834711842	4.8984916
3830303773795	383030	3773795	0.068001015	5.278878977	5.34688
3830403773795	383040	3773795	0.07272687	5.790028054	5.8627549
3830503773795	383050	3773795	0.077603144	6.342331893	6.419935
3830603773795	383060	3773795	0.082962386	6.970213448	7.0531758
3830703773795	383070	3773795	0.089062592	7.706155103	7.7952177
3830803773795	383080	3773795	0.096078738	8.578972676	8.6750514

Health Risk Assessment Results Summary

Sensitive Receptors

		MAX:	46.32
Unique Identifier	X (UTM)	Y (UTM)	Total Risk
3829803773775	382980	3773775	3.55230865
3829903773775	382990	3773775	3.83653431
3830003773775	383000	3773775	4.140057444
3830103773775	383010	3773775	4.481633793
3830203773775	383020	3773775	4.866636522
3830303773775	383030	3773775	5.301972725
3830403773775	383040	3773775	5.800452291
3830503773775	383050	3773775	6.326108696
3830603773775	383060	3773775	6.918848104
3830703773775	383070	3773775	7.610214732
3830803773775	383080	3773775	8.423375413
3830903773775	383090	3773775	9.399802052
3831003773775	383100	3773775	10.59555533
3831103773775	383110	3773775	12.095059
3831203773775	383120	3773775	14.04827719
3831303773775	383130	3773775	16.89817942
3831403773775	383140	3773775	20.98465231
3831503773775	383150	3773775	27.36078949
3831603773775	383160	3773775	38.39979934
3837203773775	383720	3773775	29.93208161
3837303773775	383730	3773775	24.25588058
3837403773775	383740	3773775	20.5370267
3837503773775	383750	3773775	17.86896773
3837603773775	383760	3773775	15.83701544
3837703773775	383770	3773775	14.21723636
3837803773775	383780	3773775	12.87947198
3837903773775	383790	3773775	11.77083805
3838003773775	383800	3773775	10.83255035
3838103773775	383810	3773775	9.996057184
3838203773775	383820	3773775	9.265813283
3838303773775	383830	3773775	8.622642517
3838403773775	383840	3773775	8.056551922
3838503773775	383850	3773775	7.55913385
3838603773775	383860	3773775	7.10034402
3838703773775	383870	3773775	6.672461914
3838803773775	383880	3773775	6.290459973
3838903773775	383890	3773775	5.943918532
3839003773775	383900	3773775	5.618200902
3839103773775	383910	3773775	5.320271488
3829703773785	382970	3773785	3.288821359
3829803773785	382980	3773785	3.540657256
3829903773785	382990	3773785	3.82750218
3830003773785	383000	3773785	4.138139274
3830103773785	383010	3773785	4.489543104
3830203773785	383020	3773785	4.885180799
3830303773785	383030	3773785	5.3273579
3830403773785	383040	3773785	5.836763398
3830503773785	383050	3773785	6.379460083
3830603773785	383060	3773785	6.994434283
3830703773785	383070	3773785	7.713254846
3830803773785	383080	3773785	8.561038438
3830903773785	383090	3773785	9.580301331
3831003773785	383100	3773785	10.85425157
3831103773785	383110	3773785	12.47404002
3831203773785	383120	3773785	14.58246124
3831303773785	383130	3773785	17.54655424
3831403773785	383140	3773785	21.76810365
3831503773785	383150	3773785	28.36602958
3831603773785	383160	3773785	39.79761544
3837203773785	383720	3773785	30.38523164
3837303773785	383730	3773785	24.61223087
3837403773785	383740	3773785	20.8418227
3837503773785	383750	3773785	18.13934676
3837603773785	383760	3773785	16.08192871
3837703773785	383770	3773785	14.4486349
3837803773785	383780	3773785	13.09334388
3837903773785	383790	3773785	11.95914533
3838003773785	383800	3773785	11.01994199
3838103773785	383810	3773785	10.18309216
3838203773785	383820	3773785	9.447053717
3838303773785	383830	3773785	8.796831775
3838403773785	383840	3773785	8.223384756
3838503773785	383850	3773785	7.718251114
3838603773785	383860	3773785	7.264146486
3838703773785	383870	3773785	6.827036562
3838803773785	383880	3773785	6.425841723
3838903773785	383890	3773785	6.067505865
3839003773785	383900	3773785	5.729610642
3839103773785	383910	3773785	5.420451923
3829703773795	382970	3773795	3.279740658
3829803773795	382980	3773795	3.532038924
3829903773795	382990	3773795	3.819745632
3830003773795	383000	3773795	4.135461476
3830103773795	383010	3773795	4.494374111
3830203773795	383020	3773795	4.898491573
3830303773795	383030	3773795	5.346879992
3830403773795	383040	3773795	5.862754925
3830503773795	383050	3773795	6.419935037
3830603773795	383060	3773795	7.053175834
3830703773795	383070	3773795	7.795217696
3830803773795	383080	3773795	8.675051414

FOR CHRONIC CALCS

MAX:	1.61			
Overlapping Phases - Maximum GLC				
2025	2026	2027	2028	2029
0.02171834	0.027456938	0.032088605	0.015650099	0.019111677
0.023456704	0.029591493	0.034624441	0.016346921	0.02021361
0.025312284	0.031860189	0.037323438	0.01703596	0.021351597
0.027398918	0.034403311	0.04035927	0.017771167	0.022606926
0.029749356	0.03725896	0.043777929	0.018554489	0.023990512
0.032406077	0.04047722	0.047638959	0.019385048	0.02551592
0.035446869	0.044150405	0.052056622	0.02027818	0.027221024
0.038656338	0.048015428	0.056699604	0.02111665	0.028906768
0.042276658	0.052365325	0.061933014	0.021981862	0.030716185
0.046500608	0.057431718	0.068041668	0.022915228	0.03273157
0.051470358	0.063381489	0.07523572	0.023916786	0.03496851
0.057441057	0.07051858	0.083889802	0.025009139	0.037480359
0.064758212	0.079252962	0.094512863	0.026204114	0.040311416
0.073942624	0.090202467	0.107874568	0.027514798	0.043509552
0.085919743	0.104468021	0.125341493	0.028979265	0.047176868
0.103405903	0.125278079	0.150959598	0.030815594	0.051932994
0.128526508	0.155169544	0.187877866	0.032857175	0.057341363
0.167795539	0.201892858	0.24580912	0.034921165	0.063563264
0.235888714	0.283005219	0.346911797	0.037720984	0.070878087
0.151826371	0.233246912	0.300485785	1.566371997	0.559618633
0.127453921	0.198048289	0.229133974	1.172994113	0.42372641
0.11148525	0.173990897	0.185011387	0.922686714	0.33696814
0.09964825	0.155720523	0.155048957	0.751452905	0.277471808
0.090269118	0.141042896	0.133356265	0.627810419	0.234413329
0.082443749	0.128725629	0.116964736	0.535666349	0.202196682
0.07580309	0.118234295	0.103874265	0.462770768	0.176648392
0.070155129	0.109301707	0.093371434	0.405096534	0.156357755
0.065177037	0.101419693	0.084877238	0.359727217	0.140293102
0.060667254	0.094266778	0.077445774	0.320492761	0.126350796
0.05666683	0.087914402	0.071091733	0.287315621	0.114517505
0.053086052	0.082231874	0.065610819	0.259118543	0.104434393
0.049892424	0.077164536	0.060874023	0.235037986	0.095788447
0.0470471	0.072648151	0.056795357	0.214444898	0.088409039
0.044391208	0.068427475	0.053095516	0.196026124	0.081772633
0.041919278	0.064513865	0.049628731	0.179051802	0.075608913
0.039677337	0.060975792	0.046593088	0.164585509	0.070298396
0.037609322	0.057713234	0.043902592	0.152011318	0.06565867
0.035646716	0.054622161	0.041402236	0.140565504	0.061415839
0.033835981	0.051771711	0.039145825	0.130382349	0.057623149
0.020152916	0.025514419	0.029601729	0.014527862	0.017249919
0.021700277	0.027423113	0.031838159	0.015151274	0.018166608
0.023461386	0.029589272	0.034386809	0.015830186	0.019186069
0.025367683	0.031924175	0.037140078	0.016509818	0.020246728
0.027522905	0.03455585	0.04025299	0.017235861	0.02141372
0.029948006	0.037507202	0.04375494	0.018001323	0.022686227
0.032657596	0.040793958	0.047662863	0.018794767	0.024054738
0.03577821	0.044568972	0.052162539	0.019647976	0.025578395
0.039105773	0.048581736	0.056939227	0.020452164	0.027083312
0.042878033	0.053120665	0.06234911	0.021282158	0.028689055
0.047287941	0.058416208	0.068677938	0.022171356	0.030462857
0.052491542	0.064654257	0.07614909	0.023121336	0.032411579
0.058750629	0.072145444	0.08514735	0.024145246	0.034569304
0.066576883	0.081499802	0.096424558	0.025292448	0.037041481
0.076534685	0.093387408	0.110808808	0.026560373	0.039836258
0.089509161	0.108861242	0.129604515	0.027937501	0.04294575
0.107762844	0.130615981	0.156159871	0.029529861	0.046638278
0.133793195	0.161636297	0.194195481	0.0312536	0.050674325
0.174514023	0.210159226	0.254038678	0.032939019	0.055241473
0.245093414	0.29435562	0.358667551	0.035324816	0.060751614
0.153877022	0.23702571	0.305949113	1.596917943	0.569481093
0.129395612	0.20162237	0.232886938	1.192419311	0.42975071
0.113351909	0.177396507	0.187876522	0.936361248	0.34101599
0.101430253	0.158943957	0.157369903	0.761736854	0.280359124
0.091969331	0.144093168	0.135297875	0.635811885	0.236526424
0.084082161	0.131640353	0.118729659	0.542685696	0.203986262
0.077350386	0.120970785	0.105439235	0.468739956	0.178089419
0.071579842	0.111810327	0.09464302	0.409379391	0.157242154
0.066594052	0.103892367	0.086118433	0.363829564	0.141151376
0.062067088	0.09668989	0.078689806	0.324655575	0.127259138
0.058025741	0.090251758	0.072281052	0.291168226	0.115365887
0.054394861	0.084468333	0.06673773	0.262690692	0.105197464
0.051147174	0.079298011	0.061944722	0.238346944	0.096498262
0.048252628	0.074689467	0.057796324	0.217470258	0.089017635
0.045618429	0.070500445	0.054128767	0.199290222	0.082484651
0.043043441	0.0664052	0.050653036	0.182518063	0.076403632
0.040696187	0.062685737	0.047435111	0.167126159	0.070792958
0.038559917	0.059308874	0.044631341	0.154094676	0.065986804
0.036513934	0.056078521	0.042037054	0.142340839	0.061626931
0.034625973	0.053099484	0.039696409	0.131869968	0.057735738
0.020140446	0.025484324	0.029401957	0.014081566	0.016442242
0.021695659	0.027404509	0.031632383	0.014682649	0.017290574
0.023468239	0.029588058	0.034178108	0.0153396	0.01823095
0.025412174	0.03197288	0.036967922	0.016006954	0.019217334
0.027620869	0.034674335	0.04013922	0.016721769	0.020299994
0.030106726	0.037704797	0.04370655	0.017470055	0.021470021
0.032864252	0.041054468	0.047657984	0.018231474	0.022702517
0.03603578	0.044896358	0.052203264	0.019045657	0.024060731
0.039463649	0.049035449	0.057096937	0.019821309	0.025409825
0.04336121	0.053731377	0.062654734	0.020619302	0.026837314
0.047929328	0.05922452	0.069172646	0.02147127	0.028398725
0.053347475	0.06572854	0.076909884	0.022381815	0.030109087

Health Risk Assessment Results Summary

		MAX:	4.18	46.12	46.32
Unique Identifier	X (UTM)	Y (UTM)	Onroad	Offroad	Total Risk
3830903773795	383090	3773795	0.104247839	9.628969649	9.7332175
3831003773795	383100	3773795	0.114333925	10.96407609	11.07841
3831103773795	383110	3773795	0.126826214	12.68367483	12.810501
3831203773795	383120	3773795	0.142382478	14.92528434	15.067667
3831303773795	383130	3773795	0.162405562	17.95688006	18.119286
3831403773795	383140	3773795	0.189155096	22.25763535	22.44679
3831503773795	383150	3773795	0.227648937	28.98320824	29.210857
3831603773795	383160	3773795	0.289715426	40.65136301	40.941078
3837203773795	383720	3773795	3.247288237	27.4064906	30.653779
3837303773795	383730	3773795	2.007112716	22.84046451	24.847577
3837403773795	383740	3773795	1.425302493	19.63798254	21.063285
3837503773795	383750	3773795	1.098710654	17.25078827	18.349499
3837603773795	383760	3773795	0.8925049	15.38774625	16.280251
3837703773795	383770	3773795	0.754640064	13.88939167	14.644032
3837803773795	383780	3773795	0.651539464	12.62933553	13.280875
3837903773795	383790	3773795	0.572105239	11.56003524	12.13214
3838003773795	383800	3773795	0.512086308	10.66340578	11.175492
3838103773795	383810	3773795	0.463151128	9.885651041	10.348802
3838203773795	383820	3773795	0.421439119	9.189638273	9.6110774
3838303773795	383830	3773795	0.385922082	8.569616172	8.9555383
3838403773795	383840	3773795	0.355688471	8.01811975	8.3738082
3838503773795	383850	3773795	0.329886293	7.531451138	7.8613374
3838603773795	383860	3773795	0.307244871	7.093150999	7.4003959
3838703773795	383870	3773795	0.286581763	6.685363241	6.971945
3838803773795	383880	3773795	0.267245946	6.284292415	6.5515384
3838903773795	383890	3773795	0.250042367	5.928714997	6.1787574
3839003773795	383900	3773795	0.233779976	5.596278293	5.8300583
3839103773795	383910	3773795	0.219299486	5.291497642	5.5107971
3829703773805	382970	3773805	0.046223079	3.23795906	3.2841821
3829803773805	382980	3773805	0.04882151	3.48459609	3.5334176
3829903773805	382990	3773805	0.051720191	3.765035428	3.8167556
3830003773805	383000	3773805	0.054892819	4.080750242	4.1356431
3830103773805	383010	3773805	0.058433746	4.442526742	4.5009605
3830203773805	383020	3773805	0.06234116	4.853895122	4.9162363
3830303773805	383030	3773805	0.066525574	5.311578453	5.378104
3830403773805	383040	3773805	0.071245716	5.842648455	5.9138942
3830503773805	383050	3773805	0.076028159	6.410671423	6.4866996
3830603773805	383060	3773805	0.081240503	7.054427544	7.135668
3830703773805	383070	3773805	0.087163062	7.809970503	7.8971336
3830803773805	383080	3773805	0.093955763	8.707120899	8.8010767
3830903773805	383090	3773805	0.101848986	9.787869376	9.8897184
3831003773805	383100	3773805	0.11165394	11.17344604	11.2851
3831103773805	383110	3773805	0.123814557	12.96926552	13.09308
3831203773805	383120	3773805	0.138843653	15.31222728	15.451071
3831303773805	383130	3773805	0.157629463	18.42292381	18.580553
3831403773805	383140	3773805	0.182412697	22.81449062	22.996903
3831503773805	383150	3773805	0.217655762	29.6858039	29.90346
3831603773805	383160	3773805	0.273336964	41.59321059	41.866548
3837203773805	383720	3773805	3.243579586	27.52149372	30.765073
3837303773805	383730	3773805	1.994023035	22.96806438	24.962087
3837403773805	383740	3773805	1.416408829	19.78409123	21.2005
3837503773805	383750	3773805	1.093459949	17.40812416	18.501584
3837603773805	383760	3773805	0.889138262	15.54587966	16.435018
3837703773805	383770	3773805	0.753121624	14.05037728	14.803499
3837803773805	383780	3773805	0.651381272	12.79107218	13.442453
3837903773805	383790	3773805	0.572787136	11.71763556	12.290423
3838003773805	383800	3773805	0.510786535	10.79628226	11.307069
3838103773805	383810	3773805	0.462662294	10.01400942	10.476672
3838203773805	383820	3773805	0.422567842	9.329096331	9.7516642
3838303773805	383830	3773805	0.387666042	8.708212825	9.0958789
3838403773805	383840	3773805	0.357461996	8.151529526	8.5089915
3838503773805	383850	3773805	0.331712422	7.658997081	7.9907095
3838603773805	383860	3773805	0.309206803	7.214972092	7.5241789
3838703773805	383870	3773805	0.288551235	6.80030524	7.0888565
3838803773805	383880	3773805	0.269109398	6.405896008	6.6750054
3838903773805	383890	3773805	0.251506499	6.027688589	6.2791951
3839003773805	383900	3773805	0.234828735	5.685188497	5.9200172
3839103773805	383910	3773805	0.220073386	5.372327033	5.5924004
3829703773815	382970	3773815	0.045502191	3.257962004	3.3034642
3829803773815	382980	3773815	0.04790883	3.497757855	3.5456667
3829903773815	382990	3773815	0.05056926	3.768115635	3.8186849
3830003773815	383000	3773815	0.053661837	4.08594606	4.1396079
3830103773815	383010	3773815	0.057153515	4.453523602	4.5106771
3830203773815	383020	3773815	0.06104932	4.876769837	4.9378192
3830303773815	383030	3773815	0.065320812	5.357823174	5.423144
3830403773815	383040	3773815	0.070160186	5.919907653	5.9900678
3830503773815	383050	3773815	0.074885272	6.505890534	6.5807758
3830603773815	383060	3773815	0.079934193	7.162015253	7.2419494
3830703773815	383070	3773815	0.085643966	7.930960038	8.016604
3830803773815	383080	3773815	0.092194199	8.846207999	8.9384022
3830903773815	383090	3773815	0.099775141	9.948442452	10.048218
3831003773815	383100	3773815	0.109198713	11.36412901	11.473328
3831103773815	383110	3773815	0.120886977	13.20613583	13.327023
3831203773815	383120	3773815	0.135243652	15.61032182	15.745565
3831303773815	383130	3773815	0.152989335	18.79138093	18.94437
3831403773815	383140	3773815	0.176112574	23.26516769	23.44128
3831503773815	383150	3773815	0.208736288	30.25232499	30.461061
3831603773815	383160	3773815	0.258844323	42.31921175	42.578056
3837203773815	383720	3773815	3.233720626	27.54746442	30.781185
3837303773815	383730	3773815	1.975854931	23.0233155	24.99917
3837403773815	383740	3773815	1.402862861	19.87033754	21.2732

Health Risk Assessment Results Summary

Sensitive Receptors		MAX:	46.32
Unique Identifier	X (UTM)	Y (UTM)	Total Risk
3830903773795	383090	3773795	9.733217488
3831003773795	383100	3773795	11.07841001
3831103773795	383110	3773795	12.81050105
3831203773795	383120	3773795	15.06766682
3831303773795	383130	3773795	18.11928562
3831403773795	383140	3773795	22.44679045
3831503773795	383150	3773795	29.21085718
3831603773795	383160	3773795	40.94107844
3837203773795	383720	3773795	30.65377884
3837303773795	383730	3773795	24.84757723
3837403773795	383740	3773795	21.06328504
3837503773795	383750	3773795	18.34949893
3837603773795	383760	3773795	16.28025115
3837703773795	383770	3773795	14.64403173
3837803773795	383780	3773795	13.280875
3837903773795	383790	3773795	12.13214048
3838003773795	383800	3773795	11.17549209
3838103773795	383810	3773795	10.34880217
3838203773795	383820	3773795	9.611077392
3838303773795	383830	3773795	8.955538254
3838403773795	383840	3773795	8.373808221
3838503773795	383850	3773795	7.861337431
3838603773795	383860	3773795	7.40039587
3838703773795	383870	3773795	6.971945005
3838803773795	383880	3773795	6.55153836
3838903773795	383890	3773795	6.178757363
3839003773795	383900	3773795	5.830058268
3839103773795	383910	3773795	5.510797128
3829703773805	382970	3773805	3.284182139
3829803773805	382980	3773805	3.533417599
3829903773805	382990	3773805	3.816755619
3830003773805	383000	3773805	4.135643062
3830103773805	383010	3773805	4.500960489
3830203773805	383020	3773805	4.916236282
3830303773805	383030	3773805	5.378104027
3830403773805	383040	3773805	5.913894172
3830503773805	383050	3773805	6.486699582
3830603773805	383060	3773805	7.135668047
3830703773805	383070	3773805	7.897133565
3830803773805	383080	3773805	8.801076662
3830903773805	383090	3773805	9.889718361
3831003773805	383100	3773805	11.28509998
3831103773805	383110	3773805	13.09308008
3831203773805	383120	3773805	15.45107093
3831303773805	383130	3773805	18.58055328
3831403773805	383140	3773805	22.99690331
3831503773805	383150	3773805	29.90345967
3831603773805	383160	3773805	41.86654755
3837203773805	383720	3773805	30.76507331
3837303773805	383730	3773805	24.96208742
3837403773805	383740	3773805	21.20050006
3837503773805	383750	3773805	18.50158411
3837603773805	383760	3773805	16.43501792
3837703773805	383770	3773805	14.80349891
3837803773805	383780	3773805	13.4424536
3837903773805	383790	3773805	12.29042269
3838003773805	383800	3773805	11.3070688
3838103773805	383810	3773805	10.47667171
3838203773805	383820	3773805	9.751664173
3838303773805	383830	3773805	9.095878866
3838403773805	383840	3773805	8.508991523
3838503773805	383850	3773805	7.990709502
3838603773805	383860	3773805	7.524178895
3838703773805	383870	3773805	7.088856474
3838803773805	383880	3773805	6.675005406
3838903773805	383890	3773805	6.279195088
3839003773805	383900	3773805	5.920017232
3839103773805	383910	3773805	5.592400419
3829703773815	382970	3773815	3.303464195
3829803773815	382980	3773815	3.545666685
3829903773815	382990	3773815	3.818684895
3830003773815	383000	3773815	4.139607897
3830103773815	383010	3773815	4.510677117
3830203773815	383020	3773815	4.937819157
3830303773815	383030	3773815	5.423143986
3830403773815	383040	3773815	5.990067838
3830503773815	383050	3773815	6.580775806
3830603773815	383060	3773815	7.241949446
3830703773815	383070	3773815	8.016604004
3830803773815	383080	3773815	8.938402198
3830903773815	383090	3773815	10.04821759
3831003773815	383100	3773815	11.47332773
3831103773815	383110	3773815	13.32702281
3831203773815	383120	3773815	15.74556547
3831303773815	383130	3773815	18.94437026
3831403773815	383140	3773815	23.44128026
3831503773815	383150	3773815	30.46106127
3831603773815	383160	3773815	42.57805607
3837203773815	383720	3773815	30.78118505
3837303773815	383730	3773815	24.99917044
3837403773815	383740	3773815	21.2732004

FOR CHRONIC CALCS

	MAX:	1.61			
	Overlapping Phases - Maximum GLC				
2025	2026	2027	2028	2029	
0.059866099	0.073540167	0.086231784	0.023355209	0.031979196	
0.068153782	0.083458788	0.098119303	0.024466223	0.034155856	
0.078828941	0.09621834	0.113478847	0.025706165	0.036629161	
0.092750414	0.112841378	0.13357717	0.027029357	0.039326771	
0.111586627	0.135319046	0.160883287	0.028440066	0.042245605	
0.138316872	0.167214921	0.199847382	0.029947457	0.045364486	
0.180105056	0.217073426	0.261205128	0.031398674	0.048888635	
0.252553376	0.303601162	0.368603209	0.033512135	0.053268858	
0.155491755	0.240082105	0.308839813	1.610309006	0.573427564	
0.131041095	0.20471821	0.234952056	1.200640363	0.431930432	
0.115012538	0.180471229	0.18959167	0.942343318	0.342433911	
0.103069717	0.161942374	0.15885584	0.766378529	0.281325199	
0.093559407	0.146972866	0.136600629	0.639468801	0.237163631	
0.085645336	0.134440525	0.119991194	0.546195572	0.204595382	
0.078854496	0.123643001	0.10662247	0.471941999	0.178608295	
0.072976122	0.114276648	0.095707832	0.412083063	0.157611846	
0.067933194	0.106235656	0.086938989	0.364887983	0.140994391	
0.063423752	0.099041166	0.079647417	0.326614202	0.127452717	
0.059347943	0.092531075	0.073246369	0.293339561	0.115648376	
0.05566682	0.086651274	0.067674353	0.264805683	0.105495453	
0.052352361	0.081357208	0.062822983	0.240329343	0.096748217	
0.049398799	0.076639889	0.058627352	0.219294479	0.089237522	
0.046708514	0.07234833	0.054916053	0.200994267	0.082681849	
0.044176121	0.068320798	0.051509282	0.184724011	0.076777108	
0.041680495	0.064345395	0.048178434	0.168978579	0.07104343	
0.039457321	0.060824232	0.045242233	0.155422839	0.06605816	
0.037334827	0.057466523	0.042565666	0.143449738	0.061611003	
0.035373033	0.05436343	0.040154654	0.132775637	0.057651813	
0.020207664	0.025556564	0.029342359	0.013709869	0.015742766	
0.021748376	0.027458869	0.031535141	0.01427265	0.016510902	
0.023499061	0.02961589	0.034031045	0.014886604	0.017357696	
0.025468428	0.032035359	0.036840709	0.015538822	0.018272056	
0.027723124	0.034797333	0.040061409	0.016242752	0.019279442	
0.030284959	0.03792548	0.043721548	0.016986934	0.020372059	
0.033133596	0.041391289	0.047786086	0.017739762	0.021515142	
0.036436588	0.04539838	0.052502703	0.018550996	0.022778847	
0.039970081	0.04966985	0.05752751	0.019305516	0.024000128	
0.043975286	0.05450056	0.063215676	0.020070193	0.025270192	
0.048675683	0.060159394	0.069895295	0.020884702	0.026648569	
0.054256655	0.066866205	0.077835581	0.021751491	0.02814159	
0.060979726	0.074932405	0.087416183	0.022674219	0.029760215	
0.069595709	0.085255987	0.099739357	0.0237372	0.031656085	
0.080760018	0.098615241	0.115766007	0.024926133	0.033810625	
0.095327423	0.116029818	0.136757606	0.026188903	0.036132249	
0.114671401	0.139140129	0.16476203	0.027482469	0.038521982	
0.141976917	0.171758687	0.204540139	0.028849596	0.041033573	
0.184667187	0.222751421	0.267232818	0.030147223	0.043884746	
0.258552576	0.311080788	0.376863569	0.03208799	0.047541541	
0.156872661	0.242761725	0.309274581	1.607074796	0.571637965	
0.132493978	0.20751734	0.235115152	1.196115667	0.429726764	
0.116556823	0.183366616	0.18995908	0.939174953	0.340713473	
0.104633615	0.164824129	0.159420847	0.76467366	0.280120973	
0.095094846	0.149768615	0.137220831	0.638348731	0.236174539	
0.087163443	0.137170722	0.12069154	0.545746642	0.203860744	
0.080344428	0.126293776	0.10737807	0.471990194	0.178068144	
0.074404835	0.116794673	0.096478249	0.412411126	0.157189042	
0.069205166	0.108468449	0.087452776	0.363785252	0.140109219	
0.064689604	0.101235889	0.08009183	0.324910069	0.126406286	
0.060618573	0.094723696	0.073896681	0.293191261	0.115159964	
0.056893107	0.088761375	0.068375626	0.265263129	0.105221434	
0.053519883	0.08336048	0.063512369	0.240919562	0.096544463	
0.050508917	0.078536115	0.059290495	0.219905279	0.089053714	
0.047764719	0.074143996	0.055553926	0.201622712	0.082506342	
0.045168801	0.070006279	0.052113213	0.185397566	0.076628246	
0.042668488	0.06602195	0.048888414	0.170544437	0.071207834	
0.040311629	0.062274626	0.045745184	0.156039158	0.065891171	
0.038112316	0.058789107	0.042991062	0.143895713	0.061371957	
0.036084797	0.055574399	0.040527332	0.133111385	0.057378127	
0.020364141	0.025744721	0.02943139	0.013415605	0.015148208	
0.021864722	0.027595234	0.031552961	0.013924871	0.01582485	
0.023555756	0.02967668	0.033946009	0.014475017	0.016561399	
0.025542799	0.032120233	0.036765828	0.015107039	0.017407734	
0.027838979	0.03493718	0.040031223	0.015800633	0.018347454	
0.030480537	0.038167865	0.043792206	0.016545102	0.019376505	
0.033480438	0.041824099	0.048064344	0.017319882	0.020477011	
0.036982738	0.046079631	0.053057176	0.018154936	0.021694392	
0.040634501	0.050498286	0.058236982	0.018892894	0.022811707	
0.044723777	0.055434045	0.064028111	0.019621401	0.023938693	
0.049515861	0.061208102	0.070818784	0.020391902	0.025146916	
0.055219039	0.068068871	0.078911942	0.021212753	0.026448784	
0.062086132	0.076316454	0.088676501	0.022083878	0.02784552	
0.0709009	0.086889115	0.101263045	0.023088474	0.029480139	
0.08236458	0.100621289	0.11769969	0.024215834	0.031340865	
0.097323646	0.118523161	0.139240821	0.02541693	0.033335909	
0.117112978	0.142190049	0.167887343	0.026635065	0.035359368	
0.144930888	0.175452876	0.208427173	0.027913674	0.037469554	
0.188330571	0.227348868	0.272212742	0.029199195	0.039896666	
0.263161299	0.316874818	0.38334338	0.030920386	0.04301356	
0.15834061	0.245603347	0.307807677	1.590436945	0.565226367	
0.133992228	0.210407603	0.233785533	1.18111619	0.423913065	
0.11810951	0.186290244	0.189132533	0.927671125	0.336125143	

Health Risk Assessment Results Summary

		MAX:	4.18	46.12	46.32
Unique Identifier	X (UTM)	Y (UTM)	Onroad	Offroad	Total Risk
3837503773815	383750	3773815	1.08547509	17.52043045	18.605906
3837603773815	383760	3773815	0.883891609	15.6683177	16.552209
3837703773815	383770	3773815	0.749604162	14.17922949	14.928834
3837803773815	383780	3773815	0.649734118	12.92389382	13.573628
3837903773815	383790	3773815	0.57238512	11.85221732	12.424602
3838003773815	383800	3773815	0.511075031	10.92858641	11.439661
3838103773815	383810	3773815	0.461473076	10.1261404	10.587613
3838203773815	383820	3773815	0.42205039	9.433425456	9.8554758
3838303773815	383830	3773815	0.388602375	8.824872832	9.2134752
3838403773815	383840	3773815	0.358915735	8.268003819	8.6269196
3838503773815	383850	3773815	0.333271043	7.771858794	8.1051298
3838603773815	383860	3773815	0.310861986	7.324129021	7.634991
3838703773815	383870	3773815	0.290297663	6.904551863	7.1948495
3838803773815	383880	3773815	0.271091901	6.513282216	6.7843741
3838903773815	383890	3773815	0.252817581	6.119724476	6.3725421
3839003773815	383900	3773815	0.235835224	5.767803966	6.0036392
3839103773815	383910	3773815	0.220761148	5.446760916	5.6675221
3829703773825	382970	3773825	0.044821069	3.277053596	3.3218747
3829803773825	382980	3773825	0.047047937	3.509975811	3.5570237
3829903773825	382990	3773825	0.04949745	3.771289051	3.8207865
3830003773825	383000	3773825	0.0524984	4.090117028	4.1426154
3830103773825	383010	3773825	0.055936414	4.462560031	4.5184964
3830203773825	383020	3773825	0.059805812	4.895004144	4.95481
3830303773825	383030	3773825	0.064148158	5.397005588	5.4611537
3830403773825	383040	3773825	0.069093847	5.988093866	6.0571877
3830503773825	383050	3773825	0.07377752	6.591811723	6.6655892
3830603773825	383060	3773825	0.078655933	7.256297136	7.3349531
3830703773825	383070	3773825	0.084174745	8.036640438	8.1208152
3830803773825	383080	3773825	0.090509074	8.967371549	9.0578806
3830903773825	383090	3773825	0.097792748	10.08473889	10.182532
3831003773825	383100	3773825	0.106880832	11.52691552	11.633796
3831103773825	383110	3773825	0.118153441	13.40752924	13.525683
3831203773825	383120	3773825	0.131881269	15.85728292	15.989164
3831303773825	383130	3773825	0.148710172	19.09422607	19.242936
3831403773825	383140	3773825	0.170450057	23.63711023	23.80756
3831503773825	383150	3773825	0.200809917	30.68986731	30.890677
3831603773825	383160	3773825	0.246236477	42.89633132	43.142568
3837203773825	383720	3773825	3.222770201	27.53443683	30.757207
3837303773825	383730	3773825	1.954100745	23.03741705	24.991518
3837403773825	383740	3773825	1.386239423	19.9183735	21.304613
3837503773825	383750	3773825	1.074410682	17.59433114	18.668742
3837603773825	383760	3773825	0.87637739	15.75561417	16.631992
3837703773825	383770	3773825	0.744529269	14.2785443	15.023074
3837803773825	383780	3773825	0.646474672	13.02881493	13.67529
3837903773825	383790	3773825	0.570787427	11.9607522	12.53154
3838003773825	383800	3773825	0.510594742	11.03876139	11.549356
3838103773825	383810	3773825	0.461678623	10.23445647	10.696135
3838203773825	383820	3773825	0.420920443	9.523482755	9.9444032
3838303773825	383830	3773825	0.388570217	8.914310377	9.3028806
3838403773825	383840	3773825	0.359836604	8.365644818	8.7254814
3838503773825	383850	3773825	0.334551563	7.868351301	8.2029029
3838603773825	383860	3773825	0.312323944	7.418286104	7.73061
3838703773825	383870	3773825	0.291724688	6.99587195	7.2875966
3838803773825	383880	3773825	0.272597865	6.600022805	6.8726207
3838903773825	383890	3773825	0.253898295	6.199477049	6.4533753
3839003773825	383900	3773825	0.236065964	5.831080722	6.0671467
3839103773825	383910	3773825	0.220345284	5.49663885	5.7169841
3829703773835	382970	3773835	0.044153729	3.293145814	3.3372995
3829803773835	382980	3773835	0.046294693	3.525318754	3.5716134
3829903773835	382990	3773835	0.048649736	3.786128835	3.8347786
3830003773835	383000	3773835	0.051572549	4.106833923	4.1584065
3830103773835	383010	3773835	0.054929925	4.481992495	4.5369224
3830203773835	383020	3773835	0.058731058	4.919345618	4.9780767
3830303773835	383030	3773835	0.063040383	5.432198978	5.4952394
3830403773835	383040	3773835	0.067976624	6.039977564	6.1079542
3830503773835	383050	3773835	0.072597325	6.656898674	6.729496
3830603773835	383060	3773835	0.077375961	7.333490827	7.4108668
3830703773835	383070	3773835	0.082753783	8.126105791	8.2088596
3830803773835	383080	3773835	0.088831394	9.062043203	9.1508746
3830903773835	383090	3773835	0.095807321	10.18534497	10.281152
3831003773835	383100	3773835	0.104556739	11.64225632	11.746813
3831103773835	383110	3773835	0.115455215	13.55140912	13.666864
3831203773835	383120	3773835	0.128674482	16.04038999	16.169064
3831303773835	383130	3773835	0.144906455	19.35350844	19.498415
3831403773835	383140	3773835	0.165704387	23.99950892	24.165213
3831503773835	383150	3773835	0.194269241	31.1350878	31.329357
3831603773835	383160	3773835	0.235962833	43.47259654	43.708559
3837203773835	383720	3773835	3.206228627	27.50594499	30.712174
3837303773835	383730	3773835	1.929261611	23.04084382	24.970105
3837403773835	383740	3773835	1.366832519	19.94497845	21.311811
3837503773835	383750	3773835	1.060556537	17.64015138	18.700708
3837603773835	383760	3773835	0.866512422	15.81325893	16.679771
3837703773835	383770	3773835	0.737922247	14.34887061	15.086793
3837803773835	383780	3773835	0.642073027	13.10760838	13.749681
3837903773835	383790	3773835	0.568042225	12.04415737	12.6122
3838003773835	383800	3773835	0.509260136	11.12396452	11.633225
3838103773835	383810	3773835	0.461215824	10.32080209	10.782018
3838203773835	383820	3773835	0.421032679	9.608824031	10.029857
3838303773835	383830	3773835	0.387872207	8.982051043	9.3699233
3838403773835	383840	3773835	0.360184634	8.441478285	8.8016629
3838503773835	383850	3773835	0.335403809	7.946498161	8.281902

Health Risk Assessment Results Summary

Sensitive Receptors		MAX:	46.32
Unique Identifier	X (UTM)	Y (UTM)	Total Risk
3837503773815	383750	3773815	18.60590554
3837603773815	383760	3773815	16.55220931
3837703773815	383770	3773815	14.92883365
3837803773815	383780	3773815	13.57362794
3837903773815	383790	3773815	12.42460244
3838003773815	383800	3773815	11.43966144
3838103773815	383810	3773815	10.58761348
3838203773815	383820	3773815	9.855475845
3838303773815	383830	3773815	9.213475207
3838403773815	383840	3773815	8.626919554
3838503773815	383850	3773815	8.105129838
3838603773815	383860	3773815	7.634991006
3838703773815	383870	3773815	7.194849526
3838803773815	383880	3773815	6.784374117
3838903773815	383890	3773815	6.372542057
3839003773815	383900	3773815	6.00363919
3839103773815	383910	3773815	5.667522064
3829703773825	382970	3773825	3.321874665
3829803773825	382980	3773825	3.557023748
3829903773825	382990	3773825	3.820786501
3830003773825	383000	3773825	4.142615428
3830103773825	383010	3773825	4.518496445
3830203773825	383020	3773825	4.954809956
3830303773825	383030	3773825	5.461153746
3830403773825	383040	3773825	6.057187712
3830503773825	383050	3773825	6.665589244
3830603773825	383060	3773825	7.334953069
3830703773825	383070	3773825	8.120815182
3830803773825	383080	3773825	9.057880622
3830903773825	383090	3773825	10.18253164
3831003773825	383100	3773825	11.63379635
3831103773825	383110	3773825	13.52568268
3831203773825	383120	3773825	15.98916419
3831303773825	383130	3773825	19.24293624
3831403773825	383140	3773825	23.80756029
3831503773825	383150	3773825	30.89067723
3831603773825	383160	3773825	43.1425678
3837203773825	383720	3773825	30.75720703
3837303773825	383730	3773825	24.99151779
3837403773825	383740	3773825	21.30461292
3837503773825	383750	3773825	18.66874182
3837603773825	383760	3773825	16.63199156
3837703773825	383770	3773825	15.02307357
3837803773825	383780	3773825	13.6752896
3837903773825	383790	3773825	12.53153962
3838003773825	383800	3773825	11.54935614
3838103773825	383810	3773825	10.6961351
3838203773825	383820	3773825	9.944403198
3838303773825	383830	3773825	9.302880594
3838403773825	383840	3773825	8.725481422
3838503773825	383850	3773825	8.202902864
3838603773825	383860	3773825	7.730610048
3838703773825	383870	3773825	7.287596638
3838803773825	383880	3773825	6.87262067
3838903773825	383890	3773825	6.453375344
3839003773825	383900	3773825	6.067146687
3839103773825	383910	3773825	5.716984134
3829703773835	382970	3773835	3.337299543
3829803773835	382980	3773835	3.571613447
3829903773835	382990	3773835	3.834778571
3830003773835	383000	3773835	4.158406472
3830103773835	383010	3773835	4.53692242
3830203773835	383020	3773835	4.978076676
3830303773835	383030	3773835	5.495239361
3830403773835	383040	3773835	6.107954188
3830503773835	383050	3773835	6.729495999
3830603773835	383060	3773835	7.410866788
3830703773835	383070	3773835	8.208859574
3830803773835	383080	3773835	9.150874596
3830903773835	383090	3773835	10.28115229
3831003773835	383100	3773835	11.74681306
3831103773835	383110	3773835	13.66686434
3831203773835	383120	3773835	16.16906447
3831303773835	383130	3773835	19.49841489
3831403773835	383140	3773835	24.1652133
3831503773835	383150	3773835	31.32935704
3831603773835	383160	3773835	43.70855937
3837203773835	383720	3773835	30.71217362
3837303773835	383730	3773835	24.97010543
3837403773835	383740	3773835	21.31181097
3837503773835	383750	3773835	18.70070792
3837603773835	383760	3773835	16.67977135
3837703773835	383770	3773835	15.08679286
3837803773835	383780	3773835	13.74968141
3837903773835	383790	3773835	12.6121996
3838003773835	383800	3773835	11.63322465
3838103773835	383810	3773835	10.78201792
3838203773835	383820	3773835	10.02985671
3838303773835	383830	3773835	9.36992325
3838403773835	383840	3773835	8.801662918
3838503773835	383850	3773835	8.281901969

FOR CHRONIC CALCS

	MAX:	1.61			
	Overlapping Phases - Maximum GLC				
2025	2026	2027	2028	2029	
0.106212922	0.167738135	0.159100484	0.756660716	0.276754506	
0.096638447	0.152584744	0.137159034	0.632342507	0.233516668	
0.088670336	0.139890822	0.120800513	0.541125695	0.201701683	
0.081808677	0.128908363	0.107639146	0.468549299	0.176341319	
0.075820907	0.119299483	0.096848416	0.409878344	0.155795926	
0.070551658	0.11082982	0.087885202	0.361874206	0.138951514	
0.065887706	0.103330252	0.080349759	0.322162163	0.12498413	
0.061776309	0.096729663	0.074085425	0.289968353	0.113609427	
0.05805644	0.090768931	0.068788841	0.263723906	0.104272665	
0.054640755	0.085288954	0.063985565	0.240019196	0.095822846	
0.051577755	0.080367061	0.059772239	0.219230551	0.088430045	
0.048784142	0.075882911	0.056038215	0.201131579	0.081968845	
0.04613051	0.071642626	0.052590072	0.18512371	0.076164291	
0.0436352	0.067666833	0.049398041	0.170688253	0.070884191	
0.041144703	0.063692872	0.04616936	0.156069687	0.065527295	
0.038873816	0.060087629	0.043343477	0.143765388	0.060948112	
0.036776282	0.056754803	0.040830334	0.132920777	0.056936094	
0.020512855	0.025924228	0.029523054	0.01313649	0.014586311	
0.021972427	0.027721723	0.031575649	0.013595841	0.015180124	
0.02360948	0.029734358	0.033878471	0.01408831	0.015819983	
0.025606606	0.032192046	0.036699505	0.014697402	0.016601126	
0.027937955	0.035055866	0.040001186	0.015379289	0.017479659	
0.030642045	0.038367971	0.043840134	0.016121061	0.018447579	
0.033778101	0.042196874	0.048298992	0.016914623	0.019506129	
0.037466924	0.046686046	0.053552429	0.01777327	0.020679907	
0.041234537	0.051249096	0.058888983	0.018500244	0.021709698	
0.045382115	0.056259331	0.064750275	0.019193006	0.02270836	
0.050251782	0.062131826	0.071639852	0.019927088	0.023774164	
0.056058534	0.069123439	0.079869394	0.020709778	0.024918931	
0.063027797	0.077501863	0.089768527	0.021535327	0.026130299	
0.072015868	0.088293345	0.102595217	0.022496074	0.027560446	
0.083728292	0.102337618	0.119385496	0.023577207	0.029190961	
0.098977774	0.120604637	0.14134845	0.024726455	0.03092775	
0.119117912	0.144713266	0.170520718	0.025889911	0.032679876	
0.147362546	0.178514959	0.211718373	0.027109667	0.034507361	
0.191155778	0.230925876	0.276152849	0.02841375	0.036634278	
0.266814095	0.321502525	0.38859986	0.029940127	0.039357166	
0.160283672	0.249253697	0.304817275	1.562150495	0.554789833	
0.135761197	0.21377254	0.231171548	1.156661416	0.414836638	
0.119831185	0.189512324	0.187266022	0.908555942	0.328917375	
0.107878546	0.170812057	0.15787632	0.742187053	0.271169246	
0.098219395	0.155473428	0.136357082	0.621079297	0.229057194	
0.090200852	0.14265528	0.120316338	0.532215223	0.198076034	
0.083265112	0.131518653	0.10738534	0.461504691	0.173378754	
0.077211198	0.121768998	0.09677993	0.40429497	0.153360479	
0.071877021	0.113165289	0.087953167	0.357428191	0.136928297	
0.067133632	0.105510916	0.080507702	0.318576277	0.123275479	
0.062873489	0.098648308	0.074110738	0.285871195	0.111743332	
0.0591325	0.092634513	0.068850564	0.259892123	0.102529246	
0.055704002	0.087122351	0.06421969	0.237481738	0.094548034	
0.052594422	0.082112597	0.060053157	0.217217364	0.087345727	
0.049752568	0.077539822	0.0563476	0.199493702	0.081025599	
0.047045926	0.073206842	0.052918121	0.183872978	0.075367031	
0.044493154	0.069132415	0.049722491	0.169735512	0.070183483	
0.041929185	0.065035935	0.046461535	0.155265047	0.064877808	
0.03953116	0.061224793	0.043512878	0.142710138	0.060189825	
0.037322845	0.057709804	0.040915748	0.131735605	0.056122322	
0.020640786	0.026078596	0.029597794	0.012865636	0.01404841	
0.022097568	0.027872009	0.031639417	0.013299978	0.014590531	
0.023733733	0.029883498	0.03393322	0.013767133	0.0151749	
0.025745868	0.032360747	0.036764667	0.014354121	0.015898032	
0.028097971	0.035252185	0.040085044	0.015016721	0.016713135	
0.030837374	0.038611213	0.043962753	0.015742866	0.017613523	
0.034046155	0.042533802	0.048516421	0.016531025	0.018606667	
0.037844501	0.047162131	0.053919465	0.0173894	0.019711459	
0.041699448	0.051835869	0.059374187	0.018103074	0.02065844	
0.045927187	0.056947367	0.065345034	0.018776465	0.021562556	
0.050878561	0.062923599	0.072346129	0.019484742	0.02251679	
0.056723436	0.069966878	0.080624272	0.0202266	0.023516993	
0.063736216	0.078405965	0.090579662	0.0210076	0.024569009	
0.072822497	0.089326012	0.103547875	0.021929251	0.025824553	
0.084718426	0.103603812	0.12061037	0.022975842	0.027273917	
0.100216282	0.122184948	0.142947509	0.024089764	0.02881832	
0.120830274	0.146881337	0.172838411	0.025234959	0.030402794	
0.149710008	0.181468278	0.215014805	0.026429556	0.032055952	
0.194003124	0.234512235	0.280260674	0.027713539	0.033969747	
0.270440309	0.326075887	0.393975982	0.029126129	0.036385942	
0.162984214	0.254226574	0.300113168	1.520629325	0.539775719	
0.138014828	0.217983868	0.227464893	1.123705686	0.40282587	
0.121833112	0.193232246	0.184473739	0.882515432	0.31932262	
0.109705036	0.174175004	0.155812304	0.721572388	0.26347121	
0.099887924	0.15851999	0.13482411	0.604525883	0.222781673	
0.091765309	0.145485911	0.119227494	0.519000256	0.192974649	
0.084730093	0.13414924	0.106633749	0.4509081	0.169200838	
0.078581344	0.12421325	0.096278595	0.395720437	0.149899981	
0.07315771	0.115436051	0.087641804	0.350432864	0.134030031	
0.068338499	0.107634605	0.080339043	0.312813348	0.120818398	
0.063998262	0.100618398	0.074048063	0.281078791	0.109637719	
0.060130679	0.094372981	0.068649699	0.254369025	0.100197999	
0.056698811	0.088842298	0.064176315	0.233096752	0.092638511	
0.053548035	0.083754464	0.060114546	0.213739989	0.085761906	

Health Risk Assessment Results Summary

		MAX:	4.18	46.12	46.32
Unique Identifier	X (UTM)	Y (UTM)	Onroad	Offroad	Total Risk
3838603773835	383860	3773835	0.31348802	7.496977699	7.8104657
3838703773835	383870	3773835	0.293040561	7.075143745	7.3681843
3838803773835	383880	3773835	0.273757431	6.674827614	6.948585
3838903773835	383890	3773835	0.254570923	6.264694	6.5192649
3839003773835	383900	3773835	0.235514093	5.875080009	6.1105941
3839103773835	383910	3773835	0.2187946	5.519527373	5.738322
3829703773845	382970	3773845	0.043482193	3.30439352	3.3478757
3829803773845	382980	3773845	0.045680367	3.546806127	3.5924865
3829903773845	382990	3773845	0.048119155	3.82106816	3.8691873
3830003773845	383000	3773845	0.050966321	4.143908392	4.1948747
3830103773845	383010	3773845	0.054202693	4.518412857	4.5726156
3830203773845	383020	3773845	0.057865571	4.954112457	5.011978
3830303773845	383030	3773845	0.062033685	5.466835621	5.5288693
3830403773845	383040	3773845	0.066792497	6.073053609	6.1398461
3830503773845	383050	3773845	0.071348589	6.700421798	6.7717704
3830603773845	383060	3773845	0.076076962	7.391139313	7.4672163
3830703773845	383070	3773845	0.081372827	8.198672087	8.2800449
3830803773845	383080	3773845	0.087170606	9.13091069	9.2180813
3830903773845	383090	3773845	0.093810271	10.24791291	10.341723
3831003773845	383100	3773845	0.102237355	11.71099677	11.813234
3831103773845	383110	3773845	0.112828231	13.64203346	13.754862
3831203773845	383120	3773845	0.125620819	16.15925107	16.284872
3831303773845	383130	3773845	0.141503781	19.56146381	19.702968
3831403773845	383140	3773845	0.161762053	24.34841271	24.510175
3831503773845	383150	3773845	0.189020219	31.64053031	31.829551
3831603773845	383160	3773845	0.227637778	44.03428852	44.261926
3837203773845	383720	3773845	3.112324599	27.42071559	30.53304
3837303773845	383730	3773845	1.878909707	22.99709851	24.876008
3837403773845	383740	3773845	1.336213475	19.93053709	21.266751
3837503773845	383750	3773845	1.0408734	17.64889119	18.689765
3837603773845	383760	3773845	0.853501701	15.8383471	16.691849
3837703773845	383770	3773845	0.72926425	14.38881112	15.118075
3837803773845	383780	3773845	0.636426156	13.16037796	13.796804
3837903773845	383790	3773845	0.564436966	12.10393196	12.668369
3838003773845	383800	3773845	0.507193699	11.18878265	11.695976
3838103773845	383810	3773845	0.460414	10.38826446	10.848678
3838203773845	383820	3773845	0.421117109	9.679459915	10.100577
3838303773845	383830	3773845	0.387608456	9.049206046	9.4368145
3838403773845	383840	3773845	0.360009752	8.495579985	8.8555897
3838503773845	383850	3773845	0.335907632	8.006301303	8.3422089
3838603773845	383860	3773845	0.314466587	7.559874611	7.8743412
3838703773845	383870	3773845	0.294435262	7.143141374	7.4375766
3838803773845	383880	3773845	0.274988914	6.740258124	7.015247
3838903773845	383890	3773845	0.255323479	6.322629352	6.5779528
3839003773845	383900	3773845	0.235021074	5.912013056	6.1470341
3839103773845	383910	3773845	0.21727916	5.535207009	5.7524862
3829703773855	382970	3773855	0.042846642	3.313887989	3.3567346
3829803773855	382980	3773855	0.045086681	3.565474781	3.6105615
3829903773855	382990	3773855	0.047598864	3.852305007	3.8999039
3830003773855	383000	3773855	0.050381339	4.177298168	4.2276795
3830103773855	383010	3773855	0.053504716	4.550706023	4.6042107
3830203773855	383020	3773855	0.057029491	4.983714707	5.0407442
3830303773855	383030	3773855	0.061057809	5.49461879	5.5556766
3830403773855	383040	3773855	0.065653601	6.09830957	6.1639632
3830503773855	383050	3773855	0.070141069	6.733371267	6.8035123
3830603773855	383060	3773855	0.074821212	7.436131507	7.5109527
3830703773855	383070	3773855	0.08005501	8.257250897	8.3373059
3830803773855	383080	3773855	0.085609283	9.184187055	9.2697963
3830903773855	383090	3773855	0.091943242	10.29159155	10.383535
3831003773855	383100	3773855	0.100072884	11.75356941	11.853642
3831103773855	383110	3773855	0.110405368	13.70145197	13.811857
3831203773855	383120	3773855	0.122850543	16.23917253	16.362023
3831303773855	383130	3773855	0.138475793	19.71760617	19.856082
3831403773855	383140	3773855	0.158351636	24.63465917	24.793011
3831503773855	383150	3773855	0.184655561	32.07868337	32.263339
3831603773855	383160	3773855	0.2209638	44.50296045	44.723924
3837203773855	383720	3773855	2.919517093	27.23895462	30.158472
3837303773855	383730	3773855	1.798355886	22.89257446	24.69093
3837403773855	383740	3773855	1.293038798	19.86582073	21.15886
3837503773855	383750	3773855	1.015477525	17.61737844	18.632856
3837603773855	383760	3773855	0.837285073	15.8278903	16.665175
3837703773855	383770	3773855	0.718720263	14.3978673	15.116588
3837803773855	383780	3773855	0.629749246	13.18445059	13.8142
3837903773855	383790	3773855	0.560249857	12.14017034	12.70042
3838003773855	383800	3773855	0.504663018	11.2317263	11.736389
3838103773855	383810	3773855	0.459322792	10.43676674	10.89609
3838203773855	383820	3773855	0.421089029	9.733238939	10.154328
3838303773855	383830	3773855	0.388366629	9.106241513	9.4946081
3838403773855	383840	3773855	0.360142525	8.546949314	8.9070918
3838503773855	383850	3773855	0.336241471	8.048859241	8.3851007
3838603773855	383860	3773855	0.315351423	7.606803979	7.9221554
3838703773855	383870	3773855	0.296008163	7.199968288	7.4959765
3838803773855	383880	3773855	0.276601245	6.798567765	7.075169
3838903773855	383890	3773855	0.256776091	6.381604689	6.6383808
3839003773855	383900	3773855	0.235902288	5.963204368	6.1991067
3839103773855	383910	3773855	0.21773315	5.57979501	5.7975282
3829703773865	382970	3773865	0.04229314	3.325659179	3.3679523
3829803773865	382980	3773865	0.044566647	3.585721532	3.6302882
3829903773865	382990	3773865	0.04713509	3.883642826	3.9307779
3830003773865	383000	3773865	0.049886346	4.21315119	4.2630375
3830103773865	383010	3773865	0.052938838	4.588439082	4.6413779

Health Risk Assessment Results Summary

Sensitive Receptors		MAX:	46.32
Unique Identifier	X (UTM)	Y (UTM)	Total Risk
3838603773835	383860	3773835	7.810465719
3838703773835	383870	3773835	7.368184306
3838803773835	383880	3773835	6.948585045
3838903773835	383890	3773835	6.519264923
3839003773835	383900	3773835	6.110594102
3839103773835	383910	3773835	5.738321973
3829703773845	382970	3773845	3.347875713
3829803773845	382980	3773845	3.592486494
3829903773845	382990	3773845	3.869187315
3830003773845	383000	3773845	4.194874713
3830103773845	383010	3773845	4.57261555
3830203773845	383020	3773845	5.011978028
3830303773845	383030	3773845	5.528869306
3830403773845	383040	3773845	6.139846106
3830503773845	383050	3773845	6.771770387
3830603773845	383060	3773845	7.467216275
3830703773845	383070	3773845	8.280044914
3830803773845	383080	3773845	9.218081296
3830903773845	383090	3773845	10.34172318
3831003773845	383100	3773845	11.81323413
3831103773845	383110	3773845	13.7548617
3831203773845	383120	3773845	16.28487189
3831303773845	383130	3773845	19.70296759
3831403773845	383140	3773845	24.51017476
3831503773845	383150	3773845	31.82955052
3831603773845	383160	3773845	44.26192629
3837203773845	383720	3773845	30.53304019
3837303773845	383730	3773845	24.87600822
3837403773845	383740	3773845	21.26675057
3837503773845	383750	3773845	18.68976459
3837603773845	383760	3773845	16.6918488
3837703773845	383770	3773845	15.11807537
3837803773845	383780	3773845	13.79680412
3837903773845	383790	3773845	12.66836893
3838003773845	383800	3773845	11.69597635
3838103773845	383810	3773845	10.84867846
3838203773845	383820	3773845	10.10057702
3838303773845	383830	3773845	9.436814502
3838403773845	383840	3773845	8.855589737
3838503773845	383850	3773845	8.342208934
3838603773845	383860	3773845	7.874341199
3838703773845	383870	3773845	7.437576636
3838803773845	383880	3773845	7.015247038
3838903773845	383890	3773845	6.577952831
3839003773845	383900	3773845	6.14703413
3839103773845	383910	3773845	5.752486169
3829703773855	382970	3773855	3.356734631
3829803773855	382980	3773855	3.610561462
3829903773855	382990	3773855	3.899903871
3830003773855	383000	3773855	4.227679507
3830103773855	383010	3773855	4.604210738
3830203773855	383020	3773855	5.040744198
3830303773855	383030	3773855	5.555676598
3830403773855	383040	3773855	6.163963171
3830503773855	383050	3773855	6.803512336
3830603773855	383060	3773855	7.510952718
3830703773855	383070	3773855	8.337305907
3830803773855	383080	3773855	9.269796338
3830903773855	383090	3773855	10.38353479
3831003773855	383100	3773855	11.85364229
3831103773855	383110	3773855	13.81185734
3831203773855	383120	3773855	16.36202308
3831303773855	383130	3773855	19.85608196
3831403773855	383140	3773855	24.79301081
3831503773855	383150	3773855	32.26333894
3831603773855	383160	3773855	44.72392425
3837203773855	383720	3773855	30.15847171
3837303773855	383730	3773855	24.69093035
3837403773855	383740	3773855	21.15885953
3837503773855	383750	3773855	18.63285596
3837603773855	383760	3773855	16.66517537
3837703773855	383770	3773855	15.11658757
3837803773855	383780	3773855	13.81419984
3837903773855	383790	3773855	12.7004202
3838003773855	383800	3773855	11.73638932
3838103773855	383810	3773855	10.89608953
3838203773855	383820	3773855	10.15432797
3838303773855	383830	3773855	9.494608142
3838403773855	383840	3773855	8.907091839
3838503773855	383850	3773855	8.385100712
3838603773855	383860	3773855	7.922155402
3838703773855	383870	3773855	7.495976451
3838803773855	383880	3773855	7.07516901
3838903773855	383890	3773855	6.638380779
3839003773855	383900	3773855	6.199106655
3839103773855	383910	3773855	5.79752816
3829703773865	382970	3773865	3.367952319
3829803773865	382980	3773865	3.630288179
3829903773865	382990	3773865	3.930777917
3830003773865	383000	3773865	4.263037537
3830103773865	383010	3773865	4.64137792

FOR CHRONIC CALCS

	MAX:	1.61			
	Overlapping Phases - Maximum GLC				
2025	2026	2027	2028	2029	
0.050663155	0.079101345	0.056480728	0.196698177	0.079689792	
0.047921354	0.074707763	0.053106698	0.181690074	0.074252954	
0.045306046	0.070527739	0.049909599	0.167906778	0.06918781	
0.042653255	0.066285902	0.046591483	0.153528002	0.063895588	
0.040084779	0.062200765	0.043497992	0.140725859	0.059096813	
0.037702899	0.058401774	0.040775924	0.12953562	0.054932931	
0.020736095	0.026192343	0.029638909	0.012597925	0.013528241	
0.022259699	0.028071374	0.031769835	0.013045106	0.014063552	
0.023982869	0.030193735	0.034182862	0.013533021	0.01464564	
0.026010745	0.032690617	0.037030182	0.014098539	0.015315107	
0.028361578	0.035580619	0.040340195	0.014728414	0.016059165	
0.031094144	0.038932454	0.044198578	0.015419909	0.016878556	
0.034306203	0.042861527	0.048747629	0.016176608	0.017784287	
0.038099863	0.047488039	0.054133738	0.016997694	0.018783408	
0.042024509	0.052251651	0.059684029	0.017700031	0.019656968	
0.046344393	0.057479901	0.065785805	0.018365952	0.020490412	
0.051392737	0.063578823	0.072927077	0.019062892	0.021362946	
0.05721934	0.070605627	0.081176458	0.019759824	0.022231461	
0.06419758	0.079010037	0.09108299	0.020495157	0.023140519	
0.073327896	0.089994438	0.104119203	0.021382352	0.024250983	
0.08536457	0.104454704	0.121399942	0.022406236	0.025558684	
0.101040661	0.123264714	0.144020082	0.023493748	0.026953028	
0.122207455	0.148642684	0.174752721	0.02464576	0.028436751	
0.151955934	0.184291903	0.218258728	0.025841332	0.029991568	
0.197205481	0.238511868	0.285003717	0.02709467	0.031750319	
0.273964318	0.330507104	0.399307746	0.028428077	0.033912277	
0.165962425	0.260062978	0.291678656	1.45626521	0.516916537	
0.140618966	0.222914735	0.221609729	1.076177588	0.385796391	
0.124074546	0.19740941	0.180235346	0.846326888	0.306232713	
0.111672432	0.177799372	0.152692748	0.693460189	0.253193318	
0.101633743	0.161708002	0.132500369	0.582327692	0.214566734	
0.093357229	0.148366964	0.117500576	0.501257572	0.186321458	
0.086205724	0.136796576	0.105374678	0.43665966	0.163776087	
0.07993889	0.126635894	0.095362559	0.384201512	0.145434094	
0.074419083	0.117673729	0.08698764	0.341013678	0.130307713	
0.069512712	0.1097058	0.079885591	0.305042057	0.117680742	
0.065104955	0.102556273	0.073762993	0.274666173	0.106987089	
0.061138195	0.096130515	0.068437104	0.248750384	0.097839527	
0.057612546	0.090422212	0.063878969	0.227007555	0.090142463	
0.054437372	0.085283421	0.059958456	0.208757257	0.083665203	
0.051518977	0.080570176	0.056428381	0.192664288	0.077929659	
0.048758801	0.076143496	0.053171515	0.178624775	0.072838545	
0.046088154	0.071871255	0.049994478	0.165329116	0.067948376	
0.043355619	0.067498737	0.046640309	0.151169817	0.062713893	
0.040612637	0.063132689	0.043411764	0.138198432	0.057832639	
0.038052901	0.059042087	0.040569562	0.126821569	0.053585173	
0.020818817	0.026291919	0.029673212	0.01234471	0.013037914	
0.022402113	0.028246805	0.031884408	0.012799983	0.01356361	
0.024206812	0.030473287	0.034408496	0.013305025	0.014140862	
0.026250344	0.03298997	0.037272905	0.013851882	0.014762976	
0.028596703	0.035874652	0.040570128	0.014451667	0.015443198	
0.031315366	0.039210321	0.044401199	0.0151091	0.016188353	
0.034519564	0.043132072	0.048931929	0.015834469	0.0170147	
0.038301628	0.047747984	0.054294389	0.016621961	0.017922183	
0.042278204	0.052579806	0.059917349	0.017312769	0.018729463	
0.046676713	0.057908654	0.066133554	0.01797222	0.019501855	
0.051813285	0.064120135	0.07340512	0.018661204	0.020306925	
0.057610565	0.071116817	0.081614294	0.019319809	0.021066641	
0.064532607	0.079460001	0.091444829	0.020013778	0.021857429	
0.073660053	0.090450974	0.104487751	0.020870141	0.022847028	
0.085805184	0.105054698	0.121945403	0.021876768	0.024039923	
0.101611349	0.124036238	0.144781508	0.022945188	0.025314808	
0.123250176	0.149996752	0.176245927	0.02410721	0.026717841	
0.153800562	0.186626668	0.220987111	0.025310466	0.028201376	
0.199980156	0.241988073	0.289191267	0.026543463	0.029843326	
0.276908495	0.33422502	0.403852359	0.027808838	0.03179831	
0.169005782	0.266507771	0.278708433	1.364904638	0.484787933	
0.143475121	0.228423114	0.213400478	1.013116516	0.36341366	
0.126478726	0.201917611	0.174479013	0.799709014	0.289547672	
0.113735267	0.181606994	0.14854057	0.658110513	0.240422996	
0.103413026	0.164960529	0.129403768	0.554693399	0.204485896	
0.094951208	0.151253554	0.115174291	0.479297988	0.178222497	
0.087651232	0.139393892	0.103632563	0.419075581	0.157208999	
0.08127094	0.129010632	0.09406188	0.36994381	0.140035212	
0.075638562	0.119838738	0.08600899	0.329345544	0.125818457	
0.07064601	0.111705327	0.079162453	0.29539749	0.113907698	
0.066172411	0.1044265	0.073248587	0.266659063	0.103797302	
0.062140638	0.097873191	0.068088683	0.242067353	0.095124353	
0.058509223	0.091977154	0.063570324	0.220919796	0.087649361	
0.055247309	0.086682297	0.059627918	0.20276613	0.081219885	
0.052309079	0.081923662	0.056209624	0.187486234	0.075785912	
0.049555844	0.077507992	0.053117003	0.174726857	0.071149611	
0.046854189	0.073181527	0.050002347	0.162070859	0.066486259	
0.044083902	0.068743668	0.046699702	0.148509784	0.06146959	
0.041263003	0.064251013	0.043426116	0.135672429	0.056625791	
0.038628103	0.060034179	0.040566137	0.124490195	0.052448752	
0.020914633	0.026409906	0.029735915	0.012117366	0.012589185	
0.022553156	0.028434927	0.032021242	0.012577907	0.01310301	
0.024429746	0.030752998	0.034644056	0.013095316	0.013672535	
0.026503622	0.033308173	0.037547817	0.01363182	0.014259322	
0.028863784	0.036210447	0.040861257	0.014212157	0.014890781	

Health Risk Assessment Results Summary

		MAX:	4.18	46.12	46.32
Unique Identifier	X (UTM)	Y (UTM)	Onroad	Offroad	Total Risk
3830203773865	383020	3773865	0.056382083	5.023054884	5.079437
3830303773865	383030	3773865	0.060268184	5.530652342	5.5909205
3830403773865	383040	3773865	0.064685528	6.128962992	6.1936485
3830503773865	383050	3773865	0.06910653	6.770638966	6.8397455
3830603773865	383060	3773865	0.073775799	7.487700887	7.5614767
3830703773865	383070	3773865	0.078982727	8.324705104	8.4036878
3830803773865	383080	3773865	0.084384526	9.254365106	9.3387496
3830903773865	383090	3773865	0.090528895	10.36319038	10.453719
3831003773865	383100	3773865	0.098379793	11.82087767	11.919257
3831103773865	383110	3773865	0.108315334	13.75449225	13.862808
3831203773865	383120	3773865	0.120230837	16.26067812	16.380909
3831303773865	383130	3773865	0.135783525	19.82124459	19.957028
3831403773865	383140	3773865	0.155551641	24.88053449	25.036086
3831503773865	383150	3773865	0.18125331	32.49428277	32.675536
3831603773865	383160	3773865	0.215856898	44.916665	45.132522
3837203773865	383720	3773865	2.653243783	26.94298625	29.59623
3837303773865	383730	3773865	1.695505433	22.70675295	24.402258
3837403773865	383740	3773865	1.241194194	19.74480914	20.986003
3837503773865	383750	3773865	0.985850865	17.54158019	18.527431
3837603773865	383760	3773865	0.819304799	15.78374057	16.603045
3837703773865	383770	3773865	0.707197946	14.37694024	15.084138
3837803773865	383780	3773865	0.622407498	13.18167855	13.804086
3837903773865	383790	3773865	0.555786537	12.15139779	12.707184
3838003773865	383800	3773865	0.502179028	11.25353511	11.755714
3838103773865	383810	3773865	0.458198684	10.46585959	10.924058
3838203773865	383820	3773865	0.421213782	9.769180479	10.190394
3838303773865	383830	3773865	0.389423283	9.148697757	9.538121
3838403773865	383840	3773865	0.361743989	8.592258845	8.9540028
3838503773865	383850	3773865	0.337542923	8.092614694	8.4301576
3838603773865	383860	3773865	0.31640687	7.642161945	7.9585688
3838703773865	383870	3773865	0.297786655	7.244623408	7.5424101
3838803773865	383880	3773865	0.278604517	6.849629529	7.128234
3838903773865	383890	3773865	0.259148687	6.450226823	6.7093755
3839003773865	383900	3773865	0.238923746	6.037435628	6.2763594
3839103773865	383910	3773865	0.221257829	5.669255194	5.890513
3829703773875	382970	3773875	0.041924435	3.349228598	3.391153
3829803773875	382980	3773875	0.04420806	3.61581823	3.6600263
3829903773875	382990	3773875	0.046801586	3.921988881	3.9687905
3830003773875	383000	3773875	0.049573688	4.260103017	4.3096767
3830103773875	383010	3773875	0.05265693	4.646075824	4.6987328
3830203773875	383020	3773875	0.056093655	5.089552017	5.1456457
3830303773875	383030	3773875	0.059809404	5.591375867	5.6511853
3830403773875	383040	3773875	0.06400949	6.179127122	6.2431366
3830503773875	383050	3773875	0.068360035	6.82603924	6.8943993
3830603773875	383060	3773875	0.073040391	7.559470644	7.632511
3830703773875	383070	3773875	0.078270287	8.417327084	8.4955974
3830803773875	383080	3773875	0.083639666	9.363572578	9.4472122
3830903773875	383090	3773875	0.089745597	10.49282997	10.582576
3831003773875	383100	3773875	0.097288814	11.93851123	12.0358
3831103773875	383110	3773875	0.10662287	13.8178406	13.924463
3831203773875	383120	3773875	0.117732282	16.22440916	16.342141
3831303773875	383130	3773875	0.133361401	19.86710275	20.000464
3831403773875	383140	3773875	0.153303072	25.0896878	25.242991
3831503773875	383150	3773875	0.17879119	32.90971335	33.088505
3831603773875	383160	3773875	0.212157773	45.27599108	45.488149
3837203773875	383720	3773875	2.403365366	26.49851238	28.901878
3837303773875	383730	3773875	1.587472812	22.42232728	24.0098
3837403773875	383740	3773875	1.185034327	19.55394406	20.738978
3837503773875	383750	3773875	0.953589586	17.41401538	18.367605
3837603773875	383760	3773875	0.799673369	15.69761194	16.497285
3837703773875	383770	3773875	0.694795604	14.32174892	15.016545
3837803773875	383780	3773875	0.614691093	13.15010486	13.764796
3837903773875	383790	3773875	0.551293738	12.1375925	12.688886
3838003773875	383800	3773875	0.499904665	11.25459664	11.754501
3838103773875	383810	3773875	0.457310191	10.47669798	10.934008
3838203773875	383820	3773875	0.421640558	9.788513895	10.210154
3838303773875	383830	3773875	0.390884374	9.175256925	9.5661413
3838403773875	383840	3773875	0.363954306	8.62502332	8.9889776
3838503773875	383850	3773875	0.340002936	8.12750748	8.4675104
3838603773875	383860	3773875	0.318597043	7.676814632	7.9954117
3838703773875	383870	3773875	0.299890421	7.275855337	7.5757458
3838803773875	383880	3773875	0.281010742	6.890842994	7.1718537
3838903773875	383890	3773875	0.262264153	6.513986686	6.7762508
3839003773875	383900	3773875	0.242376019	6.102557317	6.3449333
3839103773875	383910	3773875	0.225098441	5.748050826	5.9731493
3829703773885	382970	3773885	0.04156167	3.369990508	3.4115522
3829803773885	382980	3773885	0.043856412	3.642485023	3.6863414
3829903773885	382990	3773885	0.046471103	3.95642211	4.0028932
3830003773885	383000	3773885	0.049265991	4.303001414	4.3522674
3830103773885	383010	3773885	0.052380424	4.698801618	4.751182
3830203773885	383020	3773885	0.055821577	5.151378425	5.2072
3830303773885	383030	3773885	0.059374328	5.64627943	5.7056538
3830403773885	383040	3773885	0.063363648	6.22234172	6.2857054
3830503773885	383050	3773885	0.067644215	6.87253734	6.9401816
3830603773885	383060	3773885	0.072342758	7.620911858	7.6932546
3830703773885	383070	3773885	0.077595573	8.49689812	8.5744937
3830803773885	383080	3773885	0.082951026	9.459050108	9.5420011
3830903773885	383090	3773885	0.089026119	10.60489548	10.693922
3831003773885	383100	3773885	0.09631529	12.03854775	12.134863
3831103773885	383110	3773885	0.105088822	13.85688031	13.961969
3831203773885	383120	3773885	0.115489017	16.16320461	16.278694

Health Risk Assessment Results Summary

Sensitive Receptors		MAX:	46.32
Unique Identifier	X (UTM)	Y (UTM)	Total Risk
3830203773865	383020	3773865	5.079436967
3830303773865	383030	3773865	5.590920526
3830403773865	383040	3773865	6.19364852
3830503773865	383050	3773865	6.839745496
3830603773865	383060	3773865	7.561476686
3830703773865	383070	3773865	8.403687832
3830803773865	383080	3773865	9.338749631
3830903773865	383090	3773865	10.45371927
3831003773865	383100	3773865	11.91925746
3831103773865	383110	3773865	13.86280759
3831203773865	383120	3773865	16.38090895
3831303773865	383130	3773865	19.95702812
3831403773865	383140	3773865	25.03608613
3831503773865	383150	3773865	32.67553608
3831603773865	383160	3773865	45.1325219
3837203773865	383720	3773865	29.59623004
3837303773865	383730	3773865	24.40225839
3837403773865	383740	3773865	20.98600333
3837503773865	383750	3773865	18.52743105
3837603773865	383760	3773865	16.60304536
3837703773865	383770	3773865	15.08413818
3837803773865	383780	3773865	13.80408605
3837903773865	383790	3773865	12.70718433
3838003773865	383800	3773865	11.75571414
3838103773865	383810	3773865	10.92405827
3838203773865	383820	3773865	10.19039426
3838303773865	383830	3773865	9.53812104
3838403773865	383840	3773865	8.954002833
3838503773865	383850	3773865	8.430157617
3838603773865	383860	3773865	7.958568815
3838703773865	383870	3773865	7.542410063
3838803773865	383880	3773865	7.128234046
3838903773865	383890	3773865	6.70937551
3839003773865	383900	3773865	6.276359374
3839103773865	383910	3773865	5.890513023
3829703773875	382970	3773875	3.391153033
3829803773875	382980	3773875	3.66002629
3829903773875	382990	3773875	3.968790467
3830003773875	383000	3773875	4.309676705
3830103773875	383010	3773875	4.698732753
3830203773875	383020	3773875	5.145645672
3830303773875	383030	3773875	5.651185271
3830403773875	383040	3773875	6.243136612
3830503773875	383050	3773875	6.894399275
3830603773875	383060	3773875	7.632511035
3830703773875	383070	3773875	8.495597371
3830803773875	383080	3773875	9.447212243
3830903773875	383090	3773875	10.58257557
3831003773875	383100	3773875	12.03580004
3831103773875	383110	3773875	13.92446347
3831203773875	383120	3773875	16.34214144
3831303773875	383130	3773875	20.00046415
3831403773875	383140	3773875	25.24299087
3831503773875	383150	3773875	33.08850454
3831603773875	383160	3773875	45.48814885
3837203773875	383720	3773875	28.90187775
3837303773875	383730	3773875	24.0098001
3837403773875	383740	3773875	20.73897839
3837503773875	383750	3773875	18.36760496
3837603773875	383760	3773875	16.49728531
3837703773875	383770	3773875	15.01654453
3837803773875	383780	3773875	13.76479596
3837903773875	383790	3773875	12.68888623
3838003773875	383800	3773875	11.75450131
3838103773875	383810	3773875	10.93400817
3838203773875	383820	3773875	10.21015445
3838303773875	383830	3773875	9.566141299
3838403773875	383840	3773875	8.988977626
3838503773875	383850	3773875	8.467510416
3838603773875	383860	3773875	7.995411675
3838703773875	383870	3773875	7.575745758
3838803773875	383880	3773875	7.171853736
3838903773875	383890	3773875	6.776250839
3839003773875	383900	3773875	6.344933336
3839103773875	383910	3773875	5.973149267
3829703773885	382970	3773885	3.411552178
3829803773885	382980	3773885	3.686341435
3829903773885	382990	3773885	4.002893212
3830003773885	383000	3773885	4.352267404
3830103773885	383010	3773885	4.751182042
3830203773885	383020	3773885	5.207200002
3830303773885	383030	3773885	5.705653758
3830403773885	383040	3773885	6.285705368
3830503773885	383050	3773885	6.940181555
3830603773885	383060	3773885	7.693254616
3830703773885	383070	3773885	8.574493693
3830803773885	383080	3773885	9.542001134
3830903773885	383090	3773885	10.6939216
3831003773885	383100	3773885	12.13486304
3831103773885	383110	3773885	13.96196913
3831203773885	383120	3773885	16.27869363

FOR CHRONIC CALCS

	MAX:	1.61			
	Overlapping Phases - Maximum GLC				
2025	2026	2027	2028	2029	
0.031594932	0.039562605	0.044706279	0.014847512	0.015580236	
0.034781294	0.043463961	0.049206614	0.015539046	0.016331685	
0.038532983	0.048045078	0.05452092	0.016288127	0.017152156	
0.042553849	0.052934914	0.060208731	0.016967358	0.017900981	
0.047044738	0.058381245	0.066561326	0.017625299	0.018626232	
0.052283068	0.064721226	0.073986599	0.018311307	0.019378695	
0.058099802	0.0717462	0.082231282	0.01894651	0.020061138	
0.06503313	0.080108856	0.092088414	0.019614586	0.020768255	
0.074136737	0.09107915	0.105110807	0.020436219	0.021651341	
0.086196402	0.105591337	0.122464093	0.021401414	0.022712678	
0.101809126	0.12435409	0.145046448	0.022423602	0.023844388	
0.123957428	0.150942197	0.177298856	0.023607092	0.025198803	
0.155386208	0.188642848	0.223387968	0.024830402	0.026641307	
0.202608167	0.245276212	0.293216525	0.026040703	0.028195042	
0.279510959	0.337514976	0.407942294	0.0272585	0.02997757	
0.172043847	0.273305727	0.261613708	1.24823769	0.443950893	
0.146422962	0.234188098	0.202971667	0.935335737	0.335953858	
0.128934902	0.206547228	0.167396141	0.744024269	0.269736096	
0.115801563	0.185431601	0.143481413	0.616504369	0.225499884	
0.105179498	0.168192718	0.125686309	0.522721885	0.192915965	
0.096508089	0.154077035	0.112356284	0.453935741	0.16895711	
0.089047974	0.141906504	0.101482371	0.398686612	0.149681618	
0.08254135	0.13128017	0.092418247	0.353379019	0.133848573	
0.076805611	0.121909804	0.084750761	0.315736458	0.120669332	
0.071721972	0.113605337	0.078195922	0.28410668	0.109574757	
0.067181615	0.1061942	0.07252491	0.25723682	0.100128276	
0.063100199	0.099539758	0.067566764	0.234186409	0.092006087	
0.059408153	0.093528111	0.063195603	0.214247443	0.084962976	
0.056068861	0.0880977	0.05932804	0.196911126	0.078825423	
0.053039272	0.083178823	0.055891832	0.181792863	0.073458683	
0.050302075	0.078781677	0.052946704	0.17000188	0.069185809	
0.047598277	0.074447594	0.049941297	0.158179632	0.064829149	
0.04487674	0.070082173	0.046866238	0.146070481	0.060339159	
0.042095538	0.065645775	0.043622336	0.133406333	0.055581965	
0.039544628	0.061559917	0.040888901	0.122918428	0.051675579	
0.021084266	0.026623571	0.029910575	0.011940355	0.01220866	
0.022765427	0.02870262	0.032253753	0.012401203	0.012705377	
0.02469576	0.031088977	0.03495041	0.012921993	0.013257819	
0.02682553	0.033715029	0.037932542	0.013461326	0.013824643	
0.029254731	0.036704572	0.041344045	0.014046081	0.014435068	
0.032043176	0.040128484	0.045271817	0.014676581	0.015090457	
0.03519509	0.043986784	0.049720941	0.015323534	0.015764492	
0.03888295	0.048489847	0.054941096	0.016021483	0.016492989	
0.042938912	0.053425356	0.060681883	0.016684197	0.017186241	
0.047534173	0.059002871	0.06719192	0.017344956	0.017874765	
0.052904587	0.06550738	0.074817614	0.018033281	0.018588813	
0.058826317	0.072663599	0.08322597	0.018661326	0.019223517	
0.065888373	0.081186732	0.093284801	0.019322261	0.019880675	
0.074919073	0.092074382	0.106216923	0.020096767	0.020657583	
0.086643874	0.10619188	0.123100548	0.020983574	0.02156029	
0.101640728	0.124226682	0.144807752	0.021919455	0.022511734	
0.124298819	0.151442044	0.177852273	0.023134101	0.023838306	
0.156737336	0.190368712	0.225483603	0.024393331	0.025269872	
0.205230685	0.248545251	0.297268737	0.025582164	0.026765424	
0.281778129	0.340384748	0.411560342	0.026761084	0.028396044	
0.175283496	0.280345416	0.242006903	1.1125678	0.396503325	
0.149226086	0.239710302	0.190901168	0.846433661	0.304648415	
0.13122154	0.210889551	0.159240757	0.681234851	0.247475673	
0.117720773	0.189002054	0.137678692	0.569984375	0.208889416	
0.106810212	0.171187515	0.121406955	0.487054736	0.180079303	
0.09794911	0.156694847	0.109101621	0.425680887	0.158704805	
0.090343462	0.144237923	0.098982844	0.375970875	0.141364015	
0.083719039	0.133382735	0.090486971	0.334899832	0.127013243	
0.077897632	0.123843657	0.083259965	0.300536701	0.114983144	
0.072729235	0.115380337	0.077030731	0.271464264	0.104786979	
0.068125743	0.10784418	0.071626727	0.246644282	0.096066471	
0.063993353	0.101087237	0.066888881	0.225270332	0.088539945	
0.060261369	0.094995148	0.062695382	0.206703637	0.08198606	
0.056866024	0.089463741	0.058948395	0.190433334	0.076226882	
0.053774374	0.084436808	0.055586956	0.176099704	0.071139558	
0.050985679	0.079945	0.052655381	0.16450739	0.066960021	
0.04829849	0.07563608	0.049798193	0.153698015	0.062983934	
0.045682238	0.071442683	0.046949159	0.142987023	0.05899647	
0.042883094	0.066960299	0.043753747	0.13065807	0.054381155	
0.040403839	0.062985892	0.041138466	0.120833358	0.050733523	
0.021234935	0.026814133	0.030066083	0.011768716	0.01184529	
0.022954666	0.028941887	0.032462023	0.012228257	0.012324882	
0.024935617	0.031392618	0.035228258	0.012751628	0.01286096	
0.027120404	0.034088742	0.038287599	0.013294818	0.013410291	
0.029613078	0.03715857	0.04179009	0.013883926	0.014001089	
0.032460237	0.040656287	0.045803645	0.014511498	0.014627769	
0.035570017	0.044461936	0.050192556	0.015116929	0.015231467	
0.039186442	0.048877506	0.055309461	0.015765387	0.015877487	
0.043264874	0.053843011	0.061086605	0.016412364	0.016520232	
0.047955427	0.059540578	0.067741924	0.017075028	0.0171763	
0.053440706	0.066188818	0.075544562	0.017765792	0.017856406	
0.059462963	0.073470966	0.084111491	0.018389572	0.018452108	
0.066629449	0.08212483	0.09433831	0.019043312	0.019065922	
0.075586642	0.092928613	0.107180883	0.019776863	0.019754734	
0.086934436	0.106599596	0.123532605	0.020588172	0.020519049	
0.101310426	0.123897463	0.144357716	0.021444537	0.021320304	

Health Risk Assessment Results Summary

		MAX:	4.18	46.12	46.32
Unique Identifier	X (UTM)	Y (UTM)	Onroad	Offroad	Total Risk
3831303773885	383130	3773885	0.131260594	19.87589177	20.007152
3831403773885	383140	3773885	0.151509213	25.2534729	25.404982
3831503773885	383150	3773885	0.176981592	33.23882475	33.415806
3831603773885	383160	3773885	0.209630538	45.57031392	45.779944
3837103773885	383710	3773885	2.925126563	31.55566662	34.480793
3837203773885	383720	3773885	2.185306504	25.89473887	28.080045
3837303773885	383730	3773885	1.486096755	22.04588416	23.531981
3837403773885	383740	3773885	1.130331726	19.30109017	20.431422
3837503773885	383750	3773885	0.921053011	17.23574682	18.1568
3837603773885	383760	3773885	0.779762062	15.57037474	16.350137
3837703773885	383770	3773885	0.682372744	14.23226851	14.914641
3837803773885	383780	3773885	0.607284852	13.08990401	13.697189
3837903773885	383790	3773885	0.547336427	12.09979461	12.647131
3838003773885	383800	3773885	0.498251036	11.23367063	11.731922
3838103773885	383810	3773885	0.457395395	10.46966508	10.92706
3838203773885	383820	3773885	0.422709072	9.791605992	10.214315
3838303773885	383830	3773885	0.393005219	9.186798586	9.5798038
3838403773885	383840	3773885	0.366864242	8.643615485	9.0104797
3838503773885	383850	3773885	0.343354082	8.151253859	8.4946079
3838603773885	383860	3773885	0.322109677	7.703537098	8.0256468
3838703773885	383870	3773885	0.302492972	7.293360741	7.5958537
3838803773885	383880	3773885	0.284286206	6.923383073	7.2076693
3838903773885	383890	3773885	0.265943187	6.555824745	6.8217679
3839003773885	383900	3773885	0.246579444	6.16120007	6.4077795
3839103773885	383910	3773885	0.229342756	5.815674659	6.0450174
3829703773885	382970	3773895	0.041231121	3.390024836	3.431256
3829803773885	382980	3773895	0.043529426	3.667632319	3.7111617
3829903773885	382990	3773895	0.04615654	3.988075035	4.0342316
3830003773885	383000	3773895	0.048988851	4.343683919	4.3926728
3830103773885	383010	3773895	0.052151394	4.750912709	4.8030641
3830203773885	383020	3773895	0.055635955	5.215787771	5.2714237
3830303773885	383030	3773895	0.059052585	5.705208302	5.7642609
3830403773885	383040	3773895	0.062874375	6.27254756	6.3354219
3830503773885	383050	3773895	0.067135942	6.930729166	6.9978651
3830603773885	383060	3773895	0.071929017	7.70226118	7.7741902
3830703773885	383070	3773895	0.07731079	8.610041651	8.6873524
3830803773885	383080	3773895	0.082686168	9.591988365	9.6746745
3830903773885	383090	3773895	0.088800041	10.76415512	10.852955
3831003773885	383100	3773895	0.09602159	12.2122337	12.308255
3831103773885	383110	3773895	0.104618509	14.03139147	14.13601
3831203773885	383120	3773895	0.114812642	16.335592	16.450405
3831303773885	383130	3773895	0.130473353	20.08018374	20.210657
3831403773885	383140	3773895	0.150556605	25.49454602	25.645103
3831503773885	383150	3773895	0.175661548	33.52439273	33.700054
3831603773885	383160	3773895	0.208040276	45.79182205	45.999862
3837103773885	383710	3773895	2.623843464	30.25377395	32.877617
3837203773885	383720	3773895	2.001652262	25.21141062	27.213063
3837303773885	383730	3773895	1.407841086	21.67465927	23.0825
3837403773885	383740	3773895	1.088358791	19.05956728	20.147926
3837503773885	383750	3773895	0.89317399	17.03902382	17.932198
3837603773885	383760	3773895	0.760994934	15.40682215	16.167817
3837703773885	383770	3773895	0.670884733	14.11087978	14.781765
3837803773885	383780	3773895	0.600978313	13.00340945	13.604388
3837903773885	383790	3773895	0.544503989	12.03892345	12.583427
3838003773885	383800	3773895	0.497910114	11.19197113	11.689881
3838103773885	383810	3773895	0.458807073	10.4444084	10.903215
3838203773885	383820	3773895	0.425391078	9.779779695	10.205171
3838303773885	383830	3773895	0.396373033	9.184693897	9.5810669
3838403773885	383840	3773895	0.370760409	8.648856734	9.0196171
3838503773885	383850	3773895	0.347899764	8.163524399	8.5114242
3838603773885	383860	3773895	0.32701293	7.721835863	8.0488488
3838703773885	383870	3773895	0.306546903	7.309611741	7.6161586
3838803773885	383880	3773895	0.288759974	6.945603721	7.2343637
3838903773885	383890	3773895	0.27091639	6.594137294	6.8650537
3839003773885	383900	3773895	0.251907118	6.231508382	6.4834155
3839103773885	383910	3773895	0.234032444	5.870936943	6.1049694
3829703773905	382970	3773905	0.041031523	3.419083212	3.4601147
3829803773905	382980	3773905	0.0432989	3.698229305	3.7415282
3829903773905	382990	3773905	0.045891411	4.020050276	4.0659417
3830003773905	383000	3773905	0.048786435	4.386970512	4.4357569
3830103773905	383010	3773905	0.052093455	4.814306227	4.8663997
3830203773905	383020	3773905	0.055723376	5.301859157	5.3575825
3830303773905	383030	3773905	0.059073783	5.793550178	5.852624
3830403773905	383040	3773905	0.062807714	6.360738236	6.423546
3830503773905	383050	3773905	0.067166205	7.041189345	7.1083556
3830603773905	383060	3773905	0.072212644	7.857897601	7.9301102
3830703773905	383070	3773905	0.077906639	8.825593625	8.9035003
3830803773905	383080	3773905	0.083360531	9.839830009	9.9231905
3830903773905	383090	3773905	0.089572615	11.05124156	11.140814
3831003773905	383100	3773905	0.097007831	12.56568377	12.662692
3831103773905	383110	3773905	0.106034601	14.50341774	14.609452
3831203773905	383120	3773905	0.116767701	16.978231	17.094999
3831303773905	383130	3773905	0.131740218	20.67277908	20.804519
3831403773905	383140	3773905	0.150782117	25.92767825	26.07846
3831503773905	383150	3773905	0.174882882	33.75779488	33.932678
3831603773905	383160	3773905	0.207238651	45.96254144	46.16978
3837103773905	383710	3773905	2.83123118	28.88474801	31.715979
3837203773905	383720	3773905	1.81578053	24.43070441	26.246485
3837303773905	383730	3773905	1.325416467	21.20905527	22.534472
3837403773905	383740	3773905	1.045436172	18.75162332	19.797059
3837503773905	383750	3773905	0.866656448	16.79816627	17.664823

Health Risk Assessment Results Summary

Sensitive Receptors

		MAX:	46.32
Unique Identifier	X (UTM)	Y (UTM)	Total Risk
3831303773885	383130	3773885	20.00715236
3831403773885	383140	3773885	25.40498211
3831503773885	383150	3773885	33.41580634
3831603773885	383160	3773885	45.77994446
3837103773885	383710	3773885	34.48079318
3837203773885	383720	3773885	28.08004537
3837303773885	383730	3773885	23.53198091
3837403773885	383740	3773885	20.4314219
3837503773885	383750	3773885	18.15679984
3837603773885	383760	3773885	16.3501368
3837703773885	383770	3773885	14.91464125
3837803773885	383780	3773885	13.69718886
3837903773885	383790	3773885	12.64713104
3838003773885	383800	3773885	11.73192167
3838103773885	383810	3773885	10.92706048
3838203773885	383820	3773885	10.21431506
3838303773885	383830	3773885	9.579803805
3838403773885	383840	3773885	9.010479727
3838503773885	383850	3773885	8.494607942
3838603773885	383860	3773885	8.025646775
3838703773885	383870	3773885	7.595853713
3838803773885	383880	3773885	7.207669279
3838903773885	383890	3773885	6.821767933
3839003773885	383900	3773885	6.407779514
3839103773885	383910	3773885	6.045017415
3829703773885	382970	3773895	3.431255956
3829803773885	382980	3773895	3.711161745
3829903773885	382990	3773895	4.034231575
3830003773885	383000	3773895	4.39267277
3830103773885	383010	3773895	4.803064103
3830203773885	383020	3773895	5.271423726
3830303773885	383030	3773895	5.764260887
3830403773885	383040	3773895	6.335421935
3830503773885	383050	3773895	6.997865108
3830603773895	383060	3773895	7.774190197
3830703773895	383070	3773895	8.687352441
3830803773895	383080	3773895	9.674674533
3830903773895	383090	3773895	10.85295516
3831003773895	383100	3773895	12.30825529
3831103773895	383110	3773895	14.13600998
3831203773895	383120	3773895	16.45040464
3831303773895	383130	3773895	20.21065709
3831403773895	383140	3773895	25.64510262
3831503773895	383150	3773895	33.70005427
3831603773895	383160	3773895	45.99986233
3837103773895	383710	3773895	32.87761741
3837203773895	383720	3773895	27.21306289
3837303773895	383730	3773895	23.08250035
3837403773895	383740	3773895	20.14792607
3837503773895	383750	3773895	17.93219781
3837603773895	383760	3773895	16.16781709
3837703773895	383770	3773895	14.78176451
3837803773895	383780	3773895	13.60438776
3837903773895	383790	3773895	12.58342744
3838003773895	383800	3773895	11.68988125
3838103773895	383810	3773895	10.90321547
3838203773895	383820	3773895	10.20517077
3838303773895	383830	3773895	9.58106693
3838403773895	383840	3773895	9.019617143
3838503773895	383850	3773895	8.511424163
3838603773895	383860	3773895	8.048848793
3838703773895	383870	3773895	7.616158644
3838803773895	383880	3773895	7.234363695
3838903773895	383890	3773895	6.865053683
3839003773895	383900	3773895	6.483415499
3839103773895	383910	3773895	6.104969387
3829703773905	382970	3773905	3.460114735
3829803773905	382980	3773905	3.741528204
3829903773905	382990	3773905	4.065941687
3830003773905	383000	3773905	4.435756947
3830103773905	383010	3773905	4.866399683
3830203773905	383020	3773905	5.357582533
3830303773905	383030	3773905	5.852623961
3830403773905	383040	3773905	6.423545
3830503773905	383050	3773905	7.10835555
3830603773905	383060	3773905	7.930110245
3830703773905	383070	3773905	8.903500263
3830803773905	383080	3773905	9.92319054
3830903773905	383090	3773905	11.14081418
3831003773905	383100	3773905	12.6626916
3831103773905	383110	3773905	14.60945235
3831203773905	383120	3773905	17.0949987
3831303773905	383130	3773905	20.8045193
3831403773905	383140	3773905	26.07846037
3831503773905	383150	3773905	33.93267776
3831603773905	383160	3773905	46.16978009
3837103773905	383710	3773905	31.715979
3837203773905	383720	3773905	26.24648494
3837303773905	383730	3773905	22.53447173
3837403773905	383740	3773905	19.7970595
3837503773905	383750	3773905	17.66482271

FOR CHRONIC CALCS

MAX:	1.61			
Overlapping Phases - Maximum GLC				
2025	2026	2027	2028	2029
0.124404032	0.151650566	0.178085249	0.022689886	0.022621645
0.157802582	0.191742764	0.22718277	0.023986979	0.0240476
0.207316437	0.251157126	0.300549535	0.025142304	0.025486147
0.283644675	0.342756227	0.414597107	0.026308981	0.027000546
0.212014531	0.34113004	0.284701953	1.310422918	0.464396558
0.178001563	0.286294427	0.221372993	0.968863482	0.346245509
0.151566686	0.244381738	0.17817007	0.753306858	0.271883849
0.133159064	0.214608046	0.150615926	0.615634868	0.224253153
0.11935208	0.192063252	0.131452616	0.520953838	0.191422921
0.108211743	0.173775616	0.116774659	0.449267705	0.16652263
0.099204106	0.158980983	0.105549936	0.395614955	0.147839532
0.091488496	0.146300106	0.096236708	0.351731638	0.132530919
0.084776072	0.135267157	0.088348315	0.31510458	0.119734332
0.078878779	0.125577477	0.081581156	0.284166134	0.108905006
0.073652541	0.116997318	0.075718032	0.257811697	0.099663078
0.068991178	0.109349601	0.070591909	0.235148893	0.091702573
0.06481466	0.102503991	0.066084262	0.215537919	0.0848012
0.061045607	0.096337199	0.062080044	0.198424049	0.078764873
0.057615353	0.090740634	0.058478233	0.183330441	0.073422454
0.054481061	0.085635862	0.055229414	0.169960946	0.068679246
0.05160112	0.08097994	0.052256115	0.158210896	0.064471348
0.048958408	0.076744037	0.049601223	0.148728175	0.06098065
0.046363041	0.072578281	0.046882945	0.138852282	0.057318697
0.043640665	0.068214993	0.043853903	0.127517944	0.053080257
0.04119781	0.064297803	0.041319818	0.118300737	0.04964122
0.021379967	0.026998223	0.030220326	0.011606418	0.011502909
0.023133106	0.029168228	0.032662495	0.012063855	0.011965394
0.025156625	0.0316733	0.035487515	0.012587674	0.012484265
0.027399773	0.034443523	0.038629982	0.013137474	0.013020121
0.029965858	0.037606245	0.042238823	0.013735577	0.013598234
0.032891664	0.041202826	0.046368165	0.014370085	0.014207678
0.035968162	0.044966719	0.050710468	0.014938171	0.014750052
0.039531248	0.049316703	0.055752148	0.015544916	0.015327527
0.043661172	0.054347634	0.061609656	0.016184529	0.015934405
0.048497839	0.06022678	0.06848655	0.016861617	0.016575244
0.054182474	0.067120669	0.076592272	0.017571254	0.017244964
0.060328746	0.074555556	0.085354302	0.018191835	0.017808513
0.067659775	0.083411686	0.095838197	0.018844155	0.018391742
0.076707402	0.094328165	0.108832496	0.019557031	0.019027137
0.088060631	0.108009708	0.125216933	0.020334053	0.019718497
0.102423857	0.125298522	0.14605296	0.021155877	0.020445337
0.125715654	0.153297777	0.180113147	0.022376173	0.021667203
0.159342278	0.193674377	0.229596346	0.023640523	0.023003507
0.209129472	0.253428631	0.303425988	0.024730037	0.024343339
0.28506316	0.344572302	0.416958214	0.025886942	0.025751598
0.213616093	0.345566709	0.25148977	1.084018715	0.385453455
0.179674808	0.290248485	0.202100148	0.834885265	0.299347007
0.153623496	0.248458311	0.166662542	0.668204798	0.241889451
0.134978359	0.218074067	0.142760484	0.555035177	0.202763542
0.120750731	0.194702288	0.125427141	0.473509027	0.174511869
0.109314238	0.175831812	0.112030744	0.411141906	0.152862817
0.100217362	0.160835193	0.10186295	0.364942894	0.136777215
0.092449195	0.148030664	0.093363793	0.32683866	0.123485181
0.085681979	0.136877097	0.086084576	0.294604248	0.112223398
0.079731187	0.127072802	0.079784345	0.267084486	0.10259335
0.074467374	0.11840907	0.074296524	0.24347398	0.094316957
0.069775306	0.110695461	0.069472892	0.22304302	0.087142292
0.065561776	0.103778619	0.065197185	0.205232751	0.080875234
0.061757484	0.097546343	0.061377271	0.189595124	0.075360216
0.058303968	0.091901132	0.057939978	0.175753039	0.070465787
0.055149823	0.086755733	0.054826008	0.163424814	0.066094777
0.052200565	0.081976705	0.051899023	0.152167628	0.062074642
0.049566151	0.077739814	0.04935253	0.143157113	0.058800168
0.047032844	0.073672344	0.046831213	0.134364663	0.055557912
0.044436593	0.069514685	0.04415125	0.125197422	0.052101506
0.041912975	0.065473298	0.041433936	0.115386027	0.048418759
0.021581435	0.027254939	0.03045979	0.011479238	0.011207755
0.023345319	0.029438678	0.032916454	0.01192667	0.011644939
0.025378453	0.031955767	0.035755586	0.012438631	0.012135085
0.02769447	0.034818769	0.039002012	0.013000865	0.01266534
0.030388762	0.038143557	0.042797129	0.013630622	0.013252115
0.033458035	0.041919228	0.047139085	0.014292911	0.013866568
0.036549198	0.045700139	0.051507234	0.014838821	0.014367277
0.040111987	0.050049052	0.056553484	0.015418029	0.014895842
0.04438199	0.0525262	0.062623084	0.016068697	0.015490004
0.049500813	0.061476832	0.069925204	0.016783978	0.016146144
0.055558464	0.068823608	0.078592145	0.017533901	0.016836218
0.06190607	0.076502493	0.087661325	0.018150226	0.017373417
0.069481382	0.085654112	0.09851884	0.018797028	0.017929362
0.078941045	0.097067928	0.112138215	0.01951847	0.018554307
0.0910291	0.111633446	0.129629303	0.020324587	0.019262593
0.10644973	0.130193868	0.152052499	0.021172413	0.020004961
0.129430278	0.157818629	0.185688343	0.022259044	0.021041494
0.16206811	0.197015374	0.233764368	0.023376516	0.022155268
0.210618284	0.255295979	0.305821067	0.024337512	0.02331055
0.286168901	0.345995012	0.418835094	0.025495744	0.024628362
0.216463435	0.349463397	0.229450911	0.907362789	0.323322025
0.179416112	0.290846999	0.184262026	0.714573996	0.25722158
0.154460421	0.250427613	0.155396628	0.587272913	0.21336742
0.136044195	0.220225628	0.134954772	0.496205928	0.181904558
0.121652901	0.196461438	0.119483756	0.427435233	0.15809463

Health Risk Assessment Results Summary

		MAX:	4.18	46.12	46.32
Unique Identifier	X (UTM)	Y (UTM)	Onroad	Offroad	Total Risk
3837603773905	383760	3773905	0.744287576	15.2104302	15.954718
3837703773905	383770	3773905	0.661532512	13.96184556	14.623378
3837803773905	383780	3773905	0.596753898	12.89311326	13.489867
3837903773905	383790	3773905	0.543755902	11.95693672	12.500693
3838003773905	383800	3773905	0.499625602	11.13138437	11.63101
3838103773905	383810	3773905	0.462310804	10.40125186	10.863563
3838203773905	383820	3773905	0.430102886	9.750930924	10.181034
3838303773905	383830	3773905	0.401882419	9.167781332	9.5696638
3838403773905	383840	3773905	0.37673018	8.64185653	9.0185867
3838503773905	383850	3773905	0.353977388	8.163667912	8.5176453
3838603773905	383860	3773905	0.333296155	7.728464562	8.0617607
3838703773905	383870	3773905	0.313095257	7.324281393	7.6373766
3838803773905	383880	3773905	0.293722122	6.948044614	7.2417667
3838903773905	383890	3773905	0.276716841	6.616877252	6.8935941
3839003773905	383900	3773905	0.258359262	6.278815704	6.537175
3839103773905	383910	3773905	0.239681608	5.918218122	6.1578997
3829703773915	382970	3773915	0.040833301	3.445517713	3.486351
3829803773915	382980	3773915	0.043074025	3.725743085	3.7688171
3829903773915	382990	3773915	0.045627495	4.048320086	4.0939476
3830003773915	383000	3773915	0.048591745	4.426496443	4.4750882
3830103773915	383010	3773915	0.052037827	4.873442994	4.9254808
3830203773915	383020	3773915	0.055833721	5.385795362	5.4416291
3830303773915	383030	3773915	0.059117064	5.877898657	5.9370157
3830403773915	383040	3773915	0.062762756	6.443711725	6.5064745
3830503773915	383050	3773915	0.067215286	7.145365174	7.2125805
3830603773915	383060	3773915	0.072531721	8.008424807	8.0809565
3830703773915	383070	3773915	0.078567741	9.03980599	9.1183737
3830803773915	383080	3773915	0.084111254	10.08542197	10.169533
3830903773915	383090	3773915	0.090420163	11.33456532	11.424985
3831003773915	383100	3773915	0.098094493	12.91706748	13.015162
3831103773915	383110	3773915	0.107550068	14.97544312	15.082993
3831203773915	383120	3773915	0.118874539	17.62520748	17.744082
3831303773915	383130	3773915	0.133194313	21.25472745	21.387922
3831403773915	383140	3773915	0.151312395	26.33891881	26.490231
3831503773915	383150	3773915	0.174585168	33.95721423	34.131799
3831603773915	383160	3773915	0.206952586	46.06316325	46.270116
3837003773915	383700	3773915	2.266174519	32.96551409	35.231689
3837103773915	383710	3773915	2.376866178	27.53388997	29.910756
3837203773915	383720	3773915	1.637097499	23.60836003	25.245458
3837303773915	383730	3773915	1.243700433	20.68702567	21.930726
3837403773915	383740	3773915	1.003916243	18.39480682	19.398723
3837503773915	383750	3773915	0.843541119	16.5248901	17.368431
3837603773915	383760	3773915	0.731395394	14.98886636	15.720262
3837703773915	383770	3773915	0.655599856	13.79022573	14.445826
3837803773915	383780	3773915	0.595737059	12.76202069	13.357758
3837903773915	383790	3773915	0.546145899	11.85671725	12.402863
3838003773915	383800	3773915	0.504402644	11.05386278	11.558265
3838103773915	383810	3773915	0.468821792	10.34213042	10.810952
3838203773915	383820	3773915	0.437728274	9.707472346	10.145201
3838303773915	383830	3773915	0.410146391	9.136954193	9.5471006
3838403773915	383840	3773915	0.385252247	8.621135987	9.0063882
3838503773915	383850	3773915	0.36251562	8.152504823	8.5150204
3838603773915	383860	3773915	0.341583966	7.724931495	8.0665155
3838703773915	383870	3773915	0.32141497	7.327580499	7.6489955
3838803773915	383880	3773915	0.301280939	6.957011103	7.258292
3838903773915	383890	3773915	0.283327524	6.620966095	6.9042936
3839003773915	383900	3773915	0.265261828	6.303025541	6.5682874
3839103773915	383910	3773915	0.246868461	5.983353541	6.230222
3829703773925	382970	3773925	0.04064827	3.470225387	3.5108737
3829803773925	382980	3773925	0.042864153	3.751328372	3.7941925
3829903773925	382990	3773925	0.045385544	4.074463671	4.1198492
3830003773925	383000	3773925	0.048393261	4.461394994	4.5097883
3830103773925	383010	3773925	0.051944011	4.923886663	4.9758307
3830203773925	383020	3773925	0.055859099	5.455539013	5.5113981
3830303773925	383030	3773925	0.059083699	5.947700559	6.0067843
3830403773925	383040	3773925	0.062667594	6.513464168	6.5761318
3830503773925	383050	3773925	0.067191362	7.231830391	7.2990218
3830603773925	383060	3773925	0.07271659	8.132557436	8.205274
3830703773925	383070	3773925	0.079024105	9.214926205	9.2939503
3830803773925	383080	3773925	0.084656754	10.28874302	10.3734
3830903773925	383090	3773925	0.091079089	11.57244973	11.663529
3831003773925	383100	3773925	0.09893691	13.21025294	13.30919
3831103773925	383110	3773925	0.108722933	15.36115216	15.469875
3831203773925	383120	3773925	0.120447141	18.13534913	18.255796
3831303773925	383130	3773925	0.134303355	21.70868027	21.842984
3831403773925	383140	3773925	0.151786894	26.65189671	26.803684
3831503773925	383150	3773925	0.174508169	34.08470795	34.259216
3831603773925	383160	3773925	0.207059342	46.11635511	46.323414
3837003773925	383700	3773925	3.115389195	30.95551216	34.070901
3837103773925	383710	3773925	2.032370803	26.25147341	28.283844
3837203773925	383720	3773925	1.478088112	22.74143867	24.219527
3837303773925	383730	3773925	1.162573324	20.07009257	21.232666
3837403773925	383740	3773925	0.961857088	17.94664829	18.908505
3837503773925	383750	3773925	0.823755352	16.20129684	17.025052
3837603773925	383760	3773925	0.724690904	14.75599565	15.480687
3837703773925	383770	3773925	0.655173285	13.60656938	14.261743
3837803773925	383780	3773925	0.599621143	12.61611551	13.215737
3837903773925	383790	3773925	0.553106436	11.74155879	12.294665
3838003773925	383800	3773925	0.513592218	10.96338119	11.476973
3838103773925	383810	3773925	0.479415115	10.27131615	10.750731
3838203773925	383820	3773925	0.449227021	9.651819599	10.101047

Health Risk Assessment Results Summary

Sensitive Receptors

		MAX:	46.32
Unique Identifier	X (UTM)	Y (UTM)	Total Risk
3837603773905	383760	3773905	15.95471778
3837703773905	383770	3773905	14.62337807
3837803773905	383780	3773905	13.48986716
3837903773905	383790	3773905	12.50069262
3838003773905	383800	3773905	11.63100997
3838103773905	383810	3773905	10.86356267
3838203773905	383820	3773905	10.18103381
3838303773905	383830	3773905	9.569663752
3838403773905	383840	3773905	9.01858671
3838503773905	383850	3773905	8.5176453
3838603773905	383860	3773905	8.061760717
3838703773905	383870	3773905	7.63737665
3838803773905	383880	3773905	7.241766735
3838903773905	383890	3773905	6.893594093
3839003773905	383900	3773905	6.537174966
3839103773905	383910	3773905	6.15789973
3829703773915	382970	3773915	3.486351014
3829803773915	382980	3773915	3.76881711
3829903773915	382990	3773915	4.093947581
3830003773915	383000	3773915	4.475088188
3830103773915	383010	3773915	4.925480821
3830203773915	383020	3773915	5.441629083
3830303773915	383030	3773915	5.937015721
3830403773915	383040	3773915	6.506474481
3830503773915	383050	3773915	7.21258046
3830603773915	383060	3773915	8.080956528
3830703773915	383070	3773915	9.11837373
3830803773915	383080	3773915	10.16953322
3830903773915	383090	3773915	11.42498548
3831003773915	383100	3773915	13.01516197
3831103773915	383110	3773915	15.08299319
3831203773915	383120	3773915	17.74408202
3831303773915	383130	3773915	21.38792176
3831403773915	383140	3773915	26.49023121
3831503773915	383150	3773915	34.13179939
3831603773915	383160	3773915	46.27011584
3837003773915	383700	3773915	35.2316886
3837103773915	383710	3773915	29.91075615
3837203773915	383720	3773915	25.24545753
3837303773915	383730	3773915	21.9307261
3837403773915	383740	3773915	19.39872306
3837503773915	383750	3773915	17.36843122
3837603773915	383760	3773915	15.72026175
3837703773915	383770	3773915	14.44582558
3837803773915	383780	3773915	13.35775775
3837903773915	383790	3773915	12.40286315
3838003773915	383800	3773915	11.55826542
3838103773915	383810	3773915	10.81095222
3838203773915	383820	3773915	10.14520062
3838303773915	383830	3773915	9.547100583
3838403773915	383840	3773915	9.006388234
3838503773915	383850	3773915	8.515020443
3838603773915	383860	3773915	8.066515461
3838703773915	383870	3773915	7.648995469
3838803773915	383880	3773915	7.258292042
3838903773915	383890	3773915	6.904293619
3839003773915	383900	3773915	6.568287369
3839103773915	383910	3773915	6.230222003
3829703773925	382970	3773925	3.510873658
3829803773925	382980	3773925	3.794192524
3829903773925	382990	3773925	4.119849215
3830003773925	383000	3773925	4.509788255
3830103773925	383010	3773925	4.975830674
3830203773925	383020	3773925	5.511398112
3830303773925	383030	3773925	6.006784258
3830403773925	383040	3773925	6.576131762
3830503773925	383050	3773925	7.299021753
3830603773925	383060	3773925	8.205274026
3830703773925	383070	3773925	9.29395031
3830803773925	383080	3773925	10.37339978
3830903773925	383090	3773925	11.66352882
3831003773925	383100	3773925	13.30918985
3831103773925	383110	3773925	15.46987509
3831203773925	383120	3773925	18.25579627
3831303773925	383130	3773925	21.84298362
3831403773925	383140	3773925	26.80368361
3831503773925	383150	3773925	34.25921612
3831603773925	383160	3773925	46.32341445 MAX HERE
3837003773925	383700	3773925	34.07090135
3837103773925	383710	3773925	28.28384422
3837203773925	383720	3773925	24.21952679
3837303773925	383730	3773925	21.23266589
3837403773925	383740	3773925	18.90850538
3837503773925	383750	3773925	17.02505219
3837603773925	383760	3773925	15.48068655
3837703773925	383770	3773925	14.26174266
3837803773925	383780	3773925	13.21573665
3837903773925	383790	3773925	12.29466523
3838003773925	383800	3773925	11.47697341
3838103773925	383810	3773925	10.75073127
3838203773925	383820	3773925	10.10104662

FOR CHRONIC CALCS

	MAX:	1.61			
	Overlapping Phases - Maximum GLC				
2025	2026	2027	2028	2029	
0.110059237	0.177245889	0.107357955	0.373997753	0.139557625	
0.100960345	0.162202158	0.098195229	0.334762586	0.125899241	
0.093200448	0.149380594	0.09047621	0.302086312	0.114501132	
0.086419285	0.138179198	0.083785914	0.27404237	0.104702924	
0.080444607	0.128311674	0.077942086	0.24980959	0.096225938	
0.075159691	0.119594076	0.072820067	0.228863691	0.08888655	
0.070449176	0.111837874	0.068290586	0.210620063	0.082479984	
0.066220487	0.104887029	0.06425399	0.194599574	0.076843834	
0.062401033	0.098621298	0.060629818	0.180435982	0.071850641	
0.058923168	0.09293117	0.057344789	0.167826823	0.067392816	
0.055752434	0.08775297	0.054363532	0.15654519	0.063397141	
0.052804069	0.082967652	0.051574391	0.146244324	0.059725096	
0.05005611	0.078528945	0.048958047	0.136855287	0.056355021	
0.047605418	0.074595025	0.046685547	0.129444409	0.053632701	
0.045139963	0.070655662	0.044232426	0.12153878	0.050652516	
0.042578519	0.066554884	0.041527928	0.112205388	0.047139212	
0.021765297	0.027489768	0.030680434	0.011354152	0.0109243	
0.023536789	0.029683118	0.033148305	0.011792405	0.011338022	
0.025575601	0.032207484	0.035995797	0.012291339	0.011801035	
0.027964066	0.035162652	0.039346126	0.012867956	0.012326334	
0.030783325	0.038645425	0.043323312	0.013527838	0.012922102	
0.034009238	0.042616477	0.047898146	0.014222152	0.013546629	
0.037103318	0.04639967	0.052275155	0.014743753	0.014006482	
0.040657938	0.050737608	0.057314687	0.015295757	0.014488813	
0.045061125	0.05610512	0.063587173	0.015956498	0.015071873	
0.050468872	0.062681355	0.071326493	0.016709871	0.015744801	
0.056922678	0.070507691	0.08058804	0.017501232	0.016459285	
0.06346588	0.078423157	0.089955401	0.018113123	0.016973694	
0.071275522	0.087857342	0.10117226	0.018755608	0.017506968	
0.081157171	0.099778532	0.115430448	0.019486544	0.018126656	
0.093993643	0.115243639	0.134040074	0.020316066	0.018847983	
0.110498733	0.135105229	0.158083221	0.021190317	0.019609409	
0.13307563	0.162244909	0.191158005	0.022144483	0.020471128	
0.164655799	0.200179683	0.237723784	0.023130095	0.021386365	
0.211895665	0.25689479	0.307886032	0.023970592	0.022372049	
0.286841901	0.346880376	0.42003961	0.025126187	0.023607766	
0.244384532	0.400570626	0.239040474	0.941804536	0.335500368	
0.210325527	0.341249195	0.203811589	0.756127557	0.27072393	
0.177483611	0.288489203	0.168669539	0.612700547	0.221523059	
0.154162404	0.250406528	0.145037071	0.514695752	0.187770483	
0.136347827	0.221034978	0.127585387	0.441777415	0.162593198	
0.122060354	0.197334959	0.113880884	0.384480828	0.142774026	
0.110447598	0.178014171	0.102937561	0.339070699	0.127037284	
0.101428303	0.163066577	0.094679116	0.305952396	0.115508681	
0.093733329	0.150328964	0.087671767	0.278142233	0.105809022	
0.086985951	0.139163904	0.081534703	0.253955996	0.097359067	
0.081016231	0.129285668	0.076120983	0.232787834	0.089956748	
0.0757315	0.120553112	0.071345486	0.214348329	0.083495939	
0.071021685	0.112787424	0.067099996	0.198179412	0.077820146	
0.066788486	0.105822952	0.063291911	0.183879481	0.072790663	
0.062958753	0.099535063	0.05985192	0.17113946	0.068299854	
0.059477077	0.093832883	0.056726692	0.159731526	0.06426955	
0.056297126	0.088636409	0.053874177	0.149463074	0.060634423	
0.053342403	0.083837968	0.051204761	0.140087378	0.057297711	
0.050580101	0.079371646	0.048683893	0.131408912	0.054189911	
0.048068306	0.075321432	0.046406625	0.123858838	0.051467425	
0.045689593	0.071529271	0.044179953	0.11720181	0.048965208	
0.043325076	0.067753405	0.041868521	0.110100505	0.04626178	
0.02193725	0.027709851	0.030890127	0.011234567	0.010654246	
0.023714971	0.029911124	0.033367699	0.011663329	0.011046889	
0.025758153	0.032441098	0.036221806	0.012151262	0.011484645	
0.028203163	0.035468452	0.039653467	0.012735894	0.012001507	
0.031121542	0.039076305	0.043776378	0.013416537	0.012597471	
0.034469454	0.043199192	0.04853373	0.014130518	0.013221154	
0.037564245	0.046982478	0.0529162	0.014632045	0.013645859	
0.041119045	0.051320368	0.057961378	0.01516277	0.014091427	
0.045627203	0.056816842	0.06439574	0.015828447	0.014659217	
0.051269558	0.063678428	0.072492675	0.016608807	0.015338169	
0.058040713	0.071888697	0.082231784	0.017428748	0.016064062	
0.064759109	0.080015434	0.091868884	0.018039741	0.016561478	
0.072783246	0.08970769	0.103415314	0.018680664	0.017077085	
0.083008654	0.102043192	0.118191335	0.01941592	0.017684874	
0.096419264	0.118197101	0.137659282	0.020256503	0.018404963	
0.113696222	0.138983541	0.162854682	0.021131031	0.019159556	
0.135924567	0.165705362	0.19544824	0.0219877	0.019886699	
0.166631258	0.202597818	0.240771074	0.022881132	0.020662168	
0.212725856	0.257945097	0.309265527	0.023650565	0.021517494	
0.287220629	0.347394241	0.420750854	0.024780551	0.022675842	
0.245310708	0.397716487	0.227395418	0.80766048	0.287533216	
0.203512994	0.331268375	0.183649621	0.638910044	0.229870756	
0.174133073	0.283529775	0.155198544	0.527064218	0.191485962	
0.152439376	0.247852651	0.135379158	0.449261968	0.164696564	
0.135521279	0.219829683	0.120446877	0.390804958	0.144521033	
0.12180841	0.197018883	0.108562164	0.344505342	0.128509931	
0.110564724	0.178275548	0.098937282	0.307303782	0.115622596	
0.101683629	0.163529827	0.091457407	0.279310884	0.105881377	
0.09407897	0.150922832	0.085051334	0.255595502	0.09761029	
0.087395123	0.139847219	0.079407744	0.23479466	0.090346346	
0.081467987	0.130028756	0.074394801	0.216441434	0.083928759	
0.076208395	0.121329811	0.06994042	0.200305168	0.07827577	
0.071507173	0.113570976	0.065950744	0.186029656	0.073265905	

Health Risk Assessment Results Summary

		MAX:	4.18	46.12	46.32
Unique Identifier	X (UTM)	Y (UTM)	Onroad	Offroad	Total Risk
3838303773925	383830	3773925	0.422103513	9.093879283	9.5159828
3838403773925	383840	3773925	0.397272092	8.588915875	8.986188
3838503773925	383850	3773925	0.374106406	8.129180976	8.5032874
3838603773925	383860	3773925	0.352555213	7.708609618	8.0611648
3838703773925	383870	3773925	0.331648497	7.319196726	7.6508452
3838803773925	383880	3773925	0.31118237	6.956882742	7.2680651
3838903773925	383890	3773925	0.291659692	6.620120385	6.9117801
3839003773925	383900	3773925	0.273829857	6.314108895	6.5879388
3839103773925	383910	3773925	0.256215689	6.015894833	6.2721105
3829703773935	382970	3773935	0.040556007	3.500938812	3.5414948
3829803773935	382980	3773935	0.042757686	3.783396843	3.8261545
3829903773935	382990	3773935	0.045256026	4.107726388	4.1529824
3830003773935	383000	3773935	0.048165102	4.488944107	4.5371092
3830103773935	383010	3773935	0.051542797	4.938442394	4.9899852
3830203773935	383020	3773935	0.055284664	5.455921763	5.5112064
3830303773935	383030	3773935	0.058574482	5.958243715	6.0168182
3830403773935	383040	3773935	0.062241072	6.53688549	6.5991266
3830503773935	383050	3773935	0.066762434	7.259838898	7.3266013
3830603773935	383060	3773935	0.072241476	8.160098561	8.23234
3830703773935	383070	3773935	0.078509778	9.24249705	9.3210068
3830803773935	383080	3773935	0.084318834	10.34614309	10.430462
3830903773935	383090	3773935	0.09096125	11.67006369	11.761025
3831003773935	383100	3773935	0.098944732	13.33734968	13.436294
3831103773935	383110	3773935	0.108723691	15.49561773	15.604341
3831203773935	383120	3773935	0.120449844	18.27411909	18.394569
3831303773935	383130	3773935	0.134253097	21.83106181	21.965315
3831403773935	383140	3773935	0.151737466	26.741055	26.892792
3831503773935	383150	3773935	0.174542999	34.12381357	34.298357
3831603773935	383160	3773935	0.207327146	46.05156524	46.258892
3836903773935	383690	3773935	2.344232327	34.98541206	37.329644
3837003773935	383700	3773935	2.564602647	29.2188491	31.783452
3837103773935	383710	3773935	1.78983262	25.09926831	26.889101
3837203773935	383720	3773935	1.361639653	21.92960059	23.29124
3837303773935	383730	3773935	1.103861854	19.47422147	20.578083
3837403773935	383740	3773935	0.934019131	17.50104935	18.435068
3837503773935	383750	3773935	0.814308602	15.87362494	16.687934
3837603773935	383760	3773935	0.726085771	14.51303984	15.239126
3837703773935	383770	3773935	0.662124487	13.41242664	14.074551
3837803773935	383780	3773935	0.610321829	12.45857659	13.068898
3837903773935	383790	3773935	0.566486386	11.61433944	12.180826
3838003773935	383800	3773935	0.528816776	10.86098443	11.389801
3838103773935	383810	3773935	0.495804282	10.18867254	10.684477
3838203773935	383820	3773935	0.466245406	9.584952768	10.051198
3838303773935	383830	3773935	0.439275591	9.040106523	9.4793821
3838403773935	383840	3773935	0.414154402	8.546125034	8.9602794
3838503773935	383850	3773935	0.390117442	8.095914059	8.4860315
3838603773935	383860	3773935	0.367423568	7.683418453	8.050842
3838703773935	383870	3773935	0.345348795	7.302562131	7.6479109
3838803773935	383880	3773935	0.324072166	6.94758032	7.2716525
3838903773935	383890	3773935	0.303592582	6.618790454	6.922383
3839003773935	383900	3773935	0.283708425	6.308403732	6.5921122
3839103773935	383910	3773935	0.266549184	6.029114377	6.2956636
3829703773945	382970	3773945	0.040472589	3.529770832	3.5702434
3829803773945	382980	3773945	0.042657694	3.813120937	3.8557786
3829903773945	382990	3773945	0.045131154	4.138007905	4.1831391
3830003773945	383000	3773945	0.047942989	4.51283416	4.5607771
3830103773945	383010	3773945	0.051154157	4.949338795	5.000493
3830203773945	383020	3773945	0.054728507	5.452016715	5.5067452
3830303773945	383030	3773945	0.058074508	5.962366773	6.0204413
3830403773945	383040	3773945	0.061825784	6.553756309	6.6155821
3830503773945	383050	3773945	0.066355856	7.28114655	7.3475024
3830603773945	383060	3773945	0.071786597	8.17892076	8.2507074
3830703773945	383070	3773945	0.07803062	9.261258719	9.3392893
3830803773945	383080	3773945	0.084019709	10.39382625	10.477846
3830903773945	383090	3773945	0.090891756	11.75730007	11.848192
3831003773945	383100	3773945	0.099023438	13.455322	13.554345
3831103773945	383110	3773945	0.108795166	15.61623045	15.725026
3831203773945	383120	3773945	0.120536058	18.39629431	18.51683
3831303773945	383130	3773945	0.134341935	21.93928652	22.073628
3831403773945	383140	3773945	0.151825215	26.80838494	26.96021
3831503773945	383150	3773945	0.174775894	34.136317	34.311093
3831603773945	383160	3773945	0.20783075	45.97369357	46.181524
3836903773945	383690	3773945	3.388763736	32.7638111	36.152575
3837003773945	383700	3773945	2.218679087	27.76581523	29.984494
3837103773945	383710	3773945	1.634065339	24.09464497	25.72871
3837203773945	383720	3773945	1.289855076	21.19594466	22.4858
3837303773945	383730	3773945	1.072241239	18.91538051	19.987622
3837403773945	383740	3773945	0.92446416	17.07046287	17.994927
3837503773945	383750	3773945	0.81858654	15.54868013	16.367267
3837603773945	383760	3773945	0.738798477	14.26747969	15.006278
3837703773945	383770	3773945	0.679235416	13.21212184	13.891357
3837803773945	383780	3773945	0.630377277	12.29316854	12.923546
3837903773945	383790	3773945	0.588771806	11.47798351	12.066755
3838003773945	383800	3773945	0.55250812	10.74889909	11.301407
3838103773945	383810	3773945	0.520252145	10.09613809	10.61639
3838203773945	383820	3773945	0.490920135	9.508024399	9.9989445
3838303773945	383830	3773945	0.463660289	8.976156781	9.4398171
3838403773945	383840	3773945	0.437743768	8.493309523	8.9310533
3838503773945	383850	3773945	0.412183207	8.053526452	8.4657097
3838603773945	383860	3773945	0.387602051	7.649333495	8.0369355
3838703773945	383870	3773945	0.363590689	7.276526201	7.6401169

Health Risk Assessment Results Summary

Sensitive Receptors		MAX:	46.32
Unique Identifier	X (UTM)	Y (UTM)	Total Risk
3838303773925	383830	3773925	9.515982797
3838403773925	383840	3773925	8.986187967
3838503773925	383850	3773925	8.503287383
3838603773925	383860	3773925	8.061164831
3838703773925	383870	3773925	7.650845223
3838803773925	383880	3773925	7.268065112
3838903773925	383890	3773925	6.911780077
3839003773925	383900	3773925	6.587938752
3839103773925	383910	3773925	6.272110522
3829703773935	382970	3773935	3.541494819
3829803773935	382980	3773935	3.826154529
3829903773935	382990	3773935	4.152982414
3830003773935	383000	3773935	4.53710921
3830103773935	383010	3773935	4.989985191
3830203773935	383020	3773935	5.511206427
3830303773935	383030	3773935	6.016818197
3830403773935	383040	3773935	6.599126562
3830503773935	383050	3773935	7.326601332
3830603773935	383060	3773935	8.232340037
3830703773935	383070	3773935	9.321006828
3830803773935	383080	3773935	10.43046192
3830903773935	383090	3773935	11.76102494
3831003773935	383100	3773935	13.43629441
3831103773935	383110	3773935	15.60434142
3831203773935	383120	3773935	18.39456893
3831303773935	383130	3773935	21.9653149
3831403773935	383140	3773935	26.89279246
3831503773935	383150	3773935	34.29835657
3831603773935	383160	3773935	46.25889238
3836903773935	383690	3773935	37.32964438
3837003773935	383700	3773935	31.78345175
3837103773935	383710	3773935	26.88910093
3837203773935	383720	3773935	23.29124024
3837303773935	383730	3773935	20.57808333
3837403773935	383740	3773935	18.43506848
3837503773935	383750	3773935	16.68793354
3837603773935	383760	3773935	15.23912561
3837703773935	383770	3773935	14.07455112
3837803773935	383780	3773935	13.06889842
3837903773935	383790	3773935	12.18082583
3838003773935	383800	3773935	11.38980121
3838103773935	383810	3773935	10.68447683
3838203773935	383820	3773935	10.05119817
3838303773935	383830	3773935	9.479382114
3838403773935	383840	3773935	8.960279435
3838503773935	383850	3773935	8.486031501
3838603773935	383860	3773935	8.050842021
3838703773935	383870	3773935	7.647910926
3838803773935	383880	3773935	7.271652486
3838903773935	383890	3773935	6.922383036
3839003773935	383900	3773935	6.592112157
3839103773935	383910	3773935	6.295663561
3829703773945	382970	3773945	3.570243421
3829803773945	382980	3773945	3.855778631
3829903773945	382990	3773945	4.183139059
3830003773945	383000	3773945	4.560777149
3830103773945	383010	3773945	5.000492952
3830203773945	383020	3773945	5.506745222
3830303773945	383030	3773945	6.020441281
3830403773945	383040	3773945	6.615582093
3830503773945	383050	3773945	7.347502406
3830603773945	383060	3773945	8.250707357
3830703773945	383070	3773945	9.339289338
3830803773945	383080	3773945	10.47784595
3830903773945	383090	3773945	11.84819182
3831003773945	383100	3773945	13.55434544
3831103773945	383110	3773945	15.72502562
3831203773945	383120	3773945	18.51683037
3831303773945	383130	3773945	22.07362846
3831403773945	383140	3773945	26.96021016
3831503773945	383150	3773945	34.3110929
3831603773945	383160	3773945	46.18152432
3836903773945	383690	3773945	36.15257483
3837003773945	383700	3773945	29.98449432
3837103773945	383710	3773945	25.72871031
3837203773945	383720	3773945	22.48579973
3837303773945	383730	3773945	19.98762175
3837403773945	383740	3773945	17.99492703
3837503773945	383750	3773945	16.36726667
3837603773945	383760	3773945	15.00627817
3837703773945	383770	3773945	13.89135725
3837803773945	383780	3773945	12.92354581
3837903773945	383790	3773945	12.06675531
3838003773945	383800	3773945	11.30140721
3838103773945	383810	3773945	10.61639023
3838203773945	383820	3773945	9.998944534
3838303773945	383830	3773945	9.43981707
3838403773945	383840	3773945	8.931053291
3838503773945	383850	3773945	8.465709658
3838603773945	383860	3773945	8.036935546
3838703773945	383870	3773945	7.64011689

FOR CHRONIC CALCS

	MAX:	1.61			
	Overlapping Phases - Maximum GLC				
2025	2026	2027	2028	2029	
0.067275871	0.106601962	0.062352416	0.173306497	0.068791977	
0.063446275	0.100310149	0.059086843	0.16190443	0.064775874	
0.059958399	0.094598535	0.056101112	0.151628726	0.06114806	
0.05676626	0.089383748	0.053360366	0.14231654	0.057852222	
0.053810403	0.084582143	0.050799602	0.133789731	0.054819968	
0.051056853	0.080126629	0.048390144	0.125903482	0.052004278	
0.048495206	0.075989995	0.046133593	0.118621945	0.049391793	
0.046156826	0.072248571	0.044076521	0.112605145	0.047179428	
0.043903819	0.068646108	0.04199333	0.10646425	0.044879023	
0.022146727	0.027978214	0.031157389	0.011138364	0.010415739	
0.023933781	0.030191628	0.033649024	0.011561121	0.010790229	
0.02598511	0.032731956	0.036516658	0.012040783	0.011206706	
0.028394461	0.035713754	0.039899401	0.012596589	0.011682089	
0.031231491	0.039219051	0.043906558	0.013231144	0.012219687	
0.034491463	0.043233206	0.048536545	0.01390249	0.012786085	
0.037651301	0.04709942	0.053016906	0.014416515	0.013206402	
0.041287778	0.051540031	0.058186887	0.014961328	0.013648523	
0.045825634	0.057074755	0.064671324	0.015622268	0.014191414	
0.051466169	0.063936029	0.072774472	0.016386643	0.014831927	
0.058238271	0.07214941	0.082527785	0.017193415	0.01551848	
0.065142751	0.080503415	0.09245085	0.017825289	0.016019911	
0.073417303	0.090499861	0.104378533	0.018489671	0.016543907	
0.083825721	0.10305614	0.119439948	0.019228924	0.017136695	
0.097282952	0.119267452	0.138991379	0.02004976	0.017813478	
0.114587688	0.140088586	0.164244641	0.02090089	0.01852109	
0.136715858	0.166692167	0.196709078	0.021727833	0.019193056	
0.167219181	0.203342757	0.241748543	0.022597025	0.019915816	
0.213008262	0.258325495	0.309801265	0.023348501	0.020717363	
0.286869677	0.347014335	0.420332644	0.024447095	0.021810031	
0.269193062	0.442864154	0.237087896	0.858862913	0.30573928	
0.232768568	0.37887578	0.202962851	0.6811047	0.243642097	
0.196994554	0.321251835	0.168137315	0.548687013	0.198323607	
0.170472407	0.277799489	0.144390446	0.458608526	0.167398948	
0.150307897	0.244461145	0.127386963	0.395157814	0.145557213	
0.134314901	0.217884289	0.114371742	0.347343328	0.129062267	
0.121261674	0.196130935	0.103943509	0.309496119	0.115978183	
0.110438231	0.178065433	0.095381555	0.278745779	0.105329542	
0.101748185	0.163618841	0.088567849	0.25501796	0.097077915	
0.094264995	0.151199469	0.082677807	0.234744318	0.090008314	
0.087671616	0.140263148	0.077464541	0.216863906	0.083766323	
0.08180934	0.130545575	0.072808661	0.200985089	0.078215863	
0.076591754	0.121911722	0.06864259	0.186909382	0.073287097	
0.071914359	0.114186779	0.06488704	0.174345079	0.068879955	
0.067696621	0.107236552	0.061480756	0.163069567	0.064918407	
0.063872719	0.10095263	0.058371868	0.152899866	0.061338659	
0.060385752	0.095246972	0.055512916	0.143681476	0.058083594	
0.057188981	0.090028903	0.052876178	0.135268028	0.05510911	
0.054236118	0.085232478	0.050415396	0.127535948	0.052364783	
0.05148434	0.080780366	0.048098125	0.120381378	0.049815074	
0.048931553	0.076657498	0.045931675	0.113754749	0.047446738	
0.046526005	0.07279118	0.043858396	0.10754695	0.045209753	
0.044355604	0.06931819	0.042004811	0.10243747	0.043329867	
0.022343358	0.028230548	0.031412383	0.011046484	0.010187942	
0.02413673	0.030452332	0.033913906	0.011463055	0.010545193	
0.026192107	0.032997737	0.036789206	0.011933627	0.010940688	
0.028561236	0.035928139	0.040117528	0.012461083	0.011377907	
0.031316786	0.039330703	0.044008754	0.013050785	0.01186188	
0.034484701	0.043230714	0.048505491	0.013679881	0.012373889	
0.037696058	0.047162874	0.053064527	0.014204318	0.012788405	
0.041413543	0.051705687	0.058357562	0.014764635	0.01322852	
0.045980028	0.057277077	0.064890572	0.015421324	0.013750265	
0.051605875	0.064121914	0.072980887	0.016170617	0.014355262	
0.058378305	0.072337358	0.082746788	0.016965861	0.015007115	
0.065463052	0.080911084	0.092947433	0.017619016	0.015513562	
0.073983552	0.091205029	0.105249918	0.018307361	0.016045298	
0.084583411	0.103992251	0.12060381	0.019050784	0.01662672	
0.098057409	0.120223286	0.140193513	0.019851853	0.017262766	
0.115372845	0.141057171	0.165474604	0.020681488	0.017928676	
0.137416575	0.167560305	0.197824975	0.021483364	0.01855319	
0.167668942	0.203909472	0.242502151	0.022326886	0.01922838	
0.213124037	0.258490526	0.310055788	0.023063543	0.019978471	
0.286436182	0.346516407	0.419737462	0.024135362	0.021014058	
0.267803579	0.434946056	0.23115999	0.758712414	0.269421535	
0.222696008	0.363231955	0.185164795	0.586295423	0.210607323	
0.19126292	0.312135811	0.156325036	0.47872249	0.173753709	
0.166989618	0.272136936	0.135895901	0.403926456	0.148073213	
0.148098942	0.240790413	0.120916839	0.350672843	0.129751004	
0.132947105	0.215557758	0.109329083	0.310593801	0.115931462	
0.120543795	0.194868659	0.100031418	0.279138519	0.105063638	
0.110166808	0.177536185	0.092324973	0.253448478	0.096173628	
0.101683324	0.16342296	0.086057588	0.2331788	0.089129424	
0.094339504	0.151227469	0.080608844	0.215762006	0.083060761	
0.087854464	0.140467166	0.075761834	0.200372692	0.077690482	
0.08207293	0.130881075	0.071414914	0.186627498	0.072888455	
0.076909752	0.122335692	0.06750226	0.17435399	0.068592803	
0.072264847	0.114663197	0.063953157	0.163314906	0.064724029	
0.068066262	0.107744286	0.060715563	0.153337702	0.061221418	
0.064252778	0.101479676	0.057745004	0.144283412	0.058037683	
0.060773963	0.095794995	0.054998251	0.136026591	0.055126283	
0.057572849	0.090578834	0.052447583	0.128435877	0.052444534	
0.054616682	0.085781996	0.050065436	0.121425796	0.049962351	

Health Risk Assessment Results Summary

		MAX:	4.18	46.12	46.32
Unique Identifier	X (UTM)	Y (UTM)	Onroad	Offroad	Total Risk
3838803773945	383880	3773945	0.340530216	6.930512698	7.2710429
3838903773945	383890	3773945	0.318816138	6.607797827	6.926614
3839003773945	383900	3773945	0.297281823	6.305857666	6.6031395
3839103773945	383910	3773945	0.277969407	6.023516653	6.3014861
3829703773955	382970	3773955	0.040393314	3.556225309	3.5966186
3829803773955	382980	3773955	0.042558774	3.83984569	3.8824045
3829903773955	382990	3773955	0.045006053	4.164479004	4.2094851
3830003773955	383000	3773955	0.047719219	4.532312336	4.5800316
3830103773955	383010	3773955	0.050772144	4.955489721	5.0062619
3830203773955	383020	3773955	0.054177367	5.442489814	5.4966672
3830303773955	383030	3773955	0.057571925	5.959862272	6.0174342
3830403773955	383040	3773955	0.061384789	6.559962242	6.621347
3830503773955	383050	3773955	0.06592713	7.290846174	7.3567733
3830603773955	383060	3773955	0.071329484	8.187246364	8.2585758
3830703773955	383070	3773955	0.077568014	9.270467412	9.3480354
3830803773955	383080	3773955	0.08373292	10.42937829	10.513111
3830903773955	383090	3773955	0.090826722	11.82939488	11.920222
3831003773955	383100	3773955	0.099088928	13.55118072	13.65027
3831103773955	383110	3773955	0.108854406	15.71010574	15.81896
3831203773955	383120	3773955	0.120616588	18.48639883	18.607015
3831303773955	383130	3773955	0.13446685	22.01719206	22.151659
3831403773955	383140	3773955	0.151987627	26.85041626	27.002404
3831503773955	383150	3773955	0.175138965	34.12713328	34.302272
3831603773955	383160	3773955	0.208448572	45.85814275	46.066591
3836903773955	383690	3773955	2.944366986	31.09518511	34.039552
3837003773955	383700	3773955	2.041532171	26.62277246	28.664305
3837103773955	383710	3773955	1.563241445	23.27181011	24.835052
3837203773955	383720	3773955	1.269284841	20.58030134	21.849586
3837303773955	383730	3773955	1.076038239	18.43851824	19.514556
3837403773955	383740	3773955	0.941211844	16.69598036	17.637192
3837503773955	383750	3773955	0.843083721	15.25561094	16.098695
3837603773955	383760	3773955	0.767953585	14.03375647	14.80171
3837703773955	383770	3773955	0.710905277	13.01796976	13.728875
3837803773955	383780	3773955	0.663728662	12.13041203	12.794141
3837903773955	383790	3773955	0.623233697	11.3400908	11.963325
3838003773955	383800	3773955	0.587825171	10.63075654	11.218582
3838103773955	383810	3773955	0.556013725	9.994992815	10.551007
3838203773955	383820	3773955	0.526398268	9.422720858	9.9491191
3838303773955	383830	3773955	0.498078201	8.904421824	9.4025
3838403773955	383840	3773955	0.470437353	8.432832271	8.9032696
3838503773955	383850	3773955	0.442559801	8.002392981	8.4449528
3838603773955	383860	3773955	0.41530104	7.607076644	8.0223777
3838703773955	383870	3773955	0.388008736	7.242158874	7.6301676
3838803773955	383880	3773955	0.361397913	6.902805529	7.2642034
3838903773955	383890	3773955	0.33665039	6.586041371	6.9226918
3839003773955	383900	3773955	0.312505763	6.289075503	6.6015813
3839103773955	383910	3773955	0.290926612	6.011131169	6.3020578
3829703773965	382970	3773965	0.040247866	3.573425232	3.6136731
3829803773965	382980	3773965	0.04228656	3.846274611	3.8885612
3829903773965	382990	3773965	0.044552305	4.15499515	4.1995475
3830003773965	383000	3773965	0.047170316	4.515033587	4.5622039
3830103773965	383010	3773965	0.050175188	4.93449836	4.9846735
3830203773965	383020	3773965	0.053534281	5.417162204	5.4706965
3830303773965	383030	3773965	0.056843713	5.925067902	5.9819116
3830403773965	383040	3773965	0.060558807	6.513258065	6.5738169
3830503773965	383050	3773965	0.065109427	7.243920825	7.3090303
3830603773965	383060	3773965	0.070660678	8.157701242	8.2283619
3830703773965	383070	3773965	0.07712192	9.270707854	9.3478298
3830803773965	383080	3773965	0.083394367	10.44397983	10.527374
3830903773965	383090	3773965	0.090613546	11.86215688	11.95277
3831003773965	383100	3773965	0.09895083	13.59331166	13.692262
3831103773965	383110	3773965	0.108673227	15.73608644	15.84476
3831203773965	383120	3773965	0.120382614	18.48254227	18.602925
3831303773965	383130	3773965	0.134368908	22.0108829	22.145252
3831403773965	383140	3773965	0.152100031	26.83916929	26.991269
3831503773965	383150	3773965	0.17555908	34.09269985	34.268259
3831603773965	383160	3773965	0.209219816	45.74152587	45.950746
3836903773965	383690	3773965	2.816218827	29.9308045	32.747023
3837003773965	383700	3773965	2.018184321	25.75678016	27.774964
3837103773965	383710	3773965	1.582337675	22.60843091	24.190769
3837203773965	383720	3773965	1.307020572	20.05495717	21.361978
3837303773965	383730	3773965	1.120950497	18.01132386	19.132274
3837403773965	383740	3773965	0.989333954	16.34815241	17.337486
3837503773965	383750	3773965	0.892889495	14.97357239	15.866462
3837603773965	383760	3773965	0.818677223	13.80328996	14.621967
3837703773965	383770	3773965	0.76199329	12.82205366	13.584047
3837803773965	383780	3773965	0.715161959	11.96315991	12.678322
3837903773965	383790	3773965	0.67492068	11.19641586	11.871337
3838003773965	383800	3773965	0.639811767	10.50556296	11.145375
3838103773965	383810	3773965	0.608043373	9.886749867	10.494793
3838203773965	383820	3773965	0.577591234	9.33032351	9.9079147
3838303773965	383830	3773965	0.547336008	8.825488609	9.3728246
3838403773965	383840	3773965	0.516775848	8.365081828	8.8818577
3838503773965	383850	3773965	0.485129008	7.943864784	8.4289938
3838603773965	383860	3773965	0.453479686	7.556700774	8.0101805
3838703773965	383870	3773965	0.421032986	7.199935252	7.6209682
3838803773965	383880	3773965	0.389073394	6.868094106	7.2571675
3838903773965	383890	3773965	0.359649523	6.557739443	6.917389
3839003773965	383900	3773965	0.332266064	6.265817322	6.5980834
3839103773965	383910	3773965	0.307393525	5.993045064	6.3004386
3829703773975	382970	3773975	0.040108227	3.588403426	3.6285117

Health Risk Assessment Results Summary

Sensitive Receptors

		MAX:	46.32
Unique Identifier	X (UTM)	Y (UTM)	Total Risk
3838803773945	383880	3773945	7.271042913
3838903773945	383890	3773945	6.926613965
3839003773945	383900	3773945	6.60313949
3839103773945	383910	3773945	6.30148606
3829703773955	382970	3773955	3.596618623
3829803773955	382980	3773955	3.882404463
3829903773955	382990	3773955	4.209485057
3830003773955	383000	3773955	4.580031555
3830103773955	383010	3773955	5.006261866
3830203773955	383020	3773955	5.496667181
3830303773955	383030	3773955	6.017434197
3830403773955	383040	3773955	6.621347031
3830503773955	383050	3773955	7.356773304
3830603773955	383060	3773955	8.258575848
3830703773955	383070	3773955	9.348035426
3830803773955	383080	3773955	10.51311121
3830903773955	383090	3773955	11.92022161
3831003773955	383100	3773955	13.65026965
3831103773955	383110	3773955	15.81896015
3831203773955	383120	3773955	18.60701542
3831303773955	383130	3773955	22.15165891
3831403773955	383140	3773955	27.00240388
3831503773955	383150	3773955	34.30227225
3831603773955	383160	3773955	46.06659132
3836903773955	383690	3773955	34.0395521
3837003773955	383700	3773955	28.66430463
3837103773955	383710	3773955	24.83505156
3837203773955	383720	3773955	21.84958618
3837303773955	383730	3773955	19.51455648
3837403773955	383740	3773955	17.63719221
3837503773955	383750	3773955	16.09869466
3837603773955	383760	3773955	14.80171006
3837703773955	383770	3773955	13.72887504
3837803773955	383780	3773955	12.79414069
3837903773955	383790	3773955	11.9633245
3838003773955	383800	3773955	11.21858171
3838103773955	383810	3773955	10.55100654
3838203773955	383820	3773955	9.949119126
3838303773955	383830	3773955	9.402500025
3838403773955	383840	3773955	8.903269624
3838503773955	383850	3773955	8.444952781
3838603773955	383860	3773955	8.022377684
3838703773955	383870	3773955	7.63016761
3838803773955	383880	3773955	7.264203442
3838903773955	383890	3773955	6.922691761
3839003773955	383900	3773955	6.601581266
3839103773955	383910	3773955	6.302057782
3829703773965	382970	3773965	3.613673098
3829803773965	382980	3773965	3.888561171
3829903773965	382990	3773965	4.199547454
3830003773965	383000	3773965	4.562203903
3830103773965	383010	3773965	4.984673548
3830203773965	383020	3773965	5.470696486
3830303773965	383030	3773965	5.981911615
3830403773965	383040	3773965	6.573816872
3830503773965	383050	3773965	7.309030253
3830603773965	383060	3773965	8.22836192
3830703773965	383070	3773965	9.347829775
3830803773965	383080	3773965	10.5273742
3830903773965	383090	3773965	11.95277042
3831003773965	383100	3773965	13.69226249
3831103773965	383110	3773965	15.84475967
3831203773965	383120	3773965	18.60292488
3831303773965	383130	3773965	22.14525181
3831403773965	383140	3773965	26.99126932
3831503773965	383150	3773965	34.26825893
3831603773965	383160	3773965	45.95074568
3836903773965	383690	3773965	32.74702332
3837003773965	383700	3773965	27.77496448
3837103773965	383710	3773965	24.19076859
3837203773965	383720	3773965	21.36197775
3837303773965	383730	3773965	19.13227435
3837403773965	383740	3773965	17.33748637
3837503773965	383750	3773965	15.86646189
3837603773965	383760	3773965	14.62196718
3837703773965	383770	3773965	13.58404695
3837803773965	383780	3773965	12.67832187
3837903773965	383790	3773965	11.87133654
3838003773965	383800	3773965	11.14537473
3838103773965	383810	3773965	10.49479324
3838203773965	383820	3773965	9.907914745
3838303773965	383830	3773965	9.372824617
3838403773965	383840	3773965	8.881857676
3838503773965	383850	3773965	8.428993792
3838603773965	383860	3773965	8.01018046
3838703773965	383870	3773965	7.620968238
3838803773965	383880	3773965	7.2571675
3838903773965	383890	3773965	6.917388965
3839003773965	383900	3773965	6.598083386
3839103773965	383910	3773965	6.300438589
3829703773975	382970	3773975	3.628511653

FOR CHRONIC CALCS

	MAX:	1.61			
	Overlapping Phases - Maximum GLC				
2025	2026	2027	2028	2029	
0.051873476	0.081346535	0.047831358	0.114927721	0.04765369	
0.049317973	0.077223827	0.045731474	0.108898864	0.045504476	
0.04692404	0.073377182	0.043735579	0.10323014	0.043473299	
0.044697401	0.069802287	0.04186707	0.097972285	0.041579707	
0.022524005	0.028462885	0.031650469	0.010957495	0.009969234	
0.024319684	0.030687898	0.034156522	0.011366626	0.010309318	
0.026373828	0.03323153	0.037032606	0.011826698	0.010684296	
0.028698934	0.036105934	0.040300774	0.01232618	0.011085171	
0.0313707	0.039402701	0.044073118	0.012873315	0.011518973	
0.034440667	0.043180916	0.048428914	0.013460611	0.011980551	
0.037697289	0.04717143	0.053056673	0.013994141	0.012389761	
0.041470447	0.05178497	0.058435436	0.014563994	0.012823472	
0.046059733	0.057385945	0.065007784	0.015217417	0.01332594	
0.051677586	0.064222209	0.073095508	0.015955794	0.013901608	
0.058456233	0.072446869	0.082881687	0.016743102	0.014524687	
0.06570508	0.081220211	0.093336164	0.01741667	0.01503441	
0.074452742	0.091788413	0.105984529	0.018127599	0.015573581	
0.085200656	0.104753441	0.121565699	0.018872236	0.016141167	
0.098662952	0.120969475	0.141147645	0.019654026	0.016738914	
0.115956309	0.141775898	0.166402631	0.020464502	0.017365955	
0.137926108	0.168188717	0.19864881	0.02124636	0.017951863	
0.167959005	0.204272478	0.242998795	0.02207009	0.01858948	
0.213103393	0.258477167	0.310070974	0.022794537	0.019294966	
0.285767802	0.345718061	0.418737412	0.023839808	0.020275271	
0.254907814	0.414923752	0.211577591	0.661381685	0.235610352	
0.215460162	0.35162095	0.172862985	0.516555541	0.186136503	
0.186920184	0.304983784	0.147759392	0.424934988	0.154737235	
0.164296045	0.267580978	0.129582113	0.360763408	0.132712499	
0.146391506	0.237816382	0.116037534	0.314880666	0.116941239	
0.131901411	0.213665106	0.105471771	0.280424084	0.105072256	
0.119991005	0.193794928	0.096970713	0.253552767	0.095798569	
0.109938756	0.177009902	0.089876816	0.231573865	0.088200737	
0.101642075	0.163203739	0.084032909	0.214036849	0.082114026	
0.094431779	0.151226483	0.078929494	0.198940766	0.076859394	
0.088036708	0.140611391	0.074376087	0.185552342	0.07219284	
0.082314028	0.13111583	0.070277989	0.173542012	0.068001825	
0.077197062	0.122643007	0.066577013	0.16278953	0.064244134	
0.072595276	0.115045093	0.063207665	0.153092921	0.060849386	
0.068425046	0.108180788	0.060114687	0.144275294	0.057757112	
0.064623717	0.101945447	0.057257029	0.136208361	0.054924368	
0.06114304	0.096267536	0.054594737	0.12879572	0.052316122	
0.057938173	0.091054882	0.052115405	0.121938698	0.049900335	
0.054971678	0.086256315	0.049783759	0.115566299	0.0476479	
0.052211612	0.081811238	0.047584753	0.109615438	0.045539277	
0.049641885	0.077679529	0.045519325	0.104071913	0.043566974	
0.047232426	0.073819569	0.043553848	0.098851008	0.041702756	
0.044991456	0.070229707	0.041714751	0.093983202	0.039954062	
0.022644715	0.02861899	0.031810644	0.010852991	0.009743261	
0.024371877	0.030756391	0.034222992	0.011228205	0.010043914	
0.026325058	0.033171452	0.036957732	0.011639504	0.01036829	
0.028601493	0.035984778	0.040156164	0.012112846	0.010736829	
0.031250877	0.039254704	0.043895813	0.012646875	0.011148236	
0.034295196	0.043003326	0.048213	0.013221631	0.011586246	
0.037493391	0.046923156	0.052757004	0.013736428	0.01196651	
0.041192954	0.051447958	0.058030512	0.014286091	0.012369375	
0.045782686	0.057053486	0.064606645	0.014942094	0.012856593	
0.051511062	0.064029598	0.072863744	0.015705853	0.013435654	
0.058475629	0.072482168	0.082938443	0.016525862	0.014068797	
0.065814171	0.081364873	0.093535889	0.017208286	0.014570839	
0.074674851	0.092069431	0.10636156	0.017927747	0.015102576	
0.085481102	0.10510371	0.122038333	0.018670502	0.015651415	
0.098843969	0.121199527	0.141481075	0.019432522	0.016211087	
0.115953405	0.141783765	0.166470055	0.020222041	0.016796483	
0.137910126	0.168178113	0.198691933	0.020999115	0.017361897	
0.16791609	0.204224876	0.242985033	0.021817607	0.017978593	
0.212923288	0.258258139	0.309819343	0.022540811	0.01865722	
0.285089776	0.34488985	0.417677768	0.023565951	0.019592704	
0.247732169	0.403154217	0.200221922	0.595489021	0.212434594	
0.21109409	0.344174492	0.164952624	0.464813088	0.167789221	
0.184146141	0.300077087	0.141890955	0.3828622	0.139721312	
0.162458987	0.264202448	0.12505141	0.325780247	0.120154004	
0.145139282	0.235413244	0.112414953	0.285144492	0.106209602	
0.131097659	0.212024612	0.102550699	0.254912832	0.095816577	
0.119550891	0.192780447	0.094616791	0.231546335	0.087766693	
0.109767523	0.176463231	0.087983817	0.212503695	0.081195909	
0.101626523	0.162921898	0.082468464	0.197184012	0.075888157	
0.094539485	0.151153773	0.077647113	0.184016175	0.07131152	
0.08823648	0.140693985	0.073338675	0.172330664	0.0672452	
0.082573306	0.131293703	0.069451898	0.161808163	0.063582044	
0.07751113	0.122907132	0.065933363	0.152369489	0.06028997	
0.072958243	0.115394153	0.062715634	0.143836683	0.057307733	
0.068817408	0.10859213	0.059741722	0.136027191	0.054574464	
0.065024799	0.102387879	0.056970453	0.128816771	0.052047458	
0.06153412	0.096711517	0.054367928	0.122127557	0.049700556	
0.058310747	0.091488533	0.051921995	0.115896282	0.047510971	
0.055323161	0.086679832	0.049610765	0.110064459	0.045459299	
0.052539365	0.082221405	0.047422495	0.104581262	0.043522931	
0.049947303	0.078076059	0.045366885	0.099452428	0.041705538	
0.047519911	0.074202215	0.043419165	0.094632684	0.039989785	
0.045263084	0.070600507	0.041596437	0.090121434	0.038376099	
0.022750356	0.02875617	0.031955851	0.010751594	0.009527003	

Health Risk Assessment Results Summary

		MAX:	4.18	46.12	46.32
Unique Identifier	X (UTM)	Y (UTM)	Onroad	Offroad	Total Risk
3829803773975	382980	3773975	0.042019498	3.849981696	3.8920012
3829903773975	382990	3773975	0.044122809	4.143664309	4.1877871
3830003773975	383000	3773975	0.046642992	4.495203024	4.541846
3830103773975	383010	3773975	0.049599973	4.910754074	4.960354
3830203773975	383020	3773975	0.052919578	5.389502328	5.4424219
3830303773975	383030	3773975	0.056146701	5.887911415	5.9440581
3830403773975	383040	3773975	0.059773079	6.464248027	6.5240211
3830503773975	383050	3773975	0.064322394	7.192779534	7.2571019
3830603773975	383060	3773975	0.070007393	8.121420674	8.1914281
3830703773975	383070	3773975	0.076679994	9.261237768	9.3379178
3830803773975	383080	3773975	0.083070382	10.44918561	10.532256
3830903773975	383090	3773975	0.090431674	11.88645628	11.976888
3831003773975	383100	3773975	0.098861687	13.62838627	13.727248
3831103773975	383110	3773975	0.108534798	15.75167181	15.860207
3831203773975	383120	3773975	0.120211516	18.47095722	18.591169
3831303773975	383130	3773975	0.134296717	21.98788932	22.122186
3831403773975	383140	3773975	0.15224438	26.81010753	26.962352
3831503773975	383150	3773975	0.176061861	34.05435058	34.230412
3831603773975	383160	3773975	0.210009793	45.59884961	45.808859
3831690773975	383690	3773975	3.00824923	29.20371999	32.211969
3831703773975	383700	3773975	2.176204523	25.12814252	27.304347
3831710773975	383710	3773975	1.71777272	22.07417193	23.791945
3831720773975	383720	3773975	1.423713643	19.59865082	21.022364
3831730773975	383730	3773975	1.222990902	17.62216834	18.845159
3831740773975	383740	3773975	1.081177076	16.01983705	17.101014
3831750773975	383750	3773975	0.978615898	14.70080118	15.679417
3831760773975	383760	3773975	0.900151586	13.57470408	14.474856
3831770773975	383770	3773975	0.840892227	12.62450317	13.465395
3831780773975	383780	3773975	0.792585823	11.79158394	12.58417
3831790773975	383790	3773975	0.751495725	11.04696534	11.798461
3831800773975	383800	3773975	0.716166664	10.37410196	11.090269
3831810773975	383810	3773975	0.684055266	9.772216279	10.456272
3831820773975	383820	3773975	0.65230089	9.230735725	9.8830366
3831830773975	383830	3773975	0.619020017	8.739600906	9.3586209
3831840773975	383840	3773975	0.583586134	8.291027957	8.8746141
3831860773975	383860	3773975	0.506945728	7.500685017	8.0076307
3831870773975	383870	3773975	0.466213804	7.150205556	7.6164194
3831880773975	383880	3773975	0.4258699	6.825980838	7.2518507
3831890773975	383890	3773975	0.389561325	6.522184525	6.9117459
3831900773975	383900	3773975	0.357306254	6.236258547	6.5935648
3831910773975	383910	3773975	0.32802997	5.968349739	6.2963797
3829703773985	382970	3773985	0.039973968	3.601233931	3.6412079
3829803773985	382980	3773985	0.041761825	3.851450323	3.8932121
3829903773985	382990	3773985	0.04370731	4.129825439	4.1735327
3830003773985	383000	3773985	0.046134619	4.472585034	4.5187197
3830103773985	383010	3773985	0.049049172	4.884807398	4.9338566
3830203773985	383020	3773985	0.05232153	5.358602348	5.4109239
3830303773985	383030	3773985	0.055481556	5.847998245	5.9034798
3830403773985	383040	3773985	0.059023318	6.413059211	6.4720825
3830503773985	383050	3773985	0.063569989	7.138795802	7.2023658
3830603773985	383060	3773985	0.069383935	8.080902855	8.1502868
3830703773985	383070	3773985	0.076249533	9.243838872	9.3200884
3830803773985	383080	3773985	0.082770715	10.44701281	10.529784
3830903773985	383090	3773985	0.090274853	11.90276205	11.993037
3831003773985	383100	3773985	0.098787356	13.65244627	13.751234
3831103773985	383110	3773985	0.1084273	15.7576877	15.866115
3831203773985	383120	3773985	0.120058033	18.44567511	18.565733
3831303773985	383130	3773985	0.134264973	21.95448697	22.088752
3831403773985	383140	3773985	0.152401666	26.76546799	26.91787
3831503773985	383150	3773985	0.176511962	33.97911949	34.155631
3831603773985	383160	3773985	0.21082538	45.44890063	45.659726
3836903773985	383690	3773985	2.949333037	28.77894256	31.728276
3837003773985	383700	3773985	2.611732036	24.63942459	27.251157
3837103773985	383710	3773985	2.035360967	21.60551137	23.640872
3837203773985	383720	3773985	1.666876558	19.20074615	20.867623
3837303773985	383730	3773985	1.418647292	17.29439944	18.713047
3837403773985	383740	3773985	1.245480564	15.74395798	16.989439
3837503773985	383750	3773985	1.121392567	14.45596853	15.577361
3837603773985	383760	3773985	1.029084708	13.35719441	14.386279
3837703773985	383770	3773985	0.962102492	12.43281649	13.394919
3837803773985	383780	3773985	0.909031066	11.62327568	12.532307
3837903773985	383790	3773985	0.865012965	10.89874817	11.763761
3838003773985	383800	3773985	0.828478669	10.24207417	11.070553
3838103773985	383810	3773985	0.795605658	9.654543786	10.450149
3838203773985	383820	3773985	0.762031898	9.126641335	9.8886732
3838303773985	383830	3773985	0.72467861	8.647076053	9.3717547
3838403773985	383840	3773985	0.682182888	8.209057982	8.8912409
3838603773985	383860	3773985	0.581045762	7.438137518	8.0191833
3838703773985	383870	3773985	0.526833937	7.094574425	7.6214084
3838803773985	383880	3773985	0.474800684	6.777162921	7.2519636
3838903773985	383890	3773985	0.429246992	6.480646888	6.9098939
3839003773985	383900	3773985	0.388450147	6.20024438	6.5886945
3839103773985	383910	3773985	0.352469229	5.935172296	6.2876415
3829703773995	382970	3773995	0.039881481	3.615462066	3.6553435
3829803773995	382980	3773995	0.04155032	3.854660543	3.8962109
3829903773995	382990	3773995	0.043353729	4.11876863	4.1621224
3830003773995	383000	3773995	0.045714418	4.455289128	4.5010035
3830103773995	383010	3773995	0.048627705	4.867879979	4.9165077
3830203773995	383020	3773995	0.051922375	5.344376487	5.3962989
3830303773995	383030	3773995	0.055114889	5.837192911	5.8923078
3830403773995	383040	3773995	0.058717423	6.40903328	6.4677507

Health Risk Assessment Results Summary

Sensitive Receptors		MAX:	46.32
Unique Identifier	X (UTM)	Y (UTM)	Total Risk
3829803773975	382980	3773975	3.892001194
3829903773975	382990	3773975	4.187787119
3830003773975	383000	3773975	4.541846016
3830103773975	383010	3773975	4.960354047
3830203773975	383020	3773975	5.442421906
3830303773975	383030	3773975	5.944058116
3830403773975	383040	3773975	6.524021106
3830503773975	383050	3773975	7.257101928
3830603773975	383060	3773975	8.191428067
3830703773975	383070	3773975	9.337917761
3830803773975	383080	3773975	10.53225599
3830903773975	383090	3773975	11.97688796
3831003773975	383100	3773975	13.72724796
3831103773975	383110	3773975	15.86020661
3831203773975	383120	3773975	18.59116874
3831303773975	383130	3773975	22.12218603
3831403773975	383140	3773975	26.96235191
3831503773975	383150	3773975	34.23041244
3831603773975	383160	3773975	45.8088594
3836903773975	383690	3773975	32.21196922
3837003773975	383700	3773975	27.30434704
3837103773975	383710	3773975	23.79194465
3837203773975	383720	3773975	21.02236446
3837303773975	383730	3773975	18.84515925
3837403773975	383740	3773975	17.10101413
3837503773975	383750	3773975	15.67941708
3837603773975	383760	3773975	14.47485567
3837703773975	383770	3773975	13.4653954
3837803773975	383780	3773975	12.58416977
3837903773975	383790	3773975	11.79846107
3838003773975	383800	3773975	11.09026863
3838103773975	383810	3773975	10.45627155
3838203773975	383820	3773975	9.883036615
3838303773975	383830	3773975	9.358620923
3838403773975	383840	3773975	8.874614091
3838603773975	383860	3773975	8.007630745
3838703773975	383870	3773975	7.61641936
3838803773975	383880	3773975	7.251850738
3838903773975	383890	3773975	6.91174585
3839003773975	383900	3773975	6.593564801
3839103773975	383910	3773975	6.296379709
3829703773985	382970	3773985	3.641207899
3829803773985	382980	3773985	3.893212147
3829903773985	382990	3773985	4.173532749
3830003773985	383000	3773985	4.518719653
3830103773985	383010	3773985	4.933856569
3830203773985	383020	3773985	5.410923879
3830303773985	383030	3773985	5.9034798
3830403773985	383040	3773985	6.47208253
3830503773985	383050	3773985	7.202365791
3830603773985	383060	3773985	8.15028679
3830703773985	383070	3773985	9.320088405
3830803773985	383080	3773985	10.52978352
3830903773985	383090	3773985	11.99303691
3831003773985	383100	3773985	13.75123363
3831103773985	383110	3773985	15.866115
3831203773985	383120	3773985	18.56573314
3831303773985	383130	3773985	22.08875194
3831403773985	383140	3773985	26.91786966
3831503773985	383150	3773985	34.15563145
3831603773985	383160	3773985	45.65972601
3836903773985	383690	3773985	31.72827559
3837003773985	383700	3773985	27.25115663
3837103773985	383710	3773985	23.64087234
3837203773985	383720	3773985	20.8676227
3837303773985	383730	3773985	18.71304673
3837403773985	383740	3773985	16.98943854
3837503773985	383750	3773985	15.5773611
3837603773985	383760	3773985	14.38627912
3837703773985	383770	3773985	13.39491898
3837803773985	383780	3773985	12.53230675
3837903773985	383790	3773985	11.76376113
3838003773985	383800	3773985	11.07055284
3838103773985	383810	3773985	10.45014944
3838203773985	383820	3773985	9.888673232
3838303773985	383830	3773985	9.371754663
3838403773985	383840	3773985	8.89124087
3838603773985	383860	3773985	8.01918328
3838703773985	383870	3773985	7.621408362
3838803773985	383880	3773985	7.251963605
3838903773985	383890	3773985	6.90989388
3839003773985	383900	3773985	6.588694527
3839103773985	383910	3773985	6.287641525
3829703773995	382970	3773995	3.655343547
3829803773995	382980	3773995	3.896210863
3829903773995	382990	3773995	4.162122358
3830003773995	383000	3773995	4.501003546
3830103773995	383010	3773995	4.916507684
3830203773995	383020	3773995	5.396298862
3830303773995	383030	3773995	5.892307799
3830403773995	383040	3773995	6.467750703

FOR CHRONIC CALCS

	MAX:	1.61			
	Overlapping Phases - Maximum GLC				
2025	2026	2027	2028	2029	
0.024405703	0.030801683	0.03427003	0.011091904	0.009789422	
0.026263203	0.033094776	0.036872029	0.011460929	0.010069312	
0.028486364	0.035841183	0.039994886	0.011907634	0.010406424	
0.031112171	0.039082755	0.043699452	0.012426941	0.010795786	
0.034133009	0.042803849	0.047982456	0.01299206	0.01121408	
0.037272413	0.04665222	0.052442241	0.013487828	0.011567888	
0.040898682	0.051088462	0.057610435	0.014018662	0.011942629	
0.045476714	0.056683053	0.064172239	0.014674356	0.012414111	
0.051300017	0.063780126	0.072574726	0.015461541	0.012994586	
0.058432076	0.072438258	0.082910587	0.016311618	0.013635342	
0.065861933	0.081431624	0.093654125	0.017005094	0.014132335	
0.074841095	0.0922783	0.106665411	0.01773634	0.014659298	
0.085714552	0.105392174	0.122448215	0.018478961	0.015192839	
0.098957011	0.121341376	0.141718758	0.019220584	0.015715744	
0.115898878	0.141721839	0.166462082	0.019992773	0.016265133	
0.137786849	0.168029532	0.19857257	0.020763531	0.016808215	
0.167758945	0.204029044	0.24279041	0.021577621	0.017405394	
0.2127152	0.257991642	0.309502263	0.022303988	0.018064463	
0.284247385	0.343847711	0.416330051	0.02330903	0.018952237	
0.246513844	0.400033512	0.195630286	0.550183357	0.196116276	
0.209957192	0.341374159	0.160923317	0.425440878	0.153579421	
0.18320675	0.297738823	0.138498299	0.34911047	0.127498602	
0.161665235	0.262214517	0.122207612	0.296880613	0.10964684	
0.144504076	0.233777739	0.110030546	0.260221798	0.097109548	
0.130663154	0.210792979	0.100577509	0.233303226	0.087886999	
0.119351579	0.191993044	0.093026659	0.212755001	0.080830039	
0.1097552	0.176027652	0.086714044	0.196072634	0.075090079	
0.101733741	0.162705747	0.081446436	0.182598049	0.070434498	
0.094748405	0.15111839	0.076846198	0.171038377	0.066426915	
0.088531301	0.140809415	0.072737527	0.160798382	0.062871563	
0.08293201	0.13151369	0.069030363	0.151561063	0.059664368	
0.077930995	0.12321978	0.065659613	0.143252132	0.056773943	
0.073426985	0.115797857	0.062570243	0.135727017	0.054149949	
0.069315976	0.109063915	0.05968779	0.128781731	0.051725553	
0.065526028	0.102889425	0.056967838	0.122290637	0.049459855	
0.058749654	0.091948878	0.05194129	0.11045799	0.045328981	
0.055704761	0.087092409	0.04959692	0.105038817	0.043430463	
0.052874405	0.082598587	0.047372864	0.09991193	0.041631418	
0.050243227	0.07842154	0.045294311	0.095113089	0.039941429	
0.047792572	0.074531985	0.043345234	0.090625765	0.038351907	
0.045510581	0.070909653	0.041516853	0.086413554	0.036853404	
0.02284142	0.028875059	0.032086672	0.010653509	0.009319306	
0.0244243	0.030827992	0.034301874	0.01096093	0.009547064	
0.026184274	0.032996749	0.036769418	0.011287648	0.009784645	
0.02835212	0.035673392	0.039814818	0.011708454	0.010092632	
0.030957799	0.038890742	0.043490072	0.012216343	0.010462787	
0.0339485	0.042575681	0.04772922	0.012768398	0.010860519	
0.037032067	0.046356121	0.052109519	0.013247643	0.011190919	
0.040588475	0.05070769	0.057177389	0.013760738	0.011540099	
0.045150412	0.056285606	0.063718517	0.014416773	0.011998122	
0.051059943	0.063492736	0.07225317	0.015225192	0.012578564	
0.058336406	0.072328281	0.082816811	0.016102891	0.013224154	
0.06586081	0.08143575	0.093711721	0.01680864	0.013717908	
0.074954593	0.09241965	0.106902526	0.017551924	0.014240812	
0.085876127	0.105589173	0.122763203	0.018293888	0.014758747	
0.09900682	0.12140113	0.141872783	0.01901863	0.015249233	
0.115755373	0.141546045	0.166329622	0.019773046	0.015763905	
0.137595032	0.167790614	0.198354076	0.020540834	0.016288579	
0.16750087	0.203702452	0.242443916	0.021351014	0.01686685	
0.212274152	0.257434324	0.308828849	0.022081666	0.017504914	
0.283355145	0.342730869	0.41488296	0.023073061	0.018358787	
0.245584404	0.398738366	0.188625566	0.500900258	0.178684027	
0.212592057	0.343656006	0.160912989	0.393432036	0.141667098	
0.184426616	0.298184629	0.137803569	0.321231708	0.117151789	
0.16239756	0.262217377	0.121413346	0.273395674	0.100907253	
0.145099172	0.233802971	0.109317648	0.240295453	0.089659724	
0.131192733	0.210873696	0.099969022	0.216058174	0.08140897	
0.119783473	0.192014457	0.092487259	0.197461805	0.075060133	
0.110160595	0.17607617	0.086278252	0.182493736	0.069937313	
0.102181882	0.162867707	0.081150614	0.170496982	0.065810364	
0.095259237	0.15141138	0.07670138	0.16026047	0.062276926	
0.089104844	0.141224599	0.072738739	0.151222577	0.059149312	
0.08355925	0.13202766	0.069175581	0.143093731	0.056333646	
0.078608565	0.123825743	0.065941459	0.135776612	0.053796234	
0.074143225	0.116471934	0.062949944	0.129092065	0.051473749	
0.070039118	0.109763857	0.060121528	0.122840289	0.049302858	
0.066225193	0.103579028	0.057407187	0.116905516	0.047244718	
0.05930722	0.092519219	0.05223499	0.105784587	0.043394462	
0.056161888	0.08756171	0.049795184	0.100600612	0.041597598	
0.053248896	0.0829832	0.047482473	0.095702976	0.039895645	
0.050562515	0.078754287	0.045350435	0.091151935	0.038307043	
0.048057004	0.074818378	0.043342833	0.086868545	0.036800184	
0.04571932	0.071141082	0.041458939	0.082850464	0.035376649	
0.022940598	0.02900477	0.03235531	0.010567304	0.009127662	
0.024453042	0.030867461	0.034354851	0.010842589	0.009322509	
0.026122028	0.032920344	0.036697673	0.011132156	0.009522815	
0.028250472	0.03554729	0.039689436	0.011534495	0.009808648	
0.030859269	0.038769465	0.043370057	0.012038479	0.010167424	
0.033868083	0.042478503	0.047636332	0.012591757	0.010556406	
0.036973757	0.046287524	0.052052157	0.013075717	0.010881405	
0.040573303	0.050693641	0.057187725	0.013597844	0.011228446	

Health Risk Assessment Results Summary

		MAX:	4.18	46.12	46.32
Unique Identifier	X (UTM)	Y (UTM)	Onroad	Offroad	Total Risk
3830503773995	383050	3773995	0.063244977	7.13170332	7.1949483
3830603773995	383060	3773995	0.068975106	8.061238628	8.1302137
3830703773995	383070	3773995	0.075744314	9.206963268	9.2827076
3830803773995	383080	3773995	0.082406111	10.42528561	10.507692
3830903773995	383090	3773995	0.090097352	11.90389769	11.993995
3831003773995	383100	3773995	0.098727751	13.66589571	13.764623
3831103773995	383110	3773995	0.108317244	15.74924456	15.857562
3831203773995	383120	3773995	0.119882252	18.4005898	18.520472
3831303773995	383130	3773995	0.134096531	21.87423597	22.008333
3831403773995	383140	3773995	0.152274245	26.63272219	26.784996
3831503773995	383150	3773995	0.176570558	33.75858246	33.935153
3831603773995	383160	3773995	0.211232411	45.14038304	45.351615
3837003773995	383700	3773995	2.919117643	24.14146437	27.060582
3837103773995	383710	3773995	2.701728918	21.12863944	23.830368
3837203773995	383720	3773995	2.135178663	18.8028693	20.938048
3837303773995	383730	3773995	1.770401369	16.96742314	18.737825
3837403773995	383740	3773995	1.525561691	15.46667829	16.99224
3837503773995	383750	3773995	1.354510196	14.20824783	15.562758
3837603773995	383760	3773995	1.232653454	13.13596992	14.368623
3837703773995	383770	3773995	1.149572604	12.23535774	13.38493
3837803773995	383780	3773995	1.087288496	11.44831248	12.535601
3837903773995	383790	3773995	1.037869628	10.7437326	11.781602
3838003773995	383800	3773995	0.999848994	10.10309075	11.10294
3838103773995	383810	3773995	0.966822565	9.529839715	10.496662
3838203773995	383820	3773995	0.931789704	9.015505059	9.9472948
3838303773995	383830	3773995	0.889379858	8.547392542	9.4367724
3838403773995	383840	3773995	0.835614001	8.12021989	8.9558339
3838603773995	383860	3773995	0.689772362	7.368258862	8.0580312
3838703773995	383870	3773995	0.612121897	7.033035711	7.6451576
3838803773995	383880	3773995	0.540914388	6.72175199	7.2626664
3838903773995	383890	3773995	0.481327118	6.432349864	6.913677
3839003773995	383900	3773995	0.428144841	6.158052508	6.5861973
3839103773995	383910	3773995	0.382929753	5.896657144	6.2795869
3829703774005	382970	3774005	0.03979828	3.628028207	3.6678265
3829803774005	382980	3774005	0.041349196	3.855730041	3.8970792
3829903774005	382990	3774005	0.043015937	4.105834751	4.1488507
3830003774005	383000	3774005	0.045306985	4.435364	4.480671
3830103774005	383010	3774005	0.048218275	4.848011048	4.8962293
3830203774005	383020	3774005	0.051529952	5.326142415	5.3776724
3830303774005	383030	3774005	0.054763584	5.823077977	5.8778416
3830403774005	383040	3774005	0.058418634	6.399898932	6.4583176
3830503774005	383050	3774005	0.062937484	7.120506532	7.183444
3830603774005	383060	3774005	0.068588866	8.037341683	8.1059305
3830703774005	383070	3774005	0.075246252	9.163036478	9.2382827
3830803774005	383080	3774005	0.082058733	10.39681435	10.478873
3830903774005	383090	3774005	0.0899387	11.89762148	11.98756
3831003774005	383100	3774005	0.09870112	13.67368042	13.772382
3831103774005	383110	3774005	0.10823147	15.73218749	15.840419
3831203774005	383120	3774005	0.119741689	18.34992914	18.469671
3831303774005	383130	3774005	0.133922137	21.78012082	21.914043
3831403774005	383140	3774005	0.152139991	26.49012834	26.642268
3831503774005	383150	3774005	0.176482305	33.52798553	33.704468
3831603774005	383160	3774005	0.211598504	44.84214679	45.053745
3837103774005	383710	3774005	3.109232365	20.5762273	23.68546
3837203774005	383720	3774005	3.069780606	18.36542417	21.435205
3837303774005	383730	3774005	2.423390381	16.61320901	19.036599
3837403774005	383740	3774005	2.021791314	15.17117406	17.192965
3837503774005	383750	3774005	1.750099746	13.94559557	15.695695
3837603774005	383760	3774005	1.566484906	12.9028218	14.469307
3837703774005	383770	3774005	1.451900834	12.0284835	13.480384
3837803774005	383780	3774005	1.371971391	11.26406091	12.636032
3837903774005	383790	3774005	1.312841273	10.58001927	11.892861
3838003774005	383800	3774005	1.27371011	9.956790398	11.230501
3838103774005	383810	3774005	1.243248774	9.397920641	10.641169
3838203774005	383820	3774005	1.21019608	8.896884554	10.107081
3838303774005	383830	3774005	1.163252555	8.440653791	9.6039063
3838403774005	383840	3774005	1.090660735	8.025016486	9.1156772
3838603774005	383860	3774005	0.855208615	7.291913448	8.1471221
3838703774005	383870	3774005	0.733912346	6.965918661	7.699831
3838803774005	383880	3774005	0.630568537	6.660818007	7.2913865
3838903774005	383890	3774005	0.548731083	6.377936416	6.9266675
3839003774005	383900	3774005	0.477842688	6.110111223	6.5879539
3839103774005	383910	3774005	0.420177375	5.85306835	6.2732457
3829703774015	382970	3774015	0.039720394	3.638579483	3.6782999
3829803774015	382980	3774015	0.041155279	3.854591361	3.8957466
3829903774015	382990	3774015	0.042687561	4.090487246	4.1331748
3830003774015	383000	3774015	0.044910356	4.412428814	4.4573392
3830103774015	383010	3774015	0.047818933	4.825078072	4.872897
3830203774015	383020	3774015	0.051152174	5.305101247	5.3562534
3830303774015	383030	3774015	0.054419366	5.804584968	5.8590043
3830403774015	383040	3774015	0.058128742	6.386506685	6.4446354
3830503774015	383050	3774015	0.062644423	7.1046686	7.167313
3830603774015	383060	3774015	0.068215188	8.008179663	8.0763949
3830703774015	383070	3774015	0.074775786	9.114580027	9.1893558
3830803774015	383080	3774015	0.081728691	10.36171456	10.443443
3830903774015	383090	3774015	0.089785575	11.88211311	11.971899
3831003774015	383100	3774015	0.098695525	13.67355848	13.772254
3831103774015	383110	3774015	0.10816264	15.70652267	15.814685
3831203774015	383120	3774015	0.119599006	18.28668468	18.406284
3831303774015	383130	3774015	0.133784576	21.68129198	21.815077
3831403774015	383140	3774015	0.151989421	26.33313116	26.485121

Health Risk Assessment Results Summary

Sensitive Receptors		MAX:	46.32
Unique Identifier	X (UTM)	Y (UTM)	Total Risk
3830503773995	383050	3773995	7.194948297
3830603773995	383060	3773995	8.130213733
3830703773995	383070	3773995	9.282707582
3830803773995	383080	3773995	10.50769172
3830903773995	383090	3773995	11.99399504
3831003773995	383100	3773995	13.76462346
3831103773995	383110	3773995	15.85756181
3831203773995	383120	3773995	18.52047205
3831303773995	383130	3773995	22.0083325
3831403773995	383140	3773995	26.78499643
3831503773995	383150	3773995	33.93515301
3831603773995	383160	3773995	45.35161545
3837003773995	383700	3773995	27.06058202
3837103773995	383710	3773995	23.83036835
3837203773995	383720	3773995	20.93804797
3837303773995	383730	3773995	18.73782451
3837403773995	383740	3773995	16.99223998
3837503773995	383750	3773995	15.56275802
3837603773995	383760	3773995	14.36862338
3837703773995	383770	3773995	13.38493035
3837803773995	383780	3773995	12.53560098
3837903773995	383790	3773995	11.78160223
3838003773995	383800	3773995	11.10293974
3838103773995	383810	3773995	10.49666228
3838203773995	383820	3773995	9.947294763
3838303773995	383830	3773995	9.436772399
3838403773995	383840	3773995	8.955833891
3838603773995	383860	3773995	8.058031224
3838703773995	383870	3773995	7.645157608
3838803773995	383880	3773995	7.262666378
3838903773995	383890	3773995	6.913676983
3839003773995	383900	3773995	6.586197348
3839103773995	383910	3773995	6.279586897
3829703774005	382970	3774005	3.667826488
3829803774005	382980	3774005	3.897079237
3829903774005	382990	3774005	4.148850689
3830003774005	383000	3774005	4.480670985
3830103774005	383010	3774005	4.896229323
3830203774005	383020	3774005	5.377672367
3830303774005	383030	3774005	5.877841561
3830403774005	383040	3774005	6.458317566
3830503774005	383050	3774005	7.183444016
3830603774005	383060	3774005	8.105930549
3830703774005	383070	3774005	9.23828273
3830803774005	383080	3774005	10.47887309
3830903774005	383090	3774005	11.98756018
3831003774005	383100	3774005	13.77238154
3831103774005	383110	3774005	15.84041896
3831203774005	383120	3774005	18.46967083
3831303774005	383130	3774005	21.91404295
3831403774005	383140	3774005	26.64226833
3831503774005	383150	3774005	33.70446783
3831603774005	383160	3774005	45.05374529
3837103774005	383710	3774005	23.68545966
3837203774005	383720	3774005	21.43520478
3837303774005	383730	3774005	19.03659939
3837403774005	383740	3774005	17.19296538
3837503774005	383750	3774005	15.69569532
3837603774005	383760	3774005	14.46930671
3837703774005	383770	3774005	13.48038433
3837803774005	383780	3774005	12.6360323
3837903774005	383790	3774005	11.89286054
3838003774005	383800	3774005	11.23050051
3838103774005	383810	3774005	10.64116941
3838203774005	383820	3774005	10.10708063
3838303774005	383830	3774005	9.603906345
3838403774005	383840	3774005	9.115677222
3838603774005	383860	3774005	8.147122063
3838703774005	383870	3774005	7.699831007
3838803774005	383880	3774005	7.291386544
3838903774005	383890	3774005	6.926667499
3839003774005	383900	3774005	6.587953911
3839103774005	383910	3774005	6.273245725
3829703774015	382970	3774015	3.678299877
3829803774015	382980	3774015	3.895746639
3829903774015	382990	3774015	4.133174806
3830003774015	383000	3774015	4.45733917
3830103774015	383010	3774015	4.872897005
3830203774015	383020	3774015	5.356253421
3830303774015	383030	3774015	5.859004334
3830403774015	383040	3774015	6.444635427
3830503774015	383050	3774015	7.167313023
3830603774015	383060	3774015	8.076394851
3830703774015	383070	3774015	9.189355813
3830803774015	383080	3774015	10.44344325
3830903774015	383090	3774015	11.97189868
3831003774015	383100	3774015	13.772254
3831103774015	383110	3774015	15.81468531
3831203774015	383120	3774015	18.40628369
3831303774015	383130	3774015	21.81507656
3831403774015	383140	3774015	26.48512058

FOR CHRONIC CALCS

	MAX:	1.61			
	Overlapping Phases - Maximum GLC				
2025	2026	2027	2028	2029	
0.045116302	0.056248412	0.063707052	0.014243813	0.011666659	
0.050947467	0.063359713	0.072134365	0.015030082	0.012213864	
0.058116774	0.072065311	0.082551368	0.015885801	0.012821766	
0.065735247	0.08128665	0.093598174	0.016607102	0.013314106	
0.074970627	0.092439988	0.107010405	0.017368568	0.013838578	
0.085967912	0.10569749	0.122991818	0.018116345	0.014347122	
0.098962948	0.121343464	0.141903854	0.018823466	0.014806339	
0.115484792	0.141212163	0.166024024	0.019559788	0.01528664	
0.137107581	0.167190339	0.19771534	0.020319364	0.015785922	
0.166691737	0.202708225	0.241295905	0.021118441	0.016330664	
0.210928146	0.25578727	0.306822757	0.021888704	0.016958706	
0.28147603	0.340420032	0.41196308	0.02284077	0.017780268	
0.214289467	0.344985938	0.158649733	0.354275796	0.127413286	
0.188869525	0.302385827	0.141483386	0.300438735	0.108933069	
0.165161166	0.264559262	0.12360872	0.255806205	0.094005806	
0.147060201	0.235379303	0.110754651	0.225165952	0.083733829	
0.132689273	0.212026878	0.100992074	0.202779826	0.076204889	
0.120929851	0.192802173	0.093255046	0.18557064	0.070395296	
0.111129655	0.176707734	0.086944606	0.171872824	0.065751745	
0.10310599	0.163503468	0.081829923	0.161031755	0.062050332	
0.09620826	0.152137884	0.077453135	0.151884031	0.058910807	
0.090102366	0.142062769	0.073588838	0.143865045	0.056149379	
0.084616574	0.132977733	0.070146424	0.136718969	0.053682254	
0.079729512	0.12488912	0.067048754	0.130293121	0.051460781	
0.075312451	0.117616388	0.064147898	0.124354533	0.049406222	
0.071211956	0.110935077	0.061351398	0.118690232	0.047451475	
0.067342496	0.104706916	0.058580792	0.113145484	0.045548615	
0.060100453	0.093320785	0.052991411	0.102174413	0.041804529	
0.056775295	0.088169734	0.050318418	0.096962215	0.040026579	
0.053708992	0.083427884	0.047817452	0.092087383	0.038355371	
0.0509249	0.079099368	0.045563467	0.087639475	0.036823084	
0.048335541	0.075086593	0.043446859	0.083451439	0.035365181	
0.045926463	0.071339038	0.041477916	0.079551061	0.033993515	
0.023028226	0.029120027	0.032375267	0.010484931	0.008944668	
0.02446726	0.030888952	0.034394664	0.01072825	0.00910732	
0.026046709	0.032827607	0.036615174	0.010982552	0.009273723	
0.028130937	0.03539881	0.039547013	0.011365194	0.009536923	
0.030740754	0.038623113	0.043230692	0.011865523	0.009884902	
0.033760558	0.042346938	0.04751551	0.012419441	0.010265465	
0.036892816	0.046190425	0.051973489	0.012909903	0.010587619	
0.040524062	0.050636623	0.057160683	0.013438398	0.010930539	
0.04505421	0.056175665	0.063668509	0.014076948	0.011351852	
0.050806174	0.063190134	0.071987253	0.014842504	0.01186794	
0.057850534	0.071743863	0.082231618	0.015673748	0.012438897	
0.065564491	0.081080201	0.093435481	0.01641196	0.012930925	
0.074936811	0.092396827	0.107065098	0.01719333	0.013457673	
0.086020462	0.10575474	0.123184409	0.01794849	0.013958302	
0.098861216	0.121211957	0.141872393	0.018638394	0.014387274	
0.115174486	0.140825315	0.165684587	0.019360176	0.014837633	
0.136528542	0.16647451	0.196967312	0.020109561	0.015310515	
0.165815051	0.201626643	0.240075122	0.020901524	0.015830033	
0.209510046	0.254046329	0.304744688	0.021718731	0.016445125	
0.279651685	0.338166319	0.409153399	0.022631467	0.017241364	
0.190231166	0.302593358	0.141646039	0.274117553	0.099064707	
0.171858683	0.271272665	0.131781901	0.249158709	0.090453879	
0.151508156	0.239687395	0.11610382	0.217678137	0.080174887	
0.135953166	0.215109002	0.10487068	0.19536809	0.072835357	
0.123371127	0.194981754	0.096198941	0.178399055	0.067220191	
0.113123673	0.178432028	0.089376758	0.165219282	0.062826394	
0.104939803	0.165113525	0.084076195	0.155122023	0.059421484	
0.097997576	0.153762932	0.079650981	0.146771343	0.05658285	
0.091913238	0.143775334	0.075819347	0.139566713	0.054120157	
0.086507562	0.134831865	0.072502773	0.133304721	0.051968302	
0.081719012	0.126902402	0.069554302	0.127730803	0.050044978	
0.077387491	0.119761563	0.066783937	0.122530374	0.048252351	
0.073304751	0.1131295	0.064019863	0.117390635	0.046492208	
0.069318332	0.106787158	0.061087745	0.112003238	0.044670356	
0.061342429	0.094604821	0.054492923	0.100107208	0.04070142	
0.057658577	0.08905244	0.051319763	0.094386098	0.038794989	
0.054320454	0.084010827	0.048468791	0.089216689	0.03705875	
0.051360967	0.07949283	0.045977727	0.08465603	0.035515488	
0.048643366	0.075353875	0.04368076	0.08042132	0.034061682	
0.046140765	0.071514673	0.041584948	0.076545341	0.03271199	
0.023102173	0.029218391	0.032503311	0.010405774	0.008768606	
0.024466225	0.030891147	0.034421337	0.010617849	0.008901564	
0.025954957	0.032714526	0.036517917	0.010837635	0.009035435	
0.027990804	0.035224344	0.039385426	0.011201112	0.009277672	
0.030601236	0.038450295	0.043072252	0.011697424	0.00961524	
0.033633773	0.042191429	0.047377973	0.012253122	0.009988704	
0.036782482	0.046056344	0.051864918	0.012746983	0.010305828	
0.04044605	0.050543439	0.057105846	0.013283007	0.010645874	
0.044960824	0.056063692	0.063599255	0.013915559	0.011052352	
0.050629183	0.062975371	0.071805353	0.014660342	0.011538875	
0.057552844	0.071381977	0.081884974	0.015469679	0.012075803	
0.065348933	0.080817197	0.093228835	0.016224831	0.01256731	
0.074841746	0.092277348	0.10705506	0.017024519	0.01309418	
0.086019701	0.105745396	0.12332698	0.017790434	0.013590282	
0.098701039	0.121006995	0.141787321	0.018464943	0.013990596	
0.114780715	0.140334974	0.165256935	0.019171124	0.014411396	
0.135914316	0.16571292	0.196206188	0.019915604	0.014863044	
0.164842028	0.20042551	0.23875628	0.020702172	0.015357861	

Health Risk Assessment Results Summary

		MAX:	4.18	46.12	46.32
Unique Identifier	X (UTM)	Y (UTM)	Onroad	Offroad	Total Risk
3831503774015	383150	3774015	0.176342725	33.2809966	33.457339
3831603774015	383160	3774015	0.211983619	44.53635646	44.74834
3836803774015	383680	3774015	1.665022558	32.17893749	33.84396
3836903774015	383690	3774015	2.372591422	26.50931865	28.88191
3837003774015	383700	3774015	3.374219029	22.75549972	26.129719
3837303774015	383730	3774015	2.985478446	16.22024879	19.205727
3837403774015	383740	3774015	2.982980718	14.83316005	17.816141
3837503774015	383750	3774015	2.482051099	13.6614558	16.143507
3837603774015	383760	3774015	2.162625354	12.66030871	14.822934
3837703774015	383770	3774015	1.976830716	11.80957548	13.786406
3837803774015	383780	3774015	1.859952422	11.0649174	12.92487
3837903774015	383790	3774015	1.787053706	10.40017767	12.187231
3838003774015	383800	3774015	1.749052983	9.797446253	11.546499
3838103774015	383810	3774015	1.727937534	9.256157707	10.984095
3838203774015	383820	3774015	1.70598292	8.769948074	10.475931
3838303774015	383830	3774015	1.661692135	8.326821577	9.9885137
3838403774015	383840	3774015	1.55485234	7.922710292	9.4775626
3838603774015	383860	3774015	1.119754154	7.209758531	8.3295127
3838703774015	383870	3774015	0.909016093	6.891713162	7.8007293
3838803774015	383880	3774015	0.748400959	6.594872696	7.3432737
3838903774015	383890	3774015	0.631190941	6.317727831	6.9489188
3839003774015	383900	3774015	0.539546394	6.058147715	6.5976941
3839103774015	383910	3774015	0.469455198	5.81076545	6.2802206
3829703774025	382970	3774025	0.039627296	3.644979484	3.6846068
3829803774025	382980	3774025	0.040973533	3.852122477	3.893096
3829903774025	382990	3774025	0.042418469	4.078439197	4.1208577
3830003774025	383000	3774025	0.044615981	4.397190417	4.4418064
3830103774025	383010	3774025	0.047589857	4.816522629	4.8641125
3830203774025	383020	3774025	0.051016924	5.306580255	5.3575972
3830303774025	383030	3774025	0.054210404	5.796835262	5.8510457
3830403774025	383040	3774025	0.057810714	6.364335145	6.4221459
3830503774025	383050	3774025	0.062195137	7.063208186	7.1254033
3830603774025	383060	3774025	0.067643478	7.945786275	8.0134298
3830703774025	383070	3774025	0.074040831	9.021195963	9.0952368
3830803774025	383080	3774025	0.081183517	10.28568658	10.36687
3830903774025	383090	3774025	0.089546959	11.84187275	11.93142
3831003774025	383100	3774025	0.09868497	13.66044633	13.759131
3831103774025	383110	3774025	0.10808471	15.66616755	15.774252
3831203774025	383120	3774025	0.119439646	18.20683842	18.326278
3831303774025	383130	3774025	0.133634989	21.56752037	21.701155
3831403774025	383140	3774025	0.151858949	26.17153364	26.323393
3831503774025	383150	3774025	0.176313816	33.02516683	33.201481
3831603774025	383160	3774025	0.212338439	44.24641377	44.458752
3836803774025	383680	3774025	1.182260319	29.91222349	31.094484
3836903774025	383690	3774025	1.532531311	25.21986226	26.752394
3837003774025	383700	3774025	1.998855978	21.88882764	23.887684
3837103774025	383710	3774025	2.683045179	19.37673351	22.059779
3837203774025	383720	3774025	2.185672623	17.38866616	19.574339
3837503774025	383750	3774025	2.389939797	13.35500482	15.744945
3837603774025	383760	3774025	3.379188766	12.40077156	15.77996
3837703774025	383770	3774025	3.012557088	11.57790645	14.590464
3837803774025	383780	3774025	2.78939056	10.85452158	13.643912
3837903774025	383790	3774025	2.691985795	10.2098936	12.901879
3838003774025	383800	3774025	2.665887962	9.628466231	12.294354
3838103774025	383810	3774025	2.670102168	9.106039335	11.776142
3838203774025	383820	3774025	2.683597473	8.635630742	11.319228
3838303774025	383830	3774025	2.679562475	8.206308967	10.885871
3838403774025	383840	3774025	1.949937838	7.813459379	9.7633972
3838603774025	383860	3774025	1.541722649	7.121709799	8.6634324
3838703774025	383870	3774025	1.14333226	6.812149284	7.9554815
3838803774025	383880	3774025	0.889675113	6.523645531	7.4133206
3838903774025	383890	3774025	0.723829779	6.253169235	6.976999
3839003774025	383900	3774025	0.606372042	5.999779218	6.6061513
3839103774025	383910	3774025	0.520136076	5.761542603	6.2816787
3829703774035	382970	3774035	0.039537364	3.649049553	3.6885869
3829803774035	382980	3774035	0.04080477	3.847971914	3.8887767
3829903774035	382990	3774035	0.0421595	4.064081659	4.1062412
3830003774035	383000	3774035	0.044338666	4.380205503	4.4245442
3830103774035	383010	3774035	0.047378308	4.806121356	4.8534997
3830203774035	383020	3774035	0.050915866	5.307627978	5.3585438
3830303774035	383030	3774035	0.054017031	5.786165237	5.8401823
3830403774035	383040	3774035	0.057502841	6.337913123	6.395416
3830503774035	383050	3774035	0.061759627	7.017496128	7.0792558
3830603774035	383060	3774035	0.067072865	7.87704058	7.9441134
3830703774035	383070	3774035	0.073311967	8.921129944	8.9944419
3830803774035	383080	3774035	0.080635645	10.20042777	10.281063
3830903774035	383090	3774035	0.089302303	11.79023307	11.879535
3831003774035	383100	3774035	0.098692073	13.63868227	13.737374
3831103774035	383110	3774035	0.108026133	15.61637539	15.724402
3831203774035	383120	3774035	0.119294119	18.11660322	18.235897
3831303774035	383130	3774035	0.133493091	21.44245254	21.575946
3831403774035	383140	3774035	0.151748551	26.00372974	26.155478
3831503774035	383150	3774035	0.176288772	32.77931613	32.955605
3831603774035	383160	3774035	0.212662328	43.93880959	44.151472
3836703774035	383670	3774035	0.739605825	33.0909781	33.830584
3836803774035	383680	3774035	0.894777898	27.67837124	28.573149
3836903774035	383690	3774035	1.091625035	23.79436876	24.885994
3837003774035	383700	3774035	1.342146277	20.90513077	22.247277
3837103774035	383710	3774035	1.674560529	18.6582741	20.332835
3837203774035	383720	3774035	2.168146507	16.82351132	18.991658
3837303774035	383730	3774035	2.841375487	15.31972382	18.161099

Health Risk Assessment Results Summary

Sensitive Receptors

		MAX:	46.32
Unique Identifier	X (UTM)	Y (UTM)	Total Risk
3831503774015	383150	3774015	33.45733933
3831603774015	383160	3774015	44.74834007
3836803774015	383680	3774015	33.84396005
3836903774015	383690	3774015	28.88191007
3837003774015	383700	3774015	26.12971874
3837303774015	383730	3774015	19.20572724
3837403774015	383740	3774015	17.81614077
3837503774015	383750	3774015	16.1435069
3837603774015	383760	3774015	14.82293406
3837703774015	383770	3774015	13.7864062
3837803774015	383780	3774015	12.92486982
3837903774015	383790	3774015	12.18723138
3838003774015	383800	3774015	11.54649924
3838103774015	383810	3774015	10.98409524
3838203774015	383820	3774015	10.47593099
3838303774015	383830	3774015	9.988513712
3838403774015	383840	3774015	9.477562632
3838603774015	383860	3774015	8.329512685
3838703774015	383870	3774015	7.800729256
3838803774015	383880	3774015	7.343273655
3838903774015	383890	3774015	6.948918772
3839003774015	383900	3774015	6.597694109
3839103774015	383910	3774015	6.280220648
3829703774025	382970	3774025	3.68460678
3829803774025	382980	3774025	3.89309601
3829903774025	382990	3774025	4.120857666
3830003774025	383000	3774025	4.441806398
3830103774025	383010	3774025	4.864112487
3830203774025	383020	3774025	5.357597179
3830303774025	383030	3774025	5.851045666
3830403774025	383040	3774025	6.422145859
3830503774025	383050	3774025	7.125403323
3830603774025	383060	3774025	8.013429753
3830703774025	383070	3774025	9.095236794
3830803774025	383080	3774025	10.3668701
3830903774025	383090	3774025	11.93141971
3831003774025	383100	3774025	13.7591313
3831103774025	383110	3774025	15.77425226
3831203774025	383120	3774025	18.32627806
3831303774025	383130	3774025	21.70115536
3831403774025	383140	3774025	26.32339259
3831503774025	383150	3774025	33.20148064
3831603774025	383160	3774025	44.45875221
3836803774025	383680	3774025	31.0944838
3836903774025	383690	3774025	26.75239358
3837003774025	383700	3774025	23.88768362
3837103774025	383710	3774025	22.05977869
3837203774025	383720	3774025	19.57433878
3837503774025	383750	3774025	15.74494461
3837603774025	383760	3774025	15.77996033
3837703774025	383770	3774025	14.59046354
3837803774025	383780	3774025	13.64391214
3837903774025	383790	3774025	12.9018794
3838003774025	383800	3774025	12.29435419
3838103774025	383810	3774025	11.7761415
3838203774025	383820	3774025	11.31922821
3838303774025	383830	3774025	10.88587144
3838403774025	383840	3774025	9.763397217
3838603774025	383860	3774025	8.663432448
3838703774025	383870	3774025	7.955481544
3838803774025	383880	3774025	7.413320644
3838903774025	383890	3774025	6.976999014
3839003774025	383900	3774025	6.606151259
3839103774025	383910	3774025	6.281678679
3829703774035	382970	3774035	3.688586917
3829803774035	382980	3774035	3.888776685
3829903774035	382990	3774035	4.106241159
3830003774035	383000	3774035	4.424544169
3830103774035	383010	3774035	4.853499664
3830203774035	383020	3774035	5.358543844
3830303774035	383030	3774035	5.840182268
3830403774035	383040	3774035	6.395415964
3830503774035	383050	3774035	7.079255754
3830603774035	383060	3774035	7.944113445
3830703774035	383070	3774035	8.994441911
3830803774035	383080	3774035	10.28106341
3830903774035	383090	3774035	11.87953537
3831003774035	383100	3774035	13.73737434
3831103774035	383110	3774035	15.72440153
3831203774035	383120	3774035	18.23589733
3831303774035	383130	3774035	21.57594563
3831403774035	383140	3774035	26.15547829
3831503774035	383150	3774035	32.9556049
3831603774035	383160	3774035	44.15147192
3836703774035	383670	3774035	33.83058393
3836803774035	383680	3774035	28.57314914
3836903774035	383690	3774035	24.8859938
3837003774035	383700	3774035	22.24727705
3837103774035	383710	3774035	20.33283462
3837203774035	383720	3774035	18.99165783
3837303774035	383730	3774035	18.1610993

FOR CHRONIC CALCS

MAX:	1.61			
Overlapping Phases - Maximum GLC				
2025	2026	2027	2028	2029
0.207980556	0.252165872	0.302561175	0.021560351	0.015962351
0.277770864	0.335840511	0.406326692	0.022447905	0.016739306
0.277838603	0.461139011	0.160548593	0.288680119	0.105099027
0.235376374	0.384113451	0.151223865	0.274359407	0.099488348
0.212951347	0.340297211	0.150605603	0.269118561	0.096710216
0.154655689	0.242204201	0.120384148	0.209835701	0.076596598
0.143085472	0.222449215	0.1147438	0.199143571	0.072903827
0.128675318	0.200357627	0.103533562	0.17963729	0.066642506
0.117405738	0.182750521	0.095271541	0.165336471	0.062002138
0.108673581	0.168850138	0.089255783	0.154998205	0.058591937
0.101484783	0.157258729	0.084519084	0.146902342	0.055886717
0.095377931	0.147299021	0.080654969	0.14031243	0.053658374
0.090110027	0.138588655	0.077487705	0.134897119	0.051804692
0.08551665	0.130948125	0.074776498	0.13023953	0.050195954
0.081378063	0.124082692	0.07224618	0.125906042	0.048698257
0.077397413	0.117611578	0.06960256	0.121382851	0.047156344
0.073157167	0.111006795	0.066308649	0.115771084	0.045297715
0.063432701	0.096836492	0.057283124	0.100487776	0.040360198
0.058957276	0.090380467	0.053018856	0.093239187	0.038016342
0.055130473	0.084787094	0.049489358	0.087199652	0.036040026
0.051871785	0.079939999	0.046590197	0.082206814	0.034383368
0.049005735	0.075643556	0.044084912	0.077852409	0.032917609
0.046443862	0.07175797	0.041901505	0.07403309	0.0316123
0.023148579	0.029281952	0.032600971	0.010324379	0.008595905
0.024455757	0.030882017	0.03444305	0.010513018	0.0087061
0.02588315	0.032627184	0.036457519	0.010709457	0.0088168
0.027898852	0.035111937	0.039300555	0.011063679	0.009046398
0.030552054	0.038392583	0.043052945	0.011571155	0.009385561
0.033648289	0.042214401	0.047457409	0.012143449	0.009763699
0.036738327	0.046005494	0.051866968	0.012616407	0.010057242
0.040310682	0.050378748	0.056982782	0.013124997	0.010368602
0.04470414	0.055749054	0.063306712	0.013727729	0.010741957
0.050242034	0.062502341	0.071328676	0.014447266	0.011196789
0.056972667	0.07067567	0.081135418	0.015228892	0.011695023
0.064875729	0.080241271	0.09266179	0.016011287	0.012193073
0.074589233	0.091966503	0.106841156	0.016848969	0.012735366
0.085933469	0.105630947	0.123380357	0.017638101	0.013236625
0.098444384	0.120683946	0.141601274	0.01829855	0.01361012
0.114277914	0.139711856	0.164716286	0.018992254	0.01400387
0.135200341	0.164829668	0.195354159	0.019734871	0.014437137
0.163832387	0.19917865	0.237449256	0.020519889	0.014910647
0.20638886	0.250207385	0.300360118	0.021396914	0.015504078
0.275975704	0.333617242	0.403724749	0.02229058	0.016271899
0.257967016	0.429250089	0.140696703	0.206925391	0.076826405
0.219554211	0.361136169	0.131572004	0.205474372	0.07606385
0.194903113	0.316282357	0.126770333	0.202862842	0.074750909
0.179702058	0.286659061	0.126845902	0.205342802	0.07497733
0.158065936	0.252070653	0.113252808	0.184026404	0.068116706
0.125969202	0.196173711	0.100380748	0.164635634	0.061258728
0.127261631	0.193477415	0.109194162	0.179791408	0.065549072
0.117000364	0.177868941	0.101060218	0.166766937	0.061395045
0.108935911	0.165309245	0.095117103	0.157349686	0.058344629
0.102719835	0.155282401	0.09107563	0.151046892	0.056247442
0.09770547	0.146950048	0.08818671	0.146611048	0.054727179
0.093474832	0.139805241	0.085910691	0.143127468	0.053506028
0.089771245	0.133507964	0.083927943	0.140107266	0.052433926
0.086254547	0.127627931	0.081881722	0.136938355	0.05132792
0.076257745	0.114309278	0.070665094	0.118489163	0.045632111
0.066918559	0.100664239	0.062111829	0.104562447	0.041153728
0.06074034	0.092238144	0.055491253	0.093648562	0.037727363
0.056093828	0.085705253	0.050815186	0.085936203	0.035266058
0.05241943	0.08039382	0.04734576	0.080199678	0.033405384
0.049347238	0.075873553	0.044551492	0.075576084	0.031876573
0.046689605	0.071896363	0.042222496	0.071693721	0.030574162
0.023179292	0.029326211	0.032684853	0.010245278	0.008429256
0.024433482	0.03085814	0.034457236	0.010412391	0.008518991
0.025795417	0.032520082	0.036384666	0.010586102	0.008608304
0.027794334	0.034983904	0.039209333	0.010933289	0.008827059
0.03048972	0.038318717	0.043027333	0.011451493	0.00916752
0.033658595	0.042232643	0.047544847	0.012043002	0.009552141
0.036673927	0.045929492	0.051855248	0.012491163	0.009819659
0.040146449	0.050178073	0.056835035	0.012971267	0.010102501
0.044418426	0.05539843	0.062990576	0.013545423	0.010445897
0.049812074	0.061975739	0.070811157	0.014238718	0.010868734
0.056347639	0.069913557	0.080342389	0.014992914	0.011331128
0.064341755	0.079591091	0.092031575	0.015802743	0.011834319
0.074261485	0.091563718	0.106552574	0.016678854	0.01239075
0.0857882	0.105444128	0.12339215	0.017496254	0.012899433
0.098123222	0.12028232	0.141372297	0.018144179	0.013248363
0.113703755	0.139002005	0.164131409	0.01882599	0.013615973
0.134408442	0.163852748	0.19445954	0.019569813	0.014032577
0.162774671	0.197874611	0.236160371	0.020358646	0.014489971
0.20484772	0.248311327	0.298341278	0.021246834	0.01506816
0.27405812	0.331251337	0.401076567	0.022156602	0.015828889
0.285451707	0.478937074	0.139314383	0.156096433	0.059146322
0.238016155	0.396210676	0.126982586	0.159160401	0.060184774
0.205126003	0.33848767	0.118473091	0.160020661	0.060388937
0.181930268	0.297283165	0.112851332	0.160101794	0.060250156
0.165407838	0.267216357	0.10976454	0.161067403	0.06031343
0.15413426	0.245371372	0.109800695	0.165183206	0.061307843
0.147523278	0.230653019	0.113024514	0.173341252	0.063519842

Health Risk Assessment Results Summary

		MAX:	4.18	46.12	46.32
Unique Identifier	X (UTM)	Y (UTM)	Onroad	Offroad	Total Risk
3837403774035	383740	3774035	2.816507	14.07306243	16.889569
3837903774035	383790	3774035	2.59325342	10.01030143	12.603555
3838003774035	383800	3774035	2.517710469	9.451409221	11.96912
3838103774035	383810	3774035	2.548910198	8.948370386	11.497281
3838203774035	383820	3774035	2.685845576	8.494027695	11.179873
3838303774035	383830	3774035	2.260758029	8.079090282	10.339848
3838403774035	383840	3774035	2.222870141	7.697873866	9.920744
3838603774035	383860	3774035	1.490988019	7.027062338	8.5180504
3838703774035	383870	3774035	1.40669706	6.727059388	8.1337564
3838803774035	383880	3774035	1.034510378	6.446228759	7.4807391
3838903774035	383890	3774035	0.814881275	6.184049408	6.9989307
3839003774035	383900	3774035	0.67057036	5.936144338	6.6067147
3839103774035	383910	3774035	0.568206308	5.705098113	6.2733044
3829703774045	382970	3774045	0.039454348	3.651060624	3.690515
3829803774045	382980	3774045	0.04063481	3.840852938	3.8814877
3829903774045	382990	3774045	0.041905931	4.047139427	4.0890454
3830003774045	383000	3774045	0.044065028	4.360175073	4.4042401
3830103774045	383010	3774045	0.047170156	4.792406905	4.8395771
3830203774045	383020	3774045	0.050820685	5.30509332	5.355914
3830303774045	383030	3774045	0.053835531	5.77203142	5.825867
3830403774045	383040	3774045	0.057206351	6.307333849	6.3645402
3830503774045	383050	3774045	0.061333302	6.966747539	7.0280808
3830603774045	383060	3774045	0.066530327	7.804973979	7.8715043
3830703774045	383070	3774045	0.072612851	8.818307143	8.89092
3830803774045	383080	3774045	0.080102815	10.10887423	10.188977
3830903774045	383090	3774045	0.089075693	11.73069679	11.819772
3831003774045	383100	3774045	0.098723217	13.60788682	13.70661
3831103774045	383110	3774045	0.107989757	15.55649301	15.664483
3831203774045	383120	3774045	0.119168276	18.01526431	18.134433
3831303774045	383130	3774045	0.13336731	21.30478183	21.438149
3831403774045	383140	3774045	0.1516282	25.82146633	25.973095
3831503774045	383150	3774045	0.176231615	32.50169124	32.677923
3831603774045	383160	3774045	0.212906235	43.60819916	43.821105
3836703774045	383670	3774045	0.608926203	30.03698112	30.645907
3836803774045	383680	3774045	0.709428804	25.65493586	26.364365
3836903774045	383690	3774045	0.831155326	22.39551993	23.226675
3837003774045	383700	3774045	0.978657311	19.88537306	20.86403
3837103774045	383710	3774045	1.161290301	17.88610663	19.047397
3837203774045	383720	3774045	1.406733166	16.23869675	17.64543
3837303774045	383730	3774045	1.715359927	14.85556071	16.570921
3837403774045	383740	3774045	2.080995318	13.69275274	15.773748
3837503774045	383750	3774045	2.476925414	12.70940472	15.18633
3837603774045	383760	3774045	2.893778362	11.85326343	14.747042
3837703774045	383770	3774045	2.662662029	11.09449915	13.757161
3837803774045	383780	3774045	2.840414256	10.42201615	13.26243
3837903774045	383790	3774045	2.993174551	9.82033119	12.813506
3838003774045	383800	3774045	2.402386875	9.278396918	11.680784
3838103774045	383810	3774045	2.469705398	8.788220566	11.257926
3838203774045	383820	3774045	3.326923045	8.348051303	11.674974
3838303774045	383830	3774045	3.047279852	7.946080428	10.99336
3838403774045	383840	3774045	1.927526932	7.576235765	9.5037627
3838603774045	383860	3774045	1.327036748	6.927009199	8.2540459
3838703774045	383870	3774045	1.625447703	6.636217487	8.2616652
3838803774045	383880	3774045	1.156427415	6.363834363	7.5202618
3838903774045	383890	3774045	0.892663067	6.108408352	7.0010714
3839003774045	383900	3774045	0.725069228	5.867219654	6.5922889
3839103774045	383910	3774045	0.608561478	5.641827998	6.2503895
3829703774055	382970	3774055	0.039332396	3.646788466	3.6861209
3829803774055	382980	3774055	0.040490176	3.833543506	3.8740337
3829903774055	382990	3774055	0.041738451	4.03653329	4.0782717
3830003774055	383000	3774055	0.043848643	4.343011024	4.3868597
3830103774055	383010	3774055	0.046903534	4.768132712	4.8150362
3830203774055	383020	3774055	0.050489596	5.271506747	5.3219963
3830303774055	383030	3774055	0.053459411	5.730414168	5.7838736
3830403774055	383040	3774055	0.056784633	6.256174477	6.3129591
3830503774055	383050	3774055	0.060848066	6.902742736	6.9635908
3830603774055	383060	3774055	0.065992088	7.726718029	7.7927101
3830703774055	383070	3774055	0.072017854	8.722021071	8.7940389
3830803774055	383080	3774055	0.079569893	10.00804586	10.087616
3830903774055	383090	3774055	0.088706785	11.63645948	11.725166
3831003774055	383100	3774055	0.09854499	13.52582497	13.62437
3831103774055	383110	3774055	0.107892364	15.46898179	15.576874
3831203774055	383120	3774055	0.119172459	17.92252587	18.041698
3831303774055	383130	3774055	0.133608121	21.23042587	21.364034
3831403774055	383140	3774055	0.152304748	25.80457686	25.956882
3831503774055	383150	3774055	0.177306969	32.5941077	32.771415
3831603774055	383160	3774055	0.213972676	43.55580756	43.76978
3836603774055	383660	3774055	0.453765103	32.43307926	32.886844
3836703774055	383670	3774055	0.513513815	27.49307459	28.006588
3836803774055	383680	3774055	0.58266532	23.86032721	24.442993
3836903774055	383690	3774055	0.663260162	21.0850497	21.74831
3837003774055	383700	3774055	0.756365059	18.89525801	19.651623
3837103774055	383710	3774055	0.86582788	17.11313411	17.978962
3837203774055	383720	3774055	1.002157907	15.62451177	16.62667
3837303774055	383730	3774055	1.162801857	14.37284866	15.535651
3837403774055	383740	3774055	1.341473644	13.30118001	14.642654
3837503774055	383750	3774055	1.516189064	12.37795772	13.894147
3837603774055	383760	3774055	1.689140085	11.56745898	13.256599
3837703774055	383770	3774055	1.877871962	10.84386662	12.721739
3837803774055	383780	3774055	2.060090568	10.19845627	12.258547
3837903774055	383790	3774055	2.203338812	9.62094297	11.824282

Health Risk Assessment Results Summary

Sensitive Receptors		MAX:	46.32
Unique Identifier	X (UTM)	Y (UTM)	Total Risk
3837403774035	383740	3774035	16.88956943
3837903774035	383790	3774035	12.60355485
3838003774035	383800	3774035	11.96911969
3838103774035	383810	3774035	11.49728058
3838203774035	383820	3774035	11.17987327
3838303774035	383830	3774035	10.33984831
3838403774035	383840	3774035	9.920744007
3838603774035	383860	3774035	8.518050357
3838703774035	383870	3774035	8.133756448
3838803774035	383880	3774035	7.480739137
3838903774035	383890	3774035	6.998930683
3839003774035	383900	3774035	6.606714698
3839103774035	383910	3774035	6.273304421
3829703774045	382970	3774045	3.690514971
3829803774045	382980	3774045	3.881487748
3829903774045	382990	3774045	4.089045358
3830003774045	383000	3774045	4.404240101
3830103774045	383010	3774045	4.839577061
3830203774045	383020	3774045	5.355914005
3830303774045	383030	3774045	5.825866951
3830403774045	383040	3774045	6.3645402
3830503774045	383050	3774045	7.028080841
3830603774045	383060	3774045	7.871504306
3830703774045	383070	3774045	8.890919994
3830803774045	383080	3774045	10.18897705
3830903774045	383090	3774045	11.81977249
3831003774045	383100	3774045	13.70661004
3831103774045	383110	3774045	15.66448277
3831203774045	383120	3774045	18.13443259
3831303774045	383130	3774045	21.43814914
3831403774045	383140	3774045	25.97309453
3831503774045	383150	3774045	32.67792285
3831603774045	383160	3774045	43.82110539
3836703774045	383670	3774045	30.64590732
3836803774045	383680	3774045	26.36436466
3836903774045	383690	3774045	23.22667526
3837003774045	383700	3774045	20.86403038
3837103774045	383710	3774045	19.04739693
3837203774045	383720	3774045	17.64542992
3837303774045	383730	3774045	16.57092064
3837403774045	383740	3774045	15.77374806
3837503774045	383750	3774045	15.18633013
3837603774045	383760	3774045	14.7470418
3837703774045	383770	3774045	13.75716118
3837803774045	383780	3774045	13.26243041
3837903774045	383790	3774045	12.81350574
3838003774045	383800	3774045	11.68078379
3838103774045	383810	3774045	11.25792596
3838203774045	383820	3774045	11.67497435
3838303774045	383830	3774045	10.99336028
3838403774045	383840	3774045	9.503762697
3838603774045	383860	3774045	8.254045947
3838703774045	383870	3774045	8.261665189
3838803774045	383880	3774045	7.520261778
3838903774045	383890	3774045	7.001071419
3839003774045	383900	3774045	6.592288882
3839103774045	383910	3774045	6.250389477
3829703774055	382970	3774055	3.686120862
3829803774055	382980	3774055	3.874033683
3829903774055	382990	3774055	4.078271741
3830003774055	383000	3774055	4.386859667
3830103774055	383010	3774055	4.815036246
3830203774055	383020	3774055	5.321996343
3830303774055	383030	3774055	5.78387358
3830403774055	383040	3774055	6.31295911
3830503774055	383050	3774055	6.963590802
3830603774055	383060	3774055	7.792710118
3830703774055	383070	3774055	8.794038924
3830803774055	383080	3774055	10.08761576
3830903774055	383090	3774055	11.72516627
3831003774055	383100	3774055	13.62436996
3831103774055	383110	3774055	15.57687415
3831203774055	383120	3774055	18.04169833
3831303774055	383130	3774055	21.36403399
3831403774055	383140	3774055	25.95688161
3831503774055	383150	3774055	32.77141466
3831603774055	383160	3774055	43.76978023
3836603774055	383660	3774055	32.88684436
3836703774055	383670	3774055	28.0065884
3836803774055	383680	3774055	24.44299253
3836903774055	383690	3774055	21.74830987
3837003774055	383700	3774055	19.65162307
3837103774055	383710	3774055	17.97896199
3837203774055	383720	3774055	16.62666968
3837303774055	383730	3774055	15.53565051
3837403774055	383740	3774055	14.64265365
3837503774055	383750	3774055	13.89414678
3837603774055	383760	3774055	13.25659907
3837703774055	383770	3774055	12.72173858
3837803774055	383780	3774055	12.25854684
3837903774055	383790	3774055	11.82428178

FOR CHRONIC CALCS

MAX:	1.61			
Overlapping Phases - Maximum GLC				
2025	2026	2027	2028	2029
0.136668121	0.212238422	0.108032993	0.167156631	0.061433659
0.100529856	0.152012827	0.088677177	0.141174384	0.0526904
0.095209984	0.143412963	0.08526856	0.136309463	0.051074122
0.091370209	0.136802948	0.083444174	0.133959136	0.050224364
0.088933879	0.13205308	0.083134178	0.134061368	0.050119285
0.081574295	0.121714419	0.075757623	0.122342738	0.046466051
0.078125664	0.116125797	0.073480373	0.119031313	0.045344107
0.065901499	0.09916633	0.060888826	0.098880385	0.039032644
0.062724315	0.094292827	0.058350517	0.094970626	0.037735939
0.057018912	0.086544995	0.052198774	0.085007512	0.034614688
0.052894861	0.080727882	0.048078538	0.078380798	0.03250051
0.049602852	0.075969139	0.044989706	0.073434479	0.030890805
0.046838951	0.071886244	0.04249514	0.069450416	0.029575455
0.023195739	0.029352587	0.032758291	0.010169291	0.008269406
0.024391376	0.03080984	0.034452646	0.010313596	0.008337836
0.025690216	0.032391513	0.036296794	0.01046534	0.008407605
0.027669347	0.034830683	0.039099539	0.010805304	0.008615873
0.030405011	0.038217301	0.042982335	0.011334709	0.008957743
0.033644472	0.042220581	0.047612796	0.011946243	0.00934946
0.036585764	0.045824168	0.051826367	0.012370323	0.009592766
0.039953961	0.049942656	0.056664869	0.01282239	0.009848273
0.04409846	0.055005246	0.062646086	0.013368587	0.010161965
0.049358318	0.061419374	0.070283342	0.014038197	0.010556887
0.055702012	0.069125747	0.07954596	0.014767457	0.010987019
0.06376462	0.078887803	0.091370629	0.015602119	0.011492382
0.073880075	0.091095814	0.106226512	0.016518525	0.012062318
0.085581573	0.105183524	0.123364958	0.017365353	0.012577961
0.0977332	0.11979804	0.14110284	0.018001827	0.012902878
0.113053725	0.138202198	0.163505892	0.018674738	0.013246545
0.13352955	0.162772573	0.193525794	0.019420951	0.013647251
0.161616516	0.196452522	0.234833596	0.020216064	0.014090207
0.203098396	0.246170465	0.296144849	0.021113252	0.014645817
0.271981401	0.328703091	0.398374763	0.02205108	0.015407055
0.258309652	0.432589176	0.127564719	0.127497777	0.049037921
0.219765201	0.36557955	0.116947904	0.129398283	0.049719741
0.191749223	0.316709278	0.109140104	0.130262386	0.050004233
0.170858528	0.280052179	0.103398553	0.130731759	0.050104137
0.154971556	0.251873149	0.0993385	0.131411712	0.050229231
0.142829603	0.229819286	0.097056751	0.133520599	0.050798169
0.133741006	0.212721884	0.096158313	0.136119042	0.051447677
0.127184726	0.19971041	0.096567004	0.139902233	0.052439726
0.122527082	0.189835499	0.097863476	0.144535885	0.053680909
0.119188895	0.182126409	0.099826637	0.149864809	0.055136812
0.110614679	0.168732008	0.093783572	0.141594834	0.052515243
0.106669101	0.161167808	0.093351412	0.142377798	0.05262236
0.103059238	0.154340289	0.092755161	0.14270441	0.052595476
0.09301144	0.140248197	0.082820707	0.127362142	0.04786233
0.089606707	0.134190471	0.081557124	0.126281281	0.04742064
0.094021928	0.137520493	0.090597457	0.142186013	0.052090791
0.088092541	0.12890361	0.085129932	0.133901585	0.049495311
0.074599044	0.111566728	0.069031361	0.107864411	0.041559802
0.063757242	0.096314879	0.058231561	0.091110452	0.036304432
0.064224633	0.095753836	0.060650867	0.095628734	0.037559857
0.057671958	0.087041982	0.053297266	0.083843436	0.033904885
0.053181357	0.080822541	0.04864885	0.076503483	0.031590348
0.049716201	0.075883509	0.045298686	0.071273075	0.029909172
0.046857598	0.071710488	0.042652473	0.067187377	0.028575667
0.023171149	0.029327262	0.032782544	0.010085722	0.008107823
0.024346953	0.030759103	0.034454888	0.010222318	0.008167549
0.025624467	0.032313901	0.036274498	0.01036779	0.00822921
0.027561391	0.034699732	0.039025688	0.010693305	0.008421875
0.030251474	0.038029103	0.042853426	0.011206746	0.008745425
0.033431862	0.041958894	0.047408141	0.011798937	0.00911507
0.036321942	0.045499142	0.051558453	0.012211057	0.009344124
0.039629473	0.0494295	0.056321061	0.012651886	0.009584989
0.043692714	0.054506112	0.062197424	0.013183971	0.009880945
0.048862776	0.060811567	0.069720362	0.01384262	0.010257398
0.055093661	0.068382951	0.078836729	0.014561531	0.010666937
0.063125845	0.078109623	0.090653941	0.015406572	0.011163973
0.07327884	0.090363228	0.105616864	0.016344178	0.011730019
0.085051132	0.104534176	0.122915699	0.017216846	0.012246326
0.097165079	0.119100932	0.140639899	0.017863729	0.012564552
0.112448645	0.137456902	0.163033684	0.018548679	0.0129025
0.133033692	0.162153122	0.193262686	0.019317659	0.01330396
0.161471807	0.196246183	0.235138057	0.020144202	0.013755657
0.203624143	0.24675862	0.29748408	0.021068132	0.01432247
0.271607689	0.328202823	0.398420531	0.02201102	0.015042324
0.279635125	0.470066925	0.130776343	0.105753502	0.041196586
0.235560057	0.39368911	0.118368776	0.107860207	0.042012945
0.203549478	0.338178487	0.109130094	0.109134224	0.042517702
0.179507569	0.296417578	0.10203847	0.109821999	0.042785034
0.160952751	0.264098695	0.096480216	0.110145053	0.042888897
0.146266559	0.238386767	0.092150252	0.110507069	0.042983472
0.134463664	0.217505698	0.088998028	0.111544111	0.043286207
0.125041906	0.200604906	0.086762879	0.112866574	0.043661461
0.117461064	0.186803242	0.085160886	0.114110075	0.043961395
0.111212378	0.175335087	0.083869934	0.114989518	0.044120953
0.105951457	0.165577189	0.082897015	0.115921343	0.04429473
0.101587487	0.157262103	0.082435138	0.117362627	0.044634965
0.09784699	0.150046306	0.082146491	0.11880303	0.044979503
0.094338281	0.143426646	0.081584137	0.119519977	0.045104593

Health Risk Assessment Results Summary

		MAX:	4.18	46.12	46.32
Unique Identifier	X (UTM)	Y (UTM)	Onroad	Offroad	Total Risk
3838003774055	383800	3774055	2.342659381	9.098357598	11.441017
3838103774055	383810	3774055	2.505344066	8.623293692	11.128638
3838203774055	383820	3774055	2.740084057	8.194858474	10.934943
3838303774055	383830	3774055	3.238705387	7.807014754	11.04572
3838403774055	383840	3774055	1.723186669	7.448527898	9.1717146
3838603774055	383860	3774055	1.982978472	6.821807422	8.8047859
3838703774055	383870	3774055	1.756497712	6.540278068	8.2967758
3838803774055	383880	3774055	1.240869275	6.276379602	7.5172489
3838903774055	383890	3774055	0.950802426	6.028141729	6.9789442
3839003774055	383900	3774055	0.767750909	5.793974433	6.5617253
3839103774055	383910	3774055	0.641036741	5.574076279	6.215113
3829703774065	382970	3774065	0.039205546	3.639459247	3.6786648
3829803774065	382980	3774065	0.04035298	3.824255587	3.8646086
3829903774065	382990	3774065	0.041592454	4.025345793	4.0669382
3830003774065	383000	3774065	0.043654532	4.324881858	4.3685364
3830103774065	383010	3774065	0.046627426	4.739228878	4.7858563
3830203774065	383020	3774065	0.050107894	5.228262429	5.2783703
3830303774065	383030	3774065	0.05305776	5.681088243	5.734146
3830403774065	383040	3774065	0.056354113	6.198832038	6.2551862
3830503774065	383050	3774065	0.060375705	6.834063847	6.8944396
3830603774065	383060	3774065	0.065467051	7.643286746	7.7087538
3830703774065	383070	3774065	0.071443868	8.621150773	8.6925946
3830803774065	383080	3774065	0.079059128	9.90093159	9.9799907
3830903774065	383090	3774065	0.088324842	11.52851292	11.616838
3831003774065	383100	3774065	0.098367813	13.42936085	13.527729
3831103774065	383110	3774065	0.107811857	15.36728041	15.475092
3831203774065	383120	3774065	0.119213489	17.81656127	17.935775
3831303774065	383130	3774065	0.133912123	21.14493569	21.278848
3831403774065	383140	3774065	0.153042242	25.77465832	25.927701
3831503774065	383150	3774065	0.178431165	32.64435829	32.822789
3831603774065	383160	3774065	0.214988609	43.47347021	43.688459
3836503774065	383650	3774065	0.353213083	35.16092127	35.514134
3836603774065	383660	3774065	0.39626839	29.38714837	29.783417
3836703774065	383670	3774065	0.441085972	25.32893115	25.770017
3836803774065	383680	3774065	0.491904674	22.26835648	22.760261
3836903774065	383690	3774065	0.54808994	19.87478791	20.422878
3837003774065	383700	3774065	0.610571388	17.94915525	18.559727
3837103774065	383710	3774065	0.681459257	16.35580058	17.03726
3837203774065	383720	3774065	0.764484492	15.0098144	15.774299
3837303774065	383730	3774065	0.858315448	13.86114452	14.71946
3837403774065	383740	3774065	0.957777931	12.87173792	13.829516
3837503774065	383750	3774065	1.050749722	12.00869235	13.059442
3837603774065	383760	3774065	1.14113916	11.24575633	12.386895
3837703774065	383770	3774065	1.251112502	10.57190387	11.823016
3837803774065	383780	3774065	1.368417119	9.961165704	11.329583
3837903774065	383790	3774065	1.481547181	9.409752685	10.8913
3838003774065	383800	3774065	1.622606691	8.908804816	10.531412
3838103774065	383810	3774065	1.806941016	8.451423268	10.258364
3838203774065	383820	3774065	2.092527648	8.036163964	10.128692
3838303774065	383830	3774065	2.679583269	7.662813665	10.342397
3838403774065	383840	3774065	1.887183393	7.315667262	9.2028507
3838603774065	383860	3774065	2.042556281	6.711693352	8.7542496
3838703774065	383870	3774065	1.813670256	6.439646114	8.2533164
3838803774065	383880	3774065	1.288164752	6.184431777	7.4725965
3838903774065	383890	3774065	0.988037479	5.943626055	6.9316635
3839003774065	383900	3774065	0.797256737	5.716517937	6.5137747
3839103774065	383910	3774065	0.664673019	5.502247835	6.1669209
3829703774075	382970	3774075	0.039075785	3.629291234	3.668367
3829803774075	382980	3774075	0.040216098	3.812233334	3.8524494
3829903774075	382990	3774075	0.041450436	4.011428468	4.0528789
3830003774075	383000	3774075	0.043461153	4.303757448	4.3472186
3830103774075	383010	3774075	0.04636095	4.707410407	4.7537714
3830203774075	383020	3774075	0.049728696	5.180934738	5.2306634
3830303774075	383030	3774075	0.052663963	5.627813889	5.6804779
3830403774075	383040	3774075	0.055933621	6.137242994	6.1931766
3830503774075	383050	3774075	0.059913509	6.760834263	6.8207478
3830603774075	383060	3774075	0.064968869	7.556516415	7.6214853
3830703774075	383070	3774075	0.070900681	8.516741283	8.587642
3830803774075	383080	3774075	0.078562867	9.786234941	9.8647978
3830903774075	383090	3774075	0.087967296	11.41222849	11.500196
3831003774075	383100	3774075	0.098211055	13.3202598	13.418471
3831103774075	383110	3774075	0.107774048	15.25365506	15.361429
3831203774075	383120	3774075	0.119303176	17.69658331	17.815886
3831303774075	383130	3774075	0.134277378	21.04237875	21.176656
3831403774075	383140	3774075	0.15382111	25.71733541	25.871157
3831503774075	383150	3774075	0.179920078	32.67794266	32.857863
3831603774075	383160	3774075	0.216204349	43.37268609	43.58889
3836503774075	383650	3774075	0.316929972	31.52649568	31.843426
3836603774075	383660	3774075	0.349796647	26.84990056	27.199697
3836703774075	383670	3774075	0.383347524	23.47815572	23.861503
3836803774075	383680	3774075	0.421578776	20.86204986	21.283629
3836903774075	383690	3774075	0.462840697	18.76965433	19.232495
3837003774075	383700	3774075	0.508026802	17.05896432	17.566991
3837103774075	383710	3774075	0.556701235	15.62445988	16.181161
3837203774075	383720	3774075	0.609960972	14.40340732	15.013368
3837303774075	383730	3774075	0.667206006	13.35018787	14.017394
3837403774075	383740	3774075	0.726888477	12.43176313	13.158652
3837503774075	383750	3774075	0.782283325	11.62109853	12.403382
3837603774075	383760	3774075	0.836679762	10.89980696	11.736487
3837703774075	383770	3774075	0.912776152	10.26482435	11.1776
3837803774075	383780	3774075	1.003432319	9.699567835	10.703

Health Risk Assessment Results Summary

Sensitive Receptors		MAX:	46.32
Unique Identifier	X (UTM)	Y (UTM)	Total Risk
3838003774055	383800	3774055	11.44101698
3838103774055	383810	3774055	11.12863776
3838203774055	383820	3774055	10.93494253
3838303774055	383830	3774055	11.04572014
3838403774055	383840	3774055	9.171714568
3838603774055	383860	3774055	8.804785894
3838703774055	383870	3774055	8.29677578
3838803774055	383880	3774055	7.517248877
3838903774055	383890	3774055	6.978944155
3839003774055	383900	3774055	6.561725341
3839103774055	383910	3774055	6.21511302
3829703774065	382970	3774065	3.678664794
3829803774065	382980	3774065	3.864608567
3829903774065	382990	3774065	4.066938246
3830003774065	383000	3774065	4.36853639
3830103774065	383010	3774065	4.785856305
3830203774065	383020	3774065	5.278370323
3830303774065	383030	3774065	5.734146004
3830403774065	383040	3774065	6.255186151
3830503774065	383050	3774065	6.894439553
3830603774065	383060	3774065	7.708753796
3830703774065	383070	3774065	8.692594641
3830803774065	383080	3774065	9.979990719
3830903774065	383090	3774065	11.61683776
3831003774065	383100	3774065	13.52772866
3831103774065	383110	3774065	15.47509227
3831203774065	383120	3774065	17.93577476
3831303774065	383130	3774065	21.27884782
3831403774065	383140	3774065	25.92770057
3831503774065	383150	3774065	32.82278945
3831603774065	383160	3774065	43.68845882
3836503774065	383650	3774065	35.51413435
3836603774065	383660	3774065	29.78341676
3836703774065	383670	3774065	25.77001712
3836803774065	383680	3774065	22.76026115
3836903774065	383690	3774065	20.42287785
3837003774065	383700	3774065	18.55972664
3837103774065	383710	3774065	17.03725984
3837203774065	383720	3774065	15.7742989
3837303774065	383730	3774065	14.71945997
3837403774065	383740	3774065	13.82951585
3837503774065	383750	3774065	13.05944207
3837603774065	383760	3774065	12.38689549
3837703774065	383770	3774065	11.82301637
3837803774065	383780	3774065	11.32958282
3837903774065	383790	3774065	10.89129987
3838003774065	383800	3774065	10.53141151
3838103774065	383810	3774065	10.25836428
3838203774065	383820	3774065	10.12869161
3838303774065	383830	3774065	10.34239693
3838403774065	383840	3774065	9.202850655
3838603774065	383860	3774065	8.754249633
3838703774065	383870	3774065	8.25331637
3838803774065	383880	3774065	7.472596529
3838903774065	383890	3774065	6.931663535
3839003774065	383900	3774065	6.513774673
3839103774065	383910	3774065	6.166920854
3829703774075	382970	3774075	3.668367019
3829803774075	382980	3774075	3.852449432
3829903774075	382990	3774075	4.052878904
3830003774075	383000	3774075	4.347218601
3830103774075	383010	3774075	4.753771358
3830203774075	383020	3774075	5.230663434
3830303774075	383030	3774075	5.680477853
3830403774075	383040	3774075	6.193176615
3830503774075	383050	3774075	6.820747772
3830603774075	383060	3774075	7.621485284
3830703774075	383070	3774075	8.587641964
3830803774075	383080	3774075	9.864797807
3830903774075	383090	3774075	11.50019579
3831003774075	383100	3774075	13.41847085
3831103774075	383110	3774075	15.36142911
3831203774075	383120	3774075	17.81588648
3831303774075	383130	3774075	21.17665613
3831403774075	383140	3774075	25.87115652
3831503774075	383150	3774075	32.85786273
3831603774075	383160	3774075	43.58889044
3836503774075	383650	3774075	31.84342566
3836603774075	383660	3774075	27.19969721
3836703774075	383670	3774075	23.86150324
3836803774075	383680	3774075	21.28362864
3836903774075	383690	3774075	19.23249503
3837003774075	383700	3774075	17.56699113
3837103774075	383710	3774075	16.18116112
3837203774075	383720	3774075	15.01336829
3837303774075	383730	3774075	14.01739388
3837403774075	383740	3774075	13.1586516
3837503774075	383750	3774075	12.40338186
3837603774075	383760	3774075	11.73648672
3837703774075	383770	3774075	11.1776005
3837803774075	383780	3774075	10.70300015

FOR CHRONIC CALCS

	MAX:	1.61			
	Overlapping Phases - Maximum GLC				
	2025	2026	2027	2028	2029
	0.091267689	0.137569571	0.081162267	0.120256578	0.045239045
	0.08883761	0.132699356	0.081186242	0.121581252	0.045546934
	0.087488578	0.129317666	0.082289335	0.12453906	0.046347818
	0.088959661	0.129429984	0.086899319	0.133223283	0.048876826
	0.071845632	0.107875986	0.065774113	0.099026454	0.038500902
	0.069216746	0.102356137	0.066113915	0.101143514	0.038955683
	0.064841023	0.096146221	0.061838071	0.094693667	0.036923746
	0.057913299	0.087026295	0.05392531	0.082129837	0.033048832
	0.053228364	0.080608272	0.048974372	0.074429241	0.030637937
	0.049667573	0.075581189	0.045458415	0.069058184	0.028926245
	0.046751856	0.071364119	0.042711043	0.064931452	0.027590908
	0.023125995	0.029276021	0.03278727	0.010001819	0.007949763
	0.02428897	0.030691903	0.034447612	0.010135192	0.008004546
	0.025554064	0.032231193	0.036255952	0.010276333	0.00806019
	0.027446207	0.034560537	0.038953294	0.010588057	0.008237894
	0.030067261	0.037803034	0.042693493	0.011079193	0.008538446
	0.033156067	0.041618071	0.047128979	0.011644338	0.008882191
	0.036007361	0.045110995	0.051235077	0.012049973	0.009101045
	0.039263762	0.049092322	0.055937724	0.012482862	0.009329836
	0.043255034	0.053967846	0.061726035	0.01300518	0.009611552
	0.048331924	0.060160643	0.069132604	0.013653186	0.009970169
	0.054453166	0.067601039	0.078112474	0.014363796	0.010362258
	0.062443794	0.077278941	0.08991279	0.0152193	0.010849664
	0.072587855	0.089523138	0.104921666	0.016174279	0.011408252
	0.084425826	0.103772326	0.122387081	0.017076653	0.011925621
	0.096501669	0.118290713	0.140114308	0.017738024	0.012239756
	0.111752979	0.136605377	0.162524092	0.018440345	0.012573375
	0.132458186	0.161441637	0.193003855	0.019237386	0.012977557
	0.161232884	0.195931952	0.235458989	0.020099693	0.013439856
	0.203874699	0.247024468	0.29860108	0.02104061	0.01400445
	0.271027234	0.327467834	0.39841295	0.022007717	0.014692332
	0.304402908	0.513301183	0.135515497	0.087530382	0.034452688
	0.252283264	0.422995393	0.121473109	0.092218074	0.036260126
	0.216137678	0.360451044	0.110902984	0.093599688	0.036855264
	0.189173873	0.313789237	0.102773386	0.094454677	0.037230487
	0.168359867	0.277754202	0.09631112	0.094915282	0.037444167
	0.15188705	0.249207099	0.091057085	0.095080511	0.037529973
	0.13851279	0.225972868	0.086761799	0.095237153	0.037595383
	0.12747482	0.206703553	0.083325895	0.09566608	0.037736238
	0.118325754	0.190637417	0.080552539	0.096197776	0.03789808
	0.110687181	0.1771538	0.078245624	0.096626181	0.038002925
	0.104168134	0.165650201	0.076129834	0.096537148	0.037908798
	0.098519761	0.155657538	0.074283148	0.096402492	0.037795038
	0.093785115	0.147100782	0.073082685	0.097139399	0.037994125
	0.089697048	0.139614762	0.072138202	0.097836394	0.038155973
	0.086105216	0.133002508	0.071307598	0.098378	0.038262191
	0.083205635	0.127419434	0.071025993	0.09958018	0.038567767
	0.081101912	0.12298741	0.071424812	0.101731194	0.039150457
	0.080324964	0.12032947	0.073248773	0.106085505	0.040389972
	0.082729543	0.121585184	0.079058024	0.116936382	0.043589202
	0.072464487	0.108111156	0.067264468	0.098416669	0.037945968
	0.069032944	0.101739754	0.06635548	0.098749152	0.03788796
	0.064706247	0.09562574	0.062088561	0.092448542	0.03591248
	0.057750704	0.086507078	0.054085642	0.079863455	0.0320446
	0.053027071	0.080074746	0.049038649	0.072125645	0.029632356
	0.049445128	0.075048591	0.045453797	0.066755856	0.027931627
	0.046515469	0.070839654	0.042659264	0.062661844	0.026616391
	0.023061795	0.029201245	0.03277437	0.009919345	0.007796906
	0.024212567	0.030601907	0.034424295	0.010049498	0.007846136
	0.025465088	0.032125533	0.036222715	0.010187738	0.007897289
	0.02731072	0.034396353	0.038864275	0.010485552	0.008060502
	0.02986294	0.037552132	0.042519758	0.010956045	0.0083402
	0.032852916	0.041243724	0.046825758	0.011493079	0.008656647
	0.035665973	0.04468997	0.050891275	0.01189247	0.008866248
	0.038869184	0.048606483	0.055533354	0.012318753	0.009084423
	0.042786199	0.053391517	0.061233636	0.012831859	0.009352634
	0.047776969	0.05948035	0.068539382	0.013473091	0.009697206
	0.053786916	0.066787753	0.077385044	0.014176092	0.010071391
	0.06171082	0.076387539	0.089135447	0.015039929	0.010548649
	0.071840095	0.088615176	0.104194307	0.016014105	0.011099633
	0.083715845	0.102909643	0.121800904	0.016946949	0.011616694
	0.095757125	0.117385281	0.139551757	0.017627648	0.011927986
	0.110961516	0.135641952	0.16197734	0.018349962	0.01225788
	0.131765516	0.160593698	0.192706826	0.019180557	0.012663907
	0.160809954	0.195403443	0.235680409	0.020082641	0.013134264
	0.204009294	0.247157486	0.299749387	0.021027954	0.013699704
	0.270313261	0.32658552	0.398470164	0.022044311	0.014358974
	0.271677318	0.456826487	0.12539535	0.077617892	0.030767171
	0.229646287	0.384086018	0.113467768	0.079905742	0.031748153
	0.199559327	0.332095856	0.104552444	0.082126438	0.032640734
	0.176492809	0.292253882	0.097381108	0.083110962	0.033074956
	0.158266424	0.260781621	0.091475445	0.083421845	0.03326589
	0.143568534	0.235400856	0.086545743	0.083482847	0.033334206
	0.131409149	0.214389194	0.082384944	0.083486868	0.033364294
	0.121222842	0.19675946	0.078865982	0.083489674	0.03338326
	0.112589222	0.181787429	0.075864399	0.083497062	0.033395849
	0.105206333	0.168963123	0.073245678	0.083404478	0.033354603
	0.098783084	0.157825459	0.070810329	0.082969418	0.033173956
	0.09314772	0.148046276	0.068639193	0.082509998	0.032981091
	0.088406225	0.139655723	0.06719971	0.083019243	0.03314162
	0.084395848	0.132431441	0.066202922	0.084047192	0.033479805

Health Risk Assessment Results Summary

		MAX:	4.18	46.12	46.32
Unique Identifier	X (UTM)	Y (UTM)	Onroad	Offroad	Total Risk
3837903774075	383790	3774075	1.103410488	9.189160471	10.292571
3838003774075	383800	3774075	1.248443848	8.711005026	9.9594489
3838103774075	383810	3774075	1.449935934	8.273259543	9.7231955
3838203774075	383820	3774075	1.767565459	7.872425841	9.6399913
3838303774075	383830	3774075	2.394787021	7.513411666	9.9081987
3838403774075	383840	3774075	1.697871408	7.178902945	8.8767744
3838603774075	383860	3774075	1.443735186	6.597205337	8.0409405
3838703774075	383870	3774075	1.832304365	6.334729414	8.1670338
3838803774075	383880	3774075	1.309775556	6.088306649	7.3980822
3838903774075	383890	3774075	1.007714477	5.855593461	6.8633079
3839003774075	383900	3774075	0.814776269	5.635862737	6.450639
3839103774075	383910	3774075	0.680061916	5.427178537	6.1072405
3829703774085	382970	3774085	0.039108865	3.632728474	3.6718373
3829803774085	382980	3774085	0.040188225	3.808806185	3.8489944
3829903774085	382990	3774085	0.04136252	4.000441893	4.0418044
3830003774085	383000	3774085	0.043292705	4.28213235	4.3254251
3830103774085	383010	3774085	0.046097935	4.67242556	4.7185235
3830203774085	383020	3774085	0.04933539	5.12791348	5.1772489
3830303774085	383030	3774085	0.05238873	5.583464309	5.635853
3830403774085	383040	3774085	0.055818092	6.106508973	6.1623271
3830503774085	383050	3774085	0.059945624	6.74242627	6.8023719
3830603774085	383060	3774085	0.065125547	7.546805406	7.611931
3830703774085	383070	3774085	0.071226831	8.520400406	8.5916272
3830803774085	383080	3774085	0.078781117	9.762997979	9.8417791
3830903774085	383090	3774085	0.087926656	11.33157287	11.4195
3831003774085	383100	3774085	0.097960928	13.17783142	13.275792
3831103774085	383110	3774085	0.10749227	15.07505732	15.18255
3831203774085	383120	3774085	0.119012496	17.47628016	17.595293
3831303774085	383130	3774085	0.133987275	20.76478911	20.898776
3831403774085	383140	3774085	0.153590365	25.37785356	25.531444
3831503774085	383150	3774085	0.179499823	32.21879903	32.398299
3831603774085	383160	3774085	0.216269337	42.83737522	43.053645
3836403774085	383640	3774085	0.262664036	33.87545049	34.138115
3836503774085	383650	3774085	0.285721253	28.59417652	28.879898
3836603774085	383660	3774085	0.311902291	24.73388219	25.045784
3836703774085	383670	3774085	0.338518997	21.84273906	22.181258
3836803774085	383680	3774085	0.367656601	19.56940656	19.937063
3836903774085	383690	3774085	0.399109654	17.74139412	18.140504
3837003774085	383700	3774085	0.431729163	16.22064369	16.652373
3837103774085	383710	3774085	0.467626519	14.92326771	15.390894
3837203774085	383720	3774085	0.503636901	13.80722651	14.310863
3837303774085	383730	3774085	0.541085763	12.83448159	13.375567
3837403774085	383740	3774085	0.5796944	11.97807131	12.557766
3837503774085	383750	3774085	0.617277102	11.21533849	11.832616
3837603774085	383760	3774085	0.656285763	10.52858058	11.184866
3837703774085	383770	3774085	0.714819177	9.941197713	10.656017
3837803774085	383780	3774085	0.789499494	9.415333445	10.204833
3837903774085	383790	3774085	0.880350684	8.939744445	9.8200951
3838003774085	383800	3774085	1.028500693	8.506837349	9.535338
3838103774085	383810	3774085	1.243622857	8.089417186	9.33304
3838203774085	383820	3774085	1.580166026	7.704182002	9.284348
3838303774085	383830	3774085	2.225618361	7.359985325	9.5856037
3838403774085	383840	3774085	2.290807651	7.038262759	9.3290704
3838603774085	383860	3774085	1.979578877	6.478920989	8.4584999
3838703774085	383870	3774085	1.836050391	6.226052475	8.0621029
3838803774085	383880	3774085	1.316808622	5.988141639	7.3049503
3838903774085	383890	3774085	1.015833866	5.763924966	6.7797588
3839003774085	383900	3774085	0.823358956	5.550913277	6.3742722
3839103774085	383910	3774085	0.688709504	5.348698317	6.0374078
3829703774095	382970	3774095	0.03922861	3.642026164	3.6812548
3829803774095	382980	3774095	0.040215873	3.808315561	3.8485314
3829903774095	382990	3774095	0.041301308	3.989463668	4.030765
3830003774095	383000	3774095	0.043137147	4.258378695	4.3015158
3830103774095	383010	3774095	0.045843649	4.634947298	4.6807909
3830203774095	383020	3774095	0.048941466	5.070601491	5.119543
3830303774095	383030	3774095	0.052148437	5.538643076	5.5907915
3830403774095	383040	3774095	0.055786082	6.080511941	6.136298
3830503774095	383050	3774095	0.060125973	6.735467678	6.7955937
3830603774095	383060	3774095	0.065467075	7.552148852	7.6176159
3830703774095	383070	3774095	0.071796023	8.54648103	8.6182771
3830803774095	383080	3774095	0.079186099	9.753617956	9.8328041
3830903774095	383090	3774095	0.087982998	11.250544477	11.338528
3831003774095	383100	3774095	0.097727314	13.02019326	13.117921
3831103774095	383110	3774095	0.107235866	14.87847877	14.985715
3831203774095	383120	3774095	0.118697213	17.22424946	17.342947
3831303774095	383130	3774095	0.133696453	20.45255698	20.586253
3831403774095	383140	3774095	0.153273996	24.98090403	25.134178
3831503774095	383150	3774095	0.179315429	31.69758122	31.876897
3831603774095	383160	3774095	0.216263908	42.21320037	42.429464
3836403774095	383640	3774095	0.240919357	30.48253953	30.723459
3836503774095	383650	3774095	0.259991945	26.14582964	26.405822
3836603774095	383660	3774095	0.281314145	22.9077557	23.18907
3836703774095	383670	3774095	0.302998566	20.41144345	20.714442
3836803774095	383680	3774095	0.326606661	18.4115393	18.738146
3836903774095	383690	3774095	0.351655649	16.77114549	17.122801
3837003774095	383700	3774095	0.376856821	15.3953317	15.772189
3837103774095	383710	3774095	0.403873495	14.21806029	14.621934
3837203774095	383720	3774095	0.429679944	13.19037406	13.620054
3837303774095	383730	3774095	0.455656805	12.28214183	12.737799
3837403774095	383740	3774095	0.482872728	11.47802975	11.960902
3837503774095	383750	3774095	0.511739853	10.76172828	11.273468

Health Risk Assessment Results Summary

Sensitive Receptors		MAX:	46.32
Unique Identifier	X (UTM)	Y (UTM)	Total Risk
3837903774075	383790	3774075	10.29257096
3838003774075	383800	3774075	9.959448875
3838103774075	383810	3774075	9.723195477
3838203774075	383820	3774075	9.6399913
3838303774075	383830	3774075	9.908198687
3838403774075	383840	3774075	8.876774353
3838603774075	383860	3774075	8.040940523
3838703774075	383870	3774075	8.167033779
3838803774075	383880	3774075	7.398082205
3838903774075	383890	3774075	6.863307938
3839003774075	383900	3774075	6.450639006
3839103774075	383910	3774075	6.107240453
3829703774085	382970	3774085	3.671837339
3829803774085	382980	3774085	3.84899441
3829903774085	382990	3774085	4.041804412
3830003774085	383000	3774085	4.325425055
3830103774085	383010	3774085	4.718523495
3830203774085	383020	3774085	5.17724887
3830303774085	383030	3774085	5.635853039
3830403774085	383040	3774085	6.162327066
3830503774085	383050	3774085	6.802371894
3830603774085	383060	3774085	7.611930953
3830703774085	383070	3774085	8.591627236
3830803774085	383080	3774085	9.841779096
3830903774085	383090	3774085	11.41949953
3831003774085	383100	3774085	13.27579234
3831103774085	383110	3774085	15.18254959
3831203774085	383120	3774085	17.59529265
3831303774085	383130	3774085	20.89877639
3831403774085	383140	3774085	25.53144392
3831503774085	383150	3774085	32.39829886
3831603774085	383160	3774085	43.05364456
3836403774085	383640	3774085	34.13811453
3836503774085	383650	3774085	28.87989777
3836603774085	383660	3774085	25.04578448
3836703774085	383670	3774085	22.18125806
3836803774085	383680	3774085	19.93706316
3836903774085	383690	3774085	18.14050377
3837003774085	383700	3774085	16.65237285
3837103774085	383710	3774085	15.39089423
3837203774085	383720	3774085	14.31086341
3837303774085	383730	3774085	13.37556736
3837403774085	383740	3774085	12.55776571
3837503774085	383750	3774085	11.8326156
3837603774085	383760	3774085	11.18486634
3837703774085	383770	3774085	10.65601689
3837803774085	383780	3774085	10.20483294
3837903774085	383790	3774085	9.820095128
3838003774085	383800	3774085	9.535338043
3838103774085	383810	3774085	9.333040044
3838203774085	383820	3774085	9.284348027
3838303774085	383830	3774085	9.585603686
3838403774085	383840	3774085	9.329070409
3838603774085	383860	3774085	8.458499867
3838703774085	383870	3774085	8.062102866
3838803774085	383880	3774085	7.304950261
3838903774085	383890	3774085	6.779758832
3839003774085	383900	3774085	6.374272233
3839103774085	383910	3774085	6.037407821
3829703774095	382970	3774095	3.681254774
3829803774095	382980	3774095	3.848531434
3829903774095	382990	3774095	4.030764976
3830003774095	383000	3774095	4.301515843
3830103774095	383010	3774095	4.680790947
3830203774095	383020	3774095	5.119542958
3830303774095	383030	3774095	5.590791513
3830403774095	383040	3774095	6.136298023
3830503774095	383050	3774095	6.795593651
3830603774095	383060	3774095	7.617615927
3830703774095	383070	3774095	8.618277053
3830803774095	383080	3774095	9.832804055
3830903774095	383090	3774095	11.33852777
3831003774095	383100	3774095	13.11792057
3831103774095	383110	3774095	14.98571464
3831203774095	383120	3774095	17.34294667
3831303774095	383130	3774095	20.58625343
3831403774095	383140	3774095	25.13417803
3831503774095	383150	3774095	31.87689665
3831603774095	383160	3774095	42.42946428
3836403774095	383640	3774095	30.72345888
3836503774095	383650	3774095	26.40582158
3836603774095	383660	3774095	23.18906985
3836703774095	383670	3774095	20.71444202
3836803774095	383680	3774095	18.73814596
3836903774095	383690	3774095	17.12280114
3837003774095	383700	3774095	15.77218852
3837103774095	383710	3774095	14.62193379
3837203774095	383720	3774095	13.620054
3837303774095	383730	3774095	12.73779863
3837403774095	383740	3774095	11.96090247
3837503774095	383750	3774095	11.27346813

FOR CHRONIC CALCS

MAX:	1.61			
Overlapping Phases - Maximum GLC				
2025	2026	2027	2028	2029
0.080975231	0.126167047	0.065448868	0.085108365	0.033808025
0.078278974	0.120899014	0.065336117	0.086777075	0.034291561
0.076473011	0.116871016	0.066068492	0.089618602	0.035109378
0.076102768	0.114741769	0.068368554	0.094924353	0.036652351
0.078994424	0.11662823	0.074755786	0.106872874	0.040197344
0.0697204	0.1043676	0.064238239	0.09060944	0.035246379
0.062632786	0.093798953	0.058159187	0.082589693	0.032697216
0.064156169	0.094590494	0.061854281	0.089635595	0.034749049
0.057294693	0.085615006	0.05392399	0.077278754	0.030960984
0.052613203	0.07926115	0.048883644	0.069655386	0.028594472
0.049066608	0.074304999	0.045300247	0.064388578	0.026933607
0.046159549	0.070150471	0.042510168	0.060389659	0.025655652
0.023084166	0.029238837	0.032893025	0.009878803	0.007678098
0.024190405	0.030582375	0.034487346	0.009991789	0.007712638
0.025393923	0.032043469	0.036225378	0.010113395	0.007748715
0.027170919	0.034227594	0.038781278	0.010391165	0.007893145
0.029637244	0.037275256	0.0423288	0.01083682	0.008149501
0.032511876	0.040822198	0.046484355	0.011341089	0.008437033
0.035379341	0.044338877	0.050646704	0.011763778	0.008656732
0.038667305	0.04836255	0.055436207	0.012217922	0.008888501
0.042660014	0.053242289	0.061277994	0.012753275	0.009164534
0.047701969	0.05939328	0.068701108	0.013408319	0.00950843
0.053790219	0.066793528	0.07771861	0.014129316	0.009883908
0.061540872	0.076179199	0.089268778	0.014968041	0.010328463
0.071307565	0.087967419	0.103853745	0.01590405	0.010832393
0.082793289	0.1017931	0.120965082	0.016814432	0.011308181
0.094602987	0.115991053	0.138460536	0.017500115	0.011603555
0.109540091	0.133927804	0.160595388	0.018235687	0.011920434
0.129977601	0.158440479	0.190916176	0.019089387	0.012314839
0.158626085	0.19277677	0.233457684	0.020024655	0.012771438
0.201063579	0.243621475	0.296607186	0.02104727	0.013332182
0.266886258	0.32247156	0.39478961	0.022087221	0.013992216
0.292863197	0.493606083	0.130771662	0.067817638	0.026962747
0.24530719	0.411371397	0.117090449	0.069435761	0.027695813
0.210724836	0.351607311	0.106874501	0.07094595	0.028384108
0.185042218	0.307290274	0.098853958	0.071806507	0.028819466
0.164992483	0.272708206	0.092434039	0.072632482	0.029216447
0.148981368	0.245113774	0.087221802	0.073893799	0.029745581
0.135861212	0.222533878	0.082639022	0.074154696	0.029893683
0.124806148	0.203501818	0.078682409	0.074197882	0.029951963
0.115420987	0.187361984	0.075160495	0.073926333	0.02988149
0.107344511	0.173471579	0.072054782	0.073597358	0.029777065
0.100327771	0.161400904	0.069296305	0.073233822	0.02964733
0.094160233	0.150801682	0.066766053	0.072626125	0.029426656
0.088681902	0.141377345	0.064496151	0.072055992	0.029207785
0.084160306	0.133449402	0.063034839	0.072695018	0.029446546
0.080313083	0.126577458	0.062048141	0.073693844	0.029821621
0.077066884	0.120655742	0.061407746	0.075075748	0.030296596
0.074706351	0.115918518	0.061652571	0.077724073	0.031165896
0.073176195	0.112277443	0.062663661	0.081147347	0.032189826
0.073100807	0.110549347	0.065276279	0.087085792	0.033940242
0.076281323	0.112837391	0.071955058	0.099625153	0.037674391
0.074239032	0.10912054	0.071267409	0.099807736	0.037684894
0.066796631	0.0982329	0.064537345	0.090900267	0.034888508
0.063417361	0.093308339	0.061438059	0.086746753	0.033580043
0.056652154	0.084478806	0.053581698	0.074603287	0.02986598
0.052045046	0.078242188	0.048586641	0.067140996	0.027560549
0.048555511	0.073383446	0.045036727	0.062013065	0.025948486
0.045698876	0.069316374	0.042278297	0.058138877	0.024716635
0.023143317	0.029324496	0.033073854	0.009859625	0.007577528
0.024186268	0.030586882	0.034586236	0.009947813	0.007592073
0.02532195	0.031961431	0.036237456	0.010047011	0.007609504
0.027016524	0.034041127	0.038689141	0.010300877	0.00773238
0.029394419	0.036977595	0.042126769	0.010722148	0.007966497
0.032142147	0.040365503	0.046116809	0.011192932	0.008224484
0.035087914	0.04398272	0.050414469	0.011645376	0.00845971
0.038493332	0.048154841	0.055404057	0.012136924	0.008709987
0.042603088	0.053179874	0.061456865	0.012703997	0.00899907
0.047717759	0.059418802	0.069038945	0.013376987	0.009345146
0.053928387	0.066963811	0.078308651	0.014122696	0.009725424
0.06145231	0.076070748	0.089581502	0.014926555	0.010131933
0.070767402	0.087311606	0.103563664	0.015812541	0.010580212
0.081770623	0.100557884	0.120047941	0.016691356	0.01100929
0.093330039	0.114455976	0.137277953	0.017385231	0.011289421
0.107912999	0.13196954	0.159013523	0.018132499	0.011589761
0.127964014	0.156021189	0.188925969	0.01901542	0.011972815
0.156070918	0.189711005	0.230863838	0.019989284	0.012415955
0.19771957	0.239614413	0.293093714	0.021072215	0.012967217
0.262884298	0.317681596	0.390559086	0.022177981	0.01363254
0.262262557	0.440770503	0.121679572	0.061539291	0.024574263
0.223306958	0.373476793	0.110136816	0.062740649	0.025160141
0.194370862	0.323531395	0.101302635	0.063882846	0.0257105
0.172248293	0.285413945	0.094151255	0.064524984	0.026056861
0.154657879	0.255131439	0.088275684	0.065029123	0.026349392
0.140352485	0.230526401	0.083325388	0.065385665	0.026576773
0.128483587	0.210148182	0.078993968	0.065405238	0.026650547
0.118426545	0.192888662	0.075231004	0.065385657	0.026698106
0.109766062	0.178069765	0.071742716	0.064870126	0.026539994
0.102198648	0.165140754	0.068568635	0.064194473	0.026307253
0.095563013	0.153801691	0.065754116	0.06360373	0.026092207
0.089716763	0.143805211	0.063254628	0.063097191	0.0259053

Health Risk Assessment Results Summary

		MAX:	4.18	46.12	46.32
Unique Identifier	X (UTM)	Y (UTM)	Onroad	Offroad	Total Risk
3837603774095	383760	3774095	0.542583017	10.11890789	10.661491
3837703774095	383770	3774095	0.590461051	9.571079774	10.161541
3837803774095	383780	3774095	0.655469591	9.116073441	9.771543
3837903774095	383790	3774095	0.739357945	8.678137187	9.4174951
3838003774095	383800	3774095	0.888276396	8.295879292	9.1841557
3838103774095	383810	3774095	1.112425511	7.901563808	9.0139893
3838203774095	383820	3774095	1.459555039	7.532618788	8.9921738
3838303774095	383830	3774095	2.107992548	7.203157409	9.31115
3838403774095	383840	3774095	1.549303555	6.894247535	8.4435511
3838603774095	383860	3774095	2.002693295	6.357186822	8.3598801
3838703774095	383870	3774095	1.834481281	6.113746004	7.9482273
3838803774095	383880	3774095	1.317148772	5.88443334	7.2015821
3838903774095	383890	3774095	1.017027072	5.668321335	6.6853484
3839003774095	383900	3774095	0.825959319	5.462764197	6.2887235
3839103774095	383910	3774095	0.692462203	5.267599869	5.9600621
3829703774105	382970	3774105	0.039364835	3.650383818	3.6897487
3829803774105	382980	3774105	0.040250999	3.805745795	3.8459968
3829903774105	382990	3774105	0.041243022	3.976061854	4.0173049
3830003774105	383000	3774105	0.042985842	4.232345333	4.2753312
3830103774105	383010	3774105	0.045592655	4.594272092	4.6398647
3830203774105	383020	3774105	0.048557373	5.010681479	5.0592389
3830303774105	383030	3774105	0.051910521	5.489250072	5.5411606
3830403774105	383040	3774105	0.055757171	6.049159234	6.1049164
3830503774105	383050	3774105	0.060322448	6.723448192	6.7837706
3830603774105	383060	3774105	0.065840179	7.552824935	7.6186651
3830703774105	383070	3774105	0.072404824	8.56684345	8.6392483
3830803774105	383080	3774105	0.079650335	9.7386206	9.8182709
3830903774105	383090	3774105	0.088104484	11.16308093	11.251185
3831003774105	383100	3774105	0.097544873	12.85149923	12.949044
3831103774105	383110	3774105	0.107047994	14.66923957	14.776288
3831203774105	383120	3774105	0.11848169	16.96051058	17.078992
3831303774105	383130	3774105	0.133508957	20.12311538	20.256624
3831403774105	383140	3774105	0.153125094	24.56270478	24.71583
3831503774105	383150	3774105	0.179278198	31.14100268	31.320281
3831603774105	383160	3774105	0.216476191	41.56799109	41.784467
3836303774105	383630	3774105	0.206944095	32.73520367	32.942148
3836403774105	383640	3774105	0.22314649	27.67899225	27.902139
3836503774105	383650	3774105	0.239520843	24.05097361	24.290494
3836603774105	383660	3774105	0.257676079	21.29097421	21.54865
3836703774105	383670	3774105	0.275574585	19.12256394	19.398139
3836803774105	383680	3774105	0.294751491	17.35647067	17.651222
3836903774105	383690	3774105	0.314988962	15.88602555	16.201015
3837003774105	383700	3774105	0.335320613	14.63884653	14.974167
3837103774105	383710	3774105	0.357152922	13.56222882	13.919382
3837203774105	383720	3774105	0.376812891	12.61328203	12.990095
3837303774105	383730	3774105	0.396279103	11.7684868	12.164766
3837403774105	383740	3774105	0.416994453	11.0136855	11.43068
3837503774105	383750	3774105	0.439391973	10.3369572	10.776349
3837603774105	383760	3774105	0.46396638	9.725278379	10.189245
3837703774105	383770	3774105	0.504500792	9.214424255	9.718925
3837803774105	383780	3774105	0.561748401	8.770887811	9.3326362
3837903774105	383790	3774105	0.637210813	8.379505254	9.0167161
3838003774105	383800	3774105	0.789717074	8.068376295	8.8580934
3838103774105	383810	3774105	1.02732733	7.708716116	8.7360434
3838203774105	383820	3774105	1.387865266	7.356438298	8.7443036
3838303774105	383830	3774105	2.038676227	7.043129769	9.081806
3838403774105	383840	3774105	1.479632459	6.747414724	8.2270472
3838603774105	383860	3774105	1.374180684	6.232890045	7.6070707
3838703774105	383870	3774105	1.831051553	5.998955551	7.8300071
3838803774105	383880	3774105	1.313168738	5.778001075	7.0911698
3838903774105	383890	3774105	1.015042858	5.569676366	6.5847192
3839003774105	383900	3774105	0.825733041	5.371064787	6.1967978
3839103774105	383910	3774105	0.693024128	5.181806505	5.8748306
3829703774115	382970	3774115	0.039362435	3.642937538	3.6823
3829803774115	382980	3774115	0.04023096	3.794981155	3.8352121
3829903774115	382990	3774115	0.041212215	3.962505446	4.0037177
3830003774115	383000	3774115	0.042901143	4.210424372	4.2533255
3830103774115	383010	3774115	0.045424538	4.559204022	4.6046286
3830203774115	383020	3774115	0.048269224	4.957355612	5.0056248
3830303774115	383030	3774115	0.051599896	5.42743321	5.4790331
3830403774115	383040	3774115	0.055430401	5.977096066	6.0325265
3830503774115	383050	3774115	0.059936248	6.634155665	6.6940919
3830603774115	383060	3774115	0.065331342	7.434002948	7.4993343
3830703774115	383070	3774115	0.071725025	8.405919617	8.4776446
3830803774115	383080	3774115	0.078768933	9.524626918	9.6033959
3830903774115	383090	3774115	0.087015735	10.88181573	10.968831
3831003774115	383100	3774115	0.096343761	12.50133747	12.597681
3831103774115	383110	3774115	0.10593563	14.27930376	14.385239
3831203774115	383120	3774115	0.117460116	16.51857425	16.636034
3831303774115	383130	3774115	0.132745053	19.63857186	19.771317
3831403774115	383140	3774115	0.152833474	24.05040855	24.203242
3831503774115	383150	3774115	0.179670584	30.61713226	30.796803
3831603774115	383160	3774115	0.21718558	40.93862771	41.155813
3836303774115	383630	3774115	0.194522271	29.46476593	29.659288
3836403774115	383640	3774115	0.208784132	25.30339058	25.512175
3836503774115	383650	3774115	0.223379431	22.22972617	22.453106
3836603774115	383660	3774115	0.239514162	19.84772977	20.087244
3836703774115	383670	3774115	0.254259743	17.95183662	18.206096
3836803774115	383680	3774115	0.269683231	16.38419307	16.653876
3836903774115	383690	3774115	0.286111609	15.06090717	15.347019
3837003774115	383700	3774115	0.303112358	13.92610069	14.229213

Health Risk Assessment Results Summary

Sensitive Receptors		MAX:	46.32
Unique Identifier	X (UTM)	Y (UTM)	Total Risk
3837603774095	383760	3774095	10.66149091
3837703774095	383770	3774095	10.16154083
3837803774095	383780	3774095	9.771543032
3837903774095	383790	3774095	9.417495132
3838003774095	383800	3774095	9.184155688
3838103774095	383810	3774095	9.013989318
3838203774095	383820	3774095	8.992173827
3838303774095	383830	3774095	9.311149957
3838403774095	383840	3774095	8.443551091
3838603774095	383860	3774095	8.359880117
3838703774095	383870	3774095	7.948227284
3838803774095	383880	3774095	7.201582112
3838903774095	383890	3774095	6.685348407
3839003774095	383900	3774095	6.288723516
3839103774095	383910	3774095	5.960062071
3829703774105	382970	3774105	3.689748653
3829803774105	382980	3774105	3.845996794
3829903774105	382990	3774105	4.017304876
3830003774105	383000	3774105	4.275331175
3830103774105	383010	3774105	4.639864747
3830203774105	383020	3774105	5.059238852
3830303774105	383030	3774105	5.541160593
3830403774105	383040	3774105	6.104916405
3830503774105	383050	3774105	6.783770641
3830603774105	383060	3774105	7.618665114
3830703774105	383070	3774105	8.639248274
3830803774105	383080	3774105	9.818270935
3830903774105	383090	3774105	11.25118542
3831003774105	383100	3774105	12.9490441
3831103774105	383110	3774105	14.77628756
3831203774105	383120	3774105	17.07899227
3831303774105	383130	3774105	20.25662433
3831403774105	383140	3774105	24.71582987
3831503774105	383150	3774105	31.32028088
3831603774105	383160	3774105	41.78446728
3836303774105	383630	3774105	32.94214776
3836403774105	383640	3774105	27.90213874
3836503774105	383650	3774105	24.29049445
3836603774105	383660	3774105	21.54865029
3836703774105	383670	3774105	19.39813852
3836803774105	383680	3774105	17.65122216
3836903774105	383690	3774105	16.20101451
3837003774105	383700	3774105	14.97416714
3837103774105	383710	3774105	13.91938175
3837203774105	383720	3774105	12.99009493
3837303774105	383730	3774105	12.16476591
3837403774105	383740	3774105	11.43067996
3837503774105	383750	3774105	10.77634917
3837603774105	383760	3774105	10.18924476
3837703774105	383770	3774105	9.718925047
3837803774105	383780	3774105	9.332636212
3837903774105	383790	3774105	9.016716067
3838003774105	383800	3774105	8.858093369
3838103774105	383810	3774105	8.736043445
3838203774105	383820	3774105	8.744303564
3838303774105	383830	3774105	9.081805996
3838403774105	383840	3774105	8.227047184
3838603774105	383860	3774105	7.607070729
3838703774105	383870	3774105	7.830007104
3838803774105	383880	3774105	7.091169814
3838903774105	383890	3774105	6.584719223
3839003774105	383900	3774105	6.196797828
3839103774105	383910	3774105	5.874830633
3829703774115	382970	3774115	3.682299973
3829803774115	382980	3774115	3.835212115
3829903774115	382990	3774115	4.003717661
3830003774115	383000	3774115	4.253325515
3830103774115	383010	3774115	4.60462856
3830203774115	383020	3774115	5.005624836
3830303774115	383030	3774115	5.479033106
3830403774115	383040	3774115	6.032526466
3830503774115	383050	3774115	6.694091913
3830603774115	383060	3774115	7.49933429
3830703774115	383070	3774115	8.477644641
3830803774115	383080	3774115	9.603395851
3830903774115	383090	3774115	10.96883147
3831003774115	383100	3774115	12.59768123
3831103774115	383110	3774115	14.38523939
3831203774115	383120	3774115	16.63603437
3831303774115	383130	3774115	19.77131691
3831403774115	383140	3774115	24.20324202
3831503774115	383150	3774115	30.79680284
3831603774115	383160	3774115	41.15581329
3836303774115	383630	3774115	29.6592882
3836403774115	383640	3774115	25.51217472
3836503774115	383650	3774115	22.4531056
3836603774115	383660	3774115	20.08724393
3836703774115	383670	3774115	18.20609636
3836803774115	383680	3774115	16.6538763
3836903774115	383690	3774115	15.34701878
3837003774115	383700	3774115	14.22921305

FOR CHRONIC CALCS

	MAX:	1.61			
	Overlapping Phases - Maximum GLC				
2025	2026	2027	2028	2029	
0.084538915	0.13494208	0.061024488	0.062636988	0.025728393	
0.080257288	0.127479701	0.059548048	0.063267941	0.025983299	
0.07681521	0.121330944	0.058873536	0.065693573	0.026881766	
0.073800282	0.1158292	0.058341667	0.067250563	0.027454519	
0.071791701	0.111664655	0.059002286	0.070808009	0.028710127	
0.070520568	0.108404178	0.060244805	0.074670756	0.029894334	
0.070670328	0.106999606	0.063062432	0.081028608	0.031787002	
0.073999185	0.109526749	0.069833622	0.09380198	0.035601922	
0.066224017	0.099135141	0.061184106	0.080834695	0.031665648	
0.066116805	0.096957269	0.064344741	0.088521855	0.03388117	
0.062582279	0.091890708	0.060962081	0.083971217	0.032461903	
0.055902724	0.083196065	0.053160221	0.071992288	0.028805435	
0.051366813	0.077074241	0.048204505	0.064667881	0.026550165	
0.04794915	0.072330789	0.04470014	0.059683857	0.02499116	
0.045158132	0.068368038	0.041981694	0.055943461	0.023805572	
0.023195583	0.029402157	0.033255445	0.009845104	0.007483052	
0.024167982	0.030574172	0.034675252	0.0099073	0.007476273	
0.025233487	0.031859093	0.036236802	0.009983745	0.007475542	
0.026846546	0.033835824	0.038586102	0.010214472	0.007578659	
0.029130025	0.036653403	0.041906764	0.010610292	0.007789641	
0.031754403	0.039886853	0.045737791	0.011049842	0.008020869	
0.034765952	0.043589126	0.050155572	0.011529101	0.008268341	
0.038283468	0.047903142	0.055342471	0.012057943	0.008536665	
0.04251162	0.053075561	0.061615419	0.012659969	0.008840449	
0.04770069	0.059404119	0.069367242	0.013352165	0.009187965	
0.054026049	0.067084221	0.078888471	0.014124437	0.009573638	
0.061323563	0.075913592	0.089891552	0.014898037	0.009943767	
0.070181854	0.086601797	0.103267885	0.015735145	0.010339344	
0.08067345	0.099234099	0.119088844	0.016581037	0.010721049	
0.091971568	0.112820144	0.136053447	0.017287464	0.010987307	
0.106204266	0.129915497	0.157418911	0.018053052	0.011273256	
0.12583236	0.153463785	0.186900765	0.018968321	0.011642508	
0.15336876	0.186473467	0.228240622	0.019992429	0.012075631	
0.194137226	0.235328037	0.289472416	0.021130106	0.012603579	
0.258724505	0.312712235	0.38643338	0.02233764	0.01327644	
0.282573314	0.47595138	0.127349418	0.055047827	0.021931016	
0.23698068	0.397135467	0.11420627	0.056436553	0.022611114	
0.204468229	0.341027091	0.10430083	0.057403008	0.023115552	
0.179865875	0.298610464	0.096557264	0.058332119	0.023593529	
0.160704505	0.265648046	0.090120619	0.058784854	0.023873327	
0.14521415	0.239033016	0.08471912	0.059105671	0.024090882	
0.132426821	0.217091532	0.080078984	0.059263197	0.02423867	
0.121690109	0.198705387	0.075974419	0.059157541	0.024269686	
0.112501303	0.182978737	0.072380904	0.059041284	0.024287147	
0.104502119	0.169342309	0.068987594	0.058450768	0.024100781	
0.097445892	0.157333582	0.065883188	0.057734384	0.023856562	
0.091197959	0.146703377	0.06309364	0.057059186	0.023622811	
0.085653918	0.137268373	0.060591664	0.05644595	0.023404624	
0.080702676	0.128835265	0.058343093	0.055899877	0.023202452	
0.076690375	0.121882142	0.056849854	0.056441676	0.023412403	
0.073371805	0.116004183	0.055918273	0.05774587	0.0239013	
0.070634648	0.111006226	0.055501828	0.059779726	0.02466588	
0.069132203	0.107649777	0.056792801	0.064817418	0.026519552	
0.068225495	0.104913885	0.058434314	0.069542141	0.028030509	
0.068629271	0.103863579	0.06149704	0.076343377	0.030070567	
0.072116953	0.106651363	0.06834492	0.089307339	0.03395272	
0.064452033	0.096457722	0.059735685	0.076467476	0.03006109	
0.059303737	0.088464271	0.055797777	0.072472274	0.028776402	
0.061695494	0.090397429	0.060469375	0.081369336	0.031410814	
0.055078467	0.081812405	0.052689602	0.069485645	0.027790772	
0.05062362	0.075818051	0.047786094	0.062306284	0.025585702	
0.047278906	0.07119194	0.044328781	0.057457459	0.024074322	
0.04454368	0.06732377	0.041642624	0.053827181	0.022928139	
0.023145812	0.029349156	0.033299439	0.009797311	0.007367557	
0.02409644	0.030493952	0.034697347	0.009854641	0.007355196	
0.025143338	0.031755569	0.036243419	0.009927009	0.007349443	
0.026701988	0.033663641	0.038529843	0.010143455	0.00743891	
0.028900486	0.036374529	0.041748181	0.010518473	0.007630457	
0.031407432	0.039460792	0.045431767	0.010929211	0.007836805	
0.034363852	0.043095813	0.049794928	0.011401926	0.008073828	
0.037814967	0.047329079	0.054915881	0.011924689	0.00833134	
0.04193275	0.052367249	0.061062428	0.012514777	0.008618232	
0.046934503	0.058468615	0.068579355	0.013185744	0.008941431	
0.052995066	0.065830741	0.077755295	0.013933612	0.009296982	
0.059958571	0.074259788	0.088325201	0.014684816	0.009635901	
0.068394618	0.084444624	0.101155764	0.01549902	0.009996109	
0.078451012	0.096559238	0.116447291	0.016348822	0.010354433	
0.089490809	0.109838849	0.133177455	0.017092622	0.010621304	
0.103386773	0.12653424	0.15422465	0.017900051	0.010905859	
0.122730932	0.149747449	0.183535932	0.018886704	0.011282212	
0.150069063	0.182523914	0.224907623	0.020012372	0.011729855	
0.190736348	0.231262926	0.286377643	0.021249594	0.012262099	
0.254632023	0.3078297	0.382786218	0.022586182	0.012928186	
0.252989756	0.424822651	0.119045039	0.051141095	0.020402414	
0.215549954	0.360154853	0.10796486	0.052291681	0.020997843	
0.188068586	0.312771347	0.099371349	0.053142991	0.021465149	
0.166886844	0.276288467	0.092518476	0.053973958	0.021913608	
0.150204289	0.2476496	0.086624414	0.054180223	0.022103219	
0.136514639	0.224187746	0.081575672	0.05424176	0.022224406	
0.125047272	0.20456052	0.077197696	0.054226545	0.022304242	
0.115298895	0.187902676	0.073323555	0.05408183	0.022322692	

Health Risk Assessment Results Summary

		MAX:	4.18	46.12	46.32
Unique Identifier	X (UTM)	Y (UTM)	Onroad	Offroad	Total Risk
3837103774115	383710	3774115	0.321456159	12.94042417	13.26188
3837203774115	383720	3774115	0.337350083	12.06055234	12.397902
3837303774115	383730	3774115	0.352966149	11.26864524	11.621611
3837403774115	383740	3774115	0.369650445	10.55440082	10.924051
3837503774115	383750	3774115	0.387261675	9.906639993	10.293902
3837603774115	383760	3774115	0.406992406	9.319539901	9.7265323
3837703774115	383770	3774115	0.441991336	8.84380788	9.2857992
3837803774115	383780	3774115	0.49336257	8.442210941	8.9355735
3837903774115	383790	3774115	0.561280019	8.076149218	8.6374292
3838003774115	383800	3774115	0.715953401	7.836416676	8.5523701
3838103774115	383810	3774115	0.967258607	7.514356882	8.4816155
3838203774115	383820	3774115	1.344023137	7.178119752	8.5221429
3838303774115	383830	3774115	1.997237985	6.88102063	8.8782586
3838403774115	383840	3774115	2.111872721	6.598278298	8.710151
3838603774115	383860	3774115	1.941435413	6.106276763	8.0477122
3838703774115	383870	3774115	1.827810839	5.881676406	7.7094872
3838803774115	383880	3774115	1.308427498	5.66898044	6.9774079
3838903774115	383890	3774115	1.011780031	5.468329486	6.4801095
3839003774115	383900	3774115	0.823577323	5.276517219	6.1000945
3839103774115	383910	3774115	0.691267076	5.093230741	5.7844978
3829703774125	382970	3774125	0.039260857	3.623642593	3.6629034
3829803774125	382980	3774125	0.040174255	3.778216834	3.8183911
3829903774125	382990	3774125	0.041195273	3.947879836	3.9890751
3830003774125	383000	3774125	0.042856313	4.189974785	4.2328311
3830103774125	383010	3774125	0.045295484	4.525338996	4.5706345
3830203774125	383020	3774125	0.048025871	4.905742614	4.95376 85
3830303774125	383030	3774125	0.051266387	5.358744032	5.4100104
3830403774125	383040	3774125	0.054980925	5.885789886	5.9407708
3830503774125	383050	3774125	0.059319473	6.511364589	6.5706841
3830603774125	383060	3774125	0.064489689	7.267851474	7.3323412
3830703774125	383070	3774125	0.070593021	8.180262468	8.2508555
3830803774125	383080	3774125	0.077469882	9.245799146	9.323269
3830903774125	383090	3774125	0.085545391	10.5400554	10.625601
3831003774125	383100	3774125	0.09484146	12.09481157	12.189653
3831103774125	383110	3774125	0.104580009	13.83060282	13.935183
3831203774125	383120	3774125	0.116280911	16.02085893	16.13714
3831303774125	383130	3774125	0.131968215	19.1085148	19.240483
3831403774125	383140	3774125	0.152728854	23.50444087	23.65717
3831503774125	383150	3774125	0.180372753	30.03501407	30.215387
3831603774125	383160	3774125	0.218420487	40.28356909	40.50199
3836203774125	383620	3774125	0.171759921	31.54832409	31.720084
3836303774125	383630	3774125	0.183634157	26.73616052	26.919795
3836403774125	383640	3774125	0.196346166	23.26541372	23.46176
3836503774125	383650	3774125	0.209565557	20.6363845	20.84595
3836603774125	383660	3774125	0.224130723	18.56092682	18.785058
3836703774125	383670	3774125	0.236515551	16.88517759	17.121693
3836803774125	383680	3774125	0.249190311	15.48122482	15.730415
3836903774125	383690	3774125	0.262835249	14.28253028	14.545366
3837003774125	383700	3774125	0.27751355	13.24736409	13.524878
3837103774125	383710	3774125	0.293424954	12.34337574	12.636801
3837203774125	383720	3774125	0.306828182	11.52259639	11.829425
3837303774125	383730	3774125	0.319770794	10.7758522	11.095623
3837403774125	383740	3774125	0.333736209	10.09955261	10.433289
3837503774125	383750	3774125	0.34810976	9.475689213	9.823799
3837603774125	383760	3774125	0.364720437	8.908512292	9.2732327
3837703774125	383770	3774125	0.395605005	8.465926607	8.8615316
3837803774125	383780	3774125	0.442281434	8.104974616	8.5472561
3837903774125	383790	3774125	0.504379763	7.774979616	8.2793594
3838003774125	383800	3774125	0.658571864	7.599377091	8.257949
3838103774125	383810	3774125	0.91885674	7.318932447	8.2377892
3838203774125	383820	3774125	1.31427579	7.000556876	8.3148327
3838303774125	383830	3774125	1.965589797	6.717050603	8.6826404
3838403774125	383840	3774125	1.43448523	6.447539397	7.8820246
3838603774125	383860	3774125	1.365682249	5.977604133	7.3432864
3838703774125	383870	3774125	1.823412093	5.762119277	7.5855314
3838803774125	383880	3774125	1.30408197	5.557766157	6.8618481
3838903774125	383890	3774125	1.008164473	5.364789557	6.372954
3839003774125	383900	3774125	0.820341471	5.179747731	6.0000892
3839103774125	383910	3774125	0.68811202	5.002606538	5.6907186
3829703774135	382970	3774135	0.039153668	3.602042424	3.6411961
3829803774135	382980	3774135	0.04011367	3.758944027	3.7990577
3829903774135	382990	3774135	0.041181875	3.930975987	3.9721579
3830003774135	383000	3774135	0.04281941	4.167489389	4.2103088
3830103774135	383010	3774135	0.045168965	4.488742641	4.5339116
3830203774135	383020	3774135	0.047789019	4.851304594	4.8990936
3830303774135	383030	3774135	0.050937377	5.28672185	5.3376592
3830403774135	383040	3774135	0.054538621	5.791587626	5.8461262
3830503774135	383050	3774135	0.058728578	6.387139252	6.4458678
3830603774135	383060	3774135	0.063695803	7.102118613	7.1658144
3830703774135	383070	3774135	0.069530587	7.958584028	8.0281146
3830803774135	383080	3774135	0.076233579	8.970123815	9.0463574
3830903774135	383090	3774135	0.084150726	10.20159858	10.285749
3831003774135	383100	3774135	0.093389711	11.69170719	11.785097
3831103774135	383110	3774135	0.103285521	13.37787797	13.481163
3831203774135	383120	3774135	0.115228986	15.51600592	15.631235
3831303774135	383130	3774135	0.131349681	18.55854954	18.689899
3831403774135	383140	3774135	0.152882886	22.92938959	23.082272
3831503774135	383150	3774135	0.181563665	29.40613742	29.587701
3831603774135	383160	3774135	0.220252831	39.58282373	39.803077
3836103774135	383610	3774135	0.153517412	33.4857461	33.639264
3836203774135	383620	3774135	0.162960025	28.25422428	28.417184

Health Risk Assessment Results Summary

Sensitive Receptors		MAX:	46.32
Unique Identifier	X (UTM)	Y (UTM)	Total Risk
3837103774115	383710	3774115	13.26188033
3837203774115	383720	3774115	12.39790242
3837303774115	383730	3774115	11.62161139
3837403774115	383740	3774115	10.92405127
3837503774115	383750	3774115	10.29390167
3837603774115	383760	3774115	9.726532307
3837703774115	383770	3774115	9.285799216
3837803774115	383780	3774115	8.93557351
3837903774115	383790	3774115	8.637429237
3838003774115	383800	3774115	8.552370077
3838103774115	383810	3774115	8.481615489
3838203774115	383820	3774115	8.522142889
3838303774115	383830	3774115	8.878258615
3838403774115	383840	3774115	8.710151019
3838603774115	383860	3774115	8.047712175
3838703774115	383870	3774115	7.709487245
3838803774115	383880	3774115	6.977407938
3838903774115	383890	3774115	6.480109516
3839003774115	383900	3774115	6.100094543
3839103774115	383910	3774115	5.784497817
3829703774125	382970	3774125	3.66290345
3829803774125	382980	3774125	3.818391089
3829903774125	382990	3774125	3.989075109
3830003774125	383000	3774125	4.232831097
3830103774125	383010	3774125	4.57063448
3830203774125	383020	3774125	4.953768485
3830303774125	383030	3774125	5.410010419
3830403774125	383040	3774125	5.940770811
3830503774125	383050	3774125	6.570684062
3830603774125	383060	3774125	7.332341162
3830703774125	383070	3774125	8.250855489
3830803774125	383080	3774125	9.323269028
3830903774125	383090	3774125	10.6256008
3831003774125	383100	3774125	12.18965303
3831103774125	383110	3774125	13.93518283
3831203774125	383120	3774125	16.13713984
3831303774125	383130	3774125	19.24048302
3831403774125	383140	3774125	23.65716973
3831503774125	383150	3774125	30.21538682
3831603774125	383160	3774125	40.50198958
3836203774125	383620	3774125	31.72008401
3836303774125	383630	3774125	26.91979468
3836403774125	383640	3774125	23.46175989
3836503774125	383650	3774125	20.84595006
3836603774125	383660	3774125	18.78505754
3836703774125	383670	3774125	17.12169314
3836803774125	383680	3774125	15.73041513
3836903774125	383690	3774125	14.54536553
3837003774125	383700	3774125	13.52487764
3837103774125	383710	3774125	12.6368007
3837203774125	383720	3774125	11.82942457
3837303774125	383730	3774125	11.09562299
3837403774125	383740	3774125	10.43328882
3837503774125	383750	3774125	9.823798974
3837603774125	383760	3774125	9.273232729
3837703774125	383770	3774125	8.861531611
3837803774125	383780	3774125	8.54725605
3837903774125	383790	3774125	8.279359379
3838003774125	383800	3774125	8.257948955
3838103774125	383810	3774125	8.237789187
3838203774125	383820	3774125	8.314832666
3838303774125	383830	3774125	8.6826404
3838403774125	383840	3774125	7.882024627
3838603774125	383860	3774125	7.343286382
3838703774125	383870	3774125	7.58553137
3838803774125	383880	3774125	6.861848128
3838903774125	383890	3774125	6.37295403
3839003774125	383900	3774125	6.000089202
3839103774125	383910	3774125	5.690718557
3829703774135	382970	3774135	3.641196092
3829803774135	382980	3774135	3.799057697
3829903774135	382990	3774135	3.972157862
3830003774135	383000	3774135	4.210308799
3830103774135	383010	3774135	4.533911607
3830203774135	383020	3774135	4.899093612
3830303774135	383030	3774135	5.337659227
3830403774135	383040	3774135	5.846126248
3830503774135	383050	3774135	6.44586783
3830603774135	383060	3774135	7.165814415
3830703774135	383070	3774135	8.028114615
3830803774135	383080	3774135	9.046357394
3830903774135	383090	3774135	10.2857493
3831003774135	383100	3774135	11.7850969
3831103774135	383110	3774135	13.48116349
3831203774135	383120	3774135	15.63123491
3831303774135	383130	3774135	18.68989922
3831403774135	383140	3774135	23.08227248
3831503774135	383150	3774135	29.58770109
3831603774135	383160	3774135	39.80307656
3836103774135	383610	3774135	33.63926351
3836203774135	383620	3774135	28.41718431

FOR CHRONIC CALCS

	MAX:	1.61			
	Overlapping Phases - Maximum GLC				
2025	2026	2027	2028	2029	
0.106901578	0.173564482	0.069906583	0.053934949	0.022329801	
0.099498264	0.160983079	0.066617096	0.053283431	0.022126864	
0.092892731	0.149780067	0.063568977	0.052494387	0.021859099	
0.086981065	0.139757505	0.06080527	0.051744411	0.021597163	
0.081668504	0.130756086	0.058274288	0.050989861	0.021324001	
0.076907293	0.1226847	0.055987899	0.050307531	0.021069627	
0.073165214	0.116231276	0.054497994	0.050745065	0.02124328	
0.070168769	0.110941718	0.053597632	0.051985266	0.021712887	
0.067625851	0.106334871	0.053064191	0.053653293	0.02232135	
0.066650064	0.103813648	0.054870289	0.059681149	0.024599675	
0.066126832	0.101631727	0.056972451	0.065276563	0.026450194	
0.066806401	0.100957077	0.060311509	0.07255179	0.028646864	
0.070457948	0.104016435	0.0672275	0.085682473	0.032584911	
0.069210426	0.101428721	0.067308045	0.087327157	0.033056962	
0.063643977	0.09304823	0.06260595	0.082147716	0.031428655	
0.060776383	0.088850153	0.05998553	0.078969106	0.030435358	
0.054213477	0.080365624	0.052213631	0.067145535	0.026839822	
0.04983554	0.07449574	0.047354887	0.060085815	0.024676848	
0.046557283	0.069978966	0.043934555	0.055345472	0.023203375	
0.0438756	0.066203173	0.041273766	0.051803706	0.022089463	
0.023019413	0.029198092	0.03324038	0.009727661	0.007239591	
0.02398578	0.03036422	0.034671254	0.009794525	0.007232128	
0.025045683	0.031643297	0.03624776	0.009875034	0.007229631	
0.026566037	0.03350343	0.038495911	0.010083688	0.007310304	
0.028677655	0.036105089	0.041610446	0.010437711	0.007482829	
0.031070217	0.039047975	0.04515226	0.010821511	0.007665968	
0.033916907	0.042546894	0.049382689	0.011272897	0.007882332	
0.037223563	0.04660208	0.054322277	0.011771051	0.008116903	
0.041141564	0.051395694	0.060207892	0.0123308	0.008376459	
0.045870125	0.057165593	0.067356572	0.012967415	0.008667974	
0.051559505	0.064083557	0.076016135	0.013677358	0.008986189	
0.058188963	0.072114263	0.086153759	0.014415165	0.009301171	
0.066229665	0.081829929	0.098481795	0.015222199	0.009636039	
0.075876389	0.093458161	0.113291755	0.016080061	0.009976238	
0.086642644	0.106414715	0.129779869	0.016870575	0.01024692	
0.10021807	0.12273084	0.150564634	0.0177388	0.010537359	
0.119338538	0.145682582	0.179843682	0.018817943	0.010925669	
0.146545681	0.178307752	0.221428496	0.020072553	0.011392537	
0.186951038	0.2267385	0.283000907	0.021449342	0.011930938	
0.250346529	0.302718601	0.379262277	0.022936575	0.012594163	
0.27173719	0.457255865	0.12470586	0.046693404	0.01848506	
0.228336821	0.382253882	0.112075366	0.0477445	0.019057505	
0.197187091	0.328498878	0.102588592	0.048704196	0.019585017	
0.173737614	0.288103408	0.095056232	0.049471732	0.020026058	
0.155328957	0.256428461	0.088928761	0.050222829	0.020449803	
0.140649977	0.231282481	0.083473079	0.05024311	0.020570692	
0.128448721	0.210424599	0.078716464	0.050105689	0.020616612	
0.118103595	0.192762369	0.074562125	0.049947492	0.020643033	
0.109237082	0.177642179	0.070900667	0.049775225	0.020653612	
0.101556694	0.16455669	0.067652408	0.04960836	0.020656236	
0.09466909	0.152882944	0.06446181	0.048925271	0.020440914	
0.088453162	0.142371359	0.061470669	0.04808903	0.020154783	
0.082866353	0.132928978	0.058743008	0.047283398	0.019870676	
0.077755647	0.124302523	0.056185404	0.046405998	0.019548602	
0.073158569	0.116539106	0.05387157	0.045620605	0.019252402	
0.069681399	0.11056675	0.052400872	0.045968825	0.019394126	
0.067002232	0.105846675	0.051555364	0.047164731	0.019852986	
0.064729906	0.10173837	0.051037875	0.048746532	0.020435902	
0.064258784	0.100057251	0.053140045	0.055289989	0.022916295	
0.064111159	0.098436756	0.055675389	0.061549098	0.025050885	
0.065103052	0.098177739	0.059311207	0.069329511	0.027412032	
0.068860651	0.101443243	0.066247032	0.082513991	0.031371425	
0.061688937	0.091972188	0.058081101	0.070477196	0.027730428	
0.057261109	0.085030971	0.054749697	0.067635709	0.026817006	
0.059815831	0.087240753	0.059491137	0.076727229	0.029521932	
0.053322868	0.078875426	0.051746462	0.06498385	0.025955877	
0.049015336	0.073122076	0.046921481	0.058016785	0.023826481	
0.045797018	0.068706841	0.043528276	0.053357076	0.022381928	
0.043167707	0.06502137	0.040885172	0.049887527	0.021293545	
0.02287792	0.029028267	0.033164231	0.009656897	0.007114138	
0.023858455	0.030213745	0.034628035	0.009735479	0.007112743	
0.024932842	0.031512399	0.036238011	0.009825106	0.007114316	
0.026416445	0.033326565	0.038450453	0.01002647	0.007186751	
0.028436739	0.035813468	0.041455277	0.0103584	0.007339501	
0.030714264	0.03861226	0.044855234	0.010716754	0.007500409	
0.033447721	0.041970654	0.048949576	0.01114708	0.007697842	
0.036612441	0.045850959	0.053713431	0.011622838	0.007911138	
0.040339532	0.050410765	0.059354004	0.012154814	0.00814574	
0.044806003	0.055862142	0.066154149	0.012759874	0.008407626	
0.050145157	0.062359467	0.074333538	0.013433711	0.00869181	
0.056435824	0.069986468	0.084029152	0.01415738	0.008983427	
0.064080823	0.079230462	0.095859587	0.014958372	0.009295647	
0.073319044	0.090374922	0.110187309	0.015823803	0.009617501	
0.083765172	0.102952215	0.126375289	0.01665609	0.009887192	
0.096999623	0.118864931	0.14688998	0.017591132	0.010182044	
0.115814019	0.141457558	0.17605987	0.01877282	0.010579648	
0.142827045	0.173856833	0.217846348	0.02017682	0.011062217	
0.18284977	0.221833553	0.27947587	0.021739763	0.01161351	
0.245735479	0.297216415	0.375749903	0.023417855	0.012273649	
0.289161439	0.487394765	0.130152143	0.042982622	0.016830439	
0.241945505	0.405796403	0.116409965	0.043781536	0.017314989	

Health Risk Assessment Results Summary

		MAX:	4.18	46.12	46.32
Unique Identifier	X (UTM)	Y (UTM)	Onroad	Offroad	Total Risk
3836303774135	383630	3774135	0.173668407	24.38630893	24.559977
3836403774135	383640	3774135	0.185164007	21.47994977	21.665114
3836503774135	383650	3774135	0.197074416	19.21697705	19.414051
3836603774135	383660	3774135	0.210187296	17.39928988	17.609477
3836703774135	383670	3774135	0.221193553	15.90199984	16.123193
3836803774135	383680	3774135	0.232439324	14.63579215	14.868231
3836903774135	383690	3774135	0.244474121	13.54731595	13.79179
3837003774135	383700	3774135	0.256974358	12.59792798	12.854902
3837103774135	383710	3774135	0.270584754	11.76378358	12.034368
3837203774135	383720	3774135	0.282125264	10.99608377	11.278209
3837303774135	383730	3774135	0.293383494	10.29188259	10.585266
3837403774135	383740	3774135	0.305796383	9.650655702	9.9564521
3837503774135	383750	3774135	0.318805891	9.056386108	9.375192
3837603774135	383760	3774135	0.334082322	8.516761589	8.8508439
3837703774135	383770	3774135	0.362635987	8.106529324	8.4691653
3837803774135	383780	3774135	0.40621534	7.782138844	8.1883542
3837903774135	383790	3774135	0.463958586	7.48391815	7.9478767
3838003774135	383800	3774135	0.612317745	7.358653551	7.9709713
3838103774135	383810	3774135	0.872090476	7.12394394	7.9960344
3838203774135	383820	3774135	1.272329021	6.822244677	8.0945737
3838303774135	383830	3774135	1.914807242	6.553411627	8.4682189
3838403774135	383840	3774135	1.390522296	6.295924173	7.6864465
3838603774135	383860	3774135	1.332398931	5.846682279	7.1790812
3838703774135	383870	3774135	1.823165307	5.640587227	7.4637525
3838803774135	383880	3774135	1.300605176	5.444731821	6.745337
3838903774135	383890	3774135	1.004522049	5.259307751	6.2638298
3839003774135	383900	3774135	0.816739824	5.081232572	5.8979724
3839103774135	383910	3774135	0.684977697	4.910523767	5.5955015
3829703774145	382970	3774145	0.039126417	3.586313761	3.6254402
3829803774145	382980	3774145	0.040111309	3.743418974	3.7835303
3829903774145	382990	3774145	0.04120467	3.915599762	3.9568044
3830003774145	383000	3774145	0.042816666	4.146085871	4.1889025
3830103774145	383010	3774145	0.04508298	4.45382021	4.4989032
3830203774145	383020	3774145	0.047602108	4.799482219	4.8470843
3830303774145	383030	3774145	0.050668858	5.218207141	5.268876
3830403774145	383040	3774145	0.05418171	5.702918501	5.7571002
3830503774145	383050	3774145	0.05825092	6.271746501	6.3299974
3830603774145	383060	3774145	0.063081506	6.953747818	7.0168293
3830703774145	383070	3774145	0.068737179	7.765595618	7.8343328
3830803774145	383080	3774145	0.075431298	8.745297491	8.8207288
3830903774145	383090	3774145	0.083433088	9.947668841	10.031102
3831003774145	383100	3774145	0.092853342	11.40960744	11.502461
3831103774145	383110	3774145	0.103030349	13.0676997	13.17073
3831203774145	383120	3774145	0.115348341	15.17228903	15.287637
3831303774145	383130	3774145	0.132073623	18.18565194	18.317726
3831403774145	383140	3774145	0.154621154	22.55980128	22.714422
3831503774145	383150	3774145	0.184661456	29.11409929	29.298761
3831603774145	383160	3774145	0.2242496	39.14615554	39.370405
3836103774145	383610	3774145	0.145421903	28.66656665	28.811989
3836203774145	383620	3774145	0.15414263	25.25677563	25.410918
3836303774145	383630	3774145	0.164147766	22.2719827	22.43613
3836403774145	383640	3774145	0.174713402	19.86002809	20.034741
3836503774145	383650	3774145	0.185299746	17.91175237	18.097052
3836603774145	383660	3774145	0.196977946	16.32162991	16.518608
3836703774145	383670	3774145	0.20759496	14.98179711	15.189392
3836803774145	383680	3774145	0.218736863	13.84472072	14.063458
3836903774145	383690	3774145	0.230138171	12.85939289	13.089531
3837003774145	383700	3774145	0.240386959	11.98005003	12.220437
3837103774145	383710	3774145	0.251545023	11.19935941	11.450904
3837203774145	383720	3774145	0.261631173	10.47874181	10.740373
3837303774145	383730	3774145	0.271956772	9.815490359	10.087447
3837403774145	383740	3774145	0.283613709	9.212133496	9.4957472
3837503774145	383750	3774145	0.296244513	8.654932231	8.9511767
3837603774145	383760	3774145	0.311211451	8.148015781	8.4592272
3837703774145	383770	3774145	0.338464419	7.769844872	8.1083093
3837803774145	383780	3774145	0.380030918	7.477793755	7.8578247
3837903774145	383790	3774145	0.434750907	7.207572254	7.6423232
3838003774145	383800	3774145	0.575015611	7.100215388	7.675231
3838103774145	383810	3774145	0.827037218	6.92792847	7.7549657
3838203774145	383820	3774145	1.222552167	6.644732875	7.867285
3838303774145	383830	3774145	1.852096387	6.389690349	8.2417867
3838403774145	383840	3774145	2.023493729	6.143932474	8.1674262
3838603774145	383860	3774145	1.927571868	5.71422197	7.6417938
3838703774145	383870	3774145	1.826482548	5.517287838	7.3437704
3838803774145	383880	3774145	1.298267485	5.330126674	6.6283942
3838903774145	383890	3774145	1.001401932	5.152249958	6.1536519
3839003774145	383900	3774145	0.813330903	4.981285791	5.7946167
3839103774145	383910	3774145	0.682047444	4.817270955	5.4993184
3829703774155	382970	3774155	0.039176634	3.576331464	3.6155081
3829803774155	382980	3774155	0.040166028	3.731469263	3.7716353
3829903774155	382990	3774155	0.041265764	3.901823118	3.9430889
3830003774155	383000	3774155	0.042835943	4.124841677	4.1676776
3830103774155	383010	3774155	0.045025047	4.419480232	4.4645053
3830203774155	383020	3774155	0.047448374	4.748772186	4.7962206
3830303774155	383030	3774155	0.050441406	5.151366498	5.2018079
3830403774155	383040	3774155	0.053863615	5.615784287	5.6696479
3830503774155	383050	3774155	0.057834478	6.159674971	6.2175094
3830603774155	383060	3774155	0.062561381	6.812355116	6.8749165
3830703774155	383070	3774155	0.06809788	7.586535892	7.6546338
3830803774155	383080	3774155	0.074846781	8.542423914	8.6172707
3830903774155	383090	3774155	0.083043412	9.726909764	9.8099532

Health Risk Assessment Results Summary

Sensitive Receptors

		MAX:	46.32
Unique Identifier	X (UTM)	Y (UTM)	Total Risk
3836303774135	383630	3774135	24.55997734
3836403774135	383640	3774135	21.66511378
3836503774135	383650	3774135	19.41405147
3836603774135	383660	3774135	17.60947718
3836703774135	383670	3774135	16.12319339
3836803774135	383680	3774135	14.86823147
3836903774135	383690	3774135	13.79179007
3837003774135	383700	3774135	12.85490234
3837103774135	383710	3774135	12.03436834
3837203774135	383720	3774135	11.27820904
3837303774135	383730	3774135	10.58526608
3837403774135	383740	3774135	9.956452085
3837503774135	383750	3774135	9.375191999
3837603774135	383760	3774135	8.850843912
3837703774135	383770	3774135	8.469165311
3837803774135	383780	3774135	8.188354184
3837903774135	383790	3774135	7.947876736
3838003774135	383800	3774135	7.970971296
3838103774135	383810	3774135	7.996034416
3838203774135	383820	3774135	8.094573698
3838303774135	383830	3774135	8.468218869
3838403774135	383840	3774135	7.686446469
3838603774135	383860	3774135	7.17908121
3838703774135	383870	3774135	7.463752534
3838803774135	383880	3774135	6.745336997
3838903774135	383890	3774135	6.2638298
3839003774135	383900	3774135	5.897972396
3839103774135	383910	3774135	5.595501464
3829703774145	382970	3774145	3.625440178
3829803774145	382980	3774145	3.783530283
3829903774145	382990	3774145	3.956804431
3830003774145	383000	3774145	4.188902537
3830103774145	383010	3774145	4.49890319
3830203774145	383020	3774145	4.847084327
3830303774145	383030	3774145	5.268875999
3830403774145	383040	3774145	5.757100211
3830503774145	383050	3774145	6.329997421
3830603774145	383060	3774145	7.016829324
3830703774145	383070	3774145	7.834332797
3830803774145	383080	3774145	8.820728789
3830903774145	383090	3774145	10.03110193
3831003774145	383100	3774145	11.50246078
3831103774145	383110	3774145	13.17073005
3831203774145	383120	3774145	15.28763738
3831303774145	383130	3774145	18.31772556
3831403774145	383140	3774145	22.71442243
3831503774145	383150	3774145	29.29876075
3831603774145	383160	3774145	39.37040514
3836103774145	383610	3774145	28.81198855
3836203774145	383620	3774145	25.41091826
3836303774145	383630	3774145	22.43613047
3836403774145	383640	3774145	20.03474149
3836503774145	383650	3774145	18.09705211
3836603774145	383660	3774145	16.51860786
3836703774145	383670	3774145	15.18939207
3836803774145	383680	3774145	14.06345758
3836903774145	383690	3774145	13.08953106
3837003774145	383700	3774145	12.22043698
3837103774145	383710	3774145	11.45090443
3837203774145	383720	3774145	10.74037298
3837303774145	383730	3774145	10.08744713
3837403774145	383740	3774145	9.495747205
3837503774145	383750	3774145	8.951176744
3837603774145	383760	3774145	8.459227232
3837703774145	383770	3774145	8.108309291
3837803774145	383780	3774145	7.857824672
3837903774145	383790	3774145	7.642323161
3838003774145	383800	3774145	7.675230999
3838103774145	383810	3774145	7.754965688
3838203774145	383820	3774145	7.867285042
3838303774145	383830	3774145	8.241786736
3838403774145	383840	3774145	8.167426203
3838603774145	383860	3774145	7.641793838
3838703774145	383870	3774145	7.343770387
3838803774145	383880	3774145	6.62839416
3838903774145	383890	3774145	6.15365189
3839003774145	383900	3774145	5.794616694
3839103774145	383910	3774145	5.499318399
3829703774155	382970	3774155	3.615508098
3829803774155	382980	3774155	3.771635291
3829903774155	382990	3774155	3.943088882
3830003774155	383000	3774155	4.16767762
3830103774155	383010	3774155	4.464505279
3830203774155	383020	3774155	4.79622056
3830303774155	383030	3774155	5.201807904
3830403774155	383040	3774155	5.669647902
3830503774155	383050	3774155	6.217509449
3830603774155	383060	3774155	6.874916496
3830703774155	383070	3774155	7.654633772
3830803774155	383080	3774155	8.617270695
3830903774155	383090	3774155	9.809953176

FOR CHRONIC CALCS

MAX:	1.61			
Overlapping Phases - Maximum GLC				
2025	2026	2027	2028	2029
0.207149347	0.345717417	0.105975061	0.044668035	0.017826689
0.181134414	0.300865646	0.097806429	0.045485752	0.018303013
0.161008119	0.266231932	0.091128647	0.046142652	0.018705023
0.144934162	0.238606305	0.08559796	0.046792385	0.019093998
0.131865244	0.216253539	0.080553155	0.046764067	0.0191991
0.120901453	0.197543445	0.076111306	0.046597739	0.019236577
0.111543929	0.181598679	0.07219614	0.04640276	0.019250864
0.103449834	0.167833131	0.068676329	0.046120639	0.019219261
0.096393839	0.155845548	0.065534958	0.04585159	0.019182357
0.08997255	0.144989375	0.062438082	0.045143401	0.01895735
0.084128528	0.135131184	0.059517349	0.044293988	0.018665118
0.078847129	0.126227107	0.05684418	0.04347961	0.018377298
0.073993318	0.118054138	0.054330695	0.042607549	0.018055859
0.069633708	0.110710218	0.052058502	0.041838887	0.017766903
0.066426115	0.105214665	0.050639547	0.042155353	0.017898403
0.064042229	0.101016211	0.04986103	0.04331979	0.018348896
0.062012482	0.097346656	0.049374915	0.044837752	0.018913205
0.061925957	0.096349759	0.051549423	0.051403662	0.021399081
0.062107954	0.095268188	0.054404521	0.058102488	0.023749485
0.063282792	0.095294523	0.058171195	0.066085934	0.026183094
0.067080299	0.098665721	0.065034089	0.079161403	0.030115616
0.060073905	0.089441581	0.05699245	0.067347925	0.026547911
0.055922118	0.0829192	0.053859898	0.064878293	0.025756934
0.058865117	0.085626538	0.059053158	0.074744167	0.02870009
0.05241397	0.077349515	0.051292912	0.062999677	0.025138445
0.048168743	0.071704463	0.046489372	0.056094078	0.023032378
0.0450086	0.067387811	0.043118297	0.051499929	0.021612178
0.042436272	0.063796357	0.040502738	0.048103419	0.02055195
0.022773441	0.028906434	0.033147379	0.009606268	0.007006214
0.023754672	0.0300939	0.034624118	0.009689537	0.007005895
0.024829263	0.03139397	0.036247954	0.00978445	0.007008545
0.026273211	0.033158482	0.038421325	0.009977733	0.007072003
0.028205939	0.035535564	0.041322059	0.010289858	0.00720721
0.030374304	0.038197548	0.044589185	0.010624217	0.007347533
0.033000016	0.041422276	0.04855722	0.011036044	0.007527347
0.036035332	0.045143114	0.0531662	0.011492524	0.007721905
0.039591747	0.049493784	0.058595524	0.012002748	0.00793501
0.043848553	0.054690093	0.065132329	0.012586095	0.00817474
0.048905807	0.060846681	0.072946836	0.013234763	0.008432248
0.054994686	0.068235789	0.0824183	0.013963602	0.008711965
0.06245167	0.077258546	0.094083034	0.014786742	0.009018553
0.071504391	0.088185019	0.108291732	0.015688872	0.009336612
0.081761458	0.100538705	0.124401422	0.016569536	0.009606254
0.094768032	0.116182482	0.144844864	0.01757463	0.009901683
0.113369997	0.13852423	0.174101671	0.018865699	0.010301589
0.140356123	0.1708952	0.216439568	0.020437825	0.010793544
0.180790728	0.219370312	0.279498661	0.022222249	0.011354809
0.242701416	0.293592893	0.37528111	0.024134212	0.01199833
0.245539	0.412012398	0.118048256	0.04021849	0.015716062
0.21491493	0.359179004	0.108620734	0.040933214	0.016165799
0.188141982	0.312997084	0.100328256	0.041768485	0.016656568
0.166615096	0.275919004	0.093348834	0.042499696	0.017101136
0.149351547	0.246252355	0.087381414	0.043007916	0.017448072
0.135341869	0.222208963	0.082362788	0.043532989	0.017790359
0.123669443	0.202256353	0.077777208	0.043616327	0.017942978
0.113841742	0.185491876	0.073738895	0.043616378	0.018050407
0.105400072	0.171125898	0.070099847	0.043487416	0.018093587
0.097951367	0.15850386	0.066637398	0.043011278	0.017984486
0.091385536	0.147390404	0.063519131	0.042549115	0.017870143
0.0853829	0.137268413	0.060499168	0.041804241	0.017630062
0.079898408	0.128035763	0.057667642	0.040982057	0.017347807
0.074948237	0.119706524	0.05508253	0.040213531	0.017077669
0.070417757	0.11209123	0.052668677	0.03942701	0.016791135
0.066342981	0.105238344	0.050484874	0.038744525	0.016536824
0.063408042	0.10021717	0.04913942	0.039070377	0.016673357
0.061291544	0.096485572	0.04843173	0.040211575	0.017117808
0.059483673	0.093211656	0.047983728	0.041673826	0.017664493
0.059569038	0.092570468	0.04992764	0.047188055	0.019767272
0.060106181	0.092104509	0.053151797	0.054907272	0.022533766
0.061394193	0.092349348	0.056929367	0.062884945	0.024978061
0.065181414	0.095756546	0.063677311	0.075754545	0.028856177
0.064778642	0.09432599	0.064598638	0.078848502	0.029782941
0.060439404	0.087671653	0.061039677	0.07569519	0.028796101
0.0579235	0.084012499	0.058663291	0.072992788	0.027960635
0.051493371	0.075799322	0.050855467	0.061184857	0.024384298
0.047305669	0.070258261	0.046064714	0.05431972	0.022294224
0.04420132	0.066035849	0.042711549	0.049775002	0.020894227
0.041687875	0.062540384	0.04012634	0.046445079	0.019859056
0.022705349	0.028831633	0.0331874	0.009573691	0.006914085
0.023673518	0.030003754	0.034657201	0.009657187	0.006911153
0.024735575	0.031288763	0.036277257	0.00975236	0.006911673
0.026130728	0.032992159	0.038397816	0.0099351	0.006964798
0.027978445	0.035262312	0.041198695	0.010227607	0.007082595
0.030040993	0.037791954	0.044338141	0.010540651	0.007204822
0.032562542	0.040887421	0.048185101	0.010934724	0.007367225
0.035467231	0.044446887	0.052639222	0.011371534	0.007543399
0.03886398	0.04860177	0.057875552	0.011862838	0.007737404
0.042933805	0.053570772	0.064185741	0.012429128	0.007957386
0.047751765	0.059437933	0.071705079	0.013062151	0.008194763
0.053687899	0.066648173	0.081035174	0.013803997	0.00846759
0.061025379	0.075531691	0.092651894	0.014661203	0.00877371

Health Risk Assessment Results Summary

		MAX:	4.18	46.12	46.32
Unique Identifier	X (UTM)	Y (UTM)	Onroad	Offroad	Total Risk
3831003774155	383100	3774155	0.092774299	11.17441525	11.26719
3831103774155	383110	3774155	0.10328803	12.80751645	12.910804
3831203774155	383120	3774155	0.116072971	14.88042513	14.996498
3831303774155	383130	3774155	0.133568457	17.86541339	17.998982
3831403774155	383140	3774155	0.157370334	22.23434595	22.391716
3831503774155	383150	3774155	0.189130818	28.86622894	29.05536
3831603774155	383160	3774155	0.229928401	38.7163941	38.946323
3836003774155	383600	3774155	0.136068943	30.00697578	30.143045
3836103774155	383610	3774155	0.13827143	24.7772092	24.915481
3836203774155	383620	3774155	0.146320382	22.48520797	22.631528
3836303774155	383630	3774155	0.155748	20.32583193	20.48158
3836403774155	383640	3774155	0.165571723	18.36052245	18.526094
3836503774155	383650	3774155	0.175070964	16.68800611	16.863077
3836603774155	383660	3774155	0.185542874	15.29921784	15.484761
3836703774155	383670	3774155	0.195899563	14.11305341	14.308953
3836803774155	383680	3774155	0.206997298	13.09682624	13.303824
3836903774155	383690	3774155	0.218086114	12.20728499	12.425371
3837003774155	383700	3774155	0.226508321	11.38906906	11.615577
3837103774155	383710	3774155	0.235747578	10.65381443	10.889562
3837203774155	383720	3774155	0.244756882	9.974604919	10.219362
3837303774155	383730	3774155	0.254437413	9.352423802	9.6068612
3837403774155	383740	3774155	0.265510401	8.785700026	9.0512104
3837503774155	383750	3774155	0.277871278	8.263146909	8.5410182
3837603774155	383760	3774155	0.292569597	7.791390484	8.0839601
3837703774155	383770	3774155	0.318624035	7.441320359	7.7599444
3837803774155	383780	3774155	0.358599873	7.178757099	7.537357
3837903774155	383790	3774155	0.410610054	6.934153012	7.3447631
3838003774155	383800	3774155	0.543449728	6.861346293	7.404796
3838103774155	383810	3774155	0.787212324	6.731244976	7.5184573
3838203774155	383820	3774155	1.177673266	6.46914071	7.646814
3838303774155	383830	3774155	1.793608757	6.225220317	8.0188291
3838403774155	383840	3774155	1.376142049	5.991676826	7.3678189
3838603774155	383860	3774155	1.344057548	5.581203859	6.9252614
3838703774155	383870	3774155	1.830267812	5.393038743	7.2233066
3838803774155	383880	3774155	1.296833175	5.214477204	6.5113104
3838903774155	383890	3774155	0.998890108	5.043971167	6.0428613
3839003774155	383900	3774155	0.810352746	4.880027641	5.6903804
3839103774155	383910	3774155	0.679335034	4.723141536	5.4024766
3829703774165	382970	3774165	0.039228522	3.564996164	3.6042247
3829803774165	382980	3774165	0.040223167	3.718289766	3.7585129
3829903774165	382990	3774165	0.041325432	3.886157885	3.9274833
3830003774165	383000	3774165	0.042861338	4.102084618	4.144946
3830103774165	383010	3774165	0.044970413	4.383184129	4.4281545
3830203774165	383020	3774165	0.047295679	4.695960142	4.7432558
3830303774165	383030	3774165	0.050207417	5.081461255	5.1316687
3830403774165	383040	3774165	0.053546877	5.526145511	5.5796924
3830503774165	383050	3774165	0.057421001	6.045573333	6.1029943
3830603774165	383060	3774165	0.062055627	6.669281751	6.7313374
3830703774165	383070	3774165	0.067465782	7.404928823	7.4723946
3830803774165	383080	3774165	0.074285019	8.336605811	8.4108908
3830903774165	383090	3774165	0.082692503	9.501961674	9.5846542
3831003774165	383100	3774165	0.092758088	10.93122062	11.023979
3831103774165	383110	3774165	0.10362492	12.53105454	12.634679
3831203774165	383120	3774165	0.11695507	14.56531089	14.682266
3831303774165	383130	3774165	0.135424286	17.51316106	17.648585
3831403774165	383140	3774165	0.160798346	21.8493833	22.010182
3831503774165	383150	3774165	0.19493885	28.51383828	28.708777
3831603774165	383160	3774165	0.237766139	38.14167654	38.379443
3835903774165	383590	3774165	0.129920413	32.25705032	32.386971
3836003774165	383600	3774165	0.130798608	25.94927967	26.080078
3836103774165	383610	3774165	0.132062826	21.64534201	21.777405
3836203774165	383620	3774165	0.139344719	20.01851219	20.157857
3836303774165	383630	3774165	0.148047846	18.49754028	18.645588
3836403774165	383640	3774165	0.157100826	16.94472795	17.101829
3836503774165	383650	3774165	0.165797508	15.52419914	15.689997
3836603774165	383660	3774165	0.175410975	14.3230425	14.498453
3836703774165	383670	3774165	0.185256966	13.27870594	13.463963
3836803774165	383680	3774165	0.19593687	12.37509293	12.57103
3836903774165	383690	3774165	0.206439724	11.57099795	11.777438
3837003774165	383700	3774165	0.213736557	10.80644116	11.020178
3837103774165	383710	3774165	0.221909337	10.11727552	10.339185
3837203774165	383720	3774165	0.230310473	9.481888949	9.7121994
3837303774165	383730	3774165	0.239541463	8.898307755	9.1378492
3837403774165	383740	3774165	0.250250552	8.367197132	8.6174477
3837503774165	383750	3774165	0.262572407	7.884113043	8.1466855
3837603774165	383760	3774165	0.277270889	7.44490589	7.7221768
3837703774165	383770	3774165	0.302855785	7.129954122	7.4328099
3837803774165	383780	3774165	0.342348869	6.89926664	7.2416155
3837903774165	383790	3774165	0.393906344	6.684925816	7.0788322
3838003774165	383800	3774165	0.52347238	6.641044722	7.1645171
3838103774165	383810	3774165	0.766032644	6.536729149	7.3027618
3838203774165	383820	3774165	1.15920624	6.291664672	7.4508709
3838303774165	383830	3774165	1.769231646	6.061280897	7.8305125
3838403774165	383840	3774165	1.343049005	5.839345922	7.1823949
3838603774165	383860	3774165	1.316108346	5.447927149	6.7640355
3838703774165	383870	3774165	1.835776299	5.268201222	7.1039775
3838803774165	383880	3774165	1.296655375	5.0977083	6.3943637
3838903774165	383890	3774165	0.99682768	4.934979878	5.9318076
3839003774165	383900	3774165	0.80790008	4.77828971	5.5861898
3839103774165	383910	3774165	0.6769811	4.627992603	5.3049737
3829703774175	382970	3774175	0.039135024	3.538974483	3.5781095

Health Risk Assessment Results Summary

Sensitive Receptors

		MAX:	46.32
Unique Identifier	X (UTM)	Y (UTM)	Total Risk
3831003774155	383100	3774155	11.26718955
3831103774155	383110	3774155	12.91080448
3831203774155	383120	3774155	14.9964981
3831303774155	383130	3774155	17.99898185
3831403774155	383140	3774155	22.39171628
3831503774155	383150	3774155	29.05535976
3831603774155	383160	3774155	38.9463225
3836003774155	383600	3774155	30.14304473
3836103774155	383610	3774155	24.91548063
3836203774155	383620	3774155	22.63152836
3836303774155	383630	3774155	20.48157993
3836403774155	383640	3774155	18.52609418
3836503774155	383650	3774155	16.86307708
3836603774155	383660	3774155	15.48476072
3836703774155	383670	3774155	14.30895298
3836803774155	383680	3774155	13.30382354
3836903774155	383690	3774155	12.4253711
3837003774155	383700	3774155	11.61557739
3837103774155	383710	3774155	10.88956201
3837203774155	383720	3774155	10.2193618
3837303774155	383730	3774155	9.606861215
3837403774155	383740	3774155	9.051210427
3837503774155	383750	3774155	8.541018187
3837603774155	383760	3774155	8.083960081
3837703774155	383770	3774155	7.759944393
3837803774155	383780	3774155	7.537356971
3837903774155	383790	3774155	7.344763066
3838003774155	383800	3774155	7.404796021
3838103774155	383810	3774155	7.5184573
3838203774155	383820	3774155	7.646813976
3838303774155	383830	3774155	8.018829074
3838403774155	383840	3774155	7.367818875
3838603774155	383860	3774155	6.925261407
3838703774155	383870	3774155	7.223306555
3838803774155	383880	3774155	6.511310379
3838903774155	383890	3774155	6.042861275
3839003774155	383900	3774155	5.690380386
3839103774155	383910	3774155	5.40247657
3829703774165	382970	3774165	3.604224686
3829803774165	382980	3774165	3.758512933
3829903774165	382990	3774165	3.927483317
3830003774165	383000	3774165	4.144945956
3830103774165	383010	3774165	4.428154542
3830203774165	383020	3774165	4.743255821
3830303774165	383030	3774165	5.131668672
3830403774165	383040	3774165	5.579692388
3830503774165	383050	3774165	6.102994334
3830603774165	383060	3774165	6.731337378
3830703774165	383070	3774165	7.472394606
3830803774165	383080	3774165	8.410890829
3830903774165	383090	3774165	9.584654177
3831003774165	383100	3774165	11.02397871
3831103774165	383110	3774165	12.63467946
3831203774165	383120	3774165	14.68226596
3831303774165	383130	3774165	17.64858535
3831403774165	383140	3774165	22.01018165
3831503774165	383150	3774165	28.70877713
3831603774165	383160	3774165	38.37944268
3835903774165	383590	3774165	32.38697073
3836003774165	383600	3774165	26.08007828
3836103774165	383610	3774165	21.77740484
3836203774165	383620	3774165	20.15785691
3836303774165	383630	3774165	18.64558813
3836403774165	383640	3774165	17.10182878
3836503774165	383650	3774165	15.68999665
3836603774165	383660	3774165	14.49845347
3836703774165	383670	3774165	13.46396291
3836803774165	383680	3774165	12.5710298
3836903774165	383690	3774165	11.77743768
3837003774165	383700	3774165	11.02017772
3837103774165	383710	3774165	10.33918486
3837203774165	383720	3774165	9.712199422
3837303774165	383730	3774165	9.137849217
3837403774165	383740	3774165	8.617447685
3837503774165	383750	3774165	8.146685451
3837603774165	383760	3774165	7.722176779
3837703774165	383770	3774165	7.432809907
3837803774165	383780	3774165	7.24161551
3837903774165	383790	3774165	7.078832161
3838003774165	383800	3774165	7.164517102
3838103774165	383810	3774165	7.302761794
3838203774165	383820	3774165	7.450870912
3838303774165	383830	3774165	7.830512543
3838403774165	383840	3774165	7.182394927
3838603774165	383860	3774165	6.764035495
3838703774165	383870	3774165	7.103977521
3838803774165	383880	3774165	6.394363675
3838903774165	383890	3774165	5.931807558
3839003774165	383900	3774165	5.58618979
3839103774165	383910	3774165	5.304973703
3829703774175	382970	3774175	3.578109507

FOR CHRONIC CALCS

					MAX:	1.61
					Overlapping Phases - Maximum GLC	
2025	2026	2027	2028	2029		
0.069976301	0.08634037	0.106887943	0.015612341	0.009093253		
0.080062199	0.098491451	0.122964417	0.016545598	0.00936017		
0.092848828	0.113872797	0.143385642	0.017627015	0.00965423		
0.111238728	0.135962237	0.172791668	0.019042454	0.010054443		
0.138135406	0.16822646	0.215707773	0.020811474	0.0105492		
0.178963334	0.217174988	0.280387137	0.022876945	0.011120623		
0.23964062	0.289922824	0.375598196	0.025103008	0.011739789		
0.257185859	0.431924592	0.12356063	0.038737369	0.014870668		
0.210388195	0.351331428	0.10817269	0.037785812	0.014726562		
0.189938016	0.316129759	0.101402151	0.038411833	0.01513996		
0.170662785	0.282931912	0.095115727	0.039204736	0.01561325		
0.15318796	0.252868849	0.089218531	0.039871525	0.016033072		
0.138432784	0.227552462	0.083873503	0.040253913	0.016332075		
0.126251531	0.206681302	0.079301766	0.040659154	0.016628669		
0.11594343	0.189072123	0.075164884	0.040842038	0.01682453		
0.107180165	0.174129245	0.071504006	0.040979112	0.016989769		
0.099586867	0.161220732	0.068136543	0.040930692	0.017068223		
0.092704393	0.149601706	0.064718525	0.040285495	0.016889904		
0.086558952	0.139238248	0.061613986	0.039660287	0.016708593		
0.08092631	0.129763688	0.058663305	0.038888374	0.016457013		
0.07580455	0.121160054	0.055925774	0.038101375	0.016188093		
0.071176557	0.113388994	0.053426201	0.037374501	0.015935323		
0.066949404	0.106296074	0.051105547	0.036662641	0.015679262		
0.063181846	0.099972224	0.049017888	0.036062755	0.015458653		
0.060486957	0.095369028	0.047732062	0.036377905	0.015592747		
0.058615221	0.092061913	0.047096546	0.037499875	0.016031352		
0.05701163	0.089151365	0.046683566	0.038896088	0.016555428		
0.05735406	0.088995737	0.048592019	0.044138259	0.018544925		
0.05813795	0.088976342	0.051966643	0.052028672	0.021428301		
0.059552833	0.089453806	0.05576267	0.059978393	0.02387994		
0.063307348	0.092874104	0.062379637	0.072617214	0.027691661		
0.057494448	0.085133916	0.055776848	0.063204891	0.024862227		
0.053916992	0.079460759	0.053094059	0.06151681	0.024325319		
0.056970676	0.082379885	0.058281079	0.071393838	0.027279531		
0.050565235	0.074234499	0.050430727	0.059524321	0.023687913		
0.0464309	0.068791157	0.045648165	0.052684042	0.021608602		
0.043380485	0.064661052	0.042310172	0.048178474	0.020224858		
0.040927138	0.061261518	0.039748657	0.044903273	0.019210593		
0.022628322	0.028745487	0.033217184	0.009541084	0.006824943		
0.023584137	0.02990307	0.034681258	0.009625173	0.006820164		
0.024629633	0.031168296	0.036291375	0.009720195	0.006817821		
0.025978367	0.03281358	0.038362891	0.009893343	0.006862018		
0.027738257	0.03497329	0.041059321	0.010166885	0.006963326		
0.029694262	0.037369755	0.044068665	0.010457223	0.007066506		
0.032105391	0.040328086	0.04778566	0.010833831	0.007212816		
0.034883133	0.043731002	0.052089577	0.011253637	0.00737216		
0.038123228	0.047693849	0.057136909	0.011726444	0.007547852		
0.042007997	0.052437438	0.063224542	0.01227707	0.007750089		
0.046581223	0.058008051	0.070439799	0.01289174	0.007966038		
0.05236173	0.06503525	0.07962735	0.013648536	0.008232936		
0.059572083	0.073770745	0.091188163	0.014540504	0.008538215		
0.068396772	0.084431594	0.105425397	0.015543748	0.008858744		
0.078259353	0.096316774	0.121403011	0.016530819	0.009121904		
0.090782153	0.111383497	0.141759697	0.017693895	0.009412013		
0.108901695	0.133149029	0.17129083	0.019253513	0.009811751		
0.135529062	0.165087377	0.214649674	0.021258664	0.010306579		
0.176449378	0.214141727	0.280786114	0.023710446	0.010889967		
0.235607954	0.285063699	0.375427885	0.02636633	0.011478932		
0.276930059	0.465777216	0.132121746	0.038103084	0.014300227		
0.220438046	0.368442355	0.113573371	0.036820879	0.014074376		
0.18212918	0.302602454	0.100146343	0.035667938	0.013857118		
0.167739201	0.277905683	0.094918667	0.036164228	0.014219511		
0.15427068	0.254767686	0.09014734	0.03685537	0.014651362		
0.140541923	0.231191905	0.085233949	0.037437695	0.01503699		
0.128071564	0.209831622	0.080485599	0.037744635	0.015306402		
0.117587785	0.19189851	0.076358361	0.03807693	0.015575763		
0.108548202	0.176474839	0.072600195	0.038279182	0.015780897		
0.100786173	0.163253383	0.069253073	0.038460466	0.015966261		
0.0939542	0.151657411	0.066106283	0.03842815	0.016052005		
0.087560137	0.140894204	0.062766539	0.037709701	0.015843502		
0.081831178	0.131260032	0.059733317	0.037030791	0.015639929		
0.0765877	0.122459866	0.056881712	0.036280273	0.015395818		
0.071806208	0.114443704	0.05423918	0.035534459	0.015144233		
0.067491505	0.107213038	0.051829847	0.034858272	0.014912493		
0.063609289	0.100710675	0.049628475	0.034244066	0.014696315		
0.060124104	0.094868935	0.047643969	0.033743399	0.014516125		
0.057731772	0.090783368	0.046464556	0.034101021	0.014668635		
0.056130133	0.087934619	0.045937846	0.035254857	0.015122411		
0.054781683	0.085457028	0.045629399	0.036702973	0.015668974		
0.055352998	0.085707455	0.047579096	0.041823751	0.017619917		
0.056338041	0.086027178	0.051058553	0.049753557	0.020531276		
0.057923441	0.08677763	0.054944244	0.057812375	0.023021692		
0.0617405	0.090333751	0.061522448	0.070370862	0.026813037		
0.055948628	0.082676492	0.054841883	0.060819652	0.023944753		
0.052583356	0.077339232	0.052280626	0.059328557	0.023474156		
0.056022265	0.080748616	0.057922391	0.069962734	0.026659641		
0.049632764	0.072658221	0.050021602	0.058013827	0.023047198		
0.045546359	0.067303987	0.045237237	0.051175151	0.02097201		
0.042552871	0.063270338	0.041914748	0.046703145	0.019603071		
0.04015565	0.059964258	0.039373589	0.043471776	0.018604499		
0.022457424	0.028538818	0.033107936	0.009476266	0.006717009		

Health Risk Assessment Results Summary

		MAX:	4.18	46.12	46.32
Unique Identifier	X (UTM)	Y (UTM)	Onroad	Offroad	Total Risk
3829803774175	382980	3774175	0.040160443	3.692439687	3.7326001
3829903774175	382990	3774175	0.041307563	3.861555374	3.9028629
3830003774175	383000	3774175	0.042841436	4.073402502	4.1162439
3830103774175	383010	3774175	0.044906735	4.345046241	4.389953
3830203774175	383020	3774175	0.04718646	4.646594161	4.6937806
3830303774175	383030	3774175	0.050156201	5.029697283	5.0798535
3830403774175	383040	3774175	0.053602147	5.475803365	5.5294055
3830503774175	383050	3774175	0.057607454	5.996792711	6.0544002
3830603774175	383060	3774175	0.06240202	6.621407943	6.68381
3830703774175	383070	3774175	0.068040879	7.361459564	7.4295004
3830803774175	383080	3774175	0.075032997	8.283026459	8.3580595
3830903774175	383090	3774175	0.083619977	9.427373986	9.510994
3831003774175	383100	3774175	0.093972879	10.82926262	10.923236
3831103774175	383110	3774175	0.105314799	12.40698108	12.512296
3831203774175	383120	3774175	0.119318538	14.40905777	14.528376
3831303774175	383130	3774175	0.138864166	17.29703441	17.435899
3831403774175	383140	3774175	0.166044664	21.55017389	21.716219
3831503774175	383150	3774175	0.20302263	28.10770561	28.310728
3831603774175	383160	3774175	0.249345637	37.42632177	37.675667
3831603774175	383590	3774175	0.125007531	27.39186321	27.516871
3831603774175	383600	3774175	0.125748726	22.59470627	22.720455
3831603774175	383610	3774175	0.126845659	19.17775914	19.304605
3831603774175	383620	3774175	0.133087451	17.86427594	17.997363
3831603774175	383630	3774175	0.140542636	16.69942816	16.839971
3831603774175	383640	3774175	0.148600458	15.52054331	15.669144
3831603774175	383650	3774175	0.156903759	14.38316776	14.540072
3831603774175	383660	3774175	0.16618305	13.37741514	13.543598
3831603774175	383670	3774175	0.175015194	12.45615214	12.631167
3831603774175	383680	3774175	0.184356417	11.64454536	11.828902
3831603774175	383690	3774175	0.193801979	10.91531066	11.109113
3831703774175	383700	3774175	0.201057469	10.21336651	10.414424
3831703774175	383710	3774175	0.209231754	9.581429039	9.7906608
3831703774175	383720	3774175	0.217489345	8.992284811	9.2097742
3831703774175	383730	3774175	0.226540044	8.448689874	8.6752299
3831703774175	383740	3774175	0.237078037	7.958053954	8.195132
3831703774175	383750	3774175	0.249690506	7.514799198	7.7644897
3831703774175	383760	3774175	0.264589537	7.106058719	7.3706483
3831703774175	383770	3774175	0.29027734	6.830254666	7.120532
3831803774175	383780	3774175	0.330408365	6.642030725	6.9724391
3831903774175	383790	3774175	0.383354694	6.461872359	6.8452271
3832003774175	383800	3774175	0.513560805	6.438670542	6.9522313
3832103774175	383810	3774175	0.76254011	6.347087233	7.1096273
3832203774175	383820	3774175	1.1666977	6.114131157	7.2808289
3832303774175	383830	3774175	1.775989917	5.898464365	7.6744543
3832403774175	383840	3774175	1.968932005	5.68734505	7.6562771
3832603774175	383860	3774175	1.929925324	5.314707255	7.2446326
3832703774175	383870	3774175	1.842856686	5.143173015	6.9860297
3832803774175	383880	3774175	1.297780583	4.980354595	6.2781352
3832903774175	383890	3774175	0.995099088	4.825220807	5.8203199
3833003774175	383900	3774175	0.805896967	4.676147657	5.4820446
3833103774175	383910	3774175	0.675015448	4.531776808	5.2067923
3829703774185	382970	3774185	0.038850415	3.494528974	3.5333794
3829803774185	382980	3774185	0.039953215	3.652024323	3.6919775
3829903774185	382990	3774185	0.041187256	3.826105256	3.8672925
3830003774185	383000	3774185	0.042767405	4.038297558	4.081065
3830103774185	383010	3774185	0.044835433	4.305035218	4.3498707
3830203774185	383020	3774185	0.047122254	4.601117975	4.6482402
3830303774185	383030	3774185	0.050267181	4.994182221	5.0444494
3830403774185	383040	3774185	0.053991863	5.460164447	5.5141563
3830503774185	383050	3774185	0.058343077	6.005842383	6.0641855
3830603774185	383060	3774185	0.063502997	6.65449952	6.7180025
3830703774185	383070	3774185	0.069629639	7.428519033	7.4981487
3830803774185	383080	3774185	0.076856415	8.34700939	8.4238658
3830903774185	383090	3774185	0.08556763	9.461620335	9.547188
3831003774185	383100	3774185	0.09609492	10.81742982	10.913525
3831103774185	383110	3774185	0.107968361	12.37163498	12.479603
3831203774185	383120	3774185	0.122775723	14.33573863	14.458514
3831303774185	383130	3774185	0.143616646	17.14410999	17.287727
3831403774185	383140	3774185	0.173024463	21.25759179	21.430616
3831503774185	383150	3774185	0.214254248	27.56479139	27.779046
3831603774185	383160	3774185	0.266851258	36.4434984	36.71035
3831603774185	383560	3774185	0.122360821	44.74279507	44.865156
3831603774185	383580	3774185	0.120601858	29.22160259	29.342204
3831603774185	383590	3774185	0.120526937	23.6133826	23.73391
3831603774185	383600	3774185	0.121154008	19.87904169	20.000196
3831603774185	383610	3774185	0.122137245	17.13521691	17.257354
3831603774185	383620	3774185	0.127505287	16.01022832	16.137734
3831603774185	383630	3774185	0.133939994	15.05918259	15.193123
3831603774185	383640	3774185	0.141106465	14.14866086	14.289767
3831603774185	383650	3774185	0.149096663	13.27924243	13.428339
3831603774185	383660	3774185	0.158047984	12.46912936	12.627177
3831603774185	383670	3774185	0.166065505	11.6605208	11.826586
3831603774185	383680	3774185	0.174325965	10.93167126	11.105997
3831603774185	383690	3774185	0.182910861	10.27311716	10.456028
3831703774185	383700	3774185	0.190151343	9.634189614	9.824341
3831703774185	383710	3774185	0.198310545	9.058632273	9.2569428
3831703774185	383720	3774185	0.206509831	8.514778199	8.721288
3831703774185	383730	3774185	0.215365033	8.013254789	8.2286198
3831703774185	383740	3774185	0.225790864	7.557470693	7.7832616
3831703774185	383750	3774185	0.238569189	7.149186932	7.3877561
3831703774185	383760	3774185	0.253614312	6.775107306	7.0287216

Health Risk Assessment Results Summary

Sensitive Receptors

		MAX:	46.32
Unique Identifier	X (UTM)	Y (UTM)	Total Risk
3829803774175	382980	3774175	3.73260013
3829903774175	382990	3774175	3.902862937
3830003774175	383000	3774175	4.116243939
3830103774175	383010	3774175	4.389952977
3830203774175	383020	3774175	4.693780621
3830303774175	383030	3774175	5.079853484
3830403774175	383040	3774175	5.529405512
3830503774175	383050	3774175	6.054400165
3830603774175	383060	3774175	6.683809963
3830703774175	383070	3774175	7.429500443
3830803774175	383080	3774175	8.358059456
3830903774175	383090	3774175	9.510993963
3831003774175	383100	3774175	10.9232355
3831103774175	383110	3774175	12.51229587
3831203774175	383120	3774175	14.5283763
3831303774175	383130	3774175	17.43589857
3831403774175	383140	3774175	21.71621855
3831503774175	383150	3774175	28.31072824
3831603774175	383160	3774175	37.67566741
3831603774175	383590	3774175	27.51687074
3831603774175	383600	3774175	22.72045499
3831603774175	383610	3774175	19.3046048
3831603774175	383620	3774175	17.99736339
3831603774175	383630	3774175	16.8399708
3831603774175	383640	3774175	15.66914377
3831603774175	383650	3774175	14.54007152
3831603774175	383660	3774175	13.54359819
3831603774175	383670	3774175	12.63116733
3831603774175	383680	3774175	11.82890177
3831603774175	383690	3774175	11.10911264
3831703774175	383700	3774175	10.41442398
3831703774175	383710	3774175	9.790660793
3831703774175	383720	3774175	9.209774156
3831703774175	383730	3774175	8.675229918
3831703774175	383740	3774175	8.195131991
3831703774175	383750	3774175	7.764489704
3831703774175	383760	3774175	7.370648256
3831703774175	383770	3774175	7.120532006
3831803774175	383780	3774175	6.97243909
3831903774175	383790	3774175	6.845227053
3831803774175	383800	3774175	6.952231347
3831803774175	383810	3774175	7.109627343
3831803774175	383820	3774175	7.280828857
3831803774175	383830	3774175	7.674454282
3831803774175	383840	3774175	7.656277055
3831803774175	383860	3774175	7.244632579
3831703774175	383870	3774175	6.986029701
3831803774175	383880	3774175	6.278135178
3831803774175	383890	3774175	5.820319895
3831903774175	383900	3774175	5.482044624
3831903774175	383910	3774175	5.206792255
3829703774185	382970	3774185	3.533379389
3829803774185	382980	3774185	3.691977538
3829903774185	382990	3774185	3.867292512
3830003774185	383000	3774185	4.081064963
3830103774185	383010	3774185	4.349870651
3830203774185	383020	3774185	4.648240229
3830303774185	383030	3774185	5.044449402
3830403774185	383040	3774185	5.51415631
3830503774185	383050	3774185	6.06418546
3830603774185	383060	3774185	6.718002516
3830703774185	383070	3774185	7.498148672
3830803774185	383080	3774185	8.423865805
3830903774185	383090	3774185	9.547187965
3831003774185	383100	3774185	10.91352474
3831103774185	383110	3774185	12.47960334
3831203774185	383120	3774185	14.45851435
3831303774185	383130	3774185	17.28772664
3831403774185	383140	3774185	21.43061626
3831503774185	383150	3774185	27.77904564
3831603774185	383160	3774185	36.71034965
3831603774185	383560	3774185	44.86515589
3831603774185	383580	3774185	29.34220445
3831603774185	383590	3774185	23.73390953
3831603774185	383600	3774185	20.00019569
3831603774185	383610	3774185	17.25735415
3831603774185	383620	3774185	16.13773361
3831603774185	383630	3774185	15.19312258
3831603774185	383640	3774185	14.28976732
3831603774185	383650	3774185	13.42833909
3831603774185	383660	3774185	12.62717735
3831603774185	383670	3774185	11.8265863
3831603774185	383680	3774185	11.10599723
3831603774185	383690	3774185	10.45602802
3831703774185	383700	3774185	9.824340956
3831703774185	383710	3774185	9.256942818
3831703774185	383720	3774185	8.72128803
3831703774185	383730	3774185	8.228619822
3831703774185	383740	3774185	7.783261556
3831703774185	383750	3774185	7.387756121
3831703774185	383760	3774185	7.028721618

FOR CHRONIC CALCS

	MAX:	1.61			
	Overlapping Phases - Maximum GLC				
2025	2026	2027	2028	2029	
0.023413805	0.029698785	0.034585868	0.009567138	0.006714961	
0.024466502	0.030974738	0.036221722	0.009671521	0.006717159	
0.025788184	0.032586901	0.03827211	0.009843014	0.006756713	
0.027486429	0.03466974	0.040901549	0.010105134	0.006847601	
0.029369527	0.036975704	0.043830174	0.010384605	0.006939532	
0.031763479	0.039914688	0.047557372	0.010768881	0.00708533	
0.034547413	0.043327607	0.051915887	0.011205016	0.007248236	
0.037793426	0.047299538	0.057030316	0.011695927	0.007426417	
0.041678631	0.052044971	0.06319327	0.012266591	0.007629883	
0.046272258	0.057641308	0.07053688	0.012909059	0.007848069	
0.051979364	0.064576606	0.07973836	0.013681479	0.008106732	
0.059046856	0.073136838	0.091237284	0.014589291	0.008397785	
0.067686495	0.083573055	0.105396797	0.015622411	0.008704921	
0.077391272	0.095266218	0.121405981	0.016669113	0.008960956	
0.089686376	0.11005695	0.141793635	0.017916888	0.009241089	
0.10739131	0.131319464	0.171281615	0.019610703	0.009623754	
0.133431101	0.162544541	0.214712157	0.021860045	0.010099095	
0.17356227	0.210638688	0.28125158	0.024752973	0.010671662	
0.230621337	0.27902221	0.37503931	0.028014344	0.011205814	
0.232862977	0.389639559	0.120109889	0.036261383	0.013538006	
0.190131176	0.316157989	0.105127495	0.035003073	0.013320295	
0.159896617	0.264310054	0.093799683	0.03386866	0.013109953	
0.148390859	0.244631677	0.089168881	0.03414402	0.013388834	
0.138192274	0.227180695	0.085110886	0.034590801	0.013724238	
0.127871144	0.209515224	0.081045079	0.03502225	0.014047775	
0.117949628	0.192552963	0.077045274	0.035345216	0.014321133	
0.10921552	0.177632468	0.073456635	0.035708242	0.014601972	
0.101293256	0.164148114	0.069960549	0.035807854	0.014765835	
0.094371432	0.152393004	0.066774099	0.035846274	0.014893021	
0.088212666	0.141965844	0.063786585	0.035747393	0.014952005	
0.082363017	0.132129924	0.060656391	0.035138035	0.014787694	
0.077131971	0.123343809	0.057813243	0.034567329	0.014628072	
0.0722932	0.115236117	0.055100786	0.033892874	0.014415728	
0.067862679	0.107821993	0.052571674	0.033212381	0.014191719	
0.063902822	0.101200012	0.050278398	0.032610318	0.013990221	
0.060365068	0.095281228	0.04822006	0.032123998	0.013826438	
0.057141534	0.089881717	0.046347338	0.031730759	0.013690336	
0.055087527	0.086368674	0.045307852	0.032165894	0.013874941	
0.053852745	0.084134193	0.044954674	0.033423948	0.014372078	
0.052802203	0.082148202	0.044807996	0.035011808	0.014976844	
0.053556908	0.082701116	0.046845018	0.040130468	0.016932444	
0.054721695	0.083287161	0.050424508	0.048048106	0.019830987	
0.056517604	0.084341147	0.05447606	0.056359292	0.022395456	
0.060460681	0.088117987	0.061067532	0.068936082	0.02619546	
0.060564407	0.087453061	0.06236632	0.072630299	0.027311062	
0.05724871	0.082259986	0.059704654	0.070955027	0.026790973	
0.055081732	0.079125816	0.057583246	0.068683114	0.026096121	
0.048701961	0.071080864	0.04962946	0.056643999	0.022459977	
0.044652827	0.06580139	0.044828855	0.04978062	0.020379672	
0.041719952	0.061868435	0.041524418	0.045340337	0.019025361	
0.039374668	0.058652531	0.039001886	0.042144644	0.018039167	
0.022169256	0.028181808	0.032820129	0.009369198	0.006585678	
0.023150601	0.029375289	0.034349607	0.009477676	0.006593705	
0.024234351	0.030692752	0.036046479	0.009600244	0.006605909	
0.025557386	0.032308491	0.038117389	0.009780325	0.006648413	
0.027223069	0.034351598	0.040722067	0.010041708	0.00673516	
0.029069887	0.036613461	0.043624097	0.010320683	0.006823208	
0.031524734	0.039631508	0.047481048	0.01073515	0.006982213	
0.034430707	0.043199063	0.052075979	0.011216828	0.007164933	
0.037826772	0.047358059	0.057488984	0.011757772	0.007363223	
0.041854878	0.052278207	0.063964493	0.01237442	0.007580432	
0.046649765	0.058117781	0.071743121	0.013075419	0.007815618	
0.052323032	0.065001855	0.08104132	0.013860869	0.008062249	
0.059192306	0.073315194	0.092396037	0.01476398	0.008326673	
0.067529437	0.083379273	0.106297873	0.015802264	0.00860544	
0.077067318	0.094868142	0.122336146	0.016908316	0.008849975	
0.089097331	0.109334046	0.142726286	0.018236257	0.009111746	
0.106264072	0.129940525	0.172026924	0.020066211	0.00946859	
0.131364714	0.160024086	0.215080677	0.022566518	0.009910336	
0.169810239	0.206068253	0.280960211	0.025984504	0.010460742	
0.223917139	0.2708627	0.373355236	0.030075814	0.010926267	
0.387460387	0.655800294	0.17562673	0.039953138	0.013749068	
0.248716638	0.416751834	0.128105835	0.036083193	0.01310527	
0.198712458	0.330709841	0.110612202	0.034581703	0.012843751	
0.165655518	0.273993931	0.098154254	0.033346911	0.012632945	
0.141542017	0.232747586	0.088437072	0.032237645	0.012431804	
0.131778881	0.216105456	0.084125012	0.032330294	0.012641246	
0.123548187	0.202079707	0.08046536	0.03258133	0.012899691	
0.115674107	0.188658889	0.076994621	0.032872734	0.013165078	
0.108163764	0.175855137	0.07370941	0.03320596	0.01343965	
0.101183659	0.163955604	0.07065446	0.033587699	0.013726455	
0.094283109	0.152243081	0.067405323	0.033608559	0.013857353	
0.088116182	0.141803739	0.064369183	0.033534438	0.01393759	
0.082593531	0.132479627	0.061535433	0.03337902	0.013972937	
0.077294316	0.123581987	0.058611723	0.032861272	0.013846271	
0.072555632	0.115635102	0.055951507	0.032377775	0.013722728	
0.0681134	0.108204681	0.053378508	0.031775879	0.013540724	
0.064053223	0.101426427	0.050966888	0.031155964	0.01334159	
0.060397178	0.095323983	0.048779231	0.03062576	0.013169612	
0.057160888	0.08991552	0.046846662	0.030240421	0.01304741	
0.054237631	0.085025352	0.045094335	0.029938748	0.012948137	

Health Risk Assessment Results Summary

		MAX:	4.18	46.12	46.32
Unique Identifier	X (UTM)	Y (UTM)	Onroad	Offroad	Total Risk
3837703774185	383770	3774185	0.279293824	6.535862794	6.8151566
3837803774185	383780	3774185	0.319974524	6.390430288	6.7104048
3837903774185	383790	3774185	0.374147691	6.241883019	6.6160307
3838003774185	383800	3774185	0.504925587	6.23862343	6.743549
3838103774185	383810	3774185	0.760250672	6.159570224	6.9198209
3838203774185	383820	3774185	1.176264667	5.941771729	7.1180364
3838303774185	383830	3774185	1.785814206	5.73583704	7.5216512
3838403774185	383840	3774185	1.340098605	5.536275765	6.8763744
3838603774185	383860	3774185	1.335039876	5.181882528	6.5169224
3838703774185	383870	3774185	1.850116929	5.018358838	6.8684758
3838803774185	383880	3774185	1.300122583	4.862882976	6.1630056
3838903774185	383890	3774185	0.993916723	4.714701523	5.7086182
3839003774185	383900	3774185	0.804288149	4.573183393	5.3774715
3839103774185	383910	3774185	0.673446595	4.4347351	5.1081817
3829703774195	382970	3774195	0.038559387	3.449336298	3.4878957
3829803774195	382980	3774195	0.039732921	3.610235037	3.649968
3829903774195	382990	3774195	0.0410497	3.788671852	3.8297216
3830003774195	383000	3774195	0.042675821	4.001318949	4.0439948
3830103774195	383010	3774195	0.044747027	4.263214676	4.3079617
3830203774195	383020	3774195	0.047040208	4.553568604	4.6006088
3830303774195	383030	3774195	0.050358136	4.95634943	5.0067076
3830403774195	383040	3774195	0.054379365	5.443063451	5.4974428
3830503774195	383050	3774195	0.059103119	6.015091652	6.0741948
3830603774195	383060	3774195	0.064654422	6.689601665	6.7542561
3830703774195	383070	3774195	0.071320569	7.499725397	7.571046
3830803774195	383080	3774195	0.07881282	8.416523876	8.4953367
3830903774195	383090	3774195	0.08763114	9.494717241	9.5823484
3831003774195	383100	3774195	0.098310357	10.79946031	10.897771
3831103774195	383110	3774195	0.110767311	12.32253609	12.433303
3831203774195	383120	3774195	0.126535564	14.24216029	14.368696
3831303774195	383130	3774195	0.148913549	16.95263211	17.101546
3831403774195	383140	3774195	0.181299989	20.90008558	21.081386
3831503774195	383150	3774195	0.228753409	26.88229797	27.111051
3831603774195	383160	3774195	0.292903699	35.19960093	35.492505
3835803774195	383580	3774195	0.11667746	25.03144422	25.148122
3835903774195	383590	3774195	0.116429149	20.62404072	20.74047
3836003774195	383600	3774195	0.116960826	17.64301561	17.759976
3836103774195	383610	3774195	0.117847861	15.41029582	15.528144
3836203774195	383620	3774195	0.122515073	14.41604264	14.538558
3836303774195	383630	3774195	0.128140096	13.61128127	13.739421
3836403774195	383640	3774195	0.134581955	12.88042793	13.01501
3836503774195	383650	3774195	0.142206865	12.22506847	12.367275
3836603774195	383660	3774195	0.150791704	11.59059007	11.741382
3836703774195	383670	3774195	0.158186585	10.88994408	11.048131
3836803774195	383680	3774195	0.16566256	10.23939365	10.405056
3836903774195	383690	3774195	0.173597994	9.64851365	9.8221116
3837003774195	383700	3774195	0.180715925	9.069185302	9.2499012
3837103774195	383710	3774195	0.188791862	8.547601391	8.7363933
3837203774195	383720	3774195	0.196900414	8.052456673	8.2493571
3837303774195	383730	3774195	0.205622376	7.586338972	7.7919613
3837403774195	383740	3774195	0.21592994	7.16308885	7.3790188
3837503774195	383750	3774195	0.228964368	6.795672767	7.0246371
3837603774195	383760	3774195	0.244311984	6.460572865	6.7048848
3837703774195	383770	3774195	0.269922446	6.252802587	6.522725
3837803774195	383780	3774195	0.310572433	6.14128304	6.4518555
3837903774195	383790	3774195	0.365125509	6.021311671	6.3864372
3838003774195	383800	3774195	0.489023967	6.02499834	6.5140223
3838103774195	383810	3774195	0.729011856	5.969551968	6.6985638
3838203774195	383820	3774195	1.125961369	5.768523689	6.8944851
3838303774195	383830	3774195	1.714619815	5.576871788	7.2914916
3838403774195	383840	3774195	1.31115709	5.387290961	6.6984481
3838603774195	383860	3774195	1.309524556	5.049726654	6.3592512
3838703774195	383870	3774195	1.858627359	4.893951902	6.7525793
3838803774195	383880	3774195	1.303839091	4.745731524	6.0495706
3838903774195	383890	3774195	0.993895241	4.604241217	5.5981365
3839003774195	383900	3774195	0.802766159	4.469869289	5.2726354
3839103774195	383910	3774195	0.672477436	4.338615338	5.0110928
3829703774205	382970	3774205	0.038263478	3.403736183	3.4419997
3829803774205	382980	3774205	0.039473073	3.565059489	3.6045326
3829903774205	382990	3774205	0.040840876	3.744765906	3.7856068
3830003774205	383000	3774205	0.042498788	3.956537881	3.9990367
3830103774205	383010	3774205	0.044589829	4.215387324	4.2599772
3830203774205	383020	3774205	0.04691264	4.502427044	4.5493397
3830303774205	383030	3774205	0.050368187	4.911166352	4.9615345
3830403774205	383040	3774205	0.054630483	5.41201284	5.4666433
3830503774205	383050	3774205	0.059649184	6.001728316	6.0613775
3830603774205	383060	3774205	0.065464082	6.686228996	6.7516931
3830703774205	383070	3774205	0.072488809	7.510911972	7.5834008
3830803774205	383080	3774205	0.080203464	8.417425391	8.4976289
3830903774205	383090	3774205	0.089178921	9.464875039	9.554054
3831003774205	383100	3774205	0.100130302	10.73104867	10.831179
3831103774205	383110	3774205	0.113367432	12.23824223	12.35161
3831203774205	383120	3774205	0.130361971	14.12851298	14.258875
3831303774205	383130	3774205	0.154563781	16.74992895	16.904493
3831403774205	383140	3774205	0.19032627	20.49769996	20.688026
3831503774205	383150	3774205	0.245254374	26.09538272	26.340637
3831603774205	383160	3774205	0.327151084	33.78459092	34.111742
3835703774205	383570	3774205	0.114164034	27.07334484	27.187509
3835803774205	383580	3774205	0.113184043	21.77108002	21.884264
3835903774205	383590	3774205	0.112838719	18.24972465	18.362563
3836003774205	383600	3774205	0.113148515	15.77337996	15.886528

Health Risk Assessment Results Summary

Sensitive Receptors

		MAX:	46.32
Unique Identifier	X (UTM)	Y (UTM)	Total Risk
3837703774185	383770	3774185	6.815156618
3837803774185	383780	3774185	6.710404812
3837903774185	383790	3774185	6.61603071
3838003774185	383800	3774185	6.743549016
3838103774185	383810	3774185	6.919820896
3838203774185	383820	3774185	7.118036396
3838303774185	383830	3774185	7.521651245
3838403774185	383840	3774185	6.876374371
3838603774185	383860	3774185	6.516922405
3838703774185	383870	3774185	6.868475767
3838803774185	383880	3774185	6.163005559
3838903774185	383890	3774185	5.708618245
3839003774185	383900	3774185	5.377471542
3839103774185	383910	3774185	5.108181695
3829703774195	382970	3774195	3.487895685
3829803774195	382980	3774195	3.649967958
3829903774195	382990	3774195	3.829721552
3830003774195	383000	3774195	4.04399477
3830103774195	383010	3774195	4.307961702
3830203774195	383020	3774195	4.600608812
3830303774195	383030	3774195	5.006707567
3830403774195	383040	3774195	5.497442817
3830503774195	383050	3774195	6.07419477
3830603774195	383060	3774195	6.754256087
3830703774195	383070	3774195	7.571045966
3830803774195	383080	3774195	8.495336696
3830903774195	383090	3774195	9.582348381
3831003774195	383100	3774195	10.89777067
3831103774195	383110	3774195	12.4333034
3831203774195	383120	3774195	14.36869585
3831303774195	383130	3774195	17.10154566
3831403774195	383140	3774195	21.08138557
3831503774195	383150	3774195	27.11105138
3831603774195	383160	3774195	35.49250463
3835803774195	383580	3774195	25.14812168
3835903774195	383590	3774195	20.74046987
3836003774195	383600	3774195	17.75997644
3836103774195	383610	3774195	15.52814368
3836203774195	383620	3774195	14.53855772
3836303774195	383630	3774195	13.73942136
3836403774195	383640	3774195	13.01500989
3836503774195	383650	3774195	12.36727533
3836603774195	383660	3774195	11.74138178
3836703774195	383670	3774195	11.04813066
3836803774195	383680	3774195	10.40505621
3836903774195	383690	3774195	9.822111644
3837003774195	383700	3774195	9.249901227
3837103774195	383710	3774195	8.736393252
3837203774195	383720	3774195	8.249357086
3837303774195	383730	3774195	7.791961348
3837403774195	383740	3774195	7.37901879
3837503774195	383750	3774195	7.024637136
3837603774195	383760	3774195	6.704884849
3837703774195	383770	3774195	6.522725033
3837803774195	383780	3774195	6.451855473
3837903774195	383790	3774195	6.38643718
3838003774195	383800	3774195	6.514022307
3838103774195	383810	3774195	6.698563824
3838203774195	383820	3774195	6.894485059
3838303774195	383830	3774195	7.291491602
3838403774195	383840	3774195	6.698448051
3838603774195	383860	3774195	6.35925121
3838703774195	383870	3774195	6.752579261
3838803774195	383880	3774195	6.049570615
3838903774195	383890	3774195	5.598136458
3839003774195	383900	3774195	5.272635448
3839103774195	383910	3774195	5.011092774
3829703774205	382970	3774205	3.441999661
3829803774205	382980	3774205	3.604532563
3829903774205	382990	3774205	3.785606782
3830003774205	383000	3774205	3.999036668
3830103774205	383010	3774205	4.259977153
3830203774205	383020	3774205	4.549339685
3830303774205	383030	3774205	4.96153454
3830403774205	383040	3774205	5.466643323
3830503774205	383050	3774205	6.0613775
3830603774205	383060	3774205	6.751693078
3830703774205	383070	3774205	7.583400781
3830803774205	383080	3774205	8.497628855
3830903774205	383090	3774205	9.55405396
3831003774205	383100	3774205	10.83117897
3831103774205	383110	3774205	12.35160967
3831203774205	383120	3774205	14.25887495
3831303774205	383130	3774205	16.90449273
3831403774205	383140	3774205	20.68802623
3831503774205	383150	3774205	26.34063709
3831603774205	383160	3774205	34.111742
3835703774205	383570	3774205	27.18750887
3835803774205	383580	3774205	21.88426406
3835903774205	383590	3774205	18.36256337
3836003774205	383600	3774205	15.88652847

FOR CHRONIC CALCS

	MAX:	1.61			
	Overlapping Phases - Maximum GLC				
2025	2026	2027	2028	2029	
0.052498888	0.082045711	0.0441846	0.030431799	0.013157453	
0.051634111	0.080431252	0.044003733	0.031776311	0.013690707	
0.050858347	0.078898025	0.044007861	0.033481025	0.014344658	
0.051790121	0.079743274	0.046127254	0.038589159	0.016301618	
0.05313147	0.080590425	0.049805861	0.046502893	0.019191042	
0.055165595	0.081974681	0.054030603	0.055085368	0.021837322	
0.059209454	0.085944906	0.060652208	0.067694413	0.025643626	
0.053445235	0.078459157	0.053787497	0.057795264	0.022669571	
0.050605105	0.073907799	0.05161494	0.056909898	0.022393202	
0.054140321	0.077503355	0.057246043	0.067515712	0.025576188	
0.047777499	0.069511148	0.049251218	0.055403687	0.021920552	
0.04375466	0.064293249	0.044426831	0.048496541	0.019830363	
0.040880675	0.060458055	0.041136667	0.044078254	0.018485561	
0.038586964	0.057330887	0.038632921	0.040914177	0.017512134	
0.021876622	0.027818954	0.032520363	0.009262183	0.006458043	
0.022879083	0.029041062	0.034094759	0.009385533	0.006474775	
0.023989855	0.030394874	0.03584759	0.009526724	0.006497254	
0.025314937	0.032015004	0.037939427	0.009715639	0.006543356	
0.026948867	0.034019684	0.040518083	0.009974661	0.00662613	
0.028757902	0.036235499	0.043389535	0.010253031	0.006709929	
0.031272035	0.039330426	0.047374268	0.010697035	0.006881529	
0.034305048	0.043058203	0.052216266	0.011224679	0.007085065	
0.037860859	0.047415092	0.057948021	0.01181776	0.007303729	
0.042042466	0.052521708	0.064756974	0.012481513	0.007535818	
0.047048932	0.058611831	0.073001517	0.013243877	0.007790059	
0.052700322	0.065463419	0.08240075	0.014043992	0.008025326	
0.059331592	0.07348215	0.09353763	0.014937702	0.008262187	
0.06733755	0.083140518	0.107119285	0.015980122	0.008513259	
0.076662809	0.094368159	0.123111927	0.017134619	0.008741329	
0.088390274	0.108463766	0.143443656	0.018544224	0.008985892	
0.104909448	0.128280127	0.172387758	0.020509757	0.009314953	
0.128913933	0.15702749	0.214861252	0.023273867	0.009722969	
0.165220341	0.200459274	0.279560074	0.027252278	0.010241133	
0.215613993	0.260708161	0.370101916	0.032423673	0.010655193	
0.210829832	0.351355759	0.117585433	0.034533427	0.012471814	
0.171765883	0.284279533	0.102916103	0.033035697	0.012209502	
0.145559795	0.239430214	0.092265976	0.031826011	0.012005417	
0.126089456	0.206221853	0.083784403	0.030740239	0.011811386	
0.117535841	0.191687065	0.079683296	0.030691977	0.011966408	
0.110651961	0.180005428	0.076287947	0.030793899	0.012165367	
0.104413927	0.169420594	0.073215511	0.030976431	0.012385891	
0.098829396	0.159937589	0.070498786	0.031295062	0.012651023	
0.093426751	0.150756566	0.067914096	0.031666171	0.012931019	
0.087501932	0.140732438	0.064917012	0.03163558	0.013039323	
0.0820452	0.131526543	0.062043005	0.031490872	0.013089841	
0.077130481	0.123254225	0.059366249	0.031298812	0.01310858	
0.072355373	0.115252637	0.056624899	0.03083745	0.013005597	
0.06809037	0.108115055	0.054132358	0.030416465	0.012908068	
0.064076137	0.10141702	0.051705937	0.029882319	0.01275363	
0.060325542	0.095168536	0.049399638	0.029322534	0.012579328	
0.056952741	0.089549896	0.047311944	0.028853187	0.01243192	
0.054069952	0.084739264	0.045528979	0.028570023	0.012350961	
0.051484195	0.080419307	0.043920078	0.028367238	0.012292544	
0.050016424	0.077897842	0.043121728	0.028900299	0.012518447	
0.049443987	0.07677657	0.043064063	0.030272625	0.013064753	
0.048915026	0.07565567	0.043183458	0.032029219	0.013741662	
0.049874407	0.076595165	0.045167723	0.036772102	0.015560555	
0.051278127	0.077631308	0.048745864	0.044412563	0.018373419	
0.05328618	0.07908259	0.052798401	0.052634918	0.020918258	
0.057243678	0.082984617	0.059202028	0.064835353	0.024610236	
0.051953817	0.076084307	0.052909102	0.055868722	0.02192209	
0.049290366	0.071814957	0.050832063	0.055112202	0.021689445	
0.05321064	0.075897352	0.056922931	0.066472389	0.025102436	
0.046865222	0.067957952	0.048888807	0.05428568	0.021427332	
0.042864695	0.062795911	0.04403696	0.047326455	0.019323496	
0.04003587	0.059040268	0.040747324	0.042903838	0.017979875	
0.037806034	0.056012951	0.03827052	0.039779523	0.017022818	
0.021581739	0.027452846	0.032210578	0.009153945	0.006334943	
0.022586405	0.0286795	0.033800772	0.009286408	0.006356016	
0.023704845	0.030044969	0.0355785	0.009437565	0.006383403	
0.025023652	0.031659037	0.037677651	0.009633092	0.006432082	
0.026637248	0.033639778	0.040246333	0.009895208	0.006513832	
0.028424192	0.035829776	0.043108259	0.010176734	0.006597473	
0.030974028	0.038971729	0.047182606	0.010643025	0.006777986	
0.034092652	0.042807462	0.052206196	0.011205357	0.00699556	
0.037754183	0.04729491	0.058169268	0.011836485	0.007227716	
0.041990479	0.052464967	0.065150098	0.012527507	0.007465295	
0.047078345	0.058649968	0.07363081	0.013323887	0.00772489	
0.05265777	0.065411137	0.083030321	0.01413421	0.007950612	
0.059088913	0.073183533	0.093988081	0.015027511	0.008168653	
0.066844675	0.082536448	0.107352869	0.016084544	0.00840133	
0.076054866	0.093620934	0.123433933	0.017298873	0.008623974	
0.087577141	0.107461566	0.143837292	0.018800588	0.008860447	
0.10351262	0.126563112	0.172463819	0.020894058	0.009167059	
0.126233992	0.153744907	0.213927785	0.023873594	0.009541351	
0.160073517	0.194157956	0.27672835	0.028346331	0.010019446	
0.206421079	0.249415147	0.364881138	0.034606871	0.010383365	
0.228500685	0.38157983	0.126691855	0.034895586	0.012214381	
0.181418705	0.300652722	0.109222088	0.033127886	0.011904327	
0.150417266	0.247546865	0.09667255	0.031653626	0.01164645	
0.128808987	0.210666763	0.087196569	0.030426729	0.011433537	

Health Risk Assessment Results Summary

		MAX:	4.18	46.12	46.32
Unique Identifier	X (UTM)	Y (UTM)	Onroad	Offroad	Total Risk
3836103774205	383610	3774205	0.11382743	13.89963319	14.013461
3836203774205	383620	3774205	0.118056836	13.05623559	13.174292
3836303774205	383630	3774205	0.123216363	12.37397675	12.497193
3836403774205	383640	3774205	0.129147248	11.77492641	11.904074
3836503774205	383650	3774205	0.136231583	11.249677	11.385909
3836603774205	383660	3774205	0.144231617	10.74118495	10.885417
3836703774205	383670	3774205	0.151235629	10.14702786	10.298263
3836803774205	383680	3774205	0.158315901	9.577845233	9.7361611
3836903774205	383690	3774205	0.165872976	9.054342627	9.2202156
3837003774205	383700	3774205	0.172629398	8.52683481	8.6994642
3837103774205	383710	3774205	0.180357023	8.052414795	8.2327718
3837203774205	383720	3774205	0.18829598	7.596227901	7.7845239
3837303774205	383730	3774205	0.196957096	7.167135276	7.3640924
3837403774205	383740	3774205	0.20714974	6.778979814	6.9861296
3837503774205	383750	3774205	0.220672966	6.460631507	6.6813045
3837603774205	383760	3774205	0.236613859	6.168933012	6.4055469
3837703774205	383770	3774205	0.262078333	5.985826915	6.2479052
3837803774205	383780	3774205	0.302063882	5.89671114	6.198775
3837903774205	383790	3774205	0.355786761	5.797989754	6.1537765
3838003774205	383800	3774205	0.462654241	5.786999094	6.2496533
3838103774205	383810	3774205	0.658337725	5.745677798	6.4040155
3838203774205	383820	3774205	0.993554701	5.597194063	6.5907488
3838303774205	383830	3774205	1.565961947	5.4148854	6.9808473
3838403774205	383840	3774205	1.911332795	5.240682024	7.1520148
3838603774205	383860	3774205	1.943898407	4.918564566	6.862463
3838703774205	383870	3774205	1.869766972	4.770321325	6.6400883
3838803774205	383880	3774205	1.309098454	4.629057112	5.9381556
3838903774205	383890	3774205	0.995767817	4.494146468	5.4899143
3839003774205	383900	3774205	0.801009598	4.365767472	5.1667771
3839103774205	383910	3774205	0.671227615	4.242387087	4.9136147
3829703774215	382970	3774215	0.037952167	3.357020188	3.3949724
3829803774215	382980	3774215	0.039158876	3.515304656	3.5544635
3829903774215	382990	3774215	0.040525696	3.691606184	3.7321319
3830003774215	383000	3774215	0.042193526	3.900064716	3.9422582
3830103774215	383010	3774215	0.044336912	4.159016001	4.2033529
3830203774215	383020	3774215	0.046723841	4.447047245	4.4937711
3830303774215	383030	3774215	0.050272682	4.857195437	4.9074681
3830403774215	383040	3774215	0.054692137	5.363658374	5.4183505
3830503774215	383050	3774215	0.059902713	5.960146541	6.0200493
3830603774215	383060	3774215	0.065803476	6.636042041	6.7018455
3830703774215	383070	3774215	0.072964829	7.450685441	7.5236503
3830803774215	383080	3774215	0.080880074	8.345715826	8.4265959
3830903774215	383090	3774215	0.090080847	9.37328931	9.4633702
3831003774215	383100	3774215	0.101426616	10.61674978	10.718176
3831103774215	383110	3774215	0.115574919	12.12496877	12.240544
3831203774215	383120	3774215	0.13404816	14.01736528	14.151413
3831303774215	383130	3774215	0.160050451	16.5581537	16.718204
3831403774215	383140	3774215	0.198912894	20.13273686	20.33165
3831503774215	383150	3774215	0.260930564	25.30377213	25.564703
3831603774215	383160	3774215	0.361764271	32.39732404	32.759088
3835603774215	383560	3774215	0.112200062	29.46345879	29.575659
3835703774215	383570	3774215	0.110876628	23.2567461	23.367623
3835803774215	383580	3774215	0.109923755	19.0987957	19.208719
3835903774215	383590	3774215	0.109509057	16.24981811	16.359327
3836003774215	383600	3774215	0.109636363	14.17689118	14.286528
3836103774215	383610	3774215	0.110164044	12.58664509	12.696809
3836203774215	383620	3774215	0.114001635	11.86097855	11.97498
3836303774215	383630	3774215	0.118776889	11.2875956	11.406372
3836403774215	383640	3774215	0.124260499	10.77656218	10.900823
3836503774215	383650	3774215	0.130883529	10.35185836	10.482742
3836603774215	383660	3774215	0.138387676	9.940434174	10.078822
3836703774215	383670	3774215	0.145020833	9.436390177	9.581411
3836803774215	383680	3774215	0.151777141	8.944121738	9.0958989
3836903774215	383690	3774215	0.159008323	8.483532808	8.6425411
3837003774215	383700	3774215	0.16548925	8.004119819	8.1696091
3837103774215	383710	3774215	0.172903587	7.571172778	7.7440764
3837203774215	383720	3774215	0.180686671	7.154890445	7.3355771
3837303774215	383730	3774215	0.189250747	6.764077487	6.9533282
3837403774215	383740	3774215	0.199327324	6.415591766	6.6149191
3837503774215	383750	3774215	0.213247096	6.141302846	6.3545499
3837603774215	383760	3774215	0.229641633	5.887278595	6.1169202
3837703774215	383770	3774215	0.254937988	5.728228262	5.9831662
3837803774215	383780	3774215	0.294308362	5.657664319	5.9519727
3837903774215	383790	3774215	0.347168994	5.578430468	5.9255995
3838003774215	383800	3774215	0.439374188	5.551779944	5.9911541
3838103774215	383810	3774215	0.595357923	5.492705139	6.0880631
3838203774215	383820	3774215	0.873712898	5.410917641	6.2846305
3838303774215	383830	3774215	1.43318709	5.257361552	6.6905486
3838403774215	383840	3774215	1.28396476	5.095800009	6.3797648
3838603774215	383860	3774215	1.335889528	4.788602489	6.124492
3838703774215	383870	3774215	1.882162142	4.647712205	6.5298743
3838803774215	383880	3774215	1.315179179	4.513148423	5.8283276
3838903774215	383890	3774215	0.998903323	4.38460452	5.3835078
3839003774215	383900	3774215	0.800611688	4.262060609	5.0626723
3839103774215	383910	3774215	0.669099168	4.144733909	4.8138331
3829703774225	382970	3774225	0.037622397	3.309483635	3.347106
3829803774225	382980	3774225	0.038828792	3.464843095	3.5036719
3829903774225	382990	3774225	0.040192194	3.637653662	3.6778459
3830003774225	383000	3774225	0.041866851	3.843174102	3.885041
3830103774225	383010	3774225	0.044058831	4.102542523	4.1466014
3830203774225	383020	3774225	0.046500244	4.390629693	4.4371299

Health Risk Assessment Results Summary

Sensitive Receptors		MAX:	46.32
Unique Identifier	X (UTM)	Y (UTM)	Total Risk
3836103774205	383610	3774205	14.01346062
3836203774205	383620	3774205	13.17429243
3836303774205	383630	3774205	12.49719311
3836403774205	383640	3774205	11.90407366
3836503774205	383650	3774205	11.38590858
3836603774205	383660	3774205	10.88541657
3836703774205	383670	3774205	10.29826349
3836803774205	383680	3774205	9.736161135
3836903774205	383690	3774205	9.220215602
3837003774205	383700	3774205	8.699464208
3837103774205	383710	3774205	8.232771818
3837203774205	383720	3774205	7.784523881
3837303774205	383730	3774205	7.364092372
3837403774205	383740	3774205	6.986129554
3837503774205	383750	3774205	6.681304474
3837603774205	383760	3774205	6.405546871
3837703774205	383770	3774205	6.247905248
3837803774205	383780	3774205	6.198775022
3837903774205	383790	3774205	6.153776515
3838003774205	383800	3774205	6.249653335
3838103774205	383810	3774205	6.404015523
3838203774205	383820	3774205	6.590748763
3838303774205	383830	3774205	6.980847347
3838403774205	383840	3774205	7.152014819
3838603774205	383860	3774205	6.862462972
3838703774205	383870	3774205	6.640088297
3838803774205	383880	3774205	5.938155566
3838903774205	383890	3774205	5.489914285
3839003774205	383900	3774205	5.16677707
3839103774205	383910	3774205	4.913614703
3829703774215	382970	3774215	3.394972354
3829803774215	382980	3774215	3.554463533
3829903774215	382990	3774215	3.732131881
3830003774215	383000	3774215	3.942258243
3830103774215	383010	3774215	4.203352914
3830203774215	383020	3774215	4.493771086
3830303774215	383030	3774215	4.907468119
3830403774215	383040	3774215	5.418350512
3830503774215	383050	3774215	6.020049254
3830603774215	383060	3774215	6.701845516
3830703774215	383070	3774215	7.52365027
3830803774215	383080	3774215	8.4265959
3830903774215	383090	3774215	9.463370157
3831003774215	383100	3774215	10.7181764
3831103774215	383110	3774215	12.24054369
3831203774215	383120	3774215	14.15141344
3831303774215	383130	3774215	16.71820415
3831403774215	383140	3774215	20.33164976
3831503774215	383150	3774215	25.56470269
3831603774215	383160	3774215	32.75908831
3835603774215	383560	3774215	29.57565885
3835703774215	383570	3774215	23.36722773
3835803774215	383580	3774215	19.20871946
3835903774215	383590	3774215	16.35932717
3836003774215	383600	3774215	14.28652754
3836103774215	383610	3774215	12.69680914
3836203774215	383620	3774215	11.97498019
3836303774215	383630	3774215	11.40637249
3836403774215	383640	3774215	10.90082268
3836503774215	383650	3774215	10.48274189
3836603774215	383660	3774215	10.07882185
3836703774215	383670	3774215	9.58141101
3836803774215	383680	3774215	9.095898879
3836903774215	383690	3774215	8.642541131
3837003774215	383700	3774215	8.16960907
3837103774215	383710	3774215	7.744076364
3837203774215	383720	3774215	7.335577116
3837303774215	383730	3774215	6.953328235
3837403774215	383740	3774215	6.61491909
3837503774215	383750	3774215	6.354549942
3837603774215	383760	3774215	6.116920228
3837703774215	383770	3774215	5.98316625
3837803774215	383780	3774215	5.951972682
3837903774215	383790	3774215	5.925599462
3838003774215	383800	3774215	5.991154132
3838103774215	383810	3774215	6.088063062
3838203774215	383820	3774215	6.284630539
3838303774215	383830	3774215	6.690548641
3838403774215	383840	3774215	6.379764768
3838603774215	383860	3774215	6.124492017
3838703774215	383870	3774215	6.529874348
3838803774215	383880	3774215	5.828327602
3838903774215	383890	3774215	5.383507844
3839003774215	383900	3774215	5.062672297
3839103774215	383910	3774215	4.813833077
3829703774225	382970	3774225	3.347106032
3829803774225	382980	3774225	3.503671887
3829903774225	382990	3774225	3.677845857
3830003774225	383000	3774225	3.885040953
3830103774225	383010	3774225	4.146601355
3830203774225	383020	3774225	4.437129937

FOR CHRONIC CALCS

	MAX:	1.61			
	Overlapping Phases - Maximum GLC				
2025	2026	2027	2028	2029	
0.112606209	0.183119566	0.07955403	0.02932974	0.0112329	
0.105427648	0.17096699	0.075782618	0.029209619	0.011358485	
0.09965609	0.161209747	0.072666184	0.029242897	0.01152866	
0.094613403	0.152692816	0.06990055	0.029355526	0.011718883	
0.090204627	0.1452414	0.0675003	0.029608359	0.011955382	
0.085940778	0.138029164	0.06521992	0.029911247	0.01220487	
0.080972378	0.129654324	0.062499071	0.029863649	0.012304189	
0.076244975	0.121705863	0.05983456	0.029706477	0.012347846	
0.071931787	0.114469626	0.057334799	0.02951169	0.01236508	
0.067618943	0.107265146	0.054724496	0.029058756	0.012264132	
0.063772825	0.100848996	0.052354715	0.028653405	0.012172794	
0.060100493	0.094736369	0.050043002	0.028164324	0.012036547	
0.056673219	0.089039907	0.047853078	0.027667691	0.011887589	
0.053606594	0.083944362	0.045874048	0.027255215	0.011763515	
0.051147819	0.079847892	0.044282225	0.027091418	0.011730828	
0.048937556	0.07615875	0.042846381	0.027002446	0.011718463	
0.047680962	0.073994003	0.042134983	0.027559837	0.011954782	
0.047300397	0.073201107	0.042138934	0.028899227	0.012489595	
0.046951799	0.072390184	0.042313582	0.030621649	0.013154427	
0.047698684	0.073090478	0.043856634	0.034527789	0.014649155	
0.048874382	0.074008399	0.046780784	0.041012851	0.017058897	
0.050687761	0.07541364	0.050436306	0.048492887	0.019484169	
0.054556138	0.07923368	0.056730959	0.060407501	0.023099582	
0.056367429	0.080656415	0.060104836	0.067460447	0.025250785	
0.054155108	0.076982271	0.058516688	0.067484202	0.025259371	
0.052309572	0.074329844	0.056631943	0.065572816	0.024680663	
0.045968704	0.066426435	0.04854389	0.053285837	0.020977806	
0.041992773	0.06132228	0.043669445	0.046279167	0.018861782	
0.039180602	0.057611363	0.040352271	0.041803009	0.017504628	
0.037017732	0.054684489	0.037901954	0.038716504	0.016564531	
0.021280287	0.027078235	0.031882694	0.009044777	0.006215041	
0.02226514	0.028280967	0.033454258	0.009176556	0.006235264	
0.023361497	0.029620029	0.035211191	0.009327647	0.006261925	
0.024658751	0.031208484	0.037292272	0.009524121	0.006310065	
0.026272386	0.033191522	0.039879017	0.009795813	0.006395805	
0.02806479	0.035390734	0.042770315	0.010088785	0.006484182	
0.030622054	0.038544043	0.046886527	0.01056739	0.006668381	
0.033773377	0.042421868	0.052003558	0.011150754	0.006892814	
0.037473351	0.046956796	0.058082246	0.011803448	0.007130998	
0.041650881	0.052052386	0.065035466	0.012495066	0.007361167	
0.046671514	0.058154301	0.073484648	0.013295562	0.007614489	
0.052173882	0.064820268	0.082853563	0.01411643	0.00783573	
0.05847565	0.072434568	0.09371406	0.015021867	0.0080465	
0.066083259	0.081606356	0.106988863	0.016097891	0.00827087	
0.075288254	0.092680694	0.123283731	0.017374889	0.0084975	
0.08680652	0.106507341	0.14401495	0.0189741	0.008738677	
0.102227435	0.124977243	0.172265119	0.021148395	0.009024417	
0.123862464	0.150831383	0.212671764	0.024239785	0.009371339	
0.155050749	0.188006118	0.272557749	0.028977624	0.009809184	
0.197704763	0.238685218	0.357570143	0.035948907	0.010113765	
0.249278924	0.417182701	0.137014789	0.035439276	0.011992533	
0.194067156	0.322188261	0.116798531	0.033493993	0.011673117	
0.157385119	0.259277356	0.102134206	0.031795963	0.011379648	
0.132494085	0.216754985	0.091224295	0.030351759	0.011126202	
0.114557103	0.186236525	0.082703638	0.029118498	0.010906742	
0.100928552	0.16314555	0.075747141	0.028026523	0.010704904	
0.094823154	0.152852502	0.072231946	0.027843072	0.010803383	
0.090037818	0.144800206	0.069374003	0.027823926	0.010949952	
0.085791252	0.137659294	0.066816515	0.027878099	0.011113566	
0.082288715	0.131772233	0.064667772	0.028076479	0.011325053	
0.078898429	0.12606763	0.062633015	0.028325829	0.011550294	
0.074738648	0.119087025	0.060147745	0.028259257	0.011639342	
0.070699025	0.112322903	0.0576891	0.028097007	0.011678962	
0.066947027	0.106052763	0.055358289	0.027902189	0.011694119	
0.063061814	0.099584234	0.052876504	0.027463969	0.011598562	
0.05958392	0.093802232	0.050615489	0.027070485	0.011510877	
0.056262483	0.088290755	0.048421961	0.026622915	0.011390751	
0.053170328	0.083167056	0.046350581	0.02617839	0.011262636	
0.050451883	0.078667402	0.044491767	0.025814932	0.011158546	
0.048371942	0.075207462	0.043076897	0.025751701	0.011166417	
0.046485375	0.072060579	0.041796361	0.025756518	0.011192085	
0.045434877	0.070244227	0.041169355	0.026332026	0.01143653	
0.045211092	0.069718558	0.041228166	0.027643247	0.011960921	
0.045027112	0.069190789	0.041452341	0.029325917	0.012611177	
0.045564992	0.069640779	0.042603533	0.032509392	0.01382392	
0.046368058	0.07019479	0.04457841	0.037208155	0.015551765	
0.048089449	0.071692052	0.048140134	0.044598551	0.018103417	
0.052041512	0.075672824	0.054443914	0.056403169	0.021732495	
0.049310447	0.071774225	0.0515419	0.052953035	0.020734219	
0.047405549	0.068523381	0.05025221	0.053434029	0.020885681	
0.051427241	0.072790856	0.056353692	0.064780039	0.024298899	
0.045084677	0.064914935	0.048206234	0.052380376	0.020564237	
0.041135475	0.059869832	0.04331449	0.045333199	0.018438302	
0.03833966	0.056203047	0.039971418	0.040804286	0.017067804	
0.036210626	0.053338373	0.037517645	0.037702442	0.016124839	
0.020974134	0.026697142	0.031538464	0.008931942	0.006097872	
0.02194009	0.02787722	0.033091274	0.009063635	0.006117645	
0.02301384	0.029188923	0.034825143	0.009214612	0.006143323	
0.024292189	0.030755291	0.036889545	0.009412065	0.006191109	
0.025908107	0.032743454	0.039494903	0.009693392	0.006281303	
0.027700289	0.034944568	0.042404058	0.009994495	0.006373504	

Health Risk Assessment Results Summary

		MAX:	4.18	46.12	46.32
Unique Identifier	X (UTM)	Y (UTM)	Onroad	Offroad	Total Risk
3830303774225	383030	3774225	0.050136607	4.802368934	4.8525055
3830403774225	383040	3774225	0.054710779	5.315218262	5.369929
3830503774225	383050	3774225	0.060102909	5.918370031	5.9784729
3830603774225	383060	3774225	0.066091082	6.587617302	6.6537084
3830703774225	383070	3774225	0.073362844	7.391902352	7.4652652
3830803774225	383080	3774225	0.08143718	8.27521653	8.3566537
3830903774225	383090	3774225	0.090829333	9.285715339	9.3765447
3831003774225	383100	3774225	0.10250191	10.50920762	10.61171
3831103774225	383110	3774225	0.117479846	12.02132231	12.138802
3831203774225	383120	3774225	0.137224106	13.91719927	14.054423
3831303774225	383130	3774225	0.164778534	16.39868879	16.563467
3831403774225	383140	3774225	0.20603132	19.85574473	20.061776
3831503774225	383150	3774225	0.272438793	24.65670727	24.929146
3831603774225	383160	3774225	0.384719551	31.32536222	31.710082
3831603774225	383560	3774225	0.10904966	24.87088308	24.979933
3831703774225	383570	3774225	0.107760147	20.09803489	20.205795
3831803774225	383580	3774225	0.106804745	16.83277603	16.939581
3831903774225	383590	3774225	0.106324634	14.50305424	14.609379
3832003774225	383600	3774225	0.106348388	12.77382945	12.880178
3832103774225	383610	3774225	0.106771821	11.42344542	11.530217
3832203774225	383620	3774225	0.110292636	10.80038295	10.910676
3832303774225	383630	3774225	0.114696937	10.31067917	10.425376
3832403774225	383640	3774225	0.119764262	9.875847011	9.9956113
3832503774225	383650	3774225	0.125896479	9.512176434	9.6380729
3832603774225	383660	3774225	0.132832412	9.172638887	9.3054713
3832703774225	383670	3774225	0.139179339	8.750107085	8.8892864
3832803774225	383680	3774225	0.1457633	8.332742729	8.478506
3832903774225	383690	3774225	0.152856184	7.93648269	8.0893389
3833003774225	383700	3774225	0.159170887	7.506882407	7.6660533
3833103774225	383710	3774225	0.166417984	7.117033613	7.2834516
3833203774225	383720	3774225	0.174038586	6.739423957	6.9134625
3833303774225	383730	3774225	0.182370211	6.386067008	6.5684372
3833403774225	383740	3774225	0.192146991	6.067058164	6.2592052
3833503774225	383750	3774225	0.206309264	5.831726047	6.0380353
3833603774225	383760	3774225	0.223068615	5.61305527	5.8361239
3833703774225	383770	3774225	0.248217168	5.477241934	5.7254591
3833803774225	383780	3774225	0.28699663	5.423382953	5.7103796
3833903774225	383790	3774225	0.339299187	5.365363776	5.704663
3834003774225	383800	3774225	0.422255777	5.331833588	5.7540894
3834103774225	383810	3774225	0.556042071	5.273097817	5.8291399
3834203774225	383820	3774225	0.799776473	5.215368868	6.0151453
3834303774225	383830	3774225	1.325293637	5.098392383	6.423686
3834403774225	383840	3774225	1.248470287	4.952394122	6.2008644
3834603774225	383860	3774225	1.308695329	4.66018444	5.9688798
3834703774225	383870	3774225	1.895385245	4.526276334	6.4216616
3834803774225	383880	3774225	1.321860418	4.398168541	5.720029
3834903774225	383890	3774225	1.00289239	4.275682353	5.2785747
3835003774225	383900	3774225	0.803138744	4.158786649	4.9619254
3835103774225	383910	3774225	0.667806993	4.0468175	4.7146245
3829703774235	382970	3774235	0.03718915	3.253186645	3.2903758
3829803774235	382980	3774235	0.038411307	3.407365367	3.4457767
3829903774235	382990	3774235	0.039786948	3.578479779	3.6182667
3830003774235	383000	3774235	0.041477802	3.782304815	3.8237826
3830103774235	383010	3774235	0.04369595	4.040114166	4.0838101
3830203774235	383020	3774235	0.046184627	4.328149689	4.3743343
3830303774235	383030	3774235	0.049833722	4.734885882	4.7847196
3830403774235	383040	3774235	0.054446753	5.243333349	5.2977801
3830503774235	383050	3774235	0.059893619	5.841330694	5.9012243
3830603774235	383060	3774235	0.065869606	6.495808394	6.561678
3830703774235	383070	3774235	0.073139251	7.282128876	7.3552681
3830803774235	383080	3774235	0.081267463	8.148590084	8.2298575
3830903774235	383090	3774235	0.090762399	9.140493476	9.2312559
3831003774235	383100	3774235	0.102638533	10.34420043	10.446839
3831103774235	383110	3774235	0.118304413	11.86810405	11.986408
3831203774235	383120	3774235	0.139087146	13.78368007	13.922767
3831303774235	383130	3774235	0.167731559	16.2332812	16.401013
3831403774235	383140	3774235	0.210050291	19.5728072	19.782857
3831503774235	383150	3774235	0.277380008	24.15804235	24.435422
3831603774235	383160	3774235	0.391578253	30.64036263	31.031941
3835503774235	383550	3774235	0.104844166	25.02265757	25.127502
3835603774235	383560	3774235	0.104314249	20.36475593	20.46907
3835703774235	383570	3774235	0.102906545	16.78097946	16.883886
3835803774235	383580	3774235	0.101915485	14.30314262	14.405058
3835903774235	383590	3774235	0.101766143	12.58839942	12.690166
3836003774235	383600	3774235	0.102512023	11.36930398	11.471816
3836103774235	383610	3774235	0.103570553	10.37642755	10.479998
3836203774235	383620	3774235	0.106751936	9.833566746	9.9403187
3836303774235	383630	3774235	0.110644668	9.391965697	9.5026104
3836403774235	383640	3774235	0.115082834	8.997508065	9.1125909
3836503774235	383650	3774235	0.120297716	8.655736543	8.7760343
3836603774235	383660	3774235	0.126138364	8.333224043	8.4593624
3836703774235	383670	3774235	0.132497671	8.015348721	8.1478464
3836803774235	383680	3774235	0.139600316	7.71654684	7.8561472
3836903774235	383690	3774235	0.14728621	7.418804361	7.5660906
3837003774235	383700	3774235	0.153781621	7.048923171	7.2027048
3837103774235	383710	3774235	0.161235234	6.712137523	6.8733728
3837203774235	383720	3774235	0.168552441	6.367103793	6.5356562
3837303774235	383730	3774235	0.176183859	6.0301271	6.206311
3837403774235	383740	3774235	0.185135857	5.725637253	5.9107731
3837503774235	383750	3774235	0.199445694	5.526606978	5.7260527
3837603774235	383760	3774235	0.216410872	5.340242494	5.5566534

Health Risk Assessment Results Summary

Sensitive Receptors		MAX:	46.32
Unique Identifier	X (UTM)	Y (UTM)	Total Risk
3830303774225	383030	3774225	4.85250554
3830403774225	383040	3774225	5.369929041
3830503774225	383050	3774225	5.97847294
3830603774225	383060	3774225	6.653708384
3830703774225	383070	3774225	7.465265196
3830803774225	383080	3774225	8.35665371
3830903774225	383090	3774225	9.376544671
3831003774225	383100	3774225	10.61170953
3831103774225	383110	3774225	12.13880215
3831203774225	383120	3774225	14.05442338
3831303774225	383130	3774225	16.56346732
3831403774225	383140	3774225	20.06177605
3831503774225	383150	3774225	24.92914606
3831603774225	383160	3774225	31.71008177
3835603774225	383560	3774225	24.97993274
3835703774225	383570	3774225	20.20579504
3835803774225	383580	3774225	16.93958077
3835903774225	383590	3774225	14.60937887
3836003774225	383600	3774225	12.88017783
3836103774225	383610	3774225	11.53021724
3836203774225	383620	3774225	10.91067559
3836303774225	383630	3774225	10.4253761
3836403774225	383640	3774225	9.995611273
3836503774225	383650	3774225	9.638072913
3836603774225	383660	3774225	9.3054713
3836703774225	383670	3774225	8.889286424
3836803774225	383680	3774225	8.478506029
3836903774225	383690	3774225	8.089338874
3837003774225	383700	3774225	7.666053294
3837103774225	383710	3774225	7.283451597
3837203774225	383720	3774225	6.913462543
3837303774225	383730	3774225	6.568437219
3837403774225	383740	3774225	6.259205155
3837503774225	383750	3774225	6.038035311
3837603774225	383760	3774225	5.836123885
3837703774225	383770	3774225	5.725459102
3837803774225	383780	3774225	5.710379583
3837903774225	383790	3774225	5.704662963
3838003774225	383800	3774225	5.754089365
3838103774225	383810	3774225	5.829139888
3838203774225	383820	3774225	6.015145341
3838303774225	383830	3774225	6.42368602
3838403774225	383840	3774225	6.200864409
3838603774225	383860	3774225	5.968879768
3838703774225	383870	3774225	6.421661579
3838803774225	383880	3774225	5.720028959
3838903774225	383890	3774225	5.278574743
3839003774225	383900	3774225	4.961925393
3839103774225	383910	3774225	4.714624493
3829703774235	382970	3774235	3.290375795
3829803774235	382980	3774235	3.445776674
3829903774235	382990	3774235	3.618266727
3830003774235	383000	3774235	3.823782617
3830103774235	383010	3774235	4.083810116
3830203774235	383020	3774235	4.374334316
3830303774235	383030	3774235	4.784719604
3830403774235	383040	3774235	5.297780102
3830503774235	383050	3774235	5.901224313
3830603774235	383060	3774235	6.561678
3830703774235	383070	3774235	7.355268128
3830803774235	383080	3774235	8.229857547
3830903774235	383090	3774235	9.231255875
3831003774235	383100	3774235	10.44683896
3831103774235	383110	3774235	11.98640846
3831203774235	383120	3774235	13.92276722
3831303774235	383130	3774235	16.40101276
3831403774235	383140	3774235	19.78285749
3831503774235	383150	3774235	24.43542236
3831603774235	383160	3774235	31.03194088
3835503774235	383550	3774235	25.12750174
3835603774235	383560	3774235	20.46907017
3835703774235	383570	3774235	16.883886
3835803774235	383580	3774235	14.40505811
3835903774235	383590	3774235	12.69016557
3836003774235	383600	3774235	11.47181601
3836103774235	383610	3774235	10.4799981
3836203774235	383620	3774235	9.940318682
3836303774235	383630	3774235	9.502610365
3836403774235	383640	3774235	9.112590899
3836503774235	383650	3774235	8.776034259
3836603774235	383660	3774235	8.459362407
3836703774235	383670	3774235	8.147846392
3836803774235	383680	3774235	7.856147156
3836903774235	383690	3774235	7.56609057
3837003774235	383700	3774235	7.202704792
3837103774235	383710	3774235	6.873372757
3837203774235	383720	3774235	6.535656234
3837303774235	383730	3774235	6.206310959
3837403774235	383740	3774235	5.91077311
3837503774235	383750	3774235	5.726052672
3837603774235	383760	3774235	5.556653366

FOR CHRONIC CALCS

	MAX:	1.61			
	Overlapping Phases - Maximum GLC				
2025	2026	2027	2028	2029	
0.030266307	0.038110668	0.046560738	0.010484437	0.006561965	
0.033455679	0.042037138	0.051773625	0.011087412	0.006793368	
0.037193878	0.046618718	0.057960659	0.011758077	0.007037084	
0.041325793	0.051655834	0.064895047	0.012450195	0.007261983	
0.046279074	0.057674825	0.073293249	0.013249443	0.007508516	
0.051705186	0.064246357	0.082606704	0.014071441	0.007723692	
0.057898268	0.071728102	0.09336651	0.01498031	0.007927607	
0.06537979	0.080746026	0.106530527	0.01605859	0.008144021	
0.074603887	0.091838237	0.122999651	0.017374539	0.008374648	
0.086139304	0.105677147	0.143949154	0.019024739	0.008617528	
0.101199737	0.12370345	0.171818286	0.021210202	0.008884447	
0.122127914	0.14869004	0.211305304	0.024314588	0.009218026	
0.151102553	0.183171424	0.267821012	0.028945755	0.009588035	
0.191265845	0.230774003	0.349263249	0.035942094	0.00985784	
0.207833936	0.345652315	0.124984624	0.034000325	0.011471955	
0.165653568	0.273237543	0.108305196	0.032139524	0.011167963	
0.137078053	0.224367948	0.095860708	0.030503139	0.010886179	
0.116899749	0.190006353	0.086245275	0.029092598	0.010636981	
0.102080954	0.164885931	0.078579429	0.027876438	0.010417451	
0.090624183	0.145551225	0.072229708	0.026801845	0.010216728	
0.085450063	0.136870027	0.068955272	0.026575239	0.010294755	
0.081423516	0.130130922	0.066292906	0.02650464	0.010417495	
0.077867105	0.124184368	0.063914076	0.026503339	0.010555805	
0.074915319	0.119249569	0.061910371	0.026637997	0.010738082	
0.072174329	0.114668654	0.06004553	0.026817959	0.01093103	
0.068740728	0.10893635	0.057793449	0.026747807	0.011015658	
0.065364638	0.10330976	0.055561783	0.02660758	0.011061671	
0.062180601	0.098011703	0.053429994	0.026440356	0.011085637	
0.058736597	0.092300541	0.051092746	0.02602979	0.010999754	
0.055638661	0.08716969	0.048959815	0.025665673	0.010922978	
0.052657792	0.082242098	0.046880462	0.025252033	0.010815791	
0.049896977	0.077688346	0.044911666	0.024834227	0.010697526	
0.047436656	0.073632016	0.043135433	0.024494617	0.010602351	
0.045690173	0.070732147	0.041879028	0.02451041	0.010642353	
0.04410595	0.06809093	0.04074726	0.024596161	0.010700551	
0.043253672	0.066608708	0.040205661	0.025189382	0.010952172	
0.043168972	0.066318954	0.040319087	0.026476109	0.011468263	
0.043164626	0.066096746	0.040610317	0.028141655	0.012112694	
0.043597842	0.066435157	0.041522281	0.030861352	0.013144139	
0.044260432	0.066897055	0.043062103	0.034766168	0.014561904	
0.045856711	0.068351339	0.046289963	0.04154122	0.016947855	
0.049739833	0.072346069	0.05246572	0.053017311	0.020560076	
0.04780161	0.069413177	0.050572672	0.051152805	0.020050787	
0.046101568	0.06646596	0.049440369	0.051850876	0.020272027	
0.050561441	0.071278634	0.056082909	0.064077353	0.023951569	
0.04421266	0.063423174	0.047872888	0.051557437	0.020182972	
0.040289773	0.058434913	0.042966841	0.04447174	0.018047603	
0.037527796	0.054831426	0.03962452	0.039933333	0.016676787	
0.035407664	0.05199892	0.037141088	0.036771639	0.01571893	
0.020612766	0.026244613	0.031100517	0.00879744	0.005971048	
0.021571046	0.027416426	0.032649876	0.008933789	0.005993199	
0.022633997	0.028716265	0.034375902	0.009086791	0.006020722	
0.023901307	0.030270329	0.036434122	0.009288186	0.006070976	
0.025507203	0.032247955	0.039036374	0.009572945	0.006163511	
0.027298874	0.034450672	0.04195874	0.009882469	0.006259465	
0.029832775	0.037578293	0.046084878	0.010371613	0.006445047	
0.032993549	0.041470696	0.051278288	0.010974318	0.006674803	
0.036698207	0.046011758	0.057442167	0.011646126	0.006916227	
0.04073732	0.050935709	0.064256791	0.012325954	0.007132559	
0.045578769	0.056819316	0.072505127	0.013111808	0.007370293	
0.050900738	0.063265134	0.081680396	0.013923241	0.007578673	
0.056980008	0.070609528	0.092284615	0.014820967	0.007776493	
0.064342116	0.079482676	0.105280939	0.015886327	0.0079872	
0.073642821	0.090664395	0.121913879	0.017219779	0.008227133	
0.085309682	0.104656644	0.143096619	0.018882856	0.008478097	
0.100200968	0.122472854	0.170606335	0.021004635	0.008733753	
0.120462493	0.146650839	0.208717667	0.02397414	0.00905002	
0.148248587	0.179696664	0.262322578	0.028169766	0.009363613	
0.187530852	0.226228419	0.340253189	0.034460756	0.009606123	
0.208612309	0.346817403	0.128419717	0.03365331	0.010976804	
0.167430623	0.276071707	0.112075849	0.03201873	0.010792331	
0.136057235	0.222390698	0.098348493	0.030217415	0.010492618	
0.114625063	0.185897302	0.087911716	0.02865417	0.010222202	
0.099977798	0.161084699	0.080044506	0.027413868	0.010020216	
0.089689919	0.143743212	0.074035561	0.026473051	0.009886779	
0.081391204	0.129815286	0.068902042	0.025632615	0.009760783	
0.076948072	0.122403015	0.065806622	0.025357096	0.00981526	
0.073370442	0.116452063	0.06320751	0.025200083	0.009899842	
0.070194424	0.111177377	0.060864956	0.025096617	0.00999388	
0.067463938	0.106647446	0.058816801	0.025079802	0.010111358	
0.064897476	0.102390335	0.056900242	0.025091351	0.010231341	
0.062374682	0.09820666	0.055035263	0.025093079	0.010339091	
0.06002098	0.094307039	0.053282654	0.025112937	0.010445068	
0.057684642	0.090437841	0.051555759	0.025104047	0.010531095	
0.054760237	0.085608489	0.049435913	0.024772972	0.010476158	
0.05212338	0.081259017	0.047498467	0.024485744	0.010428887	
0.049433839	0.076835528	0.045496561	0.02407483	0.010321458	
0.046824361	0.072552931	0.043529758	0.023618507	0.010186276	
0.044496089	0.06873422	0.041753115	0.023241125	0.010074367	
0.043058482	0.066352223	0.040648343	0.023323617	0.010140975	
0.041748814	0.064170196	0.039654332	0.023475645	0.010226037	

Health Risk Assessment Results Summary

		MAX:	4.18	46.12	46.32
Unique Identifier	X (UTM)	Y (UTM)	Onroad	Offroad	Total Risk
3837703774235	383770	3774235	0.24142369	5.227843336	5.469267
3837803774235	383780	3774235	0.279921578	5.193172673	5.4730943
3837903774235	383790	3774235	0.332155986	5.159046651	5.4912026
3838003774235	383800	3774235	0.414022662	5.142185042	5.5562077
3838103774235	383810	3774235	0.546384744	5.098140859	5.6445256
3838203774235	383820	3774235	0.787659503	5.052301748	5.8399613
3838303774235	383830	3774235	1.303304723	4.945925449	6.2492302
3838403774235	383840	3774235	1.791370904	4.810465671	6.6018366
3838603774235	383860	3774235	1.966145203	4.533455865	6.4996011
3838703774235	383870	3774235	1.909169666	4.406202075	6.3153717
3838803774235	383880	3774235	1.327517139	4.284286728	5.6118039
3838903774235	383890	3774235	1.005877891	4.167539668	5.1734176
3839003774235	383900	3774235	0.806052251	4.056033429	4.8620857
3839103774235	383910	3774235	0.670762684	3.949217071	4.6199798
3829703774245	382970	3774245	0.036525219	3.177142938	3.2136682
3829803774245	382980	3774245	0.037803975	3.333751935	3.3715559
3829903774245	382990	3774245	0.039250212	3.508781785	3.548032
3830003774245	383000	3774245	0.04098122	3.713282463	3.7542637
3830103774245	383010	3774245	0.043207418	3.968395163	4.0116026
3830203774245	383020	3774245	0.04570017	4.25284404	4.2985442
3830303774245	383030	3774245	0.049258035	4.645134756	4.6943928
3830403774245	383040	3774245	0.053729821	5.132317069	5.1860469
3830503774245	383050	3774245	0.059019556	5.705420625	5.7644402
3830603774245	383060	3774245	0.064888432	6.33871327	6.4036017
3830703774245	383070	3774245	0.072032222	7.09903164	7.1710639
3830803774245	383080	3774245	0.080129286	7.945985668	8.026115
3830903774245	383090	3774245	0.089639608	8.919701722	9.0093413
3831003774245	383100	3774245	0.101618683	10.10961472	10.211233
3831103774245	383110	3774245	0.117794646	11.65294716	11.770742
3831203774245	383120	3774245	0.139453135	13.61483101	13.754284
3831303774245	383130	3774245	0.168623935	16.06689313	16.235517
3831403774245	383140	3774245	0.210601858	19.32886022	19.539462
3831503774245	383150	3774245	0.276553812	23.81212189	24.088676
3831603774245	383160	3774245	0.387569007	30.31810795	30.705677
3831703774245	383170	3774245	0.609586259	40.95743154	41.567018
3835503774245	383550	3774245	0.101294188	20.40018512	20.501479
3835603774245	383560	3774245	0.099992004	16.77051639	16.870508
3835703774245	383570	3774245	0.098548545	14.14739658	14.245945
3835803774245	383580	3774245	0.097573996	12.27172837	12.369302
3835903774245	383590	3774245	0.097667857	11.00082363	11.098491
3836003774245	383600	3774245	0.098997197	10.15643946	10.255437
3836103774245	383610	3774245	0.100583304	9.439168519	9.5397518
3836203774245	383620	3774245	0.103498332	8.971873995	9.0753723
3836303774245	383630	3774245	0.106963439	8.575932063	8.6828955
3836403774245	383640	3774245	0.110861923	8.21618458	8.3270465
3836503774245	383650	3774245	0.115332063	7.894126693	8.0094588
3836603774245	383660	3774245	0.120321224	7.592696146	7.7130174
3836703774245	383670	3774245	0.126599594	7.355912517	7.4825121
3836803774245	383680	3774245	0.134073616	7.149892513	7.2839661
3836903774245	383690	3774245	0.142222765	6.933494664	7.0757174
3837003774245	383700	3774245	0.148871073	6.620270888	6.769142
3837103774245	383710	3774245	0.156472749	6.332742266	6.489215
3837203774245	383720	3774245	0.163542603	6.016488551	6.1800312
3837303774245	383730	3774245	0.170514349	5.694845014	5.8653594
3837403774245	383740	3774245	0.178713467	5.404386072	5.5830995
3837503774245	383750	3774245	0.193113273	5.23758729	5.4307006
3837603774245	383760	3774245	0.210185733	5.079459421	5.2896452
3837703774245	383770	3774245	0.235068985	4.988348243	5.2234172
3837803774245	383780	3774245	0.273258516	4.970690976	5.2439495
3837903774245	383790	3774245	0.325310445	4.957549866	5.2828603
3838003774245	383800	3774245	0.406218854	4.956802127	5.363021
3838103774245	383810	3774245	0.53725578	4.927495437	5.4647512
3838203774245	383820	3774245	0.775621201	4.892618801	5.66824
3838303774245	383830	3774245	1.281305282	4.79657625	6.0778815
3838403774245	383840	3774245	1.229534881	4.671000718	5.9005356
3838603774245	383860	3774245	1.340587908	4.408661204	5.7492491
3838703774245	383870	3774245	1.921603884	4.287943316	6.2095472
3838803774245	383880	3774245	1.33196406	4.171834176	5.5037982
3838903774245	383890	3774245	1.007807441	4.060638545	5.068446
3839003774245	383900	3774245	0.807205	3.95429093	4.7614959
3839103774245	383910	3774245	0.671931162	3.852330639	4.5242618
3829703774255	382970	3774255	0.035869342	3.10281621	3.1386856
3829803774255	382980	3774255	0.037191482	3.261247078	3.2984386
3829903774255	382990	3774255	0.038700796	3.439499161	3.4782
3830003774255	383000	3774255	0.040470586	3.645216509	3.6856871
3830103774255	383010	3774255	0.042692155	3.896896806	3.939589
3830203774255	383020	3774255	0.045190241	4.178556788	4.223747
3830303774255	383030	3774255	0.048646924	4.556881877	4.6055288
3830403774255	383040	3774255	0.052975445	5.024533745	5.0775092
3830503774255	383050	3774255	0.058098057	5.574390399	5.6324885
3830603774255	383060	3774255	0.063836523	6.187438145	6.2512747
3830703774255	383070	3774255	0.070818891	6.922715728	6.9935346
3830803774255	383080	3774255	0.078832408	7.752155207	7.8309876
3830903774255	383090	3774255	0.088308517	8.711869827	8.8001783
3831003774255	383100	3774255	0.100281269	9.890855756	9.991137
3831103774255	383110	3774255	0.116838068	11.46254952	11.579388
3831203774255	383120	3774255	0.139093659	13.47911658	13.61821
3831303774255	383130	3774255	0.168491178	15.97810027	16.146591
3831403774255	383140	3774255	0.20950614	19.19240534	19.401911
3831503774255	383150	3774255	0.272929993	23.64798067	23.920911
3831603774255	383160	3774255	0.379413825	30.29187026	30.671284

Health Risk Assessment Results Summary

Sensitive Receptors

		MAX:	46.32
Unique Identifier	X (UTM)	Y (UTM)	Total Risk
3837703774235	383770	3774235	5.469267027
3837803774235	383780	3774235	5.473094251
3837903774235	383790	3774235	5.491202637
3838003774235	383800	3774235	5.556207704
3838103774235	383810	3774235	5.644525603
3838203774235	383820	3774235	5.839961251
3838303774235	383830	3774235	6.249230172
3838403774235	383840	3774235	6.601836575
3838603774235	383860	3774235	6.499601068
3838703774235	383870	3774235	6.315371741
3838803774235	383880	3774235	5.611803867
3838903774235	383890	3774235	5.173417558
3839003774235	383900	3774235	4.862085681
3839103774235	383910	3774235	4.619979754
3829703774245	382970	3774245	3.213668156
3829803774245	382980	3774245	3.37155591
3829903774245	382990	3774245	3.548031997
3830003774245	383000	3774245	3.754263683
3830103774245	383010	3774245	4.011602581
3830203774245	383020	3774245	4.29854421
3830303774245	383030	3774245	4.69439279
3830403774245	383040	3774245	5.186046889
3830503774245	383050	3774245	5.764440181
3830603774245	383060	3774245	6.403601702
3830703774245	383070	3774245	7.171063862
3830803774245	383080	3774245	8.026114954
3830903774245	383090	3774245	9.00934133
3831003774245	383100	3774245	10.2112334
3831103774245	383110	3774245	11.77074181
3831203774245	383120	3774245	13.75428414
3831303774245	383130	3774245	16.23551706
3831403774245	383140	3774245	19.53946208
3831503774245	383150	3774245	24.0886757
3831603774245	383160	3774245	30.70567696
3831703774245	383170	3774245	41.5670178
3835503774245	383550	3774245	20.50147931
3835603774245	383560	3774245	16.87050839
3835703774245	383570	3774245	14.24594513
3835803774245	383580	3774245	12.36930237
3835903774245	383590	3774245	11.09849149
3836003774245	383600	3774245	10.25543665
3836103774245	383610	3774245	9.539751823
3836203774245	383620	3774245	9.075372327
3836303774245	383630	3774245	8.682895502
3836403774245	383640	3774245	8.327046504
3836503774245	383650	3774245	8.009458756
3836603774245	383660	3774245	7.71301737
3836703774245	383670	3774245	7.48251211
3836803774245	383680	3774245	7.283966129
3836903774245	383690	3774245	7.075717429
3837003774245	383700	3774245	6.769141961
3837103774245	383710	3774245	6.489215015
3837203774245	383720	3774245	6.180031155
3837303774245	383730	3774245	5.865359363
3837403774245	383740	3774245	5.583099539
3837503774245	383750	3774245	5.430700564
3837603774245	383760	3774245	5.289645154
3837703774245	383770	3774245	5.223417228
3837803774245	383780	3774245	5.243949492
3837903774245	383790	3774245	5.282860311
3838003774245	383800	3774245	5.363020981
3838103774245	383810	3774245	5.464751217
3838203774245	383820	3774245	5.668240002
3838303774245	383830	3774245	6.077881533
3838403774245	383840	3774245	5.900535599
3838603774245	383860	3774245	5.749249112
3838703774245	383870	3774245	6.2095472
3838803774245	383880	3774245	5.503798237
3838903774245	383890	3774245	5.068445986
3839003774245	383900	3774245	4.76149593
3839103774245	383910	3774245	4.524261801
3829703774255	382970	3774255	3.138685552
3829803774255	382980	3774255	3.29843856
3829903774255	382990	3774255	3.478199958
3830003774255	383000	3774255	3.685687095
3830103774255	383010	3774255	3.939588961
3830203774255	383020	3774255	4.223747029
3830303774255	383030	3774255	4.605528801
3830403774255	383040	3774255	5.07750919
3830503774255	383050	3774255	5.632488456
3830603774255	383060	3774255	6.251274668
3830703774255	383070	3774255	6.993534619
3830803774255	383080	3774255	7.830987615
3830903774255	383090	3774255	8.800178344
3831003774255	383100	3774255	9.991137025
3831103774255	383110	3774255	11.57938758
3831203774255	383120	3774255	13.61821024
3831303774255	383130	3774255	16.14659145
3831403774255	383140	3774255	19.40191148
3831503774255	383150	3774255	23.92091066
3831603774255	383160	3774255	30.67128409

FOR CHRONIC CALCS

MAX:	1.61			
Overlapping Phases - Maximum GLC				
2025	2026	2027	2028	2029
0.041094277	0.063019704	0.039206268	0.024089265	0.010486495
0.041168214	0.06299423	0.039401005	0.025378283	0.0110036
0.041366925	0.06311237	0.039787263	0.027058531	0.011655356
0.041936052	0.063684993	0.040742495	0.029736733	0.012672304
0.042713198	0.064346459	0.042315699	0.033602505	0.014080028
0.044391033	0.065948704	0.045550103	0.040300032	0.016441699
0.048275317	0.069994185	0.051634151	0.051562438	0.019989095
0.051714734	0.073424132	0.057023525	0.06176525	0.023112
0.051216619	0.071954054	0.05741232	0.064942056	0.024082598
0.049711568	0.069793249	0.055815849	0.063453649	0.023636086
0.043339143	0.061935948	0.047523146	0.050777403	0.019822189
0.039439779	0.056999352	0.042602625	0.043652488	0.017676904
0.036722259	0.0534699	0.039278572	0.0391296	0.016313023
0.034645654	0.050709527	0.036814059	0.035987462	0.015363104
0.020125784	0.025629572	0.0304624	0.008615101	0.005817958
0.021099723	0.026823508	0.032041615	0.008764043	0.005849359
0.022187751	0.028157603	0.033812291	0.008934037	0.005887998
0.023459608	0.029719765	0.035884651	0.0091445	0.005944128
0.025048705	0.031678382	0.038469126	0.009430223	0.006037333
0.026817769	0.033854606	0.041366426	0.009739664	0.006133553
0.029261008	0.036870784	0.045361691	0.010209706	0.006308459
0.032289154	0.040600635	0.050355161	0.010786533	0.006523516
0.035840203	0.044955763	0.056279591	0.011429773	0.006749825
0.039749992	0.049725696	0.062889628	0.01209012	0.006956625
0.044433062	0.055420142	0.070882411	0.012851256	0.007183489
0.049638234	0.061728138	0.079862901	0.013645656	0.007387895
0.055610085	0.06894488	0.090277179	0.014523208	0.007583551
0.062895306	0.077727862	0.103110092	0.015568597	0.007795038
0.072327633	0.089068272	0.119897863	0.016899644	0.00804898
0.084300856	0.103426219	0.141452395	0.018549138	0.008317676
0.099251791	0.121311683	0.168719711	0.020548973	0.008571545
0.119125511	0.14502858	0.205420526	0.023234966	0.008868716
0.146467591	0.177550328	0.25655866	0.026813202	0.009139692
0.186259285	0.224721021	0.331599958	0.031947398	0.0093641
0.251811728	0.302069206	0.455075981	0.040079222	0.009582586
0.167090558	0.275228015	0.115355041	0.031962917	0.010441466
0.135336751	0.220883858	0.101256298	0.030168569	0.010181339
0.112681735	0.182313254	0.089979514	0.028450519	0.009892167
0.096701031	0.155261196	0.081134251	0.02696772	0.00963436
0.086029028	0.137302917	0.074599303	0.025869578	0.009466677
0.079044609	0.125617104	0.069905212	0.025163716	0.009402383
0.07316413	0.115818837	0.065774117	0.024525259	0.009339028
0.069405386	0.10959259	0.062868331	0.024219189	0.009375294
0.066250588	0.104382685	0.06034471	0.023997605	0.009430072
0.063401627	0.099686721	0.058035784	0.023811006	0.00948615
0.060869285	0.095519243	0.055954765	0.023676861	0.009552192
0.05851092	0.091641396	0.054014571	0.023566287	0.009618694
0.056691307	0.088652266	0.052458323	0.0236124	0.009737982
0.055128454	0.086081452	0.051112605	0.023757711	0.00988967
0.053485232	0.083375059	0.049743455	0.023878017	0.01002502
0.051052981	0.079380471	0.04783428	0.023616601	0.009995719
0.048843296	0.075754749	0.046081223	0.023394664	0.009973355
0.046408658	0.071770623	0.044156705	0.022993767	0.009868169
0.043940144	0.067740571	0.042193859	0.022506387	0.009718895
0.041738628	0.064149541	0.040421467	0.022101898	0.009594704
0.040573792	0.062223839	0.039455425	0.02223802	0.009682389
0.039503096	0.060441248	0.038583269	0.022440266	0.009787315
0.039027542	0.059590426	0.03822329	0.023072064	0.010055134
0.039240644	0.059796202	0.03849325	0.024359359	0.010572381
0.039615746	0.060209536	0.038964845	0.026045615	0.011227609
0.040316435	0.061008062	0.039965874	0.02868728	0.012231818
0.041208866	0.061869459	0.041575789	0.032518746	0.013629995
0.042956489	0.063602367	0.04480786	0.039125198	0.015961198
0.046838002	0.067691789	0.0508001	0.050173025	0.019445169
0.045314015	0.065342093	0.049291848	0.04887428	0.01910692
0.044345271	0.063383086	0.048913236	0.050723442	0.019680918
0.048864617	0.068322299	0.055528045	0.062860438	0.023336418
0.042466579	0.060459161	0.047153225	0.050028866	0.019477164
0.038590679	0.05557339	0.042220066	0.042864281	0.017320789
0.035909128	0.052107225	0.03890508	0.038340198	0.015958723
0.033873213	0.049414187	0.036458729	0.035214129	0.015015243
0.019650101	0.02502817	0.029831761	0.00843566	0.005671351
0.020636067	0.026239772	0.03143315	0.008596007	0.005710763
0.021745012	0.027602725	0.03324007	0.008779932	0.005758665
0.023025078	0.029177703	0.035329608	0.008998651	0.005821118
0.024592649	0.031110916	0.037887221	0.009284189	0.00591492
0.026344582	0.033267651	0.040763556	0.009593467	0.006011696
0.028700326	0.036175812	0.044627868	0.010043672	0.006176329
0.031607247	0.039757159	0.049432067	0.010593562	0.006377353
0.035015197	0.043938625	0.055126014	0.011207447	0.006589585
0.038802232	0.048562128	0.061529699	0.011843866	0.00678762
0.043333733	0.054075045	0.069262089	0.012575556	0.007003625
0.048435678	0.060261388	0.078048379	0.013347938	0.007204008
0.054328527	0.067385739	0.088287871	0.01419776	0.007396995
0.061557269	0.076103045	0.10094783	0.015209679	0.007609009
0.071181288	0.087675683	0.117920506	0.016520931	0.00787689
0.083520768	0.102473179	0.139340204	0.018120497	0.008160645
0.098814069	0.120769454	0.167156291	0.019967876	0.008423633
0.118497754	0.144266159	0.202550107	0.02229799	0.008689361
0.145860029	0.176830798	0.251720644	0.025209512	0.008928913
0.186865405	0.225496856	0.32477117	0.029135731	0.009135678

Health Risk Assessment Results Summary

		MAX:	4.18	46.12	46.32
Unique Identifier	X (UTM)	Y (UTM)	Onroad	Offroad	Total Risk
3831703774255	383170	3774255	0.588591036	41.26735813	41.855949
3835403774255	383540	3774255	0.10034756	20.82109726	20.921445
3835503774255	383550	3774255	0.097967981	16.67054212	16.76851
3835603774255	383560	3774255	0.096046193	13.94206035	14.038107
3835703774255	383570	3774255	0.094613589	12.02637425	12.120988
3835803774255	383580	3774255	0.093688242	10.6159855	10.709674
3835903774255	383590	3774255	0.093959005	9.672791639	9.7667506
3836003774255	383600	3774255	0.095752863	9.103460703	9.1992136
3836103774255	383610	3774255	0.097787782	8.59939527	8.6971831
3836203774255	383620	3774255	0.100490708	8.202458887	8.3029496
3836303774255	383630	3774255	0.103587054	7.848940316	7.9525274
3836403774255	383640	3774255	0.107046242	7.523298984	7.6303452
3836503774255	383650	3774255	0.110938938	7.224160213	7.3350992
3836603774255	383660	3774255	0.115295978	6.945346173	7.0606422
3836703774255	383670	3774255	0.121466719	6.7698311	6.8912978
3836803774255	383680	3774255	0.129121203	6.635260741	6.7643819
3836903774255	383690	3774255	0.137548082	6.484081851	6.6216299
3837003774255	383700	3774255	0.144217883	6.216397053	6.3606149
3837103774255	383710	3774255	0.151829122	5.967790774	6.1196199
3837203774255	383720	3774255	0.158724124	5.680869879	5.839594
3837303774255	383730	3774255	0.165288653	5.380314698	5.5456034
3837403774255	383740	3774255	0.17307792	5.110363823	5.2834417
3837503774255	383750	3774255	0.187718479	4.974512605	5.1622311
3837603774255	383760	3774255	0.205199547	4.845468753	5.0506683
3837703774255	383770	3774255	0.230252705	4.774634337	5.004887
3837803774255	383780	3774255	0.268486012	4.772567397	5.0410534
3837903774255	383790	3774255	0.320850901	4.775977168	5.0968281
3838003774255	383800	3774255	0.401058205	4.784895879	5.1859541
3838103774255	383810	3774255	0.530821347	4.764791535	5.2956129
3838203774255	383820	3774255	0.766387296	4.738216902	5.5046042
3838303774255	383830	3774255	1.262581662	4.650469541	5.9130512
3838403774255	383840	3774255	1.207781873	4.534216297	5.7419982
3838603774255	383860	3774255	1.312010553	4.286106734	5.5981173
3838703774255	383870	3774255	1.934387096	4.171569802	6.1059569
3838803774255	383880	3774255	1.336784473	4.061156776	5.3979412
3838903774255	383890	3774255	1.009680105	3.955289875	4.96497
3839003774255	383900	3774255	0.808099507	3.853939296	4.6620388
3839103774255	383910	3774255	0.672523933	3.756728373	4.4292523
3829703774265	382970	3774265	0.035231931	3.031311725	3.0665437
3829803774265	382980	3774265	0.036588783	3.190772911	3.2273617
3829903774265	382990	3774265	0.038150777	3.371905962	3.4100567
3830003774265	383000	3774265	0.039956765	3.578572437	3.6185292
3830103774265	383010	3774265	0.042158479	3.826178161	3.8683366
3830203774265	383020	3774265	0.044639257	4.103537054	4.1481763
3830303774265	383030	3774265	0.048004023	4.469914642	4.5179187
3830403774265	383040	3774265	0.052192463	4.920150908	4.9723434
3830503774265	383050	3774265	0.057153815	5.449762457	5.5069163
3830603774265	383060	3774265	0.062733236	6.042256773	6.10499
3830703774265	383070	3774265	0.069502359	6.751981882	6.8214842
3830803774265	383080	3774265	0.077344265	7.560742555	7.6380868
3830903774265	383090	3774265	0.086692549	8.504330149	8.5910227
3831003774265	383100	3774265	0.098491009	9.666744494	9.7652355
3831103774265	383110	3774265	0.115111776	11.25262902	11.367741
3831203774265	383120	3774265	0.137447923	13.30070679	13.438155
3831303774265	383130	3774265	0.166589087	15.83454036	16.001129
3831403774265	383140	3774265	0.206478204	19.05669536	19.263174
3831503774265	383150	3774265	0.267919338	23.58204123	23.849961
3831603774265	383160	3774265	0.370076663	30.39581741	30.765894
3831703774265	383170	3774265	0.569267302	41.70200209	42.271269
3835303774265	383530	3774265	0.098843946	19.63188097	19.730725
3835403774265	383540	3774265	0.097269791	16.43775915	16.535029
3835503774265	383550	3774265	0.094982191	13.7755313	13.870513
3835603774265	383560	3774265	0.093193477	11.90688169	12.000075
3835703774265	383570	3774265	0.092063439	10.55033839	10.642402
3835803774265	383580	3774265	0.091392356	9.498204922	9.5895973
3835903774265	383590	3774265	0.091749336	8.760587142	8.8523365
3836003774265	383600	3774265	0.093425466	8.294255765	8.3876812
3836103774265	383610	3774265	0.095334071	7.873758454	7.9690925
3836203774265	383620	3774265	0.09790727	7.541953348	7.6398606
3836303774265	383630	3774265	0.100887827	7.24588653	7.3467744
3836403774265	383640	3774265	0.104280452	6.975898448	7.0801789
3836503774265	383650	3774265	0.108288511	6.740380847	6.8486694
3836603774265	383660	3774265	0.112777826	6.517613055	6.6303909
3836703774265	383670	3774265	0.11849811	6.34874452	6.4672426
3836803774265	383680	3774265	0.125333361	6.204677284	6.3300106
3836903774265	383690	3774265	0.132834616	6.049687445	6.1825221
3837003774265	383700	3774265	0.138917242	5.800607041	5.9395243
3837103774265	383710	3774265	0.145860894	5.569026191	5.7148871
3837203774265	383720	3774265	0.153012599	5.329162438	5.482175
3837303774265	383730	3774265	0.160597094	5.090478978	5.2510761
3837403774265	383740	3774265	0.169417986	4.871623806	5.0410418
3837503774265	383750	3774265	0.185210563	4.775085997	4.9602966
3837603774265	383760	3774265	0.204308079	4.683739797	4.8880479
3837703774265	383770	3774265	0.230781407	4.635289713	4.8660711
3837803774265	383780	3774265	0.270167873	4.64271371	4.9128816
3837903774265	383790	3774265	0.32440875	4.650412578	4.9748213
3838003774265	383800	3774265	0.404781761	4.647716534	5.0524983
3838103774265	383810	3774265	0.532872177	4.618899598	5.1517718
3838203774265	383820	3774265	0.763397666	4.591129699	5.3545274
3838303774265	383830	3774265	1.253363595	4.508516692	5.7618803
3838403774265	383840	3774265	1.721868001	4.400269933	6.1221379

Health Risk Assessment Results Summary

Sensitive Receptors		MAX:	46.32
Unique Identifier	X (UTM)	Y (UTM)	Total Risk
3831703774255	383170	3774255	41.85594916
3835403774255	383540	3774255	20.92144482
3835503774255	383550	3774255	16.7685101
3835603774255	383560	3774255	14.03810654
3835703774255	383570	3774255	12.12098784
3835803774255	383580	3774255	10.70967374
3835903774255	383590	3774255	9.766750644
3836003774255	383600	3774255	9.199213566
3836103774255	383610	3774255	8.697183052
3836203774255	383620	3774255	8.302949595
3836303774255	383630	3774255	7.95252737
3836403774255	383640	3774255	7.630345226
3836503774255	383650	3774255	7.335099151
3836603774255	383660	3774255	7.06064215
3836703774255	383670	3774255	6.891297819
3836803774255	383680	3774255	6.764381944
3836903774255	383690	3774255	6.621629933
3837003774255	383700	3774255	6.360614936
3837103774255	383710	3774255	6.119619895
3837203774255	383720	3774255	5.839594003
3837303774255	383730	3774255	5.545603351
3837403774255	383740	3774255	5.283441742
3837503774255	383750	3774255	5.162231085
3837603774255	383760	3774255	5.0506683
3837703774255	383770	3774255	5.004887041
3837803774255	383780	3774255	5.041053409
3837903774255	383790	3774255	5.096828068
3838003774255	383800	3774255	5.185954084
3838103774255	383810	3774255	5.295612882
3838203774255	383820	3774255	5.504604198
3838303774255	383830	3774255	5.913051203
3838403774255	383840	3774255	5.74199817
3838603774255	383860	3774255	5.598117287
3838703774255	383870	3774255	6.105956898
3838803774255	383880	3774255	5.397941249
3838903774255	383890	3774255	4.96496998
3839003774255	383900	3774255	4.662038802
3839103774255	383910	3774255	4.429252305
3829703774265	382970	3774265	3.066543656
3829803774265	382980	3774265	3.227361694
3829903774265	382990	3774265	3.410056739
3830003774265	383000	3774265	3.618529202
3830103774265	383010	3774265	3.86833664
3830203774265	383020	3774265	4.148176311
3830303774265	383030	3774265	4.517918666
3830403774265	383040	3774265	4.972343371
3830503774265	383050	3774265	5.506916272
3830603774265	383060	3774265	6.104990008
3830703774265	383070	3774265	6.82148424
3830803774265	383080	3774265	7.63808682
3830903774265	383090	3774265	8.591022698
3831003774265	383100	3774265	9.765235503
3831103774265	383110	3774265	11.36774079
3831203774265	383120	3774265	13.43815472
3831303774265	383130	3774265	16.00112945
3831403774265	383140	3774265	19.26317356
3831503774265	383150	3774265	23.84996057
3831603774265	383160	3774265	30.76589407
3831703774265	383170	3774265	42.27126939
3835303774265	383530	3774265	19.73072492
3835403774265	383540	3774265	16.53502894
3835503774265	383550	3774265	13.87051349
3835603774265	383560	3774265	12.00007517
3835703774265	383570	3774265	10.64240183
3835803774265	383580	3774265	9.589597278
3835903774265	383590	3774265	8.852336478
3836003774265	383600	3774265	8.387681231
3836103774265	383610	3774265	7.969092524
3836203774265	383620	3774265	7.639860618
3836303774265	383630	3774265	7.346774357
3836403774265	383640	3774265	7.0801789
3836503774265	383650	3774265	6.848669358
3836603774265	383660	3774265	6.630390881
3836703774265	383670	3774265	6.46724263
3836803774265	383680	3774265	6.330010645
3836903774265	383690	3774265	6.182522061
3837003774265	383700	3774265	5.939524283
3837103774265	383710	3774265	5.714887085
3837203774265	383720	3774265	5.482175038
3837303774265	383730	3774265	5.251076072
3837403774265	383740	3774265	5.041041792
3837503774265	383750	3774265	4.96029656
3837603774265	383760	3774265	4.888047877
3837703774265	383770	3774265	4.866071119
3837803774265	383780	3774265	4.912881584
3837903774265	383790	3774265	4.974821328
3838003774265	383800	3774265	5.052498295
3838103774265	383810	3774265	5.151771776
3838203774265	383820	3774265	5.354527365
3838303774265	383830	3774265	5.761880287
3838403774265	383840	3774265	6.122137935

FOR CHRONIC CALCS

	MAX:	1.61			
	Overlapping Phases - Maximum GLC				
2025	2026	2027	2028	2029	
0.255239377	0.306336606	0.44420164	0.034678257	0.009336946	
0.169981943	0.27980657	0.120671617	0.0325656	0.010309167	
0.133711439	0.217744883	0.104303995	0.030344321	0.009949966	
0.110214204	0.177766215	0.092213882	0.028444136	0.009633104	
0.093967647	0.1503005	0.082805899	0.026814531	0.009354438	
0.082185122	0.130513209	0.075255341	0.025417782	0.009109013	
0.074434679	0.117586095	0.069763084	0.024444199	0.008968772	
0.069854459	0.110003413	0.066117749	0.02393656	0.008958839	
0.06582983	0.103364673	0.062821983	0.023473107	0.008947452	
0.062703805	0.098232998	0.060113491	0.023152476	0.008971067	
0.059940232	0.093708583	0.057670071	0.022879756	0.008999677	
0.057408536	0.089571875	0.055412716	0.022634278	0.009027554	
0.055096642	0.085800595	0.053335413	0.022420569	0.009057406	
0.052953546	0.082308736	0.051404222	0.022230211	0.009086751	
0.051661676	0.080214086	0.050094321	0.022306065	0.009211856	
0.050706113	0.078663071	0.049067699	0.022530914	0.009390789	
0.049616418	0.076884235	0.04799264	0.02274064	0.009557973	
0.047578165	0.073557905	0.046255892	0.022527704	0.009545866	
0.045704613	0.070501736	0.044650596	0.022349798	0.009538715	
0.043526277	0.066956405	0.042819607	0.021972027	0.009441238	
0.041244442	0.06325118	0.040904514	0.02148687	0.009291473	
0.039221729	0.059969394	0.039185473	0.021091287	0.009169563	
0.038317447	0.058476781	0.038364	0.021287176	0.009280555	
0.037491842	0.057099576	0.037632858	0.021556462	0.009411826	
0.037187124	0.056531855	0.037367561	0.022219755	0.009692343	
0.03753053	0.056952766	0.037710804	0.023517564	0.010214382	
0.038047216	0.057599668	0.038260094	0.025225308	0.010878703	
0.038828283	0.058537836	0.0392809	0.027822451	0.011866851	
0.039792145	0.059526675	0.040900334	0.03159423	0.013243784	
0.041590941	0.061360118	0.044115419	0.038085812	0.015534049	
0.045459837	0.065476596	0.050005595	0.04891429	0.018948307	
0.043989965	0.063235459	0.048488031	0.047563386	0.018594157	
0.043078795	0.061405094	0.048072573	0.049295085	0.019134685	
0.048037775	0.066887003	0.055240097	0.062329128	0.023061361	
0.041613552	0.059017052	0.046783715	0.049339907	0.019155191	
0.037755096	0.054174056	0.041832295	0.042125562	0.016985407	
0.035106825	0.050768121	0.038522526	0.037592193	0.01562097	
0.03310833	0.048139005	0.036089307	0.034471243	0.01467977	
0.019193002	0.024450255	0.029219162	0.008262024	0.005532687	
0.020185917	0.025672716	0.030834038	0.008431785	0.005579064	
0.021313869	0.027062339	0.032672109	0.008627684	0.005635658	
0.022600522	0.028647681	0.034774571	0.008853903	0.00570338	
0.024142703	0.030550457	0.037296427	0.009135552	0.00579632	
0.025868091	0.032675635	0.040134265	0.009440928	0.005892319	
0.028149366	0.035492037	0.043883636	0.009873126	0.006048041	
0.030948421	0.038941063	0.048514803	0.010397953	0.006237172	
0.034232237	0.04297168	0.054001473	0.010983415	0.006437732	
0.03789496	0.047446079	0.0601876	0.011591739	0.00662506	
0.042272659	0.052774846	0.067641596	0.012288113	0.006829753	
0.047253155	0.058817588	0.076184926	0.013026787	0.00702252	
0.053054876	0.065834442	0.086208751	0.013839643	0.007211699	
0.06019417	0.074446753	0.098610665	0.014802111	0.007419931	
0.069926374	0.086153432	0.115576917	0.016064881	0.007695424	
0.082494021	0.101227633	0.137538056	0.017574218	0.007985177	
0.098058016	0.119852422	0.164739194	0.019249518	0.00825075	
0.117885559	0.143530976	0.199368989	0.021247521	0.008501417	
0.145843531	0.176827423	0.247714645	0.023598978	0.008727317	
0.188181212	0.227129291	0.319688779	0.02654502	0.008921181	
0.259090294	0.31109358	0.437274949	0.030307991	0.009110577	
0.158289705	0.259134158	0.121770603	0.032903712	0.010102432	
0.130689624	0.212055639	0.107757751	0.030915059	0.00985355	
0.107916357	0.173384518	0.095252309	0.028845815	0.009513107	
0.092191919	0.146864955	0.085503366	0.02708558	0.009217841	
0.08095859	0.128053349	0.077780969	0.025628265	0.008975284	
0.072369914	0.113767258	0.071378044	0.024375385	0.008762488	
0.066450139	0.103992358	0.06655144	0.023477632	0.008634814	
0.062794114	0.098007536	0.063213443	0.02297746	0.008618221	
0.059517736	0.092661349	0.060170942	0.022518512	0.008599639	
0.056971652	0.088529281	0.057669454	0.022201296	0.00861759	
0.054716961	0.084879904	0.055416945	0.021935825	0.008642115	
0.052673518	0.081578442	0.053359077	0.021709723	0.008671427	
0.050910189	0.078736237	0.051544329	0.021551917	0.008717535	
0.049249383	0.076059859	0.049846193	0.021417627	0.008764297	
0.048028014	0.074098553	0.048507682	0.021430675	0.008861508	
0.047008877	0.07246101	0.047361977	0.021534347	0.008988112	
0.045902527	0.070674875	0.046194588	0.021623422	0.0091028	
0.044033802	0.067648991	0.04448297	0.02136974	0.009071067	
0.042313894	0.064865637	0.042900196	0.021151421	0.009044606	
0.040533012	0.061985449	0.041283449	0.020871198	0.008985034	
0.038768797	0.059134572	0.039688323	0.02056623	0.008906433	
0.037174747	0.056558513	0.038236343	0.02032255	0.008845201	
0.036599754	0.055602425	0.037636229	0.02064291	0.009006152	
0.03609266	0.054740545	0.037127142	0.021055873	0.009195205	
0.035982056	0.054485342	0.036995172	0.021816022	0.009514359	
0.036419018	0.055059475	0.037382291	0.023153614	0.010051579	
0.036988527	0.055785835	0.03797138	0.024924838	0.01074221	
0.037683621	0.05658443	0.038917962	0.027442005	0.011698159	
0.038574971	0.057466993	0.04044189	0.031044036	0.013003831	
0.040338651	0.059276624	0.043542103	0.037268889	0.015192527	
0.044205384	0.063424783	0.049335617	0.047915405	0.018537811	
0.047703876	0.067058352	0.054558763	0.057737873	0.021544863	

Health Risk Assessment Results Summary

		MAX:	4.18	46.12	46.32
Unique Identifier	X (UTM)	Y (UTM)	Onroad	Offroad	Total Risk
3838603774265	383860	3774265	1.992909493	4.165901788	6.1588113
3838703774265	383870	3774265	1.951599249	4.057447271	6.0090465
3838803774265	383880	3774265	1.343417296	3.952666292	5.2960836
3838903774265	383890	3774265	1.012715119	3.851965264	4.8646804
3839003774265	383900	3774265	0.809867101	3.755565663	4.5654328
3839103774265	383910	3774265	0.673722586	3.663205556	4.3369281
3829703774275	382970	3774275	0.034631741	2.964044436	2.9986762
3829803774275	382980	3774275	0.036019818	3.124578984	3.1605988
3829903774275	382990	3774275	0.037636445	3.308955883	3.3465923
3830003774275	383000	3774275	0.039466019	3.516140402	3.5556064
3830103774275	383010	3774275	0.041616079	3.756820428	3.7984365
3830203774275	383020	3774275	0.044029968	4.026010885	4.0700409
3830303774275	383030	3774275	0.047309959	4.381908143	4.4292181
3830403774275	383040	3774275	0.051400067	4.820040446	4.8714405
3830503774275	383050	3774275	0.056241993	5.335320692	5.3915627
3830603774275	383060	3774275	0.061594893	5.903651581	5.9652465
3830703774275	383070	3774275	0.068057507	6.581257851	6.6493154
3830803774275	383080	3774275	0.075629723	7.363928241	7.439558
3830903774275	383090	3774275	0.084733629	8.286287452	8.3710211
3831003774275	383100	3774275	0.096215382	9.425096494	9.5213119
3831103774275	383110	3774275	0.112411446	10.98928509	11.101697
3831203774275	383120	3774275	0.134229258	13.0246351	13.158864
3831303774275	383130	3774275	0.162718474	15.56512391	15.727842
3831403774275	383140	3774275	0.201820995	18.86608014	19.067901
3831503774275	383150	3774275	0.262170556	23.53429976	23.79647
3831603774275	383160	3774275	0.360744805	30.50999658	30.870741
3831703774275	383170	3774275	0.551846734	42.03934267	42.591189
3835303774275	383530	3774275	0.095936612	14.90795227	15.003889
3835403774275	383540	3774275	0.094259431	13.16207489	13.256334
3835503774275	383550	3774275	0.092160261	11.54136811	11.633528
3835603774275	383560	3774275	0.090555463	10.2764612	10.367017
3835703774275	383570	3774275	0.089709796	9.324764975	9.4144748
3835803774275	383580	3774275	0.089275438	8.544428314	8.6337038
3835903774275	383590	3774275	0.089687978	7.965547216	8.0552352
3836003774275	383600	3774275	0.091242203	7.581361496	7.6726037
3836103774275	383610	3774275	0.093017555	7.227541956	7.3205595
3836203774275	383620	3774275	0.095483933	6.951247813	7.0467317
3836303774275	383630	3774275	0.098352649	6.702903651	6.8012563
3836403774275	383640	3774275	0.101679521	6.478865152	6.5805447
3836503774275	383650	3774275	0.105786954	6.296349951	6.4021369
3836603774275	383660	3774275	0.110408487	6.121788674	6.2321972
3836703774275	383670	3774275	0.115737975	5.961280582	6.0770186
3836803774275	383680	3774275	0.121819023	5.808958893	5.9307779
3836903774275	383690	3774275	0.128490418	5.650882244	5.7793727
3837003774275	383700	3774275	0.134060655	5.419318959	5.5533796
3837103774275	383710	3774275	0.140407023	5.203644319	5.3440513
3837203774275	383720	3774275	0.147697435	5.003407754	5.1511052
3837303774275	383730	3774275	0.156145959	4.818228152	4.9743741
3837403774275	383740	3774275	0.16593074	4.645091794	4.8110225
3837503774275	383750	3774275	0.1827811	4.583460605	4.7662417
3837603774275	383760	3774275	0.203471023	4.526815663	4.7302867
3837703774275	383770	3774275	0.231458348	4.4999149	4.7313732
3837803774275	383780	3774275	0.27206157	4.516200299	4.7882619
3837903774275	383790	3774275	0.328288759	4.527554225	4.855843
3838003774275	383800	3774275	0.40907187	4.513622624	4.9226945
3838103774275	383810	3774275	0.535195235	4.477322095	5.0125173
3838203774275	383820	3774275	0.760563968	4.448274096	5.2088381
3838303774275	383830	3774275	1.244091879	4.370279366	5.6143712
3838403774275	383840	3774275	1.192955482	4.269327714	5.4622832
3838603774275	383860	3774275	1.345794942	4.048173739	5.3939687
3838703774275	383870	3774275	1.967568978	3.945518871	5.9130878
3838803774275	383880	3774275	1.350277846	3.846008306	5.1962862
3838903774275	383890	3774275	1.016010753	3.750326306	4.7663371
3839003774275	383900	3774275	0.811950487	3.65878943	4.4707399
3839103774275	383910	3774275	0.675237202	3.570965973	4.2462032
3829703774285	382970	3774285	0.034037436	2.897824239	2.9318617
3829803774285	382980	3774285	0.035445994	3.058752455	3.0941984
3829903774285	382990	3774285	0.037107295	3.245717482	3.2828248
3830003774285	383000	3774285	0.038960504	3.453613543	3.492574
3830103774285	383010	3774285	0.04105379	3.687340595	3.7283944
3830203774285	383020	3774285	0.043398073	3.948642731	3.9920408
3830303774285	383030	3774285	0.046590939	4.294567152	4.3411581
3830403774285	383040	3774285	0.050581588	4.721540019	4.7721216
3830503774285	383050	3774285	0.055292485	5.222540122	5.2778326
3830603774285	383060	3774285	0.060416009	5.768025321	5.8284413
3830703774285	383070	3774285	0.066576302	6.416564537	6.4831408
3830803774285	383080	3774285	0.073855049	7.173703178	7.2475582
3830903774285	383090	3774285	0.082686162	8.075882243	8.1585684
3831003774285	383100	3774285	0.09380427	9.190518606	9.2843229
3831103774285	383110	3774285	0.109546247	10.73497167	10.844518
3831203774285	383120	3774285	0.130791539	12.75792682	12.888718
3831303774285	383130	3774285	0.15864422	15.31467903	15.473323
3831403774285	383140	3774285	0.196842474	18.67656617	18.873409
3831503774285	383150	3774285	0.256426815	23.48557968	23.742006
3831603774285	383160	3774285	0.352070261	30.58615115	30.938221
3831703774285	383170	3774285	0.536721044	42.27552859	42.81225
3835203774285	383520	3774285	0.09461286	13.02111327	13.115726
3835303774285	383530	3774285	0.09314716	12.04456669	12.137714
3835403774285	383540	3774285	0.091395008	10.94209976	11.033495
3835503774285	383550	3774285	0.0894821	9.888406405	9.9778885
3835603774285	383560	3774285	0.08805646	8.998797062	9.0868535

Health Risk Assessment Results Summary

Sensitive Receptors		MAX:	46.32
Unique Identifier	X (UTM)	Y (UTM)	Total Risk
3838603774265	383860	3774265	6.15881128
3838703774265	383870	3774265	6.009046521
3838803774265	383880	3774265	5.296083589
3838903774265	383890	3774265	4.864680383
3839003774265	383900	3774265	4.565432764
3839103774265	383910	3774265	4.336928142
3829703774275	382970	3774275	2.998676176
3829803774275	382980	3774275	3.160598802
3829903774275	382990	3774275	3.346592328
3830003774275	383000	3774275	3.555606421
3830103774275	383010	3774275	3.798436507
3830203774275	383020	3774275	4.070040854
3830303774275	383030	3774275	4.429218102
3830403774275	383040	3774275	4.871440513
3830503774275	383050	3774275	5.391562685
3830603774275	383060	3774275	5.965246474
3830703774275	383070	3774275	6.649315358
3830803774275	383080	3774275	7.439557964
3830903774275	383090	3774275	8.371021081
3831003774275	383100	3774275	9.521311875
3831103774275	383110	3774275	11.10169654
3831203774275	383120	3774275	13.15886436
3831303774275	383130	3774275	15.72784238
3831403774275	383140	3774275	19.06790113
3831503774275	383150	3774275	23.79647031
3831603774275	383160	3774275	30.87074138
3831703774275	383170	3774275	42.59118941
3835303774275	383530	3774275	15.00388889
3835403774275	383540	3774275	13.25633432
3835503774275	383550	3774275	11.63352837
3835603774275	383560	3774275	10.36701666
3835703774275	383570	3774275	9.414474772
3835803774275	383580	3774275	8.633703752
3835903774275	383590	3774275	8.055235194
3836003774275	383600	3774275	7.672603699
3836103774275	383610	3774275	7.320559511
3836203774275	383620	3774275	7.046731746
3836303774275	383630	3774275	6.801256299
3836403774275	383640	3774275	6.580544673
3836503774275	383650	3774275	6.402136906
3836603774275	383660	3774275	6.232197161
3836703774275	383670	3774275	6.077018557
3836803774275	383680	3774275	5.930777917
3836903774275	383690	3774275	5.779372662
3837003774275	383700	3774275	5.553379614
3837103774275	383710	3774275	5.344051341
3837203774275	383720	3774275	5.151105189
3837303774275	383730	3774275	4.974374111
3837403774275	383740	3774275	4.811022534
3837503774275	383750	3774275	4.766241706
3837603774275	383760	3774275	4.730286686
3837703774275	383770	3774275	4.731373248
3837803774275	383780	3774275	4.788261869
3837903774275	383790	3774275	4.855842984
3838003774275	383800	3774275	4.922694493
3838103774275	383810	3774275	5.01251733
3838203774275	383820	3774275	5.208838064
3838303774275	383830	3774275	5.614371244
3838403774275	383840	3774275	5.462283195
3838603774275	383860	3774275	5.393968681
3838703774275	383870	3774275	5.913087849
3838803774275	383880	3774275	5.196286152
3838903774275	383890	3774275	4.766337059
3839003774275	383900	3774275	4.470739917
3839103774275	383910	3774275	4.246203175
3829703774285	382970	3774285	2.931861675
3829803774285	382980	3774285	3.094198448
3829903774285	382990	3774285	3.282824777
3830003774285	383000	3774285	3.492574047
3830103774285	383010	3774285	3.728394385
3830203774285	383020	3774285	3.992040804
3830303774285	383030	3774285	4.341158091
3830403774285	383040	3774285	4.772121607
3830503774285	383050	3774285	5.277832607
3830603774285	383060	3774285	5.82844133
3830703774285	383070	3774285	6.48314084
3830803774285	383080	3774285	7.247558226
3830903774285	383090	3774285	8.158568405
3831003774285	383100	3774285	9.284322876
3831103774285	383110	3774285	10.84451791
3831203774285	383120	3774285	12.88871836
3831303774285	383130	3774285	15.47332325
3831403774285	383140	3774285	18.87340864
3831503774285	383150	3774285	23.7420065
3831603774285	383160	3774285	30.93822141
3831703774285	383170	3774285	42.81224963
3835203774285	383520	3774285	13.11572613
3835303774285	383530	3774285	12.13771384
3835403774285	383540	3774285	11.03349477
3835503774285	383550	3774285	9.977888505
3835603774285	383560	3774285	9.086853522

FOR CHRONIC CALCS

	MAX:	1.61			
	Overlapping Phases - Maximum GLC				
2025	2026	2027	2028	2029	
0.04847102	0.067258103	0.056333743	0.063053765	0.023165226	
0.047272986	0.065538789	0.055004936	0.061940387	0.022834783	
0.040797305	0.0576319	0.046434005	0.048738145	0.018866069	
0.03694912	0.052822944	0.041455303	0.041457771	0.016676674	
0.034331124	0.04947375	0.038147324	0.036908734	0.015307706	
0.032368547	0.046907665	0.035724249	0.03378819	0.014367923	
0.01876335	0.023907278	0.02863934	0.008099682	0.005404594	
0.019763778	0.025141438	0.030266503	0.008276717	0.005457285	
0.020913043	0.026560459	0.032138416	0.008485476	0.005522556	
0.022203554	0.028152491	0.03424821	0.008716658	0.005594828	
0.023702462	0.03000188	0.036704292	0.008987582	0.005682347	
0.025376844	0.032064089	0.03946313	0.00928022	0.005773134	
0.027593177	0.034800669	0.043108395	0.009695891	0.005921755	
0.030317878	0.038159046	0.047615938	0.010202451	0.00610381	
0.033514557	0.042084307	0.052951047	0.010767144	0.006296808	
0.03703066	0.046381421	0.058875881	0.011338295	0.006470464	
0.041214003	0.051475294	0.065976427	0.011986228	0.006657822	
0.046039682	0.057333277	0.07421219	0.012682872	0.006840414	
0.051720152	0.064207785	0.083953905	0.013450111	0.007022545	
0.058727575	0.072664923	0.096011243	0.014350376	0.007224289	
0.068347946	0.084242848	0.11257998	0.015528945	0.007493386	
0.080870882	0.099269173	0.134123512	0.016915708	0.007778255	
0.096527723	0.118012704	0.1609364	0.018413311	0.008032639	
0.116917575	0.142375066	0.195619585	0.020177516	0.00830214	
0.145883731	0.176893206	0.244194211	0.02212068	0.008532432	
0.18941197	0.228653765	0.315804837	0.024375096	0.008718728	
0.261972207	0.314664183	0.43245791	0.027048486	0.008896941	
0.115954718	0.18609973	0.107650654	0.031190416	0.009676979	
0.101503624	0.161825653	0.097362199	0.029302351	0.009421352	
0.088139877	0.139447418	0.087728465	0.027413721	0.009108957	
0.077846514	0.122321186	0.079748281	0.02580339	0.008838393	
0.070221569	0.10972836	0.073342299	0.024509156	0.008629402	
0.064041787	0.099584536	0.067874152	0.023389689	0.008444436	
0.05953035	0.092233527	0.063588052	0.02255787	0.008326883	
0.056610458	0.087522708	0.060503917	0.022063272	0.008302563	
0.053931005	0.083209417	0.057668266	0.021606987	0.008276004	
0.051876451	0.079923813	0.05535747	0.021297836	0.008288766	
0.050042343	0.076997321	0.053273861	0.021040941	0.008310107	
0.048399922	0.07438139	0.0513912	0.020832646	0.008339676	
0.047089702	0.07230423	0.049811338	0.020725951	0.008399837	
0.045839995	0.070320319	0.048329003	0.020644326	0.008462752	
0.044701839	0.068512603	0.04697919	0.020608642	0.008536662	
0.043629111	0.066805211	0.045724268	0.020606608	0.008617416	
0.042510794	0.065018364	0.044475151	0.020593906	0.008687081	
0.040799957	0.062271385	0.042795106	0.020312353	0.008640429	
0.039221705	0.059738519	0.041240329	0.020066427	0.008599739	
0.03777373	0.057414859	0.039809024	0.019861922	0.008568293	
0.036454247	0.055295601	0.038501161	0.019707104	0.008549698	
0.035241224	0.053344011	0.0372994	0.019598925	0.008541936	
0.03495659	0.052858777	0.036904733	0.02003054	0.008747409	
0.034741483	0.052467023	0.036608382	0.020581062	0.008991541	
0.034817909	0.052511536	0.036610785	0.021441625	0.00935051	
0.03534344	0.053230536	0.037041209	0.022822123	0.009905408	
0.035960232	0.054025846	0.037672119	0.024663767	0.010625101	
0.036573951	0.054690583	0.03855396	0.027103867	0.011548313	
0.037400287	0.055481018	0.039984046	0.030536079	0.012782202	
0.039127055	0.057264103	0.042963809	0.036499256	0.014870074	
0.042983895	0.061431989	0.048663265	0.046963756	0.018147442	
0.041687788	0.059477215	0.047238414	0.045709115	0.017819694	
0.041461668	0.058567672	0.047546062	0.048526033	0.01868931	
0.046516205	0.064212752	0.054750106	0.061570566	0.022620164	
0.039999929	0.056280355	0.04608257	0.048184551	0.018595971	
0.036160824	0.0150305	0.041077163	0.040838087	0.01638718	
0.033572629	0.048209343	0.037771883	0.036274141	0.015014864	
0.031643273	0.045701822	0.035358735	0.033152487	0.014075361	
0.018341092	0.023373871	0.02806139	0.007940406	0.005281816	
0.019344626	0.024613851	0.029693763	0.008123544	0.005339474	
0.020511115	0.026056936	0.031591687	0.008342384	0.005413108	
0.021806875	0.02765747	0.033709418	0.008578797	0.005489604	
0.02326235	0.029453099	0.036098131	0.008838326	0.005572246	
0.024887572	0.031454509	0.038778561	0.009118644	0.005658134	
0.027042209	0.034115094	0.042322542	0.009518077	0.005799974	
0.0296987	0.037390395	0.046712508	0.01000636	0.005975668	
0.032808587	0.04121023	0.051893357	0.010548033	0.006160729	
0.03618598	0.045338935	0.057567491	0.011082433	0.006321121	
0.040193995	0.050221281	0.064341407	0.011684507	0.006493662	
0.044867922	0.055897475	0.072272108	0.01233792	0.006665437	
0.050432724	0.062635736	0.081740901	0.013061671	0.006841891	
0.057304073	0.070932522	0.093447946	0.013898159	0.00703484	
0.06682252	0.082393592	0.109648214	0.014999135	0.007299444	
0.079298781	0.097370448	0.130802717	0.016272944	0.007579381	
0.095098006	0.116291489	0.157383939	0.017626916	0.007830454	
0.115921305	0.141181549	0.192088176	0.019185779	0.008104001	
0.145850267	0.176865605	0.241156653	0.02083831	0.008346728	
0.190269507	0.229719006	0.312676751	0.022625315	0.00852613	
0.263956998	0.31713271	0.42902493	0.024647617	0.008700249	
0.097980628	0.154507024	0.106554626	0.031390472	0.009492802	
0.090572758	0.142456412	0.09791087	0.029553934	0.009279641	
0.08193138	0.128255914	0.089457542	0.027765956	0.009019861	
0.073652479	0.114669833	0.081571969	0.026047684	0.008732989	
0.066709726	0.103329519	0.074814037	0.024579027	0.008484969	

Health Risk Assessment Results Summary

		MAX:	4.18	46.12	46.32
Unique Identifier	X (UTM)	Y (UTM)	Onroad	Offroad	Total Risk
3835703774285	383570	3774285	0.087455405	8.316352208	8.4038076
3835803774285	383580	3774285	0.087238104	7.732621971	7.8198601
3835903774285	383590	3774285	0.087723331	7.277141739	7.3648651
3836003774285	383600	3774285	0.089167109	6.956879332	7.0460464
3836103774285	383610	3774285	0.090828828	6.6578049	6.7486337
3836203774285	383620	3774285	0.093193978	6.425859497	6.5190535
3836303774285	383630	3774285	0.09597072	6.217225809	6.3131965
3836403774285	383640	3774285	0.099222252	6.029866975	6.1290892
3836503774285	383650	3774285	0.103425265	5.891314038	5.9947393
3836603774285	383660	3774285	0.108167383	5.757027999	5.8651954
3836703774285	383670	3774285	0.113134632	5.60427593	5.7174106
3836803774285	383680	3774285	0.118536385	5.446258805	5.5647952
3836903774285	383690	3774285	0.12447869	5.28677476	5.4112534
3837003774285	383700	3774285	0.129575828	5.071144616	5.2007204
3837103774285	383710	3774285	0.1354217	4.871481752	5.0069035
3837203774285	383720	3774285	0.14282696	4.705715984	4.8485429
3837303774285	383730	3774285	0.152011642	4.565814627	4.7178263
3837403774285	383740	3774285	0.162692923	4.433106126	4.595799
3837503774285	383750	3774285	0.180461227	4.400777893	4.5812391
3837603774285	383760	3774285	0.202619316	4.374306851	4.5769262
3837703774285	383770	3774285	0.232058347	4.366508823	4.5985672
3837803774285	383780	3774285	0.273966241	4.390849225	4.6648155
3837903774285	383790	3774285	0.332281078	4.405525715	4.7378068
3838003774285	383800	3774285	0.413478135	4.38167516	4.7951533
3838103774285	383810	3774285	0.538197888	4.340854862	4.8790527
3838203774285	383820	3774285	0.759437633	4.310098406	5.069536
3838303774285	383830	3774285	1.236928461	4.236223867	5.4731523
3838403774285	383840	3774285	1.176032171	4.141593371	5.3176255
3838603774285	383860	3774285	1.315023209	3.93296297	5.2479862
3838703774285	383870	3774285	1.984181646	3.835862763	5.8200444
3838803774285	383880	3774285	1.358041226	3.74153184	5.0995731
3838903774285	383890	3774285	1.019910745	3.650588172	4.6704989
3839003774285	383900	3774285	0.814496431	3.563674317	4.3781707
3839103774285	383910	3774285	0.677215473	3.480301235	4.1575167
3829703774295	382970	3774295	0.033485193	2.835907452	2.8693926
3829803774295	382980	3774295	0.034907564	2.996694539	3.0316021
3829903774295	382990	3774295	0.036594361	3.184696863	3.2212912
3830003774295	383000	3774295	0.038461618	3.392665227	3.4311268
3830103774295	383010	3774295	0.04051961	3.622050199	3.6625698
3830203774295	383020	3774295	0.04283367	3.879274561	3.9221082
3830303774295	383030	3774295	0.04595551	4.217371862	4.2633274
3830403774295	383040	3774295	0.049855763	4.634966287	4.684822
3830503774295	383050	3774295	0.054462183	5.125512906	5.1799751
3830603774295	383060	3774295	0.059456283	5.658842441	5.7182987
3830703774295	383070	3774295	0.065476436	6.295829301	6.3613057
3830803774295	383080	3774295	0.072594402	7.041662553	7.114257
3830903774295	383090	3774295	0.081203537	7.930363469	8.011567
3831003774295	383100	3774295	0.092039689	9.031033066	9.1230728
3831103774295	383110	3774295	0.107314443	10.55456176	10.661876
3831203774295	383120	3774295	0.127861963	12.55231303	12.680175
3831303774295	383130	3774295	0.155012654	15.11462238	15.269635
3831403774295	383140	3774295	0.192421238	18.51722713	18.709648
3831503774295	383150	3774295	0.251064299	23.42264084	23.673705
3831603774295	383160	3774295	0.344364016	30.61624642	30.96061
3831703774295	383170	3774295	0.524102479	42.43122793	42.95533
3831803774295	383180	3774295	0.872594402	70.41662553	71.114257
3831903774295	383190	3774295	1.081203537	87.30363469	88.011567
3832003774295	383200	3774295	1.092039689	88.31033066	89.1230728
3832103774295	383210	3774295	1.107314443	89.84456176	90.661876
3832203774295	383220	3774295	1.127861963	91.82231303	92.680175
3832303774295	383230	3774295	1.155012654	94.38462238	95.269635
3832403774295	383240	3774295	1.192421238	97.78722713	98.709648
3832503774295	383250	3774295	1.251064299	103.6938408	104.173705
3832603774295	383260	3774295	1.344364016	112.8814464	113.46061
3832703774295	383270	3774295	1.524102479	124.6912279	125.45533
3832803774295	383280	3774295	1.872594402	153.6666255	154.614257
3832903774295	383290	3774295	2.081203537	170.5536347	171.761567
3833003774295	383300	3774295	2.092039689	171.6203307	172.8830728
3833103774295	383310	3774295	2.107314443	173.1545618	174.411876
3833203774295	383320	3774295	2.127861963	175.1523130	176.430175
3833303774295	383330	3774295	2.155012654	177.7146224	179.019635
3833403774295	383340	3774295	2.192421238	181.1172271	182.459648
3833503774295	383350	3774295	2.251064299	186.7693841	187.170705
3833603774295	383360	3774295	2.344364016	195.9614464	196.55061
3833703774295	383370	3774295	2.524102479	207.7712279	208.53533
3833803774295	383380	3774295	2.872594402	236.7466255	237.694257
3833903774295	383390	3774295	3.081203537	253.6336347	254.841567
3834003774295	383400	3774295	3.092039689	254.7003307	255.9630728
3834103774295	383410	3774295	3.107314443	256.2345618	257.491876
3834203774295	383420	3774295	3.127861963	258.2323130	259.510175
3834303774295	383430	3774295	3.155012654	260.7946224	262.099635
3834403774295	383440	3774295	3.192421238	264.1972271	265.539648
3834503774295	383450	3774295	3.251064299	269.8493841	270.250705
3834603774295	383460	3774295	3.344364016	279.0414464	279.63061
3834703774295	383470	3774295	3.524102479	290.8512279	291.61533
3834803774295	383480	3774295	3.872594402	319.8266255	320.774257
3834903774295	383490	3774295	4.081203537	336.7136347	337.921567
3835003774295	383500	3774295	4.092039689	337.7803307	339.0430728
3835103774295	383510	3774295	4.107314443	339.3145618	340.571876
3835203774295	383520	3774295	4.127861963	341.3123130	342.590175
3835303774295	383530	3774295	4.155012654	343.8746224	345.179635
3835403774295	383540	3774295	4.192421238	347.2772271	348.619648
3835503774295	383550	3774295	4.251064299	352.9293841	353.330705
3835603774295	383560	3774295	4.344364016	362.1214464	362.71061
3835703774295	383570	3774295	4.524102479	373.9312279	374.69533
3835803774295	383580	3774295	4.872594402	402.9066255	403.854257
3835903774295	383590	3774295	5.081203537	419.7936347	421.001567
3836003774295	383600	3774295	5.092039689	420.8603307	422.1230728
3836103774295	383610	3774295	5.107314443	422.3945618	423.651876
3836203774295	383620	3774295	5.127861963	424.3923130	425.670175
3836303774295	383630	3774295	5.155012654	426.9546224	428.259635
3836403774295	383640	3774295	5.192421238	430.3572271	431.699648
3836503774295	383650	3774295	5.251064299	436.0093841	436.410705
3836603774295	383660	3774295	5.344364016	445.2014464	445.79061
3836703774295	383670	3774295	5.524102479	457.0112279	457.77533
3836803774295	383680	3774295	5.872594402	486.0866255	487.034257
3836903774295	383690	3774295	6.081203537	502.9736347	504.181567
3837003774295	383700	3774295	6.092039689	504.0403307	505.3030728
3837103774295	383710	3774295	6.107314443	505.5745618	506.831876
3837203774295	383720	3774295	6.127861963	507.5723130	508.850175
3837303774295	383730	3774295	6.155012654	510.1346224	511.439635
3837403774295	383740	3774295	6.192421238	513.5372271	514.879648
3837503774295	383750	3774295	6.251064299	519.1893841	519.590705
3837603774295	383760	3774295	6.344364016	528.3814464	528.97061
3837703774295	383770	3774295	6.524102479	540.1912279	540.95533
3837803774295	383780	3774295	6.872594402	569.2666255	570.214257
3837903774295	383790	3774295	7.081203537	586.1536347	587.361567
3838003774295	383800	3774295	7.092039689	587.2203307	588.4230728
3838103774295	383810	3774295	7.107314443	588.7545618	589.951876
3838203774295	383820	3774295	7.127861963	590.7523130	591.970175
3838303774295	383830	3774295	7.155012654	593.3146224	594.559635
3838403774295	383840	3774295	7.192421238	596.7172271	597.999648
3838603774295	383860	3774295	7.251064299	602.3693841	602.730705
3838703774295	383870	3774295	7.344364016	611.5614464	612.15061
3838803774295	383880	3774295	7.524102479	623.3712279	624.13533

Health Risk Assessment Results Summary

Sensitive Receptors		MAX:	46.32
Unique Identifier	X (UTM)	Y (UTM)	Total Risk
3835703774285	383570	3774285	8.403807613
3835803774285	383580	3774285	7.819860075
3835903774285	383590	3774285	7.36486507
3836003774285	383600	3774285	7.046046441
3836103774285	383610	3774285	6.748633728
3836203774285	383620	3774285	6.519053475
3836303774285	383630	3774285	6.313196529
3836403774285	383640	3774285	6.129089227
3836503774285	383650	3774285	5.994739302
3836603774285	383660	3774285	5.865195382
3836703774285	383670	3774285	5.717410562
3836803774285	383680	3774285	5.56479519
3836903774285	383690	3774285	5.41125345
3837003774285	383700	3774285	5.200720444
3837103774285	383710	3774285	5.006903452
3837203774285	383720	3774285	4.848542944
3837303774285	383730	3774285	4.717826269
3837403774285	383740	3774285	4.595799049
3837503774285	383750	3774285	4.58123912
3837603774285	383760	3774285	4.576926167
3837703774285	383770	3774285	4.59856717
3837803774285	383780	3774285	4.664815466
3837903774285	383790	3774285	4.737806793
3838003774285	383800	3774285	4.795153295
3838103774285	383810	3774285	4.87905275
3838203774285	383820	3774285	5.069536039
3838303774285	383830	3774285	5.473152328
3838403774285	383840	3774285	5.317625542
3838603774285	383860	3774285	5.247986179
3838703774285	383870	3774285	5.820044409
3838803774285	383880	3774285	5.099573066
3838903774285	383890	3774285	4.670498917
3839003774285	383900	3774285	4.378170748
3839103774285	383910	3774285	4.157516709
3829703774295	382970	3774295	2.869392645
3829803774295	382980	3774295	3.031602103
3829903774295	382990	3774295	3.221291225
3830003774295	383000	3774295	3.431126844
3830103774295	383010	3774295	3.662569809
3830203774295	383020	3774295	3.922108231
3830303774295	383030	3774295	4.263327372
3830403774295	383040	3774295	4.68482205
3830503774295	383050	3774295	5.179975089
3830603774295	383060	3774295	5.718298724
3830703774295	383070	3774295	6.361305737
3830803774295	383080	3774295	7.114256955
3830903774295	383090	3774295	8.011567006
3831003774295	383100	3774295	9.123072755
3831103774295	383110	3774295	10.6618762
3831203774295	383120	3774295	12.68017499
3831303774295	383130	3774295	15.26963503
3831403774295	383140	3774295	18.70964837
3831503774295	383150	3774295	23.67370514
3831603774295	383160	3774295	30.96061044
3831703774295	383170	3774295	42.9553304
3835203774295	383520	3774295	11.1481642
3835303774295	383530	3774295	10.43957987
3835403774295	383540	3774295	9.629119717
3835503774295	383550	3774295	8.812975919
3835603774295	383560	3774295	8.108512109
3835703774295	383570	3774295	7.610309595
3835803774295	383580	3774295	7.175207757
3835903774295	383590	3774295	6.809800788
3836003774295	383600	3774295	6.523678592
3836103774295	383610	3774295	6.254832199
3836203774295	383620	3774295	6.042502012
3836303774295	383630	3774295	5.850847263
3836403774295	383640	3774295	5.68105732
3836503774295	383650	3774295	5.570812117
3836603774295	383660	3774295	5.463527402
3836703774295	383670	3774295	5.331748924
3836803774295	383680	3774295	5.190704491
3836903774295	383690	3774295	5.053217944
3837003774295	383700	3774295	4.892175988
3837103774295	383710	3774295	4.742044324
3837203774295	383720	3774295	4.620205627
3837303774295	383730	3774295	4.523115001
3837403774295	383740	3774295	4.431784479
3837503774295	383750	3774295	4.422501544
3837603774295	383760	3774295	4.422670377
3837703774295	383770	3774295	4.451137451
3837803774295	383780	3774295	4.528496982
3837903774295	383790	3774295	4.60915848
3838003774295	383800	3774295	4.668996828
3838103774295	383810	3774295	4.761511722
3838203774295	383820	3774295	4.948590057
3838303774295	383830	3774295	5.350230631
3838403774295	383840	3774295	5.691311633
3838603774295	383860	3774295	5.239916521
3838703774295	383870	3774295	5.731973326
3838803774295	383880	3774295	5.006071267

FOR CHRONIC CALCS

	MAX:	1.61			
	Overlapping Phases - Maximum GLC				
2025	2026	2027	2028	2029	
0.061463365	0.094826528	0.06938065	0.023430094	0.008304268	
0.057009862	0.087643147	0.064660404	0.022434829	0.008144825	
0.053583093	0.082154062	0.060839826	0.021672994	0.008038497	
0.051233748	0.078431116	0.057967577	0.021186092	0.008007109	
0.04904086	0.074958789	0.05531879	0.020737446	0.007974774	
0.047376718	0.072345227	0.053172185	0.020437167	0.007982708	
0.045889795	0.070014303	0.051242294	0.020191594	0.008000438	
0.044565449	0.067941728	0.049509019	0.019998952	0.008029692	
0.043626844	0.066489308	0.048141435	0.019940063	0.008102825	
0.042717416	0.065076651	0.046853374	0.019906997	0.008179372	
0.041655675	0.063410034	0.045496812	0.019828893	0.008232871	
0.040549784	0.061666218	0.04415121	0.019738459	0.008273987	
0.03943191	0.059898019	0.042837062	0.019645193	0.008307553	
0.037863202	0.05740154	0.041190551	0.019343651	0.008248885	
0.036425237	0.055114526	0.039675311	0.01908312	0.008199465	
0.035264326	0.053268743	0.038414417	0.018943822	0.008192035	
0.034318362	0.051761193	0.037361304	0.018912629	0.008221629	
0.033439811	0.050355099	0.036391868	0.018925055	0.008261269	
0.033397412	0.050260994	0.036176414	0.019451714	0.008504587	
0.03343518	0.050274653	0.03607259	0.020125811	0.008798414	
0.033678025	0.050585342	0.036197105	0.021078986	0.00919453	
0.034284192	0.051434189	0.036674283	0.022509664	0.009770082	
0.03494573	0.052293165	0.037350347	0.024420693	0.010518777	
0.035489158	0.052842545	0.03817449	0.026783881	0.011407784	
0.03627699	0.053580677	0.039539694	0.030080938	0.012588376	
0.037971331	0.055339981	0.04241855	0.035818612	0.014579306	
0.041818892	0.059526263	0.048019495	0.046101151	0.01779134	
0.04049072	0.05757094	0.046486082	0.044646121	0.017400391	
0.040241516	0.056687942	0.046664885	0.047189825	0.018188243	
0.045786364	0.062932141	0.05449931	0.061255378	0.022427092	
0.039230828	0.054974953	0.04573898	0.047690488	0.018349457	
0.035395627	0.050222036	0.040702313	0.040270563	0.016118953	
0.032833704	0.046978571	0.037398458	0.035688123	0.014741647	
0.030936594	0.04452761	0.034995359	0.032564802	0.013802336	
0.017946836	0.022876633	0.027518055	0.007793088	0.00517014	
0.018950218	0.024118276	0.029149364	0.007980239	0.005231639	
0.020124057	0.025572426	0.031057622	0.00820453	0.005309552	
0.021420971	0.027176111	0.033176243	0.0084445	0.005390407	
0.022849673	0.028939136	0.035521659	0.008697418	0.00547068	
0.024449976	0.030910388	0.038160329	0.008971485	0.00555506	
0.026556235	0.033511219	0.041623545	0.009357348	0.005692002	
0.029155368	0.036716266	0.045913148	0.009829335	0.005862014	
0.032202058	0.040459268	0.050977489	0.010351883	0.006041161	
0.035506407	0.04449916	0.05651124	0.010862886	0.006195249	
0.03944663	0.049300156	0.063140251	0.011440209	0.006362851	
0.044055801	0.054899007	0.070914879	0.012063968	0.00653016	
0.049544881	0.06154709	0.08018362	0.012746879	0.006700172	
0.056340689	0.069754223	0.091655055	0.013529878	0.006886854	
0.06574683	0.081082712	0.107491565	0.014549074	0.007140549	
0.078092546	0.095907309	0.128158932	0.015707276	0.007407638	
0.093960014	0.114915932	0.154464321	0.016929397	0.007650929	
0.115080581	0.140168436	0.1891052	0.018317549	0.007924602	
0.145667789	0.176651927	0.238475341	0.019749626	0.008170533	
0.19073478	0.230300658	0.310033611	0.021222987	0.00834398	
0.265267513	0.3187661	0.426463136	0.022845497	0.008509222	
0.080744187	0.12492798	0.098965283	0.029896055	0.009178285	
0.075726502	0.117017439	0.091332163	0.028176098	0.008961737	
0.069707986	0.107360635	0.083879974	0.026489379	0.008702215	
0.063574952	0.097496936	0.076780047	0.024842305	0.008412476	
0.058299533	0.089046242	0.070651775	0.023438026	0.008163658	
0.054651156	0.083272185	0.066020774	0.022447239	0.008016283	
0.051474221	0.078260255	0.06197782	0.021597733	0.007890069	
0.048824221	0.074099407	0.05853847	0.020904502	0.007795728	
0.046779284	0.07091485	0.055743323	0.020394264	0.007746899	
0.04485192	0.067912038	0.053163364	0.019924412	0.007698556	
0.043353769	0.065597205	0.051043904	0.019592328	0.007687245	
0.042004299	0.063514662	0.049134891	0.01931283	0.007686185	
0.040814784	0.061682911	0.047434092	0.019090816	0.007697237	
0.040081909	0.060580367	0.046182334	0.019038811	0.007765847	
0.03936283	0.059491356	0.044998276	0.019007801	0.007837382	
0.038443403	0.058071799	0.043699638	0.018913525	0.007878811	
0.037444682	0.056518287	0.042382378	0.018793677	0.007903943	
0.036468382	0.054994955	0.041126535	0.018687428	0.007927488	
0.035304149	0.053166106	0.039749259	0.018497334	0.007910415	
0.034222098	0.051464667	0.038474322	0.018341075	0.007900341	
0.033357589	0.050104676	0.037417642	0.018293297	0.007927896	
0.032683134	0.049039683	0.036557352	0.018355295	0.007993524	
0.032051874	0.048034851	0.035766193	0.018461578	0.008070044	
0.032055636	0.048019043	0.035570464	0.018986556	0.008310812	
0.032133409	0.04810105	0.035481061	0.019655091	0.008601316	
0.032434923	0.04850904	0.035635761	0.020616885	0.00900034	
0.033133664	0.049506787	0.036174848	0.022095963	0.00959588	
0.03385564	0.050453672	0.036915416	0.024079131	0.010375482	
0.034423681	0.051035538	0.037763789	0.026453004	0.011265015	
0.035270844	0.051849119	0.039225184	0.029856182	0.012495997	
0.036971432	0.053625661	0.042034169	0.035428997	0.014398159	
0.040821915	0.057836963	0.047556181	0.045582234	0.017544885	
0.044141972	0.061372959	0.05234431	0.054616767	0.020307744	
0.040311119	0.056337502	0.047516589	0.048776804	0.018572414	
0.045102801	0.061719932	0.054277894	0.061032678	0.022266828	
0.038491632	0.0537181	0.045404133	0.047254577	0.018125449	

Health Risk Assessment Results Summary

		MAX:	4.18	46.12	46.32
Unique Identifier	X (UTM)	Y (UTM)	Onroad	Offroad	Total Risk
3838903774295	383890	3774295	1.024948376	3.55297783	4.5779262
3839003774295	383900	3774295	0.817935914	3.470498521	4.2884344
3839103774295	383910	3774295	0.679759901	3.391353174	4.0711131
3829703774305	382970	3774305	0.033260492	2.803863272	2.8371238
3829803774305	382980	3774305	0.03463953	2.959798086	2.9944376
3829903774305	382990	3774305	0.036244651	3.139306641	3.1755513
3830003774305	383000	3774305	0.038060024	3.341555031	3.3796151
3830103774305	383010	3774305	0.040209062	3.578469159	3.6186782
3830203774305	383020	3774305	0.042639497	3.84602296	3.8886625
3830303774305	383030	3774305	0.045756984	4.183316439	4.2290734
3830403774305	383040	3774305	0.049583212	4.593701179	4.6432844
3830503774305	383050	3774305	0.054134646	5.079427508	5.1335622
3830603774305	383060	3774305	0.059335771	5.634696828	5.6940326
3830703774305	383070	3774305	0.065655961	6.304545006	6.370201
3830803774305	383080	3774305	0.072935846	7.070722861	7.1436587
3830903774305	383090	3774305	0.081451688	7.958601853	8.0400535
3831003774305	383100	3774305	0.092089763	9.05574989	9.1478397
3831103774305	383110	3774305	0.106781329	10.54453362	10.651315
3831203774305	383120	3774305	0.126375331	12.48772268	12.614098
3831303774305	383130	3774305	0.152553648	15.01399864	15.166552
3831403774305	383140	3774305	0.18915501	18.42847474	18.61763
3831503774305	383150	3774305	0.246482474	23.35927137	23.605754
3831603774305	383160	3774305	0.337878846	30.60509012	30.942969
3831703774305	383170	3774305	0.51366173	42.50244055	43.016102
3831503774305	383510	3774305	0.092103439	10.28600419	10.378108
3831503774305	383520	3774305	0.090441655	9.773129732	9.8635714
3831503774305	383530	3774305	0.088977058	9.20439958	9.2933766
3831503774305	383540	3774305	0.087177054	8.547184507	8.6343616
3831503774305	383550	3774305	0.085103977	7.859218778	7.9443228
3831503774305	383560	3774305	0.083584167	7.264327378	7.3479115
3831503774305	383570	3774305	0.083576544	6.886188073	6.9697646
3831503774305	383580	3774305	0.083955466	6.554061219	6.6380167
3831503774305	383590	3774305	0.084638987	6.253947944	6.3385869
3831503774305	383600	3774305	0.08566559	5.98706843	6.072734
3831503774305	383610	3774305	0.08690902	5.737218785	5.8241278
3831503774305	383620	3774305	0.088745174	5.53484063	5.6235858
3831503774305	383630	3774305	0.090940438	5.351184402	5.4421248
3831503774305	383640	3774305	0.093621129	5.190644334	5.2842655
3831503774305	383650	3774305	0.097547487	5.094587495	5.192135
3831503774305	383660	3774305	0.101968639	5.000218154	5.1021868
3831503774305	383670	3774305	0.106393309	4.878302879	4.9846962
3831503774305	383680	3774305	0.111017438	4.743323618	4.8543411
3831503774305	383690	3774305	0.116244799	4.613473096	4.7297179
3831503774305	383700	3774305	0.122145528	4.487283481	4.609429
3831503774305	383710	3774305	0.128898936	4.366691326	4.4955903
3831503774305	383720	3774305	0.137312043	4.268652101	4.4059641
3831503774305	383730	3774305	0.147807945	4.1905657	4.3383736
3831503774305	383740	3774305	0.160160612	4.114978028	4.2751386
3831503774305	383750	3774305	0.177921549	4.092642951	4.2705645
3831503774305	383760	3774305	0.200080618	4.074919299	4.2749999
3831503774305	383770	3774305	0.230036077	4.080116344	4.3101524
3831503774305	383780	3774305	0.27404563	4.1222121	4.3962577
3831503774305	383790	3774305	0.336360011	4.147972576	4.4843326
3831503774305	383800	3774305	0.421319299	4.125776568	4.5470959
3831503774305	383810	3774305	0.551031563	4.103771387	4.654803
3831503774305	383820	3774305	0.776182658	4.057616794	4.8337995
3831503774305	383830	3774305	1.248958292	3.980229164	5.2291875
3831503774305	383840	3774305	1.712845882	3.895789905	5.6086358
3831503774305	383860	3774305	1.347259925	3.710554555	5.0578145
3831503774305	383870	3774305	2.020690652	3.623789311	5.64448
3831503774305	383880	3774305	1.376606809	3.539166004	4.9157728
3831503774305	383890	3774305	1.030854721	3.45739024	4.488245
3831503774305	383900	3774305	0.821950984	3.379153102	4.2011041
3831503774305	383910	3774305	0.682766927	3.30405196	3.9868189
3829703774315	382970	3774315	0.033013953	2.769832733	2.8028467
3829803774315	382980	3774315	0.034355406	2.921532054	2.9558875
3829903774315	382990	3774315	0.035877814	3.092472971	3.1283508
3830003774315	383000	3774315	0.03763577	3.288591096	3.3262269
3830103774315	383010	3774315	0.039871943	3.53267256	3.5725445
3830203774315	383020	3774315	0.042418434	3.810562499	3.8529809
3830303774315	383030	3774315	0.045532291	4.147156101	4.1926884
3830403774315	383040	3774315	0.049285509	4.550306584	4.5995921
3830503774315	383050	3774315	0.05376508	5.030179602	5.0839447
3830603774315	383060	3774315	0.059173818	5.607390519	5.6665643
3830703774315	383070	3774315	0.065813615	6.311236831	6.3770504
3830803774315	383080	3774315	0.073248385	7.097269382	7.1705178
3830903774315	383090	3774315	0.081637882	7.983303302	8.0649412
3831003774315	383100	3774315	0.092053128	9.073200695	9.1652538
3831103774315	383110	3774315	0.106151897	10.52191079	10.628063
3831203774315	383120	3774315	0.124826163	12.40787579	12.532702
3831303774315	383130	3774315	0.150024853	14.88579595	15.035821
3831403774315	383140	3774315	0.185971016	18.29724817	18.483219
3831503774315	383150	3774315	0.242078016	23.22608766	23.468166
3831603774315	383160	3774315	0.331962676	30.51240898	30.844372
3831703774315	383170	3774315	0.504602202	42.46054825	42.96515
3835003774315	383500	3774315	0.090805012	9.590702011	9.681507
3835103774315	383510	3774315	0.090096173	9.318435583	9.4085318
3835203774315	383520	3774315	0.088469973	8.851877701	8.9403477
3835303774315	383530	3774315	0.087046675	8.3603817	8.4474284
3835403774315	383540	3774315	0.085243965	7.799177195	7.8844212
3835503774315	383550	3774315	0.083079265	7.187404019	7.2704833

Health Risk Assessment Results Summary

Sensitive Receptors		MAX:	46.32
Unique Identifier	X (UTM)	Y (UTM)	Total Risk
3838903774295	383890	3774295	4.577926206
3839003774295	383900	3774295	4.288434434
3839103774295	383910	3774295	4.071113075
3829703774305	382970	3774305	2.837123764
3829803774305	382980	3774305	2.994437616
3829903774305	382990	3774305	3.175551292
3830003774305	383000	3774305	3.379615054
3830103774305	383010	3774305	3.618678221
3830203774305	383020	3774305	3.888662457
3830303774305	383030	3774305	4.229073423
3830403774305	383040	3774305	4.643284391
3830503774305	383050	3774305	5.133562154
3830603774305	383060	3774305	5.6940326
3830703774305	383070	3774305	6.370200966
3830803774305	383080	3774305	7.143658707
3830903774305	383090	3774305	8.040053541
3831003774305	383100	3774305	9.147839654
3831103774305	383110	3774305	10.65131495
3831203774305	383120	3774305	12.61409801
3831303774305	383130	3774305	15.16655228
3831403774305	383140	3774305	18.61762975
3831503774305	383150	3774305	23.60575385
3831603774305	383160	3774305	30.94296896
3831703774305	383170	3774305	43.01610228
3835103774305	383510	3774305	10.37810763
3835203774305	383520	3774305	9.863571387
3835303774305	383530	3774305	9.293376638
3835403774305	383540	3774305	8.634361562
3835503774305	383550	3774305	7.944322755
3835603774305	383560	3774305	7.347911545
3835703774305	383570	3774305	6.969764617
3835803774305	383580	3774305	6.638016685
3835903774305	383590	3774305	6.338586932
3836003774305	383600	3774305	6.072734021
3836103774305	383610	3774305	5.824127805
3836203774305	383620	3774305	5.623585805
3836303774305	383630	3774305	5.44212484
3836403774305	383640	3774305	5.284265463
3836503774305	383650	3774305	5.192134982
3836603774305	383660	3774305	5.102186794
3836703774305	383670	3774305	4.984696187
3836803774305	383680	3774305	4.854341056
3836903774305	383690	3774305	4.729717895
3837003774305	383700	3774305	4.60942901
3837103774305	383710	3774305	4.495590262
3837203774305	383720	3774305	4.405964144
3837303774305	383730	3774305	4.338373645
3837403774305	383740	3774305	4.27513864
3837503774305	383750	3774305	4.270564501
3837603774305	383760	3774305	4.274999918
3837703774305	383770	3774305	4.31015242
3837803774305	383780	3774305	4.39625773
3837903774305	383790	3774305	4.484332587
3838003774305	383800	3774305	4.547095867
3838103774305	383810	3774305	4.654802951
3838203774305	383820	3774305	4.833799452
3838303774305	383830	3774305	5.229187456
3838403774305	383840	3774305	5.608635786
3838603774305	383860	3774305	5.05781448
3838703774305	383870	3774305	5.644479963
3838803774305	383880	3774305	4.915772813
3838903774305	383890	3774305	4.488244961
3839003774305	383900	3774305	4.201104086
3839103774305	383910	3774305	3.986818888
3829703774315	382970	3774315	2.802846686
3829803774315	382980	3774315	2.95588746
3829903774315	382990	3774315	3.128350785
3830003774315	383000	3774315	3.326226866
3830103774315	383010	3774315	3.572544502
3830203774315	383020	3774315	3.852980933
3830303774315	383030	3774315	4.192688392
3830403774315	383040	3774315	4.599592093
3830503774315	383050	3774315	5.083944681
3830603774315	383060	3774315	5.666564336
3830703774315	383070	3774315	6.377050446
3830803774315	383080	3774315	7.170517767
3830903774315	383090	3774315	8.064941184
3831003774315	383100	3774315	9.165253823
3831103774315	383110	3774315	10.62806269
3831203774315	383120	3774315	12.53270195
3831303774315	383130	3774315	15.03582081
3831403774315	383140	3774315	18.48321918
3831503774315	383150	3774315	23.46816568
3831603774315	383160	3774315	30.84437166
3831703774315	383170	3774315	42.96515046
3835003774315	383500	3774315	9.681507023
3835103774315	383510	3774315	9.408531755
3835203774315	383520	3774315	8.940347673
3835303774315	383530	3774315	8.447428375
3835403774315	383540	3774315	7.88442116
3835503774315	383550	3774315	7.270483284

FOR CHRONIC CALCS

	MAX:	1.61			
	Overlapping Phases - Maximum GLC				
2025	2026	2027	2028	2029	
0.034660692	0.048989536	0.040338705	0.03976386	0.015874011	
0.032121073	0.045790623	0.037032507	0.035157229	0.014489395	
0.030251145	0.043389307	0.034635349	0.032024731	0.013547784	
0.017745019	0.022629127	0.027254641	0.007718247	0.005106443	
0.018717564	0.023831743	0.028840656	0.007896249	0.005162827	
0.019837538	0.025217533	0.030667287	0.008103121	0.005231556	
0.021098632	0.026776554	0.03273006	0.008332415	0.005307005	
0.022575755	0.028602487	0.035149031	0.008601998	0.005399218	
0.024242099	0.030658447	0.03788886	0.008895404	0.005496256	
0.026343566	0.033253092	0.041343255	0.009276625	0.005631915	
0.028897507	0.036400337	0.045558403	0.009730123	0.005793788	
0.031914456	0.040104866	0.0505677	0.010236998	0.005967896	
0.035356088	0.044312577	0.056314853	0.010769426	0.006137218	
0.039501762	0.049363125	0.063261503	0.011372005	0.006322759	
0.044240083	0.055115958	0.071211161	0.011991229	0.006495693	
0.049728177	0.061756935	0.080419047	0.012633858	0.006656802	
0.056510147	0.069943346	0.091770648	0.013362363	0.006831057	
0.065716054	0.081027134	0.107115811	0.014269279	0.007055126	
0.07774582	0.095471762	0.127024138	0.015284861	0.007289247	
0.093417837	0.114248488	0.152692268	0.016358741	0.007512432	
0.114647019	0.13963802	0.187089976	0.017614974	0.007782292	
0.14543361	0.176366624	0.236225645	0.018837171	0.008010421	
0.190867947	0.230469557	0.307714209	0.020092166	0.008173056	
0.265942174	0.3196136	0.42421536	0.021455101	0.00832744	
0.072839271	0.110662144	0.100750764	0.030311943	0.009106477	
0.069699813	0.106071565	0.093116953	0.028496073	0.008886672	
0.065873448	0.100216204	0.086190009	0.026902109	0.008674275	
0.061186636	0.092865476	0.079373101	0.025304594	0.008413354	
0.056176287	0.084954815	0.072749588	0.023710863	0.008116529	
0.051859967	0.078169395	0.067035042	0.022356966	0.007863957	
0.049223489	0.07410944	0.063033663	0.021512713	0.007747628	
0.046912983	0.070559722	0.05954202	0.020796971	0.007652456	
0.04482447	0.067353556	0.056428445	0.02017257	0.007570013	
0.042972853	0.064516711	0.053674143	0.019638224	0.007503849	
0.041234991	0.061851853	0.051144409	0.019149655	0.007441002	
0.039853042	0.059749686	0.049039608	0.018788227	0.007411769	
0.038604221	0.057851746	0.0471434	0.018479074	0.007392264	
0.03752558	0.056218027	0.045476873	0.018236623	0.007388876	
0.036945096	0.055373812	0.044322985	0.01818886	0.007452753	
0.036371967	0.054532095	0.043230492	0.018162083	0.007520222	
0.03557688	0.053326974	0.041993851	0.018060092	0.007553189	
0.034674864	0.051943918	0.040711177	0.01792151	0.007565632	
0.033811188	0.05061562	0.039505873	0.017804952	0.007580684	
0.032976046	0.049326693	0.038365308	0.017707077	0.007597598	
0.032186568	0.048104092	0.03730172	0.01763834	0.007619852	
0.031580443	0.047164961	0.036436397	0.017673972	0.007678739	
0.031141717	0.046482016	0.035754381	0.01782072	0.007776664	
0.030734523	0.045838686	0.035134629	0.018017945	0.007889009	
0.030779195	0.045892296	0.034957768	0.018540847	0.008128101	
0.030894431	0.046038067	0.034884562	0.01920645	0.008416198	
0.031253956	0.046543104	0.035067798	0.020175077	0.008816878	
0.032023751	0.047652631	0.035663297	0.021701719	0.009432603	
0.032803344	0.048681601	0.036471689	0.023757785	0.010243073	
0.033398085	0.04929762	0.0373513	0.026149931	0.011135699	
0.034345072	0.050258641	0.03896816	0.029924516	0.01249825	
0.03602374	0.051996317	0.041648205	0.035058864	0.014227389	
0.039842986	0.05619036	0.047066915	0.045064001	0.017304356	
0.04352355	0.060182807	0.052297096	0.054813262	0.020279253	
0.038752473	0.054091767	0.046095284	0.046626947	0.017836873	
0.044424245	0.060528166	0.054028	0.060803553	0.022109849	
0.037782421	0.052509869	0.045077928	0.046873288	0.01792265	
0.033952615	0.047800814	0.039982429	0.039309251	0.015649566	
0.031430762	0.04464013	0.036670136	0.034670924	0.01425576	
0.029585172	0.042283946	0.034277518	0.031526092	0.013310962	
0.017530981	0.022366144	0.026966864	0.007641785	0.005043597	
0.018476826	0.023535236	0.028512325	0.007811279	0.005096003	
0.019542519	0.024852152	0.030256027	0.008001138	0.005155223	
0.020765044	0.026362683	0.032258469	0.008218919	0.005225608	
0.022288445	0.028248977	0.03474667	0.008504848	0.005329278	
0.024020825	0.030389597	0.037587579	0.008818492	0.005439301	
0.026118091	0.032978715	0.041033958	0.009195413	0.005574417	
0.02862674	0.036068116	0.045173625	0.009631596	0.005729225	
0.031607672	0.039726664	0.050115978	0.01012164	0.005897455	
0.035186388	0.044101417	0.056076295	0.010675281	0.006081945	
0.03954471	0.049410101	0.063350592	0.011304666	0.006287771	
0.044407792	0.055309391	0.071472325	0.011920255	0.00646674	
0.049888711	0.06193776	0.080609716	0.012528415	0.00662008	
0.056633123	0.070074888	0.091811577	0.013197966	0.00677907	
0.06560306	0.080870531	0.106634079	0.014001896	0.006973836	
0.077295996	0.094910481	0.125797315	0.014890813	0.007176284	
0.092689459	0.113355316	0.150767899	0.015837806	0.007378677	
0.11392625	0.138757288	0.184869297	0.01697986	0.007640824	
0.144728173	0.175510172	0.233646508	0.018053919	0.007854221	
0.190438295	0.229953291	0.305143755	0.019160433	0.008009413	
0.265839976	0.319512389	0.421661267	0.020348096	0.008153985	
0.065795287	0.097969707	0.101875391	0.03031212	0.008917413	
0.064721775	0.096886366	0.095319218	0.028846487	0.008825448	
0.061927644	0.092883964	0.088217763	0.027167903	0.008609363	
0.05874025	0.088125603	0.081824155	0.025690127	0.00840196	
0.05488018	0.082203163	0.075502025	0.024181382	0.00814205	
0.050539258	0.075459924	0.069222891	0.022637284	0.007839124	

Health Risk Assessment Results Summary

		MAX:	4.18	46.12	46.32
Unique Identifier	X (UTM)	Y (UTM)	Onroad	Offroad	Total Risk
3835603774315	383560	3774315	0.081511481	6.662619774	6.7441313
3835703774315	383570	3774315	0.081747629	6.362011457	6.4437591
3835803774315	383580	3774315	0.082405698	6.103584444	6.1859901
3835903774315	383590	3774315	0.083196587	5.851624172	5.9348208
3836003774315	383600	3774315	0.084028599	5.598847277	5.6828759
3836103774315	383610	3774315	0.085073456	5.362723694	5.4477972
3836203774315	383620	3774315	0.08667833	5.169748789	5.2564271
3836303774315	383630	3774315	0.088624498	4.994801857	5.0834264
3836403774315	383640	3774315	0.091050477	4.84297845	4.9340289
3836503774315	383650	3774315	0.094855369	4.761104749	4.8559601
3836603774315	383660	3774315	0.099132613	4.680066476	4.7791991
3836703774315	383670	3774315	0.103332084	4.570068812	4.6734009
3836803774315	383680	3774315	0.107639625	4.4448666	4.5525062
3836903774315	383690	3774315	0.112537252	4.325508961	4.4380462
3837003774315	383700	3774315	0.118731677	4.231944476	4.3506762
3837103774315	383710	3774315	0.125833868	4.141250642	4.2670845
3837203774315	383720	3774315	0.134658983	4.069627816	4.2042868
3837303774315	383730	3774315	0.145749594	4.017386709	4.1631363
3837403774315	383740	3774315	0.158923164	3.966881695	4.1258049
3837503774315	383750	3774315	0.176686554	3.949259487	4.125946
3837603774315	383760	3774315	0.198885512	3.935862443	4.134748
3837703774315	383770	3774315	0.229054906	3.946495633	4.1755505
3837803774315	383780	3774315	0.274087754	3.995615269	4.269703
3837903774315	383790	3774315	0.338301228	4.024031903	4.3623331
3838003774315	383800	3774315	0.424840598	4.002408362	4.427249
3838103774315	383810	3774315	0.556575058	3.981886963	4.538462
3838203774315	383820	3774315	0.782112368	3.933256533	4.7153689
3838303774315	383830	3774315	1.253158899	3.857714641	5.1108735
3838403774315	383840	3774315	1.157277314	3.778161451	4.9354388
3838603774315	383860	3774315	1.311153183	3.60348884	4.914642
3838703774315	383870	3774315	2.037786797	3.521513226	5.5593
3838803774315	383880	3774315	1.387792556	3.441380253	4.8291728
3838903774315	383890	3774315	1.037622719	3.363871627	4.4014943
3839003774315	383900	3774315	0.826549858	3.28964216	4.116192
3839103774315	383910	3774315	0.686226957	3.218437183	3.9046641
3829703774325	382970	3774325	0.032745099	2.733530481	2.7662756
3829803774325	382980	3774325	0.03405357	2.88129649	2.9153501
3829903774325	382990	3774325	0.035499857	3.044534336	3.0800342
3830003774325	383000	3774325	0.037204184	3.234822248	3.2720264
3830103774325	383010	3774325	0.039528859	3.486215258	3.5257441
3830203774325	383020	3774325	0.042190814	3.774154256	3.8163451
3830303774325	383030	3774325	0.045316093	4.111406372	4.1567225
3830403774325	383040	3774325	0.049002489	4.508159175	4.5571617
3830503774325	383050	3774325	0.053407084	4.981684951	5.035092
3830603774325	383060	3774325	0.05895007	5.573274503	5.6322246
3830703774325	383070	3774325	0.065790555	6.298676011	6.3644666
3830803774325	383080	3774325	0.0732622	7.094483139	7.1677453
3830903774325	383090	3774325	0.081477578	7.972105534	8.0535831
3831003774325	383100	3774325	0.091689704	9.05303219	9.1447219
3831103774325	383110	3774325	0.105206243	10.46056756	10.565774
3831203774325	383120	3774325	0.123048517	12.28910557	12.412154
3831303774325	383130	3774325	0.147435299	14.72213779	14.869573
3831403774325	383140	3774325	0.182782781	18.12046315	18.303246
3831503774325	383150	3774325	0.238047746	23.04824056	23.286288
3831603774325	383160	3774325	0.326804294	30.35131017	30.678114
3831703774325	383170	3774325	0.496454688	42.28974297	42.786198
3835003774325	383500	3774325	0.088576322	8.84346466	8.932041
3835103774325	383510	3774325	0.087823486	8.545618985	8.6334425
3835203774325	383520	3774325	0.086280589	8.117326829	8.2036074
3835303774325	383530	3774325	0.084956617	7.684470624	7.7694272
3835403774325	383540	3774325	0.083422809	7.2138619	7.2972847
3835503774325	383550	3774325	0.081685815	6.713340518	6.7950263
3835603774325	383560	3774325	0.080449892	6.275402138	6.355852
3835703774325	383570	3774325	0.080694939	6.002236783	6.0829317
3835803774325	383580	3774325	0.081336483	5.764997743	5.8463342
3835903774325	383590	3774325	0.082111287	5.534805793	5.6169171
3836003774325	383600	3774325	0.082951202	5.305767612	5.3887188
3836103774325	383610	3774325	0.08401843	5.092664871	5.1766833
3836203774325	383620	3774325	0.085501149	4.908071533	4.9935727
3836303774325	383630	3774325	0.08729151	4.739103107	4.8263946
3836403774325	383640	3774325	0.089478565	4.588357462	4.677836
3836503774325	383650	3774325	0.092756321	4.489530009	4.5822863
3836603774325	383660	3774325	0.09641391	4.392200927	4.4886148
3836703774325	383670	3774325	0.100481902	4.295269747	4.3957516
3836803774325	383680	3774325	0.105044549	4.19989864	4.3049432
3836903774325	383690	3774325	0.110257724	4.108980846	4.2192386
3837003774325	383700	3774325	0.117162135	4.051552156	4.1687143
3837103774325	383710	3774325	0.125172387	3.99647974	4.1216521
3837203774325	383720	3774325	0.134887569	3.952276757	4.0871643
3837303774325	383730	3774325	0.146809619	3.919096633	4.0659063
3837403774325	383740	3774325	0.161117431	3.887893068	4.0490105
3837503774325	383750	3774325	0.179250236	3.86962252	4.0488728
3837603774325	383760	3774325	0.201760796	3.852916451	4.0546772
3837703774325	383770	3774325	0.231959277	3.856277878	4.0882372
3837803774325	383780	3774325	0.275671702	3.883780913	4.1594526
3837903774325	383790	3774325	0.336787305	3.892587862	4.2293752
3838003774325	383800	3774325	0.421540537	3.870733243	4.2922738
3838103774325	383810	3774325	0.550884843	3.853251215	4.4041361
3838203774325	383820	3774325	0.771480896	3.808255559	4.5797365
3838303774325	383830	3774325	1.236776085	3.738341621	4.9751177
3838403774325	383840	3774325	1.629051064	3.663985147	5.2930362

Health Risk Assessment Results Summary

Sensitive Receptors		MAX:	46.32
Unique Identifier	X (UTM)	Y (UTM)	Total Risk
3835603774315	383560	3774315	6.744131256
3835703774315	383570	3774315	6.443759086
3835803774315	383580	3774315	6.185990143
3835903774315	383590	3774315	5.934820759
3836003774315	383600	3774315	5.682875876
3836103774315	383610	3774315	5.44779715
3836203774315	383620	3774315	5.256427119
3836303774315	383630	3774315	5.083426355
3836403774315	383640	3774315	4.934028927
3836503774315	383650	3774315	4.855960118
3836603774315	383660	3774315	4.779199089
3836703774315	383670	3774315	4.673400896
3836803774315	383680	3774315	4.552506225
3836903774315	383690	3774315	4.438046213
3837003774315	383700	3774315	4.350676153
3837103774315	383710	3774315	4.26708451
3837203774315	383720	3774315	4.204286799
3837303774315	383730	3774315	4.163136303
3837403774315	383740	3774315	4.125804859
3837503774315	383750	3774315	4.125946041
3837603774315	383760	3774315	4.134747956
3837703774315	383770	3774315	4.175550539
3837803774315	383780	3774315	4.269703023
3837903774315	383790	3774315	4.362333131
3838003774315	383800	3774315	4.427248961
3838103774315	383810	3774315	4.538462022
3838203774315	383820	3774315	4.715368902
3838303774315	383830	3774315	5.110873539
3838403774315	383840	3774315	4.935438766
3838603774315	383860	3774315	4.914642023
3838703774315	383870	3774315	5.559300023
3838803774315	383880	3774315	4.829172809
3838903774315	383890	3774315	4.401494347
3839003774315	383900	3774315	4.116192018
3839103774315	383910	3774315	3.90466414
3829703774325	382970	3774325	2.766275581
3829803774325	382980	3774325	2.91535006
3829903774325	382990	3774325	3.080034192
3830003774325	383000	3774325	3.272026432
3830103774325	383010	3774325	3.525744117
3830203774325	383020	3774325	3.81634507
3830303774325	383030	3774325	4.156722465
3830403774325	383040	3774325	4.557161665
3830503774325	383050	3774325	5.035092035
3830603774325	383060	3774325	5.632224573
3830703774325	383070	3774325	6.364466566
3830803774325	383080	3774325	7.167745339
3830903774325	383090	3774325	8.053583112
3831003774325	383100	3774325	9.144721894
3831103774325	383110	3774325	10.5657738
3831203774325	383120	3774325	12.41215408
3831303774325	383130	3774325	14.86957309
3831403774325	383140	3774325	18.30324593
3831503774325	383150	3774325	23.28628831
3831603774325	383160	3774325	30.67811447
3831703774325	383170	3774325	42.78619765
3835003774325	383500	3774325	8.932040982
3835103774325	383510	3774325	8.633442471
3835203774325	383520	3774325	8.203607418
3835303774325	383530	3774325	7.769427241
3835403774325	383540	3774325	7.297284709
3835503774325	383550	3774325	6.795026333
3835603774325	383560	3774325	6.355852029
3835703774325	383570	3774325	6.082931722
3835803774325	383580	3774325	5.846334226
3835903774325	383590	3774325	5.61691708
3836003774325	383600	3774325	5.388718814
3836103774325	383610	3774325	5.176683301
3836203774325	383620	3774325	4.993572681
3836303774325	383630	3774325	4.826394617
3836403774325	383640	3774325	4.677836027
3836503774325	383650	3774325	4.582286329
3836603774325	383660	3774325	4.488614838
3836703774325	383670	3774325	4.39575165
3836803774325	383680	3774325	4.304943189
3836903774325	383690	3774325	4.21923857
3837003774325	383700	3774325	4.16871429
3837103774325	383710	3774325	4.121652126
3837203774325	383720	3774325	4.087164326
3837303774325	383730	3774325	4.065906252
3837403774325	383740	3774325	4.049010499
3837503774325	383750	3774325	4.048872756
3837603774325	383760	3774325	4.054677248
3837703774325	383770	3774325	4.088237155
3837803774325	383780	3774325	4.159452615
3837903774325	383790	3774325	4.229375167
3838003774325	383800	3774325	4.29227378
3838103774325	383810	3774325	4.404136058
3838203774325	383820	3774325	4.579736455
3838303774325	383830	3774325	4.975117705
3838403774325	383840	3774325	5.293036211

FOR CHRONIC CALCS

	MAX:	1.61			
	Overlapping Phases - Maximum GLC				
2025	2026	2027	2028	2029	
0.046836148	0.069739206	0.063827148	0.021333669	0.007584399	
0.044835621	0.066745877	0.060316731	0.020614903	0.007493337	
0.043127059	0.06420087	0.057292413	0.020025243	0.007427816	
0.041439534	0.06167115	0.054457858	0.019466064	0.007357145	
0.039721149	0.059076712	0.051737607	0.018913211	0.00727571	
0.038111813	0.056644428	0.049241977	0.018407939	0.007198533	
0.03681965	0.054707531	0.047154647	0.018024802	0.007154032	
0.035652787	0.052959895	0.045276682	0.017694917	0.00712033	
0.034653375	0.051469471	0.043636198	0.0174353	0.00710429	
0.034188375	0.050819589	0.042570375	0.017393834	0.007163918	
0.033724346	0.05016204	0.041557006	0.017370416	0.007226513	
0.033029221	0.049128514	0.040378293	0.017264593	0.007252951	
0.03221096	0.047892207	0.039132925	0.017113786	0.0072558	
0.031435607	0.046717207	0.03797115	0.016989002	0.007263674	
0.030862451	0.04585493	0.037036126	0.016967628	0.007307153	
0.030313557	0.04502346	0.036160727	0.01697355	0.007357264	
0.029920322	0.044429277	0.035463863	0.017080014	0.007442379	
0.029690124	0.044081818	0.034951156	0.017306484	0.007571037	
0.029487508	0.043766565	0.034497069	0.017591461	0.007717634	
0.029572029	0.043887054	0.034342883	0.018116217	0.007956169	
0.029724889	0.04409625	0.034289209	0.018781462	0.008243029	
0.030133317	0.044683149	0.034497541	0.019756238	0.008645704	
0.030967891	0.045893963	0.035147826	0.021330877	0.009281819	
0.031781112	0.046965364	0.036011526	0.02344393	0.010115755	
0.032394819	0.047603361	0.036919386	0.025846247	0.01100779	
0.033374283	0.048608001	0.03858505	0.029578805	0.012362017	
0.035061968	0.050371366	0.041171844	0.03462879	0.014028711	
0.038890394	0.054597261	0.046560297	0.0445566	0.017070078	
0.037380213	0.0525268	0.044622906	0.042368973	0.016451144	
0.037557719	0.052289037	0.045134867	0.04528175	0.017348222	
0.04376716	0.059376142	0.053772301	0.060601747	0.02196523	
0.037107497	0.051355093	0.044766289	0.046552592	0.01774221	
0.033271825	0.046656352	0.039633318	0.038902862	0.01544365	
0.030762949	0.043527115	0.03631149	0.034227137	0.014038962	
0.028938979	0.041211876	0.033921958	0.03106634	0.013089739	
0.017302822	0.022085225	0.026652405	0.007563218	0.004981883	
0.01822401	0.023223514	0.028159742	0.007725124	0.005030759	
0.019240964	0.024478685	0.029828104	0.007900234	0.00508224	
0.020426942	0.025943614	0.031772637	0.008108418	0.005148867	
0.021997628	0.02789157	0.034331064	0.008410617	0.00526325	
0.023794035	0.030114091	0.037270827	0.008744204	0.005386624	
0.02589564	0.032708344	0.040722621	0.009119743	0.005522577	
0.028364234	0.035746366	0.044794741	0.009539521	0.005670471	
0.031305913	0.039354831	0.049665536	0.010013105	0.005833541	
0.034974754	0.04383893	0.055761368	0.010579233	0.006029095	
0.039467955	0.0493093 2	0.063236537	0.011221318	0.006248208	
0.044393034	0.055279585	0.071427906	0.011829564	0.006430731	
0.049826147	0.061846992	0.080433278	0.012396299	0.006572548	
0.056521526	0.069922092	0.091479791	0.01301416	0.006719275	
0.065246463	0.080420318	0.105789488	0.013730303	0.006888637	
0.07659707	0.094049277	0.124246527	0.01451577	0.007064535	
0.091727109	0.112178846	0.14861202	0.015363927	0.007252605	
0.112899021	0.137504762	0.182405589	0.016422022	0.007504049	
0.143715262	0.174278074	0.230921896	0.017384439	0.007707337	
0.189545916	0.228871788	0.302318677	0.018382757	0.007854015	
0.264886757	0.318376905	0.418424966	0.019443875	0.007988408	
0.059786927	0.087891272	0.096475857	0.028708809	0.008620614	
0.058414867	0.086287535	0.0902409	0.027350547	0.008522115	
0.055885792	0.082726035	0.083668411	0.025818733	0.008315692	
0.053160696	0.07875063	0.077783446	0.024468397	0.008120025	
0.050036548	0.074068969	0.072098401	0.023129315	0.00789105	
0.04660152	0.068843284	0.06656016	0.021790201	0.007632586	
0.043603427	0.06430057	0.061745946	0.020645873	0.007412533	
0.041828629	0.061692243	0.058423584	0.019968358	0.007323095	
0.040296663	0.059450517	0.055536897	0.019404041	0.007256182	
0.038791413	0.057232975	0.052835212	0.018870138	0.007185196	
0.037271776	0.054976948	0.050254694	0.018345031	0.007105031	
0.035854655	0.052870617	0.047893567	0.017868643	0.007030902	
0.034639279	0.051072342	0.045835697	0.017477848	0.006977178	
0.033529464	0.049430372	0.043970895	0.017133943	0.006932381	
0.032547465	0.047980899	0.042310188	0.016847945	0.006902042	
0.031955305	0.0471378	0.041104718	0.016729382	0.006927809	
0.031368124	0.046293508	0.039957902	0.016623164	0.006953133	
0.030778737	0.045437381	0.038858716	0.016527619	0.006978524	
0.030197593	0.044586176	0.037813104	0.016446407	0.007004476	
0.029648672	0.043778057	0.036841257	0.01639284	0.007037259	
0.029362062	0.043374584	0.036158474	0.016481506	0.007122112	
0.029097286	0.042996694	0.035531171	0.016607932	0.007218853	
0.028925031	0.042754887	0.035024156	0.016814399	0.007343166	
0.028851175	0.042656847	0.034642504	0.017119331	0.007502859	
0.028809341	0.042596847	0.03432334	0.017497119	0.007686569	
0.028895602	0.042722308	0.034159388	0.018029734	0.007927159	
0.02903052	0.042906095	0.034074216	0.018686623	0.00820949	
0.029390843	0.043422996	0.034214387	0.019624156	0.008596309	
0.030046917	0.044352641	0.034712952	0.021075677	0.009181968	
0.030686308	0.045159461	0.03540736	0.022973174	0.009925398	
0.031288541	0.045790204	0.036278124	0.025283761	0.010779285	
0.032277083	0.046823462	0.037920317	0.028906974	0.012091649	
0.033956146	0.048599317	0.040440567	0.033824993	0.013710239	
0.037778576	0.052842678	0.045780364	0.043637761	0.01671559	
0.040880274	0.056210624	0.050131573	0.051871437	0.019231974	

Health Risk Assessment Results Summary

		MAX:	4.18	46.12	46.32
Unique Identifier	X (UTM)	Y (UTM)	Onroad	Offroad	Total Risk
3838603774325	383860	3774325	1.42059899	3.499037257	4.9196362
3838703774325	383870	3774325	2.062071972	3.421540479	5.4836125
3838803774325	383880	3774325	1.398901455	3.345763752	4.7446652
3838903774325	383890	3774325	1.044841036	3.272366955	4.317208
3839003774325	383900	3774325	0.83194006	3.201923199	4.0338633
3839103774325	383910	3774325	0.690423661	3.134337869	3.8247615
3829703774335	382970	3774335	0.03223985	2.676103421	2.7083433
3829803774335	382980	3774335	0.033620742	2.829161229	2.862782
3829903774335	382990	3774335	0.035157024	2.999530257	3.0346873
3830003774335	383000	3774335	0.036958198	3.19767926	3.2346375
3830103774335	383010	3774335	0.039367185	3.456008575	3.4953758
3830203774335	383020	3774335	0.042153053	3.754777396	3.7969304
3830303774335	383030	3774335	0.045341903	4.097532481	4.1428744
3830403774335	383040	3774335	0.049045684	4.496239575	4.5452853
3830503774335	383050	3774335	0.05342793	4.968211074	5.021639
3830603774335	383060	3774335	0.058604601	5.52533742	5.583942
3830703774335	383070	3774335	0.064915048	6.200585194	6.2655002
3830803774335	383080	3774335	0.072021667	6.964084049	7.0361057
3830903774335	383090	3774335	0.080106345	7.83450415	7.9146105
3831003774335	383100	3774335	0.090179264	8.909405773	8.999585
3831103774335	383110	3774335	0.103383651	10.29817185	10.401556
3831203774335	383120	3774335	0.120820524	12.10314169	12.223962
3831303774335	383130	3774335	0.144794064	14.521682	14.666476
3831403774335	383140	3774335	0.17966683	17.89877634	18.078443
3831503774335	383150	3774335	0.234513307	22.82810927	23.062623
3831603774335	383160	3774335	0.322357179	30.12216304	30.44452
3831703774335	383170	3774335	0.489573825	42.01852464	42.508098
3834903774335	383490	3774335	0.087395307	8.539759682	8.627155
3835003774335	383500	3774335	0.086362649	8.234425191	8.3207878
3835103774335	383510	3774335	0.085500785	7.919282894	8.0047837
3835203774335	383520	3774335	0.084063881	7.523014426	7.6070783
3835303774335	383530	3774335	0.082846917	7.131506097	7.214353
3835403774335	383540	3774335	0.08166323	6.73599008	6.8176533
3835503774335	383550	3774335	0.080490002	6.334964845	6.4154548
3835603774335	383560	3774335	0.07969737	5.975693571	6.0553909
3835703774335	383570	3774335	0.079886894	5.715285832	5.7951727
3835803774335	383580	3774335	0.080414146	5.48369886	5.564113
3835903774335	383590	3774335	0.081133173	5.265185352	5.3463185
3836003774335	383600	3774335	0.082020817	5.057071369	5.1390922
3836103774335	383610	3774335	0.083132953	4.862975891	4.9461088
3836203774335	383620	3774335	0.08451505	4.684545466	4.7690605
3836303774335	383630	3774335	0.086141116	4.517951254	4.6040924
3836403774335	383640	3774335	0.088093356	4.366054635	4.454148
3836503774335	383650	3774335	0.090816159	4.248941763	4.3397579
3836603774335	383660	3774335	0.093845557	4.135102472	4.228948
3836703774335	383670	3774335	0.097766325	4.04761385	4.1453802
3836803774335	383680	3774335	0.102597056	3.978169798	4.0807669
3836903774335	383690	3774335	0.108127672	3.911649552	4.0197772
3837003774335	383700	3774335	0.115732375	3.886042329	4.0017747
3837103774335	383710	3774335	0.124661805	3.863441727	3.9881035
3837203774335	383720	3774335	0.135314841	3.845089543	3.9804044
3837303774335	383730	3774335	0.148114498	3.829608578	3.9777231
3837403774335	383740	3774335	0.163625262	3.815890532	3.9795158
3837503774335	383750	3774335	0.182121696	3.795847001	3.9779687
3837603774335	383760	3774335	0.20502027	3.778316575	3.9833368
3837703774335	383770	3774335	0.235123764	3.769962122	4.0050859
3837803774335	383780	3774335	0.277357721	3.77548954	4.0528473
3837903774335	383790	3774335	0.33523041	3.766709263	4.1019397
3838003774335	383800	3774335	0.417994353	3.743986476	4.1619808
3838103774335	383810	3774335	0.544899725	3.729256438	4.2741562
3838203774335	383820	3774335	0.760382317	3.68747907	4.4478614
3838303774335	383830	3774335	1.215007618	3.622844858	4.8378525
3838403774335	383840	3774335	1.664107091	3.553373953	5.217481
3838603774335	383860	3774335	1.352230801	3.397504537	4.7497353
3838703774335	383870	3774335	2.088475289	3.324227852	5.4127031
3838803774335	383880	3774335	1.412708038	3.252508297	4.6652163
3838903774335	383890	3774335	1.053640508	3.183027239	4.2366677
3839003774335	383900	3774335	0.838024377	3.116265708	3.9542901
3839103774335	383910	3774335	0.69530049	3.052084207	3.7473847
3829703774345	382970	3774345	0.031725232	2.617581605	2.6493068
3829803774345	382980	3774345	0.033167475	2.775049446	2.8082169
3829903774345	382990	3774345	0.034791017	2.951974818	2.9867658
3830003774345	383000	3774345	0.03668802	3.157597365	3.1942854
3830103774345	383010	3774345	0.039188999	3.423232843	3.4624218
3830203774345	383020	3774345	0.042107509	3.733259668	3.7753672
3830303774345	383030	3774345	0.04535876	4.081473076	4.1268318
3830403774345	383040	3774345	0.049064554	4.480434964	4.5294995
3830503774345	383050	3774345	0.053420963	4.949823384	5.0032443
3830603774345	383060	3774345	0.058218723	5.470594522	5.5288132
3830703774345	383070	3774345	0.063977704	6.0926406	6.1566183
3830803774345	383080	3774345	0.070688395	6.819230558	6.889919
3830903774345	383090	3774345	0.078632388	7.679132194	7.7577646
3831003774345	383100	3774345	0.088555013	8.743593849	8.8321489
3831103774345	383110	3774345	0.101394687	10.10386602	10.205261
3831203774345	383120	3774345	0.118379515	11.87312437	11.991504
3831303774345	383130	3774345	0.141870714	14.25976603	14.401637
3831403774345	383140	3774345	0.176304607	17.59649718	17.772802
3831503774345	383150	3774345	0.230575245	22.49388868	22.724464
3831603774345	383160	3774345	0.317551151	29.73972151	30.057273
3831703774345	383170	3774345	0.482705066	41.55852867	42.041234
3834903774345	383490	3774345	0.085366508	8.04565157	8.1310181

Health Risk Assessment Results Summary

Sensitive Receptors		MAX:	46.32
Unique Identifier	X (UTM)	Y (UTM)	Total Risk
3838603774325	383860	3774325	4.919636247
3838703774325	383870	3774325	5.48361245
3838803774325	383880	3774325	4.744665207
3838903774325	383890	3774325	4.317207991
3839003774325	383900	3774325	4.033863259
3839103774325	383910	3774325	3.82476153
3829703774335	382970	3774335	2.70834327
3829803774335	382980	3774335	2.862781971
3829903774335	382990	3774335	3.034687281
3830003774335	383000	3774335	3.234637459
3830103774335	383010	3774335	3.49537576
3830203774335	383020	3774335	3.796930449
3830303774335	383030	3774335	4.142874384
3830403774335	383040	3774335	4.545285259
3830503774335	383050	3774335	5.021639004
3830603774335	383060	3774335	5.583942021
3830703774335	383070	3774335	6.265500242
3830803774335	383080	3774335	7.036105716
3830903774335	383090	3774335	7.914610495
3831003774335	383100	3774335	8.999585037
3831103774335	383110	3774335	10.4015555
3831203774335	383120	3774335	12.22396221
3831303774335	383130	3774335	14.66647607
3831403774335	383140	3774335	18.07844317
3831503774335	383150	3774335	23.06262257
3831603774335	383160	3774335	30.44452022
3831703774335	383170	3774335	42.50809846
3834903774335	383490	3774335	8.627154989
3835003774335	383500	3774335	8.320787839
3835103774335	383510	3774335	8.004783679
3835203774335	383520	3774335	7.607078307
3835303774335	383530	3774335	7.214353015
3835403774335	383540	3774335	6.81765331
3835503774335	383550	3774335	6.415454847
3835603774335	383560	3774335	6.055390941
3835703774335	383570	3774335	5.795172726
3835803774335	383580	3774335	5.564113006
3835903774335	383590	3774335	5.346318524
3836003774335	383600	3774335	5.139092186
3836103774335	383610	3774335	4.946108844
3836203774335	383620	3774335	4.769060515
3836303774335	383630	3774335	4.60409237
3836403774335	383640	3774335	4.454147991
3836503774335	383650	3774335	4.339757923
3836603774335	383660	3774335	4.22894803
3836703774335	383670	3774335	4.145380175
3836803774335	383680	3774335	4.080766854
3836903774335	383690	3774335	4.019777223
3837003774335	383700	3774335	4.001774705
3837103774335	383710	3774335	3.988103533
3837203774335	383720	3774335	3.980404384
3837303774335	383730	3774335	3.977723076
3837403774335	383740	3774335	3.979515794
3837503774335	383750	3774335	3.977968697
3837603774335	383760	3774335	3.983336845
3837703774335	383770	3774335	4.005085885
3837803774335	383780	3774335	4.052847261
3837903774335	383790	3774335	4.101939673
3838003774335	383800	3774335	4.16198083
3838103774335	383810	3774335	4.274156162
3838203774335	383820	3774335	4.447861387
3838303774335	383830	3774335	4.837852476
3838403774335	383840	3774335	5.217481044
3838603774335	383860	3774335	4.749735338
3838703774335	383870	3774335	5.41270314
3838803774335	383880	3774335	4.665216336
3838903774335	383890	3774335	4.236667747
3839003774335	383900	3774335	3.954290085
3839103774335	383910	3774335	3.747384697
3829703774345	382970	3774345	2.649306837
3829803774345	382980	3774345	2.80821692
3829903774345	382990	3774345	2.986765835
3830003774345	383000	3774345	3.194285385
3830103774345	383010	3774345	3.462421842
3830203774345	383020	3774345	3.775367177
3830303774345	383030	3774345	4.126831836
3830403774345	383040	3774345	4.529499518
3830503774345	383050	3774345	5.003244347
3830603774345	383060	3774345	5.528813246
3830703774345	383070	3774345	6.156618303
3830803774345	383080	3774345	6.889918953
3830903774345	383090	3774345	7.757764582
3831003774345	383100	3774345	8.832148862
3831103774345	383110	3774345	10.2052607
3831203774345	383120	3774345	11.99150388
3831303774345	383130	3774345	14.40163674
3831403774345	383140	3774345	17.77280178
3831503774345	383150	3774345	22.72446392
3831603774345	383160	3774345	30.05727266
3831703774345	383170	3774345	42.04123373
3834903774345	383490	3774345	8.131018078

FOR CHRONIC CALCS

MAX:	1.61			
Overlapping Phases - Maximum GLC				
2025	2026	2027	2028	2029
0.037748466	0.052126611	0.046039838	0.047069421	0.017806756
0.043198359	0.058340112	0.053605137	0.060580594	0.021879434
0.036451785	0.050234953	0.044450085	0.046258008	0.017574127
0.032613972	0.045550687	0.03928656	0.038533826	0.015252873
0.030119374	0.042453424	0.035958963	0.033826427	0.013838912
0.028313923	0.040173969	0.033571496	0.030648066	0.012884701
0.01693971	0.021629875	0.026129196	0.007436645	0.004891933
0.017895529	0.022814626	0.0276868	0.007615905	0.004953211
0.01895877	0.024130897	0.029423627	0.007810111	0.005018015
0.020195604	0.025662231	0.031443568	0.008036732	0.005096528
0.021810443	0.027666981	0.034071304	0.00835497	0.005221545
0.02367526	0.029976095	0.037119913	0.008708712	0.005357575
0.025810885	0.032611532	0.040628427	0.009090369	0.005498187
0.028291079	0.035661651	0.044719593	0.009506438	0.005645618
0.031221907	0.039252488	0.04957169	0.009968748	0.005805051
0.034677275	0.043471072	0.055301625	0.010474341	0.005974414
0.038861633	0.04856214	0.062241391	0.011040119	0.006161029
0.043590047	0.054293663	0.07007288	0.011601832	0.006327595
0.048982385	0.060812162	0.078968908	0.012148927	0.006469531
0.055645362	0.068848103	0.089906477	0.012742401	0.006616058
0.064260837	0.079214466	0.103959258	0.013415575	0.006779754
0.075474028	0.092678092	0.122092022	0.014146213	0.006947625
0.090523999	0.110711738	0.146201701	0.014940848	0.007137341
0.111578842	0.135896873	0.179641228	0.015922575	0.007377508
0.142418644	0.172698925	0.228019317	0.016810385	0.007572085
0.188204154	0.227241809	0.299152375	0.017727266	0.007708301
0.263281078	0.31644416	0.414636712	0.018691448	0.007830873
0.056338923	0.081404532	0.098263621	0.028653985	0.008442486
0.055013763	0.079961797	0.091561046	0.027191815	0.00833208
0.053437723	0.078009161	0.085576479	0.025904141	0.008219761
0.051118169	0.074788573	0.079498274	0.024515381	0.008026374
0.048700297	0.071325397	0.07405992	0.023286631	0.00784399
0.046160724	0.067611477	0.069003516	0.02213218	0.007653579
0.043506676	0.063670778	0.064236781	0.021027592	0.007453134
0.041125086	0.060139579	0.060029861	0.020065922	0.007277582
0.039455588	0.057715925	0.056807484	0.019404691	0.007182982
0.037974071	0.055569419	0.053961663	0.018836938	0.007105213
0.036566357	0.053522039	0.05134127	0.018313708	0.0070297
0.035215684	0.051549154	0.04890801	0.017825151	0.006954518
0.033952959	0.049701662	0.046675851	0.017379848	0.00688411
0.032793061	0.048004202	0.044646906	0.016984156	0.006823028
0.03170943	0.046415955	0.042779951	0.016623556	0.006766196
0.030725763	0.044975172	0.041089999	0.016309887	0.006720215
0.029997302	0.043925633	0.039730534	0.016110037	0.006710694
0.02928639	0.04289524	0.03844414	0.015924491	0.006700787
0.028771418	0.042163417	0.037409207	0.015835378	0.006723796
0.028392163	0.041636142	0.036554053	0.015820903	0.006772033
0.028034336	0.041134411	0.035758312	0.015832788	0.006826975
0.027996336	0.04112488	0.03531281	0.01602644	0.006951868
0.027988001	0.041153098	0.034923472	0.016270758	0.007094671
0.028022432	0.041238529	0.034603967	0.01658225	0.007260963
0.028093413	0.041370346	0.034348936	0.016968874	0.007453501
0.028197657	0.041541095	0.034157323	0.017443394	0.007676437
0.028277724	0.041659601	0.03397423	0.017978289	0.007916917
0.028418512	0.041859584	0.033863525	0.018629617	0.008196221
0.028689138	0.042234778	0.033924251	0.019521746	0.008563798
0.02916126	0.042873558	0.034272358	0.020839241	0.009093369
0.029643283	0.043444985	0.03480223	0.022523352	0.009745827
0.030226562	0.044056863	0.035631369	0.024738277	0.010560365
0.031221158	0.045113767	0.037247605	0.028254824	0.011831388
0.03288569	0.046892896	0.03970087	0.03303909	0.013401841
0.036652827	0.051093901	0.044928599	0.042630862	0.016339055
0.040327858	0.055157342	0.050033134	0.05208492	0.01922207
0.036303296	0.050061005	0.044658901	0.045089293	0.017135495
0.042674371	0.057372236	0.053462022	0.060630235	0.021818658
0.035843617	0.049184904	0.044165203	0.046046715	0.017434819
0.03199134	0.044499411	0.038956563	0.03822328	0.01508388
0.029501421	0.041421893	0.035612641	0.033466339	0.013655348
0.027712567	0.039175105	0.033226381	0.030269057	0.012695732
0.016570084	0.021166669	0.025590822	0.007311202	0.004805112
0.017555035	0.022390987	0.027189708	0.007505939	0.004877149
0.018660944	0.023763722	0.028989153	0.007718738	0.004954582
0.019945924	0.02535807	0.031081932	0.007965401	0.00504671
0.021607283	0.02742267	0.033782808	0.00830091	0.005182577
0.023542908	0.029820924	0.036945869	0.008676019	0.005331387
0.025712124	0.032496869	0.040511066	0.009063737	0.005476637
0.028193079	0.035545318	0.044604231	0.009474541	0.0056233
0.031107126	0.039112316	0.049426029	0.00992789	0.005781559
0.034337608	0.043052447	0.054772004	0.010373103	0.005923674
0.038193517	0.047740319	0.061150435	0.010864185	0.006077313
0.042696002	0.053197685	0.068582167	0.011379069	0.006227538
0.048026106	0.05964139	0.077343975	0.011908903	0.00636992
0.054628231	0.067604179	0.088139563	0.012483126	0.006516879
0.063072321	0.077764382	0.101854631	0.013116142	0.006673777
0.074070305	0.090969544	0.119567583	0.013800813	0.006834855
0.088928493	0.108772925	0.143282802	0.014561465	0.007027185
0.109743599	0.133669597	0.176230803	0.015471403	0.007261252
0.140392847	0.170243383	0.22420211	0.016305122	0.007440897
0.18588766	0.224439666	0.294742323	0.017154669	0.007566436
0.260478845	0.313069217	0.409338454	0.018046206	0.007678279
0.052630344	0.075319778	0.093508183	0.027164008	0.008181346

Health Risk Assessment Results Summary

		MAX:	4.18	46.12	46.32
Unique Identifier	X (UTM)	Y (UTM)	Onroad	Offroad	Total Risk
3835003774345	383500	3774345	0.084223468	7.720606702	7.8048302
3835103774345	383510	3774345	0.083256433	7.398066356	7.4813228
3835203774345	383520	3774345	0.081924154	7.030556561	7.1124807
3835303774345	383530	3774345	0.080821231	6.671491503	6.7523127
3835403774345	383540	3774345	0.079946764	6.331730303	6.4116771
3835503774345	383550	3774345	0.079309853	6.010065153	6.089375
3835603774345	383560	3774345	0.078956936	5.714485185	5.7934421
3835703774345	383570	3774345	0.079101282	5.465002118	5.5441034
3835803774345	383580	3774345	0.079514041	5.236866128	5.3163802
3835903774345	383590	3774345	0.080170646	5.026591311	5.106762
3836003774345	383600	3774345	0.081111419	4.835659008	4.9167704
3836103774345	383610	3774345	0.082269939	4.65698751	4.7392574
3836203774345	383620	3774345	0.083548748	4.482763992	4.5663127
3836303774345	383630	3774345	0.085012306	4.317220893	4.4022332
3836403774345	383640	3774345	0.086748688	4.164421824	4.2511705
3836503774345	383650	3774345	0.088938221	4.031050116	4.1199883
3836603774345	383660	3774345	0.091401284	3.904457682	3.995859
3836703774345	383670	3774345	0.09517251	3.824095008	3.9192675
3836803774345	383680	3774345	0.10022638	3.775012656	3.875239
3836903774345	383690	3774345	0.106037579	3.728699962	3.8347375
3837003774345	383700	3774345	0.114299545	3.730474858	3.8447744
3837103774345	383710	3774345	0.12416515	3.738213791	3.8623789
3837203774345	383720	3774345	0.135805403	3.74461532	3.8804207
3837303774345	383730	3774345	0.149562729	3.746396553	3.8959593
3837403774345	383740	3774345	0.166447137	3.751062235	3.9175094
3837503774345	383750	3774345	0.185420317	3.731286238	3.9167066
3837603774345	383760	3774345	0.208655411	3.70719799	3.9158534
3837703774345	383770	3774345	0.238575759	3.686255459	3.9248312
3837803774345	383780	3774345	0.279080235	3.670826004	3.9499062
3837903774345	383790	3774345	0.333538598	3.646118873	3.9796575
3838003774345	383800	3774345	0.414154662	3.622477893	4.0366326
3838103774345	383810	3774345	0.53833618	3.60987938	4.1482156
3838203774345	383820	3774345	0.748405776	3.570904622	4.3193104
3838303774345	383830	3774345	1.192916366	3.511271115	4.7041875
3838403774345	383840	3774345	1.640826845	3.446235022	5.0870619
3838603774345	383860	3774345	1.316811009	3.298895105	4.6157061
3838703774345	383870	3774345	2.113438236	3.229615403	5.3430536
3838803774345	383880	3774345	1.427143362	3.16178988	4.5889332
3838903774345	383890	3774345	1.06335046	3.095937869	4.1592883
3839003774345	383900	3774345	0.845423039	3.032637836	3.8780609
3839103774345	383910	3774345	0.701298352	2.971678092	3.6729764
3829703774355	382970	3774355	0.03119674	2.557695222	2.588892
3829803774355	382980	3774355	0.032698653	2.718983927	2.7516826
3829903774355	382990	3774355	0.034405434	2.902045445	2.9364509
3830003774355	383000	3774355	0.036396169	3.114786973	3.1511831
3830103774355	383010	3774355	0.038982331	3.386811393	3.4257937
3830203774355	383020	3774355	0.042026305	3.707192151	3.7492185
3830303774355	383030	3774355	0.045323935	4.059044679	4.1043686
3830403774355	383040	3774355	0.049010431	4.455366148	4.5043766
3830503774355	383050	3774355	0.053332793	4.920907185	4.97424
3830603774355	383060	3774355	0.057724009	5.401569146	5.4592932
3830703774355	383070	3774355	0.062938008	5.970563767	6.0335018
3830803774355	383080	3774355	0.069251938	6.658380528	6.7276325
3830903774355	383090	3774355	0.077029851	7.50230133	7.5793312
3831003774355	383100	3774355	0.086755837	8.548821099	8.6355769
3831103774355	383110	3774355	0.09919363	9.872494623	9.9716883
3831203774355	383120	3774355	0.115653837	11.59136244	11.707016
3831303774355	383130	3774355	0.138536157	13.92294941	14.061486
3831403774355	383140	3774355	0.172116704	17.17320329	17.34532
3831503774355	383150	3774355	0.225286903	21.96486902	22.190156
3831603774355	383160	3774355	0.311025173	29.10791844	29.418944
3831703774355	383170	3774355	0.47438219	40.81048743	41.28487
3834803774355	383480	3774355	0.084868379	7.960367655	8.045236
3834903774355	383490	3774355	0.083720297	7.638956468	7.7226768
3835003774355	383500	3774355	0.08265693	7.321460275	7.4041172
3835103774355	383510	3774355	0.081765997	7.012823166	7.0945892
3835203774355	383520	3774355	0.080734029	6.686932174	6.7676662
3835303774355	383530	3774355	0.079916778	6.372892857	6.4528096
3835403774355	383540	3774355	0.079295473	6.073682182	6.1529777
3835503774355	383550	3774355	0.078853368	5.787842655	5.866696
3835603774355	383560	3774355	0.07865219	5.519526565	5.5981788
3835703774355	383570	3774355	0.078827354	5.284031702	5.3628591
3835803774355	383580	3774355	0.079249868	5.067129693	5.1463796
3835903774355	383590	3774355	0.079867095	4.862727199	4.9425943
3836003774355	383600	3774355	0.080621828	4.666135058	4.7467569
3836103774355	383610	3774355	0.081598259	4.483070637	4.5646689
3836203774355	383620	3774355	0.082806247	4.31269241	4.3954987
3836303774355	383630	3774355	0.08424399	4.153892232	4.2381362
3836403774355	383640	3774355	0.085952234	4.00731392	4.0932662
3836503774355	383650	3774355	0.088087225	3.878484692	3.9665719
3836603774355	383660	3774355	0.09050215	3.756861863	3.847364
3836703774355	383670	3774355	0.094247413	3.680727099	3.7749745
3836803774355	383680	3774355	0.099295085	3.635812526	3.7351076
3836903774355	383690	3774355	0.105071861	3.59286331	3.6979352
3837003774355	383700	3774355	0.113165298	3.592911678	3.706077
3837103774355	383710	3774355	0.122754616	3.597062921	3.7198175
3837203774355	383720	3774355	0.134392367	3.607783986	3.7421764
3837303774355	383730	3774355	0.148742765	3.624859223	3.773602
3837403774355	383740	3774355	0.16655678	3.647053612	3.8136104
3837503774355	383750	3774355	0.186802885	3.641944452	3.8287473
3837603774355	383760	3774355	0.211924268	3.631216922	3.8431412

Health Risk Assessment Results Summary

Sensitive Receptors

		MAX:	46.32
Unique Identifier	X (UTM)	Y (UTM)	Total Risk
3835003774345	383500	3774345	7.80483017
3835103774345	383510	3774345	7.481322789
3835203774345	383520	3774345	7.112480715
3835303774345	383530	3774345	6.752312735
3835403774345	383540	3774345	6.411677067
3835503774345	383550	3774345	6.089375006
3835603774345	383560	3774345	5.793442121
3835703774345	383570	3774345	5.5441034
3835803774345	383580	3774345	5.31638017
3835903774345	383590	3774345	5.106761958
3836003774345	383600	3774345	4.916770427
3836103774345	383610	3774345	4.739257449
3836203774345	383620	3774345	4.56631274
3836303774345	383630	3774345	4.402233199
3836403774345	383640	3774345	4.251170513
3836503774345	383650	3774345	4.119988336
3836603774345	383660	3774345	3.995858966
3836703774345	383670	3774345	3.919267519
3836803774345	383680	3774345	3.875239036
3836903774345	383690	3774345	3.834737541
3837003774345	383700	3774345	3.844774403
3837103774345	383710	3774345	3.862378941
3837203774345	383720	3774345	3.880420723
3837303774345	383730	3774345	3.895959282
3837403774345	383740	3774345	3.917509372
3837503774345	383750	3774345	3.916706555
3837603774345	383760	3774345	3.915853401
3837703774345	383770	3774345	3.924831218
3837803774345	383780	3774345	3.949906238
3837903774345	383790	3774345	3.979657471
3838003774345	383800	3774345	4.036632555
3838103774345	383810	3774345	4.14821556
3838203774345	383820	3774345	4.319310398
3838303774345	383830	3774345	4.704187481
3838403774345	383840	3774345	5.087061867
3838603774345	383860	3774345	4.615706114
3838703774345	383870	3774345	5.34305364
3838803774345	383880	3774345	4.588933242
3838903774345	383890	3774345	4.15928833
3839003774345	383900	3774345	3.878060875
3839103774345	383910	3774345	3.672976444
3829703774355	382970	3774355	2.588891961
3829803774355	382980	3774355	2.75168258
3829903774355	382990	3774355	2.936450879
3830003774355	383000	3774355	3.151183142
3830103774355	383010	3774355	3.425793724
3830203774355	383020	3774355	3.749218456
3830303774355	383030	3774355	4.104368613
3830403774355	383040	3774355	4.504376579
3830503774355	383050	3774355	4.974239979
3830603774355	383060	3774355	5.459293156
3830703774355	383070	3774355	6.033501776
3830803774355	383080	3774355	6.727632466
3830903774355	383090	3774355	7.579331182
3831003774355	383100	3774355	8.635576936
3831103774355	383110	3774355	9.971688253
3831203774355	383120	3774355	11.70701628
3831303774355	383130	3774355	14.06148557
3831403774355	383140	3774355	17.34531999
3831503774355	383150	3774355	22.19015592
3831603774355	383160	3774355	29.41894361
3831703774355	383170	3774355	41.28486962
3834803774355	383480	3774355	8.045236034
3834903774355	383490	3774355	7.722676766
3835003774355	383500	3774355	7.404117204
3835103774355	383510	3774355	7.094589163
3835203774355	383520	3774355	6.767666203
3835303774355	383530	3774355	6.452809635
3835403774355	383540	3774355	6.152977656
3835503774355	383550	3774355	5.866696023
3835603774355	383560	3774355	5.598178755
3835703774355	383570	3774355	5.362859056
3835803774355	383580	3774355	5.14637956
3835903774355	383590	3774355	4.942594294
3836003774355	383600	3774355	4.746756886
3836103774355	383610	3774355	4.564668897
3836203774355	383620	3774355	4.395498656
3836303774355	383630	3774355	4.238136222
3836403774355	383640	3774355	4.093266154
3836503774355	383650	3774355	3.966571918
3836603774355	383660	3774355	3.847364012
3836703774355	383670	3774355	3.774974512
3836803774355	383680	3774355	3.735107611
3836903774355	383690	3774355	3.697935171
3837003774355	383700	3774355	3.706076976
3837103774355	383710	3774355	3.719817537
3837203774355	383720	3774355	3.742176353
3837303774355	383730	3774355	3.773601988
3837403774355	383740	3774355	3.813610392
3837503774355	383750	3774355	3.828747337
3837603774355	383760	3774355	3.84314119

FOR CHRONIC CALCS

MAX:	1.61			
Overlapping Phases - Maximum GLC				
2025	2026	2027	2028	2029
0.051078559	0.073489464	0.087055362	0.025775168	0.008057682
0.049392376	0.071348564	0.081315204	0.024551136	0.007932564
0.047258635	0.068427184	0.075685444	0.023291828	0.007753149
0.045070693	0.065340904	0.070646099	0.022175846	0.007583921
0.042949899	0.062310666	0.066121622	0.021181612	0.007427095
0.040901314	0.059352278	0.062037072	0.020291412	0.007281143
0.039005042	0.056606347	0.058375203	0.019500997	0.007149159
0.037421825	0.054332144	0.055255152	0.018858689	0.00705073
0.035970342	0.052244997	0.052445545	0.018287245	0.00696224
0.034629132	0.050313863	0.049895744	0.017773901	0.006881878
0.033413216	0.048564307	0.047600331	0.017321461	0.006811746
0.032272139	0.046918627	0.045488236	0.0169072	0.006745944
0.031149474	0.045289919	0.043484824	0.016506017	0.006676731
0.030079299	0.043732975	0.041615284	0.016130031	0.006608642
0.029093841	0.042298974	0.039905837	0.015793798	0.006548724
0.028245518	0.041070303	0.038405327	0.015520824	0.006506325
0.027440351	0.039900918	0.037004966	0.015270139	0.006467431
0.026979852	0.039259652	0.036024789	0.015185457	0.00648762
0.026755448	0.038977597	0.035333529	0.015226154	0.006553345
0.02655271	0.038721688	0.034695822	0.015295832	0.006627786
0.02672537	0.039042258	0.034467439	0.01558492	0.006788977
0.026953923	0.03944229	0.034311867	0.015947833	0.006978783
0.027185047	0.039837209	0.034179023	0.016367896	0.007188825
0.027396536	0.040190416	0.034053243	0.016843994	0.007417854
0.02765623	0.040607605	0.033993738	0.017427019	0.007686271
0.027749986	0.040753598	0.033797112	0.017968815	0.007929232
0.027844578	0.040880227	0.033645472	0.018610412	0.008203683
0.02801572	0.04109645	0.033627628	0.019454768	0.008550922
0.028311189	0.041457676	0.033826216	0.020617536	0.00901447
0.028648786	0.041816751	0.034194748	0.022089905	0.009574981
0.029210934	0.042407071	0.034980838	0.024207773	0.0103518
0.030203215	0.043474562	0.036565717	0.027614328	0.011578668
0.031846257	0.045246404	0.038948823	0.032260537	0.013099508
0.035560306	0.04940548	0.044072353	0.041643236	0.015972347
0.039262253	0.053521469	0.049183657	0.051079833	0.018849094
0.035193755	0.048406273	0.043698574	0.04383729	0.016687119
0.04216221	0.056433953	0.053297973	0.060673842	0.0217602
0.035264942	0.048183988	0.043886235	0.045873753	0.017310859
0.031398242	0.043496015	0.038635781	0.037957177	0.014932013
0.028914987	0.040439718	0.035279914	0.03315757	0.013490759
0.027139029	0.038219957	0.032892801	0.029937331	0.012523935
0.016192206	0.020693347	0.025034909	0.007186359	0.004720122
0.01720258	0.021952501	0.026669136	0.007395659	0.004802641
0.018348515	0.023378693	0.028527219	0.007627967	0.004893597
0.01967932	0.025033085	0.030690029	0.00789491	0.00499875
0.021381244	0.027149922	0.033455727	0.008246659	0.005145109
0.023381713	0.02962952	0.03672525	0.008642261	0.005306467
0.025573081	0.032331703	0.040328673	0.009034995	0.005455762
0.028036314	0.035355125	0.044395359	0.009439828	0.005601685
0.030926702	0.038891581	0.049172121	0.009883836	0.005758779
0.03390874	0.04252493	0.054099071	0.010268859	0.00587299
0.037436946	0.046811682	0.05992212	0.010689631	0.005995344
0.041701708	0.051981324	0.066940689	0.0111599	0.006129217
0.046934886	0.058308431	0.075521352	0.011675607	0.006272044
0.053428263	0.0661402	0.086111251	0.012232317	0.006419717
0.061649278	0.076032942	0.099423261	0.012832656	0.006571529
0.072338682	0.088867364	0.116592671	0.013476278	0.006725476
0.08685838	0.106265003	0.139715042	0.014211974	0.00692277
0.107142459	0.130525211	0.171752989	0.015053877	0.007146533
0.137139248	0.166318943	0.218631777	0.015836204	0.007307496
0.181997287	0.219755011	0.288105584	0.016637903	0.007426192
0.255861446	0.307519239	0.401503303	0.017477943	0.007531011
0.051070742	0.072015013	0.09613395	0.027295526	0.008072563
0.049624071	0.070419594	0.089413731	0.025892056	0.0079683
0.048064531	0.068556456	0.083374284	0.024628992	0.007852292
0.046440083	0.066504718	0.077997895	0.023511718	0.007735051
0.044588489	0.064028846	0.072909669	0.022421362	0.007587518
0.042727272	0.061469118	0.0683515	0.021451655	0.007447879
0.040906409	0.058924331	0.064232085	0.020578531	0.007314541
0.039128203	0.056406345	0.060479233	0.019784182	0.007187057
0.03743498	0.053989131	0.057080242	0.019071205	0.007069284
0.035957221	0.051889583	0.054098356	0.018463876	0.006973181
0.034591565	0.049945828	0.051396101	0.017917895	0.006885685
0.033296462	0.048095076	0.048904656	0.017412877	0.006800352
0.032040267	0.046290213	0.04656954	0.0169314	0.006713367
0.030868717	0.044604393	0.044425021	0.016490609	0.006631063
0.029777919	0.04303319	0.042454156	0.016088473	0.006555509
0.028761767	0.04156814	0.040637761	0.015720474	0.006484669
0.027826427	0.040219482	0.038975626	0.015391423	0.006422433
0.027015116	0.039054756	0.037507901	0.015120701	0.006376714
0.026250316	0.0379543	0.036142201	0.014873435	0.006334507
0.025822839	0.037368038	0.035195507	0.014794108	0.006353551
0.025629951	0.037137066	0.034539664	0.014842856	0.006420163
0.025452787	0.036923103	0.033929326	0.014916918	0.006494179
0.025610303	0.037220493	0.033692924	0.015192859	0.006648083
0.025809051	0.037574775	0.033513884	0.015531654	0.006826148
0.026072235	0.038020648	0.033418144	0.01596062	0.007038297
0.026404278	0.038563164	0.033411693	0.016503674	0.007293975
0.026808495	0.039210405	0.033476387	0.017172299	0.00759851
0.027025484	0.039549234	0.033395006	0.017811297	0.007882353
0.027236004	0.039852735	0.033363774	0.01857799	0.00821099

Health Risk Assessment Results Summary

		MAX:	4.18	46.12	46.32
Unique Identifier	X (UTM)	Y (UTM)	Onroad	Offroad	Total Risk
3837703774355	383770	3774355	0.243991131	3.615209007	3.8592001
3837803774355	383780	3774355	0.286017828	3.591743199	3.877761
3837903774355	383790	3774355	0.342963215	3.56229968	3.9052629
3838003774355	383800	3774355	0.425734664	3.546058659	3.9717933
3838103774355	383810	3774355	0.55139949	3.51174183	4.0631413
3838203774355	383820	3774355	0.76020622	3.463409317	4.2236155
3838303774355	383830	3774355	1.204589789	3.405522248	4.610112
3838403774355	383840	3774355	1.580771003	3.342351793	4.9231228
3838603774355	383860	3774355	1.433901579	3.203211425	4.637113
3838703774355	383870	3774355	2.149208409	3.137727659	5.2869361
3838803774355	383880	3774355	1.444866306	3.073525156	4.5183915
3838903774355	383890	3774355	1.074899209	3.011229918	4.0861291
3839003774355	383900	3774355	0.854284902	2.951164226	3.8054491
3839103774355	383910	3774355	0.70861339	2.893267021	3.6018804
3829703774365	382970	3774365	0.030484434	2.481174928	2.5116594
3829803774365	382980	3774365	0.031926707	2.635808179	2.6677349
3829903774365	382990	3774365	0.033586583	2.813070786	2.8466574
3830003774365	383000	3774365	0.035499906	3.017044804	3.0525447
3830103774365	383010	3774365	0.037885369	3.268626959	3.3065123
3830203774365	383020	3774365	0.040666009	3.562202419	3.6028684
3830303774365	383030	3774365	0.04386637	3.901787895	3.9456543
3830403774365	383040	3774365	0.047601904	4.299956281	4.3475582
3830503774365	383050	3774365	0.052019338	4.771938645	4.823958
3830603774365	383060	3774365	0.056312094	5.241043855	5.2973559
3830703774365	383070	3774365	0.061405971	5.79618786	5.8575938
3830803774365	383080	3774365	0.06759048	6.46919927	6.5367897
3830903774365	383090	3774365	0.075251713	7.299941672	7.3751934
3831003774365	383100	3774365	0.084849091	8.332743829	8.4175929
3831103774365	383110	3774365	0.096795915	9.606577634	9.7033735
3831203774365	383120	3774365	0.112629208	11.25789125	11.37052
3831303774365	383130	3774365	0.134482242	13.48371849	13.618201
3831403774365	383140	3774365	0.166203371	16.54762671	16.71383
3831503774365	383150	3774365	0.216433724	21.06265411	21.279088
3831603774365	383160	3774365	0.299383392	27.97228753	28.271671
3831703774365	383170	3774365	0.460407674	39.51483624	39.975244
3834703774365	383470	3774365	0.084682407	7.937283928	8.0219663
3834803774365	383480	3774365	0.08337597	7.603011727	7.6863877
3835003774365	383500	3774365	0.081424555	6.990557762	7.0719823
3835103774365	383510	3774365	0.080705588	6.704394008	6.7850996
3835203774365	383520	3774365	0.080070524	6.422633977	6.5027045
3835303774365	383530	3774365	0.079607812	6.154241818	6.2338496
3835403774365	383540	3774365	0.079210153	5.885506114	5.9647163
3835503774365	383550	3774365	0.078792273	5.616583428	5.6953757
3835603774365	383560	3774365	0.078594979	5.362824336	5.4414193
3835703774365	383570	3774365	0.078817219	5.139115782	5.217933
3835803774365	383580	3774365	0.079301212	4.934686611	5.0139878
3835903774365	383590	3774365	0.079881538	4.735344831	4.8152264
3836003774365	383600	3774365	0.080311942	4.523335412	4.6036474
3836103774365	383610	3774365	0.081006736	4.328868439	4.4098752
3836203774365	383620	3774365	0.082129772	4.160605762	4.2427355
3836303774365	383630	3774365	0.083585498	4.009640332	4.0932258
3836403774365	383640	3774365	0.085311197	3.870027346	3.9553385
3836503774365	383650	3774365	0.087494203	3.748709709	3.8362039
3836603774365	383660	3774365	0.089965996	3.634281584	3.7242476
3836703774365	383670	3774365	0.093672456	3.560074787	3.6537472
3836803774365	383680	3774365	0.098653226	3.515458012	3.6141112
3836903774365	383690	3774365	0.104320703	3.472112962	3.5764337
3837003774365	383700	3774365	0.11208002	3.465129498	3.5772095
3837103774365	383710	3774365	0.121217365	3.461377133	3.5825945
3837203774365	383720	3774365	0.132684952	3.472767564	3.6054525
3837303774365	383730	3774365	0.147587132	3.504175203	3.6517623
3837403774365	383740	3774365	0.166347266	3.542984813	3.7093321
3837503774365	383750	3774365	0.188039724	3.553848535	3.7418883
3837603774365	383760	3774365	0.21529917	3.554865638	3.7701648
3837703774365	383770	3774365	0.249973695	3.542019859	3.7919936
3837803774365	383780	3774365	0.293912608	3.513305492	3.8072181
3837903774365	383790	3774365	0.353769846	3.485197661	3.8389675
3838003774365	383800	3774365	0.438460414	3.458712406	3.8971728
3838103774365	383810	3774365	0.564757481	3.416955164	3.9817126
3838203774365	383820	3774365	0.772296343	3.359170109	4.1314665
3838303774365	383830	3774365	1.21340263	3.306414482	4.5198171
3838403774365	383840	3774365	1.619381975	3.241876071	4.861258
3838603774365	383860	3774365	1.359902638	3.110421144	4.4703238
3838703774365	383870	3774365	2.177575636	3.048528485	5.2261041
3838803774365	383880	3774365	1.462601506	2.987766487	4.450368
3838903774365	383890	3774365	1.088067512	2.928709736	4.0167772
3839003774365	383900	3774365	0.864331118	2.871801989	3.7361331
3839103774365	383910	3774365	0.717431988	2.816793887	3.5342259
3829703774375	382970	3774375	0.029772974	2.404635557	2.4344085
3829803774375	382980	3774375	0.031153062	2.552174729	2.5833278
3829903774375	382990	3774375	0.032762702	2.723333738	2.7560964
3830003774375	383000	3774375	0.034606181	2.918959267	2.9535654
3830103774375	383010	3774375	0.036806729	3.151519359	3.1883261
3830203774375	383020	3774375	0.039349193	3.42067901	3.4600282
3830303774375	383030	3774375	0.042430201	3.745768802	3.788199
3830403774375	383040	3774375	0.046184665	4.142274889	4.1884596
3830503774375	383050	3774375	0.050669884	4.617356886	4.6680268
3830603774375	383060	3774375	0.054841775	5.07162063	5.1264624
3830703774375	383070	3774375	0.059792177	5.609691627	5.6694838
3830803774375	383080	3774375	0.0658247	6.264019275	6.329844
3830903774375	383090	3774375	0.073307263	7.073595911	7.1469032

Health Risk Assessment Results Summary

Sensitive Receptors

		MAX:	46.32
Unique Identifier	X (UTM)	Y (UTM)	Total Risk
3837703774355	383770	3774355	3.859200138
3837803774355	383780	3774355	3.877761027
3837903774355	383790	3774355	3.905262895
3838003774355	383800	3774355	3.971793323
3838103774355	383810	3774355	4.06314132
3838203774355	383820	3774355	4.223615537
3838303774355	383830	3774355	4.610112037
3838403774355	383840	3774355	4.923122796
3838603774355	383860	3774355	4.637113004
3838703774355	383870	3774355	5.286936068
3838803774355	383880	3774355	4.518391462
3838903774355	383890	3774355	4.086129127
3839003774355	383900	3774355	3.805449128
3839103774355	383910	3774355	3.60188041
3829703774365	382970	3774365	2.511659362
3829803774365	382980	3774365	2.667734885
3829903774365	382990	3774365	2.84665737
3830003774365	383000	3774365	3.05254471
3830103774365	383010	3774365	3.306512328
3830203774365	383020	3774365	3.602868428
3830303774365	383030	3774365	3.945654265
3830403774365	383040	3774365	4.347558185
3830503774365	383050	3774365	4.823957983
3830603774365	383060	3774365	5.297355949
3830703774365	383070	3774365	5.857593831
3830803774365	383080	3774365	6.53678975
3830903774365	383090	3774365	7.375193385
3831003774365	383100	3774365	8.41759292
3831103774365	383110	3774365	9.703373549
3831203774365	383120	3774365	11.37052045
3831303774365	383130	3774365	13.61820073
3831403774365	383140	3774365	16.71383008
3831503774365	383150	3774365	21.27908783
3831603774365	383160	3774365	28.27167092
3831703774365	383170	3774365	39.97524391
3834703774365	383470	3774365	8.021966335
3834803774365	383480	3774365	7.686387697
3835003774365	383500	3774365	7.071982317
3835103774365	383510	3774365	6.785099596
3835203774365	383520	3774365	6.502704502
3835303774365	383530	3774365	6.23384963
3835403774365	383540	3774365	5.964716267
3835503774365	383550	3774365	5.695375701
3835603774365	383560	3774365	5.441419315
3835703774365	383570	3774365	5.217933001
3835803774365	383580	3774365	5.013987822
3835903774365	383590	3774365	4.815226369
3836003774365	383600	3774365	4.603647353
3836103774365	383610	3774365	4.409875176
3836203774365	383620	3774365	4.242735533
3836303774365	383630	3774365	4.093225829
3836403774365	383640	3774365	3.955338543
3836503774365	383650	3774365	3.836203912
3836603774365	383660	3774365	3.72424758
3836703774365	383670	3774365	3.653747244
3836803774365	383680	3774365	3.614111238
3836903774365	383690	3774365	3.576433665
3837003774365	383700	3774365	3.577209519
3837103774365	383710	3774365	3.582594498
3837203774365	383720	3774365	3.605452516
3837303774365	383730	3774365	3.651762335
3837403774365	383740	3774365	3.709332079
3837503774365	383750	3774365	3.741888259
3837603774365	383760	3774365	3.770164808
3837703774365	383770	3774365	3.791993554
3837803774365	383780	3774365	3.8072181
3837903774365	383790	3774365	3.838967507
3838003774365	383800	3774365	3.89717282
3838103774365	383810	3774365	3.981712645
3838203774365	383820	3774365	4.131466453
3838303774365	383830	3774365	4.519817111
3838403774365	383840	3774365	4.861258046
3838603774365	383860	3774365	4.470323783
3838703774365	383870	3774365	5.226104121
3838803774365	383880	3774365	4.450367993
3838903774365	383890	3774365	4.016777249
3839003774365	383900	3774365	3.736133107
3839103774365	383910	3774365	3.534225874
3829703774375	382970	3774375	2.434408531
3829803774375	382980	3774375	2.58332779
3829903774375	382990	3774375	2.75609644
3830003774375	383000	3774375	2.953565448
3830103774375	383010	3774375	3.188326088
3830203774375	383020	3774375	3.460028203
3830303774375	383030	3774375	3.788199002
3830403774375	383040	3774375	4.188459554
3830503774375	383050	3774375	4.66802677
3830603774375	383060	3774375	5.126462404
3830703774375	383070	3774375	5.669483805
3830803774375	383080	3774375	6.329843974
3830903774375	383090	3774375	7.146903175

FOR CHRONIC CALCS

MAX:	1.61			
Overlapping Phases - Maximum GLC				
2025	2026	2027	2028	2029
0.027457165	0.040135251	0.033426773	0.01951981	0.008600477
0.027697439	0.040395166	0.033618796	0.020693047	0.009064599
0.028016463	0.040708128	0.03400699	0.022192613	0.009628553
0.028618756	0.041337208	0.034951437	0.024678811	0.010549839
0.029506215	0.042250416	0.036336485	0.027553131	0.01155105
0.031097057	0.043961765	0.038539873	0.032031284	0.012976314
0.034828828	0.048156526	0.0436658	0.041407297	0.015838359
0.03788219	0.051533089	0.047861383	0.049312297	0.018250887
0.035538693	0.04847612	0.044693431	0.045861464	0.017227731
0.041777048	0.055661168	0.053270433	0.06097094	0.02178104
0.034740332	0.047261426	0.043646891	0.045793727	0.017218291
0.030844653	0.042552866	0.038336579	0.037752525	0.014802019
0.028362272	0.039509468	0.034964038	0.032901931	0.013345535
0.026596548	0.037313108	0.032573603	0.029655022	0.012370906
0.015707927	0.020082376	0.024314658	0.007024978	0.004614132
0.016676884	0.02129052	0.025881523	0.007226497	0.004693423
0.017787207	0.022673716	0.027679329	0.007453887	0.004783919
0.019063933	0.024262087	0.029751204	0.00771068	0.004885563
0.020638299	0.026220372	0.032308462	0.00803202	0.00501762
0.022472518	0.028495107	0.035301185	0.008389711	0.005161434
0.024590087	0.031111075	0.038772575	0.008777147	0.005311336
0.0270679	0.034159225	0.042851131	0.009201987	0.005472134
0.030000392	0.037752303	0.047688531	0.009670606	0.005646387
0.032912288	0.041302838	0.052490798	0.010051817	0.005763885
0.036356138	0.045489281	0.058165095	0.010466394	0.005888183
0.040530544	0.050551324	0.065024005	0.010931865	0.006026311
0.045683566	0.056783431	0.073460138	0.011445668	0.006175613
0.05209316	0.064514945	0.08389796	0.011999605	0.006330461
0.060007223	0.074038764	0.096689281	0.012567126	0.006474636
0.070279631	0.086372733	0.113163305	0.013174527	0.006622912
0.084143258	0.102984942	0.135220973	0.013877474	0.006812283
0.10327134	0.125864116	0.165390275	0.014642687	0.007014402
0.131543905	0.159602251	0.209532911	0.015360146	0.007160413
0.174935906	0.211291712	0.27673713	0.016135231	0.007280305
0.247789199	0.297853426	0.388572915	0.016958761	0.007386445
0.05002166	0.069546124	0.099105918	0.0274839	0.007974178
0.048551399	0.067975474	0.091982759	0.026030976	0.007882437
0.045610723	0.064572547	0.080149489	0.023645216	0.007689684
0.044115188	0.062714285	0.075184806	0.022653257	0.007590621
0.042560542	0.060698464	0.070659318	0.021743969	0.007484227
0.041029711	0.058665992	0.066579632	0.02092667	0.007379921
0.039427918	0.056470755	0.062789465	0.020155199	0.007267214
0.037778693	0.05416799	0.059201492	0.019397113	0.007138201
0.036196134	0.051934953	0.055943158	0.01871409	0.007019717
0.034801683	0.049968954	0.053098923	0.0181433	0.006926619
0.033527451	0.048172997	0.050525856	0.017632927	0.006843648
0.032270214	0.046387079	0.048091819	0.017136022	0.006754008
0.030899793	0.044410245	0.04563848	0.016592843	0.006636279
0.029644018	0.042599375	0.043408051	0.016102938	0.006529533
0.028570009	0.041059884	0.041462435	0.015696748	0.006445764
0.027613285	0.03969218	0.039717664	0.015346019	0.006376496
0.026731486	0.038431626	0.038116743	0.015030138	0.006314362
0.025977796	0.037360634	0.036713755	0.014776131	0.006270734
0.025268513	0.036350448	0.035408563	0.014545077	0.006230837
0.024855996	0.035789978	0.034479261	0.014466495	0.006247251
0.024664758	0.035562865	0.033829654	0.014511875	0.006310476
0.024484161	0.035345279	0.033218492	0.014577934	0.006378593
0.024585721	0.035556207	0.032931513	0.014820326	0.006516846
0.024720621	0.035811643	0.032696169	0.015116073	0.006675005
0.024986192	0.036261486	0.032612048	0.015536755	0.006881886
0.025429544	0.0369773	0.032722373	0.016144228	0.007163989
0.025968683	0.037836881	0.032913908	0.016901443	0.007505988
0.026318108	0.038381002	0.032964537	0.017657175	0.007841446
0.026629208	0.038831094	0.03306228	0.018556958	0.008229352
0.026885189	0.039148478	0.033218501	0.019610566	0.00866538
0.027096933	0.039348356	0.033421462	0.020801099	0.009130063
0.027430116	0.039652897	0.033916325	0.022430753	0.009756534
0.027988182	0.040212639	0.034819862	0.024710429	0.010586229
0.028850432	0.041092904	0.036056981	0.027498645	0.011518067
0.030383437	0.042740487	0.038125844	0.03182796	0.012862709
0.034124774	0.046956305	0.043216708	0.041133126	0.015699278
0.03745716	0.050685104	0.047804237	0.049671657	0.018295514
0.034122814	0.046495347	0.043234987	0.043831115	0.016552136
0.041347636	0.054851581	0.053146375	0.061131591	0.02176474
0.034239144	0.046380529	0.043406365	0.045734372	0.017135782
0.030326848	0.041664547	0.038055616	0.037602092	0.014691675
0.027840363	0.038627546	0.034661275	0.032691723	0.013217334
0.026086062	0.036454817	0.032272037	0.029425069	0.012236899
0.015224018	0.019472639	0.023590485	0.006867401	0.00451183
0.016148641	0.020625784	0.025085875	0.007060122	0.004587657
0.017221424	0.021963644	0.026820446	0.007282841	0.004677716
0.018446539	0.023489035	0.028806484	0.007531572	0.004777009
0.01990228	0.025299908	0.031169572	0.007824347	0.004895058
0.021584574	0.027386948	0.033911799	0.008149417	0.005024301
0.023614047	0.029898545	0.037229898	0.008528693	0.005173894
0.026084778	0.032945149	0.0412849	0.008969856	0.005347093
0.029038823	0.036570659	0.046149955	0.009462547	0.005538371
0.03185988	0.040013012	0.050797198	0.009837867	0.00565687
0.035199163	0.044075241	0.056293122	0.010247601	0.00578434
0.039258516	0.048999924	0.062959038	0.01071048	0.005926583
0.044281413	0.055077312	0.071176115	0.011221191	0.006081229

Health Risk Assessment Results Summary

		MAX:	4.18	46.12	46.32
Unique Identifier	X (UTM)	Y (UTM)	Onroad	Offroad	Total Risk
3831003774375	383100	3774375	0.082683458	8.081032788	8.1637162
3831103774375	383110	3774375	0.094073371	9.295317829	9.3893912
3831203774375	383120	3774375	0.10911978	10.86025417	10.969374
3831303774375	383130	3774375	0.129685307	12.95413467	13.08382
3831403774375	383140	3774375	0.159086336	15.78447801	15.943564
3831503774375	383150	3774375	0.205525116	19.94885085	20.154376
3831603774375	383160	3774375	0.28351542	26.46288123	26.746397
3831703774375	383170	3774375	0.437523148	37.57872461	38.016248
3834703774375	383470	3774375	0.083205113	7.600319022	7.6835241
3834803774375	383480	3774375	0.081897961	7.270272878	7.3521708
3834903774375	383490	3774375	0.080926669	6.968178167	7.0491048
3835003774375	383500	3774375	0.08019528	6.687919284	6.7681146
3835103774375	383510	3774375	0.079642831	6.421979991	6.5016228
3835403774375	383540	3774375	0.079153537	5.713421214	5.7925748
3835503774375	383550	3774375	0.078759841	5.456735573	5.5354954
3835603774375	383560	3774375	0.078591857	5.217825232	5.2964171
3835703774375	383570	3774375	0.078866152	5.008885275	5.0877514
3835803774375	383580	3774375	0.079423947	4.816687455	4.8961114
3835903774375	383590	3774375	0.079962325	4.620130457	4.7000928
3836003774375	383600	3774375	0.080044056	4.393822127	4.4738662
3836103774375	383610	3774375	0.080431425	4.187552829	4.2679843
3836203774375	383620	3774375	0.081465291	4.020670525	4.1021358
3836303774375	383630	3774375	0.082925036	3.875985268	3.9589103
3836403774375	383640	3774375	0.084664671	3.742479523	3.8271442
3836503774375	383650	3774375	0.086897517	3.62795712	3.7148546
3836603774375	383660	3774375	0.089424843	3.520072405	3.6094972
3836703774375	383670	3774375	0.093103039	3.447707667	3.5408107
3836803774375	383680	3774375	0.098005194	3.402860178	3.5008654
3836903774375	383690	3774375	0.103579211	3.359472753	3.463052
3837003774375	383700	3774375	0.110982023	3.345112229	3.4560943
3837103774375	383710	3774375	0.119672221	3.333756218	3.4534284
3837203774375	383720	3774375	0.130945206	3.345075014	3.4760202
3837303774375	383730	3774375	0.146393977	3.389925759	3.5363197
3837403774375	383740	3774375	0.166094574	3.443657245	3.6097518
3837503774375	383750	3774375	0.189291056	3.467798291	3.6570893
3837603774375	383760	3774375	0.218848441	3.477422838	3.6962713
3837703774375	383770	3774375	0.256588407	3.467412644	3.7240011
3837803774375	383780	3774375	0.302645461	3.438974454	3.7416199
3837903774375	383790	3774375	0.365272985	3.413228786	3.7785018
3838003774375	383800	3774375	0.451604909	3.368846173	3.8204511
3838103774375	383810	3774375	0.577920978	3.316282375	3.8942034
3838203774375	383820	3774375	0.784075147	3.259013921	4.0430891
3838303774375	383830	3774375	1.222178252	3.209363107	4.4315414
3838403774375	383840	3774375	1.606509523	3.144660478	4.75117
3838603774375	383860	3774375	1.325747758	3.020403926	4.3461517
3838703774375	383870	3774375	2.20956374	2.961931464	5.1714952
3838803774375	383880	3774375	1.482359107	2.9043709	4.38673
3838903774375	383890	3774375	1.102540625	2.848441757	3.9509824
3839003774375	383900	3774375	0.876653822	2.794455486	3.6711093
3839103774375	383910	3774375	0.72850442	2.742161412	3.4706658
3829703774385	382970	3774385	0.029072178	2.328801066	2.3578732
3829803774385	382980	3774385	0.030385907	2.469024686	2.4994106
3829903774385	382990	3774385	0.031946126	2.633968465	2.6659146
3830003774385	383000	3774385	0.033715313	2.821002222	2.8547175
3830103774385	383010	3774385	0.035740834	3.035230592	3.0709714
3830203774385	383020	3774385	0.038064768	3.281602838	3.3196676
3830303774385	383030	3774385	0.041009467	3.590834483	3.631844
3830403774385	383040	3774385	0.044752515	3.982116129	4.0268686
3830503774385	383050	3774385	0.049285359	4.457356761	4.5066421
3830603774385	383060	3774385	0.053319887	4.894597022	4.9479169
3830703774385	383070	3774385	0.058104529	5.41243933	5.4705439
3830803774385	383080	3774385	0.063949783	6.043571422	6.1075212
3830903774385	383090	3774385	0.071202362	6.824957601	6.89616
3831003774385	383100	3774385	0.080279378	7.798088782	7.8783682
3831103774385	383110	3774385	0.091008659	8.940206218	9.0312149
3831203774385	383120	3774385	0.105080305	10.40124653	10.506327
3831303774385	383130	3774385	0.124136818	12.33463968	12.458776
3831403774385	383140	3774385	0.150830595	14.89922655	15.050057
3831503774385	383150	3774385	0.192435453	18.62944847	18.821884
3831603774385	383160	3774385	0.262428243	24.5251274	24.787556
3831703774385	383170	3774385	0.398721502	34.58980896	34.98853
3834603774385	383460	3774385	0.083120984	7.635408637	7.7185296
3834703774385	383470	3774385	0.081562524	7.267209524	7.348772
3834803774385	383480	3774385	0.080263454	6.944306249	7.0245697
3834903774385	383490	3774385	0.079345467	6.652159529	6.731505
3835003774385	383500	3774385	0.078708753	6.386265915	6.4649747
3835103774385	383510	3774385	0.07825131	6.13546163	6.2137129
3835303774385	383530	3774385	0.078054192	5.690903674	5.7689579
3835403774385	383540	3774385	0.077980668	5.470956991	5.5489377
3835603774385	383560	3774385	0.077588722	5.011408142	5.0889969
3835703774385	383570	3774385	0.07783713	4.810690092	4.8885272
3835803774385	383580	3774385	0.078324827	4.623815039	4.7021399
3835903774385	383590	3774385	0.078817905	4.433792777	4.5126107
3836003774385	383600	3774385	0.07888113	4.217610548	4.2964917
3836103774385	383610	3774385	0.079257368	4.02079738	4.1000547
3836203774385	383620	3774385	0.080344026	3.865315492	3.9456595
3836303774385	383630	3774385	0.081896554	3.732863974	3.8147605
3836403774385	383640	3774385	0.083738596	3.610718169	3.6944568
3836503774385	383650	3774385	0.086166904	3.50986739	3.5960343
3836603774385	383660	3774385	0.08889476	3.413983109	3.5028779
3836703774385	383670	3774385	0.092715298	3.349320025	3.4420353

Health Risk Assessment Results Summary

Sensitive Receptors		MAX:	46.32
Unique Identifier	X (UTM)	Y (UTM)	Total Risk
3831003774375	383100	3774375	8.163716246
3831103774375	383110	3774375	9.3893912
3831203774375	383120	3774375	10.96937395
3831303774375	383130	3774375	13.08381998
3831403774375	383140	3774375	15.94356435
3831503774375	383150	3774375	20.15437597
3831603774375	383160	3774375	26.74639665
3831703774375	383170	3774375	38.01624775
3834703774375	383470	3774375	7.683524136
3834803774375	383480	3774375	7.352170839
3834903774375	383490	3774375	7.049104836
3835003774375	383500	3774375	6.768114564
3835103774375	383510	3774375	6.501622822
3835403774375	383540	3774375	5.792574751
3835503774375	383550	3774375	5.535495414
3835603774375	383560	3774375	5.29641709
3835703774375	383570	3774375	5.087751427
3835803774375	383580	3774375	4.896111402
3835903774375	383590	3774375	4.700092782
3836003774375	383600	3774375	4.473866183
3836103774375	383610	3774375	4.267984254
3836203774375	383620	3774375	4.102135816
3836303774375	383630	3774375	3.958910304
3836403774375	383640	3774375	3.827144195
3836503774375	383650	3774375	3.714854638
3836603774375	383660	3774375	3.609497248
3836703774375	383670	3774375	3.540810707
3836803774375	383680	3774375	3.500865372
3836903774375	383690	3774375	3.463051964
3837003774375	383700	3774375	3.456094253
3837103774375	383710	3774375	3.453428439
3837203774375	383720	3774375	3.47602022
3837303774375	383730	3774375	3.536319736
3837403774375	383740	3774375	3.609751819
3837503774375	383750	3774375	3.657089347
3837603774375	383760	3774375	3.696271279
3837703774375	383770	3774375	3.724001051
3837803774375	383780	3774375	3.741619915
3837903774375	383790	3774375	3.778501771
3838003774375	383800	3774375	3.820451082
3838103774375	383810	3774375	3.894203353
3838203774375	383820	3774375	4.043089068
3838303774375	383830	3774375	4.431541359
3838403774375	383840	3774375	4.751170001
3838603774375	383860	3774375	4.346151684
3838703774375	383870	3774375	5.171495203
3838803774375	383880	3774375	4.386730006
3838903774375	383890	3774375	3.950982383
3839003774375	383900	3774375	3.671109308
3839103774375	383910	3774375	3.470665832
3829703774385	382970	3774385	2.357873244
3829803774385	382980	3774385	2.499410593
3829903774385	382990	3774385	2.665914592
3830003774385	383000	3774385	2.854717534
3830103774385	383010	3774385	3.070971426
3830203774385	383020	3774385	3.319667606
3830303774385	383030	3774385	3.631843951
3830403774385	383040	3774385	4.026868644
3830503774385	383050	3774385	4.50664212
3830603774385	383060	3774385	4.947916909
3830703774385	383070	3774385	5.470543859
3830803774385	383080	3774385	6.107521205
3830903774385	383090	3774385	6.896159963
3831003774385	383100	3774385	7.87836816
3831103774385	383110	3774385	9.031214877
3831203774385	383120	3774385	10.50632683
3831303774385	383130	3774385	12.45877649
3831403774385	383140	3774385	15.05005714
3831503774385	383150	3774385	18.82188393
3831603774385	383160	3774385	24.78755564
3831703774385	383170	3774385	34.98853046
3834603774385	383460	3774385	7.718529621
3834703774385	383470	3774385	7.348772048
3834803774385	383480	3774385	7.024569703
3834903774385	383490	3774385	6.731504996
3835003774385	383500	3774385	6.464974668
3835103774385	383510	3774385	6.21371294
3835303774385	383530	3774385	5.768957866
3835403774385	383540	3774385	5.548937659
3835603774385	383560	3774385	5.088996865
3835703774385	383570	3774385	4.888527223
3835803774385	383580	3774385	4.702139865
3835903774385	383590	3774385	4.512610682
3836003774385	383600	3774385	4.296491678
3836103774385	383610	3774385	4.100054747
3836203774385	383620	3774385	3.945659518
3836303774385	383630	3774385	3.814760529
3836403774385	383640	3774385	3.694456764
3836503774385	383650	3774385	3.596034294
3836603774385	383660	3774385	3.502877869
3836703774385	383670	3774385	3.442035322

FOR CHRONIC CALCS

	MAX:	1.61			
	Overlapping Phases - Maximum GLC				
2025	2026	2027	2028	2029	
0.050534053	0.062620888	0.081353888	0.011772531	0.006241977	
0.058079452	0.071702297	0.093540601	0.012312686	0.006381338	
0.067816037	0.083394133	0.109148615	0.012886904	0.006525461	
0.080857866	0.099024327	0.129900366	0.01357755	0.006714334	
0.098531732	0.120166034	0.157769289	0.014258331	0.006887047	
0.124610753	0.151289621	0.198492805	0.014920259	0.007018412	
0.165511691	0.200015787	0.261881794	0.015671055	0.00713909	
0.235653198	0.283362883	0.369603854	0.016481839	0.007246885	
0.047776137	0.06603145	0.094633191	0.026161102	0.007793667	
0.046262525	0.06436573	0.087943549	0.024827879	0.007700046	
0.044820202	0.062723756	0.082120975	0.023687189	0.007614212	
0.043424542	0.061076085	0.076999856	0.02270134	0.007533606	
0.042038452	0.05937458	0.072425585	0.021826315	0.007452413	
0.03811256	0.054316012	0.061331795	0.019748401	0.007230473	
0.036548502	0.052150925	0.057898494	0.019027359	0.007101643	
0.035077157	0.050100696	0.054788962	0.018376045	0.006981706	
0.033792654	0.048313291	0.052089127	0.017841094	0.006892418	
0.032605278	0.046654721	0.049651624	0.017367728	0.006814156	
0.031363666	0.044893755	0.04727423	0.016879073	0.006719675	
0.029886262	0.042755465	0.044715368	0.016272273	0.006569286	
0.028542329	0.040812736	0.042399013	0.015730754	0.006435587	
0.027477913	0.039292065	0.040477807	0.015320984	0.006344455	
0.026567331	0.037999184	0.038797222	0.01498349	0.006274997	
0.02573068	0.036811593	0.037256781	0.014681413	0.006212791	
0.02502747	0.035821353	0.035918473	0.01444436	0.006171912	
0.024367211	0.03488953	0.034673329	0.014229641	0.006134472	
0.023967865	0.034350966	0.033765223	0.014153285	0.006149056	
0.023773788	0.034120293	0.033119529	0.014193995	0.006207374	
0.023591602	0.033901147	0.032513495	0.014254777	0.006271429	
0.023634392	0.034021324	0.032173685	0.014461638	0.006392897	
0.023707887	0.034181967	0.031884256	0.014715028	0.006531276	
0.02396944	0.03462511	0.031807562	0.015125659	0.006731816	
0.024516286	0.035500916	0.032031564	0.015796398	0.007040103	
0.025175651	0.036548065	0.032342986	0.016641747	0.007420832	
0.025633268	0.037255139	0.032520696	0.0175168	0.007809919	
0.026016367	0.037799754	0.0327473	0.018548969	0.008256767	
0.026306292	0.038144985	0.033007192	0.019718403	0.008738935	
0.026517389	0.038315868	0.033298364	0.021007787	0.009254642	
0.02688225	0.038660713	0.033900497	0.022809723	0.009931554	
0.027361137	0.039102716	0.034598885	0.024719209	0.010592364	
0.028173858	0.039924157	0.035663039	0.027351928	0.011433379	
0.029703948	0.041579929	0.037710987	0.031635851	0.012754107	
0.033444437	0.045805987	0.042761614	0.040877181	0.015568989	
0.036581356	0.049326754	0.047084503	0.048950203	0.018018027	
0.03310579	0.044998759	0.042286473	0.042669918	0.016141318	
0.040976501	0.054125422	0.053067843	0.061388803	0.021780808	
0.033779097	0.045561573	0.043190048	0.045737194	0.0170747	
0.029842072	0.040827602	0.037790482	0.0374991	0.014599332	
0.027358581	0.037804363	0.034386068	0.032549202	0.013112697	
0.02561401	0.035652445	0.031997047	0.029261464	0.012125475	
0.014745072	0.018869889	0.022869376	0.006715622	0.004413982	
0.015623919	0.01996629	0.024291362	0.006898859	0.004486538	
0.016658367	0.021257681	0.025961975	0.007117219	0.00457567	
0.017830323	0.022718185	0.027859756	0.007357615	0.004672451	
0.019171333	0.024386183	0.030037401	0.007624379	0.004778696	
0.020711788	0.026297864	0.032546639	0.007919032	0.004893371	
0.022644201	0.028693457	0.035698827	0.008288661	0.005041724	
0.025085579	0.031711181	0.039695022	0.008743145	0.005225901	
0.028043203	0.035347981	0.044558681	0.009258547	0.005433232	
0.030759667	0.038665846	0.049031147	0.00962937	0.005553596	
0.033974581	0.042580162	0.054319869	0.010034663	0.005683238	
0.037890747	0.047334122	0.0607505	0.01049408	0.005829627	
0.042739044	0.053203187	0.068684894	0.011003199	0.0059882	
0.048778471	0.060491916	0.078520123	0.011553732	0.006157261	
0.055875703	0.06903592	0.089986707	0.012068065	0.006291245	
0.064965469	0.079953405	0.10456817	0.012613181	0.006432853	
0.077005415	0.094387944	0.12375817	0.013302625	0.006623536	
0.093020423	0.113547173	0.149027801	0.013899396	0.006768455	
0.116377004	0.141427837	0.1855533	0.014516344	0.006885409	
0.153377917	0.185517576	0.243002236	0.015243713	0.007005473	
0.216833455	0.260947529	0.340603849	0.016035215	0.007112833	
0.047323771	0.064617222	0.097387496	0.02633944	0.007742264	
0.045613356	0.06272127	0.090070349	0.024844057	0.007601967	
0.044081394	0.060998477	0.08381391	0.023622261	0.007508365	
0.042649095	0.059343938	0.07840002	0.022590838	0.007427496	
0.041307102	0.057756416	0.073669203	0.021711271	0.007356302	
0.039992423	0.056149399	0.069433993	0.020930037	0.007285848	
0.037583332	0.053125179	0.062322174	0.019658087	0.007167483	
0.03632387	0.051470802	0.059094198	0.019051473	0.007085817	
0.033537701	0.047647312	0.052982093	0.017794335	0.006853549	
0.032307623	0.045946355	0.050397263	0.017281286	0.006761619	
0.031154822	0.044343998	0.048040269	0.016818387	0.006677776	
0.029956594	0.042652106	0.045752348	0.016344688	0.006580122	
0.028552422	0.040632247	0.043300607	0.015761861	0.006430413	
0.027277012	0.038799894	0.04108231	0.015242494	0.006297494	
0.026294686	0.037408576	0.03927635	0.014864523	0.00621256	
0.025472459	0.036253897	0.037715884	0.014564535	0.006151992	
0.024718179	0.035194944	0.036285603	0.014296222	0.00609855	
0.02411476	0.034359339	0.035076036	0.014104702	0.006071352	
0.023542784	0.033564617	0.033942718	0.013930076	0.006046444	
0.023199682	0.033112786	0.03310863	0.013879654	0.006068319	

Health Risk Assessment Results Summary

		MAX:	4.18	46.12	46.32
Unique Identifier	X (UTM)	Y (UTM)	Onroad	Offroad	Total Risk
3836803774385	383680	3774385	0.097726071	3.309602608	3.4073287
3836903774385	383690	3774385	0.10344573	3.271851	3.3752967
3837003774385	383700	3774385	0.110642796	3.252455536	3.3630983
3837103774385	383710	3774385	0.119050263	3.235316529	3.3543668
3837203774385	383720	3774385	0.129762471	3.236318	3.3660805
3837303774385	383730	3774385	0.144126893	3.264426153	3.408553
3837403774385	383740	3774385	0.16205752	3.298137642	3.4601952
3837503774385	383750	3774385	0.18420937	3.322323229	3.5065326
3837603774385	383760	3774385	0.212577001	3.33701045	3.5495875
3837703774385	383770	3774385	0.249124836	3.334754152	3.583879
3837803774385	383780	3774385	0.295490025	3.315482531	3.6109726
3837903774385	383790	3774385	0.359535029	3.30236286	3.6618979
3838003774385	383800	3774385	0.445226917	3.263151163	3.7083781
3838103774385	383810	3774385	0.569171359	3.212175328	3.7813467
3838203774385	383820	3774385	0.770764653	3.158185178	3.9289498
3838303774385	383830	3774385	1.200876172	3.112489262	4.3133654
3838403774385	383840	3774385	1.542724644	3.050758373	4.593483
3838603774385	383860	3774385	1.454926093	2.932926504	4.3878526
3838703774385	383870	3774385	1.607502751	2.877616038	4.4851188
3838803774385	383880	3774385	1.504912602	2.823136665	4.3280493
3838903774385	383890	3774385	1.120536398	2.770118187	3.8906546
3839003774385	383900	3774385	0.892938281	2.718796861	3.6117351
3839103774385	383910	3774385	0.744082914	2.668911192	3.4129941
3829703774395	382970	3774395	0.028642296	2.276611231	2.3052535
3829803774395	382980	3774395	0.02990972	2.411239298	2.441149
3829903774395	382990	3774395	0.031382833	2.566608287	2.5979911
3830003774395	383000	3774395	0.033042843	2.741972529	2.7750154
3830103774395	383010	3774395	0.034956519	2.943758181	2.9787147
3830203774395	383020	3774395	0.037139702	3.174701533	3.2118412
3830303774395	383030	3774395	0.039876117	3.461504078	3.5013802
3830403774395	383040	3774395	0.0433146	3.820175308	3.8634899
3830503774395	383050	3774395	0.047454441	4.253761935	4.3012164
3830603774395	383060	3774395	0.051507131	4.688161717	4.7396688
3830703774395	383070	3774395	0.056361044	5.207169929	5.263531
3830803774395	383080	3774395	0.062122597	5.824342197	5.8864648
3830903774395	383090	3774395	0.068979883	6.560542081	6.629522
3831003774395	383100	3774395	0.077501621	7.472344899	7.5498465
3831103774395	383110	3774395	0.08759064	8.542989436	8.6305801
3831203774395	383120	3774395	0.100740454	9.909110196	10.009851
3831303774395	383130	3774395	0.118488221	11.69992935	11.818418
3831403774395	383140	3774395	0.143240917	14.08550654	14.228747
3831503774395	383150	3774395	0.180745751	17.47622968	17.656975
3831603774395	383160	3774395	0.240720338	22.60832514	22.849045
3831703774395	383170	3774395	0.349906794	30.74603664	31.095943
3834603774395	383460	3774395	0.081302635	7.285604873	7.3669075
3834703774395	383470	3774395	0.079732631	6.934150234	7.0138829
3834803774395	383480	3774395	0.078478037	6.621375677	6.6998537
3834903774395	383490	3774395	0.077576492	6.339068742	6.4166452
3835003774395	383500	3774395	0.076995932	6.085434969	6.1624309
3835103774395	383510	3774395	0.076584259	5.847934491	5.9245188
3835203774395	383520	3774395	0.076276086	5.619811635	5.6960877
3835303774395	383530	3774395	0.076124179	5.404206676	5.4803309
3835403774395	383540	3774395	0.076016728	5.192580043	5.2685968
3835503774395	383550	3774395	0.075874398	4.97722622	5.0531006
3835603774395	383560	3774395	0.075926857	4.77556089	4.8514877
3835703774395	383570	3774395	0.076120577	4.581641433	4.657762
3835803774395	383580	3774395	0.076502728	4.397790755	4.4742935
3835903774395	383590	3774395	0.076981542	4.217965373	4.2949469
3836003774395	383600	3774395	0.077235933	4.024447889	4.1016838
3836103774395	383610	3774395	0.07777017	3.847321808	3.925092
3836203774395	383620	3774395	0.078997909	3.708326784	3.7873247
3836303774395	383630	3774395	0.080691462	3.590269261	3.6709607
3836403774395	383640	3774395	0.082672474	3.481159841	3.5638323
3836503774395	383650	3774395	0.085349544	3.396032517	3.4813821
3836603774395	383660	3774395	0.088359302	3.314976342	3.4033356
3836703774395	383670	3774395	0.092377207	3.259464967	3.3518422
3836803774395	383680	3774395	0.097572237	3.22691	3.3244822
3836903774395	383690	3774395	0.103507406	3.196026097	3.2995335
3837003774395	383700	3774395	0.110516318	3.17140085	3.2819172
3837103774395	383710	3774395	0.118653019	3.148326658	3.2669797
3837203774395	383720	3774395	0.128694306	3.136547466	3.2652418
3837303774395	383730	3774395	0.141620959	3.142373663	3.2839946
3837403774395	383740	3774395	0.15736175	3.151446509	3.3088083
3837503774395	383750	3774395	0.178038523	3.172233105	3.3502716
3837603774395	383760	3774395	0.204801732	3.190748061	3.3955498
3837703774395	383770	3774395	0.239648085	3.197440501	3.4370886
3837803774395	383780	3774395	0.286014661	3.190560958	3.4765756
3837903774395	383790	3774395	0.351142385	3.191907255	3.5430496
3838003774395	383800	3774395	0.436342759	3.160872923	3.5972157
3838103774395	383810	3774395	0.557823328	3.111157961	3.6689813
3838203774395	383820	3774395	0.755030771	3.060819194	3.81585
3838303774395	383830	3774395	1.177023498	3.018437039	4.1954605
3838403774395	383840	3774395	1.567142108	2.96003562	4.5271777
3838603774395	383860	3774395	1.378287262	2.84819064	4.2264779
3838703774395	383870	3774395	1.646574279	2.795813001	4.4423873
3838803774395	383880	3774395	1.532427777	2.744196128	4.2766239
3838903774395	383890	3774395	1.143241984	2.694022513	3.8372645
3839003774395	383900	3774395	0.914322081	2.645153832	3.5594759
3839103774395	383910	3774395	0.765244389	2.597567515	3.3628119
3829703774405	382970	3774405	0.028237379	2.226577335	2.2548147
3829803774405	382980	3774405	0.029456354	2.355223949	2.3846803

Health Risk Assessment Results Summary

Sensitive Receptors		MAX:	46.32
Unique Identifier	X (UTM)	Y (UTM)	Total Risk
3836803774385	383680	3774385	3.40732868
3836903774385	383690	3774385	3.37529673
3837003774385	383700	3774385	3.363098332
3837103774385	383710	3774385	3.354366792
3837203774385	383720	3774385	3.36608047
3837303774385	383730	3774385	3.408553046
3837403774385	383740	3774385	3.460195162
3837503774385	383750	3774385	3.506532599
3837603774385	383760	3774385	3.549587451
3837703774385	383770	3774385	3.583878988
3837803774385	383780	3774385	3.610972556
3837903774385	383790	3774385	3.661897889
3838003774385	383800	3774385	3.70837808
3838103774385	383810	3774385	3.781346687
3838203774385	383820	3774385	3.928949831
3838303774385	383830	3774385	4.313365435
3838403774385	383840	3774385	4.593483017
3838603774385	383860	3774385	4.387852597
3838703774385	383870	3774385	4.485118789
3838803774385	383880	3774385	4.328049267
3838903774385	383890	3774385	3.890654585
3839003774385	383900	3774385	3.611735142
3839103774385	383910	3774385	3.412994106
3829703774395	382970	3774395	2.305253527
3829803774395	382980	3774395	2.441149018
3829903774395	382990	3774395	2.597991119
3830003774395	383000	3774395	2.775015372
3830103774395	383010	3774395	2.978714699
3830203774395	383020	3774395	3.211841235
3830303774395	383030	3774395	3.501380194
3830403774395	383040	3774395	3.863489908
3830503774395	383050	3774395	4.301216376
3830603774395	383060	3774395	4.739668848
3830703774395	383070	3774395	5.263530973
3830803774395	383080	3774395	5.886464794
3830903774395	383090	3774395	6.629521964
3831003774395	383100	3774395	7.549846521
3831103774395	383110	3774395	8.630580076
3831203774395	383120	3774395	10.00985065
3831303774395	383130	3774395	11.81841757
3831403774395	383140	3774395	14.22874746
3831503774395	383150	3774395	17.65697543
3831603774395	383160	3774395	22.84904548
3831703774395	383170	3774395	31.09594344
3834603774395	383460	3774395	7.366907507
3834703774395	383470	3774395	7.013882865
3834803774395	383480	3774395	6.699853714
3834903774395	383490	3774395	6.416645234
3835003774395	383500	3774395	6.162430901
3835103774395	383510	3774395	5.92451875
3835203774395	383520	3774395	5.696087721
3835303774395	383530	3774395	5.480330855
3835403774395	383540	3774395	5.268596771
3835503774395	383550	3774395	5.053100618
3835603774395	383560	3774395	4.851487746
3835703774395	383570	3774395	4.65776201
3835803774395	383580	3774395	4.474293484
3835903774395	383590	3774395	4.294946915
3836003774395	383600	3774395	4.101683822
3836103774395	383610	3774395	3.925091978
3836203774395	383620	3774395	3.787324692
3836303774395	383630	3774395	3.670960722
3836403774395	383640	3774395	3.563832315
3836503774395	383650	3774395	3.481382061
3836603774395	383660	3774395	3.403335645
3836703774395	383670	3774395	3.351842174
3836803774395	383680	3774395	3.324482237
3836903774395	383690	3774395	3.299533503
3837003774395	383700	3774395	3.281917168
3837103774395	383710	3774395	3.266979677
3837203774395	383720	3774395	3.265241771
3837303774395	383730	3774395	3.283994622
3837403774395	383740	3774395	3.308808259
3837503774395	383750	3774395	3.350271628
3837603774395	383760	3774395	3.395549792
3837703774395	383770	3774395	3.437088586
3837803774395	383780	3774395	3.476575618
3837903774395	383790	3774395	3.543049641
3838003774395	383800	3774395	3.597215683
3838103774395	383810	3774395	3.668981289
3838203774395	383820	3774395	3.815849964
3838303774395	383830	3774395	4.195460537
3838403774395	383840	3774395	4.527177728
3838603774395	383860	3774395	4.226477902
3838703774395	383870	3774395	4.44238728
3838803774395	383880	3774395	4.276623906
3838903774395	383890	3774395	3.837264948
3839003774395	383900	3774395	3.559475913
3839103774395	383910	3774395	3.362811904
3829703774405	382970	3774405	2.254814714
3829803774405	382980	3774405	2.384680303

FOR CHRONIC CALCS

	MAX:	1.61			
	Overlapping Phases - Maximum GLC				
2025	2026	2027	2028	2029	
0.023042894	0.03293958	0.03251359	0.013939926	0.006132829	
0.022902429	0.032784911	0.031960804	0.0140231	0.006203947	
0.022905608	0.032844185	0.031585553	0.01420718	0.006314178	
0.022932987	0.032933821	0.031255855	0.014432312	0.006438323	
0.02311173	0.033248875	0.031103766	0.014789965	0.006615137	
0.023522433	0.033913291	0.031202869	0.015361533	0.006879242	
0.024012536	0.034696269	0.031368158	0.016064611	0.007196896	
0.024462249	0.035395143	0.031537721	0.016884036	0.007559652	
0.02487843	0.036001712	0.031775025	0.017873859	0.007987782	
0.02522075	0.036439469	0.032065657	0.019021871	0.008462784	
0.025505118	0.036726646	0.032425423	0.020339713	0.008990638	
0.025965104	0.037205756	0.033170791	0.022252521	0.009720564	
0.026477539	0.037701372	0.033891895	0.024153421	0.010377148	
0.027285301	0.038529838	0.034929861	0.026723272	0.011191684	
0.028799424	0.040180256	0.03694079	0.030915117	0.012482262	
0.03249624	0.044368438	0.041913076	0.039993174	0.015247577	
0.035260722	0.047465984	0.045711094	0.047162624	0.017422195	
0.033640613	0.045338284	0.04343311	0.045011552	0.016787313	
0.034694961	0.046473893	0.044849576	0.048136175	0.017733732	
0.033365239	0.044808729	0.043008321	0.045816823	0.017039865	
0.029408496	0.040061665	0.037568362	0.037487219	0.014536328	
0.026929719	0.03705285	0.034159351	0.032506498	0.013040489	
0.025197172	0.034922786	0.031776929	0.029208211	0.012049668	
0.014418338	0.018465277	0.022373017	0.006624822	0.00435584	
0.015262382	0.01951888	0.023738902	0.006801681	0.004425481	
0.016236577	0.020734882	0.025314656	0.007006792	0.004507994	
0.01733528	0.022104092	0.027095918	0.007231154	0.004597507	
0.018598509	0.023675711	0.029148559	0.007482901	0.004696557	
0.020042717	0.025468599	0.031501568	0.007759687	0.004803929	
0.021835568	0.027692389	0.034425416	0.00810316	0.004940449	
0.024074804	0.030462878	0.038087869	0.008521515	0.005108465	
0.026775323	0.033788109	0.042524007	0.008995263	0.005296903	
0.029476062	0.037093788	0.046967808	0.00939068	0.005434991	
0.032699335	0.041024422	0.052271807	0.009828079	0.005586424	
0.036529065	0.045677589	0.058566217	0.010302602	0.005746128	
0.041097115	0.051210514	0.066048864	0.01079577	0.005903625	
0.046755398	0.058042308	0.075274206	0.011327928	0.006068371	
0.053407088	0.06605292	0.086039623	0.011831417	0.006203849	
0.061902253	0.076259152	0.099696639	0.01237783	0.00636088	
0.073051919	0.089632302	0.117508948	0.013062119	0.006553817	
0.087942697	0.107445521	0.14105152	0.013618954	0.006689958	
0.109156477	0.132774948	0.174352579	0.014239254	0.006807406	
0.141344246	0.171143075	0.224436114	0.01491626	0.006914184	
0.192621341	0.232116663	0.30350668	0.01562679	0.006989552	
0.045178762	0.061447872	0.09212252	0.02485976	0.007530311	
0.043498619	0.059555379	0.085405014	0.023530761	0.007402262	
0.041970596	0.057806515	0.079596812	0.02241841	0.007308834	
0.040551065	0.056143337	0.074565792	0.021481197	0.007228607	
0.039247739	0.054590147	0.070195124	0.020692653	0.007163236	
0.03799255	0.053058021	0.066269712	0.019986231	0.007096629	
0.036746185	0.051492343	0.062681775	0.019334202	0.007023287	
0.035539933	0.049947355	0.059422512	0.018743126	0.006951221	
0.034320477	0.048346927	0.056376362	0.018172533	0.006867355	
0.033034354	0.046610041	0.05346054	0.01759619	0.00676486	
0.031816446	0.044951636	0.05080143	0.017071304	0.006668711	
0.030626979	0.043312643	0.048329749	0.016577716	0.006573312	
0.029487701	0.041730213	0.046047374	0.01612065	0.00648216	
0.028359865	0.040149393	0.043879779	0.015673424	0.006385846	
0.027119116	0.038384731	0.041651031	0.015163661	0.006256377	
0.025985493	0.036773313	0.039625479	0.014706291	0.006140451	
0.025120787	0.035563695	0.037983841	0.014380787	0.006069728	
0.024401044	0.034566743	0.036567641	0.014126925	0.006022456	
0.023739945	0.033651233	0.035266433	0.013901607	0.005981057	
0.023249891	0.032989129	0.034207768	0.013765597	0.005972396	
0.02278561	0.032359017	0.033214648	0.013644278	0.005965385	
0.022508843	0.032008529	0.032469407	0.013628788	0.005998851	
0.022404112	0.031914652	0.031944315	0.013718692	0.006073414	
0.022314403	0.031837627	0.031456653	0.013831897	0.006155122	
0.022276436	0.03183355	0.031046157	0.01399437	0.006254404	
0.02225661	0.031850384	0.030675301	0.014190811	0.00636475	
0.022333678	0.032008424	0.030427328	0.014481742	0.006511004	
0.022564355	0.03239444	0.03035542	0.014923329	0.006718408	
0.022847871	0.03285668	0.030333779	0.015451843	0.006957717	
0.023259239	0.033499847	0.030468675	0.016186547	0.007281033	
0.023695545	0.034149181	0.030702848	0.017115388	0.007681092	
0.02409596	0.034691738	0.031022208	0.018232318	0.008145426	
0.024477902	0.035138166	0.031463382	0.019584762	0.00868352	
0.025041872	0.035765357	0.032358186	0.021628624	0.009479734	
0.025605021	0.036335153	0.033148447	0.023536223	0.010143906	
0.02640359	0.037164839	0.034158977	0.026055411	0.010939696	
0.027905087	0.038812971	0.036139602	0.030160005	0.012202935	
0.031552158	0.042955218	0.041031447	0.039071895	0.014917225	
0.034794734	0.046626109	0.045470841	0.047274397	0.0174015	
0.032275466	0.043462688	0.041938033	0.042979146	0.016119974	
0.03443495	0.045905121	0.044859677	0.048578557	0.01781053	
0.03301934	0.044148688	0.042889289	0.046018532	0.017044171	
0.02903972	0.039384353	0.0374062	0.037593097	0.014511878	
0.026567508	0.036391142	0.03399652	0.032589028	0.013008449	
0.024850322	0.034285997	0.03162738	0.029289975	0.012017394	
0.014106088	0.018080283	0.021893612	0.00654199	0.00430317	
0.014912715	0.019087636	0.023199959	0.006712719	0.004370414	

Health Risk Assessment Results Summary

		MAX:	4.18	46.12	46.32
Unique Identifier	X (UTM)	Y (UTM)	Onroad	Offroad	Total Risk
3829903774405	382990	3774405	0.030833523	2.500297247	2.5311308
3830003774405	383000	3774405	0.032377998	2.663248218	2.6956262
3830103774405	383010	3774405	0.03418153	2.852820051	2.8870016
3830203774405	383020	3774405	0.036225142	3.068283504	3.1045086
3830303774405	383030	3774405	0.038753734	3.332615405	3.3713691
3830403774405	383040	3774405	0.041888023	3.65899282	3.7008808
3830503774405	383050	3774405	0.045626243	4.049888213	4.0955145
3830603774405	383060	3774405	0.049669	4.477938057	4.5276071
3830703774405	383070	3774405	0.054552379	4.993512806	5.0480652
3830803774405	383080	3774405	0.060183949	5.591726042	5.65191
3830903774405	383090	3774405	0.066612527	6.279177427	6.34579
3831003774405	383100	3774405	0.074505502	7.12201382	7.1965193
3831103774405	383110	3774405	0.083865936	8.111660132	8.1955261
3831203774405	383120	3774405	0.095945202	9.37140384	9.467349
3831303774405	383130	3774405	0.111960699	10.98225735	11.094218
3831403774405	383140	3774405	0.134227636	13.1123948	13.246622
3831503774405	383150	3774405	0.166283441	16.07897758	16.245261
3831603774405	383160	3774405	0.21451888	20.23473741	20.449256
3831703774405	383170	3774405	0.294502315	26.37098834	26.665491
3834503774405	383450	3774405	0.080832184	7.295738133	7.3765703
3834603774405	383460	3774405	0.079454248	6.940295067	7.0197493
3834703774405	383470	3774405	0.077901846	6.608189376	6.6860912
3834803774405	383480	3774405	0.076675596	6.307862429	6.384538
3834903774405	383490	3774405	0.075806042	6.03839688	6.1142029
3835003774405	383500	3774405	0.075275837	5.79862369	5.8738995
3835103774405	383510	3774405	0.074920058	5.574884185	5.6498042
3835203774405	383520	3774405	0.074500135	5.34989741	5.4243975
3835303774405	383530	3774405	0.074215067	5.13594678	5.2101618
3835403774405	383540	3774405	0.074082562	4.932214405	5.006297
3835503774405	383550	3774405	0.074087171	4.737568563	4.8116557
3835703774405	383570	3774405	0.074419174	4.367246004	4.4416652
3835803774405	383580	3774405	0.074711908	4.187011552	4.2617235
3835903774405	383590	3774405	0.075166283	4.01653076	4.091697
3836003774405	383600	3774405	0.075592966	3.843386694	3.9189797
3836103774405	383610	3774405	0.076279642	3.684347006	3.7606266
3836203774405	383620	3774405	0.077634387	3.560046676	3.6376811
3836303774405	383630	3774405	0.079463665	3.455521616	3.5349853
3836403774405	383640	3774405	0.081576053	3.358350005	3.4399261
3836503774405	383650	3774405	0.084506195	3.28831126	3.3728175
3836603774405	383660	3774405	0.087787623	3.221239888	3.3090275
3836703774405	383670	3774405	0.092016115	3.175234419	3.2672505
3836803774405	383680	3774405	0.097390968	3.149374086	3.2467651
3836903774405	383690	3774405	0.103554301	3.125459784	3.2290141
3837003774405	383700	3774405	0.110362218	3.095564278	3.2059265
3837103774405	383710	3774405	0.118195215	3.065965092	3.1841603
3837203774405	383720	3774405	0.127555884	3.042024551	3.1695804
3837303774405	383730	3774405	0.13906018	3.026990968	3.1660511
3837403774405	383740	3774405	0.152777723	3.013637474	3.1664152
3837503774405	383750	3774405	0.172029378	3.029973746	3.2020031
3837603774405	383760	3774405	0.197263074	3.05076267	3.2480257
3837703774405	383770	3774405	0.230424195	3.065362591	3.2957868
3837803774405	383780	3774405	0.276437354	3.072701619	3.349139
3837903774405	383790	3774405	0.342386376	3.08572883	3.4281152
3838003774405	383800	3774405	0.426876057	3.060438243	3.4873143
3838103774405	383810	3774405	0.545790994	3.014034412	3.5598254
3838203774405	383820	3774405	0.738686947	2.966944891	3.7056318
3838303774405	383830	3774405	1.155771939	2.927692428	4.0834644
3838403774405	383840	3774405	2.088870593	2.872224142	4.9610947
3838503774405	383850	3774405	1.339640064	2.817100167	4.1567402
3838603774405	383860	3774405	1.3537361	2.766148886	4.119885
3838703774405	383870	3774405	2.32842087	2.716497635	5.0449185
3838803774405	383880	3774405	1.564904077	2.667608196	4.2325123
3838903774405	383890	3774405	1.174305706	2.620024525	3.7943302
3839003774405	383900	3774405	0.944352002	2.57359537	3.5179474
3839103774405	383910	3774405	0.795049423	2.528136397	3.3231858
3829703774415	382970	3774415	0.027821622	2.175289281	2.2031109
3829803774415	382980	3774415	0.028995303	2.298224317	2.3272196
3829903774415	382990	3774415	0.030274515	2.432858223	2.4631327
3830003774415	383000	3774415	0.031702575	2.5834896	2.6151922
3830103774415	383010	3774415	0.033397516	2.760658162	2.7940557
3830203774415	383020	3774415	0.035305465	2.961072259	2.9963777
3830303774415	383030	3774415	0.037628744	3.203504563	3.2411333
3830403774415	383040	3774415	0.04046646	3.498255227	3.5387217
3830503774415	383050	3774415	0.043829716	3.849019658	3.8928494
3830603774415	383060	3774415	0.04782488	4.266630803	4.3144557
3830703774415	383070	3774415	0.052684776	4.773436193	4.826121
3830803774415	383080	3774415	0.058165238	5.350016257	5.4081815
3830903774415	383090	3774415	0.064125122	5.984889309	6.0490144
3831003774415	383100	3774415	0.071369988	6.756962563	6.8283326
3831103774415	383110	3774415	0.079934349	7.657974461	7.7379088
3831203774415	383120	3774415	0.090797446	8.79557739	8.8863748
3831303774415	383130	3774415	0.10498509	10.22501189	10.329997
3831403774415	383140	3774415	0.124006849	12.0781942	12.202201
3831503774415	383150	3774415	0.150521732	14.59663476	14.747156
3831603774415	383160	3774415	0.187127748	17.77147393	17.958602
3831703774415	383170	3774415	0.241344748	22.12557426	22.366919
3834403774415	383440	3774415	0.08060004	7.299157941	7.379758
3834503774415	383450	3774415	0.078871727	6.929340752	7.0082125
3834603774415	383460	3774415	0.077555549	6.600264228	6.6778198
3834703774415	383470	3774415	0.076065047	6.28873687	6.3648019
3834803774415	383480	3774415	0.074870562	6.003465356	6.0783359

Health Risk Assessment Results Summary

Sensitive Receptors		MAX:	46.32
Unique Identifier	X (UTM)	Y (UTM)	Total Risk
3829903774405	382990	3774405	2.53113077
3830003774405	383000	3774405	2.695626216
3830103774405	383010	3774405	2.887001581
3830203774405	383020	3774405	3.104508645
3830303774405	383030	3774405	3.371369139
3830403774405	383040	3774405	3.700880843
3830503774405	383050	3774405	4.095514456
3830603774405	383060	3774405	4.527607057
3830703774405	383070	3774405	5.048065185
3830803774405	383080	3774405	5.651909991
3830903774405	383090	3774405	6.345789953
3831003774405	383100	3774405	7.196519322
3831103774405	383110	3774405	8.195526068
3831203774405	383120	3774405	9.467349042
3831303774405	383130	3774405	11.09421805
3831403774405	383140	3774405	13.24662244
3831503774405	383150	3774405	16.24526102
3831603774405	383160	3774405	20.44925629
3831703774405	383170	3774405	26.66549066
3834503774405	383450	3774405	7.376570317
3834603774405	383460	3774405	7.019749315
3834703774405	383470	3774405	6.686091222
3834803774405	383480	3774405	6.384538025
3834903774405	383490	3774405	6.114202922
3835003774405	383500	3774405	5.873899527
3835103774405	383510	3774405	5.649804242
3835203774405	383520	3774405	5.424397546
3835303774405	383530	3774405	5.210161847
3835403774405	383540	3774405	5.006296967
3835503774405	383550	3774405	4.811655734
3835703774405	383570	3774405	4.441665179
3835803774405	383580	3774405	4.26172346
3835903774405	383590	3774405	4.091697042
3836003774405	383600	3774405	3.91897966
3836103774405	383610	3774405	3.760626649
3836203774405	383620	3774405	3.637681062
3836303774405	383630	3774405	3.534985281
3836403774405	383640	3774405	3.439926058
3836503774405	383650	3774405	3.372817455
3836603774405	383660	3774405	3.309027511
3836703774405	383670	3774405	3.267250535
3836803774405	383680	3774405	3.246765054
3836903774405	383690	3774405	3.229014085
3837003774405	383700	3774405	3.205926496
3837103774405	383710	3774405	3.184160307
3837203774405	383720	3774405	3.169580435
3837303774405	383730	3774405	3.166051148
3837403774405	383740	3774405	3.166415197
3837503774405	383750	3774405	3.202003123
3837603774405	383760	3774405	3.248025744
3837703774405	383770	3774405	3.295786786
3837803774405	383780	3774405	3.349138973
3837903774405	383790	3774405	3.428115205
3838003774405	383800	3774405	3.4873143
3838103774405	383810	3774405	3.559825405
3838203774405	383820	3774405	3.705631838
3838303774405	383830	3774405	4.083464367
3838403774405	383840	3774405	4.961094735
3838503774405	383850	3774405	4.156740231
3838603774405	383860	3774405	4.119884986
3838703774405	383870	3774405	5.044918505
3838803774405	383880	3774405	4.232512273
3838903774405	383890	3774405	3.794330232
3839003774405	383900	3774405	3.517947373
3839103774405	383910	3774405	3.32318582
3829703774415	382970	3774415	2.203110903
3829803774415	382980	3774415	2.32721962
3829903774415	382990	3774415	2.463132739
3830003774415	383000	3774415	2.615192175
3830103774415	383010	3774415	2.794055678
3830203774415	383020	3774415	2.996377724
3830303774415	383030	3774415	3.241133307
3830403774415	383040	3774415	3.538721688
3830503774415	383050	3774415	3.892849375
3830603774415	383060	3774415	4.314455683
3830703774415	383070	3774415	4.826120969
3830803774415	383080	3774415	5.408181495
3830903774415	383090	3774415	6.049014431
3831003774415	383100	3774415	6.828332551
3831103774415	383110	3774415	7.73790881
3831203774415	383120	3774415	8.886374836
3831303774415	383130	3774415	10.32999698
3831403774415	383140	3774415	12.20220105
3831503774415	383150	3774415	14.74715649
3831603774415	383160	3774415	17.95860168
3831703774415	383170	3774415	22.36691901
3834403774415	383440	3774415	7.379757981
3834503774415	383450	3774415	7.008212479
3834603774415	383460	3774415	6.677819778
3834703774415	383470	3774415	6.364801917
3834803774415	383480	3774415	6.078335918

FOR CHRONIC CALCS

	MAX:	1.61			
	Overlapping Phases - Maximum GLC				
2025	2026	2027	2028	2029	
0.01582198	0.020222187	0.024674195	0.006902533	0.00444574	
0.016842576	0.021493653	0.026332234	0.007109787	0.004526023	
0.018029529	0.022971132	0.028262063	0.007347748	0.004619288	
0.019377103	0.024644699	0.030459031	0.007607017	0.004718873	
0.021029795	0.026695767	0.033155476	0.007925464	0.004844827	
0.023068382	0.029220206	0.036488797	0.008307783	0.004996483	
0.025504839	0.032224517	0.040488315	0.008738504	0.005165638	
0.02816819	0.035492054	0.044868917	0.009156455	0.005319182	
0.031371544	0.039405811	0.050142836	0.009624752	0.005491672	
0.035083588	0.043920886	0.056253028	0.010114157	0.005664001	
0.03934855	0.049090185	0.063252336	0.010593311	0.00582041	
0.044577951	0.055408438	0.071795455	0.011106259	0.005981362	
0.050724002	0.062813739	0.081770726	0.011599188	0.006119187	
0.058551129	0.072222012	0.094401119	0.012165703	0.006295028	
0.068575702	0.084249812	0.110469851	0.012799605	0.006487826	
0.08186543	0.100152199	0.131570648	0.01334731	0.006614881	
0.100401154	0.122294905	0.160817366	0.013962567	0.006726602	
0.126447732	0.153356914	0.201506631	0.014577804	0.006811407	
0.165059182	0.199303713	0.261332689	0.015223541	0.006870417	
0.044783026	0.060317547	0.093692533	0.024840264	0.007454908	
0.04308709	0.058411383	0.086913827	0.023439395	0.007326158	
0.041461224	0.05655913	0.080785706	0.022273492	0.007211508	
0.03995574	0.054811052	0.075427816	0.021266255	0.007117477	
0.038573252	0.05317586	0.070788451	0.020421206	0.007039314	
0.037323695	0.051680539	0.066770819	0.019715743	0.006977862	
0.036130109	0.050223171	0.063156657	0.019083388	0.006916309	
0.034881352	0.048643255	0.059725653	0.018451295	0.006831016	
0.033665131	0.047073699	0.056592784	0.017870565	0.006745406	
0.032480809	0.045516445	0.053726523	0.017335004	0.006659819	
0.031328801	0.043979528	0.051082832	0.016834832	0.00657325	
0.02908096	0.040919225	0.046305184	0.015903559	0.006393766	
0.027958857	0.039361108	0.044103561	0.015455411	0.006296518	
0.026894442	0.037879269	0.042049431	0.015031613	0.006200576	
0.025797519	0.036335876	0.040030324	0.01458808	0.006089703	
0.024791697	0.034920872	0.03818953	0.014189793	0.005989881	
0.024029741	0.033867903	0.036701302	0.013912201	0.005932574	
0.023404658	0.033014716	0.035425493	0.0137041	0.005898269	
0.022827024	0.032225633	0.034248021	0.013518675	0.005869172	
0.022444505	0.031726393	0.033337939	0.013437503	0.005878599	
0.02208075	0.031248895	0.032480277	0.013368671	0.005890107	
0.021872039	0.031001282	0.031829246	0.013391436	0.005936787	
0.021815247	0.030979615	0.031371699	0.013510461	0.006021453	
0.021776514	0.030979986	0.030952019	0.013656282	0.006115167	
0.021696679	0.030911058	0.030506866	0.013795088	0.006202562	
0.021624665	0.030847146	0.030091551	0.013960455	0.006297338	
0.021604744	0.030855704	0.029752049	0.014184481	0.006413218	
0.021666799	0.030981747	0.029518097	0.014500532	0.006564202	
0.021762224	0.031152765	0.02932506	0.014873491	0.006733952	
0.022125862	0.031723657	0.029423507	0.015528394	0.007020623	
0.022568758	0.032391541	0.029651871	0.016396104	0.007392234	
0.023018651	0.033023703	0.029994645	0.017476973	0.007842825	
0.023504426	0.03363704	0.030532454	0.018881871	0.008403438	
0.024154972	0.03439111	0.031543831	0.021014504	0.009243595	
0.024751053	0.035012367	0.032379398	0.022923015	0.009913701	
0.025551329	0.035855295	0.033382313	0.025390109	0.010690893	
0.027037505	0.037496529	0.03533238	0.029409546	0.011927901	
0.030662787	0.041624157	0.040185765	0.038224329	0.01461235	
0.039008455	0.051296044	0.051614068	0.058012609	0.020581375	
0.031628142	0.042529685	0.041450645	0.041893666	0.01573429	
0.03142255	0.042203052	0.041112054	0.042074106	0.01579479	
0.040211251	0.052435738	0.053120537	0.062749516	0.022022213	
0.032741604	0.043581472	0.042834148	0.046342023	0.017087968	
0.028768701	0.038833447	0.037350838	0.037891897	0.014548229	
0.026305454	0.035858333	0.033944833	0.032870405	0.013038982	
0.024602305	0.033776072	0.031587938	0.029570316	0.012047029	
0.013786023	0.017685633	0.021399798	0.006460177	0.004252327	
0.014556959	0.018649072	0.022649353	0.006625917	0.004318099	
0.015400571	0.019701437	0.024019919	0.006800386	0.00438505	
0.016343648	0.020875971	0.025555266	0.006990766	0.004457268	
0.017453046	0.022257564	0.027360874	0.007214809	0.004544566	
0.018706706	0.023815516	0.029406428	0.007458456	0.004637475	
0.020222757	0.025698101	0.031881556	0.007752389	0.004751801	
0.022064463	0.027980755	0.034893783	0.008100298	0.004888572	
0.024252495	0.030682939	0.038483625	0.008491597	0.005039731	
0.026853021	0.033881419	0.042760361	0.008927906	0.00520712	
0.03000335	0.037738569	0.047951109	0.009423969	0.005398793	
0.033580994	0.042095902	0.053852285	0.009928908	0.005584462	
0.037518863	0.046872776	0.060331411	0.010393028	0.005738232	
0.042307672	0.052663743	0.068177673	0.010890298	0.00589746	
0.047900081	0.059406397	0.077290068	0.011373218	0.006039495	
0.054959808	0.06789997	0.088749141	0.011985821	0.006238085	
0.063851343	0.078571458	0.103049624	0.012536036	0.006406779	
0.075395363	0.09239394	0.121510744	0.013082482	0.006534862	
0.091109925	0.111179142	0.146435255	0.013674683	0.006647107	
0.11098926	0.134902621	0.177684526	0.01422345	0.006703783	
0.138325774	0.167471466	0.220376895	0.014818873	0.006753559	
0.04443956	0.059340695	0.09481132	0.024692874	0.007364535	
0.04265573	0.057315579	0.087812204	0.023245228	0.007234053	
0.041046024	0.05549508	0.081785376	0.022107243	0.00713709	
0.039488457	0.053704003	0.0762319	0.021076713	0.007031861	
0.038027894	0.051990947	0.071324611	0.020169828	0.006937319	

Health Risk Assessment Results Summary

		MAX:	4.18	46.12	46.32
Unique Identifier	X (UTM)	Y (UTM)	Onroad	Offroad	Total Risk
3834903774415	383490	3774415	0.074037701	5.748684577	5.8227223
3835003774415	383500	3774415	0.073555967	5.523140078	5.596696
3835103774415	383510	3774415	0.073236263	5.312516866	5.3857531
3835203774415	383520	3774415	0.072685589	5.089556953	5.1622425
3835303774415	383530	3774415	0.072257694	4.876990671	4.9492484
3835403774415	383540	3774415	0.072059094	4.679011858	4.751071
3835503774415	383550	3774415	0.072156964	4.501159011	4.573316
3835703774415	383570	3774415	0.072579748	4.155922269	4.228502
3835803774415	383580	3774415	0.07283727	3.98325798	4.0560953
3835903774415	383590	3774415	0.073287972	3.822565158	3.8958531
3836003774415	383600	3774415	0.07382439	3.665285189	3.7391096
3836103774415	383610	3774415	0.074602339	3.520448783	3.5950511
3836203774415	383620	3774415	0.076074346	3.410334662	3.486409
3836303774415	383630	3774415	0.078059669	3.320251032	3.3983107
3836403774415	383640	3774415	0.080340874	3.236665341	3.3170062
3836503774415	383650	3774415	0.083526335	3.181882622	3.265409
3836603774415	383660	3774415	0.087100452	3.129394015	3.2164945
3836703774415	383670	3774415	0.091602132	3.095102996	3.1867051
3836803774415	383680	3774415	0.097272184	3.079431509	3.1767037
3836903774415	383690	3774415	0.103811075	3.065800873	3.1696119
3837003774415	383700	3774415	0.110743485	3.038005486	3.148749
3837103774415	383710	3774415	0.118716717	3.010215902	3.1289326
3837203774415	383720	3774415	0.127958638	2.98269239	3.110651
3837303774415	383730	3774415	0.138713357	2.955581096	3.0942945
3837403774415	383740	3774415	0.15143109	2.928339281	3.0797704
3837503774415	383750	3774415	0.170138046	2.939884134	3.1100222
3837603774415	383760	3774415	0.194839232	2.958063258	3.1529025
3837703774415	383770	3774415	0.227156852	2.970094759	3.1972516
3837803774415	383780	3774415	0.271679838	2.975228694	3.2469085
3837903774415	383790	3774415	0.334873922	2.987137119	3.322011
3838003774415	383800	3774415	0.417691711	2.964765658	3.3824574
3838103774415	383810	3774415	0.536659945	2.921585012	3.458245
3838203774415	383820	3774415	0.730654878	2.877635476	3.6082904
3838303774415	383830	3774415	1.14213996	2.840153704	3.9822937
3838403774415	383840	3774415	1.496351356	2.787303102	4.2836545
3838503774415	383850	3774415	1.475129766	2.73488041	4.2100102
3838603774415	383860	3774415	1.506540185	2.686548486	4.1930887
3838703774415	383870	3774415	1.695566153	2.639414682	4.3349808
3838803774415	383880	3774415	1.612067321	2.593154287	4.2052216
3838903774415	383890	3774415	1.219966148	2.548087389	3.7680535
3839003774415	383900	3774415	0.989056856	2.504017618	3.4930745
3839103774415	383910	3774415	0.837739319	2.460905904	3.2986452
3829703774425	382970	3774425	0.027403812	2.123655067	2.1510589
3829803774425	382980	3774425	0.028536953	2.241313605	2.2698506
3829903774425	382990	3774425	0.029759776	2.369152664	2.3989124
3830003774425	383000	3774425	0.031138408	2.512987401	2.5441258
3830103774425	383010	3774425	0.032891799	2.692886591	2.7257784
3830203774425	383020	3774425	0.034893382	2.898739178	2.9336326
3830303774425	383030	3774425	0.037248737	3.140732851	3.1779816
3830403774425	383040	3774425	0.040039149	3.428108618	3.4681478
3830503774425	383050	3774425	0.043333022	3.768440758	3.8117738
3830603774425	383060	3774425	0.047041151	4.154272876	4.201314
3830703774425	383070	3774425	0.05146513	4.614072347	4.6655375
3830803774425	383080	3774425	0.056430029	5.135719292	5.1921493
3830903774425	383090	3774425	0.061880658	5.715435764	5.7773164
3831003774425	383100	3774425	0.068420719	6.412185001	6.4806057
3831103774425	383110	3774425	0.075927578	7.200769326	7.2766969
3831203774425	383120	3774425	0.085230495	8.176530409	8.2617609
3831303774425	383130	3774425	0.097024921	9.371268822	9.4682937
3831403774425	383140	3774425	0.112389558	10.87742541	10.989815
3831503774425	383150	3774425	0.132672411	12.86089963	12.993572
3831603774425	383160	3774425	0.159323726	15.24331226	15.402636
3831703774425	383170	3774425	0.195406073	18.29807753	18.493484
3834403774425	383440	3774425	0.078068931	6.883795066	6.961864
3834503774425	383450	3774425	0.076713938	6.555662556	6.6323765
3834603774425	383460	3774425	0.075612763	6.26416179	6.3397746
3834703774425	383470	3774425	0.074192534	5.97511539	6.0493079
3834803774425	383480	3774425	0.073065318	5.708091636	5.781157
3834903774425	383490	3774425	0.072271009	5.468848286	5.5411193
3835003774425	383500	3774425	0.071823651	5.256942716	5.3287664
3835203774425	383520	3774425	0.070840143	4.839057221	4.9098974
3835303774425	383530	3774425	0.070246698	4.62593077	4.6961775
3835403774425	383540	3774425	0.06996009	4.433282457	4.5032425
3835503774425	383550	3774425	0.070116518	4.268682188	4.3387907
3835703774425	383570	3774425	0.070630282	3.947681272	4.0183116
3835803774425	383580	3774425	0.07089709	3.786178141	3.8570752
3835903774425	383590	3774425	0.071372224	3.636060155	3.7074324
3836003774425	383600	3774425	0.071979377	3.492087024	3.5640664
3836103774425	383610	3774425	0.072805118	3.359062337	3.4318675
3836203774425	383620	3774425	0.074382815	3.262159371	3.3365422
3836303774425	383630	3774425	0.076540369	3.187280314	3.2638207
3836403774425	383640	3774425	0.078990256	3.117102028	3.1960923
3836503774425	383650	3774425	0.082433774	3.077476073	3.1599098
3836603774425	383660	3774425	0.086318773	3.040207924	3.1265267
3836703774425	383670	3774425	0.091136376	3.018824992	3.1099614
3836803774425	383680	3774425	0.097153909	3.014649269	3.1118032
3836903774425	383690	3774425	0.104146041	3.012683794	3.1168298
3837003774425	383700	3774425	0.111375386	2.99105639	3.1024318
3837103774425	383710	3774425	0.119684102	2.969764566	3.0894487
3837203774425	383720	3774425	0.129013202	2.941565162	3.0705784
3837303774425	383730	3774425	0.139152023	2.901444052	3.0405961

Health Risk Assessment Results Summary

Sensitive Receptors

		MAX:	46.32
Unique Identifier	X (UTM)	Y (UTM)	Total Risk
3834903774415	383490	3774415	5.822722278
3835003774415	383500	3774415	5.596696045
3835103774415	383510	3774415	5.385753129
3835203774415	383520	3774415	5.162242542
3835303774415	383530	3774415	4.949248364
3835403774415	383540	3774415	4.751070953
3835503774415	383550	3774415	4.573315975
3835703774415	383570	3774415	4.228502017
3835803774415	383580	3774415	4.05609525
3835903774415	383590	3774415	3.89585313
3836003774415	383600	3774415	3.739109579
3836103774415	383610	3774415	3.595051122
3836203774415	383620	3774415	3.486409009
3836303774415	383630	3774415	3.398310701
3836403774415	383640	3774415	3.317006214
3836503774415	383650	3774415	3.265408957
3836603774415	383660	3774415	3.216494466
3836703774415	383670	3774415	3.186705128
3836803774415	383680	3774415	3.176703693
3836903774415	383690	3774415	3.169611948
3837003774415	383700	3774415	3.148748971
3837103774415	383710	3774415	3.128932619
3837203774415	383720	3774415	3.110651028
3837303774415	383730	3774415	3.094294453
3837403774415	383740	3774415	3.079770371
3837503774415	383750	3774415	3.11002218
3837603774415	383760	3774415	3.15290249
3837703774415	383770	3774415	3.197251611
3837803774415	383780	3774415	3.246908532
3837903774415	383790	3774415	3.322011041
3838003774415	383800	3774415	3.382457369
3838103774415	383810	3774415	3.458244957
3838203774415	383820	3774415	3.608290354
3838303774415	383830	3774415	3.982293664
3838403774415	383840	3774415	4.283654459
3838503774415	383850	3774415	4.210010175
3838603774415	383860	3774415	4.193088671
3838703774415	383870	3774415	4.334980835
3838803774415	383880	3774415	4.205221608
3838903774415	383890	3774415	3.768053537
3839003774415	383900	3774415	3.493074474
3839103774415	383910	3774415	3.298645223
3829703774425	382970	3774425	2.151058879
3829803774425	382980	3774425	2.269850558
3829903774425	382990	3774425	2.39891244
3830003774425	383000	3774425	2.544125808
3830103774425	383010	3774425	2.72577839
3830203774425	383020	3774425	2.93363256
3830303774425	383030	3774425	3.177981588
3830403774425	383040	3774425	3.468147767
3830503774425	383050	3774425	3.81177378
3830603774425	383060	3774425	4.201314027
3830703774425	383070	3774425	4.665537477
3830803774425	383080	3774425	5.192149321
3830903774425	383090	3774425	5.777316422
3831003774425	383100	3774425	6.48060572
3831103774425	383110	3774425	7.276696903
3831203774425	383120	3774425	8.261760904
3831303774425	383130	3774425	9.468293744
3831403774425	383140	3774425	10.98981497
3831503774425	383150	3774425	12.99357204
3831603774425	383160	3774425	15.40263599
3831703774425	383170	3774425	18.4934836
3834403774425	383440	3774425	6.961863997
3834503774425	383450	3774425	6.632376495
3834603774425	383460	3774425	6.339774553
3834703774425	383470	3774425	6.049307924
3834803774425	383480	3774425	5.781156954
3834903774425	383490	3774425	5.541119295
3835003774425	383500	3774425	5.328766367
3835203774425	383520	3774425	4.909897364
3835303774425	383530	3774425	4.696177468
3835403774425	383540	3774425	4.503242547
3835503774425	383550	3774425	4.338798706
3835703774425	383570	3774425	4.018311554
3835803774425	383580	3774425	3.857075231
3835903774425	383590	3774425	3.707432379
3836003774425	383600	3774425	3.564066401
3836103774425	383610	3774425	3.431867456
3836203774425	383620	3774425	3.336542186
3836303774425	383630	3774425	3.263820683
3836403774425	383640	3774425	3.196092284
3836503774425	383650	3774425	3.159909846
3836603774425	383660	3774425	3.126526697
3836703774425	383670	3774425	3.109961368
3836803774425	383680	3774425	3.111803178
3836903774425	383690	3774425	3.116829835
3837003774425	383700	3774425	3.102431776
3837103774425	383710	3774425	3.089448668
3837203774425	383720	3774425	3.070578364
3837303774425	383730	3774425	3.040596075

FOR CHRONIC CALCS

MAX:	1.61			
Overlapping Phases - Maximum GLC				
2025	2026	2027	2028	2029
0.036698258	0.050407243	0.067075594	0.019411985	0.006860087
0.03550666	0.048975074	0.063401152	0.018783028	0.006801841
0.034371804	0.047587441	0.060078629	0.018214935	0.006742917
0.033112015	0.045978105	0.05679243	0.017595679	0.006643149
0.031884359	0.044381033	0.053778348	0.017020108	0.006542533
0.030720727	0.042844775	0.051065094	0.016507563	0.006450601
0.029672844	0.041458874	0.048658584	0.016068432	0.006375706
0.02758102	0.038626432	0.04423533	0.015223549	0.006208843
0.026505313	0.037137224	0.042146299	0.014796276	0.006110836
0.025505131	0.035752543	0.040216018	0.01439992	0.006017441
0.024517266	0.034374832	0.038371382	0.014008561	0.00591989
0.023609277	0.033108278	0.036684786	0.013655143	0.005830964
0.02294471	0.032201712	0.035349365	0.013424881	0.005787032
0.022419381	0.031498043	0.03422579	0.013266396	0.005767856
0.021936334	0.030851035	0.033189048	0.013128292	0.005753806
0.021661181	0.030512671	0.032431697	0.013104342	0.005783319
0.021401352	0.030191638	0.031716976	0.013092476	0.005815856
0.021276543	0.030070255	0.031180408	0.013162982	0.005880054
0.02129349	0.030159793	0.030821395	0.013328732	0.005982713
0.021330744	0.030275439	0.030498186	0.013525777	0.00609656
0.021265526	0.030228029	0.030080461	0.013679195	0.006188424
0.021206579	0.030183496	0.029688945	0.013857309	0.006287134
0.021158326	0.030148331	0.029326848	0.014066884	0.006395407
0.021125924	0.030131288	0.028993624	0.014308388	0.006512612
0.021106828	0.0301245	0.028698735	0.014598505	0.006644666
0.021426603	0.030625854	0.028769311	0.015221341	0.006916825
0.021841108	0.031247538	0.028988878	0.016063789	0.007278281
0.022261282	0.031833143	0.02931667	0.017102748	0.007710462
0.02271587	0.032401289	0.029828869	0.018444138	0.008244806
0.023337119	0.033122393	0.030793093	0.020466795	0.009040407
0.023940464	0.033761438	0.031625885	0.022340311	0.009696042
0.024765368	0.034642214	0.032654867	0.024808236	0.010472445
0.026285065	0.03633114	0.034643041	0.028857203	0.011715854
0.029873102	0.040425457	0.03944132	0.037557854	0.014365509
0.032824633	0.043776099	0.043457949	0.044994631	0.016614049
0.032275652	0.043037317	0.042658884	0.044412056	0.016442305
0.032251605	0.042931234	0.042562894	0.044966854	0.01661468
0.03370898	0.044564942	0.044506861	0.048886501	0.017798992
0.032621071	0.043210114	0.04296763	0.046991552	0.017232101
0.028653239	0.03847595	0.037483091	0.038515772	0.014684604
0.026199078	0.035519134	0.034081513	0.033479897	0.013171064
0.024494904	0.033442992	0.031715328	0.030142118	0.012167796
0.013464022	0.017288896	0.020899968	0.00638057	0.004204049
0.014202205	0.018212381	0.022096569	0.00654241	0.004268138
0.015003323	0.019212408	0.023399633	0.006710693	0.004332713
0.015904168	0.020335532	0.024867094	0.006896952	0.004403873
0.017032257	0.021744842	0.026698954	0.007140531	0.004504064
0.01832143	0.023351705	0.028799708	0.007410529	0.004613303
0.019835467	0.02523497	0.031273305	0.007717714	0.004736249
0.021630746	0.027461422	0.034215919	0.008067197	0.004875089
0.023753049	0.030083452	0.037705599	0.008459347	0.005029123
0.026154879	0.033037752	0.04166425	0.008868127	0.005185676
0.029011205	0.036534339	0.046385075	0.009326938	0.005361837
0.032247119	0.040477713	0.051736558	0.009794021	0.005531918
0.035841607	0.04484139	0.057668485	0.010235583	0.005679246
0.040160877	0.050068403	0.064771522	0.010709682	0.005832563
0.045052873	0.05597174	0.072777287	0.011155575	0.005965736
0.051104038	0.06326225	0.082647995	0.011755752	0.006160015
0.05852817	0.072178903	0.094669783	0.012234655	0.006300927
0.067898669	0.083410649	0.109775948	0.012745463	0.006419691
0.080252295	0.098195426	0.129539535	0.013301203	0.006527556
0.095137537	0.115980755	0.153180198	0.013828315	0.006585161
0.114260276	0.138797301	0.183391407	0.014397045	0.00663472
0.042109859	0.056152684	0.087845945	0.022883198	0.007122648
0.040494122	0.054319368	0.081900319	0.021730797	0.007022513
0.039043052	0.052674852	0.076732487	0.020842054	0.006959704
0.037570853	0.050970381	0.071749796	0.019936496	0.006860942
0.036179898	0.049328202	0.067306441	0.019131862	0.006768204
0.034912126	0.047809587	0.063436779	0.018454055	0.006691817
0.033776872	0.046438009	0.060083012	0.017891415	0.006633959
0.031437252	0.043492693	0.053894213	0.016770819	0.006461052
0.030182907	0.041842432	0.050981869	0.016192918	0.006342298
0.029039265	0.040327611	0.04840633	0.015696131	0.006243241
0.028067398	0.039045917	0.046209799	0.015306795	0.00617562
0.026122454	0.036422625	0.042138204	0.014545828	0.006021388
0.025120173	0.035043876	0.040188337	0.014148749	0.005926744
0.024188193	0.033760112	0.03839375	0.013785157	0.005838583
0.023289507	0.032515581	0.036702644	0.013435872	0.005750413
0.022460703	0.031367459	0.035151338	0.01311916	0.005670004
0.021885251	0.030592985	0.033962584	0.01293299	0.005638225
0.02146402	0.030043701	0.033000605	0.012826716	0.005636057
0.02107318	0.029533673	0.032105203	0.012736683	0.005637439
0.020903628	0.0293522	0.031502227	0.012770744	0.005688483
0.020751694	0.029192507	0.030937156	0.012819032	0.005743213
0.020719075	0.029209271	0.030526627	0.012945261	0.005828992
0.020819226	0.029423935	0.030277728	0.013166296	0.005953981
0.020942869	0.029670434	0.030063025	0.013424755	0.006093518
0.020924285	0.029694529	0.029703422	0.013613871	0.006199576
0.020917206	0.029731794	0.029364702	0.013827326	0.00631321
0.020864173	0.029689273	0.029003387	0.014039214	0.006421522
0.020727327	0.029509046	0.028578658	0.014215205	0.006507327

Health Risk Assessment Results Summary

		MAX:	4.18	46.12	46.32
Unique Identifier	X (UTM)	Y (UTM)	Onroad	Offroad	Total Risk
3837403774425	383740	3774425	0.151040084	2.862064286	3.0131044
3837503774425	383750	3774425	0.169325931	2.867613438	3.0369394
3837603774425	383760	3774425	0.193623395	2.880962246	3.0745856
3837703774425	383770	3774425	0.225124189	2.887147282	3.1122715
3837803774425	383780	3774425	0.267593613	2.886280179	3.1538738
3837903774425	383790	3774425	0.327037139	2.893305124	3.2203423
3838003774425	383800	3774425	0.407604787	2.872635519	3.2802403
3838103774425	383810	3774425	0.526317766	2.832761377	3.3590791
3838203774425	383820	3774425	0.721222709	2.791864132	3.5130868
3838303774425	383830	3774425	1.13035122	2.755582368	3.8859336
3838403774425	383840	3774425	1.518233769	2.705142113	4.2233759
3838503774425	383850	3774425	1.396093433	2.655385445	4.0514789
3838603774425	383860	3774425	1.460235881	2.60944885	4.0696847
3838703774425	383870	3774425	1.785893091	2.564664913	4.350558
3838803774425	383880	3774425	1.687002786	2.520863362	4.2078661
3838903774425	383890	3774425	1.29436726	2.478118032	3.7724853
3839003774425	383900	3774425	1.059916248	2.43637494	3.4962912
3839103774425	383910	3774425	0.903263633	2.395477067	3.2987407
3829703774435	382970	3774435	0.026979958	2.071577414	2.0985574
3829803774435	382980	3774435	0.028072806	2.183957263	2.2120301
3829903774435	382990	3774435	0.029249049	2.305767045	2.3350161
3830003774435	383000	3774435	0.030582525	2.443454922	2.4740374
3830103774435	383010	3774435	0.032426926	2.628238988	2.6606659
3830203774435	383020	3774435	0.034566909	2.843202602	2.8777695
3830303774435	383030	3774435	0.03699136	3.088497621	3.125489
3830403774435	383040	3774435	0.03974934	3.3695466	3.4092959
3830503774435	383050	3774435	0.042990859	3.700968425	3.7439593
3830603774435	383060	3774435	0.046350134	4.049362124	4.0957123
3830703774435	383070	3774435	0.05025919	4.455950219	4.5062094
3830803774435	383080	3774435	0.054662943	4.918985643	4.9736486
3830903774435	383090	3774435	0.059602987	5.443976546	5.5035795
3831003774435	383100	3774435	0.065451159	6.064763152	6.1302143
3831103774435	383110	3774435	0.071947606	6.749926801	6.8218744
3831203774435	383120	3774435	0.079768857	7.569516922	7.6492858
3831303774435	383130	3774435	0.08941907	8.554438357	8.6438574
3831403774435	383140	3774435	0.101645953	9.760711305	9.8623573
3831503774435	383150	3774435	0.116941654	11.3061853	11.423127
3831603774435	383160	3774435	0.136123243	13.07524865	13.211372
3831703774435	383170	3774435	0.160175423	15.21612653	15.376302
3831903774435	383190	3774435	0.219755597	20.07325223	20.293008
3832003774435	383200	3774435	0.250958938	22.36393693	22.614896
3832103774435	383210	3774435	0.280786013	24.52667585	24.807462
3832203774435	383220	3774435	0.304991649	26.36771153	26.672703
3832303774435	383230	3774435	0.319742192	27.56451808	27.88426
3832403774435	383240	3774435	0.325425926	28.06784682	28.393273
3832503774435	383250	3774435	0.322728799	27.77599424	28.098723
3832603774435	383260	3774435	0.311126673	26.67065913	26.981786
3832703774435	383270	3774435	0.288823865	24.8181439	25.106968
3832903774435	383290	3774435	0.222174559	20.34067596	20.562851
3833003774435	383300	3774435	0.188786999	18.35717964	18.545967
3833103774435	383310	3774435	0.161394194	16.61505605	16.77645
3833203774435	383320	3774435	0.14100547	15.09390057	15.234906
3833303774435	383330	3774435	0.126419574	13.74563251	13.872052
3833403774435	383340	3774435	0.115507506	12.48796956	12.603477
3833503774435	383350	3774435	0.106824469	11.41431751	11.521142
3833603774435	383360	3774435	0.09986563	10.49598528	10.595851
3833703774435	383370	3774435	0.094355049	9.732236051	9.8265911
3833803774435	383380	3774435	0.089980652	9.073464965	9.1634456
3833903774435	383390	3774435	0.086520638	8.512676865	8.5991975
3834003774435	383400	3774435	0.083779939	8.028978182	8.1127581
3834103774435	383410	3774435	0.081536178	7.600029502	7.6815657
3834303774435	383430	3774435	0.077147927	6.802087263	6.8792352
3834403774435	383440	3774435	0.075606469	6.472352433	6.5479589
3834503774435	383450	3774435	0.074486982	6.187161812	6.2616488
3834603774435	383460	3774435	0.073614346	5.934044727	6.0076591
3834703774435	383470	3774435	0.072287738	5.667081835	5.7393696
3834803774435	383480	3774435	0.071222101	5.418487811	5.4897099
3834903774435	383490	3774435	0.070466586	5.194989537	5.2654561
3835003774435	383500	3774435	0.070065702	4.998779641	5.0688453
3835203774435	383520	3774435	0.0690018	4.598328851	4.6673307
3835303774435	383530	3774435	0.068261553	4.38631028	4.4545718
3835403774435	383540	3774435	0.06789459	4.199108268	4.2670029
3835503774435	383550	3774435	0.068116685	4.04827757	4.1163943
3835603774435	383560	3774435	0.068497243	3.905817903	3.9743151
3835703774435	383570	3774435	0.068705243	3.750424801	3.81913
3835803774435	383580	3774435	0.068992306	3.599842364	3.6688347
3835903774435	383590	3774435	0.06948045	3.459641913	3.5291224
3836003774435	383600	3774435	0.070143322	3.327790994	3.3979343
3836103774435	383610	3774435	0.071012316	3.205722383	3.2767347
3836203774435	383620	3774435	0.072684001	3.121299441	3.1939834
3836303774435	383630	3774435	0.074988596	3.059650024	3.1346386
3836403774435	383640	3774435	0.077592936	3.002038363	3.0796313
3836503774435	383650	3774435	0.081290284	2.976994416	3.0582847
3836603774435	383660	3774435	0.085479436	2.954581157	3.0400606
3836703774435	383670	3774435	0.090612081	2.946052158	3.0366642
3836803774435	383680	3774435	0.096990964	2.953291792	3.0502828
3836903774435	383690	3774435	0.104476467	2.964973568	3.06945
3837003774435	383700	3774435	0.112034189	2.949939445	3.0619736
3837103774435	383710	3774435	0.12069214	2.932305282	3.0529974
3837203774435	383720	3774435	0.130097817	2.902045531	3.0321433
3837303774435	383730	3774435	0.139504747	2.849662684	2.9891674

Health Risk Assessment Results Summary

Sensitive Receptors

		MAX:	46.32
Unique Identifier	X (UTM)	Y (UTM)	Total Risk
3837403774425	383740	3774425	3.01310437
3837503774425	383750	3774425	3.036939369
3837603774425	383760	3774425	3.074585641
3837703774425	383770	3774425	3.112271471
3837803774425	383780	3774425	3.153873792
3837903774425	383790	3774425	3.220342264
3838003774425	383800	3774425	3.280240305
3838103774425	383810	3774425	3.359079143
3838203774425	383820	3774425	3.513086841
3838303774425	383830	3774425	3.885933588
3838403774425	383840	3774425	4.223375882
3838503774425	383850	3774425	4.051478879
3838603774425	383860	3774425	4.069684731
3838703774425	383870	3774425	4.350558004
3838803774425	383880	3774425	4.207866148
3838903774425	383890	3774425	3.772485292
3839003774425	383900	3774425	3.496291188
3839103774425	383910	3774425	3.298740699
3829703774435	382970	3774435	2.098557372
3829803774435	382980	3774435	2.212030069
3829903774435	382990	3774435	2.335016094
3830003774435	383000	3774435	2.474037448
3830103774435	383010	3774435	2.660665914
3830203774435	383020	3774435	2.877769511
3830303774435	383030	3774435	3.12548898
3830403774435	383040	3774435	3.40929594
3830503774435	383050	3774435	3.743959284
3830603774435	383060	3774435	4.095712258
3830703774435	383070	3774435	4.506209409
3830803774435	383080	3774435	4.973648586
3830903774435	383090	3774435	5.503579533
3831003774435	383100	3774435	6.130214311
3831103774435	383110	3774435	6.821874407
3831203774435	383120	3774435	7.649285779
3831303774435	383130	3774435	8.643857427
3831403774435	383140	3774435	9.862357258
3831503774435	383150	3774435	11.42312696
3831603774435	383160	3774435	13.21137189
3831703774435	383170	3774435	15.37630195
3831903774435	383190	3774435	20.29300783
3832003774435	383200	3774435	22.61489587
3832103774435	383210	3774435	24.80746186
3832203774435	383220	3774435	26.67270318
3832303774435	383230	3774435	27.88426027
3832403774435	383240	3774435	28.39327275
3832503774435	383250	3774435	28.09872304
3832603774435	383260	3774435	26.9817858
3832703774435	383270	3774435	25.10696776
3832903774435	383290	3774435	20.56285052
3833003774435	383300	3774435	18.54596663
3833103774435	383310	3774435	16.77645024
3833203774435	383320	3774435	15.23490604
3833303774435	383330	3774435	13.87205208
3833403774435	383340	3774435	12.60347707
3833503774435	383350	3774435	11.52114198
3833603774435	383360	3774435	10.5958509
3833703774435	383370	3774435	9.8265911
3833803774435	383380	3774435	9.163445618
3833903774435	383390	3774435	8.599197502
3834003774435	383400	3774435	8.112758121
3834103774435	383410	3774435	7.68156568
3834303774435	383430	3774435	6.87923519
3834403774435	383440	3774435	6.547958902
3834503774435	383450	3774435	6.261648794
3834603774435	383460	3774435	6.007659073
3834703774435	383470	3774435	5.739369574
3834803774435	383480	3774435	5.489709911
3834903774435	383490	3774435	5.265456123
3835003774435	383500	3774435	5.068845343
3835203774435	383520	3774435	4.66733065
3835303774435	383530	3774435	4.454571833
3835403774435	383540	3774435	4.267002858
3835503774435	383550	3774435	4.116394255
3835603774435	383560	3774435	3.974315146
3835703774435	383570	3774435	3.819130044
3835803774435	383580	3774435	3.66883467
3835903774435	383590	3774435	3.529122363
3836003774435	383600	3774435	3.397934317
3836103774435	383610	3774435	3.276734699
3836203774435	383620	3774435	3.193983443
3836303774435	383630	3774435	3.134638621
3836403774435	383640	3774435	3.079631299
3836503774435	383650	3774435	3.0582847
3836603774435	383660	3774435	3.040060592
3836703774435	383670	3774435	3.036664239
3836803774435	383680	3774435	3.050282756
3836903774435	383690	3774435	3.069450036
3837003774435	383700	3774435	3.061973633
3837103774435	383710	3774435	3.052997421
3837203774435	383720	3774435	3.032143348
3837303774435	383730	3774435	2.989167431

FOR CHRONIC CALCS

	MAX:	1.61			
	Overlapping Phases - Maximum GLC				
2025	2026	2027	2028	2029	
0.020608859	0.029347932	0.028195206	0.014430501	0.006604544	
0.020875968	0.029765074	0.0282328	0.015027214	0.006865903	
0.021244155	0.030309326	0.028436424	0.015842762	0.007216319	
0.021608652	0.030805566	0.02873151	0.016829526	0.007624488	
0.021998172	0.031276528	0.029185136	0.018070777	0.008121759	
0.022556664	0.031919027	0.030054065	0.019934145	0.008847922	
0.023154391	0.032558915	0.030863217	0.021752672	0.009479041	
0.02400074	0.033472506	0.031917047	0.024215881	0.010252927	
0.025550998	0.035204489	0.033941051	0.028289781	0.011502993	
0.029128058	0.03929516	0.038722593	0.036943845	0.014136308	
0.032414276	0.04304862	0.043189427	0.045099368	0.016598657	
0.03094127	0.041232771	0.041115696	0.042367565	0.015779178	
0.031240954	0.041512805	0.041459844	0.043625905	0.016162726	
0.033993954	0.044673774	0.045176194	0.05046488	0.018225419	
0.032780516	0.043178919	0.04345823	0.048247423	0.017561429	
0.028825116	0.038466334	0.037984346	0.039765333	0.015011407	
0.026355239	0.035498123	0.03455478	0.034659751	0.013476946	
0.024617961	0.033390192	0.032135857	0.031214043	0.012440733	
0.013139347	0.016888953	0.0203938	0.006302493	0.004157062	
0.013844679	0.017772325	0.021537576	0.006460979	0.004220169	
0.014608285	0.01872654	0.022780312	0.006624766	0.004283416	
0.015471126	0.019803889	0.024186	0.006808427	0.004354468	
0.016631405	0.021258149	0.026066728	0.007078581	0.004471278	
0.017979279	0.022943646	0.028260761	0.007383306	0.004601338	
0.019514427	0.024856254	0.030771876	0.007710817	0.004736257	
0.021269517	0.027033731	0.033656143	0.008063891	0.00487887	
0.023335446	0.029587144	0.037061247	0.00846056	0.005038912	
0.025502337	0.032250525	0.040645994	0.008831384	0.005178565	
0.028026615	0.035340448	0.044831561	0.009241665	0.005331789	
0.030897865	0.0388415	0.049595688	0.009663089	0.005482751	
0.034151435	0.04279472	0.054984597	0.010083762	0.005623725	
0.037997502	0.047453052	0.061337355	0.010531798	0.00576972	
0.042244063	0.052582902	0.068324311	0.010951599	0.005902822	
0.04732356	0.058712213	0.076662087	0.011500845	0.006072699	
0.053436543	0.066062687	0.08663827	0.011938015	0.00619794	
0.060929876	0.075056233	0.098838242	0.012414786	0.006307889	
0.070534883	0.086568081	0.114364504	0.012932607	0.006410928	
0.081559704	0.099761068	0.132101275	0.013437158	0.006469464	
0.094917554	0.115726606	0.153516239	0.013976183	0.00651992	
0.125254008	0.151943525	0.202444869	0.015213709	0.006591707	
0.139540537	0.168987594	0.226063974	0.015972657	0.006618288	
0.152958965	0.184999544	0.248957287	0.016922074	0.006650422	
0.164235054	0.1984782	0.269476551	0.018140871	0.006686526	
0.171302321	0.206966536	0.28481953	0.01971862	0.006722339	
0.173800207	0.210027812	0.295008733	0.021833344	0.006759469	
0.171037539	0.206826154	0.299675069	0.024690646	0.006796294	
0.162811372	0.197120645	0.299277294	0.028525324	0.006835475	
0.149533638	0.181420174	0.294202576	0.03326319	0.00687601	
0.117789038	0.143955629	0.277798664	0.04317481	0.00693867	
0.103995772	0.12773196	0.26810805	0.04670242	0.006958156	
0.092570609	0.114313266	0.254566495	0.047983078	0.006978254	
0.083315945	0.103453092	0.237646322	0.047256393	0.007000988	
0.075846962	0.094698288	0.217452462	0.044720255	0.007022149	
0.069346829	0.087082948	0.195370016	0.041150787	0.007026156	
0.064012789	0.080854828	0.174999577	0.037553452	0.007019391	
0.059516385	0.075623897	0.157179355	0.034350805	0.00701397	
0.055791253	0.071311023	0.142332159	0.031715803	0.007025953	
0.052581164	0.067609388	0.129593819	0.029482899	0.007035479	
0.049846307	0.064473064	0.118844521	0.027643064	0.007051205	
0.047483694	0.061778409	0.109669853	0.026114803	0.007073651	
0.045386525	0.059396466	0.101603792	0.024789682	0.007086897	
0.041442876	0.054902982	0.086961767	0.022276392	0.006977426	
0.039794748	0.0530212	0.081128601	0.021141143	0.00686937	
0.038361561	0.051397986	0.07616718	0.020320313	0.006821825	
0.037084034	0.049950385	0.071803478	0.019643452	0.006792545	
0.035700362	0.048339295	0.067358285	0.018853555	0.006697722	
0.034383089	0.046773068	0.06335897	0.018142145	0.006605792	
0.033180994	0.045324651	0.059853804	0.017536621	0.006529049	
0.032119862	0.044041639	0.056822585	0.017039742	0.006473498	
0.029847884	0.041163997	0.051060444	0.015985541	0.006287884	
0.028579591	0.039479904	0.048259984	0.015409091	0.00615348	
0.027456427	0.03798562	0.045820863	0.014927855	0.006046715	
0.026565632	0.036816034	0.043831232	0.014586296	0.005986901	
0.025717	0.035692137	0.04199075	0.01427075	0.005929347	
0.024760255	0.034389279	0.040093534	0.013900759	0.005843435	
0.023828137	0.03311371	0.038284083	0.013534972	0.005752842	
0.022958871	0.031920979	0.036619157	0.013200854	0.005668912	
0.022139959	0.030794	0.035072096	0.012889507	0.005589234	
0.021383441	0.029752412	0.033649332	0.012606138	0.005516111	
0.020890919	0.029099167	0.032601651	0.012460709	0.005496422	
0.020558613	0.028679952	0.031785356	0.012401197	0.005509037	
0.020253069	0.028295208	0.031025246	0.012355625	0.005525156	
0.020184413	0.028262457	0.030572277	0.012446071	0.005596479	
0.020136922	0.02825791	0.030154772	0.012555057	0.005674885	
0.020195685	0.028411025	0.029869951	0.012738493	0.005783656	
0.02037838	0.028749607	0.029730551	0.013016223	0.005932536	
0.020606313	0.029157823	0.029629481	0.013344877	0.006103175	
0.02063775	0.029258728	0.029330552	0.013575481	0.00622774	
0.020656777	0.029333183	0.029037497	0.013827021	0.006357954	
0.020585636	0.029259804	0.028675381	0.014043023	0.006467133	
0.020349725	0.028925498	0.028162025	0.014142821	0.006516338	

Health Risk Assessment Results Summary

		MAX:	4.18	46.12	46.32
Unique Identifier	X (UTM)	Y (UTM)	Onroad	Offroad	Total Risk
3837403774435	383740	3774435	0.150448552	2.798256599	2.9487052
3837503774435	383750	3774435	0.168166757	2.797558913	2.9657257
3837603774435	383760	3774435	0.191931705	2.80595054	2.9978822
3837703774435	383770	3774435	0.222485624	2.807207371	3.029693
3837803774435	383780	3774435	0.262705371	2.803545773	3.0662511
3837903774435	383790	3774435	0.318062569	2.802950015	3.1210126
3838003774435	383800	3774435	0.395640016	2.783820831	3.1794608
3838103774435	383810	3774435	0.513058349	2.747232505	3.2602909
3838203774435	383820	3774435	0.70707654	2.709025703	3.4161022
3838303774435	383830	3774435	1.109688648	2.673928714	3.7836174
3838403774435	383840	3774435	2.018117846	2.625763454	4.6438813
3838503774435	383850	3774435	1.383666734	2.578407858	3.9620746
3838603774435	383860	3774435	1.503399365	2.534770886	4.0381703
3838703774435	383870	3774435	1.963332448	2.492201794	4.4555342
3838803774435	383880	3774435	1.824731065	2.450722865	4.2754539
3838903774435	383890	3774435	1.426745392	2.410222623	3.836968
3839003774435	383900	3774435	1.179254741	2.370645128	3.5498999
3839103774435	383910	3774435	1.008378162	2.331920694	3.3402989
3829703774445	382970	3774445	0.026555369	2.019343988	2.0458994
3829803774445	382980	3774445	0.027605908	2.126337934	2.1539438
3829903774445	382990	3774445	0.02873517	2.242079071	2.2708142
3830003774445	383000	3774445	0.030018706	2.373148056	2.4031668
3830103774445	383010	3774445	0.031955709	2.562957617	2.5949133
3830203774445	383020	3774445	0.034237404	2.786969438	2.8212068
3830303774445	383030	3774445	0.036744034	3.036424863	3.0731689
3830403774445	383040	3774445	0.039460713	3.310368314	3.349829
3830503774445	383050	3774445	0.042644726	3.631790115	3.6744348
3830603774445	383060	3774445	0.045644717	3.94258751	3.9882322
3830703774445	383070	3774445	0.049021851	4.295467215	4.3444891
3830803774445	383080	3774445	0.052879676	4.702021439	4.7549011
3830903774445	383090	3774445	0.057316259	5.172976019	5.2302923
3831003774445	383100	3774445	0.062524214	5.721361661	5.7838859
3831103774445	383110	3774445	0.068077112	6.31483558	6.3829127
3831203774445	383120	3774445	0.074563917	6.991841089	7.066405
3831303774445	383130	3774445	0.082399601	7.795711531	7.8781111
3831403774445	383140	3774445	0.092047643	8.756463547	8.8485112
3831503774445	383150	3774445	0.103521079	9.921741459	10.025263
3831603774445	383160	3774445	0.117365179	11.26899951	11.386365
3831703774445	383170	3774445	0.133746398	12.79227271	12.926019
3831903774445	383190	3774445	0.169466385	15.91358345	16.08305
3832003774445	383200	3774445	0.186508055	17.27317168	17.45968
3832103774445	383210	3774445	0.202595713	18.55769074	18.760286
3832203774445	383220	3774445	0.215912707	19.66319145	19.879104
3832303774445	383230	3774445	0.224504864	20.39399513	20.6185
3832403774445	383240	3774445	0.227984089	20.70417637	20.93216
3832503774445	383250	3774445	0.226339515	20.52675858	20.753098
3832603774445	383260	3774445	0.219147526	19.898533	20.117681
3832703774445	383270	3774445	0.206153412	18.87564865	19.081802
3832903774445	383290	3774445	0.172085692	16.34455693	16.516643
3833003774445	383300	3774445	0.154748648	15.09411181	15.24886
3833103774445	383310	3774445	0.138820732	13.92808696	14.066908
3833203774445	383320	3774445	0.125453295	12.8605688	12.986022
3833303774445	383330	3774445	0.115165328	11.89160595	12.006771
3833403774445	383340	3774445	0.10693038	10.93921687	11.046147
3833503774445	383350	3774445	0.099939167	10.11509975	10.215039
3833603774445	383360	3774445	0.094116121	9.400441839	9.494558
3833703774445	383370	3774445	0.089530589	8.806099933	8.8956305
3833803774445	383380	3774445	0.08578822	8.280290747	8.366079
3833903774445	383390	3774445	0.082860837	7.830110087	7.9129709
3834103774445	383410	3774445	0.07867098	7.078830744	7.1575017
3834303774445	383430	3774445	0.074439733	6.359913693	6.4343534
3834403774445	383440	3774445	0.073040702	6.067699346	6.14074
3834503774445	383450	3774445	0.072103407	5.822206192	5.8943096
3834603774445	383460	3774445	0.071354855	5.5993409	5.6706958
3834703774445	383470	3774445	0.070204118	5.357066538	5.4272707
3834803774445	383480	3774445	0.069253482	5.13012968	5.1993832
3834903774445	383490	3774445	0.068570272	4.92492061	4.9934909
3835003774445	383500	3774445	0.068192612	4.74232709	4.8105197
3835203774445	383520	3774445	0.06708476	4.361784975	4.4288697
3835303774445	383530	3774445	0.066286874	4.157085696	4.2233726
3835403774445	383540	3774445	0.06587936	3.976888338	4.0427677
3835503774445	383550	3774445	0.066107496	3.835789848	3.9018973
3835603774445	383560	3774445	0.066489069	3.701930792	3.7684199
3835703774445	383570	3774445	0.066719764	3.558436599	3.6251564
3835803774445	383580	3774445	0.067017368	3.417582175	3.4845995
3835903774445	383590	3774445	0.067529338	3.287613494	3.3551428
3836003774445	383600	3774445	0.068316001	3.171480216	3.2397962
3836103774445	383610	3774445	0.069299693	3.063554218	3.1328539
3836203774445	383620	3774445	0.071068407	2.990872852	3.0619413
3836303774445	383630	3774445	0.073503041	2.941357951	3.014861
3836403774445	383640	3774445	0.076237056	2.894870692	2.9711077
3836503774445	383650	3774445	0.080106067	2.88090618	2.9610122
3836603774445	383660	3774445	0.084504661	2.869722778	2.9542274
3836703774445	383670	3774445	0.089837322	2.870479207	2.9603165
3836803774445	383680	3774445	0.096427845	2.885975489	2.9824033
3836903774445	383690	3774445	0.104206733	2.905509577	3.0097163
3837003774445	383700	3774445	0.112209332	2.899486826	3.0116962
3837103774445	383710	3774445	0.121459514	2.890919331	3.0123788
3837203774445	383720	3774445	0.131396681	2.866092892	2.9974896
3837303774445	383730	3774445	0.140931891	2.814638392	2.9555703
3837403774445	383740	3774445	0.152071112	2.764670077	2.9167412

Health Risk Assessment Results Summary

Sensitive Receptors

		MAX:	46.32
Unique Identifier	X (UTM)	Y (UTM)	Total Risk
3837403774435	383740	3774435	2.948705151
3837503774435	383750	3774435	2.96572567
3837603774435	383760	3774435	2.997882245
3837703774435	383770	3774435	3.029692995
3837803774435	383780	3774435	3.066251144
3837903774435	383790	3774435	3.121012584
3838003774435	383800	3774435	3.179460848
3838103774435	383810	3774435	3.260290855
3838203774435	383820	3774435	3.416102242
3838303774435	383830	3774435	3.783617362
3838403774435	383840	3774435	4.6438813
3838503774435	383850	3774435	3.962074592
3838603774435	383860	3774435	4.038170251
3838703774435	383870	3774435	4.455534242
3838803774435	383880	3774435	4.27545393
3838903774435	383890	3774435	3.836968014
3839003774435	383900	3774435	3.549899869
3839103774435	383910	3774435	3.340298855
3829703774445	382970	3774445	2.045899357
3829803774445	382980	3774445	2.153943842
3829903774445	382990	3774445	2.270814241
3830003774445	383000	3774445	2.403166762
3830103774445	383010	3774445	2.594913326
3830203774445	383020	3774445	2.821206842
3830303774445	383030	3774445	3.073168897
3830403774445	383040	3774445	3.349829028
3830503774445	383050	3774445	3.67443484
3830603774445	383060	3774445	3.988232227
3830703774445	383070	3774445	4.344489065
3830803774445	383080	3774445	4.754901116
3830903774445	383090	3774445	5.230292278
3831003774445	383100	3774445	5.783885875
3831103774445	383110	3774445	6.382912693
3831203774445	383120	3774445	7.066405006
3831303774445	383130	3774445	7.878111132
3831403774445	383140	3774445	8.84851119
3831503774445	383150	3774445	10.02526254
3831603774445	383160	3774445	11.38636469
3831703774445	383170	3774445	12.92601911
3831903774445	383190	3774445	16.08304983
3832003774445	383200	3774445	17.45967974
3832103774445	383210	3774445	18.76028646
3832203774445	383220	3774445	19.87910416
3832303774445	383230	3774445	20.6185
3832403774445	383240	3774445	20.93216046
3832503774445	383250	3774445	20.75309809
3832603774445	383260	3774445	20.11768053
3832703774445	383270	3774445	19.08180206
3832903774445	383290	3774445	16.51664262
3833003774445	383300	3774445	15.24886046
3833103774445	383310	3774445	14.06690769
3833203774445	383320	3774445	12.98602209
3833303774445	383330	3774445	12.00677127
3833403774445	383340	3774445	11.04614725
3833503774445	383350	3774445	10.21503891
3833603774445	383360	3774445	9.49455796
3833703774445	383370	3774445	8.895630522
3833803774445	383380	3774445	8.366078967
3833903774445	383390	3774445	7.912970924
3834103774445	383410	3774445	7.157501724
3834303774445	383430	3774445	6.434353426
3834403774445	383440	3774445	6.140740048
3834503774445	383450	3774445	5.894309598
3834603774445	383460	3774445	5.670695755
3834703774445	383470	3774445	5.427270655
3834803774445	383480	3774445	5.199383162
3834903774445	383490	3774445	4.993490882
3835003774445	383500	3774445	4.810519701
3835203774445	383520	3774445	4.428869735
3835303774445	383530	3774445	4.22337257
3835403774445	383540	3774445	4.042767697
3835503774445	383550	3774445	3.901897344
3835603774445	383560	3774445	3.768419861
3835703774445	383570	3774445	3.625156363
3835803774445	383580	3774445	3.484599543
3835903774445	383590	3774445	3.355142832
3836003774445	383600	3774445	3.239796216
3836103774445	383610	3774445	3.132853911
3836203774445	383620	3774445	3.061941259
3836303774445	383630	3774445	3.014860992
3836403774445	383640	3774445	2.971107748
3836503774445	383650	3774445	2.961012247
3836603774445	383660	3774445	2.954227439
3836703774445	383670	3774445	2.960316529
3836803774445	383680	3774445	2.982403334
3836903774445	383690	3774445	3.00971631
3837003774445	383700	3774445	3.011696158
3837103774445	383710	3774445	3.012378844
3837203774445	383720	3774445	2.997489573
3837303774445	383730	3774445	2.955570282
3837403774445	383740	3774445	2.916741189

FOR CHRONIC CALCS

MAX:	1.61			
Overlapping Phases - Maximum GLC				
2025	2026	2027	2028	2029
0.020132006	0.028610601	0.027689507	0.014275061	0.006573588
0.020343379	0.028938947	0.027691317	0.01483454	0.006818774
0.02066265	0.029401608	0.027878067	0.015619392	0.007155868
0.020977436	0.029818307	0.028143255	0.016553945	0.007540108
0.021318885	0.030215994	0.028567765	0.017738493	0.008018397
0.021797834	0.030760269	0.029304662	0.019390608	0.00865143
0.022381414	0.031389836	0.030079944	0.021136241	0.009255058
0.023238793	0.032323139	0.031145613	0.023575454	0.010020314
0.024799926	0.034073902	0.033180748	0.027636332	0.011265169
0.028326602	0.038114009	0.037893022	0.0361546	0.013856658
0.036501022	0.047614401	0.049059297	0.055415105	0.019658169
0.030253069	0.040199669	0.040429941	0.041758141	0.015550633
0.031089729	0.041115451	0.041506994	0.044205634	0.016291295
0.035115106	0.045775236	0.04696569	0.053913113	0.019216707
0.033547326	0.043870909	0.044756673	0.050853983	0.018299342
0.029558477	0.039125672	0.03923164	0.04226373	0.015716214
0.026982781	0.036039994	0.03565094	0.036884782	0.014099377
0.0251285	0.033801347	0.033066103	0.033141752	0.012973821
0.012813755	0.016487856	0.01988425	0.006226244	0.004112002
0.013485613	0.017330382	0.020974068	0.00638036	0.0041737
0.014211405	0.018238423	0.022156222	0.006540536	0.004235933
0.0150332	0.019266051	0.023495488	0.00672095	0.004306128
0.016226669	0.02076692	0.025426804	0.007018118	0.004440196
0.01763269	0.02253014	0.027714489	0.007358382	0.00459064
0.019193957	0.024478032	0.030272502	0.007709835	0.004740938
0.020904071	0.026600781	0.033089564	0.00806701	0.004888188
0.022906196	0.029075401	0.036400338	0.008469018	0.00505484
0.024837113	0.031447016	0.039609507	0.008803558	0.005178083
0.027026779	0.0341277	0.043253564	0.009158991	0.005305072
0.029546893	0.037202835	0.047449654	0.00953474	0.005435829
0.032464213	0.040751462	0.052300518	0.009933572	0.005570124
0.035859372	0.044867625	0.057938189	0.010355461	0.005710121
0.03953292	0.049311144	0.064020265	0.010768123	0.005845775
0.043725751	0.054379034	0.070957079	0.011251306	0.005987149
0.048709386	0.060380676	0.079158503	0.011647216	0.006097444
0.054667091	0.067542971	0.088968147	0.012090052	0.006199108
0.061894195	0.076219404	0.100812771	0.01256935	0.006292072
0.070263899	0.086254399	0.114464244	0.013050251	0.006357549
0.07973509	0.097596637	0.129911213	0.01355707	0.006408326
0.099124127	0.120810472	0.162002353	0.014693002	0.006478998
0.107528668	0.130877475	0.176511992	0.015375532	0.00650442
0.11540817	0.140321816	0.190699805	0.016214259	0.006535937
0.122079871	0.148335482	0.203725628	0.017262684	0.006571772
0.126299867	0.153437715	0.213859096	0.018561506	0.006608478
0.127750109	0.155248336	0.220899075	0.020194064	0.006644447
0.125989864	0.153237191	0.224437767	0.022241666	0.006681237
0.121232707	0.14766402	0.224866562	0.024726823	0.006720212
0.113878024	0.139010153	0.222264046	0.027488691	0.006760689
0.09609308	0.118078782	0.212385526	0.032967026	0.006819654
0.08750817	0.107993944	0.205949622	0.035086626	0.006835612
0.079884242	0.099054471	0.197071187	0.036026394	0.006850524
0.073329515	0.091382415	0.185841005	0.035773895	0.006868849
0.067766041	0.084879363	0.172923328	0.034553454	0.006884892
0.06256589	0.078798864	0.1584025	0.032650216	0.006872087
0.058213453	0.073728721	0.144773075	0.030617924	0.006852072
0.054496631	0.06941399	0.132580976	0.028737766	0.006835893
0.05142767	0.065871065	0.122341155	0.027185879	0.006843708
0.048734652	0.062774467	0.113186226	0.025788995	0.00684981
0.046442493	0.060153888	0.105309614	0.024608946	0.006871243
0.04264369	0.055839978	0.092118051	0.022666397	0.006918091
0.03899777	0.051659122	0.07961544	0.020425296	0.006721508
0.037500062	0.049950175	0.074708924	0.019610373	0.00665133
0.036245794	0.04852884	0.070579758	0.019002256	0.00662997
0.035103191	0.047231826	0.066865038	0.018460552	0.006611272
0.033826535	0.045737043	0.062970164	0.017788746	0.006526378
0.032605723	0.044277469	0.059435974	0.017176453	0.00644009
0.031488397	0.042926381	0.056307903	0.016646716	0.00636609
0.030487835	0.041710227	0.053568458	0.016202288	0.006308865
0.028301127	0.03892394	0.048247365	0.015219139	0.006114146
0.027064103	0.037274393	0.04561153	0.014663694	0.005973399
0.025971578	0.035814144	0.043324101	0.014206563	0.005863341
0.025133597	0.03471331	0.041498049	0.013895267	0.005804882
0.024331149	0.033648951	0.039803166	0.01360695	0.005748736
0.023450474	0.032456841	0.038058422	0.013269282	0.005666908
0.02257807	0.031266043	0.036382762	0.012931845	0.005579794
0.021773337	0.030166053	0.034850257	0.012628191	0.005501146
0.021059171	0.029192555	0.033480863	0.012367915	0.005435767
0.020397049	0.02828925	0.032217049	0.012130738	0.005375766
0.019981723	0.027747549	0.031304475	0.01202468	0.0053671
0.019730008	0.027444829	0.030623679	0.01200686	0.0053935
0.01949887	0.027168074	0.02998595	0.012001339	0.005422851
0.019505117	0.027244159	0.029651873	0.012134286	0.005510388
0.019535069	0.027353394	0.029350583	0.012289504	0.005605964
0.019658025	0.027600799	0.029161706	0.012514457	0.005731119
0.019900025	0.028028835	0.029101048	0.012832968	0.005897507
0.020184738	0.028522503	0.029075833	0.013211262	0.006091284
0.020281366	0.028720197	0.028867605	0.013504874	0.006244604
0.02036687	0.028892904	0.0286681	0.013829003	0.006409193
0.020333626	0.028871573	0.028376075	0.014097248	0.006542901
0.020104006	0.028545507	0.027880535	0.014203265	0.006591862
0.019897187	0.028246044	0.027429192	0.01434563	0.006651321

Health Risk Assessment Results Summary

		MAX:	4.18	46.12	46.32
Unique Identifier	X (UTM)	Y (UTM)	Onroad	Offroad	Total Risk
3837503774445	383750	3774445	0.16964557	2.755982802	2.9256284
3837603774445	383760	3774445	0.193055005	2.75397597	2.947031
3837703774445	383770	3774445	0.223040322	2.745977422	2.9690177
3837803774445	383780	3774445	0.26176219	2.745506127	3.0072683
3837903774445	383790	3774445	0.313744725	2.727078818	3.0408235
3838003774445	383800	3774445	0.389097112	2.702563564	3.0916607
3838103774445	383810	3774445	0.505802403	2.667796332	3.1735987
3838203774445	383820	3774445	0.698456276	2.634791135	3.3332474
3838303774445	383830	3774445	1.088739862	2.595070171	3.68381
3838403774445	383840	3774445	1.411032728	2.548864244	3.959897
3838503774445	383850	3774445	1.492178696	2.50417407	3.9963528
3838603774445	383860	3774445	1.709974198	2.462756401	4.1727306
3838703774445	383870	3774445	2.17321267	2.422376526	4.5955892
3838803774445	383880	3774445	2.109627972	2.38292103	4.492549
3838903774445	383890	3774445	1.679683766	2.344410341	4.0240941
3839003774445	383900	3774445	1.39247358	2.306781873	3.6992555
3839103774445	383910	3774445	1.185301917	2.269974018	3.4552759
3829703774455	382970	3774455	0.026209104	1.973488475	1.9996976
3829803774455	382980	3774455	0.027214935	2.074837781	2.1020527
3829903774455	382990	3774455	0.028273809	2.182672495	2.2109463
3830003774455	383000	3774455	0.029469201	2.304276571	2.3337458
3830103774455	383010	3774455	0.031360979	2.487108642	2.5184696
3830203774455	383020	3774455	0.033594233	2.703600217	2.7371945
3830303774455	383030	3774455	0.035976028	2.938469674	2.9744457
3830403774455	383040	3774455	0.038466498	3.18805836	3.2265249
3830503774455	383050	3774455	0.041345524	3.476769321	3.5181148
3830603774455	383060	3774455	0.044179596	3.767167261	3.8113469
3830703774455	383070	3774455	0.047370098	4.097231162	4.1446013
3830803774455	383080	3774455	0.050938388	4.471096036	4.5220344
3830903774455	383090	3774455	0.054916154	4.892440203	4.9473564
3831003774455	383100	3774455	0.059536874	5.376412413	5.4359493
3831103774455	383110	3774455	0.064382282	5.895536612	5.9599189
3831203774455	383120	3774455	0.069914379	6.470987798	6.5409022
3831303774455	383130	3774455	0.076501668	7.139945526	7.2164472
3831403774455	383140	3774455	0.083963975	7.912408793	7.9963728
3831503774455	383150	3774455	0.092670588	8.8358056	8.9284762
3831603774455	383160	3774455	0.102779625	9.819302778	9.9220824
3831703774455	383170	3774455	0.114028366	10.90942916	11.023458
3831903774455	383190	3774455	0.136502001	12.97045151	13.106954
3832003774455	383200	3774455	0.146409294	13.79364764	13.940057
3832103774455	383210	3774455	0.155687113	14.56522156	14.720909
3832203774455	383220	3774455	0.163543337	15.23093962	15.394483
3832303774455	383230	3774455	0.168896342	15.66966086	15.838557
3832403774455	383240	3774455	0.171409732	15.86345164	16.034861
3832503774455	383250	3774455	0.170812012	15.78137852	15.952191
3832603774455	383260	3774455	0.16696061	15.46041416	15.627375
3832703774455	383270	3774455	0.159819253	14.92284609	15.082665
3832903774455	383290	3774455	0.140495921	13.41244571	13.552942
3833003774455	383300	3774455	0.130239488	12.5848939	12.715133
3833103774455	383310	3774455	0.120396199	11.78326422	11.90366
3833203774455	383320	3774455	0.111850815	11.03581913	11.14767
3833303774455	383330	3774455	0.10461575	10.33630523	10.440921
3833403774455	383340	3774455	0.098401829	9.631063157	9.729465
3833503774455	383350	3774455	0.093094841	9.025103258	9.1181981
3833603774455	383360	3774455	0.08858149	8.483528962	8.5721105
3833703774455	383370	3774455	0.084816838	8.003880298	8.0886971
3833803774455	383380	3774455	0.081628497	7.567160993	7.6487895
3834003774455	383400	3774455	0.077084544	6.857978538	6.9350631
3834103774455	383410	3774455	0.075405775	6.553452335	6.6288581
3834303774455	383430	3774455	0.071666407	5.930572823	6.0022392
3834403774455	383440	3774455	0.070394511	5.677895345	5.7482899
3834503774455	383450	3774455	0.069458649	5.45641841	5.5258771
3834603774455	383460	3774455	0.068745982	5.252339854	5.3210858
3834703774455	383470	3774455	0.067848494	5.039692308	5.1075408
3834803774455	383480	3774455	0.067098816	4.840094147	4.907193
3834903774455	383490	3774455	0.066534849	4.655297762	4.7218326
3835003774455	383500	3774455	0.066146625	4.484108385	4.550255
3835103774455	383510	3774455	0.065900161	4.323303291	4.3892035
3835203774455	383520	3774455	0.065077505	4.127977902	4.1930554
3835303774455	383530	3774455	0.064316944	3.936331859	4.0006488
3835403774455	383540	3774455	0.063919916	3.766447658	3.8303676
3835503774455	383550	3774455	0.064093034	3.630769062	3.6948621
3835603774455	383560	3774455	0.064419793	3.503233638	3.5676534
3835703774455	383570	3774455	0.064655286	3.369240311	3.4338956
3835803774455	383580	3774455	0.064968381	3.238413394	3.3033818
3835903774455	383590	3774455	0.065514156	3.119475722	3.1849899
3836003774455	383600	3774455	0.066486955	3.021841878	3.0883288
3836103774455	383610	3774455	0.067635149	2.930341487	2.9979766
3836203774455	383620	3774455	0.069518621	2.869743579	2.9392622
3836303774455	383630	3774455	0.072059143	2.830650057	2.9027092
3836403774455	383640	3774455	0.0749007	2.793982244	2.8688829
3836503774455	383650	3774455	0.078870057	2.78841796	2.867288
3836603774455	383660	3774455	0.083398517	2.78583218	2.8692307
3836703774455	383670	3774455	0.088841638	2.793328109	2.8821697
3836803774455	383680	3774455	0.095540541	2.815143074	2.9106836
3836903774455	383690	3774455	0.103475933	2.838745364	2.9422213
3837003774455	383700	3774455	0.112025907	2.844261291	2.9562872
3837103774455	383710	3774455	0.122009998	2.844730501	2.9667405
3837203774455	383720	3774455	0.132801218	2.829005414	2.9618066
3837303774455	383730	3774455	0.142977261	2.784227197	2.9272045
3837403774455	383740	3774455	0.154911817	2.740831463	2.8957433

Health Risk Assessment Results Summary

Sensitive Receptors		MAX:	46.32
Unique Identifier	X (UTM)	Y (UTM)	Total Risk
3837503774445	383750	3774445	2.925628372
3837603774445	383760	3774445	2.947030975
3837703774445	383770	3774445	2.969017744
3837803774445	383780	3774445	3.007268317
3837903774445	383790	3774445	3.040823543
3838003774445	383800	3774445	3.091660676
3838103774445	383810	3774445	3.173598735
3838203774445	383820	3774445	3.333247411
3838303774445	383830	3774445	3.683810033
3838403774445	383840	3774445	3.959896972
3838503774445	383850	3774445	3.996352766
3838603774445	383860	3774445	4.172730598
3838703774445	383870	3774445	4.595589196
3838803774445	383880	3774445	4.492549002
3838903774445	383890	3774445	4.024094108
3839003774445	383900	3774445	3.699255453
3839103774445	383910	3774445	3.455275935
3829703774455	382970	3774455	1.999697579
3829803774455	382980	3774455	2.102052716
3829903774455	382990	3774455	2.210946304
3830003774455	383000	3774455	2.333745772
3830103774455	383010	3774455	2.51846962
3830203774455	383020	3774455	2.737194451
3830303774455	383030	3774455	2.974445702
3830403774455	383040	3774455	3.226524858
3830503774455	383050	3774455	3.518114845
3830603774455	383060	3774455	3.811346856
3830703774455	383070	3774455	4.144601259
3830803774455	383080	3774455	4.522034425
3830903774455	383090	3774455	4.947356357
3831003774455	383100	3774455	5.435949287
3831103774455	383110	3774455	5.959918894
3831203774455	383120	3774455	6.540902177
3831303774455	383130	3774455	7.216447194
3831403774455	383140	3774455	7.996372768
3831503774455	383150	3774455	8.928476188
3831603774455	383160	3774455	9.922082403
3831703774455	383170	3774455	11.02345753
3831903774455	383190	3774455	13.10695351
3832003774455	383200	3774455	13.94005693
3832103774455	383210	3774455	14.72090867
3832203774455	383220	3774455	15.39448296
3832303774455	383230	3774455	15.8385572
3832403774455	383240	3774455	16.03486137
3832503774455	383250	3774455	15.95219053
3832603774455	383260	3774455	15.62737477
3832703774455	383270	3774455	15.08266534
3832903774455	383290	3774455	13.55294163
3833003774455	383300	3774455	12.71513339
3833103774455	383310	3774455	11.90366042
3833203774455	383320	3774455	11.14766994
3833303774455	383330	3774455	10.44092098
3833403774455	383340	3774455	9.729464986
3833503774455	383350	3774455	9.118198099
3833603774455	383360	3774455	8.572110452
3833703774455	383370	3774455	8.088697136
3833803774455	383380	3774455	7.64878949
3834003774455	383400	3774455	6.935063082
3834103774455	383410	3774455	6.628858111
3834303774455	383430	3774455	6.00223923
3834403774455	383440	3774455	5.748289856
3834503774455	383450	3774455	5.52587706
3834603774455	383460	3774455	5.321085836
3834703774455	383470	3774455	5.107540802
3834803774455	383480	3774455	4.907192963
3834903774455	383490	3774455	4.721832611
3835003774455	383500	3774455	4.55025501
3835103774455	383510	3774455	4.389203452
3835203774455	383520	3774455	4.193055407
3835303774455	383530	3774455	4.000648803
3835403774455	383540	3774455	3.830367574
3835503774455	383550	3774455	3.694862096
3835603774455	383560	3774455	3.567653431
3835703774455	383570	3774455	3.433895596
3835803774455	383580	3774455	3.303381775
3835903774455	383590	3774455	3.184989878
3836003774455	383600	3774455	3.088328833
3836103774455	383610	3774455	2.997976636
3836203774455	383620	3774455	2.939262199
3836303774455	383630	3774455	2.9027092
3836403774455	383640	3774455	2.868882944
3836503774455	383650	3774455	2.867288017
3836603774455	383660	3774455	2.869230697
3836703774455	383670	3774455	2.882169747
3836803774455	383680	3774455	2.910683615
3836903774455	383690	3774455	2.942221297
3837003774455	383700	3774455	2.956287198
3837103774455	383710	3774455	2.966740499
3837203774455	383720	3774455	2.961806633
3837303774455	383730	3774455	2.927204458
3837403774455	383740	3774455	2.89574328

FOR CHRONIC CALCS

MAX:	1.61			
Overlapping Phases - Maximum GLC				
2025	2026	2027	2028	2029
0.02003847	0.028456227	0.027402682	0.014879748	0.006885206
0.020267727	0.028769434	0.027542715	0.015616417	0.007198849
0.020497812	0.029044201	0.027769374	0.016499721	0.007561514
0.02082957	0.029426475	0.028253912	0.017837628	0.008093328
0.021175839	0.029786386	0.028756748	0.019037032	0.008539768
0.021714381	0.030361598	0.029407609	0.020662125	0.009083082
0.022578484	0.031306912	0.030478079	0.023085768	0.00984018
0.024162052	0.033084135	0.032511917	0.027121653	0.011077526
0.027546704	0.036970365	0.037064437	0.035372584	0.013581255
0.030254375	0.040063068	0.040724047	0.042127703	0.015616387
0.03072118	0.04053725	0.041300788	0.043740901	0.016104115
0.03249163	0.042553157	0.043656393	0.048283398	0.01747534
0.036564219	0.047272859	0.049176369	0.058064453	0.020422455
0.035712813	0.046214525	0.047947376	0.056610373	0.019987522
0.031439164	0.041140811	0.042028947	0.047343574	0.017200645
0.02850583	0.037641278	0.03795436	0.041123098	0.015329865
0.026325869	0.035026354	0.034918962	0.036611472	0.013972927
0.012529325	0.016140692	0.019434943	0.00616946	0.004079117
0.013165895	0.016939706	0.020468801	0.00631808	0.004138466
0.013842069	0.017786118	0.021572409	0.006469262	0.004196373
0.014604481	0.018740037	0.022817353	0.00663771	0.004261299
0.015754836	0.020189471	0.024679474	0.006935168	0.004396221
0.017114313	0.02189729	0.026892846	0.007276285	0.004549336
0.018584645	0.023734047	0.029304869	0.007617079	0.004695388
0.020142999	0.02567072	0.031875704	0.007951055	0.004832647
0.021941634	0.027896631	0.034855931	0.008321183	0.004985475
0.023746071	0.030117116	0.037861429	0.008654802	0.005111275
0.02579383	0.032628411	0.041280583	0.009010954	0.005242913
0.028110241	0.035458976	0.045153117	0.009381417	0.005375336
0.030718728	0.0386364	0.049511085	0.009763443	0.005506466
0.033712575	0.042270734	0.054511592	0.010165796	0.005646146
0.036920408	0.046157618	0.059870093	0.010605225	0.005792322
0.040481639	0.050467983	0.065804334	0.011019521	0.005921234
0.044624438	0.055464292	0.07268703	0.011390599	0.006021553
0.049403289	0.061220984	0.080648338	0.011799243	0.006109473
0.055116316	0.068093332	0.090120878	0.012240449	0.006196846
0.061211087	0.075415462	0.100236684	0.012681569	0.006253029
0.067964667	0.083522742	0.111462441	0.013147497	0.006302316
0.080697605	0.09881877	0.133174064	0.014171948	0.006368747
0.085739301	0.10488832	0.142349783	0.014769053	0.006391666
0.090416754	0.110526061	0.151331235	0.015487183	0.006420563
0.094372265	0.115307368	0.159708381	0.016362269	0.006454692
0.096840446	0.118320324	0.166391149	0.017407599	0.006487896
0.097694768	0.1194157	0.171299169	0.018658286	0.006522359
0.096732506	0.118351003	0.174207357	0.020136978	0.006556112
0.094184211	0.115403849	0.175415819	0.021834189	0.006592692
0.090228336	0.110788637	0.174809017	0.023633301	0.006632777
0.079661439	0.098414868	0.168856815	0.02697641	0.006690053
0.07408722	0.091889965	0.163992564	0.028185317	0.006704596
0.068928348	0.085861927	0.157454364	0.02869685	0.006718106
0.064339736	0.080509767	0.149746154	0.028598329	0.006732854
0.060256371	0.07575544	0.141023358	0.02794763	0.006737495
0.056246488	0.071082048	0.131532191	0.027021046	0.006730264
0.052908192	0.067210089	0.122604836	0.025955001	0.006720523
0.049980615	0.063825396	0.114251217	0.024876363	0.006713182
0.047419993	0.060876386	0.106660898	0.023868128	0.006707372
0.04511017	0.05822433	0.099635578	0.022914703	0.006701761
0.041406832	0.054006555	0.088009716	0.021355892	0.006722851
0.039831038	0.052221224	0.082965513	0.020676708	0.006725467
0.036591502	0.048495593	0.072755878	0.018853478	0.006508374
0.035272672	0.046986941	0.068667589	0.018239344	0.006457847
0.034118408	0.045671013	0.065091721	0.017723446	0.006431092
0.033049522	0.044445737	0.061833194	0.017254978	0.006403492
0.03191021	0.043103563	0.058538507	0.016717898	0.006334203
0.030824706	0.041804038	0.055517316	0.016221078	0.006263354
0.029806392	0.040568069	0.052781641	0.015771595	0.006196303
0.028852743	0.039397902	0.050298618	0.015366502	0.006133397
0.027945566	0.038270365	0.048018598	0.014994865	0.006072898
0.026782143	0.036745425	0.04545697	0.014469027	0.005938629
0.02561668	0.035189526	0.043038358	0.013956968	0.00580111
0.024579411	0.033800301	0.040926935	0.013531992	0.005692688
0.023764265	0.032722807	0.039218485	0.013233831	0.005628686
0.022994911	0.031700784	0.037634377	0.012958338	0.005568758
0.022171316	0.030588302	0.03602465	0.012646945	0.005489701
0.021360475	0.02948415	0.034484521	0.012338915	0.005406786
0.02062566	0.028483932	0.03309084	0.012066742	0.005333766
0.020035089	0.027690357	0.031926604	0.011869309	0.005288326
0.0194829	0.026946983	0.030843109	0.011687421	0.005246392
0.019147034	0.026519377	0.030068006	0.011621143	0.005250154
0.018963432	0.026313824	0.02950655	0.011639899	0.005288287
0.018797129	0.026130161	0.028978902	0.011668784	0.005329547
0.018858564	0.026284966	0.028739256	0.011833473	0.005427806
0.018946179	0.026477557	0.02853113	0.012023302	0.005536907
0.019114047	0.026789766	0.028416306	0.012278937	0.005674504
0.019400724	0.027285321	0.028416372	0.012627819	0.005854435
0.019710361	0.027812546	0.028445005	0.013042139	0.006065668
0.019889405	0.028131592	0.028354291	0.013416635	0.006257617
0.02003408	0.028382271	0.028274484	0.013826759	0.006464088
0.020064402	0.0284807	0.028095736	0.014182192	0.00663787
0.01988466	0.0281938	0.027675334	0.014343639	0.0067113
0.019728958	0.027967945	0.027298207	0.014544264	0.006795704

Health Risk Assessment Results Summary

		MAX:	4.18	46.12	46.32
Unique Identifier	X (UTM)	Y (UTM)	Onroad	Offroad	Total Risk
3837503774455	383750	3774455	0.172430998	2.722761509	2.8951925
3837603774455	383760	3774455	0.195484574	2.710181719	2.9056663
3837703774455	383770	3774455	0.224733717	2.706271057	2.9310048
3837803774455	383780	3774455	0.261102414	2.683041122	2.9441435
3837903774455	383790	3774455	0.309324093	2.658543984	2.9678681
3838003774455	383800	3774455	0.381445095	2.624880234	3.0063253
3838103774455	383810	3774455	0.494527496	2.591015398	3.0855429
3838203774455	383820	3774455	0.679903794	2.560234032	3.2401378
3838303774455	383830	3774455	1.033929709	2.518640548	3.5525703
3838403774455	383840	3774455	1.806850538	2.474481613	4.2813322
3838503774455	383850	3774455	1.279156936	2.432268458	3.7114254
3838703774455	383870	3774455	1.900970911	2.354792616	4.2557635
3838803774455	383880	3774455	2.770811809	2.317227292	5.0880391
3838903774455	383890	3774455	2.201826259	2.280525119	4.4823514
3839003774455	383900	3774455	1.792256656	2.244736825	4.0369935
3839103774455	383910	3774455	1.493484182	2.209773565	3.7032577
3829703774465	382970	3774465	0.025897093	1.930331212	1.9562283
3829803774465	382980	3774465	0.026852522	2.025844372	2.0526969
3829903774465	382990	3774465	0.027831977	2.125177452	2.1530094
3830003774465	383000	3774465	0.028926133	2.236177664	2.2651038
3830103774465	383010	3774465	0.030734085	2.409087679	2.4398218
3830203774465	383020	3774465	0.032858594	2.612815363	2.645674
3830303774465	383030	3774465	0.035075335	2.829565527	2.8646409
3830403774465	383040	3774465	0.037306461	3.052073435	3.0893799
3830503774465	383050	3774465	0.039854369	3.306583352	3.3464377
3830603774465	383060	3774465	0.042595476	3.582789698	3.6253852
3830703774465	383070	3774465	0.045679067	3.897208547	3.9428876
3830803774465	383080	3774465	0.049029177	4.245226001	4.2942552
3830903774465	383090	3774465	0.052580975	4.619838453	4.6724194
3831003774465	383100	3774465	0.056694816	5.048878767	5.1055736
3831103774465	383110	3774465	0.060937898	5.501356994	5.5622949
3831203774465	383120	3774465	0.065645938	5.991497188	6.0571431
3831303774465	383130	3774465	0.071091269	6.546482865	6.6175741
3831403774465	383140	3774465	0.076951187	7.163129654	7.2400808
3831503774465	383150	3774465	0.083584363	7.880701581	7.9642859
3831603774465	383160	3774465	0.091053455	8.622748597	8.7138021
3831703774465	383170	3774465	0.098981256	9.418654989	9.5176362
3831903774465	383190	3774465	0.113812733	10.82458526	10.938398
3832003774465	383200	3774465	0.119933919	11.34264601	11.46258
3832103774465	383210	3774465	0.125596995	11.8216066	11.947204
3832203774465	383220	3774465	0.130488438	12.23771402	12.368202
3832303774465	383230	3774465	0.133869097	12.50736101	12.64123
3832403774465	383240	3774465	0.135578867	12.62407525	12.759654
3832503774465	383250	3774465	0.135431838	12.57980365	12.715235
3832603774465	383260	3774465	0.13342782	12.41542898	12.548857
3832703774465	383270	3774465	0.129497837	12.13178516	12.261283
3832903774465	383290	3774465	0.118167905	11.2001664	11.318334
3833003774465	383300	3774465	0.111845867	10.63847305	10.750319
3833103774465	383310	3774465	0.105623667	10.07748233	10.183106
3833203774465	383320	3774465	0.099942924	9.544918707	9.6448616
3833303774465	383330	3774465	0.094836317	8.981860831	9.0766971
3833403774465	383340	3774465	0.09039192	8.51139303	8.6017849
3833503774465	383350	3774465	0.086547861	8.073163553	8.1597114
3833603774465	383360	3774465	0.083162069	7.667378171	7.7505402
3833703774465	383370	3774465	0.080108876	7.274983697	7.3550926
3833903774465	383390	3774465	0.075270519	6.594531208	6.6698017
3834003774465	383400	3774465	0.073474781	6.313589841	6.3870646
3834103774465	383410	3774465	0.071892475	6.04909573	6.1209882
3834203774465	383420	3774465	0.070261167	5.771623057	5.8418842
3834303774465	383430	3774465	0.068869155	5.524509602	5.5933788
3834403774465	383440	3774465	0.067724012	5.304307659	5.3720317
3834503774465	383450	3774465	0.066855473	5.103675312	5.1705308
3834603774465	383460	3774465	0.066163199	4.916509586	4.9826728
3834703774465	383470	3774465	0.065485493	4.732567078	4.7980526
3834803774465	383480	3774465	0.064936525	4.559565764	4.6245023
3834903774465	383490	3774465	0.064490953	4.39520571	4.4596967
3835003774465	383500	3774465	0.064108766	4.235920905	4.3000297
3835103774465	383510	3774465	0.063855195	4.085846248	4.1497014
3835203774465	383520	3774465	0.063087764	3.904003746	3.9670915
3835303774465	383530	3774465	0.062374879	3.725360201	3.7877351
3835403774465	383540	3774465	0.061985963	3.56515609	3.6271421
3835503774465	383550	3774465	0.062115326	3.435709015	3.4978243
3835603774465	383560	3774465	0.062395401	3.314888742	3.3772841
3835703774465	383570	3774465	0.062639572	3.190124794	3.2527644
3835803774465	383580	3774465	0.062968104	3.069032028	3.1320001
3835903774465	383590	3774465	0.063531711	2.960033658	3.0235654
3836003774465	383600	3774465	0.064663464	2.878985078	2.9436485
3836103774465	383610	3774465	0.065956682	2.802321258	2.8682779
3836203774465	383620	3774465	0.067935668	2.752678363	2.820614
3836303774465	383630	3774465	0.070572406	2.723694288	2.7942667
3836403774465	383640	3774465	0.073515456	2.696441585	2.769957
3836503774465	383650	3774465	0.077572291	2.698958499	2.7765308
3836603774465	383660	3774465	0.082216821	2.704593781	2.7868106
3836703774465	383670	3774465	0.087770979	2.719236706	2.8070077
3836803774465	383680	3774465	0.094564098	2.746260927	2.840825
3836903774465	383690	3774465	0.102633393	2.773465713	2.8760991
3837003774465	383700	3774465	0.111724769	2.787966253	2.899691
3837103774465	383710	3774465	0.122461887	2.796224612	2.9186865
3837203774465	383720	3774465	0.134171207	2.785891494	2.9200627
3837303774465	383730	3774465	0.145042953	2.746801392	2.8918443
3837403774465	383740	3774465	0.157850615	2.709511788	2.8673624

Health Risk Assessment Results Summary

Sensitive Receptors			MAX:	46.32
Unique Identifier	X (UTM)	Y (UTM)	Total Risk	
3837503774455	383750	3774455	2.895192507	
3837603774455	383760	3774455	2.905666293	
3837703774455	383770	3774455	2.931004774	
3837803774455	383780	3774455	2.944143536	
3837903774455	383790	3774455	2.967868076	
3838003774455	383800	3774455	3.006325328	
3838103774455	383810	3774455	3.085542894	
3838203774455	383820	3774455	3.240137827	
3838303774455	383830	3774455	3.552570258	
3838403774455	383840	3774455	4.281332151	
3838503774455	383850	3774455	3.711425394	
3838703774455	383870	3774455	4.255763527	
3838803774455	383880	3774455	5.088039101	
3838903774455	383890	3774455	4.482351378	
3839003774455	383900	3774455	4.036993481	
3839103774455	383910	3774455	3.703257747	
3829703774465	382970	3774465	1.956228306	
3829803774465	382980	3774465	2.052696894	
3829903774465	382990	3774465	2.153009429	
3830003774465	383000	3774465	2.265103797	
3830103774465	383010	3774465	2.439821764	
3830203774465	383020	3774465	2.645673957	
3830303774465	383030	3774465	2.864640863	
3830403774465	383040	3774465	3.089379896	
3830503774465	383050	3774465	3.34643772	
3830603774465	383060	3774465	3.625385174	
3830703774465	383070	3774465	3.942887614	
3830803774465	383080	3774465	4.294255177	
3830903774465	383090	3774465	4.672419428	
3831003774465	383100	3774465	5.105573582	
3831103774465	383110	3774465	5.562294892	
3831203774465	383120	3774465	6.057143126	
3831303774465	383130	3774465	6.617574134	
3831403774465	383140	3774465	7.240080841	
3831503774465	383150	3774465	7.964285945	
3831603774465	383160	3774465	8.713802052	
3831703774465	383170	3774465	9.517636245	
3831903774465	383190	3774465	10.938398	
3832003774465	383200	3774465	11.46257993	
3832103774465	383210	3774465	11.94720359	
3832203774465	383220	3774465	12.36820245	
3832303774465	383230	3774465	12.64123011	
3832403774465	383240	3774465	12.75965411	
3832503774465	383250	3774465	12.71523549	
3832603774465	383260	3774465	12.5488568	
3832703774465	383270	3774465	12.261283	
3832903774465	383290	3774465	11.3183343	
3833003774465	383300	3774465	10.75031892	
3833103774465	383310	3774465	10.18310599	
3833203774465	383320	3774465	9.644861631	
3833303774465	383330	3774465	9.076697148	
3833403774465	383340	3774465	8.60178495	
3833503774465	383350	3774465	8.159711414	
3833603774465	383360	3774465	7.75054024	
3833703774465	383370	3774465	7.355092573	
3833903774465	383390	3774465	6.669801727	
3834003774465	383400	3774465	6.387064622	
3834103774465	383410	3774465	6.120988205	
3834203774465	383420	3774465	5.841884224	
3834303774465	383430	3774465	5.593378757	
3834403774465	383440	3774465	5.372031671	
3834503774465	383450	3774465	5.170530786	
3834603774465	383460	3774465	4.982672785	
3834703774465	383470	3774465	4.798052571	
3834803774465	383480	3774465	4.624502289	
3834903774465	383490	3774465	4.459696663	
3835003774465	383500	3774465	4.300029671	
3835103774465	383510	3774465	4.149701442	
3835203774465	383520	3774465	3.967091511	
3835303774465	383530	3774465	3.787735081	
3835403774465	383540	3774465	3.627142053	
3835503774465	383550	3774465	3.497824341	
3835603774465	383560	3774465	3.377284143	
3835703774465	383570	3774465	3.252764365	
3835803774465	383580	3774465	3.132000132	
3835903774465	383590	3774465	3.023565369	
3836003774465	383600	3774465	2.943648542	
3836103774465	383610	3774465	2.868277939	
3836203774465	383620	3774465	2.820614031	
3836303774465	383630	3774465	2.794266694	
3836403774465	383640	3774465	2.769957041	
3836503774465	383650	3774465	2.776530791	
3836603774465	383660	3774465	2.786810602	
3836703774465	383670	3774465	2.807007685	
3836803774465	383680	3774465	2.840825024	
3836903774465	383690	3774465	2.876099106	
3837003774465	383700	3774465	2.899691023	
3837103774465	383710	3774465	2.918686499	
3837203774465	383720	3774465	2.9200627	
3837303774465	383730	3774465	2.891844346	
3837403774465	383740	3774465	2.867362403	

FOR CHRONIC CALCS

	MAX:	1.61			
	Overlapping Phases - Maximum GLC				
	2025	2026	2027	2028	2029
	0.019790519	0.028043615	0.027234489	0.015045131	0.007011706
	0.019923426	0.028191566	0.027337823	0.015731256	0.007309356
	0.020147392	0.028445748	0.027668962	0.016818069	0.007752312
	0.0203243	0.028608846	0.027903115	0.017643594	0.008066472
	0.020610464	0.028895434	0.028218742	0.018698569	0.008436777
	0.021067466	0.029372156	0.028729657	0.020179765	0.008911417
	0.021904484	0.030287397	0.029759947	0.022524376	0.009639077
	0.023435482	0.032004831	0.031709398	0.026408879	0.010831494
	0.026472525	0.03549432	0.0358031	0.033875748	0.013090758
	0.033412842	0.043565026	0.045265026	0.05024821	0.018019475
	0.028202457	0.037380089	0.038048329	0.038876217	0.014598895
	0.033521484	0.043514079	0.045201625	0.051951138	0.018540803
	0.041418914	0.052718262	0.055972986	0.070397152	0.024095584
	0.035856769	0.046139321	0.048284922	0.058171392	0.020417249
	0.031791319	0.041317806	0.042655189	0.049348934	0.017763213
	0.028767451	0.037718905	0.038458798	0.042890063	0.015819523
	0.012262388	0.015816471	0.019010504	0.006120735	0.004052009
	0.012862313	0.016570063	0.019986655	0.006263633	0.004108525
	0.013484989	0.017349604	0.021005833	0.006403227	0.004160661
	0.014180703	0.018220168	0.022145187	0.006557073	0.004218089
	0.015269103	0.019593731	0.023908302	0.00684709	0.004350372
	0.016549003	0.021204099	0.025993961	0.007177515	0.004499086
	0.017906439	0.022902397	0.028222982	0.007501359	0.004637679
	0.019296234	0.024632078	0.030518923	0.007804556	0.004760603
	0.020882722	0.026599344	0.033150624	0.008139124	0.004896967
	0.022599732	0.028717788	0.036015484	0.008482194	0.005031912
	0.024550206	0.031115014	0.039282839	0.00885303	0.005175859
	0.026705364	0.03375288	0.042901187	0.009227589	0.005315332
	0.02902316	0.036580522	0.046793309	0.009592218	0.005442049
	0.031674323	0.039803285	0.05124892	0.00998175	0.005587621
	0.034467494	0.043198013	0.055950902	0.01044815	0.005744887
	0.037496556	0.046865717	0.061044976	0.010790389	0.005853507
	0.040927944	0.051012034	0.066811548	0.011141685	0.005945003
	0.044734334	0.055607104	0.073241537	0.01151927	0.006022998
	0.049165193	0.060949326	0.080679595	0.011918175	0.006100663
	0.053751014	0.066472354	0.088420278	0.012320207	0.006151722
	0.058664382	0.072387232	0.096751468	0.012745276	0.006198908
	0.067303372	0.082806868	0.111961583	0.013660506	0.006261622
	0.07044526	0.086614693	0.118027814	0.014177527	0.006282219
	0.073312753	0.090097253	0.123936735	0.014784727	0.006308609
	0.075746006	0.093064491	0.129536938	0.015507294	0.006340469
	0.077220698	0.094891822	0.13404903	0.016340495	0.006371734
	0.077690051	0.095524399	0.137448026	0.017299686	0.006402784
	0.077103308	0.094902482	0.139646961	0.018381423	0.0064349
	0.075717948	0.093334991	0.140976574	0.019572287	0.006469693
	0.073564152	0.090857894	0.141240883	0.020800651	0.006508804
	0.067069923	0.083309635	0.137613273	0.022965638	0.006564525
	0.063344378	0.078970806	0.134009031	0.023700707	0.006577166
	0.059780667	0.074826578	0.129215596	0.024001586	0.006588552
	0.056530225	0.071054319	0.12368618	0.023933679	0.006598519
	0.053200113	0.067181492	0.117115561	0.023569623	0.006588114
	0.050482453	0.064040382	0.111146076	0.023117536	0.006590546
	0.048005173	0.06118491	0.10522282	0.02257525	0.006593428
	0.045758346	0.05860248	0.099416353	0.021957501	0.006594702
	0.043619128	0.056144128	0.093579924	0.021264098	0.006576691
	0.039965615	0.051967137	0.083138968	0.019971221	0.00654142
	0.038471195	0.050271275	0.078771436	0.019435471	0.00653998
	0.037069075	0.048674781	0.07463488	0.018870101	0.006518055
	0.03560055	0.046983641	0.070301511	0.018068477	0.006396463
	0.034288486	0.045478958	0.066464572	0.01749103	0.006325777
	0.033120297	0.044139393	0.06303541	0.016995497	0.006281176
	0.032053283	0.042911593	0.059933333	0.016552624	0.006243604
	0.031051142	0.041748157	0.057073545	0.016141859	0.006204955
	0.030051969	0.040566636	0.054318317	0.01572152	0.006150295
	0.029102393	0.039429698	0.051770366	0.015326232	0.00609323
	0.028188978	0.038320577	0.049398336	0.014949545	0.006033484
	0.027288506	0.037206573	0.047161009	0.014582395	0.005966991
	0.026430974	0.036133563	0.04509485	0.014241339	0.005901936
	0.025337123	0.034693383	0.042770791	0.013761933	0.005771537
	0.024243635	0.033231138	0.040562299	0.013291654	0.005638196
	0.023257816	0.031906803	0.038615394	0.012895889	0.005530474
	0.022472799	0.030864408	0.037024388	0.012611862	0.00546282
	0.021740309	0.02989065	0.035549149	0.012348754	0.00539988
	0.020971357	0.028852628	0.034071353	0.012062308	0.005322526
	0.020220097	0.027831501	0.03266158	0.011781453	0.005243626
	0.019547277	0.026918584	0.031394973	0.011537386	0.005176348
	0.019066304	0.02628266	0.030416825	0.01139443	0.005148004
	0.018612307	0.025680669	0.02949906	0.011261955	0.005121856
	0.018347455	0.025353699	0.028850628	0.011231787	0.005137411
	0.018229582	0.025241215	0.028404676	0.011284928	0.005186825
	0.018125072	0.025145613	0.027983028	0.011346478	0.005239226
	0.018239193	0.02537517	0.027834501	0.011542017	0.00534932
	0.018381549	0.025646376	0.027715446	0.01176575	0.005471381
	0.018598026	0.026029776	0.027675093	0.012053438	0.005622499
	0.018919296	0.026575498	0.027731872	0.012433001	0.00581691
	0.019249058	0.027127814	0.027813819	0.012883623	0.006046259
	0.019485372	0.027522509	0.027839954	0.013334127	0.006276321
	0.019677247	0.027829529	0.027879218	0.013831961	0.00652458
	0.019735309	0.027916605	0.027811564	0.014273014	0.006737581
	0.019594722	0.027713045	0.027470584	0.014492461	0.006836964
	0.019481441	0.027540977	0.027180827	0.014756823	0.006956085

Health Risk Assessment Results Summary

		MAX:	4.18	46.12	46.32
Unique Identifier	X (UTM)	Y (UTM)	Onroad	Offroad	Total Risk
3837503774465	383750	3774465	0.175334872	2.697154274	2.8724891
3837603774465	383760	3774465	0.197605157	2.676526975	2.8741321
3837703774465	383770	3774465	0.224922795	2.650297915	2.8752207
3837803774465	383780	3774465	0.258438946	2.620606324	2.8790453
3837903774465	383790	3774465	0.302245574	2.583305237	2.8855508
3838003774465	383800	3774465	0.369440618	2.550018537	2.9194592
3838103774465	383810	3774465	0.474403404	2.520390422	2.9947938
3838203774465	383820	3774465	0.64344981	2.484809316	3.1282591
3838303774465	383830	3774465	0.933802138	2.444333776	3.3781359
3838403774465	383840	3774465	1.518967498	2.402468542	3.921436
3838603774465	383860	3774465	1.494937458	2.325463511	3.820401
3838903774465	383890	3774465	1.6907126	2.218514918	3.9092275
3839003774465	383900	3774465	2.582989031	2.184432247	4.7674213
3839103774465	383910	3774465	2.055930005	2.151217323	4.2071473
3829703774475	382970	3774475	0.025592261	1.887645726	1.913238
3829803774475	382980	3774475	0.026500637	1.977628487	2.0041291
3829903774475	382990	3774475	0.027396188	2.068403029	2.0957992
3830003774475	383000	3774475	0.028389886	2.169043637	2.1974335
3830103774475	383010	3774475	0.030116887	2.332165092	2.362282
3830203774475	383020	3774475	0.032134407	2.523793312	2.5559277
3830303774475	383030	3774475	0.034192037	2.722926855	2.7571189
3830403774475	383040	3774475	0.036186198	2.920767571	2.9569538
3830503774475	383050	3774475	0.03842507	3.143389401	3.1818145
3830603774475	383060	3774475	0.041070167	3.405416905	3.4464871
3830703774475	383070	3774475	0.044043384	3.704177641	3.748221
3830803774475	383080	3774475	0.047187777	4.027944425	4.0751322
3830903774475	383090	3774475	0.050378158	4.361153229	4.4115314
3831003774475	383100	3774475	0.05402627	4.743835215	4.7978615
3831103774475	383110	3774475	0.057749739	5.133175721	5.1909255
3831203774475	383120	3774475	0.061797528	5.554951629	5.6167492
3831303774475	383130	3774475	0.066251722	6.011761594	6.0780133
3831403774475	383140	3774475	0.070878393	6.505347645	6.576226
3831503774475	383150	3774475	0.07599009	7.067233726	7.1432238
3831603774475	383160	3774475	0.081588364	7.633430955	7.7150193
3831703774475	383170	3774475	0.087333529	8.225663286	8.3129968
3831903774475	383190	3774475	0.09751986	9.211686773	9.3092066
3832003774475	383200	3774475	0.101483254	9.546879827	9.6483631
3832103774475	383210	3774475	0.105100992	9.853107974	9.958209
3832203774475	383220	3774475	0.108275131	10.12122963	10.229505
3832303774475	383230	3774475	0.110500473	10.29123982	10.40174
3832403774475	383240	3774475	0.111673293	10.36180668	10.47348
3832503774475	383250	3774475	0.111697534	10.33040186	10.442099
3832603774475	383260	3774475	0.110694718	10.24233579	10.353031
3832703774475	383270	3774475	0.108606415	10.09632466	10.204931
3832903774475	383290	3774475	0.101832161	9.505253508	9.6070857
3833003774475	383300	3774475	0.097805323	9.111700852	9.2095062
3833103774475	383310	3774475	0.093771556	8.712738365	8.8065099
3833203774475	383320	3774475	0.089811127	8.295110147	8.3849213
3833303774475	383330	3774475	0.08620477	7.89190562	7.9781104
3833403774475	383340	3774475	0.083144251	7.555408422	7.6385527
3833503774475	383350	3774475	0.080464203	7.240724671	7.3211889
3833803774475	383380	3774475	0.07326812	6.305151081	6.3784192
3833903774475	383390	3774475	0.071301231	6.037655113	6.1089563
3834003774475	383400	3774475	0.069777662	5.796751203	5.8665289
3834103774475	383410	3774475	0.068520626	5.572180393	5.640701
3834203774475	383420	3774475	0.067165367	5.34226278	5.4094281
3834303774475	383430	3774475	0.065982424	5.135805655	5.2017881
3834403774475	383440	3774475	0.065007008	4.942139425	5.0071464
3834503774475	383450	3774475	0.064191765	4.760150808	4.8243426
3834603774475	383460	3774475	0.063520029	4.589054086	4.6525741
3834703774475	383470	3774475	0.063023831	4.43131003	4.4943339
3834803774475	383480	3774475	0.062649812	4.282679623	4.3453294
3834903774475	383490	3774475	0.062319968	4.137109727	4.1994297
3835003774475	383500	3774475	0.061980681	3.991835639	4.0538163
3835103774475	383510	3774475	0.061761609	3.854010761	3.9157724
3835203774475	383520	3774475	0.061106922	3.689144117	3.750251
3835303774475	383530	3774475	0.060516232	3.527400802	3.587917
3835403774475	383540	3774475	0.06019656	3.380090161	3.4402867
3835503774475	383550	3774475	0.060282479	3.257303442	3.3175859
3835603774475	383560	3774475	0.060518196	3.142221634	3.2027398
3835703774475	383570	3774475	0.060779295	3.026870551	3.0876498
3835803774475	383580	3774475	0.061147709	2.916471366	2.9776191
3835903774475	383590	3774475	0.061749825	2.817595165	2.879345
3836003774475	383600	3774475	0.06303455	2.751829304	2.8148639
3836103774475	383610	3774475	0.064475909	2.689070748	2.7535467
3836203774475	383620	3774475	0.066556443	2.64987288	2.7164293
3836303774475	383630	3774475	0.069285961	2.630003683	2.6992896
3836403774475	383640	3774475	0.072340699	2.612272864	2.6846136
3836503774475	383650	3774475	0.076417049	2.619596592	2.6960136
3836603774475	383660	3774475	0.081101431	2.630406802	2.7115082
3836703774475	383670	3774475	0.086707961	2.651091477	2.7377994
3836803774475	383680	3774475	0.093595023	2.68154308	2.7751381
3836903774475	383690	3774475	0.10180589	2.711435835	2.8132417
3837003774475	383700	3774475	0.11115735	2.729079413	2.8402368
3837103774475	383710	3774475	0.122259414	2.737762917	2.8600223
3837203774475	383720	3774475	0.134595349	2.741755496	2.8763508
3837303774475	383730	3774475	0.145976356	2.71006736	2.8560437
3837403774475	383740	3774475	0.159218923	2.676479244	2.8356982
3837503774475	383750	3774475	0.176066984	2.647742853	2.8238098
3837603774475	383760	3774475	0.196926235	2.621913239	2.8188395
3837703774475	383770	3774475	0.222786007	2.586130045	2.8089161

Health Risk Assessment Results Summary

Sensitive Receptors

		MAX:	46.32
Unique Identifier	X (UTM)	Y (UTM)	Total Risk
3837503774465	383750	3774465	2.872489146
3837603774465	383760	3774465	2.874132132
3837703774465	383770	3774465	2.87522071
3837803774465	383780	3774465	2.87904527
3837903774465	383790	3774465	2.885550812
3838003774465	383800	3774465	2.919459155
3838103774465	383810	3774465	2.994793826
3838203774465	383820	3774465	3.128259126
3838303774465	383830	3774465	3.378135914
3838403774465	383840	3774465	3.92143604
3838603774465	383860	3774465	3.820400969
3838903774465	383890	3774465	3.909227518
3839003774465	383900	3774465	4.767421278
3839103774465	383910	3774465	4.207147328
3829703774475	382970	3774475	1.913237987
3829803774475	382980	3774475	2.004129124
3829903774475	382990	3774475	2.095799217
3830003774475	383000	3774475	2.197433523
3830103774475	383010	3774475	2.36228198
3830203774475	383020	3774475	2.555927719
3830303774475	383030	3774475	2.757118892
3830403774475	383040	3774475	2.956953769
3830503774475	383050	3774475	3.181814471
3830603774475	383060	3774475	3.446487072
3830703774475	383070	3774475	3.748221025
3830803774475	383080	3774475	4.075132202
3830903774475	383090	3774475	4.411531386
3831003774475	383100	3774475	4.797861485
3831103774475	383110	3774475	5.19092546
3831203774475	383120	3774475	5.616749157
3831303774475	383130	3774475	6.078013315
3831403774475	383140	3774475	6.576226037
3831503774475	383150	3774475	7.143223816
3831603774475	383160	3774475	7.715019319
3831703774475	383170	3774475	8.312996815
3831903774475	383190	3774475	9.309206633
3832003774475	383200	3774475	9.648363081
3832103774475	383210	3774475	9.958208965
3832203774475	383220	3774475	10.22950476
3832303774475	383230	3774475	10.40174029
3832403774475	383240	3774475	10.47347997
3832503774475	383250	3774475	10.4420994
3832603774475	383260	3774475	10.35303051
3832703774475	383270	3774475	10.20493107
3832903774475	383290	3774475	9.607085669
3833003774475	383300	3774475	9.209506175
3833103774475	383310	3774475	8.806509921
3833203774475	383320	3774475	8.384921274
3833303774475	383330	3774475	7.97811039
3833403774475	383340	3774475	7.638552673
3833503774475	383350	3774475	7.321188874
3833803774475	383380	3774475	6.378419201
3833903774475	383390	3774475	6.108956344
3834003774475	383400	3774475	5.866528865
3834103774475	383410	3774475	5.64070102
3834203774475	383420	3774475	5.409428147
3834303774475	383430	3774475	5.201788079
3834403774475	383440	3774475	5.007146434
3834503774475	383450	3774475	4.824342573
3834603774475	383460	3774475	4.652574115
3834703774475	383470	3774475	4.49433386
3834803774475	383480	3774475	4.345329435
3834903774475	383490	3774475	4.199429696
3835003774475	383500	3774475	4.05381632
3835103774475	383510	3774475	3.91577237
3835203774475	383520	3774475	3.750251039
3835303774475	383530	3774475	3.587917033
3835403774475	383540	3774475	3.44028672
3835503774475	383550	3774475	3.317585921
3835603774475	383560	3774475	3.20273983
3835703774475	383570	3774475	3.087649845
3835803774475	383580	3774475	2.977619075
3835903774475	383590	3774475	2.87934499
3836003774475	383600	3774475	2.814863854
3836103774475	383610	3774475	2.753546658
3836203774475	383620	3774475	2.716429323
3836303774475	383630	3774475	2.699289644
3836403774475	383640	3774475	2.684613563
3836503774475	383650	3774475	2.696013641
3836603774475	383660	3774475	2.711508233
3836703774475	383670	3774475	2.737799438
3836803774475	383680	3774475	2.775138102
3836903774475	383690	3774475	2.813241725
3837003774475	383700	3774475	2.840236764
3837103774475	383710	3774475	2.860022331
3837203774475	383720	3774475	2.876350845
3837303774475	383730	3774475	2.856043717
3837403774475	383740	3774475	2.835698167
3837503774475	383750	3774475	2.823809837
3837603774475	383760	3774475	2.818839474
3837703774475	383770	3774475	2.808916051

FOR CHRONIC CALCS

MAX:	1.61			
Overlapping Phases - Maximum GLC				
2025	2026	2027	2028	2029
0.019551721	0.027612571	0.027238185	0.015523323	0.007275877
0.019615744	0.027652295	0.027311841	0.01606787	0.007515179
0.019694378	0.027701695	0.027375895	0.016685378	0.007754334
0.019817001	0.027797981	0.027432556	0.017380977	0.007999577
0.019990099	0.027947626	0.027548588	0.018243386	0.008278816
0.020405222	0.028377981	0.027998308	0.019612127	0.008712682
0.021194189	0.029234943	0.028936704	0.021786403	0.009388755
0.022542223	0.030746691	0.030676592	0.025325983	0.010473053
0.024994552	0.033557898	0.033963131	0.031422944	0.01231386
0.030196183	0.039595852	0.041034821	0.043795438	0.016037894
0.029477071	0.038640934	0.039901318	0.043086263	0.015829543
0.03062083	0.039830967	0.041278482	0.046990476	0.017010792
0.038751388	0.049310579	0.052377782	0.065916625	0.022708928
0.033603458	0.043226671	0.04526514	0.054597792	0.01930227
0.011998306	0.015495643	0.01859016	0.006074927	0.004026579
0.012563519	0.016206253	0.019511547	0.006212766	0.00408082
0.013132349	0.016918356	0.020445385	0.006339042	0.004126131
0.013762875	0.017707373	0.021481366	0.006478683	0.004176144
0.014790254	0.019006167	0.023146686	0.006760343	0.004305035
0.015994778	0.020524385	0.025110511	0.007081193	0.004450242
0.017242477	0.022087965	0.027161239	0.007387399	0.004581662
0.018478815	0.023629238	0.029206109	0.007662707	0.004691486
0.019867265	0.025354282	0.031512825	0.007962394	0.004811458
0.021497022	0.027370752	0.034236224	0.00831359	0.004954629
0.023350183	0.0296536	0.037350574	0.008697536	0.005110117
0.025354114	0.032110714	0.040729651	0.009075948	0.005256562
0.027414537	0.034628348	0.044208232	0.009423998	0.005379369
0.029775586	0.037502624	0.048201533	0.009819612	0.005535165
0.032177319	0.040427902	0.052281267	0.0102488	0.005680169
0.03478088	0.043584741	0.056695642	0.010564723	0.005782091
0.037598851	0.046998003	0.06150321	0.010899297	0.005866803
0.040640964	0.05067988	0.066698362	0.011241682	0.005937715
0.044103515	0.05486522	0.072589878	0.011602157	0.006005381
0.047593108	0.059080133	0.078583277	0.011967276	0.006054035
0.051237006	0.063480668	0.084886849	0.012352981	0.006098008
0.057264341	0.070785609	0.095855529	0.013166608	0.006157991
0.059276641	0.073246625	0.09999875	0.01361011	0.006175536
0.061086412	0.075467557	0.104017088	0.014120835	0.006199531
0.062629545	0.077372327	0.107876531	0.014715308	0.006229778
0.063533173	0.078516728	0.110995603	0.015379645	0.006258774
0.06378671	0.078888679	0.113367842	0.0161174	0.006288102
0.0633765	0.078472577	0.114945068	0.016919087	0.006316725
0.062583833	0.077604886	0.116136891	0.017787373	0.006350061
0.061421277	0.076301019	0.116766913	0.018663823	0.006387719
0.057314712	0.071577981	0.114542194	0.020144302	0.006441999
0.054741554	0.068600698	0.11183513	0.020615244	0.006453564
0.052236272	0.065706041	0.108304092	0.020805536	0.006463283
0.049701542	0.062773765	0.103953007	0.020748331	0.006463455
0.047314518	0.060015871	0.09932826	0.020527287	0.00645008
0.045351035	0.057764511	0.095275078	0.020310513	0.006456079
0.043546336	0.055701103	0.091273618	0.020044193	0.006466843
0.038375426	0.049785708	0.078003682	0.018647571	0.00640654
0.036920072	0.048126555	0.074064817	0.018182894	0.006378048
0.035616776	0.046636214	0.070505073	0.017648336	0.0063173
0.0344095	0.045264159	0.067160373	0.017183405	0.006272598
0.033170051	0.043843641	0.063738153	0.016683656	0.006198241
0.03205927	0.042570406	0.060636993	0.016255227	0.006150019
0.031014092	0.041364305	0.0577429	0.015847275	0.006103223
0.030026363	0.040214168	0.055047129	0.015461595	0.006054876
0.029090509	0.039112217	0.052541448	0.01509907	0.006006566
0.02822404	0.038085697	0.050251144	0.014769836	0.005961663
0.027401691	0.037101887	0.048119939	0.014458682	0.005916193
0.026583519	0.036104244	0.046080586	0.014146593	0.005862989
0.025752435	0.035070238	0.044098795	0.013823066	0.005797049
0.024955242	0.034065971	0.042256433	0.013518086	0.005731896
0.023957833	0.03275152	0.040191201	0.013094563	0.00561147
0.022963858	0.03142263	0.038225701	0.012681313	0.005489666
0.022053016	0.030197921	0.036467948	0.012325077	0.00538805
0.021304005	0.029201525	0.03498622	0.012051992	0.005316463
0.020600841	0.028263172	0.033610615	0.011799257	0.005249453
0.019888204	0.027301732	0.03226275	0.011537881	0.005175459
0.019203548	0.026373585	0.030989552	0.011287516	0.005102914
0.018594329	0.025549726	0.029849254	0.011072158	0.005041487
0.018213529	0.0250564	0.029043712	0.01097951	0.005029701
0.017851285	0.024585539	0.028281033	0.01089288	0.00501881
0.017654213	0.024354268	0.027752276	0.010898121	0.005045856
0.017595465	0.02432508	0.027410494	0.010982228	0.005105956
0.017553935	0.0243194	0.027092966	0.011078746	0.005171188
0.017697571	0.024589291	0.027003925	0.011292121	0.005287558
0.017872723	0.024906497	0.026945685	0.011538332	0.005418737
0.018131263	0.025353069	0.026963073	0.011851166	0.005581255
0.018471193	0.025921549	0.027070649	0.012262119	0.005791122
0.018811308	0.026480476	0.027208516	0.012747302	0.006039571
0.019058895	0.026879309	0.027306056	0.013242824	0.006291377
0.019237044	0.027144368	0.027413444	0.013784005	0.006559559
0.019361912	0.027303285	0.027570367	0.014538026	0.00691151
0.019267255	0.027160421	0.027340907	0.014822449	0.007045372
0.019176054	0.027012081	0.027126927	0.015085115	0.007164713
0.019145443	0.026936928	0.027021714	0.015456778	0.007323604
0.019173455	0.026928542	0.026960595	0.015910686	0.007503625
0.019190577	0.026900637	0.026852037	0.016403375	0.007674088

Health Risk Assessment Results Summary

		MAX:	4.18	46.12	46.32
Unique Identifier	X (UTM)	Y (UTM)	Onroad	Offroad	Total Risk
3837803774475	383780	3774475	0.255380056	2.549453902	2.804834
3837903774475	383790	3774475	0.297981902	2.513529797	2.8115117
3838003774475	383800	3774475	0.360583331	2.481325466	2.8419088
3838103774475	383810	3774475	0.455090068	2.449919626	2.9050097
3838203774475	383820	3774475	0.598823402	2.41146742	3.0102908
3838303774475	383830	3774475	0.814418737	2.371904665	3.1863234
3838403774475	383840	3774475	1.183539019	2.332719991	3.516259
3838603774475	383860	3774475	2.392692103	2.260069368	4.6527615
3838703774475	383870	3774475	1.559093107	2.225577535	3.7846706
3839103774475	383910	3774475	1.607821125	2.094410128	3.7022313
3829703774485	382970	3774485	0.025295833	1.845766366	1.8710622
3829803774485	382980	3774485	0.026173713	1.931714488	1.9578882
3829903774485	382990	3774485	0.027026455	2.017301458	2.0443279
3830003774485	383000	3774485	0.027964104	2.111142083	2.1391062
3830103774485	383010	3774485	0.029632289	2.267019557	2.2966518
3830203774485	383020	3774485	0.031574091	2.449130555	2.4807046
3830303774485	383030	3774485	0.033522691	2.635765755	2.6692884
3830403774485	383040	3774485	0.035352118	2.815654618	2.8510067
3830503774485	383050	3774485	0.037393238	3.016673926	3.0540672
3830603774485	383060	3774485	0.039875618	3.259457608	3.2993332
3830703774485	383070	3774485	0.042647226	3.535644051	3.5782913
3830803774485	383080	3774485	0.045527803	3.830133412	3.8756612
3830903774485	383090	3774485	0.048409739	4.125629446	4.1740392
3831003774485	383100	3774485	0.051654355	4.468320566	4.5199749
3831103774485	383110	3774485	0.054927277	4.803752154	4.8586794
3831203774485	383120	3774485	0.058445047	5.163092795	5.2215378
3831303774485	383130	3774485	0.062036855	5.549815885	5.6118527
3831403774485	383140	3774485	0.065765602	5.95702627	6.0227919
3831503774485	383150	3774485	0.069805325	6.392005069	6.4618104
3831603774485	383160	3774485	0.073992192	6.825952992	6.8999452
3831703774485	383170	3774485	0.078180648	7.264035884	7.3422165
3831903774485	383190	3774485	0.08543888	7.973345571	8.0587845
3832003774485	383200	3774485	0.088161416	8.202770669	8.2909321
3832103774485	383210	3774485	0.090606441	8.406047272	8.4966537
3832203774485	383220	3774485	0.09272052	8.580572124	8.6732926
3832303774485	383230	3774485	0.094200818	8.686432272	8.7806331
3832403774485	383240	3774485	0.095053461	8.732871818	8.8279253
3832503774485	383250	3774485	0.095171373	8.71122213	8.8063935
3832603774485	383260	3774485	0.094678207	8.656201983	8.7508802
3832703774485	383270	3774485	0.093589605	8.573399809	8.6669894
3832903774485	383290	3774485	0.089492368	8.178406644	8.267899
3833003774485	383300	3774485	0.086849758	7.89116302	7.9780128
3833103774485	383310	3774485	0.084065509	7.604128386	7.6881939
3833203774485	383320	3774485	0.081437435	7.291240703	7.3726781
3833303774485	383330	3774485	0.079011677	7.013338126	7.0923498
3833403774485	383340	3774485	0.076789125	6.744576786	6.8213659
3833703774485	383370	3774485	0.070756826	5.971633456	6.0423903
3833803774485	383380	3774485	0.068735383	5.721006018	5.7897414
3833903774485	383390	3774485	0.067288345	5.502952575	5.5702409
3834003774485	383400	3774485	0.066156218	5.308819234	5.3749755
3834203774485	383420	3774485	0.063954834	4.934303361	4.9982582
3834303774485	383430	3774485	0.062935892	4.752256563	4.8151925
3834403774485	383440	3774485	0.062060307	4.579424724	4.641485
3834503774485	383450	3774485	0.061292576	4.41495201	4.4762446
3834603774485	383460	3774485	0.060639063	4.25955151	4.3201906
3834703774485	383470	3774485	0.06027388	4.123540512	4.1838144
3834803774485	383480	3774485	0.060041167	3.996234067	4.0562752
3834903774485	383490	3774485	0.059843549	3.870875081	3.9307186
3835103774485	383510	3774485	0.059544289	3.623751765	3.6832961
3835203774485	383520	3774485	0.05914342	3.48347728	3.5426207
3835303774485	383530	3774485	0.058799863	3.345597827	3.4043977
3835403774485	383540	3774485	0.058632757	3.21615253	3.2747853
3835503774485	383550	3774485	0.058660851	3.09811797	3.1567788
3835603774485	383560	3774485	0.058838105	2.987484635	3.0463227
3835703774485	383570	3774485	0.059132865	2.881967893	2.9411008
3835803774485	383580	3774485	0.059567138	2.782910837	2.842478
3835903774485	383590	3774485	0.060218899	2.694081473	2.7543004
3836003774485	383600	3774485	0.061654663	2.642178387	2.703833
3836103774485	383610	3774485	0.063248907	2.592476794	2.6557257
3836203774485	383620	3774485	0.06542995	2.562859644	2.6282896
3836303774485	383630	3774485	0.068256623	2.55156624	2.6198229
3836403774485	383640	3774485	0.071427211	2.542473062	2.6139003
3836503774485	383650	3774485	0.075452989	2.551380343	2.6268333
3836603774485	383660	3774485	0.080073233	2.563659401	2.6437326
3836703774485	383670	3774485	0.085660744	2.586823025	2.6724838
3836803774485	383680	3774485	0.092656555	2.62080717	2.7134637
3836903774485	383690	3774485	0.101014821	2.652607042	2.7536219
3837003774485	383700	3774485	0.110352208	2.667494727	2.7778469
3837103774485	383710	3774485	0.12153502	2.679505637	2.8010407
3837203774485	383720	3774485	0.13382444	2.681033689	2.8148581
3837303774485	383730	3774485	0.145121184	2.649614444	2.7947356
3837403774485	383740	3774485	0.158351465	2.621391879	2.7797433
3837503774485	383750	3774485	0.174490085	2.585893983	2.7603841
3837603774485	383760	3774485	0.194217984	2.54967169	2.7438897
3837703774485	383770	3774485	0.218885376	2.514571357	2.7334567
3837803774485	383780	3774485	0.251267141	2.479708934	2.7309761
3837903774485	383790	3774485	0.292916074	2.449964204	2.7428803
3838003774485	383800	3774485	0.350213159	2.414651882	2.764865
3838103774485	383810	3774485	0.430869627	2.37731662	2.8081862
3838203774485	383820	3774485	0.544437718	2.338677238	2.883115
3838303774485	383830	3774485	0.696047318	2.301531504	2.9975788

Health Risk Assessment Results Summary

Sensitive Receptors

		MAX:	46.32
Unique Identifier	X (UTM)	Y (UTM)	Total Risk
3837803774475	383780	3774475	2.804833957
3837903774475	383790	3774475	2.8115117
3838003774475	383800	3774475	2.841908797
3838103774475	383810	3774475	2.905009694
3838203774475	383820	3774475	3.010290822
3838303774475	383830	3774475	3.186323402
3838403774475	383840	3774475	3.51625901
3838603774475	383860	3774475	4.652761471
3838703774475	383870	3774475	3.784670642
3839103774475	383910	3774475	3.702231253
3829703774485	382970	3774485	1.8710622
3829803774485	382980	3774485	1.957888201
3829903774485	382990	3774485	2.044327913
3830003774485	383000	3774485	2.139106187
3830103774485	383010	3774485	2.296651846
3830203774485	383020	3774485	2.480704646
3830303774485	383030	3774485	2.669288446
3830403774485	383040	3774485	2.851006736
3830503774485	383050	3774485	3.054067164
3830603774485	383060	3774485	3.299333226
3830703774485	383070	3774485	3.578291277
3830803774485	383080	3774485	3.875661215
3830903774485	383090	3774485	4.174039186
3831003774485	383100	3774485	4.519974921
3831103774485	383110	3774485	4.858679431
3831203774485	383120	3774485	5.221537842
3831303774485	383130	3774485	5.61185274
3831403774485	383140	3774485	6.022791872
3831503774485	383150	3774485	6.461810393
3831603774485	383160	3774485	6.899945185
3831703774485	383170	3774485	7.342216532
3831903774485	383190	3774485	8.058784451
3832003774485	383200	3774485	8.290932085
3832103774485	383210	3774485	8.496653714
3832203774485	383220	3774485	8.673292644
3832303774485	383230	3774485	8.78063309
3832403774485	383240	3774485	8.827925279
3832503774485	383250	3774485	8.806393503
3832603774485	383260	3774485	8.750880191
3832703774485	383270	3774485	8.666989414
3832903774485	383290	3774485	8.267899012
3833003774485	383300	3774485	7.978012778
3833103774485	383310	3774485	7.688193895
3833203774485	383320	3774485	7.372678138
3833303774485	383330	3774485	7.092349802
3833403774485	383340	3774485	6.821365911
3833703774485	383370	3774485	6.042390283
3833803774485	383380	3774485	5.789741402
3833903774485	383390	3774485	5.570240919
3834003774485	383400	3774485	5.374975452
3834203774485	383420	3774485	4.998258195
3834303774485	383430	3774485	4.815192455
3834403774485	383440	3774485	4.641485032
3834503774485	383450	3774485	4.476244586
3834603774485	383460	3774485	4.320190573
3834703774485	383470	3774485	4.183814391
3834803774485	383480	3774485	4.056275234
3834903774485	383490	3774485	3.930718631
3835103774485	383510	3774485	3.683296054
3835203774485	383520	3774485	3.5426207
3835303774485	383530	3774485	3.4043977
3835403774485	383540	3774485	3.274785287
3835503774485	383550	3774485	3.156778821
3835603774485	383560	3774485	3.04632274
3835703774485	383570	3774485	2.941100757
3835803774485	383580	3774485	2.842477975
3835903774485	383590	3774485	2.754300372
3836003774485	383600	3774485	2.70383305
3836103774485	383610	3774485	2.655725701
3836203774485	383620	3774485	2.628289594
3836303774485	383630	3774485	2.619822863
3836403774485	383640	3774485	2.613900272
3836503774485	383650	3774485	2.626833332
3836603774485	383660	3774485	2.643732634
3836703774485	383670	3774485	2.67248377
3836803774485	383680	3774485	2.713463725
3836903774485	383690	3774485	2.753621863
3837003774485	383700	3774485	2.777846935
3837103774485	383710	3774485	2.801040657
3837203774485	383720	3774485	2.814858129
3837303774485	383730	3774485	2.794735628
3837403774485	383740	3774485	2.779743344
3837503774485	383750	3774485	2.760384069
3837603774485	383760	3774485	2.743889675
3837703774485	383770	3774485	2.733456733
3837803774485	383780	3774485	2.730976075
3837903774485	383790	3774485	2.742880278
3838003774485	383800	3774485	2.764865041
3838103774485	383810	3774485	2.808186247
3838203774485	383820	3774485	2.883114956
3838303774485	383830	3774485	2.997578821

FOR CHRONIC CALCS

MAX:	1.61			
Overlapping Phases - Maximum GLC				
2025	2026	2027	2028	2029
0.019264651	0.026937936	0.026825837	0.017029322	0.007880621
0.019436372	0.027088068	0.026936206	0.017864374	0.008146833
0.019815739	0.027474906	0.02732785	0.019132413	0.00854593
0.020496421	0.028207319	0.028121406	0.021085763	0.009153677
0.021591509	0.029430743	0.02953909	0.024068352	0.010060096
0.023353793	0.031441495	0.031879181	0.028568301	0.011416417
0.026554441	0.035139645	0.036199273	0.036340813	0.013756856
0.03740551	0.047767197	0.050935692	0.061936685	0.021465332
0.02938406	0.038316675	0.039861592	0.044084271	0.016093733
0.028996991	0.037674406	0.039100883	0.044779679	0.016306595
0.011739189	0.015180875	0.018177215	0.006032074	0.004003149
0.012279328	0.015861061	0.019058307	0.006167799	0.004057176
0.012815876	0.016533677	0.019939944	0.006290397	0.004100821
0.013404005	0.017270571	0.020907805	0.006422966	0.004148022
0.01438625	0.018514554	0.022501084	0.006701564	0.004276146
0.015531491	0.019960382	0.024369795	0.00701573	0.004418999
0.016701292	0.021428773	0.026294357	0.007313156	0.004548359
0.01782563	0.022832433	0.028157856	0.007571701	0.004651341
0.019079367	0.024392352	0.030246397	0.007852755	0.004763658
0.020589393	0.02626421	0.032777093	0.008198218	0.004906844
0.022301922	0.028377338	0.035665833	0.008575	0.005062528
0.024123719	0.030614678	0.03875049	0.008942703	0.005208184
0.0259495	0.032848388	0.041852236	0.009273486	0.005327904
0.028058442	0.035421248	0.045456827	0.009711021	0.005503503
0.030127431	0.037944022	0.0489922	0.010058229	0.005633761
0.032344023	0.040636642	0.052785656	0.010355097	0.005721535
0.034723181	0.043525144	0.056895337	0.010671556	0.005798092
0.037229519	0.046566446	0.061213286	0.010986844	0.005864689
0.039906471	0.049811499	0.065835172	0.011306495	0.005918425
0.04257384	0.053044201	0.070495733	0.011632979	0.00596112
0.04526132	0.056303066	0.075243207	0.011976875	0.006001707
0.049576694	0.061563361	0.083357275	0.012695587	0.006057347
0.050940989	0.063250128	0.086342443	0.013079592	0.006074533
0.052127851	0.064726675	0.089178546	0.013510045	0.006097016
0.053115575	0.065966902	0.091878495	0.013998257	0.006123124
0.053658514	0.066678525	0.094043291	0.014529971	0.006149744
0.05381299	0.066929057	0.09576274	0.015107696	0.006177869
0.053529084	0.066659275	0.096918937	0.015716194	0.006205187
0.053021101	0.066125186	0.097837854	0.016361627	0.00623646
0.052337558	0.065385175	0.098464936	0.017007383	0.006271322
0.049613497	0.062293704	0.096984957	0.018061682	0.006321098
0.047768966	0.060176035	0.094832092	0.018359472	0.006331499
0.045982926	0.058129429	0.092227227	0.018491428	0.006339839
0.044082268	0.055942899	0.089057667	0.018497887	0.006339167
0.042433452	0.054057194	0.085956893	0.01840321	0.006334368
0.040870568	0.052273816	0.082737142	0.018235313	0.006328888
0.036520127	0.047316471	0.07243424	0.017344574	0.006271743
0.035135634	0.045728794	0.068886496	0.016889349	0.006205613
0.033936741	0.044359091	0.06582929	0.016422938	0.006125998
0.03287294	0.043154735	0.063099441	0.016104229	0.006091307
0.030829599	0.040825263	0.057718326	0.015445823	0.006010249
0.029833072	0.039672665	0.055093773	0.015083478	0.005957517
0.028881569	0.038560372	0.052619759	0.014733684	0.005902001
0.027969318	0.037480933	0.05028642	0.014393858	0.005844591
0.027102231	0.036445398	0.048101371	0.014067876	0.00578598
0.026343784	0.035540188	0.046198323	0.013805719	0.005746025
0.025631318	0.034684875	0.044430618	0.013564813	0.005709399
0.024921318	0.03381886	0.042720431	0.013317644	0.005664836
0.023489647	0.032023841	0.039463516	0.012804506	0.005554114
0.022641691	0.030911801	0.037727726	0.012467443	0.00545784
0.021796977	0.029789533	0.036065417	0.012135511	0.005360013
0.020997498	0.028718575	0.034535616	0.011834832	0.005271994
0.020271212	0.02774768	0.033142163	0.011566688	0.005194549
0.019589266	0.02683318	0.031848999	0.011319588	0.00512282
0.018936502	0.025953366	0.030630789	0.011084221	0.005053445
0.018323485	0.025125121	0.02949669	0.010866195	0.004988215
0.017777575	0.024389504	0.028479373	0.0106801	0.004933876
0.01748747	0.024024464	0.027830054	0.010632702	0.004937347
0.017211241	0.023675796	0.027212211	0.010590333	0.004941819
0.01707656	0.023532537	0.026791858	0.010627687	0.004980485
0.017073983	0.023582802	0.026545343	0.010742234	0.005051666
0.017089895	0.023659324	0.026321417	0.010872011	0.005129639
0.017240351	0.023936195	0.026260352	0.011091355	0.005247724
0.017422288	0.024261281	0.026225867	0.011342394	0.005380399
0.017694922	0.024726822	0.026275926	0.011670721	0.005550193
0.018053459	0.025317305	0.026437577	0.01211894	0.005779738
0.018395028	0.025865446	0.026635386	0.012636925	0.006046164
0.018607456	0.026195232	0.026758229	0.013138476	0.00630058
0.018780888	0.02642537	0.026970608	0.0137697	0.006618911
0.018882632	0.026544435	0.027166513	0.01441248	0.006927275
0.018788242	0.026396746	0.026942791	0.014650084	0.007036559
0.018733572	0.026294612	0.026753249	0.014922331	0.007156156
0.018664088	0.026170889	0.026517042	0.015219229	0.007268196
0.01862293	0.026077553	0.026324186	0.015575848	0.007394349
0.018634501	0.026044862	0.026206098	0.016033401	0.00754758
0.018717797	0.026092193	0.026190098	0.016657023	0.007751089
0.018919814	0.026272268	0.026306745	0.017477992	0.008014975
0.019229694	0.026580554	0.026620889	0.018635463	0.008378112
0.019744454	0.027129193	0.027235061	0.020275518	0.008879306
0.020558784	0.028030072	0.028272784	0.022602477	0.00958191
0.021740855	0.029368691	0.029812205	0.025745712	0.010529991

Health Risk Assessment Results Summary

		MAX:	4.18	46.12	46.32
Unique Identifier	X (UTM)	Y (UTM)	Onroad	Offroad	Total Risk
3838403774485	383840	3774485	0.911487646	2.265159136	3.1766468
3838603774485	383860	3774485	1.522706126	2.196678206	3.7193843
3838703774485	383870	3774485	1.927812165	2.163881702	4.0916939
3838803774485	383880	3774485	2.45049347	2.131680724	4.5821742
3838903774485	383890	3774485	1.57338001	2.10017594	3.6735559
3829703774495	382970	3774495	0.025008286	1.804903728	1.829912
3829803774495	382980	3774495	0.025869209	1.887792818	1.913662
3829903774495	382990	3774495	0.026697778	1.969597855	1.9962956
3830003774495	383000	3774495	0.027598486	2.058887485	2.086486
3830103774495	383010	3774495	0.029220254	2.208156069	2.2373763
3830203774495	383020	3774495	0.031094659	2.381967925	2.4130626
3830303774495	383030	3774495	0.032954775	2.557802538	2.5907573
3830403774495	383040	3774495	0.034648376	2.722488513	2.7571369
3830503774495	383050	3774495	0.036517502	2.904716968	2.9412345
3830603774495	383060	3774495	0.038819093	3.127586009	3.1664051
3830703774495	383070	3774495	0.041361761	3.379244694	3.4206065
3830803774495	383080	3774495	0.04397612	3.644708147	3.6886843
3830903774495	383090	3774495	0.046590043	3.908268371	3.9548584
3831003774495	383100	3774495	0.049510978	4.212752305	4.2622633
3831103774495	383110	3774495	0.052361917	4.505558233	4.5579201
3831203774495	383120	3774495	0.055318624	4.808785349	4.864104
3831303774495	383130	3774495	0.058299602	5.133759883	5.1920595
3831403774495	383140	3774495	0.0613531	5.480299894	5.541653
3831503774495	383150	3774495	0.064557241	5.812925859	5.8774831
3831603774495	383160	3774495	0.067737054	6.148155642	6.2158927
3831703774495	383170	3774495	0.070816479	6.475161539	6.545978
3831903774495	383190	3774495	0.076167774	6.995809393	7.0719772
3832003774495	383200	3774495	0.0781442	7.158637155	7.2367814
3832103774495	383210	3774495	0.079854787	7.295500777	7.3753556
3832203774495	383220	3774495	0.081320325	7.410853205	7.4921735
3832303774495	383230	3774495	0.082337985	7.476791758	7.5591297
3832403774495	383240	3774495	0.08298767	7.507201279	7.5901889
3832503774495	383250	3774495	0.083159608	7.491862661	7.5750223
3832603774495	383260	3774495	0.082961274	7.454021479	7.5369828
3832703774495	383270	3774495	0.082413788	7.401692825	7.4841066
3832903774495	383290	3774495	0.07991947	7.125996516	7.205916
3833003774495	383300	3774495	0.078141344	6.913341691	6.991483
3833103774495	383310	3774495	0.076155032	6.700668844	6.7768239
3833203774495	383320	3774495	0.074482119	6.47035968	6.5448418
3833303774495	383330	3774495	0.072909075	6.275780133	6.3486892
3833603774495	383360	3774495	0.067885947	5.617585333	5.6854713
3833703774495	383370	3774495	0.066111777	5.404143601	5.4702554
3833803774495	383380	3774495	0.064634814	5.195500986	5.2601358
3833903774495	383390	3774495	0.063527693	5.021593599	5.0851213
3834003774495	383400	3774495	0.062677071	4.869562083	4.9322392
3834103774495	383410	3774495	0.061929571	4.723987888	4.7859175
3834203774495	383420	3774495	0.060893149	4.554799343	4.6156925
3834303774495	383430	3774495	0.060004179	4.394135084	4.4541393
3834403774495	383440	3774495	0.059198024	4.239426105	4.2986241
3834503774495	383450	3774495	0.058465973	4.090760771	4.1492267
3834603774495	383460	3774495	0.057829155	3.948801266	4.0066304
3834703774495	383470	3774495	0.057601167	3.833743293	3.8913445
3834803774495	383480	3774495	0.057499252	3.72590675	3.783406
3834903774495	383490	3774495	0.057435165	3.618596126	3.6760313
3835003774495	383500	3774495	0.05735248	3.509460556	3.566813
3835103774495	383510	3774495	0.057381205	3.404923011	3.4623042
3835203774495	383520	3774495	0.057212598	3.287705122	3.3449177
3835303774495	383530	3774495	0.057090476	3.171511593	3.2286021
3835403774495	383540	3774495	0.057072379	3.058975537	3.1160479
3835503774495	383550	3774495	0.057045158	2.945694365	3.0027395
3835603774495	383560	3774495	0.05717125	2.839622132	2.8967934
3835703774495	383570	3774495	0.057493375	2.743266586	2.80076
3835803774495	383580	3774495	0.057981795	2.654541789	2.7125236
3835903774495	383590	3774495	0.058681065	2.575147672	2.6338287
3836003774495	383600	3774495	0.060252379	2.536019988	2.5962724
3836103774495	383610	3774495	0.06198622	2.498573445	2.5605597
3836203774495	383620	3774495	0.064273824	2.478654458	2.5429283
3836303774495	383630	3774495	0.067195709	2.475752076	2.5429478
3836403774495	383640	3774495	0.070475199	2.475094171	2.5455694
3836503774495	383650	3774495	0.07444912	2.485571191	2.5600203
3836603774495	383660	3774495	0.079001357	2.500089717	2.5790911
3836703774495	383670	3774495	0.084562955	2.524426638	2.6089896
3836803774495	383680	3774495	0.091662525	2.56110753	2.6527701
3836903774495	383690	3774495	0.100137195	2.593080817	2.693218
3837003774495	383700	3774495	0.109534317	2.605212368	2.7147467
3837103774495	383710	3774495	0.120696147	2.62492913	2.7456253
3837203774495	383720	3774495	0.132386507	2.619776666	2.7521632
3837303774495	383730	3774495	0.143574475	2.585267959	2.7288424
3837403774495	383740	3774495	0.156715275	2.549498422	2.7062137
3837503774495	383750	3774495	0.172292627	2.514331361	2.686624
3837603774495	383760	3774495	0.190836799	2.477916111	2.6687529
3837703774495	383770	3774495	0.213626741	2.44310455	2.6567313
3837803774495	383780	3774495	0.244598436	2.415384655	2.6599831
3837903774495	383790	3774495	0.283931925	2.378967265	2.6628992
3838003774495	383800	3774495	0.33413587	2.342113889	2.6762498
3838103774495	383810	3774495	0.399475099	2.30462389	2.704099
3838203774495	383820	3774495	0.485648325	2.267652571	2.7533009
3838303774495	383830	3774495	0.587258292	2.233238041	2.8204963
3838503774495	383850	3774495	0.878818046	2.167019171	3.0458372
3838603774495	383860	3774495	1.071546467	2.13514074	3.2066872
3838703774495	383870	3774495	1.301571498	2.104002997	3.4055745

Health Risk Assessment Results Summary

Sensitive Receptors		MAX:	46.32
Unique Identifier	X (UTM)	Y (UTM)	Total Risk
3838403774485	383840	3774485	3.176646782
3838603774485	383860	3774485	3.719384332
3838703774485	383870	3774485	4.091693867
3838803774485	383880	3774485	4.582174194
3838903774485	383890	3774485	3.67355595
3829703774495	382970	3774495	1.829912014
3829803774495	382980	3774495	1.913662027
3829903774495	382990	3774495	1.996295633
3830003774495	383000	3774495	2.086485971
3830103774495	383010	3774495	2.237376323
3830203774495	383020	3774495	2.413062584
3830303774495	383030	3774495	2.590757314
3830403774495	383040	3774495	2.757136889
3830503774495	383050	3774495	2.94123447
3830603774495	383060	3774495	3.166405102
3830703774495	383070	3774495	3.420606454
3830803774495	383080	3774495	3.688684268
3830903774495	383090	3774495	3.954858415
3831003774495	383100	3774495	4.262263283
3831103774495	383110	3774495	4.55792015
3831203774495	383120	3774495	4.864103972
3831303774495	383130	3774495	5.192059486
3831403774495	383140	3774495	5.541652994
3831503774495	383150	3774495	5.8774831
3831603774495	383160	3774495	6.215892696
3831703774495	383170	3774495	6.545978017
3831903774495	383190	3774495	7.071977168
3832003774495	383200	3774495	7.236781355
3832103774495	383210	3774495	7.375355564
3832203774495	383220	3774495	7.49217353
3832303774495	383230	3774495	7.559129743
3832403774495	383240	3774495	7.590188949
3832503774495	383250	3774495	7.575022269
3832603774495	383260	3774495	7.536982753
3832703774495	383270	3774495	7.484106613
3832903774495	383290	3774495	7.205915986
3833003774495	383300	3774495	6.991483035
3833103774495	383310	3774495	6.776823876
3833203774495	383320	3774495	6.544841799
3833303774495	383330	3774495	6.348689208
3833603774495	383360	3774495	5.68547128
3833703774495	383370	3774495	5.470255377
3833803774495	383380	3774495	5.260135799
3833903774495	383390	3774495	5.085121292
3834003774495	383400	3774495	4.932239154
3834103774495	383410	3774495	4.785917459
3834203774495	383420	3774495	4.615692492
3834303774495	383430	3774495	4.454139264
3834403774495	383440	3774495	4.298624129
3834503774495	383450	3774495	4.149226744
3834603774495	383460	3774495	4.006630421
3834703774495	383470	3774495	3.89134446
3834803774495	383480	3774495	3.783406002
3834903774495	383490	3774495	3.676031291
3835003774495	383500	3774495	3.566813036
3835103774495	383510	3774495	3.462304216
3835203774495	383520	3774495	3.34491772
3835303774495	383530	3774495	3.228602068
3835403774495	383540	3774495	3.116047916
3835503774495	383550	3774495	3.002739524
3835603774495	383560	3774495	2.896793382
3835703774495	383570	3774495	2.800759961
3835803774495	383580	3774495	2.712523584
3835903774495	383590	3774495	2.633828737
3836003774495	383600	3774495	2.596272367
3836103774495	383610	3774495	2.560559665
3836203774495	383620	3774495	2.542928282
3836303774495	383630	3774495	2.542947785
3836403774495	383640	3774495	2.54556937
3836503774495	383650	3774495	2.560020312
3836603774495	383660	3774495	2.579091074
3836703774495	383670	3774495	2.608989594
3836803774495	383680	3774495	2.652770055
3836903774495	383690	3774495	2.693218012
3837003774495	383700	3774495	2.714746685
3837103774495	383710	3774495	2.745625277
3837203774495	383720	3774495	2.752163173
3837303774495	383730	3774495	2.728842434
3837403774495	383740	3774495	2.706213697
3837503774495	383750	3774495	2.686623987
3837603774495	383760	3774495	2.668752909
3837703774495	383770	3774495	2.656731291
3837803774495	383780	3774495	2.65998309
3837903774495	383790	3774495	2.66289919
3838003774495	383800	3774495	2.676249759
3838103774495	383810	3774495	2.704098988
3838203774495	383820	3774495	2.753300897
3838303774495	383830	3774495	2.820496333
3838503774495	383850	3774495	3.045837217
3838603774495	383860	3774495	3.206687207
3838703774495	383870	3774495	3.405574495

FOR CHRONIC CALCS

	MAX:	1.61			
	Overlapping Phases - Maximum GLC				
2025	2026	2027	2028	2029	
0.023524769	0.031413397	0.032182049	0.030249481	0.011886947	
0.028809437	0.03752284	0.039282037	0.0431106	0.0157625	
0.032392175	0.041680281	0.044127666	0.051663368	0.018338992	
0.037078483	0.04713054	0.05049225	0.06272025	0.021668419	
0.028667848	0.037228575	0.038895268	0.043947054	0.016017886	
0.011486445	0.014874033	0.017773621	0.005991639	0.003981627	
0.012007728	0.015531783	0.018624181	0.006127773	0.004036697	
0.012520964	0.016176526	0.019467662	0.006249815	0.004081129	
0.013081045	0.016879908	0.020389188	0.006381403	0.004128558	
0.014021982	0.018073315	0.02191753	0.006655981	0.004255407	
0.015115308	0.019455621	0.023703461	0.006966451	0.004397975	
0.016217902	0.020842004	0.02551886	0.007257806	0.004525505	
0.017247306	0.022128971	0.027228874	0.007502648	0.004624029	
0.018383566	0.023544385	0.029127992	0.007767727	0.00473039	
0.019769106	0.025264429	0.031459415	0.00810357	0.004871354	
0.021328671	0.027191196	0.034101026	0.008463897	0.005021985	
0.022969933	0.029209919	0.036892612	0.008816807	0.005164044	
0.024596941	0.03120313	0.039672886	0.009132178	0.005286931	
0.026469292	0.033495187	0.042893296	0.00958941	0.005470918	
0.028273202	0.035693463	0.046000662	0.009869086	0.005573953	
0.030139331	0.037966505	0.049243889	0.01015436	0.005657152	
0.032136588	0.040397313	0.052719691	0.010448257	0.005728933	
0.034267237	0.042988764	0.056409619	0.01073332	0.005789539	
0.036311654	0.045475782	0.060000949	0.011016555	0.005832722	
0.038368022	0.047978544	0.06365135	0.011308805	0.005871461	
0.040367826	0.050415276	0.067264545	0.011614665	0.005909105	
0.04352257	0.0542873	0.073388141	0.012249897	0.00596034	
0.044483389	0.055490651	0.075610026	0.012581849	0.00597646	
0.045272741	0.056490581	0.077648877	0.012945248	0.005997167	
0.045915058	0.05731638	0.079571724	0.013348171	0.006020429	
0.046239456	0.057764411	0.081094066	0.013776456	0.006044406	
0.04633144	0.05793687	0.082351468	0.014235624	0.00607111	
0.046131821	0.057763295	0.083210526	0.014707301	0.00609635	
0.045784801	0.057416208	0.083886768	0.015197238	0.006126092	
0.045345515	0.056961006	0.084410077	0.015689474	0.006158235	
0.043465519	0.054862327	0.083347837	0.016465905	0.006203803	
0.042122081	0.053335047	0.081646407	0.016663896	0.006212616	
0.040812885	0.051848934	0.079655957	0.016751382	0.006218398	
0.03941432	0.050252923	0.077387329	0.016800447	0.006217068	
0.038259666	0.048949252	0.075275372	0.016783834	0.006222262	
0.034510534	0.044689201	0.066914907	0.016165642	0.006152011	
0.033319685	0.043331376	0.063998157	0.015847937	0.006094107	
0.032161611	0.041998507	0.061152891	0.015343071	0.005972671	
0.031195727	0.04090407	0.058804221	0.015083181	0.005926225	
0.030357313	0.039960229	0.056717353	0.01488511	0.005908612	
0.029558697	0.039061222	0.054693198	0.01468479	0.005893333	
0.028622601	0.037978388	0.052328634	0.014360746	0.005833253	
0.027728265	0.036931711	0.050098133	0.014049145	0.005773311	
0.02686106	0.035903768	0.047964983	0.013738282	0.005709815	
0.026021367	0.034896333	0.045934223	0.013430003	0.005643135	
0.025211476	0.033911379	0.044023379	0.013133225	0.005575676	
0.024563806	0.033137079	0.042461693	0.012932109	0.005542501	
0.023955854	0.032407	0.04100442	0.012746504	0.00551294	
0.023342096	0.031655307	0.039583168	0.012553905	0.00547743	
0.022709413	0.030866561	0.038164624	0.012341861	0.005430162	
0.022097441	0.030094109	0.036830589	0.012141538	0.005385085	
0.021391454	0.029175161	0.035392832	0.011881424	0.005311262	
0.020682404	0.028239485	0.034002191	0.011620418	0.005234748	
0.019988882	0.02731458	0.032683653	0.011371291	0.005160279	
0.019285946	0.026370238	0.031374443	0.011107949	0.005077855	
0.018626789	0.025482065	0.030160124	0.010866167	0.005001698	
0.018029757	0.02467782	0.029061852	0.01065437	0.004935755	
0.017481498	0.02393907	0.028054961	0.010464773	0.004877756	
0.016994896	0.023285479	0.027152453	0.010304845	0.004830066	
0.016787964	0.023037353	0.026646952	0.010299495	0.00484826	
0.016592247	0.022802573	0.026164531	0.010298424	0.00486774	
0.016521011	0.022748748	0.025851739	0.010369039	0.004918082	
0.016573398	0.022876672	0.025697639	0.010514445	0.005001291	
0.016645382	0.023033316	0.02556414	0.010676155	0.005092287	
0.016802752	0.023317405	0.025529872	0.010901673	0.005212279	
0.016998618	0.023662996	0.025519786	0.011159509	0.005347899	
0.017273131	0.02412612	0.025599551	0.011503579	0.005526252	
0.017641474	0.024721956	0.025817132	0.011984845	0.005774016	
0.017969253	0.025233323	0.026067811	0.012530948	0.006054734	
0.018144078	0.025486867	0.026224771	0.013045873	0.006317408	
0.018344391	0.02574203	0.026595462	0.013836866	0.006701886	
0.018406085	0.025790877	0.026681027	0.014204319	0.006893083	
0.018298233	0.02562652	0.026386144	0.0144041	0.006978156	
0.018200314	0.025470702	0.026107816	0.014625639	0.007064219	
0.018128796	0.025345136	0.025867609	0.014892924	0.007159964	
0.018076183	0.025239425	0.02565782	0.015220321	0.00727197	
0.018072092	0.02518925	0.025521568	0.015637302	0.007409459	
0.018187603	0.025268226	0.025508543	0.016238516	0.007609783	
0.018323269	0.025377222	0.025596149	0.017014515	0.007856487	
0.018558757	0.025603632	0.02582243	0.018000923	0.008157508	
0.018931374	0.025991955	0.026249049	0.019304789	0.008551859	
0.019501951	0.026612761	0.026951454	0.021051101	0.009078427	
0.02023613	0.027433918	0.027872676	0.023137434	0.009709243	
0.022546594	0.030064638	0.030884333	0.029194896	0.011536879	
0.024148462	0.031903825	0.033009636	0.033226046	0.01275198	
0.026103763	0.034157201	0.035623842	0.038051125	0.014205529	

Health Risk Assessment Results Summary

		MAX:	4.18	46.12	46.32
Unique Identifier	X (UTM)	Y (UTM)	Onroad	Offroad	Total Risk
3838803774495	383880	3774495	1.588785479	2.073499853	3.6622853
3838903774495	383890	3774495	1.975331071	2.043590142	4.0189212
3839003774495	383900	3774495	2.515962384	2.014310661	4.530273
3839103774495	383910	3774495	1.582668573	1.98542199	3.5680906
3829703774505	382970	3774505	0.024733274	1.765140739	1.789874
3829803774505	382980	3774505	0.025577291	1.845093134	1.8706704
3829903774505	382990	3774505	0.02638447	1.923655735	1.9500402
3830003774505	383000	3774505	0.027250806	2.00841613	2.0356669
3830103774505	383010	3774505	0.028824845	2.15159421	2.1804191
3830203774505	383020	3774505	0.03063612	2.317098329	2.3477344
3830303774505	383030	3774505	0.032410314	2.482476863	2.5148872
3830403774505	383040	3774505	0.033973459	2.632803257	2.6667767
3830503774505	383050	3774505	0.035680383	2.797365074	2.8330455
3830603774505	383060	3774505	0.037805623	3.001430092	3.0392357
3830703774505	383070	3774505	0.040139692	3.23083226	3.270972
3830803774505	383080	3774505	0.042528901	3.469382994	3.5119119
3830903774505	383090	3774505	0.044899032	3.710513781	3.7554128
3831003774505	383100	3774505	0.047524357	3.97396673	4.0214911
3831103774505	383110	3774505	0.050054907	4.228736341	4.2787912
3831203774505	383120	3774505	0.05249479	4.491779976	4.5442748
3831303774505	383130	3774505	0.054992241	4.782817843	4.8378101
3831403774505	383140	3774505	0.057509402	5.044576055	5.1020855
3831503774505	383150	3774505	0.060032576	5.311662628	5.3716952
3831603774505	383160	3774505	0.062503006	5.572454915	5.6349579
3831703774505	383170	3774505	0.064808354	5.820623801	5.8854322
3831903774505	383190	3774505	0.068879742	6.208595243	6.277475
3832003774505	383200	3774505	0.070378578	6.327096797	6.3974754
3832103774505	383210	3774505	0.07161705	6.421178437	6.4927955
3832203774505	383220	3774505	0.072676021	6.49789994	6.570576
3832303774505	383230	3774505	0.073400451	6.537955365	6.6113558
3832403774505	383240	3774505	0.073916196	6.558024031	6.6319402
3832503774505	383250	3774505	0.074126083	6.547339757	6.6214658
3832603774505	383260	3774505	0.074100691	6.518468599	6.5925693
3832703774505	383270	3774505	0.073854117	6.480427044	6.5542812
3832903774505	383290	3774505	0.072350549	6.279541515	6.3518921
3833003774505	383300	3774505	0.071008799	6.116611215	6.18762
3833103774505	383310	3774505	0.069683315	5.92226899	5.9919523
3833203774505	383320	3774505	0.068684382	5.788786743	5.8574711
3833403774505	383340	3774505	0.066431633	5.471603371	5.538035
3833503774505	383350	3774505	0.064938377	5.272131103	5.3370695
3833603774505	383360	3774505	0.063355776	5.079901328	5.1432571
3833703774505	383370	3774505	0.062005969	4.899130403	4.9611364
3833803774505	383380	3774505	0.060843901	4.732017881	4.7928618
3833903774505	383390	3774505	0.0599817	4.594272684	4.6542544
3834003774505	383400	3774505	0.059372112	4.471673073	4.5310452
3834103774505	383410	3774505	0.058845102	4.351437124	4.4102822
3834203774505	383420	3774505	0.057955822	4.202753448	4.2607093
3834303774505	383430	3774505	0.057170292	4.061083566	4.1182539
3834403774505	383440	3774505	0.056438079	3.923786407	3.9802245
3834503774505	383450	3774505	0.055744186	3.788794618	3.8445388
3834603774505	383460	3774505	0.055147491	3.660764615	3.7159121
3834703774505	383470	3774505	0.055035021	3.563003959	3.618039
3834803774505	383480	3774505	0.055048819	3.471829727	3.5268785
3835003774505	383500	3774505	0.055132111	3.28728744	3.3424196
3835103774505	383510	3774505	0.05525401	3.197248871	3.2525029
3835203774505	383520	3774505	0.055270071	3.098910109	3.1541802
3835303774505	383530	3774505	0.055343452	3.001972119	3.0573156
3835403774505	383540	3774505	0.055467352	2.905712357	2.9611797
3835503774505	383550	3774505	0.055468471	2.801416696	2.8568852
3835603774505	383560	3774505	0.055617411	2.703978081	2.7595955
3835703774505	383570	3774505	0.05602525	2.619344999	2.6753702
3835803774505	383580	3774505	0.056635497	2.543726089	2.6003616
3835903774505	383590	3774505	0.057432564	2.475460131	2.5328927
3836003774505	383600	3774505	0.059114427	2.446930843	2.5060453
3836103774505	383610	3774505	0.060959639	2.41942136	2.480381
3836203774505	383620	3774505	0.063349467	2.408231684	2.4715812
3836303774505	383630	3774505	0.066391465	2.413940672	2.4803321
3836403774505	383640	3774505	0.06982521	2.4220209	2.4918461
3836503774505	383650	3774505	0.073734961	2.433878208	2.5076132
3836603774505	383660	3774505	0.078200769	2.447254362	2.5254551
3836703774505	383670	3774505	0.08364146	2.468993146	2.5526346
3836803774505	383680	3774505	0.090589212	2.501900779	2.59249
3836903774505	383690	3774505	0.098798935	2.527802956	2.6266019
3837003774505	383700	3774505	0.108033874	2.547502339	2.6555362
3837103774505	383710	3774505	0.11857218	2.55481997	2.6733922
3837203774505	383720	3774505	0.129673664	2.541760629	2.6714343
3837303774505	383730	3774505	0.140834237	2.508735845	2.6495701
3837403774505	383740	3774505	0.154068112	2.475750353	2.6298185
3837503774505	383750	3774505	0.168921803	2.441333467	2.6102553
3837603774505	383760	3774505	0.186250526	2.411072444	2.597323
3837703774505	383770	3774505	0.207377561	2.377626063	2.5850036
3837803774505	383780	3774505	0.235089631	2.342240216	2.5773298
3837903774505	383790	3774505	0.269042281	2.306290552	2.5753328
3838003774505	383800	3774505	0.310176271	2.270135814	2.5803121
3838103774505	383810	3774505	0.361004301	2.234829216	2.5958335
3838203774505	383820	3774505	0.421775058	2.200239814	2.6220149
3838303774505	383830	3774505	0.493429473	2.168201927	2.6616314
3838403774505	383840	3774505	0.580428873	2.136921541	2.7173504
3838503774505	383850	3774505	0.683956612	2.10616729	2.7901239
3838603774505	383860	3774505	0.805125481	2.075960087	2.8810856
3838703774505	383870	3774505	0.947407649	2.046396959	2.9938046

Health Risk Assessment Results Summary

Sensitive Receptors		MAX:	46.32
Unique Identifier	X (UTM)	Y (UTM)	Total Risk
3838803774495	383880	3774495	3.662285332
3838903774495	383890	3774495	4.018921213
3839003774495	383900	3774495	4.530273044
3839103774495	383910	3774495	3.568090563
3829703774505	382970	3774505	1.789874013
3829803774505	382980	3774505	1.870670425
3829903774505	382990	3774505	1.950040204
3830003774505	383000	3774505	2.035666936
3830103774505	383010	3774505	2.180419055
3830203774505	383020	3774505	2.347734449
3830303774505	383030	3774505	2.514887177
3830403774505	383040	3774505	2.666776716
3830503774505	383050	3774505	2.833045457
3830603774505	383060	3774505	3.039235714
3830703774505	383070	3774505	3.270971952
3830803774505	383080	3774505	3.511911895
3830903774505	383090	3774505	3.755412813
3831003774505	383100	3774505	4.021491088
3831103774505	383110	3774505	4.278791247
3831203774505	383120	3774505	4.544274766
3831303774505	383130	3774505	4.837810083
3831403774505	383140	3774505	5.102085457
3831503774505	383150	3774505	5.371695204
3831603774505	383160	3774505	5.634957922
3831703774505	383170	3774505	5.885432155
3831903774505	383190	3774505	6.277474986
3832003774505	383200	3774505	6.397475375
3832103774505	383210	3774505	6.492795487
3832203774505	383220	3774505	6.570575961
3832303774505	383230	3774505	6.611355815
3832403774505	383240	3774505	6.631940227
3832503774505	383250	3774505	6.62146584
3832603774505	383260	3774505	6.59256929
3832703774505	383270	3774505	6.554281162
3832903774505	383290	3774505	6.351892064
3833003774505	383300	3774505	6.187620014
3833103774505	383310	3774505	5.991952305
3833203774505	383320	3774505	5.857471125
3833403774505	383340	3774505	5.538035005
3833503774505	383350	3774505	5.337069481
3833603774505	383360	3774505	5.143257104
3833703774505	383370	3774505	4.961136372
3833803774505	383380	3774505	4.792861782
3833903774505	383390	3774505	4.654254384
3834003774505	383400	3774505	4.531045185
3834103774505	383410	3774505	4.410282226
3834203774505	383420	3774505	4.26070927
3834303774505	383430	3774505	4.118253859
3834403774505	383440	3774505	3.980224486
3834503774505	383450	3774505	3.844538804
3834603774505	383460	3774505	3.715912106
3834703774505	383470	3774505	3.61803898
3834803774505	383480	3774505	3.526878546
3835003774505	383500	3774505	3.342419551
3835103774505	383510	3774505	3.252502881
3835203774505	383520	3774505	3.154180179
3835303774505	383530	3774505	3.057315571
3835403774505	383540	3774505	2.961179708
3835503774505	383550	3774505	2.856885167
3835603774505	383560	3774505	2.759595492
3835703774505	383570	3774505	2.675370249
3835803774505	383580	3774505	2.600361586
3835903774505	383590	3774505	2.532892695
3836003774505	383600	3774505	2.506045269
3836103774505	383610	3774505	2.480380999
3836203774505	383620	3774505	2.471581152
3836303774505	383630	3774505	2.480332137
3836403774505	383640	3774505	2.49184611
3836503774505	383650	3774505	2.507613169
3836603774505	383660	3774505	2.525455131
3836703774505	383670	3774505	2.552634606
3836803774505	383680	3774505	2.592489991
3836903774505	383690	3774505	2.626601891
3837003774505	383700	3774505	2.655536213
3837103774505	383710	3774505	2.67339215
3837203774505	383720	3774505	2.671434293
3837303774505	383730	3774505	2.649570083
3837403774505	383740	3774505	2.629818465
3837503774505	383750	3774505	2.61025527
3837603774505	383760	3774505	2.59732297
3837703774505	383770	3774505	2.585003624
3837803774505	383780	3774505	2.577329847
3837903774505	383790	3774505	2.575332833
3838003774505	383800	3774505	2.580312085
3838103774505	383810	3774505	2.595833517
3838203774505	383820	3774505	2.622014871
3838303774505	383830	3774505	2.6616314
3838403774505	383840	3774505	2.717350414
3838503774505	383850	3774505	2.790123902
3838603774505	383860	3774505	2.881085568
3838703774505	383870	3774505	2.993804608

FOR CHRONIC CALCS

	MAX:	1.61			
	Overlapping Phases - Maximum GLC				
2025	2026	2027	2028	2029	
0.028597741	0.037041739	0.038981744	0.044095597	0.016025915	
0.032024671	0.041019931	0.043623553	0.052257012	0.018483182	
0.036897177	0.046692717	0.050252533	0.063703091	0.021928895	
0.027976973	0.036197009	0.037965107	0.043737302	0.015917494	
0.011240408	0.014575197	0.017380781	0.005953725	0.003961972	
0.011743742	0.015211755	0.018201425	0.006090306	0.004017617	
0.012237077	0.015832995	0.019012065	0.006213065	0.004063211	
0.012769144	0.016502586	0.019887851	0.006342424	0.0041104	
0.013672248	0.017650006	0.021355063	0.006613427	0.00423612	
0.014713709	0.018968698	0.023057472	0.006918955	0.004378041	
0.01575092	0.02027493	0.024767708	0.007204816	0.004505642	
0.016690442	0.021450865	0.026332891	0.007436639	0.004598738	
0.017716221	0.022730277	0.028053876	0.007687409	0.004699189	
0.018984508	0.024307315	0.030195626	0.008009595	0.004835987	
0.020405398	0.026065184	0.0326118	0.008355186	0.004983051	
0.02187904	0.027879506	0.035131681	0.008691961	0.005120452	
0.02336468	0.029701828	0.037683766	0.009019675	0.005259175	
0.024983699	0.031687177	0.040496857	0.009425654	0.005430035	
0.026552775	0.033602956	0.043219529	0.009687414	0.005520824	
0.028167582	0.035574525	0.046056806	0.009957571	0.005595463	
0.029955339	0.037754266	0.049161813	0.010228038	0.005666388	
0.031564566	0.039719639	0.051999486	0.010478349	0.005708403	
0.033203253	0.041720387	0.054915531	0.01073394	0.005747641	
0.034800641	0.043673962	0.057794933	0.010995621	0.005783851	
0.036314463	0.045529496	0.060589058	0.01126786	0.005817544	
0.038657442	0.048428422	0.065280682	0.011828326	0.005866578	
0.039352803	0.049312657	0.0669704	0.012115917	0.005881294	
0.039889249	0.050008296	0.068468736	0.012424485	0.005899893	
0.040309592	0.050566306	0.069855426	0.012758756	0.005921371	
0.040496015	0.050846939	0.070931146	0.013107014	0.005942955	
0.040551032	0.050971812	0.071861694	0.013476504	0.005966976	
0.04041173	0.050866359	0.072513164	0.013851712	0.005991864	
0.040157237	0.050624698	0.072994102	0.014230611	0.00601767	
0.039844782	0.050315439	0.073374248	0.014611991	0.006048253	
0.038498137	0.048841342	0.07253334	0.015195968	0.00609055	
0.037482164	0.047698311	0.071161797	0.015334224	0.006096365	
0.03629627	0.046349554	0.069320769	0.015398847	0.006090875	
0.035490283	0.045455549	0.068030554	0.015475278	0.006101591	
0.033643168	0.043384985	0.06440451	0.015378888	0.006091319	
0.032514545	0.042101063	0.061825521	0.015151956	0.006044733	
0.031439647	0.040879579	0.05923726	0.0148824	0.005982929	
0.030428433	0.039715832	0.05683204	0.014449995	0.005865669	
0.029492143	0.038647943	0.054630887	0.014169071	0.00578868	
0.02872548	0.037783438	0.052792311	0.013986349	0.005757434	
0.028047313	0.037023842	0.051144709	0.013841298	0.005743476	
0.027383546	0.036276445	0.049515456	0.013687209	0.005726726	
0.026549147	0.035299945	0.04750342	0.013403771	0.005661055	
0.025748938	0.03435211	0.045597999	0.013128598	0.005596014	
0.024968247	0.033416358	0.04376409	0.012849936	0.005526309	
0.024190671	0.032467554	0.041990961	0.012568225	0.005452438	
0.023448368	0.031553569	0.040327162	0.012299661	0.005380725	
0.022891734	0.030883771	0.039042073	0.012142506	0.005352032	
0.022373492	0.030259646	0.037844353	0.012001162	0.005327979	
0.021305296	0.028939117	0.035478737	0.011683985	0.005260934	
0.020777063	0.028273762	0.034350069	0.011522869	0.005223377	
0.020185584	0.027507542	0.033159471	0.011323231	0.005166894	
0.019596714	0.026735839	0.032008084	0.011123925	0.005108846	
0.019005991	0.025952738	0.030887174	0.010922409	0.005048088	
0.018356421	0.025078939	0.029700199	0.01068037	0.004967577	
0.01774907	0.024259914	0.028600721	0.010458983	0.004894562	
0.017226177	0.023558071	0.027643173	0.010280994	0.004838036	
0.016762563	0.022937711	0.026786743	0.010131443	0.004792575	
0.016347614	0.022384174	0.026012563	0.010005312	0.004755542	
0.016209555	0.022232443	0.025625803	0.01003412	0.004785935	
0.016078832	0.02208909	0.025253378	0.010066554	0.004817662	
0.016065017	0.02211635	0.025035691	0.010167342	0.004879722	
0.016174888	0.022326376	0.024972821	0.010345672	0.004976447	
0.016306175	0.022568681	0.024929181	0.010545954	0.005084145	
0.01647221	0.022866055	0.024909242	0.010774913	0.00520572	
0.016654725	0.023188034	0.024903739	0.011035541	0.005343479	
0.016902225	0.023603977	0.024984406	0.011381939	0.005524478	
0.017230529	0.024127698	0.025207065	0.011856165	0.005770936	
0.01749867	0.024534365	0.025448503	0.012383251	0.006041364	
0.017693496	0.024795921	0.025745108	0.013107437	0.006393821	
0.017814708	0.024935496	0.026004195	0.013585146	0.00664755	
0.017832163	0.024927196	0.025939965	0.013873445	0.006788001	
0.017733367	0.02477326	0.025661828	0.014061118	0.006863872	
0.017653897	0.024639507	0.025407138	0.014285932	0.006949024	
0.017579919	0.024511038	0.025166956	0.014539926	0.007038288	
0.017555415	0.024435901	0.024968849	0.014845812	0.007145406	
0.01754437	0.0243781	0.024820903	0.015233162	0.00727428	
0.017579362	0.024372822	0.024767569	0.015762667	0.007445245	
0.017669661	0.02443234	0.024793714	0.016404991	0.007642376	
0.017826046	0.024571831	0.024919618	0.017198246	0.007883181	
0.018078735	0.024825744	0.025180111	0.018198063	0.008185441	
0.018428576	0.025193811	0.025578459	0.019409883	0.008550941	
0.018898912	0.025711023	0.026138232	0.020865272	0.008992221	
0.01951717	0.026401667	0.026905504	0.0226478	0.009531106	
0.020292641	0.027275891	0.027893756	0.024782558	0.010175606	
0.021235958	0.028346109	0.029117444	0.027291879	0.010932385	
0.022380604	0.029652392	0.03062122	0.030251694	0.011823972	

Health Risk Assessment Results Summary

		MAX:	4.18	46.12	46.32
Unique Identifier	X (UTM)	Y (UTM)	Onroad	Offroad	Total Risk
3838803774505	383880	3774505	1.120777759	2.017293126	3.1380709
3838903774505	383890	3774505	1.340993844	1.988836433	3.3298303
3839003774505	383900	3774505	1.627396131	1.960973568	3.5883697
3839103774505	383910	3774505	2.016421801	1.933617078	3.9500389
3829703774515	382970	3774515	0.024438821	1.72431579	1.7487546
3829803774515	382980	3774515	0.025303483	1.804368617	1.8296721
3829903774515	382990	3774515	0.026164015	1.885435319	1.9115993
3830003774515	383000	3774515	0.027090519	1.973250854	2.0003414
3830103774515	383010	3774515	0.028593739	2.108591541	2.1371853
3830203774515	383020	3774515	0.030301069	2.263019081	2.2933202
3830303774515	383030	3774515	0.0319684	2.416286973	2.4482554
3830403774515	383040	3774515	0.033442619	2.555790933	2.5892336
3830503774515	383050	3774515	0.03503099	2.707396399	2.7424274
3830603774515	383060	3774515	0.036944723	2.89090622	2.9278509
3830703774515	383070	3774515	0.039018419	3.093790553	3.132809
3830803774515	383080	3774515	0.041179839	3.303654516	3.3448344
3830903774515	383090	3774515	0.043304218	3.522093152	3.5653974
3831003774515	383100	3774515	0.045631433	3.749620524	3.795252
3831103774515	383110	3774515	0.047794587	3.968488413	4.016283
3831203774515	383120	3774515	0.049870382	4.193393937	4.2432643
3831303774515	383130	3774515	0.051990207	4.437895921	4.4898861
3831403774515	383140	3774515	0.054043904	4.651197809	4.7052417
3831503774515	383150	3774515	0.05608255	4.867017065	4.9230996
3831603774515	383160	3774515	0.058035359	5.072742284	5.1307776
3831703774515	383170	3774515	0.05984653	5.26675362	5.3266002
3831903774515	383190	3774515	0.063033129	5.565565628	5.6285988
3832003774515	383200	3774515	0.064223313	5.65539985	5.7196232
3832103774515	383210	3774515	0.065181372	5.723801291	5.7889827
3832203774515	383220	3774515	0.065989189	5.776079461	5.8420687
3832303774515	383230	3774515	0.066551437	5.80137397	5.8679254
3832403774515	383240	3774515	0.066944327	5.810987523	5.8779318
3832503774515	383250	3774515	0.067109561	5.796907328	5.8640169
3832603774515	383260	3774515	0.067162925	5.771211262	5.8383742
3832703774515	383270	3774515	0.067125714	5.740852017	5.8079777
3832903774515	383290	3774515	0.066255456	5.594303257	5.6605587
3833003774515	383300	3774515	0.065329558	5.474878017	5.5402076
3833103774515	383310	3774515	0.064447375	5.318692679	5.3831401
3833303774515	383330	3774515	0.062900579	5.076460666	5.1393612
3833403774515	383340	3774515	0.061852746	4.928367763	4.9902205
3833503774515	383350	3774515	0.060638056	4.764972239	4.8256103
3833603774515	383360	3774515	0.059289258	4.601940611	4.6612299
3833703774515	383370	3774515	0.058256642	4.453731765	4.5119884
3833803774515	383380	3774515	0.057310892	4.321076077	4.378387
3833903774515	383390	3774515	0.056590334	4.200489386	4.2570797
3834103774515	383410	3774515	0.055551232	3.98172483	4.0372761
3834203774515	383420	3774515	0.054914877	3.862015921	3.9169308
3834303774515	383430	3774515	0.054348656	3.746624833	3.8009735
3834403774515	383440	3774515	0.053778593	3.630474194	3.6842528
3834503774515	383450	3774515	0.053189508	3.512946367	3.5661359
3834603774515	383460	3774515	0.052697703	3.400133531	3.4528312
3834703774515	383470	3774515	0.052643855	3.314559197	3.3672031
3834803774515	383480	3774515	0.052706289	3.235019853	3.2877261
3834903774515	383490	3774515	0.052813722	3.155961969	3.2087757
3835003774515	383500	3774515	0.05291824	3.074696681	3.1276149
3835103774515	383510	3774515	0.053108914	2.996442812	3.0495517
3835203774515	383520	3774515	0.053253622	2.913106738	2.9663604
3835303774515	383530	3774515	0.053459187	2.830802985	2.8842622
3835403774515	383540	3774515	0.053721175	2.750587563	2.8043087
3835503774515	383550	3774515	0.053956369	2.666665671	2.720622
3835603774515	383560	3774515	0.054305296	2.586999263	2.6413046
3835703774515	383570	3774515	0.054949115	2.521392618	2.5763417
3835803774515	383580	3774515	0.055812308	2.464250736	2.520063
3835903774515	383590	3774515	0.05682775	2.411521348	2.4683491
3836003774515	383600	3774515	0.058549181	2.38833157	2.4468808
3836103774515	383610	3774515	0.060439141	2.366126019	2.4265652
3836203774515	383620	3774515	0.062911351	2.361181258	2.4240926
3836303774515	383630	3774515	0.066116151	2.375149097	2.4412652
3836403774515	383640	3774515	0.069758559	2.393069374	2.4628279
3836503774515	383650	3774515	0.073576431	2.401285833	2.4748623
3836603774515	383660	3774515	0.077874743	2.408827148	2.4867019
3836703774515	383670	3774515	0.083024557	2.422064251	2.5050888
3836803774515	383680	3774515	0.089446818	2.442175418	2.5316222
3836903774515	383690	3774515	0.096963827	2.45622347	2.5531873
3837003774515	383700	3774515	0.105766715	2.47735909	2.5831258
3837103774515	383710	3774515	0.115390662	2.47816997	2.5935606
3837203774515	383720	3774515	0.125853413	2.461559512	2.5874129
3837303774515	383730	3774515	0.13710855	2.432491691	2.5696002
3837403774515	383740	3774515	0.150023137	2.403724686	2.5537478
3837503774515	383750	3774515	0.164325086	2.374641568	2.5389667
3837603774515	383760	3774515	0.180707113	2.339583059	2.5202902
3837703774515	383770	3774515	0.200168383	2.30490825	2.5050766
3837803774515	383780	3774515	0.223427409	2.269934966	2.4933624
3837903774515	383790	3774515	0.251459954	2.234961251	2.4864212
3838003774515	383800	3774515	0.284368211	2.201001275	2.4853695
3838103774515	383810	3774515	0.322619384	2.168168828	2.4907882
3838203774515	383820	3774515	0.367903301	2.136065474	2.5039688
3838303774515	383830	3774515	0.420060818	2.105887433	2.5259483
3838403774515	383840	3774515	0.480709445	2.076376083	2.5570855
3838503774515	383850	3774515	0.550802481	2.047371569	2.5981741
3838603774515	383860	3774515	0.632085053	2.01867258	2.6507576
3838703774515	383870	3774515	0.725621001	1.99062648	2.7162475

Health Risk Assessment Results Summary

Sensitive Receptors		MAX:	46.32
Unique Identifier	X (UTM)	Y (UTM)	Total Risk
3838803774505	383880	3774505	3.138070884
3838903774505	383890	3774505	3.329830277
3839003774505	383900	3774505	3.588369699
3839103774505	383910	3774505	3.950038879
3829703774515	382970	3774515	1.748754612
3829803774515	382980	3774515	1.8296721
3829903774515	382990	3774515	1.911599334
3830003774515	383000	3774515	2.000341374
3830103774515	383010	3774515	2.137185281
3830203774515	383020	3774515	2.29332015
3830303774515	383030	3774515	2.448255373
3830403774515	383040	3774515	2.589233552
3830503774515	383050	3774515	2.742427388
3830603774515	383060	3774515	2.927850943
3830703774515	383070	3774515	3.132808973
3830803774515	383080	3774515	3.344834355
3830903774515	383090	3774515	3.565397369
3831003774515	383100	3774515	3.795251957
3831103774515	383110	3774515	4.016283
3831203774515	383120	3774515	4.243264318
3831303774515	383130	3774515	4.489886128
3831403774515	383140	3774515	4.705241713
3831503774515	383150	3774515	4.923099615
3831603774515	383160	3774515	5.130777643
3831703774515	383170	3774515	5.326600151
3831903774515	383190	3774515	5.628598757
3832003774515	383200	3774515	5.719623163
3832103774515	383210	3774515	5.788982663
3832203774515	383220	3774515	5.84206865
3832303774515	383230	3774515	5.867925407
3832403774515	383240	3774515	5.87793185
3832503774515	383250	3774515	5.864016889
3832603774515	383260	3774515	5.838374187
3832703774515	383270	3774515	5.807977731
3832903774515	383290	3774515	5.660558712
3833003774515	383300	3774515	5.540207575
3833103774515	383310	3774515	5.383140054
3833303774515	383330	3774515	5.139361245
3833403774515	383340	3774515	4.990220509
3833503774515	383350	3774515	4.825610295
3833603774515	383360	3774515	4.661229869
3833703774515	383370	3774515	4.511988406
3833803774515	383380	3774515	4.378386969
3833903774515	383390	3774515	4.25707972
3834103774515	383410	3774515	4.037276062
3834203774515	383420	3774515	3.916930798
3834303774515	383430	3774515	3.800973489
3834403774515	383440	3774515	3.684252787
3834503774515	383450	3774515	3.566135875
3834603774515	383460	3774515	3.452831234
3834703774515	383470	3774515	3.367203052
3834803774515	383480	3774515	3.287726142
3834903774515	383490	3774515	3.208775691
3835003774515	383500	3774515	3.127614921
3835103774515	383510	3774515	3.049551726
3835203774515	383520	3774515	2.96636036
3835303774515	383530	3774515	2.884262171
3835403774515	383540	3774515	2.804308739
3835503774515	383550	3774515	2.720622041
3835603774515	383560	3774515	2.641304558
3835703774515	383570	3774515	2.576341734
3835803774515	383580	3774515	2.520063044
3835903774515	383590	3774515	2.468349098
3836003774515	383600	3774515	2.446880752
3836103774515	383610	3774515	2.42656516
3836203774515	383620	3774515	2.424092609
3836303774515	383630	3774515	2.441265248
3836403774515	383640	3774515	2.462827933
3836503774515	383650	3774515	2.474862264
3836603774515	383660	3774515	2.486701891
3836703774515	383670	3774515	2.505088808
3836803774515	383680	3774515	2.531622236
3836903774515	383690	3774515	2.553187297
3837003774515	383700	3774515	2.583125805
3837103774515	383710	3774515	2.593560632
3837203774515	383720	3774515	2.587412925
3837303774515	383730	3774515	2.569600241
3837403774515	383740	3774515	2.553747823
3837503774515	383750	3774515	2.538966655
3837603774515	383760	3774515	2.520290172
3837703774515	383770	3774515	2.505076633
3837803774515	383780	3774515	2.493362375
3837903774515	383790	3774515	2.486421206
3838003774515	383800	3774515	2.485369486
3838103774515	383810	3774515	2.490788212
3838203774515	383820	3774515	2.503968775
3838303774515	383830	3774515	2.525948252
3838403774515	383840	3774515	2.557085529
3838503774515	383850	3774515	2.59817405
3838603774515	383860	3774515	2.650757633
3838703774515	383870	3774515	2.716247481

FOR CHRONIC CALCS

MAX:	1.61				
Overlapping Phases - Maximum GLC					
2025	2026	2027	2028	2029	
0.023818333	0.031301543	0.032532172	0.033873663	0.012915028	
0.025698297	0.033469258	0.035052964	0.03849391	0.014305671	
0.028200991	0.036367014	0.038432118	0.044525354	0.016120812	
0.031666939	0.040393968	0.043135966	0.052744433	0.018594188	
0.0109874	0.014266552	0.01697642	0.005911559	0.003938923	
0.011492103	0.014907061	0.017797618	0.006057003	0.004001334	
0.012002396	0.01555279	0.018632548	0.006195149	0.004056876	
0.012554685	0.01625089	0.019538974	0.006342361	0.004115192	
0.013408362	0.017336401	0.020928341	0.006603934	0.004236463	
0.014380094	0.018567916	0.022519169	0.00689718	0.004373468	
0.015340953	0.01977875	0.024108366	0.007171006	0.004496887	
0.016212171	0.020869891	0.025566307	0.007397185	0.004589488	
0.017156653	0.02204938	0.027157613	0.007640942	0.004687974	
0.018296477	0.023468065	0.029090678	0.007939314	0.00481487	
0.019552347	0.025023457	0.03123512	0.008257715	0.004950138	
0.020847989	0.026620354	0.033463187	0.008568821	0.005079898	
0.022189897	0.028270402	0.035792579	0.008936298	0.005234989	
0.023589723	0.029988266	0.03823157	0.009252537	0.005371655	
0.02493497	0.031635491	0.040598347	0.009502592	0.005456412	
0.026315468	0.033325661	0.043033309	0.009751905	0.005526106	
0.027816911	0.035161133	0.045658628	0.009998089	0.00558817	
0.029127306	0.036767824	0.047993493	0.010222376	0.005626166	
0.030450448	0.038390641	0.050373958	0.010454131	0.005662552	
0.031708566	0.039937254	0.052679484	0.010690086	0.005695996	
0.032889994	0.041393861	0.054900094	0.010933792	0.0057271	
0.034690762	0.043641374	0.058596214	0.011431938	0.005774042	
0.035216493	0.044320626	0.059922323	0.0116829	0.00578915	
0.035603793	0.044835412	0.061071889	0.011948585	0.005806275	
0.035886645	0.045226682	0.062095083	0.012229503	0.005826516	
0.035998359	0.045414929	0.062881237	0.012517546	0.005846117	
0.036008765	0.045483266	0.063539768	0.012816705	0.00586757	
0.035871567	0.045376795	0.063968665	0.013114966	0.005889381	
0.035662569	0.045185389	0.064278799	0.0134133	0.005913372	
0.03542574	0.044961612	0.064527078	0.013710457	0.005939858	
0.034457728	0.043928653	0.063895965	0.014170652	0.005979576	
0.033719716	0.04311103	0.062878745	0.014284247	0.005987058	
0.032773772	0.042042538	0.061388862	0.01433953	0.00597801	
0.031350632	0.040466562	0.058792225	0.014355747	0.005972274	
0.030506394	0.03951782	0.056964352	0.014237179	0.005942773	
0.029587219	0.038477967	0.054836092	0.014046312	0.005886135	
0.028672464	0.037426501	0.052684533	0.013654338	0.00576849	
0.027838673	0.036476894	0.050776749	0.013390625	0.005681097	
0.027094783	0.035631407	0.049035095	0.013187539	0.005625451	
0.026419659	0.034864005	0.04744961	0.013013546	0.0055865	
0.025195872	0.033466333	0.044563872	0.012706435	0.005523666	
0.024518124	0.032669536	0.04298574	0.012492512	0.005468942	
0.023861022	0.031888547	0.041473915	0.012279996	0.005413096	
0.023192023	0.031079159	0.039970648	0.012052718	0.005349751	
0.022507599	0.030237698	0.038469395	0.011809254	0.005277463	
0.021843685	0.02941022	0.037052417	0.011577698	0.005208531	
0.021350502	0.028811072	0.035961494	0.011443808	0.005178788	
0.020893796	0.028257113	0.034945555	0.011324344	0.005154919	
0.020435902	0.027694105	0.033948221	0.011201417	0.005128304	
0.019958695	0.027096217	0.03294198	0.011063524	0.005093705	
0.019496927	0.026513063	0.031983369	0.010931911	0.005061223	
0.018995798	0.025865917	0.030989296	0.010775773	0.005016633	
0.018496205	0.025213128	0.030025037	0.010619981	0.004970927	
0.018008246	0.024572744	0.029091405	0.010464254	0.004924158	
0.017491165	0.023884616	0.028135148	0.010288053	0.004867007	
0.016999728	0.0232282	0.02723524	0.010123163	0.004812675	
0.016602644	0.022704386	0.026484278	0.010007595	0.004779714	
0.016262211	0.0222591	0.025824944	0.009921641	0.004758267	
0.015950861	0.021852681	0.025216457	0.009848591	0.004741718	
0.015846304	0.021746588	0.024893147	0.009893497	0.004777256	
0.015749425	0.021650088	0.024582283	0.009942688	0.004814513	
0.015776688	0.021735483	0.024432983	0.010067766	0.004886244	
0.015943137	0.02202761	0.024453267	0.010283717	0.005000207	
0.016146464	0.022379608	0.024493627	0.010529262	0.0051297	
0.01628215	0.022628527	0.024454121	0.010753845	0.005250701	
0.016414974	0.022869808	0.024419487	0.01100415	0.005384941	
0.016590517	0.023168488	0.024455927	0.011317027	0.005551993	
0.016811653	0.023518929	0.024605065	0.011732394	0.005768789	
0.016981437	0.023768615	0.024767556	0.012184922	0.006001155	
0.017173082	0.024021062	0.025112747	0.012915806	0.006360756	
0.017248798	0.024094377	0.025272731	0.013268321	0.006551389	
0.017242247	0.02405625	0.025150257	0.013499708	0.006660283	
0.017168606	0.023932227	0.024908818	0.013694711	0.006738417	
0.017111537	0.023822043	0.024679314	0.013920049	0.006823116	
0.017066117	0.023722729	0.024449632	0.01416877	0.006914078	
0.017000145	0.023605351	0.024249486	0.014460574	0.007013273	
0.016965294	0.023523989	0.02409462	0.014808899	0.007125698	
0.016963686	0.023481257	0.023993082	0.015227215	0.007254441	
0.017006044	0.023490481	0.023961289	0.015745657	0.007412726	
0.017100917	0.023563424	0.024003099	0.0163695	0.00760205	
0.017253178	0.023705596	0.024126022	0.017109254	0.007826775	
0.01747545	0.0239301	0.024349282	0.017999468	0.008095948	
0.017775716	0.024251196	0.024678381	0.01904358	0.008412733	
0.018159051	0.024669547	0.025126194	0.020270019	0.008784134	
0.018633296	0.025193797	0.025703448	0.021695902	0.009215147	
0.019213296	0.025840791	0.026430988	0.02335946	0.009716794	
0.019911682	0.02662655	0.027324851	0.025283928	0.010296632	

Health Risk Assessment Results Summary

		MAX:	4.18	46.12	46.32
Unique Identifier	X (UTM)	Y (UTM)	Onroad	Offroad	Total Risk
3838803774515	383880	3774515	0.838269686	1.962891292	2.801161
3838903774515	383890	3774515	0.97539207	1.935752732	2.9111448
3839003774515	383900	3774515	1.145074661	1.909226409	3.0543011
3839103774515	383910	3774515	1.359281376	1.883313718	3.2425951
3829703774525	382970	3774525	0.024128379	1.682822762	1.7069511
3829803774525	382980	3774525	0.025044324	1.765192475	1.7902368
3829903774525	382990	3774525	0.026023856	1.853912496	1.8799364
3830003774525	383000	3774525	0.027091027	1.951099601	1.9781906
3830103774525	383010	3774525	0.028489349	2.076176434	2.1046658
3830203774525	383020	3774525	0.030059105	2.216705826	2.2467649
3830303774525	383030	3774525	0.03160538	2.357050638	2.388656
3830403774525	383040	3774525	0.032998357	2.487274117	2.5202725
3830503774525	383050	3774525	0.034481175	2.628083068	2.6625642
3830603774525	383060	3774525	0.036171458	2.790104642	2.8262761
3830703774525	383070	3774525	0.037980816	2.966209943	3.0041908
3830803774525	383080	3774525	0.039918338	3.151058395	3.1909767
3830903774525	383090	3774525	0.041842888	3.344413488	3.3862564
3831003774525	383100	3774525	0.043871847	3.541470828	3.5853427
3831103774525	383110	3774525	0.045720753	3.731544578	3.7772653
3831203774525	383120	3774525	0.047497937	3.926431471	3.9739294
3831303774525	383130	3774525	0.049305468	4.127929217	4.1772347
3831403774525	383140	3774525	0.050988623	4.303123082	4.3541117
3831503774525	383150	3774525	0.052658007	4.477883512	4.5305415
3831603774525	383160	3774525	0.054230748	4.642658323	4.6968891
3831703774525	383170	3774525	0.055698079	4.797226374	4.8529245
3831903774525	383190	3774525	0.058255707	5.031545716	5.0898014
3832003774525	383200	3774525	0.059236668	5.101123662	5.1603603
3832103774525	383210	3774525	0.060011744	5.152720461	5.2127322
3832203774525	383220	3774525	0.060653442	5.189640248	5.2502937
3832303774525	383230	3774525	0.061113682	5.205177887	5.2662916
3832403774525	383240	3774525	0.061415395	5.205792632	5.267208
3832503774525	383250	3774525	0.061545133	5.189226429	5.2507716
3832603774525	383260	3774525	0.06159298	5.163189124	5.2247821
3832703774525	383270	3774525	0.061671397	5.138609755	5.2002812
3832803774525	383280	3774525	0.061620693	5.101385513	5.1630062
3832903774525	383290	3774525	0.061189352	5.027350263	5.0885396
3833003774525	383300	3774525	0.060647993	4.94121485	5.0018628
3833103774525	383310	3774525	0.060082299	4.814143398	4.8742257
3833203774525	383320	3774525	0.059414387	4.699897299	4.7593117
3833303774525	383330	3774525	0.058701271	4.587456361	4.6461576
3833403774525	383340	3774525	0.057778758	4.455485813	4.5132646
3833503774525	383350	3774525	0.056644166	4.320610939	4.3772551
3833603774525	383360	3774525	0.05573449	4.187390146	4.2431246
3833703774525	383370	3774525	0.054873502	4.068960626	4.1238341
3833803774525	383380	3774525	0.054124577	3.955602258	4.0097268
3833903774525	383390	3774525	0.053501827	3.848250157	3.901752
3834003774525	383400	3774525	0.05296285	3.746344834	3.7993077
3834103774525	383410	3774525	0.052476273	3.647233681	3.69971
3834203774525	383420	3774525	0.052048529	3.551312813	3.6033613
3834303774525	383430	3774525	0.051676348	3.458519546	3.5101959
3834403774525	383440	3774525	0.051255946	3.361251636	3.4125076
3834503774525	383450	3774525	0.050770804	3.258149192	3.30892
3834603774525	383460	3774525	0.050378522	3.159702464	3.210081
3834703774525	383470	3774525	0.050369904	3.084939194	3.1353091
3834803774525	383480	3774525	0.05047596	3.015197388	3.0656733
3834903774525	383490	3774525	0.050626896	2.946263686	2.9968906
3835003774525	383500	3774525	0.05080256	2.876256911	2.9270595
3835103774525	383510	3774525	0.051055307	2.808613257	2.8596686
3835203774525	383520	3774525	0.051307937	2.738318579	2.7896265
3835303774525	383530	3774525	0.051622844	2.669939512	2.7215624
3835403774525	383540	3774525	0.052011361	2.603637832	2.6556492
3835503774525	383550	3774525	0.052458809	2.538032122	2.5904909
3835603774525	383560	3774525	0.052996887	2.474980356	2.5279772
3835703774525	383570	3774525	0.053867428	2.42693066	2.4807981
3835803774525	383580	3774525	0.054991813	2.388131645	2.4431235
3835903774525	383590	3774525	0.056248402	2.351538073	2.4077865
3836003774525	383600	3774525	0.058018401	2.333764316	2.3917827
3836103774525	383610	3774525	0.059949809	2.316456463	2.3764063
3836203774525	383620	3774525	0.062515013	2.317633723	2.3801487
3836303774525	383630	3774525	0.065919358	2.341470434	2.4073898
3836403774525	383640	3774525	0.069818801	2.366253458	2.4360723
3836503774525	383650	3774525	0.073535569	2.370404912	2.4439405
3836603774525	383660	3774525	0.077629481	2.371263679	2.4488932
3836703774525	383670	3774525	0.082427775	2.374947342	2.4573751
3836803774525	383680	3774525	0.088286435	2.38345713	2.4717436
3836903774525	383690	3774525	0.095121284	2.390606863	2.4857281
3837003774525	383700	3774525	0.103261242	2.406362134	2.5096234
3837103774525	383710	3774525	0.112113167	2.406283296	2.5183965
3837203774525	383720	3774525	0.122042084	2.384243266	2.5062853
3837303774525	383730	3774525	0.133074952	2.357561775	2.4906367
3837403774525	383740	3774525	0.145644944	2.334162098	2.479807
3837503774525	383750	3774525	0.1590717	2.300523077	2.4595948
3837603774525	383760	3774525	0.174140237	2.266596564	2.4407368
3837703774525	383770	3774525	0.191485778	2.232066555	2.4235523
3837803774525	383780	3774525	0.211130249	2.198544617	2.4096749
3837903774525	383790	3774525	0.234035935	2.165637946	2.3996739
3838003774525	383800	3774525	0.259760121	2.134048023	2.3938081
3838103774525	383810	3774525	0.289331607	2.103684353	2.393016
3838203774525	383820	3774525	0.32377137	2.073963273	2.3977346
3838303774525	383830	3774525	0.36268165	2.045587131	2.4082688
3838403774525	383840	3774525	0.406420045	2.017760055	2.4241801

Health Risk Assessment Results Summary

Sensitive Receptors

		MAX:	46.32
Unique Identifier	X (UTM)	Y (UTM)	Total Risk
3838803774515	383880	3774515	2.801160978
3838903774515	383890	3774515	2.911144802
3839003774515	383900	3774515	3.054301071
3839103774515	383910	3774515	3.242595094
3829703774525	382970	3774525	1.706951141
3829803774525	382980	3774525	1.790236798
3829903774525	382990	3774525	1.879936352
3830003774525	383000	3774525	1.978190628
3830103774525	383010	3774525	2.104665783
3830203774525	383020	3774525	2.246764931
3830303774525	383030	3774525	2.388656018
3830403774525	383040	3774525	2.520272474
3830503774525	383050	3774525	2.662564243
3830603774525	383060	3774525	2.8262761
3830703774525	383070	3774525	3.004190759
3830803774525	383080	3774525	3.190976733
3830903774525	383090	3774525	3.386256376
3831003774525	383100	3774525	3.585342675
3831103774525	383110	3774525	3.777265331
3831203774525	383120	3774525	3.973929408
3831303774525	383130	3774525	4.177234685
3831403774525	383140	3774525	4.354111705
3831503774525	383150	3774525	4.530541519
3831603774525	383160	3774525	4.696889071
3831703774525	383170	3774525	4.852924453
3831903774525	383190	3774525	5.089801423
3832003774525	383200	3774525	5.160360331
3832103774525	383210	3774525	5.212732205
3832203774525	383220	3774525	5.25029369
3832303774525	383230	3774525	5.266291569
3832403774525	383240	3774525	5.267208026
3832503774525	383250	3774525	5.250771562
3832603774525	383260	3774525	5.224782104
3832703774525	383270	3774525	5.200281151
3832803774525	383280	3774525	5.163006206
3832903774525	383290	3774525	5.088539615
3833003774525	383300	3774525	5.001862843
3833103774525	383310	3774525	4.874225697
3833203774525	383320	3774525	4.759311685
3833303774525	383330	3774525	4.646157632
3833403774525	383340	3774525	4.513264571
3833503774525	383350	3774525	4.377255105
3833603774525	383360	3774525	4.243124636
3833703774525	383370	3774525	4.123834128
3833803774525	383380	3774525	4.009726835
3833903774525	383390	3774525	3.901751984
3834003774525	383400	3774525	3.799307684
3834103774525	383410	3774525	3.699709954
3834203774525	383420	3774525	3.603361342
3834303774525	383430	3774525	3.510195894
3834403774525	383440	3774525	3.412507582
3834503774525	383450	3774525	3.308919996
3834603774525	383460	3774525	3.210080986
3834703774525	383470	3774525	3.135309098
3834803774525	383480	3774525	3.065673347
3834903774525	383490	3774525	2.996890582
3835003774525	383500	3774525	2.927059472
3835103774525	383510	3774525	2.859668564
3835203774525	383520	3774525	2.789626516
3835303774525	383530	3774525	2.721562355
3835403774525	383540	3774525	2.655649192
3835503774525	383550	3774525	2.59049093
3835603774525	383560	3774525	2.527977242
3835703774525	383570	3774525	2.480798088
3835803774525	383580	3774525	2.443123459
3835903774525	383590	3774525	2.407786475
3836003774525	383600	3774525	2.391782717
3836103774525	383610	3774525	2.376406273
3836203774525	383620	3774525	2.380148736
3836303774525	383630	3774525	2.407389792
3836403774525	383640	3774525	2.436072259
3836503774525	383650	3774525	2.443940482
3836603774525	383660	3774525	2.44889316
3836703774525	383670	3774525	2.457375116
3836803774525	383680	3774525	2.471743565
3836903774525	383690	3774525	2.485728146
3837003774525	383700	3774525	2.509623376
3837103774525	383710	3774525	2.518396463
3837203774525	383720	3774525	2.506285349
3837303774525	383730	3774525	2.490636726
3837403774525	383740	3774525	2.479807042
3837503774525	383750	3774525	2.459594777
3837603774525	383760	3774525	2.4407368
3837703774525	383770	3774525	2.423552333
3837803774525	383780	3774525	2.409674866
3837903774525	383790	3774525	2.399673881
3838003774525	383800	3774525	2.393808144
3838103774525	383810	3774525	2.39301596
3838203774525	383820	3774525	2.397734643
3838303774525	383830	3774525	2.408268781
3838403774525	383840	3774525	2.4241801

FOR CHRONIC CALCS

MAX:	1.61			
Overlapping Phases - Maximum GLC				
2025	2026	2027	2028	2029
0.020790164	0.027622581	0.028470565	0.027615146	0.010998059
0.021901099	0.028891138	0.029938392	0.030467273	0.01185641
0.023320367	0.030521505	0.031832408	0.034015037	0.012923428
0.025160025	0.032645213	0.034305769	0.038512745	0.014276677
0.01072985	0.013951194	0.016564707	0.00586473	0.003913895
0.011250197	0.014614307	0.017408427	0.006025813	0.003986299
0.011810121	0.015326738	0.018319628	0.006194029	0.004060394
0.012422835	0.016105171	0.019320089	0.006375174	0.004138973
0.013211289	0.017107631	0.020607186	0.006619901	0.004252423
0.014095109	0.018227891	0.022058362	0.006892108	0.00437985
0.014973696	0.019334551	0.023519783	0.007152307	0.004498265
0.015786268	0.020353195	0.024886049	0.007376022	0.004591129
0.016662664	0.021448459	0.026370049	0.007611642	0.004687679
0.017668028	0.022700106	0.028083491	0.007880984	0.004801035
0.018757668	0.024051163	0.029951955	0.008165431	0.004920043
0.019897903	0.02545799	0.031922047	0.008451065	0.005047614
0.021085502	0.026925239	0.033995787	0.008833503	0.00520441
0.022296938	0.028410577	0.036122154	0.009080783	0.00531402
0.023463719	0.02984339	0.038192571	0.009316377	0.005391136
0.024659216	0.031310774	0.04031183	0.009548978	0.005458547
0.025897182	0.032829465	0.042492017	0.009768569	0.005508933
0.026972548	0.034153601	0.044428974	0.009972475	0.005543844
0.028043731	0.035474206	0.046376443	0.010182241	0.005577353
0.029050349	0.03671866	0.04824788	0.010396152	0.005609461
0.029990889	0.037885709	0.05004248	0.010616151	0.00563907
0.031401545	0.039662985	0.052999501	0.011060157	0.005684392
0.031808678	0.040197922	0.054057218	0.011280296	0.005699051
0.032100235	0.040595653	0.054961323	0.011510967	0.005716012
0.032298435	0.040883057	0.055738281	0.011749893	0.005734896
0.032362761	0.041011796	0.056316725	0.011990306	0.005752035
0.032332719	0.041028782	0.056758215	0.0122346	0.005771689
0.032196622	0.040920094	0.057024829	0.012474514	0.005790755
0.03200356	0.040744071	0.057184261	0.012710319	0.005810668
0.031821218	0.040581236	0.057344709	0.012948079	0.005834781
0.031566822	0.04033344	0.057330871	0.013165453	0.005858486
0.031100039	0.039833652	0.056833674	0.013318925	0.005872242
0.030573606	0.039262707	0.056101895	0.01341765	0.005879395
0.029809237	0.038405224	0.054883924	0.013467834	0.005870719
0.029141522	0.037664268	0.05364354	0.013454474	0.005855287
0.028495763	0.036948195	0.052329381	0.013404525	0.005834582
0.027748281	0.036109311	0.050672891	0.013283545	0.005796092
0.02699091	0.035248004	0.048906716	0.013038022	0.005708966
0.026242468	0.034393374	0.047211713	0.0127121	0.005590034
0.025575979	0.033636674	0.045685154	0.012528922	0.005525634
0.024937999	0.032908032	0.044214507	0.012347499	0.00547219
0.024331991	0.032209983	0.042824536	0.012176201	0.005423025
0.02375581	0.031542362	0.041504054	0.012013225	0.005377188
0.023192697	0.030882861	0.040223924	0.01184888	0.005330453
0.022643393	0.030236197	0.038990085	0.011685656	0.005284245
0.022114266	0.029604299	0.037800297	0.011525804	0.00523831
0.021549544	0.028917621	0.036571449	0.011341915	0.005181699
0.020940717	0.028159647	0.035294843	0.011129123	0.005112332
0.020355407	0.027424262	0.034090543	0.010929325	0.005047185
0.01992074	0.026892441	0.033160529	0.010812696	0.005016885
0.019515649	0.026396128	0.032295971	0.01071097	0.004992409
0.019112928	0.025897725	0.031448604	0.010607661	0.004967089
0.01869943	0.025377944	0.030601727	0.010496086	0.00493735
0.01829858	0.024870694	0.029790099	0.010389293	0.004909322
0.017875839	0.024325821	0.028964721	0.010268803	0.004874239
0.017463991	0.023792759	0.028166505	0.010150203	0.004839488
0.017063946	0.02327241	0.027397888	0.010034142	0.004805206
0.016665893	0.022750223	0.026647014	0.009916559	0.004768626
0.016282887	0.022245579	0.025931415	0.009804771	0.00473391
0.016001964	0.021885737	0.025369354	0.009748383	0.004723805
0.015784485	0.021615502	0.024902002	0.009726343	0.00472804
0.01558183	0.021364314	0.024460818	0.009710602	0.004734239
0.01551176	0.021305679	0.024200087	0.009772569	0.004776029
0.015446007	0.021251985	0.023945598	0.009837528	0.004819187
0.015513942	0.021395164	0.023861386	0.009988056	0.004901769
0.015752152	0.021796206	0.023966839	0.010249816	0.005038896
0.0160003	0.02221066	0.024085279	0.010549467	0.005196708
0.016100479	0.022401049	0.024029194	0.01076874	0.005316609
0.016175605	0.02254683	0.023964297	0.010993823	0.005439939
0.016270335	0.022713866	0.02395025	0.011267436	0.005586728
0.016396303	0.022912188	0.024022708	0.011615205	0.005769083
0.016501303	0.023055223	0.024146131	0.012028291	0.005989796
0.016650012	0.023243206	0.02446035	0.012639057	0.006290978
0.016719811	0.023308333	0.024554936	0.012942881	0.006450077
0.01667603	0.023224572	0.024375154	0.01313528	0.00653436
0.016614502	0.023113981	0.024152023	0.013330274	0.006611563
0.016587426	0.0230337	0.023937766	0.013557275	0.006700934
0.016502193	0.02289392	0.023713885	0.013792079	0.006783182
0.016431618	0.022772482	0.023510706	0.014043152	0.006863632
0.016377955	0.022671491	0.023342116	0.01433814	0.006954804
0.016352685	0.022606228	0.023214563	0.014683926	0.007061108
0.016361432	0.022580949	0.023137763	0.015097943	0.007187344
0.016405433	0.022599631	0.023110764	0.01557537	0.007332777
0.016493426	0.022672027	0.023146799	0.016138601	0.007504291
0.016630577	0.022802125	0.02325439	0.016806004	0.007706831
0.016818644	0.022994664	0.023432846	0.017573231	0.007940245
0.017054805	0.023243316	0.023681646	0.018442947	0.00820421

Health Risk Assessment Results Summary

		MAX:	4.18	46.12	46.32
Unique Identifier	X (UTM)	Y (UTM)	Onroad	Offroad	Total Risk
3838503774525	383850	3774525	0.455929917	1.990315787	2.4462457
3838603774525	383860	3774525	0.513084722	1.963088686	2.4761734
3838703774525	383870	3774525	0.577640411	1.93647794	2.5141184
3838803774525	383880	3774525	0.655345164	1.910084686	2.5654299
3838903774525	383890	3774525	0.747528198	1.884185422	2.6317136
3839003774525	383900	3774525	0.857137444	1.858913495	2.7160509
3839103774525	383910	3774525	0.98611756	1.83441404	2.8205316
3829703774535	382970	3774535	0.023830655	1.642707306	1.666538
3829803774535	382980	3774535	0.024801216	1.727711419	1.7525126
3829903774535	382990	3774535	0.025907072	1.824694699	1.8506018
3830003774535	383000	3774535	0.027136305	1.932820639	1.9599569
3830103774535	383010	3774535	0.028429269	2.047409692	2.075839
3830203774535	383020	3774535	0.02984929	2.173288338	2.2031376
3830303774535	383030	3774535	0.031263574	2.300405512	2.3316691
3830403774535	383040	3774535	0.032568444	2.421700368	2.4542688
3830503774535	383050	3774535	0.033946951	2.55204208	2.585989
3830603774535	383060	3774535	0.035430902	2.693949284	2.7293802
3830703774535	383070	3774535	0.037026202	2.845409187	2.8824354
3830803774535	383080	3774535	0.038734825	3.011833576	3.0505684
3830903774535	383090	3774535	0.040470564	3.17748742	3.217958
3831003774535	383100	3774535	0.042242686	3.347993563	3.3902362
3831103774535	383110	3774535	0.04382084	3.513667612	3.5574885
3831203774535	383120	3774535	0.045360304	3.693456821	3.7388171
3831303774535	383130	3774535	0.046899067	3.850463855	3.8973629
3831403774535	383140	3774535	0.048302991	3.995270478	4.0435735
3831503774535	383150	3774535	0.0496846	4.137698319	4.1873829
3831603774535	383160	3774535	0.050973365	4.271258249	4.3222316
3831703774535	383170	3774535	0.052184877	4.396330089	4.448515
3831903774535	383190	3774535	0.054291076	4.582446682	4.6367378
3832003774535	383200	3774535	0.055121719	4.637689533	4.6928113
3832103774535	383210	3774535	0.055772986	4.677445227	4.7332182
3832203774535	383220	3774535	0.056298483	4.703254777	4.7595533
3832303774535	383230	3774535	0.05669087	4.71235812	4.769049
3832403774535	383240	3774535	0.056943081	4.707825545	4.7647686
3832503774535	383250	3774535	0.057030356	4.688227455	4.7452578
3832603774535	383260	3774535	0.057079346	4.662678301	4.7197576
3832703774535	383270	3774535	0.057167894	4.638674159	4.6958421
3832803774535	383280	3774535	0.057183989	4.606520076	4.6637041
3832903774535	383290	3774535	0.056985926	4.553140934	4.6101269
3833003774535	383300	3774535	0.056729223	4.465028565	4.5217578
3833103774535	383310	3774535	0.056394252	4.388047151	4.4444414
3833203774535	383320	3774535	0.055733395	4.277477217	4.3332106
3833303774535	383330	3774535	0.054988037	4.163739689	4.2187277
3833403774535	383340	3774535	0.054082676	4.052096041	4.1061787
3833503774535	383350	3774535	0.053280261	3.935351592	3.9886319
3833603774535	383360	3774535	0.052564045	3.830889281	3.8834533
3833703774535	383370	3774535	0.051856721	3.730088963	3.7819457
3833803774535	383380	3774535	0.051248585	3.631468811	3.6827174
3833903774535	383390	3774535	0.050668583	3.533928323	3.5845969
3834003774535	383400	3774535	0.050122001	3.438508471	3.4886305
3834103774535	383410	3774535	0.049623094	3.346328875	3.395952
3834203774535	383420	3774535	0.049371159	3.270321624	3.3196928
3834303774535	383430	3774535	0.049181099	3.197237854	3.246419
3834403774535	383440	3774535	0.048906504	3.116279901	3.1651864
3834503774535	383450	3774535	0.04851416	3.026079226	3.0745934
3834603774535	383460	3774535	0.048195313	2.939306079	2.9875014
3834703774535	383470	3774535	0.048228693	2.873628738	2.9218574
3834803774535	383480	3774535	0.04836354	2.812300834	2.8606644
3834903774535	383490	3774535	0.048550589	2.751710427	2.800261
3835003774535	383500	3774535	0.04880029	2.692533809	2.7413341
3835103774535	383510	3774535	0.049115407	2.634847467	2.6839629
3835203774535	383520	3774535	0.049480388	2.578104901	2.6275853
3835303774535	383530	3774535	0.049917817	2.523114221	2.573032
3835403774535	383540	3774535	0.050439172	2.470239426	2.5206786
3835503774535	383550	3774535	0.051082931	2.421347538	2.4724305
3835603774535	383560	3774535	0.051812082	2.374128095	2.4259402
3835703774535	383570	3774535	0.052880286	2.34116421	2.3940445
3835803774535	383580	3774535	0.054216095	2.317091104	2.3713072
3835903774535	383590	3774535	0.055680454	2.29406709	2.3497475
3836003774535	383600	3774535	0.057516967	2.282320378	2.3398373
3836103774535	383610	3774535	0.059533425	2.271456235	2.3309897
3836203774535	383620	3774535	0.062195164	2.279377678	2.3415728
3836303774535	383630	3774535	0.065757003	2.30708512	2.3728421
3836403774535	383640	3774535	0.069838224	2.335089538	2.4049278
3836503774535	383650	3774535	0.073542492	2.337215661	2.4107582
3836603774535	383660	3774535	0.077584288	2.335303152	2.4128874
3836703774535	383670	3774535	0.082208822	2.33364126	2.4158501
3836803774535	383680	3774535	0.087712487	2.333593425	2.4213059
3836903774535	383690	3774535	0.094036332	2.343292208	2.4373285
3837003774535	383700	3774535	0.101388871	2.344399972	2.4457888
3837103774535	383710	3774535	0.109598922	2.334257347	2.4438563
3837203774535	383720	3774535	0.119021948	2.311901532	2.4309235
3837303774535	383730	3774535	0.129134937	2.290574195	2.4197091
3837403774535	383740	3774535	0.14053961	2.260315137	2.4008547
3837503774535	383750	3774535	0.152598129	2.227765215	2.3803633
3837603774535	383760	3774535	0.165900701	2.194462483	2.3603632
3837703774535	383770	3774535	0.181074936	2.161610484	2.3426854
3837803774535	383780	3774535	0.197376421	2.13019729	2.3275737
3837903774535	383790	3774535	0.215927226	2.099488604	2.3154158
3838003774535	383800	3774535	0.236852764	2.07005459	2.3069074
3838103774535	383810	3774535	0.260447671	2.04167689	2.3021246

Health Risk Assessment Results Summary

Sensitive Receptors		MAX:	46.32
Unique Identifier	X (UTM)	Y (UTM)	Total Risk
3838503774525	383850	3774525	2.446245703
3838603774525	383860	3774525	2.476173409
3838703774525	383870	3774525	2.514118351
3838803774525	383880	3774525	2.565429851
3838903774525	383890	3774525	2.631713619
3839003774525	383900	3774525	2.716050939
3839103774525	383910	3774525	2.820531599
3829703774535	382970	3774535	1.66653796
3829803774535	382980	3774535	1.752512634
3829903774535	382990	3774535	1.850601771
3830003774535	383000	3774535	1.959956945
3830103774535	383010	3774535	2.075838962
3830203774535	383020	3774535	2.203137627
3830303774535	383030	3774535	2.331669087
3830403774535	383040	3774535	2.454268812
3830503774535	383050	3774535	2.585989032
3830603774535	383060	3774535	2.729380186
3830703774535	383070	3774535	2.882435389
3830803774535	383080	3774535	3.0505684
3830903774535	383090	3774535	3.217957983
3831003774535	383100	3774535	3.390236249
3831103774535	383110	3774535	3.557488452
3831203774535	383120	3774535	3.738817125
3831303774535	383130	3774535	3.897362922
3831403774535	383140	3774535	4.043573469
3831503774535	383150	3774535	4.187382919
3831603774535	383160	3774535	4.322231614
3831703774535	383170	3774535	4.448514966
3831903774535	383190	3774535	4.636737758
3832003774535	383200	3774535	4.692811252
3832103774535	383210	3774535	4.733218212
3832203774535	383220	3774535	4.75955326
3832303774535	383230	3774535	4.76904899
3832403774535	383240	3774535	4.764768626
3832503774535	383250	3774535	4.745257811
3832603774535	383260	3774535	4.719757647
3832703774535	383270	3774535	4.695842053
3832803774535	383280	3774535	4.663704066
3832903774535	383290	3774535	4.61012686
3833003774535	383300	3774535	4.521757789
3833103774535	383310	3774535	4.444441403
3833203774535	383320	3774535	4.333210612
3833303774535	383330	3774535	4.218727727
3833403774535	383340	3774535	4.106178716
3833503774535	383350	3774535	3.988631853
3833603774535	383360	3774535	3.883453327
3833703774535	383370	3774535	3.781945683
3833803774535	383380	3774535	3.682717397
3833903774535	383390	3774535	3.584596906
3834003774535	383400	3774535	3.488630472
3834103774535	383410	3774535	3.395951969
3834203774535	383420	3774535	3.319692783
3834303774535	383430	3774535	3.246418953
3834403774535	383440	3774535	3.165186405
3834503774535	383450	3774535	3.074593385
3834603774535	383460	3774535	2.987501393
3834703774535	383470	3774535	2.921857431
3834803774535	383480	3774535	2.860664374
3834903774535	383490	3774535	2.800261016
3835003774535	383500	3774535	2.7413341
3835103774535	383510	3774535	2.683962874
3835203774535	383520	3774535	2.627585289
3835303774535	383530	3774535	2.573032038
3835403774535	383540	3774535	2.520678598
3835503774535	383550	3774535	2.47243047
3835603774535	383560	3774535	2.425940177
3835703774535	383570	3774535	2.394044496
3835803774535	383580	3774535	2.371307199
3835903774535	383590	3774535	2.349747544
3836003774535	383600	3774535	2.339837346
3836103774535	383610	3774535	2.33098966
3836203774535	383620	3774535	2.341572842
3836303774535	383630	3774535	2.372842123
3836403774535	383640	3774535	2.404927762
3836503774535	383650	3774535	2.410758153
3836603774535	383660	3774535	2.41288744
3836703774535	383670	3774535	2.415850082
3836803774535	383680	3774535	2.421305912
3836903774535	383690	3774535	2.43732854
3837003774535	383700	3774535	2.445788844
3837103774535	383710	3774535	2.443856269
3837203774535	383720	3774535	2.430923479
3837303774535	383730	3774535	2.419709132
3837403774535	383740	3774535	2.400854748
3837503774535	383750	3774535	2.380363344
3837603774535	383760	3774535	2.360363184
3837703774535	383770	3774535	2.34268542
3837803774535	383780	3774535	2.32757371
3837903774535	383790	3774535	2.31541583
3838003774535	383800	3774535	2.306907354
3838103774535	383810	3774535	2.302124562

FOR CHRONIC CALCS

	MAX:	1.61			
	Overlapping Phases - Maximum GLC				
2025	2026	2027	2028	2029	
0.017346697	0.023556449	0.024011141	0.019434624	0.008503888	
0.017710455	0.023952324	0.02444496	0.02058749	0.008851717	
0.018147087	0.024433819	0.024981993	0.021898567	0.009246478	
0.018707294	0.02505882	0.02569317	0.023487249	0.009723777	
0.019405604	0.025845608	0.026597847	0.025385146	0.010294416	
0.020271001	0.026828966	0.027733411	0.027654782	0.010976134	
0.021322583	0.028031793	0.029126374	0.030340879	0.011784172	
0.010480912	0.013646291	0.01616597	0.005819739	0.003889907	
0.011018927	0.014334562	0.017035228	0.005996797	0.003972476	
0.01163225	0.015118352	0.018028795	0.00619692	0.00406626	
0.012314983	0.015989073	0.019139557	0.006417497	0.004170001	
0.013036813	0.016906699	0.020321898	0.006646009	0.00427564	
0.013826918	0.017906721	0.021628469	0.006895269	0.004392352	
0.014621529	0.018907365	0.022958393	0.007140381	0.004503491	
0.015377586	0.019855578	0.024236196	0.007356571	0.004593919	
0.016188009	0.020868812	0.025614796	0.007582343	0.004687981	
0.017068179	0.021965576	0.027120447	0.007823294	0.00478802	
0.018004783	0.023127638	0.028735647	0.008075231	0.004892164	
0.019029011	0.024393004	0.030514749	0.008367154	0.005025867	
0.020047054	0.02565366	0.032307317	0.008689836	0.005164063	
0.02109539	0.026942506	0.034158121	0.008915581	0.005257118	
0.022110677	0.028192406	0.035977189	0.009137307	0.005327757	
0.02321464	0.029549715	0.037916376	0.009350039	0.005390613	
0.02417952	0.030739249	0.03964389	0.009546392	0.005431178	
0.025068393	0.031839195	0.041258625	0.009731854	0.005463777	
0.025941324	0.032921364	0.042862572	0.009922351	0.005495248	
0.026757095	0.033936408	0.044397331	0.010116501	0.005525522	
0.02751821	0.03488712	0.045866572	0.010314449	0.005553161	
0.028638766	0.03631336	0.04825848	0.01071112	0.005596745	
0.028962794	0.036746552	0.049117427	0.010906553	0.005612075	
0.029188326	0.037063027	0.049837101	0.011107838	0.005627952	
0.029325789	0.037274981	0.050430213	0.011312384	0.005645257	
0.029359977	0.037364682	0.050859848	0.011515071	0.005661018	
0.029309508	0.037354306	0.051153931	0.011716857	0.005677752	
0.029166938	0.03723471	0.051286157	0.011910337	0.005693977	
0.028990062	0.037074517	0.051340686	0.012098105	0.005710579	
0.028824331	0.036928051	0.051399135	0.012288861	0.005731952	
0.028613254	0.036727802	0.051337381	0.012462844	0.005752341	
0.028282098	0.036384966	0.050979621	0.01259105	0.005765968	
0.0277469	0.035797279	0.050222238	0.012684622	0.005769106	
0.027291281	0.03530531	0.04947741	0.012735754	0.005767409	
0.026653528	0.034594934	0.048210411	0.012679451	0.005737167	
0.026002586	0.033866688	0.046852224	0.012598416	0.005696189	
0.025375613	0.033165844	0.045415591	0.012465547	0.005639751	
0.024720384	0.032413978	0.04392812	0.01213097	0.005515779	
0.024132075	0.03174857	0.042610707	0.011954296	0.005439158	
0.023564528	0.031103108	0.041315798	0.011788272	0.005381702	
0.023006419	0.030459593	0.040052151	0.011619688	0.00532482	
0.022450758	0.029809858	0.038805957	0.011446389	0.005265997	
0.021903776	0.029162378	0.037592188	0.011269039	0.005206155	
0.021371886	0.028525895	0.03642839	0.011094709	0.005146807	
0.020936719	0.028011375	0.035468428	0.010974455	0.005109625	
0.020517761	0.027513876	0.03454717	0.010859603	0.005074526	
0.020043996	0.026933839	0.033548115	0.010711787	0.005025209	
0.019506138	0.026258194	0.032457524	0.010525233	0.00495885	
0.018985206	0.025597999	0.031421617	0.010347151	0.004895848	
0.018599141	0.025120692	0.030626656	0.010246166	0.004865985	
0.018239719	0.024676563	0.029884738	0.010156057	0.004840916	
0.01788223	0.024230132	0.029160014	0.010067567	0.004816122	
0.017531959	0.023789633	0.028457293	0.00998027	0.00479215	
0.017189324	0.023355713	0.027778023	0.009896585	0.004768903	
0.016851682	0.022925771	0.027113044	0.009811925	0.004744916	
0.016524326	0.022507221	0.026472049	0.009729595	0.00472157	
0.016209362	0.022102686	0.025859879	0.009653134	0.004700404	
0.015920216	0.02173216	0.025293558	0.009588582	0.004684224	
0.015641171	0.021373127	0.02474988	0.009527655	0.00466908	
0.015460078	0.021153806	0.024348904	0.00952224	0.004678585	
0.015341055	0.021023249	0.024035636	0.009551823	0.004704176	
0.015229639	0.02090199	0.023734722	0.00958549	0.004731365	
0.015198701	0.020897923	0.02354045	0.009668389	0.004781782	
0.015176044	0.02090575	0.023353208	0.009757928	0.004834941	
0.015292245	0.02112163	0.023328757	0.009935236	0.004930893	
0.015552918	0.021550887	0.023486977	0.010234305	0.005088034	
0.015815995	0.021979009	0.023662815	0.010574209	0.005268912	
0.015891287	0.02212142	0.023622698	0.010797798	0.005392274	
0.015936466	0.022212204	0.023565652	0.011023224	0.005514668	
0.015981862	0.022293861	0.023535482	0.011275497	0.00564961	
0.016032487	0.022366016	0.023567053	0.011577985	0.005817053	
0.016132676	0.022497792	0.023764844	0.012140866	0.006087665	
0.016190625	0.022553207	0.023905265	0.012425846	0.006246826	
0.016202091	0.022543052	0.023834502	0.012630335	0.006348361	
0.016152413	0.022451081	0.023638538	0.012804061	0.006421565	
0.016116295	0.022364817	0.023416857	0.01298295	0.006495747	
0.016032916	0.022226794	0.023190247	0.013186492	0.006571835	
0.015942662	0.022083331	0.022962726	0.013378687	0.006634227	
0.015859339	0.02195003	0.022755157	0.013592011	0.00670088	
0.015796226	0.021840813	0.022578913	0.013843265	0.006777695	
0.015753839	0.02175973	0.022430995	0.014122849	0.006863609	
0.015736399	0.02170783	0.022321877	0.014450423	0.006963536	
0.01574976	0.021694662	0.02225643	0.014832296	0.007080657	
0.015794991	0.021720632	0.022236901	0.015274064	0.007215429	

Health Risk Assessment Results Summary

		MAX:	4.18	46.12	46.32
Unique Identifier	X (UTM)	Y (UTM)	Onroad	Offroad	Total Risk
3838203774535	383820	3774535	0.287240814	2.014025758	2.3012666
3838303774535	383830	3774535	0.316717099	1.987304372	2.3040215
3838403774535	383840	3774535	0.348854065	1.961134955	2.309989
3838503774535	383850	3774535	0.384472182	1.93515165	2.3196238
3838603774535	383860	3774535	0.425834839	1.909422867	2.3352577
3838703774535	383870	3774535	0.47180395	1.88419626	2.3560002
3838803774535	383880	3774535	0.52700585	1.85920055	2.3862064
3838903774535	383890	3774535	0.591427953	1.834567453	2.4259954
3839003774535	383900	3774535	0.665762468	1.810537412	2.4762999
3839103774535	383910	3774535	0.750700141	1.787185864	2.537886
3829703774545	382970	3774545	0.02351266	1.601775282	1.6252879
3829803774545	382980	3774545	0.024492758	1.685923195	1.710416
3829903774545	382990	3774545	0.025651312	1.785173724	1.810825
3830003774545	383000	3774545	0.026944845	1.896280663	1.9232255
3830103774545	383010	3774545	0.028158874	2.002315368	2.0304742
3830203774545	383020	3774545	0.029477769	2.117578206	2.147056
3830303774545	383030	3774545	0.030764521	2.232703503	2.263468
3830403774545	383040	3774545	0.03192905	2.340662723	2.3725918
3830503774545	383050	3774545	0.033144647	2.454923281	2.4880679
3830603774545	383060	3774545	0.034481762	2.581313558	2.6157953
3830703774545	383070	3774545	0.035949716	2.715833057	2.7517828
3830803774545	383080	3774545	0.037486926	2.866395036	2.903882
3830903774545	383090	3774545	0.039051318	3.011325657	3.050377
3831003774545	383100	3774545	0.040607438	3.160293027	3.2009005
3831103774545	383110	3774545	0.042003465	3.304431623	3.3464351
3831203774545	383120	3774545	0.04334893	3.460336712	3.5036856
3831303774545	383130	3774545	0.044678447	3.593838247	3.6385167
3831403774545	383140	3774545	0.045875736	3.714911643	3.7607874
3831503774545	383150	3774545	0.047048238	3.832721585	3.8797698
3831603774545	383160	3774545	0.048143878	3.942688264	3.9908321
3831703774545	383170	3774545	0.049166402	4.044437956	4.0936044
3831903774545	383190	3774545	0.050943015	4.196920589	4.2478636
3832003774545	383200	3774545	0.051656346	4.243414134	4.2950705
3832103774545	383210	3774545	0.052219249	4.274622088	4.3268413
3832203774545	383220	3774545	0.052648211	4.289758036	4.3424062
3832303774545	383230	3774545	0.052962158	4.290976134	4.3439383
3832403774545	383240	3774545	0.053206914	4.287754512	4.3409614
3832503774545	383250	3774545	0.053358381	4.274285103	4.3276435
3832603774545	383260	3774545	0.053442565	4.252368834	4.3058114
3832703774545	383270	3774545	0.053488576	4.224791712	4.2782803
3832803774545	383280	3774545	0.053489966	4.175764167	4.2292541
3832903774545	383290	3774545	0.053380861	4.116760615	4.1701415
3833003774545	383300	3774545	0.053241107	4.062863132	4.1161042
3833103774545	383310	3774545	0.053018481	3.996745718	4.0497642
3833203774545	383320	3774545	0.052453914	3.905124132	3.957578
3833303774545	383330	3774545	0.051824499	3.808041881	3.8598664
3833403774545	383340	3774545	0.051010576	3.707622178	3.7586328
3833503774545	383350	3774545	0.050379448	3.609559259	3.6599387
3833603774545	383360	3774545	0.04979577	3.524490328	3.5742861
3833703774545	383370	3774545	0.049305677	3.442024507	3.4913302
3833803774545	383380	3774545	0.048869514	3.360962626	3.4098321
3833903774545	383390	3774545	0.048388226	3.276140333	3.3245286
3834003774545	383400	3774545	0.047855425	3.187358342	3.2352138
3834103774545	383410	3774545	0.047365358	3.101989126	3.1493545
3834203774545	383420	3774545	0.047289737	3.043655857	3.0909456
3834303774545	383430	3774545	0.047268879	2.987244995	3.0345139
3834403774545	383440	3774545	0.047082276	2.917567009	2.9646493
3834503774545	383450	3774545	0.046654034	2.830902151	2.8775562
3834603774545	383460	3774545	0.046303136	2.747641194	2.7939443
3834703774545	383470	3774545	0.046281193	2.683848005	2.7301292
3834803774545	383480	3774545	0.046360549	2.62427268	2.6706332
3834903774545	383490	3774545	0.046551037	2.569550807	2.6161018
3835003774545	383500	3774545	0.046951082	2.525592351	2.5725434
3835103774545	383510	3774545	0.047406205	2.482319002	2.5297252
3835203774545	383520	3774545	0.047969842	2.442785847	2.4907557
3835303774545	383530	3774545	0.048624494	2.40527073	2.4538952
3835403774545	383540	3774545	0.049355236	2.368982157	2.4183374
3835503774545	383550	3774545	0.050203213	2.33567944	2.3858827
3835603774545	383560	3774545	0.051132604	2.303096922	2.3542295
3835703774545	383570	3774545	0.05227224	2.277211353	2.3294836
3835803774545	383580	3774545	0.053602517	2.256129926	2.3097324
3835903774545	383590	3774545	0.055046487	2.235630674	2.2906772
3836003774545	383600	3774545	0.057044352	2.234203764	2.2912481
3836103774545	383610	3774545	0.059241066	2.233079771	2.2923208
3836203774545	383620	3774545	0.061996275	2.243882464	2.3058787
3836303774545	383630	3774545	0.065506529	2.268305877	2.3338124
3836403774545	383640	3774545	0.069479931	2.290644562	2.3601245
3836503774545	383650	3774545	0.073481106	2.298719363	2.3722005
3836603774545	383660	3774545	0.077975574	2.302368207	2.3803438
3836703774545	383670	3774545	0.082991355	2.314820673	2.397812
3836803774545	383680	3774545	0.08816212	2.309834046	2.3979962
3836903774545	383690	3774545	0.093636935	2.299424122	2.3930611
3837003774545	383700	3774545	0.100386116	2.288888975	2.3892751
3837103774545	383710	3774545	0.108359223	2.2685258	2.376885
3837203774545	383720	3774545	0.11682747	2.249170985	2.3659985
3837303774545	383730	3774545	0.125410762	2.219204715	2.3446155
3837403774545	383740	3774545	0.134943863	2.188437553	2.3233814
3837503774545	383750	3774545	0.145287598	2.156867884	2.3021555
3837603774545	383760	3774545	0.156855925	2.125455489	2.2823114
3837703774545	383770	3774545	0.169815202	2.094602561	2.2644178
3837803774545	383780	3774545	0.183526253	2.065298247	2.2488245

Health Risk Assessment Results Summary

Sensitive Receptors		MAX:	46.32
Unique Identifier	X (UTM)	Y (UTM)	Total Risk
3838203774535	383820	3774535	2.301266573
3838303774535	383830	3774535	2.304021471
3838403774535	383840	3774535	2.309989019
3838503774535	383850	3774535	2.319623832
3838603774535	383860	3774535	2.335257706
3838703774535	383870	3774535	2.35600021
3838803774535	383880	3774535	2.3862064
3838903774535	383890	3774535	2.425995406
3839003774535	383900	3774535	2.47629988
3839103774535	383910	3774535	2.537886005
3829703774545	382970	3774545	1.625287942
3829803774545	382980	3774545	1.710415953
3829903774545	382990	3774545	1.810825036
3830003774545	383000	3774545	1.923225508
3830103774545	383010	3774545	2.030474242
3830203774545	383020	3774545	2.147055974
3830303774545	383030	3774545	2.263468024
3830403774545	383040	3774545	2.372591773
3830503774545	383050	3774545	2.488067928
3830603774545	383060	3774545	2.61579532
3830703774545	383070	3774545	2.751782773
3830803774545	383080	3774545	2.903881962
3830903774545	383090	3774545	3.050376974
3831003774545	383100	3774545	3.200900465
3831103774545	383110	3774545	3.346435088
3831203774545	383120	3774545	3.503685642
3831303774545	383130	3774545	3.638516695
3831403774545	383140	3774545	3.760787379
3831503774545	383150	3774545	3.879769823
3831603774545	383160	3774545	3.990832141
3831703774545	383170	3774545	4.093604358
3831903774545	383190	3774545	4.247863604
3832003774545	383200	3774545	4.295070481
3832103774545	383210	3774545	4.326841337
3832203774545	383220	3774545	4.342406247
3832303774545	383230	3774545	4.343938292
3832403774545	383240	3774545	4.340961426
3832503774545	383250	3774545	4.327643484
3832603774545	383260	3774545	4.305811398
3832703774545	383270	3774545	4.278280288
3832803774545	383280	3774545	4.229254133
3832903774545	383290	3774545	4.170141477
3833003774545	383300	3774545	4.116104239
3833103774545	383310	3774545	4.049764199
3833203774545	383320	3774545	3.957578046
3833303774545	383330	3774545	3.859866381
3833403774545	383340	3774545	3.758632754
3833503774545	383350	3774545	3.659938706
3833603774545	383360	3774545	3.574286098
3833703774545	383370	3774545	3.491330184
3833803774545	383380	3774545	3.409832139
3833903774545	383390	3774545	3.324528559
3834003774545	383400	3774545	3.235213766
3834103774545	383410	3774545	3.149354484
3834203774545	383420	3774545	3.090945594
3834303774545	383430	3774545	3.034513874
3834403774545	383440	3774545	2.964649285
3834503774545	383450	3774545	2.877556184
3834603774545	383460	3774545	2.79394433
3834703774545	383470	3774545	2.730129197
3834803774545	383480	3774545	2.670633229
3834903774545	383490	3774545	2.616101844
3835003774545	383500	3774545	2.572543433
3835103774545	383510	3774545	2.529725207
3835203774545	383520	3774545	2.490755689
3835303774545	383530	3774545	2.453895224
3835403774545	383540	3774545	2.418337394
3835503774545	383550	3774545	2.385882653
3835603774545	383560	3774545	2.354229526
3835703774545	383570	3774545	2.329483592
3835803774545	383580	3774545	2.309732442
3835903774545	383590	3774545	2.290677161
3836003774545	383600	3774545	2.291248116
3836103774545	383610	3774545	2.292320838
3836203774545	383620	3774545	2.305878739
3836303774545	383630	3774545	2.333812405
3836403774545	383640	3774545	2.360124494
3836503774545	383650	3774545	2.372200469
3836603774545	383660	3774545	2.38034378
3836703774545	383670	3774545	2.397812028
3836803774545	383680	3774545	2.397996166
3836903774545	383690	3774545	2.393061057
3837003774545	383700	3774545	2.389275091
3837103774545	383710	3774545	2.376885024
3837203774545	383720	3774545	2.365998455
3837303774545	383730	3774545	2.344615477
3837403774545	383740	3774545	2.323381417
3837503774545	383750	3774545	2.302155481
3837603774545	383760	3774545	2.282311414
3837703774545	383770	3774545	2.264417763
3837803774545	383780	3774545	2.2488245

FOR CHRONIC CALCS

	MAX:	1.61			
	Overlapping Phases - Maximum GLC				
	2025	2026	2027	2028	2029
	0.015874346	0.021786852	0.02226789	0.015784877	0.007371337
	0.015984806	0.021890949	0.022343621	0.01635573	0.007545022
	0.016123272	0.022027903	0.022461111	0.016983302	0.007736072
	0.01629463	0.022202094	0.022628458	0.017682786	0.007947866
	0.016520363	0.022438569	0.022875623	0.018502917	0.008195021
	0.016792115	0.02272898	0.023188615	0.019420652	0.008470708
	0.017150881	0.023120256	0.023625614	0.020533934	0.008804954
	0.017597752	0.023614509	0.024187058	0.021843259	0.009198012
	0.018141082	0.024222378	0.024882941	0.023365159	0.009654744
	0.018788043	0.024952811	0.025722501	0.025114479	0.010180276
	0.010226593	0.013333694	0.015758171	0.005769681	0.003862762
	0.010759889	0.014017727	0.016617971	0.005952122	0.003949556
	0.011388365	0.014823207	0.017633556	0.006168491	0.004054188
	0.012090554	0.015721035	0.018773983	0.006409188	0.004171714
	0.012758191	0.01657012	0.019870849	0.006626684	0.004273167
	0.013480806	0.017484701	0.02107218	0.006864264	0.004384613
	0.014199862	0.018390638	0.022281326	0.007091916	0.004487076
	0.014872838	0.019235999	0.023421904	0.00728783	0.004568596
	0.015583377	0.020125748	0.024634071	0.007489762	0.004650857
	0.016367399	0.021104676	0.025979074	0.007713623	0.004743343
	0.017199249	0.022138615	0.027419847	0.00794787	0.00484315
	0.018123791	0.023283852	0.029038713	0.008259616	0.004982472
	0.019015287	0.024389825	0.030615429	0.008527242	0.00510307
	0.019931141	0.025519363	0.032241153	0.008738394	0.005188145
	0.020814334	0.026609763	0.033832733	0.008944918	0.005254114
	0.021771806	0.027790306	0.035520348	0.009142132	0.005313086
	0.02259249	0.028806264	0.036998431	0.009323691	0.005352415
	0.023335901	0.029730955	0.038360274	0.009494468	0.005382715
	0.024058164	0.030631325	0.039700255	0.009668144	0.005412134
	0.024730236	0.0314729	0.040977227	0.009844941	0.00544065
	0.02534969	0.032252445	0.042187953	0.010025126	0.005467434
	0.026269416	0.033434353	0.044167238	0.010381842	0.005510106
	0.02654371	0.03380559	0.044890103	0.010557719	0.005526473
	0.026722278	0.034063626	0.045469754	0.010732679	0.00554159
	0.026800657	0.034202466	0.045895539	0.010907283	0.005556265
	0.026794223	0.034241109	0.046176012	0.011075932	0.005569425
	0.02675927	0.034245966	0.046413852	0.011249484	0.005586259
	0.026662572	0.034177802	0.046537571	0.011416125	0.005602283
	0.026516707	0.034051302	0.046554839	0.011571885	0.005616836
	0.026339056	0.03388707	0.046491404	0.011718059	0.005632684
	0.026034359	0.033570685	0.046187541	0.011848195	0.005643687
	0.025676266	0.033190957	0.045722362	0.011944148	0.005645991
	0.025355952	0.032856374	0.045251176	0.012017481	0.005650039
	0.024971596	0.032445383	0.044577214	0.012050418	0.005643769
	0.024447485	0.031865271	0.04350428	0.011997115	0.005610434
	0.023899388	0.031256092	0.042303025	0.01191327	0.005564372
	0.023334093	0.030612509	0.041030811	0.011658937	0.005461112
	0.022782219	0.029987931	0.03981289	0.011449321	0.0053663
	0.022304149	0.029449442	0.038734308	0.0113146	0.005309558
	0.02184011	0.028922011	0.037683721	0.011179587	0.005259328
	0.02138116	0.028392741	0.036653782	0.011043005	0.005209114
	0.020896483	0.027823071	0.03557921	0.010884469	0.005150172
	0.020382141	0.027204705	0.034467949	0.010702212	0.00508128
	0.019884525	0.026600785	0.033407226	0.010525784	0.005014349
	0.019553464	0.026214465	0.032672413	0.010443979	0.004988149
	0.01923284	0.025838656	0.031964296	0.010367201	0.0049642 3
	0.0188234	0.025335155	0.031116792	0.010239934	0.004918026
	0.018299484	0.024666793	0.030093321	0.010045432	0.004842268
	0.017791836	0.024012885	0.029126916	0.009862541	0.004771696
	0.017409645	0.023529941	0.028378684	0.009749367	0.00473157
	0.017052595	0.023077678	0.027684227	0.009650275	0.004697988
	0.016725852	0.022664538	0.027047374	0.009567872	0.004671181
	0.016470934	0.022351429	0.026523128	0.009521662	0.004660993
	0.016219756	0.022041237	0.026009394	0.009476158	0.004650916
	0.015992757	0.021762939	0.025537672	0.009443855	0.004646949
	0.015778713	0.021500755	0.025089884	0.00941702	0.004645287
	0.015572285	0.021247251	0.024657923	0.009394169	0.004645236
	0.01538583	0.021020309	0.024258585	0.00938072	0.004649136
	0.015203847	0.020797856	0.023869791	0.009369949	0.00465431
	0.015068236	0.020640999	0.023548084	0.009385367	0.00467201
	0.014966446	0.020531964	0.023274203	0.009420331	0.004698335
	0.014869613	0.020429258	0.023006104	0.009458041	0.004725625
	0.014910709	0.020530929	0.022909477	0.009579813	0.004793523
	0.014955168	0.020636319	0.022817511	0.009711412	0.00486697
	0.015086646	0.020869675	0.022836182	0.009915531	0.004976798
	0.015316574	0.021246157	0.022987971	0.010215398	0.005136974
	0.015526564	0.02158199	0.023152807	0.01054343	0.005313839
	0.015632434	0.021755567	0.023208102	0.010819721	0.005462967
	0.01570143	0.021860694	0.023258627	0.011109881	0.005617499
	0.015811547	0.022012008	0.02344489	0.011652116	0.00588137
	0.0158154	0.022005766	0.023489675	0.011862843	0.006010517
	0.015793786	0.021964584	0.023445229	0.012046459	0.00611125
	0.015789887	0.021938068	0.023356029	0.01221246	0.006196816
	0.015739206	0.021847468	0.023164085	0.012360356	0.006262195
	0.015700274	0.021759527	0.022938675	0.012509974	0.006327906
	0.015594255	0.021601107	0.022685601	0.012651832	0.006382121
	0.015491934	0.02144677	0.022444211	0.012801873	0.006433864
	0.015392496	0.021297283	0.022214256	0.012957304	0.006483138
	0.01530521	0.021162727	0.022007021	0.013138274	0.00653908
	0.015234343	0.021047685	0.021824949	0.013346678	0.006602527
	0.015181381	0.020957644	0.021667253	0.01357687	0.00667333

Health Risk Assessment Results Summary

		MAX:	4.18	46.12	46.32
Unique Identifier	X (UTM)	Y (UTM)	Onroad	Offroad	Total Risk
3837903774545	383790	3774545	0.199033988	2.036542992	2.235577
3838003774545	383800	3774545	0.216294083	2.008893876	2.225188
3838103774545	383810	3774545	0.235391011	1.982210309	2.2176013
3838203774545	383820	3774545	0.256725569	1.956118233	2.2128438
3838303774545	383830	3774545	0.279303095	1.93100138	2.2103045
3838403774545	383840	3774545	0.302863467	1.906337342	2.2092008
3838503774545	383850	3774545	0.328817172	1.881852392	2.2106696
3838603774545	383860	3774545	0.359422559	1.857472138	2.2168947
3838703774545	383870	3774545	0.392996211	1.833594637	2.2265908
3838803774545	383880	3774545	0.433134367	1.809886945	2.2430213
3838903774545	383890	3774545	0.479242283	1.786553978	2.2657963
3839003774545	383900	3774545	0.531950827	1.763753884	2.2957047
3839103774545	383910	3774545	0.592258754	1.741427712	2.3336865
3829703774555	382970	3774555	0.023171211	1.55985205	1.5830233
3829803774555	382980	3774555	0.024113343	1.639615728	1.6637291
3829903774555	382990	3774555	0.025240535	1.734623212	1.7598637
3830003774555	383000	3774555	0.026497433	1.840726855	1.8672243
3830103774555	383010	3774555	0.027680167	1.942024485	1.9697047
3830203774555	383020	3774555	0.028949194	2.051114475	2.0800637
3830303774555	383030	3774555	0.030145223	2.157060557	2.1872058
3830403774555	383040	3774555	0.031139543	2.249129958	2.2802695
3830503774555	383050	3774555	0.032177439	2.345819298	2.3779967
3830603774555	383060	3774555	0.033416345	2.460646739	2.4940631
3830703774555	383070	3774555	0.034798976	2.584073178	2.6188722
3830803774555	383080	3774555	0.036231826	2.722454404	2.7586862
3830903774555	383090	3774555	0.037660272	2.851348859	2.8890091
3831003774555	383100	3774555	0.039063124	2.983017062	3.0220802
3831103774555	383110	3774555	0.040308359	3.10882609	3.1491344
3831203774555	383120	3774555	0.041496513	3.246236918	3.2877334
3831303774555	383130	3774555	0.04266634	3.360834756	3.4035011
3831403774555	383140	3774555	0.043700911	3.462860024	3.5065609
3831503774555	383150	3774555	0.044713592	3.561559637	3.6062732
3831603774555	383160	3774555	0.045666617	3.653183601	3.6988502
3831703774555	383170	3774555	0.046548168	3.737494884	3.7840431
3831903774555	383190	3774555	0.048078445	3.865017387	3.9130958
3832003774555	383200	3774555	0.048706281	3.905228323	3.9539346
3832103774555	383210	3774555	0.049209873	3.930571734	3.9797816
3832203774555	383220	3774555	0.049562231	3.937212116	3.9867743
3832303774555	383230	3774555	0.049802498	3.932056685	3.9818592
3832403774555	383240	3774555	0.050060983	3.93113046	3.9811914
3832503774555	383250	3774555	0.050274408	3.923865315	3.9741397
3832603774555	383260	3774555	0.050394092	3.905619369	3.9560135
3832703774555	383270	3774555	0.050396213	3.855962998	3.9063592
3832803774555	383280	3774555	0.050374202	3.810658063	3.8610323
3832903774555	383290	3774555	0.05030318	3.765591154	3.8158943
3833003774555	383300	3774555	0.050197294	3.714612637	3.7648099
3833103774555	383310	3774555	0.050022214	3.65987798	3.7099002
3833203774555	383320	3774555	0.049532516	3.57851286	3.6280454
3833303774555	383330	3774555	0.048935134	3.499351377	3.5482865
3833403774555	383340	3774555	0.048351486	3.408873634	3.4572251
3833503774555	383350	3774555	0.047799666	3.328411375	3.376211
3833603774555	383360	3774555	0.047324867	3.254006494	3.3013314
3833703774555	383370	3774555	0.0470006	3.186557003	3.2335576
3833803774555	383380	3774555	0.046707394	3.120310969	3.1670184
3833903774555	383390	3774555	0.046293305	3.045090877	3.0913842
3834003774555	383400	3774555	0.045764441	2.961940158	3.0077046
3834103774555	383410	3774555	0.045272721	2.881485074	2.9267578
3834203774555	383420	3774555	0.04534645	2.837836883	2.8831833
3834303774555	383430	3774555	0.045475668	2.795344121	2.8408198
3834403774555	383440	3774555	0.045362628	2.735516153	2.7808788
3834503774555	383450	3774555	0.044896616	2.65161402	2.6965106
3834603774555	383460	3774555	0.044512691	2.571324047	2.6158367
3834703774555	383470	3774555	0.044442422	2.509262256	2.5537047
3834803774555	383480	3774555	0.044473674	2.451611547	2.4960852
3834903774555	383490	3774555	0.044661575	2.402305304	2.4469669
3835003774555	383500	3774555	0.045186366	2.371134926	2.4163213
3835103774555	383510	3774555	0.045757559	2.339972096	2.3857297
3835203774555	383520	3774555	0.046501378	2.31548492	2.3619863
3835303774555	383530	3774555	0.047352512	2.293678129	2.3410306
3835403774555	383540	3774555	0.048284085	2.27248501	2.3207691
3835503774555	383550	3774555	0.049342436	2.254257257	2.3035997
3835603774555	383560	3774555	0.05048341	2.236247744	2.2867312
3835703774555	383570	3774555	0.051713364	2.218198655	2.269912
3835803774555	383580	3774555	0.053030115	2.199809448	2.2528396
3835903774555	383590	3774555	0.054459519	2.181865413	2.2363249
3836003774555	383600	3774555	0.056639538	2.18919739	2.2458369
3836103774555	383610	3774555	0.059049452	2.196920923	2.2559704
3836203774555	383620	3774555	0.061901363	2.210279544	2.2721809
3836303774555	383630	3774555	0.065334037	2.229644528	2.2949786
3836403774555	383640	3774555	0.069167669	2.245763187	2.3149309
3836503774555	383650	3774555	0.073567107	2.25845475	2.3320219
3836603774555	383660	3774555	0.078679091	2.282236179	2.3609153
3836703774555	383670	3774555	0.083509501	2.282269207	2.3657787
3836803774555	383680	3774555	0.087942653	2.268238145	2.3561808
3836903774555	383690	3774555	0.092801686	2.244422799	2.3372245
3837003774555	383700	3774555	0.099297244	2.224201099	2.3234983
3837103774555	383710	3774555	0.106573113	2.206811266	2.3133844
3837203774555	383720	3774555	0.114158554	2.178160655	2.2923192
3837303774555	383730	3774555	0.121361648	2.148279683	2.2696413
3837403774555	383740	3774555	0.129312704	2.118210159	2.2475229
3837503774555	383750	3774555	0.138251443	2.088262322	2.2265138

Health Risk Assessment Results Summary

Sensitive Receptors		MAX:	46.32
Unique Identifier	X (UTM)	Y (UTM)	Total Risk
3837903774545	383790	3774545	2.23557698
3838003774545	383800	3774545	2.225187959
3838103774545	383810	3774545	2.21760132
3838203774545	383820	3774545	2.212843802
3838303774545	383830	3774545	2.210304474
3838403774545	383840	3774545	2.209200809
3838503774545	383850	3774545	2.210669564
3838603774545	383860	3774545	2.216894697
3838703774545	383870	3774545	2.226590847
3838803774545	383880	3774545	2.243021312
3838903774545	383890	3774545	2.265796261
3839003774545	383900	3774545	2.295704711
3839103774545	383910	3774545	2.333686466
3829703774555	382970	3774555	1.583023262
3829803774555	382980	3774555	1.663729071
3829903774555	382990	3774555	1.759863747
3830003774555	383000	3774555	1.867224288
3830103774555	383010	3774555	1.969704652
3830203774555	383020	3774555	2.080063669
3830303774555	383030	3774555	2.18720578
3830403774555	383040	3774555	2.280269501
3830503774555	383050	3774555	2.377996738
3830603774555	383060	3774555	2.494063083
3830703774555	383070	3774555	2.618872154
3830803774555	383080	3774555	2.758686231
3830903774555	383090	3774555	2.889009131
3831003774555	383100	3774555	3.022080186
3831103774555	383110	3774555	3.149134449
3831203774555	383120	3774555	3.287733431
3831303774555	383130	3774555	3.403501097
3831403774555	383140	3774555	3.506560936
3831503774555	383150	3774555	3.606273228
3831603774555	383160	3774555	3.698850219
3831703774555	383170	3774555	3.784043052
3831903774555	383190	3774555	3.913095832
3832003774555	383200	3774555	3.953934603
3832103774555	383210	3774555	3.979781607
3832203774555	383220	3774555	3.986774347
3832303774555	383230	3774555	3.981859184
3832403774555	383240	3774555	3.981191443
3832503774555	383250	3774555	3.974139723
3832603774555	383260	3774555	3.956013461
3832703774555	383270	3774555	3.906359211
3832803774555	383280	3774555	3.861032266
3832903774555	383290	3774555	3.815894335
3833003774555	383300	3774555	3.764809931
3833103774555	383310	3774555	3.709900194
3833203774555	383320	3774555	3.628045376
3833303774555	383330	3774555	3.548286511
3833403774555	383340	3774555	3.45722512
3833503774555	383350	3774555	3.376211041
3833603774555	383360	3774555	3.30133136
3833703774555	383370	3774555	3.233557603
3833803774555	383380	3774555	3.167018363
3833903774555	383390	3774555	3.091384183
3834003774555	383400	3774555	3.007704599
3834103774555	383410	3774555	2.926757794
3834203774555	383420	3774555	2.883183333
3834303774555	383430	3774555	2.840819789
3834403774555	383440	3774555	2.780878781
3834503774555	383450	3774555	2.696510636
3834603774555	383460	3774555	2.615836738
3834703774555	383470	3774555	2.553704678
3834803774555	383480	3774555	2.496085221
3834903774555	383490	3774555	2.446966879
3835003774555	383500	3774555	2.416321292
3835103774555	383510	3774555	2.385729656
3835203774555	383520	3774555	2.361986298
3835303774555	383530	3774555	2.341030641
3835403774555	383540	3774555	2.320769095
3835503774555	383550	3774555	2.303599694
3835603774555	383560	3774555	2.286731153
3835703774555	383570	3774555	2.269912019
3835803774555	383580	3774555	2.252839563
3835903774555	383590	3774555	2.236324932
3836003774555	383600	3774555	2.245836927
3836103774555	383610	3774555	2.255970375
3836203774555	383620	3774555	2.272180907
3836303774555	383630	3774555	2.294978565
3836403774555	383640	3774555	2.314930856
3836503774555	383650	3774555	2.332021857
3836603774555	383660	3774555	2.36091527
3836703774555	383670	3774555	2.365778708
3836803774555	383680	3774555	2.356180798
3836903774555	383690	3774555	2.337224485
3837003774555	383700	3774555	2.323498343
3837103774555	383710	3774555	2.313384379
3837203774555	383720	3774555	2.292319209
3837303774555	383730	3774555	2.269641331
3837403774555	383740	3774555	2.247522863
3837503774555	383750	3774555	2.226513765

FOR CHRONIC CALCS

	MAX:	1.61			
	Overlapping Phases - Maximum GLC				
2025	2026	2027	2028	2029	
0.015148132	0.020890458	0.021541028	0.013845086	0.006755233	
0.015138568	0.020852963	0.021448893	0.014153778	0.006849574	
0.015152483	0.020844586	0.021390786	0.014504444	0.006956893	
0.015190637	0.020864536	0.021369525	0.014902367	0.007078118	
0.01524691	0.020907642	0.021374499	0.01533022	0.007209256	
0.015314885	0.020964335	0.021398233	0.015779184	0.007345969	
0.015405572	0.021046337	0.021457606	0.016276514	0.007496335	
0.015539309	0.021176992	0.021581457	0.016871018	0.007675707	
0.015703825	0.021343929	0.021749984	0.01752839	0.007873058	
0.015929989	0.021581803	0.022007452	0.018324067	0.008111336	
0.016214023	0.021887397	0.022347362	0.019246617	0.008387413	
0.016562931	0.022269255	0.02277863	0.020310655	0.008706484	
0.016985957	0.022738531	0.023313198	0.021537133	0.009073659	
0.009965565	0.013011191	0.01533967	0.005712852	0.003831874	
0.010471624	0.013661788	0.016154699	0.005890861	0.00391727	
0.011073919	0.014435499	0.017126242	0.006105207	0.004021956	
0.011745177	0.015295766	0.018215176	0.006343745	0.004139516	
0.012383135	0.016108418	0.019264298	0.006561091	0.004242822	
0.013066994	0.016975282	0.020403526	0.006796843	0.004355148	
0.013728723	0.017810363	0.021518901	0.007013947	0.004453629	
0.014303159	0.018533637	0.022494262	0.007181627	0.004520141	
0.014905196	0.019289772	0.02352303	0.007354139	0.004587133	
0.015618016	0.020182408	0.024747672	0.007568208	0.004676915	
0.016381281	0.021133219	0.026073926	0.007797601	0.004777191	
0.017230338	0.022187748	0.027567705	0.008111981	0.004919061	
0.018023383	0.023173984	0.028976523	0.008357798	0.005032375	
0.018832901	0.024175116	0.030420506	0.00855676	0.005113594	
0.019603699	0.025129757	0.031818286	0.008750868	0.005176626	
0.020447597	0.026173344	0.033310866	0.008936197	0.005234379	
0.021152381	0.02704939	0.034587501	0.009105546	0.005272106	
0.021779061	0.027832836	0.035744966	0.009262946	0.005301253	
0.022384826	0.028592734	0.036876847	0.00942309	0.005329857	
0.022945408	0.029299176	0.037950869	0.009585376	0.00535755	
0.023459554	0.029951218	0.038963474	0.009748831	0.005382604	
0.024230971	0.030951539	0.040626844	0.010072274	0.005425407	
0.024470154	0.031278407	0.041245355	0.010230665	0.005442487	
0.024616858	0.031495736	0.041722731	0.010386158	0.005457242	
0.024648254	0.031576037	0.04201438	0.010534648	0.005469554	
0.024608628	0.031572688	0.042175203	0.010675368	0.005480262	
0.024593617	0.031598492	0.042382485	0.010827299	0.005496802	
0.024540651	0.031579156	0.042517398	0.010975226	0.005513614	
0.024423387	0.031483676	0.042518121	0.011107512	0.005527019	
0.024117782	0.031162435	0.042179869	0.011214191	0.005531635	
0.023843436	0.030879097	0.041846488	0.011305608	0.005533071	
0.023575985	0.03060402	0.041468444	0.011376481	0.005533263	
0.023279381	0.0302942	0.040978344	0.011424797	0.005530129	
0.022966564	0.029964289	0.040392719	0.011445431	0.005522269	
0.022502365	0.029452188	0.039437657	0.011398579	0.005485757	
0.022059394	0.028963648	0.038436388	0.0113112	0.00543462	
0.021551249	0.028381218	0.037310819	0.011017107	0.005312537	
0.021097691	0.027870177	0.03631473	0.010874967	0.00523747	
0.020679316	0.027397521	0.035374975	0.010750272	0.005184616	
0.020300087	0.026966707	0.034522128	0.010641842	0.005140834	
0.019925893	0.026536296	0.033683964	0.010531894	0.00509717	
0.019493998	0.026024717	0.032740527	0.010382705	0.005037711	
0.019008567	0.025434449	0.031711943	0.010196784	0.004961498	
0.018533735	0.024848512	0.030731186	0.010015017	0.004887078	
0.018289831	0.024569934	0.030179275	0.009966245	0.004871357	
0.018050877	0.024293994	0.029648091	0.009922781	0.004858434	
0.017699209	0.023861178	0.028926135	0.009811906	0.004815741	
0.017185419	0.023196318	0.027957213	0.009609372	0.004730988	
0.016689429	0.022548519	0.027046967	0.00942082	0.004653301	
0.016310967	0.022060817	0.026340486	0.009298677	0.004605065	
0.01595973	0.021607914	0.02568737	0.009191323	0.004564027	
0.015663856	0.02123163	0.025122286	0.009111568	0.004534803	
0.01548889	0.021024514	0.024746659	0.009099266	0.004536283	
0.015313572	0.020815315	0.024373179	0.009086241	0.004538023	
0.015183394	0.020669106	0.024068454	0.009099263	0.004551803	
0.015071587	0.020548035	0.023791327	0.009122476	0.004570524	
0.014964142	0.020432081	0.023521485	0.009149239	0.004590981	
0.014877739	0.020345728	0.023280306	0.00918775	0.004617001	
0.014794017	0.020263174	0.023039698	0.009227559	0.004644126	
0.01471034	0.020179343	0.022800062	0.009267576	0.004671988	
0.014624995	0.02009221	0.022557997	0.009307187	0.004699281	
0.014543108	0.020008634	0.022321952	0.009349939	0.004728128	
0.014642186	0.020191758	0.022318364	0.009514892	0.004816827	
0.014745625	0.020380559	0.022319892	0.009695222	0.004914715	
0.014888631	0.020624022	0.022383652	0.009923928	0.005039193	
0.015070837	0.020916984	0.022526902	0.01021499	0.005196381	
0.015224932	0.02115701	0.022670798	0.010523128	0.00536202	
0.01534535	0.021328615	0.022830039	0.010857535	0.005545514	
0.015516069	0.021551942	0.023191125	0.011436591	0.005835451	
0.015547157	0.021578559	0.023280372	0.011650185	0.005960698	
0.015502003	0.021507669	0.023133186	0.011758192	0.006022005	
0.015402069	0.021366723	0.022890346	0.011837033	0.006061603	
0.015339146	0.021264566	0.022685602	0.011953046	0.006114808	
0.015301433	0.021179662	0.022463774	0.01208281	0.006174553	
0.015192866	0.021017773	0.022215889	0.012212469	0.006226763	
0.0150762	0.020851869	0.021955661	0.012310467	0.006259941	
0.014964836	0.020692567	0.021710828	0.012421328	0.006295728	
0.01486292	0.020544219	0.021485046	0.012551848	0.006336535	

Health Risk Assessment Results Summary

		MAX:	4.18	46.12	46.32
Unique Identifier	X (UTM)	Y (UTM)	Onroad	Offroad	Total Risk
3837603774555	383760	3774555	0.148289612	2.058791363	2.207081
3837703774555	383770	3774555	0.159261537	2.029904561	2.1891661
3837803774555	383780	3774555	0.170943095	2.002513645	2.1734567
3837903774555	383790	3774555	0.183933136	1.975700205	2.1596333
3838003774555	383800	3774555	0.198257477	1.949781445	2.1480389
3838103774555	383810	3774555	0.21390358	1.924664163	2.1385677
3838203774555	383820	3774555	0.231078853	1.899981417	2.1310603
3838303774555	383830	3774555	0.248545885	1.876389052	2.1249349
3838403774555	383840	3774555	0.266104159	1.853207186	2.1193113
3838503774555	383850	3774555	0.285548405	1.830056387	2.1156048
3838603774555	383860	3774555	0.308745414	1.807043813	2.1157892
3838703774555	383870	3774555	0.333900595	1.784374879	2.1182755
3838803774555	383880	3774555	0.363697764	1.761990562	2.1256883
3838903774555	383890	3774555	0.39769867	1.73992142	2.1376201
3839003774555	383900	3774555	0.436702454	1.718211203	2.1549137
3839103774555	383910	3774555	0.481974108	1.696907406	2.1788815
3829703774565	382970	3774565	0.022843251	1.519416316	1.5422596
3829803774565	382980	3774565	0.023750408	1.595173292	1.6189237
3829903774565	382990	3774565	0.024845589	1.686095065	1.7109407
3830003774565	383000	3774565	0.026067952	1.787414098	1.8134821
3830103774565	383010	3774565	0.027218851	1.884125996	1.9113448
3830203774565	383020	3774565	0.028446561	1.987903325	2.0163499
3830303774565	383030	3774565	0.029553406	2.085155262	2.1147087
3830403774565	383040	3774565	0.030397449	2.162950711	2.1933482
3830503774565	383050	3774565	0.03126517	2.243301939	2.2745671
3830603774565	383060	3774565	0.032415301	2.347783	2.3801983
3830703774565	383070	3774565	0.033725115	2.461769877	2.495495
3830803774565	383080	3774565	0.035072648	2.589157128	2.6242298
3830903774565	383090	3774565	0.03637251	2.703848438	2.7402209
3831003774565	383100	3774565	0.037645857	2.820705907	2.8583518
3831103774565	383110	3774565	0.038765905	2.931571134	2.970337
3831203774565	383120	3774565	0.039816941	3.052343151	3.0921601
3831303774565	383130	3774565	0.040853849	3.151291186	3.192145
3831403774565	383140	3774565	0.041761351	3.237977733	3.2797391
3831503774565	383150	3774565	0.042646328	3.321537706	3.364184
3831603774565	383160	3774565	0.043482181	3.39872264	3.4422048
3831703774565	383170	3774565	0.0442584	3.469147807	3.5134062
3831903774565	383190	3774565	0.045603612	3.577346909	3.6229505
3832003774565	383200	3774565	0.046168675	3.613492251	3.6596609
3832103774565	383210	3774565	0.046629909	3.634307694	3.6809376
3832203774565	383220	3774565	0.046924374	3.634878563	3.6818029
3832303774565	383230	3774565	0.047097972	3.624394522	3.6714925
3832403774565	383240	3774565	0.047374922	3.625480414	3.6728553
3832503774565	383250	3774565	0.047635556	3.622621522	3.6702571
3832603774565	383260	3774565	0.047783193	3.607631871	3.6554151
3832703774565	383270	3774565	0.047749454	3.548974484	3.5967239
3832803774565	383280	3774565	0.047694113	3.506100949	3.5537951
3832903774565	383290	3774565	0.047614774	3.460540533	3.5081553
3833003774565	383300	3774565	0.04752682	3.41601092	3.4635377
3833103774565	383310	3774565	0.047338812	3.364609535	3.4119483
3833203774565	383320	3774565	0.046951803	3.297535436	3.3444872
3833303774565	383330	3774565	0.046430333	3.226227285	3.2726576
3833403774565	383340	3774565	0.045975655	3.149979871	3.1959555
3833503774565	383350	3774565	0.045492653	3.080933906	3.1264266
3833603774565	383360	3774565	0.045114487	3.014789927	3.0599044
3833703774565	383370	3774565	0.044907963	2.959500413	3.0044084
3833803774565	383380	3774565	0.044731264	2.905445253	2.9501765
3833903774565	383390	3774565	0.044368775	2.837972101	2.8823409
3834003774565	383400	3774565	0.043830249	2.75865517	2.8024854
3834103774565	383410	3774565	0.043343022	2.682909634	2.7262527
3834203774565	383420	3774565	0.043529423	2.650297877	2.6938273
3834303774565	383430	3774565	0.043784844	2.620001087	2.6637859
3834403774565	383440	3774565	0.043744316	2.568802173	2.6125465
3834503774565	383450	3774565	0.043237149	2.487110837	2.530348
3834603774565	383460	3774565	0.042826712	2.409548688	2.4523754
3834703774565	383470	3774565	0.042708823	2.348831818	2.3915406
3834803774565	383480	3774565	0.042706444	2.294250708	2.3369572
3834903774565	383490	3774565	0.042898034	2.249819727	2.2927178
3835003774565	383500	3774565	0.043538006	2.230049578	2.2735876
3835103774565	383510	3774565	0.044223024	2.209954092	2.2541771
3835203774565	383520	3774565	0.045123761	2.198776643	2.2439004
3835303774565	383530	3774565	0.046168549	2.191566085	2.2377346
3835403774565	383540	3774565	0.047296051	2.18468353	2.2319796
3835503774565	383550	3774565	0.048565991	2.180841511	2.2294075
3835603774565	383560	3774565	0.049938173	2.176859322	2.2267975
3835703774565	383570	3774565	0.051272409	2.166019912	2.2172923
3835803774565	383580	3774565	0.052597086	2.150270451	2.2028675
3835903774565	383590	3774565	0.0540212	2.134463352	2.1884846
3836003774565	383600	3774565	0.056377557	2.14900624	2.2053838
3836103774565	383610	3774565	0.058985971	2.162918021	2.221904
3836203774565	383620	3774565	0.061938219	2.17759909	2.2395373
3836303774565	383630	3774565	0.065275704	2.191560389	2.2568361
3836403774565	383640	3774565	0.069067367	2.202202118	2.2712695
3836503774565	383650	3774565	0.073800816	2.230635897	2.3044367
3836603774565	383660	3774565	0.078499704	2.244699307	2.323199
3836703774565	383670	3774565	0.083041185	2.229225334	2.3122665
3836803774565	383680	3774565	0.087222684	2.205690509	2.2929132
3836903774565	383690	3774565	0.091778957	2.180147144	2.2719261
3837003774565	383700	3774565	0.097497405	2.162145358	2.2596428
3837103774565	383710	3774565	0.103937941	2.135941193	2.2398791
3837203774565	383720	3774565	0.110529754	2.107174925	2.2177047

Health Risk Assessment Results Summary

Sensitive Receptors		MAX:	46.32
Unique Identifier	X (UTM)	Y (UTM)	Total Risk
3837603774555	383760	3774555	2.207080975
3837703774555	383770	3774555	2.189166098
3837803774555	383780	3774555	2.17345674
3837903774555	383790	3774555	2.159633341
3838003774555	383800	3774555	2.148038922
3838103774555	383810	3774555	2.138567743
3838203774555	383820	3774555	2.13106027
3838303774555	383830	3774555	2.124934936
3838403774555	383840	3774555	2.119311345
3838503774555	383850	3774555	2.115604792
3838603774555	383860	3774555	2.115789227
3838703774555	383870	3774555	2.118275475
3838803774555	383880	3774555	2.125688326
3838903774555	383890	3774555	2.137620089
3839003774555	383900	3774555	2.154913657
3839103774555	383910	3774555	2.178881515
3829703774565	382970	3774565	1.542259567
3829803774565	382980	3774565	1.6189237
3829903774565	382990	3774565	1.710940654
3830003774565	383000	3774565	1.81348205
3830103774565	383010	3774565	1.911344847
3830203774565	383020	3774565	2.016349886
3830303774565	383030	3774565	2.114708668
3830403774565	383040	3774565	2.193348159
3830503774565	383050	3774565	2.27456711
3830603774565	383060	3774565	2.380198301
3830703774565	383070	3774565	2.495494992
3830803774565	383080	3774565	2.624229776
3830903774565	383090	3774565	2.740220948
3831003774565	383100	3774565	2.858351764
3831103774565	383110	3774565	2.970337039
3831203774565	383120	3774565	3.092160092
3831303774565	383130	3774565	3.192145035
3831403774565	383140	3774565	3.279739084
3831503774565	383150	3774565	3.364184034
3831603774565	383160	3774565	3.44220482
3831703774565	383170	3774565	3.513406207
3831903774565	383190	3774565	3.622950521
3832003774565	383200	3774565	3.659660926
3832103774565	383210	3774565	3.680937604
3832203774565	383220	3774565	3.681802937
3832303774565	383230	3774565	3.671492493
3832403774565	383240	3774565	3.672855336
3832503774565	383250	3774565	3.670257078
3832603774565	383260	3774565	3.655415064
3832703774565	383270	3774565	3.596723938
3832803774565	383280	3774565	3.553795062
3832903774565	383290	3774565	3.508155307
3833003774565	383300	3774565	3.46353774
3833103774565	383310	3774565	3.411948347
3833203774565	383320	3774565	3.344487239
3833303774565	383330	3774565	3.272657618
3833403774565	383340	3774565	3.195955527
3833503774565	383350	3774565	3.126426559
3833603774565	383360	3774565	3.059904414
3833703774565	383370	3774565	3.004408376
3833803774565	383380	3774565	2.950176517
3833903774565	383390	3774565	2.882340876
3834003774565	383400	3774565	2.802485419
3834103774565	383410	3774565	2.726252656
3834203774565	383420	3774565	2.6938273
3834303774565	383430	3774565	2.66378593
3834403774565	383440	3774565	2.612546488
3834503774565	383450	3774565	2.530347986
3834603774565	383460	3774565	2.4523754
3834703774565	383470	3774565	2.391540641
3834803774565	383480	3774565	2.336957152
3834903774565	383490	3774565	2.292717761
3835003774565	383500	3774565	2.273587584
3835103774565	383510	3774565	2.254177116
3835203774565	383520	3774565	2.243900404
3835303774565	383530	3774565	2.237734634
3835403774565	383540	3774565	2.231979582
3835503774565	383550	3774565	2.229407502
3835603774565	383560	3774565	2.226797495
3835703774565	383570	3774565	2.217292322
3835803774565	383580	3774565	2.202867537
3835903774565	383590	3774565	2.188484552
3836003774565	383600	3774565	2.205383797
3836103774565	383610	3774565	2.221903992
3836203774565	383620	3774565	2.239537309
3836303774565	383630	3774565	2.256836093
3836403774565	383640	3774565	2.271269485
3836503774565	383650	3774565	2.304436713
3836603774565	383660	3774565	2.32319901
3836703774565	383670	3774565	2.312266519
3836803774565	383680	3774565	2.292913192
3836903774565	383690	3774565	2.271926101
3837003774565	383700	3774565	2.259642763
3837103774565	383710	3774565	2.239879134
3837203774565	383720	3774565	2.217704679

FOR CHRONIC CALCS

MAX:	1.61			
Overlapping Phases - Maximum GLC				
2025	2026	2027	2028	2029
0.014773889	0.020410737	0.021280228	0.012704246	0.006383297
0.014697088	0.020291847	0.02109502	0.012875154	0.00643519
0.014637312	0.020196559	0.020933125	0.013067433	0.006494422
0.01459307	0.020119562	0.020795944	0.01328721	0.00656157
0.014567008	0.020065125	0.020685879	0.013538142	0.00663847
0.014558409	0.020032243	0.020601863	0.013818874	0.006724599
0.014566518	0.02001883	0.020543773	0.014131901	0.006819727
0.014584743	0.020019549	0.020500001	0.014455323	0.00691888
0.014606228	0.020024135	0.020462707	0.01477961	0.007018031
0.014644572	0.020046818	0.020453243	0.015142022	0.007127837
0.014717853	0.02010864	0.020496792	0.015581606	0.00725996
0.014811256	0.020193925	0.020570813	0.016063075	0.007404547
0.014949215	0.020330447	0.020709652	0.016642028	0.007577665
0.015128216	0.020514973	0.02090732	0.017310095	0.007776768
0.015355942	0.020756464	0.021174399	0.018084813	0.008008328
0.015644724	0.021069583	0.021527261	0.018992262	0.008279024
0.00971386	0.012700205	0.014935562	0.005658623	0.003802409
0.010195105	0.013320203	0.01570889	0.005831526	0.003885526
0.010772311	0.014063638	0.01663774	0.006043342	0.00399007
0.011413662	0.014887063	0.017678048	0.006279758	0.004108259
0.012022832	0.015664341	0.018680951	0.006496982	0.00421385
0.012673217	0.016489941	0.019767287	0.00673232	0.004327425
0.013280626	0.017257594	0.020793691	0.006937627	0.004420511
0.013766618	0.017871084	0.02162005	0.007078922	0.004472937
0.014267926	0.018503154	0.02247708	0.007222105	0.004525136
0.014916934	0.019318141	0.023593932	0.007427424	0.004611933
0.015622019	0.020198538	0.024821689	0.007652087	0.004712596
0.016402896	0.021170956	0.026201479	0.007972355	0.00485934
0.017108751	0.022050851	0.027462014	0.008194057	0.004963046
0.01782736	0.02294193	0.028748979	0.008380915	0.005040965
0.018506598	0.023785986	0.029988083	0.00856378	0.005101497
0.019248531	0.024706259	0.031303288	0.008737044	0.005157911
0.019857566	0.025466566	0.032411512	0.008895551	0.005193759
0.020390766	0.026137112	0.033401492	0.009041431	0.005222174
0.020904039	0.026784633	0.034367414	0.00918957	0.005249956
0.021377147	0.027384791	0.035278558	0.009337651	0.005275198
0.021807549	0.02793497	0.036131569	0.009487559	0.005300812
0.022464776	0.028794901	0.037544953	0.009782192	0.005343054
0.022681691	0.0290926	0.038087834	0.009926826	0.00536119
0.022804103	0.029278553	0.038483826	0.010064762	0.005375163
0.022802382	0.029317144	0.038675114	0.010191312	0.005385051
0.022734438	0.029277453	0.038738542	0.010308533	0.005392786
0.022736125	0.029320276	0.038924429	0.010442972	0.005409472
0.022714654	0.029335826	0.03906352	0.010575165	0.005426652
0.022621601	0.029266328	0.039057251	0.010690525	0.005439646
0.022266403	0.028882487	0.038583862	0.010764725	0.005432467
0.022012534	0.028620346	0.038221745	0.010823113	0.005427597
0.021747355	0.028344747	0.03779263	0.010868498	0.005420873
0.021493134	0.02808164	0.03733452	0.010899392	0.00541369
0.021201155	0.027773031	0.036768333	0.010908596	0.005396291
0.020825104	0.027362487	0.035947779	0.010860701	0.005354882
0.020424684	0.026910597	0.035065861	0.010659107	0.005266936
0.019995549	0.026427073	0.034139675	0.010485046	0.005177341
0.019606432	0.025988626	0.03328028	0.01036587	0.005117102
0.01923295	0.025562952	0.032453131	0.010248298	0.005064582
0.018923046	0.02521199	0.031756133	0.010161273	0.005026418
0.018619248	0.024864676	0.031072937	0.010073684	0.004989642
0.018230077	0.024400173	0.030234466	0.009931603	0.004928693
0.017761538	0.02382154	0.029270482	0.009740999	0.004845793
0.017309714	0.02325627	0.028362655	0.009557856	0.004766772
0.017130953	0.023057112	0.027947742	0.009532492	0.004758684
0.016966325	0.022875624	0.027561305	0.009516419	0.004755673
0.016664325	0.022501992	0.026951348	0.009422792	0.004716862
0.016158815	0.021840386	0.026024991	0.00921117	0.004624363
0.015674034	0.021199432	0.025164805	0.009017895	0.004540195
0.015298195	0.020707251	0.024490781	0.008887119	0.004485392
0.01496296	0.020270945	0.023881965	0.008774921	0.004438238
0.01469412	0.019925754	0.023382978	0.008699728	0.004408729
0.014590831	0.019813805	0.023137025	0.008717698	0.004421941
0.014485572	0.019698354	0.022888375	0.008734811	0.004435036
0.014441305	0.019669362	0.022728698	0.008788168	0.004465212
0.014425028	0.019680439	0.022607385	0.008859589	0.004504533
0.014412616	0.019697638	0.022485959	0.008933705	0.004546027
0.014423581	0.019750126	0.022388754	0.009022653	0.004594843
0.014434309	0.019801596	0.022290696	0.009115859	0.004646438
0.014398015	0.019783861	0.022127931	0.009183117	0.004686173
0.014327833	0.019715419	0.021919962	0.009230501	0.004716071
0.014257788	0.019646127	0.021712877	0.009279428	0.004747111
0.014402843	0.01989187	0.021791425	0.009486838	0.004858386
0.014542506	0.020125606	0.021874918	0.009709467	0.004979374
0.014685028	0.020357215	0.021983679	0.009960497	0.005115666
0.014817639	0.020563734	0.02211172	0.010236545	0.005264925
0.014919198	0.020709281	0.022247385	0.010532286	0.005427207
0.015113439	0.020962514	0.022662744	0.011112129	0.005720566
0.015227217	0.021091085	0.022895545	0.01135881	0.005868628
0.015174088	0.021008625	0.022735788	0.011462801	0.005922947
0.015071101	0.020865601	0.022481715	0.011521411	0.005952472
0.014958689	0.020708789	0.022211648	0.011584374	0.005981935
0.014903382	0.020608332	0.021978122	0.011680301	0.006028521
0.014799774	0.020453576	0.021734555	0.01179032	0.006075163
0.014682594	0.020284604	0.021480631	0.011877618	0.006104752

Health Risk Assessment Results Summary

		MAX:	4.18	46.12	46.32
Unique Identifier	X (UTM)	Y (UTM)	Onroad	Offroad	Total Risk
3837303774565	383730	3774565	0.116729285	2.078366436	2.1950957
3837403774565	383740	3774565	0.123601888	2.050061099	2.173663
3837503774565	383750	3774565	0.131355012	2.022208217	2.1535632
3837603774565	383760	3774565	0.13997487	1.994684675	2.1346595
3837703774565	383770	3774565	0.149361342	1.967754044	2.1171154
3837803774565	383780	3774565	0.159323817	1.942214874	2.1015387
3837903774565	383790	3774565	0.170302783	1.917131791	2.0874346
3838003774565	383800	3774565	0.182250989	1.892790454	2.0750414
3838103774565	383810	3774565	0.195104651	1.869141521	2.0642462
3838203774565	383820	3774565	0.209019044	1.845924255	2.0549433
3838303774565	383830	3774565	0.222638496	1.82364777	2.0462863
3838403774565	383840	3774565	0.236300705	1.801639579	2.0379403
3838503774565	383850	3774565	0.251315327	1.779770518	2.0310858
3838603774565	383860	3774565	0.269115172	1.758047244	2.0271624
3838703774565	383870	3774565	0.288232413	1.736595188	2.0248276
3838803774565	383880	3774565	0.310518751	1.715459563	2.0259783
3838903774565	383890	3774565	0.335476576	1.694575613	2.0300522
3839003774565	383900	3774565	0.364193671	1.674111141	2.0383048
3839103774565	383910	3774565	0.398487884	1.65379517	2.0522831
3829703774575	382970	3774575	0.022518627	1.479975204	1.5024938
3829803774575	382980	3774575	0.023383805	1.55145974	1.5748435
3829903774575	382990	3774575	0.024445524	1.638093336	1.6625389
3830003774575	383000	3774575	0.025626595	1.734216167	1.7598428
3830103774575	383010	3774575	0.02671627	1.824321289	1.8510376
3830203774575	383020	3774575	0.027868507	1.92053985	1.9484084
3830303774575	383030	3774575	0.028908231	2.010541528	2.0394498
3830403774575	383040	3774575	0.02971381	2.083149412	2.1128632
3830503774575	383050	3774575	0.030543485	2.158537769	2.1890813
3830603774575	383060	3774575	0.031598532	2.252580778	2.2841793
3830703774575	383070	3774575	0.032799976	2.354740148	2.3875401
3830803774575	383080	3774575	0.034040545	2.470013153	2.5040537
3830903774575	383090	3774575	0.035233869	2.572037337	2.6072712
3831003774575	383100	3774575	0.036377988	2.675637085	2.7120151
3831103774575	383110	3774575	0.037372264	2.772433827	2.8098061
3831203774575	383120	3774575	0.038301665	2.877976491	2.9162782
3831303774575	383130	3774575	0.039216381	2.962807944	3.0020243
3831403774575	383140	3774575	0.040020657	3.036727003	3.0767477
3831503774575	383150	3774575	0.040801664	3.10768975	3.1484914
3831603774575	383160	3774575	0.04153907	3.17295583	3.2144949
3831703774575	383170	3774575	0.042232353	3.232033376	3.2742657
3831903774575	383190	3774575	0.04341884	3.32071392	3.3641328
3832003774575	383200	3774575	0.043908156	3.348848836	3.392757
3832103774575	383210	3774575	0.044308551	3.365118988	3.4094275
3832203774575	383220	3774575	0.044595159	3.366909868	3.411505
3832303774575	383230	3774575	0.044790262	3.360996353	3.4057866
3832403774575	383240	3774575	0.045017934	3.357789717	3.4028077
3832503774575	383250	3774575	0.045220783	3.350084737	3.3953055
3832603774575	383260	3774575	0.045346824	3.311686981	3.3570338
3832703774575	383270	3774575	0.045341755	3.275380297	3.3207221
3832803774575	383280	3774575	0.04528734	3.234578383	3.2798657
3832903774575	383290	3774575	0.045221611	3.195683559	3.2409052
3833003774575	383300	3774575	0.045104888	3.152624732	3.1977296
3833103774575	383310	3774575	0.044958596	3.106610445	3.151569
3833203774575	383320	3774575	0.044472791	3.04340591	3.0878787
3833303774575	383330	3774575	0.044144006	2.979065979	3.02321
3833403774575	383340	3774575	0.043728505	2.917285074	2.9610136
3833503774575	383350	3774575	0.043342522	2.855663558	2.8990061
3833603774575	383360	3774575	0.04301753	2.795655448	2.838673
3833703774575	383370	3774575	0.042831037	2.745034188	2.7878652
3833803774575	383380	3774575	0.042665689	2.695335261	2.738001
3833903774575	383390	3774575	0.042361264	2.635776919	2.6781382
3834003774575	383400	3774575	0.041929782	2.568314411	2.6102442
3834103774575	383410	3774575	0.041548894	2.503133073	2.544682
3834203774575	383420	3774575	0.041647443	2.467920884	2.5095683
3834303774575	383430	3774575	0.041800203	2.434768352	2.4765686
3834403774575	383440	3774575	0.041748063	2.387117154	2.4288652
3834503774575	383450	3774575	0.04135923	2.316607926	2.3579672
3834603774575	383460	3774575	0.041059103	2.249870648	2.2909298
3834703774575	383470	3774575	0.041147428	2.206655745	2.2478032
3834803774575	383480	3774575	0.041361195	2.169318596	2.2106798
3834903774575	383490	3774575	0.041751339	2.140713627	2.182465
3835003774575	383500	3774575	0.04262652	2.137798222	2.1804247
3835103774575	383510	3774575	0.043561784	2.134736106	2.1782979
3835203774575	383520	3774575	0.044612331	2.134190382	2.1788027
3835303774575	383530	3774575	0.04576343	2.134953485	2.1807169
3835403774575	383540	3774575	0.047006879	2.135594729	2.1826016
3835503774575	383550	3774575	0.048407842	2.138709448	2.1871173
3835603774575	383560	3774575	0.04992485	2.141534661	2.1914595
3835703774575	383570	3774575	0.051364123	2.136049594	2.1874137
3835803774575	383580	3774575	0.052739897	2.123676138	2.176416
3835903774575	383590	3774575	0.054223653	2.110877735	2.1651014
3836003774575	383600	3774575	0.056587802	2.123183616	2.1797714
3836103774575	383610	3774575	0.059187406	2.134492647	2.1936801
3836203774575	383620	3774575	0.062110249	2.145336564	2.2074468
3836303774575	383630	3774575	0.065587837	2.15917828	2.2247661
3836403774575	383640	3774575	0.069470271	2.179162837	2.2486331
3836503774575	383650	3774575	0.073343283	2.185349493	2.2586928
3836603774575	383660	3774575	0.077353028	2.178572175	2.2559252
3836703774575	383670	3774575	0.081614027	2.160936646	2.2425507
3836803774575	383680	3774575	0.085649784	2.137274389	2.2229242
3836903774575	383690	3774575	0.090023354	2.118379977	2.2084033

Health Risk Assessment Results Summary

Sensitive Receptors		MAX:	46.32
Unique Identifier	X (UTM)	Y (UTM)	Total Risk
3837303774565	383730	3774565	2.19509572
3837403774565	383740	3774565	2.173662987
3837503774565	383750	3774565	2.153563229
3837603774565	383760	3774565	2.134659545
3837703774565	383770	3774565	2.117115386
3837803774565	383780	3774565	2.101538691
3837903774565	383790	3774565	2.087434574
3838003774565	383800	3774565	2.075041443
3838103774565	383810	3774565	2.064246173
3838203774565	383820	3774565	2.054943299
3838303774565	383830	3774565	2.046286267
3838403774565	383840	3774565	2.037940284
3838503774565	383850	3774565	2.031085845
3838603774565	383860	3774565	2.027162416
3838703774565	383870	3774565	2.024827601
3838803774565	383880	3774565	2.025978314
3838903774565	383890	3774565	2.030052189
3839003774565	383900	3774565	2.038304812
3839103774565	383910	3774565	2.052283055
3829703774575	382970	3774575	1.502493831
3829803774575	382980	3774575	1.574843545
3829903774575	382990	3774575	1.66253886
3830003774575	383000	3774575	1.759842762
3830103774575	383010	3774575	1.851037558
3830203774575	383020	3774575	1.948408356
3830303774575	383030	3774575	2.039449759
3830403774575	383040	3774575	2.112863222
3830503774575	383050	3774575	2.189081254
3830603774575	383060	3774575	2.28417931
3830703774575	383070	3774575	2.387540124
3830803774575	383080	3774575	2.504053697
3830903774575	383090	3774575	2.607271205
3831003774575	383100	3774575	2.712015072
3831103774575	383110	3774575	2.809806091
3831203774575	383120	3774575	2.916278156
3831303774575	383130	3774575	3.002024324
3831403774575	383140	3774575	3.07674766
3831503774575	383150	3774575	3.148491414
3831603774575	383160	3774575	3.2144949
3831703774575	383170	3774575	3.274265729
3831903774575	383190	3774575	3.36413276
3832003774575	383200	3774575	3.392756992
3832103774575	383210	3774575	3.409427539
3832203774575	383220	3774575	3.411505027
3832303774575	383230	3774575	3.405786615
3832403774575	383240	3774575	3.402807651
3832503774575	383250	3774575	3.39530552
3832603774575	383260	3774575	3.357033805
3832703774575	383270	3774575	3.320722052
3832803774575	383280	3774575	3.279865723
3832903774575	383290	3774575	3.240905169
3833003774575	383300	3774575	3.19772962
3833103774575	383310	3774575	3.15156904
3833203774575	383320	3774575	3.087878702
3833303774575	383330	3774575	3.023209985
3833403774575	383340	3774575	2.961013579
3833503774575	383350	3774575	2.89900608
3833603774575	383360	3774575	2.838672978
3833703774575	383370	3774575	2.787865225
3833803774575	383380	3774575	2.73800095
3833903774575	383390	3774575	2.678138183
3834003774575	383400	3774575	2.610244192
3834103774575	383410	3774575	2.544681967
3834203774575	383420	3774575	2.509568328
3834303774575	383430	3774575	2.476568555
3834403774575	383440	3774575	2.428865216
3834503774575	383450	3774575	2.357967156
3834603774575	383460	3774575	2.290929751
3834703774575	383470	3774575	2.247803173
3834803774575	383480	3774575	2.210679791
3834903774575	383490	3774575	2.182464966
3835003774575	383500	3774575	2.180424742
3835103774575	383510	3774575	2.17829789
3835203774575	383520	3774575	2.178802713
3835303774575	383530	3774575	2.180716915
3835403774575	383540	3774575	2.182601608
3835503774575	383550	3774575	2.18711729
3835603774575	383560	3774575	2.191459511
3835703774575	383570	3774575	2.187413717
3835803774575	383580	3774575	2.176416034
3835903774575	383590	3774575	2.165101388
3836003774575	383600	3774575	2.179771418
3836103774575	383610	3774575	2.193680053
3836203774575	383620	3774575	2.207446813
3836303774575	383630	3774575	2.224766117
3836403774575	383640	3774575	2.248633108
3836503774575	383650	3774575	2.258692776
3836603774575	383660	3774575	2.255925203
3836703774575	383670	3774575	2.242550673
3836803774575	383680	3774575	2.222924173
3836903774575	383690	3774575	2.208403331

FOR CHRONIC CALCS

MAX:	1.61			
Overlapping Phases - Maximum GLC				
2025	2026	2027	2028	2029
0.01456361	0.020120375	0.021228787	0.011956905	0.006130958
0.014453718	0.019966749	0.02099282	0.01204965	0.006160806
0.014354271	0.019824597	0.020775099	0.012159728	0.00619498
0.014264539	0.019693412	0.020574297	0.012286569	0.006233736
0.014185382	0.019574683	0.020391007	0.012429859	0.006277137
0.014121282	0.019476936	0.02022827	0.012590126	0.006326542
0.014069198	0.019393145	0.020085035	0.012771817	0.006382186
0.014030879	0.019326419	0.019962775	0.0129756	0.006444225
0.014005327	0.019275381	0.019859982	0.013200441	0.00651301
0.013992101	0.019238677	0.019776825	0.013446994	0.006588009
0.0139826	0.019208596	0.019698777	0.013691748	0.006663559
0.013974903	0.019180341	0.019625506	0.013936285	0.00673816
0.013979975	0.01916574	0.019573518	0.014207128	0.006819879
0.014011025	0.019179931	0.019561893	0.014534856	0.006918425
0.014055802	0.019210089	0.019571688	0.014891018	0.007024798
0.014131643	0.019275856	0.019627296	0.015313441	0.007150429
0.014233693	0.019372037	0.019721454	0.01579182	0.007293154
0.014373316	0.019512322	0.019869518	0.016351069	0.007459535
0.014565545	0.019713441	0.020092653	0.017027625	0.007660449
0.009468383	0.012396564	0.014540219	0.00560337	0.00377247
0.009922947	0.012983467	0.015269659	0.005771298	0.003853552
0.010473453	0.013694069	0.016154575	0.005980221	0.003957802
0.01108254	0.014477715	0.017141253	0.006211404	0.004074506
0.011650164	0.015203077	0.018077322	0.006422052	0.004177302
0.012253365	0.015970228	0.019086141	0.006647706	0.004286981
0.012815766	0.016682456	0.020037256	0.00684472	0.004377375
0.013269502	0.017256408	0.020810062	0.00698327	0.004430265
0.01374015	0.017851474	0.021615308	0.007126646	0.004484058
0.0143243	0.018586278	0.022623663	0.00731907	0.004566372
0.014956293	0.019376964	0.023727139	0.007528948	0.004662905
0.015662993	0.020261361	0.024979217	0.00785507	0.004810277
0.016290828	0.021043818	0.02610768	0.008041725	0.004900043
0.0169272	0.021835354	0.027258897	0.008220369	0.004975071
0.01752117	0.022576234	0.028340944	0.008388137	0.005031953
0.018170207	0.023384046	0.029492375	0.008547477	0.005083659
0.018693	0.024040066	0.030447558	0.008694208	0.005118099
0.019148354	0.02461601	0.031297136	0.008829047	0.005145548
0.019584973	0.025170347	0.032123508	0.008965881	0.005171311
0.019986173	0.025683333	0.032898396	0.00910131	0.005195406
0.020348159	0.026149724	0.033620018	0.009238701	0.005219605
0.020889359	0.026867239	0.034792432	0.009504368	0.005259788
0.02105967	0.027107337	0.035226599	0.009631821	0.005275722
0.021156869	0.027260878	0.035544997	0.009755288	0.005289738
0.021166137	0.027310287	0.035711925	0.009867929	0.005300336
0.021128855	0.027304475	0.03579129	0.009974632	0.005309017
0.021108316	0.027318435	0.03589482	0.010086109	0.005322181
0.02106144	0.027300963	0.035943793	0.010191917	0.005334496
0.020829009	0.027061065	0.03567777	0.010280833	0.005337123
0.020614679	0.026843044	0.035381956	0.010336302	0.005329094
0.020377809	0.026598464	0.035001853	0.010376732	0.005318236
0.020155731	0.02637079	0.034610792	0.01040793	0.005308649
0.019911281	0.026116217	0.034150654	0.010426659	0.005293696
0.01965503	0.025847143	0.033612719	0.010424072	0.005274037
0.019298316	0.02544881	0.032842029	0.010302483	0.005206612
0.018938422	0.025044942	0.032070079	0.010103385	0.005112154
0.018589979	0.024654888	0.031318527	0.010000218	0.005046755
0.018241833	0.024260067	0.030556339	0.009888226	0.004991904
0.017900521	0.023865966	0.029814586	0.00977531	0.00493812
0.017614767	0.023537921	0.029182211	0.009687652	0.004897527
0.017332439	0.023209187	0.028563038	0.00959771	0.004856559
0.016986543	0.022792026	0.027832461	0.009466193	0.004796973
0.016586776	0.022296302	0.027020352	0.009301298	0.004722431
0.01619584	0.021803786	0.026249909	0.009142057	0.004650302
0.015994985	0.021565964	0.025818871	0.009092796	0.004629715
0.015807024	0.021344679	0.025412269	0.009050943	0.004612182
0.015522158	0.020986177	0.024856752	0.008955065	0.004570135
0.015082511	0.020406439	0.024073517	0.008773984	0.004488049
0.014663297	0.019849317	0.023345289	0.008608614	0.004413876
0.014400888	0.019512018	0.022860579	0.008527002	0.004378827
0.01417669	0.019226574	0.022440404	0.008467263	0.004354298
0.014010428	0.019021419	0.022112225	0.008440216	0.004344409
0.014017831	0.019062331	0.022043633	0.008512647	0.004381512
0.014025194	0.019103599	0.021972199	0.008588758	0.004421249
0.014051788	0.019173753	0.021921188	0.008676391	0.004466714
0.014089294	0.019260973	0.021878979	0.008773141	0.004517906
0.014126866	0.019348177	0.021835314	0.00887527	0.004572217
0.014182777	0.019462173	0.021814472	0.008995273	0.004636656
0.014237288	0.019573403	0.021792213	0.009122435	0.004705361
0.014235124	0.019601924	0.021689593	0.009215801	0.004758293
0.014185986	0.019561524	0.021520946	0.009278085	0.004795441
0.014133491	0.019514006	0.021352764	0.009342582	0.00483443
0.014254254	0.019714061	0.021438307	0.009550818	0.0049484
0.014365972	0.019895813	0.021528482	0.009775831	0.005070578
0.014469896	0.020056214	0.021636045	0.01002089	0.005203032
0.014582102	0.020209204	0.021817239	0.010334937	0.005379215
0.01472008	0.020389597	0.022131226	0.010805552	0.005613311
0.014779792	0.020453784	0.022275628	0.011009531	0.005736164
0.014774104	0.020431331	0.022202331	0.01112001	0.005797381
0.014707096	0.020330589	0.022004378	0.011196145	0.005837012
0.014601298	0.020182535	0.021747312	0.011253273	0.005863965
0.01452889	0.020066416	0.021497761	0.011317424	0.005898285

Health Risk Assessment Results Summary

		MAX:	4.18	46.12	46.32
Unique Identifier	X (UTM)	Y (UTM)	Onroad	Offroad	Total Risk
3837003774575	383700	3774575	0.094982218	2.092739631	2.1877218
3837103774575	383710	3774575	0.100353015	2.066057325	2.1664103
3837203774575	383720	3774575	0.105983443	2.038306933	2.1442904
3837303774575	383730	3774575	0.111618206	2.011320416	2.1229386
3837403774575	383740	3774575	0.117813626	1.98475557	2.1025692
3837503774575	383750	3774575	0.124579273	1.958760572	2.0833398
3837603774575	383760	3774575	0.131946183	1.933303983	2.0652502
3837703774575	383770	3774575	0.139989455	1.908359327	2.0483488
3837803774575	383780	3774575	0.148517556	1.884399089	2.0329166
3837903774575	383790	3774575	0.157844433	1.860876054	2.0187205
3838003774575	383800	3774575	0.167849309	1.837970777	2.0058201
3838103774575	383810	3774575	0.178420269	1.815686631	1.9941069
3838203774575	383820	3774575	0.18963147	1.793780814	1.9834123
3838303774575	383830	3774575	0.200548245	1.772572183	1.9731204
3838403774575	383840	3774575	0.211702955	1.751687664	1.9633906
3838503774575	383850	3774575	0.223706994	1.730998444	1.9547054
3838603774575	383860	3774575	0.237445098	1.710464449	1.9479095
3838703774575	383870	3774575	0.251802779	1.690231279	1.9420341
3838803774575	383880	3774575	0.268477923	1.670251112	1.938729
3838903774575	383890	3774575	0.287160337	1.650564954	1.9377253
3839003774575	383900	3774575	0.308122955	1.631220903	1.9393439
3839103774575	383910	3774575	0.334224439	1.611995794	1.9462202
3829703774585	382970	3774585	0.022193136	1.441312947	1.4635061
3829803774585	382980	3774585	0.023015427	1.508187361	1.5312028
3829903774585	382990	3774585	0.024033365	1.590038061	1.6140714
3830003774585	383000	3774585	0.02516114	1.680418738	1.7055799
3830103774585	383010	3774585	0.026164882	1.762066737	1.7882316
3830203774585	383020	3774585	0.027202524	1.847702463	1.874905
3830303774585	383030	3774585	0.028201531	1.932527006	1.9607285
3830403774585	383040	3774585	0.029083231	2.009384564	2.0384678
3830503774585	383050	3774585	0.0299939	2.089323032	2.1193169
3830603774585	383060	3774585	0.030972097	2.173165913	2.204138
3830703774585	383070	3774585	0.032028254	2.263774549	2.2958028
3830803774585	383080	3774585	0.033134491	2.362283328	2.3954178
3830903774585	383090	3774585	0.034211593	2.453843497	2.4880551
3831003774585	383100	3774585	0.035245232	2.54538143	2.5806267
3831103774585	383110	3774585	0.036113473	2.629298464	2.6654119
3831203774585	383120	3774585	0.036925003	2.720046666	2.7569717
3831303774585	383130	3774585	0.037727818	2.792093747	2.8298216
3831403774585	383140	3774585	0.038447747	2.855628219	2.894076
3831503774585	383150	3774585	0.039143039	2.916317091	2.9554601
3831603774585	383160	3774585	0.039801486	2.971760891	3.0115624
3831703774585	383170	3774585	0.040419272	3.021532523	3.0619518
3831903774585	383190	3774585	0.04146214	3.092646877	3.134109
3832003774585	383200	3774585	0.041863121	3.111412996	3.1532761
3832103774585	383210	3774585	0.042220059	3.123821667	3.1660417
3832203774585	383220	3774585	0.042531476	3.130778088	3.1733096
3832303774585	383230	3774585	0.042780385	3.131633296	3.1744137
3832403774585	383240	3774585	0.042946208	3.123170384	3.1661166
3832503774585	383250	3774585	0.043072064	3.08734036	3.1304124
3832603774585	383260	3774585	0.043158191	3.063587067	3.1067453
3832703774585	383270	3774585	0.043159677	3.03070667	3.0738663
3832803774585	383280	3774585	0.04313094	2.997465785	3.0405967
3832903774585	383290	3774585	0.043046334	2.959994092	3.0030404
3833003774585	383300	3774585	0.042954186	2.921930483	2.9648847
3833103774585	383310	3774585	0.042719215	2.880146098	2.9228653
3833203774585	383320	3774585	0.042361185	2.818386712	2.8607479
3833303774585	383330	3774585	0.042065312	2.764145501	2.8062108
3833403774585	383340	3774585	0.041709353	2.710523111	2.7522325
3833503774585	383350	3774585	0.041386408	2.654132256	2.6955187
3833603774585	383360	3774585	0.04109328	2.599263179	2.6403565
3833703774585	383370	3774585	0.040906934	2.551764996	2.5926719
3833803774585	383380	3774585	0.040740315	2.505190792	2.5459311
3833903774585	383390	3774585	0.040488598	2.453180043	2.4936686
3834003774585	383400	3774585	0.040160447	2.395580958	2.4357414
3834103774585	383410	3774585	0.03988618	2.340616506	2.3805027
3834203774585	383420	3774585	0.039895477	2.302829781	2.3427253
3834303774585	383430	3774585	0.039947567	2.266576531	2.3065241
3834403774585	383440	3774585	0.039881225	2.221152187	2.2610334
3834503774585	383450	3774585	0.03960469	2.16106259	2.2006673
3834603774585	383460	3774585	0.039401235	2.104571731	2.143973
3834703774585	383470	3774585	0.039665358	2.075693788	2.1153591
3834803774585	383480	3774585	0.040066836	2.053103872	2.0931707
3834903774585	383490	3774585	0.040642542	2.038565167	2.0792077
3835003774585	383500	3774585	0.04174536	2.05133417	2.0930795
3835103774585	383510	3774585	0.042945649	2.065385704	2.1083314
3835203774585	383520	3774585	0.044162298	2.0753653	2.1195276
3835303774585	383530	3774585	0.045434763	2.083209404	2.1286442
3835403774585	383540	3774585	0.046811773	2.090610903	2.1374227
3835503774585	383550	3774585	0.048357456	2.100707865	2.1490653
3835603774585	383560	3774585	0.050033927	2.109691771	2.1597257
3835703774585	383570	3774585	0.051593824	2.108489773	2.1600836
3835803774585	383580	3774585	0.05303496	2.098683242	2.1517182
3835903774585	383590	3774585	0.054581352	2.088317851	2.1428992
3836003774585	383600	3774585	0.056911736	2.097048275	2.15396
3836103774585	383610	3774585	0.059505816	2.104051386	2.1635572
3836203774585	383620	3774585	0.062551475	2.121487851	2.1840393
3836303774585	383630	3774585	0.06597579	2.135352062	2.2013279
3836403774585	383640	3774585	0.069303273	2.143443138	2.2127464
3836503774585	383650	3774585	0.072585361	2.129509729	2.2020951
3836603774585	383660	3774585	0.076212436	2.112897514	2.1891099

Health Risk Assessment Results Summary

Sensitive Receptors

		MAX:	46.32
Unique Identifier	X (UTM)	Y (UTM)	Total Risk
3837003774575	383700	3774575	2.187721849
3837103774575	383710	3774575	2.16641034
3837203774575	383720	3774575	2.144290376
3837303774575	383730	3774575	2.122938622
3837403774575	383740	3774575	2.102569195
3837503774575	383750	3774575	2.083339845
3837603774575	383760	3774575	2.065250167
3837703774575	383770	3774575	2.048348782
3837803774575	383780	3774575	2.032916645
3837903774575	383790	3774575	2.018720487
3838003774575	383800	3774575	2.005820086
3838103774575	383810	3774575	1.994106899
3838203774575	383820	3774575	1.983412284
3838303774575	383830	3774575	1.973120428
3838403774575	383840	3774575	1.963390619
3838503774575	383850	3774575	1.954705439
3838603774575	383860	3774575	1.947909546
3838703774575	383870	3774575	1.942034058
3838803774575	383880	3774575	1.938729035
3838903774575	383890	3774575	1.937725291
3839003774575	383900	3774575	1.939343858
3839103774575	383910	3774575	1.946220232
3829703774585	382970	3774585	1.463506083
3829803774585	382980	3774585	1.531202788
3829903774585	382990	3774585	1.614071426
3830003774585	383000	3774585	1.705579878
3830103774585	383010	3774585	1.788231619
3830203774585	383020	3774585	1.874904987
3830303774585	383030	3774585	1.960728537
3830403774585	383040	3774585	2.038467795
3830503774585	383050	3774585	2.119316933
3830603774585	383060	3774585	2.20413801
3830703774585	383070	3774585	2.295802803
3830803774585	383080	3774585	2.395417819
3830903774585	383090	3774585	2.48805509
3831003774585	383100	3774585	2.580626661
3831103774585	383110	3774585	2.665411937
3831203774585	383120	3774585	2.75697167
3831303774585	383130	3774585	2.829821565
3831403774585	383140	3774585	2.894075966
3831503774585	383150	3774585	2.955460129
3831603774585	383160	3774585	3.011562376
3831703774585	383170	3774585	3.061951795
3831903774585	383190	3774585	3.134109017
3832003774585	383200	3774585	3.153276117
3832103774585	383210	3774585	3.166041726
3832203774585	383220	3774585	3.173309564
3832303774585	383230	3774585	3.174413681
3832403774585	383240	3774585	3.166116593
3832503774585	383250	3774585	3.130412424
3832603774585	383260	3774585	3.106745258
3832703774585	383270	3774585	3.073866347
3832803774585	383280	3774585	3.040596725
3832903774585	383290	3774585	3.003040427
3833003774585	383300	3774585	2.964884669
3833103774585	383310	3774585	2.922865313
3833203774585	383320	3774585	2.860747897
3833303774585	383330	3774585	2.806210812
3833403774585	383340	3774585	2.752232464
3833503774585	383350	3774585	2.695518664
3833603774585	383360	3774585	2.640356459
3833703774585	383370	3774585	2.59267193
3833803774585	383380	3774585	2.545931108
3833903774585	383390	3774585	2.493668641
3834003774585	383400	3774585	2.435741405
3834103774585	383410	3774585	2.380502686
3834203774585	383420	3774585	2.342725258
3834303774585	383430	3774585	2.306524098
3834403774585	383440	3774585	2.261033412
3834503774585	383450	3774585	2.20066728
3834603774585	383460	3774585	2.143972966
3834703774585	383470	3774585	2.115359146
3834803774585	383480	3774585	2.093170708
3834903774585	383490	3774585	2.07920771
3835003774585	383500	3774585	2.093079531
3835103774585	383510	3774585	2.108331353
3835203774585	383520	3774585	2.119527598
3835303774585	383530	3774585	2.128644167
3835403774585	383540	3774585	2.137422677
3835503774585	383550	3774585	2.149065321
3835603774585	383560	3774585	2.159725699
3835703774585	383570	3774585	2.160083597
3835803774585	383580	3774585	2.151718202
3835903774585	383590	3774585	2.142899203
3836003774585	383600	3774585	2.153960011
3836103774585	383610	3774585	2.163557202
3836203774585	383620	3774585	2.184039327
3836303774585	383630	3774585	2.201327852
3836403774585	383640	3774585	2.212746411
3836503774585	383650	3774585	2.20209509
3836603774585	383660	3774585	2.18910995

FOR CHRONIC CALCS

MAX:	1.61			
Overlapping Phases - Maximum GLC				
2025	2026	2027	2028	2029
0.014416582	0.019907236	0.021248021	0.011395091	0.005931641
0.01430144	0.019744338	0.021000476	0.011468952	0.005959456
0.01418233	0.019577869	0.020754234	0.01153619	0.005981156
0.014069137	0.019422074	0.02051772	0.011606375	0.006003666
0.013963493	0.019275041	0.020294681	0.011687842	0.006029222
0.013866477	0.019138195	0.020086209	0.01178153	0.006058255
0.013778392	0.019012213	0.019892062	0.011887543	0.006090529
0.013699532	0.018897132	0.019713593	0.012007966	0.00612752
0.01363179	0.01879685	0.019551205	0.012141492	0.006168302
0.013573926	0.018708031	0.019405142	0.012291998	0.006213931
0.013526303	0.018631955	0.019274794	0.01245772	0.006264453
0.013487871	0.01856738	0.019158873	0.012636645	0.00631934
0.013457531	0.018512168	0.019056282	0.012829247	0.006377601
0.013429125	0.01846063	0.018957012	0.01301739	0.006435476
0.013404751	0.018413694	0.018865117	0.013210722	0.006494198
0.013389028	0.018376078	0.018787994	0.01341982	0.006557338
0.013389842	0.018356727	0.018737047	0.013663872	0.006629658
0.013397955	0.018345796	0.018698865	0.013922098	0.006706668
0.013428763	0.01836066	0.018694967	0.014228374	0.006797944
0.013479957	0.018399273	0.01872115	0.014577042	0.006901374
0.013554391	0.018464987	0.01878111	0.014974302	0.007018709
0.013676924	0.018585968	0.018910879	0.015479168	0.007168205
0.009227588	0.012098165	0.014152021	0.005547616	0.003741889
0.00965328	0.012648878	0.014834466	0.005708269	0.003820061
0.010174096	0.013322794	0.015669725	0.005911161	0.003921986
0.010747204	0.014061643	0.016597804	0.00613623	0.004036451
0.01126207	0.014721041	0.017446724	0.006332003	0.00413154
0.011799443	0.015406087	0.018345752	0.006537314	0.004230436
0.012329966	0.016079743	0.019242599	0.006731296	0.004321154
0.012809758	0.016687356	0.020060875	0.006895558	0.004391985
0.013307801	0.017316829	0.020915607	0.007065253	0.004463807
0.013828378	0.017972022	0.021818822	0.007242654	0.004539936
0.014388301	0.018673801	0.022797836	0.007442516	0.004636226
0.014993476	0.019435087	0.023875472	0.00773143	0.004761539
0.015556661	0.020137345	0.024891815	0.007899146	0.004842868
0.016118798	0.020839004	0.025916639	0.008068923	0.004913443
0.016634488	0.021484968	0.026855492	0.008222003	0.004965394
0.017193379	0.022183677	0.027847848	0.008366271	0.005012252
0.017638238	0.022745403	0.028663788	0.008500739	0.005043887
0.018030525	0.023244647	0.029397515	0.008625427	0.00506982
0.018404655	0.023722691	0.030108482	0.008751302	0.005094399
0.018746344	0.024162916	0.030771188	0.008876724	0.00511846
0.019052551	0.024561192	0.031382901	0.009001537	0.005140799
0.01948928	0.025150398	0.032339724	0.009239138	0.005176352
0.019604089	0.025322332	0.032656399	0.00935002	0.005190045
0.01968048	0.0254415	0.032905951	0.009458545	0.00520324
0.019723618	0.025536517	0.033097697	0.009564806	0.005215764
0.019729518	0.025579522	0.033223582	0.009667315	0.005228296
0.019679937	0.025556273	0.033241797	0.009755598	0.005236544
0.019465052	0.025334661	0.032982595	0.009829082	0.005231384
0.019326268	0.025204379	0.032816239	0.009892475	0.005229575
0.019136451	0.025013283	0.032520274	0.009935436	0.005220497
0.018947265	0.02482229	0.032193982	0.00996728	0.005209518
0.018734856	0.024603545	0.031800854	0.009988577	0.005194012
0.01852313	0.024385372	0.031368917	0.009996835	0.005177216
0.018289638	0.024139606	0.030880257	0.009979588	0.005148208
0.017942659	0.023744252	0.030139443	0.009752995	0.00504226
0.017637281	0.02340514	0.029496878	0.00965476	0.004977109
0.017334695	0.023065706	0.028842304	0.009561467	0.00492512
0.017013809	0.022696753	0.028153346	0.009452141	0.004868812
0.016699441	0.022329297	0.027482271	0.00934312	0.004814573
0.016428345	0.022012373	0.026897198	0.009251585	0.004770227
0.016161159	0.021696164	0.026324451	0.009157682	0.004724958
0.015857356	0.021326721	0.025693403	0.009039704	0.004669275
0.015513951	0.020897494	0.025010047	0.008898041	0.004602892
0.015183481	0.020479615	0.024366848	0.008764416	0.004539929
0.014962292	0.020208144	0.023916503	0.008692693	0.004506764
0.014749108	0.019944623	0.023488971	0.008627026	0.004476224
0.014472973	0.019590085	0.022973678	0.008528156	0.004430626
0.014096413	0.019090849	0.022317099	0.00837519	0.004359487
0.013742105	0.018620377	0.021703672	0.00823439	0.00429446
0.013571698	0.018407133	0.021375314	0.008194514	0.004277251
0.013442896	0.018251406	0.02111404	0.008179462	0.004271717
0.013368216	0.018171568	0.020935285	0.008196744	0.004281562
0.013479049	0.018355705	0.021029097	0.0083231	0.004343703
0.013602048	0.018560648	0.02112753	0.008458596	0.004411177
0.013698954	0.018729563	0.021183318	0.008585453	0.004475962
0.013782213	0.018879104	0.021217817	0.008711266	0.004541034
0.013863072	0.019025003	0.02124933	0.008844953	0.004611774
0.01396346	0.019199083	0.021306975	0.008999506	0.004694091
0.014055231	0.019357863	0.021360995	0.009159788	0.004781274
0.014077089	0.019414367	0.021317624	0.009278191	0.004847207
0.014041274	0.019388076	0.021187333	0.0093565	0.004892524
0.014001271	0.019353489	0.021055943	0.009436572	0.004938621
0.014087762	0.019492102	0.021135918	0.009638828	0.005049307
0.014157637	0.019597176	0.021220577	0.009857116	0.005167043
0.01427936	0.019760848	0.021454457	0.010287578	0.005384446
0.014379671	0.019886601	0.021703666	0.010559084	0.005543181
0.014450112	0.019963567	0.021832725	0.010732007	0.005644032
0.014395076	0.019882886	0.021683611	0.010808101	0.005685047
0.014328717	0.019785168	0.021492601	0.010871695	0.005719099

Health Risk Assessment Results Summary

		MAX:	4.18	46.12	46.32
Unique Identifier	X (UTM)	Y (UTM)	Onroad	Offroad	Total Risk
3836703774585	383670	3774585	0.079949545	2.093031316	2.1729809
3836803774585	383680	3774585	0.083852747	2.07498143	2.1588342
3836903774585	383690	3774585	0.088036763	2.049640175	2.1376769
3837003774585	383700	3774585	0.092281934	2.024023358	2.1163053
3837103774585	383710	3774585	0.096765221	1.997970249	2.0947355
3837203774585	383720	3774585	0.10160081	1.972004247	2.0736051
3837303774585	383730	3774585	0.106712907	1.946667494	2.0533804
3837403774585	383740	3774585	0.112302163	1.921717667	2.0340198
3837503774585	383750	3774585	0.118195902	1.897555063	2.015751
3837603774585	383760	3774585	0.124515018	1.874026189	1.9985412
3837703774585	383770	3774585	0.131369089	1.851000496	1.9823696
3837803774585	383780	3774585	0.138701843	1.828515194	1.967217
3837903774585	383790	3774585	0.146631041	1.806410953	1.953042
3838003774585	383800	3774585	0.15498967	1.784918122	1.9399078
3838103774585	383810	3774585	0.163654433	1.763902632	1.9275571
3838203774585	383820	3774585	0.172755482	1.743272352	1.9160278
3838303774585	383830	3774585	0.181771357	1.72312456	1.9048959
3838403774585	383840	3774585	0.19101858	1.703303309	1.8943219
3838503774585	383850	3774585	0.200712829	1.683672642	1.8843855
3838603774585	383860	3774585	0.211271511	1.664253167	1.8755247
3838703774585	383870	3774585	0.22228061	1.64506333	1.8673439
3838803774585	383880	3774585	0.234937667	1.626154329	1.861092
3838903774585	383890	3774585	0.248807589	1.607589033	1.8563966
3839003774585	383900	3774585	0.264533258	1.589289364	1.8538226
3839103774585	383910	3774585	0.284969658	1.571232884	1.8562025
3829703774595	382970	3774595	0.021879545	1.404145576	1.4260251
3829803774595	382980	3774595	0.022661649	1.466770064	1.4894317
3829903774595	382990	3774595	0.023635467	1.543945004	1.5675805
3830003774595	383000	3774595	0.024714212	1.629024118	1.6537383
3830103774595	383010	3774595	0.025632318	1.702781303	1.7284136
3830203774595	383020	3774595	0.026568337	1.779081709	1.80565
3830303774595	383030	3774595	0.027522708	1.858382543	1.8859053
3830403774595	383040	3774595	0.028477108	1.93909536	1.9675725
3830503774595	383050	3774595	0.029479971	2.023525805	2.0530058
3830603774595	383060	3774595	0.030401299	2.099004654	2.129406
3830703774595	383070	3774595	0.031301357	2.180017161	2.2113185
3830803774595	383080	3774595	0.032282027	2.261280377	2.2935624
3830903774595	383090	3774595	0.033268996	2.344675187	2.3779442
3831003774595	383100	3774595	0.034188876	2.426544424	2.4607333
3831103774595	383110	3774595	0.034952459	2.49860004	2.5335525
3831203774595	383120	3774595	0.03566458	2.576259128	2.6119237
3831303774595	383130	3774595	0.036371725	2.637466066	2.6738378
3831403774595	383140	3774595	0.037022166	2.692354719	2.7293769
3831503774595	383150	3774595	0.037648016	2.744550912	2.7821989
3831603774595	383160	3774595	0.038236993	2.791780724	2.8300177
3831703774595	383170	3774595	0.0387929	2.833788945	2.8725818
3831903774595	383190	3774595	0.039706407	2.890060641	2.929767
3832003774595	383200	3774595	0.040037159	2.9015386	2.9415758
3832103774595	383210	3774595	0.040346919	2.911439952	2.9517869
3832203774595	383220	3774595	0.040687311	2.922693014	2.9633803
3832303774595	383230	3774595	0.040998006	2.929252801	2.9702508
3832403774595	383240	3774595	0.041116734	2.903406579	2.9445233
3832503774595	383250	3774595	0.041174366	2.873260722	2.9144351
3832603774595	383260	3774595	0.041181284	2.843414029	2.8845953
3832703774595	383270	3774595	0.041200628	2.817152394	2.858353
3832803774595	383280	3774595	0.041154211	2.785395752	2.82655
3832903774595	383290	3774595	0.041086321	2.752410652	2.793497
3833003774595	383300	3774595	0.040915456	2.718039018	2.7589545
3833103774595	383310	3774595	0.040766658	2.676250432	2.7170171
3833203774595	383320	3774595	0.040463175	2.621305726	2.6617689
3833303774595	383330	3774595	0.040174992	2.575575973	2.615751
3833403774595	383340	3774595	0.039894403	2.526069572	2.565964
3833503774595	383350	3774595	0.039601402	2.474063806	2.5136652
3833603774595	383360	3774595	0.039333214	2.423708843	2.4630421
3833703774595	383370	3774595	0.039137105	2.378398353	2.4175355
3833803774595	383380	3774595	0.03895737	2.334210437	2.3731678
3833903774595	383390	3774595	0.038755989	2.288516429	2.3272724
3834003774595	383400	3774595	0.038522821	2.239750351	2.2782732
3834103774595	383410	3774595	0.038343444	2.193513859	2.2318573
3834203774595	383420	3774595	0.038267552	2.153079893	2.1913474
3834303774595	383430	3774595	0.038233507	2.114070284	2.1523038
3834403774595	383440	3774595	0.038156626	2.07089112	2.1090477
3834503774595	383450	3774595	0.037970444	2.019825092	2.0577955
3834603774595	383460	3774595	0.037856363	1.972342032	2.0101984
3834703774595	383470	3774595	0.038257213	1.954866624	1.9931238
3834803774595	383480	3774595	0.038826468	1.945248351	1.9840748
3834903774595	383490	3774595	0.039564468	1.942965948	1.9825304
3835003774595	383500	3774595	0.04089895	1.970796998	2.0116959
3835103774595	383510	3774595	0.042373949	2.001089318	2.0434633
3835203774595	383520	3774595	0.043780334	2.021316124	2.0650965
3835303774595	383530	3774595	0.045184264	2.035681607	2.0808659
3835403774595	383540	3774595	0.046707772	2.049879504	2.0965873
3835503774595	383550	3774595	0.048412988	2.065268192	2.1136812
3835603774595	383560	3774595	0.050237162	2.078999213	2.1292364
3835703774595	383570	3774595	0.051898884	2.08066173	2.1325606
3835803774595	383580	3774595	0.053403612	2.072528029	2.1259316
3835903774595	383590	3774595	0.055024632	2.063303268	2.1183279
3836003774595	383600	3774595	0.057439613	2.072284576	2.1297242
3836103774595	383610	3774595	0.060098407	2.085976828	2.1460752
3836203774595	383620	3774595	0.062832174	2.091292173	2.1541243
3836303774595	383630	3774595	0.065702872	2.095891473	2.1615943

Health Risk Assessment Results Summary

Sensitive Receptors

		MAX:	46.32
Unique Identifier	X (UTM)	Y (UTM)	Total Risk
3836703774585	383670	3774585	2.172980861
3836803774585	383680	3774585	2.158834177
3836903774585	383690	3774585	2.137676938
3837003774585	383700	3774585	2.116305291
3837103774585	383710	3774585	2.09473547
3837203774585	383720	3774585	2.073605057
3837303774585	383730	3774585	2.053380402
3837403774585	383740	3774585	2.03401983
3837503774585	383750	3774585	2.015750965
3837603774585	383760	3774585	1.998541207
3837703774585	383770	3774585	1.982369585
3837803774585	383780	3774585	1.967217037
3837903774585	383790	3774585	1.953041995
3838003774585	383800	3774585	1.939907791
3838103774585	383810	3774585	1.927557065
3838203774585	383820	3774585	1.916027834
3838303774585	383830	3774585	1.904895917
3838403774585	383840	3774585	1.894321889
3838503774585	383850	3774585	1.884385471
3838603774585	383860	3774585	1.875524679
3838703774585	383870	3774585	1.86734394
3838803774585	383880	3774585	1.861091996
3838903774585	383890	3774585	1.856396622
3839003774585	383900	3774585	1.853822622
3839103774585	383910	3774585	1.856202542
3829703774595	382970	3774595	1.426025121
3829803774595	382980	3774595	1.489431714
3829903774595	382990	3774595	1.567580471
3830003774595	383000	3774595	1.653738331
3830103774595	383010	3774595	1.728413622
3830203774595	383020	3774595	1.805650046
3830303774595	383030	3774595	1.885905251
3830403774595	383040	3774595	1.967572467
3830503774595	383050	3774595	2.053005776
3830603774595	383060	3774595	2.129405953
3830703774595	383070	3774595	2.211318518
3830803774595	383080	3774595	2.293562404
3830903774595	383090	3774595	2.377944183
3831003774595	383100	3774595	2.460733301
3831103774595	383110	3774595	2.533552499
3831203774595	383120	3774595	2.611923708
3831303774595	383130	3774595	2.673837791
3831403774595	383140	3774595	2.729376886
3831503774595	383150	3774595	2.782198927
3831603774595	383160	3774595	2.830017717
3831703774595	383170	3774595	2.872581845
3831903774595	383190	3774595	2.929767048
3832003774595	383200	3774595	2.941575759
3832103774595	383210	3774595	2.951786871
3832203774595	383220	3774595	2.963380325
3832303774595	383230	3774595	2.970250807
3832403774595	383240	3774595	2.944523313
3832503774595	383250	3774595	2.914435089
3832603774595	383260	3774595	2.884595313
3832703774595	383270	3774595	2.858353023
3832803774595	383280	3774595	2.826549963
3832903774595	383290	3774595	2.793496972
3833003774595	383300	3774595	2.758954475
3833103774595	383310	3774595	2.717017089
3833203774595	383320	3774595	2.661768902
3833303774595	383330	3774595	2.615750965
3833403774595	383340	3774595	2.565963975
3833503774595	383350	3774595	2.513665208
3833603774595	383360	3774595	2.463042057
3833703774595	383370	3774595	2.417535458
3833803774595	383380	3774595	2.373167806
3833903774595	383390	3774595	2.327272418
3834003774595	383400	3774595	2.278273172
3834103774595	383410	3774595	2.231857303
3834203774595	383420	3774595	2.191347445
3834303774595	383430	3774595	2.152303792
3834403774595	383440	3774595	2.109047747
3834503774595	383450	3774595	2.057795536
3834603774595	383460	3774595	2.010198395
3834703774595	383470	3774595	1.993123837
3834803774595	383480	3774595	1.984074819
3834903774595	383490	3774595	1.982530416
3835003774595	383500	3774595	2.011695948
3835103774595	383510	3774595	2.043463267
3835203774595	383520	3774595	2.065096458
3835303774595	383530	3774595	2.080865871
3835403774595	383540	3774595	2.096587276
3835503774595	383550	3774595	2.113681181
3835603774595	383560	3774595	2.129236375
3835703774595	383570	3774595	2.132560614
3835803774595	383580	3774595	2.125931641
3835903774595	383590	3774595	2.1183279
3836003774595	383600	3774595	2.129724189
3836103774595	383610	3774595	2.146075236
3836203774595	383620	3774595	2.154124348
3836303774595	383630	3774595	2.161594345

FOR CHRONIC CALCS

MAX:	1.61			
Overlapping Phases - Maximum GLC				
2025	2026	2027	2028	2029
0.014243077	0.019661098	0.021266276	0.010930133	0.00574918
0.014171273	0.019546281	0.021020751	0.010989698	0.005780365
0.014053296	0.019383134	0.020775334	0.01105358	0.005809403
0.013935488	0.019221272	0.020527237	0.011103377	0.005827638
0.013817013	0.019059191	0.020284628	0.011152622	0.005843747
0.013702233	0.018902061	0.020051472	0.011208089	0.005861429
0.01359413	0.018753674	0.019828962	0.011269721	0.005880531
0.013492495	0.018612612	0.019618283	0.01134138	0.005902941
0.013398996	0.01848251	0.019419691	0.011420583	0.005927281
0.013313377	0.018362225	0.019234048	0.011510128	0.005954626
0.013235755	0.018251546	0.019061398	0.011610852	0.0059856
0.013165911	0.018150374	0.018901284	0.011722339	0.00601965
0.01310375	0.018058086	0.018754219	0.011845852	0.006057058
0.013049505	0.017975813	0.018619278	0.011979965	0.006097585
0.013001114	0.017900953	0.018493705	0.012121083	0.00614058
0.012958914	0.017833233	0.018378955	0.012272076	0.006186396
0.012919107	0.017769044	0.018268379	0.012421091	0.006231399
0.012883366	0.01770964	0.018164731	0.012574964	0.006277592
0.012852513	0.017655373	0.018070775	0.012737468	0.006326252
0.012830654	0.017611178	0.017991765	0.012917675	0.006380066
0.012814113	0.017572992	0.017922865	0.013107166	0.00643598
0.012814395	0.017553973	0.017878918	0.013330398	0.006501832
0.01282793	0.017550352	0.017855011	0.013579829	0.006574967
0.012860034	0.017567982	0.017859123	0.013868297	0.006660238
0.012937129	0.01763707	0.01792722	0.014255399	0.006774042
0.008996098	0.011811095	0.013778437	0.005492877	0.003712539
0.00939524	0.012328531	0.014417012	0.005647424	0.003787209
0.009886862	0.012966203	0.015204227	0.005844474	0.003887309
0.010426833	0.013663781	0.01607782	0.006062912	0.003999291
0.010892134	0.014260678	0.016846052	0.00624428	0.004086869
0.011371597	0.014873653	0.017647634	0.006431467	0.004176068
0.011868023	0.015505666	0.018486778	0.006621004	0.004265733
0.012371538	0.01614404	0.019346126	0.006808579	0.004353049
0.01289619	0.016806125	0.020250968	0.007004679	0.00444417
0.013364761	0.017396489	0.021066805	0.007169359	0.004520083
0.013864025	0.018023697	0.021945504	0.007373286	0.004612312
0.014365203	0.018657235	0.022840491	0.007606232	0.004711492
0.014878158	0.019297963	0.023768187	0.007763304	0.004790256
0.015380847	0.019927401	0.024687827	0.007923108	0.004854932
0.015824604	0.020486206	0.025496107	0.008062658	0.004900902
0.016303936	0.021088391	0.026346854	0.008191698	0.004942224
0.016682614	0.021569649	0.02704421	0.008314842	0.004971622
0.017022472	0.022005046	0.027680543	0.008430869	0.004996188
0.017345174	0.022420281	0.028294678	0.008547116	0.005020413
0.017637133	0.022799422	0.028862804	0.008662374	0.005042358
0.017896892	0.023140845	0.029381882	0.008776016	0.005063481
0.01824497	0.02362047	0.030156318	0.008989298	0.00509602
0.018317651	0.023740757	0.030374441	0.009083484	0.005106112
0.018380362	0.023849135	0.030575752	0.009180019	0.005118069
0.018451038	0.023966899	0.030792684	0.009282526	0.005133735
0.018493337	0.024050903	0.030958907	0.009382316	0.005149301
0.018339901	0.023900766	0.030784642	0.009448952	0.005148039
0.01816326	0.023722629	0.030542753	0.009494657	0.005136068
0.017991938	0.023551227	0.0302722	0.00953083	0.005123634
0.017844025	0.02340716	0.030021418	0.009565405	0.005113867
0.01766441	0.023225387	0.029697461	0.009591198	0.005098902
0.017481332	0.023039183	0.02932944	0.00960327	0.005081209
0.017289545	0.02284159	0.028939711	0.009599074	0.0050567
0.017057548	0.022584369	0.028447075	0.009452542	0.004985408
0.01674717	0.022237522	0.027807768	0.009326663	0.004906878
0.016489898	0.021952787	0.027258488	0.009253166	0.004858009
0.016208882	0.021633403	0.026660913	0.009161596	0.00480688
0.015910227	0.021284965	0.026033576	0.009056677	0.004751184
0.015619724	0.020941473	0.02542402	0.008949926	0.004696027
0.015358184	0.020630438	0.024874327	0.008853717	0.004647488
0.015101812	0.020321933	0.024338631	0.008756452	0.00459888
0.014833689	0.019993522	0.023789781	0.008649455	0.00454669
0.014542055	0.0196273	0.023217645	0.0085298	0.004488199
0.01426364	0.019274239	0.022681557	0.008418776	0.004434071
0.014020452	0.018965768	0.022215289	0.008328309	0.004390485
0.013784868	0.018665102	0.021770298	0.008241948	0.004348721
0.013518873	0.018318277	0.021291427	0.008142012	0.004301064
0.013198487	0.017892524	0.020738239	0.008011775	0.004238885
0.012901436	0.017498453	0.020224602	0.00789249	0.004181962
0.012804193	0.017383684	0.020019608	0.007885983	0.004179372
0.012759722	0.017342879	0.019895232	0.007911476	0.004191655
0.012765215	0.017373028	0.019844516	0.007967512	0.004219558
0.012976518	0.017697483	0.020090356	0.008147199	0.004307053
0.013209056	0.018057354	0.020350238	0.008345079	0.004405968
0.013373309	0.018319474	0.020513835	0.008515655	0.004492673
0.013497745	0.018524053	0.020622195	0.008672837	0.00457472
0.013621116	0.018726048	0.020732251	0.008839196	0.004662813
0.013750606	0.018933034	0.020864637	0.00902596	0.004762895
0.013867054	0.019117832	0.020989474	0.009220891	0.004867952
0.013901589	0.019183444	0.020994661	0.009358962	0.004944374
0.013871303	0.019157231	0.02089768	0.009450292	0.00499579
0.013832954	0.01911678	0.020796276	0.009543253	0.005047883
0.013904859	0.019214681	0.020919187	0.0097818	0.005184765
0.013998606	0.019342357	0.021134568	0.010166601	0.005373502
0.014043584	0.019392549	0.02126986	0.01032478	0.005471175
0.014093041	0.019443936	0.021331847	0.010458495	0.005549196

Health Risk Assessment Results Summary

		MAX:	4.18	46.12	46.32
Unique Identifier	X (UTM)	Y (UTM)	Onroad	Offroad	Total Risk
3836403774595	383640	3774595	0.068747506	2.083799406	2.1525469
3836503774595	383650	3774595	0.07174418	2.066264679	2.1380089
3836603774595	383660	3774595	0.074818098	2.047774317	2.1225924
3836703774595	383670	3774595	0.078137174	2.029611628	2.1077488
3836803774595	383680	3774595	0.081776311	2.005727951	2.0875043
3836903774595	383690	3774595	0.085616124	1.981295907	2.066912
3837003774595	383700	3774595	0.089315212	1.956429622	2.0457448
3837103774595	383710	3774595	0.093169258	1.932076821	2.0252461
3837203774595	383720	3774595	0.09736584	1.908175199	2.005541
3837303774595	383730	3774595	0.1019792	1.88446594	1.9864451
3837403774595	383740	3774595	0.106968173	1.861152274	1.9681204
3837503774595	383750	3774595	0.112143603	1.838695924	1.9508395
3837603774595	383760	3774595	0.117563148	1.817014311	1.9345775
3837703774595	383770	3774595	0.123388028	1.795655202	1.9190432
3837803774595	383780	3774595	0.129633683	1.774660455	1.9042941
3837903774595	383790	3774595	0.136301068	1.753923633	1.8902247
3838003774595	383800	3774595	0.143255226	1.733750475	1.8770057
3838103774595	383810	3774595	0.15037607	1.7139509	1.864327
3838203774595	383820	3774595	0.157824974	1.694430165	1.8522551
3838303774595	383830	3774595	0.16515106	1.675368657	1.8405197
3838403774595	383840	3774595	0.172590647	1.656589759	1.8291804
3838503774595	383850	3774595	0.18028987	1.637886855	1.8181767
3838603774595	383860	3774595	0.188912405	1.61934558	1.808258
3838703774595	383870	3774595	0.197961318	1.601007638	1.798969
3838803774595	383880	3774595	0.207461733	1.583043054	1.7905048
3838903774595	383890	3774595	0.217487579	1.565279507	1.7827671
3839003774595	383900	3774595	0.228918524	1.547865258	1.7767838
3839103774595	383910	3774595	0.24422188	1.530999791	1.7752217
3829703774605	382970	3774605	0.021577787	1.368489534	1.3900673
3829803774605	382980	3774605	0.022328594	1.427777967	1.4501066
3829903774605	382990	3774605	0.023278712	1.501773073	1.5250518
3830003774605	383000	3774605	0.024328614	1.5828001	1.6071287
3830103774605	383010	3774605	0.025178958	1.650278528	1.6754575
3830203774605	383020	3774605	0.026031515	1.719014398	1.7450459
3830303774605	383030	3774605	0.026934503	1.792857592	1.8197921
3830403774605	383040	3774605	0.027908681	1.873207901	1.9011166
3830503774605	383050	3774605	0.028954752	1.956213912	1.9851687
3830603774605	383060	3774605	0.029825633	2.030715889	2.0605415
3830703774605	383070	3774605	0.030681114	2.103664174	2.1343453
3830803774605	383080	3774605	0.03154272	2.173327616	2.2048703
3830903774605	383090	3774605	0.032425898	2.246312766	2.2787387
3831003774605	383100	3774605	0.033221999	2.318710542	2.3519325
3831103774605	383110	3774605	0.033898073	2.382622212	2.4165203
3831203774605	383120	3774605	0.034527477	2.447097314	2.4816248
3831303774605	383130	3774605	0.035149896	2.498718007	2.5338679
3831403774605	383140	3774605	0.035733391	2.545608332	2.5813417
3831503774605	383150	3774605	0.036291624	2.590112118	2.6264037
3831603774605	383160	3774605	0.036821504	2.629953108	2.6667746
3831703774605	383170	3774605	0.037320336	2.665235259	2.7025556
3831903774605	383190	3774605	0.038132981	2.710260601	2.7483936
3832003774605	383200	3774605	0.038403311	2.717712907	2.7561162
3832103774605	383210	3774605	0.038664821	2.723810093	2.7624749
3832203774605	383220	3774605	0.038973217	2.732135065	2.7711083
3832303774605	383230	3774605	0.039257322	2.725612392	2.7648697
3832403774605	383240	3774605	0.039360843	2.701404211	2.7407651
3832503774605	383250	3774605	0.039376697	2.674603827	2.7139805
3832603774605	383260	3774605	0.039341349	2.647317766	2.6866591
3832703774605	383270	3774605	0.039306212	2.61913536	2.6584416
3832803774605	383280	3774605	0.039255872	2.59082834	2.6300842
3832903774605	383290	3774605	0.039105838	2.559922957	2.5990288
3833003774605	383300	3774605	0.039048699	2.527125661	2.5661744
3833103774605	383310	3774605	0.038984528	2.492403395	2.5313879
3833203774605	383320	3774605	0.038737186	2.450697669	2.4894349
3833303774605	383330	3774605	0.03854617	2.411204519	2.4497507
3833403774605	383340	3774605	0.038338029	2.367847888	2.4061859
3833503774605	383350	3774605	0.03810258	2.322266533	2.3603691
3833603774605	383360	3774605	0.037887954	2.277855632	2.3157436
3833703774605	383370	3774605	0.037626874	2.230760338	2.2683872
3833803774605	383380	3774605	0.037390532	2.185380611	2.2227711
3833903774605	383390	3774605	0.037170773	2.140508253	2.177679
3834003774605	383400	3774605	0.036970914	2.096378889	2.1333498
3834103774605	383410	3774605	0.036817743	2.054561238	2.091379
3834203774605	383420	3774605	0.036843239	2.022747083	2.0595903
3834303774605	383430	3774605	0.036919943	1.992944994	2.0298649
3834403774605	383440	3774605	0.036990667	1.961565194	1.9985559
3834503774605	383450	3774605	0.037023407	1.926510409	1.9635338
3834603774605	383460	3774605	0.037097121	1.893065167	1.9301623
3834703774605	383470	3774605	0.037656013	1.88676254	1.9244186
3834803774605	383480	3774605	0.038386642	1.88809061	1.9264773
3834903774605	383490	3774605	0.039280084	1.895968078	1.9352482
3835003774605	383500	3774605	0.040762326	1.931688157	1.9724505
3835103774605	383510	3774605	0.042401497	1.968393786	2.0107953
3835203774605	383520	3774605	0.043924926	1.992685876	2.0366108
3835303774605	383530	3774605	0.04540554	2.008705028	2.0541106
3835403774605	383540	3774605	0.046971037	2.022948443	2.0699195
3835503774605	383550	3774605	0.048519862	2.030963889	2.0794838
3835603774605	383560	3774605	0.050176278	2.037141304	2.0873176
3835703774605	383570	3774605	0.051894464	2.037598966	2.0894934
3835803774605	383580	3774605	0.053606395	2.039350067	2.0929565
3835903774605	383590	3774605	0.055514596	2.042788561	2.0983032
3836003774605	383600	3774605	0.057646354	2.045228122	2.1028745

Health Risk Assessment Results Summary

Sensitive Receptors		MAX:	46.32
Unique Identifier	X (UTM)	Y (UTM)	Total Risk
3836403774595	383640	3774595	2.152546911
3836503774595	383650	3774595	2.13800886
3836603774595	383660	3774595	2.122592415
3836703774595	383670	3774595	2.107748802
3836803774595	383680	3774595	2.087504263
3836903774595	383690	3774595	2.066912031
3837003774595	383700	3774595	2.045744834
3837103774595	383710	3774595	2.025246079
3837203774595	383720	3774595	2.005541039
3837303774595	383730	3774595	1.98644514
3837403774595	383740	3774595	1.968120447
3837503774595	383750	3774595	1.950839527
3837603774595	383760	3774595	1.934577459
3837703774595	383770	3774595	1.91904323
3837803774595	383780	3774595	1.904294138
3837903774595	383790	3774595	1.8902247
3838003774595	383800	3774595	1.877005701
3838103774595	383810	3774595	1.86432697
3838203774595	383820	3774595	1.852255139
3838303774595	383830	3774595	1.840519718
3838403774595	383840	3774595	1.829180406
3838503774595	383850	3774595	1.818176725
3838603774595	383860	3774595	1.808257986
3838703774595	383870	3774595	1.798968956
3838803774595	383880	3774595	1.790504787
3838903774595	383890	3774595	1.782767086
3839003774595	383900	3774595	1.776783782
3839103774595	383910	3774595	1.775221672
3829703774605	382970	3774605	1.390067322
3829803774605	382980	3774605	1.45010656
3829903774605	382990	3774605	1.525051785
3830003774605	383000	3774605	1.607128714
3830103774605	383010	3774605	1.675457486
3830203774605	383020	3774605	1.745045913
3830303774605	383030	3774605	1.819792095
3830403774605	383040	3774605	1.901116582
3830503774605	383050	3774605	1.985168665
3830603774605	383060	3774605	2.060541522
3830703774605	383070	3774605	2.134345288
3830803774605	383080	3774605	2.204870336
3830903774605	383090	3774605	2.278738664
3831003774605	383100	3774605	2.351932541
3831103774605	383110	3774605	2.416520285
3831203774605	383120	3774605	2.481624791
3831303774605	383130	3774605	2.533867902
3831403774605	383140	3774605	2.581341723
3831503774605	383150	3774605	2.626403742
3831603774605	383160	3774605	2.666774612
3831703774605	383170	3774605	2.702555595
3831903774605	383190	3774605	2.748393582
3832003774605	383200	3774605	2.756116218
3832103774605	383210	3774605	2.762474914
3832203774605	383220	3774605	2.771108281
3832303774605	383230	3774605	2.764869714
3832403774605	383240	3774605	2.740765054
3832503774605	383250	3774605	2.713980524
3832603774605	383260	3774605	2.686659116
3832703774605	383270	3774605	2.658441572
3832803774605	383280	3774605	2.630084211
3832903774605	383290	3774605	2.599028795
3833003774605	383300	3774605	2.566174361
3833103774605	383310	3774605	2.531387923
3833203774605	383320	3774605	2.489434855
3833303774605	383330	3774605	2.449750688
3833403774605	383340	3774605	2.406185917
3833503774605	383350	3774605	2.360369113
3833603774605	383360	3774605	2.315743586
3833703774605	383370	3774605	2.268387212
3833803774605	383380	3774605	2.222771143
3833903774605	383390	3774605	2.177679026
3834003774605	383400	3774605	2.133349803
3834103774605	383410	3774605	2.091378982
3834203774605	383420	3774605	2.059590322
3834303774605	383430	3774605	2.029864937
3834403774605	383440	3774605	1.998555861
3834503774605	383450	3774605	1.963533816
3834603774605	383460	3774605	1.930162288
3834703774605	383470	3774605	1.924418553
3834803774605	383480	3774605	1.926477252
3834903774605	383490	3774605	1.935248162
3835003774605	383500	3774605	1.972450483
3835103774605	383510	3774605	2.010795283
3835203774605	383520	3774605	2.036610802
3835303774605	383530	3774605	2.054110568
3835403774605	383540	3774605	2.06991948
3835503774605	383550	3774605	2.079483751
3835603774605	383560	3774605	2.087317582
3835703774605	383570	3774605	2.08949343
3835803774605	383580	3774605	2.092956462
3835903774605	383590	3774605	2.098303157
3836003774605	383600	3774605	2.102874476

FOR CHRONIC CALCS

	MAX:	1.61			
	Overlapping Phases - Maximum GLC				
2025	2026	2027	2028	2029	
0.014047565	0.019375018	0.021195308	0.010527373	0.005586737	
0.013970226	0.019265876	0.020989886	0.010575085	0.00561319	
0.013887577	0.01914635	0.020764297	0.010620822	0.005637547	
0.013809177	0.019027738	0.020528698	0.010670495	0.0056648	
0.013695085	0.018870685	0.020293371	0.010726956	0.005691169	
0.013580078	0.018711653	0.020054993	0.01076803	0.005705749	
0.013462038	0.018552972	0.019818289	0.01080463	0.0057174	
0.01334874	0.018400843	0.019590219	0.010845265	0.005731001	
0.013241249	0.018255442	0.019372363	0.010892251	0.00574576	
0.013138363	0.018114625	0.019163438	0.01094669	0.005761985	
0.013041289	0.017980697	0.018964492	0.011008068	0.005780463	
0.012951649	0.017857058	0.018776869	0.011076272	0.005801445	
0.012869384	0.017743315	0.018600245	0.011151455	0.005824919	
0.012792711	0.017635995	0.018433223	0.011235177	0.005850275	
0.012721978	0.017535552	0.018276674	0.011327151	0.005878412	
0.012656487	0.017440933	0.018129301	0.011427701	0.005909019	
0.012597279	0.017354237	0.017991737	0.011534929	0.005940929	
0.01254193	0.017272458	0.017860827	0.011645402	0.005974686	
0.012491154	0.017195912	0.017738133	0.011763345	0.006010006	
0.012442218	0.017122066	0.017618543	0.011878756	0.006044413	
0.012395947	0.017051415	0.017504425	0.011996202	0.006079664	
0.012352109	0.016983079	0.017396972	0.012118284	0.006115703	
0.012317517	0.016924951	0.017304613	0.012258494	0.006156519	
0.012287919	0.016872571	0.017221295	0.012408052	0.0061999	
0.012264741	0.016827741	0.017148149	0.0125664	0.006246244	
0.012247683	0.016790114	0.017084498	0.012735019	0.006294569	
0.012245575	0.016769453	0.017043252	0.012932941	0.006351663	
0.012282216	0.01679272	0.017057316	0.013217031	0.006435612	
0.008774015	0.011535474	0.013419447	0.005440286	0.003683878	
0.009152475	0.012027415	0.014023314	0.005590459	0.003757127	
0.009624384	0.012640866	0.01477752	0.005785033	0.003856903	
0.010138712	0.013306206	0.015610566	0.006000769	0.003969207	
0.010564605	0.013853618	0.016314431	0.006172351	0.004051704	
0.010996723	0.014407044	0.017038016	0.006344268	0.004133532	
0.011459278	0.014997204	0.017820128	0.006526942	0.004220742	
0.011960357	0.015633268	0.018675966	0.006726141	0.00431689	
0.012475416	0.016282562	0.01956878	0.006930377	0.004416877	
0.012935921	0.0168621	0.020372142	0.007112569	0.004507763	
0.013385884	0.017433608	0.021170867	0.007350096	0.00460765	
0.013815325	0.017973491	0.021947504	0.00749581	0.004679877	
0.014265846	0.018538692	0.022757858	0.007639674	0.004744291	
0.014710211	0.019096809	0.023574458	0.007786503	0.00480095	
0.015105152	0.019596153	0.024285617	0.007913269	0.004842818	
0.015504332	0.020100902	0.024995988	0.008028379	0.004876662	
0.015824842	0.020511527	0.02558706	0.008138724	0.004902574	
0.016116195	0.02088769	0.02613327	0.008245059	0.004924776	
0.01639228	0.021245955	0.026659694	0.008352313	0.004947996	
0.016639518	0.021570021	0.027142656	0.008457306	0.004968071	
0.016858667	0.021861285	0.027582601	0.008561976	0.004987888	
0.017140651	0.022259352	0.028211415	0.008752941	0.005017502	
0.017189837	0.022349645	0.028370573	0.008834703	0.005025559	
0.017230907	0.022429967	0.028513014	0.008915345	0.005034141	
0.017285308	0.022526178	0.028680751	0.00900453	0.005047656	
0.017249363	0.022514227	0.028701819	0.009089505	0.005057546	
0.017108682	0.022376942	0.028517802	0.009136819	0.005046968	
0.01695598	0.022225544	0.028272653	0.009166345	0.005032274	
0.016802558	0.022072475	0.027997394	0.009186575	0.005013974	
0.016642877	0.021912487	0.027718202	0.009213451	0.004999374	
0.016487197	0.021756566	0.027401985	0.009225095	0.004975556	
0.01631357	0.02157582	0.027059931	0.009207959	0.004949935	
0.016133837	0.021382327	0.026683231	0.009087264	0.00488823	
0.015941787	0.021178671	0.026289789	0.009025667	0.004842426	
0.015706437	0.02091924	0.02580194	0.008963289	0.004791903	
0.015484702	0.020674155	0.025329397	0.008900696	0.00475207	
0.015238085	0.020392452	0.024809993	0.008819876	0.004705121	
0.014976265	0.020086556	0.024262597	0.008726516	0.004653507	
0.014719566	0.019781983	0.023728968	0.008630475	0.004602157	
0.014443783	0.019447342	0.023166753	0.008518391	0.004544021	
0.014176052	0.019118025	0.022627994	0.008407135	0.004487221	
0.01390822	0.01878285	0.022102357	0.008294959	0.004430761	
0.013642503	0.018446233	0.021591359	0.008184734	0.004375266	
0.013389328	0.018122831	0.021112133	0.008080876	0.004322861	
0.013199241	0.017882824	0.020746304	0.008013998	0.004289358	
0.013021223	0.017657562	0.020405384	0.007954526	0.004259424	
0.012831287	0.017413559	0.020053463	0.00788935	0.004227152	
0.012615165	0.017130396	0.019670166	0.007810359	0.004188116	
0.012409812	0.016862071	0.019304121	0.007735881	0.004151807	
0.012386019	0.016848313	0.019214425	0.007766382	0.004166064	
0.012414017	0.01690802	0.019201921	0.007829121	0.004196445	
0.012487927	0.017034343	0.019251376	0.007920074	0.00424087	
0.012753693	0.01743725	0.019571278	0.00813207	0.004346494	
0.013026214	0.017849968	0.019905829	0.008368488	0.004466626	
0.013213261	0.018138755	0.020124585	0.008565493	0.004569213	
0.013343068	0.018343494	0.020267692	0.008737032	0.00466027	
0.013459308	0.018526088	0.020400531	0.008914635	0.004755026	
0.013532605	0.018644708	0.020474929	0.009069381	0.004838979	
0.013591184	0.018737574	0.020540126	0.009228292	0.004925046	
0.013610561	0.018771889	0.020555469	0.009368764	0.005004342	
0.013633426	0.018805757	0.020587625	0.009541117	0.005103299	
0.013664724	0.018856533	0.020656553	0.00984108	0.005238036	
0.01368879	0.018883421	0.020749832	0.00996636	0.00532411	

Health Risk Assessment Results Summary

		MAX:	4.18	46.12	46.32
Unique Identifier	X (UTM)	Y (UTM)	Onroad	Offroad	Total Risk
3836103774605	383610	3774605	0.059799485	2.043431451	2.1032309
3836203774605	383620	3774605	0.06211932	2.043157241	2.1052766
3836303774605	383630	3774605	0.064776837	2.032319033	2.0970959
3836403774605	383640	3774605	0.067632775	2.018425389	2.0860582
3836503774605	383650	3774605	0.07028695	2.002334639	2.0726216
3836603774605	383660	3774605	0.073076241	1.983692706	2.0567689
3836703774605	383670	3774605	0.0760557	1.961106619	2.0371623
3836803774605	383680	3774605	0.079274224	1.938407602	2.0176818
3836903774605	383690	3774605	0.082647894	1.914856981	1.9975049
3837003774605	383700	3774605	0.085993727	1.891651426	1.9776452
3837103774605	383710	3774605	0.089479576	1.869090817	1.9585704
3837203774605	383720	3774605	0.093256277	1.846864522	1.9401208
3837303774605	383730	3774605	0.097344496	1.824894876	1.9222394
3837403774605	383740	3774605	0.101740522	1.803264808	1.9050053
3837503774605	383750	3774605	0.1062815	1.782399133	1.8886806
3837603774605	383760	3774605	0.1109721	1.762269219	1.8732413
3837703774605	383770	3774605	0.115932427	1.74231313	1.8582456
3837803774605	383780	3774605	0.121131157	1.722744682	1.8438758
3837903774605	383790	3774605	0.126601454	1.703469822	1.8300713
3838003774605	383800	3774605	0.132306473	1.684498952	1.8168054
3838103774605	383810	3774605	0.138188646	1.665797425	1.8039861
3838203774605	383820	3774605	0.144272975	1.647312455	1.7915854
3838303774605	383830	3774605	0.14986505	1.62916919	1.7790342
3838403774605	383840	3774605	0.155220897	1.610901825	1.7661227
3838503774605	383850	3774605	0.16137778	1.592891855	1.7542696
3838603774605	383860	3774605	0.169218639	1.57542776	1.7446464
3838703774605	383870	3774605	0.177545483	1.558191373	1.7357369
3838803774605	383880	3774605	0.184731268	1.540996095	1.7257274
3838903774605	383890	3774605	0.191639063	1.523920687	1.7155598
3839003774605	383900	3774605	0.199425167	1.507147544	1.7065727
3839103774605	383910	3774605	0.21020466	1.491092378	1.701297
3829703774615	382970	3774615	0.021287023	1.334301916	1.3555889
3829803774615	382980	3774615	0.022033541	1.392107766	1.4141413
3829903774615	382990	3774615	0.022984835	1.464656992	1.4876418
3830003774615	383000	3774615	0.024037836	1.544245589	1.5682834
3830103774615	383010	3774615	0.024847886	1.607565538	1.6324134
3830203774615	383020	3774615	0.025640906	1.670927618	1.6965685
3830303774615	383030	3774615	0.026475443	1.738363402	1.7648388
3830403774615	383040	3774615	0.027373151	1.8112758	1.838649
3830503774615	383050	3774615	0.028359751	1.886912297	1.915272
3830603774615	383060	3774615	0.029229912	1.962121917	1.9913518
3830703774615	383070	3774615	0.030112597	2.03081912	2.0609317
3830803774615	383080	3774615	0.030949704	2.098659591	2.1296093
3830903774615	383090	3774615	0.031669124	2.15928104	2.1909502
3831003774615	383100	3774615	0.032341052	2.221646116	2.2539872
3831103774615	383110	3774615	0.032937333	2.284502764	2.3174401
3831203774615	383120	3774615	0.03349721	2.330269763	2.363767
3831303774615	383130	3774615	0.034048853	2.374137476	2.4081863
3831403774615	383140	3774615	0.034561157	2.413328992	2.4478901
3831503774615	383150	3774615	0.03505709	2.450447887	2.485505
3831603774615	383160	3774615	0.03553148	2.483776335	2.5193078
3831703774615	383170	3774615	0.035979858	2.51313422	2.5491141
3831903774615	383190	3774615	0.036710542	2.550058309	2.5867689
3832003774615	383200	3774615	0.036941856	2.555079342	2.5920212
3832103774615	383210	3774615	0.037163497	2.541394578	2.5785581
3832203774615	383220	3774615	0.037399855	2.540196311	2.5775962
3832303774615	383230	3774615	0.037603626	2.535471808	2.5730754
3832403774615	383240	3774615	0.037672216	2.517679663	2.5553519
3832503774615	383250	3774615	0.037665194	2.495072378	2.5327376
3832603774615	383260	3774615	0.037597206	2.466979863	2.5045771
3832703774615	383270	3774615	0.037503359	2.441473221	2.4789766
3832803774615	383280	3774615	0.037358416	2.409202168	2.4465606
3832903774615	383290	3774615	0.037344456	2.381136614	2.4184811
3833003774615	383300	3774615	0.037347223	2.355744347	2.3930916
3833103774615	383310	3774615	0.037338744	2.331368368	2.3687071
3833203774615	383320	3774615	0.037183388	2.298142189	2.3353256
3833303774615	383330	3774615	0.037078911	2.264469331	2.3015482
3833403774615	383340	3774615	0.036933232	2.227253921	2.2641872
3833503774615	383350	3774615	0.036760411	2.187865151	2.2246256
3833603774615	383360	3774615	0.036596141	2.148921296	2.1855174
3833703774615	383370	3774615	0.036257677	2.099125223	2.1353829
3833803774615	383380	3774615	0.035952046	2.051658879	2.0876109
3833903774615	383390	3774615	0.035699422	2.006792345	2.0424918
3834003774615	383400	3774615	0.035521635	1.966270293	2.0017919
3834103774615	383410	3774615	0.035383123	1.927287296	1.9626704
3834203774615	383420	3774615	0.035521591	1.904617325	1.9401389
3834303774615	383430	3774615	0.035716334	1.884250598	1.9199669
3834403774615	383440	3774615	0.035935776	1.863992025	1.8999278
3834503774615	383450	3774615	0.036178261	1.843784367	1.8799626
3834603774615	383460	3774615	0.03645293	1.824157983	1.8606109
3834703774615	383470	3774615	0.03716852	1.828503666	1.8656722
3834803774615	383480	3774615	0.038072743	1.84076084	1.8788336
3834903774615	383490	3774615	0.039136611	1.858105241	1.8972419
3835003774615	383500	3774615	0.040768526	1.899474427	1.940243
3835103774615	383510	3774615	0.042572766	1.941248063	1.9838208
3835203774615	383520	3774615	0.044196282	1.967633569	2.0118299
3835303774615	383530	3774615	0.045709935	1.983491007	2.0292009
3835403774615	383540	3774615	0.047324631	1.996678452	2.0440031
3835503774615	383550	3774615	0.048773643	1.997226434	2.0460001
3835603774615	383560	3774615	0.050315837	2.003585815	2.0539017
3835703774615	383570	3774615	0.052085529	2.010511234	2.0625968

Health Risk Assessment Results Summary

Sensitive Receptors		MAX:	46.32
Unique Identifier	X (UTM)	Y (UTM)	Total Risk
3836103774605	383610	3774605	2.103230936
3836203774605	383620	3774605	2.105276561
3836303774605	383630	3774605	2.09709587
3836403774605	383640	3774605	2.086058164
3836503774605	383650	3774605	2.072621589
3836603774605	383660	3774605	2.056768947
3836703774605	383670	3774605	2.037162318
3836803774605	383680	3774605	2.017681826
3836903774605	383690	3774605	1.997504875
3837003774605	383700	3774605	1.977645153
3837103774605	383710	3774605	1.958570393
3837203774605	383720	3774605	1.940120799
3837303774605	383730	3774605	1.922239373
3837403774605	383740	3774605	1.90500533
3837503774605	383750	3774605	1.888680634
3837603774605	383760	3774605	1.873241319
3837703774605	383770	3774605	1.858245557
3837803774605	383780	3774605	1.843875839
3837903774605	383790	3774605	1.830071276
3838003774605	383800	3774605	1.816805425
3838103774605	383810	3774605	1.803986071
3838203774605	383820	3774605	1.79158543
3838303774605	383830	3774605	1.77903424
3838403774605	383840	3774605	1.766122722
3838503774605	383850	3774605	1.754269636
3838603774605	383860	3774605	1.744646399
3838703774605	383870	3774605	1.735736856
3838803774605	383880	3774605	1.725727363
3838903774605	383890	3774605	1.71555975
3839003774605	383900	3774605	1.706572711
3839103774605	383910	3774605	1.701297038
3829703774615	382970	3774615	1.355588938
3829803774615	382980	3774615	1.414141308
3829903774615	382990	3774615	1.487641827
3830003774615	383000	3774615	1.568283425
3830103774615	383010	3774615	1.632413424
3830203774615	383020	3774615	1.696568524
3830303774615	383030	3774615	1.764838845
3830403774615	383040	3774615	1.838648951
3830503774615	383050	3774615	1.915272048
3830603774615	383060	3774615	1.991351829
3830703774615	383070	3774615	2.060931717
3830803774615	383080	3774615	2.129609295
3830903774615	383090	3774615	2.190950164
3831003774615	383100	3774615	2.253987168
3831103774615	383110	3774615	2.317440097
3831203774615	383120	3774615	2.363766973
3831303774615	383130	3774615	2.408186329
3831403774615	383140	3774615	2.447890149
3831503774615	383150	3774615	2.485504977
3831603774615	383160	3774615	2.519307815
3831703774615	383170	3774615	2.549114078
3831903774615	383190	3774615	2.586768851
3832003774615	383200	3774615	2.592021198
3832103774615	383210	3774615	2.578558074
3832203774615	383220	3774615	2.577596166
3832303774615	383230	3774615	2.573075433
3832403774615	383240	3774615	2.555351879
3832503774615	383250	3774615	2.532737572
3832603774615	383260	3774615	2.504577069
3832703774615	383270	3774615	2.478976579
3832803774615	383280	3774615	2.446560584
3832903774615	383290	3774615	2.418481071
3833003774615	383300	3774615	2.39309157
3833103774615	383310	3774615	2.368707112
3833203774615	383320	3774615	2.335325577
3833303774615	383330	3774615	2.301548242
3833403774615	383340	3774615	2.264187153
3833503774615	383350	3774615	2.224625562
3833603774615	383360	3774615	2.185517437
3833703774615	383370	3774615	2.1353829
3833803774615	383380	3774615	2.087610926
3833903774615	383390	3774615	2.042491767
3834003774615	383400	3774615	2.001791928
3834103774615	383410	3774615	1.96267042
3834203774615	383420	3774615	1.940138916
3834303774615	383430	3774615	1.919966933
3834403774615	383440	3774615	1.899927801
3834503774615	383450	3774615	1.879962628
3834603774615	383460	3774615	1.860610913
3834703774615	383470	3774615	1.865672185
3834803774615	383480	3774615	1.878833583
3834903774615	383490	3774615	1.897241852
3835003774615	383500	3774615	1.940242953
3835103774615	383510	3774615	1.983820829
3835203774615	383520	3774615	2.011829851
3835303774615	383530	3774615	2.029200941
3835403774615	383540	3774615	2.044003083
3835503774615	383550	3774615	2.046000077
3835603774615	383560	3774615	2.053901651
3835703774615	383570	3774615	2.062596763

FOR CHRONIC CALCS

	MAX:	1.61			
	Overlapping Phases - Maximum GLC				
2025	2026	2027	2028	2029	
0.013690081	0.018880574	0.020776029	0.010080704	0.005392546	
0.013708162	0.018895091	0.020769008	0.010173725	0.005447141	
0.013666847	0.01883306	0.020645225	0.010236708	0.005481284	
0.013610346	0.018749416	0.020473108	0.010289166	0.005510677	
0.013539159	0.018643638	0.02025787	0.010327974	0.005532222	
0.013452381	0.018519366	0.020031061	0.010368755	0.005555305	
0.013340984	0.018368876	0.019803916	0.010411576	0.005575928	
0.013231238	0.018219003	0.019577447	0.010448412	0.005589855	
0.013117447	0.018064574	0.019351681	0.010479325	0.005599938	
0.013006283	0.01791585	0.019131576	0.010511492	0.005609963	
0.012900621	0.017774484	0.018919967	0.010547428	0.005621322	
0.012799479	0.017638143	0.018716772	0.010588923	0.005633708	
0.012702458	0.01750616	0.018521625	0.010635941	0.005648063	
0.012610314	0.017379963	0.0183349	0.010689127	0.005663515	
0.012524618	0.017262726	0.018157739	0.010747342	0.005681486	
0.012445213	0.017154092	0.017989676	0.010811057	0.005700945	
0.012369131	0.017049059	0.017828181	0.010879242	0.005722137	
0.01229758	0.016949408	0.017674459	0.010952586	0.005744199	
0.01223017	0.016854465	0.017528044	0.01103124	0.005768187	
0.012166758	0.016764245	0.017388494	0.01111472	0.005792984	
0.012106503	0.016677599	0.017254711	0.011201302	0.005818509	
0.012049242	0.016594335	0.017127099	0.01129179	0.005845618	
0.011989868	0.016509831	0.016997425	0.011372635	0.005869095	
0.011927182	0.016421424	0.016867032	0.011446679	0.005890627	
0.011873303	0.016342358	0.016749294	0.011534284	0.005914763	
0.011837684	0.016283043	0.016658712	0.011659826	0.005950976	
0.011807815	0.016230333	0.016577846	0.011795303	0.005989895	
0.011768164	0.016167646	0.01648382	0.011903396	0.006019104	
0.011726911	0.016103521	0.016387861	0.012002396	0.006044494	
0.011695375	0.016050213	0.016306904	0.01212001	0.006075582	
0.011695158	0.016032176	0.016272333	0.012308713	0.006130455	
0.008561125	0.011271076	0.013074599	0.005388071	0.00365577	
0.008930744	0.011752974	0.013662303	0.005540347	0.003731156	
0.009393865	0.012356273	0.014401311	0.005738697	0.003834356	
0.009898724	0.0130098	0.015221209	0.005960813	0.003951884	
0.010298159	0.013523713	0.015883829	0.006127208	0.004032744	
0.010696541	0.014034657	0.016552039	0.006289857	0.004110172	
0.011118784	0.014573728	0.017267907	0.006460723	0.00419226	
0.011573474	0.015151652	0.018046156	0.006646828	0.004282492	
0.01204271	0.015743634	0.01886168	0.006838369	0.004379396	
0.012504788	0.016325793	0.019678529	0.007072702	0.004492277	
0.012929099	0.01686334	0.020436521	0.007264119	0.004587488	
0.013347785	0.017388921	0.021189888	0.007401201	0.004652987	
0.013721766	0.017861529	0.021872005	0.007530929	0.004703457	
0.014106454	0.018347005	0.02256594	0.007660035	0.004751061	
0.014495586	0.018838169	0.023251106	0.007772036	0.004789815	
0.014780819	0.0192052	0.023771535	0.007873159	0.004814105	
0.015054182	0.019558116	0.02427595	0.007973118	0.004836709	
0.015298688	0.019876991	0.024736041	0.008068942	0.004856479	
0.01553012	0.020180665	0.025178491	0.008166264	0.004877195	
0.015738264	0.020457076	0.025585297	0.008261879	0.00489598	
0.01592177	0.02070426	0.02595484	0.008356793	0.004913864	
0.016155912	0.021041981	0.026475405	0.008529247	0.004940485	
0.016191224	0.021113697	0.026594387	0.008599856	0.004946729	
0.01611257	0.021048291	0.02653152	0.00866326	0.004946034	
0.016111121	0.021075663	0.026581597	0.008729151	0.004948595	
0.016088962	0.021078451	0.026588381	0.008790424	0.004950163	
0.015990308	0.02098964	0.026435033	0.008826101	0.004939992	
0.015864661	0.020867784	0.02620852	0.008846818	0.004921781	
0.015706733	0.020707824	0.025914334	0.008861999	0.004902946	
0.015565762	0.020567569	0.025635275	0.008870545	0.004874555	
0.01538406	0.020368871	0.025280362	0.008771463	0.00481664	
0.015230261	0.02020962	0.024971022	0.008711293	0.004774149	
0.015091003	0.020068149	0.024693621	0.008689379	0.004743608	
0.014957896	0.019933013	0.024415937	0.008678257	0.004721098	
0.014772076	0.01973129	0.02402464	0.008631904	0.00468639	
0.014583269	0.019522411	0.023624663	0.008579994	0.004651539	
0.014371637	0.019280517	0.0231812	0.008512161	0.004610026	
0.014145398	0.019015977	0.022710676	0.008431462	0.004564111	
0.013920563	0.018749327	0.02224443	0.008346034	0.004516659	
0.013624422	0.018382877	0.021661169	0.008215922	0.004448348	
0.013340311	0.018027074	0.021107927	0.008088613	0.004381915	
0.013068524	0.017681097	0.02059381	0.007970556	0.004320666	
0.012822818	0.017367119	0.020131064	0.007866181	0.00426676	
0.012584405	0.017058954	0.019692682	0.007766772	0.004215682	
0.012452093	0.01689537	0.019427954	0.007726838	0.004194594	
0.012334391	0.016750828	0.019189569	0.007694919	0.004177251	
0.012216529	0.016604748	0.018955723	0.007664934	0.00416151	
0.012098092	0.016456343	0.018726268	0.007635023	0.004145651	
0.011983355	0.0163126	0.018504304	0.007607728	0.004131025	
0.01203079	0.016398506	0.018520776	0.007674693	0.004163353	
0.012132859	0.016563001	0.018614524	0.007776401	0.00421322	
0.012270035	0.016778039	0.018759486	0.007906431	0.004277982	
0.012570365	0.017225738	0.019146768	0.008153726	0.004403943	
0.012870341	0.017669052	0.019553599	0.00842561	0.004545434	
0.013063386	0.017956141	0.019818012	0.008645754	0.004661515	
0.013184866	0.018139222	0.019979176	0.008823679	0.004756486	
0.013284691	0.018285131	0.02012643	0.009005463	0.00485411	
0.013302241	0.018316797	0.020141121	0.009128821	0.004924708	
0.013349977	0.01838322	0.020228481	0.009332979	0.005033423	
0.013400861	0.018458344	0.020344157	0.009602372	0.005164577	

Health Risk Assessment Results Summary

		MAX:	4.18	46.12	46.32
Unique Identifier	X (UTM)	Y (UTM)	Onroad	Offroad	Total Risk
3835803774615	383580	3774615	0.053840987	2.012108843	2.0659498
3835903774615	383590	3774615	0.055613677	2.01040869	2.0660224
3836003774615	383600	3774615	0.057366853	2.008646096	2.0660129
3836103774615	383610	3774615	0.059196389	1.995259204	2.0544556
3836203774615	383620	3774615	0.061313898	1.982187911	2.0435018
3836303774615	383630	3774615	0.063798886	1.969209854	2.0330087
3836403774615	383640	3774615	0.066336969	1.957088283	2.0234253
3836503774615	383650	3774615	0.068760327	1.937726765	2.0064871
3836603774615	383660	3774615	0.071270802	1.916408105	1.9876789
3836703774615	383670	3774615	0.073941353	1.895041026	1.9689824
3836803774615	383680	3774615	0.07675878	1.873045505	1.9498043
3836903774615	383690	3774615	0.07975983	1.850893576	1.9306534
3837003774615	383700	3774615	0.082783932	1.829437802	1.9122217
3837103774615	383710	3774615	0.085945567	1.808501777	1.8944473
3837203774615	383720	3774615	0.089331363	1.787881062	1.8772124
3837303774615	383730	3774615	0.092956183	1.76757415	1.8605303
3837403774615	383740	3774615	0.096841055	1.747550421	1.8443915
3837503774615	383750	3774615	0.100818433	1.728215392	1.8290338
3837603774615	383760	3774615	0.104850758	1.709426071	1.8142768
3837703774615	383770	3774615	0.109068516	1.690824491	1.799893
3837803774615	383780	3774615	0.113374827	1.672567551	1.7859424
3837903774615	383790	3774615	0.117823202	1.654572224	1.7723954
3838003774615	383800	3774615	0.122451572	1.636721039	1.7591726
3838103774615	383810	3774615	0.127314537	1.618953637	1.7462682
3838203774615	383820	3774615	0.132222459	1.601369467	1.7335919
3838303774615	383830	3774615	0.136350347	1.583731925	1.7200823
3838403774615	383840	3774615	0.140467103	1.566185273	1.7066524
3838503774615	383850	3774615	0.14536677	1.549035057	1.6944018
3838603774615	383860	3774615	0.152561973	1.53269778	1.6852598
3838703774615	383870	3774615	0.160287551	1.516586056	1.6768736
3838803774615	383880	3774615	0.165695189	1.500134918	1.6658301
3838903774615	383890	3774615	0.170239933	1.481897968	1.6521379
3839003774615	383900	3774615	0.17534751	1.461611482	1.636959
3839103774615	383910	3774615	0.182882178	1.44546567	1.6283478
3829703774625	382970	3774625	0.021007517	1.301501799	1.3225093
3829803774625	382980	3774625	0.021747459	1.357967351	1.3797148
3829903774625	382990	3774625	0.022704427	1.429331044	1.4520355
3830003774625	383000	3774625	0.023760568	1.507456074	1.5312166
3830103774625	383010	3774625	0.024528347	1.5668832	1.5914115
3830203774625	383020	3774625	0.02526437	1.625105743	1.6503701
3830303774625	383030	3774625	0.026035958	1.686542481	1.7125784
3830403774625	383040	3774625	0.026870051	1.752700739	1.7795708
3830503774625	383050	3774625	0.027802051	1.823094751	1.8508968
3830603774625	383060	3774625	0.028701111	1.897129584	1.9258307
3830703774625	383070	3774625	0.029552128	1.963666249	1.9932184
3830803774625	383080	3774625	0.03032763	2.025515802	2.0558434
3830903774625	383090	3774625	0.030925559	2.079038566	2.1099641
3831003774625	383100	3774625	0.031509305	2.140546337	2.1720556
3831103774625	383110	3774625	0.032041638	2.183730411	2.215772
3831203774625	383120	3774625	0.0325398	2.222695812	2.2552356
3831303774625	383130	3774625	0.033029486	2.259843769	2.2928733
3831403774625	383140	3774625	0.033483529	2.292931469	2.326415
3831503774625	383150	3774625	0.033927472	2.323661521	2.357589
3831603774625	383160	3774625	0.034351111	2.351372639	2.3857238
3831703774625	383170	3774625	0.03475482	2.375712962	2.4104678
3831903774625	383190	3774625	0.035403936	2.405572832	2.4409768
3832003774625	383200	3774625	0.03561644	2.399646455	2.4352629
3832103774625	383210	3774625	0.035805285	2.390172217	2.4259775
3832203774625	383220	3774625	0.035959712	2.380904101	2.4168638
3832303774625	383230	3774625	0.036055768	2.369918424	2.4059742
3832403774625	383240	3774625	0.03607186	2.352961384	2.3890332
3832503774625	383250	3774625	0.036047569	2.330313328	2.3663609
3832603774625	383260	3774625	0.035947981	2.307672084	2.3436201
3832703774625	383270	3774625	0.035823153	2.276942236	2.3127654
3832803774625	383280	3774625	0.0357408	2.246565161	2.282306
3832903774625	383290	3774625	0.035748754	2.225519772	2.2612685
3833003774625	383300	3774625	0.035781872	2.207484002	2.2432659
3833103774625	383310	3774625	0.035832894	2.188119184	2.2239521
3833203774625	383320	3774625	0.035769584	2.160132528	2.1959021
3833303774625	383330	3774625	0.035723747	2.131912531	2.1676363
3833403774625	383340	3774625	0.035634389	2.100134206	2.1357686
3833503774625	383350	3774625	0.03551091	2.065808879	2.1013198
3833603774625	383360	3774625	0.035396736	2.031998704	2.0673954
3833703774625	383370	3774625	0.034989363	1.979986841	2.0149762
3833803774625	383380	3774625	0.034615619	1.93012347	1.9647391
3833903774625	383390	3774625	0.034341924	1.886150217	1.9204921
3834003774625	383400	3774625	0.034175785	1.848072729	1.8822485
3834103774625	383410	3774625	0.034050342	1.811897747	1.8459481
3834203774625	383420	3774625	0.034282754	1.796690271	1.830973
3834303774625	383430	3774625	0.034578898	1.78440192	1.8189808
3834403774625	383440	3774625	0.034931603	1.773992944	1.8089245
3834503774625	383450	3774625	0.035379512	1.767778449	1.803158
3834603774625	383460	3774625	0.03584977	1.761162915	1.7970127
3834703774625	383470	3774625	0.036738684	1.776142265	1.8128809
3834803774625	383480	3774625	0.037833896	1.79872077	1.8365547
3834903774625	383490	3774625	0.039098059	1.825707892	1.864806
3835003774625	383500	3774625	0.040881206	1.871788011	1.9126692
3835103774625	383510	3774625	0.042825279	1.916615165	1.9594404
3835203774625	383520	3774625	0.044538221	1.943482864	1.9880211
3835303774625	383530	3774625	0.046205066	1.960202208	2.0064073
3835403774625	383540	3774625	0.048016302	1.984142175	2.0321585

Health Risk Assessment Results Summary

Sensitive Receptors		MAX:	46.32
Unique Identifier	X (UTM)	Y (UTM)	Total Risk
3835803774615	383580	3774615	2.06594983
3835903774615	383590	3774615	2.066022367
3836003774615	383600	3774615	2.06601295
3836103774615	383610	3774615	2.054455593
3836203774615	383620	3774615	2.043501809
3836303774615	383630	3774615	2.03300874
3836403774615	383640	3774615	2.023425251
3836503774615	383650	3774615	2.006487093
3836603774615	383660	3774615	1.987678907
3836703774615	383670	3774615	1.968982379
3836803774615	383680	3774615	1.949804285
3836903774615	383690	3774615	1.930653406
3837003774615	383700	3774615	1.912221734
3837103774615	383710	3774615	1.894447344
3837203774615	383720	3774615	1.877212425
3837303774615	383730	3774615	1.860530333
3837403774615	383740	3774615	1.844391476
3837503774615	383750	3774615	1.829033825
3837603774615	383760	3774615	1.814276829
3837703774615	383770	3774615	1.799893008
3837803774615	383780	3774615	1.785942378
3837903774615	383790	3774615	1.772395427
3838003774615	383800	3774615	1.75917261
3838103774615	383810	3774615	1.746268174
3838203774615	383820	3774615	1.733591925
3838303774615	383830	3774615	1.720082272
3838403774615	383840	3774615	1.706652376
3838503774615	383850	3774615	1.694401827
3838603774615	383860	3774615	1.685259754
3838703774615	383870	3774615	1.676873607
3838803774615	383880	3774615	1.665830106
3838903774615	383890	3774615	1.652137901
3839003774615	383900	3774615	1.636958992
3839103774615	383910	3774615	1.628347848
3829703774625	382970	3774625	1.322509315
3829803774625	382980	3774625	1.37971481
3829903774625	382990	3774625	1.452035471
3830003774625	383000	3774625	1.531216642
3830103774625	383010	3774625	1.591411547
3830203774625	383020	3774625	1.650370113
3830303774625	383030	3774625	1.712578439
3830403774625	383040	3774625	1.77957079
3830503774625	383050	3774625	1.850896802
3830603774625	383060	3774625	1.925830695
3830703774625	383070	3774625	1.993218377
3830803774625	383080	3774625	2.055843433
3830903774625	383090	3774625	2.109964125
3831003774625	383100	3774625	2.172055642
3831103774625	383110	3774625	2.215772049
3831203774625	383120	3774625	2.255235612
3831303774625	383130	3774625	2.292873255
3831403774625	383140	3774625	2.326414998
3831503774625	383150	3774625	2.357588993
3831603774625	383160	3774625	2.38572375
3831703774625	383170	3774625	2.410467782
3831903774625	383190	3774625	2.440976768
3832003774625	383200	3774625	2.435262895
3832103774625	383210	3774625	2.425977502
3832203774625	383220	3774625	2.416863813
3832303774625	383230	3774625	2.405974192
3832403774625	383240	3774625	2.389033244
3832503774625	383250	3774625	2.366360897
3832603774625	383260	3774625	2.343620064
3832703774625	383270	3774625	2.312765388
3832803774625	383280	3774625	2.282305962
3832903774625	383290	3774625	2.261268526
3833003774625	383300	3774625	2.243265874
3833103774625	383310	3774625	2.223952078
3833203774625	383320	3774625	2.195902112
3833303774625	383330	3774625	2.167636277
3833403774625	383340	3774625	2.135768595
3833503774625	383350	3774625	2.101319789
3833603774625	383360	3774625	2.067395441
3833703774625	383370	3774625	2.014976204
3833803774625	383380	3774625	1.964739089
3833903774625	383390	3774625	1.920492142
3834003774625	383400	3774625	1.882248514
3834103774625	383410	3774625	1.845948088
3834203774625	383420	3774625	1.830973025
3834303774625	383430	3774625	1.818980818
3834403774625	383440	3774625	1.808924547
3834503774625	383450	3774625	1.803157961
3834603774625	383460	3774625	1.797012685
3834703774625	383470	3774625	1.812880949
3834803774625	383480	3774625	1.836554666
3834903774625	383490	3774625	1.86480595
3835003774625	383500	3774625	1.912669217
3835103774625	383510	3774625	1.959440444
3835203774625	383520	3774625	1.988021086
3835303774625	383530	3774625	2.006407275
3835403774625	383540	3774625	2.032158477

FOR CHRONIC CALCS

	MAX:	1.61			
	Overlapping Phases - Maximum GLC				
2025	2026	2027	2028	2029	
0.013418603	0.018478848	0.020415706	0.009709969	0.005235331	
0.013418612	0.018476344	0.020434466	0.009809005	0.005293165	
0.013423701	0.018477727	0.020406256	0.009881143	0.005337752	
0.013359872	0.018392859	0.020257928	0.009920952	0.005359819	
0.013301226	0.01831245	0.020105871	0.009963893	0.005383716	
0.013247039	0.018233356	0.019942758	0.010009481	0.005409459	
0.013199258	0.018153661	0.019750591	0.010054574	0.005436579	
0.013103732	0.018022638	0.019534582	0.010090547	0.005455249	
0.012996228	0.017878977	0.019316982	0.010123555	0.005471102	
0.012890129	0.017736212	0.019100158	0.010150322	0.005481449	
0.012781208	0.017590091	0.018884693	0.010174613	0.005489023	
0.012672708	0.017444538	0.018674149	0.010201473	0.005497039	
0.012569312	0.017306569	0.018470616	0.010229563	0.005505093	
0.012470501	0.017174691	0.018274594	0.010261496	0.005515103	
0.012375586	0.017047262	0.018085371	0.010298071	0.005525915	
0.012284605	0.016924336	0.017903662	0.010339245	0.005538367	
0.012197661	0.016806002	0.017728955	0.01038532	0.005551747	
0.012116269	0.016695584	0.017562193	0.010435236	0.005566619	
0.012038987	0.016590877	0.01740161	0.010487545	0.005582671	
0.011964344	0.016488949	0.017246379	0.010543359	0.005599634	
0.011892624	0.016390664	0.01709624	0.010600871	0.005617487	
0.011823734	0.016295558	0.016951266	0.01066075	0.005635323	
0.011757233	0.016202984	0.016810942	0.010723603	0.005653441	
0.011693025	0.016112714	0.016676748	0.010790593	0.005673093	
0.011630344	0.016024333	0.016545987	0.010857483	0.005692114	
0.011560354	0.015928648	0.016407208	0.010906184	0.005705138	
0.011491064	0.015833593	0.016268971	0.010948035	0.005713289	
0.011431008	0.015748125	0.016144319	0.011006314	0.005726478	
0.011395643	0.015689129	0.016058671	0.011124618	0.005761983	
0.011366634	0.015637636	0.015982529	0.011252531	0.005799837	
0.011315328	0.015562547	0.015874115	0.011321331	0.005815662	
0.011244539	0.015467015	0.015753773	0.011368201	0.005822698	
0.011164926	0.015362457	0.015641198	0.01142874	0.005832647	
0.011134241	0.015310273	0.015566891	0.011547479	0.005864617	
0.008356932	0.011017458	0.012743352	0.005338272	0.003628375	
0.008718484	0.011490085	0.013316448	0.005491557	0.00370604	
0.00917426	0.01208476	0.014043402	0.00569405	0.003813178	
0.009669257	0.012725716	0.014850716	0.005922969	0.00393622	
0.010043913	0.013208084	0.015474212	0.00608393	0.004014746	
0.010409982	0.013678119	0.016089418	0.006235859	0.004087733	
0.010794761	0.014169949	0.01674247	0.006395634	0.0041639	
0.011207196	0.014694476	0.017450594	0.00656936	0.004248378	
0.011643411	0.015245012	0.018210038	0.006753649	0.004348691	
0.012098301	0.015821595	0.019016865	0.007025372	0.004475604	
0.012508066	0.016335758	0.019756134	0.007170856	0.004556337	
0.012888855	0.016815142	0.020451563	0.007308685	0.004620544	
0.013220108	0.017235278	0.02104631	0.007423344	0.004663058	
0.013600913	0.017715145	0.021710998	0.007535637	0.004706023	
0.013870495	0.01806179	0.022196922	0.007632401	0.004731126	
0.014114373	0.018378189	0.022641785	0.007722753	0.004752159	
0.014346779	0.018680931	0.023071383	0.007813344	0.004772464	
0.014554249	0.018954472	0.023462062	0.00790068	0.004790338	
0.014747031	0.019210738	0.02383206	0.007988443	0.004807769	
0.014921226	0.019445252	0.024173089	0.008075632	0.004825389	
0.015074741	0.019655434	0.02448192	0.008161374	0.004841472	
0.015266827	0.019939742	0.024908899	0.008316663	0.004865535	
0.015236223	0.019930445	0.024910222	0.008374789	0.00486586	
0.015184921	0.019896011	0.024868604	0.008424345	0.004860093	
0.015137108	0.019866201	0.024809496	0.008466615	0.004852933	
0.015079951	0.019824978	0.024718403	0.008502188	0.00484459	
0.014986868	0.019740572	0.024558205	0.008529082	0.004827631	
0.014861483	0.019617692	0.024320748	0.008547114	0.004811168	
0.014736688	0.019494717	0.024075429	0.008549193	0.004780879	
0.014564933	0.019305346	0.023735227	0.008422346	0.004711315	
0.01439496	0.019124782	0.023409463	0.008363142	0.00466215	
0.014279526	0.019009845	0.023183541	0.008360518	0.004639607	
0.014182988	0.018917907	0.022982522	0.008362977	0.004625283	
0.014079039	0.018815733	0.022760214	0.008359853	0.004611979	
0.013923396	0.018647592	0.022431835	0.008323014	0.004583293	
0.01376554	0.018473417	0.022098486	0.008282703	0.004553876	
0.013585134	0.018267527	0.021721307	0.00822692	0.004518354	
0.013388148	0.018037142	0.021312976	0.008156201	0.004476488	
0.013192965	0.017805645	0.020910851	0.008083382	0.004434449	
0.012880442	0.017413854	0.020309515	0.007936275	0.004356096	
0.012576969	0.017026562	0.019741926	0.007794383	0.004280941	
0.012308209	0.016680972	0.019245149	0.007673039	0.004216748	
0.012075032	0.01637959	0.018818345	0.007572172	0.004163346	
0.011852043	0.016088748	0.01841785	0.007477578	0.004113773	
0.011767049	0.015987879	0.018234872	0.007459798	0.0041030 8	
0.011701314	0.015913368	0.018082636	0.007452812	0.004098051	
0.011647689	0.015854932	0.017951626	0.007454178	0.004097002	
0.011622199	0.015835775	0.017863774	0.007472594	0.004104577	
0.011593921	0.015812316	0.017773546	0.007490865	0.004112071	
0.011712438	0.015997665	0.017896498	0.007597446	0.004164693	
0.011882467	0.016256192	0.018097186	0.007743802	0.004238206	
0.012082509	0.016557742	0.018344976	0.007920591	0.004328469	
0.012408065	0.017033048	0.018799795	0.008201258	0.004474747	
0.012717414	0.017475274	0.019270488	0.008504188	0.004634388	
0.012903197	0.01773687	0.019567376	0.008737722	0.004758565	
0.013017937	0.017893065	0.019769981	0.008940636	0.004877002	
0.013168002	0.018095859	0.020084427	0.009325198	0.005059574	

Health Risk Assessment Results Summary

		MAX:	4.18	46.12	46.32
Unique Identifier	X (UTM)	Y (UTM)	Onroad	Offroad	Total Risk
3835503774625	383550	3774625	0.04924016	1.979818545	2.0290587
3835603774625	383560	3774625	0.05046557	1.973414976	2.0238805
3835703774625	383570	3774625	0.05192526	1.97133525	2.0232605
3835803774625	383580	3774625	0.053568753	1.975700758	2.0292695
3835903774625	383590	3774625	0.055265618	1.966415823	2.0216814
3836003774625	383600	3774625	0.056867777	1.95191879	2.0087866
3836103774625	383610	3774625	0.058527535	1.936562977	1.9950905
3836203774625	383620	3774625	0.060425233	1.920400319	1.9808256
3836303774625	383630	3774625	0.062621338	1.909607192	1.9722285
3836403774625	383640	3774625	0.064926515	1.89157182	1.9564983
3836503774625	383650	3774625	0.06710354	1.87153622	1.9386398
3836603774625	383660	3774625	0.069364128	1.851308799	1.9206729
3836703774625	383670	3774625	0.071743344	1.830669536	1.9024129
3836803774625	383680	3774625	0.074252304	1.810038388	1.8842907
3836903774625	383690	3774625	0.076929437	1.7896025	1.8665319
3837003774625	383700	3774625	0.079653887	1.769831758	1.8494856
3837103774625	383710	3774625	0.082499417	1.750492734	1.8329922
3837203774625	383720	3774625	0.085530199	1.731370314	1.8169005
3837303774625	383730	3774625	0.088734139	1.71259333	1.8013275
3837403774625	383740	3774625	0.092142355	1.694102255	1.7862446
3837503774625	383750	3774625	0.095587818	1.676176986	1.7717648
3837603774625	383760	3774625	0.099028488	1.658657056	1.7576855
3837703774625	383770	3774625	0.102587044	1.641314564	1.7439016
3837803774625	383780	3774625	0.106136809	1.62423624	1.730373
3837903774625	383790	3774625	0.109772232	1.607225039	1.7169973
3838003774625	383800	3774625	0.11349494	1.5901133	1.7036082
3838103774625	383810	3774625	0.117411984	1.573124867	1.6905369
3838203774625	383820	3774625	0.121470212	1.556369918	1.6778401
3838303774625	383830	3774625	0.124866922	1.539581833	1.6644488
3838403774625	383840	3774625	0.128170147	1.522574177	1.6507443
3838503774625	383850	3774625	0.132267775	1.504597781	1.6368656
3838603774625	383860	3774625	0.138512559	1.490837928	1.6293505
3838703774625	383870	3774625	0.145082298	1.476117267	1.6211996
3838803774625	383880	3774625	0.149214338	1.458724771	1.6079391
3838903774625	383890	3774625	0.152329199	1.43784367	1.5901729
3839003774625	383900	3774625	0.155845868	1.420486249	1.5763321
3839103774625	383910	3774625	0.161331567	1.404860815	1.5661924
3826803772650	382680	3772650	0.013572224	0.398198027	0.4117703
3827303772650	382730	3772650	0.014508571	0.418376866	0.4328854
3827803772650	382780	3772650	0.015167425	0.431279202	0.4464466
3828303772650	382830	3772650	0.01581919	0.444017032	0.4598362
3828803772650	382880	3772650	0.01670851	0.460067361	0.4767759
3829303772650	382930	3772650	0.017782763	0.479127578	0.4969103
3829803772650	382980	3772650	0.019271034	0.502953161	0.5222242
3830303772650	383030	3772650	0.021670297	0.590789178	0.6124595
3830803772650	383080	3772650	0.027974169	0.689465237	0.7174394
3831303772650	383130	3772650	0.029588261	0.690969812	0.7205581
3831803772650	383180	3772650	0.030265157	0.673613388	0.7038785
3832303772650	383230	3772650	0.031464848	0.664663246	0.6961281
3832803772650	383280	3772650	0.031717774	0.645682822	0.6774006
3833303772650	383330	3772650	0.029605377	0.598898325	0.6285037
3833803772650	383380	3772650	0.028376695	0.570656514	0.5990332
3834303772650	383430	3772650	0.027025265	0.545370045	0.5723953
3834803772650	383480	3772650	0.024298928	0.499210098	0.523509
3835303772650	383530	3772650	0.022771045	0.471500092	0.4942711
3835803772650	383580	3772650	0.023091352	0.475060029	0.4981514
3836303772650	383630	3772650	0.024086556	0.485187824	0.5092744
3836803772650	383680	3772650	0.023006862	0.466786793	0.4897937
3837303772650	383730	3772650	0.022560789	0.458340618	0.4809014
3837803772650	383780	3772650	0.021565058	0.447503273	0.4690683
3838303772650	383830	3772650	0.020614591	0.432569745	0.4531843
3838803772650	383880	3772650	0.018851267	0.405099987	0.4239513
3839303772650	383930	3772650	0.017218	0.382421544	0.3996395
3839803772650	383980	3772650	0.015430883	0.354482899	0.3699138
3840303772650	384030	3772650	0.013974796	0.330497087	0.3444719
3840803772650	384080	3772650	0.013749458	0.327846817	0.3415963
3841303772650	384130	3772650	0.014033313	0.3338287	0.347862
3826803772700	382680	3772700	0.014486234	0.431434494	0.4459207
3827303772700	382730	3772700	0.01566545	0.484483822	0.5001493
3827803772700	382780	3772700	0.016298551	0.460142073	0.4764406
3828303772700	382830	3772700	0.017099831	0.479242516	0.4963423
3828803772700	382880	3772700	0.018019357	0.496465411	0.5144848
3829303772700	382930	3772700	0.019215443	0.518151639	0.5373671
3829803772700	382980	3772700	0.02064037	0.543042688	0.5636831
3830303772700	383030	3772700	0.022703816	0.580975661	0.6036795
3830803772700	383080	3772700	0.029739124	0.740415032	0.7701542
3831303772700	383130	3772700	0.031736014	0.747691847	0.7794279
3831803772700	383180	3772700	0.033349421	0.738618906	0.7719683
3832303772700	383230	3772700	0.033715666	0.711200957	0.7449166
3832803772700	383280	3772700	0.034249906	0.690748363	0.7249983
3833303772700	383330	3772700	0.031666464	0.629478388	0.6611449
3833803772700	383380	3772700	0.03033749	0.596930018	0.6272675
3834303772700	383430	3772700	0.02863125	0.56549974	0.594131
3834803772700	383480	3772700	0.026840188	0.534600061	0.5614402
3835303772700	383530	3772700	0.025552062	0.511993132	0.5375452
3835803772700	383580	3772700	0.025713645	0.512667259	0.5383809
3836303772700	383630	3772700	0.026885623	0.524277595	0.5511632
3836803772700	383680	3772700	0.025691928	0.50456097	0.5302529
3837303772700	383730	3772700	0.024891885	0.489967136	0.514859
3837803772700	383780	3772700	0.023953712	0.480439643	0.5043934
3838303772700	383830	3772700	0.022722591	0.464878242	0.4876008

Health Risk Assessment Results Summary

Sensitive Receptors

		MAX:	46.32
Unique Identifier	X (UTM)	Y (UTM)	Total Risk
3835503774625	383550	3774625	2.029058706
3835603774625	383560	3774625	2.023880545
3835703774625	383570	3774625	2.02326051
3835803774625	383580	3774625	2.029269511
3835903774625	383590	3774625	2.021681442
3836003774625	383600	3774625	2.008786567
3836103774625	383610	3774625	1.995090512
3836203774625	383620	3774625	1.980825552
3836303774625	383630	3774625	1.97222853
3836403774625	383640	3774625	1.956498335
3836503774625	383650	3774625	1.93863976
3836603774625	383660	3774625	1.920672928
3836703774625	383670	3774625	1.902412879
3836803774625	383680	3774625	1.884290693
3836903774625	383690	3774625	1.866531937
3837003774625	383700	3774625	1.849485645
3837103774625	383710	3774625	1.832992151
3837203774625	383720	3774625	1.816900512
3837303774625	383730	3774625	1.801327469
3837403774625	383740	3774625	1.78624461
3837503774625	383750	3774625	1.771764804
3837603774625	383760	3774625	1.757685543
3837703774625	383770	3774625	1.743901607
3837803774625	383780	3774625	1.730373048
3837903774625	383790	3774625	1.716997271
3838003774625	383800	3774625	1.703608239
3838103774625	383810	3774625	1.690536852
3838203774625	383820	3774625	1.67784013
3838303774625	383830	3774625	1.664448755
3838403774625	383840	3774625	1.650744324
3838503774625	383850	3774625	1.636865556
3838603774625	383860	3774625	1.629350488
3838703774625	383870	3774625	1.621199565
3838803774625	383880	3774625	1.607939108
3838903774625	383890	3774625	1.59017287
3839003774625	383900	3774625	1.576332118
3839103774625	383910	3774625	1.566192383
3826803772650	382680	3772650	0.411770251
3827303772650	382730	3772650	0.432885437
3827803772650	382780	3772650	0.446446628
3828303772650	382830	3772650	0.459836222
3828803772650	382880	3772650	0.476775872
3829303772650	382930	3772650	0.496910341
3829803772650	382980	3772650	0.522224195
3830303772650	383030	3772650	0.612459474
3830803772650	383080	3772650	0.717439406
3831303772650	383130	3772650	0.720558073
3831803772650	383180	3772650	0.703878544
3832303772650	383230	3772650	0.696128094
3832803772650	383280	3772650	0.677400596
3833303772650	383330	3772650	0.628503702
3833803772650	383380	3772650	0.599033209
3834303772650	383430	3772650	0.57239531
3834803772650	383480	3772650	0.523509027
3835303772650	383530	3772650	0.494271137
3835803772650	383580	3772650	0.498151381
3836303772650	383630	3772650	0.509274379
3836803772650	383680	3772650	0.489793655
3837303772650	383730	3772650	0.480901407
3837803772650	383780	3772650	0.46906833
3838303772650	383830	3772650	0.453184337
3838803772650	383880	3772650	0.423951253
3839303772650	383930	3772650	0.399639544
3839803772650	383980	3772650	0.369913782
3840303772650	384030	3772650	0.344471883
3840803772650	384080	3772650	0.341596275
3841303772650	384130	3772650	0.347862013
3826803772700	382680	3772700	0.445920728
3827303772700	382730	3772700	0.500149272
3827803772700	382780	3772700	0.476440624
3828303772700	382830	3772700	0.496342347
3828803772700	382880	3772700	0.514484768
3829303772700	382930	3772700	0.537367082
3829803772700	382980	3772700	0.563683058
3830303772700	383030	3772700	0.603679476
3830803772700	383080	3772700	0.770154156
3831303772700	383130	3772700	0.779427861
3831803772700	383180	3772700	0.771968327
3832303772700	383230	3772700	0.744916623
3832803772700	383280	3772700	0.72499827
3833303772700	383330	3772700	0.661144852
3833803772700	383380	3772700	0.627267508
3834303772700	383430	3772700	0.594130991
3834803772700	383480	3772700	0.561440249
3835303772700	383530	3772700	0.537545195
3835803772700	383580	3772700	0.538380904
3836303772700	383630	3772700	0.551163217
3836803772700	383680	3772700	0.530252898
3837303772700	383730	3772700	0.51485902
3837803772700	383780	3772700	0.504393354
3838303772700	383830	3772700	0.487600832

FOR CHRONIC CALCS

MAX:	1.61			
Overlapping Phases - Maximum GLC				
2025	2026	2027	2028	2029
0.013150273	0.018076105	0.020065258	0.009390904	0.005103273
0.013120947	0.018041247	0.020014715	0.009450961	0.005143598
0.013116937	0.018035488	0.020024547	0.009536833	0.005193467
0.01315772	0.018082113	0.020064133	0.009622137	0.005243967
0.013117694	0.018027393	0.019956409	0.009668782	0.005269717
0.013046834	0.017935307	0.01978607	0.009695268	0.005284968
0.012971331	0.017836285	0.019604179	0.009718075	0.005298721
0.01289231	0.01773026	0.019414383	0.009746553	0.005315154
0.012849712	0.017658378	0.019233284	0.009786887	0.005340078
0.012760271	0.017534987	0.019035754	0.009827033	0.005360996
0.012657729	0.017398563	0.018828933	0.009853656	0.005373042
0.012555173	0.017262145	0.018622044	0.009871914	0.005379122
0.012450828	0.017123865	0.018418045	0.0098906	0.005384868
0.012347508	0.016986667	0.018218124	0.009910485	0.005390716
0.012246855	0.016852475	0.018023098	0.0099333	0.005396721
0.012151036	0.016725194	0.017835647	0.009959118	0.005404477
0.01205915	0.016603059	0.017654216	0.009987871	0.00541301
0.011970091	0.016483958	0.017478525	0.010019367	0.005422162
0.011884756	0.016369412	0.017309102	0.010055067	0.005432455
0.011802931	0.016258854	0.017145753	0.010094802	0.005443931
0.011725249	0.016154218	0.016988612	0.010136857	0.005456596
0.011650215	0.016053392	0.016835475	0.010179493	0.005469725
0.011577185	0.015954605	0.016686432	0.010223507	0.005483126
0.011505771	0.015857934	0.016540084	0.010267038	0.005495738
0.011435361	0.015762418	0.016397249	0.010312176	0.00550921
0.011364774	0.01566621	0.016257116	0.010357122	0.005521968
0.011296407	0.015571947	0.016121851	0.010404898	0.005534682
0.011230861	0.015481034	0.015990906	0.010453413	0.005546802
0.011159621	0.015384495	0.015851375	0.010481554	0.005550736
0.01108601	0.015285111	0.015711203	0.010504094	0.005551643
0.011012331	0.015186025	0.015586272	0.010549761	0.005560698
0.010984661	0.015135392	0.015500571	0.010649818	0.005591816
0.010953628	0.015081931	0.015420707	0.010754788	0.005622366
0.01088397	0.014988061	0.015303623	0.010798181	0.005629248
0.01078241	0.014859387	0.015163946	0.010815304	0.005624477
0.010706914	0.014756987	0.015035667	0.010843669	0.005626386
0.01066034	0.014687361	0.01494319	0.010918412	0.005644359
0.002207093	0.003004424	0.004917755	0.007495076	0.007351241
0.002293552	0.003118712	0.005243002	0.008203795	0.008034171
0.002332833	0.003177613	0.005531886	0.00884772	0.008666119
0.002369072	0.003227686	0.005807882	0.009528998	0.009303466
0.00242024	0.003299313	0.006143651	0.010329701	0.010054942
0.002483248	0.003387613	0.006537314	0.011256294	0.010918959
0.002570537	0.003510393	0.007013031	0.012316274	0.011922304
0.00298062	0.004014221	0.008206144	0.014737201	0.01413248
0.003598528	0.004942505	0.009395129	0.016236283	0.015811125
0.003656718	0.005075305	0.009363343	0.016265571	0.015702652
0.003606706	0.005043623	0.009086262	0.015874281	0.015159352
0.003573131	0.005011091	0.008991216	0.015803982	0.015021145
0.003502497	0.004930087	0.008679232	0.015312737	0.014466827
0.003307985	0.00468726	0.007873089	0.013905734	0.012984008
0.003185076	0.004524731	0.007383897	0.013055905	0.012118001
0.003070882	0.004368138	0.00694902	0.012271688	0.011323111
0.002833455	0.004032305	0.006263899	0.01101397	0.010095216
0.002691934	0.003826591	0.005850478	0.010201077	0.009317892
0.002727082	0.003870848	0.00584352	0.010066626	0.009203491
0.002757853	0.00388469	0.00604179	0.010341778	0.009585784
0.002628077	0.003672965	0.005872489	0.009900292	0.009374372
0.002573517	0.003586699	0.005809044	0.009532066	0.009245426
0.00253197	0.003532436	0.005589417	0.009099469	0.008778433
0.002476133	0.003460052	0.005294068	0.008531416	0.008185637
0.002364889	0.003313711	0.004770431	0.007657842	0.007202424
0.002263442	0.00317793	0.004384142	0.006950993	0.006400704
0.002124359	0.0029937	0.003974473	0.006217474	0.005640583
0.001993674	0.002813203	0.003654214	0.005663885	0.005091839
0.001982255	0.002796784	0.003604343	0.005569418	0.004983216
0.002014512	0.002837517	0.00367307	0.005694854	0.005093145
0.002383463	0.003220873	0.005288024	0.008102631	0.007989523
0.002670311	0.003575583	0.005921573	0.00887708	0.00882968
0.002457418	0.003344262	0.006015319	0.009763828	0.00959852
0.002515305	0.003421975	0.00640838	0.010712557	0.010492267
0.002560604	0.003484772	0.006797578	0.011686765	0.011392731
0.002623506	0.00357253	0.007273523	0.012844578	0.012461834
0.002697574	0.003676206	0.007818391	0.014158391	0.013664678
0.002821728	0.00384087	0.008565434	0.016080464	0.01532536
0.003709634	0.005055201	0.01055506	0.018914309	0.018396319
0.003870824	0.005372778	0.010418453	0.018544906	0.017874142
0.003842028	0.005362566	0.010352745	0.018585854	0.017751663
0.003741712	0.005255056	0.009935995	0.017904388	0.016927274
0.003669875	0.005174023	0.00960257	0.017339879	0.016308786
0.003392161	0.004806048	0.008616921	0.015594459	0.014544525
0.003256	0.004623682	0.008030215	0.014518221	0.013499207
0.003119073	0.004434373	0.007466796	0.013455596	0.012458629
0.002977215	0.004232661	0.006939917	0.012425713	0.011454593
0.002877943	0.004089074	0.00654394	0.011590625	0.010652104
0.002904578	0.004121903	0.006470778	0.011312306	0.010403176
0.002944807	0.004147226	0.006682196	0.011596363	0.010810621
0.002816201	0.003938964	0.006461794	0.011060587	0.010484391
0.00273773	0.003818109	0.00627848	0.010444952	0.010137138
0.002699413	0.003767545	0.006090399	0.010041748	0.009723674
0.002640432	0.003690723	0.00577644	0.009447388	0.009083053

Health Risk Assessment Results Summary

		MAX:	4.18	46.12	46.32
Unique Identifier	X (UTM)	Y (UTM)	Onroad	Offroad	Total Risk
3838803772700	383880	3772700	0.020696773	0.433898873	0.4545956
3839303772700	383930	3772700	0.019080081	0.413557722	0.4326378
3839803772700	383980	3772700	0.017058774	0.383252208	0.400311
3840303772700	384030	3772700	0.015076277	0.351147305	0.3662236
3840803772700	384080	3772700	0.014156715	0.335653694	0.3498104
3841303772700	384130	3772700	0.014565856	0.344179979	0.3587458
3826803772750	382680	3772750	0.015352313	0.473781192	0.4891335
3827303772750	382730	3772750	0.017113402	0.552680175	0.5697936
3827803772750	382780	3772750	0.018112929	0.561744686	0.5798576
3828303772750	382830	3772750	0.018626607	0.517107161	0.5357338
3828803772750	382880	3772750	0.019577995	0.540253186	0.5598312
3829303772750	382930	3772750	0.020954555	0.566347737	0.5873023
3829803772750	382980	3772750	0.022582437	0.596031626	0.6186141
3830303772750	383030	3772750	0.024803905	0.633200018	0.6580039
3830803772750	383080	3772750	0.027408198	0.707517163	0.7349254
3831303772750	383130	3772750	0.03145453	0.78176014	0.8132147
3831803772750	383180	3772750	0.037716077	0.829129974	0.8668461
3832303772750	383230	3772750	0.035432592	0.750281052	0.7857136
3832803772750	383280	3772750	0.037437118	0.745890048	0.7833272
3833303772750	383330	3772750	0.036112157	0.695656601	0.7317688
3833803772750	383380	3772750	0.034219035	0.648563525	0.6827826
3834303772750	383430	3772750	0.032155214	0.610825787	0.642981
3834803772750	383480	3772750	0.030487124	0.584038331	0.6145255
3835303772750	383530	3772750	0.029345646	0.565134628	0.5944803
3835803772750	383580	3772750	0.029249211	0.561114696	0.5903639
3836303772750	383630	3772750	0.029251826	0.556696946	0.5859488
3836803772750	383680	3772750	0.0287703	0.547191962	0.5759623
3837303772750	383730	3772750	0.027803528	0.529752506	0.557556
3837803772750	383780	3772750	0.026765854	0.520338049	0.5471039
3838303772750	383830	3772750	0.025204277	0.501197811	0.5264021
3838803772750	383880	3772750	0.022959028	0.46789488	0.4908539
3839303772750	383930	3772750	0.020719983	0.441673449	0.4623934
3839803772750	383980	3772750	0.019006686	0.416958243	0.4359649
3840303772750	384030	3772750	0.016845177	0.382992145	0.3998373
3840803772750	384080	3772750	0.014980467	0.350607078	0.3655875
3841303772750	384130	3772750	0.014626536	0.345250275	0.3598768
3826803772800	382680	3772800	0.016762166	0.561491592	0.5782538
3827303772800	382730	3772800	0.018104042	0.601820573	0.6199246
3827803772800	382780	3772800	0.019320495	0.607403707	0.6267242
3828303772800	382830	3772800	0.019994593	0.556742536	0.5767371
3828803772800	382880	3772800	0.021329839	0.589968812	0.6112987
3829303772800	382930	3772800	0.023001543	0.624738802	0.6477403
3829803772800	382980	3772800	0.024916383	0.662159274	0.6870757
3830303772800	383030	3772800	0.027247038	0.705619698	0.7328667
3830803772800	383080	3772800	0.030230052	0.753427958	0.783658
3831303772800	383130	3772800	0.033597096	0.833864718	0.8674618
3831803772800	383180	3772800	0.042240946	0.933922157	0.9761631
3832303772800	383230	3772800	0.040278591	0.847565545	0.8878441
3832803772800	383280	3772800	0.040902547	0.798800576	0.8397031
3833303772800	383330	3772800	0.040573159	0.748297545	0.7888707
3833803772800	383380	3772800	0.039071459	0.702570636	0.7416421
3834303772800	383430	3772800	0.036528864	0.657398386	0.6939273
3834803772800	383480	3772800	0.034212845	0.6222968	0.6565096
3835303772800	383530	3772800	0.033374161	0.614611009	0.6479852
3835803772800	383580	3772800	0.03347381	0.615758551	0.6492324
3836303772800	383630	3772800	0.033315914	0.609753475	0.6430694
3836803772800	383680	3772800	0.032435062	0.596133873	0.6285689
3837303772800	383730	3772800	0.030993404	0.575437779	0.6064312
3837803772800	383780	3772800	0.030011215	0.563369982	0.5933812
3838303772800	383830	3772800	0.028175449	0.543493121	0.5716686
3838803772800	383880	3772800	0.025565998	0.507829082	0.5333951
3839303772800	383930	3772800	0.022752415	0.475107641	0.4978601
3839803772800	383980	3772800	0.020243419	0.43827459	0.458518
3840303772800	384030	3772800	0.018133298	0.405536538	0.4236698
3840803772800	384080	3772800	0.015657185	0.3612782	0.3769354
3841303772800	384130	3772800	0.015135759	0.353071464	0.3682072
3826803772850	382680	3772850	0.017107604	0.595850594	0.6129582
3827303772850	382730	3772850	0.018873759	0.63572991	0.6546037
3827803772850	382780	3772850	0.019971324	0.60081576	0.6207871
3828303772850	382830	3772850	0.021467194	0.603339999	0.6248072
3828803772850	382880	3772850	0.02337233	0.647412059	0.6707844
3829303772850	382930	3772850	0.025478478	0.696082787	0.7215613
3829803772850	382980	3772850	0.027717252	0.745655382	0.7733726
3830303772850	383030	3772850	0.03059428	0.805668276	0.8362626
3830803772850	383080	3772850	0.034042181	0.872239089	0.9062813
3831303772850	383130	3772850	0.038568531	0.943396613	0.9819651
3831803772850	383180	3772850	0.046343752	1.064571555	1.1109153
3832303772850	383230	3772850	0.050307096	1.043105353	1.0934124
3832803772850	383280	3772850	0.047961315	0.917276904	0.9652382
3833303772850	383330	3772850	0.047959515	0.842435855	0.8903954
3833803772850	383380	3772850	0.047039425	0.801104546	0.848144
3834303772850	383430	3772850	0.043909376	0.747159137	0.7910685
3834803772850	383480	3772850	0.040574645	0.697351451	0.7379261
3835303772850	383530	3772850	0.039643321	0.692048801	0.7316921
3835803772850	383580	3772850	0.038660586	0.679493332	0.7181539
3836303772850	383630	3772850	0.039295589	0.684916014	0.7242116
3836803772850	383680	3772850	0.037085673	0.657136125	0.6942218
3837303772850	383730	3772850	0.035395775	0.634607478	0.6700033
3837803772850	383780	3772850	0.033765423	0.61490916	0.6486746
3838303772850	383830	3772850	0.031537586	0.590689966	0.6222276
3838803772850	383880	3772850	0.028892963	0.558843539	0.5877365

Health Risk Assessment Results Summary

Sensitive Receptors		MAX:	46.32
Unique Identifier	X (UTM)	Y (UTM)	Total Risk
3838803772700	383880	3772700	0.454595647
3839303772700	383930	3772700	0.432637803
3839803772700	383980	3772700	0.400310982
3840303772700	384030	3772700	0.366223582
3840803772700	384080	3772700	0.349810409
3841303772700	384130	3772700	0.358745835
3826803772750	382680	3772750	0.489133505
3827303772750	382730	3772750	0.569793577
3827803772750	382780	3772750	0.579857614
3828303772750	382830	3772750	0.535733768
3828803772750	382880	3772750	0.559831181
3829303772750	382930	3772750	0.587302292
3829803772750	382980	3772750	0.618614063
3830303772750	383030	3772750	0.658003923
3830803772750	383080	3772750	0.734925361
3831303772750	383130	3772750	0.813214669
3831803772750	383180	3772750	0.866846051
3832303772750	383230	3772750	0.785713644
3832803772750	383280	3772750	0.783327166
3833303772750	383330	3772750	0.731768758
3833803772750	383380	3772750	0.68278256
3834303772750	383430	3772750	0.642981001
3834803772750	383480	3772750	0.614525454
3835303772750	383530	3772750	0.594480274
3835803772750	383580	3772750	0.590363907
3836303772750	383630	3772750	0.585948773
3836803772750	383680	3772750	0.575962262
3837303772750	383730	3772750	0.557556033
3837803772750	383780	3772750	0.547103903
3838303772750	383830	3772750	0.526402088
3838803772750	383880	3772750	0.490853908
3839303772750	383930	3772750	0.462393433
3839803772750	383980	3772750	0.435964929
3840303772750	384030	3772750	0.399837322
3840803772750	384080	3772750	0.365587545
3841303772750	384130	3772750	0.359876811
3826803772800	382680	3772800	0.578253758
3827303772800	382730	3772800	0.619924614
3827803772800	382780	3772800	0.626724201
3828303772800	382830	3772800	0.576737129
3828803772800	382880	3772800	0.611298652
3829303772800	382930	3772800	0.647740345
3829803772800	382980	3772800	0.687075658
3830303772800	383030	3772800	0.732866736
3830803772800	383080	3772800	0.78365801
3831303772800	383130	3772800	0.867461814
3831803772800	383180	3772800	0.976163103
3832303772800	383230	3772800	0.887844136
3832803772800	383280	3772800	0.839703123
3833303772800	383330	3772800	0.788870704
3833803772800	383380	3772800	0.741642095
3834303772800	383430	3772800	0.693927251
3834803772800	383480	3772800	0.656509645
3835303772800	383530	3772800	0.64798517
3835803772800	383580	3772800	0.649232361
3836303772800	383630	3772800	0.643069389
3836803772800	383680	3772800	0.628568935
3837303772800	383730	3772800	0.606431183
3837803772800	383780	3772800	0.593381198
3838303772800	383830	3772800	0.57166857
3838803772800	383880	3772800	0.533395801
3839303772800	383930	3772800	0.497860055
3839803772800	383980	3772800	0.458518009
3840303772800	384030	3772800	0.423669836
3840803772800	384080	3772800	0.376935385
3841303772800	384130	3772800	0.368207223
3826803772850	382680	3772850	0.612958198
3827303772850	382730	3772850	0.654603668
3827803772850	382780	3772850	0.620787084
3828303772850	382830	3772850	0.624807193
3828803772850	382880	3772850	0.670784389
3829303772850	382930	3772850	0.721561264
3829803772850	382980	3772850	0.773372634
3830303772850	383030	3772850	0.836262556
3830803772850	383080	3772850	0.90628127
3831303772850	383130	3772850	0.981965144
3831803772850	383180	3772850	1.110915307
3832303772850	383230	3772850	1.093412448
3832803772850	383280	3772850	0.965238219
3833303772850	383330	3772850	0.89039537
3833803772850	383380	3772850	0.848143972
3834303772850	383430	3772850	0.791068513
3834803772850	383480	3772850	0.737926096
3835303772850	383530	3772850	0.731692122
3835803772850	383580	3772850	0.718153918
3836303772850	383630	3772850	0.724211602
3836803772850	383680	3772850	0.694221798
3837303772850	383730	3772850	0.670003253
3837803772850	383780	3772850	0.648674583
3838303772850	383830	3772850	0.622227552
3838803772850	383880	3772850	0.587736502

FOR CHRONIC CALCS

	MAX:	1.61			
	Overlapping Phases - Maximum GLC				
2025	2026	2027	2028	2029	
0.002514807	0.003525113	0.005187164	0.008453675	0.007969869	
0.002424817	0.003403864	0.004826384	0.007799954	0.007238754	
0.002277119	0.003207048	0.004367849	0.006966837	0.006334608	
0.0021054	0.002972358	0.003931962	0.006200002	0.005575072	
0.002020738	0.00285406	0.00372511	0.005836173	0.005216793	
0.002072421	0.002925835	0.00381432	0.005990267	0.005336864	
0.002620287	0.003516168	0.005753326	0.008631661	0.008595966	
0.003048233	0.004057577	0.006770374	0.009580632	0.009685316	
0.003030739	0.004044992	0.007104951	0.010793876	0.010842326	
0.002668075	0.003626307	0.007080715	0.012046843	0.011842815	
0.00272405	0.003700663	0.00760299	0.013382473	0.013065888	
0.002789423	0.003791186	0.008206809	0.014898121	0.014450298	
0.002864572	0.003895724	0.008896788	0.016624023	0.016007608	
0.002970107	0.004043092	0.0097397	0.018646386	0.0178437	
0.003278331	0.004417735	0.010851765	0.021549528	0.020162832	
0.003621244	0.004896822	0.012105676	0.023568283	0.022280999	
0.004124918	0.005728048	0.012250928	0.022748219	0.021745854	
0.003812972	0.005355553	0.010977745	0.020463074	0.019166906	
0.003833454	0.005403723	0.010878623	0.020230454	0.018911384	
0.003624208	0.005126992	0.010027194	0.01863248	0.017367414	
0.003428635	0.004860199	0.009171704	0.016985252	0.015832678	
0.003278005	0.004651936	0.008439918	0.015533346	0.014452352	
0.003180571	0.004516682	0.007886866	0.014375799	0.013326976	
0.003119069	0.004429455	0.007475325	0.013456358	0.012440944	
0.003128368	0.004437305	0.007302529	0.012973439	0.012005744	
0.003113551	0.004399451	0.007190044	0.012624178	0.011759688	
0.003032846	0.004250365	0.007117453	0.012387393	0.011706553	
0.002933268	0.004095435	0.006901724	0.011746584	0.011354167	
0.002893049	0.004038383	0.00672734	0.011279701	0.010943173	
0.00282143	0.003945403	0.006335308	0.010542052	0.010141909	
0.002686043	0.003766282	0.005703335	0.009457882	0.008939538	
0.002570473	0.003611067	0.005231596	0.008611795	0.00797138	
0.002450089	0.003448077	0.004849977	0.00790926	0.007215304	
0.002276048	0.003213924	0.004366727	0.00703613	0.006333789	
0.002096108	0.002962817	0.003948343	0.006299985	0.005632261	
0.002071585	0.00293081	0.003862127	0.006139261	0.005460063	
0.003140977	0.004176414	0.00675046	0.009028057	0.009158845	
0.003341488	0.004448198	0.007332069	0.009982845	0.010177206	
0.003254774	0.004331074	0.007762534	0.011698045	0.011843436	
0.002821726	0.003827477	0.007792876	0.013462469	0.013302496	
0.002900183	0.003932173	0.008548878	0.015416488	0.015073411	
0.00297923	0.004040467	0.00937342	0.017521182	0.01698339	
0.003057892	0.004148964	0.010289234	0.019894994	0.019093449	
0.003151683	0.004278874	0.01135583	0.022636356	0.021496349	
0.003265506	0.004437468	0.012529905	0.025527615	0.024042083	
0.003601559	0.004848108	0.013776301	0.028612949	0.026501246	
0.004412379	0.006104375	0.01457431	0.028137782	0.026748142	
0.004103869	0.005751899	0.013134092	0.025385562	0.023622587	
0.003902083	0.005487521	0.01244279	0.023965709	0.022243932	
0.003713339	0.005234379	0.011537759	0.022097193	0.020574333	
0.003562079	0.005031396	0.010566902	0.02007527	0.018763004	
0.003406349	0.004817415	0.009589431	0.018038679	0.016879787	
0.003289865	0.004657312	0.008815879	0.016385399	0.015304806	
0.003313964	0.004700069	0.008469602	0.015515478	0.014434859	
0.003367374	0.004773579	0.008301339	0.015012545	0.013966584	
0.003352301	0.004734859	0.008125821	0.014531998	0.013595088	
0.003267143	0.004585061	0.007929931	0.014050271	0.013264691	
0.003152501	0.004406676	0.007636045	0.013323521	0.012767627	
0.003098343	0.004327069	0.007433854	0.012722418	0.012329303	
0.003023349	0.0042299	0.007022841	0.011938627	0.011471014	
0.002879906	0.004039436	0.006334446	0.010724827	0.010136561	
0.002736725	0.003847684	0.005742974	0.009659627	0.00892307	
0.002557882	0.003607142	0.005177633	0.008604767	0.007814892	
0.00238875	0.003376605	0.004709971	0.007747507	0.006970853	
0.002139274	0.003024977	0.004146847	0.006756142	0.006045783	
0.002100384	0.002973797	0.004020593	0.006514632	0.005800091	
0.003370315	0.004494463	0.007079705	0.00909189	0.00923884	
0.003524134	0.004690653	0.007779925	0.010530806	0.010759452	
0.003144942	0.004202644	0.007908975	0.01284908	0.012928511	
0.002991518	0.004047644	0.008651724	0.015270445	0.01512146	
0.003098036	0.004191585	0.009665475	0.017818397	0.017479034	
0.003198116	0.004327413	0.010844546	0.020886131	0.020241408	
0.003281081	0.004440201	0.012111489	0.024297032	0.023220092	
0.003385307	0.00458292	0.013647691	0.028405685	0.026751257	
0.003500719	0.004741622	0.015378792	0.032997142	0.03061963	
0.003662542	0.004955667	0.017135221	0.037411303	0.034352855	
0.004341695	0.005865603	0.018756951	0.039352653	0.036569697	
0.004699849	0.006546446	0.017387365	0.034981754	0.032413336	
0.004198905	0.00588679	0.015385921	0.030733226	0.028227303	
0.003935855	0.005524501	0.014007558	0.027650267	0.02559553	
0.003864929	0.005442686	0.012913129	0.025133465	0.023417248	
0.003719186	0.005247622	0.011586548	0.022230848	0.020816465	
0.003565825	0.005037258	0.01042202	0.019737805	0.018503853	
0.003626487	0.00513708	0.010008208	0.018700508	0.017466326	
0.003625876	0.00513595	0.009553478	0.017645387	0.016467784	
0.003666458	0.005167895	0.009540153	0.017465284	0.016407968	
0.003533468	0.00495985	0.009033725	0.016376268	0.015440054	
0.003413183	0.004771728	0.008693315	0.01553701	0.014838482	
0.003333724	0.004658394	0.008320016	0.014603018	0.014058014	
0.003243165	0.004540011	0.007813301	0.01361378	0.013011392	
0.003117325	0.00437383	0.007181816	0.01245496	0.011745612	

Health Risk Assessment Results Summary

		MAX:	4.18	46.12	46.32
Unique Identifier	X (UTM)	Y (UTM)	Onroad	Offroad	Total Risk
3839303772850	383930	3772850	0.024588629	0.504709461	0.5292981
3839803772850	383980	3772850	0.021000545	0.451171226	0.4721718
3840303772850	384030	3772850	0.018544625	0.410789693	0.4293343
3840803772850	384080	3772850	0.016443342	0.371304526	0.3877479
3841303772850	384130	3772850	0.015540968	0.355614898	0.3711559
3826803772900	382680	3772900	0.017543858	0.617121809	0.6346657
3827303772900	382730	3772900	0.019312024	0.665120623	0.6844326
3827803772900	382780	3772900	0.021481635	0.652266252	0.6737479
3828303772900	382830	3772900	0.023383228	0.669884702	0.6932679
3828803772900	382880	3772900	0.025777947	0.727671847	0.7534498
3829303772900	382930	3772900	0.028497278	0.786945218	0.8154425
3829803772900	382980	3772900	0.031183189	0.854208256	0.8853914
3830303772900	383030	3772900	0.034738648	0.941538236	0.9762769
3830803772900	383080	3772900	0.039106058	1.04262898	1.081735
3831303772900	383130	3772900	0.044562085	1.152615973	1.1971781
3831803772900	383180	3772900	0.051520368	1.247104631	1.298625
3832303772900	383230	3772900	0.060197503	1.266596239	1.3267937
3832803772900	383280	3772900	0.058927514	1.122683708	1.1816112
3833303772900	383330	3772900	0.059398476	1.002422645	1.0618211
3833803772900	383380	3772900	0.059894755	0.965174791	1.0250695
3834303772900	383430	3772900	0.062264702	0.993271243	1.0555359
3834803772900	383480	3772900	0.05356135	0.866519105	0.9200805
3835303772900	383530	3772900	0.048419465	0.795042952	0.8434624
3835803772900	383580	3772900	0.044632181	0.748665195	0.7932974
3836303772900	383630	3772900	0.045235475	0.759802716	0.8050382
3836803772900	383680	3772900	0.043768953	0.741901231	0.7856702
3837303772900	383730	3772900	0.04099609	0.708358546	0.7493546
3837803772900	383780	3772900	0.037354134	0.667868573	0.7052227
3838303772900	383830	3772900	0.034799	0.63767341	0.6724724
3838803772900	383880	3772900	0.032969913	0.617081161	0.6500511
3839303772900	383930	3772900	0.028090684	0.557601603	0.5856923
3839803772900	383980	3772900	0.024254878	0.502018569	0.5262734
3840303772900	384030	3772900	0.02130206	0.456028101	0.4773302
3840803772900	384080	3772900	0.018109498	0.397464943	0.4155744
3841303772900	384130	3772900	0.016596083	0.368417087	0.3850132
3826803772950	382680	3772950	0.01878766	0.650643017	0.6694307
3827303772950	382730	3772950	0.020261259	0.698118373	0.7183796
3827803772950	382780	3772950	0.023305669	0.749725291	0.773031
3828303772950	382830	3772950	0.025781153	0.813699197	0.8394803
3828803772950	382880	3772950	0.028765745	0.879159663	0.9079254
3829303772950	382930	3772950	0.032315006	0.960312451	0.9926275
3829803772950	382980	3772950	0.03538681	0.987341587	1.0227284
3830303772950	383030	3772950	0.039899268	1.131414257	1.1713135
3830803772950	383080	3772950	0.045706859	1.30704834	1.3527552
3831303772950	383130	3772950	0.052937073	1.507724692	1.5606618
3831803772950	383180	3772950	0.062622799	1.694995943	1.7576187
3832303772950	383230	3772950	0.072988934	1.704044863	1.7770338
3832803772950	383280	3772950	0.084674469	1.611284678	1.6959591
3833303772950	383330	3772950	0.087300168	1.457848003	1.5451482
3833803772950	383380	3772950	0.088566361	1.3440887	1.4326551
3834303772950	383430	3772950	0.088279904	1.278479232	1.3667591
3834803772950	383480	3772950	0.074631847	1.103776793	1.1784086
3835303772950	383530	3772950	0.061361295	0.942336336	1.0036976
3835803772950	383580	3772950	0.055442024	0.879439006	0.934881
3836303772950	383630	3772950	0.053152916	0.8588207	0.9119736
3836803772950	383680	3772950	0.050642542	0.830081527	0.8807241
3837303772950	383730	3772950	0.047031231	0.789078597	0.8361098
3837803772950	383780	3772950	0.043521774	0.747765022	0.7912868
3838303772950	383830	3772950	0.039476682	0.701791198	0.7412679
3838803772950	383880	3772950	0.037824908	0.680147996	0.7179729
3839303772950	383930	3772950	0.032442518	0.617666065	0.6501086
3839803772950	383980	3772950	0.029238434	0.574898167	0.6041366
3840303772950	384030	3772950	0.024969613	0.511358741	0.5363284
3840803772950	384080	3772950	0.020851059	0.441657706	0.4625088
3841303772950	384130	3772950	0.018675824	0.401020318	0.4196961
3826803773000	382680	3773000	0.020224516	0.683838061	0.7040626
3827303773000	382730	3773000	0.020608993	0.718105211	0.7387142
3827803773000	382780	3773000	0.022616225	0.77768571	0.8003019
3828303773000	382830	3773000	0.02441463	0.829349292	0.8537639
3828803773000	382880	3773000	0.028833662	0.942338977	0.9711726
3829303773000	382930	3773000	0.034029687	1.064274966	1.0983047
3829803773000	382980	3773000	0.040290185	1.158345847	1.198636
3830303773000	383030	3773000	0.046322524	1.397340141	1.4436627
3830803773000	383080	3773000	0.054188458	1.744562407	1.7987509
3831303773000	383130	3773000	0.064466424	2.212113399	2.2765798
3831803773000	383180	3773000	0.078127683	2.714237691	2.7923654
3832303773000	383230	3773000	0.097431065	2.875226728	2.9726578
3832803773000	383280	3773000	0.117593301	2.573585734	2.691179
3833303773000	383330	3773000	0.142037023	2.388735437	2.5307725
3833803773000	383380	3773000	0.154010828	2.156930124	2.310941
3834303773000	383430	3773000	0.147445762	1.887513183	2.0349589
3834803773000	383480	3773000	0.116978816	1.526890809	1.6438696
3835303773000	383530	3773000	0.090429061	1.265064151	1.3554932
3835803773000	383580	3773000	0.0720713	1.073049227	1.1451205
3836303773000	383630	3773000	0.06223377	0.96433488	1.0265686
3836803773000	383680	3773000	0.058133269	0.919021186	0.9771545
3837303773000	383730	3773000	0.054510027	0.876673101	0.9311831
3837803773000	383780	3773000	0.050772308	0.834521201	0.8852935
3838303773000	383830	3773000	0.046946289	0.790334089	0.8372804
3838803773000	383880	3773000	0.041371763	0.727642008	0.7690138
3839303773000	383930	3773000	0.039192695	0.700785844	0.7399785

Health Risk Assessment Results Summary

Sensitive Receptors

		MAX:	46.32
Unique Identifier	X (UTM)	Y (UTM)	Total Risk
3839303772850	383930	3772850	0.52929809
3839803772850	383980	3772850	0.47217177
3840303772850	384030	3772850	0.429334318
3840803772850	384080	3772850	0.387747868
3841303772850	384130	3772850	0.371155866
3826803772900	382680	3772900	0.634665666
3827303772900	382730	3772900	0.684432647
3827803772900	382780	3772900	0.673747887
3828303772900	382830	3772900	0.69326793
3828803772900	382880	3772900	0.753449794
3829303772900	382930	3772900	0.815442496
3829803772900	382980	3772900	0.885391445
3830303772900	383030	3772900	0.976276884
3830803772900	383080	3772900	1.081735037
3831303772900	383130	3772900	1.197178057
3831803772900	383180	3772900	1.298624999
3832303772900	383230	3772900	1.326793742
3832803772900	383280	3772900	1.181611222
3833303772900	383330	3772900	1.06182112
3833803772900	383380	3772900	1.025069546
3834303772900	383430	3772900	1.055535945
3834803772900	383480	3772900	0.920080455
3835303772900	383530	3772900	0.843462416
3835803772900	383580	3772900	0.793297376
3836303772900	383630	3772900	0.805038191
3836803772900	383680	3772900	0.785670184
3837303772900	383730	3772900	0.749354635
3837803772900	383780	3772900	0.705222708
3838303772900	383830	3772900	0.67247241
3838803772900	383880	3772900	0.650051073
3839303772900	383930	3772900	0.585692286
3839803772900	383980	3772900	0.526273447
3840303772900	384030	3772900	0.477330161
3840803772900	384080	3772900	0.415574442
3841303772900	384130	3772900	0.38501317
3826803772950	382680	3772950	0.669430677
3827303772950	382730	3772950	0.718379632
3827803772950	382780	3772950	0.77303096
3828303772950	382830	3772950	0.83948035
3828803772950	382880	3772950	0.907925409
3829303772950	382930	3772950	0.992627457
3829803772950	382980	3772950	1.022728397
3830303772950	383030	3772950	1.171313525
3830803772950	383080	3772950	1.3527552
3831303772950	383130	3772950	1.560661765
3831803772950	383180	3772950	1.757618742
3832303772950	383230	3772950	1.777033796
3832803772950	383280	3772950	1.695959147
3833303772950	383330	3772950	1.545148172
3833803772950	383380	3772950	1.432655061
3834303772950	383430	3772950	1.366759136
3834803772950	383480	3772950	1.17840864
3835303772950	383530	3772950	1.003697631
3835803772950	383580	3772950	0.934881029
3836303772950	383630	3772950	0.911973616
3836803772950	383680	3772950	0.880724069
3837303772950	383730	3772950	0.836109828
3837803772950	383780	3772950	0.791286796
3838303772950	383830	3772950	0.741267879
3838803772950	383880	3772950	0.717972904
3839303772950	383930	3772950	0.650108584
3839803772950	383980	3772950	0.6041366
3840303772950	384030	3772950	0.536328354
3840803772950	384080	3772950	0.462508766
3841303772950	384130	3772950	0.419696142
3826803773000	382680	3773000	0.704062577
3827303773000	382730	3773000	0.738714204
3827803773000	382780	3773000	0.800301935
3828303773000	382830	3773000	0.853763921
3828803773000	382880	3773000	0.971172639
3829303773000	382930	3773000	1.098304652
3829803773000	382980	3773000	1.198636032
3830303773000	383030	3773000	1.443662665
3830803773000	383080	3773000	1.798750865
3831303773000	383130	3773000	2.276579823
3831803773000	383180	3773000	2.792365375
3832303773000	383230	3773000	2.972657793
3832803773000	383280	3773000	2.691179035
3833303773000	383330	3773000	2.53077246
3833803773000	383380	3773000	2.310940952
3834303773000	383430	3773000	2.034958945
3834803773000	383480	3773000	1.643869625
3835303773000	383530	3773000	1.355493211
3835803773000	383580	3773000	1.145120527
3836303773000	383630	3773000	1.02656865
3836803773000	383680	3773000	0.977154455
3837303773000	383730	3773000	0.931183129
3837803773000	383780	3773000	0.885293509
3838303773000	383830	3773000	0.837280379
3838803773000	383880	3773000	0.769013771
3839303773000	383930	3773000	0.739978539

FOR CHRONIC CALCS

MAX:	1.61			
Overlapping Phases - Maximum GLC				
2025	2026	2027	2028	2029
0.002877058	0.004051079	0.006232507	0.010708473	0.009820357
0.002610547	0.003690452	0.005431039	0.009203536	0.008328256
0.002392776	0.003385117	0.004876665	0.00819008	0.007368666
0.002168936	0.003066053	0.004373125	0.00730664	0.006550639
0.002087523	0.002954307	0.00415261	0.006895104	0.006155109
0.003478986	0.004639513	0.007383588	0.009508575	0.009664945
0.003692352	0.004921849	0.00814471	0.010925299	0.011162275
0.003380737	0.004502547	0.008721491	0.014064931	0.014277148
0.003293473	0.004416555	0.009598465	0.017022119	0.017029087
0.003441622	0.004611029	0.010891806	0.02019907	0.020043581
0.003517691	0.004723623	0.012507635	0.024547838	0.023966563
0.003545197	0.004783662	0.014563804	0.030362212	0.028898057
0.003660197	0.0049388	0.016879569	0.036836853	0.034342331
0.0037874	0.005110999	0.019602622	0.044482489	0.040581573
0.003933552	0.005309442	0.022625896	0.052739469	0.047179806
0.00433914	0.005811907	0.024380975	0.055916256	0.049939106
0.005144355	0.007119295	0.02303099	0.048883184	0.04449242
0.004706954	0.006579635	0.020505815	0.042699383	0.038420423
0.004329678	0.006053534	0.018192213	0.037044898	0.033759548
0.004358228	0.006120092	0.01694174	0.033811711	0.031107903
0.004668818	0.006582065	0.016748128	0.032927748	0.030417782
0.004242109	0.00599374	0.013875482	0.026861994	0.025021765
0.004009875	0.005670413	0.012200381	0.023360803	0.021821257
0.003863779	0.005465512	0.011088524	0.021025749	0.019601701
0.003959547	0.005583837	0.011058098	0.020790891	0.019417722
0.00386047	0.005408489	0.010744485	0.020018175	0.018846403
0.003716756	0.005196289	0.01010636	0.018565514	0.017613224
0.003569812	0.004999254	0.009243407	0.016797119	0.015848998
0.003454514	0.004843601	0.008630012	0.015506064	0.014616295
0.003378337	0.004742766	0.008201373	0.014577739	0.013724859
0.003120062	0.004394454	0.00712496	0.012559378	0.011557216
0.002854987	0.004036412	0.006245194	0.010867955	0.009862692
0.002618517	0.003708927	0.005574137	0.009597184	0.008655699
0.002288749	0.003238419	0.004816926	0.008246379	0.007414851
0.002129423	0.003013286	0.004430414	0.007552807	0.006767064
0.003615141	0.004804555	0.007951203	0.010518092	0.010747926
0.003837193	0.005105189	0.008678679	0.011811741	0.012095895
0.003922922	0.005190461	0.009932888	0.015003966	0.015427632
0.004144279	0.005484171	0.011178262	0.017678965	0.018169729
0.004279277	0.00566379	0.012758343	0.021651238	0.022121522
0.004418499	0.005852738	0.014820949	0.027009616	0.027284928
0.003848097	0.005176026	0.017667491	0.037991332	0.036241115
0.003983792	0.005355009	0.021569455	0.049498158	0.04565363
0.004136944	0.005558159	0.026381626	0.063808536	0.056991757
0.004303338	0.005779069	0.031980438	0.080437388	0.069671805
0.004506093	0.006049161	0.037488929	0.095150012	0.080813906
0.005029965	0.006713111	0.037187276	0.087874195	0.075995779
0.005710255	0.007874225	0.033386005	0.073254361	0.064002578
0.005542093	0.007720526	0.029820129	0.06321988	0.055186665
0.005441903	0.00760596	0.026606692	0.054907085	0.048795638
0.005439687	0.007603009	0.024256647	0.049156558	0.044671574
0.005029619	0.007075731	0.019436632	0.038813491	0.035746114
0.004498278	0.006345025	0.015608559	0.030829365	0.028561251
0.004320363	0.006099892	0.013985811	0.027403894	0.025308332
0.004296638	0.006057159	0.013286912	0.025782077	0.023797494
0.004196243	0.005891997	0.012597618	0.024155882	0.022420759
0.004039596	0.005658554	0.011711829	0.022156145	0.020696825
0.003890453	0.005449622	0.010817012	0.020177704	0.018947856
0.003723976	0.005226183	0.009835256	0.018122899	0.016969727
0.003650531	0.005126343	0.009357671	0.017007474	0.016034276
0.0033889	0.00477617	0.008181678	0.014756405	0.013651285
0.003198111	0.004516604	0.007435836	0.013275257	0.012176137
0.002887741	0.004093107	0.006456238	0.011379821	0.010329481
0.002509247	0.003557628	0.005506776	0.009615825	0.008700107
0.002286679	0.003240687	0.004958923	0.008616821	0.007779611
0.003731965	0.00494431	0.008565192	0.011746143	0.012092909
0.003928382	0.005226775	0.009004365	0.012321346	0.012623199
0.004173936	0.005558811	0.010026746	0.014365858	0.014724819
0.004349356	0.005810584	0.011054527	0.016747271	0.017082836
0.004731527	0.006315376	0.013272922	0.021574995	0.022048915
0.004997197	0.006654416	0.016166207	0.028614515	0.029104905
0.00438214	0.005824673	0.021058482	0.04551879	0.044236086
0.004363573	0.005839757	0.028388978	0.068245656	0.062601438
0.004553058	0.006084439	0.037972813	0.098520295	0.085869673
0.004765145	0.006357853	0.050901582	0.140468024	0.116487923
0.005009988	0.006673025	0.065230853	0.185420242	0.148206926
0.005306449	0.007057674	0.072177141	0.19507541	0.154781198
0.006047139	0.00805569	0.065109922	0.154982101	0.125042333
0.006520422	0.008807785	0.060398962	0.134852475	0.109062519
0.006590429	0.008942413	0.053013631	0.114603149	0.095052187
0.006364082	0.008642723	0.04388829	0.092690213	0.080350888
0.006035173	0.008361246	0.031295248	0.064816322	0.058241375
0.005486028	0.007690637	0.023577685	0.048293318	0.043731021
0.004905578	0.0069042	0.018752746	0.037998829	0.034462381
0.004564715	0.006427174	0.016097833	0.032177255	0.029293484
0.004471031	0.006288937	0.014778235	0.029053153	0.026676016
0.004358517	0.006118543	0.013643267	0.026377915	0.024478081
0.004227659	0.005927156	0.012600015	0.023981521	0.022483054
0.004086109	0.005734185	0.011563646	0.021696719	0.020471799
0.003849429	0.005417558	0.010264002	0.019038114	0.017834213
0.003765282	0.005307329	0.009641389	0.01767333	0.016620924

Health Risk Assessment Results Summary

		MAX:	4.18	46.12	46.32
Unique Identifier	X (UTM)	Y (UTM)	Onroad	Offroad	Total Risk
3839803773000	383980	3773000	0.033779978	0.63395212	0.6677321
3840303773000	384030	3773000	0.029188181	0.568818743	0.5980069
3840803773000	384080	3773000	0.024921003	0.503179091	0.5281001
3841303773000	384130	3773000	0.02250584	0.463700878	0.4862067
3826803773050	382680	3773050	0.021502767	0.712268536	0.7337713
3827303773050	382730	3773050	0.022124779	0.763626175	0.785751
3827803773050	382780	3773050	0.022305599	0.775433687	0.7977393
3828303773050	382830	3773050	0.023581225	0.810423637	0.8340049
3828803773050	382880	3773050	0.026768132	0.90310752	0.9298757
3829303773050	382930	3773050	0.035369113	1.141847494	1.1772166
3829803773050	382980	3773050	0.045084367	1.35406052	1.3991449
3830303773050	383030	3773050	0.054036468	1.715734983	1.7697715
3830803773050	383080	3773050	0.065010612	2.518619041	2.5836297
3831303773050	383130	3773050	0.080280633	4.010512737	4.0907934
3831803773050	383180	3773050	0.101456954	6.374326963	6.4757839
3832303773050	383230	3773050	0.13277947	7.38544287	7.5182223
3832803773050	383280	3773050	0.183471188	6.310167294	6.4936385
3833303773050	383330	3773050	0.266556363	6.582214238	6.8487706
3833803773050	383380	3773050	0.343943916	5.137571559	5.4815155
3834303773050	383430	3773050	0.307903727	3.416249565	3.7241533
3834803773050	383480	3773050	0.20408151	2.294859135	2.4989406
3835303773050	383530	3773050	0.141228458	1.738383557	1.879612
3835803773050	383580	3773050	0.100099005	1.350403712	1.4505027
3836303773050	383630	3773050	0.079051579	1.124259054	1.2033106
3836803773050	383680	3773050	0.071503365	1.046922205	1.1184256
3837303773050	383730	3773050	0.066310895	0.992945663	1.0592566
3837803773050	383780	3773050	0.061895137	0.947399538	1.0092947
3838303773050	383830	3773050	0.056734989	0.893332613	0.9500676
3838803773050	383880	3773050	0.0509904	0.832822485	0.8838129
3839303773050	383930	3773050	0.04391284	0.754264585	0.7981774
3839803773050	383980	3773050	0.040659642	0.716486978	0.7571466
3840303773050	384030	3773050	0.034860014	0.641208942	0.676069
3840803773050	384080	3773050	0.030820475	0.584858734	0.6156792
3841303773050	384130	3773050	0.026096941	0.512310724	0.5384077
3826803773100	382680	3773100	0.022383176	0.749204684	0.7715879
3827303773100	382730	3773100	0.023127328	0.7960211	0.8191484
3827803773100	382780	3773100	0.022596347	0.783533377	0.8061297
3828303773100	382830	3773100	0.024099424	0.824983052	0.8490825
3828803773100	382880	3773100	0.027304538	0.919667266	0.9469718
3829303773100	382930	3773100	0.035955195	1.188296893	1.2242521
3829803773100	382980	3773100	0.049655532	1.562668759	1.6123243
3830303773100	383030	3773100	0.062298588	2.088273559	2.1505721
3830803773100	383080	3773100	0.079124576	3.61843013	3.6975547
3831303773100	383130	3773100	0.102506031	11.61734372	11.71985
3834303773100	383430	3773100	1.038268644	7.105873163	8.1441418
3834803773100	383480	3773100	0.444246203	3.602049206	4.0462954
3835303773100	383530	3773100	0.25724038	2.449358056	2.7065984
3835803773100	383580	3773100	0.162125672	1.798739614	1.9608653
3836303773100	383630	3773100	0.111887648	1.380391605	1.4922793
3836803773100	383680	3773100	0.092257115	1.206415611	1.2986727
3837303773100	383730	3773100	0.083859727	1.138966933	1.2228267
3837803773100	383780	3773100	0.076359925	1.074598123	1.150958
3838303773100	383830	3773100	0.068070904	0.999482672	1.0675536
3838803773100	383880	3773100	0.059730837	0.918979592	0.9787104
3839303773100	383930	3773100	0.052074014	0.840076645	0.8921507
3839803773100	383980	3773100	0.046123488	0.774664844	0.8207883
3840303773100	384030	3773100	0.041186834	0.716625061	0.7578119
3840803773100	384080	3773100	0.035941982	0.646734088	0.6826761
3841303773100	384130	3773100	0.031355617	0.582380758	0.6137364
3826803773150	382680	3773150	0.02250349	0.767321685	0.7898252
3827303773150	382730	3773150	0.024510367	0.83688657	0.8613969
3827803773150	382780	3773150	0.023397143	0.805366073	0.8287632
3828303773150	382830	3773150	0.025053294	0.852012856	0.8770661
3828803773150	382880	3773150	0.028740662	0.962416913	0.9911576
3829303773150	382930	3773150	0.037615102	1.244784055	1.2823992
3829803773150	382980	3773150	0.053551992	1.712850892	1.7664029
3830303773150	383030	3773150	0.070924178	2.481870191	2.5527944
3830803773150	383080	3773150	0.096368626	4.977934239	5.0743029
3834303773150	383430	3773150	4.08281354	11.34614551	15.428959
3834803773150	383480	3773150	0.771647452	4.519903467	5.2915509
3835303773150	383530	3773150	0.401062991	3.014131643	3.4151946
3835803773150	383580	3773150	0.233590146	2.155630863	2.389221
3836303773150	383630	3773150	0.152444594	1.620543243	1.7729878
3836803773150	383680	3773150	0.119724798	1.385088748	1.5048135
3837303773150	383730	3773150	0.103261862	1.272999636	1.3762615
3837803773150	383780	3773150	0.090859483	1.182346587	1.2732061
3838303773150	383830	3773150	0.080754199	1.10587338	1.1866276
3838803773150	383880	3773150	0.06972922	1.009201853	1.0789311
3839303773150	383930	3773150	0.058831356	0.899510931	0.9583423
3839803773150	383980	3773150	0.052836585	0.841793604	0.8946302
3840303773150	384030	3773150	0.047702117	0.788245457	0.8359476
3840803773150	384080	3773150	0.042140077	0.721592698	0.7637328
3841303773150	384130	3773150	0.037514461	0.661770546	0.699285
3826803773200	382680	3773200	0.021898542	0.750834666	0.7727332
3827303773200	382730	3773200	0.025383879	0.864190665	0.8895745
3827803773200	382780	3773200	0.025186895	0.860671127	0.885858
3828303773200	382830	3773200	0.026241231	0.886397219	0.9126385
3828803773200	382880	3773200	0.030371934	1.009127376	1.0394993
3829303773200	382930	3773200	0.040939941	1.337220496	1.3781604
3829803773200	382980	3773200	0.059103496	1.851799598	1.9109031
3830303773200	383030	3773200	0.080572839	2.84071674	2.9212896

Health Risk Assessment Results Summary

Sensitive Receptors		MAX:	46.32
Unique Identifier	X (UTM)	Y (UTM)	Total Risk
3839803773000	383980	3773000	0.667732097
3840303773000	384030	3773000	0.598006924
3840803773000	384080	3773000	0.528100095
3841303773000	384130	3773000	0.486206718
3826803773050	382680	3773050	0.733771303
3827303773050	382730	3773050	0.785750955
3827803773050	382780	3773050	0.797739287
3828303773050	382830	3773050	0.834004861
3828803773050	382880	3773050	0.929875652
3829303773050	382930	3773050	1.177216607
3829803773050	382980	3773050	1.399144887
3830303773050	383030	3773050	1.769771451
3830803773050	383080	3773050	2.583629653
3831303773050	383130	3773050	4.09079337
3831803773050	383180	3773050	6.475783917
3832303773050	383230	3773050	7.518222341
3832803773050	383280	3773050	6.493638482
3833303773050	383330	3773050	6.848770601
3833803773050	383380	3773050	5.481515475
3834303773050	383430	3773050	3.724153292
3834803773050	383480	3773050	2.498940645
3835303773050	383530	3773050	1.879612015
3835803773050	383580	3773050	1.450502716
3836303773050	383630	3773050	1.203310633
3836803773050	383680	3773050	1.118425571
3837303773050	383730	3773050	1.059256558
3837803773050	383780	3773050	1.009294676
3838303773050	383830	3773050	0.950067602
3838803773050	383880	3773050	0.883812886
3839303773050	383930	3773050	0.798177425
3839803773050	383980	3773050	0.75714662
3840303773050	384030	3773050	0.676068956
3840803773050	384080	3773050	0.615679209
3841303773050	384130	3773050	0.538407665
3826803773100	382680	3773100	0.77158786
3827303773100	382730	3773100	0.819148428
3827803773100	382780	3773100	0.806129724
3828303773100	382830	3773100	0.849082476
3828803773100	382880	3773100	0.946971804
3829303773100	382930	3773100	1.224252089
3829803773100	382980	3773100	1.612324291
3830303773100	383030	3773100	2.150572148
3830803773100	383080	3773100	3.697554707
3831303773100	383130	3773100	11.71984975
3834303773100	383430	3773100	8.144141807
3834803773100	383480	3773100	4.046295409
3835303773100	383530	3773100	2.706598435
3835803773100	383580	3773100	1.960865286
3836303773100	383630	3773100	1.492279253
3836803773100	383680	3773100	1.298672726
3837303773100	383730	3773100	1.22282666
3837803773100	383780	3773100	1.150958048
3838303773100	383830	3773100	1.067553576
3838803773100	383880	3773100	0.978710429
3839303773100	383930	3773100	0.89215066
3839803773100	383980	3773100	0.820788331
3840303773100	384030	3773100	0.757811895
3840803773100	384080	3773100	0.68267607
3841303773100	384130	3773100	0.613736375
3826803773150	382680	3773150	0.789825174
3827303773150	382730	3773150	0.861396936
3827803773150	382780	3773150	0.828763216
3828303773150	382830	3773150	0.87706615
3828803773150	382880	3773150	0.991157575
3829303773150	382930	3773150	1.282399156
3829803773150	382980	3773150	1.766402884
3830303773150	383030	3773150	2.552794369
3830803773150	383080	3773150	5.074302865
3834303773150	383430	3773150	15.42895905
3834803773150	383480	3773150	5.291550919
3835303773150	383530	3773150	3.415194634
3835803773150	383580	3773150	2.389221009
3836303773150	383630	3773150	1.772987837
3836803773150	383680	3773150	1.504813546
3837303773150	383730	3773150	1.376261498
3837803773150	383780	3773150	1.273206069
3838303773150	383830	3773150	1.186627578
3838803773150	383880	3773150	1.078931073
3839303773150	383930	3773150	0.958342287
3839803773150	383980	3773150	0.89463019
3840303773150	384030	3773150	0.835947574
3840803773150	384080	3773150	0.763732775
3841303773150	384130	3773150	0.699285007
3826803773200	382680	3773200	0.772733208
3827303773200	382730	3773200	0.889574544
3827803773200	382780	3773200	0.885858022
3828303773200	382830	3773200	0.91263845
3828803773200	382880	3773200	1.03949931
3829303773200	382930	3773200	1.378160437
3829803773200	382980	3773200	1.910903094
3830303773200	383030	3773200	2.921289579

FOR CHRONIC CALCS

	MAX:	1.61			
	Overlapping Phases - Maximum GLC				
	2025	2026	2027	2028	2029
	0.003467383	0.004901059	0.008461444	0.015366068	0.014245173
	0.003159031	0.004479067	0.007409929	0.013302447	0.012210957
	0.002823577	0.004011015	0.006440922	0.011426347	0.01044902
	0.002621248	0.003725576	0.005857369	0.010289912	0.009396768
	0.003829395	0.005067859	0.009099457	0.012870568	0.01337352
	0.004126298	0.005474638	0.009740203	0.013527407	0.013995162
	0.004120871	0.00548566	0.010142935	0.014772849	0.015134764
	0.004174143	0.00556599	0.011048637	0.017194657	0.017539383
	0.004468169	0.005972502	0.012951605	0.021582818	0.02191811
	0.005274551	0.007031362	0.017660692	0.031766931	0.032309248
	0.005020374	0.006617949	0.025044525	0.053383541	0.053195191
	0.004841915	0.006433354	0.036705058	0.089684389	0.084054497
	0.005046554	0.00669892	0.059231974	0.164270192	0.140330768
	0.005334941	0.007056231	0.099973049	0.30693235	0.240051029
	0.00567504	0.007474797	0.16423504	0.537284422	0.395461432
	0.006109916	0.008010513	0.196496511	0.628063326	0.455260842
	0.006693092	0.008738123	0.192506175	0.506746189	0.352251816
	0.007748272	0.010030705	0.222015463	0.526601825	0.340309876
	0.008545893	0.011064656	0.168352612	0.382844491	0.260808935
	0.008190086	0.010727242	0.099903068	0.216881062	0.169712794
	0.007322793	0.00989984	0.056714508	0.120156481	0.103000934
	0.006581237	0.009103181	0.037394238	0.078145605	0.069299087
	0.005659836	0.00792133	0.026200252	0.054046102	0.048668082
	0.004979492	0.006979576	0.020415599	0.0414352	0.037908154
	0.004848035	0.006802921	0.018013052	0.035846067	0.033281207
	0.004765063	0.006685404	0.016291018	0.03182239	0.02994331
	0.004668526	0.006542543	0.014938764	0.028702615	0.027352763
	0.004517814	0.006339249	0.013551966	0.025657661	0.024640388
	0.004317759	0.006074589	0.012163513	0.022757583	0.021821151
	0.003998543	0.0056442	0.010630307	0.019709326	0.018678524
	0.003865234	0.005466627	0.009814254	0.018007436	0.017040321
	0.003509897	0.004975594	0.008572509	0.015582489	0.01455939
	0.003242311	0.004605512	0.007659937	0.013766934	0.012793058
	0.002865207	0.00407563	0.006612725	0.011738025	0.01088561
	0.004036851	0.005339846	0.009557612	0.013277019	0.013928616
	0.004275237	0.005664583	0.010244331	0.014255983	0.014906781
	0.004112586	0.005459645	0.010413288	0.015349293	0.015888219
	0.004173404	0.005532833	0.011477055	0.018047146	0.018685426
	0.004444625	0.005899137	0.013514843	0.022764785	0.023509189
	0.005384479	0.007172061	0.018776541	0.034133541	0.035068502
	0.005928269	0.007794707	0.028622221	0.058730794	0.060349687
	0.005573124	0.007320922	0.046246854	0.111596337	0.110131489
	0.005627667	0.007411835	0.091841054	0.257926277	0.229515843
	0.006044698	0.007895796	0.315149574	1.057490677	0.761797126
	0.015671061	0.01961029	0.240484535	0.509858399	0.389228915
	0.010176215	0.013323136	0.101227919	0.207406862	0.18472268
	0.008312408	0.011221834	0.059061056	0.119715024	0.112566009
	0.007033187	0.009729736	0.03794485	0.076675978	0.072885007
	0.005830976	0.008126389	0.026650961	0.053388993	0.051150745
	0.005385679	0.007525633	0.021800971	0.043022193	0.041651283
	0.005328299	0.007460281	0.019408798	0.037695748	0.036823217
	0.005204297	0.007289126	0.017432446	0.033395873	0.032854843
	0.004993664	0.007010147	0.015490148	0.02932961	0.028892949
	0.004719324	0.006646441	0.013663803	0.02562392	0.025091312
	0.004412763	0.006234164	0.012050963	0.022414094	0.021736088
	0.00414576	0.005871196	0.010778823	0.019871424	0.019116207
	0.003894782	0.005525856	0.009716463	0.017745736	0.016952997
	0.003556297	0.005052091	0.008601172	0.015550663	0.014734834
	0.003236429	0.004604284	0.007614361	0.013598216	0.012839164
	0.004175322	0.005529906	0.009680824	0.013003393	0.013770276
	0.004478305	0.005923676	0.010820723	0.01496578	0.015912492
	0.004200558	0.005559432	0.010784909	0.015806787	0.016668784
	0.004276854	0.005636476	0.011946923	0.018556795	0.019661875
	0.004609197	0.00607662	0.014279346	0.023679038	0.025136781
	0.005565001	0.007381388	0.020000319	0.035898404	0.038044074
	0.006473256	0.008496975	0.031813912	0.063541504	0.068264489
	0.006241229	0.008140865	0.05819304	0.134933236	0.147876084
	0.006375796	0.008290676	0.142432877	0.368118822	0.419278573
	0.04523184	0.054836665	0.371609458	0.616008629	0.778739916
	0.014243282	0.01842763	0.123603568	0.225833011	0.257035592
	0.010517304	0.014042225	0.072632434	0.136004264	0.150942421
	0.008437508	0.011577481	0.045973999	0.087946835	0.094133766
	0.006809377	0.009437182	0.031710517	0.061096908	0.064040218
	0.006147336	0.008557921	0.025345852	0.048625569	0.05054185
	0.005932723	0.008294385	0.021907139	0.041706864	0.043059098
	0.005724908	0.008024902	0.01929392	0.036486528	0.037392408
	0.005526654	0.007765861	0.017208926	0.032312923	0.032913145
	0.005181584	0.007307087	0.015064201	0.028120951	0.028301482
	0.00471614	0.006672972	0.012988647	0.024105128	0.023893067
	0.004498371	0.006378223	0.011773648	0.021680719	0.021322624
	0.004282199	0.006082292	0.010719812	0.019575143	0.019114012
	0.003966834	0.005639993	0.009612748	0.017389464	0.016849421
	0.00367375	0.005224686	0.00866575	0.015515469	0.014945354
	0.004115741	0.005460193	0.009385628	0.012345233	0.013175486
	0.004640889	0.006134638	0.01111368	0.01506396	0.016292255
	0.004509149	0.005958405	0.011458539	0.016340426	0.017630478
	0.004467434	0.005863615	0.012355495	0.018599621	0.020247081
	0.004863734	0.006379986	0.01486494	0.023729861	0.026036892
	0.006022853	0.007947351	0.021402676	0.036777253	0.040645001
	0.007004047	0.009136966	0.034744234	0.06626383	0.075206831
	0.006810946	0.008841892	0.070600537	0.154936384	0.189319848

Health Risk Assessment Results Summary

		MAX:	4.18	46.12	46.32
Unique Identifier	X (UTM)	Y (UTM)	Onroad	Offroad	Total Risk
3834303773200	383430	3773200	3.782318273	10.01635623	13.798675
3834803773200	383480	3773200	0.861892523	4.520800932	5.3826935
3835303773200	383530	3773200	0.436645087	3.021565179	3.4582103
3835803773200	383580	3773200	0.267342054	2.230163514	2.4975056
3836303773200	383630	3773200	0.185808232	1.768066792	1.953875
3836803773200	383680	3773200	0.143012709	1.501159337	1.644172
3837303773200	383730	3773200	0.120407325	1.367318564	1.4877259
3837803773200	383780	3773200	0.106703404	1.291940531	1.3986439
3838303773200	383830	3773200	0.09446968	1.214029161	1.3084988
3838803773200	383880	3773200	0.079867921	1.093496267	1.1733642
3839303773200	383930	3773200	0.065020908	0.946988667	1.0120096
3839803773200	383980	3773200	0.056187406	0.858541621	0.914729
3840303773200	384030	3773200	0.052118025	0.825081929	0.8772
3840803773200	384080	3773200	0.048815369	0.800108443	0.8489238
3841303773200	384130	3773200	0.043461067	0.736858255	0.7803193
3826803773250	382680	3773250	0.02022141	0.689027273	0.7092487
3827303773250	382730	3773250	0.025166632	0.858538204	0.8837048
3827803773250	382780	3773250	0.028118567	0.954280991	0.9823996
3828303773250	382830	3773250	0.027757734	0.932245953	0.9600037
3828803773250	382880	3773250	0.032047111	1.056860852	1.088908
3829303773250	382930	3773250	0.043698878	1.402596647	1.4462955
3829803773250	382980	3773250	0.064675145	1.921078115	1.9857533
3830303773250	383030	3773250	0.087718409	2.658103712	2.7458221
3830803773250	383080	3773250	0.131214836	4.578219786	4.7094346
3831303773250	383130	3773250	0.265513225	8.119271972	8.3847852
3834803773250	383480	3773250	1.080357732	4.60249077	5.6828485
3835303773250	383530	3773250	0.515474487	3.151057628	3.6665321
3835803773250	383580	3773250	0.311419159	2.357501149	2.6689203
3836303773250	383630	3773250	0.213600943	1.874549703	2.0881506
3836803773250	383680	3773250	0.16360798	1.596217776	1.7598258
3837303773250	383730	3773250	0.141257047	1.493449419	1.6347065
3837803773250	383780	3773250	0.124463295	1.417048077	1.5415114
3838303773250	383830	3773250	0.108651153	1.325196994	1.4338481
3838803773250	383880	3773250	0.088824262	1.163017477	1.2518417
3839303773250	383930	3773250	0.071705692	1.00037502	1.0720807
3839803773250	383980	3773250	0.059616225	0.874383996	0.9340002
3840303773250	384030	3773250	0.054954089	0.840801226	0.8957553
3840803773250	384080	3773250	0.052246421	0.827858244	0.8801047
3841303773250	384130	3773250	0.049044798	0.805773538	0.8548183
3826803773300	382680	3773300	0.019931112	0.676426845	0.696358
3827303773300	382730	3773300	0.02346046	0.799913815	0.8233743
3827803773300	382780	3773300	0.027466557	0.933951151	0.9614177
3828303773300	382830	3773300	0.029800085	1.001116033	1.0309161
3828803773300	382880	3773300	0.034148334	1.123882887	1.1580312
3829303773300	382930	3773300	0.046579671	1.476485051	1.5230647
3829803773300	382980	3773300	0.06729192	1.920118448	1.9874104
3830303773300	383030	3773300	0.087616796	2.35341034	2.4410271
3830803773300	383080	3773300	0.116634065	2.886461622	3.0030957
3831303773300	383130	3773300	0.189575606	3.892202178	4.0817778
3834803773300	383480	3773300	2.709824302	6.564905529	9.2747298
3835303773300	383530	3773300	0.872186525	3.981511862	4.8536984
3835803773300	383580	3773300	0.452222602	2.898712828	3.3509354
3836303773300	383630	3773300	0.276434758	2.19034225	2.466777
3836803773300	383680	3773300	0.19949681	1.807333538	2.0068303
3837303773300	383730	3773300	0.160542618	1.607470848	1.7680135
3837803773300	383780	3773300	0.139099556	1.517886955	1.6569865
3838303773300	383830	3773300	0.121709555	1.432229913	1.5539395
3838803773300	383880	3773300	0.0986623	1.250484313	1.3491466
3839303773300	383930	3773300	0.07922789	1.069108623	1.1483365
3839803773300	383980	3773300	0.064323849	0.910292814	0.9746167
3840303773300	384030	3773300	0.05743815	0.851369672	0.9088078
3840803773300	384080	3773300	0.0558083	0.863143094	0.9189514
3841303773300	384130	3773300	0.052701764	0.847474587	0.9001764
3826803773350	382680	3773350	0.019685273	0.670272952	0.6899582
3827303773350	382730	3773350	0.022149254	0.756481746	0.778631
3827803773350	382780	3773350	0.026234769	0.895942261	0.922177
3828303773350	382830	3773350	0.030666588	1.03847879	1.0691454
3828803773350	382880	3773350	0.036892268	1.225233873	1.2621261
3829303773350	382930	3773350	0.050674972	1.600121743	1.6507967
3829803773350	382980	3773350	0.064448392	1.894394356	1.9588427
3830303773350	383030	3773350	0.078693465	2.150116594	2.2288101
3830803773350	383080	3773350	0.096786378	2.375257409	2.4720438
3831303773350	383130	3773350	0.146253721	2.978588553	3.1248423
3831803773350	383180	3773350	0.35990208	5.279969166	5.6398712
3835303773350	383530	3773350	2.259962942	6.198956433	8.4589194
3835803773350	383580	3773350	0.74716983	3.83105515	4.578225
3836303773350	383630	3773350	0.401868874	2.806023784	3.2078927
3836803773350	383680	3773350	0.253197999	2.149638869	2.4028369
3837303773350	383730	3773350	0.184134811	1.783308833	1.9674436
3837803773350	383780	3773350	0.15744591	1.67563456	1.8330805
3838303773350	383830	3773350	0.136518164	1.578109966	1.7146281
3838803773350	383880	3773350	0.108736279	1.356262343	1.4649986
3839303773350	383930	3773350	0.086344329	1.144124745	1.2304691
3839803773350	383980	3773350	0.070131959	0.974885927	1.0450179
3840303773350	384030	3773350	0.062988297	0.918511392	0.9814997
3840803773350	384080	3773350	0.061635515	0.942622264	1.0042578
3841303773350	384130	3773350	0.056481154	0.897960249	0.9544414
3826803773400	382680	3773400	0.019808738	0.683078591	0.7028873
3827303773400	382730	3773400	0.022122023	0.766230594	0.7883526
3827803773400	382780	3773400	0.025572175	0.885984906	0.9115571
3828303773400	382830	3773400	0.030346774	1.045185334	1.0755321

Health Risk Assessment Results Summary

Sensitive Receptors

		MAX:	46.32
Unique Identifier	X (UTM)	Y (UTM)	Total Risk
3834303773200	383430	3773200	13.79867451
3834803773200	383480	3773200	5.382693455
3835303773200	383530	3773200	3.458210266
3835803773200	383580	3773200	2.497505568
3836303773200	383630	3773200	1.953875024
3836803773200	383680	3773200	1.644172045
3837303773200	383730	3773200	1.487725889
3837803773200	383780	3773200	1.398643936
3838303773200	383830	3773200	1.308498841
3838803773200	383880	3773200	1.173364188
3839303773200	383930	3773200	1.012009575
3839803773200	383980	3773200	0.914729028
3840303773200	384030	3773200	0.877199953
3840803773200	384080	3773200	0.848923812
3841303773200	384130	3773200	0.780319322
3826803773250	382680	3773250	0.709248683
3827303773250	382730	3773250	0.883704836
3827803773250	382780	3773250	0.982399558
3828303773250	382830	3773250	0.960003687
3828803773250	382880	3773250	1.088907962
3829303773250	382930	3773250	1.446295525
3829803773250	382980	3773250	1.985753261
3830303773250	383030	3773250	2.745822121
3830803773250	383080	3773250	4.709434621
3831303773250	383130	3773250	8.384785197
3834803773250	383480	3773250	5.682848502
3835303773250	383530	3773250	3.666532114
3835803773250	383580	3773250	2.668920308
3836303773250	383630	3773250	2.088150646
3836803773250	383680	3773250	1.759825756
3837303773250	383730	3773250	1.634706466
3837803773250	383780	3773250	1.541511372
3838303773250	383830	3773250	1.433848147
3838803773250	383880	3773250	1.251841739
3839303773250	383930	3773250	1.072080712
3839803773250	383980	3773250	0.934000222
3840303773250	384030	3773250	0.895755315
3840803773250	384080	3773250	0.880104665
3841303773250	384130	3773250	0.854818337
3826803773300	382680	3773300	0.696357956
3827303773300	382730	3773300	0.823374275
3827803773300	382780	3773300	0.961417708
3828303773300	382830	3773300	1.030916117
3828803773300	382880	3773300	1.158031221
3829303773300	382930	3773300	1.523064722
3829803773300	382980	3773300	1.987410368
3830303773300	383030	3773300	2.441027136
3830803773300	383080	3773300	3.003095686
3831303773300	383130	3773300	4.081777785
3834803773300	383480	3773300	9.274729831
3835303773300	383530	3773300	4.853698387
3835803773300	383580	3773300	3.35093543
3836303773300	383630	3773300	2.466777007
3836803773300	383680	3773300	2.006830348
3837303773300	383730	3773300	1.768013466
3837803773300	383780	3773300	1.656986511
3838303773300	383830	3773300	1.553939468
3838803773300	383880	3773300	1.349146613
3839303773300	383930	3773300	1.148336514
3839803773300	383980	3773300	0.974616664
3840303773300	384030	3773300	0.908807821
3840803773300	384080	3773300	0.918951395
3841303773300	384130	3773300	0.900176351
3826803773350	382680	3773350	0.689958225
3827303773350	382730	3773350	0.778631
3827803773350	382780	3773350	0.92217703
3828303773350	382830	3773350	1.069145378
3828803773350	382880	3773350	1.262126142
3829303773350	382930	3773350	1.650796715
3829803773350	382980	3773350	1.958842748
3830303773350	383030	3773350	2.228810059
3830803773350	383080	3773350	2.472043787
3831303773350	383130	3773350	3.124842274
3831803773350	383180	3773350	5.639871246
3835303773350	383530	3773350	8.458919375
3835803773350	383580	3773350	4.57822498
3836303773350	383630	3773350	3.207892658
3836803773350	383680	3773350	2.402836868
3837303773350	383730	3773350	1.967443644
3837803773350	383780	3773350	1.83308047
3838303773350	383830	3773350	1.71462813
3838803773350	383880	3773350	1.464998622
3839303773350	383930	3773350	1.230469074
3839803773350	383980	3773350	1.045017886
3840303773350	384030	3773350	0.981499689
3840803773350	384080	3773350	1.004257779
3841303773350	384130	3773350	0.954441402
3826803773400	382680	3773400	0.702887329
3827303773400	382730	3773400	0.788352617
3827803773400	382780	3773400	0.911557081
3828303773400	382830	3773400	1.075532109

FOR CHRONIC CALCS

	MAX:	1.61			
	Overlapping Phases - Maximum GLC				
2025	2026	2027	2028	2029	
0.043767135	0.053880544	0.288252558	0.381375285	0.738578164	
0.016266209	0.02124999	0.111025386	0.176131281	0.266384839	
0.011714689	0.015807049	0.066677704	0.114725055	0.15132744	
0.009235199	0.012665152	0.045171664	0.081029288	0.098859505	
0.007693888	0.010628782	0.033472044	0.061380543	0.071346158	
0.006821049	0.009471172	0.026821304	0.049596506	0.055877996	
0.006483664	0.009057382	0.023112916	0.042773887	0.047068415	
0.00635664	0.008920018	0.020733912	0.038419664	0.041340479	
0.00614997	0.008655407	0.018609293	0.034478604	0.03643692	
0.005670423	0.008010284	0.016138744	0.029847441	0.030938376	
0.004996455	0.007083327	0.013589406	0.024998498	0.025486335	
0.004601016	0.006535683	0.011996946	0.021924335	0.022091125	
0.004491124	0.00638375	0.01120874	0.020374971	0.020300321	
0.004428203	0.006303627	0.010548806	0.01903991	0.01882074	
0.004117831	0.005863967	0.009543139	0.017060681	0.016749849	
0.00378108	0.005014675	0.008571717	0.011248786	0.012116836	
0.004653767	0.006154328	0.010886657	0.014343638	0.015724717	
0.005060562	0.006675582	0.012482245	0.017002484	0.018851877	
0.004763688	0.006245172	0.012756189	0.018388955	0.020573151	
0.005194538	0.006793255	0.015188072	0.022955711	0.026049501	
0.006515413	0.008558338	0.021703637	0.034799278	0.040119896	
0.007534274	0.009770041	0.034945308	0.062283908	0.074038889	
0.007529099	0.009733861	0.060767855	0.121476395	0.144159295	
0.008350406	0.010612841	0.127500664	0.262467701	0.282547416	
0.010225915	0.01227547	0.222991634	0.374066517	0.552582445	
0.019757976	0.025910784	0.105493148	0.151038051	0.268097093	
0.013740814	0.01857504	0.06395399	0.101444731	0.153675285	
0.010614048	0.014552799	0.044317074	0.074706186	0.101894042	
0.008672583	0.011971107	0.033310678	0.058404361	0.073982768	
0.007593988	0.010537651	0.027074899	0.04837462	0.058408778	
0.007351049	0.010275554	0.024169911	0.043445274	0.050709598	
0.007185746	0.010098348	0.021898111	0.039729177	0.044747407	
0.006879166	0.009700822	0.019659333	0.035907091	0.03926706	
0.00614286	0.00869511	0.016731771	0.030568465	0.032630602	
0.005350324	0.007592716	0.014065798	0.025565866	0.026874225	
0.004719304	0.006701613	0.012072288	0.021820204	0.022680975	
0.004609944	0.006557738	0.01129927	0.020312983	0.020784331	
0.004603577	0.006551097	0.010826916	0.019409365	0.019550292	
0.004546538	0.006480302	0.01025298	0.01829047	0.018205994	
0.003731789	0.004938219	0.008304385	0.010674558	0.011677336	
0.004367294	0.005772127	0.009993622	0.012922797	0.014333384	
0.005016836	0.006612546	0.011953039	0.015695056	0.017708743	
0.005231553	0.006864869	0.013281786	0.018096921	0.020784916	
0.005686879	0.007435284	0.015543408	0.021962258	0.025766283	
0.007169237	0.009378252	0.021602354	0.031653653	0.038180785	
0.008224119	0.010635351	0.031966687	0.051297668	0.064519751	
0.00891909	0.011475778	0.043601554	0.072631003	0.094310716	
0.00980168	0.012563188	0.05735934	0.092982343	0.130022512	
0.010911511	0.013687777	0.083278844	0.120867898	0.21074721	
0.037168687	0.047297745	0.162839685	0.200755074	0.422376622	
0.019581571	0.026036918	0.078933904	0.112599274	0.198670832	
0.014303764	0.019525309	0.051128241	0.080583845	0.122166105	
0.010911318	0.01506975	0.036249821	0.060606412	0.082994523	
0.009120864	0.012677629	0.028684501	0.049625008	0.063457092	
0.008268522	0.011564433	0.02454847	0.043191649	0.052671773	
0.007979883	0.011229391	0.022274234	0.039706416	0.046383267	
0.007663231	0.010826915	0.020285319	0.036623783	0.041133666	
0.006770847	0.009597297	0.01727873	0.031227664	0.034183329	
0.00583181	0.008277873	0.014526426	0.026137136	0.028167087	
0.004979371	0.007060857	0.012242859	0.021968065	0.023388873	
0.004710435	0.006688154	0.011217934	0.019992932	0.020984923	
0.004854513	0.006908074	0.011047665	0.019639532	0.020144642	
0.004826034	0.006875372	0.01057659	0.018774707	0.018926408	
0.003733354	0.004926393	0.008061968	0.010026817	0.011109577	
0.004163211	0.00547315	0.00925907	0.011579009	0.01305471	
0.004874758	0.006406327	0.011172965	0.01409418	0.016205788	
0.005557484	0.007284135	0.013265233	0.016950997	0.019949452	
0.006420738	0.008397627	0.016124995	0.020963893	0.025378548	
0.008097931	0.010538941	0.022040532	0.029276348	0.037077017	
0.009082825	0.011759241	0.027801055	0.038368788	0.050911567	
0.009790058	0.012670439	0.033375835	0.046694633	0.065410914	
0.010179259	0.01319054	0.038947924	0.05388529	0.082377599	
0.011443082	0.014678956	0.052929743	0.069121925	0.124702127	
0.014205064	0.016958342	0.112486396	0.123407487	0.317206901	
0.036688889	0.047105127	0.134331694	0.167223086	0.346904922	
0.02039376	0.027422091	0.065979906	0.096477698	0.164125158	
0.0149099	0.02052023	0.043735541	0.070396919	0.103112355	
0.011470185	0.015946199	0.031745516	0.053808019	0.071676509	
0.00958621	0.013402717	0.025398409	0.044342982	0.055395728	
0.009141982	0.012864433	0.023064532	0.040867196	0.048728474	
0.008717699	0.012327858	0.021085362	0.037963332	0.043233655	
0.007544093	0.010698866	0.017800924	0.032050081	0.035572335	
0.006381326	0.009053009	0.014864846	0.026660226	0.029123164	
0.005441549	0.007709546	0.012577975	0.022522504	0.024237002	
0.005177527	0.007346969	0.011639726	0.020696316	0.021926106	
0.00539558	0.007680654	0.011619172	0.020666316	0.021263385	
0.005180477	0.007377569	0.010882593	0.0193093	0.019524986	
0.003857714	0.005088643	0.007999704	0.009570959	0.010697714	
0.00428584	0.005627913	0.009097122	0.010847274	0.012364566	
0.004902023	0.00641815	0.010686669	0.012760964	0.014916212	
0.00572044	0.007478725	0.012819132	0.015322721	0.018432281	

Health Risk Assessment Results Summary

		MAX:	4.18	46.12	46.32
Unique Identifier	X (UTM)	Y (UTM)	Onroad	Offroad	Total Risk
3828803773400	382880	3773400	0.035722525	1.211158734	1.2468813
3829303773400	382930	3773400	0.045527038	1.496520968	1.542048
3829803773400	382980	3773400	0.058343436	1.812790171	1.8711336
3830303773400	383030	3773400	0.067602217	1.948395256	2.0159975
3830803773400	383080	3773400	0.082763359	2.13678876	2.2195521
3831303773400	383130	3773400	0.128687696	2.788643592	2.9173313
3831803773400	383180	3773400	0.241692468	4.027171212	4.2688637
3835803773400	383580	3773400	1.624669893	6.202462423	7.8271323
3836303773400	383630	3773400	0.625597197	3.925641776	4.551239
3836803773400	383680	3773400	0.343551087	2.818579794	3.1621309
3837303773400	383730	3773400	0.220824893	2.133745374	2.3545703
3837803773400	383780	3773400	0.175854419	1.881148182	2.0570026
3838303773400	383830	3773400	0.154084241	1.791082847	1.9451671
3838803773400	383880	3773400	0.120267683	1.507678796	1.6279465
3839303773400	383930	3773400	0.094295949	1.25312284	1.3474188
3839803773400	383980	3773400	0.076266653	1.063807402	1.1400741
3840303773400	384030	3773400	0.068460702	1.00062117	1.0690819
3840803773400	384080	3773400	0.064224117	0.98565664	1.0498808
3841303773400	384130	3773400	0.057688198	0.919650579	0.9773388
3826803773450	382680	3773450	0.020356846	0.717852147	0.738209
3827303773450	382730	3773450	0.022452998	0.795040444	0.8174934
3827803773450	382780	3773450	0.025536685	0.907021499	0.9325582
3828303773450	382830	3773450	0.029967177	1.061805725	1.0917729
3828803773450	382880	3773450	0.035307964	1.239010522	1.2743185
3829303773450	382930	3773450	0.042451703	1.457357743	1.4998094
3829803773450	382980	3773450	0.053259494	1.752038241	1.8052977
3830303773450	383030	3773450	0.063268805	1.950420103	2.0136889
3830803773450	383080	3773450	0.079753843	2.221402534	2.3011564
3831303773450	383130	3773450	0.119383849	2.822664428	2.9420483
3831803773450	383180	3773450	0.196199271	3.750835971	3.9470352
3832303773450	383230	3773450	0.440967391	6.298604944	6.7395723
3835803773450	383580	3773450	3.256570911	12.53917594	15.795747
3836303773450	383630	3773450	1.012892717	6.006445376	7.0193381
3836803773450	383680	3773450	0.466171828	3.868946395	4.3351182
3837303773450	383730	3773450	0.270915318	2.702274836	2.9731902
3837803773450	383780	3773450	0.198844703	2.204453122	2.4032978
3838303773450	383830	3773450	0.174142405	2.091358857	2.2655013
3838803773450	383880	3773450	0.137031453	1.77174439	1.9087758
3839303773450	383930	3773450	0.104589534	1.431374882	1.5359644
3839803773450	383980	3773450	0.083257807	1.192175288	1.2754331
3840303773450	384030	3773450	0.071312679	1.06455289	1.1358656
3840803773450	384080	3773450	0.064491122	1.003410655	1.0679018
3841303773450	384130	3773450	0.060791802	0.989713153	1.050505
3826803773500	382680	3773500	0.021847896	0.79693505	0.8187829
3827303773500	382730	3773500	0.023041269	0.842769026	0.8658103
3827803773500	382780	3773500	0.025784964	0.94798549	0.9737705
3828303773500	382830	3773500	0.029695471	1.095458584	1.1251541
3828803773500	382880	3773500	0.034859711	1.283026392	1.3178861
3829303773500	382930	3773500	0.041545125	1.5109378	1.5524829
3829803773500	382980	3773500	0.050984737	1.799617198	1.8506019
3830303773500	383030	3773500	0.06490033	2.158745349	2.2236457
3830803773500	383080	3773500	0.089726272	2.674243261	2.7639695
3831303773500	383130	3773500	0.152547113	3.675114527	3.8276616
3831803773500	383180	3773500	0.386260835	6.611578357	6.9978392
3836303773500	383630	3773500	1.626701744	8.550021647	10.176723
3836803773500	383680	3773500	0.599059496	5.102690281	5.7017498
3837303773500	383730	3773500	0.345620824	3.605277381	3.9508982
3837803773500	383780	3773500	0.256465138	2.997167155	3.2536323
3838303773500	383830	3773500	0.198702052	2.540302513	2.7390046
3838803773500	383880	3773500	0.150407824	2.06353796	2.2139458
3839303773500	383930	3773500	0.113693165	1.644029324	1.7577225
3839803773500	383980	3773500	0.090204511	1.358787543	1.4489921
3840303773500	384030	3773500	0.075209794	1.176813319	1.2520231
3840803773500	384080	3773500	0.06868223	1.115569201	1.1842514
3841303773500	384130	3773500	0.0660462	1.121974666	1.1880209
3826803773550	382680	3773550	0.023365305	0.886510955	0.9098763
3827303773550	382730	3773550	0.023641243	0.90240919	0.9260504
3827803773550	382780	3773550	0.026025212	1.002078359	1.0281036
3828303773550	382830	3773550	0.029458979	1.14496496	1.1744239
3828803773550	382880	3773550	0.035103473	1.371318898	1.4064224
3829303773550	382930	3773550	0.044611379	1.734565834	1.7791772
3829803773550	382980	3773550	0.055207501	2.103784896	2.1589924
3830303773550	383030	3773550	0.071764806	2.599526341	2.6712911
3830803773550	383080	3773550	0.103671937	3.341381811	3.4450537
3831303773550	383130	3773550	0.198260799	4.77706554	4.9753263
3836303773550	383630	3773550	2.501512788	13.50583757	16.00735
3836803773550	383680	3773550	0.794968894	7.350171665	8.1451406
3837303773550	383730	3773550	0.461585797	5.258863676	5.7204495
3837803773550	383780	3773550	0.315439272	4.078631129	4.3940704
3838303773550	383830	3773550	0.22320316	3.14282162	3.3660248
3838803773550	383880	3773550	0.162336977	2.431639576	2.5939766
3839303773550	383930	3773550	0.120705198	1.889820791	2.010526
3839803773550	383980	3773550	0.096650753	1.567499436	1.6641502
3840303773550	384030	3773550	0.081252681	1.360422635	1.4416753
3840803773550	384080	3773550	0.074768971	1.297870127	1.3726391
3841303773550	384130	3773550	0.071024601	1.278699253	1.3497239
3826803773600	382680	3773600	0.023909658	0.94984799	0.9737576
3827303773600	382730	3773600	0.024700899	0.992862897	1.0175638
3827803773600	382780	3773600	0.026551263	1.082854166	1.1094054
3828303773600	382830	3773600	0.029276398	1.212679122	1.2419555
3828803773600	382880	3773600	0.034333002	1.443271163	1.4776042

Health Risk Assessment Results Summary

Sensitive Receptors		MAX:	46.32
Unique Identifier	X (UTM)	Y (UTM)	Total Risk
3828803773400	382880	3773400	1.246881259
3829303773400	382930	3773400	1.542048006
3829803773400	382980	3773400	1.871133607
3830303773400	383030	3773400	2.015997473
3830803773400	383080	3773400	2.219552119
3831303773400	383130	3773400	2.917331288
3831803773400	383180	3773400	4.26886368
3835803773400	383580	3773400	7.827132316
3836303773400	383630	3773400	4.551238973
3836803773400	383680	3773400	3.162130881
3837303773400	383730	3773400	2.354570267
3837803773400	383780	3773400	2.057002601
3838303773400	383830	3773400	1.945167088
3838803773400	383880	3773400	1.627946479
3839303773400	383930	3773400	1.347418789
3839803773400	383980	3773400	1.140074055
3840303773400	384030	3773400	1.069081872
3840803773400	384080	3773400	1.049880757
3841303773400	384130	3773400	0.977338777
3826803773450	382680	3773450	0.738208993
3827303773450	382730	3773450	0.817493442
3827803773450	382780	3773450	0.932558184
3828303773450	382830	3773450	1.091772901
3828803773450	382880	3773450	1.274318486
3829303773450	382930	3773450	1.499809446
3829803773450	382980	3773450	1.805297734
3830303773450	383030	3773450	2.013688908
3830803773450	383080	3773450	2.301156378
3831303773450	383130	3773450	2.942048277
3831803773450	383180	3773450	3.947035243
3832303773450	383230	3773450	6.739572334
3835803773450	383580	3773450	15.79574685
3836303773450	383630	3773450	7.019338093
3836803773450	383680	3773450	4.335118222
3837303773450	383730	3773450	2.973190155
3837803773450	383780	3773450	2.403297825
3838303773450	383830	3773450	2.265501262
3838803773450	383880	3773450	1.908775843
3839303773450	383930	3773450	1.535964416
3839803773450	383980	3773450	1.275433095
3840303773450	384030	3773450	1.135865569
3840803773450	384080	3773450	1.067901777
3841303773450	384130	3773450	1.050504956
3826803773500	382680	3773500	0.818782946
3827303773500	382730	3773500	0.865810295
3827803773500	382780	3773500	0.973770453
3828303773500	382830	3773500	1.125154056
3828803773500	382880	3773500	1.317886102
3829303773500	382930	3773500	1.552482925
3829803773500	382980	3773500	1.850601935
3830303773500	383030	3773500	2.223645679
3830803773500	383080	3773500	2.763969534
3831303773500	383130	3773500	3.82766164
3831803773500	383180	3773500	6.997839192
3836303773500	383630	3773500	10.17672339
3836803773500	383680	3773500	5.701749777
3837303773500	383730	3773500	3.950898205
3837803773500	383780	3773500	3.253632293
3838303773500	383830	3773500	2.739004565
3838803773500	383880	3773500	2.213945783
3839303773500	383930	3773500	1.757722489
3839803773500	383980	3773500	1.448992054
3840303773500	384030	3773500	1.252023113
3840803773500	384080	3773500	1.184251431
3841303773500	384130	3773500	1.188020866
3826803773550	382680	3773550	0.90987626
3827303773550	382730	3773550	0.926050433
3827803773550	382780	3773550	1.028103571
3828303773550	382830	3773550	1.174423938
3828803773550	382880	3773550	1.406422371
3829303773550	382930	3773550	1.779177213
3829803773550	382980	3773550	2.158992398
3830303773550	383030	3773550	2.671291147
3830803773550	383080	3773550	3.445053747
3831303773550	383130	3773550	4.975326339
3836303773550	383630	3773550	16.00735035
3836803773550	383680	3773550	8.145140559
3837303773550	383730	3773550	5.720449473
3837803773550	383780	3773550	4.394070402
3838303773550	383830	3773550	3.36602478
3838803773550	383880	3773550	2.593976554
3839303773550	383930	3773550	2.010525989
3839803773550	383980	3773550	1.66415019
3840303773550	384030	3773550	1.441675316
3840803773550	384080	3773550	1.372639098
3841303773550	384130	3773550	1.349723854
3826803773600	382680	3773600	0.973757648
3827303773600	382730	3773600	1.017563796
3827803773600	382780	3773600	1.109405429
3828303773600	382830	3773600	1.24195552
3828803773600	382880	3773600	1.477604165

FOR CHRONIC CALCS

	MAX:	1.61			
	Overlapping Phases - Maximum GLC				
2025	2026	2027	2028	2029	
0.006531712	0.008511923	0.01515984	0.018181189	0.022637181	
0.007933912	0.010327246	0.019208177	0.023108629	0.030018173	
0.009353177	0.012134434	0.024090275	0.029212501	0.040173998	
0.009725567	0.012589725	0.026881235	0.032892026	0.048413179	
0.010234029	0.013203021	0.030759457	0.037274869	0.060381432	
0.012393608	0.015952527	0.043352795	0.05055282	0.095327574	
0.014701416	0.018347629	0.072707356	0.077891609	0.188178501	
0.035221823	0.045867708	0.111511969	0.146044712	0.290793263	
0.021722171	0.029487123	0.058286501	0.091402587	0.14271445	
0.015705952	0.021731762	0.038436308	0.065374781	0.088651243	
0.011930722	0.016653236	0.028005333	0.049414102	0.061863375	
0.010600784	0.014902022	0.024080513	0.043229594	0.051374226	
0.010197624	0.014431655	0.022366467	0.040911073	0.046112302	
0.008617583	0.012229051	0.018607823	0.033921352	0.037316755	
0.007162654	0.010161797	0.015390631	0.02790057	0.030230922	
0.006078551	0.008612133	0.013014939	0.023502827	0.025085332	
0.005760961	0.008175173	0.012070835	0.021650779	0.022729947	
0.005736085	0.00816313	0.011664189	0.020838254	0.021354213	
0.005377875	0.007654265	0.010770149	0.019139921	0.019319075	
0.00411413	0.005431518	0.008167038	0.009383371	0.010559356	
0.004521534	0.005938734	0.009140353	0.010383821	0.011942153	
0.005117321	0.006692268	0.010538846	0.011841645	0.014002643	
0.005941812	0.007749263	0.012477817	0.013892169	0.016993472	
0.006865434	0.00892322	0.01475068	0.016273501	0.020697781	
0.007976628	0.010334795	0.017629265	0.019311487	0.025754998	
0.009439277	0.012203263	0.021637056	0.023520896	0.033376096	
0.010275073	0.013213088	0.024670618	0.026589125	0.040901178	
0.011348663	0.014544237	0.029092418	0.030905427	0.052871645	
0.013596091	0.017436198	0.039701652	0.041144451	0.082033459	
0.016038917	0.020327242	0.059292272	0.058986049	0.142167641	
0.019796622	0.023759925	0.122657517	0.111864626	0.350061505	
0.067962783	0.085549218	0.222942374	0.262586787	0.62173362	
0.034297285	0.045662861	0.08399233	0.131815454	0.212221397	
0.022207553	0.030587845	0.048475035	0.087062494	0.113556158	
0.015603645	0.021802784	0.032515741	0.06027487	0.07211913	
0.012792196	0.018022428	0.026059339	0.049035029	0.055541534	
0.012249217	0.017396452	0.024227637	0.046549539	0.049684428	
0.010418619	0.014839348	0.02032335	0.038776467	0.040393569	
0.008406758	0.011960468	0.016413192	0.030787418	0.031925661	
0.006987332	0.009920488	0.013684341	0.025402522	0.026117367	
0.006251636	0.008872749	0.012164272	0.022380076	0.022742264	
0.005922948	0.008416033	0.011357212	0.020735908	0.020759298	
0.005891297	0.008394672	0.011041621	0.020044832	0.019620022	
0.004655338	0.00616741	0.008758454	0.009545394	0.010739859	
0.00487668	0.006410653	0.009358526	0.010083209	0.011660556	
0.00545155	0.007128612	0.010602328	0.011201795	0.013338163	
0.006260521	0.008150764	0.012337052	0.012785889	0.015771627	
0.007280876	0.009440996	0.014564816	0.014812381	0.019055198	
0.008500671	0.010976629	0.017317232	0.017259811	0.023393924	
0.010012224	0.012879543	0.020891508	0.02036334	0.029601278	
0.011806502	0.015133261	0.025578704	0.024359145	0.039005484	
0.014156209	0.01808661	0.033048703	0.03077376	0.056581116	
0.017653441	0.022278001	0.050912877	0.046280434	0.106515148	
0.021606212	0.025961042	0.122722843	0.104523932	0.344766086	
0.051248966	0.069525459	0.118364389	0.212354295	0.294322192	
0.030172232	0.042276575	0.059474377	0.124271764	0.137070636	
0.021460979	0.03042235	0.039912559	0.0848747	0.086782856	
0.017965045	0.025655513	0.032385477	0.069520962	0.067342544	
0.015311914	0.021955544	0.027022363	0.057639685	0.054082637	
0.012465504	0.017877425	0.021856202	0.045233022	0.042424423	
0.009912949	0.014179725	0.017467723	0.035017073	0.033203837	
0.008170672	0.01165456	0.014507137	0.028457146	0.027074304	
0.007070441	0.010068591	0.012594778	0.024260538	0.023050342	
0.006727672	0.00959146	0.011866787	0.0226488	0.021248464	
0.006820852	0.009759576	0.011789961	0.022335693	0.020469884	
0.005263414	0.006976543	0.009435556	0.009674523	0.010837863	
0.005313826	0.006991303	0.009666065	0.009825954	0.011335987	
0.005867498	0.007671305	0.010788384	0.010701826	0.012728185	
0.006670549	0.008672841	0.012377294	0.011949738	0.014714078	
0.007951384	0.010300716	0.014888597	0.013977512	0.018009997	
0.010010919	0.012935787	0.018943956	0.01713712	0.023400477	
0.012029833	0.015462452	0.023195881	0.02021652	0.029891241	
0.014624802	0.018687492	0.029223993	0.02454514	0.040648412	
0.018085469	0.02290965	0.039507735	0.03228618	0.063627555	
0.022404794	0.027775365	0.066854449	0.054501329	0.145263181	
0.085541888	0.123937448	0.167939953	0.516498794	0.369498044	
0.045094043	0.065798386	0.076983154	0.226394665	0.16406859	
0.032348699	0.047192546	0.052299468	0.146229529	0.107013438	
0.02520306	0.036741907	0.039641083	0.105218505	0.078202232	
0.019467922	0.028305099	0.030397142	0.07562308	0.058091899	
0.01506578	0.0218199	0.023605875	0.055014521	0.043975226	
0.011673483	0.016824943	0.018508668	0.040910286	0.033901222	
0.009656653	0.013870948	0.015483014	0.032998696	0.027877067	
0.008367982	0.011994121	0.013526271	0.028021243	0.023926338	
0.008009425	0.011496482	0.012873572	0.026213564	0.02224816	
0.007929907	0.011409973	0.012628796	0.025335338	0.021230476	
0.005714622	0.007567327	0.009813	0.009498076	0.010545913	
0.005945612	0.007830688	0.010273484	0.009799441	0.01116911	
0.00644978	0.008434911	0.011235207	0.010434686	0.012282166	
0.007188821	0.009334874	0.012609904	0.011327435	0.013789759	
0.008524457	0.011013373	0.015024527	0.012986645	0.016547666	

Health Risk Assessment Results Summary

		MAX:	4.18	46.12	46.32
Unique Identifier	X (UTM)	Y (UTM)	Onroad	Offroad	Total Risk
3829303773600	382930	3773600	0.044053475	1.862875627	1.9069291
3829803773600	382980	3773600	0.060420299	2.537833672	2.598254
3830303773600	383030	3773600	0.081469193	3.266110107	3.3475793
3830803773600	383080	3773600	0.119102138	4.227595847	4.346698
3831303773600	383130	3773600	0.229147203	5.966262465	6.1954097
3836803773600	383680	3773600	1.249727983	12.8332675	14.082995
3837303773600	383730	3773600	0.604173018	7.814092392	8.4182654
3837803773600	383780	3773600	0.373746192	5.480716778	5.854463
3838303773600	383830	3773600	0.251325858	3.980392204	4.2317181
3838803773600	383880	3773600	0.170905153	2.853250859	3.024156
3839303773600	383930	3773600	0.132020236	2.286587479	2.4186077
3839803773600	383980	3773600	0.107852473	1.923071975	2.0309244
3840303773600	384030	3773600	0.088905724	1.621620624	1.7105263
3840803773600	384080	3773600	0.076644591	1.430163019	1.5068076
3841303773600	384130	3773600	0.070599692	1.355808243	1.4264079
3826803773650	382680	3773650	0.026592787	1.12510469	1.1516975
3827303773650	382730	3773650	0.026206633	1.117951061	1.1441577
3827803773650	382780	3773650	0.028528855	1.243224377	1.2717532
3828303773650	382830	3773650	0.02922093	1.303158144	1.3323791
3828803773650	382880	3773650	0.033961465	1.552578351	1.5865398
3829303773650	382930	3773650	0.042663171	1.990717066	2.0333802
3829803773650	382980	3773650	0.060251408	2.853742808	2.9139942
3830303773650	383030	3773650	0.083811869	3.876508287	3.9603202
3830803773650	383080	3773650	0.123039611	5.207785515	5.3308251
3831303773650	383130	3773650	0.232568636	7.671925575	7.9044942
3836803773650	383680	3773650	3.070331016	23.67329126	26.743622
3837303773650	383730	3773650	0.863239423	11.79569296	12.658932
3837803773650	383780	3773650	0.464350212	7.538877431	8.0032276
3838303773650	383830	3773650	0.289014207	5.115588462	5.4046027
3838803773650	383880	3773650	0.204862971	3.814737116	4.0196001
3839303773650	383930	3773650	0.155094696	2.985540413	3.1406351
3839803773650	383980	3773650	0.122111257	2.408341452	2.5304527
3840303773650	384030	3773650	0.09606257	1.922795636	2.0188582
3840803773650	384080	3773650	0.079866075	1.619938621	1.6998047
3841303773650	384130	3773650	0.072658447	1.504000394	1.5766588
3826803773700	382680	3773700	0.027996168	1.272000188	1.2999964
3827303773700	382730	3773700	0.029610103	1.360646357	1.3902565
3827803773700	382780	3773700	0.028898581	1.351779412	1.380678
3828303773700	382830	3773700	0.029283858	1.416097852	1.4453817
3828803773700	382880	3773700	0.034765169	1.74291508	1.7776802
3829303773700	382930	3773700	0.045515243	2.3722008	2.417716
3829803773700	382980	3773700	0.060511074	3.284603413	3.3451145
3830303773700	383030	3773700	0.081863404	4.547249813	4.6291132
3830803773700	383080	3773700	0.118441618	6.53327584	6.6517175
3831303773700	383130	3773700	0.219364104	10.77022768	10.989592
3837303773700	383730	3773700	1.357529379	16.67028324	18.027813
3837803773700	383780	3773700	0.565057282	9.729334168	10.294391
3838303773700	383830	3773700	0.333064527	6.442995208	6.7760597
3838803773700	383880	3773700	0.235680368	4.827361459	5.0630418
3839303773700	383930	3773700	0.174736927	3.701722134	3.8764591
3839803773700	383980	3773700	0.134962958	2.917852677	3.0528156
3840303773700	384030	3773700	0.103838723	2.277309354	2.3811481
3840803773700	384080	3773700	0.08397631	1.855259489	1.9392358
3841303773700	384130	3773700	0.074038858	1.654798711	1.7288376
3826803773750	382680	3773750	0.027742587	1.328584247	1.3563268
3827303773750	382730	3773750	0.028875226	1.411712709	1.4405879
3827803773750	382780	3773750	0.028032164	1.408379419	1.4364116
3828303773750	382830	3773750	0.02909168	1.528554152	1.5576458
3828803773750	382880	3773750	0.033501789	1.848128888	1.8816307
3829303773750	382930	3773750	0.04206503	2.451186739	2.4932518
3829803773750	382980	3773750	0.055854	3.480085235	3.5359392
3830303773750	383030	3773750	0.076374119	5.13232337	5.2086975
3830803773750	383080	3773750	0.107525617	7.840001029	7.9475266
3831303773750	383130	3773750	0.190880949	15.28113385	15.472015
3837303773750	383730	3773750	1.927059805	20.92314066	22.8502
3837803773750	383780	3773750	0.633568876	11.57725873	12.210828
3838303773750	383830	3773750	0.369053777	7.69507586	8.0641296
3838803773750	383880	3773750	0.254869579	5.658563825	5.9134334
3839303773750	383930	3773750	0.188754136	4.339341816	4.528096
3839803773750	383980	3773750	0.144811595	3.397246251	3.5420578
3840303773750	384030	3773750	0.112392225	2.674306667	2.7866989
3840803773750	384080	3773750	0.088829303	2.128157121	2.2169864
3841303773750	384130	3773750	0.073930306	1.778838504	1.8527688
3826803773800	382680	3773800	0.02736786	1.376699549	1.4040674
3827303773800	382730	3773800	0.028531377	1.482752978	1.5112844
3827803773800	382780	3773800	0.029903424	1.616414797	1.6463182
3828303773800	382830	3773800	0.030783995	1.747881219	1.7786652
3828803773800	382880	3773800	0.032892096	1.98735717	2.0202493
3829303773800	382930	3773800	0.038288171	2.481448185	2.5197364
3829803773800	382980	3773800	0.049321537	3.47954604	3.5288676
3830303773800	383030	3773800	0.067147011	5.286648906	5.3537959
3830803773800	383080	3773800	0.094857712	8.630280866	8.7251386
3831303773800	383130	3773800	0.160089076	18.21404858	18.374138
3837303773800	383730	3773800	2.001377089	22.91559979	24.916977
3837803773800	383780	3773800	0.651627658	12.71368515	13.365313
3838303773800	383830	3773800	0.386822632	8.641441303	9.0282639
3838803773800	383880	3773800	0.268165716	6.344918377	6.6130841
3839303773800	383930	3773800	0.194162688	4.778555421	4.9727181
3839803773800	383980	3773800	0.147811226	3.716560354	3.8643716
3840303773800	384030	3773800	0.114637459	2.925357393	3.0399949
3840803773800	384080	3773800	0.091525722	2.350964774	2.4424905

Health Risk Assessment Results Summary

Sensitive Receptors		MAX:	46.32
Unique Identifier	X (UTM)	Y (UTM)	Total Risk
3829303773600	382930	3773600	1.906929101
3829803773600	382980	3773600	2.59825397
3830303773600	383030	3773600	3.3475793
3830803773600	383080	3773600	4.346697986
3831303773600	383130	3773600	6.195409669
3836803773600	383680	3773600	14.08299548
3837303773600	383730	3773600	8.41826541
3837803773600	383780	3773600	5.85446297
3838303773600	383830	3773600	4.231718062
3838803773600	383880	3773600	3.024156012
3839303773600	383930	3773600	2.418607716
3839803773600	383980	3773600	2.030924447
3840303773600	384030	3773600	1.710526349
3840803773600	384080	3773600	1.50680761
3841303773600	384130	3773600	1.426407936
3826803773650	382680	3773650	1.151697476
3827303773650	382730	3773650	1.144157694
3827803773650	382780	3773650	1.271753233
3828303773650	382830	3773650	1.332379075
3828803773650	382880	3773650	1.586539817
3829303773650	382930	3773650	2.033380236
3829803773650	382980	3773650	2.913994216
3830303773650	383030	3773650	3.960320156
3830803773650	383080	3773650	5.330825126
3831303773650	383130	3773650	7.904494211
3836803773650	383680	3773650	26.74362228
3837303773650	383730	3773650	12.65893239
3837803773650	383780	3773650	8.003227643
3838303773650	383830	3773650	5.404602669
3838803773650	383880	3773650	4.019600086
3839303773650	383930	3773650	3.14063511
3839803773650	383980	3773650	2.530452709
3840303773650	384030	3773650	2.018858205
3840803773650	384080	3773650	1.699804696
3841303773650	384130	3773650	1.576658841
3826803773700	382680	3773700	1.299996356
3827303773700	382730	3773700	1.39025646
3827803773700	382780	3773700	1.380677992
3828303773700	382830	3773700	1.44538171
3828803773700	382880	3773700	1.777680248
3829303773700	382930	3773700	2.417716043
3829803773700	382980	3773700	3.345114487
3830303773700	383030	3773700	4.629113218
3830803773700	383080	3773700	6.651717458
3831303773700	383130	3773700	10.98959178
3837303773700	383730	3773700	18.02781262
3837803773700	383780	3773700	10.29439145
3838303773700	383830	3773700	6.776059734
3838803773700	383880	3773700	5.063041827
3839303773700	383930	3773700	3.876459061
3839803773700	383980	3773700	3.052815635
3840303773700	384030	3773700	2.381148707
3840803773700	384080	3773700	1.939235799
3841303773700	384130	3773700	1.728837568
3826803773750	382680	3773750	1.356326833
3827303773750	382730	3773750	1.440587935
3827803773750	382780	3773750	1.436411583
3828303773750	382830	3773750	1.557645832
3828803773750	382880	3773750	1.881630677
3829303773750	382930	3773750	2.493251769
3829803773750	382980	3773750	3.535939235
3830303773750	383030	3773750	5.208697489
3830803773750	383080	3773750	7.947526646
3831303773750	383130	3773750	15.4720148
3837303773750	383730	3773750	22.85020046
3837803773750	383780	3773750	12.21082761
3838303773750	383830	3773750	8.064129637
3838803773750	383880	3773750	5.913433403
3839303773750	383930	3773750	4.528095952
3839803773750	383980	3773750	3.542057845
3840303773750	384030	3773750	2.786698892
3840803773750	384080	3773750	2.216986424
3841303773750	384130	3773750	1.85276881
3826803773800	382680	3773800	1.404067409
3827303773800	382730	3773800	1.511284355
3827803773800	382780	3773800	1.646318221
3828303773800	382830	3773800	1.778665214
3828803773800	382880	3773800	2.020249265
3829303773800	382930	3773800	2.519736356
3829803773800	382980	3773800	3.528867577
3830303773800	383030	3773800	5.353795917
3830803773800	383080	3773800	8.725138578
3831303773800	383130	3773800	18.37413765
3837303773800	383730	3773800	24.91697687
3837803773800	383780	3773800	13.36531281
3838303773800	383830	3773800	9.028263935
3838803773800	383880	3773800	6.613084093
3839303773800	383930	3773800	4.972718109
3839803773800	383980	3773800	3.864371581
3840303773800	384030	3773800	3.039994852
3840803773800	384080	3773800	2.442490496

FOR CHRONIC CALCS

	MAX:	1.61			
	Overlapping Phases - Maximum GLC				
2025	2026	2027	2028	2029	
0.010972978	0.01413722	0.019433961	0.015992492	0.021674654	
0.014830545	0.018973144	0.026690575	0.020629294	0.030691887	
0.018746975	0.023755497	0.035029948	0.025925027	0.04415706	
0.023297809	0.02918131	0.047809346	0.034659624	0.072200098	
0.028690594	0.035173273	0.080086451	0.05913186	0.168771235	
0.079685655	0.119901319	0.121499441	0.507309638	0.234200711	
0.048669205	0.072630424	0.070540275	0.259449744	0.13406783	
0.034432432	0.051080423	0.048504979	0.159253212	0.089893242	
0.02514448	0.037076693	0.035155546	0.10375391	0.063492501	
0.018033897	0.026387057	0.025447128	0.067723788	0.045031813	
0.014436744	0.021028777	0.020610848	0.051368558	0.035868829	
0.012123292	0.017601042	0.017526916	0.041532908	0.030013023	
0.010194656	0.014746914	0.014967773	0.033930697	0.025287451	
0.008978174	0.012959966	0.013328688	0.029160295	0.022180311	
0.008530964	0.01232481	0.012678242	0.026939896	0.020641944	
0.006833992	0.009008715	0.011344739	0.010157056	0.011228783	
0.006790114	0.008939621	0.011226928	0.009969156	0.011157428	
0.007529209	0.009858713	0.012474833	0.010733348	0.012359869	
0.007846636	0.010175908	0.013069243	0.010876417	0.012977123	
0.009324863	0.012021882	0.015546974	0.012308773	0.015341573	
0.011937118	0.015323083	0.019896785	0.014815875	0.019615002	
0.017022577	0.021682851	0.02863235	0.01958612	0.028458308	
0.022781567	0.028673961	0.039360091	0.025346644	0.042667988	
0.029697293	0.036899019	0.054881651	0.033976703	0.070738943	
0.03983739	0.04847248	0.092159038	0.057623059	0.164576208	
0.141471935	0.212599081	0.252222246	1.263134069	0.474959408	
0.071831902	0.108739822	0.105339526	0.467363253	0.194795861	
0.047163585	0.071000494	0.063884493	0.248443429	0.113928435	
0.032589928	0.048715382	0.042438396	0.145082237	0.073125613	
0.024455166	0.036326418	0.031738642	0.09769229	0.053282722	
0.019175585	0.028325866	0.025101468	0.070843687	0.041299061	
0.01546397	0.022730907	0.020513217	0.053869156	0.033217794	
0.012306836	0.017983039	0.016642873	0.041080171	0.026695292	
0.010340924	0.015046807	0.014233224	0.033391898	0.022579245	
0.009611795	0.01398168	0.013322402	0.030059661	0.020758181	
0.007753476	0.010148529	0.012581577	0.010664212	0.011789289	
0.008334325	0.010915365	0.013371921	0.010841715	0.012015812	
0.008288759	0.01083755	0.013179853	0.010514057	0.011785448	
0.008645956	0.011198574	0.013748847	0.010532176	0.012207167	
0.010633037	0.013697479	0.016854731	0.012107848	0.014608216	
0.014463686	0.018527037	0.022880178	0.015074906	0.019188697	
0.019942499	0.025281412	0.031611021	0.018809037	0.026128495	
0.027391655	0.034296772	0.043753767	0.023576539	0.037334344	
0.038804505	0.047903028	0.063595199	0.030764537	0.05914276	
0.06137311	0.074269418	0.11165818	0.04965428	0.132085067	
0.097974117	0.149720804	0.159359484	0.781653976	0.295636622	
0.06029019	0.092044594	0.082210407	0.351753485	0.1440403	
0.041134242	0.062376706	0.051979363	0.195785644	0.086729701	
0.031233171	0.047082486	0.038534136	0.130429481	0.062065117	
0.024084005	0.036067204	0.029667858	0.091330705	0.046499166	
0.019004581	0.02827624	0.023664559	0.067076552	0.036354478	
0.014808283	0.021880251	0.018733198	0.049348231	0.028428601	
0.012032863	0.017675656	0.015500153	0.03843947	0.023301345	
0.010730989	0.015726375	0.013989	0.033041769	0.020738761	
0.008177397	0.010691482	0.012888887	0.010142297	0.010985453	
0.008734498	0.011431157	0.013562201	0.010294292	0.011053919	
0.008724007	0.011386926	0.013391784	0.009941199	0.010779053	
0.009441901	0.012212741	0.014446607	0.010145157	0.011321495	
0.011407764	0.014654059	0.017369921	0.011305971	0.013032966	
0.015136858	0.019327722	0.022898671	0.013525502	0.016258643	
0.021464986	0.027158218	0.032353458	0.016807012	0.021495568	
0.031550808	0.039402135	0.047420729	0.021006889	0.029717534	
0.048024819	0.059134326	0.072052642	0.026088742	0.042320438	
0.093198614	0.112734695	0.141119441	0.035948961	0.073140696	
0.120609618	0.186072679	0.213560645	1.086613866	0.395787075	
0.071527006	0.110798724	0.098356986	0.436848192	0.169380782	
0.049307887	0.075852229	0.061533771	0.242111466	0.099759836	
0.036967011	0.056462557	0.04416069	0.155701264	0.068275842	
0.028617781	0.043407799	0.033680378	0.107901096	0.05027905	
0.022465386	0.033826108	0.026558123	0.078142648	0.038635555	
0.017675542	0.026420608	0.021157534	0.057670069	0.030243784	
0.014033489	0.020830175	0.017066432	0.043587235	0.024150785	
0.011703753	0.017276188	0.014470772	0.034890861	0.020278755	
0.008547979	0.011175803	0.013134168	0.009732235	0.010123089	
0.009245393	0.012083389	0.014000698	0.009925396	0.010311983	
0.010094104	0.013152823	0.015132027	0.010258773	0.010742793	
0.010912859	0.014130157	0.016204912	0.010383384	0.011064789	
0.01238803	0.015891078	0.018284285	0.010764723	0.011772519	
0.015464325	0.019678206	0.02266365	0.011974391	0.013473128	
0.021698666	0.027401799	0.031546271	0.014460292	0.016877343	
0.032946867	0.041158819	0.047638816	0.017958012	0.022063145	
0.053725785	0.066205711	0.077248459	0.022034493	0.02905248	
0.113283834	0.137414476	0.163023299	0.02795317	0.040324708	
0.131776625	0.206131267	0.235239929	1.199797419	0.43131791	
0.079602186	0.124971616	0.107059611	0.472385658	0.178480327	
0.056286613	0.087716892	0.068058185	0.265255858	0.105434771	
0.042167145	0.065170406	0.04854091	0.169840458	0.07114886	
0.032105956	0.049235592	0.036076017	0.114664271	0.050680535	
0.025025418	0.038059572	0.028194562	0.082362957	0.038454239	
0.01968187	0.029698269	0.02241571	0.060731723	0.029975419	
0.01578216	0.023643395	0.018233659	0.04631862	0.024092358	

Health Risk Assessment Results Summary

		MAX:	4.18	46.12	46.32
Unique Identifier	X (UTM)	Y (UTM)	Onroad	Offroad	Total Risk
3841303773800	384130	3773800	0.075662514	1.948162131	2.0238246
3826803773850	382680	3773850	0.027299793	1.455273306	1.4825731
3827303773850	382730	3773850	0.029514432	1.628765562	1.65828
3827803773850	382780	3773850	0.031096855	1.799528276	1.8306251
3828303773850	382830	3773850	0.031427599	1.915254375	1.946682
3828803773850	382880	3773850	0.032877428	2.152302269	2.1851797
3829303773850	382930	3773850	0.036149843	2.55796863	2.5941185
3829803773850	382980	3773850	0.045381784	3.55656286	3.6019446
3830303773850	383030	3773850	0.061541144	5.481463837	5.543005
3830803773850	383080	3773850	0.086379179	9.159563454	9.2459426
3831303773850	383130	3773850	0.139930499	19.64304265	19.782973
3837303773850	383730	3773850	1.842302099	22.95375359	24.796056
3837803773850	383780	3773850	0.633182212	13.17570668	13.808889
3838303773850	383830	3773850	0.387968582	9.079313538	9.4672821
3838803773850	383880	3773850	0.275670726	6.769594122	7.0452648
3839303773850	383930	3773850	0.190407495	4.945569398	5.1359769
3839803773850	383980	3773850	0.142318029	3.791285965	3.933604
3840303773850	384030	3773850	0.115125067	3.09954679	3.2146719
3840803773850	384080	3773850	0.096502518	2.612058633	2.7085612
3841303773850	384130	3773850	0.080113989	2.174541947	2.2546559
3826803773900	382680	3773900	0.027102392	1.513158034	1.5402604
3827303773900	382730	3773900	0.029641537	1.726033976	1.7556755
3827803773900	382780	3773900	0.030903	1.889756003	1.920659
3828303773900	382830	3773900	0.030873573	1.997409224	2.0282828
3828803773900	382880	3773900	0.032683081	2.284752847	2.3174359
3829303773900	382930	3773900	0.035384712	2.693316143	2.7287009
3829803773900	382980	3773900	0.043413138	3.683199073	3.7266122
3830303773900	383030	3773900	0.059064199	5.750117211	5.8091814
3830803773900	383080	3773900	0.083006578	9.715485513	9.7984921
3831303773900	383130	3773900	0.131085562	20.37858217	20.509668
3837303773900	383730	3773900	1.3671100661	21.45148081	22.818581
3837803773900	383780	3773900	0.5985526	12.95115398	13.549707
3838303773900	383830	3773900	0.39883018	9.178261311	9.5770915
3838803773900	383880	3773900	0.291148095	6.94896413	7.2401122
3839303773900	383930	3773900	0.205611393	5.277568524	5.4831799
3839803773900	383980	3773900	0.15618356	4.167206483	4.32339
3840303773900	384030	3773900	0.128849398	3.484138055	3.6129875
3840803773900	384080	3773900	0.105627759	2.899644333	3.0052721
3841303773900	384130	3773900	0.084449046	2.353192592	2.4376416
3826803773950	382680	3773950	0.02667349	1.546720077	1.5733936
3827303773950	382730	3773950	0.029442473	1.78991912	1.8193616
3827803773950	382780	3773950	0.030953696	1.981310222	2.0122639
3828303773950	382830	3773950	0.031171465	2.118963829	2.1501353
3828803773950	382880	3773950	0.033478667	2.460885853	2.4943645
3829303773950	382930	3773950	0.036430842	2.939975153	2.976406
3829803773950	382980	3773950	0.042607207	3.8269043	3.8695115
3830303773950	383030	3773950	0.057835185	5.96321644	6.0210516
3830803773950	383080	3773950	0.083878127	10.41344692	10.497325
3831303773950	383130	3773950	0.134434497	21.98949581	22.12393
3837303773950	383730	3773950	1.069563897	18.6691311	19.738695
3837803773950	383780	3773950	0.645163328	12.21249309	12.857656
3838303773950	383830	3773950	0.479394233	8.941173323	9.4205676
3838803773950	383880	3773950	0.350257171	6.9175583	7.2678155
3839303773950	383930	3773950	0.248869702	5.512332928	5.7612026
3839803773950	383980	3773950	0.185800795	4.456004001	4.6418048
3840303773950	384030	3773950	0.144371121	3.671538724	3.8159098
3840803773950	384080	3773950	0.113543251	3.024308619	3.1378519
3841303773950	384130	3773950	0.090645378	2.492050765	2.5826961
3826803774000	382680	3774000	0.026207956	1.565738674	1.5919466
3827303774000	382730	3774000	0.028989771	1.819973681	1.8489635
3827803774000	382780	3774000	0.031651137	2.104933859	2.136585
3828303774000	382830	3774000	0.034132791	2.42724952	2.4613823
3828803774000	382880	3774000	0.037551747	2.890102188	2.9276539
3829303774000	382930	3774000	0.037863063	3.171196385	3.2090594
3829803774000	382980	3774000	0.041447677	3.855418853	3.8968665
3830303774000	383030	3774000	0.054940846	5.830911939	5.8858528
3830803774000	383080	3774000	0.082230449	10.41188921	10.49412
3831303774000	383130	3774000	0.133994165	21.82601033	21.960004
3837303774000	383730	3774000	2.043899986	16.79393895	18.837839
3837803774000	383780	3774000	1.212021617	11.3577079	12.56973
3838303774000	383830	3774000	1.007850433	8.494877181	9.5027276
3838803774000	383880	3774000	0.582447625	6.691799482	7.2742471
3839303774000	383930	3774000	0.330293093	5.410554864	5.740848
3839803774000	383980	3774000	0.22575447	4.461122376	4.6868768
3840303774000	384030	3774000	0.159753191	3.633534835	3.793288
3840803774000	384080	3774000	0.121724569	3.014230973	3.1359555
3841303774000	384130	3774000	0.096389316	2.52160982	2.6179991
3826803774050	382680	3774050	0.025698461	1.570022082	1.5957205
3827303774050	382730	3774050	0.028450685	1.837510449	1.8659611
3827803774050	382780	3774050	0.031754222	2.179876546	2.2116308
3828303774050	382830	3774050	0.035116351	2.576032392	2.6111487
3828803774050	382880	3774050	0.037865768	2.988904026	3.0267698
3829303774050	382930	3774050	0.036956132	3.160024413	3.1969805
3829803774050	382980	3774050	0.040559292	3.837146275	3.8777056
3830303774050	383030	3774050	0.053664173	5.753816427	5.8074806
3830803774050	383080	3774050	0.079834986	10.0592487	10.139084
3831303774050	383130	3774050	0.133484087	21.26947281	21.402957
3836803774050	383680	3774050	0.640500521	24.72982137	25.370322
3837303774050	383730	3774050	1.395173981	14.62001771	16.015192
3837803774050	383780	3774050	2.694413147	10.31164203	13.006055
3838303774050	383830	3774050	3.749357279	7.877344394	11.626702

Health Risk Assessment Results Summary

Sensitive Receptors		MAX:	46.32
Unique Identifier	X (UTM)	Y (UTM)	Total Risk
3841303773800	384130	3773800	2.023824645
3826803773850	382680	3773850	1.4825731
3827303773850	382730	3773850	1.658279994
3827803773850	382780	3773850	1.830625131
3828303773850	382830	3773850	1.946681974
3828803773850	382880	3773850	2.185179697
3829303773850	382930	3773850	2.594118473
3829803773850	382980	3773850	3.601944644
3830303773850	383030	3773850	5.54300498
3830803773850	383080	3773850	9.245942633
3831303773850	383130	3773850	19.78297315
3837303773850	383730	3773850	24.79605569
3837803773850	383780	3773850	13.8088889
3838303773850	383830	3773850	9.46728212
3838803773850	383880	3773850	7.045264848
3839303773850	383930	3773850	5.135976892
3839803773850	383980	3773850	3.933603994
3840303773850	384030	3773850	3.214671857
3840803773850	384080	3773850	2.708561151
3841303773850	384130	3773850	2.254655935
3826803773900	382680	3773900	1.540260426
3827303773900	382730	3773900	1.755675513
3827803773900	382780	3773900	1.920659003
3828303773900	382830	3773900	2.028282798
3828803773900	382880	3773900	2.317435929
3829303773900	382930	3773900	2.728700855
3829803773900	382980	3773900	3.726612211
3830303773900	383030	3773900	5.80918141
3830803773900	383080	3773900	9.798492091
3831303773900	383130	3773900	20.50966773
3837303773900	383730	3773900	22.81858087
3837803773900	383780	3773900	13.54970658
3838303773900	383830	3773900	9.577091491
3838803773900	383880	3773900	7.240112225
3839303773900	383930	3773900	5.483179917
3839803773900	383980	3773900	4.323390402
3840303773900	384030	3773900	3.612987452
3840803773900	384080	3773900	3.005272092
3841303773900	384130	3773900	2.437641638
3826803773950	382680	3773950	1.573393568
3827303773950	382730	3773950	1.819361593
3827803773950	382780	3773950	2.012263918
3828303773950	382830	3773950	2.150135294
3828803773950	382880	3773950	2.49436452
3829303773950	382930	3773950	2.976405995
3829803773950	382980	3773950	3.869511507
3830303773950	383030	3773950	6.021051625
3830803773950	383080	3773950	10.49732504
3831303773950	383130	3773950	22.1239303
3837303773950	383730	3773950	19.738695
3837803773950	383780	3773950	12.85765642
3838303773950	383830	3773950	9.420567556
3838803773950	383880	3773950	7.267815471
3839303773950	383930	3773950	5.761202629
3839803773950	383980	3773950	4.641804797
3840303773950	384030	3773950	3.815909845
3840803773950	384080	3773950	3.13785187
3841303773950	384130	3773950	2.582696143
3826803774000	382680	3774000	1.59194663
3827303774000	382730	3774000	1.848963452
3827803774000	382780	3774000	2.136584996
3828303774000	382830	3774000	2.46138231
3828803774000	382880	3774000	2.927653934
3829303774000	382930	3774000	3.209059449
3829803774000	382980	3774000	3.89686653
3830303774000	383030	3774000	5.885852785
3830803774000	383080	3774000	10.49411966
3831303774000	383130	3774000	21.96000449
3837303774000	383730	3774000	18.83783894
3837803774000	383780	3774000	12.56972952
3838303774000	383830	3774000	9.502727615
3838803774000	383880	3774000	7.274247107
3839303774000	383930	3774000	5.740847957
3839803774000	383980	3774000	4.686876846
3840303774000	384030	3774000	3.793288026
3840803774000	384080	3774000	3.135955542
3841303774000	384130	3774000	2.617999135
3826803774050	382680	3774050	1.595720543
3827303774050	382730	3774050	1.865961134
3827803774050	382780	3774050	2.211630768
3828303774050	382830	3774050	2.611148743
3828803774050	382880	3774050	3.026769795
3829303774050	382930	3774050	3.196980545
3829803774050	382980	3774050	3.877705567
3830303774050	383030	3774050	5.8074806
3830803774050	383080	3774050	10.13908368
3831303774050	383130	3774050	21.4029569
3836803774050	383680	3774050	25.37032189
3837303774050	383730	3774050	16.01519169
3837803774050	383780	3774050	13.00605518
3838303774050	383830	3774050	11.62670167

FOR CHRONIC CALCS

	MAX:	1.61			
	Overlapping Phases - Maximum GLC				
2025	2026	2027	2028	2029	
0.013040444	0.019411022	0.01532047	0.036733754	0.020059555	
0.009066819	0.011809984	0.013743317	0.009555447	0.009811937	
0.010190403	0.013261342	0.015242177	0.010028337	0.010176725	
0.011295407	0.014672547	0.0166703	0.010352253	0.010481616	
0.012044152	0.015587361	0.017537472	0.010298041	0.010463902	
0.013522101	0.017343886	0.019523843	0.010440716	0.01079628	
0.016053533	0.020402484	0.023054067	0.01100051	0.011528992	
0.022333777	0.028162584	0.031829957	0.012921723	0.013810562	
0.034417964	0.043003049	0.048844602	0.01600424	0.01739288	
0.057428327	0.070877468	0.081410724	0.019536902	0.021634975	
0.122751992	0.149348345	0.175525845	0.024369751	0.027547249	
0.142025121	0.225614235	0.217802943	1.046608732	0.375280999	
0.086932248	0.138101363	0.104557446	0.428241198	0.160620082	
0.06164284	0.097008052	0.06828422	0.245560266	0.096532643	
0.046468224	0.072523573	0.050000591	0.163772488	0.067237916	
0.034125403	0.052782409	0.036120426	0.108041318	0.046498906	
0.026115654	0.040012637	0.027901462	0.077094524	0.034943943	
0.021315319	0.032420994	0.023040292	0.059518727	0.028322487	
0.017920257	0.027087259	0.019652032	0.047859336	0.023842655	
0.014858119	0.022311465	0.016588535	0.03835008	0.019991553	
0.009461453	0.01229622	0.014187908	0.009341456	0.009318744	
0.01082562	0.01403712	0.016056187	0.009809483	0.009847461	
0.011916531	0.015458422	0.017370481	0.010039177	0.009767946	
0.012627764	0.016334951	0.018134154	0.009870534	0.009562551	
0.014436459	0.018520381	0.020560821	0.010094202	0.0098643	
0.016995209	0.021599577	0.024097839	0.010446199	0.010253439	
0.023241046	0.029305653	0.032791244	0.011994453	0.011802984	
0.036263516	0.045339409	0.051114646	0.014888377	0.014556461	
0.061115326	0.075527157	0.086502336	0.018168978	0.017584694	
0.127586343	0.155575408	0.1829205	0.02231736	0.021347328	
0.154197248	0.249712497	0.160954635	0.626916253	0.227339072	
0.092852615	0.148756685	0.091916334	0.314408699	0.118972441	
0.065904436	0.104357727	0.064731469	0.199943059	0.078867867	
0.049825462	0.078157044	0.049168928	0.140020793	0.057588433	
0.037767681	0.058832379	0.037111213	0.098980135	0.042236599	
0.029635443	0.045765962	0.029643837	0.074157428	0.033049429	
0.024646543	0.037785292	0.025140151	0.059552425	0.027686625	
0.020384331	0.031031054	0.021249559	0.047878774	0.023234171	
0.016427147	0.024825423	0.017511474	0.037695926	0.019131721	
0.009699992	0.012594394	0.014450929	0.009100041	0.008792299	
0.011253716	0.014564624	0.016589693	0.009601555	0.009353957	
0.012528964	0.016225342	0.018160005	0.009808258	0.009202937	
0.013445289	0.017384815	0.01918612	0.009704433	0.008977705	
0.015615224	0.02005102	0.022101299	0.010060292	0.009295766	
0.018634966	0.02371474	0.026238774	0.010416474	0.009609931	
0.024230936	0.030573465	0.034038568	0.011415001	0.010425999	
0.037710192	0.047184175	0.053079171	0.014101303	0.012588762	
0.065595828	0.081080258	0.093158396	0.017517964	0.015271181	
0.137741659	0.167960137	0.198340908	0.021366271	0.018251428	
0.147189042	0.239229637	0.118306221	0.331891254	0.123040179	
0.094388652	0.151242147	0.07972453	0.207114826	0.079878069	
0.068244791	0.107969421	0.060390479	0.148715934	0.059458118	
0.052045143	0.081587068	0.047699881	0.112242706	0.046585584	
0.040844445	0.063640369	0.038399447	0.087310596	0.037559612	
0.032699763	0.050624362	0.031213089	0.068054349	0.030335777	
0.026688602	0.04104925	0.026013745	0.054510514	0.025211042	
0.021764195	0.033243635	0.021767958	0.043928357	0.021117714	
0.017767378	0.026954558	0.018230716	0.035537915	0.017794367	
0.009850218	0.012783817	0.01458426	0.008742551	0.008217085	
0.011472846	0.014838175	0.016848716	0.009248089	0.008725595	
0.013308771	0.017173928	0.019351508	0.00978135	0.008983539	
0.015388994	0.019805945	0.022129966	0.010226951	0.009178551	
0.018344722	0.023497971	0.026169189	0.010834637	0.00956939	
0.020157757	0.025691611	0.028390601	0.010528165	0.009133868	
0.024461671	0.03088011	0.034376091	0.010785174	0.009213784	
0.036938433	0.046245522	0.052018784	0.012992864	0.010733465	
0.065655469	0.081190507	0.093522811	0.016509202	0.013120382	
0.136811481	0.166825153	0.197327875	0.020212082	0.015544128	
0.148833779	0.237031143	0.112739976	0.220121373	0.081552978	
0.096960499	0.152795894	0.078317473	0.148833127	0.057591462	
0.072097856	0.11185069	0.062444135	0.11758232	0.046830214	
0.053991376	0.083696599	0.048097408	0.090550931	0.037674058	
0.041827843	0.064840604	0.038143213	0.071440885	0.031018108	
0.03370687	0.05204719	0.031500038	0.058542826	0.026274482	
0.027077436	0.041620134	0.025631597	0.046145908	0.021433428	
0.022151076	0.033836921	0.021566825	0.038007994	0.018298541	
0.018315445	0.027806663	0.018319827	0.031651628	0.015810283	
0.009901156	0.012848447	0.014616803	0.00839354	0.007680956	
0.011599022	0.014986135	0.017029297	0.008968052	0.008196633	
0.013770017	0.017707164	0.020117262	0.009629663	0.008752743	
0.016301252	0.020891681	0.023668142	0.010183328	0.009090249	
0.018973791	0.024270819	0.027260196	0.010614311	0.008992821	
0.020112362	0.025650349	0.02845747	0.010023762	0.008243876	
0.02436903	0.03078429	0.034452018	0.010266633	0.008251203	
0.036470511	0.045682514	0.051714446	0.012294159	0.009469928	
0.063450645	0.078505202	0.091015623	0.01550277	0.011325873	
0.133294527	0.162477988	0.193398874	0.019366709	0.01347355	
0.211405713	0.351470255	0.112818053	0.118398963	0.04582476	
0.129039663	0.206283458	0.090904712	0.123458635	0.047239163	
0.10455542	0.158314445	0.090862354	0.135688452	0.050327847	
0.094210476	0.135840826	0.09379276	0.146439447	0.053055637	

Health Risk Assessment Results Summary

		MAX:	4.18	46.12	46.32
Unique Identifier	X (UTM)	Y (UTM)	Onroad	Offroad	Total Risk
3838803774050	383880	3774050	1.203709946	6.320846292	7.5245562
3839303774050	383930	3774050	0.46760165	5.200694671	5.6682963
3839803774050	383980	3774050	0.278013812	4.347723731	4.6257375
3840303774050	384030	3774050	0.182003692	3.560144605	3.7421483
3840803774050	384080	3774050	0.134278147	2.991735423	3.1260136
3841303774050	384130	3774050	0.104519301	2.53455991	2.6390792
3826803774100	382680	3774100	0.025152346	1.560236586	1.5853889
3827303774100	382730	3774100	0.027819809	1.821051501	1.8488713
3827803774100	382780	3774100	0.029920351	2.063713047	2.0936334
3828303774100	382830	3774100	0.032489965	2.394148801	2.4266388
3828803774100	382880	3774100	0.034703937	2.75241014	2.7871141
3829303774100	382930	3774100	0.036196791	3.112840272	3.1490371
3829803774100	382980	3774100	0.04023247	3.807296512	3.847529
3830303774100	383030	3774100	0.052028394	5.514449686	5.5664781
3830803774100	383080	3774100	0.079412062	9.747188495	9.8266006
3831303774100	383130	3774100	0.133586722	20.29014845	20.423735
3836303774100	383630	3774100	0.213910136	34.62818579	34.842096
3836803774100	383680	3774100	0.309530297	17.87365212	18.183182
3837303774100	383730	3774100	0.423159925	12.0222431	12.445403
3837803774100	383780	3774100	0.605587639	8.936916409	9.542504
3838303774100	383830	3774100	2.067493392	7.123578148	9.1910715
3838803774100	383880	3774100	1.315610532	5.83154689	7.1471574
3839303774100	383930	3774100	0.517487841	4.872833364	5.3903212
3839803774100	383980	3774100	0.304469194	4.131102598	4.4355718
3840303774100	384030	3774100	0.200728592	3.460089186	3.6608178
3840803774100	384080	3774100	0.145085537	2.932061922	3.0771475
3841303774100	384130	3774100	0.110686451	2.495056901	2.6057434
3826803774150	382680	3774150	0.024573556	1.538033471	1.562607
3827303774150	382730	3774150	0.027135072	1.794192745	1.8213278
3827803774150	382780	3774150	0.030212557	2.125610615	2.1558232
3828303774150	382830	3774150	0.033714912	2.518098965	2.5518139
3828803774150	382880	3774150	0.035788631	2.845490813	2.8812794
3829303774150	382930	3774150	0.037668432	3.226458283	3.2641267
3829803774150	382980	3774150	0.040138546	3.737623777	3.7777623
3830303774150	383030	3774150	0.050554046	5.184957915	5.235512
3830803774150	383080	3774150	0.075130727	8.64363921	8.7187699
3831303774150	383130	3774150	0.132778855	18.02938973	18.162169
3836303774150	383630	3774150	0.15982894	21.27928306	21.439112
3836803774150	383680	3774150	0.212657216	13.46570589	13.678363
3837303774150	383730	3774150	0.262801053	9.583180554	9.8459816
3837803774150	383780	3774150	0.368822329	7.32802496	7.6968473
3838303774150	383830	3774150	1.822083962	6.30747814	8.1295621
3838803774150	383880	3774150	1.297431246	5.272427116	6.5698584
3839303774150	383930	3774150	0.512084926	4.476488575	4.9885735
3839803774150	383980	3774150	0.307516688	3.849376175	4.1568929
3840303774150	384030	3774150	0.197718306	3.22384781	3.4215661
3840803774150	384080	3774150	0.138899805	2.697940846	2.8368407
3841303774150	384130	3774150	0.107263908	2.318524925	2.4257888
3826803774200	382680	3774200	0.023958981	1.503020629	1.5269796
3827303774200	382730	3774200	0.026313281	1.726010738	1.752324
3827803774200	382780	3774200	0.02882991	2.00181052	2.0306404
3828303774200	382830	3774200	0.032544661	2.417332583	2.4498772
3828803774200	382880	3774200	0.036864014	2.926419062	2.9632831
3829303774200	382930	3774200	0.038739454	3.274621604	3.3133611
3829803774200	382980	3774200	0.039617112	3.588954154	3.6285713
3830303774200	383030	3774200	0.05039306	4.936766628	4.9871597
3830803774200	383080	3774200	0.079834892	8.453154826	8.5329897
3831303774200	383130	3774200	0.151702169	16.84897837	17.000681
3835803774200	383580	3774200	0.114907342	23.32105534	23.435963
3836303774200	383630	3774200	0.125614742	12.97112936	13.096744
3836803774200	383680	3774200	0.161890168	9.907495365	10.069386
3837303774200	383730	3774200	0.20114001	7.374298711	7.5754387
3837803774200	383780	3774200	0.306237339	6.018789322	6.3250267
3838303774200	383830	3774200	1.636802788	5.496143726	7.1329465
3838803774200	383880	3774200	1.306391676	4.687294545	5.9936862
3839303774200	383930	3774200	0.504112986	4.051891474	4.5560045
3839803774200	383980	3774200	0.306010644	3.534737533	3.8407482
3840303774200	384030	3774200	0.199972892	3.022412981	3.2223859
3840803774200	384080	3774200	0.140623532	2.557336849	2.6979604
3841303774200	384130	3774200	0.112828047	2.269926301	2.3827543
3826803774250	382680	3774250	0.023257888	1.45674326	1.4800011
3827303774250	382730	3774250	0.025436945	1.660566573	1.6860035
3827803774250	382780	3774250	0.026576739	1.818337858	1.8449146
3828303774250	382830	3774250	0.029374876	2.132695312	2.1620702
3828803774250	382880	3774250	0.033145908	2.566126463	2.5992724
3829303774250	382930	3774250	0.033543454	2.758188526	2.791732
3829803774250	382980	3774250	0.037497366	3.297302223	3.3347996
3830303774250	383030	3774250	0.048956275	4.600846538	4.6498028
3830803774250	383080	3774250	0.079491477	7.847230316	7.9267218
3831303774250	383130	3774250	0.168663429	16.01322969	16.181893
3835803774250	383580	3774250	0.095584016	11.4036587	11.499243
3836303774250	383630	3774250	0.105237539	8.201556734	8.3067943
3836803774250	383680	3774250	0.131505789	6.885197357	7.0167031
3837303774250	383730	3774250	0.167831041	5.534425158	5.7022562
3837803774250	383780	3774250	0.270056247	4.862832139	5.1328884
3838303774250	383830	3774250	1.270376996	4.723036144	5.9934131
3838803774250	383880	3774250	1.334147445	4.116216876	5.4503643
3839303774250	383930	3774250	0.502348042	3.616271484	4.1186195
3839803774250	383980	3774250	0.303585025	3.20773145	3.5113165
3840303774250	384030	3774250	0.211201331	2.841307802	3.0525091
3840803774250	384080	3774250	0.157104475	2.518247311	2.6753518

Health Risk Assessment Results Summary

Sensitive Receptors

		MAX:	46.32
Unique Identifier	X (UTM)	Y (UTM)	Total Risk
3838803774050	383880	3774050	7.524556237
3839303774050	383930	3774050	5.66829632
3839803774050	383980	3774050	4.625737543
3840303774050	384030	3774050	3.742148296
3840803774050	384080	3774050	3.12601357
3841303774050	384130	3774050	2.639079211
3826803774100	382680	3774100	1.585388931
3827303774100	382730	3774100	1.84887131
3827803774100	382780	3774100	2.093633398
3828303774100	382830	3774100	2.426638766
3828803774100	382880	3774100	2.787114077
3829303774100	382930	3774100	3.149037063
3829803774100	382980	3774100	3.847528982
3830303774100	383030	3774100	5.56647808
3830803774100	383080	3774100	9.826600557
3831303774100	383130	3774100	20.42373518
3836303774100	383630	3774100	34.84209592
3836803774100	383680	3774100	18.18318242
3837303774100	383730	3774100	12.44540303
3837803774100	383780	3774100	9.542504049
3838303774100	383830	3774100	9.19107154
3838803774100	383880	3774100	7.147157422
3839303774100	383930	3774100	5.390321204
3839803774100	383980	3774100	4.435571792
3840303774100	384030	3774100	3.660817778
3840803774100	384080	3774100	3.077147459
3841303774100	384130	3774100	2.605743352
3826803774150	382680	3774150	1.562607027
3827303774150	382730	3774150	1.821327817
3827803774150	382780	3774150	2.155823172
3828303774150	382830	3774150	2.551813877
3828803774150	382880	3774150	2.881279444
3829303774150	382930	3774150	3.264126715
3829803774150	382980	3774150	3.777762323
3830303774150	383030	3774150	5.235511961
3830803774150	383080	3774150	8.718769937
3831303774150	383130	3774150	18.16216859
3836303774150	383630	3774150	21.439112
3836803774150	383680	3774150	13.6783631
3837303774150	383730	3774150	9.845981607
3837803774150	383780	3774150	7.696847288
3838303774150	383830	3774150	8.129562103
3838803774150	383880	3774150	6.569858362
3839303774150	383930	3774150	4.988573501
3839803774150	383980	3774150	4.156892864
3840303774150	384030	3774150	3.421566116
3840803774150	384080	3774150	2.836840651
3841303774150	384130	3774150	2.425788834
3826803774200	382680	3774200	1.52697961
3827303774200	382730	3774200	1.752324019
3827803774200	382780	3774200	2.03064043
3828303774200	382830	3774200	2.449877244
3828803774200	382880	3774200	2.963283076
3829303774200	382930	3774200	3.313361058
3829803774200	382980	3774200	3.628571265
3830303774200	383030	3774200	4.987159688
3830803774200	383080	3774200	8.532989718
3831303774200	383130	3774200	17.00068054
3835803774200	383580	3774200	23.43596268
3836303774200	383630	3774200	13.0967441
3836803774200	383680	3774200	10.06938553
3837303774200	383730	3774200	7.575438721
3837803774200	383780	3774200	6.325026661
3838303774200	383830	3774200	7.132946514
3838803774200	383880	3774200	5.993686221
3839303774200	383930	3774200	4.55600446
3839803774200	383980	3774200	3.840748176
3840303774200	384030	3774200	3.222385872
3840803774200	384080	3774200	2.697960381
3841303774200	384130	3774200	2.382754348
3826803774250	382680	3774250	1.480001148
3827303774250	382730	3774250	1.686003518
3827803774250	382780	3774250	1.844914597
3828303774250	382830	3774250	2.162070187
3828803774250	382880	3774250	2.59927237
3829303774250	382930	3774250	2.79173198
3829803774250	382980	3774250	3.334799589
3830303774250	383030	3774250	4.649802814
3830803774250	383080	3774250	7.926721793
3831303774250	383130	3774250	16.18189312
3835803774250	383580	3774250	11.49924272
3836303774250	383630	3774250	8.306794273
3836803774250	383680	3774250	7.016703145
3837303774250	383730	3774250	5.702256199
3837803774250	383780	3774250	5.132888386
3838303774250	383830	3774250	5.99341314
3838803774250	383880	3774250	5.450364321
3839303774250	383930	3774250	4.118619526
3839803774250	383980	3774250	3.511316475
3840303774250	384030	3774250	3.052509133
3840803774250	384080	3774250	2.675351787

FOR CHRONIC CALCS

					MAX:	1.61
					Overlapping Phases - Maximum GLC	
2025	2026	2027	2028	2029		
0.057848199	0.087102772	0.053675094	0.083063675	0.033498244		
0.042149915	0.064613594	0.038556978	0.059800279	0.026005542		
0.033781022	0.051821579	0.031560516	0.049297851	0.022364984		
0.02709946	0.041506854	0.025441627	0.039051087	0.018288439		
0.022381831	0.034115015	0.021557351	0.03285598	0.015908898		
0.018694896	0.028343388	0.018496783	0.028043417	0.014041788		
0.009857746	0.012794697	0.014548504	0.008054718	0.007185763		
0.01151754	0.014890619	0.016928696	0.008551512	0.00759217		
0.013096774	0.016922286	0.01911198	0.008874753	0.007543791		
0.015218652	0.01960293	0.022062207	0.009316239	0.007710244		
0.017523371	0.022499913	0.025214643	0.009603648	0.007719152		
0.019817818	0.025300294	0.02834068	0.009591306	0.007509038		
0.024178957	0.030582827	0.034632041	0.009927535	0.007533434		
0.034930305	0.043790008	0.050287722	0.011586519	0.008363033		
0.061395175	0.076000878	0.08974053	0.01491098	0.010036971		
0.126914201	0.154761747	0.187918437	0.018988426	0.011806327		
0.299706381	0.505576445	0.132149261	0.057251969	0.022786073		
0.149847286	0.246937609	0.086425447	0.061880197	0.025148862		
0.099786987	0.161196032	0.06714558	0.060734619	0.024992151		
0.075039446	0.118589177	0.057282008	0.061190116	0.025216999		
0.073010564	0.108038663	0.069013141	0.091394501	0.034725858		
0.055498754	0.082514918	0.052929969	0.070724967	0.028292437		
0.040439985	0.061431353	0.037693636	0.049484691	0.021632281		
0.032657461	0.049744717	0.030914407	0.041087351	0.018827417		
0.026684549	0.04064005	0.025416408	0.033696153	0.015946466		
0.022199093	0.033696422	0.021526991	0.028474848	0.013908467		
0.018597032	0.028100107	0.018470856	0.024534155	0.012364667		
0.009731476	0.012637118	0.014385166	0.007727543	0.006732233		
0.011355414	0.014684273	0.016762314	0.008249233	0.007120042		
0.013454343	0.017312757	0.019818647	0.008836278	0.007522166		
0.015948037	0.020447001	0.023484659	0.0093984	0.007817495		
0.018076075	0.02316523	0.026478191	0.009602165	0.00747655		
0.020520317	0.026217548	0.029902232	0.009686637	0.007243585		
0.023715236	0.030050232	0.034642111	0.009673663	0.006958306		
0.032782362	0.041156081	0.048372469	0.010984965	0.00744652		
0.054339994	0.067440404	0.08172359	0.013882503	0.008588506		
0.1123295	0.137273966	0.173467403	0.018949131	0.010176997		
0.179223366	0.297653014	0.09767409	0.040450697	0.016121395		
0.110464025	0.179729112	0.072606714	0.042260282	0.01750636		
0.077842534	0.124583675	0.056788573	0.039496166	0.016751658		
0.059948461	0.094267381	0.047755449	0.038811969	0.016558279		
0.064238327	0.094308162	0.063018106	0.074148049	0.028260464		
0.051030074	0.075018474	0.050641569	0.060335915	0.0240291		
0.037425605	0.056342803	0.036104093	0.041086502	0.018098385		
0.030636181	0.046295078	0.029849373	0.034358482	0.015917374		
0.025001254	0.037843089	0.024314159	0.027734765	0.013294638		
0.020508958	0.030944131	0.020275837	0.023111572	0.011449928		
0.017358084	0.026087014	0.01751755	0.02030343	0.010364763		
0.00952107	0.012375675	0.014120602	0.007407496	0.00631473		
0.01094612	0.014190603	0.016221588	0.007773946	0.006541279		
0.012699764	0.016405933	0.018835689	0.008209755	0.006727051		
0.015316305	0.019669017	0.022770529	0.008923005	0.007166342		
0.018527618	0.023671432	0.027659867	0.009604209	0.007401365		
0.020778226	0.026530826	0.030944831	0.009651463	0.0069604		
0.022741015	0.028870943	0.033961297	0.009338927	0.006416673		
0.031141886	0.039174973	0.047309598	0.010675715	0.006832428		
0.052901002	0.065706894	0.083092846	0.014134694	0.00800972		
0.104192318	0.127399448	0.172436359	0.020711196	0.009239817		
0.195390396	0.324730724	0.113230414	0.033822582	0.012183406		
0.104957704	0.170267352	0.074429786	0.030001132	0.011839617		
0.079134397	0.126597686	0.060937385	0.030577262	0.012709928		
0.058477055	0.092066207	0.04861823	0.028470529	0.012223438		
0.048369691	0.074984368	0.042601575	0.029572143	0.01277167		
0.055869645	0.081075434	0.05792994	0.062535798	0.023825925		
0.046415692	0.067190032	0.048715667	0.053773541	0.021197206		
0.034003184	0.050590589	0.034446934	0.035021517	0.015494517		
0.028188382	0.042161915	0.028658795	0.029255548	0.01367632		
0.023446955	0.035187335	0.023768256	0.024231234	0.011752338		
0.019465812	0.02916301	0.019874398	0.020116892	0.010070313		
0.017033665	0.025444725	0.017676835	0.018386893	0.009452143		
0.009236144	0.012014649	0.013734968	0.007099093	0.005934295		
0.010541086	0.013685674	0.015697665	0.007402253	0.006084716		
0.01157718	0.0150372	0.017203252	0.00750031	0.005821819		
0.013567385	0.017541351	0.02023026	0.007980764	0.006031101		
0.016297612	0.0209533	0.024456026	0.008585393	0.006279506		
0.01752477	0.022471189	0.02629411	0.008353659	0.005847936		
0.020866502	0.026529914	0.03173697	0.008680172	0.005779649		
0.028979426	0.036521814	0.044996179	0.010127036	0.006241637		
0.049024864	0.060980161	0.078946767	0.013498084	0.00729436		
0.098972652	0.120967591	0.167891308	0.020269659	0.008496105		
0.089078311	0.142257167	0.078099857	0.026178389	0.009365065		
0.062996913	0.098876173	0.058983177	0.023427463	0.009209718		
0.052851833	0.08226094	0.050067501	0.023125273	0.009631739		
0.042564193	0.065448281	0.041539841	0.021983858	0.009499275		
0.038308646	0.058252304	0.038043782	0.023876387	0.010368024		
0.046130328	0.066560441	0.050382486	0.049502352	0.019183102		
0.042035351	0.059730716	0.046966081	0.049673821	0.019312278		
0.030483978	0.044693693	0.032772367	0.030753547	0.013608461		
0.025575551	0.037778123	0.027328035	0.025422082	0.011963488		
0.022006798	0.032629117	0.023627037	0.022347818	0.010946186		
0.019138623	0.028404974	0.020610881	0.01993085	0.010040791		

Health Risk Assessment Results Summary

		MAX:	4.18	46.12	46.32
Unique Identifier	X (UTM)	Y (UTM)	Onroad	Offroad	Total Risk
3841303774250	384130	3774250	0.123447521	2.234625131	2.3580727
3826803774300	382680	3774300	0.022518422	1.400578851	1.4230973
3827303774300	382730	3774300	0.024650567	1.591835433	1.616486
3827803774300	382780	3774300	0.025393877	1.713720552	1.7391144
3828303774300	382830	3774300	0.026092631	1.856738973	1.8828316
3828803774300	382880	3774300	0.028731452	2.169344254	2.1980757
3829303774300	382930	3774300	0.030430427	2.44230922	2.4727396
3829803774300	382980	3774300	0.034776018	2.978390855	3.0131669
3830303774300	383030	3774300	0.045857067	4.200373667	4.2462307
3830803774300	383080	3774300	0.072763192	7.055756672	7.1285199
3831303774300	383130	3774300	0.153788419	15.06725736	15.221046
3835303774300	383530	3774300	0.089967613	9.727862649	9.8178303
3835803774300	383580	3774300	0.08474741	6.810059117	6.8948065
3836303774300	383630	3774300	0.09215073	5.547764732	5.6399155
3836803774300	383680	3774300	0.11279328	4.905215476	5.0180088
3837303774300	383730	3774300	0.148835291	4.280491984	4.4293273
3837803774300	383780	3774300	0.27403447	4.187770133	4.4618046
3838303774300	383830	3774300	1.246739292	4.042912118	5.2896514
3838803774300	383880	3774300	1.371535748	3.588910133	4.9604459
3839303774300	383930	3774300	0.507882675	3.200822076	3.7087048
3839803774300	383980	3774300	0.306344702	2.875752087	3.1820968
3840303774300	384030	3774300	0.214196912	2.579801199	2.7939981
3840803774300	384080	3774300	0.16031132	2.322522158	2.4828335
3841303774300	384130	3774300	0.12590404	2.090301759	2.2162058
3826803774350	382680	3774350	0.021723899	1.336157421	1.3578813
3827303774350	382730	3774350	0.023737235	1.510734738	1.534472
3827803774350	382780	3774350	0.024259342	1.607415578	1.6316749
3828303774350	382830	3774350	0.024266642	1.687527387	1.711794
3828803774350	382880	3774350	0.025166972	1.847283504	1.8724505
3829303774350	382930	3774350	0.027601004	2.153529209	2.1811302
3829803774350	382980	3774350	0.032936989	2.747329353	2.7802663
3830303774350	383030	3774350	0.04536232	4.072455934	4.1178183
3830803774350	383080	3774350	0.069988058	6.741308671	6.8112967
3831303774350	383130	3774350	0.140268169	14.10350764	14.243776
3834803774350	383480	3774350	0.085632013	8.151750428	8.2373824
3835303774350	383530	3774350	0.08007102	6.489862975	6.569934
3835803774350	383580	3774350	0.079248313	5.138891557	5.2181399
3836303774350	383630	3774350	0.084576385	4.230744658	4.315321
3836803774350	383680	3774350	0.099624633	3.699385547	3.7990102
3837303774350	383730	3774350	0.149290547	3.687313695	3.8366042
3837803774350	383780	3774350	0.282362862	3.63098247	3.9133453
3838303774350	383830	3774350	1.198934033	3.457650156	4.6565842
3838803774350	383880	3774350	1.435740217	3.117339386	4.5530796
3839303774350	383930	3774350	0.526732823	2.818129356	3.3448622
3839803774350	383980	3774350	0.319940071	2.561829981	2.8817701
3840303774350	384030	3774350	0.207645017	2.280029655	2.4876747
3840803774350	384080	3774350	0.154345818	2.042365832	2.1967117
3841303774350	384130	3774350	0.121945823	1.858206324	1.9801521
3826803774400	382680	3774400	0.020881292	1.264779849	1.2856611
3827303774400	382730	3774400	0.022791714	1.428033209	1.4508249
3827803774400	382780	3774400	0.023670931	1.535402519	1.5590734
3828303774400	382830	3774400	0.023268474	1.576891652	1.6001601
3828803774400	382880	3774400	0.023417697	1.665678463	1.6890962
3829303774400	382930	3774400	0.025175186	1.894269789	1.919445
3829803774400	382980	3774400	0.029684544	2.383365331	2.4130499
3830303774400	383030	3774400	0.039315815	3.397199095	3.4365149
3830803774400	383080	3774400	0.061159768	5.708957294	5.7701171
3831303774400	383130	3774400	0.115292806	11.34790343	11.463196
3834803774400	383480	3774400	0.077579551	6.463515657	6.5410952
3835303774400	383530	3774400	0.075166438	5.2682151	5.3433815
3835803774400	383580	3774400	0.075605934	4.290805179	4.3664111
3836303774400	383630	3774400	0.080080157	3.52200127	3.6020814
3836803774400	383680	3774400	0.097485087	3.187444092	3.2849292
3837303774400	383730	3774400	0.140338096	3.083718984	3.2240571
3837803774400	383780	3774400	0.281241298	3.130964555	3.4122059
3838303774400	383830	3774400	1.165220068	2.972683984	4.1379041
3838803774400	383880	3774400	1.547718642	2.705612479	4.2533311
3839303774400	383930	3774400	0.594560361	2.473779686	3.06834
3839803774400	383980	3774400	0.346766096	2.261745475	2.6085116
3840303774400	384030	3774400	0.209691953	1.963270197	2.1729622
3840803774400	384080	3774400	0.152959761	1.761332785	1.9142925
3841303774400	384130	3774400	0.119751611	1.614632405	1.734384
3826803774450	382680	3774450	0.020033893	1.190913847	1.2109477
3827303774450	382730	3774450	0.021761113	1.338398794	1.3601599
3827803774450	382780	3774450	0.023078077	1.460589151	1.4836672
3828303774450	382830	3774450	0.022241395	1.461230427	1.4834718
3828803774450	382880	3774450	0.021881052	1.499007297	1.5208883
3829303774450	382930	3774450	0.023323637	1.682356731	1.7056804
3829803774450	382980	3774450	0.027396272	2.099333346	2.1267296
3830303774450	383030	3774450	0.036430343	2.993580373	3.0300107
3830803774450	383080	3774450	0.051914391	4.586822547	4.6387369
3831303774450	383130	3774450	0.079345602	7.458551575	7.5378972
3832303774450	383230	3774450	0.193296551	17.78157455	17.974871
3833303774450	383330	3774450	0.109829616	11.07930836	11.189138
3833803774450	383380	3774450	0.083730011	7.916818836	8.0005488
3834303774450	383430	3774450	0.073062848	6.142116627	6.2151795
3834803774450	383480	3774450	0.068181179	4.9840284	5.0522096
3835303774450	383530	3774450	0.065304011	4.0456925	4.1109965
3835803774450	383580	3774450	0.065987624	3.326779069	3.3927667
3836303774450	383630	3774450	0.072785315	2.885519314	2.9583046
3836803774450	383680	3774450	0.095994214	2.85042272	2.9464169

Health Risk Assessment Results Summary

Sensitive Receptors

		MAX:	46.32
Unique Identifier	X (UTM)	Y (UTM)	Total Risk
3841303774250	384130	3774250	2.358072652
3826803774300	382680	3774300	1.423097272
3827303774300	382730	3774300	1.616486
3827803774300	382780	3774300	1.739114429
3828303774300	382830	3774300	1.882831604
3828803774300	382880	3774300	2.198075705
3829303774300	382930	3774300	2.472739647
3829803774300	382980	3774300	3.013166873
3830303774300	383030	3774300	4.246230734
3830803774300	383080	3774300	7.128519865
3831303774300	383130	3774300	15.22104578
3835303774300	383530	3774300	9.817830263
3835803774300	383580	3774300	6.894806528
3836303774300	383630	3774300	5.639915462
3836803774300	383680	3774300	5.018008756
3837303774300	383730	3774300	4.429327274
3837803774300	383780	3774300	4.461804604
3838303774300	383830	3774300	5.28965141
3838803774300	383880	3774300	4.960445881
3839303774300	383930	3774300	3.708704751
3839803774300	383980	3774300	3.18209679
3840303774300	384030	3774300	2.793998111
3840803774300	384080	3774300	2.482833478
3841303774300	384130	3774300	2.216205799
3826803774350	382680	3774350	1.35788132
3827303774350	382730	3774350	1.534471972
3827803774350	382780	3774350	1.63167492
3828303774350	382830	3774350	1.711794029
3828803774350	382880	3774350	1.872450476
3829303774350	382930	3774350	2.181130214
3829803774350	382980	3774350	2.780266342
3830303774350	383030	3774350	4.117818254
3830803774350	383080	3774350	6.811296729
3831303774350	383130	3774350	14.24377581
3834803774350	383480	3774350	8.237382441
3835303774350	383530	3774350	6.569933994
3835803774350	383580	3774350	5.21813987
3836303774350	383630	3774350	4.315321043
3836803774350	383680	3774350	3.799010179
3837303774350	383730	3774350	3.836604242
3837803774350	383780	3774350	3.913345332
3838303774350	383830	3774350	4.65658419
3838803774350	383880	3774350	4.553079603
3839303774350	383930	3774350	3.344862179
3839803774350	383980	3774350	2.881770052
3840303774350	384030	3774350	2.487674672
3840803774350	384080	3774350	2.19671165
3841303774350	384130	3774350	1.980152147
3826803774400	382680	3774400	1.285661141
3827303774400	382730	3774400	1.450824923
3827803774400	382780	3774400	1.55907345
3828303774400	382830	3774400	1.600160126
3828803774400	382880	3774400	1.68909616
3829303774400	382930	3774400	1.919444975
3829803774400	382980	3774400	2.413049875
3830303774400	383030	3774400	3.436514909
3830803774400	383080	3774400	5.770117062
3831303774400	383130	3774400	11.46319623
3834803774400	383480	3774400	6.541095208
3835303774400	383530	3774400	5.343381538
3835803774400	383580	3774400	4.366411113
3836303774400	383630	3774400	3.602081427
3836803774400	383680	3774400	3.284929179
3837303774400	383730	3774400	3.224057081
3837803774400	383780	3774400	3.412205853
3838303774400	383830	3774400	4.137904052
3838803774400	383880	3774400	4.25333112
3839303774400	383930	3774400	3.068340047
3839803774400	383980	3774400	2.608511571
3840303774400	384030	3774400	2.172962151
3840803774400	384080	3774400	1.914292546
3841303774400	384130	3774400	1.734384016
3826803774450	382680	3774450	1.21094774
3827303774450	382730	3774450	1.360159907
3827803774450	382780	3774450	1.483667228
3828303774450	382830	3774450	1.483471822
3828803774450	382880	3774450	1.520888349
3829303774450	382930	3774450	1.705680368
3829803774450	382980	3774450	2.126729618
3830303774450	383030	3774450	3.030010716
3830803774450	383080	3774450	4.638736938
3831303774450	383130	3774450	7.537897177
3832303774450	383230	3774450	17.9748711
3833303774450	383330	3774450	11.18913798
3833803774450	383380	3774450	8.000548847
3834303774450	383430	3774450	6.215179475
3834803774450	383480	3774450	5.052209579
3835303774450	383530	3774450	4.110996511
3835803774450	383580	3774450	3.392766693
3836303774450	383630	3774450	2.958304629
3836803774450	383680	3774450	2.946416933

FOR CHRONIC CALCS

MAX:	1.61			
Overlapping Phases - Maximum GLC				
2025	2026	2027	2028	2029
0.016783478	0.024892212	0.018077128	0.01758983	0.009101581
0.008887549	0.011575117	0.013257474	0.006796812	0.005584734
0.010108587	0.013140456	0.015136323	0.00710943	0.005741386
0.01091943	0.014211657	0.016323477	0.007079969	0.005389177
0.011847597	0.015401195	0.017673793	0.00707852	0.005216436
0.013817153	0.017863848	0.020753575	0.007458725	0.005327393
0.015511061	0.019914461	0.023507652	0.007499766	0.005163955
0.018834819	0.023976217	0.028997094	0.007937879	0.005196442
0.026450017	0.033382338	0.041484858	0.009316562	0.005661677
0.04414514	0.055004248	0.071060591	0.01202727	0.006512346
0.093709106	0.114606795	0.153592507	0.016638303	0.007581744
0.070358671	0.107852524	0.088638738	0.027531512	0.008816182
0.049086129	0.074224117	0.060734284	0.021193731	0.007769564
0.040245148	0.060581459	0.048123436	0.018889589	0.007536142
0.036019769	0.054162722	0.041534687	0.018349009	0.007730705
0.03189941	0.047738348	0.036154477	0.018084552	0.007883119
0.032573183	0.048569905	0.035920006	0.021895949	0.009512963
0.040331812	0.057010263	0.047317087	0.045326905	0.017424809
0.038132635	0.053107085	0.04523903	0.04705612	0.018020865
0.02722763	0.039299678	0.031070388	0.027721671	0.012208668
0.022986965	0.033504946	0.025925773	0.022604181	0.010654307
0.019995761	0.029300781	0.022516553	0.019804859	0.0097497
0.017632987	0.025896026	0.019881806	0.017853275	0.009084752
0.015658361	0.023015421	0.017606788	0.016174109	0.008415352
0.008485995	0.011068339	0.012690537	0.006501087	0.005263694
0.009599987	0.012500753	0.014435551	0.006793416	0.005400281
0.01024914	0.013366579	0.015399467	0.006699979	0.005029913
0.010777353	0.014045589	0.016149714	0.006542226	0.004761544
0.011771006	0.015249515	0.017758504	0.006525194	0.004621283
0.013671449	0.017573619	0.020891987	0.00675426	0.004611452
0.017380698	0.022174018	0.026933107	0.007451119	0.004839909
0.025656494	0.032431722	0.040441945	0.00905157	0.005466963
0.042214568	0.052608463	0.067785164	0.011269339	0.006178032
0.087969993	0.107610785	0.141606117	0.014384689	0.006975174
0.05244463	0.074242164	0.098277014	0.027956802	0.0081712
0.043652761	0.063010746	0.069233981	0.021718286	0.007483914
0.035177966	0.050929403	0.051829396	0.018067107	0.006910826
0.029380847	0.042585264	0.041100472	0.015913569	0.006541866
0.026144443	0.037980111	0.034896961	0.015014435	0.00647864
0.026912572	0.039394028	0.0337523	0.01668543	0.007360757
0.028000328	0.040920806	0.033718869	0.020648058	0.009035968
0.035190085	0.048772942	0.043869128	0.041526344	0.015905328
0.034997223	0.047714616	0.043763288	0.045825577	0.017261888
0.024398379	0.034614938	0.029442331	0.025712925	0.011220967
0.020673343	0.029695278	0.024555843	0.020654748	0.009692317
0.017687039	0.025661403	0.020779479	0.017304151	0.008513323
0.015551083	0.022629893	0.018058162	0.014898183	0.007594046
0.013940806	0.020303504	0.016159273	0.013518065	0.007095348
0.008039923	0.010504944	0.012046178	0.006211082	0.004967879
0.009079824	0.011842578	0.013693763	0.006501861	0.005105811
0.009785958	0.012772961	0.014798609	0.006495236	0.004848276
0.010075923	0.013159026	0.01517509	0.006225982	0.0044971
0.010619845	0.013791445	0.016097681	0.006048949	0.004261503
0.012029634	0.015499897	0.01848174	0.006159476	0.004195927
0.015088316	0.019304128	0.023471145	0.006757226	0.004397949
0.021433544	0.027195096	0.033792031	0.008013766	0.004892406
0.035812144	0.044806124	0.057418247	0.010207299	0.005704499
0.070856994	0.08699268	0.114052601	0.012929622	0.006517817
0.040951865	0.056285519	0.077506662	0.021836195	0.00721236
0.034585532	0.048479606	0.057999856	0.018301238	0.006846895
0.028708735	0.040519728	0.04507031	0.015784462	0.006388295
0.023894315	0.033775309	0.035995763	0.01391352	0.005959433
0.022103142	0.031435533	0.031657718	0.013612674	0.006046447
0.022107139	0.031673558	0.029933859	0.014708505	0.006639623
0.023985585	0.034377918	0.030996278	0.019230413	0.008541111
0.03109287	0.04227032	0.040593447	0.038621244	0.014756128
0.032868866	0.043849854	0.042849752	0.046158479	0.017059389
0.022386797	0.031118897	0.028375331	0.025245591	0.010774855
0.018651135	0.026400599	0.023244743	0.019416865	0.008999329
0.015403193	0.022064218	0.018744663	0.014713738	0.007197696
0.01346217	0.019328679	0.016322942	0.012628768	0.00643545
0.012121926	0.017432189	0.014661674	0.01147048	0.006043165
0.007578188	0.009922396	0.011367472	0.005934277	0.004698946
0.008517123	0.01113183	0.012863612	0.006209025	0.00482803
0.009306745	0.012161221	0.014134711	0.006326596	0.004722994
0.009344396	0.012235062	0.014118539	0.005931965	0.004268428
0.009568723	0.012469047	0.014535934	0.005662768	0.003985277
0.01070058	0.013843912	0.01645682	0.005749633	0.003925273
0.013317736	0.017124605	0.020709297	0.006345562	0.004153603
0.018927927	0.024155001	0.029851299	0.007676082	0.004724921
0.028830071	0.036332786	0.046305127	0.009459504	0.005406456
0.046608632	0.05785288	0.075833814	0.011516912	0.006057926
0.109990963	0.13400402	0.187712162	0.017974777	0.006547396
0.063925159	0.080213033	0.115663724	0.030891425	0.006812763
0.046907077	0.060478824	0.106134575	0.024272353	0.006774856
0.037780596	0.050057103	0.076108502	0.019614087	0.00661311
0.031707723	0.043027147	0.057459134	0.016692474	0.0063512
0.02633236	0.036217788	0.04431538	0.01430621	0.005886497
0.021959467	0.030358416	0.035424785	0.012630707	0.005491799
0.019342384	0.026871469	0.030063305	0.011821568	0.005340423
0.019648979	0.027654253	0.028759344	0.012729665	0.005875485

Health Risk Assessment Results Summary

		MAX:	4.18	46.12	46.32
Unique Identifier	X (UTM)	Y (UTM)	Onroad	Offroad	Total Risk
3837303774450	383730	3774450	0.141959101	2.800476188	2.9424353
3837803774450	383780	3774450	0.261672296	2.71486772	2.97654
3838303774450	383830	3774450	1.067894922	2.556593151	3.6244881
3838803774450	383880	3774450	2.368950509	2.349831816	4.7187823
3839303774450	383930	3774450	0.987734587	2.170449179	3.1581838
3839803774450	383980	3774450	0.521857403	2.015470551	2.537328
3840303774450	384030	3774450	0.280374433	1.793172271	2.0735467
3840803774450	384080	3774450	0.176762691	1.558520254	1.7352829
3841303774450	384130	3774450	0.137556559	1.471994799	1.6095514
3826803774500	382680	3774500	0.019175459	1.115422386	1.1345978
3827303774500	382730	3774500	0.020731238	1.243922504	1.2646537
3827803774500	382780	3774500	0.021479771	1.316301629	1.3377814
3828303774500	382830	3774500	0.02054943	1.299775135	1.3203246
3828803774500	382880	3774500	0.020674282	1.358446122	1.3791204
3829303774500	382930	3774500	0.021854854	1.503080161	1.524935
3829803774500	382980	3774500	0.025721067	1.866228101	1.8919492
3830303774500	383030	3774500	0.032679877	2.519792888	2.5524728
3830803774500	383080	3774500	0.043243116	3.555994567	3.5992377
3831303774500	383130	3774500	0.056596109	4.947993003	5.0045891
3832303774500	383230	3774500	0.077568613	6.978526215	7.0560948
3833303774500	383330	3774500	0.070211284	5.95141335	6.0216246
3833803774500	383380	3774500	0.062702349	4.956321334	5.0190237
3834303774500	383430	3774500	0.058579202	4.224637489	4.2832167
3834803774500	383480	3774500	0.056263721	3.596747487	3.6530112
3835303774500	383530	3774500	0.056246414	3.087668525	3.1439149
3835803774500	383580	3774500	0.057192775	2.592364603	2.6495574
3836303774500	383630	3774500	0.066649207	2.438729951	2.5053792
3836803774500	383680	3774500	0.091147776	2.531779328	2.6229271
3837303774500	383730	3774500	0.142586214	2.547843589	2.6904298
3837803774500	383780	3774500	0.240419123	2.378691485	2.6191106
3838303774500	383830	3774500	0.537791652	2.200117975	2.7379096
3838803774500	383880	3774500	1.323348072	2.045131219	3.3684793
3839803774500	383980	3774500	1.776599679	1.780757107	3.5573568
3840303774500	384030	3774500	0.670250554	1.671473573	2.3417241
3840803774500	384080	3774500	0.297599234	1.522118353	1.8197176
3841303774500	384130	3774500	0.216641578	1.462430213	1.6790718
3826803774550	382680	3774550	0.01833377	1.041236857	1.0595706
3827303774550	382730	3774550	0.019711679	1.153111813	1.1728235
3827803774550	382780	3774550	0.020415787	1.208773782	1.2291896
3828303774550	382830	3774550	0.019535101	1.189640715	1.2091758
3828803774550	382880	3774550	0.01959682	1.231622289	1.2512191
3829303774550	382930	3774550	0.020437323	1.333239029	1.3536764
3829803774550	382980	3774550	0.024300892	1.662601032	1.6869019
3830303774550	383030	3774550	0.030450641	2.194488533	2.2249392
3830803774550	383080	3774550	0.036847481	2.793048429	2.8298959
3831303774550	383130	3774550	0.043644031	3.474133225	3.5177773
3832303774550	383230	3774550	0.051318511	4.104289882	4.1556084
3832803774550	383280	3774550	0.051867109	3.980959835	4.0328269
3833303774550	383330	3774550	0.050367035	3.649504971	3.699872
3833803774550	383380	3774550	0.047765881	3.237291598	3.2850575
3834303774550	383430	3774550	0.046357395	2.888883663	2.9352411
3834803774550	383480	3774550	0.045399777	2.535785863	2.5811856
3835303774550	383530	3774550	0.047984006	2.348703192	2.3966872
3835803774550	383580	3774550	0.053307666	2.227358947	2.2806666
3836303774550	383630	3774550	0.065411341	2.249011177	2.3144225
3836803774550	383680	3774550	0.088120726	2.289157261	2.377278
3837303774550	383730	3774550	0.123428572	2.183549015	2.3069776
3837803774550	383780	3774550	0.177084333	2.033654631	2.210739
3838303774550	383830	3774550	0.263209478	1.903466689	2.1666762
3838803774550	383880	3774550	0.395927519	1.785771563	2.1816991
3839303774550	383930	3774550	0.669835837	1.67628113	2.346117
3839803774550	383980	3774550	1.52709095	1.575151163	3.1022421
3840803774550	384080	3774550	0.842424148	1.40701891	2.2494431
3841303774550	384130	3774550	0.386608255	1.329642875	1.7162511
3826803774600	382680	3774600	0.017502473	0.968896937	0.9863994
3827303774600	382730	3774600	0.01873051	1.065297891	1.0840284
3827803774600	382780	3774600	0.019518938	1.119831263	1.1393502
3828303774600	382830	3774600	0.018679514	1.093753416	1.1124329
3828803774600	382880	3774600	0.018535315	1.112479914	1.1310152
3829303774600	382930	3774600	0.019313658	1.193967144	1.2132808
3829803774600	382980	3774600	0.022488978	1.446703466	1.4691924
3830303774600	383030	3774600	0.027194205	1.822784573	1.8499788
3830803774600	383080	3774600	0.031876885	2.213551484	2.2454284
3831303774600	383130	3774600	0.035737317	2.565383266	2.6011206
3832303774600	383230	3774600	0.04014743	2.833809889	2.8739573
3832803774600	383280	3774600	0.040201899	2.686517999	2.7267199
3833303774600	383330	3774600	0.039329396	2.490507935	2.5298373
3833803774600	383380	3774600	0.038152675	2.257491348	2.295644
3834303774600	383430	3774600	0.037548679	2.051019735	2.0885684
3834803774600	383480	3774600	0.038575283	1.914598444	1.9531737
3835303774600	383530	3774600	0.045275811	2.021787483	2.0670633
3835803774600	383580	3774600	0.053475086	2.052792158	2.1062672
3836303774600	383630	3774600	0.065234913	2.064150011	2.1293849
3836803774600	383680	3774600	0.080531067	1.971759977	2.052291
3837303774600	383730	3774600	0.099629298	1.854395306	1.9540246
3837803774600	383780	3774600	0.125293157	1.748487249	1.8737804
3838303774600	383830	3774600	0.157281824	1.652173869	1.8094557
3838803774600	383880	3774600	0.195549729	1.561879348	1.7574291
3839303774600	383930	3774600	0.257568184	1.478938539	1.7365067
3839803774600	383980	3774600	0.421753947	1.400443414	1.8221974
3840303774600	384030	3774600	0.962995649	1.325327638	2.2883233

Health Risk Assessment Results Summary

Sensitive Receptors		MAX:	46.32
Unique Identifier	X (UTM)	Y (UTM)	Total Risk
3837303774450	383730	3774450	2.942435289
3837803774450	383780	3774450	2.976540016
3838303774450	383830	3774450	3.624488073
3838803774450	383880	3774450	4.718782325
3839303774450	383930	3774450	3.158183766
3839803774450	383980	3774450	2.537327953
3840303774450	384030	3774450	2.073546704
3840803774450	384080	3774450	1.735282945
3841303774450	384130	3774450	1.609551357
3826803774500	382680	3774500	1.134597844
3827303774500	382730	3774500	1.264653742
3827803774500	382780	3774500	1.3377814
3828303774500	382830	3774500	1.320324565
3828803774500	382880	3774500	1.379120404
3829303774500	382930	3774500	1.524935015
3829803774500	382980	3774500	1.891949168
3830303774500	383030	3774500	2.552472764
3830803774500	383080	3774500	3.599237682
3831303774500	383130	3774500	5.004589112
3832303774500	383230	3774500	7.056094828
3833303774500	383330	3774500	6.021624634
3833803774500	383380	3774500	5.019023683
3834303774500	383430	3774500	4.283216691
3834803774500	383480	3774500	3.653011208
3835303774500	383530	3774500	3.143914939
3835803774500	383580	3774500	2.649557377
3836303774500	383630	3774500	2.505379159
3836803774500	383680	3774500	2.622927104
3837303774500	383730	3774500	2.690429803
3837803774500	383780	3774500	2.619110608
3838303774500	383830	3774500	2.737909627
3838803774500	383880	3774500	3.368479291
3839803774500	383980	3774500	3.557356786
3840303774500	384030	3774500	2.341724127
3840803774500	384080	3774500	1.819717586
3841303774500	384130	3774500	1.679071792
3826803774550	382680	3774550	1.059570627
3827303774550	382730	3774550	1.172823492
3827803774550	382780	3774550	1.229189569
3828303774550	382830	3774550	1.209175816
3828803774550	382880	3774550	1.251219109
3829303774550	382930	3774550	1.353676352
3829803774550	382980	3774550	1.686901924
3830303774550	383030	3774550	2.224939174
3830803774550	383080	3774550	2.82989591
3831303774550	383130	3774550	3.517777257
3832303774550	383230	3774550	4.155608392
3832803774550	383280	3774550	4.032826944
3833303774550	383330	3774550	3.699872007
3833803774550	383380	3774550	3.285057479
3834303774550	383430	3774550	2.935241058
3834803774550	383480	3774550	2.58118564
3835303774550	383530	3774550	2.396687198
3835803774550	383580	3774550	2.280666613
3836303774550	383630	3774550	2.314422518
3836803774550	383680	3774550	2.377277987
3837303774550	383730	3774550	2.306977587
3837803774550	383780	3774550	2.210738964
3838303774550	383830	3774550	2.166676166
3838803774550	383880	3774550	2.181699082
3839303774550	383930	3774550	2.346116967
3839803774550	383980	3774550	3.102242113
3840803774550	384080	3774550	2.249443058
3841303774550	384130	3774550	1.716251131
3826803774600	382680	3774600	0.98639941
3827303774600	382730	3774600	1.0840284
3827803774600	382780	3774600	1.139350201
3828303774600	382830	3774600	1.11243293
3828803774600	382880	3774600	1.131015229
3829303774600	382930	3774600	1.213280802
3829803774600	382980	3774600	1.469192443
3830303774600	383030	3774600	1.849978778
3830803774600	383080	3774600	2.245428369
3831303774600	383130	3774600	2.601120583
3832303774600	383230	3774600	2.873957319
3832803774600	383280	3774600	2.726719898
3833303774600	383330	3774600	2.529837332
3833803774600	383380	3774600	2.295644024
3834303774600	383430	3774600	2.088568413
3834803774600	383480	3774600	1.953173727
3835303774600	383530	3774600	2.067063294
3835803774600	383580	3774600	2.106267244
3836303774600	383630	3774600	2.129384924
3836803774600	383680	3774600	2.052291044
3837303774600	383730	3774600	1.954024604
3837803774600	383780	3774600	1.873780406
3838303774600	383830	3774600	1.809455693
3838803774600	383880	3774600	1.757429077
3839303774600	383930	3774600	1.736506723
3839803774600	383980	3774600	1.822197361
3840303774600	384030	3774600	2.288323286

FOR CHRONIC CALCS

	MAX:	1.61			
	Overlapping Phases - Maximum GLC				
2025	2026	2027	2028	2029	
0.020004288	0.02838719	0.027779417	0.014272473	0.006650959	
0.020581142	0.029020865	0.028093735	0.017745841	0.008085728	
0.027068399	0.036299598	0.036518057	0.034763259	0.013377616	
0.037896625	0.048680741	0.051044795	0.061983305	0.021583689	
0.023799953	0.031869722	0.031469928	0.032073758	0.012585746	
0.018427235	0.025341277	0.023919232	0.021763383	0.009488235	
0.014744905	0.020733581	0.018717043	0.015492445	0.007355657	
0.012175942	0.017215512	0.015367983	0.011873169	0.005956958	
0.011224212	0.015951514	0.014035336	0.01092465	0.005699492	
0.007106029	0.009326315	0.010662769	0.005666902	0.004451343	
0.007925233	0.010386439	0.011977104	0.005917328	0.004566043	
0.008407524	0.011035602	0.012750814	0.005895999	0.004360482	
0.008326395	0.010944848	0.012572236	0.005503665	0.0039601	
0.008687252	0.011368924	0.013193343	0.005381027	0.003792873	
0.009583875	0.012465975	0.014705804	0.005462106	0.003747669	
0.011874368	0.015370087	0.018410827	0.006108869	0.004027096	
0.01598229	0.020555962	0.025139995	0.007230873	0.004515148	
0.022417846	0.028536732	0.036002342	0.008755055	0.005142241	
0.030981901	0.038998971	0.050844216	0.010338311	0.005698126	
0.04318969	0.054093409	0.07571353	0.013431768	0.005993205	
0.036404049	0.04667333	0.070717465	0.016108857	0.006167447	
0.030788812	0.040276639	0.057760521	0.014720763	0.005874997	
0.026723481	0.035622456	0.047791074	0.013576738	0.005684492	
0.023151722	0.03131448	0.039393009	0.012365131	0.00541928	
0.020146278	0.027497024	0.033011275	0.011376104	0.005174779	
0.017074826	0.023368933	0.027355024	0.010271777	0.004824068	
0.016330018	0.022535449	0.025280001	0.010403171	0.004976722	
0.017438451	0.02442859	0.025513475	0.01192033	0.005772706	
0.018023321	0.025207009	0.026038777	0.014244004	0.00692667	
0.017886925	0.02482269	0.025146865	0.016014902	0.007532999	
0.019538716	0.026535982	0.02696968	0.021943267	0.00933234	
0.025911673	0.03382302	0.03535227	0.038312987	0.014267995	
0.02845514	0.036448004	0.038394679	0.047276263	0.016957098	
0.017394018	0.023333268	0.023070741	0.023422058	0.009774402	
0.012952951	0.01796239	0.016885732	0.014933922	0.007073612	
0.011775082	0.016449752	0.015286586	0.013143667	0.006621996	
0.006641687	0.008739682	0.009963403	0.005414491	0.004226108	
0.007355674	0.009665527	0.011105686	0.00564827	0.004333727	
0.007732481	0.010184224	0.011717786	0.005619229	0.004150579	
0.007633111	0.010069721	0.011515286	0.005249396	0.003782305	
0.007892713	0.010376509	0.011964064	0.005140882	0.003635319	
0.00852455	0.011152869	0.013029988	0.005191947	0.003586302	
0.010614736	0.013838555	0.016384638	0.005921207	0.003933046	
0.0139619	0.018097743	0.021896116	0.007053089	0.004470172	
0.017668352	0.022725356	0.028290662	0.008186531	0.004950996	
0.021852565	0.027904016	0.035760992	0.009213712	0.005311593	
0.025657509	0.032854367	0.044096519	0.010871413	0.005524501	
0.024865299	0.032136505	0.043881372	0.011568102	0.005586832	
0.022956089	0.030081828	0.040308896	0.011607441	0.005497978	
0.020634131	0.027440133	0.035122283	0.010780912	0.005152774	
0.018627498	0.02504745	0.030773309	0.010139391	0.004911011	
0.016492234	0.022323095	0.026660053	0.00941537	0.004629598	
0.015420418	0.021017809	0.024430169	0.00926741	0.004607434	
0.014791503	0.020305727	0.022909588	0.009361206	0.004697723	
0.01519536	0.021085386	0.022752722	0.010211826	0.005165482	
0.015656121	0.021753947	0.023340874	0.011829929	0.006027445	
0.015333682	0.021223533	0.022320981	0.012484196	0.006323159	
0.014905999	0.020572268	0.021296576	0.013317559	0.006582468	
0.014907344	0.020452825	0.020926769	0.014876541	0.007058908	
0.015414964	0.02092659	0.021325837	0.017429287	0.007828036	
0.017284464	0.022986771	0.023669517	0.02297576	0.009487056	
0.02465998	0.031500625	0.033620458	0.040952379	0.01488118	
0.017172205	0.022505657	0.023100331	0.025899977	0.010327683	
0.012399818	0.016795652	0.016489437	0.015944277	0.00730724	
0.006188415	0.008165707	0.009275441	0.005171264	0.004016971	
0.006805232	0.008968291	0.010256161	0.005384912	0.004115078	
0.007169358	0.009470006	0.010861431	0.005432103	0.004017038	
0.007031159	0.009311702	0.010580987	0.005044864	0.003644383	
0.007145866	0.009439307	0.010794295	0.004906851	0.003485167	
0.007657443	0.01007961	0.011645111	0.004985606	0.003465849	
0.009270254	0.0121734	0.014214549	0.005617292	0.003771367	
0.011646146	0.015229585	0.018123811	0.006566106	0.004238445	
0.014067866	0.018288407	0.022351835	0.007544375	0.004691142	
0.016237064	0.021020609	0.026288022	0.008224809	0.004936351	
0.017910235	0.023329121	0.029891405	0.009241548	0.005107844	
0.017066029	0.022479343	0.028531178	0.009408744	0.005044945	
0.015970319	0.021292649	0.026257418	0.009070489	0.004803192	
0.014625096	0.019702496	0.023454613	0.008576747	0.004542079	
0.013387158	0.018139873	0.021059711	0.008092002	0.004301852	
0.012573403	0.017106891	0.019525966	0.007862846	0.004190829	
0.013419662	0.018435068	0.020433969	0.008700922	0.004615477	
0.013735633	0.018962099	0.020703631	0.00946792	0.005031481	
0.013879555	0.019137393	0.020991578	0.010347995	0.005515828	
0.01346097	0.018541449	0.01993285	0.010587939	0.005640753	
0.01291816	0.017807174	0.018839443	0.010789241	0.005704662	
0.012507396	0.017239097	0.017972442	0.011137247	0.005810569	
0.012213183	0.01681203	0.01730385	0.011619851	0.005954945	
0.012010239	0.016490021	0.016808222	0.012223298	0.006129557	
0.012069194	0.016468774	0.016710671	0.013331005	0.006452133	
0.013104275	0.017580718	0.017996908	0.016596516	0.007415122	
0.017687812	0.022854273	0.024177908	0.027888004	0.010786848	

Health Risk Assessment Results Summary

		MAX:	4.18	46.12	46.32
Unique Identifier	X (UTM)	Y (UTM)	Onroad	Offroad	Total Risk
3841303774600	384130	3774600	0.578978094	1.199182714	1.7781608
3826803774650	382680	3774650	0.016710628	0.900908733	0.9176194
3827303774650	382730	3774650	0.01778607	0.984708414	1.0024945
3827803774650	382780	3774650	0.018874406	1.053433353	1.0723078
3828303774650	382830	3774650	0.018302387	1.031282751	1.0495851
3828803774650	382880	3774650	0.017574486	1.007788775	1.0253633
3829303774650	382930	3774650	0.018281862	1.072563626	1.0908455
3829803774650	382980	3774650	0.021259499	1.290397429	1.3116569
3830303774650	383030	3774650	0.024831627	1.554511034	1.5793427
3830803774650	383080	3774650	0.028535066	1.832868746	1.8614038
3831303774650	383130	3774650	0.030710146	2.005544796	2.0362549
3831803774650	383180	3774650	0.032078864	2.052574505	2.0846534
3832303774650	383230	3774650	0.032468594	2.021116359	2.053585
3832803774650	383280	3774650	0.032226557	1.919879739	1.9521063
3833303774650	383330	3774650	0.032884795	1.860231396	1.8931162
3833803774650	383380	3774650	0.03216353	1.702811039	1.7349746
3834303774650	383430	3774650	0.033052089	1.628970908	1.662023
3834803774650	383480	3774650	0.038648789	1.763233852	1.8018826
3835303774650	383530	3774650	0.045869818	1.875052293	1.9209221
3835803774650	383580	3774650	0.051731027	1.825684202	1.8774152
3836303774650	383630	3774650	0.058960485	1.750203008	1.8091635
3836803774650	383680	3774650	0.067788568	1.665385195	1.7331738
3837303774650	383730	3774650	0.078065995	1.586208609	1.6642746
3837803774650	383780	3774650	0.089261526	1.509028745	1.5982903
3838303774650	383830	3774650	0.102679021	1.432309775	1.5349888
3838803774650	383880	3774650	0.11628257	1.355712099	1.4719947
3839303774650	383930	3774650	0.129678197	1.272330941	1.4020091
3839803774650	383980	3774650	0.164211443	1.228812668	1.3930241
3840303774650	384030	3774650	0.27584825	1.18934983	1.4651981
3840803774650	384080	3774650	0.475201284	1.132326185	1.6075275
3826803774700	382680	3774700	0.015958161	0.837494926	0.8534531
3827303774700	382730	3774700	0.016886563	0.907340519	0.9242271
3827803774700	382780	3774700	0.017877218	0.966313018	0.9841902
3828303774700	382830	3774700	0.017424898	0.944688195	0.9621131
3828803774700	382880	3774700	0.016386065	0.897319989	0.9137061
3829303774700	382930	3774700	0.01715957	0.957100807	0.9742604
3829803774700	382980	3774700	0.01976898	1.13318292	1.1529519
3830303774700	383030	3774700	0.022649751	1.327601791	1.3502515
3830803774700	383080	3774700	0.025528954	1.521976175	1.5475051
3831303774700	383130	3774700	0.027113982	1.627160471	1.6542745
3831803774700	383180	3774700	0.027553542	1.605383617	1.6329372
3832303774700	383230	3774700	0.027698959	1.566179147	1.5938781
3832803774700	383280	3774700	0.028200842	1.532903947	1.5611048
3833303774700	383330	3774700	0.029715049	1.541526758	1.5712418
3833803774700	383380	3774700	0.031229621	1.529866797	1.5610964
3834303774700	383430	3774700	0.034354171	1.573518252	1.6078724
3834803774700	383480	3774700	0.03844685	1.623454219	1.6619011
3835303774700	383530	3774700	0.041907372	1.587158396	1.6290658
3835803774700	383580	3774700	0.045851018	1.533981767	1.5798328
3836303774700	383630	3774700	0.050325251	1.478356444	1.5286817
3836803774700	383680	3774700	0.055087295	1.420938227	1.4760255
3837303774700	383730	3774700	0.060381731	1.357299133	1.4176809
3837803774700	383780	3774700	0.065154061	1.291584798	1.3567389
3838303774700	383830	3774700	0.0714469	1.233122694	1.3045696
3838803774700	383880	3774700	0.077658393	1.168157887	1.2458163
3839303774700	383930	3774700	0.082934419	1.093097058	1.1760315
3839803774700	383980	3774700	0.107094876	1.105603393	1.2126983
3840303774700	384030	3774700	0.148785829	1.061472408	1.2102582
3840803774700	384080	3774700	0.156252466	1.020708757	1.1769612
3841303774700	384130	3774700	0.135336456	0.983613539	1.11895
3826803774750	382680	3774750	0.01523699	0.778635619	0.7938726
3827303774750	382730	3774750	0.016058805	0.836987821	0.8530466
3827803774750	382780	3774750	0.016890674	0.881532755	0.8984234
3828303774750	382830	3774750	0.016024693	0.834158858	0.8501836
3828803774750	382880	3774750	0.015318679	0.802956496	0.8182752
3829303774750	382930	3774750	0.015797666	0.83813276	0.8539304
3829803774750	382980	3774750	0.018439316	1.002165779	1.0206051
3830303774750	383030	3774750	0.021208041	1.173065481	1.1942735
3830803774750	383080	3774750	0.023216453	1.303353519	1.32657
3831303774750	383130	3774750	0.024515768	1.370291971	1.3948077
3831803774750	383180	3774750	0.025392977	1.390204741	1.4155977
3832303774750	383230	3774750	0.026322431	1.389830717	1.4161531
3832803774750	383280	3774750	0.027467792	1.398968383	1.4264362
3833303774750	383330	3774750	0.028920923	1.415046147	1.4439671
3833803774750	383380	3774750	0.030509191	1.409927805	1.440437
3834303774750	383430	3774750	0.03259842	1.402408635	1.4350071
3834803774750	383480	3774750	0.034705947	1.373120544	1.4078265
3835303774750	383530	3774750	0.037029246	1.339777458	1.3768067
3835803774750	383580	3774750	0.039579181	1.303248781	1.342828
3836303774750	383630	3774750	0.041975723	1.256257301	1.298233
3836803774750	383680	3774750	0.044717298	1.210987167	1.2557045
3837303774750	383730	3774750	0.046900449	1.151499403	1.1983999
3837803774750	383780	3774750	0.048029993	1.066984327	1.1150143
3838303774750	383830	3774750	0.0521373	1.037549864	1.0896872
3838803774750	383880	3774750	0.057397674	1.022128586	1.0795263
3839303774750	383930	3774750	0.073544355	1.028802283	1.1023466
3839803774750	383980	3774750	0.084695541	0.98729094	1.0719865
3840303774750	384030	3774750	0.087910282	0.954976143	1.0428864
3840803774750	384080	3774750	0.084614275	0.924061698	1.008676
3841303774750	384130	3774750	0.080078847	0.892832526	0.9729114
3826803774800	382680	3774800	0.014557701	0.724645245	0.7392029

Health Risk Assessment Results Summary

Sensitive Receptors

		MAX:	46.32
Unique Identifier	X (UTM)	Y (UTM)	Total Risk
3841303774600	384130	3774600	1.778160808
3826803774650	382680	3774650	0.917619362
3827303774650	382730	3774650	1.002494484
3827803774650	382780	3774650	1.072307759
3828303774650	382830	3774650	1.049585138
3828803774650	382880	3774650	1.025363261
3829303774650	382930	3774650	1.090845487
3829803774650	382980	3774650	1.311656929
3830303774650	383030	3774650	1.579342661
3830803774650	383080	3774650	1.861403811
3831303774650	383130	3774650	2.036254942
3831803774650	383180	3774650	2.084653369
3832303774650	383230	3774650	2.053584953
3832803774650	383280	3774650	1.952106296
3833303774650	383330	3774650	1.893116191
3833803774650	383380	3774650	1.734974569
3834303774650	383430	3774650	1.662022997
3834803774650	383480	3774650	1.801882641
3835303774650	383530	3774650	1.920922111
3835803774650	383580	3774650	1.877415228
3836303774650	383630	3774650	1.809163494
3836803774650	383680	3774650	1.733173763
3837303774650	383730	3774650	1.664274604
3837803774650	383780	3774650	1.598290271
3838303774650	383830	3774650	1.534988796
3838803774650	383880	3774650	1.471994669
3839303774650	383930	3774650	1.402009138
3839803774650	383980	3774650	1.393024111
3840303774650	384030	3774650	1.46519808
3840803774650	384080	3774650	1.607527468
3826803774700	382680	3774700	0.853453087
3827303774700	382730	3774700	0.924227082
3827803774700	382780	3774700	0.984190236
3828303774700	382830	3774700	0.962113093
3828803774700	382880	3774700	0.913706053
3829303774700	382930	3774700	0.974260377
3829803774700	382980	3774700	1.152951899
3830303774700	383030	3774700	1.350251543
3830803774700	383080	3774700	1.547505129
3831303774700	383130	3774700	1.654274452
3831803774700	383180	3774700	1.632937159
3832303774700	383230	3774700	1.593878106
3832803774700	383280	3774700	1.561104789
3833303774700	383330	3774700	1.571241808
3833803774700	383380	3774700	1.561096418
3834303774700	383430	3774700	1.607872423
3834803774700	383480	3774700	1.661901069
3835303774700	383530	3774700	1.629065769
3835803774700	383580	3774700	1.579832786
3836303774700	383630	3774700	1.528681694
3836803774700	383680	3774700	1.476025523
3837303774700	383730	3774700	1.417680864
3837803774700	383780	3774700	1.35673886
3838303774700	383830	3774700	1.304569595
3838803774700	383880	3774700	1.245816281
3839303774700	383930	3774700	1.176031477
3839803774700	383980	3774700	1.212698269
3840303774700	384030	3774700	1.210258237
3840803774700	384080	3774700	1.176961223
3841303774700	384130	3774700	1.118949995
3826803774750	382680	3774750	0.793872609
3827303774750	382730	3774750	0.853046625
3827803774750	382780	3774750	0.898423429
3828303774750	382830	3774750	0.850183551
3828803774750	382880	3774750	0.818275175
3829303774750	382930	3774750	0.853930426
3829803774750	382980	3774750	1.020605095
3830303774750	383030	3774750	1.194273522
3830803774750	383080	3774750	1.326569971
3831303774750	383130	3774750	1.394807739
3831803774750	383180	3774750	1.415597718
3832303774750	383230	3774750	1.416153148
3832803774750	383280	3774750	1.426436174
3833303774750	383330	3774750	1.44396707
3833803774750	383380	3774750	1.440436996
3834303774750	383430	3774750	1.435007055
3834803774750	383480	3774750	1.407826491
3835303774750	383530	3774750	1.376806704
3835803774750	383580	3774750	1.342827963
3836303774750	383630	3774750	1.298233024
3836803774750	383680	3774750	1.255704465
3837303774750	383730	3774750	1.198399851
3837803774750	383780	3774750	1.11501432
3838303774750	383830	3774750	1.089687164
3838803774750	383880	3774750	1.079526261
3839303774750	383930	3774750	1.102346638
3839803774750	383980	3774750	1.071986482
3840303774750	384030	3774750	1.042886424
3840803774750	384080	3774750	1.008675973
3841303774750	384130	3774750	0.972911373
3826803774800	382680	3774800	0.739202946

FOR CHRONIC CALCS

	MAX:	1.61			
	Overlapping Phases - Maximum GLC				
2025	2026	2027	2028	2029	
0.013284345	0.017530398	0.017965049	0.019320827	0.008171521	
0.005762154	0.007625207	0.008625221	0.004943309	0.003825828	
0.006297995	0.008318969	0.009455495	0.005160191	0.003932533	
0.006743431	0.008920454	0.010222656	0.005298855	0.003963409	
0.006638898	0.008821793	0.009974511	0.004975998	0.003604484	
0.006489948	0.008614646	0.00975658	0.004696185	0.003351945	
0.006900596	0.009137645	0.010429667	0.00478777	0.003350373	
0.00830044	0.010977188	0.01262939	0.005418648	0.003673598	
0.009969392	0.013137342	0.015396726	0.006192455	0.004066365	
0.011689172	0.015318637	0.018458587	0.00700956	0.004485957	
0.012771979	0.016723199	0.020389376	0.007429017	0.004611482	
0.013091779	0.017220208	0.021057957	0.007703635	0.004629917	
0.012946908	0.017161061	0.020781565	0.007838327	0.004567558	
0.012385918	0.016577012	0.01970261	0.007628251	0.004375112	
0.012078384	0.016295526	0.019013394	0.007660832	0.004342733	
0.01114773	0.015155228	0.017201687	0.007265474	0.004107989	
0.010731542	0.014657693	0.016320914	0.007150047	0.004033369	
0.011682612	0.016040258	0.017638047	0.007986349	0.004469197	
0.012403857	0.01698743	0.019010329	0.008995454	0.005017615	
0.012172938	0.016691288	0.018381569	0.009131233	0.005093038	
0.011785672	0.016177935	0.017515435	0.00922659	0.005141676	
0.011349632	0.015608474	0.016675358	0.009292451	0.005158958	
0.010961529	0.015099059	0.015921839	0.009387735	0.005185434	
0.010592233	0.014609999	0.015221314	0.009474476	0.005201468	
0.010241566	0.014138633	0.014593794	0.009585808	0.005214918	
0.009890408	0.013665037	0.013994836	0.00968856	0.005221962	
0.00949665	0.01312918	0.013307535	0.009725197	0.005180461	
0.009539836	0.013117902	0.013273929	0.010358988	0.005386235	
0.010326699	0.013955073	0.014213492	0.012620704	0.006077886	
0.011825835	0.015635343	0.016201279	0.016662688	0.00726217	
0.005364118	0.007119134	0.008016243	0.00472746	0.003649519	
0.00581181	0.007700596	0.008704754	0.00492072	0.003743747	
0.006195197	0.008222066	0.009368513	0.00505004	0.003777736	
0.006092958	0.008128558	0.009123059	0.004778743	0.003473797	
0.005792994	0.007725496	0.008659687	0.004422871	0.003177378	
0.00617672	0.008224982	0.0092716	0.004553055	0.003209661	
0.007315542	0.009738087	0.011039756	0.005130811	0.003517484	
0.008547799	0.011346281	0.013080324	0.005785381	0.003861164	
0.009751047	0.012886141	0.015229972	0.006457163	0.004222571	
0.010421539	0.013775788	0.016394141	0.006767008	0.00431982	
0.010330625	0.013753635	0.016187403	0.006845436	0.004242666	
0.010135434	0.013591463	0.015771899	0.006730468	0.004102281	
0.009972838	0.013468805	0.015412363	0.006768833	0.004063466	
0.010073972	0.013677821	0.01547654	0.006985593	0.004146609	
0.010053235	0.013722475	0.015286653	0.007123902	0.004197908	
0.010356483	0.014162637	0.015774494	0.007663903	0.004477815	
0.010703332	0.014608792	0.0162847	0.008002874	0.004670834	
0.010533372	0.014399263	0.015770078	0.008103905	0.004722294	
0.010254325	0.014053517	0.015194008	0.008154738	0.00473848	
0.009961014	0.013684661	0.014625722	0.008191051	0.004744775	
0.009656548	0.01329694	0.01405997	0.008202817	0.004736511	
0.009312527	0.012858959	0.013499672	0.008200536	0.004714794	
0.008949089	0.012387167	0.012895807	0.008164877	0.004678426	
0.008642936	0.011975356	0.012362643	0.008159699	0.004654163	
0.008298366	0.011512471	0.011756115	0.008098666	0.004589157	
0.007892981	0.010958869	0.010991626	0.00777653	0.004385219	
0.00816898	0.01125958	0.011424257	0.008576249	0.004758175	
0.008271469	0.011301297	0.011481654	0.009303806	0.004955067	
0.008083358	0.01103453	0.011158562	0.009332254	0.00494589	
0.007652968	0.010488799	0.010508304	0.008772995	0.004764376	
0.004994032	0.006647107	0.007449506	0.00452322	0.003485648	
0.005369524	0.007137948	0.008024849	0.004694651	0.003569289	
0.005662234	0.007544681	0.008540166	0.004797261	0.003590001	
0.005397039	0.007236443	0.008019131	0.004422881	0.003230259	
0.005196162	0.006960106	0.007722816	0.004173201	0.003016883	
0.005422926	0.007256569	0.008086902	0.004247011	0.003020549	
0.006491239	0.008692114	0.009718051	0.004859255	0.003365409	
0.00756872	0.010096863	0.011520926	0.005537005	0.003752907	
0.008380823	0.01114519	0.012952576	0.005996627	0.003999762	
0.008816264	0.011734706	0.013680973	0.00623744	0.004077127	
0.008965654	0.011985232	0.013940449	0.006397912	0.004101685	
0.008994591	0.012088787	0.013972597	0.006547905	0.004123528	
0.009083325	0.012261557	0.014077427	0.00672457	0.00417796	
0.009217765	0.012481408	0.014217791	0.006906464	0.004249902	
0.009227439	0.012540537	0.014102716	0.007038871	0.004298931	
0.009226043	0.012557993	0.013874647	0.0071711	0.004361935	
0.009084088	0.012406197	0.013525014	0.007244978	0.00438759	
0.008915056	0.012212897	0.01315532	0.007288194	0.004397141	
0.008724031	0.011983375	0.012771297	0.007308706	0.004394551	
0.008461461	0.011667502	0.012351526	0.007289024	0.00436592	
0.008208751	0.011345937	0.011920539	0.007272625	0.004342946	
0.007862588	0.010903293	0.011344331	0.007192003	0.004281319	
0.007370835	0.010257863	0.010408776	0.006742299	0.004010632	
0.007217708	0.010041536	0.010162501	0.006802585	0.004029662	
0.007154707	0.009945133	0.010096604	0.007056079	0.00414914	
0.007326706	0.010098682	0.010312399	0.007473937	0.004353552	
0.007164021	0.009852097	0.01004631	0.007554362	0.004344373	
0.006990684	0.009615148	0.009754422	0.007525237	0.004322099	
0.006765008	0.009317652	0.009394272	0.007358673	0.004258197	
0.006524252	0.008998772	0.009020895	0.007152583	0.004177989	
0.004654095	0.006212222	0.006928587	0.004330713	0.003333889	

Health Risk Assessment Results Summary

		MAX:	4.18	46.12	46.32
Unique Identifier	X (UTM)	Y (UTM)	Onroad	Offroad	Total Risk
3827303774800	382730	3774800	0.015282429	0.773157363	0.7884398
3827803774800	382780	3774800	0.015194258	0.756085085	0.7712793
3828303774800	382830	3774800	0.014719103	0.737494877	0.752214
3828803774800	382880	3774800	0.015348183	0.778827261	0.7941754
3829303774800	382930	3774800	0.016336334	0.839094714	0.855431
3829803774800	382980	3774800	0.018087086	0.94206745	0.9601545
3830303774800	383030	3774800	0.020200809	1.062809334	1.0830101
3830803774800	383080	3774800	0.021384341	1.133876744	1.1552611
3831303774800	383130	3774800	0.02239686	1.176780741	1.1991776
3831803774800	383180	3774800	0.02337112	1.2047858	1.2281569
3832303774800	383230	3774800	0.024368085	1.220936475	1.2453046
3832803774800	383280	3774800	0.025395925	1.22472158	1.2501175
3833303774800	383330	3774800	0.026559482	1.224220394	1.2507799
3833803774800	383380	3774800	0.02781917	1.213770575	1.2415897
3834303774800	383430	3774800	0.029277048	1.196505968	1.225783
3834803774800	383480	3774800	0.030832356	1.175056909	1.2058893
3835303774800	383530	3774800	0.032229599	1.143323518	1.1755531
3835803774800	383580	3774800	0.033875849	1.113952852	1.1478287
3836303774800	383630	3774800	0.035352214	1.077402156	1.1127544
3836803774800	383680	3774800	0.036581828	1.02703485	1.0636167
3837303774800	383730	3774800	0.036498924	0.949442195	0.9859411
3837803774800	383780	3774800	0.03838377	0.919215213	0.957599
3838303774800	383830	3774800	0.047685715	0.978573942	1.0262597
3838803774800	383880	3774800	0.054698708	0.945284998	0.9999837
3839303774800	383930	3774800	0.058197752	0.914613611	0.9728114
3839803774800	383980	3774800	0.059971221	0.889002574	0.9489738
3840303774800	384030	3774800	0.060254235	0.862852175	0.9231064
3840803774800	384080	3774800	0.059924184	0.835246313	0.8951705
3841303774800	384130	3774800	0.057246503	0.810187846	0.8674343
3826803774850	382680	3774850	0.013924067	0.675562626	0.6894867
3827303774850	382730	3774850	0.014552459	0.715701425	0.7302539
3827803774850	382780	3774850	0.014390794	0.694422314	0.7088131
3828303774850	382830	3774850	0.014497479	0.704989118	0.7194866
3828803774850	382880	3774850	0.015613612	0.769564375	0.785178
3829303774850	382930	3774850	0.017322704	0.873468799	0.8907915
3829803774850	382980	3774850	0.018088385	0.915338441	0.9334268
3830303774850	383030	3774850	0.018899084	0.956085127	0.9749842
3830803774850	383080	3774850	0.019748072	0.993553419	1.0133015
3831303774850	383130	3774850	0.020571119	1.022216463	1.0427876
3831803774850	383180	3774850	0.021378389	1.040830566	1.062209
3832303774850	383230	3774850	0.022153001	1.047912053	1.0700651
3832803774850	383280	3774850	0.023072614	1.054556415	1.077629
3833303774850	383330	3774850	0.023981467	1.05085133	1.0748328
3833803774850	383380	3774850	0.025098002	1.045320415	1.0704184
3834303774850	383430	3774850	0.026215022	1.033304206	1.0595192
3834803774850	383480	3774850	0.02714854	1.011694986	1.0388435
3835303774850	383530	3774850	0.027886619	0.981733797	1.0096204
3835803774850	383580	3774850	0.028906972	0.950191422	0.9790984
3836303774850	383630	3774850	0.029614898	0.911548122	0.941163
3836803774850	383680	3774850	0.029620426	0.855297897	0.8849183
3837303774850	383730	3774850	0.033352242	0.888916808	0.922269
3837803774850	383780	3774850	0.038900514	0.895540587	0.9344411
3838303774850	383830	3774850	0.041992265	0.867116309	0.9091086
3838803774850	383880	3774850	0.043905832	0.845145429	0.8890513
3839303774850	383930	3774850	0.045218145	0.824387391	0.8696055
3839803774850	383980	3774850	0.046024264	0.802485577	0.8485098
3840303774850	384030	3774850	0.046198003	0.780063069	0.8262611
3840803774850	384080	3774850	0.045222162	0.757649502	0.8028717
3841303774850	384130	3774850	0.04337839	0.735807473	0.7791859
3833953774365	383395	3774365	0.10078204	12.55313379	12.653916
3833953774370	383395	3774370	0.099931001	12.26247713	12.362408
3834003774370	383400	3774370	0.098208671	11.73527748	11.833486
3834053774370	383405	3774370	0.096676824	11.27592369	11.372601
3834103774370	383410	3774370	0.095279153	10.860926	10.956205
3833903774375	383390	3774375	0.101018737	12.57640514	12.677424
3833953774375	383395	3774375	0.099088498	11.98726689	12.086355
3834003774375	383400	3774375	0.097366271	11.48264132	11.580008
3834053774375	383405	3774375	0.095818037	11.03574895	11.131567
3834103774375	383410	3774375	0.094413601	10.63265414	10.727068
3834153774375	383415	3774375	0.093102403	10.26024929	10.353352
3834203774375	383420	3774375	0.091869351	9.923567863	10.015437
3834253774375	383425	3774375	0.090772683	9.613733616	9.7045063
3833903774380	383390	3774380	0.100171136	12.27999365	12.380165
3833953774380	383395	3774380	0.098243471	11.70966503	11.807908
3834003774380	383400	3774380	0.096521667	11.22513123	11.321653
3834053774380	383405	3774380	0.094964951	10.79230252	10.887267
3834103774380	383410	3774380	0.093549773	10.39999912	10.493549
3834153774380	383415	3774380	0.092232839	10.03861106	10.130844
3834203774380	383420	3774380	0.091002396	9.710833032	9.8018354
3833903774385	383390	3774385	0.099285231	11.97344154	12.072727
3833953774385	383395	3774385	0.097363748	11.42098238	11.518346
3834003774385	383400	3774385	0.095636639	10.95861068	11.054247
3834053774385	383405	3774385	0.094078014	10.54202276	10.636101
3834103774385	383410	3774385	0.092655149	10.16318958	10.255845
3834153774385	383415	3774385	0.091337196	9.813873885	9.9052111
3834203774385	383420	3774385	0.090125311	9.496545811	9.5866711
3833853774390	383385	3774390	0.10049861	12.20698644	12.307485
3833903774390	383390	3774390	0.098360834	11.62500035	11.723361
3833953774390	383395	3774390	0.096446946	11.12837331	11.22482
3834003774390	383400	3774390	0.094719513	10.68556928	10.780289
3834053774390	383405	3774390	0.093157778	10.28509815	10.378256

Health Risk Assessment Results Summary

Sensitive Receptors

		MAX:	46.32
Unique Identifier	X (UTM)	Y (UTM)	Total Risk
3827303774800	382730	3774800	0.788439793
3827803774800	382780	3774800	0.771279344
3828303774800	382830	3774800	0.75221398
3828803774800	382880	3774800	0.794175443
3829303774800	382930	3774800	0.855431048
3829803774800	382980	3774800	0.960154536
3830303774800	383030	3774800	1.083010142
3830803774800	383080	3774800	1.155261085
3831303774800	383130	3774800	1.199177601
3831803774800	383180	3774800	1.228156919
3832303774800	383230	3774800	1.245304561
3832803774800	383280	3774800	1.250117505
3833303774800	383330	3774800	1.250779876
3833803774800	383380	3774800	1.241589744
3834303774800	383430	3774800	1.225783016
3834803774800	383480	3774800	1.205889265
3835303774800	383530	3774800	1.175553117
3835803774800	383580	3774800	1.147828701
3836303774800	383630	3774800	1.112754369
3836803774800	383680	3774800	1.063616679
3837303774800	383730	3774800	0.985941119
3837803774800	383780	3774800	0.957598983
3838303774800	383830	3774800	1.026259657
3838803774800	383880	3774800	0.999983706
3839303774800	383930	3774800	0.972811363
3839803774800	383980	3774800	0.948973795
3840303774800	384030	3774800	0.92310641
3840803774800	384080	3774800	0.895170497
3841303774800	384130	3774800	0.867434349
3826803774850	382680	3774850	0.689486694
3827303774850	382730	3774850	0.730253883
3827803774850	382780	3774850	0.708813108
3828303774850	382830	3774850	0.719486596
3828803774850	382880	3774850	0.785177987
3829303774850	382930	3774850	0.890791504
3829803774850	382980	3774850	0.933426825
3830303774850	383030	3774850	0.974984211
3830803774850	383080	3774850	1.013301491
3831303774850	383130	3774850	1.042787581
3831803774850	383180	3774850	1.062208955
3832303774850	383230	3774850	1.070065054
3832803774850	383280	3774850	1.077629029
3833303774850	383330	3774850	1.074832797
3833803774850	383380	3774850	1.070418417
3834303774850	383430	3774850	1.059519228
3834803774850	383480	3774850	1.038843525
3835303774850	383530	3774850	1.009620417
3835803774850	383580	3774850	0.979098394
3836303774850	383630	3774850	0.94116302
3836803774850	383680	3774850	0.884918323
3837303774850	383730	3774850	0.92226905
3837803774850	383780	3774850	0.934441102
3838303774850	383830	3774850	0.909108575
3838803774850	383880	3774850	0.88905126
3839303774850	383930	3774850	0.869605536
3839803774850	383980	3774850	0.848509842
3840303774850	384030	3774850	0.826261072
3840803774850	384080	3774850	0.802871664
3841303774850	384130	3774850	0.779185862
3833953774365	383395	3774365	12.65391583
3833953774370	383395	3774370	12.36240813
3834003774370	383400	3774370	11.83348615
3834053774370	383405	3774370	11.37260051
3834103774370	383410	3774370	10.95620515
3833903774375	383390	3774375	12.67742388
3833953774375	383395	3774375	12.08635538
3834003774375	383400	3774375	11.58000759
3834053774375	383405	3774375	11.13156699
3834103774375	383410	3774375	10.72706774
3834153774375	383415	3774375	10.3533517
3834203774375	383420	3774375	10.01543721
3834253774375	383425	3774375	9.704506299
3833903774380	383390	3774380	12.38016479
3833953774380	383395	3774380	11.8079085
3834003774380	383400	3774380	11.3216529
3834053774380	383405	3774380	10.88726747
3834103774380	383410	3774380	10.49354889
3834153774380	383415	3774380	10.1308439
3834203774380	383420	3774380	9.801835428
3833903774385	383390	3774385	12.07272677
3833953774385	383395	3774385	11.51834612
3834003774385	383400	3774385	11.05424732
3834053774385	383405	3774385	10.63610077
3834103774385	383410	3774385	10.25584473
3834153774385	383415	3774385	9.905211081
3834203774385	383420	3774385	9.586671122
3833853774390	383385	3774390	12.30748505
3833903774390	383390	3774390	11.72336118
3833953774390	383395	3774390	11.22482025
3834003774390	383400	3774390	10.7802888
3834053774390	383405	3774390	10.37825593

FOR CHRONIC CALCS

MAX:	1.61			
Overlapping Phases - Maximum GLC				
2025	2026	2027	2028	2029
0.004967465	0.006624236	0.00740643	0.004482275	0.003407498
0.004888566	0.006570324	0.007270084	0.004296506	0.003191621
0.004784417	0.006443041	0.007058631	0.004088627	0.003002761
0.005055062	0.006804617	0.00746822	0.004206916	0.003044439
0.005448272	0.007332432	0.008072363	0.004418342	0.003144019
0.006108408	0.008208656	0.009133734	0.004837753	0.003377636
0.006858273	0.009176566	0.010453278	0.00536706	0.003697529
0.007314833	0.009777551	0.011189283	0.00559959	0.00379759
0.007601254	0.010175521	0.011643404	0.005779613	0.003854158
0.007797413	0.010465559	0.011947264	0.005944503	0.003902646
0.007923054	0.010668938	0.01211752	0.006095539	0.003946678
0.007974889	0.010780382	0.012147831	0.006228022	0.00398598
0.008003774	0.010852585	0.012080451	0.006348311	0.004026749
0.007971481	0.010846208	0.011919867	0.006440435	0.004057375
0.007895436	0.010779286	0.01170694	0.006519794	0.004084303
0.0077922	0.010671942	0.011460136	0.006566962	0.00409469
0.007619868	0.010482411	0.011173301	0.006568742	0.004077002
0.00746067	0.010291308	0.010877818	0.006573678	0.004065916
0.007252155	0.010032574	0.010521928	0.006550024	0.004039533
0.006958642	0.009661967	0.01000769	0.006453393	0.00396324
0.006499423	0.00906038	0.009137341	0.005968498	0.00366472
0.006325106	0.008819945	0.00885524	0.005905885	0.003618715
0.006745407	0.009319877	0.009561293	0.006619197	0.00403458
0.006593507	0.00909171	0.009324211	0.006667403	0.004026754
0.006430138	0.008862934	0.009065614	0.006640133	0.003996044
0.00628513	0.008666296	0.008827763	0.006602568	0.003971936
0.006122094	0.008446083	0.00856819	0.006522678	0.003932362
0.005942758	0.008201323	0.00829122	0.006408265	0.003874997
0.005758609	0.007956028	0.008006613	0.0062582	0.003811289
0.004344644	0.005815112	0.006454524	0.004150171	0.003192907
0.004604887	0.006158912	0.00684801	0.004282533	0.003257476
0.004498335	0.006067021	0.006661765	0.004090362	0.003046646
0.004578159	0.006183239	0.006746977	0.004059545	0.002987709
0.004992628	0.006732425	0.007403049	0.004328769	0.003140448
0.005637045	0.007556895	0.008500848	0.004781067	0.003441333
0.005911723	0.007928686	0.008932801	0.004926385	0.003492471
0.006180209	0.008294103	0.009354684	0.00507737	0.003545263
0.00642953	0.008636929	0.009741445	0.005230403	0.003598285
0.006625752	0.00891701	0.010041003	0.005371977	0.003643305
0.006761103	0.009123547	0.010238631	0.005500869	0.003681088
0.00682626	0.009244502	0.01031906	0.005611803	0.003710501
0.006891106	0.00935995	0.010368698	0.005722941	0.003746536
0.006892393	0.009395025	0.010312613	0.005809419	0.003771327
0.006883465	0.009408593	0.010217918	0.005892835	0.003800266
0.006832842	0.009366404	0.010066034	0.005949264	0.003816593
0.006718744	0.0092453	0.009849155	0.005966163	0.003809499
0.006549388	0.009048759	0.009546081	0.005949079	0.003784501
0.006370969	0.008831173	0.009220348	0.00592137	0.003751828
0.006150763	0.008555196	0.008780492	0.00582768	0.003668968
0.005818521	0.008119093	0.008161685	0.005441512	0.003436751
0.006033365	0.008386696	0.008620387	0.005905399	0.003713915
0.006116362	0.008447128	0.008672682	0.006069092	0.003800958
0.00596137	0.008226943	0.008439139	0.006035076	0.003762401
0.005839249	0.008059248	0.00824664	0.006012558	0.003740536
0.005719477	0.007896	0.008057634	0.005979823	0.003717286
0.005587093	0.007714623	0.007853157	0.005921057	0.00368264
0.005445205	0.00752013	0.007636925	0.005838451	0.003636935
0.005292662	0.007312708	0.00740658	0.005724945	0.003580367
0.005135882	0.007101201	0.007170453	0.005592772	0.003518036
0.067641728	0.088317708	0.219291423	0.054355289	0.008371564
0.066513275	0.086740184	0.210786864	0.051925286	0.008271535
0.064616022	0.084618346	0.195793915	0.048395733	0.008271958
0.062940601	0.082763476	0.182959662	0.045419866	0.00827673
0.061388698	0.081057816	0.171708657	0.042862883	0.008278071
0.067593919	0.087679161	0.219347593	0.053530048	0.008173754
0.065439763	0.085237893	0.20276264	0.049626992	0.008174118
0.063576635	0.083147045	0.188752549	0.046370514	0.008173874
0.061893246	0.081272211	0.17665033	0.043608014	0.008176973
0.060343376	0.079558058	0.166021563	0.041227888	0.008176445
0.058881537	0.077950789	0.156472747	0.039130371	0.008171068
0.057541857	0.076489514	0.148015422	0.037305921	0.008164694
0.056297031	0.075140476	0.140360558	0.035680443	0.008156848
0.066480618	0.086146173	0.210480011	0.051016679	0.008081266
0.064320417	0.083688746	0.194977908	0.047435471	0.008080721
0.062483783	0.081620598	0.181872592	0.044430215	0.008078355
0.060807553	0.079744822	0.170479904	0.041870109	0.008080625
0.059260709	0.078024759	0.160407836	0.039646807	0.008076592
0.057804859	0.076413969	0.151401434	0.037702155	0.008070176
0.056473789	0.074952176	0.143345941	0.035988327	0.008065635
0.065289488	0.084527947	0.2016595	0.048557446	0.007987144
0.063121303	0.082052604	0.187205356	0.045287676	0.007981064
0.061327057	0.080026665	0.174999123	0.042526913	0.007981467
0.059672596	0.078168009	0.164329516	0.040167267	0.007980608
0.058142166	0.076458863	0.15486339	0.038114918	0.007978112
0.056702685	0.074857798	0.146381211	0.036315083	0.007972966
0.05538627	0.073403467	0.138772914	0.034722937	0.007968379
0.066088573	0.085185438	0.208033735	0.049684107	0.007887379
0.063824424	0.082587587	0.192592659	0.046155696	0.007886716
0.061884886	0.080379711	0.179517141	0.043191536	0.00788328
0.060118657	0.078379362	0.168175951	0.040674044	0.007885318
0.058489952	0.076543919	0.158195446	0.038503721	0.007882349

Health Risk Assessment Results Summary

		MAX:	4.18	46.12	46.32
Unique Identifier	X (UTM)	Y (UTM)	Onroad	Offroad	Total Risk
3834103774390	383410	3774390	0.091741742	9.918661526	10.010403
3834153774390	383415	3774390	0.090419279	9.585314256	9.6757335
3834203774390	383420	3774390	0.089233994	9.278387526	9.3676215
3833853774395	383385	3774395	0.099514021	11.85382116	11.953335
3833903774395	383390	3774395	0.09739495	11.29581766	11.393213
3833953774395	383395	3774395	0.095487339	10.82833434	10.923822
3834003774395	383400	3774395	0.093766218	10.40708014	10.500846
3834053774395	383405	3774395	0.092203754	10.02394932	10.116153
3834103774395	383410	3774395	0.090787332	9.672066803	9.7628541
3834153774395	383415	3774395	0.089484481	9.35264198	9.4421265
3833803774400	383380	3774400	0.100808729	12.03516416	12.135973
3833853774400	383385	3774400	0.098463608	11.45782565	11.556289
3833903774400	383390	3774400	0.096363222	10.96336657	11.05973
3833953774400	383395	3774400	0.094469763	10.52208	10.61655
3834003774400	383400	3774400	0.092761268	10.12171582	10.214477
3834053774400	383405	3774400	0.091209874	9.754249502	9.8454594
3834103774400	383410	3774400	0.089784001	9.420836965	9.510621
3834153774400	383415	3774400	0.088519005	9.115816018	9.204335
3833553774405	383355	3774405	0.11703906	15.34747568	15.464515
3833603774405	383360	3774405	0.112411377	14.37984369	14.492255
3833653774405	383365	3774405	0.10854225	13.55003412	13.658576
3833703774405	383370	3774405	0.105182337	12.8289334	12.934116
3833803774405	383380	3774405	0.099641051	11.60104853	11.70069
3833853774405	383385	3774405	0.097332415	11.08413251	11.181465
3833903774405	383390	3774405	0.095260587	10.62525111	10.720512
3833953774405	383395	3774405	0.093388422	10.21009943	10.303488
3834003774405	383400	3774405	0.091692949	9.831528166	9.9232211
3834053774405	383405	3774405	0.090162402	9.482915081	9.5730775
3834103774405	383410	3774405	0.088754348	9.166268539	9.2550229
3834153774405	383415	3774405	0.087517461	8.874606261	8.9621237
3833503774410	383350	3774410	0.120322591	15.53515752	15.65548
3833553774410	383355	3774410	0.115037655	14.55979066	14.674828
3833603774410	383360	3774410	0.110640196	13.71118696	13.821827
3833653774410	383365	3774410	0.106972129	12.97129427	13.078266
3833703774410	383370	3774410	0.103748892	12.32004221	12.423791
3833753774410	383375	3774410	0.100899058	11.74030023	11.841199
3833803774410	383380	3774410	0.098368913	11.1813873	11.279756
3833853774410	383385	3774410	0.096108381	10.71029119	10.8064
3833903774410	383390	3774410	0.094072024	10.28223322	10.376305
3833953774410	383395	3774410	0.092232451	9.892854974	9.9850874
3834003774410	383400	3774410	0.09056704	9.534119346	9.6246864
3834053774410	383405	3774410	0.089037743	9.207268787	9.2963065
3834103774410	383410	3774410	0.087675553	8.907396561	8.9950721
3833453774415	383345	3774415	0.123974323	15.56712208	15.691096
3833503774415	383350	3774415	0.118074773	14.62223765	14.740312
3833553774415	383355	3774415	0.113073339	13.78910688	13.90218
3833603774415	383360	3774415	0.108910869	13.05093287	13.159844
3833653774415	383365	3774415	0.105370752	12.39416343	12.499534
3833703774415	383370	3774415	0.102241709	11.80754288	11.909785
3833753774415	383375	3774415	0.099462081	11.23683293	11.336295
3833803774415	383380	3774415	0.096984853	10.75998286	10.856968
3833853774415	383385	3774415	0.09476856	10.32710184	10.42187
3833903774415	383390	3774415	0.092775103	9.931788155	10.024563
3833953774415	383395	3774415	0.090977563	9.568105433	9.659083
3834003774415	383400	3774415	0.089355812	9.234834892	9.3241907
3834053774415	383405	3774415	0.087874112	8.929190791	9.0170649
3834103774415	383410	3774415	0.086559674	8.646319566	8.7328792

Health Risk Assessment Results Summary

Sensitive Receptors		MAX:	46.32
Unique Identifier	X (UTM)	Y (UTM)	Total Risk
3834103774390	383410	3774390	10.01040327
3834153774390	383415	3774390	9.675733535
3834203774390	383420	3774390	9.367621519
3833853774395	383385	3774395	11.95333518
3833903774395	383390	3774395	11.39321261
3833953774395	383395	3774395	10.92382168
3834003774395	383400	3774395	10.50084636
3834053774395	383405	3774395	10.11615307
3834103774395	383410	3774395	9.762854135
3834153774395	383415	3774395	9.442126461
3833803774400	383380	3774400	12.13597288
3833853774400	383385	3774400	11.55628925
3833903774400	383390	3774400	11.05972979
3833953774400	383395	3774400	10.61654976
3834003774400	383400	3774400	10.21447709
3834053774400	383405	3774400	9.845459376
3834103774400	383410	3774400	9.510620966
3834153774400	383415	3774400	9.204335023
3833553774405	383355	3774405	15.46451474
3833603774405	383360	3774405	14.49225507
3833653774405	383365	3774405	13.65857637
3833703774405	383370	3774405	12.93411573
3833803774405	383380	3774405	11.70068958
3833853774405	383385	3774405	11.18146493
3833903774405	383390	3774405	10.72051169
3833953774405	383395	3774405	10.30348785
3834003774405	383400	3774405	9.923221115
3834053774405	383405	3774405	9.573077484
3834103774405	383410	3774405	9.255022887
3834153774405	383415	3774405	8.962123722
3833503774410	383350	3774410	15.65548011
3833553774410	383355	3774410	14.67482832
3833603774410	383360	3774410	13.82182716
3833653774410	383365	3774410	13.0782664
3833703774410	383370	3774410	12.4237911
3833753774410	383375	3774410	11.84119928
3833803774410	383380	3774410	11.27975621
3833853774410	383385	3774410	10.80639957
3833903774410	383390	3774410	10.37630524
3833953774410	383395	3774410	9.985087424
3834003774410	383400	3774410	9.624686386
3834053774410	383405	3774410	9.29630653
3834103774410	383410	3774410	8.995072115
3833453774415	383345	3774415	15.6910964
3833503774415	383350	3774415	14.74031243
3833553774415	383355	3774415	13.90218021
3833603774415	383360	3774415	13.15984373
3833653774415	383365	3774415	12.49953418
3833703774415	383370	3774415	11.90978459
3833753774415	383375	3774415	11.33629502
3833803774415	383380	3774415	10.85696771
3833853774415	383385	3774415	10.4218704
3833903774415	383390	3774415	10.02456326
3833953774415	383395	3774415	9.659082996
3834003774415	383400	3774415	9.324190704
3834053774415	383405	3774415	9.017064904
3834103774415	383410	3774415	8.73287924

FOR CHRONIC CALCS

	MAX:	1.61			
	Overlapping Phases - Maximum GLC				
2025	2026	2027	2028	2029	
0.056973104	0.074842195	0.149298409	0.036611339	0.007880005	
0.055573396	0.073280258	0.141384136	0.034960147	0.007877324	
0.054272338	0.071834964	0.134219202	0.033489151	0.007871798	
0.064712914	0.083366902	0.198046301	0.046980585	0.007795911	
0.062458467	0.080773765	0.183869063	0.043822427	0.007789894	
0.060589267	0.078643056	0.171878206	0.041148628	0.007789752	
0.058866868	0.076687887	0.161396788	0.038864764	0.007789544	
0.057273665	0.074888116	0.15210161	0.036881119	0.00778782	
0.055783247	0.073210161	0.143799668	0.035149974	0.007784488	
0.054417012	0.071680352	0.136391088	0.033632623	0.007782968	
0.065381325	0.083900434	0.202586387	0.047644048	0.007698057	
0.063051483	0.081210835	0.187841605	0.044349708	0.007699374	
0.061057125	0.078924266	0.175243734	0.041544	0.007695902	
0.059242843	0.076853013	0.16429289	0.03915567	0.007698032	
0.057565065	0.074944979	0.154631605	0.037093946	0.007695549	
0.05600052	0.073172415	0.145981084	0.035286465	0.007693654	
0.054560153	0.07154743	0.138315051	0.033719692	0.007691358	
0.05323368	0.070057829	0.131395156	0.032327117	0.007690338	
0.07720994	0.097424617	0.299245513	0.070696957	0.007555484	
0.073987616	0.093664618	0.268984702	0.063113586	0.007568783	
0.071079716	0.090280161	0.244194506	0.057043073	0.007581313	
0.06843179	0.087206302	0.223617586	0.052127714	0.007591213	
0.063614649	0.08163018	0.191054199	0.044675505	0.007605396	
0.061501796	0.079195943	0.178048741	0.041800853	0.007605762	
0.059601479	0.077016205	0.16672359	0.039333607	0.007606565	
0.057848596	0.075012381	0.156763188	0.037210301	0.007605566	
0.056225275	0.073164018	0.147899587	0.035361006	0.007604042	
0.054705902	0.071439048	0.139950351	0.033739606	0.007600764	
0.053313644	0.069865373	0.13284369	0.032315916	0.007600731	
0.052017195	0.0684048	0.126430004	0.031058065	0.007598749	
0.078288105	0.098493892	0.30139191	0.07049947	0.007458185	
0.07490007	0.094532909	0.271873032	0.063217333	0.007475461	
0.071848682	0.090973554	0.247043287	0.057198701	0.0074895	
0.06909245	0.087766428	0.226184957	0.05224332	0.007500273	
0.066574913	0.084844185	0.208560062	0.04815541	0.007508944	
0.06426369	0.082168786	0.193440829	0.044730765	0.007517422	
0.06189642	0.079424197	0.179970006	0.041828258	0.007516294	
0.059922187	0.077151387	0.168482278	0.039343776	0.007516553	
0.058094738	0.075053448	0.158327314	0.037192381	0.007518	
0.056407405	0.073123063	0.14930873	0.035320071	0.00751558	
0.05483097	0.07132503	0.141192414	0.033669897	0.007513602	
0.053376312	0.069671615	0.133957572	0.0322306	0.007511436	
0.052034564	0.068152343	0.127397365	0.0309439	0.007510408	
0.079217507	0.099392893	0.295951218	0.068079224	0.007358583	
0.075687864	0.095261766	0.269165148	0.061685006	0.007375593	
0.072508416	0.091547404	0.246109764	0.056262358	0.007392105	
0.069638331	0.088201194	0.226149107	0.051630152	0.007404652	
0.067026824	0.085163204	0.20888378	0.047688218	0.007413491	
0.064634401	0.082386945	0.193954136	0.044351828	0.007417297	
0.062166901	0.079518644	0.180541653	0.041508881	0.007418572	
0.060136469	0.077174137	0.169117179	0.039066416	0.007420393	
0.058261819	0.075015683	0.159013558	0.036952578	0.007424852	
0.056525947	0.073022632	0.149996463	0.035100068	0.007424279	
0.054908998	0.071171772	0.141879072	0.03346762	0.007424029	
0.053408839	0.069459376	0.134602806	0.032034858	0.007423365	
0.052023719	0.067884108	0.128020576	0.03075927	0.007423904	
0.050730138	0.066416651	0.12203871	0.029622275	0.007422044	

Silverlake Reservoir Construction Health Risk Assessment

Maximum Individual Non-Cancer Impact Calculations - Sensitive Receptors (Maximum Impacted Receptor) (IMPACT AT ALL OTHER LOCATIONS ON THE PROJECT SITE WOULD BE LESS THAN SHOWN)

Maximum Non-cancer Chronic Hazards / Toxicological Endpoints*

Receptor Group	Pollutant	CREL[1]	CONC	WFrac	$CONC_{WF}$	HI		ALIM	BN	CVS	DEV	ENDC	EYE	HEM	IMMUN	KIDN	NS	REPRO	RESP	SK
Project:																				
MEI - Max	DPM	5.00E+00	1.61E+00	1.00E+00	1.61E+00	3.22E-01		-	-	-	-	-	-	-	-	-	-	-	3.22E-01	-
							Total Risk				-			-				-	0.322	
							Threshold				1.00			1.00				1.00	1.00	
							Over?				NO			NO				NO	NO	

Notes:

1. California Air Resources Board, "Consolidated Table of OEHHA/ARB Approved Risk Assessment Health Values," "OEHHA/ARB Approved Chronic Reference Exposure Levels and Target Organs," "OEHHA/ARB Approved Acute Reference Exposure Levels and Target Organs," and "OEHHA/ARB Approved 8-Hour Reference Exposure Levels and Target Organs," http://www.arb.ca.gov/toxics/healthval/healthval.htm. Tables last updated: September 8, 2022.

Source: ESA, 2022

Where:

$CONC_{WF}$	Pollutant Concentration ($\mu g/m^3$) multiplied by the weight fraction
CREL	Chronic Reference Exposure Level
HI	Hazard Index
MEI	Maximally Exposed Individual
WFrac	Weight fraction of speciated component

* Key to Toxicological Endpoints

ALIM	Alimentary Tract	EYE	Eye	NS	Nervous System
BN	Bone	HEM	Hematologic System	REPRO	Reproductive System
CVS	Cardiovascular System	IMMUN	Immune System	RESP	Respiratory System
DEV	Developmental System	KIDN	Kidney	SK	Skin
ENDC	Endocrine System				

Silverlake Reservoir Construction Mitigated Health Risk Assessment

Mitigated Health Risk Assessment Exposure Duration Assumptions for Offroad Equipment and Haul Activities (Residential Receptors)

					Start Date	*1/1/2025*	*4/2/2025*	*4/3/2027*	
					End Date	*4/1/2025*	*4/2/2027*	*3/30/2041*	
					Days	*90*	*730*	*5110*	
Phase		Start Date	End Date	Hrs/Day	Duration (days)	3rd Tri	0<2	2<16	
Demolition	2025	1/1/2025	2/15/2025	8	46	46	0	0	Eucalyptus + Ivanhoe Over
Site Grubbing / Prep	2025	2/16/2025	4/3/2025	8	47	45	2	0	
Mass Grading / Excavation	2025	4/4/2025	12/31/2025	8	272	0	272	0	
Mass Grading / Excavation	2026	1/1/2026	10/15/2026	8	288	0	288	0	
Drainage / Utilities Trenching	2026	10/16/2026	12/31/2026	8	77	0	77	0	
Drainage / Utilities Trenching	2027	1/1/2027	3/4/2027	8	63	0	63	0	
Foundations / Concrete Pads	2026	10/16/2026	12/31/2026	8	77	0	77	0	
Foundations / Concrete Pads	2027	1/1/2027	3/4/2027	8	63	0	63	0	
Building / Structure Construction	2026	12/11/2026	12/31/2026	8	21	0	21	0	
Building / Structure Construction	2027	1/1/2027	7/31/2027	8	212	0	92	120	
Asphalt Paving	2027	3/1/2027	7/18/2027	8	140	0	33	107	
Architectural Coating	2027	3/1/2027	7/18/2027	8	140	0	33	107	
Landscaping or Other Finishing	2027	3/1/2027	7/18/2027	8	140	0	33	107	
Waterside Construction (Piles)	2027	3/1/2027	7/18/2027	8	140	0	33	107	
Waterside Construction (Landscapir	2025	1/1/2025	12/31/2025	8	365	91	274	0	Habitat Islands
Waterside Construction (Landscapir	2026	1/1/2026	1/31/2026	8	31	0	31	0	
Demolition	2025	1/1/2025	1/23/2025	8	23	23	0	0	The Knoll+Meadow1stHalf
Site Grubbing / Prep	2025	1/24/2025	2/16/2025	8	24	24	0	0	
Mass Grading / Excavation	2025	2/17/2025	12/31/2025	8	318	44	274	0	
Mass Grading / Excavation	2026	1/1/2026	2/1/2026	8	32	0	32	0	
Drainage / Utilities Trenching	2026	2/2/2026	4/23/2026	8	81	0	81	0	
Foundations / Concrete Pads	2026	2/2/2026	4/23/2026	8	81	0	81	0	
Building / Structure Construction	2026	3/14/2026	7/31/2026	8	140	0	140	0	
Asphalt Paving	2026	4/1/2026	6/20/2026	8	81	0	81	0	
Architectural Coating	2026	4/1/2026	6/20/2026	8	81	0	81	0	
Landscaping or Other Finishing	2026	4/1/2026	6/20/2026	8	81	0	81	0	
Waterside Construction (Piles)	2026	4/1/2026	6/20/2026	8	81	0	81	0	
Demolition	2027	8/1/2027	9/5/2027	8	36	0	0	36	East and West Narrows
Site Grubbing / Prep	2027	9/6/2027	10/10/2027	8	35	0	0	35	
Drainage / Utilities Trenching	2027	10/11/2027	12/31/2027	8	82	0	0	82	
Drainage / Utilities Trenching	2028	1/1/2028	12/31/2028	8	366	0	0	366	
Drainage / Utilities Trenching	2029	1/1/2029	1/7/2029	8	7	0	0	7	
Foundations / Concrete Pads	2029	1/8/2029	5/3/2029	8	116	0	0	116	
Building / Structure Construction	2029	2/27/2029	8/31/2029	8	186	0	0	186	
Asphalt Paving	2029	5/1/2029	8/24/2029	8	116	0	0	116	
Landscaping or Other Finishing	2029	5/1/2029	8/24/2029	8	116	0	0	116	
Waterside Construction (Piles)	2029	5/1/2029	8/24/2029	8	116	0	0	116	
Demolition	2027	8/1/2027	11/25/2027	8	117	0	0	117	Ivanhoe Spillway
Drainage / Utilities Trenching	2027	11/26/2027	12/31/2027	8	36	0	0	36	
Drainage / Utilities Trenching	2028	1/1/2028	8/31/2028	8	244	0	0	244	
Asphalt Paving	2027	11/26/2027	12/31/2027	8	36	0	0	36	
Asphalt Paving	2028	1/1/2028	8/31/2028	8	244	0	0	244	
Demolition	2027	8/1/2027	8/24/2027	8	24	0	0	24	South Valley
Site Grubbing / Prep	2027	8/25/2027	9/16/2027	8	23	0	0	23	
Mass Grading / Excavation	2027	9/17/2027	12/31/2027	8	106	0	0	106	
Mass Grading / Excavation	2028	1/1/2028	8/31/2028	8	244	0	0	244	
Drainage / Utilities Trenching	2028	9/1/2028	11/21/2028	8	82	0	0	82	
Foundations / Concrete Pads	2028	9/1/2028	11/21/2028	8	82	0	0	82	
Building / Structure Construction	2028	10/12/2028	12/31/2028	8	81	0	0	81	
Building / Structure Construction	2029	1/1/2029	2/28/2029	8	59	0	0	59	
Asphalt Paving	2028	11/1/2028	12/31/2028	8	61	0	0	61	
Asphalt Paving	2029	1/1/2029	1/21/2029	8	21	0	0	21	
Architectural Coating	2028	11/1/2028	12/31/2028	8	61	0	0	61	
Architectural Coating	2029	1/1/2029	1/21/2029	8	21	0	0	21	
Landscaping or Other Finishing	2028	11/1/2028	12/31/2028	8	61	0	0	61	
Landscaping or Other Finishing	2029	1/1/2029	1/21/2029	8	21	0	0	21	
Demolition	2027	8/1/2027	8/24/2027	8	24	0	0	24	Meadow2ndHalf
Site Grubbing / Prep	2027	8/25/2027	9/16/2027	8	23	0	0	23	
Mass Grading / Excavation	2027	9/17/2027	12/31/2027	8	106	0	0	106	
Mass Grading / Excavation	2028	1/1/2028	6/22/2028	8	174	0	0	174	
Drainage / Utilities Trenching	2028	6/23/2028	8/31/2028	8	70	0	0	70	
Foundations / Concrete Pads	2028	6/23/2028	8/31/2028	8	70	0	0	70	
Building / Structure Construction	2028	8/6/2028	11/30/2028	8	117	0	0	117	
Asphalt Paving	2028	8/1/2028	11/1/2028	8	93	0	0	93	
Landscaping or Other Finishing	2028	8/1/2028	11/1/2028	8	93	0	0	93	
Waterside Construction (Piles)	2028	8/1/2028	11/1/2028	8	93	0	0	93	
Re-striping South Valley	2029	8/29/2029	8/31/2029	8	3	0	0	3	
Re-striping Silver Lake Boulevard	2029	8/29/2029	8/31/2029	8	3	0	0	3	
Demolition	2029	8/18/2029	8/22/2029	8	5	0	0	5	
Placing Base	2029	8/23/2029	8/24/2029	8	2	0	0	2	
Form/Place Rebar and Pour	2029	8/25/2029	8/31/2029	8	7	0	0	7	

Risk Factors

	Abbreviation	UOM	3rd Trimester	0<2	2<16	16<30
Daily Breathing Rate (95th %'ile)	DBR	L/kg-day	361	1090	572	261
Fraction Of Time At Home[a]	FAH	unitless	1	1	1	0.73
Exposure Frequency	EF	days/year	0.96	0.96	0.96	0.96
Age Sensitivity Factor	ASF	unitless	10	10	3	1
Inhalation Absorption Factor	A	unitless	1	1	1	1
Conversion Factor	CF_1	m^3/L	0.001	0.001	0.001	0.001
Conversion Factor	CF_2	$\mu g/m^3$	0.001	0.001	0.001	0.001
Cancer Potency Factor (diesel exhaust)	CPF	$mg/kg\text{-}day^{-1}$	1.1	1.1	1.1	1.1
Averaging Time (for residential exposure)	AT	years	70.00	70.00	70.00	70.00

[a] assume school or daycare will have cancer risk of >1 per million

Intake Factor for Inhalation, IF ($m^3/kg\text{-}day$)

Phase	Year	Equation	3rd Trimester	0<2	2<16
Demolition	2025	$\frac{DBR \cdot FAH \cdot EF \cdot ED \cdot ASF \cdot A \cdot CF_1}{AT}$	0.006232314	0	0
Site Grubbing / Prep	2025		0.006096829	0.000818165	0
Mass Grading / Excavation	2025		0	0.111270407	0
Mass Grading / Excavation	2026		0	0.117815725	0
Drainage / Utilities Trenching	2026		0	0.031499343	0
Drainage / Utilities Trenching	2027		0	0.02577219	0
Foundations / Concrete Pads	2026		0	0.031499343	0
Foundations / Concrete Pads	2027		0	0.02577219	0
Building / Structure Construction	2026		0	0.00859073	0
Building / Structure Construction	2027	$\frac{DBR \cdot FAH \cdot EF \cdot ED \cdot ASF \cdot A \cdot CF_1}{AT}$	0	0.037635579	0.0077371
Asphalt Paving	2027		0	0.013499719	0.0068989
Architectural Coating	2027		0	0.013499719	0.0068989
Landscaping or Other Finishing	2027		0	0.013499719	0.0068989
Waterside Construction (Piles)	2027		0	0.013499719	0.0068989
Waterside Construction (Landscapir	2025		0.012329142	0.112088572	0
Waterside Construction (Landscapir	2026		0	0.012681554	0
Demolition	2025		0.003116157	0	0
Site Grubbing / Prep	2025		0.003251642	0	0
Mass Grading / Excavation	2025	$\frac{DBR \cdot FAH \cdot EF \cdot ED \cdot ASF \cdot A \cdot CF_1}{AT}$	0.005961344	0.112088572	0
Mass Grading / Excavation	2026		0	0.013090636	0
Drainage / Utilities Trenching	2026		0	0.033135673	0
Foundations / Concrete Pads	2026		0	0.033135673	0
Building / Structure Construction	2026		0	0.057271533	0
Asphalt Paving	2026		0	0.033135673	0
Architectural Coating	2026		0	0.033135673	0
Landscaping or Other Finishing	2026		0	0.033135673	0
Waterside Construction (Piles)	2026		0	0.033135673	0
Demolition	2027	$\frac{DBR \cdot FAH \cdot EF \cdot ED \cdot ASF \cdot A \cdot CF_1}{AT}$	0	0	0.0023211
Site Grubbing / Prep	2027		0	0	0.0022567
Drainage / Utilities Trenching	2027		0	0	0.005287
Drainage / Utilities Trenching	2028		0	0	0.0235982
Drainage / Utilities Trenching	2029		0	0	0.0004513
Foundations / Concrete Pads	2029		0	0	0.0074792
Building / Structure Construction	2029		0	0	0.0119925
Asphalt Paving	2029		0	0	0.0074792
Landscaping or Other Finishing	2029	$\frac{DBR \cdot FAH \cdot EF \cdot ED \cdot ASF \cdot A \cdot CF_1}{AT}$	0	0	0.0074792
Waterside Construction (Piles)	2029		0	0	0.0074792
Demolition	2027		0	0	0.0075437
Drainage / Utilities Trenching	2027		0	0	0.0023211
Drainage / Utilities Trenching	2028		0	0	0.0157321
Asphalt Paving	2027		0	0	0.0023211
Asphalt Paving	2028		0	0	0.0157321
Demolition	2027		0	0	0.0015474
Site Grubbing / Prep	2027	$\frac{DBR \cdot FAH \cdot EF \cdot ED \cdot ASF \cdot A \cdot CF_1}{AT}$	0	0	0.0014829
Mass Grading / Excavation	2027		0	0	0.0068344
Mass Grading / Excavation	2028		0	0	0.0157321
Drainage / Utilities Trenching	2028		0	0	0.005287
Foundations / Concrete Pads	2028		0	0	0.005287
Building / Structure Construction	2028		0	0	0.0052226
Building / Structure Construction	2029		0	0	0.0038041
Asphalt Paving	2028		0	0	0.003933
Asphalt Paving	2029		0	0	0.001354
Architectural Coating	2028	$\frac{DBR \cdot FAH \cdot EF \cdot ED \cdot ASF \cdot A \cdot CF_1}{AT}$	0	0	0.003933
Architectural Coating	2029		0	0	0.001354
Landscaping or Other Finishing	2028		0	0	0.003933
Landscaping or Other Finishing	2029		0	0	0.001354
Demolition	2027		0	0	0.0015474
Site Grubbing / Prep	2027		0	0	0.0014829
Mass Grading / Excavation	2027		0	0	0.0068344
Mass Grading / Excavation	2028		0	0	0.0112188
Drainage / Utilities Trenching	2028		0	0	0.0045133
Foundations / Concrete Pads	2028		0	0	0.0045133
Building / Structure Construction	2028		0	0	0.0075437
Asphalt Paving	2028		0	0	0.0059963
Landscaping or Other Finishing	2028		0	0	0.0059963
Waterside Construction (Piles)	2028		0	0	0.0059963
Re-striping South Valley	2029	$\frac{DBR \cdot FAH \cdot EF \cdot ED \cdot ASF \cdot A \cdot CF_1}{AT}$	0	0	0.0001934
Re-striping Silver Lake Boulevard	2029		0	0	0.0001934
Demolition	2029		0	0	0.0003224
Placing Base	2029		0	0	0.000129
Form/Place Rebar and Pour	2029		0	0	0.0004513

Risk Calculation Part 1, R1

Equation	3rd Trimester	0<2	2<16
$IF \cdot CPF \cdot CF_2$	6.85555E-06	0	0
	6.70651E-06	8.99981E-07	0
	0	0.000122397	0
	0	0.000129597	0
	0	3.46493E-05	0
	0	2.83494E-05	0
	0	3.46493E-05	0
	0	2.83494E-05	0
	0	9.4498E-06	0
$IF \cdot CPF \cdot CF_2$	0	4.13991E-05	8.51082E-06
	0	1.48497E-05	7.58882E-06
	0	1.48497E-05	7.58882E-06
	0	1.48497E-05	7.58882E-06
	0	1.48497E-05	7.58882E-06
	1.35621E-05	0.000123297	0
	0	1.39497E-05	0
	3.42777E-06	0	0
	3.57681E-06	0	0
$IF \cdot CPF \cdot CF_2$	6.55748E-06	0.000123297	0
	0	1.43997E-05	0
	0	3.64492E-05	0
	0	3.64492E-05	0
	0	6.29987E-05	0
	0	3.64492E-05	0
	0	3.64492E-05	0
	0	3.64492E-05	0
	0	3.64492E-05	0
$IF \cdot CPF \cdot CF_2$	0	0	2.55325E-06
	0	0	2.48232E-06
	0	0	5.81573E-06
	0	0	2.5958E-05
	0	0	4.96465E-07
	0	0	8.22713E-06
	0	0	1.31918E-05
	0	0	8.22713E-06
$IF \cdot CPF \cdot CF_2$	0	0	8.22713E-06
	0	0	8.22713E-06
	0	0	8.29805E-06
	0	0	2.55325E-06
	0	0	1.73053E-05
	0	0	2.55325E-06
	0	0	1.73053E-05
	0	0	1.70216E-06
$IF \cdot CPF \cdot CF_2$	0	0	1.63124E-06
	0	0	7.51789E-06
	0	0	1.73053E-05
	0	0	5.81573E-06
	0	0	5.81573E-06
	0	0	5.74481E-06
	0	0	4.18449E-06
	0	0	4.32633E-06
	0	0	1.48939E-06
$IF \cdot CPF \cdot CF_2$	0	0	4.32633E-06
	0	0	1.48939E-06
	0	0	4.32633E-06
	0	0	1.48939E-06
	0	0	1.70216E-06
	0	0	1.63124E-06
	0	0	7.51789E-06
	0	0	1.23407E-05
	0	0	4.96465E-06
	0	0	4.96465E-06
	0	0	8.29805E-06
	0	0	6.59589E-06
	0	0	6.59589E-06
	0	0	6.59589E-06
$IF \cdot CPF \cdot CF_2$	0	0	2.12771E-07
	0	0	2.12771E-07
	0	0	3.54618E-07
	0	0	1.41847E-07
	0	0	4.96465E-07

SLRC Construction Health Risk Assessment

Construction Modeling Assumptions

AERMOD Sources

Line Volume Source		
Offroad Construction Exhaust		
Release Height	5	m
Emissions rate	1	g/s
SCAQMD LST Guidance, 2008		
Onroad Hauling Exhaust		
Release Height	3.66	m
Emissions rate	1	g/s
CAPCOA Health Risk Assessments for Proposed Land Use Projects		

Silverlake Reservoir Mitigated Construction Health Risk Assessment

Offroad DPM Emissions, Ground Level Concentrations and Health Risk Calculations

Sensitive Receptor

Component	Component-Phase	Phase		Start Date	End Date	Work Days	Emissions (lbs/day)	Emissions (lbs/yr)	Emissions (g/s)		Component Identifier
EGIO	EGIODemolition	Demolition	2025	1/1/2025	2/15/2025	40	0.038	1.516	0.000596912	Eucalyptus + Ivanhoe Overlook	EGIO
EGIO	EGIOSite Grubbing / Prep	Site Grubbing / Prep	2025	2/16/2025	4/3/2025	40	0.034	1.368	0.000538638		EGIO
EGIO	EGIOMass Grading / Excavation	Mass Grading / Excavation	2025	4/4/2025	12/31/2025	233	0.085	19.8982	0.00134502		EGIO
EGIO	EGIOMass Grading / Excavation	Mass Grading / Excavation	2026	1/1/2026	10/15/2026	247	0.085	21.0938	0.00134502		EGIO
EGIO	EGIODrainage / Utilities Trenching	Drainage / Utilities Trenching	2026	10/16/2026	12/31/2026	66	0.024	1.5774	0.000376417		EGIO
EGIO	EGIODrainage / Utilities Trenching	Drainage / Utilities Trenching	2027	1/1/2027	3/4/2027	54	0.024	1.2906	0.000376417		EGIO
EGIO	EGIOFoundations / Concrete Pads	Foundations / Concrete Pads	2026	10/16/2026	12/31/2026	66	0.044	2.9106	0.00069456		EGIO
EGIO	EGIOFoundations / Concrete Pads	Foundations / Concrete Pads	2027	1/1/2027	3/4/2027	54	0.044	2.3814	0.00069456		EGIO
EGIO	EGIOBuilding / Structure Construction	Building / Structure Construction	2026	12/11/2026	12/31/2026	18	0.079	1.4274	0.001248947		EGIO
EGIO	EGIOBuilding / Structure Construction	Building / Structure Construction	2027	1/1/2027	7/31/2027	182	0.079	14.4326	0.001248947		EGIO
EGIO	EGIOAsphalt Paving	Asphalt Paving	2027	3/1/2027	7/18/2027	120	0.056	6.732	0.000883556		EGIO
EGIO	EGIOArchitectural Coating	Architectural Coating	2027	3/1/2027	7/18/2027	120	0.005	0.6336	8.31582E-05		EGIO
EGIO	EGIOLandscaping or Other Finishing	Landscaping or Other Finishing	2027	3/1/2027	7/18/2027	120	0.017	2.04	0.000267744		EGIO
EGIO	EGIOWaterside Construction (Piles)	Waterside Construction (Piles)	2027	3/1/2027	7/18/2027	120	0.030	3.612	0.000474065		EGIO
HI	HIWaterside Construction (Landscaping)	Waterside Construction (Landscaping	2025	1/1/2025	12/31/2025	313	0.101	31.5191	0.00158599	Habitat Islands	HI
HI	HIWaterside Construction (Landscaping)	Waterside Construction (Landscaping	2026	1/1/2026	1/31/2026	27	0.101	2.7189	0.00158599		HI
KM	KMDemolition	Demolition	2025	1/1/2025	1/23/2025	20	0.038	0.758	0.000596912	The Knoll+Meadow1stHalf	KM
KM	KMSite Grubbing / Prep	Site Grubbing / Prep	2025	1/24/2025	2/16/2025	20	0.034	0.684	0.000538638		KM
KM	KMMass Grading / Excavation	Mass Grading / Excavation	2025	2/17/2025	12/31/2025	273	0.085	23.3142	0.00134502		KM
KM	KMMass Grading / Excavation	Mass Grading / Excavation	2026	1/1/2026	2/1/2026	27	0.085	2.3058	0.00134502		KM
KM	KMDrainage / Utilities Trenching	Drainage / Utilities Trenching	2026	2/2/2026	4/23/2026	70	0.018	1.288	0.000289794		KM
KM	KMFoundations / Concrete Pads	Foundations / Concrete Pads	2026	2/2/2026	4/23/2026	70	0.044	3.087	0.00069456		KM
KM	KMBuilding / Structure Construction	Building / Structure Construction	2026	3/14/2026	7/31/2026	120	0.082	9.816	0.001288322		KM
KM	KMAsphalt Paving	Asphalt Paving	2026	4/1/2026	6/20/2026	70	0.056	3.927	0.000883556		KM
KM	KMArchitectural Coating	Architectural Coating	2026	4/1/2026	6/20/2026	70	0.005	0.3696	8.31582E-05		KM
KM	KMLandscaping or Other Finishing	Landscaping or Other Finishing	2026	4/1/2026	6/20/2026	70	0.017	1.19	0.000267744		KM
KM	KMWaterside Construction (Piles)	Waterside Construction (Piles)	2026	4/1/2026	6/20/2026	70	0.030	2.107	0.000474065		KM
EWN	EWNDemolition	Demolition	2027	8/1/2027	9/5/2027	30	0.038	1.137	0.000596912	East and West Narrows	EWN
EWN	EWNSite Grubbing / Prep	Site Grubbing / Prep	2027	9/6/2027	10/10/2027	30	0.051	1.533	0.000804807		EWN
EWN	EWNDrainage / Utilities Trenching	Drainage / Utilities Trenching	2027	10/11/2027	12/31/2027	71	0.062	4.402	0.000976478		EWN
EWN	EWNDrainage / Utilities Trenching	Drainage / Utilities Trenching	2028	1/1/2028	12/31/2028	313	0.062	19.406	0.000976478		EWN
EWN	EWNDrainage / Utilities Trenching	Drainage / Utilities Trenching	2029	1/1/2029	1/7/2029	6	0.062	0.372	0.000976478		EWN
EWN	EWNFoundations / Concrete Pads	Foundations / Concrete Pads	2029	1/8/2029	5/3/2029	100	0.044	4.41	0.00069456		EWN
EWN	EWNBuilding / Structure Construction	Building / Structure Construction	2029	2/27/2029	8/31/2029	160	0.077	12.288	0.001209573		EWN
EWN	EWNAsphalt Paving	Asphalt Paving	2029	5/1/2029	8/24/2029	100	0.056	5.61	0.000883556		EWN
EWN	EWNLandscaping or Other Finishing	Landscaping or Other Finishing	2029	5/1/2029	8/24/2029	100	0.017	1.7	0.000267744		EWN
EWN	EWNWaterside Construction (Piles)	Waterside Construction (Piles)	2029	5/1/2029	8/24/2029	100	0.030	2.95	0.000464615		EWN
IS	ISDemolition	Demolition	2027	8/1/2027	11/25/2027	100	0.038	3.79	0.000596912	Ivanhoe Spillway	IS
IS	ISDrainage / Utilities Trenching	Drainage / Utilities Trenching	2027	11/26/2027	12/31/2027	31	0.013	0.4061	0.00020632		IS
IS	ISDrainage / Utilities Trenching	Drainage / Utilities Trenching	2028	1/1/2028	8/31/2028	209	0.013	2.7379	0.00020632		IS
IS	ISAsphalt Paving	Asphalt Paving	2027	11/26/2027	12/31/2027	31	0.056	1.7391	0.000883556		IS
IS	ISAsphalt Paving	Asphalt Paving	2028	1/1/2028	8/31/2028	209	0.056	11.7249	0.000883556		IS
SV	SVDemolition	Demolition	2027	8/1/2027	8/24/2027	20	0.039	0.778	0.000612661	South Valley	SV
SV	SVSite Grubbing / Prep	Site Grubbing / Prep	2027	8/25/2027	9/16/2027	20	0.026	0.514	0.000404766		SV
SV	SVMass Grading / Excavation	Mass Grading / Excavation	2027	9/17/2027	12/31/2027	91	0.043	3.9494	0.000683535		SV
SV	SVMass Grading / Excavation	Mass Grading / Excavation	2028	1/1/2028	8/31/2028	209	0.043	9.0706	0.000683535		SV
SV	SVDrainage / Utilities Trenching	Drainage / Utilities Trenching	2028	9/1/2028	11/21/2028	70	0.013	0.917	0.00020632		SV
SV	SVFoundations / Concrete Pads	Foundations / Concrete Pads	2028	9/1/2028	11/21/2028	70	0.014	0.945	0.00021262		SV
SV	SVBuilding / Structure Construction	Building / Structure Construction	2028	10/12/2028	12/31/2028	69	0.082	5.6442	0.001288322		SV
SV	SVBuilding / Structure Construction	Building / Structure Construction	2029	1/1/2029	2/28/2029	51	0.082	4.1718	0.001288322		SV
SV	SVAsphalt Paving	Asphalt Paving	2028	11/1/2028	12/31/2028	52	0.053	2.7716	0.000839456		SV
SV	SVAsphalt Paving	Asphalt Paving	2029	1/1/2029	1/21/2029	18	0.053	0.9594	0.000839456		SV
SV	SVArchitectural Coating	Architectural Coating	2028	11/1/2028	12/31/2028	52	0.005	0.27456	8.31582E-05		SV
SV	SVArchitectural Coating	Architectural Coating	2029	1/1/2029	1/21/2029	18	0.005	0.09504	8.31582E-05		SV
SV	SVLandscaping or Other Finishing	Landscaping or Other Finishing	2028	11/1/2028	12/31/2028	52	0.017	0.884	0.000267744		SV
SV	SVLandscaping or Other Finishing	Landscaping or Other Finishing	2029	1/1/2029	1/21/2029	18	0.017	0.306	0.000267744		SV
M	MDemolition	Demolition	2027	8/1/2027	8/24/2027	20	0.038	0.758	0.000596912	Meadow2ndHalf	M
M	MSite Grubbing / Prep	Site Grubbing / Prep	2027	8/25/2027	9/16/2027	20	0.034	0.684	0.000538638		M
M	MMass Grading / Excavation	Mass Grading / Excavation	2027	9/17/2027	12/31/2027	91	0.085	7.7714	0.00134502		M
M	MMass Grading / Excavation	Mass Grading / Excavation	2028	1/1/2028	6/22/2028	149	0.085	12.7246	0.00134502		M
M	MDrainage / Utilities Trenching	Drainage / Utilities Trenching	2028	6/23/2028	8/31/2028	60	0.024	1.434	0.000376417		M
M	MFoundations / Concrete Pads	Foundations / Concrete Pads	2028	6/23/2028	8/31/2028	60	0.044	2.646	0.00069456		M
M	MBuilding / Structure Construction	Building / Structure Construction	2028	8/6/2028	11/30/2028	100	0.079	7.93	0.001248947		M
M	MAsphalt Paving	Asphalt Paving	2028	8/1/2028	11/1/2028	80	0.056	4.488	0.000883556		M
M	MLandscaping or Other Finishing	Landscaping or Other Finishing	2028	8/1/2028	11/1/2028	80	0.017	1.36	0.000267744		M
M	MWaterside Construction (Piles)	Waterside Construction (Piles)	2028	8/1/2028	11/1/2028	80	0.030	2.408	0.000474065		M
RSSW	RSSWRe-striping South Valley	Re-striping South Valley	2029	8/29/2029	8/31/2029	3	0.032	0.0957	0.000502414		
RSSW	RSSWRe-striping Silver Lake Boulevard	Re-striping Silver Lake Boulevard	2029	8/29/2029	8/31/2029	3	0.032	0.0957	0.000502414		
RSSW	RSSWDemolition	Demolition	2029	8/18/2029	8/22/2029	4	0.054	0.2156	0.000848906		
RSSW	RSSWPlacing Base	Placing Base	2029	8/23/2029	8/24/2029	2	0.029	0.0586	0.000461465		
RSSW	RSSWForm/Place Rebar and Pour	Form/Place Rebar and Pour	2029	8/25/2029	8/31/2029	6	0.009	0.05262	0.000138124		

Habitat Islands

	Sources length (m)	Percentage of Tc	Amount of Unitized Emissions
HI1	790.2	0.308	0.308
HI2	816.3	0.318	0.318
HI3	735.7	0.287	0.287
HI4	224.4	0.087	0.087
Total	2566.6	1.000	

			EGIODemolition	EGIOSite Grubbing / Prep	EGIOMass Grading / Excavation	EGIOMass Grading / Excavation	EGIODrainage / Utilities Trenching	EGIODrainage / Utilities Trenching	EGIOFoundations / Concrete Pads	EGIOFoundations / Concrete Pads	EGIOBuilding / Structure Construction	EGIOBuilding / Structure Construction	EGIOAsphalt Paving	EGIOArchitectural Coating	EGIOLandscaping or Other Finishing	EGIOWaterside Construction (Piles)	HIWaterside Construction (Landscaping)	HIWaterside Construction (Landscaping)	KMDemolition	KMSite Grubbing / Prep	KMMass Grading / Excavation
Unique Identifier	X (UTM)	Y (UTM)	2025	2025	2025	2026	2026	2027	2026	2027	2026	2027	2027	2027	2027	2027	2025	2026	2025	2025	2025
3829703772855	382970	3772855	2.54225E-05	2.2941E-05	5.72844E-05	5.72844E-05	1.60316E-05	1.60316E-05	2.95813E-05	2.95813E-05	5.31927E-05	5.31927E-05	3.76306E-05	3.54171E-06	1.14032E-05	2.01904E-05	8.74991E-05	8.74991E-05	2.38645E-05	2.15348E-05	5.37739E-05
3829803772855	382980	3772855	2.54404E-05	2.2957E-05	5.73248E-05	5.73248E-05	1.60429E-05	1.60429E-05	2.96021E-05	2.96021E-05	5.32301E-05	5.32301E-05	3.76571E-05	3.5442E-06	1.14113E-05	2.02046E-05	8.81017E-05	8.81017E-05	2.40138E-05	2.16694E-05	5.41102E-05
3829903772855	382990	3772855	2.54941E-05	2.3005E-05	5.74458E-05	5.74458E-05	1.60768E-05	1.60768E-05	2.96646E-05	2.96646E-05	5.33425E-05	5.33425E-05	3.77367E-05	3.55169E-06	1.14354E-05	2.02473E-05	8.87837E-05	8.87837E-05	2.41988E-05	2.18364E-05	5.45271E-05
3830003772855	383000	3772855	2.55359E-05	2.3043E-05	5.754E-05	5.754E-05	1.61031E-05	1.61031E-05	2.97133E-05	2.97133E-05	5.343E-05	5.343E-05	3.77985E-05	3.55751E-06	1.14541E-05	2.02805E-05	8.94816E-05	8.94816E-05	2.43838E-05	2.20034E-05	5.49441E-05
3830103772855	383010	3772855	2.55777E-05	2.3081E-05	5.76341E-05	5.76341E-05	1.61295E-05	1.61295E-05	2.97619E-05	2.97619E-05	5.35174E-05	5.35174E-05	3.78604E-05	3.56333E-06	1.14728E-05	2.03137E-05	9.01635E-05	9.01635E-05	2.45689E-05	2.21703E-05	5.5361E-05
3830203772855	383020	3772855	2.56135E-05	2.3113E-05	5.77148E-05	5.77148E-05	1.6152E-05	1.6152E-05	2.98036E-05	2.98036E-05	5.35923E-05	5.35923E-05	3.79134E-05	3.56832E-06	1.14889E-05	2.03421E-05	9.08296E-05	9.08296E-05	2.47539E-05	2.23373E-05	5.5778E-05
3830303772855	383030	3772855	2.56433E-05	2.314E-05	5.77821E-05	5.77821E-05	1.61709E-05	1.61709E-05	2.98383E-05	2.98383E-05	5.36548E-05	5.36548E-05	3.79575E-05	3.57247E-06	1.15023E-05	2.03658E-05	9.14958E-05	9.14958E-05	2.4933E-05	2.24989E-05	5.61815E-05
3830403772855	383040	3772855	2.56851E-05	2.3178E-05	5.78762E-05	5.78762E-05	1.61972E-05	1.61972E-05	2.98869E-05	2.98869E-05	5.37422E-05	5.37422E-05	3.80194E-05	3.5783E-06	1.1521E-05	2.0399E-05	9.21936E-05	9.21936E-05	2.513E-05	2.26767E-05	5.66254E-05
3830503772855	383050	3772855	2.57209E-05	2.3211E-05	5.79569E-05	5.79569E-05	1.62198E-05	1.62198E-05	2.99286E-05	2.99286E-05	5.38171E-05	5.38171E-05	3.80724E-05	3.58329E-06	1.15371E-05	2.04274E-05	9.28914E-05	9.28914E-05	2.5327E-05	2.28544E-05	5.70692E-05
3830603772855	383060	3772855	2.57567E-05	2.3242E-05	5.80376E-05	5.80376E-05	1.62424E-05	1.62424E-05	2.99703E-05	2.99703E-05	5.38921E-05	5.38921E-05	3.81254E-05	3.58827E-06	1.15532E-05	2.04559E-05	9.35893E-05	9.35893E-05	2.55299E-05	2.30376E-05	5.75265E-05
3830703772855	383070	3772855	2.57985E-05	2.328E-05	5.81318E-05	5.81318E-05	1.62687E-05	1.62687E-05	3.00189E-05	3.00189E-05	5.39795E-05	5.39795E-05	3.81873E-05	3.5941E-06	1.15719E-05	2.04891E-05	9.4303E-05	9.4303E-05	2.57388E-05	2.32261E-05	5.79973E-05
3830803772855	383080	3772855	2.58343E-05	2.3312E-05	5.82125E-05	5.82125E-05	1.62913E-05	1.62913E-05	3.00605E-05	3.00605E-05	5.40544E-05	5.40544E-05	3.82403E-05	3.59909E-06	1.1588E-05	2.05175E-05	9.50008E-05	9.50008E-05	2.59478E-05	2.34146E-05	5.8468E-05
3830903772855	383090	3772855	2.5906E-05	2.3377E-05	5.83739E-05	5.83739E-05	1.63365E-05	1.63365E-05	3.01439E-05	3.01439E-05	5.42043E-05	5.42043E-05	3.83463E-05	3.60906E-06	1.16201E-05	2.05744E-05	9.57779E-05	9.57779E-05	2.61985E-05	2.36408E-05	5.90329E-05
3831003772855	383100	3772855	2.59716E-05	2.3436E-05	5.85218E-05	5.85218E-05	1.63779E-05	1.63779E-05	3.02203E-05	3.02203E-05	5.43417E-05	5.43417E-05	3.84435E-05	3.61821E-06	1.16495E-05	2.06265E-05	9.65234E-05	9.65234E-05	2.64611E-05	2.38778E-05	5.96248E-05
3831103772855	383110	3772855	2.60254E-05	2.3485E-05	5.86429E-05	5.86429E-05	1.64118E-05	1.64118E-05	3.02828E-05	3.02828E-05	5.44541E-05	5.44541E-05	3.8523E-05	3.6257E-06	1.16736E-05	2.06692E-05	9.72053E-05	9.72053E-05	2.67058E-05	2.40987E-05	6.01762E-05
3831203772855	383120	3772855	2.60552E-05	2.3512E-05	5.87101E-05	5.87101E-05	1.64306E-05	1.64306E-05	3.03175E-05	3.03175E-05	5.45166E-05	5.45166E-05	3.85672E-05	3.62985E-06	1.1687E-05	2.06929E-05	9.72688E-05	9.72688E-05	2.69386E-05	2.43087E-05	6.07008E-05
3831303772855	383130	3772855	2.60552E-05	2.3512E-05	5.87101E-05	5.87101E-05	1.64306E-05	1.64306E-05	3.03175E-05	3.03175E-05	5.45166E-05	5.45166E-05	3.85672E-05	3.62985E-06	1.1687E-05	2.06929E-05	9.71102E-05	9.71102E-05	2.71535E-05	2.45026E-05	6.1185E-05
3831403772855	383140	3772855	2.62582E-05	2.3695E-05	5.91674E-05	5.91674E-05	1.65586E-05	1.65586E-05	3.05537E-05	3.05537E-05	5.49412E-05	5.49412E-05	3.88676E-05	3.65813E-06	1.17781E-05	2.08541E-05	0.000114889	0.000114889	2.74221E-05	2.4745E-05	6.17902E-05
3831503772855	383150	3772855	2.66461E-05	2.4045E-05	6.00417E-05	6.00417E-05	1.68032E-05	1.68032E-05	3.10051E-05	3.10051E-05	5.5753E-05	5.5753E-05	3.94419E-05	3.71218E-06	1.19521E-05	2.11622E-05	0.00012209	0.00012209	2.79892E-05	2.52567E-05	6.3068E-05
3831603772855	383160	3772855	2.72968E-05	2.4632E-05	6.15078E-05	6.15078E-05	1.72135E-05	1.72135E-05	3.17622E-05	3.17622E-05	5.71144E-05	5.71144E-05	4.0405E-05	3.80282E-06	1.22439E-05	2.1679E-05	0.000127514	0.000127514	2.86458E-05	2.58492E-05	6.45475E-05
3831703772855	383170	3772855	2.77922E-05	2.5079E-05	6.26241E-05	6.26241E-05	1.7526E-05	1.7526E-05	3.23387E-05	3.23387E-05	5.8151E-05	5.8151E-05	4.11383E-05	3.87184E-06	1.24662E-05	2.20724E-05	0.000130384	0.000130384	2.93979E-05	2.65279E-05	6.62423E-05
3831803772855	383180	3772855	2.88487E-05	2.6032E-05	6.50048E-05	6.50048E-05	1.81922E-05	1.81922E-05	3.35681E-05	3.35681E-05	6.03616E-05	6.03616E-05	4.27022E-05	4.01903E-06	1.29401E-05	2.29115E-05	0.000132192	0.000132192	3.14095E-05	2.83431E-05	7.0775E-05
3831903772855	383190	3772855	2.95352E-05	2.6652E-05	6.65516E-05	6.65516E-05	1.86251E-05	1.86251E-05	3.43668E-05	3.43668E-05	6.17979E-05	6.17979E-05	4.37183E-05	4.11467E-06	1.3248E-05	2.34567E-05	0.000133191	0.000133191	3.31525E-05	2.9916E-05	7.47024E-05
3832003772855	383200	3772855	3.00903E-05	2.7153E-05	6.78025E-05	6.78025E-05	1.89752E-05	1.89752E-05	3.50128E-05	3.50128E-05	6.29594E-05	6.29594E-05	4.454E-05	4.192E-06	1.3497E-05	2.38976E-05	0.000132478	0.000132478	3.55342E-05	3.20651E-05	8.00691E-05
3832103772855	383210	3772855	3.0156E-05	2.7212E-05	6.79504E-05	6.79504E-05	1.90166E-05	1.90166E-05	3.50892E-05	3.50892E-05	6.30968E-05	6.30968E-05	4.46372E-05	4.20115E-06	1.35264E-05	2.39497E-05	0.000130178	0.000130178	3.77965E-05	3.41066E-05	8.51667E-05
3832203772855	383220	3772855	2.97501E-05	2.6846E-05	6.70358E-05	6.70358E-05	1.87606E-05	1.87606E-05	3.46169E-05	3.46169E-05	6.22475E-05	6.22475E-05	4.40364E-05	4.1446E-06	1.33444E-05	2.36274E-05	0.000125737	0.000125737	4.00528E-05	3.61426E-05	9.02509E-05
3832303772855	383230	3772855	2.88786E-05	2.6059E-05	6.50721E-05	6.50721E-05	1.8211E-05	1.8211E-05	3.36028E-05	3.36028E-05	6.04241E-05	6.04241E-05	4.27464E-05	4.02319E-06	1.29535E-05	2.29352E-05	0.000120678	0.000120678	4.08049E-05	3.68213E-05	9.19456E-05
3832403772855	383240	3772855	2.79176E-05	2.5192E-05	6.29066E-05	6.29066E-05	1.7605E-05	1.7605E-05	3.24846E-05	3.24846E-05	5.84133E-05	5.84133E-05	4.13239E-05	3.88931E-06	1.25224E-05	2.2172E-05	0.000116824	0.000116824	4.07094E-05	3.67351E-05	9.17304E-05
3832503772855	383250	3772855	2.71237E-05	2.4476E-05	6.11177E-05	6.11177E-05	1.71044E-05	1.71044E-05	3.15608E-05	3.15608E-05	5.67522E-05	5.67522E-05	4.01488E-05	3.77871E-06	1.21663E-05	2.15415E-05	0.000114461	0.000114461	4.04408E-05	3.64927E-05	9.11251E-05
3832603772855	383260	3772855	2.63238E-05	2.3754E-05	5.93154E-05	5.93154E-05	1.66E-05	1.66E-05	3.06301E-05	3.06301E-05	5.50786E-05	5.50786E-05	3.89648E-05	3.66728E-06	1.18075E-05	2.09062E-05	0.00011232	0.00011232	4.0017E-05	3.61103E-05	9.01702E-05
3832703772855	383270	3772855	2.51658E-05	2.2709E-05	5.67061E-05	5.67061E-05	1.58697E-05	1.58697E-05	2.92826E-05	2.92826E-05	5.26556E-05	5.26556E-05	3.72507E-05	3.50595E-06	1.12881E-05	1.99866E-05	0.000109338	0.000109338	3.89783E-05	3.51731E-05	8.78298E-05
3832803772855	383280	3772855	2.40317E-05	2.1686E-05	5.41505E-05	5.41505E-05	1.51545E-05	1.51545E-05	2.7963E-05	2.7963E-05	5.02826E-05	5.02826E-05	3.55719E-05	3.34795E-06	1.07794E-05	1.90858E-05	0.000106959	0.000106959	3.77726E-05	3.4085E-05	8.51129E-05
3832903772855	383290	3772855	2.31124E-05	2.0856E-05	5.20792E-05	5.20792E-05	1.45749E-05	1.45749E-05	2.68934E-05	2.68934E-05	4.83592E-05	4.83592E-05	3.42113E-05	3.21988E-06	1.03671E-05	1.83558E-05	0.000105357	0.000105357	3.67757E-05	3.31855E-05	8.28667E-05
3833003772855	383300	3772855	2.24857E-05	2.029E-05	5.06669E-05	5.06669E-05	1.41796E-05	1.41796E-05	2.61641E-05	2.61641E-05	4.70479E-05	4.70479E-05	3.32835E-05	3.13257E-06	1.00859E-05	1.7858E-05	0.000104342	0.000104342	3.61788E-05	3.26469E-05	8.15217E-05
3833103772855	383310	3772855	2.19246E-05	1.9784E-05	4.94026E-05	4.94026E-05	1.38258E-05	1.38258E-05	2.55112E-05	2.55112E-05	4.58738E-05	4.58738E-05	3.2453E-05	3.0544E-06	9.83424E-06	1.74124E-05	0.000103407	0.000103407	3.56476E-05	3.21675E-05	8.03246E-05
3833203772855	383320	3772855	2.1644E-05	1.9531E-05	4.87704E-05	4.87704E-05	1.36489E-05	1.36489E-05	2.51847E-05	2.51847E-05	4.52868E-05	4.52868E-05	3.20377E-05	3.01532E-06	9.7084E-06	1.71896E-05	0.000102836	0.000102836	3.5558E-05	3.20867E-05	8.01229E-05
3833303772855	383330	3772855	2.1459E-05	1.9364E-05	4.83535E-05	4.83535E-05	1.35322E-05	1.35322E-05	2.49694E-05	2.49694E-05	4.48997E-05	4.48997E-05	3.17638E-05	2.98954E-06	9.6254E-06	1.70426E-05	0.000102376	0.000102376	3.55998E-05	3.21244E-05	8.0217E-05
3833403772855	383340	3772855	2.12799E-05	1.9202E-05	4.795E-05	4.795E-05	1.34193E-05	1.34193E-05	2.47611E-05	2.47611E-05	4.4525E-05	4.4525E-05	3.14988E-05	2.96459E-06	9.54508E-06	1.69004E-05	0.000101868	0.000101868	3.56237E-05	3.21459E-05	8.02708E-05
3833503772855	383350	3772855	2.11068E-05	1.9046E-05	4.75599E-05	4.75599E-05	1.33101E-05	1.33101E-05	2.45596E-05	2.45596E-05	4.41628E-05	4.41628E-05	3.12425E-05	2.94047E-06	9.46743E-06	1.67629E-05	0.000101329	0.000101329	3.56118E-05	3.21352E-05	8.02439E-05
3833603772855	383360	3772855	2.09397E-05	1.8895E-05	4.71833E-05	4.71833E-05	1.32047E-05	1.32047E-05	2.43652E-05	2.43652E-05	4.38131E-05	4.38131E-05	3.09951E-05	2.91719E-06	9.39246E-06	1.66302E-05	0.000100758	0.000100758	3.55759E-05	3.21028E-05	8.01632E-05
3833703772855	383370	3772855	2.08024E-05	1.8772E-05	4.6874E-05	4.6874E-05	1.31181E-05	1.31181E-05	2.42054E-05	2.42054E-05	4.35258E-05	4.35258E-05	3.07919E-05	2.89806E-06	9.33088E-06	1.65211E-05	0.000100187	0.000100187	3.55521E-05	3.20813E-05	8.01094E-05
3833803772855	383380	3772855	2.0683E-05	1.8664E-05	4.6605E-05	4.6605E-05	1.30428E-05	1.30428E-05	2.40665E-05	2.40665E-05	4.3276E-05	4.3276E-05	3.06152E-05	2.88143E-06	9.27733E-06	1.64263E-05	9.96002E-05	9.96002E-05	3.55282E-05	3.20597E-05	8.00556E-05
3833903772855	383390	3772855	2.05756E-05	1.8567E-05	4.63629E-05	4.63629E-05	1.29751E-05	1.29751E-05	2.39415E-05	2.39415E-05	4.30512E-05	4.30512E-05	3.04562E-05	2.86646E-06	9.22914E-06	1.6341E-05	9.89975E-05	9.89975E-05	3.54924E-05	3.20274E-05	7.99749E-05
3834003772855	383400	3772855	2.048E-05	1.8481E-05	4.61476E-05	4.61476E-05	1.29149E-05	1.29149E-05	2.38303E-05	2.38303E-05	4.28514E-05	4.28514E-05	3.03148E-05	2.85316E-06	9.1863E-06	1.62652E-05	9.8379E-05	9.8379E-05	3.54506E-05	3.19897E-05	7.98808E-05
3834103772855	383410	3772855	2.03965E-05	1.8405E-05	4.59593E-05	4.59593E-05	1.28622E-05	1.28622E-05	2.37331E-05	2.37331E-05	4.26765E-05	4.26765E-05	3.01911E-05	2.84151E-06	9.14882E-06	1.61988E-05	9.77287E-05	9.77287E-05	3.53969E-05	3.19412E-05	7.97597E-05
3834203772855	383420	3772855	2.02711E-05	1.8292E-05	4.56769E-05	4.56769E-05	1.27831E-05	1.27831E-05	2.35872E-05	2.35872E-05	4.24143E-05	4.24143E-05	3.00055E-05	2.82405E-06	9.09259E-06	1.60992E-05	9.69516E-05	9.69516E-05	3.52297E-05	3.17904E-05	7.93831E-05
3834303772855	383430	3772855	2.0098E-05	1.8136E-05	4.52868E-05	4.52868E-05	1.2674E-05	1.2674E-05	2.33858E-05	2.33858E-05	4.20521E-05	4.20521E-05	2.97493E-05	2.79994E-06	9.01494E-06	1.59618E-05	9.60634E-05	9.60634E-05	3.49492E-05	3.15373E-05	7.87509E-05
3834403772855	383440	3772855	1.99309E-05	1.7985E-05	4.49102E-05	4.49102E-05	1.25686E-05	1.25686E-05	2.31913E-05	2.31913E-05	4.17024E-05	4.17024E-05	2.95019E-05	2.77665E-06	8.93998E-06	1.5829E-05	9.51277E-05	9.51277E-05	3.46567E-05	3.12733E-05	7.80919E-05
3834503772855	383450	3772855	1.96802E-05	1.7759E-05	4.43453E-05	4.43453E-05	1.24105E-05	1.24105E-05	2.28996E-05	2.28996E-05	4.11778E-05	4.11778E-05	2.91308E-05	2.74172E-06	8.82752E-06	1.56299E-05	9.39699E-05	9.39699E-05	3.41672E-05	3.08316E-05	7.6989E-05
3834603772855	383460	3772855	1.94295E-05	1.7533E-05	4.37804E-05	4.37804E-05	1.22524E-05	1.22524E-05	2.26079E-05	2.26079E-05	4.06532E-05	4.06532E-05	2.87597E-05	2.7068E-06	8.71507E-06	1.54308E-05	9.27963E-05	9.27963E-05	3.36718E-05	3.03846E-05	7.58726E-05
3834703772855	383470	3772855	1.93041E-05	1.742E-05	4.3498E-05	4.3498E-05	1.21733E-05	1.21733E-05	2.24621E-05	2.24621E-05	4.0391E-05	4.0391E-05	2.85742E-05	2.68934E-06	8.65884E-06	1.53312E-05	9.17971E-05	9.17971E-05	3.33793E-05	3.01206E-05	7.52135E-05
3834803772855	383480	3772855	1.93698E-05	1.7479E-05	4.36459E-05	4.36459E-05	1.22147E-05	1.22147E-05	2.25385E-05	2.25385E-05	4.05283E-05	4.05283E-05	2.86714E-05	2.69848E-06	8.6883E-06	1.53834E-05	9.11151E-05	9.11151E-05	3.3445E-05	3.01799E-05	7.53615E-05
3834903772855	383490	3772855	1.94534E-05	1.7554E-05	4.38342E-05	4.38342E-05	1.22674E-05	1.22674E-05	2.26357E-05	2.26357E-05	4.07032E-05	4.07032E-05	2.87951E-05	2.71012E-06	8.72578E-06	1.54498E-05	9.0449E-05	9.0449E-05	3.35166E-05	3.02445E-05	7.55229E-05
3835003772855	383500	3772855	1.96682E-05	1.7748E-05	4.43184E-05	4.43184E-05	1.24029E-05	1.24029E-05	2.28857E-05	2.28857E-05	4.11528E-05	4.11528E-05	2.91132E-05	2.74006E-06	8.82217E-06	1.56204E-05	9.00842E-05	9.00842E-05	3.38389E-05	3.05354E-05	7.62492E-05
3835103772855	383510	3772855	1.99548E-05	1.8007E-05	4.4964E-05	4.4964E-05	1.25836E-05	1.25836E-05	2.32191E-05	2.32191E-05	4.17523E-05	4.17523E-05	2.95373E-05	2.77998E-06	8.95069E-06	1.5848E-05	8.99891E-05	8.99891E-05	3.42687E-05	3.09232E-05	7.72176E-05
3835203772855	383520	3772855	2.01697E-05	1.8201E-05	4.54482E-05	4.54482E-05	1.27191E-05	1.27191E-05	2.34692E-05	2.34692E-05	4.22019E-05	4.22019E-05	2.98553E-05	2.80991E-06	9.04707E-06	1.60186E-05	8.98463E-05	8.98463E-05	3.45493E-05	3.11764E-05	7.78498E-05
3835303772855	383530	3772855	2.00682E-05	1.8109E-05	4.52196E-05	4.52196E-05	1.26551E-05	1.26551E-05	2.33511E-05	2.33511E-05	4.19896E-05	4.19896E-05	2.97051E-05	2.79578E-06	9.00156E-06	1.59381E-05	8.88313E-05	8.88313E-05	3.4221E-05	3.08801E-05	7.711E-05
3835403772855	383540	3772855	1.99667E-05	1.8017E-05	4.49909E-05	4.49909E-05	1.25911E-05	1.25911E-05	2.3233E-05	2.3233E-05	4.17773E-05	4.17773E-05	2.95549E-05	2.78164E-06	8.95604E-06	1.58575E-05	8.78321E-05	8.78321E-05	3.38807E-05	3.05731E-05	7.63434E-05
3835503772855	383550	3772855	1.9907E-05	1.7964E-05	4.48564E-05	4.48564E-05	1.25535E-05	1.25535E-05	2.31636E-05	2.31636E-05	4.16524E-05	4.16524E-05	2.94666E-05	2.77332E-06	8.92927E-06	1.58101E-05	8.69598E-05	8.69598E-05	3.36061E-05	3.03253E-05	7.57246E-05
3835603772855	383560	3772855	1.98593E-05	1.792E-05	4.47488E-05	4.47488E-05	1.25234E-05	1.25234E-05	2.3108E-05	2.3108E-05	4.15525E-05	4.15525E-05	2.93959E-05	2.76667E-06	8.90785E-06	1.57721E-05	8.61827E-05	8.61827E-05	3.33554E-05	3.00991E-05	7.51597E-05
3835703772855	383570	3772855	1.98831E-05	1.7942E-05	4.48026E-05	4.48026E-05	1.25384E-05	1.25384E-05	2.31358E-05	2.31358E-05	4.16024E-05	4.16024E-05	2.94312E-05	2.77E-06	8.91856E-06	1.57911E-05	8.56435E-05	8.56435E-05	3.32181E-05	2.99752E-05	7.48504E-05
3835803772855	383580	3772855	2.04383E-05	1.8443E-05	4.60535E-05	4.60535E-05	1.28885E-05	1.28885E-05	2.37817E-05	2.37817E-05	4.2764E-05	4.2764E-05	3.02529E-05	2.84734E-06	9.16756E-06	1.6232E-05	8.72929E-05	8.72929E-05	3.40001E-05	3.06808E-05	7.66124E-05
3835903772855	383590	3772855	2.09635E-05	1.8917E-05	4.72371E-05	4.72371E-05	1.32198E-05	1.32198E-05	2.43929E-05	2.43929E-05	4.3863E-05	4.3863E-05	3.10305E-05	2.92051E-06	9.40317E-06	1.66491E-05	8.96402E-05	8.96402E-05	3.45672E-05	3.11925E-05	7.78901E-05
3836003772855	383600	3772855	2.11904E-05	1.9122E-05	4.77482E-05	4.77482E-05	1.33628E-05	1.33628E-05	2.46569E-05	2.46569E-05	4.43376E-05	4.43376E-05	3.13662E-05	2.95211E-06	9.50492E-06	1.68293E-05	9.09724E-05	9.09724E-05	3.45552E-05	3.11818E-05	7.78632E-05
3836103772855	383610	3772855	2.12202E-05	1.9149E-05	4.78155E-05	4.78155E-05	1.33816E-05	1.33816E-05	2.46916E-05	2.46916E-05	4.44001E-05	4.44001E-05	3.14104E-05	2.95627E-06	9.5183E-06	1.6853E-05	9.11627E-05	9.11627E-05	3.42687E-05	3.09232E-05	7.72176E-05
3836203772855	383620	3772855	2.12322E-05	1.9159E-05	4.78424E-05	4.78424E-05	1.33891E-05	1.33891E-05	2.47055E-05	2.47055E-05	4.44251E-05	4.44251E-05	3.14281E-05	2.95794E-06	9.52366E-06	1.68625E-05	9.13847E-05	9.13847E-05	3.39464E-05	3.06324E-05	7.64913E-05
3836303772855	383630	3772855	2.11844E-05	1.9116E-05	4.77348E-05	4.77348E-05	1.3359E-05	1.3359E-05	2.46499E-05	2.46499E-05	4.43251E-05	4.43251E-05	3.13574E-05	2.95128E-06	9.50224E-06	1.68246E-05	9.11627E-05	9.11627E-05	3.35882E-05	3.03092E-05	7.56843E-05
3836403772855	383640	3772855	2.11366E-05	1.9073E-05	4.76272E-05	4.76272E-05	1.33289E-05	1.33289E-05	2.45944E-05	2.45944E-05	4.42252E-05	4.42252E-05	3.12867E-05	2.94463E-06	9.48082E-06	1.67866E-05	9.09565E-05	9.09565E-05	3.32181E-05	2.99752E-05	7.48504E-05
3836503772855	383650	3772855	2.1071E-05	1.9014E-05	4.74792E-05	4.74792E-05	1.32875E-05	1.32875E-05	2.4518E-05	2.4518E-05	4.40878E-05	4.40878E-05	3.11895E-05	2.93548E-06	9.45137E-06	1.67345E-05	9.07028E-05	9.07028E-05	3.28421E-05	2.96359E-05	7.4003E-05
3836603772855	383660	3772855	2.10053E-05	1.8955E-05	4.73313E-05	4.73313E-05	1.32461E-05	1.32461E-05	2.44416E-05	2.44416E-05	4.39505E-05	4.39505E-05	3.10923E-05	2.92634E-06	9.42191E-06	1.66823E-05	9.04014E-05	9.04014E-05	3.2466E-05	2.92965E-05	7.31557E-05
3836703772855	383670	3772855	2.09277E-05	1.8885E-05	4.71564E-05	4.71564E-05	1.31972E-05	1.31972E-05	2.43513E-05	2.43513E-05	4.37881E-05	4.37881E-05	3.09775E-05	2.91553E-06	9.38711E-06	1.66207E-05	9.0116E-05	9.0116E-05	3.21019E-05	2.8968E-05	7.23352E-05
3836803772855	383680	3772855	2.08919E-05	1.8852E-05	4.70757E-05	4.70757E-05	1.31746E-05	1.31746E-05	2.43096E-05	2.43096E-05	4.37132E-05	4.37132E-05	3.09244E-05	2.91054E-06	9.37104E-06	1.65923E-05	9.06711E-05	9.06711E-05	3.16781E-05	2.85855E-05	7.13802E-05
3836903772855	383690	3772855	2.08203E-05	1.8788E-05	4.69143E-05	4.69143E-05	1.31294E-05	1.31294E-05	2.42262E-05	2.42262E-05	4.35633E-05	4.35633E-05	3.08184E-05	2.90056E-06	9.33891E-06	1.65354E-05	9.12103E-05	9.12103E-05	3.12483E-05	2.81977E-05	7.04118E-05
3837003772855	383700	3772855	2.07188E-05	1.8696E-05	4.66857E-05	4.66857E-05	1.30654E-05	1.30654E-05	2.41082E-05	2.41082E-05	4.3351E-05	4.3351E-05	3.06682E-05	2.88642E-06	9.2934E-06	1.64548E-05	9.14165E-05	9.14165E-05	3.08663E-05	2.7853E-05	6.9551E-05
3837103772855	383710	3772855	2.06114E-05	1.8599E

			KMMass Grading / Excavation	KMDrainage / Utilities Trenching	KMFoundations / Concrete Pads	KMBuilding / Structure Construction	KMAsphalt Paving	KMArchitectural Coating	KMLandscaping or Other Finishing	KMWaterside Construction (Piles)	EWNDemolition	EWNSite Grubbing / Prep	EWNDrainage / Utilities Trenching	EWNDrainage / Utilities Trenching	EWNDrainage / Utilities Trenching	EWNFoundation s / Concrete Pads	EWNBuilding / Structure Construction	EWNAsphalt Paving	EWNLandscaping or Other Finishing	EWNWaterside Construction (Piles)	ISDemolition
Unique Identifier	X (UTM)	Y (UTM)	2026	2026	2026	2026	2026	2026	2026	2026	2027	2027	2027	2028	2029	2029	2029	2029	2029	2029	2027
3829703772855	382970	3772855	5.37739E-05	1.15859E-05	2.77685E-05	5.15071E-05	3.53245E-05	3.32466E-06	1.07044E-05	1.89531E-05	0.000100544	0.000135562	0.000164478	0.000164478	0.000164478	0.000116992	0.000203741	0.000148826	4.50988E-05	7.82597E-05	1.98354E-05
3829803772855	382980	3772855	5.41102E-05	1.16584E-05	2.79421E-05	5.18292E-05	3.55454E-05	3.34545E-06	1.07713E-05	1.90716E-05	0.000102699	0.000138467	0.000168003	0.000168003	0.000168003	0.000119499	0.000208107	0.000152016	4.60654E-05	7.9937E-05	1.98712E-05
3829903772855	382990	3772855	5.45271E-05	1.17482E-05	2.81574E-05	5.22286E-05	3.58193E-05	3.37123E-06	1.08543E-05	1.92186E-05	0.000105104	0.00014171	0.000171938	0.000171938	0.000171938	0.000122298	0.000212982	0.000155576	4.71444E-05	8.18094E-05	1.99309E-05
3830003772855	383000	3772855	5.49441E-05	1.18381E-05	2.83728E-05	5.26279E-05	3.60932E-05	3.39701E-06	1.09373E-05	1.93655E-05	0.000107558	0.000145018	0.000175952	0.000175952	0.000175952	0.000125153	0.000217953	0.000159208	4.82448E-05	8.37189E-05	1.99906E-05
3830103772855	383010	3772855	5.5361E-05	1.19279E-05	2.85881E-05	5.30273E-05	3.63671E-05	3.42279E-06	1.10203E-05	1.95125E-05	0.000110047	0.000148374	0.000180024	0.000180024	0.000180024	0.000128049	0.000222997	0.000162892	4.93613E-05	8.56564E-05	2.00443E-05
3830203772855	383020	3772855	5.5778E-05	1.20177E-05	2.88034E-05	5.34267E-05	3.6641E-05	3.44857E-06	1.11033E-05	1.96595E-05	0.000112566	0.000151771	0.000184144	0.000184144	0.000184144	0.00013098	0.000228101	0.000166621	5.04912E-05	8.76171E-05	2.0098E-05
3830303772855	383030	3772855	5.61815E-05	1.21047E-05	2.90118E-05	5.38132E-05	3.69061E-05	3.47352E-06	1.11837E-05	1.98017E-05	0.000115108	0.000155199	0.000188304	0.000188304	0.000188304	0.000133939	0.000233254	0.000170385	5.16318E-05	8.95963E-05	2.01458E-05
3830403772855	383040	3772855	5.66254E-05	1.22003E-05	2.9241E-05	5.42383E-05	3.71977E-05	3.50096E-06	1.1272E-05	1.99581E-05	0.000117783	0.000158805	0.000192679	0.000192679	0.000192679	0.000137051	0.000238673	0.000174343	5.28313E-05	9.16778E-05	2.02055E-05
3830503772855	383050	3772855	5.70692E-05	1.22959E-05	2.94702E-05	5.46635E-05	3.74893E-05	3.5284E-06	1.13604E-05	2.01146E-05	0.000120487	0.00016245	0.000197102	0.000197102	0.000197102	0.00014017	0.000244152	0.000178346	5.40441E-05	9.37825E-05	2.02592E-05
3830603772855	383060	3772855	5.75265E-05	1.23945E-05	2.97063E-05	5.51015E-05	3.77897E-05	3.55667E-06	1.14514E-05	2.02757E-05	0.00012325	0.000166177	0.000201623	0.000201623	0.000201623	0.000143413	0.000249753	0.000182437	5.52838E-05	9.59337E-05	2.03189E-05
3830703772855	383070	3772855	5.79973E-05	1.24959E-05	2.99494E-05	5.55524E-05	3.80989E-05	3.58578E-06	1.15451E-05	2.04417E-05	0.00012611	0.000170032	0.000206301	0.000206301	0.000206301	0.00014674	0.000255547	0.000186669	5.65663E-05	9.81592E-05	2.03786E-05
3830803772855	383080	3772855	5.8468E-05	1.25973E-05	3.01925E-05	5.60033E-05	3.84082E-05	3.61489E-06	1.16388E-05	2.06076E-05	0.000128975	0.000173895	0.000210988	0.000210988	0.000210988	0.000150074	0.000261353	0.0001909 1	5.78515E-05	0.000100389	2.04383E-05
3830903772855	383090	3772855	5.90329E-05	1.2719E-05	3.04842E-05	5.65444E-05	3.87793E-05	3.64981E-06	1.17513E-05	2.08067E-05	0.000132252	0.000178313	0.000216349	0.000216349	0.000216349	0.000153887	0.000267993	0.000195761	5.93214E-05	0.00010294	2.05278E-05
3831003772855	383100	3772855	5.96248E-05	1.28466E-05	3.07898E-05	5.71113E-05	3.9168E-05	3.6864E-06	1.18691E-05	2.10153E-05	0.000135577	0.000182796	0.000221788	0.000221788	0.000221788	0.000157755	0.00027473	0.000200682	6.08127E-05	0.000105528	2.06114E-05
3831103772855	383110	3772855	6.01762E-05	1.29654E-05	3.10746E-05	5.76395E-05	3.95303E-05	3.7205E-06	1.19789E-05	2.12096E-05	0.000138782	0.000187118	0.000227031	0.000227031	0.000227031	0.000161485	0.000281226	0.000205427	6.22505E-05	0.000108023	2.0689E-05
3831203772855	383120	3772855	6.07008E-05	1.30784E-05	3.13455E-05	5.8142E-05	3.98749E-05	3.75293E-06	1.20833E-05	2.13945E-05	0.00014179	0.000191174	0.000231953	0.000231953	0.000231953	0.000164986	0.000287322	0.00020988	6.35999E-05	0.000110365	2.07546E-05
3831303772855	383130	3772855	6.1185E-05	1.31827E-05	3.15955E-05	5.86057E-05	4.01929E-05	3.78287E-06	1.21797E-05	2.15652E-05	0.000144685	0.000195077	0.000236689	0.000236689	0.000236689	0.000168354	0.000293188	0.000214165	6.48985E-05	0.000112618	2.08083E-05
3831403772855	383140	3772855	6.17902E-05	1.33131E-05	3.19081E-05	5.91855E-05	4.05905E-05	3.82029E-06	1.23002E-05	2.17785E-05	0.000147825	0.000199311	0.000241825	0.000241825	0.000241825	0.000172008	0.000299551	0.000218813	6.63068E-05	0.000115062	2.08621E-05
3831503772855	383150	3772855	6.3068E-05	1.35884E-05	3.25679E-05	6.04094E-05	4.14299E-05	3.89929E-06	1.25545E-05	2.22289E-05	0.000150088	0.000202361	0.000245526	0.000245526	0.000245526	0.00017464	0.000304135	0.000222161	6.73216E-05	0.000116823	2.0868E-05
3831603772855	383160	3772855	6.45475E-05	1.39072E-05	3.33319E-05	6.18266E-05	4.24018E-05	3.99076E-06	1.2849E-05	2.27504E-05	0.000151365	0.000204083	0.000247615	0.000247615	0.000247615	0.000176126	0.000306724	0.000224052	6.78945E-05	0.000117817	2.11307E-05
3831703772855	383170	3772855	6.62423E-05	1.42723E-05	3.42071E-05	6.34498E-05	4.35151E-05	4.09554E-06	1.31864E-05	2.33477E-05	0.000157412	0.000212236	0.000257507	0.000257507	0.000257507	0.000183162	0.000318977	0.000233002	7.06068E-05	0.000122524	2.31184E-05
3831803772855	383180	3772855	7.0775E-05	1.52489E-05	3.65477E-05	6.77915E-05	4.64927E-05	4.37578E-06	1.40887E-05	2.49453E-05	0.00016541	0.00022302	0.000270592	0.000270592	0.000270592	0.000192469	0.000335185	0.000244842	7.41946E-05	0.000128749	2.48494E-05
3831903772855	383190	3772855	7.47024E-05	1.60951E-05	3.85758E-05	7.15534E-05	4.90727E-05	4.6186E-06	1.48705E-05	2.63295E-05	0.000171332	0.000231004	0.000280279	0.000280279	0.000280279	0.000199359	0.000347184	0.000253607	7.68506E-05	0.000133358	2.62164E-05
3832003772855	383200	3772855	8.00691E-05	1.72514E-05	4.13471E-05	7.66938E-05	5.25981E-05	4.95041E-06	1.59388E-05	2.82211E-05	0.000173845	0.000234392	0.00028439	0.00028439	0.00028439	0.000202284	0.000352276	0.000257327	7.79778E-05	0.000135314	2.74639E-05
3832103772855	383210	3772855	8.51667E-05	1.83497E-05	4.39795E-05	8.15765E-05	5.59467E-05	5.26558E-06	1.69536E-05	3.00178E-05	0.000172663	0.000232799	0.000282456	0.000282456	0.000282456	0.000200908	0.000349881	0.000255577	7.74477E-05	0.000134394	2.80728E-05
3832203772855	383220	3772855	9.02509E-05	1.94452E-05	4.6605E-05	8.64464E-05	5.92866E-05	5.57991E-06	1.79656E-05	3.18097E-05	0.000166932	0.000225072	0.000273082	0.000273082	0.000273082	0.000194241	0.000338269	0.000247095	7.48773E-05	0.000129934	2.82399E-05
3832303772855	383230	3772855	9.19456E-05	1.98103E-05	4.74801E-05	8.80697E-05	6.03999E-05	5.68469E-06	1.8303E-05	3.24071E-05	0.00015965	0.000215254	0.000261169	0.000261169	0.000261169	0.000185767	0.000323512	0.000236316	7.16108E-05	0.000124266	2.78519E-05
3832403772855	383240	3772855	9.17304E-05	1.97639E-05	4.7369E-05	8.78635E-05	6.02585E-05	5.67139E-06	1.82601E-05	3.23312E-05	0.000154379	0.000208147	0.000252547	0.000252547	0.000252547	0.00017963 4	0.000312832	0.000228514	6.92467E-05	0.000120163	2.72431E-05
3832503772855	383250	3772855	9.11251E-05	1.96335E-05	4.70564E-05	8.72838E-05	5.98609E-05	5.63397E-06	1.81397E-05	3.21179E-05	0.000151478	0.000204236	0.000247801	0.000247801	0.000247801	0.000176258	0.000306953	0.00022422	6.79454E-05	0.000117905	2.66879E-05
3832603772855	383260	3772855	9.01702E-05	1.94278E-05	4.656633E-05	8.63691E-05	5.92336E-05	5.57492E-06	1.79496E-05	3.17813E-05	0.000148858	0.000200703	0.000243514	0.000243514	0.000243514	0.00017320 9	0.000301643	0.000220341	6.677E-05	0.000115866	2.6091E-05
3832703772855	383270	3772855	8.78298E-05	1.89235E-05	4.53547E-05	8.41274E-05	5.76962E-05	5.43023E-06	1.74837E-05	3.09564E-05	0.000144876	0.000195335	0.000237001	0.000237001	0.000237001	0.000168577	0.000293576	0.000214448	6.49842E-05	0.000112767	2.51121E-05
3832803772855	383280	3772855	8.51129E-05	1.83381E-05	4.39517E-05	8.1525E-05	5.59114E-05	5.26225E-06	1.69428E-05	2.99988E-05	0.00014157	0.000190876	0.000231591	0.000231591	0.000231591	0.000164729	0.000286875	0.000209553	6.35009E-05	0.000110193	2.40914E-05
3832903772855	383290	3772855	8.28667E-05	1.78542E-05	4.27918E-05	7.93735E-05	5.44359E-05	5.12337E-06	1.64957E-05	2.92071E-05	0.000139045	0.000187472	0.000227461	0.000227461	0.000227461	0.000161791	0.000281758	0.000205815	6.23683E-05	0.000108227	2.32497E-05
3833003772855	383300	3772855	8.15217E-05	1.75644E-05	4.20973E-05	7.80852E-05	5.35523E-05	5.04022E-06	1.6228E-05	2.87331E-05	0.000137236	0.000185033	0.000224502	0.000224502	0.000224502	0.000159686	0.000278093	0.000203138	6.1557E-05	0.00010682	2.26767E-05
3833103772855	383310	3772855	8.03246E-05	1.73065E-05	4.14791E-05	7.69386E-05	5.27659E-05	4.96621E-06	1.59897E-05	2.83111E-05	0.000135338	0.000182474	0.000221397	0.000221397	0.000221397	0.000157478	0.000274247	0.000200329	6.07056E-05	0.000105342	2.21574E-05
3833203772855	383320	3772855	8.01229E-05	1.7263E-05	4.13749E-05	7.67453E-05	5.26334E-05	4.95373E-06	1.59495E-05	2.824E-05	0.000134168	0.000180897	0.000219483	0.000219483	0.000219483	0.000156116	0.000271876	0.000198597	6.01808E-05	0.000104431	2.19126E-05
3833303772855	383330	3772855	8.0217E-05	1.72833E-05	4.14235E-05	7.68355E-05	5.26953E-05	4.95955E-06	1.59683E-05	2.82732E-05	0.000133117	0.00017948	0.000217764	0.000217764	0.000217764	0.000154894	0.000269747	0.000197042	5.97096E-05	0.000103614	2.17515E-05
3833403772855	383340	3772855	8.02708E-05	1.72949E-05	4.14513E-05	7.6887E-05	5.27306E-05	4.96288E-06	1.5979E-05	2.82922E-05	0.00013187	0.000177798	0.000215724	0.000215724	0.000215724	0.000153442	0.000267219	0.000195195	5.915E-05	0.000102643	2.15784E-05
3833503772855	383350	3772855	8.02439E-05	1.72891E-05	4.14374E-05	7.68613E-05	5.27129E-05	4.96122E-06	1.59736E-05	2.82827E-05	0.000130413	0.000175834	0.000213341	0.000213341	0.000213341	0.00015174 7	0.000264268	0.000193039	5.84967E-05	0.000101509	2.13933E-05
3833603772855	383360	3772855	8.01632E-05	1.72717E-05	4.13958E-05	7.6784E-05	5.26599E-05	4.95623E-06	1.59575E-05	2.82542E-05	0.000128766	0.000173613	0.000210646	0.000210646	0.000210646	0.00014983	0.000260929	0.000190601	5.77578E-05	0.000100227	2.12023E-05
3833703772855	383370	3772855	8.01094E-05	1.72601E-05	4.1368E-05	7.67324E-05	5.26246E-05	4.9529E-06	1.59468E-05	2.82353E-05	0.000127053	0.000171303	0.000207843	0.000207843	0.000207843	0.000147837	0.000257458	0.000188065	5.69893E-05	9.88933E-05	2.10232E-05
3833803772855	383380	3772855	8.00556E-05	1.72485E-05	4.13402E-05	7.66809E-05	5.25892E-05	4.94957E-06	1.59361E-05	2.82163E-05	0.000125256	0.000168881	0.000204904	0.000204904	0.000204904	0.000145746	0.000253817	0.000185405	5.61834E-05	9.74948E-05	2.08561E-05
3833903772855	383390	3772855	7.99749E-05	1.72311E-05	4.12985E-05	7.66036E-05	5.25362E-05	4.94458E-06	1.59201E-05	2.81879E-05	0.000123358	0.000166321	0.000201799	0.000201799	0.000201799	0.000143538	0.00024997	0.000182596	5.5332E-05	9.60173E-05	2.0689E-05
3834003772855	383400	3772855	7.98808E-05	1.72108E-05	4.12499E-05	7.65134E-05	5.24744E-05	4.93876E-06	1.59013E-05	2.81547E-05	0.000121412	0.000163698	0.000198616	0.000198616	0.000198616	0.000141273	0.000246027	0.000179715	5.44591E-05	9.45026E-05	2.05278E-05
3834103772855	383410	3772855	7.97597E-05	1.71848E-05	4.11874E-05	7.63975E-05	5.23948E-05	4.93128E-06	1.58772E-05	2.8112E-05	0.000119424	0.000161018	0.000195364	0.000195364	0.000195364	0.000138961	0.000241999	0.000176773	5.35676E-05	9.29555E-05	2.03726E-05
3834203772855	383420	3772855	7.93831E-05	1.71036E-05	4.09929E-05	7.60367E-05	5.21474E-05	4.90799E-06	1.58023E-05	2.79793E-05	0.000117204	0.000158024	0.000191732	0.000191732	0.000191732	0.000136377	0.0002375	0.000173486	5.25716E-05	9.12271E-05	2.01637E-05
3834303772855	383430	3772855	7.87509E-05	1.69674E-05	4.06665E-05	7.54312E-05	5.17322E-05	4.86891E-06	1.56764E-05	2.77565E-05	0.000114762	0.000154732	0.000187738	0.000187738	0.000187738	0.000133536	0.000232553	0.000169872	5.14765E-05	8.93268E-05	1.9901E-05
3834403772855	383440	3772855	7.80919E-05	1.68254E-05	4.03261E-05	7.48E-05	5.12992E-05	4.82816E-06	1.55452E-05	2.75242E-05	0.000112327	0.000151449	0.000183754	0.000183754	0.000183754	0.000130702	0.000227618	0.000166267	5.03841E-05	8.74312E-05	1.96384E-05
3834503772855	383450	3772855	7.6989E-05	1.65878E-05	3.97566E-05	7.37435E-05	5.05747E-05	4.75997E-06	1.53257E-05	2.71355E-05	0.000109503	0.000147642	0.000179135	0.000179135	0.000179135	0.000127417	0.000221896	0.000162088	4.91177E-05	8.52336E-05	1.92743E-05
3834603772855	383460	3772855	7.58726E-05	1.63473E-05	3.91801E-05	7.26742E-05	4.98414E-05	4.69095E-06	1.51034E-05	2.6742E-05	0.00010671	0.000143875	0.000174565	0.000174565	0.000174565	0.000124166	0.000216235	0.000157953	4.78646E-05	8.30592E-05	1.89221E-05
3834703772855	383470	3772855	7.52135E-05	1.62053E-05	3.88398E-05	7.20429E-05	4.94084E-05	4.6502E-06	1.49722E-05	2.65097E-05	0.000104436	0.000140809	0.000170845	0.000170845	0.000170845	0.00012152	0.000211627	0.000154587	4.68445E-05	8.1289E-05	1.87012E-05
3834803772855	383480	3772855	7.53615E-05	1.62371E-05	3.89162E-05	7.21847E-05	4.95056E-05	4.65935E-06	1.50017E-05	2.65618E-05	0.000103021	0.000138902	0.00016853	0.00016853	0.00016853	0.00011987 4	0.00020876	0.000152493	4.621E-05	8.01879E-05	1.87192E-05
3834903772855	383490	3772855	7.55229E-05	1.62719E-05	3.89995E-05	7.23393E-05	4.96116E-05	4.66933E-06	1.50338E-05	2.66187E-05	0.000101654	0.000137059	0.000166294	0.000166294	0.000166294	0.000118284	0.00020599	0.00015047	4.55968E-05	7.91239E-05	1.8755E-05
3835003772855	383500	3772855	7.62492E-05	1.64284E-05	3.93746E-05	7.3035E-05	5.00888E-05	4.71424E-06	1.51784E-05	2.68747E-05	0.00010083	0.000135948	0.000164947	0.000164947	0.000164947	0.000117325	0.000204321	0.00014925	4.52273E-05	7.84827E-05	1.8946E-05
3835103772855	383510	3772855	7.72176E-05	1.66371E-05	3.98747E-05	7.39625E-05	5.07249E-05	4.77411E-06	1.53712E-05	2.7216E-05	0.000100335	0.00013528	0.000164136	0.000164136	0.000164136	0.000116749	0.000203317	0.000148517	4.50051E-05	7.80971E-05	1.92206E-05
3835203772855	383520	3772855	7.78498E-05	1.67733E-05	4.02011E-05	7.45681E-05	5.11402E-05	4.81319E-06	1.5497E-05	2.74389E-05	9.96544E-05	0.000134363	0.000163023	0.000163023	0.000163023	0.00011595 7	0.00020193 8	0.00014751	4.46999E-05	7.75674E-05	1.94175E-05
3835303772855	383530	3772855	7.711E-05	1.66139E-05	3.98191E-05	7.38595E-05	5.06542E-05	4.76746E-06	1.53498E-05	2.71781E-05	9.76249E-05	0.000131626	0.000159703	0.000159703	0.000159703	0.000113595	0.000197826	0.000144506	4.37895E-05	7.59877E-05	1.92683E-05
3835403772855	383540	3772855	7.63434E-05	1.64487E-05	3.94232E-05	7.31251E-05	5.01506E-05	4.72006E-06	1.51972E-05	2.69079E-05	9.56193E-05	0.000128922	0.000156422	0.000156422	0.000156422	0.000111262	0.000193762	0.000141537	4.28899E-05	7.44266E-05	1.91191E-05
3835503772855	383550	3772855	7.57246E-05	1.63154E-05	3.91037E-05	7.25325E-05	4.97442E-05	4.6818E-06	1.5074E-05	2.66898E-05	9.38226E-05	0.0001265	0.000153483	0.000153483	0.000153483	0.000109171	0.000190121	0.000138877	4.2084E-05	7.30281E-05	1.90236E-05
3835603772855	383560	3772855	7.51597E-05	1.61937E-05	3.8812E-05	7.19914E-05	4.93731E-05	4.64688E-06	1.49615E-05	2.64907E-05	9.21393E-05	0.00012423	0.000150729	0.000150729	0.000150729	0.000107212	0.00018671	0.000136386	4.1329E-05	7.17179E-05	1.8952E-05
3835703772855	383570	3772855	7.48504E-05	1.6127E-05	3.86522E-05	7.16951E-05	4.91699E-05	4.62775E-06	1.49E-05	2.63817E-05	9.08022E-05	0.000122427	0.000148542	0.000148542	0.000148542	0.00010565 6	0.000184	0.000134406	4.07292E-05	7.06772E-05	1.8952E-05
3835803772855	383580	3772855	7.66124E-05	1.65066E-05	3.95621E-05	7.33828E-05	5.03273E-05	4.73669E-06	1.52507E-05	2.70027E-05	9.239E-05	0.000124568	0.000151139	0.000151139	0.000151139	0.000107504	0.000187218	0.000136757	4.14414E-05	7.19131E-05	1.9513E-05
3835903772855	383590	3772855	7.78901E-05	1.67819E-05	4.0222E-05	7.46067E-05	5.11667E-05	4.81569E-06	1.55051E-05	2.74531E-05	9.48254E-05	0.000127852	0.000155123	0.000155123	0.000155123	0.000110338	0.000192153	0.000140362	4.25338E-05	7.38087E-05	2.00025E-05
3836003772855	383600	3772855	7.78632E-05	1.67762E-05	4.02081E-05	7.45809E-05	5.1149E-05	4.81403E-06	1.54997E-05	2.74436E-05	9.57984E-05	0.000129164	0.000156715	0.000156715	0.000156715	0.00011147	0.000194124	0.000141802	4.29703E-05	7.4566E-05	2.01697E-05
3836103772855	383610	3772855	7.72176E-05	1.66371E-05	3.98747E-05	7.39625E-05	5.07249E-05	4.77411E-06	1.53712E-05	2.7216E-05	9.52134E-05	0.000128375	0.000155758	0.000155758	0.000155758	0.000110789	0.000192939	0.000140936	4.27079E-05	7.41107E-05	2.01517E-05
3836203772855	383620	3772855	7.64913E-05	1.64806E-05	3.94996E-05	7.32668E-05	5.02478E-05	4.7292E-06	1.52266E-05	2.69601E-05	9.46284E-05	0.000127586	0.000154801	0.000154801	0.000154801	0.000110109	0.000191754	0.00014007	4.24455E-05	7.36554E-05	2.011E-05
3836303772855	383630	3772855	7.56843E-05	1.63067E-05	3.90829E-05	7.24939E-05	4.97177E-05	4.67931E-06	1.5066E-05	2.66756E-05	9.34824E-05	0.000126041	0.000152926	0.000152926	0.000152926	0.000108775	0.000189431	0.000138374	4.19314E-05	7.27633E-05	2.00264E-05
3836403772855	383640	3772855	7.48504E-05	1.6127E-05	3.86522E-05	7.16951E-05	4.91699E-05	4.62775E-06	1.49E-05	2.63817E-05	9.23363E-05	0.000124496	0.000151051	0.000151051	0.000151051	0.000107441	0.000187109	0.000136677	4.14173E-05	7.18713E-05	1.99369E-05
3836503772855	383650	3772855	7.4003E-05	1.59444E-05	3.82147E-05	7.08835E-05	4.86132E-05	4.57536E-06	1.47313E-05	2.6083E-05	9.11425E-05	0.000122886	0.000149098	0.000149098	0.000149098	0.000106052	0.0001846 9	0.00013491	4.08818E-05	7.0942E-05	1.98354E-05
3836603772855	383660	3772855	7.31557E-05	1.57619E-05	3.77771E-05	7.00718E-05	4.80566E-05	4.52297E-06	1.45626E-05	2.57844E-05	8.98949E-05	0.000121204	0.000147058	0.000147058	0.000147058	0.000104601	0.000182162	0.000133063	4.03223E-05	6.9971E-05	1.97279E-05
3836703772855	383670	3772855	7.23352E-05	1.55851E-05	3.73534E-05	6.92859E-05	4.75176E-05	4.47225E-06	1.43993E-05	2.54952E-05	8.86653E-05	0.000119546	0.000145046	0.000145046	0.000145046	0.00010317	0.00017967	0.000131243	3.97707E-05	6.90139E-05	1.96205E-05
3836803772855	383680	3772855	7.13802E-05	1.53793E-05	3.68603E-05	6.83712E-05	4.68903E-05	4.4132E-06	1.42092E-05	2.51586E-05	8.83907E-05	0.000119176	0.000144597	0.000144597	0.000144597	0.00010285	0.000179114	0.000130837	3.96475E-05	6.88002E-05	1.95011E-05
3836903772855	383690	3772855	7.04118E-05	1.51707E-05	3.63602E-05	6.74436E-05	4.62541E-05	4.35333E-06	1.40164E-05	2.48173E-05	8.8146E-05	0.000118846	0.000144197	0.000144197	0.000144197	0.000102566	0.000178618	0.000130475	3.95378E-05	6.86097E-05	1.93161E-05
3837003772855	383700	3772855	6.9551E-05	1.49852E-05	3.59157E-05	6.66191E-05	4.56887E-05	4.30011E-06	1.3845E-05	2.45139E-05	8.77222E-05	0.000118274	0.000143503	0.000143503	0.000143503	0.000102072	0.000177759	0.000129847	3.93477E-05	6.82798E-05	1.9137E-05
3837103772855	383710	3772855	6.88381E-05	1.48316E-05	3.55476E-05	6.59363E-05	4.52204E-05	4.25603E-06	1.37031E-05	2.42626E-05	8.69283E-05	0.000117204	0.000142205	0.000142205	0.000142205	0.000101149	0.00017615	0.000128672	3.89916E-05	6.76618E-05	1.89937E-05
3837203772855	383720	3772855	6.81925E-05	1.46925E-05	3.52142E-05	6.53179E-05	4.47963E-05	4.21612E-06	1.35746E-05	2.40351E-05	8.62717E-05	0.000116319	0.00014113	0.00014113	0.00014113	0.000100385	0.00017482	0.0001277	3.86971E-05	6.71508E-05	1.88505E-05
3837303772855	383730	3772855	6.77083E-05	1.45882E-05	3.49641E-05	6.48541E-05	4.44782E-05	4.18618E-06	1.34782E-05	2.38644E-05	8.52629E-05	0.000114959	0.00013948	0.00013948	0.00013948	9.92109E-05	0.000172775	0.000126207	3.82446E-05	6.63656E-05	1.8743E-05

			ISDrainage / Utilities Trenching	ISDrainage / Utilities Trenching	ISAsphalt Paving	ISAsphalt Paving	SVDemolition	SVSite Grubbing / Prep	SVMass Grading / Excavation	SVMass Grading / Excavation	SVDrainage / Utilities Trenching	SVFoundations / Concrete Pads	SVBuilding / Structure Construction	SVBuilding / Structure Construction	SVAsphalt Paving	SVAsphalt Paving	SVArchitectural Coating	SVArchitectural Coating	SVLandscaping or Other Finishing	SVLandscaping or Other Finishing	MDemolition
Unique Identifier	X (UTM)	Y (UTM)	2027	2028	2027	2028	2027	2027	2027	2028	2028	2028	2028	2029	2028	2029	2028	2029	2028	2029	2027
3829703772855	382970	3772855	6.85603E-06	6.85603E-06	2.93605E-05	2.93605E-05	0.000251197	0.000165958	0.000280256	0.000280256	8.45934E-05	8.71765E-05	0.000664117	0.000664117	0.000344186	0.000344186	3.40957E-05	3.40957E-05	0.000109778	0.000109778	2.73087E-05
3829803772855	382980	3772855	6.86841E-06	6.86841E-06	2.94136E-05	2.94136E-05	0.000260007	0.000171779	0.000290085	0.000290085	8.75603E-05	9.02339E-05	0.000690334	0.000690334	0.000356257	0.000356257	3.52915E-05	3.52915E-05	0.000113628	0.000113628	2.75475E-05
3829903772855	382990	3772855	6.88904E-06	6.88904E-06	2.95019E-05	2.95019E-05	0.000269614	0.000178125	0.000300803	0.000300803	9.07954E-05	9.35678E-05	0.000718574	0.000718574	0.00036942	0.00036942	3.65954E-05	3.65954E-05	0.000117826	0.000117826	2.7828E-05
3830003772855	383000	3772855	6.90967E-06	6.90967E-06	2.95903E-05	2.95903E-05	0.00027949	0.00018465	0.000311822	0.000311822	9.41213E-05	9.69953E-05	0.000747626	0.000747626	0.000382952	0.000382952	3.79359E-05	3.79359E-05	0.000122142	0.000122142	2.81086E-05
3830103772855	383010	3772855	6.92824E-06	6.92824E-06	2.96698E-05	2.96698E-05	0.000289611	0.000191337	0.000323114	0.000323114	9.75297E-05	0.000100508	0.000777412	0.000777412	0.000396819	0.000396819	3.93097E-05	3.93097E-05	0.000126565	0.000126565	2.83951E-05
3830203772855	383020	3772855	6.94681E-06	6.94681E-06	2.97493E-05	2.97493E-05	0.000299959	0.000198173	0.000334659	0.000334659	0.000101014	0.000104099	0.000807791	0.000807791	0.000410998	0.000410998	4.07142E-05	4.07142E-05	0.000131088	0.000131088	2.86816E-05
3830303772855	383030	3772855	6.96332E-06	6.96332E-06	2.982E-05	2.982E-05	0.000310515	0.000205148	0.000346436	0.000346436	0.000104569	0.000107762	0.000838659	0.000838659	0.000425462	0.000425462	4.21471E-05	4.21471E-05	0.000135701	0.000135701	2.89741E-05
3830403772855	383040	3772855	6.98395E-06	6.98395E-06	2.99084E-05	2.99084E-05	0.000321519	0.000212417	0.000358712	0.000358712	0.000108275	0.000111581	0.000870545	0.000870545	0.000440538	0.000440538	4.36406E-05	4.36406E-05	0.000140509	0.000140509	2.92785E-05
3830503772855	383050	3772855	7.00252E-06	7.00252E-06	2.99879E-05	2.99879E-05	0.000332706	0.000219808	0.000371194	0.000371194	0.000112042	0.000115463	0.000902663	0.000902663	0.000455867	0.000455867	4.5159E-05	4.5159E-05	0.000145398	0.000145398	2.95889E-05
3830603772855	383060	3772855	7.02315E-06	7.02315E-06	3.00762E-05	3.00762E-05	0.000344126	0.000227353	0.000383935	0.000383935	0.000115888	0.000119427	0.000935051	0.000935051	0.000471514	0.000471514	4.67091E-05	4.67091E-05	0.000150389	0.000150389	2.99113E-05
3830703772855	383070	3772855	7.04378E-06	7.04378E-06	3.01646E-05	3.01646E-05	0.000355815	0.000235076	0.000396977	0.000396977	0.000119825	0.000123483	0.00096762	0.00096762	0.000487531	0.000487531	4.82958E-05	4.82958E-05	0.000155498	0.000155498	3.02396E-05
3830803772855	383080	3772855	7.06441E-06	7.06441E-06	3.02529E-05	3.02529E-05	0.00036753	0.000242815	0.000410046	0.000410046	0.00012377	0.000127549	0.000999596	0.000999596	0.000503582	0.000503582	4.98858E-05	4.98858E-05	0.000160617	0.000160617	3.05738E-05
3830903772855	383090	3772855	7.09536E-06	7.09536E-06	3.03855E-05	3.03855E-05	0.000380083	0.000251109	0.000424051	0.000424051	0.000127997	0.000131905	0.001032126	0.001032126	0.000520782	0.000520782	5.15897E-05	5.15897E-05	0.000166103	0.000166103	3.09678E-05
3831003772855	383100	3772855	7.12425E-06	7.12425E-06	3.05092E-05	3.05092E-05	0.000392195	0.000259111	0.000437565	0.000437565	0.000132076	0.000136109	0.001061603	0.001061603	0.000537378	0.000537378	5.32337E-05	5.32337E-05	0.000171396	0.000171396	3.13677E-05
3831103772855	383110	3772855	7.15107E-06	7.15107E-06	3.0624E-05	3.0624E-05	0.000400748	0.000264762	0.000447107	0.000447107	0.000134956	0.000139077	0.001073726	0.001073726	0.000549097	0.000549097	5.43946E-05	5.43946E-05	0.000175134	0.000175134	3.17557E-05
3831203772855	383120	3772855	7.17376E-06	7.17376E-06	3.07212E-05	3.07212E-05	0.000407469	0.000269202	0.000454605	0.000454605	0.00013722	0.00014141	0.001074795	0.001074795	0.000558306	0.000558306	5.53068E-05	5.53068E-05	0.000178071	0.000178071	3.21198E-05
3831303772855	383130	3772855	7.19233E-06	7.19233E-06	3.08007E-05	3.08007E-05	0.000422271	0.000278981	0.00047112	0.00047112	0.000142204	0.000146546	0.001126328	0.001126328	0.00057587	0.00057587	5.73159E-05	5.73159E-05	0.00018454	0.00018454	3.24839E-05
3831403772855	383140	3772855	7.2109E-06	7.2109E-06	3.08803E-05	3.08803E-05	0.000433097	0.000286133	0.000483198	0.000483198	0.00014585	0.000150303	0.001161074	0.001161074	0.00059342	0.00059342	5.87853E-05	5.87853E-05	0.000189271	0.000189271	3.28421E-05
3831503772855	383150	3772855	7.21296E-06	7.21296E-06	3.08891E-05	3.08891E-05	0.000438702	0.000289837	0.000489452	0.000489452	0.000147738	0.000152249	0.001163792	0.001163792	0.00060101	0.00060101	5.95462E-05	5.95462E-05	0.000191721	0.000191721	3.31943E-05
3831603772855	383160	3772855	7.30374E-06	7.30374E-06	3.12779E-05	3.12779E-05	0.000440479	0.000291011	0.000491434	0.000491434	0.000148336	0.000152865	0.001147379	0.001147379	0.000603536	0.000603536	5.97874E-05	5.97874E-05	0.000192497	0.000192497	3.33495E-05
3831703772855	383170	3772855	7.99079E-06	7.99079E-06	3.42201E-05	3.42201E-05	0.000441674	0.0002918	0.000492767	0.000492767	0.000148738	0.00015328	0.001123751	0.001123751	0.000605173	0.000605173	5.99496E-05	5.99496E-05	0.000193019	0.000193019	3.3433E-05
3831803772855	383180	3772855	8.58912E-06	8.58912E-06	3.67824E-05	3.67824E-05	0.000443205	0.000292812	0.000494476	0.000494476	0.000149254	0.000153812	0.001091518	0.001091518	0.000607271	0.000607271	6.01574E-05	6.01574E-05	0.000193689	0.000193689	3.98916E-05
3831903772855	383190	3772855	9.06159E-06	9.06159E-06	3.88058E-05	3.88058E-05	0.000437152	0.000288813	0.000487723	0.000487723	0.000147216	0.000151711	0.001041428	0.001041428	0.000598977	0.000598977	5.93358E-05	5.93358E-05	0.000191043	0.000191043	4.31985E-05
3832003772855	383200	3772855	9.4928E-06	9.4928E-06	4.06524E-05	4.06524E-05	0.000425169	0.000280896	0.000474353	0.000474353	0.00014318	0.000147552	0.000980645	0.000980645	0.000582558	0.000582558	5.77093E-05	5.77093E-05	0.000185806	0.000185806	4.62428E-05
3832103772855	383210	3772855	9.70325E-06	9.70325E-06	4.15536E-05	4.15536E-05	0.000411323	0.000271748	0.000458905	0.000458905	0.000138517	0.000142747	0.000924487	0.000924487	0.000563586	0.000563586	5.58299E-05	5.58299E-05	0.000179755	0.000179755	4.83021E-05
3832203772855	383220	3772855	9.76102E-06	9.76102E-06	4.1801E-05	4.1801E-05	0.000392961	0.000259617	0.000438419	0.000438419	0.000132334	0.000136375	0.000866396	0.000866396	0.000538427	0.000538427	5.33376E-05	5.33376E-05	0.000171731	0.000171731	4.92989E-05
3832303772855	383230	3772855	9.62691E-06	9.62691E-06	4.12267E-05	4.12267E-05	0.000377381	0.000249324	0.000421037	0.000421037	0.000127087	0.000130968	0.000816564	0.000816564	0.00051708	0.00051708	5.12229E-05	5.12229E-05	0.000164922	0.000164922	4.91079E-05
3832403772855	383240	3772855	9.41647E-06	9.41647E-06	4.03255E-05	4.03255E-05	0.000367419	0.000242742	0.000409923	0.000409923	0.000123732	0.000127511	0.000776897	0.000776897	0.00050343	0.00050343	4.98708E-05	4.98708E-05	0.000160569	0.000160569	4.84812E-05
3832503772855	383250	3772855	9.22459E-06	9.22459E-06	3.95038E-05	3.95038E-05	0.000361366	0.000238743	0.000403169	0.000403169	0.000121694	0.00012541	0.000744856	0.000744856	0.000495137	0.000495137	4.90492E-05	4.90492E-05	0.000157924	0.000157924	4.80395E-05
3832603772855	383260	3772855	9.01827E-06	9.01827E-06	3.86202E-05	3.86202E-05	0.000355191	0.000234663	0.000396279	0.000396279	0.000119614	0.000123267	0.000713704	0.000713704	0.000486675	0.000486675	4.82109E-05	4.82109E-05	0.000155225	0.000155225	4.74784E-05
3832703772855	383270	3772855	8.6799E-06	8.6799E-06	3.71712E-05	3.71712E-05	0.000345308	0.000228134	0.000385254	0.000385254	0.000116286	0.000119837	0.000676575	0.000676575	0.00047313	0.00047313	4.68696E-05	4.68696E-05	0.000150906	0.000150906	4.60816E-05
3832803772855	383280	3772855	8.32709E-06	8.32709E-06	3.56603E-05	3.56603E-05	0.000334942	0.000221286	0.000373689	0.000373689	0.000112795	0.00011624	0.000640682	0.000640682	0.000458931	0.000458931	4.54626E-05	4.54626E-05	0.000146376	0.000146376	4.47385E-05
3832903772855	383290	3772855	8.03618E-06	8.03618E-06	3.44145E-05	3.44145E-05	0.00032528	0.000214902	0.000362909	0.000362909	0.000109542	0.000112887	0.000609196	0.000609196	0.00044569	0.00044569	4.41512E-05	4.41512E-05	0.000142153	0.000142153	4.39029E-05
3833003772855	383300	3772855	7.83811E-06	7.83811E-06	3.35663E-05	3.35663E-05	0.000317144	0.000209527	0.000353832	0.000353832	0.000106802	0.000110063	0.000583442	0.000583442	0.00043545	0.00043545	4.30468E-05	4.30468E-05	0.000138598	0.000138598	4.36104E-05
3833103772855	383310	3772855	7.65862E-06	7.65862E-06	3.27976E-05	3.27976E-05	0.000308506	0.00020382	0.000344194	0.000344194	0.000103893	0.000107065	0.000558951	0.000558951	0.00042708	0.00042708	4.18743E-05	4.18743E-05	0.000134823	0.000134823	4.34432E-05
3833203772855	383320	3772855	7.57402E-06	7.57402E-06	3.24353E-05	3.24353E-05	0.000302159	0.000199627	0.000337113	0.000337113	0.000101755	0.000104862	0.000540631	0.000540631	0.00041012	0.00041012	4.10128E-05	4.10128E-05	0.000132049	0.000132049	4.36462E-05
3833303772855	383330	3772855	7.51832E-06	7.51832E-06	3.21968E-05	3.21968E-05	0.000296191	0.000195684	0.000330455	0.000330455	9.97456E-05	0.000102791	0.000524463	0.000524463	0.00040583	0.00040583	4.02028E-05	4.02028E-05	0.000129441	0.000129441	4.39446E-05
3833403772855	383340	3772855	7.45848E-06	7.45848E-06	3.19405E-05	3.19405E-05	0.000289648	0.000191361	0.000323155	0.000323155	9.75421E-05	0.000100521	0.000508462	0.000508462	0.00039687	0.00039687	3.93147E-05	3.93147E-05	0.000126581	0.000126581	4.42133E-05
3833503772855	383350	3772855	7.39452E-06	7.39452E-06	3.16666E-05	3.16666E-05	0.000282541	0.000186666	0.000315226	0.000315226	9.51488E-05	9.80541E-05	0.000492461	0.000492461	0.00038132	0.00038132	3.83501E-05	3.83501E-05	0.000123476	0.000123476	4.44461E-05
3833603772855	383360	3772855	7.3285E-06	7.3285E-06	3.13839E-05	3.13839E-05	0.000275054	0.00018172	0.000306873	0.000306873	9.26276E-05	9.54559E-05	0.000476576	0.000476576	0.000376874	0.000376874	3.73339E-05	3.73339E-05	0.000120204	0.000120204	4.4649E-05
3833703772855	383370	3772855	7.26661E-06	7.26661E-06	3.11188E-05	3.11188E-05	0.000267568	0.000176773	0.00029852	0.00029852	9.01063E-05	9.28577E-05	0.000461271	0.000461271	0.000366616	0.000366616	3.63177E-05	3.63177E-05	0.000116932	0.000116932	4.4852E-05
3833803772855	383380	3772855	7.20884E-06	7.20884E-06	3.08714E-05	3.08714E-05	0.000260093	0.000171835	0.000290181	0.000290181	8.75892E-05	9.02637E-05	0.000446416	0.000446416	0.000356374	0.000356374	3.53031E-05	3.53031E-05	0.000113665	0.000113665	4.50549E-05
3833903772855	383390	3772855	7.15107E-06	7.15107E-06	3.0624E-05	3.0624E-05	0.000252619	0.000166897	0.000281842	0.000281842	8.50721E-05	8.76697E-05	0.000431858	0.000431858	0.000346133	0.000346133	3.42886E-05	3.42886E-05	0.000110399	0.000110399	4.5234E-05
3834003772855	383400	3772855	7.09536E-06	7.09536E-06	3.03855E-05	3.03855E-05	0.000245291	0.000162056	0.000273667	0.000273667	8.26045E-05	8.51268E-05	0.000417777	0.000417777	0.000336093	0.000336093	3.3294E-05	3.3294E-05	0.000107197	0.000107197	4.54011E-05
3834103772855	383410	3772855	7.04172E-06	7.04172E-06	3.01557E-05	3.01557E-05	0.000238142	0.000157333	0.0002656	0.0002656	8.01968E-05	8.26455E-05	0.000404172	0.000404172	0.00032629	0.00032629	3.23236E-05	3.23236E-05	0.000104072	0.000104072	4.55563E-05
3834203772855	383420	3772855	6.9695E-06	6.9695E-06	2.98465E-05	2.98465E-05	0.000230612	0.000152358	0.000257289	0.000257289	7.76611E-05	8.00324E-05	0.00039022	0.00039022	0.00031598	0.00031598	3.13016E-05	3.13016E-05	0.000100782	0.000100782	4.55921E-05
3834303772855	383430	3772855	6.87872E-06	6.87872E-06	2.94577E-05	2.94577E-05	0.000222758	0.000147169	0.000248526	0.000248526	7.50161E-05	7.73066E-05	0.000376048	0.000376048	0.000305218	0.000305218	3.02355E-05	3.02355E-05	9.73491E-05	9.73491E-05	4.55145E-05
3834403772855	383440	3772855	6.78794E-06	6.78794E-06	2.9069E-05	2.9069E-05	0.000215179	0.000142162	0.000240071	0.000240071	7.24639E-05	7.46765E-05	0.000362572	0.000362572	0.000294834	0.000294834	2.92068E-05	2.92068E-05	9.40371E-05	9.40371E-05	4.5419E-05
3834503772855	383450	3772855	6.66209E-06	6.66209E-06	2.853E-05	2.853E-05	0.000206816	0.000136637	0.000230741	0.000230741	6.96476E-05	7.17742E-05	0.000348259	0.000348259	0.00028375	0.00028375	2.80717E-05	2.80717E-05	9.03824E-05	9.03824E-05	4.51385E-05
3834603772855	383460	3772855	6.54036E-06	6.54036E-06	2.80087E-05	2.80087E-05	0.000198747	0.000131306	0.000221739	0.000221739	6.69304E-05	6.8974E-05	0.000334693	0.000334693	0.00027232	0.00027232	2.69765E-05	2.69765E-05	8.68562E-05	8.68562E-05	4.48639E-05
3834703772855	383470	3772855	6.46402E-06	6.46402E-06	2.76818E-05	2.76818E-05	0.000192247	0.000127012	0.000214486	0.000214486	6.47413E-05	6.67181E-05	0.000323717	0.000323717	0.00026343	0.00026343	2.60942E-05	2.60942E-05	8.40154E-05	8.40154E-05	4.47385E-05
3834803772855	383480	3772855	6.47021E-06	6.47021E-06	2.77083E-05	2.77083E-05	0.000188044	0.000124235	0.000209797	0.000209797	6.33259E-05	6.52596E-05	0.00031636	0.00031636	0.00025765	0.00025765	2.55237E-05	2.55237E-05	8.21787E-05	8.21787E-05	4.48818E-05
3834903772855	383490	3772855	6.48259E-06	6.48259E-06	2.77613E-05	2.77613E-05	0.00018397	0.000121543	0.000205252	0.000205252	6.19539E-05	6.38456E-05	0.000309468	0.000309468	0.000252072	0.000252072	2.49707E-05	2.49707E-05	8.03982E-05	8.03982E-05	4.50549E-05
3835003772855	383500	3772855	6.54861E-06	6.54861E-06	2.80441E-05	2.80441E-05	0.000181029	0.0001196	0.000201971	0.000201971	6.09636E-05	6.2825E-05	0.000304495	0.000304495	0.00024843	0.00024843	2.45716E-05	2.45716E-05	7.9113E-05	7.9113E-05	4.55145E-05
3835103772855	383510	3772855	6.64352E-06	6.64352E-06	2.84505E-05	2.84505E-05	0.000178542	0.000117957	0.000199196	0.000199196	6.01259E-05	6.19618E-05	0.000300359	0.000300359	0.00024464	0.00024464	2.4234E-05	2.4234E-05	7.8026E-05	7.8026E-05	4.62189E-05
3835203772855	383520	3772855	6.7116E-06	6.7116E-06	2.87421E-05	2.87421E-05	0.000175534	0.00011597	0.00019584	0.00019584	5.91129E-05	6.09178E-05	0.000295657	0.000295657	0.00024053	0.00024053	2.38256E-05	2.38256E-05	7.67114E-05	7.67114E-05	4.68337E-05
3835303772855	383530	3772855	6.66002E-06	6.66002E-06	2.85212E-05	2.85212E-05	0.00017021	0.000112452	0.0001899	0.0001899	5.73199E-05	5.90702E-05	0.000287863	0.000287863	0.00023218	0.00023218	2.3103E-05	2.3103E-05	7.43847E-05	7.43847E-05	4.65711E-05
3835403772855	383540	3772855	6.60844E-06	6.60844E-06	2.83003E-05	2.83003E-05	0.000165088	0.000109068	0.000184185	0.000184185	5.55951E-05	5.72927E-05	0.000280493	0.000280493	0.0002262	0.0002262	2.24078E-05	2.24078E-05	7.21463E-05	7.21463E-05	4.62786E-05
3835503772855	383550	3772855	6.57543E-06	6.57543E-06	2.81589E-05	2.81589E-05	0.000160462	0.000106012	0.000179025	0.000179025	5.40374E-05	5.56874E-05	0.00027391	0.00027391	0.00021862	0.00021862	2.178E-05	2.178E-05	7.01249E-05	7.01249E-05	4.60697E-05
3835603772855	383560	3772855	6.55067E-06	6.55067E-06	2.80529E-05	2.80529E-05	0.000156149	0.000103163	0.000174213	0.000174213	5.25849E-05	5.41905E-05	0.000267829	0.000267829	0.00021395	0.00021395	2.11945E-05	2.11945E-05	6.82399E-05	6.82399E-05	4.58786E-05
3835703772855	383570	3772855	6.55067E-06	6.55067E-06	2.80529E-05	2.80529E-05	0.000152485	0.000100742	0.000170125	0.000170125	5.13511E-05	5.29191E-05	0.000262663	0.000262663	0.00020893	0.00020893	2.06972E-05	2.06972E-05	6.66388E-05	6.66388E-05	4.58488E-05
3835803772855	383580	3772855	6.74462E-06	6.74462E-06	2.88834E-05	2.88834E-05	0.000153037	0.000101107	0.00017074	0.00017074	5.15368E-05	5.31104E-05	0.000263178	0.000263178	0.00020968	0.00020968	2.07721E-05	2.07721E-05	6.68798E-05	6.68798E-05	4.74963E-05
3835903772855	383590	3772855	6.9138E-06	6.9138E-06	2.96079E-05	2.96079E-05	0.000154746	0.000102236	0.000172647	0.000172647	5.21124E-05	5.37036E-05	0.000265111	0.000265111	0.00021203	0.00021203	2.10041E-05	2.10041E-05	6.76268E-05	6.76268E-05	4.91378E-05
3836003772855	383600	3772855	6.97157E-06	6.97157E-06	2.98553E-05	2.98553E-05	0.000154709	0.000102212	0.000172606	0.000172606	5.21E-05	5.36909E-05	0.000264789	0.000264789	0.00021198	0.00021198	2.09991E-05	2.09991E-05	6.76107E-05	6.76107E-05	4.97168E-05
3836103772855	383610	3772855	6.96538E-06	6.96538E-06	2.98288E-05	2.98288E-05	0.000152626	0.000100835	0.000170282	0.000170282	5.13986E-05	5.2968E-05	0.000261813	0.000261813	0.00020912	0.00020912	2.07164E-05	2.07164E-05	6.67004E-05	6.67004E-05	4.95974E-05
3836203772855	383620	3772855	6.95094E-06	6.95094E-06	2.9767E-05	2.9767E-05	0.000150727	9.95806E-05	0.000168163	0.000168163	5.0759E-05	5.23088E-05	0.000259159	0.000259159	0.00020626	0.00020626	2.04586E-05	2.04586E-05	6.58704E-05	6.58704E-05	4.93945E-05
3836303772855	383630	3772855	6.92205E-06	6.92205E-06	2.96433E-05	2.96433E-05	0.000148086	9.7836E-05	0.000165217	0.000165217	4.98697E-05	5.13925E-05	0.0002555	0.0002555	0.00020295	0.00020295	2.01002E-05	2.01002E-05	6.47164E-05	6.47164E-05	4.89886E-05
3836403772855	383640	3772855	6.8911E-06	6.8911E-06	2.95108E-05	2.95108E-05	0.000145568	9.61724E-05	0.000162408	0.000162408	4.90217E-05	5.05186E-05	0.000252009	0.000252009	0.00019945	0.00019945	1.97584E-05	1.97584E-05	6.3616E-05	6.3616E-05	4.85468E-05
3836503772855	383650	3772855	6.85603E-06	6.85603E-06	2.93605E-05	2.93605E-05	0.000143075	9.4525E-05	0.000159626	0.000159626	4.8182E-05	4.96532E-05	0.000248543	0.000248543	0.00019608	0.00019608	1.94199E-05	1.94199E-05	6.25263E-05	6.25263E-05	4.80574E-05
3836603772855	383660	3772855	6.81889E-06	6.81889E-06	2.92015E-05	2.92015E-05	0.000140594	9.28857E-05	0.000156858	0.000156858	4.73464E-05	4.87921E-05	0.000245077	0.000245077	0.00019278	0.00019278	1.90831E-05	1.90831E-05	6.14419E-05	6.14419E-05	4.75261E-05
3836703772855	383670	3772855	6.78175E-06	6.78175E-06	2.90425E-05	2.90425E-05	0.00013821	9.13112E-05	0.000154199	0.000154199	4.65438E-05	4.7965E-05	0.000241741	0.000241741	0.00018973	0.00018973	1.87597E-05	1.87597E-05	6.04004E-05	6.04004E-05	4.6971E-05
3836803772855	383680	3772855	6.74049E-06	6.74049E-06	2.88658E-05	2.88658E-05	0.000137702	9.09752E-05	0.000153631	0.000153631	4.63726E-05	4.77885E-05	0.000241303	0.000241303	0.00018876	0.00018876	1.86906E-05	1.86906E-05	6.01782E-05	6.01782E-05	4.63621E-05
3836903772855	383690	3772855	6.67653E-06	6.67653E-06	2.85919E-05	2.85919E-05	0.000137451	9.08093E-05	0.000153351	0.000153351	4.6288E-05	4.77014E-05	0.00024138	0.00024138	0.00018832	0.00018832	1.86565E-05	1.86565E-05	6.00684E-05	6.00684E-05	4.55026E-05
3837003772855	383700	3772855	6.61463E-06	6.61463E-06	2.83268E-05	2.83268E-05	0.000136807	9.03843E-05	0.000152633	0.000152633	4.60714E-05	4.74781E-05	0.000240762	0.000240762	0.00018745	0.00018745	1.85692E-05	1.85692E-05	5.97873E-05	5.97873E-05	4.45296E-05
3837103772855	383710	3772855	6.56512E-06	6.56512E-06	2.81147E-05	2.81147E-05	0.000135312	8.93966E-05	0.000150966	0.000150966	4.55679E-05	4.69593E-05	0.00023861	0.00023861	0.00018502	0.00018502	1.83663E-05	1.83663E-05	5.9134E-05	5.9134E-05	4.36701E-05
3837203772855	383720	3772855	6.5156E-06	6.5156E-06	2.79027E-05	2.79027E-05	0.000133885	8.84535E-05	0.000149373	0.000149373	4.50872E-05	4.64639E-05	0.000236381	0.000236381	0.00018446	0.00018446	1.81726E-05	1.81726E-05	5.85101E-05	5.85101E-05	4.28523E-05
3837303772855	383730	3772855	6.47846E-06	6.47846E-06	2.77436E-05	2.77436E-05	0.000131839	8.71016E-05	0.0001470	0.0001470	4.43981E-05	4.57538E-05	0.000233148	0.000233148	0.000180643	0.000180643	1.78948E-05	1.78948E-05	5.76159E-05	5.76159E-05	4.22793E-05

			MSite Grubbing / Prep	MMass Grading / Excavation	MMass Grading / Excavation	MDrainage / Utilities Trenching	MFoundations / Concrete Pads	MBuilding / Structure Construction	MAsphalt Paving	MLandscaping or Other Finishing	MWaterside Construction (Piles)	RSSWRe-striping South Valley	RSSWRe-striping Silver Lake Boulevard	RSSWDemolition	RSSWPlacing Base	RSSWForm/Place Rebar and Pour	Child Risk				
Unique Identifier	X (UTM)	Y (UTM)	2027	2027	2028	2028	2028	2028	2028	2028	2028	2029	2029	2029	2029	2029	3rd Trimester	0<2	2<16	Total	per million
3829703772855	382970	3772855	2.46427E-05	6.15347E-05	6.15347E-05	1.72211E-05	3.17761E-05	5.71393E-05	4.04227E-05	1.22493E-05	2.16885E-05	0.000246092	4.37703E-05	7.24117E-05	3.93629E-05	1.1782E-05	2.02625E-09	4.7697E-08	3.4381E-08	8.4105E-08	0.084105
3829803772855	382980	3772855	2.48581E-05	6.20727E-05	6.20727E-05	1.73716E-05	3.20539E-05	5.76389E-05	4.07761E-05	1.23564E-05	2.18781E-05	0.000251016	4.46395E-05	7.38124E-05	4.01244E-05	1.20099E-05	2.03786E-09	4.7886E-08	3.5324E-08	8.52477E-08	0.08524766
3829903772855	382990	3772855	2.51113E-05	6.27048E-05	6.27048E-05	1.75485E-05	3.23804E-05	5.82259E-05	4.11914E-05	1.24822E-05	2.21009E-05	0.000256327	4.56242E-05	7.53829E-05	4.09781E-05	1.22655E-05	2.05176E-09	4.8137E-08	3.6358E-08	8.65476E-08	0.08654758
3830003772855	383000	3772855	2.53645E-05	6.3337E-05	6.3337E-05	1.77255E-05	3.27068E-05	5.88129E-05	4.16066E-05	1.26081E-05	2.23237E-05	0.000261356	4.66391E-05	7.70128E-05	4.18641E-05	1.25307E-05	2.06573E-09	4.8381E-08	3.7419E-08	8.78653E-08	0.08786531
3830103772855	383010	3772855	2.5623E-05	6.39826E-05	6.39826E-05	1.79061E-05	3.30402E-05	5.94124E-05	4.20307E-05	1.27366E-05	2.25513E-05	0.000266063	4.76891E-05	7.86936E-05	4.27778E-05	1.28041E-05	2.07949E-09	4.8622E-08	3.8502E-08	8.92036E-08	0.0892036
3830203772855	383020	3772855	2.58816E-05	6.46282E-05	6.46282E-05	1.80868E-05	3.33736E-05	6.00119E-05	4.24548E-05	1.28651E-05	2.27788E-05	0.000270384	4.87743E-05	8.04254E-05	4.37192E-05	1.30859E-05	2.09295E-09	4.8856E-08	3.9605E-08	9.05539E-08	0.09055394
3830303772855	383030	3772855	2.61455E-05	6.52873E-05	6.52873E-05	1.82713E-05	3.37139E-05	6.06239E-05	4.28878E-05	1.29963E-05	2.30111E-05	0.000274303	4.98947E-05	8.22166E-05	4.46929E-05	1.33774E-05	2.10621E-09	4.9082E-08	4.0725E-08	9.19127E-08	0.09191266
3830403772855	383040	3772855	2.64202E-05	6.59732E-05	6.59732E-05	1.84632E-05	3.40682E-05	6.12609E-05	4.33384E-05	1.31328E-05	2.32529E-05	0.000278061	5.10905E-05	8.41181E-05	4.57265E-05	1.36868E-05	2.12043E-09	4.9333E-08	4.1893E-08	9.33457E-08	0.09334567
3830503772855	383050	3772855	2.67003E-05	6.66727E-05	6.66727E-05	1.8659E-05	3.44293E-05	6.19103E-05	4.37978E-05	1.32721E-05	2.34994E-05	0.000281357	5.23314E-05	8.60876E-05	4.67971E-05	1.40072E-05	2.13458E-09	4.9579E-08	4.3075E-08	9.47878E-08	0.09478784
3830603772855	383060	3772855	2.69912E-05	6.7399E-05	6.7399E-05	1.88622E-05	3.48044E-05	6.25848E-05	4.4275E-05	1.34167E-05	2.37554E-05	0.000284266	5.36327E-05	8.81504E-05	4.79185E-05	1.43428E-05	2.14885E-09	4.9828E-08	4.4279E-08	9.62555E-08	0.09625547
3830703772855	383070	3772855	2.72874E-05	6.81387E-05	6.81387E-05	1.90693E-05	3.51864E-05	6.32717E-05	4.47609E-05	1.35639E-05	2.40161E-05	0.000286823	5.50043E-05	9.03151E-05	4.90952E-05	1.46951E-05	2.16355E-09	5.0088E-08	4.5509E-08	9.77604E-08	0.0977604
3830803772855	383080	3772855	2.7589E-05	6.88919E-05	6.88919E-05	1.92801E-05	3.55753E-05	6.39711E-05	4.52557E-05	1.37139E-05	2.42816E-05	0.000288818	5.64211E-05	9.25563E-05	5.03135E-05	1.50597E-05	2.17795E-09	5.0341E-08	4.6735E-08	9.92541E-08	0.09925409
3830903772855	383090	3772855	2.79445E-05	6.97797E-05	6.97797E-05	1.95285E-05	3.60338E-05	6.47954E-05	4.58389E-05	1.38906E-05	2.45945E-05	0.000291094	5.80439E-05	9.51199E-05	5.17071E-05	1.54768E-05	2.19479E-09	5.0661E-08	4.8062E-08	1.00917E-07	0.10091707
3831003772855	383100	3772855	2.83054E-05	7.06808E-05	7.06808E-05	1.97807E-05	3.64991E-05	6.56322E-05	4.64308E-05	1.407E-05	2.49121E-05	0.000292591	5.97471E-05	9.7794E-05	5.31607E-05	1.59119E-05	2.21138E-09	5.0978E-08	4.9344E-08	1.02533E-07	0.10253283
3831103772855	383110	3772855	2.86555E-05	7.15551E-05	7.15551E-05	2.00254E-05	3.69506E-05	6.6444E-05	4.70052E-05	1.4244E-05	2.52202E-05	0.000292948	6.14703E-05	0.000100494	5.46282E-05	1.63512E-05	2.22656E-09	5.1265E-08	5.0274E-08	1.03766E-07	0.10376641
3831203772855	383120	3772855	2.89841E-05	7.23755E-05	7.23755E-05	2.0255E-05	3.73743E-05	6.72059E-05	4.75441E-05	1.44073E-05	2.55094E-05	0.000291842	6.31836E-05	0.000103168	5.60818E-05	1.67863E-05	2.2328E-09	5.1441E-08	5.0984E-08	1.04658E-07	0.10465836
3831303772855	383130	3772855	2.93127E-05	7.3196E-05	7.3196E-05	2.04846E-05	3.77979E-05	6.79677E-05	4.80831E-05	1.45706E-05	2.57986E-05	0.000287501	6.4932E-05	0.000105876	5.75539E-05	1.72269E-05	2.23525E-09	5.1551E-08	5.255E-08	1.06335E-07	0.10633544
3831403772855	383140	3772855	2.96359E-05	7.4003E-05	7.4003E-05	2.07104E-05	3.82147E-05	6.87171E-05	4.86132E-05	1.47313E-05	2.6083E-05	0.000281698	6.67256E-05	0.000108652	5.90629E-05	1.76785E-05	2.48475E-09	5.4323E-08	5.3802E-08	1.1061E-07	0.11061011
3831503772855	383150	3772855	2.99537E-05	7.47966E-05	7.47966E-05	2.09325E-05	3.86245E-05	6.9454E-05	4.91345E-05	1.48892E-05	2.63627E-05	0.000273047	6.85041E-05	0.000111385	6.05488E-05	1.81233E-05	2.59956E-09	5.598E-08	5.4399E-08	1.12978E-07	0.11297846
3831603772855	383160	3772855	3.00937E-05	7.51463E-05	7.51463E-05	2.10304E-05	3.8805E-05	6.97787E-05	4.93642E-05	1.49589E-05	2.6486E-05	0.000262451	6.99059E-05	0.000113456	6.16748E-05	1.84603E-05	2.69559E-09	5.7666E-08	5.4518E-08	1.14879E-07	0.11487923
3831703772855	383170	3772855	3.01691E-05	7.53346E-05	7.53346E-05	2.10831E-05	3.89023E-05	6.99535E-05	4.94879E-05	1.49963E-05	2.65524E-05	0.000252875	7.06846E-05	0.000114475	6.22285E-05	1.86261E-05	2.75704E-09	5.8931E-08	5.5161E-08	1.16849E-07	0.11684908
3831803772855	383180	3772855	3.59972E-05	8.98877E-05	8.98877E-05	2.51559E-05	4.64174E-05	8.34672E-05	5.9048E-05	1.78933E-05	3.16817E-05	0.000242741	7.50154E-05	0.000123737	6.72631E-05	2.0133E-05	2.83831E-09	6.1285E-08	5.6567E-08	1.2069E-07	0.12069002
3831903772855	383190	3772855	3.89812E-05	9.73391E-05	9.73391E-05	2.72413E-05	5.02653E-05	9.03863E-05	6.39429E-05	1.93766E-05	3.43081E-05	0.000230342	8.31395E-05	0.000136105	7.39867E-05	2.21455E-05	2.89807E-09	6.3056E-08	5.6885E-08	1.2284E-07	0.12283975
3832003772855	383200	3772855	4.17283E-05	0.000104199	0.000104199	2.9161E-05	5.38075E-05	9.6756E-05	6.8449E-05	2.07421E-05	3.67258E-05	0.000216143	8.75908E-05	0.000143448	7.79783E-05	2.33403E-05	2.9466E-09	6.4874E-08	5.6388E-08	1.24208E-07	0.12420848
3832103772855	383210	3772855	4.35866E-05	0.000108839	0.000108839	3.04596E-05	5.62038E-05	0.000101065	7.14973E-05	2.16659E-05	3.83613E-05	0.000202262	9.054E-05	0.000148194	8.05579E-05	2.41124E-05	2.96474E-09	6.5994E-08	5.5278E-08	1.24237E-07	0.12423699
3832203772855	383220	3772855	4.44861E-05	0.000111085	0.000111085	3.10883E-05	5.73637E-05	0.000103151	7.29729E-05	2.2113E-05	3.9153E-05	0.000187084	9.10876E-05	0.000148966	8.09778E-05	2.42381E-05	2.94764E-09	6.6426E-08	5.327E-08	1.22643E-07	0.12264287
3832303772855	383230	3772855	4.43138E-05	0.000110655	0.000110655	3.09678E-05	5.71414E-05	0.000102751	7.26901E-05	2.20273E-05	3.90013E-05	0.000174122	9.00476E-05	0.00014709	7.9958E-05	2.39328E-05	2.88389E-09	6.5467E-08	5.1135E-08	1.19485E-07	0.11948537
3832403772855	383240	3772855	4.37482E-05	0.000109243	0.000109243	3.05726E-05	5.64121E-05	0.00010144	7.17624E-05	2.17462E-05	3.85035E-05	0.000164596	8.93443E-05	0.000145715	7.92104E-05	2.37091E-05	2.81717E-09	6.4081E-08	4.9541E-08	1.1644E-07	0.11643972
3832503772855	383250	3772855	4.33496E-05	0.000108247	0.000108247	3.0294E-05	5.58982E-05	0.000100515	7.11085E-05	2.1548E-05	3.81527E-05	0.000157703	8.97412E-05	0.000146063	7.93996E-05	2.37657E-05	2.76912E-09	6.2934E-08	4.8508E-08	1.14211E-07	0.11421063
3832603772855	383260	3772855	4.28433E-05	0.000106983	0.000106983	2.99402E-05	5.52453E-05	9.93413E-05	7.0278E-05	2.12964E-05	3.77071E-05	0.000151327	9.01984E-05	0.000146496	7.9635E-05	2.38361E-05	2.72068E-09	6.1717E-08	4.7498E-08	1.11935E-07	0.11193508
3832703772855	383270	3772855	4.15829E-05	0.000103836	0.000103836	2.90594E-05	5.362E-05	9.64187E-05	6.82105E-05	2.06698E-05	3.65978E-05	0.000143861	8.95854E-05	0.000145197	7.89289E-05	2.36248E-05	2.64303E-09	5.9711E-08	4.599E-08	1.08344E-07	0.10834398
3832803772855	383280	3772855	4.03709E-05	0.000100809	0.000100809	2.82124E-05	5.20572E-05	9.36086E-05	6.62225E-05	2.00674E-05	3.55311E-05	0.000137008	8.93895E-05	0.00014456	7.85828E-05	2.35212E-05	2.57029E-09	5.7707E-08	4.4555E-08	1.04832E-07	0.10483208
3832903772855	383290	3772855	3.96168E-05	9.89262E-05	9.89262E-05	2.76854E-05	5.10849E-05	9.18601E-05	6.49855E-05	1.96926E-05	3.48674E-05	0.00013109	8.98015E-05	0.000144908	7.8772E-05	2.35778E-05	2.51534E-09	5.6114E-08	4.3353E-08	1.01982E-07	0.10198244
3833003772855	383300	3772855	3.93529E-05	9.82672E-05	9.82672E-05	2.7501E-05	5.07445E-05	9.12481E-05	6.45526E-05	1.95614E-05	3.46352E-05	0.000126231	9.07309E-05	0.000146063	7.93996E-05	2.37657E-05	2.48069E-09	5.509E-08	4.2435E-08	1.00006E-07	0.10000584
3833103772855	383310	3772855	3.92021E-05	9.78906E-05	9.78906E-05	2.73956E-05	5.05501E-05	9.08984E-05	6.43052E-05	1.94864E-05	3.45024E-05	0.000121579	9.15599E-05	0.00014709	7.9958E-05	2.39328E-05	2.44937E-09	5.4171E-08	4.1513E-08	9.81336E-08	0.09813365
3833203772855	383320	3772855	3.93852E-05	9.83479E-05	9.83479E-05	2.75236E-05	5.07862E-05	9.1323E-05	6.46056E-05	1.95774E-05	3.46636E-05	0.000117997	9.27758E-05	0.000148711	8.08394E-05	2.41966E-05	2.43609E-09	5.3805E-08	4.0901E-08	9.71419E-08	0.09714186
3833303772855	383330	3772855	3.96545E-05	9.90204E-05	9.90204E-05	2.77118E-05	5.11335E-05	9.19475E-05	6.50474E-05	1.97113E-05	3.49006E-05	0.000114776	9.39615E-05	0.000150299	8.17023E-05	2.44549E-05	2.42835E-09	5.3614E-08	4.0357E-08	9.63995E-08	0.09639947
3833403772855	383340	3772855	3.98969E-05	9.96257E-05	9.96257E-05	2.78812E-05	5.1446E-05	9.25095E-05	6.5445E-05	1.98318E-05	3.5114E-05	0.000111576	9.48959E-05	0.000151496	8.2353E-05	2.46497E-05	2.41967E-09	5.341E-08	3.9763E-08	9.55925E-08	0.09559254
3833503772855	383350	3772855	4.0107E-05	0.00010015	0.00010015	2.8028E-05	5.17169E-05	9.29966E-05	6.57895E-05	1.99362E-05	3.52988E-05	0.000108381	9.5529E-05	0.000152251	8.27637E-05	2.47726E-05	2.40987E-09	5.3185E-08	3.9114E-08	9.47091E-08	0.09470905
3833603772855	383360	3772855	4.02901E-05	0.000100608	0.000100608	2.8156E-05	5.19531E-05	9.34213E-05	6.609E-05	2.00273E-05	3.546E-05	0.000105241	9.58656E-05	0.000152557	8.29298E-05	2.48223E-05	2.3992E-09	5.2946E-08	3.8424E-08	9.3769E-08	0.09376903
3833703772855	383370	3772855	4.04733E-05	0.000101065	0.000101065	2.8284E-05	5.21892E-05	9.38459E-05	6.63904E-05	2.01183E-05	3.56212E-05	0.000102241	9.59661E-05	0.00015254	8.29206E-05	2.48196E-05	2.38917E-09	5.2739E-08	3.7733E-08	9.28613E-08	0.09286131
3833803772855	383380	3772855	4.06564E-05	0.000101522	0.000101522	2.84119E-05	5.24254E-05	9.42706E-05	6.66908E-05	2.02093E-05	3.57824E-05	0.000103775	9.58154E-05	0.000152158	8.2713E-05	2.47574E-05	2.37916E-09	5.2545E-08	3.7039E-08	9.19626E-08	0.09196258
3833903772855	383390	3772855	4.0818E-05	0.000101926	0.000101926	2.85249E-05	5.26337E-05	9.46452E-05	6.69558E-05	2.02896E-05	3.59246E-05	0.000105241	9.66192E-05	0.000151411	8.23069E-05	2.46359E-05	2.36883E-09	5.2351E-08	3.6333E-08	9.10531E-08	0.09105306
3834003772855	383400	3772855	4.09688E-05	0.000102302	0.000102302	2.86303E-05	5.28282E-05	9.49949E-05	6.72032E-05	2.03646E-05	3.60573E-05	0.000105241	9.39916E-05	0.000150367	8.17393E-05	2.4466E-05	2.35832E-09	5.2161E-08	3.5633E-08	9.01528E-08	0.09015278
3834103772855	383410	3772855	4.11089E-05	0.000102652	0.000102652	2.87281E-05	5.30088E-05	9.53197E-05	6.7433E-05	2.04342E-05	3.61806E-05	9.14996E-05	9.39464E-05	0.000149059	8.10286E-05	2.42533E-05	2.34727E-09	5.197E-08	3.4941E-08	8.92577E-08	0.08925769
3834203772855	383420	3772855	4.11412E-05	0.000102733	0.000102733	2.87507E-05	5.30505E-05	9.53946E-05	6.7486E-05	2.04503E-05	3.62091E-05	8.89524E-05	9.28059E-05	0.000147302	8.00734E-05	2.39674E-05	2.33153E-09	5.1657E-08	3.4185E-08	8.8173E-08	0.08817305
3834303772855	383430	3772855	4.10712E-05	0.000102558	0.000102558	2.87018E-05	5.29602E-05	9.52322E-05	6.73711E-05	2.04155E-05	3.61474E-05	8.63599E-05	9.1379E-05	0.000145121	7.88874E-05	2.36124E-05	2.31124E-09	5.122E-08	3.3371E-08	8.69017E-08	0.08690174
3834403772855	383440	3772855	4.0985E-05	0.000102343	0.000102343	2.86415E-05	5.2849E-05	9.50324E-05	6.72297E-05	2.03726E-05	3.60716E-05	8.39132E-05	8.98768E-05	0.000142845	7.76507E-05	2.32422E-05	2.29012E-09	5.0774E-08	3.2575E-08	8.56395E-08	0.08563952
3834503772855	383450	3772855	4.07318E-05	0.00010171	0.00010171	2.84646E-05	5.25226E-05	9.44454E-05	6.68145E-05	2.02468E-05	3.58488E-05	8.12655E-05	8.79928E-05	0.000140002	7.61048E-05	2.27795E-05	2.26069E-09	5.0108E-08	3.1665E-08	8.40338E-08	0.08403383
3834603772855	383460	3772855	4.0484E-05	0.000101092	0.000101092	2.82915E-05	5.22031E-05	9.38709E-05	6.6408E-05	2.01236E-05	3.56307E-05	7.87634E-05	8.60936E-05	0.000137132	7.4545E-05	2.23126E-05	2.23092E-09	4.9436E-08	3.078E-08	8.24475E-08	0.08244745
3834703772855	383470	3772855	4.03709E-05	0.000100809	0.000100809	2.82124E-05	5.20572E-05	9.36086E-05	6.62225E-05	2.00674E-05	3.55311E-05	7.67789E-05	8.45864E-05	0.000134866	7.33129E-05	2.19438E-05	2.20949E-09	4.9016E-08	3.0079E-08	8.13048E-08	0.08130482
3834803772855	383480	3772855	4.05002E-05	0.000101132	0.000101132	2.83028E-05	5.22239E-05	9.39084E-05	6.64345E-05	2.01317E-05	3.56449E-05	7.55229E-05	8.37675E-05	0.000133643	7.26484E-05	2.17449E-05	2.20249E-09	4.9017E-08	2.9663E-08	8.08832E-08	0.08088317
3834903772855	383490	3772855	4.06564E-05	0.000101522	0.000101522	2.84119E-05	5.24254E-05	9.42706E-05	6.66908E-05	2.02093E-05	3.57824E-05	7.43422E-05	8.30139E-05	0.000132523	7.20393E-05	2.15626E-05	2.19607E-09	4.9039E-08	2.9268E-08	8.05032E-08	0.08050321
3835003772855	383500	3772855	4.10712E-05	0.000102558	0.000102558	2.87018E-05	5.29602E-05	9.52322E-05	6.73711E-05	2.04155E-05	3.61474E-05	7.35634E-05	8.27576E-05	0.000132175	7.18501E-05	2.1506E-05	2.20081E-09	4.9364E-08	2.9047E-08	8.06116E-08	0.08061164
3835103772855	383510	3772855	4.17068E-05	0.000104145	0.000104145	2.91459E-05	5.37798E-05	9.6706E-05	6.84137E-05	2.07314E-05	3.67068E-05	7.29957E-05	8.28481E-05	0.000132387	7.19654E-05	2.15405E-05	2.21242E-09	4.9852E-08	2.8922E-08	8.09861E-08	0.08098613
3835203772855	383520	3772855	4.22615E-05	0.00010553	0.00010553	2.95337E-05	5.44952E-05	9.79924E-05	6.93238E-05	2.10072E-05	3.71951E-05	7.23024E-05	8.27827E-05	0.000132378	7.19608E-05	2.15391E-05	2.21927E-09	5.0182E-08	2.8732E-08	8.11328E-08	0.08113284
3835303772855	383530	3772855	4.20245E-05	0.000104938	0.000104938	2.9368E-05	5.41895E-05	9.74429E-05	6.8935E-05	2.08894E-05	3.69865E-05	7.08203E-05	8.14011E-05	0.000130282	7.0821E-05	2.1198E-05	2.19716E-09	4.9758E-08	2.8136E-08	8.00911E-08	0.08009114
3835403772855	383540	3772855	4.17606E-05	0.000104279	0.000104279	2.91836E-05	5.38492E-05	9.68309E-05	6.85021E-05	2.07582E-05	3.67542E-05	6.94035E-05	8.00094E-05	0.000128176	6.96766E-05	2.08554E-05	2.17501E-09	4.9328E-08	2.7554E-08	7.90578E-08	0.07905781
3835503772855	383550	3772855	4.15721E-05	0.000103809	0.000103809	2.90518E-05	5.36061E-05	9.63938E-05	6.81928E-05	2.06645E-05	3.65883E-05	6.81575E-05	7.87835E-05	0.000126334	6.86752E-05	2.05557E-05	2.15653E-09	4.8992E-08	2.7039E-08	7.81873E-08	0.07818732
3835603772855	383560	3772855	4.13997E-05	0.000103378	0.000103378	2.89314E-05	5.33839E-05	9.59941E-05	6.79101E-05	2.05788E-05	3.64366E-05	6.70069E-05	7.7633E-05	0.000124602	6.77338E-05	2.02739E-05	2.14E-09	4.8692E-08	2.656E-08	7.73922E-08	0.07739221
3835703772855	383570	3772855	4.13728E-05	0.000103311	0.000103311	2.89126E-05	5.33491E-05	9.59317E-05	6.78659E-05	2.05654E-05	3.64129E-05	6.60825E-05	7.67839E-05	0.000123338	6.70462E-05	2.00681E-05	2.13005E-09	4.8554E-08	2.6182E-08	7.68657E-08	0.07686571
3835803772855	383580	3772855	4.28594E-05	0.000107023	0.000107023	2.99515E-05	5.52661E-05	9.93787E-05	7.03045E-05	2.13044E-05	3.77213E-05	6.6806E-05	7.86981E-05	0.000126479	6.87536E-05	2.05792E-05	2.17634E-09	4.9719E-08	2.6599E-08	7.84944E-08	0.07849444
3835903772855	383590	3772855	4.43407E-05	0.000110722	0.000110722	3.09866E-05	5.71762E-05	0.000102813	7.27343E-05	2.20407E-05	3.9025E-05	6.80017E-05	8.1165E-05	0.000130511	7.09456E-05	2.12353E-05	2.22711E-09	5.0824E-08	2.7179E-08	8.02296E-08	0.08022961
3836003772855	383600	3772855	4.48632E-05	0.000112027	0.000112027	3.13517E-05	5.78499E-05	0.000104025	7.35913E-05	2.23004E-05	3.94848E-05	6.84539E-05	8.21145E-05	0.000132107	7.18132E-05	2.14949E-05	2.24785E-09	5.1188E-08	2.7359E-08	8.07944E-08	0.0807944
3836103772855	383610	3772855	4.47554E-05	0.000111758	0.000111758	3.12765E-05	5.7711E-05	0.000103775	7.34146E-05	2.22469E-05	3.939E-05	6.8062E-05	8.16674E-05	0.000131479	7.14717E-05	2.13927E-05	2.24467E-09	5.1064E-08	2.7154E-08	8.04626E-08	0.08046259
3836203772855	383620	3772855	4.45723E-05	0.0001113	0.0001113	3.11485E-05	5.74748E-05	0.00010335	7.31142E-05	2.21558E-05	3.92288E-05	6.76953E-05	8.11449E-05	0.000130732	7.10656E-05	2.12712E-05	2.24093E-09	5.0907E-08	2.6952E-08	8.00999E-08	0.08009989
3836303772855	383630	3772855	4.4206E-05	0.000110386	0.000110386	3.08925E-05	5.70025E-05	0.000102501	7.25134E-05	2.19738E-05	3.89065E-05	6.7022E-05	8.01551E-05	0.000129229	7.02488E-05	2.10267E-05	2.22963E-09	5.0618E-08	2.6616E-08	7.94641E-08	0.07946407
3836403772855	383640	3772855	4.38074E-05	0.000109391	0.000109391	3.0614E-05	5.64885E-05	0.000101577	7.18596E-05	2.17756E-05	3.85557E-05	6.63588E-05	7.91352E-05	0.000127667	6.93997E-05	2.07725E-05	2.21828E-09	5.0324E-08	2.6284E-08	7.88268E-08	0.07882675
3836503772855	383650	3772855	4.33658E-05	0.000108288	0.000108288	3.03053E-05	5.5919E-05	0.000100553	7.11351E-05	2.15561E-05	3.81669E-05	6.56806E-05	7.805E-05	0.000126012	6.84998E-05	2.05032E-05	2.20594E-09	5.0005E-08	2.5942E-08	7.81535E-08	0.07815346
3836603772855	383660	3772855	4.28864E-05	0.000107091	0.000107091	2.99703E-05	5.53008E-05	9.94412E-05	7.03487E-05	2.13178E-05	3.7745E-05	6.49772E-05	7.69145E-05	0.000124254	6.75446E-05	2.02173E-05	2.19294E-09	4.968E-08	2.559E-08	7.74631E-08	0.07746307
3836703772855	383670	3772855	4.23854E-05	0.00010584	0.00010584	2.96202E-05	5.46549E-05	9.82797E-05	6.9527E-05	2.10688E-05	3.73041E-05	6.42839E-05	7.57741E-05	0.000122489	6.65848E-05	1.993E-05	2.18027E-09	4.9354E-08	2.5244E-08	7.67777E-08	0.07677773
3836803772855	383680	3772855	4.1836E-05	0.000104468	0.000104468	2.92363E-05	5.39465E-05	9.70057E-05	6.86258E-05	2.07957E-05	3.68206E-05	6.42638E-05	7.51561E-05	0.000121529	6.60633E-05	1.97739E-05	2.17825E-09	4.9141E-08	2.512E-08	7.64401E-08	0.07644006
3836903772855	383690	3772855	4.10604E-05	0.000102531	0.000102531	2.86942E-05	5.29463E-05	9.52073E-05	6.73534E-05	2.04101E-05	3.61379E-05	6.42989E-05	7.45231E-05	0.000120485	6.54957E-05	1.9604E-05	2.17543E-09	4.8894E-08	2.499E-08	7.60589E-08	0.07605893
3837003772855	383700	3772855	4.01824E-05	0.000100339	0.000100339	2.80807E-05	5.18142E-05	9.31715E-05	6.59132E-05	1.99737E-05	3.53652E-05	6.41382E-05	7.37292E-05	0.000119169	6.47804E-05	1.93899E-05	2.16873E-09	4.8604E-08	2.4802E-08	7.55752E-08	0.07557515
3837103772855	383710	3772855	3.94068E-05	9.84017E-05	9.84017E-05	2.75386E-05	5.0814E-05	9.1373E-05	6.46409E-05	1.95882E-05	3.46826E-05	6.36307E-05	7.28299E-05	0.000117701	6.39821E-05	1.9151E-05	2.15712E-09	4.8287E-08	2.4528E-08	7.49725E-08	0.07497253
3837203772855	383720	3772855	3.86688E-05	9.6559E-05	9.6559E-05	2.7023E-05	4.98624E-05	8.96619E-05	6.34305E-05	1.92213E-05	3.40331E-05	6.31233E-05	7.20261E-05	0.000116419	6.32853E-05	1.89424E-05	2.14561E-09	4.8012E-08	2.4279E-08	7.44361E-08	0.0744361
3837303772855	383730	3772855	3.81517E-05	9.52678E-05	9.52678E-05	2.66616E-05	4.91957E-05	8.84629E-05	6.25822E-05	1.89643E-05	3.3578E-05	6.24099E-05	7.10464E-05	0.000114899	6.24593E-05	1.86951E-05	2.13219E-09	4.

			EGIODemolition	EGIOSite Grubbing / Prep	EGIOMass Grading / Excavation	EGIOMass Grading / Excavation	EGIODrainage / Utilities Trenching	EGIODrainage / Utilities Trenching	EGIOFoundations / Concrete Pads	EGIOFoundations / Concrete Pads	EGIOBuilding / Structure Construction	EGIOBuilding / Structure Construction	EGIOAsphalt Paving	EGIOArchitectural Coating	EGIOLandscaping or Other Finishing	EGIOWaterside Construction (Piles)	HIWaterside Construction (Landscaping)	HIWaterside Construction (Landscaping)	KMDemolition	KMSite Grubbing / Prep	KMMass Grading / Excavation
Unique Identifier	X (UTM)	Y (UTM)	2025	2025	2025	2026	2026	2027	2026	2027	2026	2027	2027	2027	2027	2027	2025	2026	2025	2025	2025
3837403772855	383740	3772855	2.03726E-05	1.8384E-05	4.59055E-05	4.59055E-05	1.28471E-05	1.28471E-05	2.37053E-05	2.37053E-05	4.26266E-05	4.26266E-05	3.01557E-05	2.83819E-06	9.13811E-06	1.61798E-05	8.96402E-05	8.96402E-05	2.98575E-05	2.69427E-05	6.72779E-05
3837503772855	383750	3772855	2.0289E-05	1.8308E-05	4.57172E-05	4.57172E-05	1.27944E-05	1.27944E-05	2.36081E-05	2.36081E-05	4.24517E-05	4.24517E-05	3.00321E-05	2.82655E-06	9.10062E-06	1.61135E-05	8.90058E-05	8.90058E-05	2.96785E-05	2.67811E-05	6.68744E-05
3837603772855	383760	3772855	2.02293E-05	1.8254E-05	4.55827E-05	4.55827E-05	1.27568E-05	1.27568E-05	2.35386E-05	2.35386E-05	4.23268E-05	4.23268E-05	2.99437E-05	2.81823E-06	9.07385E-06	1.6066E-05	8.83714E-05	8.83714E-05	2.94994E-05	2.66195E-05	6.64709E-05
3837703772855	383770	3772855	2.03308E-05	1.8346E-05	4.58114E-05	4.58114E-05	1.28208E-05	1.28208E-05	2.36567E-05	2.36567E-05	4.25392E-05	4.25392E-05	3.00939E-05	2.83237E-06	9.11936E-06	1.61466E-05	8.77211E-05	8.77211E-05	2.93382E-05	2.64741E-05	6.61078E-05
3837803772855	383780	3772855	2.03666E-05	1.8378E-05	4.58921E-05	4.58921E-05	1.28433E-05	1.28433E-05	2.36984E-05	2.36984E-05	4.26141E-05	4.26141E-05	3.01469E-05	2.83736E-06	9.13543E-06	1.61751E-05	8.70391E-05	8.70391E-05	2.9195E-05	2.63448E-05	6.57849E-05
3837903772855	383790	3772855	2.03308E-05	1.8346E-05	4.58114E-05	4.58114E-05	1.28208E-05	1.28208E-05	2.36567E-05	2.36567E-05	4.25392E-05	4.25392E-05	3.00939E-05	2.83237E-06	9.11936E-06	1.61466E-05	8.6373E-05	8.6373E-05	2.90995E-05	2.62586E-05	6.55697E-05
3838003772855	383800	3772855	2.0295E-05	1.8314E-05	4.57307E-05	4.57307E-05	1.27982E-05	1.27982E-05	2.3615E-05	2.3615E-05	4.24642E-05	4.24642E-05	3.00409E-05	2.82738E-06	9.1033E-06	1.61182E-05	8.57545E-05	8.57545E-05	2.90099E-05	2.61778E-05	6.5368E-05
3838103772855	383810	3772855	2.01697E-05	1.8201E-05	4.54482E-05	4.54482E-05	1.27191E-05	1.27191E-05	2.34692E-05	2.34692E-05	4.22019E-05	4.22019E-05	2.98553E-05	2.80991E-06	9.04707E-06	1.60186E-05	8.50091E-05	8.50091E-05	2.88786E-05	2.60593E-05	6.50721E-05
3838203772855	383820	3772855	2.00383E-05	1.8082E-05	4.51523E-05	4.51523E-05	1.26363E-05	1.26363E-05	2.33164E-05	2.33164E-05	4.19272E-05	4.19272E-05	2.9661E-05	2.79162E-06	8.98817E-06	1.59143E-05	8.42795E-05	8.42795E-05	2.87473E-05	2.59408E-05	6.47762E-05
3838303772855	383830	3772855	1.99428E-05	1.7996E-05	4.49371E-05	4.49371E-05	1.25761E-05	1.25761E-05	2.32052E-05	2.32052E-05	4.17273E-05	4.17273E-05	2.95196E-05	2.77831E-06	8.94533E-06	1.58385E-05	8.35817E-05	8.35817E-05	2.86339E-05	2.58385E-05	6.45206E-05
3838403772855	383840	3772855	1.98831E-05	1.7942E-05	4.48026E-05	4.48026E-05	1.25384E-05	1.25384E-05	2.31358E-05	2.31358E-05	4.16024E-05	4.16024E-05	2.94312E-05	2.77E-06	8.91856E-06	1.57911E-05	8.29631E-05	8.29631E-05	2.85443E-05	2.57577E-05	6.43189E-05
3838503772855	383850	3772855	1.98175E-05	1.7883E-05	4.46547E-05	4.46547E-05	1.2497E-05	1.2497E-05	2.30594E-05	2.30594E-05	4.14651E-05	4.14651E-05	2.9334E-05	2.76085E-06	8.8891E-06	1.57389E-05	8.23287E-05	8.23287E-05	2.84608E-05	2.56823E-05	6.41306E-05
3838603772855	383860	3772855	1.96324E-05	1.7716E-05	4.42377E-05	4.42377E-05	1.23803E-05	1.23803E-05	2.28441E-05	2.28441E-05	4.10779E-05	4.10779E-05	2.90601E-05	2.73507E-06	8.8061E-06	1.5592E-05	8.1504E-05	8.1504E-05	2.82697E-05	2.55099E-05	6.37002E-05
3838703772855	383870	3772855	1.94116E-05	1.7517E-05	4.37401E-05	4.37401E-05	1.22411E-05	1.22411E-05	2.25871E-05	2.25871E-05	4.06158E-05	4.06158E-05	2.87332E-05	2.7043E-06	8.70704E-06	1.54166E-05	8.06793E-05	8.06793E-05	2.80907E-05	2.53483E-05	6.32967E-05
3838803772855	383880	3772855	1.91489E-05	1.728E-05	4.31483E-05	4.31483E-05	1.20754E-05	1.20754E-05	2.22815E-05	2.22815E-05	4.00662E-05	4.00662E-05	2.83445E-05	2.66771E-06	8.58923E-06	1.5208E-05	7.98863E-05	7.98863E-05	2.78101E-05	2.50952E-05	6.26645E-05
3838903772855	383890	3772855	1.88027E-05	1.6967E-05	4.23681E-05	4.23681E-05	1.18571E-05	1.18571E-05	2.18786E-05	2.18786E-05	3.93418E-05	3.93418E-05	2.7832E-05	2.61948E-06	8.43394E-06	1.4933E-05	7.90616E-05	7.90616E-05	2.75893E-05	2.48959E-05	6.21668E-05
3839003772855	383900	3772855	1.86177E-05	1.68E-05	4.19512E-05	4.19512E-05	1.17404E-05	1.17404E-05	2.16633E-05	2.16633E-05	3.89547E-05	3.89547E-05	2.75581E-05	2.5937E-06	8.35094E-06	1.47861E-05	7.81893E-05	7.81893E-05	2.74042E-05	2.47289E-05	6.17499E-05
3839103772855	383910	3772855	1.83252E-05	1.6536E-05	4.12921E-05	4.12921E-05	1.1556E-05	1.1556E-05	2.1323E-05	2.1323E-05	3.83427E-05	3.83427E-05	2.71252E-05	2.55296E-06	8.21974E-06	1.45538E-05	7.65875E-05	7.65875E-05	2.70162E-05	2.43788E-05	6.08756E-05
3829703772855	382970	3772865	2.58164E-05	2.3296E-05	5.81721E-05	5.81721E-05	1.628E-05	1.628E-05	3.00397E-05	3.00397E-05	5.4017E-05	5.4017E-05	3.82138E-05	3.59659E-06	1.15799E-05	2.05033E-05	8.89106E-05	8.89106E-05	2.4157E-05	2.17987E-05	5.4433E-05
3829803772865	382980	3772865	2.58284E-05	2.3307E-05	5.8199E-05	5.8199E-05	1.62876E-05	1.62876E-05	3.00536E-05	3.00536E-05	5.4042E-05	5.4042E-05	3.82314E-05	3.59825E-06	1.15853E-05	2.05128E-05	8.95133E-05	8.95133E-05	2.43003E-05	2.1928E-05	5.47558E-05
3829903772865	382990	3772865	2.58761E-05	2.335E-05	5.83066E-05	5.83066E-05	1.63177E-05	1.63177E-05	3.01092E-05	3.01092E-05	5.41419E-05	5.41419E-05	3.83021E-05	3.60491E-06	1.16067E-05	2.05507E-05	9.0227E-05	9.0227E-05	2.44913E-05	2.21003E-05	5.51862E-05
3830003772865	383000	3772865	2.59239E-05	2.3393E-05	5.84142E-05	5.84142E-05	1.63478E-05	1.63478E-05	3.01647E-05	3.01647E-05	5.42418E-05	5.42418E-05	3.83728E-05	3.61156E-06	1.16281E-05	2.05886E-05	9.09407E-05	9.09407E-05	2.46823E-05	2.22727E-05	5.56166E-05
3830103772865	383010	3772865	2.59716E-05	2.3436E-05	5.85218E-05	5.85218E-05	1.63779E-05	1.63779E-05	3.02203E-05	3.02203E-05	5.43417E-05	5.43417E-05	3.84435E-05	3.61821E-06	1.16495E-05	2.06265E-05	9.16544E-05	9.16544E-05	2.48733E-05	2.24451E-05	5.6047E-05
3830203772865	383020	3772865	2.60074E-05	2.3468E-05	5.86025E-05	5.86025E-05	1.64005E-05	1.64005E-05	3.0262E-05	3.0262E-05	5.44166E-05	5.44166E-05	3.84965E-05	3.6232E-06	1.16656E-05	2.0655E-05	9.23522E-05	9.23522E-05	2.50584E-05	2.2612E-05	5.6464E-05
3830303772865	383030	3772865	2.60373E-05	2.3495E-05	5.86698E-05	5.86698E-05	1.64193E-05	1.64193E-05	3.02967E-05	3.02967E-05	5.44791E-05	5.44791E-05	3.85407E-05	3.62736E-06	1.1679E-05	2.06787E-05	9.30342E-05	9.30342E-05	2.52434E-05	2.2779E-05	5.68809E-05
3830403772865	383040	3772865	2.60731E-05	2.3528E-05	5.87505E-05	5.87505E-05	1.64419E-05	1.64419E-05	3.03384E-05	3.03384E-05	5.4554E-05	5.4554E-05	3.85937E-05	3.63235E-06	1.16951E-05	2.07071E-05	9.37479E-05	9.37479E-05	2.54404E-05	2.29568E-05	5.73248E-05
3830503772865	383050	3772865	2.6103E-05	2.3555E-05	5.88177E-05	5.88177E-05	1.64607E-05	1.64607E-05	3.03731E-05	3.03731E-05	5.46165E-05	5.46165E-05	3.86379E-05	3.63651E-06	1.17084E-05	2.07308E-05	9.44616E-05	9.44616E-05	2.56374E-05	2.31345E-05	5.77686E-05
3830603772865	383060	3772865	2.61388E-05	2.3587E-05	5.88984E-05	5.88984E-05	1.64833E-05	1.64833E-05	3.04148E-05	3.04148E-05	5.46914E-05	5.46914E-05	3.86909E-05	3.6415E-06	1.17245E-05	2.07593E-05	9.51753E-05	9.51753E-05	2.58343E-05	2.33123E-05	5.82125E-05
3830703772865	383070	3772865	2.61746E-05	2.3619E-05	5.89791E-05	5.89791E-05	1.65059E-05	1.65059E-05	3.04564E-05	3.04564E-05	5.47663E-05	5.47663E-05	3.87439E-05	3.64649E-06	1.17406E-05	2.07877E-05	9.5889E-05	9.5889E-05	2.60433E-05	2.35008E-05	5.86832E-05
3830803772865	383080	3772865	2.62044E-05	2.3646E-05	5.90464E-05	5.90464E-05	1.65247E-05	1.65247E-05	3.04912E-05	3.04912E-05	5.48288E-05	5.48288E-05	3.87881E-05	3.65064E-06	1.1754E-05	2.08114E-05	9.66027E-05	9.66027E-05	2.62522E-05	2.36893E-05	5.9154E-05
3830903772865	383090	3772865	2.62641E-05	2.37E-05	5.91809E-05	5.91809E-05	1.65623E-05	1.65623E-05	3.05606E-05	3.05606E-05	5.49537E-05	5.49537E-05	3.88764E-05	3.65896E-06	1.17807E-05	2.08588E-05	9.73798E-05	9.73798E-05	2.64909E-05	2.39048E-05	5.9692E-05
3831003772865	383100	3772865	2.63178E-05	2.3749E-05	5.93019E-05	5.93019E-05	1.65962E-05	1.65962E-05	3.06231E-05	3.06231E-05	5.50661E-05	5.50661E-05	3.8956E-05	3.66644E-06	1.18048E-05	2.09015E-05	9.81569E-05	9.81569E-05	2.67417E-05	2.4131E-05	6.02569E-05
3831103772865	383110	3772865	2.63716E-05	2.3797E-05	5.9423E-05	5.9423E-05	1.66301E-05	1.66301E-05	3.06856E-05	3.06856E-05	5.51785E-05	5.51785E-05	3.90355E-05	3.67393E-06	1.18289E-05	2.09442E-05	9.88865E-05	9.88865E-05	2.69864E-05	2.43518E-05	6.08084E-05
3831203772865	383120	3772865	2.64193E-05	2.384E-05	5.95306E-05	5.95306E-05	1.66602E-05	1.66602E-05	3.07412E-05	3.07412E-05	5.52784E-05	5.52784E-05	3.91062E-05	3.68058E-06	1.18504E-05	2.09821E-05	9.95843E-05	9.95843E-05	2.72431E-05	2.45834E-05	6.13867E-05
3831303772865	383130	3772865	2.64492E-05	2.3867E-05	5.95979E-05	5.95979E-05	1.6679E-05	1.6679E-05	3.07759E-05	3.07759E-05	5.53409E-05	5.53409E-05	3.91503E-05	3.68474E-06	1.18637E-05	2.10058E-05	9.9505E-05	9.9505E-05	2.74878E-05	2.48043E-05	6.19382E-05
3831403772865	383140	3772865	2.64432E-05	2.3862E-05	5.95844E-05	5.95844E-05	1.66753E-05	1.66753E-05	3.0769E-05	3.0769E-05	5.53284E-05	5.53284E-05	3.91415E-05	3.68391E-06	1.18611E-05	2.10011E-05	0.000101265	0.000101265	2.77146E-05	2.5009E-05	6.24493E-05
3831503772865	383150	3772865	2.65984E-05	2.4002E-05	5.99341E-05	5.99341E-05	1.67731E-05	1.67731E-05	3.09496E-05	3.09496E-05	5.56531E-05	5.56531E-05	3.93712E-05	3.70553E-06	1.19307E-05	2.11243E-05	0.000116745	0.000116745	2.79653E-05	2.52352E-05	6.30142E-05
3831603772865	383160	3772865	2.68551E-05	2.4233E-05	6.05125E-05	6.05125E-05	1.6935E-05	1.6935E-05	3.12482E-05	3.12482E-05	5.61901E-05	5.61901E-05	3.97512E-05	3.74129E-06	1.20458E-05	2.13282E-05	0.000122042	0.000122042	2.83593E-05	2.55907E-05	6.39019E-05
3831703772865	383170	3772865	2.71058E-05	2.446E-05	6.10774E-05	6.10774E-05	1.70931E-05	1.70931E-05	3.154E-05	3.154E-05	5.67147E-05	5.67147E-05	4.01223E-05	3.77621E-06	1.21583E-05	2.15273E-05	0.000127323	0.000127323	2.89204E-05	2.6097E-05	6.51662E-05
3831803772865	383180	3772865	2.76907E-05	2.4987E-05	6.23955E-05	6.23955E-05	1.7462E-05	1.7462E-05	3.22206E-05	3.22206E-05	5.79387E-05	5.79387E-05	4.09881E-05	3.85771E-06	1.24206E-05	2.19919E-05	0.000131526	0.000131526	2.96068E-05	2.67165E-05	6.6713E-05
3831903772865	383190	3772865	2.91174E-05	2.6275E-05	6.56101E-05	6.56101E-05	1.83616E-05	1.83616E-05	3.38806E-05	3.38806E-05	6.09237E-05	6.09237E-05	4.30998E-05	4.05646E-06	1.30606E-05	2.31249E-05	0.000134809	0.000134809	3.20959E-05	2.89626E-05	7.23217E-05
3832003772865	383200	3772865	3.00724E-05	2.7137E-05	6.77621E-05	6.77621E-05	1.89639E-05	1.89639E-05	3.49919E-05	3.49919E-05	6.2922E-05	6.2922E-05	4.45135E-05	4.18951E-06	1.34889E-05	2.38834E-05	0.000135539	0.000135539	3.45851E-05	3.12087E-05	7.79305E-05
3832103772865	383210	3772865	3.04723E-05	2.7497E-05	6.86633E-05	6.86633E-05	1.92161E-05	1.92161E-05	3.54573E-05	3.54573E-05	6.37588E-05	6.37588E-05	4.51055E-05	4.24522E-06	1.36683E-05	2.4201E-05	0.000133715	0.000133715	3.73189E-05	3.36757E-05	8.40907E-05
3832203772865	383220	3772865	3.02575E-05	2.7304E-05	6.81791E-05	6.81791E-05	1.90806E-05	1.90806E-05	3.52072E-05	3.52072E-05	6.33091E-05	6.33091E-05	4.47874E-05	4.21529E-06	1.35719E-05	2.40303E-05	0.000129211	0.000129211	4.00946E-05	3.61803E-05	9.0345E-05
3832303772865	383230	3772865	2.94158E-05	2.6544E-05	6.62826E-05	6.62826E-05	1.85498E-05	1.85498E-05	3.42279E-05	3.42279E-05	6.15481E-05	6.15481E-05	4.35416E-05	4.09803E-06	1.31944E-05	2.33619E-05	0.000123628	0.000123628	4.13182E-05	3.72845E-05	9.31023E-05
3832403772865	383240	3772865	2.8419E-05	2.5645E-05	6.40364E-05	6.40364E-05	1.79212E-05	1.79212E-05	3.3068E-05	3.3068E-05	5.94624E-05	5.94624E-05	4.20661E-05	3.95916E-06	1.27473E-05	2.25702E-05	0.000119425	0.000119425	4.13302E-05	3.72953E-05	9.31292E-05
3832503772865	383250	3772865	2.7649E-05	2.495E-05	6.23013E-05	6.23013E-05	1.74356E-05	1.74356E-05	3.2172E-05	3.2172E-05	5.78512E-05	5.78512E-05	4.09263E-05	3.85189E-06	1.24019E-05	2.19587E-05	0.000117125	0.000117125	4.11332E-05	3.71176E-05	9.26854E-05
3832603772865	383260	3772865	2.6867E-05	2.4244E-05	6.05394E-05	6.05394E-05	1.69425E-05	1.69425E-05	3.12621E-05	3.12621E-05	5.62151E-05	5.62151E-05	3.97688E-05	3.74295E-06	1.20512E-05	2.13376E-05	0.000115016	0.000115016	4.0781E-05	3.67998E-05	9.18918E-05
3832703772865	383270	3772865	2.56374E-05	2.3135E-05	5.77686E-05	5.77686E-05	1.61671E-05	1.61671E-05	2.98313E-05	2.98313E-05	5.36423E-05	5.36423E-05	3.79487E-05	3.57164E-06	1.14996E-05	2.03611E-05	0.000111701	0.000111701	3.97066E-05	3.58302E-05	8.94708E-05
3832803772865	383280	3772865	2.44077E-05	2.2025E-05	5.49979E-05	5.49979E-05	1.53917E-05	1.53917E-05	2.84005E-05	2.84005E-05	5.10695E-05	5.10695E-05	3.61286E-05	3.40034E-06	1.09481E-05	1.93845E-05	0.000109084	0.000109084	3.83934E-05	3.46452E-05	8.65117E-05
3832903772865	383290	3772865	2.34348E-05	2.1147E-05	5.28055E-05	5.28055E-05	1.47781E-05	1.47781E-05	2.72684E-05	2.72684E-05	4.90337E-05	4.90337E-05	3.46884E-05	3.26479E-06	1.05116E-05	1.86118E-05	0.000107387	0.000107387	3.7313E-05	3.36703E-05	8.40772E-05
3833003772865	383300	3772865	2.27841E-05	2.056E-05	5.13394E-05	5.13394E-05	1.43678E-05	1.43678E-05	2.65113E-05	2.65113E-05	4.76723E-05	4.76723E-05	3.37253E-05	3.17415E-06	1.02198E-05	1.8095E-05	0.000106356	0.000106356	3.66981E-05	3.31155E-05	8.26919E-05
3833103772865	383310	3772865	2.22111E-05	2.0043E-05	5.00482E-05	5.00482E-05	1.40065E-05	1.40065E-05	2.58446E-05	2.58446E-05	4.64733E-05	4.64733E-05	3.28771E-05	3.09432E-06	9.96276E-06	1.76399E-05	0.000105421	0.000105421	3.6155E-05	3.26253E-05	8.14679E-05
3833203772865	383320	3772865	2.19246E-05	1.9784E-05	4.94026E-05	4.94026E-05	1.38258E-05	1.38258E-05	2.55112E-05	2.55112E-05	4.58738E-05	4.58738E-05	3.2453E-05	3.0544E-06	9.83424E-06	1.74124E-05	0.000104866	0.000104866	3.60774E-05	3.25553E-05	8.1293E-05
3833303772865	383330	3772865	2.17395E-05	1.9617E-05	4.89856E-05	4.89856E-05	1.37091E-05	1.37091E-05	2.52959E-05	2.52959E-05	4.54867E-05	4.54867E-05	3.21791E-05	3.02862E-06	9.75124E-06	1.72654E-05	0.000104406	0.000104406	3.61311E-05	3.26038E-05	8.14141E-05
3833403772865	383340	3772865	2.15605E-05	1.9456E-05	4.85821E-05	4.85821E-05	1.35962E-05	1.35962E-05	2.50875E-05	2.50875E-05	4.5112E-05	4.5112E-05	3.1914E-05	3.00367E-06	9.67092E-06	1.71232E-05	0.000103914	0.000103914	3.61669E-05	3.26361E-05	8.14948E-05
3833503772865	383350	3772865	2.13635E-05	1.9278E-05	4.81383E-05	4.81383E-05	1.3472E-05	1.3472E-05	2.48583E-05	2.48583E-05	4.46998E-05	4.46998E-05	3.16225E-05	2.97623E-06	9.58256E-06	1.69668E-05	0.000103343	0.000103343	3.61191E-05	3.2593E-05	8.13872E-05
3833603772865	383360	3772865	2.11784E-05	1.9111E-05	4.77213E-05	4.77213E-05	1.33553E-05	1.33553E-05	2.4643E-05	2.4643E-05	4.43127E-05	4.43127E-05	3.13485E-05	2.95045E-06	9.49956E-06	1.68198E-05	0.00010274	0.00010274	3.60594E-05	3.25391E-05	8.12527E-05
3833703772865	383370	3772865	2.10531E-05	1.8998E-05	4.74389E-05	4.74389E-05	1.32762E-05	1.32762E-05	2.44971E-05	2.44971E-05	4.40504E-05	4.40504E-05	3.1163E-05	2.93299E-06	9.44333E-06	1.67203E-05	0.000102201	0.000102201	3.60714E-05	3.25499E-05	8.12796E-05
3833803772865	383380	3772865	2.09755E-05	1.8928E-05	4.7264E-05	4.7264E-05	1.32273E-05	1.32273E-05	2.44068E-05	2.44068E-05	4.3888E-05	4.3888E-05	3.10481E-05	2.92218E-06	9.40853E-06	1.66586E-05	0.000101694	0.000101694	3.61191E-05	3.2593E-05	8.13872E-05
3833903772865	383390	3772865	2.09098E-05	1.8868E-05	4.71161E-05	4.71161E-05	1.31859E-05	1.31859E-05	2.43304E-05	2.43304E-05	4.37506E-05	4.37506E-05	3.09509E-05	2.91303E-06	9.37908E-06	1.66065E-05	0.00010117	0.00010117	3.61669E-05	3.26361E-05	8.14948E-05
3834003772865	383400	3772865	2.09695E-05	1.8922E-05	4.72506E-05	4.72506E-05	1.32235E-05	1.32235E-05	2.43999E-05	2.43999E-05	4.38755E-05	4.38755E-05	3.10393E-05	2.92135E-06	9.40585E-06	1.66539E-05	0.000100821	0.000100821	3.64176E-05	3.28623E-05	8.20597E-05
3834103772865	383410	3772865	2.10531E-05	1.8998E-05	4.74389E-05	4.74389E-05	1.32762E-05	1.32762E-05	2.44971E-05	2.44971E-05	4.40504E-05	4.40504E-05	3.1163E-05	2.93299E-06	9.44333E-06	1.67203E-05	0.000100504	0.000100504	3.66743E-05	3.30939E-05	8.26381E-05
3834203772865	383420	3772865	2.10411E-05	1.8987E-05	4.7412E-05	4.7412E-05	1.32687E-05	1.32687E-05	2.44832E-05	2.44832E-05	4.40254E-05	4.40254E-05	3.11453E-05	2.93133E-06	9.43798E-06	1.67108E-05	0.99808E-05	0.99808E-05	3.67399E-05	3.31532E-05	8.2786E-05
3834303772865	383430	3772865	2.09218E-05	1.8879E-05	4.7143E-05	4.7143E-05	1.31934E-05	1.31934E-05	2.43443E-05	2.43443E-05	4.37756E-05	4.37756E-05	3.09686E-05	2.91469E-06	9.38443E-06	1.6616E-05	9.91878E-05	9.91878E-05	3.65788E-05	3.30077E-05	8.24228E-05
3834403772865	383440	3772865	2.08143E-05	1.8782E-05	4.69009E-05	4.69009E-05	1.31257E-05	1.31257E-05	2.42193E-05	2.42193E-05	4.35508E-05	4.35508E-05	3.08096E-05	2.89973E-06	9.33624E-06	1.65306E-05	9.83472E-05	9.83472E-05	3.63937E-05	3.28408E-05	8.20059E-05
3834503772865	383450	3772865	2.04144E-05	1.8421E-05	4.59997E-05	4.59997E-05	1.28735E-05	1.28735E-05	2.37539E-05	2.37539E-05	4.2714E-05	4.2714E-05	3.02176E-05	2.84401E-06	9.15685E-06	1.6213E-05	9.68723E-05	9.68723E-05	3.56476E-05	3.21675E-05	8.03246E-05
3834603772865	383460	3772865	2.00264E-05	1.8071E-05	4.51254E-05	4.51254E-05	1.26288E-05	1.26288E-05	2.33025E-05	2.33025E-05	4.19022E-05	4.19022E-05	2.96433E-05	2.78996E-06	8.98281E-06	1.59049E-05	9.53973E-05	9.53973E-05	3.48835E-05	3.1478E-05	7.8603E-05
3834703772865	383470	3772865	1.98055E-05	1.7872E-05	4.46278E-05	4.46278E-05	1.24895E-05	1.24895E-05	2.30455E-05	2.30455E-05	4.14401E-05	4.14401E-05	2.93164E-05	2.75919E-06	8.88375E-06	1.57295E-05	9.42078E-05	9.42078E-05	3.44239E-05	3.10633E-05	7.75673E-05
3834803772865	383480	3772865	1.98473E-05	1.791E-05	4.47219E-05	4.47219E-05	1.25159E-05	1.25159E-05	2.30941E-05	2.30941E-05	4.15275E-05	4.15275E-05	2.93782E-05	2.76501E-06	8.90249E-06	1.57626E-05	9.34624E-05	9.34624E-05	3.44418E-05	3.10794E-05	7.76077E-05
3834903772865	383490	3772865	1.98951E-05	1.7953E-05	4.48295E-05	4.48295E-05	1.2546E-05	1.2546E-05	2.31497E-05	2.31497E-05	4.16274E-05	4.16274E-05	2.94489E-05	2.77166E-06	8.92391E-06	1.58006E-05	9.27328E-05	9.27328E-05	3.44478E-05	3.10848E-05	7.76211E-05
3835003772865	383500	3772865	2.00801E-05	1.812E-05	4.52465E-05	4.52465E-05	1.26627E-05	1.26627E-05	2.3365E-05	2.3365E-05	4.20146E-05	4.20146E-05	2.97228E-05	2.79744E-06	9.00691E-06	1.59475E-05	9.23363E-05	9.23363E-05	3.47104E-05	3.13218E-05	7.82129E-05
3835103772865	383510	3772865	2.03248E-05	1.8341E-05	4.57979E-05	4.57979E-05	1.2817E-05	1.2817E-05	2.36498E-05	2.36498E-05	4.25267E-05	4.25267E-05	3.00851E-05	2.83154E-06	9.11669E-06	1.61419E-05	9.21619E-05	9.21619E-05	3.50686E-05	3.1645E-05	7.90199E-05
3835203772865	383520	3772865	2.05099E-05	1.8508E-05	4.62149E-05	4.62149E-05	1.29337E-05	1.29337E-05	2.38651E-05	2.38651E-05	4.29138E-05	4.29138E-05	3.0359E-05	2.85731E-06	9.19969E-06	1.62889E-05	9.19398E-05	9.19398E-05	3.52835E-05	3.18389E-05	7.95042E-05
3835303772865	383530	3772865	2.03905E-05	1.84E-05	4.59459E-05

			KMMass Grading / Excavation	KMDrainage / Utilities Trenching	KMFoundations / Concrete Pads	KMBuilding / Structure Construction	KMAsphalt Paving	KMArchitectural Coating	KMLandscaping or Other Finishing	KMWaterside Construction (Piles)	EWNDemolition	EWNSite Grubbing / Prep	EWNDrainage / Utilities Trenching	EWNDrainage / Utilities Trenching	EWNDrainage / Utilities Trenching	EWNFoundations / Concrete Pads	EWNBuilding / Structure Construction	EWNAsphalt Paving	EWNLandscaping or Other Finishing	EWNWaterside Construction (Piles)	ISDemolition
Unique Identifier	X (UTM)	Y (UTM)	2026	2026	2026	2026	2026	2026	2026	2026	2027	2027	2027	2028	2029	2029	2029	2029	2029	2029	2027
3837403772855	383740	3772855	6.72779E-05	1.44955E-05	3.47419E-05	6.44418E-05	4.41954E-05	4.15957E-06	1.33926E-05	2.37127E-05	8.41347E-05	0.000113438	0.000137635	0.000137635	0.000137635	9.78982E-05	0.000170489	0.000124537	3.77385E-05	6.54874E-05	1.86535E-05
3837503772855	383750	3772855	6.68744E-05	1.44085E-05	3.45335E-05	6.40553E-05	4.39304E-05	4.13462E-06	1.33122E-05	2.35705E-05	8.30901E-05	0.000112029	0.000135926	0.000135926	0.000135926	9.66827E-05	0.000168373	0.000122991	3.727E-05	6.46744E-05	1.85699E-05
3837603772855	383760	3772855	6.64709E-05	1.43216E-05	3.43251E-05	6.36689E-05	4.36653E-05	4.10968E-06	1.32319E-05	2.34283E-05	8.24693E-05	0.000111192	0.00013491	0.00013491	0.00013491	9.59604E-05	0.000167115	0.000122072	3.69915E-05	6.41912E-05	1.84923E-05
3837703772855	383770	3772855	6.61078E-05	1.42434E-05	3.41376E-05	6.3321E-05	4.34268E-05	4.08722E-06	1.31596E-05	2.33003E-05	8.19082E-05	0.000110436	0.000133992	0.000133992	0.000133992	9.53075E-05	0.000165978	0.000121241	3.67398E-05	6.37544E-05	1.84565E-05
3837803772855	383780	3772855	6.57849E-05	1.41738E-05	3.39709E-05	6.30118E-05	4.32147E-05	4.06727E-06	1.30954E-05	2.31865E-05	8.11323E-05	0.000109389	0.000132723	0.000132723	0.000132723	9.44046E-05	0.000164405	0.000120093	3.63918E-05	6.31504E-05	1.84685E-05
3837903772855	383790	3772855	6.55697E-05	1.41274E-05	3.38598E-05	6.28057E-05	4.30733E-05	4.05396E-06	1.30525E-05	2.31106E-05	8.02727E-05	0.00010823	0.000131317	0.000131317	0.000131317	9.34044E-05	0.000162663	0.000118821	3.60062E-05	6.24814E-05	1.84804E-05
3838003772855	383800	3772855	6.5368E-05	1.4084E-05	3.37556E-05	6.26124E-05	4.29408E-05	4.04149E-06	1.30124E-05	2.30395E-05	7.93296E-05	0.000106959	0.000129774	0.000129774	0.000129774	9.2307E-05	0.000160752	0.000117425	3.55832E-05	6.17473E-05	1.85043E-05
3838103772855	383810	3772855	6.50721E-05	1.40202E-05	3.36028E-05	6.2329E-05	4.27464E-05	4.02319E-06	1.29535E-05	2.29352E-05	7.7712E-05	0.000104778	0.000127128	0.000127128	0.000127128	9.04247E-05	0.000157474	0.00011503	3.48576E-05	6.04882E-05	1.84088E-05
3838203772855	383820	3772855	6.47762E-05	1.39565E-05	3.345E-05	6.20456E-05	4.2552E-05	4.0049E-06	1.28946E-05	2.28309E-05	7.6154E-05	0.000102677	0.000124579	0.000124579	0.000124579	8.86119E-05	0.000154317	0.000112724	3.41588E-05	5.92756E-05	1.83252E-05
3838303772855	383830	3772855	6.45206E-05	1.39014E-05	3.3318E-05	6.18008E-05	4.23842E-05	3.9891E-06	1.28437E-05	2.27409E-05	7.48826E-05	0.000100963	0.000122499	0.000122499	0.000122499	8.71325E-05	0.000151741	0.000110842	3.35885E-05	5.82859E-05	1.82715E-05
3838403772855	383840	3772855	6.43189E-05	1.38579E-05	3.32138E-05	6.16075E-05	4.22516E-05	3.97662E-06	1.28035E-05	2.26698E-05	7.40171E-05	9.97961E-05	0.000121083	0.000121083	0.000121083	8.61254E-05	0.000149987	0.000109561	3.32003E-05	5.76122E-05	1.82894E-05
3838503772855	383850	3772855	6.41306E-05	1.38174E-05	3.31166E-05	6.14272E-05	4.21279E-05	3.96498E-06	1.2766E-05	2.26034E-05	7.31157E-05	9.85808E-05	0.000119609	0.000119609	0.000119609	8.50766E-05	0.000148161	0.000108227	3.2796E-05	5.69107E-05	1.83133E-05
3838603772855	383860	3772855	6.37002E-05	1.37246E-05	3.28943E-05	6.10149E-05	4.18452E-05	3.93837E-06	1.26804E-05	2.24517E-05	7.11161E-05	9.58847E-05	0.000116338	0.000116338	0.000116338	8.27498E-05	0.000144109	0.000105267	3.1899E-05	5.53542E-05	1.81043E-05
3838703772855	383870	3772855	6.32967E-05	1.36377E-05	3.2686E-05	6.06284E-05	4.15801E-05	3.91342E-06	1.26E-05	2.23095E-05	6.91284E-05	9.32047E-05	0.000113086	0.000113086	0.000113086	8.0437E-05	0.000140081	0.000102325	3.10074E-05	5.3807E-05	1.78835E-05
3838803772855	383880	3772855	6.26645E-05	1.35015E-05	3.23595E-05	6.00229E-05	4.11649E-05	3.87434E-06	1.24742E-05	2.20867E-05	6.71108E-05	9.04845E-05	0.000109785	0.000109785	0.000109785	7.80893E-05	0.000135992	9.93381E-05	3.01025E-05	5.22366E-05	1.76686E-05
3838903772855	383890	3772855	6.21668E-05	1.33943E-05	3.21025E-05	5.95462E-05	4.08379E-05	3.84357E-06	1.23751E-05	2.19113E-05	6.49858E-05	8.76194E-05	0.000106309	0.000106309	0.000106309	7.56167E-05	0.000131686	9.61927E-05	2.91493E-05	5.05826E-05	1.75074E-05
3839003772855	383900	3772855	6.17499E-05	1.33044E-05	3.18872E-05	5.91468E-05	4.0564E-05	3.81779E-06	1.22921E-05	2.17643E-05	6.30578E-05	8.50198E-05	0.000103155	0.000103155	0.000103155	7.33733E-05	0.000127779	9.33388E-05	2.82845E-05	4.90819E-05	1.74059E-05
3839103772855	383910	3772855	6.08756E-05	1.31161E-05	3.14358E-05	5.83094E-05	3.99897E-05	3.76374E-06	1.21181E-05	2.14562E-05	6.00255E-05	8.09314E-05	9.81947E-05	9.81947E-05	9.81947E-05	6.98449E-05	0.000121635	8.88503E-05	2.69243E-05	4.67217E-05	1.72925E-05
3829703772855	382970	3772865	5.4433E-05	1.17279E-05	2.81088E-05	5.21384E-05	3.57575E-05	3.36541E-06	1.08356E-05	1.91854E-05	0.000103881	0.000140061	0.000169937	0.000169937	0.000169937	0.000120874	0.000210502	0.000153765	4.65955E-05	8.08569E-05	2.00682E-05
3829803772865	382980	3772865	5.47558E-05	1.17975E-05	2.82755E-05	5.24476E-05	3.59695E-05	3.38537E-06	1.08999E-05	1.92992E-05	0.000106107	0.000143063	0.000173579	0.000173579	0.000173579	0.000123465	0.000215014	0.000157061	4.75942E-05	8.25899E-05	2.0098E-05
3829903772865	382990	3772865	5.51862E-05	1.18902E-05	2.84978E-05	5.28598E-05	3.62523E-05	3.41198E-06	1.09855E-05	1.94509E-05	0.000108686	0.000146539	0.000177797	0.000177797	0.000177797	0.000126465	0.000220239	0.000160878	4.87508E-05	8.45971E-05	2.01577E-05
3830003772865	383000	3772865	5.56166E-05	1.1983E-05	2.872E-05	5.32721E-05	3.6535E-05	3.43859E-06	1.10712E-05	1.96026E-05	0.000111306	0.000150072	0.000182084	0.000182084	0.000182084	0.000129515	0.000225549	0.000164757	4.99262E-05	8.66367E-05	2.02174E-05
3830103772865	383010	3772865	5.6047E-05	1.20757E-05	2.89423E-05	5.36844E-05	3.68178E-05	3.4652E-06	1.11569E-05	1.97543E-05	0.000113968	0.000153662	0.000186439	0.000186439	0.000186439	0.000132612	0.000230944	0.000168697	5.11204E-05	8.87089E-05	2.02771E-05
3830203772865	383020	3772865	5.6464E-05	1.21655E-05	2.91576E-05	5.40837E-05	3.70917E-05	3.49098E-06	1.12399E-05	1.99012E-05	0.000116654	0.000157283	0.000190833	0.000190833	0.000190833	0.000135738	0.000236387	0.000172673	5.23252E-05	9.07997E-05	2.03248E-05
3830303772865	383030	3772865	5.68809E-05	1.22554E-05	2.93729E-05	5.44831E-05	3.73656E-05	3.51676E-06	1.13229E-05	2.00482E-05	0.00011937	0.000160945	0.000195276	0.000195276	0.000195276	0.000138898	0.00024189	0.000176693	5.35435E-05	9.29137E-05	2.03786E-05
3830403772865	383040	3772865	5.73248E-05	1.2351E-05	2.96021E-05	5.49083E-05	3.76571E-05	3.5442E-06	1.14113E-05	2.02046E-05	0.0001222	0.00016476	0.000199905	0.000199905	0.000199905	0.00014219	0.000247624	0.000180881	5.48126E-05	9.51159E-05	2.04323E-05
3830503772865	383050	3772865	5.77686E-05	1.24466E-05	2.98313E-05	5.53334E-05	3.79487E-05	3.57164E-06	1.14996E-05	2.03611E-05	0.000125059	0.000168615	0.000204582	0.000204582	0.000204582	0.000145517	0.000253418	0.000185114	5.60951E-05	9.73414E-05	2.0486E-05
3830603772865	383060	3772865	5.82125E-05	1.25423E-05	3.00605E-05	5.57586E-05	3.82403E-05	3.59909E-06	1.1588E-05	2.05175E-05	0.000127984	0.000172559	0.000209367	0.000209367	0.000209367	0.000148921	0.000259345	0.000189443	5.7407E-05	9.96181E-05	2.05457E-05
3830703772865	383070	3772865	5.86832E-05	1.26437E-05	3.03036E-05	5.62095E-05	3.85495E-05	3.62819E-06	1.16817E-05	2.06834E-05	0.000130992	0.000176615	0.000214288	0.000214288	0.000214288	0.000152421	0.000265441	0.000193896	5.87564E-05	0.00010196	2.05994E-05
3830803772865	383080	3772865	5.9154E-05	1.27451E-05	3.05467E-05	5.66604E-05	3.88588E-05	3.6573E-06	1.17754E-05	2.08494E-05	0.000134025	0.000180703	0.000219249	0.000219249	0.000219249	0.000155949	0.000271586	0.000198385	6.01166E-05	0.00010432	2.06591E-05
3830903772865	383090	3772865	5.9692E-05	1.2861E-05	3.08246E-05	5.71757E-05	3.92122E-05	3.69056E-06	1.18825E-05	2.1039E-05	0.000137379	0.000185226	0.000224737	0.000224737	0.000224737	0.000159853	0.000278383	0.00020335	6.16213E-05	0.000106931	2.07367E-05
3831003772865	383100	3772865	6.02569E-05	1.29828E-05	3.11163E-05	5.77168E-05	3.95833E-05	3.72549E-06	1.19949E-05	2.12381E-05	0.000140806	0.000189846	0.000230342	0.000230342	0.000230342	0.0001638	0.000285326	0.000208422	6.31582E-05	0.000109598	2.08143E-05
3831103772865	383110	3772865	6.08084E-05	1.31016E-05	3.1401E-05	5.8245E-05	3.99455E-05	3.75958E-06	1.21047E-05	2.14325E-05	0.000144244	0.000194482	0.000235966	0.000235966	0.000235966	0.00016784	0.000292293	0.000213511	6.47004E-05	0.000112274	2.08859E-05
3831203772865	383120	3772865	6.13867E-05	1.32262E-05	3.16997E-05	5.8799E-05	4.03255E-05	3.79534E-06	1.22198E-05	2.16363E-05	0.00014773	0.000199182	0.000241669	0.000241669	0.000241669	0.000171897	0.000299357	0.000218671	6.6264E-05	0.000114988	2.09635E-05
3831303772865	383130	3772865	6.19382E-05	1.3345E-05	3.19845E-05	5.93272E-05	4.06877E-05	3.82943E-06	1.23296E-05	2.18307E-05	0.000151072	0.000203689	0.000247137	0.000247137	0.000247137	0.000175786	0.000306131	0.000223619	6.77634E-05	0.000117589	2.10352E-05
3831403772865	383140	3772865	6.24493E-05	1.34551E-05	3.22484E-05	5.98168E-05	4.10235E-05	3.86103E-06	1.24314E-05	2.20108E-05	0.000154182	0.000207882	0.000252224	0.000252224	0.000252224	0.000179405	0.000312433	0.000228222	6.91583E-05	0.00012001	2.10889E-05
3831503772865	383150	3772865	6.30142E-05	1.35768E-05	3.25401E-05	6.03579E-05	4.13946E-05	3.89596E-06	1.25438E-05	2.22099E-05	0.000157477	0.000212324	0.000257615	0.000257615	0.000257615	0.000183239	0.00031911	0.0002331	7.06362E-05	0.000122575	2.11366E-05
3831603772865	383160	3772865	6.39019E-05	1.37681E-05	3.29985E-05	6.12082E-05	4.19777E-05	3.95084E-06	1.27205E-05	2.25228E-05	0.000160325	0.000216163	0.000262272	0.000262272	0.000262272	0.000186552	0.000324879	0.000237314	7.19134E-05	0.000124791	2.11725E-05
3831703772865	383170	3772865	6.51662E-05	1.40405E-05	3.36514E-05	6.24192E-05	4.28083E-05	4.02901E-06	1.29722E-05	2.29684E-05	0.000161799	0.000218151	0.000264684	0.000264684	0.000264684	0.000188267	0.000327867	0.000239497	7.25747E-05	0.000125938	2.11187E-05
3831803772865	383180	3772865	6.6713E-05	1.43738E-05	3.44502E-05	6.39008E-05	4.38244E-05	4.12465E-06	1.32801E-05	2.35136E-05	0.000164413	0.000221676	0.000268961	0.000268961	0.000268961	0.00019131	0.000333165	0.000243367	7.37474E-05	0.000127973	2.2044E-05
3831903772865	383190	3772865	7.23217E-05	1.55822E-05	3.73465E-05	6.92731E-05	4.75088E-05	4.47141E-06	1.43966E-05	2.54905E-05	0.00017542	0.000236517	0.000286967	0.000286967	0.000286967	0.000204117	0.000355469	0.000259659	7.86846E-05	0.000136541	2.513E-05
3832003772865	383200	3772865	7.79305E-05	1.67906E-05	4.02428E-05	7.46454E-05	5.11932E-05	4.81818E-06	1.55131E-05	2.74673E-05	0.000181497	0.00024471	0.000296908	0.000296908	0.000296908	0.000211188	0.000367783	0.000268654	8.14103E-05	0.000141271	2.70043E-05
3832103772865	383210	3772865	8.40907E-05	1.81179E-05	4.34239E-05	8.05459E-05	5.52399E-05	5.19905E-06	1.67394E-05	2.96385E-05	0.000181945	0.000245313	0.00029764	0.00029764	0.00029764	0.000211709	0.00036869	0.000269317	8.16111E-05	0.000141619	2.81265E-05
3832203772865	383220	3772865	9.0345E-05	1.94654E-05	4.66536E-05	8.65366E-05	5.93484E-05	5.58573E-06	1.79844E-05	3.18429E-05	0.000176346	0.000237764	0.000288481	0.000288481	0.000288481	0.000205194	0.000357344	0.000261029	7.90996E-05	0.000137261	2.85563E-05
3832303772865	383230	3772865	9.31023E-05	2.00595E-05	4.80774E-05	8.91776E-05	6.11597E-05	5.75621E-06	1.85332E-05	3.28147E-05	0.000168019	0.000226537	0.000274859	0.000274859	0.000274859	0.000195505	0.000340471	0.000248703	7.53646E-05	0.00013078	2.82638E-05
3832403772865	383240	3772865	9.31292E-05	2.00653E-05	4.80913E-05	8.92034E-05	6.11774E-05	5.75787E-06	1.85386E-05	3.28242E-05	0.000162056	0.000218497	0.000265104	0.000265104	0.000265104	0.000188566	0.000328387	0.000239876	7.26898E-05	0.000126138	2.76609E-05
3832503772865	383250	3772865	9.26854E-05	1.99697E-05	4.78621E-05	8.87782E-05	6.08558E-05	5.73043E-06	1.84502E-05	3.26678E-05	0.00015928	0.000214755	0.000260564	0.000260564	0.000260564	0.000185336	0.000322763	0.000235768	7.14448E-05	0.000123978	2.71356E-05
3832603772865	383260	3772865	9.18918E-05	1.97987E-05	4.74523E-05	8.80181E-05	6.03645E-05	5.68137E-06	1.82923E-05	3.23881E-05	0.000156695	0.00021127	0.000256335	0.000256335	0.000256335	0.000182329	0.000317525	0.000231942	7.02855E-05	0.000121966	2.65626E-05
3832703772865	383270	3772865	8.94708E-05	1.92771E-05	4.62021E-05	8.56992E-05	5.87741E-05	5.53168E-06	1.78103E-05	3.15348E-05	0.000152159	0.000205153	0.000248914	0.000248914	0.000248914	0.00017705	0.000308332	0.000225227	6.82506E-05	0.000118435	2.55359E-05
3832803772865	383280	3772865	8.65117E-05	1.86395E-05	4.46741E-05	8.28648E-05	5.68303E-05	5.34873E-06	1.72213E-05	3.04918E-05	0.000148422	0.000200115	0.000242801	0.000242801	0.000242801	0.000172702	0.00030076	0.000219696	6.65746E-05	0.000115526	2.44316E-05
3832903772865	383290	3772865	8.40772E-05	1.8115E-05	4.34169E-05	8.0533E-05	5.52311E-05	5.19822E-06	1.67367E-05	2.96338E-05	0.000145652	0.000196381	0.000238271	0.000238271	0.000238271	0.00016948	0.000295148	0.000215596	6.53322E-05	0.000113371	2.35303E-05
3833003772865	383300	3772865	8.26919E-05	1.78165E-05	4.27015E-05	7.9206E-05	5.4321E-05	5.11256E-06	1.64609E-05	2.91455E-05	0.00014376	0.00019383	0.000235175	0.000235175	0.000235175	0.000167278	0.000291314	0.000212796	6.44835E-05	0.000111898	2.29453E-05
3833103772865	383310	3772865	8.14679E-05	1.75528E-05	4.20695E-05	7.80336E-05	5.3517E-05	5.03689E-06	1.62173E-05	2.87141E-05	0.000141773	0.00019115	0.000231923	0.000231923	0.000231923	0.000164965	0.000287286	0.000209853	6.35919E-05	0.000110351	2.2414E-05
3833203772865	383320	3772865	8.1293E-05	1.75151E-05	4.19792E-05	7.78662E-05	5.34021E-05	5.02608E-06	1.61825E-05	2.86525E-05	0.000140585	0.000189548	0.00022998	0.00022998	0.00022998	0.00016358	0.000284879	0.000208095	6.30591E-05	0.000109426	2.21633E-05
3833303772865	383330	3772865	8.14141E-05	1.75412E-05	4.20417E-05	7.79821E-05	5.34816E-05	5.03356E-06	1.62066E-05	2.86951E-05	0.000139534	0.000188132	0.000228262	0.000228262	0.000228262	0.00016236	0.00028275	0.0002065	6.25879E-05	0.000108608	2.20022E-05
3833403772865	383340	3772865	8.14948E-05	1.75586E-05	4.20834E-05	7.80594E-05	5.35346E-05	5.03855E-06	1.62226E-05	2.87236E-05	0.000138257	0.000186409	0.000226172	0.000226172	0.000226172	0.000160874	0.000280161	0.000204649	6.20149E-05	0.000107614	2.1835E-05
3833503772865	383350	3772865	8.13872E-05	1.75354E-05	4.20278E-05	7.79563E-05	5.34639E-05	5.0319E-06	1.62012E-05	2.86856E-05	0.000136657	0.000184253	0.000223555	0.000223555	0.000223555	0.00015901 2	0.00027692	0.000202281	6.12973E-05	0.000106369	2.16261E-05
3833603772865	383360	3772865	8.12527E-05	1.75064E-05	4.19584E-05	7.78275E-05	5.33756E-05	5.02358E-06	1.61744E-05	2.86382E-05	0.000134854	0.000181822	0.000220606	0.000220606	0.000220606	0.000156915	0.000273267	0.000199613	6.04887E-05	0.000104966	2.14112E-05
3833703772865	383370	3772865	8.12796E-05	1.75122E-05	4.19722E-05	7.78533E-05	5.33933E-05	5.02525E-06	1.61798E-05	2.86477E-05	0.000133111	0.000179472	0.000217755	0.000217755	0.000217755	0.000154887	0.000269735	0.000197033	5.97069E-05	0.000103609	2.12501E-05
3833803772865	383380	3772865	8.13872E-05	1.75354E-05	4.20278E-05	7.79563E-05	5.34639E-05	5.0319E-06	1.62012E-05	2.86856E-05	0.000131356	0.000177106	0.000214884	0.000214884	0.000214884	0.000152845	0.000266179	0.000194435	5.89198E-05	0.000102243	2.11187E-05
3833903772865	383390	3772865	8.14948E-05	1.75586E-05	4.20834E-05	7.80594E-05	5.35346E-05	5.03855E-06	1.62226E-05	2.87236E-05	0.000129512	0.000174619	0.000211867	0.000211867	0.000211867	0.00015069	0.000262441	0.000191705	5.80924E-05	0.000100807	2.09994E-05
3834003772865	383400	3772865	8.20597E-05	1.76803E-05	4.23751E-05	7.86005E-05	5.39057E-05	5.07348E-06	1.63351E-05	2.89227E-05	0.000128061	0.000172663	0.000209494	0.000209494	0.000209494	0.00014901 1	0.000259502	0.000189558	5.74418E-05	9.96784E-05	2.10053E-05
3834103772865	383410	3772865	8.26381E-05	1.78049E-05	4.26737E-05	7.91545E-05	5.42857E-05	5.10924E-06	1.64502E-05	2.91265E-05	0.000126611	0.000170708	0.000207121	0.000207121	0.000207121	0.000147323	0.000256563	0.000187411	5.67912E-05	9.85494E-05	2.10352E-05
3834203772865	383420	3772865	8.2786E-05	1.78368E-05	4.27501E-05	7.92962E-05	5.43828E-05	5.11839E-06	1.64796E-05	2.91787E-05	0.000124749	0.000168197	0.000204074	0.000204074	0.000204074	0.000145156	0.000252789	0.000184654	5.59558E-05	9.70998E-05	2.09576E-05
3834303772865	383430	3772865	8.24228E-05	1.77586E-05	4.25626E-05	7.89483E-05	5.41443E-05	5.09593E-06	1.64074E-05	2.90507E-05	0.000122397	0.000165026	0.000200227	0.000200227	0.000200227	0.000142419	0.000248023	0.000181173	5.49009E-05	9.52693E-05	2.07606E-05
3834403772865	383440	3772865	8.20059E-05	1.76687E-05	4.23473E-05	7.8549E-05	5.38704E-05	5.07015E-06	1.63244E-05	2.89037E-05	0.000120039	0.000161847	0.00019637	0.00019637	0.00019637	0.000139676	0.000243245	0.000177683	5.38433E-05	9.3434E-05	2.05636E-05
3834503772865	383450	3772865	8.03246E-05	1.73065E-05	4.14791E-05	7.69386E-05	5.27659E-05	4.96621E-06	1.59897E-05	2.83111E-05	0.000116458	0.000157018	0.000190511	0.000190511	0.000190511	0.00013550 9	0.000235988	0.000172382	5.22369E-05	9.06463E-05	2.00443E-05
3834603772865	383460	3772865	7.8603E-05	1.693555E-05	4.05901E-05	7.52895E-05	5.1635E-05	4.85976E-06	1.5647E-05	2.77043E-05	0.000112918	0.000152245	0.00018472	0.00018472	0.00018472	0.00013139	0.000228815	0.000167142	5.06492E-05	8.78912E-05	1.9531E-05
3834703772865	383470	3772865	7.75673E-05	1.67124E-05	4.00553E-05	7.42975E-05	5.09546E-05	4.79573E-06	1.54408E-05	2.73393E-05	0.0001101	0.000148447	0.000180111	0.000180111	0.000180111	0.000128112	0.000223106	0.000162972	4.93854E-05	8.56982E-05	1.92146E-05
3834803772865	383480	3772865	7.76077E-05	1.67211E-05	4.00761E-05	7.43362E-05	5.09812E-05	4.79823E-06	1.54488E-05	2.73535E-05	0.000108417	0.000146177	0.000177358	0.000177358	0.000177358	0.000126153	0.000219695	0.0001604 8	4.86304E-05	8.4388E-05	1.91967E-05
3834903772865	383490	3772865	7.76211E-05	1.6724E-05	4.0083E-05	7.4349E-05	5.099E-05	4.79906E-06	1.54515E-05	2.73583E-05	0.000106776	0.000143964	0.000174672	0.000174672	0.000174672	0.000124243	0.000216368	0.0001580 5	4.78941E-05	8.31103E-05	1.91907E-05
3835003772865	383500	3772865	7.82129E-05	1.68515E-05	4.03886E-05	7.49159E-05	5.13788E-05	4.83565E-06	1.55693E-05	2.75669E-05	0.000105737	0.000142564	0.000172973	0.000172973	0.000172973	0.000123034	0.000214264	0.000156513	4.74282E-05	8.23019E-05	1.93459E-05
3835103772865	383510	3772865	7.90199E-05	1.70254E-05	4.08054E-05	7.56889E-05	5.19089E-05	4.88554E-06	1.573E-05	2.78513E-05	0.000105027	0.000141606	0.000171811	0.000171811	0.000171811	0.000122208	0.000212824	0.000155462	4.71096E-05	8.1749E-05	1.95787E-05
3835203772865	383520	3772865	7.95042E-05	1.71297E-05	4.10554E-05	7.61527E-05	5.2227E-05	4.91548E-06	1.58264E-05	2.8022E-05	0.000104131	0.000140399	0.000170347	0.000170347	0.000170347	0.000121166	0.0002110 1	0.000154136	4.6708E-05	8.1052E-05	1.97339E-05
3835303772865	383530	3772865	7.86971E-05	1.69558E-05	4.06387E-05	7.53797E-05	5.16968E-05	4.86558E-06	1.56657E-05	2.77375E-05	0.000101899	0.000137389	0.000166695	0.000166695	0.000166695	0.000118568	0.000206486	0.000150832	4.57066E-05	7.93144E-05	1.95668E-05
3835403772865	383540	3772865	7.78767E-05	1.67791E-05	4.0215E-05	7.45938E-05	5.11579E-05	4.81486E-06	1.55024E-05	2.74483E-05	9.96962E-05	0.000134419	0.000163091	0.000163091	0.000163091	0.000116005	0.000202023	0.000147571	4.47186E-05	7.76E-05	1.94056E-05
3835503772865	383550	3772865	7.711E-05	1.66139E-05	3.98191E-05	7.38595E-05	5.06542E-05	4.76746E-06	1.53498E-05	2.71781E-05	9.7619E-05	0.000131618	0.000159693	0.000159693	0.000159693	0.000113588	0.000197814	0.000144497	4.37869E-05	7.59831E-05	1.92743E-05

			ISDrainage / Utilities Trenching	ISDrainage / Utilities Trenching	ISAsphalt Paving	ISAsphalt Paving	SVDemolition	SVSite Grubbing / Prep	SVMass Grading / Excavation	SVMass Grading / Excavation	SVDrainage / Utilities Trenching	SVFoundations / Concrete Pads	SVBuilding / Structure Construction	SVBuilding / Structure Construction	SVAsphalt Paving	SVAsphalt Paving	SVArchitectural Coating	SVArchitectural Coating	SVLandscaping or Other Finishing	SVLandscaping or Other Finishing	MDemolition
Unique Identifier	X (UTM)	Y (UTM)	2027	2028	2027	2028	2027	2027	2027	2028	2028	2028	2028	2029	2028	2029	2028	2029	2028	2029	2027
3837403772855	383740	3772855	6.64751E-06	6.64751E-06	2.76111E-05	2.76111E-05	0.000129578	8.5608E-05	0.000144568	0.000144568	4.36368E-05	4.49692E-05	0.000229579	0.000229579	0.000177545	0.000177545	1.7588E-05	1.7588E-05	5.66279E-05	5.66279E-05	4.17958E-05
3837503772855	383750	3772855	6.41863E-06	6.41863E-06	2.74874E-05	2.74874E-05	0.00012744	8.41954E-05	0.000142182	0.000142182	4.29167E-05	4.42272E-05	0.000226126	0.000226126	0.000174615	0.000174615	1.72977E-05	1.72977E-05	5.56934E-05	5.56934E-05	4.13421E-05
3837603772855	383760	3772855	6.39181E-06	6.39181E-06	2.73726E-05	2.73726E-05	0.000125571	8.29609E-05	0.000140097	0.000140097	4.22874E-05	4.35787E-05	0.000222931	0.000222931	0.000172055	0.000172055	1.70441E-05	1.70441E-05	5.48768E-05	5.48768E-05	4.08944E-05
3837703772855	383770	3772855	6.37943E-06	6.37943E-06	2.73195E-05	2.73195E-05	0.000123892	8.18518E-05	0.000138224	0.000138224	4.17221E-05	4.29961E-05	0.000219788	0.000219788	0.000169755	0.000169755	1.68162E-05	1.68162E-05	5.41432E-05	5.41432E-05	4.03871E-05
3837803772855	383780	3772855	6.38355E-06	6.38355E-06	2.73372E-05	2.73372E-05	0.000122232	8.07549E-05	0.000136372	0.000136372	4.1163E-05	4.24199E-05	0.00021649	0.00021649	0.00016748	0.00016748	1.65909E-05	1.65909E-05	5.34176E-05	5.34176E-05	3.99274E-05
3837903772855	383790	3772855	6.38768E-06	6.38768E-06	2.73549E-05	2.73549E-05	0.000120278	7.94637E-05	0.000134192	0.000134192	4.05048E-05	4.17416E-05	0.000213127	0.000213127	0.000164802	0.000164802	1.63256E-05	1.63256E-05	5.25635E-05	5.25635E-05	3.98916E-05
3838003772855	383800	3772855	6.39593E-06	6.39593E-06	2.73902E-05	2.73902E-05	0.000118305	7.81603E-05	0.000131991	0.000131991	3.98405E-05	4.1057E-05	0.00020979	0.00020979	0.000162099	0.000162099	1.60578E-05	1.60578E-05	5.17014E-05	5.17014E-05	3.98379E-05
3838103772855	383810	3772855	6.36292E-06	6.36292E-06	2.72489E-05	2.72489E-05	0.000115505	7.63105E-05	0.000128867	0.000128867	3.88976E-05	4.00853E-05	0.000205552	0.000205552	0.000158263	0.000158263	1.56778E-05	1.56778E-05	5.04778E-05	5.04778E-05	3.96469E-05
3838203772855	383820	3772855	6.33404E-06	6.33404E-06	2.71252E-05	2.71252E-05	0.00011284	7.45498E-05	0.000125893	0.000125893	3.80001E-05	3.91604E-05	0.000201442	0.000201442	0.000154611	0.000154611	1.53161E-05	1.53161E-05	4.93131E-05	4.93131E-05	3.94559E-05
3838303772855	383830	3772855	6.31547E-06	6.31547E-06	2.70456E-05	2.70456E-05	0.000110567	7.30481E-05	0.000123358	0.000123358	3.72347E-05	3.83716E-05	0.000197809	0.000197809	0.000151497	0.000151497	1.50076E-05	1.50076E-05	4.83198E-05	4.83198E-05	3.93126E-05
3838403772855	383840	3772855	6.32166E-06	6.32166E-06	2.70721E-05	2.70721E-05	0.000108723	7.18298E-05	0.0001213	0.0001213	3.66136E-05	3.77316E-05	0.000194665	0.000194665	0.00014897	0.00014897	1.47572E-05	1.47572E-05	4.75139E-05	4.75139E-05	3.92231E-05
3838503772855	383850	3772855	6.32991E-06	6.32991E-06	2.71075E-05	2.71075E-05	0.000106922	7.06398E-05	0.000119291	0.000119291	3.6007E-05	3.71065E-05	0.000191612	0.000191612	0.000146502	0.000146502	1.45128E-05	1.45128E-05	4.67267E-05	4.67267E-05	3.91335E-05
3838603772855	383860	3772855	6.2577E-06	6.2577E-06	2.67982E-05	2.67982E-05	0.000103969	6.86888E-05	0.000115996	0.000115996	3.50126E-05	3.60817E-05	0.000187245	0.000187245	0.000142456	0.000142456	1.41119E-05	1.41119E-05	4.54362E-05	4.54362E-05	3.88172E-05
3838703772855	383870	3772855	6.18136E-06	6.18136E-06	2.64713E-05	2.64713E-05	0.00010104	6.6754E-05	0.000112729	0.000112729	3.40264E-05	3.50653E-05	0.000182929	0.000182929	0.000138443	0.000138443	1.37144E-05	1.37144E-05	4.41564E-05	4.41564E-05	3.84889E-05
3838803772855	383880	3772855	6.10709E-06	6.10709E-06	2.61532E-05	2.61532E-05	9.80197E-05	6.47585E-05	0.000109359	0.000109359	3.30092E-05	3.40171E-05	0.000178664	0.000178664	0.000134305	0.000134305	1.33045E-05	1.33045E-05	4.28364E-05	4.28364E-05	3.79696E-05
3838903772855	383890	3772855	6.05138E-06	6.05138E-06	2.59147E-05	2.59147E-05	9.50973E-05	6.28278E-05	0.000106098	0.000106098	3.20251E-05	3.30029E-05	0.000174426	0.000174426	0.0001303	0.0001303	1.29078E-05	1.29078E-05	4.15592E-05	4.15592E-05	3.72115E-05
3839003772855	383900	3772855	6.0163E-06	6.0163E-06	2.57645E-05	2.57645E-05	9.24813E-05	6.10994E-05	0.00010318	0.00010318	3.11441E-05	3.2095E-05	0.000170355	0.000170355	0.000126716	0.000126716	1.25527E-05	1.25527E-05	4.0416E-05	4.0416E-05	3.6913E-05
3839103772855	383910	3772855	5.9771E-06	5.9771E-06	2.55966E-05	2.55966E-05	8.83397E-05	5.83632E-05	9.85589E-05	9.85589E-05	2.97493E-05	3.06577E-05	0.00016381	0.00016381	0.000121041	0.000121041	1.19906E-05	1.19906E-05	3.8606E-05	3.8606E-05	3.63818E-05
3829703772855	382970	3772865	6.93649E-06	6.93649E-06	2.97051E-05	2.97051E-05	0.000263212	0.000173896	0.00029366	0.00029366	8.86394E-05	9.13459E-05	0.000699005	0.000699005	0.000360647	0.000360647	3.57264E-05	3.57264E-05	0.000115028	0.000115028	2.76549E-05
3829803772865	382980	3772865	6.94681E-06	6.94681E-06	2.97493E-05	2.97493E-05	0.000272665	0.000180141	0.000304207	0.000304207	9.18229E-05	9.46267E-05	0.00072758	0.00072758	0.0003736	0.0003736	3.70095E-05	3.70095E-05	0.00011916	0.00011916	2.78877E-05
3829903772865	382990	3772865	6.96744E-06	6.96744E-06	2.98377E-05	2.98377E-05	0.000283166	0.000187079	0.000315923	0.000315923	9.53592E-05	9.8271E-05	0.000758783	0.000758783	0.000387988	0.000387988	3.84349E-05	3.84349E-05	0.000123749	0.000123749	2.81742E-05
3830003772865	383000	3772865	6.98807E-06	6.98807E-06	2.9926E-05	2.9926E-05	0.000293998	0.000194235	0.000328008	0.000328008	9.9007E-05	0.00010203	0.000791017	0.000791017	0.00040283	0.00040283	3.99051E-05	3.99051E-05	0.000128482	0.000128482	2.84667E-05
3830103772865	383010	3772865	7.00871E-06	7.00871E-06	3.00144E-05	3.00144E-05	0.000305112	0.000201578	0.000340407	0.000340407	0.00010275	0.000105887	0.000824126	0.000824126	0.000418058	0.000418058	4.14136E-05	4.14136E-05	0.000133339	0.000133339	2.87592E-05
3830203772865	383020	3772865	7.02521E-06	7.02521E-06	3.00851E-05	3.00851E-05	0.000316464	0.000209078	0.000353073	0.000353073	0.000106573	0.000109827	0.000857971	0.000857971	0.00043613	0.00043613	4.29545E-05	4.29545E-05	0.000138301	0.000138301	2.90517E-05
3830303772865	383030	3772865	7.04378E-06	7.04378E-06	3.01646E-05	3.01646E-05	0.000328074	0.000216748	0.000366026	0.000366026	0.000110483	0.000113856	0.000892472	0.000892472	0.000449521	0.000449521	4.45304E-05	4.45304E-05	0.000143374	0.000143374	2.93442E-05
3830403772865	383040	3772865	7.06235E-06	7.06235E-06	3.02441E-05	3.02441E-05	0.000340125	0.00022471	0.000379471	0.000379471	0.000114541	0.000118038	0.000928017	0.000928017	0.000466033	0.000466033	4.61661E-05	4.61661E-05	0.000148641	0.000148641	2.96546E-05
3830503772865	383050	3772865	7.08092E-06	7.08092E-06	3.03236E-05	3.03236E-05	0.000352391	0.000232813	0.000393156	0.000393156	0.000118671	0.000122295	0.000963935	0.000963935	0.00048239	0.00048239	4.78309E-05	4.78309E-05	0.000154001	0.000154001	2.99709E-05
3830603772865	383060	3772865	7.10155E-06	7.10155E-06	3.0412E-05	3.0412E-05	0.000364932	0.000241099	0.000407148	0.000407148	0.000122895	0.000126647	0.001000266	0.001000266	0.000500022	0.000500022	4.95332E-05	4.95332E-05	0.000159482	0.000159482	3.02873E-05
3830703772865	383070	3772865	7.12012E-06	7.12012E-06	3.04915E-05	3.04915E-05	0.000377773	0.000249583	0.000421474	0.000421474	0.000127219	0.000131104	0.001036906	0.001036906	0.000517617	0.000517617	5.12762E-05	5.12762E-05	0.000165094	0.000165094	3.06216E-05
3830803772865	383080	3772865	7.14075E-06	7.14075E-06	3.05799E-05	3.05799E-05	0.000390682	0.000258111	0.000435877	0.000435877	0.000131566	0.000135584	0.001073095	0.001073095	0.000535305	0.000535305	5.30283E-05	5.30283E-05	0.000170735	0.000170735	3.09558E-05
3830903772865	383090	3772865	7.16757E-06	7.16757E-06	3.06947E-05	3.06947E-05	0.00040443	0.000267194	0.000451215	0.000451215	0.000136196	0.000140355	0.001110224	0.001110224	0.000554142	0.000554142	5.48944E-05	5.48944E-05	0.000176743	0.000176743	3.13379E-05
3831003772865	383100	3772865	7.19439E-06	7.19439E-06	3.08096E-05	3.08096E-05	0.00041808	0.000276212	0.000466444	0.000466444	0.000140793	0.000145092	0.001145563	0.001145563	0.000572845	0.000572845	5.67471E-05	5.67471E-05	0.000182709	0.000182709	3.17259E-05
3831103772865	383110	3772865	7.21915E-06	7.21915E-06	3.09156E-05	3.09156E-05	0.000431271	0.000284927	0.000481161	0.000481161	0.000145235	0.00014967	0.001177809	0.001177809	0.000590919	0.000590919	5.85375E-05	5.85375E-05	0.000188473	0.000188473	3.21198E-05
3831203772865	383120	3772865	7.24597E-06	7.24597E-06	3.10305E-05	3.10305E-05	0.000440963	0.00029133	0.000491974	0.000491974	0.000148499	0.000153033	0.001191723	0.001191723	0.00060199	0.00060199	5.98531E-05	5.98531E-05	0.000192709	0.000192709	3.25198E-05
3831303772865	383130	3772865	7.27073E-06	7.27073E-06	3.11365E-05	3.11365E-05	0.000448229	0.000296131	0.000500081	0.000500081	0.000150946	0.000155555	0.00118934	0.00118934	0.000614155	0.000614155	6.08393E-05	6.08393E-05	0.000195884	0.000195884	3.29137E-05
3831403772865	383140	3772865	7.2893E-06	7.2893E-06	3.1216E-05	3.1216E-05	0.000462817	0.000305768	0.000516356	0.000516356	0.000155859	0.000160618	0.001242161	0.001242161	0.000634142	0.000634142	6.28193E-05	6.28193E-05	0.000202259	0.000202259	3.32838E-05
3831503772865	383150	3772865	7.30581E-06	7.30581E-06	3.12867E-05	3.12867E-05	0.000473048	0.000312528	0.000527771	0.000527771	0.000159304	0.000164168	0.001267889	0.001267889	0.000648161	0.000648161	6.42081E-05	6.42081E-05	0.000206731	0.000206731	3.36479E-05
3831603772865	383160	3772865	7.31819E-06	7.31819E-06	3.13397E-05	3.13397E-05	0.000479401	0.000316725	0.000534859	0.000534859	0.000161444	0.000166373	0.001269628	0.001269628	0.000656866	0.000656866	6.50704E-05	6.50704E-05	0.000209507	0.000209507	3.40001E-05
3831703772865	383170	3772865	7.29962E-06	7.29962E-06	3.12602E-05	3.12602E-05	0.000482183	0.000318563	0.000537962	0.000537962	0.00016238	0.000167339	0.001254632	0.001254632	0.000660677	0.000660677	6.5448E-05	6.5448E-05	0.000210723	0.000210723	3.43403E-05
3831803772865	383180	3772865	7.61941E-06	7.61941E-06	3.26297E-05	3.26297E-05	0.000481491	0.000318106	0.00053719	0.00053719	0.000162147	0.000167098	0.001223854	0.001223854	0.000659729	0.000659729	6.5354E-05	6.5354E-05	0.00021042	0.00021042	3.4406E-05
3831903772865	383190	3772865	8.68609E-06	8.68609E-06	3.71977E-05	3.71977E-05	0.000478611	0.000316203	0.000533977	0.000533977	0.000161178	0.000166099	0.001166691	0.001166691	0.000655783	0.000655783	6.49632E-05	6.49632E-05	0.000209162	0.000209162	4.0972E-05
3832003772865	383200	3772865	9.33394E-06	9.33394E-06	3.99721E-05	3.99721E-05	0.000465323	0.000307424	0.000519152	0.000519152	0.000156702	0.000161487	0.00109059	0.00109059	0.000637576	0.000637576	6.31595E-05	6.31595E-05	0.000203354	0.000203354	4.52877E-05
3832103772865	383210	3772865	9.72182E-06	9.72182E-06	4.16331E-05	4.16331E-05	0.000448278	0.000296163	0.000500136	0.000500136	0.000150963	0.000155572	0.001018135	0.001018135	0.000614222	0.000614222	6.0846E-05	6.0846E-05	0.000195906	0.000195906	4.8326E-05
3832203772865	383220	3772865	9.87037E-06	9.87037E-06	4.22693E-05	4.22693E-05	0.000425738	0.000281272	0.000474988	0.000474988	0.000143372	0.00014775	0.000946234	0.000946234	0.000583338	0.000583338	5.77866E-05	5.77866E-05	0.000186055	0.000186055	4.99138E-05
3832303772865	383230	3772865	9.76927E-06	9.76927E-06	4.18364E-05	4.18364E-05	0.000406458	0.000268534	0.000453478	0.000453478	0.000136879	0.000141059	0.000886249	0.000886249	0.000556921	0.000556921	5.51696E-05	5.51696E-05	0.000177629	0.000177629	4.99078E-05
3832403772865	383240	3772865	9.56089E-06	9.56089E-06	4.0944E-05	4.0944E-05	0.000394793	0.000260827	0.000440463	0.000440463	0.000132951	0.00013701	0.000840385	0.000840385	0.000540937	0.000540937	5.35863E-05	5.35863E-05	0.000172532	0.000172532	4.9293E-05
3832503772865	383250	3772865	9.37933E-06	9.37933E-06	4.01664E-05	4.01664E-05	0.00038877	0.000256848	0.000433744	0.000433744	0.000130923	0.0013492	0.000805459	0.000805459	0.000532686	0.000532686	5.27688E-05	5.27688E-05	0.0001699	0.0001699	4.89587E-05
3832603772865	383260	3772865	9.18126E-06	9.18126E-06	3.93182E-05	3.93182E-05	0.000382472	0.000252687	0.000426717	0.000426717	0.000128802	0.000132735	0.000771267	0.000771267	0.000524056	0.000524056	5.1914E-05	5.1914E-05	0.000167147	0.000167147	4.84931E-05
3832703772865	383270	3772865	8.82639E-06	8.82639E-06	3.77985E-05	3.77985E-05	0.000371114	0.000245183	0.000414044	0.000414044	0.000124977	0.000128793	0.000728469	0.000728469	0.00050892	0.00050892	5.03722E-05	5.03722E-05	0.000162183	0.000162183	4.6977E-05
3832803772865	383280	3772865	8.4447E-06	8.4447E-06	3.61639E-05	3.61639E-05	0.000359173	0.000237294	0.000400722	0.000400722	0.000120955	0.000124649	0.000686997	0.000686997	0.00049213	0.00049213	4.87515E-05	4.87515E-05	0.000156965	0.000156965	4.54727E-05
3832903772865	383290	3772865	8.13315E-06	8.13315E-06	3.48298E-05	3.48298E-05	0.0003482	0.000230045	0.00038848	0.00038848	0.00011726	0.00120841	0.000650924	0.000650924	0.00047097	0.00047097	4.72621E-05	4.72621E-05	0.00015217	0.00015217	4.45475E-05
3833003772865	383300	3772865	7.93096E-06	7.93096E-06	3.39639E-05	3.39639E-05	0.000339323	0.00022418	0.000378576	0.000378576	0.000114271	0.00011776	0.000622118	0.000622118	0.00046933	0.00046933	4.60572E-05	4.60572E-05	0.00014829	0.00014829	4.4261E-05
3833103772865	383310	3772865	7.74733E-06	7.74733E-06	3.31775E-05	3.31775E-05	0.000329863	0.00021793	0.000368022	0.000368022	0.000111085	0.000114477	0.000594767	0.000594767	0.000451972	0.000451972	4.47732E-05	4.47732E-05	0.000144156	0.000144156	4.40998E-05
3833203772865	383320	3772865	7.66068E-06	7.66068E-06	3.28064E-05	3.28064E-05	0.000323026	0.000213413	0.000360394	0.000360394	0.000108782	0.000112104	0.000574385	0.000574385	0.00044603	0.00044603	4.38451E-05	4.38451E-05	0.000141168	0.000141168	4.43267E-05
3833303772865	383330	3772865	7.60497E-06	7.60497E-06	3.25679E-05	3.25679E-05	0.000316654	0.000209203	0.000353285	0.000353285	0.000106637	0.000109893	0.000556503	0.000556503	0.00043873	0.00043873	4.29803E-05	4.29803E-05	0.000138384	0.000138384	4.4643E-05
3833403772865	383340	3772865	7.5472E-06	7.5472E-06	3.23205E-05	3.23205E-05	0.000309578	0.000204528	0.00034539	0.00034539	0.000104254	0.000107437	0.00053875	0.00053875	0.00042477	0.00042477	4.20198E-05	4.20198E-05	0.000135291	0.000135291	4.49355E-05
3833503772865	383350	3772865	7.47499E-06	7.47499E-06	3.20112E-05	3.20112E-05	0.000301564	0.000199234	0.00033645	0.00033645	0.000101555	0.000104656	0.000520546	0.000520546	0.00041197	0.00041197	4.09321E-05	4.09321E-05	0.000131789	0.000131789	4.51564E-05
3833603772865	383360	3772865	7.40071E-06	7.40071E-06	3.16931E-05	3.16931E-05	0.000293134	0.000193664	0.000327044	0.000327044	9.87161E-05	0.00010173	0.000502587	0.000502587	0.000401646	0.000401646	3.97879E-05	3.97879E-05	0.000128105	0.000128105	4.53474E-05
3833703772865	383370	3772865	7.34501E-06	7.34501E-06	3.14546E-05	3.14546E-05	0.000285145	0.000188386	0.000318131	0.000318131	9.60257E-05	9.89577E-05	0.000486071	0.000486071	0.0003907	0.0003907	3.87035E-05	3.87035E-05	0.000124613	0.000124613	4.55921E-05
3833803772865	383380	3772865	7.29962E-06	7.29962E-06	3.12602E-05	3.12602E-05	0.000277425	0.000183286	0.000309518	0.000309518	9.3426E-05	9.62787E-05	0.000470495	0.000470495	0.000380123	0.000380123	3.76557E-05	3.76557E-05	0.00012124	0.00012124	4.58727E-05
3833903772865	383390	3772865	7.25835E-06	7.25835E-06	3.10835E-05	3.10835E-05	0.000269761	0.000178223	0.000300967	0.000300967	9.0845E-05	9.36188E-05	0.000455383	0.000455383	0.00036921	0.00036921	3.66154E-05	3.66154E-05	0.00011789	0.00011789	4.61413E-05
3834003772865	383400	3772865	7.26042E-06	7.26042E-06	3.10923E-05	3.10923E-05	0.000263512	0.000174094	0.000293995	0.000293995	8.87405E-05	9.14501E-05	0.000442706	0.000442706	0.00036105	0.00036105	3.57672E-05	3.57672E-05	0.000115159	0.000115159	4.66069E-05
3834103772865	383410	3772865	7.27073E-06	7.27073E-06	3.11365E-05	3.11365E-05	0.000257465	0.000170099	0.000287249	0.000287249	8.67041E-05	8.93516E-05	0.000430557	0.000430557	0.000352773	0.000352773	3.49464E-05	3.49464E-05	0.000112517	0.000112517	4.71202E-05
3834203772865	383420	3772865	7.24391E-06	7.24391E-06	3.10216E-05	3.10216E-05	0.000250462	0.000165472	0.000279436	0.000279436	8.43459E-05	8.69213E-05	0.000417274	0.000417274	0.00034178	0.00034178	3.39959E-05	3.39959E-05	0.00010945	0.00010945	4.74426E-05
3834303772865	383430	3772865	7.17583E-06	7.17583E-06	3.07301E-05	3.07301E-05	0.000242449	0.000160178	0.000270495	0.000270495	8.16472E-05	8.41402E-05	0.000402858	0.000402858	0.00033219	0.00033219	3.29082E-05	3.29082E-05	0.00010595	0.00010595	4.74903E-05
3834403772865	383440	3772865	7.10774E-06	7.10774E-06	3.04385E-05	3.04385E-05	0.00023468	0.000155046	0.000261828	0.000261828	7.9031E-05	8.14442E-05	0.000389176	0.000389176	0.00032155	0.00032155	3.18537E-05	3.18537E-05	0.00010255	0.00010255	4.75202E-05
3834503772865	383450	3772865	6.92824E-06	6.92824E-06	2.96698E-05	2.96698E-05	0.000224191	0.000148116	0.000250126	0.000250126	7.54988E-05	7.78042E-05	0.000372016	0.000372016	0.00030718	0.00030718	3.04301E-05	3.04301E-05	9.79756E-05	9.79756E-05	4.68815E-05
3834603772865	383460	3772865	6.75081E-06	6.75081E-06	2.89099E-05	2.89099E-05	0.000214009	0.000141389	0.000238766	0.000238766	7.20698E-05	7.42704E-05	0.000355731	0.000355731	0.00029231	0.00029231	2.9048E-05	2.9048E-05	9.35257E-05	9.35257E-05	4.62905E-05
3834703772865	383470	3772865	6.64146E-06	6.64146E-06	2.84417E-05	2.84417E-05	0.000205903	0.000136034	0.000229722	0.000229722	6.93402E-05	7.14574E-05	0.000342732	0.000342732	0.00028212	0.00028212	2.79478E-05	2.79478E-05	8.99834E-05	8.99834E-05	4.60159E-05
3834803772865	383480	3772865	6.63527E-06	6.63527E-06	2.84151E-05	2.84151E-05	0.000200812	0.0003267	0.000224042	0.000224042	6.76257E-05	6.96906E-05	0.000334345	0.000334345	0.000275149	0.000275149	2.72568E-05	2.72568E-05	8.77585E-05	8.77585E-05	4.61592E-05
3834903772865	383490	3772865	6.6332E-06	6.6332E-06	2.84063E-05	2.84063E-05	0.000195849	0.000129392	0.000218506	0.000218506	6.59545E-05	6.79683E-05	0.000326461	0.000326461	0.00026839	0.00026839	2.65832E-05	2.65832E-05	8.55898E-05	8.55898E-05	4.63144E-05
3835003772865	383500	3772865	6.68685E-06	6.68685E-06	2.8636E-05	2.8636E-05	0.000192216	0.000126991	0.000214452	0.000214452	6.4731E-05	6.67075E-05	0.000320728	0.000320728	0.00026371	0.00026371	2.609E-05	2.609E-05	8.4002E-05	8.4002E-05	4.6774E-05
3835103772865	383510	3772865	6.76731E-06	6.76731E-06	2.89806E-05	2.89806E-05	0.000189092	0.000124927	0.000210966	0.000210966	6.36787E-05	6.56231E-05	0.000315922	0.000315922	0.00025909	0.00025909	2.56659E-05	2.56659E-05	8.26365E-05	8.26365E-05	4.74426E-05
3835203772865	383520	3772865	6.82095E-06	6.82095E-06	2.92103E-05	2.92103E-05	0.000185508	0.000122559	0.000206968	0.000206968	6.24718E-05	6.43793E-05	0.000310627	0.000310627	0.00025417	0.00025417	2.51795E-05	2.51795E-05	8.10702E-05	8.10702E-05	4.79977E-05
3835303772865	383530	3772865	6.76318E-06	6.76318E-06	2.89629E-05	2.89629E-05	0.000179651	0.0001869	0.000200433	0.000200433	6.04993E-05	6.23467E-05	0.00030233	0.00030233	0.000246154	0.000246154	2.43845E-05	2.43845E-05	7.85106E-05	7.85106E-05	4.77052E-05
3835403772865	383540	3772865	6.70748E-06	6.70748E-06	2.87244E-05	2.87244E-05	0.000174045	0.000114986	0.000194179	0.000194179	5.86115E-05	6.04012E-05	0.000294497	0.000294497	0.00023873	0.00023873	2.36236E-05	2.36236E-05	7.60607E-05	7.60607E-05	4.73829E-05
3835503772865	383550	3772865	6.66209E-06	6.66209E-06	2.853E-05	2.853E-05	0.000168825	0.000111537	0.000188355	0.000188355	5.68537E-05	5.85897E-05	0.000287257	0.000287257	0.000231321	0.000231321	2.29151E-05	2.29151E-05	7.37796E-05	7.37796E-05	4.70725E-05

			MSite Grubbing / Prep	MMass Grading / Excavation	MMass Grading / Excavation	MDrainage / Utilities Trenching	MFoundations / Concrete Pads	MBuilding / Structure Construction	MAsphalt Paving	MLandscaping or Other Finishing	MWaterside Construction (Piles)	RSSWRe-striping South Valley	RSSWRe-striping Silver Lake Boulevard	RSSWDemolition	RSSWPlacing Base	RSSWForm/Place Rebar and Pour	Child Risk				
Unique Identifier	X (UTM)	Y (UTM)	2027	2027	2028	2028	2028	2028	2028	2028	2028	2029	2029	2029	2029	2029	3rd Trimester	0<2	2<16	Total	per million
3837403772855	383740	3772855	3.77154E-05	9.41783E-05	9.41783E-05	2.63567E-05	4.86331E-05	8.74513E-05	6.18666E-05	1.87474E-05	3.3194E-05	6.16311E-05	7.01571E-05	0.000113295	6.15871E-05	1.84341E-05	2.11855E-09	4.7457E-08	2.3648E-08	7.32237E-08	0.07322365
3837503772855	383750	3772855	3.73061E-05	9.31561E-05	9.31561E-05	2.60706E-05	4.81052E-05	8.65021E-05	6.11951E-05	1.8544E-05	3.28337E-05	6.08875E-05	6.94487E-05	0.000111928	6.08441E-05	1.82117E-05	2.10503E-09	4.7191E-08	2.3344E-08	7.26399E-08	0.07263985
3837603772855	383760	3772855	3.69021E-05	9.21473E-05	9.21473E-05	2.57883E-05	4.75843E-05	8.55654E-05	6.05324E-05	1.83431E-05	3.24782E-05	6.02143E-05	6.91723E-05	0.000111589	6.06596E-05	1.81565E-05	2.09182E-09	4.6945E-08	2.3106E-08	7.21432E-08	0.07214318
3837703772855	383770	3772855	3.64443E-05	9.10041E-05	9.10041E-05	2.54684E-05	4.69939E-05	8.45038E-05	5.97814E-05	1.81156E-05	3.20752E-05	5.95762E-05	6.8474E-05	0.000110944	6.03088E-05	1.80515E-05	2.08085E-09	4.6842E-08	2.2888E-08	7.18101E-08	0.07181006
3837803772855	383780	3772855	3.60295E-05	8.99684E-05	8.99684E-05	2.51785E-05	4.64591E-05	8.35421E-05	5.9101E-05	1.79094E-05	3.17102E-05	5.8903E-05	6.75295E-05	0.000109458	5.95013E-05	1.78098E-05	2.069E-09	4.669E-08	2.2646E-08	7.14056E-08	0.07140565
3837903772855	383790	3772855	3.59972E-05	8.98877E-05	8.98877E-05	2.51559E-05	4.64174E-05	8.34672E-05	5.9048E-05	1.78933E-05	3.16817E-05	5.82147E-05	6.66904E-05	0.000108193	5.88137E-05	1.7604E-05	2.05745E-09	4.6511E-08	2.2418E-08	7.09859E-08	0.07098585
3838003772855	383800	3772855	3.59487E-05	8.97667E-05	8.97667E-05	2.51221E-05	4.63549E-05	8.33548E-05	5.89685E-05	1.78692E-05	3.16391E-05	5.75415E-05	6.59117E-05	0.000106979	5.81538E-05	1.74064E-05	2.04668E-09	4.6342E-08	2.2177E-08	7.05655E-08	0.07056555
3838103772855	383810	3772855	3.57763E-05	8.93363E-05	8.93363E-05	2.50016E-05	4.61327E-05	8.29551E-05	5.86858E-05	1.77836E-05	3.14874E-05	5.65467E-05	6.47612E-05	0.000105179	5.71755E-05	1.71136E-05	2.03214E-09	4.6055E-08	2.1789E-08	6.98763E-08	0.06987632
3838203772855	383820	3772855	3.5604E-05	8.89058E-05	8.89058E-05	2.48811E-05	4.59104E-05	8.25554E-05	5.8403E-05	1.76979E-05	3.13357E-05	5.55821E-05	6.36408E-05	0.000103431	5.62249E-05	1.68291E-05	2.01774E-09	4.5766E-08	2.1416E-08	6.91992E-08	0.06919924
3838303772855	383830	3772855	3.54747E-05	8.8583E-05	8.8583E-05	2.47908E-05	4.57437E-05	8.22557E-05	5.8191E-05	1.76336E-05	3.12219E-05	5.47681E-05	6.26912E-05	0.000101945	5.54173E-05	1.65874E-05	2.00461E-09	4.5521E-08	2.1106E-08	6.86321E-08	0.06863209
3838403772855	383840	3772855	3.53939E-05	8.83813E-05	8.83813E-05	2.47343E-05	4.56395E-05	8.20683E-05	5.80584E-05	1.75935E-05	3.11508E-05	5.411E-05	6.19074E-05	0.000100731	5.47574E-05	1.63898E-05	1.99353E-09	4.5332E-08	2.0878E-08	6.8204E-08	0.06820404
3838503772855	383850	3772855	3.53131E-05	8.81795E-05	8.81795E-05	2.46779E-05	4.55353E-05	8.1881E-05	5.79259E-05	1.75533E-05	3.10797E-05	5.3482E-05	6.11438E-05	9.95682E-05	5.41252E-05	1.62006E-05	1.98229E-09	4.5139E-08	2.0649E-08	6.77711E-08	0.06777106
3838603772855	383860	3772855	3.50276E-05	8.74667E-05	8.74667E-05	2.44784E-05	4.51672E-05	8.12191E-05	5.74576E-05	1.74114E-05	3.08284E-05	5.23465E-05	5.98425E-05	9.74799E-05	5.299E-05	1.58608E-05	1.96462E-09	4.4756E-08	2.0189E-08	6.69095E-08	0.06690954
3838703772855	383870	3772855	3.47314E-05	8.67269E-05	8.67269E-05	2.42713E-05	4.47852E-05	8.05321E-05	5.69717E-05	1.72641E-05	3.05677E-05	5.12362E-05	5.85413E-05	9.54425E-05	5.18825E-05	1.55293E-05	1.94675E-09	4.435E-08	1.9729E-08	6.60254E-08	0.06602538
3838803772855	383880	3772855	3.42628E-05	8.55567E-05	8.55567E-05	2.39439E-05	4.41809E-05	7.94455E-05	5.6203E-05	1.70312E-05	3.01552E-05	5.01711E-05	5.72702E-05	9.34391E-05	5.07934E-05	1.52034E-05	1.92659E-09	4.3852E-08	1.9242E-08	6.50205E-08	0.06502046
3838903772855	383890	3772855	3.35787E-05	8.38486E-05	8.38486E-05	2.34658E-05	4.32989E-05	7.78594E-05	5.50809E-05	1.66912E-05	2.95532E-05	4.9126E-05	5.56574E-05	9.05443E-05	4.92198E-05	1.47324E-05	1.90621E-09	4.3316E-08	1.8725E-08	6.39467E-08	0.06394671
3839003772855	383900	3772855	3.33094E-05	8.31761E-05	8.31761E-05	2.32776E-05	4.29516E-05	7.72349E-05	5.46391E-05	1.65573E-05	2.93162E-05	4.81463E-05	5.37784E-05	8.75222E-05	4.7577E-05	1.42406E-05	1.88802E-09	4.293E-08	1.8297E-08	6.31144E-08	0.06311441
3839103772855	383910	3772855	3.283E-05	8.1979E-05	8.1979E-05	2.29426E-05	4.23334E-05	7.61233E-05	5.38527E-05	1.6319E-05	2.88942E-05	4.65687E-05	5.13015E-05	8.37955E-05	4.55512E-05	1.36343E-05	1.85421E-09	4.223E-08	1.7618E-08	6.17025E-08	0.06170248
3829703772865	382970	3772865	2.49551E-05	6.23148E-05	6.23148E-05	1.74394E-05	3.2179E-05	5.78637E-05	4.09351E-05	1.24046E-05	2.19634E-05	0.00026129	4.46545E-05	7.38718E-05	4.01567E-05	1.20196E-05	2.05675E-09	4.8397E-08	3.5731E-08	8.61844E-08	0.08618444
3829803772865	382980	3772865	2.51652E-05	6.28394E-05	6.28394E-05	1.75862E-05	3.24498E-05	5.83508E-05	4.12797E-05	1.2509E-05	2.21483E-05	0.000266631	4.55338E-05	7.5281E-05	4.09227E-05	1.22489E-05	2.06815E-09	4.8577E-08	3.6733E-08	8.73786E-08	0.08737857
3829903772865	382990	3772865	2.54237E-05	6.3485E-05	6.3485E-05	1.77669E-05	3.27832E-05	5.89503E-05	4.17038E-05	1.26375E-05	2.23758E-05	0.000272625	4.65587E-05	7.69279E-05	4.18179E-05	1.25168E-05	2.08254E-09	4.8831E-08	3.7859E-08	8.87732E-08	0.08877316
3830003772865	383000	3772865	2.56877E-05	6.4144E-05	6.4144E-05	1.79513E-05	3.31236E-05	5.95623E-05	4.21368E-05	1.27687E-05	2.26081E-05	0.000278317	4.76188E-05	7.86257E-05	4.27409E-05	1.27931E-05	2.09693E-09	4.9086E-08	3.9016E-08	9.01985E-08	0.09019854
3830103772865	383010	3772865	2.59516E-05	6.48031E-05	6.48031E-05	1.81358E-05	3.34639E-05	6.01743E-05	4.25697E-05	1.28999E-05	2.28404E-05	0.000283638	4.87141E-05	8.03829E-05	4.36961E-05	1.3079E-05	2.11131E-09	4.934E-08	4.0199E-08	9.16504E-08	0.09165037
3830203772865	383020	3772865	2.62155E-05	6.54621E-05	6.54621E-05	1.83202E-05	3.38042E-05	6.07863E-05	4.30026E-05	1.30311E-05	2.30727E-05	0.000288506	4.98445E-05	8.21826E-05	4.46744E-05	1.33718E-05	2.12521E-09	4.9578E-08	4.1402E-08	9.31059E-08	0.09310591
3830303772865	383030	3772865	2.64795E-05	6.61212E-05	6.61212E-05	1.85046E-05	3.41466E-05	6.13983E-05	4.34356E-05	1.31623E-05	2.33055E-05	0.000292922	5.10151E-05	8.40502E-05	4.56896E-05	1.36757E-05	2.13881E-09	4.981E-08	4.2627E-08	9.45758E-08	0.09457581
3830403772865	383040	3772865	2.67595E-05	6.68206E-05	6.68206E-05	1.87004E-05	3.45057E-05	6.20477E-05	4.3895E-05	1.33015E-05	2.35515E-05	0.000297072	5.2251E-05	8.60197E-05	4.67602E-05	1.39962E-05	2.15317E-09	5.0058E-08	4.3898E-08	9.61088E-08	0.0961088
3830503772865	383050	3772865	2.7045E-05	6.75335E-05	6.75335E-05	1.88999E-05	3.48738E-05	6.27097E-05	4.43633E-05	1.34434E-05	2.38028E-05	0.000300705	5.35372E-05	8.8057E-05	4.78677E-05	1.43276E-05	2.16746E-09	5.0301E-08	4.5186E-08	9.7654E-08	0.09765403
3830603772865	383060	3772865	2.73305E-05	6.82463E-05	6.82463E-05	1.90994E-05	3.5242E-05	6.33716E-05	4.48316E-05	1.35853E-05	2.4054E-05	0.00030388	5.48787E-05	9.01878E-05	4.9026E-05	1.46743E-05	2.18182E-09	5.0549E-08	4.6498E-08	9.92292E-08	0.09922917
3830703772865	383070	3772865	2.76321E-05	6.89995E-05	6.89995E-05	1.93102E-05	3.56309E-05	6.4071E-05	4.53264E-05	1.37353E-05	2.43195E-05	0.000306638	5.62955E-05	9.24289E-05	5.02443E-05	1.5039E-05	2.19644E-09	5.0804E-08	4.7839E-08	1.0084E-07	0.10083982
3830803772865	383080	3772865	2.79338E-05	6.97528E-05	6.97528E-05	1.9521E-05	3.60199E-05	6.47704E-05	4.58212E-05	1.38852E-05	2.4585E-05	0.000308769	5.77625E-05	9.47379E-05	5.14995E-05	1.54147E-05	2.21098E-09	5.1054E-08	4.9181E-08	1.02447E-07	0.10244679
3830903772865	383090	3772865	2.82785E-05	7.06136E-05	7.06136E-05	1.97619E-05	3.64644E-05	6.55697E-05	4.63867E-05	1.40566E-05	2.48884E-05	0.000311029	5.94004E-05	9.73271E-05	5.29069E-05	1.5836E-05	2.22741E-09	5.1357E-08	5.0616E-08	1.04199E-07	0.10419949
3831003772865	383100	3772865	2.86286E-05	7.14878E-05	7.14878E-05	2.00065E-05	3.69158E-05	6.63816E-05	4.6961E-05	1.42306E-05	2.51965E-05	0.000312632	6.11287E-05	0.000100035	5.4379E-05	1.62766E-05	2.24401E-09	5.1661E-08	5.2036E-08	1.05941E-07	0.10594109
3831103772865	383110	3772865	2.89841E-05	7.23755E-05	7.23755E-05	2.0255E-05	3.73743E-05	6.72059E-05	4.75441E-05	1.44073E-05	2.55094E-05	0.000313376	6.29223E-05	0.000102845	5.59065E-05	1.67338E-05	2.25985E-09	5.1955E-08	5.3407E-08	1.07622E-07	0.10762158
3831203772865	383120	3772865	2.9345E-05	7.32767E-05	7.32767E-05	2.05072E-05	3.78396E-05	6.80427E-05	4.81361E-05	1.45867E-05	2.5827E-05	0.00031319	6.48114E-05	0.000105791	5.75077E-05	1.72131E-05	2.27543E-09	5.2247E-08	5.4441E-08	1.08964E-07	0.10896379
3831303772865	383130	3772865	2.97005E-05	7.41644E-05	7.41644E-05	2.07556E-05	3.8298E-05	6.8867E-05	4.87193E-05	1.47634E-05	2.61399E-05	0.000311019	6.67306E-05	0.000108779	5.91321E-05	1.76993E-05	2.27998E-09	5.2411E-08	5.5184E-08	1.09875E-07	0.10987462
3831403772865	383140	3772865	3.00345E-05	7.49983E-05	7.49983E-05	2.0989E-05	3.87286E-05	6.96413E-05	4.92671E-05	1.49294E-05	2.64338E-05	0.000304704	6.86498E-05	0.00011175	6.07472E-05	1.81827E-05	2.30864E-09	5.2786E-08	5.6777E-08	1.11872E-07	0.11187186
3831503772865	383150	3772865	3.0363E-05	7.58188E-05	7.58188E-05	2.12186E-05	3.91523E-05	7.04032E-05	4.9806E-05	1.50927E-05	2.6723E-05	0.000297881	7.05791E-05	0.000114721	6.23624E-05	1.86661E-05	2.52595E-09	5.5192E-08	5.793E-08	1.15648E-07	0.1156479
3831603772865	383160	3772865	3.06808E-05	7.66124E-05	7.66124E-05	2.14407E-05	3.95621E-05	7.114E-05	5.03273E-05	1.52507E-05	2.70027E-05	0.000290209	7.25335E-05	0.000117718	6.39913E-05	1.91537E-05	2.60954E-09	5.6373E-08	5.8616E-08	1.17599E-07	0.11759863
3831703772865	383170	3772865	3.09879E-05	7.7379E-05	7.7379E-05	2.16553E-05	3.9958E-05	7.18519E-05	5.08309E-05	1.54033E-05	2.72729E-05	0.000278594	7.44879E-05	0.000120697	6.56111E-05	1.96385E-05	2.69643E-09	5.7649E-08	5.8806E-08	1.19151E-07	0.11915084
3831803772865	383180	3772865	3.10471E-05	7.7527E-05	7.7527E-05	2.16967E-05	4.00344E-05	7.19893E-05	5.09281E-05	1.54328E-05	2.73251E-05	0.000266284	7.57138E-05	0.000122336	6.65017E-05	1.99051E-05	2.77569E-09	5.9131E-08	5.8844E-08	1.2075E-07	0.12075018
3831903772865	383190	3772865	3.69721E-05	9.23222E-05	9.23222E-05	2.58372E-05	4.76746E-05	8.57278E-05	6.06473E-05	1.8378E-05	3.25398E-05	0.000251654	7.99994E-05	0.000131334	7.13932E-05	2.13692E-05	2.89198E-09	6.2286E-08	6.0237E-08	1.25415E-07	0.12541481
3832003772865	383200	3772865	4.08665E-05	0.000102047	0.000102047	2.85587E-05	5.26962E-05	9.47576E-05	6.70354E-05	2.03137E-05	3.59673E-05	0.000235004	8.90026E-05	0.000145469	7.90766E-05	2.3669E-05	2.96754E-09	6.47E-08	6.011E-08	1.27777E-07	0.12777735
3832103772865	383210	3772865	4.36081E-05	0.000108893	0.000108893	3.04747E-05	5.62316E-05	0.000101115	7.15327E-05	2.16766E-05	3.83803E-05	0.000218525	9.31224E-05	0.000152268	8.27729E-05	2.47754E-05	3.00656E-09	6.6451E-08	5.901E-08	1.28468E-07	0.12846765
3832203772865	383220	3772865	4.50409E-05	0.000112471	0.000112471	3.1476E-05	5.80791E-05	0.000104437	7.38829E-05	2.23888E-05	3.96413E-05	0.000200629	9.43332E-05	0.000154161	8.3802E-05	2.50834E-05	3.00219E-09	6.7349E-08	5.6763E-08	1.27114E-07	0.12711429
3832303772865	383230	3772865	4.50355E-05	0.000112457	0.000112457	3.14722E-05	5.80721E-05	0.000104424	7.38741E-05	2.23861E-05	3.96365E-05	0.000185315	9.31928E-05	0.000152141	8.27037E-05	2.47547E-05	2.94183E-09	6.6631E-08	5.4257E-08	1.2383E-07	0.1238304
3832403772865	383240	3772865	4.44807E-05	0.000111072	0.000111072	3.10845E-05	5.73567E-05	0.000103138	7.2964E-05	2.21103E-05	3.91483E-05	0.000174453	9.23638E-05	0.000150554	8.18408E-05	2.44964E-05	2.87222E-09	6.5234E-08	5.2443E-08	1.20549E-07	0.12054871
3832503772865	383250	3772865	4.41791E-05	0.000110319	0.000110319	3.08737E-05	5.69678E-05	0.000102439	7.24692E-05	2.19604E-05	3.88828E-05	0.000167078	9.30169E-05	0.000151318	8.22561E-05	2.46207E-05	2.82687E-09	6.4158E-08	5.1409E-08	1.18394E-07	0.1183944
3832603772865	383260	3772865	4.3759E-05	0.000109269	0.000109269	3.05801E-05	5.6426E-05	0.000101464	7.17801E-05	2.17515E-05	3.8513E-05	0.000160205	9.37052E-05	0.000152099	8.26807E-05	2.47478E-05	2.78063E-09	6.3004E-08	5.0378E-08	1.16163E-07	0.11616311
3832703772865	383270	3772865	4.23908E-05	0.000105853	0.000105853	2.9624E-05	5.46618E-05	9.82922E-05	6.95358E-05	2.10715E-05	3.73089E-05	0.000151754	9.29365E-05	0.00015052	8.18223E-05	2.44908E-05	2.69677E-09	6.0872E-08	4.8665E-08	1.12233E-07	0.11223344
3832803772865	383280	3772865	4.10335E-05	0.000102464	0.000102464	2.86754E-05	5.29116E-05	9.51448E-05	6.73093E-05	2.03967E-05	3.61142E-05	0.000143992	9.26351E-05	0.000149696	8.13747E-05	2.43569E-05	2.61727E-09	5.869E-08	4.703E-08	1.08337E-07	0.10833671
3832903772865	383290	3772865	4.01986E-05	0.000100379	0.000100379	2.8092E-05	5.1835E-05	9.32089E-05	6.59397E-05	1.99817E-05	3.53794E-05	0.000137365	9.30923E-05	0.000150078	8.15824E-05	2.4419E-05	2.55854E-09	5.6989E-08	4.568E-08	1.05227E-07	0.1052272
3833003772865	383300	3772865	3.994E-05	9.97333E-05	9.97333E-05	2.79113E-05	5.15016E-05	9.26095E-05	6.55156E-05	1.98532E-05	3.51519E-05	0.000132034	9.41825E-05	0.00015147	8.23392E-05	2.46455E-05	2.52299E-09	5.5931E-08	4.4687E-08	1.03142E-07	0.10314185
3833103772865	383310	3772865	3.97946E-05	9.93701E-05	9.93701E-05	2.78097E-05	5.13141E-05	9.22722E-05	6.52771E-05	1.97809E-05	3.50239E-05	0.00012694	9.51672E-05	0.000152701	8.30083E-05	2.48458E-05	2.49126E-09	5.4995E-08	4.3689E-08	1.01175E-07	0.10117517
3833203772865	383320	3772865	3.99993E-05	9.98812E-05	9.98812E-05	2.79527E-05	5.1578E-05	9.27468E-05	6.56128E-05	1.98827E-05	3.5204E-05	0.000123041	9.6579E-05	0.000154586	8.40327E-05	2.51525E-05	2.47837E-09	5.4634E-08	4.3033E-08	1.00145E-07	0.1001451
3833303772865	383330	3772865	4.02847E-05	0.000100594	0.000100594	2.81522E-05	5.19461E-05	9.34088E-05	6.60811E-05	2.00246E-05	3.54553E-05	0.000119559	9.79707E-05	0.000156445	8.50434E-05	2.5455E-05	2.47089E-09	5.445E-08	4.2456E-08	9.93765E-08	0.09937652
3833403772865	383340	3772865	4.05487E-05	0.000101253	0.000101253	2.83366E-05	5.22865E-05	9.40208E-05	6.65141E-05	2.01558E-05	3.56876E-05	0.000116108	9.9076E-05	0.000157871	8.58186E-05	2.5687E-05	2.46268E-09	5.4256E-08	4.1819E-08	9.85368E-08	0.09853681
3833503772865	383350	3772865	4.0748E-05	0.000101751	0.000101751	2.84759E-05	5.25434E-05	9.44829E-05	6.6841E-05	2.02548E-05	3.5863E-05	0.000112596	9.97995E-05	0.000158728	8.62847E-05	2.58265E-05	2.45137E-09	5.3984E-08	4.1087E-08	9.75225E-08	0.0975225
3833603772865	383360	3772865	4.09203E-05	0.000102181	0.000102181	2.85964E-05	5.27657E-05	9.48825E-05	6.71237E-05	2.03405E-05	3.60147E-05	0.000109159	0.000100196	0.000159102	8.64877E-05	2.58873E-05	2.43953E-09	5.3712E-08	4.0312E-08	9.64627E-08	0.09646265
3833703772865	383370	3772865	4.11412E-05	0.000102733	0.000102733	2.87507E-05	5.30505E-05	9.53946E-05	6.7486E-05	2.04503E-05	3.62091E-05	0.000106034	0.000100428	0.000159255	8.65708E-05	2.59121E-05	2.43086E-09	5.3541E-08	3.9588E-08	9.55591E-08	0.09555913
3833803772865	383380	3772865	4.13943E-05	0.000103365	0.000103365	2.89276E-05	5.33769E-05	9.59816E-05	6.79012E-05	2.05761E-05	3.64319E-05	0.000103151	0.000100443	0.000159102	8.64877E-05	2.58873E-05	2.42399E-09	5.3436E-08	3.889E-08	9.47499E-08	0.09474994
3833903772865	383390	3772865	4.16367E-05	0.00010397	0.00010397	2.9097E-05	5.36895E-05	9.65436E-05	6.82988E-05	2.06966E-05	3.66452E-05	0.000100407	0.000100181	0.000158567	8.6197E-05	2.58003E-05	2.41707E-09	5.3339E-08	3.8189E-08	9.39447E-08	0.09394474
3834003772865	383400	3772865	4.20569E-05	0.000105019	0.000105019	2.93906E-05	5.42312E-05	9.75178E-05	6.8988E-05	2.09055E-05	3.7015E-05	9.82018E-05	0.000100026	0.000158236	8.6017E-05	2.57464E-05	2.41848E-09	5.3493E-08	3.7652E-08	9.35639E-08	0.09356392
3834103772865	383410	3772865	4.25201E-05	0.000106176	0.000106176	2.97143E-05	5.48285E-05	9.85919E-05	6.97479E-05	2.11357E-05	3.74227E-05	9.6147E-05	9.97292E-05	0.000157744	8.57494E-05	2.56663E-05	2.42076E-09	5.3676E-08	3.7136E-08	9.32326E-08	0.09323262
3834203772865	383420	3772865	4.2811E-05	0.000106902	0.000106902	2.99176E-05	5.52036E-05	9.92663E-05	7.0225E-05	2.12803E-05	3.76787E-05	9.3876E-05	9.89806E-05	0.000156589	8.51218E-05	2.54784E-05	2.41492E-09	5.3634E-08	3.649E-08	9.2539E-08	0.092539
3834303772865	383430	3772865	4.2854E-05	0.00010701	0.00010701	2.99477E-05	5.52592E-05	9.93663E-05	7.02957E-05	2.13017E-05	3.77166E-05	9.13489E-05	9.77044E-05	0.000154662	8.40743E-05	2.51649E-05	2.39917E-09	5.3328E-08	3.5693E-08	9.14204E-08	0.09142038
3834403772865	383440	3772865	4.2881E-05	0.000107077	0.000107077	2.99665E-05	5.52939E-05	9.94287E-05	7.03399E-05	2.13151E-05	3.77403E-05	8.89574E-05	9.63379E-05	0.000152599	8.29529E-05	2.48293E-05	2.38241E-09	5.301E-08	3.4913E-08	9.03061E-08	0.09030613
3834503772865	383450	3772865	4.23046E-05	0.000105638	0.000105638	2.95638E-05	5.45507E-05	9.80923E-05	6.93945E-05	2.10286E-05	3.7233E-05	8.57822E-05	9.38308E-05	0.000148805	8.08902E-05	2.42118E-05	2.34126E-09	5.202E-08	3.3742E-08	8.81035E-08	0.08810351
3834603772865	383460	3772865	4.17714E-05	0.000104306	0.000104306	2.91911E-05	5.38631E-05	9.68559E-05	6.85197E-05	2.07636E-05	3.67637E-05	8.27677E-05	9.13238E-05	0.000145019	7.8832E-05	2.35958E-05	2.29987E-09	5.1029E-08	3.2604E-08	8.59324E-08	0.08593243
3834703772865	383470	3772865	4.15236E-05	0.000103688	0.000103688	2.9018E-05	5.35436E-05	9.62814E-05	6.81133E-05	2.06404E-05	3.65456E-05	8.04164E-05	8.93945E-05	0.000142132	7.72631E-05	2.31262E-05	2.27104E-09	5.0401E-08	3.1723E-08	8.43954E-08	0.08439541
3834803772865	383480	3772865	4.16529E-05	0.00010401	0.00010401	2.91083E-05	5.37103E-05	9.65811E-05	6.83253E-05	2.07047E-05	3.66594E-05	7.89795E-05	8.84148E-05	0.000140681	7.6474E-05	2.289E-05	2.26185E-09	5.0345E-08	3.1222E-08	8.38288E-08	0.08382875
3834903772865	383490	3772865	4.17929E-05	0.00010436	0.00010436	2.92062E-05	5.38909E-05	9.69058E-05	6.85551E-05	2.07743E-05	3.67827E-05	7.76179E-05	8.74703E-05	0.000139289	7.57171E-05	2.26635E-05	2.2527E-09	5.0288E-08	3.0739E-08	8.32797E-08	0.08327967
3835003772865	383500	3772865	4.22077E-05	0.000105396	0.000105396	2.9496E-05	5.44257E-05	9.78675E-05	6.92354E-05	2.09804E-05	3.71477E-05	7.67086E-05	8.70834E-05	0.000138754	7.54264E-05	2.25764E-05	2.25534E-09	5.0548E-08	3.045E-08	8.32531E-08	0.08325307
3835103772865	383510	3772865	4.2811E-05	0.000106902	0.000106902	2.99176E-05	5.52036E-05	9.92663E-05	7.0225E-05	2.12803E-05	3.76787E-05	7.60052E-05	8.70231E-05	0.000138754	7.54264E-05	2.25764E-05	2.26381E-09	5.0946E-08	3.0258E-08	8.34671E-08	0.0834671
3835203772865	383520	3772865	4.33119E-05	0.000108153	0.000108153	3.02677E-05	5.58495E-05	0.000100428	7.10467E-05	2.15293E-05	3.81195E-05	7.51963E-05	8.6787E-05	0.000138482	7.52788E-05	2.25322E-05	2.26779E-09	5.12E-08	3.0001E-08	8.3469E-08	0.083469
3835303772865	383530	3772865	4.3048E-05	0.000107494	0.000107494	3.00832E-05	5.55092E-05	9.98159E-05	7.06138E-05	2.13981E-05	3.78872E-05	7.36288E-05	8.52295E-05	0.000136148	7.40097E-05	2.21524E-05	2.24395E-09	5.0734E-08	2.9348E-08	8.23262E-08	0.08232615
3835403772865	383540	3772865	4.27571E-05	0.000106768	0.000106768	2.988E-05	5.51341E-05	9.91414E-05	7.01366E-05	2.12535E-05	3.76312E-05	7.21316E-05	8.3677E-05	0.000133805	7.27361E-05	2.17712E-05	2.22027E-09	5.0272E-08	2.8712E-08	8.12043E-08	0.08120432
3835503772865	383550	3772865	4.2477E-05	0.000106068	0.000106068	2.96842E-05	5.4773E-05	9.8492E-05	6.96772E-05	2.11143E-05	3.73847E-05	7.07499

			EGIODemolition	EGIOSite Grubbing / Prep	EGIOMass Grading / Excavation	EGIOMass Grading / Excavation	EGIODrainage / Utilities Trenching	EGIODrainage / Utilities Trenching	EGIOFoundations / Concrete Pads	EGIOFoundations / Concrete Pads	EGIOBuilding / Structure Construction	EGIOBuilding / Structure Construction	EGIOAsphalt Paving	EGIOArchitectural Coating	EGIOLandscaping or Other Finishing	EGIOWaterside Construction (Piles)	HIWaterside Construction (Landscaping)	HIWaterside Construction (Landscaping)	KMDemolition	KMSite Grubbing / Prep	KMMass Grading / Excavation
Unique Identifier	X (UTM)	Y (UTM)	2025	2025	2025	2026	2026	2027	2026	2027	2026	2027	2027	2027	2027	2027	2025	2026	2025	2025	2025
3835603772865	383560	3772865	2.00982E-05	1.8136E-05	4.52868E-05	4.52868E-05	1.2674E-05	1.2674E-05	2.33858E-05	2.33858E-05	4.20521E-05	4.20521E-05	2.97493E-05	2.79994E-06	9.01494E-06	1.59618E-05	8.78638E-05	8.78638E-05	3.38867E-05	3.05785E-05	7.63568E-05
3835703772865	383570	3772865	2.00682E-05	1.8109E-05	4.52196E-05	4.52196E-05	1.26551E-05	1.26551E-05	2.33511E-05	2.33511E-05	4.19896E-05	4.19896E-05	2.97051E-05	2.79578E-06	9.00156E-06	1.59381E-05	8.71343E-05	8.71343E-05	3.36658E-05	3.03792E-05	7.58591E-05
3835803772865	383580	3772865	2.06233E-05	1.861E-05	4.64705E-05	4.64705E-05	1.30052E-05	1.30052E-05	2.3997E-05	2.3997E-05	4.31511E-05	4.31511E-05	3.05268E-05	2.87311E-06	9.25056E-06	1.63789E-05	8.87203E-05	8.87203E-05	3.44597E-05	3.10956E-05	7.7648E-05
3835903772865	383590	3772865	2.11546E-05	1.9089E-05	4.76675E-05	4.76675E-05	1.33402E-05	1.33402E-05	2.46152E-05	2.46152E-05	4.42627E-05	4.42627E-05	3.13132E-05	2.94713E-06	9.48885E-06	1.68008E-05	9.10041E-05	9.10041E-05	3.50566E-05	3.16342E-05	7.8993E-05
3836003772865	383600	3772865	2.14172E-05	1.9326E-05	4.82593E-05	4.82593E-05	1.35058E-05	1.35058E-05	2.49208E-05	2.49208E-05	4.48122E-05	4.48122E-05	3.1702E-05	2.98372E-06	9.60666E-06	1.70094E-05	9.24791E-05	9.24791E-05	3.50924E-05	3.16665E-05	7.90737E-05
3836103772865	383610	3772865	2.14769E-05	1.938E-05	4.83938E-05	4.83938E-05	1.35435E-05	1.35435E-05	2.49903E-05	2.49903E-05	4.49371E-05	4.49371E-05	3.17903E-05	2.99203E-06	9.63343E-06	1.70568E-05	9.29073E-05	9.29073E-05	3.48358E-05	3.14349E-05	7.84954E-05
3836203772865	383620	3772865	2.15187E-05	1.9418E-05	4.8488E-05	4.8488E-05	1.35698E-05	1.35698E-05	2.50389E-05	2.50389E-05	4.50246E-05	4.50246E-05	3.18522E-05	2.99785E-06	9.65217E-06	1.709E-05	9.33672E-05	9.33672E-05	3.45134E-05	3.11441E-05	7.77691E-05
3836303772865	383630	3772865	2.14769E-05	1.938E-05	4.83938E-05	4.83938E-05	1.35435E-05	1.35435E-05	2.49903E-05	2.49903E-05	4.49371E-05	4.49371E-05	3.17903E-05	2.99203E-06	9.63343E-06	1.70568E-05	9.31769E-05	9.31769E-05	3.41374E-05	3.08047E-05	7.69217E-05
3836403772865	383640	3772865	2.14232E-05	1.9332E-05	4.82728E-05	4.82728E-05	1.35096E-05	1.35096E-05	2.49277E-05	2.49277E-05	4.48247E-05	4.48247E-05	3.17108E-05	2.98455E-06	9.60934E-06	1.70142E-05	9.29866E-05	9.29866E-05	3.37554E-05	3.046E-05	7.60609E-05
3836503772865	383650	3772865	2.13694E-05	1.9283E-05	4.81517E-05	4.81517E-05	1.34757E-05	1.34757E-05	2.48652E-05	2.48652E-05	4.47123E-05	4.47123E-05	3.16313E-05	2.97706E-06	9.58524E-06	1.69715E-05	9.28439E-05	9.28439E-05	3.33554E-05	3.00991E-05	7.51597E-05
3836603772865	383660	3772865	2.13098E-05	1.9229E-05	4.80172E-05	4.80172E-05	1.34381E-05	1.34381E-05	2.47958E-05	2.47958E-05	4.45874E-05	4.45874E-05	3.15429E-05	2.96875E-06	9.55846E-06	1.69241E-05	9.27804E-05	9.27804E-05	3.29495E-05	2.97328E-05	7.42451E-05
3836703772865	383670	3772865	2.12381E-05	1.9165E-05	4.78558E-05	4.78558E-05	1.33929E-05	1.33929E-05	2.47124E-05	2.47124E-05	4.44376E-05	4.44376E-05	3.14369E-05	2.95877E-06	9.52633E-06	1.68672E-05	9.27011E-05	9.27011E-05	3.25556E-05	2.93773E-05	7.33574E-05
3836803772865	383680	3772865	2.11665E-05	1.91E-05	4.76944E-05	4.76944E-05	1.33477E-05	1.33477E-05	2.46291E-05	2.46291E-05	4.42877E-05	4.42877E-05	3.13309E-05	2.94879E-06	9.49421E-06	1.68103E-05	9.30025E-05	9.30025E-05	3.21377E-05	2.90003E-05	7.24159E-05
3836903772865	383690	3772865	2.1077E-05	1.9019E-05	4.74927E-05	4.74927E-05	1.32913E-05	1.32913E-05	2.45249E-05	2.45249E-05	4.41003E-05	4.41003E-05	3.11983E-05	2.93631E-06	9.45404E-06	1.67392E-05	9.32562E-05	9.32562E-05	3.17259E-05	2.86286E-05	7.14878E-05
3837003772865	383700	3772865	2.09695E-05	1.8922E-05	4.72506E-05	4.72506E-05	1.32235E-05	1.32235E-05	2.43999E-05	2.43999E-05	4.38755E-05	4.38755E-05	3.10393E-05	2.92135E-06	9.40585E-06	1.66539E-05	9.32721E-05	9.32721E-05	3.13558E-05	2.82947E-05	7.06539E-05
3837103772865	383710	3772865	2.0868E-05	1.8831E-05	4.70219E-05	4.70219E-05	1.31595E-05	1.31595E-05	2.42818E-05	2.42818E-05	4.36632E-05	4.36632E-05	3.08891E-05	2.90721E-06	9.36033E-06	1.65733E-05	9.29707E-05	9.29707E-05	3.10454E-05	2.80146E-05	6.99545E-05
3837203772865	383720	3772865	2.08024E-05	1.8772E-05	4.6874E-05	4.6874E-05	1.31181E-05	1.31181E-05	2.42054E-05	2.42054E-05	4.35258E-05	4.35258E-05	3.07919E-05	2.89806E-06	9.33088E-06	1.65211E-05	9.2606E-05	9.2606E-05	3.07648E-05	2.77614E-05	6.93223E-05
3837303772865	383730	3772865	2.07188E-05	1.8696E-05	4.66857E-05	4.66857E-05	1.30654E-05	1.30654E-05	2.41082E-05	2.41082E-05	4.3351E-05	4.3351E-05	3.06682E-05	2.88642E-06	9.2934E-06	1.64548E-05	9.19874E-05	9.19874E-05	3.05499E-05	2.75675E-05	6.88381E-05
3837403772865	383740	3772865	2.06173E-05	1.8605E-05	4.6457E-05	4.6457E-05	1.30014E-05	1.30014E-05	2.39901E-05	2.39901E-05	4.31386E-05	4.31386E-05	3.0518E-05	2.87228E-06	9.24788E-06	1.63742E-05	9.12896E-05	9.12896E-05	3.03649E-05	2.74005E-05	6.84212E-05
3837503772865	383750	3772865	2.05218E-05	1.8518E-05	4.62418E-05	4.62418E-05	1.29412E-05	1.29412E-05	2.3879E-05	2.3879E-05	4.29388E-05	4.29388E-05	3.03766E-05	2.85898E-06	9.20504E-06	1.62983E-05	9.06076E-05	9.06076E-05	3.01799E-05	2.72335E-05	6.80042E-05
3837603772865	383760	3772865	2.04383E-05	1.8443E-05	4.60535E-05	4.60535E-05	1.28885E-05	1.28885E-05	2.37817E-05	2.37817E-05	4.2764E-05	4.2764E-05	3.02529E-05	2.84734E-06	9.16756E-06	1.6232E-05	8.99256E-05	8.99256E-05	3.00008E-05	2.7072E-05	6.76007E-05
3837703772865	383770	3772865	2.03965E-05	1.8405E-05	4.59593E-05	4.59593E-05	1.28622E-05	1.28622E-05	2.37331E-05	2.37331E-05	4.26765E-05	4.26765E-05	3.01911E-05	2.84151E-06	9.14882E-06	1.61988E-05	8.92437E-05	8.92437E-05	2.98396E-05	2.69265E-05	6.72376E-05
3837803772865	383780	3772865	2.04681E-05	1.847E-05	4.61207E-05	4.61207E-05	1.29073E-05	1.29073E-05	2.38165E-05	2.38165E-05	4.28264E-05	4.28264E-05	3.02971E-05	2.85149E-06	9.18095E-06	1.62557E-05	8.85617E-05	8.85617E-05	2.96844E-05	2.67865E-05	6.68879E-05
3837903772865	383790	3772865	2.0498E-05	1.8497E-05	4.6188E-05	4.6188E-05	1.29261E-05	1.29261E-05	2.38512E-05	2.38512E-05	4.28889E-05	4.28889E-05	3.03413E-05	2.85565E-06	9.19433E-06	1.62794E-05	8.78638E-05	8.78638E-05	2.9565E-05	2.66787E-05	6.66189E-05
3838003772865	383800	3772865	2.04741E-05	1.8475E-05	4.61342E-05	4.61342E-05	1.29111E-05	1.29111E-05	2.38234E-05	2.38234E-05	4.28389E-05	4.28389E-05	3.0306E-05	2.85233E-06	9.18362E-06	1.62604E-05	8.72136E-05	8.72136E-05	2.94755E-05	2.6598E-05	6.64171E-05
3838103772865	383810	3772865	2.03248E-05	1.8341E-05	4.57979E-05	4.57979E-05	1.2817E-05	1.2817E-05	2.36498E-05	2.36498E-05	4.25267E-05	4.25267E-05	3.00851E-05	2.83154E-06	9.11669E-06	1.61419E-05	8.64206E-05	8.64206E-05	2.93322E-05	2.64687E-05	6.60943E-05
3838203772865	383820	3772865	2.01697E-05	1.8201E-05	4.54482E-05	4.54482E-05	1.27191E-05	1.27191E-05	2.34692E-05	2.34692E-05	4.22019E-05	4.22019E-05	2.98553E-05	2.80991E-06	9.04707E-06	1.60186E-05	8.56435E-05	8.56435E-05	2.9183E-05	2.6334E-05	6.5758E-05
3838303772865	383830	3772865	2.00801E-05	1.812E-05	4.52465E-05	4.52465E-05	1.26627E-05	1.26627E-05	2.3365E-05	2.3365E-05	4.20146E-05	4.20146E-05	2.97228E-05	2.79744E-06	9.00691E-06	1.59475E-05	8.49298E-05	8.49298E-05	2.90696E-05	2.62317E-05	6.55025E-05
3838403772865	383840	3772865	2.00503E-05	1.8093E-05	4.51792E-05	4.51792E-05	1.26438E-05	1.26438E-05	2.33303E-05	2.33303E-05	4.19521E-05	4.19521E-05	2.96786E-05	2.79328E-06	8.99352E-06	1.59238E-05	8.43112E-05	8.43112E-05	2.89801E-05	2.61509E-05	6.53007E-05
3838503772865	383850	3772865	2.00145E-05	1.8061E-05	4.50985E-05	4.50985E-05	1.26213E-05	1.26213E-05	2.32886E-05	2.32886E-05	4.18772E-05	4.18772E-05	2.96256E-05	2.78829E-06	8.97746E-06	1.58954E-05	8.36927E-05	8.36927E-05	2.89084E-05	2.60862E-05	6.51393E-05
3838603772865	383860	3772865	1.98115E-05	1.7877E-05	4.46412E-05	4.46412E-05	1.24933E-05	1.24933E-05	2.30524E-05	2.30524E-05	4.14526E-05	4.14526E-05	2.93252E-05	2.76002E-06	8.88643E-06	1.57342E-05	8.28363E-05	8.28363E-05	2.87115E-05	2.59085E-05	6.46955E-05
3838703772865	383870	3772865	1.95727E-05	1.7662E-05	4.41032E-05	4.41032E-05	1.23427E-05	1.23427E-05	2.27746E-05	2.27746E-05	4.0953E-05	4.0953E-05	2.89718E-05	2.72676E-06	8.77933E-06	1.55446E-05	8.19798E-05	8.19798E-05	2.85204E-05	2.57361E-05	6.42651E-05
3838803772865	383880	3772865	1.92444E-05	1.7366E-05	4.33635E-05	4.33635E-05	1.21357E-05	1.21357E-05	2.23926E-05	2.23926E-05	4.02661E-05	4.02661E-05	2.84858E-05	2.68102E-06	8.63207E-06	1.52838E-05	8.11393E-05	8.11393E-05	2.82041E-05	2.54507E-05	6.35522E-05
3838903772865	383890	3772865	1.89639E-05	1.7113E-05	4.27313E-05	4.27313E-05	1.19588E-05	1.19588E-05	2.20662E-05	2.20662E-05	3.96791E-05	3.96791E-05	2.80706E-05	2.64193E-06	8.50623E-06	1.5061E-05	8.0267E-05	8.0267E-05	2.80131E-05	2.52783E-05	6.31218E-05
3839003772865	383900	3772865	1.87968E-05	1.6962E-05	4.23547E-05	4.23547E-05	1.18534E-05	1.18534E-05	2.18717E-05	2.18717E-05	3.93294E-05	3.93294E-05	2.78232E-05	2.61865E-06	8.43126E-06	1.49283E-05	7.93471E-05	7.93471E-05	2.78161E-05	2.51005E-05	6.26779E-05
3839103772865	383910	3772865	1.85102E-05	1.6703E-05	4.17091E-05	4.17091E-05	1.16727E-05	1.16727E-05	2.15383E-05	2.15383E-05	3.87299E-05	3.87299E-05	2.73991E-05	2.57873E-06	8.30274E-06	1.47007E-05	7.77294E-05	7.77294E-05	2.74281E-05	2.47504E-05	6.18037E-05
3829703772875	382970	3772875	2.62164E-05	2.3657E-05	5.90733E-05	5.90733E-05	1.65322E-05	1.65322E-05	3.05051E-05	3.05051E-05	5.48538E-05	5.48538E-05	3.88058E-05	3.65231E-06	1.17593E-05	2.08209E-05	9.03539E-05	9.03539E-05	2.44555E-05	2.2068E-05	5.51055E-05
3829803772875	382980	3772875	2.62223E-05	2.3662E-05	5.90867E-05	5.90867E-05	1.6536E-05	1.6536E-05	3.0512E-05	3.0512E-05	5.48663E-05	5.48663E-05	3.88146E-05	3.65314E-06	1.1762E-05	2.08257E-05	9.09724E-05	9.09724E-05	2.45928E-05	2.21919E-05	5.54148E-05
3829903772875	382990	3772875	2.62761E-05	2.3711E-05	5.92078E-05	5.92078E-05	1.65699E-05	1.65699E-05	3.05745E-05	3.05745E-05	5.49787E-05	5.49787E-05	3.88941E-05	3.66062E-06	1.17861E-05	2.08683E-05	9.17178E-05	9.17178E-05	2.47897E-05	2.23696E-05	5.58587E-05
3830003772875	383000	3772875	2.63298E-05	2.3759E-05	5.93288E-05	5.93288E-05	1.66037E-05	1.66037E-05	3.0637E-05	3.0637E-05	5.50911E-05	5.50911E-05	3.89736E-05	3.66811E-06	1.18102E-05	2.0911E-05	9.24632E-05	9.24632E-05	2.49867E-05	2.25474E-05	5.63026E-05
3830103772875	383010	3772875	2.63716E-05	2.3797E-05	5.9423E-05	5.9423E-05	1.66301E-05	1.66301E-05	3.06856E-05	3.06856E-05	5.51785E-05	5.51785E-05	3.90355E-05	3.67393E-06	1.18289E-05	2.09442E-05	9.31928E-05	9.31928E-05	2.51777E-05	2.27198E-05	5.6733E-05
3830203772875	383020	3772875	2.64074E-05	2.3829E-05	5.95037E-05	5.95037E-05	1.66527E-05	1.66527E-05	3.07273E-05	3.07273E-05	5.52534E-05	5.52534E-05	3.90885E-05	3.67892E-06	1.1845E-05	2.09726E-05	9.39065E-05	9.39065E-05	2.53688E-05	2.28921E-05	5.71634E-05
3830303772875	383030	3772875	2.64372E-05	2.3856E-05	5.9571E-05	5.9571E-05	1.66715E-05	1.66715E-05	3.0762E-05	3.0762E-05	5.53159E-05	5.53159E-05	3.91327E-05	3.68308E-06	1.18584E-05	2.09963E-05	9.46202E-05	9.46202E-05	2.55598E-05	2.30645E-05	5.75938E-05
3830403772875	383040	3772875	2.6473E-05	2.3889E-05	5.96517E-05	5.96517E-05	1.66941E-05	1.66941E-05	3.08037E-05	3.08037E-05	5.53908E-05	5.53908E-05	3.91857E-05	3.68806E-06	1.18745E-05	2.10248E-05	9.53497E-05	9.53497E-05	2.57567E-05	2.32422E-05	5.80376E-05
3830503772875	383050	3772875	2.65029E-05	2.3916E-05	5.97189E-05	5.97189E-05	1.67129E-05	1.67129E-05	3.08385E-05	3.08385E-05	5.54533E-05	5.54533E-05	3.92299E-05	3.69222E-06	1.18878E-05	2.10485E-05	9.60634E-05	9.60634E-05	2.59537E-05	2.342E-05	5.84815E-05
3830603772875	383060	3772875	2.65327E-05	2.3942E-05	5.97862E-05	5.97862E-05	1.67317E-05	1.67317E-05	3.08732E-05	3.08732E-05	5.55157E-05	5.55157E-05	3.9274E-05	3.69638E-06	1.19012E-05	2.10722E-05	9.6793E-05	9.6793E-05	2.61507E-05	2.35977E-05	5.89253E-05
3830703772875	383070	3772875	2.65626E-05	2.3969E-05	5.98534E-05	5.98534E-05	1.67505E-05	1.67505E-05	3.09079E-05	3.09079E-05	5.55782E-05	5.55782E-05	3.93182E-05	3.70054E-06	1.19146E-05	2.10959E-05	9.75225E-05	9.75225E-05	2.63596E-05	2.37863E-05	5.93961E-05
3830803772875	383080	3772875	2.65865E-05	2.3991E-05	5.99072E-05	5.99072E-05	1.67656E-05	1.67656E-05	3.09357E-05	3.09357E-05	5.56281E-05	5.56281E-05	3.93536E-05	3.70386E-06	1.19253E-05	2.11148E-05	9.82521E-05	9.82521E-05	2.65626E-05	2.39694E-05	5.98534E-05
3830903772875	383090	3772875	2.66282E-05	2.4029E-05	6.00014E-05	6.00014E-05	1.67919E-05	1.67919E-05	3.09843E-05	3.09843E-05	5.57155E-05	5.57155E-05	3.94154E-05	3.70969E-06	1.19441E-05	2.1148E-05	9.90292E-05	9.90292E-05	2.67894E-05	2.41741E-05	6.03645E-05
3831003772875	383100	3772875	2.667E-05	2.4066E-05	6.00955E-05	6.00955E-05	1.68183E-05	1.68183E-05	3.10329E-05	3.10329E-05	5.5803E-05	5.5803E-05	3.94773E-05	3.71551E-06	1.19628E-05	2.11812E-05	9.97905E-05	9.97905E-05	2.70222E-05	2.43841E-05	6.08891E-05
3831103772875	383110	3772875	2.67118E-05	2.4104E-05	6.01897E-05	6.01897E-05	1.68446E-05	1.68446E-05	3.10815E-05	3.10815E-05	5.58904E-05	5.58904E-05	3.95391E-05	3.72133E-06	1.19815E-05	2.12144E-05	0.000100568	0.000100568	2.72669E-05	2.4605E-05	6.14405E-05
3831203772875	383120	3772875	2.67894E-05	2.4174E-05	6.03645E-05	6.03645E-05	1.68936E-05	1.68936E-05	3.11718E-05	3.11718E-05	5.60528E-05	5.60528E-05	3.9654E-05	3.73214E-06	1.20164E-05	2.1276E-05	0.000101376	0.000101376	2.75535E-05	2.48635E-05	6.20861E-05
3831303772875	383130	3772875	2.68431E-05	2.4223E-05	6.04856E-05	6.04856E-05	1.69275E-05	1.69275E-05	3.12343E-05	3.12343E-05	5.61652E-05	5.61652E-05	3.97335E-05	3.73962E-06	1.20405E-05	2.13187E-05	0.000102027	0.000102027	2.7828E-05	2.51113E-05	6.27048E-05
3831403772875	383140	3772875	2.68551E-05	2.4233E-05	6.05125E-05	6.05125E-05	1.6935E-05	1.6935E-05	3.12482E-05	3.12482E-05	5.61901E-05	5.61901E-05	3.97512E-05	3.74129E-06	1.20458E-05	2.13282E-05	0.000101995	0.000101995	2.80549E-05	2.5316E-05	6.3216E-05
3831503772875	383150	3772875	2.68491E-05	2.4228E-05	6.0499E-05	6.0499E-05	1.69312E-05	1.69312E-05	3.12413E-05	3.12413E-05	5.61777E-05	5.61777E-05	3.97423E-05	3.74045E-06	1.20431E-05	2.13234E-05	0.000102201	0.000102201	2.82638E-05	2.55045E-05	6.36867E-05
3831603772875	383160	3772875	2.68252E-05	2.4206E-05	6.04452E-05	6.04452E-05	1.69162E-05	1.69162E-05	3.12135E-05	3.12135E-05	5.61277E-05	5.61277E-05	3.9707E-05	3.73713E-06	1.20324E-05	2.13045E-05	0.000105119	0.000105119	2.84667E-05	2.56877E-05	6.4144E-05
3831703772875	383170	3772875	2.7052E-05	2.4411E-05	6.09563E-05	6.09563E-05	1.70592E-05	1.70592E-05	3.14774E-05	3.14774E-05	5.66023E-05	5.66023E-05	4.00427E-05	3.76873E-06	1.21342E-05	2.14846E-05	0.000122296	0.000122296	2.8807E-05	2.59947E-05	6.49107E-05
3831803772875	383180	3772875	2.73803E-05	2.4707E-05	6.16961E-05	6.16961E-05	1.72662E-05	1.72662E-05	3.18595E-05	3.18595E-05	5.72892E-05	5.72892E-05	4.05287E-05	3.81447E-06	1.22814E-05	2.17453E-05	0.000128925	0.000128925	2.94218E-05	2.65495E-05	6.62961E-05
3831903772875	383190	3772875	2.82339E-05	2.5478E-05	6.36195E-05	6.36195E-05	1.78045E-05	1.78045E-05	3.28527E-05	3.28527E-05	5.90752E-05	5.90752E-05	4.17922E-05	3.93338E-06	1.26643E-05	2.24233E-05	0.000135222	0.000135222	3.05082E-05	2.75298E-05	6.8744E-05
3832003772875	383200	3772875	2.99948E-05	2.7067E-05	6.75873E-05	6.75873E-05	1.89149E-05	1.89149E-05	3.49016E-05	3.49016E-05	6.27596E-05	6.27596E-05	4.43987E-05	4.1787E-06	1.34541E-05	2.38217E-05	0.000137997	0.000137997	3.38628E-05	3.05569E-05	7.6303E-05
3832103772875	383210	3772875	3.0741E-05	2.774E-05	6.92685E-05	6.92685E-05	1.93855E-05	1.93855E-05	3.57698E-05	3.57698E-05	6.43208E-05	6.43208E-05	4.55031E-05	4.28265E-06	1.37888E-05	2.44143E-05	0.000137014	0.000137014	3.68772E-05	3.32771E-05	8.30954E-05
3832203772875	383220	3772875	3.0741E-05	2.774E-05	6.92685E-05	6.92685E-05	1.93855E-05	1.93855E-05	3.57698E-05	3.57698E-05	6.43208E-05	6.43208E-05	4.55031E-05	4.28265E-06	1.37888E-05	2.44143E-05	0.000132605	0.000132605	4.01065E-05	3.61911E-05	9.03719E-05
3832303772875	383230	3772875	2.99471E-05	2.7023E-05	6.74797E-05	6.74797E-05	1.88848E-05	1.88848E-05	3.48461E-05	3.48461E-05	6.26597E-05	6.26597E-05	4.4328E-05	4.17205E-06	1.34327E-05	2.37838E-05	0.00012661	0.00012661	4.18196E-05	3.7737E-05	9.42321E-05
3832403772875	383240	3772875	2.89323E-05	2.6108E-05	6.51931E-05	6.51931E-05	1.82449E-05	1.82449E-05	3.36653E-05	3.36653E-05	6.05365E-05	6.05365E-05	4.28259E-05	4.03068E-06	1.29776E-05	2.29779E-05	0.00012209	0.00012209	4.1945E-05	3.78501E-05	9.45146E-05
3832503772875	383250	3772875	2.81802E-05	2.5429E-05	6.34984E-05	6.34984E-05	1.77706E-05	1.77706E-05	3.27902E-05	3.27902E-05	5.89628E-05	5.89628E-05	4.17127E-05	3.9259E-06	1.26402E-05	2.23806E-05	0.000119853	0.000119853	4.18196E-05	3.7737E-05	9.42321E-05
3832603772875	383260	3772875	2.74162E-05	2.474E-05	6.17768E-05	6.17768E-05	1.72888E-05	1.72888E-05	3.19011E-05	3.19011E-05	5.73642E-05	5.73642E-05	4.05817E-05	3.81945E-06	1.22975E-05	2.17738E-05	0.000117776	0.000117776	4.15331E-05	3.74784E-05	9.35865E-05
3832703772875	383270	3772875	2.61328E-05	2.3582E-05	5.8885E-05	5.8885E-05	1.64795E-05	1.64795E-05	3.04078E-05	3.04078E-05	5.46789E-05	5.46789E-05	3.86821E-05	3.64066E-06	1.17218E-05	2.07545E-05	0.000114191	0.000114191	4.04647E-05	3.65143E-05	9.11789E-05
3832803772875	383280	3772875	2.48375E-05	2.2413E-05	5.59663E-05	5.59663E-05	1.56627E-05	1.56627E-05	2.89006E-05	2.89006E-05	5.19687E-05	5.19687E-05	3.67647E-05	3.46021E-06	1.11408E-05	1.97258E-05	0.000111352	0.000111352	3.90918E-05	3.52754E-05	8.80854E-05
3832903772875	383290	3772875	2.38048E-05	2.1481E-05	5.36394E-05	5.36394E-05	1.50115E-05	1.50115E-05	2.7699E-05	2.7699E-05	4.9808E-05	4.9808E-05	3.52362E-05	3.31635E-06	1.06776E-05	1.89057E-05	0.000109544	0.000109544	3.79397E-05	3.42358E-05	8.54895E-05
3833003772875	383300	3772875	2.31363E-05	2.0878E-05	5.2133E-05	5.2133E-05	1.45899E-05	1.45899E-05	2.69211E-05	2.69211E-05	4.84092E-05	4.84092E-05	3.42466E-05	3.22321E-06	1.03778E-05	1.83747E-05	0.000108498	0.000108498	3.7307E-05	3.36649E-05	8.40638E-05
3833103772875	383310	3772875	2.25334E-05	2.0334E-05	5.07745E-05	5.07745E-05	1.42097E-05	1.42097E-05	2.62196E-05	2.62196E-05	4.71478E-05	4.71478E-05	3.33542E-05	3.13922E-06	1.01073E-05	1.78959E-05	0.000107546	0.000107546	3.67399E-05	3.31532E-05	8.2786E-05
3833203772875	383320	3772875	2.2229E-05	2.0059E-05	5.00886E-05	5.00886E-05	1.40178E-05	1.40178E-05	2.58654E-05	2.58654E-05	4.65108E-05	4.65108E-05	3.29036E-05	3.09681E-06	9.97079E-06	1.76542E-05	0.000106975	0.000106975	3.66384E-05	3.30616E-05	8.25573E-05
3833303772875	383330	3772875	2.2032E-05	1.9881E-05	4.96447E-05	4.96447E-05	1.38935E-05	1.38935E-05	2.56362E-05	2.56362E-05	4.60987E-05	4.60987E-05	3.2612E-05	3.06937E-06	9.88243E-06	1.74977E-05	0.000106515	0.000106515	3.66802E-05	3.30993E-05	8.26515E-05
3833403772875	383340	3772875	2.1835E-05	1.9703E-05	4.92008E-05	4.92008E-05	1.37693E-05	1.37693E-05	2.5407E-05	2.5407E-05	4.56865E-05	4.56865E-05	3.23205E-05	3.04193E-06	9.79408E-06	1.73413E-05	0.000106008	0.000106008	3.66981E-05	3.31155E-05	8.26919E-05
3833503772875	383350	3772875	2.16321E-05

			KMMass Grading / Excavation	KMDrainage / Utilities Trenching	KMFoundations / Concrete Pads	KMBuilding / Structure Construction	KMAsphalt Paving	KMArchitectural Coating	KMLandscaping or Other Finishing	KMWaterside Construction (Piles)	EWNDemolition	EWNSite Grubbing / Prep	EWNDrainage / Utilities Trenching	EWNDrainage / Utilities Trenching	EWNDrainage / Utilities Trenching	EWNFoundations / Concrete Pads	EWNBuilding / Structure Construction	EWNAsphalt Paving	EWNLandscaping or Other Finishing	EWNWaterside Construction (Piles)	ISDemolition
Unique Identifier	X (UTM)	Y (UTM)	2026	2026	2026	2026	2026	2026	2026	2026	2027	2027	2027	2028	2029	2029	2029	2029	2029	2029	2027
3835603772865	383560	3772865	7.63568E-05	1.64516E-05	3.94302E-05	7.3138E-05	5.01594E-05	4.72089E-06	1.51998E-05	2.69126E-05	9.56193E-05	0.000128922	0.000156422	0.000156422	0.000156422	0.000111262	0.000193762	0.000141537	4.28899E-05	7.44266E-05	1.91549E-05
3835703772865	383570	3772865	7.58591E-05	1.63444E-05	3.91732E-05	7.26613E-05	4.98325E-05	4.69012E-06	1.51008E-05	2.67372E-05	9.39539E-05	0.000126677	0.000153698	0.000153698	0.000153698	0.000109324	0.000190387	0.000139072	4.21429E-05	7.31304E-05	1.91071E-05
3835803772865	383580	3772865	7.7648E-05	1.67298E-05	4.00969E-05	7.43748E-05	5.10077E-05	4.80072E-06	1.54569E-05	2.73677E-05	9.54343E-05	0.000128673	0.000156119	0.000156119	0.000156119	0.000111046	0.000193387	0.000141263	4.28069E-05	7.42826E-05	1.96682E-05
3835903772865	383590	3772865	7.8993E-05	1.70196E-05	4.07915E-05	7.56631E-05	5.18912E-05	4.88388E-06	1.57246E-05	2.78418E-05	9.77801E-05	0.000131835	0.000159957	0.000159957	0.000159957	0.000113776	0.00019814	0.000144735	4.38592E-05	7.61085E-05	2.01697E-05
3836003772865	383600	3772865	7.90737E-05	1.7037E-05	4.08332E-05	7.57404E-05	5.19442E-05	4.88887E-06	1.57407E-05	2.78703E-05	9.89083E-05	0.000133357	0.000161802	0.000161802	0.000161802	0.000115089	0.000200426	0.000146405	4.43652E-05	7.69867E-05	2.03666E-05
3836103772865	383610	3772865	7.84954E-05	1.69124E-05	4.05345E-05	7.51864E-05	5.15643E-05	4.85311E-06	1.56255E-05	2.76664E-05	9.85919E-05	0.00013293	0.000161285	0.000161285	0.000161285	0.00011472	0.000199785	0.000145937	4.42233E-05	7.67404E-05	2.03786E-05
3836203772865	383620	3772865	7.77691E-05	1.67559E-05	4.01594E-05	7.44908E-05	5.10872E-05	4.80821E-06	1.5481E-05	2.74104E-05	9.82636E-05	0.000132487	0.000160748	0.000160748	0.000160748	0.000114338	0.00019912	0.000145451	4.4076E-05	7.64849E-05	2.03607E-05
3836303772865	383630	3772865	7.69217E-05	1.65733E-05	3.97219E-05	7.36791E-05	5.05305E-05	4.75582E-06	1.53123E-05	2.71118E-05	9.70877E-05	0.000130902	0.000158824	0.000158824	0.000158824	0.00011297	0.000196737	0.00014371	4.35486E-05	7.55696E-05	2.02711E-05
3836403772865	383640	3772865	7.60609E-05	1.63878E-05	3.92774E-05	7.28546E-05	4.99651E-05	4.70259E-06	1.51409E-05	2.68084E-05	9.58879E-05	0.000129284	0.000156862	0.000156862	0.000156862	0.000111574	0.000194306	0.000141934	4.30104E-05	7.46357E-05	2.01756E-05
3836503772865	383650	3772865	7.51597E-05	1.61937E-05	3.8812E-05	7.19914E-05	4.93731E-05	4.64688E-06	1.49615E-05	2.64907E-05	9.47538E-05	0.000127755	0.000155006	0.000155006	0.000155006	0.000110254	0.000192008	0.000140256	4.25017E-05	7.37529E-05	2.00741E-05
3836603772865	383660	3772865	7.42451E-05	1.59966E-05	3.83397E-05	7.11154E-05	4.87723E-05	4.59033E-06	1.47795E-05	2.61684E-05	9.37092E-05	0.000126347	0.000153297	0.000153297	0.000153297	0.000109039	0.000189891	0.000138709	4.20331E-05	7.29399E-05	1.99667E-05
3836703772865	383670	3772865	7.33574E-05	1.58053E-05	3.78813E-05	7.02651E-05	4.81891E-05	4.53545E-06	1.46028E-05	2.58555E-05	9.26467E-05	0.000124914	0.000151559	0.000151559	0.000151559	0.000107803	0.000187738	0.000137137	4.15566E-05	7.21129E-05	1.98413E-05
3836803772865	383680	3772865	7.24159E-05	1.56025E-05	3.73951E-05	6.93632E-05	4.75706E-05	4.47724E-06	1.44153E-05	2.55236E-05	9.20259E-05	0.000124077	0.000150544	0.000150544	0.000150544	0.00010708	0.00018648	0.000136218	4.12781E-05	7.16297E-05	1.96921E-05
3836903772865	383690	3772865	7.14878E-05	1.54025E-05	3.69158E-05	6.84743E-05	4.6961E-05	4.41986E-06	1.42306E-05	2.51965E-05	9.14588E-05	0.000123313	0.000149616	0.000149616	0.000149616	0.00010642	0.000185331	0.000135378	4.10238E-05	7.11883E-05	1.9513E-05
3837003772865	383700	3772865	7.06539E-05	1.52229E-05	3.64852E-05	6.76755E-05	4.64132E-05	4.3683E-06	1.40646E-05	2.49026E-05	9.08321E-05	0.000122468	0.000148591	0.000148591	0.000148591	0.000105691	0.000184061	0.000134451	4.07426E-05	7.07004E-05	1.93399E-05
3837103772865	383710	3772865	6.99545E-05	1.50722E-05	3.6124E-05	6.70056E-05	4.59537E-05	4.32506E-06	1.39254E-05	2.46561E-05	8.99964E-05	0.000121341	0.000147224	0.000147224	0.000147224	0.000104719	0.000182367	0.000133214	4.03678E-05	7.005E-05	1.91967E-05
3837203772865	383720	3772865	6.93223E-05	1.4936E-05	3.57976E-05	6.64001E-05	4.55385E-05	4.28597E-06	1.37995E-05	2.44333E-05	8.9304E-05	0.000120407	0.000146091	0.000146091	0.000146091	0.000103913	0.000180964	0.000132189	4.00572E-05	6.9511E-05	1.90594E-05
3837303772865	383730	3772865	6.88381E-05	1.48316E-05	3.55476E-05	6.59363E-05	4.52204E-05	4.25603E-06	1.37031E-05	2.42626E-05	8.8134E-05	0.00011883	0.000144177	0.000144177	0.000144177	0.000102552	0.000178594	0.000130457	3.95324E-05	6.86004E-05	1.8952E-05
3837403772865	383740	3772865	6.84212E-05	1.47418E-05	3.53323E-05	6.55369E-05	4.49465E-05	4.23026E-06	1.36201E-05	2.41157E-05	8.68029E-05	0.000117035	0.000141999	0.000141999	0.000141999	0.000101003	0.000175896	0.000128487	3.89353E-05	6.75643E-05	1.88624E-05
3837503772865	383750	3772865	6.80042E-05	1.4652E-05	3.51169E-05	6.51375E-05	4.46726E-05	4.20448E-06	1.35371E-05	2.39687E-05	8.55196E-05	0.000115305	0.0001399	0.0001399	0.0001399	9.95096E-05	0.000173296	0.000126587	3.83597E-05	6.65654E-05	1.87788E-05
3837603772865	383760	3772865	6.76007E-05	1.4565E-05	3.49086E-05	6.4751E-05	4.44075E-05	4.17953E-06	1.34568E-05	2.38265E-05	8.45048E-05	0.000113937	0.00013824	0.00013824	0.00013824	9.83288E-05	0.000171239	0.000125085	3.79045E-05	6.57755E-05	1.87012E-05
3837703772865	383770	3772865	6.72376E-05	1.44868E-05	3.4721E-05	6.44032E-05	4.41689E-05	4.15708E-06	1.33845E-05	2.36985E-05	8.3699E-05	0.00011285	0.000136922	0.000136922	0.000136922	9.73912E-05	0.000169606	0.000123892	3.75431E-05	6.51483E-05	1.86236E-05
3837803772865	383780	3772865	6.68879E-05	1.44114E-05	3.45405E-05	6.40682E-05	4.39392E-05	4.13546E-06	1.33149E-05	2.35752E-05	8.28514E-05	0.000111707	0.000135535	0.000135535	0.000135535	9.64049E-05	0.000167889	0.000122638	3.71629E-05	6.44885E-05	1.85938E-05
3837903772865	383790	3772865	6.66189E-05	1.43535E-05	3.44015E-05	6.38106E-05	4.37625E-05	4.11882E-06	1.32614E-05	2.34804E-05	8.20694E-05	0.000110653	0.000134256	0.000134256	0.000134256	9.5495E-05	0.000166304	0.00012148	3.68121E-05	6.38799E-05	1.86057E-05
3838003772865	383800	3772865	6.64171E-05	1.431E-05	3.42974E-05	6.36173E-05	4.363E-05	4.10635E-06	1.32212E-05	2.34093E-05	8.12695E-05	0.000109575	0.000132948	0.000132948	0.000132948	9.45643E-05	0.000164683	0.000120296	3.64534E-05	6.32573E-05	1.86416E-05
3838103772865	383810	3772865	6.60943E-05	1.42405E-05	3.41307E-05	6.33081E-05	4.34179E-05	4.08639E-06	1.31569E-05	2.32955E-05	7.94191E-05	0.00010708	0.00012992	0.00012992	0.00012992	9.24112E-05	0.000160934	0.000117557	3.56234E-05	6.1817E-05	1.85222E-05
3838203772865	383820	3772865	6.5758E-05	1.4168E-05	3.3957E-05	6.29866E-05	4.3197E-05	4.0656E-06	1.309E-05	2.3177E-05	7.76344E-05	0.000104673	0.000127001	0.000127001	0.000127001	9.03344E-05	0.000157317	0.000114915	3.48228E-05	6.04278E-05	1.84088E-05
3838303772865	383830	3772865	6.55025E-05	1.41129E-05	3.38251E-05	6.27413E-05	4.30292E-05	4.0498E-06	1.30391E-05	2.30869E-05	7.6351E-05	0.000102943	0.000124901	0.000124901	0.000124901	8.88411E-05	0.000154717	0.000113016	3.42471E-05	5.94289E-05	1.8355E-05
3838403772865	383840	3772865	6.53007E-05	1.40695E-05	3.37209E-05	6.2548E-05	4.28966E-05	4.03733E-06	1.2999E-05	2.30158E-05	7.56347E-05	0.000101977	0.00012373	0.00012373	0.00012373	8.80077E-05	0.000153265	0.000111955	3.39259E-05	5.88713E-05	1.84028E-05
3838503772865	383850	3772865	6.51393E-05	1.40347E-05	3.36375E-05	6.23934E-05	4.27906E-05	4.02735E-06	1.29668E-05	2.29589E-05	7.49542E-05	0.00010106	0.000122616	0.000122616	0.000122616	8.72159E-05	0.000151886	0.000110948	3.36206E-05	5.83417E-05	1.84744E-05
3838603772865	383860	3772865	6.46955E-05	1.39391E-05	3.34083E-05	6.19683E-05	4.2499E-05	3.99991E-06	1.28785E-05	2.28025E-05	7.28531E-05	9.82267E-05	0.000119179	0.000119179	0.000119179	8.4771E-05	0.000147628	0.000107838	3.26782E-05	5.67062E-05	1.82536E-05
3838703772865	383870	3772865	6.42651E-05	1.38463E-05	3.31861E-05	6.1556E-05	4.22163E-05	3.9733E-06	1.27928E-05	2.26508E-05	7.07221E-05	9.53536E-05	0.000115693	0.000115693	0.000115693	8.22914E-05	0.00014331	0.000104684	3.17223E-05	5.50476E-05	1.80148E-05
3838803772865	383880	3772865	6.35522E-05	1.36927E-05	3.28179E-05	6.08732E-05	4.1748E-05	3.92922E-06	1.26509E-05	2.23995E-05	6.86031E-05	9.24965E-05	0.000112227	0.000112227	0.000112227	7.98257E-05	0.000139016	0.000101547	3.07718E-05	5.33982E-05	1.77999E-05
3838903772865	383890	3772865	6.31218E-05	1.36E-05	3.25957E-05	6.04609E-05	4.14653E-05	3.90261E-06	1.25652E-05	2.22478E-05	6.63885E-05	8.95107E-05	0.000108604	0.000108604	0.000108604	7.72489E-05	0.000134529	9.8269E-05	2.97785E-05	5.16745E-05	1.76865E-05
3839003772865	383900	3772865	6.26779E-05	1.35044E-05	3.23665E-05	6.00358E-05	4.11737E-05	3.87517E-06	1.24769E-05	2.20914E-05	6.45321E-05	8.70077E-05	0.000105567	0.000105567	0.000105567	7.50888E-05	0.000130767	9.55212E-05	2.89458E-05	5.02295E-05	1.75791E-05
3839103772865	383910	3772865	6.18037E-05	1.3316E-05	3.1915E-05	5.91984E-05	4.05994E-05	3.82112E-06	1.23028E-05	2.17833E-05	6.15953E-05	8.30481E-05	0.000100763	0.000100763	0.000100763	7.16716E-05	0.000124816	9.11741E-05	2.76285E-05	4.79436E-05	1.74776E-05
3829703772875	382970	3772875	5.51055E-05	1.18728E-05	2.84561E-05	5.27825E-05	3.61993E-05	3.40699E-06	1.09695E-05	1.94224E-05	0.000107367	0.000144761	0.000175639	0.000175639	0.000175639	0.00012493	0.000217566	0.000158925	4.81591E-05	8.35703E-05	2.0301E-05
3829803772875	382980	3772875	5.54148E-05	1.19395E-05	2.86159E-05	5.30788E-05	3.64025E-05	3.42612E-06	1.10311E-05	1.95315E-05	0.000109677	0.000147875	0.000179418	0.000179418	0.000179418	0.000127618	0.000222247	0.000162344	4.91953E-05	8.53683E-05	2.03248E-05
3829903772875	382990	3772875	5.58587E-05	1.20351E-05	2.88451E-05	5.3504E-05	3.66941E-05	3.45356E-06	1.11194E-05	1.96879E-05	0.000112434	0.000151593	0.000183929	0.000183929	0.000183929	0.000130827	0.000227835	0.000166427	5.04323E-05	8.75148E-05	2.03905E-05
3830003772875	383000	3772875	5.63026E-05	1.21308E-05	2.90743E-05	5.39291E-05	3.69856E-05	3.481E-06	1.12078E-05	1.98443E-05	0.000115246	0.000155384	0.000188529	0.000188529	0.000188529	0.000134099	0.000233532	0.000170588	5.16934E-05	8.97032E-05	2.04502E-05
3830103772875	383010	3772875	5.6733E-05	1.22235E-05	2.92965E-05	5.43414E-05	3.72684E-05	3.50761E-06	1.12934E-05	1.9996E-05	0.000118087	0.000159215	0.000193177	0.000193177	0.000193177	0.000137405	0.00023929	0.000174794	5.29678E-05	9.19147E-05	2.05099E-05
3830203772875	383020	3772875	5.71634E-05	1.23162E-05	2.95188E-05	5.47537E-05	3.75511E-05	3.53422E-06	1.13791E-05	2.01477E-05	0.000120958	0.000163086	0.000197874	0.000197874	0.000197874	0.000140746	0.000245108	0.000179044	5.42557E-05	9.41495E-05	2.05636E-05
3830303772875	383030	3772875	5.75938E-05	1.2409E-05	2.9741E-05	5.51659E-05	3.78338E-05	3.56083E-06	1.14648E-05	2.02994E-05	0.000123865	0.000167006	0.000202629	0.000202629	0.000202629	0.000144128	0.000250999	0.000183347	5.55596E-05	9.64122E-05	2.06173E-05
3830403772875	383040	3772875	5.80376E-05	1.25046E-05	2.99703E-05	5.55911E-05	3.81254E-05	3.58827E-06	1.15532E-05	2.04559E-05	0.000126862	0.000171046	0.000207531	0.000207531	0.000207531	0.000147615	0.000257071	0.000187782	5.69037E-05	9.87446E-05	2.06711E-05
3830503772875	383050	3772875	5.84815E-05	1.26002E-05	3.01995E-05	5.60162E-05	3.8417E-05	3.61572E-06	1.16415E-05	2.06123E-05	0.000129894	0.000175134	0.000212491	0.000212491	0.000212491	0.000151143	0.000263215	0.000192271	5.82638E-05	0.000101105	2.07248E-05
3830603772875	383060	3772875	5.89253E-05	1.26959E-05	3.04287E-05	5.64414E-05	3.87086E-05	3.64316E-06	1.17299E-05	2.07688E-05	0.000132992	0.000179311	0.000217559	0.000217559	0.000217559	0.000154748	0.000269493	0.000196856	5.96534E-05	0.000103516	2.07725E-05
3830703772875	383070	3772875	5.93961E-05	1.27973E-05	3.06718E-05	5.68923E-05	3.90178E-05	3.67226E-06	1.18236E-05	2.09347E-05	0.000136168	0.000183593	0.000222754	0.000222754	0.000222754	0.000158443	0.000275928	0.000201557	6.10778E-05	0.000105988	2.08263E-05
3830803772875	383080	3772875	5.98534E-05	1.28958E-05	3.09079E-05	5.73303E-05	3.93182E-05	3.70054E-06	1.19146E-05	2.10959E-05	0.000139361	0.000187898	0.000227978	0.000227978	0.000227978	0.000162159	0.000282399	0.000206284	6.25102E-05	0.000108474	2.088E-05
3830903772875	383090	3772875	6.03645E-05	1.30059E-05	3.11718E-05	5.78199E-05	3.9654E-05	3.73214E-06	1.20164E-05	2.1276E-05	0.000142793	0.000192526	0.000233593	0.000233593	0.000233593	0.000166153	0.000289354	0.000211364	6.40497E-05	0.000111145	2.09456E-05
3831003772875	383100	3772875	6.08891E-05	1.3119E-05	3.14427E-05	5.83223E-05	3.99986E-05	3.76457E-06	1.21208E-05	2.14609E-05	0.000146285	0.000197234	0.000239306	0.000239306	0.000239306	0.000170216	0.0029643	0.000216533	6.5616E-05	0.000113863	2.10113E-05
3831103772875	383110	3772875	6.14405E-05	1.32378E-05	3.17275E-05	5.88505E-05	4.03608E-05	3.79867E-06	1.22306E-05	2.16553E-05	0.000149908	0.000202119	0.000245233	0.000245233	0.000245233	0.000174432	0.000303772	0.000221896	6.72413E-05	0.000116683	2.10829E-05
3831203772875	383120	3772875	6.20861E-05	1.33769E-05	3.20609E-05	5.94689E-05	4.07849E-05	3.83858E-06	1.23591E-05	2.18828E-05	0.000153938	0.000207552	0.000251824	0.000251824	0.000251824	0.00017912	0.000311937	0.0022786	6.90485E-05	0.000119819	2.11784E-05
3831303772875	383130	3772875	6.27048E-05	1.35102E-05	3.23804E-05	6.00616E-05	4.11914E-05	3.87683E-06	1.24822E-05	2.21009E-05	0.000157812	0.000212775	0.000258161	0.000258161	0.000258161	0.000183628	0.000319787	0.000233594	7.07862E-05	0.000122835	2.1262E-05
3831403772875	383140	3772875	6.3216E-05	1.36203E-05	3.26443E-05	6.05511E-05	4.15271E-05	3.90843E-06	1.2584E-05	2.2281E-05	0.000161238	0.000217395	0.000263766	0.000263766	0.000263766	0.000187614	0.0032673	0.000238666	7.2323E-05	0.000125502	2.13217E-05
3831503772875	383150	3772875	6.36867E-05	1.37217E-05	3.28874E-05	6.1002E-05	4.18364E-05	3.93754E-06	1.26777E-05	2.2447E-05	0.000164467	0.000221749	0.000269049	0.000269049	0.000269049	0.000191372	0.000333274	0.000243446	7.37715E-05	0.000128015	2.13635E-05
3831603772875	383160	3772875	6.4144E-05	1.38203E-05	3.31236E-05	6.14401E-05	4.21368E-05	3.96581E-06	1.27687E-05	2.26081E-05	0.000167625	0.000226006	0.000274215	0.000274215	0.000274215	0.000195046	0.000339672	0.0024812	7.51879E-05	0.000130473	2.14053E-05
3831703772875	383170	3772875	6.49107E-05	1.39854E-05	3.35195E-05	6.21744E-05	4.26404E-05	4.01321E-06	1.29213E-05	2.28784E-05	0.000171188	0.000230811	0.000280044	0.000280044	0.000280044	0.000199193	0.000346894	0.000253395	7.67863E-05	0.000133247	2.1453E-05
3831803772875	383180	3772875	6.62961E-05	1.42839E-05	3.42348E-05	6.35014E-05	4.35505E-05	4.09887E-06	1.31971E-05	2.33666E-05	0.000173194	0.000233515	0.000283325	0.000283325	0.000283325	0.000201526	0.000350958	0.000256364	7.76859E-05	0.000134808	2.14232E-05
3831903772875	383190	3772875	6.8744E-05	1.48114E-05	3.54989E-05	6.58461E-05	4.51585E-05	4.25021E-06	1.36844E-05	2.42294E-05	0.000176895	0.000238505	0.000289379	0.000289379	0.000289379	0.000205833	0.000358457	0.000261842	7.9346E-05	0.000137689	2.31244E-05
3832003772875	383200	3772875	7.6303E-05	1.644E-05	3.94024E-05	7.30865E-05	5.01241E-05	4.71756E-06	1.51891E-05	2.68937E-05	0.000188893	0.000254681	0.000309007	0.000309007	0.000309007	0.000219793	0.000382769	0.000279601	8.47276E-05	0.000147027	2.64372E-05
3832103772875	383210	3772875	8.30954E-05	1.79034E-05	4.29099E-05	7.95925E-05	5.45861E-05	5.13751E-06	1.65412E-05	2.92877E-05	0.000191304	0.000257933	0.000312952	0.000312952	0.000312952	0.000222599	0.000387656	0.000283171	8.58093E-05	0.000148904	2.80966E-05
3832203772875	383220	3772875	9.03719E-05	1.94712E-05	4.66675E-05	8.65623E-05	5.93661E-05	5.5874E-06	1.79897E-05	3.18524E-05	0.000186195	0.000251044	0.000304593	0.000304593	0.000304593	0.000216654	0.000377302	0.000275607	8.35174E-05	0.000144927	2.88487E-05
3832303772875	383230	3772875	9.42321E-05	2.03029E-05	4.86609E-05	9.02598E-05	6.19019E-05	5.82606E-06	1.87582E-05	3.3213E-05	0.000176972	0.000238609	0.000289506	0.000289506	0.000289506	0.000205923	0.000358614	0.000261957	7.93808E-05	0.000137749	2.86697E-05
3832403772875	383240	3772875	9.45146E-05	2.03638E-05	4.88067E-05	9.05304E-05	6.20874E-05	5.84352E-06	1.88144E-05	3.33125E-05	0.000170341	0.000229668	0.000278658	0.000278658	0.000278658	0.000198206	0.000345176	0.00025214	7.64061E-05	0.000132587	2.80787E-05
3832503772875	383250	3772875	9.42321E-05	2.03029E-05	4.86609E-05	9.02598E-05	6.19019E-05	5.82606E-06	1.87582E-05	3.3213E-05	0.000167643	0.00022603	0.000274244	0.000274244	0.000274244	0.000195067	0.000339709	0.000248147	7.51959E-05	0.000130487	2.75833E-05
3832603772875	383260	3772875	9.35865E-05	2.01638E-05	4.83275E-05	8.96414E-05	6.14778E-05	5.78615E-06	1.86296E-05	3.29854E-05	0.000165124	0.000222634	0.000270123	0.000270123	0.000270123	0.000192136	0.000334604	0.000244418	7.4066E-05	0.000128526	2.70341E-05
3832703772875	383270	3772875	9.11789E-05	1.96451E-05	4.70842E-05	8.73353E-05	5.98962E-05	5.63729E-06	1.81504E-05	3.21368E-05	0.000160092	0.000215849	0.000261892	0.000261892	0.000261892	0.000186281	0.000324408	0.0023697	7.1809E-05	0.00012461	2.59776E-05
3832803772875	383280	3772875	8.80854E-05	1.89786E-05	4.54867E-05	8.43722E-05	5.78641E-05	5.44603E-06	1.75346E-05	3.10465E-05	0.000155955	0.000210272	0.000255125	0.000255125	0.000255125	0.000181468	0.000316025	0.000230847	6.99535E-05	0.00012139	2.48196E-05
3832903772875	383290	3772875	8.54895E-05	1.84193E-05	4.41462E-05	8.18857E-05	5.61588E-05	5.28553E-06	1.70178E-05	3.01315E-05	0.000152941	0.000206208	0.000250193	0.000250193	0.000250193	0.00017796	0.000309917	0.000226385	6.86014E-05	0.000119044	2.38645E-05
3833003772875	383300	3772875	8.40638E-05	1.81121E-05	4.341E-05	8.05201E-05	5.52222E-05	5.19739E-06	1.6734E-05	2.9629E-05	0.000150947	0.00020352	0.000246932	0.000246932	0.000246932	0.00017564	0.000305877	0.000223434	6.77071E-05	0.000117492	2.32557E-05
3833103772875	383310	3772875	8.2786E-05	1.78368E-05	4.27501E-05	7.92962E-05	5.43828E-05	5.11839E-06	1.64796E-05	2.91787E-05	0.000148846	0.000200687	0.000243495	0.000243495	0.000243495	0.000173195	0.000301619	0.000220323	6.67647E-05	0.000115856	2.27065E-05
3833203772875	383320	3772875	8.25573E-05	1.77875E-05	4.26321E-05	7.90772E-05	5.42326E-05	5.10425E-06	1.64341E-05	2.90981E-05	0.00014758	0.000198981	0.000241425	0.000241425	0.000241425	0.000171723	0.000299055	0.0021845	6.61971E-05	0.000114871	2.24379E-05
3833303772875	383330	3772875	8.26515E-05	1.78078E-05	4.26807E-05	7.91674E-05	5.42945E-05	5.11007E-06	1.64529E-05	2.91313E-05	0.000146464	0.000197476	0.000239599	0.000239599	0.000239599	0.000170424	0.000296793	0.000216798	6.56964E-05	0.000114003	2.22648E-05
3833403772875	383340	3772875	8.26919E-05	1.78165E-05	4.27015E-05	7.9206E-05	5.4321E-05	5.11256E-06	1.64609E-05	2.91455E-05	0.000145097	0.000195633	0.000237362	0.000237362	0.000237362	0.000168834	0.000294023	0.000214775	6.50832E-05	0.000112939	2.20798E-05
3833503772875	383350	3772875	8.25708E-05	1.77904E-05	4.2639E-05	7.90901E-05	5.42415E-05	5.10508E-06	1.64368E-05	2.91028E-05	0.000143384	0.000193323	0.00023456	0.00023456	0.00023456	0.00016684	0.000290552	0.000212239	6.43148E-05	0.000111605	2.18589E-05
3833603772875	383360	3772875	8.24094E-05	1.77557E-05	4.25557E-05	7.89355E-05	5.41354E-05	5.0951E-06	1.64047E-05	2.90459E-05	0.000141468	0.000190739	0.000231425	0.000231425	0.000231425	0.000164611	0.000286669	0.000209403	6.34554E-05	0.000110114	2.16321E-05
3833703772875	383370	3772875	8.25573E-05	1.77875E-05	4.26321E-05	7.90772E-05	5.42326E-05	5.10425E-06	1.64341E-05	2.90981E-05	0.000139737	0.000188405	0.000228594	0.000228594	0.000228594	0.000162596	0.000283161	0.0020684	6.26789E-05	0.000108766	2.15008E-05

			ISDrainage / Utilities Trenching	ISDrainage / Utilities Trenching	ISAsphalt Paving	ISAsphalt Paving	SVDemolition	SVSite Grubbing / Prep	SVMass Grading / Excavation	SVMass Grading / Excavation	SVDrainage / Utilities Trenching	SVFoundations / Concrete Pads	SVBuilding / Structure Construction	SVBuilding / Structure Construction	SVAsphalt Paving	SVAsphalt Paving	SVArchitectural Coating	SVArchitectural Coating	SVLandscaping or Other Finishing	SVLandscaping or Other Finishing	MDemolition
Unique Identifier	X (UTM)	Y (UTM)	2027	2028	2027	2028	2027	2027	2027	2028	2028	2028	2028	2029	2028	2029	2028	2029	2028	2029	2027
3835603772865	383560	3772865	6.62082E-06	6.62082E-06	2.83533E-05	2.83533E-05	0.000163893	0.000108279	0.000182852	0.000182852	5.51928E-05	5.68781E-05	0.000280468	0.000280468	0.000224563	0.000224563	2.22456E-05	2.22456E-05	7.16242E-05	7.16242E-05	4.67621E-05
3835703772865	383570	3772865	6.60432E-06	6.60432E-06	2.82826E-05	2.82826E-05	0.000159641	0.00010547	0.000178109	0.000178109	5.37609E-05	5.54025E-05	0.000274632	0.000274632	0.000218737	0.000218737	2.16685E-05	2.16685E-05	6.97661E-05	6.97661E-05	4.66009E-05
3835803772865	383580	3772865	6.79826E-06	6.79826E-06	2.91132E-05	2.91132E-05	0.00016007	0.000105753	0.000178587	0.000178587	5.39053E-05	5.55513E-05	0.000275057	0.000275057	0.000219325	0.000219325	2.17267E-05	2.17267E-05	6.99535E-05	6.99535E-05	4.82364E-05
3835903772865	383590	3772865	6.97157E-06	6.97157E-06	2.98553E-05	2.98553E-05	0.000161638	0.000106789	0.000180337	0.000180337	5.44335E-05	5.60956E-05	0.000276835	0.000276835	0.000221474	0.000221474	2.19396E-05	2.19396E-05	7.06389E-05	7.06389E-05	4.99138E-05
3836003772865	383600	3772865	7.03965E-06	7.03965E-06	3.01469E-05	3.01469E-05	0.000161761	0.00010687	0.000180474	0.000180474	5.44748E-05	5.61381E-05	0.000276706	0.000276706	0.000221642	0.000221642	2.19563E-05	2.19563E-05	7.06925E-05	7.06925E-05	5.06122E-05
3836103772865	383610	3772865	7.04378E-06	7.04378E-06	3.01646E-05	3.01646E-05	0.000160021	0.000105721	0.000178532	0.000178532	5.38888E-05	5.55343E-05	0.000274206	0.000274206	0.000219258	0.000219258	2.17201E-05	2.17201E-05	6.99321E-05	6.99321E-05	5.06002E-05
3836203772865	383620	3772865	7.03759E-06	7.03759E-06	3.01381E-05	3.01381E-05	0.000158502	0.000104717	0.000176837	0.000176837	5.33772E-05	5.5007E-05	0.000272055	0.000272055	0.000217176	0.000217176	2.15138E-05	2.15138E-05	6.92681E-05	6.92681E-05	5.04629E-05
3836303772865	383630	3772865	7.00664E-06	7.00664E-06	3.00055E-05	3.00055E-05	0.000155788	0.000102924	0.000173809	0.000173809	5.24632E-05	5.40651E-05	0.000268306	0.000268306	0.000213457	0.000213457	2.11455E-05	2.11455E-05	6.8082E-05	6.8082E-05	5.00511E-05
3836403772865	383640	3772865	6.97363E-06	6.97363E-06	2.98642E-05	2.98642E-05	0.000153159	0.000101187	0.000170877	0.000170877	5.1578E-05	5.3153E-05	0.00026466	0.00026466	0.000209856	0.000209856	2.07887E-05	2.07887E-05	6.69333E-05	6.69333E-05	4.95855E-05
3836503772865	383650	3772865	6.93856E-06	6.93856E-06	2.9714E-05	2.9714E-05	0.000150764	9.96048E-05	0.000168204	0.000168204	5.07713E-05	5.23216E-05	0.000261336	0.000261336	0.000206573	0.000206573	2.04636E-05	2.04636E-05	6.58865E-05	6.58865E-05	4.90841E-05
3836603772865	383660	3772865	6.90142E-06	6.90142E-06	2.95549E-05	2.95549E-05	0.000148644	9.82043E-05	0.000165839	0.000165839	5.00575E-05	5.15859E-05	0.000258437	0.000258437	0.000203669	0.000203669	2.01758E-05	2.01758E-05	6.49601E-05	6.49601E-05	4.85289E-05
3836703772865	383670	3772865	6.85809E-06	6.85809E-06	2.93694E-05	2.93694E-05	0.000146592	9.68484E-05	0.000163549	0.000163549	4.93663E-05	5.08737E-05	0.000255616	0.000255616	0.000200857	0.000200857	1.98973E-05	1.98973E-05	6.40631E-05	6.40631E-05	4.79261E-05
3836803772865	383680	3772865	6.80651E-06	6.80651E-06	2.91485E-05	2.91485E-05	0.000145525	9.61441E-05	0.00016236	0.00016236	4.90073E-05	5.05037E-05	0.000254353	0.000254353	0.000199396	0.000199396	1.97526E-05	1.97526E-05	6.35973E-05	6.35973E-05	4.71919E-05
3836903772865	383690	3772865	6.74462E-06	6.74462E-06	2.88834E-05	2.88834E-05	0.000144631	9.55531E-05	0.000161362	0.000161362	4.87061E-05	5.01933E-05	0.000253387	0.000253387	0.00019817	0.00019817	1.96311E-05	1.96311E-05	6.32063E-05	6.32063E-05	4.63084E-05
3837003772865	383700	3772865	6.68478E-06	6.68478E-06	2.86272E-05	2.86272E-05	0.000143528	9.48245E-05	0.000160132	0.000160132	4.83347E-05	4.98106E-05	0.00025197	0.00025197	0.000196659	0.000196659	1.94815E-05	1.94815E-05	6.27244E-05	6.27244E-05	4.53414E-05
3837103772865	383710	3772865	6.63527E-06	6.63527E-06	2.84151E-05	2.84151E-05	0.000141874	9.37317E-05	0.000158286	0.000158286	4.77776E-05	4.92365E-05	0.000249509	0.000249509	0.000194393	0.000194393	1.92569E-05	1.92569E-05	6.20015E-05	6.20015E-05	4.44819E-05
3837203772865	383720	3772865	6.58781E-06	6.58781E-06	2.82119E-05	2.82119E-05	0.000140312	9.26995E-05	0.000156543	0.000156543	4.72515E-05	4.86943E-05	0.00024701	0.00024701	0.000192252	0.000192252	1.90449E-05	1.90449E-05	6.13188E-05	6.13188E-05	4.36701E-05
3837303772865	383730	3772865	6.55067E-06	6.55067E-06	2.80529E-05	2.80529E-05	0.000137935	9.1129E-05	0.000153891	0.000153891	4.6451E-05	4.78693E-05	0.000243274	0.000243274	0.000188995	0.000188995	1.87222E-05	1.87222E-05	6.02799E-05	6.02799E-05	4.31269E-05
3837403772865	383740	3772865	6.51973E-06	6.51973E-06	2.79204E-05	2.79204E-05	0.000135288	8.93804E-05	0.000150938	0.000150938	4.55597E-05	4.69508E-05	0.000239138	0.000239138	0.000185369	0.000185369	1.8363E-05	1.8363E-05	5.91233E-05	5.91233E-05	4.26673E-05
3837503772865	383750	3772865	6.49084E-06	6.49084E-06	2.77967E-05	2.77967E-05	0.000132751	8.77047E-05	0.000148108	0.000148108	4.47055E-05	4.60706E-05	0.000235119	0.000235119	0.000181893	0.000181893	1.80187E-05	1.80187E-05	5.80148E-05	5.80148E-05	4.22315E-05
3837603772865	383760	3772865	6.46402E-06	6.46402E-06	2.76818E-05	2.76818E-05	0.000130442	8.61787E-05	0.000145531	0.000145531	4.39277E-05	4.5269E-05	0.000231357	0.000231357	0.000178729	0.000178729	1.77052E-05	1.77052E-05	5.70054E-05	5.70054E-05	4.18017E-05
3837703772865	383770	3772865	6.4372E-06	6.4372E-06	2.75669E-05	2.75669E-05	0.000128236	8.47216E-05	0.000143071	0.000143071	4.31849E-05	4.45036E-05	0.000227672	0.000227672	0.000175707	0.000175707	1.74058E-05	1.74058E-05	5.60415E-05	5.60415E-05	4.14078E-05
3837803772865	383780	3772865	6.42688E-06	6.42688E-06	2.75228E-05	2.75228E-05	0.000126288	8.34344E-05	0.000140897	0.000140897	4.25288E-05	4.38274E-05	0.000224129	0.000224129	0.000173037	0.000173037	1.71414E-05	1.71414E-05	5.51901E-05	5.51901E-05	4.0984E-05
3837903772865	383790	3772865	6.43101E-06	6.43101E-06	2.75404E-05	2.75404E-05	0.00012456	8.2293E-05	0.000138969	0.000138969	4.1947E-05	4.32278E-05	0.000220728	0.000220728	0.00017067	0.00017067	1.69069E-05	1.69069E-05	5.44351E-05	5.44351E-05	4.06199E-05
3838003772865	383800	3772865	6.44339E-06	6.44339E-06	2.75934E-05	2.75934E-05	0.000122612	8.10058E-05	0.000136796	0.000136796	4.12909E-05	4.25517E-05	0.000217353	0.000217353	0.000168	0.000168	1.66424E-05	1.66424E-05	5.35836E-05	5.35836E-05	4.059E-05
3838103772865	383810	3772865	6.40212E-06	6.40212E-06	2.74167E-05	2.74167E-05	0.000119524	7.89658E-05	0.000133351	0.000133351	4.02511E-05	4.14801E-05	0.000212689	0.000212689	0.00016377	0.00016377	1.62233E-05	1.62233E-05	5.22342E-05	5.22342E-05	4.03691E-05
3838203772865	383820	3772865	6.36292E-06	6.36292E-06	2.72489E-05	2.72489E-05	0.000116547	7.69987E-05	0.000130029	0.000130029	3.92483E-05	4.04468E-05	0.000208167	0.000208167	0.00015969	0.00015969	1.58192E-05	1.58192E-05	5.0933E-05	5.0933E-05	4.01423E-05
3838303772865	383830	3772865	6.34435E-06	6.34435E-06	2.71693E-05	2.71693E-05	0.000114218	7.54605E-05	0.000127431	0.000127431	3.84643E-05	3.96388E-05	0.000204379	0.000204379	0.0001565	0.0001565	1.55032E-05	1.55032E-05	4.99155E-05	4.99155E-05	3.99991E-05
3838403772865	383840	3772865	6.36086E-06	6.36086E-06	2.724E-05	2.724E-05	0.000112491	7.43191E-05	0.000125504	0.000125504	3.78825E-05	3.90392E-05	0.000201339	0.000201339	0.00015433	0.00015433	1.52687E-05	1.52687E-05	4.91605E-05	4.91605E-05	3.99453E-05
3838503772865	383850	3772865	6.38562E-06	6.38562E-06	2.7346E-05	2.7346E-05	0.000110818	7.32141E-05	0.000123638	0.000123638	3.73192E-05	3.84588E-05	0.00019835	0.00019835	0.00015184	0.00015184	1.50416E-05	1.50416E-05	4.84296E-05	4.84296E-05	3.98856E-05
3838603772865	383860	3772865	6.30928E-06	6.30928E-06	2.70191E-05	2.70191E-05	0.000107688	7.11457E-05	0.000120145	0.000120145	3.62649E-05	3.73723E-05	0.000193725	0.000193725	0.00014755	0.00014755	1.46167E-05	1.46167E-05	4.70614E-05	4.70614E-05	3.95514E-05
3838703772865	383870	3772865	6.22675E-06	6.22675E-06	2.66657E-05	2.66657E-05	0.000104508	6.9045E-05	0.000116597	0.000116597	3.51941E-05	3.62688E-05	0.000189087	0.000189087	0.00014194	0.00014194	1.41851E-05	1.41851E-05	4.56718E-05	4.56718E-05	3.91753E-05
3838803772865	383880	3772865	6.15248E-06	6.15248E-06	2.63476E-05	2.63476E-05	0.000101261	6.68997E-05	0.000112975	0.000112975	3.41006E-05	3.51419E-05	0.000184552	0.000184552	0.000138745	0.000138745	1.37444E-05	1.37444E-05	4.42527E-05	4.42527E-05	3.84531E-05
3838903772865	383890	3772865	6.11327E-06	6.11327E-06	2.61798E-05	2.61798E-05	9.83567E-05	6.49811E-05	0.000109735	0.000109735	3.31227E-05	3.41341E-05	0.000180146	0.000180146	0.00013476	0.00013476	1.33502E-05	1.33502E-05	4.29836E-05	4.29836E-05	3.79278E-05
3839003772865	383900	3772865	6.07614E-06	6.07614E-06	2.60207E-05	2.60207E-05	9.5661E-05	6.32002E-05	0.000106727	0.000106727	3.22149E-05	3.31985E-05	0.000175895	0.000175895	0.00013107	0.00013107	1.29843E-05	1.29843E-05	4.18056E-05	4.18056E-05	3.76054E-05
3839103772865	383910	3772865	6.04106E-06	6.04106E-06	2.58705E-05	2.58705E-05	9.15623E-05	6.04923E-05	0.000102154	0.000102154	3.08346E-05	3.17761E-05	0.00016935	0.00016935	0.00012547	0.00012547	1.2428E-05	1.2428E-05	4.00144E-05	4.00144E-05	3.70623E-05
3829703772875	382970	3772875	7.01696E-06	7.01696E-06	3.00497E-05	3.00497E-05	0.000275949	0.000182311	0.000307871	0.000307871	9.29288E-05	9.57663E-05	0.000736095	0.000736095	0.0003781	0.0003781	3.74553E-05	3.74553E-05	0.000120595	0.000120595	2.80011E-05
3829803772875	382980	3772875	7.02521E-06	7.02521E-06	3.00851E-05	3.00851E-05	0.000286137	0.000189042	0.000319238	0.000319238	9.63599E-05	9.93022E-05	0.00076735	0.00076735	0.00039206	0.00039206	3.88382E-05	3.88382E-05	0.000125047	0.000125047	2.8228E-05
3829903772875	382990	3772875	7.04791E-06	7.04791E-06	3.01823E-05	3.01823E-05	0.000297631	0.000196635	0.000332061	0.000332061	0.00010023	0.000103291	0.000801864	0.000801864	0.00040708	0.00040708	4.03982E-05	4.03982E-05	0.00013007	0.00013007	2.85264E-05
3830003772875	383000	3772875	7.06854E-06	7.06854E-06	3.02706E-05	3.02706E-05	0.000309523	0.000204492	0.000345329	0.000345329	0.000104235	0.000107418	0.000837667	0.000837667	0.00042402	0.00042402	4.20123E-05	4.20123E-05	0.000135267	0.000135267	2.88249E-05
3830103772875	383010	3772875	7.08917E-06	7.08917E-06	3.0359E-05	3.0359E-05	0.000321733	0.000212559	0.000358952	0.000358952	0.000108347	0.000111655	0.000874526	0.000874526	0.00044832	0.00044832	4.36697E-05	4.36697E-05	0.000140603	0.000140603	2.91293E-05
3830203772875	383020	3772875	7.10774E-06	7.10774E-06	3.04385E-05	3.04385E-05	0.000334225	0.000220812	0.000372889	0.000372889	0.000112554	0.000115991	0.000912286	0.000912286	0.00045749	0.00045749	4.53653E-05	4.53653E-05	0.000146062	0.000146062	2.94278E-05
3830303772875	383030	3772875	7.12631E-06	7.12631E-06	3.0518E-05	3.0518E-05	0.000347024	0.000229268	0.000387168	0.000387168	0.000116864	0.000120432	0.000950936	0.000950936	0.000475485	0.000475485	4.71024E-05	4.71024E-05	0.000151656	0.000151656	2.97262E-05
3830403772875	383040	3772875	7.14488E-06	7.14488E-06	3.05975E-05	3.05975E-05	0.000360257	0.000238011	0.000401932	0.000401932	0.000121321	0.000125025	0.000990681	0.000990681	0.00049617	0.00049617	4.88987E-05	4.88987E-05	0.000157439	0.000157439	3.00426E-05
3830503772875	383050	3772875	7.16345E-06	7.16345E-06	3.0677E-05	3.0677E-05	0.000373742	0.000246919	0.000416977	0.000416977	0.000125862	0.000129705	0.001030979	0.001030979	0.00051209	0.00051209	5.0729E-05	5.0729E-05	0.000163332	0.000163332	3.0353E-05
3830603772875	383060	3772875	7.17995E-06	7.17995E-06	3.07477E-05	3.07477E-05	0.000387533	0.000256031	0.000432363	0.000432363	0.000130506	0.000134491	0.001071793	0.001071793	0.00053099	0.00053099	5.26009E-05	5.26009E-05	0.000169359	0.000169359	3.06753E-05
3830703772875	383070	3772875	7.19852E-06	7.19852E-06	3.08273E-05	3.08273E-05	0.000401667	0.000265369	0.000448132	0.000448132	0.000135266	0.000139396	0.001113084	0.001113084	0.000550356	0.000550356	5.45193E-05	5.45193E-05	0.000175536	0.000175536	3.10096E-05
3830803772875	383080	3772875	7.21709E-06	7.21709E-06	3.09068E-05	3.09068E-05	0.000415905	0.000274775	0.000464018	0.000464018	0.000140061	0.000144337	0.00115404	0.00115404	0.000569865	0.000569865	5.64519E-05	5.64519E-05	0.000181758	0.000181758	3.13438E-05
3830903772875	383090	3772875	7.23978E-06	7.23978E-06	3.1004E-05	3.1004E-05	0.000430842	0.000284644	0.000480682	0.000480682	0.000145091	0.000149521	0.001195872	0.001195872	0.00059033	0.00059033	5.84793E-05	5.84793E-05	0.000188286	0.000188286	3.1708E-05
3831003772875	383100	3772875	7.26248E-06	7.26248E-06	3.11012E-05	3.11012E-05	0.000445852	0.00029456	0.000497429	0.000497429	0.000150146	0.00015473	0.001236673	0.001236673	0.00061089	0.00061089	6.05167E-05	6.05167E-05	0.000194845	0.000194845	3.2084E-05
3831103772875	383110	3772875	7.28724E-06	7.28724E-06	3.12072E-05	3.12072E-05	0.000460967	0.000304546	0.000514292	0.000514292	0.000155236	0.000159976	0.001275954	0.001275954	0.00063167	0.00063167	6.25682E-05	6.25682E-05	0.000201451	0.000201451	3.2472E-05
3831203772875	383120	3772875	7.32025E-06	7.32025E-06	3.13485E-05	3.13485E-05	0.000476203	0.000314613	0.000531291	0.000531291	0.000160367	0.000165263	0.001311756	0.001311756	0.00065248	0.00065248	6.46363E-05	6.46363E-05	0.000208109	0.000208109	3.29137E-05
3831303772875	383130	3772875	7.34913E-06	7.34913E-06	3.14722E-05	3.14722E-05	0.000484223	0.000319911	0.000540239	0.000540239	0.000163067	0.000168047	0.001311563	0.001311563	0.000663473	0.000663473	6.57249E-05	6.57249E-05	0.000211614	0.000211614	3.33435E-05
3831403772875	383140	3772875	7.36977E-06	7.36977E-06	3.15606E-05	3.15606E-05	0.000493995	0.000326367	0.000551141	0.000551141	0.000166358	0.000171438	0.001317708	0.001317708	0.00067862	0.00067862	6.70513E-05	6.70513E-05	0.000215885	0.000215885	3.37255E-05
3831503772875	383150	3772875	7.38421E-06	7.38421E-06	3.16225E-05	3.16225E-05	0.000507137	0.000335049	0.000565803	0.000565803	0.000170784	0.000175999	0.00135248	0.00135248	0.00069469	0.00069469	6.8835E-05	6.8835E-05	0.000221628	0.000221628	3.40896E-05
3831603772875	383160	3772875	7.39865E-06	7.39865E-06	3.16843E-05	3.16843E-05	0.000518863	0.000342796	0.000578886	0.000578886	0.000174733	0.000180068	0.001382176	0.001382176	0.00071036	0.00071036	7.04267E-05	7.04267E-05	0.000226752	0.000226752	3.44538E-05
3831703772875	383170	3772875	7.41516E-06	7.41516E-06	3.1755E-05	3.1755E-05	0.000525811	0.000347386	0.000586637	0.000586637	0.000177072	0.000182479	0.001388257	0.001388257	0.00072045	0.00072045	7.13697E-05	7.13697E-05	0.000229789	0.000229789	3.48417E-05
3831803772875	383180	3772875	7.40484E-06	7.40484E-06	3.17108E-05	3.17108E-05	0.000526785	0.00034803	0.000587724	0.000587724	0.000177401	0.000182817	0.001363611	0.001363611	0.00072179	0.00072179	7.15019E-05	7.15019E-05	0.000230214	0.000230214	3.52059E-05
3831903772875	383190	3772875	7.99285E-06	7.99285E-06	3.42289E-05	3.42289E-05	0.000520137	0.000343638	0.000580307	0.000580307	0.000175162	0.00018051	0.001304786	0.001304786	0.00071268	0.00071268	7.05996E-05	7.05996E-05	0.000227309	0.000227309	3.517E-05
3832003772875	383200	3772875	9.13793E-06	9.13793E-06	3.91327E-05	3.91327E-05	0.000508969	0.000336259	0.000567847	0.000567847	0.000171401	0.000176634	0.001214372	0.001214372	0.00069737	0.00069737	6.90836E-05	6.90836E-05	0.000222428	0.000222428	4.42133E-05
3832103772875	383210	3772875	9.7115E-06	9.7115E-06	4.1589E-05	4.1589E-05	0.000488959	0.00032304	0.000545522	0.000545522	0.000164662	0.00016969	0.001124396	0.001124396	0.00066962	0.00066962	6.63677E-05	6.63677E-05	0.000213684	0.000213684	4.81469E-05
3832203772875	383220	3772875	9.97147E-06	9.97147E-06	4.27022E-05	4.27022E-05	0.000461996	0.000305226	0.00051544	0.00051544	0.000155582	0.000160333	0.001036249	0.001036249	0.00063017	0.00063017	6.27079E-05	6.27079E-05	0.0002019	0.0002019	5.04515E-05
3832303772875	383230	3772875	9.90957E-06	9.90957E-06	4.24372E-05	4.24372E-05	0.000438776	0.000289885	0.000489534	0.000489534	0.000147763	0.000152274	0.000964824	0.000964824	0.000601202	0.000601202	5.95562E-05	5.95562E-05	0.000191753	0.000191753	5.06898E-05
3832403772875	383240	3772875	9.70531E-06	9.70531E-06	4.15625E-05	4.15625E-05	0.000425261	0.000280956	0.000474455	0.000474455	0.000143211	0.000147584	0.000911848	0.000911848	0.00058284	0.00058284	5.77217E-05	5.77217E-05	0.000185847	0.000185847	5.01107E-05
3832503772875	383250	3772875	9.53407E-06	9.53407E-06	4.08291E-05	4.08291E-05	0.000419195	0.000276949	0.000467688	0.000467688	0.000141169	0.000145479	0.000873366	0.000873366	0.000574373	0.000574373	5.68985E-05	5.68985E-05	0.000183196	0.000183196	4.9866E-05
3832603772875	383260	3772875	9.34425E-06	9.34425E-06	4.00162E-05	4.00162E-05	0.000412799	0.000272723	0.000460552	0.000460552	0.000139015	0.000143259	0.000835657	0.000835657	0.000565609	0.000565609	5.60303E-05	5.60303E-05	0.000180401	0.000180401	4.94959E-05
3832703772875	383270	3772875	8.97907E-06	8.97907E-06	3.84523E-05	3.84523E-05	0.000399964	0.000264243	0.000446232	0.000446232	0.000134692	0.000138805	0.000786701	0.000786701	0.000548022	0.000548022	5.42881E-05	5.42881E-05	0.000174791	0.000174791	4.79141E-05
3832803772875	383280	3772875	8.5788E-06	8.5788E-06	3.67382E-05	3.67382E-05	0.000386479	0.000255335	0.000431188	0.000431188	0.000130151	0.000134125	0.000739265	0.000739265	0.00052946	0.00052946	5.24578E-05	5.24578E-05	0.000168898	0.000168898	4.62965E-05
3832903772875	383290	3772875	8.24869E-06	8.24869E-06	3.53245E-05	3.53245E-05	0.00037414	0.000247183	0.000417421	0.000417421	0.000125996	0.000129843	0.00069809	0.00069809	0.000512639	0.000512639	5.0783E-05	5.0783E-05	0.000163506	0.000163506	4.52877E-05
3833003772875	383300	3772875	8.03824E-06	8.03824E-06	3.44233E-05	3.44233E-05	0.000364387	0.000240739	0.000406539	0.000406539	0.000122711	0.000126458	0.000665637	0.000665637	0.000499275	0.000499275	4.94592E-05	4.94592E-05	0.000159243	0.000159243	4.49892E-05
3833103772875	383310	3772875	7.84843E-06	7.84843E-06	3.36105E-05	3.36105E-05	0.000353965	0.000233854	0.000394912	0.000394912	0.000119202	0.000122841	0.000634872	0.000634872	0.00048496	0.00048496	4.80446E-05	4.80446E-05	0.000154689	0.000154689	4.48221E-05
3833203772875	383320	3772875	7.75559E-06	7.75559E-06	3.32129E-05	3.32129E-05	0.000346368	0.000228835	0.000386436	0.000386436	0.000116643	0.000120205	0.000611708	0.000611708	0.00047587	0.00047587	4.70135E-05	4.70135E-05	0.000151369	0.000151369	4.5043E-05
3833303772875	383330	3772875	7.69575E-06	7.69575E-06	3.29566E-05	3.29566E-05	0.000339304	0.000224168	0.000378555	0.000378555	0.000114264	0.000117753	0.000591404	0.000591404	0.00046908	0.00046908	4.60547E-05	4.60547E-05	0.000148282	0.000148282	4.53653E-05
3833403772875	383340	3772875	7.63179E-06	7.63179E-06	3.26827E-05	3.26827E-05	0.000331425	0.000218962	0.000369765	0.000369765	0.000111611	0.000115019	0.000571293	0.000571293	0.00045411	0.00045411	4.49852E-05	4.49852E-05	0.000144839	0.000144839	4.56578E-05
3833503772875	383350	3772875	7.55545E-06	7.55545E-06	3.23558E-05	3.23558E-05	0.00032253	0.000213085	0.00035984	0.00035984	0.000108615	0.000111932	0.000550848	0.000550848	0.00044192	0.00044192	4.37778E-05	4.37778E-05	0.000140951	0.000140951	4.58846E-05
3833603772875	383360	3772875	7.47705E-06	7.47705E-06	3.20201E-05	3.20201E-05	0.000313211	0.000206929	0.000349444	0.000349444	0.000105477	0.000108698	0.00053084	0.00053084	0.00042915	0.00042915	4.25129E-05	4.25129E-05	0.000136879	0.000136879	4.60876E-05
3833703772875	383370	3772875	7.43166E-06	7.43166E-06	3.18257E-05	3.18257E-05	0.000304836	0.000201395	0.0003401	0.0003401	0.000102657	0.000105791	0.000513242	0.000513242	0.00041768	0.00041768	4.13762E-05	4.13762E-05	0.000133219	0.000133219	4.6392E-05

			MSite Grubbing / Prep	MMass Grading / Excavation	MMass Grading / Excavation	MDrainage / Utilities Trenching	MFoundations / Concrete Pads	MBuilding / Structure Construction	MAsphalt Paving	MLandscaping or Other Finishing	MWaterside Construction (Piles)	RSSWRe-striping South Valley	RSSWRe-striping Silver Lake Boulevard	RSSWDemolition	RSSWPlacing Base	RSSWForm/Place Rebar and Pour	Child Risk				
Unique Identifier	X (UTM)	Y (UTM)	2027	2027	2028	2028	2028	2028	2028	2028	2028	2029	2029	2029	2029	2029	3rd Trimester	0<2	2<16	Total	per million
3835603772865	383560	3772865	4.21969E-05	0.000105369	0.000105369	2.94885E-05	5.44118E-05	9.78425E-05	6.92177E-05	2.09751E-05	3.71382E-05	6.94437E-05	8.0763E-05	0.000129407	7.03457E-05	2.10557E-05	2.17726E-09	4.9446E-08	2.7552E-08	7.91744E-08	0.07917436
3835703772865	383570	3772865	4.20515E-05	0.000105006	0.000105006	2.93869E-05	5.42243E-05	9.75053E-05	6.89792E-05	2.09028E-05	3.70102E-05	6.83584E-05	7.96125E-05	0.000127684	6.94089E-05	2.07753E-05	2.16225E-09	4.9186E-08	2.7084E-08	7.84323E-08	0.07843227
3835803772865	383580	3772865	4.35273E-05	0.000108691	0.000108691	3.04182E-05	5.61274E-05	0.000100927	7.14001E-05	2.16364E-05	3.83092E-05	6.90367E-05	8.14463E-05	0.000130706	7.10517E-05	2.1267E-05	2.20794E-09	5.0349E-08	2.7481E-08	8.00387E-08	0.08003869
3835903772865	383590	3772865	4.50409E-05	0.000112471	0.000112471	3.1476E-05	5.80791E-05	0.000104437	7.38829E-05	2.23888E-05	3.96413E-05	7.01872E-05	8.3878E-05	0.000134687	7.3216E-05	2.19148E-05	2.25856E-09	5.1469E-08	2.8047E-08	8.17737E-08	0.08177374
3836003772865	383600	3772865	4.56711E-05	0.000114044	0.000114044	3.19164E-05	5.88917E-05	0.000105898	7.49167E-05	2.2702E-05	4.01959E-05	7.07198E-05	8.49934E-05	0.000136547	7.42266E-05	2.22173E-05	2.28272E-09	5.1911E-08	2.8268E-08	8.24618E-08	0.08246179
3836103772865	383610	3772865	4.56604E-05	0.000114017	0.000114017	3.19088E-05	5.88778E-05	0.000105873	7.4899E-05	2.26967E-05	4.01865E-05	7.04887E-05	8.47572E-05	0.000136266	7.40743E-05	2.21717E-05	2.2838E-09	5.1863E-08	2.8128E-08	8.22745E-08	0.0822745
3836203772865	383620	3772865	4.55365E-05	0.000113708	0.000113708	3.18223E-05	5.87181E-05	0.000105586	7.46958E-05	2.26351E-05	4.00774E-05	7.02877E-05	8.44256E-05	0.000135825	7.38344E-05	2.20999E-05	2.28367E-09	5.1764E-08	2.7987E-08	8.20338E-08	0.08203384
3836303772865	383630	3772865	4.51648E-05	0.00011278	0.00011278	3.15625E-05	5.82388E-05	0.000104724	7.40861E-05	2.24503E-05	3.97503E-05	6.96094E-05	8.33907E-05	0.000134255	7.29807E-05	2.18444E-05	2.27249E-09	5.1473E-08	2.7643E-08	8.13881E-08	0.08138813
3836403772865	383640	3772865	4.47447E-05	0.000111731	0.000111731	3.12689E-05	5.76971E-05	0.00010375	7.3397E-05	2.22415E-05	3.93805E-05	6.89312E-05	8.22954E-05	0.000132591	7.20762E-05	2.15737E-05	2.26103E-09	5.1169E-08	2.7295E-08	8.0725E-08	0.08072497
3836503772865	383650	3772865	4.42922E-05	0.000110601	0.000110601	3.09527E-05	5.71136E-05	0.000102701	7.26548E-05	2.20166E-05	3.89823E-05	6.83032E-05	8.12202E-05	0.000130944	7.11809E-05	2.13057E-05	2.24983E-09	5.0861E-08	2.6965E-08	8.00757E-08	0.08007568
3836603772865	383660	3772865	4.37913E-05	0.00010935	0.00010935	3.06027E-05	5.64677E-05	0.000101539	7.18331E-05	2.17676E-05	3.85414E-05	6.77555E-05	8.01752E-05	0.000129339	7.03088E-05	2.10446E-05	2.2395E-09	5.0554E-08	2.6657E-08	7.94515E-08	0.07945146
3836703772865	383670	3772865	4.32473E-05	0.000107992	0.000107992	3.02225E-05	5.57662E-05	0.000100278	7.09407E-05	2.14972E-05	3.80626E-05	6.72029E-05	7.90749E-05	0.000127642	6.93859E-05	2.07684E-05	2.22905E-09	5.0244E-08	2.6346E-08	7.88184E-08	0.07881835
3836803772865	383680	3772865	4.25847E-05	0.000106337	0.000106337	2.97595E-05	5.49119E-05	9.87418E-05	6.98539E-05	2.11678E-05	3.74795E-05	6.69768E-05	7.82158E-05	0.000126249	6.8629E-05	2.05419E-05	2.22326E-09	4.997E-08	2.6134E-08	7.83271E-08	0.07832707
3836903772865	383690	3772865	4.17875E-05	0.000104347	0.000104347	2.92024E-05	5.38839E-05	9.68933E-05	6.85462E-05	2.07716E-05	3.67779E-05	6.67708E-05	7.73516E-05	0.000124883	6.78861E-05	2.03195E-05	2.21672E-09	4.9679E-08	2.5923E-08	7.78186E-08	0.0778186
3837003772865	383700	3772865	4.0915E-05	0.000102168	0.000102168	2.85926E-05	5.27588E-05	9.487E-05	6.71149E-05	2.03378E-05	3.60099E-05	6.64442E-05	7.64574E-05	0.000123389	6.70739E-05	2.00764E-05	2.20762E-09	4.9366E-08	2.5683E-08	7.72563E-08	0.07725631
3837103772865	383710	3772865	4.01393E-05	0.000100231	0.000100231	2.80506E-05	5.17586E-05	9.30716E-05	6.58426E-05	1.99523E-05	3.53273E-05	6.58916E-05	7.55178E-05	0.000121869	6.62479E-05	1.98291E-05	2.19557E-09	4.9051E-08	2.5394E-08	7.66403E-08	0.07664027
3837203772865	383720	3772865	3.94068E-05	9.84017E-05	9.84017E-05	2.75386E-05	5.0814E-05	9.1373E-05	6.46409E-05	1.95882E-05	3.46826E-05	6.5344E-05	7.46637E-05	0.000120528	6.55188E-05	1.96109E-05	2.18376E-09	4.8775E-08	2.5132E-08	7.60905E-08	0.07609054
3837303772865	383730	3772865	3.89166E-05	9.71777E-05	9.71777E-05	2.71961E-05	5.01819E-05	9.02365E-05	6.38369E-05	1.93445E-05	3.42512E-05	6.45401E-05	7.35835E-05	0.000118838	6.46005E-05	1.9336E-05	2.16969E-09	4.8489E-08	2.4789E-08	7.54485E-08	0.07544847
3837403772865	383740	3772865	3.85019E-05	9.61421E-05	9.61421E-05	2.69063E-05	4.96471E-05	8.92748E-05	6.31565E-05	1.91383E-05	3.38861E-05	6.36508E-05	7.25636E-05	0.000117047	6.36268E-05	1.90446E-05	2.15495E-09	4.8196E-08	2.4419E-08	7.47707E-08	0.07477075
3837503772865	383750	3772865	3.81086E-05	9.51602E-05	9.51602E-05	2.66315E-05	4.91401E-05	8.8363E-05	6.25116E-05	1.89429E-05	3.35401E-05	6.27867E-05	7.1604E-05	0.000115443	6.27546E-05	1.87835E-05	2.1405E-09	4.791E-08	2.4064E-08	7.41151E-08	0.07411506
3837603772865	383760	3772865	3.77208E-05	9.41918E-05	9.41918E-05	2.63605E-05	4.864E-05	8.74638E-05	6.18754E-05	1.87501E-05	3.31987E-05	6.19929E-05	7.10263E-05	0.000114517	6.22516E-05	1.8633E-05	2.12634E-09	4.7638E-08	2.3755E-08	7.35194E-08	0.07351938
3837703772865	383770	3772865	3.73653E-05	9.33041E-05	9.33041E-05	2.6112E-05	4.81816E-05	8.66395E-05	6.12922E-05	1.85734E-05	3.28859E-05	6.12141E-05	7.03379E-05	0.000113703	6.18086E-05	1.85004E-05	2.11309E-09	4.7411E-08	2.3481E-08	7.30053E-08	0.07300528
3837803772865	383780	3772865	3.69829E-05	9.23491E-05	9.23491E-05	2.58448E-05	4.76885E-05	8.57527E-05	6.06649E-05	1.83833E-05	3.25493E-05	6.04806E-05	6.95492E-05	0.000112709	6.12687E-05	1.83388E-05	2.10144E-09	4.7282E-08	2.3219E-08	7.26026E-08	0.07260265
3837903772865	383790	3772865	3.66543E-05	9.15286E-05	9.15286E-05	2.56152E-05	4.72648E-05	8.49909E-05	6.0126E-05	1.822E-05	3.22601E-05	5.97923E-05	6.86096E-05	0.000111181	6.0438E-05	1.80902E-05	2.08981E-09	4.7139E-08	2.2981E-08	7.22096E-08	0.07220963
3838003772865	383800	3772865	3.66274E-05	9.14614E-05	9.14614E-05	2.55963E-05	4.72301E-05	8.49284E-05	6.00818E-05	1.82066E-05	3.22364E-05	5.91241E-05	6.77957E-05	0.000109942	5.97643E-05	1.78885E-05	2.07876E-09	4.6975E-08	2.2762E-08	7.18153E-08	0.07181534
3838103772865	383810	3772865	3.64281E-05	9.09637E-05	9.09637E-05	2.54571E-05	4.69731E-05	8.44663E-05	5.97549E-05	1.81075E-05	3.2061E-05	5.80338E-05	6.65196E-05	0.000107955	5.86845E-05	1.75653E-05	2.06301E-09	4.6655E-08	2.2324E-08	7.10417E-08	0.07104166
3838203772865	383820	3772865	3.62234E-05	9.04526E-05	9.04526E-05	2.5314E-05	4.67091E-05	8.39917E-05	5.94191E-05	1.80058E-05	3.18808E-05	5.69788E-05	6.52837E-05	0.000106028	5.7637E-05	1.72517E-05	2.04727E-09	4.6328E-08	2.19E-08	7.07257E-08	0.07027524
3838303772865	383830	3772865	3.60941E-05	9.01298E-05	9.01298E-05	2.52237E-05	4.65424E-05	8.3692E-05	5.92071E-05	1.79415E-05	3.17671E-05	5.61397E-05	6.42889E-05	0.000104475	5.67925E-05	1.6999E-05	2.034E-09	4.6086E-08	2.1585E-08	6.97055E-08	0.06970546
3838403772865	383840	3772865	3.60457E-05	9.00088E-05	9.00088E-05	2.51898E-05	4.64799E-05	8.35796E-05	5.91275E-05	1.79174E-05	3.17244E-05	5.55368E-05	6.35755E-05	0.000103346	5.61787E-05	1.68153E-05	2.02331E-09	4.5922E-08	2.1387E-08	6.93323E-08	0.06933231
3838503772865	383850	3772865	3.59918E-05	8.98743E-05	8.98743E-05	2.51522E-05	4.64105E-05	8.34547E-05	5.90392E-05	1.78907E-05	3.1677E-05	5.49591E-05	6.28771E-05	0.000102276	5.55973E-05	1.66412E-05	2.01293E-09	4.5764E-08	2.1197E-08	6.8973E-08	0.06897301
3838603772865	383860	3772865	3.56902E-05	8.9121E-05	8.9121E-05	2.49414E-05	4.60215E-05	8.27553E-05	5.85444E-05	1.77407E-05	3.14115E-05	5.37834E-05	6.14955E-05	0.000100086	5.44067E-05	1.62849E-05	1.99447E-09	4.5357E-08	2.0711E-08	6.80623E-08	0.06806227
3838703772865	383870	3772865	3.53508E-05	8.82737E-05	8.82737E-05	2.47042E-05	4.5584E-05	8.19684E-05	5.79877E-05	1.7572E-05	3.11129E-05	5.26178E-05	6.01038E-05	9.79213E-05	5.323E-05	1.59327E-05	1.97568E-09	4.4925E-08	2.0213E-08	6.71132E-08	0.06711318
3838803772865	383880	3772865	3.46991E-05	8.66462E-05	8.66462E-05	2.42488E-05	4.47435E-05	8.04572E-05	5.69186E-05	1.72481E-05	3.05392E-05	5.15075E-05	5.86568E-05	9.55868E-05	5.19609E-05	1.55528E-05	1.95326E-09	4.4343E-08	1.968E-08	6.59766E-08	0.06597659
3838903772865	383890	3772865	3.42251E-05	8.54626E-05	8.54626E-05	2.39175E-05	4.41323E-05	7.93581E-05	5.61411E-05	1.70125E-05	3.01221E-05	5.04474E-05	5.68783E-05	9.2395E-05	5.02258E-05	1.50335E-05	1.93372E-09	4.3874E-08	1.9177E-08	6.49846E-08	0.06498457
3839003772865	383900	3772865	3.39342E-05	8.47363E-05	8.47363E-05	2.37143E-05	4.37573E-05	7.86837E-05	5.5664E-05	1.68679E-05	2.98661E-05	4.94375E-05	5.50193E-05	8.95596E-05	4.86845E-05	1.45721E-05	1.91486E-09	4.3489E-08	1.875E-08	6.4154E-08	0.06415396
3839103772865	383910	3772865	3.3444E-05	8.35123E-05	8.35123E-05	2.33717E-05	4.31252E-05	7.75471E-05	5.486E-05	1.66242E-05	2.94347E-05	4.7875E-05	5.26831E-05	8.59772E-05	4.67372E-05	1.39892E-05	1.88091E-09	4.2792E-08	1.8085E-08	6.27576E-08	0.06275761
3829703772875	382970	3772875	2.52675E-05	6.30949E-05	6.30949E-05	1.76577E-05	3.25818E-05	5.85881E-05	4.14476E-05	1.25599E-05	2.22384E-05	0.000277825	4.55539E-05	7.53574E-05	4.09642E-05	1.22613E-05	2.08788E-09	4.911E-08	3.7153E-08	8.83505E-08	0.08835045
3829803772875	382980	3772875	2.54722E-05	6.3606E-05	6.3606E-05	1.78007E-05	3.28457E-05	5.90627E-05	4.17833E-05	1.26616E-05	2.24185E-05	0.000283653	4.64482E-05	7.67921E-05	4.17441E-05	1.24947E-05	2.09929E-09	4.9283E-08	3.8225E-08	8.96073E-08	0.08960728
3829903772875	382990	3772875	2.57415E-05	6.42785E-05	6.42785E-05	1.7989E-05	3.3193E-05	5.96872E-05	4.22251E-05	1.27955E-05	2.26555E-05	0.00029043	4.75183E-05	7.85069E-05	4.26763E-05	1.27737E-05	2.11431E-09	4.955E-08	3.9452E-08	9.11166E-08	0.09111656
3830003772875	383000	3772875	2.60108E-05	6.4951E-05	6.4951E-05	1.81772E-05	3.35403E-05	6.03117E-05	4.26669E-05	1.29294E-05	2.28926E-05	0.000296896	4.86286E-05	8.02896E-05	4.36453E-05	1.30638E-05	2.12934E-09	4.9818E-08	4.0716E-08	9.26629E-08	0.09266286
3830103772875	383010	3772875	2.62855E-05	6.5637E-05	6.5637E-05	1.83691E-05	3.38945E-05	6.09486E-05	4.31175E-05	1.30659E-05	2.31343E-05	0.00030291	4.97691E-05	8.21147E-05	4.46375E-05	1.33608E-05	2.14387E-09	5.0069E-08	4.2008E-08	9.42215E-08	0.0942215
3830203772875	383020	3772875	2.65549E-05	6.63095E-05	6.63095E-05	1.85573E-05	3.42418E-05	6.15731E-05	4.35593E-05	1.31998E-05	2.33714E-05	0.000308422	5.09448E-05	8.39908E-05	4.56573E-05	1.3666E-05	2.1581E-09	5.0313E-08	4.3325E-08	9.57969E-08	0.09579693
3830303772875	383030	3772875	2.68242E-05	6.6982E-05	6.6982E-05	1.87456E-05	3.45891E-05	6.21976E-05	4.40011E-05	1.33337E-05	2.36084E-05	0.000313421	5.21656E-05	8.59348E-05	4.67141E-05	1.39823E-05	2.17226E-09	5.0553E-08	4.4669E-08	9.73941E-08	0.09739407
3830403772875	383040	3772875	2.71097E-05	6.76949E-05	6.76949E-05	1.89451E-05	3.49572E-05	6.28595E-05	4.44693E-05	1.34756E-05	2.38597E-05	0.000318028	5.34468E-05	8.79722E-05	4.78216E-05	1.43138E-05	2.18684E-09	5.0803E-08	4.6056E-08	9.90456E-08	0.09904555
3830503772875	383050	3772875	2.73897E-05	6.83943E-05	6.83943E-05	1.91408E-05	3.53184E-05	6.3509E-05	4.49288E-05	1.36148E-05	2.41062E-05	0.000322052	5.47732E-05	9.00859E-05	4.89706E-05	1.46578E-05	2.20112E-09	5.1046E-08	4.7463E-08	1.0071E-07	0.10070994
3830603772875	383060	3772875	2.76806E-05	6.91206E-05	6.91206E-05	1.93441E-05	3.56934E-05	6.41834E-05	4.54059E-05	1.37594E-05	2.43622E-05	0.000325524	5.61649E-05	9.22846E-05	5.01658E-05	1.50155E-05	2.21562E-09	5.1291E-08	4.8897E-08	1.02404E-07	0.10240432
3830703772875	383070	3772875	2.79823E-05	6.98738E-05	6.98738E-05	1.95548E-05	3.60824E-05	6.48828E-05	4.59007E-05	1.39093E-05	2.46277E-05	0.000328498	5.76269E-05	9.45936E-05	5.1421E-05	1.53912E-05	2.23038E-09	5.1544E-08	5.0363E-08	1.04137E-07	0.10413711
3830803772875	383080	3772875	2.82839E-05	7.0627E-05	7.0627E-05	1.97656E-05	3.64713E-05	6.55822E-05	4.63955E-05	1.40592E-05	2.48931E-05	0.000330759	5.91442E-05	9.69875E-05	5.27224E-05	1.57807E-05	2.24493E-09	5.1788E-08	5.1832E-08	1.05864E-07	0.10586429
3830903772875	383090	3772875	2.86125E-05	7.14475E-05	7.14475E-05	1.99953E-05	3.6895E-05	6.63441E-05	4.69345E-05	1.42226E-05	2.51823E-05	0.000332889	6.07971E-05	9.95937E-05	5.41391E-05	1.62048E-05	2.26087E-09	5.2068E-08	5.3373E-08	1.07702E-07	0.10770161
3831003772875	383100	3772875	2.89518E-05	7.22948E-05	7.22948E-05	2.02324E-05	3.73326E-05	6.71309E-05	4.74911E-05	1.43912E-05	2.5481E-05	0.000334351	6.25304E-05	0.000102319	5.56204E-05	1.66481E-05	2.27673E-09	5.2349E-08	5.4916E-08	1.09541E-07	0.10954146
3831103772875	383110	3772875	2.93019E-05	7.31691E-05	7.31691E-05	2.04771E-05	3.7784E-05	6.79427E-05	4.80654E-05	1.45653E-05	2.57891E-05	0.000335271	6.43793E-05	0.000105213	5.7194E-05	1.71191E-05	2.29305E-09	5.264E-08	5.6465E-08	1.11398E-07	0.11139769
3831203772875	383120	3772875	2.97005E-05	7.41644E-05	7.41644E-05	2.07556E-05	3.8298E-05	6.8867E-05	4.87193E-05	1.47634E-05	2.61399E-05	0.000335954	6.64593E-05	0.000108456	5.89567E-05	1.76468E-05	2.31116E-09	5.299E-08	5.804E-08	1.13342E-07	0.1133416
3831303772875	383130	3772875	3.00883E-05	7.51328E-05	7.51328E-05	2.10266E-05	3.87981E-05	6.97662E-05	4.93554E-05	1.49562E-05	2.64812E-05	0.000334984	6.85745E-05	0.00011175	6.07472E-05	1.81827E-05	2.32656E-09	5.3292E-08	5.8907E-08	1.14525E-07	0.1145252
3831403772875	383140	3772875	3.04331E-05	7.59936E-05	7.59936E-05	2.12675E-05	3.92426E-05	7.05655E-05	4.99209E-05	1.51275E-05	2.67846E-05	0.000331734	7.06093E-05	0.000114899	6.24593E-05	1.86951E-05	2.33114E-09	5.3436E-08	5.9857E-08	1.15623E-07	0.11562344
3831503772875	383150	3772875	3.07616E-05	7.68141E-05	7.68141E-05	2.14972E-05	3.96663E-05	7.13274E-05	5.04599E-05	1.52909E-05	2.70738E-05	0.000326735	7.2639E-05	0.000118032	6.41621E-05	1.92048E-05	2.33834E-09	5.3587E-08	6.1218E-08	1.17143E-07	0.11714291
3831603772875	383160	3772875	3.10902E-05	7.76346E-05	7.76346E-05	2.17268E-05	4.009E-05	7.20892E-05	5.09988E-05	1.54542E-05	2.7363E-05	0.000319937	7.47491E-05	0.000121266	6.59203E-05	1.97311E-05	2.38196E-09	5.4091E-08	6.2455E-08	1.18928E-07	0.11892792
3831703772875	383170	3772875	3.14403E-05	7.85088E-05	7.85088E-05	2.19714E-05	4.05414E-05	7.29011E-05	5.15731E-05	1.56282E-05	2.76711E-05	0.000308552	7.69849E-05	0.000124679	6.77753E-05	2.02863E-05	2.62512E-09	5.6845E-08	6.3297E-08	1.22767E-07	0.12276743
3831803772875	383180	3772875	3.17689E-05	7.93293E-05	7.93293E-05	2.22011E-05	4.09651E-05	7.36629E-05	5.21121E-05	1.57915E-05	2.79603E-05	0.000293475	7.91855E-05	0.000128015	6.95889E-05	2.08292E-05	2.73245E-09	5.8403E-08	6.3377E-08	1.24512E-07	0.12451197
3831903772875	383190	3772875	3.17366E-05	7.92486E-05	7.92486E-05	2.21785E-05	4.09235E-05	7.3588E-05	5.20591E-05	1.57755E-05	2.79319E-05	0.000274871	7.99893E-05	0.000128923	7.00827E-05	2.0977E-05	2.85214E-09	6.0639E-08	6.3025E-08	1.26517E-07	0.1265169
3832003772875	383200	3772875	3.98969E-05	9.96257E-05	9.96257E-05	2.78812E-05	5.1446E-05	9.25095E-05	6.5445E-05	1.98318E-05	3.5114E-05	0.000255196	9.01682E-05	0.000147082	7.99534E-05	2.39314E-05	2.9844E-09	6.4532E-08	6.4081E-08	1.31597E-07	0.1315973
3832103772875	383210	3772875	4.34466E-05	0.000108489	0.000108489	3.03618E-05	5.60232E-05	0.00010074	7.12676E-05	2.15962E-05	3.8238E-05	0.000236049	9.5524E-05	0.000155995	8.47988E-05	2.53817E-05	3.0453E-09	6.6857E-08	6.3023E-08	1.32925E-07	0.13292528
3832203772875	383220	3772875	4.55257E-05	0.000113681	0.000113681	3.18147E-05	5.87042E-05	0.000105561	7.46781E-05	2.26297E-05	4.00679E-05	0.000215289	9.75939E-05	0.000159357	8.66262E-05	2.59287E-05	3.05471E-09	6.8224E-08	6.0558E-08	1.31837E-07	0.13183719
3832303772875	383230	3772875	4.57411E-05	0.000114219	0.000114219	3.19653E-05	5.8982E-05	0.000106061	7.50315E-05	2.27368E-05	4.02576E-05	0.000197484	9.64484E-05	0.000157353	8.55371E-05	2.56027E-05	2.99987E-09	6.7788E-08	5.7683E-08	1.28471E-07	0.12847094
3832403772875	383240	3772875	4.52187E-05	0.000112914	0.000112914	3.16002E-05	5.83083E-05	0.000104849	7.41745E-05	2.24771E-05	3.97977E-05	0.000185175	9.5529E-05	0.000155622	8.45957E-05	2.5321E-05	2.92816E-09	6.6401E-08	5.5638E-08	1.24967E-07	0.12496706
3832503772875	383250	3772875	4.49978E-05	0.000112363	0.000112363	3.14459E-05	5.80235E-05	0.000104337	7.38122E-05	2.23673E-05	3.96034E-05	0.000177211	9.64333E-05	0.000156776	8.52233E-05	2.55088E-05	2.88544E-09	6.5393E-08	5.4586E-08	1.22865E-07	0.12286494
3832603772875	383260	3772875	4.46639E-05	0.000111529	0.000111529	3.12125E-05	5.75929E-05	0.000103563	7.32644E-05	2.22013E-05	3.93094E-05	0.000169786	9.73779E-05	0.000157948	8.58601E-05	2.56994E-05	2.84126E-09	6.4299E-08	5.3534E-08	1.20674E-07	0.12067405
3832703772875	383270	3772875	4.32365E-05	0.000107965	0.000107965	3.0215E-05	5.57523E-05	0.000100253	7.0923E-05	2.14918E-05	3.80532E-05	0.000160315	9.65137E-05	0.000156207	8.49141E-05	2.54163E-05	2.75319E-09	6.2088E-08	5.1624E-08	1.16466E-07	0.11646556
3832803772875	383280	3772875	4.17768E-05	0.00010432	0.00010432	2.91949E-05	5.387E-05	9.68684E-05	6.85286E-05	2.07662E-05	3.67684E-05	0.000151629	9.6162E-05	0.000155282	8.44111E-05	2.52657E-05	2.66854E-09	5.9784E-08	4.9797E-08	1.1225E-07	0.11224977
3832903772875	383290	3772875	4.08665E-05	0.000102047	0.000102047	2.85587E-05	5.26962E-05	9.47576E-05	6.70354E-05	2.03137E-05	3.59673E-05	0.000144248	9.66845E-05	0.000155732	8.46557E-05	2.53389E-05	2.606E-09	5.7975E-08	4.8292E-08	1.08873E-07	0.10887346
3833003772875	383300	3772875	4.05972E-05	0.000101374	0.000101374	2.83705E-05	5.2349E-05	9.41332E-05	6.65936E-05	2.01799E-05	3.57302E-05	0.000138375	9.79406E-05	0.000157353	8.55371E-05	2.56027E-05	2.56962E-09	5.689E-08	4.7209E-08	1.06668E-07	0.10666828
3833103772875	383310	3772875	4.04463E-05	0.000100998	0.000100998	2.82651E-05	5.21545E-05	9.37835E-05	6.63462E-05	2.01049E-05	3.55975E-05	0.000132773	9.90961E-05	0.000158805	8.63262E-05	2.58389E-05	2.53678E-09	5.5912E-08	4.6116E-08	1.04565E-07	0.10456525
3833203772875	383320	3772875	4.06456E-05	0.000101495	0.000101495	2.84044E-05	5.24115E-05	9.42456E-05	6.66731E-05	2.0204E-05	3.57729E-05	0.000128452	0.000100694	0.000160936	8.74845E-05	2.61856E-05	2.52293E-09	5.5519E-08	4.5387E-08	1.03429E-07	0.10342912
3833303772875	383330	3772875	4.09365E-05	0.000102222	0.000102222	2.86077E-05	5.27865E-05	9.492E-05	6.71502E-05	2.03486E-05	3.60289E-05	0.000124624	0.000102271	0.000163041	8.86289E-05	2.65282E-05	2.51504E-09	5.5318E-08	4.4746E-08	1.02579E-07	0.10257914
3833403772875	383340	3772875	4.12004E-05	0.000102881	0.000102881	2.87921E-05	5.31269E-05	9.5532E-05	6.75832E-05	2.04797E-05	3.62612E-05	0.000120841	0.000103542	0.000164671	8.95149E-05	2.67934E-05	2.506E-09	5.5095E-08	4.4037E-08	1.01639E-07	0.10163855
3833503772875	383350	3772875	4.14051E-05	0.000103392	0.000103392	2.89352E-05	5.33908E-05	9.60066E-05	6.79189E-05	2.05815E-05	3.64413E-05	0.000117027	0.000104402	0.000165698	9.00733E-05	2.69605E-05	2.49449E-09	5.4816E-08	4.3229E-08	1.00539E-07	0.10053935
3833603772875	383360	3772875	4.15882E-05	0.000103849	0.000103849	2.90631E-05	5.3627E-05	9.64312E-05	6.82193E-05	2.06725E-05	3.66025E-05	0.00011334	0.000104919	0.000166224	9.03594E-05	2.70461E-05	2.48224E-09	5.4526E-08	4.238E-08	9.93877E-08	0.09938775
3833703772875	383370	3772875	4.1863E-05	0.000104535	0.000104535	2.92551E-05	5.39812E-05	9.70682E-05	6.86699E-05	2.08091E-05	3.68443E-05	0.000110139	0.000105336

			EGIODemolition	EGIOSite Grubbing / Prep	EGIOMass Grading / Excavation	EGIOMass Grading / Excavation	EGIODrainage / Utilities Trenching	EGIODrainage / Utilities Trenching	EGIOFoundations / Concrete Pads	EGIOFoundations / Concrete Pads	EGIOBuilding / Structure Construction	EGIOBuilding / Structure Construction	EGIOAsphalt Paving	EGIOArchitectural Coating	EGIOLandscaping or Other Finishing	EGIOWaterside Construction (Piles)	HIWaterside Construction (Landscaping)	HIWaterside Construction (Landscaping)	KMDemolition	KMSite Grubbing / Prep	KMMass Grading / Excavation
Unique Identifier	X (UTM)	Y (UTM)	2025	2025	2025	2026	2026	2027	2026	2027	2026	2027	2027	2027	2027	2027	2025	2026	2025	2025	2025
3833803772875	383380	3772875	2.13217E-05	1.924E-05	4.80441E-05	4.80441E-05	1.34456E-05	1.34456E-05	2.48097E-05	2.48097E-05	4.46124E-05	4.46124E-05	3.15606E-05	2.97041E-06	9.56382E-06	1.69336E-05	0.00010393	0.00010393	3.68175E-05	3.32232E-05	8.29609E-05
3833903772875	383390	3772875	2.13277E-05	1.9246E-05	4.80576E-05	4.80576E-05	1.34494E-05	1.34494E-05	2.48166E-05	2.48166E-05	4.46249E-05	4.46249E-05	3.15694E-05	2.97124E-06	9.5665E-06	1.69383E-05	0.000103549	0.000103549	3.70085E-05	3.33956E-05	8.33913E-05
3834003772875	383400	3772875	2.15485E-05	1.9445E-05	4.85552E-05	4.85552E-05	1.35886E-05	1.35886E-05	2.50736E-05	2.50736E-05	4.5087E-05	4.5087E-05	3.18964E-05	3.00201E-06	9.66556E-06	1.71137E-05	0.000103549	0.000103549	3.75577E-05	3.38911E-05	8.46287E-05
3834103772875	383410	3772875	2.18112E-05	1.9682E-05	4.9147E-05	4.9147E-05	1.37543E-05	1.37543E-05	2.53792E-05	2.53792E-05	4.56365E-05	4.56365E-05	3.22851E-05	3.0386E-06	9.78337E-06	1.73223E-05	0.000103692	0.000103692	3.81546E-05	3.44297E-05	8.59737E-05
3834203772875	383420	3772875	2.19246E-05	1.9784E-05	4.94026E-05	4.94026E-05	1.38258E-05	1.38258E-05	2.55112E-05	2.55112E-05	4.58738E-05	4.58738E-05	3.2453E-05	3.0544E-06	9.83424E-06	1.74124E-05	0.000103533	0.000103533	3.84411E-05	3.46883E-05	8.66193E-05
3834303772875	383430	3772875	2.1835E-05	1.9703E-05	4.92008E-05	4.92008E-05	1.37693E-05	1.37693E-05	2.5407E-05	2.5407E-05	4.56865E-05	4.56865E-05	3.23205E-05	3.04193E-06	9.79408E-06	1.73413E-05	0.000102836	0.000102836	3.83396E-05	3.45967E-05	8.63907E-05
3834403772875	383440	3772875	2.17455E-05	1.9623E-05	4.89991E-05	4.89991E-05	1.37129E-05	1.37129E-05	2.53028E-05	2.53028E-05	4.54992E-05	4.54992E-05	3.21879E-05	3.02945E-06	9.75392E-06	1.72702E-05	0.000102074	0.000102074	3.82143E-05	3.44836E-05	8.61082E-05
3834503772875	383450	3772875	2.12501E-05	1.9176E-05	4.78827E-05	4.78827E-05	1.34004E-05	1.34004E-05	2.47263E-05	2.47263E-05	4.44625E-05	4.44625E-05	3.14546E-05	2.96043E-06	9.53169E-06	1.68767E-05	0.000100203	0.000100203	3.7307E-05	3.36649E-05	8.40638E-05
3834603772875	383460	3772875	2.07546E-05	1.8728E-05	4.67664E-05	4.67664E-05	1.3088E-05	1.3088E-05	2.41498E-05	2.41498E-05	4.34259E-05	4.34259E-05	3.07212E-05	2.89141E-06	9.30946E-06	1.64832E-05	9.8379E-05	9.8379E-05	3.63579E-05	3.28084E-05	8.19252E-05
3834703772875	383470	3772875	2.04383E-05	1.8443E-05	4.60535E-05	4.60535E-05	1.28885E-05	1.28885E-05	2.37817E-05	2.37817E-05	4.2764E-05	4.2764E-05	3.02529E-05	2.84734E-06	9.16756E-06	1.6232E-05	9.69674E-05	9.69674E-05	3.57252E-05	3.22375E-05	8.04995E-05
3834803772875	383480	3772875	2.04024E-05	1.8411E-05	4.59728E-05	4.59728E-05	1.28659E-05	1.28659E-05	2.37401E-05	2.37401E-05	4.2689E-05	4.2689E-05	3.01999E-05	2.84235E-06	9.15149E-06	1.62035E-05	9.60793E-05	9.60793E-05	3.55939E-05	3.2119E-05	8.02036E-05
3834903772875	383490	3772875	2.03607E-05	1.8373E-05	4.58786E-05	4.58786E-05	1.28396E-05	1.28396E-05	2.36914E-05	2.36914E-05	4.26016E-05	4.26016E-05	3.01381E-05	2.83653E-06	9.13275E-06	1.61703E-05	9.51753E-05	9.51753E-05	3.54387E-05	3.19789E-05	7.98539E-05
3835003772875	383500	3772875	2.0486E-05	1.8486E-05	4.61611E-05	4.61611E-05	1.29186E-05	1.29186E-05	2.38373E-05	2.38373E-05	4.28639E-05	4.28639E-05	3.03236E-05	2.85399E-06	9.18898E-06	1.62699E-05	9.4636E-05	9.4636E-05	3.55819E-05	3.21082E-05	8.01767E-05
3835103772875	383510	3772875	2.0677E-05	1.8658E-05	4.65915E-05	4.65915E-05	1.30391E-05	1.30391E-05	2.40595E-05	2.40595E-05	4.32635E-05	4.32635E-05	3.06064E-05	2.8806E-06	9.27466E-06	1.64216E-05	9.43347E-05	9.43347E-05	3.58266E-05	3.23291E-05	8.07281E-05
3835203772875	383520	3772875	2.08083E-05	1.8777E-05	4.68874E-05	4.68874E-05	1.31219E-05	1.31219E-05	2.42124E-05	2.42124E-05	4.35383E-05	4.35383E-05	3.08007E-05	2.89889E-06	9.33356E-06	1.65259E-05	9.39699E-05	9.39699E-05	3.5946E-05	3.24368E-05	8.09971E-05
3835303772875	383530	3772875	2.0689E-05	1.8669E-05	4.66184E-05	4.66184E-05	1.30466E-05	1.30466E-05	2.40734E-05	2.40734E-05	4.32885E-05	4.32885E-05	3.0624E-05	2.88226E-06	9.28001E-06	1.64311E-05	9.28597E-05	9.28597E-05	3.55819E-05	3.21082E-05	8.01767E-05
3835403772875	383540	3772875	2.05696E-05	1.8561E-05	4.63494E-05	4.63494E-05	1.29713E-05	1.29713E-05	2.39345E-05	2.39345E-05	4.30387E-05	4.30387E-05	3.04473E-05	2.86563E-06	9.22646E-06	1.63363E-05	9.17654E-05	9.17654E-05	3.52118E-05	3.17743E-05	7.93428E-05
3835503772875	383550	3772875	2.04562E-05	1.8459E-05	4.60938E-05	4.60938E-05	1.28998E-05	1.28998E-05	2.38026E-05	2.38026E-05	4.28014E-05	4.28014E-05	3.02794E-05	2.84983E-06	9.17559E-06	1.62462E-05	9.06711E-05	9.06711E-05	3.48298E-05	3.14295E-05	7.84819E-05
3835603772875	383560	3772875	2.03368E-05	1.8351E-05	4.58248E-05	4.58248E-05	1.28245E-05	1.28245E-05	2.36636E-05	2.36636E-05	4.25516E-05	4.25516E-05	3.01027E-05	2.8332E-06	9.12204E-06	1.61514E-05	8.96084E-05	8.96084E-05	3.44418E-05	3.10794E-05	7.76077E-05
3835703772875	383570	3772875	2.02711E-05	1.8292E-05	4.56769E-05	4.56769E-05	1.27831E-05	1.27831E-05	2.35872E-05	2.35872E-05	4.24143E-05	4.24143E-05	3.00055E-05	2.82405E-06	9.09259E-06	1.60992E-05	8.87361E-05	8.87361E-05	3.41434E-05	3.08101E-05	7.69352E-05
3835803772875	383580	3772875	2.07725E-05	1.8745E-05	4.68067E-05	4.68067E-05	1.30993E-05	1.30993E-05	2.41707E-05	2.41707E-05	4.34634E-05	4.34634E-05	3.07477E-05	2.8939E-06	9.31749E-06	1.64974E-05	9.00367E-05	9.00367E-05	3.48597E-05	3.14565E-05	7.85492E-05
3835903772875	383590	3772875	2.1268E-05	1.9192E-05	4.79231E-05	4.79231E-05	1.34117E-05	1.34117E-05	2.47472E-05	2.47472E-05	4.45E-05	4.45E-05	3.14811E-05	2.96293E-06	9.53972E-06	1.68909E-05	9.19557E-05	9.19557E-05	3.54267E-05	3.19682E-05	7.9827E-05
3836003772875	383600	3772875	2.15425E-05	1.9439E-05	4.85418E-05	4.85418E-05	1.35849E-05	1.35849E-05	2.50667E-05	2.50667E-05	4.50745E-05	4.50745E-05	3.18875E-05	3.00118E-06	9.66288E-06	1.7109E-05	9.33197E-05	9.33197E-05	3.55342E-05	3.20651E-05	8.00691E-05
3836103772875	383610	3772875	2.16381E-05	1.9526E-05	4.8757E-05	4.8757E-05	1.36451E-05	1.36451E-05	2.51778E-05	2.51778E-05	4.52743E-05	4.52743E-05	3.20289E-05	3.01448E-06	9.70572E-06	1.71848E-05	9.38906E-05	9.38906E-05	3.53432E-05	3.18928E-05	7.96387E-05
3836203772875	383620	3772875	2.17157E-05	1.9596E-05	4.89318E-05	4.89318E-05	1.3694E-05	1.3694E-05	2.52681E-05	2.52681E-05	4.54367E-05	4.54367E-05	3.21437E-05	3.02529E-06	9.74053E-06	1.72465E-05	9.4525E-05	9.4525E-05	3.50626E-05	3.16396E-05	7.90065E-05
3836303772875	383630	3772875	2.16977E-05	1.9579E-05	4.88915E-05	4.88915E-05	1.36827E-05	1.36827E-05	2.52472E-05	2.52472E-05	4.53992E-05	4.53992E-05	3.21172E-05	3.0228E-06	9.7325E-06	1.72322E-05	9.45567E-05	9.45567E-05	3.47045E-05	3.13164E-05	7.81995E-05
3836403772875	383640	3772875	2.16679E-05	1.9553E-05	4.88242E-05	4.88242E-05	1.36639E-05	1.36639E-05	2.52125E-05	2.52125E-05	4.53368E-05	4.53368E-05	3.20731E-05	3.01864E-06	9.71911E-06	1.72085E-05	9.45884E-05	9.45884E-05	3.43224E-05	3.09717E-05	7.73387E-05
3836503772875	383650	3772875	2.16321E-05	1.952E-05	4.87435E-05	4.87435E-05	1.36413E-05	1.36413E-05	2.51708E-05	2.51708E-05	4.52619E-05	4.52619E-05	3.20201E-05	3.01365E-06	9.70305E-06	1.71801E-05	9.46519E-05	9.46519E-05	3.39046E-05	3.05946E-05	7.63972E-05
3836603772875	383660	3772875	2.15843E-05	1.9477E-05	4.86359E-05	4.86359E-05	1.36112E-05	1.36112E-05	2.51153E-05	2.51153E-05	4.51619E-05	4.51619E-05	3.19494E-05	3.007E-06	9.68163E-06	1.71422E-05	9.47629E-05	9.47629E-05	3.34808E-05	3.02122E-05	7.54422E-05
3836703772875	383670	3772875	2.15127E-05	1.9413E-05	4.84745E-05	4.84745E-05	1.35661E-05	1.35661E-05	2.50319E-05	2.50319E-05	4.50121E-05	4.50121E-05	3.18433E-05	2.99702E-06	9.6495E-06	1.70853E-05	9.48263E-05	9.48263E-05	3.30629E-05	2.98352E-05	7.45007E-05
3836803772875	383680	3772875	2.14291E-05	1.9337E-05	4.82862E-05	4.82862E-05	1.35134E-05	1.35134E-05	2.49347E-05	2.49347E-05	4.48372E-05	4.48372E-05	3.17196E-05	2.98538E-06	9.61201E-06	1.70189E-05	9.49849E-05	9.49849E-05	3.26511E-05	2.94635E-05	7.35726E-05
3836903772875	383690	3772875	2.13336E-05	1.9251E-05	4.8071E-05	4.8071E-05	1.34531E-05	1.34531E-05	2.48236E-05	2.48236E-05	4.46374E-05	4.46374E-05	3.15783E-05	2.97207E-06	9.56917E-06	1.69431E-05	9.50801E-05	9.50801E-05	3.22571E-05	2.9108E-05	7.26849E-05
3837003772875	383700	3772875	2.12262E-05	1.9154E-05	4.78289E-05	4.78289E-05	1.33854E-05	1.33854E-05	2.46985E-05	2.46985E-05	4.44126E-05	4.44126E-05	3.14192E-05	2.9571E-06	9.52098E-06	1.68577E-05	9.50008E-05	9.50008E-05	3.1899E-05	2.87848E-05	7.18779E-05
3837103772875	383710	3772875	2.11187E-05	1.9057E-05	4.75868E-05	4.75868E-05	1.33176E-05	1.33176E-05	2.45735E-05	2.45735E-05	4.41878E-05	4.41878E-05	3.12602E-05	2.94214E-06	9.47279E-06	1.67724E-05	9.46836E-05	9.46836E-05	3.15826E-05	2.84993E-05	7.1165E-05
3837203772875	383720	3772875	2.10531E-05	1.8998E-05	4.74389E-05	4.74389E-05	1.32762E-05	1.32762E-05	2.44971E-05	2.44971E-05	4.40504E-05	4.40504E-05	3.1163E-05	2.93299E-06	9.44333E-06	1.67203E-05	9.42871E-05	9.42871E-05	3.13021E-05	2.82462E-05	7.05329E-05
3837303772875	383730	3772875	2.09635E-05	1.8917E-05	4.72371E-05	4.72371E-05	1.32198E-05	1.32198E-05	2.43929E-05	2.43929E-05	4.3863E-05	4.3863E-05	3.10305E-05	2.92051E-06	9.40317E-06	1.66491E-05	9.36686E-05	9.36686E-05	3.10812E-05	2.80469E-05	7.00352E-05
3837403772875	383740	3772875	2.08621E-05	1.8825E-05	4.70085E-05	4.70085E-05	1.31558E-05	1.31558E-05	2.42749E-05	2.42749E-05	4.36507E-05	4.36507E-05	3.08803E-05	2.90638E-06	9.35766E-06	1.65686E-05	9.29707E-05	9.29707E-05	3.08842E-05	2.78691E-05	6.95914E-05
3837503772875	383750	3772875	2.07666E-05	1.8739E-05	4.67933E-05	4.67933E-05	1.30955E-05	1.30955E-05	2.41637E-05	2.41637E-05	4.34509E-05	4.34509E-05	3.07389E-05	2.89307E-06	9.31482E-06	1.64927E-05	9.2257E-05	9.2257E-05	3.06992E-05	2.77022E-05	6.91744E-05
3837603772875	383760	3772875	2.06591E-05	1.8642E-05	4.65512E-05	4.65512E-05	1.30278E-05	1.30278E-05	2.40387E-05	2.40387E-05	4.32261E-05	4.32261E-05	3.05799E-05	2.8781E-06	9.26662E-06	1.64074E-05	9.14958E-05	9.14958E-05	3.05261E-05	2.7546E-05	6.87843E-05
3837703772875	383770	3772875	2.05517E-05	1.8545E-05	4.63091E-05	4.63091E-05	1.296E-05	1.296E-05	2.39137E-05	2.39137E-05	4.30013E-05	4.30013E-05	3.04208E-05	2.86314E-06	9.21843E-06	1.6322E-05	9.07345E-05	9.07345E-05	3.0353E-05	2.73897E-05	6.83943E-05
3837803772875	383780	3772875	2.04502E-05	1.8454E-05	4.60804E-05	4.60804E-05	1.2896E-05	1.2896E-05	2.37956E-05	2.37956E-05	4.27889E-05	4.27889E-05	3.02706E-05	2.849E-06	9.17291E-06	1.62415E-05	9.00208E-05	9.00208E-05	3.01858E-05	2.72389E-05	6.80177E-05
3837903772875	383790	3772875	2.04144E-05	1.8421E-05	4.59997E-05	4.59997E-05	1.28735E-05	1.28735E-05	2.37539E-05	2.37539E-05	4.2714E-05	4.2714E-05	3.02176E-05	2.84401E-06	9.15685E-06	1.6213E-05	8.9323E-05	8.9323E-05	3.00306E-05	2.70989E-05	6.7668E-05
3838003772875	383800	3772875	2.04383E-05	1.8443E-05	4.60535E-05	4.60535E-05	1.28885E-05	1.28885E-05	2.37817E-05	2.37817E-05	4.2764E-05	4.2764E-05	3.02529E-05	2.84734E-06	9.16756E-06	1.6232E-05	8.86093E-05	8.86093E-05	2.98814E-05	2.69642E-05	6.73317E-05
3838103772875	383810	3772875	2.0301E-05	1.8319E-05	4.57441E-05	4.57441E-05	1.28019E-05	1.28019E-05	2.3622E-05	2.3622E-05	4.24767E-05	4.24767E-05	3.00497E-05	2.82821E-06	9.10598E-06	1.61229E-05	8.78163E-05	8.78163E-05	2.97262E-05	2.68242E-05	6.6982E-05
3838203772875	383820	3772875	2.01637E-05	1.8195E-05	4.54348E-05	4.54348E-05	1.27154E-05	1.27154E-05	2.34622E-05	2.34622E-05	4.21894E-05	4.21894E-05	2.98465E-05	2.80908E-06	9.0444E-06	1.60139E-05	8.70391E-05	8.70391E-05	2.9571E-05	2.66841E-05	6.66323E-05
3838303772875	383830	3772875	2.01577E-05	1.819E-05	4.54213E-05	4.54213E-05	1.27116E-05	1.27116E-05	2.34553E-05	2.34553E-05	4.2177E-05	4.2177E-05	2.98377E-05	2.80825E-06	9.04172E-06	1.60092E-05	8.63254E-05	8.63254E-05	2.94576E-05	2.65818E-05	6.63768E-05
3838403772875	383840	3772875	2.02114E-05	1.8238E-05	4.55424E-05	4.55424E-05	1.27455E-05	1.27455E-05	2.35178E-05	2.35178E-05	4.22894E-05	4.22894E-05	2.99172E-05	2.81574E-06	9.06582E-06	1.60518E-05	8.5691E-05	8.5691E-05	2.94337E-05	2.65602E-05	6.6323E-05
3838503772875	383850	3772875	2.02174E-05	1.8244E-05	4.55558E-05	4.55558E-05	1.27492E-05	1.27492E-05	2.35247E-05	2.35247E-05	4.23019E-05	4.23019E-05	2.9926E-05	2.81657E-06	9.06849E-06	1.60566E-05	8.51201E-05	8.51201E-05	2.9374E-05	2.65064E-05	6.61885E-05
3838603772875	383860	3772875	2.00383E-05	1.8082E-05	4.51523E-05	4.51523E-05	1.26363E-05	1.26363E-05	2.33164E-05	2.33164E-05	4.19272E-05	4.19272E-05	2.9661E-05	2.79162E-06	8.98817E-06	1.59143E-05	8.42637E-05	8.42637E-05	2.9195E-05	2.63448E-05	6.57849E-05
3838703772875	383870	3772875	1.98354E-05	1.7899E-05	4.4695E-05	4.4695E-05	1.25083E-05	1.25083E-05	2.30802E-05	2.30802E-05	4.15025E-05	4.15025E-05	2.93605E-05	2.76335E-06	8.89714E-06	1.57532E-05	8.33914E-05	8.33914E-05	2.90159E-05	2.61832E-05	6.53814E-05
3838803772875	383880	3772875	1.95369E-05	1.763E-05	4.40225E-05	4.40225E-05	1.23201E-05	1.23201E-05	2.27329E-05	2.27329E-05	4.08781E-05	4.08781E-05	2.89188E-05	2.72177E-06	8.76326E-06	1.55161E-05	8.25191E-05	8.25191E-05	2.86936E-05	2.58923E-05	6.46551E-05
3838903772875	383890	3772875	1.91609E-05	1.729E-05	4.31752E-05	4.31752E-05	1.2083E-05	1.2083E-05	2.22954E-05	2.22954E-05	4.00912E-05	4.00912E-05	2.83621E-05	2.66938E-06	8.59459E-06	1.52175E-05	8.15516E-05	8.15516E-05	2.84548E-05	2.56769E-05	6.41171E-05
3839003772875	383900	3772875	1.89579E-05	1.7107E-05	4.27178E-05	4.27178E-05	1.1955E-05	1.1955E-05	2.20592E-05	2.20592E-05	3.96666E-05	3.96666E-05	2.80617E-05	2.6411E-06	8.50355E-06	1.50563E-05	8.04731E-05	8.04731E-05	2.8222E-05	2.54668E-05	6.35926E-05
3839103772875	383910	3772875	1.86893E-05	1.6865E-05	4.21126E-05	4.21126E-05	1.17856E-05	1.17856E-05	2.17467E-05	2.17467E-05	3.91045E-05	3.91045E-05	2.76641E-05	2.60368E-06	8.38307E-06	1.4843E-05	7.88713E-05	7.88713E-05	2.78459E-05	2.51275E-05	6.27452E-05
3829703772885	382970	3772885	2.66521E-05	2.405E-05	6.00552E-05	6.00552E-05	1.6807E-05	1.6807E-05	3.10121E-05	3.10121E-05	5.57655E-05	5.57655E-05	3.94508E-05	3.71301E-06	1.19548E-05	2.1167E-05	9.18923E-05	9.18923E-05	2.47897E-05	2.23696E-05	5.58587E-05
3829803772885	382980	3772885	2.66581E-05	2.4056E-05	6.00686E-05	6.00686E-05	1.68108E-05	1.68108E-05	3.1019E-05	3.1019E-05	5.5778E-05	5.5778E-05	3.94596E-05	3.71384E-06	1.19575E-05	2.11717E-05	9.25267E-05	9.25267E-05	2.49211E-05	2.24881E-05	5.61546E-05
3829903772885	382990	3772885	2.67058E-05	2.4099E-05	6.01762E-05	6.01762E-05	1.68409E-05	1.68409E-05	3.10746E-05	3.10746E-05	5.58779E-05	5.58779E-05	3.95303E-05	3.7205E-06	1.19789E-05	2.12096E-05	9.32879E-05	9.32879E-05	2.51121E-05	2.26605E-05	5.6585E-05
3830003772885	383000	3772885	2.67476E-05	2.4136E-05	6.02704E-05	6.02704E-05	1.68672E-05	1.68672E-05	3.11232E-05	3.11232E-05	5.59653E-05	5.59653E-05	3.95921E-05	3.72632E-06	1.19976E-05	2.12428E-05	9.40333E-05	9.40333E-05	2.53031E-05	2.28329E-05	5.70154E-05
3830103772885	383010	3772885	2.67894E-05	2.4174E-05	6.03645E-05	6.03645E-05	1.68936E-05	1.68936E-05	3.11718E-05	3.11718E-05	5.60528E-05	5.60528E-05	3.9654E-05	3.73214E-06	1.20164E-05	2.1276E-05	9.47788E-05	9.47788E-05	2.55001E-05	2.30106E-05	5.74593E-05
3830203772885	383020	3772885	2.68252E-05	2.4206E-05	6.04452E-05	6.04452E-05	1.69162E-05	1.69162E-05	3.12135E-05	3.12135E-05	5.61277E-05	5.61277E-05	3.9707E-05	3.73713E-06	1.20324E-05	2.13045E-05	9.55242E-05	9.55242E-05	2.56911E-05	2.3183E-05	5.78897E-05
3830303772885	383030	3772885	2.68551E-05	2.4233E-05	6.05125E-05	6.05125E-05	1.6935E-05	1.6935E-05	3.12482E-05	3.12482E-05	5.61901E-05	5.61901E-05	3.97512E-05	3.74129E-06	1.20458E-05	2.13282E-05	9.62537E-05	9.62537E-05	2.58881E-05	2.33607E-05	5.83335E-05
3830403772885	383040	3772885	2.68909E-05	2.4266E-05	6.05932E-05	6.05932E-05	1.69576E-05	1.69576E-05	3.12899E-05	3.12899E-05	5.62651E-05	5.62651E-05	3.98042E-05	3.74628E-06	1.20619E-05	2.13566E-05	9.7015E-05	9.7015E-05	2.6091E-05	2.35439E-05	5.87908E-05
3830503772885	383050	3772885	2.69207E-05	2.4293E-05	6.06604E-05	6.06604E-05	1.69764E-05	1.69764E-05	3.13246E-05	3.13246E-05	5.63275E-05	5.63275E-05	3.98484E-05	3.75043E-06	1.20753E-05	2.13803E-05	9.77604E-05	9.77604E-05	2.6288E-05	2.37216E-05	5.92347E-05
3830603772885	383060	3772885	2.69506E-05	2.432E-05	6.07277E-05	6.07277E-05	1.69952E-05	1.69952E-05	3.13594E-05	3.13594E-05	5.639E-05	5.639E-05	3.98925E-05	3.75459E-06	1.20886E-05	2.1404E-05	9.85217E-05	9.85217E-05	2.64969E-05	2.39101E-05	5.97055E-05
3830703772885	383070	3772885	2.69804E-05	2.4346E-05	6.07949E-05	6.07949E-05	1.7014E-05	1.7014E-05	3.13941E-05	3.13941E-05	5.64524E-05	5.64524E-05	3.99367E-05	3.75875E-06	1.2102E-05	2.14277E-05	9.92671E-05	9.92671E-05	2.66999E-05	2.40933E-05	6.01628E-05
3830803772885	383080	3772885	2.70043E-05	2.4368E-05	6.08487E-05	6.08487E-05	1.70291E-05	1.70291E-05	3.14219E-05	3.14219E-05	5.65024E-05	5.65024E-05	3.99721E-05	3.76208E-06	1.21127E-05	2.14467E-05	0.000100013	0.000100013	2.69088E-05	2.42818E-05	6.06335E-05
3830903772885	383090	3772885	2.70401E-05	2.44E-05	6.09294E-05	6.09294E-05	1.70517E-05	1.70517E-05	3.14636E-05	3.14636E-05	5.65773E-05	5.65773E-05	4.00251E-05	3.76706E-06	1.21288E-05	2.14751E-05	0.000100806	0.000100806	2.71356E-05	2.44865E-05	6.11446E-05
3831003772885	383100	3772885	2.70759E-05	2.4433E-05	6.10101E-05	6.10101E-05	1.70743E-05	1.70743E-05	3.15052E-05	3.15052E-05	5.66523E-05	5.66523E-05	4.00781E-05	3.77205E-06	1.21449E-05	2.15036E-05	0.000101583	0.000101583	2.73684E-05	2.46966E-05	6.16692E-05
3831103772885	383110	3772885	2.71117E-05	2.4465E-05	6.10908E-05	6.10908E-05	1.70968E-05	1.70968E-05	3.15469E-05	3.15469E-05	5.67272E-05	5.67272E-05	4.01311E-05	3.77704E-06	1.21609E-05	2.1532E-05	0.000102376	0.000102376	2.76072E-05	2.4912E-05	6.22072E-05
3831203772885	383120	3772885	2.71774E-05	2.4524E-05	6.12388E-05	6.12388E-05	1.71383E-05	1.71383E-05	3.16233E-05	3.16233E-05	5.68646E-05	5.68646E-05	4.02283E-05	3.78619E-06	1.21904E-05	2.15842E-05	0.0001032	0.0001032	2.78818E-05	2.51598E-05	6.28259E-05
3831303772885	383130	3772885	2.72251E-05	2.4567E-05	6.13464E-05	6.13464E-05	1.71684E-05	1.71684E-05	3.16789E-05	3.16789E-05	5.69645E-05	5.69645E-05	4.0299E-05	3.79284E-06	1.22118E-05	2.16221E-05	0.000103978	0.000103978	2.81504E-05	2.54022E-05	6.34312E-05
3831403772885	383140	3772885	2.72615E-05	2.46E-05	6.14271E-05	6.14271E-05	1.7191E-05	1.7191E-05	3.17205E-05	3.17205E-05	5.70394E-05	5.70394E-05	4.0352E-05	3.79783E-06	1.22279E-05	2.16505E-05	0.000104644	0.000104644	2.84011E-05	2.56284E-05	6.39961E-05
3831503772885	383150	3772885	2.72669E-05	2.4605E-05	6.14405E-05	6.14405E-05	1.71947E-05	1.71947E-05	3.17275E-05	3.17275E-05	5.70519E-05	5.70519E-05	4.03608E-05	3.79867E-06	1.22306E-05	2.16553E-05	0.000104596	0.000104596	2.86398E-05	2.58439E-05	6.45341E-05
3831603772885	383160	3772885	2.7255E-05	2.4594E-05	6.14136E-05	6.14136E-05	1.71872E-05	1.71872E-05	3.17136E-05	3.17136E-05	5.70269E-05	5.70269E-05	4.03431E-05	3.797E-06	1.22252E-05	2.16458E-05	0.000104897	0.000104897	2.88726E-05	2.60539E-05	6.50586E-05
3831703772885

			KMMass Grading / Excavation	KMDrainage / Utilities Trenching	KMFoundations / Concrete Pads	KMBuilding / Structure Construction	KMAsphalt Paving	KMArchitectural Coating	KMLandscaping or Other Finishing	KMWaterside Construction (Piles)	EWNDemolition	EWNSite Grubbing / Prep	EWNDrainage / Utilities Trenching	EWNDrainage / Utilities Trenching	EWNDrainage / Utilities Trenching	EWNFoundation s / Concrete Pads	EWNBuilding / Structure Construction	EWNAsphalt Paving	EWNLandscaping or Other Finishing	EWNWaterside Construction (Piles)	ISDemolition
Unique Identifier	X (UTM)	Y (UTM)	2026	2026	2026	2026	2026	2026	2026	2026	2027	2027	2027	2028	2029	2029	2029	2029	2029	2029	2027
3833803772875	383380	3772875	8.29609E-05	1.78745E-05	4.28404E-05	7.94637E-05	5.44977E-05	5.1292E-06	1.65145E-05	2.92403E-05	0.000138155	0.000186273	0.000226006	0.000226006	0.000226006	0.000160756	0.000279956	0.000204499	6.19694E-05	0.000107535	2.14411E-05
3833903772875	383390	3772875	8.33913E-05	1.79672E-05	4.30627E-05	7.98759E-05	5.47804E-05	5.15581E-06	1.66001E-05	2.9392E-05	0.000136502	0.000184043	0.000223301	0.000223301	0.000223301	0.000158832	0.000276605	0.000202051	6.12277E-05	0.000106248	2.13993E-05
3834003772875	383400	3772875	8.46287E-05	1.82338E-05	4.37017E-05	8.10612E-05	5.55933E-05	5.23231E-06	1.68465E-05	2.98281E-05	0.000135624	0.00018286	0.000221866	0.000221866	0.000221866	0.000157811	0.000274827	0.000200753	6.08341E-05	0.000105565	2.15843E-05
3834103772875	383410	3772875	8.59737E-05	1.85236E-05	4.43963E-05	8.23495E-05	5.64769E-05	5.31547E-06	1.71142E-05	3.03022E-05	0.000134896	0.000181878	0.000220674	0.000220674	0.000220674	0.000156964	0.000273351	0.000199675	6.05075E-05	0.000104998	2.18112E-05
3834203772875	383420	3772875	8.66193E-05	1.86627E-05	4.47296E-05	8.29679E-05	5.6901E-05	5.35539E-06	1.72427E-05	3.05298E-05	0.000133511	0.000180011	0.000218409	0.000218409	0.000218409	0.000155352	0.000270545	0.000197625	5.98863E-05	0.00010392	2.18649E-05
3834303772875	383430	3772875	8.63907E-05	1.86134E-05	4.46116E-05	8.27489E-05	5.67508E-05	5.34125E-06	1.71972E-05	3.04492E-05	0.000131153	0.000176832	0.000214552	0.000214552	0.000214552	0.000152609	0.000265767	0.000194135	5.88287E-05	0.000102085	2.16977E-05
3834403772875	383440	3772875	8.61082E-05	1.85526E-05	4.44657E-05	8.24783E-05	5.65652E-05	5.32379E-06	1.7141E-05	3.03496E-05	0.000128778	0.000173629	0.000210665	0.000210665	0.000210665	0.000149844	0.000260953	0.000190618	5.77631E-05	0.000100236	2.15366E-05
3834503772875	383450	3772875	8.40638E-05	1.81121E-05	4.341E-05	8.05201E-05	5.52222E-05	5.19739E-06	1.6734E-05	2.9629E-05	0.000124396	0.000167722	0.000203498	0.000203498	0.000203498	0.000144746	0.000252075	0.000184133	5.57979E-05	9.68257E-05	2.09158E-05
3834603772875	383460	3772875	8.19252E-05	1.76513E-05	4.23056E-05	7.84717E-05	5.38174E-05	5.06516E-06	1.63083E-05	2.88753E-05	0.000120123	0.000161959	0.000196507	0.000196507	0.000196507	0.000139773	0.000243415	0.000177807	5.38808E-05	9.34991E-05	2.0289E-05
3834703772875	383470	3772875	8.04995E-05	1.73441E-05	4.15694E-05	7.7106E-05	5.28808E-05	4.97702E-06	1.60245E-05	2.83728E-05	0.000116708	0.000157356	0.000190921	0.000190921	0.000190921	0.0001358	0.000236496	0.000172753	5.23493E-05	9.08415E-05	1.98712E-05
3834803772875	383480	3772875	8.02036E-05	1.72804E-05	4.14166E-05	7.68226E-05	5.26864E-05	4.95872E-06	1.59656E-05	2.82685E-05	0.000114529	0.000154418	0.000187357	0.000187357	0.000187357	0.000133265	0.000232081	0.000169528	5.13721E-05	8.91456E-05	1.97638E-05
3834903772875	383490	3772875	7.98539E-05	1.7205E-05	4.1236E-05	7.64877E-05	5.24567E-05	4.9371E-06	1.5896E-05	2.81452E-05	0.000112363	0.000151497	0.000183812	0.000183812	0.000183812	0.000130744	0.0022769	0.0001663 2	5.04001E-05	8.74591E-05	1.96563E-05
3835003772875	383500	3772875	8.01767E-05	1.72746E-05	4.14027E-05	7.67969E-05	5.26687E-05	4.95706E-06	1.59602E-05	2.8259E-05	0.000110966	0.000149614	0.000181527	0.000181527	0.000181527	0.000129119	0.00022486	0.000164253	4.97736E-05	8.63719E-05	1.97458E-05
3835103772875	383510	3772875	8.07281E-05	1.73934E-05	4.16875E-05	7.73251E-05	5.3031E-05	4.99115E-06	1.607E-05	2.84534E-05	0.000109915	0.000148197	0.000179809	0.000179809	0.000179809	0.000127896	0.000222731	0.000162698	4.93024E-05	8.55542E-05	1.9907E-05
3835203772875	383520	3772875	8.09971E-05	1.74514E-05	4.18264E-05	7.75827E-05	5.32077E-05	5.00778E-06	1.61235E-05	2.85482E-05	0.000108686	0.000146539	0.000177797	0.000177797	0.000177797	0.000126465	0.000220239	0.000160878	4.87508E-05	8.45971E-05	2.00025E-05
3835303772875	383530	3772875	8.01767E-05	1.72746E-05	4.14027E-05	7.67969E-05	5.26687E-05	4.95706E-06	1.59602E-05	2.8259E-05	0.00010628	0.000143296	0.000173862	0.000173862	0.000173862	0.000123666	0.000215365	0.000157317	4.76718E-05	8.27247E-05	1.98354E-05
3835403772875	383540	3772875	7.93428E-05	1.70949E-05	4.09721E-05	7.59981E-05	5.21209E-05	4.9055E-06	1.57942E-05	2.79651E-05	0.000103922	0.000140117	0.000170005	0.000170005	0.000170005	0.000120923	0.000210587	0.000153827	4.66142E-05	8.08894E-05	1.96742E-05
3835503772875	383550	3772875	7.84819E-05	1.69095E-05	4.05276E-05	7.51736E-05	5.15555E-05	4.85228E-06	1.56229E-05	2.76617E-05	0.0001016	0.000136986	0.000166206	0.000166206	0.000166206	0.000118221	0.000205881	0.0001503 9	4.55727E-05	7.90821E-05	1.9513E-05
3835603772875	383560	3772875	7.76077E-05	1.67211E-05	4.00761E-05	7.43362E-05	5.09812E-05	4.79823E-06	1.54488E-05	2.73535E-05	9.93261E-05	0.0001339 2	0.000162486	0.000162486	0.000162486	0.000115575	0.000201273	0.000147024	4.45526E-05	7.73119E-05	1.93638E-05
3835703772875	383570	3772875	7.69352E-05	1.65762E-05	3.97288E-05	7.3692E-05	5.05394E-05	4.75665E-06	1.5315E-05	2.71165E-05	9.73504E-05	0.000131256	0.000159254	0.000159254	0.000159254	0.000113276	0.00019726 9	0.000144099	4.36664E-05	7.5774E-05	1.92803E-05
3835803772875	383580	3772875	7.85492E-05	1.69239E-05	4.05623E-05	7.5238E-05	5.15996E-05	4.85644E-06	1.56363E-05	2.76854E-05	9.84427E-05	0.000132729	0.000161041	0.000161041	0.000161041	0.000114547	0.000199483	0.000145716	4.41564E-05	7.66243E-05	1.97876E-05
3835903772875	383590	3772875	7.9827E-05	1.71993E-05	4.12221E-05	7.64619E-05	5.2439E-05	4.93544E-06	1.58906E-05	2.81357E-05	0.000100263	0.000135183	0.000164019	0.000164019	0.000164019	0.000116665	0.000203172	0.000148411	4.4973E-05	7.80413E-05	2.02532E-05
3836003772875	383600	3772875	8.00691E-05	1.72514E-05	4.13471E-05	7.66938E-05	5.25981E-05	4.95041E-06	1.59388E-05	2.82211E-05	0.000101254	0.000136519	0.00016564	0.00016564	0.00016564	0.000117818	0.00020518	0.000149878	4.54174E-05	7.88126E-05	2.04741E-05
3836103772875	383610	3772875	7.96387E-05	1.71587E-05	4.11249E-05	7.62815E-05	5.23153E-05	4.9238E-06	1.58531E-05	2.80694E-05	0.000101087	0.000136294	0.000165367	0.000165367	0.000165367	0.000117624	0.000204841	0.00014963	4.53425E-05	7.86825E-05	2.05218E-05
3836203772875	383620	3772875	7.90065E-05	1.70225E-05	4.07984E-05	7.5676E-05	5.19001E-05	4.88471E-06	1.57273E-05	2.78466E-05	0.000100938	0.000136093	0.000165123	0.000165123	0.000165123	0.00011745	0.000204539	0.000149409	4.52755E-05	7.85664E-05	2.05338E-05
3836303772875	383630	3772875	7.81995E-05	1.68486E-05	4.03817E-05	7.4903E-05	5.13699E-05	4.83482E-06	1.55666E-05	2.75621E-05	9.99887E-05	0.000134813	0.00016357	0.00016357	0.00016357	0.000116346	0.000202616	0.000148004	4.48498E-05	7.78276E-05	2.04681E-05
3836403772875	383640	3772875	7.73387E-05	1.66631E-05	3.99372E-05	7.40785E-05	5.08044E-05	4.78159E-06	1.53953E-05	2.72587E-05	9.90038E-05	0.000133485	0.000161959	0.000161959	0.000161959	0.0001152	0.00020062	0.000146547	4.4408E-05	7.7061E-05	2.03905E-05
3836503772875	383650	3772875	7.63972E-05	1.64603E-05	3.9451E-05	7.31767E-05	5.0186E-05	4.72338E-06	1.52079E-05	2.69269E-05	9.80666E-05	0.000132222	0.000160426	0.000160426	0.000160426	0.000114109	0.000198721	0.000145159	4.39877E-05	7.63316E-05	2.0301E-05
3836603772875	383660	3772875	7.54422E-05	1.62545E-05	3.89579E-05	7.2262E-05	4.95586E-05	4.66434E-06	1.50178E-05	2.65903E-05	9.71772E-05	0.000131023	0.000158971	0.000158971	0.000158971	0.00011374	0.000196919	0.000143843	4.35887E-05	7.56393E-05	2.01935E-05
3836703772875	383670	3772875	7.45007E-05	1.60517E-05	3.84717E-05	7.13601E-05	4.89401E-05	4.60613E-06	1.48303E-05	2.62584E-05	9.62282E-05	0.000129743	0.000157418	0.000157418	0.000157418	0.00011197	0.000194995	0.000142438	4.3163E-05	7.49005E-05	2.00622E-05
3836803772875	383680	3772875	7.35726E-05	1.58517E-05	3.79924E-05	7.04712E-05	4.83305E-05	4.54875E-06	1.46456E-05	2.59313E-05	9.54044E-05	0.000128632	0.000156071	0.000156071	0.000156071	0.000111011	0.000193326	0.000141219	4.27935E-05	7.42594E-05	1.9901E-05
3836903772875	383690	3772875	7.26849E-05	1.56604E-05	3.7534E-05	6.96209E-05	4.77473E-05	4.49387E-06	1.44689E-05	2.56184E-05	9.46105E-05	0.000127562	0.000154772	0.000154772	0.000154772	0.000110088	0.000191717	0.000140044	4.24374E-05	7.36414E-05	1.97279E-05
3837003772875	383700	3772875	7.18779E-05	1.54866E-05	3.71173E-05	6.88479E-05	4.72172E-05	4.44397E-06	1.43082E-05	2.5334E-05	9.38047E-05	0.000126475	0.000153454	0.000153454	0.000153454	0.00010915	0.000190084	0.000138851	4.2076E-05	7.30142E-05	1.95608E-05
3837103772875	383710	3772875	7.1165E-05	1.5333E-05	3.67492E-05	6.81651E-05	4.67489E-05	4.3999E-06	1.41663E-05	2.50828E-05	9.28735E-05	0.00012522	0.00015193	0.00015193	0.00015193	0.00010807	0.00018819 8	0.000137472	4.16583E-05	7.22894E-05	1.94175E-05
3837203772875	383720	3772875	7.05329E-05	1.51968E-05	3.64227E-05	6.75596E-05	4.63337E-05	4.36081E-06	1.40405E-05	2.48599E-05	9.20796E-05	0.00012415	0.000150632	0.000150632	0.000150632	0.000107143	0.000186589	0.000136297	4.13022E-05	7.16715E-05	1.92803E-05
3837303772875	383730	3772875	7.00352E-05	1.50896E-05	3.61657E-05	6.70829E-05	4.60067E-05	4.33005E-06	1.39414E-05	2.46845E-05	9.0856E-05	0.0001225	0.00014863	0.00014863	0.00014863	0.000105719	0.000184109	0.000134486	4.07533E-05	7.0719E-05	1.91728E-05
3837403772875	383740	3772875	6.95914E-05	1.49939E-05	3.59365E-05	6.66578E-05	4.57152E-05	4.3026E-06	1.38531E-05	2.45281E-05	8.9489E-05	0.000120657	0.000146394	0.000146394	0.000146394	0.000104128	0.000181339	0.000132463	4.01402E-05	6.9655E-05	1.90773E-05
3837503772875	383750	3772875	6.91744E-05	1.49041E-05	3.57212E-05	6.62584E-05	4.54413E-05	4.27682E-06	1.37701E-05	2.43811E-05	8.8134E-05	0.00011883	0.000144177	0.000144177	0.000144177	0.000102552	0.000178594	0.000130457	3.95324E-05	6.86004E-05	1.89937E-05
3837603772875	383760	3772875	6.87843E-05	1.482E-05	3.55198E-05	6.58848E-05	4.5185E-05	4.25271E-06	1.36924E-05	2.42437E-05	8.65761E-05	0.000116729	0.000141628	0.000141628	0.000141628	0.000100739	0.000175437	0.000128151	3.88336E-05	6.73877E-05	1.89042E-05
3837703772875	383770	3772875	6.83943E-05	1.4736E-05	3.53184E-05	6.55112E-05	4.49288E-05	4.22859E-06	1.36148E-05	2.41062E-05	8.50719E-05	0.000114701	0.000139168	0.000139168	0.000139168	9.89886E-05	0.000172388	0.000125924	3.81589E-05	6.62169E-05	1.88206E-05
3837803772875	383780	3772875	6.80177E-05	1.46549E-05	3.51239E-05	6.51504E-05	4.46814E-05	4.20531E-06	1.35398E-05	2.39734E-05	8.38721E-05	0.000113083	0.000137205	0.000137205	0.000137205	9.75926E-05	0.000169957	0.000124148	3.76207E-05	6.5283E-05	1.8743E-05
3837903772875	383790	3772875	6.7668E-05	1.45795E-05	3.49433E-05	6.48155E-05	4.44517E-05	4.18369E-06	1.34702E-05	2.38502E-05	8.30304E-05	0.000111949	0.000135828	0.000135828	0.000135828	9.66133E-05	0.000168252	0.000122903	3.72432E-05	6.46279E-05	1.86714E-05
3838003772875	383800	3772875	6.73317E-05	1.45071E-05	3.47697E-05	6.44934E-05	4.42308E-05	4.1629E-06	1.34033E-05	2.37317E-05	8.20634E-05	0.000110645	0.000134246	0.000134246	0.000134246	9.54881E-05	0.000166292	0.000121471	3.68095E-05	6.38752E-05	1.86236E-05
3838103772875	383810	3772875	6.6982E-05	1.44317E-05	3.45891E-05	6.41584E-05	4.40011E-05	4.14128E-06	1.33337E-05	2.36084E-05	8.04339E-05	0.000108448	0.00013158	0.00013158	0.00013158	9.35919E-05	0.00016299	0.000119059	3.60785E-05	6.26068E-05	1.85401E-05
3838203772875	383820	3772875	6.66323E-05	1.43564E-05	3.44085E-05	6.38235E-05	4.37713E-05	4.11966E-06	1.3264E-05	2.34852E-05	7.88401E-05	0.000106299	0.000128973	0.000128973	0.000128973	9.17374E-05	0.00015976	0.0001167	3.53636E-05	6.13663E-05	1.84565E-05
3838303772875	383830	3772875	6.63768E-05	1.43013E-05	3.42765E-05	6.35787E-05	4.36035E-05	4.10386E-06	1.32132E-05	2.33951E-05	7.77657E-05	0.00010485	0.000127216	0.000127216	0.000127216	9.04872E-05	0.000157583	0.00011511	3.48817E-05	6.053E-05	1.84386E-05
3838403772875	383840	3772875	6.6323E-05	1.42897E-05	3.42487E-05	6.35271E-05	4.35681E-05	4.10053E-06	1.32025E-05	2.33761E-05	7.73538E-05	0.000104295	0.000126542	0.000126542	0.000126542	9.0008E-05	0.00015674 9	0.0001145	3.4697E-05	6.02094E-05	1.85162E-05
3838503772875	383850	3772875	6.61885E-05	1.42607E-05	3.41793E-05	6.33983E-05	4.34798E-05	4.09221E-06	1.31757E-05	2.33287E-05	7.69419E-05	0.00010374	0.000125868	0.000125868	0.000125868	8.95287E-05	0.000155914	0.00011389	3.45122E-05	5.98888E-05	1.86296E-05
3838603772875	383860	3772875	6.57849E-05	1.41738E-05	3.39709E-05	6.30118E-05	4.32147E-05	4.06727E-06	1.30954E-05	2.31865E-05	7.50258E-05	0.000101156	0.000122734	0.000122734	0.000122734	8.72992E-05	0.000152031	0.000111054	3.36528E-05	5.83974E-05	1.84625E-05
3838703772875	383870	3772875	6.53814E-05	1.40869E-05	3.37625E-05	6.26253E-05	4.29496E-05	4.04232E-06	1.3015E-05	2.30443E-05	7.30083E-05	9.8436E-05	0.000119433	0.000119433	0.000119433	8.49516E-05	0.000147943	0.000108068	3.27478E-05	5.6827E-05	1.82655E-05
3838803772875	383880	3772875	6.46551E-05	1.39304E-05	3.33875E-05	6.19296E-05	4.24725E-05	3.99741E-06	1.28705E-05	2.27883E-05	7.08296E-05	9.54984E-05	0.000115869	0.000115869	0.000115869	8.24165E-05	0.000143528	0.000104843	3.17705E-05	5.51312E-05	1.80327E-05
3838903772875	383890	3772875	6.41171E-05	1.38145E-05	3.31097E-05	6.14143E-05	4.21191E-05	3.96415E-06	1.27634E-05	2.25987E-05	6.81196E-05	9.18446E-05	0.000111436	0.000111436	0.000111436	7.92632E-05	0.000138037	0.000100831	3.0555E-05	5.30218E-05	1.78715E-05
3839003772875	383900	3772875	6.35926E-05	1.37014E-05	3.28388E-05	6.09118E-05	4.17745E-05	3.93172E-06	1.26589E-05	2.24138E-05	6.59468E-05	8.89151E-05	0.000107881	0.000107881	0.000107881	7.6735E-05	0.000133634	9.76152E-05	2.95804E-05	5.13306E-05	1.77522E-05
3839103772875	383910	3772875	6.27452E-05	1.35189E-05	3.24012E-05	6.01002E-05	4.12179E-05	3.87933E-06	1.24903E-05	2.21151E-05	6.31891E-05	8.51969E-05	0.00010337	0.00010337	0.00010337	7.35261E-05	0.000128045	9.35332E-05	2.83434E-05	4.91841E-05	1.76626E-05
3829703772885	382970	3772885	5.58587E-05	1.20351E-05	2.88451E-05	5.3504E-05	3.66941E-05	3.45356E-06	1.11194E-05	1.96879E-05	0.000111211	0.000149944	0.000181928	0.000181928	0.000181928	0.000129403	0.000225356	0.000164615	4.98834E-05	8.65624E-05	2.05576E-05
3829803772885	382980	3772885	5.61546E-05	1.20989E-05	2.89979E-05	5.37874E-05	3.68884E-05	3.47185E-06	1.11783E-05	1.97922E-05	0.000113646	0.000153227	0.000185912	0.000185912	0.000185912	0.000132237	0.000230291	0.0001682 2	5.09758E-05	8.8458E-05	2.05815E-05
3829903772885	382990	3772885	5.6585E-05	1.21916E-05	2.92201E-05	5.41997E-05	3.71712E-05	3.49846E-06	1.1264E-05	1.99439E-05	0.000116523	0.000157106	0.000190618	0.000190618	0.000190618	0.000135585	0.000236121	0.000172479	5.22663E-05	9.06974E-05	2.06412E-05
3830003772885	383000	3772885	5.70154E-05	1.22844E-05	2.94424E-05	5.4612E-05	3.74539E-05	3.52507E-06	1.13497E-05	2.00956E-05	0.00011946	0.000161066	0.000195423	0.000195423	0.000195423	0.000139002	0.000242072	0.000176826	5.35836E-05	9.29834E-05	2.07009E-05
3830103772885	383010	3772885	5.74593E-05	1.238E-05	2.96716E-05	5.50371E-05	3.77455E-05	3.55252E-06	1.1438E-05	2.0252E-05	0.000122456	0.000165106	0.000200325	0.000200325	0.000200325	0.000142489	0.000248144	0.000181261	5.49277E-05	9.53157E-05	2.07546E-05
3830203772885	383020	3772885	5.78897E-05	1.24727E-05	2.98938E-05	5.54494E-05	3.80282E-05	3.57913E-06	1.15237E-05	2.04037E-05	0.000125525	0.000169243	0.000205344	0.000205344	0.000205344	0.000146059	0.000254361	0.000185803	5.63039E-05	9.77038E-05	2.08083E-05
3830303772885	383030	3772885	5.83335E-05	1.25683E-05	3.01231E-05	5.58745E-05	3.83198E-05	3.60657E-06	1.16121E-05	2.05602E-05	0.00012864	0.000173444	0.000210441	0.000210441	0.000210441	0.000149685	0.000260675	0.000190415	5.77015E-05	0.000100129	2.08621E-05
3830403772885	383040	3772885	5.87908E-05	1.26669E-05	3.03592E-05	5.63125E-05	3.86202E-05	3.63484E-06	1.17031E-05	2.07214E-05	0.00013187	0.000177798	0.000215724	0.000215724	0.000215724	0.00015344 2	0.000267219	0.000195195	5.915E-05	0.000102643	2.09158E-05
3830503772885	383050	3772885	5.92347E-05	1.27625E-05	3.05884E-05	5.67377E-05	3.89118E-05	3.66229E-06	1.17915E-05	2.08778E-05	0.000135141	0.000182208	0.000221075	0.000221075	0.000221075	0.000157248	0.000273847	0.000200037	6.06173E-05	0.000105189	2.09695E-05
3830603772885	383060	3772885	5.97055E-05	1.28639E-05	3.08315E-05	5.71886E-05	3.9221E-05	3.69139E-06	1.18852E-05	2.10437E-05	0.000138472	0.000186699	0.000226523	0.000226523	0.000226523	0.000161124	0.000280597	0.000204967	6.21113E-05	0.000107781	2.10232E-05
3830703772885	383070	3772885	6.01628E-05	1.29625E-05	3.10677E-05	5.76266E-05	3.95214E-05	3.71966E-06	1.19762E-05	2.12049E-05	0.000141874	0.000191287	0.000232089	0.000232089	0.000232089	0.000165083	0.000287491	0.000210003	6.36374E-05	0.00011043	2.1077E-05
3830803772885	383080	3772885	6.06335E-05	1.30639E-05	3.13108E-05	5.80775E-05	3.98307E-05	3.74877E-06	1.20699E-05	2.13708E-05	0.000145288	0.00019589	0.000237675	0.000237675	0.000237675	0.000169056	0.0002944 1	0.000215057	6.51689E-05	0.000113087	2.11307E-05
3830903772885	383090	3772885	6.11446E-05	1.3174E-05	3.15747E-05	5.85671E-05	4.01664E-05	3.78037E-06	1.21716E-05	2.1551E-05	0.000148935	0.000200807	0.000243641	0.000243641	0.000243641	0.0001733	0.000301801	0.000220456	6.68048E-05	0.000115926	2.11904E-05
3831003772885	383100	3772885	6.16692E-05	1.3287E-05	3.18456E-05	5.90695E-05	4.0511E-05	3.8128E-06	1.22761E-05	2.17359E-05	0.000152654	0.000205821	0.000249725	0.000249725	0.000249725	0.000177627	0.000309336	0.0002259 6	6.84729E-05	0.000118821	2.1256E-05
3831103772885	383110	3772885	6.22072E-05	1.3403E-05	3.21234E-05	5.95849E-05	4.08644E-05	3.84607E-06	1.23832E-05	2.19255E-05	0.00015648	0.00021098	0.000255984	0.000255984	0.000255984	0.000182079	0.0003170 9	0.000231624	7.01891E-05	0.000121799	2.13217E-05
3831203772885	383120	3772885	6.28259E-05	1.35363E-05	3.24429E-05	6.01775E-05	4.12709E-05	3.88432E-06	1.25063E-05	2.21436E-05	0.000160671	0.00021663	0.000262839	0.000262839	0.000262839	0.000186955	0.000325581	0.000237827	7.20687E-05	0.00012506	2.14053E-05
3831303772885	383130	3772885	6.34312E-05	1.36667E-05	3.27554E-05	6.07572E-05	4.16685E-05	3.92174E-06	1.26268E-05	2.23569E-05	0.000164795	0.000222191	0.000269586	0.000269586	0.000269586	0.000191754	0.000333939	0.000243932	7.39188E-05	0.000128271	2.14888E-05
3831403772885	383140	3772885	6.39961E-05	1.37884E-05	3.30471E-05	6.12983E-05	4.20396E-05	3.95667E-06	1.27393E-05	2.2556E-05	0.000168723	0.000227487	0.000276011	0.000276011	0.000276011	0.000196324	0.000341898	0.000249746	7.56805E-05	0.000131328	2.15545E-05
3831503772885	383150	3772885	6.45341E-05	1.39043E-05	3.3325E-05	6.18137E-05	4.2393E-05	3.98993E-06	1.28464E-05	2.27456E-05	0.000172472	0.000232541	0.000282144	0.000282144	0.000282144	0.000200686	0.000349494	0.000255295	7.7362E-05	0.000134246	2.16082E-05
3831603772885	383160	3772885	6.50586E-05	1.40173E-05	3.35959E-05	6.23161E-05	4.27376E-05	4.02236E-06	1.29508E-05	2.29305E-05	0.000176089	0.000237418	0.000288061	0.000288061	0.000288061	0.000204895	0.000356824	0.000260649	7.89845E-05	0.000137061	2.16619E-05
3831703772885	383170	3772885	6.58387E-05	1.41854E-05	3.39987E-05	6.30633E-05	4.325E-05	4.07059E-06	1.31061E-05	2.32055E-05	0.000180011	0.000242706	0.000294477	0.000294477	0.000294477	0.000209458	0.000364771	0.000266454	8.07436E-05	0.000140114	2.17216E-05
3831803772885	383180	3772885	6.74259E-05	1.45274E-05	3.48183E-05	6.45836E-05	4.42926E-05	4.16872E-06	1.3422E-05	2.37649E-05	0.000181766	0.000245072	0.000297347	0.000297347	0.000297347	0.0002115	0.000368327	0.000269051	8.15308E-05	0.00014148	2.16679E-05
3831903772885	383190	3772885	7.00083E-05	1.50838E-05	3.61518E-05	6.70571E-05	4.59891E-05	4.32838E-06	1.39361E-05	2.46751E-05	0.000186947	0.000252058	0.000305823	0.000305823	0.000305823	0.000217529	0.000378826	0.000276721	8.38548E-05	0.000145513	2.39541E-05

			ISDrainage / Utilities Trenching	ISDrainage / Utilities Trenching	ISAsphalt Paving	ISAsphalt Paving	SVDemolition	SVSite Grubbing / Prep	SVMass Grading / Excavation	SVMass Grading / Excavation	SVDrainage / Utilities Trenching	SVFoundations / Concrete Pads	SVBuilding / Structure Construction	SVBuilding / Structure Construction	SVAsphalt Paving	SVAsphalt Paving	SVArchitectural Coating	SVArchitectural Coating	SVLandscaping or Other Finishing	SVLandscaping or Other Finishing	MDemolition
Unique Identifier	X (UTM)	Y (UTM)	2027	2028	2027	2028	2027	2027	2027	2028	2028	2028	2028	2029	2028	2029	2028	2029	2028	2029	2027
3833803772875	383380	3772875	7.41103E-06	7.41103E-06	3.17373E-05	3.17373E-05	0.000297251	0.000196384	0.000331637	0.000331637	0.000100103	0.000103159	0.000497473	0.000497473	0.000407288	0.000407288	4.03467E-05	4.03467E-05	0.000129904	0.000129904	4.67919E-05
3833903772875	383390	3772875	7.39659E-06	7.39659E-06	3.16755E-05	3.16755E-05	0.000289734	0.000191418	0.000323251	0.000323251	9.7571E-05	0.00010055	0.000482283	0.000482283	0.000396987	0.000396987	3.93263E-05	3.93263E-05	0.000126619	0.000126619	4.72098E-05
3834003772875	383400	3772875	7.46055E-06	7.46055E-06	3.19494E-05	3.19494E-05	0.000284734	0.000188115	0.000317673	0.000317673	9.58874E-05	9.88153E-05	0.000471165	0.000471165	0.000390137	0.000390137	3.86478E-05	3.86478E-05	0.000124434	0.000124434	4.80454E-05
3834103772875	383410	3772875	7.53895E-06	7.53895E-06	3.22851E-05	3.22851E-05	0.000280011	0.000184994	0.000312403	0.000312403	9.42967E-05	9.7176E-05	0.000460742	0.000460742	0.000383665	0.000383665	3.80066E-05	3.80066E-05	0.00012237	0.00012237	4.90602E-05
3834203772875	383420	3772875	7.55752E-06	7.55752E-06	3.23646E-05	3.23646E-05	0.000273517	0.000180704	0.000305157	0.000305157	9.21097E-05	9.49222E-05	0.000448143	0.000448143	0.000374767	0.000374767	3.71251E-05	3.71251E-05	0.000119532	0.000119532	4.97645E-05
3834303772875	383430	3772875	7.49975E-06	7.49975E-06	3.21172E-05	3.21172E-05	0.000264909	0.000175017	0.000295554	0.000295554	8.92109E-05	9.19349E-05	0.00043294	0.00043294	0.000362973	0.000362973	3.59568E-05	3.59568E-05	0.00011577	0.00011577	4.99317E-05
3834403772875	383440	3772875	7.44404E-06	7.44404E-06	3.18787E-05	3.18787E-05	0.00025654	0.000169488	0.000286217	0.000286217	8.63926E-05	8.90305E-05	0.000418563	0.000418563	0.000351506	0.000351506	3.48208E-05	3.48208E-05	0.000112112	0.000112112	5.0069E-05
3834503772875	383450	3772875	7.22947E-06	7.22947E-06	3.09598E-05	3.09598E-05	0.000244023	0.000161218	0.000272252	0.000272252	8.21774E-05	8.46867E-05	0.000398787	0.000398787	0.000334356	0.000334356	3.31219E-05	3.31219E-05	0.000106642	0.000106642	4.90781E-05
3834603772875	383460	3772875	7.01283E-06	7.01283E-06	3.00321E-05	3.00321E-05	0.000231911	0.000153216	0.000258738	0.000258738	7.80985E-05	8.04832E-05	0.000380132	0.000380132	0.000317759	0.000317759	3.14779E-05	3.14779E-05	0.000101349	0.000101349	4.8135E-05
3834703772875	383470	3772875	6.86841E-06	6.86841E-06	2.94136E-05	2.94136E-05	0.00022209	0.000146728	0.000247781	0.000247781	7.47912E-05	7.70749E-05	0.00036511	0.00036511	0.000304303	0.000304303	3.01448E-05	3.01448E-05	9.70572E-05	9.70572E-05	4.76276E-05
3834803772875	383480	3772875	6.83127E-06	6.83127E-06	2.92545E-05	2.92545E-05	0.000215461	0.000142348	0.000240386	0.000240386	7.25588E-05	7.47743E-05	0.000354894	0.000354894	0.00029522	0.00029522	2.92451E-05	2.92451E-05	9.41602E-05	9.41602E-05	4.76753E-05
3834903772875	383490	3772875	6.79413E-06	6.79413E-06	2.90955E-05	2.90955E-05	0.000209022	0.000138094	0.000233202	0.000233202	7.03903E-05	7.25397E-05	0.00034527	0.00034527	0.000286397	0.000286397	2.83711E-05	2.83711E-05	9.13463E-05	9.13463E-05	4.76873E-05
3835003772875	383500	3772875	6.82508E-06	6.82508E-06	2.9228E-05	2.9228E-05	0.000204353	0.00013501	0.000227993	0.000227993	6.88182E-05	7.09195E-05	0.000338365	0.000338365	0.000280001	0.000280001	2.77374E-05	2.77374E-05	8.9306E-05	8.9306E-05	4.80633E-05
3835103772875	383510	3772875	6.88079E-06	6.88079E-06	2.94666E-05	2.94666E-05	0.000200359	0.000132371	0.000223536	0.000223536	6.7473E-05	6.95332E-05	0.000332606	0.000332606	0.000274527	0.000274527	2.71952E-05	2.71952E-05	8.75604E-05	8.75604E-05	4.86244E-05
3835203772875	383520	3772875	6.9138E-06	6.9138E-06	2.96079E-05	2.96079E-05	0.00019599	0.000129485	0.000218663	0.000218663	6.60019E-05	6.80172E-05	0.000326486	0.000326486	0.000268542	0.000268542	2.66023E-05	2.66023E-05	8.56513E-05	8.56513E-05	4.90662E-05
3835303772875	383530	3772875	6.85603E-06	6.85603E-06	2.93605E-05	2.93605E-05	0.000189649	0.000125295	0.000211588	0.000211588	6.38665E-05	6.58166E-05	0.000317777	0.000317777	0.000259854	0.000259854	2.57416E-05	2.57416E-05	8.28802E-05	8.28802E-05	4.87677E-05
3835403772875	383540	3772875	6.80032E-06	6.80032E-06	2.9122E-05	2.9122E-05	0.000183602	0.0001213	0.000204842	0.000204842	6.18301E-05	6.37181E-05	0.000309558	0.000309558	0.000251568	0.000251568	2.49208E-05	2.49208E-05	8.02376E-05	8.02376E-05	4.84394E-05
3835503772875	383550	3772875	6.74462E-06	6.74462E-06	2.88834E-05	2.88834E-05	0.000177831	0.000117487	0.000198403	0.000198403	5.98866E-05	6.17152E-05	0.000301751	0.000301751	0.000243661	0.000243661	2.41375E-05	2.41375E-05	7.77154E-05	7.77154E-05	4.80812E-05
3835603772875	383560	3772875	6.69304E-06	6.69304E-06	2.86625E-05	2.86625E-05	0.000172329	0.000113853	0.000192265	0.000192265	5.80338E-05	5.98058E-05	0.000294343	0.000294343	0.000236122	0.000236122	2.33907E-05	2.33907E-05	7.53111E-05	7.53111E-05	4.76873E-05
3835703772875	383570	3772875	6.66415E-06	6.66415E-06	2.85388E-05	2.85388E-05	0.000167496	0.000110659	0.000186872	0.000186872	5.64059E-05	5.81283E-05	0.000287811	0.000287811	0.00022949	0.00022949	2.27346E-05	2.27346E-05	7.31986E-05	7.31986E-05	4.74067E-05
3835803772875	383580	3772875	6.83952E-06	6.83952E-06	2.92899E-05	2.92899E-05	0.000167404	0.000110598	0.000186769	0.000186769	5.6375E-05	5.80964E-05	0.000287592	0.000287592	0.000229373	0.000229373	2.27221E-05	2.27221E-05	7.31584E-05	7.31584E-05	4.88811E-05
3835903772875	383590	3772875	7.00045E-06	7.00045E-06	2.9979E-05	2.9979E-05	0.000168231	0.000111145	0.000187692	0.000187692	5.66535E-05	5.83834E-05	0.000288429	0.000288429	0.00023056	0.00023056	2.28344E-05	2.28344E-05	7.35199E-05	7.35199E-05	5.04152E-05
3836003772875	383600	3772875	7.07679E-06	7.07679E-06	3.0306E-05	3.0306E-05	0.000168047	0.000111023	0.000187487	0.000187487	5.65916E-05	5.83196E-05	0.000287888	0.000287888	0.000230255	0.000230255	2.28095E-05	2.28095E-05	7.34395E-05	7.34395E-05	5.11971E-05
3836103772875	383610	3772875	7.0933E-06	7.0933E-06	3.03766E-05	3.03766E-05	0.000166417	0.000109947	0.000185669	0.000185669	5.60428E-05	5.77541E-05	0.000285466	0.000285466	0.000228022	0.000228022	2.25883E-05	2.25883E-05	7.27273E-05	7.27273E-05	5.13225E-05
3836203772875	383620	3772875	7.09742E-06	7.09742E-06	3.03943E-05	3.03943E-05	0.000165069	0.000109056	0.000184165	0.000184165	5.55889E-05	5.72863E-05	0.000283469	0.000283469	0.000226175	0.000226175	2.24053E-05	2.24053E-05	7.21383E-05	7.21383E-05	5.13046E-05
3836303772875	383630	3772875	7.07473E-06	7.07473E-06	3.02971E-05	3.02971E-05	0.000162655	0.000107461	0.000181472	0.000181472	5.4776E-05	5.64486E-05	0.000280068	0.000280068	0.000222867	0.000222867	2.20777E-05	2.20777E-05	7.10834E-05	7.10834E-05	5.09822E-05
3836403772875	383640	3772875	7.04791E-06	7.04791E-06	3.01823E-05	3.01823E-05	0.000160327	0.000105923	0.000178874	0.000178874	5.3992E-05	5.56406E-05	0.000276796	0.000276796	0.00021967	0.00021967	2.17617E-05	2.17617E-05	7.0066E-05	7.0066E-05	5.05704E-05
3836503772875	383650	3772875	7.01696E-06	7.01696E-06	3.00497E-05	3.00497E-05	0.000158238	0.000104543	0.000176543	0.000176543	5.32884E-05	5.49156E-05	0.000273884	0.000273884	0.000216815	0.000216815	2.14781E-05	2.14781E-05	6.91529E-05	6.91529E-05	5.00928E-05
3836603772875	383660	3772875	6.97982E-06	6.97982E-06	2.98907E-05	2.98907E-05	0.000156363	0.000103304	0.000174452	0.000174452	5.26571E-05	5.4265E-05	0.000271295	0.000271295	0.00021246	0.00021246	2.12236E-05	2.12236E-05	6.83336E-05	6.83336E-05	4.95317E-05
3836703772875	383670	3772875	6.93443E-06	6.93443E-06	2.96963E-05	2.96963E-05	0.000154538	0.000102098	0.000172415	0.000172415	5.20423E-05	5.36313E-05	0.000268808	0.000268808	0.00021745	0.00021745	2.09758E-05	2.09758E-05	6.75358E-05	6.75358E-05	4.8893E-05
3836803772875	383680	3772875	6.87872E-06	6.87872E-06	2.94577E-05	2.94577E-05	0.000153067	0.000101127	0.000170774	0.000170774	5.15471E-05	5.31211E-05	0.000266902	0.000266902	0.00020973	0.00020973	2.07762E-05	2.07762E-05	6.68932E-05	6.68932E-05	4.81111E-05
3836903772875	383690	3772875	6.81889E-06	6.81889E-06	2.92015E-05	2.92015E-05	0.000151689	0.000100216	0.000169236	0.000169236	5.10829E-05	5.26427E-05	0.000265124	0.000265124	0.00020784	0.00020784	2.05891E-05	2.05891E-05	6.62908E-05	6.62908E-05	4.72456E-05
3837003772875	383700	3772875	6.76112E-06	6.76112E-06	2.89541E-05	2.89541E-05	0.000150194	9.92284E-05	0.000167569	0.000167569	5.05795E-05	5.21239E-05	0.00026305	0.00026305	0.000205793	0.000205793	2.03862E-05	2.03862E-05	6.56375E-05	6.56375E-05	4.63084E-05
3837103772875	383710	3772875	6.7116E-06	6.7116E-06	2.87421E-05	2.87421E-05	0.000148319	9.79898E-05	0.000165477	0.000165477	4.99481E-05	5.14733E-05	0.000260228	0.000260228	0.000203224	0.000203224	2.01318E-05	2.01318E-05	6.48182E-05	6.48182E-05	4.54548E-05
3837203772875	383720	3772875	6.66415E-06	6.66415E-06	2.85388E-05	2.85388E-05	0.000146543	9.6816E-05	0.000163495	0.000163495	4.93498E-05	5.08567E-05	0.000257394	0.000257394	0.00020079	0.00020079	1.98906E-05	1.98906E-05	6.40417E-05	6.40417E-05	4.46311E-05
3837303772875	383730	3772875	6.62701E-06	6.62701E-06	2.83798E-05	2.83798E-05	0.000144012	9.51443E-05	0.000160672	0.000160672	4.84977E-05	4.99785E-05	0.000253413	0.000253413	0.00019732	0.00019732	1.95472E-05	1.95472E-05	6.29359E-05	6.29359E-05	4.4076E-05
3837403772875	383740	3772875	6.594E-06	6.594E-06	2.82384E-05	2.82384E-05	0.000141249	9.33188E-05	0.000157589	0.000157589	4.75672E-05	4.90196E-05	0.000249071	0.000249071	0.00019353	0.00019353	1.91721E-05	1.91721E-05	6.17284E-05	6.17284E-05	4.35925E-05
3837503772875	383750	3772875	6.56512E-06	6.56512E-06	2.81147E-05	2.81147E-05	0.000138523	9.15176E-05	0.000154547	0.000154547	4.66491E-05	4.80735E-05	0.000244755	0.000244755	0.000189801	0.000189801	1.88021E-05	1.88021E-05	6.05369E-05	6.05369E-05	4.31448E-05
3837603772875	383760	3772875	6.53417E-06	6.53417E-06	2.79822E-05	2.79822E-05	0.000135521	8.95343E-05	0.000151198	0.000151198	4.56381E-05	4.70316E-05	0.000240066	0.000240066	0.000185688	0.000185688	1.83946E-05	1.83946E-05	5.9225E-05	5.9225E-05	4.27628E-05
3837703772875	383770	3772875	6.50528E-06	6.50528E-06	2.78585E-05	2.78585E-05	0.000132617	8.76157E-05	0.000147958	0.000147958	4.46601E-05	4.60238E-05	0.000235492	0.000235492	0.000181709	0.000181709	1.80004E-05	1.80004E-05	5.79559E-05	5.79559E-05	4.23927E-05
3837803772875	383780	3772875	6.47846E-06	6.47846E-06	2.77436E-05	2.77436E-05	0.000130037	8.59116E-05	0.00014508	0.00014508	4.37915E-05	4.51287E-05	0.000231331	0.000231331	0.00017815	0.00017815	1.76503E-05	1.76503E-05	5.68287E-05	5.68287E-05	4.20166E-05
3837903772875	383790	3772875	6.4537E-06	6.4537E-06	2.76376E-05	2.76376E-05	0.000127764	8.44099E-05	0.000142544	0.000142544	4.30261E-05	4.43398E-05	0.000227518	0.000227518	0.00017506	0.00017506	1.73418E-05	1.73418E-05	5.58354E-05	5.58354E-05	4.16704E-05
3838003772875	383800	3772875	6.4372E-06	6.4372E-06	2.75669E-05	2.75669E-05	0.00012562	8.29932E-05	0.000140152	0.000140152	4.23039E-05	4.35957E-05	0.000223743	0.000223743	0.000172122	0.000172122	1.70508E-05	1.70508E-05	5.48982E-05	5.48982E-05	4.13899E-05
3838103772875	383810	3772875	6.40831E-06	6.40831E-06	2.74432E-05	2.74432E-05	0.000122685	8.10544E-05	0.000136878	0.000136878	4.13157E-05	4.25772E-05	0.000219169	0.000219169	0.00016801	0.00016801	1.66524E-05	1.66524E-05	5.36158E-05	5.36158E-05	4.11213E-05
3838203772875	383820	3772875	6.37943E-06	6.37943E-06	2.73195E-05	2.73195E-05	0.000119837	7.91722E-05	0.000133699	0.000133699	4.03563E-05	4.15885E-05	0.000214737	0.000214737	0.00016498	0.00016498	1.62657E-05	1.62657E-05	5.23707E-05	5.23707E-05	4.08407E-05
3838303772875	383830	3772875	6.37324E-06	6.37324E-06	2.7293E-05	2.7293E-05	0.000117766	7.78041E-05	0.000131389	0.000131389	3.96589E-05	4.08699E-05	0.000211091	0.000211091	0.00016136	0.00016136	1.59847E-05	1.59847E-05	5.14658E-05	5.14658E-05	4.06736E-05
3838403772875	383840	3772875	6.40006E-06	6.40006E-06	2.74079E-05	2.74079E-05	0.000116442	7.69298E-05	0.000129913	0.000129913	3.92133E-05	4.04106E-05	0.000208296	0.000208296	0.00015947	0.00015947	1.5805E-05	1.5805E-05	5.08874E-05	5.08874E-05	4.06795E-05
3838503772875	383850	3772875	6.43926E-06	6.43926E-06	2.75758E-05	2.75758E-05	0.000114997	7.59746E-05	0.0001283	0.0001283	3.87263E-05	3.99088E-05	0.000205513	0.000205513	0.00015756	0.00015756	1.56088E-05	1.56088E-05	5.02556E-05	5.02556E-05	4.06795E-05
3838603772875	383860	3772875	6.38149E-06	6.38149E-06	2.73284E-05	2.73284E-05	0.000112007	7.39993E-05	0.000124964	0.000124964	3.77195E-05	3.88712E-05	0.000200965	0.000200965	0.00015346	0.00015346	1.5203E-05	1.5203E-05	4.8949E-05	4.8949E-05	4.03871E-05
3838703772875	383870	3772875	6.31341E-06	6.31341E-06	2.70368E-05	2.70368E-05	0.000108943	7.19755E-05	0.000121546	0.000121546	3.66879E-05	3.78081E-05	0.00019634	0.00019634	0.00014927	0.00014927	1.47872E-05	1.47872E-05	4.76103E-05	4.76103E-05	4.00647E-05
3838803772875	383880	3772875	6.23294E-06	6.23294E-06	2.66922E-05	2.66922E-05	0.000105549	6.97331E-05	0.000117759	0.000117759	3.55449E-05	3.66302E-05	0.000191573	0.000191573	0.00014462	0.00014462	1.43265E-05	1.43265E-05	4.6127E-05	4.6127E-05	3.94022E-05
3838903772875	383890	3772875	6.17723E-06	6.17723E-06	2.64537E-05	2.64537E-05	0.000102027	6.74057E-05	0.000113829	0.000113829	3.43585E-05	3.54077E-05	0.000186407	0.000186407	0.00013795	0.00013795	1.38483E-05	1.38483E-05	4.45874E-05	4.45874E-05	3.86799E-05
3839003772875	383900	3772875	6.13597E-06	6.13597E-06	2.62769E-05	2.62769E-05	9.88468E-05	6.5305E-05	0.000110282	0.000110282	3.32877E-05	3.43042E-05	0.000181421	0.000181421	0.00013543	0.00013543	1.34167E-05	1.34167E-05	4.31978E-05	4.31978E-05	3.82979E-05
3839103772875	383910	3772875	6.10502E-06	6.10502E-06	2.61444E-05	2.61444E-05	9.4889E-05	6.26902E-05	0.000105866	0.000105866	3.19549E-05	3.29306E-05	0.000175006	0.000175006	0.00013005	0.00013005	1.28795E-05	1.28795E-05	4.14682E-05	4.14682E-05	3.77606E-05
3829703772885	382970	3772885	7.10568E-06	7.10568E-06	3.04297E-05	3.04297E-05	0.000289832	0.000191483	0.0003233	0.0003233	9.7604E-05	0.000100584	0.000776149	0.000776149	0.00039712	0.00039712	3.93396E-05	3.93396E-05	0.000126662	0.000126662	2.83891E-05
3829803772885	382980	3772885	7.11393E-06	7.11393E-06	3.0465E-05	3.0465E-05	0.000301031	0.000198882	0.000335855	0.000335855	0.000101376	0.000104471	0.000811037	0.000811037	0.00041246	0.00041246	4.08598E-05	4.08598E-05	0.000131556	0.000131556	2.8616E-05
3829903772885	382990	3772885	7.13456E-06	7.13456E-06	3.05533E-05	3.05533E-05	0.000313468	0.000207099	0.000349731	0.000349731	0.000105564	0.000108787	0.000848914	0.000848914	0.00042958	0.00042958	4.25479E-05	4.25479E-05	0.000136991	0.000136991	2.89084E-05
3830003772885	383000	3772885	7.15519E-06	7.15519E-06	3.06417E-05	3.06417E-05	0.000326334	0.000215599	0.000364085	0.000364085	0.000109897	0.000113252	0.000888272	0.000888272	0.000447137	0.000447137	4.42942E-05	4.42942E-05	0.000142614	0.000142614	2.92069E-05
3830103772885	383010	3772885	7.17376E-06	7.17376E-06	3.07212E-05	3.07212E-05	0.00033966	0.000224402	0.000378952	0.000378952	0.000114384	0.000117877	0.000929112	0.000929112	0.00046539	0.00046539	4.61029E-05	4.61029E-05	0.000148437	0.000148437	2.95054E-05
3830203772885	383020	3772885	7.19233E-06	7.19233E-06	3.08007E-05	3.08007E-05	0.000353438	0.000233506	0.000394324	0.000394324	0.000119024	0.000122659	0.000971356	0.000971356	0.00048427	0.00048427	4.79731E-05	4.79731E-05	0.000154459	0.000154459	2.98157E-05
3830303772885	383030	3772885	7.2109E-06	7.2109E-06	3.08803E-05	3.08803E-05	0.000367597	0.00024286	0.000410121	0.000410121	0.000123792	0.000127572	0.001014798	0.001014798	0.00050374	0.00050374	4.98949E-05	4.98949E-05	0.000160646	0.000160646	3.01202E-05
3830403772885	383040	3772885	7.22947E-06	7.22947E-06	3.09598E-05	3.09598E-05	0.000382301	0.000252574	0.000426526	0.000426526	0.000128744	0.000132675	0.001059696	0.001059696	0.00052382	0.00052382	5.18907E-05	5.18907E-05	0.000167072	0.000167072	3.04425E-05
3830503772885	383050	3772885	7.24804E-06	7.24804E-06	3.10393E-05	3.10393E-05	0.000397354	0.000262519	0.00044332	0.00044332	0.000133813	0.000137899	0.00110547	0.00110547	0.000544446	0.000544446	5.39339E-05	5.39339E-05	0.000173651	0.000173651	3.07648E-05
3830603772885	383060	3772885	7.26661E-06	7.26661E-06	3.11188E-05	3.11188E-05	0.000412738	0.000272683	0.000460484	0.000460484	0.000138994	0.000143238	0.001151927	0.001151927	0.00056525	0.00056525	5.6022E-05	5.6022E-05	0.000180374	0.000180374	3.10991E-05
3830703772885	383070	3772885	7.28518E-06	7.28518E-06	3.11983E-05	3.11983E-05	0.000428465	0.000283073	0.00047803	0.00047803	0.00014429	0.000148696	0.001198899	0.001198899	0.00058707	0.00058707	5.81567E-05	5.81567E-05	0.000187247	0.000187247	3.14334E-05
3830803772885	383080	3772885	7.30374E-06	7.30374E-06	3.12779E-05	3.12779E-05	0.00044432	0.000293549	0.00049572	0.00049572	0.00014963	0.000154199	0.001245665	0.001245665	0.00060879	0.00060879	6.03088E-05	6.03088E-05	0.000194176	0.000194176	3.17736E-05
3830903772885	383090	3772885	7.32438E-06	7.32438E-06	3.13662E-05	3.13662E-05	0.000460924	0.000304518	0.000514244	0.000514244	0.000155221	0.000159961	0.001293436	0.001293436	0.00063154	0.00063154	6.25624E-05	6.25624E-05	0.000201432	0.000201432	3.21377E-05
3831003772885	383100	3772885	7.34707E-06	7.34707E-06	3.14634E-05	3.14634E-05	0.000477698	0.0003156	0.000532959	0.000532959	0.00016087	0.000165782	0.001340434	0.001340434	0.00065453	0.00065453	6.48393E-05	6.48393E-05	0.000208763	0.000208763	3.25138E-05
3831103772885	383110	3772885	7.36977E-06	7.36977E-06	3.15606E-05	3.15606E-05	0.000494608	0.000326772	0.000551825	0.000551825	0.000166565	0.000171651	0.001386079	0.001386079	0.00067702	0.00067702	6.71344E-05	6.71344E-05	0.000216152	0.000216152	3.29077E-05
3831203772885	383120	3772885	7.39865E-06	7.39865E-06	3.16843E-05	3.16843E-05	0.000511928	0.000338214	0.000571148	0.000571148	0.000172397	0.000177661	0.001429612	0.001429612	0.00070143	0.00070143	6.94853E-05	6.94853E-05	0.000223722	0.000223722	3.33375E-05
3831303772885	383130	3772885	7.42754E-06	7.42754E-06	3.1808E-05	3.1808E-05	0.000527312	0.000348378	0.000588312	0.000588312	0.000177578	0.000183	0.001463714	0.001463714	0.00072512	0.00072512	7.15734E-05	7.15734E-05	0.000230445	0.000230445	3.37673E-05
3831403772885	383140	3772885	7.45023E-06	7.45023E-06	3.19052E-05	3.19052E-05	0.000536924	0.000354729	0.000599036	0.000599036	0.000180815	0.000186336	0.001467192	0.001467192	0.00073568	0.00073568	7.28782E-05	7.28782E-05	0.000234646	0.000234646	3.41792E-05
3831503772885	383150	3772885	7.4688E-06	7.4688E-06	3.19847E-05	3.19847E-05	0.000546512	0.000361063	0.000609734	0.000609734	0.000184044	0.000189664	0.001466162	0.001466162	0.00074882	0.00074882	7.41796E-05	7.41796E-05	0.000238836	0.000238836	3.45791E-05
3831603772885	383160	3772885	7.48737E-06	7.48737E-06	3.20642E-05	3.20642E-05	0.000560885	0.000370559	0.000625769	0.000625769	0.000188884	0.000194652	0.001509282	0.001509282	0.00076814	0.00076814	7.61305E-05	7.61305E-05	0.000245117	0.000245117	3.49731E-05
3831703772885	383170	3772885	7.508E-06	7.508E-06	3.21526E-05	3.21526E-05	0.00056776	0.000375101	0.000633439	0.000633439	0.000191199	0.000197037	0.001514667	0.001514667	0.00077933	0.00077933	7.70635E-05	7.70635E-05	0.000248121	0.000248121	3.5379E-05
3831803772885	383180	3772885	7.48943E-06	7.48943E-06	3.20731E-05	3.20731E-05	0.000567067	0.000374643	0.000632666	0.000632666	0.000190966	0.000196797	0.001480874	0.001480874	0.00076984	0.00076984	7.69695E-05	7.69695E-05	0.000247819	0.000247819	3.5761E-05
3831903772885	383190	3772885	8.27964E-06	8.27964E-06	3.54571E-05	3.54571E-05	0.000558815	0.000369191	0.000623459	0.000623459	0.000188187	0.000193933	0.001412374	0.001412374	0.00076577	0.00076577	7.58494E-05	7.58494E-05	0.000244212	0.000244212	3.56715E-05

			MSite Grubbing / Prep	MMass Grading / Excavation	MMass Grading / Excavation	MDrainage / Utilities Trenching	MFoundations / Concrete Pads	MBuilding / Structure Construction	MAsphalt Paving	MLandscaping or Other Finishing	MWaterside Construction (Piles)	RSSWRe-striping South Valley	RSSWRe-striping Silver Lake Boulevard	RSSWDemolition	RSSWPlacing Base	RSSWForm/Place Rebar and Pour	Child Risk				
Unique Identifier	X (UTM)	Y (UTM)	2027	2027	2028	2028	2028	2028	2028	2028	2028	2029	2029	2029	2029	2029	3rd Trimester	0<2	2<16	Total	per million
3833803772875	383380	3772875	4.22238E-05	0.000105436	0.000105436	2.95073E-05	5.44465E-05	9.7905E-05	6.92619E-05	2.09885E-05	3.71619E-05	0.000107361	0.000105628	0.000166853	9.07009E-05	2.71484E-05	2.47376E-09	5.4457E-08	4.0981E-08	9.79116E-08	0.09791158
3833903772875	383390	3772875	4.26009E-05	0.000106378	0.000106378	2.97708E-05	5.49327E-05	9.87793E-05	6.98804E-05	2.11759E-05	3.74938E-05	0.000104748	0.000105643	0.000166717	9.06271E-05	2.71263E-05	2.47277E-09	5.4526E-08	4.0329E-08	9.73276E-08	0.09732757
3834003772875	383400	3772875	4.3355E-05	0.000108261	0.000108261	3.02978E-05	5.59051E-05	0.000100528	7.11174E-05	2.15507E-05	3.81575E-05	0.000103005	0.000106085	0.000167277	9.09316E-05	2.72174E-05	2.48739E-09	5.5045E-08	3.9981E-08	9.7513E-08	0.09751296
3834103772875	383410	3772875	4.42707E-05	0.000110547	0.000110547	3.09377E-05	5.70859E-05	0.000102651	7.26194E-05	2.20059E-05	3.89634E-05	0.000101452	0.000106532	0.000167939	9.12916E-05	2.73252E-05	2.50551E-09	5.5647E-08	3.969E-08	9.78424E-08	0.09784244
3834203772875	383420	3772875	4.49063E-05	0.000112134	0.000112134	3.13819E-05	5.79054E-05	0.000104125	7.3662E-05	2.23218E-05	3.95228E-05	9.94629E-05	0.000106331	0.000167642	9.11301E-05	2.72768E-05	2.51096E-09	5.5895E-08	3.9176E-08	9.75818E-08	0.09758184
3834303772875	383430	3772875	4.50571E-05	0.000112511	0.000112511	3.14873E-05	5.80999E-05	0.000104474	7.39094E-05	2.23968E-05	3.96555E-05	9.69006E-05	0.00010516	0.000165885	9.01748E-05	2.69909E-05	2.49816E-09	5.5662E-08	3.8358E-08	9.65184E-08	0.09651839
3834403772875	383440	3772875	4.5181E-05	0.00011282	0.00011282	3.15738E-05	5.82597E-05	0.000104762	7.41126E-05	2.24584E-05	3.97645E-05	9.44789E-05	0.000103884	0.000163992	8.91458E-05	2.66829E-05	2.484E-09	5.5407E-08	3.7554E-08	9.54448E-08	0.09544476
3834503772875	383450	3772875	4.42868E-05	0.000110588	0.000110588	3.0949E-05	5.71067E-05	0.000102688	7.26459E-05	2.20139E-05	3.89776E-05	9.08364E-05	0.000100699	0.000159153	8.65154E-05	2.58956E-05	2.43278E-09	5.4185E-08	3.6128E-08	9.27458E-08	0.09274584
3834603772875	383460	3772875	4.34358E-05	0.000108462	0.000108462	3.03542E-05	5.60093E-05	0.000100715	7.12499E-05	2.15909E-05	3.82286E-05	8.73798E-05	9.75336E-05	0.000154365	8.39128E-05	2.51166E-05	2.38131E-09	5.2943E-08	3.475E-08	9.00741E-08	0.09007412
3834703772875	383470	3772875	4.29779E-05	0.000107319	0.000107319	3.00343E-05	5.54189E-05	9.96535E-05	7.04989E-05	2.13633E-05	3.78256E-05	8.46517E-05	9.5112E-05	0.00015074	8.19423E-05	2.45268E-05	2.34452E-09	5.21E-08	3.367E-08	8.81148E-08	0.08811475
3834803772875	383480	3772875	4.3021E-05	0.000107427	0.000107427	3.00644E-05	5.54745E-05	9.97534E-05	7.05696E-05	2.13847E-05	3.78635E-05	8.28782E-05	9.37605E-05	0.000148745	8.08579E-05	2.42022E-05	2.3292E-09	5.1868E-08	3.3006E-08	8.72039E-08	0.08720389
3834903772875	383490	3772875	4.30318E-05	0.000107454	0.000107454	3.00719E-05	5.54884E-05	9.97784E-05	7.05873E-05	2.13901E-05	3.7873E-05	8.11901E-05	9.2404E-05	0.000146742	7.97688E-05	2.38762E-05	2.31307E-09	5.1615E-08	3.2355E-08	8.62829E-08	0.08628295
3835003772875	383500	3772875	4.33711E-05	0.000108301	0.000108301	3.03091E-05	5.59259E-05	0.000100565	7.11439E-05	2.15588E-05	3.81717E-05	8.00597E-05	9.17408E-05	0.000145808	7.92612E-05	2.37243E-05	2.31045E-09	5.1733E-08	3.1952E-08	8.59947E-08	0.0859947
3835103772875	383510	3772875	4.38775E-05	0.000109565	0.000109565	3.06629E-05	5.65788E-05	0.000101739	7.19744E-05	2.18104E-05	3.86173E-05	7.91654E-05	9.14042E-05	0.000145401	7.90397E-05	2.3658E-05	2.31407E-09	5.1999E-08	3.1655E-08	8.59679E-08	0.0859679
3835203772875	383520	3772875	4.42761E-05	0.000110561	0.000110561	3.09415E-05	5.70928E-05	0.000102663	7.26283E-05	2.20086E-05	3.89681E-05	7.81857E-05	9.08817E-05	0.000144696	7.86567E-05	2.35433E-05	2.31338E-09	5.2131E-08	3.1299E-08	8.57438E-08	0.08574378
3835303772875	383530	3772875	4.40067E-05	0.000109888	0.000109888	3.07532E-05	5.67455E-05	0.000102039	7.21865E-05	2.18747E-05	3.87311E-05	7.65528E-05	8.91885E-05	0.000142175	7.72861E-05	2.31331E-05	2.28898E-09	5.1657E-08	3.0599E-08	8.45451E-08	0.08454515
3835403772875	383540	3772875	4.37105E-05	0.000109148	0.000109148	3.05462E-05	5.63635E-05	0.000101352	7.17005E-05	2.17274E-05	3.84703E-05	7.49953E-05	8.75004E-05	0.000139645	7.5911E-05	2.27215E-05	2.26466E-09	5.1182E-08	2.992E-08	8.33666E-08	0.08336658
3835503772875	383550	3772875	4.33873E-05	0.000108341	0.000108341	3.03204E-05	5.59468E-05	0.000100603	7.11704E-05	2.15668E-05	3.81859E-05	7.35032E-05	8.58123E-05	0.000137107	7.45312E-05	2.23085E-05	2.24017E-09	5.0704E-08	2.9259E-08	8.22039E-08	0.0822039
3835603772875	383560	3772875	4.30318E-05	0.000107454	0.000107454	3.00719E-05	5.54884E-05	9.97784E-05	7.05873E-05	2.13901E-05	3.7873E-05	7.20713E-05	8.41192E-05	0.00013456	7.31468E-05	2.18941E-05	2.2159E-09	5.0222E-08	2.8618E-08	8.10561E-08	0.0810561
3835703772875	383570	3772875	4.27786E-05	0.000106822	0.000106822	2.9895E-05	5.51619E-05	9.91914E-05	7.0172E-05	2.12642E-05	3.76502E-05	7.08303E-05	8.26772E-05	0.000132387	7.19654E-05	2.15405E-05	2.19683E-09	4.9866E-08	2.8066E-08	8.0129E-08	0.08012895
3835803772875	383580	3772875	4.41091E-05	0.000110144	0.000110144	3.08248E-05	5.68775E-05	0.000102276	7.23544E-05	2.19256E-05	3.88211E-05	7.13177E-05	8.41594E-05	0.000134857	7.33083E-05	2.19425E-05	2.23629E-09	5.0898E-08	2.8368E-08	8.15025E-08	0.08150247
3835903772875	383590	3772875	4.54934E-05	0.0001136	0.0001136	3.17922E-05	5.86625E-05	0.000105486	7.46251E-05	2.26137E-05	4.00395E-05	7.21868E-05	8.61791E-05	0.000138176	7.51126E-05	2.24825E-05	2.28086E-09	5.1919E-08	2.8812E-08	8.30119E-08	0.08301188
3836003772875	383600	3772875	4.6199E-05	0.000115362	0.000115362	3.22853E-05	5.95724E-05	0.000107122	7.57826E-05	2.29644E-05	4.06605E-05	7.2629E-05	8.72341E-05	0.000139968	7.60863E-05	2.2774E-05	2.30521E-09	5.24E-08	2.9008E-08	8.37135E-08	0.0837135
3836103772875	383610	3772875	4.63121E-05	0.000115645	0.000115645	3.23643E-05	5.97182E-05	0.000107385	7.59681E-05	2.30206E-05	4.07601E-05	7.24782E-05	8.71638E-05	0.000139959	7.60817E-05	2.27726E-05	2.31009E-09	5.2441E-08	2.8907E-08	8.36586E-08	0.08365861
3836203772875	383620	3772875	4.62959E-05	0.000115604	0.000115604	3.2353E-05	5.96974E-05	0.000107347	7.59416E-05	2.30126E-05	4.07458E-05	7.23677E-05	8.7008E-05	0.000139798	7.5994E-05	2.27463E-05	2.31368E-09	5.2421E-08	2.881E-08	8.35452E-08	0.08354522
3836303772875	383630	3772875	4.60051E-05	0.000114878	0.000114878	3.21498E-05	5.93223E-05	0.000106673	7.54645E-05	2.2868E-05	4.04899E-05	7.18251E-05	8.61489E-05	0.000138516	7.52972E-05	2.25378E-05	2.30621E-09	5.2192E-08	2.852E-08	8.30187E-08	0.08301871
3836403772875	383640	3772875	4.56334E-05	0.00011395	0.00011395	3.189E-05	5.88431E-05	0.000105811	7.48548E-05	2.26833E-05	4.01627E-05	7.12775E-05	8.52094E-05	0.000137098	7.45266E-05	2.23071E-05	2.29806E-09	5.1938E-08	2.8222E-08	8.24587E-08	0.0824587
3836503772875	383650	3772875	4.52025E-05	0.000112874	0.000112874	3.15889E-05	5.82874E-05	0.000104812	7.4148E-05	2.24691E-05	3.97835E-05	7.07801E-05	8.42498E-05	0.000135647	7.37375E-05	2.20709E-05	2.28951E-09	5.1662E-08	2.7937E-08	8.18891E-08	0.08188909
3836603772875	383660	3772875	4.46962E-05	0.00011161	0.00011161	3.12351E-05	5.76346E-05	0.000103638	7.33174E-05	2.22174E-05	3.93379E-05	7.03329E-05	8.32751E-05	0.000134144	7.29207E-05	2.18264E-05	2.28131E-09	5.1379E-08	2.7662E-08	8.13224E-08	0.08132242
3836703772875	383670	3772875	4.41198E-05	0.000110171	0.000110171	3.08323E-05	5.68914E-05	0.000102301	7.2372E-05	2.19309E-05	3.88306E-05	6.98757E-05	8.2205E-05	0.000132489	7.20208E-05	2.15571E-05	2.2723E-09	5.1073E-08	2.7374E-08	8.07192E-08	0.08071923
3836803772875	383680	3772875	4.34142E-05	0.000108409	0.000108409	3.03392E-05	5.59815E-05	0.000100665	7.12146E-05	2.15802E-05	3.82096E-05	6.9514E-05	8.12052E-05	0.000130884	7.11486E-05	2.1296E-05	2.26454E-09	5.0774E-08	2.7107E-08	8.01459E-08	0.08014585
3836903772875	383690	3772875	4.26332E-05	0.000106458	0.000106458	2.97934E-05	5.49744E-05	9.88542E-05	6.99334E-05	2.11919E-05	3.75222E-05	6.91472E-05	8.01903E-05	0.00012928	7.02765E-05	2.1035E-05	2.25616E-09	5.0467E-08	2.6841E-08	7.95644E-08	0.07956444
3837003772875	383700	3772875	4.17875E-05	0.000104347	0.000104347	2.92024E-05	5.38839E-05	9.68933E-05	6.85462E-05	2.07716E-05	3.67779E-05	6.87001E-05	7.91804E-05	0.000127625	6.93766E-05	2.07656E-05	2.24602E-09	5.0148E-08	2.6559E-08	7.89528E-08	0.07895277
3837103772875	383710	3772875	4.10173E-05	0.000102423	0.000102423	2.86641E-05	5.28907E-05	9.51073E-05	6.72828E-05	2.03887E-05	3.61E-05	6.80871E-05	7.81706E-05	0.000125986	6.8486E-05	2.04991E-05	2.23355E-09	4.9822E-08	2.6245E-08	7.83009E-08	0.07830087
3837203772875	383720	3772875	4.0274E-05	0.000100567	0.000100567	2.81447E-05	5.19322E-05	9.33838E-05	6.60634E-05	2.00192E-05	3.54458E-05	6.74842E-05	7.72461E-05	0.000124543	6.77015E-05	2.02642E-05	2.22131E-09	4.9542E-08	2.5957E-08	7.77201E-08	0.07772014
3837303772875	383730	3772875	3.9773E-05	9.93163E-05	9.93163E-05	2.77946E-05	5.12863E-05	9.22223E-05	6.52417E-05	1.97702E-05	3.50049E-05	6.66452E-05	7.61057E-05	0.000122769	6.6737E-05	1.99756E-05	2.20703E-09	4.9248E-08	2.5597E-08	7.70521E-08	0.07705214
3837403772875	383740	3772875	3.93367E-05	9.82268E-05	9.82268E-05	2.74897E-05	5.07237E-05	9.12106E-05	6.45261E-05	1.95534E-05	3.46209E-05	6.57308E-05	7.50104E-05	0.000120901	6.57218E-05	1.96717E-05	2.19204E-09	4.8948E-08	2.5213E-08	7.63528E-08	0.07635276
3837503772875	383750	3772875	3.89328E-05	9.72181E-05	9.72181E-05	2.72074E-05	5.02028E-05	9.02739E-05	6.38634E-05	1.93525E-05	3.42654E-05	6.48164E-05	7.39403E-05	0.000119136	6.4762E-05	1.93844E-05	2.17716E-09	4.8657E-08	2.4837E-08	7.5671E-08	0.07567105
3837603772875	383760	3772875	3.8588E-05	9.63573E-05	9.63573E-05	2.69665E-05	4.97583E-05	8.94746E-05	6.32979E-05	1.91812E-05	3.3962E-05	6.38066E-05	7.28048E-05	0.000117259	6.37421E-05	1.90791E-05	2.16174E-09	4.8358E-08	2.4425E-08	7.49447E-08	0.07494473
3837703772875	383770	3772875	3.82541E-05	9.55233E-05	9.55233E-05	2.67331E-05	4.93276E-05	8.87002E-05	6.27501E-05	1.90152E-05	3.36681E-05	6.28218E-05	7.17497E-05	0.000115494	6.27823E-05	1.87918E-05	2.14632E-09	4.8058E-08	2.4027E-08	7.42318E-08	0.07423179
3837803772875	383780	3772875	3.79147E-05	9.4676E-05	9.4676E-05	2.6496E-05	4.88901E-05	8.79134E-05	6.21935E-05	1.88465E-05	3.33694E-05	6.19376E-05	7.09057E-05	0.000114373	6.21732E-05	1.86095E-05	2.13175E-09	4.7774E-08	2.3684E-08	7.35898E-08	0.07358984
3837903772875	383790	3772875	3.76023E-05	9.38959E-05	9.38959E-05	2.62776E-05	4.84872E-05	8.7189E-05	6.1681E-05	1.86912E-05	3.30944E-05	6.11337E-05	7.02023E-05	0.000113507	6.17025E-05	1.84686E-05	2.1185E-09	4.7554E-08	2.3406E-08	7.30785E-08	0.07307846
3838003772875	383800	3772875	3.73492E-05	9.32637E-05	9.32637E-05	2.61007E-05	4.81608E-05	8.6602E-05	6.12657E-05	1.85654E-05	3.28716E-05	6.03399E-05	6.92779E-05	0.00011237	6.10841E-05	1.82835E-05	2.10593E-09	4.7385E-08	2.3129E-08	7.26197E-08	0.07261967
3838103772875	383810	3772875	3.71068E-05	9.26585E-05	9.26585E-05	2.59313E-05	4.78482E-05	8.604E-05	6.08681E-05	1.84449E-05	3.26583E-05	5.9325E-05	6.8057E-05	0.0001104	6.00135E-05	1.79631E-05	2.09007E-09	4.7067E-08	2.2723E-08	7.188E-08	0.07188002
3838203772875	383820	3772875	3.68536E-05	9.20263E-05	9.20263E-05	2.57544E-05	4.75218E-05	8.5453E-05	6.04529E-05	1.83191E-05	3.24355E-05	5.83353E-05	6.68612E-05	0.000108499	5.89798E-05	1.76537E-05	2.07444E-09	4.6751E-08	2.2325E-08	7.11512E-08	0.07115124
3838303772875	383830	3772875	3.67028E-05	9.16497E-05	9.16497E-05	2.5649E-05	4.73273E-05	8.51033E-05	6.02055E-05	1.82441E-05	3.23028E-05	5.75565E-05	6.60172E-05	0.0001072	5.82738E-05	1.74424E-05	2.06225E-09	4.6579E-08	2.2051E-08	7.06925E-08	0.07069249
3838403772875	383840	3772875	3.67082E-05	9.16631E-05	9.16631E-05	2.56528E-05	4.73342E-05	8.51158E-05	6.02143E-05	1.82468E-05	3.23075E-05	5.7024E-05	6.53088E-05	0.000106088	5.76693E-05	1.72614E-05	2.05383E-09	4.6522E-08	2.192E-08	7.04957E-08	0.07049574
3838503772875	383850	3772875	3.67082E-05	9.16631E-05	9.16631E-05	2.56528E-05	4.73342E-05	8.51158E-05	6.02143E-05	1.82468E-05	3.23075E-05	5.65417E-05	6.4726E-05	0.000105179	5.71755E-05	1.71136E-05	2.04488E-09	4.6412E-08	2.1782E-08	7.02395E-08	0.07023945
3838603772875	383860	3772875	3.64443E-05	9.10041E-05	9.10041E-05	2.54684E-05	4.69939E-05	8.45038E-05	5.97814E-05	1.81156E-05	3.20752E-05	5.54414E-05	6.34147E-05	0.000103108	5.60495E-05	1.67766E-05	2.02712E-09	4.6037E-08	2.1333E-08	6.93964E-08	0.06939637
3838703772875	383870	3772875	3.61534E-05	9.02778E-05	9.02778E-05	2.52651E-05	4.66188E-05	8.38294E-05	5.93042E-05	1.7971E-05	3.18192E-05	5.43109E-05	6.20582E-05	0.000100994	5.49005E-05	1.64327E-05	2.00883E-09	4.5639E-08	2.0862E-08	6.85097E-08	0.06850966
3838803772875	383880	3772875	3.55555E-05	8.87848E-05	8.87848E-05	2.48473E-05	4.58479E-05	8.2443E-05	5.83235E-05	1.76738E-05	3.1293E-05	5.31504E-05	6.06112E-05	9.86938E-05	5.36499E-05	1.60583E-05	1.98624E-09	4.5075E-08	2.0319E-08	6.73796E-08	0.06737955
3838903772875	383890	3772875	3.49038E-05	8.71573E-05	8.71573E-05	2.43918E-05	4.50075E-05	8.09318E-05	5.72544E-05	1.73498E-05	3.07194E-05	5.19094E-05	5.84709E-05	9.46106E-05	5.14303E-05	1.5394E-05	1.96315E-09	4.4484E-08	1.9697E-08	6.61439E-08	0.06614386
3839003772875	383900	3772875	3.4559E-05	8.62965E-05	8.62965E-05	2.41509E-05	4.45629E-05	8.01325E-05	5.66889E-05	1.71785E-05	3.0416E-05	5.07237E-05	5.62503E-05	9.16394E-05	4.98151E-05	1.49105E-05	1.94091E-09	4.4025E-08	1.9196E-08	6.51623E-08	0.06516231
3839103772875	383910	3772875	3.40742E-05	8.5086E-05	8.5086E-05	2.38121E-05	4.39378E-05	7.90084E-05	5.58937E-05	1.69375E-05	2.99893E-05	4.92114E-05	5.40899E-05	8.81929E-05	4.79416E-05	1.43497E-05	1.90766E-09	4.3352E-08	1.8562E-08	6.38216E-08	0.06382164
3829703772885	382970	3772885	2.56176E-05	6.39692E-05	6.39692E-05	1.79024E-05	3.30333E-05	5.93999E-05	4.20219E-05	1.27339E-05	2.25465E-05	0.000296394	4.65487E-05	7.69958E-05	4.18549E-05	1.25279E-05	2.12153E-09	4.9887E-08	3.8706E-08	9.07144E-08	0.09071436
3829803772885	382980	3772885	2.58223E-05	6.44803E-05	6.44803E-05	1.80454E-05	3.32972E-05	5.98745E-05	4.23577E-05	1.28357E-05	2.27267E-05	0.000302981	4.7463E-05	7.84644E-05	4.26532E-05	1.27668E-05	2.13303E-09	5.0059E-08	3.9875E-08	9.2067E-08	0.09206702
3829903772885	382990	3772885	2.60862E-05	6.51393E-05	6.51393E-05	1.82299E-05	3.36375E-05	6.04865E-05	4.27906E-05	1.29668E-05	2.29589E-05	0.000310426	4.85533E-05	8.02132E-05	4.36038E-05	1.30514E-05	2.14806E-09	5.032E-08	4.1192E-08	9.36595E-08	0.09365954
3830003772885	383000	3772885	2.63556E-05	6.58118E-05	6.58118E-05	1.84181E-05	3.39848E-05	6.1111E-05	4.32324E-05	1.31007E-05	2.3196E-05	0.000317506	4.96837E-05	8.20298E-05	4.45913E-05	1.3347E-05	2.16281E-09	5.0573E-08	4.255E-08	9.52863E-08	0.09528625
3830103772885	383010	3772885	2.66249E-05	6.64844E-05	6.64844E-05	1.86063E-05	3.43321E-05	6.17355E-05	4.36741E-05	1.32346E-05	2.3433E-05	0.000324203	5.08594E-05	8.39059E-05	4.56112E-05	1.36522E-05	2.17768E-09	5.0831E-08	4.3951E-08	9.69592E-08	0.09695916
3830203772885	383020	3772885	2.6905E-05	6.71838E-05	6.71838E-05	1.8802E-05	3.46933E-05	6.23849E-05	4.41336E-05	1.33738E-05	2.36795E-05	0.000330458	5.20853E-05	8.58669E-05	4.66772E-05	1.39713E-05	2.19234E-09	5.1079E-08	4.5395E-08	9.86672E-08	0.09866717
3830303772885	383030	3772885	2.71797E-05	6.78697E-05	6.78697E-05	1.8994E-05	3.50475E-05	6.30219E-05	4.45842E-05	1.35104E-05	2.39213E-05	0.00033616	5.33564E-05	8.78873E-05	4.77755E-05	1.43E-05	2.20684E-09	5.1325E-08	4.6874E-08	1.00406E-07	0.10040554
3830403772885	383040	3772885	2.74705E-05	6.8596E-05	6.8596E-05	1.91973E-05	3.54225E-05	6.36963E-05	4.50613E-05	1.36549E-05	2.41773E-05	0.000341451	5.46978E-05	9.00265E-05	4.89383E-05	1.46481E-05	2.22198E-09	5.1583E-08	4.8407E-08	1.02212E-07	0.10221207
3830503772885	383050	3772885	2.77614E-05	6.93223E-05	6.93223E-05	1.94005E-05	3.57976E-05	6.43708E-05	4.55385E-05	1.37995E-05	2.44333E-05	0.000346098	5.60945E-05	9.22422E-05	5.01428E-05	1.50086E-05	2.23669E-09	5.183E-08	4.997E-08	1.04037E-07	0.10403666
3830603772885	383060	3772885	2.8063E-05	7.00756E-05	7.00756E-05	1.96113E-05	3.61866E-05	6.50702E-05	4.60332E-05	1.39495E-05	2.46988E-05	0.000350077	5.75515E-05	9.45512E-05	5.1398E-05	1.53843E-05	2.25188E-09	5.2087E-08	5.1562E-08	1.05901E-07	0.10590113
3830703772885	383070	3772885	2.83647E-05	7.08288E-05	7.08288E-05	1.98221E-05	3.65755E-05	6.57696E-05	4.6528E-05	1.40994E-05	2.49642E-05	0.000353398	5.90738E-05	9.69621E-05	5.27085E-05	1.57766E-05	2.26673E-09	5.2338E-08	5.3184E-08	1.07789E-07	0.10778856
3830803772885	383080	3772885	2.86717E-05	7.15954E-05	7.15954E-05	2.00367E-05	3.69714E-05	6.64815E-05	4.70317E-05	1.4252E-05	2.52345E-05	0.000355895	6.06564E-05	9.94579E-05	5.40652E-05	1.61827E-05	2.28162E-09	5.2588E-08	5.4811E-08	1.0968E-07	0.10968017
3830903772885	383090	3772885	2.90003E-05	7.24159E-05	7.24159E-05	2.02663E-05	3.73951E-05	6.72433E-05	4.75706E-05	1.44153E-05	2.55236E-05	0.000358151	6.23747E-05	0.000102157	5.55327E-05	1.66219E-05	2.2977E-09	5.2865E-08	5.6512E-08	1.11675E-07	0.11167484
3831003772885	383100	3772885	2.93396E-05	7.32633E-05	7.32633E-05	2.05034E-05	3.78327E-05	6.80302E-05	4.81273E-05	1.4584E-05	2.58223E-05	0.000359683	6.41784E-05	0.000104993	5.7074E-05	1.70832E-05	2.31369E-09	5.3143E-08	5.8224E-08	1.13681E-07	0.11368076
3831103772885	383110	3772885	2.96951E-05	7.4151E-05	7.4151E-05	2.07519E-05	3.82911E-05	6.88545E-05	4.87104E-05	1.47607E-05	2.61352E-05	0.000360537	6.60926E-05	0.000107989	5.87029E-05	1.75708E-05	2.33002E-09	5.3428E-08	5.9942E-08	1.157E-07	0.11569979
3831203772885	383120	3772885	3.00829E-05	7.51194E-05	7.51194E-05	2.10229E-05	3.87912E-05	6.97537E-05	4.93466E-05	1.49535E-05	2.64765E-05	0.00036115	6.82178E-05	0.000111309	6.05073E-05	1.81109E-05	2.34794E-09	5.3763E-08	6.1706E-08	1.17817E-07	0.11781736
3831303772885	383130	3772885	3.04708E-05	7.60878E-05	7.60878E-05	2.12939E-05	3.92912E-05	7.0653E-05	4.99827E-05	1.51463E-05	2.68178E-05	0.000360356	7.04083E-05	0.000114721	6.23624E-05	1.86661E-05	2.36485E-09	5.4074E-08	6.328E-08	1.19718E-07	0.11971802
3831403772885	383140	3772885	3.08424E-05	7.70159E-05	7.70159E-05	2.15536E-05	3.97705E-05	7.15147E-05	5.05924E-05	1.5331E-05	2.71449E-05	0.000358055	7.26239E-05	0.000118151	6.42267E-05	1.92242E-05	2.37972E-09	5.4348E-08	6.4259E-08	1.20986E-07	0.1209861
3831503772885	383150	3772885	3.12033E-05	7.7917E-05	7.7917E-05	2.18058E-05	4.02358E-05	7.23515E-05	5.11844E-05	1.55104E-05	2.74626E-05	0.000353669	7.48848E-05	0.000121631	6.61187E-05	1.97905E-05	2.38427E-09	5.4492E-08	6.5167E-08	1.22044E-07	0.12204373
3831603772885	383160	3772885	3.15588E-05	7.88047E-05	7.88047E-05	2.20543E-05	4.06943E-05	7.31758E-05	5.17675E-05	1.56871E-05	2.77754E-05	0.000344837	7.7211E-05	0.000125205	6.80614E-05	2.0372E-05	2.39319E-09	5.4666E-08	6.6716E-08	1.23775E-07	0.12377485
3831703772885	383170	3772885	3.19251E-05	7.97194E-05	7.97194E-05	2.23102E-05	4.11666E-05	7.40251E-05	5.23683E-05	1.58692E-05	2.80978E-05	0.000330639	7.96427E-05	0.000128906	7.00734E-05	2.09742E-05	2.67307E-09	5.7806E-08	6.7593E-08	1.28072E-07	0.12807166
3831803772885	383180	3772885	3.22698E-05	8.05802E-05	8.05802E-05	2.25511E-05	4.16111E-05	7.48244E-05	5.29338E-05	1.60405E-05	2.84012E-05	0.000311979	8.2004E-05	0.000132489	7.20208E-05	2.15571E-05	2.79419E-09	5.9576E-08	6.7478E-08	1.29848E-07	0.12984813
3831903772885	383190	3772885	3.2189E-05	8.03784E-05	8.03784E-05	2.24947E-05	4.15069E-05	7.46371E-05	5.28013E-05	1.60004E-05	2.83301E-05	0.000291752	8.25667E-05

			EGIODemolition	EGIOSite Grubbing / Prep	EGIOMass Grading / Excavation	EGIOMass Grading / Excavation	EGIODrainage / Utilities Trenching	EGIODrainage / Utilities Trenching	EGIOFoundations / Concrete Pads	EGIOFoundations / Concrete Pads	EGIOBuilding / Structure Construction	EGIOBuilding / Structure Construction	EGIOAsphalt Paving	EGIOArchitectural Coating	EGIOLandscaping or Other Finishing	EGIOWaterside Construction (Piles)	HIWaterside Construction (Landscaping)	HIWaterside Construction (Landscaping)	KMDemolition	KMSite Grubbing / Prep	KMMass Grading / Excavation
Unique Identifier	X (UTM)	Y (UTM)	2025	2025	2025	2026	2026	2027	2026	2027	2026	2027	2027	2027	2027	2027	2025	2026	2025	2025	2025
3832003772885	383200	3772885	3.04962E-05	2.7519E-05	6.87171E-05	6.87171E-05	1.92311E-05	1.92311E-05	3.54851E-05	3.54851E-05	6.38087E-05	6.38087E-05	4.51409E-05	4.24855E-06	1.3679E-05	2.422E-05	0.000140408	0.000140408	3.44179E-05	3.10579E-05	7.75539E-05
3832103772885	383210	3772885	3.11827E-05	2.8138E-05	7.02639E-05	7.02639E-05	1.9664E-05	1.9664E-05	3.62838E-05	3.62838E-05	6.5245E-05	6.5245E-05	4.61569E-05	4.34418E-06	1.3987E-05	2.47651E-05	0.000139472	0.000139472	3.72592E-05	3.36218E-05	8.39562E-05
3832203772885	383220	3772885	3.12066E-05	2.816E-05	7.03177E-05	7.03177E-05	1.96791E-05	1.96791E-05	3.63116E-05	3.63116E-05	6.5295E-05	6.5295E-05	4.61923E-05	4.34751E-06	1.39977E-05	2.47841E-05	0.000135222	0.000135222	4.04587E-05	3.65089E-05	9.11655E-05
3832303772885	383230	3772885	3.04485E-05	2.7476E-05	6.86095E-05	6.86095E-05	1.9201E-05	1.9201E-05	3.54295E-05	3.54295E-05	6.37088E-05	6.37088E-05	4.50702E-05	4.2419E-06	1.36576E-05	2.4182E-05	0.000129369	0.000129369	4.2327E-05	3.81948E-05	9.53754E-05
3832403772885	383240	3772885	2.94516E-05	2.6576E-05	6.63633E-05	6.63633E-05	1.85724E-05	1.85724E-05	3.42696E-05	3.42696E-05	6.16231E-05	6.16231E-05	4.35946E-05	4.10302E-06	1.32105E-05	2.33903E-05	0.000124817	0.000124817	4.25658E-05	3.84103E-05	9.59134E-05
3832503772885	383250	3772885	2.86936E-05	2.5892E-05	6.46551E-05	6.46551E-05	1.80944E-05	1.80944E-05	3.33875E-05	3.33875E-05	6.00369E-05	6.00369E-05	4.24725E-05	3.99741E-06	1.28705E-05	2.27883E-05	0.000122534	0.000122534	4.24822E-05	3.83349E-05	9.57251E-05
3832603772885	383260	3772885	2.79176E-05	2.5192E-05	6.29066E-05	6.29066E-05	1.7605E-05	1.7605E-05	3.24846E-05	3.24846E-05	5.84133E-05	5.84133E-05	4.13239E-05	3.88931E-06	1.25224E-05	2.2172E-05	0.000120393	0.000120393	4.22315E-05	3.81086E-05	9.51602E-05
3832703772885	383270	3772885	2.66879E-05	2.4083E-05	6.01359E-05	6.01359E-05	1.68296E-05	1.68296E-05	3.10538E-05	3.10538E-05	5.58404E-05	5.58404E-05	3.95038E-05	3.718E-06	1.19708E-05	2.11954E-05	0.000116887	0.000116887	4.12884E-05	3.72576E-05	9.30351E-05
3832803772885	383280	3772885	2.54225E-05	2.2941E-05	5.72844E-05	5.72844E-05	1.60316E-05	1.60316E-05	2.95813E-05	2.95813E-05	5.31927E-05	5.31927E-05	3.76306E-05	3.54171E-06	1.14032E-05	2.01904E-05	0.000114033	0.000114033	4.0017E-05	3.61103E-05	9.01702E-05
3832903772885	383290	3772885	2.43719E-05	2.1993E-05	5.49172E-05	5.49172E-05	1.53691E-05	1.53691E-05	2.83589E-05	2.83589E-05	5.09945E-05	5.09945E-05	3.60756E-05	3.39535E-06	1.0932E-05	1.93561E-05	0.000112114	0.000112114	3.88828E-05	3.50869E-05	8.76146E-05
3833003772885	383300	3772885	2.36377E-05	2.133E-05	5.32628E-05	5.32628E-05	1.49061E-05	1.49061E-05	2.75046E-05	2.75046E-05	4.94583E-05	4.94583E-05	3.49888E-05	3.29306E-06	1.06027E-05	1.8773E-05	0.000110956	0.000110956	3.81725E-05	3.44459E-05	8.60141E-05
3833103772885	383310	3772885	2.29811E-05	2.0738E-05	5.17833E-05	5.17833E-05	1.4492E-05	1.4492E-05	2.67405E-05	2.67405E-05	4.80845E-05	4.80845E-05	3.40169E-05	3.20159E-06	1.03081E-05	1.82515E-05	0.000109909	0.000109909	3.75278E-05	3.38642E-05	8.45614E-05
3833203772885	383320	3772885	2.26051E-05	2.0398E-05	5.09359E-05	5.09359E-05	1.42549E-05	1.42549E-05	2.6303E-05	2.6303E-05	4.72976E-05	4.72976E-05	3.34602E-05	3.1492E-06	1.01395E-05	1.79528E-05	0.000109259	0.000109259	3.73249E-05	3.3681E-05	8.41041E-05
3833303772885	383330	3772885	2.23364E-05	2.0156E-05	5.03307E-05	5.03307E-05	1.40855E-05	1.40855E-05	2.59904E-05	2.59904E-05	4.67356E-05	4.67356E-05	3.30626E-05	3.11178E-06	1.0019E-05	1.77395E-05	0.000108704	0.000108704	3.72592E-05	3.36218E-05	8.39562E-05
3833403772885	383340	3772885	2.20917E-05	1.9935E-05	4.97792E-05	4.97792E-05	1.39312E-05	1.39312E-05	2.57057E-05	2.57057E-05	4.62235E-05	4.62235E-05	3.27004E-05	3.07768E-06	9.90921E-06	1.75451E-05	0.000108133	0.000108133	3.71876E-05	3.35572E-05	8.37948E-05
3833503772885	383350	3772885	2.18888E-05	1.9752E-05	4.93219E-05	4.93219E-05	1.38032E-05	1.38032E-05	2.54695E-05	2.54695E-05	4.57989E-05	4.57989E-05	3.24E-05	3.04941E-06	9.81818E-06	1.73839E-05	0.000107578	0.000107578	3.71637E-05	3.35356E-05	8.3741E-05
3833603772885	383360	3772885	2.17037E-05	1.9585E-05	4.89049E-05	4.89049E-05	1.36865E-05	1.36865E-05	2.52542E-05	2.52542E-05	4.54117E-05	4.54117E-05	3.21261E-05	3.02363E-06	9.73518E-06	1.7237E-05	0.000106991	0.000106991	3.7116E-05	3.34925E-05	8.36334E-05
3833703772885	383370	3772885	2.16739E-05	1.9558E-05	4.88377E-05	4.88377E-05	1.36677E-05	1.36677E-05	2.52195E-05	2.52195E-05	4.53493E-05	4.53493E-05	3.20819E-05	3.01947E-06	9.72179E-06	1.72133E-05	0.00010661	0.00010661	3.7313E-05	3.36703E-05	8.40772E-05
3833803772885	383380	3772885	2.17813E-05	1.9655E-05	4.90798E-05	4.90798E-05	1.37354E-05	1.37354E-05	2.53445E-05	2.53445E-05	4.55741E-05	4.55741E-05	3.22409E-05	3.03444E-06	9.76998E-06	1.72986E-05	0.000106468	0.000106468	3.77308E-05	3.40473E-05	8.50187E-05
3833903772885	383390	3772885	2.19246E-05	1.9784E-05	4.94026E-05	4.94026E-05	1.38258E-05	1.38258E-05	2.55112E-05	2.55112E-05	4.58738E-05	4.58738E-05	3.2453E-05	3.0544E-06	9.83424E-06	1.74124E-05	0.000106356	0.000106356	3.81785E-05	3.44513E-05	8.60275E-05
3834003772885	383400	3772885	2.23006E-05	2.0124E-05	5.025E-05	5.025E-05	1.40629E-05	1.40629E-05	2.59487E-05	2.59487E-05	4.66607E-05	4.66607E-05	3.30096E-05	3.10679E-06	1.00029E-05	1.77111E-05	0.000106801	0.000106801	3.90082E-05	3.52E-05	8.78971E-05
3834103772885	383410	3772885	2.27244E-05	2.0506E-05	5.12049E-05	5.12049E-05	1.43302E-05	1.43302E-05	2.64419E-05	2.64419E-05	4.75474E-05	4.75474E-05	3.3637E-05	3.16583E-06	1.0193E-05	1.80476E-05	0.000107562	0.000107562	3.98797E-05	3.59864E-05	8.98608E-05
3834203772885	383420	3772885	2.29035E-05	2.0668E-05	5.16084E-05	5.16084E-05	1.44431E-05	1.44431E-05	2.66503E-05	2.66503E-05	4.79221E-05	4.79221E-05	3.3902E-05	3.19078E-06	1.02733E-05	1.81899E-05	0.0001078	0.0001078	4.02736E-05	3.63419E-05	9.07485E-05
3834303772885	383430	3772885	2.27602E-05	2.0538E-05	5.12856E-05	5.12856E-05	1.43528E-05	1.43528E-05	2.64836E-05	2.64836E-05	4.76224E-05	4.76224E-05	3.369E-05	3.17082E-06	1.02091E-05	1.80761E-05	0.000106959	0.000106959	4.00886E-05	3.61749E-05	9.03316E-05
3834403772885	383440	3772885	2.2623E-05	2.0414E-05	5.09763E-05	5.09763E-05	1.42662E-05	1.42662E-05	2.63238E-05	2.63238E-05	4.73351E-05	4.73351E-05	3.34868E-05	3.15169E-06	1.01475E-05	1.7967E-05	0.000106087	0.000106087	3.98797E-05	3.59864E-05	8.98608E-05
3834503772885	383450	3772885	2.21395E-05	1.9978E-05	4.98868E-05	4.98868E-05	1.39613E-05	1.39613E-05	2.57612E-05	2.57612E-05	4.63235E-05	4.63235E-05	3.27711E-05	3.08434E-06	9.93063E-06	1.75831E-05	0.000104041	0.000104041	3.9044E-05	3.52323E-05	8.79778E-05
3834603772885	383460	3772885	2.1644E-05	1.9531E-05	4.87704E-05	4.87704E-05	1.36489E-05	1.36489E-05	2.51847E-05	2.51847E-05	4.52868E-05	4.52868E-05	3.20377E-05	3.01532E-06	9.7084E-06	1.71896E-05	0.000102011	0.000102011	3.81367E-05	3.44136E-05	8.59333E-05
3834703772885	383470	3772885	2.1268E-05	1.9192E-05	4.79231E-05	4.79231E-05	1.34117E-05	1.34117E-05	2.47472E-05	2.47472E-05	4.45E-05	4.45E-05	3.14811E-05	2.96293E-06	9.53972E-06	1.68909E-05	0.00010033	0.00010033	3.73906E-05	3.37403E-05	8.42521E-05
3834803772885	383480	3772885	2.1059E-05	1.9003E-05	4.74523E-05	4.74523E-05	1.328E-05	1.328E-05	2.45041E-05	2.45041E-05	4.40629E-05	4.40629E-05	3.11718E-05	2.93382E-06	9.44601E-06	1.6725E-05	9.90609E-05	9.90609E-05	3.69488E-05	3.33417E-05	8.32568E-05
3834903772885	383490	3772885	2.08561E-05	1.882E-05	4.6995E-05	4.6995E-05	1.3152E-05	1.3152E-05	2.42679E-05	2.42679E-05	4.36382E-05	4.36382E-05	3.08714E-05	2.90555E-06	9.35498E-06	1.65638E-05	9.77604E-05	9.77604E-05	3.64833E-05	3.29216E-05	8.22076E-05
3835003772885	383500	3772885	2.08859E-05	1.8847E-05	4.70623E-05	4.70623E-05	1.31708E-05	1.31708E-05	2.43026E-05	2.43026E-05	4.37007E-05	4.37007E-05	3.09156E-05	2.9097E-06	9.36837E-06	1.65875E-05	9.7015E-05	9.7015E-05	3.64474E-05	3.28892E-05	8.21269E-05
3835103772885	383510	3772885	2.09934E-05	1.8944E-05	4.73044E-05	4.73044E-05	1.32386E-05	1.32386E-05	2.44277E-05	2.44277E-05	4.39255E-05	4.39255E-05	3.10746E-05	2.92467E-06	9.41656E-06	1.66729E-05	9.65075E-05	9.65075E-05	3.65429E-05	3.29754E-05	8.23421E-05
3835203772885	383520	3772885	2.1065E-05	1.9009E-05	4.74658E-05	4.74658E-05	1.32837E-05	1.32837E-05	2.4511E-05	2.4511E-05	4.40754E-05	4.40754E-05	3.11807E-05	2.93465E-06	9.44869E-06	1.67297E-05	9.59207E-05	9.59207E-05	3.65429E-05	3.29754E-05	8.23421E-05
3835303772885	383530	3772885	2.09516E-05	1.8906E-05	4.72102E-05	4.72102E-05	1.32122E-05	1.32122E-05	2.4379E-05	2.4379E-05	4.38381E-05	4.38381E-05	3.10128E-05	2.91885E-06	9.39782E-06	1.66397E-05	9.48105E-05	9.48105E-05	3.61967E-05	3.2663E-05	8.1562E-05
3835403772885	383540	3772885	2.08442E-05	1.8809E-05	4.69681E-05	4.69681E-05	1.31445E-05	1.31445E-05	2.4254E-05	2.4254E-05	4.36132E-05	4.36132E-05	3.08538E-05	2.90388E-06	9.34962E-06	1.65543E-05	9.37162E-05	9.37162E-05	3.58386E-05	3.23398E-05	8.0755E-05
3835503772885	383550	3772885	2.07188E-05	1.8696E-05	4.66857E-05	4.66857E-05	1.30654E-05	1.30654E-05	2.41082E-05	2.41082E-05	4.3351E-05	4.3351E-05	3.06682E-05	2.88642E-06	9.2934E-06	1.64548E-05	9.25742E-05	9.25742E-05	3.54387E-05	3.19789E-05	7.98539E-05
3835603772885	383560	3772885	2.05815E-05	1.8572E-05	4.63763E-05	4.63763E-05	1.29788E-05	1.29788E-05	2.39484E-05	2.39484E-05	4.30637E-05	4.30637E-05	3.0465E-05	2.86729E-06	9.23182E-06	1.63457E-05	9.14323E-05	9.14323E-05	3.50089E-05	3.15911E-05	7.88854E-05
3835703772885	383570	3772885	2.0486E-05	1.8486E-05	4.61611E-05	4.61611E-05	1.29186E-05	1.29186E-05	2.38373E-05	2.38373E-05	4.28639E-05	4.28639E-05	3.03236E-05	2.85399E-06	9.18898E-06	1.62699E-05	9.04332E-05	9.04332E-05	3.46507E-05	3.12679E-05	7.80784E-05
3835803772885	383580	3772885	2.09039E-05	1.8863E-05	4.71026E-05	4.71026E-05	1.31821E-05	1.31821E-05	2.43235E-05	2.43235E-05	4.37381E-05	4.37381E-05	3.09421E-05	2.9122E-06	9.3764E-06	1.66017E-05	9.13213E-05	9.13213E-05	3.52178E-05	3.17796E-05	7.93562E-05
3835903772885	383590	3772885	2.13157E-05	1.9235E-05	4.80307E-05	4.80307E-05	1.34418E-05	1.34418E-05	2.48027E-05	2.48027E-05	4.45999E-05	4.45999E-05	3.15518E-05	2.96958E-06	9.56114E-06	1.69288E-05	9.26853E-05	9.26853E-05	3.57013E-05	3.22159E-05	8.04457E-05
3836003772885	383600	3772885	2.15843E-05	1.9477E-05	4.86359E-05	4.86359E-05	1.36112E-05	1.36112E-05	2.51153E-05	2.51153E-05	4.51619E-05	4.51619E-05	3.19494E-05	3.007E-06	9.68163E-06	1.71422E-05	9.37955E-05	9.37955E-05	3.58565E-05	3.2356E-05	8.07954E-05
3836103772885	383610	3772885	2.17216E-05	1.9601E-05	4.89453E-05	4.89453E-05	1.36978E-05	1.36978E-05	2.5275E-05	2.5275E-05	4.54492E-05	4.54492E-05	3.21526E-05	3.02613E-06	9.74321E-06	1.72512E-05	9.44457E-05	9.44457E-05	3.5761E-05	3.22698E-05	8.05802E-05
3836203772885	383620	3772885	2.1835E-05	1.9703E-05	4.92008E-05	4.92008E-05	1.37693E-05	1.37693E-05	2.5407E-05	2.5407E-05	4.56865E-05	4.56865E-05	3.23205E-05	3.04193E-06	9.79408E-06	1.73413E-05	9.51753E-05	9.51753E-05	3.5564E-05	3.20921E-05	8.01363E-05
3836303772885	383630	3772885	2.18768E-05	1.9741E-05	4.9295E-05	4.9295E-05	1.37957E-05	1.37957E-05	2.54556E-05	2.54556E-05	4.57739E-05	4.57739E-05	3.23823E-05	3.04775E-06	9.81282E-06	1.73745E-05	9.55718E-05	9.55718E-05	3.52596E-05	3.18174E-05	7.94504E-05
3836403772885	383640	3772885	2.18888E-05	1.9752E-05	4.93219E-05	4.93219E-05	1.38032E-05	1.38032E-05	2.54695E-05	2.54695E-05	4.57989E-05	4.57989E-05	3.24E-05	3.04941E-06	9.81818E-06	1.73839E-05	9.59524E-05	9.59524E-05	3.49074E-05	3.14996E-05	7.86568E-05
3836503772885	383650	3772885	2.18828E-05	1.9746E-05	4.93084E-05	4.93084E-05	1.37994E-05	1.37994E-05	2.54626E-05	2.54626E-05	4.57864E-05	4.57864E-05	3.23911E-05	3.04858E-06	9.8155E-06	1.73792E-05	9.63013E-05	9.63013E-05	3.44896E-05	3.11225E-05	7.77153E-05
3836603772885	383660	3772885	2.1847E-05	1.9714E-05	4.92277E-05	4.92277E-05	1.37769E-05	1.37769E-05	2.54209E-05	2.54209E-05	4.57115E-05	4.57115E-05	3.23381E-05	3.04359E-06	9.79943E-06	1.73508E-05	9.65868E-05	9.65868E-05	3.40479E-05	3.07239E-05	7.672E-05
3836703772885	383670	3772885	2.17873E-05	1.966E-05	4.90932E-05	4.90932E-05	1.37392E-05	1.37392E-05	2.53514E-05	2.53514E-05	4.55866E-05	4.55866E-05	3.22498E-05	3.03527E-06	9.77266E-06	1.73034E-05	9.68088E-05	9.68088E-05	3.36181E-05	3.03361E-05	7.57515E-05
3836803772885	383680	3772885	2.16977E-05	1.9579E-05	4.88915E-05	4.88915E-05	1.36827E-05	1.36827E-05	2.52472E-05	2.52472E-05	4.53992E-05	4.53992E-05	3.21172E-05	3.0228E-06	9.7325E-06	1.72322E-05	9.68723E-05	9.68723E-05	3.32062E-05	2.99644E-05	7.48235E-05
3836903772885	383690	3772885	2.15963E-05	1.9488E-05	4.86628E-05	4.86628E-05	1.36188E-05	1.36188E-05	2.51292E-05	2.51292E-05	4.51869E-05	4.51869E-05	3.1967E-05	3.00866E-06	9.68698E-06	1.71517E-05	9.68564E-05	9.68564E-05	3.28182E-05	2.96143E-05	7.39492E-05
3837003772885	383700	3772885	2.14829E-05	1.9386E-05	4.84073E-05	4.84073E-05	1.35472E-05	1.35472E-05	2.49972E-05	2.49972E-05	4.49496E-05	4.49496E-05	3.17992E-05	2.99286E-06	9.63611E-06	1.70616E-05	9.66978E-05	9.66978E-05	3.2466E-05	2.92965E-05	7.31557E-05
3837103772885	383710	3772885	2.13754E-05	1.9289E-05	4.81652E-05	4.81652E-05	1.34795E-05	1.34795E-05	2.48722E-05	2.48722E-05	4.47248E-05	4.47248E-05	3.16401E-05	2.97789E-06	9.58792E-06	1.69763E-05	9.63648E-05	9.63648E-05	3.21497E-05	2.9011E-05	7.24428E-05
3837203772885	383720	3772885	2.12918E-05	1.9213E-05	4.79769E-05	4.79769E-05	1.34268E-05	1.34268E-05	2.47749E-05	2.47749E-05	4.455E-05	4.455E-05	3.15164E-05	2.96625E-06	9.55043E-06	1.69099E-05	9.59683E-05	9.59683E-05	3.18632E-05	2.87525E-05	7.17972E-05
3837303772885	383730	3772885	2.12083E-05	1.9138E-05	4.77886E-05	4.77886E-05	1.33741E-05	1.33741E-05	2.46777E-05	2.46777E-05	4.43751E-05	4.43751E-05	3.13927E-05	2.95461E-06	9.51295E-06	1.68435E-05	9.53656E-05	9.53656E-05	3.16304E-05	2.85424E-05	7.12726E-05
3837403772885	383740	3772885	2.11128E-05	1.9052E-05	4.75734E-05	4.75734E-05	1.33139E-05	1.33139E-05	2.45666E-05	2.45666E-05	4.41753E-05	4.41753E-05	3.12514E-05	2.9413E-06	9.47011E-06	1.67677E-05	9.46836E-05	9.46836E-05	3.14214E-05	2.83539E-05	7.08019E-05
3837503772885	383750	3772885	2.10113E-05	1.896E-05	4.73447E-05	4.73447E-05	1.32499E-05	1.32499E-05	2.44485E-05	2.44485E-05	4.3963E-05	4.3963E-05	3.11012E-05	2.92717E-06	9.42459E-06	1.66871E-05	9.39699E-05	9.39699E-05	3.12364E-05	2.81869E-05	7.03849E-05
3837603772885	383760	3772885	2.08859E-05	1.8847E-05	4.70623E-05	4.70623E-05	1.31708E-05	1.31708E-05	2.43026E-05	2.43026E-05	4.37007E-05	4.37007E-05	3.09156E-05	2.9097E-06	9.36837E-06	1.65875E-05	9.30659E-05	9.30659E-05	3.10514E-05	2.802E-05	6.9968E-05
3837703772885	383770	3772885	2.07546E-05	1.8728E-05	4.67664E-05	4.67664E-05	1.3088E-05	1.3088E-05	2.41498E-05	2.41498E-05	4.34259E-05	4.34259E-05	3.07212E-05	2.89141E-06	9.30946E-06	1.64832E-05	9.21777E-05	9.21777E-05	3.08723E-05	2.78584E-05	6.95645E-05
3837803772885	383780	3772885	2.06352E-05	1.8621E-05	4.64974E-05	4.64974E-05	1.30127E-05	1.30127E-05	2.40109E-05	2.40109E-05	4.31761E-05	4.31761E-05	3.05445E-05	2.87478E-06	9.25591E-06	1.63884E-05	9.13847E-05	9.13847E-05	3.06992E-05	2.77022E-05	6.91744E-05
3837903772885	383790	3772885	2.05338E-05	1.8529E-05	4.62687E-05	4.62687E-05	1.29487E-05	1.29487E-05	2.38929E-05	2.38929E-05	4.29638E-05	4.29638E-05	3.03943E-05	2.86064E-06	9.2104E-06	1.63078E-05	9.06552E-05	9.06552E-05	3.05261E-05	2.7546E-05	6.87843E-05
3838003772885	383800	3772885	2.04263E-05	1.8432E-05	4.60266E-05	4.60266E-05	1.2881E-05	1.2881E-05	2.37678E-05	2.37678E-05	4.2739E-05	4.2739E-05	3.02353E-05	2.84567E-06	9.1622E-06	1.62225E-05	8.99256E-05	8.99256E-05	3.03649E-05	2.74005E-05	6.84212E-05
3838103772885	383810	3772885	2.03189E-05	1.8335E-05	4.57845E-05	4.57845E-05	1.28132E-05	1.28132E-05	2.36428E-05	2.36428E-05	4.25142E-05	4.25142E-05	3.00762E-05	2.8307E-06	9.11401E-06	1.61372E-05	8.91644E-05	8.91644E-05	3.01978E-05	2.72497E-05	6.80446E-05
3838203772885	383820	3772885	2.02055E-05	1.8233E-05	4.55289E-05	4.55289E-05	1.27417E-05	1.27417E-05	2.35108E-05	2.35108E-05	4.22769E-05	4.22769E-05	2.99084E-05	2.8149E-06	9.06314E-06	1.60471E-05	8.84031E-05	8.84031E-05	3.00426E-05	2.71097E-05	6.76949E-05
3838303772885	383830	3772885	2.01637E-05	1.8195E-05	4.54348E-05	4.54348E-05	1.27154E-05	1.27154E-05	2.34622E-05	2.34622E-05	4.21894E-05	4.21894E-05	2.98465E-05	2.80908E-06	9.0444E-06	1.60139E-05	8.7737E-05	8.7737E-05	2.98993E-05	2.69804E-05	6.73721E-05
3838403772885	383840	3772885	2.03666E-05	1.8378E-05	4.58921E-05	4.58921E-05	1.28433E-05	1.28433E-05	2.36984E-05	2.36984E-05	4.26141E-05	4.26141E-05	3.01469E-05	2.83736E-06	9.13543E-06	1.61751E-05	8.71184E-05	8.71184E-05	2.98933E-05	2.6975E-05	6.73586E-05
3838503772885	383850	3772885	2.04263E-05	1.8432E-05	4.60266E-05	4.60266E-05	1.2881E-05	1.2881E-05	2.37678E-05	2.37678E-05	4.2739E-05	4.2739E-05	3.02353E-05	2.84567E-06	9.1622E-06	1.62225E-05	8.65633E-05	8.65633E-05	2.98456E-05	2.69319E-05	6.7251E-05
3838603772885	383860	3772885	2.02771E-05	1.8298E-05	4.56903E-05	4.56903E-05	1.27869E-05	1.27869E-05	2.35942E-05	2.35942E-05	4.24267E-05	4.24267E-05	3.00144E-05	2.82488E-06	9.09527E-06	1.6104E-05	8.57386E-05	8.57386E-05	2.96904E-05	2.67919E-05	6.69013E-05
3838703772885	383870	3772885	2.00921E-05	1.8131E-05	4.52734E-05	4.52734E-05	1.26702E-05	1.26702E-05	2.33789E-05	2.33789E-05	4.20396E-05	4.20396E-05	2.97405E-05	2.7991E-06	9.01227E-06	1.5957E-05	8.48663E-05	8.48663E-05	2.95233E-05	2.6641E-05	6.65247E-05
3838803772885	383880	3772885	1.98473E-05	1.791E-05	4.47219E-05	4.47219E-05	1.25159E-05	1.25159E-05	2.30941E-05	2.30941E-05	4.15275E-05	4.15275E-05	2.93782E-05	2.76501E-06	8.90249E-06	1.57626E-05	8.39623E-05	8.39623E-05	2.92845E-05	2.64256E-05	6.59867E-05
3838903772885	383890	3772885	1.93579E-05	1.7468E-05	4.3619E-05	4.3619E-05	1.22072E-05	1.22072E-05	2.25246E-05	2.25246E-05	4.05034E-05	4.05034E-05	2.86537E-05	2.69682E-06	8.68294E-06	1.53739E-05	8.28521E-05	8.28521E-05	2.89144E-05	2.60916E-05	6.51528E-05
3839003772885	383900	3772885	1.91251E-05	1.7258E-05	4.30945E-05	4.30945E-05	1.20604E-05	1.20604E-05	2.22537E-05	2.22537E-05	4.00163E-05	4.00163E-05	2.83091E-05	2.66439E-06	8.57852E-06	1.5189E-05	8.15992E-05	8.15992E-05	2.86279E-05	2.58331E-05	6.45072E-05
3839103772885	383910	3772885	1.88744E-05	1.7032E-05	4.25295E-05	4.25295E-05	1.19023E-05	1.19023E-05	2.1962E-05	2.1962E-05	3.94917E-05	3.94917E-05	2.7938E-05	2.62946E-06	8.46607E-06	1.49899E-05	8.00132E-05	8.00132E-05	2.82697E-05	2.55099E-05	6.37002E-05
3829703772895	382970	3772895	2.71058E-05	2.446E-05	6.10774E-05	6.10774E-05	1.70931E-05	1.70931E-05	3.154E-05	3.154E-05	5.67147E-05	5.67147E-05	4.01223E-05	3.77621E-06	1.21583E-05	2.15273E-05	9.34624E-05	9.34624E-05	2.513E-05	2.26767E-05	5.66254E-05
3829803772895	382980	3772895	2.71058E-05	2.446E-05	6.10774E-05	6.10774E-05	1.70931E-05	1.70931E-05	3.154E-05	3.154E-05	5.67147E-05	5.67147E-05	4.01223E-05	3.77621E-06	1.21583E-05	2.15273E-05	9.41444E-05	9.41444E-05	2.52613E-05	2.27952E-05	5.69213E-05
3829903772895	382990	3772895	2.71476E-05	2.4497E-05	6.11715E-05	6.11715E-05	1.

			KMMass Grading / Excavation	KMDrainage / Utilities Trenching	KMFoundations / Concrete Pads	KMBuilding / Structure Construction	KMAsphalt Paving	KMArchitectural Coating	KMLandscaping or Other Finishing	KMWaterside Construction (Piles)	EWNDemolition	EWNSite Grubbing / Prep	EWNDrainage / Utilities Trenching	EWNDrainage / Utilities Trenching	EWNDrainage / Utilities Trenching	EWNFoundations / Concrete Pads	EWNBuilding / Structure Construction	EWNAsphalt Paving	EWNLandscaping or Other Finishing	EWNWaterside Construction (Piles)	ISDemolition
Unique Identifier	X (UTM)	Y (UTM)	2026	2026	2026	2026	2026	2026	2026	2026	2027	2027	2027	2028	2029	2029	2029	2029	2029	2029	2027
3832003772885	383200	3772885	7.75539E-05	1.67095E-05	4.00483E-05	7.42846E-05	5.09458E-05	4.7949E-06	1.54381E-05	2.73346E-05	0.000198109	0.000267107	0.000324083	0.000324083	0.000324083	0.000230517	0.000401445	0.000293243	8.88616E-05	0.00014201	2.68431E-05
3832103772885	383210	3772885	8.39562E-05	1.80889E-05	4.33544E-05	8.0417E-05	5.51515E-05	5.19073E-06	1.67126E-05	2.95911E-05	0.000200342	0.000270117	0.000327735	0.000327735	0.000327735	0.000233115	0.000405969	0.000296548	8.9863E-05	0.00015939	2.84011E-05
3832203772885	383220	3772885	9.11655E-05	1.96422E-05	4.70773E-05	8.73224E-05	5.98874E-05	5.63646E-06	1.81477E-05	3.21321E-05	0.000195304	0.000263325	0.000319494	0.000319494	0.000319494	0.000227253	0.00039576	0.000289091	8.76032E-05	0.00015207	2.9189E-05
3832303772885	383230	3772885	9.53754E-05	2.05493E-05	4.92512E-05	9.13549E-05	6.26529E-05	5.89675E-06	1.89857E-05	3.36159E-05	0.000186051	0.00025085	0.000304359	0.000304359	0.000304359	0.000216487	0.000377012	0.000275395	8.34532E-05	0.00014816	2.90577E-05
3832403772885	383240	3772885	9.59134E-05	2.06652E-05	4.95291E-05	9.18702E-05	6.30063E-05	5.93001E-06	1.90928E-05	3.38055E-05	0.000179223	0.000241643	0.000293188	0.000293188	0.000293188	0.000208542	0.000363174	0.000265288	8.03902E-05	0.000139501	2.84966E-05
3832503772885	383250	3772885	9.57251E-05	2.06246E-05	4.94318E-05	9.16898E-05	6.28826E-05	5.91837E-06	1.90553E-05	3.37392E-05	0.000176447	0.000237901	0.000288647	0.000288647	0.000288647	0.000205312	0.00035755	0.000261179	7.91452E-05	0.00013734	2.80071E-05
3832603772885	383260	3772885	9.51602E-05	2.05029E-05	4.91401E-05	9.11488E-05	6.25116E-05	5.88344E-06	1.89429E-05	3.35401E-05	0.000173851	0.0002344	0.000284399	0.000284399	0.000284399	0.000202291	0.000352288	0.000257336	7.79805E-05	0.00013519	2.74639E-05
3832703772885	383270	3772885	9.30351E-05	2.0045E-05	4.80427E-05	8.91132E-05	6.11155E-05	5.75205E-06	1.85199E-05	3.2791E-05	0.000168878	0.000227696	0.000276265	0.000276265	0.000276265	0.000196505	0.000342212	0.000249976	7.57502E-05	0.00013144	2.64671E-05
3832803772885	383280	3772885	9.01702E-05	1.94278E-05	4.65633E-05	8.63691E-05	5.92336E-05	5.57492E-06	1.79496E-05	3.17813E-05	0.000164682	0.000222038	0.000269401	0.000269401	0.000269401	0.000191622	0.000333709	0.000243764	7.38679E-05	0.00012818	2.53568E-05
3832903772885	383290	3772885	8.76146E-05	1.88772E-05	4.52436E-05	8.39213E-05	5.75548E-05	5.41692E-06	1.74409E-05	3.08806E-05	0.000161512	0.000217765	0.000264216	0.000264216	0.000264216	0.000187934	0.000327286	0.000239072	7.24462E-05	0.00012571	2.43958E-05
3833003772885	383300	3772885	8.60141E-05	1.85323E-05	4.44171E-05	8.23882E-05	5.65034E-05	5.31796E-06	1.71222E-05	3.03164E-05	0.000159292	0.000214771	0.000260583	0.000260583	0.000260583	0.00018535	0.000322787	0.000235786	7.14502E-05	0.00012398	2.37272E-05
3833103772885	383310	3772885	8.45614E-05	1.82193E-05	4.3667E-05	8.09968E-05	5.55491E-05	5.22815E-06	1.68331E-05	2.98044E-05	0.000156964	0.000211632	0.000256775	0.000256775	0.000256775	0.000182641	0.000318069	0.00023234	7.0406E-05	0.00012175	2.31184E-05
3833203772885	383320	3772885	8.41041E-05	1.81208E-05	4.34308E-05	8.05587E-05	5.52487E-05	5.19988E-06	1.6742E-05	2.96433E-05	0.000155418	0.000209548	0.000254246	0.000254246	0.000254246	0.000180843	0.000314937	0.000230051	6.97125E-05	0.00012097	2.27841E-05
3833303772885	383330	3772885	8.39562E-05	1.80889E-05	4.33544E-05	8.0417E-05	5.51515E-05	5.19073E-06	1.67126E-05	2.95911E-05	0.000154003	0.00020764	0.000251931	0.000251931	0.000251931	0.000179196	0.00031207	0.000227957	6.9078E-05	0.00011987	2.25394E-05
3833403772885	383340	3772885	8.37948E-05	1.80541E-05	4.32711E-05	8.02624E-05	5.50455E-05	5.18075E-06	1.66805E-05	2.95342E-05	0.00015235	0.000205411	0.000249227	0.000249227	0.000249227	0.000177272	0.000308719	0.0002255 1	6.83363E-05	0.00011858	2.22947E-05
3833503772885	383350	3772885	8.3741E-05	1.80426E-05	4.32433E-05	8.02109E-05	5.50102E-05	5.17743E-06	1.66697E-05	2.95153E-05	0.000150613	0.000203069	0.000246385	0.000246385	0.000246385	0.000175251	0.0003052	0.000222939	6.75572E-05	0.00011723	2.20857E-05
3833603772885	383360	3772885	8.36334E-05	1.80194E-05	4.31877E-05	8.01078E-05	5.49395E-05	5.17077E-06	1.66483E-05	2.94773E-05	0.000148643	0.000200413	0.000243163	0.000243163	0.000243163	0.000172959	0.000301208	0.000220023	6.66736E-05	0.00011569	2.18708E-05
3833703772885	383370	3772885	8.40772E-05	1.8115E-05	4.34169E-05	8.0533E-05	5.52311E-05	5.19822E-06	1.67367E-05	2.96338E-05	0.000147127	0.000198369	0.000240682	0.000240682	0.000240682	0.000171195	0.000298136	0.000217779	6.59936E-05	0.00011418	2.18112E-05
3833803772885	383380	3772885	8.50187E-05	1.83179E-05	4.39031E-05	8.14348E-05	5.58495E-05	5.25643E-06	1.69241E-05	2.99656E-05	0.000146011	0.000196864	0.000238856	0.000238856	0.000238856	0.000169896	0.000295874	0.000216127	6.54929E-05	0.00011349	2.18828E-05
3833903772885	383390	3772885	8.60275E-05	1.85352E-05	4.4424E-05	8.2401E-05	5.65122E-05	5.3188E-06	1.71249E-05	3.03212E-05	0.000144853	0.000195303	0.000236962	0.000236962	0.000236962	0.000168549	0.000293527	0.000214412	6.49735E-05	0.00011248	2.19902E-05
3834003772885	383400	3772885	8.78971E-05	1.8938E-05	4.53895E-05	8.41918E-05	5.77404E-05	5.43439E-06	1.74971E-05	3.09801E-05	0.00014462	0.000194989	0.000236581	0.000236581	0.000236581	0.000168278	0.000293055	0.000214068	6.4869E-05	0.00011256 7	2.23364E-05
3834103772885	383410	3772885	8.98608E-05	1.93611E-05	4.64035E-05	8.60728E-05	5.90303E-05	5.5558E-06	1.7888E-05	3.16723E-05	0.000144799	0.00019523	0.000236874	0.000236874	0.000236874	0.000168486	0.000293418	0.000214333	6.49494E-05	0.00011270 6	2.27304E-05
3834203772885	383420	3772885	9.07485E-05	1.95524E-05	4.68619E-05	8.69231E-05	5.96135E-05	5.61068E-06	1.80647E-05	3.19851E-05	0.000143898	0.000194015	0.0002354	0.0002354	0.0002354	0.000167438	0.000291592	0.000212999	6.45451E-05	0.00011200 5	2.28558E-05
3834303772885	383430	3772885	9.03316E-05	1.94625E-05	4.66466E-05	8.65237E-05	5.93396E-05	5.5849E-06	1.79817E-05	3.18382E-05	0.000141116	0.000190264	0.000230849	0.000230849	0.000230849	0.000164201	0.000285955	0.000208881	6.32974E-05	0.00010984	2.26349E-05
3834403772885	383440	3772885	8.98608E-05	1.93611E-05	4.64035E-05	8.60728E-05	5.90303E-05	5.5558E-06	1.7888E-05	3.16723E-05	0.00013831	0.000186482	0.00022626	0.00022626	0.00022626	0.00016093 6	0.00028027	0.000204729	6.2039E-05	0.00010765 6	2.2414E-05
3834503772885	383450	3772885	8.79778E-05	1.89554E-05	4.54311E-05	8.42691E-05	5.77934E-05	5.43938E-06	1.75131E-05	3.10086E-05	0.000133493	0.000179987	0.00021838	0.00021838	0.00021838	0.000155331	0.000270509	0.000197598	5.98783E-05	0.00010390 6	2.18291E-05
3834603772885	383460	3772885	8.59333E-05	1.85149E-05	4.43754E-05	8.23109E-05	5.64504E-05	5.31298E-06	1.71062E-05	3.0288E-05	0.000128772	0.000173621	0.000210656	0.000210656	0.000210656	0.000149837	0.000260941	0.000190609	5.77604E-05	0.00010023 1	2.12202E-05
3834703772885	383470	3772885	8.42521E-05	1.81527E-05	4.35072E-05	8.07005E-05	5.53459E-05	5.20903E-06	1.67715E-05	2.96954E-05	0.000124725	0.000168164	0.000204035	0.000204035	0.000204035	0.000145128	0.00025274	0.000184619	5.59451E-05	9.70813E-05	2.07307E-05
3834803772885	383480	3772885	8.32568E-05	1.79382E-05	4.29932E-05	7.97471E-05	5.46921E-05	5.14749E-06	1.65734E-05	2.93446E-05	0.000121579	0.000163923	0.000198889	0.000198889	0.000198889	0.000141468	0.000246366	0.000179963	5.45341E-05	9.46327E-05	2.04383E-05
3834903772885	383490	3772885	8.22076E-05	1.77122E-05	4.24515E-05	7.87422E-05	5.40029E-05	5.08263E-06	1.63645E-05	2.89748E-05	0.000118463	0.000159722	0.000193792	0.000193792	0.000193792	0.000137842	0.000240052	0.0001753 5	5.31365E-05	9.22074E-05	2.01458E-05
3835003772885	383500	3772885	8.21269E-05	1.76948E-05	4.24098E-05	7.86649E-05	5.39499E-05	5.07764E-06	1.63485E-05	2.89464E-05	0.000116511	0.00015709	0.000190599	0.000190599	0.000190599	0.000135571	0.000236097	0.000172461	5.2261E-05	9.06882E-05	2.01279E-05
3835103772885	383510	3772885	8.23421E-05	1.77412E-05	4.25209E-05	7.8871E-05	5.40913E-05	5.09094E-06	1.63913E-05	2.90222E-05	0.000114977	0.000155022	0.000188089	0.000188089	0.000188089	0.000133786	0.000232988	0.0001701 9	5.15729E-05	8.94941E-05	2.01995E-05
3835203772885	383520	3772885	8.23421E-05	1.77412E-05	4.25209E-05	7.8871E-05	5.40913E-05	5.09094E-06	1.63913E-05	2.90222E-05	0.000113306	0.000152769	0.000185355	0.000185355	0.000185355	0.000131841	0.000229601	0.000167717	5.08232E-05	8.81932E-05	2.02293E-05
3835303772885	383530	3772885	8.1562E-05	1.75731E-05	4.21181E-05	7.81238E-05	5.35788E-05	5.04271E-06	1.6236E-05	2.87473E-05	0.000110787	0.000149372	0.000181234	0.000181234	0.000181234	0.00012891	0.000224497	0.000163988	4.96933E-05	8.62325E-05	2.00682E-05
3835403772885	383540	3772885	8.0755E-05	1.73992E-05	4.17014E-05	7.73508E-05	5.30487E-05	4.99282E-06	1.60754E-05	2.84628E-05	0.000108304	0.000146024	0.000177172	0.000177172	0.000177172	0.00012602 1	0.000219465	0.000160312	4.85795E-05	8.42997E-05	1.9913E-05
3835503772885	383550	3772885	7.98539E-05	1.7205E-05	4.1236E-05	7.64877E-05	5.24567E-05	4.9371E-06	1.5896E-05	2.81452E-05	0.000105785	0.000142628	0.000173052	0.000173052	0.000173052	0.00012309	0.000214361	0.000156584	4.74496E-05	8.2339E-05	1.97518E-05
3835603772885	383560	3772885	7.88854E-05	1.69964E-05	4.07359E-05	7.55601E-05	5.18205E-05	4.87723E-06	1.57032E-05	2.78039E-05	0.000103266	0.000139232	0.000168931	0.000168931	0.000168931	0.000120159	0.000209256	0.000152855	4.63197E-05	8.03784E-05	1.95787E-05
3835703772885	383570	3772885	7.80784E-05	1.68225E-05	4.03192E-05	7.47871E-05	5.12904E-05	4.82733E-06	1.55425E-05	2.75194E-05	0.000101003	0.000136181	0.00016523	0.00016523	0.00016523	0.000117526	0.000204672	0.000149506	4.5305E-05	7.86175E-05	1.94593E-05
3835803772885	383580	3772885	7.93562E-05	1.70978E-05	4.0979E-05	7.6011E-05	5.21298E-05	4.90633E-06	1.57969E-05	2.79698E-05	0.000101493	0.000136841	0.000166031	0.000166031	0.000166031	0.000118096	0.000205664	0.000150231	4.55245E-05	7.89984E-05	1.98831E-05
3835903772885	383590	3772885	8.04457E-05	1.73326E-05	4.15416E-05	7.70545E-05	5.28455E-05	4.97369E-06	1.60138E-05	2.83538E-05	0.000102538	0.00013825	0.000167739	0.000167739	0.000167739	0.000119311	0.000207781	0.000151777	4.59931E-05	7.98115E-05	2.02771E-05
3836003772885	383600	3772885	8.07954E-05	1.74079E-05	4.17222E-05	7.73895E-05	5.30752E-05	4.99531E-06	1.60834E-05	2.84771E-05	0.00010314	0.000139063	0.000168726	0.000168726	0.000168726	0.000120013	0.000209002	0.00015267	4.62635E-05	8.02808E-05	2.05039E-05
3836103772885	383610	3772885	8.05802E-05	1.73615E-05	4.16111E-05	7.71833E-05	5.29338E-05	4.98201E-06	1.60405E-05	2.84012E-05	0.000103057	0.00013895	0.000168589	0.000168589	0.000168589	0.000119916	0.000208833	0.000152546	4.6226E-05	8.02157E-05	2.05994E-05
3836203772885	383620	3772885	8.01363E-05	1.72659E-05	4.13819E-05	7.67582E-05	5.26422E-05	4.95456E-06	1.59522E-05	2.82448E-05	0.000103033	0.000138918	0.00016855	0.00016855	0.00016855	0.000119888	0.000208784	0.000152511	4.62153E-05	8.01972E-05	2.06531E-05
3836303772885	383630	3772885	7.94504E-05	1.71181E-05	4.10276E-05	7.61012E-05	5.21916E-05	4.91215E-06	1.58156E-05	2.8003E-05	0.000102514	0.000138218	0.0001677	0.0001677	0.0001677	0.000119284	0.000207732	0.000151742	4.59824E-05	7.97929E-05	2.06352E-05
3836403772885	383640	3772885	7.86568E-05	1.69471E-05	4.06179E-05	7.5341E-05	5.16703E-05	4.86309E-06	1.56577E-05	2.77233E-05	0.000101941	0.000137445	0.000166763	0.000166763	0.000166763	0.000118617	0.000206571	0.000150894	4.57253E-05	7.93469E-05	2.05935E-05
3836503772885	383650	3772885	7.77153E-05	1.67443E-05	4.01317E-05	7.44392E-05	5.10518E-05	4.80488E-06	1.54703E-05	2.73914E-05	0.000101308	0.000136592	0.000165728	0.000165728	0.000165728	0.000117881	0.000205289	0.000149957	4.54415E-05	7.88544E-05	2.05218E-05
3836603772885	383660	3772885	7.672E-05	1.65298E-05	3.96177E-05	7.34859E-05	5.0398E-05	4.74334E-06	1.52721E-05	2.70406E-05	0.000100574	0.000135602	0.000164527	0.000164527	0.000164527	0.000117026	0.000203801	0.0001488 7	4.51122E-05	7.82829E-05	2.04204E-05
3836703772885	383670	3772885	7.57515E-05	1.63212E-05	3.91176E-05	7.25583E-05	4.97618E-05	4.68347E-06	1.50793E-05	2.66993E-05	9.97559E-05	0.000134499	0.000163189	0.000163189	0.000163189	0.000116075	0.000202144	0.0001476 6	4.47454E-05	7.76464E-05	2.0289E-05
3836803772885	383680	3772885	7.48235E-05	1.61212E-05	3.86384E-05	7.16693E-05	4.91522E-05	4.62609E-06	1.48946E-05	2.63722E-05	9.87889E-05	0.000133196	0.000161607	0.000161607	0.000161607	0.0001149 5	0.000200184	0.000146228	4.43116E-05	7.68937E-05	2.01279E-05
3836903772885	383690	3772885	7.39492E-05	1.59329E-05	3.81869E-05	7.08319E-05	4.85779E-05	4.57204E-06	1.47206E-05	2.60641E-05	9.781E-05	0.000131876	0.000160006	0.000160006	0.000160006	0.000113811	0.000198201	0.000144779	4.38725E-05	7.61318E-05	1.99548E-05
3837003772885	383700	3772885	7.31557E-05	1.57619E-05	3.77771E-05	7.00718E-05	4.80566E-05	4.52297E-06	1.45626E-05	2.57844E-05	9.6831E-05	0.000130556	0.000158404	0.000158404	0.000158404	0.000112671	0.000196217	0.00014333	4.34334E-05	7.53698E-05	1.97936E-05
3837103772885	383710	3772885	7.24428E-05	1.56083E-05	3.7409E-05	6.9389E-05	4.75883E-05	4.4789E-06	1.44207E-05	2.55331E-05	9.57864E-05	0.000129147	0.000156696	0.000156696	0.000156696	0.000111456	0.0001941	0.000141784	4.29649E-05	7.45567E-05	1.96503E-05
3837203772885	383720	3772885	7.17972E-05	1.54692E-05	3.70756E-05	6.87706E-05	4.71642E-05	4.43898E-06	1.42922E-05	2.53056E-05	9.48732E-05	0.000127916	0.000155201	0.000155201	0.000155201	0.000110393	0.00019225	0.000140432	4.25552E-05	7.38459E-05	1.9513E-05
3837303772885	383730	3772885	7.12726E-05	1.53562E-05	3.68047E-05	6.82682E-05	4.68196E-05	4.40655E-06	1.41878E-05	2.51207E-05	9.36435E-05	0.000126258	0.00015319	0.00015319	0.00015319	0.00010896 3	0.000189758	0.000138612	4.20037E-05	7.28888E-05	1.93937E-05
3837403772885	383740	3772885	7.08019E-05	1.52547E-05	3.65616E-05	6.78172E-05	4.65104E-05	4.37745E-06	1.4094E-05	2.49548E-05	9.23005E-05	0.000124447	0.000150993	0.000150993	0.000150993	0.0001074	0.000187036	0.000136624	4.14013E-05	7.18434E-05	1.92982E-05
3837503772885	383750	3772885	7.03849E-05	1.51649E-05	3.63463E-05	6.74179E-05	4.62365E-05	4.35167E-06	1.4011E-05	2.48078E-05	9.09156E-05	0.00012258	0.000148727	0.000148727	0.000148727	0.000105788	0.00018423	0.000134574	4.07801E-05	7.07655E-05	1.92086E-05
3837603772885	383760	3772885	6.9968E-05	1.50751E-05	3.6131E-05	6.70185E-05	4.59626E-05	4.32589E-06	1.3928E-05	2.46608E-05	8.88802E-05	0.000119836	0.000145398	0.000145398	0.000145398	0.00010342	0.000180105	0.000131561	3.98671E-05	6.91811E-05	1.91191E-05
3837703772885	383770	3772885	6.95645E-05	1.49881E-05	3.59226E-05	6.6632E-05	4.56975E-05	4.30094E-06	1.38477E-05	2.45186E-05	8.69044E-05	0.000117172	0.000142166	0.000142166	0.000142166	0.000101121	0.000176102	0.000128637	3.89809E-05	6.76433E-05	1.90236E-05
3837803772885	383780	3772885	6.91744E-05	1.49041E-05	3.57212E-05	6.62584E-05	4.54413E-05	4.27682E-06	1.37701E-05	2.43811E-05	8.52689E-05	0.000114967	0.00013949	0.00013949	0.00013949	0.92179E-05	0.000172788	0.000126216	3.82472E-05	6.63702E-05	1.894E-05
3837903772885	383790	3772885	6.87843E-05	1.482E-05	3.55198E-05	6.58848E-05	4.5185E-05	4.25271E-06	1.36924E-05	2.42437E-05	8.3896E-05	0.000113116	0.000137244	0.000137244	0.000137244	0.76204E-05	0.000170006	0.000124184	3.76314E-05	6.53016E-05	1.88564E-05
3838003772885	383800	3772885	6.84212E-05	1.47418E-05	3.53323E-05	6.55369E-05	4.49465E-05	4.23026E-06	1.36201E-05	2.41157E-05	8.25648E-05	0.000111321	0.000135067	0.000135067	0.000135067	9.60715E-05	0.000167308	0.000122213	3.70344E-05	6.42655E-05	1.87788E-05
3838103772885	383810	3772885	6.80446E-05	1.46607E-05	3.51378E-05	6.51762E-05	4.46991E-05	4.20697E-06	1.35452E-05	2.39829E-05	8.11561E-05	0.000109422	0.000132762	0.000132762	0.000132762	9.44323E-05	0.000164454	0.000120128	3.64025E-05	6.3169E-05	1.87012E-05
3838203772885	383820	3772885	6.76949E-05	1.45853E-05	3.49572E-05	6.48412E-05	4.44693E-05	4.18535E-06	1.34756E-05	2.38597E-05	7.98191E-05	0.000107619	0.000130575	0.000130575	0.000130575	9.28765E-05	0.000161744	0.000118149	3.58027E-05	6.21283E-05	1.86236E-05
3838303772885	383830	3772885	6.73721E-05	1.45158E-05	3.47905E-05	6.4532E-05	4.42573E-05	4.16539E-06	1.34113E-05	2.37459E-05	7.91744E-05	0.00010675	0.00012952	0.00012952	0.00012952	9.21264E-05	0.000160438	0.000117195	3.55136E-05	6.16265E-05	1.8558E-05
3838403772885	383840	3772885	6.73586E-05	1.45129E-05	3.47835E-05	6.45191E-05	4.42485E-05	4.16456E-06	1.34086E-05	2.37412E-05	7.91565E-05	0.000106725	0.000129491	0.000129491	0.000129491	9.21056E-05	0.000160402	0.000117168	3.55055E-05	6.16126E-05	1.86356E-05
3838503772885	383850	3772885	6.7251E-05	1.44897E-05	3.4728E-05	6.44161E-05	4.41778E-05	4.15791E-06	1.33872E-05	2.37032E-05	7.90132E-05	0.000106532	0.000129256	0.000129256	0.000129256	9.19389E-05	0.000160111	0.000116956	3.54413E-05	6.15011E-05	1.87968E-05
3838603772885	383860	3772885	6.69013E-05	1.44143E-05	3.45474E-05	6.40811E-05	4.39481E-05	4.13629E-06	1.33176E-05	2.358E-05	7.7312E-05	0.000104239	0.000126473	0.000126473	0.000126473	8.99594E-05	0.000156664	0.000114438	3.46782E-05	6.01769E-05	1.86833E-05
3838703772885	383870	3772885	6.65247E-05	1.43332E-05	3.43529E-05	6.37204E-05	4.37007E-05	4.113E-06	1.32426E-05	2.34472E-05	7.55213E-05	0.000101824	0.000123544	0.000123544	0.000123544	8.78757E-05	0.000153035	0.000111787	3.3875E-05	5.87831E-05	1.85281E-05
3838803772885	383880	3772885	6.59867E-05	1.42173E-05	3.40751E-05	6.32051E-05	4.33472E-05	4.07974E-06	1.31355E-05	2.32576E-05	7.32948E-05	9.88223E-05	0.000119902	0.000119902	0.000119902	8.5285E-05	0.000148524	0.000108492	3.28763E-05	5.705E-05	1.83073E-05
3838903772885	383890	3772885	6.51528E-05	1.40376E-05	3.36445E-05	6.24063E-05	4.27994E-05	4.02818E-06	1.29695E-05	2.29637E-05	6.99879E-05	9.43637E-05	0.000114492	0.000114492	0.000114492	8.14371E-05	0.000141822	0.000103597	3.1393E-05	5.44761E-05	1.80626E-05
3839003772885	383900	3772885	6.45072E-05	1.38985E-05	3.33111E-05	6.17879E-05	4.23753E-05	3.98827E-06	1.2841E-05	2.27361E-05	6.7451E-05	9.09432E-05	0.000110342	0.000110342	0.000110342	7.84852E-05	0.000136682	9.98418E-05	3.02551E-05	5.25015E-05	1.79312E-05
3839103772885	383910	3772885	6.37002E-05	1.37246E-05	3.28943E-05	6.10149E-05	4.18452E-05	3.93837E-06	1.26804E-05	2.24517E-05	6.48604E-05	8.74504E-05	0.000106104	0.000106104	0.000106104	7.54709E-05	0.000131432	9.60071E-05	2.90931E-05	5.0485E-05	1.78536E-05
3829703772895	382970	3772895	5.66254E-05	1.22003E-05	2.9241E-05	5.42383E-05	3.71977E-05	3.50096E-06	1.1272E-05	1.99581E-05	0.000115264	0.000155408	0.000188558	0.000188558	0.000188558	0.000134119	0.00023356 9	0.000170615	5.17014E-05	8.97171E-05	2.08263E-05
3829803772895	382980	3772895	5.69213E-05	1.22641E-05	2.93938E-05	5.45218E-05	3.73921E-05	3.51925E-06	1.13309E-05	2.00624E-05	0.000117854	0.000158901	0.000192796	0.000192796	0.000192796	0.000137134	0.000238818	0.000174449	5.28634E-05	9.17335E-05	2.08501E-05
3829903772895	382990	3772895	5.73382E-05	1.23539E-05	2.96091E-05	5.49211E-05	3.7666E-05	3.54503E-06	1.14139E-05	2.02094E-05	0.000120851	0.000162941	0.000197698	0.000197698	0.000197698	0.000140621	0.00024489	0.000178885	5.42075E-05	9.40659E-05	2.08979E-05
3830003772895	383000	3772895	5.77552E-05	1.24437E-05	2.98244E-05	5.53205E-05	3.79399E-05	3.57081E-06	1.14969E-05	2.03563E-05	0.000123901	0.000167054	0.000202688	0.000202688	0.000202688	0.00014417	0.000251071	0.0001834	5.55756E-05	9.64401E-05	2.09516E-05
3830103772895	383010	3772895	5.81856E-05	1.25365E-05	3.00467E-05	5.57328E-05	3.82226E-05	3.59742E-06	1.15826E-05	2.0508E-05	0.000127059	0.000171311	0.000207853	0.000207853	0.000207853	0.000147844	0.00025747	0.000188074	5.6992E-05	9.88979E-05	2.09994E-05

			ISDrainage / Utilities Trenching	ISDrainage / Utilities Trenching	ISAsphalt Paving	ISAsphalt Paving	SVDemolition	SVSite Grubbing / Prep	SVMass Grading / Excavation	SVMass Grading / Excavation	SVDrainage / Utilities Trenching	SVFoundations / Concrete Pads	SVBuilding / Structure Construction	SVBuilding / Structure Construction	SVAsphalt Paving	SVAsphalt Paving	SVArchitectural Coating	SVArchitectural Coating	SVLandscaping or Other Finishing	SVLandscaping or Other Finishing	MDemolition
Unique Identifier	X (UTM)	Y (UTM)	2027	2028	2027	2028	2027	2027	2027	2028	2028	2028	2028	2029	2028	2029	2028	2029	2028	2029	2027
3832003772885	383200	3772885	9.27823E-06	9.27823E-06	3.97335E-05	3.97335E-05	0.00054631	0.00036093	0.000609508	0.000609508	0.000183976	0.000189594	0.001318249	0.001318249	0.000748543	0.000748543	7.41521E-05	7.41521E-05	0.000238747	0.000238747	4.49296E-05
3832103772885	383210	3772885	9.81673E-06	9.81673E-06	4.20396E-05	4.20396E-05	0.000526215	0.000347654	0.000587088	0.000587088	0.000177209	0.00018262	0.001225181	0.001225181	0.00072109	0.00072109	7.14245E-05	7.14245E-05	0.000229965	0.000229965	4.86423E-05
3832203772885	383220	3772885	1.00891E-05	1.00891E-05	4.32059E-05	4.32059E-05	0.000498106	0.000329083	0.000555728	0.000555728	0.000167743	0.000172865	0.001130026	0.001130026	0.000682495	0.000682495	6.76093E-05	6.76093E-05	0.000217681	0.000217681	5.103E-05
3832303772885	383230	3772885	1.00437E-05	1.00437E-05	4.30115E-05	4.30115E-05	0.000473698	0.000312957	0.000528496	0.000528496	0.000159523	0.000164394	0.001051696	0.001051696	0.000649051	0.000649051	6.42962E-05	6.42962E-05	0.000207014	0.000207014	5.14001E-05
3832403772885	383240	3772885	9.84974E-06	9.84974E-06	4.21809E-05	4.21809E-05	0.000459159	0.000303352	0.000512275	0.000512275	0.000154627	0.000159348	0.000992394	0.000992394	0.000629131	0.000629131	6.23229E-05	6.23229E-05	0.000200661	0.000200661	5.09225E-05
3832503772885	383250	3772885	9.68056E-06	9.68056E-06	4.14564E-05	4.14564E-05	0.000452708	0.0002990	0.000505078	0.000505078	0.000152454	0.000157109	0.000949003	0.000949003	0.000620291	0.000620291	6.14472E-05	6.14472E-05	0.000197841	0.000197841	5.07196E-05
3832603772885	383260	3772885	9.4928E-06	9.4928E-06	4.06524E-05	4.06524E-05	0.000445895	0.000294589	0.000497477	0.000497477	0.00015016	0.000154745	0.00090645	0.00090645	0.00061956	0.00061956	6.05225E-05	6.05225E-05	0.000194864	0.000194864	5.03853E-05
3832703772885	383270	3772885	9.14825E-06	9.14825E-06	3.91769E-05	3.91769E-05	0.000432668	0.0028585	0.000482719	0.000482719	0.000145706	0.000150155	0.000852959	0.000852959	0.000592833	0.000592833	5.87271E-05	5.87271E-05	0.000189084	0.000189084	4.89587E-05
3832803772885	383280	3772885	8.76449E-06	8.76449E-06	3.75334E-05	3.75334E-05	0.000418601	0.000276556	0.000467025	0.000467025	0.000140968	0.000145273	0.000801027	0.000801027	0.00057359	0.00057359	5.68178E-05	5.68178E-05	0.000182936	0.000182936	4.74187E-05
3832903772885	383290	3772885	8.43232E-06	8.43232E-06	3.61109E-05	3.61109E-05	0.000405349	0.000267801	0.00045224	0.00045224	0.000136506	0.000140674	0.000754995	0.000754995	0.000555401	0.000555401	5.50191E-05	5.50191E-05	0.000177145	0.000177145	4.63681E-05
3833003772885	383300	3772885	8.20124E-06	8.20124E-06	3.51213E-05	3.51213E-05	0.000394266	0.000260479	0.000439875	0.000439875	0.000132773	0.000136828	0.000717428	0.000717428	0.000540215	0.000540215	5.35148E-05	5.35148E-05	0.000172301	0.000172301	4.59562E-05
3833103772885	383310	3772885	7.99079E-06	7.99079E-06	3.42201E-05	3.42201E-05	0.000382436	0.000252663	0.000426676	0.000426676	0.000128789	0.000132722	0.000681999	0.000681999	0.000524006	0.000524006	5.1909E-05	5.1909E-05	0.000167131	0.000167131	4.57055E-05
3833203772885	383320	3772885	7.87525E-06	7.87525E-06	3.37253E-05	3.37253E-05	0.000373295	0.000246624	0.000416478	0.000416478	0.000125711	0.00012955	0.0006543	0.0006543	0.000511481	0.000511481	5.06683E-05	5.06683E-05	0.000163136	0.000163136	4.58607E-05
3833303772885	383330	3772885	7.79066E-06	7.79066E-06	3.33631E-05	3.33631E-05	0.000364589	0.000240872	0.000406765	0.000406765	0.000122779	0.000126528	0.000629706	0.000629706	0.000499552	0.000499552	4.94866E-05	4.94866E-05	0.000159332	0.000159332	4.61174E-05
3833403772885	383340	3772885	7.70607E-06	7.70607E-06	3.30008E-05	3.30008E-05	0.00035516	0.000234643	0.000396245	0.000396245	0.000119604	0.000123256	0.000605846	0.000605846	0.000486633	0.000486633	4.82068E-05	4.82068E-05	0.000155211	0.000155211	4.63621E-05
3833503772885	383350	3772885	7.63386E-06	7.63386E-06	3.26916E-05	3.26916E-05	0.000345602	0.000228329	0.000385582	0.000385582	0.000116385	0.000119939	0.000583416	0.000583416	0.000473537	0.000473537	4.69095E-05	4.69095E-05	0.000151034	0.000151034	4.66248E-05
3833603772885	383360	3772885	7.55958E-06	7.55958E-06	3.23735E-05	3.23735E-05	0.000335542	0.000221682	0.000374358	0.000374358	0.000112998	0.000116448	0.000561541	0.000561541	0.000459754	0.000459754	4.55441E-05	4.55441E-05	0.000146638	0.000146638	4.68635E-05
3833703772885	383370	3772885	7.53895E-06	7.53895E-06	3.22851E-05	3.22851E-05	0.000327394	0.000216299	0.000365267	0.000365267	0.000110254	0.00011362	0.00054371	0.00054371	0.00044589	0.00044589	4.44381E-05	4.44381E-05	0.000143077	0.000143077	4.72814E-05
3833803772885	383380	3772885	7.56371E-06	7.56371E-06	3.23911E-05	3.23911E-05	0.000320832	0.000211964	0.000357947	0.000357947	0.000108044	0.000111343	0.000528998	0.000528998	0.000439598	0.000439598	4.35474E-05	4.35474E-05	0.00014021	0.00014021	4.79201E-05
3833903772885	383390	3772885	7.60085E-06	7.60085E-06	3.25502E-05	3.25502E-05	0.000314314	0.000207657	0.000350674	0.000350674	0.000105849	0.000109081	0.000514878	0.000514878	0.000430666	0.000430666	4.26626E-05	4.26626E-05	0.000137361	0.000137361	4.86543E-05
3834003772885	383400	3772885	7.72051E-06	7.72051E-06	3.30626E-05	3.30626E-05	0.000310448	0.000205103	0.000346361	0.000346361	0.000104547	0.000107739	0.000505086	0.000505086	0.000425369	0.000425369	4.21379E-05	4.21379E-05	0.000135671	0.000135671	4.99556E-05
3834103772885	383410	3772885	7.85668E-06	7.85668E-06	3.36458E-05	3.36458E-05	0.000307011	0.000202832	0.000342526	0.000342526	0.000103389	0.000106546	0.000496339	0.000496339	0.00042066	0.00042066	4.16714E-05	4.16714E-05	0.000134169	0.000134169	5.15672E-05
3834203772885	383420	3772885	7.90001E-06	7.90001E-06	3.38313E-05	3.38313E-05	0.000300596	0.000198594	0.00033537	0.00033537	0.000101229	0.00010432	0.000483739	0.000483739	0.00041871	0.00041871	4.08007E-05	4.08007E-05	0.000131366	0.000131366	5.26058E-05
3834303772885	383430	3772885	7.82367E-06	7.82367E-06	3.35044E-05	3.35044E-05	0.000290334	0.000191815	0.00032392	0.00032392	9.77732E-05	0.000100759	0.000466334	0.000466334	0.00039781	0.00039781	3.94078E-05	3.94078E-05	0.000126881	0.000126881	5.26834E-05
3834403772885	383440	3772885	7.74733E-06	7.74733E-06	3.31775E-05	3.31775E-05	0.000280354	0.000185221	0.000312786	0.000312786	9.44122E-05	9.72951E-05	0.000449921	0.000449921	0.000384135	0.000384135	3.80532E-05	3.80532E-05	0.00012252	0.00012252	5.27193E-05
3834503772885	383450	3772885	7.54514E-06	7.54514E-06	3.23116E-05	3.23116E-05	0.000266618	0.000176146	0.000297461	0.000297461	8.97865E-05	9.25281E-05	0.000428947	0.000428947	0.000365315	0.000365315	3.61888E-05	3.61888E-05	0.000116517	0.000116517	5.16806E-05
3834603772885	383460	3772885	7.33469E-06	7.33469E-06	3.14104E-05	3.14104E-05	0.000253329	0.000167367	0.000282635	0.000282635	8.53114E-05	8.79164E-05	0.000409094	0.000409094	0.00034707	0.00034707	3.43851E-05	3.43851E-05	0.00011071	0.00011071	5.06122E-05
3834703772885	383470	3772885	7.16551E-06	7.16551E-06	3.06859E-05	3.06859E-05	0.000241787	0.000159741	0.000269757	0.000269757	8.14244E-05	8.39106E-05	0.000392126	0.000392126	0.00033292	0.00033292	3.28184E-05	3.28184E-05	0.000105665	0.000105665	4.986E-05
3834803772885	383480	3772885	7.06441E-06	7.06441E-06	3.02529E-05	3.02529E-05	0.000232542	0.000153633	0.000259443	0.000259443	7.8311E-05	8.07022E-05	0.000378728	0.000378728	0.00031824	0.00031824	3.15635E-05	3.15635E-05	0.000101625	0.000101625	4.95377E-05
3834903772885	383490	3772885	6.96332E-06	6.96332E-06	2.982E-05	2.982E-05	0.000223664	0.000147768	0.000249538	0.000249538	7.53214E-05	7.76213E-05	0.000366167	0.000366167	0.00030646	0.00030646	3.03586E-05	3.03586E-05	9.77453E-05	9.77453E-05	4.91736E-05
3835003772885	383500	3772885	6.95713E-06	6.95713E-06	2.97935E-05	2.97935E-05	0.000217538	0.00014372	0.000242703	0.000242703	7.32582E-05	7.54951E-05	0.000357612	0.000357612	0.00029806	0.00029806	2.9527E-05	2.9527E-05	9.50679E-05	9.50679E-05	4.93706E-05
3835103772885	383510	3772885	6.98188E-06	6.98188E-06	2.98995E-05	2.98995E-05	0.000212361	0.0001403	0.000236927	0.000236927	7.15148E-05	7.36985E-05	0.000350539	0.000350539	0.00029072	0.00029072	2.88243E-05	2.88243E-05	9.28055E-05	9.28055E-05	4.97526E-05
3835203772885	383520	3772885	6.9922E-06	6.9922E-06	2.99437E-05	2.99437E-05	0.000207006	0.000136762	0.000230953	0.000230953	6.97116E-05	7.18402E-05	0.000343338	0.000343338	0.00028363	0.00028363	2.80975E-05	2.80975E-05	9.04654E-05	9.04654E-05	5.00272E-05
3835303772885	383530	3772885	6.93649E-06	6.93649E-06	2.97051E-05	2.97051E-05	0.000200267	0.0013231	0.000223434	0.000223434	6.7442E-05	6.95013E-05	0.000334358	0.000334358	0.00027402	0.00027402	2.71827E-05	2.71827E-05	8.75202E-05	8.75202E-05	4.97705E-05
3835403772885	383540	3772885	6.88285E-06	6.88285E-06	2.94754E-05	2.94754E-05	0.00019384	0.000128064	0.000216264	0.000216264	6.52777E-05	6.72709E-05	0.000325842	0.000325842	0.00026596	0.00026596	2.63104E-05	2.63104E-05	8.47116E-05	8.47116E-05	4.94721E-05
3835503772885	383550	3772885	6.82714E-06	6.82714E-06	2.92369E-05	2.92369E-05	0.000187572	0.000123923	0.000209271	0.000209271	6.31671E-05	6.50958E-05	0.000317546	0.000317546	0.00025708	0.00025708	2.54597E-05	2.54597E-05	8.19725E-05	8.19725E-05	4.90841E-05
3835603772885	383560	3772885	6.76731E-06	6.76731E-06	2.89806E-05	2.89806E-05	0.000181544	0.0001994	0.000202545	0.000202545	6.11369E-05	6.30037E-05	0.000309545	0.000309545	0.00024874	0.00024874	2.46414E-05	2.46414E-05	7.93379E-05	7.93379E-05	4.86364E-05
3835703772885	383570	3772885	6.72605E-06	6.72605E-06	2.88039E-05	2.88039E-05	0.000176146	0.000116374	0.000196523	0.000196523	5.93192E-05	6.11305E-05	0.000302343	0.000302343	0.00024135	0.00024135	2.39088E-05	2.39088E-05	7.69791E-05	7.69791E-05	4.82723E-05
3835803772885	383580	3772885	6.87253E-06	6.87253E-06	2.94312E-05	2.94312E-05	0.000175197	0.000115747	0.000195464	0.000195464	5.89994E-05	6.08009E-05	0.000301029	0.000301029	0.00024005	0.00024005	2.37799E-05	2.37799E-05	7.65641E-05	7.65641E-05	4.94541E-05
3835903772885	383590	3772885	7.00871E-06	7.00871E-06	3.00144E-05	3.00144E-05	0.000174921	0.000115565	0.000195156	0.000195156	5.89066E-05	6.07052E-05	0.000300449	0.000300449	0.00023967	0.00023967	2.37425E-05	2.37425E-05	7.64436E-05	7.64436E-05	5.07256E-05
3836003772885	383600	3772885	7.08711E-06	7.08711E-06	3.03501E-05	3.03501E-05	0.000174094	0.000115018	0.000194233	0.000194233	5.8628E-05	6.04182E-05	0.000299032	0.000299032	0.00023854	0.00023854	2.36302E-05	2.36302E-05	7.60822E-05	7.60822E-05	5.15075E-05
3836103772885	383610	3772885	7.12012E-06	7.12012E-06	3.04915E-05	3.04915E-05	0.000172458	0.000113938	0.000192408	0.000192408	5.80771E-05	5.98505E-05	0.000296533	0.000296533	0.00023629	0.00023629	2.34082E-05	2.34082E-05	7.53673E-05	7.53673E-05	5.18E-05
3836203772885	383620	3772885	7.13869E-06	7.13869E-06	3.0571E-05	3.0571E-05	0.000171141	0.000113067	0.000190939	0.000190939	5.76336E-05	5.93934E-05	0.000294433	0.000294433	0.00023449	0.00023449	2.32294E-05	2.32294E-05	7.47916E-05	7.47916E-05	5.19433E-05
3836303772885	383630	3772885	7.1325E-06	7.1325E-06	3.05445E-05	3.05445E-05	0.000169297	0.000111849	0.000188881	0.000188881	5.70125E-05	5.87534E-05	0.000291676	0.000291676	0.00023196	0.00023196	2.29791E-05	2.29791E-05	7.39857E-05	7.39857E-05	5.18E-05
3836403772885	383640	3772885	7.11806E-06	7.11806E-06	3.04827E-05	3.04827E-05	0.000167557	0.000110699	0.0001869	0.0001869	5.64266E-05	5.81495E-05	0.000289125	0.000289125	0.00022958	0.00022958	2.27429E-05	2.27429E-05	7.32253E-05	7.32253E-05	5.15254E-05
3836503772885	383650	3772885	7.0933E-06	7.0933E-06	3.03766E-05	3.03766E-05	0.000165915	0.000109615	0.000185108	0.000185108	5.58736E-05	5.75797E-05	0.000286742	0.000286742	0.00022733	0.00022733	2.25201E-05	2.25201E-05	7.25078E-05	7.25078E-05	5.11136E-05
3836603772885	383660	3772885	7.05822E-06	7.05822E-06	3.02264E-05	3.02264E-05	0.000164267	0.000108526	0.000183269	0.000183269	5.53186E-05	5.70078E-05	0.00028441	0.00028441	0.00022507	0.00022507	2.22964E-05	2.22964E-05	7.17875E-05	7.17875E-05	5.05644E-05
3836703772885	383670	3772885	7.01283E-06	7.01283E-06	3.00321E-05	3.00321E-05	0.000162649	0.000107457	0.000181465	0.000181465	5.4774E-05	5.64464E-05	0.000282194	0.000282194	0.00022859	0.00022859	2.20768E-05	2.20768E-05	7.10807E-05	7.10807E-05	4.98959E-05
3836803772885	383680	3772885	6.95713E-06	6.95713E-06	2.97935E-05	2.97935E-05	0.00016086	0.000106275	0.000179469	0.000179469	5.41715E-05	5.58256E-05	0.000279733	0.000279733	0.00022048	0.00022048	2.1834E-05	2.1834E-05	7.02989E-05	7.02989E-05	4.9102E-05
3836903772885	383690	3772885	6.89729E-06	6.89729E-06	2.95373E-05	2.95373E-05	0.000159059	0.000105085	0.000177459	0.000177459	5.35649E-05	5.52005E-05	0.000277247	0.000277247	0.00021794	0.00021794	2.15895E-05	2.15895E-05	6.95117E-05	6.95117E-05	4.82544E-05
3837003772885	383700	3772885	6.84159E-06	6.84159E-06	2.92987E-05	2.92987E-05	0.000157178	0.000103843	0.000175361	0.000175361	5.29315E-05	5.45477E-05	0.000274567	0.000274567	0.00021563	0.00021563	2.13342E-05	2.13342E-05	6.86897E-05	6.86897E-05	4.7359E-05
3837103772885	383710	3772885	6.79207E-06	6.79207E-06	2.90866E-05	2.90866E-05	0.000155071	0.00010245	0.00017301	0.00017301	5.22218E-05	5.38163E-05	0.000271359	0.000271359	0.00021275	0.00021275	2.10482E-05	2.10482E-05	6.77687E-05	6.77687E-05	4.64994E-05
3837203772885	383720	3772885	6.74462E-06	6.74462E-06	2.88834E-05	2.88834E-05	0.000153031	0.000101102	0.000170733	0.000170733	5.15347E-05	5.31083E-05	0.000268151	0.000268151	0.00020979	0.00020979	2.07712E-05	2.07712E-05	6.68771E-05	6.68771E-05	4.56817E-05
3837303772885	383730	3772885	6.70335E-06	6.70335E-06	2.87067E-05	2.87067E-05	0.000150415	9.93741E-05	0.000167815	0.000167815	5.06537E-05	5.22004E-05	0.000264016	0.000264016	0.00020695	0.00020695	2.04162E-05	2.04162E-05	6.57339E-05	6.57339E-05	4.50728E-05
3837403772885	383740	3772885	6.67034E-06	6.67034E-06	2.85653E-05	2.85653E-05	0.000147609	9.75203E-05	0.000164684	0.000164684	4.97088E-05	5.12266E-05	0.000259571	0.000259571	0.00020225	0.00020225	2.00353E-05	2.00353E-05	6.45076E-05	6.45076E-05	4.45595E-05
3837503772885	383750	3772885	6.63939E-06	6.63939E-06	2.84328E-05	2.84328E-05	0.000144741	9.5626E-05	0.000161485	0.000161485	4.87432E-05	5.02315E-05	0.000255023	0.000255023	0.00019832	0.00019832	1.96461E-05	1.96461E-05	6.32545E-05	6.32545E-05	4.40939E-05
3837603772885	383760	3772885	6.60844E-06	6.60844E-06	2.83003E-05	2.83003E-05	0.000140955	9.31245E-05	0.000157261	0.000157261	4.74681E-05	4.89176E-05	0.000249239	0.000249239	0.00019314	0.00019314	1.91322E-05	1.91322E-05	6.15999E-05	6.15999E-05	4.37536E-05
3837703772885	383770	3772885	6.57543E-06	6.57543E-06	2.81589E-05	2.81589E-05	0.00013731	9.07162E-05	0.000153194	0.000153194	4.62405E-05	4.76525E-05	0.000243634	0.000243634	0.00018813	0.00018813	1.86374E-05	1.86374E-05	6.00068E-05	6.00068E-05	4.34074E-05
3837803772885	383780	3772885	6.54655E-06	6.54655E-06	2.80352E-05	2.80352E-05	0.000134204	8.8664E-05	0.000149728	0.000149728	4.51945E-05	4.65745E-05	0.000238752	0.000238752	0.00018383	0.00018383	1.82158E-05	1.82158E-05	5.86493E-05	5.86493E-05	4.30314E-05
3837903772885	383790	3772885	6.51766E-06	6.51766E-06	2.79115E-05	2.79115E-05	0.000131496	8.68749E-05	0.000146707	0.000146707	4.42826E-05	4.56347E-05	0.000234384	0.000234384	0.00018073	0.00018073	1.78482E-05	1.78482E-05	5.74659E-05	5.74659E-05	4.26494E-05
3838003772885	383800	3772885	6.49084E-06	6.49084E-06	2.77967E-05	2.77967E-05	0.000128873	8.51425E-05	0.000143782	0.000143782	4.33995E-05	4.47247E-05	0.000230146	0.000230146	0.00017658	0.00017658	1.74923E-05	1.74923E-05	5.632E-05	5.632E-05	4.22852E-05
3838103772885	383810	3772885	6.46402E-06	6.46402E-06	2.76818E-05	2.76818E-05	0.000126153	8.33454E-05	0.000140747	0.000140747	4.24834E-05	4.37806E-05	0.000225765	0.000225765	0.00017252	0.00017252	1.71231E-05	1.71231E-05	5.51312E-05	5.51312E-05	4.1945E-05
3838203772885	383820	3772885	6.4372E-06	6.4372E-06	2.75669E-05	2.75669E-05	0.000123531	8.1613E-05	0.000137821	0.000137821	4.16004E-05	4.28706E-05	0.000221527	0.000221527	0.00016926	0.00016926	1.67672E-05	1.67672E-05	5.39852E-05	5.39852E-05	4.16107E-05
3838303772885	383830	3772885	6.4145E-06	6.4145E-06	2.74697E-05	2.74697E-05	0.000121546	8.03015E-05	0.000135606	0.000135606	4.09319E-05	4.21817E-05	0.000218074	0.000218074	0.00016654	0.00016654	1.64977E-05	1.64977E-05	5.31178E-05	5.31178E-05	4.12944E-05
3838403772885	383840	3772885	6.44132E-06	6.44132E-06	2.75846E-05	2.75846E-05	0.000120627	7.96944E-05	0.000134581	0.000134581	4.06224E-05	4.18628E-05	0.000215562	0.000215562	0.00016528	0.00016528	1.6373E-05	1.6373E-05	5.27161E-05	5.27161E-05	4.14197E-05
3838503772885	383850	3772885	6.49703E-06	6.49703E-06	2.78232E-05	2.78232E-05	0.000119463	7.89253E-05	0.000133282	0.000133282	4.02304E-05	4.14588E-05	0.000213024	0.000213024	0.00016386	0.00016386	1.6215E-05	1.6215E-05	5.22074E-05	5.22074E-05	4.14973E-05
3838603772885	383860	3772885	6.45783E-06	6.45783E-06	2.76553E-05	2.76553E-05	0.000116571	7.70148E-05	0.000130056	0.000130056	3.92566E-05	4.04553E-05	0.000208566	0.000208566	0.00015972	0.00015972	1.58225E-05	1.58225E-05	5.09437E-05	5.09437E-05	4.12466E-05
3838703772885	383870	3772885	6.40419E-06	6.40419E-06	2.74256E-05	2.74256E-05	0.000113594	7.50477E-05	0.000126734	0.000126734	3.82539E-05	3.94219E-05	0.00020398	0.00020398	0.00015564	0.00015564	1.54184E-05	1.54184E-05	4.96424E-05	4.96424E-05	4.09601E-05
3838803772885	383880	3772885	6.32785E-06	6.32785E-06	2.70986E-05	2.70986E-05	0.000110157	7.27769E-05	0.0001229	0.0001229	3.70964E-05	3.82291E-05	0.000198994	0.000198994	0.00015034	0.00015034	1.49518E-05	1.49518E-05	4.81404E-05	4.81404E-05	4.05184E-05
3838903772885	383890	3772885	6.24326E-06	6.24326E-06	2.67364E-05	2.67364E-05	0.000105905	6.99679E-05	0.000118156	0.000118156	3.56646E-05	3.67535E-05	0.000192965	0.000192965	0.00014508	0.00014508	1.43747E-05	1.43747E-05	4.62822E-05	4.62822E-05	3.94499E-05
3839003772885	383900	3772885	6.19787E-06	6.19787E-06	2.6542E-05	2.6542E-05	0.00010221	6.75271E-05	0.000114034	0.000114034	3.44204E-05	3.54714E-05	0.00018718	0.00018718	0.00014047	0.00014047	1.38733E-05	1.38733E-05	4.46677E-05	4.46677E-05	3.90022E-05
3839103772885	383910	3772885	6.17104E-06	6.17104E-06	2.64271E-05	2.64271E-05	9.83628E-05	6.49852E-05	0.000109742	0.000109742	3.31247E-05	3.41362E-05	0.00018088	0.00018088	0.00013577	0.00013577	1.3351E-05	1.3351E-05	4.29863E-05	4.29863E-05	3.84829E-05
3829703772895	382970	3772895	7.19852E-06	7.19852E-06	3.08273E-05	3.08273E-05	0.000304499	0.000201173	0.000339724	0.000339724	0.000102543	0.000105674	0.000818252	0.000818252	0.00041718	0.00041718	4.13304E-05	4.13304E-05	0.000133071	0.000133071	2.87891E-05
3829803772895	382980	3772895	7.20677E-06	7.20677E-06	3.08626E-05	3.08626E-05	0.00031693	0.000209385	0.000353593	0.000353593	0.00010673	0.000109988	0.000857584	0.000857584	0.00043425	0.00043425	4.30177E-05	4.30177E-05	0.000138504	0.000138504	2.90159E-05
3829903772895	382990	3772895	7.22328E-06	7.22328E-06	3.09333E-05	3.09333E-05	0.000330421	0.000218298	0.000368644	0.000368644	0.000111273	0.00011467	0.000899326	0.000899326	0.00045273	0.00045273	4.48489E-05	4.48489E-05	0.0001444	0.0001444	2.93084E-05
3830003772895	383000	3772895	7.24185E-06	7.24185E-06	3.10128E-05	3.10128E-05	0.000344371	0.000227515	0.000384208	0.000384208	0.000115971	0.000119512	0.000942716	0.00047185	0.00047185	0.00047185	4.67424E-05	4.67424E-05	0.000150496	0.000150496	2.95949E-05
3830103772895	383010	3772895	7.25835E-06	7.25835E-06	3.10835E-05	3.10835E-05	0.000358934	0.000237136	0.000400456	0.000400456	0.000120875	0.000124566	0.00098804	0.00098804	0.000491804	0.000491804	4.8719E-05	4.8719E-05	0.000156861	0.000156861	2.98933E-05

			MSite Grubbing / Prep	MMass Grading / Excavation	MMass Grading / Excavation	MDrainage / Utilities Trenching	MFoundations / Concrete Pads	MBuilding / Structure Construction	MAsphalt Paving	MLandscaping or Other Finishing	MWaterside Construction (Piles)	RSSWRe-striping South Valley	RSSWRe-striping Silver Lake Boulevard	RSSWDemolition	RSSWPlacing Base	RSSWForm/Place Rebar and Pour	Child Risk				
Unique Identifier	X (UTM)	Y (UTM)	2027	2027	2028	2028	2028	2028	2028	2028	2028	2029	2029	2029	2029	2029	3rd Trimester	0<2	2<16	Total	per million
3832003772885	383200	3772885	4.05433E-05	0.00010124	0.00010124	2.83329E-05	5.22795E-05	9.40083E-05	6.65052E-05	2.01531E-05	3.56828E-05	0.000271148	9.31174E-05	0.000151793	8.25145E-05	2.4698E-05	3.03546E-09	6.5618E-08	6.8012E-08	1.36666E-07	0.13666565
3832103772885	383210	3772885	4.38936E-05	0.000109606	0.000109606	3.06742E-05	5.65997E-05	0.000101777	7.20009E-05	2.18185E-05	3.86315E-05	0.000251222	9.82722E-05	0.000160358	8.71707E-05	2.60917E-05	3.09253E-09	6.7795E-08	6.6871E-08	1.37758E-07	0.13775779
3832203772885	383220	3772885	4.60482E-05	0.000114986	0.000114986	3.21799E-05	5.93779E-05	0.000106773	7.55352E-05	2.28894E-05	4.05278E-05	0.000229221	0.000100508	0.000164	8.91504E-05	2.66843E-05	3.10376E-09	6.9185E-08	6.4303E-08	1.36591E-07	0.13659144
3832303772885	383230	3772885	4.63821E-05	0.00011582	0.00011582	3.24132E-05	5.98085E-05	0.000107547	7.6083E-05	2.30554E-05	4.08217E-05	0.0002102	9.95935E-05	0.000162379	8.8269E-05	2.64204E-05	3.05465E-09	6.8893E-08	6.1316E-08	1.33264E-07	0.13326421
3832403772885	383240	3772885	4.59512E-05	0.000114744	0.000114744	3.21121E-05	5.92529E-05	0.000106548	7.53761E-05	2.28412E-05	4.04424E-05	0.000196801	9.88248E-05	0.000160885	8.74568E-05	2.61773E-05	2.98516E-09	6.7586E-08	5.915E-08	1.29721E-07	0.12972094
3832503772885	383250	3772885	4.57681E-05	0.000114286	0.000114286	3.19841E-05	5.90167E-05	0.000106123	7.50757E-05	2.27502E-05	4.02813E-05	0.000188003	9.98849E-05	0.000162277	8.82136E-05	2.64039E-05	2.94262E-09	6.6592E-08	5.8027E-08	1.27561E-07	0.12756139
3832603772885	383260	3772885	4.54664E-05	0.000113533	0.000113533	3.17733E-05	5.86278E-05	0.000105424	7.45809E-05	2.26003E-05	4.00158E-05	0.000179804	0.00010099	0.000163695	8.89843E-05	2.66345E-05	2.89819E-09	6.5501E-08	5.6901E-08	1.253E-07	0.12530033
3832703772885	383270	3772885	4.41791E-05	0.000110319	0.000110319	3.08737E-05	5.69678E-05	0.000102439	7.24692E-05	2.19604E-05	3.88828E-05	0.000169756	0.000100438	0.000162438	8.83013E-05	2.64301E-05	2.81457E-09	6.3422E-08	5.4955E-08	1.21192E-07	0.12119166
3832803772885	383280	3772885	4.27894E-05	0.000106848	0.000106848	2.99025E-05	5.51758E-05	9.92164E-05	7.01897E-05	2.12696E-05	3.76597E-05	0.000160446	0.000100292	0.00016181	8.79598E-05	2.63279E-05	2.73227E-09	6.1203E-08	5.306E-08	1.16995E-07	0.11699503
3832903772885	383290	3772885	4.18414E-05	0.000104481	0.000104481	2.924E-05	5.39534E-05	9.70182E-05	6.86346E-05	2.07984E-05	3.68253E-05	0.000152397	0.00010095	0.000162447	8.83059E-05	2.64315E-05	2.66838E-09	5.9375E-08	5.1442E-08	1.13485E-07	0.11348517
3833003772885	383300	3772885	4.14697E-05	0.000103553	0.000103553	2.89803E-05	5.34742E-05	9.61565E-05	6.80249E-05	2.06136E-05	3.64982E-05	0.000145765	0.000102307	0.000164161	8.92381E-05	2.67105E-05	2.62798E-09	5.8172E-08	5.0205E-08	1.11005E-07	0.1110048
3833103772885	383310	3772885	4.12435E-05	0.000102988	0.000102988	2.88222E-05	5.31824E-05	9.56319E-05	6.76538E-05	2.05012E-05	3.62991E-05	0.000139475	0.000103578	0.000165749	9.0101E-05	2.69688E-05	2.59149E-09	5.7089E-08	4.8962E-08	1.08643E-07	0.10864315
3833203772885	383320	3772885	4.13836E-05	0.000103338	0.000103338	2.89201E-05	5.3363E-05	9.59566E-05	6.78836E-05	2.05708E-05	3.64224E-05	0.000134486	0.000105271	0.00016799	9.13193E-05	2.73334E-05	2.57347E-09	5.6564E-08	4.8073E-08	1.0721E-07	0.10721006
3833303772885	383330	3772885	4.16152E-05	0.000103916	0.000103916	2.9082E-05	5.36617E-05	9.64937E-05	6.82635E-05	2.06859E-05	3.66262E-05	0.00013002	0.000106919	0.000170146	9.24914E-05	2.76843E-05	2.56107E-09	5.6224E-08	4.7267E-08	1.06053E-07	0.10605251
3833403772885	383340	3772885	4.1836E-05	0.000104468	0.000104468	2.92363E-05	5.39465E-05	9.70057E-05	6.86258E-05	2.07957E-05	3.68206E-05	0.000125704	0.00010826	0.000171844	9.34143E-05	2.79605E-05	2.54863E-09	5.5899E-08	4.6407E-08	1.04855E-07	0.10485473
3833503772885	383350	3772885	4.2073E-05	0.00010506	0.00010506	2.94019E-05	5.42521E-05	9.75553E-05	6.90145E-05	2.09135E-05	3.70292E-05	0.000121675	0.00010935	0.00017316	9.41296E-05	2.81746E-05	2.53797E-09	5.564E-08	4.555E-08	1.03728E-07	0.10372799
3833603772885	383360	3772885	4.22885E-05	0.000105598	0.000105598	2.95525E-05	5.45299E-05	9.80549E-05	6.93679E-05	2.10206E-05	3.72188E-05	0.000117796	0.000110059	0.000173932	9.45495E-05	2.83003E-05	2.5266E-09	5.5376E-08	4.4647E-08	1.0255E-07	0.10254961
3833703772885	383370	3772885	4.26655E-05	0.000106539	0.000106539	2.9816E-05	5.50161E-05	9.89291E-05	6.99864E-05	2.1208E-05	3.75507E-05	0.000114716	0.000110833	0.000174815	9.50295E-05	2.8444E-05	2.52527E-09	5.542E-08	4.3954E-08	1.01899E-07	0.10189854
3833803772885	383380	3772885	4.32419E-05	0.000107978	0.000107978	3.02187E-05	5.57593E-05	0.000100266	7.09318E-05	2.14945E-05	3.80579E-05	0.000112295	0.000111661	0.000175825	9.55786E-05	2.86083E-05	2.53368E-09	5.5744E-08	4.3443E-08	1.01721E-07	0.10172105
3833903772885	383390	3772885	4.39044E-05	0.000109633	0.000109633	3.06817E-05	5.66136E-05	0.000101802	7.20186E-05	2.18238E-05	3.8641E-05	0.000110064	0.000112244	0.000176522	9.5957E-05	2.87216E-05	2.54362E-09	5.6122E-08	4.2947E-08	1.01612E-07	0.10161201
3834003772885	383400	3772885	4.50786E-05	0.000112565	0.000112565	3.15023E-05	5.81277E-05	0.000104524	7.39448E-05	2.24075E-05	3.96745E-05	0.000108732	0.000113415	0.000178194	9.68661E-05	2.89937E-05	2.57227E-09	5.7002E-08	4.2796E-08	1.0237E-07	0.10237027
3834103772885	383410	3772885	4.65329E-05	0.000116196	0.000116196	3.25186E-05	6.0003E-05	0.000107897	7.63304E-05	2.31304E-05	4.09544E-05	0.000107682	0.000114832	0.00018035	9.80382E-05	2.93445E-05	2.60675E-09	5.799E-08	4.2757E-08	1.03354E-07	0.10335433
3834203772885	383420	3772885	4.74702E-05	0.000118537	0.000118537	3.31736E-05	6.12115E-05	0.00011007	7.78677E-05	2.35963E-05	4.17793E-05	0.000105894	0.000115209	0.00018097	9.83751E-05	2.94454E-05	2.62073E-09	5.8412E-08	4.2341E-08	1.03374E-07	0.10337439
3834303772885	383430	3772885	4.75402E-05	0.000118711	0.000118711	3.32225E-05	6.13018E-05	0.000110232	7.79826E-05	2.36311E-05	4.18409E-05	0.000103015	0.000113797	0.000178865	9.72306E-05	2.91028E-05	2.60351E-09	5.8065E-08	4.1363E-08	1.02031E-07	0.10203096
3834403772885	383440	3772885	4.75725E-05	0.000118792	0.000118792	3.32451E-05	6.13435E-05	0.000110307	7.80356E-05	2.36472E-05	4.18694E-05	0.000100287	0.000112239	0.000176556	9.59755E-05	2.87271E-05	2.58543E-09	5.7704E-08	4.04E-08	1.00689E-07	0.10068892
3834503772885	383450	3772885	4.66353E-05	0.000116452	0.000116452	3.25902E-05	6.0135E-05	0.000108134	7.64982E-05	2.31813E-05	4.10445E-05	9.64584E-05	0.000108737	0.000171241	9.30867E-05	2.78625E-05	2.53354E-09	5.6511E-08	3.8853E-08	9.78976E-08	0.09789758
3834603772885	383460	3772885	4.56711E-05	0.000114044	0.000114044	3.19164E-05	5.88917E-05	0.000105898	7.49167E-05	2.2702E-05	4.01959E-05	9.2821E-05	0.00010521	0.000165919	9.01933E-05	2.69964E-05	2.48016E-09	5.5267E-08	3.7345E-08	9.50918E-08	0.09509182
3834703772885	383470	3772885	4.49924E-05	0.00011235	0.00011235	3.14421E-05	5.80166E-05	0.000104325	7.38034E-05	2.23647E-05	3.95986E-05	8.97462E-05	0.000102246	0.00016147	8.77752E-05	2.62727E-05	2.43652E-09	5.4268E-08	3.6064E-08	9.27688E-08	0.09276876
3834803772885	383480	3772885	4.47016E-05	0.000111623	0.000111623	3.12388E-05	5.76415E-05	0.00010365	7.33263E-05	2.22201E-05	3.93426E-05	8.73597E-05	0.000100066	0.000158236	8.6017E-05	2.57464E-05	2.40715E-09	5.3651E-08	3.5086E-08	9.11435E-08	0.09114347
3834903772885	383490	3772885	4.4373E-05	0.000110803	0.000110803	3.10092E-05	5.72178E-05	0.000102888	7.27873E-05	2.20568E-05	3.90534E-05	8.50888E-05	9.78753E-05	0.000154985	8.42496E-05	2.52174E-05	2.37691E-09	5.3019E-08	3.4132E-08	8.95284E-08	0.08952836
3835003772885	383500	3772885	4.45508E-05	0.000111247	0.000111247	3.11334E-05	5.7447E-05	0.0001033	7.30789E-05	2.21451E-05	3.92099E-05	8.36318E-05	9.67448E-05	0.000153363	8.33682E-05	2.49536E-05	2.36642E-09	5.292E-08	3.3555E-08	8.88415E-08	0.0888415
3835103772885	383510	3772885	4.48955E-05	0.000112107	0.000112107	3.13743E-05	5.78915E-05	0.0001041	7.36444E-05	2.23165E-05	3.95133E-05	8.24712E-05	9.59862E-05	0.000152311	8.2796E-05	2.47823E-05	2.36297E-09	5.2998E-08	3.311E-08	8.84707E-08	0.08847068
3835203772885	383520	3772885	4.51433E-05	0.000112726	0.000112726	3.15475E-05	5.8211E-05	0.000104674	7.40508E-05	2.24396E-05	3.97313E-05	8.12655E-05	9.50668E-05	0.00015102	8.20946E-05	2.45723E-05	2.35594E-09	5.2977E-08	3.2626E-08	8.79585E-08	0.08795846
3835303772885	383530	3772885	4.49116E-05	0.000112148	0.000112148	3.13856E-05	5.79124E-05	0.000104137	7.36709E-05	2.23245E-05	3.95275E-05	7.96025E-05	9.32832E-05	0.00014838	8.06594E-05	2.41428E-05	2.332E-09	5.2519E-08	3.1896E-08	8.67462E-08	0.08674625
3835403772885	383540	3772885	4.46423E-05	0.000111475	0.000111475	3.11974E-05	5.75651E-05	0.000103513	7.32291E-05	2.21906E-05	3.92905E-05	7.80148E-05	9.14996E-05	0.000145723	7.92151E-05	2.37104E-05	2.3081E-09	5.206E-08	3.1185E-08	8.55537E-08	0.08555367
3835503772885	383550	3772885	4.42922E-05	0.000110601	0.000110601	3.09527E-05	5.71136E-05	0.000102701	7.26548E-05	2.20166E-05	3.89823E-05	7.64373E-05	8.96256E-05	0.000142922	7.76922E-05	2.32546E-05	2.28242E-09	5.1555E-08	3.0471E-08	8.43084E-08	0.08430835
3835603772885	383560	3772885	4.38882E-05	0.000109592	0.000109592	3.06704E-05	5.65927E-05	0.000101764	7.19921E-05	2.18158E-05	3.86268E-05	7.48999E-05	8.77114E-05	0.000140053	7.61325E-05	2.27878E-05	2.25595E-09	5.1022E-08	2.9763E-08	8.30414E-08	0.08304143
3835703772885	383570	3772885	4.35597E-05	0.000108772	0.000108772	3.04408E-05	5.6169E-05	0.000101002	7.14531E-05	2.16525E-05	3.83376E-05	7.35233E-05	8.60032E-05	0.00013748	7.47342E-05	2.23693E-05	2.23349E-09	5.0587E-08	2.9135E-08	8.19554E-08	0.08195544
3835803772885	383580	3772885	4.46262E-05	0.000111435	0.000111435	3.11861E-05	5.75443E-05	0.000103475	7.32026E-05	2.21826E-05	3.92762E-05	7.36991E-05	8.69226E-05	0.000139059	7.55926E-05	2.26262E-05	2.26308E-09	5.1402E-08	2.9281E-08	8.29465E-08	0.08294652
3835903772885	383590	3772885	4.57735E-05	0.0001143	0.0001143	3.19879E-05	5.90237E-05	0.000106136	7.50845E-05	2.27529E-05	4.0286E-05	7.41513E-05	8.82641E-05	0.000141317	7.682E-05	2.29936E-05	2.29726E-09	5.2227E-08	2.9538E-08	8.40619E-08	0.0840619
3836003772885	383600	3772885	4.64791E-05	0.000116062	0.000116062	3.2481E-05	5.99336E-05	0.000107772	7.6242E-05	2.31036E-05	4.0907E-05	7.43774E-05	8.90529E-05	0.000142693	7.75676E-05	2.32173E-05	2.31911E-09	5.2697E-08	2.965E-08	8.46665E-08	0.08466648
3836103772885	383610	3772885	4.6743E-05	0.000116721	0.000116721	3.26654E-05	6.02739E-05	0.000108384	7.66749E-05	2.32348E-05	4.11393E-05	7.42568E-05	8.91182E-05	0.000142905	7.7683E-05	2.32519E-05	2.32765E-09	5.2842E-08	2.9578E-08	8.47473E-08	0.08474725
3836203772885	383620	3772885	4.68723E-05	0.000117044	0.000117044	3.27558E-05	6.04406E-05	0.000108683	7.6887E-05	2.32991E-05	4.12531E-05	7.41965E-05	8.91282E-05	0.000143015	7.7743E-05	2.32698E-05	2.33479E-09	5.2916E-08	2.9514E-08	8.47646E-08	0.08476463
3836303772885	383630	3772885	4.6743E-05	0.000116721	0.000116721	3.26654E-05	6.02739E-05	0.000108384	7.66749E-05	2.32348E-05	4.11393E-05	7.389E-05	8.86409E-05	0.000142336	7.73738E-05	2.31593E-05	2.33418E-09	5.2819E-08	2.9328E-08	8.44817E-08	0.08448173
3836403772885	383640	3772885	4.64952E-05	0.000116102	0.000116102	3.24923E-05	5.99544E-05	0.000107809	7.62685E-05	2.31117E-05	4.09213E-05	7.35735E-05	8.80279E-05	0.000141445	7.68893E-05	2.30143E-05	2.33195E-09	5.2666E-08	2.9129E-08	8.41271E-08	0.08412711
3836503772885	383650	3772885	4.61236E-05	0.000115174	0.000115174	3.22326E-05	5.94751E-05	0.000106947	7.56589E-05	2.29269E-05	4.05941E-05	7.3252E-05	8.72894E-05	0.000140333	7.62848E-05	2.28334E-05	2.32765E-09	5.2454E-08	2.8914E-08	8.36954E-08	0.08369542
3836603772885	383660	3772885	4.5628E-05	0.000113937	0.000113937	3.18863E-05	5.88362E-05	0.000105798	7.4846E-05	2.26806E-05	4.0158E-05	7.29053E-05	8.64001E-05	0.000138974	7.55464E-05	2.26124E-05	2.32159E-09	5.2194E-08	2.8672E-08	8.31869E-08	0.0831869
3836703772885	383670	3772885	4.50248E-05	0.00011243	0.00011243	3.14647E-05	5.80582E-05	0.0001044	7.38564E-05	2.23807E-05	3.96271E-05	7.25335E-05	8.53802E-05	0.000137395	7.46881E-05	2.23554E-05	2.31462E-09	5.1912E-08	2.8409E-08	8.26355E-08	0.08263555
3836803772885	383680	3772885	4.43084E-05	0.000110641	0.000110641	3.0964E-05	5.71345E-05	0.000102738	7.26813E-05	2.20246E-05	3.89965E-05	7.20763E-05	8.42749E-05	0.00013563	7.37282E-05	2.20681E-05	2.3055E-09	5.1595E-08	2.8104E-08	8.20045E-08	0.08200445
3836903772885	383690	3772885	4.35435E-05	0.000108731	0.000108731	3.04295E-05	5.61482E-05	0.000100965	7.14266E-05	2.16444E-05	3.83234E-05	7.15789E-05	8.31294E-05	0.00013383	7.27499E-05	2.17753E-05	2.29566E-09	5.1272E-08	2.7791E-08	8.13582E-08	0.08135822
3837003772885	383700	3772885	4.27355E-05	0.000106714	0.000106714	2.98649E-05	5.51064E-05	9.90915E-05	7.01013E-05	2.12428E-05	3.76123E-05	7.10212E-05	8.2009E-05	0.000132005	7.17578E-05	2.14784E-05	2.2845E-09	5.0941E-08	2.7468E-08	8.06931E-08	0.0806931
3837103772885	383710	3772885	4.19599E-05	0.000104777	0.000104777	2.93229E-05	5.41062E-05	9.7293E-05	6.8829E-05	2.08573E-05	3.69296E-05	7.0353E-05	8.09087E-05	0.000130239	7.07979E-05	2.11911E-05	2.27181E-09	5.0612E-08	2.7126E-08	8.00104E-08	0.08001038
3837203772885	383720	3772885	4.1222E-05	0.000102934	0.000102934	2.88072E-05	5.31547E-05	9.55819E-05	6.76185E-05	2.04905E-05	3.62802E-05	6.96798E-05	7.99089E-05	0.00012866	6.99396E-05	2.09341E-05	2.25922E-09	5.0314E-08	2.6808E-08	7.93808E-08	0.07938075
3837303772885	383730	3772885	4.06726E-05	0.000101562	0.000101562	2.84232E-05	5.24462E-05	9.4308E-05	6.67173E-05	2.02174E-05	3.57966E-05	6.88257E-05	7.87333E-05	0.000126844	6.89521E-05	2.06386E-05	2.24498E-09	5.0019E-08	2.6437E-08	7.87012E-08	0.07870118
3837403772885	383740	3772885	4.02093E-05	0.000100406	0.000100406	2.80995E-05	5.18489E-05	9.32339E-05	6.59574E-05	1.99871E-05	3.53889E-05	6.79113E-05	7.75727E-05	0.000124951	6.7923E-05	2.03305E-05	2.23002E-09	4.9719E-08	2.605E-08	7.7999E-08	0.07799897
3837503772885	383750	3772885	3.97892E-05	9.93567E-05	9.93567E-05	2.78059E-05	5.13071E-05	9.22597E-05	6.52682E-05	1.97783E-05	3.50191E-05	6.69668E-05	7.64624E-05	0.000123083	6.69078E-05	2.00267E-05	2.21506E-09	4.9424E-08	2.5659E-08	7.72977E-08	0.07729774
3837603772885	383760	3772885	3.94822E-05	9.859E-05	9.859E-05	2.75913E-05	5.09112E-05	9.15478E-05	6.47646E-05	1.96256E-05	3.47489E-05	6.57258E-05	7.48697E-05	0.00012063	6.55742E-05	1.96275E-05	2.19722E-09	4.9082E-08	2.5148E-08	7.64272E-08	0.0764272
3837703772885	383770	3772885	3.91698E-05	9.78099E-05	9.78099E-05	2.7373E-05	5.05084E-05	9.08235E-05	6.42522E-05	1.94704E-05	3.4474E-05	6.45099E-05	7.33072E-05	0.000118261	6.42867E-05	1.92421E-05	2.17964E-09	4.8742E-08	2.465E-08	7.5572E-08	0.07557203
3837803772885	383780	3772885	3.88304E-05	9.69625E-05	9.69625E-05	2.71359E-05	5.00708E-05	9.00366E-05	6.36955E-05	1.93017E-05	3.41753E-05	6.34649E-05	7.19859E-05	0.000116207	6.31699E-05	1.89079E-05	2.16364E-09	4.8428E-08	2.4223E-08	7.48153E-08	0.07481528
3837903772885	383790	3772885	3.84857E-05	9.61017E-05	9.61017E-05	2.6895E-05	4.96263E-05	8.92373E-05	6.313E-05	1.91303E-05	3.38719E-05	6.25405E-05	7.08956E-05	0.000114433	6.22055E-05	1.86192E-05	2.14872E-09	4.8138E-08	2.3851E-08	7.41377E-08	0.07413771
3838003772885	383800	3772885	3.81571E-05	9.52812E-05	9.52812E-05	2.66654E-05	4.92026E-05	8.84754E-05	6.25911E-05	1.8967E-05	3.35827E-05	6.16361E-05	6.9941E-05	0.000112811	6.13241E-05	1.83554E-05	2.13399E-09	4.7851E-08	2.349E-08	7.34746E-08	0.07347455
3838103772885	383810	3772885	3.78501E-05	9.45146E-05	9.45146E-05	2.64508E-05	4.88067E-05	8.77635E-05	6.20874E-05	1.88144E-05	3.33125E-05	6.06916E-05	6.89664E-05	0.00011113	6.04104E-05	1.80819E-05	2.11869E-09	4.7555E-08	2.3117E-08	7.279E-08	0.07279
3838203772885	383820	3772885	3.75485E-05	9.37614E-05	9.37614E-05	2.624E-05	4.84178E-05	8.70641E-05	6.15927E-05	1.86644E-05	3.3047E-05	5.97772E-05	6.80369E-05	0.000109628	5.95936E-05	1.78374E-05	2.10358E-09	4.7261E-08	2.2758E-08	7.21227E-08	0.07212268
3838303772885	383830	3772885	3.7263E-05	9.30485E-05	9.30485E-05	2.60405E-05	4.80496E-05	8.64022E-05	6.11244E-05	1.85225E-05	3.27958E-05	5.90588E-05	6.75496E-05	0.000109348	5.94413E-05	1.77918E-05	2.09094E-09	4.7048E-08	2.2523E-08	7.16616E-08	0.07166159
3838403772885	383840	3772885	3.73761E-05	9.3331E-05	9.3331E-05	2.61196E-05	4.81955E-05	8.66645E-05	6.13099E-05	1.85788E-05	3.28953E-05	5.86066E-05	6.71577E-05	0.000108983	5.92429E-05	1.77324E-05	2.08504E-09	4.7128E-08	2.2477E-08	7.16893E-08	0.0716893
3838503772885	383850	3772885	3.74461E-05	9.35058E-05	9.35058E-05	2.61685E-05	4.82858E-05	8.68268E-05	6.14248E-05	1.86136E-05	3.2957E-05	5.82097E-05	6.66854E-05	0.000108244	5.88414E-05	1.76122E-05	2.07726E-09	4.7072E-08	2.2397E-08	7.15466E-08	0.07154662
3838603772885	383860	3772885	3.72199E-05	9.29409E-05	9.29409E-05	2.60104E-05	4.79941E-05	8.63023E-05	6.10537E-05	1.85011E-05	3.27579E-05	5.71797E-05	6.54444E-05	0.0001063	5.77846E-05	1.72959E-05	2.06082E-09	4.674E-08	2.1986E-08	7.07867E-08	0.07078668
3838703772885	383870	3772885	3.69613E-05	9.22953E-05	9.22953E-05	2.58297E-05	4.76607E-05	8.57028E-05	6.06296E-05	1.83726E-05	3.25303E-05	5.60995E-05	6.41331E-05	0.000104254	5.66725E-05	1.69631E-05	2.04302E-09	4.6365E-08	2.1552E-08	6.99595E-08	0.06995946
3838803772885	383880	3772885	3.65628E-05	9.13E-05	9.13E-05	2.55512E-05	4.71467E-05	8.47786E-05	5.99757E-05	1.81745E-05	3.21795E-05	5.48988E-05	6.2656E-05	0.000101945	5.54173E-05	1.65874E-05	2.02248E-09	4.5891E-08	2.1022E-08	6.8936E-08	0.06893595
3838903772885	383890	3772885	3.55986E-05	8.88924E-05	8.88924E-05	2.48774E-05	4.59034E-05	8.25429E-05	5.83942E-05	1.76952E-05	3.13309E-05	5.34367E-05	6.00787E-05	9.71658E-05	5.28193E-05	1.58097E-05	1.99318E-09	4.5107E-08	2.0248E-08	6.73475E-08	0.06734753
3839003772885	383900	3772885	3.51946E-05	8.78836E-05	8.78836E-05	2.45951E-05	4.53825E-05	8.16062E-05	5.77315E-05	1.74944E-05	3.09754E-05	5.20652E-05	5.76369E-05	9.38126E-05	5.09965E-05	1.52641E-05	1.96704E-09	4.4566E-08	1.9665E-08	6.61983E-08	0.06619833
3839103772885	383910	3772885	3.4726E-05	8.67135E-05	8.67135E-05	2.42676E-05	4.47783E-05	8.05196E-05	5.69628E-05	1.72615E-05	3.05629E-05	5.05981E-05	5.5562E-05	9.05104E-05	4.92014E-05	1.47268E-05	1.93462E-09	4.3922E-08	1.9059E-08	6.49153E-08	0.06491526
3829703772895	382970	3772895	2.59785E-05	6.48703E-05	6.48703E-05	1.81546E-05	3.34986E-05	6.02367E-05	4.26139E-05	1.29133E-05	2.28641E-05	0.000316692	4.75736E-05	7.86851E-05	4.27732E-05	1.28028E-05	2.15597E-09	5.0687E-08	4.0343E-08	9.31854E-08	0.09318539
3829803772895	382980	3772895	2.61832E-05	6.53814E-05	6.53814E-05	1.82976E-05	3.37625E-05	6.07113E-05	4.29496E-05	1.3015E-05	2.30443E-05	0.000324263	4.85181E-05	8.02047E-05	4.35992E-05	1.305E-05	2.16804E-09	5.0861E-08	4.163E-08	9.46589E-08	0.09465886
3829903772895	382990	3772895	2.64471E-05	6.60405E-05	6.60405E-05	1.84821E-05	3.41029E-05	6.13233E-05	4.33826E-05	1.31462E-05	2.32766E-05	0.000332467	4.96234E-05	8.19789E-05	4.45637E-05	1.33387E-05	2.18265E-09	5.1111E-08	4.3047E-08	9.63402E-08	0.09634019
3830003772895	383000	3772895	2.67057E-05	6.66861E-05	6.66861E-05	1.86627E-05	3.44363E-05	6.19228E-05	4.38067E-05	1.32748E-05	2.35041E-05	0.00034023	5.07689E-05	8.38125E-05	4.55604E-05	1.3637E-05	2.19719E-09	5.1356E-08	4.4507E-08	9.80596E-08	0.0980596
3830103772895	383010	3772895	2.6975E-05	6.73586E-05	6.73586E-05	1.88509E-05	3.47835E-05	6.25473E-05	4.42485E-05	1.34086E-05	2.37412E-05	0.000347686	5.19747E-05	8.5748E-05	4.66126E-05	1.3952E-05	2.21199E-09	5.1602E-08	4.6027E-08	9.98405E-08	0.09984055

			EGIODemolition	EGIOSite Grubbing / Prep	EGIOMass Grading / Excavation	EGIOMass Grading / Excavation	EGIODrainage / Utilities Trenching	EGIODrainage / Utilities Trenching	EGIOFoundations / Concrete Pads	EGIOFoundations / Concrete Pads	EGIOBuilding / Structure Construction	EGIOBuilding / Structure Construction	EGIOAsphalt Paving	EGIOArchitectural Coating	EGIOLandscaping or Other Finishing	EGIOWaterside Construction (Piles)	HIWaterside Construction (Landscaping)	HIWaterside Construction (Landscaping)	KMDemolition	KMSite Grubbing / Prep	KMMass Grading / Excavation
Unique Identifier	X (UTM)	Y (UTM)	2025	2025	2025	2026	2026	2027	2026	2027	2026	2027	2027	2027	2027	2027	2025	2026	2025	2025	2025
3830203772895	383020	3772895	2.72555E-05	2.4594E-05	6.14136E-05	6.14136E-05	1.71872E-05	1.71872E-05	3.17136E-05	3.17136E-05	5.70269E-05	5.70269E-05	4.03431E-05	3.797E-06	1.22252E-05	2.16458E-05	9.71736E-05	9.71736E-05	2.60194E-05	2.34792E-05	5.86294E-05
3830303772895	383030	3772895	2.72848E-05	2.4621E-05	6.14809E-05	6.14809E-05	1.7206E-05	1.7206E-05	3.17483E-05	3.17483E-05	5.70894E-05	5.70894E-05	4.03873E-05	3.80116E-06	1.22386E-05	2.16695E-05	9.79349E-05	9.79349E-05	2.62223E-05	2.36624E-05	5.90867E-05
3830403772895	383040	3772895	2.73266E-05	2.4659E-05	6.1575E-05	6.1575E-05	1.72324E-05	1.72324E-05	3.17969E-05	3.17969E-05	5.71768E-05	5.71768E-05	4.04492E-05	3.80698E-06	1.22573E-05	2.17027E-05	9.87279E-05	9.87279E-05	2.64253E-05	2.38455E-05	5.95441E-05
3830503772895	383050	3772895	2.73565E-05	2.4686E-05	6.16423E-05	6.16423E-05	1.72512E-05	1.72512E-05	3.18317E-05	3.18317E-05	5.72393E-05	5.72393E-05	4.04933E-05	3.81114E-06	1.22707E-05	2.17264E-05	9.9505E-05	9.9505E-05	2.66402E-05	2.40394E-05	6.00283E-05
3830603772895	383060	3772895	2.73863E-05	2.4713E-05	6.17095E-05	6.17095E-05	1.727E-05	1.727E-05	3.18664E-05	3.18664E-05	5.73017E-05	5.73017E-05	4.05375E-05	3.8153E-06	1.22841E-05	2.17501E-05	0.000100298	0.000100298	2.68491E-05	2.42279E-05	6.0499E-05
3830703772895	383070	3772895	2.74102E-05	2.4734E-05	6.17633E-05	6.17633E-05	1.72851E-05	1.72851E-05	3.18942E-05	3.18942E-05	5.73517E-05	5.73517E-05	4.05729E-05	3.81862E-06	1.22948E-05	2.1769E-05	0.000101059	0.000101059	2.7058E-05	2.44165E-05	6.09698E-05
3830803772895	383080	3772895	2.74341E-05	2.4756E-05	6.18171E-05	6.18171E-05	1.73001E-05	1.73001E-05	3.1922E-05	3.1922E-05	5.74016E-05	5.74016E-05	4.06082E-05	3.82195E-06	1.23055E-05	2.1788E-05	0.000101836	0.000101836	2.72669E-05	2.4605E-05	6.14405E-05
3830903772895	383090	3772895	2.74639E-05	2.4783E-05	6.18844E-05	6.18844E-05	1.73189E-05	1.73189E-05	3.19567E-05	3.19567E-05	5.74641E-05	5.74641E-05	4.06524E-05	3.82611E-06	1.23189E-05	2.18117E-05	0.000102629	0.000102629	2.74878E-05	2.48043E-05	6.19382E-05
3831003772895	383100	3772895	2.74938E-05	2.481E-05	6.19516E-05	6.19516E-05	1.73378E-05	1.73378E-05	3.19914E-05	3.19914E-05	5.75265E-05	5.75265E-05	4.06966E-05	3.83027E-06	1.23323E-05	2.18354E-05	0.000103438	0.000103438	2.77206E-05	2.50144E-05	6.24627E-05
3831103772895	383110	3772895	2.75236E-05	2.4837E-05	6.20189E-05	6.20189E-05	1.73566E-05	1.73566E-05	3.20261E-05	3.20261E-05	5.7589E-05	5.7589E-05	4.07407E-05	3.83442E-06	1.23457E-05	2.18591E-05	0.000104247	0.000104247	2.79594E-05	2.52298E-05	6.30008E-05
3831203772895	383120	3772895	2.75714E-05	2.488E-05	6.21265E-05	6.21265E-05	1.73867E-05	1.73867E-05	3.20817E-05	3.20817E-05	5.76889E-05	5.76889E-05	4.08114E-05	3.84108E-06	1.23671E-05	2.1897E-05	0.000105072	0.000105072	2.8222E-05	2.54668E-05	6.35926E-05
3831303772895	383130	3772895	2.76131E-05	2.4917E-05	6.22206E-05	6.22206E-05	1.7413E-05	1.7413E-05	3.21303E-05	3.21303E-05	5.77763E-05	5.77763E-05	4.08733E-05	3.8469E-06	1.23858E-05	2.19302E-05	0.000105881	0.000105881	2.84787E-05	2.56984E-05	6.41709E-05
3831403772895	383140	3772895	2.76609E-05	2.496E-05	6.23282E-05	6.23282E-05	1.74431E-05	1.74431E-05	3.21859E-05	3.21859E-05	5.78762E-05	5.78762E-05	4.0944E-05	3.85355E-06	1.24073E-05	2.19682E-05	0.000106674	0.000106674	2.87473E-05	2.59408E-05	6.47762E-05
3831503772895	383150	3772895	2.76967E-05	2.4993E-05	6.24089E-05	6.24089E-05	1.74657E-05	1.74657E-05	3.22276E-05	3.22276E-05	5.79512E-05	5.79512E-05	4.0997E-05	3.85854E-06	1.24233E-05	2.19966E-05	0.000107134	0.000107134	2.90219E-05	2.61886E-05	6.53949E-05
3831603772895	383160	3772895	2.76967E-05	2.4993E-05	6.24089E-05	6.24089E-05	1.74657E-05	1.74657E-05	3.22276E-05	3.22276E-05	5.79512E-05	5.79512E-05	4.0997E-05	3.85854E-06	1.24233E-05	2.19966E-05	0.000106594	0.000106594	2.92845E-05	2.64256E-05	6.59867E-05
3831703772895	383170	3772895	2.79474E-05	2.5219E-05	6.29739E-05	6.29739E-05	1.76238E-05	1.76238E-05	3.25193E-05	3.25193E-05	5.84757E-05	5.84757E-05	4.13681E-05	3.89347E-06	1.25358E-05	2.21957E-05	0.000127212	0.000127212	2.96486E-05	2.67542E-05	6.68072E-05
3831803772895	383180	3772895	2.84011E-05	2.5628E-05	6.39961E-05	6.39961E-05	1.79099E-05	1.79099E-05	3.30471E-05	3.30471E-05	5.94249E-05	5.94249E-05	4.20396E-05	3.95667E-06	1.27393E-05	2.2556E-05	0.000135491	0.000135491	3.04544E-05	2.74813E-05	6.86229E-05
3831903772895	383190	3772895	2.95054E-05	2.6625E-05	6.64844E-05	6.64844E-05	1.86063E-05	1.86063E-05	3.43321E-05	3.43321E-05	6.17355E-05	6.17355E-05	4.36741E-05	4.11051E-06	1.32346E-05	2.3433E-05	0.00014101	0.00014101	3.16841E-05	2.85909E-05	7.13937E-05
3832003772895	383200	3772895	3.10275E-05	2.7998E-05	6.99142E-05	6.99142E-05	1.95661E-05	1.95661E-05	3.61032E-05	3.61032E-05	6.49203E-05	6.49203E-05	4.59272E-05	4.32256E-06	1.39173E-05	2.46419E-05	0.000142866	0.000142866	3.4985E-05	3.15696E-05	7.88316E-05
3832103772895	383210	3772895	3.16363E-05	2.8548E-05	7.12861E-05	7.12861E-05	1.99501E-05	1.99501E-05	3.68117E-05	3.68117E-05	6.61942E-05	6.61942E-05	4.68284E-05	4.40738E-06	1.41904E-05	2.51254E-05	0.000141994	0.000141994	3.76413E-05	3.39665E-05	8.4817E-05
3832203772895	383220	3772895	3.16781E-05	2.8586E-05	7.13802E-05	7.13802E-05	1.99764E-05	1.99764E-05	3.68603E-05	3.68603E-05	6.62816E-05	6.62816E-05	4.68903E-05	4.4132E-06	1.42092E-05	2.51586E-05	0.000137918	0.000137918	4.08228E-05	3.68375E-05	9.19859E-05
3832303772895	383230	3772895	3.09678E-05	2.7945E-05	6.97797E-05	6.97797E-05	1.95285E-05	1.95285E-05	3.60338E-05	3.60338E-05	6.47954E-05	6.47954E-05	4.58389E-05	4.31425E-06	1.38906E-05	2.45945E-05	0.000132208	0.000132208	4.28284E-05	3.86473E-05	9.65052E-05
3832403772895	383240	3772895	2.99829E-05	2.7056E-05	6.75604E-05	6.75604E-05	1.89074E-05	1.89074E-05	3.48877E-05	3.48877E-05	6.27346E-05	6.27346E-05	4.4381E-05	4.17703E-06	1.34488E-05	2.38123E-05	0.000127625	0.000127625	4.31806E-05	3.89651E-05	9.72988E-05
3832503772895	383250	3772895	2.92188E-05	2.6366E-05	6.58387E-05	6.58387E-05	1.84256E-05	1.84256E-05	3.39987E-05	3.39987E-05	6.1136E-05	6.1136E-05	4.325E-05	4.07059E-06	1.31061E-05	2.32055E-05	0.000125293	0.000125293	4.31508E-05	3.89382E-05	9.72315E-05
3832603772895	383260	3772895	2.84309E-05	2.5655E-05	6.40633E-05	6.40633E-05	1.79287E-05	1.79287E-05	3.30819E-05	3.30819E-05	5.94874E-05	5.94874E-05	4.20837E-05	3.96082E-06	1.27527E-05	2.25797E-05	0.000123105	0.000123105	4.29418E-05	3.87496E-05	9.67608E-05
3832703772895	383270	3772895	2.7249E-05	2.4589E-05	6.14002E-05	6.14002E-05	1.71834E-05	1.71834E-05	3.17066E-05	3.17066E-05	5.70145E-05	5.70145E-05	4.03343E-05	3.79617E-06	1.22225E-05	2.1641E-05	0.000119711	0.000119711	4.21181E-05	3.80063E-05	9.49046E-05
3832803772895	383280	3772895	2.60254E-05	2.3485E-05	5.86429E-05	5.86429E-05	1.64118E-05	1.64118E-05	3.02828E-05	3.02828E-05	5.44541E-05	5.44541E-05	3.8523E-05	3.6257E-06	1.16736E-05	2.06692E-05	0.00011684	0.00011684	4.0972E-05	3.69721E-05	9.23222E-05
3832903772895	383290	3772895	2.49629E-05	2.2526E-05	5.62488E-05	5.62488E-05	1.57417E-05	1.57417E-05	2.90465E-05	2.90465E-05	5.2231E-05	5.2231E-05	3.69503E-05	3.47767E-06	1.11971E-05	1.98254E-05	0.000114826	0.000114826	3.98737E-05	3.5981E-05	8.98474E-05
3833003772895	383300	3772895	2.4163E-05	2.1804E-05	5.44464E-05	5.44464E-05	1.52373E-05	1.52373E-05	2.81158E-05	2.81158E-05	5.05574E-05	5.05574E-05	3.57663E-05	3.36624E-06	1.08383E-05	1.91901E-05	0.000113509	0.000113509	3.90738E-05	3.52593E-05	8.8045E-05
3833103772895	383310	3772895	2.34467E-05	2.1158E-05	5.28324E-05	5.28324E-05	1.47856E-05	1.47856E-05	2.72823E-05	2.72823E-05	4.90587E-05	4.90587E-05	3.47061E-05	3.26645E-06	1.0517E-05	1.86213E-05	0.000112367	0.000112367	3.83516E-05	3.46075E-05	8.64176E-05
3833203772895	383320	3772895	2.2999E-05	2.0754E-05	5.18236E-05	5.18236E-05	1.45033E-05	1.45033E-05	2.67614E-05	2.67614E-05	4.81219E-05	4.81219E-05	3.40434E-05	3.20408E-06	1.03162E-05	1.82657E-05	0.000111622	0.000111622	3.80293E-05	3.43166E-05	8.56912E-05
3833303772895	383330	3772895	2.26588E-05	2.0447E-05	5.1057E-05	5.1057E-05	1.42888E-05	1.42888E-05	2.63655E-05	2.63655E-05	4.741E-05	4.741E-05	3.35398E-05	3.15668E-06	1.01636E-05	1.79955E-05	0.000110972	0.000110972	3.78561E-05	3.41604E-05	8.53012E-05
3833403772895	383340	3772895	2.23543E-05	2.0172E-05	5.0371E-05	5.0371E-05	1.40968E-05	1.40968E-05	2.60113E-05	2.60113E-05	4.67731E-05	4.67731E-05	3.30892E-05	3.11427E-06	1.0027E-05	1.77537E-05	0.000110321	0.000110321	3.7695E-05	3.4015E-05	8.4938E-05
3833503772895	383350	3772895	2.21574E-05	1.9994E-05	4.99272E-05	4.99272E-05	1.39726E-05	1.39726E-05	2.57821E-05	2.57821E-05	4.63609E-05	4.63609E-05	3.27976E-05	3.08683E-06	9.93866E-06	1.75973E-05	0.000109798	0.000109798	3.7695E-05	3.4015E-05	8.4938E-05
3833603772895	383360	3772895	2.19843E-05	1.9838E-05	4.95371E-05	4.95371E-05	1.38634E-05	1.38634E-05	2.55806E-05	2.55806E-05	4.59987E-05	4.59987E-05	3.25413E-05	3.06272E-06	9.86102E-06	1.74598E-05	0.000109243	0.000109243	3.76771E-05	3.39988E-05	8.48977E-05
3833703772895	383370	3772895	2.20201E-05	1.987E-05	4.96178E-05	4.96178E-05	1.3886E-05	1.3886E-05	2.56223E-05	2.56223E-05	4.60737E-05	4.60737E-05	3.25944E-05	3.0677E-06	9.87708E-06	1.74882E-05	0.000108989	0.000108989	3.79994E-05	3.42897E-05	8.5624E-05
3833803772895	383380	3772895	2.22648E-05	2.00091E-05	5.01693E-05	5.01693E-05	1.40403E-05	1.40403E-05	2.59071E-05	2.59071E-05	4.65857E-05	4.65857E-05	3.29566E-05	3.1018E-06	9.98685E-06	1.76826E-05	0.0001091	0.0001091	3.86739E-05	3.48984E-05	8.71439E-05
3833903772895	383390	3772895	2.25752E-05	2.0371E-05	5.08687E-05	5.08687E-05	1.42361E-05	1.42361E-05	2.62682E-05	2.62682E-05	4.72352E-05	4.72352E-05	3.34161E-05	3.14504E-06	1.01261E-05	1.79291E-05	0.000109402	0.000109402	3.9438E-05	3.55878E-05	8.88655E-05
3834003772895	383400	3772895	2.31184E-05	2.0861E-05	5.20926E-05	5.20926E-05	1.45786E-05	1.45786E-05	2.69003E-05	2.69003E-05	4.83717E-05	4.83717E-05	3.42201E-05	3.22072E-06	1.03697E-05	1.83605E-05	0.000110448	0.000110448	4.05542E-05	3.65951E-05	9.13807E-05
3834103772895	383410	3772895	2.37093E-05	2.1395E-05	5.34242E-05	5.34242E-05	1.49513E-05	1.49513E-05	2.75879E-05	2.75879E-05	4.96082E-05	4.96082E-05	3.50948E-05	3.30304E-06	1.06348E-05	1.88298E-05	0.000112114	0.000112114	4.16585E-05	3.75916E-05	9.3869E-05
3834203772895	383420	3772895	2.39481E-05	2.161E-05	5.39622E-05	5.39622E-05	1.51018E-05	1.51018E-05	2.78657E-05	2.78657E-05	5.01078E-05	5.01078E-05	3.54482E-05	3.33631E-06	1.07419E-05	1.90195E-05	0.000112938	0.000112938	4.21002E-05	3.79901E-05	9.48643E-05
3834303772895	383430	3772895	2.37452E-05	2.1427E-05	5.35049E-05	5.35049E-05	1.49739E-05	1.49739E-05	2.76296E-05	2.76296E-05	4.96831E-05	4.96831E-05	3.51478E-05	3.30803E-06	1.06509E-05	1.88583E-05	0.000111876	0.000111876	4.18376E-05	3.77531E-05	9.42725E-05
3834403772895	383440	3772895	2.35422E-05	2.1244E-05	5.30476E-05	5.30476E-05	1.48459E-05	1.48459E-05	2.73934E-05	2.73934E-05	4.92585E-05	4.92585E-05	3.48474E-05	3.27976E-06	1.05598E-05	1.86971E-05	0.000110766	0.000110766	4.1551E-05	3.74946E-05	9.36269E-05
3834503772895	383450	3772895	2.31005E-05	2.0845E-05	5.20523E-05	5.20523E-05	1.45673E-05	1.45673E-05	2.68795E-05	2.68795E-05	4.83343E-05	4.83343E-05	3.41936E-05	3.21822E-06	1.03617E-05	1.83463E-05	0.000108609	0.000108609	4.08526E-05	3.68644E-05	9.20532E-05
3834603772895	383460	3772895	2.26409E-05	2.0431E-05	5.10166E-05	5.10166E-05	1.42775E-05	1.42775E-05	2.63446E-05	2.63446E-05	4.73726E-05	4.73726E-05	3.35133E-05	3.15419E-06	1.01555E-05	1.79813E-05	0.000106436	0.000106436	4.00528E-05	3.61426E-05	9.02509E-05
3834703772895	383470	3772895	2.22051E-05	2.0037E-05	5.00348E-05	5.00348E-05	1.40027E-05	1.40027E-05	2.58376E-05	2.58376E-05	4.64608E-05	4.64608E-05	3.28683E-05	3.09348E-06	9.96008E-06	1.76352E-05	0.00010439	0.00010439	3.9241E-05	3.54101E-05	8.84216E-05
3834803772895	383480	3772895	2.17813E-05	1.9655E-05	4.90798E-05	4.90798E-05	1.37354E-05	1.37354E-05	2.53445E-05	2.53445E-05	4.55741E-05	4.55741E-05	3.22409E-05	3.03444E-06	9.76998E-06	1.72986E-05	0.000102423	0.000102423	3.84172E-05	3.46667E-05	8.65655E-05
3834903772895	383490	3772895	2.13814E-05	1.9294E-05	4.81786E-05	4.81786E-05	1.34832E-05	1.34832E-05	2.48791E-05	2.48791E-05	4.47373E-05	4.47373E-05	3.1649E-05	2.97873E-06	9.59059E-06	1.6981E-05	0.000100552	0.000100552	3.75935E-05	3.39234E-05	8.47094E-05
3835003772895	383500	3772895	2.13038E-05	1.9224E-05	4.80038E-05	4.80038E-05	1.34343E-05	1.34343E-05	2.47888E-05	2.47888E-05	4.45749E-05	4.45749E-05	3.15341E-05	2.96791E-06	9.55579E-06	1.69194E-05	9.95209E-05	9.95209E-05	3.73488E-05	3.37026E-05	8.41579E-05
3835103772895	383510	3772895	2.13277E-05	1.9246E-05	4.80576E-05	4.80576E-05	1.34494E-05	1.34494E-05	2.48166E-05	2.48166E-05	4.46249E-05	4.46249E-05	3.15694E-05	2.97124E-06	9.5665E-06	1.69383E-05	9.87596E-05	9.87596E-05	3.72831E-05	3.36433E-05	8.401E-05
3835203772895	383520	3772895	2.13217E-05	1.924E-05	4.80441E-05	4.80441E-05	1.34456E-05	1.34456E-05	2.48097E-05	2.48097E-05	4.46124E-05	4.46124E-05	3.15606E-05	2.97041E-06	9.56382E-06	1.69336E-05	9.79507E-05	9.79507E-05	3.71518E-05	3.35248E-05	8.37141E-05
3835303772895	383530	3772895	2.12262E-05	1.9154E-05	4.78289E-05	4.78289E-05	1.33854E-05	1.33854E-05	2.46985E-05	2.46985E-05	4.44126E-05	4.44126E-05	3.14192E-05	2.9571E-06	9.52098E-06	1.68577E-05	9.68564E-05	9.68564E-05	3.68235E-05	3.32286E-05	8.29743E-05
3835403772895	383540	3772895	2.11247E-05	1.9062E-05	4.76003E-05	4.76003E-05	1.33214E-05	1.33214E-05	2.45805E-05	2.45805E-05	4.42003E-05	4.42003E-05	3.1269E-05	2.94297E-06	9.47546E-06	1.67771E-05	9.57621E-05	9.57621E-05	3.64833E-05	3.29216E-05	8.22076E-05
3835503772895	383550	3772895	2.09874E-05	1.8939E-05	4.72909E-05	4.72909E-05	1.32348E-05	1.32348E-05	2.44207E-05	2.44207E-05	4.3913E-05	4.3913E-05	3.10658E-05	2.92384E-06	9.41388E-06	1.66681E-05	9.45567E-05	9.45567E-05	3.60654E-05	3.25445E-05	8.12661E-05
3835603772895	383560	3772895	2.08322E-05	1.8798E-05	4.69412E-05	4.69412E-05	1.31369E-05	1.31369E-05	2.42401E-05	2.42401E-05	4.35883E-05	4.35883E-05	3.08361E-05	2.90222E-06	9.34427E-06	1.65449E-05	9.33197E-05	9.33197E-05	3.55998E-05	3.21244E-05	8.0217E-05
3835703772895	383570	3772895	2.07069E-05	1.8685E-05	4.66588E-05	4.66588E-05	1.30579E-05	1.30579E-05	2.40943E-05	2.40943E-05	4.3326E-05	4.3326E-05	3.06505E-05	2.88476E-06	9.28804E-06	1.64453E-05	9.21936E-05	9.21936E-05	3.5182E-05	3.17473E-05	7.92755E-05
3835803772895	383580	3772895	2.10352E-05	1.8982E-05	4.73985E-05	4.73985E-05	1.32649E-05	1.32649E-05	2.44763E-05	2.44763E-05	4.40129E-05	4.40129E-05	3.11365E-05	2.93049E-06	9.4353E-06	1.6706E-05	9.27011E-05	9.27011E-05	3.55879E-05	3.21136E-05	8.01901E-05
3835903772895	383590	3772895	2.13635E-05	1.9278E-05	4.81383E-05	4.81383E-05	1.3472E-05	1.3472E-05	2.48583E-05	2.48583E-05	4.46998E-05	4.46998E-05	3.16225E-05	2.97623E-06	9.58256E-06	1.69668E-05	9.35258E-05	9.35258E-05	3.5946E-05	3.24368E-05	8.09971E-05
3836003772895	383600	3772895	2.16142E-05	1.9504E-05	4.87032E-05	4.87032E-05	1.363E-05	1.363E-05	2.515E-05	2.515E-05	4.52244E-05	4.52244E-05	3.19935E-05	3.01116E-06	9.69501E-06	1.71659E-05	9.43505E-05	9.43505E-05	3.61251E-05	3.25984E-05	8.14006E-05
3836103772895	383610	3772895	2.17933E-05	1.9666E-05	4.91067E-05	4.91067E-05	1.3743E-05	1.3743E-05	2.53584E-05	2.53584E-05	4.55991E-05	4.55991E-05	3.22586E-05	3.0361E-06	9.77534E-06	1.73081E-05	9.50484E-05	9.50484E-05	3.61251E-05	3.25984E-05	8.14006E-05
3836203772895	383620	3772895	2.19425E-05	1.98E-05	4.94429E-05	4.94429E-05	1.38371E-05	1.38371E-05	2.5532E-05	2.5532E-05	4.59113E-05	4.59113E-05	3.24795E-05	3.05689E-06	9.84227E-06	1.74266E-05	9.58731E-05	9.58731E-05	3.60296E-05	3.25122E-05	8.11854E-05
3836303772895	383630	3772895	2.2044E-05	1.9892E-05	4.96716E-05	4.96716E-05	1.39011E-05	1.39011E-05	2.56501E-05	2.56501E-05	4.61236E-05	4.61236E-05	3.26297E-05	3.07103E-06	9.88779E-06	1.75072E-05	9.66027E-05	9.66027E-05	3.58028E-05	3.23075E-05	8.06743E-05
3836403772895	383640	3772895	2.21156E-05	1.9957E-05	4.9833E-05	4.9833E-05	1.39462E-05	1.39462E-05	2.57334E-05	2.57334E-05	4.62735E-05	4.62735E-05	3.27357E-05	3.08101E-06	9.91992E-06	1.75641E-05	9.73481E-05	9.73481E-05	3.54924E-05	3.20274E-05	7.99749E-05
3836503772895	383650	3772895	2.21395E-05	1.9978E-05	4.98868E-05	4.98868E-05	1.39613E-05	1.39613E-05	2.57612E-05	2.57612E-05	4.63235E-05	4.63235E-05	3.27711E-05	3.08434E-06	9.93063E-06	1.75831E-05	9.79983E-05	9.79983E-05	3.50865E-05	3.16611E-05	7.90603E-05
3836603772895	383660	3772895	2.21216E-05	1.9962E-05	4.98465E-05	4.98465E-05	1.395E-05	1.395E-05	2.57404E-05	2.57404E-05	4.6286E-05	4.6286E-05	3.27446E-05	3.08184E-06	9.9226E-06	1.75688E-05	9.84583E-05	9.84583E-05	3.46328E-05	3.12518E-05	7.80381E-05
3836703772895	383670	3772895	2.20619E-05	1.9908E-05	4.9712E-05	4.9712E-05	1.39124E-05	1.39124E-05	2.56709E-05	2.56709E-05	4.61611E-05	4.61611E-05	3.26562E-05	3.07353E-06	9.89582E-06	1.75214E-05	9.88389E-05	9.88389E-05	3.41851E-05	3.08478E-05	7.70293E-05
3836803772895	383680	3772895	2.19664E-05	1.9822E-05	4.94967E-05	4.94967E-05	1.38521E-05	1.38521E-05	2.55598E-05	2.55598E-05	4.59613E-05	4.59613E-05	3.25148E-05	3.06022E-06	9.85298E-06	1.74456E-05	9.88389E-05	9.88389E-05	3.37733E-05	3.04761E-05	7.61013E-05
3836903772895	383690	3772895	2.18649E-05	1.973E-05	4.92681E-05	4.92681E-05	1.37881E-05	1.37881E-05	2.54417E-05	2.54417E-05	4.57489E-05	4.57489E-05	3.23646E-05	3.04608E-06	9.80747E-06	1.7365E-05	9.86962E-05	9.86962E-05	3.33972E-05	3.01368E-05	7.52539E-05
3837003772895	383700	3772895	2.17455E-05	1.9623E-05	4.89991E-05	4.89991E-05	1.37129E-05	1.37129E-05	2.53028E-05	2.53028E-05	4.54992E-05	4.54992E-05	3.21879E-05	3.02945E-06	9.75392E-06	1.72702E-05	9.84741E-05	9.84741E-05	3.3045E-05	2.9819E-05	7.44603E-05
3837103772895	383710	3772895	2.16321E-05	1.952E-05	4.87435E-05	4.87435E-05	1.36413E-05	1.36413E-05	2.51708E-05	2.51708E-05	4.52619E-05	4.52619E-05	3.20201E-05	3.01365E-06	9.70305E-06	1.71801E-05	9.81093E-05	9.81093E-05	3.27287E-05	2.95335E-05	7.37475E-05
3837203772895	383720	3772895	2.15425E-05	1.9439E-05	4.85418E-05	4.85418E-05	1.35849E-05	1.35849E-05	2.50667E-05	2.50667E-05	4.50745E-05	4.50745E-05	3.18875E-05	3.00118E-06	9.66288E-06	1.7109E-05	9.7697E-05	9.7697E-05	3.24422E-05	2.9275E-05	7.31019E-05
3837303772895	383730	3772895	2.14559E-05	1.9364E-05	4.83535E-05	4.83535E-05	1.35322E-05	1.35322E-05	2.49694E-05	2.49694E-05	4.48997E-05	4.48997E-05	3.17638E-05	2.98954E-06	9.6254E-06	1.70426E-05	9.71102E-05	9.71102E-05	3.21915E-05	2.90488E-05	7.25369E-05
3837403772895	383740	3772895	2.13635E-05	1.9278E-05	4.81383E-05	4.81383E-05	1.3472E-05	1.3472E-05	2.48583E-05	2.48583E-05	4.46998E-05	4.46998E-05	3.16225E-05	2.97623E-06	9.58256E-06	1.69668E-05	9.64599E-05	9.64599E-05	3.19766E-05	2.88548E-05	7.20527E-05
3837503772895	383750	3772895	2.1262E-05	1.9186E-05	4.79096E-05	4.79096E-05	1.3408E-05	1.3408E-05	2.47402E-05	2.47402E-05	4.44875E-05	4.44875E-05	3.14722E-05	2.96209E-06	9.53704E-06	1.68862E-05	9.57304E-05	9.57304E-05	3.17856E-05	2.86825E-05	7.16223E-05
3837603772895	383760	3772895	2.11128E-05	1.9052E-05	4.75734E-05	4.75734E-05	1.33139E-05	1.33139E-05	2.45666E-05	2.45666E-05	4.41753E-05	4.41753E-05

			KMMass Grading / Excavation	KMDrainage / Utilities Trenching	KMFoundations / Concrete Pads	KMBuilding / Structure Construction	KMAsphalt Paving	KMArchitectural Coating	KMLandscaping or Other Finishing	KMWaterside Construction (Piles)	EWNDemolition	EWNSite Grubbing / Prep	EWNDrainage / Utilities Trenching	EWNDrainage / Utilities Trenching	EWNDrainage / Utilities Trenching	EWNFoundations / Concrete Pads	EWNBuilding / Structure Construction	EWNAsphalt Paving	EWNLandscaping or Other Finishing	EWNWaterside Construction (Piles)	ISDemolition
Unique Identifier	X (UTM)	Y (UTM)	2026	2026	2026	2026	2026	2026	2026	2026	2027	2027	2027	2028	2029	2029	2029	2029	2029	2029	2027
3830203772895	383020	3772895	5.86294E-05	1.26321E-05	3.02759E-05	5.61579E-05	3.85142E-05	3.62486E-06	1.1671E-05	2.06645E-05	0.000130348	0.000175746	0.000213234	0.000213234	0.000213234	0.000151671	0.000264135	0.000192942	5.84673E-05	0.000101458	2.1059E-05
3830303772895	383030	3772895	5.90867E-05	1.27306E-05	3.0512E-05	5.6596E-05	3.88146E-05	3.65314E-06	1.1762E-05	2.08257E-05	0.00013369	0.000180253	0.000218702	0.000218702	0.000218702	0.000155561	0.000270908	0.00019789	5.99666E-05	0.00010406	2.11128E-05
3830403772895	383040	3772895	5.95441E-05	1.28292E-05	3.07482E-05	5.7034E-05	3.9115E-05	3.68141E-06	1.1853E-05	2.09868E-05	0.00013717	0.000184945	0.000224395	0.000224395	0.000224395	0.00015961	0.00027796	0.000203041	6.15276E-05	0.000106768	2.11665E-05
3830503772895	383050	3772895	6.00283E-05	1.29335E-05	3.09982E-05	5.74978E-05	3.94331E-05	3.71135E-06	1.19494E-05	2.11575E-05	0.000140716	0.000189725	0.000230195	0.000230195	0.000230195	0.000163736	0.000285145	0.000208289	6.3118E-05	0.000109528	2.12262E-05
3830603772895	383060	3772895	6.0499E-05	1.30349E-05	3.12413E-05	5.79487E-05	3.97423E-05	3.74045E-06	1.20431E-05	2.13234E-05	0.000144309	0.00019457	0.000236073	0.000236073	0.000236073	0.000167917	0.000292426	0.000213608	6.47298E-05	0.000112325	2.12799E-05
3830703772895	383070	3772895	6.09698E-05	1.31363E-05	3.14844E-05	5.83996E-05	4.00516E-05	3.76956E-06	1.21368E-05	2.14893E-05	0.000147945	0.000199471	0.00024202	0.00024202	0.00024202	0.000172147	0.000299793	0.000218989	6.63604E-05	0.000115155	2.13336E-05
3830803772895	383080	3772895	6.14405E-05	1.32378E-05	3.17275E-05	5.88505E-05	4.03608E-05	3.79867E-06	1.22306E-05	2.16553E-05	0.00015161	0.000204413	0.000248016	0.000248016	0.000248016	0.000176411	0.00030722	0.000224414	6.80043E-05	0.000118008	2.13814E-05
3830903772895	383090	3772895	6.19382E-05	1.3345E-05	3.19845E-05	5.93272E-05	4.06877E-05	3.82943E-06	1.23296E-05	2.18307E-05	0.000155484	0.000209636	0.000254353	0.000254353	0.000254353	0.000180919	0.00031507	0.000230149	6.9742E-05	0.000121023	2.14411E-05
3831003772895	383100	3772895	6.24627E-05	1.3458E-05	3.22554E-05	5.98297E-05	4.10323E-05	3.86187E-06	1.2434E-05	2.20156E-05	0.000159447	0.00021498	0.000260837	0.000260837	0.000260837	0.000185531	0.000323101	0.000236015	7.15198E-05	0.000124108	2.15008E-05
3831103772895	383110	3772895	6.30008E-05	1.35739E-05	3.25332E-05	6.0345E-05	4.13857E-05	3.89513E-06	1.25411E-05	2.22052E-05	0.000163488	0.000220429	0.000267448	0.000267448	0.000267448	0.000190233	0.00033129	0.000241997	7.33324E-05	0.000127253	2.15605E-05
3831203772895	383120	3772895	6.35926E-05	1.37014E-05	3.28388E-05	6.09118E-05	4.17745E-05	3.93172E-06	1.26589E-05	2.24138E-05	0.000167822	0.000226272	0.000274537	0.000274537	0.000274537	0.000195275	0.000340072	0.000248412	7.52763E-05	0.000130626	2.16381E-05
3831303772895	383130	3772895	6.41709E-05	1.38261E-05	3.31374E-05	6.14658E-05	4.21544E-05	3.96748E-06	1.27741E-05	2.26176E-05	0.000172131	0.000232082	0.000281587	0.000281587	0.000281587	0.00020029	0.000348805	0.000254791	7.72094E-05	0.000133981	2.17097E-05
3831403772895	383140	3772895	6.47762E-05	1.39565E-05	3.345E-05	6.20456E-05	4.2552E-05	4.0049E-06	1.28946E-05	2.28309E-05	0.000176602	0.00023811	0.000288901	0.000288901	0.000288901	0.000205492	0.000357864	0.000261409	7.92148E-05	0.000137461	2.17873E-05
3831503772895	383150	3772895	6.53949E-05	1.40898E-05	3.37695E-05	6.26382E-05	4.29585E-05	4.04315E-06	1.30177E-05	2.3049E-05	0.000181031	0.000244082	0.000296146	0.000296146	0.000296146	0.000210646	0.000366839	0.000267965	8.12014E-05	0.000140908	2.18589E-05
3831603772895	383160	3772895	6.59867E-05	1.42173E-05	3.40751E-05	6.32051E-05	4.33472E-05	4.07974E-06	1.31355E-05	2.32576E-05	0.000185216	0.000249724	0.000302992	0.000302992	0.000302992	0.000215515	0.000375319	0.000274158	8.30783E-05	0.000144165	2.19246E-05
3831703772895	383170	3772895	6.68072E-05	1.4394E-05	3.44988E-05	6.39909E-05	4.38862E-05	4.13047E-06	1.32988E-05	2.35468E-05	0.000189549	0.000255567	0.000310081	0.000310081	0.000310081	0.000220557	0.0003841	0.000280573	8.50221E-05	0.000147538	2.19902E-05
3831803772895	383180	3772895	6.86229E-05	1.47853E-05	3.54364E-05	6.57302E-05	4.5079E-05	4.24273E-06	1.36603E-05	2.41868E-05	0.000190982	0.000257498	0.000312424	0.000312424	0.000312424	0.000222224	0.000387003	0.000282694	8.56647E-05	0.000148653	2.19126E-05
3831903772895	383190	3772895	7.13937E-05	1.53822E-05	3.68672E-05	6.83841E-05	4.68991E-05	4.41404E-06	1.42119E-05	2.51633E-05	0.000197757	0.000266633	0.000323507	0.000323507	0.000323507	0.000230108	0.000400732	0.000292722	8.87036E-05	0.000153927	2.47599E-05
3832003772895	383200	3772895	7.88316E-05	1.69848E-05	4.07081E-05	7.55085E-05	5.17852E-05	4.8739E-06	1.56925E-05	2.77849E-05	0.000208012	0.000280459	0.000340283	0.000340283	0.000340283	0.00024204	0.000421512	0.000307901	9.33035E-05	0.000161909	2.72669E-05
3832103772895	383210	3772895	8.4817E-05	1.82744E-05	4.37989E-05	8.12416E-05	5.5717E-05	5.24395E-06	1.68839E-05	2.98945E-05	0.000210089	0.00028326	0.000343681	0.000343681	0.000343681	0.000244457	0.000425721	0.000310976	9.42352E-05	0.000163526	2.87115E-05
3832203772895	383220	3772895	9.19859E-05	1.9819E-05	4.75009E-05	8.81083E-05	6.04264E-05	5.68719E-06	1.8311E-05	3.24213E-05	0.000205135	0.00027658	0.000335577	0.000335577	0.000335577	0.000238692	0.000415682	0.000303643	9.20129E-05	0.00015967	2.95292E-05
3832303772895	383230	3772895	9.65052E-05	2.07927E-05	4.98347E-05	9.24371E-05	6.33951E-05	5.9666E-06	1.92106E-05	3.40141E-05	0.000195871	0.000264089	0.000320422	0.000320422	0.000320422	0.000227913	0.000396909	0.00028993	8.78575E-05	0.000152459	2.94516E-05
3832403772895	383240	3772895	9.72988E-05	2.09637E-05	5.02444E-05	9.31972E-05	6.39164E-05	6.01566E-06	1.93686E-05	3.42938E-05	0.000188821	0.000254585	0.000308889	0.000308889	0.000308889	0.00021971	0.000382624	0.000279495	8.46955E-05	0.000146972	2.89263E-05
3832503772895	383250	3772895	9.72315E-05	2.09492E-05	5.02097E-05	9.31328E-05	6.38722E-05	6.0115E-06	1.93552E-05	3.42701E-05	0.000185998	0.000250778	0.000304271	0.000304271	0.000304271	0.000216425	0.000376903	0.000275316	8.34291E-05	0.000144774	2.84428E-05
3832603772895	383260	3772895	9.67608E-05	2.08478E-05	4.99666E-05	9.26819E-05	6.3563E-05	5.9824E-06	1.92615E-05	3.41042E-05	0.000183324	0.000247172	0.000299896	0.000299896	0.000299896	0.000213313	0.000371484	0.000271358	8.22296E-05	0.000142692	2.79056E-05
3832703772895	383270	3772895	9.49046E-05	2.04478E-05	4.90081E-05	9.0904E-05	6.23437E-05	5.86764E-06	1.8892E-05	3.345E-05	0.000178447	0.000240597	0.000291918	0.000291918	0.000291918	0.000207639	0.000361602	0.000264139	8.00421E-05	0.000138897	2.69685E-05
3832803772895	383280	3772895	9.23222E-05	1.98914E-05	4.76746E-05	8.84304E-05	6.06473E-05	5.70798E-06	1.8378E-05	3.25398E-05	0.000174221	0.000234899	0.000285005	0.000285005	0.000285005	0.000202721	0.00035303	0.000257883	7.81465E-05	0.000135607	2.59119E-05
3832903772895	383290	3772895	8.98474E-05	1.93582E-05	4.63966E-05	8.60599E-05	5.90215E-05	5.55497E-06	1.78853E-05	3.16675E-05	0.00017092	0.000230449	0.000279605	0.000279605	0.000279605	0.00019888	0.000346349	0.000252997	7.66658E-05	0.000133038	2.49509E-05
3833003772895	383300	3772895	8.8045E-05	1.89699E-05	4.54659E-05	8.43335E-05	5.78375E-05	5.44353E-06	1.75265E-05	3.10323E-05	0.000168407	0.00022706	0.000275494	0.000275494	0.000275494	0.000195956	0.000341257	0.000249278	7.55386E-05	0.000131082	2.42167E-05
3833103772895	383310	3772895	8.64176E-05	1.86192E-05	4.46255E-05	8.27747E-05	5.67684E-05	5.34291E-06	1.72026E-05	3.04586E-05	0.000165816	0.000223567	0.000271256	0.000271256	0.000271256	0.000192942	0.000336007	0.000245443	7.43766E-05	0.000129065	2.35541E-05
3833203772895	383320	3772895	8.56912E-05	1.84628E-05	4.42504E-05	8.2079E-05	5.62913E-05	5.29801E-06	1.7058E-05	3.02027E-05	0.000163936	0.000221032	0.00026818	0.00026818	0.00026818	0.000190754	0.000332197	0.00024266	7.35332E-05	0.000127602	2.31423E-05
3833303772895	383330	3772895	8.53012E-05	1.83787E-05	4.4049E-05	8.17054E-05	5.60351E-05	5.27389E-06	1.69803E-05	3.00652E-05	0.000162169	0.00021865	0.00026529	0.00026529	0.00026529	0.000188698	0.000328617	0.000240044	7.27407E-05	0.000126227	2.28259E-05
3833403772895	383340	3772895	8.4938E-05	1.83005E-05	4.38614E-05	8.13575E-05	5.57965E-05	5.25144E-06	1.6908E-05	2.99372E-05	0.000160193	0.000215986	0.000262058	0.000262058	0.000262058	0.000186399	0.000324613	0.0023712	7.18545E-05	0.000124689	2.25215E-05
3833503772895	383350	3772895	8.4938E-05	1.83005E-05	4.38614E-05	8.13575E-05	5.57965E-05	5.25144E-06	1.6908E-05	2.99372E-05	0.000158438	0.00021362	0.000259187	0.000259187	0.000259187	0.000184357	0.000321057	0.000234522	7.10673E-05	0.000123323	2.23185E-05
3833603772895	383360	3772895	8.48977E-05	1.82918E-05	4.38406E-05	8.13189E-05	5.577E-05	5.24894E-06	1.69E-05	2.9923E-05	0.000156421	0.0002109	0.000255886	0.000255886	0.000255886	0.000182009	0.000316969	0.000231536	7.01623E-05	0.000121752	2.21156E-05
3833703772895	383370	3772895	8.5624E-05	1.84483E-05	4.42157E-05	8.20146E-05	5.62471E-05	5.29385E-06	1.70446E-05	3.01789E-05	0.000155155	0.000209194	0.000253816	0.000253816	0.000253816	0.000180537	0.000314404	0.000229663	6.95947E-05	0.000120767	2.21216E-05
3833803772895	383380	3772895	8.71439E-05	1.87757E-05	4.50005E-05	8.34704E-05	5.72456E-05	5.38782E-06	1.73471E-05	3.07146E-05	0.000154612	0.000208461	0.000252927	0.000252927	0.000252927	0.000179905	0.000313304	0.000228859	6.93511E-05	0.000120345	2.23484E-05
3833903772895	383390	3772895	8.88655E-05	1.91467E-05	4.58896E-05	8.51194E-05	5.83765E-05	5.49426E-06	1.76899E-05	3.13214E-05	0.000154152	0.000207841	0.000252176	0.000252176	0.000252176	0.00017937	0.000312372	0.000228178	6.91449E-05	0.000119987	2.26349E-05
3834003772895	383400	3772895	9.13807E-05	1.96886E-05	4.71884E-05	8.75286E-05	6.00288E-05	5.64977E-06	1.81905E-05	3.22079E-05	0.000154875	0.000208815	0.000253357	0.000253357	0.000253357	0.00018021	0.000313836	0.000229247	6.94689E-05	0.000120549	2.31542E-05
3834103772895	383410	3772895	9.3869E-05	2.02247E-05	4.84733E-05	8.9912E-05	6.16633E-05	5.80361E-06	1.86859E-05	3.3085E-05	0.000156492	0.000210996	0.000256003	0.000256003	0.000256003	0.000182093	0.000317114	0.000231642	7.01945E-05	0.000121808	2.37034E-05
3834203772895	383420	3772895	9.48643E-05	2.04391E-05	4.89873E-05	9.08653E-05	6.23172E-05	5.86515E-06	1.8884E-05	3.34358E-05	0.000156463	0.000210956	0.000255955	0.000255955	0.000255955	0.000182058	0.000317053	0.000231598	7.01811E-05	0.000121785	2.38705E-05
3834303772895	383430	3772895	9.42725E-05	2.03116E-05	4.86817E-05	9.02985E-05	6.19284E-05	5.82856E-06	1.87662E-05	3.32272E-05	0.000153036	0.000206336	0.00025035	0.00025035	0.00025035	0.00017807	0.00031011	0.000226526	6.86442E-05	0.000119118	2.35959E-05
3834403772895	383440	3772895	9.36269E-05	2.01725E-05	4.83483E-05	8.96801E-05	6.15043E-05	5.78864E-06	1.86377E-05	3.29996E-05	0.000149586	0.000201685	0.000244706	0.000244706	0.000244706	0.000174057	0.000303119	0.000221419	6.70967E-05	0.000116432	2.33213E-05
3834503772895	383450	3772895	9.20532E-05	1.98335E-05	4.75357E-05	8.81727E-05	6.04705E-05	5.69134E-06	1.83244E-05	3.2445E-05	0.000144309	0.00019457	0.000236073	0.000236073	0.000236073	0.000167917	0.000292426	0.000213608	6.47298E-05	0.000112325	2.27961E-05
3834603772895	383460	3772895	9.02509E-05	1.94452E-05	4.6605E-05	8.64464E-05	5.92866E-05	5.57991E-06	1.79656E-05	3.18097E-05	0.000139098	0.000187544	0.000227549	0.000227549	0.000227549	0.000161853	0.000281867	0.000205895	6.23924E-05	0.000108269	2.22409E-05
3834703772895	383470	3772895	8.84216E-05	1.9051E-05	4.56604E-05	8.46943E-05	5.80849E-05	5.46682E-06	1.76015E-05	3.1165E-05	0.000134222	0.000180969	0.000219571	0.000219571	0.000219571	0.000156179	0.000271985	0.000198676	6.02049E-05	0.000104473	2.17037E-05
3834803772895	383480	3772895	8.65655E-05	1.86511E-05	4.47019E-05	8.29164E-05	5.68656E-05	5.35206E-06	1.7232E-05	3.05108E-05	0.000129607	0.000174748	0.000212023	0.000212023	0.000212023	0.00015081	0.00026235	0.000191846	5.81353E-05	0.000100882	2.11784E-05
3834903772895	383490	3772895	8.47094E-05	1.82512E-05	4.37434E-05	8.11385E-05	5.56463E-05	5.2373E-06	1.68625E-05	2.98566E-05	0.000125208	0.000168816	0.000204826	0.000204826	0.000204826	0.000145691	0.00025372	0.000185335	5.6162E-05	9.74576E-05	2.06711E-05
3835003772895	383500	3772895	8.41579E-05	1.81324E-05	4.34586E-05	8.06103E-05	5.52841E-05	5.20321E-06	1.67527E-05	2.96622E-05	0.000122534	0.000165211	0.000200452	0.000200452	0.000200452	0.000142579	0.000248301	0.000181376	5.49625E-05	9.53761E-05	2.05278E-05
3835103772895	383510	3772895	8.401E-05	1.81005E-05	4.33822E-05	8.04686E-05	5.51869E-05	5.19406E-06	1.67233E-05	2.96101E-05	0.000120427	0.00016237	0.000197005	0.000197005	0.000197005	0.000140127	0.000244031	0.000178257	5.40174E-05	9.3736E-05	2.0498E-05
3835203772895	383520	3772895	8.37141E-05	1.80368E-05	4.32294E-05	8.01851E-05	5.49925E-05	5.17576E-06	1.66644E-05	2.95058E-05	0.000118254	0.00015944	0.00019345	0.00019345	0.00019345	0.000137599	0.000239629	0.000175041	5.30428E-05	9.20448E-05	2.04562E-05
3835303772895	383530	3772895	8.29743E-05	1.78774E-05	4.28474E-05	7.94766E-05	5.45065E-05	5.13003E-06	1.65171E-05	2.9245E-05	0.000115592	0.000155851	0.000189095	0.000189095	0.000189095	0.000134501	0.000234234	0.000171101	5.18486E-05	8.99726E-05	2.03069E-05
3835403772895	383540	3772895	8.22076E-05	1.77122E-05	4.24515E-05	7.87422E-05	5.40029E-05	5.08263E-06	1.63645E-05	2.89748E-05	0.000112989	0.000152342	0.000184838	0.000184838	0.000184838	0.000131473	0.00022896	0.000167248	5.06813E-05	8.79469E-05	2.01637E-05
3835503772895	383550	3772895	8.12661E-05	1.75093E-05	4.19653E-05	7.78404E-05	5.33844E-05	5.02442E-06	1.61771E-05	2.8643E-05	0.000110256	0.000148656	0.000180365	0.000180365	0.000180365	0.000128292	0.00022342	0.000163202	4.9455E-05	8.5819E-05	1.99906E-05
3835603772895	383560	3772895	8.0217E-05	1.72833E-05	4.14235E-05	7.68355E-05	5.26953E-05	4.95955E-06	1.59683E-05	2.82732E-05	0.000107474	0.00014496	0.000175815	0.000175815	0.000175815	0.000125055	0.000217784	0.000159084	4.82073E-05	8.36539E-05	1.97996E-05
3835703772895	383570	3772895	7.92755E-05	1.70804E-05	4.09373E-05	7.59337E-05	5.20768E-05	4.90134E-06	1.57808E-05	2.79414E-05	0.000104913	0.000141453	0.000171626	0.000171626	0.000171626	0.000122076	0.000212595	0.000155294	4.70587E-05	8.16607E-05	1.96503E-05
3835803772895	383580	3772895	8.01901E-05	1.72775E-05	4.14096E-05	7.68097E-05	5.26776E-05	4.95789E-06	1.59629E-05	2.82637E-05	0.000104782	0.000141276	0.000171411	0.000171411	0.000171411	0.000121923	0.000212329	0.000155099	4.69998E-05	8.15585E-05	1.99786E-05
3835903772895	383590	3772895	8.09971E-05	1.74514E-05	4.18264E-05	7.75827E-05	5.32077E-05	5.00778E-06	1.61235E-05	2.85482E-05	0.000105039	0.000141622	0.000171831	0.000171831	0.000171831	0.000122222	0.000212849	0.000155479	4.71149E-05	8.17583E-05	2.0289E-05
3836003772895	383600	3772895	8.14006E-05	1.75383E-05	4.20348E-05	7.79692E-05	5.34728E-05	5.03273E-06	1.62039E-05	2.86904E-05	0.000105224	0.000141871	0.000172134	0.000172134	0.000172134	0.000122437	0.000213224	0.000155753	4.71979E-05	8.19023E-05	2.05159E-05
3836103772895	383610	3772895	8.14006E-05	1.75383E-05	4.20348E-05	7.79692E-05	5.34728E-05	5.03273E-06	1.62039E-05	2.86904E-05	0.000105182	0.000141815	0.000172065	0.000172065	0.000172065	0.000122388	0.000213139	0.000155691	4.71792E-05	8.18698E-05	2.06531E-05
3836203772895	383620	3772895	8.11854E-05	1.74919E-05	4.19236E-05	7.77631E-05	5.33314E-05	5.01943E-06	1.6161E-05	2.86145E-05	0.000105259	0.00014192	0.000172192	0.000172192	0.000172192	0.000122479	0.000213296	0.000155806	4.7214E-05	8.19302E-05	2.07546E-05
3836303772895	383630	3772895	8.06743E-05	1.73818E-05	4.16597E-05	7.72735E-05	5.29957E-05	4.98783E-06	1.60593E-05	2.84344E-05	0.000105158	0.000141783	0.000172026	0.000172026	0.000172026	0.000122361	0.000213091	0.000155656	4.71685E-05	8.18512E-05	2.07964E-05
3836403772895	383640	3772895	7.99749E-05	1.72311E-05	4.12985E-05	7.66036E-05	5.25362E-05	4.94458E-06	1.59201E-05	2.81879E-05	0.000105039	0.000141622	0.000171831	0.000171831	0.000171831	0.000122222	0.000212849	0.000155479	4.71149E-05	8.17583E-05	2.07964E-05
3836503772895	383650	3772895	7.90603E-05	1.70341E-05	4.08262E-05	7.57275E-05	5.19354E-05	4.88804E-06	1.5738E-05	2.78655E-05	0.000104752	0.000141236	0.000171362	0.000171362	0.000171362	0.000121888	0.000212268	0.000155055	4.69864E-05	8.15352E-05	2.07487E-05
3836603772895	383660	3772895	7.80381E-05	1.68138E-05	4.02984E-05	7.47484E-05	5.12639E-05	4.82484E-06	1.55345E-05	2.75052E-05	0.000104179	0.000140463	0.000170425	0.000170425	0.000170425	0.000121222	0.000211107	0.000154207	4.67294E-05	8.10892E-05	2.06531E-05
3836703772895	383670	3772895	7.70293E-05	1.65965E-05	3.97774E-05	7.37822E-05	5.06012E-05	4.76247E-06	1.53337E-05	2.71497E-05	0.00010351	0.000139562	0.000169331	0.000169331	0.000169331	0.000120444	0.000209752	0.000153217	4.64295E-05	8.05688E-05	2.05159E-05
3836803772895	383680	3772895	7.61013E-05	1.63965E-05	3.92982E-05	7.28932E-05	4.99916E-05	4.70509E-06	1.5149E-05	2.68226E-05	0.000102394	0.000138057	0.000167505	0.000167505	0.000167505	0.00011945	0.00020749	0.000151565	4.59288E-05	7.97E-05	2.03547E-05
3836903772895	383690	3772895	7.52539E-05	1.6214E-05	3.88606E-05	7.20816E-05	4.94349E-05	4.6527E-06	1.49803E-05	2.65239E-05	0.000101206	0.000136455	0.000165562	0.000165562	0.000165562	0.000117763	0.000205083	0.000149807	4.5396E-05	7.87754E-05	2.01876E-05
3837003772895	383700	3772895	7.44603E-05	1.6043E-05	3.84508E-05	7.13215E-05	4.89136E-05	4.60364E-06	1.48223E-05	2.62442E-05	0.000100048	0.000134894	0.000163668	0.000163668	0.000163668	0.000116415	0.000202737	0.000148093	4.48766E-05	7.78741E-05	2.00264E-05
3837103772895	383710	3772895	7.37475E-05	1.58894E-05	3.80827E-05	7.06387E-05	4.84453E-05	4.55956E-06	1.46804E-05	2.5993E-05	9.88844E-05	0.000133324	0.000161763	0.000161763	0.000161763	0.000115061	0.000200378	0.0014637	4.43545E-05	7.69681E-05	1.98831E-05
3837203772895	383720	3772895	7.31019E-05	1.57503E-05	3.77493E-05	7.00203E-05	4.80212E-05	4.51965E-06	1.45519E-05	2.57654E-05	9.78398E-05	0.000131916	0.000160055	0.000160055	0.000160055	0.000113845	0.000198261	0.000144824	4.38859E-05	7.6155E-05	1.97458E-05
3837303772895	383730	3772895	7.25369E-05	1.56286E-05	3.74576E-05	6.94792E-05	4.76501E-05	4.48472E-06	1.44394E-05	2.55663E-05	9.65863E-05	0.000130226	0.000158004	0.000158004	0.000158004	0.000112387	0.000195721	0.000142968	4.33237E-05	7.51793E-05	1.96265E-05
3837403772895	383740	3772895	7.20527E-05	1.55242E-05	3.72076E-05	6.90154E-05	4.73321E-05	4.45478E-06	1.43431E-05	2.53956E-05	9.5285E-05	0.000128471	0.000155875	0.000155875	0.000155875	0.000110873	0.000193084	0.000141042	4.274E-05	7.41665E-05	1.9525E-05
3837503772895	383750	3772895	7.16223E-05	1.54315E-05	3.69853E-05	6.86031E-05	4.70493E-05	4.42817E-06	1.42574E-05	2.52439E-05	9.38823E-05	0.00012658	0.000153581	0.000153581	0.000153581	0.00010924	0.000190242	0.000138966	4.21108E-05	7.30746E-05	1.94295E-05
3837603772895	383760	3772895	7.11919E-05	1.53388E-05	3.6763E-05	6.81909E-05	4.67666E-05	4.40156E-06	1.41717E-05	2.50922E-05	9.13335E-05	0.000123144	0.000149411	0.000149411	0.000149411	0.000106275	0.000185077	0.000135193	4.09675E-05	7.10907E-05	1.9334E-05
3837703772895	383770	3772895	7.07346E-05	1.52402E-05	3.65269E-05	6.77528E-05	4.64662E-05	4.37329E-06	1.40807E-05	2.49311E-05	8.88981E-05	0.00011986	0.000145427	0.000145427	0.000145427	0.000103441	0.000180142	0.000131588	3.98751E-05	6.91951E-05	1.92385E-05
3837803772895	383780	3772895	7.02908E-05	1.51446E-05	3.62977E-05	6.73277E-05	4.61746E-05	4.34585E-06	1.39923E-05	2.47746E-05	8.69342E-05	0.000117212	0.000142214	0.000142214	0.000142214	0.000101156	0.000176162	0.000128681	3.89943E-05	6.76665E-05	1.91489E-05

			ISDrainage / Utilities Trenching	ISDrainage / Utilities Trenching	ISAsphalt Paving	ISAsphalt Paving	SVDemolition	SVSite Grubbing / Prep	SVMass Grading / Excavation	SVMass Grading / Excavation	SVDrainage / Utilities Trenching	SVFoundations / Concrete Pads	SVBuilding / Structure Construction	SVBuilding / Structure Construction	SVAsphalt Paving	SVAsphalt Paving	SVArchitectural Coating	SVArchitectural Coating	SVLandscaping or Other Finishing	SVLandscaping or Other Finishing	MDemolition
Unique Identifier	X (UTM)	Y (UTM)	2027	2028	2027	2028	2027	2027	2027	2028	2028	2028	2028	2029	2028	2029	2028	2029	2028	2029	2027
3830203772895	383020	3772895	7.27899E-06	7.27899E-06	3.11718E-05	3.11718E-05	0.000374165	0.000247199	0.000417448	0.000417448	0.000126004	0.000129851	0.001035437	0.001035437	0.000512673	0.000512673	5.07864E-05	5.07864E-05	0.000163517	0.000163517	3.02097E-05
3830303772895	383030	3772895	7.29755E-06	7.29755E-06	3.12514E-05	3.12514E-05	0.000389867	0.000257573	0.000434967	0.000434967	0.000131292	0.000135301	0.001084355	0.001084355	0.000534188	0.000534188	5.29177E-05	5.29177E-05	0.000170379	0.000170379	3.05261E-05
3830403772895	383040	3772895	7.31612E-06	7.31612E-06	3.13309E-05	3.13309E-05	0.000406262	0.000268404	0.000453259	0.000453259	0.000136813	0.000140991	0.001135243	0.001135243	0.000556652	0.000556652	5.5143E-05	5.5143E-05	0.000177544	0.000177544	3.08544E-05
3830503772895	383050	3772895	7.33676E-06	7.33676E-06	3.14192E-05	3.14192E-05	0.00042311	0.000279536	0.000472056	0.000472056	0.000142487	0.000146838	0.00118742	0.00118742	0.00057937	0.00057937	5.74299E-05	5.74299E-05	0.000184907	0.000184907	3.11886E-05
3830603772895	383060	3772895	7.35532E-06	7.35532E-06	3.14988E-05	3.14988E-05	0.000440338	0.000290918	0.000491277	0.000491277	0.000148289	0.000152817	0.001240499	0.001240499	0.000603343	0.000603343	5.97683E-05	5.97683E-05	0.000192436	0.000192436	3.15289E-05
3830703772895	383070	3772895	7.37389E-06	7.37389E-06	3.15783E-05	3.15783E-05	0.000457873	0.000302502	0.00051084	0.00051084	0.000154194	0.000158902	0.001294068	0.001294068	0.000627368	0.000627368	6.21483E-05	6.21483E-05	0.000200099	0.000200099	3.18691E-05
3830803772895	383080	3772895	7.3904E-06	7.3904E-06	3.1649E-05	3.1649E-05	0.000475615	0.000314224	0.000530635	0.000530635	0.000160169	0.000165059	0.0013477	0.0013477	0.000651678	0.000651678	6.45565E-05	6.45565E-05	0.000207852	0.000207852	3.22094E-05
3830903772895	383090	3772895	7.41103E-06	7.41103E-06	3.17373E-05	3.17373E-05	0.00049413	0.000326456	0.000551291	0.000551291	0.000166404	0.000171485	0.001402467	0.001402467	0.000677047	0.000677047	6.70696E-05	6.70696E-05	0.000215944	0.000215944	3.25794E-05
3831003772895	383100	3772895	7.43166E-06	7.43166E-06	3.18257E-05	3.18257E-05	0.000512896	0.000338854	0.000572228	0.000572228	0.000172723	0.000177997	0.001456705	0.001456705	0.000702759	0.000702759	6.96167E-05	6.96167E-05	0.000224145	0.000224145	3.29555E-05
3831103772895	383110	3772895	7.45229E-06	7.45229E-06	3.1914E-05	3.1914E-05	0.000531809	0.000351349	0.000593329	0.000593329	0.000179092	0.000184561	0.001509655	0.001509655	0.000728673	0.000728673	7.21838E-05	7.21838E-05	0.00023241	0.00023241	3.33435E-05
3831203772895	383120	3772895	7.47912E-06	7.47912E-06	3.20289E-05	3.20289E-05	0.000551261	0.0003642	0.000615031	0.000615031	0.000185643	0.000191312	0.001561343	0.001561343	0.000755326	0.000755326	7.48241E-05	7.48241E-05	0.000240911	0.000240911	3.37673E-05
3831303772895	383130	3772895	7.50387E-06	7.50387E-06	3.21349E-05	3.21349E-05	0.000569996	0.000376578	0.000635934	0.000635934	0.000191952	0.000197813	0.00160816	0.00160816	0.00078099	0.00078099	7.7367E-05	7.7367E-05	0.000249098	0.000249098	3.41851E-05
3831403772895	383140	3772895	7.5307E-06	7.5307E-06	3.22498E-05	3.22498E-05	0.000586813	0.000387689	0.000654697	0.000654697	0.000197616	0.00020365	0.00164346	0.00164346	0.00080404	0.00080404	7.96497E-05	7.96497E-05	0.000256448	0.000256448	3.46269E-05
3831503772895	383150	3772895	7.55545E-06	7.55545E-06	3.23558E-05	3.23558E-05	0.000594122	0.000392518	0.000662851	0.000662851	0.000200077	0.000206186	0.001626751	0.001626751	0.000814055	0.000814055	8.06418E-05	8.06418E-05	0.000259642	0.000259642	3.50745E-05
3831603772895	383160	3772895	7.57815E-06	7.57815E-06	3.2453E-05	3.2453E-05	0.000607601	0.000401423	0.000677889	0.000677889	0.000204616	0.000210864	0.001653857	0.001653857	0.000832523	0.000832523	8.24713E-05	8.24713E-05	0.000265533	0.000265533	3.55043E-05
3831703772895	383170	3772895	7.60085E-06	7.60085E-06	3.25502E-05	3.25502E-05	0.000614677	0.000406098	0.000685784	0.000685784	0.000206999	0.00021332	0.001658766	0.001658766	0.000842218	0.000842218	8.34318E-05	8.34318E-05	0.000268625	0.000268625	3.59341E-05
3831803772895	383180	3772895	7.57402E-06	7.57402E-06	3.24353E-05	3.24353E-05	0.000611565	0.000404042	0.000682311	0.000682311	0.000205951	0.00021224	0.001613133	0.001613133	0.000837954	0.000837954	8.30093E-05	8.30093E-05	0.000267265	0.000267265	3.63101E-05
3831903772895	383190	3772895	8.55817E-06	8.55817E-06	3.66499E-05	3.66499E-05	0.000601603	0.00039746	0.000671197	0.000671197	0.000202596	0.000208783	0.001533631	0.001533631	0.000824304	0.000824304	8.16572E-05	8.16572E-05	0.000262911	0.000262911	3.64773E-05
3832003772895	383200	3772895	9.42472E-06	9.42472E-06	4.03608E-05	4.03608E-05	0.000587763	0.000388316	0.000655756	0.000655756	0.000197936	0.000203979	0.00143595	0.00143595	0.000805341	0.000805341	7.97786E-05	7.97786E-05	0.000256863	0.000256863	4.56697E-05
3832103772895	383210	3772895	9.92401E-06	9.92401E-06	4.2499E-05	4.2499E-05	0.000567858	0.000375166	0.000633548	0.000633548	0.000191232	0.000197071	0.001339932	0.001339932	0.000778067	0.000778067	7.70768E-05	7.70768E-05	0.000248164	0.000248164	4.91497E-05
3832203772895	383220	3772895	1.02067E-05	1.02067E-05	4.37095E-05	4.37095E-05	0.000538578	0.000355822	0.000600882	0.000600882	0.000181372	0.00018691	0.001236905	0.001236905	0.000737949	0.000737949	7.31027E-05	7.31027E-05	0.000235368	0.000235368	5.1603E-05
3832303772895	383230	3772895	1.01799E-05	1.01799E-05	4.35946E-05	4.35946E-05	0.000512853	0.000338826	0.00057218	0.00057218	0.000172709	0.000177982	0.0011506	0.0011506	0.00070701	0.00070701	6.96109E-05	6.96109E-05	0.000224126	0.000224126	5.21164E-05
3832403772895	383240	3772895	9.99829E-06	9.99829E-06	4.28171E-05	4.28171E-05	0.000497126	0.000328435	0.000554634	0.000554634	0.000167413	0.000172524	0.001083775	0.001083775	0.000681152	0.000681152	6.74762E-05	6.74762E-05	0.000217253	0.000217253	5.17343E-05
3832503772895	383250	3772895	9.83117E-06	9.83117E-06	4.21014E-05	4.21014E-05	0.000490301	0.000323926	0.000547019	0.000547019	0.000165114	0.000170156	0.001034728	0.001034728	0.0006718	0.0006718	6.65498E-05	6.65498E-05	0.00021427	0.00021427	5.15911E-05
3832603772895	383260	3772895	9.64548E-06	9.64548E-06	4.13062E-05	4.13062E-05	0.000483016	0.000319114	0.000538892	0.000538892	0.000162661	0.000167628	0.000986416	0.000986416	0.000661819	0.000661819	6.55611E-05	6.55611E-05	0.000211087	0.000211087	5.12926E-05
3832703772895	383270	3772895	9.32156E-06	9.32156E-06	3.9919E-05	3.9919E-05	0.000469421	0.000310132	0.000523724	0.000523724	0.000158083	0.00016291	0.000927695	0.000927695	0.000643192	0.000643192	6.37158E-05	6.37158E-05	0.000205146	0.000205146	5.00272E-05
3832803772895	383280	3772895	8.95637E-06	8.95637E-06	3.83551E-05	3.83551E-05	0.000454815	0.000300482	0.000507429	0.000507429	0.000153164	0.000157841	0.000870648	0.000870648	0.00062179	0.00062179	6.17333E-05	6.17333E-05	0.000198763	0.000198763	4.85946E-05
3832903772895	383290	3772895	8.62419E-06	8.62419E-06	3.69326E-05	3.69326E-05	0.000440632	0.000291112	0.000491605	0.000491605	0.000148388	0.000152919	0.000819154	0.000819154	0.000603746	0.000603746	5.98082E-05	5.98082E-05	0.000192564	0.000192564	4.75142E-05
3833003772895	383300	3772895	8.37042E-06	8.37042E-06	3.58458E-05	3.58458E-05	0.000427932	0.000282721	0.000477435	0.000477435	0.000144111	0.000148511	0.000775338	0.000775338	0.000586344	0.000586344	5.80843E-05	5.80843E-05	0.000187014	0.000187014	4.69829E-05
3833103772895	383310	3772895	8.14141E-06	8.14141E-06	3.48651E-05	3.48651E-05	0.000414459	0.0027382	0.000462405	0.000462405	0.000139574	0.000143836	0.000734369	0.000734369	0.000567884	0.000567884	5.62557E-05	5.62557E-05	0.000181126	0.000181126	4.66367E-05
3833203772895	383320	3772895	7.99904E-06	7.99904E-06	3.42554E-05	3.42554E-05	0.000403425	0.00026653	0.000450094	0.000450094	0.000135858	0.000140006	0.000701246	0.000701246	0.000552765	0.000552765	5.4758E-05	5.4758E-05	0.000176304	0.000176304	4.67024E-05
3833303772895	383330	3772895	7.88969E-06	7.88969E-06	3.37872E-05	3.37872E-05	0.00039279	0.000259504	0.000438228	0.000438228	0.000132276	0.000136315	0.000671628	0.000671628	0.000538192	0.000538192	5.33144E-05	5.33144E-05	0.000171656	0.000171656	4.68874E-05
3833403772895	383340	3772895	7.78447E-06	7.78447E-06	3.33365E-05	3.33365E-05	0.000381498	0.000252044	0.00042563	0.00042563	0.000128474	0.000132397	0.000643362	0.000643362	0.000522721	0.000522721	5.17818E-05	5.17818E-05	0.000166722	0.000166722	4.70844E-05
3833503772895	383350	3772895	7.71432E-06	7.71432E-06	3.30361E-05	3.30361E-05	0.000371242	0.000245268	0.000414188	0.000414188	0.00012502	0.000128837	0.000618755	0.000618755	0.00050869	0.00050869	5.03897E-05	5.03897E-05	0.00016224	0.00016224	4.73829E-05
3833603772895	383360	3772895	7.64417E-06	7.64417E-06	3.27357E-05	3.27357E-05	0.000360386	0.000238096	0.000402076	0.000402076	0.000121364	0.00012507	0.000594844	0.000594844	0.000493793	0.000493793	4.89161E-05	4.89161E-05	0.000157495	0.000157495	4.76515E-05
3833703772895	383370	3772895	7.64624E-06	7.64624E-06	3.27446E-05	3.27446E-05	0.000352581	0.000232939	0.000393368	0.000393368	0.000118735	0.000122361	0.000576833	0.000576833	0.00048099	0.00048099	4.78567E-05	4.78567E-05	0.000154084	0.000154084	4.81947E-05
3833803772895	383380	3772895	7.72464E-06	7.72464E-06	3.30803E-05	3.30803E-05	0.000347404	0.000229519	0.000387592	0.000387592	0.000116992	0.000120564	0.000563563	0.000563563	0.00047605	0.00047605	4.7154E-05	4.7154E-05	0.000151822	0.000151822	4.91139E-05
3833903772895	383390	3772895	7.82367E-06	7.82367E-06	3.35044E-05	3.35044E-05	0.00034241	0.0022622	0.000382021	0.000382021	0.00011531	0.000118831	0.000551208	0.000551208	0.00046916	0.00046916	4.64763E-05	4.64763E-05	0.000149639	0.000149639	5.02779E-05
3834003772895	383400	3772895	8.00317E-06	8.00317E-06	3.42731E-05	3.42731E-05	0.000340205	0.000224763	0.00037956	0.00037956	0.000114568	0.000118066	0.000543491	0.000543491	0.000466142	0.000466142	4.61769E-05	4.61769E-05	0.000148676	0.000148676	5.21701E-05
3834103772895	383410	3772895	8.19299E-06	8.19299E-06	3.5086E-05	3.5086E-05	0.000338741	0.000223795	0.000377926	0.000377926	0.000114075	0.000117558	0.000537076	0.000537076	0.00046413	0.00046413	4.59782E-05	4.59782E-05	0.000148036	0.000148036	5.44801E-05
3834203772895	383420	3772895	8.25075E-06	8.25075E-06	3.53334E-05	3.53334E-05	0.000332926	0.000219954	0.00037144	0.00037144	0.000112117	0.00011554	0.000524991	0.000524991	0.00045616	0.00045616	4.5189E-05	4.5189E-05	0.000145495	0.000145495	5.5859E-05
3834303772895	383430	3772895	8.15585E-06	8.15585E-06	3.49269E-05	3.49269E-05	0.000320471	0.000211725	0.000357543	0.000357543	0.000107922	0.000111217	0.000504855	0.000504855	0.000439103	0.000439103	4.34984E-05	4.34984E-05	0.000140052	0.000140052	5.57993E-05
3834403772895	383440	3772895	8.06094E-06	8.06094E-06	3.45205E-05	3.45205E-05	0.000308389	0.000203743	0.000344064	0.000344064	0.000103853	0.000107025	0.000485968	0.000485968	0.00042549	0.00042549	4.18585E-05	4.18585E-05	0.000134772	0.000134772	5.56978E-05
3834503772895	383450	3772895	7.87938E-06	7.87938E-06	3.3743E-05	3.3743E-05	0.000293201	0.000193709	0.000327119	0.000327119	9.87388E-05	0.000101754	0.000463744	0.000463744	0.00040139	0.00040139	3.9797E-05	3.9797E-05	0.000128134	0.000128134	5.47428E-05
3834603772895	383460	3772895	7.6875E-06	7.6875E-06	3.29213E-05	3.29213E-05	0.00027854	0.000184023	0.000310762	0.000310762	9.38015E-05	9.66657E-05	0.00044277	0.00044277	0.00038165	0.00038165	3.7807E-05	3.7807E-05	0.000121727	0.000121727	5.36863E-05
3834703772895	383470	3772895	7.50181E-06	7.50181E-06	3.21261E-05	3.21261E-05	0.000264903	0.000175013	0.000295547	0.000295547	8.92088E-05	9.19328E-05	0.0004236	0.0004236	0.00036264	0.00036264	3.59559E-05	3.59559E-05	0.000115767	0.000115767	5.26775E-05
3834803772895	383480	3772895	7.32025E-06	7.32025E-06	3.13485E-05	3.13485E-05	0.000252129	0.000166573	0.000281295	0.000281295	8.49071E-05	8.74996E-05	0.00040595	0.00040595	0.00034546	0.00034546	3.42221E-05	3.42221E-05	0.000110185	0.000110185	5.17224E-05
3834903772895	383490	3772895	7.14488E-06	7.14488E-06	3.05975E-05	3.05975E-05	0.000240145	0.000158656	0.000267925	0.000267925	8.08714E-05	8.33408E-05	0.000389679	0.000389679	0.000329042	0.000329042	3.25955E-05	3.25955E-05	0.000104948	0.000104948	5.08151E-05
3835003772895	383500	3772895	7.09536E-06	7.09536E-06	3.03855E-05	3.03855E-05	0.000232174	0.00015339	0.000259032	0.000259032	7.81872E-05	8.05746E-05	0.000379024	0.000379024	0.00031812	0.00031812	3.15136E-05	3.15136E-05	0.000101464	0.000101464	5.07494E-05
3835103772895	383510	3772895	7.08504E-06	7.08504E-06	3.03413E-05	3.03413E-05	0.0002256	0.000149047	0.000251698	0.000251698	7.59734E-05	7.82932E-05	0.000370405	0.000370405	0.000309113	0.000309113	3.06213E-05	3.06213E-05	9.85914E-05	9.85914E-05	5.09345E-05
3835203772895	383520	3772895	7.0706E-06	7.0706E-06	3.02794E-05	3.02794E-05	0.000219088	0.000144744	0.000244432	0.000244432	7.37802E-05	7.6033E-05	0.000361954	0.000361954	0.00030019	0.00030019	2.97374E-05	2.97374E-05	9.57453E-05	9.57453E-05	5.103E-05
3835303772895	383530	3772895	7.01902E-06	7.01902E-06	3.00586E-05	3.00586E-05	0.000211895	0.000139992	0.000236407	0.000236407	7.1358E-05	7.35369E-05	0.000352627	0.000352627	0.00029033	0.00029033	2.87611E-05	2.87611E-05	9.2602E-05	9.2602E-05	5.07972E-05
3835403772895	383540	3772895	6.9695E-06	6.9695E-06	2.98465E-05	2.98465E-05	0.000205076	0.000135487	0.0002288	0.0002288	6.90616E-05	7.11704E-05	0.000343789	0.000343789	0.00028099	0.00028099	2.78355E-05	2.78355E-05	8.9622E-05	8.9622E-05	5.05346E-05
3835503772895	383550	3772895	6.90967E-06	6.90967E-06	2.95903E-05	2.95903E-05	0.000198282	0.000130998	0.000221219	0.000221219	6.67736E-05	6.88124E-05	0.000334951	0.000334951	0.00027182	0.00027182	2.69133E-05	2.69133E-05	8.66527E-05	8.66527E-05	5.01287E-05
3835603772895	383560	3772895	6.84365E-06	6.84365E-06	2.93075E-05	2.93075E-05	0.000191659	0.000126623	0.0002138	0.0002138	6.45432E-05	6.6514E-05	0.000326255	0.000326255	0.00026207	0.00026207	2.60144E-05	2.60144E-05	8.37584E-05	8.37584E-05	4.96273E-05
3835703772895	383570	3772895	6.79207E-06	6.79207E-06	2.90866E-05	2.90866E-05	0.000185655	0.000122656	0.000207132	0.000207132	6.25213E-05	6.44303E-05	0.000318306	0.000318306	0.00025438	0.00025438	2.51994E-05	2.51994E-05	8.11345E-05	8.11345E-05	4.91796E-05
3835803772895	383580	3772895	6.90555E-06	6.90555E-06	2.95726E-05	2.95726E-05	0.000183774	0.000121414	0.000205033	0.000205033	6.18879E-05	6.37776E-05	0.000315781	0.000315781	0.00025183	0.00025183	2.49441E-05	2.49441E-05	8.03125E-05	8.03125E-05	5.0063E-05
3835903772895	383590	3772895	7.01283E-06	7.01283E-06	3.00321E-05	3.00321E-05	0.000182377	0.000120491	0.000203475	0.000203475	6.14175E-05	6.32928E-05	0.000313719	0.000313719	0.000249889	0.000249889	2.47545E-05	2.47545E-05	7.97021E-05	7.97021E-05	5.103E-05
3836003772895	383600	3772895	7.09123E-06	7.09123E-06	3.03678E-05	3.03678E-05	0.000180901	0.000119515	0.000201827	0.000201827	6.09202E-05	6.27804E-05	0.000311426	0.000311426	0.00024786	0.00024786	2.45541E-05	2.45541E-05	7.90568E-05	7.90568E-05	5.17642E-05
3836103772895	383610	3772895	7.13869E-06	7.13869E-06	3.0571E-05	3.0571E-05	0.000179228	0.00011841	0.000199961	0.000199961	6.0357E-05	6.21999E-05	0.000308798	0.000308798	0.00024557	0.00024557	2.43271E-05	2.43271E-05	7.83259E-05	7.83259E-05	5.22059E-05
3836203772895	383620	3772895	7.17376E-06	7.17376E-06	3.07212E-05	3.07212E-05	0.000177935	0.000117556	0.000198519	0.000198519	5.99216E-05	6.17513E-05	0.000306595	0.000306595	0.00024303	0.00024303	2.41516E-05	2.41516E-05	7.77609E-05	7.77609E-05	5.25223E-05
3836303772895	383630	3772895	7.1882E-06	7.1882E-06	3.07831E-05	3.07831E-05	0.0001766	0.000116674	0.000197029	0.000197029	5.94719E-05	6.12878E-05	0.000304353	0.000304353	0.00024173	0.00024173	2.39703E-05	2.39703E-05	7.71772E-05	7.71772E-05	5.25939E-05
3836403772895	383640	3772895	7.1882E-06	7.1882E-06	3.07831E-05	3.07831E-05	0.000175472	0.000115929	0.000195771	0.000195771	5.90922E-05	6.08966E-05	0.000302472	0.000302472	0.000240429	0.000240429	2.38173E-05	2.38173E-05	7.66846E-05	7.66846E-05	5.24924E-05
3836503772895	383650	3772895	7.1717E-06	7.1717E-06	3.07124E-05	3.07124E-05	0.000174314	0.000115164	0.000194479	0.000194479	5.87023E-05	6.04947E-05	0.000300656	0.000300656	0.00023842	0.00023842	2.36602E-05	2.36602E-05	7.61786E-05	7.61786E-05	5.21701E-05
3836603772895	383660	3772895	7.13869E-06	7.13869E-06	3.0571E-05	3.0571E-05	0.000172893	0.000114225	0.000192894	0.000192894	5.82236E-05	6.00015E-05	0.000298556	0.000298556	0.00023695	0.00023695	2.34672E-05	2.34672E-05	7.55574E-05	7.55574E-05	5.16329E-05
3836703772895	383670	3772895	7.09123E-06	7.09123E-06	3.03678E-05	3.03678E-05	0.000171502	0.000113306	0.000191342	0.000191342	5.77553E-05	5.95188E-05	0.000296597	0.000296597	0.00023489	0.00023489	2.32785E-05	2.32785E-05	7.49496E-05	7.49496E-05	5.09405E-05
3836803772895	383680	3772895	7.03553E-06	7.03553E-06	3.01292E-05	3.01292E-05	0.000169358	0.000111889	0.0001889	0.0001889	5.70332E-05	5.87746E-05	0.000293544	0.000293544	0.00023251	0.00023251	2.29874E-05	2.29874E-05	7.40125E-05	7.40125E-05	5.01346E-05
3836903772895	383690	3772895	6.97776E-06	6.97776E-06	2.98818E-05	2.98818E-05	0.000167067	0.000110376	0.000186393	0.000186393	5.62615E-05	5.79794E-05	0.000290259	0.000290259	0.00022891	0.00022891	2.26764E-05	2.26764E-05	7.30111E-05	7.30111E-05	4.93049E-05
3837003772895	383700	3772895	6.92205E-06	6.92205E-06	2.96433E-05	2.96433E-05	0.000164781	0.000108866	0.000183844	0.000183844	5.54919E-05	5.71864E-05	0.000286909	0.000286909	0.00022578	0.00022578	2.23662E-05	2.23662E-05	7.20125E-05	7.20125E-05	4.84394E-05
3837103772895	383710	3772895	6.87253E-06	6.87253E-06	2.94312E-05	2.94312E-05	0.000162374	0.000107275	0.000181157	0.000181157	5.46811E-05	5.63508E-05	0.00028325	0.00028325	0.000222481	0.000222481	2.20394E-05	2.20394E-05	7.09602E-05	7.09602E-05	4.75798E-05
3837203772895	383720	3772895	6.82508E-06	6.82508E-06	2.9228E-05	2.9228E-05	0.000160052	0.000105741	0.000178567	0.000178567	5.38992E-05	5.55449E-05	0.000279592	0.000279592	0.0002193	0.0002193	2.17242E-05	2.17242E-05	6.99455E-05	6.99455E-05	4.6768E-05
3837303772895	383730	3772895	6.78382E-06	6.78382E-06	2.90513E-05	2.90513E-05	0.000157307	0.000103928	0.000175504	0.000175504	5.29748E-05	5.45924E-05	0.000275263	0.000275263	0.000215539	0.000215539	2.13517E-05	2.13517E-05	6.8746E-05	6.8746E-05	4.610556E-05
3837403772895	383740	3772895	6.74874E-06	6.74874E-06	2.89011E-05	2.89011E-05	0.000154452	0.000102042	0.000172319	0.000172319	5.20134E-05	5.36016E-05	0.000270715	0.000270715	0.00021627	0.00021627	2.09642E-05	2.09642E-05	6.74983E-05	6.74983E-05	4.55563E-05
3837503772895	383750	3772895	6.71573E-06	6.71573E-06	2.87597E-05	2.87597E-05	0.00015145	0.000100058	0.00016897	0.00016897	5.10024E-05	5.25597E-05	0.000265935	0.000265935	0.000207514	0.000207514	2.05567E-05	2.05567E-05	6.61863E-05	6.61863E-05	4.50668E-05
3837603772895	383760	3772895	6.68272E-06	6.68272E-06	2.86184E-05	2.86184E-05	0.000146812	9.69941E-05	0.000163795	0.000163795	4.94406E-05	5.09502E-05	0.000258953	0.000258953	0.000201159	0.000201159	1.99272E-05	1.99272E-05	6.41595E-05	6.41595E-05	4.47624E-05
3837703772895	383770	3772895	6.64971E-06	6.64971E-06	2.8477E-05	2.8477E-05	0.000142407	9.40838E-05	0.000158881	0.000158881	4.79571E-05	4.94215E-05	0.00025224	0.00025224	0.000195123	0.000195123	1.93293E-05	1.93293E-05	6.22344E-05	6.22344E-05	4.44222E-05
3837803772895	383780	3772895	6.61876E-06	6.61876E-06	2.83445E-05	2.83445E-05	0.000138743	9.16633E-05	0.000154793	0.000154793	4.67233E-05	4.815E-05	0.000246533	0.000246533	0.000190103	0.000190103	1.8832E-05	1.8832E-05	6.06333E-05	6.06333E-05	4.40342E-05

			MSite Grubbing / Prep	MMass Grading / Excavation	MMass Grading / Excavation	MDrainage / Utilities Trenching	MFoundations / Concrete Pads	MBuilding / Structure Construction	MAsphalt Paving	MLandscaping or Other Finishing	MWaterside Construction (Piles)	RSSWRe-striping South Valley	RSSWRe-striping Silver Lake Boulevard	RSSWDemolition	RSSWPlacing Base	RSSWForm/Place Rebar and Pour	Child Risk				
Unique Identifier	X (UTM)	Y (UTM)	2027	2027	2028	2028	2028	2028	2028	2028	2028	2029	2029	2029	2029	2029	3rd Trimester	0<2	2<16	Total	per million
3830203772895	383020	3772895	2.72605E-05	6.80715E-05	6.80715E-05	1.90504E-05	3.51517E-05	6.32092E-05	4.47167E-05	1.35505E-05	2.39924E-05	0.00035483	5.32559E-05	8.77854E-05	4.77201E-05	1.42834E-05	2.22729E-09	5.1863E-08	4.7616E-08	1.01707E-07	0.10170694
3830303772895	383030	3772895	2.7546E-05	6.87843E-05	6.87843E-05	1.925E-05	3.55198E-05	6.38712E-05	4.5185E-05	1.36924E-05	2.42437E-05	0.000361356	5.45822E-05	8.98992E-05	4.88691E-05	1.46274E-05	2.24235E-09	5.2116E-08	4.9248E-08	1.03607E-07	0.1036068
3830403772895	383040	3772895	2.78422E-05	6.95241E-05	6.95241E-05	1.9457E-05	3.59018E-05	6.45581E-05	4.5671E-05	1.38397E-05	2.45044E-05	0.000367471	5.5989E-05	9.21403E-05	5.00874E-05	1.4992E-05	2.258E-09	5.2384E-08	5.0949E-08	1.0559E-07	0.10559043
3830503772895	383050	3772895	2.81438E-05	7.02773E-05	7.02773E-05	1.96678E-05	3.62907E-05	6.52575E-05	4.61658E-05	1.39896E-05	2.47699E-05	0.000372872	5.74561E-05	9.44748E-05	5.13564E-05	1.53719E-05	2.27353E-09	5.2647E-08	5.2691E-08	1.07611E-07	0.10761063
3830603772895	383060	3772895	2.84509E-05	7.1044E-05	7.1044E-05	1.98823E-05	3.66866E-05	6.59694E-05	4.66694E-05	1.41422E-05	2.50401E-05	0.000377459	5.89834E-05	9.68942E-05	5.26716E-05	1.57655E-05	2.28914E-09	5.2908E-08	5.4465E-08	1.09662E-07	0.10966155
3830703772895	383070	3772895	2.87579E-05	7.18106E-05	7.18106E-05	2.00969E-05	3.70825E-05	6.66813E-05	4.7173E-05	1.42949E-05	2.53103E-05	0.000381171	6.0571E-05	9.94069E-05	5.40375E-05	1.61744E-05	2.30425E-09	5.316E-08	5.6262E-08	1.11726E-07	0.11172606
3830803772895	383080	3772895	2.90649E-05	7.25773E-05	7.25773E-05	2.03114E-05	3.74784E-05	6.73932E-05	4.76767E-05	1.44475E-05	2.55805E-05	0.000383955	6.2224E-05	0.000102013	5.54542E-05	1.65984E-05	2.31958E-09	5.3414E-08	5.8073E-08	1.13806E-07	0.11380623
3830903772895	383090	3772895	2.93989E-05	7.34112E-05	7.34112E-05	2.05448E-05	3.79091E-05	6.81676E-05	4.82245E-05	1.46135E-05	2.58744E-05	0.000386346	6.40075E-05	0.000104814	5.69771E-05	1.70542E-05	2.33545E-09	5.3682E-08	5.9958E-08	1.15976E-07	0.11597602
3831003772895	383100	3772895	2.97382E-05	7.42586E-05	7.42586E-05	2.0782E-05	3.83466E-05	6.89544E-05	4.87811E-05	1.47822E-05	2.61731E-05	0.000387914	6.58866E-05	0.000107769	5.8583E-05	1.75349E-05	2.3518E-09	5.396E-08	6.1861E-08	1.18173E-07	0.11817296
3831103772895	383110	3772895	3.00883E-05	7.51328E-05	7.51328E-05	2.10266E-05	3.87981E-05	6.97662E-05	4.93554E-05	1.49562E-05	2.64812E-05	0.000388637	6.7861E-05	0.000110859	6.02627E-05	1.80377E-05	2.36827E-09	5.4242E-08	6.3768E-08	1.20378E-07	0.12037772
3831203772895	383120	3772895	3.04708E-05	7.60878E-05	7.60878E-05	2.12939E-05	3.92912E-05	7.0653E-05	4.99827E-05	1.51463E-05	2.68178E-05	0.000388974	7.00265E-05	0.000114246	6.21039E-05	1.85888E-05	2.3857E-09	5.4555E-08	6.5726E-08	1.22666E-07	0.12266641
3831303772895	383130	3772895	3.08478E-05	7.70293E-05	7.70293E-05	2.15574E-05	3.97774E-05	7.15272E-05	5.06012E-05	1.53337E-05	2.71497E-05	0.000388029	7.22722E-05	0.000117735	6.40006E-05	1.91565E-05	2.40271E-09	5.4858E-08	6.7598E-08	1.24859E-07	0.1248587
3831403772895	383140	3772895	3.12464E-05	7.80246E-05	7.80246E-05	2.18359E-05	4.02914E-05	7.24514E-05	5.12551E-05	1.55318E-05	2.75005E-05	0.000386075	7.46838E-05	0.00012147	6.6031E-05	1.97642E-05	2.41984E-09	5.517E-08	6.9291E-08	1.26881E-07	0.12688063
3831503772895	383150	3772895	3.16504E-05	7.90334E-05	7.90334E-05	2.21182E-05	4.08123E-05	7.33882E-05	5.19177E-05	1.57326E-05	2.7856E-05	0.000382558	7.7211E-05	0.000125366	6.81491E-05	2.03982E-05	2.43242E-09	5.5431E-08	7.0026E-08	1.27889E-07	0.12788929
3831603772895	383160	3772895	3.20382E-05	8.00018E-05	8.00018E-05	2.23893E-05	4.13124E-05	7.42874E-05	5.25539E-05	1.59254E-05	2.81974E-05	0.000372696	7.97884E-05	0.000129322	7.02996E-05	2.10419E-05	2.43074E-09	5.5517E-08	7.1446E-08	1.29393E-07	0.12939348
3831703772895	383170	3772895	3.2426E-05	8.09702E-05	8.09702E-05	2.26603E-05	4.18125E-05	7.51866E-05	5.319E-05	1.61182E-05	2.85387E-05	0.000355182	8.2426E-05	0.000133338	7.24823E-05	2.16952E-05	2.7214E-09	5.8777E-08	7.2378E-08	1.33876E-07	0.13387647
3831803772895	383180	3772895	3.27654E-05	8.18176E-05	8.18176E-05	2.28974E-05	4.22501E-05	7.59735E-05	5.37467E-05	1.62869E-05	2.88373E-05	0.000332724	8.49532E-05	0.000137166	7.45635E-05	2.23181E-05	2.8568E-09	6.0782E-08	7.1997E-08	1.35636E-07	0.13563637
3831903772895	383190	3772895	3.29162E-05	8.21942E-05	8.21942E-05	2.30028E-05	4.24445E-05	7.63232E-05	5.39941E-05	1.63618E-05	2.89701E-05	0.000310175	8.58324E-05	0.000137718	7.48634E-05	2.24079E-05	2.97226E-09	6.3208E-08	7.1728E-08	1.37908E-07	0.13790832
3832003772895	383200	3772895	4.12112E-05	0.000102908	0.000102908	2.87996E-05	5.31408E-05	9.5557E-05	6.76008E-05	2.04851E-05	3.62707E-05	0.000288561	9.61972E-05	0.0001567	8.51818E-05	2.54964E-05	3.08781E-09	6.6743E-08	7.2354E-08	1.42184E-07	0.14218435
3832103772895	383210	3772895	4.43515E-05	0.000110749	0.000110749	3.09942E-05	5.719E-05	0.000102838	7.2752E-05	2.2046E-05	3.90345E-05	0.000267842	0.000101166	0.000164942	8.96626E-05	2.68376E-05	3.14077E-09	6.8751E-08	7.1143E-08	1.43035E-07	0.14303489
3832203772895	383220	3772895	4.65653E-05	0.000116277	0.000116277	3.25412E-05	6.00447E-05	0.000107972	7.63834E-05	2.31465E-05	4.09829E-05	0.000244485	0.000103568	0.000168864	9.17946E-05	2.74757E-05	3.15421E-09	7.0169E-08	6.8461E-08	1.41785E-07	0.14178472
3832303772895	383230	3772895	4.70285E-05	0.000117434	0.000117434	3.28649E-05	6.0642E-05	0.000109046	7.71432E-05	2.33767E-05	4.13906E-05	0.000224117	0.000102899	0.000167651	9.11347E-05	2.72782E-05	3.1106E-09	7.002E-08	6.5352E-08	1.38483E-07	0.13848268
3832403772895	383240	3772895	4.66838E-05	0.000116573	0.000116573	3.2624E-05	6.01975E-05	0.000108246	7.65778E-05	2.32054E-05	4.10872E-05	0.000209471	0.000102276	0.000166394	9.04517E-05	2.70738E-05	3.04327E-09	6.8788E-08	6.3041E-08	1.34872E-07	0.13487216
3832503772895	383250	3772895	4.65545E-05	0.00011625	0.00011625	3.25337E-05	6.00308E-05	0.000107947	7.63657E-05	2.31411E-05	4.09734E-05	0.000199765	0.000103527	0.000168075	9.13654E-05	2.73473E-05	3.00115E-09	6.7815E-08	6.1844E-08	1.32661E-07	0.13266102
3832603772895	383260	3772895	4.62852E-05	0.000115578	0.000115578	3.23455E-05	5.96835E-05	0.000107322	7.59239E-05	2.30073E-05	4.07364E-05	0.000190686	0.000104819	0.000169773	9.22884E-05	2.76235E-05	2.95682E-09	6.6733E-08	6.0635E-08	1.30324E-07	0.13032436
3832703772895	383270	3772895	4.51433E-05	0.000112726	0.000112726	3.15475E-05	5.8211E-05	0.000104674	7.40508E-05	2.24396E-05	3.97313E-05	0.000179985	0.000104608	0.000169043	9.18915E-05	2.75047E-05	2.87788E-09	6.4783E-08	5.865E-08	1.2631E-07	0.12631022
3832803772895	383280	3772895	4.38505E-05	0.000109498	0.000109498	3.06441E-05	5.65441E-05	0.000101677	7.19303E-05	2.1797E-05	3.85936E-05	0.000170012	0.000104718	0.000168805	9.17623E-05	2.7466E-05	2.79859E-09	6.2672E-08	5.669E-08	1.22161E-07	0.12216079
3832903772895	383290	3772895	4.28756E-05	0.000107064	0.000107064	2.99628E-05	5.5287E-05	9.94162E-05	7.0331E-05	2.13124E-05	3.77355E-05	0.000161235	0.000105557	0.000169679	9.22376E-05	2.76083E-05	2.73402E-09	6.0843E-08	5.4957E-08	1.18534E-07	0.11853368
3833003772895	383300	3772895	4.23962E-05	0.000105867	0.000105867	2.96278E-05	5.46688E-05	9.83047E-05	6.95447E-05	2.10741E-05	3.73136E-05	0.000153739	0.000106999	0.000171488	9.32205E-05	2.79025E-05	2.6887E-09	5.9509E-08	5.3533E-08	1.1573E-07	0.11573044
3833103772895	383310	3772895	4.20838E-05	0.000105086	0.000105086	2.94094E-05	5.42659E-05	9.75803E-05	6.90322E-05	2.09188E-05	3.70387E-05	0.000146675	0.000108401	0.000173219	9.41619E-05	2.81843E-05	2.64849E-09	5.8317E-08	5.2115E-08	1.1308E-07	0.11308049
3833203772895	383320	3772895	4.2143E-05	0.000105234	0.000105234	2.94508E-05	5.43423E-05	9.77176E-05	6.91294E-05	2.09483E-05	3.70908E-05	0.000140917	0.000110189	0.000175545	9.54263E-05	2.85628E-05	2.6257E-09	5.7646E-08	5.1032E-08	1.11303E-07	0.11130287
3833303772895	383330	3772895	4.231E-05	0.000105651	0.000105651	2.95675E-05	5.45577E-05	9.81048E-05	6.94033E-05	2.10313E-05	3.72378E-05	0.000135752	0.000111923	0.000177778	9.664E-05	2.8926E-05	2.60878E-09	5.7168E-08	5.0034E-08	1.0981E-07	0.10981044
3833403772895	383340	3772895	4.24878E-05	0.000106095	0.000106095	2.96917E-05	5.47869E-05	9.8517E-05	6.96949E-05	2.11197E-05	3.73942E-05	0.000130844	0.000113345	0.000179544	9.75998E-05	2.92133E-05	2.59258E-09	5.6727E-08	4.8997E-08	1.08318E-07	0.1083175
3833503772895	383350	3772895	4.27571E-05	0.000106768	0.000106768	2.988E-05	5.51341E-05	9.91414E-05	7.01366E-05	2.12535E-05	3.76312E-05	0.000126603	0.000114706	0.000181225	9.85135E-05	2.94868E-05	2.58293E-09	5.6492E-08	4.8089E-08	1.07164E-07	0.10716401
3833603772895	383360	3772895	4.29995E-05	0.000107373	0.000107373	3.00493E-05	5.54467E-05	9.97035E-05	7.05342E-05	2.1374E-05	3.78446E-05	0.000122549	0.000115646	0.000182286	9.90903E-05	2.96595E-05	2.57279E-09	5.6261E-08	4.7127E-08	1.05961E-07	0.10596101
3833703772895	383370	3772895	4.34896E-05	0.000108597	0.000108597	3.03919E-05	5.60787E-05	0.00010084	7.13383E-05	2.16177E-05	3.8276E-05	0.00011961	0.000116846	0.000183746	9.98841E-05	2.9897E-05	2.57672E-09	5.6453E-08	4.6495E-08	1.05524E-07	0.10552448
3833803772895	383380	3772895	4.43191E-05	0.000110668	0.000110668	3.09716E-05	5.71484E-05	0.000102763	7.26989E-05	2.203E-05	3.9006E-05	0.00011763	0.000118339	0.000185698	0.000100945	3.02147E-05	2.59584E-09	5.7083E-08	4.6168E-08	1.05847E-07	0.10584709
3833903772895	383390	3772895	4.53695E-05	0.000113291	0.000113291	3.17056E-05	5.85028E-05	0.000105199	7.44219E-05	2.25521E-05	3.99305E-05	0.000115912	0.000119715	0.000187557	0.000101956	3.05172E-05	2.6203E-09	5.7849E-08	4.5896E-08	1.06365E-07	0.10636547
3834003772895	383400	3772895	4.7077E-05	0.000117555	0.000117555	3.28988E-05	6.07045E-05	0.000109158	7.72228E-05	2.34008E-05	4.14332E-05	0.000115138	0.000121916	0.0001908	0.000103719	3.10449E-05	2.66543E-09	5.9126E-08	4.6024E-08	1.07815E-07	0.10781518
3834103772895	383410	3772895	4.91615E-05	0.00012276	0.00012276	3.43556E-05	6.33925E-05	0.000113991	8.06421E-05	2.4437E-05	4.32679E-05	0.000114832	0.00012478	0.000195198	0.000106109	3.17603E-05	2.71931E-09	6.0519E-08	4.6347E-08	1.09585E-07	0.10958529
3834203772895	383420	3772895	5.04058E-05	0.000125867	0.000125867	3.52251E-05	6.49969E-05	0.000116877	8.26831E-05	2.50555E-05	4.4363E-05	0.000113415	0.000126051	0.000197218	0.000107208	3.20891E-05	2.74305E-09	6.1101E-08	4.6102E-08	1.09946E-07	0.10994573
3834303772895	383430	3772895	5.03519E-05	0.000125733	0.000125733	3.51874E-05	6.49274E-05	0.000116752	8.25948E-05	2.50287E-05	4.43156E-05	0.000110114	0.000124242	0.000194501	0.000105731	3.16471E-05	2.72039E-09	6.0626E-08	4.4902E-08	1.08248E-07	0.10824846
3834403772895	383440	3772895	5.02603E-05	0.000125504	0.000125504	3.51234E-05	6.48094E-05	0.000116539	8.24446E-05	2.49832E-05	4.4235E-05	0.000106989	0.000122242	0.00019153	0.000104116	3.11636E-05	2.69657E-09	6.013E-08	4.3725E-08	1.06552E-07	0.10655165
3834503772895	383450	3772895	4.93985E-05	0.000123352	0.000123352	3.45212E-05	6.36981E-05	0.000114541	8.10309E-05	2.45548E-05	4.34765E-05	0.000102975	0.000118464	0.000185834	0.000101019	3.02368E-05	2.64665E-09	5.904E-08	4.2058E-08	1.03745E-07	0.10374457
3834603772895	383460	3772895	4.84451E-05	0.000120971	0.000120971	3.38549E-05	6.24687E-05	0.00011233	7.9467E-05	2.40809E-05	4.26374E-05	9.91464E-05	0.000114581	0.000179994	9.78444E-05	2.92865E-05	2.59411E-09	5.7872E-08	4.0423E-08	1.00889E-07	0.10088862
3834703772895	383470	3772895	4.75348E-05	0.000118698	0.000118698	3.32188E-05	6.12949E-05	0.00011022	7.79738E-05	2.36284E-05	4.18362E-05	9.56345E-05	0.000110898	0.000174476	9.48449E-05	2.83887E-05	2.54334E-09	5.6734E-08	3.8898E-08	9.81747E-08	0.09817474
3834803772895	383480	3772895	4.6673E-05	0.000116546	0.000116546	3.26165E-05	6.01836E-05	0.000108221	7.65601E-05	2.32E-05	4.10777E-05	9.23989E-05	0.000107381	0.000169221	9.19884E-05	2.75337E-05	2.49354E-09	5.5609E-08	3.7465E-08	9.55669E-08	0.09556693
3834903772895	383490	3772895	4.58543E-05	0.000114502	0.000114502	3.20444E-05	5.91279E-05	0.000106323	7.52171E-05	2.27931E-05	4.03571E-05	8.93945E-05	0.000104025	0.000164204	8.92611E-05	2.67174E-05	2.44534E-09	5.4517E-08	3.6113E-08	9.3075E-08	0.09307501
3835003772895	383500	3772895	4.5795E-05	0.000114354	0.000114354	3.20029E-05	5.90515E-05	0.000106186	7.51199E-05	2.27636E-05	4.0305E-05	8.75255E-05	0.000102251	0.000161623	8.78583E-05	2.62975E-05	2.42512E-09	5.4161E-08	3.5311E-08	9.18977E-08	0.09189774
3835103772895	383510	3772895	4.5962E-05	0.000114771	0.000114771	3.21196E-05	5.92668E-05	0.000106573	7.53938E-05	2.28466E-05	4.04519E-05	8.60585E-05	0.00010098	0.000159815	8.68754E-05	2.60033E-05	2.41369E-09	5.4036E-08	3.4693E-08	9.11433E-08	0.09114329
3835203772895	383520	3772895	4.60482E-05	0.000114986	0.000114986	3.21799E-05	5.93779E-05	0.000106773	7.55352E-05	2.28894E-05	4.05278E-05	8.45965E-05	9.95935E-05	0.000157829	8.57955E-05	2.56801E-05	2.39983E-09	5.384E-08	3.4062E-08	9.03017E-08	0.09030168
3835303772895	383530	3772895	4.58381E-05	0.000114461	0.000114461	3.20331E-05	5.9107E-05	0.000106285	7.51906E-05	2.2785E-05	4.03429E-05	8.28983E-05	9.76994E-05	0.000155044	8.42819E-05	2.52271E-05	2.37672E-09	5.341E-08	3.3294E-08	8.90806E-08	0.08908062
3835403772895	383540	3772895	4.56011E-05	0.000113869	0.000113869	3.18674E-05	5.88014E-05	0.000105736	7.48018E-05	2.26672E-05	4.01343E-05	8.12755E-05	9.58103E-05	0.00015226	8.27683E-05	2.4774E-05	2.35328E-09	5.2968E-08	3.2552E-08	8.78732E-08	0.08787323
3835503772895	383550	3772895	4.52348E-05	0.000112955	0.000112955	3.16115E-05	5.83291E-05	0.000104887	7.4201E-05	2.24851E-05	3.98119E-05	7.96125E-05	9.37354E-05	0.000149178	8.10932E-05	2.42726E-05	2.32621E-09	5.2433E-08	3.178E-08	8.65394E-08	0.08653942
3835603772895	383560	3772895	4.47824E-05	0.000111825	0.000111825	3.12953E-05	5.77457E-05	0.000103837	7.34588E-05	2.22602E-05	3.94137E-05	7.79495E-05	9.1575E-05	0.000145935	7.93304E-05	2.3745E-05	2.29745E-09	5.185E-08	3.1001E-08	8.51488E-08	0.08514878
3835703772895	383570	3772895	4.43784E-05	0.000110816	0.000110816	3.1013E-05	5.72248E-05	0.000102901	7.27961E-05	2.20594E-05	3.90582E-05	7.64322E-05	8.95754E-05	0.000142939	7.77014E-05	2.32574E-05	2.2716E-09	5.1337E-08	3.0292E-08	8.39001E-08	0.08390006
3835803772895	383580	3772895	4.51756E-05	0.000112807	0.000112807	3.15701E-05	5.82527E-05	0.000104749	7.41038E-05	2.24557E-05	3.97598E-05	7.62865E-05	8.9907E-05	0.000143592	7.80568E-05	2.33638E-05	2.29142E-09	5.1927E-08	3.0275E-08	8.44929E-08	0.08449294
3835903772895	383590	3772895	4.60482E-05	0.000114986	0.000114986	3.21799E-05	5.93779E-05	0.000106773	7.55352E-05	2.28894E-05	4.05278E-05	7.63317E-05	9.0545E-05	0.000144739	7.86798E-05	2.35502E-05	2.31452E-09	5.2531E-08	3.0337E-08	8.5183E-08	0.08518299
3836003772895	383600	3772895	4.67107E-05	0.00011664	0.00011664	3.26429E-05	6.02322E-05	0.000108309	7.66219E-05	2.32188E-05	4.11109E-05	7.63317E-05	9.10022E-05	0.000145604	7.91504E-05	2.36911E-05	2.33278E-09	5.2962E-08	3.0357E-08	8.56516E-08	0.08565162
3836103772895	383610	3772895	4.71093E-05	0.000117635	0.000117635	3.29214E-05	6.07462E-05	0.000109233	7.72758E-05	2.34169E-05	4.14617E-05	7.62212E-05	9.1158E-05	0.000145961	7.93443E-05	2.37491E-05	2.34455E-09	5.3207E-08	3.0303E-08	8.58545E-08	0.08585447
3836203772895	383620	3772895	4.73948E-05	0.000118348	0.000118348	3.31209E-05	6.11143E-05	0.000109895	7.77441E-05	2.35588E-05	4.17129E-05	7.62011E-05	9.13238E-05	0.000146334	7.95473E-05	2.38099E-05	2.35562E-09	5.3385E-08	3.0271E-08	8.60122E-08	0.08601223
3836303772895	383630	3772895	4.74594E-05	0.00011851	0.00011851	3.31661E-05	6.11977E-05	0.000110045	7.78501E-05	2.35909E-05	4.17698E-05	7.61057E-05	9.12233E-05	0.000146267	7.95104E-05	2.37988E-05	2.36196E-09	5.3431E-08	3.0188E-08	8.59816E-08	0.0859816
3836403772895	383640	3772895	4.73678E-05	0.000118281	0.000118281	3.31021E-05	6.10796E-05	0.000109832	7.76999E-05	2.35454E-05	4.16892E-05	7.60303E-05	9.09972E-05	0.000145986	7.93581E-05	2.37533E-05	2.36634E-09	5.3404E-08	3.0097E-08	8.58672E-08	0.08586725
3836503772895	383650	3772895	4.7077E-05	0.000117555	0.000117555	3.28988E-05	6.07045E-05	0.000109158	7.72228E-05	2.34008E-05	4.14332E-05	7.58997E-05	9.05149E-05	0.000145299	7.89843E-05	2.36414E-05	2.36677E-09	5.3265E-08	2.9961E-08	8.55929E-08	0.08559289
3836603772895	383660	3772895	4.65922E-05	0.000116344	0.000116344	3.256E-05	6.00794E-05	0.000108034	7.64276E-05	2.31599E-05	4.10066E-05	7.56434E-05	8.97261E-05	0.000144102	7.83337E-05	2.34466E-05	2.36305E-09	5.3036E-08	2.9753E-08	8.5152E-08	0.08515201
3836703772895	383670	3772895	4.59674E-05	0.000114784	0.000114784	3.21234E-05	5.92737E-05	0.000106585	7.54026E-05	2.28493E-05	4.04567E-05	7.53671E-05	8.87765E-05	0.000142616	7.75261E-05	2.32049E-05	2.35785E-09	5.2765E-08	2.9518E-08	8.46413E-08	0.0846413
3836803772895	383680	3772895	4.52402E-05	0.000112968	0.000112968	3.16152E-05	5.83361E-05	0.000104899	7.42098E-05	2.24878E-05	3.98167E-05	7.48044E-05	8.75557E-05	0.000140681	7.6474E-05	2.289E-05	2.34779E-09	5.2434E-08	2.9172E-08	8.39545E-08	0.0839545
3836903772895	383690	3772895	4.44915E-05	0.000111099	0.000111099	3.1092E-05	5.73706E-05	0.000103163	7.29817E-05	2.21157E-05	3.91577E-05	7.41663E-05	8.62695E-05	0.00013866	7.53757E-05	2.25612E-05	2.33649E-09	5.2101E-08	2.8806E-08	8.32436E-08	0.08324356
3837003772895	383700	3772895	4.37105E-05	0.000109148	0.000109148	3.05462E-05	5.63635E-05	0.000101352	7.17005E-05	2.17274E-05	3.84703E-05	7.34981E-05	8.50185E-05	0.000136657	7.42866E-05	2.22353E-05	2.32439E-09	5.1756E-08	2.844E-08	8.25201E-08	0.08252006
3837103772895	383710	3772895	4.29348E-05	0.000107212	0.000107212	3.00042E-05	5.53634E-05	9.95536E-05	7.04282E-05	2.13419E-05	3.77877E-05	7.27546E-05	8.38227E-05	0.000134738	7.32437E-05	2.19231E-05	2.3112E-09	5.1419E-08	2.8065E-08	8.1795E-08	0.08179496
3837203772895	383720	3772895	4.22023E-05	0.000105382	0.000105382	2.94922E-05	5.44188E-05	9.7855E-05	6.92666E-05	2.09778E-05	3.7143E-05	7.2016E-05	8.27225E-05	0.000133007	7.23023E-05	2.16413E-05	2.29831E-09	5.1113E-08	2.7714E-08	8.11253E-08	0.08112534
3837303772895	383730	3772895	4.16044E-05	0.000103889	0.000103889	2.90744E-05	5.36478E-05	9.64687E-05	6.82458E-05	2.06806E-05	3.66167E-05	7.11368E-05	8.15116E-05	0.000131131	7.12825E-05	2.13361E-05	2.2839E-09	5.081E-08	2.7328E-08	8.04212E-08	0.08042124
3837403772895	383740	3772895	4.11089E-05	0.000102652	0.000102652	2.87281E-05	5.30088E-05	9.53197E-05	6.7433E-05	2.04342E-05	3.61806E-05	7.02224E-05	8.02908E-05	0.000129237	7.02534E-05	2.10281E-05	2.26924E-09	5.051E-08	2.6939E-08	7.97181E-08	0.07971809
3837503772895	383750	3772895	4.06672E-05	0.000101549	0.000101549	2.84195E-05	5.24393E-05	9.42955E-05	6.67084E-05	2.02147E-05	3.57919E-05	6.92527E-05	7.91654E-05	0.000127277	6.91874E-05	2.0709E-05	2.25394E-09	5.0209E-08	2.6535E-08	7.89976E-08	0.07899761
3837603772895	383760	3772895	4.03925E-05	0.000100863	0.000100863	2.82275E-05	5.2085E-05	9.36586E-05	6.62578E-05	2.00781E-05	3.55501E-05	6.77505E-05	7.71306E-05	0.000124339	6.75908E-05	2.02311E-05	2.23373E-09	4.9825E-08	2.5914E-08	7.79723E-08	0.07797227
3837703772895	383770	3772895	4.00854E-05	0.000100096	0.000100096	2.80129E-05	5.16891E-05	9.29467E-05	6.57542E-05	1.992555E-05	3.52799E-05	6.63086E-05	7.52817E-05	0.00012147	6.6031E-05	1.97642E-05	2.21275E-09	4.9424E-08	2.5316E-08	7.79527E-08	0.07695274
3837803772895	383780	3772895	3.97353E-05	9.92222E-05	9.92222E-05	2.77683E-05	5.12377E-05	9.21349E-05	6.51799E-05	1.97515E-05	3.49717E-05	6.50927E-05	7.37192E-05	0.000119034	6.47066E-05	1.93678E-05	2.19428E-09	4.9063E-08	2.4815E-08	7.60721E-08	0.07607211

			EGIODemolition	EGIOSite Grubbing / Prep	EGIOMass Grading / Excavation	EGIOMass Grading / Excavation	EGIODrainage / Utilities Trenching	EGIODrainage / Utilities Trenching	EGIOFoundations / Concrete Pads	EGIOFoundations / Concrete Pads	EGIOBuilding / Structure Construction	EGIOBuilding / Structure Construction	EGIOAsphalt Paving	EGIOArchitectural Coating	EGIOLandscaping or Other Finishing	EGIOWaterside Construction (Piles)	HIWaterside Construction (Landscaping)	HIWaterside Construction (Landscaping)	KMDemolition	KMSite Grubbing / Prep	KMMass Grading / Excavation
Unique Identifier	X (UTM)	Y (UTM)	2025	2025	2025	2026	2026	2027	2026	2027	2026	2027	2027	2027	2027	2027	2025	2026	2025	2025	2025
3837903772895	383790	3772895	2.07009E-05	1.868E-05	4.66453E-05	4.66453E-05	1.30541E-05	1.30541E-05	2.40873E-05	2.40873E-05	4.33135E-05	4.33135E-05	3.06417E-05	2.88393E-06	9.28537E-06	1.64406E-05	9.18923E-05	9.18923E-05	3.10096E-05	2.79823E-05	6.98738E-05
3838003772895	383800	3772895	2.05875E-05	1.8578E-05	4.63898E-05	4.63898E-05	1.29826E-05	1.29826E-05	2.39554E-05	2.39554E-05	4.30762E-05	4.30762E-05	3.04738E-05	2.86813E-06	9.23449E-06	1.63505E-05	9.11151E-05	9.11151E-05	3.08305E-05	2.78207E-05	6.94703E-05
3838103772895	383810	3772895	2.0486E-05	1.8486E-05	4.61611E-05	4.61611E-05	1.29186E-05	1.29186E-05	2.38373E-05	2.38373E-05	4.28639E-05	4.28639E-05	3.03236E-05	2.85399E-06	9.18898E-06	1.62699E-05	9.04173E-05	9.04173E-05	3.06753E-05	2.76806E-05	6.91206E-05
3838203772895	383820	3772895	2.03845E-05	1.8394E-05	4.59324E-05	4.59324E-05	1.28546E-05	1.28546E-05	2.37192E-05	2.37192E-05	4.26516E-05	4.26516E-05	3.01734E-05	2.83985E-06	9.14346E-06	1.61893E-05	8.97195E-05	8.97195E-05	3.05141E-05	2.75352E-05	6.87574E-05
3838303772895	383830	3772895	2.03069E-05	1.8324E-05	4.57576E-05	4.57576E-05	1.28057E-05	1.28057E-05	2.36289E-05	2.36289E-05	4.24892E-05	4.24892E-05	3.00586E-05	2.82904E-06	9.10865E-06	1.61277E-05	8.91326E-05	8.91326E-05	3.03828E-05	2.74167E-05	6.84615E-05
3838403772895	383840	3772895	2.048E-05	1.8481E-05	4.61476E-05	4.61476E-05	1.29149E-05	1.29149E-05	2.38303E-05	2.38303E-05	4.28514E-05	4.28514E-05	3.03148E-05	2.85316E-06	9.1863E-06	1.62652E-05	8.86093E-05	8.86093E-05	3.02933E-05	2.73359E-05	6.82598E-05
3838503772895	383850	3772895	2.06293E-05	1.8615E-05	4.64839E-05	4.64839E-05	1.3009E-05	1.3009E-05	2.4004E-05	2.4004E-05	4.31636E-05	4.31636E-05	3.05357E-05	2.87395E-06	9.25324E-06	1.63837E-05	8.80542E-05	8.80542E-05	3.0341E-05	2.7379E-05	6.83674E-05
3838603772895	383860	3772895	2.05159E-05	1.8513E-05	4.62283E-05	4.62283E-05	1.29374E-05	1.29374E-05	2.3872E-05	2.3872E-05	4.29263E-05	4.29263E-05	3.03678E-05	2.85815E-06	9.20236E-06	1.62936E-05	8.72612E-05	8.72612E-05	3.02037E-05	2.72551E-05	6.8058E-05
3838703772895	383870	3772895	2.03726E-05	1.8384E-05	4.59055E-05	4.59055E-05	1.28471E-05	1.28471E-05	2.37053E-05	2.37053E-05	4.26266E-05	4.26266E-05	3.01557E-05	2.83819E-06	9.13811E-06	1.61798E-05	8.64047E-05	8.64047E-05	3.00426E-05	2.71097E-05	6.76949E-05
3838803772895	383880	3772895	2.01279E-05	1.8163E-05	4.53541E-05	4.53541E-05	1.26928E-05	1.26928E-05	2.34206E-05	2.34206E-05	4.21145E-05	4.21145E-05	2.97935E-05	2.80409E-06	9.02833E-06	1.59855E-05	8.54373E-05	8.54373E-05	2.98396E-05	2.69265E-05	6.72376E-05
3838903772895	383890	3772895	1.95608E-05	1.7651E-05	4.40763E-05	4.40763E-05	1.23352E-05	1.23352E-05	2.27607E-05	2.27607E-05	4.0928E-05	4.0928E-05	2.89541E-05	2.72509E-06	8.77397E-06	1.55351E-05	8.42002E-05	8.42002E-05	2.9386E-05	2.65172E-05	6.62154E-05
3839003772895	383900	3772895	1.92922E-05	1.7409E-05	4.34711E-05	4.34711E-05	1.21658E-05	1.21658E-05	2.24482E-05	2.24482E-05	4.0366E-05	4.0366E-05	2.85565E-05	2.68767E-06	8.65349E-06	1.53218E-05	8.2757E-05	8.2757E-05	2.90457E-05	2.62101E-05	6.54487E-05
3839103772895	383910	3772895	1.90594E-05	1.7199E-05	4.29465E-05	4.29465E-05	1.2019E-05	1.2019E-05	2.21773E-05	2.21773E-05	3.98789E-05	3.98789E-05	2.82119E-05	2.65524E-06	8.54907E-06	1.51369E-05	8.11868E-05	8.11868E-05	2.87055E-05	2.59031E-05	6.4682E-05
3829703772905	382970	3772905	2.75654E-05	2.4874E-05	6.2113E-05	6.2113E-05	1.73829E-05	1.73829E-05	3.20748E-05	3.20748E-05	5.76764E-05	5.76764E-05	4.08026E-05	3.84024E-06	1.23644E-05	2.18923E-05	9.50484E-05	9.50484E-05	2.54702E-05	2.29837E-05	5.7392E-05
3829803772905	382980	3772905	2.75714E-05	2.488E-05	6.21265E-05	6.21265E-05	1.73867E-05	1.73867E-05	3.20817E-05	3.20817E-05	5.76889E-05	5.76889E-05	4.08114E-05	3.84108E-06	1.23671E-05	2.1897E-05	9.57779E-05	9.57779E-05	2.56075E-05	2.31076E-05	5.77014E-05
3829903772905	382990	3772905	2.76012E-05	2.4907E-05	6.21937E-05	6.21937E-05	1.74055E-05	1.74055E-05	3.21164E-05	3.21164E-05	5.77513E-05	5.77513E-05	4.08556E-05	3.84523E-06	1.23805E-05	2.19207E-05	9.65392E-05	9.65392E-05	2.57866E-05	2.32692E-05	5.81049E-05
3830003772905	383000	3772905	2.76251E-05	2.4928E-05	6.22475E-05	6.22475E-05	1.74206E-05	1.74206E-05	3.21442E-05	3.21442E-05	5.78013E-05	5.78013E-05	4.08909E-05	3.84856E-06	1.23912E-05	2.19397E-05	9.73005E-05	9.73005E-05	2.59657E-05	2.34308E-05	5.85084E-05
3830103772905	383010	3772905	2.76549E-05	2.4955E-05	6.23148E-05	6.23148E-05	1.74394E-05	1.74394E-05	3.2179E-05	3.2179E-05	5.78637E-05	5.78637E-05	4.09351E-05	3.85272E-06	1.24046E-05	2.19634E-05	9.80776E-05	9.80776E-05	2.61507E-05	2.35977E-05	5.89253E-05
3830203772905	383020	3772905	2.76967E-05	2.4993E-05	6.24089E-05	6.24089E-05	1.74657E-05	1.74657E-05	3.22276E-05	3.22276E-05	5.79512E-05	5.79512E-05	4.0997E-05	3.85854E-06	1.24233E-05	2.19966E-05	9.88706E-05	9.88706E-05	2.63596E-05	2.37863E-05	5.93961E-05
3830303772905	383030	3772905	2.77325E-05	2.5025E-05	6.24896E-05	6.24896E-05	1.74883E-05	1.74883E-05	3.22692E-05	3.22692E-05	5.80261E-05	5.80261E-05	4.105E-05	3.86353E-06	1.24394E-05	2.2025E-05	9.96795E-05	9.96795E-05	2.65626E-05	2.39694E-05	5.98534E-05
3830403772905	383040	3772905	2.77683E-05	2.5057E-05	6.25703E-05	6.25703E-05	1.75109E-05	1.75109E-05	3.23109E-05	3.23109E-05	5.8101E-05	5.8101E-05	4.1103E-05	3.86852E-06	1.24555E-05	2.20535E-05	0.000100488	0.000100488	2.67775E-05	2.41633E-05	6.03376E-05
3830503772905	383050	3772905	2.78042E-05	2.509E-05	6.2651E-05	6.2651E-05	1.75335E-05	1.75335E-05	3.23526E-05	3.23526E-05	5.8176E-05	5.8176E-05	4.1156E-05	3.87351E-06	1.24715E-05	2.20819E-05	0.000101313	0.000101313	2.69924E-05	2.43572E-05	6.08218E-05
3830603772905	383060	3772905	2.7834E-05	2.5117E-05	6.27183E-05	6.27183E-05	1.75523E-05	1.75523E-05	3.23873E-05	3.23873E-05	5.82384E-05	5.82384E-05	4.12002E-05	3.87767E-06	1.24849E-05	2.21056E-05	0.000102122	0.000102122	2.72072E-05	2.45511E-05	6.1306E-05
3830703772905	383070	3772905	2.78579E-05	2.5138E-05	6.27721E-05	6.27721E-05	1.75674E-05	1.75674E-05	3.24151E-05	3.24151E-05	5.82884E-05	5.82884E-05	4.12355E-05	3.88099E-06	1.24956E-05	2.21246E-05	0.000102915	0.000102915	2.74162E-05	2.47396E-05	6.17768E-05
3830803772905	383080	3772905	2.78758E-05	2.5154E-05	6.28125E-05	6.28125E-05	1.75787E-05	1.75787E-05	3.24359E-05	3.24359E-05	5.83258E-05	5.83258E-05	4.12762E-05	3.88349E-06	1.25036E-05	2.21388E-05	0.000103708	0.000103708	2.76251E-05	2.49282E-05	6.22475E-05
3830903772905	383090	3772905	2.78997E-05	2.5176E-05	6.28663E-05	6.28663E-05	1.75937E-05	1.75937E-05	3.24637E-05	3.24637E-05	5.83758E-05	5.83758E-05	4.12974E-05	3.88681E-06	1.25144E-05	2.21578E-05	0.000104517	0.000104517	2.78519E-05	2.51329E-05	6.27586E-05
3831003772905	383100	3772905	2.79235E-05	2.5197E-05	6.29201E-05	6.29201E-05	1.76088E-05	1.76088E-05	3.24915E-05	3.24915E-05	5.84258E-05	5.84258E-05	4.13327E-05	3.89014E-06	1.25251E-05	2.21767E-05	0.000105341	0.000105341	2.80847E-05	2.53429E-05	6.32832E-05
3831103772905	383110	3772905	2.79474E-05	2.5219E-05	6.29739E-05	6.29739E-05	1.76238E-05	1.76238E-05	3.25193E-05	3.25193E-05	5.84757E-05	5.84757E-05	4.13681E-05	3.89347E-06	1.25358E-05	2.21957E-05	0.00010615	0.00010615	2.83175E-05	2.5553E-05	6.38078E-05
3831203772905	383120	3772905	2.79832E-05	2.5251E-05	6.30546E-05	6.30546E-05	1.76464E-05	1.76464E-05	3.2561E-05	3.2561E-05	5.85507E-05	5.85507E-05	4.14211E-05	3.89845E-06	1.25518E-05	2.22241E-05	0.000106991	0.000106991	2.85622E-05	2.57738E-05	6.43592E-05
3831303772905	383130	3772905	2.80071E-05	2.5273E-05	6.31084E-05	6.31084E-05	1.76615E-05	1.76615E-05	3.25887E-05	3.25887E-05	5.86006E-05	5.86006E-05	4.14564E-05	3.90178E-06	1.25626E-05	2.22431E-05	0.000107816	0.000107816	2.8807E-05	2.59947E-05	6.49107E-05
3831403772905	383140	3772905	2.80668E-05	2.5327E-05	6.32429E-05	6.32429E-05	1.76991E-05	1.76991E-05	3.26582E-05	3.26582E-05	5.87255E-05	5.87255E-05	4.15448E-05	3.9101E-06	1.25893E-05	2.22905E-05	0.000108688	0.000108688	2.90995E-05	2.62586E-05	6.55697E-05
3831503772905	383150	3772905	2.81325E-05	2.5386E-05	6.33908E-05	6.33908E-05	1.77405E-05	1.77405E-05	3.27346E-05	3.27346E-05	5.88629E-05	5.88629E-05	4.1642E-05	3.91924E-06	1.26188E-05	2.23427E-05	0.000109513	0.000109513	2.94098E-05	2.65387E-05	6.62692E-05
3831603772905	383160	3772905	2.81504E-05	2.5402E-05	6.34312E-05	6.34312E-05	1.77518E-05	1.77518E-05	3.27554E-05	3.27554E-05	5.89004E-05	5.89004E-05	4.16685E-05	3.92174E-06	1.26268E-05	2.23569E-05	0.000108831	0.000108831	2.97023E-05	2.68026E-05	6.69282E-05
3831703772905	383170	3772905	2.8413E-05	2.5639E-05	6.4023E-05	6.4023E-05	1.79174E-05	1.79174E-05	3.3061E-05	3.3061E-05	5.94499E-05	5.94499E-05	4.20572E-05	3.95833E-06	1.27446E-05	2.25655E-05	0.000129766	0.000129766	3.00963E-05	2.71581E-05	6.78159E-05
3831803772905	383180	3772905	2.91353E-05	2.6291E-05	6.56504E-05	6.56504E-05	1.83729E-05	1.83729E-05	3.39015E-05	3.39015E-05	6.09611E-05	6.09611E-05	4.31263E-05	4.05895E-06	1.30686E-05	2.31391E-05	0.000138727	0.000138727	3.09738E-05	2.79499E-05	6.97931E-05
3831903772905	383190	3772905	3.02455E-05	2.7293E-05	6.81522E-05	6.81522E-05	1.9073E-05	1.9073E-05	3.51933E-05	3.51933E-05	6.32842E-05	6.32842E-05	4.47698E-05	4.21362E-06	1.35666E-05	2.40209E-05	0.000143849	0.000143849	3.30928E-05	2.98621E-05	7.45679E-05
3832003772905	383200	3772905	3.15349E-05	2.8456E-05	7.10574E-05	7.10574E-05	1.98861E-05	1.98861E-05	3.66936E-05	3.66936E-05	6.59819E-05	6.59819E-05	4.66782E-05	4.39325E-06	1.41449E-05	2.50448E-05	0.000145388	0.000145388	3.55043E-05	3.20382E-05	8.00018E-05
3832103772905	383210	3772905	3.2078E-05	2.8946E-05	7.22814E-05	7.22814E-05	2.02286E-05	2.02286E-05	3.73256E-05	3.73256E-05	6.71184E-05	6.71184E-05	4.74823E-05	4.46892E-06	1.43886E-05	2.54762E-05	0.000144642	0.000144642	3.79636E-05	3.42574E-05	8.55433E-05
3832203772905	383220	3772905	3.21676E-05	2.9027E-05	7.24831E-05	7.24831E-05	2.02851E-05	2.02851E-05	3.74298E-05	3.74298E-05	6.73058E-05	6.73058E-05	4.76148E-05	4.48139E-06	1.44287E-05	2.55473E-05	0.000140883	0.000140883	4.10974E-05	3.70852E-05	9.26047E-05
3832303772905	383230	3772905	3.15229E-05	2.8445E-05	7.10305E-05	7.10305E-05	1.98786E-05	1.98786E-05	3.66797E-05	3.66797E-05	6.59569E-05	6.59569E-05	4.66606E-05	4.39158E-06	1.41396E-05	2.50353E-05	0.000135459	0.000135459	4.32821E-05	3.90567E-05	9.75274E-05
3832403772905	383240	3772905	3.05858E-05	2.76E-05	6.891888E-05	6.891888E-05	1.92876E-05	1.92876E-05	3.55892E-05	3.55892E-05	6.39961E-05	6.39961E-05	4.52734E-05	4.26102E-06	1.37192E-05	2.42911E-05	0.000130923	0.000130923	4.38074E-05	3.95307E-05	9.8711E-05
3832503772905	383250	3772905	2.98277E-05	2.6916E-05	6.72107E-05	6.72107E-05	1.88095E-05	1.88095E-05	3.47071E-05	3.47071E-05	6.24099E-05	6.24099E-05	4.41513E-05	4.15541E-06	1.33792E-05	2.3689E-05	0.000128529	0.000128529	4.38671E-05	3.95845E-05	9.88455E-05
3832603772905	383260	3772905	2.90338E-05	2.6199E-05	6.54218E-05	6.54218E-05	1.83089E-05	1.83089E-05	3.37834E-05	3.37834E-05	6.07488E-05	6.07488E-05	4.29761E-05	4.04481E-06	1.30231E-05	2.30585E-05	0.000126245	0.000126245	4.37238E-05	3.94552E-05	9.85227E-05
3832703772905	383270	3772905	2.79176E-05	2.5192E-05	6.29066E-05	6.29066E-05	1.7605E-05	1.7605E-05	3.24846E-05	3.24846E-05	5.84133E-05	5.84133E-05	4.13239E-05	3.88931E-06	1.25224E-05	2.2172E-05	0.000122946	0.000122946	4.30612E-05	3.88574E-05	9.70298E-05
3832803772905	383280	3772905	2.67536E-05	2.4142E-05	6.02838E-05	6.02838E-05	1.6871E-05	1.6871E-05	3.11302E-05	3.11302E-05	5.59778E-05	5.59778E-05	3.9601E-05	3.72715E-06	1.20003E-05	2.12476E-05	0.000120059	0.000120059	4.20823E-05	3.7974E-05	9.48239E-05
3832903772905	383290	3772905	2.56911E-05	2.3183E-05	5.78897E-05	5.78897E-05	1.6201E-05	1.6201E-05	2.98938E-05	2.98938E-05	5.37547E-05	5.37547E-05	3.80282E-05	3.57913E-06	1.15237E-05	2.04037E-05	0.000117918	0.000117918	4.10556E-05	3.70475E-05	9.25105E-05
3833003772905	383300	3772905	2.48256E-05	2.2402E-05	5.59394E-05	5.59394E-05	1.56552E-05	1.56552E-05	2.88867E-05	2.88867E-05	5.19437E-05	5.19437E-05	3.67471E-05	3.45855E-06	1.11355E-05	1.97163E-05	0.000116396	0.000116396	4.0196E-05	3.62719E-05	9.05737E-05
3833103772905	383310	3772905	2.40436E-05	2.1696E-05	5.41774E-05	5.41774E-05	1.51621E-05	1.51621E-05	2.79769E-05	2.79769E-05	5.03076E-05	5.03076E-05	3.55896E-05	3.34961E-06	1.07847E-05	1.90953E-05	0.000115127	0.000115127	3.93962E-05	3.55501E-05	8.87713E-05
3833203772905	383320	3772905	2.35124E-05	2.1217E-05	5.29804E-05	5.29804E-05	1.48271E-05	1.48271E-05	2.73587E-05	2.73587E-05	4.9196E-05	4.9196E-05	3.48033E-05	3.2756E-06	1.05464E-05	1.86734E-05	0.000114255	0.000114255	3.89545E-05	3.51515E-05	8.7776E-05
3833303772905	383330	3772905	2.30945E-05	2.084E-05	5.20388E-05	5.20388E-05	1.45636E-05	1.45636E-05	2.68725E-05	2.68725E-05	4.83218E-05	4.83218E-05	3.41848E-05	3.21739E-06	1.0359E-05	1.83416E-05	0.000113509	0.000113509	3.8662E-05	3.48876E-05	8.7117E-05
3833403772905	383340	3772905	2.27304E-05	2.0511E-05	5.12184E-05	5.12184E-05	1.43339E-05	1.43339E-05	2.64488E-05	2.64488E-05	4.75599E-05	4.75599E-05	3.36458E-05	3.16666E-06	1.01957E-05	1.80524E-05	0.00011278	0.00011278	3.84113E-05	3.46614E-05	8.65521E-05
3833503772905	383350	3772905	2.25454E-05	2.0344E-05	5.08014E-05	5.08014E-05	1.42173E-05	1.42173E-05	2.62335E-05	2.62335E-05	4.71727E-05	4.71727E-05	3.33719E-05	3.14088E-06	1.01127E-05	1.79054E-05	0.000112288	0.000112288	3.84352E-05	3.46829E-05	8.66059E-05
3833603772905	383360	3772905	2.23723E-05	2.0188E-05	5.04114E-05	5.04114E-05	1.41081E-05	1.41081E-05	2.60321E-05	2.60321E-05	4.68106E-05	4.68106E-05	3.31157E-05	3.11677E-06	1.0035E-05	1.77679E-05	0.000111749	0.000111749	3.84352E-05	3.46829E-05	8.66059E-05
3833703772905	383370	3772905	2.24618E-05	2.0269E-05	5.06131E-05	5.06131E-05	1.41646E-05	1.41646E-05	2.61363E-05	2.61363E-05	4.69979E-05	4.69979E-05	3.32482E-05	3.12924E-06	1.00752E-05	1.7839E-05	0.000111622	0.000111622	3.88769E-05	3.50815E-05	8.76012E-05
3833803772905	383380	3772905	2.28378E-05	2.0608E-05	5.14605E-05	5.14605E-05	1.44017E-05	1.44017E-05	2.65739E-05	2.65739E-05	4.77847E-05	4.77847E-05	3.38048E-05	3.18163E-06	1.02439E-05	1.81377E-05	0.000112034	0.000112034	3.97961E-05	3.5911E-05	8.96725E-05
3833903772905	383390	3772905	2.32975E-05	2.1023E-05	5.24961E-05	5.24961E-05	1.46915E-05	1.46915E-05	2.71087E-05	2.71087E-05	4.87464E-05	4.87464E-05	3.44852E-05	3.24566E-06	1.04501E-05	1.85027E-05	0.00011278	0.00011278	4.08168E-05	3.68321E-05	9.19725E-05
3834003772905	383400	3772905	2.39242E-05	2.1589E-05	5.39084E-05	5.39084E-05	1.50868E-05	1.50868E-05	2.7838E-05	2.7838E-05	5.00578E-05	5.00578E-05	3.54129E-05	3.33298E-06	1.07312E-05	1.90005E-05	0.000114366	0.000114366	4.20584E-05	3.79524E-05	9.47701E-05
3834103772905	383410	3772905	2.45689E-05	2.217E-05	5.5361E-05	5.5361E-05	1.54933E-05	1.54933E-05	2.85881E-05	2.85881E-05	5.14067E-05	5.14067E-05	3.63671E-05	3.42279E-06	1.10203E-05	1.95125E-05	0.000116761	0.000116761	4.31567E-05	3.89435E-05	9.7245E-05
3834203772905	383420	3772905	2.48077E-05	2.2386E-05	5.5899E-05	5.5899E-05	1.56439E-05	1.56439E-05	2.88659E-05	2.88659E-05	5.19063E-05	5.19063E-05	3.67206E-05	3.45605E-06	1.11274E-05	1.97021E-05	0.000117982	0.000117982	4.35149E-05	3.92667E-05	9.8052E-05
3834303772905	383430	3772905	2.45749E-05	2.2176E-05	5.53745E-05	5.53745E-05	1.54971E-05	1.54971E-05	2.8595E-05	2.8595E-05	5.14192E-05	5.14192E-05	3.6376E-05	3.42362E-06	1.1023E-05	1.95172E-05	0.000116761	0.000116761	4.32403E-05	3.90189E-05	9.74333E-05
3834403772905	383440	3772905	2.4348E-05	2.1971E-05	5.48634E-05	5.48634E-05	1.5354E-05	1.5354E-05	2.83311E-05	2.83311E-05	5.09446E-05	5.09446E-05	3.60402E-05	3.39202E-06	1.09213E-05	1.93371E-05	0.000115508	0.000115508	4.29418E-05	3.87496E-05	9.67608E-05
3834503772905	383450	3772905	2.39541E-05	2.1616E-05	5.39757E-05	5.39757E-05	1.51056E-05	1.51056E-05	2.78727E-05	2.78727E-05	5.01203E-05	5.01203E-05	3.54571E-05	3.33714E-06	1.07446E-05	1.90242E-05	0.000113351	0.000113351	4.23867E-05	3.82487E-05	9.55099E-05
3834603772905	383460	3772905	2.35482E-05	2.1249E-05	5.30611E-05	5.30611E-05	1.48496E-05	1.48496E-05	2.74004E-05	2.74004E-05	4.9271E-05	4.9271E-05	3.48563E-05	3.28059E-06	1.05625E-05	1.87018E-05	0.000111146	0.000111146	4.17361E-05	3.76616E-05	9.40438E-05
3834703772905	383470	3772905	2.30885E-05	2.0835E-05	5.20254E-05	5.20254E-05	1.45598E-05	1.45598E-05	2.68656E-05	2.68656E-05	4.83093E-05	4.83093E-05	3.41759E-05	3.21656E-06	1.03563E-05	1.83368E-05	0.000108767	0.000108767	4.09422E-05	3.69452E-05	9.22549E-05
3834803772905	383480	3772905	2.24857E-05	2.029E-05	5.06669E-05	5.06669E-05	1.41796E-05	1.41796E-05	2.61641E-05	2.61641E-05	4.70479E-05	4.70479E-05	3.32835E-05	3.13257E-06	1.00859E-05	1.7858E-05	0.000105992	0.000105992	3.98379E-05	3.59487E-05	8.97667E-05
3834903772905	383490	3772905	2.19126E-05	1.9773E-05	4.93757E-05	4.93757E-05	1.38183E-05	1.38183E-05	2.54973E-05	2.54973E-05	4.58489E-05	4.58489E-05	3.24353E-05	3.05274E-06	9.82889E-06	1.74029E-05	0.000103486	0.000103486	3.87217E-05	3.49415E-05	8.72515E-05
3835003772905	383500	3772905	2.17276E-05	1.9606E-05	4.89587E-05	4.89587E-05	1.37016E-05	1.37016E-05	2.5282E-05	2.5282E-05	4.54617E-05	4.54617E-05	3.21614E-05	3.02696E-06	9.74589E-06	1.72559E-05	0.000102122	0.000102122	3.8268E-05	3.45321E-05	8.62293E-05
3835103772905	383510	3772905	2.1656E-05	1.9542E-05	4.87973E-05	4.87973E-05	1.36564E-05	1.36564E-05	2.51986E-05	2.51986E-05	4.53118E-05	4.53118E-05	3.20554E-05	3.01698E-06	9.71376E-06	1.71991E-05	0.000101091	0.000101091	3.80352E-05	3.4322E-05	8.57047E-05
3835203772905	383520	3772905	2.15843E-05	1.9477E-05	4.86359E-05	4.86359E-05	1.36112E-05	1.36112E-05	2.51153E-05	2.51153E-05	4.51619E-05	4.51619E-05	3.19494E-05	3.007E-06	9.68163E-06	1.71422E-05	0.000100044	0.000100044	3.77666E-05	3.40796E-05	8.50994E-05
3835303772905	383530	3772905	2.14829E-05	1.9386E-05	4.84073E-05	4.84073E-05	1.35472E-05	1.35472E-05	2.49972E-05	2.49972E-05	4.49496E-05	4.49496E-05	3.17992E-05	2.99286E-06	9.63611E-06	1.70616E-05	9.89023E-05	9.89023E-05	3.74323E-05	3.3778E-05	8.43462E-05
3835403772905	383540	3772905	2.13814E-05	1.9294E-05	4.81786E-05	4.81786E-05	1.34832E-05	1.34832E-05	2.48791E-05	2.48791E-05	4.47373E-05	4.47373E-05	3.1649E-05	2.97873E-06	9.59059E-06	1.69815E-05	9.77763E-05	9.77763E-05	3.70861E-05	3.34656E-05	8.35661E-05
3835503772905	383550	3772905	2.12566E-05	1.9181E-05	4.78962E-05	4.78962E-05	1.34042E-05	1.34042E-05	2.47333E-05	2.47333E-05	4.4475E-05	4.4475E-05	3.14634E-05	2.96126E-06	9.53437E-06	1.68814E-05	9.65868E-05	9.65868E-05	3.66922E-05	3.31101E-05	8.26784E-05
3835603772905	383560	3772905	2.11307E-05	1.9068E-05	4.76137E-05	4.76137E-05	1.33252E-05	1.33252E-05	2.45874E-05	2.45874E-05	4.42127E-05	4.42127E-05	3.12779E-05	2.9438E-06	9.47814E-06	1.67819E-05	9.54132E-05	9.54132E-05	3.62743E-05	3.2733E-05	8.17369E-05
3835703772905	383570	3772905	2.10232E-05	1.8971E-05	4.73716E-05	4.73716E-05	1.32574E-05	1.32574E-05	2.44624E-05	2.44624E-05	4.39879E-05	4.39879E-05	3.11188E-05	2.92883E-06	9.42995E-06	1.66966E-05	9.43188E-05	9.43188E-05	3.58863E-05	3.23829E-05	8.08626E-05
3835803772905	383580	3772905	2.12799E-05	1.9202E-05	4.795E-05	4.795E-05	1.34193E-05	1.34193E-05	2.47611E-05	2.47611E-05	4.4525E-05	4.4525E-05	3.14988E-05

			KMMass Grading / Excavation	KMDrainage / Utilities Trenching	KMFoundations / Concrete Pads	KMBuilding / Structure Construction	KMAsphalt Paving	KMArchitectural Coating	KMLandscaping or Other Finishing	KMWaterside Construction (Piles)	EWNDemolition	EWNSite Grubbing / Prep	EWNDrainage / Utilities Trenching	EWNDrainage / Utilities Trenching	EWNDrainage / Utilities Trenching	EWNFoundations / Concrete Pads	EWNBuilding / Structure Construction	EWNAsphalt Paving	EWNLandscaping or Other Finishing	EWNWaterside Construction (Piles)	ISDemolition
Unique Identifier	X (UTM)	Y (UTM)	2026	2026	2026	2026	2026	2026	2026	2026	2027	2027	2027	2028	2029	2029	2029	2029	2029	2029	2027
3837903772895	383790	3772895	6.98738E-05	1.50548E-05	3.60824E-05	6.69283E-05	4.59007E-05	4.32007E-06	1.39093E-05	2.46277E-05	8.53405E-05	0.000115063	0.000139607	0.000139607	0.000139607	9.93012E-05	0.000172933	0.000126322	3.82794E-05	6.6426E-05	1.90594E-05
3838003772895	383800	3772895	6.94703E-05	1.49678E-05	3.5874E-05	6.65418E-05	4.56356E-05	4.29512E-06	1.3829E-05	2.44854E-05	8.37825E-05	0.000112963	0.000137059	0.000137059	0.000137059	9.74884E-05	0.000169776	0.000124016	3.75806E-05	6.52133E-05	1.89699E-05
3838103772895	383810	3772895	6.91206E-05	1.48925E-05	3.56934E-05	6.62068E-05	4.54059E-05	4.2735E-06	1.37594E-05	2.43622E-05	8.2529E-05	0.000111273	0.000135008	0.000135008	0.000135008	9.60298E-05	0.000167236	0.00012216	3.70183E-05	6.42376E-05	1.88863E-05
3838203772895	383820	3772895	6.87574E-05	1.48142E-05	3.55059E-05	6.5859E-05	4.51674E-05	4.25105E-06	1.36871E-05	2.42342E-05	8.13292E-05	0.000109655	0.000133045	0.000133045	0.000133045	9.46338E-05	0.000164804	0.000120384	3.64801E-05	6.33038E-05	1.88087E-05
3838303772895	383830	3772895	6.84615E-05	1.47505E-05	3.53531E-05	6.55756E-05	4.4973E-05	4.23275E-06	1.36282E-05	2.41299E-05	8.05891E-05	0.000108657	0.000131834	0.000131834	0.000131834	9.37725E-05	0.000163304	0.000119289	3.61481E-05	6.27276E-05	1.8749E-05
3838403772895	383840	3772895	6.82598E-05	1.4707E-05	3.52489E-05	6.53823E-05	4.48404E-05	4.22028E-06	1.3588E-05	2.40588E-05	8.10069E-05	0.00010922	0.000132518	0.000132518	0.000132518	9.42587E-05	0.000164151	0.000119907	3.63356E-05	6.30529E-05	1.87669E-05
3838503772895	383850	3772895	6.83674E-05	1.47302E-05	3.53045E-05	6.54854E-05	4.49111E-05	4.22693E-06	1.36094E-05	2.40967E-05	8.11979E-05	0.000109478	0.00013283	0.00013283	0.00013283	9.4481E-05	0.000164538	0.00012019	3.64212E-05	6.32015E-05	1.89699E-05
3838603772895	383860	3772895	6.8058E-05	1.46636E-05	3.51447E-05	6.51891E-05	4.47079E-05	4.2078E-06	1.35479E-05	2.39877E-05	7.97415E-05	0.000107514	0.000130448	0.000130448	0.000130448	9.27862E-05	0.000161587	0.000118034	3.57679E-05	6.20679E-05	1.89102E-05
3838703772895	383870	3772895	6.76949E-05	1.45853E-05	3.49572E-05	6.48412E-05	4.44693E-05	4.18535E-06	1.34756E-05	2.38597E-05	7.80999E-05	0.000105301	0.000127762	0.000127762	0.000127762	9.08762E-05	0.000158261	0.000115604	3.50316E-05	6.07902E-05	1.88027E-05
3838803772895	383880	3772895	6.72376E-05	1.44868E-05	3.4721E-05	6.44032E-05	4.41689E-05	4.15708E-06	1.33845E-05	2.36985E-05	7.58317E-05	0.000102243	0.000124052	0.000124052	0.000124052	8.82369E-05	0.000153664	0.000112247	3.40142E-05	5.90247E-05	1.85699E-05
3838903772895	383890	3772895	6.62154E-05	1.42665E-05	3.41932E-05	6.34241E-05	4.34974E-05	4.09388E-06	1.3181E-05	2.33382E-05	7.19697E-05	9.70356E-05	0.000117734	0.000117734	0.000117734	8.37431E-05	0.000145838	0.00010653	3.22819E-05	5.60186E-05	1.82595E-05
3839003772895	383900	3772895	6.54487E-05	1.41014E-05	3.37973E-05	6.26897E-05	4.29938E-05	4.04648E-06	1.30284E-05	2.3068E-05	6.90627E-05	9.31162E-05	0.000112979	0.000112979	0.000112979	8.03606E-05	0.000139948	0.000102227	3.0978E-05	5.37559E-05	1.81163E-05
3839103772895	383910	3772895	6.4682E-05	1.39362E-05	3.34014E-05	6.19554E-05	4.24902E-05	3.99908E-06	1.28758E-05	2.27978E-05	6.66213E-05	8.98245E-05	0.000108985	0.000108985	0.000108985	7.75198E-05	0.000135	9.86136E-05	2.98829E-05	5.18557E-05	1.80446E-05
3829703772905	382970	3772905	5.7392E-05	1.23655E-05	2.96369E-05	5.49727E-05	3.77013E-05	3.54836E-06	1.14246E-05	2.02283E-05	0.000119484	0.000161098	0.000195462	0.000195462	0.000195462	0.00013903	0.00024212	0.000176861	5.35943E-05	9.30019E-05	2.10949E-05
3829803772905	382980	3772905	5.77014E-05	1.24321E-05	2.97966E-05	5.5269E-05	3.79045E-05	3.56749E-06	1.14862E-05	2.03374E-05	0.000122265	0.000164849	0.000200012	0.000200012	0.000200012	0.000142267	0.000247757	0.000180979	5.4842E-05	9.5167E-05	2.11187E-05
3829903772905	382990	3772905	5.81049E-05	1.25191E-05	3.0005E-05	5.56555E-05	3.81696E-05	3.59243E-06	1.15665E-05	2.04796E-05	0.000125393	0.000169066	0.000205129	0.000205129	0.000205129	0.000145906	0.000254095	0.000185609	5.6245E-05	9.76016E-05	2.11665E-05
3830003772905	383000	3772905	5.85084E-05	1.2606E-05	3.02133E-05	5.6042E-05	3.84347E-05	3.61738E-06	1.16469E-05	2.06218E-05	0.000128575	0.000173355	0.000210333	0.000210333	0.000210333	0.000149608	0.000260542	0.000190318	5.76721E-05	0.000100078	2.12083E-05
3830103772905	383010	3772905	5.89253E-05	1.26959E-05	3.04287E-05	5.64414E-05	3.87086E-05	3.64316E-06	1.17299E-05	2.07688E-05	0.000131906	0.000177846	0.000215782	0.000215782	0.000215782	0.000153484	0.000267292	0.000195248	5.91661E-05	0.000102671	2.1256E-05
3830203772905	383020	3772905	5.93961E-05	1.27973E-05	3.06718E-05	5.68923E-05	3.90178E-05	3.67226E-06	1.18236E-05	2.09347E-05	0.000135433	0.000182603	0.000221553	0.000221553	0.000221553	0.000157589	0.00027444	0.00020047	6.07485E-05	0.000105416	2.13098E-05
3830303772905	383030	3772905	5.98534E-05	1.28958E-05	3.09079E-05	5.73303E-05	3.93182E-05	3.70054E-06	1.19146E-05	2.10959E-05	0.000139027	0.000187448	0.000227432	0.000227432	0.000227432	0.00016177	0.000281722	0.000205789	6.23603E-05	0.000108213	2.13694E-05
3830403772905	383040	3772905	6.03376E-05	1.30001E-05	3.11579E-05	5.77941E-05	3.96363E-05	3.73048E-06	1.2011E-05	2.12665E-05	0.000142787	0.000192518	0.000233583	0.000233583	0.000233583	0.000166146	0.000289342	0.000211355	6.40471E-05	0.00011114	2.14291E-05
3830503772905	383050	3772905	6.08218E-05	1.31045E-05	3.1408E-05	5.82579E-05	3.99544E-05	3.76041E-06	1.21074E-05	2.14372E-05	0.000146625	0.000197693	0.000239862	0.000239862	0.000239862	0.000170612	0.00029712	0.000217037	6.57687E-05	0.000114128	2.14829E-05
3830603772905	383060	3772905	6.1306E-05	1.32088E-05	3.1658E-05	5.87217E-05	4.02725E-05	3.79035E-06	1.22038E-05	2.16079E-05	0.000150505	0.000202924	0.000246209	0.000246209	0.000246209	0.000175126	0.000304982	0.0002278	6.7509E-05	0.000117148	2.15425E-05
3830703772905	383070	3772905	6.17768E-05	1.33102E-05	3.19011E-05	5.91726E-05	4.05817E-05	3.81945E-06	1.22975E-05	2.17738E-05	0.000154409	0.000208188	0.000252595	0.000252595	0.000252595	0.000179669	0.000312892	0.000228558	6.926E-05	0.000120187	2.15903E-05
3830803772905	383080	3772905	6.22475E-05	1.34116E-05	3.21442E-05	5.96235E-05	4.08909E-05	3.84856E-06	1.23912E-05	2.19397E-05	0.000158343	0.000213491	0.00025903	0.00025903	0.00025903	0.000184246	0.000320864	0.000234381	7.10245E-05	0.000123248	2.16381E-05
3830903772905	383090	3772905	6.27586E-05	1.35218E-05	3.24082E-05	6.01131E-05	4.12267E-05	3.88016E-06	1.24929E-05	2.21199E-05	0.000162473	0.00021906	0.000265788	0.000265788	0.000265788	0.000189052	0.000329234	0.000240495	7.28773E-05	0.000126463	2.16977E-05
3831003772905	383100	3772905	6.32832E-05	1.36348E-05	3.2679E-05	6.06155E-05	4.15713E-05	3.91259E-06	1.25974E-05	2.23047E-05	0.000166694	0.00022475	0.000272691	0.000272691	0.000272691	0.000193963	0.000337785	0.000246742	7.47702E-05	0.000129748	2.17515E-05
3831103772905	383110	3772905	6.38078E-05	1.37478E-05	3.29499E-05	6.1118E-05	4.19159E-05	3.94502E-06	1.27018E-05	2.24896E-05	0.000170967	0.000230513	0.000279683	0.000279683	0.000279683	0.000198936	0.000346446	0.000253068	7.66873E-05	0.000133075	2.18112E-05
3831203772905	383120	3772905	6.43592E-05	1.38666E-05	3.32347E-05	6.16462E-05	4.22781E-05	3.97912E-06	1.28116E-05	2.2684E-05	0.000175426	0.00023625	0.000286977	0.000286977	0.000286977	0.000204124	0.000355482	0.000259668	7.86873E-05	0.000136546	2.18708E-05
3831303772905	383130	3772905	6.49107E-05	1.39854E-05	3.35195E-05	6.21744E-05	4.26404E-05	4.01321E-06	1.29213E-05	2.28784E-05	0.000179879	0.000242529	0.000294262	0.000294262	0.000294262	0.000209306	0.000364505	0.000266259	8.06847E-05	0.000140012	2.19305E-05
3831403772905	383140	3772905	6.55697E-05	1.41274E-05	3.38598E-05	6.28057E-05	4.30733E-05	4.05396E-06	1.30525E-05	2.31106E-05	0.000184935	0.000249345	0.000302533	0.000302533	0.000302533	0.000215188	0.00037475	0.000273743	8.29525E-05	0.000143947	2.20201E-05
3831503772905	383150	3772905	6.62692E-05	1.42781E-05	3.4221E-05	6.34756E-05	4.35328E-05	4.0972E-06	1.31918E-05	2.33572E-05	0.000190194	0.000256436	0.000311135	0.000311135	0.000311135	0.00022108	0.000385406	0.000281527	8.53113E-05	0.00014804	2.21156E-05
3831603772905	383160	3772905	6.69282E-05	1.44201E-05	3.45613E-05	6.41069E-05	4.39657E-05	4.13795E-06	1.33229E-05	2.35895E-05	0.000195071	0.000263011	0.000319113	0.000319113	0.000319113	0.000226982	0.000395289	0.000288746	8.74988E-05	0.000151836	2.21992E-05
3831703772905	383170	3772905	6.78159E-05	1.46114E-05	3.50197E-05	6.49572E-05	4.45489E-05	4.19283E-06	1.34997E-05	2.39023E-05	0.000199882	0.000269498	0.000326984	0.000326984	0.000326984	0.00023258	0.000405038	0.000295867	8.96568E-05	0.000155581	2.22648E-05
3831803772905	383180	3772905	6.97931E-05	1.50374E-05	3.60407E-05	6.6851E-05	4.58477E-05	4.31508E-06	1.38932E-05	2.45992E-05	0.00020098	0.000270979	0.00032878	0.00032878	0.00032878	0.000233858	0.000407263	0.000297493	9.01494E-05	0.000156436	2.21633E-05
3831903772905	383190	3772905	7.45679E-05	1.60662E-05	3.85064E-05	7.14245E-05	4.89843E-05	4.61029E-06	1.48437E-05	2.62821E-05	0.000209749	0.000282801	0.000343125	0.000343125	0.000343125	0.000244061	0.000425032	0.000310473	9.40826E-05	0.000163261	2.55359E-05
3832003772905	383200	3772905	8.00018E-05	1.72369E-05	4.13124E-05	7.66294E-05	5.25539E-05	4.94625E-06	1.59254E-05	2.81974E-05	0.000218631	0.000294777	0.000357655	0.000357655	0.000357655	0.000254396	0.0044303	0.00032362	9.80666E-05	0.000170174	2.7649E-05
3832103772905	383210	3772905	8.55433E-05	1.84309E-05	4.4174E-05	8.19373E-05	5.61941E-05	5.28886E-06	1.70285E-05	3.01505E-05	0.000220732	0.00029761	0.000361092	0.000361092	0.000361092	0.000256841	0.000447288	0.00032673	9.90091E-05	0.00017181	2.8992E-05
3832203772905	383220	3772905	9.26047E-05	1.99523E-05	4.78204E-05	8.87009E-05	6.08328E-05	5.72544E-06	1.84342E-05	3.26393E-05	0.000216166	0.000291453	0.000353622	0.000353622	0.000353622	0.000251528	0.000438035	0.000319971	9.69608E-05	0.000168256	2.98516E-05
3832303772905	383230	3772905	9.75274E-05	2.10129E-05	5.03625E-05	9.34162E-05	6.40666E-05	6.0298E-06	1.94141E-05	3.43744E-05	0.000207164	0.000279316	0.000338897	0.000338897	0.000338897	0.00024105	0.000419795	0.000306647	9.29233E-05	0.000161249	2.98635E-05
3832403772905	383240	3772905	9.8711E-05	2.1268E-05	5.09737E-05	9.45499E-05	6.48441E-05	6.10298E-06	1.96497E-05	3.47916E-05	0.000200013	0.000269675	0.000327198	0.000327198	0.000327198	0.000232733	0.000405304	0.000296062	8.97157E-05	0.000155683	2.93979E-05
3832503772905	383250	3772905	9.88455E-05	2.12969E-05	5.10432E-05	9.46788E-05	6.49325E-05	6.11129E-06	1.96765E-05	3.4839E-05	0.000197041	0.000265667	0.000322336	0.000322336	0.000322336	0.000229274	0.0039928	0.000291662	8.83823E-05	0.000153369	2.89383E-05
3832603772905	383260	3772905	9.85227E-05	2.12274E-05	5.08765E-05	9.43696E-05	6.47204E-05	6.09134E-06	1.96123E-05	3.47252E-05	0.000194205	0.000261844	0.000317697	0.000317697	0.000317697	0.000225975	0.000393535	0.000287465	8.71105E-05	0.000151162	2.8407E-05
3832703772905	383270	3772905	9.70298E-05	2.09057E-05	5.01055E-05	9.29395E-05	6.37397E-05	5.99903E-06	1.93151E-05	3.4199E-05	0.000189424	0.000255398	0.000309876	0.000309876	0.000309876	0.00022041 2	0.000383846	0.000280388	8.49659E-05	0.000147441	2.75535E-05
3832803772905	383280	3772905	9.48239E-05	2.04304E-05	4.89665E-05	9.08267E-05	6.22907E-05	5.86265E-06	1.8876E-05	3.34216E-05	0.000185168	0.000249659	0.000302913	0.000302913	0.000302913	0.000215459	0.000375222	0.000274088	8.30569E-05	0.000144128	2.65745E-05
3832903772905	383290	3772905	9.25105E-05	1.9932E-05	4.77718E-05	8.86108E-05	6.07709E-05	5.71962E-06	1.84154E-05	3.26062E-05	0.000181724	0.000245016	0.000297279	0.000297279	0.000297279	0.000211452	0.000368243	0.00026899	8.1512E-05	0.000141447	2.56374E-05
3833003772905	383300	3772905	9.05737E-05	1.95147E-05	4.67716E-05	8.67556E-05	5.94986E-05	5.59987E-06	1.80299E-05	3.19235E-05	0.0001789	0.000241209	0.00029266	0.00029266	0.00029266	0.000208166	0.000362521	0.0026481	8.02456E-05	0.00013925	2.48435E-05
3833103772905	383310	3772905	8.87713E-05	1.91264E-05	4.58409E-05	8.50292E-05	5.83147E-05	5.48844E-06	1.76711E-05	3.12883E-05	0.000176017	0.000237322	0.000287944	0.000287944	0.000287944	0.000204812	0.000356679	0.000260543	7.89524E-05	0.000137006	2.41152E-05
3833203772905	383320	3772905	8.7776E-05	1.89119E-05	4.5327E-05	8.40759E-05	5.76608E-05	5.4269E-06	1.7473E-05	3.09375E-05	0.000173785	0.000234312	0.000284292	0.000284292	0.000284292	0.000202214	0.000352155	0.000257238	7.7951E-05	0.000135268	2.36258E-05
3833303772905	383330	3772905	8.7117E-05	1.87699E-05	4.49866E-05	8.34446E-05	5.72279E-05	5.38615E-06	1.73418E-05	3.07052E-05	0.000171636	0.000231414	0.000280777	0.000280777	0.000280777	0.000199714	0.000347801	0.000254058	7.69871E-05	0.000133595	2.32318E-05
3833403772905	383340	3772905	8.655 21E-05	1.86482E-05	4.46949E-05	8.29035E-05	5.68568E-05	5.35123E-06	1.72293E-05	3.05061E-05	0.000169302	0.000228267	0.000276959	0.000276959	0.000276959	0.000196998	0.000343071	0.000250603	7.59403E-05	0.000131779	2.28677E-05
3833503772905	383350	3772905	8.66059E-05	1.86598E-05	4.47227E-05	8.2955E-05	5.68921E-05	5.35455E-06	1.724E-05	3.0525E-05	0.000167511	0.000225853	0.000274029	0.000274029	0.000274029	0.000194914	0.000339443	0.000247952	7.5137E-05	0.000130385	2.26767E-05
3833603772905	383360	3772905	8.66059E-05	1.86598E-05	4.47227E-05	8.2955E-05	5.68921E-05	5.35455E-06	1.724E-05	3.0525E-05	0.000165422	0.000223036	0.000270611	0.000270611	0.000270611	0.000192483	0.000335209	0.00024486	7.41999E-05	0.000128759	2.24737E-05
3833703772905	383370	3772905	8.76012E-05	1.88743E-05	4.52367E-05	8.39084E-05	5.7546E-05	5.41609E-06	1.74382E-05	3.08758E-05	0.000164384	0.000221636	0.000268912	0.000268912	0.000268912	0.000191275	0.000333104	0.000243322	7.3734E-05	0.00012795	2.25454E-05
3833803772905	383380	3772905	8.96725E-05	1.93205E-05	4.63063E-05	8.58924E-05	5.89066E-05	5.54415E-06	1.78505E-05	3.16059E-05	0.000164431	0.0002217	0.000268991	0.000268991	0.000268991	0.00019133	0.000333201	0.000243393	7.37555E-05	0.000127987	2.29035E-05
3833903772905	383390	3772905	9.19725E-05	1.98161E-05	4.7494E-05	8.80954E-05	6.04175E-05	5.68636E-06	1.83083E-05	3.24165E-05	0.000164712	0.000222079	0.000269449	0.000269449	0.000269449	0.000191657	0.00033377	0.000243808	7.38813E-05	0.000128206	2.33452E-05
3834003772905	383400	3772905	9.47701E-05	2.04189E-05	4.89387E-05	9.07751E-05	6.22553E-05	5.85932E-06	1.88652E-05	3.34026E-05	0.000166252	0.000224155	0.000271969	0.000271969	0.000271969	0.000193449	0.00033689	0.000246088	7.45721E-05	0.000129405	2.39421E-05
3834103772905	383410	3772905	9.7245E-05	2.09521E-05	5.02167E-05	9.31457E-05	6.38811E-05	6.01234E-06	1.93579E-05	3.42749E-05	0.000169081	0.00022797	0.000276597	0.000276597	0.000276597	0.000196741	0.000342624	0.000250276	7.58412E-05	0.000131607	2.45152E-05
3834203772905	383420	3772905	9.8052E-05	2.1126E-05	5.06334E-05	9.39186E-05	6.44112E-05	6.06223E-06	1.95185E-05	3.45593E-05	0.00016966	0.00022875	0.000277544	0.000277544	0.000277544	0.000197415	0.000343797	0.000251133	7.61009E-05	0.000132057	2.46644E-05
3834303772905	383430	3772905	9.74333E-05	2.09926E-05	5.03139E-05	9.3326E-05	6.40048E-05	6.02398E-06	1.93954E-05	3.43412E-05	0.000165649	0.000223342	0.000270983	0.000270983	0.000270983	0.000192747	0.000335669	0.000245195	7.43017E-05	0.000128935	2.43719E-05
3834403772905	383440	3772905	9.67608E-05	2.08478E-05	4.99666E-05	9.26819E-05	6.3563E-05	5.9824E-06	1.92615E-05	3.41042E-05	0.000161644	0.00021742	0.00026443	0.00026443	0.00026443	0.000188087	0.00032755 2	0.000239267	7.25051E-05	0.000125818	2.40794E-05
3834503772905	383450	3772905	9.55099E-05	2.05782E-05	4.93207E-05	9.14837E-05	6.27413E-05	5.90506E-06	1.90125E-05	3.36633E-05	0.000156057	0.00021040 9	0.000255291	0.000255291	0.000255291	0.000181586	0.000316231	0.000230997	6.9999E-05	0.000121469	2.36198E-05
3834603772905	383460	3772905	9.40438E-05	2.02624E-05	4.85636E-05	9.00794E-05	6.17782E-05	5.81442E-06	1.87207E-05	3.31466E-05	0.000150481	0.000202892	0.00024617	0.00024617	0.00024617	0.000175098	0.000304933	0.000222744	6.74983E-05	0.000117129	2.31363E-05
3834703772905	383470	3772905	9.22549E-05	1.98769E-05	4.76398E-05	8.8366E-05	6.06031E-05	5.70382E-06	1.83646E-05	3.25161E-05	0.000144703	0.000195101	0.000236718	0.000236718	0.000236718	0.000168375	0.000293225	0.000214192	6.49065E-05	0.000112632	2.25871E-05
3834803772905	383480	3772905	8.97667E-05	1.93408E-05	4.63549E-05	8.59826E-05	5.89685E-05	5.54998E-06	1.78692E-05	3.16391E-05	0.000138322	0.000186498	0.000226279	0.000226279	0.000226279	0.00016095	0.000280294	0.000204746	6.20443E-05	0.000107665	2.18828E-05
3834903772905	383490	3772905	8.725 15E-05	1.87989E-05	4.50561E-05	8.35734E-05	5.73162E-05	5.39447E-06	1.73686E-05	3.07526E-05	0.000132538	0.000178699	0.000216817	0.000216817	0.000216817	0.00015422	0.000268574	0.000196185	5.94499E-05	0.000103163	2.11963E-05
3835003772905	383500	3772905	8.62293E-05	1.85787E-05	4.45282E-05	8.25943E-05	5.66447E-05	5.33127E-06	1.71651E-05	3.03923E-05	0.00012904	0.000173983	0.000211095	0.000211095	0.000211095	0.00015015	0.000261486	0.000191007	5.78809E-05	0.00010044	2.09277E-05
3835103772905	383510	3772905	8.57047E-05	1.84656E-05	4.42573E-05	8.20919E-05	5.63002E-05	5.29884E-06	1.70607E-05	3.02074E-05	0.000126265	0.000170241	0.000206554	0.000206554	0.000206554	0.00014692	0.000255861	0.000186898	5.66359E-05	9.828E-05	2.08024E-05
3835203772905	383520	3772905	8.50994E-05	1.83352E-05	4.39448E-05	8.15121E-05	5.59026E-05	5.26142E-06	1.69402E-05	2.99941E-05	0.000123495	0.000166507	0.000202024	0.000202024	0.000202024	0.000143697	0.000250249	0.000182799	5.53936E-05	9.61241E-05	2.0677E-05
3835303772905	383530	3772905	8.43462E-05	1.8173E-05	4.35558E-05	8.07906E-05	5.54078E-05	5.21485E-06	1.67902E-05	2.97286E-05	0.000120636	0.000162652	0.000197346	0.000197346	0.000197346	0.000140371	0.000244455	0.000178567	5.41111E-05	9.38986E-05	2.05278E-05
3835403772905	383540	3772905	8.35661E-05	1.80049E-05	4.3153E-05	8.00434E-05	5.48953E-05	5.16662E-06	1.66349E-05	2.94536E-05	0.00011783	0.000158869	0.000192757	0.000192757	0.000192757	0.00013710 6	0.00023877	0.000174414	5.28527E-05	9.1715E-05	2.03845E-05
3835503772905	383550	3772905	8.26784E-05	1.78136E-05	4.26946E-05	7.91931E-05	5.43122E-05	5.11173E-06	1.64582E-05	2.91407E-05	0.000114983	0.00015503	0.000188099	0.000188099	0.000188099	0.00013379 3	0.000233	0.000170199	5.15755E-05	8.94987E-05	2.02234E-05
3835603772905	383560	3772905	8.17369E-05	1.76108E-05	4.22084E-05	7.82913E-05	5.36937E-05	5.05352E-06	1.62708E-05	2.88089E-05	0.00011216	0.000151223	0.00018348	0.00018348	0.00018348	0.000130508	0.000227279	0.0001660 2	5.03091E-05	8.73011E-05	2.00622E-05
3835703772905	383570	3772905	8.08626E-05	1.74224E-05	4.17569E-05	7.74539E-05	5.31194E-05	4.99947E-06	1.60968E-05	2.85008E-05	0.000109515	0.000147658	0.000179155	0.000179155	0.000179155	0.000127431	0.0022192	0.000162106	4.9123E-05	8.52429E-05	1.99309E-05
3835803772905	383580	3772905	8.14948E-05	1.75586E-05	4.20834E-05	7.80594E-05	5.35346E-05	5.03855E-06	1.62226E-05	2.87236E-05	0.000108942	0.000146885	0.000178217	0.000178217	0.000178217	0.000126764	0.000220759	0.000161258	4.8866E-05	8.47968E-05	2.01876E-05
3835903772905	383590	3772905	8.20597E-05	1.76803E-05	4.23751E-05	7.86005E-05	5.39057E-05	5.07348E-06	1.63351E-05	2.89227E-05	0.000108668	0.000146515	0.000177768	0.000177768	0.000177768	0.000126445	0.000220203	0.000160851	4.87428E-05	8.45831E-05	2.04383E-05
3836003772905	383600	3772905	8.23959E-05	1.77528E-05	4.25487E-05	7.89226E-05	5.41266E-05	5.09427E-06	1.6402E-05	2.90412E-05	0.000108519	0.000146314	0.000177524	0.000177524	0.000177524	0.000126271	0.0002199	0.0001606 3	4.86759E-05	8.4467E-05	2.06412E-05

			ISDrainage / Utilities Trenching	ISDrainage / Utilities Trenching	ISAsphalt Paving	ISAsphalt Paving	SVDemolition	SVSite Grubbing / Prep	SVMass Grading / Excavation	SVMass Grading / Excavation	SVDrainage / Utilities Trenching	SVFoundations / Concrete Pads	SVBuilding / Structure Construction	SVBuilding / Structure Construction	SVAsphalt Paving	SVAsphalt Paving	SVArchitectural Coating	SVArchitectural Coating	SVLandscaping or Other Finishing	SVLandscaping or Other Finishing	MDemolition
Unique Identifier	X (UTM)	Y (UTM)	2027	2028	2027	2028	2027	2027	2027	2028	2028	2028	2028	2029	2028	2029	2028	2029	2028	2029	2027
3837903772895	383790	3772895	6.58781E-06	6.58781E-06	2.82119E-05	2.82119E-05	0.000135656	8.96233E-05	0.000151348	0.000151348	4.56835E-05	4.70784E-05	0.000241625	0.000241625	0.000185872	0.000185872	1.84129E-05	1.84129E-05	5.92839E-05	5.92839E-05	4.36283E-05
3838003772895	383800	3772895	6.55686E-06	6.55686E-06	2.80794E-05	2.80794E-05	0.000132653	8.764E-05	0.000147999	0.000147999	4.46725E-05	4.60366E-05	0.000236832	0.000236832	0.000181759	0.000181759	1.80054E-05	1.80054E-05	5.7972E-05	5.7972E-05	4.32403E-05
3838103772895	383810	3772895	6.52798E-06	6.52798E-06	2.79557E-05	2.79557E-05	0.000130093	8.5948E-05	0.000145142	0.000145142	4.38101E-05	4.51478E-05	0.000232658	0.000232658	0.00017825	0.00017825	1.76578E-05	1.76578E-05	5.68528E-05	5.68528E-05	4.28642E-05
3838203772895	383820	3772895	6.50116E-06	6.50116E-06	2.78408E-05	2.78408E-05	0.000127624	8.43168E-05	0.000142387	0.000142387	4.29786E-05	4.42909E-05	0.000228613	0.000228613	0.000174867	0.000174867	1.73227E-05	1.73227E-05	5.57738E-05	5.57738E-05	4.25061E-05
3838303772895	383830	3772895	6.48053E-06	6.48053E-06	2.77525E-05	2.77525E-05	0.000125755	8.30823E-05	0.000140302	0.000140302	4.23493E-05	4.36424E-05	0.000225366	0.000225366	0.000172307	0.000172307	1.7069E-05	1.7069E-05	5.49572E-05	5.49572E-05	4.21599E-05
3838403772895	383840	3772895	6.48671E-06	6.48671E-06	2.7779E-05	2.7779E-05	0.000124867	8.24954E-05	0.000139311	0.000139311	4.20502E-05	4.33341E-05	0.000223112	0.000223112	0.00017109	0.00017109	1.69485E-05	1.69485E-05	5.45689E-05	5.45689E-05	4.21479E-05
3838503772895	383850	3772895	6.55686E-06	6.55686E-06	2.80794E-05	2.80794E-05	0.000124107	8.19935E-05	0.000138464	0.000138464	4.17943E-05	4.30705E-05	0.000220844	0.000220844	0.000170049	0.000170049	1.68453E-05	1.68453E-05	5.42369E-05	5.42369E-05	4.23449E-05
3838603772895	383860	3772895	6.53623E-06	6.53623E-06	2.7991E-05	2.7991E-05	0.00012138	8.01923E-05	0.000135422	0.000135422	4.08762E-05	4.21243E-05	0.00021649	0.00021649	0.000166313	0.000166313	1.64753E-05	1.64753E-05	5.30455E-05	5.30455E-05	4.2142E-05
3838703772895	383870	3772895	6.49909E-06	6.49909E-06	2.7832E-05	2.7832E-05	0.000118507	7.82939E-05	0.000132216	0.000132216	3.99086E-05	4.11271E-05	0.000211955	0.000211955	0.000162376	0.000162376	1.60853E-05	1.60853E-05	5.17897E-05	5.17897E-05	4.18913E-05
3838803772895	383880	3772895	6.41863E-06	6.41863E-06	2.74874E-05	2.74874E-05	0.000115021	7.59908E-05	0.000128327	0.000128327	3.87346E-05	3.99173E-05	0.00020675	0.00020675	0.0001576	0.0001576	1.56121E-05	1.56121E-05	5.02663E-05	5.02663E-05	4.14854E-05
3838903772895	383890	3772895	6.31134E-06	6.31134E-06	2.7028E-05	2.7028E-05	0.000109991	7.26677E-05	0.000122715	0.000122715	3.70407E-05	3.81717E-05	0.000199806	0.000199806	0.000150708	0.000150708	1.49294E-05	1.49294E-05	4.80681E-05	4.80681E-05	4.02498E-05
3839003772895	383900	3772895	6.26183E-06	6.26183E-06	2.68159E-05	2.68159E-05	0.00010577	6.98788E-05	0.000118005	0.000118005	3.56192E-05	3.67068E-05	0.000193184	0.000193184	0.000144924	0.000144924	1.43564E-05	1.43564E-05	4.62233E-05	4.62233E-05	3.97185E-05
3839103772895	383910	3772895	6.23707E-06	6.23707E-06	2.67099E-05	2.67099E-05	0.000102008	6.73936E-05	0.000113809	0.000113809	3.43524E-05	3.54013E-05	0.000186974	0.000186974	0.00013977	0.00013977	1.38458E-05	1.38458E-05	4.45794E-05	4.45794E-05	3.9229E-05
3829703772905	382970	3772905	7.29136E-06	7.29136E-06	3.12249E-05	3.12249E-05	0.000319815	0.000211292	0.000356812	0.000356812	0.000107701	0.00011099	0.000862029	0.000862029	0.000438205	0.000438205	4.34094E-05	4.34094E-05	0.000139765	0.000139765	2.9189E-05
3829803772905	382980	3772905	7.29962E-06	7.29962E-06	3.12602E-05	3.12602E-05	0.000333747	0.000220496	0.000372356	0.000372356	0.000112393	0.000115825	0.000906734	0.000906734	0.000457294	0.000457294	4.53004E-05	4.53004E-05	0.000145854	0.000145854	2.94218E-05
3829903772905	382990	3772905	7.31612E-06	7.31612E-06	3.13309E-05	3.13309E-05	0.000348488	0.000230235	0.000388802	0.000388802	0.000117357	0.000120941	0.0009531	0.0009531	0.000477491	0.000477491	4.73012E-05	4.73012E-05	0.000152296	0.000152296	2.97083E-05
3830003772905	383000	3772905	7.33057E-06	7.33057E-06	3.13927E-05	3.13927E-05	0.000363706	0.000240289	0.000405781	0.000405781	0.000122482	0.000126222	0.001001245	0.001001245	0.000498343	0.000498343	4.93668E-05	4.93668E-05	0.000158946	0.000158946	2.99889E-05
3830103772905	383010	3772905	7.34707E-06	7.34707E-06	3.14634E-05	3.14634E-05	0.00037966	0.000250829	0.00042358	0.00042358	0.000127855	0.000131759	0.001051696	0.001051696	0.000520203	0.000520203	5.15323E-05	5.15323E-05	0.000165918	0.000165918	3.02933E-05
3830203772905	383020	3772905	7.36564E-06	7.36564E-06	3.15429E-05	3.15429E-05	0.000396539	0.000261981	0.000442411	0.000442411	0.000133539	0.000137616	0.001104942	0.001104942	0.00054333	0.00054333	5.38233E-05	5.38233E-05	0.000173295	0.000173295	3.06096E-05
3830303772905	383030	3772905	7.38627E-06	7.38627E-06	3.16313E-05	3.16313E-05	0.00041398	0.000273509	0.000461878	0.000461878	0.000139415	0.000143672	0.001160159	0.001160159	0.000567238	0.000567238	5.61916E-05	5.61916E-05	0.00018092	0.00018092	3.0932E-05
3830403772905	383040	3772905	7.4069E-06	7.4069E-06	3.17196E-05	3.17196E-05	0.000432306	0.000285611	0.000482316	0.000482316	0.000145584	0.000150029	0.001217979	0.001217979	0.000592337	0.000592337	5.86781E-05	5.86781E-05	0.000188926	0.000188926	3.12722E-05
3830503772905	383050	3772905	7.42547E-06	7.42547E-06	3.17992E-05	3.17992E-05	0.000451219	0.000298106	0.000503417	0.000503417	0.000151953	0.000156593	0.00127759	0.00127759	0.000618251	0.000618251	6.12452E-05	6.12452E-05	0.000197191	0.000197191	3.16184E-05
3830603772905	383060	3772905	7.44611E-06	7.44611E-06	3.18875E-05	3.18875E-05	0.000470561	0.000310885	0.000524996	0.000524996	0.000158466	0.000163305	0.001338386	0.001338386	0.000644753	0.000644753	6.38705E-05	6.38705E-05	0.000205644	0.000205644	3.19646E-05
3830703772905	383070	3772905	7.46261E-06	7.46261E-06	3.19582E-05	3.19582E-05	0.000490203	0.000323861	0.00054691	0.00054691	0.000165081	0.000170122	0.001399813	0.001399813	0.000671666	0.000671666	6.65365E-05	6.65365E-05	0.000214227	0.000214227	3.23108E-05
3830803772905	383080	3772905	7.47912E-06	7.47912E-06	3.20289E-05	3.20289E-05	0.00051012	0.0003702	0.000569132	0.000569132	0.000171789	0.000177034	0.001461536	0.001461536	0.000698957	0.000698957	6.924E-05	6.924E-05	0.000222932	0.000222932	3.2663E-05
3830903772905	383090	3772905	7.49975E-06	7.49975E-06	3.21172E-05	3.21172E-05	0.000530841	0.00035071	0.000592249	0.000592249	0.000178766	0.000184225	0.001524561	0.001524561	0.000727347	0.000727347	7.20524E-05	7.20524E-05	0.000231987	0.000231987	3.30331E-05
3831003772905	383100	3772905	7.51832E-06	7.51832E-06	3.21968E-05	3.21968E-05	0.000551904	0.000364625	0.000615749	0.000615749	0.00018586	0.000191535	0.001587328	0.001587328	0.000756208	0.000756208	7.49114E-05	7.49114E-05	0.000241192	0.000241192	3.34092E-05
3831103772905	383110	3772905	7.53895E-06	7.53895E-06	3.22851E-05	3.22851E-05	0.00057309	0.000378622	0.000639385	0.000639385	0.000192994	0.000198887	0.001648807	0.001648807	0.000785236	0.000785236	7.7787E-05	7.7787E-05	0.000250451	0.000250451	3.37971E-05
3831203772905	383120	3772905	7.55958E-06	7.55958E-06	3.23735E-05	3.23735E-05	0.00059468	0.000392886	0.000663473	0.000663473	0.000200265	0.00020638	0.001709049	0.001709049	0.000814818	0.000814818	8.07175E-05	8.07175E-05	0.000259886	0.000259886	3.4203E-05
3831303772905	383130	3772905	7.58021E-06	7.58021E-06	3.24618E-05	3.24618E-05	0.000615866	0.000406883	0.0006871	0.0006871	0.0002074	0.000213732	0.001765413	0.001765413	0.000843847	0.000843847	8.35931E-05	8.35931E-05	0.000269144	0.000269144	3.46089E-05
3831403772905	383140	3772905	7.61116E-06	7.61116E-06	3.25944E-05	3.25944E-05	0.000637805	0.000421378	0.000711587	0.000711587	0.000214788	0.000221346	0.001818157	0.001818157	0.000873908	0.000873908	8.6571E-05	8.6571E-05	0.000278732	0.000278732	3.50805E-05
3831503772905	383150	3772905	7.64417E-06	7.64417E-06	3.27357E-05	3.27357E-05	0.000650934	0.000430052	0.000726235	0.000726235	0.000219209	0.000225903	0.001823671	0.001823671	0.000891897	0.000891897	8.83531E-05	8.83531E-05	0.00028447	0.00028447	3.55759E-05
3831603772905	383160	3772905	7.67306E-06	7.67306E-06	3.28594E-05	3.28594E-05	0.000660486	0.000436362	0.000736892	0.000736892	0.000222426	0.000229217	0.001817822	0.001817822	0.000904984	0.000904984	8.96495E-05	8.96495E-05	0.000288644	0.000288644	3.60475E-05
3831703772905	383170	3772905	7.69575E-06	7.69575E-06	3.29566E-05	3.29566E-05	0.000667556	0.000441033	0.00074478	0.00074478	0.000224807	0.000231671	0.0018238	0.0018238	0.000914672	0.000914672	9.06091E-05	9.06091E-05	0.000291734	0.000291734	3.65012E-05
3831803772905	383180	3772905	7.66068E-06	7.66068E-06	3.28064E-05	3.28064E-05	0.000660988	0.000436694	0.000737452	0.000737452	0.000222595	0.000229392	0.001763558	0.001763558	0.000905673	0.000905673	8.97177E-05	8.97177E-05	0.000288864	0.000288864	3.68414E-05
3831903772905	383190	3772905	8.82639E-06	8.82639E-06	3.77985E-05	3.77985E-05	0.000649599	0.000429169	0.000724745	0.000724745	0.00021876	0.000225439	0.001672679	0.001672679	0.000890067	0.000890067	8.81718E-05	8.81718E-05	0.000283886	0.000283886	3.91276E-05
3832003772905	383200	3772905	9.55676E-06	9.55676E-06	4.09263E-05	4.09263E-05	0.000634877	0.000419443	0.0007083 2	0.0007083 2	0.000213802	0.00022033	0.001572783	0.001572783	0.000869895	0.000869895	8.61735E-05	8.61735E-05	0.000277452	0.000277452	4.63263E-05
3832103772905	383210	3772905	1.0021E-05	1.0021E-05	4.29143E-05	4.29143E-05	0.000615639	0.000406733	0.000686857	0.000686857	0.000207323	0.000213654	0.001473853	0.001473853	0.000843536	0.000843536	8.35623E-05	8.35623E-05	0.000269045	0.000269045	4.95855E-05
3832203772905	383220	3772905	1.03181E-05	1.03181E-05	4.41866E-05	4.41866E-05	0.000585459	0.000386794	0.000653186	0.000653186	0.00019716	0.00020318	0.001362091	0.001362091	0.000802185	0.000802185	7.94659E-05	7.94659E-05	0.000255856	0.000255856	5.21522E-05
3832303772905	383230	3772905	1.03222E-05	1.03222E-05	4.42043E-05	4.42043E-05	0.000558514	0.000368993	0.000623124	0.000623124	0.000188086	0.000193829	0.001266807	0.001266807	0.000765265	0.000765265	7.58086E-05	7.58086E-05	0.000244081	0.000244081	5.28745E-05
3832403772905	383240	3772905	1.01613E-05	1.01613E-05	4.35151E-05	4.35151E-05	0.000541531	0.000357773	0.000604177	0.000604177	0.000182367	0.000187935	0.001191388	0.001191388	0.000741996	0.000741996	7.35035E-05	7.35035E-05	0.000236659	0.000236659	5.26715E-05
3832503772905	383250	3772905	1.00024E-05	1.00024E-05	4.28348E-05	4.28348E-05	0.000534045	0.000352826	0.000595824	0.000595824	0.000179845	0.000185337	0.001135127	0.001135127	0.000731737	0.000731737	7.24873E-05	7.24873E-05	0.000233387	0.000233387	5.25999E-05
3832603772905	383260	3772905	9.81879E-06	9.81879E-06	4.20484E-05	4.20484E-05	0.000526105	0.000347581	0.000586965	0.000586965	0.000177171	0.000182581	0.001079768	0.001079768	0.000720858	0.000720858	7.14096E-05	7.14096E-05	0.000229917	0.000229917	5.23551E-05
3832703772905	383270	3772905	9.52375E-06	9.52375E-06	4.07849E-05	4.07849E-05	0.000512252	0.000338429	0.00057151	0.00057151	0.000172507	0.000177774	0.001015172	0.001015172	0.00070187 8	0.00070187 8	6.95294E-05	6.95294E-05	0.000223864	0.000223864	5.12986E-05
3832803772905	383280	3772905	9.18539E-06	9.18539E-06	3.93359E-05	3.93359E-05	0.000497236	0.000328508	0.000554757	0.000554757	0.00016745	0.000172563	0.000952302	0.000952302	0.000681303	0.000681303	6.74912E-05	6.74912E-05	0.000217301	0.000217301	5.00212E-05
3832903772905	383290	3772905	8.86146E-06	8.86146E-06	3.79487E-05	3.79487E-05	0.000482256	0.000318612	0.000538045	0.000538045	0.000162405	0.000167364	0.000894765	0.000894765	0.000660778	0.000660778	6.5458E-05	6.5458E-05	0.000210755	0.000210755	4.89408E-05
3833003772905	383300	3772905	8.58706E-06	8.58706E-06	3.67736E-05	3.67736E-05	0.000467877	0.000309112	0.000522002	0.000522002	0.000157563	0.000162374	0.000843735	0.000843735	0.000641076	0.000641076	6.35062E-05	6.35062E-05	0.000204471	0.000204471	4.82663E-05
3833103772905	383310	3772905	8.33535E-06	8.33535E-06	3.56956E-05	3.56956E-05	0.000452585	0.000299009	0.000504941	0.000504941	0.000152413	0.000157067	0.000796157	0.000796157	0.000620123	0.000620123	6.14306E-05	6.14306E-05	0.000197788	0.000197788	4.77888E-05
3833203772905	383320	3772905	8.16616E-06	8.16616E-06	3.49711E-05	3.49711E-05	0.000439431	0.000290318	0.000490265	0.000490265	0.000147983	0.000152502	0.00075667	0.00075667	0.0006021	0.0006021	5.96452E-05	5.96452E-05	0.000192039	0.000192039	4.7735E-05
3833303772905	383330	3772905	8.02999E-06	8.02999E-06	3.4388E-05	3.4388E-05	0.000426572	0.000281822	0.000475918	0.000475918	0.000143653	0.000148039	0.00072119	0.00072119	0.00058448	0.00058448	5.78997E-05	5.78997E-05	0.00018642	0.00018642	4.78365E-05
3833403772905	383340	3772905	7.90414E-06	7.90414E-06	3.3849E-05	3.3849E-05	0.000413136	0.000272946	0.000460928	0.000460928	0.000139128	0.000143376	0.000687783	0.000687783	0.000566071	0.000566071	5.6076E-05	5.6076E-05	0.000180548	0.000180548	4.79678E-05
3833503772905	383350	3772905	7.83811E-06	7.83811E-06	3.35663E-05	3.35663E-05	0.00040202 8	0.000265607	0.000448536	0.000448536	0.000135387	0.000139521	0.000660497	0.000660497	0.000550851	0.000550851	5.45684E-05	5.45684E-05	0.000175694	0.000175694	4.83021E-05
3833603772905	383360	3772905	7.76796E-06	7.76796E-06	3.32659E-05	3.32659E-05	0.000390167	0.000257771	0.000435302	0.000435302	0.000131393	0.000135405	0.000634047	0.000634047	0.000534599	0.000534599	5.29584E-05	5.29584E-05	0.00017051	0.00017051	4.86125E-05
3833703772905	383370	3772905	7.79272E-06	7.79272E-06	3.33719E-05	3.33719E-05	0.000382534	0.000252728	0.000426786	0.000426786	0.000128822	0.000132756	0.000615418	0.000615418	0.00052414	0.00052414	5.19223E-05	5.19223E-05	0.000167174	0.000167174	4.9281E-05
3833803772905	383380	3772905	7.91652E-06	7.91652E-06	3.3902E-05	3.3902E-05	0.000378698	0.000250194	0.000422507	0.000422507	0.000127531	0.000131425	0.000603334	0.000603334	0.000518885	0.000518885	5.14017E-05	5.14017E-05	0.000165498	0.000165498	5.05286E-05
3833903772905	383390	3772905	8.06919E-06	8.06919E-06	3.45559E-05	3.45559E-05	0.000375157	0.000247854	0.000418556	0.000418556	0.000126338	0.000130196	0.000592615	0.000592615	0.000514033	0.000514033	5.09211E-05	5.09211E-05	0.0016395	0.0016395	5.21522E-05
3834003772905	383400	3772905	8.27551E-06	8.27551E-06	3.54394E-05	3.54394E-05	0.000373846	0.000246988	0.000417093	0.000417093	0.000125897	0.000129741	0.000585671	0.000585671	0.000512236	0.000512236	5.07431E-05	5.07431E-05	0.000163377	0.000163377	5.44921E-05
3834103772905	383410	3772905	8.47358E-06	8.47358E-06	3.62876E-05	3.62876E-05	0.000373717	0.000246903	0.000416949	0.000416949	0.000125853	0.000129696	0.000580466	0.000580466	0.00051206	0.00051206	5.07257E-05	5.07257E-05	0.000163321	0.000163321	5.71483E-05
3834203772905	383420	3772905	8.52516E-06	8.52516E-06	3.65085E-05	3.65085E-05	0.000368026	0.000243143	0.000410599	0.000410599	0.000123937	0.000127721	0.000568227	0.000568227	0.000504262	0.000504262	4.99531E-05	4.99531E-05	0.000160834	0.000160834	5.86167E-05
3834303772905	383430	3772905	8.42406E-06	8.42406E-06	3.60756E-05	3.60756E-05	0.000353365	0.000233457	0.000394242	0.000394242	0.000118999	0.000122633	0.000545656	0.000545656	0.000484173	0.000484173	4.79631E-05	4.79631E-05	0.000154427	0.000154427	5.85212E-05
3834403772905	383440	3772905	8.32297E-06	8.32297E-06	3.56426E-05	3.56426E-05	0.000339218	0.000224111	0.00037846	0.00037846	0.000114236	0.000117724	0.000524643	0.000524643	0.00046479	0.00046479	4.6043E-05	4.6043E-05	0.000148245	0.000148245	5.83839E-05
3834503772905	383450	3772905	8.1641E-06	8.1641E-06	3.49623E-05	3.49623E-05	0.000322548	0.000213097	0.000359861	0.000359861	0.000108622	0.000111938	0.000501312	0.000501312	0.000441949	0.000441949	4.37803E-05	4.37803E-05	0.000140959	0.000140959	5.76199E-05
3834603772905	383460	3772905	7.99698E-06	7.99698E-06	3.42466E-05	3.42466E-05	0.000306466	0.000202472	0.000341918	0.000341918	0.000103206	0.000106357	0.000479307	0.000479307	0.000419913	0.000419913	4.15974E-05	4.15974E-05	0.000133931	0.000133931	5.67245E-05
3834703772905	383470	3772905	7.80717E-06	7.80717E-06	3.34337E-05	3.34337E-05	0.000290481	0.000191912	0.000324084	0.000324084	9.78227E-05	0.00010081	0.000457908	0.000457908	0.000398012	0.000398012	3.94278E-05	3.94278E-05	0.000126946	0.000126946	5.55904E-05
3834803772905	383480	3772905	7.56371E-06	7.56371E-06	3.23911E-05	3.23911E-05	0.000273731	0.000180845	0.000305397	0.000305397	9.21819E-05	9.49966E-05	0.000435826	0.000435826	0.000375061	0.000375061	3.71542E-05	3.71542E-05	0.000119625	0.000119625	5.39966E-05
3834903772905	383490	3772905	7.32644E-06	7.32644E-06	3.13751E-05	3.13751E-05	0.000258451	0.000170751	0.000288349	0.000288349	8.70363E-05	8.96939E-05	0.000415806	0.000415806	0.000354125	0.000354125	3.50803E-05	3.50803E-05	0.000112948	0.000112948	5.25461E-05
3835003772905	383500	3772905	7.2336E-06	7.2336E-06	3.09775E-05	3.09775E-05	0.000248379	0.000164096	0.000277112	0.000277112	8.36444E-05	8.61984E-05	0.00040282	0.00040282	0.00034032 4	0.00034032 4	3.37132E-05	3.37132E-05	0.000108546	0.000108546	5.2188E-05
3835103772905	383510	3772905	7.19027E-06	7.19027E-06	3.07919E-05	3.07919E-05	0.000240163	0.000158668	0.000267946	0.000267946	8.08776E-05	8.33472E-05	0.000392384	0.000392384	0.000329067	0.000329067	3.2598E-05	3.2598E-05	0.000104956	0.000104956	5.21402E-05
3835203772905	383520	3772905	7.14694E-06	7.14694E-06	3.06064E-05	3.06064E-05	0.00023226	0.000153447	0.000259128	0.000259128	7.82161E-05	8.06044E-05	0.0003824	0.0003824	0.000318238	0.000318238	3.15253E-05	3.15253E-05	0.000101502	0.000101502	5.20328E-05
3835303772905	383530	3772905	7.09536E-06	7.09536E-06	3.03855E-05	3.03855E-05	0.000224504	0.000148322	0.000250475	0.000250475	7.56041E-05	7.79126E-05	0.00037257	0.00037257	0.00030761	0.00030761	3.04725E-05	3.04725E-05	9.81121E-05	9.81121E-05	5.1806E-05
3835403772905	383540	3772905	7.04584E-06	7.04584E-06	3.01734E-05	3.01734E-05	0.000217133	0.000143453	0.000242252	0.000242252	7.3122E-05	7.53548E-05	0.000363204	0.000363204	0.000297512	0.000297512	2.94721E-05	2.94721E-05	9.48912E-05	9.48912E-05	5.15433E-05
3835503772905	383550	3772905	6.99014E-06	6.99014E-06	2.99349E-05	2.99349E-05	0.000209977	0.000138725	0.000234268	0.000234268	7.07122E-05	7.28714E-05	0.000354005	0.000354005	0.000287707	0.000287707	2.85008E-05	2.85008E-05	9.17639E-05	9.17639E-05	5.11792E-05
3835603772905	383560	3772905	6.93443E-06	6.93443E-06	2.96963E-05	2.96963E-05	0.00020314	0.000134208	0.00022664	0.00022664	6.84097E-05	7.04985E-05	0.000345116	0.000345116	0.000278339	0.000278339	2.75728E-05	2.75728E-05	8.87759E-05	8.87759E-05	5.07614E-05
3835703772905	383570	3772905	6.88904E-06	6.88904E-06	2.95019E-05	2.95019E-05	0.000196873	0.000130068	0.000219647	0.000219647	6.6299E-05	6.83234E-05	0.000336832	0.000336832	0.000269751	0.000269751	2.6722E-05	2.6722E-05	8.60369E-05	8.60369E-05	5.03615E-05
3835803772905	383580	3772905	6.97776E-06	6.97776E-06	2.98818E-05	2.98818E-05	0.000194238	0.000128327	0.000216708	0.000216708	6.54118E-05	6.74091E-05	0.000333289	0.000333289	0.000266141	0.000266141	2.63645E-05	2.63645E-05	8.48856E-05	8.48856E-05	5.10539E-05
3835903772905	383590	3772905	7.06441E-06	7.06441E-06	3.02529E-05	3.02529E-05	0.00019202	0.000126862	0.000214234	0.000214234	6.4665E-05	6.66395E-05	0.000330107	0.000330107	0.000263102	0.000263102	2.60634E-05	2.60634E-05	8.39164E-05	8.39164E-05	5.18E-05
3836003772905	383600	3772905	7.13456E-06	7.13456E-06	3.05533E-05	3.05533E-05	0.000190023	0.000125542	0.000212005	0.000212005	6.39924E-05	6.59463E-05	0.000327053	0.000327053	0.000260366	0.000260366	2.57923E-05	2.57923E-05	8.30435E-05	8.30435E-05	5.24566E-05

			MSite Grubbing / Prep	MMass Grading / Excavation	MMass Grading / Excavation	MDrainage / Utilities Trenching	MFoundations / Concrete Pads	MBuilding / Structure Construction	MAsphalt Paving	MLandscaping or Other Finishing	MWaterside Construction (Piles)	RSSWRe-striping South Valley	RSSWRe-striping Silver Lake Boulevard	RSSWDemolition	RSSWPlacing Base	RSSWForm/Place Rebar and Pour	Child Risk				
Unique Identifier	X (UTM)	Y (UTM)	2027	2027	2028	2028	2028	2028	2028	2028	2028	2029	2029	2029	2029	2029	3rd Trimester	0<2	2<16	Total	per million
3837903772895	383790	3772895	3.93691E-05	9.83075E-05	9.83075E-05	2.75123E-05	5.07654E-05	9.12856E-05	6.45791E-05	1.95694E-05	3.46494E-05	6.40528E-05	7.23978E-05	0.000116971	6.35852E-05	1.90322E-05	2.17802E-09	4.8742E-08	2.439E-08	7.53103E-08	0.07531028
3838003772895	383800	3772895	3.90189E-05	9.74333E-05	9.74333E-05	2.72676E-05	5.03139E-05	9.04738E-05	6.40048E-05	1.93954E-05	3.43412E-05	6.30329E-05	7.11066E-05	0.000114959	6.24916E-05	1.87048E-05	2.16218E-09	4.8432E-08	2.3977E-08	7.45709E-08	0.07457085
3838103772895	383810	3772895	3.86796E-05	9.65859E-05	9.65859E-05	2.70305E-05	4.98763E-05	8.96869E-05	6.34481E-05	1.92267E-05	3.40426E-05	6.21587E-05	7.00265E-05	0.00011327	6.15733E-05	1.84299E-05	2.14808E-09	4.8157E-08	2.3627E-08	7.39326E-08	0.07393264
3838203772895	383820	3772895	3.83564E-05	9.57789E-05	9.57789E-05	2.68046E-05	4.94596E-05	8.89375E-05	6.2918E-05	1.90661E-05	3.37581E-05	6.13045E-05	6.90668E-05	0.000111648	6.06919E-05	1.81661E-05	2.13385E-09	4.7879E-08	2.3292E-08	7.33044E-08	0.07330442
3838303772895	383830	3772895	3.8044E-05	9.49988E-05	9.49988E-05	2.65863E-05	4.90568E-05	8.82132E-05	6.24055E-05	1.89108E-05	3.34832E-05	6.06514E-05	6.88207E-05	0.000110808	6.0235E-05	1.80294E-05	2.12207E-09	4.7653E-08	2.3049E-08	7.28247E-08	0.07282469
3838403772895	383840	3772895	3.80332E-05	9.49719E-05	9.49719E-05	2.65788E-05	4.90429E-05	8.81882E-05	6.23879E-05	1.89054E-05	3.34737E-05	6.02646E-05	6.9097E-05	0.000112073	6.09226E-05	1.82352E-05	2.11529E-09	4.7671E-08	2.3042E-08	7.28283E-08	0.0728283
3838503772895	383850	3772895	3.8211E-05	9.54157E-05	9.54157E-05	2.6703E-05	4.92721E-05	8.86003E-05	6.26794E-05	1.89938E-05	3.36301E-05	5.9948E-05	6.87352E-05	0.000111461	6.05903E-05	1.81357E-05	2.11071E-09	4.7748E-08	2.304E-08	7.28984E-08	0.07289841
3838603772895	383860	3772895	3.80279E-05	9.49584E-05	9.49584E-05	2.6575E-05	4.90359E-05	8.81757E-05	6.2379E-05	1.89027E-05	3.3469E-05	5.89985E-05	6.75847E-05	0.00010967	5.96166E-05	1.78443E-05	2.09555E-09	4.7461E-08	2.2674E-08	7.22304E-08	0.0722304
3838703772895	383870	3772895	3.78016E-05	9.43935E-05	9.43935E-05	2.64169E-05	4.87442E-05	8.76511E-05	6.20079E-05	1.87903E-05	3.32699E-05	5.79735E-05	6.63337E-05	0.000107709	5.85507E-05	1.75252E-05	2.07863E-09	4.7126E-08	2.227E-08	7.14745E-08	0.07147451
3838803772895	383880	3772895	3.74353E-05	9.34789E-05	9.34789E-05	2.6161E-05	4.82719E-05	8.68018E-05	6.14071E-05	1.86082E-05	3.29475E-05	5.67225E-05	6.47863E-05	0.000105315	5.72493E-05	1.71357E-05	2.05801E-09	4.6666E-08	2.1734E-08	7.04575E-08	0.07045746
3838903772895	383890	3772895	3.63204E-05	9.06947E-05	9.06947E-05	2.53818E-05	4.68342E-05	8.42165E-05	5.95781E-05	1.8054E-05	3.19662E-05	5.50344E-05	6.17467E-05	9.97889E-05	5.42452E-05	1.62365E-05	2.02419E-09	4.5748E-08	2.0828E-08	6.85999E-08	0.06859992
3839003772895	383900	3772895	3.5841E-05	8.94977E-05	8.94977E-05	2.50468E-05	4.6216E-05	8.3105E-05	5.87918E-05	1.78157E-05	3.15443E-05	5.34719E-05	5.9104E-05	9.61132E-05	5.2247E-05	1.56385E-05	1.99385E-09	4.5119E-08	2.0159E-08	6.72721E-08	0.06727213
3839103772895	383910	3772895	3.53993E-05	8.83947E-05	8.83947E-05	2.47381E-05	4.56465E-05	8.20808E-05	5.80673E-05	1.75961E-05	3.11555E-05	5.204E-05	5.70993E-05	9.29383E-05	5.05212E-05	1.51219E-05	1.96226E-09	4.4502E-08	1.9579E-08	6.6044E-08	0.06604401
3829703772905	382970	3772905	2.63394E-05	6.57715E-05	6.57715E-05	1.84068E-05	3.3964E-05	6.10735E-05	4.32059E-05	1.30927E-05	2.31818E-05	0.000338717	4.86085E-05	8.03999E-05	4.37053E-05	1.30818E-05	2.19071E-09	5.1494E-08	4.2046E-08	9.57304E-08	0.0957304
3829803772905	382980	3772905	2.65495E-05	6.62961E-05	6.62961E-05	1.85536E-05	3.42348E-05	6.15606E-05	4.35505E-05	1.31971E-05	2.33666E-05	0.00034756	4.95933E-05	8.19789E-05	4.45637E-05	1.33387E-05	2.20362E-09	5.1683E-08	4.3479E-08	9.73654E-08	0.09736537
3829903772905	382990	3772905	2.6808E-05	6.69417E-05	6.69417E-05	1.87343E-05	3.45682E-05	6.21601E-05	4.39746E-05	1.33256E-05	2.35942E-05	0.000356714	5.07187E-05	8.37871E-05	4.55466E-05	1.36329E-05	2.21817E-09	5.1922E-08	4.5013E-08	9.9153E-08	0.09915295
3830003772905	383000	3772905	2.70612E-05	6.75738E-05	6.75738E-05	1.89112E-05	3.48947E-05	6.27471E-05	4.43898E-05	1.34515E-05	2.3817E-05	0.00036532	5.18843E-05	8.56546E-05	4.65618E-05	1.39368E-05	2.23264E-09	5.2155E-08	4.6592E-08	1.0098E-07	0.10098018
3830103772905	383010	3772905	2.73359E-05	6.82598E-05	6.82598E-05	1.91031E-05	3.52489E-05	6.33841E-05	4.48404E-05	1.3588E-05	2.40588E-05	0.00037366	5.31202E-05	8.76326E-05	4.7637E-05	1.42586E-05	2.24753E-09	5.24E-08	4.8248E-08	1.02895E-07	0.10289536
3830203772905	383020	3772905	2.76214E-05	6.89726E-05	6.89726E-05	1.93026E-05	3.5617E-05	6.4046E-05	4.53087E-05	1.37299E-05	2.431E-05	0.000381845	5.44516E-05	8.97634E-05	4.87953E-05	1.46053E-05	2.2633E-09	5.2671E-08	4.9999E-08	1.04933E-07	0.10493318
3830303772905	383030	3772905	2.79122E-05	6.9699E-05	6.9699E-05	1.95059E-05	3.59921E-05	6.47205E-05	4.57858E-05	1.38745E-05	2.45666E-05	0.000389341	5.58383E-05	9.19705E-05	4.99951E-05	1.49644E-05	2.27908E-09	5.2935E-08	5.1804E-08	1.07018E-07	0.10701841
3830403772905	383040	3772905	2.82193E-05	7.04656E-05	7.04656E-05	1.97205E-05	3.6388E-05	6.54324E-05	4.62895E-05	1.40271E-05	2.48362E-05	0.000396435	5.73154E-05	9.4322E-05	5.12734E-05	1.5347E-05	2.29512E-09	5.3207E-08	5.3696E-08	1.09198E-07	0.10919808
3830503772905	383050	3772905	2.85317E-05	7.12457E-05	7.12457E-05	1.99388E-05	3.67908E-05	6.61567E-05	4.68019E-05	1.41824E-05	2.51112E-05	0.000402735	5.88578E-05	9.67668E-05	5.26024E-05	1.57448E-05	2.31137E-09	5.3482E-08	5.5641E-08	1.11434E-07	0.1114344
3830603772905	383060	3772905	2.88441E-05	7.20258E-05	7.20258E-05	2.01571E-05	3.71937E-05	6.68811E-05	4.73144E-05	1.43377E-05	2.53862E-05	0.000408046	6.04555E-05	9.93051E-05	5.39822E-05	1.61578E-05	2.32733E-09	5.3749E-08	5.7623E-08	1.13699E-07	0.11369945
3830703772905	383070	3772905	2.91565E-05	7.2806E-05	7.2806E-05	2.03754E-05	3.75965E-05	6.76055E-05	4.78269E-05	1.4493E-05	2.56611E-05	0.000412241	6.21134E-05	0.000101928	5.54081E-05	1.65846E-05	2.34287E-09	5.4005E-08	5.9627E-08	1.15975E-07	0.11597516
3830803772905	383080	3772905	2.94743E-05	7.35995E-05	7.35995E-05	2.05975E-05	3.80063E-05	6.83424E-05	4.83482E-05	1.4651E-05	2.59408E-05	0.000415351	6.38417E-05	0.000104653	5.68894E-05	1.7028E-05	2.35834E-09	5.4256E-08	6.1651E-08	1.18265E-07	0.11826504
3830903772905	383090	3772905	2.98082E-05	7.44334E-05	7.44334E-05	2.08309E-05	3.84369E-05	6.91168E-05	4.8896E-05	1.4817E-05	2.62347E-05	0.000417893	6.56906E-05	0.000107565	5.84722E-05	1.75017E-05	2.37448E-09	5.4526E-08	6.3749E-08	1.20649E-07	0.12064883
3831003772905	383100	3772905	3.01476E-05	7.52808E-05	7.52808E-05	2.1068E-05	3.88745E-05	6.99036E-05	4.94526E-05	1.49856E-05	2.65334E-05	0.000419475	6.7645E-05	0.000110629	6.01381E-05	1.80004E-05	2.39096E-09	5.4801E-08	6.5871E-08	1.23063E-07	0.12306259
3831103772905	383110	3772905	3.04977E-05	7.61551E-05	7.61551E-05	2.13127E-05	3.9326E-05	7.07154E-05	5.00269E-05	1.51597E-05	2.68415E-05	0.000419993	6.96898E-05	0.00011383	6.18778E-05	1.85211E-05	2.40723E-09	5.5074E-08	6.7993E-08	1.25474E-07	0.12547431
3831203772905	383120	3772905	3.0864E-05	7.70697E-05	7.70697E-05	2.15687E-05	3.97983E-05	7.15647E-05	5.06277E-05	1.53417E-05	2.71639E-05	0.000419782	7.18854E-05	0.000117259	6.37421E-05	1.90791E-05	2.42433E-09	5.5368E-08	7.0146E-08	1.27938E-07	0.12793846
3831303772905	383130	3772905	3.12302E-05	7.79843E-05	7.79843E-05	2.18246E-05	4.02706E-05	7.2414E-05	5.12285E-05	1.55238E-05	2.74863E-05	0.00041832	7.41764E-05	0.000120816	6.56757E-05	1.96579E-05	2.44107E-09	5.5651E-08	7.224E-08	1.30332E-07	0.1303318
3831403772905	383140	3772905	3.16558E-05	7.90468E-05	7.90468E-05	2.2122E-05	4.08193E-05	7.34006E-05	5.19266E-05	1.57353E-05	2.78608E-05	0.000416868	7.67889E-05	0.000124866	6.78769E-05	2.03167E-05	2.45994E-09	5.5999E-08	7.4412E-08	1.32871E-07	0.13287105
3831503772905	383150	3772905	3.21028E-05	8.01632E-05	8.01632E-05	2.24344E-05	4.13958E-05	7.44373E-05	5.26599E-05	1.59575E-05	2.82542E-05	0.000413768	7.96125E-05	0.000129229	7.02488E-05	2.10267E-05	2.47862E-09	5.6356E-08	7.5739E-08	1.34574E-07	0.13457381
3831603772905	383160	3772905	3.25284E-05	8.12258E-05	8.12258E-05	2.27318E-05	4.19445E-05	7.54239E-05	5.33579E-05	1.61691E-05	2.86288E-05	0.000403705	8.24763E-05	0.000133618	7.26346E-05	2.17408E-05	2.47587E-09	5.6456E-08	7.6739E-08	1.3567E-07	0.13567034
3831703772905	383170	3772905	3.29377E-05	8.2248E-05	8.2248E-05	2.30179E-05	4.24723E-05	7.63731E-05	5.40294E-05	1.63726E-05	2.8989E-05	0.000382478	8.53451E-05	0.00013799	7.50111E-05	2.24521E-05	2.77163E-09	5.9788E-08	7.7739E-08	1.40299E-07	0.14029855
3831803772905	383180	3772905	3.32447E-05	8.30147E-05	8.30147E-05	2.32324E-05	4.28682E-05	7.7085E-05	5.4533E-05	1.65252E-05	2.92593E-05	0.000355146	8.79425E-05	0.000141954	7.71661E-05	2.30972E-05	2.92129E-09	6.2153E-08	7.7021E-08	1.42096E-07	0.1420961
3831903772905	383190	3772905	3.53077E-05	8.81661E-05	8.81661E-05	2.46741E-05	4.55284E-05	8.18685E-05	5.79171E-05	1.75506E-05	3.10749E-05	0.000330573	8.92187E-05	0.000143669	7.80983E-05	2.33762E-05	3.0505E-09	6.5073E-08	7.7027E-08	1.4515E-07	0.14515018
3832003772905	383200	3772905	4.18037E-05	0.000104387	0.000104387	2.92137E-05	5.39048E-05	9.69308E-05	6.85727E-05	2.07796E-05	3.67921E-05	0.00030806	9.93323E-05	0.000161674	8.7886E-05	2.63058E-05	3.13969E-09	6.7827E-08	7.7218E-08	1.48185E-07	0.14818524
3832103772905	383210	3772905	4.47447E-05	0.000111731	0.000111731	3.12689E-05	5.76971E-05	0.0001037 5	7.3397E-05	2.22415E-05	3.93805E-05	0.000286557	0.000104196	0.000169713	9.2256E-05	2.76138E-05	3.1893E-09	6.9678E-08	7.5984E-08	1.48852E-07	0.14885169
3832203772905	383220	3772905	4.70608E-05	0.000117514	0.000117514	3.28875E-05	6.06837E-05	0.000109121	7.71962E-05	2.33928E-05	4.1419E-05	0.000261858	0.000106904	0.000174162	9.46741E-05	2.83376E-05	3.20664E-09	7.115E-08	7.3234E-08	1.47591E-07	0.14759126
3832303772905	383230	3772905	4.77126E-05	0.000119142	0.000119142	3.3343E-05	6.15241E-05	0.000110632	7.82653E-05	2.37168E-05	4.19926E-05	0.000240073	0.000106652	0.000173618	9.43788E-05	2.82492E-05	3.17158E-09	7.1205E-08	7.0037E-08	1.44413E-07	0.14441268
3832403772905	383240	3772905	4.75294E-05	0.000118685	0.000118685	3.3215E-05	6.12879E-05	0.000110207	7.79649E-05	2.36257E-05	4.18315E-05	0.000224057	0.000106316	0.00017282	9.3945E-05	2.81194E-05	3.10922E-09	7.0124E-08	6.7592E-08	1.40825E-07	0.1408254
3832503772905	383250	3772905	4.74648E-05	0.000118523	0.000118523	3.31698E-05	6.12046E-05	0.000110057	7.78589E-05	2.35936E-05	4.17746E-05	0.000213184	0.000107743	0.000174781	9.5011E-05	2.84384E-05	3.06824E-09	6.9203E-08	6.6284E-08	1.38555E-07	0.13855476
3832603772905	383260	3772905	4.72439E-05	0.000117972	0.000117972	3.30155E-05	6.09198E-05	0.000109545	7.74967E-05	2.34838E-05	4.15802E-05	0.00020303	0.000109215	0.000176742	9.6077E-05	2.87575E-05	3.02395E-09	6.8142E-08	6.496E-08	1.36126E-07	0.13612627
3832703772905	383270	3772905	4.62906E-05	0.000115591	0.000115591	3.23493E-05	5.96905E-05	0.000107335	7.59328E-05	2.30099E-05	4.07411E-05	0.000191591	0.000109401	0.000176623	9.60124E-05	2.87382E-05	2.9506E-09	6.6358E-08	6.2942E-08	1.32251E-07	0.13225065
3832803772905	383280	3772905	4.51379E-05	0.000112713	0.000112713	3.15437E-05	5.82041E-05	0.000104662	7.4042E-05	2.2437E-05	3.97266E-05	0.000180894	0.000109808	0.000176819	9.61185E-05	2.87699E-05	2.87545E-09	6.4397E-08	6.0922E-08	1.28195E-07	0.12819498
3832903772905	383290	3772905	4.41629E-05	0.000110278	0.000110278	3.08624E-05	5.69469E-05	0.000102401	7.24427E-05	2.19523E-05	3.88686E-05	0.000171328	0.000110848	0.000177973	9.67461E-05	2.89578E-05	2.8107E-09	6.2594E-08	5.9077E-08	1.24482E-07	0.12448186
3833003772905	383300	3772905	4.35543E-05	0.000108758	0.000108758	3.04371E-05	5.61621E-05	0.0001009 9	7.14443E-05	2.16498E-05	3.83329E-05	0.000162898	0.000112395	0.000179892	9.7789E-05	2.927E-05	2.76045E-09	6.1141E-08	5.745E-08	1.21351E-07	0.121351
3833103772905	383310	3772905	4.31234E-05	0.000107682	0.000107682	3.01359E-05	5.56064E-05	9.99907E-05	7.07375E-05	2.14356E-05	3.79536E-05	0.00015498	0.000113932	0.000181776	9.88135E-05	2.95766E-05	2.71601E-09	5.9829E-08	5.5832E-08	1.18377E-07	0.11837661
3833203772905	383320	3772905	4.30749E-05	0.000107561	0.000107561	3.0102E-05	5.55439E-05	9.98783E-05	7.06579E-05	2.14115E-05	3.79109E-05	0.000148373	0.000115847	0.00018423	0.000100147	2.99758E-05	2.68786E-09	5.8998E-08	5.4528E-08	1.16215E-07	0.11621458
3833303772905	383330	3772905	4.31665E-05	0.00010779	0.00010779	3.0166E-05	5.5662E-05	0.000100091	7.08081E-05	2.1457E-05	3.79915E-05	0.000142444	0.000117695	0.000186564	0.000101416	3.03556E-05	2.66609E-09	5.837E-08	5.3311E-08	1.14348E-07	0.11434782
3833403772905	383340	3772905	4.3285E-05	0.000108086	0.000108086	3.02488E-05	5.58148E-05	0.000100365	7.10025E-05	2.15159E-05	3.80958E-05	0.000136893	0.000119238	0.00018844	0.000102436	3.06609E-05	2.64612E-09	5.7815E-08	5.2073E-08	1.12534E-07	0.11253371
3833503772905	383350	3772905	4.35866E-05	0.000108839	0.000108839	3.04596E-05	5.62038E-05	0.000101065	7.14973E-05	2.16659E-05	3.83613E-05	0.000132416	0.000120921	0.000190537	0.000103576	3.1002E-05	2.63757E-09	5.7608E-08	5.1099E-08	1.11345E-07	0.11134492
3833603772905	383360	3772905	4.38667E-05	0.000109538	0.000109538	3.06554E-05	5.65649E-05	0.000101714	7.19568E-05	2.18051E-05	3.86078E-05	0.000128146	0.000122132	0.000191929	0.000104333	3.12286E-05	2.62803E-09	5.739E-08	5.0062E-08	1.1008E-07	0.1100801
3833703772905	383370	3772905	4.447E-05	0.000111045	0.000111045	3.1077E-05	5.73428E-05	0.000103113	7.29463E-05	2.2105E-05	3.91388E-05	0.000125302	0.000123805	0.000194035	0.000105477	3.15711E-05	2.63693E-09	5.7717E-08	4.9475E-08	1.09829E-07	0.10982884
3833803772905	383380	3772905	4.55957E-05	0.000113856	0.000113856	3.18637E-05	5.87945E-05	0.000105723	7.4793E-05	2.26645E-05	4.01296E-05	0.00012374	0.000126061	0.000197048	0.000107115	3.20614E-05	2.66708E-09	5.8647E-08	4.9333E-08	1.10647E-07	0.11064691
3833903772905	383390	3772905	4.70608E-05	0.000117514	0.000117514	3.28875E-05	6.06837E-05	0.000109121	7.71962E-05	2.33928E-05	4.1419E-05	0.000122478	0.000128332	0.000200223	0.000108841	3.2578E-05	2.70499E-09	5.9755E-08	4.9286E-08	1.11746E-07	0.11174597
3834003772905	383400	3772905	4.91723E-05	0.000122787	0.000122787	3.43631E-05	6.34064E-05	0.000114016	8.06598E-05	2.44424E-05	4.32774E-05	0.000122077	0.000131497	0.000204917	0.000111393	3.33419E-05	2.7612E-09	6.1251E-08	4.9608E-08	1.1362E-07	0.11362027
3834103772905	383410	3772905	5.15692E-05	0.000128772	0.000128772	3.60381E-05	6.64971E-05	0.000119574	8.45916E-05	2.56338E-05	4.53869E-05	0.000122283	0.000135556	0.000211148	0.00011478	3.43557E-05	2.82554E-09	6.2786E-08	5.0182E-08	1.15794E-07	0.11579356
3834203772905	383420	3772905	5.28943E-05	0.000132081	0.000132081	3.69641E-05	6.82058E-05	0.000122647	8.67652E-05	2.62925E-05	4.65531E-05	0.000121102	0.000137455	0.000214128	0.0001164	3.48405E-05	2.85286E-09	6.3371E-08	5.0021E-08	1.16245E-07	0.11624457
3834303772905	383430	3772905	5.28081E-05	0.000131866	0.000131866	3.69039E-05	6.80946E-05	0.000122447	8.66238E-05	2.62496E-05	4.64773E-05	0.000117454	0.00013532	0.000210928	0.00011466	3.43198E-05	2.82741E-09	6.2842E-08	4.8622E-08	1.14291E-07	0.11429131
3834403772905	383440	3772905	5.26842E-05	0.000131556	0.000131556	3.68173E-05	6.79349E-05	0.00012216	8.64206E-05	2.61881E-05	4.63683E-05	0.000114018	0.000132979	0.000207473	0.000112782	3.37576E-05	2.80109E-09	6.2299E-08	4.7259E-08	1.12359E-07	0.11235919
3834503772905	383450	3772905	5.19947E-05	0.000129835	0.000129835	3.63355E-05	6.70458E-05	0.000120561	8.52896E-05	2.58453E-05	4.57615E-05	0.000109883	0.000129085	0.000201649	0.000109616	3.28101E-05	2.75486E-09	6.1337E-08	4.5498E-08	1.0959E-07	0.10959002
3834603772905	383460	3772905	5.11868E-05	0.000127817	0.000127817	3.57709E-05	6.6004E-05	0.000118687	8.39643E-05	2.54437E-05	4.50504E-05	0.000105929	0.000125016	0.00019558	0.000106317	3.18225E-05	2.70578E-09	6.03E-08	4.3765E-08	1.06771E-07	0.10677095
3834703772905	383470	3772905	5.01634E-05	0.000125262	0.000125262	3.50557E-05	6.46843E-05	0.000116314	8.22855E-05	2.4935E-05	4.41496E-05	0.000101995	0.000120594	0.000188975	0.000102727	3.07479E-05	2.65056E-09	5.9107E-08	4.1991E-08	1.03749E-07	0.103749
3834803772905	383480	3772905	4.87252E-05	0.000121671	0.000121671	3.40507E-05	6.28299E-05	0.00011298	7.99264E-05	2.42201E-05	4.28839E-05	9.782E-05	0.000115465	0.000181284	9.85458E-05	2.94965E-05	2.58148E-09	5.7551E-08	4.005E-08	1.00182E-07	0.10018201
3834903772905	383490	3772905	4.74163E-05	0.000118402	0.000118402	3.3136E-05	6.11421E-05	0.000109945	7.77794E-05	2.35695E-05	4.17319E-05	9.4067E-05	0.000110802	0.000174323	9.47618E-05	2.83639E-05	2.51617E-09	5.6049E-08	3.8281E-08	9.68468E-08	0.09684679
3835003772905	383500	3772905	4.70931E-05	0.000117595	0.000117595	3.29101E-05	6.07254E-05	0.000109195	7.72493E-05	2.34089E-05	4.14475E-05	9.17559E-05	0.000108275	0.00017063	9.27544E-05	2.7763E-05	2.48556E-09	5.5431E-08	3.7226E-08	9.51431E-08	0.09514311
3835103772905	383510	3772905	4.705E-05	0.000117488	0.000117488	3.288E-05	6.06698E-05	0.000109096	7.71786E-05	2.33874E-05	4.14095E-05	8.99421E-05	0.000106391	0.000167905	9.12731E-05	2.73196E-05	2.46567E-09	5.5088E-08	3.6406E-08	9.39601E-08	0.09396008
3835203772905	383520	3772905	4.69531E-05	0.000117245	0.000117245	3.28122E-05	6.05448E-05	0.000108871	7.70195E-05	2.33393E-05	4.13242E-05	8.81787E-05	0.000104452	0.000165104	8.97503E-05	2.68638E-05	2.44479E-09	5.4721E-08	3.56E-08	9.2766E-08	0.09276595
3835303772905	383530	3772905	4.67484E-05	0.000116734	0.000116734	3.26692E-05	6.02808E-05	0.000108396	7.66838E-05	2.32375E-05	4.11441E-05	8.64102E-05	0.000102377	0.000162082	8.81075E-05	2.63721E-05	2.42083E-09	5.4276E-08	3.4778E-08	9.14752E-08	0.09147517
3835403772905	383540	3772905	4.65114E-05	0.000116143	0.000116143	3.25036E-05	5.99752E-05	0.000107847	7.6295E-05	2.31197E-05	4.09355E-05	8.4707E-05	0.000100292	0.000159026	8.64462E-05	2.58749E-05	2.39683E-09	5.3826E-08	3.3982E-08	9.02048E-08	0.09020476
3835503772905	383550	3772905	4.61828E-05	0.000115322	0.000115322	3.2274E-05	5.95515E-05	0.000107085	7.57561E-05	2.29564E-05	4.06463E-05	8.30139E-05	9.81114E-05	0.000155808	8.46973E-05	2.53514E-05	2.37064E-09	5.3318E-08	3.3181E-08	8.88698E-08	0.08886984
3835603772905	383560	3772905	4.58058E-05	0.000114381	0.000114381	3.20105E-05	5.90654E-05	0.00010621	7.51376E-05	2.2769E-05	4.03144E-05	8.13559E-05	9.59108E-05	0.000152531	8.2916E-05	2.48182E-05	2.34415E-09	5.2797E-08	3.2396E-08	8.75377E-08	0.08753768
3835703772905	383570	3772905	4.54449E-05	0.000113479	0.000113479	3.17583E-05	5.86E-05	0.000105374	7.45456E-05	2.25896E-05	3.99968E-05	7.98135E-05	9.38308E-05	0.000149441	8.12363E-05	2.43154E-05	2.3196E-09	5.2321E-08	3.1668E-08	8.63084E-08	0.08630837
3835803772905	383580	3772905	4.60697E-05	0.00011504	0.00011504	3.21949E-05	5.94057E-05	0.000106822	7.55705E-05	2.29002E-05	4.05467E-05	7.94367E-05	9.37354E-05	0.000149433	8.12317E-05	2.4314E-05	2.33237E-09	5.274E-08	3.153E-08	8.66029E-08	0.08660285
3835903772905	383590	3772905	4.6743E-05	0.000116721	0.000116721	3.26654E-05	6.02739E-05	0.000108384	7.66749E-05	2.32348E-05	4.11393E-05	7.92056E-05	9.3876E-05	0.000149798	8.14301E-05	2.43734E-05	2.3478E-09	5.3179E-08	3.1455E-08	8.69822E-08	0.08698222
3836003772905	383600	3772905	4.73355E-05	0.0001182	0.0001182	3.30795E-05	6.10379E-05	0.000109758	7.76469E-05	2.35294E-05	4.16608E-05	7.90297E-05	9.40469E-05	0.000150214	8.16562E-05	2.44411E-05	2.36232E-09	5.3544E-08	3.1395E-08	8.73007E-08	0.08730068

			EGIODemolition	EGIOSite Grubbing / Prep	EGIOMass Grading / Excavation	EGIOMass Grading / Excavation	EGIODrainage / Utilities Trenching	EGIODrainage / Utilities Trenching	EGIOFoundations / Concrete Pads	EGIOFoundations / Concrete Pads	EGIOBuilding / Structure Construction	EGIOBuilding / Structure Construction	EGIOAsphalt Paving	EGIOArchitectural Coating	EGIOLandscaping or Other Finishing	EGIOWaterside Construction (Piles)	HIWaterside Construction (Landscaping)	HIWaterside Construction (Landscaping)	KMDemolition	KMSite Grubbing / Prep	KMMass Grading / Excavation
Unique Identifier	X (UTM)	Y (UTM)	2025	2025	2025	2026	2026	2027	2026	2027	2026	2027	2027	2027	2027	2027	2025	2026	2025	2025	2025
3836103772905	383610	3772905	2.19604E-05	1.9816E-05	4.94833E-05	4.94833E-05	1.38484E-05	1.38484E-05	2.55529E-05	2.55529E-05	4.59488E-05	4.59488E-05	3.2506E-05	3.05939E-06	9.85031E-06	1.74408E-05	9.63648E-05	9.63648E-05	3.66086E-05	3.30347E-05	8.24901E-05
3836203772905	383620	3772905	2.21275E-05	1.9967E-05	4.98599E-05	4.98599E-05	1.39538E-05	1.39538E-05	2.57473E-05	2.57473E-05	4.62985E-05	4.62985E-05	3.27534E-05	3.08267E-06	9.92527E-06	1.75736E-05	9.71895E-05	9.71895E-05	3.65489E-05	3.29808E-05	8.23556E-05
3836303772905	383630	3772905	2.22588E-05	2.0086E-05	5.01558E-05	5.01558E-05	1.40366E-05	1.40366E-05	2.59001E-05	2.59001E-05	4.65733E-05	4.65733E-05	3.29478E-05	3.10097E-06	9.98418E-06	1.76779E-05	9.803E-05	9.803E-05	3.63698E-05	3.28192E-05	8.19521E-05
3836403772905	383640	3772905	2.23484E-05	2.0167E-05	5.03576E-05	5.03576E-05	1.4093E-05	1.4093E-05	2.60043E-05	2.60043E-05	4.67606E-05	4.67606E-05	3.30803E-05	3.11344E-06	1.00243E-05	1.7749E-05	9.89182E-05	9.89182E-05	3.60893E-05	3.25661E-05	8.13199E-05
3836503772905	383650	3772905	2.23902E-05	2.0204E-05	5.04517E-05	5.04517E-05	1.41194E-05	1.41194E-05	2.60529E-05	2.60529E-05	4.6848E-05	4.6848E-05	3.31422E-05	3.11926E-06	1.00431E-05	1.77822E-05	9.96636E-05	9.96636E-05	3.57073E-05	3.22213E-05	8.04591E-05
3836603772905	383660	3772905	2.23782E-05	2.0194E-05	5.04248E-05	5.04248E-05	1.41119E-05	1.41119E-05	2.6039E-05	2.6039E-05	4.6823E-05	4.6823E-05	3.31245E-05	3.1176E-06	1.00377E-05	1.77727E-05	0.000100155	0.000100155	3.52536E-05	3.1812E-05	7.94369E-05
3836703772905	383670	3772905	2.23305E-05	2.015E-05	5.03172E-05	5.03172E-05	1.40817E-05	1.40817E-05	2.59835E-05	2.59835E-05	4.67231E-05	4.67231E-05	3.30538E-05	3.11095E-06	1.00163E-05	1.77348E-05	0.000100583	0.000100583	3.48059E-05	3.1408E-05	7.84281E-05
3836803772905	383680	3772905	2.2235E-05	2.0064E-05	5.0102E-05	5.0102E-05	1.40215E-05	1.40215E-05	2.58723E-05	2.58723E-05	4.65233E-05	4.65233E-05	3.29124E-05	3.09764E-06	9.97347E-06	1.76589E-05	0.000100552	0.000100552	3.43881E-05	3.10309E-05	7.74866E-05
3836903772905	383690	3772905	2.21275E-05	1.9967E-05	4.98599E-05	4.98599E-05	1.39538E-05	1.39538E-05	2.57473E-05	2.57473E-05	4.62985E-05	4.62985E-05	3.27534E-05	3.08267E-06	9.92527E-06	1.75736E-05	0.000100393	0.000100393	3.4012E-05	3.06916E-05	7.66393E-05
3837003772905	383700	3772905	2.20141E-05	1.9865E-05	4.96044E-05	4.96044E-05	1.38822E-05	1.38822E-05	2.56154E-05	2.56154E-05	4.60612E-05	4.60612E-05	3.25855E-05	3.06687E-06	9.8744E-06	1.74835E-05	0.000100155	0.000100155	3.36599E-05	3.03738E-05	7.58457E-05
3837103772905	383710	3772905	2.18947E-05	1.9757E-05	4.93353E-05	4.93353E-05	1.3807E-05	1.3807E-05	2.54764E-05	2.54764E-05	4.58114E-05	4.58114E-05	3.24088E-05	3.05024E-06	9.82085E-06	1.73887E-05	9.97429E-05	9.97429E-05	3.33435E-05	3.00883E-05	7.51328E-05
3837203772905	383720	3772905	2.17813E-05	1.9655E-05	4.90798E-05	4.90798E-05	1.37354E-05	1.37354E-05	2.53445E-05	2.53445E-05	4.55741E-05	4.55741E-05	3.22409E-05	3.03444E-06	9.76998E-06	1.72986E-05	9.92988E-05	9.92988E-05	3.3051E-05	2.98244E-05	7.44738E-05
3837303772905	383730	3772905	2.16858E-05	1.9569E-05	4.88646E-05	4.88646E-05	1.36752E-05	1.36752E-05	2.52334E-05	2.52334E-05	4.53743E-05	4.53743E-05	3.20996E-05	3.02114E-06	9.72714E-06	1.72228E-05	9.87437E-05	9.87437E-05	3.27884E-05	2.95874E-05	7.3882E-05
3837403772905	383740	3772905	2.15963E-05	1.9488E-05	4.86628E-05	4.86628E-05	1.36188E-05	1.36188E-05	2.51292E-05	2.51292E-05	4.51869E-05	4.51869E-05	3.1967E-05	3.00866E-06	9.68698E-06	1.71517E-05	9.81093E-05	9.81093E-05	3.25556E-05	2.93773E-05	7.33574E-05
3837503772905	383750	3772905	2.15008E-05	1.9402E-05	4.84476E-05	4.84476E-05	1.35585E-05	1.35585E-05	2.5018E-05	2.5018E-05	4.49871E-05	4.49871E-05	3.18257E-05	2.99536E-06	9.64414E-06	1.70758E-05	9.74115E-05	9.74115E-05	3.23526E-05	2.91942E-05	7.29001E-05
3837603772905	383760	3772905	2.13456E-05	1.9262E-05	4.80979E-05	4.80979E-05	1.34607E-05	1.34607E-05	2.48375E-05	2.48375E-05	4.46624E-05	4.46624E-05	3.15959E-05	2.97374E-06	9.57453E-06	1.69525E-05	9.6333E-05	9.6333E-05	3.21437E-05	2.90057E-05	7.24293E-05
3837703772905	383770	3772905	2.11904E-05	1.9122E-05	4.77482E-05	4.77482E-05	1.33628E-05	1.33628E-05	2.46569E-05	2.46569E-05	4.43376E-05	4.43376E-05	3.13662E-05	2.95211E-06	9.50492E-06	1.68293E-05	9.52704E-05	9.52704E-05	3.19408E-05	2.88225E-05	7.1972E-05
3837803772905	383780	3772905	2.10531E-05	1.8998E-05	4.74389E-05	4.74389E-05	1.32762E-05	1.32762E-05	2.44971E-05	2.44971E-05	4.40504E-05	4.40504E-05	3.1163E-05	2.93299E-06	9.44333E-06	1.67203E-05	9.43188E-05	9.43188E-05	3.17378E-05	2.86394E-05	7.15147E-05
3837903772905	383790	3772905	2.09277E-05	1.8885E-05	4.71564E-05	4.71564E-05	1.31972E-05	1.31972E-05	2.43513E-05	2.43513E-05	4.37881E-05	4.37881E-05	3.09775E-05	2.91553E-06	9.38711E-06	1.66207E-05	9.34783E-05	9.34783E-05	3.15408E-05	2.84616E-05	7.10709E-05
3838003772905	383800	3772905	2.08024E-05	1.8772E-05	4.6874E-05	4.6874E-05	1.31181E-05	1.31181E-05	2.42054E-05	2.42054E-05	4.35258E-05	4.35258E-05	3.07919E-05	2.89806E-06	9.33088E-06	1.65211E-05	9.26377E-05	9.26377E-05	3.13498E-05	2.82893E-05	7.06405E-05
3838103772905	383810	3772905	2.0689E-05	1.8669E-05	4.66184E-05	4.66184E-05	1.30466E-05	1.30466E-05	2.40734E-05	2.40734E-05	4.32885E-05	4.32885E-05	3.0624E-05	2.88226E-06	9.28001E-06	1.64311E-05	9.18764E-05	9.18764E-05	3.11707E-05	2.81277E-05	7.0237E-05
3838203772905	383820	3772905	2.05756E-05	1.8567E-05	4.63629E-05	4.63629E-05	1.29751E-05	1.29751E-05	2.39415E-05	2.39415E-05	4.30512E-05	4.30512E-05	3.04562E-05	2.86646E-06	9.22914E-06	1.6341E-05	9.11151E-05	9.11151E-05	3.10036E-05	2.79769E-05	6.98604E-05
3838303772905	383830	3772905	2.0498E-05	1.8497E-05	4.6188E-05	4.6188E-05	1.29261E-05	1.29261E-05	2.38512E-05	2.38512E-05	4.28889E-05	4.28889E-05	3.03413E-05	2.85565E-06	9.19433E-06	1.62794E-05	9.05125E-05	9.05125E-05	3.08723E-05	2.78584E-05	6.95645E-05
3838403772905	383840	3772905	2.05159E-05	1.8513E-05	4.62283E-05	4.62283E-05	1.29374E-05	1.29374E-05	2.3872E-05	2.3872E-05	4.29263E-05	4.29263E-05	3.03678E-05	2.85815E-06	9.20236E-06	1.62936E-05	9.00684E-05	9.00684E-05	3.07648E-05	2.77614E-05	6.93223E-05
3838503772905	383850	3772905	2.07845E-05	1.8755E-05	4.68336E-05	4.68336E-05	1.31068E-05	1.31068E-05	2.41846E-05	2.41846E-05	4.34884E-05	4.34884E-05	3.07654E-05	2.89557E-06	9.32285E-06	1.65069E-05	8.94974E-05	8.94974E-05	3.08245E-05	2.78153E-05	6.94569E-05
3838603772905	383860	3772905	2.0689E-05	1.8669E-05	4.66184E-05	4.66184E-05	1.30466E-05	1.30466E-05	2.40734E-05	2.40734E-05	4.32885E-05	4.32885E-05	3.0624E-05	2.88226E-06	9.28001E-06	1.64311E-05	8.87044E-05	8.87044E-05	3.06932E-05	2.76968E-05	6.91609E-05
3838703772905	383870	3772905	2.05636E-05	1.8556E-05	4.6336E-05	4.6336E-05	1.29676E-05	1.29676E-05	2.39276E-05	2.39276E-05	4.30262E-05	4.30262E-05	3.04385E-05	2.8648E-06	9.22378E-06	1.63315E-05	8.78638E-05	8.78638E-05	3.0544E-05	2.75621E-05	6.88247E-05
3838803772905	383880	3772905	2.03308E-05	1.8346E-05	4.58114E-05	4.58114E-05	1.28208E-05	1.28208E-05	2.36567E-05	2.36567E-05	4.25392E-05	4.25392E-05	3.00939E-05	2.83237E-06	9.11936E-06	1.61466E-05	8.68805E-05	8.68805E-05	3.03291E-05	2.73682E-05	6.83405E-05
3838903772905	383890	3772905	1.97578E-05	1.7829E-05	4.45202E-05	4.45202E-05	1.24594E-05	1.24594E-05	2.29899E-05	2.29899E-05	4.13402E-05	4.13402E-05	2.92457E-05	2.75254E-06	8.86233E-06	1.56915E-05	8.55324E-05	8.55324E-05	2.98575E-05	2.69427E-05	6.72779E-05
3839003772905	383900	3772905	1.94713E-05	1.757E-05	4.38746E-05	4.38746E-05	1.22787E-05	1.22787E-05	2.26565E-05	2.26565E-05	4.07407E-05	4.07407E-05	2.88216E-05	2.71262E-06	8.73381E-06	1.5464E-05	8.39465E-05	8.39465E-05	2.94874E-05	2.66087E-05	6.6444E-05
3839103772905	383910	3772905	1.92564E-05	1.7376E-05	4.33904E-05	4.33904E-05	1.21432E-05	1.21432E-05	2.24065E-05	2.24065E-05	4.0291E-05	4.0291E-05	2.85035E-05	2.68268E-06	8.63742E-06	1.52933E-05	8.24398E-05	8.24398E-05	2.91591E-05	2.63125E-05	6.57042E-05
3829703772915	382970	3772915	2.8025E-05	2.5289E-05	6.31487E-05	6.31487E-05	1.76728E-05	1.76728E-05	3.26096E-05	3.26096E-05	5.86381E-05	5.86381E-05	4.14829E-05	3.90428E-06	1.25706E-05	2.22573E-05	9.66344E-05	9.66344E-05	2.58045E-05	2.32853E-05	5.81452E-05
3829803772915	382980	3772915	2.8031E-05	2.5294E-05	6.31622E-05	6.31622E-05	1.76765E-05	1.76765E-05	3.26165E-05	3.26165E-05	5.86506E-05	5.86506E-05	4.14918E-05	3.90511E-06	1.25733E-05	2.22621E-05	9.74115E-05	9.74115E-05	2.59478E-05	2.34146E-05	5.8468E-05
3829903772915	382990	3772915	2.80608E-05	2.5321E-05	6.32294E-05	6.32294E-05	1.76953E-05	1.76953E-05	3.26513E-05	3.26513E-05	5.8713E-05	5.8713E-05	4.15359E-05	3.90927E-06	1.25867E-05	2.22858E-05	9.82204E-05	9.82204E-05	2.61268E-05	2.35762E-05	5.88715E-05
3830003772915	383000	3772915	2.80847E-05	2.5343E-05	6.32832E-05	6.32832E-05	1.77104E-05	1.77104E-05	3.2679E-05	3.2679E-05	5.8763E-05	5.8763E-05	4.15713E-05	3.91259E-06	1.25974E-05	2.23047E-05	9.89975E-05	9.89975E-05	2.63059E-05	2.37378E-05	5.9275E-05
3830103772915	383010	3772915	2.81145E-05	2.537E-05	6.33505E-05	6.33505E-05	1.77292E-05	1.77292E-05	3.27138E-05	3.27138E-05	5.88254E-05	5.88254E-05	4.16155E-05	3.91675E-06	1.26107E-05	2.23284E-05	9.98064E-05	9.98064E-05	2.64969E-05	2.39101E-05	5.97055E-05
3830203772915	383020	3772915	2.81563E-05	2.5408E-05	6.34446E-05	6.34446E-05	1.77556E-05	1.77556E-05	3.27624E-05	3.27624E-05	5.89129E-05	5.89129E-05	4.16773E-05	3.92257E-06	1.26295E-05	2.23616E-05	0.000100647	0.000100647	2.67058E-05	2.40987E-05	6.01762E-05
3830303772915	383030	3772915	2.81921E-05	2.544E-05	6.35253E-05	6.35253E-05	1.77782E-05	1.77782E-05	3.28041E-05	3.28041E-05	5.89878E-05	5.89878E-05	4.17303E-05	3.92756E-06	1.26456E-05	2.23901E-05	0.000101472	0.000101472	2.69148E-05	2.42872E-05	6.0647E-05
3830403772915	383040	3772915	2.8228E-05	2.5472E-05	6.3606E-05	6.3606E-05	1.78007E-05	1.78007E-05	3.28457E-05	3.28457E-05	5.90627E-05	5.90627E-05	4.17833E-05	3.93255E-06	1.26616E-05	2.24185E-05	0.000102312	0.000102312	2.71296E-05	2.44811E-05	6.11312E-05
3830503772915	383050	3772915	2.82638E-05	2.5505E-05	6.36867E-05	6.36867E-05	1.78233E-05	1.78233E-05	3.28874E-05	3.28874E-05	5.91377E-05	5.91377E-05	4.18364E-05	3.93754E-06	1.26777E-05	2.2447E-05	0.000103153	0.000103153	2.73505E-05	2.46804E-05	6.16288E-05
3830603772915	383060	3772915	2.82936E-05	2.5531E-05	6.3754E-05	6.3754E-05	1.78422E-05	1.78422E-05	3.29221E-05	3.29221E-05	5.92001E-05	5.92001E-05	4.18805E-05	3.9417E-06	1.26911E-05	2.24707E-05	0.000103978	0.000103978	2.75654E-05	2.48743E-05	6.2113E-05
3830703772915	383070	3772915	2.83175E-05	2.5553E-05	6.38078E-05	6.38078E-05	1.78572E-05	1.78572E-05	3.29499E-05	3.29499E-05	5.92501E-05	5.92501E-05	4.19159E-05	3.94502E-06	1.27018E-05	2.24896E-05	0.000104818	0.000104818	2.77862E-05	2.50736E-05	6.26107E-05
3830803772915	383080	3772915	2.83414E-05	2.5575E-05	6.38616E-05	6.38616E-05	1.78723E-05	1.78723E-05	3.29777E-05	3.29777E-05	5.93E-05	5.93E-05	4.19512E-05	3.94835E-06	1.27125E-05	2.25086E-05	0.000105659	0.000105659	2.80071E-05	2.52729E-05	6.31084E-05
3830903772915	383090	3772915	2.83653E-05	2.5596E-05	6.39154E-05	6.39154E-05	1.78873E-05	1.78873E-05	3.30055E-05	3.30055E-05	5.935E-05	5.935E-05	4.19866E-05	3.95168E-06	1.27232E-05	2.25275E-05	0.000106499	0.000106499	2.82399E-05	2.5483E-05	6.36329E-05
3831003772915	383100	3772915	2.83832E-05	2.5612E-05	6.39557E-05	6.39557E-05	1.78986E-05	1.78986E-05	3.30263E-05	3.30263E-05	5.93875E-05	5.93875E-05	4.20131E-05	3.95417E-06	1.27312E-05	2.25418E-05	0.00010734	0.00010734	2.84667E-05	2.56877E-05	6.4144E-05
3831103772915	383110	3772915	2.84011E-05	2.5628E-05	6.39961E-05	6.39961E-05	1.79099E-05	1.79099E-05	3.30471E-05	3.30471E-05	5.94249E-05	5.94249E-05	4.20396E-05	3.95667E-06	1.27393E-05	2.2556E-05	0.00010818	0.00010818	2.86995E-05	2.58977E-05	6.46686E-05
3831203772915	383120	3772915	2.84309E-05	2.5655E-05	6.40633E-05	6.40633E-05	1.79287E-05	1.79287E-05	3.30819E-05	3.30819E-05	5.94874E-05	5.94874E-05	4.20837E-05	3.96082E-06	1.27527E-05	2.25797E-05	0.000109037	0.000109037	2.89502E-05	2.61239E-05	6.52335E-05
3831303772915	383130	3772915	2.84488E-05	2.5671E-05	6.41037E-05	6.41037E-05	1.794E-05	1.794E-05	3.31027E-05	3.31027E-05	5.95248E-05	5.95248E-05	4.21103E-05	3.96332E-06	1.27607E-05	2.25939E-05	0.000109877	0.000109877	2.9195E-05	2.63448E-05	6.57849E-05
3831403772915	383140	3772915	2.85025E-05	2.572E-05	6.42247E-05	6.42247E-05	1.79739E-05	1.79739E-05	3.31652E-05	3.31652E-05	5.96372E-05	5.96372E-05	4.21898E-05	3.9708E-06	1.27848E-05	2.26366E-05	0.000110797	0.000110797	2.94874E-05	2.66087E-05	6.6444E-05
3831503772915	383150	3772915	2.85682E-05	2.5779E-05	6.43727E-05	6.43727E-05	1.80153E-05	1.80153E-05	3.32416E-05	3.32416E-05	5.97746E-05	5.97746E-05	4.2287E-05	3.97995E-06	1.28142E-05	2.26887E-05	0.00011167	0.00011167	2.97978E-05	2.68888E-05	6.71434E-05
3831603772915	383160	3772915	2.861E-05	2.5817E-05	6.44668E-05	6.44668E-05	1.80417E-05	1.80417E-05	3.32902E-05	3.32902E-05	5.98621E-05	5.98621E-05	4.23488E-05	3.98577E-06	1.2833E-05	2.27219E-05	0.000111923	0.000111923	3.00963E-05	2.71581E-05	6.78159E-05
3831703772915	383170	3772915	2.858561E-05	2.5795E-05	6.4413E-05	6.4413E-05	1.80266E-05	1.80266E-05	3.32625E-05	3.32625E-05	5.98121E-05	5.98121E-05	4.23135E-05	3.98244E-06	1.28223E-05	2.2703E-05	0.00012025	0.00012025	3.03948E-05	2.74275E-05	6.84884E-05
3831803772915	383180	3772915	2.90278E-05	2.6194E-05	6.54083E-05	6.54083E-05	1.83051E-05	1.83051E-05	3.37764E-05	3.37764E-05	6.07363E-05	6.07363E-05	4.29673E-05	4.04398E-06	1.30204E-05	2.30538E-05	0.000135015	0.000135015	3.09021E-05	2.78853E-05	6.96317E-05
3831903772915	383190	3772915	2.96426E-05	2.6749E-05	6.67937E-05	6.67937E-05	1.86929E-05	1.86929E-05	3.44918E-05	3.44918E-05	6.20227E-05	6.20227E-05	4.38774E-05	4.12963E-06	1.32962E-05	2.3542E-05	0.000142628	0.000142628	3.17617E-05	2.86609E-05	7.15685E-05
3832003772915	383200	3772915	3.09021E-05	2.7885E-05	6.96317E-05	6.96317E-05	1.94871E-05	1.94871E-05	3.59574E-05	3.59574E-05	6.4658E-05	6.4658E-05	4.57417E-05	4.3051E-06	1.38611E-05	2.45423E-05	0.000147227	0.000147227	3.42986E-05	3.09501E-05	7.72849E-05
3832103772915	383210	3772915	3.19408E-05	2.8823E-05	7.1972E-05	7.1972E-05	2.014211E-05	2.014211E-05	3.716559E-05	3.716559E-05	6.68312E-05	6.68312E-05	4.72791E-05	4.44979E-06	1.4327E-05	2.53672E-05	0.000148338	0.000148338	3.66743E-05	3.30939E-05	8.26381E-05
3832203772915	383220	3772915	3.24362E-05	2.927E-05	7.30884E-05	7.30884E-05	2.045455E-05	2.045455E-05	3.774224E-05	3.774224E-05	6.78678E-05	6.78678E-05	4.80124E-05	4.51881E-06	1.45492E-05	2.57607E-05	0.000146688	0.000146688	3.95573E-05	3.56955E-05	8.91345E-05
3832303772915	383230	3772915	3.22989E-05	2.9146E-05	7.27791E-05	7.27791E-05	2.03679E-05	2.03679E-05	3.75826E-05	3.75826E-05	6.75805E-05	6.75805E-05	4.78092E-05	4.49969E-06	1.44876E-05	2.56516E-05	0.00014304	0.00014304	4.21718E-05	3.80548E-05	9.50257E-05
3832403772915	383240	3772915	3.17199E-05	2.8623E-05	7.14744E-05	7.14744E-05	2.00028E-05	2.00028E-05	3.69089E-05	3.69089E-05	6.63691E-05	6.63691E-05	4.69521E-05	4.41902E-06	1.42279E-05	2.51918E-05	0.00013898	0.00013898	4.39327E-05	3.96438E-05	9.89935E-05
3832503772915	383250	3772915	3.10155E-05	2.7988E-05	6.98873E-05	6.98873E-05	1.95586E-05	1.95586E-05	3.60893E-05	3.60893E-05	6.48953E-05	6.48953E-05	4.59095E-05	4.3209E-06	1.3912E-05	2.46324E-05	0.000135777	0.000135777	4.45774E-05	4.02255E-05	0.000100446
3832603772915	383260	3772915	3.02097E-05	2.726E-05	6.80715E-05	6.80715E-05	1.90504E-05	1.90504E-05	3.51517E-05	3.51517E-05	6.32092E-05	6.32092E-05	4.47167E-05	4.20863E-06	1.35505E-05	2.39924E-05	0.000132589	0.000132589	4.48042E-05	4.04302E-05	0.000100957
3832703772915	383270	3772915	2.92188E-05	2.6366E-05	6.58387E-05	6.58387E-05	1.84256E-05	1.84256E-05	3.39987E-05	3.39987E-05	6.1136E-05	6.1136E-05	4.325E-05	4.07059E-06	1.31061E-05	2.32055E-05	0.00012902	0.00012902	4.46072E-05	4.02524E-05	0.000100513
3832803772915	383280	3772915	2.81683E-05	2.5418E-05	6.34715E-05	6.34715E-05	1.77631E-05	1.77631E-05	3.27763E-05	3.27763E-05	5.89378E-05	5.89378E-05	4.1695E-05	3.92423E-06	1.26348E-05	2.23711E-05	0.000125801	0.000125801	4.40342E-05	3.97353E-05	9.92222E-05
3832903772915	383290	3772915	2.71416E-05	2.4492E-05	6.11581E-05	6.11581E-05	1.71157E-05	1.71157E-05	3.15816E-05	3.15816E-05	5.67896E-05	5.67896E-05	4.01753E-05	3.7812E-06	1.21743E-05	2.15557E-05	0.000123136	0.000123136	4.32582E-05	3.90351E-05	9.74736E-05
3833003772915	383300	3772915	2.61985E-05	2.3641E-05	5.90329E-05	5.90329E-05	1.65209E-05	1.65209E-05	3.04842E-05	3.04842E-05	5.48163E-05	5.48163E-05	3.87793E-05	3.64981E-06	1.17513E-05	2.08067E-05	0.000121074	0.000121074	4.24285E-05	3.82864E-05	9.5604E-05
3833103772915	383310	3772915	2.5327E-05	2.2854E-05	5.70692E-05	5.70692E-05	1.59714E-05	1.59714E-05	2.94702E-05	2.94702E-05	5.29928E-05	5.29928E-05	3.74893E-05	3.5284E-06	1.13604E-05	2.01146E-05	0.00011933	0.00011933	4.15689E-05	3.75108E-05	9.36672E-05
3833203772915	383320	3772915	2.46644E-05	2.2257E-05	5.55762E-05	5.55762E-05	1.55535E-05	1.55535E-05	2.86992E-05	2.86992E-05	5.16065E-05	5.16065E-05	3.65085E-05	3.4361E-06	1.10632E-05	1.95883E-05	0.000118125	0.000118125	4.09601E-05	3.69613E-05	9.22953E-05
3833303772915	383330	3772915	2.41093E-05	2.1756E-05	5.43254E-05	5.43254E-05	1.52035E-05	1.52035E-05	2.80533E-05	2.80533E-05	5.0445E-05	5.0445E-05	3.56868E-05	3.35876E-06	1.08142E-05	1.91475E-05	0.000117125	0.000117125	4.04766E-05	3.65251E-05	9.12058E-05
3833403772915	383340	3772915	2.36317E-05	2.1325E-05	5.32494E-05	5.32494E-05	1.49023E-05	1.49023E-05	2.74976E-05	2.74976E-05	4.94458E-05	4.94458E-05	3.498E-05	3.29223E-06	1.06E-05	1.87682E-05	0.00011619	0.00011619	4.00468E-05	3.61372E-05	9.02374E-05
3833503772915	383350	3772915	2.33989E-05	2.1115E-05	5.27248E-05	5.27248E-05	1.47555E-05	1.47555E-05	2.72267E-05	2.72267E-05	4.89587E-05	4.89587E-05	3.46354E-05	3.2598E-06	1.04956E-05	1.85833E-05	0.00011565	0.00011565	4.0011E-05	3.61049E-05	9.01567E-05
3833603772915	383360	3772915	2.31841E-05	2.0921E-05	5.22406E-05	5.22406E-05	1.462E-05	1.462E-05	2.69767E-05	2.69767E-05	4.85091E-05	4.85091E-05	3.43173E-05	3.22986E-06	1.03992E-05	1.84127E-05	0.000115064	0.000115064	3.99513E-05	3.6051E-05	9.00222E-05
3833703772915	383370	3772915	2.32736E-05	2.1002E-05	5.24423E-05	5.24423E-05	1.46765E-05	1.46765E-05	2.70809E-05	2.70809E-05	4.86965E-05	4.86965E-05	3.44498E-05	3.24234E-06	1.04393E-05	1.84838E-05	0.000115032	0.000115032	4.04109E-05	3.64658E-05	9.10579E-05
3833803772915	383380	3772915	2.36795E-05	2.1368E-05	5.3357E-05	5.3357E-05	1.49325E-05	1.49325E-05	2.75532E-05	2.75532E-05	4.95457E-05	4.95457E-05	3.50506E-05	3.29888E-06	1.06214E-05	1.88061E-05	0.000115682	0.000115682	4.13899E-05	3.73492E-05	9.32637E-05
3833903772915	383390	3772915	2.41391E-05	2.1783E-05	5.43926E-05	5.43926E-05	1.52223E-05	1.52223E-05	2.8088E-05	2.8088E-05	5.05074E-05	5.05074E-05	3.5731E-05	3.36292E-06	1.08276E-05	1.91712E-05	0.000116713	0.000116713	4.23986E-05	3.82595E-05	9.55368E-05
3834003772915	383400	3772915	2.45987E-05	2.2197E-05	5.54283E-05	5.54283E-05	1.55121E-05	1.55121E-05	2.86228E-05	2.86228E-05	5.14691E-05	5.14691E-05

			KMMass Grading / Excavation	KMDrainage / Utilities Trenching	KMFoundations / Concrete Pads	KMBuilding / Structure Construction	KMAsphalt Paving	KMArchitectural Coating	KMLandscaping or Other Finishing	KMWaterside Construction (Piles)	EWNDemolition	EWNSite Grubbing / Prep	EWNDrainage / Utilities Trenching	EWNDrainage / Utilities Trenching	EWNDrainage / Utilities Trenching	EWNFoundations / Concrete Pads	EWNBuilding / Structure Construction	EWNAsphalt Paving	EWNLandscaping or Other Finishing	EWNWaterside Construction (Piles)	ISDemolition
Unique Identifier	X (UTM)	Y (UTM)	2026	2026	2026	2026	2026	2026	2026	2026	2027	2027	2027	2028	2029	2029	2029	2029	2029	2029	2027
3836103772905	383610	3772905	8.24901E-05	1.7773E-05	4.25973E-05	7.90128E-05	5.41885E-05	5.10009E-06	1.64207E-05	2.90744E-05	0.000108399	0.000146153	0.000177328	0.000177328	0.000177328	0.000126132	0.000219659	0.000160454	4.86223E-05	8.4374E-05	2.07964E-05
3836203772905	383620	3772905	8.23556E-05	1.77441E-05	4.25279E-05	7.88839E-05	5.41001E-05	5.09177E-06	1.6394E-05	2.9027E-05	0.000108435	0.000146201	0.000177387	0.000177387	0.000177387	0.000126174	0.000219731	0.000160507	4.86384E-05	8.44019E-05	2.09158E-05
3836303772905	383630	3772905	8.19521E-05	1.76571E-05	4.23195E-05	7.84974E-05	5.3835E-05	5.06683E-06	1.63136E-05	2.88848E-05	0.000108453	0.000146225	0.000177416	0.000177416	0.000177416	0.000126195	0.000219767	0.000160533	4.86464E-05	8.44159E-05	2.09874E-05
3836403772905	383640	3772905	8.13199E-05	1.75209E-05	4.19931E-05	7.78919E-05	5.34198E-05	5.02774E-06	1.61878E-05	2.86619E-05	0.000108477	0.000146258	0.000177455	0.000177455	0.000177455	0.000126222	0.000219816	0.000160569	4.86571E-05	8.44344E-05	2.10113E-05
3836503772905	383650	3772905	8.04591E-05	1.73355E-05	4.15486E-05	7.70674E-05	5.28543E-05	4.97452E-06	1.60165E-05	2.83585E-05	0.000108274	0.000145984	0.000177123	0.000177123	0.000177123	0.000125986	0.000219405	0.000160268	4.85661E-05	8.42765E-05	2.09755E-05
3836603772905	383660	3772905	7.94369E-05	1.71152E-05	4.10207E-05	7.60883E-05	5.21828E-05	4.91132E-06	1.5813E-05	2.79983E-05	0.000107701	0.000145211	0.000176186	0.000176186	0.000176186	0.000125319	0.000218243	0.00015942	4.83091E-05	8.38304E-05	2.08859E-05
3836703772905	383670	3772905	7.84281E-05	1.68979E-05	4.04998E-05	7.5122E-05	5.15201E-05	4.84895E-06	1.56122E-05	2.76427E-05	0.000107032	0.00014431	0.000175092	0.000175092	0.000175092	0.000124541	0.000216889	0.00015843	4.80092E-05	8.33101E-05	2.07546E-05
3836803772905	383680	3772905	7.74866E-05	1.6695E-05	4.00136E-05	7.42202E-05	5.09016E-05	4.79074E-06	1.54247E-05	2.73109E-05	0.000105832	0.000142692	0.00017313	0.00017313	0.00017313	0.000123145	0.000214457	0.000156654	4.7471E-05	8.23762E-05	2.05994E-05
3836903772905	383690	3772905	7.66393E-05	1.65124E-05	3.9576E-05	7.34086E-05	5.0345E-05	4.73835E-06	1.52561E-05	2.70122E-05	0.000104543	0.000140954	0.00017102	0.00017102	0.00017102	0.000121645	0.000211845	0.000154746	4.68927E-05	8.13726E-05	2.04323E-05
3837003772905	383700	3772905	7.58457E-05	1.63415E-05	3.91662E-05	7.26485E-05	4.98237E-05	4.68929E-06	1.50981E-05	2.67325E-05	0.000103254	0.000139216	0.000168911	0.000168911	0.000168911	0.000120145	0.000209232	0.000152837	4.63144E-05	8.03691E-05	2.02771E-05
3837103772905	383710	3772905	7.51328E-05	1.61879E-05	3.87981E-05	7.19656E-05	4.93554E-05	4.64522E-06	1.49562E-05	2.64812E-05	0.000101893	0.000137381	0.000166685	0.000166685	0.000166685	0.000118561	0.000206474	0.000150823	4.57039E-05	7.93097E-05	2.01338E-05
3837203772905	383720	3772905	7.44738E-05	1.60459E-05	3.84578E-05	7.13344E-05	4.89225E-05	4.60447E-06	1.4825E-05	2.6249E-05	0.000100621	0.000135666	0.000164605	0.000164605	0.000164605	0.000117082	0.000203898	0.000148941	4.51336E-05	7.83201E-05	1.99965E-05
3837303772905	383730	3772905	7.3882E-05	1.59184E-05	3.81522E-05	7.07675E-05	4.85337E-05	4.56788E-06	1.47072E-05	2.60404E-05	9.92903E-05	0.000133872	0.000162427	0.000162427	0.000162427	0.000115533	0.0002012	0.000146971	4.45366E-05	7.7284E-05	1.98712E-05
3837403772905	383740	3772905	7.33574E-05	1.58053E-05	3.78813E-05	7.02651E-05	4.81891E-05	4.53545E-06	1.46028E-05	2.58555E-05	9.79532E-05	0.000132069	0.0001624	0.0001624	0.0001624	0.000113977	0.000198491	0.000144991	4.39368E-05	7.62433E-05	1.97518E-05
3837503772905	383750	3772905	7.29001E-05	1.57068E-05	3.76451E-05	6.9827E-05	4.78887E-05	4.50717E-06	1.45117E-05	2.56943E-05	9.65445E-05	0.00013017	0.000157936	0.000157936	0.000157936	0.000112338	0.000195636	0.000142906	4.33049E-05	7.51468E-05	1.96563E-05
3837603772905	383760	3772905	7.24293E-05	1.56054E-05	3.7402E-05	6.93761E-05	4.75795E-05	4.47807E-06	1.4418E-05	2.55284E-05	9.40256E-05	0.000126773	0.000153815	0.000153815	0.000153815	0.000109407	0.000190532	0.000139178	4.21751E-05	7.31861E-05	1.95608E-05
3837703772905	383770	3772905	7.1972E-05	1.55069E-05	3.71659E-05	6.89381E-05	4.72791E-05	4.44979E-06	1.4327E-05	2.53672E-05	9.1614E-05	0.000123522	0.00014987	0.00014987	0.00014987	0.000106601	0.000185645	0.000135608	4.10934E-05	7.13091E-05	1.94653E-05
3837803772905	383780	3772905	7.15147E-05	1.54083E-05	3.69297E-05	6.85001E-05	4.69786E-05	4.42152E-06	1.4236E-05	2.5206E-05	8.95965E-05	0.000120802	0.000146569	0.000146569	0.000146569	0.000104253	0.000181557	0.000132622	4.01884E-05	6.97387E-05	1.93758E-05
3837903772905	383790	3772905	7.10709E-05	1.53127E-05	3.67005E-05	6.80749E-05	4.66871E-05	4.39408E-06	1.41476E-05	2.50496E-05	8.78833E-05	0.000118492	0.000143767	0.000143767	0.000143767	0.00010226	0.000178085	0.000130086	3.942E-05	6.84052E-05	1.92803E-05
3838003772905	383800	3772905	7.06405E-05	1.522E-05	3.64783E-05	6.76627E-05	4.64043E-05	4.36747E-06	1.40619E-05	2.48979E-05	8.6212E-05	0.000116238	0.000141033	0.000141033	0.000141033	0.000100315	0.000174699	0.000127612	3.86703E-05	6.71043E-05	1.91847E-05
3838103772905	383810	3772905	7.0237E-05	1.5133E-05	3.62699E-05	6.72762E-05	4.61393E-05	4.34252E-06	1.39816E-05	2.47557E-05	8.47555E-05	0.000114275	0.00013865	0.00013865	0.00013865	9.86205E-05	0.000171747	0.000125456	3.8017E-05	6.59706E-05	1.90952E-05
3838203772905	383820	3772905	6.98604E-05	1.50519E-05	3.60754E-05	6.69154E-05	4.58919E-05	4.31924E-06	1.39066E-05	2.46229E-05	8.33289E-05	0.000112351	0.000136316	0.000136316	0.000136316	9.69605E-05	0.000168856	0.000123344	3.73771E-05	6.48602E-05	1.90116E-05
3838303772905	383830	3772905	6.95645E-05	1.49881E-05	3.59226E-05	6.6632E-05	4.56975E-05	4.30094E-06	1.38477E-05	2.45186E-05	8.24455E-05	0.00011116	0.000134871	0.000134871	0.000134871	9.59326E-05	0.000167066	0.000122037	3.69808E-05	6.41726E-05	1.894E-05
3838403772905	383840	3772905	6.93223E-05	1.4936E-05	3.57976E-05	6.64001E-05	4.55385E-05	4.28597E-06	1.37995E-05	2.44333E-05	8.2726E-05	0.000111538	0.00013533	0.00013533	0.00013533	9.6259E-05	0.000167635	0.000122452	3.71067E-05	6.4391E-05	1.89042E-05
3838503772905	383850	3772905	6.94569E-05	1.49649E-05	3.58671E-05	6.65289E-05	4.56268E-05	4.29429E-06	1.38263E-05	2.44807E-05	8.3108E-05	0.000112053	0.000135955	0.000135955	0.000135955	9.67035E-05	0.000168409	0.000123017	3.7278E-05	6.46883E-05	1.90713E-05
3838603772905	383860	3772905	6.91609E-05	1.49012E-05	3.57143E-05	6.62455E-05	4.54324E-05	4.27599E-06	1.37674E-05	2.43764E-05	8.18187E-05	0.000110315	0.000133846	0.000133846	0.000133846	9.52033E-05	0.000165796	0.000121109	3.66997E-05	6.36847E-05	1.90415E-05
3838703772905	383870	3772905	6.88247E-05	1.48287E-05	3.55406E-05	6.59234E-05	4.52115E-05	4.2552E-06	1.37005E-05	2.42579E-05	8.02727E-05	0.00010823	0.000131317	0.000131317	0.000131317	9.34044E-05	0.000162663	0.000118821	3.60062E-05	6.24814E-05	1.89639E-05
3838803772905	383880	3772905	6.83405E-05	1.47244E-05	3.52906E-05	6.54596E-05	4.48935E-05	4.22527E-06	1.36041E-05	2.40872E-05	7.80044E-05	0.000105172	0.000127606	0.000127606	0.000127606	9.07651E-05	0.000158067	0.000115463	3.49888E-05	6.07159E-05	1.8755E-05
3838903772905	383890	3772905	6.72779E-05	1.449555E-05	3.47419E-05	6.44418E-05	4.41954E-05	4.15957E-06	1.33926E-05	2.37127E-05	7.39096E-05	9.96512E-05	0.000120908	0.000120908	0.000120908	8.60004E-05	0.000149769	0.000109402	3.31521E-05	5.75286E-05	1.84505E-05
3839003772905	383900	3772905	6.6444E-05	1.43158E-05	3.43112E-05	6.36431E-05	4.36476E-05	4.10801E-06	1.32266E-05	2.34188E-05	7.08594E-05	9.55387E-05	0.000115918	0.000115918	0.000115918	8.24512E-05	0.000143588	0.000104887	3.17839E-05	5.51544E-05	1.83133E-05
3839103772905	383910	3772905	6.57042E-05	1.41564E-05	3.39292E-05	6.29345E-05	4.31617E-05	4.06228E-06	1.30793E-05	2.31581E-05	6.85553E-05	9.24321E-05	0.000112149	0.000112149	0.000112149	7.97702E-05	0.000138919	0.000101476	3.07504E-05	5.3361E-05	1.82416E-05
3829703772915	382970	3772915	5.81452E-05	1.25278E-05	3.00258E-05	5.56941E-05	3.81961E-05	3.59493E-06	1.15746E-05	2.04938E-05	0.000123776	0.000166885	0.000202483	0.000202483	0.000202483	0.000144024	0.000250817	0.000183214	5.55194E-05	9.63425E-05	2.13575E-05
3829803772915	382980	3772915	5.8468E-05	1.25973E-05	3.01925E-05	5.60033E-05	3.84082E-05	3.61489E-06	1.16388E-05	2.06076E-05	0.000126796	0.000170957	0.000207424	0.000207424	0.000207424	0.000147538	0.000256938	0.000187685	5.68742E-05	9.86935E-05	2.13814E-05
3829903772915	382990	3772915	5.88715E-05	1.26843E-05	3.04009E-05	5.63898E-05	3.86732E-05	3.63983E-06	1.17192E-05	2.07498E-05	0.000130127	0.000175448	0.000212872	0.000212872	0.000212872	0.000151414	0.000263687	0.000192615	5.83682E-05	0.000101286	2.14291E-05
3830003772915	383000	3772915	5.9275E-05	1.27712E-05	3.06092E-05	5.67763E-05	3.89383E-05	3.66478E-06	1.17995E-05	2.0892E-05	0.000133511	0.000180011	0.000218409	0.000218409	0.000218409	0.000155352	0.000270545	0.000197625	5.98863E-05	0.00010392	2.14709E-05
3830103772915	383010	3772915	5.97055E-05	1.28639E-05	3.08315E-05	5.71886E-05	3.9221E-05	3.69139E-06	1.18852E-05	2.10437E-05	0.000137069	0.000184808	0.000224229	0.000224229	0.000224229	0.00015949	0.000277754	0.000202891	6.14821E-05	0.000106689	2.15187E-05
3830203772915	383020	3772915	6.01762E-05	1.29654E-05	3.10746E-05	5.76395E-05	3.95303E-05	3.7205E-06	1.19789E-05	2.12096E-05	0.000140871	0.000189935	0.000230449	0.000230449	0.000230449	0.000163916	0.000285459	0.000208519	6.31876E-05	0.000109649	2.15784E-05
3830303772915	383030	3772915	6.0647E-05	1.30668E-05	3.13177E-05	5.80904E-05	3.98395E-05	3.7496E-06	1.20726E-05	2.13756E-05	0.000144751	0.000195166	0.000236796	0.000236796	0.000236796	0.000168431	0.000293322	0.000214262	6.49279E-05	0.000112669	2.16321E-05
3830403772915	383040	3772915	6.11312E-05	1.31711E-05	3.15677E-05	5.85542E-05	4.01576E-05	3.77954E-06	1.2169E-05	2.15462E-05	0.000148762	0.000200574	0.000243358	0.000243358	0.000243358	0.00017309	0.00030145	0.0002202	6.67272E-05	0.000115791	2.16918E-05
3830503772915	383050	3772915	6.16288E-05	1.32783E-05	3.18247E-05	5.90309E-05	4.04845E-05	3.81031E-06	1.2268E-05	2.17216E-05	0.000152857	0.000206095	0.000250057	0.000250057	0.000250057	0.00017863	0.000309748	0.000226261	6.85639E-05	0.000118979	2.17455E-05
3830603772915	383060	3772915	6.2113E-05	1.33827E-05	3.20748E-05	5.94947E-05	4.08026E-05	3.84024E-06	1.23644E-05	2.18923E-05	0.00015703	0.000211721	0.000256882	0.000256882	0.000256882	0.00018271	0.000318202	0.000232437	7.04354E-05	0.000122226	2.18052E-05
3830703772915	383070	3772915	6.26107E-05	1.34899E-05	3.23318E-05	5.99714E-05	4.11295E-05	3.87101E-06	1.24635E-05	2.20677E-05	0.000161298	0.000217475	0.000263864	0.000263864	0.000263864	0.00018768	0.000326851	0.000238754	7.23498E-05	0.000125548	2.18589E-05
3830803772915	383080	3772915	6.31084E-05	1.35971E-05	3.25887E-05	6.0448E-05	4.14564E-05	3.90178E-06	1.25626E-05	2.22431E-05	0.000165631	0.000223318	0.000270953	0.000270953	0.000270953	0.000192726	0.000335632	0.000245169	7.42936E-05	0.000128921	2.19126E-05
3830903772915	383090	3772915	6.36329E-05	1.37101E-05	3.28596E-05	6.09505E-05	4.1801E-05	3.93421E-06	1.2667E-05	2.2428E-05	0.00017009	0.00022933	0.000278248	0.000278248	0.000278248	0.00019791 5	0.00034468	0.000251769	7.62937E-05	0.000132392	2.19664E-05
3831003772915	383100	3772915	6.4144E-05	1.38203E-05	3.31236E-05	6.14401E-05	4.21368E-05	3.96581E-06	1.27687E-05	2.26081E-05	0.000174621	0.000235438	0.000285659	0.000285659	0.000285659	0.00020318 6	0.00035384 9	0.000258475	7.83259E-05	0.000135918	2.20201E-05
3831103772915	383110	3772915	6.46686E-05	1.39333E-05	3.33944E-05	6.19425E-05	4.24813E-05	3.99824E-06	1.28731E-05	2.2793E-05	0.000179217	0.000241635	0.000293178	0.000293178	0.000293178	0.000208535	0.000363162	0.000265279	8.03875E-05	0.000139496	2.20738E-05
3831203772915	383120	3772915	6.52335E-05	1.4055E-05	3.36861E-05	6.24836E-05	4.28524E-05	4.03317E-06	1.29856E-05	2.29921E-05	0.00018401	0.000248098	0.000301019	0.000301019	0.000301019	0.000214112	0.000372875	0.000272374	8.25375E-05	0.000143227	2.21335E-05
3831303772915	383130	3772915	6.57849E-05	1.41738E-05	3.39709E-05	6.30118E-05	4.32147E-05	4.06727E-06	1.30954E-05	2.31865E-05	0.000188815	0.000254577	0.00030888	0.00030888	0.00030888	0.000219703	0.000382612	0.000279486	8.46928E-05	0.000146967	2.21932E-05
3831403772915	383140	3772915	6.6444E-05	1.43158E-05	3.43112E-05	6.36431E-05	4.36476E-05	4.10801E-06	1.32266E-05	2.34188E-05	0.000194223	0.000261868	0.000317727	0.000317727	0.000317727	0.000225996	0.000393571	0.000287491	8.71186E-05	0.000151176	2.22767E-05
3831503772915	383150	3772915	6.71434E-05	1.44665E-05	3.46724E-05	6.4313E-05	4.41071E-05	4.15126E-06	1.33658E-05	2.36653E-05	0.000199912	0.000269538	0.000327032	0.000327032	0.000327032	0.000232615	0.000405098	0.000295912	8.96702E-05	0.000155604	2.23723E-05
3831603772915	383160	3772915	6.78159E-05	1.46114E-05	3.50197E-05	6.49572E-05	4.45489E-05	4.19283E-06	1.34997E-05	2.39023E-05	0.000205356	0.000276878	0.000335938	0.000335938	0.000335938	0.00023894 9	0.00041613	0.00030397	9.2112E-05	0.000159841	2.24499E-05
3831703772915	383170	3772915	6.84884E-05	1.47563E-05	3.5367E-05	6.56013E-05	4.49906E-05	4.23441E-06	1.36335E-05	2.41394E-05	0.000210656	0.000284025	0.000344609	0.000344609	0.000344609	0.000245117	0.000426871	0.000311816	9.44896E-05	0.000163967	2.25275E-05
3831803772915	383180	3772915	6.96317E-05	1.50026E-05	3.59574E-05	6.66964E-05	4.57417E-05	4.3051E-06	1.38611E-05	2.45423E-05	0.00021536	0.000290366	0.000352304	0.000352304	0.000352304	0.00025059	0.000436402	0.000318778	9.65994E-05	0.000167628	2.25752E-05
3831903772915	383190	3772915	7.15685E-05	1.54199E-05	3.69575E-05	6.85516E-05	4.7014E-05	4.42485E-06	1.42467E-05	2.5225E-05	0.000215945	0.000291155	0.000353261	0.000353261	0.000353261	0.000251271	0.000437587	0.000319644	9.68618E-05	0.000168084	2.25454E-05
3832003772915	383200	3772915	7.72849E-05	1.66515E-05	3.99094E-05	7.4027E-05	5.07691E-05	4.77827E-06	1.53846E-05	2.72397E-05	0.000225674	0.000304273	0.000369177	0.000369177	0.000369177	0.000262592	0.000457303	0.000334046	0.000101226	0.000175657	2.6282E-05
3832103772915	383210	3772915	8.26381E-05	1.78049E-05	4.26737E-05	7.91545E-05	5.42857E-05	5.10924E-06	1.64502E-05	2.91265E-05	0.000233446	0.000314752	0.000381891	0.000381891	0.000381891	0.00027163 5	0.00047305 2	0.00034555	0.000104712	0.000181706	2.82101E-05
3832203772915	383220	3772915	8.91345E-05	1.92046E-05	4.60285E-05	8.53771E-05	5.85532E-05	5.51089E-06	1.77434E-05	3.14163E-05	0.000233572	0.000314921	0.000382096	0.000382096	0.000382096	0.00027178 1	0.00047330 6	0.000345735	0.000104768	0.000181804	2.95889E-05
3832303772915	383230	3772915	9.50257E-05	2.04739E-05	4.90706E-05	9.10199E-05	6.24232E-05	5.87512E-06	1.89161E-05	3.34927E-05	0.000228396	0.000307943	0.00037363	0.00037363	0.00037363	0.000265759	0.000462819	0.000338075	0.000102447	0.000177776	3.01202E-05
3832403772915	383240	3772915	9.89935E-05	2.13288E-05	5.11196E-05	9.48205E-05	6.50297E-05	6.12044E-06	1.9706E-05	3.48912E-05	0.000221795	0.000299042	0.00036283	0.00036283	0.00036283	0.00025807 8	0.00044944 1	0.000328303	9.94857E-05	0.000172637	3.00784E-05
3832503772915	383250	3772915	0.000100446	2.16418E-05	5.18697E-05	9.62119E-05	6.59839E-05	6.21025E-06	1.99951E-05	3.54031E-05	0.000216924	0.000292475	0.000354862	0.000354862	0.000354862	0.00025241	0.000439571	0.000321093	9.73009E-05	0.000168846	2.9774E-05
3832603772915	383260	3772915	0.000100957	2.17519E-05	5.21337E-05	9.67014E-05	6.63197E-05	6.24185E-06	2.00969E-05	3.55833E-05	0.000212083	0.000285948	0.000346943	0.000346943	0.000346943	0.00024677 7	0.00042976 1	0.000313927	9.51295E-05	0.000165078	2.93143E-05
3832703772915	383270	3772915	0.000100513	2.16563E-05	5.19044E-05	9.62763E-05	6.60281E-05	6.21441E-06	2.00085E-05	3.54268E-05	0.000206526	0.000278455	0.000337852	0.000337852	0.000337852	0.00024031 1	0.0004185	0.000305701	9.26368E-05	0.000160752	2.86518E-05
3832803772915	383280	3772915	9.92222E-05	2.13781E-05	5.12377E-05	9.50395E-05	6.51799E-05	6.13458E-06	1.97515E-05	3.49717E-05	0.000201553	0.000271751	0.000329718	0.000329718	0.000329718	0.000234525	0.000408425	0.000298341	9.04065E-05	0.000156882	2.78519E-05
3832903772915	383290	3772915	9.74736E-05	2.10013E-05	5.03347E-05	9.33647E-05	6.40313E-05	6.02647E-06	1.94034E-05	3.43555E-05	0.000197381	0.000266126	0.000322892	0.000322892	0.000322892	0.00022967	0.00039997	0.000292165	8.85349E-05	0.000153634	2.70043E-05
3833003772915	383300	3772915	9.5604E-05	2.05985E-05	4.93693E-05	9.15739E-05	6.28031E-05	5.91088E-06	1.90313E-05	3.36965E-05	0.000193865	0.000261385	0.000317141	0.000317141	0.000317141	0.000225579	0.000392845	0.000286961	8.69579E-05	0.000150898	2.61806E-05
3833103772915	383310	3772915	9.36672E-05	2.01812E-05	4.83691E-05	8.97187E-05	6.15308E-05	5.79113E-06	1.86457E-05	3.30139E-05	0.000190451	0.000256782	0.000311555	0.000311555	0.000311555	0.000221606	0.000385926	0.000281907	8.54264E-05	0.00014824	2.53807E-05
3833203772915	383320	3772915	9.22953E-05	1.98856E-05	4.76607E-05	8.84046E-05	6.06296E-05	5.70631E-06	1.83726E-05	3.25303E-05	0.000187645	0.000252999	0.000306966	0.000306966	0.000306966	0.000218342	0.000380241	0.000277755	8.4168E-05	0.000146056	2.47599E-05
3833303772915	383330	3772915	9.12058E-05	1.96509E-05	4.70981E-05	8.73611E-05	5.99139E-05	5.63896E-06	1.81557E-05	3.21463E-05	0.000184893	0.000249289	0.000302464	0.000302464	0.000302464	0.00021514	0.000374665	0.000273681	8.29337E-05	0.000143914	2.42287E-05
3833403772915	383340	3772915	9.02374E-05	1.94423E-05	4.6598E-05	8.64335E-05	5.92777E-05	5.57908E-06	1.7963E-05	3.1805E-05	0.000181992	0.000245378	0.000297719	0.000297719	0.000297719	0.000211764	0.000368787	0.000269387	8.16325E-05	0.000141656	2.37511E-05
3833503772915	383350	3772915	9.01567E-05	1.94249E-05	4.65563E-05	8.63562E-05	5.92247E-05	5.57409E-06	1.79469E-05	3.17765E-05	0.000179921	0.000242585	0.00029433	0.00029433	0.00029433	0.000209354	0.00036459	0.000266321	8.07034E-05	0.000140044	2.35124E-05
3833603772915	383360	3772915	9.00222E-05	1.93959E-05	4.64869E-05	8.62274E-05	5.91364E-05	5.56578E-06	1.79201E-05	3.17291E-05	0.00017751	0.000239334	0.000290385	0.000290385	0.000290385	0.000206548	0.000359703	0.000262752	7.96217E-05	0.000138167	2.32736E-05
3833703772915	383370	3772915	9.10579E-05	1.9619E-05	4.70217E-05	8.72194E-05	5.98167E-05	5.62981E-06	1.81263E-05	3.20942E-05	0.00017637	0.000237796	0.00028852	0.00028852	0.00028852	0.000205222	0.000357393	0.000261064	7.91103E-05	0.00013728	2.33452E-05
3833803772915	383380	3772915	9.32637E-05	2.00943E-05	4.81608E-05	8.93322E-05	6.12657E-05	5.76619E-06	1.85654E-05	3.28716E-05	0.000176596	0.000238102	0.000288891	0.000288891	0.000288891	0.00020548 5	0.00035785 2	0.0002614	7.92121E-05	0.000137456	2.37452E-05
3833903772915	383390	3772915	9.55368E-05	2.0584E-05	4.93346E-05	9.15095E-05	6.27589E-05	5.90672E-06	1.90179E-05	3.36728E-05	0.000177122	0.00023881	0.00028975	0.00028975	0.00028975	0.000206097	0.000358917	0.000262177	7.94477E-05	0.000137865	2.41809E-05
3834003772915	383400	3772915	9.76081E-05	2.10303E-05	5.04042E-05	9.34935E-05	6.41196E-05	6.03479E-06	1.94302E-05	3.44029E-05	0.000178071	0.00024009	0.000291303	0.000291303	0.000291303	0.000207201	0.00036084	0.000263582	7.98734E-05	0.000138604	2.45868E-05
3834103772915	383410	3772915	9.93298E-05	2.14013E-05	5.12932E-05	9.51425E-05	6.52506E-05	6.14123E-06	1.97729E-05	3.50097E-05	0.000179802	0.000242424	0.000294135	0.000294135	0.000294135	0.00020921 5	0.00036434 8	0.000266145	8.06499E-05	0.000139951	2.49509E-05
3834203772915	383420	3772915	9.98947E-05	2.1523E-05	5.15849E-05	9.56836E-05	6.56217E-05	6.17616E-06	1.98854E-05	3.52088E-05	0.000179694	0.000242279	0.000293959	0.000293959	0.000293959	0.00020909	0.00036413	0.000265986	8.06017E-05	0.000139868	2.50285E-05

			ISDrainage / Utilities Trenching	ISDrainage / Utilities Trenching	ISAsphalt Paving	ISAsphalt Paving	SVDemolition	SVSite Grubbing / Prep	SVMass Grading / Excavation	SVMass Grading / Excavation	SVDrainage / Utilities Trenching	SVFoundations / Concrete Pads	SVBuilding / Structure Construction	SVBuilding / Structure Construction	SVAsphalt Paving	SVAsphalt Paving	SVArchitectural Coating	SVArchitectural Coating	SVLandscaping or Other Finishing	SVLandscaping or Other Finishing	MDemolition
Unique Identifier	X (UTM)	Y (UTM)	2027	2028	2027	2028	2027	2027	2027	2028	2028	2028	2028	2029	2028	2029	2028	2029	2028	2029	2027
3836103772905	383610	3772905	7.1882E-06	7.1882E-06	3.07831E-05	3.07831E-05	0.000188179	0.000124324	0.000209948	0.000209948	6.33713E-05	6.53063E-05	0.000324077	0.000324077	0.000257839	0.000257839	2.5542E-05	2.5542E-05	8.22376E-05	8.22376E-05	5.2952E-05
3836203772905	383620	3772905	7.22947E-06	7.22947E-06	3.09598E-05	3.09598E-05	0.000186721	0.000123361	0.000208321	0.000208321	6.28803E-05	6.48003E-05	0.000321539	0.000321539	0.000255841	0.000255841	2.53441E-05	2.53441E-05	8.16004E-05	8.16004E-05	5.33341E-05
3836303772905	383630	3772905	7.25423E-06	7.25423E-06	3.10658E-05	3.10658E-05	0.000185447	0.000122519	0.000206899	0.000206899	6.24511E-05	6.4358E-05	0.00031922	0.00031922	0.000254095	0.000254095	2.51711E-05	2.51711E-05	8.10435E-05	8.10435E-05	5.35131E-05
3836403772905	383640	3772905	7.26248E-06	7.26248E-06	3.11012E-05	3.11012E-05	0.000184423	0.000121843	0.000205758	0.000205758	6.21066E-05	6.4003E-05	0.000317301	0.000317301	0.000252693	0.000252693	2.50323E-05	2.50323E-05	8.05963E-05	8.05963E-05	5.35012E-05
3836503772905	383650	3772905	7.2501E-06	7.2501E-06	3.10481E-05	3.10481E-05	0.00018329	0.000121094	0.000204493	0.000204493	6.17249E-05	6.36096E-05	0.000315355	0.000315355	0.00025114	0.00025114	2.48784E-05	2.48784E-05	8.0101E-05	8.0101E-05	5.32386E-05
3836603772905	383660	3772905	7.21915E-06	7.21915E-06	3.09156E-05	3.09156E-05	0.000181746	0.000120074	0.000202771	0.000202771	6.1205E-05	6.30738E-05	0.000312946	0.000312946	0.000249025	0.000249025	2.46689E-05	2.46689E-05	7.94263E-05	7.94263E-05	5.27312E-05
3836703772905	383670	3772905	7.17376E-06	7.17376E-06	3.07212E-05	3.07212E-05	0.000180221	0.000119066	0.000201069	0.000201069	6.06912E-05	6.25444E-05	0.000310666	0.000310666	0.000246935	0.000246935	2.44618E-05	2.44618E-05	7.87596E-05	7.87596E-05	5.20627E-05
3836803772905	383680	3772905	7.12012E-06	7.12012E-06	3.04915E-05	3.04915E-05	0.000177819	0.000117479	0.000198389	0.000198389	5.98824E-05	6.17109E-05	0.000307149	0.000307149	0.000243644	0.000243644	2.41358E-05	2.41358E-05	7.771E-05	7.771E-05	5.12688E-05
3836903772905	383690	3772905	7.06235E-06	7.06235E-06	3.02441E-05	3.02441E-05	0.000175233	0.000115771	0.000195505	0.000195505	5.90118E-05	6.08137E-05	0.000303361	0.000303361	0.000240101	0.000240101	2.37849E-05	2.37849E-05	7.65802E-05	7.65802E-05	5.04515E-05
3837003772905	383700	3772905	7.00871E-06	7.00871E-06	3.00144E-05	3.00144E-05	0.000172605	0.000114035	0.000192572	0.000192572	5.81267E-05	5.99015E-05	0.00029947	0.00029947	0.0002365	0.0002365	2.34282E-05	2.34282E-05	7.54315E-05	7.54315E-05	4.96213E-05
3837103772905	383710	3772905	6.95919E-06	6.95919E-06	2.98023E-05	2.98023E-05	0.000169762	0.000112157	0.000189401	0.000189401	5.71693E-05	5.8915E-05	0.000295154	0.000295154	0.000232605	0.000232605	2.30423E-05	2.30423E-05	7.41892E-05	7.41892E-05	4.87856E-05
3837203772905	383720	3772905	6.91174E-06	6.91174E-06	2.95991E-05	2.95991E-05	0.000167012	0.000110339	0.000186332	0.000186332	5.6243E-05	5.79603E-05	0.000290877	0.000290877	0.000228836	0.000228836	2.26689E-05	2.26689E-05	7.2987E-05	7.2987E-05	4.79977E-05
3837303772905	383730	3772905	6.86841E-06	6.86841E-06	2.94136E-05	2.94136E-05	0.000164046	0.00010838	0.000183023	0.000183023	5.52444E-05	5.69312E-05	0.000286226	0.000286226	0.000224773	0.000224773	2.22664E-05	2.22664E-05	7.16912E-05	7.16912E-05	4.72874E-05
3837403772905	383740	3772905	6.82714E-06	6.82714E-06	2.92369E-05	2.92369E-05	0.00016105	0.000106401	0.000179681	0.000179681	5.42355E-05	5.58915E-05	0.000281473	0.000281473	0.00022068	0.00022068	2.18598E-05	2.18598E-05	7.03819E-05	7.03819E-05	4.66666E-05
3837503772905	383750	3772905	6.79413E-06	6.79413E-06	2.90955E-05	2.90955E-05	0.000157926	0.000104337	0.000176195	0.000176195	5.31832E-05	5.48071E-05	0.000276512	0.000276512	0.000216387	0.000216387	2.14357E-05	2.14357E-05	6.90164E-05	6.90164E-05	4.61473E-05
3837603772905	383760	3772905	6.76112E-06	6.76112E-06	2.89541E-05	2.89541E-05	0.000153208	0.00010122	0.000170932	0.000170932	5.15946E-05	5.317E-05	0.000269349	0.000269349	0.000209923	0.000209923	2.07954E-05	2.07954E-05	6.69548E-05	6.69548E-05	4.57891E-05
3837703772905	383770	3772905	6.72811E-06	6.72811E-06	2.88127E-05	2.88127E-05	0.000148711	9.82489E-05	0.000165914	0.000165914	5.00802E-05	5.16093E-05	0.000262457	0.000262457	0.000203761	0.000203761	2.0185E-05	2.0185E-05	6.49895E-05	6.49895E-05	4.54131E-05
3837803772905	383780	3772905	6.69716E-06	6.69716E-06	2.86802E-05	2.86802E-05	0.000144858	9.57029E-05	0.000161615	0.000161615	4.87824E-05	5.02719E-05	0.00025644	0.00025644	0.000198481	0.000198481	1.96619E-05	1.96619E-05	6.33054E-05	6.33054E-05	4.50072E-05
3837903772905	383790	3772905	6.66415E-06	6.66415E-06	2.85388E-05	2.85388E-05	0.000141488	9.34767E-05	0.000157856	0.000157856	4.76476E-05	4.91025E-05	0.000251107	0.000251107	0.000193864	0.000193864	1.92045E-05	1.92045E-05	6.18328E-05	6.18328E-05	4.45833E-05
3838003772905	383800	3772905	6.63114E-06	6.63114E-06	2.83975E-05	2.83975E-05	0.000138216	9.13152E-05	0.000154205	0.000154205	4.65459E-05	4.79671E-05	0.000245915	0.000245915	0.000189381	0.000189381	1.87605E-05	1.87605E-05	6.04031E-05	6.04031E-05	4.41715E-05
3838103772905	383810	3772905	6.60019E-06	6.60019E-06	2.82649E-05	2.82649E-05	0.000135276	8.93723E-05	0.000150925	0.000150925	4.55556E-05	4.69466E-05	0.000241187	0.000241187	0.000185352	0.000185352	1.83613E-05	1.83613E-05	5.91179E-05	5.91179E-05	4.37715E-05
3838203772905	383820	3772905	6.57131E-06	6.57131E-06	2.81412E-05	2.81412E-05	0.000132415	8.74821E-05	0.000147732	0.000147732	4.4592E-05	4.59536E-05	0.000236574	0.000236574	0.000181432	0.000181432	1.7973E-05	1.7973E-05	5.78675E-05	5.78675E-05	4.34015E-05
3838303772905	383830	3772905	6.54655E-06	6.54655E-06	2.80352E-05	2.80352E-05	0.000130276	8.60695E-05	0.000145347	0.000145347	4.3872E-05	4.52116E-05	0.00023298	0.00023298	0.000178502	0.000178502	1.76828E-05	1.76828E-05	5.69331E-05	5.69331E-05	4.30553E-05
3838403772905	383840	3772905	6.53417E-06	6.53417E-06	2.79822E-05	2.79822E-05	0.000129192	8.5353E-05	0.000144137	0.000144137	4.35068E-05	4.48352E-05	0.000230713	0.000230713	0.000177016	0.000177016	1.75356E-05	1.75356E-05	5.64592E-05	5.64592E-05	4.27568E-05
3838503772905	383850	3772905	6.59194E-06	6.59194E-06	2.82296E-05	2.82296E-05	0.000128549	8.4928E-05	0.000143419	0.000143419	4.32902E-05	4.4612E-05	0.000228419	0.000228419	0.000176135	0.000176135	1.74482E-05	1.74482E-05	5.61781E-05	5.61781E-05	4.31388E-05
3838603772905	383860	3772905	6.58162E-06	6.58162E-06	2.81854E-05	2.81854E-05	0.000125877	8.31632E-05	0.000140439	0.000140439	4.23906E-05	4.3685E-05	0.000224065	0.000224065	0.000172475	0.000172475	1.70857E-05	1.70857E-05	5.50107E-05	5.50107E-05	4.29657E-05
3838703772905	383870	3772905	6.5548E-06	6.5548E-06	2.80706E-05	2.80706E-05	0.000123004	8.12649E-05	0.000137233	0.000137233	4.1423E-05	4.26878E-05	0.000219491	0.000219491	0.000168538	0.000168538	1.66957E-05	1.66957E-05	5.3755E-05	5.3755E-05	4.27389E-05
3838803772905	383880	3772905	6.48259E-06	6.48259E-06	2.77613E-05	2.77613E-05	0.000119432	7.89051E-05	0.000133248	0.000133248	4.02201E-05	4.14482E-05	0.000214119	0.000214119	0.000163644	0.000163644	1.62109E-05	1.62109E-05	5.2194E-05	5.2194E-05	4.2321E-05
3838903772905	383890	3772905	6.37737E-06	6.37737E-06	2.73107E-05	2.73107E-05	0.000114084	7.53715E-05	0.000127281	0.000127281	3.84189E-05	3.9592E-05	0.00020666	0.00020666	0.000156315	0.000156315	1.54849E-05	1.54849E-05	4.98566E-05	4.98566E-05	4.10616E-05
3839003772905	383900	3772905	6.32991E-06	6.32991E-06	2.71075E-05	2.71075E-05	0.000109599	7.24086E-05	0.000122278	0.000122278	3.69087E-05	3.80356E-05	0.000199548	0.000199548	0.00015017	0.00015017	1.48762E-05	1.48762E-05	4.78967E-05	4.78967E-05	4.04826E-05
3839103772905	383910	3772905	6.30515E-06	6.30515E-06	2.70015E-05	2.70015E-05	0.000105923	6.998E-05	0.000118176	0.000118176	3.56707E-05	3.67599E-05	0.00019348	0.00019348	0.000145134	0.000145134	1.43772E-05	1.43772E-05	4.62903E-05	4.62903E-05	4.0011E-05
3829703772915	382970	3772915	7.38215E-06	7.38215E-06	3.16136E-05	3.16136E-05	0.00033496	0.000221298	0.000373709	0.000373709	0.000112802	0.000116246	0.000904183	0.000904183	0.000458956	0.000458956	4.54651E-05	4.54651E-05	0.000146384	0.000146384	2.9577E-05
3829803772915	382980	3772915	7.3904E-06	7.3904E-06	3.1649E-05	3.1649E-05	0.000351374	0.000232141	0.000392021	0.000392021	0.000118329	0.000121942	0.000958395	0.000958395	0.000481445	0.000481445	4.76929E-05	4.76929E-05	0.000153557	0.000153557	2.98217E-05
3829903772915	382990	3772915	7.4069E-06	7.4069E-06	3.17196E-05	3.17196E-05	0.000367646	0.000242892	0.000410176	0.000410176	0.000123809	0.000127589	0.001010237	0.001010237	0.000503741	0.000503741	4.99016E-05	4.99016E-05	0.000160668	0.000160668	3.01082E-05
3830003772915	383000	3772915	7.42135E-06	7.42135E-06	3.17815E-05	3.17815E-05	0.000384451	0.000253995	0.000428925	0.000428925	0.000129468	0.000133421	0.001064141	0.001064141	0.000526767	0.000526767	5.21826E-05	5.21826E-05	0.000168012	0.000168012	3.03948E-05
3830103772915	383010	3772915	7.43785E-06	7.43785E-06	3.18522E-05	3.18522E-05	0.000402108	0.00026566	0.000448624	0.000448624	0.000135414	0.000139549	0.00112075	0.00112075	0.00055096	0.00055096	5.45792E-05	5.45792E-05	0.000175728	0.000175728	3.06992E-05
3830203772915	383020	3772915	7.45848E-06	7.45848E-06	3.19405E-05	3.19405E-05	0.000420892	0.00027807	0.000469582	0.000469582	0.00014174	0.000146068	0.001180824	0.001180824	0.000576698	0.000576698	5.71288E-05	5.71288E-05	0.000183938	0.000183938	3.10334E-05
3830303772915	383030	3772915	7.47705E-06	7.47705E-06	3.20201E-05	3.20201E-05	0.000440387	0.0029095	0.000491332	0.000491332	0.000148305	0.000152834	0.001243436	0.001243436	0.00060341	0.00060341	5.97749E-05	5.97749E-05	0.000192457	0.000192457	3.13617E-05
3830403772915	383040	3772915	7.49769E-06	7.49769E-06	3.21084E-05	3.21084E-05	0.000460752	0.000304404	0.000514052	0.000514052	0.000155163	0.000159901	0.001308896	0.001308896	0.000631313	0.000631313	6.25391E-05	6.25391E-05	0.000201357	0.000201357	3.1708E-05
3830503772915	383050	3772915	7.51625E-06	7.51625E-06	3.21879E-05	3.21879E-05	0.000481797	0.000318308	0.000537532	0.000537532	0.00016225	0.000167205	0.001376572	0.001376572	0.000660149	0.000660149	6.53956E-05	6.53956E-05	0.000210554	0.000210554	3.20542E-05
3830603772915	383060	3772915	7.53689E-06	7.53689E-06	3.22763E-05	3.22763E-05	0.000503485	0.000332637	0.000561729	0.000561729	0.000169554	0.000174731	0.001446205	0.001446205	0.000689865	0.000689865	6.83394E-05	6.83394E-05	0.000220032	0.000220032	3.24063E-05
3830703772915	383070	3772915	7.55545E-06	7.55545E-06	3.23558E-05	3.23558E-05	0.000525853	0.000347415	0.000586685	0.000586685	0.000177087	0.000182494	0.00151763	0.00151763	0.000720514	0.000720514	7.13755E-05	7.13755E-05	0.000229807	0.000229807	3.27705E-05
3830803772915	383080	3772915	7.57402E-06	7.57402E-06	3.24353E-05	3.24353E-05	0.000548681	0.000362496	0.000612153	0.000612153	0.000184774	0.000190416	0.001589956	0.001589956	0.000751792	0.000751792	7.4474E-05	7.4474E-05	0.000239784	0.000239784	3.31346E-05
3830903772915	383090	3772915	7.59259E-06	7.59259E-06	3.25148E-05	3.25148E-05	0.000572152	0.000378003	0.00063834	0.00063834	0.000192679	0.000198562	0.001663326	0.001663326	0.000783952	0.000783952	7.76597E-05	7.76597E-05	0.000250041	0.000250041	3.35106E-05
3831003772915	383100	3772915	7.61116E-06	7.61116E-06	3.25944E-05	3.25944E-05	0.000595966	0.000393736	0.000664909	0.000664909	0.000200698	0.000206826	0.001736477	0.001736477	0.000816581	0.000816581	8.08921E-05	8.08921E-05	0.000260448	0.000260448	3.38927E-05
3831103772915	383110	3772915	7.62973E-06	7.62973E-06	3.26739E-05	3.26739E-05	0.000619995	0.000409611	0.000691717	0.000691717	0.00020879	0.000215165	0.001808533	0.001808533	0.000849505	0.000849505	8.41536E-05	8.41536E-05	0.000270949	0.000270949	3.42806E-05
3831203772915	383120	3772915	7.65036E-06	7.65036E-06	3.27622E-05	3.27622E-05	0.000644575	0.00042585	0.00071914	0.00071914	0.000217068	0.000223696	0.001879713	0.001879713	0.000883184	0.000883184	8.74899E-05	8.74899E-05	0.000281691	0.000281691	3.46925E-05
3831303772915	383130	3772915	7.67099E-06	7.67099E-06	3.28506E-05	3.28506E-05	0.000668843	0.000441883	0.000746215	0.000746215	0.00022524	0.000232118	0.001947015	0.001947015	0.000916435	0.000916435	9.07838E-05	9.07838E-05	0.000292296	0.000292296	3.51044E-05
3831403772915	383140	3772915	7.69888E-06	7.69888E-06	3.29743E-05	3.29743E-05	0.000694213	0.000458644	0.00077452	0.00077452	0.000233784	0.000240922	0.002011856	0.002011856	0.00095197	0.00095197	9.42274E-05	9.42274E-05	0.000303384	0.000303384	3.55759E-05
3831503772915	383150	3772915	7.73289E-06	7.73289E-06	3.31157E-05	3.31157E-05	0.000716011	0.000473046	0.00079884	0.00079884	0.000241125	0.000248487	0.002055491	0.002055491	0.000981064	0.000981064	9.71861E-05	9.71861E-05	0.00031291	0.00031291	3.60774E-05
3831603772915	383160	3772915	7.75971E-06	7.75971E-06	3.32305E-05	3.32305E-05	0.000722267	0.000477179	0.000805819	0.000805819	0.00024231	0.000250658	0.002016507	0.002016507	0.000989635	0.000989635	9.80352E-05	9.80352E-05	0.000315644	0.000315644	3.65609E-05
3831703772915	383170	3772915	7.78653E-06	7.78653E-06	3.33454E-05	3.33454E-05	0.00073607	0.000486298	0.000821219	0.000821219	0.00024788	0.000255448	0.002040714	0.002040714	0.001008548	0.001008548	9.99087E-05	9.99087E-05	0.000321676	0.000321676	3.70384E-05
3831803772915	383180	3772915	7.80304E-06	7.80304E-06	3.34161E-05	3.34161E-05	0.000737504	0.000487245	0.000822819	0.000822819	0.000248362	0.000255946	0.002007398	0.002007398	0.001010513	0.001010513	0.000100103	0.000100103	0.000322302	0.000322302	3.74861E-05
3831903772915	383190	3772915	7.79272E-06	7.79272E-06	3.33719E-05	3.33719E-05	0.000727585	0.000480692	0.000811752	0.000811752	0.000245022	0.000252504	0.001926479	0.001926479	0.000996922	0.000996922	9.8757E-05	9.8757E-05	0.000317968	0.000317968	3.77487E-05
3832003772915	383200	3772915	9.08429E-06	9.08429E-06	3.89029E-05	3.89029E-05	0.000713267	0.000471233	0.000795778	0.000795778	0.0002402	0.000247535	0.001811921	0.001811921	0.000977304	0.000977304	9.68136E-05	9.68136E-05	0.00031171	0.00031171	4.25837E-05
3832103772915	383210	3772915	9.7507E-06	9.7507E-06	4.17568E-05	4.17568E-05	0.000692173	0.000457297	0.000772244	0.000772244	0.00023097	0.000240214	0.001688835	0.001688835	0.000948401	0.000948401	9.39504E-05	9.39504E-05	0.000302492	0.000302492	4.81529E-05
3832203772915	383220	3772915	1.02273E-05	1.02273E-05	4.37978E-05	4.37978E-05	0.000664444	0.000438977	0.000741307	0.000741307	0.000223759	0.000230591	0.001563391	0.001563391	0.000910407	0.000910407	9.01867E-05	9.01867E-05	0.000290374	0.000290374	5.16329E-05
3832303772915	383230	3772915	1.04109E-05	1.04109E-05	4.45842E-05	4.45842E-05	0.000636678	0.000420633	0.000710329	0.000710329	0.000214408	0.000220955	0.001452325	0.001452325	0.000872363	0.000872363	8.6418E-05	8.6418E-05	0.00027824	0.00027824	5.36266E-05
3832403772915	383240	3772915	1.03965E-05	1.03965E-05	4.45224E-05	4.45224E-05	0.000615443	0.000406604	0.000686638	0.000686638	0.000207257	0.000213586	0.001360867	0.001360867	0.000843268	0.000843268	8.35357E-05	8.35357E-05	0.00026896	0.00026896	5.43966E-05
3832503772915	383250	3772915	1.02913E-05	1.02913E-05	4.40717E-05	4.40717E-05	0.000601909	0.000397662	0.000671539	0.000671539	0.0002027	0.000208889	0.001285861	0.001285861	0.000824724	0.000824724	8.16987E-05	8.16987E-05	0.000263045	0.000263045	5.46532E-05
3832603772915	383260	3772915	1.01324E-05	1.01324E-05	4.33914E-05	4.33914E-05	0.000588835	0.000389025	0.000656952	0.000656952	0.000198297	0.000204352	0.001213676	0.001213676	0.00080681	0.00080681	7.99241E-05	7.99241E-05	0.000257332	0.000257332	5.45577E-05
3832703772915	383270	3772915	9.90338E-06	9.90338E-06	4.24107E-05	4.24107E-05	0.00057408	0.000378833	0.000639741	0.000639741	0.000193102	0.000198998	0.001139868	0.001139868	0.000785673	0.000785673	7.78302E-05	7.78302E-05	0.00025059	0.00025059	5.3925E-05
3832803772915	383280	3772915	9.62691E-06	9.62691E-06	4.12267E-05	4.12267E-05	0.000557559	0.000368361	0.000622058	0.000622058	0.000187764	0.000193497	0.001069101	0.001069101	0.000763956	0.000763956	7.56789E-05	7.56789E-05	0.000243663	0.000243663	5.29819E-05
3832903772915	383290	3772915	9.33394E-06	9.33394E-06	3.99721E-05	3.99721E-05	0.000541476	0.000357736	0.000604115	0.000604115	0.000182348	0.000187916	0.0010031	0.0010031	0.00074192	0.00074192	7.3496E-05	7.3496E-05	0.000236635	0.000236635	5.19552E-05
3833003772915	383300	3772915	9.04921E-06	9.04921E-06	3.87527E-05	3.87527E-05	0.000525253	0.000347018	0.000586015	0.000586015	0.000176885	0.000182286	0.000942832	0.000942832	0.000719691	0.000719691	7.1294E-05	7.1294E-05	0.000229545	0.000229545	5.10598E-05
3833103772915	383310	3772915	8.77275E-06	8.77275E-06	3.75688E-05	3.75688E-05	0.000507884	0.000335543	0.000566637	0.000566637	0.000171036	0.000176258	0.000886327	0.000886327	0.00069583	0.00069583	6.89365E-05	6.89365E-05	0.000221955	0.000221955	5.02779E-05
3833203772915	383320	3772915	8.55817E-06	8.55817E-06	3.66499E-05	3.66499E-05	0.000491888	0.000324975	0.0005487	0.0005487	0.000165649	0.000170706	0.000837628	0.000837628	0.000673974	0.000673974	6.67652E-05	6.67652E-05	0.000214964	0.000214964	4.99138E-05
3833303772915	383330	3772915	8.37455E-06	8.37455E-06	3.58635E-05	3.58635E-05	0.000475854	0.000314382	0.000530902	0.000530902	0.000160249	0.000165142	0.000793529	0.000793529	0.00065206	0.00065206	6.45889E-05	6.45889E-05	0.000207957	0.000207957	4.97466E-05
3833403772915	383340	3772915	8.20949E-06	8.20949E-06	3.51567E-05	3.51567E-05	0.000459312	0.000303453	0.000512446	0.000512446	0.000154678	0.000159401	0.000752637	0.000752637	0.000629341	0.000629341	6.23437E-05	6.23437E-05	0.000200728	0.000200728	4.9669E-05
3833503772915	383350	3772915	8.12696E-06	8.12696E-06	3.48033E-05	3.48033E-05	0.000446134	0.000294747	0.000497743	0.000497743	0.00015024	0.000154828	0.000720146	0.000720146	0.000611284	0.000611284	6.05549E-05	6.05549E-05	0.000194969	0.000194969	4.99735E-05
3833603772915	383360	3772915	8.04443E-06	8.04443E-06	3.44498E-05	3.44498E-05	0.00043211	0.000285482	0.000482097	0.000482097	0.000145518	0.000149961	0.000689007	0.000689007	0.000592069	0.000592069	5.86515E-05	5.86515E-05	0.00018884	0.00018884	5.0254E-05
3833703772915	383370	3772915	8.06919E-06	8.06919E-06	3.45559E-05	3.45559E-05	0.00042308	0.000279515	0.000472022	0.000472022	0.000142477	0.000146827	0.00066717	0.00066717	0.000579695	0.000579695	5.74257E-05	5.74257E-05	0.000184893	0.000184893	5.10598E-05
3833803772915	383380	3772915	8.20743E-06	8.20743E-06	3.51478E-05	3.51478E-05	0.000418699	0.000276621	0.000467135	0.000467135	0.000141001	0.000145307	0.000653488	0.000653488	0.000573693	0.000573693	5.68311E-05	5.68311E-05	0.000182979	0.000182979	5.25939E-05
3833903772915	383390	3772915	8.35804E-06	8.35804E-06	3.57928E-05	3.57928E-05	0.000414484	0.000273836	0.000462432	0.000462432	0.000139582	0.000143844	0.000641223	0.000641223	0.000567918	0.000567918	5.6259E-05	5.6259E-05	0.000181137	0.000181137	5.44563E-05
3834003772915	383400	3772915	8.49834E-06	8.49834E-06	3.63937E-05	3.63937E-05	0.000410208	0.000271011	0.000457661	0.000457661	0.000138142	0.00014236	0.000629693	0.000629693	0.000562058	0.000562058	5.56786E-05	5.56786E-05	0.000179268	0.000179268	5.65096E-05
3834103772915	383410	3772915	8.62419E-06	8.62419E-06	3.69326E-05	3.69326E-05	0.000406666	0.000268672	0.00045371	0.00045371	0.000136949	0.000141131	0.000619799	0.000619799	0.000557206	0.000557206	5.51979E-05	5.51979E-05	0.00017772	0.00017772	5.86526E-05
3834203772915	383420	3772915	8.65102E-06	8.65102E-06	3.70475E-05	3.70475E-05	0.000398726	0.000263426	0.000444851	0.000444851	0.000134275	0.000138375	0.000604944	0.000604944	0.000546327	0.000546327	5.41202E-05	5.41202E-05	0.000174251	0.000174251	5.99359E-05

Unique Identifier	X (UTM)	Y (UTM)	MSite Grubbing / Prep 2027	MMass Grading / Excavation 2027	MMass Grading / Excavation 2028	MDrainage / Utilities Trenching 2028	MFoundations / Concrete Pads 2028	MBuilding / Structure Construction 2028	MAsphalt Paving 2028	MLandscaping or Other Finishing 2028	MWaterside Construction (Piles) 2028	RSSWRe-striping South Valley 2029	RSSWRe-striping Silver Lake Boulevard 2029	RSSWDemolition 2029	RSSWPlacing Base 2029	RSSWForm/Place Rebar and Pour 2029	Child Risk 3rd Trimester	Child Risk 0<2	Child Risk 2<16	Child Risk Total	Child Risk per million
3836103772905	383610	3772905	4.77826E-05	0.000119317	0.000119317	3.33919E-05	6.16144E-05	0.000110794	7.83802E-05	2.37516E-05	4.20543E-05	7.8874E-05	9.41574E-05	0.00015052	8.18223E-05	2.44908E-05	2.37493E-09	5.3821E-08	3.1327E-08	8.75234E-08	0.0875234
3836203772905	383620	3772905	4.81273E-05	0.000120178	0.000120178	3.36328E-05	6.20589E-05	0.000111593	7.89457E-05	2.39229E-05	4.23577E-05	7.88187E-05	9.43131E-05	0.000150876	8.20161E-05	2.45489E-05	2.38699E-09	5.4037E-08	3.1287E-08	8.77106E-08	0.08771064
3836303772905	383630	3772905	4.82889E-05	0.000120581	0.000120581	3.37458E-05	6.22673E-05	0.000111968	7.92108E-05	2.40033E-05	4.24999E-05	7.87685E-05	9.43483E-05	0.000151029	8.20992E-05	2.45737E-05	2.39625E-09	5.4152E-08	3.1233E-08	8.77807E-08	0.08778071
3836403772905	383640	3772905	4.82781E-05	0.000120554	0.000120554	3.37382E-05	6.22534E-05	0.000111943	7.91931E-05	2.39979E-05	4.24904E-05	7.87484E-05	9.42629E-05	0.000150969	8.20669E-05	2.45641E-05	2.40343E-09	5.4177E-08	3.1173E-08	8.77532E-08	0.08775321
3836503772905	383650	3772905	4.80411E-05	0.000119962	0.000119962	3.35726E-05	6.19478E-05	0.000111394	7.88043E-05	2.38801E-05	4.22818E-05	7.86479E-05	9.3861E-05	0.000150409	8.17623E-05	2.44729E-05	2.4059E-09	5.4081E-08	3.1053E-08	8.75399E-08	0.08753988
3836603772905	383660	3772905	4.75833E-05	0.000118819	0.000118819	3.32527E-05	6.13574E-05	0.000110332	7.80533E-05	2.36525E-05	4.18789E-05	7.83665E-05	9.30772E-05	0.000149221	8.11163E-05	2.42795E-05	2.40269E-09	5.3861E-08	3.084E-08	8.71034E-08	0.08710339
3836703772905	383670	3772905	4.698E-05	0.000117313	0.000117313	3.28311E-05	6.05795E-05	0.000108933	7.70637E-05	2.33526E-05	4.13479E-05	7.80701E-05	9.21176E-05	0.000147744	8.03133E-05	2.40392E-05	2.39828E-09	5.3607E-08	3.0598E-08	8.66035E-08	0.0866035
3836803772905	383680	3772905	4.62636E-05	0.000115524	0.000115524	3.23304E-05	5.96557E-05	0.000107272	7.58886E-05	2.29965E-05	4.07174E-05	7.74471E-05	9.08214E-05	0.000145689	7.91966E-05	2.37049E-05	2.38767E-09	5.3268E-08	3.0228E-08	8.58832E-08	0.08588324
3836903772905	383690	3772905	4.55257E-05	0.000113681	0.000113681	3.18147E-05	5.87042E-05	0.000105561	7.46781E-05	2.26297E-05	4.00679E-05	7.67337E-05	8.94598E-05	0.000143567	7.80429E-05	2.33596E-05	2.37607E-09	5.2927E-08	2.9832E-08	8.51353E-08	0.08513531
3837003772905	383700	3772905	4.4777E-05	0.000111812	0.000111812	3.12915E-05	5.77387E-05	0.000103825	7.345E-05	2.22576E-05	3.9409E-05	7.59851E-05	8.80933E-05	0.000141402	7.68662E-05	2.30074E-05	2.36383E-09	5.2585E-08	2.9432E-08	8.43817E-08	0.08438167
3837103772905	383710	3772905	4.40229E-05	0.000109929	0.000109929	3.07645E-05	5.67664E-05	0.000102076	7.2213E-05	2.18827E-05	3.87453E-05	7.5141E-05	8.67418E-05	0.000139255	7.56987E-05	2.26579E-05	2.34992E-09	5.2236E-08	2.901E-08	8.35966E-08	0.08359662
3837203772905	383720	3772905	4.33119E-05	0.000108153	0.000108153	3.02677E-05	5.58495E-05	0.000100428	7.10467E-05	2.15293E-05	3.81195E-05	7.4297E-05	8.54908E-05	0.000137268	7.46189E-05	2.23347E-05	2.33616E-09	5.1903E-08	2.8608E-08	8.2847E-08	0.08284701
3837303772905	383730	3772905	4.26709E-05	0.000106553	0.000106553	2.98197E-05	5.5023E-05	9.89416E-05	6.99953E-05	2.12107E-05	3.75554E-05	7.33675E-05	8.42146E-05	0.00013529	7.35436E-05	2.20129E-05	2.32177E-09	5.1587E-08	2.8194E-08	8.21025E-08	0.08210248
3837403772905	383740	3772905	4.21107E-05	0.000105154	0.000105154	2.94283E-05	5.43007E-05	9.76427E-05	6.90764E-05	2.09322E-05	3.70624E-05	7.2423E-05	8.29385E-05	0.000133321	7.24731E-05	2.16924E-05	2.30702E-09	5.1283E-08	2.7785E-08	8.13755E-08	0.08137552
3837503772905	383750	3772905	4.16421E-05	0.000103984	0.000103984	2.91008E-05	5.36964E-05	9.65561E-05	6.83077E-05	2.06993E-05	3.66499E-05	7.14382E-05	8.16423E-05	0.000131317	7.1384E-05	2.13665E-05	2.29198E-09	5.0984E-08	2.737E-08	8.06466E-08	0.08064665
3837603772905	383760	3772905	4.13189E-05	0.000103177	0.000103177	2.88749E-05	5.32797E-05	9.58068E-05	6.77775E-05	2.05386E-05	3.63655E-05	6.9931E-05	7.97029E-05	0.000128312	6.97504E-05	2.08775E-05	2.27087E-09	5.058E-08	2.6742E-08	7.9593E-08	0.07959302
3837703772905	383770	3772905	4.09796E-05	0.000102329	0.000102329	2.86378E-05	5.28421E-05	9.50199E-05	6.72209E-05	2.037E-05	3.60668E-05	6.8479E-05	7.78189E-05	0.000125392	6.8163E-05	2.04024E-05	2.25011E-09	5.0181E-08	2.6138E-08	7.85694E-08	0.07856936
3837803772905	383780	3772905	4.06133E-05	0.000101415	0.000101415	2.83818E-05	5.23698E-05	9.41706E-05	6.66201E-05	2.01879E-05	3.57445E-05	6.72129E-05	7.6186E-05	0.000122854	6.67832E-05	1.99894E-05	2.23108E-09	4.9812E-08	2.5617E-08	7.76604E-08	0.07766039
3837903772905	383790	3772905	4.02309E-05	0.00010046	0.00010046	2.81146E-05	5.18767E-05	9.32839E-05	6.59928E-05	1.99978E-05	3.54079E-05	6.61026E-05	7.47592E-05	0.00012063	6.55742E-05	1.96275E-05	2.21384E-09	4.9473E-08	2.5159E-08	7.68454E-08	0.07684541
3838003772905	383800	3772905	3.98592E-05	9.95315E-05	9.95315E-05	2.78548E-05	5.13974E-05	9.24221E-05	6.53831E-05	1.98131E-05	3.50808E-05	6.50124E-05	7.33675E-05	0.000118465	6.43974E-05	1.92753E-05	2.19673E-09	4.9137E-08	2.4713E-08	7.60461E-08	0.07604615
3838103772905	383810	3772905	3.94983E-05	9.86303E-05	9.86303E-05	2.76026E-05	5.09321E-05	9.15853E-05	6.47911E-05	1.96337E-05	3.47632E-05	6.40226E-05	7.21215E-05	0.000116529	6.33453E-05	1.89603E-05	2.1811E-09	4.8829E-08	2.4314E-08	7.53234E-08	0.07532341
3838203772905	383820	3772905	3.91644E-05	9.77964E-05	9.77964E-05	2.73693E-05	5.05014E-05	9.0811E-05	6.42433E-05	1.94677E-05	3.44692E-05	6.30529E-05	7.09157E-05	0.000114653	6.23254E-05	1.86551E-05	2.16573E-09	4.8528E-08	2.3926E-08	7.46196E-08	0.07461956
3838303772905	383830	3772905	3.8852E-05	9.70163E-05	9.70163E-05	2.71509E-05	5.00986E-05	9.00866E-05	6.37309E-05	1.93124E-05	3.41943E-05	6.23244E-05	7.01973E-05	0.000113354	6.16194E-05	1.84438E-05	2.15374E-09	4.83E-08	2.365E-08	7.4104E-08	0.07410397
3838403772905	383840	3772905	3.85826E-05	9.63438E-05	9.63438E-05	2.69627E-05	4.97513E-05	8.94621E-05	6.32891E-05	1.91785E-05	3.39572E-05	6.19326E-05	7.08554E-05	0.00011456	6.22747E-05	1.86399E-05	2.14565E-09	4.8189E-08	2.3583E-08	7.39172E-08	0.07391724
3838503772905	383850	3772905	3.89274E-05	9.72046E-05	9.72046E-05	2.72036E-05	5.01958E-05	9.02614E-05	6.38546E-05	1.93499E-05	3.42606E-05	6.15909E-05	7.06645E-05	0.0001145	6.22424E-05	1.86302E-05	2.14265E-09	4.837E-08	2.3629E-08	7.41412E-08	0.07414115
3838603772905	383860	3772905	3.87712E-05	9.68146E-05	9.68146E-05	2.70945E-05	4.99944E-05	8.98992E-05	6.35983E-05	1.92722E-05	3.41232E-05	6.06816E-05	6.95542E-05	0.000112769	6.1301E-05	1.83485E-05	2.12785E-09	4.8102E-08	2.329E-08	7.3519E-08	0.07351898
3838703772905	383870	3772905	3.85665E-05	9.63035E-05	9.63035E-05	2.69514E-05	4.97305E-05	8.94246E-05	6.32626E-05	1.91705E-05	3.3943E-05	5.96817E-05	6.83383E-05	0.000110867	6.02673E-05	1.80391E-05	2.11163E-09	4.7791E-08	2.2901E-08	7.28032E-08	0.07280323
3838803772905	383880	3772905	3.81894E-05	9.53619E-05	9.53619E-05	2.66879E-05	4.92443E-05	8.85504E-05	6.26441E-05	1.89831E-05	3.36112E-05	5.84257E-05	6.67658E-05	0.000108431	5.89429E-05	1.76426E-05	2.09069E-09	4.7331E-08	2.2359E-08	7.17811E-08	0.07178113
3838903772905	383890	3772905	3.70529E-05	9.25239E-05	9.25239E-05	2.58937E-05	4.77788E-05	8.59151E-05	6.07798E-05	1.84181E-05	3.26109E-05	5.66321E-05	6.3269E-05	0.00010248	5.5708E-05	1.66744E-05	2.0549E-09	4.6382E-08	2.1404E-08	6.9841E-08	0.069841
3839003772905	383900	3772905	3.65304E-05	9.12193E-05	9.12193E-05	2.55286E-05	4.7105E-05	8.47036E-05	5.99227E-05	1.81584E-05	3.21511E-05	5.49741E-05	6.07017E-05	9.86259E-05	5.3613E-05	1.60473E-05	2.02176E-09	4.5701E-08	2.0696E-08	6.84191E-08	0.06841906
3839103772905	383910	3772905	3.61049E-05	9.01567E-05	9.01567E-05	2.52312E-05	4.65563E-05	8.37169E-05	5.92247E-05	1.79469E-05	3.17765E-05	5.35824E-05	5.87824E-05	9.55953E-05	5.19656E-05	1.55542E-05	1.99152E-09	4.5115E-08	2.014E-08	6.7247E-08	0.06724704
3829703772915	382970	3772915	2.66895E-05	6.66458E-05	6.66458E-05	1.86514E-05	3.44154E-05	6.18853E-05	4.37802E-05	1.32667E-05	2.34899E-05	0.000362406	4.96234E-05	8.20807E-05	4.4619E-05	1.33553E-05	2.22531E-09	5.2298E-08	4.3732E-08	9.8255E-08	0.09825504
3829803772915	382980	3772915	2.69104E-05	6.71972E-05	6.71972E-05	1.88058E-05	3.47002E-05	6.23974E-05	4.41424E-05	1.33765E-05	2.36843E-05	0.000372831	5.06584E-05	8.37446E-05	4.55235E-05	1.3626E-05	2.239E-09	5.2497E-08	4.5403E-08	1.00138E-07	0.10013838
3829903772915	382990	3772915	2.71689E-05	6.78428E-05	6.78428E-05	1.89865E-05	3.50336E-05	6.29969E-05	4.45665E-05	1.3505E-05	2.39118E-05	0.000383292	5.1819E-05	8.56122E-05	4.65387E-05	1.39299E-05	2.25419E-09	5.2742E-08	4.7086E-08	1.02082E-07	0.10208169
3830003772915	383000	3772915	2.74275E-05	6.84884E-05	6.84884E-05	1.91671E-05	3.5367E-05	6.35964E-05	4.49906E-05	1.36335E-05	2.41394E-05	0.000393109	5.30248E-05	8.75392E-05	4.75863E-05	1.42434E-05	2.26888E-09	5.2978E-08	4.8819E-08	1.04066E-07	0.10406573
3830103772915	383010	3772915	2.77022E-05	6.91744E-05	6.91744E-05	1.93591E-05	3.57212E-05	6.42334E-05	4.54413E-05	1.37701E-05	2.43811E-05	0.000402655	5.43109E-05	8.95936E-05	4.8703E-05	1.45777E-05	2.28433E-09	5.323E-08	5.0641E-08	1.06155E-07	0.10615545
3830203772915	383020	3772915	2.80038E-05	6.99276E-05	6.99276E-05	1.95699E-05	3.61102E-05	6.49328E-05	4.59361E-05	1.392E-05	2.46466E-05	0.000412135	5.57026E-05	9.18177E-05	4.9912E-05	1.49395E-05	2.30074E-09	5.3508E-08	5.2581E-08	1.0839E-07	0.10838987
3830303772915	383030	3772915	2.83E-05	7.06674E-05	7.06674E-05	1.97769E-05	3.64922E-05	6.56197E-05	4.6422E-05	1.40673E-05	2.49074E-05	0.000420842	5.71546E-05	9.41352E-05	5.11718E-05	1.53166E-05	2.31687E-09	5.3778E-08	5.4587E-08	1.10683E-07	0.11068252
3830403772915	383040	3772915	2.86125E-05	7.14475E-05	7.14475E-05	1.99953E-05	3.6895E-05	6.63441E-05	4.69345E-05	1.42226E-05	2.51823E-05	0.000428901	5.86819E-05	9.65716E-05	5.24962E-05	1.5713E-05	2.33334E-09	5.4055E-08	5.6679E-08	1.13067E-07	0.11306666
3830503772915	383050	3772915	2.89249E-05	7.22276E-05	7.22276E-05	2.02136E-05	3.72979E-05	6.70685E-05	4.74469E-05	1.43779E-05	2.54573E-05	0.00043601	6.02796E-05	9.91098E-05	5.3876E-05	1.6126E-05	2.34993E-09	5.4335E-08	5.8833E-08	1.15517E-07	0.11551709
3830603772915	383060	3772915	2.92427E-05	7.30212E-05	7.30212E-05	2.04357E-05	3.77076E-05	6.78054E-05	4.79682E-05	1.45358E-05	2.5737E-05	0.000442089	6.19476E-05	0.000101758	5.53158E-05	1.6557E-05	2.36611E-09	5.4604E-08	6.1045E-08	1.18015E-07	0.11801473
3830703772915	383070	3772915	2.95712E-05	7.38416E-05	7.38416E-05	2.06653E-05	3.81313E-05	6.85672E-05	4.85072E-05	1.46992E-05	2.60261E-05	0.000447163	6.37061E-05	0.000104534	5.68248E-05	1.70086E-05	2.38255E-09	5.4874E-08	6.3318E-08	1.20574E-07	0.12057407
3830803772915	383080	3772915	2.98998E-05	7.46621E-05	7.46621E-05	2.08949E-05	3.8555E-05	6.93291E-05	4.90462E-05	1.48625E-05	2.63153E-05	0.000451017	6.55399E-05	0.000107429	5.83984E-05	1.74796E-05	2.39899E-09	5.5144E-08	6.5628E-08	1.23171E-07	0.12317089
3830903772915	383090	3772915	3.02391E-05	7.55094E-05	7.55094E-05	2.1132E-05	3.89926E-05	7.01159E-05	4.96028E-05	1.50312E-05	2.6614E-05	0.000453876	6.74792E-05	0.000110485	6.00596E-05	1.79769E-05	2.41569E-09	5.5421E-08	6.7994E-08	1.25831E-07	0.12583075
3831003772915	383100	3772915	3.05839E-05	7.63703E-05	7.63703E-05	2.13729E-05	3.94371E-05	7.09152E-05	5.01683E-05	1.52025E-05	2.69174E-05	0.000455514	6.9519E-05	0.000113686	6.17994E-05	1.84976E-05	2.43218E-09	5.569E-08	7.0382E-08	1.28504E-07	0.12850387
3831103772915	383110	3772915	3.0934E-05	7.72445E-05	7.72445E-05	2.16176E-05	3.98886E-05	7.17271E-05	5.07426E-05	1.53765E-05	2.72255E-05	0.00045591	7.16593E-05	0.00011703	6.36175E-05	1.90418E-05	2.4488E-09	5.5962E-08	7.2777E-08	1.31188E-07	0.13118779
3831203772915	383120	3772915	3.13056E-05	7.81726E-05	7.81726E-05	2.18773E-05	4.03678E-05	7.25888E-05	5.13522E-05	1.55613E-05	2.75526E-05	0.000455468	7.39604E-05	0.000120621	6.55695E-05	1.96261E-05	2.46617E-09	5.6258E-08	7.5214E-08	1.33938E-07	0.13393803
3831303772915	383130	3772915	3.16773E-05	7.91006E-05	7.91006E-05	2.21371E-05	4.08471E-05	7.34506E-05	5.19619E-05	1.5746E-05	2.78797E-05	0.000453625	7.63619E-05	0.000124365	6.76046E-05	2.02352E-05	2.48305E-09	5.6538E-08	7.7599E-08	1.3662E-07	0.13661997
3831403772915	383140	3772915	3.21028E-05	8.01632E-05	8.01632E-05	2.24344E-05	4.13958E-05	7.44373E-05	5.26599E-05	1.59575E-05	2.82542E-05	0.000451781	7.909E-05	0.000128584	6.98981E-05	2.09217E-05	2.50249E-09	5.6887E-08	8.009E-08	1.39479E-07	0.13947927
3831503772915	383150	3772915	3.25553E-05	8.1293E-05	8.1293E-05	2.27506E-05	4.19792E-05	7.54864E-05	5.34021E-05	1.61825E-05	2.86525E-05	0.0004485	8.20542E-05	0.000133168	7.239E-05	2.16676E-05	2.52182E-09	5.7251E-08	8.2243E-08	1.42015E-07	0.1420154
3831603772915	383160	3772915	3.29916E-05	8.23825E-05	8.23825E-05	2.30555E-05	4.25418E-05	7.6498E-05	5.41178E-05	1.63993E-05	2.90365E-05	0.000442144	8.51039E-05	0.000137845	7.49327E-05	2.24286E-05	2.53219E-09	5.7503E-08	8.2832E-08	1.42866E-07	0.14286641
3831703772915	383170	3772915	3.34225E-05	8.34585E-05	8.34585E-05	2.33567E-05	4.30974E-05	7.74972E-05	5.48246E-05	1.66135E-05	2.94157E-05	0.000423791	8.8244E-05	0.000142633	7.75353E-05	2.32077E-05	2.6512E-09	5.8808E-08	8.4371E-08	1.4583E-07	0.14582982
3831803772915	383180	3772915	3.38265E-05	8.44673E-05	8.44673E-05	2.3639E-05	4.36183E-05	7.84339E-05	5.54873E-05	1.68143E-05	2.97713E-05	0.000398917	9.13539E-05	0.000147336	8.00918E-05	2.39729E-05	2.86803E-09	6.1511E-08	8.4716E-08	1.49095E-07	0.14909489
3831903772915	383190	3772915	3.40635E-05	8.50591E-05	8.50591E-05	2.38046E-05	4.3924E-05	7.89834E-05	5.58761E-05	1.69321E-05	2.99798E-05	0.000369922	9.40318E-05	0.000151335	8.22653E-05	2.46234E-05	2.99763E-09	6.3591E-08	8.3571E-08	1.5016E-07	0.15015982
3832003772915	383200	3772915	3.84264E-05	9.59538E-05	9.59538E-05	2.68536E-05	4.95499E-05	8.90999E-05	6.30329E-05	1.91009E-05	3.38198E-05	0.000342511	9.62876E-05	0.00015473	8.41112E-05	2.51759E-05	3.13064E-09	6.6818E-08	8.3577E-08	1.53526E-07	0.15352602
3832103772915	383210	3772915	4.34519E-05	0.000108503	0.000108503	3.03655E-05	5.60301E-05	0.000100753	7.12764E-05	2.15989E-05	3.82428E-05	0.00031735	0.000106678	0.00017327	9.41896E-05	2.81926E-05	3.21001E-09	6.9284E-08	8.2948E-08	1.55442E-07	0.15544188
3832203772915	383220	3772915	4.65922E-05	0.000116344	0.000116344	3.256E-05	6.00794E-05	0.000108034	7.64276E-05	2.31599E-05	4.10066E-05	0.000292214	0.000111506	0.000181258	9.8532E-05	2.94923E-05	3.25583E-09	7.123E-08	8.085E-08	1.55335E-07	0.15533542
3832303772915	383230	3772915	4.83912E-05	0.000120837	0.000120837	3.38173E-05	6.23992E-05	0.000112205	7.93786E-05	2.40541E-05	4.259E-05	0.000268927	0.000113942	0.000185121	0.000100632	3.01208E-05	3.26061E-09	7.2212E-08	7.807E-08	1.53542E-07	0.15354164
3832403772915	383240	3772915	4.90861E-05	0.000122572	0.000122572	3.43029E-05	6.32952E-05	0.000113817	8.05184E-05	2.43995E-05	4.32015E-05	0.000249835	0.000114922	0.000186479	0.00010137	3.03418E-05	3.23582E-09	7.2249E-08	7.5459E-08	1.50943E-07	0.15094329
3832503772915	383250	3772915	4.93177E-05	0.00012315	0.00012315	3.44647E-05	6.35939E-05	0.000114354	8.08983E-05	2.45146E-05	4.34054E-05	0.000235205	0.000116208	0.000188203	0.000102307	3.06222E-05	3.19709E-09	7.1618E-08	7.3504E-08	1.48319E-07	0.1483187
3832603772915	383260	3772915	4.92315E-05	0.000122935	0.000122935	3.44045E-05	6.34828E-05	0.000114154	8.0757E-05	2.44718E-05	4.33295E-05	0.000221866	0.000117253	0.000189467	0.000102994	3.0828E-05	3.14832E-09	7.0649E-08	7.1558E-08	1.45356E-07	0.14535595
3832703772915	383270	3772915	4.86606E-05	0.000121509	0.000121509	3.40055E-05	6.27465E-05	0.00011283	7.98204E-05	2.4188E-05	4.2827E-05	0.000208753	0.00011765	0.000189654	0.000103096	3.08584E-05	3.08291E-09	6.9216E-08	6.9338E-08	1.41638E-07	0.14163756
3832803772915	383280	3772915	4.78095E-05	0.000119384	0.000119384	3.34107E-05	6.16491E-05	0.000110857	7.84244E-05	2.3765E-05	4.2078E-05	0.000196791	0.000118193	0.000189994	0.00010328	3.09136E-05	3.01341E-09	6.7552E-08	6.7161E-08	1.37726E-07	0.13772646
3832903772915	383290	3772915	4.68831E-05	0.000117071	0.000117071	3.27633E-05	6.04545E-05	0.000108708	7.69047E-05	2.33044E-05	4.12626E-05	0.000185999	0.000119158	0.000190961	0.00010387	3.10711E-05	2.94739E-09	6.586E-08	6.5106E-08	1.33913E-07	0.13391318
3833003772915	383300	3772915	4.60751E-05	0.000115053	0.000115053	3.21987E-05	5.94126E-05	0.000106835	7.55793E-05	2.29028E-05	4.05515E-05	0.000176287	0.000120584	0.000192617	0.000104706	3.13404E-05	2.88947E-09	6.4287E-08	6.3196E-08	1.30372E-07	0.13037194
3833103772915	383310	3772915	4.53695E-05	0.000113291	0.000113291	3.17056E-05	5.85028E-05	0.000105199	7.44219E-05	2.25521E-05	3.99305E-05	0.000167269	0.000122127	0.000194408	0.00010568	3.16319E-05	2.83614E-09	6.2799E-08	6.1297E-08	1.26932E-07	0.12693152
3833203772915	383320	3772915	4.50409E-05	0.000112471	0.000112471	3.1476E-05	5.80791E-05	0.000104437	7.38829E-05	2.23888E-05	3.96413E-05	0.000159521	0.000124071	0.000196785	0.000106972	3.20186E-05	2.79819E-09	6.1711E-08	5.9665E-08	1.24174E-07	0.1241742
3833303772915	383330	3772915	4.48901E-05	0.000112094	0.000112094	3.13706E-05	5.78846E-05	0.000104087	7.36355E-05	2.23138E-05	3.95085E-05	0.000152513	0.000125945	0.000199052	0.000108204	3.23874E-05	2.76711E-09	6.0818E-08	5.811E-08	1.21695E-07	0.12169461
3833403772915	383340	3772915	4.48201E-05	0.000111919	0.000111919	3.13216E-05	5.77943E-05	0.000103925	7.35207E-05	2.2279E-05	3.94469E-05	0.000146032	0.000127533	0.000200894	0.000109206	3.26872E-05	2.73905E-09	6.003E-08	5.656E-08	1.19329E-07	0.11932862
3833503772915	383350	3772915	4.50948E-05	0.000112605	0.000112605	3.15136E-05	5.81485E-05	0.000104562	7.39713E-05	2.24155E-05	3.96887E-05	0.000140992	0.000129482	0.000203271	0.000110498	3.30739E-05	2.72796E-09	5.9741E-08	5.54E-08	1.17869E-07	0.11786864
3833603772915	383360	3772915	4.53479E-05	0.000113237	0.000113237	3.16905E-05	5.8475E-05	0.000105149	7.43865E-05	2.25414E-05	3.99115E-05	0.000136225	0.000130894	0.000204884	0.000111375	3.33363E-05	2.71595E-09	5.9445E-08	5.4173E-08	1.16334E-07	0.11633441
3833703772915	383370	3772915	4.60751E-05	0.000115053	0.000115053	3.21987E-05	5.94126E-05	0.000106835	7.55793E-05	2.29028E-05	4.05515E-05	0.000133099	0.000132939	0.000207456	0.000112773	3.37549E-05	2.72653E-09	5.9796E-08	5.3492E-08	1.16014E-07	0.11601408
3833803772915	383380	3772915	4.74594E-05	0.00011851	0.00011851	3.31661E-05	6.11977E-05	0.000110045	7.78501E-05	2.35909E-05	4.17698E-05	0.000131452	0.000135782	0.000211301	0.000114863	3.43806E-05	2.76157E-09	6.082E-08	5.3359E-08	1.16941E-07	0.11694109
3833903772915	383390	3772915	4.914E-05	0.000122706	0.000122706	3.43405E-05	6.33647E-05	0.000113941	8.06068E-05	2.44263E-05	4.32489E-05	0.000130125	0.000138636	0.000215308	0.000117041	3.50325E-05	2.8031E-09	6.1959E-08	5.3318E-08	1.1808E-07	0.11808045
3834003772915	383400	3772915	5.09929E-05	0.000127333	0.000127333	3.56354E-05	6.5754E-05	0.000118238	8.36462E-05	2.53473E-05	4.48797E-05	0.000129085	0.0001416	0.000219638	0.000119395	3.57369E-05	2.84788E-09	6.3096E-08	5.3347E-08	1.19291E-07	0.11929132
3834103772915	383410	3772915	5.29266E-05	0.000132162	0.000132162	3.69867E-05	6.82474E-05	0.000122722	8.68182E-05	2.63085E-05	4.65816E-05	0.000128487	0.000144906	0.000224663	0.000122127	3.65546E-05	2.8952E-09	6.4189E-08	5.3524E-08	1.20609E-07	0.12060902
3834203772915	383420	3772915	5.40847E-05	0.000135053	0.000135053	3.7796E-05	6.97407E-05	0.000125407	8.87178E-05	2.68842E-05	4.76008E-05	0.00012689	0.000146388	0.000226981	0.000123386	3.69317E-05	2.91563E-09	6.4612E-08	5.3131E-08	1.20658E-07	0.1206581

			EGIODemolition	EGIOSite Grubbing / Prep	EGIOMass Grading / Excavation	EGIOMass Grading / Excavation	EGIODrainage / Utilities Trenching	EGIODrainage / Utilities Trenching	EGIOFoundations / Concrete Pads	EGIOFoundations / Concrete Pads	EGIOBuilding / Structure Construction	EGIOBuilding / Structure Construction	EGIOAsphalt Paving	EGIOArchitectural Coating	EGIOLandscaping or Other Finishing	EGIOWaterside Construction (Piles)	HIWaterside Construction (Landscaping)	HIWaterside Construction (Landscaping)	KMDemolition	KMSite Grubbing / Prep	KMMass Grading / Excavation
Unique Identifier	X (UTM)	Y (UTM)	2025	2025	2025	2026	2026	2027	2026	2027	2026	2027	2027	2027	2027	2027	2025	2026	2025	2025	2025
3834303772915	383430	3772915	2.50464E-05	2.2601E-05	5.64371E-05	5.64371E-05	1.57944E-05	1.57944E-05	2.91437E-05	2.91437E-05	5.24058E-05	5.24058E-05	3.7074E-05	3.48932E-06	1.12345E-05	1.98917E-05	0.000120075	0.000120075	4.41416E-05	3.98323E-05	9.94643E-05
3834403772915	383440	3772915	2.48793E-05	2.245E-05	5.60604E-05	5.60604E-05	1.5689E-05	1.5689E-05	2.89492E-05	2.89492E-05	5.20561E-05	5.20561E-05	3.68266E-05	3.46603E-06	1.11596E-05	1.9759E-05	0.000119171	0.000119171	4.39267E-05	3.96384E-05	9.898E-05
3834503772915	383450	3772915	2.4557E-05	2.216E-05	5.53341E-05	5.53341E-05	1.54858E-05	1.54858E-05	2.85742E-05	2.85742E-05	5.13817E-05	5.13817E-05	3.63495E-05	3.42113E-06	1.1015E-05	1.9503E-05	0.000117268	0.000117268	4.3485E-05	3.92398E-05	9.79847E-05
3834603772915	383460	3772915	2.42048E-05	2.1842E-05	5.45406E-05	5.45406E-05	1.52637E-05	1.52637E-05	2.81644E-05	2.81644E-05	5.06448E-05	5.06448E-05	3.58282E-05	3.37206E-06	1.0857E-05	1.92233E-05	0.000115238	0.000115238	4.29717E-05	3.87766E-05	9.6828E-05
3834703772915	383470	3772915	2.3769E-05	2.1449E-05	5.35587E-05	5.35587E-05	1.49889E-05	1.49889E-05	2.76574E-05	2.76574E-05	4.97331E-05	4.97331E-05	3.51832E-05	3.31136E-06	1.06616E-05	1.88773E-05	0.000112764	0.000112764	4.22554E-05	3.81302E-05	9.5214E-05
3834803772915	383480	3772915	2.30885E-05	2.0835E-05	5.20254E-05	5.20254E-05	1.45598E-05	1.45598E-05	2.68656E-05	2.68656E-05	4.83093E-05	4.83093E-05	3.41759E-05	3.21656E-06	1.03563E-05	1.83368E-05	0.000109449	0.000109449	4.10735E-05	3.70637E-05	9.25509E-05
3834903772915	383490	3772915	2.24379E-05	2.0247E-05	5.05593E-05	5.05593E-05	1.41495E-05	1.41495E-05	2.61085E-05	2.61085E-05	4.69479E-05	4.69479E-05	3.32129E-05	3.12592E-06	1.00645E-05	1.78201E-05	0.000106515	0.000106515	3.98319E-05	3.59433E-05	8.97532E-05
3835003772915	383500	3772915	2.21514E-05	1.9989E-05	4.99137E-05	4.99137E-05	1.39688E-05	1.39688E-05	2.57751E-05	2.57751E-05	4.63484E-05	4.63484E-05	3.27887E-05	3.086E-06	9.93598E-06	1.75925E-05	0.000104834	0.000104834	3.92052E-05	3.53778E-05	8.83409E-05
3835103772915	383510	3772915	2.19902E-05	1.9843E-05	4.95505E-05	4.95505E-05	1.38672E-05	1.38672E-05	2.55876E-05	2.55876E-05	4.60112E-05	4.60112E-05	3.25502E-05	3.06355E-06	9.86369E-06	1.74645E-05	0.000103502	0.000103502	3.87873E-05	3.50007E-05	8.73994E-05
3835203772915	383520	3772915	2.1835E-05	1.9703E-05	4.92008E-05	4.92008E-05	1.37693E-05	1.37693E-05	2.5407E-05	2.5407E-05	4.56865E-05	4.56865E-05	3.23205E-05	3.04193E-06	9.79408E-06	1.73413E-05	0.000102169	0.000102169	3.83695E-05	3.46237E-05	8.64579E-05
3835303772915	383530	3772915	2.17216E-05	1.9601E-05	4.89453E-05	4.89453E-05	1.36978E-05	1.36978E-05	2.5275E-05	2.5275E-05	4.54492E-05	4.54492E-05	3.21526E-05	3.02613E-06	9.74321E-06	1.72512E-05	0.000100964	0.000100964	3.80113E-05	3.43005E-05	8.56509E-05
3835403772915	383540	3772915	2.16022E-05	1.9493E-05	4.86763E-05	4.86763E-05	1.36225E-05	1.36225E-05	2.51361E-05	2.51361E-05	4.51994E-05	4.51994E-05	3.19759E-05	3.00949E-06	9.68966E-06	1.71564E-05	9.97429E-05	9.97429E-05	3.76353E-05	3.39611E-05	8.48035E-05
3835503772915	383550	3772915	2.15246E-05	1.9423E-05	4.85014E-05	4.85014E-05	1.35736E-05	1.35736E-05	2.50458E-05	2.50458E-05	4.5037E-05	4.5037E-05	3.1861E-05	2.99868E-06	9.65485E-06	1.70948E-05	9.86644E-05	9.86644E-05	3.73189E-05	3.36757E-05	8.40907E-05
3835603772915	383560	3772915	2.14709E-05	1.9375E-05	4.83804E-05	4.83804E-05	1.35397E-05	1.35397E-05	2.49833E-05	2.49833E-05	4.49246E-05	4.49246E-05	3.17815E-05	2.9912E-06	9.63076E-06	1.70521E-05	9.77128E-05	9.77128E-05	3.70384E-05	3.34225E-05	8.34585E-05
3835703772915	383570	3772915	2.14291E-05	1.9337E-05	4.82862E-05	4.82862E-05	1.35134E-05	1.35134E-05	2.49347E-05	2.49347E-05	4.48372E-05	4.48372E-05	3.17196E-05	2.98538E-06	9.61201E-06	1.70189E-05	9.68247E-05	9.68247E-05	3.67757E-05	3.31855E-05	8.28667E-05
3835803772915	383580	3772915	2.1644E-05	1.9531E-05	4.87704E-05	4.87704E-05	1.36489E-05	1.36489E-05	2.51847E-05	2.51847E-05	4.52868E-05	4.52868E-05	3.20377E-05	3.01532E-06	9.7084E-06	1.71896E-05	9.69357E-05	9.69357E-05	3.69668E-05	3.33579E-05	8.32971E-05
3835903772915	383590	3772915	2.18589E-05	1.9725E-05	4.92546E-05	4.92546E-05	1.37844E-05	1.37844E-05	2.54348E-05	2.54348E-05	4.57365E-05	4.57365E-05	3.23558E-05	3.04525E-06	9.80479E-06	1.73602E-05	9.72529E-05	9.72529E-05	3.71219E-05	3.34979E-05	8.36468E-05
3836003772915	383600	3772915	2.20559E-05	1.9903E-05	4.96985E-05	4.96985E-05	1.39086E-05	1.39086E-05	2.5664E-05	2.5664E-05	4.61486E-05	4.61486E-05	3.26474E-05	3.07269E-06	9.89314E-06	1.75167E-05	9.77287E-05	9.77287E-05	3.72175E-05	3.35841E-05	8.3862E-05
3836103772915	383610	3772915	2.2229E-05	2.0059E-05	5.00886E-05	5.00886E-05	1.40178E-05	1.40178E-05	2.58654E-05	2.58654E-05	4.65108E-05	4.65108E-05	3.29036E-05	3.09681E-06	9.97079E-06	1.76542E-05	9.83155E-05	9.83155E-05	3.72294E-05	3.35949E-05	8.38889E-05
3836203772915	383620	3772915	2.23842E-05	2.0199E-05	5.04383E-05	5.04383E-05	1.41156E-05	1.41156E-05	2.6046E-05	2.6046E-05	4.68355E-05	4.68355E-05	3.31333E-05	3.11843E-06	1.00404E-05	1.77774E-05	9.90451E-05	9.90451E-05	3.71578E-05	3.35302E-05	8.37275E-05
3836303772915	383630	3772915	2.25095E-05	2.0312E-05	5.07207E-05	5.07207E-05	1.41947E-05	1.41947E-05	2.61918E-05	2.61918E-05	4.70978E-05	4.70978E-05	3.33189E-05	3.13589E-06	1.00966E-05	1.7877E-05	9.98222E-05	9.98222E-05	3.69847E-05	3.3374E-05	8.33375E-05
3836403772915	383640	3772915	2.25991E-05	2.0393E-05	5.09225E-05	5.09225E-05	1.42511E-05	1.42511E-05	2.6296E-05	2.6296E-05	4.72852E-05	4.72852E-05	3.34514E-05	3.14837E-06	1.01368E-05	1.79481E-05	0.000100615	0.000100615	3.67101E-05	3.31262E-05	8.27188E-05
3836503772915	383650	3772915	2.26409E-05	2.0431E-05	5.10166E-05	5.10166E-05	1.42775E-05	1.42775E-05	2.63446E-05	2.63446E-05	4.73726E-05	4.73726E-05	3.35133E-05	3.15419E-06	1.01555E-05	1.79813E-05	0.000101313	0.000101313	3.6346E-05	3.27977E-05	8.18983E-05
3836603772915	383660	3772915	2.26289E-05	2.042E-05	5.09897E-05	5.09897E-05	1.427E-05	1.427E-05	2.63308E-05	2.63308E-05	4.73476E-05	4.73476E-05	3.34956E-05	3.15253E-06	1.01502E-05	1.79718E-05	0.000101741	0.000101741	3.59042E-05	3.23991E-05	8.0903E-05
3836703772915	383670	3772915	2.25871E-05	2.0382E-05	5.08956E-05	5.08956E-05	1.42436E-05	1.42436E-05	2.62821E-05	2.62821E-05	4.72602E-05	4.72602E-05	3.34337E-05	3.14671E-06	1.01314E-05	1.79386E-05	0.000102106	0.000102106	3.54566E-05	3.19951E-05	7.98942E-05
3836803772915	383680	3772915	2.24976E-05	2.0301E-05	5.06938E-05	5.06938E-05	1.41871E-05	1.41871E-05	2.6178E-05	2.6178E-05	4.70728E-05	4.70728E-05	3.33012E-05	3.13423E-06	1.00913E-05	1.78675E-05	0.000102138	0.000102138	3.50447E-05	3.16234E-05	7.89661E-05
3836903772915	383690	3772915	2.23961E-05	2.021E-05	5.04652E-05	5.04652E-05	1.41232E-05	1.41232E-05	2.60599E-05	2.60599E-05	4.68605E-05	4.68605E-05	3.3151E-05	3.12009E-06	1.00458E-05	1.77869E-05	0.000102027	0.000102027	3.46507E-05	3.12679E-05	7.80784E-05
3837003772915	383700	3772915	2.22827E-05	2.0107E-05	5.02096E-05	5.02096E-05	1.40516E-05	1.40516E-05	2.59279E-05	2.59279E-05	4.66232E-05	4.66232E-05	3.29831E-05	3.10429E-06	9.99489E-06	1.76968E-05	0.000101805	0.000101805	3.42926E-05	3.09448E-05	7.72714E-05
3837103772915	383710	3772915	2.21574E-05	1.9994E-05	4.99272E-05	4.99272E-05	1.39726E-05	1.39726E-05	2.57821E-05	2.57821E-05	4.63609E-05	4.63609E-05	3.27976E-05	3.08683E-06	9.93866E-06	1.75973E-05	0.000101329	0.000101329	3.39762E-05	3.06593E-05	7.65586E-05
3837203772915	383720	3772915	2.2032E-05	1.9881E-05	4.96447E-05	4.96447E-05	1.38935E-05	1.38935E-05	2.56362E-05	2.56362E-05	4.60987E-05	4.60987E-05	3.2612E-05	3.06937E-06	9.88243E-06	1.74977E-05	0.000100821	0.000100821	3.36778E-05	3.039E-05	7.5886E-05
3837303772915	383730	3772915	2.19186E-05	1.9779E-05	4.93891E-05	4.93891E-05	1.3822E-05	1.3822E-05	2.55042E-05	2.55042E-05	4.58614E-05	4.58614E-05	3.24442E-05	3.05357E-06	9.83156E-06	1.74077E-05	0.000100282	0.000100282	3.34032E-05	3.01422E-05	7.52673E-05
3837403772915	383740	3772915	2.18231E-05	1.9693E-05	4.91739E-05	4.91739E-05	1.37618E-05	1.37618E-05	2.53931E-05	2.53931E-05	4.56615E-05	4.56615E-05	3.23028E-05	3.04026E-06	9.78872E-06	1.73318E-05	9.96953E-05	9.96953E-05	3.31585E-05	2.99213E-05	7.47159E-05
3837503772915	383750	3772915	2.17276E-05	1.9606E-05	4.89587E-05	4.89587E-05	1.37016E-05	1.37016E-05	2.5282E-05	2.5282E-05	4.54617E-05	4.54617E-05	3.21614E-05	3.02696E-06	9.74589E-06	1.72559E-05	9.90451E-05	9.90451E-05	3.29257E-05	2.97113E-05	7.41913E-05
3837603772915	383760	3772915	2.15843E-05	1.9477E-05	4.86359E-05	4.86359E-05	1.36112E-05	1.36112E-05	2.51153E-05	2.51153E-05	4.51619E-05	4.51619E-05	3.19494E-05	3.007E-06	9.68163E-06	1.71422E-05	9.80459E-05	9.80459E-05	3.27167E-05	2.95228E-05	7.37206E-05
3837703772915	383770	3772915	2.14411E-05	1.9348E-05	4.83131E-05	4.83131E-05	1.35209E-05	1.35209E-05	2.49486E-05	2.49486E-05	4.48622E-05	4.48622E-05	3.17373E-05	2.98704E-06	9.61737E-06	1.70284E-05	9.70467E-05	9.70467E-05	3.25018E-05	2.93288E-05	7.32364E-05
3837803772915	383780	3772915	2.13038E-05	1.9224E-05	4.80038E-05	4.80038E-05	1.34343E-05	1.34343E-05	2.47888E-05	2.47888E-05	4.45749E-05	4.45749E-05	3.15341E-05	2.96791E-06	9.55579E-06	1.69194E-05	9.6111E-05	9.6111E-05	3.22989E-05	2.91457E-05	7.27791E-05
3837903772915	383790	3772915	2.11784E-05	1.9111E-05	4.77213E-05	4.77213E-05	1.33553E-05	1.33553E-05	2.4643E-05	2.4643E-05	4.43127E-05	4.43127E-05	3.13485E-05	2.95045E-06	9.49956E-06	1.68198E-05	9.52228E-05	9.52228E-05	3.20959E-05	2.89626E-05	7.23217E-05
3838003772915	383800	3772915	2.10471E-05	1.8992E-05	4.74254E-05	4.74254E-05	1.32725E-05	1.32725E-05	2.44902E-05	2.44902E-05	4.40379E-05	4.40379E-05	3.11542E-05	2.93216E-06	9.44066E-06	1.67155E-05	9.43664E-05	9.43664E-05	3.1899E-05	2.87848E-05	7.18779E-05
3838103772915	383810	3772915	2.09158E-05	1.8874E-05	4.71295E-05	4.71295E-05	1.31896E-05	1.31896E-05	2.43374E-05	2.43374E-05	4.37631E-05	4.37631E-05	3.09598E-05	2.91386E-06	9.38175E-06	1.66112E-05	9.34624E-05	9.34624E-05	3.1702E-05	2.86071E-05	7.1434E-05
3838203772915	383820	3772915	2.07785E-05	1.875E-05	4.68202E-05	4.68202E-05	1.31031E-05	1.31031E-05	2.41776E-05	2.41776E-05	4.34759E-05	4.34759E-05	3.07566E-05	2.89474E-06	9.32017E-06	1.65022E-05	9.25584E-05	9.25584E-05	3.1505E-05	2.84293E-05	7.09902E-05
3838303772915	383830	3772915	2.0689E-05	1.8669E-05	4.66184E-05	4.66184E-05	1.30466E-05	1.30466E-05	2.40734E-05	2.40734E-05	4.32885E-05	4.32885E-05	3.0624E-05	2.88226E-06	9.28001E-06	1.64311E-05	9.19081E-05	9.19081E-05	3.13617E-05	2.83E-05	7.06674E-05
3838403772915	383840	3772915	2.06591E-05	1.8642E-05	4.65512E-05	4.65512E-05	1.30278E-05	1.30278E-05	2.40387E-05	2.40387E-05	4.32261E-05	4.32261E-05	3.05799E-05	2.8781E-06	9.26662E-06	1.64074E-05	9.15275E-05	9.15275E-05	3.12722E-05	2.82193E-05	7.04656E-05
3838503772915	383850	3772915	2.09098E-05	1.8868E-05	4.71161E-05	4.71161E-05	1.31859E-05	1.31859E-05	2.43304E-05	2.43304E-05	4.37506E-05	4.37506E-05	3.09509E-05	2.91303E-06	9.37908E-06	1.66065E-05	9.10041E-05	9.10041E-05	3.12782E-05	2.82246E-05	7.04791E-05
3838603772915	383860	3772915	2.08501E-05	1.8815E-05	4.69816E-05	4.69816E-05	1.31482E-05	1.31482E-05	2.4261E-05	2.4261E-05	4.36257E-05	4.36257E-05	3.08626E-05	2.90471E-06	9.3523E-06	1.65591E-05	9.01953E-05	9.01953E-05	3.11886E-05	2.81438E-05	7.02773E-05
3838703772915	383870	3772915	2.07487E-05	1.8723E-05	4.67529E-05	4.67529E-05	1.30842E-05	1.30842E-05	2.41429E-05	2.41429E-05	4.34134E-05	4.34134E-05	3.07124E-05	2.89058E-06	9.30678E-06	1.64785E-05	8.93388E-05	8.93388E-05	3.10454E-05	2.80146E-05	6.99545E-05
3838803772915	383880	3772915	2.05099E-05	1.8508E-05	4.62149E-05	4.62149E-05	1.29337E-05	1.29337E-05	2.38651E-05	2.38651E-05	4.29138E-05	4.29138E-05	3.0359E-05	2.85731E-06	9.19969E-06	1.62889E-05	8.83555E-05	8.83555E-05	3.07827E-05	2.77776E-05	6.93627E-05
3838903772915	383890	3772915	1.99548E-05	1.8007E-05	4.4964E-05	4.4964E-05	1.25836E-05	1.25836E-05	2.32191E-05	2.32191E-05	4.17523E-05	4.17523E-05	2.95373E-05	2.77998E-06	8.95069E-06	1.5848E-05	8.68964E-05	8.68964E-05	3.0341E-05	2.7379E-05	6.83674E-05
3839003772915	383900	3772915	1.96563E-05	1.7737E-05	4.42915E-05	4.42915E-05	1.23954E-05	1.23954E-05	2.28719E-05	2.28719E-05	4.11278E-05	4.11278E-05	2.90955E-05	2.7384E-06	8.81681E-06	1.56109E-05	8.51835E-05	8.51835E-05	2.99411E-05	2.70181E-05	6.74662E-05
3839103772915	383910	3772915	1.94534E-05	1.7554E-05	4.38342E-05	4.38342E-05	1.22674E-05	1.22674E-05	2.26357E-05	2.26357E-05	4.07032E-05	4.07032E-05	2.87951E-05	2.71012E-06	8.72578E-06	1.54498E-05	8.37244E-05	8.37244E-05	2.96307E-05	2.6738E-05	6.67668E-05
3829703772925	382970	3772925	2.84846E-05	2.5704E-05	6.41844E-05	6.41844E-05	1.79626E-05	1.79626E-05	3.31444E-05	3.31444E-05	5.95998E-05	5.95998E-05	4.21633E-05	3.96831E-06	1.27767E-05	2.26224E-05	9.82521E-05	9.82521E-05	2.61388E-05	2.3587E-05	5.88984E-05
3829803772925	382980	3772925	2.85025E-05	2.572E-05	6.42247E-05	6.42247E-05	1.79739E-05	1.79739E-05	3.31652E-05	3.31652E-05	5.96372E-05	5.96372E-05	4.21898E-05	3.9708E-06	1.27848E-05	2.26366E-05	9.90927E-05	9.90927E-05	2.6294E-05	2.3727E-05	5.92481E-05
3829903772925	382990	3772925	2.85324E-05	2.5747E-05	6.4292E-05	6.4292E-05	1.79927E-05	1.79927E-05	3.32E-05	3.32E-05	5.96997E-05	5.96997E-05	4.2234E-05	3.97496E-06	1.27982E-05	2.26603E-05	9.99332E-05	9.99332E-05	2.6473E-05	2.38886E-05	5.96517E-05
3830003772925	383000	3772925	2.85563E-05	2.5768E-05	6.43458E-05	6.43458E-05	1.80078E-05	1.80078E-05	3.32277E-05	3.32277E-05	5.97496E-05	5.97496E-05	4.22693E-05	3.97829E-06	1.28089E-05	2.26792E-05	0.000100742	0.000100742	2.66581E-05	2.40556E-05	6.00686E-05
3830103772925	383010	3772925	2.85861E-05	2.5795E-05	6.4413E-05	6.4413E-05	1.80266E-05	1.80266E-05	3.32625E-05	3.32625E-05	5.98121E-05	5.98121E-05	4.23135E-05	3.98244E-06	1.28223E-05	2.2703E-05	0.000101583	0.000101583	2.68491E-05	2.42279E-05	6.0499E-05
3830203772925	383020	3772925	2.86339E-05	2.5838E-05	6.45206E-05	6.45206E-05	1.80567E-05	1.80567E-05	3.3318E-05	3.3318E-05	5.9912E-05	5.9912E-05	4.23842E-05	3.9891E-06	1.28437E-05	2.27409E-05	0.000102455	0.000102455	2.7064E-05	2.44219E-05	6.09832E-05
3830303772925	383030	3772925	2.86697E-05	2.5871E-05	6.46013E-05	6.46013E-05	1.80793E-05	1.80793E-05	3.33597E-05	3.33597E-05	5.99869E-05	5.99869E-05	4.24372E-05	3.99409E-06	1.28597E-05	2.27693E-05	0.000103327	0.000103327	2.72789E-05	2.46158E-05	6.14674E-05
3830403772925	383040	3772925	2.87055E-05	2.5903E-05	6.4682E-05	6.4682E-05	1.81019E-05	1.81019E-05	3.34014E-05	3.34014E-05	6.00619E-05	6.00619E-05	4.24902E-05	3.99908E-06	1.28758E-05	2.27978E-05	0.000104184	0.000104184	2.74997E-05	2.48151E-05	6.19651E-05
3830503772925	383050	3772925	2.87294E-05	2.5925E-05	6.47358E-05	6.47358E-05	1.81169E-05	1.81169E-05	3.34292E-05	3.34292E-05	6.01118E-05	6.01118E-05	4.25255E-05	4.0024E-06	1.28865E-05	2.28167E-05	0.00010504	0.00010504	2.77146E-05	2.5009E-05	6.24493E-05
3830603772925	383060	3772925	2.87592E-05	2.5952E-05	6.48031E-05	6.48031E-05	1.81358E-05	1.81358E-05	3.34639E-05	3.34639E-05	6.01743E-05	6.01743E-05	4.25697E-05	4.00656E-06	1.28999E-05	2.28404E-05	0.000105897	0.000105897	2.79355E-05	2.52083E-05	6.2947E-05
3830703772925	383070	3772925	2.87891E-05	2.5979E-05	6.48703E-05	6.48703E-05	1.81546E-05	1.81546E-05	3.34986E-05	3.34986E-05	6.02367E-05	6.02367E-05	4.26139E-05	4.01072E-06	1.29133E-05	2.28641E-05	0.000106785	0.000106785	2.81683E-05	2.54183E-05	6.34715E-05
3830803772925	383080	3772925	2.88189E-05	2.6005E-05	6.49376E-05	6.49376E-05	1.81734E-05	1.81734E-05	3.35333E-05	3.35333E-05	6.02992E-05	6.02992E-05	4.26581E-05	4.01488E-06	1.29267E-05	2.28878E-05	0.000107673	0.000107673	2.84011E-05	2.56284E-05	6.39961E-05
3830903772925	383090	3772925	2.88428E-05	2.6027E-05	6.49914E-05	6.49914E-05	1.81885E-05	1.81885E-05	3.35611E-05	3.35611E-05	6.03491E-05	6.03491E-05	4.26934E-05	4.0182E-06	1.29374E-05	2.29068E-05	0.000108545	0.000108545	2.86339E-05	2.58385E-05	6.45206E-05
3831003772925	383100	3772925	2.88607E-05	2.6043E-05	6.50317E-05	6.50317E-05	1.81997E-05	1.81997E-05	3.3582E-05	3.3582E-05	6.03866E-05	6.03866E-05	4.27199E-05	4.0207E-06	1.29454E-05	2.2921E-05	0.000109402	0.000109402	2.88667E-05	2.60485E-05	6.50452E-05
3831103772925	383110	3772925	2.88726E-05	2.6054E-05	6.50586E-05	6.50586E-05	1.82073E-05	1.82073E-05	3.35959E-05	3.35959E-05	6.04116E-05	6.04116E-05	4.27376E-05	4.02236E-06	1.29508E-05	2.29305E-05	0.000110258	0.000110258	2.90995E-05	2.62586E-05	6.55697E-05
3831203772925	383120	3772925	2.88965E-05	2.6075E-05	6.51124E-05	6.51124E-05	1.82223E-05	1.82223E-05	3.36236E-05	3.36236E-05	6.04615E-05	6.04615E-05	4.27729E-05	4.02569E-06	1.29615E-05	2.29495E-05	0.000111146	0.000111146	2.93502E-05	2.64848E-05	6.61347E-05
3831303772925	383130	3772925	2.89144E-05	2.6092E-05	6.51528E-05	6.51528E-05	1.82336E-05	1.82336E-05	3.36445E-05	3.36445E-05	6.0499E-05	6.0499E-05	4.27994E-05	4.02818E-06	1.29695E-05	2.29637E-05	0.000112034	0.000112034	2.95949E-05	2.67057E-05	6.66861E-05
3831403772925	383140	3772925	2.89562E-05	2.6129E-05	6.52469E-05	6.52469E-05	1.826E-05	1.826E-05	3.36931E-05	3.36931E-05	6.05864E-05	6.05864E-05	4.28613E-05	4.034E-06	1.29883E-05	2.29969E-05	0.00011297	0.00011297	2.98814E-05	2.69642E-05	6.73317E-05
3831503772925	383150	3772925	2.90099E-05	2.6178E-05	6.5368E-05	6.5368E-05	1.82939E-05	1.82939E-05	3.37556E-05	3.37556E-05	6.06988E-05	6.06988E-05	4.29408E-05	4.04149E-06	1.30124E-05	2.30395E-05	0.00011389	0.00011389	3.01918E-05	2.72443E-05	6.80311E-05
3831603772925	383160	3772925	2.90517E-05	2.6216E-05	6.54621E-05	6.54621E-05	1.83202E-05	1.83202E-05	3.38042E-05	3.38042E-05	6.07863E-05	6.07863E-05	4.30026E-05	4.04731E-06	1.30311E-05	2.30727E-05	0.000114746	0.000114746	3.04903E-05	2.75136E-05	6.87036E-05
3831703772925	383170	3772925	2.90756E-05	2.6237E-05	6.55159E-05	6.55159E-05	1.83353E-05	1.83353E-05	3.3832E-05	3.3832E-05	6.08362E-05	6.08362E-05	4.3038E-05	4.05063E-06	1.30418E-05	2.30917E-05	0.000114508	0.000114508	3.07827E-05	2.77776E-05	6.93627E-05
3831803772925	383180	3772925	2.90398E-05	2.6205E-05	6.54352E-05	6.54352E-05	1.83127E-05	1.83127E-05	3.37903E-05	3.37903E-05	6.07613E-05	6.07613E-05	4.2985E-05	4.04564E-06	1.30258E-05	2.30632E-05	0.000126879	0.000126879	3.10812E-05	2.80469E-05	7.00352E-05
3831903772925	383190	3772925	2.94815E-05	2.6603E-05	6.64306E-05	6.64306E-05	1.85912E-05	1.85912E-05	3.43043E-05	3.43043E-05	6.16855E-05	6.16855E-05	4.36388E-05	4.10718E-06	1.32239E-05	2.3414E-05	0.000138822	0.000138822	3.16304E-05	2.85424E-05	7.12726E-05
3832003772925	383200	3772925	3.01056E-05	2.7212E-05	6.79504E-05	6.79504E-05	1.90166E-05	1.90166E-05	3.50892E-05	3.50892E-05	6.30968E-05	6.30968E-05	4.46372E-05	4.20115E-06	1.35264E-05	2.39497E-05	0.000146847	0.000146847	3.25974E-05	2.9415E-05	7.34516E-05
3832103772925	383210	3772925	3.16304E-05	2.8542E-05	7.12726E-05	7.12726E-05	1.99463E-05	1.99463E-05	3.68047E-05	3.68047E-05	6.61817E-05	6.61817E-05	4.68196E-05	4.40655E-06	1.41878E-05	2.51207E-05	0.000150812	0.000150812	3.55163E-05	3.2049E-05	8.00287E-05
3832203772925	383220	3772925	3.22881E-05	2.913E-05	7.27387E-05	7.27387E-05	2.03566E-05	2.03566E-05	3.75618E-05	3.75618E-05	6.75431E-05	6

			KMMass Grading / Excavation	KMDrainage / Utilities Trenching	KMFoundations / Concrete Pads	KMBuilding / Structure Construction	KMAsphalt Paving	KMArchitectural Coating	KMLandscaping or Other Finishing	KMWaterside Construction (Piles)	EWNDemolition	EWNSite Grubbing / Prep	EWNDrainage / Utilities Trenching	EWNDrainage / Utilities Trenching	EWNDrainage / Utilities Trenching	EWNFoundations / Concrete Pads	EWNBuilding / Structure Construction	EWNAsphalt Paving	EWNLandscaping or Other Finishing	EWNWaterside Construction (Piles)	ISDemolition
Unique Identifier	X (UTM)	Y (UTM)	2026	2026	2026	2026	2026	2026	2026	2026	2027	2027	2027	2028	2029	2029	2029	2029	2029	2029	2027
3834303772915	383430	3772915	9.94643E-05	2.14302E-05	5.13627E-05	9.52714E-05	6.53389E-05	6.14955E-06	1.97997E-05	3.50571E-05	0.000176083	0.00023741	0.000288051	0.000288051	0.000288051	0.000204888	0.000356812	0.00026064	7.89818E-05	0.000137057	2.47957E-05
3834403772915	383440	3772915	9.898E-05	2.13259E-05	5.11126E-05	9.48076E-05	6.50209E-05	6.11961E-06	1.97033E-05	3.48864E-05	0.00017243	0.000232485	0.000282075	0.000282075	0.000282075	0.000200637	0.000349409	0.000255233	7.73432E-05	0.000134213	2.45629E-05
3834503772915	383450	3772915	9.79847E-05	2.11115E-05	5.05987E-05	9.38542E-05	6.4367E-05	6.05807E-06	1.95052E-05	3.45356E-05	0.000166938	0.00022508	0.000273092	0.000273092	0.000273092	0.000194248	0.000338281	0.000247104	7.488E-05	0.000129939	2.41749E-05
3834603772915	383460	3772915	9.6828E-05	2.08622E-05	5.00014E-05	9.27463E-05	6.36072E-05	5.98656E-06	1.92749E-05	3.41279E-05	0.000161327	0.000217515	0.000263913	0.000263913	0.000263913	0.000187719	0.000326911	0.000238799	7.23632E-05	0.000125571	2.37571E-05
3834703772915	383470	3772915	9.5214E-05	2.05145E-05	4.91679E-05	9.12003E-05	6.25469E-05	5.88677E-06	1.89536E-05	3.3559E-05	0.000155042	0.000209041	0.000253631	0.000253631	0.000253631	0.000180405	0.000314175	0.000229495	6.95439E-05	0.000120679	2.32437E-05
3834803772915	383480	3772915	9.25509E-05	1.99407E-05	4.77927E-05	8.86494E-05	6.07975E-05	5.72211E-06	1.84235E-05	3.26204E-05	0.000147294	0.000198594	0.000240956	0.000240956	0.000240956	0.00017139	0.000298474	0.000218026	6.60685E-05	0.000114648	2.24678E-05
3834903772915	383490	3772915	8.97532E-05	1.93379E-05	4.6348E-05	8.59697E-05	5.89597E-05	5.54914E-06	1.78666E-05	3.16343E-05	0.000140412	0.000189315	0.000229697	0.000229697	0.000229697	0.000163381	0.000284528	0.000207839	6.29814E-05	0.000109291	2.17037E-05
3835003772915	383500	3772915	8.83409E-05	1.90336E-05	4.56187E-05	8.4617E-05	5.80319E-05	5.46183E-06	1.75854E-05	3.11366E-05	0.000136042	0.000183424	0.000222549	0.000222549	0.000222549	0.000158297	0.000275674	0.000201371	6.10216E-05	0.00010589	2.13336E-05
3835103772915	383510	3772915	8.73994E-05	1.88308E-05	4.51325E-05	8.37151E-05	5.74134E-05	5.40362E-06	1.7398E-05	3.08047E-05	0.000132497	0.000178643	0.000216749	0.000216749	0.000216749	0.000154171	0.000268489	0.000196123	5.94312E-05	0.000103131	2.11008E-05
3835203772915	383520	3772915	8.64579E-05	1.86279E-05	4.46463E-05	8.28133E-05	5.67949E-05	5.34541E-06	1.72106E-05	3.04729E-05	0.000129052	0.000173999	0.000211115	0.000211115	0.000211115	0.000150164	0.00026151	0.000191025	5.78863E-05	0.00010045	2.08859E-05
3835303772915	383530	3772915	8.56509E-05	1.84541E-05	4.42296E-05	8.20403E-05	5.62648E-05	5.29551E-06	1.70499E-05	3.01884E-05	0.000125895	0.000169742	0.000205949	0.000205949	0.000205949	0.00014649	0.000255111	0.000186351	5.64699E-05	9.79919E-05	2.07248E-05
3835403772915	383540	3772915	8.48035E-05	1.82715E-05	4.3792E-05	8.12287E-05	5.57082E-05	5.24312E-06	1.68813E-05	2.98898E-05	0.000122803	0.000165573	0.000200891	0.000200891	0.000200891	0.000142892	0.000248846	0.000181774	5.5083E-05	9.55852E-05	2.05636E-05
3835503772915	383550	3772915	8.40907E-05	1.81179E-05	4.34239E-05	8.05459E-05	5.52399E-05	5.19905E-06	1.67394E-05	2.96385E-05	0.000119985	0.000161774	0.000196282	0.000196282	0.000196282	0.000139613	0.000243136	0.000177603	5.38192E-05	9.33922E-05	2.04562E-05
3835603772915	383560	3772915	8.34585E-05	1.79817E-05	4.30974E-05	7.99404E-05	5.48246E-05	5.15996E-06	1.66135E-05	2.94157E-05	0.000117389	0.000158273	0.000192034	0.000192034	0.000192034	0.000136592	0.000237875	0.00017376	5.26546E-05	9.13711E-05	2.03726E-05
3835703772915	383570	3772915	8.28667E-05	1.78542E-05	4.27918E-05	7.93735E-05	5.44359E-05	5.12337E-06	1.64957E-05	2.92071E-05	0.000114941	0.000154974	0.000188031	0.000188031	0.000188031	0.000133744	0.000232915	0.000170137	5.15568E-05	8.94662E-05	2.03129E-05
3835803772915	383580	3772915	8.32971E-05	1.79469E-05	4.30141E-05	7.97858E-05	5.47186E-05	5.14999E-06	1.65814E-05	2.93588E-05	0.000114058	0.000153783	0.000186586	0.000186586	0.000186586	0.000132716	0.000231125	0.00016883	5.11605E-05	8.87786E-05	2.05218E-05
3835903772915	383590	3772915	8.36468E-05	1.80223E-05	4.31947E-05	8.01207E-05	5.49483E-05	5.17161E-06	1.6651E-05	2.94821E-05	0.000113425	0.000152929	0.00018555	0.00018555	0.00018555	0.00013198	0.000229843	0.000167893	5.08767E-05	8.82861E-05	2.07188E-05
3836003772915	383600	3772915	8.3862E-05	1.80686E-05	4.33058E-05	8.03269E-05	5.50897E-05	5.18491E-06	1.66938E-05	2.95579E-05	0.000112978	0.000152326	0.000184818	0.000184818	0.000184818	0.000131459	0.000228936	0.000167231	5.06759E-05	8.79376E-05	2.08919E-05
3836103772915	383610	3772915	8.38889E-05	1.80744E-05	4.33197E-05	8.03526E-05	5.51074E-05	5.18657E-06	1.66992E-05	2.95674E-05	0.000112667	0.000151907	0.00018431	0.00018431	0.00018431	0.000131098	0.000228307	0.000166771	5.05367E-05	8.7696E-05	2.10292E-05
3836203772915	383620	3772915	8.37275E-05	1.80397E-05	4.32363E-05	8.0198E-05	5.50013E-05	5.1766E-06	1.66671E-05	2.95105E-05	0.000112512	0.000151698	0.000184056	0.000184056	0.000184056	0.000130918	0.000227992	0.000166541	5.04671E-05	8.75752E-05	2.11426E-05
3836303772915	383630	3772915	8.33375E-05	1.79556E-05	4.30349E-05	7.98244E-05	5.47451E-05	5.15248E-06	1.65894E-05	2.9373E-05	0.000112381	0.000151521	0.000183842	0.000183842	0.000183842	0.000130765	0.000227726	0.000166347	5.04082E-05	8.7473E-05	2.12083E-05
3836403772915	383640	3772915	8.27188E-05	1.78223E-05	4.27154E-05	7.92318E-05	5.43387E-05	5.11423E-06	1.64663E-05	2.9155E-05	0.000112255	0.000151352	0.000183637	0.000183637	0.000183637	0.000130619	0.000227472	0.000166161	5.0352E-05	8.73755E-05	2.12322E-05
3836503772915	383650	3772915	8.18983E-05	1.76455E-05	4.22917E-05	7.84459E-05	5.37997E-05	5.0635E-06	1.63029E-05	2.88658E-05	0.000111933	0.000150917	0.000183109	0.000183109	0.000183109	0.000130244	0.000226819	0.000165684	5.02074E-05	8.71246E-05	2.12023E-05
3836603772915	383660	3772915	8.0903E-05	1.74311E-05	4.17778E-05	7.74925E-05	5.31459E-05	5.00196E-06	1.61048E-05	2.8515E-05	0.000111235	0.000149976	0.000181967	0.000181967	0.000181967	0.00012943	0.000225404	0.000164651	4.98941E-05	8.6581E-05	2.11187E-05
3836703772915	383670	3772915	7.98942E-05	1.72137E-05	4.12568E-05	7.65263E-05	5.24832E-05	4.9396E-06	1.5904E-05	2.81594E-05	0.000110453	0.000148922	0.000180688	0.000180688	0.000180688	0.000128521	0.000223819	0.000163493	4.95434E-05	8.59723E-05	2.09994E-05
3836803772915	383680	3772915	7.89661E-05	1.70138E-05	4.07776E-05	7.56374E-05	5.18735E-05	4.88222E-06	1.57193E-05	2.78323E-05	0.000109235	0.00014728	0.000178696	0.000178696	0.000178696	0.000127104	0.000221352	0.000161691	4.89972E-05	8.50245E-05	2.08561E-05
3836903772915	383690	3772915	7.80784E-05	1.68225E-05	4.03192E-05	7.47871E-05	5.12904E-05	4.82733E-06	1.55425E-05	2.75194E-05	0.000107922	0.000145509	0.000176547	0.000176547	0.000176547	0.00012557	0.000218691	0.000159747	4.84081E-05	8.40023E-05	2.0689E-05
3837003772915	383700	3772915	7.72714E-05	1.66486E-05	3.99025E-05	7.40141E-05	5.07603E-05	4.77744E-06	1.53819E-05	2.7235E-05	0.000106567	0.000143682	0.000174331	0.000174331	0.000174331	0.000124	0.000215945	0.000157741	4.78004E-05	8.29477E-05	2.05338E-05
3837103772915	383710	3772915	7.65586E-05	1.64951E-05	3.95343E-05	7.33313E-05	5.0292E-05	4.73336E-06	1.524E-05	2.69838E-05	0.000104967	0.000141525	0.000171714	0.000171714	0.000171714	0.000122138	0.000212703	0.000155373	4.70828E-05	8.17025E-05	2.03905E-05
3837203772915	383720	3772915	7.5886E-05	1.63502E-05	3.91871E-05	7.26871E-05	4.98502E-05	4.69178E-06	1.51061E-05	2.67467E-05	0.000103451	0.000139481	0.000169233	0.000169233	0.000169233	0.000120374	0.000209631	0.000153129	4.64027E-05	8.05224E-05	2.02532E-05
3837303772915	383730	3772915	7.52673E-05	1.62169E-05	3.88676E-05	7.20945E-05	4.94438E-05	4.65353E-06	1.4983E-05	2.65287E-05	0.000101988	0.000137509	0.000166841	0.000166841	0.000166841	0.000118672	0.000206668	0.000150964	4.57468E-05	7.93841E-05	2.01219E-05
3837403772915	383740	3772915	7.47159E-05	1.6098E-05	3.85828E-05	7.15663E-05	4.90815E-05	4.61944E-06	1.48732E-05	2.63343E-05	0.000100592	0.000135626	0.000164556	0.000164556	0.000164556	0.000117047	0.000203837	0.000148897	4.51202E-05	7.82969E-05	2.00025E-05
3837503772915	383750	3772915	7.41913E-05	1.5985E-05	3.83119E-05	7.10638E-05	4.87369E-05	4.587E-06	1.47688E-05	2.61494E-05	9.91829E-05	0.000133727	0.000162252	0.000162252	0.000162252	0.000115408	0.000200983	0.000146812	4.44884E-05	7.72004E-05	1.98891E-05
3837603772915	383760	3772915	7.37206E-05	1.58836E-05	3.80688E-05	7.06129E-05	4.84277E-05	4.5579E-06	1.46751E-05	2.59835E-05	9.69086E-05	0.00013066	0.000158531	0.000158531	0.000158531	0.000112762	0.000196374	0.000143445	4.34683E-05	7.54302E-05	1.97936E-05
3837703772915	383770	3772915	7.32364E-05	1.57793E-05	3.781888E-05	7.01491E-05	4.81096E-05	4.52796E-06	1.45787E-05	2.58128E-05	9.4706E-05	0.000127691	0.000154928	0.000154928	0.000154928	0.00010199	0.000191911	0.000140185	4.24803E-05	7.37158E-05	1.96921E-05
3837803772915	383780	3772915	7.27791E-05	1.56807E-05	3.75826E-05	6.97111E-05	4.78092E-05	4.49969E-06	1.44876E-05	2.56516E-05	9.27123E-05	0.000125003	0.000151667	0.000151667	0.000151667	0.000107879	0.000187871	0.000137234	4.1586E-05	7.2164E-05	1.95966E-05
3837903772915	383790	3772915	7.23217E-05	1.55822E-05	3.73465E-05	6.92731E-05	4.75088E-05	4.47141E-06	1.43966E-05	2.54905E-05	9.08858E-05	0.00012254	0.000148679	0.000148679	0.000148679	0.000105754	0.00018417	0.00013453	4.07667E-05	7.07422E-05	1.95011E-05
3838003772915	383800	3772915	7.18779E-05	1.54866E-05	3.71173E-05	6.88479E-05	4.72172E-05	4.44397E-06	1.43082E-05	2.5334E-05	8.91189E-05	0.000120158	0.000145788	0.000145788	0.000145788	0.000103698	0.000180589	0.000131915	3.99742E-05	6.9367E-05	1.94116E-05
3838103772915	383810	3772915	7.1434E-05	1.53909E-05	3.68881E-05	6.84228E-05	4.69256E-05	4.41653E-06	1.42199E-05	2.51776E-05	8.73222E-05	0.000117735	0.000142849	0.000142849	0.000142849	0.000101607	0.000176948	0.000129255	3.91683E-05	6.79685E-05	1.93161E-05
3838203772915	383820	3772915	7.09902E-05	1.52953E-05	3.66589E-05	6.79976E-05	4.66341E-05	4.38909E-06	1.41315E-05	2.50211E-05	8.55673E-05	0.000115369	0.000139978	0.000139978	0.000139978	9.95651E-05	0.000173392	0.000126658	3.83811E-05	6.66025E-05	1.92265E-05
3838303772915	383830	3772915	7.06674E-05	1.52258E-05	3.64922E-05	6.76884E-05	4.6422E-05	4.36913E-06	1.40673E-05	2.49074E-05	8.44571E-05	0.000113872	0.000138162	0.000138162	0.000138162	9.82733E-05	0.000171143	0.000125014	3.78831E-05	6.57383E-05	1.9143E-05
3838403772915	383840	3772915	7.04656E-05	1.51823E-05	3.6388E-05	6.74952E-05	4.62895E-05	4.35666E-06	1.40271E-05	2.48362E-05	8.43914E-05	0.000113784	0.000138055	0.000138055	0.000138055	9.81968E-05	0.000171009	0.000124917	3.78537E-05	6.56872E-05	1.91012E-05
3838503772915	383850	3772915	7.04791E-05	1.51852E-05	3.63949E-05	6.75081E-05	4.62983E-05	4.35749E-06	1.40298E-05	2.4841E-05	8.50301E-05	0.000114645	0.000139099	0.000139099	0.000139099	9.894E-05	0.000172304	0.000125862	3.81401E-05	6.61844E-05	1.91728E-05
3838603772915	383860	3772915	7.02773E-05	1.51417E-05	3.62907E-05	6.73148E-05	4.61658E-05	4.34501E-06	1.39896E-05	2.47699E-05	8.38184E-05	0.000113011	0.000137117	0.000137117	0.000137117	9.75301E-05	0.000169848	0.000124069	3.75966E-05	6.52412E-05	1.91609E-05
3838703772915	383870	3772915	6.99545E-05	1.50722E-05	3.6124E-05	6.70056E-05	4.59537E-05	4.32506E-06	1.39254E-05	2.46561E-05	8.23738E-05	0.000111063	0.000134754	0.000134754	0.000134754	9.58492E-05	0.000166921	0.000121931	3.69487E-05	6.41168E-05	1.91131E-05
3838803772915	383880	3772915	6.93627E-05	1.49447E-05	3.58184E-05	6.64387E-05	4.5565E-05	4.28847E-06	1.38076E-05	2.44475E-05	8.02011E-05	0.000108134	0.0001312	0.0001312	0.0001312	9.3321E-05	0.000162518	0.000118715	3.59741E-05	6.24256E-05	1.89221E-05
3838903772915	383890	3772915	6.83674E-05	1.47302E-05	3.53045E-05	6.54854E-05	4.49111E-05	4.22693E-06	1.36094E-05	2.40967E-05	7.5957E-05	0.000102412	0.000124257	0.000124257	0.000124257	8.83827E-05	0.000153918	0.000112432	3.40704E-05	5.91222E-05	1.86475E-05
3839003772915	383900	3772915	6.74662E-05	1.4536E-05	3.48391E-05	6.46222E-05	4.43191E-05	4.17121E-06	1.343E-05	2.37791E-05	7.27755E-05	9.81221E-05	0.000119052	0.000119052	0.000119052	8.46807E-05	0.000147471	0.000107723	3.26434E-05	5.66458E-05	1.85162E-05
3839103772915	383910	3772915	6.67668E-05	1.43854E-05	3.44779E-05	6.39523E-05	4.38597E-05	4.12797E-06	1.32908E-05	2.35326E-05	7.05908E-05	9.51765E-05	0.000115478	0.000115478	0.000115478	8.21386E-05	0.000143044	0.000104489	3.16634E-05	5.49453E-05	1.84446E-05
3829703772925	382970	3772925	5.88984E-05	1.26901E-05	3.04148E-05	5.64156E-05	3.86909E-05	3.6415E-06	1.17245E-05	2.07593E-05	0.000128223	0.000172881	0.000209757	0.000209757	0.000209757	0.000149198	0.000259828	0.000189797	5.75141E-05	9.98039E-05	2.16201E-05
3829803772925	382980	3772925	5.92481E-05	1.27654E-05	3.05954E-05	5.67506E-05	3.89206E-05	3.66312E-06	1.17941E-05	2.08825E-05	0.000131524	0.000177331	0.000215157	0.000215157	0.000215157	0.00015039	0.000266517	0.000194683	5.89947E-05	0.000102373	2.165E-05
3829903772925	382990	3772925	5.96517E-05	1.28523E-05	3.08037E-05	5.71371E-05	3.91857E-05	3.68806E-06	1.18745E-05	2.10248E-05	0.000135093	0.000182144	0.000220997	0.000220997	0.000220997	0.000157193	0.000273751	0.000199966	6.05958E-05	0.000105152	2.16977E-05
3830003772925	383000	3772925	6.00686E-05	1.29422E-05	3.1019E-05	5.75364E-05	3.94596E-05	3.71384E-06	1.19575E-05	2.11717E-05	0.00013871	0.000187021	0.000226914	0.000226914	0.000226914	0.000161402	0.000281081	0.000205321	6.22184E-05	0.000107967	2.17395E-05
3830103772925	383010	3772925	6.0499E-05	1.30349E-05	3.12413E-05	5.79487E-05	3.97423E-05	3.74045E-06	1.20431E-05	2.13234E-05	0.000142531	0.000192172	0.000233164	0.000233164	0.000233164	0.000165847	0.000288822	0.000210975	6.39319E-05	0.000110941	2.17873E-05
3830203772925	383020	3772925	6.09832E-05	1.31392E-05	3.14913E-05	5.84125E-05	4.00604E-05	3.77039E-06	1.21395E-05	2.14941E-05	0.000146631	0.000197701	0.000239872	0.000239872	0.000239872	0.000170619	0.000297132	0.000217045	6.57713E-05	0.000114133	2.1847E-05
3830303772925	383030	3772925	6.14674E-05	1.32436E-05	3.17414E-05	5.88763E-05	4.03785E-05	3.80033E-06	1.22359E-05	2.16647E-05	0.000150828	0.000203359	0.000246737	0.000246737	0.000246737	0.000175501	0.000305635	0.000223257	6.76536E-05	0.000117399	2.19067E-05
3830403772925	383040	3772925	6.19651E-05	1.33508E-05	3.19984E-05	5.9353E-05	4.07054E-05	3.8311E-06	1.2335E-05	2.18402E-05	0.000155108	0.000209129	0.000253738	0.000253738	0.000253738	0.000180481	0.000314308	0.000229592	6.95733E-05	0.00012073	2.19604E-05
3830503772925	383050	3772925	6.24493E-05	1.34551E-05	3.22484E-05	5.98168E-05	4.10235E-05	3.86103E-06	1.24314E-05	2.20108E-05	0.000159459	0.000214996	0.000260856	0.000260856	0.000260856	0.000185545	0.000323125	0.000236033	7.15252E-05	0.000124117	2.20141E-05
3830603772925	383060	3772925	6.2947E-05	1.35623E-05	3.25054E-05	6.02935E-05	4.13504E-05	3.8918E-06	1.25304E-05	2.21862E-05	0.000163948	0.000221048	0.0002682	0.0002682	0.0002682	0.000190768	0.000332221	0.000242677	7.35386E-05	0.000127611	2.20678E-05
3830703772925	383070	3772925	6.34715E-05	1.36754E-05	3.27763E-05	6.07959E-05	4.1695E-05	3.92423E-06	1.26348E-05	2.23711E-05	0.000168651	0.00022739	0.000275894	0.000275894	0.000275894	0.000196241	0.000341753	0.0024964	7.56484E-05	0.000131272	2.21335E-05
3830803772925	383080	3772925	6.39961E-05	1.37884E-05	3.30471E-05	6.12983E-05	4.20396E-05	3.95667E-06	1.27393E-05	2.2556E-05	0.000173427	0.000233829	0.000283706	0.000283706	0.000283706	0.000201797	0.000351429	0.000256708	7.77904E-05	0.000134989	2.21872E-05
3830903772925	383090	3772925	6.45206E-05	1.39014E-05	3.3318E-05	6.18008E-05	4.23842E-05	3.9891E-06	1.28437E-05	2.27409E-05	0.000178256	0.0024034	0.000291606	0.000291606	0.000291606	0.000207416	0.000361215	0.000263856	7.99564E-05	0.000138748	2.22409E-05
3831003772925	383100	3772925	6.50452E-05	1.40144E-05	3.35889E-05	6.23032E-05	4.27287E-05	4.02153E-06	1.29481E-05	2.29258E-05	0.000183133	0.000246915	0.000299584	0.000299584	0.000299584	0.000213091	0.000371097	0.000271075	8.21439E-05	0.000142544	2.22947E-05
3831103772925	383110	3772925	6.55697E-05	1.41274E-05	3.38598E-05	6.28057E-05	4.30733E-05	4.05396E-06	1.30525E-05	2.31106E-05	0.000188075	0.000253579	0.000307669	0.000307669	0.000307669	0.000218842	0.000381112	0.000278391	8.43608E-05	0.000146391	2.23484E-05
3831203772925	383120	3772925	6.61347E-05	1.42492E-05	3.41515E-05	6.33468E-05	4.34444E-05	4.08889E-06	1.3165E-05	2.33098E-05	0.000193262	0.000260572	0.000316154	0.000316154	0.000316154	0.000224878	0.000391624	0.000286069	8.66875E-05	0.000150428	2.24081E-05
3831303772925	383130	3772925	6.66861E-05	1.4368E-05	3.44363E-05	6.3875E-05	4.38067E-05	4.12298E-06	1.32748E-05	2.35041E-05	0.000198461	0.000267582	0.00032466	0.00032466	0.00032466	0.000230927	0.000402159	0.000293765	8.90196E-05	0.000154475	2.24618E-05
3831403772925	383140	3772925	6.73317E-05	1.45071E-05	3.47697E-05	6.44934E-05	4.42308E-05	4.1629E-06	1.34033E-05	2.37317E-05	0.000204233	0.000275365	0.000334102	0.000334102	0.000334102	0.000237644	0.000413856	0.000302309	9.16086E-05	0.000158968	2.25394E-05
3831503772925	383150	3772925	6.80311E-05	1.46578E-05	3.51308E-05	6.51633E-05	4.46902E-05	4.20614E-06	1.35425E-05	2.39782E-05	0.000210328	0.000283582	0.000344072	0.000344072	0.000344072	0.000244735	0.000426205	0.00031133	9.43423E-05	0.000163712	2.26289E-05
3831603772925	383160	3772925	6.87036E-05	1.48027E-05	3.54781E-05	6.58075E-05	4.5132E-05	4.24772E-06	1.36764E-05	2.42152E-05	0.000216285	0.000291614	0.000353817	0.000353817	0.000353817	0.000251667	0.000438277	0.000320148	9.70144E-05	0.000168349	2.27065E-05
3831703772925	383170	3772925	6.93627E-05	1.49447E-05	3.58184E-05	6.64387E-05	4.5565E-05	4.28847E-06	1.38076E-05	2.44475E-05	0.000222111	0.000299469	0.000363348	0.000363348	0.000363348	0.000258446	0.000450082	0.000328771	9.96276E-05	0.000172883	2.27841E-05
3831803772925	383180	3772925	7.00352E-05	1.50896E-05	3.61657E-05	6.70829E-05	4.60067E-05	4.33005E-06	1.39414E-05	2.46845E-05	0.000227799	0.000307139	0.000372653	0.000372653	0.000372653	0.000265065	0.000461609	0.000337191	0.000102179	0.000177311	2.28498E-05
3831903772925	383190	3772925	7.12726E-05	1.53562E-05	3.68047E-05	6.82682E-05	4.68196E-05	4.40655E-06	1.41878E-05	2.51207E-05	0.000232664	0.000313698	0.000380612	0.000380612	0.000380612	0.000270725	0.000471467	0.000344392	0.000104361	0.000181098	2.28856E-05
3832003772925	383200	3772925	7.34516E-05	1.58256E-05	3.79299E-05	7.03552E-05	4.8251E-05	4.54127E-06	1.46215E-05	2.58887E-05	0.000233225	0.000314454	0.00038153	0.00038153	0.00038153	0.00027178	0.000472604	0.000345223	0.000104613	0.000181534	2.32617E-05
3832103772925	383210	3772925	8.00287E-05	1.72427E-05	4.13263E-05	7.66551E-05	5.25716E-05	4.94791E-06	1.59308E-05	2.82068E-05	0.000244991	0.000330317	0.000400776	0.000400776	0.000400776	0.000285068	0.000496445	0.000362638	0.00010989	0.000190692	2.70759E-05
3832203772925	383220	3772925	8.51936E-05	1.83555E-05	4.39934E-05	8.16023E-05	5.59644E-05	5.26724E-06	1.69589E-05	3.00272E-05	0.000249527	0.000336434	0.000408197	0.000408197	0.000408197	0.000290347	0.000505638	0.000369353	0.000111925	0.000194223	2.86816E-05
3832303772925	383230	3772925	9.05737E-05	1.95147E-05	4.67716E-05	8.67556E-05	5.94986E-05	5.59987E-06	1.80299E-05	3.19235E-05	0.000249521	0.000336426	0.000408188	0.000408188	0.000408188	0.0002934	0.000505626	0.000369344	0.000111922	0.000194218	2.97322E-05
3832403772925	383240	3772925	9.55637E-05	2.05898E-05	4.93485E-05	9.15352E-05	6.27766E-05	5.90839E-06	1.90232E-05	3.36823E-05	0.00024591	0.000331556	0.00040228	0.00040228	0.00040228	0.000286138	0.000498308	0.000363998	0.000110303	0.000191407	3.02037E-05

			ISDrainage / Utilities Trenching	ISDrainage / Utilities Trenching	ISAsphalt Paving	ISAsphalt Paving	SVDemolition	SVSite Grubbing / Prep	SVMass Grading / Excavation	SVMass Grading / Excavation	SVDrainage / Utilities Trenching	SVFoundations / Concrete Pads	SVBuilding / Structure Construction	SVBuilding / Structure Construction	SVAsphalt Paving	SVAsphalt Paving	SVArchitectural Coating	SVArchitectural Coating	SVLandscaping or Other Finishing	SVLandscaping or Other Finishing	MDemolition
Unique Identifier	X (UTM)	Y (UTM)	2027	2028	2027	2028	2027	2027	2027	2028	2028	2028	2028	2029	2028	2029	2028	2029	2028	2029	2027
3834303772915	383430	3772915	8.57055E-06	8.57055E-06	3.67029E-05	3.67029E-05	0.000383783	0.000253554	0.00042818	0.00042818	0.000129243	0.00013319	0.000582592	0.000582592	0.000525852	0.000525852	5.20919E-05	5.20919E-05	0.00016772	0.00016772	6.00851E-05
3834403772915	383440	3772915	8.49009E-06	8.49009E-06	3.63583E-05	3.63583E-05	0.000369306	0.000243989	0.000412028	0.000412028	0.000124368	0.000128165	0.000561824	0.000561824	0.000506016	0.000506016	5.01269E-05	5.01269E-05	0.000161393	0.000161393	6.01986E-05
3834503772915	383450	3772915	8.35598E-06	8.35598E-06	3.5784E-05	3.5784E-05	0.000351741	0.000232384	0.000392431	0.000392431	0.000118453	0.00012207	0.000538209	0.000538209	0.000481949	0.000481949	4.77428E-05	4.77428E-05	0.000153717	0.000153717	5.96852E-05
3834603772915	383460	3772915	8.21155E-06	8.21155E-06	3.51655E-05	3.51655E-05	0.000334611	0.000221067	0.000373319	0.000373319	0.000112684	0.000116125	0.000515767	0.000515767	0.000458478	0.000458478	4.54177E-05	4.54177E-05	0.000146231	0.000146231	5.90226E-05
3834703772915	383470	3772915	8.03412E-06	8.03412E-06	3.44057E-05	3.44057E-05	0.000316813	0.000209309	0.000353463	0.000353463	0.00010669	0.000109948	0.000492976	0.000492976	0.000434091	0.000434091	4.30019E-05	4.30019E-05	0.000138453	0.000138453	5.79721E-05
3834803772915	383480	3772915	7.7659E-06	7.7659E-06	3.3257E-05	3.3257E-05	0.000296687	0.000196012	0.000331009	0.000331009	9.99127E-05	0.000102964	0.000467493	0.000467493	0.000406515	0.000406515	4.02702E-05	4.02702E-05	0.000129658	0.000129658	5.60679E-05
3834903772915	383490	3772915	7.50181E-06	7.50181E-06	3.21261E-05	3.21261E-05	0.000278651	0.000184096	0.000310885	0.000310885	9.38387E-05	9.6704E-05	0.000444677	0.000444677	0.000381802	0.000381802	3.7822E-05	3.7822E-05	0.000121775	0.000121775	5.4307E-05
3835003772915	383500	3772915	7.37389E-06	7.37389E-06	3.15783E-05	3.15783E-05	0.000266318	0.000175948	0.000297126	0.000297126	8.96854E-05	9.24239E-05	0.00042923	0.00042923	0.000364903	0.000364903	3.6148E-05	3.6148E-05	0.000116386	0.000116386	5.36683E-05
3835103772915	383510	3772915	7.29343E-06	7.29343E-06	3.12337E-05	3.12337E-05	0.000256172	0.000169245	0.000285806	0.000285806	8.62688E-05	8.89029E-05	0.000416656	0.000416656	0.00035100 2	0.00035100 2	3.47709E-05	3.47709E-05	0.000111952	0.000111952	5.33579E-05
3835203772915	383520	3772915	7.21915E-06	7.21915E-06	3.09156E-05	3.09156E-05	0.000246664	0.000162963	0.000275198	0.000275198	8.30667E-05	8.56031E-05	0.000404868	0.000404868	0.000337974	0.000337974	3.34803E-05	3.34803E-05	0.000107796	0.000107796	5.30296E-05
3835303772915	383530	3772915	7.16345E-06	7.16345E-06	3.0677E-05	3.0677E-05	0.000238117	0.000157316	0.000265663	0.000265663	8.01885E-05	8.2637E-05	0.000394239	0.000394239	0.000326263	0.000326263	3.23203E-05	3.23203E-05	0.000104061	0.000104061	5.2773E-05
3835403772915	383540	3772915	7.10774E-06	7.10774E-06	3.04385E-05	3.04385E-05	0.000230042	0.000151982	0.000256654	0.000256654	7.74692E-05	7.98347E-05	0.000384087	0.000384087	0.000315199	0.000315199	3.12242E-05	3.12242E-05	0.000100533	0.000100533	5.24745E-05
3835503772915	383550	3772915	7.0706E-06	7.0706E-06	3.02794E-05	3.02794E-05	0.000222807	0.000147201	0.000248581	0.000248581	7.50326E-05	7.73236E-05	0.000374876	0.000374876	0.000305285	0.000305285	3.02421E-05	3.02421E-05	9.73705E-05	9.73705E-05	5.22417E-05
3835603772915	383560	3772915	7.04172E-06	7.04172E-06	3.01557E-05	3.01557E-05	0.000216245	0.000142866	0.00024126	0.00024126	7.28229E-05	7.50465E-05	0.000366386	0.000366386	0.000296295	0.000296295	2.93515E-05	2.93515E-05	9.4503E-05	9.4503E-05	5.20507E-05
3835703772915	383570	3772915	7.02108E-06	7.02108E-06	3.00674E-05	3.00674E-05	0.00021018	0.000138859	0.000234493	0.000234493	7.07803E-05	7.29415E-05	0.000358385	0.000358385	0.000287984	0.000287984	2.85282E-05	2.85282E-05	9.18523E-05	9.18523E-05	5.18597E-05
3835803772915	383580	3772915	7.0933E-06	7.0933E-06	3.03766E-05	3.03766E-05	0.000206914	0.000136702	0.00023085	0.00023085	6.96806E-05	7.18083E-05	0.000353928	0.000353928	0.00028351	0.00028351	2.8085E-05	2.8085E-05	9.04252E-05	9.04252E-05	5.24387E-05
3835903772915	383590	3772915	7.16138E-06	7.16138E-06	3.06682E-05	3.06682E-05	0.000204065	0.000134819	0.000227672	0.000227672	6.87212E-05	7.08196E-05	0.000349805	0.000349805	0.000279606	0.000279606	2.76983E-05	2.76983E-05	8.91802E-05	8.91802E-05	5.30476E-05
3836003772915	383600	3772915	7.22122E-06	7.22122E-06	3.09244E-05	3.09244E-05	0.000201541	0.000133152	0.000224856	0.000224856	6.78712E-05	6.99436E-05	0.000345953	0.000345953	0.000276148	0.000276148	2.73557E-05	2.73557E-05	8.80771E-05	8.80771E-05	5.35967E-05
3836103772915	383610	3772915	7.26867E-06	7.26867E-06	3.11277E-05	3.11277E-05	0.000199329	0.000131691	0.000222388	0.000222388	6.71264E-05	6.9176E-05	0.000342359	0.000342359	0.000273117	0.000273117	2.70555E-05	2.70555E-05	8.71105E-05	8.71105E-05	5.40563E-05
3836203772915	383620	3772915	7.30787E-06	7.30787E-06	3.12955E-05	3.12955E-05	0.000197479	0.000130468	0.000220324	0.000220324	6.65033E-05	6.85339E-05	0.000339138	0.000339138	0.000270582	0.000270582	2.68044E-05	2.68044E-05	8.6302E-05	8.6302E-05	5.44025E-05
3836303772915	383630	3772915	7.33057E-06	7.33057E-06	3.13927E-05	3.13927E-05	0.000195862	0.0001294	0.000218519	0.000218519	6.59586E-05	6.79726E-05	0.0003362	0.0003362	0.000268366	0.000268366	2.65848E-05	2.65848E-05	8.55951E-05	8.55951E-05	5.45756E-05
3836403772915	383640	3772915	7.33882E-06	7.33882E-06	3.14281E-05	3.14281E-05	0.000194471	0.000128481	0.000216968	0.000216968	6.54902E-05	6.74899E-05	0.000333611	0.000333611	0.00026646	0.00026646	2.63961E-05	2.63961E-05	8.49873E-05	8.49873E-05	5.45637E-05
3836503772915	383650	3772915	7.3285E-06	7.3285E-06	3.13839E-05	3.13839E-05	0.000192982	0.000127497	0.000215307	0.000215307	6.49889E-05	6.69733E-05	0.000330996	0.000330996	0.00026442	0.00026442	2.6194E-05	2.6194E-05	8.43367E-05	8.43367E-05	5.43249E-05
3836603772915	383660	3772915	7.29962E-06	7.29962E-06	3.12602E-05	3.12602E-05	0.000191028	0.000126206	0.000213126	0.000213126	6.43307E-05	6.6295E-05	0.000327865	0.000327865	0.000261743	0.000261743	2.59287E-05	2.59287E-05	8.34826E-05	8.34826E-05	5.38474E-05
3836703772915	383670	3772915	7.25835E-06	7.25835E-06	3.10835E-05	3.10835E-05	0.00018911	0.000124939	0.000210987	0.000210987	6.36849E-05	6.56295E-05	0.000324863	0.000324863	0.000259115	0.000259115	2.56684E-05	2.56684E-05	8.26446E-05	8.26446E-05	5.32266E-05
3836803772915	383680	3772915	7.20884E-06	7.20884E-06	3.08714E-05	3.08714E-05	0.000186506	0.000123219	0.000208082	0.000208082	6.28081E-05	6.47259E-05	0.000320947	0.000320947	0.000255547	0.000255547	2.5315E-05	2.5315E-05	8.15067E-05	8.15067E-05	5.24745E-05
3836903772915	383690	3772915	7.15107E-06	7.15107E-06	3.0624E-05	3.0624E-05	0.000183756	0.000121401	0.000205013	0.000205013	6.18817E-05	6.37712E-05	0.000316824	0.000316824	0.000251778	0.000251778	2.49416E-05	2.49416E-05	8.03045E-05	8.03045E-05	5.16568E-05
3837003772915	383700	3772915	7.09742E-06	7.09742E-06	3.03943E-05	3.03943E-05	0.000180888	0.000119507	0.000201814	0.000201814	6.09161E-05	6.27761E-05	0.000312534	0.000312534	0.00024785	0.00024785	2.45524E-05	2.45524E-05	7.90514E-05	7.90514E-05	5.0839E-05
3837103772915	383710	3772915	7.04791E-06	7.04791E-06	3.01823E-05	3.01823E-05	0.000177506	0.000117273	0.000198041	0.000198041	5.97772E-05	6.16025E-05	0.000307419	0.000307419	0.00024316	0.00024316	2.40934E-05	2.40934E-05	7.75735E-05	7.75735E-05	5.0069E-05
3837203772915	383720	3772915	7.00045E-06	7.00045E-06	2.9979E-05	2.9979E-05	0.000174229	0.000115107	0.000194384	0.000194384	5.86734E-05	6.0465E-05	0.000302382	0.000302382	0.000238725	0.000238725	2.36485E-05	2.36485E-05	7.61411E-05	7.61411E-05	4.9281E-05
3837303772915	383730	3772915	6.95506E-06	6.95506E-06	2.97847E-05	2.97847E-05	0.000170988	0.000112966	0.000190768	0.000190768	5.7582E-05	5.93402E-05	0.000297345	0.000297345	0.000234284	0.000234284	2.32086E-05	2.32086E-05	7.47247E-05	7.47247E-05	4.85588E-05
3837403772915	383740	3772915	6.9138E-06	6.9138E-06	2.96079E-05	2.96079E-05	0.000167802	0.000110861	0.000187213	0.000187213	5.65091E-05	5.82346E-05	0.000292346	0.000292346	0.000229919	0.000229919	2.27762E-05	2.27762E-05	7.33324E-05	7.33324E-05	4.78783E-05
3837503772915	383750	3772915	6.8746E-06	6.8746E-06	2.94401E-05	2.94401E-05	0.000164567	0.000108724	0.000183604	0.000183604	5.54197E-05	5.71119E-05	0.000287218	0.000287218	0.000225486	0.000225486	2.23371E-05	2.23371E-05	7.19187E-05	7.19187E-05	4.72754E-05
3837603772915	383760	3772915	6.84159E-06	6.84159E-06	2.92987E-05	2.92987E-05	0.000160058	0.000105745	0.000178574	0.000178574	5.39012E-05	5.55471E-05	0.0002803	0.0002803	0.00021938	0.00021938	2.17251E-05	2.17251E-05	6.99481E-05	6.99481E-05	4.68516E-05
3837703772915	383770	3772915	6.80651E-06	6.80651E-06	2.91485E-05	2.91485E-05	0.000155739	0.000102892	0.000173755	0.000173755	5.24467E-05	5.40481E-05	0.000273614	0.000273614	0.00021339	0.00021339	2.11388E-05	2.11388E-05	6.80605E-05	6.80605E-05	4.64278E-05
3837803772915	383780	3772915	6.7735E-06	6.7735E-06	2.90071E-05	2.90071E-05	0.000151775	0.000100273	0.000169332	0.000169332	5.11118E-05	5.26724E-05	0.00026743	0.00026743	0.00020795	0.00020795	2.06008E-05	2.06008E-05	6.63282E-05	6.63282E-05	4.59921E-05
3837903772915	383790	3772915	6.74049E-06	6.74049E-06	2.88658E-05	2.88658E-05	0.000148105	9.78482E-05	0.000165238	0.000165238	4.98759E-05	5.13988E-05	0.000261658	0.000261658	0.00020293	0.00020293	2.01027E-05	2.01027E-05	6.47245E-05	6.47245E-05	4.55503E-05
3838003772915	383800	3772915	6.70954E-06	6.70954E-06	2.87332E-05	2.87332E-05	0.00014457	9.55127E-05	0.000161294	0.000161294	4.86854E-05	5.0172E-05	0.000256067	0.000256067	0.000198087	0.000198087	1.96228E-05	1.96228E-05	6.31796E-05	6.31796E-05	4.51265E-05
3838103772915	383810	3772915	6.67653E-06	6.67653E-06	2.85919E-05	2.85919E-05	0.000141041	9.31812E-05	0.000157357	0.000157357	4.7497E-05	4.89473E-05	0.000250475	0.000250475	0.00019325 1	0.00019325 1	1.91438E-05	1.91438E-05	6.16374E-05	6.16374E-05	4.47206E-05
3838203772915	383820	3772915	6.64558E-06	6.64558E-06	2.84593E-05	2.84593E-05	0.000137622	9.09226E-05	0.000153542	0.000153542	4.63458E-05	4.77609E-05	0.000245039	0.000245039	0.000188567	0.000188567	1.86798E-05	1.86798E-05	6.01434E-05	6.01434E-05	4.43147E-05
3838303772915	383830	3772915	6.6167E-06	6.6167E-06	2.83356E-05	2.83356E-05	0.000135098	8.9255E-05	0.000150726	0.000150726	4.54957E-05	4.68849E-05	0.000240916	0.000240916	0.000185109	0.000185109	1.83372E-05	1.83372E-05	5.90403E-05	5.90403E-05	4.39566E-05
3838403772915	383840	3772915	6.60225E-06	6.60225E-06	2.82738E-05	2.82738E-05	0.000133842	8.84252E-05	0.000149325	0.000149325	4.50728E-05	4.6449E-05	0.000238533	0.000238533	0.000183388	0.000183388	1.81667E-05	1.81667E-05	5.84914E-05	5.84914E-05	4.36462E-05
3838503772915	383850	3772915	6.62701E-06	6.62701E-06	2.83798E-05	2.83798E-05	0.000132978	8.78545E-05	0.000148361	0.000148361	4.47819E-05	4.61492E-05	0.000236149	0.000236149	0.000182204	0.000182204	1.80495E-05	1.80495E-05	5.81139E-05	5.81139E-05	4.3885E-05
3838603772915	383860	3772915	6.62289E-06	6.62289E-06	2.83621E-05	2.83621E-05	0.000130448	8.61828E-05	0.000145538	0.000145538	4.39298E-05	4.52711E-05	0.000231769	0.000231769	0.000178737	0.000178737	1.7706E-05	1.7706E-05	5.70081E-05	5.70081E-05	4.37835E-05
3838703772915	383870	3772915	6.60638E-06	6.60638E-06	2.82914E-05	2.82914E-05	0.000127611	8.43087E-05	0.000142373	0.000142373	4.29745E-05	4.42867E-05	0.000227157	0.000227157	0.00017485	0.00017485	1.7321E-05	1.7321E-05	5.57684E-05	5.57684E-05	4.35984E-05
3838803772915	383880	3772915	6.54036E-06	6.54036E-06	2.80087E-05	2.80087E-05	0.000123886	8.18477E-05	0.000138218	0.000138218	4.17201E-05	4.2994E-05	0.000221656	0.000221656	0.000169746	0.000169746	1.68154E-05	1.68154E-05	5.41405E-05	5.41405E-05	4.31269E-05
3838903772915	383890	3772915	6.44545E-06	6.44545E-06	2.76023E-05	2.76023E-05	0.000118354	7.81927E-05	0.000132045	0.000132045	3.9857E-05	4.1074E-05	0.00021372	0.00021372	0.000162166	0.000162166	1.60645E-05	1.60645E-05	5.17228E-05	5.17228E-05	4.18913E-05
3839003772915	383900	3772915	6.40006E-06	6.40006E-06	2.74079E-05	2.74079E-05	0.000113618	7.50639E-05	0.000126762	0.000126762	3.82621E-05	3.94304E-05	0.00020617	0.00020617	0.000155677	0.000155677	1.54217E-05	1.54217E-05	4.96531E-05	4.96531E-05	4.12705E-05
3839103772915	383910	3772915	6.3753E-06	6.3753E-06	2.73019E-05	2.73019E-05	0.000110003	7.26757E-05	0.000122729	0.000122729	3.70448E-05	3.8176E-05	0.000200205	0.000200205	0.000150724	0.000150724	1.4931E-05	1.4931E-05	4.80735E-05	4.80735E-05	4.08109E-05
3829703772925	382970	3772925	7.47293E-06	7.47293E-06	3.20024E-05	3.20024E-05	0.000350032	0.000231255	0.000390524	0.000390524	0.000117877	0.000121476	0.000943502	0.000943502	0.00047960 7	0.00047960 7	4.75108E-05	4.75108E-05	0.0001529 7	0.0001529 7	2.9965E-05
3829803772925	382980	3772925	7.48324E-06	7.48324E-06	3.20466E-05	3.20466E-05	0.000369986	0.000244438	0.000412787	0.000412787	0.000124597	0.000128401	0.001012917	0.001012917	0.000506948	0.000506948	5.02192E-05	5.02192E-05	0.000161691	0.000161691	3.02276E-05
3829903772925	382990	3772925	7.49975E-06	7.49975E-06	3.21172E-05	3.21172E-05	0.000388023	0.000256355	0.0004329 1	0.0004329 1	0.000130671	0.000134661	0.00107102	0.00107102	0.000531661	0.000531661	5.26674E-05	5.26674E-05	0.000169573	0.000169573	3.05201E-05
3830003772925	383000	3772925	7.51419E-06	7.51419E-06	3.21791E-05	3.21791E-05	0.000406679	0.00026868	0.000453724	0.000453724	0.000136953	0.000141135	0.001131597	0.001131597	0.000557223	0.000557223	5.51996E-05	5.51996E-05	0.000177726	0.000177726	3.08126E-05
3830103772925	383010	3772925	7.5307E-06	7.5307E-06	3.22498E-05	3.22498E-05	0.00042629	0.000281636	0.000475604	0.000475604	0.000143558	0.000147941	0.001195292	0.001195292	0.000584094	0.000584094	5.78615E-05	5.78615E-05	0.000186296	0.000186296	3.1123E-05
3830203772925	383020	3772925	7.55133E-06	7.55133E-06	3.23381E-05	3.23381E-05	0.000447249	0.000295483	0.000498987	0.000498987	0.000150616	0.000155215	0.001263212	0.001263212	0.000612812	0.000612812	6.07063E-05	6.07063E-05	0.000195456	0.000195456	3.14632E-05
3830303772925	383030	3772925	7.57196E-06	7.57196E-06	3.24265E-05	3.24265E-05	0.00046909	0.000309913	0.000523355	0.000523355	0.000157971	0.000162795	0.001334392	0.001334392	0.000642738	0.000642738	6.36709E-05	6.36709E-05	0.000205001	0.000205001	3.18035E-05
3830403772925	383040	3772925	7.59053E-06	7.59053E-06	3.2506E-05	3.2506E-05	0.000491771	0.000324898	0.0005486 6	0.0005486 6	0.000165609	0.000170666	0.001408651	0.001408651	0.000673815	0.000673815	6.67494E-05	6.67494E-05	0.000214913	0.000214913	3.21497E-05
3830503772925	383050	3772925	7.6091E-06	7.6091E-06	3.25855E-05	3.25855E-05	0.000515236	0.0003404	0.000574839	0.000574839	0.000173511	0.000178809	0.001485667	0.001485667	0.000705966	0.000705966	6.99344E-05	6.99344E-05	0.000225167	0.000225167	3.24959E-05
3830603772925	383060	3772925	7.62767E-06	7.62767E-06	3.2665E-05	3.2665E-05	0.000539626	0.000356514	0.000602051	0.000602051	0.000181725	0.000187274	0.001565633	0.001565633	0.000739385	0.000739385	7.32449E-05	7.32449E-05	0.000235826	0.000235826	3.2854E-05
3830703772925	383070	3772925	7.65036E-06	7.65036E-06	3.27622E-05	3.27622E-05	0.000565248	0.000373441	0.000630636	0.000630636	0.000190353	0.000196166	0.001649142	0.001649142	0.000774491	0.000774491	7.67226E-05	7.67226E-05	0.000247023	0.000247023	3.32361E-05
3830803772925	383080	3772925	7.66893E-06	7.66893E-06	3.28418E-05	3.28418E-05	0.000591512	0.000390794	0.000659939	0.000659939	0.000199198	0.000205281	0.001734274	0.001734274	0.00081047 8	0.00081047 8	8.02875E-05	8.02875E-05	0.000258502	0.000258502	3.36181E-05
3830903772925	383090	3772925	7.6875E-06	7.6875E-06	3.29213E-05	3.29213E-05	0.000618255	0.000408462	0.000689776	0.000689776	0.000208204	0.000214562	0.001820167	0.001820167	0.000847121	0.000847121	8.39174E-05	8.39174E-05	0.000270189	0.000270189	3.40001E-05
3831003772925	383100	3772925	7.70607E-06	7.70607E-06	3.30008E-05	3.30008E-05	0.000645335	0.000426352	0.000719988	0.000719988	0.000217324	0.000223959	0.00190593	0.00190593	0.000884225	0.000884225	8.7593E-05	8.7593E-05	0.000282023	0.000282023	3.43881E-05
3831103772925	383110	3772925	7.72464E-06	7.72464E-06	3.30803E-05	3.30803E-05	0.000672702	0.000444433	0.000750521	0.000750521	0.00022654	0.000233457	0.001990805	0.001990805	0.000921723	0.000921723	9.13077E-05	9.13077E-05	0.000293983	0.000293983	3.47821E-05
3831203772925	383120	3772925	7.74527E-06	7.74527E-06	3.31687E-05	3.31687E-05	0.000700885	0.000463052	0.000781964	0.000781964	0.000236031	0.000243238	0.002075473	0.002075473	0.000960338	0.000960338	9.51329E-05	9.51329E-05	0.000306299	0.000306299	3.51999E-05
3831303772925	383130	3772925	7.76384E-06	7.76384E-06	3.32482E-05	3.32482E-05	0.000728798	0.000481494	0.000813106	0.000813106	0.000245431	0.000252925	0.002156174	0.002156174	0.000998584	0.000998584	9.89216E-05	9.89216E-05	0.000318498	0.000318498	3.56177E-05
3831403772925	383140	3772925	7.79066E-06	7.79066E-06	3.33631E-05	3.33631E-05	0.000758058	0.000500825	0.000845751	0.000845751	0.000255284	0.000263079	0.002235264	0.002235264	0.001038676	0.001038676	0.000102893	0.000102893	0.000331285	0.000331285	3.60893E-05
3831503772925	383150	3772925	7.82161E-06	7.82161E-06	3.34956E-05	3.34956E-05	0.000786455	0.000519586	0.000877433	0.000877433	0.000264847	0.000272934	0.002303854	0.002303854	0.001077585	0.001077585	0.000106748	0.000106748	0.000343695	0.000343695	3.65847E-05
3831603772925	383160	3772925	7.84843E-06	7.84843E-06	3.36105E-05	3.36105E-05	0.000804259	0.000531349	0.000897297	0.000897297	0.000270843	0.000279113	0.002318348	0.002318348	0.0011019 8	0.0011019 8	0.000109164	0.000109164	0.000351476	0.000351476	3.70802E-05
3831703772925	383170	3772925	7.87525E-06	7.87525E-06	3.37253E-05	3.37253E-05	0.000812034	0.000536485	0.000905971	0.000905971	0.000273461	0.000281811	0.002275524	0.002275524	0.001112632	0.001112632	0.000110219	0.000110219	0.000354873	0.000354873	3.75696E-05
3831803772925	383180	3772925	7.89795E-06	7.89795E-06	3.38225E-05	3.38225E-05	0.000823736	0.000544216	0.000919026	0.000919026	0.000277402	0.000285872	0.002285946	0.002285946	0.001128666	0.001128666	0.000111808	0.000111808	0.000359987	0.000359987	3.80472E-05
3831903772925	383190	3772925	7.91033E-06	7.91033E-06	3.38755E-05	3.38755E-05	0.000820648	0.000542176	0.000915581	0.000915581	0.000276362	0.000284801	0.002222252	0.002222252	0.001124435	0.001124435	0.000111389	0.000111389	0.000358638	0.000358638	3.85068E-05
3832003772925	383200	3772925	8.04031E-06	8.04031E-06	3.44322E-05	3.44322E-05	0.000802446	0.00053015	0.000895274	0.000895274	0.000270232	0.000278484	0.002100132	0.002100132	0.001099495	0.001099495	0.000108918	0.000108918	0.000350683	0.000350683	3.86739E-05
3832103772925	383210	3772925	9.3587E-06	9.3587E-06	4.00781E-05	4.00781E-05	0.000781536	0.000516336	0.000871944	0.000871944	0.000263191	0.000271227	0.001951988	0.001951988	0.001070844	0.001070844	0.0010608	0.0010608	0.000341545	0.000341545	4.58488E-05
3832203772925	383220	3772925	9.9137E-06	9.9137E-06	4.24548E-05	4.24548E-05	0.000758646	0.000501214	0.000846408	0.000846408	0.000255482	0.000263283	0.001817564	0.001817564	0.001039482	0.001039482	0.000102973	0.000102973	0.000331542	0.000331542	4.9872E-05
3832303772925	383230	3772925	1.02768E-05	1.02768E-05	4.40099E-05	4.40099E-05	0.000734189	0.000485055	0.000819121	0.000819121	0.000247246	0.000254796	0.001691463	0.001691463	0.001005971	0.001005971	9.96534E-05	9.96534E-05	0.000320854	0.000320854	5.28864E-05
3832403772925	383240	3772925	1.04398E-05	1.04398E-05	4.47079E-05	4.47079E-05	0.000709701	0.000468877	0.0007918	0.0007918	0.000239	0.000246297	0.001576468	0.001576468	0.000972418	0.000972418	9.63296E-05	9.63296E-05	0.000310152	0.000310152	5.4898E-05

			MSite Grubbing / Prep	MMass Grading / Excavation	MMass Grading / Excavation	MDrainage / Utilities Trenching	MFoundations / Concrete Pads	MBuilding / Structure Construction	MAsphalt Paving	MLandscaping or Other Finishing	MWaterside Construction (Piles)	RSSWRe-striping South Valley	RSSWRe-striping Silver Lake Boulevard	RSSWDemolition	RSSWPlacing Base	RSSWForm/Place Rebar and Pour	Child Risk				
Unique Identifier	X (UTM)	Y (UTM)	2027	2027	2028	2028	2028	2028	2028	2028	2028	2029	2029	2029	2029	2029	3rd Trimester	0<2	2<16	Total	per million
3834303772915	383430	3772915	5.42193E-05	0.00013539	0.00013539	3.78901E-05	6.99144E-05	0.000125719	8.89387E-05	2.69511E-05	4.77193E-05	0.000123493	0.000144705	0.000224519	0.000122048	3.65312E-05	2.89777E-09	6.4239E-08	5.1796E-08	1.18933E-07	0.11893258
3834403772915	383440	3772915	5.43217E-05	0.000135645	0.000135645	3.79616E-05	7.00463E-05	0.000125956	8.91066E-05	2.7002E-05	4.78094E-05	0.000120293	0.000142776	0.000221734	0.000120535	3.60781E-05	2.87874E-09	6.3845E-08	5.049E-08	1.17213E-07	0.11721345
3834503772915	383450	3772915	5.38584E-05	0.000134489	0.000134489	3.76379E-05	6.9449E-05	0.000124882	8.83467E-05	2.67717E-05	4.74017E-05	0.000116269	0.000139063	0.000216259	0.000117558	3.51872E-05	2.8393E-09	6.3046E-08	4.8726E-08	1.14611E-07	0.11461148
3834603772915	383460	3772915	5.32605E-05	0.000132996	0.000132996	3.72201E-05	6.86781E-05	0.000123496	8.7366E-05	2.64745E-05	4.68755E-05	0.000112355	0.000135054	0.000210367	0.000114356	3.42286E-05	2.79622E-09	6.2162E-08	4.6963E-08	1.11921E-07	0.11192095
3834703772915	383470	3772915	5.23125E-05	0.000130628	0.000130628	3.65576E-05	6.74556E-05	0.000121298	8.58109E-05	2.60033E-05	4.60411E-05	0.000108225	0.000130261	0.000203271	0.000110498	3.30739E-05	2.74169E-09	6.1023E-08	4.5043E-08	1.08807E-07	0.10880742
3834803772915	383480	3772915	5.05943E-05	0.000126338	0.000126338	3.53568E-05	6.524E-05	0.000117314	8.29924E-05	2.51492E-05	4.45289E-05	0.000103392	0.000123895	0.000193771	0.000105334	3.15283E-05	2.66263E-09	5.9281E-08	4.2717E-08	1.0466E-07	0.10465991
3834903772915	383490	3772915	4.90053E-05	0.00012237	0.00012237	3.42464E-05	6.3191E-05	0.000113629	8.03859E-05	2.43594E-05	4.31304E-05	9.91011E-05	0.000118203	0.000185299	0.000100729	3.01498E-05	2.58783E-09	5.7579E-08	4.0629E-08	1.00796E-07	0.10079649
3835003772915	383500	3772915	4.8429E-05	0.000120931	0.000120931	3.38436E-05	6.24479E-05	0.000112293	7.94405E-05	2.40729E-05	4.26231E-05	9.63379E-05	0.000114857	0.00018041	9.80705E-05	2.93542E-05	2.5479E-09	5.6728E-08	3.9309E-08	9.85846E-08	0.09858463
3835103772915	383510	3772915	4.81489E-05	0.000120231	0.000120231	3.36479E-05	6.20867E-05	0.000111643	7.8981E-05	2.39336E-05	4.23766E-05	9.41222E-05	0.000112234	0.000176615	9.60078E-05	2.87368E-05	2.5188E-09	5.6156E-08	3.8256E-08	9.69305E-08	0.09693052
3835203772915	383520	3772915	4.78526E-05	0.000119492	0.000119492	3.34409E-05	6.17047E-05	0.000110956	7.84951E-05	2.37864E-05	4.21159E-05	9.20171E-05	0.000109652	0.000172863	9.39681E-05	2.81263E-05	2.48977E-09	5.5589E-08	3.7251E-08	9.53297E-08	0.09532974
3835303772915	383530	3772915	4.7621E-05	0.000118913	0.000118913	3.3279E-05	6.1406E-05	0.000110419	7.81151E-05	2.36713E-05	4.1912E-05	9.0128E-05	0.00010729	0.000169433	9.21038E-05	2.75683E-05	2.46428E-09	5.5111E-08	3.6346E-08	9.39211E-08	0.09392109
3835403772915	383540	3772915	4.73517E-05	0.000118241	0.000118241	3.30908E-05	6.10587E-05	0.000109795	7.76734E-05	2.35374E-05	4.1675E-05	8.82992E-05	0.000104924	0.000165987	9.02302E-05	2.70075E-05	2.43812E-09	5.4614E-08	3.5471E-08	9.25236E-08	0.09252363
3835503772915	383550	3772915	4.71416E-05	0.000117716	0.000117716	3.2944E-05	6.07879E-05	0.000109308	7.73288E-05	2.3433E-05	4.14901E-05	8.66564E-05	0.000102779	0.000162854	8.85274E-05	2.64978E-05	2.41571E-09	5.4209E-08	3.4686E-08	9.1311E-08	0.09131096
3835603772915	383560	3772915	4.69692E-05	0.000117286	0.000117286	3.28235E-05	6.05656E-05	0.000108908	7.7046E-05	2.33473E-05	4.13384E-05	8.51541E-05	0.000100789	0.000159942	8.69446E-05	2.6024E-05	2.3961E-09	5.3862E-08	3.3972E-08	9.02301E-08	0.09023012
3835703772915	383570	3772915	4.67969E-05	0.000116855	0.000116855	3.27031E-05	6.03433E-05	0.000108509	7.67633E-05	2.32616E-05	4.11867E-05	8.37474E-05	9.89052E-05	0.000157175	8.54402E-05	2.55737E-05	2.37789E-09	5.3545E-08	3.3304E-08	8.9227E-08	0.08922696
3835803772915	383580	3772915	4.73194E-05	0.00011816	0.00011816	3.30682E-05	6.10171E-05	0.00010972	7.76204E-05	2.35213E-05	4.16466E-05	8.31997E-05	9.85033E-05	0.000156708	8.51864E-05	2.54978E-05	2.38626E-09	5.3856E-08	3.3077E-08	8.93192E-08	0.08931915
3835903772915	383590	3772915	4.78688E-05	0.000119532	0.000119532	3.34522E-05	6.17255E-05	0.000110994	7.85216E-05	2.37944E-05	4.21301E-05	8.27777E-05	9.82973E-05	0.000156547	8.50987E-05	2.54715E-05	2.39666E-09	5.4172E-08	3.2905E-08	8.9474E-08	0.08947403
3836003772915	383600	3772915	4.83643E-05	0.000120769	0.000120769	3.37985E-05	6.23645E-05	0.000112143	7.93345E-05	2.40407E-05	4.25663E-05	8.24411E-05	9.81868E-05	0.000156513	8.50803E-05	2.5466E-05	2.40771E-09	5.446E-08	3.2765E-08	8.96321E-08	0.08963207
3836103772915	383610	3772915	4.87791E-05	0.000121805	0.000121805	3.40883E-05	6.28993E-05	0.000113105	8.00148E-05	2.42469E-05	4.29313E-05	8.21798E-05	9.81265E-05	0.000156555	8.51033E-05	2.54729E-05	2.41815E-09	5.4691E-08	3.2647E-08	8.97561E-08	0.08975611
3836203772915	383620	3772915	4.90915E-05	0.000122585	0.000122585	3.43066E-05	6.33022E-05	0.000113829	8.05273E-05	2.44022E-05	4.32062E-05	8.2004E-05	9.81164E-05	0.000156649	8.51541E-05	2.54881E-05	2.42852E-09	5.4877E-08	3.2555E-08	8.986E-08	0.08986003
3836303772915	383630	3772915	4.92477E-05	0.000122975	0.000122975	3.44158E-05	6.35036E-05	0.000114191	8.07835E-05	2.44798E-05	4.33437E-05	8.18533E-05	9.8031E-05	0.000156615	8.51356E-05	2.54826E-05	2.43696E-09	5.4982E-08	3.246E-08	8.98787E-08	0.08987874
3836403772915	383640	3772915	4.92369E-05	0.000122948	0.000122948	3.44083E-05	6.34897E-05	0.000114166	8.07658E-05	2.44745E-05	4.33342E-05	8.17277E-05	9.78351E-05	0.000156402	8.50203E-05	2.5448E-05	2.44299E-09	5.4997E-08	3.2359E-08	8.97996E-08	0.08979957
3836503772915	383650	3772915	4.90215E-05	0.00012241	0.00012241	3.42577E-05	6.32119E-05	0.000113667	8.04124E-05	2.43674E-05	4.31446E-05	8.15267E-05	9.73628E-05	0.000155723	8.46511E-05	2.53375E-05	2.44519E-09	5.4905E-08	3.2205E-08	8.95558E-08	0.08955584
3836603772915	383660	3772915	4.85905E-05	0.000121334	0.000121334	3.39566E-05	6.26562E-05	0.000112668	7.97055E-05	2.41532E-05	4.27654E-05	8.11398E-05	9.64886E-05	0.000154416	8.39405E-05	2.51248E-05	2.44138E-09	5.4684E-08	3.1954E-08	8.90796E-08	0.0890796
3836703772915	383670	3772915	4.80304E-05	0.000119935	0.000119935	3.35651E-05	6.19339E-05	0.000111369	7.87866E-05	2.38747E-05	4.22723E-05	8.07379E-05	9.54737E-05	0.000152863	8.3096E-05	2.48721E-05	2.43619E-09	5.4426E-08	3.1679E-08	8.85419E-08	0.08854187
3836803772915	383680	3772915	4.73517E-05	0.000118241	0.000118241	3.30908E-05	6.10587E-05	0.000109795	7.76734E-05	2.35374E-05	4.1675E-05	8.00798E-05	9.41323E-05	0.000150757	8.19515E-05	2.45295E-05	2.42664E-09	5.4105E-08	3.1298E-08	8.78292E-08	0.08782924
3836903772915	383690	3772915	4.66137E-05	0.000116398	0.000116398	3.25751E-05	6.01072E-05	0.000108084	7.64629E-05	2.31706E-05	4.10255E-05	7.93513E-05	9.27506E-05	0.000148593	8.07748E-05	2.41773E-05	2.41538E-09	5.3765E-08	3.0889E-08	8.70687E-08	0.08706872
3837003772915	383700	3772915	4.58758E-05	0.000114555	0.000114555	3.20594E-05	5.91556E-05	0.000106373	7.52524E-05	2.28038E-05	4.03761E-05	7.85574E-05	9.13188E-05	0.000146351	7.95565E-05	2.38127E-05	2.40323E-09	5.3421E-08	3.0468E-08	8.62921E-08	0.08629213
3837103772915	383710	3772915	4.5181E-05	0.00011282	0.00011282	3.15738E-05	5.82597E-05	0.000104762	7.41126E-05	2.24584E-05	3.97645E-05	7.75777E-05	8.97713E-05	0.000143924	7.82367E-05	2.34176E-05	2.38838E-09	5.3059E-08	2.999E-08	8.54375E-08	0.08543749
3837203772915	383720	3772915	4.447E-05	0.000111045	0.000111045	3.1077E-05	5.73428E-05	0.000103113	7.29463E-05	2.2105E-05	3.91388E-05	7.66081E-05	8.83244E-05	0.00014164	7.69954E-05	2.30461E-05	2.37348E-09	5.2703E-08	2.9527E-08	8.46034E-08	0.08460343
3837303772915	383730	3772915	4.38182E-05	0.000109417	0.000109417	3.06215E-05	5.65024E-05	0.000101602	7.18772E-05	2.1781E-05	3.85652E-05	7.56284E-05	8.69377E-05	0.000139467	7.58141E-05	2.26925E-05	2.35882E-09	5.2367E-08	2.9079E-08	8.38046E-08	0.08380458
3837403772915	383740	3772915	4.32042E-05	0.000107884	0.000107884	3.01924E-05	5.57106E-05	0.000100178	7.087E-05	2.14758E-05	3.80247E-05	7.46487E-05	8.56164E-05	0.000137421	7.47019E-05	2.23596E-05	2.34438E-09	5.2057E-08	2.8646E-08	8.30483E-08	0.0830483
3837503772915	383750	3772915	4.26601E-05	0.000106526	0.000106526	2.98122E-05	5.50091E-05	9.89166E-05	6.99776E-05	2.12053E-05	3.75459E-05	7.36489E-05	8.429E-05	0.000135384	7.35944E-05	2.20281E-05	2.32934E-09	5.1747E-08	2.8216E-08	8.22925E-08	0.0822925
3837603772915	383760	3772915	4.22777E-05	0.000105571	0.000105571	2.95449E-05	5.4516E-05	9.80299E-05	6.93503E-05	2.10152E-05	3.72093E-05	7.2232E-05	8.24361E-05	0.000132523	7.20393E-05	2.15626E-05	2.30946E-09	5.1363E-08	2.7624E-08	8.12961E-08	0.0812961
3837703772915	383770	3772915	4.18953E-05	0.000104616	0.000104616	2.92777E-05	5.40229E-05	9.71431E-05	6.87229E-05	2.08251E-05	3.68727E-05	7.08554E-05	8.06425E-05	0.000129747	7.05303E-05	2.11109E-05	2.28946E-09	5.0976E-08	2.705E-08	8.03151E-08	0.08031512
3837803772915	383780	3772915	4.15021E-05	0.000103634	0.000103634	2.90029E-05	5.35158E-05	9.62314E-05	6.8078E-05	2.06297E-05	3.65267E-05	6.95843E-05	7.89895E-05	0.000127183	6.91367E-05	2.06938E-05	2.27065E-09	5.0609E-08	2.6522E-08	7.94016E-08	0.07940159
3837903772915	383790	3772915	4.11035E-05	0.000102639	0.000102639	2.87244E-05	5.30018E-05	9.53072E-05	6.74241E-05	2.04316E-05	3.61759E-05	6.83936E-05	7.74572E-05	0.000124806	6.78446E-05	2.03071E-05	2.25263E-09	5.0259E-08	2.6031E-08	7.85425E-08	0.07854252
3838003772915	383800	3772915	4.0721E-05	0.000101684	0.000101684	2.84571E-05	5.25087E-05	9.44204E-05	6.67968E-05	2.02415E-05	3.58393E-05	6.72381E-05	7.5975E-05	0.000122506	6.6594E-05	1.99327E-05	2.2351E-09	4.9912E-08	2.5556E-08	7.77037E-08	0.07770366
3838103772915	383810	3772915	4.03548E-05	0.000100769	0.000100769	2.82011E-05	5.20364E-05	9.35711E-05	6.6196E-05	2.00594E-05	3.55169E-05	6.60674E-05	7.44778E-05	0.00012018	6.53296E-05	1.95543E-05	2.21693E-09	4.9559E-08	2.508E-08	7.68558E-08	0.07685578
3838203772915	383820	3772915	3.99885E-05	9.98543E-05	9.98543E-05	2.79452E-05	5.15641E-05	9.27219E-05	6.55952E-05	1.98773E-05	3.51946E-05	6.4927E-05	7.30208E-05	0.000117913	6.40975E-05	1.91855E-05	2.19867E-09	4.9201E-08	2.4615E-08	7.60144E-08	0.07601441
3838303772915	383830	3772915	3.96653E-05	9.90473E-05	9.90473E-05	2.77193E-05	5.11474E-05	9.19725E-05	6.5065E-05	1.97167E-05	3.49101E-05	6.40829E-05	7.2021E-05	0.00011636	6.3253E-05	1.89327E-05	2.18563E-09	4.895E-08	2.4287E-08	7.54222E-08	0.0754222
3838403772915	383840	3772915	3.93852E-05	9.83479E-05	9.83479E-05	2.75236E-05	5.07862E-05	9.1323E-05	6.46056E-05	1.95774E-05	3.46636E-05	6.36759E-05	7.24129E-05	0.000116411	6.32807E-05	1.8941E-05	2.17816E-09	4.8818E-08	2.4167E-08	7.51626E-08	0.07516258
3838503772915	383850	3772915	3.96007E-05	9.88859E-05	9.88859E-05	2.76742E-05	5.1064E-05	9.18226E-05	6.4959E-05	1.96845E-05	3.48532E-05	6.32941E-05	7.26993E-05	0.000117675	6.39683E-05	1.91468E-05	2.17443E-09	4.8958E-08	2.4214E-08	7.53463E-08	0.07534632
3838603772915	383860	3772915	3.95091E-05	9.86572E-05	9.86572E-05	2.76102E-05	5.0946E-05	9.16103E-05	6.48088E-05	1.9639E-05	3.47726E-05	6.23948E-05	7.15839E-05	0.000115961	6.30361E-05	1.88678E-05	2.16077E-09	4.8743E-08	2.3899E-08	7.48025E-08	0.07480249
3838703772915	383870	3772915	3.93421E-05	9.82403E-05	9.82403E-05	2.74935E-05	5.07306E-05	9.12231E-05	6.45349E-05	1.9556E-05	3.46257E-05	6.14151E-05	7.03932E-05	0.000114101	6.20255E-05	1.85653E-05	2.14477E-09	4.8453E-08	2.353E-08	7.41276E-08	0.07412761
3838803772915	383880	3772915	3.89166E-05	9.71777E-05	9.71777E-05	2.71961E-05	5.01819E-05	9.02365E-05	6.38369E-05	1.93445E-05	3.42512E-05	6.01641E-05	6.88056E-05	0.000111631	6.06826E-05	1.81634E-05	2.12273E-09	4.796E-08	2.2986E-08	7.30688E-08	0.0730688
3838903772915	383890	3772915	3.78016E-05	9.43935E-05	9.43935E-05	2.64169E-05	4.87442E-05	8.76511E-05	6.20079E-05	1.87903E-05	3.32699E-05	5.82901E-05	6.50124E-05	0.000105273	5.72263E-05	1.71288E-05	2.08631E-09	4.7029E-08	2.2004E-08	7.11192E-08	0.07111921
3839003772915	383900	3772915	3.72414E-05	9.29947E-05	9.29947E-05	2.60255E-05	4.80219E-05	8.63522E-05	6.1089E-05	1.85118E-05	3.27768E-05	5.65417E-05	6.23898E-05	0.000101266	5.50481E-05	1.64769E-05	2.05065E-09	4.6301E-08	2.1262E-08	6.96138E-08	0.06961379
3839103772915	383910	3772915	3.68267E-05	9.1959E-05	9.1959E-05	2.57356E-05	4.7487E-05	8.53905E-05	6.04087E-05	1.83057E-05	3.24118E-05	5.51851E-05	6.05509E-05	9.83797E-05	5.34792E-05	1.60072E-05	2.02159E-09	4.5743E-08	2.0725E-08	6.84898E-08	0.06848983
3829703772925	382970	3772925	2.70396E-05	6.752E-05	6.752E-05	1.88961E-05	3.48669E-05	6.26972E-05	4.43545E-05	1.34408E-05	2.3798E-05	0.000388205	5.06383E-05	8.37616E-05	4.55327E-05	1.36287E-05	2.26035E-09	5.3105E-08	4.5406E-08	1.00772E-07	0.10077161
3829803772925	382980	3772925	2.72766E-05	6.81118E-05	6.81118E-05	1.90617E-05	3.51725E-05	6.32467E-05	4.47433E-05	1.35586E-05	2.40066E-05	0.000400519	5.17336E-05	8.55273E-05	4.64926E-05	1.3916E-05	2.27531E-09	5.333E-08	4.7425E-08	1.03031E-07	0.10303084
3829903772925	382990	3772925	2.75406E-05	6.87709E-05	6.87709E-05	1.92462E-05	3.55128E-05	6.38587E-05	4.51762E-05	1.36898E-05	2.42389E-05	0.000412592	5.29394E-05	8.74713E-05	4.75493E-05	1.42323E-05	2.29093E-09	5.358E-08	4.928E-08	1.05151E-07	0.10515077
3830003772925	383000	3772925	2.78045E-05	6.943E-05	6.943E-05	1.94306E-05	3.58532E-05	6.44707E-05	4.56091E-05	1.3821E-05	2.44712E-05	0.000423932	5.41904E-05	8.94662E-05	4.86338E-05	1.45569E-05	2.30617E-09	5.3824E-08	5.1193E-08	1.07323E-07	0.10732251
3830103772925	383010	3772925	2.80846E-05	7.01294E-05	7.01294E-05	1.96264E-05	3.62143E-05	6.51201E-05	4.60686E-05	1.39602E-05	2.47177E-05	0.000434945	5.55268E-05	9.16055E-05	4.97967E-05	1.4905E-05	2.32205E-09	5.4081E-08	5.3206E-08	1.09608E-07	0.10960849
3830203772925	383020	3772925	2.83916E-05	7.0896E-05	7.0896E-05	1.98409E-05	3.66102E-05	6.5832E-05	4.65722E-05	1.41128E-05	2.49879E-05	0.000445983	5.69838E-05	9.394E-05	5.10657E-05	1.52849E-05	2.3391E-09	5.4371E-08	5.536E-08	1.1207E-07	0.1120701
3830303772925	383030	3772925	2.86986E-05	7.16627E-05	7.16627E-05	2.00555E-05	3.70061E-05	6.65439E-05	4.70758E-05	1.42654E-05	2.52582E-05	0.000456157	5.85061E-05	9.63678E-05	5.23855E-05	1.56799E-05	2.356E-09	5.4652E-08	5.7597E-08	1.14605E-07	0.11460497
3830403772925	383040	3772925	2.9011E-05	7.24428E-05	7.24428E-05	2.02738E-05	3.7409E-05	6.72683E-05	4.75883E-05	1.44207E-05	2.55331E-05	0.000465326	6.00887E-05	9.88891E-05	5.3756E-05	1.60901E-05	2.37281E-09	5.4934E-08	5.9913E-08	1.1722E-07	0.11722013
3830503772925	383050	3772925	2.93235E-05	7.32229E-05	7.32229E-05	2.04921E-05	3.78118E-05	6.79927E-05	4.81008E-05	1.4576E-05	2.58081E-05	0.000473339	6.17366E-05	0.000101504	5.51773E-05	1.65155E-05	2.38934E-09	5.5203E-08	6.23E-08	1.19892E-07	0.11989244
3830603772925	383060	3772925	2.96466E-05	7.40299E-05	7.40299E-05	2.0718E-05	3.82286E-05	6.87421E-05	4.86309E-05	1.47366E-05	2.60925E-05	0.000480328	6.3475E-05	0.000104271	5.56817E-05	1.69658E-05	2.40607E-09	5.548E-08	6.4777E-08	1.22662E-07	0.12266249
3830703772925	383070	3772925	2.99914E-05	7.48907E-05	7.48907E-05	2.09589E-05	3.86731E-05	6.95414E-05	4.91964E-05	1.4908E-05	2.63959E-05	0.000486558	6.5344E-05	0.000107217	5.8283E-05	1.74451E-05	2.42349E-09	5.5769E-08	6.7372E-08	1.25564E-07	0.12556428
3830803772925	383080	3772925	3.03361E-05	7.57515E-05	7.57515E-05	2.11998E-05	3.91176E-05	7.03407E-05	4.97618E-05	1.50793E-05	2.66993E-05	0.000491356	6.72933E-05	0.000110298	5.99581E-05	1.79465E-05	2.44091E-09	5.6058E-08	7.0021E-08	1.28519E-07	0.12851927
3830903772925	383090	3772925	3.06808E-05	7.66124E-05	7.66124E-05	2.14407E-05	3.95621E-05	7.114E-05	5.03273E-05	1.52507E-05	2.70027E-05	0.000494621	6.93281E-05	0.000113499	6.16978E-05	1.84672E-05	2.45804E-09	5.6339E-08	7.2705E-08	1.31502E-07	0.13150206
3831003772925	383100	3772925	3.10309E-05	7.74866E-05	7.74866E-05	2.16854E-05	4.00136E-05	7.19519E-05	5.09016E-05	1.54247E-05	2.73109E-05	0.0049632	7.14583E-05	0.000116852	6.35206E-05	1.90128E-05	2.47488E-09	5.6614E-08	7.5409E-08	1.34497E-07	0.13449725
3831103772925	383110	3772925	3.13864E-05	7.83743E-05	7.83743E-05	2.19338E-05	4.0472E-05	7.27762E-05	5.14848E-05	1.56014E-05	2.76237E-05	0.000496531	7.36991E-05	0.000120349	6.54219E-05	1.95819E-05	2.49163E-09	5.6883E-08	7.8124E-08	1.375E-07	0.13749953
3831203772925	383120	3772925	3.17635E-05	7.93158E-05	7.93158E-05	2.21973E-05	4.09582E-05	7.36504E-05	5.21033E-05	1.57889E-05	2.79556E-05	0.000495832	7.61107E-05	0.000124119	6.74708E-05	2.01952E-05	2.50936E-09	5.7178E-08	8.0907E-08	1.40595E-07	0.14059485
3831303772925	383130	3772925	3.21405E-05	8.02574E-05	8.02574E-05	2.24608E-05	4.14444E-05	7.45247E-05	5.27218E-05	1.59763E-05	2.82874E-05	0.000493501	7.86429E-05	0.000128049	6.96074E-05	2.08347E-05	2.52688E-09	5.7465E-08	8.3639E-08	1.4363E-07	0.14363028
3831403772925	383140	3772925	3.25661E-05	8.13199E-05	8.13199E-05	2.27582E-05	4.19931E-05	7.55114E-05	5.34198E-05	1.61878E-05	2.86619E-05	0.000491029	8.14765E-05	0.000132455	7.20024E-05	2.15516E-05	2.54625E-09	5.7803E-08	8.6491E-08	1.4684E-07	0.14683955
3831503772925	383150	3772925	3.30131E-05	8.24363E-05	8.24363E-05	2.30706E-05	4.25696E-05	7.6548E-05	5.41531E-05	1.641E-05	2.90554E-05	0.000487246	8.45713E-05	0.000137226	7.45958E-05	2.23278E-05	2.56607E-09	5.8163E-08	8.924E-08	1.49969E-07	0.14996878
3831603772925	383160	3772925	3.34602E-05	8.35527E-05	8.35527E-05	2.3383E-05	4.3146E-05	7.75846E-05	5.48865E-05	1.66323E-05	2.94489E-05	0.000480966	8.77868E-05	0.000142166	7.72815E-05	2.31317E-05	2.58462E-09	5.8498E-08	9.0949E-08	1.52032E-07	0.15203152
3831703772925	383170	3772925	3.39019E-05	8.46556E-05	8.46556E-05	2.36917E-05	4.37156E-05	7.86088E-05	5.5611E-05	1.68518E-05	2.98376E-05	0.000470008	9.1163E-05	0.000147319	8.00826E-05	2.39701E-05	2.58797E-09	5.8663E-08	9.1614E-08	1.52865E-07	0.15286487
3831803772925	383180	3772925	3.43328E-05	8.57316E-05	8.57316E-05	2.39928E-05	4.42712E-05	7.96079E-05	5.63178E-05	1.7066E-05	3.02169E-05	0.000448389	9.46096E-05	0.000152548	8.29252E-05	2.4821E-05	2.76168E-09	6.0514E-08	9.2964E-08	1.56239E-07	0.15623921
3831903772925	383190	3772925	3.47475E-05	8.67673E-05	8.67673E-05	2.42826E-05	4.4806E-05	8.05696E-05	5.69882E-05	1.72722E-05	3.05819E-05	0.00041843	9.80963E-05	0.000157795	8.57771E-05	2.56746E-05	2.94112E-09	6.2855E-08	9.2819E-08	1.58615E-07	0.15861519
3832003772925	383200	3772925	3.48984E-05	8.71439E-05	8.71439E-05	2.4388E-05	4.50005E-05	8.09193E-05	5.72456E-05	1.73471E-05	3.07146E-05	0.000382844	0.000100659	0.000161377	8.77245E-05	2.62575E-05	3.07938E-09	6.5107E-08	9.0893E-08	1.5908E-07	0.15907972
3832103772925	383210	3772925	4.13728E-05	0.000103311	0.000103311	2.89126E-05	5.33491E-05	9.59317E-05	6.78659E-05	2.05654E-05	3.64129E-05	0.000352534	0.000105552	0.000171861	9.34236E-05	2.79633E-05	3.21474E-09	6.8658E-08	9.0735E-08	1.62608E-07	0.16260773
3832203772925	383220	3772925	4.50032E-05	0.000112376	0.000112376	3.14496E-05	5.80305E-05	0.00010435	7.38211E-05	2.237E-05	3.96081E-05	0.000326956	0.000114751	0.000185885	0.000101047	3.02451E-05	3.27915E-09	7.0668E-08	8.9356E-08	1.63304E-07	0.16330371
3832303772925	383230	3772925	4.77233E-05	0.000119169	0.000119169	3.33505E-05	6.1538E-05	0.000110657	7.8283E-05	2.37221E-05	4.20021E-05	0.000303267	0.00011969	0.000193933	0.000105422	3.15545E-05	3.3143E-09	7.2169E-08	8.7321E-08	1.62804E-07	0.16280416
3832403772925	383240	3772925	4.95385E-05	0.000123702	0.000123702	3.4619E-05	6.38787E-05	0.000114866	8.12606E-05	2.46244E-05	4.35997E-05	0.000281397	0.000123162	0.000199374	0.00010838	3.24399E-05	3.32235E-09	7.3026E-08	8.4835E-08	1.61184E-07	0.16118379

			EGIODemolition	EGIOSite Grubbing / Prep	EGIOMass Grading / Excavation	EGIOMass Grading / Excavation	EGIODrainage / Utilities Trenching	EGIODrainage / Utilities Trenching	EGIOFoundations / Concrete Pads	EGIOFoundations / Concrete Pads	EGIOBuilding / Structure Construction	EGIOBuilding / Structure Construction	EGIOAsphalt Paving	EGIOArchitectural Coating	EGIOLandscaping or Other Finishing	EGIOWaterside Construction (Piles)	HIWaterside Construction (Landscaping)	HIWaterside Construction (Landscaping)	KMDemolition	KMSite Grubbing / Prep	KMMass Grading / Excavation
Unique Identifier	X (UTM)	Y (UTM)	2025	2025	2025	2026	2026	2027	2026	2027	2026	2027	2027	2027	2027	2027	2025	2026	2025	2025	2025
3832503772925	383250	3772925	3.19766E-05	2.8855E-05	7.20527E-05	7.20527E-05	2.01646E-05	2.01646E-05	3.72076E-05	3.72076E-05	6.69061E-05	6.69061E-05	4.73321E-05	4.45478E-06	1.43431E-05	2.53956E-05	0.00014358	0.00014358	4.41954E-05	3.98808E-05	9.95853E-05
3832603772925	383260	3772925	3.12782E-05	2.8225E-05	7.04791E-05	7.04791E-05	1.97242E-05	1.97242E-05	3.63949E-05	3.63949E-05	6.54448E-05	6.54448E-05	4.62983E-05	4.35749E-06	1.40298E-05	2.4841E-05	0.000139678	0.000139678	4.53056E-05	4.08826E-05	0.000102087
3832703772925	383270	3772925	3.04664E-05	2.7492E-05	6.86498E-05	6.86498E-05	1.92123E-05	1.92123E-05	3.54503E-05	3.54503E-05	6.37463E-05	6.37463E-05	4.50967E-05	4.24439E-06	1.36657E-05	2.41963E-05	0.000136126	0.000136126	4.56757E-05	4.12166E-05	0.000102921
3832803772925	383280	3772925	2.95949E-05	2.6706E-05	6.66861E-05	6.66861E-05	1.86627E-05	1.86627E-05	3.44363E-05	3.44363E-05	6.19228E-05	6.19228E-05	4.38067E-05	4.12298E-06	1.32748E-05	2.35041E-05	0.000132858	0.000132858	4.56399E-05	4.11843E-05	0.00010284
3832903772925	383290	3772925	2.86816E-05	2.5882E-05	6.46282E-05	6.46282E-05	1.80868E-05	1.80868E-05	3.33736E-05	3.33736E-05	6.00119E-05	6.00119E-05	4.24548E-05	3.99575E-06	1.28651E-05	2.27788E-05	0.000129861	0.000129861	4.52937E-05	4.08719E-05	0.00010206
3833003772925	383300	3772925	2.77385E-05	2.5031E-05	6.25031E-05	6.25031E-05	1.74921E-05	1.74921E-05	3.22762E-05	3.22762E-05	5.80386E-05	5.80386E-05	4.10588E-05	3.86436E-06	1.24421E-05	2.20298E-05	0.000127117	0.000127117	4.46908E-05	4.03278E-05	0.000100702
3833103772925	383310	3772925	2.68133E-05	2.4196E-05	6.04183E-05	6.04183E-05	1.69086E-05	1.69086E-05	3.11996E-05	3.11996E-05	5.61027E-05	5.61027E-05	3.96893E-05	3.73546E-06	1.20271E-05	2.1295E-05	0.000124754	0.000124754	4.39387E-05	3.96492E-05	9.90069E-05
3833203772925	383320	3772925	2.60194E-05	2.3479E-05	5.86294E-05	5.86294E-05	1.6408E-05	1.6408E-05	3.02759E-05	3.02759E-05	5.44416E-05	5.44416E-05	3.85142E-05	3.62486E-06	1.1671E-05	2.06645E-05	0.000122962	0.000122962	4.32343E-05	3.90136E-05	9.74198E-05
3833303772925	383330	3772925	2.5315E-05	2.2844E-05	5.70423E-05	5.70423E-05	1.59638E-05	1.59638E-05	2.94563E-05	2.94563E-05	5.29679E-05	5.29679E-05	3.74716E-05	3.52674E-06	1.1355E-05	2.01051E-05	0.000121455	0.000121455	4.25658E-05	3.84103E-05	9.59134E-05
3833403772925	383340	3772925	2.46883E-05	2.2278E-05	5.563E-05	5.563E-05	1.55686E-05	1.55686E-05	2.8727E-05	2.8727E-05	5.16565E-05	5.16565E-05	3.65439E-05	3.43942E-06	1.10739E-05	1.96073E-05	0.000120155	0.000120155	4.1945E-05	3.78501E-05	9.45146E-05
3833503772925	383350	3772925	2.43958E-05	2.2014E-05	5.4971E-05	5.4971E-05	1.53842E-05	1.53842E-05	2.83867E-05	2.83867E-05	5.10445E-05	5.10445E-05	3.61109E-05	3.39867E-06	1.09427E-05	1.9375E-05	0.000119504	0.000119504	4.18196E-05	3.7737E-05	9.42321E-05
3833603772925	383360	3772925	2.41152E-05	2.1761E-05	5.43388E-05	5.43388E-05	1.52072E-05	1.52072E-05	2.80602E-05	2.80602E-05	5.04575E-05	5.04575E-05	3.56956E-05	3.35959E-06	1.08169E-05	1.91522E-05	0.000118838	0.000118838	4.16764E-05	3.76077E-05	9.39093E-05
3833703772925	383370	3772925	2.41869E-05	2.1826E-05	5.45002E-05	5.45002E-05	1.52524E-05	1.52524E-05	2.81436E-05	2.81436E-05	5.06074E-05	5.06074E-05	3.58017E-05	3.36957E-06	1.0849E-05	1.92091E-05	0.00011887	0.00011887	4.21121E-05	3.80009E-05	9.48912E-05
3833803772925	383380	3772925	2.46047E-05	2.2203E-05	5.54417E-05	5.54417E-05	1.55159E-05	1.55159E-05	2.86298E-05	2.86298E-05	5.14816E-05	5.14816E-05	3.64202E-05	3.42778E-06	1.10364E-05	1.95409E-05	0.000119837	0.000119837	4.30911E-05	3.88843E-05	9.7097E-05
3833903772925	383390	3772925	2.50464E-05	2.2601E-05	5.64371E-05	5.64371E-05	1.57944E-05	1.57944E-05	2.91437E-05	2.91437E-05	5.24058E-05	5.24058E-05	3.7074E-05	3.48932E-06	1.12345E-05	1.98917E-05	0.00012117	0.00012117	4.40282E-05	3.97299E-05	9.92087E-05
3834003772925	383400	3772925	2.53091E-05	2.2838E-05	5.70289E-05	5.70289E-05	1.59601E-05	1.59601E-05	2.94493E-05	2.94493E-05	5.29554E-05	5.29554E-05	3.74628E-05	3.52591E-06	1.13523E-05	2.01003E-05	0.000122201	0.000122201	4.45953E-05	4.02417E-05	0.000100486
3834103772925	383410	3772925	2.55419E-05	2.3048E-05	5.75534E-05	5.75534E-05	1.61069E-05	1.61069E-05	2.97202E-05	2.97202E-05	5.34425E-05	5.34425E-05	3.78073E-05	3.55834E-06	1.14568E-05	2.02852E-05	0.000123374	0.000123374	4.50251E-05	4.06295E-05	0.000101455
3834203772925	383420	3772925	2.56314E-05	2.3129E-05	5.77552E-05	5.77552E-05	1.61633E-05	1.61633E-05	2.98244E-05	2.98244E-05	5.36298E-05	5.36298E-05	3.79399E-05	3.57081E-06	1.14969E-05	2.03563E-05	0.000123977	0.000123977	4.51743E-05	4.07641E-05	0.000101791
3834303772925	383430	3772925	2.5524E-05	2.3032E-05	5.75131E-05	5.75131E-05	1.60956E-05	1.60956E-05	2.96994E-05	2.96994E-05	5.3405E-05	5.3405E-05	3.77808E-05	3.55584E-06	1.14487E-05	2.0271E-05	0.000123533	0.000123533	4.50549E-05	4.06564E-05	0.000101522
3834403772925	383440	3772925	2.54225E-05	2.2941E-05	5.72844E-05	5.72844E-05	1.60316E-05	1.60316E-05	2.95813E-05	2.95813E-05	5.31927E-05	5.31927E-05	3.76306E-05	3.54171E-06	1.14032E-05	2.01904E-05	0.000123025	0.000123025	4.49057E-05	4.05217E-05	0.000101186
3834503772925	383450	3772925	2.51598E-05	2.2704E-05	5.66926E-05	5.66926E-05	1.5866E-05	1.5866E-05	2.92757E-05	2.92757E-05	5.26431E-05	5.26431E-05	3.72419E-05	3.50512E-06	1.12854E-05	1.99818E-05	0.000121439	0.000121439	4.45654E-05	4.02147E-05	0.000100419
3834603772925	383460	3772925	2.48733E-05	2.2445E-05	5.6047E-05	5.6047E-05	1.56853E-05	1.56853E-05	2.89423E-05	2.89423E-05	5.20436E-05	5.20436E-05	3.68178E-05	3.4652E-06	1.11569E-05	1.97543E-05	0.000119663	0.000119663	4.41655E-05	3.98538E-05	9.95181E-05
3834703772925	383470	3772925	2.44674E-05	2.2079E-05	5.51324E-05	5.51324E-05	1.54293E-05	1.54293E-05	2.847E-05	2.847E-05	5.11944E-05	5.11944E-05	3.62169E-05	3.40865E-06	1.09748E-05	1.94319E-05	0.000117157	0.000117157	4.35567E-05	3.93044E-05	9.81461E-05
3834803772925	383480	3772925	2.37213E-05	2.1405E-05	5.34511E-05	5.34511E-05	1.49588E-05	1.49588E-05	2.76018E-05	2.76018E-05	4.96332E-05	4.96332E-05	3.51125E-05	3.30471E-06	1.06402E-05	1.88393E-05	0.00011192	0.00011192	4.2333E-05	3.82002E-05	9.53888E-05
3834903772925	383490	3772925	2.29871E-05	2.0743E-05	5.17967E-05	5.17967E-05	1.44958E-05	1.44958E-05	2.67475E-05	2.67475E-05	4.8097E-05	4.8097E-05	3.40257E-05	3.20242E-06	1.03108E-05	1.82562E-05	0.000109766	0.000109766	4.0984E-05	3.69829E-05	9.23491E-05
3835003772925	383500	3772925	2.25931E-05	2.0387E-05	5.0909E-05	5.0909E-05	1.42474E-05	1.42474E-05	2.62891E-05	2.62891E-05	4.72727E-05	4.72727E-05	3.34426E-05	3.14754E-06	1.01341E-05	1.79433E-05	0.000107673	0.000107673	4.01722E-05	3.62503E-05	9.05199E-05
3835103772925	383510	3772925	2.23305E-05	2.015E-05	5.03172E-05	5.03172E-05	1.40817E-05	1.40817E-05	2.59835E-05	2.59835E-05	4.67231E-05	4.67231E-05	3.30538E-05	3.11095E-06	1.00163E-05	1.77348E-05	0.000106008	0.000106008	3.95753E-05	3.57117E-05	8.91748E-05
3835203772925	383520	3772925	2.20917E-05	1.9935E-05	4.97792E-05	4.97792E-05	1.39312E-05	1.39312E-05	2.57057E-05	2.57057E-05	4.62235E-05	4.62235E-05	3.27004E-05	3.07768E-06	9.90921E-06	1.75451E-05	0.00010439	0.00010439	3.89963E-05	3.51892E-05	8.78702E-05
3835303772925	383530	3772925	2.19604E-05	1.9816E-05	4.94833E-05	4.94833E-05	1.38484E-05	1.38484E-05	2.55529E-05	2.55529E-05	4.59488E-05	4.59488E-05	3.2506E-05	3.05939E-06	9.85031E-06	1.74408E-05	0.000103105	0.000103105	3.86083E-05	3.48391E-05	8.69959E-05
3835403772925	383540	3772925	2.18291E-05	1.9698E-05	4.91874E-05	4.91874E-05	1.37656E-05	1.37656E-05	2.54E-05	2.54E-05	4.5674E-05	4.5674E-05	3.23116E-05	3.04109E-06	9.7914E-06	1.73365E-05	0.000101805	0.000101805	3.82083E-05	3.44782E-05	8.60948E-05
3835503772925	383550	3772925	2.17933E-05	1.9666E-05	4.91067E-05	4.91067E-05	1.3743E-05	1.3743E-05	2.53584E-05	2.53584E-05	4.55991E-05	4.55991E-05	3.22586E-05	3.0361E-06	9.77534E-06	1.73081E-05	0.000100821	0.000100821	3.79636E-05	3.42574E-05	8.55433E-05
3835603772925	383560	3772925	2.18231E-05	1.9693E-05	4.91739E-05	4.91739E-05	1.37618E-05	1.37618E-05	2.53931E-05	2.53931E-05	4.56615E-05	4.56615E-05	3.23028E-05	3.04026E-06	9.78872E-06	1.73318E-05	0.000100108	0.000100108	3.78323E-05	3.41389E-05	8.52474E-05
3835703772925	383570	3772925	2.18529E-05	1.972E-05	4.92412E-05	4.92412E-05	1.37806E-05	1.37806E-05	2.54278E-05	2.54278E-05	4.5724E-05	4.5724E-05	3.2347E-05	3.04442E-06	9.80211E-06	1.73555E-05	9.94733E-05	9.94733E-05	3.7701E-05	3.40204E-05	8.49515E-05
3835803772925	383580	3772925	2.20201E-05	1.987E-05	4.96178E-05	4.96178E-05	1.3886E-05	1.3886E-05	2.56223E-05	2.56223E-05	4.60737E-05	4.60737E-05	3.25944E-05	3.0677E-06	9.87708E-06	1.74882E-05	9.94257E-05	9.94257E-05	3.77905E-05	3.41012E-05	8.51532E-05
3835903772925	383590	3772925	2.21812E-05	2.0016E-05	4.9981E-05	4.9981E-05	1.39876E-05	1.39876E-05	2.58098E-05	2.58098E-05	4.64109E-05	4.64109E-05	3.28329E-05	3.09016E-06	9.94937E-06	1.76162E-05	9.95367E-05	9.95367E-05	3.78502E-05	3.4155E-05	8.52877E-05
3836003772925	383600	3772925	2.23424E-05	2.0161E-05	5.03441E-05	5.03441E-05	1.40893E-05	1.40893E-05	2.59974E-05	2.59974E-05	4.67481E-05	4.67481E-05	3.30715E-05	3.11261E-06	1.00217E-05	1.77442E-05	9.98381E-05	9.98381E-05	3.7886E-05	3.41874E-05	8.53684E-05
3836103772925	383610	3772925	2.25095E-05	2.0312E-05	5.07207E-05	5.07207E-05	1.41947E-05	1.41947E-05	2.61918E-05	2.61918E-05	4.70978E-05	4.70978E-05	3.33189E-05	3.13589E-06	1.00966E-05	1.7877E-05	0.000100346	0.000100346	3.78741E-05	3.41766E-05	8.53415E-05
3836203772925	383620	3772925	2.26528E-05	2.0441E-05	5.10435E-05	5.10435E-05	1.4285E-05	1.4285E-05	2.63585E-05	2.63585E-05	4.73976E-05	4.73976E-05	3.35309E-05	3.15585E-06	1.01609E-05	1.79907E-05	0.00010098	0.00010098	3.77905E-05	3.41012E-05	8.51532E-05
3836303772925	383630	3772925	2.27662E-05	2.0544E-05	5.12991E-05	5.12991E-05	1.43565E-05	1.43565E-05	2.64905E-05	2.64905E-05	4.76349E-05	4.76349E-05	3.36988E-05	3.17165E-06	1.02118E-05	1.80808E-05	0.000101662	0.000101662	3.76114E-05	3.39396E-05	8.47497E-05
3836403772925	383640	3772925	2.28498E-05	2.0619E-05	5.14874E-05	5.14874E-05	1.44092E-05	1.44092E-05	2.65877E-05	2.65877E-05	4.78097E-05	4.78097E-05	3.38225E-05	3.18329E-06	1.02492E-05	1.81472E-05	0.000102392	0.000102392	3.73368E-05	3.36918E-05	8.4131E-05
3836503772925	383650	3772925	2.28916E-05	2.0657E-05	5.15815E-05	5.15815E-05	1.44356E-05	1.44356E-05	2.66364E-05	2.66364E-05	4.78971E-05	4.78971E-05	3.38844E-05	3.18912E-06	1.0268E-05	1.81804E-05	0.00010301	0.00010301	3.69906E-05	3.33794E-05	8.33509E-05
3836603772925	383660	3772925	2.28796E-05	2.0646E-05	5.15546E-05	5.15546E-05	1.44281E-05	1.44281E-05	2.66225E-05	2.66225E-05	4.78722E-05	4.78722E-05	3.38667E-05	3.18745E-06	1.02626E-05	1.81709E-05	0.000103375	0.000103375	3.65609E-05	3.29916E-05	8.23825E-05
3836703772925	383670	3772925	2.28438E-05	2.0614E-05	5.14739E-05	5.14739E-05	1.44055E-05	1.44055E-05	2.65808E-05	2.65808E-05	4.77972E-05	4.77972E-05	3.38137E-05	3.18246E-06	1.02466E-05	1.81425E-05	0.000103692	0.000103692	3.61191E-05	3.2593E-05	8.13872E-05
3836803772925	383680	3772925	2.27662E-05	2.0544E-05	5.12991E-05	5.12991E-05	1.43565E-05	1.43565E-05	2.64905E-05	2.64905E-05	4.76349E-05	4.76349E-05	3.36988E-05	3.17165E-06	1.02118E-05	1.80808E-05	0.00010374	0.00010374	3.57073E-05	3.22213E-05	8.04591E-05
3836903772925	383690	3772925	2.26647E-05	2.0452E-05	5.10704E-05	5.10704E-05	1.42925E-05	1.42925E-05	2.63724E-05	2.63724E-05	4.74225E-05	4.74225E-05	3.35486E-05	3.15752E-06	1.01662E-05	1.80002E-05	0.000103676	0.000103676	3.53073E-05	3.18604E-05	7.9558E-05
3837003772925	383700	3772925	2.25513E-05	2.035E-05	5.08149E-05	5.08149E-05	1.4221E-05	1.4221E-05	2.62405E-05	2.62405E-05	4.71852E-05	4.71852E-05	3.33807E-05	3.14172E-06	1.01154E-05	1.79102E-05	0.000103486	0.000103486	3.49432E-05	3.15319E-05	7.87375E-05
3837103772925	383710	3772925	2.2426E-05	2.0237E-05	5.05324E-05	5.05324E-05	1.4142E-05	1.4142E-05	2.60946E-05	2.60946E-05	4.6923E-05	4.6923E-05	3.31952E-05	3.12425E-06	1.00591E-05	1.78106E-05	0.000102915	0.000102915	3.46209E-05	3.1241E-05	7.80112E-05
3837203772925	383720	3772925	2.22947E-05	2.0118E-05	5.02365E-05	5.02365E-05	1.40592E-05	1.40592E-05	2.59418E-05	2.59418E-05	4.66482E-05	4.66482E-05	3.30008E-05	3.10596E-06	1.00002E-05	1.77063E-05	0.00010236	0.00010236	3.43224E-05	3.09717E-05	7.73387E-05
3837303772925	383730	3772925	2.21693E-05	2.0005E-05	4.99541E-05	4.99541E-05	1.39801E-05	1.39801E-05	2.57959E-05	2.57959E-05	4.63859E-05	4.63859E-05	3.28153E-05	3.08849E-06	9.94402E-06	1.76068E-05	0.000101821	0.000101821	3.40359E-05	3.07131E-05	7.66931E-05
3837403772925	383740	3772925	2.20499E-05	1.9897E-05	4.96851E-05	4.96851E-05	1.39048E-05	1.39048E-05	2.5657E-05	2.5657E-05	4.61361E-05	4.61361E-05	3.26385E-05	3.07186E-06	9.89047E-06	1.75119E-05	0.000101281	0.000101281	3.37733E-05	3.04761E-05	7.61013E-05
3837503772925	383750	3772925	2.19544E-05	1.9811E-05	4.94698E-05	4.94698E-05	1.38446E-05	1.38446E-05	2.55459E-05	2.55459E-05	4.59363E-05	4.59363E-05	3.24972E-05	3.05856E-06	9.84763E-06	1.74361E-05	0.000100679	0.000100679	3.35345E-05	3.02607E-05	7.55632E-05
3837603772925	383760	3772925	2.18231E-05	1.9693E-05	4.91739E-05	4.91739E-05	1.37618E-05	1.37618E-05	2.53931E-05	2.53931E-05	4.56615E-05	4.56615E-05	3.23028E-05	3.04026E-06	9.78872E-06	1.73318E-05	9.97746E-05	9.97746E-05	3.33077E-05	3.0056E-05	7.50521E-05
3837703772925	383770	3772925	2.16918E-05	1.9574E-05	4.8878E-05	4.8878E-05	1.3679E-05	1.3679E-05	2.52403E-05	2.52403E-05	4.53868E-05	4.53868E-05	3.21084E-05	3.02197E-06	9.72982E-06	1.72275E-05	9.88706E-05	9.88706E-05	3.30868E-05	2.98567E-05	7.45545E-05
3837803772925	383780	3772925	2.15605E-05	1.9456E-05	4.85821E-05	4.85821E-05	1.35962E-05	1.35962E-05	2.50875E-05	2.50875E-05	4.5112E-05	4.5112E-05	3.1914E-05	3.00367E-06	9.67092E-06	1.71232E-05	9.79666E-05	9.79666E-05	3.28779E-05	2.96682E-05	7.40837E-05
3837903772925	383790	3772925	2.14291E-05	1.9337E-05	4.82862E-05	4.82862E-05	1.35134E-05	1.35134E-05	2.49347E-05	2.49347E-05	4.48372E-05	4.48372E-05	3.17196E-05	2.98538E-06	9.61201E-06	1.70189E-05	9.70467E-05	9.70467E-05	3.2669E-05	2.94797E-05	7.3613E-05
3838003772925	383800	3772925	2.12918E-05	1.9213E-05	4.79769E-05	4.79769E-05	1.34268E-05	1.34268E-05	2.47749E-05	2.47749E-05	4.455E-05	4.455E-05	3.15164E-05	2.96625E-06	9.55043E-06	1.69099E-05	9.61269E-05	9.61269E-05	3.2466E-05	2.92965E-05	7.31557E-05
3838103772925	383810	3772925	2.11366E-05	1.9073E-05	4.76272E-05	4.76272E-05	1.33289E-05	1.33289E-05	2.45944E-05	2.45944E-05	4.42252E-05	4.42252E-05	3.12867E-05	2.94463E-06	9.48082E-06	1.67866E-05	9.50642E-05	9.50642E-05	3.22452E-05	2.90972E-05	7.2658E-05
3838203772925	383820	3772925	2.09815E-05	1.8933E-05	4.72775E-05	4.72775E-05	1.3231E-05	1.3231E-05	2.44138E-05	2.44138E-05	4.39005E-05	4.39005E-05	3.1057E-05	2.92301E-06	9.41121E-06	1.66634E-05	9.40016E-05	9.40016E-05	3.20243E-05	2.88979E-05	7.21603E-05
3838303772925	383830	3772925	2.0874E-05	1.8836E-05	4.70354E-05	4.70354E-05	1.31633E-05	1.31633E-05	2.42888E-05	2.42888E-05	4.36757E-05	4.36757E-05	3.08979E-05	2.90804E-06	9.36301E-06	1.6578E-05	9.32879E-05	9.32879E-05	3.18572E-05	2.87471E-05	7.17837E-05
3838403772925	383840	3772925	2.08501E-05	1.8815E-05	4.69816E-05	4.69816E-05	1.31482E-05	1.31482E-05	2.4261E-05	2.4261E-05	4.36257E-05	4.36257E-05	3.08626E-05	2.90471E-06	9.3523E-06	1.65591E-05	9.29866E-05	9.29866E-05	3.17856E-05	2.86825E-05	7.16223E-05
3838503772925	383850	3772925	2.09456E-05	1.8901E-05	4.71968E-05	4.71968E-05	1.32085E-05	1.32085E-05	2.43721E-05	2.43721E-05	4.38256E-05	4.38256E-05	3.1004E-05	2.91802E-06	9.39514E-06	1.66349E-05	9.25425E-05	9.25425E-05	3.1696E-05	2.86017E-05	7.14206E-05
3838603772925	383860	3772925	2.09815E-05	1.8933E-05	4.72775E-05	4.72775E-05	1.3231E-05	1.3231E-05	2.44138E-05	2.44138E-05	4.39005E-05	4.39005E-05	3.1057E-05	2.92301E-06	9.41121E-06	1.66634E-05	9.17337E-05	9.17337E-05	3.16244E-05	2.8537E-05	7.12592E-05
3838703772925	383870	3772925	2.09218E-05	1.8879E-05	4.7143E-05	4.7143E-05	1.31934E-05	1.31934E-05	2.43443E-05	2.43443E-05	4.37756E-05	4.37756E-05	3.09686E-05	2.91469E-06	9.38443E-06	1.6616E-05	9.08614E-05	9.08614E-05	3.15528E-05	2.84724E-05	7.10978E-05
3838803772925	383880	3772925	2.0677E-05	1.8658E-05	4.65915E-05	4.65915E-05	1.30391E-05	1.30391E-05	2.40595E-05	2.40595E-05	4.32635E-05	4.32635E-05	3.06064E-05	2.8806E-06	9.27466E-06	1.64216E-05	8.98622E-05	8.98622E-05	3.12304E-05	2.81815E-05	7.03715E-05
3838903772925	383890	3772925	2.01517E-05	1.8184E-05	4.54079E-05	4.54079E-05	1.27078E-05	1.27078E-05	2.34483E-05	2.34483E-05	4.21645E-05	4.21645E-05	2.98288E-05	2.80742E-06	9.03904E-06	1.60044E-05	8.82762E-05	8.82762E-05	3.08365E-05	2.7826E-05	6.94838E-05
3839003772925	383900	3772925	1.98413E-05	1.7904E-05	4.47085E-05	4.47085E-05	1.25121E-05	1.25121E-05	2.30872E-05	2.30872E-05	4.1515E-05	4.1515E-05	2.93694E-05	2.76418E-06	8.89981E-06	1.57579E-05	8.64206E-05	8.64206E-05	3.04067E-05	2.74382E-05	6.85153E-05
3839103772925	383910	3772925	1.96503E-05	1.7732E-05	4.42781E-05	4.42781E-05	1.23916E-05	1.23916E-05	2.28649E-05	2.28649E-05	4.11154E-05	4.11154E-05	2.90866E-05	2.73757E-06	8.81414E-06	1.56062E-05	8.50249E-05	8.50249E-05	3.01142E-05	2.71743E-05	6.78563E-05
3829703772935	382970	3772935	2.89622E-05	2.6135E-05	6.52604E-05	6.52604E-05	1.82637E-05	1.82637E-05	3.37E-05	3.37E-05	6.05989E-05	6.05989E-05	4.28701E-05	4.03483E-06	1.29909E-05	2.30016E-05	9.96953E-05	9.96953E-05	2.6479E-05	2.3894E-05	5.96651E-05
3829803772935	382980	3772935	2.8986E-05	2.6156E-05	6.53142E-05	6.53142E-05	1.82788E-05	1.82788E-05	3.37278E-05	3.37278E-05	6.06489E-05	6.06489E-05	4.29055E-05	4.03816E-06	1.30017E-05	2.30206E-05	0.00010079	0.00010079	2.66402E-05	2.40394E-05	6.00283E-05
3829903772935	382990	3772935	2.90219E-05	2.6189E-05	6.53949E-05	6.53949E-05	1.83014E-05	1.83014E-05	3.37695E-05	3.37695E-05	6.07238E-05	6.07238E-05	4.29585E-05	4.04315E-06	1.30177E-05	2.3049E-05	0.000101678	0.000101678	2.68252E-05	2.42064E-05	6.04452E-05
3830003772935	383000	3772935	2.90457E-05	2.621E-05	6.54487E-05	6.54487E-05	1.83164E-05	1.83164E-05	3.37973E-05	3.37973E-05	6.07738E-05	6.07738E-05	4.29938E-05	4.04648E-06	1.30284E-05	2.3068E-05	0.000102534	0.000102534	2.70103E-05	2.43734E-05	6.08622E-05
3830103772935	383010	3772935	2.90756E-05	2.6237E-05	6.55159E-05	6.55159E-05	1.83353E-05	1.83353E-05	3.3832E-05	3.3832E-05	6.08362E-05	6.08362E-05	4.3038E-05	4.05063E-06	1.30418E-05	2.30917E-05	0.000103407	0.000103407	2.72072E-05	2.45511E-05	6.1306E-05
3830203772935	383020	3772935	2.91233E-05	2.628E-05	6.56235E-05	6.56235E-05	1.83654E-05	1.83654E-05	3.38876E-05	3.38876E-05	6.09361E-05	6.09361E-05	4.31087E-05	4.05729E-06	1.30632E-05	2.31296E-05	0.000104326	0.000104326	2.74341E-05	2.47558E-05	6.18171E-05
3830303772935	383030	3772935	2.91651E-05	2.6318E-05	6.57177E-05	6.57177E-05	1.83917E-05	1.83917E-05	3.39362E-05	3.39362E-05	6.10236E-05	6.10236E-05	4.31705E-05	4.06311E-06	1.3082E-05	2.31628E-05	0.00010523	0.00010523	2.76549E-05	2.49551E-05	6.23148E-05
3830403772935	383040	3772935	2.9195E-05	2.6345E-05	6.57849E-05	6.57849E-05	1.84105E-05	1.84105E-05	3.39709E-05	3.39709E-05	6.1086E-05	6.1086E-05	4.32147E-05	4.06727E-06	1.30954E-05	2.31865E-05	0.000106103	0.

			KMMass Grading / Excavation	KMDrainage / Utilities Trenching	KMFoundations / Concrete Pads	KMBuilding / Structure Construction	KMAsphalt Paving	KMArchitectural Coating	KMLandscaping or Other Finishing	KMWaterside Construction (Piles)	EWNDemolition	EWNSite Grubbing / Prep	EWNDrainage / Utilities Trenching	EWNDrainage / Utilities Trenching	EWNDrainage / Utilities Trenching	EWNFoundation s / Concrete Pads	EWNBuilding / Structure Construction	EWNAsphalt Paving	EWNLandscaping or Other Finishing	EWNWaterside Construction (Piles)	ISDemolition
Unique Identifier	X (UTM)	Y (UTM)	2026	2026	2026	2026	2026	2026	2026	2026	2027	2027	2027	2028	2029	2029	2029	2029	2029	2029	2027
3832503772925	383250	3772925	9.95853E-05	2.14563E-05	5.14252E-05	9.53873E-05	6.54185E-05	6.15703E-06	1.98238E-05	3.50997E-05	0.000240138	0.000323774	0.000392837	0.000392837	0.000392837	0.000279421	0.000486611	0.000355454	0.000107713	0.000186915	3.02694E-05
3832603772925	383260	3772925	0.000102087	2.19953E-05	5.27171E-05	9.77836E-05	6.70619E-05	6.3117E-06	2.03218E-05	3.59815E-05	0.000233339	0.000314607	0.000381715	0.000381715	0.000381715	0.00027151	0.000472834	0.000345391	0.000104664	0.000181623	3.00247E-05
3832703772925	383270	3772925	0.000102921	2.2175E-05	5.31477E-05	9.85824E-05	6.76097E-05	6.36326E-06	2.04878E-05	3.62754E-05	0.000227334	0.000306511	0.000371892	0.000371892	0.000371892	0.000264523	0.000460666	0.000336502	0.00010197	0.000176949	2.95889E-05
3832803772925	383280	3772925	0.00010284	2.21576E-05	5.3106E-05	9.85051E-05	6.75567E-05	6.35827E-06	2.04717E-05	3.6247E-05	0.000221956	0.00029926	0.000363094	0.000363094	0.000363094	0.000258265	0.000449768	0.000328541	9.9558E-05	0.000172762	2.90278E-05
3832903772925	383290	3772925	0.00010206	2.19895E-05	5.27032E-05	9.77578E-05	6.70442E-05	6.31004E-06	2.03164E-05	3.5972E-05	0.000216995	0.000292572	0.000354979	0.000354979	0.000354979	0.000252493	0.000439716	0.000321199	9.7333E-05	0.000168901	2.83593E-05
3833003772925	383300	3772925	0.000100702	2.16968E-05	5.20017E-05	9.64566E-05	6.61518E-05	6.22605E-06	2.0046E-05	3.54932E-05	0.000212256	0.000286181	0.000347226	0.000347226	0.000347226	0.000246978	0.000430112	0.000314184	9.52071E-05	0.000165212	2.76012E-05
3833103772925	383310	3772925	9.90069E-05	2.13317E-05	5.11265E-05	9.48334E-05	6.50385E-05	6.12127E-06	1.97086E-05	3.48959E-05	0.000207869	0.000280266	0.000340049	0.000340049	0.000340049	0.000241873	0.000421222	0.000307689	9.32392E-05	0.000161797	2.68013E-05
3833203772925	383320	3772925	9.74198E-05	2.09898E-05	5.0307E-05	9.33131E-05	6.39959E-05	6.02315E-06	1.93927E-05	3.43365E-05	0.000204108	0.000275196	0.000333897	0.000333897	0.000333897	0.000237498	0.000413602	0.000302123	9.15524E-05	0.00015887	2.6085E-05
3833303772925	383330	3772925	9.59134E-05	2.06652E-05	4.95291E-05	9.18702E-05	6.30063E-05	5.93001E-06	1.90928E-05	3.38055E-05	0.000200431	0.000270238	0.000327882	0.000327882	0.000327882	0.000233219	0.000406151	0.00029668	8.99031E-05	0.000156008	2.54165E-05
3833403772925	383340	3772925	9.45146E-05	2.03638E-05	4.88067E-05	9.05304E-05	6.20874E-05	5.84352E-06	1.88144E-05	3.33125E-05	0.0001967	0.000265208	0.000321779	0.000321779	0.000321779	0.000228878	0.000398591	0.000291158	8.82297E-05	0.000153105	2.47957E-05
3833503772925	383350	3772925	9.42321E-05	2.03029E-05	4.86609E-05	9.02598E-05	6.19019E-05	5.82606E-06	1.87582E-05	3.3213E-05	0.000194241	0.000261892	0.000317756	0.000317756	0.000317756	0.000226017	0.000393607	0.000287518	8.71266E-05	0.00015119	2.44973E-05
3833603772925	383360	3772925	9.39093E-05	2.02334E-05	4.84942E-05	8.99506E-05	6.16898E-05	5.8061E-06	1.86939E-05	3.30992E-05	0.0001914	0.000258061	0.000313108	0.000313108	0.000313108	0.000222711	0.00038785	0.000283312	8.58521E-05	0.000148979	2.41988E-05
3833703772925	383370	3772925	9.48912E-05	2.04449E-05	4.90012E-05	9.08911E-05	6.23348E-05	5.86681E-06	1.88893E-05	3.34453E-05	0.000190116	0.000256331	0.000311008	0.000311008	0.000311008	0.000221217	0.000385249	0.000281412	8.52765E-05	0.00014798	2.42525E-05
3833803772925	383380	3772925	9.7097E-05	2.09202E-05	5.01403E-05	9.30039E-05	6.37839E-05	6.00319E-06	1.93284E-05	3.42227E-05	0.000190588	0.000256967	0.00031178	0.00031178	0.00031178	0.000221766	0.000386205	0.00028211	8.5488E-05	0.000148347	2.46525E-05
3833903772925	383390	3772925	9.92087E-05	2.13752E-05	5.12307E-05	9.50266E-05	6.51711E-05	6.13375E-06	1.97488E-05	3.4967E-05	0.000191465	0.00025815	0.000313215	0.000313215	0.000313215	0.000222787	0.000387983	0.000283409	8.58816E-05	0.00014903	2.50464E-05
3834003772925	383400	3772925	0.000100486	2.16505E-05	5.18906E-05	9.62505E-05	6.60104E-05	6.21275E-06	2.00032E-05	3.54174E-05	0.000191477	0.000258166	0.000313235	0.000313235	0.000313235	0.000222801	0.000388007	0.000283427	8.5887E-05	0.000149039	2.52494E-05
3834103772925	383410	3772925	0.000101455	2.18591E-05	5.23906E-05	9.71781E-05	6.66466E-05	6.27262E-06	2.01959E-05	3.57587E-05	0.00019168	0.00025844	0.000313567	0.000313567	0.000313567	0.000223037	0.000388418	0.000283727	8.5978E-05	0.000149197	2.53986E-05
3834203772925	383420	3772925	0.000101791	2.19316E-05	5.25643E-05	9.75002E-05	6.68675E-05	6.29341E-06	2.02629E-05	3.58772E-05	0.000190683	0.000257096	0.000311936	0.000311936	0.000311936	0.000221877	0.000386398	0.000282252	8.55309E-05	0.000148421	2.53986E-05
3834303772925	383430	3772925	0.000101522	2.18736E-05	5.24254E-05	9.72425E-05	6.66908E-05	6.27678E-06	2.02093E-05	3.57824E-05	0.000187544	0.000252862	0.0003068	0.0003068	0.0003068	0.000218224	0.000380036	0.000277604	8.41225E-05	0.000145977	2.52195E-05
3834403772925	383440	3772925	0.000101186	2.18012E-05	5.22517E-05	9.69204E-05	6.64699E-05	6.25599E-06	2.01424E-05	3.56639E-05	0.000184356	0.000248565	0.000301585	0.000301585	0.000301585	0.000214515	0.000373577	0.000272886	8.26928E-05	0.000143496	2.50405E-05
3834503772925	383450	3772925	0.000100419	2.1636E-05	5.18558E-05	9.61861E-05	6.59663E-05	6.20859E-06	1.99898E-05	3.53937E-05	0.000179091	0.000241466	0.000292973	0.000292973	0.000292973	0.000208389	0.000362908	0.000265093	8.03313E-05	0.000139398	2.47181E-05
3834603772925	383460	3772925	9.95181E-05	2.14418E-05	5.13905E-05	9.53229E-05	6.53743E-05	6.15287E-06	1.98104E-05	3.5076E-05	0.000173552	0.000233998	0.000283911	0.000283911	0.000283911	0.000201943	0.000351683	0.000256894	7.78466E-05	0.000135087	2.43719E-05
3834703772925	383470	3772925	9.81461E-05	2.11462E-05	5.0682E-05	9.40088E-05	6.4473E-05	6.06805E-06	1.95373E-05	3.45925E-05	0.000166777	0.000224863	0.000272828	0.000272828	0.000272828	0.00019406	0.000337955	0.000246865	7.48077E-05	0.000129813	2.39004E-05
3834803772925	383480	3772925	9.53888E-05	2.05522E-05	4.92582E-05	9.13678E-05	6.26618E-05	5.89758E-06	1.89884E-05	3.36207E-05	0.000157334	0.000212131	0.00025738	0.00025738	0.00025738	0.000183072	0.000318819	0.000232888	7.0572E-05	0.000122463	2.30766E-05
3834903772925	383490	3772925	9.23491E-05	1.98972E-05	4.76885E-05	8.84562E-05	6.06649E-05	5.70964E-06	1.83833E-05	3.25493E-05	0.000149109	0.000201041	0.000243924	0.000243924	0.000243924	0.000173501	0.000302151	0.000220712	6.68825E-05	0.000116061	2.2235E-05
3835003772925	383500	3772925	9.05199E-05	1.95031E-05	4.67439E-05	8.6704E-05	5.94633E-05	5.59654E-06	1.80192E-05	3.19045E-05	0.000143701	0.000193749	0.000235077	0.000235077	0.000235077	0.000167208	0.000291193	0.000212707	6.44567E-05	0.000111851	2.17515E-05
3835103772925	383510	3772925	8.91748E-05	1.92133E-05	4.60493E-05	8.54157E-05	5.85797E-05	5.51339E-06	1.77514E-05	3.14305E-05	0.000139242	0.000187737	0.000227783	0.000227783	0.000227783	0.00016202	0.000282157	0.000206107	6.24567E-05	0.000108381	2.14112E-05
3835203772925	383520	3772925	8.78702E-05	1.89322E-05	4.53756E-05	8.4166E-05	5.77227E-05	5.43272E-06	1.74917E-05	3.09706E-05	0.000135027	0.000182055	0.000220889	0.000220889	0.000220889	0.000157116	0.000273618	0.000199869	6.05664E-05	0.000105101	2.11068E-05
3835303772925	383530	3772925	8.69959E-05	1.87439E-05	4.49241E-05	8.33286E-05	5.71484E-05	5.37867E-06	1.73177E-05	3.06625E-05	0.000131541	0.000177355	0.000215187	0.000215187	0.000215187	0.00015306	0.000266554	0.000194709	5.90028E-05	0.000102387	2.09218E-05
3835403772925	383540	3772925	8.60948E-05	1.85497E-05	4.44588E-05	8.24655E-05	5.66564E-05	5.32295E-06	1.71383E-05	3.03449E-05	0.000128139	0.000172768	0.000209621	0.000209621	0.000209621	0.000149101	0.000259659	0.000189673	5.74766E-05	0.97388E-05	2.07487E-05
3835503772925	383550	3772925	8.55433E-05	1.84309E-05	4.4174E-05	8.19373E-05	5.61941E-05	5.28886E-06	1.70285E-05	3.01505E-05	0.000125346	0.000169001	0.000205051	0.000205051	0.000205051	0.000145851	0.000253998	0.000185538	5.62236E-05	9.75645E-05	2.0683E-05
3835603772925	383560	3772925	8.52474E-05	1.83671E-05	4.40212E-05	8.16538E-05	5.59997E-05	5.27056E-06	1.69696E-05	3.00462E-05	0.000123024	0.000165871	0.000201252	0.000201252	0.000201252	0.000143149	0.000249293	0.000182101	5.51821E-05	9.57571E-05	2.06949E-05
3835703772925	383570	3772925	8.49515E-05	1.83034E-05	4.38684E-05	8.13704E-05	5.58054E-05	5.25227E-06	1.69107E-05	2.99419E-05	0.000120839	0.000162925	0.000197678	0.000197678	0.000197678	0.00014067	0.000244866	0.000178867	5.42021E-05	9.40566E-05	2.07128E-05
3835803772925	383580	3772925	8.51532E-05	1.83468E-05	4.39726E-05	8.15636E-05	5.59379E-05	5.26474E-06	1.69509E-05	3.0013E-05	0.000119591	0.000161243	0.000195637	0.000195637	0.000195637	0.000139155	0.000242338	0.00017702	5.36425E-05	9.30856E-05	2.08621E-05
3835903772925	383590	3772925	8.52877E-05	1.83758E-05	4.4042E-05	8.16925E-05	5.60263E-05	5.27306E-06	1.69777E-05	3.00604E-05	0.000118535	0.000159819	0.000193909	0.000193909	0.000193909	0.000137926	0.000240197	0.000175456	5.31686E-05	9.22632E-05	2.10053E-05
3836003772925	383600	3772925	8.53684E-05	1.83932E-05	4.40837E-05	8.17698E-05	5.60793E-05	5.27805E-06	1.69937E-05	3.00889E-05	0.000117759	0.000158772	0.00019264	0.00019264	0.00019264	0.000137023	0.000238625	0.000174308	5.28206E-05	9.16592E-05	2.11426E-05
3836103772925	383610	3772925	8.53415E-05	1.83874E-05	4.40698E-05	8.1744E-05	5.60616E-05	5.27639E-06	1.69884E-05	3.00794E-05	0.000117245	0.00015808	0.0001918	0.0001918	0.0001918	0.000136425	0.000237584	0.000173548	5.25903E-05	9.12596E-05	2.12739E-05
3836203772925	383620	3772925	8.51532E-05	1.83468E-05	4.39726E-05	8.15636E-05	5.59379E-05	5.26474E-06	1.69509E-05	3.0013E-05	0.000116887	0.000157597	0.000191214	0.000191214	0.000191214	0.000136009	0.000236859	0.000173018	5.24296E-05	9.09809E-05	2.13694E-05
3836303772925	383630	3772925	8.47497E-05	1.82599E-05	4.37642E-05	8.11771E-05	5.56728E-05	5.2398E-06	1.68706E-05	2.98708E-05	0.000116583	0.000157187	0.000190716	0.000190716	0.000190716	0.000135654	0.000236242	0.000172567	5.22931E-05	9.07439E-05	2.14291E-05
3836403772925	383640	3772925	8.4131E-05	1.81266E-05	4.34447E-05	8.05845E-05	5.52664E-05	5.20154E-06	1.67474E-05	2.96527E-05	0.000116314	0.000156825	0.000190277	0.000190277	0.000190277	0.000135342	0.000235697	0.00017217	5.21726E-05	9.05348E-05	2.14535-05
3836503772925	383650	3772925	8.33509E-05	1.79585E-05	4.30419E-05	7.98373E-05	5.47539E-05	5.15331E-06	1.65921E-05	2.93778E-05	0.000115849	0.000156197	0.000189515	0.000189515	0.000189515	0.0001348	0.000234754	0.00017148	5.19638E-05	9.01724E-05	2.14291E-05
3836603772925	383660	3772925	8.23825E-05	1.77499E-05	4.25418E-05	7.89097E-05	5.41178E-05	5.09344E-06	1.63993E-05	2.90365E-05	0.000114995	0.000155046	0.000188119	0.000188119	0.000188119	0.000133807	0.000233024	0.000170217	5.15809E-05	8.9508E-05	2.13515E-05
3836703772925	383670	3772925	8.13872E-05	1.75354E-05	4.20278E-05	7.79563E-05	5.34639E-05	5.0319E-06	1.62012E-05	2.86856E-05	0.000114094	0.000153831	0.000186644	0.000186644	0.000186644	0.000132758	0.000231198	0.000168883	5.11766E-05	8.88065E-05	2.12441E-05
3836803772925	383680	3772925	8.04591E-05	1.73355E-05	4.15486E-05	7.70674E-05	5.28543E-05	4.97452E-06	1.60165E-05	2.83585E-05	0.000112852	0.000152157	0.000184613	0.000184613	0.000184613	0.000131313	0.000228682	0.000167045	5.06197E-05	8.78401E-05	2.11068E-05
3836903772925	383690	3772925	7.9558E-05	1.71413E-05	4.10832E-05	7.62042E-05	5.22623E-05	4.91881E-06	1.58371E-05	2.80409E-05	0.000111527	0.00015037	0.000182445	0.000182445	0.000182445	0.000129772	0.000225997	0.000165084	5.00253E-05	8.68086E-05	2.09516E-05
3837003772925	383700	3772925	7.87375E-05	1.69645E-05	4.06595E-05	7.54183E-05	5.17233E-05	4.86808E-06	1.56737E-05	2.77517E-05	0.0001101	0.000148447	0.000180111	0.000180111	0.000180111	0.000128112	0.000223106	0.000162972	4.93854E-05	8.56982E-05	2.07904E-05
3837103772925	383710	3772925	7.80112E-05	1.6808E-05	4.02845E-05	7.47227E-05	5.12462E-05	4.82317E-06	1.55292E-05	2.74957E-05	0.000108268	0.000145976	0.000177114	0.000177114	0.000177114	0.000125979	0.000219392	0.000160259	4.85634E-05	8.42718E-05	2.06472E-05
3837203772925	383720	3772925	7.73387E-05	1.66631E-05	3.99372E-05	7.40785E-05	5.08044E-05	4.78159E-06	1.53953E-05	2.72587E-05	0.000106513	0.00014361	0.000174243	0.000174243	0.000174243	0.000123937	0.000215836	0.000157662	4.77763E-05	8.29059E-05	2.05159E-05
3837303772925	383730	3772925	7.66931E-05	1.6524E-05	3.96038E-05	7.34601E-05	5.03803E-05	4.74168E-06	1.52668E-05	2.70312E-05	0.000104913	0.000141453	0.000171626	0.000171626	0.000171626	0.000122076	0.000212595	0.000155294	4.70587E-05	8.16607E-05	2.03845E-05
3837403772925	383740	3772925	7.61013E-05	1.63965E-05	3.92982E-05	7.28932E-05	4.99916E-05	4.70509E-06	1.5149E-05	2.68226E-05	0.000103445	0.000139473	0.000169224	0.000169224	0.000169224	0.000120367	0.000209619	0.0001531 2	4.64001E-05	8.05177E-05	2.02592E-05
3837503772925	383750	3772925	7.55632E-05	1.62806E-05	3.90204E-05	7.23779E-05	4.96381E-05	4.67183E-06	1.50419E-05	2.66329E-05	0.000102018	0.00013755	0.00016689	0.00016689	0.00016689	0.000118707	0.000206728	0.000151008	4.57601E-05	7.94073E-05	2.01338E-05
3837603772925	383760	3772925	7.50521E-05	1.61705E-05	3.87564E-05	7.18883E-05	4.93024E-05	4.64023E-06	1.49401E-05	2.64528E-05	9.99768E-05	0.000134797	0.00016355	0.00016355	0.00016355	0.000116332	0.000202591	0.000147987	4.48445E-05	7.78183E-05	2.00324E-05
3837703772925	383770	3772925	7.45545E-05	1.60633E-05	3.84994E-05	7.14117E-05	4.89755E-05	4.60946E-06	1.48411E-05	2.62774E-05	9.7995E-05	0.000132125	0.000160308	0.000160308	0.000160308	0.000114026	0.000198576	0.000145053	4.39555E-05	7.62758E-05	1.99309E-05
3837803772925	383780	3772925	7.40837E-05	1.59618E-05	3.82563E-05	7.09608E-05	4.86662E-05	4.58035E-06	1.47473E-05	2.61115E-05	9.60371E-05	0.000129485	0.000157106	0.000157106	0.000157106	0.000111748	0.000194608	0.000142155	4.30773E-05	7.47519E-05	1.98294E-05
3837903772925	383790	3772925	7.3613E-05	1.58604E-05	3.80133E-05	7.05098E-05	4.8357E-05	4.55125E-06	1.46536E-05	2.59456E-05	9.40912E-05	0.000126862	0.000153922	0.000153922	0.000153922	0.000109483	0.000190665	0.000139275	4.22045E-05	7.32372E-05	1.97339E-05
3838003772925	383800	3772925	7.31557E-05	1.57619E-05	3.77771E-05	7.00718E-05	4.80566E-05	4.52297E-06	1.45626E-05	2.57844E-05	9.2205E-05	0.000124319	0.000150837	0.000150837	0.000150837	0.000107289	0.000186843	0.000136483	4.13584E-05	7.1769E-05	1.96384E-05
3838103772925	383810	3772925	7.2658E-05	1.56547E-05	3.75201E-05	6.95951E-05	4.77297E-05	4.4922E-06	1.44635E-05	2.5609E-05	9.00621E-05	0.000121429	0.000147331	0.000147331	0.000147331	0.000104795	0.0001825	0.000133311	4.03972E-05	7.01011E-05	1.95429E-05
3838203772925	383820	3772925	7.21603E-05	1.55474E-05	3.72631E-05	6.91185E-05	4.74028E-05	4.46144E-06	1.43645E-05	2.54336E-05	8.79609E-05	0.000118596	0.000143894	0.000143894	0.000143894	0.00010235	0.000178243	0.000130201	3.94548E-05	6.84656E-05	1.94534E-05
3838303772925	383830	3772925	7.17837E-05	1.54663E-05	3.70687E-05	6.87577E-05	4.71554E-05	4.43815E-06	1.42895E-05	2.53008E-05	8.66298E-05	0.000116802	0.000141716	0.000141716	0.000141716	0.000100801	0.000175545	0.00012823	3.88577E-05	6.74295E-05	1.93579E-05
3838403772925	383840	3772925	7.16223E-05	1.54315E-05	3.69853E-05	6.86031E-05	4.70493E-05	4.42817E-06	1.42574E-05	2.52439E-05	8.64866E-05	0.000116609	0.000141482	0.000141482	0.000141482	0.000100635	0.000175255	0.000128018	3.87934E-05	6.7318E-05	1.92982E-05
3838503772925	383850	3772925	7.14206E-05	1.5388E-05	3.68811E-05	6.84099E-05	4.69168E-05	4.4157E-06	1.42172E-05	2.51728E-05	8.69939E-05	0.000117293	0.000142312	0.000142312	0.000142312	0.000101225	0.000176283	0.000128769	3.9021E-05	6.7713E-05	1.92803E-05
3838603772925	383860	3772925	7.12592E-05	1.53533E-05	3.67978E-05	6.82553E-05	4.68108E-05	4.40572E-06	1.41851E-05	2.51159E-05	8.59553E-05	0.000115892	0.000140613	0.000140613	0.000140613	0.000100017	0.000174179	0.000127232	3.85552E-05	6.69045E-05	1.92862E-05
3838703772925	383870	3772925	7.10978E-05	1.53185E-05	3.67144E-05	6.81007E-05	4.67047E-05	4.39574E-06	1.4153E-05	2.50591E-05	8.4666E-05	0.000114154	0.000138504	0.000138504	0.000138504	9.85163E-05	0.000171566	0.000125324	3.79768E-05	6.5901E-05	1.92683E-05
3838803772925	383880	3772925	7.03715E-05	1.5162E-05	3.63394E-05	6.7405E-05	4.62276E-05	4.35084E-06	1.40084E-05	2.48031E-05	8.24693E-05	0.000111192	0.00013491	0.00013491	0.00013491	9.59604E-05	0.000167115	0.000122072	3.69915E-05	6.41912E-05	1.90952E-05
3838903772925	383890	3772925	6.94838E-05	1.49707E-05	3.5881E-05	6.65547E-05	4.56445E-05	4.29595E-06	1.38317E-05	2.44902E-05	7.81179E-05	0.000105325	0.000127792	0.000127792	0.000127792	9.0897E-05	0.000158297	0.000115631	3.50397E-05	6.08041E-05	1.88445E-05
3839003772925	383900	3772925	6.85153E-05	1.47621E-05	3.53809E-05	6.56271E-05	4.50083E-05	4.23608E-06	1.36389E-05	2.41488E-05	7.4805E-05	0.000100858	0.000122372	0.000122372	0.000122372	8.70422E-05	0.000151584	0.000110727	3.35537E-05	5.82255E-05	1.87251E-05
3839103772925	383910	3772925	6.78563E-05	1.46201E-05	3.50405E-05	6.49958E-05	4.45754E-05	4.19533E-06	1.35077E-05	2.39166E-05	7.27337E-05	9.80658E-05	0.000118984	0.000118984	0.000118984	8.46321E-05	0.000147387	0.000107661	3.26246E-05	5.66133E-05	1.86475E-05
3829703772935	382970	3772935	5.96651E-05	1.28552E-05	3.08107E-05	5.71499E-05	3.91945E-05	3.6889E-06	1.18771E-05	2.10295E-05	0.000132861	0.000179134	0.000217345	0.000217345	0.000217345	0.000154595	0.000269227	0.000196662	5.95945E-05	0.000103414	2.18888E-05
3829803772935	382980	3772935	6.00283E-05	1.29335E-05	3.09982E-05	5.74978E-05	3.94331E-05	3.71135E-06	1.19494E-05	2.11575E-05	0.000136472	0.000184003	0.000223252	0.000223252	0.000223252	0.000158797	0.000276545	0.000202007	6.12143E-05	0.000106225	2.19246E-05
3829903772935	382990	3772935	6.04452E-05	1.30233E-05	3.12135E-05	5.78972E-05	3.9707E-05	3.73713E-06	1.20324E-05	2.13045E-05	0.000140304	0.00018917	0.000229521	0.000229521	0.000229521	0.000163256	0.0002843 1	0.00020768	6.29333E-05	0.000109208	2.19723E-05
3830003772935	383000	3772935	6.08622E-05	1.31132E-05	3.14288E-05	5.82966E-05	3.99809E-05	3.76291E-06	1.21154E-05	2.14514E-05	0.00014419	0.000194409	0.000235878	0.000235878	0.000235878	0.000167778	0.000292185	0.000213432	6.46763E-05	0.000112232	2.20141E-05
3830103772935	383010	3772935	6.1306E-05	1.32088E-05	3.1658E-05	5.87217E-05	4.02725E-05	3.79035E-06	1.22038E-05	2.16079E-05	0.000148291	0.000199938	0.000242587	0.000242587	0.000242587	0.000172549	0.000300494	0.000219502	6.65157E-05	0.000115424	2.20619E-05
3830203772935	383020	3772935	6.18171E-05	1.33189E-05	3.1922E-05	5.92113E-05	4.06082E-05	3.82195E-06	1.23055E-05	2.17888E-05	0.000152726	0.000205918	0.000249842	0.000249842	0.000249842	0.00017771	0.000309481	0.000226067	6.8505E-05	0.000118876	2.21275E-05
3830303772935	383030	3772935	6.23148E-05	1.34261E-05	3.2179E-05	5.96879E-05	4.09351E-05	3.85272E-06	1.24046E-05	2.19634E-05	0.000157268	0.000212043	0.000257273	0.000257273	0.000257273	0.000182996	0.000318686	0.00023279	7.05425E-05	0.000122412	2.21872E-05
3830403772935	383040	3772935	6.2799E-05	1.35305E-05	3.2429E-05	6.01517E-05	4.12532E-05	3.88265E-06	1.2501E-05	2.21341E-05	0.000161847	0.000218215	0.000264762	0.000264762	0.000264762	0.000188323	0.000327964	0.000239567	7.25961E-05	0.000125976	2.22409E-05
3830503772935	383050	3772935	6.32832E-05	1.36348E-05	3.2679E-05	6.06155E-05	4.15713E-05	3.91259E-06	1.25974E-05	2.23047E-05	0.000166491	0.000224477	0.000272359	0.000272359	0.000272359	0.000193727	0.000337374	0.000246441	7.46792E-05	0.00012959	2.22887E-05
3830603772935	383060	3772935	6.37809E-05	1.3742E-05	3.2936E-05	6.10922E-05	4.18982E-05	3.94336E-06	1.26964E-05	2.24801E-05	0.000171308	0.000230972	0.00028024	0.00028024	0.00028024	0.000199332	0.000347135	0.000253572	7.68399E-05	0.00013334	2.23424E-05

			ISDrainage / Utilities Trenching	ISDrainage / Utilities Trenching	ISAsphalt Paving	ISAsphalt Paving	SVDemolition	SVSite Grubbing / Prep	SVMass Grading / Excavation	SVMass Grading / Excavation	SVDrainage / Utilities Trenching	SVFoundations / Concrete Pads	SVBuilding / Structure Construction	SVBuilding / Structure Construction	SVAsphalt Paving	SVAsphalt Paving	SVArchitectural Coating	SVArchitectural Coating	SVLandscaping or Other Finishing	SVLandscaping or Other Finishing	MDemolition
Unique Identifier	X (UTM)	Y (UTM)	2027	2028	2027	2028	2027	2027	2027	2028	2028	2028	2028	2029	2028	2029	2028	2029	2028	2029	2027
3832503772925	383250	3772925	1.04625E-05	1.04625E-05	4.48051E-05	4.48051E-05	0.000687094	0.000453941	0.000766578	0.000766578	0.000231386	0.000238452	0.001473015	0.001473015	0.000941442	0.000941442	9.32611E-05	9.32611E-05	0.000300272	0.000300272	5.59784E-05
3832603772925	383260	3772925	1.03779E-05	1.03779E-05	4.44428E-05	4.44428E-05	0.00066589	0.000439932	0.00074292	0.00074292	0.000224246	0.000231093	0.001376585	0.001376585	0.000912388	0.000912388	9.03829E-05	9.03829E-05	0.000291006	0.000291006	5.63783E-05
3832703772925	383270	3772925	1.02273E-05	1.02273E-05	4.37978E-05	4.37978E-05	0.000648079	0.000428166	0.00072305	0.00072305	0.000218248	0.000224912	0.001290048	0.001290048	0.000887985	0.000887985	8.79655E-05	8.79655E-05	0.000283222	0.000283222	5.63246E-05
3832803772925	383280	3772925	1.00334E-05	1.00334E-05	4.29673E-05	4.29673E-05	0.000631262	0.000417055	0.000704287	0.000704287	0.000212584	0.000219075	0.001209927	0.001209927	0.000864942	0.000864942	8.56828E-05	8.56828E-05	0.000275873	0.000275873	5.59545E-05
3832903772925	383290	3772925	9.80228E-06	9.80228E-06	4.19777E-05	4.19777E-05	0.000613942	0.000405612	0.000684964	0.000684964	0.000206752	0.000213065	0.001134238	0.001134238	0.000841211	0.000841211	8.3332E-05	8.3332E-05	0.000268304	0.000268304	5.53158E-05
3833003772925	383300	3772925	9.54026E-06	9.54026E-06	4.08556E-05	4.08556E-05	0.000595078	0.000393149	0.000663917	0.000663917	0.000200399	0.000206518	0.001061951	0.001061951	0.000815364	0.000815364	8.07715E-05	8.07715E-05	0.00026006	0.00026006	5.44503E-05
3833103772925	383310	3772925	9.26379E-06	9.26379E-06	3.96716E-05	3.96716E-05	0.00057509	0.00037995	0.000641627	0.000641627	0.000193671	0.000199585	0.000994494	0.000994494	0.000787989	0.000787989	7.80597E-05	7.80597E-05	0.000251329	0.000251329	5.35311E-05
3833203772925	383320	3772925	9.0162E-06	9.0162E-06	3.86114E-05	3.86114E-05	0.000555512	0.000367009	0.000619775	0.000619775	0.000187075	0.000192787	0.000934342	0.000934342	0.000761152	0.000761152	7.54012E-05	7.54012E-05	0.000242769	0.000242769	5.28327E-05
3833303772925	383330	3772925	8.78512E-06	8.78512E-06	3.76218E-05	3.76218E-05	0.000535344	0.000353685	0.000597273	0.000597273	0.000180283	0.000185788	0.000879176	0.000879176	0.000733517	0.000733517	7.26636E-05	7.26636E-05	0.000233955	0.000233955	5.22835E-05
3833403772925	383340	3772925	8.57055E-06	8.57055E-06	3.67029E-05	3.67029E-05	0.00051466	0.00034002	0.000574197	0.000574197	0.000173317	0.00017861	0.000828455	0.000828455	0.000705177	0.000705177	6.98562E-05	6.98562E-05	0.000224916	0.000224916	5.18776E-05
3833503772925	383350	3772925	8.46739E-06	8.46739E-06	3.62611E-05	3.62611E-05	0.000498835	0.000329565	0.000556541	0.000556541	0.000167988	0.000173118	0.000789471	0.000789471	0.000683494	0.000683494	6.77082E-05	6.77082E-05	0.000218	0.000218	5.21044E-05
3833603772925	383360	3772925	8.36423E-06	8.36423E-06	3.58193E-05	3.58193E-05	0.000481999	0.000318442	0.000537757	0.000537757	0.000162318	0.000167275	0.000752483	0.000752483	0.000660426	0.000660426	6.5423E-05	6.5423E-05	0.000210642	0.000210642	5.23014E-05
3833703772925	383370	3772925	8.3828E-06	8.3828E-06	3.58989E-05	3.58989E-05	0.000471161	0.000311281	0.000525666	0.000525666	0.000158669	0.000163514	0.000726871	0.000726871	0.000645576	0.000645576	6.3952E-05	6.3952E-05	0.000205906	0.000205906	5.32147E-05
3833803772925	383380	3772925	8.52103E-06	8.52103E-06	3.64908E-05	3.64908E-05	0.000466027	0.000307889	0.000519938	0.000519938	0.00015694	0.000161732	0.000711179	0.000711179	0.000638541	0.000638541	6.32551E-05	6.32551E-05	0.000203662	0.000203662	5.50114E-05
3833903772925	383390	3772925	8.65721E-06	8.65721E-06	3.7074E-05	3.7074E-05	0.000460967	0.000304546	0.000514292	0.000514292	0.000155236	0.000159976	0.000696969	0.000696969	0.000631607	0.000631607	6.25682E-05	6.25682E-05	0.000201451	0.000201451	5.70409E-05
3834003772925	383400	3772925	8.72736E-06	8.72736E-06	3.73744E-05	3.73744E-05	0.000452671	0.000299065	0.000505037	0.000505037	0.000152442	0.000157097	0.000679834	0.000679834	0.000620241	0.000620241	6.14422E-05	6.14422E-05	0.000197825	0.000197825	5.86645E-05
3834103772925	383410	3772925	8.77894E-06	8.77894E-06	3.75953E-05	3.75953E-05	0.000444455	0.000293638	0.00049587	0.00049587	0.000149675	0.000154245	0.000664027	0.000664027	0.000608984	0.000608984	6.03271E-05	6.03271E-05	0.000194235	0.000194235	6.02284E-05
3834203772925	383420	3772925	8.77894E-06	8.77894E-06	3.75953E-05	3.75953E-05	0.00043355	0.000286433	0.000483703	0.000483703	0.000146003	0.000150461	0.000646003	0.000646003	0.000594041	0.000594041	5.88469E-05	5.88469E-05	0.000189469	0.000189469	6.12909E-05
3834303772925	383430	3772925	8.71704E-06	8.71704E-06	3.73302E-05	3.73302E-05	0.000418368	0.000276403	0.000466765	0.000466765	0.00014089	0.000145192	0.000624089	0.000624089	0.00057324	0.00057324	5.67862E-05	5.67862E-05	0.000182834	0.000182834	6.16908E-05
3834403772925	383440	3772925	8.65514E-06	8.65514E-06	3.70652E-05	3.70652E-05	0.00040652	0.0002668	0.000450347	0.000450347	0.000135934	0.000140085	0.000603798	0.000603798	0.000553076	0.000553076	5.47888E-05	5.47888E-05	0.000176403	0.000176403	6.2037E-05
3834503772925	383450	3772925	8.54373E-06	8.54373E-06	3.6588E-05	3.6588E-05	0.000385297	0.000254553	0.000429868	0.000429868	0.000129753	0.000133715	0.000580183	0.000580183	0.000527926	0.000527926	5.22973E-05	5.22973E-05	0.000168382	0.000168382	6.17863E-05
3834603772925	383460	3772925	8.42406E-06	8.42406E-06	3.60756E-05	3.60756E-05	0.000367131	0.000242552	0.000409601	0.000409601	0.000123635	0.000127411	0.000557444	0.000557444	0.000503036	0.000503036	4.98317E-05	4.98317E-05	0.000160443	0.000160443	6.13804E-05
3834703772925	383470	3772925	8.26107E-06	8.26107E-06	3.53776E-05	3.53776E-05	0.000347312	0.000229458	0.000387489	0.000387489	0.000116961	0.000120532	0.000533198	0.000533198	0.000475879	0.000475879	4.71415E-05	4.71415E-05	0.000151781	0.000151781	6.04672E-05
3834803772925	383480	3772925	7.97635E-06	7.97635E-06	3.41583E-05	3.41583E-05	0.000322977	0.000213381	0.000360339	0.000360339	0.000108766	0.000112087	0.000503579	0.000503579	0.00044253	0.00044253	4.38385E-05	4.38385E-05	0.000141147	0.000141147	5.82825E-05
3834903772925	383490	3772925	7.68544E-06	7.68544E-06	3.29124E-05	3.29124E-05	0.000301527	0.0001992	0.000336409	0.000336409	0.000101543	0.000104643	0.000477297	0.000477297	0.000413147	0.000413147	4.09271E-05	4.09271E-05	0.000131773	0.000131773	5.61933E-05
3835003772925	383500	3772925	7.51832E-06	7.51832E-06	3.21968E-05	3.21968E-05	0.000286487	0.000189273	0.000319628	0.000319628	9.64775E-05	9.94234E-05	0.000458939	0.000458939	0.000392538	0.000392538	3.88856E-05	3.88856E-05	0.0001252	0.0001252	5.52263E-05
3835103772925	383510	3772925	7.40071E-06	7.40071E-06	3.16931E-05	3.16931E-05	0.000274043	0.000181052	0.000305745	0.000305745	9.22871E-05	9.51051E-05	0.000443788	0.000443788	0.000375489	0.000375489	3.71966E-05	3.71966E-05	0.000119762	0.000119762	5.46353E-05
3835203772925	383520	3772925	7.29549E-06	7.29549E-06	3.12425E-05	3.12425E-05	0.00026263	0.000173511	0.000293011	0.000293011	8.84434E-05	9.11439E-05	0.00042981	0.00042981	0.00035985	0.00035985	3.56474E-05	3.56474E-05	0.000114774	0.000114774	5.40683E-05
3835303772925	383530	3772925	7.23153E-06	7.23153E-06	3.09686E-05	3.09686E-05	0.000253213	0.0001672	0.000282505	0.000282505	8.52722E-05	8.7876E-05	0.000418228	0.000418228	0.000346947	0.000346947	3.43693E-05	3.43693E-05	0.000110659	0.000110659	5.37758E-05
3835403772925	383540	3772925	7.1717E-06	7.1717E-06	3.07124E-05	3.07124E-05	0.000244336	0.000161425	0.000272601	0.000272601	8.22827E-05	8.47951E-05	0.000407135	0.000407135	0.000334784	0.000334784	3.31643E-05	3.31643E-05	0.000106779	0.000106779	5.34415E-05
3835503772925	383550	3772925	7.149E-06	7.149E-06	3.06152E-05	3.06152E-05	0.000237026	0.000156596	0.000264446	0.000264446	7.98213E-05	8.22585E-05	0.000397872	0.000397872	0.000324769	0.000324769	3.21722E-05	3.21722E-05	0.000103585	0.000103585	5.33341E-05
3835603772925	383560	3772925	7.15313E-06	7.15313E-06	3.06329E-05	3.06329E-05	0.000230857	0.0001525	0.000257563	0.000257563	7.77436E-05	8.01175E-05	0.000389898	0.000389898	0.000316316	0.000316316	3.13348E-05	3.13348E-05	0.000100889	0.000100889	5.33878E-05
3835703772925	383570	3772925	7.15932E-06	7.15932E-06	3.06594E-05	3.06594E-05	0.000225104	0.000148719	0.000251144	0.000251144	7.58063E-05	7.8121E-05	0.000382258	0.000382258	0.000308433	0.000308433	3.0554E-05	3.0554E-05	9.83745E-05	9.83745E-05	5.34415E-05
3835803772925	383580	3772925	7.2109E-06	7.2109E-06	3.08803E-05	3.08803E-05	0.000221097	0.000146072	0.000246674	0.000246674	7.44569E-05	7.67304E-05	0.000376679	0.000376679	0.000302943	0.000302943	3.00101E-05	3.00101E-05	9.66235E-05	9.66235E-05	5.38952E-05
3835903772925	383590	3772925	7.26042E-06	7.26042E-06	3.10923E-05	3.10923E-05	0.000217464	0.000143672	0.000242621	0.000242621	7.32334E-05	7.54696E-05	0.000371384	0.000371384	0.000297965	0.000297965	2.9517E-05	2.9517E-05	9.50358E-05	9.50358E-05	5.43429E-05
3836003772925	383600	3772925	7.30787E-06	7.30787E-06	3.12955E-05	3.12955E-05	0.000214321	0.000141595	0.000239114	0.000239114	7.2175E-05	7.43788E-05	0.000366566	0.000366566	0.000293659	0.000293659	2.90904E-05	2.90904E-05	9.36622E-05	9.36622E-05	5.47846E-05
3836103772925	383610	3772925	7.35326E-06	7.35326E-06	3.14899E-05	3.14899E-05	0.000211687	0.000139855	0.000236175	0.000236175	7.12878E-05	7.34646E-05	0.00036225	0.00036225	0.000290049	0.000290049	2.87328E-05	2.87328E-05	9.25109E-05	9.25109E-05	5.52024E-05
3836203772925	383620	3772925	7.38627E-06	7.38627E-06	3.16313E-05	3.16313E-05	0.000209395	0.000138341	0.000233619	0.000233619	7.05162E-05	7.26694E-05	0.000358269	0.000358269	0.000286909	0.000286909	2.84218E-05	2.84218E-05	9.15096E-05	9.15096E-05	5.55128E-05
3836303772925	383630	3772925	7.4069E-06	7.4069E-06	3.17196E-05	3.17196E-05	0.000207349	0.000136989	0.000231336	0.000231336	6.98271E-05	7.19592E-05	0.000354572	0.000354572	0.00028106	0.00028106	2.8144E-05	2.8144E-05	9.06153E-05	9.06153E-05	5.5668E-05
3836403772925	383640	3772925	7.41516E-06	7.41516E-06	3.1755E-05	3.1755E-05	0.000205548	0.000135799	0.000229326	0.000229326	6.92205E-05	7.13341E-05	0.000351248	0.000351248	0.000281638	0.000281638	2.78996E-05	2.78996E-05	8.98281E-05	8.98281E-05	5.5662E-05
3836503772925	383650	3772925	7.4069E-06	7.4069E-06	3.17196E-05	3.17196E-05	0.000203618	0.000134524	0.000227173	0.000227173	6.85706E-05	7.06644E-05	0.000347847	0.000347847	0.000278993	0.000278993	2.76376E-05	2.76376E-05	8.89848E-05	8.89848E-05	5.54352E-05
3836603772925	383660	3772925	7.38008E-06	7.38008E-06	3.16048E-05	3.16048E-05	0.000201192	0.000132921	0.000224466	0.000224466	6.77536E-05	6.98224E-05	0.000343879	0.000343879	0.000275669	0.000275669	2.73083E-05	2.73083E-05	8.79245E-05	8.79245E-05	5.49875E-05
3836703772925	383670	3772925	7.34294E-06	7.34294E-06	3.14457E-05	3.14457E-05	0.000198827	0.000131359	0.000221828	0.000221828	6.69572E-05	6.90017E-05	0.000340104	0.000340104	0.000272429	0.000272429	2.69873E-05	2.69873E-05	8.6891E-05	8.6891E-05	5.43966E-05
3836803772925	383680	3772925	7.29549E-06	7.29549E-06	3.12425E-05	3.12425E-05	0.00019596	0.000129464	0.000218629	0.000218629	6.59916E-05	6.80066E-05	0.000335672	0.000335672	0.0002685	0.0002685	2.65981E-05	2.65981E-05	8.56379E-05	8.56379E-05	5.36922E-05
3836903772925	383690	3772925	7.24185E-06	7.24185E-06	3.10128E-05	3.10128E-05	0.000193001	0.000127509	0.000215327	0.000215327	6.49951E-05	6.69797E-05	0.000331176	0.000331176	0.000264446	0.000264446	2.61965E-05	2.61965E-05	8.43447E-05	8.43447E-05	5.28804E-05
3837003772925	383700	3772925	7.18614E-06	7.18614E-06	3.07742E-05	3.07742E-05	0.000189852	0.000125429	0.000211814	0.000211814	6.39346E-05	6.58868E-05	0.000326409	0.000326409	0.000260131	0.000260131	2.57691E-05	2.57691E-05	8.29685E-05	8.29685E-05	5.20746E-05
3837103772925	383710	3772925	7.13662E-06	7.13662E-06	3.05622E-05	3.05622E-05	0.000185881	0.000122806	0.000207384	0.000207384	6.25976E-05	6.4509E-05	0.000320406	0.000320406	0.000254691	0.000254691	2.52302E-05	2.52302E-05	8.12336E-05	8.12336E-05	5.13344E-05
3837203772925	383720	3772925	7.09123E-06	7.09123E-06	3.03678E-05	3.03678E-05	0.00018204	0.000120268	0.000203099	0.000203099	6.1304E-05	6.31759E-05	0.000314557	0.000314557	0.000249428	0.000249428	2.47088E-05	2.47088E-05	7.95548E-05	7.95548E-05	5.06002E-05
3837303772925	383730	3772925	7.04584E-06	7.04584E-06	3.01734E-05	3.01734E-05	0.000178462	0.000117904	0.000199107	0.000199107	6.00991E-05	6.19342E-05	0.000309043	0.000309043	0.000244525	0.000244525	2.42231E-05	2.42231E-05	7.79912E-05	7.79912E-05	4.98481E-05
3837403772925	383740	3772925	7.00252E-06	7.00252E-06	2.99879E-05	2.99879E-05	0.000175068	0.000115662	0.0001953 2	0.0001953 2	5.89561E-05	6.07563E-05	0.00030376	0.00030376	0.00023985	0.00023985	2.37624E-05	2.37624E-05	7.65079E-05	7.65079E-05	4.91318E-05
3837503772925	383750	3772925	6.95919E-06	6.95919E-06	2.98023E-05	2.98023E-05	0.000171674	0.00011342	0.000191533	0.000191533	5.78131E-05	5.95783E-05	0.00029844	0.00029844	0.00023524	0.00023524	2.33017E-05	2.33017E-05	7.50246E-05	7.50246E-05	4.84752E-05
3837603772925	383760	3772925	6.92411E-06	6.92411E-06	2.96521E-05	2.96521E-05	0.000167361	0.00011057	0.000186721	0.000186721	5.63606E-05	5.80815E-05	0.000291779	0.000291779	0.000229314	0.000229314	2.27163E-05	2.27163E-05	7.31397E-05	7.31397E-05	4.79678E-05
3837703772925	383770	3772925	6.88904E-06	6.88904E-06	2.95019E-05	2.95019E-05	0.000163201	0.000107822	0.0001820 8	0.0001820 8	5.49596E-05	5.66378E-05	0.000285312	0.000285312	0.000223614	0.000223614	2.21517E-05	2.21517E-05	7.13217E-05	7.13217E-05	4.74784E-05
3837803772925	383780	3772925	6.85397E-06	6.85397E-06	2.93517E-05	2.93517E-05	0.00015912	0.000105126	0.000177528	0.000177528	5.35855E-05	5.52217E-05	0.00027896	0.00027896	0.00021824	0.00021824	2.15978E-05	2.15978E-05	6.95385E-05	6.95385E-05	4.70068E-05
3837903772925	383790	3772925	6.82095E-06	6.82095E-06	2.92103E-05	2.92103E-05	0.000155132	0.000102491	0.000173078	0.000173078	5.22424E-05	5.38376E-05	0.000272712	0.000272712	0.000212559	0.000212559	2.10565E-05	2.10565E-05	6.77955E-05	6.77955E-05	4.65591E-05
3838003772925	383800	3772925	6.78794E-06	6.78794E-06	2.9069E-05	2.9069E-05	0.000151278	9.99448E-05	0.000168778	0.000168778	5.09446E-05	5.25002E-05	0.00026667	0.00026667	0.00020727	0.00020727	2.05334E-05	2.05334E-05	6.61114E-05	6.61114E-05	4.61234E-05
3838103772925	383810	3772925	6.75493E-06	6.75493E-06	2.89276E-05	2.89276E-05	0.000147137	9.72086E-05	0.000164158	0.000164158	4.95499E-05	5.10629E-05	0.000260164	0.000260164	0.00020160 4	0.00020160 4	1.99713E-05	1.99713E-05	6.43014E-05	6.43014E-05	4.57055E-05
3838203772925	383820	3772925	6.72398E-06	6.72398E-06	2.87951E-05	2.87951E-05	0.000143124	9.45574E-05	0.000159681	0.000159681	4.81985E-05	4.96702E-05	0.000253838	0.000253838	0.000196105	0.000196105	1.94266E-05	1.94266E-05	6.25477E-05	6.25477E-05	4.52817E-05
3838303772925	383830	3772925	6.69097E-06	6.69097E-06	2.86537E-05	2.86537E-05	0.000140195	9.26226E-05	0.000156413	0.000156413	4.72123E-05	4.86539E-05	0.000249136	0.000249136	0.000192093	0.000192093	1.90291E-05	1.90291E-05	6.12679E-05	6.12679E-05	4.48699E-05
3838403772925	383840	3772925	6.67034E-06	6.67034E-06	2.85653E-05	2.85653E-05	0.00013878	9.16876E-05	0.000154834	0.000154834	4.67357E-05	4.81628E-05	0.000246623	0.000246623	0.000190154	0.000190154	1.8837E-05	1.8837E-05	6.06494E-05	6.06494E-05	4.45774E-05
3838503772925	383850	3772925	6.66415E-06	6.66415E-06	2.85388E-05	2.85388E-05	0.000137567	9.08862E-05	0.000153481	0.000153481	4.63272E-05	4.77418E-05	0.000244124	0.000244124	0.000188492	0.000188492	1.86723E-05	1.86723E-05	6.01193E-05	6.01193E-05	4.44878E-05
3838603772925	383860	3772925	6.66621E-06	6.66621E-06	2.85477E-05	2.85477E-05	0.000135104	8.9259E-05	0.000150733	0.000150733	4.54978E-05	4.6887E-05	0.000239731	0.000239731	0.000185117	0.000185117	1.8338E-05	1.8338E-05	5.90429E-05	5.90429E-05	4.45296E-05
3838703772925	383870	3772925	6.66002E-06	6.66002E-06	2.85212E-05	2.85212E-05	0.000132353	8.74416E-05	0.000147664	0.000147664	4.45714E-05	4.59324E-05	0.000235067	0.000235067	0.000181348	0.000181348	1.79647E-05	1.79647E-05	5.78408E-05	5.78408E-05	4.44401E-05
3838803772925	383880	3772925	6.60019E-06	6.60019E-06	2.82649E-05	2.82649E-05	0.000128567	8.49402E-05	0.00014344	0.00014344	4.32963E-05	4.46184E-05	0.000229424	0.000229424	0.00017616	0.00017616	1.74507E-05	1.74507E-05	5.61861E-05	5.61861E-05	4.38551E-05
3838903772925	383890	3772925	6.51354E-06	6.51354E-06	2.78938E-05	2.78938E-05	0.000122808	8.11354E-05	0.000137015	0.000137015	4.13569E-05	4.26197E-05	0.000221024	0.000221024	0.00016826 9	0.00016826 9	1.66691E-05	1.66691E-05	5.36693E-05	5.36693E-05	4.27449E-05
3839003772925	383900	3772925	6.47227E-06	6.47227E-06	2.77171E-05	2.77171E-05	0.000117809	7.78325E-05	0.000131437	0.000131437	3.96734E-05	4.08848E-05	0.000212998	0.000212998	0.000161419	0.000161419	1.59905E-05	1.59905E-05	5.14845E-05	5.14845E-05	4.20823E-05
3839103772925	383910	3772925	6.44545E-06	6.44545E-06	2.76023E-05	2.76023E-05	0.000114255	7.54848E-05	0.000127472	0.000127472	3.84767E-05	3.96516E-05	0.000207149	0.000207149	0.00015655	0.00015655	1.55082E-05	1.55082E-05	4.99316E-05	4.99316E-05	4.16406E-05
3829703772925	382970	3772935	7.56577E-06	7.56577E-06	3.24E-05	3.24E-05	0.000365269	0.000241322	0.000407524	0.000407524	0.000123008	0.000126764	0.000981327	0.000981327	0.000500484	0.000500484	4.95789E-05	4.95789E-05	0.000159629	0.000159629	3.03589E-05
3829803772925	382980	3772935	7.57815E-06	7.57815E-06	3.2453E-05	3.2453E-05	0.000389261	0.000257172	0.000434291	0.000434291	0.000131088	0.00013509	0.001068804	0.001068804	0.000533357	0.000533357	5.28354E-05	5.28354E-05	0.000170114	0.000170114	3.06335E-05
3829903772925	382990	3772935	7.59466E-06	7.59466E-06	3.25237E-05	3.25237E-05	0.000409705	0.000270679	0.0004571	0.0004571	0.000137973	0.000142186	0.001135565	0.001135565	0.00056137	0.00056137	5.56104E-05	5.56104E-05	0.000179049	0.000179049	3.0932E-05
3830003772925	383000	3772935	7.6091E-06	7.6091E-06	3.25855E-05	3.25855E-05	0.000430474	0.000284401	0.000480272	0.000480272	0.000144967	0.000149393	0.001203808	0.001203808	0.000589827	0.000589827	5.84294E-05	5.84294E-05	0.000188125	0.000188125	3.12304E-05
3830103772925	383010	3772935	7.6256E-06	7.6256E-06	3.26562E-05	3.26562E-05	0.000452322	0.000298835	0.000504647	0.000504647	0.000152324	0.000156975	0.001275645	0.001275645	0.000619762	0.000619762	6.13948E-05	6.13948E-05	0.000197673	0.000197673	3.15468E-05
3830203772925	383020	3772935	7.6483E-06	7.6483E-06	3.27534E-05	3.27534E-05	0.00047575	0.000314313	0.000530785	0.000530785	0.000160214	0.000165106	0.001352519	0.001352519	0.00065186 3	0.00065186 3	6.45748E-05	6.45748E-05	0.000207911	0.000207911	3.1899E-05
3830303772925	383030	3772935	7.66893E-06	7.66893E-06	3.28418E-05	3.28418E-05	0.000500287	0.000330524	0.000558161	0.000558161	0.000168477	0.000173621	0.001433619	0.001433619	0.000685483	0.000685483	6.79053E-05	6.79053E-05	0.000218634	0.000218634	3.22511E-05
3830403772925	383040	3772935	7.6875E-06	7.6875E-06	3.29213E-05	3.29213E-05	0.000525657	0.000347285	0.000586466	0.000586466	0.000177021	0.000182426	0.00151821	0.00151821	0.000720245	0.000720245	7.13489E-05	7.13489E-05	0.000229722	0.000229722	3.25974E-05
3830503772925	383050	3772935	7.70401E-06	7.70401E-06	3.2992E-05	3.2992E-05	0.000551916	0.000364634	0.000615762	0.000615762	0.000185864	0.000191539	0.001606189	0.001606189	0.000756224	0.000756224	7.4913E-05	7.4913E-05	0.000241197	0.000241197	3.29495E-05
3830603772925	383060	3772935	7.72257E-06	7.72257E-06	3.30715E-05	3.30715E-05	0.0005794	0.000382791	0.000646426	0.000646426	0.000195119	0.000201077	0.001698227	0.001698227	0.000793882	0.000793882	7.86435E-05	7.86435E-05	0.000253208	0.000253208	3.33136E-05

			MSite Grubbing / Prep	MMass Grading / Excavation	MMass Grading / Excavation	MDrainage / Utilities Trenching	MFoundations / Concrete Pads	MBuilding / Structure Construction	MAsphalt Paving	MLandscaping or Other Finishing	MWaterside Construction (Piles)	RSSWRe-striping South Valley	RSSWRe-striping Silver Lake Boulevard	RSSWDemolition	RSSWPlacing Base	RSSWForm/Place Rebar and Pour	Child Risk				
Unique Identifier	X (UTM)	Y (UTM)	2027	2027	2028	2028	2028	2028	2028	2028	2028	2029	2029	2029	2029	2029	3rd Trimester	0<2	2<16	Total	per million
3832503772925	383250	3772925	5.05135E-05	0.000126136	0.000126136	3.53004E-05	6.51358E-05	0.000117126	8.28598E-05	2.5109E-05	4.44578E-05	0.000261763	0.000125151	0.000202277	0.000109958	3.29123E-05	3.30713E-09	7.3254E-08	8.2179E-08	1.58739E-07	0.15873935
3832603772925	383260	3772925	5.08744E-05	0.000127037	0.000127037	3.55526E-05	6.56012E-05	0.000117963	8.34518E-05	2.52884E-05	4.47754E-05	0.000244133	0.000126226	0.000203619	0.000110687	3.31305E-05	3.269E-09	7.2816E-08	7.9449E-08	1.55534E-07	0.15553433
3832703772925	383270	3772925	5.08259E-05	0.000126916	0.000126916	3.55187E-05	6.55387E-05	0.000117851	8.33723E-05	2.52643E-05	4.47327E-05	0.000229101	0.000127271	0.00020479	0.000111324	3.33211E-05	3.21827E-09	7.188E-08	7.7012E-08	1.52111E-07	0.15211068
3832803772925	383280	3772925	5.04919E-05	0.000126082	0.000126082	3.52853E-05	6.5108E-05	0.000117076	8.28245E-05	2.50983E-05	4.44388E-05	0.000215696	0.000128372	0.00020597	0.000111965	3.35131E-05	3.16195E-09	7.0686E-08	7.4721E-08	1.48569E-07	0.14856904
3832903772925	383290	3772925	4.99156E-05	0.000124643	0.000124643	3.48825E-05	6.43648E-05	0.00011574	8.18791E-05	2.48118E-05	4.39316E-05	0.000203463	0.000129573	0.000207227	0.000112648	3.37176E-05	3.10209E-09	6.9305E-08	7.2469E-08	1.44876E-07	0.14487575
3833003772925	383300	3772925	4.91346E-05	0.000122693	0.000122693	3.43367E-05	6.33577E-05	0.000113929	8.05979E-05	2.44236E-05	4.32442E-05	0.000192103	0.000130814	0.000208474	0.000113327	3.39206E-05	3.03978E-09	6.7777E-08	7.018E-08	1.40996E-07	0.14099646
3833103772925	383310	3772925	4.83051E-05	0.000120621	0.000120621	3.3757E-05	6.22881E-05	0.000112006	7.92373E-05	2.40113E-05	4.25141E-05	0.000181683	0.00013222	0.000209935	0.00011412	3.41582E-05	2.97967E-09	6.6225E-08	6.7924E-08	1.37128E-07	0.13712785
3833203772925	383320	3772925	4.76749E-05	0.000119048	0.000119048	3.33166E-05	6.14755E-05	0.000110544	7.82035E-05	2.3698E-05	4.19595E-05	0.000172499	0.000134004	0.000211955	0.000115219	3.44869E-05	2.93003E-09	6.4889E-08	6.5861E-08	1.3368E-07	0.13368016
3833303772925	383330	3772925	4.71793E-05	0.00011781	0.00011781	3.29703E-05	6.08365E-05	0.000109395	7.73906E-05	2.34517E-05	4.15233E-05	0.000164144	0.000135757	0.00021389	0.000116271	3.48018E-05	2.88617E-09	6.3689E-08	6.3851E-08	1.30426E-07	0.1304259
3833403772925	383340	3772925	4.6813E-05	0.000116896	0.000116896	3.27144E-05	6.03642E-05	0.000108546	7.67898E-05	2.32696E-05	4.12009E-05	0.000156522	0.00013729	0.000215495	0.000117143	3.50629E-05	2.84714E-09	6.2611E-08	6.1873E-08	1.27331E-07	0.127331
3833503772925	383350	3772925	4.70177E-05	0.000117407	0.000117407	3.28574E-05	6.06281E-05	0.000109021	7.71256E-05	2.33714E-05	4.13811E-05	0.0001508	0.00013952	0.000218169	0.000118596	3.5498E-05	2.83186E-09	6.2202E-08	6.047E-08	1.25504E-07	0.12550417
3833603772925	383360	3772925	4.71955E-05	0.000117851	0.000117851	3.29816E-05	6.08573E-05	0.000109433	7.74171E-05	2.34597E-05	4.15375E-05	0.000145409	0.000141133	0.000219952	0.000119566	3.5788E-05	2.81614E-09	6.179E-08	5.8993E-08	1.236E-07	0.12359968
3833703772925	383370	3772925	4.80196E-05	0.000119909	0.000119909	3.35575E-05	6.192E-05	0.000111344	7.8769E-05	2.38694E-05	4.22629E-05	0.000141922	0.00014361	0.000223059	0.000121254	3.62936E-05	2.82683E-09	6.212E-08	5.8183E-08	1.2313E-07	0.12313043
3833803772925	383380	3772925	4.96409E-05	0.000123957	0.000123957	3.46906E-05	6.40106E-05	0.000115103	8.14285E-05	2.46753E-05	4.36898E-05	0.000140168	0.000147177	0.000227906	0.000123889	3.70823E-05	2.86632E-09	6.3198E-08	5.8051E-08	1.24115E-07	0.12411494
3833903772925	383390	3772925	5.14723E-05	0.00012853	0.00012853	3.59704E-05	6.63721E-05	0.000119349	8.44326E-05	2.55856E-05	4.53016E-05	0.000138797	0.000150764	0.00023294	0.000126626	3.79014E-05	2.91018E-09	6.432E-08	5.8006E-08	1.25236E-07	0.12523617
3834003772925	383400	3772925	5.29374E-05	0.000132189	0.000132189	3.69942E-05	6.82613E-05	0.000122747	8.68358E-05	2.63139E-05	4.65911E-05	0.000136928	0.000153231	0.000236463	0.000128541	3.84746E-05	2.9397E-09	6.5026E-08	5.7629E-08	1.25594E-07	0.12559433
3834103772925	383410	3772925	5.43486E-05	0.000135713	0.000135713	3.79804E-05	7.00811E-05	0.000126019	8.91508E-05	2.70154E-05	4.78331E-05	0.000135325	0.000155482	0.000239816	0.000130364	3.90202E-05	2.96783E-09	6.5643E-08	5.7282E-08	1.25892E-07	0.12589213
3834203772925	383420	3772925	5.53074E-05	0.000138107	0.000138107	3.86505E-05	7.13174E-05	0.000128242	9.07235E-05	2.7492E-05	4.86769E-05	0.000133215	0.000156412	0.000241268	0.000131153	3.92564E-05	2.98036E-09	6.5891E-08	5.6589E-08	1.2546E-07	0.12546002
3834303772925	383430	3772925	5.56683E-05	0.000139008	0.000139008	3.89027E-05	7.17827E-05	0.000129079	9.13155E-05	2.76714E-05	4.89946E-05	0.000130115	0.000155256	0.000239638	0.000130267	3.89912E-05	2.97039E-09	6.5668E-08	5.5331E-08	1.23969E-07	0.12396948
3834403772925	383440	3772925	5.59807E-05	0.000139788	0.000139788	3.9121E-05	7.21856E-05	0.000129803	9.18279E-05	2.78266E-05	4.92695E-05	0.000127211	0.000153819	0.00023766	0.000129192	3.86693E-05	2.959E-09	6.5423E-08	5.4101E-08	1.22482E-07	0.12248246
3834503772925	383450	3772925	5.57544E-05	0.000139223	0.000139223	3.89629E-05	7.18939E-05	0.000129279	9.14568E-05	2.77142E-05	4.90704E-05	0.000123368	0.000150393	0.000232711	0.000126501	3.78641E-05	2.92681E-09	6.4779E-08	5.2357E-08	1.20063E-07	0.12006311
3834603772925	383460	3772925	5.53882E-05	0.000138308	0.000138308	3.87069E-05	7.14216E-05	0.000128429	9.0856E-05	2.75321E-05	4.87481E-05	0.000119554	0.000146519	0.000227125	0.000123465	3.69552E-05	2.89045E-09	6.4053E-08	5.0582E-08	1.17526E-07	0.11752565
3834703772925	383470	3772925	5.4564E-05	0.000136251	0.000136251	3.8131E-05	7.03589E-05	0.000126518	8.95042E-05	2.71225E-05	4.80227E-05	0.000115234	0.000141369	0.000219595	0.000119372	3.573E-05	2.83818E-09	6.3E-08	4.8513E-08	1.14351E-07	0.11435144
3834803772925	383480	3772925	5.25926E-05	0.000131328	0.000131328	3.67533E-05	6.78168E-05	0.000121947	8.62704E-05	2.61425E-05	4.62877E-05	0.000109597	0.000133501	0.000207906	0.000113017	3.38281E-05	2.74855E-09	6.1089E-08	4.5722E-08	1.09559E-07	0.10955945
3834903772925	383490	3772925	5.07074E-05	0.00012662	0.00012662	3.54359E-05	6.53858E-05	0.000117576	8.31779E-05	2.52054E-05	4.46284E-05	0.000104663	0.000126513	0.000197557	0.000107392	3.21443E-05	2.6637E-09	5.9185E-08	4.3248E-08	1.05097E-07	0.10509707
3835003772925	383500	3772925	4.98348E-05	0.000124441	0.000124441	3.48261E-05	6.42607E-05	0.000115553	8.17466E-05	2.47717E-05	4.38605E-05	0.000101372	0.000122152	0.000191199	0.000103936	3.11098E-05	2.61283E-09	5.8075E-08	4.1612E-08	1.023E-07	0.10230019
3835103772925	383510	3772925	4.93015E-05	0.00012311	0.00012311	3.44534E-05	6.3573E-05	0.000114316	8.08718E-05	2.45066E-05	4.33911E-05	9.86892E-05	0.00011865	0.000186123	0.000101176	3.02838E-05	2.57406E-09	5.7264E-08	4.0286E-08	1.00124E-07	0.10012368
3835203772925	383520	3772925	4.87898E-05	0.000121832	0.000121832	3.40958E-05	6.29132E-05	0.00011313	8.00325E-05	2.42523E-05	4.29408E-05	9.61972E-05	0.000115314	0.000181275	9.85412E-05	2.94951E-05	2.53663E-09	5.649E-08	3.9052E-08	9.80782E-08	0.09807817
3835303772925	383530	3772925	4.85259E-05	0.000121173	0.000121173	3.39114E-05	6.25729E-05	0.000112518	7.95995E-05	2.41211E-05	4.27085E-05	9.41624E-05	0.000112626	0.000177396	9.64323E-05	2.88639E-05	2.5092E-09	5.5968E-08	3.8054E-08	9.65304E-08	0.09653042
3835403772925	383540	3772925	4.82243E-05	0.00012042	0.00012042	3.37006E-05	6.21839E-05	0.000111818	7.91047E-05	2.39711E-05	4.2443E-05	9.2198E-05	0.000109943	0.000173499	9.43142E-05	2.82299E-05	2.48129E-09	5.5436E-08	3.7092E-08	9.50088E-08	0.09500875
3835503772925	383550	3772925	4.81273E-05	0.000120178	0.000120178	3.36328E-05	6.20589E-05	0.000111593	7.89457E-05	2.39229E-05	4.23577E-05	9.06003E-05	0.000107808	0.000170418	9.26391E-05	2.77285E-05	2.46225E-09	5.5122E-08	3.6321E-08	9.3905E-08	0.09390497
3835603772925	383560	3772925	4.81758E-05	0.000120299	0.000120299	3.36667E-05	6.21214E-05	0.000111706	7.90252E-05	2.3947E-05	4.24003E-05	8.92739E-05	0.000106085	0.000167948	9.12962E-05	2.73265E-05	2.45014E-09	5.4968E-08	3.5692E-08	9.31105E-08	0.09311052
3835703772925	383570	3772925	4.82243E-05	0.00012042	0.00012042	3.37006E-05	6.21839E-05	0.000111818	7.91047E-05	2.39711E-05	4.2443E-05	8.80279E-05	0.000104452	0.000165596	9.00179E-05	2.69439E-05	2.43911E-09	5.4826E-08	3.5102E-08	9.23669E-08	0.09236687
3835803772925	383580	3772925	4.86336E-05	0.000121442	0.000121442	3.39867E-05	6.27118E-05	0.000112767	7.97762E-05	2.41746E-05	4.28033E-05	8.72844E-05	0.000103698	0.000164594	8.94734E-05	2.6781E-05	2.44254E-09	5.5013E-08	3.4771E-08	9.22265E-08	0.09222649
3835903772925	383590	3772925	4.90376E-05	0.000122451	0.000122451	3.4269E-05	6.32327E-05	0.000113704	8.04389E-05	2.43754E-05	4.31588E-05	8.66363E-05	0.000103075	0.000163788	8.9035E-05	2.66497E-05	2.4474E-09	5.5198E-08	3.4482E-08	9.21275E-08	0.09212754
3836003772925	383600	3772925	4.94362E-05	0.000123446	0.000123446	3.45475E-05	6.37467E-05	0.000114628	8.10927E-05	2.45736E-05	4.35096E-05	8.61137E-05	0.000102648	0.000163279	8.87581E-05	2.65669E-05	2.45434E-09	5.5395E-08	3.4252E-08	9.21017E-08	0.09210166
3836103772925	383610	3772925	4.98133E-05	0.000124387	0.000124387	3.4811E-05	6.42329E-05	0.000115503	8.17112E-05	2.4761E-05	4.38415E-05	8.57319E-05	0.000102402	0.000163024	8.86197E-05	2.65254E-05	2.46312E-09	5.5597E-08	3.4079E-08	9.21387E-08	0.09213874
3836203772925	383620	3772925	5.00933E-05	0.000125087	0.000125087	3.50068E-05	6.45941E-05	0.000116152	8.21707E-05	2.49002E-05	4.4088E-05	8.54305E-05	0.000102216	0.000162846	8.85228E-05	2.64964E-05	2.47178E-09	5.5752E-08	3.3931E-08	9.21544E-08	0.09215439
3836303772925	383630	3772925	5.02334E-05	0.000125437	0.000125437	3.51046E-05	6.47746E-05	0.000116477	8.24004E-05	2.49698E-05	4.42113E-05	8.51592E-05	0.000101985	0.000162591	8.83844E-05	2.6455E-05	2.47866E-09	5.583E-08	3.3786E-08	9.20949E-08	0.09209488
3836403772925	383640	3772925	5.0228E-05	0.000125423	0.000125423	3.51009E-05	6.47677E-05	0.000116464	8.23916E-05	2.49671E-05	4.42065E-05	8.4923E-05	0.000101684	0.000162209	8.81767E-05	2.63928E-05	2.48375E-09	5.5832E-08	3.3643E-08	9.19584E-08	0.09195842
3836503772925	383650	3772925	5.00233E-05	0.000124912	0.000124912	3.49578E-05	6.45038E-05	0.00011599	8.20558E-05	2.48654E-05	4.40264E-05	8.46065E-05	0.000101106	0.000161386	8.77291E-05	2.62588E-05	2.48526E-09	5.574E-08	3.3445E-08	9.16705E-08	0.09167051
3836603772925	383660	3772925	4.96193E-05	0.000123903	0.000123903	3.46755E-05	6.39828E-05	0.000115053	8.13931E-05	2.46646E-05	4.36708E-05	8.4094E-05	0.000100131	0.000159917	8.69307E-05	2.60199E-05	2.48084E-09	5.5518E-08	3.3148E-08	9.1147E-08	0.09114704
3836703772925	383670	3772925	4.90861E-05	0.000122572	0.000122572	3.43029E-05	6.32952E-05	0.000113817	8.05184E-05	2.43995E-05	4.32015E-05	8.35816E-05	9.90459E-05	0.00015827	8.60355E-05	2.57519E-05	2.47521E-09	5.5262E-08	3.2835E-08	9.05722E-08	0.09057224
3836803772925	383680	3772925	4.84505E-05	0.000120985	0.000120985	3.38587E-05	6.24756E-05	0.000112343	7.94758E-05	2.40836E-05	4.26421E-05	8.28782E-05	9.76592E-05	0.000156131	8.48726E-05	2.54038E-05	2.46603E-09	5.4952E-08	3.2439E-08	8.98572E-08	0.0898572
3836903772925	383690	3772925	4.7718E-05	0.000119155	0.000119155	3.33468E-05	6.1531E-05	0.000110644	7.82742E-05	2.37194E-05	4.19974E-05	8.21196E-05	9.62424E-05	0.000153907	8.36636E-05	2.5042E-05	2.45529E-09	5.4615E-08	3.2016E-08	8.90865E-08	0.08908648
3837003772925	383700	3772925	4.69908E-05	0.00011734	0.00011734	3.28386E-05	6.05934E-05	0.000108958	7.70814E-05	2.3358E-05	4.13574E-05	8.12755E-05	9.47553E-05	0.000151598	8.24084E-05	2.46663E-05	2.44344E-09	5.4272E-08	3.157E-08	8.82857E-08	0.08828566
3837103772925	383710	3772925	4.63229E-05	0.000115672	0.000115672	3.23718E-05	5.97321E-05	0.000107409	7.59858E-05	2.3026E-05	4.07696E-05	8.01501E-05	9.30069E-05	0.00014889	8.09363E-05	2.42256E-05	2.42717E-09	5.3893E-08	3.1032E-08	8.73524E-08	0.08735239
3837203772925	383720	3772925	4.56604E-05	0.000114017	0.000114017	3.19088E-05	5.88778E-05	0.000105873	7.4899E-05	2.26967E-05	4.01865E-05	7.90398E-05	9.13489E-05	0.000146301	7.95288E-05	2.38044E-05	2.41155E-09	5.3526E-08	3.0512E-08	8.6449E-08	0.08644902
3837303772925	383730	3772925	4.49817E-05	0.000112323	0.000112323	3.14346E-05	5.80027E-05	0.0001043	7.37857E-05	2.23593E-05	3.95891E-05	7.79947E-05	8.98366E-05	0.000143932	7.82414E-05	2.3419E-05	2.39648E-09	5.3173E-08	3.0024E-08	8.55929E-08	0.08559294
3837403772925	383740	3772925	4.43353E-05	0.000110709	0.000110709	3.09829E-05	5.71692E-05	0.000102801	7.27255E-05	2.2038E-05	3.90203E-05	7.69899E-05	8.84449E-05	0.000141759	7.706E-05	2.30654E-05	2.382E-09	5.2839E-08	2.9566E-08	8.4787E-08	0.08478704
3837503772925	383750	3772925	4.37428E-05	0.000109229	0.000109229	3.05688E-05	5.64052E-05	0.000101427	7.17535E-05	2.17435E-05	3.84988E-05	7.597E-05	8.70884E-05	0.000139671	7.59248E-05	2.27256E-05	2.36747E-09	5.2531E-08	2.9119E-08	8.40178E-08	0.08401782
3837603772925	383760	3772925	4.3285E-05	0.000108086	0.000108086	3.02488E-05	5.58148E-05	0.000100365	7.10025E-05	2.15159E-05	3.80958E-05	7.46436E-05	8.534E-05	0.00013698	7.4462E-05	2.22878E-05	2.34866E-09	5.2159E-08	2.8558E-08	8.3066E-08	0.08306598
3837703772925	383770	3772925	4.28433E-05	0.000106983	0.000106983	2.99402E-05	5.52453E-05	9.93413E-05	7.0278E-05	2.12964E-05	3.77071E-05	7.33474E-05	8.36469E-05	0.000134373	7.30453E-05	2.18637E-05	2.32997E-09	5.1791E-08	2.8014E-08	8.21356E-08	0.08213555
3837803772925	383780	3772925	4.24178E-05	0.00010592	0.00010592	2.96428E-05	5.46966E-05	9.83546E-05	6.958E-05	2.10848E-05	3.73326E-05	7.20663E-05	8.19789E-05	0.000131801	7.1647E-05	2.14452E-05	2.31153E-09	5.1431E-08	2.748E-08	8.12219E-08	0.08122194
3837903772925	383790	3772925	4.20138E-05	0.000104912	0.000104912	2.93605E-05	5.41757E-05	9.74179E-05	6.89173E-05	2.0884E-05	3.6977E-05	7.08002E-05	8.0336E-05	0.000129254	7.02626E-05	2.10308E-05	2.29289E-09	5.1068E-08	2.6954E-08	8.03151E-08	0.08031506
3838003772925	383800	3772925	4.16206E-05	0.00010393	0.00010393	2.90857E-05	5.36686E-05	9.65062E-05	6.82723E-05	2.06886E-05	3.6631E-05	6.95642E-05	7.87433E-05	0.000126793	6.89244E-05	2.06303E-05	2.27429E-09	5.0704E-08	2.6445E-08	7.9423E-08	0.07942305
3838103772925	383810	3772925	4.12435E-05	0.000102988	0.000102988	2.88222E-05	5.31824E-05	9.56319E-05	6.76538E-05	2.05012E-05	3.62991E-05	6.82077E-05	7.69748E-05	0.000124051	6.74339E-05	2.01841E-05	2.25314E-09	5.0294E-08	2.5889E-08	7.84359E-08	0.07843595
3838203772925	383820	3772925	4.08611E-05	0.000102033	0.000102033	2.8555E-05	5.26893E-05	9.47452E-05	6.70265E-05	2.03111E-05	3.59625E-05	6.68813E-05	7.52415E-05	0.000121343	6.59618E-05	1.97435E-05	2.23199E-09	4.9884E-08	2.5345E-08	7.74612E-08	0.07746117
3838303772925	383830	3772925	4.04894E-05	0.000101105	0.000101105	2.82952E-05	5.22101E-05	9.38834E-05	6.64169E-05	2.01263E-05	3.56354E-05	6.59217E-05	7.40709E-05	0.000119543	6.49835E-05	1.94507E-05	2.21735E-09	4.9595E-08	2.496E-08	7.67727E-08	0.07677266
3838403772925	383840	3772925	4.02255E-05	0.000100446	0.000100446	2.81108E-05	5.18697E-05	9.32714E-05	6.59839E-05	1.99951E-05	3.54031E-05	6.54897E-05	7.38599E-05	0.000119093	6.47389E-05	1.93775E-05	2.21142E-09	4.949E-08	2.4823E-08	7.65244E-08	0.07652438
3838503772925	383850	3772925	4.01447E-05	0.000100244	0.000100244	2.80543E-05	5.17655E-05	9.30841E-05	6.58514E-05	1.9955E-05	3.5332E-05	6.50827E-05	7.46587E-05	0.00012074	6.56341E-05	1.96454E-05	2.20471E-09	4.9454E-08	2.4798E-08	7.64562E-08	0.07645621
3838603772925	383860	3772925	4.01824E-05	0.000100339	0.000100339	2.80807E-05	5.18142E-05	9.31715E-05	6.59132E-05	1.99737E-05	3.53652E-05	6.41985E-05	7.37443E-05	0.000119339	6.48727E-05	1.94175E-05	2.19266E-09	4.9329E-08	2.4524E-08	7.60455E-08	0.07604549
3838703772925	383870	3772925	4.01016E-05	0.000100137	0.000100137	2.80242E-05	5.171E-05	9.29841E-05	6.57807E-05	1.99335E-05	3.52941E-05	6.32338E-05	7.25486E-05	0.000117506	6.3876E-05	1.91192E-05	2.17853E-09	4.9116E-08	2.4188E-08	7.54821E-08	0.0754821
3838803772925	383880	3772925	3.95737E-05	9.88186E-05	9.88186E-05	2.76553E-05	5.10293E-05	9.17602E-05	6.49148E-05	1.96712E-05	3.48295E-05	6.19778E-05	7.09207E-05	0.000114984	6.25054E-05	1.8709E-05	2.15491E-09	4.8579E-08	2.3628E-08	7.43612E-08	0.07436124
3838903772925	383890	3772925	3.85719E-05	9.63169E-05	9.63169E-05	2.69552E-05	4.97374E-05	8.94371E-05	6.32714E-05	1.91732E-05	3.39478E-05	6.00083E-05	6.69165E-05	0.000108303	5.88737E-05	1.76219E-05	2.11818E-09	4.7684E-08	2.2632E-08	7.24339E-08	0.07243386
3839003772925	383900	3772925	3.7974E-05	9.48239E-05	9.48239E-05	2.65374E-05	4.89665E-05	8.80508E-05	6.22907E-05	1.8876E-05	3.34216E-05	5.81645E-05	6.41683E-05	0.000104059	5.65664E-05	1.69313E-05	2.0798E-09	4.6909E-08	2.1853E-08	7.08418E-08	0.07084184
3839103772925	383910	3772925	3.75754E-05	9.38286E-05	9.38286E-05	2.62588E-05	4.84525E-05	8.71266E-05	6.16368E-05	1.86778E-05	3.30707E-05	5.68431E-05	6.24149E-05	0.000101308	5.50712E-05	1.64838E-05	2.05213E-09	4.638E-08	2.1336E-08	6.9768E-08	0.06976804
3829703772935	382970	3772935	2.73951E-05	6.84077E-05	6.84077E-05	1.91446E-05	3.53253E-05	6.35215E-05	4.49376E-05	1.36175E-05	2.41109E-05	0.000416431	5.16682E-05	8.54764E-05	4.64649E-05	1.39078E-05	2.29338E-09	5.3908E-08	4.7097E-08	1.03298E-07	0.10329793
3829803772935	382980	3772935	2.76429E-05	6.90264E-05	6.90264E-05	1.93177E-05	3.56448E-05	6.4096E-05	4.53441E-05	1.37406E-05	2.4329E-05	0.000430971	5.28288E-05	8.7344E-05	4.74801E-05	1.42116E-05	2.31198E-09	5.4176E-08	4.9519E-08	1.06007E-07	0.10600685
3829903772935	382990	3772935	2.79122E-05	6.9699E-05	6.9699E-05	1.95059E-05	3.59921E-05	6.47205E-05	4.57858E-05	1.38745E-05	2.4566E-05	0.000445003	5.40849E-05	8.93559E-05	4.85738E-05	1.4539E-05	2.32846E-09	5.4441E-08	5.1601E-08	1.08371E-07	0.10837093
3830003772935	383000	3772935	2.81815E-05	7.03715E-05	7.03715E-05	1.96941E-05	3.63394E-05	6.53449E-05	4.62276E-05	1.40084E-05	2.48031E-05	0.000458181	5.53811E-05	9.14442E-05	4.9709E-05	1.48788E-05	2.34434E-09	5.4691E-08	5.3719E-08	1.10755E-07	0.11075515
3830103772935	383010	3772935	2.8467E-05	7.10843E-05	7.10843E-05	1.98936E-05	3.67075E-05	6.60069E-05	4.66959E-05	1.41503E-05	2.50543E-05	0.000470978	5.67728E-05	9.36683E-05	5.0918E-05	1.52407E-05	2.36078E-09	5.4956E-08	5.595E-08	1.13267E-07	0.11326673
3830203772935	383020	3772935	2.87848E-05	7.18779E-05	7.18779E-05	2.011557E-05	3.71173E-05	6.67438E-05	4.72172E-05	1.43082E-05	2.5334E-05	0.000483875	5.82951E-05	9.61132E-05	5.2247E-05	1.56385E-05	2.37873E-09	5.5261E-08	5.8347E-08	1.15986E-07	0.11598596
3830303772935	383030	3772935	2.91026E-05	7.26714E-05	7.26714E-05	2.03378E-05	3.75271E-05	6.74806E-05	4.77385E-05	1.44662E-05	2.56137E-05	0.000495832	5.98877E-05	9.86514E-05	5.36268E-05	1.60514E-05	2.39627E-09	5.5554E-08	6.0848E-08	1.18799E-07	0.11879864
3830403772935	383040	3772935	2.9415E-05	7.34516E-05	7.34516E-05	2.05561E-05	3.79299E-05	6.8205E-05	4.8251E-05	1.46215E-05	2.58887E-05	0.000506358	6.15256E-05	0.000101266	5.50481E-05	1.64769E-05	2.41309E-09	5.583E-08	6.3425E-08	1.21668E-07	0.12166813
3830503772935	383050	3772935	2.97328E-05	7.42451E-05	7.42451E-05	2.07782E-05	3.83397E-05	6.89419E-05	4.87723E-05	1.47795E-05	2.61684E-05	0.000515467	6.32338E-05	0.000103974	5.65202E-05	1.69175E-05	2.42997E-09	5.6098E-08	6.6084E-08	1.24612E-07	0.12461151
3830603772935	383060	3772935	3.00614E-05	7.50656E-05	7.50656E-05	2.10078E-05	3.87634E-05	6.97038E-05	4.93112E-05	1.49428E-05	2.64575E-05	0.0005235	6.50425E-05	0.000106843	5.808E-05	1.73843E-05	2.44706E-09	5.6375E-08	6.886E-08	1.27682E-07	0.12768183

			EGIODemolition	EGIOSite Grubbing / Prep	EGIOMass Grading / Excavation	EGIOMass Grading / Excavation	EGIODrainage / Utilities Trenching	EGIODrainage / Utilities Trenching	EGIOFoundations / Concrete Pads	EGIOFoundations / Concrete Pads	EGIOBuilding / Structure Construction	EGIOBuilding / Structure Construction	EGIOAsphalt Paving	EGIOArchitectural Coating	EGIOLandscaping or Other Finishing	EGIOWaterside Construction (Piles)	HIWaterside Construction (Landscaping)	HIWaterside Construction (Landscaping)	KMDemolition	KMSite Grubbing / Prep	KMMass Grading / Excavation
Unique Identifier	X (UTM)	Y (UTM)	2025	2025	2025	2026	2026	2027	2026	2027	2026	2027	2027	2027	2027	2027	2025	2026	2025	2025	2025
3830703772935	383070	3772935	2.92785E-05	2.642E-05	6.59732E-05	6.59732E-05	1.84632E-05	1.84632E-05	3.40682E-05	3.40682E-05	6.12609E-05	6.12609E-05	4.33384E-05	4.07891E-06	1.31328E-05	2.32529E-05	0.000108815	0.000108815	2.85563E-05	2.57684E-05	6.43458E-05
3830803772935	383080	3772935	2.93143E-05	2.6453E-05	6.60539E-05	6.60539E-05	1.84858E-05	1.84858E-05	3.41098E-05	3.41098E-05	6.13358E-05	6.13358E-05	4.33914E-05	4.0839E-06	1.31489E-05	2.32813E-05	0.000109735	0.000109735	2.8801E-05	2.59893E-05	6.48972E-05
3830903772935	383090	3772935	2.93322E-05	2.6469E-05	6.60943E-05	6.60943E-05	1.84971E-05	1.84971E-05	3.41307E-05	3.41307E-05	6.13733E-05	6.13733E-05	4.34179E-05	4.08639E-06	1.31569E-05	2.32955E-05	0.000110639	0.000110639	2.90398E-05	2.62047E-05	6.54352E-05
3831003772935	383100	3772935	2.93442E-05	2.6479E-05	6.61212E-05	6.61212E-05	1.85046E-05	1.85046E-05	3.41446E-05	3.41446E-05	6.13983E-05	6.13983E-05	4.34356E-05	4.08806E-06	1.31623E-05	2.3305E-05	0.000111527	0.000111527	2.92726E-05	2.64148E-05	6.59598E-05
3831103772935	383110	3772935	2.93561E-05	2.649E-05	6.61481E-05	6.61481E-05	1.85122E-05	1.85122E-05	3.41584E-05	3.41584E-05	6.14232E-05	6.14232E-05	4.34533E-05	4.08972E-06	1.31677E-05	2.33145E-05	0.000112415	0.000112415	2.95054E-05	2.66249E-05	6.64844E-05
3831203772935	383120	3772935	2.9374E-05	2.6506E-05	6.61885E-05	6.61885E-05	1.85235E-05	1.85235E-05	3.41793E-05	3.41793E-05	6.14607E-05	6.14607E-05	4.34798E-05	4.09221E-06	1.31757E-05	2.33287E-05	0.000113335	0.000113335	2.97561E-05	2.68511E-05	6.70493E-05
3831303772935	383130	3772935	2.9386E-05	2.6517E-05	6.62154E-05	6.62154E-05	1.8531E-05	1.8531E-05	3.41932E-05	3.41932E-05	6.14857E-05	6.14857E-05	4.34974E-05	4.09388E-06	1.3181E-05	2.33382E-05	0.000114239	0.000114239	3.00068E-05	2.70773E-05	6.76142E-05
3831403772935	383140	3772935	2.94218E-05	2.6549E-05	6.62961E-05	6.62961E-05	1.85536E-05	1.85536E-05	3.42348E-05	3.42348E-05	6.15606E-05	6.15606E-05	4.35505E-05	4.09887E-06	1.31971E-05	2.33666E-05	0.000115206	0.000115206	3.02873E-05	2.73305E-05	6.82463E-05
3831503772935	383150	3772935	2.94695E-05	2.6593E-05	6.64037E-05	6.64037E-05	1.85837E-05	1.85837E-05	3.42904E-05	3.42904E-05	6.16605E-05	6.16605E-05	4.36211E-05	4.10552E-06	1.32185E-05	2.34046E-05	0.000116174	0.000116174	3.05858E-05	2.75998E-05	6.89188E-05
3831603772935	383160	3772935	2.95054E-05	2.6625E-05	6.64844E-05	6.64844E-05	1.86063E-05	1.86063E-05	3.43321E-05	3.43321E-05	6.17355E-05	6.17355E-05	4.36741E-05	4.11051E-06	1.32346E-05	2.3433E-05	0.000117078	0.000117078	3.08842E-05	2.78691E-05	6.95914E-05
3831703772935	383170	3772935	2.95352E-05	2.6652E-05	6.65516E-05	6.65516E-05	1.86251E-05	1.86251E-05	3.43668E-05	3.43668E-05	6.17979E-05	6.17979E-05	4.37183E-05	4.11467E-06	1.3248E-05	2.34567E-05	0.00011795	0.00011795	3.11827E-05	2.81385E-05	7.02639E-05
3831803772935	383180	3772935	2.95412E-05	2.6657E-05	6.65651E-05	6.65651E-05	1.86289E-05	1.86289E-05	3.43738E-05	3.43738E-05	6.18104E-05	6.18104E-05	4.37272E-05	4.1155E-06	1.32507E-05	2.34615E-05	0.000117807	0.000117807	3.14752E-05	2.84024E-05	7.09229E-05
3831903772935	383190	3772935	2.95054E-05	2.6625E-05	6.64844E-05	6.64844E-05	1.86063E-05	1.86063E-05	3.43321E-05	3.43321E-05	6.17355E-05	6.17355E-05	4.36741E-05	4.11051E-06	1.32346E-05	2.3433E-05	0.000130765	0.000130765	3.17796E-05	2.86771E-05	7.16089E-05
3832003772935	383200	3772935	2.99889E-05	2.7061E-05	6.75738E-05	6.75738E-05	1.89112E-05	1.89112E-05	3.48947E-05	3.48947E-05	6.27471E-05	6.27471E-05	4.43898E-05	4.17787E-06	1.34515E-05	2.3817E-05	0.00014396	0.00014396	3.24839E-05	2.93127E-05	7.3196E-05
3832103772935	383210	3772935	3.07529E-05	2.7751E-05	6.92954E-05	6.92954E-05	1.9393E-05	1.9393E-05	3.57837E-05	3.57837E-05	6.43458E-05	6.43458E-05	4.55208E-05	4.28431E-06	1.37942E-05	2.44238E-05	0.000151541	0.000151541	3.37076E-05	3.04169E-05	7.59533E-05
3832203772935	383220	3772935	3.18273E-05	2.872E-05	7.17165E-05	7.17165E-05	2.00705E-05	2.00705E-05	3.70339E-05	3.70339E-05	6.65939E-05	6.65939E-05	4.71112E-05	4.43399E-06	1.42761E-05	2.52771E-05	0.000154047	0.000154047	3.62027E-05	3.26684E-05	8.15755E-05
3832303772935	383230	3772935	3.22392E-05	2.9092E-05	7.26445E-05	7.26445E-05	2.03303E-05	2.03303E-05	3.75132E-05	3.75132E-05	6.74557E-05	6.74557E-05	4.77208E-05	4.49137E-06	1.44609E-05	2.56042E-05	0.000154761	0.000154761	3.79218E-05	3.42197E-05	8.54491E-05
3832403772935	383240	3772935	3.25257E-05	2.935E-05	7.32902E-05	7.32902E-05	2.05109E-05	2.05109E-05	3.78466E-05	3.78466E-05	6.80551E-05	6.80551E-05	4.81449E-05	4.53129E-06	1.45894E-05	2.58318E-05	0.000154015	0.000154015	4.00468E-05	3.61372E-05	9.02374E-05
3832503772935	383250	3772935	3.25436E-05	2.9367E-05	7.33305E-05	7.33305E-05	2.05222E-05	2.05222E-05	3.78674E-05	3.78674E-05	6.80926E-05	6.80926E-05	4.81714E-05	4.53378E-06	1.45974E-05	2.5846E-05	0.000151192	0.000151192	4.26314E-05	3.84695E-05	9.60614E-05
3832603772935	383260	3772935	3.21437E-05	2.9006E-05	7.24293E-05	7.24293E-05	2.027E-05	2.027E-05	3.7402E-05	3.7402E-05	6.72558E-05	6.72558E-05	4.75795E-05	4.47807E-06	1.4418E-05	2.55284E-05	0.000147132	0.000147132	4.47863E-05	4.0414E-05	0.000100917
3832703772935	383270	3772935	3.15468E-05	2.8467E-05	7.10843E-05	7.10843E-05	1.98936E-05	1.98936E-05	3.67075E-05	3.67075E-05	6.60069E-05	6.60069E-05	4.66959E-05	4.39491E-06	1.41503E-05	2.50543E-05	0.000143929	0.000143929	4.59562E-05	4.14697E-05	0.000103553
3832803772935	383280	3772935	3.08782E-05	2.7864E-05	6.95779E-05	6.95779E-05	1.9472E-05	1.9472E-05	3.59296E-05	3.59296E-05	6.46081E-05	6.46081E-05	4.57063E-05	4.30177E-06	1.38504E-05	2.45234E-05	0.000140995	0.000140995	4.64756E-05	4.19384E-05	0.000104723
3832903772935	383290	3772935	3.01321E-05	2.719E-05	6.78966E-05	6.78966E-05	1.90015E-05	1.90015E-05	3.50614E-05	3.50614E-05	6.30469E-05	6.30469E-05	4.46019E-05	4.19782E-06	1.35157E-05	2.39308E-05	0.000137965	0.000137965	4.66785E-05	4.21215E-05	0.000105181
3833003772935	383300	3772935	2.92666E-05	2.6409E-05	6.59463E-05	6.59463E-05	1.84557E-05	1.84557E-05	3.40543E-05	3.40543E-05	6.12359E-05	6.12359E-05	4.33207E-05	4.07724E-06	1.31275E-05	2.32434E-05	0.000134651	0.000134651	4.65472E-05	4.2003E-05	0.000104885
3833103772935	383310	3772935	2.83891E-05	2.5618E-05	6.39692E-05	6.39692E-05	1.79024E-05	1.79024E-05	3.30333E-05	3.30333E-05	5.93999E-05	5.93999E-05	4.20219E-05	3.955E-06	1.27339E-05	2.25465E-05	0.000131701	0.000131701	4.61353E-05	4.16313E-05	0.000103957
3833203772935	383320	3772935	2.75176E-05	2.4831E-05	6.20054E-05	6.20054E-05	1.73528E-05	1.73528E-05	3.20192E-05	3.20192E-05	5.75765E-05	5.75765E-05	4.07319E-05	3.83359E-06	1.2343E-05	2.18544E-05	0.000129084	0.000129084	4.55265E-05	4.10819E-05	0.000102585
3833303772935	383330	3772935	2.6676E-05	2.4072E-05	6.0109E-05	6.0109E-05	1.68221E-05	1.68221E-05	3.10399E-05	3.10399E-05	5.58155E-05	5.58155E-05	3.94861E-05	3.71634E-06	1.19655E-05	2.11859E-05	0.000126816	0.000126816	4.48042E-05	4.04302E-05	0.000100957
3833403772935	383340	3772935	2.59179E-05	2.3388E-05	5.84008E-05	5.84008E-05	1.6344E-05	1.6344E-05	3.01578E-05	3.01578E-05	5.42293E-05	5.42293E-05	3.8364E-05	3.61073E-06	1.16254E-05	2.05839E-05	0.000124913	0.000124913	4.40581E-05	3.97569E-05	9.9276E-05
3833503772935	383350	3772935	2.55419E-05	2.3048E-05	5.75534E-05	5.75534E-05	1.61069E-05	1.61069E-05	2.97202E-05	2.97202E-05	5.34425E-05	5.34425E-05	3.78073E-05	3.55834E-06	1.14568E-05	2.02852E-05	0.000124104	0.000124104	4.38551E-05	3.95737E-05	9.88186E-05
3833603772935	383360	3772935	2.51897E-05	2.2731E-05	5.67599E-05	5.67599E-05	1.58848E-05	1.58848E-05	2.93104E-05	2.93104E-05	5.27056E-05	5.27056E-05	3.7286E-05	3.50927E-06	1.12988E-05	2.00055E-05	0.000123247	0.000123247	4.36223E-05	3.93637E-05	9.82941E-05
3833703772935	383370	3772935	2.52195E-05	2.2757E-05	5.68271E-05	5.68271E-05	1.59036E-05	1.59036E-05	2.93451E-05	2.93451E-05	5.2768E-05	5.2768E-05	3.73302E-05	3.51343E-06	1.13122E-05	2.00292E-05	0.000123358	0.000123358	4.39864E-05	3.96922E-05	9.91145E-05
3833803772935	383380	3772935	2.56075E-05	2.3108E-05	5.77014E-05	5.77014E-05	1.61483E-05	1.61483E-05	2.97966E-05	2.97966E-05	5.35798E-05	5.35798E-05	3.79045E-05	3.56749E-06	1.14862E-05	2.03374E-05	0.000124627	0.000124627	4.48818E-05	4.05002E-05	0.000101132
3833903772935	383390	3772935	2.59955E-05	2.3458E-05	5.85756E-05	5.85756E-05	1.63929E-05	1.63929E-05	3.02481E-05	3.02481E-05	5.43917E-05	5.43917E-05	3.84788E-05	3.62154E-06	1.16603E-05	2.06455E-05	0.000126261	0.000126261	4.56638E-05	4.12058E-05	0.000102894
3834003772935	383400	3772935	2.60731E-05	2.3528E-05	5.87505E-05	5.87505E-05	1.64419E-05	1.64419E-05	3.03384E-05	3.03384E-05	5.4554E-05	5.4554E-05	3.85937E-05	3.63235E-06	1.16951E-05	2.07071E-05	0.000126832	0.000126832	4.59204E-05	4.14374E-05	0.000103472
3834103772935	383410	3772935	2.61328E-05	2.3582E-05	5.8885E-05	5.8885E-05	1.64795E-05	1.64795E-05	3.04078E-05	3.04078E-05	5.46789E-05	5.46789E-05	3.86821E-05	3.64066E-06	1.17218E-05	2.07545E-05	0.000127371	0.000127371	4.60816E-05	4.15829E-05	0.000103836
3834203772935	383420	3772935	2.61388E-05	2.3587E-05	5.88984E-05	5.88984E-05	1.64833E-05	1.64833E-05	3.04148E-05	3.04148E-05	5.46914E-05	5.46914E-05	3.86909E-05	3.6415E-06	1.17245E-05	2.07593E-05	0.000127672	0.000127672	4.61174E-05	4.16152E-05	0.000103916
3834303772935	383430	3772935	2.60731E-05	2.3528E-05	5.87505E-05	5.87505E-05	1.64419E-05	1.64419E-05	3.03384E-05	3.03384E-05	5.4554E-05	5.4554E-05	3.85937E-05	3.63235E-06	1.16951E-05	2.07071E-05	0.000127514	0.000127514	4.60279E-05	4.15344E-05	0.000103715
3834403772935	383440	3772935	2.60015E-05	2.3463E-05	5.85891E-05	5.85891E-05	1.63967E-05	1.63967E-05	3.0255E-05	3.0255E-05	5.44042E-05	5.44042E-05	3.84877E-05	3.62237E-06	1.16629E-05	2.06503E-05	0.000127307	0.000127307	4.58906E-05	4.14105E-05	0.000103405
3834503772935	383450	3772935	2.57687E-05	2.3253E-05	5.80645E-05	5.80645E-05	1.62499E-05	1.62499E-05	2.99841E-05	2.99841E-05	5.39171E-05	5.39171E-05	3.81431E-05	3.58994E-06	1.15585E-05	2.04654E-05	0.00012588	0.00012588	4.55981E-05	4.11466E-05	0.000102746
3834603772935	383460	3772935	2.5506E-05	2.3016E-05	5.74727E-05	5.74727E-05	1.60843E-05	1.60843E-05	2.96785E-05	2.96785E-05	5.33675E-05	5.33675E-05	3.77543E-05	3.55335E-06	1.14407E-05	2.02568E-05	0.000124167	0.000124167	4.52519E-05	4.08342E-05	0.000101966
3834703772935	383470	3772935	2.51181E-05	2.2666E-05	5.65985E-05	5.65985E-05	1.58396E-05	1.58396E-05	2.92271E-05	2.92271E-05	5.25557E-05	5.25557E-05	3.718E-05	3.4993E-06	1.12667E-05	1.99486E-05	0.000121614	0.000121614	4.47326E-05	4.03655E-05	0.000100796
3834803772935	383480	3772935	2.4354E-05	2.1976E-05	5.48768E-05	5.48768E-05	1.53578E-05	1.53578E-05	2.8338E-05	2.8338E-05	5.09571E-05	5.09571E-05	3.60491E-05	3.39285E-06	1.0924E-05	1.93418E-05	0.000117189	0.000117189	4.35925E-05	3.93367E-05	9.82268E-05
3834903772935	383490	3772935	2.35959E-05	2.1292E-05	5.31687E-05	5.31687E-05	1.48798E-05	1.48798E-05	2.74559E-05	2.74559E-05	4.93709E-05	4.93709E-05	3.49269E-05	3.28724E-06	1.05839E-05	1.87398E-05	0.000113367	0.000113367	4.22494E-05	3.81248E-05	9.52005E-05
3835003772935	383500	3772935	2.31244E-05	2.0867E-05	5.21061E-05	5.21061E-05	1.45824E-05	1.45824E-05	2.69072E-05	2.69072E-05	4.83842E-05	4.83842E-05	3.42289E-05	3.22155E-06	1.03724E-05	1.83653E-05	0.000110924	0.000110924	4.13123E-05	3.72791E-05	9.30889E-05
3835103772935	383510	3772935	2.27722E-05	2.0549E-05	5.13125E-05	5.13125E-05	1.43603E-05	1.43603E-05	2.64975E-05	2.64975E-05	4.76473E-05	4.76473E-05	3.37076E-05	3.17248E-06	1.02144E-05	1.80856E-05	0.000108926	0.000108926	4.05542E-05	3.65951E-05	9.13807E-05
3835203772935	383520	3772935	2.24558E-05	2.0264E-05	5.05997E-05	5.05997E-05	1.41608E-05	1.41608E-05	2.61293E-05	2.61293E-05	4.69854E-05	4.69854E-05	3.32394E-05	3.12841E-06	1.00725E-05	1.78343E-05	0.000107023	0.000107023	3.98379E-05	3.59487E-05	8.97667E-05
3835303772935	383530	3772935	2.23006E-05	2.0124E-05	5.025E-05	5.025E-05	1.40629E-05	1.40629E-05	2.59487E-05	2.59487E-05	4.66607E-05	4.66607E-05	3.30096E-05	3.10679E-06	1.00029E-05	1.77111E-05	0.000105627	0.000105627	3.94022E-05	3.55555E-05	8.87848E-05
3835403772935	383540	3772935	2.21454E-05	1.9983E-05	4.99003E-05	4.99003E-05	1.39651E-05	1.39651E-05	2.57682E-05	2.57682E-05	4.6336E-05	4.6336E-05	3.27799E-05	3.08517E-06	9.93331E-06	1.75878E-05	0.000104215	0.000104215	3.89485E-05	3.51461E-05	8.77626E-05
3835503772935	383550	3772935	2.21156E-05	1.9957E-05	4.9833E-05	4.9833E-05	1.39462E-05	1.39462E-05	2.57334E-05	2.57334E-05	4.62735E-05	4.62735E-05	3.27357E-05	3.08101E-06	9.91992E-06	1.75641E-05	0.000103232	0.000103232	3.87217E-05	3.49415E-05	8.72515E-05
3835603772935	383560	3772935	2.21812E-05	2.0016E-05	4.9981E-05	4.9981E-05	1.39876E-05	1.39876E-05	2.58098E-05	2.58098E-05	4.64109E-05	4.64109E-05	3.28329E-05	3.09016E-06	9.94937E-06	1.76162E-05	0.000102614	0.000102614	3.8656E-05	3.48822E-05	8.71035E-05
3835703772935	383570	3772935	2.22469E-05	2.0075E-05	5.01289E-05	5.01289E-05	1.40291E-05	1.40291E-05	2.58862E-05	2.58862E-05	4.65483E-05	4.65483E-05	3.29301E-05	3.0993E-06	9.97882E-06	1.76684E-05	0.00010209	0.00010209	3.85784E-05	3.48122E-05	8.69287E-05
3835803772935	383580	3772935	2.23603E-05	2.0177E-05	5.03845E-05	5.03845E-05	1.41006E-05	1.41006E-05	2.60182E-05	2.60182E-05	4.67856E-05	4.67856E-05	3.3098E-05	3.1151E-06	1.00297E-05	1.77585E-05	0.000101852	0.000101852	3.85724E-05	3.48068E-05	8.69152E-05
3835903772935	383590	3772935	2.24737E-05	2.028E-05	5.064E-05	5.064E-05	1.41721E-05	1.41721E-05	2.61502E-05	2.61502E-05	4.70229E-05	4.70229E-05	3.32659E-05	3.1309E-06	1.00806E-05	1.78485E-05	0.000101741	0.000101741	3.85426E-05	3.47799E-05	8.6848E-05
3836003772935	383600	3772935	2.2611E-05	2.0404E-05	5.09494E-05	5.09494E-05	1.42587E-05	1.42587E-05	2.63099E-05	2.63099E-05	4.73101E-05	4.73101E-05	3.34691E-05	3.15003E-06	1.01421E-05	1.79576E-05	0.000101884	0.000101884	3.85247E-05	3.47637E-05	8.68076E-05
3836103772935	383610	3772935	2.27662E-05	2.0544E-05	5.12991E-05	5.12991E-05	1.43565E-05	1.43565E-05	2.64905E-05	2.64905E-05	4.76349E-05	4.76349E-05	3.36988E-05	3.17165E-06	1.02118E-05	1.80808E-05	0.000102312	0.000102312	3.85068E-05	3.47475E-05	8.67673E-05
3836203772935	383620	3772935	2.29035E-05	2.0668E-05	5.16084E-05	5.16084E-05	1.44431E-05	1.44431E-05	2.66503E-05	2.66503E-05	4.79221E-05	4.79221E-05	3.3902E-05	3.19078E-06	1.02733E-05	1.81899E-05	0.000102883	0.000102883	3.84172E-05	3.46667E-05	8.65655E-05
3836303772935	383630	3772935	2.2993E-05	2.0748E-05	5.18102E-05	5.18102E-05	1.44996E-05	1.44996E-05	2.67544E-05	2.67544E-05	4.81095E-05	4.81095E-05	3.40346E-05	3.20325E-06	1.03135E-05	1.8261E-05	0.000103327	0.000103327	3.82203E-05	3.4489E-05	8.61217E-05
3836403772935	383640	3772935	2.30587E-05	2.0808E-05	5.19581E-05	5.19581E-05	1.4541E-05	1.4541E-05	2.68308E-05	2.68308E-05	4.82468E-05	4.82468E-05	3.41317E-05	3.2124E-06	1.0343E-05	1.83131E-05	0.000103819	0.000103819	3.79517E-05	3.42466E-05	8.55164E-05
3836503772935	383650	3772935	2.30945E-05	2.084E-05	5.20388E-05	5.20388E-05	1.45636E-05	1.45636E-05	2.68725E-05	2.68725E-05	4.83218E-05	4.83218E-05	3.41848E-05	3.21739E-06	1.0359E-05	1.83416E-05	0.000104279	0.000104279	3.76234E-05	3.39504E-05	8.47766E-05
3836603772935	383660	3772935	2.30885E-05	2.0835E-05	5.20254E-05	5.20254E-05	1.45598E-05	1.45598E-05	2.68656E-05	2.68656E-05	4.83093E-05	4.83093E-05	3.41759E-05	3.21656E-06	1.03563E-05	1.83368E-05	0.000104612	0.000104612	3.72354E-05	3.36002E-05	8.39024E-05
3836703772935	383670	3772935	2.30647E-05	2.0813E-05	5.19716E-05	5.19716E-05	1.45447E-05	1.45447E-05	2.68378E-05	2.68378E-05	4.82593E-05	4.82593E-05	3.41406E-05	3.21323E-06	1.03456E-05	1.83179E-05	0.000104929	0.000104929	3.68116E-05	3.32178E-05	8.29474E-05
3836803772935	383680	3772935	2.3005E-05	2.0759E-05	5.18371E-05	5.18371E-05	1.45071E-05	1.45071E-05	2.67683E-05	2.67683E-05	4.81344E-05	4.81344E-05	3.40522E-05	3.20492E-06	1.03189E-05	1.82704E-05	0.000105024	0.000105024	3.63937E-05	3.28408E-05	8.20059E-05
3836903772935	383690	3772935	2.29154E-05	2.0678E-05	5.16353E-05	5.16353E-05	1.44506E-05	1.44506E-05	2.66641E-05	2.66641E-05	4.79471E-05	4.79471E-05	3.39197E-05	3.19244E-06	1.02787E-05	1.81993E-05	0.000105008	0.000105008	3.59998E-05	3.24853E-05	8.11182E-05
3837003772935	383700	3772935	2.2808E-05	2.0581E-05	5.13932E-05	5.13932E-05	1.43829E-05	1.43829E-05	2.65391E-05	2.65391E-05	4.77223E-05	4.77223E-05	3.37607E-05	3.17747E-06	1.02305E-05	1.8114E-05	0.000104866	0.000104866	3.56177E-05	3.21405E-05	8.02574E-05
3837103772935	383710	3772935	2.26886E-05	2.0474E-05	5.11242E-05	5.11242E-05	1.43076E-05	1.43076E-05	2.64002E-05	2.64002E-05	4.74725E-05	4.74725E-05	3.35839E-05	3.16084E-06	1.0177E-05	1.80192E-05	0.000104326	0.000104326	3.52835E-05	3.18389E-05	7.95042E-05
3837203772935	383720	3772935	2.25573E-05	2.0355E-05	5.08283E-05	5.08283E-05	1.42248E-05	1.42248E-05	2.62474E-05	2.62474E-05	4.71977E-05	4.71977E-05	3.33896E-05	3.14255E-06	1.0118E-05	1.79149E-05	0.000103787	0.000103787	3.49731E-05	3.15588E-05	7.88047E-05
3837303772935	383730	3772935	2.2426E-05	2.0237E-05	5.05324E-05	5.05324E-05	1.4142E-05	1.4142E-05	2.60946E-05	2.60946E-05	4.6923E-05	4.6923E-05	3.31952E-05	3.12425E-06	1.00591E-05	1.78106E-05	0.000103232	0.000103232	3.46806E-05	3.12949E-05	7.81457E-05
3837403772935	383740	3772935	2.22947E-05	2.0118E-05	5.02365E-05	5.02365E-05	1.40592E-05	1.40592E-05	2.59418E-05	2.59418E-05	4.66482E-05	4.66482E-05	3.30008E-05	3.10596E-06	1.00002E-05	1.77063E-05	0.000102645	0.000102645	3.4406E-05	3.10471E-05	7.7527E-05
3837503772935	383750	3772935	2.21693E-05	2.0005E-05	4.99541E-05	4.99541E-05	1.39801E-05	1.39801E-05	2.57959E-05	2.57959E-05	4.63859E-05	4.63859E-05	3.28153E-05	3.08849E-06	9.94402E-06	1.76068E-05	0.000102027	0.000102027	3.41434E-05	3.08101E-05	7.69352E-05
3837603772935	383760	3772935	2.2044E-05	1.9892E-05	4.96716E-05	4.96716E-05	1.39011E-05	1.39011E-05	2.56501E-05	2.56501E-05	4.61236E-05	4.61236E-05	3.26297E-05	3.07103E-06	9.88779E-06	1.75072E-05	0.000101281	0.000101281	3.39046E-05	3.05946E-05	7.63972E-05
3837703772935	383770	3772935	2.19246E-05	1.9784E-05	4.94026E-05	4.94026E-05	1.38258E-05	1.38258E-05	2.55112E-05	2.55112E-05	4.58738E-05	4.58738E-05	3.2453E-05	3.0544E-06	9.83424E-06	1.74124E-05	0.000100536	0.000100536	3.36837E-05	3.03953E-05	7.58995E-05
3837803772935	383780	3772935	2.17992E-05	1.9671E-05	4.91201E-05	4.91201E-05	1.37467E-05	1.37467E-05	2.53653E-05	2.53653E-05	4.56116E-05	4.56116E-05	3.22674E-05	3.03694E-06	9.77801E-06	1.73128E-05	9.97112E-05	9.97112E-05	3.34629E-05	3.01961E-05	7.54018E-05
3837903772935	383790	3772935	2.16679E-05	1.9553E-05	4.88242E-05	4.88242E-05	1.36639E-05	1.36639E-05	2.52125E-05	2.52125E-05	4.53368E-05	4.53368E-05	3.20731E-05	3.01864E-06	9.71911E-06	1.72085E-05	9.87913E-05	9.87913E-05	3.3248E-05	3.00021E-05	7.49176E-05
3838003772935	383800	3772935	2.15366E-05	1.9434E-05	4.85283E-05	4.85283E-05	1.35811E-05	1.35811E-05	2.50597E-05	2.50597E-05	4.5062E-05	4.5062E-05	3.18787E-05	3.00035E-06	9.66021E-06	1.71042E-05	9.78873E-05	9.78873E-05	3.3045E-05	2.9819E-05	7.44603E-05
3838103772935	383810	3772935	2.13754E-05	1.9289E-05	4.81652E-05	4.81652E-05	1.34795E-05	1.34795E-05	2.48722E-05	2.48722E-05	4.47248E-05	4.47248E-05	3.16401E-05	2.97789E-06	9.58792E-06	1.69763E-05	9.67613E-05	9.67613E-05	3.28122E-05	2.96089E-05	7.39358E-05
3838203772935	383820	3772935	2.12083E-05	1.9138E-05	4.77886

			KMMass Grading / Excavation	KMDrainage / Utilities Trenching	KMFoundations / Concrete Pads	KMBuilding / Structure Construction	KMAsphalt Paving	KMArchitectural Coating	KMLandscaping or Other Finishing	KMWaterside Construction (Piles)	EWNDemolition	EWNSite Grubbing / Prep	EWNDrainage / Utilities Trenching	EWNDrainage / Utilities Trenching	EWNDrainage / Utilities Trenching	EWNFoundations / Concrete Pads	EWNBuilding / Structure Construction	EWNAsphalt Paving	EWNLandscaping or Other Finishing	EWNWaterside Construction (Piles)	ISDemolition
Unique Identifier	X (UTM)	Y (UTM)	2026	2026	2026	2026	2026	2026	2026	2026	2027	2027	2027	2028	2029	2029	2029	2029	2029	2029	2027
3830703772935	383070	3772935	6.43458E-05	1.38637E-05	3.32277E-05	6.16333E-05	4.22693E-05	3.97829E-06	1.28089E-05	2.26792E-05	0.000176489	0.000237957	0.000288715	0.000288715	0.000288715	0.00020536	0.000357635	0.000261241	7.91639E-05	0.000137373	2.24081E-05
3830803772935	383080	3772935	6.48972E-05	1.39825E-05	3.35125E-05	6.21615E-05	4.26316E-05	4.01238E-06	1.29187E-05	2.28736E-05	0.000181772	0.00024508	0.000297357	0.000297357	0.000297357	0.00021507	0.000368339	0.00026906	8.15334E-05	0.000141484	2.24737E-05
3830903772935	383090	3772935	6.54352E-05	1.40985E-05	3.37903E-05	6.26768E-05	4.2985E-05	4.04564E-06	1.30258E-05	2.30632E-05	0.000187012	0.000252146	0.000305931	0.000305931	0.000305931	0.000217606	0.000378959	0.000276818	8.38842E-05	0.000145564	2.25275E-05
3831003772935	383100	3772935	6.59598E-05	1.42115E-05	3.40612E-05	6.31793E-05	4.33296E-05	4.07808E-06	1.31302E-05	2.32481E-05	0.000192271	0.000259236	0.000314533	0.000314533	0.000314533	0.000223725	0.000389616	0.000284602	8.62431E-05	0.000149657	2.25752E-05
3831103772935	383110	3772935	6.64844E-05	1.43245E-05	3.43321E-05	6.36817E-05	4.36741E-05	4.11051E-06	1.32346E-05	2.3433E-05	0.000197602	0.000266423	0.000323253	0.000323253	0.000323253	0.000229927	0.000400417	0.000292492	8.8634E-05	0.000153806	2.26289E-05
3831203772935	383120	3772935	6.70493E-05	1.44462E-05	3.46238E-05	6.42228E-05	4.40452E-05	4.14543E-06	1.3347E-05	2.36321E-05	0.000203213	0.000273989	0.000332432	0.000332432	0.000332432	0.000236456	0.000411787	0.000300798	9.11508E-05	0.000158173	2.26826E-05
3831303772935	383130	3772935	6.76142E-05	1.45679E-05	3.49155E-05	6.47639E-05	4.44163E-05	4.18036E-06	1.34595E-05	2.38312E-05	0.000208859	0.000281602	0.00034167	0.00034167	0.00034167	0.00024302 6	0.0042323	0.000309156	9.36837E-05	0.000162569	2.27364E-05
3831403772935	383140	3772935	6.82463E-05	1.47041E-05	3.5242E-05	6.53694E-05	4.48316E-05	4.21945E-06	1.35853E-05	2.4054E-05	0.000215014	0.0002899	0.000351737	0.000351737	0.000351737	0.000250187	0.0004357	0.000318266	9.64441E-05	0.000167359	2.2808E-05
3831503772935	383150	3772935	6.89188E-05	1.4849E-05	3.55892E-05	6.60136E-05	4.52734E-05	4.26102E-06	1.37192E-05	2.42911E-05	0.000221496	0.00029864	0.000362342	0.000362342	0.000362342	0.00025773	0.000448836	0.000327861	9.93518E-05	0.000172405	2.28916E-05
3831603772935	383160	3772935	6.95914E-05	1.49939E-05	3.59365E-05	6.66578E-05	4.57152E-05	4.3026E-06	1.38531E-05	2.45281E-05	0.000227931	0.000307316	0.000372868	0.000372868	0.000372868	0.000265218	0.000461876	0.000337386	0.000102238	0.000177413	2.29692E-05
3831703772935	383170	3772935	7.02639E-05	1.51388E-05	3.62838E-05	6.73019E-05	4.61569E-05	4.34418E-06	1.3987E-05	2.47651E-05	0.000234407	0.000316048	0.000383463	0.000383463	0.000383463	0.000272754	0.000474999	0.000346972	0.000105143	0.000182454	2.30408E-05
3831803772935	383180	3772935	7.09229E-05	1.52808E-05	3.66241E-05	6.79332E-05	4.65899E-05	4.38493E-06	1.41181E-05	2.49974E-05	0.000240615	0.000324418	0.000393618	0.000393618	0.000393618	0.000279977	0.000487579	0.000356161	0.000107928	0.000187286	2.31065E-05
3831903772935	383190	3772935	7.16089E-05	1.54286E-05	3.69784E-05	6.85902E-05	4.70405E-05	4.42734E-06	1.42547E-05	2.52392E-05	0.000246942	0.000332949	0.000403969	0.000403969	0.000403969	0.000287339	0.0005004	0.000365527	0.000110766	0.000192211	2.31721E-05
3832003772935	383200	3772935	7.3196E-05	1.57706E-05	3.77979E-05	7.01105E-05	4.80831E-05	4.52547E-06	1.45706E-05	2.57986E-05	0.000251545	0.000339154	0.000411498	0.000411498	0.000411498	0.00029269 4	0.000509726	0.000372339	0.00011283	0.000195793	2.31841E-05
3832103772935	383210	3772935	7.59533E-05	1.63646E-05	3.92218E-05	7.27515E-05	4.98944E-05	4.69594E-06	1.51195E-05	2.67704E-05	0.000253449	0.000341721	0.000414613	0.000414613	0.000414613	0.00029491	0.000513585	0.000375158	0.000113684	0.000197275	2.46942E-05
3832203772935	383220	3772935	8.15755E-05	1.7576E-05	4.2125E-05	7.81367E-05	5.35876E-05	5.04354E-06	1.62387E-05	2.8752E-05	0.000262832	0.000354373	0.000429963	0.000429963	0.000429963	0.000305829	0.000532599	0.000389047	0.000117893	0.000204579	2.72132E-05
3832303772935	383230	3772935	8.54491E-05	1.84106E-05	4.41254E-05	8.18471E-05	5.61323E-05	5.28304E-06	1.70098E-05	3.01173E-05	0.000267966	0.000361294	0.000438361	0.000438361	0.000438361	0.000311802	0.00054300 2	0.000396646	0.000120196	0.000208575	2.8407E-05
3832403772935	383240	3772935	9.02374E-05	1.94423E-05	4.6598E-05	8.64335E-05	5.92777E-05	5.57908E-06	1.7963E-05	3.1805E-05	0.000269046	0.000362751	0.000440128	0.000440128	0.000440128	0.000313059	0.000545191	0.000398245	0.0001206 8	0.000209416	2.94755E-05
3832503772935	383250	3772935	9.60614E-05	2.06971E-05	4.96055E-05	9.20119E-05	6.31035E-05	5.93916E-06	1.91223E-05	3.38577E-05	0.00026522	0.000357592	0.000433869	0.000433869	0.000433869	0.000308607	0.000537438	0.000392581	0.000118964	0.000206438	3.02455E-05
3832603772935	383260	3772935	0.000100917	2.17432E-05	5.21128E-05	9.66628E-05	6.62932E-05	6.23936E-06	2.00888E-05	3.55691E-05	0.000257753	0.000347524	0.000421653	0.000421653	0.000421653	0.000299918	0.000522306	0.000381528	0.000115615	0.000200625	3.04425E-05
3832703772935	383270	3772935	0.000103553	2.23112E-05	5.34742E-05	9.91879E-05	6.80249E-05	6.40235E-06	2.06136E-05	3.64982E-05	0.000252106	0.00033991	0.000412416	0.000412416	0.000412416	0.000293347	0.000510863	0.00037317	0.000113082	0.00019623	3.02575E-05
3832803772935	383280	3772935	0.000104723	2.25633E-05	5.40784E-05	0.000100309	6.87936E-05	6.47469E-06	2.08466E-05	3.69107E-05	0.000246972	0.000332989	0.000404018	0.000404018	0.000404018	0.000287374	0.000500461	0.000365571	0.000110779	0.000192234	2.99292E-05
3832903772935	383290	3772935	0.000105181	2.26619E-05	5.43146E-05	0.000100747	6.9094E-05	6.50297E-06	2.09376E-05	3.70718E-05	0.000241445	0.000325536	0.000394976	0.000394976	0.000394976	0.000280942	0.00048926	0.000357389	0.0001083	0.000187932	2.94815E-05
3833003772935	383300	3772935	0.000104885	2.25981E-05	5.41618E-05	0.000100463	6.88997E-05	6.48467E-06	2.08787E-05	3.69676E-05	0.000235231	0.000317158	0.000384811	0.000384811	0.000384811	0.000273712	0.000476669	0.000348192	0.000105513	0.000183095	2.88846E-05
3833103772935	383310	3772935	0.000103957	2.23981E-05	5.36825E-05	9.95744E-05	6.829E-05	6.42729E-06	2.06939E-05	3.66404E-05	0.000229536	0.000309481	0.000375495	0.000375495	0.000375495	0.000267086	0.000465129	0.000339762	0.000102958	0.000178663	2.82101E-05
3833203772935	383320	3772935	0.000102585	2.21026E-05	5.29741E-05	9.82603E-05	6.73888E-05	6.34247E-06	2.04208E-05	3.61569E-05	0.00022417	0.000302245	0.000366716	0.000366716	0.000366716	0.000260842	0.000454255	0.000331819	0.000100551	0.000174486	2.74759E-05
3833303772935	383330	3772935	0.000100957	2.17519E-05	5.21337E-05	9.67014E-05	6.63197E-05	6.24185E-06	2.00969E-05	3.55833E-05	0.000219001	0.000295276	0.00035826	0.00035826	0.00035826	0.00025482 7	0.00044378	0.000324168	9.82326E-05	0.000170463	2.67178E-05
3833403772935	383340	3772935	9.9276E-05	2.13897E-05	5.12655E-05	9.5091E-05	6.52152E-05	6.1379E-06	1.97622E-05	3.49907E-05	0.000214076	0.000288636	0.000350204	0.000350204	0.000350204	0.000249097	0.000433801	0.000316878	9.60237E-05	0.000166629	2.59955E-05
3833503772935	383350	3772935	9.88186E-05	2.12911E-05	5.10293E-05	9.4653E-05	6.49148E-05	6.10963E-06	1.96712E-05	3.48295E-05	0.000211104	0.000284628	0.000345341	0.000345341	0.000345341	0.000245638	0.000427778	0.000312478	9.46904E-05	0.000164316	2.56254E-05
3833603772935	383360	3772935	9.82941E-05	2.11781E-05	5.07584E-05	9.41505E-05	6.45702E-05	6.0772E-06	1.95667E-05	3.46446E-05	0.000207695	0.000280033	0.000339766	0.000339766	0.000339766	0.000241672	0.000420871	0.000307433	9.31616E-05	0.000161663	2.52613E-05
3833703772935	383370	3772935	9.91145E-05	2.13549E-05	5.11821E-05	9.49364E-05	6.51092E-05	6.12793E-06	1.97301E-05	3.49338E-05	0.000206215	0.000278037	0.000337344	0.000337344	0.000337344	0.00023995	0.000417871	0.000305242	9.24976E-05	0.00016051	2.52673E-05
3833803772935	383380	3772935	0.000101132	2.17896E-05	5.22239E-05	9.68689E-05	6.64345E-05	6.25266E-06	2.01317E-05	3.56449E-05	0.000207021	0.000279123	0.000338662	0.000338662	0.000338662	0.000240887	0.000419504	0.000306435	9.2859E-05	0.000161138	2.56195E-05
3833903772935	383390	3772935	0.000102894	2.21692E-05	5.31338E-05	9.85566E-05	6.7592E-05	6.3616E-06	2.04824E-05	3.62659E-05	0.000208304	0.000280854	0.000340762	0.000340762	0.000340762	0.00024238	0.000422105	0.000308334	9.34347E-05	0.000162137	2.59358E-05
3834003772935	383400	3772935	0.000103472	2.22938E-05	5.34325E-05	9.91106E-05	6.79719E-05	6.39736E-06	2.05976E-05	3.64698E-05	0.000207116	0.000279252	0.000338819	0.000338819	0.000338819	0.000240998	0.000419698	0.000306576	9.29018E-05	0.000161212	2.59478E-05
3834103772935	383410	3772935	0.000103836	2.23721E-05	5.362E-05	9.94584E-05	6.82105E-05	6.41981E-06	2.06698E-05	3.65978E-05	0.000205761	0.000277425	0.000336602	0.000336602	0.000336602	0.000239422	0.000416952	0.00030457	9.22941E-05	0.000160157	2.59239E-05
3834203772935	383420	3772935	0.000103916	2.23895E-05	5.36617E-05	9.95357E-05	6.82635E-05	6.4248E-06	2.06859E-05	3.66262E-05	0.000203845	0.000274842	0.000333467	0.000333467	0.000333467	0.000237192	0.000413069	0.000301734	9.14346E-05	0.000158666	2.58463E-05
3834303772935	383430	3772935	0.000103715	2.2346E-05	5.35575E-05	9.93425E-05	6.8131E-05	6.41233E-06	2.06457E-05	3.65551E-05	0.000201004	0.000271011	0.000328819	0.000328819	0.000328819	0.000233886	0.000407312	0.000297528	9.01601E-05	0.000156454	2.5703E-05
3834403772935	383440	3772935	0.000103405	2.22793E-05	5.33977E-05	9.90462E-05	6.79277E-05	6.3932E-06	2.05842E-05	3.64461E-05	0.000198061	0.000267043	0.000324005	0.000324005	0.000324005	0.000230462	0.000401349	0.000293173	8.88402E-05	0.000154164	2.55478E-05
3834503772935	383450	3772935	0.000102746	2.21373E-05	5.30574E-05	9.84149E-05	6.74948E-05	6.35245E-06	2.0453E-05	3.62138E-05	0.000192659	0.00025976	0.000315168	0.000315168	0.000315168	0.000224176	0.000390402	0.000285176	8.64171E-05	0.000149959	2.52553E-05
3834603772935	383460	3772935	0.000101966	2.19693E-05	5.26546E-05	9.76677E-05	6.69823E-05	6.30422E-06	2.02977E-05	3.59388E-05	0.000186792	0.000251848	0.000305569	0.000305569	0.000305569	0.000217349	0.000378512	0.000276491	8.37852E-05	0.000145392	2.4933E-05
3834703772935	383470	3772935	0.000100796	2.17171E-05	5.20503E-05	9.65468E-05	6.62137E-05	6.23187E-06	2.00647E-05	3.55264E-05	0.000179396	0.000241877	0.000293471	0.000293471	0.000293471	0.000208743	0.000363525	0.000265544	8.04678E-05	0.000139635	2.44973E-05
3834803772935	383480	3772935	9.82268E-05	2.11636E-05	5.07237E-05	9.40861E-05	6.45261E-05	6.07304E-06	1.95534E-05	3.46209E-05	0.000168508	0.000227197	0.00027566	0.00027566	0.00027566	0.000196074	0.000341463	0.000249428	7.55842E-05	0.000131161	2.36735E-05
3834903772935	383490	3772935	9.52005E-05	2.05116E-05	4.91609E-05	9.11874E-05	6.25381E-05	5.88594E-06	1.89509E-05	3.35543E-05	0.000159059	0.000214457	0.000260202	0.000260202	0.000260202	0.000185079	0.000322315	0.000235441	7.13458E-05	0.000123806	2.28199E-05
3835003772935	383500	3772935	9.30889E-05	2.00566E-05	4.80705E-05	8.91647E-05	6.11509E-05	5.75538E-06	1.85306E-05	3.281E-05	0.000152553	0.000205685	0.000249559	0.000249559	0.000249559	0.000177509	0.000309131	0.00022581	6.84274E-05	0.000118742	2.22588E-05
3835103772935	383510	3772935	9.13807E-05	1.96886E-05	4.71884E-05	8.75286E-05	6.00288E-05	5.64977E-06	1.81905E-05	3.22079E-05	0.000147139	0.000198385	0.000240702	0.000240702	0.000240702	0.000171209	0.00029816	0.000217796	6.59989E-05	0.000114528	2.18231E-05
3835203772935	383520	3772935	8.97667E-05	1.93408E-05	4.63549E-05	8.59826E-05	5.89685E-05	5.54998E-06	1.78692E-05	3.16391E-05	0.000142101	0.000191592	0.00023246	0.00023246	0.00023246	0.000165347	0.000287951	0.000210339	6.37392E-05	0.000110606	2.14351E-05
3835303772935	383530	3772935	8.87848E-05	1.91293E-05	4.58479E-05	8.50421E-05	5.83235E-05	5.48927E-06	1.76738E-05	3.1293E-05	0.000138185	0.000186313	0.000226055	0.000226055	0.000226055	0.000160791	0.000280016	0.000204543	6.19828E-05	0.000107558	2.12322E-05
3835403772935	383540	3772935	8.77626E-05	1.8909E-05	4.532E-05	8.4063E-05	5.7652E-05	5.42607E-06	1.74703E-05	3.09327E-05	0.000134365	0.000181162	0.000219805	0.000219805	0.000219805	0.000156345	0.000272275	0.000198888	6.02692E-05	0.000104585	2.10292E-05
3835503772935	383550	3772935	8.72515E-05	1.87989E-05	4.50561E-05	8.35734E-05	5.73162E-05	5.39447E-06	1.73686E-05	3.07526E-05	0.000131392	0.000177154	0.000214942	0.000214942	0.000214942	0.000152886	0.000266251	0.000194488	5.89358E-05	0.000102271	2.09695E-05
3835603772935	383560	3772935	8.71035E-05	1.8767E-05	4.49797E-05	8.34317E-05	5.72191E-05	5.38532E-06	1.73391E-05	3.07004E-05	0.000129106	0.000174072	0.000211203	0.000211203	0.000211203	0.000150226	0.000261619	0.000191104	5.79104E-05	0.000100492	2.10173E-05
3835703772935	383570	3772935	8.69287E-05	1.87294E-05	4.48894E-05	8.32642E-05	5.71042E-05	5.37451E-06	1.73043E-05	3.06388E-05	0.000126963	0.000171183	0.000207697	0.000207697	0.000207697	0.000147733	0.000257276	0.000187932	5.69492E-05	9.88236E-05	2.1071E-05
3835803772935	383580	3772935	8.69152E-05	1.87265E-05	4.48824E-05	8.32513E-05	5.70954E-05	5.37368E-06	1.73016E-05	3.06341E-05	0.00012528	0.000168913	0.000204943	0.000204943	0.000204943	0.00014577 4	0.000253865	0.000185441	5.61941E-05	9.75133E-05	2.11665E-05
3835903772935	383590	3772935	8.6848E-05	1.8712E-05	4.48477E-05	8.31869E-05	5.70512E-05	5.36952E-06	1.72882E-05	3.06103E-05	0.000123776	0.000166885	0.000202483	0.000202483	0.000202483	0.000144024	0.000250817	0.000183214	5.55194E-05	9.63425E-05	2.1262E-05
3836003772935	383600	3772935	8.68076E-05	1.87033E-05	4.48269E-05	8.31483E-05	5.70247E-05	5.36703E-06	1.72802E-05	3.05961E-05	0.000122647	0.000165364	0.000200637	0.000200637	0.000200637	0.000142711	0.000248531	0.000181544	5.50134E-05	9.54644E-05	2.13694E-05
3836103772935	383610	3772935	8.67673E-05	1.86946E-05	4.4806E-05	8.31096E-05	5.69982E-05	5.36453E-06	1.72722E-05	3.05819E-05	0.000121949	0.000164422	0.000199495	0.000199495	0.000199495	0.000141899	0.000247116	0.0001805 1	5.47001E-05	9.49208E-05	2.14948E-05
3836203772935	383620	3772935	8.65655E-05	1.86511E-05	4.47019E-05	8.29164E-05	5.68656E-05	5.35206E-06	1.7232E-05	3.05108E-05	0.00012143	0.000163722	0.000198645	0.000198645	0.000198645	0.000141294	0.000246064	0.000179742	5.44672E-05	9.45166E-05	2.15903E-05
3836303772935	383630	3772935	8.61217E-05	1.85555E-05	4.44727E-05	8.24912E-05	5.65741E-05	5.32462E-06	1.71437E-05	3.03544E-05	0.000120731	0.00016278	0.000197503	0.000197503	0.000197503	0.000140482	0.000244648	0.000178708	5.41539E-05	9.3973E-05	2.16321E-05
3836403772935	383640	3772935	8.55164E-05	1.84251E-05	4.41601E-05	8.19115E-05	5.61765E-05	5.2872E-06	1.70232E-05	3.0141E-05	0.000120069	0.000161887	0.000196419	0.000196419	0.000196419	0.000139711	0.000243306	0.000177727	5.38567E-05	9.34573E-05	2.1644E-05
3836503772935	383650	3772935	8.47766E-05	1.82657E-05	4.37781E-05	8.12029E-05	5.56905E-05	5.24146E-06	1.68759E-05	2.98803E-05	0.000119329	0.000160889	0.000195208	0.000195208	0.000195208	0.000138849	0.000241806	0.000176632	5.35247E-05	9.28811E-05	2.16201E-05
3836603772935	383660	3772935	8.39024E-05	1.80773E-05	4.33266E-05	8.03655E-05	5.51162E-05	5.18741E-06	1.67019E-05	2.95721E-05	0.000118415	0.000159658	0.000193714	0.000193714	0.000193714	0.000137787	0.000239955	0.0001752 8	5.31151E-05	9.21703E-05	2.15664E-05
3836703772935	383670	3772935	8.29474E-05	1.78716E-05	4.28335E-05	7.94508E-05	5.44889E-05	5.12836E-06	1.65118E-05	2.92356E-05	0.00011746	0.00015837	0.000192151	0.000192151	0.000192151	0.000136675	0.0002382	0.000173866	5.26867E-05	9.14269E-05	2.14769E-05
3836803772935	383680	3772935	8.20059E-05	1.76687E-05	4.23473E-05	7.8549E-05	5.38704E-05	5.07015E-06	1.63244E-05	2.89037E-05	0.000116225	0.000156704	0.00019013	0.00019013	0.00019013	0.000135238	0.000235516	0.000172037	5.21325E-05	9.04651E-05	2.13635E-05
3836903772935	383690	3772935	8.11182E-05	1.74775E-05	4.18889E-05	7.76987E-05	5.32872E-05	5.01527E-06	1.61476E-05	2.85908E-05	0.000114882	0.000154893	0.000187933	0.000187933	0.000187933	0.000133675	0.000232794	0.000170049	5.153E-05	8.94198E-05	2.12262E-05
3837003772935	383700	3772935	8.02574E-05	1.7292E-05	4.14444E-05	7.68741E-05	5.27218E-05	4.96205E-06	1.59763E-05	2.82874E-05	0.000113419	0.000152921	0.000185541	0.000185541	0.000185541	0.000131973	0.000229831	0.000167884	5.08741E-05	8.82814E-05	2.1071E-05
3837103772935	383710	3772935	7.95042E-05	1.71297E-05	4.10554E-05	7.61527E-05	5.2227E-05	4.91548E-06	1.58264E-05	2.8022E-05	0.000111515	0.000150354	0.000182426	0.000182426	0.000182426	0.000129758	0.000225972	0.000165066	5.002E-05	8.67993E-05	2.09218E-05
3837203772935	383720	3772935	7.88047E-05	1.6979E-05	4.06943E-05	7.54828E-05	5.17675E-05	4.87224E-06	1.56871E-05	2.77754E-05	0.000109677	0.000147875	0.000179418	0.000179418	0.000179418	0.000127618	0.000222247	0.000162344	4.91953E-05	8.53683E-05	2.07845E-05
3837303772935	383730	3772935	7.81457E-05	1.6837E-05	4.03539E-05	7.48515E-05	5.13346E-05	4.83149E-06	1.55559E-05	2.75432E-05	0.000107904	0.000145485	0.000176518	0.000176518	0.000176518	0.000125556	0.000218655	0.0001597 2	4.84001E-05	8.39884E-05	2.06472E-05
3837403772935	383740	3772935	7.7527E-05	1.67037E-05	4.00344E-05	7.42589E-05	5.09281E-05	4.79324E-06	1.54328E-05	2.73251E-05	0.000106191	0.000143175	0.000173716	0.000173716	0.000173716	0.000123562	0.000215183	0.000157185	4.76317E-05	8.2655E-05	2.05218E-05
3837503772935	383750	3772935	7.69352E-05	1.65762E-05	3.97288E-05	7.3692E-05	5.05394E-05	4.75665E-06	1.5315E-05	2.71165E-05	0.000104525	0.00014093	0.000170991	0.000170991	0.000170991	0.000121624	0.000211808	0.000154719	4.68847E-05	8.13587E-05	2.04024E-05
3837603772935	383760	3772935	7.63972E-05	1.64603E-05	3.9451E-05	7.31767E-05	5.0186E-05	4.72338E-06	1.52079E-05	2.69269E-05	0.000102729	0.000138507	0.000168052	0.000168052	0.000168052	0.000119534	0.000208168	0.0001520 6	4.60788E-05	7.99602E-05	2.02831E-05
3837703772935	383770	3772935	7.58995E-05	1.63531E-05	3.9194E-05	7.27E-05	4.9859E-05	4.69262E-06	1.51088E-05	2.67515E-05	0.000101015	0.000136198	0.000165249	0.000165249	0.000165249	0.00011754	0.000204696	0.000149524	4.53103E-05	7.86268E-05	2.01756E-05
3837803772935	383780	3772935	7.54018E-05	1.62458E-05	3.8937E-05	7.22233E-05	4.95321E-05	4.66185E-06	1.50097E-05	2.65761E-05	9.91829E-05	0.000133727	0.000162252	0.000162252	0.000162252	0.000115408	0.000200983	0.000146812	4.44884E-05	7.72004E-05	2.00682E-05
3837903772935	383790	3772935	7.49176E-05	1.61415E-05	3.8687E-05	7.17595E-05	4.9214E-05	4.63191E-06	1.49133E-05	2.64054E-05	9.72429E-05	0.000131111	0.000159078	0.000159078	0.000159078	0.000113151	0.000197052	0.0001439 4	4.36182E-05	7.56904E-05	1.99667E-05
3838003772935	383800	3772935	7.44603E-05	1.6043E-05	3.84508E-05	7.13215E-05	4.89136E-05	4.60364E-06	1.48223E-05	2.62442E-05	9.53686E-05	0.000128584	0.000156012	0.000156012	0.000156012	0.00011097	0.000193254	0.000141166	4.27775E-05	7.42315E-05	1.98652E-05
3838103772935	383810	3772935	7.39358E-05	1.593E-05	3.81799E-05	7.0819E-05	4.8569E-05	4.5712E-06	1.47179E-05	2.60593E-05	9.30586E-05	0.000125469	0.000152233	0.000152233	0.000152233	0.000108282	0.000188572	0.000137746	4.17413E-05	7.24334E-05	1.97757E-05
3838203772935	383820	3772935	7.34112E-05	1.58169E-05	3.79091E-05	7.03166E-05	4.82245E-05	4.53877E-06	1.46135E-05	2.58744E-05	9.08201E-05	0.000122451	0.000148571	0.000148571	0.000148571	0.000105677	0.000184037	0.000134433	4.07373E-05	7.06911E-05	1.96802E-05
3838303772935	383830	3772935	7.29674E-05	1.57213E-05	3.76799E-05	6.98914E-05	4.79329E-05	4.51133E-06	1.45251E-05	2.5718E-05	8.91368E-05	0.000120182	0.000145818	0.000145818	0.000145818	0.000103719	0.000180626	0.000131941	3.99822E-05	6.93809E-05	1.95847E-05

			ISDrainage / Utilities Trenching	ISDrainage / Utilities Trenching	ISAsphalt Paving	ISAsphalt Paving	SVDemolition	SVSite Grubbing / Prep	SVMass Grading / Excavation	SVMass Grading / Excavation	SVDrainage / Utilities Trenching	SVFoundations / Concrete Pads	SVBuilding / Structure Construction	SVBuilding / Structure Construction	SVAsphalt Paving	SVAsphalt Paving	SVArchitectural Coating	SVArchitectural Coating	SVLandscaping or Other Finishing	SVLandscaping or Other Finishing	MDemolition
Unique Identifier	X (UTM)	Y (UTM)	2027	2028	2027	2028	2027	2027	2027	2028	2028	2028	2028	2029	2028	2029	2028	2029	2028	2029	2027
3830703772935	383070	3772935	7.74527E-06	7.74527E-06	3.31687E-05	3.31687E-05	0.000608851	0.000402248	0.000679283	0.000679283	0.000205037	0.000211298	0.001796152	0.001796152	0.000834235	0.000834235	8.26409E-05	8.26409E-05	0.000266079	0.000266079	3.37076E-05
3830803772935	383080	3772935	7.76796E-06	7.76796E-06	3.32659E-05	3.32659E-05	0.000639202	0.000422301	0.000713146	0.000713146	0.000215258	0.000221831	0.00189677	0.00189677	0.000875822	0.000875822	8.67606E-05	8.67606E-05	0.000279343	0.000279343	3.41075E-05
3830903772935	383090	3772935	7.78653E-06	7.78653E-06	3.33454E-05	3.33454E-05	0.000669841	0.000442543	0.000747329	0.000747329	0.000225576	0.000232464	0.001997916	0.001997916	0.000917803	0.000917803	9.09193E-05	9.09193E-05	0.000292733	0.000292733	3.45015E-05
3831003772935	383100	3772935	7.80304E-06	7.80304E-06	3.34161E-05	3.34161E-05	0.000700787	0.000462988	0.000781855	0.000781855	0.000235998	0.000243204	0.002099011	0.002099011	0.000960204	0.000960204	9.51196E-05	9.51196E-05	0.000306256	0.000306256	3.48955E-05
3831103772935	383110	3772935	7.82161E-06	7.82161E-06	3.34956E-05	3.34956E-05	0.00073213	0.000483695	0.000816824	0.000816824	0.000246553	0.000254081	0.002199577	0.002199577	0.001003151	0.001003151	9.9374E-05	9.9374E-05	0.000319954	0.000319954	3.52894E-05
3831203772935	383120	3772935	7.84018E-06	7.84018E-06	3.35751E-05	3.35751E-05	0.000764589	0.00050514	0.000853038	0.000853038	0.000257484	0.000265346	0.002300788	0.002300788	0.001047625	0.001047625	0.00010378	0.00010378	0.000334139	0.000334139	3.57132E-05
3831303772935	383130	3772935	7.85875E-06	7.85875E-06	3.36546E-05	3.36546E-05	0.00079687	0.000526467	0.000889053	0.000889053	0.000268355	0.000276549	0.002398043	0.002398043	0.001091856	0.001091856	0.000108161	0.000108161	0.000348247	0.000348247	3.6137E-05
3831403772935	383140	3772935	7.8835E-06	7.8835E-06	3.37607E-05	3.37607E-05	0.000830616	0.000548762	0.000926702	0.000926702	0.000279719	0.00028826	0.002494268	0.002494268	0.001138093	0.001138093	0.000112742	0.000112742	0.000362994	0.000362994	3.66086E-05
3831503772935	383150	3772935	7.91239E-06	7.91239E-06	3.38844E-05	3.38844E-05	0.000864116	0.000570894	0.000964078	0.000964078	0.000291001	0.000299886	0.00258199	0.00258199	0.001183995	0.001183995	0.000117289	0.000117289	0.000377634	0.000377634	3.7104E-05
3831603772935	383160	3772935	7.93921E-06	7.93921E-06	3.39992E-05	3.39992E-05	0.00089478	0.000591153	0.000998289	0.000998289	0.000301327	0.000310528	0.002652087	0.002652087	0.001226009	0.001226009	0.000121451	0.000121451	0.000391035	0.000391035	3.75995E-05
3831703772935	383170	3772935	7.96397E-06	7.96397E-06	3.41052E-05	3.41052E-05	0.000911181	0.000601988	0.001016587	0.001016587	0.00030685	0.00031622	0.002645517	0.002645517	0.001248482	0.001248482	0.000123677	0.000123677	0.000398202	0.000398202	3.81009E-05
3831803772935	383180	3772935	7.98666E-06	7.98666E-06	3.42024E-05	3.42024E-05	0.00092072	0.000608291	0.00102723	0.00102723	0.000310063	0.00031953	0.002593997	0.002593997	0.001261552	0.001261552	0.00012497	0.00012497	0.000402371	0.000402371	3.85963E-05
3831903772935	383190	3772935	8.00936E-06	8.00936E-06	3.42996E-05	3.42996E-05	0.000927349	0.00061267	0.001034626	0.001034626	0.000312295	0.000321831	0.002570008	0.002570008	0.001270635	0.001270635	0.000125872	0.000125872	0.000405268	0.000405268	3.90977E-05
3832003772935	383200	3772935	8.01349E-06	8.01349E-06	3.43173E-05	3.43173E-05	0.000912216	0.000602672	0.001017742	0.001017742	0.000307199	0.000316579	0.002445492	0.002445492	0.0012499	0.0012499	0.000123818	0.000123818	0.000398655	0.000398655	3.95812E-05
3832103772935	383210	3772935	8.53548E-06	8.53548E-06	3.65527E-05	3.65527E-05	0.000883758	0.000583871	0.000985992	0.000985992	0.000297615	0.000306703	0.002275279	0.002275279	0.001210908	0.001210908	0.000119955	0.000119955	0.000386218	0.000386218	3.95872E-05
3832203772935	383220	3772935	9.40615E-06	9.40615E-06	4.02813E-05	4.02813E-05	0.000870132	0.000574869	0.00097079	0.00097079	0.000293027	0.000301974	0.002137519	0.002137519	0.001192238	0.001192238	0.000118105	0.000118105	0.000380264	0.000380264	4.68576E-05
3832303772935	383230	3772935	9.81879E-06	9.81879E-06	4.20484E-05	4.20484E-05	0.000852855	0.000563455	0.000951515	0.000951515	0.000287208	0.000295978	0.002003443	0.002003443	0.001168565	0.001168565	0.00011576	0.00011576	0.000372713	0.000372713	5.02659E-05
3832403772935	383240	3772935	1.01881E-05	1.01881E-05	4.363E-05	4.363E-05	0.000828808	0.000547568	0.000924686	0.000924686	0.00027911	0.000287633	0.001861522	0.001861522	0.001135617	0.001135617	0.000112496	0.000112496	0.000362204	0.000362204	5.3346E-05
3832503772935	383250	3772935	1.04543E-05	1.04543E-05	4.47698E-05	4.47698E-05	0.000794591	0.000524961	0.000886511	0.000886511	0.000267587	0.000275758	0.001710659	0.001710659	0.001088733	0.001088733	0.000107852	0.000107852	0.000347251	0.000347251	5.61157E-05
3832603772935	383260	3772935	1.05223E-05	1.05223E-05	4.50613E-05	4.50613E-05	0.000761826	0.000503314	0.000849955	0.000849955	0.000256553	0.000264387	0.00157746	0.00157746	0.001043839	0.001043839	0.000103405	0.000103405	0.000332932	0.000332932	5.75184E-05
3832703772935	383270	3772935	1.04584E-05	1.04584E-05	4.47874E-05	4.47874E-05	0.000741161	0.000489662	0.0008269	0.0008269	0.000249594	0.000257215	0.001474239	0.001474239	0.001015524	0.001015524	0.0001006	0.0001006	0.000323901	0.000323901	5.81392E-05
3832803772935	383280	3772935	1.03449E-05	1.03449E-05	4.43015E-05	4.43015E-05	0.00072299	0.000477656	0.000806626	0.000806626	0.000243475	0.000250909	0.00138121	0.00138121	0.000990626	0.000990626	9.81333E-05	9.81333E-05	0.000315959	0.000315959	5.84198E-05
3832903772935	383290	3772935	1.01902E-05	1.01902E-05	4.36388E-05	4.36388E-05	0.000703391	0.000464708	0.00078476	0.00078476	0.000236874	0.000244107	0.001292045	0.001292045	0.000963772	0.000963772	9.54731E-05	9.54731E-05	0.000307394	0.000307394	5.8366E-05
3833003772935	383300	3772935	9.98385E-06	9.98385E-06	4.27553E-05	4.27553E-05	0.000680808	0.000449788	0.000759565	0.000759565	0.00022929	0.00023627	0.001204903	0.001204903	0.000932829	0.000932829	9.24078E-05	9.24078E-05	0.000297525	0.000297525	5.78885E-05
3833103772935	383310	3772935	9.7507E-06	9.7507E-06	4.17568E-05	4.17568E-05	0.000657674	0.000434504	0.000733754	0.000733754	0.000221479	0.000228242	0.00112437	0.00112437	0.000901131	0.000901131	8.92678E-05	8.92678E-05	0.000287415	0.000287415	5.71842E-05
3833203772935	383320	3772935	9.49693E-06	9.49693E-06	4.06701E-05	4.06701E-05	0.000633339	0.000418427	0.000706604	0.000706604	0.000213284	0.000219796	0.00104966	0.00104966	0.000867788	0.000867788	8.59648E-05	8.59648E-05	0.00027678	0.00027678	5.63425E-05
3833303772935	383330	3772935	9.2349E-06	9.2349E-06	3.95479E-05	3.95479E-05	0.00060784	0.000401581	0.000678156	0.000678156	0.000204697	0.000210947	0.000980735	0.000980735	0.00083285	0.00083285	8.25037E-05	8.25037E-05	0.000265637	0.000265637	5.5465E-05
3833403772935	383340	3772935	8.98526E-06	8.98526E-06	3.84788E-05	3.84788E-05	0.000582053	0.000384544	0.000649386	0.000649386	0.000196013	0.000201998	0.000918341	0.000918341	0.000797517	0.000797517	7.90036E-05	7.90036E-05	0.000254368	0.000254368	5.4701E-05
3833503772935	383350	3772935	8.85734E-06	8.85734E-06	3.7931E-05	3.7931E-05	0.000562913	0.000371899	0.000628032	0.000628032	0.000189567	0.000195356	0.000871459	0.000871459	0.00077293	0.00077293	7.64057E-05	7.64057E-05	0.000246003	0.000246003	5.48025E-05
3833603772935	383360	3772935	8.73148E-06	8.73148E-06	3.73921E-05	3.73921E-05	0.000542555	0.000358449	0.000605318	0.000605318	0.000182711	0.00018829	0.00082745	0.00082745	0.000743397	0.000743397	7.36424E-05	7.36424E-05	0.000237106	0.000237106	5.48801E-05
3833703772935	383370	3772935	8.73354E-06	8.73354E-06	3.74009E-05	3.74009E-05	0.000529272	0.000349673	0.000590499	0.000590499	0.000178238	0.000183681	0.000796956	0.000796956	0.000725198	0.000725198	7.18395E-05	7.18395E-05	0.000231301	0.000231301	5.58471E-05
3833803772935	383380	3772935	8.85527E-06	8.85527E-06	3.79222E-05	3.79222E-05	0.000523011	0.000345537	0.000583513	0.000583513	0.00017613	0.000181508	0.000778417	0.000778417	0.000716619	0.000716619	7.09896E-05	7.09896E-05	0.000228565	0.000228565	5.78049E-05
3833903772935	383390	3772935	8.96462E-06	8.96462E-06	3.83905E-05	3.83905E-05	0.000516811	0.00034144	0.000576596	0.000576596	0.000174042	0.000179356	0.000761901	0.000761901	0.000708124	0.000708124	7.01481E-05	7.01481E-05	0.000225856	0.000225856	5.98703E-05
3834003772935	383400	3772935	8.96875E-06	8.96875E-06	3.84082E-05	3.84082E-05	0.000503571	0.000332693	0.000561825	0.000561825	0.000169583	0.000174761	0.000738466	0.000738466	0.00068983	0.00068983	6.8351E-05	6.8351E-05	0.00022007	0.00022007	6.10342E-05
3834103772935	383410	3772935	8.9605E-06	8.9605E-06	3.83728E-05	3.83728E-05	0.000490105	0.000323797	0.000546801	0.000546801	0.000165048	0.000170088	0.000716539	0.000716539	0.00067152	0.00067152	6.65232E-05	6.65232E-05	0.000214185	0.000214185	6.21027E-05
3834203772935	383420	3772935	8.93368E-06	8.93368E-06	3.8258E-05	3.8258E-05	0.000475707	0.000314285	0.000530738	0.000530738	0.0001602	0.00016509	0.000695024	0.000695024	0.00065184	0.00065184	6.4569E-05	6.4569E-05	0.000207893	0.000207893	6.29563E-05
3834303772935	383430	3772935	8.88416E-06	8.88416E-06	3.80459E-05	3.80459E-05	0.000459735	0.000303732	0.000512918	0.000512918	0.000154821	0.000159548	0.000673058	0.000673058	0.00062992	0.00062992	6.24011E-05	6.24011E-05	0.000200912	0.000200912	6.35174E-05
3834403772935	383440	3772935	8.83052E-06	8.83052E-06	3.78162E-05	3.78162E-05	0.000444204	0.000293472	0.00049559	0.00049559	0.000149591	0.000154158	0.000652689	0.000652689	0.00060864	0.00060864	6.0293E-05	6.0293E-05	0.000194125	0.000194125	6.40128E-05
3834503772935	383450	3772935	8.72942E-06	8.72942E-06	3.73832E-05	3.73832E-05	0.000424041	0.000280151	0.000473095	0.000473095	0.000142801	0.000147161	0.000628083	0.000628083	0.000581013	0.000581013	5.75563E-05	5.75563E-05	0.000185314	0.000185314	6.38994E-05
3834603772935	383460	3772935	8.61801E-06	8.61801E-06	3.69061E-05	3.69061E-05	0.000403811	0.000266785	0.000450525	0.000450525	0.000135988	0.00014014	0.00060403	0.00060403	0.000553294	0.000553294	5.48104E-05	5.48104E-05	0.000176473	0.000176473	6.36129E-05
3834703772935	383470	3772935	8.46739E-06	8.46739E-06	3.62611E-05	3.62611E-05	0.000381406	0.000251983	0.000425528	0.000425528	0.000128443	0.000132365	0.000577838	0.000577838	0.000522595	0.000522595	5.17693E-05	5.17693E-05	0.000166681	0.000166681	6.2813E-05
3834803772935	383480	3772935	8.18267E-06	8.18267E-06	3.50418E-05	3.50418E-05	0.000353016	0.000233226	0.000393853	0.000393853	0.000118882	0.000122512	0.000544561	0.000544561	0.000483695	0.000483695	4.79157E-05	4.79157E-05	0.000154274	0.000154274	6.05806E-05
3834903772935	383490	3772935	7.88763E-06	7.88763E-06	3.37783E-05	3.37783E-05	0.000328252	0.000216866	0.000366224	0.000366224	0.000110542	0.000113918	0.00051511	0.00051511	0.000449764	0.000449764	4.45545E-05	4.45545E-05	0.000143452	0.000143452	5.83362E-05
3835003772935	383500	3772935	7.69369E-06	7.69369E-06	3.29478E-05	3.29478E-05	0.000310289	0.000204998	0.000346183	0.000346183	0.000104493	0.000107684	0.000493672	0.000493672	0.00042515	0.00042515	4.21163E-05	4.21163E-05	0.000135602	0.000135602	5.70946E-05
3835103772935	383510	3772935	7.54308E-06	7.54308E-06	3.23028E-05	3.23028E-05	0.000295327	0.000195113	0.000329491	0.000329491	9.94547E-05	0.000102491	0.000475726	0.000475726	0.000404652	0.000404652	4.00856E-05	4.00856E-05	0.000129063	0.000129063	5.62291E-05
3835203772935	383520	3772935	7.40897E-06	7.40897E-06	3.17285E-05	3.17285E-05	0.0002818	0.000186176	0.000314399	0.000314399	9.48992E-05	9.77968E-05	0.000459287	0.000459287	0.000386116	0.000386116	3.82494E-05	3.82494E-05	0.000123152	0.000123152	5.54412E-05
3835303772935	383530	3772935	7.33882E-06	7.33882E-06	3.14281E-05	3.14281E-05	0.000271213	0.000179182	0.000302587	0.000302587	9.13339E-05	9.41228E-05	0.000446339	0.000446339	0.000371611	0.000371611	3.68125E-05	3.68125E-05	0.000118525	0.000118525	5.5089E-05
3835403772935	383540	3772935	7.26867E-06	7.26867E-06	3.11277E-05	3.11277E-05	0.000261269	0.000172612	0.000291493	0.000291493	8.79854E-05	9.06719E-05	0.00043392	0.00043392	0.000357986	0.000357986	3.54628E-05	3.54628E-05	0.000114179	0.000114179	5.46831E-05
3835503772935	383550	3772935	7.24804E-06	7.24804E-06	3.10393E-05	3.10393E-05	0.000253452	0.000167448	0.000282772	0.000282772	8.53527E-05	8.79589E-05	0.000423987	0.000423987	0.000347275	0.000347275	3.44017E-05	3.44017E-05	0.000110763	0.000110763	5.46055E-05
3835603772935	383560	3772935	7.26454E-06	7.26454E-06	3.111E-05	3.111E-05	0.000247215	0.000163327	0.000275813	0.000275813	8.32524E-05	8.57944E-05	0.000415844	0.000415844	0.000338729	0.000338729	3.35552E-05	3.35552E-05	0.000108037	0.000108037	5.47905E-05
3835703772935	383570	3772935	7.28311E-06	7.28311E-06	3.11895E-05	3.11895E-05	0.000241383	0.000159474	0.00026930 6	0.00026930 6	8.12882E-05	8.37703E-05	0.000407973	0.000407973	0.00033073 7	0.00033073 7	3.27635E-05	3.27635E-05	0.000105488	0.000105488	5.49636E-05
3835803772935	383580	3772935	7.31612E-06	7.31612E-06	3.13309E-05	3.13309E-05	0.000236487	0.0001562 4	0.000263844	0.000263844	7.96397E-05	8.20714E-05	0.000401055	0.000401055	0.00032403	0.00032403	3.20991E-05	3.20991E-05	0.000103349	0.000103349	5.52681E-05
3835903772935	383590	3772935	7.34913E-06	7.34913E-06	3.14722E-05	3.14722E-05	0.000231954	0.000153244	0.000258786	0.000258786	7.81129E-05	8.04981E-05	0.000394407	0.000394407	0.000317818	0.000317818	3.14837E-05	3.14837E-05	0.000101368	0.000101368	5.55546E-05
3836003772935	383600	3772935	7.38627E-06	7.38627E-06	3.16313E-05	3.16313E-05	0.000228125	0.000150715	0.000254514	0.000254514	7.68234E-05	7.91692E-05	0.000388493	0.000388493	0.000312572	0.000312572	3.09639E-05	3.09639E-05	9.96945E-05	9.96945E-05	5.59068E-05
3836103772935	383610	3772935	7.4296E-06	7.4296E-06	3.18168E-05	3.18168E-05	0.000225037	0.000148675	0.000251069	0.000251069	7.57836E-05	7.80976E-05	0.000383379	0.000383379	0.00030834 1	0.00030834 1	3.05448E-05	3.05448E-05	9.83451E-05	9.83451E-05	5.63007E-05
3836203772935	383620	3772935	7.46261E-06	7.46261E-06	3.19582E-05	3.19582E-05	0.000222323	0.000146882	0.000248041	0.000248041	7.48696E-05	7.71557E-05	0.000378638	0.000378638	0.000304622	0.000304622	3.01764E-05	3.01764E-05	9.7159E-05	9.7159E-05	5.66051E-05
3836303772935	383630	3772935	7.47705E-06	7.47705E-06	3.20201E-05	3.20201E-05	0.000219443	0.000144979	0.000244829	0.000244829	7.38999E-05	7.61563E-05	0.000373639	0.000373639	0.000300677	0.000300677	2.97856E-05	2.97856E-05	9.59006E-05	9.59006E-05	5.66827E-05
3836403772935	383640	3772935	7.48118E-06	7.48118E-06	3.20377E-05	3.20377E-05	0.000216754	0.000143202	0.000241828	0.000241828	7.29941E-05	7.52229E-05	0.000368924	0.000368924	0.000296991	0.000296991	2.94205E-05	2.94205E-05	9.47252E-05	9.47252E-05	5.6635E-05
3836503772935	383650	3772935	7.47293E-06	7.47293E-06	3.20024E-05	3.20024E-05	0.000214082	0.000141437	0.000238848	0.000238848	7.20946E-05	7.42959E-05	0.000364312	0.000364312	0.000293331	0.000293331	2.9058E-05	2.9058E-05	9.35578E-05	9.35578E-05	5.64261E-05
3836603772935	383660	3772935	7.45436E-06	7.45436E-06	3.19229E-05	3.19229E-05	0.000211246	0.000139563	0.000235683	0.000235683	7.11393E-05	7.33115E-05	0.000359583	0.000359583	0.000289445	0.000289445	2.86729E-05	2.86729E-05	9.23182E-05	9.23182E-05	5.605E-05
3836703772935	383670	3772935	7.42341E-06	7.42341E-06	3.17903E-05	3.17903E-05	0.000208476	0.000137734	0.000232593	0.000232593	7.02067E-05	7.23504E-05	0.000355049	0.000355049	0.00028565	0.00028565	2.82971E-05	2.82971E-05	9.1108E-05	9.1108E-05	5.55426E-05
3836803772935	383680	3772935	7.38421E-06	7.38421E-06	3.16225E-05	3.16225E-05	0.000205321	0.000135649	0.000229073	0.000229073	6.91442E-05	7.12554E-05	0.000350076	0.000350076	0.000281327	0.000281327	2.78688E-05	2.78688E-05	8.97291E-05	8.97291E-05	5.4904E-05
3836903772935	383690	3772935	7.33676E-06	7.33676E-06	3.14192E-05	3.14192E-05	0.000202068	0.0001335	0.000225443	0.000225443	6.80486E-05	7.01264E-05	0.000345025	0.000345025	0.00027687	0.00027687	2.74272E-05	2.74272E-05	8.83074E-05	8.83074E-05	5.41757E-05
3837003772935	383700	3772935	7.28311E-06	7.28311E-06	3.11895E-05	3.11895E-05	0.000198625	0.000131225	0.000221602	0.000221602	6.68891E-05	6.89315E-05	0.000339769	0.000339769	0.000272152	0.000272152	2.69599E-05	2.69599E-05	8.68026E-05	8.68026E-05	5.33759E-05
3837103772935	383710	3772935	7.23153E-06	7.23153E-06	3.09686E-05	3.09686E-05	0.000194361	0.000128408	0.000216845	0.000216845	6.54531E-05	6.74517E-05	0.000333302	0.000333302	0.00026630 9	0.00026630 9	2.63811E-05	2.63811E-05	8.49391E-05	8.49391E-05	5.26417E-05
3837203772935	383720	3772935	7.18408E-06	7.18408E-06	3.07654E-05	3.07654E-05	0.000190219	0.000125672	0.000212224	0.000212224	6.40584E-05	6.60144E-05	0.000327015	0.000327015	0.000260634	0.000260634	2.58189E-05	2.58189E-05	8.31292E-05	8.31292E-05	5.19134E-05
3837303772935	383730	3772935	7.13662E-06	7.13662E-06	3.05622E-05	3.05622E-05	0.000186176	0.000123	0.000207713	0.000207713	6.26967E-05	6.46111E-05	0.000320856	0.000320856	0.000255094	0.000255094	2.52701E-05	2.52701E-05	8.13621E-05	8.13621E-05	5.11971E-05
3837403772935	383740	3772935	7.0933E-06	7.0933E-06	3.03766E-05	3.03766E-05	0.000182236	0.000120398	0.000203317	0.000203317	6.137E-05	6.32439E-05	0.000314814	0.000314814	0.00024969 6	0.00024969 6	2.47354E-05	2.47354E-05	7.96405E-05	7.96405E-05	5.04808E-05
3837503772935	383750	3772935	7.05203E-06	7.05203E-06	3.01999E-05	3.01999E-05	0.000178389	0.000117856	0.000199025	0.000199025	6.00743E-05	6.19087E-05	0.000308862	0.000308862	0.000244425	0.000244425	2.42132E-05	2.42132E-05	7.7959E-05	7.7959E-05	4.97944E-05
3837603772935	383760	3772935	7.01077E-06	7.01077E-06	3.00232E-05	3.00232E-05	0.000174321	0.000115168	0.000194486	0.000194486	5.87044E-05	6.04969E-05	0.000302575	0.000302575	0.000238851	0.000238851	2.3661E-05	2.3661E-05	7.61812E-05	7.61812E-05	4.91915E-05
3837703772935	383770	3772935	6.97363E-06	6.97363E-06	2.98642E-05	2.98642E-05	0.000170393	0.000112574	0.000190105	0.000190105	5.73818E-05	5.9134E-05	0.000296481	0.000296481	0.00023347	0.00023347	2.31279E-05	2.31279E-05	7.4465E-05	7.4465E-05	4.86244E-05
3837803772935	383780	3772935	6.93649E-06	6.93649E-06	2.97051E-05	2.97051E-05	0.000166338	0.000109894	0.00018558	0.00018558	5.6016E-05	5.77264E-05	0.000290169	0.000290169	0.00022791 2	0.00022791 2	2.25774E-05	2.25774E-05	7.26925E-05	7.26925E-05	4.81051E-05
3837903772935	383790	3772935	6.90142E-06	6.90142E-06	2.95549E-05	2.95549E-05	0.000162184	0.00010715	0.000180945	0.000180945	5.46171E-05	5.62848E-05	0.000283701	0.000283701	0.00022222 1	0.00022222 1	2.20136E-05	2.20136E-05	7.08772E-05	7.08772E-05	4.76216E-05
3838003772935	383800	3772935	6.86634E-06	6.86634E-06	2.94047E-05	2.94047E-05	0.000158183	0.000104507	0.000176482	0.000176482	5.32699E-05	5.48964E-05	0.000277453	0.000277453	0.000216739	0.000216739	2.14706E-05	2.14706E-05	6.91288E-05	6.91288E-05	4.7162E-05
3838103772935	383810	3772935	6.8354E-06	6.8354E-06	2.92722E-05	2.92722E-05	0.000153662	0.000101519	0.000171437	0.000171437	5.17472E-05	5.33273E-05	0.000270406	0.000270406	0.000210544	0.000210544	2.08569E-05	2.08569E-05	6.71529E-05	6.71529E-05	4.67203E-05
3838203772935	383820	3772935	6.80239E-06	6.80239E-06	2.91308E-05	2.91308E-05	0.000149312	9.86455E-05	0.000166584	0.000166584	5.02824E-05	5.18177E-05	0.000263578	0.000263578	0.000204584	0.000204584	2.02665E-05	2.02665E-05	6.52519E-05	6.52519E-05	4.62786E-05
3838303772935	383830	3772935	6.76937E-06	6.76937E-06	2.89895E-05	2.89895E-05	0.000145783	9.63141E-05	0.000162647	0.000162647	4.9094E-05	5.0593E-05	0.000257986	0.000257986	0.000199749	0.000199749	1.97875E-05	1.97875E-05	6.37097E-05	6.37097E-05	4.58428E-05

			MSite Grubbing / Prep	MMass Grading / Excavation	MMass Grading / Excavation	MDrainage / Utilities Trenching	MFoundations / Concrete Pads	MBuilding / Structure Construction	MAsphalt Paving	MLandscaping or Other Finishing	MWaterside Construction (Piles)	RSSWRe-striping South Valley	RSSWRe-striping Silver Lake Boulevard	RSSWDemolition	RSSWPlacing Base	RSSWForm/Place Rebar and Pour	Child Risk				
Unique Identifier	X (UTM)	Y (UTM)	2027	2027	2028	2028	2028	2028	2028	2028	2028	2029	2029	2029	2029	2029	3rd Trimester	0<2	2<16	Total	per million
3830703772935	383070	3772935	3.04169E-05	7.59533E-05	7.59533E-05	2.12563E-05	3.92218E-05	7.05281E-05	4.98944E-05	1.51195E-05	2.67704E-05	0.000531152	6.7022E-05	0.000109976	5.97828E-05	1.7894E-05	2.46566E-09	5.6691E-08	7.1832E-08	1.30989E-07	0.13098851
3830803772935	383080	3772935	3.07778E-05	7.68545E-05	7.68545E-05	2.15085E-05	3.96871E-05	7.13649E-05	5.04864E-05	1.52989E-05	2.7088E-05	0.000537151	6.9092E-05	0.000113253	6.1564E-05	1.84272E-05	2.48384E-09	5.6996E-08	7.4884E-08	1.34364E-07	0.13436388
3830903772935	383090	3772935	3.11333E-05	7.77422E-05	7.77422E-05	2.17569E-05	4.01455E-05	7.21892E-05	5.10695E-05	1.54756E-05	2.74009E-05	0.000540924	7.12322E-05	0.000116623	6.3396E-05	1.89755E-05	2.50145E-09	5.7281E-08	7.7947E-08	1.37729E-07	0.1377293
3831003772935	383100	3772935	3.14888E-05	7.86299E-05	7.86299E-05	2.20053E-05	4.0604E-05	7.30135E-05	5.16527E-05	1.56523E-05	2.77138E-05	0.000542667	7.34579E-05	0.00012012	6.52973E-05	1.95446E-05	2.51864E-09	5.7555E-08	8.1025E-08	1.44098E-07	0.14109828
3831103772935	383110	3772935	3.18443E-05	7.95176E-05	7.95176E-05	2.22538E-05	4.10624E-05	7.38378E-05	5.22358E-05	1.5829E-05	2.80267E-05	0.000542647	7.57992E-05	0.000123788	6.72908E-05	2.01413E-05	2.53583E-09	5.7829E-08	8.4124E-08	1.44489E-07	0.14448863
3831203772935	383120	3772935	3.22267E-05	8.04726E-05	8.04726E-05	2.2521E-05	4.15555E-05	7.47245E-05	5.28631E-05	1.60191E-05	2.83633E-05	0.000541592	7.83364E-05	0.000127743	6.94412E-05	2.0785E-05	2.55391E-09	5.8123E-08	8.7316E-08	1.47993E-07	0.14799339
3831303772935	383130	3772935	3.26092E-05	8.14275E-05	8.14275E-05	2.27883E-05	4.20486E-05	7.56113E-05	5.34905E-05	1.62092E-05	2.86999E-05	0.000538643	8.09941E-05	0.000131878	7.16886E-05	2.14576E-05	2.57169E-09	5.841E-08	9.0465E-08	1.51447E-07	0.151447
3831403772935	383140	3772935	3.30347E-05	8.24901E-05	8.24901E-05	2.30856E-05	4.25973E-05	7.65979E-05	5.41885E-05	1.64207E-05	2.90744E-05	0.000535277	8.39433E-05	0.000136453	7.41759E-05	2.22021E-05	2.59129E-09	5.8744E-08	9.3736E-08	1.55072E-07	0.15507177
3831503772935	383150	3772935	3.34817E-05	8.36065E-05	8.36065E-05	2.33981E-05	4.31738E-05	7.76346E-05	5.49218E-05	1.6643E-05	2.94679E-05	0.000530614	8.71588E-05	0.000141411	7.68708E-05	2.30088E-05	2.61142E-09	5.9099E-08	9.6954E-08	1.58664E-07	0.15866398
3831603772935	383160	3772935	3.39288E-05	8.47228E-05	8.47228E-05	2.37105E-05	4.37503E-05	7.86712E-05	5.56552E-05	1.68652E-05	2.98613E-05	0.000523581	9.05249E-05	0.000146589	7.96857E-05	2.38513E-05	2.63054E-09	5.9435E-08	9.986E-08	1.61925E-07	0.16192508
3831703772935	383170	3772935	3.43813E-05	8.58526E-05	8.58526E-05	2.40267E-05	4.43337E-05	7.97203E-05	5.63973E-05	1.70901E-05	3.02595E-05	0.000514366	9.41072E-05	0.000152065	8.26622E-05	2.47422E-05	2.64915E-09	5.9762E-08	1.0136E-07	1.63767E-07	0.16376724
3831803772935	383180	3772935	3.48283E-05	8.6969E-05	8.6969E-05	2.43391E-05	4.49102E-05	8.07569E-05	5.71307E-05	1.73123E-05	3.0653E-05	0.000501072	9.78351E-05	0.000157718	8.57356E-05	2.56621E-05	2.65356E-09	5.9926E-08	1.0206E-07	1.64638E-07	0.16463816
3831903772935	383190	3772935	3.52808E-05	8.80988E-05	8.80988E-05	2.46553E-05	4.54937E-05	8.18061E-05	5.78729E-05	1.75372E-05	3.10512E-05	0.00047459	0.000101774	0.000163661	8.89658E-05	2.6629E-05	2.83536E-09	6.186E-08	1.0291E-07	1.67608E-07	0.16760753
3832003772935	383200	3772935	3.57171E-05	8.91883E-05	8.91883E-05	2.49602E-05	4.60563E-05	8.28177E-05	5.85886E-05	1.77541E-05	3.14352E-05	0.000433357	0.000105753	0.000169603	9.21961E-05	2.75959E-05	3.03565E-09	6.4503E-08	1.0158E-07	1.69121E-07	0.16912088
3832103772935	383210	3772935	3.57225E-05	8.92017E-05	8.92017E-05	2.4964E-05	4.60632E-05	8.28302E-05	5.85974E-05	1.77568E-05	3.144E-05	0.000393812	0.000107617	0.00017187	9.34282E-05	2.79647E-05	3.17455E-09	6.6925E-08	9.8905E-08	1.69005E-07	0.16900451
3832203772935	383220	3772935	4.22831E-05	0.000105584	0.000105584	2.95487E-05	5.45229E-05	9.80424E-05	6.93591E-05	2.10179E-05	3.72141E-05	0.000367018	0.000112832	0.000183092	9.95287E-05	2.97907E-05	3.27588E-09	6.9685E-08	9.884E-08	1.71801E-07	0.17180081
3832303772935	383230	3772935	4.53587E-05	0.000113264	0.000113264	3.16981E-05	5.84889E-05	0.000105174	7.44042E-05	2.25467E-05	3.9921E-05	0.000343063	0.000123122	0.000198559	0.000107937	3.23073E-05	3.32771E-09	7.1175E-08	9.7708E-08	1.72211E-07	0.17221135
3832403772935	383240	3772935	4.81381E-05	0.000120204	0.000120204	3.36404E-05	6.20728E-05	0.000111618	7.89634E-05	2.39283E-05	4.23671E-05	0.000319033	0.000129035	0.000208041	0.000113091	3.38502E-05	3.36684E-09	7.2609E-08	9.567E-08	1.71645E-07	0.17164495
3832503772935	383250	3772935	5.06374E-05	0.000126445	0.000126445	3.53869E-05	6.52956E-05	0.000117414	8.30631E-05	2.51706E-05	4.45668E-05	0.000293606	0.000133511	0.000215232	0.000117	3.50201E-05	3.38418E-09	7.3814E-08	9.2447E-08	1.69645E-07	0.16964544
3832603772935	383260	3772935	5.19032E-05	0.000129606	0.000129606	3.62715E-05	6.69278E-05	0.000120349	8.51394E-05	2.57998E-05	4.56809E-05	0.00027056	0.000135667	0.000218356	0.000118698	3.55284E-05	3.37014E-09	7.4241E-08	8.8869E-08	1.6648E-07	0.16648001
3832703772935	383270	3772935	5.24634E-05	0.000131005	0.000131005	3.6663E-05	6.76501E-05	0.000121647	8.60583E-05	2.60783E-05	4.61739E-05	0.000253257	0.000137918	0.000221446	0.000120378	3.60311E-05	3.34406E-09	7.402E-08	8.626E-08	1.63624E-07	0.16362413
3832803772935	383280	3772935	5.27165E-05	0.000131637	0.000131637	3.68399E-05	6.79766E-05	0.000122234	8.64736E-05	2.62041E-05	4.63967E-05	0.00023828	0.000140184	0.000224408	0.000121988	3.65132E-05	3.30677E-09	7.3379E-08	8.3887E-08	1.60573E-07	0.16057256
3832903772935	383290	3772935	5.2668E-05	0.000131516	0.000131516	3.6806E-05	6.7914E-05	0.000122122	8.63941E-05	2.618-05	4.6354E-05	0.000224303	0.000142058	0.000226658	0.000123211	3.68792E-05	3.2604E-09	7.2467E-08	8.1401E-08	1.57129E-07	0.15712865
3833003772935	383300	3772935	5.22371E-05	0.00013044	0.00013044	3.65049E-05	6.73584E-05	0.000121123	8.56872E-05	2.59658E-05	4.59748E-05	0.00021853	0.000143329	0.000227863	0.000123866	3.70754E-05	3.20146E-09	7.1213E-08	7.8667E-08	1.53082E-07	0.1530818
3833103772935	383310	3772935	5.16015E-05	0.000128853	0.000128853	3.60607E-05	6.65388E-05	0.000119649	8.46446E-05	2.56499E-05	4.54154E-05	0.00019874	0.000144755	0.000229213	0.0001246	3.7295E-05	3.1413E-09	6.9828E-08	7.601E-08	1.48979E-07	0.14897941
3833203772935	383320	3772935	5.08421E-05	0.000126956	0.000126956	3.553E-05	6.55595E-05	0.000117888	8.33988E-05	2.52724E-05	4.4747E-05	0.000187732	0.000146228	0.00023058	0.000125343	3.75174E-05	3.08151E-09	6.8373E-08	7.3379E-08	1.44834E-07	0.14483433
3833303772935	383330	3772935	5.00503E-05	0.000124979	0.000124979	3.49766E-05	6.45385E-05	0.000116052	8.21E-05	2.48788E-05	4.40501E-05	0.000177704	0.000147639	0.000231828	0.000126021	3.77204E-05	3.02441E-09	6.6922E-08	7.0773E-08	1.4072E-07	0.14071958
3833403772935	383340	3772935	4.93608E-05	0.000123258	0.000123258	3.44948E-05	6.36494E-05	0.000114454	8.0969E-05	2.45361E-05	4.34433E-05	0.00016869	0.000148971	0.000232948	0.000126631	3.79027E-05	2.97283E-09	6.5576E-08	6.8263E-08	1.36811E-07	0.1368111
3833503772935	383350	3772935	4.94524E-05	0.000123486	0.000123486	3.45588E-05	6.37675E-05	0.000114666	8.11192E-05	2.45816E-05	4.35239E-05	0.000162154	0.000151508	0.000235911	0.000128241	3.83848E-05	2.95265E-09	6.5028E-08	6.6552E-08	1.34533E-07	0.13453256
3833603772935	383360	3772935	4.95224E-05	0.000123661	0.000123661	3.46078E-05	6.38578E-05	0.000114828	8.12341E-05	2.46164E-05	4.35855E-05	0.00015603	0.000153357	0.000237872	0.000129307	3.87039E-05	2.9315E-09	6.4476E-08	6.4761E-08	1.32168E-07	0.13216819
3833703772935	383370	3772935	5.0395E-05	0.00012584	0.00012584	3.52175E-05	6.4983E-05	0.000116852	8.26655E-05	2.50501E-05	4.43535E-05	0.000152091	0.000156336	0.00024159	0.000131328	3.93088E-05	2.9412E-09	6.4738E-08	6.3769E-08	1.31448E-07	0.13144846
3833803772935	383380	3772935	5.21617E-05	0.000130252	0.000130252	3.64522E-05	6.72612E-05	0.000120948	8.55635E-05	2.59283E-05	4.59084E-05	0.000150207	0.000160798	0.000247643	0.000134619	4.02937E-05	2.9826E-09	6.5782E-08	6.3608E-08	1.32372E-07	0.13237208
3833903772935	383390	3772935	5.40254E-05	0.000134906	0.000134906	3.77546E-05	6.96643E-05	0.000125269	8.86206E-05	2.68547E-05	4.75487E-05	0.00014875	0.000165179	0.000253764	0.000137946	4.12895E-05	3.02652E-09	6.6806E-08	6.3534E-08	1.33366E-07	0.13336634
3834003772935	383400	3772935	5.50757E-05	0.000137528	0.000137528	3.84886E-05	7.10187E-05	0.000127705	9.03436E-05	2.73768E-05	4.84731E-05	0.000145976	0.000167012	0.000256251	0.000139298	4.16942E-05	3.04077E-09	6.7105E-08	6.2668E-08	1.32814E-07	0.13281436
3834103772935	383410	3772935	5.60399E-05	0.000139936	0.000139936	3.91624E-05	7.2262E-05	0.00012994	9.19251E-05	2.78561E-05	4.93217E-05	0.000143389	0.000168243	0.000257991	0.000140244	4.19774E-05	3.05231E-09	6.7327E-08	6.1776E-08	1.32156E-07	0.13215555
3834203772935	383420	3772935	5.68102E-05	0.000141859	0.000141859	3.97007E-05	7.32552E-05	0.000131726	9.31886E-05	2.8239E-05	4.99996E-05	0.000140751	0.000168625	0.000258594	0.000140571	4.20755E-05	3.05724E-09	6.7395E-08	6.0754E-08	1.31207E-07	0.13120691
3834303772935	383430	3772935	5.73165E-05	0.000143124	0.000143124	4.00545E-05	7.39081E-05	0.0001329	9.40191E-05	2.84906E-05	5.04452E-05	0.000137847	0.000167882	0.000257618	0.000140041	4.19166E-05	3.05232E-09	6.7264E-08	5.9514E-08	1.2983E-07	0.12983043
3834403772935	383440	3772935	5.77636E-05	0.00014424	0.00014424	4.03669E-05	7.44846E-05	0.000133937	9.47525E-05	2.87129E-05	5.08387E-05	0.000135109	0.000166781	0.000256191	0.000139265	4.16846E-05	3.04566E-09	6.7093E-08	5.829E-08	1.28429E-07	0.12842861
3834503772935	383450	3772935	5.76612E-05	0.000143984	0.000143984	4.02954E-05	7.43526E-05	0.0001337	9.45846E-05	2.8662E-05	5.07486E-05	0.000131246	0.0001633	0.000251268	0.000136589	4.08835E-05	3.01703E-09	6.6525E-08	5.6453E-08	1.25995E-07	0.12599505
3834603772935	383460	3772935	5.74027E-05	0.000143339	0.000143339	4.01147E-05	7.40192E-05	0.0001331	9.41605E-05	2.85335E-05	5.05211E-05	0.000127327	0.000159195	0.000245436	0.000133419	3.99345E-05	2.98299E-09	6.586E-08	5.4545E-08	1.23388E-07	0.12338807
3834703772935	383470	3772935	5.66809E-05	0.000141536	0.000141536	3.96103E-05	7.30885E-05	0.000131427	9.29765E-05	2.81747E-05	4.98858E-05	0.00012275	0.000153508	0.000237244	0.000128966	3.86016E-05	2.93222E-09	6.487E-08	5.2278E-08	1.2008E-07	0.12008022
3834803772935	383480	3772935	5.46664E-05	0.000136506	0.000136506	3.82025E-05	7.04909E-05	0.000126756	8.9672E-05	2.71733E-05	4.81128E-05	0.000116465	0.000144349	0.000223763	0.000121638	3.64082E-05	2.83791E-09	6.2932E-08	4.9089E-08	1.14859E-07	0.11485887
3834903772935	383490	3772935	5.26411E-05	0.000131449	0.000131449	3.67872E-05	6.78793E-05	0.00012206	8.63499E-05	2.61666E-05	4.63303E-05	0.000110993	0.000136199	0.000211777	0.000115122	3.44579E-05	2.74751E-09	6.0958E-08	4.6271E-08	1.09977E-07	0.10997674
3835003772935	383500	3772935	5.15207E-05	0.000128651	0.000128651	3.60043E-05	6.64346E-05	0.000119462	8.45121E-05	2.56097E-05	4.53443E-05	0.00010717	0.000130743	0.000203848	0.000110812	3.31678E-05	2.68821E-09	5.9659E-08	4.431E-08	1.06657E-07	0.10665651
3835103772935	383510	3772935	5.07397E-05	0.000126701	0.000126701	3.54585E-05	6.54275E-05	0.000117651	8.32309E-05	2.52215E-05	4.46569E-05	0.000104005	0.000126272	0.000197396	0.000107304	3.21181E-05	2.64032E-09	5.8629E-08	4.2694E-08	1.03963E-07	0.1039633
3835203772935	383520	3772935	5.00287E-05	0.000124925	0.000124925	3.49616E-05	6.45107E-05	0.000116002	8.20646E-05	2.48681E-05	4.40311E-05	0.000101101	0.000122112	0.00019136	0.000104023	3.1136E-05	2.59507E-09	5.7668E-08	4.1214E-08	1.01477E-07	0.10147676
3835303772935	383530	3772935	4.97109E-05	0.000124132	0.000124132	3.47395E-05	6.41009E-05	0.000115265	8.15433E-05	2.47101E-05	4.37514E-05	9.886E-05	0.000118972	0.000186853	0.000101573	3.04026E-05	2.5648E-09	5.7081E-08	4.0091E-08	9.97367E-08	0.09973674
3835403772935	383540	3772935	4.93446E-05	0.000123217	0.000123217	3.44835E-05	6.36286E-05	0.000114416	8.09425E-05	2.4528E-05	4.34291E-05	9.66996E-05	0.000115867	0.000182354	9.91273E-05	2.96705E-05	2.53393E-09	5.6481E-08	3.9009E-08	9.8024E-08	0.09802397
3835503772935	383550	3772935	4.92746E-05	0.000123042	0.000123042	3.44346E-05	6.35383E-05	0.000114254	8.08277E-05	2.44932E-05	4.33674E-05	9.50316E-05	0.000113541	0.00017917	9.73137E-05	2.91277E-05	2.51535E-09	5.6183E-08	3.819E-08	9.68887E-08	0.0968887
3835603772935	383560	3772935	4.94416E-05	0.000123459	0.000123459	3.45513E-05	6.37536E-05	0.000114641	8.11016E-05	2.45762E-05	4.35144E-05	9.37454E-05	0.000111847	0.000176615	9.60078E-05	2.87368E-05	2.5064E-09	5.6113E-08	3.7576E-08	9.61949E-08	0.09619492
3835703772935	383570	3772935	4.95978E-05	0.000123849	0.000123849	3.46604E-05	6.39551E-05	0.000115003	8.13578E-05	2.46539E-05	4.36519E-05	9.25296E-05	0.00011025	0.00017434	9.4771E-05	2.83666E-05	2.49849E-09	5.6048E-08	3.6999E-08	9.55452E-08	0.0955452
3835803772935	383580	3772935	4.98725E-05	0.000124535	0.000124535	3.48524E-05	6.43093E-05	0.00011564	8.18084E-05	2.47904E-05	4.38936E-05	9.15549E-05	0.000109064	0.000172685	9.38712E-05	2.80973E-05	2.4966E-09	5.6106E-08	3.6544E-08	9.51466E-08	0.09514665
3835903772935	383590	3772935	5.01311E-05	0.000125181	0.000125181	3.50331E-05	6.46427E-05	0.00011624	8.22325E-05	2.49189E-05	4.41212E-05	9.06505E-05	0.000107999	0.00017119	9.3059E-05	2.78542E-05	2.49592E-09	5.6167E-08	3.6128E-08	9.47908E-08	0.09479083
3836003772935	383600	3772935	5.04488E-05	0.000125975	0.000125975	3.52552E-05	6.50525E-05	0.000116976	8.27538E-05	2.50769E-05	4.44009E-05	8.99321E-05	0.00010724	0.000170163	9.25006E-05	2.7687E-05	2.49924E-09	5.6289E-08	3.5804E-08	9.45925E-08	0.09459247
3836103772935	383610	3772935	5.08043E-05	0.000126862	0.000126862	3.55036E-05	6.55109E-05	0.000117801	8.3337E-05	2.52536E-05	4.47138E-05	8.94347E-05	0.000106823	0.000169654	9.22237E-05	2.76042E-05	2.50667E-09	5.6466E-08	3.5578E-08	9.45502E-08	0.09455025
3836203772935	383620	3772935	5.10791E-05	0.000127548	0.000127548	3.56956E-05	6.58651E-05	0.000118438	8.37876E-05	2.53902E-05	4.49555E-05	8.90177E-05	0.000106497	0.000169272	9.20161E-05	2.7542E-05	2.51426E-09	5.6604E-08	3.5383E-08	9.45008E-08	0.09450079
3836303772935	383630	3772935	5.11491E-05	0.000127723	0.000127723	3.57445E-05	6.59554E-05	0.0001186	8.39024E-05	2.5425E-05	4.50172E-05	8.85103E-05	0.000105934	0.000168499	9.15962E-05	2.74163E-05	2.51722E-09	5.6619E-08	3.5131E-08	9.42674E-08	0.09426742
3836403772935	383640	3772935	5.1106E-05	0.000127616	0.000127616	3.57144E-05	6.58998E-05	0.0001185	8.38317E-05	2.54036E-05	4.49792E-05	8.80179E-05	0.000105321	0.000167634	9.11255E-05	2.72754E-05	2.51898E-09	5.6577E-08	3.4882E-08	9.39776E-08	0.09397764
3836503772935	383650	3772935	5.09175E-05	0.000127145	0.000127145	3.55827E-05	6.56567E-05	0.000118063	8.35225E-05	2.53098E-05	4.48133E-05	8.74954E-05	0.000104552	0.000166521	9.05209E-05	2.70945E-05	2.51864E-09	5.6469E-08	3.4607E-08	9.35951E-08	0.09359514
3836603772935	383660	3772935	5.05781E-05	0.000126297	0.000126297	3.53455E-05	6.52192E-05	0.000117276	8.29659E-05	2.51412E-05	4.45147E-05	8.68925E-05	0.000103563	0.000165053	8.97226E-05	2.68555E-05	2.51477E-09	5.6273E-08	3.4285E-08	9.30729E-08	0.09307288
3836703772935	383670	3772935	5.01203E-05	0.000125154	0.000125154	3.50256E-05	6.46288E-05	0.000116215	8.22148E-05	2.49136E-05	4.41117E-05	8.62946E-05	0.000102462	0.000163397	8.88227E-05	2.65862E-05	2.50968E-09	5.6038E-08	3.3949E-08	9.24961E-08	0.09249607
3836803772935	383680	3772935	4.95439E-05	0.000123715	0.000123715	3.46228E-05	6.38856E-05	0.000114878	8.12694E-05	2.46271E-05	4.36045E-05	8.5541E-05	0.000101101	0.000161326	8.76968E-05	2.62492E-05	2.50124E-09	5.5746E-08	3.3542E-08	9.17895E-08	0.09178954
3836903772935	383690	3772935	4.88868E-05	0.000122074	0.000122074	3.41636E-05	6.30382E-05	0.000113354	8.01915E-05	2.43005E-05	4.30261E-05	8.47371E-05	9.96287E-05	0.000159051	8.646E-05	2.5879E-05	2.49143E-09	5.5429E-08	3.3107E-08	9.10277E-08	0.09102771
3837003772935	383700	3772935	4.8165E-05	0.000120272	0.000120272	3.36592E-05	6.21075E-05	0.000111681	7.90075E-05	2.39417E-05	4.23909E-05	8.38529E-05	9.81013E-05	0.000156683	8.51726E-05	2.54936E-05	2.47992E-09	5.5087E-08	3.2639E-08	9.02063E-08	0.09020626
3837103772935	383710	3772935	4.75025E-05	0.000118617	0.000118617	3.31962E-05	6.12532E-05	0.000110145	7.79208E-05	2.36124E-05	4.18078E-05	8.26722E-05	9.62826E-05	0.000153881	8.36497E-05	2.50378E-05	2.4639E-09	5.471E-08	3.2076E-08	8.92493E-08	0.08924925
3837203772935	383720	3772935	4.68454E-05	0.000116976	0.000116976	3.2737E-05	6.04059E-05	0.000108621	7.68428E-05	2.32857E-05	4.12294E-05	8.15167E-05	9.45191E-05	0.000151156	8.21684E-05	2.45944E-05	2.44824E-09	5.4337E-08	3.1528E-08	8.8313E-08	0.08831303
3837303772935	383730	3772935	4.6199E-05	0.000115362	0.000115362	3.22853E-05	5.95724E-05	0.000107122	7.57826E-05	2.29644E-05	4.06605E-05	8.03762E-05	9.2821E-05	0.000148525	8.07379E-05	2.41663E-05	2.43275E-09	5.3973E-08	3.0994E-08	8.74004E-08	0.08740036
3837403772935	383740	3772935	4.55526E-05	0.000113748	0.000113748	3.18336E-05	5.87389E-05	0.000105623	7.47223E-05	2.26431E-05	4.00916E-05	7.92457E-05	9.12082E-05	0.000146012	7.9372E-05	2.37574E-05	2.41721E-09	5.3616E-08	3.0475E-08	8.65078E-08	0.08650775
3837503772935	383750	3772935	4.49332E-05	0.000112202	0.000112202	3.14007E-05	5.79402E-05	0.000104187	7.37062E-05	2.23352E-05	3.95465E-05	7.81203E-05	8.96658E-05	0.000143618	7.80706E-05	2.33679E-05	2.40158E-09	5.3266E-08	2.9969E-08	8.5637E-08	0.08563698
3837603772935	383760	3772935	4.43892E-05	0.000110843	0.000110843	3.10205E-05	5.72387E-05	0.000102926	7.28138E-05	2.20648E-05	3.90677E-05	7.69095E-05	8.8048E-05	0.000141122	7.67139E-05	2.29618E-05	2.38473E-09	5.2914E-08	2.9442E-08	8.4741E-08	0.08474096
3837703772935	383770	3772935	4.38775E-05	0.000109565	0.000109565	3.06629E-05	5.65788E-05	0.000101739	7.19744E-05	2.18104E-05	3.86173E-05	7.57238E-05	8.65006E-05	0.000138745	7.54218E-05	2.25751E-05	2.36835E-09	5.2578E-08	2.8937E-08	8.38836E-08	0.0838836
3837803772935	383780	3772935	4.34088E-05	0.000108395	0.000108395	3.03354E-05	5.59746E-05	0.000100653	7.12057E-05	2.15775E-05	3.82049E-05	7.44829E-05	8.48879E-05	0.000136275	7.40789E-05	2.21731E-05	2.35081E-09	5.2226E-08	2.8415E-08	8.29913E-08	0.08299129
3837903772935	383790	3772935	4.29725E-05	0.000107306	0.000107306	3.00305E-05	5.5412E-05	9.9641E-05	7.04901E-05	2.13606E-05	3.78209E-05	7.31917E-05	8.32148E-05	0.000133694	7.26761E-05	2.17532E-05	2.33204E-09	5.1859E-08	2.7877E-08	8.2068E-08	0.08206799
3838003772935	383800	3772935	4.25578E-05	0.00010627	0.00010627	2.97407E-05	5.48772E-05	9.86793E-05	6.98097E-05	2.11545E-05	3.74558E-05	7.19356E-05	8.1597E-05	0.000131207	7.1324E-05	2.13485E-05	2.31373E-09	5.1502E-08	2.7358E-08	8.11738E-08	0.08117378
3838103772935	383810	3772935	4.21592E-05	0.000105275	0.000105275	2.94621E-05	5.43632E-05	9.77551E-05	6.91559E-05	2.09563E-05	3.7105E-05	7.04786E-05	7.96778E-05	0.000128227	6.97043E-05	2.08637E-05	2.29139E-09	5.1072E-08	2.6757E-08	8.01198E-08	0.08011984
3838203772935	383820	3772935	4.17606E-05	0.000104279	0.000104279	2.91836E-05	5.38492E-05	9.68309E-05	6.85021E-05	2.07582E-05	3.67542E-05	6.90618E-05	7.78038E-05	0.000125324	6.81261E-05	2.03913E-05	2.26897E-09	5.0636E-08	2.6174E-08	7.90788E-08	0.07907883
3838303772935	383830	3772935	4.13674E-05	0.000103298	0.000103298	2.89088E-05	5.33422E-05	9.59192E-05	6.78571E-05	2.05627E-05	3.64082E-05	6.79163E-05	7.63569E-05	0.000123083	6.69078E-05	2.00267E-05	2.25101E-09	5.0285E-08	2.5708E-08	7.82439E-08	0.07824395

			EGIODemolition	EGIOSite Grubbing / Prep	EGIOMass Grading / Excavation	EGIOMass Grading / Excavation	EGIODrainage / Utilities Trenching	EGIODrainage / Utilities Trenching	EGIOFoundations / Concrete Pads	EGIOFoundations / Concrete Pads	EGIOBuilding / Structure Construction	EGIOBuilding / Structure Construction	EGIOAsphalt Paving	EGIOArchitectural Coating	EGIOLandscaping or Other Finishing	EGIOWaterside Construction (Piles)	HIWaterside Construction (Landscaping)	HIWaterside Construction (Landscaping)	KMDemolition	KMSite Grubbing / Prep	KMMass Grading / Excavation
Unique Identifier	X (UTM)	Y (UTM)	2025	2025	2025	2026	2026	2027	2026	2027	2026	2027	2027	2027	2027	2027	2025	2026	2025	2025	2025
3838403772935	383840	3772935	2.10113E-05	1.896E-05	4.73447E-05	4.73447E-05	1.32499E-05	1.32499E-05	2.44485E-05	2.44485E-05	4.3963E-05	4.3963E-05	3.11012E-05	2.92717E-06	9.42459E-06	1.66871E-05	9.42554E-05	9.42554E-05	3.22571E-05	2.9108E-05	7.26849E-05
3838503772935	383850	3772935	2.09456E-05	1.8901E-05	4.71968E-05	4.71968E-05	1.32085E-05	1.32085E-05	2.43721E-05	2.43721E-05	4.38256E-05	4.38256E-05	3.1004E-05	2.91802E-06	9.39514E-06	1.66349E-05	9.37003E-05	9.37003E-05	3.21497E-05	2.9011E-05	7.24428E-05
3838603772935	383860	3772935	2.088E-05	1.8842E-05	4.70488E-05	4.70488E-05	1.31671E-05	1.31671E-05	2.42957E-05	2.42957E-05	4.36882E-05	4.36882E-05	3.09068E-05	2.90887E-06	9.36569E-06	1.65828E-05	9.305E-05	9.305E-05	3.20243E-05	2.88979E-05	7.21603E-05
3838703772935	383870	3772935	2.09516E-05	1.8906E-05	4.72102E-05	4.72102E-05	1.32122E-05	1.32122E-05	2.4379E-05	2.4379E-05	4.38381E-05	4.38381E-05	3.10128E-05	2.91885E-06	9.39782E-06	1.66397E-05	9.23522E-05	9.23522E-05	3.19109E-05	2.87956E-05	7.19048E-05
3838803772935	383880	3772935	2.08979E-05	1.8858E-05	4.70892E-05	4.70892E-05	1.31783E-05	1.31783E-05	2.43165E-05	2.43165E-05	4.37257E-05	4.37257E-05	3.09333E-05	2.91137E-06	9.37372E-06	1.6597E-05	9.14482E-05	9.14482E-05	3.17617E-05	2.86609E-05	7.15685E-05
3838903772935	383890	3772935	2.04144E-05	1.8421E-05	4.59997E-05	4.59997E-05	1.28735E-05	1.28735E-05	2.37539E-05	2.37539E-05	4.2714E-05	4.2714E-05	3.02176E-05	2.84401E-06	9.15685E-06	1.6213E-05	8.99891E-05	8.99891E-05	3.14155E-05	2.83485E-05	7.07884E-05
3839003772935	383900	3772935	2.01398E-05	1.8174E-05	4.5381E-05	4.5381E-05	1.27003E-05	1.27003E-05	2.34344E-05	2.34344E-05	4.21395E-05	4.21395E-05	2.98112E-05	2.80576E-06	9.03369E-06	1.59949E-05	8.83872E-05	8.83872E-05	3.10514E-05	2.802E-05	6.9968E-05
3839103772935	383910	3772935	1.9907E-05	1.7964E-05	4.48564E-05	4.48564E-05	1.25535E-05	1.25535E-05	2.31636E-05	2.31636E-05	4.16524E-05	4.16524E-05	2.94666E-05	2.77332E-06	8.92927E-06	1.58101E-05	8.68964E-05	8.68964E-05	3.07171E-05	2.77183E-05	6.92147E-05
3829703772945	382970	3772945	2.94457E-05	2.6571E-05	6.63499E-05	6.63499E-05	1.85686E-05	1.85686E-05	3.42626E-05	3.42626E-05	6.16106E-05	6.16106E-05	4.35858E-05	4.10219E-06	1.32078E-05	2.33856E-05	0.000100695	0.000100695	2.68312E-05	2.42118E-05	6.04587E-05
3829803772945	382980	3772945	2.94874E-05	2.6609E-05	6.6444E-05	6.6444E-05	1.8595E-05	1.8595E-05	3.43112E-05	3.43112E-05	6.1698E-05	6.1698E-05	4.36476E-05	4.10801E-06	1.32266E-05	2.34188E-05	0.000102534	0.000102534	2.70043E-05	2.4368E-05	6.08487E-05
3829903772945	382990	3772945	2.95292E-05	2.6646E-05	6.65382E-05	6.65382E-05	1.86213E-05	1.86213E-05	3.43599E-05	3.43599E-05	6.17854E-05	6.17854E-05	4.37095E-05	4.11383E-06	1.32453E-05	2.3452E-05	0.000103486	0.000103486	2.72013E-05	2.45457E-05	6.12926E-05
3830003772945	383000	3772945	2.9565E-05	2.6679E-05	6.66189E-05	6.66189E-05	1.86439E-05	1.86439E-05	3.44015E-05	3.44015E-05	6.18604E-05	6.18604E-05	4.37625E-05	4.11882E-06	1.32614E-05	2.34804E-05	0.000104406	0.000104406	2.73983E-05	2.47235E-05	6.17364E-05
3830103772945	383010	3772945	2.96009E-05	2.6711E-05	6.66996E-05	6.66996E-05	1.86665E-05	1.86665E-05	3.44432E-05	3.44432E-05	6.19353E-05	6.19353E-05	4.38155E-05	4.12381E-06	1.32774E-05	2.35089E-05	0.000105326	0.000105326	2.76012E-05	2.49066E-05	6.21937E-05
3830203772945	383020	3772945	2.96367E-05	2.6743E-05	6.67803E-05	6.67803E-05	1.86891E-05	1.86891E-05	3.44849E-05	3.44849E-05	6.20102E-05	6.20102E-05	4.38685E-05	4.1288E-06	1.32935E-05	2.35373E-05	0.000106261	0.000106261	2.78161E-05	2.51005E-05	6.26779E-05
3830303772945	383030	3772945	2.96725E-05	2.6776E-05	6.6861E-05	6.6861E-05	1.87117E-05	1.87117E-05	3.45266E-05	3.45266E-05	6.20852E-05	6.20852E-05	4.39215E-05	4.13379E-06	1.33096E-05	2.35657E-05	0.000107181	0.000107181	2.80369E-05	2.52998E-05	6.31756E-05
3830403772945	383040	3772945	2.97023E-05	2.6803E-05	6.69282E-05	6.69282E-05	1.87305E-05	1.87305E-05	3.45613E-05	3.45613E-05	6.21476E-05	6.21476E-05	4.39657E-05	4.13795E-06	1.33229E-05	2.35895E-05	0.000108101	0.000108101	2.82578E-05	2.54991E-05	6.36733E-05
3830503772945	383050	3772945	2.97262E-05	2.6824E-05	6.6982E-05	6.6982E-05	1.87456E-05	1.87456E-05	3.45891E-05	3.45891E-05	6.21976E-05	6.21976E-05	4.40011E-05	4.14128E-06	1.33337E-05	2.36084E-05	0.000109021	0.000109021	2.84787E-05	2.56984E-05	6.41709E-05
3830603772945	383060	3772945	2.97561E-05	2.6851E-05	6.70493E-05	6.70493E-05	1.87644E-05	1.87644E-05	3.46238E-05	3.46238E-05	6.226E-05	6.226E-05	4.40452E-05	4.14543E-06	1.3347E-05	2.36321E-05	0.000109957	0.000109957	2.87115E-05	2.59085E-05	6.46955E-05
3830703772945	383070	3772945	2.97919E-05	2.6883E-05	6.713E-05	6.713E-05	1.8787E-05	1.8787E-05	3.46655E-05	3.46655E-05	6.2335E-05	6.2335E-05	4.40983E-05	4.15042E-06	1.33631E-05	2.36606E-05	0.000110908	0.000110908	2.89562E-05	2.61293E-05	6.52469E-05
3830803772945	383080	3772945	2.98217E-05	2.691E-05	6.71972E-05	6.71972E-05	1.88058E-05	1.88058E-05	3.47002E-05	3.47002E-05	6.23974E-05	6.23974E-05	4.41424E-05	4.15458E-06	1.33765E-05	2.36843E-05	0.000111876	0.000111876	2.92069E-05	2.63556E-05	6.58118E-05
3830903772945	383090	3772945	2.98396E-05	2.6927E-05	6.72376E-05	6.72376E-05	1.88171E-05	1.88171E-05	3.4721E-05	3.4721E-05	6.24349E-05	6.24349E-05	4.41689E-05	4.15708E-06	1.33845E-05	2.36985E-05	0.000112811	0.000112811	2.94457E-05	2.6571E-05	6.63499E-05
3831003772945	383100	3772945	2.98516E-05	2.6937E-05	6.72645E-05	6.72645E-05	1.88246E-05	1.88246E-05	3.47349E-05	3.47349E-05	6.24599E-05	6.24599E-05	4.41866E-05	4.15874E-06	1.33899E-05	2.3708E-05	0.000113747	0.000113747	2.96904E-05	2.67919E-05	6.69013E-05
3831103772945	383110	3772945	2.98635E-05	2.6948E-05	6.72914E-05	6.72914E-05	1.88321E-05	1.88321E-05	3.47488E-05	3.47488E-05	6.24848E-05	6.24848E-05	4.42043E-05	4.1604E-06	1.33952E-05	2.37174E-05	0.000114667	0.000114667	2.99292E-05	2.70073E-05	6.74393E-05
3831203772945	383120	3772945	2.98814E-05	2.6964E-05	6.73317E-05	6.73317E-05	1.88434E-05	1.88434E-05	3.47697E-05	3.47697E-05	6.25223E-05	6.25223E-05	4.42308E-05	4.1629E-06	1.34033E-05	2.37317E-05	0.000115619	0.000115619	3.01858E-05	2.72389E-05	6.80177E-05
3831303772945	383130	3772945	2.98933E-05	2.6975E-05	6.73586E-05	6.73586E-05	1.88509E-05	1.88509E-05	3.47835E-05	3.47835E-05	6.25473E-05	6.25473E-05	4.42485E-05	4.16456E-06	1.34086E-05	2.37412E-05	0.000116554	0.000116554	3.04425E-05	2.74705E-05	6.8596E-05
3831403772945	383140	3772945	2.99172E-05	2.6997E-05	6.74124E-05	6.74124E-05	1.8866E-05	1.8866E-05	3.48113E-05	3.48113E-05	6.25972E-05	6.25972E-05	4.42838E-05	4.16789E-06	1.34193E-05	2.37601E-05	0.000117538	0.000117538	3.07231E-05	2.77237E-05	6.92282E-05
3831503772945	383150	3772945	2.9953E-05	2.7029E-05	6.74931E-05	6.74931E-05	1.88886E-05	1.88886E-05	3.4853E-05	3.4853E-05	6.26722E-05	6.26722E-05	4.43368E-05	4.17288E-06	1.34354E-05	2.37886E-05	0.000118537	0.000118537	3.10155E-05	2.79876E-05	6.98873E-05
3831603772945	383160	3772945	2.99829E-05	2.7056E-05	6.75604E-05	6.75604E-05	1.89074E-05	1.89074E-05	3.48877E-05	3.48877E-05	6.27346E-05	6.27346E-05	4.4381E-05	4.17703E-06	1.34488E-05	2.38123E-05	0.000119488	0.000119488	3.1308E-05	2.82516E-05	7.05463E-05
3831703772945	383170	3772945	3.00127E-05	2.7083E-05	6.76276E-05	6.76276E-05	1.89262E-05	1.89262E-05	3.49225E-05	3.49225E-05	6.27971E-05	6.27971E-05	4.44252E-05	4.18119E-06	1.34622E-05	2.3836E-05	0.000120424	0.000120424	3.16125E-05	2.85263E-05	7.12323E-05
3831803772945	383180	3772945	3.00247E-05	2.7093E-05	6.76545E-05	6.76545E-05	1.89338E-05	1.89338E-05	3.49364E-05	3.49364E-05	6.28221E-05	6.28221E-05	4.44428E-05	4.18286E-06	1.34675E-05	2.38454E-05	0.000121265	0.000121265	3.19049E-05	2.87902E-05	7.18913E-05
3831903772945	383190	3772945	3.00306E-05	2.7099E-05	6.7668E-05	6.7668E-05	1.89375E-05	1.89375E-05	3.49433E-05	3.49433E-05	6.28345E-05	6.28345E-05	4.44517E-05	4.18369E-06	1.34702E-05	2.38502E-05	0.000120741	0.000120741	3.22094E-05	2.90649E-05	7.25773E-05
3832003772945	383200	3772945	3.01679E-05	2.7223E-05	6.79773E-05	6.79773E-05	1.90241E-05	1.90241E-05	3.5103E-05	3.5103E-05	6.31218E-05	6.31218E-05	4.46549E-05	4.20281E-06	1.35318E-05	2.39592E-05	0.000139773	0.000139773	3.25615E-05	2.93827E-05	7.33709E-05
3832103772945	383210	3772945	3.05022E-05	2.7524E-05	6.87305E-05	6.87305E-05	1.92349E-05	1.92349E-05	3.5492E-05	3.5492E-05	6.38212E-05	6.38212E-05	4.51497E-05	4.24938E-06	1.36817E-05	2.42247E-05	0.000148956	0.000148956	3.33554E-05	3.00991E-05	7.51597E-05
3832203772945	383220	3772945	3.09917E-05	2.7966E-05	6.98335E-05	6.98335E-05	1.95436E-05	1.95436E-05	3.60615E-05	3.60615E-05	6.48454E-05	6.48454E-05	4.58742E-05	4.31757E-06	1.39013E-05	2.46134E-05	0.000154253	0.000154253	3.42269E-05	3.08855E-05	7.71235E-05
3832303772945	383230	3772945	3.17617E-05	2.8661E-05	7.15685E-05	7.15685E-05	2.00291E-05	2.00291E-05	3.69575E-05	3.69575E-05	6.64565E-05	6.64565E-05	4.7014E-05	4.42485E-06	1.42467E-05	2.5225E-05	0.000157187	0.000157187	3.66146E-05	3.30401E-05	8.25035E-05
3832403772945	383240	3772945	3.24243E-05	2.9259E-05	7.30615E-05	7.30615E-05	2.0447E-05	2.0447E-05	3.77285E-05	3.772855E-05	6.78428E-05	6.78428E-05	4.79947E-05	4.51715E-06	1.45439E-05	2.57512E-05	0.000158155	0.000158155	3.86262E-05	3.48553E-05	8.70363E-05
3832503772945	383250	3772945	3.27764E-05	2.9577E-05	7.38551E-05	7.38551E-05	2.0669E-05	2.0669E-05	3.81383E-05	3.81383E-05	6.85797E-05	6.85797E-05	4.8516E-05	4.56621E-06	1.47018E-05	2.60309E-05	0.000156997	0.000156997	4.11869E-05	3.7166E-05	9.28064E-05
3832603772945	383260	3772945	3.27048E-05	2.9512E-05	7.36937E-05	7.36937E-05	2.06239E-05	2.06239E-05	3.80549E-05	3.80549E-05	6.84298E-05	6.84298E-05	4.841E-05	4.55624E-06	1.46697E-05	2.5974E-05	0.000154047	0.000154047	4.36402E-05	3.93798E-05	9.83344E-05
3832703772945	383270	3772945	3.2287E-05	2.9135E-05	7.27522E-05	7.27522E-05	2.03604E-05	2.03604E-05	3.75687E-05	3.75687E-05	6.75556E-05	6.75556E-05	4.77915E-05	4.49803E-06	1.44823E-05	2.56422E-05	0.000150352	0.000150352	4.55682E-05	4.11196E-05	0.000102679
3832803772945	383280	3772945	3.16244E-05	2.8537E-05	7.12592E-05	7.12592E-05	1.99426E-05	1.99426E-05	3.67978E-05	3.67978E-05	6.61692E-05	6.61692E-05	4.68108E-05	4.40572E-06	1.41851E-05	2.51159E-05	0.000146292	0.000146292	4.69232E-05	4.23423E-05	0.000105732
3832903772945	383290	3772945	3.08424E-05	2.7831E-05	6.94972E-05	6.94972E-05	1.94495E-05	1.94495E-05	3.58879E-05	3.58879E-05	6.45331E-05	6.45331E-05	4.56533E-05	4.29678E-06	1.38343E-05	2.44949E-05	0.000142501	0.000142501	4.74067E-05	4.27786E-05	0.000106822
3833003772945	383300	3772945	3.02157E-05	2.7266E-05	6.80849E-05	6.80849E-05	1.90542E-05	1.90542E-05	3.51586E-05	3.51586E-05	6.32217E-05	6.32217E-05	4.47256E-05	4.20947E-06	1.35532E-05	2.39971E-05	0.000140392	0.000140392	4.75381E-05	4.28971E-05	0.000107117
3833103772945	383310	3772945	2.9583E-05	2.6695E-05	6.66592E-05	6.66592E-05	1.86552E-05	1.86552E-05	3.44224E-05	3.44224E-05	6.18978E-05	6.18978E-05	4.3789E-05	4.12132E-06	1.32694E-05	2.34946E-05	0.000138346	0.000138346	4.75321E-05	4.28918E-05	0.000107104
3833203772945	383320	3772945	2.88726E-05	2.6054E-05	6.50586E-05	6.50586E-05	1.82073E-05	1.82073E-05	3.35959E-05	3.35959E-05	6.04116E-05	6.04116E-05	4.27376E-05	4.02236E-06	1.29508E-05	2.29305E-05	0.000135935	0.000135935	4.73291E-05	4.27086E-05	0.000106647
3833303772945	383330	3772945	2.81145E-05	2.537E-05	6.33505E-05	6.33505E-05	1.77292E-05	1.77292E-05	3.27138E-05	3.27138E-05	5.88254E-05	5.88254E-05	4.16155E-05	3.91675E-06	1.26107E-05	2.23284E-05	0.000133461	0.000133461	4.69173E-05	4.2337E-05	0.000105719
3833403772945	383340	3772945	2.73983E-05	2.4723E-05	6.17364E-05	6.17364E-05	1.72775E-05	1.72775E-05	3.18803E-05	3.18803E-05	5.73267E-05	5.73267E-05	4.05552E-05	3.81696E-06	1.22895E-05	2.17596E-05	0.000131272	0.000131272	4.64099E-05	4.18791E-05	0.000104575
3833503772945	383350	3772945	2.69565E-05	2.4325E-05	6.07411E-05	6.07411E-05	1.6999E-05	1.6999E-05	3.13663E-05	3.13663E-05	5.64025E-05	5.64025E-05	3.99014E-05	3.75542E-06	1.20913E-05	2.14088E-05	0.000130146	0.000130146	4.61711E-05	4.16637E-05	0.000104037
3833603772945	383360	3772945	2.65327E-05	2.3942E-05	5.97862E-05	5.97862E-05	1.67317E-05	1.67317E-05	3.08732E-05	3.08732E-05	5.55157E-05	5.55157E-05	3.9274E-05	3.69638E-06	1.19012E-05	2.10722E-05	0.000129004	0.000129004	4.59025E-05	4.14213E-05	0.000103432
3833703772945	383370	3772945	2.64671E-05	2.3883E-05	5.96382E-05	5.96382E-05	1.66903E-05	1.66903E-05	3.07968E-05	3.07968E-05	5.53783E-05	5.53783E-05	3.91769E-05	3.68723E-06	1.18718E-05	2.102E-05	0.000129068	0.000129068	4.61174E-05	4.16152E-05	0.000103916
3833803772945	383380	3772945	2.67417E-05	2.4131E-05	6.02569E-05	6.02569E-05	1.68635E-05	1.68635E-05	3.11163E-05	3.11163E-05	5.59528E-05	5.59528E-05	3.95833E-05	3.72549E-06	1.19949E-05	2.12381E-05	0.000130511	0.000130511	4.67442E-05	4.21808E-05	0.000105329
3833903772945	383390	3772945	2.69864E-05	2.4352E-05	6.08084E-05	6.08084E-05	1.70178E-05	1.70178E-05	3.1401E-05	3.1401E-05	5.64649E-05	5.64649E-05	3.99455E-05	3.75958E-06	1.21047E-05	2.14325E-05	0.000132176	0.000132176	4.72217E-05	4.26117E-05	0.000106405
3834003772945	383400	3772945	2.70043E-05	2.4368E-05	6.08487E-05	6.08487E-05	1.70291E-05	1.70291E-05	3.14219E-05	3.14219E-05	5.65024E-05	5.65024E-05	3.99721E-05	3.76208E-06	1.21127E-05	2.14467E-05	0.000132795	0.000132795	4.73291E-05	4.27086E-05	0.000106647
3834103772945	383410	3772945	2.69983E-05	2.4363E-05	6.08353E-05	6.08353E-05	1.70253E-05	1.70253E-05	3.14149E-05	3.14149E-05	5.64899E-05	5.64899E-05	3.99632E-05	3.76124E-06	1.21101E-05	2.14419E-05	0.000133302	0.000133302	4.73411E-05	4.27194E-05	0.000106674
3834203772945	383420	3772945	2.69327E-05	2.4303E-05	6.06873E-05	6.06873E-05	1.69839E-05	1.69839E-05	3.13385E-05	3.13385E-05	5.63525E-05	5.63525E-05	3.9866E-05	3.7521E-06	1.20806E-05	2.13898E-05	0.000133461	0.000133461	4.72456E-05	4.26332E-05	0.000106458
3834303772945	383430	3772945	2.68013E-05	2.4185E-05	6.03914E-05	6.03914E-05	1.69011E-05	1.69011E-05	3.11857E-05	3.11857E-05	5.60777E-05	5.60777E-05	3.96716E-05	3.7338E-06	1.20217E-05	2.12855E-05	0.000133017	0.000133017	4.70725E-05	4.2477E-05	0.000106068
3834403772945	383440	3772945	2.667E-05	2.4066E-05	6.00955E-05	6.00955E-05	1.68183E-05	1.68183E-05	3.10329E-05	3.10329E-05	5.5803E-05	5.5803E-05	3.94773E-05	3.71551E-06	1.19628E-05	2.11812E-05	0.000132509	0.000132509	4.68635E-05	4.22885E-05	0.000105598
3834503772945	383450	3772945	2.63656E-05	2.3792E-05	5.94095E-05	5.94095E-05	1.66263E-05	1.66263E-05	3.06787E-05	3.06787E-05	5.5166E-05	5.5166E-05	3.90266E-05	3.6731E-06	1.18263E-05	2.09394E-05	0.000130527	0.000130527	4.6577E-05	4.20299E-05	0.000104952
3834603772945	383460	3772945	2.60313E-05	2.349E-05	5.86563E-05	5.86563E-05	1.64155E-05	1.64155E-05	3.02897E-05	3.02897E-05	5.44666E-05	5.44666E-05	3.85319E-05	3.62653E-06	1.16763E-05	2.0674E-05	0.000128211	0.000128211	4.62129E-05	4.17014E-05	0.000104131
3834703772945	383470	3772945	2.56195E-05	2.3118E-05	5.77283E-05	5.77283E-05	1.61558E-05	1.61558E-05	2.98105E-05	2.98105E-05	5.36048E-05	5.36048E-05	3.79222E-05	3.56915E-06	1.14916E-05	2.03469E-05	0.000125388	0.000125388	4.57055E-05	4.12435E-05	0.000102988
3834803772945	383480	3772945	2.49688E-05	2.2531E-05	5.62622E-05	5.62622E-05	1.57455E-05	1.57455E-05	2.90534E-05	2.90534E-05	5.22435E-05	5.22435E-05	3.69591E-05	3.47851E-06	1.11997E-05	1.98301E-05	0.000121312	0.000121312	4.47923E-05	4.04194E-05	0.00010093
3834903772945	383490	3772945	2.43122E-05	2.1939E-05	5.47827E-05	5.47827E-05	1.53315E-05	1.53315E-05	2.82894E-05	2.82894E-05	5.08696E-05	5.08696E-05	3.59872E-05	3.38703E-06	1.09052E-05	1.93086E-05	0.000117649	0.000117649	4.3688E-05	3.94229E-05	9.8442E-05
3835003772945	383500	3772945	2.38228E-05	2.1497E-05	5.36798E-05	5.36798E-05	1.50228E-05	1.50228E-05	2.77199E-05	2.77199E-05	4.98455E-05	4.98455E-05	3.52627E-05	3.31884E-06	1.06857E-05	1.89199E-05	0.000114953	0.000114953	4.27508E-05	3.85773E-05	9.63304E-05
3835103772945	383510	3772945	2.34109E-05	2.1125E-05	5.27517E-05	5.27517E-05	1.47631E-05	1.47631E-05	2.72406E-05	2.72406E-05	4.89837E-05	4.89837E-05	3.4653E-05	3.26146E-06	1.05009E-05	1.85928E-05	0.000112605	0.000112605	4.19032E-05	3.78124E-05	9.44204E-05
3835203772945	383520	3772945	2.30348E-05	2.0786E-05	5.19043E-05	5.19043E-05	1.45259E-05	1.45259E-05	2.68031E-05	2.68031E-05	4.81969E-05	4.81969E-05	3.40964E-05	3.20907E-06	1.03322E-05	1.82942E-05	0.000110432	0.000110432	4.10795E-05	3.70691E-05	9.25643E-05
3835303772945	383530	3772945	2.28199E-05	2.0592E-05	5.14201E-05	5.14201E-05	1.43904E-05	1.43904E-05	2.6553E-05	2.6553E-05	4.77473E-05	4.77473E-05	3.37783E-05	3.17914E-06	1.02359E-05	1.81235E-05	0.000108799	0.000108799	4.05363E-05	3.65789E-05	9.13403E-05
3835403772945	383540	3772945	2.2611E-05	2.0404E-05	5.09494E-05	5.09494E-05	1.42587E-05	1.42587E-05	2.63099E-05	2.63099E-05	4.73101E-05	4.73101E-05	3.34691E-05	3.15003E-06	1.01421E-05	1.79576E-05	0.000107181	0.000107181	3.99812E-05	3.6078E-05	9.00895E-05
3835503772945	383550	3772945	2.25334E-05	2.0334E-05	5.07745E-05	5.07745E-05	1.42097E-05	1.42097E-05	2.62196E-05	2.62196E-05	4.71478E-05	4.71478E-05	3.33542E-05	3.13922E-06	1.01073E-05	1.78959E-05	0.000106023	0.000106023	3.96588E-05	3.57871E-05	8.93632E-05
3835603772945	383560	3772945	2.25573E-05	2.0355E-05	5.08283E-05	5.08283E-05	1.42248E-05	1.42248E-05	2.62474E-05	2.62474E-05	4.71977E-05	4.71977E-05	3.33896E-05	3.14255E-06	1.0118E-05	1.79149E-05	0.000105262	0.000105262	3.95156E-05	3.56578E-05	8.90403E-05
3835703772945	383570	3772945	2.25871E-05	2.0382E-05	5.08956E-05	5.08956E-05	1.42436E-05	1.42436E-05	2.62821E-05	2.62821E-05	4.72602E-05	4.72602E-05	3.34337E-05	3.14671E-06	1.01314E-05	1.79386E-05	0.00010458	0.00010458	3.93663E-05	3.55232E-05	8.87041E-05
3835803772945	383580	3772945	2.26588E-05	2.0447E-05	5.1057E-05	5.1057E-05	1.42888E-05	1.42888E-05	2.63655E-05	2.63655E-05	4.741E-05	4.741E-05	3.35398E-05	3.15668E-06	1.01636E-05	1.79955E-05	0.000104152	0.000104152	3.92768E-05	3.54424E-05	8.85023E-05
3835903772945	383590	3772945	2.27244E-05	2.0506E-05	5.12049E-05	5.12049E-05	1.43302E-05	1.43302E-05	2.64419E-05	2.64419E-05	4.75474E-05	4.75474E-05	3.3637E-05	3.16583E-06	1.0193E-05	1.80476E-05	0.000103819	0.000103819	3.91694E-05	3.53454E-05	8.82602E-05
3836003772945	383600	3772945	2.28378E-05	2.0608E-05	5.14605E-05	5.14605E-05	1.44017E-05	1.44017E-05	2.65739E-05	2.65739E-05	4.77847E-05	4.77847E-05	3.38048E-05	3.18163E-06	1.02439E-05	1.81377E-05	0.000103803	0.000103803	3.91156E-05	3.5297E-05	8.81392E-05
3836103772945	383610	3772945	2.2999E-05	2.0754E-05	5.18236E-05	5.18236E-05	1.45033E-05	1.45033E-05	2.67614E-05	2.67614E-05	4.81219E-05	4.81219E-05	3.40434E-05	3.20408E-06	1.03162E-05	1.82657E-05	0.0001042	0.0001042	3.91097E-05	3.52916E-05	8.81257E-05
3836203772945	383620	3772945	2.31423E-05	2.0883E-05	5.21464E-05	5.21464E-05	1.45937E-05	1.45937E-05	2.69281E-05	2.69281E-05	4.84217E-05	4.84217E-05	3.42554E-05	3.22404E-06	1.03804E-05	1.83795E-05	0.000104723	0.000104723	3.9038E-05	3.52269E-05	8.79643E-05
3836303772945	383630	3772945	2.31841E-05	2.0921E-05	5.22406E-05	5.22406E-05	1.462E-05	1.462E-05	2.69767E-05	2.69767E-05	4.85091E-05	4.85091E-05	3.43173E-05	3.22986E-06	1.03992E-05	1.84127E-05	0.000104834	0.000104834	3.87993E-05	3.50115E-05	8.74263E-05
3836403772945	383640	3772945	2.32079E-05	2.0942E-05

			KMMass Grading / Excavation	KMDrainage / Utilities Trenching	KMFoundations / Concrete Pads	KMBuilding / Structure Construction	KMAsphalt Paving	KMArchitectural Coating	KMLandscaping or Other Finishing	KMWaterside Construction (Piles)	EWNDemolition	EWNSite Grubbing / Prep	EWNDrainage / Utilities Trenching	EWNDrainage / Utilities Trenching	EWNDrainage / Utilities Trenching	EWNFoundations / Concrete Pads	EWNBuilding / Structure Construction	EWNAsphalt Paving	EWNLandscaping or Other Finishing	EWNWaterside Construction (Piles)	ISDemolition
Unique Identifier	X (UTM)	Y (UTM)	2026	2026	2026	2026	2026	2026	2026	2026	2027	2027	2027	2028	2029	2029	2029	2029	2029	2029	2027
3838403772935	383840	3772935	7.26849E-05	1.56604E-05	3.7534E-05	6.96209E-05	4.77473E-05	4.49387E-06	1.44689E-05	2.56184E-05	8.83071E-05	0.000119063	0.00014446	0.00014446	0.00014446	0.000102753	0.000178944	0.000130713	3.96101E-05	6.87351E-05	1.94951E-05
3838503772935	383850	3772935	7.24428E-05	1.56083E-05	3.7409E-05	6.93889E-05	4.75883E-05	4.4789E-06	1.44207E-05	2.55331E-05	8.75371E-05	0.000118025	0.000143201	0.000143201	0.000143201	0.000101857	0.000177384	0.000129573	3.92647E-05	6.81358E-05	1.94295E-05
3838603772935	383860	3772935	7.21603E-05	1.55474E-05	3.72631E-05	6.91185E-05	4.74028E-05	4.46144E-06	1.43645E-05	2.54336E-05	8.68387E-05	0.000117083	0.000142058	0.000142058	0.000142058	0.000101045	0.000175969	0.00012854	3.89514E-05	6.75922E-05	1.93758E-05
3838703772935	383870	3772935	7.19048E-05	1.54924E-05	3.71312E-05	6.88737E-05	4.72349E-05	4.44564E-06	1.43136E-05	2.53435E-05	8.65224E-05	0.000116657	0.000141541	0.000141541	0.000141541	0.000100676	0.000175328	0.000128071	3.88095E-05	6.73459E-05	1.93459E-05
3838803772935	383880	3772935	7.15685E-05	1.54199E-05	3.69575E-05	6.85516E-05	4.7014E-05	4.42485E-06	1.42467E-05	2.5225E-05	8.51137E-05	0.000114757	0.000139236	0.000139236	0.000139236	9.90373E-05	0.000172473	0.000125986	3.81776E-05	6.62494E-05	1.93101E-05
3838903772935	383890	3772935	7.07884E-05	1.52518E-05	3.65547E-05	6.78044E-05	4.65015E-05	4.37661E-06	1.40914E-05	2.495E-05	8.11681E-05	0.000109438	0.000132782	0.000132782	0.000132782	9.44462E-05	0.000164478	0.000120146	3.64078E-05	6.31783E-05	1.90833E-05
3839003772935	383900	3772935	6.9968E-05	1.50751E-05	3.6131E-05	6.70185E-05	4.59626E-05	4.32589E-06	1.3928E-05	2.46608E-05	7.81059E-05	0.000105309	0.000127772	0.000127772	0.000127772	9.08831E-05	0.000158273	0.000115613	3.50343E-05	6.07948E-05	1.894E-05
3839103772935	383910	3772935	6.92147E-05	1.49128E-05	3.5742E-05	6.6297E-05	4.54678E-05	4.27932E-06	1.37781E-05	2.43954E-05	7.57004E-05	0.000102066	0.000123837	0.000123837	0.000123837	8.80841E-05	0.000153398	0.000112053	3.39553E-05	5.89224E-05	1.88445E-05
3829703772945	382970	3772945	6.04587E-05	1.30262E-05	3.12205E-05	5.79101E-05	3.97158E-05	3.73796E-06	1.20351E-05	2.13092E-05	0.000137749	0.000185725	0.000225342	0.000225342	0.000225342	0.000160284	0.000279133	0.000203898	6.17873E-05	0.000107219	2.21633E-05
3829803772945	382980	3772945	6.08487E-05	1.31103E-05	3.14219E-05	5.82837E-05	3.99721E-05	3.76208E-06	1.21127E-05	2.14467E-05	0.000141725	0.000191085	0.000231845	0.000231845	0.000231845	0.000164909	0.000287189	0.000209783	6.35705E-05	0.000110313	2.22051E-05
3829903772945	382990	3772945	6.12926E-05	1.32059E-05	3.16511E-05	5.87088E-05	4.02636E-05	3.78952E-06	1.22011E-05	2.16031E-05	0.000145915	0.000196735	0.0002387	0.0002387	0.0002387	0.000169785	0.00029568	0.000215985	6.545E-05	0.000113575	2.22588E-05
3830003772945	383000	3772945	6.17364E-05	1.33015E-05	3.18803E-05	5.9134E-05	4.05552E-05	3.81696E-06	1.22895E-05	2.17596E-05	0.000150183	0.00020249	0.000245682	0.000245682	0.000245682	0.000174751	0.000304329	0.000222303	6.73644E-05	0.000116897	2.23066E-05
3830103772945	383010	3772945	6.21937E-05	1.34001E-05	3.21164E-05	5.9572E-05	4.08556E-05	3.84523E-06	1.23805E-05	2.19207E-05	0.000154618	0.000208469	0.000252937	0.000252937	0.000252937	0.000179912	0.000313316	0.000228867	6.93538E-05	0.000120349	2.23603E-05
3830203772945	383020	3772945	6.26779E-05	1.35044E-05	3.23665E-05	6.00358E-05	4.11737E-05	3.87517E-06	1.24769E-05	2.20914E-05	0.000159298	0.000214779	0.000260593	0.000260593	0.000260593	0.000185357	0.000322799	0.000235794	7.14529E-05	0.000123992	2.242E-05
3830303772945	383030	3772945	6.31756E-05	1.36116E-05	3.26235E-05	6.05125E-05	4.15006E-05	3.90594E-06	1.25759E-05	2.22668E-05	0.000164085	0.000221233	0.000268424	0.000268424	0.000268424	0.000190928	0.0003325	0.000242881	7.36002E-05	0.000127718	2.24737E-05
3830403772945	383040	3772945	6.36733E-05	1.37188E-05	3.28805E-05	6.09891E-05	4.18275E-05	3.93671E-06	1.2675E-05	2.24422E-05	0.000169045	0.000227921	0.000276539	0.000276539	0.000276539	0.000196699	0.000342551	0.000250223	7.58251E-05	0.000131579	2.25275E-05
3830503772945	383050	3772945	6.41709E-05	1.38261E-05	3.31374E-05	6.14658E-05	4.21544E-05	3.96748E-06	1.27741E-05	2.26176E-05	0.000174131	0.000234778	0.000284858	0.000284858	0.000284858	0.000202617	0.000352857	0.000257751	7.81063E-05	0.000135537	2.25812E-05
3830603772945	383060	3772945	6.46955E-05	1.39391E-05	3.34083E-05	6.19683E-05	4.2499E-05	3.99991E-06	1.28785E-05	2.28025E-05	0.00017939	0.000241869	0.000293461	0.000293461	0.000293461	0.000208736	0.000363513	0.000265535	8.04651E-05	0.000139631	2.26349E-05
3830703772945	383070	3772945	6.52469E-05	1.40579E-05	3.36931E-05	6.24965E-05	4.28613E-05	4.034E-06	1.29883E-05	2.29969E-05	0.000184971	0.000249394	0.000302591	0.000302591	0.000302591	0.00021523	0.000374823	0.000273796	8.29685E-05	0.000143975	2.27006E-05
3830803772945	383080	3772945	6.58118E-05	1.41796E-05	3.39848E-05	6.30376E-05	4.32324E-05	4.06893E-06	1.31007E-05	2.3196E-05	0.00019066	0.000257063	0.000311897	0.000311897	0.000311897	0.000221849	0.00038635	0.000282216	8.55201E-05	0.000148403	2.27602E-05
3830903772945	383090	3772945	6.63499E-05	1.42955E-05	3.42626E-05	6.35529E-05	4.35858E-05	4.10219E-06	1.32078E-05	2.33856E-05	0.000196378	0.000264774	0.000321252	0.000321252	0.000321252	0.000228503	0.000397938	0.000290681	8.80851E-05	0.000152854	2.2814E-05
3831003772945	383100	3772945	6.69013E-05	1.44143E-05	3.45474E-05	6.40811E-05	4.39481E-05	4.13629E-06	1.33176E-05	2.358E-05	0.000202138	0.00027254	0.000330675	0.000330675	0.000330675	0.000235206	0.00040961	0.000299207	9.06689E-05	0.000157337	2.28677E-05
3831103772945	383110	3772945	6.74393E-05	1.45303E-05	3.48252E-05	6.45964E-05	4.43015E-05	4.16955E-06	1.34247E-05	2.37696E-05	0.000208	0.000280443	0.000340264	0.000340264	0.000340264	0.000242026	0.000421488	0.000307884	9.32981E-05	0.0001619	2.29154E-05
3831203772945	383120	3772945	6.80177E-05	1.46549E-05	3.51239E-05	6.51504E-05	4.46814E-05	4.20531E-06	1.35398E-05	2.39734E-05	0.00021413	0.000288709	0.000350292	0.000350292	0.000350292	0.000249159	0.00043391	0.000316958	9.60478E-05	0.000166671	2.29751E-05
3831303772945	383130	3772945	6.8596E-05	1.47795E-05	3.54225E-05	6.57044E-05	4.50613E-05	4.24107E-06	1.36549E-05	2.41773E-05	0.000220302	0.00029703	0.000360389	0.000360389	0.000360389	0.000256341	0.000446417	0.000326094	9.88163E-05	0.000171475	2.30289E-05
3831403772945	383140	3772945	6.92282E-05	1.49157E-05	3.5749E-05	6.63099E-05	4.54766E-05	4.28015E-06	1.37808E-05	2.44001E-05	0.000226922	0.000305956	0.000371218	0.000371218	0.000371218	0.000264044	0.000459831	0.000335892	0.000101786	0.000176628	2.30945E-05
3831503772945	383150	3772945	6.98873E-05	1.50577E-05	3.60893E-05	6.69412E-05	4.59095E-05	4.3209E-06	1.3912E-05	2.46324E-05	0.000233876	0.000315332	0.000382594	0.000382594	0.000382594	0.000272135	0.000473923	0.000346186	0.000104905	0.000182041	2.31721E-05
3831603772945	383160	3772945	7.05463E-05	1.51997E-05	3.64297E-05	6.75725E-05	4.63425E-05	4.36165E-06	1.40432E-05	2.48647E-05	0.000240818	0.000324691	0.00039395	0.00039395	0.00039395	0.000280213	0.00048799	0.000356462	0.000108019	0.000187444	2.32437E-05
3831703772945	383170	3772945	7.12323E-05	1.53475E-05	3.67839E-05	6.82295E-05	4.67931E-05	4.40406E-06	1.41797E-05	2.51065E-05	0.000247921	0.000334269	0.000405571	0.000405571	0.000405571	0.000288478	0.000502384	0.000366976	0.000111205	0.000192973	2.33154E-05
3831803772945	383180	3772945	7.18913E-05	1.54895E-05	3.71242E-05	6.88608E-05	4.7226E-05	4.4448E-06	1.43109E-05	2.53388E-05	0.000254863	0.000343629	0.000416927	0.000416927	0.000416927	0.000296556	0.000516452	0.000377252	0.000114319	0.000198377	2.3381E-05
3831903772945	383190	3772945	7.25773E-05	1.56373E-05	3.74784E-05	6.95178E-05	4.76767E-05	4.48721E-06	1.44475E-05	2.55805E-05	0.000261847	0.000353045	0.000428352	0.000428352	0.000428352	0.000304682	0.000530604	0.000387589	0.000117451	0.000203813	2.34527E-05
3832003772945	383200	3772945	7.33709E-05	1.58082E-05	3.78882E-05	7.02779E-05	4.8198E-05	4.53628E-06	1.46054E-05	2.58602E-05	0.000268855	0.000362493	0.000439816	0.000439816	0.000439816	0.000312837	0.000544804	0.000397962	0.000120595	0.000209267	2.35183E-05
3832103772945	383210	3772945	7.51597E-05	1.61937E-05	3.8812E-05	7.19914E-05	4.93731E-05	4.64688E-06	1.49615E-05	2.64907E-05	0.000272478	0.000367378	0.000445743	0.000445743	0.000445743	0.000317053	0.000552146	0.000403325	0.00012222	0.000212087	2.34825E-05
3832203772945	383220	3772945	7.71235E-05	1.66168E-05	3.98261E-05	7.38724E-05	5.06631E-05	4.76829E-06	1.53524E-05	2.71829E-05	0.000273732	0.000369069	0.000447793	0.000447793	0.000447793	0.000318511	0.000554686	0.000405181	0.000122782	0.000213063	2.34063E-05
3832303772945	383230	3772945	8.25035E-05	1.77759E-05	4.26043E-05	7.90256E-05	5.41973E-05	5.10092E-06	1.64234E-05	2.90791E-05	0.000281647	0.00037974	0.000460742	0.000460742	0.000460742	0.000327721	0.000570725	0.000416897	0.000126332	0.000219224	2.7064E-05
3832403772945	383240	3772945	8.70363E-05	1.87525E-05	4.4945E-05	8.33673E-05	5.71749E-05	5.38116E-06	1.73257E-05	3.06767E-05	0.00028841	0.000388859	0.000471805	0.000471805	0.000471805	0.0003355	0.00058443	0.000426908	0.000129366	0.000224488	2.85443E-05
3832503772945	383250	3772945	9.28064E-05	1.99958E-05	4.79246E-05	8.88942E-05	6.09653E-05	5.73791E-06	1.84743E-05	3.27105E-05	0.000288094	0.000388432	0.000471288	0.000471288	0.000471288	0.000335222	0.000583788	0.000426439	0.000129224	0.000224242	2.98396E-05
3832603772945	383260	3772945	9.83344E-05	2.11868E-05	5.07793E-05	9.41892E-05	6.45967E-05	6.07969E-06	1.95748E-05	3.46589E-05	0.00028333	0.00038201	0.000463495	0.000463495	0.000463495	0.00032968	0.000574136	0.000419388	0.000127087	0.000220534	3.04962E-05
3832703772945	383270	3772945	0.000102679	2.21228E-05	5.30227E-05	9.83505E-05	6.74506E-05	6.34829E-06	2.04396E-05	3.61901E-05	0.000276203	0.0003724	0.000451836	0.000451836	0.000451836	0.000321387	0.000559694	0.000408839	0.000123891	0.000214987	3.06275E-05
3832803772945	383280	3772945	0.000105732	2.27807E-05	5.45993E-05	0.000101275	6.94563E-05	6.53706E-06	2.10474E-05	3.72662E-05	0.000267996	0.000361334	0.00043841	0.00043841	0.00043841	0.00031836	0.000543062	0.00039669	0.000120209	0.000208598	3.04365E-05
3832903772945	383290	3772945	0.000106822	2.30154E-05	5.51619E-05	0.000102319	7.0172E-05	6.60442E-06	2.12642E-05	3.76502E-05	0.000260445	0.000351154	0.000426057	0.000426057	0.000426057	0.0003035	0.00052761	0.000385513	0.000116822	0.000202721	3.00247E-05
3833003772945	383300	3772945	0.000107117	2.30792E-05	5.53147E-05	0.000102602	7.03664E-05	6.62272E-06	2.13231E-05	3.77545E-05	0.000256636	0.000346019	0.000419827	0.000419827	0.000419827	0.000298619	0.000520044	0.000379876	0.000115114	0.000199756	2.96247E-05
3833103772945	383310	3772945	0.000107104	2.30763E-05	5.53078E-05	0.000102589	7.03575E-05	6.62188E-06	2.13205E-05	3.77498E-05	0.000252637	0.000340627	0.000413285	0.000413285	0.000413285	0.000293965	0.00051194	0.000373956	0.00011332	0.000196644	2.9183E-05
3833203772945	383320	3772945	0.000106647	2.29777E-05	5.50716E-05	0.000102151	7.00571E-05	6.59361E-06	2.12294E-05	3.75886E-05	0.00024748	0.000333673	0.000404848	0.000404848	0.000404848	0.000287964	0.000501489	0.000366322	0.000111007	0.000192629	2.86398E-05
3833303772945	383330	3772945	0.000105719	2.27778E-05	5.45924E-05	0.000101262	6.94475E-05	6.53623E-06	2.10447E-05	3.72615E-05	0.000241761	0.000325963	0.000395493	0.000395493	0.000395493	0.000281311	0.000489901	0.000357858	0.000108442	0.000188178	2.8019E-05
3833403772945	383340	3772945	0.000104575	2.25315E-05	5.4002E-05	0.000100167	6.86964E-05	6.46555E-06	2.08171E-05	3.68585E-05	0.000236168	0.000318422	0.000386344	0.000386344	0.000386344	0.000274803	0.000478568	0.000349579	0.000105933	0.000183825	2.73863E-05
3833503772945	383350	3772945	0.000104037	2.24155E-05	5.37242E-05	9.96517E-05	6.8343E-05	6.43228E-06	2.071E-05	3.66689E-05	0.00023242	0.000313368	0.000380211	0.000380211	0.000380211	0.000270441	0.00047097	0.0034403	0.000104252	0.000180907	2.69685E-05
3833603772945	383360	3772945	0.000103432	2.22851E-05	5.34116E-05	9.90719E-05	6.79454E-05	6.39486E-06	2.05895E-05	3.64556E-05	0.000228211	0.000307694	0.000373327	0.000373327	0.000373327	0.000265544	0.000462444	0.000337801	0.000102364	0.000177632	2.65506E-05
3833703772945	383370	3772945	0.000103916	2.23895E-05	5.36617E-05	9.95357E-05	6.82635E-05	6.4248E-06	2.06859E-05	3.66262E-05	0.000226349	0.000305183	0.000370281	0.000370281	0.000370281	0.000263377	0.0004586	0.000335044	0.000101529	0.000176182	2.64611E-05
3833803772945	383380	3772945	0.000105329	2.26937E-05	5.4391E-05	0.000100888	6.91912E-05	6.51212E-06	2.0967E-05	3.7124E-05	0.00022728	0.000306438	0.000371804	0.000371804	0.000371804	0.000264461	0.000460557	0.000336423	0.000101946	0.000176907	2.667E-05
3833903772945	383390	3772945	0.000106405	2.29256E-05	5.49466E-05	0.000101919	6.98981E-05	6.57864E-06	2.11812E-05	3.75032E-05	0.000228438	0.000308	0.000373698	0.000373698	0.000373698	0.000265808	0.000462904	0.000338137	0.000102466	0.000177808	2.68252E-05
3834003772945	383400	3772945	0.000106647	2.29777E-05	5.50716E-05	0.000102151	7.00571E-05	6.59361E-06	2.12294E-05	3.75886E-05	0.000227071	0.000306157	0.000371462	0.000371462	0.000371462	0.000264217	0.000460134	0.000336113	0.000101853	0.000176744	2.67655E-05
3834103772945	383410	3772945	0.000106674	2.29835E-05	5.50855E-05	0.000102177	7.00748E-05	6.59527E-06	2.12348E-05	3.75981E-05	0.000225394	0.000303895	0.000368718	0.000368718	0.000368718	0.000262266	0.000456735	0.000333631	0.0001011	0.000175439	2.667E-05
3834203772945	383420	3772945	0.000106458	2.29372E-05	5.49744E-05	0.000101971	6.99334E-05	6.58197E-06	2.11919E-05	3.75222E-05	0.000222833	0.000300443	0.000364529	0.000364529	0.000364529	0.000259286	0.000451546	0.00032984	9.99515E-05	0.000173445	2.65208E-05
3834303772945	383430	3772945	0.000106068	2.28531E-05	5.4773E-05	0.000101597	6.96772E-05	6.55785E-06	2.11143E-05	3.73847E-05	0.000218917	0.000295163	0.000358123	0.000358123	0.000358123	0.0002547 3	0.000443611	0.000324044	9.81951E-05	0.000170397	2.63119E-05
3834403772945	383440	3772945	0.000105598	2.27517E-05	5.45299E-05	0.000101146	6.93679E-05	6.52875E-06	2.10206E-05	3.72188E-05	0.000214888	0.000289731	0.000351532	0.000351532	0.000351532	0.000250041	0.000435446	0.00031808	9.63879E-05	0.000167261	2.6103E-05
3834503772945	383450	3772945	0.000104952	2.26126E-05	5.41965E-05	0.000100528	6.89438E-05	6.48883E-06	2.08921E-05	3.69913E-05	0.000207713	0.000280057	0.000339795	0.000339795	0.000339795	0.00024169 3	0.00042090 7	0.0003074 6	9.31696E-05	0.000161677	2.57687E-05
3834603772945	383460	3772945	0.000104131	2.24358E-05	5.37728E-05	9.97419E-05	6.84049E-05	6.43811E-06	2.07287E-05	3.67021E-05	0.000200025	0.000269691	0.000327218	0.000327218	0.000327218	0.000232747	0.000405328	0.000296079	8.9721E-05	0.000155692	2.53926E-05
3834703772945	383470	3772945	0.000102988	2.21895E-05	5.31824E-05	9.86468E-05	6.76538E-05	6.36742E-06	2.05012E-05	3.62991E-05	0.000191483	0.000258174	0.000313245	0.000313245	0.000313245	0.000222808	0.000388019	0.000283436	8.58896E-05	0.000149044	2.4939E-05
3834803772945	383480	3772945	0.00010093	2.17461E-05	5.21198E-05	9.66757E-05	6.6302E-05	6.24019E-06	2.00915E-05	3.55738E-05	0.000180661	0.000243583	0.000295541	0.000295541	0.000295541	0.000210215	0.000366089	0.000267417	8.10354E-05	0.00014062	2.42406E-05
3834903772945	383490	3772945	9.8442E-05	2.121E-05	5.08348E-05	9.42923E-05	6.46674E-05	6.08635E-06	1.95962E-05	3.46968E-05	0.000170991	0.000230545	0.000279722	0.000279722	0.000279722	0.000198964	0.000346494	0.000253103	7.6698E-05	0.000133094	2.35124E-05
3835003772945	383500	3772945	9.63304E-05	2.0755E-05	4.97444E-05	9.22696E-05	6.32802E-05	5.95579E-06	1.91758E-05	3.39525E-05	0.000163542	0.00022050 1	0.000267536	0.000267536	0.000267536	0.000190295	0.000331399	0.000242077	7.33565E-05	0.000127295	2.29393E-05
3835103772945	383510	3772945	9.44204E-05	2.03435E-05	4.87581E-05	9.04402E-05	6.20256E-05	5.8377E-06	1.87956E-05	3.32793E-05	0.000157077	0.000211785	0.00025696	0.00025696	0.00025696	0.000182773	0.000318299	0.000232508	7.04569E-05	0.000122263	2.24499E-05
3835203772945	383520	3772945	9.25643E-05	1.99436E-05	4.77996E-05	8.86623E-05	6.08063E-05	5.72295E-06	1.84261E-05	3.26251E-05	0.00015112	0.000203753	0.000247215	0.000247215	0.000247215	0.000175842	0.000306228	0.00022369	6.77848E-05	0.000117627	2.19962E-05
3835303772945	383530	3772945	9.13403E-05	1.96799E-05	4.71675E-05	8.74899E-05	6.00023E-05	5.64727E-06	1.81825E-05	3.21937E-05	0.000146482	0.0001975	0.000239628	0.000239628	0.000239628	0.000170445	0.000296829	0.000216825	6.57044E-05	0.000114016	2.17276E-05
3835403772945	383540	3772945	9.00895E-05	1.94104E-05	4.65216E-05	8.62918E-05	5.91805E-05	5.56993E-06	1.79335E-05	3.17528E-05	0.000141987	0.00019144	0.000232275	0.000232275	0.000232275	0.000165215	0.000287721	0.000210171	6.36883E-05	0.000110518	2.14649E-05
3835503772945	383550	3772945	8.93632E-05	1.92539E-05	4.61465E-05	8.55961E-05	5.87034E-05	5.52503E-06	1.77889E-05	3.14968E-05	0.000138478	0.000186707	0.000226533	0.000226533	0.000226533	0.000161131	0.000280609	0.000204976	6.2114E-05	0.000107786	2.13575E-05
3835603772945	383560	3772945	8.90403E-05	1.91843E-05	4.59799E-05	8.52869E-05	5.84914E-05	5.50507E-06	1.77247E-05	3.13831E-05	0.000135744	0.000183021	0.000222061	0.000222061	0.000222061	0.00015795	0.00027506 9	0.000200929	6.08877E-05	0.000105658	2.13635E-05
3835703772945	383570	3772945	8.87041E-05	1.91119E-05	4.58062E-05	8.49648E-05	5.82705E-05	5.48428E-06	1.76577E-05	3.12646E-05	0.000133159	0.000179536	0.000217833	0.000217833	0.000217833	0.000154942	0.000269832	0.000197104	5.97284E-05	0.000103646	2.13694E-05
3835803772945	383580	3772945	8.85023E-05	1.90684E-05	4.5702E-05	8.47716E-05	5.8138E-05	5.47181E-06	1.76176E-05	3.11934E-05	0.000131022	0.000176655	0.000214337	0.000214337	0.000214337	0.000152456	0.000265501	0.0001939 4	5.87698E-05	0.000101983	2.14232E-05
3835903772945	383590	3772945	8.82602E-05	1.90163E-05	4.5577E-05	8.45397E-05	5.79789E-05	5.45684E-06	1.75694E-05	3.11081E-05	0.000129046	0.000173991	0.000211105	0.000211105	0.000211105	0.000150157	0.000261498	0.000191016	5.78836E-05	0.000100445	2.14769E-05
3836003772945	383600	3772945	8.81392E-05	1.89902E-05	4.55145E-05	8.44237E-05	5.78994E-05	5.44935E-06	1.75453E-05	3.10654E-05	0.000127584	0.00017202	0.000208713	0.000208713	0.000208713	0.000148455	0.000258534	0.000188851	5.72276E-05	9.93068E-05	2.15605E-05
3836103772945	383610	3772945	8.81257E-05	1.89873E-05	4.55076E-05	8.44108E-05	5.78906E-05	5.44852E-06	1.75426E-05	3.10607E-05	0.000126766	0.000170917	0.000207375	0.000207375	0.000207375	0.000147504	0.000256877	0.000187641	5.68608E-05	9.86702E-05	2.16918E-05
3836203772945	383620	3772945	8.79643E-05	1.89525E-05	4.54242E-05	8.42562E-05	5.77845E-05	5.43854E-06	1.75105E-05	3.10038E-05	0.000126122	0.000170048	0.00020632	0.00020632	0.00020632	0.000146754	0.000255571	0.000186686	5.65717E-05	9.81685E-05	2.17933E-05
3836303772945	383630	3772945	8.74263E-05	1.88366E-05	4.51464E-05	8.37409E-05	5.74311E-05	5.40528E-06	1.74034E-05	3.08142E-05	0.000124832	0.000168309	0.000204211	0.000204211	0.000204211	0.000145253	0.000252958	0.000184778	5.59933E-05	9.71649E-05	2.18052E-05
3836403772945	383640	3772945	8.67673E-05	1.86946E-05	4.4806E-05	8.31096E-05	5.69982E-05	5.36453E-06	1.72722E-05	3.05819E-05	0.000123507	0.000166523	0.000202043	0.000202043	0.000202043	0.00014371 1	0.000250273	0.000182816	5.53989E-05	9.61334E-05	2.17873E-05
3836503772945	383650	3772945	8.60679E-05	1.85439E-05	4.44449E-05	8.24397E-05	5.65387E-05	5.32129E-06	1.71329E-05	3.03354E-05	0.000122337	0.000164945	0.000200129	0.000200129	0.000200129	0.00014235	0.000247902	0.000181085	5.48742E-05	9.52228E-05	2.17634E-05

			ISDrainage / Utilities Trenching	ISDrainage / Utilities Trenching	ISAsphalt Paving	ISAsphalt Paving	SVDemolition	SVSite Grubbing / Prep	SVMass Grading / Excavation	SVMass Grading / Excavation	SVDrainage / Utilities Trenching	SVFoundations / Concrete Pads	SVBuilding / Structure Construction	SVBuilding / Structure Construction	SVAsphalt Paving	SVAsphalt Paving	SVArchitectural Coating	SVArchitectural Coating	SVLandscaping or Other Finishing	SVLandscaping or Other Finishing	MDemolition
Unique Identifier	X (UTM)	Y (UTM)	2027	2028	2027	2028	2027	2027	2027	2028	2028	2028	2028	2029	2028	2029	2028	2029	2028	2029	2027
3838403772935	383840	3772935	6.73843E-06	6.73843E-06	2.88569E-05	2.88569E-05	0.000143406	9.47436E-05	0.000159995	0.000159995	4.82934E-05	4.9768E-05	0.000254134	0.000254134	0.000196492	0.000196492	1.94648E-05	1.94648E-05	6.26709E-05	6.26709E-05	4.54787E-05
3838503772935	383850	3772935	6.71573E-06	6.71573E-06	2.87597E-05	2.87597E-05	0.000141084	9.32095E-05	0.000157404	0.000157404	4.75115E-05	4.89622E-05	0.000250295	0.000250295	0.00019331	0.00019331	1.91497E-05	1.91497E-05	6.16561E-05	6.16561E-05	4.51743E-05
3838603772935	383860	3772935	6.69716E-06	6.69716E-06	2.86802E-05	2.86802E-05	0.000138749	9.16674E-05	0.0001548	0.0001548	4.67254E-05	4.81521E-05	0.000246392	0.000246392	0.000190112	0.000190112	1.88328E-05	1.88328E-05	6.0636E-05	6.0636E-05	4.48639E-05
3838703772935	383870	3772935	6.68685E-06	6.68685E-06	2.8636E-05	2.8636E-05	0.000136624	9.02628E-05	0.000152428	0.000152428	4.60095E-05	4.74143E-05	0.000242565	0.000242565	0.000187199	0.000187199	1.85443E-05	1.85443E-05	5.97069E-05	5.97069E-05	4.48639E-05
3838803772935	383880	3772935	6.67447E-06	6.67447E-06	2.8583E-05	2.8583E-05	0.000133658	8.83038E-05	0.00014912	0.00014912	4.50109E-05	4.63852E-05	0.000237695	0.000237695	0.000183136	0.000183136	1.81418E-05	1.81418E-05	5.84111E-05	5.84111E-05	4.47564E-05
3838903772935	383890	3772935	6.59606E-06	6.59606E-06	2.82473E-05	2.82473E-05	0.000128316	8.47742E-05	0.00014316	0.00014316	4.32118E-05	4.45312E-05	0.000229824	0.000229824	0.000175816	0.000175816	1.74166E-05	1.74166E-05	5.60763E-05	5.60763E-05	4.37298E-05
3839003772935	383900	3772935	6.54655E-06	6.54655E-06	2.80352E-05	2.80352E-05	0.000123592	8.16535E-05	0.00013789	0.00013789	4.1621E-05	4.28919E-05	0.000222351	0.000222351	0.000169344	0.000169344	1.67755E-05	1.67755E-05	5.4012E-05	5.4012E-05	4.31209E-05
3839103772935	383910	3772935	6.51354E-06	6.51354E-06	2.78938E-05	2.78938E-05	0.00011961	7.90225E-05	0.000133447	0.000133447	4.02799E-05	4.15099E-05	0.000215884	0.000215884	0.000163887	0.000163887	1.6235E-05	1.6235E-05	5.22717E-05	5.22717E-05	4.25718E-05
3829703772945	382970	3772945	7.66068E-06	7.66068E-06	3.28064E-05	3.28064E-05	0.000380346	0.000251283	0.000424345	0.000424345	0.000128086	0.000131997	0.001016666	0.001016666	0.000521143	0.000521143	5.16254E-05	5.16254E-05	0.000166218	0.000166218	3.07708E-05
3829803772945	382980	3772945	7.67512E-06	7.67512E-06	3.28683E-05	3.28683E-05	0.000407628	0.000269307	0.000454783	0.000454783	0.000137273	0.000141465	0.001116472	0.001116472	0.000558524	0.000558524	5.53285E-05	5.53285E-05	0.000178141	0.000178141	3.10573E-05
3829903772945	382990	3772945	7.69369E-06	7.69369E-06	3.29478E-05	3.29478E-05	0.000432545	0.000285769	0.000482582	0.000482582	0.000145664	0.000150112	0.001202558	0.001202558	0.000592665	0.000592665	5.87105E-05	5.87105E-05	0.00018903	0.00018903	3.13737E-05
3830003772945	383000	3772945	7.7102E-06	7.7102E-06	3.30185E-05	3.30185E-05	0.000456274	0.000301445	0.000509056	0.000509056	0.000153655	0.000158347	0.001281133	0.001281133	0.000625177	0.000625177	6.19312E-05	6.19312E-05	0.0001994	0.0001994	3.169E-05
3830103772945	383010	3772945	7.72876E-06	7.72876E-06	3.3098E-05	3.3098E-05	0.000480853	0.000317685	0.000536479	0.000536479	0.000161933	0.000166877	0.001362928	0.001362928	0.000658856	0.000658856	6.52675E-05	6.52675E-05	0.000210142	0.000210142	3.20124E-05
3830203772945	383020	3772945	7.7494E-06	7.7494E-06	3.31863E-05	3.31863E-05	0.000506885	0.000334883	0.000565523	0.000565523	0.000170699	0.000175911	0.001449838	0.001449838	0.000694524	0.000694524	6.88009E-05	6.88009E-05	0.000221518	0.000221518	3.23586E-05
3830303772945	383030	3772945	7.76796E-06	7.76796E-06	3.32659E-05	3.32659E-05	0.000534149	0.000352895	0.00059594	0.00059594	0.00017988	0.000185373	0.001541696	0.001541696	0.00073188	0.00073188	7.25014E-05	7.25014E-05	0.000233433	0.000233433	3.27048E-05
3830403772945	383040	3772945	7.78653E-06	7.78653E-06	3.33454E-05	3.33454E-05	0.000562834	0.000371846	0.000627943	0.000627943	0.00018954	0.000195328	0.001638848	0.001638848	0.000771183	0.000771183	7.63949E-05	7.63949E-05	0.000245968	0.000245968	3.30689E-05
3830503772945	383050	3772945	7.8051E-06	7.8051E-06	3.34249E-05	3.34249E-05	0.000592799	0.000391644	0.000661375	0.000661375	0.000199632	0.000205727	0.001740922	0.001740922	0.000812241	0.000812241	8.04622E-05	8.04622E-05	0.000259064	0.000259064	3.34271E-05
3830603772945	383060	3772945	7.82367E-06	7.82367E-06	3.35044E-05	3.35044E-05	0.000624216	0.0004124	0.000696426	0.000696426	0.000210212	0.00021663	0.0018482	0.0018482	0.000855289	0.000855289	8.47265E-05	8.47265E-05	0.000272794	0.000272794	3.38031E-05
3830703772945	383070	3772945	7.84637E-06	7.84637E-06	3.36016E-05	3.36016E-05	0.000657661	0.000434496	0.000733741	0.000733741	0.000221475	0.000228237	0.001962024	0.001962024	0.000901115	0.000901115	8.92661E-05	8.92661E-05	0.00028741	0.00028741	3.4203E-05
3830803772945	383080	3772945	7.867E-06	7.867E-06	3.369E-05	3.369E-05	0.000692265	0.000457357	0.000772347	0.000772347	0.000233128	0.000240246	0.002079712	0.002079712	0.000948527	0.000948527	9.39629E-05	9.39629E-05	0.000302532	0.000302532	3.46089E-05
3830903772945	383090	3772945	7.88557E-06	7.88557E-06	3.37695E-05	3.37695E-05	0.000727603	0.000480704	0.000811773	0.000811773	0.000245028	0.00025251	0.002199577	0.002199577	0.000996947	0.000996947	9.87595E-05	9.87595E-05	0.000317976	0.000317976	3.50089E-05
3831003772945	383100	3772945	7.90414E-06	7.90414E-06	3.3849E-05	3.3849E-05	0.000763548	0.000504452	0.000851876	0.000851876	0.000257133	0.000264984	0.002320512	0.002320512	0.001046198	0.001046198	0.000103638	0.000103638	0.000333684	0.000333684	3.54148E-05
3831103772945	383110	3772945	7.92064E-06	7.92064E-06	3.39197E-05	3.39197E-05	0.000800111	0.000528608	0.000892669	0.000892669	0.000269446	0.000277674	0.002441717	0.002441717	0.001096297	0.001096297	0.000108601	0.000108601	0.000349663	0.000349663	3.58266E-05
3831203772945	383120	3772945	7.94127E-06	7.94127E-06	3.40081E-05	3.40081E-05	0.000837906	0.000553578	0.000934837	0.000934837	0.000282174	0.00029079	0.002563992	0.002563992	0.001148083	0.001148083	0.000113731	0.000113731	0.00036618	0.00036618	3.62564E-05
3831303772945	383130	3772945	7.95984E-06	7.95984E-06	3.40876E-05	3.40876E-05	0.00087564	0.000578508	0.000976935	0.000976935	0.000294881	0.000303885	0.002682389	0.002682389	0.001199785	0.001199785	0.000118853	0.000118853	0.000382671	0.000382671	3.66922E-05
3831403772945	383140	3772945	7.98254E-06	7.98254E-06	3.41848E-05	3.41848E-05	0.000914789	0.000604372	0.001020613	0.001020613	0.000308065	0.000317472	0.002799523	0.002799523	0.001253426	0.001253426	0.000124167	0.000124167	0.000399779	0.000399779	3.71637E-05
3831503772945	383150	3772945	8.00936E-06	8.00936E-06	3.42996E-05	3.42996E-05	0.000954	0.000630277	0.00106436	0.00106436	0.00032127	0.00033108	0.002908888	0.002908888	0.001307151	0.001307151	0.000129489	0.000129489	0.000416915	0.000416915	3.76592E-05
3831603772945	383160	3772945	8.03412E-06	8.03412E-06	3.44057E-05	3.44057E-05	0.000991072	0.00065477	0.00110572	0.00110572	0.000333754	0.000343945	0.003002227	0.003002227	0.001357947	0.001357947	0.000134521	0.000134521	0.000433116	0.000433116	3.81546E-05
3831703772945	383170	3772945	8.05888E-06	8.05888E-06	3.45117E-05	3.45117E-05	0.001022434	0.00067549	0.00114071	0.00114071	0.000344316	0.000354829	0.003062147	0.003062147	0.001400919	0.001400919	0.000138778	0.000138778	0.000446822	0.000446822	3.86679E-05
3831803772945	383180	3772945	8.08157E-06	8.08157E-06	3.46089E-05	3.46089E-05	0.001038455	0.000686074	0.001158585	0.001158585	0.000349711	0.000360389	0.003034307	0.003034307	0.00142287	0.00142287	0.000140952	0.000140952	0.000453824	0.000453824	3.91694E-05
3831903772945	383190	3772945	8.10633E-06	8.10633E-06	3.47149E-05	3.47149E-05	0.001044478	0.000690053	0.001165304	0.001165304	0.000351739	0.000362479	0.002954057	0.002954057	0.001431122	0.001431122	0.00014177	0.00014177	0.000456455	0.000456455	3.96946E-05
3832003772945	383200	3772945	8.12903E-06	8.12903E-06	3.48121E-05	3.48121E-05	0.001038982	0.000686423	0.001159173	0.001159173	0.000349889	0.000360572	0.002857484	0.002857484	0.001423592	0.001423592	0.000141024	0.000141024	0.000454054	0.000454054	4.02199E-05
3832103772945	383210	3772945	8.11665E-06	8.11665E-06	3.47591E-05	3.47591E-05	0.001018072	0.000672608	0.001135844	0.001135844	0.000342847	0.000353315	0.002691227	0.002691227	0.001394942	0.001394942	0.000138186	0.000138186	0.000444916	0.000444916	4.06974E-05
3832203772945	383220	3772945	8.40137E-06	8.40137E-06	3.59784E-05	3.59784E-05	0.000996862	0.000658595	0.00111218	0.00111218	0.000335704	0.000345955	0.002528035	0.002528035	0.00136588	0.00136588	0.000135307	0.000135307	0.000435646	0.000435646	4.08049E-05
3832303772945	383230	3772945	9.35457E-06	9.35457E-06	4.00604E-05	4.00604E-05	0.000978549	0.000646496	0.001091749	0.001091749	0.000329537	0.000339599	0.002357448	0.002357448	0.001340788	0.001340788	0.000132821	0.000132821	0.000427644	0.000427644	4.59562E-05
3832403772945	383240	3772945	9.86624E-06	9.86624E-06	4.22516E-05	4.22516E-05	0.00095245	0.000629253	0.00106263	0.00106263	0.000320748	0.000330542	0.002177534	0.002177534	0.001305027	0.001305027	0.000129279	0.000129279	0.000416238	0.000416238	5.14419E-05
3832503772945	383250	3772945	1.0314E-05	1.0314E-05	4.41689E-05	4.41689E-05	0.000915482	0.00060483	0.001021386	0.001021386	0.000308298	0.000317712	0.00199047	0.00199047	0.001254375	0.001254375	0.000124261	0.000124261	0.000400082	0.000400082	5.51367E-05
3832603772945	383260	3772945	1.05409E-05	1.05409E-05	4.51409E-05	4.51409E-05	0.000877533	0.000579759	0.000979048	0.000979048	0.000295519	0.000304542	0.00182188	0.00182188	0.001202379	0.001202379	0.00011911	0.00011911	0.000383498	0.000383498	5.77632E-05
3832703772945	383270	3772945	1.05863E-05	1.05863E-05	4.53352E-05	4.53352E-05	0.000844217	0.000557747	0.000941877	0.000941877	0.000284299	0.00029298	0.001678271	0.001678271	0.001156729	0.001156729	0.000114588	0.000114588	0.000368938	0.000368938	5.91122E-05
3832803772945	383280	3772945	1.05203E-05	1.05203E-05	4.50525E-05	4.50525E-05	0.0008134	0.000537388	0.000907495	0.000907495	0.000273921	0.000282285	0.00154958	0.00154958	0.001114504	0.001114504	0.000110405	0.000110405	0.00035547	0.00035547	5.96912E-05
3832903772945	383290	3772945	1.03779E-05	1.03779E-05	4.44428E-05	4.44428E-05	0.000786253	0.000519452	0.000877208	0.000877208	0.000264779	0.000272864	0.001435693	0.001435693	0.001077308	0.001077308	0.00010672	0.00010672	0.00034360	0.00034360	5.9727E-05
3833003772945	383300	3772945	1.02397E-05	1.02397E-05	4.38509E-05	4.38509E-05	0.000768853	0.000507957	0.000857795	0.000857795	0.00025892	0.000266826	0.00134667	0.00134667	0.001053468	0.001053468	0.000104359	0.000104359	0.000336003	0.000336003	5.98822E-05
3833103772945	383310	3772945	1.0087E-05	1.0087E-05	4.3197E-05	4.3197E-05	0.000749432	0.000495126	0.000836127	0.000836127	0.000252379	0.000260086	0.001263045	0.001263045	0.001026857	0.001026857	0.000101722	0.000101722	0.000327515	0.000327515	5.99001E-05
3833203772945	383320	3772945	9.89926E-06	9.89926E-06	4.2393E-05	4.2393E-05	0.000725152	0.000479085	0.000809039	0.000809039	0.00024203	0.00025166	0.001180682	0.001180682	0.00099589	0.00099589	9.84268E-05	9.84268E-05	0.000316905	0.000316905	5.95957E-05
3833303772945	383330	3772945	9.68468E-06	9.68468E-06	4.14741E-05	4.14741E-05	0.000697503	0.000460818	0.000778191	0.000778191	0.000234892	0.000242064	0.001102095	0.001102095	0.000955704	0.000955704	9.46739E-05	9.46739E-05	0.000304821	0.000304821	5.90286E-05
3833403772945	383340	3772945	9.46598E-06	9.46598E-06	4.05375E-05	4.05375E-05	0.000668818	0.000441867	0.000746188	0.000746188	0.000225232	0.000232109	0.001030464	0.001030464	0.000916401	0.000916401	9.07804E-05	9.07804E-05	0.000292286	0.000292286	5.84138E-05
3833503772945	383350	3772945	9.32156E-06	9.32156E-06	3.9919E-05	3.9919E-05	0.000645421	0.000426409	0.000720084	0.000720084	0.000217352	0.000223989	0.000973649	0.000973649	0.000884342	0.000884342	8.76046E-05	8.76046E-05	0.00028206	0.00028206	5.84078E-05
3833603772945	383360	3772945	9.17713E-06	9.17713E-06	3.93005E-05	3.93005E-05	0.000620534	0.000409967	0.000692318	0.000692318	0.000208972	0.000215352	0.00092097	0.00092097	0.000850244	0.000850244	8.42267E-05	8.42267E-05	0.000271185	0.000271185	5.8372E-05
3833703772945	383370	3772945	9.14619E-06	9.14619E-06	3.9168E-05	3.9168E-05	0.000603484	0.000398703	0.000673296	0.000673296	0.00020323	0.000209435	0.00088357	0.00088357	0.000826881	0.000826881	8.19125E-05	8.19125E-05	0.000263733	0.000263733	5.92554E-05
3833803772945	383380	3772945	9.2184E-06	9.2184E-06	3.94773E-05	3.94773E-05	0.000594533	0.000392789	0.000663309	0.000663309	0.000200215	0.000206329	0.000860083	0.000860083	0.000814617	0.000814617	8.06975E-05	8.06975E-05	0.000259822	0.000259822	6.10939E-05
3833903772945	383390	3772945	9.27204E-06	9.27204E-06	3.9707E-05	3.9707E-05	0.000585263	0.000386665	0.000652967	0.000652967	0.000197094	0.000203112	0.000838865	0.000838865	0.000801916	0.000801916	7.94393E-05	7.94393E-05	0.000255771	0.000255771	6.28787E-05
3834003772945	383400	3772945	9.25141E-06	9.25141E-06	3.96186E-05	3.96186E-05	0.000569236	0.000376076	0.000635086	0.000635086	0.000191696	0.00019755	0.000812068	0.000812068	0.000779956	0.000779956	7.72639E-05	7.72639E-05	0.000248766	0.000248766	6.39233E-05
3834103772945	383410	3772945	9.2184E-06	9.2184E-06	3.94773E-05	3.94773E-05	0.000552872	0.000365265	0.000616829	0.000616829	0.000186186	0.000191871	0.0007871	0.0007871	0.000757534	0.000757534	7.50428E-05	7.50428E-05	0.000241615	0.000241615	6.48366E-05
3834203772945	383420	3772945	9.16682E-06	9.16682E-06	3.92564E-05	3.92564E-05	0.000534982	0.000353446	0.00059687	0.00059687	0.000180161	0.000185662	0.000762351	0.000762351	0.000733022	0.000733022	7.26145E-05	7.26145E-05	0.000233797	0.000233797	6.5523E-05
3834303772945	383430	3772945	9.09461E-06	9.09461E-06	3.89471E-05	3.89471E-05	0.000514605	0.000339983	0.000574135	0.000574135	0.000173299	0.00017859	0.000736521	0.000736521	0.000705101	0.000705101	6.98487E-05	6.98487E-05	0.000224892	0.000224892	6.5911E-05
3834403772945	383440	3772945	9.02239E-06	9.02239E-06	3.86379E-05	3.86379E-05	0.000494828	0.000326917	0.000552071	0.000552071	0.000166639	0.000171727	0.000712596	0.000712596	0.00067804	0.00067804	6.71644E-05	6.71644E-05	0.000216249	0.000216249	6.62393E-05
3834503772945	383450	3772945	8.90685E-06	8.90685E-06	3.81431E-05	3.81431E-05	0.000468839	0.000309747	0.000523075	0.000523075	0.000157887	0.000162708	0.000682836	0.000682836	0.000642394	0.000642394	6.36368E-05	6.36368E-05	0.000204891	0.000204891	6.59767E-05
3834603772945	383460	3772945	8.77687E-06	8.77687E-06	3.75865E-05	3.75865E-05	0.000442979	0.000292662	0.000494223	0.000494223	0.000149178	0.000153733	0.000653694	0.000653694	0.000606961	0.000606961	6.01267E-05	6.01267E-05	0.00019359	0.00019359	6.54991E-05
3834703772945	383470	3772945	8.62007E-06	8.62007E-06	3.69149E-05	3.69149E-05	0.000416647	0.000275265	0.000464845	0.000464845	0.00014031	0.000144595	0.000624153	0.000624153	0.000570881	0.000570881	5.65525E-05	5.65525E-05	0.000182082	0.000182082	6.46575E-05
3834803772945	383480	3772945	8.37867E-06	8.37867E-06	3.58812E-05	3.58812E-05	0.000386926	0.0002556 3	0.000431686	0.000431686	0.000130302	0.00013428	0.000590476	0.000590476	0.000530159	0.000530159	5.25185E-05	5.25185E-05	0.000169094	0.000169094	6.28429E-05
3834903772945	383490	3772945	8.12696E-06	8.12696E-06	3.48033E-05	3.48033E-05	0.000360698	0.000238302	0.000402424	0.000402424	0.000121469	0.000125178	0.000560227	0.000560227	0.000494222	0.000494222	4.89585E-05	4.89585E-05	0.000157632	0.000157632	6.09328E-05
3835003772945	383500	3772945	7.92889E-06	7.92889E-06	3.3955E-05	3.3955E-05	0.000340033	0.000224649	0.000379369	0.000379369	0.00011451	0.000118006	0.000536122	0.000536122	0.00046590 7	0.00046590 7	4.61536E-05	4.61536E-05	0.000148601	0.000148601	5.95897E-05
3835103772945	383510	3772945	7.75971E-06	7.75971E-06	3.32305E-05	3.32305E-05	0.000322266	0.000212911	0.000359546	0.000359546	0.000108527	0.00011184	0.000515123	0.000515123	0.000441563	0.000441563	4.3742E-05	4.3742E-05	0.000140836	0.000140836	5.84974E-05
3835203772945	383520	3772945	7.60291E-06	7.60291E-06	3.2559E-05	3.2559E-05	0.000306318	0.000202375	0.000341754	0.000341754	0.000103156	0.000106306	0.000495901	0.000495901	0.000419711	0.000419711	4.15774E-05	4.15774E-05	0.000133867	0.000133867	5.74886E-05
3835303772945	383530	3772945	7.51006E-06	7.51006E-06	3.21614E-05	3.21614E-05	0.000293832	0.000194126	0.000327823	0.000327823	9.89513E-05	0.000101973	0.000480621	0.000480621	0.00040260 3	0.00040260 3	3.98827E-05	3.98827E-05	0.00012841	0.00012841	5.69633E-05
3835403772945	383540	3772945	7.41928E-06	7.41928E-06	3.17727E-05	3.17727E-05	0.000282174	0.000186423	0.000314816	0.000314816	9.5025E-05	9.79265E-05	0.000466012	0.000466012	0.000386628	0.000386628	3.83002E-05	3.83002E-05	0.000123315	0.000123315	5.63962E-05
3835503772945	383550	3772945	7.38215E-06	7.38215E-06	3.16136E-05	3.16136E-05	0.000273014	0.000180372	0.000304597	0.000304597	9.19405E-05	9.47479E-05	0.000454262	0.000454262	0.000374079	0.000374079	3.70569E-05	3.70569E-05	0.000119312	0.000119312	5.61992E-05
3835603772945	383560	3772945	7.38421E-06	7.38421E-06	3.16225E-05	3.16225E-05	0.000265705	0.000175543	0.000296442	0.000296442	8.94791E-05	9.22113E-05	0.000444561	0.000444561	0.000364064	0.000364064	3.60649E-05	3.60649E-05	0.000116118	0.000116118	5.62709E-05
3835703772945	383570	3772945	7.38627E-06	7.38627E-06	3.16313E-05	3.16313E-05	0.000258862	0.000171022	0.000288807	0.000288807	8.71745E-05	8.98363E-05	0.000435195	0.000435195	0.000354687	0.000354687	3.5136E-05	3.5136E-05	0.000113127	0.000113127	5.63306E-05
3835803772945	383580	3772945	7.40484E-06	7.40484E-06	3.17108E-05	3.17108E-05	0.00025298	0.000167136	0.000282245	0.000282245	8.51938E-05	8.77952E-05	0.000426795	0.000426795	0.000346628	0.000346628	3.43377E-05	3.43377E-05	0.000110557	0.000110557	5.64977E-05
3835903772945	383590	3772945	7.42341E-06	7.42341E-06	3.17903E-05	3.17903E-05	0.000247478	0.000163501	0.000276107	0.000276107	8.33411E-05	8.58858E-05	0.000418679	0.000418679	0.00033909	0.00033909	3.35909E-05	3.35909E-05	0.000108153	0.000108153	5.66469E-05
3836003772945	383600	3772945	7.45229E-06	7.45229E-06	3.1914E-05	3.1914E-05	0.000242908	0.000160482	0.000271008	0.000271008	8.18019E-05	8.42997E-05	0.000411567	0.000411567	0.000332828	0.000332828	3.29705E-05	3.29705E-05	0.000106155	0.000106155	5.69155E-05
3836103772945	383610	3772945	7.49769E-06	7.49769E-06	3.21084E-05	3.21084E-05	0.00023944	0.000158191	0.000267139	0.000267139	8.06342E-05	8.30963E-05	0.000405718	0.000405718	0.000328076	0.000328076	3.24999E-05	3.24999E-05	0.00010464	0.00010464	5.73334E-05
3836203772945	383620	3772945	7.53276E-06	7.53276E-06	3.22586E-05	3.22586E-05	0.000236304	0.000156118	0.000263639	0.000263639	7.95778E-05	8.20077E-05	0.000400191	0.000400191	0.000323778	0.000323778	3.20741E-05	3.20741E-05	0.000103269	0.000103269	5.76557E-05
3836303772945	383630	3772945	7.53689E-06	7.53689E-06	3.22763E-05	3.22763E-05	0.00023218	0.000153394	0.000259039	0.000259039	7.81893E-05	8.05767E-05	0.000393402	0.000393402	0.000318129	0.000318129	3.15145E-05	3.15145E-05	0.000101467	0.000101467	5.7602E-05
3836403772945	383640	3772945	7.5307E-06	7.5307E-06	3.22498E-05	3.22498E-05	0.0002281	0.000150698	0.000254487	0.000254487	7.68152E-05	7.91607E-05	0.000386651	0.000386651	0.000312538	0.000312538	3.09606E-05	3.09606E-05	9.96838E-05	9.96838E-05	5.74289E-05
3836503772945	383650	3772945	7.52244E-06	7.52244E-06	3.22144E-05	3.22144E-05	0.000224357	0.000148225	0.00025031	0.00025031	7.55545E-05	7.78616E-05	0.000380403	0.000380403	0.000307409	0.000307409	3.04525E-05	3.04525E-05	9.80479E-05	9.80479E-05	5.7208E-05

			MSite Grubbing / Prep	MMass Grading / Excavation	MMass Grading / Excavation	MDrainage / Utilities Trenching	MFoundations / Concrete Pads	MBuilding / Structure Construction	MAsphalt Paving	MLandscaping or Other Finishing	MWaterside Construction (Piles)	RSSWRe-striping South Valley	RSSWRe-striping Silver Lake Boulevard	RSSWDemolition	RSSWPlacing Base	RSSWForm/Place Rebar and Pour	Child Risk				
Unique Identifier	X (UTM)	Y (UTM)	2027	2027	2028	2028	2028	2028	2028	2028	2028	2029	2029	2029	2029	2029	3rd Trimester	0<2	2<16	Total	per million
3838403772935	383840	3772935	4.10388E-05	0.000102477	0.000102477	2.86792E-05	5.29185E-05	9.51573E-05	6.73181E-05	2.03994E-05	3.6119E-05	6.71727E-05	7.5553E-05	0.00012186	6.62433E-05	1.98278E-05	2.24081E-09	5.0086E-08	2.5423E-08	7.77498E-08	0.07774979
3838503772935	383850	3772935	4.07641E-05	0.000101791	0.000101791	2.84872E-05	5.25643E-05	9.45203E-05	6.68675E-05	2.02629E-05	3.58772E-05	6.64392E-05	7.49049E-05	0.000120706	6.56157E-05	1.96399E-05	2.23013E-09	4.989E-08	2.5154E-08	7.72737E-08	0.07727366
3838603772935	383860	3772935	4.0484E-05	0.000101092	0.000101092	2.82915E-05	5.22031E-05	9.38709E-05	6.6408E-05	2.01236E-05	3.56307E-05	6.56806E-05	7.47391E-05	0.000120307	6.53988E-05	1.9575E-05	2.21778E-09	4.967E-08	2.4892E-08	7.67795E-08	0.07677953
3838703772935	383870	3772935	4.0484E-05	0.000101092	0.000101092	2.82915E-05	5.22031E-05	9.38709E-05	6.6408E-05	2.01236E-05	3.56307E-05	6.4942E-05	7.44577E-05	0.00012046	6.54819E-05	1.95999E-05	2.20681E-09	4.9564E-08	2.4721E-08	7.6492E-08	0.07649203
3838803772935	383880	3772935	4.03871E-05	0.00010085	0.00010085	2.82237E-05	5.20781E-05	9.36461E-05	6.6249E-05	2.00755E-05	3.55454E-05	6.39271E-05	7.32871E-05	0.000118669	6.45082E-05	1.93084E-05	2.19066E-09	4.9304E-08	2.4357E-08	7.58518E-08	0.07585184
3838903772935	383890	3772935	3.94606E-05	9.85362E-05	9.85362E-05	2.75763E-05	5.08834E-05	9.14979E-05	6.47293E-05	1.96149E-05	3.473E-05	6.21185E-05	6.96195E-05	0.000112497	6.11533E-05	1.83043E-05	2.15721E-09	4.8491E-08	2.3444E-08	7.40917E-08	0.0740917
3839003772935	383900	3772935	3.89112E-05	9.71643E-05	9.71643E-05	2.71923E-05	5.0175E-05	9.0224E-05	6.38281E-05	1.93418E-05	3.42464E-05	6.04153E-05	6.70019E-05	0.000108533	5.89983E-05	1.76592E-05	2.12414E-09	4.7821E-08	2.2718E-08	7.26627E-08	0.07266268
3839103772935	383910	3772935	3.84157E-05	9.59269E-05	9.59269E-05	2.6846E-05	4.9536E-05	8.90749E-05	6.30152E-05	1.90955E-05	3.38103E-05	5.89583E-05	6.49772E-05	0.000105332	5.72586E-05	1.71385E-05	2.09375E-09	4.7219E-08	2.2123E-08	7.14353E-08	0.07143525
3829703772945	382970	3772945	2.77668E-05	6.93358E-05	6.93358E-05	1.94043E-05	3.58046E-05	6.43832E-05	4.55473E-05	1.38022E-05	2.4438E-05	0.000445857	5.27334E-05	8.72506E-05	4.74294E-05	1.41964E-05	2.32072E-09	5.4662E-08	4.8787E-08	1.0577E-07	0.10576973
3829803772945	382980	3772945	2.80253E-05	6.99814E-05	6.99814E-05	1.9585E-05	3.61379E-05	6.49827E-05	4.59714E-05	1.39307E-05	2.46656E-05	0.000464647	5.39593E-05	8.92201E-05	4.85E-05	1.45169E-05	2.34992E-09	5.5055E-08	5.1528E-08	1.08932E-07	0.1089324
3829903772945	382990	3772945	2.83108E-05	7.06943E-05	7.06943E-05	1.97845E-05	3.65061E-05	6.56447E-05	4.64397E-05	1.40726E-05	2.49168E-05	0.000481323	5.52856E-05	9.13593E-05	4.96628E-05	1.4865E-05	2.36758E-09	5.534E-08	5.4052E-08	1.1176E-07	0.11175992
3830003772945	383000	3772945	2.85963E-05	7.14071E-05	7.14071E-05	1.9984E-05	3.68742E-05	6.63066E-05	4.6908E-05	1.42145E-05	2.51681E-05	0.000497159	5.66622E-05	9.35665E-05	5.08627E-05	1.52241E-05	2.38474E-09	5.5616E-08	5.6456E-08	1.14457E-07	0.11445714
3830103772945	383010	3772945	2.88872E-05	7.21334E-05	7.21334E-05	2.01872E-05	3.72492E-05	6.69811E-05	4.73851E-05	1.43591E-05	2.54241E-05	0.000512296	5.81142E-05	9.58925E-05	5.21271E-05	1.56025E-05	2.40203E-09	5.5896E-08	5.8951E-08	1.17249E-07	0.11724941
3830203772945	383020	3772945	2.91996E-05	7.29136E-05	7.29136E-05	2.04055E-05	3.76521E-05	6.77054E-05	4.78975E-05	1.45144E-05	2.5699E-05	0.000526982	5.96717E-05	9.83882E-05	5.34838E-05	1.60086E-05	2.41979E-09	5.6186E-08	6.1594E-08	1.202E-07	0.12020001
3830303772945	383030	3772945	2.9512E-05	7.36937E-05	7.36937E-05	2.06239E-05	3.80549E-05	6.84298E-05	4.841E-05	1.46697E-05	2.5974E-05	0.000540497	6.12995E-05	0.000100986	5.48959E-05	1.64313E-05	2.43746E-09	5.6477E-08	6.4355E-08	1.2327E-07	0.12326961
3830403772945	383040	3772945	2.98406E-05	7.45141E-05	7.45141E-05	2.08535E-05	3.84786E-05	6.91917E-05	4.8949E-05	1.4833E-05	2.62632E-05	0.000552942	6.30128E-05	0.000103719	5.63818E-05	1.6876E-05	2.45505E-09	5.6763E-08	6.7256E-08	1.26473E-07	0.12647336
3830503772945	383050	3772945	3.01637E-05	7.53211E-05	7.53211E-05	2.10793E-05	3.88953E-05	6.99411E-05	4.94791E-05	1.49937E-05	2.65476E-05	0.000563945	6.48114E-05	0.00010658	5.79369E-05	1.73415E-05	2.47257E-09	5.7044E-08	7.0277E-08	1.29793E-07	0.12979321
3830603772945	383060	3772945	3.05031E-05	7.61685E-05	7.61685E-05	2.13165E-05	3.93329E-05	7.07279E-05	5.00357E-05	1.51623E-05	2.68463E-05	0.000573586	6.67155E-05	0.000109602	5.95797E-05	1.78332E-05	2.49064E-09	5.7339E-08	7.3439E-08	1.33268E-07	0.13326814
3830703772945	383070	3772945	3.0864E-05	7.70697E-05	7.70697E-05	2.15687E-05	3.97983E-05	7.15647E-05	5.06277E-05	1.53417E-05	2.71639E-05	0.000582383	6.87754E-05	0.000112862	6.13517E-05	1.83636E-05	2.50925E-09	5.7649E-08	7.6799E-08	1.36957E-07	0.13695655
3830803772945	383080	3772945	3.12302E-05	7.79843E-05	7.79843E-05	2.18246E-05	4.02706E-05	7.2414E-05	5.12285E-05	1.55238E-05	2.74863E-05	0.000589206	7.09308E-05	0.000116275	6.32068E-05	1.89189E-05	2.52813E-09	5.7959E-08	8.0262E-08	1.4075E-07	0.14074977
3830903772945	383090	3772945	3.15911E-05	7.88854E-05	7.88854E-05	2.20768E-05	4.07359E-05	7.32508E-05	5.18205E-05	1.57032E-05	2.78039E-05	0.000593667	7.31816E-05	0.000119823	6.51358E-05	1.94963E-05	2.54617E-09	5.8249E-08	8.3783E-08	1.44578E-07	0.14457765
3831003772945	383100	3772945	3.19574E-05	7.98001E-05	7.98001E-05	2.23328E-05	4.12082E-05	7.41001E-05	5.24213E-05	1.58853E-05	2.81262E-05	0.000595803	7.55329E-05	0.000123516	6.71431E-05	2.00971E-05	2.56426E-09	5.8536E-08	8.7347E-08	1.48447E-07	0.14844744
3831103772945	383110	3772945	3.23291E-05	8.07281E-05	8.07281E-05	2.25925E-05	4.16875E-05	7.49618E-05	5.3031E-05	1.607E-05	2.84534E-05	0.000595828	7.80098E-05	0.000127395	6.9252E-05	2.07283E-05	2.582E-09	5.8818E-08	9.0954E-08	1.52354E-07	0.15235393
3831203772945	383120	3772945	3.27169E-05	8.16965E-05	8.16965E-05	2.28636E-05	4.21876E-05	7.58611E-05	5.36672E-05	1.62628E-05	2.87947E-05	0.000594426	8.06827E-05	0.000131563	7.15178E-05	2.14065E-05	2.60064E-09	5.9121E-08	9.4661E-08	1.56382E-07	0.15638231
3831303772945	383130	3772945	3.31101E-05	8.26784E-05	8.26784E-05	2.31383E-05	4.26946E-05	7.67728E-05	5.43122E-05	1.64582E-05	2.91407E-05	0.000590778	8.34911E-05	0.000135944	7.3899E-05	2.21193E-05	2.61898E-09	5.9416E-08	9.8332E-08	1.60367E-07	0.16036657
3831403772945	383140	3772945	3.35356E-05	8.3741E-05	8.3741E-05	2.34357E-05	4.32433E-05	7.77595E-05	5.50102E-05	1.66697E-05	2.95153E-05	0.000586267	8.6576E-05	0.000140732	7.65016E-05	2.28983E-05	2.63864E-09	5.9742E-08	1.0211E-07	1.64492E-07	0.16449226
3831503772945	383150	3772945	3.39827E-05	8.48573E-05	8.48573E-05	2.37481E-05	4.38198E-05	7.87961E-05	5.57435E-05	1.6892E-05	2.99087E-05	0.000580283	8.99321E-05	0.00014591	7.93166E-05	2.37408E-05	2.65892E-09	6.0087E-08	1.0586E-07	1.68606E-07	0.16860597
3831603772945	383160	3772945	3.44297E-05	8.59737E-05	8.59737E-05	2.40606E-05	4.43963E-05	7.98327E-05	5.64769E-05	1.71142E-05	3.03022E-05	0.000571848	9.34641E-05	0.000151335	8.22653E-05	2.46234E-05	2.67848E-09	6.0421E-08	1.0935E-07	1.72448E-07	0.17244826
3831703772945	383170	3772945	3.4893E-05	8.71304E-05	8.71304E-05	2.43843E-05	4.49936E-05	8.09068E-05	5.72367E-05	1.73445E-05	3.07099E-05	0.000561402	9.72573E-05	0.000157141	8.54218E-05	2.55682E-05	2.69808E-09	6.076E-08	1.1226E-07	1.75723E-07	0.17572301
3831803772945	383180	3772945	3.53454E-05	8.82602E-05	8.82602E-05	2.47005E-05	4.5577E-05	8.19559E-05	5.79789E-05	1.75694E-05	3.11081E-05	0.0005485	0.000101236	0.000163185	8.87074E-05	2.65517E-05	2.7159E-09	6.1064E-08	1.1359E-07	1.77366E-07	0.17736615
3831903772945	383190	3772945	3.58194E-05	8.94439E-05	8.94439E-05	2.50317E-05	4.61882E-05	8.3055E-05	5.87564E-05	1.7805E-05	3.15253E-05	0.000529077	0.000105532	0.000169671	9.2233E-05	2.76069E-05	2.71541E-09	6.1183E-08	1.1394E-07	1.77834E-07	0.17783432
3832003772945	383200	3772945	3.62934E-05	9.06275E-05	9.06275E-05	2.5363E-05	4.67994E-05	8.41541E-05	5.9534E-05	1.80406E-05	3.19425E-05	0.000491803	0.000110039	0.000176411	9.5897E-05	2.87036E-05	2.98284E-09	6.4124E-08	1.136E-07	1.80708E-07	0.1807076
3832103772945	383210	3772945	3.67243E-05	9.17035E-05	9.17035E-05	2.56641E-05	4.73551E-05	8.51532E-05	6.02408E-05	1.82548E-05	3.23217E-05	0.000448686	0.000114465	0.000182982	9.94687E-05	2.97727E-05	3.12871E-09	6.6147E-08	1.1147E-07	1.80744E-07	0.1807444
3832203772945	383220	3772945	3.68213E-05	9.19456E-05	9.19456E-05	2.57318E-05	4.74801E-05	8.5378E-05	6.03999E-05	1.8303E-05	3.24071E-05	0.00041311	0.000117399	0.000186853	0.000101573	3.04026E-05	3.22554E-09	6.7813E-08	1.0909E-07	1.80124E-07	0.18012421
3832303772945	383230	3772945	4.14697E-05	0.000103553	0.000103553	2.89803E-05	5.34742E-05	9.61565E-05	6.80249E-05	2.06136E-05	3.64982E-05	0.000383462	0.000120956	0.000192566	0.000104679	3.13322E-05	3.32644E-09	7.0313E-08	1.0811E-07	1.81747E-07	0.18174739
3832403772945	383240	3772945	4.64198E-05	0.000115914	0.000115914	3.24396E-05	5.98572E-05	0.000107634	7.61448E-05	2.30742E-05	4.08549E-05	0.000355071	0.00013322	0.00021395	0.000116303	3.48115E-05	3.39123E-09	7.2225E-08	1.0653E-07	1.82141E-07	0.18214147
3832503772945	383250	3772945	4.9754E-05	0.00012424	0.00012424	3.47696E-05	6.41565E-05	0.000115365	8.1614E-05	2.47315E-05	4.37893E-05	0.000326564	0.000139772	0.000224536	0.000122057	3.65339E-05	3.43495E-09	7.3922E-08	1.0335E-07	1.8071E-07	0.18070963
3832603772945	383260	3772945	5.2124E-05	0.000130158	0.000130158	3.64258E-05	6.72125E-05	0.000120861	8.55017E-05	2.59096E-05	4.58752E-05	0.000300368	0.000144459	0.000231921	0.000126072	3.77356E-05	3.4466E-09	7.4956E-08	9.9651E-08	1.78054E-07	0.17805402
3832703772945	383270	3772945	5.33413E-05	0.000133197	0.000133197	3.72765E-05	6.87822E-05	0.000123683	8.74985E-05	2.65147E-05	4.69466E-05	0.000277669	0.000147298	0.000235979	0.00012878	3.83958E-05	3.43241E-09	7.5279E-08	9.5977E-08	1.74689E-07	0.17468854
3832803772945	383280	3772945	5.38638E-05	0.000134502	0.000134502	3.76417E-05	6.9456E-05	0.000124895	8.83556E-05	2.67744E-05	4.74065E-05	0.000257643	0.000149031	0.000238135	0.00012945	3.87467E-05	3.39783E-09	7.4999E-08	9.2343E-08	1.7074E-07	0.17073957
3832903772945	383290	3772945	5.38961E-05	0.000134583	0.000134583	3.76643E-05	6.94976E-05	0.00012497	8.84086E-05	2.67905E-05	4.74349E-05	0.000240551	0.000150619	0.000239875	0.000130396	3.90298E-05	3.34669E-09	7.4125E-08	8.9036E-08	1.66507E-07	0.16650732
3833003772945	383300	3772945	5.40362E-05	0.000134932	0.000134932	3.77621E-05	6.96782E-05	0.000125294	8.86383E-05	2.68601E-05	4.75582E-05	0.00022787	0.000154085	0.000244409	0.00013286	3.97674E-05	3.31281E-09	7.3395E-08	8.6881E-08	1.63589E-07	0.16358906
3833103772945	383310	3772945	5.40523E-05	0.000134973	0.000134973	3.77734E-05	6.96991E-05	0.000125332	8.86648E-05	2.68681E-05	4.75724E-05	0.000216133	0.000157467	0.00024867	0.000135177	4.04608E-05	3.27677E-09	7.2585E-08	8.4651E-08	1.60513E-07	0.16051255
3833203772945	383320	3772945	5.37776E-05	0.000134287	0.000134287	3.75814E-05	6.93448E-05	0.000124695	8.82142E-05	2.67316E-05	4.73306E-05	0.000204588	0.000160079	0.000251633	0.000136787	4.09429E-05	3.23056E-09	7.154E-08	8.2037E-08	1.56807E-07	0.15680745
3833303772945	383330	3772945	5.32659E-05	0.000133009	0.000133009	3.72238E-05	6.8685E-05	0.000123508	8.73748E-05	2.64772E-05	4.68802E-05	0.00019365	0.000162154	0.000253687	0.00013794	4.12771E-05	3.17839E-09	7.0319E-08	7.921E-08	1.52708E-07	0.15270796
3833403772945	383340	3772945	5.27111E-05	0.000131624	0.000131624	3.68361E-05	6.79696E-05	0.000122222	8.64647E-05	2.62014E-05	4.6392E-05	0.000183793	0.000164028	0.000255393	0.000138832	4.15547E-05	3.12859E-09	6.9114E-08	7.6417E-08	1.4866E-07	0.14865953
3833503772945	383350	3772945	5.27057E-05	0.00013161	0.00013161	3.68324E-05	6.79627E-05	0.00012221	8.64559E-05	2.61988E-05	4.63872E-05	0.000176232	0.000166922	0.000258653	0.000140604	4.20851E-05	3.1025E-09	6.8447E-08	7.4307E-08	1.45856E-07	0.14585608
3833603772945	383360	3772945	5.26734E-05	0.00013153	0.00013153	3.68098E-05	6.7921E-05	0.000122135	8.64029E-05	2.61827E-05	4.63588E-05	0.000169208	0.000169042	0.000260792	0.000141767	4.24332E-05	3.07578E-09	6.7774E-08	7.2113E-08	1.42963E-07	0.14296286
3833703772945	383370	3772945	5.34706E-05	0.00013352	0.00013352	3.73669E-05	6.89489E-05	0.000123983	8.77106E-05	2.6579E-05	4.70604E-05	0.000164581	0.000172539	0.000265079	0.000144097	4.31307E-05	3.0804E-09	6.786E-08	7.082E-08	1.4176E-07	0.14175983
3833803772945	383380	3772945	5.51296E-05	0.000137663	0.000137663	3.85262E-05	7.10882E-05	0.00012783	9.04319E-05	2.74036E-05	4.85205E-05	0.00016228	0.000177759	0.000272091	0.000147909	4.42717E-05	3.11695E-09	6.8669E-08	7.048E-08	1.42266E-07	0.14226555
3833903772945	383390	3772945	5.67401E-05	0.000141684	0.000141684	3.96517E-05	7.31649E-05	0.000131564	9.30737E-05	2.82042E-05	4.9938E-05	0.000160406	0.000182567	0.000278687	0.000151494	4.53449E-05	3.15293E-09	6.9392E-08	7.0166E-08	1.42711E-07	0.14271104
3834003772945	383400	3772945	5.76828E-05	0.000144038	0.000144038	4.03105E-05	7.43804E-05	0.00013375	9.462E-05	2.86727E-05	5.07676E-05	0.000157371	0.000184758	0.000281574	0.000153063	4.58145E-05	3.16385E-09	6.9557E-08	6.9102E-08	1.41823E-07	0.14182332
3834103772945	383410	3772945	5.85069E-05	0.000146096	0.000146096	4.08864E-05	7.54431E-05	0.000135661	9.59718E-05	2.90824E-05	5.14929E-05	0.000154502	0.000186139	0.00028345	0.000154083	4.61198E-05	3.17091E-09	6.9629E-08	6.7989E-08	1.40789E-07	0.1407894
3834203772945	383420	3772945	5.91263E-05	0.000147643	0.000147643	4.13193E-05	7.62418E-05	0.000137097	9.69879E-05	2.93903E-05	5.20381E-05	0.000151463	0.00018628	0.000283662	0.000154198	4.61543E-05	3.17017E-09	6.9538E-08	6.6678E-08	1.39387E-07	0.13938657
3834303772945	383430	3772945	5.94764E-05	0.000148517	0.000148517	4.15639E-05	7.66933E-05	0.000137909	9.75622E-05	2.95643E-05	5.23462E-05	0.000147976	0.000184843	0.000281667	0.000153114	4.58297E-05	3.15874E-09	6.9262E-08	6.5049E-08	1.37471E-07	0.13747065
3834403772945	383440	3772945	5.97727E-05	0.000149257	0.000149257	4.1771E-05	7.70753E-05	0.000138596	9.80482E-05	2.97116E-05	5.26069E-05	0.00014468	0.000182919	0.000279086	0.000151711	4.54098E-05	3.14569E-09	6.8956E-08	6.3448E-08	1.3555E-07	0.13554977
3834503772945	383450	3772945	5.95357E-05	0.000148665	0.000148665	4.16053E-05	7.67697E-05	0.000138046	9.76594E-05	2.95938E-05	5.23984E-05	0.000139942	0.000177985	0.000272125	0.000147927	4.42772E-05	3.10873E-09	6.8256E-08	6.1065E-08	1.3243E-07	0.13243025
3834603772945	383460	3772945	5.91048E-05	0.000147589	0.000147589	4.13042E-05	7.6214E-05	0.000137047	9.69525E-05	2.93796E-05	5.20191E-05	0.000135139	0.000172273	0.000264052	0.000143539	4.29636E-05	3.06521E-09	6.7438E-08	5.8611E-08	1.29115E-07	0.12911451
3834703772945	383470	3772945	5.83453E-05	0.000145693	0.000145693	4.07735E-05	7.52347E-05	0.000135286	9.57067E-05	2.9002E-05	5.13507E-05	0.00013006	0.000165515	0.000254426	0.000138306	4.13973E-05	3.01073E-09	6.6399E-08	5.599E-08	1.25399E-07	0.12539942
3834803772945	383480	3772945	5.67078E-05	0.000141604	0.000141604	3.96292E-05	7.31232E-05	0.000131489	9.30207E-05	2.81881E-05	4.99095E-05	0.00012392	0.000156371	0.000241174	0.00013102	3.92412E-05	2.92748E-09	6.4742E-08	5.2792E-08	1.20461E-07	0.12046137
3834903772945	383490	3772945	5.49842E-05	0.0001373	0.0001373	3.84246E-05	7.09007E-05	0.000127493	9.01933E-05	2.73313E-05	4.83925E-05	0.000118459	0.000148001	0.000229026	0.00012499	3.72646E-05	2.84566E-09	6.3019E-08	4.9914E-08	1.15779E-07	0.11577912
3835003772945	383500	3772945	5.37722E-05	0.000134273	0.000134273	3.75777E-05	6.93379E-05	0.000124682	8.82053E-05	2.67289E-05	4.73259E-05	0.000114224	0.00014159	0.00021979	0.00019478	3.57618E-05	2.78269E-09	6.167E-08	4.768E-08	1.12133E-07	0.11213227
3835103772945	383510	3772945	5.27865E-05	0.000131812	0.000131812	3.68888E-05	6.80668E-05	0.000122397	8.65884E-05	2.62389E-05	4.64583E-05	0.000110556	0.000136034	0.000211794	0.000115131	3.44607E-05	2.72737E-09	6.0488E-08	4.5756E-08	1.08972E-07	0.10897183
3835203772945	383520	3772945	5.18762E-05	0.000129539	0.000129539	3.62527E-05	6.6893E-05	0.000120286	8.50952E-05	2.57864E-05	4.56572E-05	0.0001072	0.000130904	0.000204391	0.000111107	3.32562E-05	2.6754E-09	5.9375E-08	4.4003E-08	1.06054E-07	0.10605357
3835303772945	383530	3772945	5.14022E-05	0.000128355	0.000128355	3.59214E-05	6.62818E-05	0.000119187	8.43177E-05	2.55508E-05	4.524E-05	0.000104598	0.00012702	0.000198814	0.000108075	3.23487E-05	2.63883E-09	5.864E-08	4.2663E-08	1.03943E-07	0.10394265
3835403772945	383540	3772945	5.08905E-05	0.000127078	0.000127078	3.55638E-05	6.5622E-05	0.000118001	8.34783E-05	2.52965E-05	4.47896E-05	0.000102091	0.000123212	0.000193304	0.00010508	3.14523E-05	2.6023E-09	5.7906E-08	4.1382E-08	1.0189E-07	0.10188962
3835503772945	383550	3772945	5.07128E-05	0.000126634	0.000126634	3.54396E-05	6.53928E-05	0.000117588	8.31868E-05	2.52081E-05	4.46332E-05	0.000100141	0.000120333	0.000189162	0.000102828	3.07783E-05	2.57868E-09	5.7486E-08	4.0405E-08	1.00469E-07	0.10046936
3835603772945	383560	3772945	5.07774E-05	0.000126795	0.000126795	3.54848E-05	6.54761E-05	0.000117738	8.32928E-05	2.52402E-05	4.46901E-05	9.86188E-05	0.000118183	0.000186089	0.000101158	3.02783E-05	2.5656E-09	5.7313E-08	3.9659E-08	9.95383E-08	0.09953828
3835703772945	383570	3772945	5.08313E-05	0.00012693	0.00012693	3.55224E-05	6.55456E-05	0.000117863	8.33811E-05	2.5267E-05	4.47375E-05	9.71669E-05	0.000116138	0.000183152	9.9561E-05	2.98004E-05	2.55354E-09	5.7154E-08	3.8955E-08	9.86618E-08	0.09866179
3835803772945	383580	3772945	5.09821E-05	0.000127306	0.000127306	3.56278E-05	6.57401E-05	0.000118213	8.36285E-05	2.5342E-05	4.48702E-05	9.5941E-05	0.0001145	0.0001808	9.82828E-05	2.94177E-05	2.54673E-09	5.71E-08	3.837E-08	9.80168E-08	0.09801676
3835903772945	383590	3772945	5.11168E-05	0.000127642	0.000127642	3.57219E-05	6.59137E-05	0.000118525	8.38494E-05	2.54089E-05	4.49887E-05	9.47804E-05	0.000112978	0.00017861	9.70922E-05	2.90614E-05	2.54076E-09	5.7043E-08	3.7824E-08	9.74071E-08	0.09740705
3836003772945	383600	3772945	5.13591E-05	0.000128248	0.000128248	3.58913E-05	6.62263E-05	0.000119087	8.4247E-05	2.55294E-05	4.52021E-05	9.3866E-05	0.000111898	0.00017709	9.62662E-05	2.88141E-05	2.54086E-09	5.7102E-08	3.7404E-08	9.70469E-08	0.09704691
3836103772945	383610	3772945	5.17362E-05	0.000129189	0.000129189	3.61548E-05	6.67125E-05	0.000119961	8.48655E-05	2.57168E-05	4.55339E-05	9.32731E-05	0.00011138	0.000176428	9.59062E-05	2.87064E-05	2.54819E-09	5.7287E-08	3.7142E-08	9.69764E-08	0.0969764
3836203772945	383620	3772945	5.20271E-05	0.000129916	0.000129916	3.63581E-05	6.70875E-05	0.000120636	8.53426E-05	2.58614E-05	4.57899E-05	9.27607E-05	0.000110958	0.000175902	9.56201E-05	2.86208E-05	2.5556E-09	5.7434E-08	3.6907E-08	9.68963E-08	0.09689631
3836303772945	383630	3772945	5.19786E-05	0.000129794	0.000129794	3.63242E-05	6.7025E-05	0.000120523	8.52631E-05	2.58373E-05	4.57472E-05	9.18915E-05	0.000109868	0.000174314	9.47572E-05	2.83625E-05	2.55253E-09	5.7338E-08	3.6496E-08	9.63861E-08	0.09638612
3836403772945	383640	3772945	5.18224E-05	0.000129404	0.000129404	3.62151E-05	6.68236E-05	0.000120161	8.50069E-05	2.57597E-05	4.56098E-05	9.10022E-05	0.000108692	0.000172591	9.38204E-05	2.80821E-05	2.54743E-09	5.7188E-08	3.607E-08	9.58047E-08	0.09580471
3836503772945	383650	3772945	5.16231E-05	0.000128907	0.000128907	3.60758E-05	6.65666E-05	0.000119699	8.468E-05	2.56606E-05	4.54343E-05	9.01833E-05	0.000107597	0.000170978	9.29436E-05	2.78196E-05	2.54337E-09	5.7037E-08	3.5677E-08	9.52575E-08	0.09525748

Unique Identifier	X (UTM)	Y (UTM)	EGIODemolition 2025	EGIOSite Grubbing / Prep 2025	EGIOMass Grading / Excavation 2025	EGIOMass Grading / Excavation 2026	EGIODrainage / Utilities Trenching 2026	EGIODrainage / Utilities Trenching 2027	EGIOFoundations / Concrete Pads 2026	EGIOFoundations / Concrete Pads 2027	EGIOBuilding / Structure Construction 2026	EGIOBuilding / Structure Construction 2027	EGIOAsphalt Paving 2027	EGIOArchitectural Coating 2027	EGIOLandscaping or Other Finishing 2027	EGIOWaterside Construction (Piles) 2027	HIWaterside Construction (Landscaping) 2025	HIWaterside Construction (Landscaping) 2026	KMDemolition 2025	KMSite Grubbing / Prep 2025	KMMass Grading / Excavation 2025
3836603772945	383660	3772945	2.32497E-05	2.098E-05	5.23885E-05	5.23885E-05	1.46614E-05	1.46614E-05	2.70531E-05	2.70531E-05	4.86465E-05	4.86465E-05	3.44145E-05	3.23901E-06	1.04286E-05	1.84648E-05	0.000105452	0.000105452	3.78741E-05	3.41766E-05	8.53415E-05
3836703772945	383670	3772945	2.32497E-05	2.098E-05	5.23885E-05	5.23885E-05	1.46614E-05	1.46614E-05	2.70531E-05	2.70531E-05	4.86465E-05	4.86465E-05	3.44145E-05	3.23901E-06	1.04286E-05	1.84648E-05	0.000105833	0.000105833	3.7498E-05	3.38372E-05	8.44942E-05
3836803772945	383680	3772945	2.32079E-05	2.0942E-05	5.22944E-05	5.22944E-05	1.46351E-05	1.46351E-05	2.70045E-05	2.70045E-05	4.85591E-05	4.85591E-05	3.43526E-05	3.23319E-06	1.04099E-05	1.84316E-05	0.000105976	0.000105976	3.70861E-05	3.34656E-05	8.35661E-05
3836903772945	383690	3772945	2.31423E-05	2.0883E-05	5.21464E-05	5.21464E-05	1.45937E-05	1.45937E-05	2.69281E-05	2.69281E-05	4.84217E-05	4.84217E-05	3.42554E-05	3.22404E-06	1.03804E-05	1.83795E-05	0.000106023	0.000106023	3.66922E-05	3.31101E-05	8.26784E-05
3837003772945	383700	3772945	2.30527E-05	2.0802E-05	5.19447E-05	5.19447E-05	1.45372E-05	1.45372E-05	2.68239E-05	2.68239E-05	4.82344E-05	4.82344E-05	3.41229E-05	3.21157E-06	1.03403E-05	1.83084E-05	0.000105944	0.000105944	3.63161E-05	3.27707E-05	8.1831E-05
3837103772945	383710	3772945	2.29334E-05	2.0694E-05	5.16757E-05	5.16757E-05	1.44619E-05	1.44619E-05	2.6685E-05	2.6685E-05	4.79846E-05	4.79846E-05	3.39462E-05	3.19494E-06	1.02867E-05	1.82136E-05	0.000105563	0.000105563	3.59639E-05	3.24529E-05	8.10375E-05
3837203772945	383720	3772945	2.2814E-05	2.0587E-05	5.14067E-05	5.14067E-05	1.43866E-05	1.43866E-05	2.65461E-05	2.65461E-05	4.77348E-05	4.77348E-05	3.37695E-05	3.17831E-06	1.02332E-05	1.81187E-05	0.000105151	0.000105151	3.56297E-05	3.21513E-05	8.02843E-05
3837303772945	383730	3772945	2.26826E-05	2.0468E-05	5.11108E-05	5.11108E-05	1.43038E-05	1.43038E-05	2.63933E-05	2.63933E-05	4.746-05	4.746-05	3.35751E-05	3.16001E-06	1.01743E-05	1.80145E-05	0.000104533	0.000104533	3.53252E-05	3.18766E-05	7.95983E-05
3837403772945	383740	3772945	2.25454E-05	2.0344E-05	5.08014E-05	5.08014E-05	1.42173E-05	1.42173E-05	2.62335E-05	2.62335E-05	4.71727E-05	4.71727E-05	3.33719E-05	3.14088E-06	1.01127E-05	1.79054E-05	0.000103819	0.000103819	3.50387E-05	3.16181E-05	7.89527E-05
3837503772945	383750	3772945	2.24081E-05	2.022E-05	5.04921E-05	5.04921E-05	1.41307E-05	1.41307E-05	2.60738E-05	2.60738E-05	4.68855E-05	4.68855E-05	3.31687E-05	3.12176E-06	1.00511E-05	1.77964E-05	0.000103105	0.000103105	3.47641E-05	3.13703E-05	7.8334E-05
3837603772945	383760	3772945	2.22767E-05	2.0102E-05	5.01962E-05	5.01962E-05	1.40479E-05	1.40479E-05	2.5921E-05	2.5921E-05	4.66107E-05	4.66107E-05	3.29743E-05	3.10346E-06	9.99221E-06	1.76921E-05	0.000102614	0.000102614	3.45134E-05	3.11441E-05	7.77691E-05
3837703772945	383770	3772945	2.21514E-05	1.9989E-05	4.99137E-05	4.99137E-05	1.39688E-05	1.39688E-05	2.57751E-05	2.57751E-05	4.63484E-05	4.63484E-05	3.27887E-05	3.086E-06	9.93598E-06	1.75925E-05	0.00010209	0.00010209	3.42806E-05	3.0934E-05	7.72445E-05
3837803772945	383780	3772945	2.2032E-05	1.9881E-05	4.96447E-05	4.96447E-05	1.38935E-05	1.38935E-05	2.56362E-05	2.56362E-05	4.60987E-05	4.60987E-05	3.2612E-05	3.06937E-06	9.88243E-06	1.74977E-05	0.000101392	0.000101392	3.40598E-05	3.07347E-05	7.67469E-05
3837903772945	383790	3772945	2.19067E-05	1.9768E-05	4.93622E-05	4.93622E-05	1.38145E-05	1.38145E-05	2.54903E-05	2.54903E-05	4.58364E-05	4.58364E-05	3.24265E-05	3.0519E-06	9.82621E-06	1.73982E-05	0.000100536	0.000100536	3.38389E-05	3.05354E-05	7.62492E-05
3838003772945	383800	3772945	2.17813E-05	1.9655E-05	4.90798E-05	4.90798E-05	1.37354E-05	1.37354E-05	2.53445E-05	2.53445E-05	4.55741E-05	4.55741E-05	3.22409E-05	3.03444E-06	9.76998E-06	1.72986E-05	9.96795E-05	9.96795E-05	3.3636-05	3.03523E-05	7.57919E-05
3838103772945	383810	3772945	2.16142E-05	1.9504E-05	4.87032E-05	4.87032E-05	1.363E-05	1.363E-05	2.515E-05	2.515E-05	4.52244E-05	4.52244E-05	3.19935E-05	3.01116E-06	9.69501E-06	1.71659E-05	9.85217E-05	9.85217E-05	3.33972E-05	3.01368E-05	7.52539E-05
3838203772945	383820	3772945	2.1447E-05	1.9353E-05	4.83266E-05	4.83266E-05	1.35247E-05	1.35247E-05	2.495555E-05	2.495555E-05	4.48747E-05	4.48747E-05	3.17461E-05	2.98787E-06	9.62005E-06	1.70331E-05	9.73481E-05	9.73481E-05	3.31525E-05	2.9916E-05	7.47024E-05
3838303772945	383830	3772945	2.12918E-05	1.9213E-05	4.79769E-05	4.79769E-05	1.34268E-05	1.34268E-05	2.47749E-05	2.47749E-05	4.455E-05	4.455E-05	3.15164E-05	2.96625E-06	9.55043E-06	1.69099E-05	9.62855E-05	9.62855E-05	3.29316E-05	2.97167E-05	7.42048E-05
3838403772945	383840	3772945	2.11605E-05	1.9095E-05	4.7681E-05	4.7681E-05	1.3344E-05	1.3344E-05	2.46221E-05	2.46221E-05	4.42752E-05	4.42752E-05	3.1322E-05	2.94796E-06	9.49153E-06	1.68056E-05	9.53973E-05	9.53973E-05	3.27287E-05	2.95335E-05	7.37475E-05
3838503772945	383850	3772945	2.10292E-05	1.8976E-05	4.73851E-05	4.73851E-05	1.32612E-05	1.32612E-05	2.44693E-05	2.44693E-05	4.40004E-05	4.40004E-05	3.11277E-05	2.92966E-06	9.43262E-06	1.67013E-05	9.44933E-05	9.44933E-05	3.25317E-05	2.93558E-05	7.33036E-05
3838603772945	383860	3772945	2.09874E-05	1.8939E-05	4.72909E-05	4.72909E-05	1.32348E-05	1.32348E-05	2.44207E-05	2.44207E-05	4.3913E-05	4.3913E-05	3.10658E-05	2.92384E-06	9.41388E-06	1.66681E-05	9.41444E-05	9.41444E-05	3.2466E-05	2.92965E-05	7.31557E-05
3838703772945	383870	3772945	2.09874E-05	1.8939E-05	4.72909E-05	4.72909E-05	1.32348E-05	1.32348E-05	2.44207E-05	2.44207E-05	4.3913-05	4.3913-05	3.10658E-05	2.92384E-06	9.41388E-06	1.66681E-05	9.37796E-05	9.37796E-05	3.24123E-05	2.92481E-05	7.30346E-05
3838803772945	383880	3772945	2.11307E-05	1.9068E-05	4.76137E-05	4.76137E-05	1.33252E-05	1.33252E-05	2.45874E-05	2.45874E-05	4.42127E-05	4.42127E-05	3.12779E-05	2.9438E-06	9.47814E-06	1.67819E-05	9.30818E-05	9.30818E-05	3.23287E-05	2.91726E-05	7.28463E-05
3838903772945	383890	3772945	2.07128E-05	1.8691E-05	4.66722E-05	4.66722E-05	1.30617E-05	1.30617E-05	2.41012E-05	2.41012E-05	4.33385E-05	4.33385E-05	3.06594E-05	2.88559E-06	9.29072E-06	1.645E-05	9.1813E-05	9.1813E-05	3.20303E-05	2.89033E-05	7.21738E-05
3839003772945	383900	3772945	2.048E-05	1.8481E-05	4.61476E-05	4.61476E-05	1.29149E-05	1.29149E-05	2.38303E-05	2.38303E-05	4.28514E-05	4.28514E-05	3.03148E-05	2.85316E-06	9.1863E-06	1.62652E-05	9.04966E-05	9.04966E-05	3.17497E-05	2.86502E-05	7.15416E-05
3839103772945	383910	3772945	2.02114E-05	1.8238E-05	4.55424E-05	4.55424E-05	1.27455E-05	1.27455E-05	2.35178E-05	2.35178E-05	4.22894E-05	4.22894E-05	2.99172E-05	2.81574E-06	9.06582E-06	1.60518E-05	8.89106E-05	8.89106E-05	3.13856E-05	2.83216E-05	7.07212E-05
3829703772955	382970	3772955	2.99292E-05	2.7007E-05	6.74393E-05	6.74393E-05	1.88735E-05	1.88735E-05	3.48252E-05	3.48252E-05	6.26222E-05	6.26222E-05	4.43015E-05	4.16955E-06	1.34247E-05	2.37696E-05	0.000102772	0.000102772	2.71834E-05	2.45296E-05	6.12522E-05
3829803772955	382980	3772955	3.00008E-05	2.7072E-05	6.76007E-05	6.76007E-05	1.89187E-05	1.89187E-05	3.49086E-05	3.49086E-05	6.27721E-05	6.27721E-05	4.44075E-05	4.17953E-06	1.34568E-05	2.38265E-05	0.000103946	0.000103946	2.73744E-05	2.47019E-05	6.16826E-05
3829903772955	382990	3772955	3.00605E-05	2.7126E-05	6.77352E-05	6.77352E-05	1.89563E-05	1.89563E-05	3.4978E-05	3.4978E-05	6.2897E-05	6.2897E-05	4.44959E-05	4.18785E-06	1.34836E-05	2.38739E-05	0.000105326	0.000105326	2.75893E-05	2.48959E-05	6.21668E-05
3830003772955	383000	3772955	3.01082E-05	2.7169E-05	6.78428E-05	6.78428E-05	1.89865E-05	1.89865E-05	3.50336E-05	3.50336E-05	6.29969E-05	6.29969E-05	4.45665E-05	4.1945E-06	1.3505E-05	2.39118E-05	0.000106325	0.000106325	2.77982E-05	2.50844E-05	6.26376E-05
3830103772955	383010	3772955	3.0144E-05	2.7201E-05	6.79235E-05	6.79235E-05	1.9009E-05	1.9009E-05	3.50753E-05	3.50753E-05	6.30718E-05	6.30718E-05	4.46196E-05	4.19949E-06	1.35211E-05	2.39403E-05	0.000107292	0.000107292	2.80071E-05	2.52729E-05	6.31084E-05
3830203772955	383020	3772955	3.01739E-05	2.7228E-05	6.79908E-05	6.79908E-05	1.90279E-05	1.90279E-05	3.511E-05	3.511E-05	6.31343E-05	6.31343E-05	4.46637E-05	4.20365E-06	1.35345E-05	2.3964E-05	0.000108244	0.000108244	2.8216E-05	2.54614E-05	6.35791E-05
3830303772955	383030	3772955	3.01918E-05	2.7244E-05	6.80311E-05	6.80311E-05	1.90392E-05	1.90392E-05	3.51308E-05	3.51308E-05	6.31718E-05	6.31718E-05	4.46902E-05	4.20614E-06	1.35425E-05	2.39782E-05	0.00010918	0.00010918	2.8419E-05	2.56446E-05	6.40364E-05
3830403772955	383040	3772955	3.02276E-05	2.7277E-05	6.81118E-05	6.81118E-05	1.90617E-05	1.90617E-05	3.51725E-05	3.51725E-05	6.32467E-05	6.32467E-05	4.47433E-05	4.21113E-06	1.35586E-05	2.40066E-05	0.000110147	0.000110147	2.86518E-05	2.58546E-05	6.4561E-05
3830503772955	383050	3772955	3.02575E-05	2.7304E-05	6.81791E-05	6.81791E-05	1.90806E-05	1.90806E-05	3.52072E-05	3.52072E-05	6.33091E-05	6.33091E-05	4.47874E-05	4.21529E-06	1.35719E-05	2.40303E-05	0.00011113	0.00011113	2.88905E-05	2.60701E-05	6.5099E-05
3830603772955	383060	3772955	3.02873E-05	2.733E-05	6.82463E-05	6.82463E-05	1.90994E-05	1.90994E-05	3.5242E-05	3.5242E-05	6.33716E-05	6.33716E-05	4.48316E-05	4.21945E-06	1.35853E-05	2.4054E-05	0.000112098	0.000112098	2.91293E-05	2.62855E-05	6.5637E-05
3830703772955	383070	3772955	3.03172E-05	2.7357E-05	6.83136E-05	6.83136E-05	1.91182E-05	1.91182E-05	3.52767E-05	3.52767E-05	6.3434E-05	6.3434E-05	4.48758E-05	4.2236E-06	1.35987E-05	2.40777E-05	0.000113097	0.000113097	2.9374E-05	2.65064E-05	6.61885E-05
3830803772955	383080	3772955	3.03411E-05	2.7379E-05	6.83674E-05	6.83674E-05	1.91333E-05	1.91333E-05	3.53045E-05	3.53045E-05	6.3484E-05	6.3484E-05	4.49111E-05	4.22693E-06	1.36094E-05	2.40967E-05	0.000114064	0.000114064	2.96188E-05	2.67272E-05	6.67399E-05
3830903772955	383090	3772955	3.03589E-05	2.7395E-05	6.84077E-05	6.84077E-05	1.91446E-05	1.91446E-05	3.53253E-05	3.53253E-05	6.35215E-05	6.35215E-05	4.49376E-05	4.22942E-06	1.36175E-05	2.41109E-05	0.000115048	0.000115048	2.98695E-05	2.69535E-05	6.73048E-05
3831003772955	383100	3772955	3.03768E-05	2.7411E-05	6.84481E-05	6.84481E-05	1.91558E-05	1.91558E-05	3.53461E-05	3.53461E-05	6.35589E-05	6.35589E-05	4.49641E-05	4.23192E-06	1.36255E-05	2.41251E-05	0.000116015	0.000116015	3.01142E-05	2.71743E-05	6.78563E-05
3831103772955	383110	3772955	3.03888E-05	2.7422E-05	6.8475E-05	6.8475E-05	1.91634E-05	1.91634E-05	3.536-05	3.536-05	6.35839E-05	6.35839E-05	4.49818E-05	4.23358E-06	1.36309E-05	2.41346E-05	0.000116998	0.000116998	3.03649E-05	2.74005E-05	6.84212E-05
3831203772955	383120	3772955	3.04007E-05	2.7433E-05	6.85019E-05	6.85019E-05	1.91709E-05	1.91709E-05	3.53739E-05	3.53739E-05	6.36089E-05	6.36089E-05	4.49995E-05	4.23525E-06	1.36362E-05	2.41441E-05	0.000117982	0.000117982	3.06275E-05	2.76375E-05	6.9013E-05
3831303772955	383130	3772955	3.04127E-05	2.7444E-05	6.85288E-05	6.85288E-05	1.91784E-05	1.91784E-05	3.53878E-05	3.53878E-05	6.36339E-05	6.36339E-05	4.50172E-05	4.23691E-06	1.36416E-05	2.41536E-05	0.000118949	0.000118949	3.08902E-05	2.78745E-05	6.96048E-05
3831403772955	383140	3772955	3.04306E-05	2.746E-05	6.85691E-05	6.85691E-05	1.91897E-05	1.91897E-05	3.54087E-05	3.54087E-05	6.36713E-05	6.36713E-05	4.50437E-05	4.2394E-06	1.36496E-05	2.41678E-05	0.000119964	0.000119964	3.11648E-05	2.81223E-05	7.02235E-05
3831503772955	383150	3772955	3.04604E-05	2.7487E-05	6.86364E-05	6.86364E-05	1.92085E-05	1.92085E-05	3.54434E-05	3.54434E-05	6.37338E-05	6.37338E-05	4.50878E-05	4.24356E-06	1.3663E-05	2.41915E-05	0.000120979	0.000120979	3.14573E-05	2.83862E-05	7.08826E-05
3831603772955	383160	3772955	3.04783E-05	2.7503E-05	6.86767E-05	6.86767E-05	1.92198E-05	1.92198E-05	3.54642E-05	3.54642E-05	6.37713E-05	6.37713E-05	4.51143E-05	4.24606E-06	1.3671E-05	2.42057E-05	0.000121978	0.000121978	3.17497E-05	2.86502E-05	7.15416E-05
3831703772955	383170	3772955	3.05022E-05	2.7524E-05	6.87305E-05	6.87305E-05	1.92349E-05	1.92349E-05	3.5492E-05	3.5492E-05	6.38212E-05	6.38212E-05	4.51497E-05	4.24938E-06	1.36817E-05	2.42247E-05	0.000122962	0.000122962	3.20482E-05	2.89195E-05	7.22141E-05
3831803772955	383180	3772955	3.05141E-05	2.7535E-05	6.87574E-05	6.87574E-05	1.92424E-05	1.92424E-05	3.55059E-05	3.55059E-05	6.38462E-05	6.38462E-05	4.51674E-05	4.25105E-06	1.36871E-05	2.42342E-05	0.000123913	0.000123913	3.23467E-05	2.91888E-05	7.28867E-05
3831903772955	383190	3772955	3.0532E-05	2.7551E-05	6.87978E-05	6.87978E-05	1.92537E-05	1.92537E-05	3.55267E-05	3.55267E-05	6.38837E-05	6.38837E-05	4.51939E-05	4.25354E-06	1.36951E-05	2.42484E-05	0.000124706	0.000124706	3.2657E-05	2.94689E-05	7.35861E-05
3832003772955	383200	3772955	3.05201E-05	2.7541E-05	6.87709E-05	6.87709E-05	1.92462E-05	1.92462E-05	3.55128E-05	3.55128E-05	6.38587E-05	6.38587E-05	4.51762E-05	4.25188E-06	1.36898E-05	2.42389E-05	0.000123818	0.000123818	3.29794E-05	2.97598E-05	7.43124E-05
3832103772955	383210	3772955	3.06514E-05	2.7659E-05	6.90668E-05	6.90668E-05	1.9329E-05	1.9329E-05	3.566566E-05	3.566566E-05	6.41335E-05	6.41335E-05	4.53706E-05	4.27017E-06	1.37487E-05	2.43432E-05	0.000143849	0.000143849	3.33435E-05	3.00883E-05	7.51328E-05
3832203772955	383220	3772955	3.08962E-05	2.788E-05	6.96183E-05	6.96183E-05	1.94833E-05	1.94833E-05	3.59504E-05	3.59504E-05	6.46455E-05	6.46455E-05	4.57328E-05	4.30427E-06	1.38584E-05	2.45376E-05	0.000151446	0.000151446	3.40479E-05	3.07239E-05	7.672E-05
3832303772955	383230	3772955	3.1308E-05	2.8252E-05	7.05463E-05	7.05463E-05	1.97431E-05	1.97431E-05	3.64297E-05	3.64297E-05	6.55073E-05	6.55073E-05	4.63425E-05	4.36165E-06	1.40432E-05	2.48647E-05	0.000157219	0.000157219	3.48477E-05	3.14457E-05	7.85223E-05
3832403772955	383240	3772955	3.19706E-05	2.8849E-05	7.20393E-05	7.20393E-05	2.01609E-05	2.01609E-05	3.72006E-05	3.72006E-05	6.68936E-05	6.68936E-05	4.73232E-05	4.45395E-06	1.43404E-05	2.53909E-05	0.000160693	0.000160693	3.73189E-05	3.36757E-05	8.40907E-05
3832503772955	383250	3772955	3.27108E-05	2.9517E-05	7.37071E-05	7.37071E-05	2.06276E-05	2.06276E-05	3.80619E-05	3.80619E-05	6.84423E-05	6.84423E-05	4.84188E-05	4.55707E-06	1.46724E-05	2.59787E-05	0.000161612	0.000161612	3.96469E-05	3.57763E-05	8.93363E-05
3832603772955	383260	3772955	3.29734E-05	2.9754E-05	7.42989E-05	7.42989E-05	2.07933E-05	2.07933E-05	3.83675E-05	3.83675E-05	6.89919E-05	6.89919E-05	4.88076E-05	4.59366E-06	1.47902E-05	2.61873E-05	0.000160328	0.000160328	4.21121E-05	3.80009E-05	9.48912E-05
3832703772955	383270	3772955	3.28719E-05	2.9663E-05	7.40703E-05	7.40703E-05	2.07293E-05	2.07293E-05	3.82494E-05	3.82494E-05	6.87795E-05	6.87795E-05	4.86574E-05	4.57952E-06	1.47447E-05	2.61067E-05	0.000156823	0.000156823	4.47803E-05	4.04086E-05	0.000100903
3832803772955	383280	3772955	3.23347E-05	2.9178E-05	7.28598E-05	7.28598E-05	2.03905E-05	2.03905E-05	3.76243E-05	3.76243E-05	6.76555E-05	6.76555E-05	4.78622E-05	4.50468E-06	1.45037E-05	2.56801E-05	0.000151827	0.000151827	4.70128E-05	4.24231E-05	0.000105934
3832903772955	383290	3772955	3.15468E-05	2.8467E-05	7.10843E-05	7.10843E-05	1.98936E-05	1.98936E-05	3.67075E-05	3.67075E-05	6.60069E-05	6.60069E-05	4.66959E-05	4.39491E-06	1.41503E-05	2.50543E-05	0.000147243	0.000147243	4.80514E-05	4.33604E-05	0.000108274
3833003772955	383300	3772955	3.1123E-05	2.8085E-05	7.01294E-05	7.01294E-05	1.96264E-05	1.96264E-05	3.62143E-05	3.62143E-05	6.51201E-05	6.51201E-05	4.60686E-05	4.33587E-06	1.39602E-05	2.47177E-05	0.000146577	0.000146577	4.82603E-05	4.35489E-05	0.000108745
3833103772955	383310	3772955	3.07111E-05	2.7713E-05	6.92013E-05	6.92013E-05	1.93666E-05	1.93666E-05	3.573516E-05	3.573516E-05	6.42583E-05	6.42583E-05	4.54589E-05	4.27849E-06	1.37754E-05	2.43906E-05	0.000145864	0.000145864	4.84334E-05	4.37051E-05	0.000109135
3833203772955	383320	3772955	3.01739E-05	2.7228E-05	6.79908E-05	6.79908E-05	1.90279E-05	1.90279E-05	3.511E-05	3.511E-05	6.31343E-05	6.31343E-05	4.46637E-05	4.20365E-06	1.35345E-05	2.3964E-05	0.000144055	0.000144055	4.85707E-05	4.3829E-05	0.000109444
3833303772955	383330	3772955	2.95412E-05	2.6657E-05	6.65651E-05	6.65651E-05	1.86289E-05	1.86289E-05	3.43738E-05	3.43738E-05	6.18104E-05	6.18104E-05	4.37272E-05	4.1155E-06	1.32507E-05	2.34615E-05	0.000141645	0.000141645	4.85707E-05	4.3829E-05	0.000109444
3833403772955	383340	3772955	2.89204E-05	2.6097E-05	6.51662E-05	6.51662E-05	1.82374E-05	1.82374E-05	3.36514E-05	3.36514E-05	6.05115E-05	6.05115E-05	4.28083E-05	4.02901E-06	1.29722E-05	2.29684E-05	0.000139361	0.000139361	4.84155E-05	4.36889E-05	0.000109095
3833503772955	383350	3772955	2.84249E-05	2.565E-05	6.40499E-05	6.40499E-05	1.7925E-05	1.7925E-05	3.30749E-05	3.30749E-05	5.94749E-05	5.94749E-05	4.20749E-05	3.95999E-06	1.275E-05	2.2575E-05	0.000137775	0.000137775	4.82544E-05	4.35435E-05	0.000108731
3833603772955	383360	3772955	2.79414E-05	2.5214E-05	6.29604E-05	6.29604E-05	1.76201E-05	1.76201E-05	3.25123E-05	3.25123E-05	5.84632E-05	5.84632E-05	4.13592E-05	3.89263E-06	1.25331E-05	2.2191E-05	0.000136205	0.000136205	4.80335E-05	4.33442E-05	0.000108234
3833703772955	383370	3772955	2.77683E-05	2.5057E-05	6.25703E-05	6.25703E-05	1.75109E-05	1.75109E-05	3.23109E-05	3.23109E-05	5.8101E-05	5.8101E-05	4.1103E-05	3.86852E-06	1.24555E-05	2.20535E-05	0.000136046	0.000136046	4.80932E-05	4.33981E-05	0.000108368
3833803772955	383380	3772955	2.78877E-05	2.5165E-05	6.28394E-05	6.28394E-05	1.75862E-05	1.75862E-05	3.24498E-05	3.24498E-05	5.83508E-05	5.83508E-05	4.12797E-05	3.88515E-06	1.2509E-05	2.21483E-05	0.000137442	0.000137442	4.83857E-05	4.3662E-05	0.000109027
3833903772955	383390	3772955	2.79773E-05	2.5246E-05	6.30411E-05	6.30411E-05	1.76427E-05	1.76427E-05	3.2554E-05	3.2554E-05	5.85382E-05	5.85382E-05	4.14122E-05	3.89762E-06	1.25492E-05	2.22194E-05	0.000138917	0.000138917	4.8523E-05	4.37859E-05	0.000109337
3834003772955	383400	3772955	2.79116E-05	2.5187E-05	6.28932E-05	6.28932E-05	1.76012E-05	1.76012E-05	3.24776E-05	3.24776E-05	5.84008E-05	5.84008E-05	4.13151E-05	3.88848E-06	1.25197E-05	2.21673E-05	0.00013944	0.00013944	4.84692E-05	4.37374E-05	0.000109216
3834103772955	383410	3772955	2.7834E-05	2.5117E-05	6.27183E-05	6.27183E-05	1.75523E-05	1.75523E-05	3.23873E-05	3.23873E-05	5.82384E-05	5.82384E-05	4.12002E-05	3.87767E-06	1.24849E-05	2.21056E-05	0.000139837	0.000139837	4.8332E-05	4.36135E-05	0.000108906
3834203772955	383420	3772955	2.77086E-05	2.5004E-05	6.24358E-05	6.24358E-05	1.74733E-05	1.74733E-05	3.22415E-05	3.22415E-05	5.79761E-05	5.79761E-05	4.10146E-05	3.8602E-06	1.24287E-05	2.20061E-05	0.000139789	0.000139789	4.8135E-05	4.34358E-05	0.000108462
3834303772955	383430	3772955	2.75117E-05	2.4826E-05	6.1992E-05	6.1992E-05	1.7349E-05	1.7349E-05	3.20123E-05	3.20123E-05	5.7564E-05	5.7564E-05	4.072315E-05	3.83276E-06	1.23403E-05	2.18496E-05	0.00013898	0.00013898	4.79261E-05	4.32473E-05	0.000107992
3834403772955	383440	3772955	2.73266E-05	2.4659E-05	6.1575E-05	6.1575E-05	1.72324E-05	1.72324E-05	3.17969E-05	3.17969E-05	5.71768E-05	5.71768E-05	4.04492E-05	3.80698E-06	1.22573E-05	2.17027E-05	0.000138092	0.000138092	4.76933E-05	4.30372E-05	0.000107467
3834503772955	383450	3772955	2.69685E-05	2.4336E-05	6.0768E-05	6.0768E-05	1.70065E-05	1.70065E-05	3.13802E-05	3.13802E-05	5.64274E-05	5.64274E-05	3.9919E-05	3.75709E-06	1.20967E-05	2.14182E-05	0.000135475	0.000135475	4.74843E-05	4.28487E-05	0.000106996
3834603772955	383460	3772955	2.65685E-05	2.3975E-05	5.98669E-05	5.98669E-

			KMMass Grading / Excavation	KMDrainage / Utilities Trenching	KMFoundations / Concrete Pads	KMBuilding / Structure Construction	KMAsphalt Paving	KMArchitectural Coating	KMLandscaping or Other Finishing	KMWaterside Construction (Piles)	EWNDemolition	EWNSite Grubbing / Prep	EWNDrainage / Utilities Trenching	EWNDrainage / Utilities Trenching	EWNDrainage / Utilities Trenching	EWNFoundations / Concrete Pads	EWNBuilding / Structure Construction	EWNAsphalt Paving	EWNLandscaping or Other Finishing	EWNWaterside Construction (Piles)	ISDemolition
Unique Identifier	X (UTM)	Y (UTM)	2026	2026	2026	2026	2026	2026	2026	2026	2027	2027	2027	2028	2029	2029	2029	2029	2029	2029	2027
3836603772945	383660	3772945	8.53415E-05	1.83874E-05	4.40698E-05	8.1744E-05	5.60616E-05	5.27639E-06	1.69884E-05	3.00794E-05	0.00012146	0.000163762	0.000198694	0.000198694	0.000198694	0.000141329	0.000246124	0.000179786	5.44806E-05	9.45398E-05	2.17336E-05
3836703772945	383670	3772945	8.44942E-05	1.82048E-05	4.36322E-05	8.09324E-05	5.5505E-05	5.224E-06	1.68197E-05	2.97807E-05	0.000120564	0.000162555	0.000197229	0.000197229	0.000197229	0.000140287	0.00024431	0.000178461	5.4079E-05	9.38429E-05	2.16798E-05
3836803772945	383680	3772945	8.35661E-05	1.80049E-05	4.3153E-05	8.00434E-05	5.48953E-05	5.16662E-06	1.66349E-05	2.94536E-05	0.000119353	0.000160921	0.000195247	0.000195247	0.000195247	0.000138877	0.000241854	0.000176667	5.35354E-05	9.28997E-05	2.15903E-05
3836903772945	383690	3772945	8.26784E-05	1.78136E-05	4.26946E-05	7.91931E-05	5.43122E-05	5.11173E-06	1.64582E-05	2.91407E-05	0.000118033	0.000159143	0.000193089	0.000193089	0.000193089	0.000137342	0.000239181	0.000174714	5.29437E-05	9.18729E-05	2.14769E-05
3837003772945	383700	3772945	8.1831E-05	1.7631E-05	4.2257E-05	7.83815E-05	5.37555E-05	5.05934E-06	1.62896E-05	2.88421E-05	0.000116583	0.000157187	0.000190716	0.000190716	0.000190716	0.000135654	0.000236242	0.000172567	5.22931E-05	9.07439E-05	2.13456E-05
3837103772945	383710	3772945	8.10375E-05	1.74601E-05	4.18472E-05	7.76214E-05	5.32342E-05	5.01028E-06	1.61316E-05	2.85624E-05	0.000114768	0.00015474	0.000187748	0.000187748	0.000187748	0.000133543	0.000232565	0.000169881	5.14792E-05	8.93315E-05	2.12083E-05
3837203772945	383720	3772945	8.02843E-05	1.72978E-05	4.14583E-05	7.68999E-05	5.27394E-05	4.96371E-06	1.59816E-05	2.82969E-05	0.000113001	0.000152358	0.000184857	0.000184857	0.000184857	0.000131487	0.000228984	0.000167266	5.06866E-05	8.79562E-05	2.1059E-05
3837303772945	383730	3772945	7.95983E-05	1.715E-05	4.1104E-05	7.62429E-05	5.22888E-05	4.9213E-06	1.58451E-05	2.80551E-05	0.000111026	0.000149694	0.000181625	0.000181625	0.000181625	0.000129188	0.000224981	0.000164341	4.98004E-05	8.64183E-05	2.09218E-05
3837403772945	383740	3772945	7.89527E-05	1.70109E-05	4.07707E-05	7.56245E-05	5.18647E-05	4.88138E-06	1.57166E-05	2.78276E-05	0.000108978	0.000146934	0.000178276	0.000178276	0.000178276	0.000126806	0.000220832	0.000161311	4.8882E-05	8.48247E-05	2.07964E-05
3837503772945	383750	3772945	7.8334E-05	1.68776E-05	4.04512E-05	7.50318E-05	5.14583E-05	4.84313E-06	1.55934E-05	2.76095E-05	0.000107014	0.000144286	0.000175063	0.000175063	0.000175063	0.000124521	0.00021685 2	0.000158404	4.80012E-05	8.32961E-05	2.06711E-05
3837603772945	383760	3772945	7.77691E-05	1.67559E-05	4.01594E-05	7.44908E-05	5.10872E-05	4.80821E-06	1.5481E-05	2.74104E-05	0.000105468	0.000142201	0.000172534	0.000172534	0.000172534	0.000122722	0.00021372	0.000156115	4.73077E-05	8.20928E-05	2.05457E-05
3837703772945	383770	3772945	7.72445E-05	1.66428E-05	3.98886E-05	7.39883E-05	5.07426E-05	4.77577E-06	1.53765E-05	2.72255E-05	0.000104	0.000140222	0.000170132	0.000170132	0.000170132	0.000121013	0.000210744	0.000153942	4.66491E-05	8.09498E-05	2.04263E-05
3837803772945	383780	3772945	7.67469E-05	1.65356E-05	3.96316E-05	7.35116E-05	5.04157E-05	4.745E-06	1.52775E-05	2.70501E-05	0.000102341	0.000137984	0.000167417	0.000167417	0.000167417	0.000119082	0.000207381	0.000151486	4.59047E-05	7.96582E-05	2.03129E-05
3837903772945	383790	3772945	7.62492E-05	1.64284E-05	3.93746E-05	7.3035E-05	5.00888E-05	4.71424E-06	1.51784E-05	2.68747E-05	0.000100472	0.000135465	0.000164361	0.000164361	0.000164361	0.000116908	0.000203595	0.00014872	4.50667E-05	7.8204E-05	2.02114E-05
3838003772945	383800	3772945	7.57919E-05	1.63299E-05	3.91384E-05	7.25969E-05	4.97884E-05	4.68596E-06	1.50874E-05	2.67135E-05	9.86695E-05	0.000133035	0.000161412	0.000161412	0.000161412	0.000114811	0.000199942	0.000146052	4.42581E-05	7.68008E-05	2.0104E-05
3838103772945	383810	3772945	7.52539E-05	1.6214E-05	3.88606E-05	7.20816E-05	4.94349E-05	4.6527E-06	1.49803E-05	2.65239E-05	9.62938E-05	0.000129832	0.000157526	0.000157526	0.000157526	0.000112046	0.000195128	0.000142535	4.31925E-05	7.49517E-05	2.00085E-05
3838203772945	383820	3772945	7.47024E-05	1.60951E-05	3.85758E-05	7.15534E-05	4.90727E-05	4.6186E-06	1.48705E-05	2.63295E-05	9.39599E-05	0.000126685	0.000153707	0.000153707	0.000153707	0.000109331	0.000190399	0.00013908	4.21456E-05	7.3135E-05	1.9913E-05
3838303772945	383830	3772945	7.42048E-05	1.59879E-05	3.83189E-05	7.10767E-05	4.87458E-05	4.58784E-06	1.47714E-05	2.61541E-05	9.19005E-05	0.000123908	0.000150339	0.000150339	0.000150339	0.000106934	0.000186226	0.000136032	4.12219E-05	7.15321E-05	1.98175E-05
3838403772945	383840	3772945	7.37475E-05	1.58894E-05	3.80827E-05	7.06387E-05	4.84453E-05	4.55956E-06	1.46804E-05	2.5993E-05	9.02053E-05	0.000121622	0.000147565	0.000147565	0.000147565	0.000104962	0.000182791	0.000133523	4.04615E-05	7.02126E-05	1.9716E-05
3838503772945	383850	3772945	7.33036E-05	1.57938E-05	3.78535E-05	7.02135E-05	4.81538E-05	4.53212E-06	1.45921E-05	2.58365E-05	8.8534E-05	0.000119369	0.000144831	0.000144831	0.000144831	0.000103017	0.00017940 4	0.000131049	3.97118E-05	6.89117E-05	1.96205E-05
3838603772945	383860	3772945	7.31557E-05	1.57619E-05	3.77771E-05	7.00718E-05	4.80566E-05	4.52297E-06	1.45626E-05	2.57844E-05	8.80445E-05	0.000118709	0.000144031	0.000144031	0.000144031	0.000102448	0.000178412	0.000130324	3.94923E-05	6.85307E-05	1.95429E-05
3838703772945	383870	3772945	7.30346E-05	1.57358E-05	3.77146E-05	6.99559E-05	4.79771E-05	4.51549E-06	1.45385E-05	2.57417E-05	8.81102E-05	0.000118798	0.000144138	0.000144138	0.000144138	0.000102524	0.000178545	0.000130422	3.95217E-05	6.85818E-05	1.9519E-05
3838803772945	383880	3772945	7.28463E-05	1.56952E-05	3.76174E-05	6.97755E-05	4.78534E-05	4.50385E-06	1.4501E-05	2.56753E-05	8.79251E-05	0.000118548	0.000143835	0.000143835	0.000143835	0.000102309	0.00017817	0.000130148	3.94387E-05	6.84378E-05	1.95225E-05
3838903772945	383890	3772945	7.21738E-05	1.55503E-05	3.72701E-05	6.91313E-05	4.74116E-05	4.46227E-06	1.43671E-05	2.54383E-05	8.47436E-05	0.000114258	0.000138631	0.000138631	0.000138631	9.86066E-05	0.000171723	0.000125438	3.80116E-05	6.59614E-05	1.93399E-05
3839003772945	383900	3772945	7.15416E-05	1.54141E-05	3.69436E-05	6.85258E-05	4.69963E-05	4.42318E-06	1.42413E-05	2.52155E-05	8.19978E-05	0.000110556	0.000134139	0.000134139	0.000134139	9.54117E-05	0.000166159	0.000121374	3.678E-05	6.38241E-05	1.92027E-05
3839103772945	383910	3772945	7.07212E-05	1.52373E-05	3.65199E-05	6.77399E-05	4.64573E-05	4.37246E-06	1.4078E-05	2.49263E-05	7.91028E-05	0.000106653	0.000129403	0.000129403	0.000129403	9.2043E-05	0.000160293	0.000117089	3.54814E-05	6.15707E-05	1.90594E-05
3829703772955	382970	3772955	6.12522E-05	1.31972E-05	3.16302E-05	5.86702E-05	4.02371E-05	3.78702E-06	1.21931E-05	2.15889E-05	0.000142841	0.00019259	0.000233671	0.000233671	0.000233671	0.000166208	0.000289451	0.000211435	6.40712E-05	0.000111182	2.24499E-05
3829803772955	382980	3772955	6.16826E-05	1.32899E-05	3.18525E-05	5.90824E-05	4.05199E-05	3.81363E-06	1.22787E-05	2.17406E-05	0.000147222	0.000198498	0.000240839	0.000240839	0.000240839	0.000171306	0.000298329	0.00021792	6.60364E-05	0.000114593	2.24976E-05
3829903772955	382990	3772955	6.21668E-05	1.33943E-05	3.21025E-05	5.95462E-05	4.08379E-05	3.84357E-06	1.23751E-05	2.19113E-05	0.000151836	0.000204719	0.000248387	0.000248387	0.000248387	0.000176675	0.000307679	0.00022475	6.81061E-05	0.000118184	2.25573E-05
3830003772955	383000	3772955	6.26376E-05	1.34957E-05	3.23456E-05	5.99971E-05	4.11472E-05	3.87268E-06	1.24688E-05	2.20772E-05	0.000156564	0.000211093	0.000256121	0.000256121	0.000256121	0.000182176	0.000317259	0.000231748	7.02266E-05	0.000121864	2.2617E-05
3830103772955	383010	3772955	6.31084E-05	1.35971E-05	3.25887E-05	6.0448E-05	4.14564E-05	3.90178E-06	1.25626E-05	2.22431E-05	0.000161387	0.000217596	0.00026401	0.00026401	0.00026401	0.000187788	0.000327032	0.000238887	7.239E-05	0.000125618	2.26707E-05
3830203772955	383020	3772955	6.35791E-05	1.36985E-05	3.28318E-05	6.0899E-05	4.17657E-05	3.93089E-06	1.26563E-05	2.2409E-05	0.000166312	0.000224235	0.000272066	0.000272066	0.000272066	0.000193518	0.000337011	0.000246176	7.45989E-05	0.000129451	2.27185E-05
3830303772955	383030	3772955	6.40364E-05	1.37971E-05	3.3068E-05	6.1337E-05	4.20661E-05	3.95916E-06	1.27473E-05	2.25702E-05	0.000171314	0.00023098	0.000280249	0.000280249	0.000280249	0.000199339	0.000347148	0.00025358	7.68426E-05	0.000133344	2.27602E-05
3830403772955	383040	3772955	6.4561E-05	1.39101E-05	3.33389E-05	6.18394E-05	4.24107E-05	3.99159E-06	1.28517E-05	2.27551E-05	0.000176716	0.000238263	0.000289086	0.000289086	0.000289086	0.000205624	0.000358094	0.000261577	7.92656E-05	0.000137549	2.28199E-05
3830503772955	383050	3772955	6.5099E-05	1.4026E-05	3.36167E-05	6.23548E-05	4.27641E-05	4.02486E-06	1.29588E-05	2.29447E-05	0.000182333	0.000245836	0.000298275	0.000298275	0.000298275	0.00021216	0.000369476	0.000269891	8.17851E-05	0.000141921	2.28796E-05
3830603772955	383060	3772955	6.5637E-05	1.41419E-05	3.38945E-05	6.28701E-05	4.31175E-05	4.05812E-06	1.30659E-05	2.31343E-05	0.000188099	0.000253611	0.000307708	0.000307708	0.000307708	0.00021887	0.000381161	0.000278426	8.43715E-05	0.000146409	2.29393E-05
3830703772955	383070	3772955	6.61885E-05	1.42607E-05	3.41793E-05	6.33983E-05	4.34798E-05	4.09221E-06	1.31757E-05	2.33287E-05	0.00019408	0.000261675	0.000317492	0.000317492	0.000317492	0.00022582 9	0.000393281	0.000287279	8.70543E-05	0.000151065	2.2999E-05
3830803772955	383080	3772955	6.67399E-05	1.43796E-05	3.44641E-05	6.39265E-05	4.3842E-05	4.12631E-06	1.32855E-05	2.35231E-05	0.00020018	0.0002699	0.000327472	0.000327472	0.000327472	0.000232928	0.000405643	0.000296309	8.97907E-05	0.000155813	2.30527E-05
3830903772955	383090	3772955	6.73048E-05	1.45013E-05	3.47558E-05	6.44676E-05	4.42131E-05	4.16123E-06	1.33979E-05	2.37222E-05	0.000206424	0.000278318	0.000337686	0.000337686	0.000337686	0.000240193	0.000418295	0.000305551	9.25913E-05	0.000160673	2.31124E-05
3831003772955	383100	3772955	6.78563E-05	1.46201E-05	3.50405E-05	6.49958E-05	4.45754E-05	4.19533E-06	1.35077E-05	2.39166E-05	0.000212787	0.000286898	0.000348095	0.000348095	0.000348095	0.000247597	0.000431189	0.00031497	9.54454E-05	0.000165626	2.31661E-05
3831103772955	383110	3772955	6.84212E-05	1.47418E-05	3.53323E-05	6.55369E-05	4.49465E-05	4.23026E-06	1.36201E-05	2.41157E-05	0.000219246	0.000295606	0.000358661	0.000358661	0.000358661	0.000255112	0.000444276	0.00032453	9.83424E-05	0.000170653	2.32199E-05
3831203772955	383120	3772955	6.9013E-05	1.48693E-05	3.56379E-05	6.61038E-05	4.53352E-05	4.26685E-06	1.37379E-05	2.43243E-05	0.000225955	0.000304652	0.000369636	0.000369636	0.000369636	0.000262919	0.000457872	0.000334461	0.000101352	0.000175875	2.32736E-05
3831303772955	383130	3772955	6.96048E-05	1.49968E-05	3.59435E-05	6.66706E-05	4.5724E-05	4.30344E-06	1.38558E-05	2.45328E-05	0.000232724	0.000313778	0.000380709	0.000380709	0.000380709	0.000270795	0.000471588	0.000344481	0.000104388	0.000181144	2.33273E-05
3831403772955	383140	3772955	7.02235E-05	1.51301E-05	3.6263E-05	6.72633E-05	4.61304E-05	4.34169E-06	1.39789E-05	2.47509E-05	0.000239881	0.000323428	0.000392417	0.000392417	0.000392417	0.00027912 3	0.000486091	0.000355074	0.000107598	0.000186715	2.3393E-05
3831503772955	383150	3772955	7.08826E-05	1.52721E-05	3.66033E-05	6.78945E-05	4.65634E-05	4.38244E-06	1.41101E-05	2.49832E-05	0.000247342	0.000333488	0.000404623	0.000404623	0.000404623	0.000287805	0.000501211	0.000366119	0.000110945	0.000192522	2.34586E-05
3831603772955	383160	3772955	7.15416E-05	1.54141E-05	3.69436E-05	6.85258E-05	4.69963E-05	4.42318E-06	1.42413E-05	2.52155E-05	0.00025481	0.000343556	0.000416839	0.000416839	0.000416839	0.000296494	0.000516343	0.000377172	0.000114295	0.000198335	2.35243E-05
3831703772955	383170	3772955	7.22141E-05	1.5559E-05	3.72909E-05	6.917E-05	4.74381E-05	4.46476E-06	1.43752E-05	2.54525E-05	0.000262552	0.000353994	0.000429504	0.000429504	0.000429504	0.000305502	0.000532031	0.000388632	0.000117767	0.000204361	2.35959E-05
3831803772955	383180	3772955	7.28867E-05	1.57039E-05	3.76382E-05	6.98141E-05	4.78799E-05	4.50634E-06	1.45091E-05	2.56896E-05	0.000270204	0.000364312	0.000442023	0.000442023	0.000442023	0.000314406	0.000547538	0.000399959	0.0001212	0.000210317	2.36556E-05
3831903772955	383190	3772955	7.35861E-05	1.58546E-05	3.79994E-05	7.04841E-05	4.83393E-05	4.54958E-06	1.46483E-05	2.59361E-05	0.000278107	0.000374968	0.000454951	0.000454951	0.000454951	0.000323602	0.000563552	0.000411657	0.000124745	0.000216469	2.37272E-05
3832003772955	383200	3772955	7.43124E-05	1.60111E-05	3.83744E-05	7.11798E-05	4.88164E-05	4.59449E-06	1.47929E-05	2.61921E-05	0.000285969	0.000385567	0.000467811	0.000467811	0.000467811	0.00033275	0.000579482	0.000423294	0.000128271	0.000222588	2.38048E-05
3832103772955	383210	3772955	7.51328E-05	1.61879E-05	3.87981E-05	7.19656E-05	4.93554E-05	4.64522E-06	1.49562E-05	2.64812E-05	0.000293472	0.000395683	0.000480086	0.000480086	0.000480086	0.00034148	0.000594687	0.0004344	0.000131636	0.000228428	2.38586E-05
3832203772955	383220	3772955	7.672E-05	1.65298E-05	3.96177E-05	7.34859E-05	5.0398E-05	4.74334E-06	1.52721E-05	2.70406E-05	0.000298247	0.000402122	0.000487897	0.000487897	0.000487897	0.000347037	0.000604363	0.000441469	0.000133778	0.000232145	2.38466E-05
3832303772955	383230	3772955	7.85223E-05	1.69182E-05	4.05484E-05	7.52122E-05	5.1582E-05	4.85477E-06	1.56309E-05	2.76759E-05	0.000298343	0.000402251	0.000488054	0.000488054	0.000488054	0.000347148	0.000604557	0.00044161	0.000133821	0.000232219	2.41152E-05
3832403772955	383240	3772955	8.40907E-05	1.81179E-05	4.34239E-05	8.05459E-05	5.52399E-05	5.19905E-06	1.67394E-05	2.96385E-05	0.000305123	0.000411393	0.000499147	0.000499147	0.000499147	0.000355038	0.000618298	0.000451647	0.000136863	0.000237497	2.71893E-05
3832503772955	383250	3772955	8.93363E-05	1.92481E-05	4.61327E-05	8.55703E-05	5.86858E-05	5.52337E-06	1.77836E-05	3.14874E-05	0.000311128	0.00041949	0.00050897	0.00050897	0.00050897	0.00036202 5	0.000630466	0.000460536	0.000139556	0.000242171	2.88905E-05
3832603772955	383260	3772955	9.48912E-05	2.04449E-05	4.90012E-05	9.08911E-05	6.23348E-05	5.86681E-06	1.88893E-05	3.34453E-05	0.000309911	0.000417848	0.000506978	0.000506978	0.000506978	0.000360608	0.000627998	0.000458733	0.0001391	0.000241223	3.00724E-05
3832703772955	383270	3772955	0.000100903	2.17403E-05	5.21059E-05	9.66499E-05	6.62843E-05	6.23853E-06	2.00862E-05	3.55643E-05	0.000303004	0.000408536	0.00049568	0.00049568	0.00049568	0.00035257 2	0.000614004	0.00044851	0.000135912	0.000235848	3.07648E-05
3832803772955	383280	3772955	0.000105934	2.28241E-05	5.47035E-05	0.000101468	6.95888E-05	6.54954E-06	2.10875E-05	3.73373E-05	0.000291765	0.000393382	0.000477293	0.000477293	0.000477293	0.000339494	0.000591227	0.000431873	0.000130871	0.000227099	3.08663E-05
3832903772955	383290	3772955	0.000108274	2.33284E-05	5.59121E-05	0.00010371	7.11262E-05	6.69423E-06	2.15534E-05	3.81622E-05	0.000281748	0.000379877	0.000460908	0.000460908	0.000460908	0.000327839	0.000570931	0.000417047	0.000126378	0.000219303	3.0538E-05
3833003772955	383300	3772955	0.000108745	2.34298E-05	5.61552E-05	0.000104161	7.14355E-05	6.72334E-06	2.16471E-05	3.83281E-05	0.000281402	0.00037941	0.000460341	0.000460341	0.000460341	0.000327436	0.000570229	0.000416535	0.000126223	0.000219033	3.02754E-05
3833103772955	383310	3772955	0.000109135	2.35139E-05	5.63566E-05	0.000104534	7.16917E-05	6.74745E-06	2.17248E-05	3.84656E-05	0.000280531	0.000378235	0.000458916	0.000458916	0.000458916	0.000326422	0.000568463	0.000415245	0.000125832	0.000218355	2.99948E-05
3833203772955	383320	3772955	0.000109444	2.35805E-05	5.65163E-05	0.000104831	7.18949E-05	6.76658E-06	2.17863E-05	3.85746E-05	0.000276418	0.00037269	0.000452188	0.000452188	0.000452188	0.000321637	0.000560129	0.000409157	0.000123987	0.000215154	2.96367E-05
3833303772955	383330	3772955	0.000109444	2.35805E-05	5.65163E-05	0.000104831	7.18949E-05	6.76658E-06	2.17863E-05	3.85746E-05	0.000270377	0.000364545	0.000442306	0.000442306	0.000442306	0.000314608	0.000547888	0.000400215	0.000121277	0.000210452	2.91771E-05
3833403772955	383340	3772955	0.000109095	2.35052E-05	5.63357E-05	0.000104496	7.16652E-05	6.74496E-06	2.17167E-05	3.84514E-05	0.000264217	0.00035624	0.000432228	0.000432228	0.000432228	0.00030744	0.000535406	0.000391097	0.000118514	0.000205657	2.86876E-05
3833503772955	383350	3772955	0.000108731	2.34269E-05	5.61482E-05	0.000104148	7.14266E-05	6.72251E-06	2.16444E-05	3.83234E-05	0.000259227	0.000349512	0.000424065	0.000424065	0.000424065	0.000301633	0.000525294	0.00038371	0.000116276	0.000201773	2.82638E-05
3833603772955	383360	3772955	0.000108234	2.33197E-05	5.58912E-05	0.000103671	7.10997E-05	6.69174E-06	2.15454E-05	3.8148E-05	0.00025375 9	0.00034214	0.000415121	0.000415121	0.000415121	0.000295271	0.000514214	0.000375617	0.000113823	0.000197517	2.78221E-05
3833703772955	383370	3772955	0.000108368	2.33487E-05	5.59607E-05	0.0001038	7.11881E-05	6.70005E-06	2.15721E-05	3.81954E-05	0.000251169	0.000338647	0.000410883	0.000410883	0.000410883	0.000292257	0.000508964	0.000371782	0.000112661	0.000195501	2.7631E-05
3833803772955	383380	3772955	0.000109027	2.34907E-05	5.6301E-05	0.000104431	7.1621E-05	6.7408E-06	2.17033E-05	3.84277E-05	0.000251891	0.000339621	0.000412064	0.000412064	0.000412064	0.000293097	0.000510428	0.000372852	0.000112985	0.000196063	2.76609E-05
3833903772955	383390	3772955	0.000109337	2.35573E-05	5.64608E-05	0.000104728	7.18242E-05	6.75993E-06	2.17649E-05	3.85367E-05	0.000252518	0.000340466	0.000413089	0.000413089	0.000413089	0.000293827	0.000511698	0.000373779	0.000113266	0.000196551	2.7649E-05
3834003772955	383400	3772955	0.000109216	2.35312E-05	5.63982E-05	0.000104612	7.17447E-05	6.75244E-06	2.17408E-05	3.8494E-05	0.000250685	0.000337995	0.000410092	0.000410092	0.000410092	0.000291694	0.000507985	0.000371067	0.000112444	0.000195124	2.75057E-05
3834103772955	383410	3772955	0.000108906	2.34646E-05	5.62385E-05	0.000104315	7.15415E-05	6.73332E-06	2.16792E-05	3.8385E-05	0.000248381	0.000334888	0.000406322	0.000406322	0.000406322	0.000289013	0.000503316	0.000367656	0.000111411	0.000193331	2.73386E-05
3834203772955	383420	3772955	0.000108462	2.3369E-05	5.60093E-05	0.00010389	7.12499E-05	6.70587E-06	2.15909E-05	3.82286E-05	0.000244859	0.00033014	0.000400561	0.000400561	0.000400561	0.000284915	0.000496179	0.000362443	0.000109831	0.00019059	2.71296E-05
3834303772955	383430	3772955	0.000107992	2.32675E-05	5.57662E-05	0.000103439	7.09407E-05	6.67677E-06	2.14972E-05	3.80626E-05	0.000239517	0.00032937	0.000391822	0.000391822	0.000391822	0.00027869 9	0.000485353	0.000354535	0.000107435	0.000186431	2.68789E-05
3834403772955	383440	3772955	0.000107467	2.31545E-05	5.54953E-05	0.000102937	7.05961E-05	6.64434E-06	2.13928E-05	3.78778E-05	0.000234043	0.000315557	0.000382867	0.000382867	0.000382867	0.00027233	0.000474262	0.000346433	0.00010498	0.000182171	2.66223E-05
3834503772955	383450	3772955	0.000106996	2.30531E-05	5.52522E-05	0.000102486	7.02868E-05	6.61523E-06	2.1299E-05	3.77118E-05	0.000224707	0.00030297	0.000367595	0.000367595	0.000367595	0.000261467	0.000455344	0.000332614	0.000100792	0.000174904	2.62641E-05
3834603772955	383460	3772955	0.00010627	2.28966E-05	5.48772E-05	0.00010179	6.98097E-05	6.57033E-06	2.11545E-05	3.74558E-05	0.000214805	0.000289618	0.000351396	0.000351396	0.000351396	0.000249944	0.000435277	0.000317956	9.63504E-05	0.000167196	2.58523E-05
3834703772955	383470	3772955	0.000105207	2.26677E-05	5.43285E-05	0.000100773	6.91117E-05	6.50463E-06	2.09429E-05	3.70813E-05	0.000204878	0.000276234	0.000335157	0.000335157	0.000335157	0.000238394	0.000415162	0.000303263	9.18978E-05	0.00015947	2.53867E-05

			ISDrainage / Utilities Trenching	ISDrainage / Utilities Trenching	ISAsphalt Paving	ISAsphalt Paving	SVDemolition	SVSite Grubbing / Prep	SVMass Grading / Excavation	SVMass Grading / Excavation	SVDrainage / Utilities Trenching	SVFoundations / Concrete Pads	SVBuilding / Structure Construction	SVBuilding / Structure Construction	SVAsphalt Paving	SVAsphalt Paving	SVArchitectural Coating	SVArchitectural Coating	SVLandscaping or Other Finishing	SVLandscaping or Other Finishing	MDemolition
Unique Identifier	X (UTM)	Y (UTM)	2027	2028	2027	2028	2027	2027	2027	2028	2028	2028	2028	2029	2028	2029	2028	2029	2028	2029	2027
3836603772945	383660	3772945	7.51213E-06	7.51213E-06	3.21703E-05	3.21703E-05	0.000221214	0.000146149	0.000246804	0.000246804	7.44961E-05	7.67708E-05	0.000375018	0.000375018	0.000303103	0.000303103	3.00259E-05	3.00259E-05	9.66744E-05	9.66744E-05	5.69573E-05
3836703772945	383670	3772945	7.49356E-06	7.49356E-06	3.20907E-05	3.20907E-05	0.000218163	0.000144133	0.0002434	0.0002434	7.34686E-05	7.5712E-05	0.00036989	0.00036989	0.000298922	0.000298922	2.96118E-05	2.96118E-05	9.5341E-05	9.5341E-05	5.65813E-05
3836803772945	383680	3772945	7.46261E-06	7.46261E-06	3.19582E-05	3.19582E-05	0.000214677	0.00014183	0.000239511	0.000239511	7.22947E-05	7.45022E-05	0.000364286	0.000364286	0.000294146	0.000294146	2.91386E-05	2.91386E-05	9.38175E-05	9.38175E-05	5.60381E-05
3836903772945	383690	3772945	7.42341E-06	7.42341E-06	3.17903E-05	3.17903E-05	0.000211099	0.000139466	0.000235519	0.000235519	7.10898E-05	7.32605E-05	0.000358643	0.000358643	0.000289243	0.000289243	2.8653E-05	2.8653E-05	9.22539E-05	9.22539E-05	5.54054E-05
3837003772945	383700	3772945	7.37802E-06	7.37802E-06	3.15959E-05	3.15959E-05	0.000207374	0.000137005	0.000231363	0.000231363	6.98353E-05	7.19677E-05	0.000352884	0.000352884	0.000284139	0.000284139	2.81474E-05	2.81474E-05	9.0626E-05	9.0626E-05	5.4701E-05
3837103772945	383710	3772945	7.33057E-06	7.33057E-06	3.13927E-05	3.13927E-05	0.000203048	0.000134148	0.000226537	0.000226537	6.83787E-05	7.04666E-05	0.000346275	0.000346275	0.000278213	0.000278213	2.75603E-05	2.75603E-05	8.87357E-05	8.87357E-05	5.39489E-05
3837203772945	383720	3772945	7.27899E-06	7.27899E-06	3.11718E-05	3.11718E-05	0.000198815	0.000131351	0.000221814	0.000221814	6.6953E-05	6.89974E-05	0.000339859	0.000339859	0.000272412	0.000272412	2.69857E-05	2.69857E-05	8.68856E-05	8.68856E-05	5.32028E-05
3837303772945	383730	3772945	7.23153E-06	7.23153E-06	3.09686E-05	3.09686E-05	0.000194244	0.000128331	0.000216715	0.000216715	6.54139E-05	6.74113E-05	0.000332915	0.000332915	0.00026615	0.00026615	2.63653E-05	2.63653E-05	8.48883E-05	8.48883E-05	5.24984E-05
3837403772945	383740	3772945	7.1882E-06	7.1882E-06	3.07831E-05	3.07831E-05	0.000189557	0.000125235	0.000211486	0.000211486	6.38355E-05	6.57847E-05	0.000325804	0.000325804	0.000259728	0.000259728	2.57291E-05	2.57291E-05	8.284E-05	8.284E-05	5.18299E-05
3837503772945	383750	3772945	7.14488E-06	7.14488E-06	3.05975E-05	3.05975E-05	0.000185048	0.000122256	0.000206455	0.000206455	6.2317E-05	6.42198E-05	0.000318937	0.000318937	0.000253549	0.000253549	2.51171E-05	2.51171E-05	8.08694E-05	8.08694E-05	5.11792E-05
3837603772945	383760	3772945	7.10155E-06	7.10155E-06	3.0412E-05	3.0412E-05	0.000181268	0.000119758	0.000202237	0.000202237	6.1044E-05	6.2908E-05	0.000313139	0.000313139	0.00024837	0.00024837	2.4604E-05	2.4604E-05	7.92174E-05	7.92174E-05	5.04928E-05
3837703772945	383770	3772945	7.06029E-06	7.06029E-06	3.02353E-05	3.02353E-05	0.000177611	0.000117342	0.000198157	0.000198157	5.98123E-05	6.16386E-05	0.000307497	0.000307497	0.000243358	0.000243358	2.41076E-05	2.41076E-05	7.7619E-05	7.7619E-05	4.98242E-05
3837803772945	383780	3772945	7.02108E-06	7.02108E-06	3.00674E-05	3.00674E-05	0.000173653	0.000114727	0.000193741	0.000193741	5.84795E-05	6.02651E-05	0.000301377	0.000301377	0.000237936	0.000237936	2.35704E-05	2.35704E-05	7.58894E-05	7.58894E-05	4.92512E-05
3837903772945	383790	3772945	6.98601E-06	6.98601E-06	2.99172E-05	2.99172E-05	0.000169419	0.00011193	0.000189018	0.000189018	5.70538E-05	5.87959E-05	0.000294832	0.000294832	0.000232135	0.000232135	2.29957E-05	2.29957E-05	7.40393E-05	7.40393E-05	4.87319E-05
3838003772945	383800	3772945	6.94887E-06	6.94887E-06	2.97581E-05	2.97581E-05	0.000165351	0.000109242	0.000184479	0.000184479	5.56838E-05	5.73841E-05	0.000288507	0.000288507	0.000226561	0.000226561	2.24436E-05	2.24436E-05	7.22615E-05	7.22615E-05	4.82364E-05
3838103772945	383810	3772945	6.91586E-06	6.91586E-06	2.96168E-05	2.96168E-05	0.000160566	0.000106081	0.000179141	0.000179141	5.40725E-05	5.57235E-05	0.000281086	0.000281086	0.000220005	0.000220005	2.17941E-05	2.17941E-05	7.01704E-05	7.01704E-05	4.77768E-05
3838203772945	383820	3772945	6.88285E-06	6.88285E-06	2.94754E-05	2.94754E-05	0.000155928	0.000103017	0.000173966	0.000173966	5.25106E-05	5.4114E-05	0.000273859	0.000273859	0.00021365	0.00021365	2.11646E-05	2.11646E-05	6.81436E-05	6.81436E-05	4.73112E-05
3838303772945	383830	3772945	6.84984E-06	6.84984E-06	2.9334E-05	2.9334E-05	0.000151744	0.000100252	0.000169298	0.000169298	5.11014E-05	5.26618E-05	0.000267288	0.000267288	0.000207917	0.000207917	2.05966E-05	2.05966E-05	6.63149E-05	6.63149E-05	4.68456E-05
3838403772945	383840	3772945	6.81476E-06	6.81476E-06	2.91838E-05	2.91838E-05	0.000148123	9.78603E-05	0.000165258	0.000165258	4.98821E-05	5.14052E-05	0.000261581	0.000261581	0.000202955	0.000202955	2.01051E-05	2.01051E-05	6.47325E-05	6.47325E-05	4.64099E-05
3838503772945	383850	3772945	6.78175E-06	6.78175E-06	2.90425E-05	2.90425E-05	0.000144594	9.55288E-05	0.000161321	0.000161321	4.86937E-05	5.01805E-05	0.00025599	0.00025599	0.00019812	0.00019812	1.96262E-05	1.96262E-05	6.31903E-05	6.31903E-05	4.59861E-05
3838603772945	383860	3772945	6.75493E-06	6.75493E-06	2.89276E-05	2.89276E-05	0.000142572	9.41931E-05	0.000159065	0.000159065	4.80128E-05	4.94789E-05	0.000252717	0.000252717	0.00019535	0.00019535	1.93517E-05	1.93517E-05	6.23067E-05	6.23067E-05	4.57175E-05
3838703772945	383870	3772945	6.74668E-06	6.74668E-06	2.88923E-05	2.88923E-05	0.000141035	9.31772E-05	0.00015735	0.00015735	4.7495E-05	4.89452E-05	0.000249999	0.000249999	0.000193243	0.000193243	1.9143E-05	1.9143E-05	6.16347E-05	6.16347E-05	4.54966E-05
3838803772945	383880	3772945	6.74874E-06	6.74874E-06	2.89011E-05	2.89011E-05	0.000138976	9.18171E-05	0.000155053	0.000155053	4.68017E-05	4.82308E-05	0.000246237	0.000246237	0.000190422	0.000190422	1.88636E-05	1.88636E-05	6.07351E-05	6.07351E-05	4.57175E-05
3838903772945	383890	3772945	6.68478E-06	6.68478E-06	2.86272E-05	2.86272E-05	0.000134265	8.87045E-05	0.000149797	0.000149797	4.52151E-05	4.65957E-05	0.000239216	0.000239216	0.000183967	0.000183967	1.82241E-05	1.82241E-05	5.86761E-05	5.86761E-05	4.47624E-05
3839003772945	383900	3772945	6.63733E-06	6.63733E-06	2.8424E-05	2.8424E-05	0.000129964	8.5863E-05	0.000144998	0.000144998	4.37668E-05	4.51031E-05	0.000232503	0.000232503	0.000178074	0.000178074	1.76403E-05	1.76403E-05	5.67966E-05	5.67966E-05	4.42849E-05
3839103772945	383910	3772945	6.58781E-06	6.58781E-06	2.82119E-05	2.82119E-05	0.000125412	8.28556E-05	0.00013992	0.00013992	4.22338E-05	4.35234E-05	0.00022525	0.00022525	0.000171837	0.000171837	1.70225E-05	1.70225E-05	5.48072E-05	5.48072E-05	4.36581E-05
3829703772955	382970	3772955	7.75971E-06	7.75971E-06	3.32305E-05	3.32305E-05	0.000396508	0.000261961	0.000442377	0.000442377	0.000133529	0.000137606	0.001060675	0.001060675	0.00054288	0.00054288	5.38191E-05	5.38191E-05	0.000173281	0.000173281	3.11886E-05
3829803772955	382980	3772955	7.77622E-06	7.77622E-06	3.33012E-05	3.33012E-05	0.000424936	0.000280742	0.000474093	0.000474093	0.000143102	0.000147471	0.001155315	0.001155315	0.000582239	0.000582239	5.76777E-05	5.76777E-05	0.000185705	0.000185705	3.14871E-05
3829903772955	382990	3772955	7.79685E-06	7.79685E-06	3.33896E-05	3.33896E-05	0.000453645	0.000299709	0.000506123	0.000506123	0.00015277	0.000157435	0.001256848	0.001256848	0.00062176	0.00062176	6.15745E-05	6.15745E-05	0.000198251	0.000198251	3.18214E-05
3830003772955	383000	3772955	7.81748E-06	7.81748E-06	3.34779E-05	3.34779E-05	0.000482863	0.000319012	0.000538721	0.000538721	0.000162609	0.000167575	0.00135905	0.00135905	0.00066109	0.00066109	6.55403E-05	6.55403E-05	0.00021102	0.00021102	3.21616E-05
3830103772955	383010	3772955	7.83605E-06	7.83605E-06	3.35574E-05	3.35574E-05	0.000511431	0.000337887	0.000570594	0.000570594	0.00017223	0.000177489	0.001455662	0.001455662	0.000700753	0.000700753	6.94179E-05	6.94179E-05	0.000223505	0.000223505	3.24959E-05
3830203772955	383020	3772955	7.85256E-06	7.85256E-06	3.36281E-05	3.36281E-05	0.000540582	0.000357145	0.000603117	0.000603117	0.000182047	0.000187606	0.00155485	0.00155485	0.00074694	0.00074694	7.33746E-05	7.33746E-05	0.000236244	0.000236244	3.28361E-05
3830303772955	383030	3772955	7.867E-06	7.867E-06	3.369E-05	3.369E-05	0.000570976	0.000377226	0.000637027	0.000637027	0.000192282	0.000198154	0.00165941	0.00165941	0.00078234	0.00078234	7.75001E-05	7.75001E-05	0.000249527	0.000249527	3.31704E-05
3830403772955	383040	3772955	7.88763E-06	7.88763E-06	3.37783E-05	3.37783E-05	0.000603545	0.000398743	0.000673364	0.000673364	0.00020325	0.000209457	0.001771352	0.001771352	0.000826965	0.000826965	8.19208E-05	8.19208E-05	0.00026376	0.00026376	3.35405E-05
3830503772955	383050	3772955	7.90826E-06	7.90826E-06	3.38667E-05	3.38667E-05	0.000637983	0.000421495	0.000711785	0.000711785	0.000214848	0.000221408	0.001890419	0.001890419	0.000874151	0.000874151	8.65951E-05	8.65951E-05	0.00027881	0.00027881	3.39225E-05
3830603772955	383060	3772955	7.92889E-06	7.92889E-06	3.39555E-05	3.39555E-05	0.000674118	0.000445368	0.0007521	0.0007521	0.000227016	0.000233948	0.002016107	0.002016107	0.000923662	0.000923662	9.14998E-05	9.14998E-05	0.000294602	0.000294602	3.43105E-05
3830703772955	383070	3772955	7.94953E-06	7.94953E-06	3.40434E-05	3.40434E-05	0.000712158	0.0004705	0.000794541	0.000794541	0.000239827	0.00024715	0.002148701	0.002148701	0.000975784	0.000975784	9.66631E-05	9.66631E-05	0.000311226	0.000311226	3.47164E-05
3830803772955	383080	3772955	7.9681E-06	7.9681E-06	3.41229E-05	3.41229E-05	0.000751668	0.000496603	0.000838622	0.000838622	0.000253132	0.000260862	0.002286694	0.002286694	0.001029921	0.001029921	0.000102026	0.000102026	0.000328493	0.000328493	3.51223E-05
3830903772955	383090	3772955	7.98873E-06	7.98873E-06	3.42113E-05	3.42113E-05	0.000792631	0.000523666	0.000884323	0.000884323	0.000266927	0.000275078	0.002429414	0.002429414	0.001086047	0.001086047	0.000107586	0.000107586	0.000346394	0.000346394	3.55342E-05
3831003772955	383100	3772955	8.0073E-06	8.0073E-06	3.42908E-05	3.42908E-05	0.000834776	0.00055151	0.000931344	0.000931344	0.00028112	0.000289704	0.002575368	0.002575368	0.001143793	0.001143793	0.000113306	0.000113306	0.000364812	0.000364812	3.5952E-05
3831103772955	383110	3772955	8.02587E-06	8.02587E-06	3.43703E-05	3.43703E-05	0.000877779	0.000579921	0.000979321	0.000979321	0.000295602	0.000304628	0.002722623	0.002722623	0.001202715	0.001202715	0.000119143	0.000119143	0.000383605	0.000383605	3.63758E-05
3831203772955	383120	3772955	8.04443E-06	8.04443E-06	3.44498E-05	3.44498E-05	0.000922123	0.000609217	0.001028795	0.001028795	0.000310535	0.000320017	0.002871463	0.002871463	0.001263474	0.001263474	0.000125162	0.000125162	0.000402984	0.000402984	3.68175E-05
3831303772955	383130	3772955	8.063E-06	8.063E-06	3.45293E-05	3.45293E-05	0.000966559	0.000638575	0.001078372	0.001078372	0.000325499	0.000335438	0.00301676	0.00301676	0.00132436	0.00132436	0.000131194	0.000131194	0.000422404	0.000422404	3.72592E-05
3831403772955	383140	3772955	8.0857E-06	8.0857E-06	3.46265E-05	3.46265E-05	0.001012319	0.000668807	0.001129425	0.001129425	0.000340909	0.000351319	0.0031603	0.0031603	0.001387059	0.001387059	0.000137405	0.000137405	0.000442402	0.000442402	3.77368E-05
3831503772955	383150	3772955	8.10839E-06	8.10839E-06	3.47237E-05	3.47237E-05	0.001058305	0.000699189	0.001180731	0.001180731	0.000356396	0.000367278	0.003296428	0.003296428	0.001450069	0.001450069	0.000143647	0.000143647	0.000462498	0.000462498	3.82322E-05
3831603772955	383160	3772955	8.13109E-06	8.13109E-06	3.48209E-05	3.48209E-05	0.001102386	0.000728312	0.001229912	0.001229912	0.000371241	0.000382576	0.003416397	0.003416397	0.001510468	0.001510468	0.00014963	0.00014963	0.000481763	0.000481763	3.87276E-05
3831703772955	383170	3772955	8.15585E-06	8.15585E-06	3.49269E-05	3.49269E-05	0.001144537	0.0007561 6	0.001276939	0.001276939	0.000385435	0.000397205	0.003516126	0.003516126	0.001568222	0.001568222	0.000155351	0.000155351	0.000500183	0.000500183	3.9241E-05
3831803772955	383180	3772955	8.17648E-06	8.17648E-06	3.50153E-05	3.50153E-05	0.001178436	0.000778555	0.001314759	0.001314759	0.000396851	0.000408969	0.003570429	0.003570429	0.001614669	0.001614669	0.000159952	0.000159952	0.000514998	0.000514998	3.97543E-05
3831903772955	383190	3772955	8.20124E-06	8.20124E-06	3.51213E-05	3.51213E-05	0.001189997	0.000786193	0.001327657	0.001327657	0.000400744	0.000412981	0.003492228	0.003492228	0.00163051	0.00163051	0.000161521	0.000161521	0.0052005	0.0052005	4.02915E-05
3832003772955	383200	3772955	8.22806E-06	8.22806E-06	3.52362E-05	3.52362E-05	0.001188343	0.0007851	0.001325812	0.001325812	0.000400187	0.000412407	0.003357598	0.003357598	0.001628243	0.001628243	0.000161297	0.000161297	0.000519327	0.000519327	4.08467E-05
3832103772955	383210	3772955	8.24663E-06	8.24663E-06	3.53157E-05	3.53157E-05	0.001178075	0.000778317	0.001314356	0.001314356	0.000396729	0.000408843	0.003209943	0.003209943	0.001614174	0.001614174	0.000159903	0.000159903	0.00051484	0.00051484	4.1372E-05
3832203772955	383220	3772955	8.2425E-06	8.2425E-06	3.5298E-05	3.5298E-05	0.001157783	0.000764911	0.001291717	0.001291717	0.000389896	0.000401801	0.003017726	0.003017726	0.001586371	0.001586371	0.000157149	0.000157149	0.000505972	0.000505972	4.18674E-05
3832303772955	383230	3772955	8.33535E-06	8.33535E-06	3.56956E-05	3.56956E-05	0.001129601	0.000746292	0.001260274	0.001260274	0.000380405	0.000392021	0.002804096	0.002804096	0.001547756	0.001547756	0.000153324	0.000153324	0.000493656	0.000493656	4.20703E-05
3832403772955	383240	3772955	9.3979E-06	9.3979E-06	4.0246E-05	4.0246E-05	0.001100573	0.000727114	0.001227888	0.001227888	0.00037063	0.00038194 7	0.002577249	0.002577249	0.001507983	0.001507983	0.000149384	0.000149384	0.00048097	0.00048097	4.64159E-05
3832503772955	383250	3772955	9.98591E-06	9.98591E-06	4.27641E-05	4.27641E-05	0.001062894	0.000702221	0.001185851	0.001185851	0.000357941	0.000368871	0.002345634	0.002345634	0.001456356	0.001456356	0.000144269	0.000144269	0.000464504	0.000464504	5.31311E-05
3832603772955	383260	3772955	1.03944E-05	1.03944E-05	4.45135E-05	4.45135E-05	0.001021258	0.000674713	0.001139398	0.001139398	0.00034392	0.000354421	0.002133486	0.002133486	0.001399307	0.001399307	0.000138618	0.000138618	0.000446308	0.000446308	5.67305E-05
3832703772955	383270	3772955	1.06338E-05	1.06338E-05	4.55385E-05	4.55385E-05	0.000971338	0.000641732	0.001083704	0.001083704	0.000327109	0.000337097	0.001929803	0.001929803	0.001330908	0.001330908	0.000131842	0.000131842	0.000424492	0.000424492	5.9524E-05
3832803772955	383280	3772955	1.06688E-05	1.06688E-05	4.56887E-05	4.56887E-05	0.000922049	0.000609169	0.001028713	0.001028713	0.00031051	0.000319991	0.001749876	0.001749876	0.001263374	0.001263374	0.000125152	0.000125152	0.000402952	0.000402952	6.07835E-05
3832903772955	383290	3772955	1.05554E-05	1.05554E-05	4.52027E-05	4.52027E-05	0.000884181	0.00058415	0.000986464	0.000986464	0.000297758	0.000306849	0.001603071	0.001603071	0.001211487	0.001211487	0.000120012	0.000120012	0.000386403	0.000386403	6.10283E-05
3833003772955	383300	3772955	1.04646E-05	1.04646E-05	4.48139E-05	4.48139E-05	0.000875867	0.000578658	0.000977188	0.000977188	0.000294958	0.000303964	0.00151468	0.00151468	0.001200095	0.001200095	0.000118884	0.000118884	0.0038277	0.0038277	6.16849E-05
3833103772955	383310	3772955	1.03676E-05	1.03676E-05	4.43987E-05	4.43987E-05	0.000864337	0.00057104	0.000964324	0.000964324	0.000291075	0.000299963	0.001430423	0.001430423	0.001184297	0.001184297	0.000117319	0.000117319	0.000377731	0.000377731	6.23116E-05
3833203772955	383320	3772955	1.02438E-05	1.02438E-05	4.38685E-05	4.38685E-05	0.000841466	0.00055593	0.000938808	0.000938808	0.000283373	0.000292025	0.00133961	0.00133961	0.00115296	0.00115296	0.000114214	0.000114214	0.000367736	0.000367736	6.25862E-05
3833303772955	383330	3772955	1.00849E-05	1.00849E-05	4.31882E-05	4.31882E-05	0.00081136	0.00053604	0.000905219	0.000905219	0.000273234	0.000281577	0.001249414	0.001249414	0.001111709	0.001111709	0.000110128	0.000110128	0.000354579	0.000354579	6.25325E-05
3833403772955	383340	3772955	9.91576E-06	9.91576E-06	4.24637E-05	4.24637E-05	0.00077955	0.000515024	0.00086973	0.00086973	0.000262522	0.000270538	0.001167348	0.001167348	0.001068124	0.001068124	0.00010581	0.00010581	0.000340678	0.000340678	6.23355E-05
3833503772955	383350	3772955	9.76927E-06	9.76927E-06	4.18364E-05	4.18364E-05	0.000750302	0.000495701	0.000837098	0.000837098	0.000252672	0.000260388	0.001097946	0.001097946	0.001028049	0.001028049	0.00010184	0.00010184	0.000327895	0.000327895	6.23355E-05
3833603772955	383360	3772955	9.6166E-06	9.6166E-06	4.11825E-05	4.11825E-05	0.000719142	0.000475114	0.000802333	0.000802333	0.000242179	0.000249574	0.001034226	0.001034226	0.00098354	0.00098354	9.76111E-05	9.76111E-05	0.000314278	0.000314278	6.22579E-05
3833703772955	383370	3772955	9.55057E-06	9.55057E-06	4.08998E-05	4.08998E-05	0.000696731	0.000460308	0.00077733	0.00077733	0.000234632	0.000241796	0.000987975	0.000987975	0.00095464 7	0.00095464 7	9.45691E-05	9.45691E-05	0.000304484	0.000304484	6.29563E-05
3833803772955	383380	3772955	9.56089E-06	9.56089E-06	4.0944E-05	4.0944E-05	0.000683779	0.000451751	0.00076288	0.00076288	0.00023027	0.000237301	0.000957841	0.000957841	0.000936901	0.000936901	9.28112E-05	9.28112E-05	0.000298824	0.000298824	6.44545E-05
3833903772955	383390	3772955	9.55676E-06	9.55676E-06	4.09263E-05	4.09263E-05	0.000670319	0.000442859	0.000747862	0.000747862	0.000225737	0.00023263	0.000930632	0.000930632	0.000918458	0.000918458	9.09842E-05	9.09842E-05	0.000292941	0.000292941	6.58215E-05
3834003772955	383400	3772955	9.50725E-06	9.50725E-06	4.07142E-05	4.07142E-05	0.000650438	0.000429724	0.000725682	0.000725682	0.000219042	0.00022573	0.000899674	0.000899674	0.000891217	0.000891217	8.82857E-05	8.82857E-05	0.000284253	0.000284253	6.66751E-05
3834103772955	383410	3772955	9.44948E-06	9.44948E-06	4.04668E-05	4.04668E-05	0.000629994	0.000416217	0.000702872	0.000702872	0.000212157	0.000218635	0.00087097	0.00087097	0.00086320 5	0.00086320 5	8.55107E-05	8.55107E-05	0.000275319	0.000275319	6.74033E-05
3834203772955	383420	3772955	9.37726E-06	9.37726E-06	4.01576E-05	4.01576E-05	0.000607215	0.000401168	0.000677458	0.000677458	0.000204486	0.00021073	0.000842137	0.000842137	0.000831994	0.000831994	8.24189E-05	8.24189E-05	0.000265364	0.000265364	6.79166E-05
3834303772955	383430	3772955	9.29061E-06	9.29061E-06	3.97865E-05	3.97865E-05	0.000580742	0.000383678	0.000647923	0.000647923	0.000195571	0.000201543	0.000811295	0.000811295	0.000795721	0.000795721	7.88256E-05	7.88256E-05	0.000253795	0.000253795	6.81733E-05
3834403772955	383440	3772955	9.20189E-06	9.20189E-06	3.94066E-05	3.94066E-05	0.000555188	0.000366795	0.000619413	0.000619413	0.000186966	0.000192674	0.000782642	0.000782642	0.000760707	0.000760707	7.53571E-05	7.53571E-05	0.000242627	0.000242627	6.83703E-05
3834503772955	383450	3772955	9.0781E-06	9.0781E-06	3.88764E-05	3.88764E-05	0.000521504	0.000344541	0.000581832	0.000581832	0.000175622	0.000180985	0.00074626	0.00074626	0.000714554	0.000714554	7.07851E-05	7.07851E-05	0.000227906	0.000227906	6.8042E-05
3834603772955	383460	3772955	8.93574E-06	8.93574E-06	3.82668E-05	3.82668E-05	0.00048842	0.000322684	0.000544921	0.000544921	0.000164481	0.000169503	0.000710651	0.000710651	0.00066922 3	0.00066922 3	6.62945E-05	6.62945E-05	0.000213448	0.000213448	6.74212E-05
3834703772955	383470	3772955	8.77481E-06	8.77481E-06	3.75776E-05	3.75776E-05	0.000457186	0.000302049	0.000510074	0.000510074	0.000153963	0.000158664	0.000676884	0.000676884	0.000626428	0.000626428	6.20551E-05	6.20551E-05	0.000199799	0.000199799	6.65437E-05

			MSite Grubbing / Prep	MMass Grading / Excavation	MMass Grading / Excavation	MDrainage / Utilities Trenching	MFoundations / Concrete Pads	MBuilding / Structure Construction	MAsphalt Paving	MLandscaping or Other Finishing	MWaterside Construction (Piles)	RSSWRe-striping South Valley	RSSWRe-striping Silver Lake Boulevard	RSSWDemolition	RSSWPlacing Base	RSSWForm/Place Rebar and Pour	Child Risk				
Unique Identifier	X (UTM)	Y (UTM)	2027	2027	2028	2028	2028	2028	2028	2028	2028	2029	2029	2029	2029	2029	3rd Trimester	0<2	2<16	Total	per million
3836603772945	383660	3772945	5.13968E-05	0.000128342	0.000128342	3.59177E-05	6.62749E-05	0.000119175	8.43089E-05	2.55481E-05	4.52352E-05	8.95402E-05	0.000106693	0.000169662	9.22284E-05	2.76056E-05	2.54194E-09	5.6912E-08	3.5352E-08	9.48066E-08	0.09480662
3836703772945	383670	3772945	5.10575E-05	0.000127494	0.000127494	3.56805E-05	6.58373E-05	0.000118388	8.37522E-05	2.53795E-05	4.49366E-05	8.89021E-05	0.000105693	0.000168185	9.14254E-05	2.73652E-05	2.53904E-09	5.6735E-08	3.5019E-08	9.42927E-08	0.09429266
3836803772945	383680	3772945	5.05673E-05	0.000126271	0.000126271	3.5338E-05	6.52053E-05	0.000117251	8.29482E-05	2.51358E-05	4.45052E-05	8.80983E-05	0.000104376	0.000166207	9.03502E-05	2.70434E-05	2.53161E-09	5.6468E-08	3.4604E-08	9.36042E-08	0.09360421
3836903772945	383690	3772945	4.99964E-05	0.000124845	0.000124845	3.4939E-05	6.4469E-05	0.000115927	8.20116E-05	2.4852E-05	4.40027E-05	8.72492E-05	0.000102935	0.000164034	8.91688E-05	2.66898E-05	2.52296E-09	5.618E-08	3.4162E-08	9.2865E-08	0.092865
3837003772945	383700	3772945	4.93608E-05	0.000123258	0.000123258	3.44948E-05	6.36494E-05	0.000114454	8.0969E-05	2.45361E-05	4.34433E-05	8.63298E-05	0.000101367	0.000161632	8.78629E-05	2.62989E-05	2.51267E-09	5.5865E-08	3.3689E-08	9.20661E-08	0.09206605
3837103772945	383710	3772945	4.86821E-05	0.000121563	0.000121563	3.40205E-05	6.27743E-05	0.00011288	7.98557E-05	2.41987E-05	4.2846E-05	8.51893E-05	9.95784E-05	0.000158873	8.63631E-05	2.585E-05	2.49842E-09	5.5498E-08	3.313E-08	9.11268E-08	0.09112685
3837203772945	383720	3772945	4.80088E-05	0.000119882	0.000119882	3.355E-05	6.19061E-05	0.000111319	7.87513E-05	2.3864E-05	4.22534E-05	8.40589E-05	9.78351E-05	0.000156199	8.49095E-05	2.54149E-05	2.48412E-09	5.5138E-08	3.2583E-08	9.0206E-08	0.09020597
3837303772945	383730	3772945	4.73732E-05	0.000118295	0.000118295	3.31058E-05	6.10865E-05	0.000109845	7.77087E-05	2.35481E-05	4.1694E-05	8.27928E-05	9.59611E-05	0.000153321	8.33452E-05	2.49467E-05	2.46752E-09	5.4758E-08	3.1995E-08	8.92214E-08	0.08922139
3837403772945	383740	3772945	4.67699E-05	0.000116788	0.000116788	3.26843E-05	6.03086E-05	0.000108446	7.67191E-05	2.32482E-05	4.1163E-05	8.14664E-05	9.40569E-05	0.000150392	8.17531E-05	2.44701E-05	2.44993E-09	5.4372E-08	3.1395E-08	8.82169E-08	0.08821691
3837503772945	383750	3772945	4.61828E-05	0.000115322	0.000115322	3.2274E-05	5.95515E-05	0.000107085	7.57561E-05	2.29564E-05	4.06463E-05	8.01802E-05	9.22331E-05	0.000147582	8.02257E-05	2.40129E-05	2.43259E-09	5.3992E-08	3.0818E-08	8.72421E-08	0.08724207
3837603772945	383760	3772945	4.55634E-05	0.000113775	0.000113775	3.18411E-05	5.87528E-05	0.000105648	7.474E-05	2.26485E-05	4.01011E-05	7.91201E-05	9.0736E-05	0.000145273	7.89705E-05	2.36372E-05	2.41885E-09	5.3662E-08	3.033E-08	8.64111E-08	0.08641112
3837703772945	383770	3772945	4.49601E-05	0.000112269	0.000112269	3.14195E-05	5.79749E-05	0.00010425	7.37504E-05	2.23486E-05	3.95702E-05	7.80751E-05	8.93443E-05	0.000143117	7.77984E-05	2.32864E-05	2.40515E-09	5.3344E-08	2.9861E-08	8.56102E-08	0.08561024
3837803772945	383780	3772945	4.4443E-05	0.000110978	0.000110978	3.10581E-05	5.73081E-05	0.000103051	7.29022E-05	2.20916E-05	3.91151E-05	7.69045E-05	8.7832E-05	0.000140791	7.65339E-05	2.29079E-05	2.38941E-09	5.3014E-08	2.936E-08	8.47639E-08	0.08476392
3837903772945	383790	3772945	4.39744E-05	0.000109807	0.000109807	3.07307E-05	5.67039E-05	0.000101964	7.21335E-05	2.18586E-05	3.87026E-05	7.56233E-05	8.6174E-05	0.000138253	7.51542E-05	2.24949E-05	2.37144E-09	5.2658E-08	2.8823E-08	8.38524E-08	0.08385241
3838003772945	383800	3772945	4.35273E-05	0.000108691	0.000108691	3.04182E-05	5.61274E-05	0.000100927	7.14001E-05	2.16364E-05	3.83092E-05	7.43824E-05	8.45814E-05	0.000135817	7.38298E-05	2.20985E-05	2.35386E-09	5.2312E-08	2.8306E-08	8.29717E-08	0.08297166
3838103772945	383810	3772945	4.31126E-05	0.000107655	0.000107655	3.01284E-05	5.55926E-05	9.99658E-05	7.07198E-05	2.14302E-05	3.79441E-05	7.28651E-05	8.25717E-05	0.00013271	7.21408E-05	2.1593E-05	2.33089E-09	5.1869E-08	2.7679E-08	8.18784E-08	0.08187841
3838203772945	383820	3772945	4.26925E-05	0.000106606	0.000106606	2.98348E-05	5.50508E-05	9.89916E-05	7.00306E-05	2.12214E-05	3.75744E-05	7.13779E-05	8.06023E-05	0.000129653	7.04795E-05	2.10957E-05	2.30757E-09	5.1419E-08	2.7065E-08	8.0792E-08	0.08079203
3838303772945	383830	3772945	4.22723E-05	0.000105557	0.000105557	2.95412E-05	5.4509E-05	9.80174E-05	6.93414E-05	2.10126E-05	3.72046E-05	7.00265E-05	7.88438E-05	0.000126937	6.90028E-05	2.06537E-05	2.28642E-09	5.101E-08	2.6512E-08	7.98077E-08	0.07980775
3838403772945	383840	3772945	4.18791E-05	0.000104575	0.000104575	2.92664E-05	5.4002E-05	9.71057E-05	6.86964E-05	2.08171E-05	3.68585E-05	6.88659E-05	7.73768E-05	0.00012467	6.77707E-05	2.0285E-05	2.26833E-09	5.0655E-08	2.6039E-08	7.8962E-08	0.07896204
3838503772945	383850	3772945	4.14967E-05	0.00010362	0.00010362	2.89991E-05	5.35089E-05	9.62189E-05	6.80691E-05	2.0627E-05	3.65219E-05	6.77153E-05	7.59348E-05	0.000122446	6.65617E-05	1.99231E-05	2.25015E-09	5.0301E-08	2.5576E-08	7.81273E-08	0.07812728
3838603772945	383860	3772945	4.12543E-05	0.000103015	0.000103015	2.88298E-05	5.31963E-05	9.56569E-05	6.76715E-05	2.05065E-05	3.63086E-05	6.71175E-05	7.54123E-05	0.000121674	6.61418E-05	1.97974E-05	2.24347E-09	5.0179E-08	2.5363E-08	7.7785E-08	0.07778502
3838703772945	383870	3772945	4.1055E-05	0.000102517	0.000102517	2.86905E-05	5.29393E-05	9.51948E-05	6.73446E-05	2.04075E-05	3.61332E-05	6.66703E-05	7.60102E-05	0.000122361	6.65155E-05	1.99093E-05	2.23738E-09	5.0096E-08	2.5252E-08	7.75854E-08	0.07758537
3838803772945	383880	3772945	4.12543E-05	0.000103015	0.000103015	2.88298E-05	5.31963E-05	9.56569E-05	6.76715E-05	2.05065E-05	3.63086E-05	6.59569E-05	7.57992E-05	0.000122591	6.66401E-05	1.99466E-05	2.22797E-09	5.0068E-08	2.5125E-08	7.74211E-08	0.07742111
3838903772945	383890	3772945	4.03925E-05	0.000100863	0.000100863	2.82275E-05	5.2085E-05	9.36586E-05	6.62578E-05	2.00781E-05	3.55501E-05	6.43843E-05	7.31615E-05	0.000117939	6.41113E-05	1.91896E-05	2.19897E-09	4.9365E-08	2.4351E-08	7.59143E-08	0.07591427
3839003772945	383900	3772945	3.99616E-05	9.97871E-05	9.97871E-05	2.79264E-05	5.15294E-05	9.26594E-05	6.5551E-05	1.98639E-05	3.51708E-05	6.28872E-05	7.03681E-05	0.000113703	6.18086E-05	1.85004E-05	2.1721E-09	4.8819E-08	2.3703E-08	7.46942E-08	0.07469424
3839103772945	383910	3772945	3.9396E-05	9.83748E-05	9.83748E-05	2.75311E-05	5.08001E-05	9.1348E-05	6.46233E-05	1.95828E-05	3.46731E-05	6.12392E-05	6.79063E-05	0.000109967	5.97782E-05	1.78926E-05	2.13932E-09	4.8156E-08	2.3006E-08	7.3301E-08	0.07330101
3829703772955	382970	3772955	2.81438E-05	7.02773E-05	7.02773E-05	1.96678E-05	3.62907E-05	6.52575E-05	4.61658E-05	1.39896E-05	2.47699E-05	0.000474781	5.38186E-05	8.90503E-05	4.84077E-05	1.44893E-05	2.36268E-09	5.5563E-08	5.0639E-08	1.08565E-07	0.10856467
3829803772955	382980	3772955	2.84132E-05	7.09498E-05	7.09498E-05	1.9856E-05	3.6638E-05	6.5882E-05	4.66076E-05	1.41235E-05	2.50069E-05	0.000501605	5.51098E-05	9.11386E-05	4.95429E-05	1.4829E-05	2.38362E-09	5.5901E-08	5.3432E-08	1.11716E-07	0.11171642
3829903772955	382990	3772955	2.87148E-05	7.1703E-05	7.1703E-05	2.00668E-05	3.7027E-05	6.65814E-05	4.71023E-05	1.42734E-05	2.52724E-05	0.000521576	5.65216E-05	9.34136E-05	5.07796E-05	1.51992E-05	2.40771E-09	5.6271E-08	5.6336E-08	1.15015E-07	0.11501494
3830003772955	383000	3772955	2.90218E-05	7.24697E-05	7.24697E-05	2.02813E-05	3.74229E-05	6.72933E-05	4.7606E-05	1.44261E-05	2.55426E-05	0.000540758	5.79886E-05	9.57651E-05	5.20578E-05	1.55818E-05	2.42635E-09	5.6575E-08	5.9284E-08	1.18285E-07	0.1182854
3830103772955	383010	3772955	2.93235E-05	7.32229E-05	7.32229E-05	2.04921E-05	3.78118E-05	6.79927E-05	4.81008E-05	1.4576E-05	2.58081E-05	0.00055892	5.95109E-05	9.821E-05	5.33869E-05	1.59796E-05	2.44441E-09	5.6865E-08	6.2156E-08	1.21466E-07	0.12146552
3830203772955	383020	3772955	2.96305E-05	7.39896E-05	7.39896E-05	2.07067E-05	3.82077E-05	6.87046E-05	4.86044E-05	1.47286E-05	2.60783E-05	0.000575791	6.10935E-05	0.000100748	5.47666E-05	1.63926E-05	2.46218E-09	5.7148E-08	6.5092E-08	1.24702E-07	0.12470216
3830303772955	383030	3772955	2.99321E-05	7.47428E-05	7.47428E-05	2.09175E-05	3.85967E-05	6.9404E-05	4.90992E-05	1.48785E-05	2.63438E-05	0.00059104	6.27364E-05	0.000103371	5.61926E-05	1.68194E-05	2.47945E-09	5.7416E-08	6.8145E-08	1.2804E-07	0.12804034
3830403772955	383040	3772955	3.02661E-05	7.55767E-05	7.55767E-05	2.11509E-05	3.90273E-05	7.01784E-05	4.9647E-05	1.50445E-05	2.66377E-05	0.000605931	6.45351E-05	0.000106241	5.77523E-05	1.72863E-05	2.49802E-09	5.772E-08	7.1424E-08	1.31642E-07	0.13164186
3830503772955	383050	3772955	3.06108E-05	7.64375E-05	7.64375E-05	2.13918E-05	3.94718E-05	7.09777E-05	5.02125E-05	1.52159E-05	2.69411E-05	0.000619491	6.64442E-05	0.00010928	5.94044E-05	1.77808E-05	2.51686E-09	5.8026E-08	7.4884E-08	1.35427E-07	0.13542664
3830603772955	383060	3772955	3.09609E-05	7.73118E-05	7.73118E-05	2.16364E-05	3.99233E-05	7.17895E-05	5.07868E-05	1.53899E-05	2.72492E-05	0.000631223	6.84489E-05	0.000112463	6.11349E-05	1.82987E-05	2.53548E-09	5.8329E-08	7.8505E-08	1.3937E-07	0.13937017
3830703772955	383070	3772955	3.13272E-05	7.82264E-05	7.82264E-05	2.18924E-05	4.03956E-05	7.26388E-05	5.13876E-05	1.5572E-05	2.75716E-05	0.000641226	7.05791E-05	0.000115842	6.29715E-05	1.88485E-05	2.55467E-09	5.8641E-08	8.2309E-08	1.43505E-07	0.14350461
3830803772955	383080	3772955	3.16935E-05	7.9141E-05	7.9141E-05	2.21484E-05	4.08679E-05	7.34881E-05	5.19884E-05	1.57541E-05	2.7894E-05	0.000648883	7.28148E-05	0.000119382	6.48958E-05	1.94244E-05	2.57334E-09	5.8943E-08	8.6247E-08	1.47763E-07	0.1477632
3830903772955	383090	3772955	3.20651E-05	8.00691E-05	8.00691E-05	2.24081E-05	4.13471E-05	7.43498E-05	5.25981E-05	1.59388E-05	2.82211E-05	0.000654178	7.51762E-05	0.000123108	6.69216E-05	2.00308E-05	2.59228E-09	5.9246E-08	9.0315E-08	1.52153E-07	0.1521533
3831003772955	383100	3772955	3.24422E-05	8.10106E-05	8.10106E-05	2.26716E-05	4.18333E-05	7.52241E-05	5.32165E-05	1.61262E-05	2.85529E-05	0.000656956	7.76682E-05	0.000127022	6.9049E-05	2.06676E-05	2.61088E-09	5.9543E-08	9.4484E-08	1.56637E-07	0.15663732
3831103772955	383110	3772955	3.28246E-05	8.19655E-05	8.19655E-05	2.29388E-05	4.23265E-05	7.61109E-05	5.38439E-05	1.63163E-05	2.88895E-05	0.000657097	8.02958E-05	0.000131139	7.12871E-05	2.13375E-05	2.62974E-09	5.9841E-08	9.8715E-08	1.61186E-07	0.16118571
3831203772955	383120	3772955	3.32232E-05	8.29609E-05	8.29609E-05	2.32174E-05	4.28404E-05	7.70351E-05	5.44977E-05	1.65145E-05	2.92403E-05	0.000655253	8.31093E-05	0.000135536	7.36775E-05	2.2053E-05	2.64886E-09	6.0146E-08	1.0305E-07	1.6585E-07	0.16584958
3831303772955	383130	3772955	3.36218E-05	8.39562E-05	8.39562E-05	2.34959E-05	4.33544E-05	7.79593E-05	5.51515E-05	1.67126E-05	2.95911E-05	0.000650711	8.60786E-05	0.000140163	7.61925E-05	2.28057E-05	2.66776E-09	6.0449E-08	1.0737E-07	1.70487E-07	0.17048665
3831403772955	383140	3772955	3.40527E-05	8.50322E-05	8.50322E-05	2.37971E-05	4.39101E-05	7.89585E-05	5.58584E-05	1.69268E-05	2.99704E-05	0.000644723	8.93091E-05	0.00014518	7.89197E-05	2.3622E-05	2.68764E-09	6.0771E-08	1.1178E-07	1.75236E-07	0.17523641
3831503772955	383150	3772955	3.44998E-05	8.61486E-05	8.61486E-05	2.41095E-05	4.44865E-05	7.99951E-05	5.65917E-05	1.7149E-05	3.03638E-05	0.000636925	9.28059E-05	0.000150579	8.18546E-05	2.45005E-05	2.70806E-09	6.1114E-08	1.1616E-07	1.79981E-07	0.17998141
3831603772955	383160	3772955	3.49468E-05	8.72649E-05	8.72649E-05	2.44219E-05	4.5063E-05	8.10317E-05	5.73251E-05	1.73712E-05	3.07573E-05	0.000626495	9.65037E-05	0.000156267	8.49464E-05	2.54259E-05	2.72811E-09	6.1444E-08	1.2029E-07	1.84466E-07	0.18446649
3831703772955	383170	3772955	3.54101E-05	8.84216E-05	8.84216E-05	2.47456E-05	4.56604E-05	8.21058E-05	5.80849E-05	1.76015E-05	3.1165E-05	0.000614226	0.000100503	0.000162387	8.82736E-05	2.64218E-05	2.74815E-09	6.1781E-08	1.2417E-07	1.88703E-07	0.18870297
3831803772955	383180	3772955	3.58733E-05	8.95784E-05	8.95784E-05	2.50694E-05	4.62577E-05	8.31799E-05	5.88448E-05	1.78318E-05	3.15727E-05	0.000599495	0.000104733	0.000168822	9.17715E-05	2.74688E-05	2.76761E-09	6.2104E-08	1.2721E-07	1.92084E-07	0.19208416
3831903772955	383190	3772955	3.63581E-05	9.07889E-05	9.07889E-05	2.54081E-05	4.68828E-05	8.4304E-05	5.964E-05	1.80727E-05	3.19994E-05	0.000582815	0.00010934	0.000175783	9.55555E-05	2.86014E-05	2.78525E-09	6.2417E-08	1.2795E-07	1.93149E-07	0.19314868
3832003772955	383200	3772955	3.6859E-05	9.20397E-05	9.20397E-05	2.57582E-05	4.75287E-05	8.54655E-05	6.04617E-05	1.83217E-05	3.24402E-05	0.000555193	0.000114314	0.000183245	9.96118E-05	2.98155E-05	2.77996E-09	6.2482E-08	1.2751E-07	1.92771E-07	0.19277098
3832103772955	383210	3772955	3.7333E-05	9.32234E-05	9.32234E-05	2.60894E-05	4.81399E-05	8.65645E-05	6.12392E-05	1.85573E-05	3.28574E-05	0.000514803	0.000119394	0.000190792	0.000103714	3.10435E-05	3.06112E-09	6.5563E-08	1.2651E-07	1.95129E-07	0.19512911
3832203772955	383220	3772955	3.77801E-05	9.43397E-05	9.43397E-05	2.64019E-05	4.87164E-05	8.76012E-05	6.19726E-05	1.87796E-05	3.32509E-05	0.0004715	0.000124503	0.000198313	0.000107803	3.22673E-05	3.1824E-09	6.7239E-08	1.2428E-07	1.947E-07	0.19470002
3832303772955	383230	3772955	3.79632E-05	9.4797E-05	9.4797E-05	2.65298E-05	4.89526E-05	8.80258E-05	6.2273E-05	1.88706E-05	3.34121E-05	0.000431493	0.000128528	0.000203907	0.000110844	3.31775E-05	3.28315E-09	6.8862E-08	1.2092E-07	1.93066E-07	0.19306643
3832403772955	383240	3772955	4.18845E-05	0.000104589	0.000104589	2.92702E-05	5.4009E-05	9.71182E-05	6.87053E-05	2.08198E-05	3.68633E-05	0.000396982	0.000131728	0.00020861	0.0001134	3.39427E-05	3.39177E-09	7.1398E-08	1.187E-07	1.93485E-07	0.19348522
3832503772955	383250	3772955	4.79442E-05	0.00011972	0.00011972	3.35049E-05	6.18228E-05	0.000111169	7.86453E-05	2.38319E-05	4.21965E-05	0.000364391	0.000145157	0.000232142	0.000126192	3.77715E-05	3.46369E-09	7.3561E-08	1.1611E-07	1.93132E-07	0.19313222
3832603772955	383260	3772955	5.11922E-05	0.000127831	0.000127831	3.57746E-05	6.6011E-05	0.0001187	8.39731E-05	2.54464E-05	4.50551E-05	0.000334854	0.000152161	0.000243314	0.000132265	3.95892E-05	3.50249E-09	7.5108E-08	1.1235E-07	1.9096E-07	0.19095979
3832703772955	383270	3772955	5.3713E-05	0.000134125	0.000134125	3.75363E-05	6.92615E-05	0.000124545	8.81082E-05	2.66994E-05	4.72737E-05	0.00030589	0.000156939	0.000250767	0.000136317	4.0802E-05	3.51083E-09	7.6172E-08	1.0752E-07	1.87199E-07	0.18719896
3832803772955	383280	3772955	5.48495E-05	0.000136963	0.000136963	3.83305E-05	7.0727E-05	0.00012718	8.99725E-05	2.72644E-05	4.8274E-05	0.000279503	0.000158627	0.000252923	0.000137489	4.11528E-05	3.48399E-09	7.6403E-08	1.0225E-07	1.82139E-07	0.18213914
3832903772955	383290	3772955	5.50704E-05	0.000137515	0.000137515	3.84848E-05	7.10118E-05	0.000127692	9.03347E-05	2.73742E-05	4.84684E-05	0.000258522	0.000159923	0.000254196	0.000138181	4.136E-05	3.43391E-09	7.5754E-08	9.786E-08	1.77048E-07	0.17704833
3833003772955	383300	3772955	5.56629E-05	0.000138994	0.000138994	3.88989E-05	7.17758E-05	0.000129066	9.13066E-05	2.76687E-05	4.89898E-05	0.000247198	0.000166123	0.000262838	0.000142879	4.27661E-05	3.42389E-09	7.5438E-08	9.6597E-08	1.75459E-07	0.17545922
3833103772955	383310	3772955	5.62284E-05	0.000140407	0.000140407	3.92941E-05	7.25051E-05	0.000130378	9.22344E-05	2.79498E-05	4.94876E-05	0.000236592	0.000172338	0.000271302	0.0001474	4.41432E-05	3.4126E-09	7.5104E-08	9.5163E-08	1.7368E-07	0.17367967
3833203772955	383320	3772955	5.64762E-05	0.000141025	0.000141025	3.94673E-05	7.28246E-05	0.000130952	9.26408E-05	2.8073E-05	4.97057E-05	0.000224815	0.00017683	0.000276964	0.000150558	4.50645E-05	3.38409E-09	7.4494E-08	9.2722E-08	1.706E-07	0.17059976
3833303772955	383330	3772955	5.64277E-05	0.000140904	0.000140904	3.94334E-05	7.27621E-05	0.00013084	9.25613E-05	2.80489E-05	4.9663E-05	0.000212933	0.000180035	0.000280513	0.000152486	4.56418E-05	3.34323E-09	7.3637E-08	8.969E-08	1.66671E-07	0.1666707
3833403772955	383340	3772955	5.625E-05	0.00014046	0.00014046	3.93092E-05	7.25329E-05	0.000130428	9.22697E-05	2.79605E-05	4.95066E-05	0.000202151	0.000182874	0.000283416	0.000154065	4.61142E-05	3.30092E-09	7.2713E-08	8.6633E-08	1.62647E-07	0.16264731
3833503772955	383350	3772955	5.625E-05	0.00014046	0.00014046	3.93092E-05	7.25329E-05	0.000130428	9.22697E-05	2.79605E-05	4.95066E-05	0.000193233	0.000186149	0.000286939	0.00015598	4.66874E-05	3.26956E-09	7.1986E-08	8.3983E-08	1.59238E-07	0.15923806
3833603772955	383360	3772955	5.618E-05	0.000140286	0.000140286	3.92603E-05	7.24426E-05	0.000130265	9.21548E-05	2.79257E-05	4.94449E-05	0.000184989	0.000188571	0.000289205	0.000157212	4.70562E-05	3.23729E-09	7.1234E-08	8.1237E-08	1.55708E-07	0.15570834
3833703772955	383370	3772955	5.68102E-05	0.000141859	0.000141859	3.97007E-05	7.32552E-05	0.000131726	9.31886E-05	2.8239E-05	4.99996E-05	0.000179457	0.00019255	0.000293917	0.000159773	4.78228E-05	3.23418E-09	7.1105E-08	7.95E-08	1.53839E-07	0.15383888
3833803772955	383380	3772955	5.81621E-05	0.000145235	0.000145235	4.06455E-05	7.49986E-05	0.000134861	9.54063E-05	2.8911E-05	5.11895E-05	0.000176578	0.000198469	0.000301667	0.000163986	4.90839E-05	3.26092E-09	7.1574E-08	7.8842E-08	1.53677E-07	0.15367661
3833903772955	383390	3772955	5.93956E-05	0.000148315	0.000148315	4.15075E-05	7.65891E-05	0.000137721	9.74297E-05	2.95241E-05	5.22751E-05	0.000174066	0.000203638	0.000308527	0.000167715	5.02E-05	3.28502E-09	7.1935E-08	7.8162E-08	1.53382E-07	0.15338191
3834003772955	383400	3772955	6.01659E-05	0.000150239	0.000150239	4.20457E-05	7.75823E-05	0.000139507	9.86932E-05	2.9907E-05	5.2953E-05	0.000170595	0.00020612	0.00031165	0.000169413	5.07082E-05	3.29012E-09	7.1919E-08	7.6801E-08	1.52011E-07	0.15201071
3834103772955	383410	3772955	6.0823E-05	0.00015188	0.00015188	4.2505E-05	7.84297E-05	0.000141031	9.97711E-05	3.02337E-05	5.35314E-05	0.000167289	0.000207487	0.000313382	0.000170354	5.099E-05	3.29156E-09	7.1825E-08	7.5368E-08	1.50485E-07	0.15048478
3834203772955	383420	3772955	6.12862E-05	0.000153036	0.000153036	4.28287E-05	7.9027E-05	0.000142105	0.000100531	3.04639E-05	5.39391E-05	0.000163707	0.000207196	0.000312898	0.000170091	5.09113E-05	3.28507E-09	7.1594E-08	7.3658E-08	1.48538E-07	0.14853791
3834303772955	383430	3772955	6.15179E-05	0.000153615	0.000153615	4.29906E-05	7.93257E-05	0.000142642	0.000100911	3.05791E-05	5.41429E-05	0.000159476	0.000204789	0.000309537	0.000168264	5.03643E-05	3.26708E-09	7.1192E-08	7.1516E-08	1.45975E-07	0.14597538
3834403772955	383440	3772955	6.16956E-05	0.000154059	0.000154059	4.31148E-05	7.95549E-05	0.000143054	0.000101202	3.06674E-05	5.42994E-05	0.000155467	0.000201759	0.000305428	0.00016603	4.96958E-05	3.24766E-09	7.0774E-08	6.9416E-08	1.43438E-07	0.1434385
3834503772955	383450	3772955	6.13994E-05	0.000153319	0.000153319	4.29077E-05	7.91729E-05	0.000142368	0.000100716	3.05201E-05	5.40386E-05	0.000149669	0.000194992	0.00029598	0.000160894	4.81585E-05	3.20307E-09	6.999E-08	6.6351E-08	1.39545E-07	0.13954472
3834603772955	383460	3772955	6.08392E-05	0.00015192	0.00015192	4.25163E-05	7.84505E-05	0.000141069	9.97976E-05	3.02417E-05	5.35456E-05	0.000143816	0.00018728	0.000285182	0.000155024	4.64015E-05	3.15056E-09	6.9052E-08	6.3223E-08	1.35426E-07	0.13542573
3834703772955	383470	3772955	6.00474E-05	0.000149943	0.000149943	4.19629E-05	7.74295E-05	0.000139233	9.84988E-05	2.98481E-05	5.28487E-05	0.000138129	0.000179166	0.000273781	0.000148827	4.45465E-05	3.09216E-09	6.7966E-08	6.0167E-08	1.31225E-07	0.13122534

Unique Identifier	X (UTM)	Y (UTM)	EGIODemolition 2025	EGIOSite Grubbing / Prep 2025	EGIOMass Grading / Excavation 2025	EGIOMass Grading / Excavation 2026	EGIODrainage / Utilities Trenching 2026	EGIODrainage / Utilities Trenching 2027	EGIOFoundations / Concrete Pads 2026	EGIOFoundations / Concrete Pads 2027	EGIOBuilding / Structure Construction 2026	EGIOBuilding / Structure Construction 2027	EGIOAsphalt Paving 2027	EGIOArchitectural Coating 2027	EGIOLandscaping or Other Finishing 2027	EGIOWaterside Construction (Piles) 2027	HIWaterside Construction (Landscaping) 2025	HIWaterside Construction (Landscaping) 2026	KMDemolition 2025	KMSite Grubbing / Prep 2025	KMMass Grading / Excavation 2025
3834803772955	383480	3772955	2.55896E-05	2.3091E-05	5.7661E-05	5.7661E-05	1.6137E-05	1.6137E-05	2.97758E-05	2.97758E-05	5.35424E-05	5.35424E-05	3.7878E-05	3.56499E-06	1.14782E-05	2.03231E-05	0.000125721	0.000125721	4.59801E-05	4.14913E-05	0.000103607
3834903772955	383490	3772955	2.50464E-05	2.2601E-05	5.64371E-05	5.64371E-05	1.57944E-05	1.57944E-05	2.91437E-05	2.91437E-05	5.24058E-05	5.24058E-05	3.7074E-05	3.48932E-06	1.12345E-05	1.98917E-05	0.000122343	0.000122343	4.51206E-05	4.07157E-05	0.00010167
3835003772955	383500	3772955	2.4551E-05	2.2154E-05	5.53207E-05	5.53207E-05	1.5482E-05	1.5482E-05	2.85672E-05	2.85672E-05	5.13692E-05	5.13692E-05	3.63406E-05	3.4203E-06	1.10123E-05	1.94983E-05	0.000119362	0.000119362	4.42192E-05	3.99023E-05	9.96391E-05
3835103772955	383510	3772955	2.40794E-05	2.1729E-05	5.42581E-05	5.42581E-05	1.51846E-05	1.51846E-05	2.80185E-05	2.80185E-05	5.03825E-05	5.03825E-05	3.56426E-05	3.3546E-06	1.08008E-05	1.91238E-05	0.000116634	0.000116634	4.3294E-05	3.90674E-05	9.75543E-05
3835203772955	383520	3772955	2.36377E-05	2.133E-05	5.32628E-05	5.32628E-05	1.49061E-05	1.49061E-05	2.75046E-05	2.75046E-05	4.94583E-05	4.94583E-05	3.49888E-05	3.29306E-06	1.06027E-05	1.8773E-05	0.000114096	0.000114096	4.23748E-05	3.82379E-05	9.5483E-05
3835303772955	383530	3772955	2.33631E-05	2.1082E-05	5.26441E-05	5.26441E-05	1.47329E-05	1.47329E-05	2.71851E-05	2.71851E-05	4.88838E-05	4.88838E-05	3.45824E-05	3.25481E-06	1.04795E-05	1.85549E-05	0.000112209	0.000112209	4.17241E-05	3.76508E-05	9.40169E-05
3835403772955	383540	3772955	2.30945E-05	2.084E-05	5.20388E-05	5.20388E-05	1.45636E-05	1.45636E-05	2.68725E-05	2.68725E-05	4.83218E-05	4.83218E-05	3.41848E-05	3.21739E-06	1.0359E-05	1.83416E-05	0.000110337	0.000110337	4.10556E-05	3.70475E-05	9.25105E-05
3835503772955	383550	3772955	2.29632E-05	2.0721E-05	5.17429E-05	5.17429E-05	1.44808E-05	1.44808E-05	2.67197E-05	2.67197E-05	4.8047E-05	4.8047E-05	3.39904E-05	3.19909E-06	1.03001E-05	1.82373E-05	0.000108973	0.000108973	4.06378E-05	3.66705E-05	9.1569E-05
3835603772955	383560	3772955	2.29513E-05	2.0711E-05	5.1716E-05	5.1716E-05	1.44732E-05	1.44732E-05	2.67058E-05	2.67058E-05	4.8022E-05	4.8022E-05	3.39727E-05	3.19743E-06	1.02948E-05	1.82278E-05	0.000108054	0.000108054	4.04109E-05	3.64658E-05	9.10579E-05
3835703772955	383570	3772955	2.29334E-05	2.0694E-05	5.16757E-05	5.16757E-05	1.44619E-05	1.44619E-05	2.6685E-05	2.6685E-05	4.79846E-05	4.79846E-05	3.39462E-05	3.19494E-06	1.02867E-05	1.82136E-05	0.000107181	0.000107181	4.01781E-05	3.62557E-05	9.05333E-05
3835803772955	383580	3772955	2.29572E-05	2.0716E-05	5.17295E-05	5.17295E-05	1.4477E-05	1.4477E-05	2.67128E-05	2.67128E-05	4.80345E-05	4.80345E-05	3.39815E-05	3.19826E-06	1.02974E-05	1.82325E-05	0.000106547	0.000106547	4.0005E-05	3.60995E-05	9.01433E-05
3835903772955	383590	3772955	2.29811E-05	2.0738E-05	5.17833E-05	5.17833E-05	1.4492E-05	1.4492E-05	2.67405E-05	2.67405E-05	4.80845E-05	4.80845E-05	3.40169E-05	3.20159E-06	1.03081E-05	1.82515E-05	0.000105992	0.000105992	3.9814E-05	3.59272E-05	8.97129E-05
3836003772955	383600	3772955	2.30706E-05	2.0818E-05	5.1985E-05	5.1985E-05	1.45485E-05	1.45485E-05	2.68447E-05	2.68447E-05	4.82718E-05	4.82718E-05	3.41494E-05	3.21406E-06	1.03483E-05	1.83226E-05	0.000105801	0.000105801	3.97185E-05	3.5841E-05	8.94977E-05
3836103772955	383610	3772955	2.32318E-05	2.0964E-05	5.23482E-05	5.23482E-05	1.46501E-05	1.46501E-05	2.70323E-05	2.70323E-05	4.8609E-05	4.8609E-05	3.4388E-05	3.23652E-06	1.04206E-05	1.84506E-05	0.000106166	0.000106166	3.97245E-05	3.58464E-05	8.95111E-05
3836203772955	383620	3772955	2.3381E-05	2.1098E-05	5.26844E-05	5.26844E-05	1.47442E-05	1.47442E-05	2.72059E-05	2.72059E-05	4.89213E-05	4.89213E-05	3.46089E-05	3.25731E-06	1.04875E-05	1.85691E-05	0.000106658	0.000106658	3.96708E-05	3.57979E-05	8.93901E-05
3836303772955	383630	3772955	2.3381E-05	2.1098E-05	5.26844E-05	5.26844E-05	1.47442E-05	1.47442E-05	2.72059E-05	2.72059E-05	4.89213E-05	4.89213E-05	3.46089E-05	3.25731E-06	1.04875E-05	1.85691E-05	0.00010642	0.00010642	3.93783E-05	3.5534E-05	8.8731E-05
3836403772955	383640	3772955	2.33512E-05	2.1072E-05	5.26172E-05	5.26172E-05	1.47254E-05	1.47254E-05	2.71712E-05	2.71712E-05	4.88588E-05	4.88588E-05	3.45647E-05	3.25315E-06	1.04741E-05	1.85454E-05	0.000106055	0.000106055	3.9044E-05	3.52323E-05	8.79778E-05
3836503772955	383650	3772955	2.33452E-05	2.1066E-05	5.26037E-05	5.26037E-05	1.47217E-05	1.47217E-05	2.71642E-05	2.71642E-05	4.88463E-05	4.88463E-05	3.45559E-05	3.25232E-06	1.04715E-05	1.85407E-05	0.000105928	0.000105928	3.87276E-05	3.49468E-05	8.72649E-05
3836603772955	383660	3772955	2.3387E-05	2.1104E-05	5.26979E-05	5.26979E-05	1.4748E-05	1.4748E-05	2.72128E-05	2.72128E-05	4.89338E-05	4.89338E-05	3.46177E-05	3.25814E-06	1.04902E-05	1.85738E-05	0.000106341	0.000106341	3.84531E-05	3.46991E-05	8.66462E-05
3836703772955	383670	3772955	2.34109E-05	2.1125E-05	5.27517E-05	5.27517E-05	1.47631E-05	1.47631E-05	2.72406E-05	2.72406E-05	4.89837E-05	4.89837E-05	3.4653E-05	3.26146E-06	1.05009E-05	1.85928E-05	0.000106753	0.000106753	3.81367E-05	3.44136E-05	8.59333E-05
3836803772955	383680	3772955	2.3393E-05	2.1109E-05	5.27113E-05	5.27113E-05	1.47518E-05	1.47518E-05	2.72198E-05	2.72198E-05	4.89463E-05	4.89463E-05	3.46265E-05	3.25897E-06	1.04929E-05	1.85786E-05	0.000106943	0.000106943	3.77666E-05	3.40796E-05	8.50994E-05
3836903772955	383690	3772955	2.33452E-05	2.1066E-05	5.26037E-05	5.26037E-05	1.47217E-05	1.47217E-05	2.71642E-05	2.71642E-05	4.88463E-05	4.88463E-05	3.45559E-05	3.25232E-06	1.04715E-05	1.85407E-05	0.000107007	0.000107007	3.73786E-05	3.37295E-05	8.42252E-05
3837003772955	383700	3772955	2.32736E-05	2.1002E-05	5.24423E-05	5.24423E-05	1.46765E-05	1.46765E-05	2.70809E-05	2.70809E-05	4.86965E-05	4.86965E-05	3.44498E-05	3.24234E-06	1.04393E-05	1.84838E-05	0.000107007	0.000107007	3.70026E-05	3.33902E-05	8.33778E-05
3837103772955	383710	3772955	2.31721E-05	2.091E-05	5.22137E-05	5.22137E-05	1.46125E-05	1.46125E-05	2.69628E-05	2.69628E-05	4.84841E-05	4.84841E-05	3.42996E-05	3.2282E-06	1.03938E-05	1.84032E-05	0.000106769	0.000106769	3.66384E-05	3.30616E-05	8.25573E-05
3837203772955	383720	3772955	2.30647E-05	2.0813E-05	5.19716E-05	5.19716E-05	1.45447E-05	1.45447E-05	2.68378E-05	2.68378E-05	4.82593E-05	4.82593E-05	3.41406E-05	3.21323E-06	1.03456E-05	1.83179E-05	0.000106499	0.000106499	3.62982E-05	3.27546E-05	8.17907E-05
3837303772955	383730	3772955	2.29274E-05	2.0689E-05	5.16622E-05	5.16622E-05	1.44582E-05	1.44582E-05	2.6678E-05	2.6678E-05	4.79721E-05	4.79721E-05	3.39374E-05	3.19411E-06	1.02841E-05	1.82088E-05	0.000105833	0.000105833	3.59759E-05	3.24637E-05	8.10644E-05
3837403772955	383740	3772955	2.27841E-05	2.056E-05	5.13394E-05	5.13394E-05	1.43678E-05	1.43678E-05	2.65113E-05	2.65113E-05	4.76723E-05	4.76723E-05	3.37253E-05	3.17415E-06	1.02198E-05	1.8095E-05	0.000104945	0.000104945	3.56595E-05	3.21782E-05	8.03515E-05
3837503772955	383750	3772955	2.26349E-05	2.0425E-05	5.10032E-05	5.10032E-05	1.42737E-05	1.42737E-05	2.63377E-05	2.63377E-05	4.73601E-05	4.73601E-05	3.35044E-05	3.15336E-06	1.01529E-05	1.79765E-05	0.000104073	0.000104073	3.5367E-05	3.19143E-05	7.96925E-05
3837603772955	383760	3772955	2.25215E-05	2.0323E-05	5.07476E-05	5.07476E-05	1.42022E-05	1.42022E-05	2.62057E-05	2.62057E-05	4.71228E-05	4.71228E-05	3.33365E-05	3.13756E-06	1.0102E-05	1.78865E-05	0.000103882	0.000103882	3.51223E-05	3.16935E-05	7.9141E-05
3837703772955	383770	3772955	2.24021E-05	2.0215E-05	5.04786E-05	5.04786E-05	1.41269E-05	1.41269E-05	2.60668E-05	2.60668E-05	4.6873E-05	4.6873E-05	3.31598E-05	3.12093E-06	1.00484E-05	1.77916E-05	0.000103629	0.000103629	3.48955E-05	3.14888E-05	7.86299E-05
3837803772955	383780	3772955	2.22767E-05	2.0102E-05	5.01962E-05	5.01962E-05	1.40479E-05	1.40479E-05	2.5921E-05	2.5921E-05	4.66107E-05	4.66107E-05	3.29743E-05	3.10346E-06	9.99221E-06	1.76921E-05	0.000103089	0.000103089	3.46686E-05	3.12841E-05	7.81188E-05
3837903772955	383790	3772955	2.21454E-05	1.9983E-05	4.99003E-05	4.99003E-05	1.39651E-05	1.39651E-05	2.57682E-05	2.57682E-05	4.6336E-05	4.6336E-05	3.27799E-05	3.08517E-06	9.93331E-06	1.75878E-05	0.000102312	0.000102312	3.44538E-05	3.10902E-05	7.76346E-05
3838003772955	383800	3772955	2.2026E-05	1.9876E-05	4.96313E-05	4.96313E-05	1.38898E-05	1.38898E-05	2.56293E-05	2.56293E-05	4.60862E-05	4.60862E-05	3.26032E-05	3.06854E-06	9.87976E-06	1.7493E-05	0.000101519	0.000101519	3.42448E-05	3.09017E-05	7.71638E-05
3838103772955	383810	3772955	2.18589E-05	1.9725E-05	4.92546E-05	4.92546E-05	1.37844E-05	1.37844E-05	2.54348E-05	2.54348E-05	4.57365E-05	4.57365E-05	3.23558E-05	3.04525E-06	9.80479E-06	1.73602E-05	0.000100346	0.000100346	3.40001E-05	3.06808E-05	7.66124E-05
3838203772955	383820	3772955	2.16918E-05	1.9574E-05	4.8878E-05	4.8878E-05	1.3679E-05	1.3679E-05	2.52403E-05	2.52403E-05	4.53868E-05	4.53868E-05	3.21084E-05	3.02197E-06	9.72982E-06	1.72275E-05	9.91244E-05	9.91244E-05	3.37494E-05	3.04546E-05	7.60475E-05
3838303772955	383830	3772955	2.15187E-05	1.9418E-05	4.8488E-05	4.8488E-05	1.35698E-05	1.35698E-05	2.50389E-05	2.50389E-05	4.50246E-05	4.50246E-05	3.18522E-05	2.99785E-06	9.65217E-06	1.709E-05	9.78556E-05	9.78556E-05	3.34927E-05	3.0223E-05	7.54691E-05
3838403772955	383840	3772955	2.13396E-05	1.9256E-05	4.80845E-05	4.80845E-05	1.34569E-05	1.34569E-05	2.48305E-05	2.48305E-05	4.46499E-05	4.46499E-05	3.15871E-05	2.9729E-06	9.57185E-06	1.69478E-05	9.64758E-05	9.64758E-05	3.32181E-05	2.99752E-05	7.48504E-05
3838503772955	383850	3772955	2.11665E-05	1.91E-05	4.76944E-05	4.76944E-05	1.33477E-05	1.33477E-05	2.46291E-05	2.46291E-05	4.42877E-05	4.42877E-05	3.13309E-05	2.94879E-06	9.49421E-06	1.68103E-05	9.50642E-05	9.50642E-05	3.29376E-05	2.97221E-05	7.42182E-05
3838603772955	383860	3772955	2.11008E-05	1.9041E-05	4.75465E-05	4.75465E-05	1.33063E-05	1.33063E-05	2.45527E-05	2.45527E-05	4.41503E-05	4.41503E-05	3.12337E-05	2.93964E-06	9.46475E-06	1.67582E-05	9.50801E-05	9.50801E-05	3.28779E-05	2.96682E-05	7.40837E-05
3838703772955	383870	3772955	2.11546E-05	1.9089E-05	4.76675E-05	4.76675E-05	1.33402E-05	1.33402E-05	2.46152E-05	2.46152E-05	4.42627E-05	4.42627E-05	3.13132E-05	2.94713E-06	9.48885E-06	1.68008E-05	9.51753E-05	9.51753E-05	3.29257E-05	2.97113E-05	7.41913E-05
3838803772955	383880	3772955	2.13515E-05	1.9267E-05	4.81114E-05	4.81114E-05	1.34644E-05	1.34644E-05	2.48444E-05	2.48444E-05	4.46749E-05	4.46749E-05	3.16048E-05	2.97457E-06	9.57721E-06	1.69573E-05	9.47629E-05	9.47629E-05	3.29018E-05	2.96897E-05	7.41375E-05
3838903772955	383890	3772955	2.11247E-05	1.9062E-05	4.76003E-05	4.76003E-05	1.33214E-05	1.33214E-05	2.45805E-05	2.45805E-05	4.42003E-05	4.42003E-05	3.1269E-05	2.94297E-06	9.47546E-06	1.67711E-05	9.36686E-05	9.36686E-05	3.2669E-05	2.94797E-05	7.3613E-05
3839003772955	383900	3772955	2.09039E-05	1.8863E-05	4.71026E-05	4.71026E-05	1.31821E-05	1.31821E-05	2.43235E-05	2.43235E-05	4.37381E-05	4.37381E-05	3.09421E-05	2.9122E-06	9.3764E-06	1.66017E-05	9.25742E-05	9.25742E-05	3.24422E-05	2.9275E-05	7.31019E-05
3839103772955	383910	3772955	2.05397E-05	1.8535E-05	4.62822E-05	4.62822E-05	1.29525E-05	1.29525E-05	2.38998E-05	2.38998E-05	4.29763E-05	4.29763E-05	3.04031E-05	2.86147E-06	9.21307E-06	1.63126E-05	9.09407E-05	9.09407E-05	3.2084E-05	2.89518E-05	7.22948E-05
3829703772965	382970	3772965	3.0729E-05	2.7729E-05	6.92416E-05	6.92416E-05	1.93779E-05	1.93779E-05	3.57559E-05	3.57559E-05	6.42958E-05	6.42958E-05	4.54854E-05	4.28098E-06	1.37835E-05	2.44048E-05	0.000119346	0.000119346	2.75773E-05	2.48851E-05	6.21399E-05
3829803772965	382980	3772965	3.05141E-05	2.7535E-05	6.87574E-05	6.87574E-05	1.92424E-05	1.92424E-05	3.55059E-05	3.55059E-05	6.38462E-05	6.38462E-05	4.51674E-05	4.25105E-06	1.36871E-05	2.42342E-05	0.000105008	0.000105008	2.77504E-05	2.50413E-05	6.253E-05
3829903772965	382990	3772965	3.05977E-05	2.7611E-05	6.89457E-05	6.89457E-05	1.92951E-05	1.92951E-05	3.56031E-05	3.56031E-05	6.4021E-05	6.4021E-05	4.52911E-05	4.26269E-06	1.37246E-05	2.43005E-05	0.000106674	0.000106674	2.79773E-05	2.5246E-05	6.30411E-05
3830003772965	383000	3772965	3.06574E-05	2.7664E-05	6.90802E-05	6.90802E-05	1.93328E-05	1.93328E-05	3.56726E-05	3.56726E-05	6.41459E-05	6.41459E-05	4.53794E-05	4.271E-06	1.37513E-05	2.4348E-05	0.000108212	0.000108212	2.82041E-05	2.54507E-05	6.35522E-05
3830103772965	383010	3772965	3.06992E-05	2.7702E-05	6.91744E-05	6.91744E-05	1.93591E-05	1.93591E-05	3.57212E-05	3.57212E-05	6.42334E-05	6.42334E-05	4.54413E-05	4.27682E-06	1.37701E-05	2.43811E-05	0.000109291	0.000109291	2.84249E-05	2.56499E-05	6.40499E-05
3830203772965	383020	3772965	3.07231E-05	2.7724E-05	6.92282E-05	6.92282E-05	1.93742E-05	1.93742E-05	3.5749E-05	3.5749E-05	6.42833E-05	6.42833E-05	4.54766E-05	4.28015E-06	1.37808E-05	2.44001E-05	0.00011029	0.00011029	2.86219E-05	2.58277E-05	6.44937E-05
3830303772965	383030	3772965	3.0729E-05	2.7729E-05	6.92416E-05	6.92416E-05	1.93779E-05	1.93779E-05	3.57559E-05	3.57559E-05	6.42958E-05	6.42958E-05	4.54854E-05	4.28098E-06	1.37835E-05	2.44048E-05	0.00011241	0.00011241	2.88189E-05	2.60054E-05	6.49376E-05
3830403772965	383040	3772965	3.07648E-05	2.7761E-05	6.93223E-05	6.93223E-05	1.94005E-05	1.94005E-05	3.57976E-05	3.57976E-05	6.43708E-05	6.43708E-05	4.55385E-05	4.28597E-06	1.37995E-05	2.44333E-05	0.000112256	0.000112256	2.90577E-05	2.62209E-05	6.54756E-05
3830503772965	383050	3772965	3.08066E-05	2.7799E-05	6.94165E-05	6.94165E-05	1.94269E-05	1.94269E-05	3.58462E-05	3.58462E-05	6.44582E-05	6.44582E-05	4.56003E-05	4.29179E-06	1.38183E-05	2.44665E-05	0.000113287	0.000113287	2.93024E-05	2.64417E-05	6.6027E-05
3830603772965	383060	3772965	3.08424E-05	2.7831E-05	6.94972E-05	6.94972E-05	1.94495E-05	1.94495E-05	3.58879E-05	3.58879E-05	6.45331E-05	6.45331E-05	4.56533E-05	4.29678E-06	1.38343E-05	2.44949E-05	0.000114318	0.000114318	2.95531E-05	2.6668E-05	6.6592E-05
3830703772965	383070	3772965	3.08663E-05	2.7853E-05	6.9551E-05	6.9551E-05	1.94645E-05	1.94645E-05	3.59157E-05	3.59157E-05	6.45831E-05	6.45831E-05	4.56887E-05	4.30011E-06	1.3845E-05	2.45139E-05	0.000115333	0.000115333	2.97978E-05	2.68888E-05	6.71434E-05
3830803772965	383080	3772965	3.08782E-05	2.7864E-05	6.95779E-05	6.95779E-05	1.9472E-05	1.9472E-05	3.59296E-05	3.59296E-05	6.46081E-05	6.46081E-05	4.57063E-05	4.30177E-06	1.38504E-05	2.45234E-05	0.000116332	0.000116332	3.00426E-05	2.71097E-05	6.76949E-05
3830903772965	383090	3772965	3.09021E-05	2.7885E-05	6.96317E-05	6.96317E-05	1.94871E-05	1.94871E-05	3.59574E-05	3.59574E-05	6.4658E-05	6.4658E-05	4.57417E-05	4.3051E-06	1.38611E-05	2.45423E-05	0.000117347	0.000117347	3.02992E-05	2.73413E-05	6.82732E-05
3831003772965	383100	3772965	3.092E-05	2.7901E-05	6.96721E-05	6.96721E-05	1.94984E-05	1.94984E-05	3.59782E-05	3.59782E-05	6.46955E-05	6.46955E-05	4.57682E-05	4.30759E-06	1.38691E-05	2.45565E-05	0.000118378	0.000118378	3.05559E-05	2.75729E-05	6.88516E-05
3831103772965	383110	3772965	3.0932E-05	2.7912E-05	6.9699E-05	6.9699E-05	1.95059E-05	1.950059E-05	3.59921E-05	3.59921E-05	6.47205E-05	6.47205E-05	4.57858E-05	4.30926E-06	1.38745E-05	2.4566E-05	0.000119393	0.000119393	3.08126E-05	2.78045E-05	6.943E-05
3831203772965	383120	3772965	3.09439E-05	2.7923E-05	6.97259E-05	6.97259E-05	1.95134E-05	1.95134E-05	3.6006E-05	3.6006E-05	6.47454E-05	6.47454E-05	4.58035E-05	4.31092E-06	1.38799E-05	2.45755E-05	0.000120424	0.000120424	3.10812E-05	2.80469E-05	7.00352E-05
3831303772965	383130	3772965	3.09499E-05	2.7928E-05	6.97393E-05	6.97393E-05	1.951172E-05	1.95172E-05	3.60129E-05	3.60129E-05	6.47579E-05	6.47579E-05	4.58124E-05	4.31175E-06	1.38825E-05	2.45802E-05	0.000121439	0.000121439	3.13438E-05	2.82839E-05	7.0627E-05
3831403772965	383140	3772965	3.09618E-05	2.7939E-05	6.97662E-05	6.97662E-05	1.95247E-05	1.95247E-05	3.60268E-05	3.60268E-05	6.47829E-05	6.47829E-05	4.583E-05	4.31341E-06	1.38879E-05	2.45897E-05	0.00012247	0.00012247	3.16244E-05	2.8537E-05	7.12592E-05
3831503772965	383150	3772965	3.09738E-05	2.795E-05	6.97931E-05	6.97931E-05	1.95323E-05	1.95323E-05	3.60407E-05	3.60407E-05	6.48079E-05	6.48079E-05	4.58477E-05	4.31508E-06	1.38932E-05	2.45992E-05	0.000123517	0.000123517	3.19109E-05	2.87956E-05	7.19048E-05
3831603772965	383160	3772965	3.09857E-05	2.7961E-05	6.982E-05	6.982E-05	1.95398E-05	1.95398E-05	3.60546E-05	3.60546E-05	6.48329E-05	6.48329E-05	4.58654E-05	4.31674E-06	1.38986E-05	2.46087E-05	0.000124532	0.000124532	3.21915E-05	2.90488E-05	7.25369E-05
3831703772965	383170	3772965	3.09976E-05	2.7971E-05	6.98469E-05	6.98469E-05	1.95473E-05	1.95473E-05	3.60685E-05	3.60685E-05	6.48578E-05	6.48578E-05	4.5883E-05	4.3184E-06	1.3904E-05	2.46182E-05	0.000125579	0.000125579	3.24959E-05	2.93235E-05	7.32229E-05
3831803772965	383180	3772965	3.10096E-05	2.7982E-05	6.98738E-05	6.98738E-05	1.95548E-05	1.95548E-05	3.60824E-05	3.60824E-05	6.48828E-05	6.48828E-05	4.59007E-05	4.32007E-06	1.39093E-05	2.46277E-05	0.000126578	0.000126578	3.27884E-05	2.95874E-05	7.3882E-05
3831903772965	383190	3772965	3.10215E-05	2.7993E-05	6.99007E-05	6.99007E-05	1.95624E-05	1.95624E-05	3.60963E-05	3.60963E-05	6.49078E-05	6.49078E-05	4.59184E-05	4.32173E-06	1.39147E-05	2.46371E-05	0.000127577	0.000127577	3.31047E-05	2.98729E-05	7.45948E-05
3832003772965	383200	3772965	3.10454E-05	2.8015E-05	6.99545E-05	6.99545E-05	1.95774E-05	1.95774E-05	3.6124E-05	3.6124E-05	6.49578E-05	6.49578E-05	4.59537E-05	4.32506E-06	1.39254E-05	2.46561E-05	0.000128307	0.000128307	3.3439E-05	3.01745E-05	7.5348E-05
3832103772965	383210	3772965	3.10275E-05	2.7998E-05	6.99142E-05	6.99142E-05	1.95661E-05	1.95661E-05	3.61032E-05	3.61032E-05	6.49203E-05	6.49203E-05	4.59272E-05	4.32256E-06	1.39173E-05	2.46419E-05	0.000127656	0.000127656	3.37494E-05	3.04546E-05	7.60475E-05
3832203772965	383220	3772965	3.110051E-05	2.8068E-05	7.0089E-05	7.0089E-05	1.96151E-05	1.96151E-05	3.61935E-05	3.61935E-05	6.50827E-05	6.50827E-05	4.60421E-05	4.33337E-06	1.39521E-05	2.47035E-05	0.000146323	0.000146323	3.40896E-05	3.07616E-05	7.68141E-05
3832303772965	383230	3772965	3.13319E-05	2.8273E-05	7.06001E-05	7.06001E-05	1.975181E-05	1.975181E-05	3.64574E-05	3.64574E-05	6.55573E-05	6.55573E-05	4.63778E-05	4.36497E-06	1.40539E-05	2.48836E-05	0.000154539	0.000154539	3.47761E-05	3.13811E-05	7.83609E-05
3832403772965	383240	3772965	3.16841E-05	2.8591E-05	7.13937E-05	7.13937E-05	1.99802E-05	1.99802E-05	3.68672E-05	3.68672E-05	6.62941E-05	6.62941E-05	4.68991E-05	4.41404E-06	1.42119E-05	2.51633E-05	0.000160835	0.000160835	3.56356E-05	3.21567E-05	8.02977E-05
3832503772965	383250	3772965	3.22989E-05	2.9146E-05	7.27791E-05	7.27791E-05	2.036795E-05	2.036795E-05	3.75826E-05	3.75826E-05	6.75805E-05	6.75805E-05	4.78092E-05	4.49969E-06	1.44876E-05	2.56516E-05	0.000164451	0.000164451	3.81964E-05	3.44675E-05	8.60679E-05
3832603772965	383260	3772965	3.29257E-05	2.9711E-05	7.41913E-05	7.41913E-05	2.07631E-05	2.07631E-05	3.83119E-05	3.83119E-05	6.88919E-05	6.88919E-05	4.87369E-05	4.587E-06	1.47688E-05	2.61494E-05	0.000165292	0.000165292	4.04467E-05	3.64981E-05	9.11386E-05
3832703772965	383270	3772965	3.32719E-05	3.0024E-05	7.49714E-05	7.49714E-05	2.09815E-05	2.09815E-05	3.87148E-05	3.87148E-05	6.96163E-05	6.96163E-05	4.92494E-05	4.63524E-06	1.49241E-05	2.64244E-05	0.000163008	0.000163008	4.3682E-05	3.94175E-05	9.84286E-05
3832803772965	383280

			KMMass Grading / Excavation	KMDrainage / Utilities Trenching	KMFoundations / Concrete Pads	KMBuilding / Structure Construction	KMAsphalt Paving	KMArchitectural Coating	KMLandscaping or Other Finishing	KMWaterside Construction (Piles)	EWNDemolition	EWNSite Grubbing / Prep	EWNDrainage / Utilities Trenching	EWNDrainage / Utilities Trenching	EWNDrainage / Utilities Trenching	EWNFoundations / Concrete Pads	EWNBuilding / Structure Construction	EWNAsphalt Paving	EWNLandscaping or Other Finishing	EWNWaterside Construction (Piles)	ISDemolition
Unique Identifier	X (UTM)	Y (UTM)	2026	2026	2026	2026	2026	2026	2026	2026	2027	2027	2027	2028	2029	2029	2029	2029	2029	2029	2027
3834803772955	383480	3772955	0.000103607	2.23228E-05	5.35019E-05	9.92394E-05	6.80603E-05	6.40567E-06	2.06243E-05	3.65172E-05	0.000194283	0.000261949	0.000317824	0.000317824	0.000317824	0.000226065	0.000393692	0.00028758	8.71453E-05	0.000151223	2.48077E-05
3834903772955	383490	3772955	0.00010167	2.19055E-05	5.25018E-05	9.73842E-05	6.6788E-05	6.28593E-06	2.02388E-05	3.58345E-05	0.000184577	0.000248862	0.000301947	0.000301947	0.000301947	0.000214772	0.000374024	0.000273213	8.27918E-05	0.000143668	2.42048E-05
3835003772955	383500	3772955	9.96391E-05	2.14679E-05	5.1453E-05	9.54389E-05	6.54538E-05	6.16036E-06	1.98345E-05	3.51187E-05	0.000176041	0.000237354	0.000287983	0.000287983	0.000287983	0.00020484	0.000356727	0.000260578	7.89631E-05	0.000137024	2.36377E-05
3835103772955	383510	3772955	9.75543E-05	2.10187E-05	5.03764E-05	9.3442E-05	6.40843E-05	6.03146E-06	1.94195E-05	3.43839E-05	0.000168275	0.000226883	0.000275279	0.000275279	0.000275279	0.000195803	0.000340991	0.000249083	7.54797E-05	0.00013098	2.30885E-05
3835203772955	383520	3772955	9.5483E-05	2.05724E-05	4.93068E-05	9.1458E-05	6.27236E-05	5.9034E-06	1.90072E-05	3.36538E-05	0.000161196	0.000217338	0.000263698	0.000263698	0.000263698	0.000187566	0.000326645	0.000238604	7.23043E-05	0.000125469	2.25752E-05
3835303772955	383530	3772955	9.40169E-05	2.02566E-05	4.85497E-05	9.00537E-05	6.17605E-05	5.81276E-06	1.87153E-05	3.31371E-05	0.000155663	0.000209878	0.000254646	0.000254646	0.000254646	0.000181127	0.000315433	0.000230414	6.98223E-05	0.000121162	2.22409E-05
3835403772955	383540	3772955	9.25105E-05	1.9932E-05	4.77718E-05	8.86108E-05	6.07709E-05	5.71962E-06	1.84154E-05	3.26062E-05	0.000150356	0.000202723	0.000245965	0.000245965	0.000245965	0.000174953	0.000304679	0.000222559	6.74421E-05	0.000117032	2.19186E-05
3835503772955	383550	3772955	9.1569E-05	1.97291E-05	4.72856E-05	8.77089E-05	6.01525E-05	5.66141E-06	1.8228E-05	3.22743E-05	0.000146208	0.000197129	0.000239179	0.000239179	0.000239179	0.000170125	0.000296273	0.000216418	6.55812E-05	0.000113803	2.17574E-05
3835603772955	383560	3772955	9.10579E-05	1.9619E-05	4.70217E-05	8.72194E-05	5.98167E-05	5.62981E-06	1.81263E-05	3.20942E-05	0.000142966	0.000192759	0.000233876	0.000233876	0.000233876	0.000166354	0.000289705	0.00021162	6.41274E-05	0.00011128	2.17157E-05
3835703772955	383570	3772955	9.05333E-05	1.9506E-05	4.67508E-05	8.67169E-05	5.94721E-05	5.59738E-06	1.80219E-05	3.19093E-05	0.000139874	0.00018859	0.000228818	0.000228818	0.000228818	0.000162756	0.000283439	0.000207044	6.27405E-05	0.000108873	2.16739E-05
3835803772955	383580	3772955	9.01433E-05	1.9422E-05	4.65494E-05	8.63433E-05	5.92159E-05	5.57326E-06	1.79442E-05	3.17718E-05	0.000137236	0.000185033	0.000224502	0.000224502	0.000224502	0.000159686	0.000278093	0.000203138	6.1557E-05	0.00010682	2.16858E-05
3835903772955	383590	3772955	8.97129E-05	1.93292E-05	4.63271E-05	8.59311E-05	5.89332E-05	5.54665E-06	1.78585E-05	3.16201E-05	0.000134753	0.000181685	0.00022044	0.00022044	0.00022044	0.000156797	0.00027306	0.000199463	6.04432E-05	0.000104887	2.16918E-05
3836003772955	383600	3772955	8.94977E-05	1.92829E-05	4.6216E-05	8.57249E-05	5.87918E-05	5.53334E-06	1.78157E-05	3.15443E-05	0.000132926	0.000179223	0.000217452	0.000217452	0.000217452	0.000154671	0.00026936	0.000196759	5.96239E-05	0.000103465	2.17574E-05
3836103772955	383610	3772955	8.95111E-05	1.92858E-05	4.62229E-05	8.57378E-05	5.88006E-05	5.53418E-06	1.78184E-05	3.1549E-05	0.000131971	0.000177935	0.00021589	0.00021589	0.00021589	0.00015356	0.000267425	0.000195345	5.91955E-05	0.000102722	2.18947E-05
3836203772955	383620	3772955	8.93901E-05	1.92597E-05	4.61604E-05	8.56219E-05	5.87211E-05	5.52669E-06	1.77943E-05	3.15063E-05	0.000131219	0.000176921	0.000214659	0.000214659	0.000214659	0.000152685	0.000265901	0.000194232	5.88582E-05	0.000102136	2.20022E-05
3836303772955	383630	3772955	8.8731E-05	1.91177E-05	4.58201E-05	8.49906E-05	5.82882E-05	5.48594E-06	1.76631E-05	3.1274E-05	0.000129303	0.000174337	0.000211525	0.000211525	0.000211525	0.000150456	0.000262018	0.000191396	5.79987E-05	0.000100645	2.19783E-05
3836403772955	383640	3772955	8.79778E-05	1.89554E-05	4.54311E-05	8.42691E-05	5.77934E-05	5.43938E-06	1.75131E-05	3.10086E-05	0.000127256	0.000171577	0.000208175	0.000208175	0.000208175	0.000148073	0.000257869	0.000188365	5.70804E-05	9.90512E-05	2.19246E-05
3836503772955	383650	3772955	8.72649E-05	1.88018E-05	4.5063E-05	8.35863E-05	5.73251E-05	5.3953E-06	1.73712E-05	3.07573E-05	0.000125602	0.000169348	0.000205471	0.000205471	0.000205471	0.000146149	0.000254518	0.000185918	5.63387E-05	9.77642E-05	2.18888E-05
3836603772955	383660	3772955	8.66462E-05	1.86685E-05	4.47435E-05	8.29937E-05	5.69186E-05	5.35705E-06	1.72481E-05	3.05392E-05	0.000124731	0.000168173	0.000204045	0.000204045	0.000204045	0.000145135	0.000252752	0.000184628	5.59478E-05	9.70859E-05	2.18888E-05
3836703772955	383670	3772955	8.59333E-05	1.85149E-05	4.43754E-05	8.23109E-05	5.64504E-05	5.31298E-06	1.71062E-05	3.0288E-05	0.000123871	0.000167014	0.000202639	0.000202639	0.000202639	0.000144135	0.000251011	0.000183355	5.55623E-05	9.64169E-05	2.18589E-05
3836803772955	383680	3772955	8.50994E-05	1.83352E-05	4.39448E-05	8.15121E-05	5.59026E-05	5.26142E-06	1.69402E-05	2.99941E-05	0.000122671	0.000165396	0.000200676	0.000200676	0.000200676	0.000142739	0.000248579	0.000181579	5.50241E-05	9.5483E-05	2.17933E-05
3836903772955	383690	3772955	8.42252E-05	1.81469E-05	4.34933E-05	8.06747E-05	5.53282E-05	5.20736E-06	1.67661E-05	2.96859E-05	0.00012134	0.000163601	0.000198499	0.000198499	0.000198499	0.00014119	0.000245882	0.000179609	5.4427E-05	9.44469E-05	2.17097E-05
3837003772955	383700	3772955	8.33778E-05	1.79643E-05	4.30558E-05	7.98631E-05	5.47716E-05	5.15497E-06	1.65975E-05	2.93873E-05	0.000119926	0.000161694	0.000196184	0.000196184	0.000196184	0.000139544	0.000243015	0.000177515	5.37925E-05	9.33458E-05	2.15963E-05
3837103772955	383710	3772955	8.25573E-05	1.77875E-05	4.26321E-05	7.90772E-05	5.42326E-05	5.10425E-06	1.64341E-05	2.90981E-05	0.00011823	0.000159408	0.000193411	0.000193411	0.000193411	0.000137571	0.00023958	0.000175006	5.30321E-05	9.20262E-05	2.14709E-05
3837203772955	383720	3772955	8.17907E-05	1.76223E-05	4.22362E-05	7.83428E-05	5.3729E-05	5.05685E-06	1.62815E-05	2.88279E-05	0.000116541	0.000157131	0.000190648	0.000190648	0.000190648	0.000135606	0.000236157	0.000172505	5.22744E-05	9.07114E-05	2.13396E-05
3837303772955	383730	3772955	8.10644E-05	1.74659E-05	4.18611E-05	7.76471E-05	5.32519E-05	5.01194E-06	1.61369E-05	2.85719E-05	0.00011441	0.000154257	0.000187162	0.000187162	0.000187162	0.000133126	0.000231839	0.000169351	5.13185E-05	8.90527E-05	2.12023E-05
3837403772955	383740	3772955	8.03515E-05	1.73123E-05	4.1493E-05	7.69643E-05	5.27836E-05	4.96787E-06	1.5995E-05	2.83206E-05	0.000112034	0.000151054	0.000183275	0.000183275	0.000183275	0.000130362	0.000227025	0.000165835	5.02529E-05	8.72035E-05	2.1077E-05
3837503772955	383750	3772955	7.96925E-05	1.71703E-05	4.11527E-05	7.63331E-05	5.23507E-05	4.92712E-06	1.58638E-05	2.80883E-05	0.00010976	0.000147988	0.000179555	0.000179555	0.000179555	0.000127716	0.000222416	0.000162468	4.92328E-05	8.54334E-05	2.09516E-05
3837603772955	383760	3772955	7.9141E-05	1.70515E-05	4.08679E-05	7.58048E-05	5.19884E-05	4.89303E-06	1.57541E-05	2.7894E-05	0.000108453	0.000146225	0.000177416	0.000177416	0.000177416	0.000126195	0.000219767	0.000160533	4.86464E-05	8.44159E-05	2.08143E-05
3837703772955	383770	3772955	7.86299E-05	1.69413E-05	4.0604E-05	7.53153E-05	5.16527E-05	4.86143E-06	1.56523E-05	2.77138E-05	0.000107229	0.000144576	0.000175415	0.000175415	0.000175415	0.000124771	0.000217288	0.000158722	4.80975E-05	8.34634E-05	2.0689E-05
3837803772955	383780	3772955	7.81188E-05	1.68312E-05	4.034E-05	7.48257E-05	5.13169E-05	4.82983E-06	1.55506E-05	2.75337E-05	0.000105737	0.000142564	0.000172973	0.000172973	0.000172973	0.000123034	0.000214264	0.000156513	4.74282E-05	8.23019E-05	2.05696E-05
3837903772955	383790	3772955	7.76346E-05	1.67269E-05	4.009E-05	7.43619E-05	5.09988E-05	4.79989E-06	1.54542E-05	2.7363E-05	0.000103922	0.000140117	0.000170005	0.000170005	0.000170005	0.000120923	0.000210587	0.000153827	4.66142E-05	8.08894E-05	2.04562E-05
3838003772955	383800	3772955	7.71638E-05	1.66255E-05	3.98469E-05	7.3911E-05	5.06896E-05	4.77078E-06	1.53605E-05	2.71971E-05	0.000102185	0.000137775	0.000167163	0.000167163	0.000167163	0.000118902	0.000207067	0.000151256	4.58351E-05	7.95374E-05	2.03487E-05
3838103772955	383810	3772955	7.66124E-05	1.65066E-05	3.95621E-05	7.33828E-05	5.03273E-05	4.73669E-06	1.52507E-05	2.70027E-05	9.9732E-05	0.000134467	0.0001635	0.0001635	0.0001635	0.00011647	0.000202096	0.000147624	4.47347E-05	7.76278E-05	2.02472E-05
3838203772955	383820	3772955	7.60475E-05	1.63849E-05	3.92704E-05	7.28417E-05	4.99562E-05	4.70176E-06	1.51383E-05	2.68036E-05	9.73026E-05	0.000131192	0.000159176	0.000159176	0.000159176	0.00011322	0.000197173	0.000144028	4.3645E-05	7.57369E-05	2.01517E-05
3838303772955	383830	3772955	7.54691E-05	1.62603E-05	3.89717E-05	7.22877E-05	4.95763E-05	4.666E-06	1.50231E-05	2.65998E-05	9.48672E-05	0.000127908	0.000155192	0.000155192	0.000155192	0.000110386	0.000192237	0.000140423	4.25526E-05	7.38412E-05	2.00562E-05
3838403772955	383840	3772955	7.48504E-05	1.6127E-05	3.86522E-05	7.16951E-05	4.91699E-05	4.62775E-06	1.49E-05	2.63817E-05	9.23602E-05	0.000124528	0.000151091	0.000151091	0.000151091	0.000107469	0.000187157	0.000136713	4.1428E-05	7.18898E-05	1.99607E-05
3838503772955	383850	3772955	7.42182E-05	1.59908E-05	3.83258E-05	7.10896E-05	4.87546E-05	4.58867E-06	1.47741E-05	2.61589E-05	8.99486E-05	0.000121276	0.000147146	0.000147146	0.000147146	0.000104663	0.000182271	0.000133143	4.03464E-05	7.00128E-05	1.98652E-05
3838603772955	383860	3772955	7.40837E-05	1.59618E-05	3.82563E-05	7.09608E-05	4.86662E-05	4.58035E-06	1.47473E-05	2.61115E-05	8.96024E-05	0.00012081	0.000146579	0.000146579	0.000146579	0.00010426	0.000181569	0.000132631	4.01911E-05	6.97433E-05	1.97518E-05
3838703772955	383870	3772955	7.41913E-05	1.5985E-05	3.83119E-05	7.10638E-05	4.87369E-05	4.587E-06	1.47688E-05	2.61494E-05	9.01516E-05	0.00012155	0.000147478	0.000147478	0.000147478	0.000104899	0.000182682	0.000133443	4.04374E-05	7.01708E-05	1.971E-05
3838803772955	383880	3772955	7.41375E-05	1.59734E-05	3.82841E-05	7.10123E-05	4.870166E-05	4.58368E-06	1.47581E-05	2.61304E-05	9.0856E-05	0.0001225	0.00014863	0.00014863	0.00014863	0.000105719	0.000184109	0.000134486	4.07533E-05	7.0719E-05	1.97399E-05
3838903772955	383890	3772955	7.3613E-05	1.58604E-05	3.80133E-05	7.05098E-05	4.8357E-05	4.55125E-06	1.46536E-05	2.59456E-05	8.8725E-05	0.000119627	0.000145144	0.000145144	0.000145144	0.000103239	0.000179791	0.000131332	3.97975E-05	6.90603E-05	1.96145E-05
3839003772955	383900	3772955	7.31019E-05	1.57503E-05	3.77493E-05	7.00203E-05	4.80212E-05	4.51965E-06	1.45519E-05	2.57654E-05	8.66298E-05	0.000116802	0.000141716	0.000141716	0.000141716	0.000100801	0.000175545	0.00012823	3.88577E-05	6.74295E-05	1.95011E-05
3839103772955	383910	3772955	7.22948E-05	1.55764E-05	3.73326E-05	6.92473E-05	4.74911E-05	4.46975E-06	1.43912E-05	2.5481E-05	8.28155E-05	0.000111659	0.000135477	0.000135477	0.000135477	9.63632E-05	0.000167816	0.000122584	3.71468E-05	6.44607E-05	1.9322E-05
3829703772965	382970	3772965	6.21399E-05	1.33885E-05	3.20887E-05	5.95205E-05	4.08203E-05	3.84191E-06	1.23698E-05	2.19018E-05	0.000148201	0.000199818	0.00024244	0.00024244	0.00024244	0.000172445	0.000300313	0.000219369	6.64755E-05	0.000115355	2.27364E-05
3829803772965	382980	3772965	6.253E-05	1.34725E-05	3.22901E-05	5.98941E-05	4.10765E-05	3.86602E-06	1.24474E-05	2.20393E-05	0.000152935	0.0002062	0.000250184	0.000250184	0.000250184	0.000177953	0.000309905	0.000226376	6.85987E-05	0.000119039	2.27901E-05
3829903772965	382990	3772965	6.30411E-05	1.35826E-05	3.2554E-05	6.03836E-05	4.14122E-05	3.89762E-06	1.25492E-05	2.22194E-05	0.000158009	0.000213041	0.000258484	0.000258484	0.000258484	0.000183857	0.000320186	0.000233886	7.08745E-05	0.000122988	2.28558E-05
3830003772965	383000	3772965	6.35522E-05	1.36927E-05	3.28179E-05	6.08732E-05	4.1748E-05	3.92922E-06	1.26509E-05	2.23995E-05	0.000163237	0.000220091	0.000267038	0.000267038	0.000267038	0.000189941	0.000330782	0.000241626	7.322E-05	0.000127058	2.29214E-05
3830103772965	383010	3772965	6.40499E-05	1.38E-05	3.30749E-05	6.13499E-05	4.20749E-05	3.95999E-06	1.275E-05	2.2575E-05	0.000168514	0.000227205	0.00027567	0.00027567	0.00027567	0.00019681	0.000341475	0.000249437	7.55868E-05	0.000131165	2.29811E-05
3830203772965	383020	3772965	6.44937E-05	1.38956E-05	3.33041E-05	6.1775E-05	4.23665E-05	3.98743E-06	1.28383E-05	2.27314E-05	0.000173731	0.000234239	0.000284204	0.000284204	0.000284204	0.000202152	0.000352046	0.000257159	7.79269E-05	0.000135226	2.30229E-05
3830303772965	383030	3772965	6.49376E-05	1.39912E-05	3.35333E-05	6.22002E-05	4.26581E-05	4.01488E-06	1.29267E-05	2.28878E-05	0.00017899	0.00024133	0.000292807	0.000292807	0.000292807	0.00020827	0.000362703	0.000264943	8.02857E-05	0.000139319	2.30587E-05
3830403772965	383040	3772965	6.54756E-05	1.41072E-05	3.38112E-05	6.27155E-05	4.30115E-05	4.04814E-06	1.30338E-05	2.30775E-05	0.000184882	0.000249273	0.000302445	0.000302445	0.000302445	0.000215126	0.000374641	0.000273664	8.29284E-05	0.000143905	2.31184E-05
3830503772965	383050	3772965	6.6027E-05	1.4226E-05	3.40959E-05	6.32437E-05	4.33737E-05	4.08223E-06	1.31436E-05	2.32718E-05	0.000191071	0.000257619	0.000312571	0.000312571	0.000312571	0.000222329	0.000387184	0.000282826	8.57049E-05	0.000148723	2.31841E-05
3830603772965	383060	3772965	6.6592E-05	1.43477E-05	3.43877E-05	6.37848E-05	4.37448E-05	4.11716E-06	1.3256E-05	2.34709E-05	0.000197411	0.000266166	0.000322941	0.000322941	0.000322941	0.00022975	0.00040003	0.000292209	8.85483E-05	0.000153657	2.32437E-05
3830703772965	383070	3772965	6.71434E-05	1.44665E-05	3.46724E-05	6.4313E-05	4.41071E-05	4.15126E-06	1.33658E-05	2.36653E-05	0.000203839	0.000274834	0.000333458	0.000333458	0.000333458	0.000237185	0.000413057	0.000301725	9.14319E-05	0.000158661	2.33034E-05
3830803772965	383080	3772965	6.76949E-05	1.45853E-05	3.49572E-05	6.48412E-05	4.44693E-05	4.18535E-06	1.34756E-05	2.38597E-05	0.000210399	0.000283678	0.000344189	0.000344189	0.000344189	0.00024818	0.0042635	0.000311436	9.43744E-05	0.000163767	2.33572E-05
3830903772965	383090	3772965	6.82732E-05	1.47099E-05	3.52558E-05	6.53952E-05	4.48493E-05	4.22111E-06	1.35907E-05	2.40635E-05	0.000217228	0.000292885	0.00035536	0.00035536	0.00035536	0.000252764	0.000440188	0.000321544	9.74374E-05	0.000169083	2.34109E-05
3831003772965	383100	3772965	6.88516E-05	1.48345E-05	3.55545E-05	6.59492E-05	4.52292E-05	4.25687E-06	1.37058E-05	2.42674E-05	0.00022426	0.000302366	0.000366863	0.000366863	0.000366863	0.000260946	0.000454437	0.000331952	0.000100591	0.000174556	2.34706E-05
3831103772965	383110	3772965	6.943E-05	1.49591E-05	3.58532E-05	6.65032E-05	4.56091E-05	4.29262E-06	1.3821E-05	2.44712E-05	0.000231405	0.000312	0.000378551	0.000378551	0.000378551	0.00026926	0.000468915	0.000342528	0.000103796	0.000180117	2.35243E-05
3831203772965	383120	3772965	7.00352E-05	1.50896E-05	3.61657E-05	6.70829E-05	4.60067E-05	4.33005E-06	1.39414E-05	2.46845E-05	0.000238765	0.000321923	0.000390591	0.000390591	0.000390591	0.000277824	0.000483829	0.000353422	0.000107098	0.000185846	2.3578E-05
3831303772965	383130	3772965	7.0627E-05	1.52171E-05	3.64713E-05	6.76498E-05	4.63955E-05	4.36664E-06	1.40592E-05	2.48931E-05	0.000246208	0.000331959	0.000402768	0.000402768	0.000402768	0.00028648	0.000498913	0.00036444	0.000110436	0.00019164	2.36317E-05
3831403772965	383140	3772965	7.12592E-05	1.53533E-05	3.67978E-05	6.82553E-05	4.68108E-05	4.40572E-06	1.41851E-05	2.51159E-05	0.000253944	0.000342389	0.000415423	0.000415423	0.000415423	0.00029548	0.000514589	0.000375891	0.000113906	0.000197661	2.36914E-05
3831503772965	383150	3772965	7.19048E-05	1.54924E-05	3.71312E-05	6.88737E-05	4.72349E-05	4.44564E-06	1.43136E-05	2.53435E-05	0.000261949	0.000353182	0.000428518	0.000428518	0.000428518	0.000304801	0.000530809	0.00038774	0.000117497	0.000203892	2.37571E-05
3831603772965	383160	3772965	7.25369E-05	1.56286E-05	3.74576E-05	6.94792E-05	4.76501E-05	4.48472E-06	1.44394E-05	2.55663E-05	0.000269977	0.000364006	0.000441651	0.000441651	0.000441651	0.00031414	0.000547078	0.000399623	0.000121098	0.000210141	2.38108E-05
3831703772965	383170	3772965	7.32229E-05	1.57764E-05	3.78118E-05	7.01362E-05	4.81008E-05	4.52713E-06	1.4576E-05	2.58081E-05	0.000278376	0.00037533	0.000455391	0.000455391	0.000455391	0.000323915	0.000564097	0.000412055	0.000124865	0.000216678	2.38765E-05
3831803772965	383180	3772965	7.3882E-05	1.59184E-05	3.81522E-05	7.07675E-05	4.85337E-05	4.56788E-06	1.47072E-05	2.60404E-05	0.000286739	0.000386605	0.000469071	0.000469071	0.000469071	0.000333646	0.000581043	0.000424434	0.000128616	0.000223187	2.39362E-05
3831903772965	383190	3772965	7.45948E-05	1.6072E-05	3.85203E-05	7.14503E-05	4.9002E-05	4.61195E-06	1.48491E-05	2.62916E-05	0.000295477	0.000398388	0.000483367	0.000483367	0.000483367	0.000343814	0.000598751	0.000437369	0.000132536	0.000229989	2.40078E-05
3832003772965	383200	3772965	7.5348E-05	1.62342E-05	3.89092E-05	7.21718E-05	4.94968E-05	4.65852E-06	1.4999E-05	2.65571E-05	0.000304544	0.00041013	0.000498199	0.000498199	0.000498199	0.00035436	0.000617124	0.00045079	0.000136603	0.000237046	2.40794E-05
3832103772965	383210	3772965	7.60475E-05	1.63849E-05	3.92704E-05	7.28417E-05	4.99562E-05	4.70176E-06	1.51383E-05	2.68036E-05	0.000313044	0.000422073	0.000512104	0.000512104	0.000512104	0.000364255	0.000634349	0.000463372	0.000140416	0.000243663	2.41451E-05
3832203772965	383220	3772965	7.68141E-05	1.65501E-05	3.96663E-05	7.3576E-05	5.04599E-05	4.74916E-06	1.52909E-05	2.70738E-05	0.000321377	0.000433308	0.000525736	0.000525736	0.000525736	0.000373951	0.000651234	0.000475706	0.000144153	0.000250149	2.42048E-05
3832303772965	383230	3772965	7.83609E-05	1.68834E-05	4.0465E-05	7.50576E-05	5.14759E-05	4.84479E-06	1.55988E-05	2.7619E-05	0.000327197	0.000441155	0.000535257	0.000535257	0.000535257	0.000380723	0.000663028	0.000484321	0.000146764	0.000254679	2.42048E-05
3832403772965	383240	3772965	8.02977E-05	1.73007E-05	4.14652E-05	7.69128E-05	5.27483E-05	4.96454E-06	1.59843E-05	2.83017E-05	0.000326117	0.000439698	0.000533489	0.000533489	0.000533489	0.000379466	0.000660838	0.000482722	0.000146279	0.000253838	2.43719E-05
3832503772965	383250	3772965	8.60679E-05	1.85439E-05	4.44449E-05	8.24397E-05	5.65387E-05	5.32129E-06	1.71329E-05	3.03354E-05	0.000331752	0.000447296	0.000542707	0.000542707	0.000542707	0.000386022	0.000672257	0.000491062	0.000148807	0.000258224	2.74759E-05
3832603772965	383260	3772965	9.11386E-05	1.96364E-05	4.70634E-05	8.72967E-05	5.98697E-05	5.6348E-06	1.81423E-05	3.21226E-05	0.00033704	0.000454426	0.000551359	0.000551359	0.000551359	0.000392176	0.000682973	0.000498891	0.000151179	0.00026234	2.90636E-05
3832703772965	383270	3772965	9.84286E-05	2.12071E-05	5.08279E-05	9.42794E-05	6.46586E-05	6.08551E-06	1.95935E-05	3.4692E-05	0.000332086	0.000447746	0.000543254	0.000543254	0.000543254	0.000386411	0.000672934	0.000491557	0.000148957	0.000258484	3.05858E-05
3832803772965	383280	3772965	0.000105517	2.27343E-05	5.44882E-05	0.000101069	6.93149E-05	6.52376E-06	2.10045E-05	3.71904E-05	0.000318667	0.000429654	0.000521303	0.000521303	0.000521303	0.000370798	0.000645743	0.000471695	0.000142938	0.000248039	3.11946E-05
3832903772965	383290	3772965	0.000109512	2.3595E-05	5.6551E-05	0.000104895	7.19391E-05	6.77074E-06	2.17997E-05	3.85983E-05	0.000305708	0.000412182	0.000500103	0.000500103	0.000500103	0.000355719	0.000619483	0.000452513	0.000137125	0.000237952	3.10334E-05

			ISDrainage / Utilities Trenching	ISDrainage / Utilities Trenching	ISAsphalt Paving	ISAsphalt Paving	SVDemolition	SVSite Grubbing / Prep	SVMass Grading / Excavation	SVMass Grading / Excavation	SVDrainage / Utilities Trenching	SVFoundations / Concrete Pads	SVBuilding / Structure Construction	SVBuilding / Structure Construction	SVAsphalt Paving	SVAsphalt Paving	SVArchitectural Coating	SVArchitectural Coating	SVLandscaping or Other Finishing	SVLandscaping or Other Finishing	MDemolition
Unique Identifier	X (UTM)	Y (UTM)	2027	2028	2027	2028	2027	2027	2027	2028	2028	2028	2028	2029	2028	2029	2028	2029	2028	2029	2027
3834803772955	383480	3772955	8.57468E-06	8.57468E-06	3.67206E-05	3.67206E-05	0.000426247	0.000281608	0.000475556	0.000475556	0.000143543	0.000147926	0.00064295	0.00064295	0.000584035	0.000584035	5.78556E-05	5.78556E-05	0.000186278	0.000186278	6.51768E-05
3834903772955	383490	3772955	8.36629E-06	8.36629E-06	3.58282E-05	3.58282E-05	0.000398683	0.000263397	0.000444804	0.000444804	0.000134261	0.000138361	0.000612069	0.000612069	0.000546268	0.000546268	5.41143E-05	5.41143E-05	0.000174232	0.000174232	6.36786E-05
3835003772955	383500	3772955	8.17029E-06	8.17029E-06	3.49888E-05	3.49888E-05	0.000374796	0.000247616	0.000418152	0.000418152	0.000126217	0.00013007	0.000584756	0.000584756	0.000513538	0.000513538	5.0872E-05	5.0872E-05	0.000163792	0.000163792	6.22818E-05
3835103772955	383510	3772955	7.98048E-06	7.98048E-06	3.41759E-05	3.41759E-05	0.000353536	0.00023357	0.000394434	0.000394434	0.000119057	0.000122693	0.000559917	0.000559917	0.000484408	0.000484408	4.79864E-05	4.79864E-05	0.000154502	0.000154502	6.09447E-05
3835203772955	383520	3772955	7.80304E-06	7.80304E-06	3.34161E-05	3.34161E-05	0.000334593	0.000221055	0.000373299	0.000373299	0.000112678	0.000116118	0.000537243	0.000537243	0.000458452	0.000458452	4.54152E-05	4.54152E-05	0.000146223	0.000146223	5.96972E-05
3835303772955	383530	3772955	7.6875E-06	7.6875E-06	3.29213E-05	3.29213E-05	0.000319742	0.000211243	0.00035673	0.00035673	0.000107677	0.000110964	0.000519052	0.000519052	0.000438104	0.000438104	4.33994E-05	4.33994E-05	0.000139733	0.000139733	5.89689E-05
3835403772955	383540	3772955	7.57609E-06	7.57609E-06	3.24442E-05	3.24442E-05	0.000305982	0.000202152	0.000341378	0.000341378	0.000103043	0.000106189	0.00050175	0.00050175	0.00041925	0.00041925	4.15317E-05	4.15317E-05	0.000133719	0.000133719	5.82168E-05
3835503772955	383550	3772955	7.52038E-06	7.52038E-06	3.22056E-05	3.22056E-05	0.000295174	0.000195012	0.0003293 2	0.0003293 2	9.94031E-05	0.000102438	0.000487733	0.000487733	0.000404442	0.000404442	4.00648E-05	4.00648E-05	0.000128996	0.000128996	5.78646E-05
3835603772955	383560	3772955	7.50594E-06	7.50594E-06	3.21437E-05	3.21437E-05	0.000286585	0.000189337	0.000319737	0.000319737	9.65105E-05	9.94574E-05	0.000476189	0.000476189	0.000392673	0.000392673	3.88989E-05	3.88989E-05	0.000125243	0.000125243	5.78288E-05
3835703772955	383570	3772955	7.4915E-06	7.4915E-06	3.20819E-05	3.20819E-05	0.000278504	0.000183999	0.000310721	0.000310721	9.37892E-05	9.66529E-05	0.000464981	0.000464981	0.0003816	0.0003816	3.7802E-05	3.7802E-05	0.000121711	0.000121711	5.77512E-05
3835803772955	383580	3772955	7.49562E-06	7.49562E-06	3.20996E-05	3.20996E-05	0.000271458	0.000179344	0.000302861	0.000302861	9.14165E-05	9.42078E-05	0.000454842	0.000454842	0.000371946	0.000371946	3.68457E-05	3.68457E-05	0.000118632	0.000118632	5.77811E-05
3835903772955	383590	3772955	7.49769E-06	7.49769E-06	3.21084E-05	3.21084E-05	0.000264792	0.00017494	0.000295424	0.000295424	8.91717E-05	9.18945E-05	0.000444973	0.000444973	0.000362813	0.000362813	3.5941E-05	3.5941E-05	0.000115719	0.000115719	5.77751E-05
3836003772955	383600	3772955	7.52038E-06	7.52038E-06	3.22056E-05	3.22056E-05	0.000259346	0.000171342	0.000289347	0.000289347	8.73375E-05	9.00043E-05	0.000436496	0.000436496	0.00035535	0.00035535	3.52017E-05	3.52017E-05	0.000113339	0.000113339	5.79601E-05
3836103772955	383610	3772955	7.56783E-06	7.56783E-06	3.24088E-05	3.24088E-05	0.000255394	0.000168731	0.000284938	0.000284938	8.60067E-05	8.86329E-05	0.000429758	0.000429758	0.000349936	0.000349936	3.46653E-05	3.46653E-05	0.000111612	0.000111612	5.83899E-05
3836203772955	383620	3772955	7.60497E-06	7.60497E-06	3.25679E-05	3.25679E-05	0.000251773	0.000166339	0.000280899	0.000280899	8.47874E-05	8.73763E-05	0.000423368	0.000423368	0.000344975	0.000344975	3.41738E-05	3.41738E-05	0.000110029	0.000110029	5.87481E-05
3836303772955	383630	3772955	7.59672E-06	7.59672E-06	3.25325E-05	3.25325E-05	0.000246272	0.000162704	0.000274761	0.000274761	8.29346E-05	8.5467E-05	0.000414633	0.000414633	0.000337436	0.000337436	3.34271E-05	3.34271E-05	0.000107625	0.000107625	5.85332E-05
3836403772955	383640	3772955	7.57815E-06	7.57815E-06	3.2453E-05	3.2453E-05	0.000240629	0.000158976	0.000268465	0.000268465	8.10344E-05	8.35088E-05	0.000405718	0.000405718	0.000329705	0.000329705	3.26612E-05	3.26612E-05	0.000105159	0.000105159	5.8187E-05
3836503772955	383650	3772955	7.56577E-06	7.56577E-06	3.24E-05	3.24E-05	0.000235709	0.000155726	0.000262976	0.000262976	7.93777E-05	8.18014E-05	0.000397744	0.000397744	0.000322964	0.000322964	3.19934E-05	3.19934E-05	0.000103009	0.000103009	5.79004E-05
3836603772955	383660	3772955	7.56577E-06	7.56577E-06	3.24E-05	3.24E-05	0.000232156	0.000153378	0.000259012	0.000259012	7.8181E-05	8.05682E-05	0.000391585	0.000391585	0.000318095	0.000318095	3.15111E-05	3.15111E-05	0.000101456	0.000101456	5.77691E-05
3836703772955	383670	3772955	7.55545E-06	7.55545E-06	3.23558E-05	3.23558E-05	0.000228713	0.000151103	0.00025517	0.00025517	7.70215E-05	7.93733E-05	0.000385723	0.000385723	0.000313378	0.000313378	3.10438E-05	3.10438E-05	9.99515E-05	9.99515E-05	5.75125E-05
3836803772955	383680	3772955	7.53276E-06	7.53276E-06	3.22586E-05	3.22586E-05	0.000224828	0.000148537	0.000250837	0.000250837	7.57134E-05	7.80253E-05	0.000379411	0.000379411	0.000308055	0.000308055	3.05166E-05	3.05166E-05	9.82541E-05	9.82541E-05	5.70827E-05
3836903772955	383690	3772955	7.50387E-06	7.50387E-06	3.21349E-05	3.21349E-05	0.000220815	0.000145886	0.00024636	0.00024636	7.4362E-05	7.66326E-05	0.000373034	0.000373034	0.000302557	0.000302557	2.99719E-05	2.99719E-05	9.65003E-05	9.65003E-05	5.65335E-05
3837003772955	383700	3772955	7.46467E-06	7.46467E-06	3.1967E-05	3.1967E-05	0.000216766	0.00014321	0.000241841	0.000241841	7.29982E-05	7.52272E-05	0.000366721	0.000366721	0.00029708	0.00029708	2.94222E-05	2.94222E-05	9.47305E-05	9.47305E-05	5.59127E-05
3837103772955	383710	3772955	7.42135E-06	7.42135E-06	3.17815E-05	3.17815E-05	0.000212312	0.000140268	0.000236872	0.000236872	7.14983E-05	7.36814E-05	0.000359893	0.000359893	0.000290905	0.000290905	2.88176E-05	2.88176E-05	9.2784E-05	9.2784E-05	5.52263E-05
3837203772955	383720	3772955	7.37596E-06	7.37596E-06	3.15871E-05	3.15871E-05	0.000207956	0.00013739	0.000232012	0.000232012	7.00314E-05	7.21697E-05	0.000353271	0.000353271	0.000284937	0.000284937	2.82264E-05	2.82264E-05	9.08804E-05	9.08804E-05	5.44921E-05
3837303772955	383730	3772955	7.3285E-06	7.3285E-06	3.13839E-05	3.13839E-05	0.000202852	0.000134018	0.000226318	0.000226318	6.83127E-05	7.03986E-05	0.000345567	0.000345567	0.000277944	0.000277944	2.75337E-05	2.75337E-05	8.86501E-05	8.86501E-05	5.37638E-05
3837403772955	383740	3772955	7.28518E-06	7.28518E-06	3.11983E-05	3.11983E-05	0.000197363	0.000130391	0.000220194	0.000220194	6.64641E-05	6.84935E-05	0.00033727	0.00033727	0.00027023	0.00027023	2.67886E-05	2.67886E-05	8.62511E-05	8.62511E-05	5.30774E-05
3837503772955	383750	3772955	7.24185E-06	7.24185E-06	3.10128E-05	3.10128E-05	0.000192131	0.000126935	0.000214357	0.000214357	6.47021E-05	6.66777E-05	0.000329347	0.000329347	0.000263254	0.000263254	2.60784E-05	2.60784E-05	8.39645E-05	8.39645E-05	5.24148E-05
3837603772955	383760	3772955	7.19439E-06	7.19439E-06	3.08096E-05	3.08096E-05	0.00018862	0.000124615	0.00021044	0.00021044	6.35199E-05	6.54594E-05	0.000324052	0.000324052	0.000258443	0.000258443	2.56019E-05	2.56019E-05	8.24304E-05	8.24304E-05	5.17642E-05
3837703772955	383770	3772955	7.15107E-06	7.15107E-06	3.0624E-05	3.0624E-05	0.000185195	0.000122353	0.000206619	0.000206619	6.23665E-05	6.42709E-05	0.00031886	0.00031886	0.00025751	0.00025751	2.51371E-05	2.51371E-05	8.09337E-05	8.09337E-05	5.10777E-05
3837803772955	383780	3772955	7.1098E-06	7.1098E-06	3.04473E-05	3.04473E-05	0.000181336	0.000119803	0.000202313	0.000202313	6.10667E-05	6.29314E-05	0.000312972	0.000312972	0.000248462	0.000248462	2.46132E-05	2.46132E-05	7.92469E-05	7.92469E-05	5.04271E-05
3837903772955	383790	3772955	7.0706E-06	7.0706E-06	3.02794E-05	3.02794E-05	0.00017701	0.000116945	0.000197487	0.000197487	5.96101E-05	6.14303E-05	0.000306337	0.000306337	0.000242536	0.000242536	2.40261E-05	2.40261E-05	7.73566E-05	7.73566E-05	4.9872E-05
3838003772955	383800	3772955	7.03346E-06	7.03346E-06	3.01204E-05	3.01204E-05	0.000172832	0.000114185	0.000192825	0.000192825	5.8203E-05	5.99802E-05	0.000299908	0.000299908	0.000236811	0.000236811	2.34589E-05	2.34589E-05	7.55306E-05	7.55306E-05	4.93527E-05
3838103772955	383810	3772955	6.99839E-06	6.99839E-06	2.99702E-05	2.99702E-05	0.000167771	0.000110841	0.000187179	0.000187179	5.64988E-05	5.82239E-05	0.000292114	0.000292114	0.00022987	0.00022987	2.2772E-05	2.2772E-05	7.3319E-05	7.3319E-05	4.88692E-05
3838203772955	383820	3772955	6.96538E-06	6.96538E-06	2.98288E-05	2.98288E-05	0.000162833	0.000107579	0.00018167	0.00018167	5.48358E-05	5.65102E-05	0.000284474	0.000284474	0.000223111	0.000223111	2.21018E-05	2.21018E-05	7.1161E-05	7.1161E-05	4.83797E-05
3838303772955	383830	3772955	6.93237E-06	6.93237E-06	2.96875E-05	2.96875E-05	0.000157969	0.000104365	0.000176243	0.000176243	5.31977E-05	5.4822E-05	0.000276899	0.000276899	0.000216445	0.000216445	2.14415E-05	2.14415E-05	6.90351E-05	6.90351E-05	4.78843E-05
3838403772955	383840	3772955	6.89936E-06	6.89936E-06	2.95461E-05	2.95461E-05	0.000153073	0.000101131	0.000170781	0.000170781	5.15492E-05	5.31232E-05	0.000269208	0.000269208	0.000209738	0.000209738	2.07771E-05	2.07771E-05	6.68959E-05	6.68959E-05	4.74067E-05
3838503772955	383850	3772955	6.86634E-06	6.86634E-06	2.94047E-05	2.94047E-05	0.00014838	9.80303E-05	0.000165545	0.000165545	4.99688E-05	5.14945E-05	0.000261787	0.000261787	0.000203308	0.000203308	2.01401E-05	2.01401E-05	6.48449E-05	6.48449E-05	4.69352E-05
3838603772955	383860	3772955	6.82714E-06	6.82714E-06	2.92369E-05	2.92369E-05	0.000146653	9.68889E-05	0.000163618	0.000163618	4.93869E-05	5.08949E-05	0.000259133	0.000259133	0.000200941	0.000200941	1.99056E-05	1.99056E-05	6.40899E-05	6.40899E-05	4.65472E-05
3838703772955	383870	3772955	6.8127E-06	6.8127E-06	2.9175E-05	2.9175E-05	0.00014574	9.62858E-05	0.000162599	0.000162599	4.90795E-05	5.05781E-05	0.000257587	0.000257587	0.00019969	0.00019969	1.97817E-05	1.97817E-05	6.3691E-05	6.3691E-05	4.64397E-05
3838803772955	383880	3772955	6.82302E-06	6.82302E-06	2.92192E-05	2.92192E-05	0.000144441	9.54277E-05	0.00016115	0.00016115	4.86421E-05	5.01274E-05	0.00025492	0.00025492	0.00019791	0.00019791	1.96054E-05	1.96054E-05	6.31233E-05	6.31233E-05	4.67084E-05
3838903772955	383890	3772955	6.77969E-06	6.77969E-06	2.90336E-05	2.90336E-05	0.000140447	9.27886E-05	0.000156694	0.000156694	4.72969E-05	4.87411E-05	0.000248788	0.000248788	0.000192437	0.000192437	1.90632E-05	1.90632E-05	6.13777E-05	6.13777E-05	4.61592E-05
3839003772955	383900	3772955	6.74049E-06	6.74049E-06	2.88658E-05	2.88658E-05	0.000136673	9.02952E-05	0.000152483	0.000152483	4.6026E-05	4.74313E-05	0.000242913	0.000242913	0.000187266	0.000187266	1.85509E-05	1.85509E-05	5.97284E-05	5.97284E-05	4.55921E-05
3839103772955	383910	3772955	6.67859E-06	6.67859E-06	2.86007E-05	2.86007E-05	0.00013144	8.68385E-05	0.000146646	0.000146646	4.4264E-05	4.56156E-05	0.000234874	0.000234874	0.00018097	0.00018097	1.78408E-05	1.78408E-05	5.74418E-05	5.74418E-05	4.4834E-05
3829703772965	382970	3772965	7.85875E-06	7.85875E-06	3.36546E-05	3.36546E-05	0.000412217	0.000272339	0.000459903	0.000459903	0.000138819	0.000143057	0.001099621	0.001099621	0.000564812	0.000564812	5.59513E-05	5.59513E-05	0.000180146	0.000180146	3.16065E-05
3829803772965	382980	3772965	7.87731E-06	7.87731E-06	3.37341E-05	3.37341E-05	0.000443346	0.000292905	0.000494633	0.000494633	0.000149302	0.000153861	0.001199865	0.001199865	0.000607464	0.000607464	6.01766E-05	6.01766E-05	0.00019375	0.00019375	3.19288E-05
3829903772965	382990	3772965	7.90001E-06	7.90001E-06	3.38313E-05	3.38313E-05	0.000473453	0.000312795	0.000528222	0.000528222	0.00015944	0.000164309	0.001300522	0.001300522	0.000648715	0.000648715	6.4263E-05	6.4263E-05	0.000206907	0.000206907	3.2281E-05
3830003772965	383000	3772965	7.92271E-06	7.92271E-06	3.39285E-05	3.39285E-05	0.000506401	0.000334563	0.000564983	0.000564983	0.000170536	0.000175743	0.001416587	0.001416587	0.000693861	0.000693861	6.87352E-05	6.87352E-05	0.000221307	0.000221307	3.26332E-05
3830103772965	383010	3772965	7.94334E-06	7.94334E-06	3.40169E-05	3.40169E-05	0.00054204	0.000358109	0.000604744	0.000604744	0.000182538	0.000188112	0.001545033	0.001545033	0.00074269	0.00074269	7.35725E-05	7.35725E-05	0.000236881	0.000236881	3.29853E-05
3830203772965	383020	3772965	7.95778E-06	7.95778E-06	3.40787E-05	3.40787E-05	0.000576821	0.000381087	0.000643548	0.000643548	0.000194251	0.000200182	0.001667384	0.001667384	0.000790348	0.000790348	7.82934E-05	7.82934E-05	0.000252081	0.000252081	3.33196E-05
3830303772965	383030	3772965	7.97016E-06	7.97016E-06	3.41317E-05	3.41317E-05	0.000611032	0.000403689	0.000681717	0.000681717	0.000205772	0.000212055	0.001787482	0.001787482	0.000837224	0.000837224	8.2937E-05	8.2937E-05	0.000267032	0.000267032	3.36479E-05
3830403772965	383040	3772965	7.99079E-06	7.99079E-06	3.42201E-05	3.42201E-05	0.00064811	0.000428186	0.000723084	0.000723084	0.000218258	0.000224923	0.001916688	0.001916688	0.000888027	0.000888027	8.79697E-05	8.79697E-05	0.000283236	0.000283236	3.40299E-05
3830503772965	383050	3772965	8.01349E-06	8.01349E-06	3.43173E-05	3.43173E-05	0.000687713	0.00045435	0.000767268	0.000767268	0.000231595	0.000238666	0.002055582	0.002055582	0.00094229	0.00094229	9.3345E-05	9.3345E-05	0.000300543	0.000300543	3.44299E-05
3830603772965	383060	3772965	8.03412E-06	8.03412E-06	3.44057E-05	3.44057E-05	0.000729453	0.000481927	0.000813837	0.000813837	0.000245651	0.000253152	0.0022033	0.0022033	0.000999482	0.000999482	9.90106E-05	9.90106E-05	0.000318784	0.000318784	3.48358E-05
3830703772965	383070	3772965	8.05475E-06	8.05475E-06	3.4494E-05	3.4494E-05	0.000773026	0.000510714	0.00086245	0.00086245	0.000260325	0.000268274	0.002358788	0.002358788	0.001059184	0.001059184	0.000104925	0.000104925	0.000337826	0.000337826	3.52357E-05
3830803772965	383080	3772965	8.07332E-06	8.07332E-06	3.45735E-05	3.45735E-05	0.00081843	0.000540711	0.000913107	0.000913107	0.000275615	0.000284031	0.002521529	0.002521529	0.001121396	0.001121396	0.000111088	0.000111088	0.000357669	0.000357669	3.56416E-05
3830903772965	383090	3772965	8.09189E-06	8.09189E-06	3.4653E-05	3.4653E-05	0.000866181	0.000572258	0.000966382	0.000966382	0.000291696	0.000300603	0.002692386	0.002692386	0.001186824	0.001186824	0.000117569	0.000117569	0.000378537	0.000378537	3.60654E-05
3831003772965	383100	3772965	8.11252E-06	8.11252E-06	3.47414E-05	3.47414E-05	0.000915862	0.000605081	0.00102181	0.00102181	0.000308426	0.000317844	0.002869414	0.002869414	0.001254895	0.001254895	0.000124312	0.000124312	0.000400248	0.000400248	3.65012E-05
3831103772965	383110	3772965	8.13109E-06	8.13109E-06	3.48209E-05	3.48209E-05	0.000966829	0.000638753	0.001078673	0.001078673	0.00032559	0.000335532	0.003049638	0.003049638	0.00132473	0.00132473	0.00013123	0.00013123	0.000422522	0.000422522	3.69369E-05
3831203772965	383120	3772965	8.14966E-06	8.14966E-06	3.49004E-05	3.49004E-05	0.001019267	0.000673397	0.001137177	0.001137177	0.000343249	0.00035373	0.003232257	0.003232257	0.001396579	0.001396579	0.000138348	0.000138348	0.000445438	0.000445438	3.73906E-05
3831303772965	383130	3772965	8.16823E-06	8.16823E-06	3.498E-05	3.498E-05	0.001072047	0.000708268	0.001196063	0.001196063	0.000361024	0.000372047	0.003412068	0.003412068	0.001468898	0.001468898	0.000145512	0.000145512	0.000468504	0.000468504	3.78442E-05
3831403772965	383140	3772965	8.18886E-06	8.18886E-06	3.50683E-05	3.50683E-05	0.001125913	0.000743855	0.001256159	0.001256159	0.000379163	0.000390741	0.003589341	0.003589341	0.001542703	0.001542703	0.000152823	0.000152823	0.000492044	0.000492044	3.83217E-05
3831503772965	383150	3772965	8.21155E-06	8.21155E-06	3.51655E-05	3.51655E-05	0.001180023	0.000779604	0.001316529	0.001316529	0.000397386	0.000409519	0.003758859	0.003758859	0.001616844	0.001616844	0.000160168	0.000160168	0.000515691	0.000515691	3.88112E-05
3831603772965	383160	3772965	8.23012E-06	8.23012E-06	3.5245E-05	3.5245E-05	0.001232344	0.000814171	0.001374903	0.001374903	0.000415005	0.000427677	0.003911576	0.003911576	0.001688533	0.001688533	0.000167269	0.000167269	0.000538557	0.000538557	3.93066E-05
3831703772965	383170	3772965	8.25282E-06	8.25282E-06	3.53422E-05	3.53422E-05	0.001283605	0.000848038	0.001432095	0.001432095	0.000432268	0.000445467	0.004045472	0.004045472	0.00175877	0.00175877	0.000174227	0.000174227	0.000560959	0.000560959	3.9826E-05
3831803772965	383180	3772965	8.27345E-06	8.27345E-06	3.54306E-05	3.54306E-05	0.001330817	0.000879229	0.001484768	0.001484768	0.000448167	0.000461852	0.004148473	0.004148473	0.001823459	0.001823459	0.000180635	0.000180635	0.000581591	0.000581591	4.03453E-05
3831903772965	383190	3772965	8.29821E-06	8.29821E-06	3.55366E-05	3.55366E-05	0.001369207	0.000904591	0.001527598	0.001527598	0.000461095	0.000475175	0.004195059	0.004195059	0.001876059	0.001876059	0.000185846	0.000185846	0.000598368	0.000598368	4.08944E-05
3832003772965	383200	3772965	8.32297E-06	8.32297E-06	3.56426E-05	3.56426E-05	0.001374102	0.000907826	0.001533059	0.001533059	0.000462744	0.000476873	0.004044737	0.004044737	0.001882767	0.001882767	0.00018651	0.00018651	0.000600507	0.000600507	4.14675E-05
3832103772965	383210	3772965	8.34566E-06	8.34566E-06	3.57398E-05	3.57398E-05	0.001370757	0.000905616	0.001529327	0.001529327	0.000461617	0.000475712	0.003860533	0.003860533	0.001878183	0.001878183	0.000186056	0.000186056	0.000599045	0.000599045	4.20226E-05
3832203772965	383220	3772965	8.36629E-06	8.36629E-06	3.58282E-05	3.58282E-05	0.001353424	0.000894165	0.0015099 0	0.0015099 0	0.00045578	0.000469697	0.003645074	0.003645074	0.001854435	0.001854435	0.000183704	0.000183704	0.000591471	0.000591471	4.25718E-05
3832303772965	383230	3772965	8.36629E-06	8.36629E-06	3.58282E-05	3.58282E-05	0.001323049	0.000874096	0.001476101	0.001476101	0.000445551	0.000459156	0.003374823	0.003374823	0.001812815	0.001812815	0.000179581	0.000179581	0.000578196	0.000578196	4.30911E-05
3832403772965	383240	3772965	8.42406E-06	8.42406E-06	3.60756E-05	3.60756E-05	0.001282325	0.000847192	0.001430666	0.001430666	0.000431837	0.000445023	0.003088146	0.003088146	0.001757016	0.001757016	0.000174053	0.000174053	0.000560399	0.000560399	4.33298E-05
3832503772965	383250	3772965	9.49693E-06	9.49693E-06	4.06701E-05	4.06701E-05	0.00124249	0.000820874	0.001386223	0.001386223	0.000418422	0.000431198	0.002801146	0.002801146	0.001702435	0.001702435	0.000168646	0.000168646	0.00054299	0.00054299	4.77709E-05
3832603772965	383260	3772965	1.00457E-05	1.00457E-05	4.30203E-05	4.30203E-05	0.001199224	0.000792289	0.001337951	0.001337951	0.000403852	0.000416183	0.002532789	0.002532789	0.001643152	0.001643152	0.000162774	0.000162774	0.000524082	0.000524082	5.44921E-05
3832703772965	383270	3772965	1.05719E-05	1.05719E-05	4.52734E-05	4.52734E-05	0.001129325	0.000746109	0.001259967	0.001259967	0.000380313	0.000391925	0.002245712	0.002245712	0.001547379	0.001547379	0.000153286	0.000153286	0.000493535	0.000493535	5.90406E-05
3832803772965	383280	3772965	1.07823E-05	1.07823E-05	4.61746E-05	4.61746E-05	0.00105417	0.000696457	0.001176118	0.001176118	0.000355003	0.000365843	0.001991024	0.001991024	0.001444402	0.001444402	0.000143085	0.000143085	0.000460691	0.000460691	6.16311E-05
3832903772965	383290	3772965	1.07266E-05	1.07266E-05	4.59361E-05	4.59361E-05	0.001000899	0.000661262	0.001116684	0.001116684	0.000337064	0.000347356	0.001799309	0.001799309	0.001371412	0.001371412	0.000135855	0.000135855	0.000437411	0.000437411	6.22579E-05

			MSite Grubbing / Prep	MMass Grading / Excavation	MMass Grading / Excavation	MDrainage / Utilities Trenching	MFoundations / Concrete Pads	MBuilding / Structure Construction	MAsphalt Paving	MLandscaping or Other Finishing	MWaterside Construction (Piles)	RSSWRe-striping South Valley	RSSWRe-striping Silver Lake Boulevard	RSSWDemolition	RSSWPlacing Base	RSSWForm/Place Rebar and Pour	Child Risk				
Unique Identifier	X (UTM)	Y (UTM)	2027	2027	2028	2028	2028	2028	2028	2028	2028	2029	2029	2029	2029	2029	3rd Trimester	0<2	2<16	Total	per million
3834803772955	383480	3772955	5.88139E-05	0.000146863	0.000146863	4.11009E-05	7.5839E-05	0.000136373	9.64754E-05	2.9235E-05	5.17631E-05	0.00013222	0.000170112	0.000260911	0.000141831	4.24526E-05	3.02075E-09	6.6588E-08	5.6989E-08	1.26598E-07	0.12659778
3834903772955	383490	3772955	5.74619E-05	0.000143487	0.000143487	4.01561E-05	7.40956E-05	0.000133238	9.42577E-05	2.85629E-05	5.05732E-05	0.000126849	0.000161647	0.00024884	0.000135269	4.04884E-05	2.9495E-09	6.5148E-08	5.4088E-08	1.22185E-07	0.12218544
3835003772955	383500	3772955	5.62015E-05	0.000140339	0.000140339	3.92753E-05	7.24704E-05	0.000130315	9.21902E-05	2.79364E-05	4.94639E-05	0.000122142	0.00015412	0.000238093	0.000129427	3.87398E-05	2.88335E-09	6.3777E-08	5.1541E-08	1.18201E-07	0.11820142
3835103772955	383510	3772955	5.4995E-05	0.000137327	0.000137327	3.84321E-05	7.09145E-05	0.000127518	9.0211E-05	2.73367E-05	4.8402E-05	0.000117866	0.000147207	0.000228186	0.000124042	3.71279E-05	2.82044E-09	6.2446E-08	4.9237E-08	1.14504E-07	0.11450372
3835203772955	383520	3772955	5.38692E-05	0.000134515	0.000134515	3.76454E-05	6.94629E-05	0.000124907	8.83644E-05	2.67771E-05	4.74112E-05	0.000113968	0.000140872	0.000219069	0.000119086	3.56444E-05	2.76063E-09	6.1169E-08	4.7153E-08	1.11083E-07	0.11108324
3835303772955	383530	3772955	5.32121E-05	0.000132875	0.000132875	3.71862E-05	6.86156E-05	0.000123384	8.72864E-05	2.64504E-05	4.68328E-05	0.000110918	0.000136034	0.000212133	0.000115315	3.45159E-05	2.71754E-09	6.0285E-08	4.5546E-08	1.08549E-07	0.10854871
3835403772955	383540	3772955	5.25334E-05	0.00013118	0.00013118	3.67119E-05	6.77404E-05	0.00012181	8.61732E-05	2.61131E-05	4.62355E-05	0.000107999	0.000131371	0.000205384	0.000111647	3.34178E-05	2.67437E-09	5.9397E-08	4.4023E-08	1.06094E-07	0.10609432
3835503772955	383550	3772955	5.22156E-05	0.000130386	0.000130386	3.64898E-05	6.73306E-05	0.000121073	8.56519E-05	2.59551E-05	4.59558E-05	0.000105713	0.000127819	0.000200265	0.000108864	3.25849E-05	2.64522E-09	5.8845E-08	4.2854E-08	1.04345E-07	0.10434494
3835603772955	383560	3772955	5.21833E-05	0.000130306	0.000130306	3.64673E-05	6.72889E-05	0.000120998	8.55989E-05	2.5939E-05	4.59274E-05	0.000103919	0.000125146	0.000196428	0.000106778	3.19606E-05	2.62773E-09	5.8571E-08	4.1958E-08	1.03157E-07	0.10315653
3835703772955	383570	3772955	5.21132E-05	0.000130131	0.000130131	3.64183E-05	6.71986E-05	0.000120836	8.5484E-05	2.59042E-05	4.58657E-05	0.000102186	0.000122584	0.00019271	0.000104757	3.13556E-05	2.61068E-09	5.8294E-08	4.1102E-08	1.02007E-07	0.10200658
3835803772955	383580	3772955	5.21402E-05	0.000130198	0.000130198	3.64371E-05	6.72334E-05	0.000120898	8.55282E-05	2.59176E-05	4.58894E-05	0.000100674	0.000120444	0.000189612	0.000103073	3.08515E-05	2.59867E-09	5.8121E-08	4.0372E-08	1.01091E-07	0.10109108
3835903772955	383590	3772955	5.21348E-05	0.000130185	0.000130185	3.64334E-05	6.72264E-05	0.000120886	8.55193E-05	2.5915E-05	4.58847E-05	9.92217E-05	0.000118414	0.000186641	0.000101458	3.0368E-05	2.58736E-09	5.7948E-08	3.9676E-08	1.00211E-07	0.10021102
3836003772955	383600	3772955	5.23018E-05	0.000130601	0.000130601	3.65501E-05	6.74417E-05	0.000121273	8.57932E-05	2.5998E-05	4.60317E-05	9.80863E-05	0.000116982	0.000184586	0.000100341	3.00338E-05	2.58389E-09	5.7938E-08	3.915E-08	9.96718E-08	0.09967183
3836103772955	383610	3772955	5.26896E-05	0.00013157	0.00013157	3.68211E-05	6.79418E-05	0.000122172	8.64294E-05	2.61907E-05	4.6373E-05	9.73879E-05	0.000116344	0.000183746	9.98841E-05	2.9897E-05	2.59104E-09	5.8125E-08	3.8842E-08	9.95582E-08	0.09955824
3836203772955	383620	3772955	5.30128E-05	0.000132377	0.000132377	3.70469E-05	6.83586E-05	0.000122921	8.69595E-05	2.63514E-05	4.66574E-05	9.6775E-05	0.000115832	0.000183084	9.95241E-05	2.97893E-05	2.59848E-09	5.8284E-08	3.8568E-08	9.94501E-08	0.09945011
3836303772955	383630	3772955	5.28189E-05	0.000131893	0.000131893	3.69114E-05	6.81085E-05	0.000122472	8.66415E-05	2.6255E-05	4.64868E-05	9.5534E-05	0.000114164	0.000180622	9.81859E-05	2.93887E-05	2.58899E-09	5.8073E-08	3.7982E-08	9.86435E-08	0.09864347
3836403772955	383640	3772955	5.25064E-05	0.000131113	0.000131113	3.66931E-05	6.77057E-05	0.000121747	8.6129E-05	2.60997E-05	4.62118E-05	9.42076E-05	0.000112335	0.000177897	9.67046E-05	2.89454E-05	2.57649E-09	5.7794E-08	3.7357E-08	9.77277E-08	0.09772767
3836503772955	383650	3772955	5.22479E-05	0.000130467	0.000130467	3.65124E-05	6.73723E-05	0.000121148	8.57049E-05	2.59712E-05	4.59843E-05	9.30822E-05	0.000110833	0.000175664	9.54909E-05	2.85821E-05	2.56792E-09	5.7578E-08	3.6829E-08	9.69754E-08	0.09697543
3836603772955	383660	3772955	5.21294E-05	0.000130171	0.000130171	3.64296E-05	6.72195E-05	0.000120873	8.55105E-05	2.59123E-05	4.588-05	9.23688E-05	0.000109978	0.00017445	9.4831E-05	2.83846E-05	2.56816E-09	5.7502E-08	3.6492E-08	9.6562E-08	0.09656197
3836703772955	383670	3772955	5.18978E-05	0.000129593	0.000129593	3.62677E-05	6.69208E-05	0.000120336	8.51306E-05	2.57971E-05	4.56761E-05	9.16704E-05	0.000109054	0.000173117	9.41065E-05	2.81677E-05	2.56728E-09	5.7385E-08	3.615E-08	9.61027E-08	0.09610272
3836803772955	383680	3772955	5.151E-05	0.000128624	0.000128624	3.59967E-05	6.64207E-05	0.000119437	8.44944E-05	2.56044E-05	4.53348E-05	9.08113E-05	0.000107783	0.000171241	9.30867E-05	2.78625E-05	2.5617E-09	5.717E-08	3.5725E-08	9.54566E-08	0.09545665
3836903772955	383690	3772955	5.10144E-05	0.000127387	0.000127387	3.56504E-05	6.57817E-05	0.000118288	8.36815E-05	2.5358E-05	4.48987E-05	8.98869E-05	0.000106346	0.000169102	9.19238E-05	2.75144E-05	2.55363E-09	5.6902E-08	3.5264E-08	9.47199E-08	0.09471985
3837003772955	383700	3772955	5.04542E-05	0.000125988	0.000125988	3.5259E-05	6.50594E-05	0.000116989	8.27626E-05	2.50796E-05	4.44056E-05	8.89323E-05	0.000104819	0.000166802	9.06732E-05	2.71401E-05	2.54465E-09	5.6613E-08	3.4783E-08	9.39411E-08	0.09394108
3837103772955	383710	3772955	4.98348E-05	0.000124441	0.000124441	3.48261E-05	6.42607E-05	0.000115553	8.17466E-05	2.47717E-05	4.38605E-05	8.78169E-05	0.000103055	0.000164136	8.92242E-05	2.67064E-05	2.53231E-09	5.6274E-08	3.4238E-08	9.30442E-08	0.09304424
3837203772955	383720	3772955	4.91723E-05	0.000122787	0.000122787	3.43631E-05	6.34064E-05	0.000114016	8.06598E-05	2.44424E-05	4.32774E-05	8.67116E-05	0.000101327	0.000161479	8.77798E-05	2.6274E-05	2.51997E-09	5.594E-08	3.3695E-08	9.2155E-08	0.09215503
3837303772955	383730	3772955	4.85151E-05	0.000121146	0.000121146	3.39039E-05	6.2559E-05	0.000112493	7.95818E-05	2.41157E-05	4.2699E-05	8.533E-05	9.93021E-05	0.000158389	8.61001E-05	2.57713E-05	2.50226E-09	5.5538E-08	3.3054E-08	9.10942E-08	0.09109418
3837403772955	383740	3772955	4.78957E-05	0.000119599	0.000119599	3.3471E-05	6.17602E-05	0.000111056	7.85658E-05	2.38078E-05	4.21538E-05	8.37825E-05	9.71116E-05	0.000155044	8.42819E-05	2.52271E-05	2.48158E-09	5.5103E-08	3.2365E-08	8.99503E-08	0.0899503
3837503772955	383750	3772955	4.72978E-05	0.000118106	0.000118106	3.30532E-05	6.09893E-05	0.00010967	7.7585E-05	2.35106E-05	4.16276E-05	8.23004E-05	9.50215E-05	0.000151852	8.25468E-05	2.47077E-05	2.46156E-09	5.4681E-08	3.1706E-08	8.88483E-08	0.08884832
3837603772955	383760	3772955	4.67107E-05	0.00011664	0.00011664	3.26429E-05	6.02322E-05	0.000108309	7.66219E-05	2.32188E-05	4.11109E-05	8.13961E-05	9.365E-05	0.000149747	8.14024E-05	2.43652E-05	2.45227E-09	5.4411E-08	3.1267E-08	8.81307E-08	0.08813065
3837703772955	383770	3772955	4.60913E-05	0.000115093	0.000115093	3.221E-05	5.94335E-05	0.000106872	7.56058E-05	2.29109E-05	4.05657E-05	8.05068E-05	9.23738E-05	0.000147778	8.03318E-05	2.40447E-05	2.44242E-09	5.4139E-08	3.084E-08	8.74215E-08	0.08742154
3837803772955	383780	3772955	4.55041E-05	0.000113627	0.000113627	3.17997E-05	5.86764E-05	0.000105511	7.46428E-05	2.2619E-05	4.0049E-05	7.94266E-05	9.0957E-05	0.000145604	7.91504E-05	2.36911E-05	2.42863E-09	5.3822E-08	3.0358E-08	8.66092E-08	0.08660919
3837903772955	383790	3772955	4.50032E-05	0.000112376	0.000112376	3.14496E-05	5.80305E-05	0.00010435	7.38211E-05	2.237E-05	3.96081E-05	7.81555E-05	8.93141E-05	0.000143092	7.77845E-05	2.32823E-05	2.41179E-09	5.3475E-08	2.9818E-08	8.57055E-08	0.08570552
3838003772955	383800	3772955	4.45346E-05	0.000111206	0.000111206	3.11221E-05	5.74262E-05	0.000103263	7.30524E-05	2.21371E-05	3.91957E-05	7.69196E-05	8.77416E-05	0.000140698	7.64832E-05	2.28927E-05	2.39502E-09	5.314E-08	2.93E-08	8.48353E-08	0.0848353
3838103772955	383810	3772955	4.40983E-05	0.000110117	0.000110117	3.08172E-05	5.68636E-05	0.000102251	7.23367E-05	2.19202E-05	3.88117E-05	7.5347E-05	8.56465E-05	0.000137463	7.4725E-05	2.23665E-05	2.3717E-09	5.269E-08	2.8646E-08	8.37079E-08	0.0837079
3838203772955	383820	3772955	4.36566E-05	0.000109014	0.000109014	3.05086E-05	5.62941E-05	0.000101227	7.16122E-05	2.17007E-05	3.84229E-05	7.37895E-05	8.35715E-05	0.000134263	7.29853E-05	2.18458E-05	2.34761E-09	5.2231E-08	2.8001E-08	8.25792E-08	0.08257923
3838303772955	383830	3772955	4.32096E-05	0.000107898	0.000107898	3.01961E-05	5.57176E-05	0.000100191	7.08788E-05	2.14784E-05	3.80295E-05	7.2227E-05	8.14815E-05	0.000131037	7.12317E-05	2.13209E-05	2.32267E-09	5.1756E-08	2.7358E-08	8.14371E-08	0.08143708
3838403772955	383840	3772955	4.27786E-05	0.000106822	0.000106822	2.99855E-05	5.51619E-05	9.91914E-05	7.0172E-05	2.12642E-05	3.76502E-05	7.06143E-05	7.93312E-05	0.000127718	6.94274E-05	2.07808E-05	2.29576E-09	5.125E-08	2.6706E-08	8.02522E-08	0.08025223
3838503772955	383850	3772955	4.23531E-05	0.000105759	0.000105759	2.95976E-05	5.46132E-05	9.82047E-05	6.9474E-05	2.10527E-05	3.72757E-05	6.90367E-05	7.72713E-05	0.000124535	6.76969E-05	2.02629E-05	2.26837E-09	5.0742E-08	2.6078E-08	7.90879E-08	0.07908787
3838603772955	383860	3772955	4.2003E-05	0.000104885	0.000104885	2.9353E-05	5.41618E-05	9.73929E-05	6.88997E-05	2.08787E-05	3.69676E-05	6.86096E-05	7.69145E-05	0.000123991	6.74016E-05	2.01745E-05	2.26645E-09	5.0653E-08	2.5888E-08	7.88073E-08	0.0788073
3838703772955	383870	3772955	4.1906E-05	0.000104643	0.000104643	2.92852E-05	5.40367E-05	9.71681E-05	6.87406E-05	2.08305E-05	3.68822E-05	6.84539E-05	7.73165E-05	0.000124552	6.77061E-05	2.02656E-05	2.26946E-09	5.074E-08	2.5886E-08	7.88951E-08	0.07889513
3838803772955	383880	3772955	4.21484E-05	0.000105248	0.000105248	2.94546E-05	5.43493E-05	9.77301E-05	6.91382E-05	2.0951E-05	3.70956E-05	6.80369E-05	7.83665E-05	0.000126657	6.88506E-05	2.06082E-05	2.2659E-09	5.0832E-08	2.5918E-08	7.90158E-08	0.07901578
3838903772955	383890	3772955	4.16529E-05	0.00010401	0.00010401	2.91083E-05	5.37103E-05	9.65811E-05	6.83253E-05	2.07047E-05	3.66594E-05	6.67256E-05	7.65729E-05	0.000123898	6.73508E-05	2.01593E-05	2.24314E-09	5.0351E-08	2.5357E-08	7.79515E-08	0.0779515
3839003772955	383900	3772955	4.11412E-05	0.000102733	0.000102733	2.87507E-05	5.30505E-05	9.53946E-05	6.7486E-05	2.04503E-05	3.62091E-05	6.54545E-05	7.48898E-05	0.00012102	6.57864E-05	1.9691E-05	2.22059E-09	4.9879E-08	2.4812E-08	7.6912E-08	0.07691196
3839103772955	383910	3772955	4.04571E-05	0.000101024	0.000101024	2.82727E-05	5.21684E-05	9.38084E-05	6.63639E-05	2.01103E-05	3.5607E-05	6.36157E-05	7.11217E-05	0.000114959	6.24916E-05	1.87048E-05	2.18606E-09	4.9134E-08	2.3949E-08	7.52691E-08	0.07526908
3829703772965	382970	3772965	2.85209E-05	7.12188E-05	7.12188E-05	1.99313E-05	3.67769E-05	6.61318E-05	4.67843E-05	1.4177E-05	2.51017E-05	0.000506418	5.48937E-05	9.085E-05	4.9386E-05	1.47821E-05	2.60622E-09	5.8743E-08	5.2463E-08	1.13813E-07	0.11381256
3829803772965	382980	3772965	2.88118E-05	7.19451E-05	7.19451E-05	2.01345E-05	3.7152E-05	6.68062E-05	4.72614E-05	1.43216E-05	2.53577E-05	0.000539492	5.62704E-05	9.30741E-05	5.0595E-05	1.5144E-05	2.41271E-09	5.6703E-08	5.547E-08	1.14585E-07	0.11458523
3829903772965	382990	3772965	2.91295E-05	7.27387E-05	7.27387E-05	2.03566E-05	3.75618E-05	6.75431E-05	4.77827E-05	1.44796E-05	2.56374E-05	0.000565507	5.77625E-05	9.54765E-05	5.19009E-05	1.55349E-05	2.44124E-09	5.7139E-08	5.8488E-08	1.18068E-07	0.11806783
3830003772965	383000	3772965	2.94473E-05	7.35323E-05	7.35323E-05	2.05787E-05	3.79716E-05	6.828E-05	4.8304E-05	1.46376E-05	2.59171E-05	0.00058903	5.932E-05	9.79893E-05	5.32669E-05	1.59437E-05	2.46774E-09	5.7538E-08	6.1805E-08	1.21811E-07	0.121811
3830103772965	383010	3772965	2.97651E-05	7.43258E-05	7.43258E-05	2.08008E-05	3.83814E-05	6.90168E-05	4.88253E-05	1.47955E-05	2.61968E-05	0.000611051	6.09227E-05	0.000100553	5.46605E-05	1.63608E-05	2.48763E-09	5.7856E-08	6.5373E-08	1.25716E-07	0.12571626
3830203772965	383020	3772965	3.00668E-05	7.5079E-05	7.5079E-05	2.10116E-05	3.87703E-05	6.97162E-05	4.93201E-05	1.49455E-05	2.64623E-05	0.000630967	6.25355E-05	0.000103142	5.6068E-05	1.67821E-05	2.50571E-09	5.8133E-08	6.883E-08	1.29469E-07	0.12946902
3830303772965	383030	3772965	3.0363E-05	7.58188E-05	7.58188E-05	2.12186E-05	3.91523E-05	7.04032E-05	4.9806E-05	1.50927E-05	2.6723E-05	0.000648511	6.42035E-05	0.000105808	5.7517E-05	1.72158E-05	2.52292E-09	5.8389E-08	7.2242E-08	1.33154E-07	0.13315397
3830403772965	383040	3772965	3.07078E-05	7.66796E-05	7.66796E-05	2.14595E-05	3.95968E-05	7.12025E-05	5.03715E-05	1.52641E-05	2.70264E-05	0.000666437	6.60875E-05	0.000108821	5.91552E-05	1.77062E-05	2.54226E-09	5.8704E-08	7.5957E-08	1.37203E-07	0.13720339
3830503772965	383050	3772965	3.10686E-05	7.75808E-05	7.75808E-05	2.17117E-05	4.00622E-05	7.20393E-05	5.09635E-05	1.54435E-05	2.7344E-05	0.000683117	6.81072E-05	0.000112039	6.09041E-05	1.82297E-05	2.56203E-09	5.9029E-08	7.9921E-08	1.41513E-07	0.14151271
3830603772965	383060	3772965	3.14349E-05	7.84954E-05	7.84954E-05	2.19677E-05	4.05345E-05	7.28886E-05	5.15643E-05	1.56255E-05	2.76664E-05	0.000697521	7.02224E-05	0.0001154	6.27315E-05	1.87766E-05	2.58185E-09	5.9354E-08	8.4088E-08	1.46023E-07	0.14602338
3830703772965	383070	3772965	3.17958E-05	7.93966E-05	7.93966E-05	2.22199E-05	4.09999E-05	7.37254E-05	5.21563E-05	1.58049E-05	2.7984E-05	0.000709067	7.2428E-05	0.000118906	6.46374E-05	1.93471E-05	2.60116E-09	5.9662E-08	8.8424E-08	1.50688E-07	0.15068772
3830803772965	383080	3772965	3.21621E-05	8.03112E-05	8.03112E-05	2.24758E-05	4.14722E-05	7.45747E-05	5.27571E-05	1.5987E-05	2.83064E-05	0.000717744	7.47491E-05	0.000122574	6.66309E-05	1.99438E-05	2.62011E-09	5.9959E-08	9.2931E-08	1.5551E-07	0.15551014
3830903772965	383090	3772965	3.25445E-05	8.12661E-05	8.12661E-05	2.27431E-05	4.19653E-05	7.54614E-05	5.33844E-05	1.617711E-05	2.8643E-05	0.000724099	7.7226E-05	0.000126487	6.87583E-05	2.05805E-05	2.63969E-09	6.0275E-08	9.7659E-08	1.60574E-07	0.1605738
3831003772965	383100	3772965	3.29377E-05	8.2248E-05	8.2248E-05	2.30179E-05	4.24723E-05	7.63731E-05	5.40294E-05	1.63726E-05	2.8989E-05	0.000727656	7.98587E-05	0.00013063	7.10102E-05	2.12546E-05	2.6594E-09	6.0588E-08	1.0256E-07	1.65809E-07	0.16580887
3831103772965	383110	3772965	3.33309E-05	8.32299E-05	8.32299E-05	2.32927E-05	4.29794E-05	7.72849E-05	5.46744E-05	1.6568E-05	2.933551E-05	0.000727993	8.26421E-05	0.000134993	7.33821E-05	2.19646E-05	2.67882E-09	6.0894E-08	1.0757E-07	1.71139E-07	0.17113935
3831203772965	383120	3772965	3.37403E-05	8.42521E-05	8.42521E-05	2.35787E-05	4.35072E-05	7.82341E-05	5.53459E-05	1.67715E-05	2.96954E-05	0.000725571	8.56113E-05	0.000139637	7.59063E-05	2.27201E-05	2.69872E-09	6.1209E-08	1.1269E-07	1.76597E-07	0.17659729
3831303772965	383130	3772965	3.41497E-05	8.52743E-05	8.52743E-05	2.38648E-05	4.40351E-05	7.91833E-05	5.60174E-05	1.6975E-05	3.00557E-05	0.000719884	8.87464E-05	0.000144526	7.85644E-05	2.35157E-05	2.71819E-09	6.1514E-08	1.1781E-07	1.82041E-07	0.18204087
3831403772965	383140	3772965	3.45806E-05	8.63503E-05	8.63503E-05	2.4166E-05	4.45907E-05	8.01824E-05	5.67243E-05	1.71892E-05	3.04349E-05	0.000711956	9.21276E-05	0.000149781	8.14209E-05	2.43707E-05	2.73833E-09	6.1837E-08	1.2299E-07	1.87564E-07	0.18756436
3831503772965	383150	3772965	3.50223E-05	8.74532E-05	8.74532E-05	2.44746E-05	4.51603E-05	8.12066E-05	5.74488E-05	1.74087E-05	3.08237E-05	0.000701696	9.57701E-05	0.000155418	8.4485E-05	2.52878E-05	2.75883E-09	6.2165E-08	1.2814E-07	1.93061E-07	0.19306085
3831603772965	383160	3772965	3.54693E-05	8.85696E-05	8.85696E-05	2.4787E-05	4.57368E-05	8.22432E-05	5.81821E-05	1.76309E-05	3.12172E-05	0.000688533	9.96337E-05	0.00016136	8.77152E-05	2.62547E-05	2.77876E-09	6.2486E-08	1.3304E-07	1.98303E-07	0.19830253
3831703772965	383170	3772965	3.59379E-05	8.97398E-05	8.97398E-05	2.51145E-05	4.6341E-05	8.33298E-05	5.89508E-05	1.78639E-05	3.16296E-05	0.000673692	0.000103839	0.000167795	9.12131E-05	2.73017E-05	2.79963E-09	6.2825E-08	1.3775E-07	2.03375E-07	0.2033748
3831803772965	383180	3772965	3.64066E-05	9.09099E-05	9.09099E-05	2.5442E-05	4.69453E-05	8.44164E-05	5.97195E-05	1.80968E-05	3.2042E-05	0.000656338	0.000108305	0.000174603	9.49141E-05	2.84094E-05	2.81961E-09	6.3151E-08	1.4197E-07	2.07936E-07	0.20793556
3831903772965	383190	3772965	3.69021E-05	9.21473E-05	9.21473E-05	2.57883E-05	4.75843E-05	8.55654E-05	6.05324E-05	1.83431E-05	3.24782E-05	0.000637458	0.000113199	0.000182006	9.89381E-05	2.96139E-05	2.84009E-09	6.3491E-08	1.4526E-07	2.11595E-07	0.21159506
3832003772965	383200	3772965	3.74192E-05	9.34386E-05	9.34386E-05	2.61497E-05	4.82511E-05	8.67644E-05	6.13806E-05	1.86002E-05	3.29333E-05	0.000616537	0.00011857	0.000190079	0.000103327	3.09274E-05	2.85746E-09	6.3815E-08	1.4512E-07	2.11789E-07	0.21178894
3832103772965	383210	3772965	3.79201E-05	9.46894E-05	9.46894E-05	2.64997E-05	4.8897E-05	8.79259E-05	6.22023E-05	1.88492E-05	3.33741E-05	0.0005859	0.000124202	0.000198466	0.000107886	3.22921E-05	2.85506E-09	6.3901E-08	1.4418E-07	2.10939E-07	0.21093903
3832203772965	383220	3772965	3.84157E-05	9.59269E-05	9.59269E-05	2.6846E-05	4.9536E-05	8.90749E-05	6.30152E-05	1.90955E-05	3.38103E-05	0.000542733	0.00013012	0.000207193	0.00011263	3.3712E-05	3.11652E-09	6.6735E-08	1.4228E-07	2.12132E-07	0.21213245
3832303772965	383230	3772965	3.88843E-05	9.7097E-05	9.7097E-05	2.71735E-05	5.01403E-05	9.01615E-05	6.37839E-05	1.93284E-05	3.42227E-05	0.000492336	0.000136139	0.00021597	0.000117401	3.51402E-05	3.24557E-09	6.847E-08	1.3894E-07	2.10658E-07	0.21065788
3832403772965	383240	3772965	3.90997E-05	9.7635E-05	9.7635E-05	2.73241E-05	5.04181E-05	9.06611E-05	6.41373E-05	1.94355E-05	3.44123E-05	0.000446998	0.000141038	0.000222804	0.000121116	3.62521E-05	3.35393E-09	7.0152E-08	1.3414E-07	2.0765E-07	0.20764974
3832503772965	383250	3772965	4.31072E-05	0.000107642	0.000107642	3.01246E-05	5.55856E-05	9.99533E-05	7.07109E-05	2.14276E-05	3.79394E-05	0.000408623	0.000144459	0.00022766	0.000123756	3.70422E-05	3.46579E-09	7.2722E-08	1.307E-07	2.06888E-07	0.20688781
3832603772965	383260	3772965	4.91723E-05	0.000122787	0.000122787	3.43631E-05	6.34064E-05	0.000114016	8.06598E-05	2.44424E-05	4.32774E-05	0.000374615	0.000158873	0.000252736	0.000137387	4.11224E-05	3.53351E-09	7.4733E-08	1.274E-07	2.05665E-07	0.20566539
3832703772965	383270	3772965	5.32767E-05	0.000133036	0.000133036	3.72314E-05	6.86989E-05	0.000123533	8.73925E-05	2.64826E-05	4.68897E-05	0.000338356	0.000166244	0.000264689	0.000143885	4.30672E-05	3.57634E-09	7.6682E-08	1.2127E-07	2.01529E-07	0.20152927
3832803772965	383280	3772965	5.56144E-05	0.000138873	0.000138873	3.8865E-05	7.17133E-05	0.000128954	9.12271E-05	2.76446E-05	4.89472E-05	0.000304352	0.000169017	0.000268832	0.000146137	4.37413E-05	3.56614E-09	7.7622E-08	1.1398E-07	1.95168E-07	0.19516768
3832903772965	383290	3772965	5.618E-05	0.000140286	0.000140286	3.92603E-05	7.24426E-05	0.000130265	9.21548E-05	2.79257E-05	4.94449E-05	0.000278483	0.000170052	0.000269723	0.000146621	4.38863E-05	3.52138E-09	7.7344E-08	1.0814E-07	1.89002E-07	0.18900154

Unique Identifier	X (UTM)	Y (UTM)	EGIODemolition 2025	EGIOSite Grubbing / Prep 2025	EGIOMass Grading / Excavation 2025	EGIOMass Grading / Excavation 2026	EGIODrainage / Utilities Trenching 2026	EGIODrainage / Utilities Trenching 2027	EGIOFoundations / Concrete Pads 2026	EGIOFoundations / Concrete Pads 2027	EGIOBuilding / Structure Construction 2026	EGIOBuilding / Structure Construction 2027	EGIOAsphalt Paving 2027	EGIOArchitectural Coating 2027	EGIOLandscaping or Other Finishing 2027	EGIOWaterside Construction (Piles) 2027	HIWaterside Construction (Landscaping) 2025	HIWaterside Construction (Landscaping) 2026	KMDemolition 2025	KMSite Grubbing / Prep 2025	KMMass Grading / Excavation 2025
3833003772965	383300	3772965	3.19706E-05	2.8849E-05	7.20393E-05	7.20393E-05	2.01609E-05	2.01609E-05	3.72006E-05	3.72006E-05	6.68936E-05	6.68936E-05	4.73232E-05	4.45395E-06	1.43404E-05	2.53909E-05	0.000153111	0.000153111	4.86185E-05	4.38721E-05	0.000109552
3833103772965	383310	3772965	3.1702E-05	2.8607E-05	7.1434E-05	7.1434E-05	1.99915E-05	1.99915E-05	3.68881E-05	3.68881E-05	6.63316E-05	6.63316E-05	4.69256E-05	4.41653E-06	1.42199E-05	2.51776E-05	0.000154015	0.000154015	4.8523E-05	4.37859E-05	0.000109337
3833203772965	383320	3772965	3.13021E-05	2.8246E-05	7.05329E-05	7.05329E-05	1.97393E-05	1.97393E-05	3.64227E-05	3.64227E-05	6.54948E-05	6.54948E-05	4.63337E-05	4.36081E-06	1.40405E-05	2.48599E-05	0.000153159	0.000153159	4.88274E-05	4.40606E-05	0.000110023
3833303772965	383330	3772965	3.08066E-05	2.7799E-05	6.94165E-05	6.94165E-05	1.94269E-05	1.94269E-05	3.58462E-05	3.58462E-05	6.44582E-05	6.44582E-05	4.56003E-05	4.29179E-06	1.38183E-05	2.44665E-05	0.000151129	0.000151129	4.92512E-05	4.4443E-05	0.000110978
3833403772965	383340	3772965	3.03052E-05	2.7347E-05	6.82867E-05	6.82867E-05	1.91107E-05	1.91107E-05	3.52628E-05	3.52628E-05	6.34091E-05	6.34091E-05	4.48581E-05	4.22194E-06	1.35934E-05	2.40683E-05	0.000149051	0.000149051	4.9478E-05	4.46477E-05	0.000111489
3833503772965	383350	3772965	2.97978E-05	2.6889E-05	6.71434E-05	6.71434E-05	1.87907E-05	1.87907E-05	3.46724E-05	3.46724E-05	6.23475E-05	6.23475E-05	4.41071E-05	4.15126E-06	1.33658E-05	2.36653E-05	0.000146926	0.000146926	4.95855E-05	4.47447E-05	0.000111731
3833603772965	383360	3772965	2.92905E-05	2.6431E-05	6.60001E-05	6.60001E-05	1.84708E-05	1.84708E-05	3.4082E-05	3.4082E-05	6.12859E-05	6.12859E-05	4.33561E-05	4.08057E-06	1.31382E-05	2.32623E-05	0.000144817	0.000144817	4.95735E-05	4.47339E-05	0.000111704
3833703772965	383370	3772965	2.90159E-05	2.6183E-05	6.53814E-05	6.53814E-05	1.82976E-05	1.82976E-05	3.37625E-05	3.37625E-05	6.07113E-05	6.07113E-05	4.29496E-05	4.04232E-06	1.3015E-05	2.30443E-05	0.000144262	0.000144262	4.95556E-05	4.47177E-05	0.000111664
3833803772965	383380	3772965	2.89681E-05	2.614E-05	6.52738E-05	6.52738E-05	1.82675E-05	1.82675E-05	3.3707E-05	3.3707E-05	6.06114E-05	6.06114E-05	4.28789E-05	4.03567E-06	1.29936E-05	2.30064E-05	0.00014534	0.00014534	4.95377E-05	4.47016E-05	0.000111623
3833903772965	383390	3772965	2.89084E-05	2.6086E-05	6.51393E-05	6.51393E-05	1.82299E-05	1.82299E-05	3.36375E-05	3.36375E-05	6.04865E-05	6.04865E-05	4.27906E-05	4.02735E-06	1.29668E-05	2.29589E-05	0.000146403	0.000146403	4.94004E-05	4.45777E-05	0.000111314
3834003772965	383400	3772965	2.87771E-05	2.5968E-05	6.48434E-05	6.48434E-05	1.8147E-05	1.8147E-05	3.34847E-05	3.34847E-05	6.02118E-05	6.02118E-05	4.25962E-05	4.00906E-06	1.29079E-05	2.28547E-05	0.000146799	0.000146799	4.92034E-05	4.43999E-05	0.00011087
3834103772965	383410	3772965	2.86339E-05	2.5838E-05	6.45206E-05	6.45206E-05	1.80567E-05	1.80567E-05	3.3318E-05	3.3318E-05	5.9912E-05	5.9912E-05	4.23842E-05	3.9891E-06	1.28437E-05	2.27409E-05	0.000147053	0.000147053	4.89169E-05	4.41414E-05	0.000110224
3834203772965	383420	3772965	2.84488E-05	2.5671E-05	6.41037E-05	6.41037E-05	1.794E-05	1.794E-05	3.31027E-05	3.31027E-05	5.95248E-05	5.95248E-05	4.21103E-05	3.96332E-06	1.27607E-05	2.25939E-05	0.000146736	0.000146736	4.86125E-05	4.38667E-05	0.000109538
3834303772965	383430	3772965	2.82101E-05	2.5456E-05	6.35657E-05	6.35657E-05	1.77895E-05	1.77895E-05	3.28249E-05	3.28249E-05	5.90253E-05	5.90253E-05	4.17568E-05	3.93005E-06	1.26536E-05	2.24043E-05	0.000145483	0.000145483	4.84633E-05	4.3732E-05	0.000109202
3834403772965	383440	3772965	2.79713E-05	2.5241E-05	6.30277E-05	6.30277E-05	1.76389E-05	1.76389E-05	3.25471E-05	3.25471E-05	5.85257E-05	5.85257E-05	4.14034E-05	3.89679E-06	1.25465E-05	2.22147E-05	0.000144119	0.000144119	4.82902E-05	4.35758E-05	0.000108812
3834503772965	383450	3772965	2.75893E-05	2.4896E-05	6.21668E-05	6.21668E-05	1.7398E-05	1.7398E-05	3.21025E-05	3.21025E-05	5.77264E-05	5.77264E-05	4.08379E-05	3.84357E-06	1.23751E-05	2.19113E-05	0.000140915	0.000140915	4.83021E-05	4.35866E-05	0.000108839
3834603772965	383460	3772965	2.71476E-05	2.4497E-05	6.11715E-05	6.11715E-05	1.71194E-05	1.71194E-05	3.15886E-05	3.15886E-05	5.68021E-05	5.68021E-05	4.01841E-05	3.78203E-06	1.2177E-05	2.15605E-05	0.000137315	0.000137315	4.80992E-05	4.34035E-05	0.000108382
3834703772965	383470	3772965	2.66939E-05	2.4088E-05	6.01493E-05	6.01493E-05	1.68334E-05	1.68334E-05	3.10607E-05	3.10607E-05	5.58529E-05	5.58529E-05	3.95126E-05	3.71883E-06	1.19735E-05	2.12002E-05	0.000133842	0.000133842	4.77112E-05	4.30533E-05	0.000107507
3834803772965	383480	3772965	2.62582E-05	2.3695E-05	5.91674E-05	5.91674E-05	1.65586E-05	1.65586E-05	3.05537E-05	3.05537E-05	5.49412E-05	5.49412E-05	3.88676E-05	3.65813E-06	1.17781E-05	2.08541E-05	0.000130686	0.000130686	4.71799E-05	4.2574E-05	0.00010631
3834903772965	383490	3772965	2.58164E-05	2.3296E-05	5.81721E-05	5.81721E-05	1.628E-05	1.628E-05	3.00397E-05	3.00397E-05	5.4017E-05	5.4017E-05	3.82138E-05	3.59659E-06	1.15799E-05	2.05033E-05	0.000127625	0.000127625	4.65352E-05	4.19922E-05	0.000104858
3835003772965	383500	3772965	2.5327E-05	2.2854E-05	5.70692E-05	5.70692E-05	1.59714E-05	1.59714E-05	2.94702E-05	2.94702E-05	5.29928E-05	5.29928E-05	3.74893E-05	3.5284E-06	1.13604E-05	2.01146E-05	0.000124405	0.000124405	4.57234E-05	4.12597E-05	0.000103029
3835103772965	383510	3772965	2.48136E-05	2.2391E-05	5.59125E-05	5.59125E-05	1.56476E-05	1.56476E-05	2.88728E-05	2.88728E-05	5.19187E-05	5.19187E-05	3.67294E-05	3.45688E-06	1.11301E-05	1.97069E-05	0.000121217	0.000121217	4.47863E-05	4.0414E-05	0.000100917
3835203772965	383520	3772965	2.43242E-05	2.195E-05	5.48096E-05	5.48096E-05	1.5339E-05	1.5339E-05	2.83033E-05	2.83033E-05	5.08946E-05	5.08946E-05	3.60049E-05	3.3887E-06	1.09106E-05	1.93181E-05	0.000118283	0.000118283	4.38074E-05	3.95307E-05	9.8711E-05
3835303772965	383530	3772965	2.39959E-05	2.1653E-05	5.40698E-05	5.40698E-05	1.5132E-05	1.5132E-05	2.79213E-05	2.79213E-05	5.02077E-05	5.02077E-05	3.55189E-05	3.34296E-06	1.07633E-05	1.90574E-05	0.000116094	0.000116094	4.30732E-05	3.88681E-05	9.70567E-05
3835403772965	383540	3772965	2.36795E-05	2.1368E-05	5.3357E-05	5.3357E-05	1.49325E-05	1.49325E-05	2.75532E-05	2.75532E-05	4.95457E-05	4.95457E-05	3.50506E-05	3.29888E-06	1.06214E-05	1.88061E-05	0.000113969	0.000113969	4.2321E-05	3.81894E-05	9.53619E-05
3835503772965	383550	3772965	2.34945E-05	2.1201E-05	5.294E-05	5.294E-05	1.48158E-05	1.48158E-05	2.73379E-05	2.73379E-05	4.91586E-05	4.91586E-05	3.47767E-05	3.27311E-06	1.05384E-05	1.86592E-05	0.000112367	0.000112367	4.18017E-05	3.77208E-05	9.41918E-05
3835603772965	383560	3772965	2.34169E-05	2.1131E-05	5.27651E-05	5.27651E-05	1.47668E-05	1.47668E-05	2.72476E-05	2.72476E-05	4.89962E-05	4.89962E-05	3.46619E-05	3.26229E-06	1.05036E-05	1.85976E-05	0.000111225	0.000111225	4.14615E-05	3.74138E-05	9.34251E-05
3835703772965	383570	3772965	2.33452E-05	2.1066E-05	5.26037E-05	5.26037E-05	1.47217E-05	1.47217E-05	2.71642E-05	2.71642E-05	4.88463E-05	4.88463E-05	3.45559E-05	3.25232E-06	1.04715E-05	1.85407E-05	0.000110115	0.000110115	4.11153E-05	3.71014E-05	9.2645E-05
3835803772965	383580	3772965	2.33094E-05	2.1034E-05	5.2523E-05	5.2523E-05	1.46991E-05	1.46991E-05	2.71226E-05	2.71226E-05	4.87714E-05	4.87714E-05	3.45028E-05	3.24733E-06	1.04554E-05	1.85122E-05	0.000109211	0.000109211	4.08288E-05	3.68428E-05	9.19994E-05
3835903772965	383590	3772965	2.32736E-05	2.1002E-05	5.24423E-05	5.24423E-05	1.46765E-05	1.46765E-05	2.70809E-05	2.70809E-05	4.86965E-05	4.86965E-05	3.44498E-05	3.24234E-06	1.04393E-05	1.84838E-05	0.000108371	0.000108371	4.05303E-05	3.65735E-05	9.13269E-05
3836003772965	383600	3772965	2.33094E-05	2.1034E-05	5.2523E-05	5.2523E-05	1.46991E-05	1.46991E-05	2.71226E-05	2.71226E-05	4.87714E-05	4.87714E-05	3.45028E-05	3.24733E-06	1.04554E-05	1.85122E-05	0.000107911	0.000107911	4.03453E-05	3.64066E-05	9.09099E-05
3836103772965	383610	3772965	2.34407E-05	2.1152E-05	5.28189E-05	5.28189E-05	1.47819E-05	1.47819E-05	2.72754E-05	2.72754E-05	4.90462E-05	4.90462E-05	3.46972E-05	3.26562E-06	1.05143E-05	1.86165E-05	0.000108054	0.000108054	4.03095E-05	3.63742E-05	9.08292E-05
3836203772965	383620	3772965	2.35661E-05	2.1265E-05	5.31014E-05	5.31014E-05	1.48609E-05	1.48609E-05	2.74212E-05	2.74212E-05	4.93084E-05	4.93084E-05	3.48828E-05	3.28308E-06	1.05705E-05	1.87161E-05	0.000108307	0.000108307	4.02259E-05	3.62988E-05	9.06409E-05
3836303772965	383630	3772965	2.35303E-05	2.1233E-05	5.30207E-05	5.30207E-05	1.48383E-05	1.48383E-05	2.73795E-05	2.73795E-05	4.92335E-05	4.92335E-05	3.48298E-05	3.27809E-06	1.05545E-05	1.86876E-05	0.000107816	0.000107816	3.98976E-05	3.60026E-05	8.99012E-05
3836403772965	383640	3772965	2.34706E-05	2.1179E-05	5.28862E-05	5.28862E-05	1.48007E-05	1.48007E-05	2.73101E-05	2.73101E-05	4.91086E-05	4.91086E-05	3.47414E-05	3.26978E-06	1.05277E-05	1.86402E-05	0.000107213	0.000107213	3.95335E-05	3.5674E-05	8.90807E-05
3836503772965	383650	3772965	2.34467E-05	2.1158E-05	5.28324E-05	5.28324E-05	1.47856E-05	1.47856E-05	2.72823E-05	2.72823E-05	4.90587E-05	4.90587E-05	3.47061E-05	3.26645E-06	1.0517E-05	1.86213E-05	0.000106896	0.000106896	3.92171E-05	3.53885E-05	8.83678E-05
3836603772965	383660	3772965	2.35124E-05	2.1217E-05	5.29804E-05	5.29804E-05	1.48271E-05	1.48271E-05	2.73587E-05	2.73587E-05	4.9196E-05	4.9196E-05	3.48033E-05	3.2756E-06	1.05464E-05	1.86734E-05	0.000107261	0.000107261	3.89963E-05	3.51892E-05	8.78702E-05
3836703772965	383670	3772965	2.35541E-05	2.1255E-05	5.30745E-05	5.30745E-05	1.48534E-05	1.48534E-05	2.74073E-05	2.74073E-05	4.92835E-05	4.92835E-05	3.48651E-05	3.28142E-06	1.05652E-05	1.87066E-05	0.000107673	0.000107673	3.87276E-05	3.49468E-05	8.72649E-05
3836803772965	383680	3772965	2.35422E-05	2.1244E-05	5.30476E-05	5.30476E-05	1.48459E-05	1.48459E-05	2.73934E-05	2.73934E-05	4.92585E-05	4.92585E-05	3.48474E-05	3.27976E-06	1.05598E-05	1.86971E-05	0.000107816	0.000107816	3.83934E-05	3.46452E-05	8.65117E-05
3836903772965	383690	3772965	2.35064E-05	2.1212E-05	5.29669E-05	5.29669E-05	1.48233E-05	1.48233E-05	2.73518E-05	2.73518E-05	4.91836E-05	4.91836E-05	3.47944E-05	3.27477E-06	1.05438E-05	1.86687E-05	0.000107816	0.000107816	3.80352E-05	3.4322E-05	8.57047E-05
3837003772965	383700	3772965	2.34527E-05	2.1163E-05	5.28458E-05	5.28458E-05	1.47894E-05	1.47894E-05	2.72893E-05	2.72893E-05	4.90711E-05	4.90711E-05	3.47149E-05	3.26728E-06	1.05197E-05	1.8626E-05	0.0001078	0.0001078	3.76651E-05	3.39881E-05	8.48708E-05
3837103772965	383710	3772965	2.33751E-05	2.1093E-05	5.2671E-05	5.2671E-05	1.47405E-05	1.47405E-05	2.7199E-05	2.7199E-05	4.89088E-05	4.89088E-05	3.46E-05	3.25647E-06	1.04849E-05	1.85644E-05	0.000107689	0.000107689	3.7307E-05	3.36649E-05	8.40638E-05
3837203772965	383720	3772965	2.32855E-05	2.1012E-05	5.24692E-05	5.24692E-05	1.4684E-05	1.4684E-05	2.70948E-05	2.70948E-05	4.87214E-05	4.87214E-05	3.44675E-05	3.244E-06	1.04447E-05	1.84933E-05	0.000107546	0.000107546	3.69668E-05	3.33579E-05	8.32971E-05
3837303772965	383730	3772965	2.31602E-05	2.0899E-05	5.21868E-05	5.21868E-05	1.4605E-05	1.4605E-05	2.69489E-05	2.69489E-05	4.84592E-05	4.84592E-05	3.4282E-05	3.22654E-06	1.03885E-05	1.83937E-05	0.000106943	0.000106943	3.66325E-05	3.30562E-05	8.25439E-05
3837403772965	383740	3772965	2.30169E-05	2.077E-05	5.1864E-05	5.1864E-05	1.45146E-05	1.45146E-05	2.67822E-05	2.67822E-05	4.81594E-05	4.81594E-05	3.40699E-05	3.20658E-06	1.03242E-05	1.82799E-05	0.000106071	0.000106071	3.63042E-05	3.276E-05	8.18041E-05
3837503772965	383750	3772965	2.28677E-05	2.0635E-05	5.15277E-05	5.15277E-05	1.44205E-05	1.44205E-05	2.66086E-05	2.66086E-05	4.78472E-05	4.78472E-05	3.3849E-05	3.18579E-06	1.02573E-05	1.81614E-05	0.000105215	0.000105215	3.59878E-05	3.24745E-05	8.10913E-05
3837603772965	383760	3772965	2.27602E-05	2.0538E-05	5.12856E-05	5.12856E-05	1.43528E-05	1.43528E-05	2.64836E-05	2.64836E-05	4.76224E-05	4.76224E-05	3.369E-05	3.17082E-06	1.02091E-05	1.80761E-05	0.000105167	0.000105167	3.57311E-05	3.22429E-05	8.05129E-05
3837703772965	383770	3772965	2.26468E-05	2.0436E-05	5.10301E-05	5.10301E-05	1.42812E-05	1.42812E-05	2.63516E-05	2.63516E-05	4.73851E-05	4.73851E-05	3.35221E-05	3.15502E-06	1.01582E-05	1.7986E-05	0.00010504	0.00010504	3.55103E-05	3.20436E-05	8.00153E-05
3837803772965	383780	3772965	2.25215E-05	2.0323E-05	5.07476E-05	5.07476E-05	1.42022E-05	1.42022E-05	2.62057E-05	2.62057E-05	4.71228E-05	4.71228E-05	3.33365E-05	3.13756E-06	1.0102E-05	1.78865E-05	0.000104644	0.000104644	3.52894E-05	3.18443E-05	7.95176E-05
3837903772965	383790	3772965	2.23902E-05	2.0204E-05	5.04517E-05	5.04517E-05	1.41194E-05	1.41194E-05	2.60529E-05	2.60529E-05	4.6848E-05	4.6848E-05	3.31422E-05	3.11926E-06	1.00431E-05	1.77822E-05	0.000104009	0.000104009	3.50626E-05	3.16396E-05	7.90065E-05
3838003772965	383800	3772965	2.22708E-05	2.0097E-05	5.01827E-05	5.01827E-05	1.40441E-05	1.40441E-05	2.5914E-05	2.5914E-05	4.65982E-05	4.65982E-05	3.29655E-05	3.10263E-06	9.98953E-06	1.76873E-05	0.000103343	0.000103343	3.48656E-05	3.14619E-05	7.85626E-05
3838103772965	383810	3772965	2.21096E-05	1.9951E-05	4.98196E-05	4.98196E-05	1.39425E-05	1.39425E-05	2.57265E-05	2.57265E-05	4.6261E-05	4.6261E-05	3.27269E-05	3.08018E-06	9.91724E-06	1.75594E-05	0.000102185	0.000102185	3.46209E-05	3.1241E-05	7.80112E-05
3838203772965	383820	3772965	2.19425E-05	1.98E-05	4.94429E-05	4.94429E-05	1.38371E-05	1.38371E-05	2.5532E-05	2.5532E-05	4.59113E-05	4.59113E-05	3.24795E-05	3.05689E-06	9.84227E-06	1.74266E-05	0.000100996	0.000100996	3.43702E-05	3.10148E-05	7.74463E-05
3838303772965	383830	3772965	2.17634E-05	1.9639E-05	4.90394E-05	4.90394E-05	1.37242E-05	1.37242E-05	2.53236E-05	2.53236E-05	4.55366E-05	4.55366E-05	3.22144E-05	3.03195E-06	9.76195E-06	1.72844E-05	9.96636E-05	9.96636E-05	3.41016E-05	3.07724E-05	7.6841E-05
3838403772965	383840	3772965	2.15724E-05	1.9466E-05	4.8609E-05	4.8609E-05	1.36037E-05	1.36037E-05	2.51014E-05	2.51014E-05	4.5137E-05	4.5137E-05	3.19317E-05	3.00534E-06	9.67627E-06	1.71327E-05	9.80776E-05	9.80776E-05	3.37912E-05	3.04923E-05	7.61416E-05
3838503772965	383850	3772965	2.13814E-05	1.9294E-05	4.81786E-05	4.81786E-05	1.34832E-05	1.34832E-05	2.48791E-05	2.48791E-05	4.47373E-05	4.47373E-05	3.1649E-05	2.97873E-06	9.59059E-06	1.6981E-05	9.64758E-05	9.64758E-05	3.34748E-05	3.02068E-05	7.54287E-05
3838603772965	383860	3772965	2.12859E-05	1.9208E-05	4.79634E-05	4.79634E-05	1.3423E-05	1.3423E-05	2.4768E-05	2.4768E-05	4.45375E-05	4.45375E-05	3.15076E-05	2.96542E-06	9.54775E-06	1.69051E-05	9.62537E-05	9.62537E-05	3.33793E-05	3.01206E-05	7.52135E-05
3838703772965	383870	3772965	2.1262E-05	1.9186E-05	4.79096E-05	4.79096E-05	1.3408E-05	1.3408E-05	2.47402E-05	2.47402E-05	4.44875E-05	4.44875E-05	3.14722E-05	2.96209E-06	9.53704E-06	1.68862E-05	9.6222E-05	9.6222E-05	3.33614E-05	3.01045E-05	7.51732E-05
3838803772965	383880	3772965	2.1256E-05	1.9181E-05	4.78962E-05	4.78962E-05	1.34042E-05	1.34042E-05	2.47333E-05	2.47333E-05	4.4475E-05	4.4475E-05	3.14634E-05	2.96126E-06	9.53437E-06	1.68814E-05	9.5889E-05	9.5889E-05	3.33256E-05	3.00722E-05	7.50925E-05
3838903772965	383890	3772965	2.11665E-05	1.91E-05	4.76944E-05	4.76944E-05	1.33477E-05	1.33477E-05	2.46291E-05	2.46291E-05	4.42877E-05	4.42877E-05	3.13309E-05	2.94879E-06	9.49421E-06	1.68103E-05	9.50484E-05	9.50484E-05	3.31764E-05	2.99375E-05	7.47562E-05
3839003772965	383900	3772965	2.11307E-05	1.9068E-05	4.76137E-05	4.76137E-05	1.33252E-05	1.33252E-05	2.45874E-05	2.45874E-05	4.42127E-05	4.42127E-05	3.12779E-05	2.9438E-06	9.47814E-06	1.67819E-05	9.42078E-05	9.42078E-05	3.30271E-05	2.98028E-05	7.442E-05
3839103772965	383910	3772965	2.08203E-05	1.8788E-05	4.69143E-05	4.69143E-05	1.31294E-05	1.31294E-05	2.42262E-05	2.42262E-05	4.35633E-05	4.35633E-05	3.08184E-05	2.90056E-06	9.33891E-06	1.65354E-05	9.27646E-05	9.27646E-05	3.27167E-05	2.95228E-05	7.37206E-05
3829703772975	382970	3772975	3.16065E-05	2.8521E-05	7.12188E-05	7.12188E-05	1.99313E-05	1.99313E-05	3.67769E-05	3.67769E-05	6.61318E-05	6.61318E-05	4.67843E-05	4.40322E-06	1.4177E-05	2.51017E-05	0.000125182	0.000125182	2.80011E-05	2.52675E-05	6.30949E-05
3829803772975	382980	3772975	3.10275E-05	2.7998E-05	6.99142E-05	6.99142E-05	1.95661E-05	1.95661E-05	3.61032E-05	3.61032E-05	6.49203E-05	6.49203E-05	4.59272E-05	4.32256E-06	1.39173E-05	2.46419E-05	0.000109433	0.000109433	2.81205E-05	2.53752E-05	6.33639E-05
3829903772975	382990	3772975	3.1123E-05	2.8085E-05	7.01294E-05	7.01294E-05	1.96264E-05	1.96264E-05	3.62143E-05	3.62143E-05	6.51201E-05	6.51201E-05	4.60686E-05	4.33587E-06	1.39602E-05	2.47177E-05	0.000107895	0.000107895	2.83593E-05	2.55907E-05	6.39019E-05
3830003772975	383000	3772975	3.12006E-05	2.8155E-05	7.03042E-05	7.03042E-05	1.96753E-05	1.96753E-05	3.63046E-05	3.63046E-05	6.52825E-05	6.52825E-05	4.61834E-05	4.34668E-06	1.3995E-05	2.47794E-05	0.000109639	0.000109639	2.8598E-05	2.58062E-05	6.44399E-05
3830103772975	383010	3772975	3.12543E-05	2.8203E-05	7.04253E-05	7.04253E-05	1.97092E-05	1.97092E-05	3.63671E-05	3.63671E-05	6.53949E-05	6.53949E-05	4.6263E-05	4.35416E-06	1.40191E-05	2.4822E-05	0.000111289	0.000111289	2.88189E-05	2.60054E-05	6.49376E-05
3830203772975	383020	3772975	3.12782E-05	2.8225E-05	7.04791E-05	7.04791E-05	1.97242E-05	1.97242E-05	3.63949E-05	3.63949E-05	6.54448E-05	6.54448E-05	4.62983E-05	4.35749E-06	1.40298E-05	2.4841E-05	0.000112367	0.000112367	2.90278E-05	2.6194E-05	6.54083E-05
3830303772975	383030	3772975	3.12901E-05	2.8235E-05	7.0506E-05	7.0506E-05	1.97318E-05	1.97318E-05	3.64088E-05	3.64088E-05	6.54698E-05	6.54698E-05	4.6316E-05	4.35915E-06	1.40351E-05	2.48505E-05	0.000113382	0.000113382	2.92308E-05	2.63771E-05	6.58656E-05
3830403772975	383040	3772975	3.13319E-05	2.8273E-05	7.06001E-05	7.06001E-05	1.97581E-05	1.97581E-05	3.64574E-05	3.64574E-05	6.55573E-05	6.55573E-05	4.63778E-05	4.36497E-06	1.40539E-05	2.48836E-05	0.000114445	0.000114445	2.94755E-05	2.6598E-05	6.64171E-05
3830503772975	383050	3772975	3.13737E-05	2.8311E-05	7.06943E-05	7.06943E-05	1.97845E-05	1.97845E-05	3.65061E-05	3.65061E-05	6.56447E-05	6.56447E-05	4.64397E-05	4.37079E-06	1.40726E-05	2.49168E-05	0.000115524	0.000115524	2.97322E-05	2.68296E-05	6.69955E-05
3830603772975	383060	3772975	3.14035E-05	2.8338E-05	7.07615E-05	7.07615E-05	1.98033E-05	1.98033E-05	3.65408E-05	3.65408E-05	6.57071E-05	6.57071E-05	4.64839E-05	4.37495E-06	1.4086E-05	2.49405E-05	0.000116586	0.000116586	2.99889E-05	2.70612E-05	6.75738E-05
3830703772975	383070	3772975	3.14274E-05	2.8359E-05	7.08153E-05	7.08153E-05	1.98183E-05	1.98183E-05	3.65686E-05	3.65686E-05	6.57571E-05	6.57571E-05	4.65192E-05	4.37828E-06	1.40967E-05	2.49595E-05	0.000117649	0.000117649	3.02396E-05	2.72874E-05	6.81387E-05
3830803772975	383080	3772975	3.14453E-05	2.8375E-05	7.08557E-05	7.08557E-05	1.98296E-05	1.98296E-05	3.65894E-05	3.65894E-05	6.57946E-05	6.57946E-05	4.65457E-05	4.38077E-06	1.41048E-05	2.49737E-05	0.000118695	0.000118695	3.04903E-05	2.75136E-05	6.87036E-05
3830903772975	383090	3772975	3.14632E-05	2.8392E-05	7.0896E-05	7.0896E-05	1.98409E-05	1.98409E-05	3.66102E-05	3.66102E-05	6.5832E-05	6.5832E-05	4.65722E-05	4.38327E-06	1.41128E-05	2.49879E-05	0.000119758	0.000119758	3.07469E-05	2.77452E-05	6.9282E-05
3831003772975	383100	3772975	3.14811E-05	2.8408E-05	7.09364E-05	7.09364E-05

			KMMass Grading / Excavation	KMDrainage / Utilities Trenching	KMFoundations / Concrete Pads	KMBuilding / Structure Construction	KMAsphalt Paving	KMArchitectural Coating	KMLandscaping or Other Finishing	KMWaterside Construction (Piles)	EWNDemolition	EWNSite Grubbing / Prep	EWNDrainage / Utilities Trenching	EWNDrainage / Utilities Trenching	EWNDrainage / Utilities Trenching	EWNFoundations / Concrete Pads	EWNBuilding / Structure Construction	EWNAsphalt Paving	EWNLandscaping or Other Finishing	EWNWaterside Construction (Piles)	ISDemolition
Unique Identifier	X (UTM)	Y (UTM)	2026	2026	2026	2026	2026	2026	2026	2026	2027	2027	2027	2028	2029	2029	2029	2029	2029	2029	2027
3833003772965	383300	3772965	0.000109552	2.36037E-05	5.65719E-05	0.000104934	7.19656E-05	6.77323E-06	2.18078E-05	3.86126E-05	0.000309964	0.00041792	0.000507066	0.000507066	0.000507066	0.000360671	0.000628107	0.000458813	0.000139034	0.000241265	3.08126E-05
3833103772965	383310	3772965	0.000109337	2.35573E-05	5.64608E-05	0.000104728	7.18242E-05	6.75993E-06	2.17649E-05	3.85367E-05	0.000313647	0.000422886	0.000513091	0.000513091	0.000513091	0.000364956	0.00063557	0.000464264	0.000140686	0.000244132	3.05738E-05
3833203772965	383320	3772965	0.000110023	2.37051E-05	5.6815E-05	0.000105385	7.22748E-05	6.80234E-06	2.19015E-05	3.87785E-05	0.000311874	0.000420496	0.00051019	0.00051019	0.00051019	0.000362894	0.000631978	0.00046164	0.000139891	0.000242752	3.03231E-05
3833303772965	383330	3772965	0.000110978	2.39109E-05	5.73081E-05	0.000106299	7.29022E-05	6.86138E-06	2.20916E-05	3.91151E-05	0.000306258	0.000421922	0.000501002	0.000501002	0.000501002	0.000356358	0.000620596	0.000453326	0.000137371	0.00023838	3.00247E-05
3833403772965	383340	3772965	0.000111489	2.4021E-05	5.75721E-05	0.000106789	7.32379E-05	6.89298E-06	2.21933E-05	3.92952E-05	0.000300002	0.000404488	0.000490768	0.000490768	0.000490768	0.000349079	0.000607919	0.000444066	0.000134566	0.000233511	2.96904E-05
3833503772965	383350	3772965	0.000111731	2.40732E-05	5.76971E-05	0.000107021	7.3397E-05	6.90795E-06	2.22415E-05	3.93805E-05	0.000293108	0.000395193	0.00047949	0.00047949	0.00047949	0.000341057	0.000593949	0.000433861	0.000131473	0.000228144	2.93143E-05
3833603772965	383360	3772965	0.000111704	2.40674E-05	5.76832E-05	0.000106995	7.33793E-05	6.90629E-06	2.22361E-05	3.93711E-05	0.000285694	0.000385197	0.000467362	0.000467362	0.000467362	0.00033243	0.00057892	0.000422887	0.000128148	0.000222374	2.89084E-05
3833703772965	383370	3772965	0.000111664	2.40587E-05	5.76623E-05	0.000106956	7.33528E-05	6.90379E-06	2.22281E-05	3.93568E-05	0.000281832	0.00037999	0.000461044	0.000461044	0.000461044	0.00032793	0.0005711	0.000417171	0.000126415	0.000219368	2.86398E-05
3833803772965	383380	3772965	0.000111623	2.405E-05	5.76415E-05	0.000106918	7.33263E-05	6.9013E-06	2.22201E-05	3.93426E-05	0.000281778	0.000379917	0.000460956	0.000460956	0.000460956	0.00032874	0.00057091	0.000417091	0.000126391	0.000219326	2.85085E-05
3833903772965	383390	3772965	0.000111314	2.39833E-05	5.74818E-05	0.000106621	7.31231E-05	6.88217E-06	2.21585E-05	3.92336E-05	0.000281265	0.000379225	0.000460117	0.000460117	0.000460117	0.000327277	0.000569951	0.000416331	0.000126161	0.000218926	2.83473E-05
3834003772965	383400	3772965	0.00011087	2.38877E-05	5.72526E-05	0.000106196	7.28315E-05	6.85473E-06	2.20701E-05	3.90771E-05	0.000278722	0.000375797	0.000455957	0.000455957	0.000455957	0.000324318	0.000564798	0.000412567	0.0012502	0.000216947	2.81325E-05
3834103772965	383410	3772965	0.000110224	2.37486E-05	5.69192E-05	0.000105578	7.24074E-05	6.81481E-06	2.19416E-05	3.88496E-05	0.000275529	0.000371491	0.000450733	0.000450733	0.000450733	0.000320602	0.000558327	0.00040784	0.000123588	0.000214462	2.78997E-05
3834203772965	383420	3772965	0.000109538	2.36008E-05	5.65649E-05	0.000104921	7.19568E-05	6.7724E-06	2.18051E-05	3.86078E-05	0.000270753	0.000365053	0.000442921	0.000442921	0.000442921	0.000315045	0.00054865	0.000400772	0.000121446	0.000210745	2.7643E-05
3834303772965	383430	3772965	0.000109202	2.35283E-05	5.63913E-05	0.000104599	7.17359E-05	6.75161E-06	2.17381E-05	3.84893E-05	0.000263495	0.000355266	0.000431047	0.000431047	0.000431047	0.000306599	0.000533942	0.000390028	0.00011819	0.000205095	2.73684E-05
3834403772965	383440	3772965	0.000108812	2.34443E-05	5.61899E-05	0.000104225	7.14796E-05	6.7275E-06	2.16605E-05	3.83518E-05	0.000256081	0.00034527	0.000418919	0.000418919	0.000418919	0.000297973	0.000518919	0.000379054	0.000114865	0.000199324	2.70998E-05
3834503772965	383450	3772965	0.000108839	2.34501E-05	5.62038E-05	0.000104251	7.14973E-05	6.72916E-06	2.16659E-05	3.83613E-05	0.00024437	0.00032948	0.000399761	0.000399761	0.000399761	0.000284346	0.000495187	0.000361719	0.000109612	0.000190209	2.67476E-05
3834603772965	383460	3772965	0.000108382	2.33516E-05	5.59676E-05	0.000103813	7.11969E-05	6.70089E-06	2.15748E-05	3.82001E-05	0.000232067	0.000312893	0.000379635	0.000379635	0.000379635	0.000270031	0.000470258	0.000343509	0.000104094	0.000180633	2.63298E-05
3834703772965	383470	3772965	0.000107507	2.31632E-05	5.55162E-05	0.000102976	7.06226E-05	6.64683E-06	2.14008E-05	3.7892E-05	0.000220535	0.000297344	0.00036077	0.00036077	0.00036077	0.000256612	0.000446889	0.000326438	9.89207E-05	0.000171657	2.58702E-05
3834803772965	383480	3772965	0.00010631	2.29053E-05	5.4898E-05	0.000101829	6.98362E-05	6.57282E-06	2.11625E-05	3.74701E-05	0.000210131	0.000283316	0.00034375	0.00034375	0.00034375	0.000244506	0.000425806	0.000311038	9.4254E-05	0.000163558	2.53986E-05
3834903772965	383490	3772965	0.000104858	2.25923E-05	5.41479E-05	0.000100438	6.8882E-05	6.48301E-06	2.08733E-05	3.69581E-05	0.000200377	0.000270166	0.000327794	0.000327794	0.000327794	0.000233157	0.00040642	0.000296601	8.9879E-05	0.000155967	2.49151E-05
3835003772965	383500	3772965	0.000103029	2.21982E-05	5.32033E-05	9.86854E-05	6.76804E-05	6.36992E-06	2.05092E-05	3.63133E-05	0.000190666	0.000257072	0.000311907	0.000311907	0.000311907	0.000221856	0.000386362	0.000282225	8.55228E-05	0.000148407	2.43659E-05
3835103772965	383510	3772965	0.000100917	2.17432E-05	5.21128E-05	9.66628E-05	6.62932E-05	6.23936E-06	2.00888E-05	3.55691E-05	0.000181378	0.000244549	0.000296713	0.000296713	0.000296713	0.00021049	0.000367541	0.000268477	8.13567E-05	0.000141178	2.37869E-05
3835203772965	383520	3772965	9.8711E-05	2.1268E-05	5.09737E-05	9.45499E-05	6.48441E-05	6.10298E-06	1.96497E-05	3.47916E-05	0.000172961	0.000233201	0.000282944	0.000282944	0.000282944	0.000201256	0.000350486	0.000256019	7.75815E-05	0.000134627	2.32318E-05
3835303772965	383530	3772965	9.70567E-05	2.09115E-05	5.01194E-05	9.29653E-05	6.37574E-05	6.00069E-06	1.93204E-05	3.42085E-05	0.000166425	0.000224388	0.000272252	0.000272252	0.000272252	0.00019365	0.000337241	0.000246344	7.46497E-05	0.000129539	2.28438E-05
3835403772965	383540	3772965	9.53619E-05	2.05464E-05	4.92443E-05	9.1342E-05	6.26441E-05	5.89591E-06	1.89831E-05	3.36112E-05	0.000160211	0.00021601	0.000262087	0.000262087	0.000262087	0.00018642	0.000324649	0.000237146	7.18625E-05	0.000124703	2.24737E-05
3835503772965	383550	3772965	9.41918E-05	2.02942E-05	4.864E-05	9.02212E-05	6.18754E-05	5.82357E-06	1.87501E-05	3.31987E-05	0.000155281	0.000209363	0.000254021	0.000254021	0.000254021	0.000180683	0.000314658	0.000229848	6.96509E-05	0.000120865	2.22469E-05
3835603772965	383560	3772965	9.34251E-05	2.01291E-05	4.82441E-05	8.94868E-05	6.13718E-05	5.77617E-06	1.85975E-05	3.29285E-05	0.000151353	0.000204067	0.000247596	0.000247596	0.000247596	0.000176113	0.000306699	0.000224034	6.78892E-05	0.000117808	2.21454E-05
3835703772965	383570	3772965	9.2645E-05	1.9961E-05	4.78413E-05	8.87396E-05	6.08593E-05	5.72793E-06	1.84422E-05	3.26536E-05	0.000147586	0.000198989	0.000241434	0.000241434	0.000241434	0.00017173	0.000299067	0.000218459	6.61997E-05	0.000114876	2.2044E-05
3835803772965	383580	3772965	9.19994E-05	1.98219E-05	4.75079E-05	8.81212E-05	6.04352E-05	5.68802E-06	1.83137E-05	3.2426E-05	0.000144291	0.000194546	0.000236044	0.000236044	0.000236044	0.000167896	0.00029239	0.000213582	6.47218E-05	0.000112311	2.19902E-05
3835903772965	383590	3772965	9.13269E-05	1.9677E-05	4.71606E-05	8.7477E-05	5.99934E-05	5.64644E-06	1.81798E-05	3.2189E-05	0.000141152	0.000190313	0.000230908	0.000230908	0.000230908	0.000164243	0.000286028	0.000208934	6.33134E-05	0.000109867	2.19365E-05
3836003772965	383600	3772965	9.09099E-05	1.95872E-05	4.69453E-05	8.70777E-05	5.97195E-05	5.62066E-06	1.80968E-05	3.2042E-05	0.000138746	0.000187069	0.000226973	0.000226973	0.000226973	0.000161443	0.000281153	0.000205374	6.22344E-05	0.000107995	2.19604E-05
3836103772965	383610	3772965	9.08292E-05	1.95698E-05	4.69036E-05	8.70004E-05	5.96665E-05	5.61567E-06	1.80808E-05	3.20136E-05	0.000137361	0.000185202	0.000224707	0.000224707	0.000224707	0.000159832	0.000278347	0.000203324	6.16133E-05	0.000106917	2.20678E-05
3836203772965	383620	3772965	9.06409E-05	1.95292E-05	4.68064E-05	8.682E-05	5.95428E-05	5.60403E-06	1.80433E-05	3.19472E-05	0.000136156	0.000183577	0.000222735	0.000222735	0.000222735	0.000158429	0.000275904	0.000201539	6.10724E-05	0.000105979	2.21574E-05
3836303772965	383630	3772965	8.99012E-05	1.93698E-05	4.64244E-05	8.61114E-05	5.90569E-05	5.55829E-06	1.7896E-05	3.16865E-05	0.000133762	0.000180349	0.000218819	0.000218819	0.000218819	0.000155644	0.000271053	0.000197996	5.99988E-05	0.000104116	2.21096E-05
3836403772965	383640	3772965	8.90807E-05	1.9193E-05	4.60007E-05	8.53255E-05	5.85179E-05	5.50757E-06	1.77327E-05	3.13973E-05	0.000131243	0.000176953	0.000214698	0.000214698	0.000214698	0.000152713	0.000265949	0.000194267	5.88689E-05	0.000102155	2.2032E-05
3836503772965	383650	3772965	8.83678E-05	1.90394E-05	4.56326E-05	8.46427E-05	5.80496E-05	5.46349E-06	1.75908E-05	3.1146E-05	0.000129237	0.000174249	0.000211417	0.000211417	0.000211417	0.000150379	0.000261885	0.000191299	5.79693E-05	0.000100594	2.19962E-05
3836603772965	383660	3772965	8.78702E-05	1.89322E-05	4.53756E-05	8.4166E-05	5.77227E-05	5.43272E-06	1.74917E-05	3.09706E-05	0.000128288	0.000172969	0.000209865	0.000209865	0.000209865	0.000149275	0.000259962	0.000189894	5.75436E-05	9.9855E-05	2.20201E-05
3836703772965	383670	3772965	8.72649E-05	1.88018E-05	4.5063E-05	8.35863E-05	5.73251E-05	5.3953E-06	1.73712E-05	3.07573E-05	0.000127393	0.000171762	0.0002084	0.0002084	0.0002084	0.000148233	0.000258147	0.000188568	5.71419E-05	9.91581E-05	2.20201E-05
3836803772965	383680	3772965	8.65117E-05	1.86395E-05	4.46741E-05	8.28648E-05	5.68303E-05	5.34873E-06	1.72213E-05	3.04918E-05	0.000126086	0.000169999	0.000206262	0.000206262	0.000206262	0.000146712	0.000255498	0.000186633	5.65556E-05	9.81406E-05	2.19723E-05
3836903772965	383690	3772965	8.57047E-05	1.84656E-05	4.42573E-05	8.20919E-05	5.63002E-05	5.29884E-06	1.70607E-05	3.02074E-05	0.000124617	0.00016802	0.000203859	0.000203859	0.000203859	0.000145003	0.000252523	0.00018446	5.58969E-05	9.69976E-05	2.19007E-05
3837003772965	383700	3772965	8.48708E-05	1.8286E-05	4.38267E-05	8.12931E-05	5.57524E-05	5.24728E-06	1.68947E-05	2.991355E-05	0.000123131	0.000166016	0.000201428	0.000201428	0.000201428	0.000143274	0.000249511	0.00018226	5.52303E-05	9.58407E-05	2.18171E-05
3837103772965	383710	3772965	8.40638E-05	1.81121E-05	4.341E-05	8.05201E-05	5.52222E-05	5.19739E-06	1.6734E-05	2.9629E-05	0.000121537	0.000163867	0.000198821	0.000198821	0.000198821	0.000141419	0.000246281	0.000179901	5.45154E-05	9.46002E-05	2.17157E-05
3837203772965	383720	3772965	8.32971E-05	1.79469E-05	4.30141E-05	7.97858E-05	5.47186E-05	5.14999E-06	1.65814E-05	2.93588E-05	0.000119955	0.000161734	0.000196233	0.000196233	0.000196233	0.000139579	0.000243076	0.000177559	5.38059E-05	9.3369E-05	2.16022E-05
3837303772965	383730	3772965	8.25439E-05	1.77846E-05	4.26251E-05	7.90643E-05	5.42238E-05	5.10342E-06	1.64315E-05	2.90933E-05	0.000117818	0.000158853	0.000192737	0.000192737	0.000192737	0.000137092	0.000238746	0.000174396	5.28473E-05	9.17057E-05	2.14769E-05
3837403772965	383740	3772965	8.18041E-05	1.76252E-05	4.22431E-05	7.83557E-05	5.37378E-05	5.05768E-06	1.62842E-05	2.88326E-05	0.000115371	0.000155553	0.000188734	0.000188734	0.000188734	0.000134244	0.000233786	0.000170774	5.17496E-05	8.98007E-05	2.13515E-05
3837503772965	383750	3772965	8.10913E-05	1.74717E-05	4.1875E-05	7.76729E-05	5.32696E-05	5.01361E-06	1.61423E-05	2.85814E-05	0.000113037	0.000152406	0.000184916	0.000184916	0.000184916	0.000131529	0.000229057	0.000167319	5.07027E-05	8.79841E-05	2.12262E-05
3837603772965	383760	3772965	8.05129E-05	1.7347E-05	4.15763E-05	7.71189E-05	5.28896E-05	4.97785E-06	1.60272E-05	2.83775E-05	0.000111778	0.000150708	0.000182855	0.000182855	0.000182855	0.000130063	0.000226505	0.000165455	5.01378E-05	8.70038E-05	2.10889E-05
3837703772965	383770	3772965	8.00153E-05	1.72398E-05	4.13194E-05	7.66423E-05	5.25627E-05	4.94708E-06	1.59281E-05	2.82021E-05	0.000110542	0.000149042	0.000180834	0.000180834	0.000180834	0.000128626	0.000224001	0.000163626	4.95835E-05	8.6042E-05	2.09516E-05
3837803772965	383780	3772965	7.95176E-05	1.71326E-05	4.10624E-05	7.61656E-05	5.22358E-05	4.91631E-06	1.5829E-05	2.80267E-05	0.000109092	0.000147087	0.000178461	0.000178461	0.000178461	0.000126938	0.000221062	0.000161479	4.89329E-05	8.4913E-05	2.08263E-05
3837903772965	383790	3772965	7.90065E-05	1.70225E-05	4.07984E-05	7.5676E-05	5.19001E-05	4.88471E-06	1.57273E-05	2.78466E-05	0.000107396	0.000144801	0.000175688	0.000175688	0.000175688	0.000124965	0.000217626	0.000158969	4.81725E-05	8.35935E-05	2.07128E-05
3838003772965	383800	3772965	7.85626E-05	1.69268E-05	4.05692E-05	7.52509E-05	5.16085E-05	4.85727E-06	1.56389E-05	2.76901E-05	0.000105791	0.000142636	0.000173061	0.000173061	0.000173061	0.000123097	0.000214373	0.000156593	4.74523E-05	8.23437E-05	2.05994E-05
3838103772965	383810	3772965	7.80112E-05	1.6808E-05	4.02845E-05	7.47227E-05	5.12462E-05	4.82317E-06	1.55292E-05	2.74957E-05	0.000103355	0.000139352	0.000169077	0.000169077	0.000169077	0.000120263	0.000209438	0.000152988	4.63599E-05	8.0448E-05	2.0492E-05
3838203772965	383820	3772965	7.74463E-05	1.66863E-05	3.99927E-05	7.41816E-05	5.08751E-05	4.78825E-06	1.54167E-05	2.72966E-05	0.00010092	0.000136069	0.000165093	0.000165093	0.000165093	0.000117429	0.000204503	0.000149383	4.52675E-05	7.85524E-05	2.03905E-05
3838303772965	383830	3772965	7.6841E-05	1.65559E-05	3.96802E-05	7.36018E-05	5.04775E-05	4.75083E-06	1.52962E-05	2.70833E-05	9.83591E-05	0.000132616	0.000160904	0.000160904	0.000160904	0.00011445	0.000199313	0.000145592	4.41189E-05	7.65592E-05	2.0295E-05
3838403772965	383840	3772965	7.61416E-05	1.64052E-05	3.9319E-05	7.29319E-05	5.00181E-05	4.70758E-06	1.5157E-05	2.68368E-05	9.55178E-05	0.000128785	0.000156256	0.000156256	0.000156256	0.000111143	0.000193556	0.000141387	4.28444E-05	7.43477E-05	2.01995E-05
3838503772965	383850	3772965	7.54287E-05	1.62516E-05	3.89509E-05	7.22491E-05	4.95498E-05	4.66351E-06	1.50151E-05	2.65855E-05	9.28258E-05	0.000125156	0.000151852	0.000151852	0.000151852	0.000108011	0.000188101	0.000137402	4.16369E-05	7.22522E-05	2.0104E-05
3838603772965	383860	3772965	7.52135E-05	1.62053E-05	3.88398E-05	7.20429E-05	4.94084E-05	4.6502E-06	1.49722E-05	2.65097E-05	9.19602E-05	0.000123989	0.000150436	0.000150436	0.000150436	0.00010704	0.000186347	0.000136121	4.12487E-05	7.15785E-05	1.99965E-05
3838703772965	383870	3772965	7.51732E-05	1.61966E-05	3.88189E-05	7.20043E-05	4.93819E-05	4.64771E-06	1.49642E-05	2.64955E-05	9.17692E-05	0.000123731	0.000150124	0.000150124	0.000150124	0.000106782	0.00018596	0.000135838	4.1163E-05	7.14299E-05	1.98891E-05
3838803772965	383880	3772965	7.50925E-05	1.61792E-05	3.87773E-05	7.1927E-05	4.93289E-05	4.64272E-06	1.49482E-05	2.6467E-05	9.14946E-05	0.000123361	0.000149675	0.000149675	0.000149675	0.000106462	0.000185403	0.000135431	4.10398E-05	7.12161E-05	1.98533E-05
3838903772965	383890	3772965	7.47562E-05	1.61067E-05	3.86036E-05	7.16049E-05	4.9108E-05	4.62193E-06	1.48812E-05	2.63485E-05	9.03307E-05	0.000121791	0.00014777	0.00014777	0.00014777	0.000105108	0.000183045	0.000133708	4.05177E-05	7.03102E-05	1.97876E-05
3839003772965	383900	3772965	7.442E-05	1.60343E-05	3.843E-05	7.12828E-05	4.88871E-05	4.60114E-06	1.48143E-05	2.623E-05	8.94711E-05	0.000120633	0.000146364	0.000146364	0.000146364	0.000104108	0.000181303	0.000132436	4.01322E-05	6.96411E-05	1.97279E-05
3839103772965	383910	3772965	7.37206E-05	1.58836E-05	3.80688E-05	7.06129E-05	4.84277E-05	4.5579E-06	1.46751E-05	2.598355E-05	8.61821E-05	0.000116198	0.000140984	0.000140984	0.000140984	0.000100281	0.000174638	0.000127568	3.86569E-05	6.70811E-05	1.95787E-05
3829703772975	382970	3772975	6.30949E-05	1.35942E-05	3.25818E-05	6.04352E-05	4.14476E-05	3.90095E-06	1.25599E-05	2.22384E-05	0.000153597	0.000207093	0.000251267	0.000251267	0.000251267	0.000178724	0.000311247	0.000227357	6.88959E-05	0.000119555	2.30229E-05
3829803772975	382980	3772975	6.33639E-05	1.36522E-05	3.27207E-05	6.06928E-05	4.16243E-05	3.91758E-06	1.26134E-05	2.23332E-05	0.000158886	0.000214224	0.000259919	0.000259919	0.000259919	0.000184878	0.000321964	0.000235185	7.12681E-05	0.000123671	2.30826E-05
3829903772975	382990	3772975	6.39019E-05	1.37681E-05	3.29985E-05	6.12082E-05	4.19777E-05	3.95084E-06	1.27205E-05	2.25228E-05	0.000164378	0.000221628	0.000268903	0.000268903	0.000268903	0.000191268	0.000333092	0.000243314	7.37314E-05	0.000127946	2.31542E-05
3830003772975	383000	3772975	6.44399E-05	1.3884E-05	3.32764E-05	6.17235E-05	4.23311E-05	3.98411E-06	1.28276E-05	2.27124E-05	0.000170054	0.000229282	0.000278189	0.000278189	0.000278189	0.000197873	0.000344595	0.000251716	7.62776E-05	0.000132364	2.32258E-05
3830103772975	383010	3772975	6.49376E-05	1.39912E-05	3.35333E-05	6.22002E-05	4.26581E-05	4.01488E-06	1.29267E-05	2.28878E-05	0.000175808	0.00023704	0.000287602	0.000287602	0.000287602	0.000204569	0.000356256	0.000260234	7.88587E-05	0.000136843	2.32855E-05
3830203772975	383020	3772975	6.54083E-05	1.40927E-05	3.37764E-05	6.26511E-05	4.29673E-05	4.04398E-06	1.30204E-05	2.30538E-05	0.000181521	0.000244742	0.000296947	0.000296947	0.000296947	0.000211216	0.000367831	0.000268689	8.1421E-05	0.000141289	2.33273E-05
3830303772975	383030	3772975	6.58656E-05	1.41912E-05	3.40126E-05	6.30891E-05	4.32677E-05	4.07226E-06	1.31114E-05	2.32149E-05	0.000187287	0.000252516	0.00030638	0.00030638	0.00030638	0.000217925	0.000379516	0.000277224	8.40074E-05	0.000145778	2.33691E-05
3830403772975	383040	3772975	6.64171E-05	1.431E-05	3.42974E-05	6.36173E-05	4.363E-05	4.10635E-06	1.32212E-05	2.34093E-05	0.000193692	0.000261152	0.000316857	0.000316857	0.000316857	0.000225378	0.000392494	0.000286705	8.68803E-05	0.000150763	2.34288E-05
3830503772975	383050	3772975	6.69955E-05	1.44346E-05	3.4596E-05	6.41713E-05	4.40099E-05	4.14211E-06	1.33363E-05	2.36132E-05	0.000200425	0.00027023	0.000327872	0.000327872	0.000327872	0.000233212	0.000406138	0.000296671	8.99004E-05	0.000156004	2.34945E-05
3830603772975	383060	3772975	6.75738E-05	1.45592E-05	3.48947E-05	6.47253E-05	4.43898E-05	4.17787E-06	1.34515E-05	2.3817E-05	0.000207337	0.00027955	0.00033918	0.00033918	0.00033918	0.00024125	0.00042014	0.000306903	9.30009E-05	0.000161384	2.35601E-05
3830703772975	383070	3772975	6.81387E-05	1.46809E-05	3.51864E-05	6.52664E-05	4.47609E-05	4.21279E-06	1.35639E-05	2.40161E-05	0.000214369	0.00028903	0.000350683	0.000350683	0.000350683	0.000249437	0.000434394	0.000317311	9.61549E-05	0.000166857	2.36138E-05
3830803772975	383080	3772975	6.87036E-05	1.48027E-05	3.54781E-05	6.58075E-05	4.5132E-05	4.24772E-06	1.36764E-05	2.42152E-05	0.00022155	0.000298712	0.00036243	0.00036243	0.00036243	0.00025793	0.00044894 5	0.00032794	9.93759E-05	0.000172446	2.36676E-05
3830903772975	383090	3772975	6.9282E-05	1.49273E-05	3.57768E-05	6.63614E-05	4.55119E-05	4.28348E-06	1.37915E-05	2.44191E-05	0.000229047	0.000308821	0.000374694	0.000374694	0.000374694	0.000266516	0.000464137	0.000339038	0.000102739	0.000178282	2.37272E-05
3831003772975	383100	3772975	6.98738E-05	1.50548E-05	3.60824E-05	6.69283E-05	4.59007E-05	4.32007E-06	1.39093E-05	2.46277E-05	0.000236765	0.000319227	0.00038732	0.00038732	0.00038732	0.000275497	0.000479777	0.000350462	0.000106201	0.000184289	2.37869E-05
3831103772975	383110	3772975	7.04791E-05	1.51852E-05	3.63949E-05	6.75081E-05	4.62983E-05	4.35749E-06	1.40298E-05	2.4841E-05	0.000244638	0.000329842	0.0004002	0.0004002	0.0004002	0.000284658	0.000495732	0.000362116	0.000109732	0.000190418	2.38407E-05

			ISDrainage / Utilities Trenching	ISDrainage / Utilities Trenching				SVSite Grubbing / Prep	SVMass Grading / Excavation	SVMass Grading / Excavation	SVDrainage / Utilities Trenching	SVFoundations / Concrete Pads	SVBuilding / Structure Construction	SVBuilding / Structure Construction			SVArchitectural Coating	SVArchitectural Coating	SVLandscaping or Other Finishing	SVLandscaping or Other Finishing	
Unique Identifier	X (UTM)	Y (UTM)	2027	2028	2027	2028	2027	2027	2027	2028	2028	2028	2028	2029	2028	2029	2028	2029	2028	2029	2027
3833003772965	383300	3772965	1.06503E-05	1.06503E-05	4.56091E-05	4.56091E-05	0.001007626	0.000665707	0.001124189	0.001124189	0.000339329	0.00034969	0.001715374	0.001715374	0.001380629	0.001380629	0.000136768	0.000136768	0.000440351	0.000440351	6.3213E-05
3833103772965	383310	3772965	1.05677E-05	1.05677E-05	4.52557E-05	4.52557E-05	0.001011051	0.000667969	0.00112801	0.00112801	0.000340482	0.000350879	0.00163488	0.00163488	0.001385321	0.001385321	0.000137233	0.000137233	0.000441847	0.000441847	6.41083E-05
3833203772965	383320	3772965	1.04811E-05	1.04811E-05	4.48846E-05	4.48846E-05	0.000993523	0.000656389	0.001108454	0.001108454	0.00033458	0.000344796	0.001536555	0.001536555	0.001361305	0.001361305	0.000134853	0.000134853	0.000434187	0.000434187	6.48187E-05
3833303772965	383330	3772965	1.03779E-05	1.03779E-05	4.44428E-05	4.44428E-05	0.000961162	0.000635009	0.00107235	0.00107235	0.000323682	0.000333565	0.001432292	0.001432292	0.001316965	0.001316965	0.000130461	0.000130461	0.000420045	0.000420045	6.53141E-05
3833403772965	383340	3772965	1.02624E-05	1.02624E-05	4.39481E-05	4.39481E-05	0.000925535	0.000611472	0.001032603	0.001032603	0.000311684	0.000321201	0.001337162	0.001337162	0.00126815	0.00126815	0.000125625	0.000125625	0.000404476	0.000404476	6.56543E-05
3833503772965	383350	3772965	1.01324E-05	1.01324E-05	4.33914E-05	4.33914E-05	0.000886901	0.000585947	0.000989499	0.000989499	0.000298674	0.000307793	0.001250535	0.001250535	0.001215214	0.001215214	0.000120381	0.000120381	0.000387592	0.000387592	6.58513E-05
3833603772965	383360	3772965	9.9921E-06	9.9921E-06	4.27906E-05	4.27906E-05	0.000846055	0.000558962	0.000943928	0.000943928	0.000284918	0.000293618	0.001172076	0.001172076	0.001159247	0.001159247	0.000114837	0.000114837	0.000369741	0.000369741	6.5905E-05
3833703772965	383370	3772965	9.89926E-06	9.89926E-06	4.2393E-05	4.2393E-05	0.000816047	0.000539136	0.000910448	0.000910448	0.000274813	0.000283204	0.001114617	0.001114617	0.001118131	0.001118131	0.000110764	0.000110764	0.000356627	0.000356627	6.64423E-05
3833803772965	383380	3772965	9.85386E-06	9.85386E-06	4.21986E-05	4.21986E-05	0.000797599	0.000526949	0.000889867	0.000889867	0.0002686	0.000276802	0.001076251	0.001076251	0.001092855	0.001092855	0.00010826	0.00010826	0.000348565	0.000348565	6.75107E-05
3833903772965	383390	3772965	9.79816E-06	9.79816E-06	4.19601E-05	4.19601E-05	0.000777982	0.000513988	0.00086798	0.00086798	0.000261994	0.000269994	0.001041647	0.001041647	0.001065975	0.001065975	0.000105598	0.000105598	0.000339992	0.000339992	6.84419E-05
3834003772965	383400	3772965	9.72388E-06	9.72388E-06	4.1642E-05	4.1642E-05	0.000752887	0.000497409	0.000839982	0.000839982	0.000253543	0.000261285	0.00100578	0.00100578	0.001031591	0.001031591	0.000102191	0.000102191	0.000329025	0.000329025	6.90985E-05
3834103772965	383410	3772965	9.64342E-06	9.64342E-06	4.12974E-05	4.12974E-05	0.000726862	0.000480214	0.000810946	0.000810946	0.000244779	0.000252253	0.000972451	0.000972451	0.000995931	0.000995931	9.86588E-05	9.86588E-05	0.000317652	0.000317652	6.96298E-05
3834203772965	383420	3772965	9.5547E-06	9.5547E-06	4.09175E-05	4.09175E-05	0.000697374	0.000460733	0.000778047	0.000778047	0.000234848	0.000242019	0.000938426	0.000938426	0.000955528	0.000955528	9.46564E-05	9.46564E-05	0.000304765	0.000304765	6.99939E-05
3834303772965	383430	3772965	9.45979E-06	9.45979E-06	4.0511E-05	4.0511E-05	0.00066214	0.000443755	0.000738737	0.000738737	0.00022283	0.000229792	0.000900627	0.000900627	0.000907251	0.000907251	8.9874E-05	8.9874E-05	0.000289367	0.000289367	7.01968E-05
3834403772965	383440	3772965	9.36695E-06	9.36695E-06	4.01134E-05	4.01134E-05	0.000628315	0.000415108	0.000700999	0.000700999	0.000211592	0.000218053	0.000865301	0.000865301	0.000860905	0.000860905	8.52829E-05	8.52829E-05	0.000274585	0.000274585	7.03341E-05
3834503772965	383450	3772965	9.24522E-06	9.24522E-06	3.95921E-05	3.95921E-05	0.000585018	0.000386503	0.000652694	0.000652694	0.000197011	0.000203027	0.000820944	0.000820944	0.00080158	0.00080158	7.94061E-05	7.94061E-05	0.000255663	0.000255663	7.00894E-05
3834603772965	383460	3772965	9.1008E-06	9.1008E-06	3.89736E-05	3.89736E-05	0.000543186	0.000358866	0.000606022	0.000606022	0.000182924	0.000188509	0.000777811	0.000777811	0.000744262	0.000744262	7.3728E-05	7.3728E-05	0.000237382	0.000237382	6.94805E-05
3834703772965	383470	3772965	8.94193E-06	8.94193E-06	3.82933E-05	3.82933E-05	0.000505881	0.000334219	0.000564402	0.000564402	0.000170361	0.000175563	0.000738775	0.000738775	0.000693148	0.000693148	6.86645E-05	6.86645E-05	0.000221079	0.000221079	6.8627E-05
3834803772965	383480	3772965	8.77894E-06	8.77894E-06	3.75953E-05	3.75953E-05	0.000473361	0.000312734	0.00052812	0.00052812	0.000159409	0.000164277	0.000704132	0.000704132	0.000648589	0.000648589	6.42505E-05	6.42505E-05	0.000206867	0.000206867	6.76779E-05
3834903772965	383490	3772965	8.61182E-06	8.61182E-06	3.68796E-05	3.68796E-05	0.0004441	0.000293403	0.000495474	0.000495474	0.000149556	0.000154122	0.000672233	0.000672233	0.000608497	0.000608497	6.02789E-05	6.02789E-05	0.00019408	0.00019408	6.66034E-05
3835003772965	383500	3772965	8.422E-06	8.422E-06	3.60667E-05	3.60667E-05	0.000416463	0.000275144	0.00046464	0.00046464	0.000140248	0.000144531	0.000641262	0.000641262	0.000570629	0.000570629	5.65276E-05	5.65276E-05	0.000182002	0.000182002	6.52484E-05
3835103772965	383510	3772965	8.22187E-06	8.22187E-06	3.52097E-05	3.52097E-05	0.000391001	0.000258322	0.000436232	0.000436232	0.000131674	0.000135694	0.000611888	0.000611888	0.000535741	0.000535741	5.30715E-05	5.30715E-05	0.000170874	0.000170874	6.37323E-05
3835203772965	383520	3772965	8.02999E-06	8.02999E-06	3.4388E-05	3.4388E-05	0.000368442	0.000243418	0.000411064	0.000411064	0.000124077	0.000127866	0.000585091	0.000585091	0.000504832	0.000504832	5.00097E-05	5.00097E-05	0.000161016	0.000161016	6.22639E-05
3835303772965	383530	3772965	7.89588E-06	7.89588E-06	3.38137E-05	3.38137E-05	0.00035081	0.000231769	0.000391392	0.000391392	0.000118139	0.000121746	0.000563512	0.000563512	0.000480673	0.000480673	4.76164E-05	4.76164E-05	0.00015331	0.00015331	6.13506E-05
3835403772965	383540	3772965	7.76796E-06	7.76796E-06	3.32659E-05	3.32659E-05	0.000334574	0.000221043	0.000373278	0.000373278	0.000112672	0.000116112	0.000543079	0.000543079	0.000458427	0.000458427	4.54127E-05	4.54127E-05	0.000146215	0.000146215	6.04134E-05
3835503772965	383550	3772965	7.68956E-06	7.68956E-06	3.29301E-05	3.29301E-05	0.00032166	0.00021251	0.00035887	0.00035887	0.000108322	0.00011163	0.000526241	0.000526241	0.000440731	0.000440731	4.36597E-05	4.36597E-05	0.000140571	0.000140571	5.98882E-05
3835603772965	383560	3772965	7.65449E-06	7.65449E-06	3.27799E-05	3.27799E-05	0.00031125	0.000205633	0.000347256	0.000347256	0.000104817	0.000108017	0.000512134	0.000512134	0.00042469	0.00042469	4.22468E-05	4.22468E-05	0.000136022	0.000136022	5.96792E-05
3835703772965	383570	3772965	7.61941E-06	7.61941E-06	3.26297E-05	3.26297E-05	0.000301423	0.000199141	0.000336292	0.000336292	0.000101508	0.000104607	0.000498465	0.000498465	0.00041300 4	0.00041300 4	4.0913E-05	4.0913E-05	0.000131727	0.000131727	5.94166E-05
3835803772965	383580	3772965	7.60085E-06	7.60085E-06	3.25502E-05	3.25502E-05	0.00029273	0.000193397	0.000326593	0.000326593	9.85799E-05	0.00010159	0.000485968	0.000485968	0.00040109 2	0.00040109 2	3.9733E-05	3.9733E-05	0.000127928	0.000127928	5.92495E-05
3835903772965	383590	3772965	7.58228E-06	7.58228E-06	3.24707E-05	3.24707E-05	0.000284465	0.000187937	0.000317372	0.000317372	9.57966E-05	9.87217E-05	0.000473832	0.000473832	0.000389768	0.000389768	3.86112E-05	3.86112E-05	0.000124316	0.000124316	5.90406E-05
3836003772965	383600	3772965	7.59053E-06	7.59053E-06	3.2506E-05	3.2506E-05	0.000277621	0.000183416	0.000309737	0.000309737	9.3492E-05	9.63468E-05	0.000463332	0.000463332	0.000380391	0.000380391	3.76823E-05	3.76823E-05	0.000121326	0.000121326	5.90465E-05
3836103772965	383610	3772965	7.62767E-06	7.62767E-06	3.2665E-05	3.2665E-05	0.000272591	0.000180093	0.000304125	0.000304125	9.17982E-05	9.46012E-05	0.000454971	0.000454971	0.000373499	0.000373499	3.69996E-05	3.69996E-05	0.000119127	0.000119127	5.93748E-05
3836203772965	383620	3772965	7.65862E-06	7.65862E-06	3.27976E-05	3.27976E-05	0.000267819	0.000176939	0.0002988	0.0002988	9.01909E-05	9.29448E-05	0.000446906	0.000446906	0.00036696	0.00036696	3.63518E-05	3.63518E-05	0.000117042	0.000117042	5.96375E-05
3836303772965	383630	3772965	7.64211E-06	7.64211E-06	3.27269E-05	3.27269E-05	0.00026108	0.000172487	0.000291282	0.000291282	8.79214E-05	9.0606E-05	0.000436432	0.000436432	0.000357726	0.000357726	3.5437E-05	3.5437E-05	0.000114096	0.000114096	5.93211E-05
3836403772965	383640	3772965	7.61529E-06	7.61529E-06	3.2612E-05	3.2612E-05	0.000254206	0.000167946	0.000283612	0.000283612	8.56065E-05	8.82204E-05	0.000425816	0.000425816	0.000348307	0.000348307	3.4504E-05	3.4504E-05	0.000111092	0.000111092	5.88734E-05
3836503772965	383650	3772965	7.60291E-06	7.60291E-06	3.2559E-05	3.2559E-05	0.000248263	0.000164019	0.000276982	0.000276982	8.36052E-05	8.6158E-05	0.000416373	0.000416373	0.000340165	0.000340165	3.36974E-05	3.36974E-05	0.000108495	0.000108495	5.85451E-05
3836603772965	383660	3772965	7.61116E-06	7.61116E-06	3.25944E-05	3.25944E-05	0.000244109	0.000161275	0.000272348	0.000272348	8.22063E-05	8.47164E-05	0.000409248	0.000409248	0.000334473	0.000334473	3.31335E-05	3.31335E-05	0.00010668	0.00010668	5.84974E-05
3836703772965	383670	3772965	7.61116E-06	7.61116E-06	3.25944E-05	3.25944E-05	0.000240127	0.000158644	0.000267905	0.000267905	8.08652E-05	8.33344E-05	0.000402485	0.000402485	0.000329017	0.000329017	3.2593E-05	3.2593E-05	0.00010494	0.00010494	5.83481E-05
3836803772965	383680	3772965	7.59466E-06	7.59466E-06	3.25237E-05	3.25237E-05	0.000235574	0.000155637	0.000262826	0.000262826	7.93323E-05	8.17546E-05	0.000395128	0.000395128	0.000322779	0.000322779	3.19751E-05	3.19751E-05	0.00010295	0.00010295	5.799E-05
3836903772965	383690	3772965	7.5699E-06	7.5699E-06	3.24177E-05	3.24177E-05	0.000230875	0.000152532	0.000257583	0.000257583	7.77498E-05	8.01238E-05	0.000387708	0.000387708	0.000316341	0.000316341	3.13373E-05	3.13373E-05	0.000100897	0.000100897	5.75244E-05
3837003772965	383700	3772965	7.54101E-06	7.54101E-06	3.2294E-05	3.2294E-05	0.000226244	0.000149472	0.000252416	0.000252416	7.619E-05	7.85164E-05	0.000380493	0.000380493	0.000309994	0.000309994	3.07086E-05	3.07086E-05	9.88725E-05	9.88725E-05	5.69872E-05
3837103772965	383710	3772965	7.50594E-06	7.50594E-06	3.21437E-05	3.21437E-05	0.000221563	0.0001463 8	0.000247194	0.000247194	7.46137E-05	7.6892E-05	0.000373291	0.000373291	0.000303581	0.000303581	3.00733E-05	3.00733E-05	9.6827E-05	9.6827E-05	5.63783E-05
3837203772965	383720	3772965	7.46674E-06	7.46674E-06	3.19759E-05	3.19759E-05	0.000217005	0.000143368	0.000242108	0.000242108	7.30787E-05	7.53101E-05	0.000366347	0.000366347	0.000297335	0.000297335	2.94546E-05	2.94546E-05	9.4835E-05	9.4835E-05	5.57396E-05
3837303772965	383730	3772965	7.42341E-06	7.42341E-06	3.17903E-05	3.17903E-05	0.000211583	0.000139786	0.000236059	0.000236059	7.12528E-05	7.34284E-05	0.000358192	0.000358192	0.00029906	0.00029906	2.87187E-05	2.87187E-05	9.24654E-05	9.24654E-05	5.50353E-05
3837403772965	383740	3772965	7.38008E-06	7.38008E-06	3.16048E-05	3.16048E-05	0.000205726	0.000135916	0.000229524	0.000229524	6.92803E-05	7.13958E-05	0.000349419	0.000349419	0.000281881	0.000281881	2.79237E-05	2.79237E-05	8.99058E-05	8.99058E-05	5.43249E-05
3837503772965	383750	3772965	7.33676E-06	7.33676E-06	3.14192E-05	3.14192E-05	0.00020015	0.000132233	0.000223304	0.000223304	6.74028E-05	6.94609E-05	0.000341032	0.000341032	0.00027424 2	0.00027424 2	2.71669E-05	2.71669E-05	8.74693E-05	8.74693E-05	5.36325E-05
3837603772965	383760	3772965	7.2893E-06	7.2893E-06	3.1216E-05	3.1216E-05	0.000196505	0.000129825	0.000219237	0.000219237	6.61752E-05	6.81958E-05	0.00033553	0.00033553	0.000269247	0.000269247	2.66722E-05	2.66722E-05	8.58762E-05	8.58762E-05	5.297E-05
3837703772965	383770	3772965	7.24185E-06	7.24185E-06	3.10128E-05	3.10128E-05	0.000192896	0.000127441	0.000215211	0.000215211	6.496E-05	6.69435E-05	0.000330171	0.000330171	0.000264303	0.000264303	2.61823E-05	2.61823E-05	8.42992E-05	8.42992E-05	5.23432E-05
3837803772965	383780	3772965	7.19852E-06	7.19852E-06	3.08273E-05	3.08273E-05	0.000188926	0.000124818	0.000210782	0.000210782	6.3623E-05	6.55657E-05	0.000324219	0.000324219	0.00025886 3	0.00025886 3	2.56435E-05	2.56435E-05	8.25642E-05	8.25642E-05	5.16866E-05
3837903772965	383790	3772965	7.15932E-06	7.15932E-06	3.06594E-05	3.06594E-05	0.000184601	0.00012196	0.000205956	0.000205956	6.21664E-05	6.40646E-05	0.000317687	0.000317687	0.000252937	0.000252937	2.50564E-05	2.50564E-05	8.0674E-05	8.0674E-05	5.10598E-05
3838003772965	383800	3772965	7.12012E-06	7.12012E-06	3.04915E-05	3.04915E-05	0.000180447	0.000119216	0.000201322	0.000201322	6.07676E-05	6.26231E-05	0.000311362	0.000311362	0.000247245	0.000247245	2.44926E-05	2.44926E-05	7.88587E-05	7.88587E-05	5.05107E-05
3838103772965	383810	3772965	7.08298E-06	7.08298E-06	3.03325E-05	3.03325E-05	0.000175209	0.000115755	0.000195477	0.000195477	5.90035E-05	6.08052E-05	0.000303374	0.000303374	0.000240068	0.000240068	2.37816E-05	2.37816E-05	7.65695E-05	7.65695E-05	4.99973E-05
3838203772965	383820	3772965	7.04791E-06	7.04791E-06	3.01823E-05	3.01823E-05	0.000170081	0.000112367	0.000189756	0.000189756	5.72766E-05	5.90255E-05	0.000295502	0.000295502	0.000233042	0.000233042	2.30855E-05	2.30855E-05	7.43284E-05	7.43284E-05	4.9484E-05
3838303772965	383830	3772965	7.0149E-06	7.0149E-06	3.00409E-05	3.00409E-05	0.000164886	0.000108935	0.00018396	0.00018396	5.5527E-05	5.72225E-05	0.000287476	0.000287476	0.000225923	0.000225923	2.23804E-05	2.23804E-05	7.2058E-05	7.2058E-05	4.89706E-05
3838403772965	383840	3772965	6.98188E-06	6.98188E-06	2.98995E-05	2.98995E-05	0.000159366	0.000105288	0.000177801	0.000177801	5.36681E-05	5.53068E-05	0.00027887	0.00027887	0.000218359	0.000218359	2.16311E-05	2.16311E-05	6.96456E-05	6.96456E-05	4.84752E-05
3838503772965	383850	3772965	6.94887E-06	6.94887E-06	2.97581E-05	2.97581E-05	0.000154133	0.000101831	0.000171964	0.000171964	5.19061E-05	5.3491E-05	0.000270625	0.00027062 5	0.00021119	0.00021119	2.09209E-05	2.09209E-05	6.73591E-05	6.73591E-05	4.79619E-05
3838603772965	383860	3772965	6.91174E-06	6.91174E-06	2.95991E-05	2.95991E-05	0.000151615	0.000100167	0.000169154	0.000169154	5.10581E-05	5.26171E-05	0.000266799	0.000266799	0.00020774	0.00020774	2.05792E-05	2.05792E-05	6.62586E-05	6.62586E-05	4.75202E-05
3838703772965	383870	3772965	6.8746E-06	6.8746E-06	2.94401E-05	2.94401E-05	0.000149845	9.89977E-05	0.000167179	0.000167179	5.04619E-05	5.20027E-05	0.000264067	0.000264067	0.000205314	0.000205314	2.03388E-05	2.03388E-05	6.54849E-05	6.54849E-05	4.72694E-05
3838803772965	383880	3772965	6.86222E-06	6.86222E-06	2.93871E-05	2.93871E-05	0.000147792	9.76417E-05	0.000164889	0.000164889	4.97707E-05	5.12904E-05	0.000260769	0.000260769	0.000202502	0.000202502	2.00602E-05	2.00602E-05	6.45879E-05	6.45879E-05	4.71023E-05
3838903772965	383890	3772965	6.83952E-06	6.83952E-06	2.92899E-05	2.92899E-05	0.000144711	9.56057E-05	0.000161451	0.000161451	4.87329E-05	5.02209E-05	0.000255835	0.000255835	0.00019828	0.00019828	1.9642E-05	1.9642E-05	6.32412E-05	6.32412E-05	4.678E-05
3839003772965	383900	3772965	6.81889E-06	6.81889E-06	2.92015E-05	2.92015E-05	0.000141788	9.3675E-05	0.00015819	0.00015819	4.77487E-05	4.92067E-05	0.000251068	0.000251068	0.000194275	0.000194275	1.92453E-05	1.92453E-05	6.1964E-05	6.1964E-05	4.65591E-05
3839103772965	383910	3772965	6.76731E-06	6.76731E-06	2.89806E-05	2.89806E-05	0.000137003	9.05138E-05	0.000152852	0.000152852	4.61374E-05	4.75462E-05	0.000243699	0.000243699	0.000187719	0.000187719	1.85958E-05	1.85958E-05	5.98729E-05	5.98729E-05	4.59264E-05
3829703772975	382970	3772975	7.95778E-06	7.95778E-06	3.40787E-05	3.40787E-05	0.000426976	0.00028209	0.000476369	0.000476369	0.000143789	0.000148179	0.001130914	0.001130914	0.000585034	0.000585034	5.79546E-05	5.79546E-05	0.000186596	0.000186596	3.20243E-05
3829803772975	382980	3772975	7.97841E-06	7.97841E-06	3.41671E-05	3.41671E-05	0.00046297	0.00030587	0.000516527	0.000516527	0.00015591	0.000160671	0.001252326	0.001252326	0.000634352	0.000634352	6.28401E-05	6.28401E-05	0.000202326	0.000202326	3.23646E-05
3829903772975	382990	3772975	8.00317E-06	8.00317E-06	3.42731E-05	3.42731E-05	0.000495564	0.000327403	0.000552891	0.000552891	0.000166886	0.000171982	0.001356603	0.001356603	0.000679011	0.000679011	6.72641E-05	6.72641E-05	0.00021657	0.00021657	3.27287E-05
3830003772975	383000	3772975	8.02793E-06	8.02793E-06	3.43791E-05	3.43791E-05	0.000531521	0.000351159	0.000593008	0.000593008	0.000178995	0.000184461	0.001478697	0.001478697	0.000728279	0.000728279	7.21447E-05	7.21447E-05	0.000232284	0.000232284	3.30988E-05
3830103772975	383010	3772975	8.04856E-06	8.04856E-06	3.44675E-05	3.44675E-05	0.000572477	0.000378217	0.000638702	0.000638702	0.000192788	0.000198675	0.001628516	0.001628516	0.000784397	0.000784397	7.77038E-05	7.77038E-05	0.000250183	0.000250183	3.34569E-05
3830203772975	383020	3772975	8.063E-06	8.063E-06	3.45293E-05	3.45293E-05	0.000615345	0.000406539	0.000686529	0.000686529	0.000207224	0.000213552	0.00178649	0.00178649	0.000843133	0.000843133	8.35224E-05	8.35224E-05	0.000268917	0.000268917	3.38031E-05
3830303772975	383030	3772975	8.07745E-06	8.07745E-06	3.45912E-05	3.45912E-05	0.000654917	0.000432683	0.000730678	0.000730678	0.00022055	0.000227285	0.001926904	0.001926904	0.000897354	0.000897354	8.88936E-05	8.88936E-05	0.00028621	0.00028621	3.41434E-05
3830403772975	383040	3772975	8.09808E-06	8.09808E-06	3.46796E-05	3.46796E-05	0.000697239	0.000460644	0.000777897	0.000777897	0.000234803	0.000241973	0.002076452	0.002076452	0.000955343	0.000955343	9.46382E-05	9.46382E-05	0.000304706	0.000304706	3.45373E-05
3830503772975	383050	3772975	8.12077E-06	8.12077E-06	3.47767E-05	3.47767E-05	0.000742619	0.000490625	0.000828526	0.000828526	0.000250085	0.000257721	0.002238162	0.002238162	0.001017522	0.001017522	0.000100798	0.000100798	0.000324538	0.000324538	3.49492E-05
3830603772975	383060	3772975	8.14347E-06	8.14347E-06	3.48739E-05	3.48739E-05	0.00079075	0.000522423	0.000882225	0.000882225	0.000266294	0.000274425	0.002411622	0.002411622	0.00108347	0.00108347	0.000107331	0.000107331	0.000345572	0.000345572	3.53611E-05
3830703772975	383070	3772975	8.16204E-06	8.16204E-06	3.49535E-05	3.49535E-05	0.000841368	0.000555865	0.000938699	0.000938699	0.00028334	0.000291991	0.002596007	0.002596007	0.001152826	0.001152826	0.000114201	0.000114201	0.000367693	0.000367693	3.57729E-05
3830803772975	383080	3772975	8.18061E-06	8.18061E-06	3.5033E-05	3.5033E-05	0.000894455	0.000590938	0.000997927	0.000997927	0.000301218	0.000310415	0.002790711	0.002790711	0.001225565	0.001225565	0.000121407	0.000121407	0.000390893	0.000390893	3.61908E-05
3830903772975	383090	3772975	8.20124E-06	8.20124E-06	3.51213E-05	3.51213E-05	0.000950593	0.000628027	0.001060559	0.001060559	0.000320123	0.000329897	0.002996829	0.002996829	0.001302484	0.001302484	0.000129027	0.000129027	0.000415426	0.000415426	3.66205E-05
3831003772975	383100	3772975	8.22187E-06	8.22187E-06	3.52097E-05	3.52097E-05	0.001009317	0.000666824	0.001126076	0.001126076	0.000339899	0.000350277	0.003212224	0.003212224	0.001382946	0.001382946	0.000136997	0.000136997	0.0004409	0.0004409	3.70682E-05
3831103772975	383110	3772975	8.24044E-06	8.24044E-06	3.52892E-05	3.52892E-05	0.001069952	0.000706883	0.001193725	0.001193725	0.000360318	0.00037132	0.003433686	0.003433686	0.001466027	0.001466027	0.000145227	0.000145227	0.000467588	0.000467588	3.75159E-05

			MSite Grubbing / Prep	MMass Grading / Excavation	MMass Grading / Excavation	MDrainage / Utilities Trenching	MFoundations / Concrete Pads	MBuilding / Structure Construction	MAsphalt Paving	MLandscaping or Other Finishing	MWaterside Construction (Piles)	RSSWRe-striping South Valley	RSSWRe-striping Silver Lake Boulevard	RSSWDemolition	RSSWPlacing Base	RSSWForm/Place Rebar and Pour	Child Risk				
Unique Identifier	X (UTM)	Y (UTM)	2027	2027	2028	2028	2028	2028	2028	2028	2028	2029	2029	2029	2029	2029	3rd Trimester	0<2	2<16	Total	per million
3833003772965	383300	3772965	5.70418E-05	0.000142438	0.000142438	3.98625E-05	7.35539E-05	0.000132264	9.35685E-05	2.83541E-05	5.02034E-05	0.000269294	0.000179467	0.000283144	0.000153917	4.607E-05	3.53112E-09	7.7258E-08	1.0818E-07	1.88972E-07	0.18897246
3833103772965	383310	3772965	5.78497E-05	0.000144455	0.000144455	4.04272E-05	7.45957E-05	0.000134137	9.48939E-05	2.87557E-05	5.09145E-05	0.000260733	0.000189174	0.00029671	0.000161291	4.82773E-05	3.53787E-09	7.7101E-08	1.0804E-07	1.8868E-07	0.18867963
3833203772965	383320	3772965	5.84907E-05	0.000146056	0.000146056	4.08751E-05	7.54222E-05	0.000135623	9.59453E-05	2.90743E-05	5.14787E-05	0.000249217	0.000196444	0.000306345	0.000166529	4.9845E-05	3.52761E-09	7.6837E-08	1.061E-07	1.86462E-07	0.18646196
3833303772965	383330	3772965	5.89378E-05	0.000147172	0.000147172	4.11875E-05	7.59987E-05	0.00013666	9.66786E-05	2.92966E-05	5.18721E-05	0.000236421	0.000201664	0.000312678	0.000169971	5.08754E-05	3.50277E-09	7.6405E-08	1.0294E-07	1.82846E-07	0.18284574
3833403772965	383340	3772965	5.92448E-05	0.000147939	0.000147939	4.14021E-05	7.63946E-05	0.000137372	9.71823E-05	2.94492E-05	5.21424E-05	0.0002247	0.000206266	0.000317907	0.000172814	5.17262E-05	3.47298E-09	7.5842E-08	9.9627E-08	1.78943E-07	0.17894258
3833503772965	383350	3772965	5.94226E-05	0.000148383	0.000148383	4.15263E-05	7.66238E-05	0.000137784	9.74738E-05	2.95375E-05	5.22988E-05	0.000213918	0.000210029	0.000321778	0.000174918	5.23561E-05	3.43991E-09	7.5195E-08	9.6173E-08	1.74808E-07	0.17480768
3833603772965	383360	3772965	5.9471E-05	0.000148504	0.000148504	4.15602E-05	7.66863E-05	0.000137896	9.75534E-05	2.95616E-05	5.23415E-05	0.00020402	0.000212757	0.000324112	0.000176187	5.27359E-05	3.4045E-09	7.4477E-08	9.2622E-08	1.70503E-07	0.17050338
3833703772965	383370	3772965	5.99558E-05	0.000149714	0.000149714	4.18989E-05	7.73114E-05	0.00013902	9.83486E-05	2.98026E-05	5.27681E-05	0.000197263	0.000217254	0.000329155	0.000178928	5.35564E-05	3.39305E-09	7.4162E-08	9.0255E-08	1.67809E-07	0.16780922
3833803772965	383380	3772965	6.092E-05	0.000152122	0.000152122	4.25727E-05	7.85547E-05	0.000141256	9.99301E-05	3.02819E-05	5.36167E-05	0.00019347	0.0002238	0.000337389	0.000183405	5.48962E-05	3.40667E-09	7.4259E-08	8.9119E-08	1.66785E-07	0.16678456
3833903772965	383390	3772965	6.17602E-05	0.00015422	0.00015422	4.31599E-05	7.96382E-05	0.000143204	0.000101308	3.06995E-05	5.43562E-05	0.000190033	0.000229136	0.000344079	0.000187041	5.59846E-05	3.41737E-09	7.4271E-08	8.7898E-08	1.65586E-07	0.16558647
3834003772965	383400	3772965	6.23527E-05	0.0001557	0.0001557	4.3574E-05	8.04022E-05	0.000144578	0.00010228	3.09941E-05	5.48777E-05	0.000186044	0.000231944	0.000347381	0.000188836	5.65219E-05	3.41683E-09	7.4096E-08	8.6142E-08	1.63656E-07	0.16365574
3834103772965	383410	3772965	6.28321E-05	0.000156897	0.000156897	4.3909E-05	8.10204E-05	0.00014569	0.000103067	3.12323E-05	5.52996E-05	0.00018221	0.000233256	0.000348824	0.000189621	5.67567E-05	3.41228E-09	7.3837E-08	8.4279E-08	1.61529E-07	0.16152906
3834203772965	383420	3772965	6.31607E-05	0.000157717	0.000157717	4.41386E-05	8.14441E-05	0.000146452	0.000103606	3.13957E-05	5.55888E-05	0.00017796	0.000232376	0.000347432	0.000188864	5.65302E-05	3.39907E-09	7.3454E-08	8.2046E-08	1.58899E-07	0.15889881
3834303772965	383430	3772965	6.33438E-05	0.000158174	0.000158174	4.42666E-05	8.16802E-05	0.000146876	0.000103906	3.14867E-05	5.575E-05	0.000172735	0.000228644	0.000342271	0.000186058	5.56904E-05	3.3758E-09	7.2993E-08	7.92E-08	1.55568E-07	0.15556812
3834403772965	383440	3772965	6.34677E-05	0.000158484	0.000158484	4.43532E-05	8.184E-05	0.000147163	0.000104109	3.15483E-05	5.5859E-05	0.000167746	0.000224062	0.00033609	0.000182699	5.46849E-05	3.35051E-09	7.2502E-08	7.6418E-08	1.5227E-07	0.15226998
3834503772965	383450	3772965	6.32469E-05	0.000157932	0.000157932	4.41988E-05	8.15552E-05	0.000146651	0.000103747	3.14385E-05	5.56647E-05	0.000160777	0.000215219	0.000323977	0.000176113	5.27138E-05	3.30238E-09	7.1752E-08	7.256E-08	1.47615E-07	0.14761457
3834603772965	383460	3772965	6.26975E-05	0.00015656	0.00015656	4.38149E-05	8.08467E-05	0.000145377	0.000102846	3.11654E-05	5.51811E-05	0.000153804	0.000205246	0.000310216	0.000168633	5.04748E-05	3.24351E-09	7.0767E-08	6.8673E-08	1.42683E-07	0.1426831
3834703772965	383470	3772965	6.19272E-05	0.000154637	0.000154637	4.32766E-05	7.98535E-05	0.000143591	0.000101582	3.07825E-05	5.45032E-05	0.000147418	0.000195484	0.00029671	0.000161291	4.82773E-05	3.18223E-09	6.9676E-08	6.5099E-08	1.37957E-07	0.13795727
3834803772965	383480	3772965	6.10708E-05	0.000152498	0.000152498	4.26781E-05	7.87492E-05	0.000141606	0.000100178	3.03568E-05	5.37494E-05	0.000141721	0.000186431	0.000284146	0.000154462	4.6233E-05	3.12242E-09	6.8557E-08	6.1911E-08	1.33591E-07	0.1335908
3834903772965	383490	3772965	6.01012E-05	0.000150077	0.000150077	4.20006E-05	7.7499E-05	0.000139358	9.85871E-05	2.98749E-05	5.28961E-05	0.000136436	0.000177764	0.000272049	0.000147886	4.42647E-05	3.06139E-09	6.7376E-08	5.8965E-08	1.29403E-07	0.12940271
3835003772965	383500	3772965	5.88785E-05	0.000147024	0.000147024	4.11461E-05	7.59223E-05	0.000136522	9.65815E-05	2.92671E-05	5.182E-05	0.00013122	0.000168977	0.000259646	0.000141144	4.22467E-05	2.99401E-09	6.6032E-08	5.6076E-08	1.25102E-07	0.12510234
3835103772965	383510	3772965	5.75104E-05	0.000143608	0.000143608	4.019E-05	7.41581E-05	0.00013335	9.43372E-05	2.8587E-05	5.06159E-05	0.000126247	0.000160461	0.000247516	0.000134549	4.02729E-05	2.92406E-09	6.4596E-08	5.3336E-08	1.20856E-07	0.12085557
3835203772965	383520	3772965	5.61853E-05	0.000140299	0.000140299	3.9264E-05	7.24495E-05	0.000130278	9.21637E-05	2.79284E-05	4.94497E-05	0.000121725	0.000152699	0.000236386	0.000128499	3.84621E-05	2.85697E-09	6.3189E-08	5.0863E-08	1.16909E-07	0.11690861
3835303772965	383530	3772965	5.53612E-05	0.000138241	0.000138241	3.86881E-05	7.13868E-05	0.000128367	9.08118E-05	2.75187E-05	4.87244E-05	0.000118183	0.000146765	0.000227906	0.000123889	3.70823E-05	2.80732E-09	6.2168E-08	4.8954E-08	1.13929E-07	0.11392929
3835403772965	383540	3772965	5.45156E-05	0.00013613	0.00013613	3.80971E-05	7.02964E-05	0.000126406	8.94247E-05	2.70984E-05	4.79801E-05	0.000114807	0.000141118	0.000219739	0.00011945	3.57535E-05	2.75829E-09	6.1154E-08	4.7159E-08	1.11071E-07	0.11107072
3835503772965	383550	3772965	5.40416E-05	0.000134946	0.000134946	3.77659E-05	6.96852E-05	0.000125307	8.86471E-05	2.68628E-05	4.75629E-05	0.000112109	0.000136742	0.000213424	0.000116017	3.47259E-05	2.72305E-09	6.0463E-08	4.5752E-08	1.08938E-07	0.10893799
3835603772965	383560	3772965	5.3853E-05	0.000134475	0.000134475	3.76341E-05	6.94421E-05	0.00012487	8.83379E-05	2.67691E-05	4.7397E-05	0.000109938	0.000133356	0.000208534	0.000113359	3.39303E-05	2.69927E-09	6.0034E-08	4.4644E-08	1.07378E-07	0.10737784
3835703772965	383570	3772965	5.3616E-05	0.000133883	0.000133883	3.74685E-05	6.91365E-05	0.00012432	8.79491E-05	2.66512E-05	4.71884E-05	0.000107823	0.00013009	0.000203771	0.00011077	3.31554E-05	2.67587E-09	5.9611E-08	4.3582E-08	1.05869E-07	0.105869
3835803772965	383580	3772965	5.34652E-05	0.000133507	0.000133507	3.73631E-05	6.8942E-05	0.000123971	8.77017E-05	2.65763E-05	4.70556E-05	0.000105939	0.000127271	0.000199654	0.000108532	3.24855E-05	2.65701E-09	5.9282E-08	4.2652E-08	1.04591E-07	0.10459081
3835903772965	383590	3772965	5.32767E-05	0.000133036	0.000133036	3.72314E-05	6.86989E-05	0.000123533	8.73925E-05	2.64826E-05	4.68897E-05	0.000104105	0.000124579	0.00019569	0.000106377	3.18404E-05	2.63875E-09	5.8955E-08	4.1759E-08	1.03352E-07	0.1033523
3836003772965	383600	3772965	5.32821E-05	0.000133049	0.000133049	3.72351E-05	6.87058E-05	0.000123546	8.74013E-05	2.64852E-05	4.68945E-05	0.000102628	0.000122569	0.000192753	0.00010478	3.13625E-05	2.62901E-09	5.8808E-08	4.106E-08	1.02498E-07	0.10249752
3836103772965	383610	3772965	5.35783E-05	0.000133789	0.000133789	3.74422E-05	6.90879E-05	0.000124233	8.78873E-05	2.66325E-05	4.71552E-05	0.000101653	0.000121524	0.000191301	0.000103991	3.11263E-05	2.63187E-09	5.8915E-08	4.0624E-08	1.02171E-07	0.10217069
3836203772965	383620	3772965	5.38153E-05	0.000134381	0.000134381	3.76078E-05	6.93935E-05	0.000124782	8.8276E-05	2.67503E-05	4.73638E-05	0.000100749	0.000120584	0.000189994	0.00010328	3.09136E-05	2.63514E-09	5.9003E-08	4.0216E-08	1.01854E-07	0.10185412
3836303772965	383630	3772965	5.35299E-05	0.000133668	0.000133668	3.74083E-05	6.90253E-05	0.00012412	8.78077E-05	2.66084E-05	4.71125E-05	0.92117E-05	0.000118459	0.000186844	0.000101568	3.04012E-05	2.62097E-09	5.8705E-08	3.9488E-08	1.00814E-07	0.10081413
3836403772965	383640	3772965	5.31259E-05	0.000132659	0.000132659	3.7126E-05	6.85044E-05	0.000123184	8.71451E-05	2.64076E-05	4.6757E-05	9.75839E-05	0.000116183	0.00018344	9.97179E-05	2.98473E-05	2.60423E-09	5.8351E-08	3.8723E-08	9.96778E-08	0.09967779
3836503772965	383650	3772965	5.28296E-05	0.00013192	0.00013192	3.6919E-05	6.81224E-05	0.000122497	8.66591E-05	2.62603E-05	4.64963E-05	9.62123E-05	0.000114359	0.000180749	9.82551E-05	2.94095E-05	2.59284E-09	5.8094E-08	3.8087E-08	9.87741E-08	0.09877414
3836603772965	383660	3772965	5.27865E-05	0.000131812	0.000131812	3.68888E-05	6.80668E-05	0.000122397	8.65884E-05	2.62389E-05	4.64583E-05	9.53933E-05	0.000113475	0.00017951	9.75814E-05	2.92078E-05	2.5939E-09	5.8064E-08	3.7713E-08	9.83711E-08	0.09837111
3836703772965	383670	3772965	5.26519E-05	0.000131476	0.000131476	3.67947E-05	6.78932E-05	0.000122085	8.63676E-05	2.6172E-05	4.63398E-05	9.46045E-05	0.000112561	0.000178219	9.68799E-05	2.89978E-05	2.59427E-09	5.7991E-08	3.7346E-08	9.79313E-08	0.09793127
3836803772965	383680	3772965	5.23287E-05	0.000130669	0.000130669	3.65689E-05	6.74765E-05	0.000121335	8.58374E-05	2.60113E-05	4.60554E-05	9.36047E-05	0.000111224	0.000176275	9.58232E-05	2.86815E-05	2.58889E-09	5.7797E-08	3.6874E-08	9.72597E-08	0.09725974
3836903772965	383690	3772965	5.19086E-05	0.00012962	0.00012962	3.62753E-05	6.69347E-05	0.000120361	8.51482E-05	2.58025E-05	4.56856E-05	9.25346E-05	0.000109707	0.000174043	9.46095E-05	2.83183E-05	2.58075E-09	5.7548E-08	3.6364E-08	9.64931E-08	0.09649307
3837003772965	383700	3772965	5.14238E-05	0.000128409	0.000128409	3.59365E-05	6.63096E-05	0.000119237	8.4353E-05	2.55615E-05	4.52589E-05	9.14695E-05	0.000108135	0.000171708	9.33405E-05	2.79384E-05	2.57191E-09	5.7275E-08	3.5849E-08	9.56965E-08	0.09569648
3837103772965	383710	3772965	5.08744E-05	0.000127037	0.000127037	3.55526E-05	6.56012E-05	0.000117963	8.34518E-05	2.52884E-05	4.47754E-05	9.03591E-05	0.000106462	0.000169212	9.19838E-05	2.75323E-05	2.56173E-09	5.6977E-08	3.5311E-08	9.48498E-08	0.09484978
3837203772965	383720	3772965	5.0298E-05	0.000125598	0.000125598	3.51498E-05	6.4858E-05	0.000116627	8.25064E-05	2.50019E-05	4.42681E-05	8.92639E-05	0.000104768	0.000166683	9.06086E-05	2.71207E-05	2.55135E-09	5.6675E-08	3.4779E-08	9.40053E-08	0.09400534
3837303772965	383730	3772965	4.96624E-05	0.000124011	0.000124011	3.47056E-05	6.40384E-05	0.000115153	8.14638E-05	2.4686E-05	4.37088E-05	8.78421E-05	0.000102668	0.000163499	8.88781E-05	2.66028E-05	2.53439E-09	5.6284E-08	3.4121E-08	9.294E-08	0.09293996
3837403772965	383740	3772965	4.90215E-05	0.00012241	0.00012241	3.42577E-05	6.32119E-05	0.000113667	8.04124E-05	2.43674E-05	4.31446E-05	8.62393E-05	0.000100377	0.00016001	8.69815E-05	2.60351E-05	2.51368E-09	5.5845E-08	3.34E-08	9.17587E-08	0.09175866
3837503772965	383750	3772965	4.83966E-05	0.00012085	0.00012085	3.3821E-05	6.24062E-05	0.000112218	7.93875E-05	2.40568E-05	4.25947E-05	8.46969E-05	9.81918E-05	0.000156583	8.51726E-05	2.54936E-05	2.49335E-09	5.541E-08	3.271E-08	9.06138E-08	0.09061382
3837603772965	383760	3772965	4.77987E-05	0.000119357	0.000119357	3.34032E-05	6.16352E-05	0.000110832	7.84067E-05	2.37596E-05	4.20685E-05	8.38127E-05	9.68353E-05	0.00015462	8.40512E-05	2.5158E-05	2.48582E-09	5.5158E-08	3.2268E-08	8.99117E-08	0.08991173
3837703772965	383770	3772965	4.72332E-05	0.000117945	0.000117945	3.3008E-05	6.09059E-05	0.00010952	7.7479E-05	2.34785E-05	4.15707E-05	8.29284E-05	9.55039E-05	0.000152599	8.29529E-05	2.48293E-05	2.4779E-09	5.4911E-08	3.1835E-08	8.92243E-08	0.08922425
3837803772965	383780	3772965	4.66407E-05	0.000116465	0.000116465	3.25939E-05	6.01419E-05	0.000108146	7.65071E-05	2.3184E-05	4.10492E-05	8.18784E-05	9.40619E-05	0.000150384	8.17485E-05	2.44687E-05	2.46617E-09	5.4618E-08	3.1351E-08	8.84356E-08	0.08843558
3837903772965	383790	3772965	4.60751E-05	0.000115053	0.000115053	3.21987E-05	5.94126E-05	0.000106835	7.55793E-05	2.29028E-05	4.05515E-05	8.06726E-05	9.24844E-05	0.000147973	8.04379E-05	2.40765E-05	2.45101E-09	5.4283E-08	3.082E-08	8.75544E-08	0.08755439
3838003772965	383800	3772965	4.55796E-05	0.000113816	0.000113816	3.18524E-05	5.87736E-05	0.000105686	7.47665E-05	2.26565E-05	4.01153E-05	7.94919E-05	9.09972E-05	0.000145715	7.92104E-05	2.37091E-05	2.43622E-09	5.3972E-08	3.0317E-08	8.67255E-08	0.08672548
3838103772965	383810	3772965	4.51163E-05	0.000112659	0.000112659	3.15287E-05	5.81763E-05	0.000104612	7.40066E-05	2.24262E-05	3.97076E-05	7.79043E-05	8.8877E-05	0.000142472	7.74476E-05	2.31814E-05	2.41319E-09	5.353E-08	2.9651E-08	8.55948E-08	0.08559476
3838203772965	383820	3772965	4.46531E-05	0.000111502	0.000111502	3.12049E-05	5.7579E-05	0.000103538	7.32468E-05	2.2196E-05	3.93E-05	7.63167E-05	8.67619E-05	0.000139221	7.56802E-05	2.26524E-05	2.38953E-09	5.3075E-08	2.8992E-08	8.44567E-08	0.08445668
3838303772965	383830	3772965	4.41899E-05	0.000110345	0.000110345	3.08812E-05	5.69817E-05	0.000102464	7.24869E-05	2.19657E-05	3.88923E-05	7.46688E-05	8.45462E-05	0.000135808	7.38251E-05	2.20972E-05	2.36339E-09	5.2579E-08	2.8313E-08	8.3256E-08	0.08325605
3838403772965	383840	3772965	4.37428E-05	0.000109229	0.000109229	3.05688E-05	5.64052E-05	0.000101427	7.17535E-05	2.17435E-05	3.84988E-05	7.2855E-05	8.21045E-05	0.000132039	7.17762E-05	2.14839E-05	2.33277E-09	5.2014E-08	2.7582E-08	8.19281E-08	0.08192806
3838503772965	383850	3772965	4.32796E-05	0.000108072	0.000108072	3.02451E-05	5.58079E-05	0.000100353	7.09937E-05	2.15132E-05	3.80911E-05	7.11016E-05	7.97984E-05	0.000128482	6.98427E-05	2.09051E-05	2.3018E-09	5.1442E-08	2.6883E-08	8.06267E-08	0.08062666
3838603772965	383860	3772965	4.2881E-05	0.000107077	0.000107077	2.99665E-05	5.52939E-05	9.94287E-05	7.03399E-05	2.13151E-05	3.77403E-05	7.04183E-05	7.89945E-05	0.000127243	6.9169E-05	2.07035E-05	2.29551E-09	5.1274E-08	2.6578E-08	8.01473E-08	0.08014734
3838703772965	383870	3772965	4.26548E-05	0.000106512	0.000106512	2.98084E-05	5.50022E-05	9.89041E-05	6.99688E-05	2.12027E-05	3.75412E-05	6.99863E-05	7.87785E-05	0.000126962	6.90167E-05	2.06579E-05	2.29438E-09	5.1239E-08	2.6418E-08	7.99515E-08	0.07995145
3838803772965	383880	3772965	4.25039E-05	0.000106136	0.000106136	2.9703E-05	5.48077E-05	9.85544E-05	6.97214E-05	2.11277E-05	3.74084E-05	6.94185E-05	7.85725E-05	0.000126513	6.87721E-05	2.05847E-05	2.28902E-09	5.1166E-08	2.6242E-08	7.96971E-08	0.07969708
3838903772965	383890	3772965	4.22131E-05	0.000105409	0.000105409	2.94998E-05	5.44326E-05	9.788E-05	6.92442E-05	2.09831E-05	3.71524E-05	6.84238E-05	7.80601E-05	0.000125409	6.81722E-05	2.04051E-05	2.27327E-09	5.0885E-08	2.5878E-08	7.90369E-08	0.07903693
3839003772965	383900	3772965	4.20138E-05	0.000104912	0.000104912	2.93605E-05	5.41757E-05	9.74179E-05	6.89173E-05	2.0884E-05	3.6977E-05	6.74641E-05	7.73918E-05	0.000124959	6.79276E-05	2.03319E-05	2.25821E-09	5.0649E-08	2.5572E-08	7.84788E-08	0.07847879
3839103772965	383910	3772965	4.14428E-05	0.000103486	0.000103486	2.89615E-05	5.34394E-05	9.6094E-05	6.79808E-05	2.06002E-05	3.64745E-05	6.58162E-05	7.41663E-05	0.000119602	6.50158E-05	1.94604E-05	2.22798E-09	5.0004E-08	2.4813E-08	7.70443E-08	0.07704434
3829703772975	382970	3772975	2.88979E-05	7.21603E-05	7.21603E-05	2.01948E-05	3.72631E-05	6.7006E-05	4.74028E-05	1.43645E-05	2.54336E-05	0.000543979	5.59639E-05	9.26327E-05	5.0355E-05	1.50721E-05	2.70579E-09	6.0532E-08	5.4177E-08	1.17415E-07	0.11741458
3829803772975	382980	3772975	2.9205E-05	7.2927E-05	7.2927E-05	2.04093E-05	3.7659E-05	6.77179E-05	4.79064E-05	1.45171E-05	2.57038E-05	0.000577696	5.74309E-05	9.50096E-05	5.16471E-05	1.54589E-05	2.48728E-09	5.7962E-08	5.7669E-08	1.18119E-07	0.1181189
3829903772975	382990	3772975	2.95335E-05	7.37475E-05	7.37475E-05	2.06389E-05	3.80827E-05	6.84798E-05	4.84453E-05	1.46804E-05	2.5993E-05	0.000611282	5.89884E-05	9.75308E-05	5.30177E-05	1.58691E-05	2.47277E-09	5.7976E-08	6.0889E-08	1.21338E-07	0.12133823
3830003772975	383000	3772975	2.98675E-05	7.45814E-05	7.45814E-05	2.08723E-05	3.85133E-05	6.92541E-05	4.89932E-05	1.48464E-05	2.62869E-05	0.000641884	6.06162E-05	0.000100145	5.4439E-05	1.62945E-05	2.50255E-09	5.8426E-08	6.4461E-08	1.25389E-07	0.12538933
3830103772975	383010	3772975	3.01907E-05	7.53884E-05	7.53884E-05	2.10982E-05	3.89301E-05	7.00035E-05	4.95233E-05	1.50071E-05	2.65713E-05	0.000668969	6.22893E-05	0.000102837	5.59018E-05	1.67324E-05	2.53034E-09	5.8832E-08	6.8542E-08	1.29904E-07	0.12990446
3830203772975	383020	3772975	3.05031E-05	7.61685E-05	7.61685E-05	2.13165E-05	3.93329E-05	7.07279E-05	5.00357E-05	1.51623E-05	2.68463E-05	0.000693291	6.39824E-05	0.000105553	5.73785E-05	1.71744E-05	2.54976E-09	5.9127E-08	7.2784E-08	1.34461E-07	0.13446065
3830303772975	383030	3772975	3.08101E-05	7.69352E-05	7.69352E-05	2.1531E-05	3.97288E-05	7.14398E-05	5.05394E-05	1.5315E-05	2.71165E-05	0.000714885	6.57358E-05	0.000108363	5.8906E-05	1.76316E-05	2.56803E-09	5.94E-08	7.6705E-08	1.38673E-07	0.13867302
3830403772975	383040	3772975	3.11656E-05	7.78229E-05	7.78229E-05	2.17795E-05	4.01872E-05	7.22641E-05	5.11225E-05	1.54917E-05	2.74294E-05	0.000736489	6.77053E-05	0.000111504	6.06134E-05	1.81426E-05	2.58822E-09	5.973E-08	8.0924E-08	1.43243E-07	0.14324275
3830503772975	383050	3772975	3.15373E-05	7.87509E-05	7.87509E-05	2.20392E-05	4.06665E-05	7.31259E-05	5.17322E-05	1.56764E-05	2.77565E-05	0.00075658	6.98104E-05	0.000114866	6.24408E-05	1.86896E-05	2.60889E-09	6.007E-08	8.5445E-08	1.48123E-07	0.14812328
3830603772975	383060	3772975	3.19089E-05	7.9679E-05	7.9679E-05	2.22989E-05	4.11457E-05	7.39876E-05	5.23418E-05	1.58612E-05	2.80836E-05	0.000773989	7.2021E-05	0.000118388	6.43559E-05	1.92628E-05	2.62918E-09	6.0397E-08	9.0228E-08	1.53254E-07	0.15325393
3830703772975	383070	3772975	3.22806E-05	8.06071E-05	8.06071E-05	2.25587E-05	4.1625E-05	7.48494E-05	5.29515E-05	1.60459E-05	2.84107E-05	0.000788046	7.43321E-05	0.000122056	6.63494E-05	1.98595E-05	2.64928E-09	6.0716E-08	9.5245E-08	1.58611E-07	0.15861066
3830803772975	383080	3772975	3.26576E-05	8.15486E-05	8.15486E-05	2.28221E-05	4.21112E-05	7.57237E-05	5.357E-05	1.62333E-05	2.87425E-05	0.000798622	7.67638E-05	0.00012591	6.84445E-05	2.04866E-05	2.66908E-09	6.1028E-08	1.005E-07	1.64193E-07	0.16419259
3830903772975	383090	3772975	3.30454E-05	8.2517E-05	8.2517E-05	2.30932E-05	4.26112E-05	7.66229E-05	5.42061E-05	1.64261E-05	2.90839E-05	0.000806354	7.93714E-05	0.000130027	7.06826E-05	2.11565E-05	2.68922E-09	6.1345E-08	1.0604E-07	1.70072E-07	0.17007164
3831003772975	383100	3772975	3.34494E-05	8.35258E-05	8.35258E-05	2.33755E-05	4.31322E-05	7.75596E-05	5.48688E-05	1.66269E-05	2.94394E-05	0.00081062	8.21397E-05	0.00013439	7.30545E-05	2.18665E-05	2.70949E-09	6.1666E-08	1.1182E-07	1.76192E-07	0.17619183
3831103772975	383110	3772975	3.38534E-05	8.45345E-05	8.45345E-05	2.36578E-05	4.36531E-05	7.84963E-05	5.55315E-05	1.68277E-05	2.9795E-05	0.000810961	8.50687E-05	0.000139	7.55603E-05	2.26165E-05	2.72981E-09	6.1986E-08	1.1776E-07	1.82475E-07	0.18247548

Unique Identifier	X (UTM)	Y (UTM)	EGIODemolition 2025	EGIOSite Grubbing / Prep 2025	EGIOMass Grading / Excavation 2025	EGIOMass Grading / Excavation 2026	EGIODrainage / Utilities Trenching 2026	EGIODrainage / Utilities Trenching 2027	EGIOFoundations / Concrete Pads 2026	EGIOFoundations / Concrete Pads 2027	EGIOBuilding / Structure Construction 2026	EGIOBuilding / Structure Construction 2027	EGIOAsphalt Paving 2027	EGIOArchitectural Coating 2027	EGIOLandscaping or Other Finishing 2027	EGIOWaterside Construction (Piles) 2027	HIWaterside Construction (Landscaping) 2025	HIWaterside Construction (Landscaping) 2026	KMDemolition 2025	KMSite Grubbing / Prep 2025	KMMass Grading / Excavation 2025
3831203772975	383120	3772975	3.1505E-05	2.8429E-05	7.09902E-05	7.09902E-05	1.98673E-05	1.98673E-05	3.66589E-05	3.66589E-05	6.59194E-05	6.59194E-05	4.66341E-05	4.38909E-06	1.41315E-05	2.50211E-05	0.000122962	0.000122962	3.15528E-05	2.84724E-05	7.10978E-05
3831303772975	383130	3772975	3.1511E-05	2.8435E-05	7.10036E-05	7.10036E-05	1.9871E-05	1.9871E-05	3.66658E-05	3.66658E-05	6.59319E-05	6.59319E-05	4.66429E-05	4.38992E-06	1.41342E-05	2.50259E-05	0.000124024	0.000124024	3.18273E-05	2.87202E-05	7.17165E-05
3831403772975	383140	3772975	3.15229E-05	2.8445E-05	7.10305E-05	7.10305E-05	1.98786E-05	1.98786E-05	3.66797E-05	3.66797E-05	6.59569E-05	6.59569E-05	4.66606E-05	4.39158E-06	1.41396E-05	2.50353E-05	0.000125087	0.000125087	3.21079E-05	2.89733E-05	7.23486E-05
3831503772975	383150	3772975	3.15289E-05	2.8451E-05	7.1044E-05	7.1044E-05	1.98823E-05	1.98823E-05	3.66866E-05	3.66866E-05	6.59694E-05	6.59694E-05	4.66694E-05	4.39241E-06	1.41422E-05	2.50401E-05	0.000126166	0.000126166	3.23944E-05	2.92319E-05	7.29943E-05
3831603772975	383160	3772975	3.15289E-05	2.8451E-05	7.1044E-05	7.1044E-05	1.98823E-05	1.98823E-05	3.66866E-05	3.66866E-05	6.59694E-05	6.59694E-05	4.66694E-05	4.39241E-06	1.41422E-05	2.50401E-05	0.000127228	0.000127228	3.26809E-05	2.94904E-05	7.36399E-05
3831703772975	383170	3772975	3.15408E-05	2.8462E-05	7.10709E-05	7.10709E-05	1.98899E-05	1.98899E-05	3.67005E-05	3.67005E-05	6.59944E-05	6.59944E-05	4.66871E-05	4.39408E-06	1.41476E-05	2.50496E-05	0.000128322	0.000128322	3.29853E-05	2.97651E-05	7.43258E-05
3831803772975	383180	3772975	3.15468E-05	2.8467E-05	7.10843E-05	7.10843E-05	1.98936E-05	1.98936E-05	3.67075E-05	3.67075E-05	6.60069E-05	6.60069E-05	4.66959E-05	4.39491E-06	1.41503E-05	2.50543E-05	0.000129385	0.000129385	3.32898E-05	3.00398E-05	7.50118E-05
3831903772975	383190	3772975	3.15587E-05	2.8478E-05	7.11112E-05	7.11112E-05	1.99012E-05	1.99012E-05	3.67214E-05	3.67214E-05	6.60319E-05	6.60319E-05	4.67136E-05	4.39657E-06	1.41556E-05	2.50638E-05	0.000130432	0.000130432	3.36061E-05	3.03253E-05	7.57246E-05
3832003772975	383200	3772975	3.15766E-05	2.8494E-05	7.11516E-05	7.11516E-05	1.99124E-05	1.99124E-05	3.67422E-05	3.67422E-05	6.60693E-05	6.60693E-05	4.67401E-05	4.39907E-06	1.41637E-05	2.5078E-05	0.000131447	0.000131447	3.39404E-05	3.0627E-05	7.64779E-05
3832103772975	383210	3772975	3.15766E-05	2.8494E-05	7.11516E-05	7.11516E-05	1.99124E-05	1.99124E-05	3.67422E-05	3.67422E-05	6.60693E-05	6.60693E-05	4.67401E-05	4.39907E-06	1.41637E-05	2.5078E-05	0.000131621	0.000131621	3.42687E-05	3.09232E-05	7.72176E-05
3832203772975	383220	3772975	3.15349E-05	2.8456E-05	7.10574E-05	7.10574E-05	1.98861E-05	1.98861E-05	3.66936E-05	3.66936E-05	6.59819E-05	6.59819E-05	4.66782E-05	4.39325E-06	1.41449E-05	2.50448E-05	0.00013262	0.00013262	3.45851E-05	3.12087E-05	7.79305E-05
3832303772975	383230	3772975	3.16542E-05	2.8564E-05	7.13264E-05	7.13264E-05	1.99614E-05	1.99614E-05	3.68325E-05	3.68325E-05	6.62317E-05	6.62317E-05	4.68549E-05	4.40988E-06	1.41985E-05	2.51396E-05	0.000152271	0.000152271	3.4979E-05	3.15642E-05	7.88182E-05
3832403772975	383240	3772975	3.18393E-05	2.8731E-05	7.17434E-05	7.17434E-05	2.00781E-05	2.00781E-05	3.70478E-05	3.70478E-05	6.66189E-05	6.66189E-05	4.71289E-05	4.43566E-06	1.42815E-05	2.52866E-05	0.000159868	0.000159868	3.5755E-05	3.22644E-05	8.05667E-05
3832503772975	383250	3772975	3.22571E-05	2.9108E-05	7.26849E-05	7.26849E-05	2.03416E-05	2.03416E-05	3.7534E-05	3.7534E-05	6.74931E-05	6.74931E-05	4.77473E-05	4.49387E-06	1.44689E-05	2.56184E-05	0.000166259	0.000166259	3.6919E-05	3.33148E-05	8.31895E-05
3832603772975	383260	3772975	3.31585E-05	2.9921E-05	7.47159E-05	7.47159E-05	2.09099E-05	2.09099E-05	3.85828E-05	3.85828E-05	6.9379E-05	6.9379E-05	4.90815E-05	4.61944E-06	1.48732E-05	2.63343E-05	0.000168829	0.000168829	4.01304E-05	3.62126E-05	9.04257E-05
3832703772975	383270	3772975	3.35405E-05	3.0266E-05	7.55767E-05	7.55767E-05	2.11509E-05	2.11509E-05	3.90273E-05	3.90273E-05	7.01784E-05	7.01784E-05	4.9647E-05	4.67266E-06	1.50445E-05	2.66377E-05	0.000168163	0.000168163	4.28045E-05	3.86257E-05	9.64514E-05
3832803772975	383280	3772975	3.35464E-05	3.0271E-05	7.55901E-05	7.55901E-05	2.11546E-05	2.11546E-05	3.90343E-05	3.90343E-05	7.01908E-05	7.01908E-05	4.96558E-05	4.67349E-06	1.50472E-05	2.66424E-05	0.000165006	0.000165006	4.5616E-05	4.11627E-05	0.000102786
3832903772975	383290	3772975	3.31585E-05	2.9921E-05	7.47159E-05	7.47159E-05	2.09099E-05	2.09099E-05	3.85828E-05	3.85828E-05	6.9379E-05	6.9379E-05	4.90815E-05	4.61944E-06	1.48732E-05	2.63343E-05	0.000161184	0.000161184	4.76813E-05	4.30264E-05	0.00010744
3833003772975	383300	3772975	3.27884E-05	2.9587E-05	7.3882E-05	7.3882E-05	2.06766E-05	2.06766E-05	3.81522E-05	3.81522E-05	6.86047E-05	6.86047E-05	4.85337E-05	4.56788E-06	1.47072E-05	2.60404E-05	0.000161311	0.000161311	4.78723E-05	4.31988E-05	0.000107871
3833103772975	383310	3772975	3.24302E-05	2.9264E-05	7.3075E-05	7.3075E-05	2.04507E-05	2.04507E-05	3.77354E-05	3.77354E-05	6.78553E-05	6.78553E-05	4.80036E-05	4.51798E-06	1.45465E-05	2.57559E-05	0.000161311	0.000161311	4.80395E-05	4.33496E-05	0.000108247
3833203772975	383320	3772975	3.20363E-05	2.8909E-05	7.21872E-05	7.21872E-05	2.02023E-05	2.02023E-05	3.7277E-05	3.7277E-05	6.7031E-05	6.7031E-05	4.74204E-05	4.4631E-06	1.43698E-05	2.5443E-05	0.000160153	0.000160153	4.85767E-05	4.38344E-05	0.000109458
3833303772975	383330	3772975	3.15886E-05	2.8505E-05	7.11785E-05	7.11785E-05	1.992E-05	1.992E-05	3.67561E-05	3.67561E-05	6.60943E-05	6.60943E-05	4.67578E-05	4.40073E-06	1.4169E-05	2.50875E-05	0.000158107	0.000158107	4.9293E-05	4.44807E-05	0.000111072
3833403772975	383340	3772975	3.1123E-05	2.8085E-05	7.01294E-05	7.01294E-05	1.96264E-05	1.96264E-05	3.62143E-05	3.62143E-05	6.51201E-05	6.51201E-05	4.60686E-05	4.33587E-06	1.39602E-05	2.47177E-05	0.000155966	0.000155966	4.98541E-05	4.49871E-05	0.000112336
3833503772975	383350	3772975	3.06693E-05	2.7675E-05	6.91071E-05	6.91071E-05	1.93403E-05	1.93403E-05	3.56865E-05	3.56865E-05	6.41709E-05	6.41709E-05	4.53971E-05	4.27267E-06	1.37567E-05	2.43574E-05	0.000154015	0.000154015	5.02122E-05	4.53102E-05	0.000113143
3833603772975	383360	3772975	3.02157E-05	2.7266E-05	6.80849E-05	6.80849E-05	1.90542E-05	1.90542E-05	3.51586E-05	3.51586E-05	6.32217E-05	6.32217E-05	4.47256E-05	4.20947E-06	1.35532E-05	2.39971E-05	0.000152033	0.000152033	5.03853E-05	4.54664E-05	0.000113533
3833703772975	383370	3772975	2.99411E-05	2.7018E-05	6.74662E-05	6.74662E-05	1.88811E-05	1.88811E-05	3.48391E-05	3.48391E-05	6.26472E-05	6.26472E-05	4.43191E-05	4.17121E-06	1.343E-05	2.37791E-05	0.000151637	0.000151637	5.03734E-05	4.54557E-05	0.000113506
3833803772975	383380	3772975	2.98516E-05	2.6937E-05	6.72645E-05	6.72645E-05	1.88246E-05	1.88246E-05	3.47349E-05	3.47349E-05	6.24599E-05	6.24599E-05	4.41866E-05	4.15874E-06	1.33899E-05	2.3708E-05	0.000153032	0.000153032	5.01107E-05	4.52187E-05	0.000112914
3833903772975	383390	3772975	2.97381E-05	2.6835E-05	6.70089E-05	6.70089E-05	1.87531E-05	1.87531E-05	3.4603E-05	3.4603E-05	6.22226E-05	6.22226E-05	4.40187E-05	4.14294E-06	1.3339E-05	2.36179E-05	0.000154349	0.000154349	4.95974E-05	4.47554E-05	0.000111758
3834003772975	383400	3772975	2.9565E-05	2.6679E-05	6.66189E-05	6.66189E-05	1.86439E-05	1.86439E-05	3.44015E-05	3.44015E-05	6.18604E-05	6.18604E-05	4.37625E-05	4.11882E-06	1.32614E-05	2.34804E-05	0.000154983	0.000154983	4.91199E-05	4.43245E-05	0.000110682
3834103772975	383410	3772975	2.9374E-05	2.6506E-05	6.61885E-05	6.61885E-05	1.85235E-05	1.85235E-05	3.41793E-05	3.41793E-05	6.14607E-05	6.14607E-05	4.34798E-05	4.09221E-06	1.31757E-05	2.33287E-05	0.000155427	0.000155427	4.86065E-05	4.38613E-05	0.000109525
3834203772975	383420	3772975	2.91532E-05	2.6307E-05	6.56908E-05	6.56908E-05	1.83842E-05	1.83842E-05	3.39223E-05	3.39223E-05	6.09986E-05	6.09986E-05	4.31529E-05	4.06144E-06	1.30766E-05	2.31533E-05	0.000154983	0.000154983	4.82782E-05	4.35651E-05	0.000108785
3834303772975	383430	3772975	2.88786E-05	2.6059E-05	6.50721E-05	6.50721E-05	1.8211E-05	1.8211E-05	3.36028E-05	3.36028E-05	6.04241E-05	6.04241E-05	4.27464E-05	4.02319E-06	1.29535E-05	2.29352E-05	0.000153	0.000153	4.83976E-05	4.36728E-05	0.000109054
3834403772975	383440	3772975	2.8604E-05	2.5812E-05	6.44534E-05	6.44534E-05	1.80379E-05	1.80379E-05	3.32833E-05	3.32833E-05	5.98496E-05	5.98496E-05	4.234E-05	3.98494E-06	1.28303E-05	2.27172E-05	0.000150939	0.000150939	4.84573E-05	4.37266E-05	0.000109189
3834503772975	383450	3772975	2.82518E-05	2.5494E-05	6.36598E-05	6.36598E-05	1.78158E-05	1.78158E-05	3.28735E-05	3.28735E-05	5.91127E-05	5.91127E-05	4.18187E-05	3.93588E-06	1.26723E-05	2.24375E-05	0.000147513	0.000147513	4.87677E-05	4.40067E-05	0.000109888
3834603772975	383460	3772975	2.78459E-05	2.5127E-05	6.27452E-05	6.27452E-05	1.75598E-05	1.75598E-05	3.24012E-05	3.24012E-05	5.82634E-05	5.82634E-05	4.12179E-05	3.87933E-06	1.24903E-05	2.21151E-05	0.000143691	0.000143691	4.8911E-05	4.4136E-05	0.000110211
3834703772975	383470	3772975	2.74221E-05	2.4745E-05	6.17902E-05	6.17902E-05	1.72926E-05	1.72926E-05	3.19081E-05	3.19081E-05	5.73766E-05	5.73766E-05	4.05905E-05	3.82029E-06	1.23002E-05	2.17785E-05	0.000140059	0.000140059	4.87199E-05	4.39636E-05	0.000109781
3834803772975	383480	3772975	2.70401E-05	2.44E-05	6.09294E-05	6.09294E-05	1.70517E-05	1.70517E-05	3.14636E-05	3.14636E-05	5.65773E-05	5.65773E-05	4.00251E-05	3.76706E-06	1.21288E-05	2.14751E-05	0.000136966	0.000136966	4.83618E-05	4.36405E-05	0.000108974
3834903772975	383490	3772975	2.66581E-05	2.4056E-05	6.00686E-05	6.00686E-05	1.68108E-05	1.68108E-05	3.1019E-05	3.1019E-05	5.5778E-05	5.5778E-05	3.94596E-05	3.71384E-06	1.19575E-05	2.11717E-05	0.000133937	0.000133937	4.78962E-05	4.32203E-05	0.000107924
3835003772975	383500	3772975	2.61985E-05	2.3641E-05	5.90329E-05	5.90329E-05	1.65209E-05	1.65209E-05	3.04842E-05	3.04842E-05	5.48163E-05	5.48163E-05	3.87793E-05	3.64981E-06	1.17513E-05	2.08067E-05	0.000130479	0.000130479	4.72515E-05	4.26386E-05	0.000106472
3835103772975	383510	3772975	2.56851E-05	2.3178E-05	5.78762E-05	5.78762E-05	1.61972E-05	1.61972E-05	2.98869E-05	2.98869E-05	5.37422E-05	5.37422E-05	3.80194E-05	3.5783E-06	1.1521E-05	2.0399E-05	0.000126911	0.000126911	4.64278E-05	4.18953E-05	0.000104616
3835203772975	383520	3772975	2.51897E-05	2.2731E-05	5.67599E-05	5.67599E-05	1.58848E-05	1.58848E-05	2.93104E-05	2.93104E-05	5.27056E-05	5.27056E-05	3.7286E-05	3.50927E-06	1.12988E-05	2.00055E-05	0.000123596	0.000123596	4.55086E-05	4.10658E-05	0.000102544
3835303772975	383530	3772975	2.48375E-05	2.2413E-05	5.59663E-05	5.59663E-05	1.56627E-05	1.56627E-05	2.89006E-05	2.89006E-05	5.19687E-05	5.19687E-05	3.67647E-05	3.46021E-06	1.11408E-05	1.97258E-05	0.000121138	0.000121138	4.47624E-05	4.03925E-05	0.000100863
3835403772975	383540	3772975	2.44853E-05	2.2095E-05	5.51727E-05	5.51727E-05	1.54406E-05	1.54406E-05	2.84908E-05	2.84908E-05	5.12318E-05	5.12318E-05	3.62434E-05	3.41115E-06	1.09829E-05	1.94461E-05	0.000118743	0.000118743	4.39805E-05	3.96869E-05	9.91011E-05
3835503772975	383550	3772975	2.42287E-05	2.1863E-05	5.45944E-05	5.45944E-05	1.52788E-05	1.52788E-05	2.81922E-05	2.81922E-05	5.06948E-05	5.06948E-05	3.58635E-05	3.37539E-06	1.08677E-05	1.92423E-05	0.000116792	0.000116792	4.33358E-05	3.91051E-05	9.76485E-05
3835603772975	383560	3772975	2.40555E-05	2.1707E-05	5.42043E-05	5.42043E-05	1.51696E-05	1.51696E-05	2.79908E-05	2.79908E-05	5.03326E-05	5.03326E-05	3.56073E-05	3.35127E-06	1.07901E-05	1.91048E-05	0.000115206	0.000115206	4.28165E-05	3.86365E-05	9.64783E-05
3835703772975	383570	3772975	2.38765E-05	2.1546E-05	5.38008E-05	5.38008E-05	1.50567E-05	1.50567E-05	2.77824E-05	2.77824E-05	4.99579E-05	4.99579E-05	3.53422E-05	3.32633E-06	1.07098E-05	1.89626E-05	0.000113652	0.000113652	4.22793E-05	3.81517E-05	9.52678E-05
3835803772975	383580	3772975	2.37452E-05	2.1427E-05	5.35049E-05	5.35049E-05	1.49739E-05	1.49739E-05	2.76296E-05	2.76296E-05	4.96831E-05	4.96831E-05	3.51478E-05	3.30803E-06	1.06509E-05	1.88583E-05	0.000112336	0.000112336	4.18137E-05	3.77316E-05	9.42187E-05
3835903772975	383590	3772975	2.36138E-05	2.1309E-05	5.3209E-05	5.3209E-05	1.4891E-05	1.4891E-05	2.74768E-05	2.74768E-05	4.94084E-05	4.94084E-05	3.49535E-05	3.28974E-06	1.0592E-05	1.8754E-05	0.000111051	0.000111051	4.13421E-05	3.73061E-05	9.31561E-05
3836003772975	383600	3772975	2.35541E-05	2.1255E-05	5.30745E-05	5.30745E-05	1.48534E-05	1.48534E-05	2.74073E-05	2.74073E-05	4.92835E-05	4.92835E-05	3.48651E-05	3.28142E-06	1.05652E-05	1.87066E-05	0.000110131	0.000110131	4.09899E-05	3.69883E-05	9.23625E-05
3836103772975	383610	3772975	2.36019E-05	2.1298E-05	5.31821E-05	5.31821E-05	1.48835E-05	1.48835E-05	2.74629E-05	2.74629E-05	4.93834E-05	4.93834E-05	3.49358E-05	3.28807E-06	1.05866E-05	1.87445E-05	0.000109782	0.000109782	4.08168E-05	3.68321E-05	9.19725E-05
3836203772975	383620	3772975	2.36437E-05	2.1335E-05	5.32763E-05	5.32763E-05	1.49099E-05	1.49099E-05	2.75115E-05	2.75115E-05	4.94708E-05	4.94708E-05	3.49976E-05	3.29389E-06	1.06053E-05	1.87777E-05	0.000109513	0.000109513	4.06258E-05	3.66597E-05	9.15421E-05
3836303772975	383630	3772975	2.36138E-05	2.1309E-05	5.3209E-05	5.3209E-05	1.4891E-05	1.4891E-05	2.74768E-05	2.74768E-05	4.94084E-05	4.94084E-05	3.49535E-05	3.28974E-06	1.0592E-05	1.8754E-05	0.000108942	0.000108942	4.03035E-05	3.63688E-05	9.08158E-05
3836403772975	383640	3772975	2.35661E-05	2.1265E-05	5.31014E-05	5.31014E-05	1.48609E-05	1.48609E-05	2.74212E-05	2.74212E-05	4.93084E-05	4.93084E-05	3.48828E-05	3.28308E-06	1.05705E-05	1.87161E-05	0.000108339	0.000108339	3.99632E-05	3.60618E-05	9.00491E-05
3836503772975	383650	3772975	2.35482E-05	2.1249E-05	5.30611E-05	5.30611E-05	1.48496E-05	1.48496E-05	2.74004E-05	2.74004E-05	4.9271E-05	4.9271E-05	3.48563E-05	3.28059E-06	1.05625E-05	1.87018E-05	0.000108006	0.000108006	3.96767E-05	3.58033E-05	8.94035E-05
3836603772975	383660	3772975	2.36198E-05	2.1314E-05	5.32225E-05	5.32225E-05	1.48948E-05	1.48948E-05	2.74837E-05	2.74837E-05	4.94209E-05	4.94209E-05	3.49623E-05	3.29057E-06	1.05946E-05	1.87587E-05	0.000108291	0.000108291	3.94917E-05	3.56363E-05	8.89865E-05
3836703772975	383670	3772975	2.36795E-05	2.1368E-05	5.3357E-05	5.3357E-05	1.49325E-05	1.49325E-05	2.75532E-05	2.75532E-05	4.95457E-05	4.95457E-05	3.50506E-05	3.29888E-06	1.06214E-05	1.88061E-05	0.00010864	0.00010864	3.92708E-05	3.5437E-05	8.84889E-05
3836803772975	383680	3772975	2.36676E-05	2.1357E-05	5.33301E-05	5.33301E-05	1.49249E-05	1.49249E-05	2.75393E-05	2.75393E-05	4.95208E-05	4.95208E-05	3.5033E-05	3.29722E-06	1.06161E-05	1.87967E-05	0.000108609	0.000108609	3.89604E-05	3.51569E-05	8.77895E-05
3836903772975	383690	3772975	2.36198E-05	2.1314E-05	5.32225E-05	5.32225E-05	1.48948E-05	1.48948E-05	2.74837E-05	2.74837E-05	4.94209E-05	4.94209E-05	3.49623E-05	3.29057E-06	1.05946E-05	1.87587E-05	0.00010845	0.00010845	3.86202E-05	3.48499E-05	8.70228E-05
3837003772975	383700	3772975	2.3572E-05	2.1271E-05	5.31149E-05	5.31149E-05	1.48647E-05	1.48647E-05	2.74282E-05	2.74282E-05	4.93209E-05	4.93209E-05	3.48916E-05	3.28392E-06	1.05732E-05	1.87208E-05	0.000108307	0.000108307	3.828E-05	3.45429E-05	8.62562E-05
3837103772975	383710	3772975	2.35243E-05	2.1228E-05	5.30073E-05	5.30073E-05	1.48346E-05	1.48346E-05	2.73726E-05	2.73726E-05	4.9221E-05	4.9221E-05	3.48209E-05	3.27726E-06	1.05518E-05	1.86829E-05	0.000108323	0.000108323	3.79397E-05	3.42358E-05	8.54895E-05
3837203772975	383720	3772975	2.34646E-05	2.1174E-05	5.28727E-05	5.28727E-05	1.47969E-05	1.47969E-05	2.73031E-05	2.73031E-05	4.90961E-05	4.90961E-05	3.47326E-05	3.26895E-06	1.0525E-05	1.86355E-05	0.000108291	0.000108291	3.76054E-05	3.39342E-05	8.47363E-05
3837303772975	383730	3772975	2.33631E-05	2.1082E-05	5.26441E-05	5.26441E-05	1.47329E-05	1.47329E-05	2.71851E-05	2.71851E-05	4.88838E-05	4.88838E-05	3.45824E-05	3.25481E-06	1.04795E-05	1.85549E-05	0.000107895	0.000107895	3.72652E-05	3.36272E-05	8.39696E-05
3837403772975	383740	3772975	2.32318E-05	2.0964E-05	5.23482E-05	5.23482E-05	1.46501E-05	1.46501E-05	2.70323E-05	2.70323E-05	4.8609E-05	4.8609E-05	3.4388E-05	3.23652E-06	1.04206E-05	1.84506E-05	0.000107229	0.000107229	3.69369E-05	3.33309E-05	8.32299E-05
3837503772975	383750	3772975	2.31005E-05	2.0845E-05	5.20523E-05	5.20523E-05	1.45673E-05	1.45673E-05	2.68795E-05	2.68795E-05	4.83343E-05	4.83343E-05	3.41936E-05	3.21822E-06	1.03617E-05	1.83463E-05	0.000106579	0.000106579	3.66205E-05	3.30454E-05	8.2517E-05
3837603772975	383760	3772975	2.2999E-05	2.0754E-05	5.18236E-05	5.18236E-05	1.45033E-05	1.45033E-05	2.67614E-05	2.67614E-05	4.81219E-05	4.81219E-05	3.40434E-05	3.20408E-06	1.03162E-05	1.82657E-05	0.000106483	0.000106483	3.63579E-05	3.28084E-05	8.19252E-05
3837703772975	383770	3772975	2.28856E-05	2.0651E-05	5.15681E-05	5.15681E-05	1.44318E-05	1.44318E-05	2.66294E-05	2.66294E-05	4.78846E-05	4.78846E-05	3.38755E-05	3.18828E-06	1.02653E-05	1.81756E-05	0.000106341	0.000106341	3.61132E-05	3.25876E-05	8.13737E-05
3837803772975	383780	3772975	2.27662E-05	2.0544E-05	5.12991E-05	5.12991E-05	1.43565E-05	1.43565E-05	2.64905E-05	2.64905E-05	4.76349E-05	4.76349E-05	3.36988E-05	3.17165E-06	1.02118E-05	1.80808E-05	0.000106055	0.000106055	3.58983E-05	3.23937E-05	8.08895E-05
3837903772975	383790	3772975	2.26349E-05	2.0425E-05	5.10032E-05	5.10032E-05	1.42737E-05	1.42737E-05	2.63377E-05	2.63377E-05	4.73601E-05	4.73601E-05	3.35044E-05	3.15336E-06	1.01529E-05	1.79765E-05	0.000105627	0.000105627	3.56894E-05	3.22052E-05	8.04188E-05
3838003772975	383800	3772975	2.25155E-05	2.0317E-05	5.07342E-05	5.07342E-05	1.41984E-05	1.41984E-05	2.61988E-05	2.61988E-05	4.71103E-05	4.71103E-05	3.33277E-05	3.13673E-06	1.00993E-05	1.78817E-05	0.000105151	0.000105151	3.54983E-05	3.20328E-05	7.99884E-05
3838103772975	383810	3772975	2.23603E-05	2.0177E-05	5.03845E-05	5.03845E-05	1.41006E-05	1.41006E-05	2.60182E-05	2.60182E-05	4.67856E-05	4.67856E-05	3.3098E-05	3.1151E-06	1.00297E-05	1.77585E-05	0.000104073	0.000104073	3.52536E-05	3.1812E-05	7.94369E-05
3838203772975	383820	3772975	2.22051E-05	2.0037E-05	5.00348E-05	5.00348E-05	1.40027E-05	1.40027E-05	2.58376E-05	2.58376E-05	4.64608E-05	4.64608E-05	3.28683E-05	3.09348E-06	9.96008E-06	1.76352E-05	0.000102947	0.000102947	3.50089E-05	3.15911E-05	7.88854E-05
3838303772975	383830	3772975	2.2026E-05	1.9876E-05	4.96313E-05	4.96313E-05	1.38898E-05	1.38898E-05	2.56293E-05	2.56293E-05	4.60862E-05	4.60862E-05	3.26032E-05	3.06854E-06	9.87976E-06	1.7493E-05	0.000101646	0.000101646	3.47403E-05	3.13487E-05	7.82802E-05
3838403772975	383840	3772975	2.18291E-05	1.9698E-05	4.91874E-05	4.91874E-05	1.37656E-05	1.37656E-05	2.54E-05	2.54E-05	4.5674E-05	4.5674E-05	3.23116E-05	3.04109E-06	9.7914E-06	1.73365E-05	0.000100028	0.000100028	3.44299E-05	3.10686E-05	7.75808E-05
3838503772975	383850	3772975	2.16321E-05	1.952E-05	4.87435E-05	4.87435E-05	1.36413E-05	1.36413E-05	2.51708E-05	2.51708E-05	4.52619E-05	4.52619E-05	3.20201E-05	3.01365E-06	9.70305E-06	1.71801E-05	9.83948E-05	9.83948E-05	3.41075E-05	3.07778E-05	7.68545E-05
3838603772975	383860	3772975	2.14948E-05	1.9396E-05	4.84342E-05	4.84342E-05	1.35548E-05	1.35548E-05	2.50111E-05	2.50111E-05	4.49746E-05	4.49746E-05	3.18168E-05	2.99453E-06	9.64146E-06	1.70711E-05	9.76018E-05	9.76018E-05	3.39165E-05	3.06054E-05	7.64241E-05
3838703772975	383870	3772975	2.13694E-05	1.9283E-05	4.81517E-05	4.81517E-05	1.34757E-05	1.34757E-05	2.48652E-05

			KMMass Grading / Excavation	KMDrainage / Utilities Trenching	KMFoundations / Concrete Pads	KMBuilding / Structure Construction	KMAsphalt Paving	KMArchitectural Coating	KMLandscaping or Other Finishing	KMWaterside Construction (Piles)	EWNDemolition	EWNSite Grubbing / Prep	EWNDrainage / Utilities Trenching	EWNDrainage / Utilities Trenching	EWNDrainage / Utilities Trenching	EWNFoundations / Concrete Pads	EWNBuilding / Structure Construction	EWNAsphalt Paving	EWNLandscaping or Other Finishing	EWNWaterside Construction (Piles)	ISDemolition
Unique Identifier	X (UTM)	Y (UTM)	2026	2026	2026	2026	2026	2026	2026	2026	2027	2027	2027	2028	2029	2029	2029	2029	2029	2029	2027
3831203772975	383120	3772975	7.10978E-05	1.53185E-05	3.67144E-05	6.81007E-05	4.67047E-05	4.39574E-06	1.4153E-05	2.50591E-05	0.000252798	0.000340844	0.000413548	0.000413548	0.000413548	0.000294153	0.000512266	0.000374195	0.000113392	0.000196769	2.39004E-05
3831303772975	383130	3772975	7.17165E-05	1.54518E-05	3.70339E-05	6.86933E-05	4.71112E-05	4.43399E-06	1.42761E-05	2.52771E-05	0.000261047	0.000351966	0.000427043	0.000427043	0.000427043	0.000303752	0.000528983	0.000386405	0.000117093	0.00020319	2.39541E-05
3831403772975	383140	3772975	7.23486E-05	1.5588E-05	3.73604E-05	6.92988E-05	4.75265E-05	4.47308E-06	1.4402E-05	2.54999E-05	0.000269571	0.000363459	0.000440987	0.000440987	0.000440987	0.00031367	0.000546255	0.000399023	0.000120916	0.000209825	2.40078E-05
3831503772975	383150	3772975	7.29943E-05	1.57271E-05	3.76938E-05	6.99172E-05	4.79506E-05	4.51299E-06	1.45305E-05	2.57275E-05	0.00027831	0.000375241	0.000455283	0.000455283	0.000455283	0.000323838	0.000563964	0.000411958	0.000124836	0.000216627	2.40675E-05
3831603772975	383160	3772975	7.36399E-05	1.58662E-05	3.80271E-05	7.05356E-05	4.83747E-05	4.55291E-06	1.4659E-05	2.5955E-05	0.000287103	0.000387096	0.000469667	0.000469667	0.000469667	0.000334069	0.000581781	0.000424973	0.00012878	0.00022347	2.41212E-05
3831703772975	383170	3772975	7.43258E-05	1.6014E-05	3.83814E-05	7.11927E-05	4.88253E-05	4.59532E-06	1.47955E-05	2.61968E-05	0.000296409	0.000399643	0.00048489	0.00048489	0.00048489	0.000344898	0.000600638	0.000438747	0.000132954	0.000230714	2.41869E-05
3831803772975	383180	3772975	7.50118E-05	1.61618E-05	3.87356E-05	7.18497E-05	4.92759E-05	4.63773E-06	1.49321E-05	2.64386E-05	0.000305714	0.00041219	0.000500113	0.000500113	0.000500113	0.000355726	0.000619495	0.000452522	0.000137128	0.000237957	2.42466E-05
3831903772975	383190	3772975	7.57246E-05	1.63154E-05	3.91037E-05	7.25325E-05	4.97442E-05	4.6818E-06	1.5074E-05	2.66898E-05	0.000315426	0.000425284	0.000516001	0.000516001	0.000516001	0.000367026	0.000639175	0.000466897	0.000141484	0.000245516	2.43182E-05
3832003772975	383200	3772975	7.64779E-05	1.64777E-05	3.94927E-05	7.3254E-05	5.0239E-05	4.72837E-06	1.52239E-05	2.69553E-05	0.000325574	0.000438966	0.000532601	0.000532601	0.000532601	0.000378834	0.000659738	0.000481918	0.000146036	0.000253415	2.43898E-05
3832103772975	383210	3772975	7.72176E-05	1.66371E-05	3.98747E-05	7.39625E-05	5.07249E-05	4.77411E-06	1.53712E-05	2.7216E-05	0.000335321	0.000452109	0.000548547	0.000548547	0.000548547	0.000390176	0.00067949	0.000496346	0.000150408	0.000261002	2.44555E-05
3832203772975	383220	3772975	7.79305E-05	1.67906E-05	4.02428E-05	7.46454E-05	5.11932E-05	4.81818E-06	1.55131E-05	2.74673E-05	0.000344717	0.000464776	0.000563916	0.000563916	0.000563916	0.000401108	0.000698529	0.000510253	0.000154622	0.000268315	2.45152E-05
3832303772975	383230	3772975	7.88182E-05	1.69819E-05	4.07012E-05	7.54956E-05	5.17764E-05	4.87307E-06	1.56898E-05	2.77802E-05	0.000353688	0.000476872	0.000578593	0.000578593	0.000578593	0.000411547	0.000716708	0.000523533	0.000158646	0.000275298	2.45689E-05
3832403772975	383240	3772975	8.05667E-05	1.73586E-05	4.16041E-05	7.71705E-05	5.2925E-05	4.98117E-06	1.60379E-05	2.83965E-05	0.000358553	0.000483432	0.000586551	0.000586551	0.000586551	0.00041708	0.000726567	0.000530734	0.000160829	0.000279085	2.45331E-05
3832503772975	383250	3772975	8.31895E-05	1.79237E-05	4.29585E-05	7.96827E-05	5.46479E-05	5.14333E-06	1.656E-05	2.93209E-05	0.00035638	0.000480502	0.000582997	0.000582997	0.000582997	0.00041468	0.000722164	0.000527518	0.000159854	0.000277394	2.57448E-05
3832603772975	383260	3772975	9.04257E-05	1.94828E-05	4.66952E-05	8.66139E-05	5.94014E-05	5.59072E-06	1.80004E-05	3.18714E-05	0.000363943	0.000490699	0.000595369	0.000595369	0.000595369	0.00042348	0.000737489	0.000538713	0.000163246	0.00028328	2.86637E-05
3832703772975	383270	3772975	9.64514E-05	2.07811E-05	4.98069E-05	9.23855E-05	6.33598E-05	5.96327E-06	1.91999E-05	3.39952E-05	0.000361943	0.000488003	0.000592097	0.000592097	0.000592097	0.000421153	0.000733437	0.000535753	0.000162349	0.000281724	3.02455E-05
3832803772975	383280	3772975	0.000102786	2.2146E-05	5.30783E-05	9.84535E-05	6.75213E-05	6.35495E-06	2.0461E-05	3.6228E-05	0.000354231	0.000477605	0.000579481	0.000579481	0.000579481	0.00041218	0.000717809	0.000524337	0.00015889	0.000275721	3.11707E-05
3832903772975	383290	3772975	0.00010744	2.31487E-05	5.54814E-05	0.000102911	7.05784E-05	6.64267E-06	2.13874E-05	3.78683E-05	0.000344693	0.000464744	0.000563877	0.000563877	0.000563877	0.00040108	0.00069848	0.000510218	0.000154612	0.000268296	3.13797E-05
3833003772975	383300	3772975	0.000107871	2.32414E-05	5.57037E-05	0.000103323	7.08612E-05	6.66928E-06	2.14731E-05	3.802E-05	0.000347074	0.000467955	0.000567773	0.000567773	0.000567773	0.000403852	0.000703306	0.000513743	0.00015568	0.00027015	3.11409E-05
3833103772975	383310	3772975	0.000108247	2.33226E-05	5.58982E-05	0.000103684	7.11085E-05	6.69257E-06	2.1548E-05	3.81527E-05	0.000348549	0.000469943	0.000570185	0.000570185	0.000570185	0.000405567	0.000706294	0.000515926	0.000156341	0.000271298	3.08902E-05
3833203772975	383320	3772975	0.000109458	2.35834E-05	5.65233E-05	0.000104844	7.19037E-05	6.76741E-06	2.1789E-05	3.85794E-05	0.000345749	0.000466169	0.000565606	0.000565606	0.000565606	0.00040231	0.000700621	0.000511782	0.000155085	0.000269119	3.06932E-05
3833303772975	383330	3772975	0.000111072	2.39312E-05	5.73567E-05	0.00010639	7.2964E-05	6.8672E-06	2.21103E-05	3.91483E-05	0.000339673	0.000457976	0.000555665	0.000555665	0.000555665	0.000395239	0.000688308	0.000502787	0.00015236	0.00026439	3.04843E-05
3833403772975	383340	3772975	0.000112336	2.42036E-05	5.80096E-05	0.000107601	7.37946E-05	6.94537E-06	2.2362E-05	3.95939E-05	0.000332719	0.0004486	0.000544289	0.000544289	0.000544289	0.000387148	0.000674216	0.000492494	0.000149241	0.000258976	3.02157E-05
3833503772975	383350	3772975	0.000113143	2.43774E-05	5.84264E-05	0.000108374	7.43247E-05	6.99526E-06	2.25226E-05	3.98783E-05	0.000325669	0.000439095	0.000532757	0.000532757	0.000532757	0.000378945	0.000659931	0.000482059	0.000146079	0.00025389	2.99113E-05
3833603772975	383360	3772975	0.000113533	2.44615E-05	5.86278E-05	0.000108747	7.45809E-05	7.01938E-06	2.26003E-05	4.00158E-05	0.000317915	0.00042864	0.000520072	0.000520072	0.000520072	0.000369922	0.000644219	0.000470582	0.000142601	0.000247454	2.9577E-05
3833703772975	383370	3772975	0.000113506	2.44557E-05	5.86139E-05	0.000108721	7.45633E-05	7.01772E-06	2.25949E-05	4.00063E-05	0.000314095	0.00042349	0.000513823	0.000513823	0.000513823	0.000365477	0.000636477	0.000464927	0.000140887	0.00024448	2.93084E-05
3833803772975	383380	3772975	0.000112914	2.43282E-05	5.83083E-05	0.000108155	7.41745E-05	6.98113E-06	2.24771E-05	3.97977E-05	0.000314811	0.000424455	0.000514995	0.000514995	0.000514995	0.000366311	0.000637929	0.000465987	0.000141208	0.000245038	2.91114E-05
3833903772975	383390	3772975	0.000111758	2.4079E-05	5.7711E-05	0.000107047	7.34146E-05	6.90961E-06	2.22469E-05	3.939E-05	0.000314775	0.000424407	0.000514936	0.000514936	0.000514936	0.000366269	0.000637856	0.000465934	0.000141192	0.00024501	2.88667E-05
3834003772975	383400	3772975	0.000110682	2.38471E-05	5.71553E-05	0.000106016	7.27078E-05	6.84309E-06	2.20327E-05	3.90108E-05	0.000312412	0.00042122	0.000511069	0.000511069	0.000511069	0.000363519	0.000633066	0.000462435	0.000140132	0.00024317	2.85801E-05
3834103772975	383410	3772975	0.000109525	2.35979E-05	5.6558E-05	0.000104908	7.19479E-05	6.77157E-06	2.18024E-05	3.86031E-05	0.00030917	0.00041685	0.000505767	0.000505767	0.000505767	0.000359747	0.000626499	0.000457638	0.000138678	0.000240647	2.82757E-05
3834203772975	383420	3772975	0.000108785	2.34385E-05	5.6176E-05	0.000104199	7.1462E-05	6.72583E-06	2.16551E-05	3.83423E-05	0.000303195	0.000408794	0.000495992	0.000495992	0.000495992	0.000352795	0.000614391	0.000448793	0.000135998	0.000235996	2.79773E-05
3834303772975	383430	3772975	0.000109054	2.34965E-05	5.63149E-05	0.000104457	7.16387E-05	6.74246E-06	2.17087E-05	3.84372E-05	0.000292869	0.000394871	0.000479099	0.000479099	0.000479099	0.000340779	0.000593465	0.000433508	0.000131366	0.000227959	2.77385E-05
3834403772975	383440	3772975	0.000109189	2.35254E-05	5.63844E-05	0.000104586	7.1727E-05	6.75078E-06	2.17355E-05	3.84846E-05	0.000282477	0.000380859	0.000462099	0.000462099	0.000462099	0.000328686	0.000572406	0.000418125	0.000126705	0.0002198 7	2.74878E-05
3834503772975	383450	3772975	0.000109888	2.36761E-05	5.67455E-05	0.000105256	7.21865E-05	6.79402E-06	2.18747E-05	3.87311E-05	0.000268837	0.000362469	0.000439786	0.000439786	0.000439786	0.000312816	0.000544768	0.000397936	0.000120587	0.000209253	2.72192E-05
3834603772975	383460	3772975	0.000110211	2.37457E-05	5.69122E-05	0.000105565	7.23985E-05	6.81398E-06	2.1939E-05	3.88448E-05	0.00025475	0.000343476	0.000416741	0.000416741	0.000416741	0.000296424	0.000516222	0.000377084	0.000114268	0.000198288	2.6867E-05
3834703772975	383470	3772975	0.000109781	2.3653E-05	5.669E-05	0.000105153	7.21158E-05	6.78737E-06	2.18533E-05	3.86931E-05	0.000241678	0.00032585	0.000395357	0.000395357	0.000395357	0.00028123	0.000489732	0.000357734	0.000108404	0.000188113	2.64671E-05
3834803772975	383480	3772975	0.000108974	2.34791E-05	5.62732E-05	0.00010438	7.15857E-05	6.73747E-06	2.16926E-05	3.84087E-05	0.00023045	0.000310712	0.000376989	0.000376989	0.000376989	0.00026814 9	0.00046698	0.000341114	0.000103368	0.000179374	2.60671E-05
3834903772975	383490	3772975	0.000107924	2.3253E-05	5.57315E-05	0.000103375	7.08965E-05	6.67261E-06	2.14838E-05	3.80389E-05	0.000219843	0.000296411	0.000359637	0.000359637	0.000359637	0.000255806	0.000445486	0.000325413	9.86102E-05	0.000171118	2.56553E-05
3835003772975	383500	3772975	0.000106472	2.29401E-05	5.49813E-05	0.000101984	6.99423E-05	6.5828E-06	2.11946E-05	3.75269E-05	0.00020868	0.000281361	0.000341377	0.000341377	0.000341377	0.000242818	0.000422867	0.000308891	9.36033E-05	0.000162429	2.51598E-05
3835103772975	383510	3772975	0.000104616	2.25401E-05	5.40229E-05	0.000100206	6.87229E-05	6.46804E-06	2.08251E-05	3.68727E-05	0.000197799	0.000266689	0.000323576	0.000323576	0.000323576	0.000230156	0.000400816	0.000292784	8.87224E-05	0.000153959	2.46047E-05
3835203772975	383520	3772975	0.000102544	2.20939E-05	5.29532E-05	9.82216E-05	6.73623E-05	6.33998E-06	2.04128E-05	3.61427E-05	0.00018795	0.00025341	0.000307464	0.000307464	0.000307464	0.000218696	0.000380858	0.000278205	8.43046E-05	0.000146293	2.40555E-05
3835303772975	383530	3772975	0.000100863	2.17316E-05	5.2085E-05	9.66112E-05	6.62578E-05	6.23603E-06	2.00781E-05	3.55501E-05	0.000180279	0.000243068	0.000294916	0.000294916	0.000294916	0.000209771	0.000365315	0.000266851	8.08641E-05	0.000140323	2.36437E-05
3835403772975	383540	3772975	9.91011E-05	2.1352E-05	5.11752E-05	9.49235E-05	6.51004E-05	6.12709E-06	1.97274E-05	3.49291E-05	0.000173033	0.000233298	0.000283062	0.000283062	0.000283062	0.000201339	0.000350631	0.000256125	7.76137E-05	0.000134683	2.32497E-05
3835503772975	383550	3772975	9.76485E-05	2.1039E-05	5.0425E-05	9.35321E-05	6.41461E-05	6.03728E-06	1.94382E-05	3.44171E-05	0.000166968	0.000225121	0.000273141	0.000273141	0.000273141	0.000194282	0.000338342	0.000247148	7.48934E-05	0.000129962	2.29513E-05
3835603772975	383560	3772975	9.64783E-05	2.07869E-05	4.98208E-05	9.24113E-05	6.33774E-05	5.96494E-06	1.92053E-05	3.40047E-05	0.000161847	0.000218215	0.000264762	0.000264762	0.000264762	0.000188323	0.000327964	0.000239567	7.25961E-05	0.000125976	2.27364E-05
3835703772975	383570	3772975	9.52678E-05	2.05261E-05	4.91957E-05	9.12518E-05	6.25822E-05	5.89009E-06	1.89643E-05	3.3578E-05	0.000156922	0.000211576	0.000256706	0.000256706	0.000256706	0.000182593	0.000317985	0.000232278	7.03872E-05	0.000122143	2.25334E-05
3835803772975	383580	3772975	9.42187E-05	2.03E-05	4.86539E-05	9.02469E-05	6.18931E-05	5.82523E-06	1.87555E-05	3.32082E-05	0.000152606	0.000205757	0.000249646	0.000249646	0.000249646	0.000177571	0.00030924	0.0022589	6.84515E-05	0.000118783	2.23842E-05
3835903772975	383590	3772975	9.31561E-05	2.00711E-05	4.81052E-05	8.92292E-05	6.11951E-05	5.75953E-06	1.8544E-05	3.28337E-05	0.000148482	0.000200196	0.000242899	0.000242899	0.000242899	0.000172772	0.000300881	0.000219784	6.66013E-05	0.000115573	2.2235E-05
3836003772975	383600	3772975	9.23625E-05	1.99001E-05	4.76954E-05	8.8469E-05	6.06738E-05	5.71047E-06	1.8386E-05	3.2554E-05	0.000145115	0.000195657	0.000237392	0.000237392	0.000237392	0.000168854	0.000294059	0.000214801	6.50913E-05	0.000112952	2.21633E-05
3836103772975	383610	3772975	9.19725E-05	1.98161E-05	4.7494E-05	8.80954E-05	6.04175E-05	5.68636E-06	1.83083E-05	3.24165E-05	0.000142811	0.00019255	0.000233622	0.000233622	0.000233622	0.000166173	0.00028939	0.000211391	6.40578E-05	0.000111159	2.21932E-05
3836203772975	383620	3772975	9.15421E-05	1.97234E-05	4.72717E-05	8.76832E-05	6.01348E-05	5.65974E-06	1.82227E-05	3.22648E-05	0.000140656	0.000189645	0.000230097	0.000230097	0.000230097	0.000163666	0.000285024	0.000208201	6.30912E-05	0.000109482	2.22171E-05
3836303772975	383630	3772975	9.08158E-05	1.95669E-05	4.68967E-05	8.69875E-05	5.96577E-05	5.61484E-06	1.80781E-05	3.20088E-05	0.000138054	0.000186136	0.00022584	0.00022584	0.00022584	0.00016063 8	0.00027975	0.000204349	6.19239E-05	0.000107456	2.21753E-05
3836403772975	383640	3772975	9.00491E-05	1.94017E-05	4.65008E-05	8.62531E-05	5.9154E-05	5.56744E-06	1.79255E-05	3.17386E-05	0.000135463	0.000182643	0.000221602	0.000221602	0.000221602	0.000157623	0.000274501	0.000200514	6.07618E-05	0.00010544	2.21156E-05
3836503772975	383650	3772975	8.94035E-05	1.92626E-05	4.61674E-05	8.56347E-05	5.87299E-05	5.52752E-06	1.7797E-05	3.15111E-05	0.000133344	0.000179786	0.000218136	0.000218136	0.000218136	0.000155158	0.000270207	0.000197377	5.98114E-05	0.00010379	2.20917E-05
3836603772975	383660	3772975	8.89865E-05	1.91727E-05	4.59521E-05	8.52354E-05	5.8456E-05	5.50174E-06	1.77139E-05	3.13641E-05	0.000132216	0.000178265	0.00021629	0.00021629	0.00021629	0.00015384 5	0.00026792	0.000195708	5.93053E-05	0.000102912	2.21335E-05
3836703772975	383670	3772975	8.84889E-05	1.90655E-05	4.56951E-05	8.47587E-05	5.81291E-05	5.47098E-06	1.76149E-05	3.11887E-05	0.000131189	0.000176881	0.00021461	0.00021461	0.00021461	0.00015265	0.00026584	0.000194188	5.88448E-05	0.000102113	2.21514E-05
3836803772975	383680	3772975	8.77895E-05	1.89148E-05	4.53339E-05	8.40888E-05	5.76697E-05	5.42773E-06	1.74757E-05	3.09422E-05	0.000129619	0.000174764	0.000212042	0.000212042	0.000212042	0.00015082 4	0.00026265 9	0.000191864	5.81406E-05	0.000100891	2.21156E-05
3836903772975	383690	3772975	8.70228E-05	1.87496E-05	4.4938E-05	8.33544E-05	5.7166E-05	5.38033E-06	1.7323E-05	3.0672E-05	0.000127864	0.000172398	0.000209171	0.000209171	0.000209171	0.000148782	0.000259103	0.000189266	5.73535E-05	9.95251E-05	2.20559E-05
3837003772975	383700	3772975	8.62562E-05	1.85845E-05	4.45421E-05	8.26201E-05	5.66624E-05	5.33293E-06	1.71704E-05	3.04018E-05	0.000126157	0.000170096	0.000206379	0.000206379	0.000206379	0.000146795	0.000255643	0.000186739	5.65877E-05	9.81963E-05	2.19843E-05
3837103772975	383710	3772975	8.54895E-05	1.84193E-05	4.41462E-05	8.18857E-05	5.61588E-05	5.28553E-06	1.70178E-05	3.01315E-05	0.000124683	0.000168108	0.000203967	0.000203967	0.000203967	0.0001450 8	0.000252656	0.000184557	5.59264E-05	9.70487E-05	2.19126E-05
3837203772975	383720	3772975	8.47363E-05	1.8257E-05	4.37573E-05	8.11643E-05	5.5664E-05	5.23896E-06	1.68679E-05	2.98661E-05	0.000123191	0.000166096	0.000201526	0.000201526	0.000201526	0.000143343	0.000249632	0.000182348	5.5257E-05	9.58872E-05	2.18291E-05
3837303772975	383730	3772975	8.39696E-05	1.80918E-05	4.33614E-05	8.04299E-05	5.51604E-05	5.19156E-06	1.67153E-05	2.95958E-05	0.000121233	0.000163456	0.000198323	0.000198323	0.000198323	0.000141065	0.000245664	0.0001794 5	5.43788E-05	9.43633E-05	2.17216E-05
3837403772975	383740	3772975	8.32299E-05	1.79324E-05	4.29794E-05	7.97213E-05	5.46744E-05	5.14583E-06	1.6568E-05	2.93351E-05	0.000118976	0.000160414	0.000194632	0.000194632	0.000194632	0.00013844	0.000241092	0.00017611	5.33668E-05	9.2607E-05	2.16022E-05
3837503772975	383750	3772975	8.2517E-05	1.77788E-05	4.26112E-05	7.90385E-05	5.42061E-05	5.10175E-06	1.64261E-05	2.90839E-05	0.000116804	0.000157485	0.000191077	0.000191077	0.000191077	0.000135911	0.000236689	0.000172894	5.23922E-05	9.09158E-05	2.14829E-05
3837603772975	383760	3772975	8.19252E-05	1.76513E-05	4.23056E-05	7.84717E-05	5.38174E-05	5.06516E-06	1.63083E-05	2.88753E-05	0.000115395	0.000155585	0.000188773	0.000188773	0.000188773	0.000134272	0.000233835	0.000170809	5.17603E-05	8.98193E-05	2.13635E-05
3837703772975	383770	3772975	8.13737E-05	1.75325E-05	4.20209E-05	7.79435E-05	5.34551E-05	5.03107E-06	1.61985E-05	2.86809E-05	0.00011398	0.000153678	0.000186459	0.000186459	0.000186459	0.000132626	0.000230968	0.000168715	5.11257E-05	8.87182E-05	2.12262E-05
3837803772975	383780	3772975	8.08895E-05	1.74282E-05	4.17708E-05	7.74797E-05	5.3137E-05	5.00113E-06	1.61021E-05	2.85102E-05	0.000112494	0.000151674	0.000184027	0.000184027	0.000184027	0.00013089 7	0.000227956	0.000166515	5.04591E-05	8.75613E-05	2.10949E-05
3837903772975	383790	3772975	8.04188E-05	1.73268E-05	4.15277E-05	7.70287E-05	5.28278E-05	4.97203E-06	1.60084E-05	2.83443E-05	0.000110978	0.00014963	0.000181547	0.000181547	0.000181547	0.000129133	0.000224884	0.000164271	4.9779E-05	8.63812E-05	2.09695E-05
3838003772975	383800	3772975	7.99884E-05	1.7234E-05	4.13055E-05	7.66165E-05	5.2545E-05	4.94542E-06	1.59227E-05	2.81926E-05	0.000109539	0.00014769	0.000179194	0.000179194	0.000179194	0.000127459	0.000221969	0.000162141	4.91337E-05	8.52615E-05	2.08561E-05
3838103772975	383810	3772975	7.94369E-05	1.71152E-05	4.10207E-05	7.60883E-05	5.21828E-05	4.91132E-06	1.5813E-05	2.79983E-05	0.000107187	0.000144519	0.000175346	0.000175346	0.000175346	0.000124722	0.000217203	0.0001586 6	4.80788E-05	8.34309E-05	2.07487E-05
3838203772975	383820	3772975	7.88854E-05	1.69964E-05	4.07359E-05	7.55601E-05	5.18205E-05	4.87723E-06	1.57032E-05	2.78039E-05	0.0001048	0.0001413	0.00017144	0.00017144	0.00017144	0.000121944	0.000212365	0.000155126	4.70078E-05	8.15724E-05	2.06412E-05
3838303772975	383830	3772975	7.82802E-05	1.6866E-05	4.04234E-05	7.49803E-05	5.14229E-05	4.83981E-06	1.55827E-05	2.75906E-05	0.000102221	0.000137823	0.000167222	0.000167222	0.000167222	0.000118943	0.000207139	0.000151309	4.58512E-05	7.95653E-05	2.05397E-05
3838403772975	383840	3772975	7.75808E-05	1.67153E-05	4.00622E-05	7.43104E-05	5.09635E-05	4.79656E-06	1.54435E-05	2.7344E-05	9.92605E-05	0.000133831	0.000162379	0.000162379	0.000162379	0.000115498	0.00020114	0.000146926	4.45232E-05	7.72608E-05	2.04383E-05
3838503772975	383850	3772975	7.68545E-05	1.65588E-05	3.96871E-05	7.36147E-05	5.04864E-05	4.75166E-06	1.52989E-05	2.7088E-05	9.6449E-05	0.000130041	0.000157779	0.000157779	0.000157779	0.000112227	0.000195443	0.000142765	4.32621E-05	7.50725E-05	2.03428E-05
3838603772975	383860	3772975	7.64241E-05	1.64661E-05	3.94649E-05	7.32024E-05	5.02036E-05	4.72505E-06	1.52132E-05	2.69363E-05	9.47777E-05	0.000127787	0.000155045	0.000155045	0.000155045	0.000110282	0.000192056	0.000140291	4.25124E-05	7.37715E-05	2.02353E-05
3838703772975	383870	3772975	7.60878E-05	1.63936E-05	3.92912E-05	7.28804E-05	4.99827E-05	4.70426E-06	1.51463E-05	2.68178E-05	9.34465E-05	0.000125993	0.000152868	0.000152868	0.000152868	0.000108733	0.000189359	0.000138321	4.19153E-05	7.27354E-05	2.01279E-05
3838803772975	383880	3772975	7.58053E-05	1.63328E-05	3.91454E-05	7.26098E-05	4.97972E-05	4.68679E-06	1.50901E-05	2.67183E-05	9.22885E-05	0.000124431	0.000150973	0.000150973	0.000150973	0.000107386	0.000187012	0.000136607	4.13959E-05	7.18341E-05	2.00204E-05

			ISDrainage / Utilities Trenching	ISDrainage / Utilities Trenching	ISAsphalt Paving	ISAsphalt Paving	SVDemolition	SVSite Grubbing / Prep	SVMass Grading / Excavation	SVMass Grading / Excavation	SVDrainage / Utilities Trenching	SVFoundations / Concrete Pads	SVBuilding / Structure Construction	SVBuilding / Structure Construction	SVAsphalt Paving	SVAsphalt Paving	SVArchitectural Coating	SVArchitectural Coating	SVLandscaping or Other Finishing	SVLandscaping or Other Finishing	MDemolition
Unique Identifier	X (UTM)	Y (UTM)	2027	2028	2027	2028	2027	2027	2027	2028	2028	2028	2028	2029	2028	2029	2028	2029	2028	2029	2027
3831203772975	383120	3772975	8.26107E-06	8.26107E-06	3.53776E-05	3.53776E-05	0.001132866	0.000748449	0.001263918	0.001263918	0.000381505	0.000393154	0.003660766	0.003660766	0.001552231	0.001552231	0.000153767	0.000153767	0.000495083	0.000495083	3.79815E-05
3831303772975	383130	3772975	8.27964E-06	8.27964E-06	3.54571E-05	3.54571E-05	0.001196516	0.0007905	0.00133493	0.00133493	0.00040294	0.000415243	0.003886557	0.003886557	0.001639442	0.001639442	0.000162406	0.000162406	0.000522899	0.000522899	3.84531E-05
3831403772975	383140	3772975	8.29821E-06	8.29821E-06	3.55366E-05	3.55366E-05	0.001261286	0.000833292	0.001407193	0.001407193	0.000424752	0.000437721	0.004109823	0.004109823	0.001728189	0.001728189	0.000171198	0.000171198	0.000551205	0.000551205	3.89366E-05
3831503772975	383150	3772975	8.31884E-06	8.31884E-06	3.5625E-05	3.5625E-05	0.001326155	0.000876149	0.001479566	0.001479566	0.000446597	0.000460234	0.004324213	0.004324213	0.001817071	0.001817071	0.000180003	0.000180003	0.000579554	0.000579554	3.9432E-05
3831603772975	383160	3772975	8.33741E-06	8.33741E-06	3.57045E-05	3.57045E-05	0.001389161	0.000917775	0.001549861	0.001549861	0.000467815	0.0004821	0.004519922	0.004519922	0.0019034	0.0019034	0.000188554	0.000188554	0.000607088	0.000607088	3.99394E-05
3831703772975	383170	3772975	8.3601E-06	8.3601E-06	3.58017E-05	3.58017E-05	0.001451818	0.00095917	0.001619766	0.001619766	0.000488916	0.000503844	0.00469686	0.00469686	0.001989252	0.001989252	0.000197059	0.000197059	0.000634471	0.000634471	4.04706E-05
3831803772975	383180	3772975	8.38074E-06	8.38074E-06	3.589E-05	3.589E-05	0.001509855	0.000997514	0.001684517	0.001684517	0.00050846	0.000523986	0.004837029	0.004837029	0.002068773	0.002068773	0.000204937	0.000204937	0.000659834	0.000659834	4.10019E-05
3831903772975	383190	3772975	8.4055E-06	8.4055E-06	3.59961E-05	3.59961E-05	0.001563083	0.00103268	0.001743903	0.001743903	0.000526385	0.000542458	0.004931824	0.004931824	0.002141705	0.002141705	0.000212161	0.000212161	0.000683096	0.000683096	4.1563E-05
3832003772975	383200	3772975	8.43025E-06	8.43025E-06	3.61021E-05	3.61021E-05	0.001586015	0.00104783	0.001769487	0.001769487	0.000534108	0.000550417	0.00485522	0.00485522	0.002173126	0.002173126	0.000215274	0.000215274	0.000693117	0.000693117	4.21479E-05
3832103772975	383210	3772975	8.45295E-06	8.45295E-06	3.61993E-05	3.61993E-05	0.00158588	0.001047741	0.001769337	0.001769337	0.000534063	0.00055037	0.004632753	0.004632753	0.002172942	0.002172942	0.000215256	0.000215256	0.000693058	0.000693058	4.2721E-05
3832203772975	383220	3772975	8.47358E-06	8.47358E-06	3.62876E-05	3.62876E-05	0.001570496	0.001037577	0.001752173	0.001752173	0.000528882	0.000545031	0.004359577	0.004359577	0.002151863	0.002151863	0.000213168	0.000213168	0.000686335	0.000686335	4.33E-05
3832303772975	383230	3772975	8.49215E-06	8.49215E-06	3.63671E-05	3.63671E-05	0.00154384	0.001019966	0.001722433	0.001722433	0.000519905	0.00053578	0.004054657	0.004054657	0.002115338	0.002115338	0.000209549	0.000209549	0.000674686	0.000674686	4.38551E-05
3832403772975	383240	3772975	8.47977E-06	8.47977E-06	3.63141E-05	3.63141E-05	0.001502479	0.00099264	0.001676287	0.001676287	0.000505976	0.000521426	0.003702224	0.003702224	0.002058666	0.002058666	0.000203935	0.000203935	0.00065661	0.00065661	4.43864E-05
3832503772975	383250	3772975	8.8986E-06	8.8986E-06	3.81077E-05	3.81077E-05	0.00143829	0.000950233	0.001604673	0.001604673	0.00048436	0.00049915	0.00331145	0.00331145	0.001970716	0.001970716	0.000195223	0.000195223	0.000628559	0.000628559	4.44222E-05
3832603772975	383260	3772975	9.90751E-06	9.90751E-06	4.24283E-05	4.24283E-05	0.001381227	0.000912533	0.001541009	0.001541009	0.000465143	0.000479346	0.002948466	0.002948466	0.001892529	0.001892529	0.000187478	0.000187478	0.000603621	0.000603621	5.33997E-05
3832703772975	383270	3772975	1.04543E-05	1.04543E-05	4.47698E-05	4.47698E-05	0.001313338	0.000867681	0.001465266	0.001465266	0.000442281	0.000455786	0.002618655	0.002618655	0.001799509	0.001799509	0.000178263	0.000178263	0.000573952	0.000573952	5.8181E-05
3832803772975	383280	3772975	1.07741E-05	1.07741E-05	4.61393E-05	4.61393E-05	0.001243905	0.000821809	0.001387801	0.001387801	0.000418899	0.000431689	0.002331463	0.002331463	0.001704374	0.001704374	0.000168839	0.000168839	0.000543609	0.000543609	6.16491E-05
3832903772975	383290	3772975	1.08463E-05	1.08463E-05	4.64485E-05	4.64485E-05	0.001188765	0.0007853 8	0.001326283	0.001326283	0.00040033	0.000412554	0.002104074	0.002104074	0.001628823	0.001628823	0.000161354	0.000161354	0.000519512	0.000519512	6.34099E-05
3833003772975	383300	3772975	1.07637E-05	1.07637E-05	4.60951E-05	4.60951E-05	0.001190414	0.000786469	0.001328122	0.001328122	0.000400885	0.000413126	0.001983874	0.001983874	0.001631081	0.001631081	0.000161578	0.000161578	0.000520232	0.000520232	6.42635E-05
3833103772975	383310	3772975	1.06771E-05	1.06771E-05	4.5724E-05	4.5724E-05	0.001186719	0.000784028	0.001324	0.001324	0.000399641	0.000411843	0.001869303	0.001869303	0.001626019	0.001626019	0.000161077	0.000161077	0.000518618	0.000518618	6.50932E-05
3833203772975	383320	3772975	1.0609E-05	1.0609E-05	4.54324E-05	4.54324E-05	0.001162801	0.000768226	0.001297315	0.001297315	0.000391586	0.000403543	0.001743988	0.001743988	0.001593246	0.001593246	0.00015783	0.00015783	0.000508165	0.000508165	6.59767E-05
3833303772975	383330	3772975	1.05368E-05	1.05368E-05	4.51232E-05	4.51232E-05	0.001124093	0.000742653	0.001254129	0.001254129	0.000378551	0.000390109	0.001618454	0.001618454	0.00154021	0.00154021	0.000152576	0.000152576	0.000491249	0.000491249	6.67706E-05
3833403772975	383340	3772975	1.04439E-05	1.04439E-05	4.47256E-05	4.47256E-05	0.001081096	0.000714246	0.001206159	0.001206159	0.000364071	0.000375188	0.001505352	0.001505352	0.001481297	0.001481297	0.00014674	0.00014674	0.000472459	0.000472459	6.73854E-05
3833503772975	383350	3772975	1.03387E-05	1.03387E-05	4.4275E-05	4.4275E-05	0.001036795	0.000684978	0.001156732	0.001156732	0.000349152	0.000359813	0.001406358	0.001406358	0.001420595	0.001420595	0.000140727	0.000140727	0.000453098	0.000453098	6.78689E-05
3833603772975	383360	3772975	1.02232E-05	1.02232E-05	4.37802E-05	4.37802E-05	0.000989271	0.00065358	0.001103711	0.001103711	0.00033348	0.00034332	0.001317476	0.001317476	0.001355479	0.001355479	0.000134276	0.000134276	0.000432329	0.000432329	6.82151E-05
3833703772975	383370	3772975	1.01303E-05	1.01303E-05	4.33826E-05	4.33826E-05	0.0009549	0.000630872	0.001065364	0.001065364	0.000321573	0.000331392	0.001253215	0.001253215	0.001308385	0.001308385	0.000129611	0.000129611	0.000417309	0.000417309	6.88418E-05
3833803772975	383380	3772975	1.00622E-05	1.00622E-05	4.3091E-05	4.3091E-05	0.000935804	0.000618256	0.001044059	0.001044059	0.000315142	0.000324765	0.001212336	0.001212336	0.001282219	0.001282219	0.000127019	0.000127019	0.000408963	0.000408963	6.97491E-05
3833903772975	383390	3772975	9.97766E-06	9.97766E-06	4.27287E-05	4.27287E-05	0.000914691	0.000604308	0.001020504	0.001020504	0.000308032	0.000317438	0.001175709	0.001175709	0.001253292	0.001253292	0.000124153	0.000124153	0.000399737	0.000399737	7.04356E-05
3834003772975	383400	3772975	9.87862E-06	9.87862E-06	4.23046E-05	4.23046E-05	0.000886509	0.000585688	0.000989061	0.000989061	0.000298542	0.000307657	0.001137652	0.001137652	0.001214677	0.001214677	0.000120328	0.000120328	0.00038742	0.00038742	7.08773E-05
3834103772975	383410	3772975	9.7734E-06	9.7734E-06	4.1854E-05	4.1854E-05	0.000856893	0.000566122	0.000956019	0.000956019	0.000288568	0.000297379	0.001102378	0.001102378	0.001174097	0.001174097	0.000116308	0.000116308	0.000374478	0.000374478	7.11459E-05
3834203772975	383420	3772975	9.67024E-06	9.67024E-06	4.14122E-05	4.14122E-05	0.000819282	0.000541273	0.000914057	0.000914057	0.000275902	0.000284327	0.001062685	0.001062685	0.001122563	0.001122563	0.000111203	0.000111203	0.000358041	0.000358041	7.13668E-05
3834303772975	383430	3772975	9.58771E-06	9.58771E-06	4.10588E-05	4.10588E-05	0.00076859	0.000507783	0.000857501	0.000857501	0.000258831	0.000266734	0.001012531	0.001012531	0.001053107	0.001053107	0.000104323	0.000104323	0.000335888	0.000335888	7.17249E-05
3834403772975	383440	3772975	9.50106E-06	9.50106E-06	4.06877E-05	4.06877E-05	0.000721023	0.000476357	0.000804432	0.000804432	0.000242812	0.000250226	0.000966074	0.000966074	0.000987931	0.000987931	9.78664E-05	9.78664E-05	0.0003151	0.0003151	7.19756E-05
3834503772975	383450	3772975	9.40821E-06	9.40821E-06	4.02901E-05	4.02901E-05	0.000667133	0.000440754	0.000744308	0.000744308	0.000224664	0.000231524	0.000913536	0.000913536	0.000914093	0.000914093	9.05518E-05	9.05518E-05	0.000291549	0.000291549	7.20831E-05
3834603772975	383460	3772975	9.28648E-06	9.28648E-06	3.97688E-05	3.97688E-05	0.000616264	0.000407146	0.000687554	0.000687554	0.000207534	0.000213871	0.000863253	0.000863253	0.000844392	0.000844392	8.36471E-05	8.36471E-05	0.000269318	0.000269318	7.18085E-05
3834703772975	383470	3772975	9.14825E-06	9.14825E-06	3.91769E-05	3.91769E-05	0.00057176	0.000377744	0.000637902	0.000637902	0.000192546	0.000198426	0.000818303	0.000818303	0.000783414	0.000783414	7.76065E-05	7.76065E-05	0.00024987	0.00024987	7.12295E-05
3834803772975	383480	3772975	9.01001E-06	9.01001E-06	3.85849E-05	3.85849E-05	0.000534664	0.000353235	0.000596514	0.000596514	0.000180054	0.000185552	0.00077986	0.00077986	0.000732585	0.000732585	7.25713E-05	7.25713E-05	0.000233658	0.000233658	7.05848E-05
3834903772975	383490	3772975	8.86765E-06	8.86765E-06	3.79752E-05	3.79752E-05	0.000501298	0.000331192	0.000559289	0.000559289	0.000168818	0.000173972	0.000744328	0.000744328	0.000686868	0.000686868	6.80425E-05	6.80425E-05	0.000219076	0.000219076	6.97909E-05
3835003772975	383500	3772975	8.69641E-06	8.69641E-06	3.72419E-05	3.72419E-05	0.000468655	0.000309626	0.00052287	0.00052287	0.000157825	0.000162644	0.000708616	0.000708616	0.000642142	0.000642142	6.36118E-05	6.36118E-05	0.000204811	0.000204811	6.85971E-05
3835103772975	383510	3772975	8.50453E-06	8.50453E-06	3.64202E-05	3.64202E-05	0.000438378	0.000289622	0.0004890 9	0.0004890 9	0.000147628	0.000152136	0.000674372	0.000674372	0.000600656	0.000600656	5.95022E-05	5.95022E-05	0.000191579	0.000191579	6.71108E-05
3835203772975	383520	3772975	8.31471E-06	8.31471E-06	3.56073E-05	3.56073E-05	0.000411672	0.000271979	0.000459294	0.000459294	0.000138635	0.000142868	0.000643117	0.000643117	0.000564064	0.000564064	5.58773E-05	5.58773E-05	0.000179908	0.000179908	6.55827E-05
3835303772975	383530	3772975	8.17235E-06	8.17235E-06	3.49976E-05	3.49976E-05	0.000390737	0.000258148	0.000435938	0.000435938	0.000131585	0.000135603	0.00061766	0.00061766	0.00053538	0.00053538	5.30358E-05	5.30358E-05	0.000170759	0.000170759	6.455E-05
3835403772975	383540	3772975	8.03618E-06	8.03618E-06	3.44145E-05	3.44145E-05	0.00037153	0.000245458	0.000414509	0.000414509	0.000125117	0.000128937	0.00059362	0.00059362	0.000509063	0.000509063	5.04288E-05	5.04288E-05	0.000162365	0.000162365	6.34816E-05
3835503772975	383550	3772975	7.93302E-06	7.93302E-06	3.39727E-05	3.39727E-05	0.000355485	0.000234857	0.000396607	0.000396607	0.000119713	0.000123369	0.000572814	0.000572814	0.000487078	0.000487078	4.82509E-05	4.82509E-05	0.000155353	0.000155353	6.26996E-05
3835603772975	383560	3772975	7.85875E-06	7.85875E-06	3.36546E-05	3.36546E-05	0.000341902	0.000225884	0.000381454	0.000381454	0.000115139	0.000118655	0.000554597	0.000554597	0.000468467	0.000468467	4.64072E-05	4.64072E-05	0.000149417	0.000149417	6.21505E-05
3835703772975	383570	3772975	7.7886E-06	7.7886E-06	3.33542E-05	3.33542E-05	0.000329103	0.000217428	0.000367174	0.000367174	0.000110829	0.000114213	0.000537037	0.000537037	0.000450931	0.000450931	4.46701E-05	4.46701E-05	0.000143824	0.000143824	6.15416E-05
3835803772975	383580	3772975	7.73702E-06	7.73702E-06	3.31333E-05	3.31333E-05	0.000317794	0.000209956	0.000354556	0.000354556	0.00010702	0.000110288	0.000521062	0.000521062	0.000435434	0.000435434	4.3135E-05	4.3135E-05	0.000138882	0.000138882	6.10521E-05
3835903772975	383590	3772975	7.68544E-06	7.68544E-06	3.29124E-05	3.29124E-05	0.00030706	0.000202865	0.000342581	0.000342581	0.000103406	0.000106563	0.000505653	0.000505653	0.000420727	0.000420727	4.1678E-05	4.1678E-05	0.000134191	0.000134191	6.0509E-05
3836003772975	383600	3772975	7.66068E-06	7.66068E-06	3.28064E-05	3.28064E-05	0.000297919	0.000196826	0.000332383	0.000332383	0.000100327	0.000103391	0.000492087	0.000492087	0.000408203	0.000408203	4.04373E-05	4.04373E-05	0.000130196	0.000130196	6.01807E-05
3836103772975	383610	3772975	7.67099E-06	7.67099E-06	3.28506E-05	3.28506E-05	0.000290781	0.00019211	0.000324419	0.000324419	9.79238E-05	0.000100914	0.000480905	0.000480905	0.000398423	0.000398423	3.94685E-05	3.94685E-05	0.000127077	0.000127077	6.02045E-05
3836203772975	383620	3772975	7.67925E-06	7.67925E-06	3.28859E-05	3.28859E-05	0.000283901	0.000187565	0.000316743	0.000316743	9.56068E-05	9.85261E-05	0.000470031	0.000470031	0.000388996	0.000388996	3.85347E-05	3.85347E-05	0.00012407	0.00012407	6.01747E-05
3836303772975	383630	3772975	7.6648E-06	7.6648E-06	3.28241E-05	3.28241E-05	0.000276286	0.000182533	0.000308247	0.000308247	9.30423E-05	9.58833E-05	0.000458308	0.000458308	0.000378561	0.000378561	3.7501E-05	3.7501E-05	0.000120742	0.000120742	5.98583E-05
3836403772975	383640	3772975	7.64417E-06	7.64417E-06	3.27357E-05	3.27357E-05	0.000268768	0.000177567	0.0002998 6	0.0002998 6	9.05107E-05	9.32744E-05	0.000446751	0.000446751	0.000368261	0.000368261	3.64807E-05	3.64807E-05	0.000117457	0.000117457	5.94584E-05
3836503772975	383650	3772975	7.63592E-06	7.63592E-06	3.27004E-05	3.27004E-05	0.000262121	0.000173175	0.000292444	0.000292444	8.82721E-05	9.09675E-05	0.000436303	0.000436303	0.000359153	0.000359153	3.55784E-05	3.55784E-05	0.000114552	0.000114552	5.91719E-05
3836603772975	383660	3772975	7.65036E-06	7.65036E-06	3.27622E-05	3.27622E-05	0.000257146	0.000169888	0.000286893	0.000286893	8.65968E-05	8.9241E-05	0.000428006	0.000428006	0.000352337	0.000352337	3.49031E-05	3.49031E-05	0.000112378	0.000112378	5.91659E-05
3836703772975	383670	3772975	7.65655E-06	7.65655E-06	3.27887E-05	3.27887E-05	0.00025241	0.00016676	0.00028161	0.00028161	8.5002E-05	8.75974E-05	0.000420122	0.000420122	0.000345848	0.000345848	3.42603E-05	3.42603E-05	0.000110308	0.000110308	5.90883E-05
3836803772975	383680	3772975	7.64417E-06	7.64417E-06	3.27357E-05	3.27357E-05	0.000246903	0.000163121	0.000275465	0.000275465	8.31471E-05	8.5686E-05	0.000411413	0.000411413	0.000338301	0.000338301	3.35127E-05	3.35127E-05	0.000107901	0.000107901	5.8754E-05
3836903772975	383690	3772975	7.62354E-06	7.62354E-06	3.26474E-05	3.26474E-05	0.000241229	0.000159373	0.000269135	0.000269135	8.12366E-05	8.37171E-05	0.0004026	0.0004026	0.000330528	0.000330528	3.27427E-05	3.27427E-05	0.000105422	0.000105422	5.83123E-05
3837003772975	383700	3772975	7.59878E-06	7.59878E-06	3.25413E-05	3.25413E-05	0.000235758	0.000155758	0.000263031	0.000263031	7.93942E-05	8.18184E-05	0.000394162	0.000394162	0.000323031	0.000323031	3.20001E-05	3.20001E-05	0.000103031	0.000103031	5.78348E-05
3837103772975	383710	3772975	7.57402E-06	7.57402E-06	3.24353E-05	3.24353E-05	0.000230796	0.000152479	0.000257494	0.000257494	7.7723E-05	8.00962E-05	0.000386509	0.000386509	0.000316232	0.000316232	3.13265E-05	3.13265E-05	0.000100862	0.000100862	5.73632E-05
3837203772975	383720	3772975	7.54514E-06	7.54514E-06	3.23116E-05	3.23116E-05	0.000225943	0.000149274	0.000252081	0.000252081	7.60889E-05	7.84122E-05	0.000379102	0.000379102	0.000309583	0.000309583	3.06679E-05	3.06679E-05	9.87413E-05	9.87413E-05	5.682E-05
3837303772975	383730	3772975	7.508E-06	7.508E-06	3.21526E-05	3.21526E-05	0.000220466	0.000145655	0.0002459 7	0.0002459 7	7.42444E-05	7.65114E-05	0.000370882	0.000370882	0.000302078	0.000302078	2.99245E-05	2.99245E-05	9.63477E-05	9.63477E-05	5.61813E-05
3837403772975	383740	3772975	7.46674E-06	7.46674E-06	3.19759E-05	3.19759E-05	0.000214615	0.00014179	0.000239442	0.000239442	7.22741E-05	7.44809E-05	0.00036216	0.00036216	0.000294062	0.000294062	2.91303E-05	2.91303E-05	9.37908E-05	9.37908E-05	5.55009E-05
3837503772975	383750	3772975	7.42547E-06	7.42547E-06	3.17992E-05	3.17992E-05	0.000209022	0.000138094	0.000233202	0.000233202	7.03903E-05	7.25397E-05	0.000353812	0.000353812	0.000286397	0.000286397	2.83711E-05	2.83711E-05	9.13463E-05	9.13463E-05	5.48323E-05
3837603772975	383760	3772975	7.38421E-06	7.38421E-06	3.16225E-05	3.16225E-05	0.000204825	0.000135321	0.000228519	0.000228519	6.89771E-05	7.10832E-05	0.000347525	0.000347525	0.000280647	0.000280647	2.78014E-05	2.78014E-05	8.95122E-05	8.95122E-05	5.41936E-05
3837703772975	383770	3772975	7.33676E-06	7.33676E-06	3.14192E-05	3.14192E-05	0.000200708	0.000132601	0.000223926	0.000223926	6.75906E-05	6.96544E-05	0.000341431	0.000341431	0.00027506	0.00027506	2.72426E-05	2.72426E-05	8.7713E-05	8.7713E-05	5.35609E-05
3837803772975	383780	3772975	7.29136E-06	7.29136E-06	3.12249E-05	3.12249E-05	0.000196517	0.000129833	0.000219251	0.000219251	6.61793E-05	6.82001E-05	0.00033526	0.00033526	0.000269264	0.000269264	2.66738E-05	2.66738E-05	8.58816E-05	8.58816E-05	5.2958E-05
3837903772975	383790	3772975	7.24804E-06	7.24804E-06	3.10393E-05	3.10393E-05	0.000192278	0.000127032	0.000214521	0.000214521	6.47516E-05	6.67288E-05	0.000328973	0.000328973	0.000263455	0.000263455	2.60984E-05	2.60984E-05	8.40288E-05	8.40288E-05	5.23193E-05
3838003772975	383800	3772975	7.20884E-06	7.20884E-06	3.08714E-05	3.08714E-05	0.000188191	0.000124332	0.000209961	0.000209961	6.33755E-05	6.53106E-05	0.000322866	0.000322866	0.000257856	0.000257856	2.55437E-05	2.55437E-05	8.2243E-05	8.2243E-05	5.17045E-05
3838103772975	383810	3772975	7.1717E-06	7.1717E-06	3.07124E-05	3.07124E-05	0.000182873	0.000120819	0.000204028	0.000204028	6.15846E-05	6.3465E-05	0.00031484	0.00031484	0.000250569	0.000250569	2.48219E-05	2.48219E-05	7.99189E-05	7.99189E-05	5.11673E-05
3838203772975	383820	3772975	7.13456E-06	7.13456E-06	3.05533E-05	3.05533E-05	0.000177629	0.000117354	0.000198177	0.000198177	5.98185E-05	6.1645E-05	0.000306865	0.000306865	0.000243384	0.000243384	2.411E-05	2.411E-05	7.7627E-05	7.7627E-05	5.0642E-05
3838303772975	383830	3772975	7.09949E-06	7.09949E-06	3.04031E-05	3.04031E-05	0.000172244	0.000113796	0.000192169	0.000192169	5.80049E-05	5.97761E-05	0.000298633	0.000298633	0.000236005	0.000236005	2.33791E-05	2.33791E-05	7.52736E-05	7.52736E-05	5.01107E-05
3838403772975	383840	3772975	7.06441E-06	7.06441E-06	3.02529E-05	3.02529E-05	0.000166423	0.000109951	0.000185675	0.000185675	5.60449E-05	5.77562E-05	0.00028964	0.00028964	0.00022803	0.00022803	2.25891E-05	2.25891E-05	7.273E-05	7.273E-05	4.958555E-05
3838503772975	383850	3772975	7.0314E-06	7.0314E-06	3.01116E-05	3.01116E-05	0.000160897	0.0001063	0.00017951	0.00017951	5.41839E-05	5.58383E-05	0.000281034	0.000281034	0.000220458	0.000220458	2.1839E-05	2.1839E-05	7.0315E-05	7.0315E-05	4.90602E-05
3838603772975	383860	3772975	6.99426E-06	6.99426E-06	2.99525E-05	2.99525E-05	0.000157093	0.000103786	0.000175265	0.000175265	5.29026E-05	5.4518E-05	0.000275173	0.000275173	0.000215245	0.000215245	2.13226E-05	2.13226E-05	6.86523E-05	6.86523E-05	4.85827E-05
3838703772975	383870	3772975	6.95713E-06	6.95713E-06	2.97935E-05	2.97935E-05	0.000153815	0.000101621	0.000171608	0.000171608	5.17988E-05	5.33805E-05	0.000270135	0.000270135	0.000210754	0.000210754	2.08777E-05	2.08777E-05	6.72198E-05	6.72198E-05	4.8123E-05
3838803772975	383880	3772975	6.91999E-06	6.91999E-06	2.96345E-05	2.96345E-05	0.000150782	9.9617E-05	0.000168225	0.000168225	5.07775E-05	5.2328E-05	0.000265446	0.000265446	0.000206599	0.000206599	2.04661E-05	2.04661E-05	6.58945E-05	6.58945E-05	4.77709E-05

			MSite Grubbing / Prep	MMass Grading / Excavation	MMass Grading / Excavation	MDrainage / Utilities Trenching	MFoundations / Concrete Pads	MBuilding / Structure Construction	MAsphalt Paving	MLandscaping or Other Finishing	MWaterside Construction (Piles)	RSSWRe-striping South Valley	RSSWRe-striping Silver Lake Boulevard	RSSWDemolition	RSSWPlacing Base	RSSWForm/Place Rebar and Pour	Child Risk				
Unique Identifier	X (UTM)	Y (UTM)	2027	2027	2028	2028	2028	2028	2028	2028	2028	2029	2029	2029	2029	2029	3rd Trimester	0<2	2<16	Total	per million
3831203772975	383120	3772975	3.42735E-05	8.55836E-05	8.55836E-05	2.39514E-05	4.41948E-05	7.94705E-05	5.62206E-05	1.70366E-05	3.01647E-05	0.000808037	8.82138E-05	0.000143924	7.82367E-05	2.34176E-05	2.75048E-09	6.2312E-08	1.239E-07	1.8896E-07	0.18896037
3831303772975	383130	3772975	3.46991E-05	8.66462E-05	8.66462E-05	2.42488E-05	4.47435E-05	8.04572E-05	5.69186E-05	1.72481E-05	3.05392E-05	0.000801069	9.15348E-05	0.00014911	8.10563E-05	2.42616E-05	2.77085E-09	6.263E-08	1.3007E-07	1.95469E-07	0.19546854
3831403772975	383140	3772975	3.51354E-05	8.77357E-05	8.77357E-05	2.45537E-05	4.53061E-05	8.14688E-05	5.76343E-05	1.74649E-05	3.09232E-05	0.000791006	9.5112E-05	0.000154662	8.40743E-05	2.51649E-05	2.79143E-09	6.2957E-08	1.363E-07	2.02045E-07	0.20204485
3831503772975	383150	3772975	3.55824E-05	8.8852E-05	8.8852E-05	2.48661E-05	4.58826E-05	8.25055E-05	5.83677E-05	1.76872E-05	3.13167E-05	0.000777852	9.89454E-05	0.000160596	8.72999E-05	2.61304E-05	2.81227E-09	6.3285E-08	1.4247E-07	2.08565E-07	0.20856456
3831603772975	383160	3772975	3.60403E-05	8.99953E-05	8.99953E-05	2.5186E-05	4.6473E-05	8.35671E-05	5.91187E-05	1.79148E-05	3.17197E-05	0.000761343	0.00010302	0.000166878	9.07148E-05	2.71525E-05	2.83282E-09	6.3606E-08	1.4837E-07	2.14813E-07	0.21481257
3831703772975	383170	3772975	3.65197E-05	9.11924E-05	9.11924E-05	2.55211E-05	4.70911E-05	8.46786E-05	5.99051E-05	1.8153E-05	3.21416E-05	0.000743241	0.000107491	0.000173737	9.44434E-05	2.82686E-05	2.85434E-09	6.3952E-08	1.5414E-07	2.20948E-07	0.22094783
3831803772975	383180	3772975	3.69991E-05	9.23894E-05	9.23894E-05	2.58561E-05	4.77093E-05	8.57902E-05	6.06914E-05	1.83913E-05	3.25635E-05	0.000722346	0.000112264	0.000181012	9.83981E-05	2.94523E-05	2.87536E-09	6.4289E-08	1.5933E-07	2.26496E-07	0.22649602
3831903772975	383190	3772975	3.75054E-05	9.36538E-05	9.36538E-05	2.62099E-05	4.83622E-05	8.69642E-05	6.1522E-05	1.8643E-05	3.30091E-05	0.000699883	0.000117489	0.000188933	0.000102704	3.0741E-05	2.89649E-09	6.4635E-08	1.639E-07	2.31435E-07	0.23143504
3832003772975	383200	3772975	3.80332E-05	9.49719E-05	9.49719E-05	2.65788E-05	4.90429E-05	8.81882E-05	6.23879E-05	1.89054E-05	3.34737E-05	0.000675686	0.000123247	0.000197591	0.000107411	3.21498E-05	2.91765E-09	6.4994E-08	1.6544E-07	2.33351E-07	0.23335134
3832103772975	383210	3772975	3.85503E-05	9.62631E-05	9.62631E-05	2.69401E-05	4.97096E-05	8.93872E-05	6.32361E-05	1.91624E-05	3.39288E-05	0.000647838	0.000129357	0.000206709	0.000112367	3.36333E-05	2.92705E-09	6.5218E-08	1.6442E-07	2.32569E-07	0.23256891
3832203772975	383220	3772975	3.90728E-05	9.75678E-05	9.75678E-05	2.73053E-05	5.03834E-05	9.05986E-05	6.40931E-05	1.94222E-05	3.43886E-05	0.000607112	0.000135913	0.000216395	0.000117632	3.52093E-05	2.94684E-09	6.5514E-08	1.6216E-07	2.30622E-07	0.23062188
3832303772975	383230	3772975	3.95737E-05	9.88186E-05	9.88186E-05	2.76553E-05	5.10293E-05	9.17602E-05	6.49148E-05	1.96712E-05	3.48295E-05	0.000557659	0.000142751	0.000226378	0.000123059	3.68336E-05	3.22333E-09	6.855E-08	1.5902E-07	2.30794E-07	0.23079424
3832403772975	383240	3772975	4.00531E-05	0.000100016	0.000100016	2.79903E-05	5.16475E-05	9.28717E-05	6.57012E-05	1.99095E-05	3.52514E-05	0.000504539	0.000149755	0.000236488	0.000128555	3.84787E-05	3.34537E-09	7.0221E-08	1.5425E-07	2.27815E-07	0.22781532
3832503772975	383250	3772975	4.00854E-05	0.000100096	0.000100096	2.80129E-05	5.16891E-05	9.29467E-05	6.57542E-05	1.992555E-05	3.52799E-05	0.00045276	0.000153683	0.000241302	0.000131171	3.92619E-05	3.4624E-09	7.2156E-08	1.4724E-07	2.22862E-07	0.22286192
3832603772975	383260	3772975	4.81866E-05	0.000120326	0.000120326	3.36742E-05	6.21353E-05	0.000111731	7.90429E-05	2.39524E-05	4.24098E-05	0.000410422	0.000163425	0.000261803	0.000142316	4.25976E-05	3.5777E-09	7.5218E-08	1.4291E-07	2.21708E-07	0.22170813
3832703772975	383270	3772975	5.25011E-05	0.000131099	0.000131099	3.66893E-05	6.76987E-05	0.000121735	8.61202E-05	2.6097E-05	4.62071E-05	0.00037253	0.000175247	0.000277889	0.000151061	4.5215E-05	3.63091E-09	7.7077E-08	1.3683E-07	2.17534E-07	0.21753387
3832803772975	383280	3772975	5.56305E-05	0.000138914	0.000138914	3.88763E-05	7.17341E-05	0.000128991	9.12536E-05	2.76526E-05	4.89614E-05	0.000338687	0.000181809	0.000288102	0.000156612	4.68767E-05	3.64843E-09	7.8366E-08	1.3025E-07	2.12268E-07	0.21226794
3832903772975	383290	3772975	5.72195E-05	0.000142882	0.000142882	3.99867E-05	7.37831E-05	0.000132676	9.38601E-05	2.844525E-05	5.03599E-05	0.000311266	0.000186506	0.000294698	0.000160198	4.79499E-05	3.63585E-09	7.878E-08	1.2451E-07	2.06925E-07	0.20692547
3833003772975	383300	3772975	5.79898E-05	0.000144805	0.000144805	4.0525E-05	7.47763E-05	0.000134462	9.51236E-05	2.88253E-05	5.10378E-05	0.000298484	0.000196137	0.000308204	0.000167539	5.01475E-05	3.63689E-09	7.8607E-08	1.2373E-07	2.05974E-07	0.20597402
3833103772975	383310	3772975	5.87385E-05	0.000146674	0.000146674	4.10482E-05	7.57417E-05	0.000136198	9.63517E-05	2.919755E-05	5.16967E-05	0.000286461	0.000206015	0.000321761	0.000174909	5.23533E-05	3.63585E-09	7.8411E-08	1.2265E-07	2.04701E-07	0.20470148
3833203772975	383320	3772975	5.95357E-05	0.000148665	0.000148665	4.16053E-05	7.67697E-05	0.000138046	9.76594E-05	2.95938E-05	5.23984E-05	0.000272565	0.000214345	0.000332737	0.000180876	5.41393E-05	3.62657E-09	7.8253E-08	1.2005E-07	2.01929E-07	0.2019288
3833303772975	383330	3772975	6.02521E-05	0.000150454	0.000150454	4.2106E-05	7.76934E-05	0.000139707	9.88345E-05	2.99499E-05	5.30289E-05	0.000258075	0.000221097	0.000341108	0.000185426	5.55012E-05	3.6084E-09	7.8038E-08	1.1637E-07	1.98014E-07	0.19801424
3833403772975	383340	3772975	6.08069E-05	0.000151839	0.000151839	4.24937E-05	7.84088E-05	0.000140994	9.97446E-05	3.022566E-05	5.35171E-05	0.000244866	0.000227177	0.000348213	0.000189288	5.66573E-05	3.58538E-09	7.77E-08	1.1249E-07	1.93776E-07	0.19377608
3833503772975	383350	3772975	6.12432E-05	0.000152929	0.000152929	4.27986E-05	7.89714E-05	0.000142005	0.00010046	3.044225E-05	5.39011E-05	0.000233251	0.000232799	0.00035441	0.000192657	5.76656E-05	3.56074E-09	7.7274E-08	1.0867E-07	1.89504E-07	0.18950413
3833603772975	383360	3772975	6.15556E-05	0.000153709	0.000153709	4.30169E-05	7.93743E-05	0.00014273	0.000100973	3.059788E-05	5.41761E-05	0.000222625	0.00023727	0.000358841	0.000195066	5.83866E-05	3.53171E-09	7.6731E-08	1.047E-07	1.84966E-07	0.18496589
3833703772975	383370	3772975	6.21211E-05	0.000155121	0.000155121	4.34121E-05	8.01036E-05	0.000144041	0.0001019	3.08789E-05	5.46739E-05	0.000215475	0.000243636	0.000366057	0.000198988	5.95606E-05	3.52253E-09	7.6442E-08	1.0208E-07	1.82047E-07	0.18204688
3833803772975	383380	3772975	6.29399E-05	0.000157166	0.000157166	4.39843E-05	8.11593E-05	0.00014594	0.000103243	3.12859E-05	5.53944E-05	0.000211798	0.000252398	0.000376863	0.000204863	6.1319E-05	3.53468E-09	7.6398E-08	1.0097E-07	1.80898E-07	0.18089814
3833903772975	383390	3772975	6.35593E-05	0.000158712	0.000158712	4.44172E-05	8.1958E-05	0.000147376	0.00010426	3.15938E-05	5.59396E-05	0.000208467	0.000259557	0.000385522	0.00020957	6.27278E-05	3.54006E-09	7.6171E-08	9.9684E-08	1.79396E-07	0.17939584
3834003772975	383400	3772975	6.39579E-05	0.000159708	0.000159708	4.46957E-05	8.2472E-05	0.0001483	0.000104913	3.17919E-05	5.62904E-05	0.000204508	0.000263747	0.000390285	0.000212158	6.35027E-05	3.5362E-09	7.5823E-08	9.7764E-08	1.77123E-07	0.17712279
3834103772975	383410	3772975	6.42003E-05	0.000160313	0.000160313	4.48651E-05	8.27846E-05	0.000148862	0.000105311	3.19124E-05	5.65038E-05	0.000200674	0.000265958	0.000392619	0.000213427	6.38826E-05	3.52875E-09	7.5412E-08	9.5683E-08	1.74623E-07	0.17462335
3834203772975	383420	3772975	6.43996E-05	0.000160811	0.000160811	4.50044E-05	8.30416E-05	0.000149324	0.000105638	3.20115E-05	5.66792E-05	0.000195791	0.000264717	0.000390599	0.000212329	6.35538E-05	3.51284E-09	7.4967E-08	9.2863E-08	1.71343E-07	0.17134299
3834303772975	383430	3772975	6.47228E-05	0.000161618	0.000161618	4.52302E-05	8.34583E-05	0.000150074	0.000106168	3.21721E-05	5.69636E-05	0.000188837	0.000258743	0.000382568	0.000207964	6.22472E-05	3.48497E-09	7.454E-08	8.884E-08	1.66864E-07	0.16686437
3834403772975	383440	3772975	6.4949E-05	0.000162183	0.000162183	4.53883E-05	8.375E-05	0.000150598	0.000106539	3.22846E-05	5.71627E-05	0.000182276	0.000251644	0.000373222	0.000202883	6.07264E-05	3.45475E-09	7.4065E-08	8.4977E-08	1.62497E-07	0.16249675
3834503772975	383450	3772975	6.50459E-05	0.000162425	0.000162425	4.54561E-05	8.3875E-05	0.000150823	0.000106698	3.23328E-05	5.7248E-05	0.000174328	0.000240913	0.000358977	0.00019514	5.84087E-05	3.41039E-09	7.3492E-08	8.0363E-08	1.57265E-07	0.15726538
3834603772975	383460	3772975	6.47982E-05	0.000161806	0.000161806	4.52829E-05	8.35555E-05	0.000150248	0.000106292	3.22096E-05	5.703E-05	0.000166505	0.000229111	0.000343162	0.000186543	5.58354E-05	3.35639E-09	7.2718E-08	7.5815E-08	1.51889E-07	0.15188927
3834703772975	383470	3772975	6.42757E-05	0.000160501	0.000160501	4.49178E-05	8.28818E-05	0.000149037	0.000105435	3.19499E-05	5.65701E-05	0.000159451	0.000217686	0.00032772	0.000178148	5.33229E-05	3.29757E-09	7.1751E-08	7.17E-08	1.46748E-07	0.14674819
3834803772975	383480	3772975	6.3694E-05	0.000159049	0.000159049	4.45113E-05	8.21317E-05	0.000147688	0.00010448	3.16607E-05	5.60581E-05	0.000153447	0.000207618	0.000314078	0.000170733	5.11033E-05	3.24302E-09	7.079E-08	6.8202E-08	1.42235E-07	0.14223484
3834903772975	383490	3772975	6.29776E-05	0.00015726	0.00015726	4.40106E-05	8.12079E-05	0.000146027	0.000103305	3.13046E-05	5.54276E-05	0.000147845	0.000197916	0.00030081	0.00016352	4.89444E-05	3.18702E-09	6.9773E-08	6.4962E-08	1.37922E-07	0.13792163
3835003772975	383500	3772975	6.19003E-05	0.00015457	0.00015457	4.32578E-05	7.98188E-05	0.000143529	0.000101538	3.07692E-05	5.44795E-05	0.000142022	0.000187506	0.000286328	0.000155647	4.6588E-05	3.12039E-09	6.8523E-08	6.1644E-08	1.33287E-07	0.13328691
3835103772975	383510	3772975	6.05591E-05	0.000151221	0.000151221	4.23205E-05	7.80893E-05	0.000140419	9.93381E-05	3.010255E-05	5.32991E-05	0.000136355	0.000177257	0.000271871	0.000147789	4.42357E-05	3.04771E-09	6.7104E-08	5.845E-08	1.28601E-07	0.12860096
3835203772975	383520	3772975	5.91802E-05	0.000147777	0.000147777	4.13569E-05	7.63113E-05	0.000137222	9.70762E-05	2.9417E-05	5.20855E-05	0.000131185	0.000167947	0.000258619	0.000140585	4.20796E-05	2.97666E-09	6.5676E-08	5.5568E-08	1.2422E-07	0.12422025
3835303772975	383530	3772975	5.82483E-05	0.000145451	0.000145451	4.07057E-05	7.51097E-05	0.000135061	9.55477E-05	2.89538E-05	5.12653E-05	0.000127116	0.000160788	0.000248407	0.000135034	4.0418E-05	2.92278E-09	6.459E-08	5.3323E-08	1.20836E-07	0.12083574
3835403772975	383540	3772975	5.72842E-05	0.000143043	0.000143043	4.00319E-05	7.38664E-05	0.000132826	9.39661E-05	2.84746E-05	5.04168E-05	0.000123242	0.00015402	0.000238662	0.000129736	3.88323E-05	2.869E-09	6.3492E-08	5.1218E-08	1.17579E-07	0.11757884
3835503772975	383550	3772975	5.65785E-05	0.000141281	0.000141281	3.953888E-05	7.29565E-05	0.000131189	9.28087E-05	2.81238E-05	4.97957E-05	0.000119951	0.000148438	0.00023058	0.000125343	3.75174E-05	2.82542E-09	6.2617E-08	4.9465E-08	1.14907E-07	0.11490724
3835603772975	383560	3772975	5.6083E-05	0.000140044	0.000140044	3.91925E-05	7.23176E-05	0.0003004	9.19958E-05	2.78775E-05	4.93596E-05	0.000117133	0.000143791	0.00022384	0.000121679	3.64207E-05	2.79054E-09	6.1938E-08	4.799E-08	1.12719E-07	0.11271883
3835703772975	383570	3772975	5.55336E-05	0.000138672	0.000138672	3.880866E-05	7.16091E-05	0.000128766	9.10946E-05	2.76044E-05	4.88761E-05	0.000114385	0.000139334	0.000217312	0.00011813	3.53585E-05	2.75564E-09	6.1248E-08	4.6575E-08	1.10579E-07	0.11057932
3835803772975	383580	3772975	5.50919E-05	0.000137569	0.000137569	3.84999E-05	7.10396E-05	0.000127742	9.03701E-05	2.73849E-05	4.84873E-05	0.000111928	0.000135456	0.000211615	0.000115034	3.44317E-05	2.72611E-09	6.0674E-08	4.5332E-08	1.08732E-07	0.10873238
3835903772975	383590	3772975	5.46017E-05	0.000136345	0.000136345	3.81574E-05	7.04075E-05	0.000126606	8.9566E-05	2.71412E-05	4.80559E-05	0.000109531	0.000131743	0.000206131	0.000112053	3.35394E-05	2.69689E-09	6.0101E-08	4.4138E-08	1.06936E-07	0.10693603
3836003772975	383600	3772975	5.43055E-05	0.000135605	0.000135605	3.79503E-05	7.00255E-05	0.000125919	8.90801E-05	2.6994E-05	4.77952E-05	0.000107502	0.000128759	0.000201726	0.000109658	3.28225E-05	2.6761E-09	5.971E-08	4.3151E-08	1.05538E-07	0.10553751
3836103772975	383610	3772975	5.4327E-05	0.000135659	0.000135659	3.79654E-05	7.00533E-05	0.000125969	8.91154E-05	2.70047E-05	4.78142E-05	0.000105994	0.000126799	0.000198882	0.000108112	3.23598E-05	2.66827E-09	5.9596E-08	4.2447E-08	1.04711E-07	0.10471119
3836203772975	383620	3772975	5.43001E-05	0.000135592	0.000135592	3.79466E-05	7.00186E-05	0.000125906	8.90712E-05	2.69913E-05	4.77904E-05	0.000104537	0.00012494	0.000196182	0.000106645	3.19206E-05	2.66106E-09	5.9477E-08	4.1769E-08	1.03907E-07	0.10390748
3836303772975	383630	3772975	5.40146E-05	0.000134879	0.000134879	3.774471E-05	6.96504E-05	0.000125244	8.86029E-05	2.68494E-05	4.75392E-05	0.000102829	0.000122599	0.000192727	0.000104766	3.13584E-05	2.64602E-09	5.9177E-08	4.0964E-08	1.02788E-07	0.10278761
3836403772975	383640	3772975	5.36537E-05	0.000133977	0.000133977	3.74949E-05	6.91851E-05	0.000124408	8.8011E-05	2.667E-05	4.72216E-05	0.000101106	0.000120233	0.00018923	0.000102865	3.07893E-05	2.62994E-09	5.8847E-08	4.0158E-08	1.01635E-07	0.10163485
3836503772975	383650	3772975	5.33952E-05	0.000133332	0.000133332	3.73142E-05	6.88517E-05	0.000123808	8.75869E-05	2.654515E-05	4.6994E-05	9.96186E-05	0.000118298	0.000186394	0.000101324	3.0328E-05	2.61905E-09	5.8611E-08	3.9471E-08	1.00702E-07	0.10070169
3836603772975	383660	3772975	5.33898E-05	0.000133318	0.000133318	3.73104E-05	6.88448E-05	0.000123796	8.7578E-05	2.653888E-05	4.69893E-05	9.86339E-05	0.000117268	0.000184968	0.000100549	3.00959E-05	2.61988E-09	5.8597E-08	3.9032E-08	1.00249E-07	0.10024889
3836703772975	383670	3772975	5.33198E-05	0.000133144	0.000133144	3.72615E-05	6.87545E-05	0.000123633	8.74632E-05	2.6504E-05	4.69276E-05	9.76994E-05	0.000116264	0.000183576	9.97918E-05	2.98694E-05	2.62065E-09	5.856E-08	3.8611E-08	9.97918E-08	0.09979178
3836803772975	383680	3772975	5.30182E-05	0.00013239	0.00013239	3.70507E-05	6.83655E-05	0.000122934	8.69684E-05	2.635411E-05	4.66622E-05	9.64886E-05	0.000114716	0.000181326	9.85689E-05	2.95034E-05	2.61342E-09	5.8356E-08	3.8054E-08	9.90236E-08	0.09902355
3836903772975	383690	3772975	5.26196E-05	0.000131395	0.000131395	3.67721E-05	6.78515E-05	0.00012201	8.63145E-05	2.61559E-05	4.63114E-05	9.51924E-05	0.000112968	0.000178771	9.71799E-05	2.90876E-05	2.60336E-09	5.8087E-08	3.7454E-08	9.81442E-08	0.09814423
3837003772975	383700	3772975	5.21886E-05	0.000130319	0.000130319	3.6471E-05	6.72959E-05	0.000121011	8.56077E-05	2.59417E-05	4.59321E-05	9.39313E-05	0.000111239	0.000176233	9.58001E-05	2.86746E-05	2.59351E-09	5.782E-08	3.6869E-08	9.7282E-08	0.09728204
3837103772975	383710	3772975	5.17631E-05	0.000129256	0.000129256	3.61736E-05	6.67472E-05	0.000120024	8.49097E-05	2.57302E-05	4.55576E-05	9.28159E-05	0.000109677	0.000173949	9.45588E-05	2.83031E-05	2.58582E-09	5.7574E-08	3.6343E-08	9.65029E-08	0.09650289
3837203772975	383720	3772975	5.1273E-05	0.000128032	0.000128032	3.58311E-05	6.61151E-05	0.000118887	8.41057E-05	2.54866E-05	4.51262E-05	9.17056E-05	0.000108069	0.000171589	9.32759E-05	2.79191E-05	2.57745E-09	5.7316E-08	3.5814E-08	9.5708E-08	0.09570799
3837303772975	383730	3772975	5.06966E-05	0.000126593	0.000126593	3.54283E-05	6.5372E-05	0.000117551	8.31602E-05	2.52001E-05	4.4619E-05	9.03491E-05	0.00010609	0.000168635	9.167E-05	2.74384E-05	2.56348E-09	5.697E-08	3.5183E-08	9.47159E-08	0.09471586
3837403772975	383740	3772975	5.00826E-05	0.00012506	0.00012506	3.49992E-05	6.45802E-05	0.000116127	8.2153E-05	2.48948E-05	4.40785E-05	8.88268E-05	0.000103889	0.000165324	8.98703E-05	2.68997E-05	2.54571E-09	5.6569E-08	3.4488E-08	9.36025E-08	0.09360253
3837503772975	383750	3772975	4.94793E-05	0.000123554	0.000123554	3.45776E-05	6.38023E-05	0.000114728	8.11634E-05	2.4595E-05	4.35476E-05	8.73547E-05	0.000101764	0.000162133	8.81352E-05	2.63804E-05	2.52842E-09	5.6177E-08	3.382E-08	9.25256E-08	0.09252561
3837603772975	383760	3772975	4.8903E-05	0.000122114	0.000122114	3.41749E-05	6.30591E-05	0.000113392	8.0218E-05	2.43085E-05	4.30403E-05	8.63499E-05	0.000100242	0.000159824	8.688E-05	2.60047E-05	2.52019E-09	5.592E-08	3.333E-08	9.17701E-08	0.09177011
3837703772975	383770	3772975	4.8332E-05	0.000120689	0.000120689	3.37759E-05	6.23228E-05	0.000112068	7.92814E-05	2.40247E-05	4.25378E-05	8.53451E-05	9.87495E-05	0.000157582	8.56617E-05	2.564E-05	2.51154E-09	5.5656E-08	3.2845E-08	9.10129E-08	0.09101288
3837803772975	383780	3772975	4.7788E-05	0.00011933	0.00011933	3.33957E-05	6.16213E-05	0.000110807	7.8389E-05	2.37543E-05	4.2059E-05	8.4295E-05	9.72372E-05	0.00015529	8.44158E-05	2.52671E-05	2.50153E-09	5.5387E-08	3.235E-08	9.02382E-08	0.09023816
3837903772975	383790	3772975	4.72116E-05	0.000117891	0.000117891	3.29929E-05	6.08782E-05	0.00010947	7.74436E-05	2.34678E-05	4.15518E-05	8.31897E-05	9.574E-05	0.000153007	8.31744E-05	2.48956E-05	2.48955E-09	5.5091E-08	3.1844E-08	8.94252E-08	0.08942521
3838003772975	383800	3772975	4.66568E-05	0.000116506	0.000116506	3.26052E-05	6.01628E-05	0.000108184	7.65336E-05	2.3192E-05	4.10635E-05	8.21045E-05	9.43634E-05	0.000150927	8.20438E-05	2.45571E-05	2.47746E-09	5.481E-08	3.136E-08	8.86477E-08	0.08864771
3838103772975	383810	3772975	4.61721E-05	0.000115295	0.000115295	3.22664E-05	5.95377E-05	0.00010706	7.57384E-05	2.2951E-05	4.06368E-05	8.05319E-05	9.22784E-05	0.000147744	8.03133E-05	2.40392E-05	2.45558E-09	5.4384E-08	3.0698E-08	8.75378E-08	0.08753784
3838203772975	383820	3772975	4.56981E-05	0.000114112	0.000114112	3.19352E-05	5.89264E-05	0.000105961	7.49609E-05	2.27154E-05	4.02196E-05	7.89543E-05	9.01783E-05	0.000144535	7.8569E-05	2.35171E-05	2.43306E-09	5.3951E-08	3.0037E-08	8.64216E-08	0.08642155
3838303772975	383830	3772975	4.52187E-05	0.000112914	0.000112914	3.16002E-05	5.83083E-05	0.000104849	7.41745E-05	2.247711E-05	3.97977E-05	7.72813E-05	8.79325E-05	0.00014108	7.66908E-05	2.29549E-05	2.40736E-09	5.346E-08	2.9344E-08	8.52109E-08	0.08521091
3838403772975	383840	3772975	4.47447E-05	0.000111731	0.000111731	3.12689E-05	5.76971E-05	0.00010375	7.3397E-05	2.224155E-05	3.93805E-05	7.53973E-05	8.53651E-05	0.000137124	7.45404E-05	2.23112E-05	2.37622E-09	5.2885E-08	2.8577E-08	8.38381E-08	0.08383814
3838503772975	383850	3772975	4.42707E-05	0.000110547	0.000110547	3.09377E-05	5.70859E-05	0.000102651	7.26194E-05	2.20059E-05	3.89634E-05	7.35785E-05	8.29385E-05	0.000133397	7.25146E-05	2.17049E-05	2.34462E-09	5.23E-08	2.7846E-08	8.24907E-08	0.08249066
3838603772975	383860	3772975	4.38398E-05	0.000109471	0.000109471	3.063666E-05	5.65302E-05	0.000101652	7.19126E-05	2.17917E-05	3.85841E-05	7.24179E-05	8.14564E-05	0.000131105	7.12686E-05	2.13319E-05	2.328E-09	5.196E-08	2.7362E-08	8.16503E-08	0.08165031
3838703772975	383870	3772975	4.3425E-05	0.00010836	0.00010836	3.03467E-05	5.59954E-05	0.00010069	7.12322E-05	2.158555E-05	3.82191E-05	7.14433E-05	8.02807E-05	0.000129297	7.02857E-05	2.10377E-05	2.31501E-09	5.1682E-08	2.6952E-08	8.09498E-08	0.0809498
3838803772975	383880	3772975	4.31072E-05	0.000107642	0.000107642	3.01246E-05	5.55856E-05	9.99533E-05	7.07109E-05	2.14276E-05	3.79394E-05	7.05339E-05	7.92809E-05	0.000127777	6.94597E-05	2.07905E-05	2.30335E-09	5.1448E-08	2.6589E-08	8.03406E-08	0.0803406

Unique Identifier	X (UTM)	Y (UTM)	EGIODemolition 2025	EGIOSite Grubbing / Prep 2025	EGIOMass Grading / Excavation 2025	EGIOMass Grading / Excavation 2026	EGIODrainage / Utilities Trenching 2026	EGIODrainage / Utilities Trenching 2027	EGIOFoundations / Concrete Pads 2026	EGIOFoundations / Concrete Pads 2027	EGIOBuilding / Structure Construction 2026	EGIOBuilding / Structure Construction 2027	EGIOAsphalt Paving 2027	EGIOArchitectural Coating 2027	EGIOLandscaping or Other Finishing 2027	EGIOWaterside Construction (Piles) 2027	HIWaterside Construction (Landscaping) 2025	HIWaterside Construction (Landscaping) 2026	KMDemolition 2025	KMSite Grubbing / Prep 2025	KMMass Grading / Excavation 2025
3838903772975	383890	3772975	2.1262E-05	1.9186E-05	4.79096E-05	4.79096E-05	1.3408E-05	1.3408E-05	2.47402E-05	2.47402E-05	4.44875E-05	4.44875E-05	3.14722E-05	2.96209E-06	9.53704E-06	1.68862E-05	9.6111E-05	9.6111E-05	3.36181E-05	3.03361E-05	7.57515E-05
3839003772975	383900	3772975	2.1256E-05	1.9181E-05	4.78962E-05	4.78962E-05	1.34042E-05	1.34042E-05	2.47333E-05	2.47333E-05	4.4475E-05	4.4475E-05	3.14634E-05	2.96126E-06	9.53437E-06	1.68814E-05	9.56828E-05	9.56828E-05	3.35703E-05	3.0293E-05	7.56439E-05
3839103772975	383910	3772975	2.10889E-05	1.903E-05	4.75196E-05	4.75196E-05	1.32988E-05	1.32988E-05	2.45388E-05	2.45388E-05	4.41253E-05	4.41253E-05	3.1216E-05	2.93798E-06	9.4594E-06	1.67487E-05	9.4525E-05	9.4525E-05	3.33435E-05	3.00883E-05	7.51328E-05
3829703772985	382970	3772985	3.27346E-05	2.9539E-05	7.37609E-05	7.37609E-05	2.06427E-05	2.06427E-05	3.80897E-05	3.80897E-05	6.84923E-05	6.84923E-05	4.84542E-05	4.56039E-06	1.46831E-05	2.59977E-05	0.000130305	0.000130305	2.84906E-05	2.57092E-05	6.41978E-05
3829803772985	382980	3772985	3.1893E-05	2.8779E-05	7.18644E-05	7.18644E-05	2.01119E-05	2.01119E-05	3.71103E-05	3.71103E-05	6.67313E-05	6.67313E-05	4.72084E-05	4.44314E-06	1.43056E-05	2.53293E-05	0.000124928	0.000124928	2.85384E-05	2.57523E-05	6.43054E-05
3829903772985	382990	3772985	3.16602E-05	2.8569E-05	7.13399E-05	7.13399E-05	1.99651E-05	1.99651E-05	3.68394E-05	3.68394E-05	6.62442E-05	6.62442E-05	4.68638E-05	4.41071E-06	1.42011E-05	2.51444E-05	0.000110575	0.000110575	2.87413E-05	2.59354E-05	6.47627E-05
3830003772985	383000	3772985	3.17497E-05	2.865E-05	7.15416E-05	7.15416E-05	2.00216E-05	2.00216E-05	3.69436E-05	3.69436E-05	6.64315E-05	6.64315E-05	4.69963E-05	4.42318E-06	1.42413E-05	2.52155E-05	0.000111178	0.000111178	2.8986E-05	2.61563E-05	6.53142E-05
3830103772985	383010	3772985	3.18094E-05	2.8704E-05	7.16761E-05	7.16761E-05	2.00592E-05	2.00592E-05	3.70131E-05	3.70131E-05	6.65564E-05	6.65564E-05	4.70847E-05	4.4315E-06	1.42681E-05	2.52629E-05	0.000113208	0.000113208	2.92188E-05	2.63663E-05	6.58387E-05
3830203772985	383020	3772985	3.18512E-05	2.8742E-05	7.17703E-05	7.17703E-05	2.00856E-05	2.00856E-05	3.70617E-05	3.70617E-05	6.66438E-05	6.66438E-05	4.71465E-05	4.43732E-06	1.42868E-05	2.52961E-05	0.000114493	0.000114493	2.94457E-05	2.6571E-05	6.63499E-05
3830303772985	383030	3772985	3.18751E-05	2.8763E-05	7.18241E-05	7.18241E-05	2.01007E-05	2.01007E-05	3.70895E-05	3.70895E-05	6.66938E-05	6.66938E-05	4.71819E-05	4.44065E-06	1.42975E-05	2.5315E-05	0.000115587	0.000115587	2.96665E-05	2.67703E-05	6.68475E-05
3830403772985	383040	3772985	3.19169E-05	2.8801E-05	7.19182E-05	7.19182E-05	2.0127E-05	2.0127E-05	3.71381E-05	3.71381E-05	6.67812E-05	6.67812E-05	4.72437E-05	4.44647E-06	1.43163E-05	2.53482E-05	0.000116697	0.000116697	2.99113E-05	2.69912E-05	6.7399E-05
3830503772985	383050	3772985	3.19527E-05	2.8833E-05	7.19989E-05	7.19989E-05	2.01496E-05	2.01496E-05	3.71798E-05	3.71798E-05	6.68562E-05	6.68562E-05	4.72967E-05	4.45146E-06	1.43323E-05	2.53767E-05	0.000117823	0.000117823	3.01679E-05	2.72228E-05	6.79773E-05
3830603772985	383060	3772985	3.19885E-05	2.8866E-05	7.20796E-05	7.20796E-05	2.01722E-05	2.01722E-05	3.72215E-05	3.72215E-05	6.69311E-05	6.69311E-05	4.73497E-05	4.45645E-06	1.43484E-05	2.54051E-05	0.000118933	0.000118933	3.04246E-05	2.74544E-05	6.85557E-05
3830703772985	383070	3772985	3.20124E-05	2.8887E-05	7.21334E-05	7.21334E-05	2.01872E-05	2.01872E-05	3.72492E-05	3.72492E-05	6.69811E-05	6.69811E-05	4.73851E-05	4.45977E-06	1.43591E-05	2.54241E-05	0.000120044	0.000120044	3.06872E-05	2.76914E-05	6.91475E-05
3830803772985	383080	3772985	3.20303E-05	2.8903E-05	7.21738E-05	7.21738E-05	2.01985E-05	2.01985E-05	3.72701E-05	3.72701E-05	6.70185E-05	6.70185E-05	4.74116E-05	4.46227E-06	1.43671E-05	2.54383E-05	0.000121138	0.000121138	3.09439E-05	2.7923E-05	6.97259E-05
3830903772985	383090	3772985	3.20542E-05	2.8925E-05	7.22276E-05	7.22276E-05	2.02136E-05	2.02136E-05	3.72979E-05	3.72979E-05	6.70685E-05	6.70685E-05	4.74469E-05	4.46559E-06	1.43779E-05	2.54573E-05	0.000122248	0.000122248	3.12125E-05	2.81654E-05	7.03311E-05
3831003772985	383100	3772985	3.20661E-05	2.8936E-05	7.22545E-05	7.22545E-05	2.02211E-05	2.02211E-05	3.73117E-05	3.73117E-05	6.70935E-05	6.70935E-05	4.74646E-05	4.46726E-06	1.43832E-05	2.54667E-05	0.000123358	0.000123358	3.14811E-05	2.84078E-05	7.09364E-05
3831103772985	383110	3772985	3.2078E-05	2.8946E-05	7.22814E-05	7.22814E-05	2.02286E-05	2.02286E-05	3.73256E-05	3.73256E-05	6.71184E-05	6.71184E-05	4.74823E-05	4.46892E-06	1.43886E-05	2.54762E-05	0.000124453	0.000124453	3.17557E-05	2.86555E-05	7.15551E-05
3831203772985	383120	3772985	3.209E-05	2.8957E-05	7.23083E-05	7.23083E-05	2.02362E-05	2.02362E-05	3.73395E-05	3.73395E-05	6.71434E-05	6.71434E-05	4.74999E-05	4.47058E-06	1.43939E-05	2.54857E-05	0.000125579	0.000125579	3.20363E-05	2.89087E-05	7.21872E-05
3831303772985	383130	3772985	3.20959E-05	2.8963E-05	7.23217E-05	7.23217E-05	2.02399E-05	2.02399E-05	3.73465E-05	3.73465E-05	6.71559E-05	6.71559E-05	4.75088E-05	4.47141E-06	1.43966E-05	2.54905E-05	0.000126689	0.000126689	3.23168E-05	2.91619E-05	7.28194E-05
3831403772985	383140	3772985	3.21019E-05	2.8968E-05	7.23352E-05	7.23352E-05	2.02437E-05	2.02437E-05	3.73534E-05	3.73534E-05	6.71684E-05	6.71684E-05	4.75176E-05	4.47225E-06	1.43993E-05	2.54952E-05	0.000127815	0.000127815	3.26033E-05	2.94204E-05	7.3465E-05
3831503772985	383150	3772985	3.21019E-05	2.8968E-05	7.23352E-05	7.23352E-05	2.02437E-05	2.02437E-05	3.73534E-05	3.73534E-05	6.71684E-05	6.71684E-05	4.75176E-05	4.47225E-06	1.43993E-05	2.54952E-05	0.000128925	0.000128925	3.28958E-05	2.96843E-05	7.41241E-05
3831603772985	383160	3772985	3.21019E-05	2.8968E-05	7.23352E-05	7.23352E-05	2.02437E-05	2.02437E-05	3.73534E-05	3.73534E-05	6.71684E-05	6.71684E-05	4.75176E-05	4.47225E-06	1.43993-05	2.54952E-05	0.000130035	0.000130035	3.31823E-05	2.99429E-05	7.47697E-05
3831703772985	383170	3772985	3.21079E-05	2.8973E-05	7.23486E-05	7.23486E-05	2.02475E-05	2.02475E-05	3.73604E-05	3.73604E-05	6.71809E-05	6.71809E-05	4.75265E-05	4.47308E-06	1.4402E-05	2.54999E-05	0.000131161	0.000131161	3.34927E-05	3.0223E-05	7.54691E-05
3831803772985	383180	3772985	3.21139E-05	2.8979E-05	7.23621E-05	7.23621E-05	2.02512E-05	2.02512E-05	3.73673E-05	3.73673E-05	6.71934E-05	6.71934E-05	4.75353E-05	4.47391E-06	1.44046E-05	2.55047E-05	0.000132287	0.000132287	3.38031E-05	3.05031E-05	7.61685E-05
3831903772985	383190	3772985	3.21198E-05	2.8984E-05	7.23755E-05	7.23755E-05	2.0255E-05	2.0255E-05	3.73743E-05	3.73743E-05	6.72059E-05	6.72059E-05	4.75441E-05	4.47474E-06	1.44073E-05	2.55094E-05	0.000133398	0.000133398	3.41254E-05	3.07939E-05	7.68948E-05
3832003772985	383200	3772985	3.21318E-05	2.8995E-05	7.24024E-05	7.24024E-05	2.02625E-05	2.02625E-05	3.73881E-05	3.73881E-05	6.72308E-05	6.72308E-05	4.75618E-05	4.4764E-06	1.44127E-05	2.55189E-05	0.000134476	0.000134476	3.44657E-05	3.1101E-05	7.76615E-05
3832103772985	383210	3772985	3.21318E-05	2.8995E-05	7.24024E-05	7.24024E-05	2.02625E-05	2.02625E-05	3.73881E-05	3.73881E-05	6.72308E-05	6.72308E-05	4.75618E-05	4.4764E-06	1.44127E-05	2.55189E-05	0.000135475	0.000135475	3.4794E-05	3.13972E-05	7.84012E-05
3832203772985	383220	3772985	3.21198E-05	2.8984E-05	7.23755E-05	7.23755E-05	2.0255E-05	2.0255E-05	3.73743E-05	3.73743E-05	6.72059E-05	6.72059E-05	4.75441E-05	4.47474E-06	1.44073-05	2.55094E-05	0.00013511	0.00013511	3.51283E-05	3.16989E-05	7.91544E-05
3832303772985	383230	3772985	3.20542E-05	2.8925E-05	7.22276E-05	7.22276E-05	2.02136E-05	2.02136E-05	3.72979E-05	3.72979E-05	6.70685E-05	6.70685E-05	4.74469E-05	4.46559E-06	1.43779-05	2.54573E-05	0.000142485	0.000142485	3.54387E-05	3.19789E-05	7.98539E-05
3832403772985	383240	3772985	3.21915E-05	2.9049E-05	7.25369E-05	7.25369E-05	2.03002E-05	2.03002E-05	3.74576E-05	3.74576E-05	6.73557E-05	6.73557E-05	4.76501E-05	4.48472E-06	1.44394E-05	2.55663E-05	0.000157854	0.000157854	3.58863E-05	3.23829E-05	8.08626E-05
3832503772985	383250	3772985	3.25735E-05	2.9393E-05	7.33978E-05	7.33978E-05	2.05411E-05	2.05411E-05	3.79021E-05	3.79021E-05	6.81551E-05	6.81551E-05	4.82156E-05	4.53794E-06	1.46108E-05	2.58697E-05	0.000167036	0.000167036	3.69309E-05	3.33255E-05	8.32164E-05
3832603772985	383260	3772985	3.32062E-05	2.9964E-05	7.48235E-05	7.48235E-05	2.09401E-05	2.09401E-05	3.86384E-05	3.86384E-05	6.94789E-05	6.94789E-05	4.91522E-05	4.62609E-06	1.48946E-05	2.63722E-05	0.000171985	0.000171985	3.97722E-05	3.58895E-05	8.96187E-05
3832703772985	383270	3772985	3.37375E-05	3.0444E-05	7.60206E-05	7.60206E-05	2.12751E-05	2.12751E-05	3.92565E-05	3.92565E-05	7.05905E-05	7.05905E-05	4.99386E-05	4.7001E-06	1.51329E-05	2.67941E-05	0.000172714	0.000172714	4.19987E-05	3.78986E-05	9.46356E-05
3832803772985	383280	3772985	3.3821E-05	3.0519E-05	7.62089E-05	7.62089E-05	2.13278E-05	2.13278E-05	3.93538E-05	3.93538E-05	7.07654E-05	7.07654E-05	5.00623E-05	4.71174E-06	1.51704E-05	2.68605E-05	0.000171779	0.000171779	4.4064E-05	3.97623E-05	9.92894E-05
3832903772985	383290	3772985	3.36837E-05	3.0395E-05	7.58995E-05	7.58995E-05	2.12412E-05	2.12412E-05	3.9194E-05	3.9194E-05	7.04781E-05	7.04781E-05	4.9859E-05	4.69262E-06	1.51088E-05	2.67515E-05	0.000169923	0.000169923	4.59025E-05	4.14213E-05	0.000103432
3833003772985	383300	3772985	3.33495E-05	3.0094E-05	7.51463E-05	7.51463E-05	2.10304E-05	2.10304E-05	3.8805E-05	3.8805E-05	6.97787E-05	6.97787E-05	4.93642E-05	4.64605E-06	1.49589E-05	2.6486E-05	0.000169368	0.000169368	4.65651E-05	4.20192E-05	0.000104925
3833103772985	383310	3772985	3.30033E-05	2.9781E-05	7.43662E-05	7.43662E-05	2.08121E-05	2.08121E-05	3.84022E-05	3.84022E-05	6.90543E-05	6.90543E-05	4.88518E-05	4.59782E-06	1.48036E-05	2.6211E-05	0.000168622	0.000168622	4.71978E-05	4.25901E-05	0.000106351
3833203772985	383320	3772985	3.26511E-05	2.9464E-05	7.35726E-05	7.35726E-05	2.059E-05	2.059E-05	3.79924E-05	3.79924E-05	6.83174E-05	6.83174E-05	4.83305E-05	4.54875E-06	1.46456E-05	2.59313E-05	0.000167259	0.000167259	4.80216E-05	4.33334E-05	0.000108207
3833303772985	383330	3772985	3.2275E-05	2.9124E-05	7.27253E-05	7.27253E-05	2.03529E-05	2.03529E-05	3.75548E-05	3.75548E-05	6.75306E-05	6.75306E-05	4.77738E-05	4.49636E-06	1.44769E-05	2.56327E-05	0.000165324	0.000165324	4.89169E-05	4.41414E-05	0.000110224
3833403772985	383340	3772985	3.18632E-05	2.8753E-05	7.17972E-05	7.17972E-05	2.00931E-05	2.00931E-05	3.70756E-05	3.70756E-05	6.66688E-05	6.66688E-05	4.71642E-05	4.43898E-06	1.42922E-05	2.53056E-05	0.000163214	0.000163214	4.96929E-05	4.48416E-05	0.000111973
3833503772985	383350	3772985	3.14632E-05	2.8392E-05	7.0896E-05	7.0896E-05	1.98409E-05	1.98409E-05	3.66102E-05	3.66102E-05	6.5832E-05	6.5832E-05	4.65722E-05	4.38327E-06	1.41128E-05	2.49879E-05	0.000161533	0.000161533	5.02003E-05	4.52995E-05	0.000113116
3833603772985	383360	3772985	3.10573E-05	2.8025E-05	6.99814E-05	6.99814E-05	1.9585E-05	1.9585E-05	3.61379E-05	3.61379E-05	6.49827E-05	6.49827E-05	4.59714E-05	4.32672E-06	1.39307E-05	2.46656E-05	0.000159757	0.000159757	5.06122E-05	4.56711E-05	0.000114044
3833703772985	383370	3772985	3.07827E-05	2.7778E-05	6.93627E-05	6.93627E-05	1.94118E-05	1.94118E-05	3.58184E-05	3.58184E-05	6.44082E-05	6.44082E-05	4.5565E-05	4.28847E-06	1.38076E-05	2.44475E-05	0.000159551	0.000159551	5.05525E-05	4.56173E-05	0.00011391
3833803772985	383380	3772985	3.06216E-05	2.7632E-05	6.89995E-05	6.89995E-05	1.93102E-05	1.93102E-05	3.56309E-05	3.56309E-05	6.4071E-05	6.4071E-05	4.53264E-05	4.26601E-06	1.37353E-05	2.43195E-05	0.000161184	0.000161184	4.99138E-05	4.50409E-05	0.000112471
3833903772985	383390	3772985	3.04246E-05	2.7454E-05	6.85557E-05	6.85557E-05	1.9186E-05	1.9186E-05	3.54017E-05	3.54017E-05	6.36589E-05	6.36589E-05	4.50348E-05	4.23857E-06	1.36469E-05	2.41631E-05	0.000162627	0.000162627	4.91617E-05	4.43622E-05	0.000110776
3834003772985	383400	3772985	3.01858E-05	2.7239E-05	6.80177E-05	6.80177E-05	1.90354E-05	1.90354E-05	3.51239E-05	3.51239E-05	6.31593E-05	6.31593E-05	4.46814E-05	4.20531E-06	1.35398E-05	2.39734E-05	0.000163389	0.000163389	4.8511E-05	4.37751E-05	0.00010931
3834103772985	383410	3772985	2.9953E-05	2.7029E-05	6.74931E-05	6.74931E-05	1.88886E-05	1.88886E-05	3.4853E-05	3.4853E-05	6.26722E-05	6.26722E-05	4.43368E-05	4.17288E-06	1.34354E-05	2.37886E-05	0.000163864	0.000163864	4.78007E-05	4.31341E-05	0.000107709
3834203772985	383420	3772985	2.97083E-05	2.6808E-05	6.69417E-05	6.69417E-05	1.87343E-05	1.87343E-05	3.45682E-05	3.45682E-05	6.21601E-05	6.21601E-05	4.39746E-05	4.13878E-06	1.33256E-05	2.35942E-05	0.000163262	0.000163262	4.74843E-05	4.28487E-05	0.000106996
3834303772985	383430	3772985	2.94397E-05	2.6566E-05	6.63364E-05	6.63364E-05	1.85649E-05	1.85649E-05	3.42557E-05	3.42557E-05	6.15981E-05	6.15981E-05	4.3577E-05	4.10136E-06	1.32051E-05	2.33809E-05	0.000160724	0.000160724	4.79857E-05	4.33011E-05	0.000108126
3834403772985	383440	3772985	2.91651E-05	2.6318E-05	6.57177E-05	6.57177E-05	1.83917E-05	1.83917E-05	3.39362E-05	3.39362E-05	6.10236E-05	6.10236E-05	4.31705E-05	4.06311E-06	1.3082E-05	2.31628E-05	0.000158012	0.000158012	4.83916E-05	4.36674E-05	0.000109041
3834503772985	383450	3772985	2.88667E-05	2.6049E-05	6.50452E-05	6.50452E-05	1.82035E-05	1.82035E-05	3.35889E-05	3.35889E-05	6.03991E-05	6.03991E-05	4.27287E-05	4.02153E-06	1.29481E-05	2.29258E-05	0.000154428	0.000154428	4.89348E-05	4.41576E-05	0.000110265
3834603772985	383460	3772985	2.85085E-05	2.5725E-05	6.42382E-05	6.42382E-05	1.79777E-05	1.79777E-05	3.31722E-05	3.31722E-05	5.96497E-05	5.96497E-05	4.21986E-05	3.97163E-06	1.27875E-05	2.26413E-05	0.000150479	0.000150479	4.93288E-05	4.45131E-05	0.000111152
3834703772985	383470	3772985	2.81265E-05	2.5381E-05	6.33774E-05	6.33774E-05	1.77368E-05	1.77368E-05	3.27277E-05	3.27277E-05	5.88504E-05	5.88504E-05	4.16331E-05	3.91841E-06	1.26161E-05	2.23379E-05	0.00014672	0.00014672	4.94721E-05	4.46423E-05	0.000111475
3834803772985	383480	3772985	2.77982E-05	2.5084E-05	6.26376E-05	6.26376E-05	1.75297E-05	1.75297E-05	3.23456E-05	3.23456E-05	5.81635E-05	5.81635E-05	4.11472E-05	3.87268E-06	1.24688E-05	2.20772E-05	0.000143818	0.000143818	4.9287E-05	4.44753E-05	0.000111058
3834903772985	383490	3772985	2.74699E-05	2.4788E-05	6.18978E-05	6.18978E-05	1.73227E-05	1.73227E-05	3.19636E-05	3.19636E-05	5.74766E-05	5.74766E-05	4.06612E-05	3.82694E-06	1.23216E-05	2.18165E-05	0.000140915	0.000140915	4.89766E-05	4.41953E-05	0.000110359
3835003772985	383500	3772985	2.7052E-05	2.4411E-05	6.09563E-05	6.09563E-05	1.70592E-05	1.70592E-05	3.14774E-05	3.14774E-05	5.66023E-05	5.66023E-05	4.00427E-05	3.76873E-06	1.21342E-05	2.14846E-05	0.000137267	0.000137267	4.85528E-05	4.38128E-05	0.000109404
3835103772985	383510	3772985	2.65566E-05	2.3964E-05	5.984E-05	5.984E-05	1.67468E-05	1.67468E-05	3.0901E-05	3.0901E-05	5.55657E-05	5.55657E-05	3.93094E-05	3.69971E-06	1.19119E-05	2.10911E-05	0.000133302	0.000133302	4.79261E-05	4.32473E-05	0.000107992
3835203772985	383520	3772985	2.60671E-05	2.3522E-05	5.8737E-05	5.8737E-05	1.64381E-05	1.64381E-05	3.03314E-05	3.03314E-05	5.45415E-05	5.45415E-05	3.85849E-05	3.63152E-06	1.16924E-05	2.07024E-05	0.000129607	0.000129607	4.71381E-05	4.25363E-05	0.000106216
3835303772985	383530	3772985	2.56911E-05	2.3183E-05	5.78897E-05	5.78897E-05	1.6201E-05	1.6201E-05	2.98938E-05	2.98938E-05	5.37547E-05	5.37547E-05	3.80282E-05	3.57913E-06	1.15237E-05	2.04037E-05	0.000126816	0.000126816	4.64099E-05	4.18791E-05	0.000104575
3835403772985	383540	3772985	2.5321E-05	2.2849E-05	5.70558E-05	5.70558E-05	1.59676E-05	1.59676E-05	2.94632E-05	2.94632E-05	5.29804E-05	5.29804E-05	3.74804E-05	3.52757E-06	1.13577E-05	2.01098E-05	0.000124088	0.000124088	4.56339E-05	4.11789E-05	0.000102827
3835503772985	383550	3772985	2.49927E-05	2.2553E-05	5.6316E-05	5.6316E-05	1.57606E-05	1.57606E-05	2.90812E-05	2.90812E-05	5.22934E-05	5.22934E-05	3.69945E-05	3.48183E-06	1.12104E-05	1.98491E-05	0.000121693	0.000121693	4.48937E-05	4.0511E-05	0.000101159
3835603772985	383560	3772985	2.47122E-05	2.23E-05	5.56838E-05	5.56838E-05	1.55837E-05	1.55837E-05	2.87548E-05	2.87548E-05	5.17064E-05	5.17064E-05	3.65792E-05	3.44275E-06	1.10846E-05	1.96263E-05	0.000119536	0.000119536	4.41954E-05	3.98808E-05	9.95853E-05
3835703772985	383570	3772985	2.44256E-05	2.2041E-05	5.50382E-05	5.50382E-05	1.5403E-05	1.5403E-05	2.84214E-05	2.84214E-05	5.11069E-05	5.11069E-05	3.61551E-05	3.40283E-06	1.09561E-05	1.93987E-05	0.000117443	0.000117443	4.34791E-05	3.92344E-05	9.79713E-05
3835803772985	383580	3772985	2.41928E-05	2.1831E-05	5.45137E-05	5.45137E-05	1.52562E-05	1.52562E-05	2.81505E-05	2.81505E-05	5.06198E-05	5.06198E-05	3.58105E-05	3.3704E-06	1.08517E-05	1.92138E-05	0.000115619	0.000115619	4.28344E-05	3.86527E-05	9.65187E-05
3835903772985	383590	3772985	2.3966E-05	2.1626E-05	5.40026E-05	5.40026E-05	1.51131E-05	1.51131E-05	2.78866E-05	2.78866E-05	5.01452E-05	5.01452E-05	3.54748E-05	3.3388E-06	1.07499E-05	1.90337E-05	0.000113874	0.000113874	4.21897E-05	3.80709E-05	9.5066E-05
3836003772985	383600	3772985	2.38108E-05	2.1486E-05	5.36529E-05	5.36529E-05	1.50153E-05	1.50153E-05	2.7706E-05	2.7706E-05	4.98205E-05	4.98205E-05	3.5245E-05	3.31718E-06	1.06803E-05	1.89104E-05	0.000112478	0.000112478	4.16644E-05	3.75969E-05	9.38824E-05
3836103772985	383610	3772985	2.37631E-05	2.1443E-05	5.35453E-05	5.35453E-05	1.49851E-05	1.49851E-05	2.76504E-05	2.76504E-05	4.97206E-05	4.97206E-05	3.51743E-05	3.31053E-06	1.06589E-05	1.88725E-05	0.000111654	0.000111654	4.13361E-05	3.73007E-05	9.31427E-05
3836203772985	383620	3772985	2.37153E-05	2.14E-05	5.34377E-05	5.34377E-05	1.4955E-05	1.4955E-05	2.75949E-05	2.75949E-05	4.96207E-05	4.96207E-05	3.51037E-05	3.30387E-06	1.06375E-05	1.88346E-05	0.000110861	0.000110861	4.09959E-05	3.69937E-05	9.2376E-05
3836303772985	383630	3772985	2.36795E-05	2.1368E-05	5.3357E-05	5.3357E-05	1.49325E-05	1.49325E-05	2.75532E-05	2.75532E-05	4.95457E-05	4.95457E-05	3.50506E-05	3.29888E-06	1.06214E-05	1.88061E-05	0.000110195	0.000110195	4.06795E-05	3.67082E-05	9.16631E-05
3836403772985	383640	3772985	2.36437E-05	2.1335E-05	5.32763E-05	5.32763E-05	1.49099E-05	1.49099E-05	2.75115E-05	2.75115E-05	4.94708E-05	4.94708E-05	3.49976E-05	3.29389E-06	1.06053E-05	1.87777E-05	0.000109592	0.000109592	4.03632E-05	3.64227E-05	9.09503E-05
3836503772985	383650	3772985	2.36437E-05	2.1335E-05	5.32763E-05	5.32763E-05	1.49099E-05	1.49099E-05	2.75115E-05	2.75115E-05	4.94708E-05	4.94708E-05	3.49976E-05	3.29389E-06	1.06053E-05	1.87777E-05	0.000109227	0.000109227	4.01005E-05	3.61857E-05	9.03585E-05
3836603772985	383660	3772985	2.37213E-05	2.1405E-05	5.34511E-05	5.34511E-05	1.49588E-05	1.49588E-05	2.76018E-05	2.76018E-05	4.96332E-05	4.96332E-05	3.51125E-05	3.30471E-06	1.06402E-05	1.88393E-05	0.000109417	0.000109417	3.99573E-05	3.60564E-05	9.00357E-05
3836703772985	383670	3772985	2.37869E-05	2.1465E-05	5.35991E-05	5.35991E-05	1.50002E-05	1.50002E-05	2.76782E-05	2.76782E-05	4.97706E-05	4.97706E-05	3.52097E-05	3.31385E-06	1.06696E-05	1.88915E-05	0.000109655	0.000109655	3.97722E-05	3.58895E-05	8.96187E-05
3836803772985	383680	3772985	2.3769E-05	2.1449E-05	5.35587E-05	5.35587E-05	1.49889E-05	1.49889E-05	2.76574E-05	2.76574E-05	4.97331E-05	4.97331E-05	3.51832E-05	3.31136E-06	1.06616E-05	1.88773E-05	0.000109497	0.000109497	3.94738E-05	3.56201E-05	8.89462E-05
3836903772985	383690	3772985	2.37093E-05	2.1395E-05	5.34242E-05	5.34242E-05	1.49513E-05	1.49513E-05	2.75879E-05

			KMMass Grading / Excavation	KMDrainage / Utilities Trenching	KMFoundations / Concrete Pads	KMBuilding / Structure Construction	KMAsphalt Paving	KMArchitectural Coating	KMLandscaping or Other Finishing	KMWaterside Construction (Piles)	EWNDemolition	EWNSite Grubbing / Prep	EWNDrainage / Utilities Trenching	EWNDrainage / Utilities Trenching	EWNDrainage / Utilities Trenching	EWNFoundations / Concrete Pads	EWNBuilding / Structure Construction	EWNAsphalt Paving	EWNLandscaping or Other Finishing	EWNWaterside Construction (Piles)	ISDemolition
Unique Identifier	X (UTM)	Y (UTM)	2026	2026	2026	2026	2026	2026	2026	2026	2027	2027	2027	2028	2029	2029	2029	2029	2029	2029	2027
3838903772975	383890	3772975	7.57515E-05	1.63212E-05	3.91176E-05	7.25583E-05	4.97618E-05	4.68347E-06	1.50793E-05	2.66993E-05	9.1811E-05	0.000123787	0.000150192	0.000150192	0.000150192	0.00010683	0.000186044	0.0001359	4.11817E-05	7.14624E-05	1.99488E-05
3839003772975	383900	3772975	7.56439E-05	1.6298E-05	3.9062E-05	7.24552E-05	4.96912E-05	4.67682E-06	1.50579E-05	2.66614E-05	9.15842E-05	0.000123482	0.000149821	0.000149821	0.000149821	0.000106566	0.000185585	0.000135564	4.108E-05	7.12858E-05	1.99309E-05
3839103772975	383910	3772975	7.51328E-05	1.61879E-05	3.87981E-05	7.19656E-05	4.93554E-05	4.64522E-06	1.49562E-05	2.64812E-05	8.95069E-05	0.000120681	0.000146423	0.000146423	0.000146423	0.000104149	0.000181376	0.000132489	4.01482E-05	6.9669E-05	1.98294E-05
3829703772985	382970	3772985	6.41978E-05	1.38318E-05	3.31513E-05	6.14916E-05	4.21721E-05	3.96914E-06	1.27794E-05	2.26271E-05	0.000158695	0.000213966	0.000259607	0.000259607	0.000259607	0.000184656	0.000321577	0.000234902	7.11824E-05	0.000123522	2.32676E-05
3829803772985	382980	3772985	6.43054E-05	1.3855E-05	3.32069E-05	6.15947E-05	4.22428E-05	3.97579E-06	1.28008E-05	2.2665E-05	0.000165106	0.00022261	0.000270094	0.000270094	0.000270094	0.000192115	0.000334568	0.000244391	7.4058E-05	0.000128512	2.3381E-05
3829903772985	382990	3772985	6.47627E-05	1.39536E-05	3.3443E-05	6.20327E-05	4.25432E-05	4.00407E-06	1.28919E-05	2.28262E-05	0.000171003	0.000230561	0.000279742	0.000279742	0.000279742	0.000198977	0.000346519	0.000253121	7.67033E-05	0.000133103	2.34586E-05
3830003772985	383000	3772985	6.53142E-05	1.40724E-05	3.37278E-05	6.25609E-05	4.29055E-05	4.03816E-06	1.30017E-05	2.30206E-05	0.00017714	0.000238835	0.00028978	0.00028978	0.00028978	0.000206118	0.000358953	0.000262204	7.94557E-05	0.000137879	2.35243E-05
3830103772985	383010	3772985	6.58387E-05	1.41854E-05	3.39987E-05	6.30633E-05	4.325E-05	4.07059E-06	1.31061E-05	2.32055E-05	0.000183389	0.000247261	0.000300003	0.000300003	0.000300003	0.00021339	0.000371617	0.000271455	8.2259E-05	0.000142744	2.3584E-05
3830203772985	383020	3772985	6.63499E-05	1.42955E-05	3.42626E-05	6.35529E-05	4.35858E-05	4.10219E-06	1.32078E-05	2.33856E-05	0.000189734	0.000255816	0.000310383	0.000310383	0.000310383	0.000220773	0.000384475	0.000280847	8.51051E-05	0.000147682	2.36437E-05
3830303772985	383030	3772985	6.68475E-05	1.44027E-05	3.45196E-05	6.40296E-05	4.39127E-05	4.13296E-06	1.33069E-05	2.3561E-05	0.000196181	0.000264508	0.000320929	0.000320929	0.000320929	0.000228274	0.000397538	0.000290389	8.79968E-05	0.0001527	2.36914E-05
3830403772985	383040	3772985	6.7399E-05	1.45216E-05	3.48044E-05	6.45578E-05	4.4275E-05	4.16706E-06	1.34167E-05	2.37554E-05	0.000203147	0.0002739	0.000332325	0.000332325	0.000332325	0.000236379	0.000411654	0.0003007	9.11213E-05	0.000158122	2.37511E-05
3830503772985	383050	3772985	6.79773E-05	1.46462E-05	3.5103E-05	6.51118E-05	4.46549E-05	4.20281E-06	1.35318E-05	2.39592E-05	0.000210435	0.000283727	0.000344248	0.000344248	0.000344248	0.00024486	0.000426423	0.000311489	9.43905E-05	0.000163795	2.38168E-05
3830603772985	383060	3772985	6.85557E-05	1.47708E-05	3.54017E-05	6.56658E-05	4.50348E-05	4.23857E-06	1.36469E-05	2.41631E-05	0.000217944	0.000293851	0.000356532	0.000356532	0.000356532	0.000253598	0.000441639	0.000322604	9.77587E-05	0.00016964	2.38765E-05
3830703772985	383070	3772985	6.91475E-05	1.48983E-05	3.57073E-05	6.62326E-05	4.54236E-05	4.27516E-06	1.37647E-05	2.43717E-05	0.000225698	0.000304306	0.000369216	0.000369216	0.000369216	0.00026262	0.000457352	0.000334081	0.000101237	0.000175675	2.39362E-05
3830803772985	383080	3772985	6.97259E-05	1.50229E-05	3.6006E-05	6.67866E-05	4.58035E-05	4.31092E-06	1.38799E-05	2.45755E-05	0.000233637	0.00031501	0.000382203	0.000382203	0.000382203	0.000271858	0.000473439	0.000345832	0.000104798	0.000181855	2.39959E-05
3830903772985	383090	3772985	7.03311E-05	1.51533E-05	3.63185E-05	6.73663E-05	4.62011E-05	4.34834E-06	1.40003E-05	2.47888E-05	0.000241881	0.000326124	0.000395689	0.000395689	0.000395689	0.000281449	0.000490143	0.000358034	0.000108495	0.000188271	2.40555E-05
3831003772985	383100	3772985	7.09364E-05	1.52837E-05	3.66311E-05	6.79461E-05	4.65987E-05	4.38576E-06	1.41208E-05	2.50022E-05	0.000250369	0.000337568	0.000409574	0.000409574	0.000409574	0.000291326	0.000507343	0.000370599	0.000112303	0.000194878	2.41093E-05
3831103772985	383110	3772985	7.15551E-05	1.5417E-05	3.69506E-05	6.85387E-05	4.70052E-05	4.42401E-06	1.4244E-05	2.52202E-05	0.000259036	0.000349254	0.000423753	0.000423753	0.000423753	0.000301411	0.000524906	0.000383428	0.0001619	0.000201624	2.4163E-05
3831203772985	383120	3772985	7.21872E-05	1.55532E-05	3.7277E-05	6.91442E-05	4.74204E-05	4.4631E-06	1.43698E-05	2.5443E-05	0.000268097	0.000361471	0.000438576	0.000438576	0.000438576	0.000311955	0.000543268	0.00039684	0.000120255	0.000208677	2.42227E-05
3831303772985	383130	3772985	7.28194E-05	1.56894E-05	3.76035E-05	6.97497E-05	4.78357E-05	4.50218E-06	1.44957E-05	2.56659E-05	0.000277307	0.000373889	0.000453643	0.000453643	0.000453643	0.00032267	0.000561931	0.000410473	0.000124386	0.000215846	2.42824E-05
3831403772985	383140	3772985	7.3465E-05	1.58285E-05	3.79369E-05	7.03681E-05	4.82598E-05	4.5421E-06	1.46242E-05	2.58934E-05	0.000286727	0.000386589	0.000469051	0.000469051	0.000469051	0.000333632	0.000581019	0.000424416	0.000128611	0.000223178	2.43361E-05
3831503772985	383150	3772985	7.41241E-05	1.59705E-05	3.82772E-05	7.09994E-05	4.86927E-05	4.58285E-06	1.47554E-05	2.61257E-05	0.000296337	0.000399547	0.000484773	0.000484773	0.000484773	0.000344814	0.000600493	0.000438641	0.000132922	0.000230658	2.43958E-05
3831603772985	383160	3772985	7.47697E-05	1.61096E-05	3.86106E-05	7.16178E-05	4.91169E-05	4.62276E-06	1.48839E-05	2.63532E-05	0.000306019	0.000412601	0.000500611	0.000500611	0.000500611	0.00035608	0.000620112	0.000452972	0.000137264	0.000238194	2.44435E-05
3831703772985	383170	3772985	7.54691E-05	1.62603E-05	3.89717E-05	7.22877E-05	4.95763E-05	4.666E-06	1.50231E-05	2.65998E-05	0.000316381	0.000426572	0.000517563	0.000517563	0.000517563	0.000368137	0.00064111	0.000468311	0.000141912	0.00024626	2.45092E-05
3831803772985	383180	3772985	7.61685E-05	1.6411E-05	3.93329E-05	7.29577E-05	5.00357E-05	4.70925E-06	1.51623E-05	2.68463E-05	0.000326809	0.000440632	0.000534622	0.000534622	0.000534622	0.000380271	0.000662241	0.000483747	0.00014659	0.000254377	2.45689E-05
3831903772985	383190	3772985	7.68948E-05	1.65675E-05	3.9708E-05	7.36533E-05	5.05129E-05	4.75415E-06	1.53069E-05	2.71023E-05	0.000337607	0.000455191	0.000552286	0.000552286	0.000552286	0.000392836	0.000684123	0.00049973	0.000151433	0.000262781	2.46346E-05
3832003772985	383200	3772985	7.76615E-05	1.67327E-05	4.01039E-05	7.43877E-05	5.10165E-05	4.80155E-06	1.54595E-05	2.73725E-05	0.000348895	0.00047041	0.000570752	0.000570752	0.000570752	0.00040597	0.000706996	0.000516438	0.000156496	0.000271567	2.47062E-05
3832103772985	383210	3772985	7.84012E-05	1.68921E-05	4.04859E-05	7.50963E-05	5.15025E-05	4.84729E-06	1.56068E-05	2.76332E-05	0.00035992	0.000485275	0.000588787	0.000588787	0.000588787	0.00041879	0.000729336	0.000532757	0.000161442	0.000280149	2.47718E-05
3832203772985	383220	3772985	7.91544E-05	1.70544E-05	4.08748E-05	7.58177E-05	5.19972E-05	4.89386E-06	1.57567E-05	2.78987E-05	0.000370861	0.000500027	0.000606686	0.000606686	0.000606686	0.00043153	0.000751508	0.000548953	0.000166349	0.000288665	2.48315E-05
3832303772985	383230	3772985	7.98539E-05	1.7205E-05	4.1236E-05	7.64877E-05	5.24567E-05	4.9371E-06	1.5896E-05	2.81452E-05	0.000381224	0.000513998	0.000623638	0.000623638	0.000623638	0.000443587	0.000772506	0.000564292	0.000170997	0.000296731	2.48853E-05
3832403772985	383240	3772985	8.08626E-05	1.74224E-05	4.17569E-05	7.74539E-05	5.31194E-05	4.99947E-06	1.60968E-05	2.85008E-05	0.000390864	0.000526996	0.000639408	0.000639408	0.000639408	0.000454805	0.000792041	0.000578561	0.000175322	0.000304234	2.4933E-05
3832503772985	383250	3772985	8.32164E-05	1.79295E-05	4.29724E-05	7.97085E-05	5.46656E-05	5.145E-06	1.65653E-05	2.93304E-05	0.000390434	0.000526416	0.000638705	0.000638705	0.000638705	0.000454305	0.00079117	0.000577925	0.000175129	0.0003039	2.47838E-05
3832603772985	383260	3772985	8.96187E-05	1.93089E-05	4.62785E-05	8.58409E-05	5.88713E-05	5.54083E-06	1.78398E-05	3.15869E-05	0.000391198	0.000527447	0.000639955	0.000639955	0.000639955	0.000455194	0.000792718	0.000579056	0.000175471	0.000304495	2.81504E-05
3832703772985	383270	3772985	9.46356E-05	2.03899E-05	4.88692E-05	9.06463E-05	6.2167E-05	5.85101E-06	1.88385E-05	3.33552E-05	0.000395072	0.00053267	0.000646292	0.000646292	0.000646292	0.00045971	0.000800568	0.00058479	0.000177209	0.00030751	2.96844E-05
3832803772985	383280	3772985	9.92894E-05	2.13926E-05	5.12724E-05	9.51039E-05	6.52241E-05	6.13874E-06	1.97649E-05	3.49954E-05	0.000392911	0.000529756	0.000642757	0.000642757	0.000642757	0.000457187	0.00079619	0.000581592	0.00017624	0.000305828	3.06275E-05
3832903772985	383290	3772985	0.000103432	2.22851E-05	5.34116E-05	9.90719E-05	6.79454E-05	6.39486E-06	2.05895E-05	3.64556E-05	0.000388739	0.000524131	0.000635932	0.000635932	0.000635932	0.00045232	0.000787735	0.000575416	0.000174368	0.00030258	3.11349E-05
3833003772985	383300	3772985	0.000104925	2.26068E-05	5.41826E-05	0.000100502	6.89262E-05	6.48717E-06	2.08867E-05	3.69818E-05	0.000389067	0.000524573	0.000636469	0.000636469	0.000636469	0.00045271	0.0007884	0.000575901	0.000174516	0.000302836	3.10573E-05
3833103772985	383310	3772985	0.000106351	2.2914E-05	5.49188E-05	0.000101868	6.98627E-05	6.57532E-06	2.11705E-05	3.74843E-05	0.000388196	0.000523398	0.000635043	0.000635043	0.000635043	0.0004517	0.000786634	0.000574611	0.000174125	0.000302158	3.09499E-05
3833203772985	383320	3772985	0.000108207	2.33139E-05	5.58773E-05	0.000103645	7.1082E-05	6.69007E-06	2.154E-05	3.81385E-05	0.000384537	0.000518465	0.000629057	0.000629057	0.000629057	0.000447442	0.000779219	0.000569195	0.000172483	0.000299309	3.08723E-05
3833303772985	383330	3772985	0.000110224	2.37486E-05	5.69192E-05	0.000105578	7.24074E-05	6.81481E-06	2.19416E-05	3.88496E-05	0.000378293	0.000510047	0.000618843	0.000618843	0.000618843	0.000440177	0.000766567	0.000559953	0.000169683	0.00029445	3.07708E-05
3833403772985	383340	3772985	0.000111973	2.41253E-05	5.78221E-05	0.000107253	7.3556E-05	6.92292E-06	2.22897E-05	3.94659E-05	0.00037073	0.00049985	0.000606471	0.000606471	0.000606471	0.000431377	0.000751242	0.000548759	0.000166291	0.000288563	3.06037E-05
3833503772985	383350	3772985	0.000113116	2.43716E-05	5.84125E-05	0.000108348	7.4307E-05	6.9936E-06	2.25173E-05	3.98688E-05	0.000363883	0.000490619	0.000595271	0.000595271	0.000595271	0.000423411	0.000737368	0.000538624	0.000163219	0.000283234	3.03649E-05
3833603772985	383360	3772985	0.000114044	2.45716E-05	5.88917E-05	0.000109237	7.49167E-05	7.05098E-06	2.2702E-05	4.01959E-05	0.000355962	0.000479939	0.000582313	0.000582313	0.000582313	0.000414194	0.000721317	0.000526899	0.000159667	0.000277068	3.01023E-05
3833703772985	383370	3772985	0.00011391	2.45426E-05	5.88223E-05	0.000109108	7.48283E-05	7.04267E-06	2.26752E-05	4.01485E-05	0.000352256	0.000474941	0.000576249	0.000576249	0.000576249	0.000409881	0.000713806	0.000521413	0.000158004	0.000274183	2.98277E-05
3833803772985	383380	3772985	0.000112471	2.42325E-05	5.80791E-05	0.000107729	7.38829E-05	6.95369E-06	2.23888E-05	3.96413E-05	0.00035369	0.00047688	0.000578603	0.000578603	0.000578603	0.000411554	0.000716721	0.000523542	0.000158649	0.000275303	2.95173E-05
3833903772985	383390	3772985	0.000110776	2.38674E-05	5.72039E-05	0.000106106	7.27696E-05	6.84891E-06	2.20514E-05	3.9044E-05	0.00035379	0.00047713	0.000578905	0.000578905	0.000578905	0.00041177	0.000717096	0.000523816	0.000158732	0.000275447	2.91472E-05
3834003772985	383400	3772985	0.00010931	2.35515E-05	5.64469E-05	0.000104702	7.18066E-05	6.75826E-06	2.17596E-05	3.85272E-05	0.000351378	0.000473758	0.000574814	0.000574814	0.000574814	0.00040886	0.000712027	0.000520114	0.0001576	0.0002735	2.87532E-05
3834103772985	383410	3772985	0.000107709	2.32067E-05	5.56203E-05	0.000103169	7.07551E-05	6.65931E-06	2.14409E-05	3.79631E-05	0.000347707	0.000468808	0.000568808	0.000568808	0.000568808	0.000404588	0.000704589	0.00051468	0.000155964	0.000270643	2.83294E-05
3834203772985	383420	3772985	0.000106996	2.30531E-05	5.52522E-05	0.000102486	7.02868E-05	6.61523E-06	2.1299E-05	3.77118E-05	0.000340359	0.000458901	0.000556788	0.000556788	0.000556788	0.000396038	0.000689699	0.000503803	0.000152668	0.000264923	2.80011E-05
3834303772985	383430	3772985	0.000108126	2.32965E-05	5.58357E-05	0.000103568	7.1029E-05	6.68509E-06	2.15239E-05	3.811E-05	0.00032663	0.00044039	0.000534329	0.000534329	0.000534329	0.000380063	0.000661879	0.000483482	0.0001465	0.000254237	2.78937E-05
3834403772985	383440	3772985	0.000109041	2.34936E-05	5.6308E-05	0.000104444	7.16298E-05	6.74163E-06	2.1706E-05	3.84324E-05	0.00031274	0.00042163	0.000511606	0.000511606	0.000511606	0.00036391	0.000633732	0.000462921	0.000140279	0.000243426	2.77445E-05
3834503772985	383450	3772985	0.000110265	2.37573E-05	5.694E-05	0.000105617	7.24339E-05	6.81731E-06	2.19497E-05	3.88638E-05	0.000296892	0.000400295	0.000485681	0.000485681	0.000485681	0.0003454	0.000601618	0.000439463	0.000133171	0.00023109	2.75714E-05
3834603772985	383460	3772985	0.000111152	2.39485E-05	5.73984E-05	0.000106467	7.3017E-05	6.87219E-06	2.21264E-05	3.91767E-05	0.000280781	0.000378573	0.000459326	0.000459326	0.000459326	0.000326714	0.000568971	0.000415616	0.000125944	0.00021855	2.73207E-05
3834703772985	383470	3772985	0.000111475	2.40181E-05	5.75651E-05	0.000106776	7.32291E-05	6.89215E-06	2.21906E-05	3.92905E-05	0.000265948	0.000358574	0.00043506	0.00043506	0.00043506	0.000309454	0.000538913	0.000393659	0.000119291	0.000207004	2.69983E-05
3834803772985	383480	3772985	0.000111058	2.39283E-05	5.73498E-05	0.000106377	7.29552E-05	6.86637E-06	2.21076E-05	3.91435E-05	0.000254004	0.00034247	0.000415521	0.000415521	0.000415521	0.000295556	0.00051471	0.000375979	0.000113933	0.000197708	2.66641E-05
3834903772985	383490	3772985	0.000110359	2.37776E-05	5.69886E-05	0.000105707	7.24957E-05	6.82313E-06	2.19684E-05	3.8897E-05	0.000242579	0.00032706	0.000396831	0.000396831	0.000396831	0.000282262	0.000491559	0.000359068	0.000108809	0.000188815	2.63178E-05
3835003772985	383500	3772985	0.000109404	2.35718E-05	5.64955E-05	0.000104792	7.18684E-05	6.76409E-06	2.17783E-05	3.85604E-05	0.00022987	0.00030993	0.000376042	0.000376042	0.000376042	0.000267475	0.000465807	0.000340257	0.000103108	0.000178923	2.58881E-05
3835103772985	383510	3772985	0.000107992	2.32675E-05	5.57662E-05	0.000103439	7.09407E-05	6.67677E-06	2.14972E-05	3.80626E-05	0.000217067	0.000292668	0.000355096	0.000355096	0.000355096	0.000252577	0.000439861	0.000321305	9.73651E-05	0.000168957	2.53807E-05
3835203772985	383520	3772985	0.000106216	2.2885E-05	5.48494E-05	0.000101739	6.97744E-05	6.567E-06	2.11438E-05	3.74369E-05	0.000205475	0.000277039	0.000336133	0.000336133	0.000336133	0.000239088	0.000416371	0.000304146	9.21656E-05	0.000159934	2.48614E-05
3835303772985	383530	3772985	0.000104575	2.25315E-05	5.4002E-05	0.000100167	6.86964E-05	6.46555E-06	2.08171E-05	3.68585E-05	0.000196408	0.000264814	0.0003213	0.0003213	0.0003213	0.00022853 8	0.000397998	0.000290725	8.80985E-05	0.000152877	2.44435E-05
3835403772985	383540	3772985	0.000102827	2.21547E-05	5.30991E-05	9.84922E-05	6.75478E-05	6.35744E-06	2.0469E-05	3.62422E-05	0.000187884	0.00025332 1	0.000307356	0.000307356	0.000307356	0.0002186 2	0.000380725	0.000278108	8.42751E-05	0.000146242	2.40257E-05
3835503772985	383550	3772985	0.000101159	2.17954E-05	5.22378E-05	9.68947E-05	6.64522E-05	6.25433E-06	2.0137E-05	3.56544E-05	0.000180381	0.000243205	0.000295082	0.000295082	0.000295082	0.000209889	0.000365521	0.000267002	8.09096E-05	0.000140402	2.36616E-05
3835603772985	383560	3772985	9.95853E-05	2.14563E-05	5.14252E-05	9.53873E-05	6.54185E-05	6.15703E-06	1.98238E-05	3.50997E-05	0.000173689	0.000234183	0.000284136	0.000284136	0.000284136	0.000202103	0.000351962	0.000257097	7.79082E-05	0.000135194	2.33452E-05
3835703772985	383570	3772985	9.79713E-05	2.11086E-05	5.05917E-05	9.38413E-05	6.43582E-05	6.05724E-06	1.95025E-05	3.45309E-05	0.00016735	0.000225636	0.000273766	0.000273766	0.000273766	0.000194727	0.000339116	0.000247714	7.50647E-05	0.000130259	2.30348E-05
3835803772985	383580	3772985	9.65187E-05	2.07956E-05	4.98416E-05	9.245E-05	6.34039E-05	5.96743E-06	1.92133E-05	3.40189E-05	0.000161793	0.000218143	0.000264674	0.000264674	0.000264674	0.00018826	0.000327855	0.000239488	7.2572E-05	0.000125934	2.27841E-05
3835903772985	383590	3772985	9.5066E-05	2.04826E-05	4.90915E-05	9.10586E-05	6.24497E-05	5.87762E-06	1.89242E-05	3.35069E-05	0.000156546	0.000211069	0.000256091	0.000256091	0.000256091	0.000182155	0.000317223	0.000231721	7.02186E-05	0.00012185	2.25394E-05
3836003772985	383600	3772985	9.38824E-05	2.02276E-05	4.84803E-05	8.99248E-05	6.16722E-05	5.80444E-06	1.86885E-05	3.30897E-05	0.000152135	0.000205121	0.000248875	0.000248875	0.000248875	0.00017702 2	0.000308284	0.000225192	6.82399E-05	0.000118416	2.23782E-05
3836103772985	383610	3772985	9.31427E-05	2.00682E-05	4.80983E-05	8.92163E-05	6.11862E-05	5.7587E-06	1.85413E-05	3.2829E-05	0.00014884	0.000200679	0.000243485	0.000243485	0.000243485	0.00017318 8	0.000301607	0.000220315	6.6762E-05	0.000115852	2.23245E-05
3836203772985	383620	3772985	9.2376E-05	1.9903E-05	4.77024E-05	8.84819E-05	6.06826E-05	5.7113E-06	1.83887E-05	3.25588E-05	0.0001457	0.000196445	0.000238349	0.000238349	0.000238349	0.000169535	0.000295245	0.000215667	6.53537E-05	0.000113408	2.22648E-05
3836303772985	383630	3772985	9.16631E-05	1.97494E-05	4.73342E-05	8.77991E-05	6.02143E-05	5.66723E-06	1.82468E-05	3.23075E-05	0.000142841	0.00019259	0.000233671	0.000233671	0.000233671	0.000166208	0.000289451	0.000211435	6.40712E-05	0.000111182	2.2223E-05
3836403772985	383640	3772985	9.09503E-05	1.95958E-05	4.69661E-05	8.71163E-05	5.9746E-05	5.62316E-06	1.81049E-05	3.20562E-05	0.000140167	0.000188985	0.000229297	0.000229297	0.000229297	0.00016309 7	0.000284032	0.000207477	6.28717E-05	0.000109101	2.21872E-05
3836503772985	383650	3772985	9.03585E-05	1.94683E-05	4.66605E-05	8.65494E-05	5.93573E-05	5.58657E-06	1.7987E-05	3.18477E-05	0.000137905	0.000185935	0.000225596	0.000225596	0.000225596	0.000160464	0.000279448	0.000204128	6.18569E-05	0.00010734	2.21753E-05
3836603772985	383660	3772985	9.00357E-05	1.93988E-05	4.64938E-05	8.62402E-05	5.91452E-05	5.56661E-06	1.79228E-05	3.17339E-05	0.000136579	0.000184148	0.000223428	0.000223428	0.000223428	0.000158922	0.000276762	0.000202166	6.12625E-05	0.000106309	2.2229E-05
3836703772985	383670	3772985	8.96187E-05	1.93089E-05	4.62785E-05	8.58409E-05	5.88713E-05	5.54083E-06	1.78398E-05	3.15869E-05	0.000135356	0.000182498	0.000221426	0.000221426	0.000221426	0.000157498	0.000274283	0.000200355	6.07137E-05	0.000105356	2.22648E-05
3836803772985	383680	3772985	8.89462E-05	1.91641E-05	4.59312E-05	8.51967E-05	5.84295E-05	5.49925E-06	1.77059E-05	3.13499E-05	0.000133499	0.000179995	0.000218389	0.000218389	0.000218389	0.000155338	0.000270521	0.000197607	5.9881E-05	0.000103911	2.2235E-05
3836903772985	383690	3772985	8.81795E-05	1.89989E-05	4.55353E-05	8.44624E-05	5.79259E-05	5.45185E-06	1.75533E-05	3.10797E-05	0.000131386	0.000177146	0.000214933	0.000214933	0.000214933	0.00015288	0.000266239	0.000194479	5.89332E-05	0.000102266	2.21693E-05
3837003772985	383700	3772985	8.74398E-05	1.88395E-05	4.51533E-05	8.37538E-05	5.74399E-05	5.40611E-06	1.7406E-05	3.08189E-05	0.000129399	0.000174466	0.000211681	0.000211681	0.000211681	0.000150567	0.000262211	0.000191537	5.80416E-05	0.000100719	2.21096E-05

			ISDrainage / Utilities Trenching	ISDrainage / Utilities Trenching				SVSite Grubbing / Prep	SVMass Grading / Excavation	SVMass Grading / Excavation	SVDrainage / Utilities Trenching	SVFoundations / Concrete Pads	SVBuilding / Structure Construction	SVBuilding / Structure Construction			SVArchitectural Coating	SVArchitectural Coating	SVLandscaping or Other Finishing	SVLandscaping or Other Finishing	
Unique Identifier	X (UTM)	Y (UTM)	2027	2028	ISAsphalt Paving 2027	ISAsphalt Paving 2028	SVDemolition 2027	2027	2027	2028	2028	2028	2028	2029	SVAsphalt Paving 2028	SVAsphalt Paving 2029	2028	2029	2028	2029	MDemolition 2027
3838903772975	383890	3772975	6.89523E-06	6.89523E-06	2.95284E-05	2.95284E-05	0.000148485	9.80991E-05	0.000165662	0.000165662	5.00038E-05	5.15307E-05	0.000261903	0.000261903	0.000203451	0.000203451	2.01542E-05	2.01542E-05	6.48905E-05	6.48905E-05	4.76097E-05
3839003772975	383900	3772975	6.88904E-06	6.88904E-06	2.95019E-05	2.95019E-05	0.000146346	9.66865E-05	0.000163276	0.000163276	4.92838E-05	5.07886E-05	0.000258424	0.000258424	0.000200521	0.000200521	1.9864E-05	1.9864E-05	6.3956E-05	6.3956E-05	4.74485E-05
3839103772975	383910	3772975	6.85397E-06	6.85397E-06	2.93517E-05	2.93517E-05	0.000142432	9.41E-05	0.000158908	0.000158908	4.79654E-05	4.943E-05	0.000252279	0.000252279	0.000195157	0.000195157	1.93326E-05	1.93326E-05	6.22451E-05	6.22451E-05	4.70187E-05
3829703772985	382970	3772985	8.04237E-06	8.04237E-06	3.4441E-05	3.4441E-05	0.000441202	0.000291488	0.000492241	0.000492241	0.00014858	0.000153116	0.001160533	0.001160533	0.000604526	0.000604526	5.98855E-05	5.98855E-05	0.000192813	0.000192813	3.24422E-05
3829803772985	382980	3772985	8.08157E-06	8.08157E-06	3.46089E-05	3.46089E-05	0.000481687	0.000318235	0.000537409	0.000537409	0.000162213	0.000167166	0.001297056	0.001297056	0.000659997	0.000659997	6.53806E-05	6.53806E-05	0.000210506	0.000210506	3.28063E-05
3829903772985	382990	3772985	8.10839E-06	8.10839E-06	3.47237E-05	3.47237E-05	0.000519568	0.000343262	0.000579672	0.000579672	0.00017497	0.000180313	0.001421727	0.001421727	0.000711901	0.000711901	7.05223E-05	7.05223E-05	0.00022706	0.00022706	3.31823E-05
3830003772985	383000	3772985	8.13109E-06	8.13109E-06	3.48209E-05	3.48209E-05	0.000559758	0.000369815	0.000624512	0.000624512	0.000188505	0.000194261	0.001554244	0.001554244	0.000766969	0.000766969	7.59775E-05	7.59775E-05	0.000244624	0.000244624	3.35524E-05
3830103772985	383010	3772985	8.15172E-06	8.15172E-06	3.49093E-05	3.49093E-05	0.000605518	0.000400047	0.000675565	0.000675565	0.000203915	0.000210141	0.001719961	0.001719961	0.000829668	0.000829668	8.21885E-05	8.21885E-05	0.000264622	0.000264622	3.39285E-05
3830203772985	383020	3772985	8.17235E-06	8.17235E-06	3.49976E-05	3.49976E-05	0.000654935	0.000432695	0.000730699	0.000730699	0.000220557	0.000227291	0.001904642	0.001904642	0.000897379	0.000897379	8.88961E-05	8.88961E-05	0.000286218	0.000286218	3.42926E-05
3830303772985	383030	3772985	8.18886E-06	8.18886E-06	3.50683E-05	3.50683E-05	0.000702576	0.00046417	0.000783851	0.000783851	0.0002366	0.000243824	0.002077071	0.002077071	0.000962655	0.000962655	9.53625E-05	9.53625E-05	0.000307038	0.000307038	3.46627E-05
3830403772985	383040	3772985	8.20949E-06	8.20949E-06	3.51567E-05	3.51567E-05	0.000751074	0.000496211	0.000837959	0.000837959	0.000252932	0.000260655	0.002250711	0.002250711	0.001029107	0.001029107	0.000101945	0.000101945	0.000328233	0.000328233	3.50626E-05
3830503772985	383050	3772985	8.23219E-06	8.23219E-06	3.52539E-05	3.52539E-05	0.000803187	0.00053064	0.000896101	0.000896101	0.000270482	0.000278741	0.002439424	0.002439424	0.001100511	0.001100511	0.000109019	0.000109019	0.000351007	0.000351007	3.54745E-05
3830603772985	383060	3772985	8.25282E-06	8.25282E-06	3.53422E-05	3.53422E-05	0.000858847	0.000567413	0.0009582	0.0009582	0.000289226	0.000298058	0.002643636	0.002643636	0.001176775	0.001176775	0.000116574	0.000116574	0.000375332	0.000375332	3.58983E-05
3830703772985	383070	3772985	8.27345E-06	8.27345E-06	3.54306E-05	3.54306E-05	0.000918128	0.000606578	0.001024339	0.001024339	0.00030919	0.000318631	0.002863591	0.002863591	0.001258001	0.001258001	0.00012462	0.00012462	0.000401239	0.000401239	3.63221E-05
3830803772985	383080	3772985	8.29408E-06	8.29408E-06	3.55189E-05	3.55189E-05	0.000980822	0.000647998	0.001094285	0.001094285	0.000330303	0.000340388	0.003098413	0.003098413	0.001343903	0.001343903	0.00013313	0.00013313	0.000428637	0.000428637	3.67519E-05
3830903772985	383090	3772985	8.31471E-06	8.31471E-06	3.56073E-05	3.56073E-05	0.001047333	0.00069194	0.001168489	0.001168489	0.000352701	0.00036347	0.003348734	0.003348734	0.001435034	0.001435034	0.000142157	0.000142157	0.000457703	0.000457703	3.71995E-05
3831003772985	383100	3772985	8.33328E-06	8.33328E-06	3.56868E-05	3.56868E-05	0.001117243	0.000738127	0.001246487	0.001246487	0.000376244	0.000387732	0.003612531	0.003612531	0.001530824	0.001530824	0.000151646	0.000151646	0.000488255	0.000488255	3.76532E-05
3831103772985	383110	3772985	8.35185E-06	8.35185E-06	3.57663E-05	3.57663E-05	0.001189905	0.000786133	0.001327555	0.001327555	0.000400714	0.000412949	0.003886454	0.003886454	0.001630384	0.001630384	0.000161509	0.000161509	0.00052001	0.00052001	3.81128E-05
3831203772985	383120	3772985	8.37248E-06	8.37248E-06	3.58547E-05	3.58547E-05	0.0012662	0.000836538	0.001412675	0.001412675	0.000426407	0.000439427	0.004171611	0.004171611	0.001734922	0.001734922	0.000171865	0.000171865	0.000553352	0.000553352	3.85963E-05
3831303772985	383130	3772985	8.39312E-06	8.39312E-06	3.5943E-05	3.5943E-05	0.001343996	0.000887935	0.001499471	0.001499471	0.000452605	0.000466425	0.004458714	0.004458714	0.001841516	0.001841516	0.000182424	0.000182424	0.0005873 5	0.0005873 5	3.90798E-05
3831403772985	383140	3772985	8.41168E-06	8.41168E-06	3.60226E-05	3.60226E-05	0.001422919	0.000940077	0.001587524	0.001587524	0.000479183	0.000493815	0.004743484	0.004743484	0.001949654	0.001949654	0.000193137	0.000193137	0.000621841	0.000621841	3.95753E-05
3831503772985	383150	3772985	8.43232E-06	8.43232E-06	3.61109E-05	3.61109E-05	0.001501872	0.00099224	0.001675611	0.001675611	0.000505772	0.000521215	0.005018554	0.005018554	0.002057835	0.002057835	0.000203853	0.000203853	0.000656345	0.000656345	4.00826E-05
3831603772985	383160	3772985	8.44882E-06	8.44882E-06	3.61816E-05	3.61816E-05	0.001578761	0.001043038	0.001761394	0.001761394	0.000531665	0.000547899	0.005272546	0.005272546	0.002163187	0.002163187	0.000214289	0.000214289	0.000689947	0.000689947	4.059E-05
3831703772985	383170	3772985	8.47152E-06	8.47152E-06	3.62788E-05	3.62788E-05	0.001656367	0.001094309	0.001847978	0.001847978	0.0005578	0.00057432	0.005508773	0.005508773	0.002269521	0.002269521	0.000224823	0.000224823	0.000723862	0.000723862	4.11332E-05
3831803772985	383180	3772985	8.49215E-06	8.49215E-06	3.63671E-05	3.63671E-05	0.001728575	0.001142015	0.001928539	0.001928539	0.000582117	0.000599891	0.005700759	0.005700759	0.002368459	0.002368459	0.000234624	0.000234624	0.000755419	0.000755419	4.16824E-05
3831903772985	383190	3772985	8.51485E-06	8.51485E-06	3.64643E-05	3.64643E-05	0.001794982	0.001185888	0.002002627	0.002002627	0.00060448	0.000622937	0.005838712	0.005838712	0.002459448	0.002459448	0.000243638	0.000243638	0.000784439	0.000784439	4.22554E-05
3832003772985	383200	3772985	8.5396E-06	8.5396E-06	3.65704E-05	3.65704E-05	0.001841795	0.001216816	0.002054856	0.002054856	0.000620245	0.000639183	0.005856916	0.005856916	0.002523591	0.002523591	0.000249992	0.000249992	0.000804898	0.000804898	4.28463E-05
3832103772985	383210	3772985	8.5623E-06	8.5623E-06	3.66676E-05	3.66676E-05	0.001852995	0.001224215	0.002067351	0.002067351	0.000624016	0.00064307	0.005654727	0.005654727	0.002538936	0.002538936	0.000251512	0.000251512	0.000809792	0.000809792	4.34373E-05
3832203772985	383220	3772985	8.58293E-06	8.58293E-06	3.67559E-05	3.67559E-05	0.001839541	0.001215326	0.002052341	0.002052341	0.000619485	0.000638401	0.005304522	0.005304522	0.002520502	0.002520502	0.000249686	0.000249686	0.000803912	0.000803912	4.40342E-05
3832303772985	383230	3772985	8.6015E-06	8.6015E-06	3.68354E-05	3.68354E-05	0.001817675	0.00120088	0.002027946	0.002027946	0.000612122	0.000630813	0.004935779	0.004935779	0.002490541	0.002490541	0.000246718	0.000246718	0.000794357	0.000794357	4.46251E-05
3832403772985	383240	3772985	8.61801E-06	8.61801E-06	3.69061E-05	3.69061E-05	0.001775695	0.001173146	0.00198111	0.00198111	0.000597985	0.000616244	0.004503289	0.004503289	0.002433022	0.002433022	0.00024102	0.00024102	0.000776011	0.000776011	4.51982E-05
3832503772985	383250	3772985	8.56643E-06	8.56643E-06	3.66852E-05	3.66852E-05	0.001688918	0.001115815	0.001884294	0.001884294	0.000568762	0.000586128	0.003959218	0.003959218	0.002314121	0.002314121	0.000229241	0.000229241	0.000738087	0.000738087	4.56578E-05
3832603772985	383260	3772985	9.73007E-06	9.73007E-06	4.16685E-05	4.16685E-05	0.001602539	0.001058747	0.001787922	0.001787922	0.000539672	0.000556151	0.003463511	0.003463511	0.002195766	0.002195766	0.000217517	0.000217517	0.000700338	0.000700338	5.00511E-05
3832703772985	383270	3772985	1.02603E-05	1.02603E-05	4.39392E-05	4.39392E-05	0.001542136	0.001018841	0.001720533	0.001720533	0.000519331	0.000535189	0.003085311	0.003085311	0.002113004	0.002113004	0.000209318	0.000209318	0.000673941	0.000673941	5.69036E-05
3832803772985	383280	3772985	1.05863E-05	1.05863E-05	4.53352E-05	4.53352E-05	0.001489209	0.000983873	0.001661482	0.001661482	0.000501507	0.00051682	0.00277203	0.00277203	0.002040484	0.002040484	0.000202134	0.000202134	0.000650811	0.000650811	6.02523E-05
3832903772985	383290	3772985	1.07617E-05	1.07617E-05	4.60863E-05	4.60863E-05	0.001441727	0.000952504	0.001608508	0.001608508	0.000485517	0.000500342	0.002506417	0.002506417	0.001975426	0.001975426	0.000195689	0.000195689	0.000630061	0.000630061	6.28608E-05
3833003772985	383300	3772985	1.07349E-05	1.07349E-05	4.59714E-05	4.59714E-05	0.001431723	0.000945894	0.001597346	0.001597346	0.000482148	0.00049687	0.002328139	0.002328139	0.001961717	0.001961717	0.000194331	0.000194331	0.000625689	0.000625689	6.40904E-05
3833103772985	383310	3772985	1.06977E-05	1.06977E-05	4.58124E-05	4.58124E-05	0.001414758	0.000934686	0.001578419	0.001578419	0.000476435	0.000490983	0.002162345	0.002162345	0.001938473	0.001938473	0.000192029	0.000192029	0.000618275	0.000618275	6.52842E-05
3833203772985	383320	3772985	1.06709E-05	1.06709E-05	4.56975E-05	4.56975E-05	0.001381374	0.00091263	0.001541173	0.001541173	0.000465193	0.000479397	0.001999668	0.001999668	0.001892731	0.001892731	0.000187498	0.000187498	0.000603685	0.000603685	6.65557E-05
3833303772985	383330	3772985	1.06358E-05	1.06358E-05	4.55473E-05	4.55473E-05	0.001334463	0.000881637	0.001488835	0.001488835	0.000449395	0.000463117	0.001846345	0.001846345	0.001828454	0.001828454	0.00018113	0.00018113	0.000583184	0.000583184	6.77196E-05
3833403772985	383340	3772985	1.0578E-05	1.0578E-05	4.52999E-05	4.52999E-05	0.001281339	0.00084654	0.001429565	0.001429565	0.000431505	0.000444681	0.001709989	0.001709989	0.001755664	0.001755664	0.000173919	0.000173919	0.000559968	0.000559968	6.86687E-05
3833503772985	383350	3772985	1.04955E-05	1.04955E-05	4.49465E-05	4.49465E-05	0.001230733	0.000813106	0.001373105	0.001373105	0.000414463	0.000427118	0.001596604	0.001596604	0.001686325	0.001686325	0.000167051	0.000167051	0.000537852	0.000537852	6.94328E-05
3833603772985	383360	3772985	1.04047E-05	1.04047E-05	4.45577E-05	4.45577E-05	0.001174729	0.000776107	0.001310624	0.001310624	0.000395603	0.000407682	0.001495071	0.001495071	0.001609591	0.001609591	0.000159449	0.000159449	0.000513378	0.000513378	7.00775E-05
3833703772985	383370	3772985	1.03098E-05	1.03098E-05	4.41513E-05	4.41513E-05	0.001134955	0.000749829	0.001266248	0.001266248	0.000382209	0.000393879	0.001422809	0.001422809	0.001555093	0.001555093	0.000154051	0.000154051	0.000495996	0.000495996	7.07281E-05
3833803772985	383380	3772985	1.02025E-05	1.02025E-05	4.36918E-05	4.36918E-05	0.001115785	0.000737164	0.001244861	0.001244861	0.000375753	0.000387226	0.001379522	0.001379522	0.001528827	0.001528827	0.000151448	0.000151448	0.000487618	0.000487618	7.13011E-05
3833903772985	383390	3772985	1.00746E-05	1.00746E-05	4.3144E-05	4.3144E-05	0.00109327	0.000722289	0.001219741	0.001219741	0.000368171	0.000379412	0.001341078	0.001341078	0.001497977	0.001497977	0.000148392	0.000148392	0.000477779	0.000477779	7.15399E-05
3834003772985	383400	3772985	9.93846E-06	9.93846E-06	4.25609E-05	4.25609E-05	0.001061166	0.000701079	0.001183924	0.001183924	0.000357359	0.000368271	0.001300857	0.001300857	0.001453989	0.001453989	0.000144035	0.000144035	0.000463749	0.000463749	7.15279E-05
3834103772985	383410	3772985	9.79197E-06	9.79197E-06	4.19335E-05	4.19335E-05	0.001026343	0.000678072	0.001145071	0.001145071	0.000345632	0.000356186	0.001263135	0.001263135	0.001406274	0.001406274	0.000139308	0.000139308	0.00044853	0.00044853	7.11996E-05
3834203772985	383420	3772985	9.67849E-06	9.67849E-06	4.14476E-05	4.14476E-05	0.000977213	0.000645614	0.001090259	0.001090259	0.000329087	0.000339136	0.001215686	0.001215686	0.001338958	0.001338958	0.00013264	0.00013264	0.00042706	0.00042706	7.11877E-05
3834303772985	383430	3772985	9.64135E-06	9.64135E-06	4.12885E-05	4.12885E-05	0.000903792	0.000597107	0.001008344	0.001008344	0.000304362	0.000313655	0.001147791	0.001147791	0.001238358	0.001238358	0.000122674	0.000122674	0.000394973	0.000394973	7.22383E-05
3834403772985	383440	3772985	9.58977E-06	9.58977E-06	4.10677E-05	4.10677E-05	0.000836387	0.000552575	0.000933141	0.000933141	0.000281662	0.000290263	0.001085527	0.001085527	0.001146001	0.001146001	0.000113525	0.000113525	0.000365516	0.000365516	7.30143E-05
3834503772985	383450	3772985	9.52994E-06	9.52994E-06	4.08114E-05	4.08114E-05	0.000768094	0.000507455	0.000856948	0.000856948	0.000258664	0.000266562	0.001021948	0.001021948	0.001052427	0.001052427	0.000104255	0.000104255	0.000335671	0.000335671	7.36231E-05
3834603772985	383460	3772985	9.44329E-06	9.44329E-06	4.04403E-05	4.04403E-05	0.000705418	0.000466048	0.000787022	0.000787022	0.000237557	0.000244811	0.000962557	0.000962557	0.00096655	0.00096655	9.57483E-05	9.57483E-05	0.000308281	0.000308281	7.38022E-05
3834703772985	383470	3772985	9.33187E-06	9.33187E-06	3.99632E-05	3.99632E-05	0.000651725	0.000430574	0.000727117	0.000727117	0.000219475	0.000226177	0.000910173	0.000910173	0.00089298	0.00089298	8.84603E-05	8.84603E-05	0.000284815	0.000284815	7.35873E-05
3834803772985	383480	3772985	9.21633E-06	9.21633E-06	3.94684E-05	3.94684E-05	0.00060947	0.000402657	0.000679974	0.000679974	0.000205246	0.000211513	0.000867517	0.000867517	0.00083508 3	0.00083508 3	8.27249E-05	8.27249E-05	0.000266349	0.000266349	7.3253E-05
3834903772985	383490	3772985	9.09667E-06	9.09667E-06	3.8956E-05	3.8956E-05	0.00057127	0.00037742	0.000637355	0.000637355	0.000192381	0.000198256	0.000827721	0.000827721	0.000782743	0.000782743	7.754E-05	7.754E-05	0.000249655	0.000249655	7.27695E-05
3835003772985	383500	3772985	8.94812E-06	8.94812E-06	3.83198E-05	3.83198E-05	0.000532452	0.000351774	0.000594047	0.000594047	0.000179309	0.000184784	0.000786198	0.000786198	0.000729555	0.000729555	7.22711E-05	7.22711E-05	0.000232691	0.000232691	7.18562E-05
3835103772985	383510	3772985	8.77275E-06	8.77275E-06	3.75688E-05	3.75688E-05	0.000495711	0.0003275	0.000553055	0.000553055	0.000166936	0.000172033	0.000745706	0.000745706	0.000679213	0.000679213	6.72841E-05	6.72841E-05	0.000216634	0.000216634	7.05311E-05
3835203772985	383520	3772985	8.59325E-06	8.59325E-06	3.68001E-05	3.68001E-05	0.000463558	0.000306258	0.000517183	0.000517183	0.000156108	0.000160875	0.000708963	0.000708963	0.000635158	0.000635158	6.292E-05	6.292E-05	0.000202583	0.000202583	6.90567E-05
3835303772985	383530	3772985	8.44882E-06	8.44882E-06	3.61816E-05	3.61816E-05	0.000438298	0.0002895 7	0.000489001	0.000489001	0.000147602	0.000152109	0.000678739	0.000678739	0.000600547	0.000600547	5.94914E-05	5.94914E-05	0.000191544	0.000191544	6.79524E-05
3835403772985	383540	3772985	8.3044E-06	8.3044E-06	3.55631E-05	3.55631E-05	0.000415213	0.000274318	0.000463245	0.000463245	0.000139827	0.000144097	0.000650293	0.000650293	0.000568916	0.000568916	5.6358E-05	5.6358E-05	0.000181456	0.000181456	6.67825E-05
3835503772985	383550	3772985	8.17854E-06	8.17854E-06	3.50241E-05	3.50241E-05	0.000395087	0.000261021	0.000440791	0.000440791	0.0013305	0.000137112	0.000624656	0.000624656	0.00054134	0.00054134	5.36262E-05	5.36262E-05	0.00017266	0.00017266	6.57319E-05
3835603772985	383560	3772985	8.06919E-06	8.06919E-06	3.45559E-05	3.45559E-05	0.000377265	0.000249247	0.000420907	0.000420907	0.000127048	0.000130927	0.000601298	0.000601298	0.000516921	0.000516921	5.12071E-05	5.12071E-05	0.000164871	0.000164871	6.47828E-05
3835703772985	383570	3772985	7.96191E-06	7.96191E-06	3.40964E-05	3.40964E-05	0.000360655	0.000238274	0.000402377	0.000402377	0.000121455	0.000125163	0.000579062	0.000579062	0.000494163	0.000494163	4.89527E-05	4.89527E-05	0.000157613	0.000157613	6.3792E-05
3835803772985	383580	3772985	7.87525E-06	7.87525E-06	3.37253E-05	3.37253E-05	0.000346013	0.0002286	0.00038604	0.00038604	0.000116524	0.000120082	0.000558938	0.000558938	0.0004741	0.0004741	4.69652E-05	4.69652E-05	0.000151214	0.000151214	6.29384E-05
3835903772985	383590	3772985	7.79066E-06	7.79066E-06	3.33631E-05	3.33631E-05	0.000332271	0.000219521	0.000370708	0.000370708	0.000111896	0.000115313	0.000539768	0.000539768	0.000455271	0.000455271	4.51E-05	4.51E-05	0.000145208	0.000145208	6.2055E-05
3836003772985	383600	3772985	7.73495E-06	7.73495E-06	3.31245E-05	3.31245E-05	0.000320404	0.000211681	0.000357468	0.000357468	0.000107899	0.000111194	0.000522749	0.000522749	0.000439011	0.000439011	4.34892E-05	4.34892E-05	0.000140022	0.000140022	6.13804E-05
3836103772985	383610	3772985	7.71638E-06	7.71638E-06	3.3045E-05	3.3045E-05	0.000310797	0.000205334	0.00034675	0.00034675	0.000104664	0.00010786	0.00050841	0.00050841	0.00042584 8	0.00042584 8	4.21853E-05	4.21853E-05	0.000135824	0.000135824	6.10641E-05
3836203772985	383620	3772985	7.69575E-06	7.69575E-06	3.29566E-05	3.29566E-05	0.00030154	0.000199218	0.000336422	0.000336422	0.000101547	0.000104647	0.000494522	0.000494522	0.000413164	0.000413164	4.09288E-05	4.09288E-05	0.000131778	0.000131778	6.07059E-05
3836303772985	383630	3772985	7.68131E-06	7.68131E-06	3.28948E-05	3.28948E-05	0.000292877	0.000193494	0.000326757	0.000326757	9.86294E-05	0.000101641	0.000481394	0.000481394	0.000401294	0.000401294	3.97529E-05	3.97529E-05	0.000127992	0.000127992	6.03717E-05
3836403772985	383640	3772985	7.66893E-06	7.66893E-06	3.28418E-05	3.28418E-05	0.000284612	0.000188034	0.000317536	0.000317536	9.58462E-05	9.87728E-05	0.000468807	0.000468807	0.00038997	0.00038997	3.86311E-05	3.86311E-05	0.000124381	0.000124381	6.00195E-05
3836503772985	383650	3772985	7.6648E-06	7.6648E-06	3.28241E-05	3.28241E-05	0.000277131	0.000183092	0.00030919	0.00030919	9.3327E-05	9.61767E-05	0.000457251	0.000457251	0.00037972	0.00037972	3.76158E-05	3.76158E-05	0.000121111	0.000121111	5.97628E-05
3836603772985	383660	3772985	7.68337E-06	7.68337E-06	3.29036E-05	3.29036E-05	0.000271262	0.000179214	0.000302642	0.000302642	9.13504E-05	9.41398E-05	0.000447756	0.000447756	0.000371678	0.000371678	3.68191E-05	3.68191E-05	0.000118546	0.000118546	5.97927E-05
3836703772985	383670	3772985	7.69575E-06	7.69575E-06	3.29566E-05	3.29566E-05	0.000265632	0.000175494	0.00029636	0.00029636	8.94544E-05	9.21858E-05	0.000438648	0.000438648	0.000363963	0.000363963	3.60549E-05	3.60549E-05	0.000116086	0.000116086	5.97628E-05
3836803772985	383680	3772985	7.68544E-06	7.68544E-06	3.29124E-05	3.29124E-05	0.000259095	0.000171176	0.000289067	0.000289067	8.72529E-05	8.99171E-05	0.00042856	0.00042856	0.000355006	0.000355006	3.51676E-05	3.51676E-05	0.000113229	0.000113229	5.94285E-05
3836903772985	383690	3772985	7.66274E-06	7.66274E-06	3.28153E-05	3.28153E-05	0.000252312	0.000166695	0.0002815	0.0002815	8.4969E-05	8.75634E-05	0.000418266	0.000418266	0.000345713	0.000345713	3.4247E-05	3.4247E-05	0.000110265	0.000110265	5.8963E-05
3837003772985	383700	3772985	7.64211E-06	7.64211E-06	3.27269E-05	3.27269E-05	0.000245892	0.000162453	0.000274337	0.000274337	8.28067E-05	8.53352E-05	0.000408527	0.000408527	0.000336916	0.000336916	3.33755E-05	3.33755E-05	0.000107459	0.000107459	5.84974E-05

			MSite Grubbing / Prep	MMass Grading / Excavation	MMass Grading / Excavation	MDrainage / Utilities Trenching	MFoundations / Concrete Pads	MBuilding / Structure Construction	MAsphalt Paving	MLandscaping or Other Finishing	MWaterside Construction (Piles)	RSSWRe-striping South Valley	RSSWRe-striping Silver Lake Boulevard	RSSWDemolition	RSSWPlacing Base	RSSWForm/Place Rebar and Pour	Child Risk				
Unique Identifier	X (UTM)	Y (UTM)	2027	2027	2028	2028	2028	2028	2028	2028	2028	2029	2029	2029	2029	2029	3rd Trimester	0<2	2<16	Total	per million
3838903772975	383890	3772975	4.29618E-05	0.000107279	0.000107279	3.0023E-05	5.53981E-05	9.9616E-05	7.04724E-05	2.13553E-05	3.78114E-05	6.99008E-05	7.88237E-05	0.000127132	6.9109E-05	2.06855E-05	2.29838E-09	5.138E-08	2.6374E-08	8.00522E-08	0.08005223
3839003772975	383900	3772975	4.28163E-05	0.000106916	0.000106916	2.99214E-05	5.52105E-05	9.92788E-05	7.02338E-05	2.1283E-05	3.76834E-05	6.92879E-05	7.91855E-05	0.000127353	6.9229E-05	2.07214E-05	2.29147E-09	5.1287E-08	2.6199E-08	7.97776E-08	0.07977764
3839103772975	383910	3772975	4.24285E-05	0.000105947	0.000105947	2.96503E-05	5.47105E-05	9.83796E-05	6.95977E-05	2.10902E-05	3.73421E-05	6.79716E-05	7.74019E-05	0.000124416	6.76323E-05	2.02435E-05	2.26875E-09	5.0851E-08	2.5662E-08	7.87821E-08	0.07878207
3829703772985	382970	3772985	2.9275E-05	7.31019E-05	7.31019E-05	2.04582E-05	3.77493E-05	6.78803E-05	4.80212E-05	1.45519E-05	2.57654E-05	0.000585126	5.7024E-05	9.44069E-05	5.13195E-05	1.53608E-05	2.80031E-09	6.2471E-08	5.5824E-08	1.21095E-07	0.12109473
3829803772985	382980	3772985	2.96036E-05	7.39223E-05	7.39223E-05	2.06879E-05	3.8173E-05	6.86422E-05	4.85602E-05	1.47152E-05	2.60546E-05	0.000619562	5.85865E-05	9.69451E-05	5.26993E-05	1.57738E-05	2.71756E-09	6.1063E-08	5.9798E-08	1.23578E-07	0.12357806
3829903772985	382990	3772985	2.99429E-05	7.47697E-05	7.47697E-05	2.0925E-05	3.86106E-05	6.9429E-05	4.91169E-05	1.48839E-05	2.63532E-05	0.000659599	6.02143E-05	9.95767E-05	5.41298E-05	1.6202E-05	2.52424E-09	5.9024E-08	6.3499E-08	1.25047E-07	0.12504708
3830003772985	383000	3772985	3.02768E-05	7.56036E-05	7.56036E-05	2.11584E-05	3.90412E-05	7.02033E-05	4.96647E-05	1.50499E-05	2.66472E-05	0.000699581	6.18974E-05	0.000102293	5.56065E-05	1.6644E-05	2.53882E-09	5.933E-08	6.7424E-08	1.29293E-07	0.12929316
3830103772985	383010	3772985	3.06162E-05	7.6451E-05	7.6451E-05	2.13955E-05	3.94788E-05	7.09902E-05	5.02213E-05	1.52186E-05	2.69458E-05	0.000734177	6.36357E-05	0.000105095	5.71293E-05	1.70998E-05	2.57211E-09	5.98E-08	7.1945E-08	1.34318E-07	0.13431753
3830203772985	383020	3772985	3.09448E-05	7.72714E-05	7.72714E-05	2.16251E-05	3.99025E-05	7.1752E-05	5.07603E-05	1.53819E-05	2.7235E-05	0.000764106	6.54394E-05	0.000107989	5.87029E-05	1.75708E-05	2.59493E-09	6.015E-08	7.683E-08	1.39575E-07	0.13957472
3830303772985	383030	3772985	3.12787E-05	7.81053E-05	7.81053E-05	2.18585E-05	4.03331E-05	7.25264E-05	5.13081E-05	1.55479E-05	2.75289E-05	0.000791372	6.73084E-05	0.000110986	6.03319E-05	1.80584E-05	2.61481E-09	6.0455E-08	8.1522E-08	1.44592E-07	0.14459209
3830403772985	383040	3772985	3.16396E-05	7.90065E-05	7.90065E-05	2.21107E-05	4.07984E-05	7.33632E-05	5.19001E-05	1.57273E-05	2.78466E-05	0.000817638	6.93582E-05	0.000114271	6.21178E-05	1.85929E-05	2.63565E-09	6.0791E-08	8.6331E-08	1.49758E-07	0.14975818
3830503772985	383050	3772985	3.20113E-05	7.99346E-05	7.99346E-05	2.23704E-05	4.12777E-05	7.42249E-05	5.25097E-05	1.5912E-05	2.81737E-05	0.000841815	7.15437E-05	0.00011776	6.40144E-05	1.91606E-05	2.65689E-09	6.1132E-08	9.1493E-08	1.55283E-07	0.15528284
3830603772985	383060	3772985	3.23937E-05	8.08895E-05	8.08895E-05	2.26377E-05	4.17708E-05	7.51117E-05	5.3137E-05	1.61021E-05	2.85102E-05	0.000862876	7.38448E-05	0.000121428	6.60079E-05	1.97573E-05	2.67791E-09	6.1471E-08	9.6998E-08	1.61147E-07	0.16114747
3830703772985	383070	3772985	3.27761E-05	8.18445E-05	8.18445E-05	2.2905E-05	4.2264E-05	7.59985E-05	5.37644E-05	1.62922E-05	2.88468E-05	0.00088043	7.62765E-05	0.00012529	6.81076E-05	2.03858E-05	2.6989E-09	6.1804E-08	1.0285E-07	1.67355E-07	0.16735539
3830803772985	383080	3772985	3.31639E-05	8.28129E-05	8.28129E-05	2.3176E-05	4.2764E-05	7.68977E-05	5.44005E-05	1.6485E-05	2.91882E-05	0.000893789	7.88388E-05	0.000129356	7.0318E-05	2.10474E-05	2.71947E-09	6.2126E-08	1.0903E-07	1.73877E-07	0.17387712
3830903772985	383090	3772985	3.35679E-05	8.38217E-05	8.38217E-05	2.34583E-05	4.3285E-05	7.78344E-05	5.50632E-05	1.66858E-05	2.95437E-05	0.00090331	8.15769E-05	0.000133686	7.26715E-05	2.17518E-05	2.7406E-09	6.2462E-08	1.1558E-07	1.80779E-07	0.18077927
3831003772985	383100	3772985	3.39773E-05	8.48439E-05	8.48439E-05	2.37444E-05	4.38128E-05	7.87836E-05	5.57347E-05	1.68893E-05	2.9904E-05	0.000908395	8.44859E-05	0.000138278	7.5168E-05	2.24991E-05	2.76156E-09	6.2788E-08	1.2244E-07	1.87988E-07	0.18798846
3831103772985	383110	3772985	3.4392E-05	8.58795E-05	8.58795E-05	2.40342E-05	4.43476E-05	7.97453E-05	5.6415E-05	1.70955E-05	3.0269E-05	0.000908601	8.75657E-05	0.000143126	7.7803E-05	2.32878E-05	2.78244E-09	6.3116E-08	1.2955E-07	1.95446E-07	0.19544612
3831203772985	383120	3772985	3.48283E-05	8.6969E-05	8.6969E-05	2.43391E-05	4.49102E-05	8.07569E-05	5.71307E-05	1.73123E-05	3.0653E-05	0.000905079	9.08917E-05	0.000148338	8.06364E-05	2.41359E-05	2.80388E-09	6.3452E-08	1.3698E-07	2.03238E-07	0.2032382
3831303772985	383130	3772985	3.52646E-05	8.80585E-05	8.80585E-05	2.4644E-05	4.54728E-05	8.17686E-05	5.78464E-05	1.75292E-05	3.1037E-05	0.000896583	9.44186E-05	0.000153856	8.36359E-05	2.50337E-05	2.82503E-09	6.3781E-08	1.4452E-07	2.11127E-07	0.21112726
3831403772985	383140	3772985	3.57117E-05	8.91748E-05	8.91748E-05	2.49564E-05	4.60493E-05	8.28052E-05	5.85797E-05	1.77514E-05	3.14305E-05	0.000883766	9.81968E-05	0.00015973	8.68292E-05	2.59895E-05	2.84652E-09	6.4115E-08	1.5211E-07	2.19076E-07	0.21907555
3831503772985	383150	3772985	3.61696E-05	9.03181E-05	9.03181E-05	2.52764E-05	4.66397E-05	8.38668E-05	5.93308E-05	1.7979E-05	3.18334E-05	0.00086693	0.000102236	0.000166004	9.02394E-05	2.70102E-05	2.86784E-09	6.4446E-08	1.5963E-07	2.26948E-07	0.2269482
3831603772985	383160	3772985	3.66274E-05	9.14614E-05	9.14614E-05	2.55963E-05	4.72301E-05	8.49284E-05	6.00818E-05	1.82066E-05	3.22364E-05	0.00084611	0.000106547	0.000172642	9.38481E-05	2.80904E-05	2.88904E-09	6.4773E-08	1.6686E-07	2.34521E-07	0.2345206
3831703772985	383170	3772985	3.71176E-05	9.26854E-05	9.26854E-05	2.59389E-05	4.78621E-05	8.6065E-05	6.08858E-05	1.84502E-05	3.26678E-05	0.000823838	0.00011131	0.00017996	9.78259E-05	2.9281E-05	2.91104E-09	6.5122E-08	1.7402E-07	2.42056E-07	0.24205618
3831803772985	383180	3772985	3.76131E-05	9.39228E-05	9.39228E-05	2.62852E-05	4.85011E-05	8.7214E-05	6.16987E-05	1.86966E-05	3.31039E-05	0.000798441	0.000116414	0.000187761	0.000102067	3.05504E-05	2.93304E-09	6.5471E-08	1.8051E-07	2.48913E-07	0.24891317
3831903772985	383190	3772985	3.81302E-05	9.5214E-05	9.5214E-05	2.66465E-05	4.91679E-05	8.8413E-05	6.25469E-05	1.89536E-05	3.3559E-05	0.000771261	0.000121991	0.000196216	0.000106663	3.19261E-05	2.95508E-09	6.5826E-08	1.8624E-07	2.55019E-07	0.25501929
3832003772985	383200	3772985	3.86634E-05	9.65456E-05	9.65456E-05	2.70192E-05	4.98555E-05	8.96494E-05	6.34216E-05	1.92187E-05	3.40284E-05	0.000742593	0.000128141	0.000205486	0.000111702	3.34344E-05	2.97715E-09	6.6191E-08	1.8994E-07	2.59111E-07	0.25911133
3832103772985	383210	3772985	3.91967E-05	9.78771E-05	9.78771E-05	2.73918E-05	5.05431E-05	9.08859E-05	6.42963E-05	1.94837E-05	3.44977E-05	0.00071171	0.000134717	0.000215317	0.000117046	3.50339E-05	2.99774E-09	6.6529E-08	1.898E-07	2.59324E-07	0.25932444
3832203772985	383220	3772985	3.97353E-05	9.92222E-05	9.92222E-05	2.77683E-05	5.12377E-05	9.21349E-05	6.51799E-05	1.97515E-05	3.49717E-05	0.000675109	0.000141882	0.000225919	0.00012281	3.67591E-05	2.9998E-09	6.6673E-08	1.8704E-07	2.56717E-07	0.25671727
3832303772985	383230	3772985	4.02686E-05	0.000100554	0.000100554	2.81409E-05	5.19253E-05	9.33713E-05	6.60546E-05	2.00165E-05	3.54411E-05	0.000628686	0.000149498	0.000237074	0.000128873	3.8574E-05	3.10563E-09	6.782E-08	1.8365E-07	2.54575E-07	0.25457541
3832403772985	383240	3772985	4.07857E-05	0.000101845	0.000101845	2.85023E-05	5.25921E-05	9.45703E-05	6.69028E-05	2.02736E-05	3.58962E-05	0.000571365	0.000157567	0.000248747	0.000135218	4.04732E-05	3.32542E-09	7.0317E-08	1.7862E-07	2.52263E-07	0.25226328
3832503772985	383250	3772985	4.12004E-05	0.000102881	0.000102881	2.87921E-05	5.31269E-05	9.5532E-05	6.75832E-05	2.04797E-05	3.62612E-05	0.00050482	0.00016542	0.000260012	0.000141342	4.23061E-05	3.47727E-09	7.2532E-08	1.6924E-07	2.45252E-07	0.24525196
3832603772985	383260	3772985	4.51648E-05	0.00011278	0.00011278	3.15625E-05	5.82388E-05	0.000104724	7.40861E-05	2.24503E-05	3.97503E-05	0.000450866	0.000168329	0.000263628	0.000143308	4.28945E-05	3.61344E-09	7.5472E-08	1.6103E-07	2.40114E-07	0.2401144
3832703772985	383270	3772985	5.13484E-05	0.000128221	0.000128221	3.58838E-05	6.62124E-05	0.000119062	8.42293E-05	2.5524E-05	4.51926E-05	0.000411487	0.000184542	0.000291319	0.000158361	4.74002E-05	3.67791E-09	7.7373E-08	1.5569E-07	2.36746E-07	0.23674555
3832803772985	383280	3772985	5.43701E-05	0.000135766	0.000135766	3.79955E-05	7.01089E-05	0.000126069	8.91861E-05	2.70261E-05	4.78521E-05	0.00037884	0.000194103	0.000305886	0.00016628	4.97704E-05	3.71056E-09	7.8575E-08	1.5027E-07	2.32551E-07	0.23255133
3832903772985	383290	3772985	5.6724E-05	0.000141644	0.000141644	3.96404E-05	7.31441E-05	0.000131527	9.30472E-05	2.81961E-05	4.99237E-05	0.000351006	0.00020293	0.00031896	0.000173386	5.18975E-05	3.72302E-09	7.933E-08	1.4523E-07	2.28279E-07	0.22827907
3833003772985	383300	3772985	5.78336E-05	0.000144415	0.000144415	4.04159E-05	7.45749E-05	0.000134099	9.48674E-05	2.87477E-05	5.09003E-05	0.0003331	0.000213365	0.000333544	0.000181314	5.42705E-05	3.72538E-09	7.938E-08	1.4314E-07	2.26245E-07	0.22624535
3833103772985	383310	3772985	5.89109E-05	0.000147105	0.000147105	4.11687E-05	7.5964E-05	0.000136597	9.66345E-05	2.92832E-05	5.18484E-05	0.00031645	0.000224051	0.000348136	0.000189247	5.66448E-05	3.72436E-09	7.9377E-08	1.4071E-07	2.23814E-07	0.22381406
3833203772985	383320	3772985	6.00582E-05	0.00014997	0.00014997	4.19705E-05	7.74434E-05	0.000139258	9.85164E-05	2.98535E-05	5.28582E-05	0.000299645	0.00023413	0.000361507	0.000196515	5.88203E-05	3.71897E-09	7.94E-08	1.3725E-07	2.20366E-07	0.22036551
3833303772985	383330	3772985	6.11085E-05	0.000152593	0.000152593	4.27045E-05	7.87978E-05	0.000141693	0.000100239	3.03756E-05	5.37826E-05	0.000283261	0.000243148	0.000372908	0.000202712	6.06753E-05	3.70707E-09	7.9369E-08	1.3294E-07	2.16014E-07	0.21601382
3833403772985	383340	3772985	6.19649E-05	0.000154731	0.000154731	4.3303E-05	7.99021E-05	0.000143679	0.000101644	3.08013E-05	5.45364E-05	0.000268304	0.000251277	0.000382602	0.000207982	6.22527E-05	3.68977E-09	7.9211E-08	1.2833E-07	2.11235E-07	0.2112348
3833503772985	383350	3772985	6.26544E-05	0.000156453	0.000156453	4.37848E-05	8.07912E-05	0.000145278	0.000102775	3.1144E-05	5.51432E-05	0.000255839	0.000259492	0.00039205	0.000213118	6.379E-05	3.67269E-09	7.8958E-08	1.2414E-07	2.06769E-07	0.20676857
3833603772985	383360	3772985	6.32361E-05	0.000157905	0.000157905	4.41913E-05	8.15413E-05	0.000146626	0.000103729	3.14332E-05	5.56552E-05	0.000244374	0.000266415	0.000399436	0.000217133	6.49917E-05	3.65218E-09	7.8629E-08	1.1967E-07	2.01954E-07	0.20195392
3833703772985	383370	3772985	6.38232E-05	0.000159371	0.000159371	4.46016E-05	8.22984E-05	0.000147988	0.000104692	3.1725E-05	5.61719E-05	0.000236783	0.000275338	0.000409538	0.000222624	6.66354E-05	3.64456E-09	7.8336E-08	1.1674E-07	1.98724E-07	0.19872392
3833803772985	383380	3772985	6.43403E-05	0.000160663	0.000160663	4.4963E-05	8.29652E-05	0.000149187	0.000105541	3.1982E-05	5.6627E-05	0.000233251	0.000287029	0.000423417	0.000230169	6.88937E-05	3.65095E-09	7.8036E-08	1.1565E-07	1.97334E-07	0.19733389
3833903772985	383390	3772985	6.45558E-05	0.000161201	0.000161201	4.51135E-05	8.3243E-05	0.000149686	0.000105894	3.20891E-05	5.68166E-05	0.00022996	0.000296515	0.000434283	0.000236076	7.06617E-05	3.65186E-09	7.7612E-08	1.1426E-07	1.95524E-07	0.19552448
3834003772985	383400	3772985	6.4545E-05	0.000161174	0.000161174	4.5106E-05	8.32291E-05	0.000149661	0.000105876	3.20838E-05	5.68072E-05	0.000225941	0.000302212	0.000440243	0.000239316	7.16313E-05	3.64516E-09	7.712E-08	1.1207E-07	1.92841E-07	0.19284052
3834103772985	383410	3772985	6.42488E-05	0.000160434	0.000160434	4.4899E-05	8.28471E-05	0.000148974	0.000105391	3.19365E-05	5.65464E-05	0.000221961	0.000305101	0.00044279	0.0002407	7.20457E-05	3.63339E-09	7.6559E-08	1.0962E-07	1.89811E-07	0.18981138
3834203772985	383420	3772985	6.4238E-05	0.000160407	0.000160407	4.48915E-05	8.28332E-05	0.000148949	0.000105373	3.19312E-05	5.65369E-05	0.000216269	0.000303443	0.000440039	0.000239205	7.15982E-05	3.61527E-09	7.6079E-08	1.0601E-07	1.85705E-07	0.18570519
3834303772985	383430	3772985	6.5186E-05	0.000162774	0.000162774	4.55539E-05	8.40556E-05	0.000151148	0.000106928	3.24024E-05	5.73713E-05	0.000207216	0.000295098	0.00042953	0.000233492	6.98882E-05	3.58814E-09	7.5814E-08	1.0044E-07	1.79842E-07	0.17984199
3834403772985	383440	3772985	6.58862E-05	0.000164523	0.000164523	4.60433E-05	8.49585E-05	0.000152771	0.000108077	3.27505E-05	5.79876E-05	0.00019871	0.000284934	0.000416737	0.000226538	6.78067E-05	3.55651E-09	7.5462E-08	9.5152E-08	1.7417E-07	0.17417049
3834503772985	383450	3772985	6.64356E-05	0.000165895	0.000165895	4.64272E-05	8.5667E-05	0.000154045	0.000108978	3.30236E-05	5.84711E-05	0.000189606	0.000271786	0.000400056	0.00021747	6.50925E-05	3.51569E-09	7.5054E-08	8.9561E-08	1.68131E-07	0.16813064
3834603772985	383460	3772985	6.65972E-05	0.000166298	0.000166298	4.65402E-05	8.58754E-05	0.00015442	0.000109243	3.31039E-05	5.86133E-05	0.000180809	0.000257497	0.000381566	0.000207419	6.20842E-05	3.46595E-09	7.4455E-08	8.4192E-08	1.62112E-07	0.16211238
3834703772985	383470	3772985	6.64033E-05	0.000165814	0.000165814	4.64047E-05	8.56253E-05	0.00015397	0.000108925	3.30075E-05	5.84427E-05	0.000172956	0.000243907	0.000363748	0.000197733	5.91849E-05	3.41311E-09	7.3709E-08	7.9412E-08	1.56535E-07	0.15653477
3834803772985	383480	3772985	6.61017E-05	0.000165061	0.000165061	4.61939E-05	8.52364E-05	0.000153271	0.00010843	3.28576E-05	5.81772E-05	0.000166686	0.000232698	0.000348994	0.000189713	5.67843E-05	3.36555E-09	7.2925E-08	7.5585E-08	1.51876E-07	0.1518758
3834903772985	383490	3772985	6.56654E-05	0.000163971	0.000163971	4.5889E-05	8.46738E-05	0.000152259	0.000107714	3.26407E-05	5.77932E-05	0.000160767	0.000221821	0.000334469	0.000181817	5.4421E-05	3.3153E-09	7.2065E-08	7.2019E-08	1.47398E-07	0.14739843
3835003772985	383500	3772985	6.48413E-05	0.000161914	0.000161914	4.5313E-05	8.36111E-05	0.000150348	0.000106362	3.2231E-05	5.70679E-05	0.000154301	0.000209632	0.000317788	0.000172749	5.17069E-05	3.25135E-09	7.0958E-08	6.8208E-08	1.42417E-07	0.14241712
3835103772985	383510	3772985	6.36455E-05	0.000158928	0.000158928	4.44774E-05	8.20692E-05	0.000147576	0.000104401	3.16366E-05	5.60155E-05	0.00014782	0.000197273	0.000300547	0.000163377	4.89016E-05	3.17775E-09	6.962E-08	6.4446E-08	1.37243E-07	0.13724348
3835203772985	383520	3772985	6.2315E-05	0.000155605	0.000155605	4.35476E-05	8.03536E-05	0.000144491	0.000102219	3.09753E-05	5.48445E-05	0.000141897	0.000186039	0.000284689	0.000154757	4.63214E-05	3.10443E-09	6.8225E-08	6.1061E-08	1.3239E-07	0.13238995
3835303772985	383530	3772985	6.13186E-05	0.000153117	0.000153117	4.28513E-05	7.90687E-05	0.00014218	0.000100584	3.048E-05	5.39675E-05	0.000137174	0.000177332	0.000272346	0.000148047	4.43131E-05	3.04611E-09	6.7085E-08	5.8397E-08	1.28528E-07	0.128528
3835403772985	383540	3772985	6.02628E-05	0.000150481	0.000150481	4.21135E-05	7.77073E-05	0.000139732	9.88522E-05	2.99552E-05	5.30383E-05	0.000132688	0.000169188	0.000260665	0.000141697	4.24125E-05	2.98771E-09	6.5929E-08	5.5909E-08	1.24826E-07	0.12482602
3835503772985	383550	3772985	5.93148E-05	0.000148114	0.000148114	4.1451E-05	7.64849E-05	0.000137534	9.72971E-05	2.9484E-05	5.2204E-05	0.000128673	0.000162069	0.000250376	0.000136104	4.07384E-05	2.93513E-09	6.4876E-08	5.372E-08	1.21531E-07	0.1215312
3835603772985	383560	3772985	5.84584E-05	0.000145975	0.000145975	4.08525E-05	7.53806E-05	0.000135548	9.58923E-05	2.90583E-05	5.14502E-05	0.000125031	0.000155768	0.000241225	0.00013113	3.92494E-05	2.88729E-09	6.392E-08	5.1769E-08	1.18576E-07	0.11857638
3835703772985	383570	3772985	5.75643E-05	0.000143742	0.000143742	4.02277E-05	7.42276E-05	0.000133475	9.44256E-05	2.86138E-05	5.06633E-05	0.000121529	0.000149815	0.000232507	0.000126391	3.78309E-05	2.83985E-09	6.2957E-08	4.9922E-08	1.15719E-07	0.11571921
3835803772985	383580	3772985	5.6794E-05	0.000141819	0.000141819	3.96894E-05	7.32344E-05	0.000131689	9.31621E-05	2.82309E-05	4.99854E-05	0.000118384	0.000144635	0.000224901	0.000122256	3.65933E-05	2.79829E-09	6.212E-08	4.8296E-08	1.13214E-07	0.11321418
3835903772985	383590	3772985	5.59968E-05	0.000139828	0.000139828	3.91323E-05	7.22064E-05	0.000129841	9.18544E-05	2.78347E-05	4.92838E-05	0.000115359	0.000139741	0.000217668	0.000118324	3.54165E-05	2.75789E-09	6.1298E-08	4.6755E-08	1.10811E-07	0.11081125
3836003772985	383600	3772985	5.53882E-05	0.000138308	0.000138308	3.87069E-05	7.14216E-05	0.000128429	9.0856E-05	2.75321E-05	4.87481E-05	0.000112732	0.000135662	0.000211649	0.000115052	3.44372E-05	2.7257E-09	6.0657E-08	4.5446E-08	1.08829E-07	0.10882864
3836103772985	383610	3772985	5.51027E-05	0.000137596	0.000137596	3.85074E-05	7.10535E-05	0.000127767	9.03877E-05	2.73902E-05	4.84968E-05	0.000110652	0.000132688	0.000207294	0.000112685	3.37286E-05	2.70686E-09	6.0304E-08	4.4441E-08	1.07451E-07	0.10745145
3836203772985	383620	3772985	5.47795E-05	0.000136789	0.000136789	3.82816E-05	7.06367E-05	0.000127018	8.98576E-05	2.72296E-05	4.82124E-05	0.000108622	0.000129824	0.000203092	0.000110401	3.30449E-05	2.6882E-09	5.9948E-08	4.347E-08	1.06106E-07	0.10610614
3836303772985	383630	3772985	5.44779E-05	0.000136035	0.000136035	3.80708E-05	7.02478E-05	0.000126319	8.93628E-05	2.70796E-05	4.79469E-05	0.000106713	0.000127206	0.000199255	0.000108315	3.24206E-05	2.67192E-09	5.9633E-08	4.2571E-08	1.04877E-07	0.1048765
3836403772985	383640	3772985	5.41601E-05	0.000135242	0.000135242	3.78487E-05	6.9838E-05	0.000125582	8.88415E-05	2.69217E-05	4.76672E-05	0.000104879	0.000124734	0.000195647	0.000106354	3.18335E-05	2.65651E-09	5.9328E-08	4.1716E-08	1.03701E-07	0.10370051
3836503772985	383650	3772985	5.39284E-05	0.000134663	0.000134663	3.76868E-05	6.95393E-05	0.000125045	8.84616E-05	2.68065E-05	4.74633E-05	0.000103251	0.000122639	0.0001926	0.000104697	3.13377E-05	2.64593E-09	5.9117E-08	4.0968E-08	1.02731E-07	0.10273065
3836603772985	383660	3772985	5.39554E-05	0.000134731	0.000134731	3.77057E-05	6.9574E-05	0.000125107	8.85058E-05	2.68199E-05	4.7487E-05	0.000102096	0.000121423	0.000190928	0.000103788	3.10656E-05	2.64644E-09	5.912E-08	4.0456E-08	1.02223E-07	0.1022229
3836703772985	383670	3772985	5.39284E-05	0.000134663	0.000134663	3.76868E-05	6.95393E-05	0.000125045	8.84616E-05	2.68065E-05	4.74633E-05	0.000100985	0.000120258	0.000189323	0.000102916	3.08045E-05	2.64655E-09	5.9094E-08	3.9965E-08	1.01706E-07	0.1017058
3836803772985	383680	3772985	5.36268E-05	0.00013391	0.00013391	3.7476E-05	6.91504E-05	0.000124345	8.79668E-05	2.66566E-05	4.71979E-05	9.95583E-05	0.000118444	0.000186708	0.000101495	3.03791E-05	2.63777E-09	5.8876E-08	3.9313E-08	1.00826E-07	0.10082631
3836903772985	383690	3772985	5.32067E-05	0.000132861	0.000132861	3.71824E-05	6.86086E-05	0.000123371	8.72776E-05	2.64478E-05	4.68281E-05	9.80059E-05	0.000116374	0.000183686	9.98518E-05	2.98874E-05	2.62476E-09	5.8568E-08	3.8602E-08	9.97951E-08	0.09979508
3837003772985	383700	3772985	5.27865E-05	0.000131812	0.000131812	3.68888E-05	6.80668E-05	0.000122397	8.65884E-05	2.62389E-05	4.64583E-05	9.65338E-05	0.000114405	0.000180826	9.82966E-05	2.94219E-05	2.61295E-09	5.8282E-08	3.7929E-08	9.88234E-08	0.09882336

Unique Identifier	X (UTM)	Y (UTM)	EGIODemolition 2025	EGIOSite Grubbing / Prep 2025	EGIOMass Grading / Excavation 2025	EGIOMass Grading / Excavation 2026	EGIODrainage / Utilities Trenching 2026	EGIODrainage / Utilities Trenching 2027	EGIOFoundations / Concrete Pads 2026	EGIOFoundations / Concrete Pads 2027	EGIOBuilding / Structure Construction 2026	EGIOBuilding / Structure Construction 2027	EGIOAsphalt Paving 2027	EGIOArchitectural Coating 2027	EGIOLandscaping or Other Finishing 2027	EGIOWaterside Construction (Piles) 2027	HIWaterside Construction (Landscaping) 2025	HIWaterside Construction (Landscaping) 2026	KMDemolition 2025	KMSite Grubbing / Prep 2025	KMMass Grading / Excavation 2025
3837103772985	383710	3772985	2.36377E-05	2.133E-05	5.32628E-05	5.32628E-05	1.49061E-05	1.49061E-05	2.75046E-05	2.75046E-05	4.94583E-05	4.94583E-05	3.49888E-05	3.29306E-06	1.06027E-05	1.8773E-05	0.000108926	0.000108926	3.85187E-05	3.47583E-05	8.67942E-05
3837203772985	383720	3772985	2.36079E-05	2.1303E-05	5.31956E-05	5.31956E-05	1.48873E-05	1.48873E-05	2.74698E-05	2.74698E-05	4.93959E-05	4.93959E-05	3.49446E-05	3.28891E-06	1.05893E-05	1.87493E-05	0.000109021	0.000109021	3.82203E-05	3.4489E-05	8.61217E-05
3837303772985	383730	3772985	2.35362E-05	2.1239E-05	5.30342E-05	5.30342E-05	1.48421E-05	1.48421E-05	2.73865E-05	2.73865E-05	4.9246E-05	4.9246E-05	3.48386E-05	3.27893E-06	1.05571E-05	1.86924E-05	0.000108799	0.000108799	3.7892E-05	3.41927E-05	8.53819E-05
3837403772985	383740	3772985	2.34288E-05	2.1142E-05	5.2792E-05	5.2792E-05	1.47744E-05	1.47744E-05	2.72615E-05	2.72615E-05	4.90212E-05	4.90212E-05	3.46796E-05	3.26396E-06	1.0509E-05	1.8607E-05	0.000108387	0.000108387	3.75637E-05	3.38965E-05	8.46421E-05
3837503772985	383750	3772985	2.33213E-05	2.1045E-05	5.25499E-05	5.25499E-05	1.47066E-05	1.47066E-05	2.71364E-05	2.71364E-05	4.87964E-05	4.87964E-05	3.45205E-05	3.24899E-06	1.04608E-05	1.85217E-05	0.000107942	0.000107942	3.72533E-05	3.36164E-05	8.39427E-05
3837603772985	383760	3772985	2.32318E-05	2.0964E-05	5.23482E-05	5.23482E-05	1.46501E-05	1.46501E-05	2.70323E-05	2.70323E-05	4.8609E-05	4.8609E-05	3.4388E-05	3.23652E-06	1.04206E-05	1.84506E-05	0.0001078	0.0001078	3.69906E-05	3.33794E-05	8.33509E-05
3837703772985	383770	3772985	2.31184E-05	2.0861E-05	5.20926E-05	5.20926E-05	1.45786E-05	1.45786E-05	2.69003E-05	2.69003E-05	4.83717E-05	4.83717E-05	3.42201E-05	3.22072E-06	1.03697E-05	1.83605E-05	0.000107625	0.000107625	3.67399E-05	3.31532E-05	8.2786E-05
3837803772985	383780	3772985	2.3005E-05	2.0759E-05	5.18371E-05	5.18371E-05	1.45071E-05	1.45071E-05	2.67683E-05	2.67683E-05	4.81344E-05	4.81344E-05	3.40522E-05	3.20492E-06	1.03189E-05	1.82704E-05	0.000107435	0.000107435	3.65131E-05	3.29485E-05	8.22749E-05
3837903772985	383790	3772985	2.28856E-05	2.0651E-05	5.15681E-05	5.15681E-05	1.44318E-05	1.44318E-05	2.66294E-05	2.66294E-05	4.78846E-05	4.78846E-05	3.38755E-05	3.18828E-06	1.02653E-05	1.81756E-05	0.000107261	0.000107261	3.63281E-05	3.27815E-05	8.18579E-05
3838003772985	383800	3772985	2.27722E-05	2.0549E-05	5.13125E-05	5.13125E-05	1.43603E-05	1.43603E-05	2.64975E-05	2.64975E-05	4.76473E-05	4.76473E-05	3.37076E-05	3.17248E-06	1.02144E-05	1.80856E-05	0.000107007	0.000107007	3.6149E-05	3.26199E-05	8.14544E-05
3838103772985	383810	3772985	2.2623E-05	2.0414E-05	5.09763E-05	5.09763E-05	1.42662E-05	1.42662E-05	2.63238E-05	2.63238E-05	4.73351E-05	4.73351E-05	3.34868E-05	3.15169E-06	1.01475E-05	1.7967E-05	0.000106023	0.000106023	3.59102E-05	3.24045E-05	8.09164E-05
3838203772985	383820	3772985	2.24678E-05	2.0274E-05	5.06266E-05	5.06266E-05	1.41683E-05	1.41683E-05	2.61432E-05	2.61432E-05	4.70104E-05	4.70104E-05	3.3257E-05	3.13007E-06	1.00779E-05	1.78438E-05	0.000104945	0.000104945	3.56715E-05	3.2189E-05	8.03784E-05
3838303772985	383830	3772985	2.22947E-05	2.0118E-05	5.02365E-05	5.02365E-05	1.40592E-05	1.40592E-05	2.59418E-05	2.59418E-05	4.66482E-05	4.66482E-05	3.30008E-05	3.10596E-06	1.00002E-05	1.77063E-05	0.000103692	0.000103692	3.54088E-05	3.1952E-05	7.97866E-05
3838403772985	383840	3772985	2.20917E-05	1.9935E-05	4.97792E-05	4.97792E-05	1.39312E-05	1.39312E-05	2.57057E-05	2.57057E-05	4.62235E-05	4.62235E-05	3.27004E-05	3.07768E-06	9.90921E-06	1.75451E-05	0.000102043	0.000102043	3.50924E-05	3.16665E-05	7.90737E-05
3838503772985	383850	3772985	2.18888E-05	1.9752E-05	4.93219E-05	4.93219E-05	1.38032E-05	1.38032E-05	2.54695E-05	2.54695E-05	4.57989E-05	4.57989E-05	3.24E-05	3.04941E-06	9.81818E-06	1.73839E-05	0.000100377	0.000100377	3.47641E-05	3.13703E-05	7.8334E-05
3838603772985	383860	3772985	2.17097E-05	1.959E-05	4.89184E-05	4.89184E-05	1.36903E-05	1.36903E-05	2.52611E-05	2.52611E-05	4.54242E-05	4.54242E-05	3.21349E-05	3.02446E-06	9.73785E-06	1.72417E-05	9.89658E-05	9.89658E-05	3.44657E-05	3.1101E-05	7.76615E-05
3838703772985	383870	3772985	2.15246E-05	1.9423E-05	4.85014E-05	4.85014E-05	1.35736E-05	1.35736E-05	2.50458E-05	2.50458E-05	4.5037E-05	4.5037E-05	3.1861E-05	2.99868E-06	9.65485E-06	1.70948E-05	9.76335E-05	9.76335E-05	3.41851E-05	3.08478E-05	7.70293E-05
3838803772985	383880	3772985	2.13694E-05	1.9283E-05	4.81517E-05	4.81517E-05	1.34757E-05	1.34757E-05	2.48652E-05	2.48652E-05	4.47123E-05	4.47123E-05	3.16313E-05	2.97706E-06	9.58524E-06	1.69715E-05	9.66502E-05	9.66502E-05	3.39643E-05	3.06485E-05	7.65317E-05
3838903772985	383890	3772985	2.13515E-05	1.9267E-05	4.81114E-05	4.81114E-05	1.34644E-05	1.34644E-05	2.48444E-05	2.48444E-05	4.46749E-05	4.46749E-05	3.16048E-05	2.97457E-06	9.57721E-06	1.69573E-05	9.70309E-05	9.70309E-05	3.4024E-05	3.07024E-05	7.66662E-05
3839003772985	383900	3772985	2.14351E-05	1.9342E-05	4.82997E-05	4.82997E-05	1.35171E-05	1.35171E-05	2.49416E-05	2.49416E-05	4.48497E-05	4.48497E-05	3.17285E-05	2.98621E-06	9.61469E-06	1.70237E-05	9.71419E-05	9.71419E-05	3.41254E-05	3.07939E-05	7.68948E-05
3839103772985	383910	3772985	2.13635E-05	1.9278E-05	4.81383E-05	4.81383E-05	1.3472E-05	1.3472E-05	2.48583E-05	2.48583E-05	4.46998E-05	4.46998E-05	3.16225E-05	2.97623E-06	9.58256E-06	1.69668E-05	9.6333E-05	9.6333E-05	3.39882E-05	3.06701E-05	7.65855E-05
3829703772985	382970	3772995	3.3827E-05	3.0525E-05	7.62223E-05	7.62223E-05	2.13315E-05	2.13315E-05	3.93607E-05	3.93607E-05	7.07779E-05	7.07779E-05	5.00711E-05	4.71257E-06	1.51731E-05	2.68652E-05	0.000134904	0.000134904	2.89681E-05	2.61401E-05	6.52738E-05
3829803772995	382980	3772995	3.28481E-05	2.9641E-05	7.40165E-05	7.40165E-05	2.07142E-05	2.07142E-05	3.82216E-05	3.82216E-05	6.87296E-05	6.87296E-05	4.86221E-05	4.57619E-06	1.4734E-05	2.60878E-05	0.000130955	0.000130955	2.8992E-05	2.61617E-05	6.53276E-05
3829903772995	382990	3772995	3.23765E-05	2.9216E-05	7.29539E-05	7.29539E-05	2.04168E-05	2.04168E-05	3.76729E-05	3.76729E-05	6.77429E-05	6.77429E-05	4.79241E-05	4.5105E-06	1.45224E-05	2.57133E-05	0.000126768	0.000126768	2.91532E-05	2.63071E-05	6.56908E-05
3830003772995	383000	3772995	3.23108E-05	2.9156E-05	7.2806E-05	7.2806E-05	2.03754E-05	2.03754E-05	3.75965E-05	3.75965E-05	6.76055E-05	6.76055E-05	4.78269E-05	4.50135E-06	1.4493E-05	2.56611E-05	0.00011278	0.00011278	2.938E-05	2.65118E-05	6.62019E-05
3830103772995	383010	3772995	3.23884E-05	2.9227E-05	7.29808E-05	7.29808E-05	2.04244E-05	2.04244E-05	3.76868E-05	3.76868E-05	6.77679E-05	6.77679E-05	4.79417E-05	4.51216E-06	1.45278E-05	2.57227E-05	0.000114953	0.000114953	2.96188E-05	2.67272E-05	6.67399E-05
3830203772995	383020	3772995	3.24362E-05	2.927E-05	7.30884E-05	7.30884E-05	2.04545E-05	2.04545E-05	3.77424E-05	3.77424E-05	6.78678E-05	6.78678E-05	4.80124E-05	4.51881E-06	1.45492E-05	2.57607E-05	0.000116665	0.000116665	2.98635E-05	2.69481E-05	6.72914E-05
3830303772995	383030	3772995	3.2478E-05	2.9307E-05	7.31826E-05	7.31826E-05	2.04808E-05	2.04808E-05	3.7791E-05	3.7791E-05	6.79552E-05	6.79552E-05	4.80743E-05	4.52464E-06	1.4568E-05	2.57939E-05	0.000117839	0.000117839	3.01023E-05	2.71635E-05	6.78294E-05
3830403772995	383040	3772995	3.25198E-05	2.9345E-05	7.32767E-05	7.32767E-05	2.05072E-05	2.05072E-05	3.78396E-05	3.78396E-05	6.80427E-05	6.80427E-05	4.81361E-05	4.53046E-06	1.45867E-05	2.5827E-05	0.000119013	0.000119013	3.03589E-05	2.73951E-05	6.84077E-05
3830503772995	383050	3772995	3.25556E-05	2.9377E-05	7.33574E-05	7.33574E-05	2.05298E-05	2.05298E-05	3.78813E-05	3.78813E-05	6.81176E-05	6.81176E-05	4.81891E-05	4.53545E-06	1.46028E-05	2.58555E-05	0.00012017	0.00012017	3.06156E-05	2.76267E-05	6.89861E-05
3830603772995	383060	3772995	3.25854E-05	2.9404E-05	7.34247E-05	7.34247E-05	2.05486E-05	2.05486E-05	3.7916E-05	3.7916E-05	6.818E-05	6.818E-05	4.82333E-05	4.5396E-06	1.46162E-05	2.58792E-05	0.000121328	0.000121328	3.08782E-05	2.78638E-05	6.95779E-05
3830703772995	383070	3772995	3.26153E-05	2.9431E-05	7.34919E-05	7.34919E-05	2.05674E-05	2.05674E-05	3.79507E-05	3.79507E-05	6.82425E-05	6.82425E-05	4.82775E-05	4.54376E-06	1.46295E-05	2.59029E-05	0.000122502	0.000122502	3.11469E-05	2.81061E-05	7.01832E-05
3830803772995	383080	3772995	3.26391E-05	2.9453E-05	7.35457E-05	7.35457E-05	2.05825E-05	2.05825E-05	3.79785E-05	3.79785E-05	6.82924E-05	6.82924E-05	4.83128E-05	4.54709E-06	1.46402E-05	2.59218E-05	0.00012366	0.00012366	3.14155E-05	2.83485E-05	7.07884E-05
3830903772995	383090	3772995	3.2657E-05	2.9469E-05	7.35861E-05	7.35861E-05	2.05938E-05	2.05938E-05	3.79994E-05	3.79994E-05	6.83299E-05	6.83299E-05	4.83393E-05	4.54958E-06	1.46483E-05	2.59361E-05	0.000124817	0.000124817	3.169E-05	2.85963E-05	7.14071E-05
3831003772995	383100	3772995	3.2669E-05	2.948E-05	7.3613E-05	7.3613E-05	2.06013E-05	2.06013E-05	3.80133E-05	3.80133E-05	6.83549E-05	6.83549E-05	4.8357E-05	4.55125E-06	1.46536E-05	2.59456E-05	0.000125975	0.000125975	3.19646E-05	2.88441E-05	7.20258E-05
3831103772995	383110	3772995	3.26809E-05	2.949E-05	7.36399E-05	7.36399E-05	2.06088E-05	2.06088E-05	3.80271E-05	3.80271E-05	6.83799E-05	6.83799E-05	4.83747E-05	4.55291E-06	1.4659E-05	2.5955E-05	0.000127117	0.000127117	3.22392E-05	2.90918E-05	7.26445E-05
3831203772995	383120	3772995	3.26929E-05	2.9501E-05	7.36668E-05	7.36668E-05	2.06163E-05	2.06163E-05	3.8041E-05	3.8041E-05	6.84049E-05	6.84049E-05	4.83923E-05	4.55457E-06	1.46643E-05	2.59645E-05	0.000128291	0.000128291	3.25317E-05	2.93558E-05	7.33036E-05
3831303772995	383130	3772995	3.26988E-05	2.9507E-05	7.36802E-05	7.36802E-05	2.06201E-05	2.06201E-05	3.8048E-05	3.8048E-05	6.84173E-05	6.84173E-05	4.84012E-05	4.5554E-06	1.4667E-05	2.59693E-05	0.000129464	0.000129464	3.28242E-05	2.96197E-05	7.39627E-05
3831403772995	383140	3772995	3.27048E-05	2.9512E-05	7.36937E-05	7.36937E-05	2.06239E-05	2.06239E-05	3.80549E-05	3.80549E-05	6.84298E-05	6.84298E-05	4.841E-05	4.55624E-06	1.46697E-05	2.5974E-05	0.000130622	0.000130622	3.31167E-05	2.98836E-05	7.46217E-05
3831503772995	383150	3772995	3.26988E-05	2.9507E-05	7.36802E-05	7.36802E-05	2.06201E-05	2.06201E-05	3.8048E-05	3.8048E-05	6.84173E-05	6.84173E-05	4.84012E-05	4.5554E-06	1.4667E-05	2.59693E-05	0.00013178	0.00013178	3.34092E-05	3.01476E-05	7.52808E-05
3831603772995	383160	3772995	3.26869E-05	2.9496E-05	7.36533E-05	7.36533E-05	2.06126E-05	2.06126E-05	3.80341E-05	3.80341E-05	6.83924E-05	6.83924E-05	4.83835E-05	4.55374E-06	1.46617E-05	2.59598E-05	0.000132922	0.000132922	3.37016E-05	3.04115E-05	7.59398E-05
3831703772995	383170	3772995	3.26929E-05	2.9501E-05	7.36668E-05	7.36668E-05	2.06163E-05	2.06163E-05	3.8041E-05	3.8041E-05	6.84049E-05	6.84049E-05	4.83923E-05	4.55457E-06	1.46643E-05	2.59645E-05	0.000134111	0.000134111	3.4018E-05	3.0697E-05	7.66527E-05
3831803772995	383180	3772995	3.26988E-05	2.9507E-05	7.36802E-05	7.36802E-05	2.06201E-05	2.06201E-05	3.8048E-05	3.8048E-05	6.84173E-05	6.84173E-05	4.84012E-05	4.5554E-06	1.4667E-05	2.59693E-05	0.000135285	0.000135285	3.43344E-05	3.09825E-05	7.73656E-05
3831903772995	383190	3772995	3.26988E-05	2.9507E-05	7.36802E-05	7.36802E-05	2.06201E-05	2.06201E-05	3.8048E-05	3.8048E-05	6.84173E-05	6.84173E-05	4.84012E-05	4.5554E-06	1.4667E-05	2.59693E-05	0.000136459	0.000136459	3.46627E-05	3.12787E-05	7.81053E-05
3832003772995	383200	3772995	3.27048E-05	2.9512E-05	7.36937E-05	7.36937E-05	2.06239E-05	2.06239E-05	3.80549E-05	3.80549E-05	6.84298E-05	6.84298E-05	4.841E-05	4.55624E-06	1.46697E-05	2.5974E-05	0.000137616	0.000137616	3.50029E-05	3.15857E-05	7.8872E-05
3832103772995	383210	3772995	3.26988E-05	2.9507E-05	7.36802E-05	7.36802E-05	2.06201E-05	2.06201E-05	3.8048E-05	3.8048E-05	6.84173E-05	6.84173E-05	4.84012E-05	4.5554E-06	1.4667E-05	2.59693E-05	0.000138711	0.000138711	3.53372E-05	3.18874E-05	7.96252E-05
3832203772995	383220	3772995	3.26929E-05	2.9501E-05	7.36668E-05	7.36668E-05	2.06163E-05	2.06163E-05	3.8041E-05	3.8041E-05	6.84049E-05	6.84049E-05	4.83923E-05	4.55457E-06	1.46643E-05	2.59645E-05	0.000139599	0.000139599	3.56774E-05	3.21944E-05	8.03919E-05
3832303772995	383230	3772995	3.2663E-05	2.9474E-05	7.35995E-05	7.35995E-05	2.05975E-05	2.05975E-05	3.80063E-05	3.80063E-05	6.83424E-05	6.83424E-05	4.83482E-05	4.55041E-06	1.4651E-05	2.59408E-05	0.000139266	0.000139266	3.60057E-05	3.24907E-05	8.11316E-05
3832403772995	383240	3772995	3.25854E-05	2.9404E-05	7.34247E-05	7.34247E-05	2.05486E-05	2.05486E-05	3.7916E-05	3.7916E-05	6.818E-05	6.818E-05	4.82333E-05	4.5396E-06	1.46162E-05	2.58792E-05	0.000150875	0.000150875	3.6346E-05	3.27977E-05	8.18983E-05
3832503772995	383250	3772995	3.28839E-05	2.9674E-05	7.40972E-05	7.40972E-05	2.07368E-05	2.07368E-05	3.82633E-05	3.82633E-05	6.88045E-05	6.88045E-05	4.86751E-05	4.58118E-06	1.475E-05	2.61162E-05	0.000166925	0.000166925	3.71697E-05	3.3541E-05	8.37544E-05
3832603772995	383260	3772995	3.33495E-05	3.0094E-05	7.51463E-05	7.51463E-05	2.10304E-05	2.10304E-05	3.8805E-05	3.8805E-05	6.97787E-05	6.97787E-05	4.93642E-05	4.64605E-06	1.49589E-05	2.6486E-05	0.000174681	0.000174681	3.865E-05	3.48768E-05	8.70901E-05
3832703772995	383270	3772995	3.38807E-05	3.0573E-05	7.63434E-05	7.63434E-05	2.13654E-05	2.13654E-05	3.94232E-05	3.94232E-05	7.08903E-05	7.08903E-05	5.01506E-05	4.72006E-06	1.51972E-05	2.69079E-05	0.000176537	0.000176537	4.13481E-05	3.73115E-05	9.31696E-05
3832803772995	383280	3772995	3.38747E-05	3.0568E-05	7.63299E-05	7.63299E-05	2.13616E-05	2.13616E-05	3.94163E-05	3.94163E-05	7.08778E-05	7.08778E-05	5.01418E-05	4.71923E-06	1.51945E-05	2.69032E-05	0.000177044	0.000177044	4.25061E-05	3.83564E-05	9.57789E-05
3832903772995	383290	3772995	3.37792E-05	3.0482E-05	7.61147E-05	7.61147E-05	2.13014E-05	2.13014E-05	3.93051E-05	3.93051E-05	7.06779E-05	7.06779E-05	5.00004E-05	4.70592E-06	1.51516E-05	2.68273E-05	0.000177012	0.000177012	4.37059E-05	3.94391E-05	9.84824E-05
3833003772995	383300	3772995	3.3624E-05	3.0341E-05	7.5765E-05	7.5765E-05	2.12036E-05	2.12036E-05	3.91245E-05	3.91245E-05	7.03532E-05	7.03532E-05	4.97707E-05	4.6843E-06	1.5082E-05	2.67041E-05	0.000176537	0.000176537	4.48937E-05	4.0511E-05	0.000101159
3833103772995	383310	3772995	3.34151E-05	3.0153E-05	7.52942E-05	7.52942E-05	2.10718E-05	2.10718E-05	3.88815E-05	3.88815E-05	6.99161E-05	6.99161E-05	4.94614E-05	4.65519E-06	1.49883E-05	2.65381E-05	0.000175585	0.000175585	4.60816E-05	4.15829E-05	0.000103836
3833203772995	383320	3772995	3.31644E-05	2.9927E-05	7.47293E-05	7.47293E-05	2.09137E-05	2.09137E-05	3.85897E-05	3.85897E-05	6.93915E-05	6.93915E-05	4.90903E-05	4.62027E-06	1.48759E-05	2.6339E-05	0.000174237	0.000174237	4.72396E-05	4.26278E-05	0.000106445
3833303772995	383330	3772995	3.28421E-05	2.9636E-05	7.4003E-05	7.4003E-05	2.07104E-05	2.07104E-05	3.82147E-05	3.82147E-05	6.87171E-05	6.87171E-05	4.86132E-05	4.57536E-06	1.47313E-05	2.6083E-05	0.000172572	0.000172572	4.82782E-05	4.35651E-05	0.000108785
3833403772995	383340	3772995	3.24959E-05	2.9323E-05	7.32229E-05	7.32229E-05	2.04921E-05	2.04921E-05	3.78118E-05	3.78118E-05	6.79927E-05	6.79927E-05	4.81008E-05	4.52713E-06	1.4576E-05	2.58081E-05	0.000170621	0.000170621	4.92512E-05	4.4443E-05	0.000110978
3833503772995	383350	3772995	3.21437E-05	2.9006E-05	7.24293E-05	7.24293E-05	2.027E-05	2.027E-05	3.7402E-05	3.7402E-05	6.72558E-05	6.72558E-05	4.75795E-05	4.47807E-06	1.4418E-05	2.55284E-05	0.000169304	0.000169304	4.98004E-05	4.49386E-05	0.000112215
3833603772995	383360	3772995	3.17915E-05	2.8688E-05	7.16358E-05	7.16358E-05	2.0048E-05	2.0048E-05	3.69922E-05	3.69922E-05	6.65189E-05	6.65189E-05	4.70582E-05	4.429E-06	1.42601E-05	2.52487E-05	0.000167845	0.000167845	5.0254E-05	4.53479E-05	0.000113237
3833703772995	383370	3772995	3.1499E-05	2.8424E-05	7.09767E-05	7.09767E-05	1.98635E-05	1.98635E-05	3.66519E-05	3.66519E-05	6.5907E-05	6.5907E-05	4.66252E-05	4.38826E-06	1.41289E-05	2.50164E-05	0.000167814	0.000167814	5.01525E-05	4.52564E-05	0.000113009
3833803772995	383380	3772995	3.12424E-05	2.8192E-05	7.03984E-05	7.03984E-05	1.97017E-05	1.97017E-05	3.63533E-05	3.63533E-05	6.53699E-05	6.53699E-05	4.62453E-05	4.3525E-06	1.40137E-05	2.48125E-05	0.000169495	0.000169495	4.92751E-05	4.44646E-05	0.000111031
3833903772995	383390	3772995	3.09857E-05	2.7961E-05	6.982E-05	6.982E-05	1.95398E-05	1.95398E-05	3.60546E-05	3.60546E-05	6.48329E-05	6.48329E-05	4.58654E-05	4.31674E-06	1.38986E-05	2.46087E-05	0.000170843	0.000170843	4.8326E-05	4.36081E-05	0.000108893
3834003772995	383400	3772995	3.06932E-05	2.7697E-05	6.91609E-05	6.91609E-05	1.93553E-05	1.93553E-05	3.57143E-05	3.57143E-05	6.42209E-05	6.42209E-05	4.54324E-05	4.27599E-06	1.37674E-05	2.43764E-05	0.000171446	0.000171446	4.74843E-05	4.28487E-05	0.000106996
3834103772995	383410	3772995	3.04127E-05	2.7444E-05	6.85288E-05	6.85288E-05	1.91784E-05	1.91784E-05	3.53878E-05	3.53878E-05	6.36339E-05	6.36339E-05	4.50172E-05	4.23691E-06	1.36416E-05	2.41536E-05	0.000171604	0.000171604	4.66606E-05	4.21053E-05	0.00010514
3834203772995	383420	3772995	3.01679E-05	2.7223E-05	6.79773E-05	6.79773E-05	1.90241E-05	1.90241E-05	3.5103E-05	3.5103E-05	6.31218E-05	6.31218E-05	4.46549E-05	4.20281E-06	1.35318E-05	2.39592E-05	0.000170764	0.000170764	4.64397E-05	4.1906E-05	0.000104643
3834303772995	383430	3772995	2.99351E-05	2.7013E-05	6.74528E-05	6.74528E-05	1.88773E-05	1.88773E-05	3.48322E-05	3.48322E-05	6.26347E-05	6.26347E-05	4.43103E-05	4.17038E-06	1.34274E-05	2.37743E-05	0.000168163	0.000168163	4.7347E-05	4.27248E-05	0.000106687
3834403772995	383440	3772995	2.96964E-05	2.6797E-05	6.69148E-05	6.69148E-05	1.87267E-05	1.87267E-05	3.45543E-05	3.45543E-05	6.21351E-05	6.21351E-05	4.39569E-05	4.13712E-06	1.33203E-05	2.35847E-05	0.000165149	0.000165149	4.81469E-05	4.34466E-05	0.000108489
3834503772995	383450	3772995	2.94098E-05	2.6539E-05	6.62692E-05	6.62692E-05	1.85461E-05	1.85461E-05	3.4221E-05	3.4221E-05	6.15356E-05	6.15356E-05	4.35328E-05	4.0972E-06	1.31918E-05	2.33572E-05	0.000161501	0.000161501	4.89229E-05	4.41468E-05	0.000110238
3834603772995	383460	3772995	2.91114E-05	2.6269E-05	6.55966E-05	6.55966E-05	1.83578E-05	1.83578E-05	3.38737E-05	3.38737E-05	6.09112E-05	6.09112E-05	4.3091E-05	4.05562E-06	1.30579E-05	2.31201E-05	0.000157489	0.000157489	4.95377E-05	4.47016E-05	0.000111623
3834703772995	383470	3772995	2.87771E-05	2.5968E-05	6.48434E-05	6.48434E-05	1.8147E-05	1.8147E-05	3.34847E-05	3.34847E-05	6.02118E-05	6.02118E-05	4.25962E-05	4.00906E-06	1.29079E-05	2.28547E-05	0.000153635	0.000153635	4.98839E-05	4.5014E-05	0.000112403
3834803772995	383480	3772995	2.84906E-05	2.5709E-05	6.41978E-05	6.41978E-05	1.79664E-05	1.79664E-05	3.31513E-05	3.31513E-05	5.96123E-05	5.96123E-05	4.21721E-05	3.96914E-06	1.27794E-05	2.26271E-05	0.000150939	0.000150939	4.98183E-05	4.49547E-05	0.000112255
3834903772995	383490	3772995	2.82041E-05	2.5451E-05	6.35522E-05	6.35522E-05	1.77857E-05	1.77857E-05	3.28179E-05	3.28179E-05	5.90128E-05	5.90128E-05	4.1748E-05	3.92922E-06	1.26509E-05	2.23995E-05	0.000148195	0.000148195	4.96631E-05	4.48147E-05	0.000111906
3835003772995	383500	3772995	2.7828E-05	2.5111E-05	6.27048E-05	6.27048E-05	1.75485E-05	1.75485E-05	3.23804E-05	3.23804E-05	5.82259E-05	5.82259E-05	4.11914E-05	3.87683E-06	1.24822E-05	2.21009E-05	0.000144404	0.000144404	4.95317E-05	4.46962E-05	0.00011161
3835103772995	383510	3772995	2.73684E-05	2.4697E-05	6.16692E-05	6.16692E-05	1.72587E-05	1.

			KMMass Grading / Excavation	KMDrainage / Utilities Trenching	KMFoundations / Concrete Pads	KMBuilding / Structure Construction	KMAsphalt Paving	KMArchitectural Coating	KMLandscaping or Other Finishing	KMWaterside Construction (Piles)	EWNDemolition	EWNSite Grubbing / Prep	EWNDrainage / Utilities Trenching	EWNDrainage / Utilities Trenching	EWNDrainage / Utilities Trenching	EWNFoundations / Concrete Pads	EWNBuilding / Structure Construction	EWNAsphalt Paving	EWNLandscaping or Other Finishing	EWNWaterside Construction (Piles)	ISDemolition
Unique Identifier	X (UTM)	Y (UTM)	2026	2026	2026	2026	2026	2026	2026	2026	2027	2027	2027	2028	2029	2029	2029	2029	2029	2029	2027
3837103772985	383710	3772985	8.67942E-05	1.87004E-05	4.48199E-05	8.31354E-05	5.70158E-05	5.3662E-06	1.72775E-05	3.05914E-05	0.000128002	0.000172583	0.000209396	0.000209396	0.000209396	0.000148941	0.000259381	0.00018947	5.7415E-05	9.9632E-05	2.20738E-05
3837203772985	383720	3772985	8.61217E-05	1.85555E-05	4.44727E-05	8.24912E-05	5.65741E-05	5.32462E-06	1.71437E-05	3.03544E-05	0.000126605	0.0001707	0.000207111	0.000207111	0.000207111	0.000147316	0.000256551	0.000187402	5.67885E-05	9.85448E-05	2.20201E-05
3837303772985	383730	3772985	8.53819E-05	1.83961E-05	4.40906E-05	8.17827E-05	5.60881E-05	5.27888E-06	1.69964E-05	3.00936E-05	0.00012482	0.000168293	0.000204191	0.000204191	0.000204191	0.000145239	0.000252934	0.00018476	5.5988E-05	9.71556E-05	2.19365E-05
3837403772985	383740	3772985	8.46421E-05	1.82367E-05	4.37086E-05	8.10741E-05	5.56021E-05	5.23314E-06	1.68491E-05	2.98329E-05	0.000122797	0.000165565	0.000200881	0.000200881	0.000200881	0.000142885	0.000248833	0.000181765	5.50803E-05	9.55805E-05	2.1835E-05
3837503772985	383750	3772985	8.39427E-05	1.8086E-05	4.33475E-05	8.04042E-05	5.51427E-05	5.1899E-06	1.67099E-05	2.95864E-05	0.000120809	0.000162885	0.000197629	0.000197629	0.000197629	0.000140572	0.000244806	0.000178823	5.41887E-05	9.40334E-05	2.17336E-05
3837603772985	383760	3772985	8.33509E-05	1.79585E-05	4.30419E-05	7.98373E-05	5.47539E-05	5.15331E-06	1.65921E-05	2.93778E-05	0.000119245	0.000160776	0.000195071	0.000195071	0.000195071	0.000138752	0.000241636	0.000176508	5.34872E-05	9.28161E-05	2.16261E-05
3837703772985	383770	3772985	8.2786E-05	1.78368E-05	4.27501E-05	7.92962E-05	5.43828E-05	5.11839E-06	1.64796E-05	2.91787E-05	0.000117663	0.000158644	0.000192483	0.000192483	0.000192483	0.000136912	0.000238431	0.000174166	5.27777E-05	9.15849E-05	2.15008E-05
3837803772985	383780	3772985	8.22749E-05	1.77267E-05	4.24862E-05	7.88066E-05	5.40471E-05	5.08679E-06	1.63779E-05	2.89985E-05	0.000116165	0.000156624	0.000190032	0.000190032	0.000190032	0.000135168	0.000235395	0.000171949	5.21057E-05	9.04187E-05	2.13694E-05
3837903772985	383790	3772985	8.18579E-05	1.76368E-05	4.22709E-05	7.84073E-05	5.37732E-05	5.06101E-06	1.62949E-05	2.88516E-05	0.000114798	0.000154781	0.000187796	0.000187796	0.000187796	0.000133578	0.000232625	0.000169925	5.14925E-05	8.93547E-05	2.12381E-05
3838003772985	383800	3772985	8.14544E-05	1.75499E-05	4.20625E-05	7.80208E-05	5.35081E-05	5.03606E-06	1.62146E-05	2.87093E-05	0.000113539	0.000153082	0.000185736	0.000185736	0.000185736	0.000132112	0.000230073	0.000168061	5.09276E-05	8.83744E-05	2.11128E-05
3838103772985	383810	3772985	8.09164E-05	1.7434E-05	4.17847E-05	7.75054E-05	5.31547E-05	5.0028E-06	1.61075E-05	2.85197E-05	0.000111258	0.000150008	0.000182006	0.000182006	0.000182006	0.000129459	0.000225452	0.000164686	4.99048E-05	8.65995E-05	2.10053E-05
3838203772985	383820	3772985	8.03784E-05	1.73181E-05	4.15069E-05	7.69901E-05	5.28013E-05	4.96953E-06	1.60004E-05	2.83301E-05	0.000108907	0.000146837	0.000178158	0.000178158	0.000178158	0.000126722	0.000220687	0.000161205	4.88499E-05	8.4769E-05	2.08919E-05
3838303772985	383830	3772985	7.97866E-05	1.71906E-05	4.12013E-05	7.64232E-05	5.24125E-05	4.93294E-06	1.58826E-05	2.81215E-05	0.000106328	0.00014336	0.00017394	0.00017394	0.00017394	0.000123722	0.000215461	0.000157388	4.76933E-05	8.27618E-05	2.07845E-05
3838403772985	383840	3772985	7.90737E-05	1.7037E-05	4.08332E-05	7.57404E-05	5.19442E-05	4.88887E-06	1.57407E-05	2.78703E-05	0.00010323	0.000139183	0.000168872	0.000168872	0.000168872	0.00012017	0.000209184	0.000152802	4.63037E-05	8.03505E-05	2.0683E-05
3838503772985	383850	3772985	7.8334E-05	1.68776E-05	4.04512E-05	7.50318E-05	5.14583E-05	4.84313E-06	1.55934E-05	2.76095E-05	0.000100293	0.000135224	0.000164068	0.000164068	0.000164068	0.0001167	0.000203233	0.000148455	4.49864E-05	7.80646E-05	2.05815E-05
3838603772985	383860	3772985	7.76615E-05	1.67327E-05	4.01039E-05	7.43877E-05	5.10165E-05	4.80155E-06	1.54595E-05	2.73725E-05	9.77801E-05	0.000131835	0.000159957	0.000159957	0.000159957	0.000113776	0.00019814	0.000144735	4.38592E-05	7.61085E-05	2.048E-05
3838703772985	383870	3772985	7.70293E-05	1.65965E-05	3.97774E-05	7.37822E-05	5.06012E-05	4.76247E-06	1.53337E-05	2.71497E-05	9.54402E-05	0.000128681	0.000156129	0.000156129	0.000156129	0.000111053	0.000193399	0.000141272	4.28096E-05	7.42873E-05	2.03786E-05
3838803772985	383880	3772985	7.65317E-05	1.64893E-05	3.95204E-05	7.33055E-05	5.02743E-05	4.7317E-06	1.52346E-05	2.69743E-05	9.35779E-05	0.00012617	0.000153083	0.000153083	0.000153083	0.000108886	0.000189625	0.000138515	4.19742E-05	7.28377E-05	2.02711E-05
3838903772985	383890	3772985	7.66662E-05	1.65182E-05	3.95899E-05	7.34343E-05	5.03627E-05	4.74002E-06	1.52614E-05	2.70217E-05	9.35958E-05	0.000126194	0.000153112	0.000153112	0.000153112	0.00010897	0.000189661	0.000138542	4.19823E-05	7.28516E-05	2.01577E-05
3839003772985	383900	3772985	7.68948E-05	1.65675E-05	3.9708E-05	7.36533E-05	5.05129E-05	4.75415E-06	1.53069E-05	2.71023E-05	9.40315E-05	0.000126781	0.000153825	0.000153825	0.000153825	0.000109414	0.000190544	0.000139187	4.21777E-05	7.31908E-05	2.01338E-05
3839103772985	383910	3772985	7.65855E-05	1.65008E-05	3.95482E-05	7.3357E-05	5.03097E-05	4.73503E-06	1.52453E-05	2.69932E-05	9.30645E-05	0.000125477	0.000152243	0.000152243	0.000152243	0.000108289	0.000188585	0.000137755	4.1744E-05	7.24381E-05	2.00801E-05
3829703772995	382970	3772995	6.52738E-05	1.40637E-05	3.3707E-05	6.25222E-05	4.28789E-05	4.03567E-06	1.29936E-05	2.30064E-05	0.000163202	0.000220042	0.000266979	0.000266979	0.000266979	0.0001899	0.000330709	0.000241573	7.32039E-05	0.00012703	2.34765E-05
3829803772995	382980	3772995	6.53276E-05	1.40753E-05	3.37348E-05	6.25738E-05	4.29143E-05	4.03899E-06	1.30043E-05	2.30253E-05	0.000171409	0.000231108	0.000280406	0.000280406	0.000280406	0.00019945	0.000347341	0.000253722	7.68854E-05	0.000133419	2.36795E-05
3829903772995	382990	3772995	6.56908E-05	1.41535E-05	3.39223E-05	6.29216E-05	4.31529E-05	4.06144E-06	1.30766E-05	2.31533E-05	0.000178005	0.000240002	0.000291196	0.000291196	0.000291196	0.000207125	0.000360707	0.000263485	7.9844E-05	0.000138553	2.37631E-05
3830003772995	383000	3772995	6.62019E-05	1.42636E-05	3.41862E-05	6.34112E-05	4.34886E-05	4.09304E-06	1.31784E-05	2.33335E-05	0.000184577	0.000248862	0.000301947	0.000301947	0.000301947	0.000214772	0.000374024	0.000273213	8.27918E-05	0.000143668	2.38347E-05
3830103772995	383010	3772995	6.67399E-05	1.43796E-05	3.44641E-05	6.39265E-05	4.3842E-05	4.12631E-06	1.32855E-05	2.35231E-05	0.000191382	0.000258037	0.000313079	0.000313079	0.000313079	0.00022269	0.000387813	0.000283286	8.58441E-05	0.000148965	2.38944E-05
3830203772995	383020	3772995	6.72914E-05	1.44984E-05	3.47488E-05	6.44547E-05	4.42043E-05	4.1604E-06	1.33952E-05	2.37174E-05	0.000198419	0.000267526	0.000324591	0.000324591	0.000324591	0.000230879	0.000402074	0.000293703	8.90008E-05	0.000154443	2.396E-05
3830303772995	383030	3772995	6.78294E-05	1.46143E-05	3.50266E-05	6.49701E-05	4.45577E-05	4.19367E-06	1.35023E-05	2.39071E-05	0.000205612	0.000277224	0.000336358	0.000336358	0.000336358	0.000239248	0.00041665	0.00030435	9.22271E-05	0.000160041	2.40197E-05
3830403772995	383040	3772995	6.84077E-05	1.47389E-05	3.53253E-05	6.5524E-05	4.49376E-05	4.22942E-06	1.36175E-05	2.41109E-05	0.000213223	0.000287485	0.000348808	0.000348808	0.000348808	0.000248104	0.000432072	0.000315615	9.56409E-05	0.000165965	2.40794E-05
3830503772995	383050	3772995	6.89861E-05	1.48635E-05	3.5624E-05	6.6078E-05	4.53176E-05	4.26518E-06	1.37326E-05	2.43148E-05	0.000221138	0.000298157	0.000361756	0.000361756	0.000361756	0.000257314	0.000448111	0.000327331	9.91912E-05	0.000172126	2.41451E-05
3830603772995	383060	3772995	6.95779E-05	1.4991E-05	3.59296E-05	6.66449E-05	4.57063E-05	4.30177E-06	1.38504E-05	2.45234E-05	0.000229316	0.000309183	0.000375134	0.000375134	0.000375134	0.000266829	0.000464682	0.000339436	0.000102859	0.000178491	2.42048E-05
3830703772995	383070	3772995	7.01832E-05	1.51214E-05	3.62421E-05	6.72246E-05	4.61039E-05	4.33919E-06	1.39709E-05	2.47367E-05	0.000237881	0.000320732	0.000389146	0.000389146	0.000389146	0.000276796	0.00048239	0.000352115	0.000106701	0.000185158	2.42704E-05
3830803772995	383080	3772995	7.07884E-05	1.52518E-05	3.65547E-05	6.78044E-05	4.65015E-05	4.37661E-06	1.40914E-05	2.495E-05	0.000246674	0.000332587	0.00040353	0.00040353	0.00040353	0.000287027	0.000499856	0.000365129	0.000110645	0.000192002	2.43242E-05
3830903772995	383090	3772995	7.14071E-05	1.53851E-05	3.68742E-05	6.8397E-05	4.6908E-05	4.41487E-06	1.42145E-05	2.51681E-05	0.000255765	0.000344844	0.000418401	0.000418401	0.000418401	0.000297605	0.000518278	0.000378586	0.000114723	0.000199078	2.43838E-05
3831003772995	383100	3772995	7.20258E-05	1.55184E-05	3.71937E-05	6.89896E-05	4.73144E-05	4.45312E-06	1.43377E-05	2.53862E-05	0.000265118	0.000357455	0.000433703	0.000433703	0.000433703	0.000308489	0.000537232	0.000392431	0.000118919	0.000206359	2.44435E-05
3831103772995	383110	3772995	7.26445E-05	1.56518E-05	3.75132E-05	6.95822E-05	4.77208E-05	4.49137E-06	1.44609E-05	2.56042E-05	0.000274681	0.000370348	0.000449346	0.000449346	0.000449346	0.000319616	0.000556609	0.000406586	0.000123208	0.000213802	2.44973E-05
3831203772995	383120	3772995	7.33036E-05	1.57938E-05	3.78535E-05	7.02135E-05	4.81538E-05	4.53212E-06	1.45921E-05	2.58365E-05	0.000284787	0.000383974	0.000465878	0.000465878	0.000465878	0.000331374	0.000577087	0.000421544	0.000127741	0.000221668	2.4557E-05
3831303772995	383130	3772995	7.39627E-05	1.59358E-05	3.81938E-05	7.08448E-05	4.85867E-05	4.57287E-06	1.47232E-05	2.60688E-05	0.000295077	0.000397848	0.000482712	0.000482712	0.000482712	0.000343349	0.00059794	0.000436777	0.000132357	0.000229678	2.46166E-05
3831403772995	383140	3772995	7.46217E-05	1.60777E-05	3.85342E-05	7.14761E-05	4.90197E-05	4.61362E-06	1.48544E-05	2.63011E-05	0.000305535	0.000411949	0.00049982	0.00049982	0.00049982	0.000355517	0.000619132	0.000452257	0.000137047	0.000237818	2.46763E-05
3831503772995	383150	3772995	7.52808E-05	1.62197E-05	3.88745E-05	7.21074E-05	4.94526E-05	4.65436E-06	1.49856E-05	2.65334E-05	0.000316136	0.000426242	0.000517163	0.000517163	0.000517163	0.000367853	0.000640614	0.000467949	0.000141803	0.000246069	2.47241E-05
3831603772995	383160	3772995	7.59398E-05	1.63617E-05	3.92148E-05	7.27386E-05	4.98855E-05	4.69511E-06	1.51168E-05	2.67657E-05	0.000326815	0.00044064	0.000534632	0.000534632	0.000534632	0.000380278	0.000662253	0.000483755	0.000146593	0.000254381	2.47778E-05
3831703772995	383170	3772995	7.66527E-05	1.65153E-05	3.9583E-05	7.34214E-05	5.03538E-05	4.73918E-06	1.52587E-05	2.70169E-05	0.000338401	0.000456261	0.000553585	0.000553585	0.000553585	0.00039376	0.000685731	0.000500905	0.000151789	0.000263399	2.48375E-05
3831803772995	383180	3772995	7.73656E-05	1.66689E-05	3.99511E-05	7.41043E-05	5.08221E-05	4.78326E-06	1.54006E-05	2.72682E-05	0.000350095	0.000472028	0.000572714	0.000572714	0.000572714	0.000407366	0.000709427	0.000518214	0.000157035	0.000272501	2.49032E-05
3831903772995	383190	3772995	7.81053E-05	1.68283E-05	4.03331E-05	7.48128E-05	5.13081E-05	4.82899E-06	1.55479E-05	2.75289E-05	0.000362129	0.000488252	0.0005924	0.0005924	0.0005924	0.00042369	0.000733812	0.000536027	0.000162432	0.000281868	2.49629E-05
3832003772995	383200	3772995	7.8872E-05	1.69935E-05	4.0729E-05	7.55472E-05	5.18117E-05	4.87639E-06	1.57005E-05	2.77991E-05	0.000374652	0.000505137	0.000612887	0.000612887	0.000612887	0.00043594	0.000759189	0.000554564	0.00016805	0.000291615	2.50285E-05
3832103772995	383210	3772995	7.96252E-05	1.71558E-05	4.11179E-05	7.62686E-05	5.23065E-05	4.92296E-06	1.58505E-05	2.80646E-05	0.000387026	0.000521821	0.000633129	0.000633129	0.000633129	0.00045033	0.000784263	0.00057288	0.0001736	0.000301247	2.50942E-05
3832203772995	383220	3772995	8.03919E-05	1.7321E-05	4.15138E-05	7.7003E-05	5.28101E-05	4.97036E-06	1.60031E-05	2.83348E-05	0.000399573	0.000538738	0.000653655	0.000653655	0.000653655	0.000464938	0.000809688	0.000591452	0.000179228	0.000311013	2.51539E-05
3832303772995	383230	3772995	8.11316E-05	1.74804E-05	4.18958E-05	7.77116E-05	5.32961E-05	5.0161E-06	1.61503E-05	2.85956E-05	0.00041163	0.000554995	0.00067338	0.00067338	0.00067338	0.000478968	0.000834122	0.0006093	0.000184636	0.000320398	2.52136E-05
3832403772995	383240	3772995	8.18983E-05	1.76455E-05	4.22917E-05	7.84459E-05	5.37997E-05	5.0635E-06	1.63029E-05	2.88658E-05	0.000423598	0.000571131	0.000692958	0.000692958	0.000692958	0.00049284	0.000858374	0.000627015	0.000190005	0.000329714	2.52673E-05
3832503772995	383250	3772995	8.37544E-05	1.80454E-05	4.32502E-05	8.02238E-05	5.5019E-05	5.17826E-06	1.66724E-05	2.952E-05	0.000431711	0.000582069	0.000706228	0.000706228	0.000706228	0.000502333	0.000874812	0.000639023	0.000193643	0.000336028	2.52613E-05
3832603772995	383260	3772995	8.70901E-05	1.87641E-05	4.49727E-05	8.34188E-05	5.72102E-05	5.38449E-06	1.73364E-05	3.06957E-05	0.000425926	0.00057427	0.000696766	0.000696766	0.000696766	0.000495603	0.000863091	0.000630461	0.000191049	0.000331526	2.69327E-05
3832703772995	383270	3772995	9.31696E-05	2.0074E-05	4.81121E-05	8.9242E-05	6.12039E-05	5.76037E-06	1.85466E-05	3.28385E-05	0.000430881	0.0005809 5	0.000704871	0.000704871	0.000704871	0.000501368	0.000873131	0.000637795	0.000193271	0.000335382	2.8986E-05
3832803772995	383280	3772995	9.57789E-05	2.06362E-05	4.94596E-05	9.17414E-05	6.2918E-05	5.92169E-06	1.90661E-05	3.37581E-05	0.000435202	0.000586777	0.000711941	0.000711941	0.000711941	0.000506397	0.000881888	0.000644191	0.0001952 1	0.000338746	2.9565E-05
3832903772995	383290	3772995	9.84824E-05	2.12187E-05	5.08557E-05	9.43309E-05	6.46939E-05	6.08884E-06	1.96042E-05	3.4711E-05	0.00043611	0.000588	0.000713425	0.000713425	0.000713425	0.000507452	0.000883726	0.000645534	0.000195617	0.000339452	3.00366E-05
3833003772995	383300	3772995	0.000101159	2.17954E-05	5.22378E-05	9.68947E-05	6.64522E-05	6.25433E-06	2.0137E-05	3.56544E-05	0.000435435	0.000587091	0.000712322	0.000712322	0.000712322	0.000506667	0.00088236	0.000644536	0.000195314	0.000338927	3.04007E-05
3833103772995	383310	3772995	0.000103836	2.23721E-05	5.362E-05	9.94584E-05	6.82105E-05	6.41981E-06	2.06698E-05	3.65978E-05	0.00043288	0.000583646	0.000708142	0.000708142	0.000708142	0.000503695	0.000877183	0.000640754	0.000194168	0.000336939	3.06634E-05
3833203772995	383320	3772995	0.000106445	2.29343E-05	5.49675E-05	0.000101958	6.99246E-05	6.58114E-06	2.11893E-05	3.75175E-05	0.000428619	0.0005779	0.00070117	0.00070117	0.00070117	0.000498736	0.000868546	0.000634446	0.000192256	0.000333621	3.08126E-05
3833303772995	383330	3772995	0.000108785	2.34385E-05	5.6176E-05	0.000104199	7.1462E-05	6.72583E-06	2.16551E-05	3.83423E-05	0.00042256	0.000569731	0.000691259	0.000691259	0.000691259	0.000491686	0.000856269	0.000625478	0.000189539	0.000328905	3.08603E-05
3833403772995	383340	3772995	0.000110978	2.39109E-05	5.73081E-05	0.000106299	7.29022E-05	6.86138E-06	2.20916E-05	3.91151E-05	0.000414824	0.000559301	0.000678604	0.000678604	0.000678604	0.000482684	0.000840593	0.000614027	0.000186069	0.000322884	3.08126E-05
3833503772995	383350	3772995	0.000112215	2.41775E-05	5.79471E-05	0.000107485	7.3715E-05	6.93789E-06	2.23379E-05	3.95512E-05	0.000408503	0.000550778	0.000668263	0.000668263	0.000668263	0.000475329	0.000827784	0.0006046 7	0.000183233	0.000317964	3.06335E-05
3833603772995	383360	3772995	0.000113237	2.43977E-05	5.8475E-05	0.000108464	7.43865E-05	7.00109E-06	2.25414E-05	3.99115E-05	0.000400779	0.000540364	0.000655627	0.000655627	0.000655627	0.000466341	0.000812132	0.000593237	0.000179769	0.000311952	3.04246E-05
3833703772995	383370	3772995	0.000113009	2.43485E-05	5.83569E-05	0.000108245	7.42363E-05	6.98695E-06	2.24959E-05	3.98309E-05	0.000397209	0.000535551	0.000649788	0.000649788	0.000649788	0.000462188	0.000804898	0.000587953	0.000178168	0.000309173	3.01261E-05
3833803772995	383380	3772995	0.000111031	2.39225E-05	5.73359E-05	0.000106351	7.29375E-05	6.86471E-06	2.21023E-05	3.9134E-05	0.000398904	0.000537837	0.000652561	0.000652561	0.000652561	0.0004616	0.000808334	0.000590462	0.000178928	0.000310493	2.96665E-05
3833903772995	383390	3772995	0.000108893	2.34617E-05	5.62316E-05	0.000104303	7.15327E-05	6.73249E-06	2.16766E-05	3.83803E-05	0.00039888	0.000537804	0.000652522	0.000652522	0.000652522	0.000464133	0.000808285	0.000590427	0.000178917	0.000310474	2.91233E-05
3834003772995	383400	3772995	0.000106996	2.30531E-05	5.52522E-05	0.000102486	7.02868E-05	6.61523E-06	2.1299E-05	3.77118E-05	0.000395926	0.000533821	0.000647688	0.000647688	0.000647688	0.000460694	0.000802298	0.000586054	0.000177592	0.000308174	2.85861E-05
3834103772995	383410	3772995	0.00010514	2.26532E-05	5.42937E-05	0.000100708	6.90675E-05	6.50047E-06	2.09296E-05	3.70576E-05	0.000391723	0.000528155	0.000640814	0.000640814	0.000640814	0.000455805	0.000793783	0.000579833	0.000175707	0.000304903	2.8025E-05
3834203772995	383420	3772995	0.000104643	2.25459E-05	5.40367E-05	0.000100231	6.87406E-05	6.46971E-06	2.08305E-05	3.68822E-05	0.000382907	0.000516268	0.000626391	0.000626391	0.000626391	0.000445546	0.000775917	0.000566783	0.000171752	0.000298041	2.76907E-05
3834303772995	383430	3772995	0.000106687	2.29864E-05	5.50925E-05	0.00010219	7.00836E-05	6.59611E-06	2.12375E-05	3.76028E-05	0.000365226	0.000492429	0.000597468	0.000597468	0.000597468	0.00042493	0.0007400 9	0.000540612	0.000163822	0.000284279	2.78221E-05
3834403772995	383440	3772995	0.000108489	2.33748E-05	5.60232E-05	0.000103916	7.12676E-05	6.70754E-06	2.15962E-05	3.8238E-05	0.00034751	0.000468543	0.000568486	0.000568486	0.000568486	0.000404359	0.000704189	0.000514388	0.000155875	0.000270489	2.78459E-05
3834503772995	383450	3772995	0.000110238	2.37515E-05	5.69261E-05	0.000105591	7.24162E-05	6.81564E-06	2.19443E-05	3.88543E-05	0.000328869	0.000443409	0.000537991	0.000537991	0.000537991	0.000382668	0.000666414	0.000486795	0.000147514	0.00025598	2.78101E-05
3834603772995	383460	3772995	0.000111623	2.405E-05	5.76415E-05	0.000106918	7.33263E-05	6.9013E-06	2.22201E-05	3.93426E-05	0.000310394	0.0004185	0.000507769	0.000507769	0.000507769	0.000361171	0.000628978	0.000459449	0.000139227	0.0002416	2.76669E-05
3834703772995	383470	3772995	0.000112403	2.42181E-05	5.80444E-05	0.000107665	7.38387E-05	6.94953E-06	2.23754E-05	3.96176E-05	0.000293466	0.000395675	0.000480076	0.000480076	0.000480076	0.000341473	0.000594675	0.000434391	0.000131634	0.000228423	2.74281E-05
3834803772995	383480	3772995	0.000112255	2.41862E-05	5.7968E-05	0.000107523	7.37415E-05	6.94038E-06	2.23459E-05	3.95654E-05	0.000280561	0.000378276	0.000458964	0.000458964	0.000458964	0.000326457	0.000568524	0.000415289	0.000125845	0.000218378	2.71476E-05
3834903772995	383490	3772995	0.000111906	2.41108E-05	5.77874E-05	0.000107188	7.35118E-05	6.91876E-06	2.22763E-05	3.94422E-05	0.000268192	0.0003616	0.000438732	0.000438732	0.000438732	0.000312066	0.000543461	0.000396981	0.000120297	0.000208751	2.68551E-05
3835003772995	383500	3772995	0.00011161	2.40471E-05	5.76346E-05	0.000106905	7.33174E-05	6.90046E-06	2.22174E-05	3.93379E-05	0.000253795	0.000342188	0.000415179	0.000415179	0.000415179	0.000295313	0.000514286	0.0003756 7	0.000113839	0.000197545	2.65029E-05
3835103772995	383510	3772995	0.000110736	2.38587E-05	5.71831E-05	0.000106068	7.27431E-05	6.84641E-06	2.20434E-05	3.90297E-05	0.00023892	0.000322132	0.000390845	0.000390845	0.000390845	0.000278004	0.000484144	0.000353652	0.000107167	0.000185967	2.60612E-05
3835203772995	383520	3772995	0.000109391	2.35689E-05	5.64885E-05	0.000104779	7.18596E-05	6.76325E-06	2.17756E-05	3.85557E-05	0.000225328	0.000303807	0.000368611	0.000368611	0.000368611	0.000262189	0.000456602	0.000333533	0.000101071	0.000175387	2.55836E-05

			ISDrainage / Utilities Trenching	ISDrainage / Utilities Trenching	ISAsphalt Paving	ISAsphalt Paving	SVDemolition	SVSite Grubbing / Prep	SVMass Grading / Excavation	SVMass Grading / Excavation	SVDrainage / Utilities Trenching	SVFoundations / Concrete Pads	SVBuilding / Structure Construction	SVBuilding / Structure Construction	SVAsphalt Paving	SVAsphalt Paving	SVArchitectural Coating	SVArchitectural Coating	SVLandscaping or Other Finishing	SVLandscaping or Other Finishing	MDemolition
Unique Identifier	X (UTM)	Y (UTM)	2027	2028	2027	2028	2027	2027	2027	2028	2028	2028	2028	2029	2028	2029	2028	2029	2028	2029	2027
3837103772985	383710	3772985	7.62973E-06	7.62973E-06	3.26739E-05	3.26739E-05	0.000240537	0.000158915	0.000268363	0.000268363	8.10035E-05	8.34769E-05	0.000400269	0.000400269	0.000329579	0.000329579	3.26487E-05	3.26487E-05	0.000105119	0.000105119	5.81571E-05
3837203772985	383720	3772985	7.61116E-06	7.61116E-06	3.25944E-05	3.25944E-05	0.00023536	0.000155495	0.000262587	0.000262587	7.92601E-05	8.16802E-05	0.000392371	0.000392371	0.000322486	0.000322486	3.1946E-05	3.1946E-05	0.000102857	0.000102857	5.77572E-05
3837303772985	383730	3772985	7.58228E-06	7.58228E-06	3.24707E-05	3.24707E-05	0.000229742	0.000151783	0.000256319	0.000256319	7.73681E-05	7.97305E-05	0.000383971	0.000383971	0.000314788	0.000314788	3.11835E-05	3.11835E-05	0.000100401	0.000100401	5.722E-05
3837403772985	383740	3772985	7.5472E-06	7.5472E-06	3.23205E-05	3.23205E-05	0.000223897	0.000147922	0.000249798	0.000249798	7.53998E-05	7.77021E-05	0.000375314	0.000375314	0.000306779	0.000306779	3.03902E-05	3.03902E-05	9.78471E-05	9.78471E-05	5.66111E-05
3837503772985	383750	3772985	7.51213E-06	7.51213E-06	3.21703E-05	3.21703E-05	0.000218273	0.000144206	0.000243523	0.000243523	7.35058E-05	7.57502E-05	0.000366978	0.000366978	0.000299073	0.000299073	2.96268E-05	2.96268E-05	9.53892E-05	9.53892E-05	5.59963E-05
3837603772985	383760	3772985	7.47499E-06	7.47499E-06	3.20112E-05	3.20112E-05	0.00021347	0.000141033	0.000238164	0.000238164	7.18882E-05	7.40833E-05	0.000359854	0.000359854	0.000292492	0.000292492	2.89748E-05	2.89748E-05	9.32901E-05	9.32901E-05	5.54173E-05
3837703772985	383770	3772985	7.43166E-06	7.43166E-06	3.18257E-05	3.18257E-05	0.000208795	0.000137944	0.000232949	0.000232949	7.0314E-05	7.2461E-05	0.000352974	0.000352974	0.000286087	0.000286087	2.83403E-05	2.83403E-05	9.12472E-05	9.12472E-05	5.47846E-05
3837803772985	383780	3772985	7.38627E-06	7.38627E-06	3.16313E-05	3.16313E-05	0.000204378	0.000135026	0.0022802	0.0022802	6.88264E-05	7.0928E-05	0.00034652	0.00034652	0.000280034	0.000280034	2.77407E-05	2.77407E-05	8.93168E-05	8.93168E-05	5.41757E-05
3837903772985	383790	3772985	7.34088E-06	7.34088E-06	3.14369E-05	3.14369E-05	0.000200199	0.000132265	0.000223359	0.000223359	6.74193E-05	6.94779E-05	0.000340465	0.000340465	0.000274309	0.000274309	2.71736E-05	2.71736E-05	8.74907E-05	8.74907E-05	5.35967E-05
3838003772985	383800	3772985	7.29755E-06	7.29755E-06	3.12514E-05	3.12514E-05	0.000196168	0.000129602	0.000218861	0.000218861	6.60617E-05	6.80789E-05	0.00033459	0.00033459	0.000268786	0.000268786	2.66264E-05	2.66264E-05	8.5729E-05	8.5729E-05	5.29461E-05
3838103772985	383810	3772985	7.26042E-06	7.26042E-06	3.10923E-05	3.10923E-05	0.000190746	0.0012602	0.000212812	0.000212812	6.42358E-05	6.61972E-05	0.000326512	0.000326512	0.000261356	0.000261356	2.58905E-05	2.58905E-05	8.33594E-05	8.33594E-05	5.2379E-05
3838203772985	383820	3772985	7.22122E-06	7.22122E-06	3.09244E-05	3.09244E-05	0.000185367	0.000122466	0.00020681	0.00020681	6.24243E-05	6.43304E-05	0.000318434	0.000318434	0.000253986	0.000253986	2.51603E-05	2.51603E-05	8.10087E-05	8.10087E-05	5.18418E-05
3838303772985	383830	3772985	7.18408E-06	7.18408E-06	3.07654E-05	3.07654E-05	0.000179798	0.000118787	0.000200597	0.000200597	6.05489E-05	6.23977E-05	0.000310009	0.000310009	0.000246355	0.000246355	2.44044E-05	2.44044E-05	7.85749E-05	7.85749E-05	5.12986E-05
3838403772985	383840	3772985	7.149E-06	7.149E-06	3.06152E-05	3.06152E-05	0.000173665	0.000114735	0.000193755	0.000193755	5.84836E-05	6.02694E-05	0.000300617	0.000300617	0.000237952	0.000237952	2.3572E-05	2.3572E-05	7.58947E-05	7.58947E-05	5.07435E-05
3838503772985	383850	3772985	7.11393E-06	7.11393E-06	3.0465E-05	3.0465E-05	0.000167845	0.0001089	0.000187261	0.000187261	5.65236E-05	5.82495E-05	0.000291624	0.000291624	0.000229978	0.000229978	2.2782E-05	2.2782E-05	7.33512E-05	7.33512E-05	5.02003E-05
3838603772985	383860	3772985	7.07885E-06	7.07885E-06	3.03148E-05	3.03148E-05	0.000162723	0.000107506	0.000181547	0.000181547	5.47987E-05	5.6472E-05	0.000283701	0.000283701	0.00022296	0.00022296	2.20868E-05	2.20868E-05	7.11128E-05	7.11128E-05	4.96511E-05
3838703772985	383870	3772985	7.04378E-06	7.04378E-06	3.01646E-05	3.01646E-05	0.000157938	0.000104345	0.000176208	0.000176208	5.31873E-05	5.48114E-05	0.000276268	0.000276268	0.000216403	0.000216403	2.14373E-05	2.14373E-05	6.90218E-05	6.90218E-05	4.91139E-05
3838803772985	383880	3772985	7.00664E-06	7.00664E-06	3.00055E-05	3.00055E-05	0.000153913	0.000101685	0.000171718	0.000171718	5.18318E-05	5.34145E-05	0.000270045	0.000270045	0.000210888	0.000210888	2.0891E-05	2.0891E-05	6.72627E-05	6.72627E-05	4.86423E-05
3838903772985	383890	3772985	6.96744E-06	6.96744E-06	2.98377E-05	2.98377E-05	0.000152412	0.000100694	0.000170043	0.000170043	5.13263E-05	5.28936E-05	0.000267958	0.000267958	0.000208832	0.000208832	2.06873E-05	2.06873E-05	6.66067E-05	6.66067E-05	4.83976E-05
3839003772985	383900	3772985	6.95919E-06	6.95919E-06	2.98023E-05	2.98023E-05	0.000151003	9.97627E-05	0.000168471	0.000168471	5.08518E-05	5.24045E-05	0.000265807	0.000265807	0.000206901	0.000206901	2.0496E-05	2.0496E-05	6.59909E-05	6.59909E-05	4.84454E-05
3839103772985	383910	3772985	6.94062E-06	6.94062E-06	2.97228E-05	2.97228E-05	0.000147933	9.77348E-05	0.000165046	0.000165046	4.98181E-05	5.13393E-05	0.000260924	0.000260924	0.000202695	0.000202695	2.00794E-05	2.00794E-05	6.46495E-05	6.46495E-05	4.81529E-05
3829703772995	382970	3772995	8.11458E-06	8.11458E-06	3.47502E-05	3.47502E-05	0.000455385	0.000300859	0.000508065	0.000508065	0.000153356	0.000158039	0.001188167	0.001188167	0.00062396	0.00062396	6.18106E-05	6.18106E-05	0.000199012	0.000199012	3.28421E-05
3829803772995	382980	3772995	8.18473E-06	8.18473E-06	3.50506E-05	3.50506E-05	0.000499442	0.000329965	0.000557218	0.000557218	0.000168192	0.000173328	0.001334289	0.001334289	0.000684325	0.000684325	6.77905E-05	6.77905E-05	0.000218265	0.000218265	3.3254E-05
3829903772995	382990	3772995	8.21362E-06	8.21362E-06	3.51743E-05	3.51743E-05	0.00054321	0.000358882	0.000606049	0.000606049	0.000182932	0.000188518	0.001483039	0.001483039	0.000744296	0.000744296	7.37314E-05	7.37314E-05	0.000237393	0.000237393	3.3642E-05
3830003772995	383000	3772995	8.23838E-06	8.23838E-06	3.52804E-05	3.52804E-05	0.000589632	0.000389551	0.000657841	0.000657841	0.000198565	0.000204628	0.001635627	0.001635627	0.000807901	0.000807901	8.00323E-05	8.00323E-05	0.00025768	0.00025768	3.4024E-05
3830103772995	383010	3772995	8.25901E-06	8.25901E-06	3.53687E-05	3.53687E-05	0.000640501	0.000423159	0.000714595	0.000714595	0.000215696	0.000222282	0.001814653	0.001814653	0.000877601	0.000877601	8.69369E-05	8.69369E-05	0.00027991	0.00027991	3.44E-05
3830203772995	383020	3772995	8.2817E-06	8.2817E-06	3.54659E-05	3.54659E-05	0.000695352	0.000459397	0.000775792	0.000775792	0.000234168	0.000241318	0.002018632	0.002018632	0.000952758	0.000952758	9.4382E-05	9.4382E-05	0.000303882	0.000303882	3.4794E-05
3830303772995	383030	3772995	8.30233E-06	8.30233E-06	3.55543E-05	3.55543E-05	0.000752838	0.000497377	0.000839928	0.000839928	0.000253527	0.000261268	0.002233086	0.002233086	0.001031524	0.001031524	0.000102185	0.000102185	0.000329004	0.000329004	3.5182E-05
3830403772995	383040	3772995	8.32297E-06	8.32297E-06	3.56426E-05	3.56426E-05	0.000809773	0.000534991	0.000903449	0.000903449	0.0002727	0.000281027	0.002439385	0.002439385	0.001109535	0.001109535	0.000109913	0.000109913	0.000353885	0.000353885	3.55939E-05
3830503772995	383050	3772995	8.34566E-06	8.34566E-06	3.57398E-05	3.57398E-05	0.000869943	0.000574744	0.000970579	0.000970579	0.000292963	0.000301908	0.0026605	0.0026605	0.001191978	0.001191978	0.00011808	0.00011808	0.000380181	0.000380181	3.60177E-05
3830603772995	383060	3772995	8.36629E-06	8.36629E-06	3.58282E-05	3.58282E-05	0.000934627	0.000617479	0.001042746	0.001042746	0.000314746	0.000324357	0.002901828	0.002901828	0.001280608	0.001280608	0.000126859	0.000126859	0.000408449	0.000408449	3.64415E-05
3830703772995	383070	3772995	8.38899E-06	8.38899E-06	3.59254E-05	3.59254E-05	0.001004397	0.000663574	0.001120587	0.001120587	0.000338242	0.00034857	0.003165045	0.003165045	0.001376205	0.001376205	0.000136329	0.000136329	0.00043894	0.00043894	3.68832E-05
3830803772995	383080	3772995	8.40756E-06	8.40756E-06	3.60049E-05	3.60049E-05	0.001078866	0.000712773	0.001203671	0.001203671	0.00036332	0.000374414	0.003449494	0.003449494	0.001478241	0.001478241	0.000146437	0.000146437	0.000471484	0.000471484	3.73309E-05
3830903772995	383090	3772995	8.42819E-06	8.42819E-06	3.60932E-05	3.60932E-05	0.001158261	0.000765226	0.00129225	0.00129225	0.000390057	0.000401967	0.003755393	0.003755393	0.001587026	0.001587026	0.000157214	0.000157214	0.000506181	0.000506181	3.77905E-05
3831003772995	383100	3772995	8.44882E-06	8.44882E-06	3.61816E-05	3.61816E-05	0.001242251	0.000820716	0.001385956	0.001385956	0.000418342	0.000431115	0.004080926	0.004080926	0.001702107	0.001702107	0.000168614	0.000168614	0.000542886	0.000542886	3.82561E-05
3831103772995	383110	3772995	8.46739E-06	8.46739E-06	3.62611E-05	3.62611E-05	0.001330186	0.000878812	0.001484064	0.001484064	0.000447955	0.000461633	0.004422641	0.004422641	0.001822594	0.001822594	0.00018055	0.00018055	0.000581315	0.000581315	3.87217E-05
3831203772995	383120	3772995	8.48802E-06	8.48802E-06	3.63495E-05	3.63495E-05	0.001423721	0.000940608	0.001588419	0.001588419	0.000479454	0.000494093	0.004784092	0.004784092	0.001950754	0.001950754	0.000193245	0.000193245	0.000622192	0.000622192	3.92231E-05
3831303772995	383130	3772995	8.50866E-06	8.50866E-06	3.64378E-05	3.64378E-05	0.001519897	0.001004148	0.00169572	0.00169572	0.000511842	0.000527471	0.005152874	0.005152874	0.002082532	0.002082532	0.0002063	0.0002063	0.000664222	0.000664222	3.97185E-05
3831403772995	383140	3772995	8.52929E-06	8.52929E-06	3.65262E-05	3.65262E-05	0.001617518	0.001068643	0.001804635	0.001804635	0.000544717	0.00056135	0.005521154	0.005521154	0.002216291	0.002216291	0.00021955	0.00021955	0.000706885	0.000706885	4.02259E-05
3831503772995	383150	3772995	8.54579E-06	8.54579E-06	3.65969E-05	3.65969E-05	0.00171495	0.001133013	0.001913337	0.001913337	0.000577528	0.000595163	0.005878637	0.005878637	0.00234979	0.00234979	0.000232775	0.000232775	0.000749464	0.000749464	4.07392E-05
3831603772995	383160	3772995	8.56436E-06	8.56436E-06	3.66764E-05	3.66764E-05	0.001809961	0.001195784	0.00201934	0.00201934	0.000609524	0.000628136	0.006212003	0.006212003	0.002479973	0.002479973	0.00024567	0.00024567	0.000790986	0.000790986	4.12585E-05
3831703772995	383170	3772995	8.58499E-06	8.58499E-06	3.67647E-05	3.67647E-05	0.001907693	0.001260353	0.002128377	0.002128377	0.000642436	0.000662053	0.006532293	0.006532293	0.002613883	0.002613883	0.00025893	0.00025893	0.000833696	0.000833696	4.18196E-05
3831803772995	383180	3772995	8.60769E-06	8.60769E-06	3.68619E-05	3.68619E-05	0.001998949	0.001320642	0.00223019	0.00223019	0.000673168	0.000693723	0.00679904	0.00679904	0.00273892	0.00273892	0.000271323	0.000271323	0.000873577	0.000873577	4.23807E-05
3831903772995	383190	3772995	8.62832E-06	8.62832E-06	3.69503E-05	3.69503E-05	0.0020827	0.001375974	0.002323629	0.002323629	0.000701372	0.000722788	0.006998588	0.006998588	0.002853674	0.002853674	0.00028269	0.00028269	0.000910177	0.000910177	4.29657E-05
3832003772995	383200	3772995	8.65102E-06	8.65102E-06	3.70475E-05	3.70475E-05	0.002155404	0.001424008	0.002404744	0.002404744	0.000725856	0.00074802	0.007104875	0.007104875	0.002953292	0.002953292	0.000292559	0.000292559	0.000941951	0.000941951	4.35686E-05
3832103772995	383210	3772995	8.67371E-06	8.67371E-06	3.71447E-05	3.71447E-05	0.002191074	0.001447573	0.00244454	0.00244454	0.000737868	0.000760398	0.007001577	0.007001577	0.003002165	0.003002165	0.0002974	0.0002974	0.000957539	0.000957539	4.41655E-05
3832203772995	383220	3772995	8.69434E-06	8.69434E-06	3.7233E-05	3.7233E-05	0.002187784	0.001445399	0.002440869	0.002440869	0.00073676	0.000759257	0.006633078	0.006633078	0.002997657	0.002997657	0.000296954	0.000296954	0.000956101	0.000956101	4.47803E-05
3832303772995	383230	3772995	8.71498E-06	8.71498E-06	3.73214E-05	3.73214E-05	0.002167866	0.00143224	0.002418647	0.002418647	0.000730053	0.000752344	0.006154956	0.006154956	0.002970366	0.002970366	0.00029425	0.00029425	0.000947396	0.000947396	4.53951E-05
3832403772995	383240	3772995	8.73354E-06	8.73354E-06	3.74009E-05	3.74009E-05	0.002123056	0.001402636	0.002368654	0.002368654	0.000714962	0.000736793	0.005576242	0.005576242	0.002908969	0.002908969	0.000288168	0.000288168	0.000927814	0.000927814	4.601E-05
3832503772995	383250	3772995	8.73148E-06	8.73148E-06	3.73921E-05	3.73921E-05	0.002008127	0.001326706	0.002240429	0.002240429	0.000676259	0.000696908	0.004808815	0.004808815	0.002751495	0.002751495	0.000272568	0.000272568	0.000877588	0.000877588	4.66248E-05
3832603772995	383260	3772995	9.30918E-06	9.30918E-06	3.9866E-05	3.9866E-05	0.001879229	0.001241547	0.00209662	0.00209662	0.000632851	0.000652175	0.004119395	0.004119395	0.002574882	0.002574882	0.000255073	0.000255073	0.000821257	0.000821257	4.6577E-05
3832703772995	383270	3772995	1.00189E-05	1.00189E-05	4.29055E-05	4.29055E-05	0.001831815	0.001210222	0.002043722	0.002043722	0.000616884	0.00063572	0.003681534	0.003681534	0.002509916	0.002509916	0.00024863	0.00024863	0.000800536	0.000800536	5.50054E-05
3832803772995	383280	3772995	1.02191E-05	1.02191E-05	4.37625E-05	4.37625E-05	0.001809294	0.001195343	0.002018595	0.002018595	0.000609299	0.000627904	0.003347729	0.003347729	0.002479058	0.002479058	0.00024558	0.00024558	0.000790694	0.000790694	5.76259E-05
3832903772995	383290	3772995	1.0382E-05	1.0382E-05	4.44605E-05	4.44605E-05	0.001783837	0.001178525	0.001990194	0.001990194	0.000600727	0.00061907	0.003045657	0.003045657	0.002444178	0.002444178	0.00024212	0.00024212	0.000779569	0.000779569	6.0109E-05
3833003772995	383300	3772995	1.05079E-05	1.05079E-05	4.49995E-05	4.49995E-05	0.001754123	0.001158894	0.001957043	0.001957043	0.0059072	0.000608757	0.002776256	0.002776256	0.002403465	0.002403465	0.00023809	0.00023809	0.000766583	0.000766583	6.22758E-05
3833103772995	383310	3772995	1.05987E-05	1.05987E-05	4.53882E-05	4.53882E-05	0.001715985	0.001133697	0.001914492	0.001914492	0.000577877	0.000595522	0.002534515	0.002534515	0.002351209	0.002351209	0.00023291	0.00023291	0.000749916	0.000749916	6.43411E-05
3833203772995	383320	3772995	1.06503E-05	1.06503E-05	4.56091E-05	4.56091E-05	0.001668957	0.001102627	0.001862024	0.001862024	0.00056204	0.000579201	0.00232028	0.00232028	0.002286772	0.002286772	0.00022653	0.00022653	0.000729364	0.000729364	6.62512E-05
3833303772995	383330	3772995	1.06668E-05	1.06668E-05	4.56798E-05	4.56798E-05	0.001612151	0.001065097	0.001798647	0.001798647	0.00054291	0.000559487	0.002130961	0.002130961	0.002208937	0.002208937	0.00021882	0.00021882	0.000704539	0.000704539	6.79465E-05
3833403772995	383340	3772995	1.06503E-05	1.06503E-05	4.56091E-05	4.56091E-05	0.001546027	0.001021411	0.001724873	0.001724873	0.000520641	0.000536539	0.00196442	0.00196442	0.002118335	0.002118335	0.00020984	0.00020984	0.000675642	0.000675642	6.93731E-05
3833503772995	383350	3772995	1.05884E-05	1.05884E-05	4.53441E-05	4.53441E-05	0.001487959	0.000983047	0.001660088	0.001660088	0.000501086	0.000516387	0.001832934	0.001832934	0.002038771	0.002038771	0.00020196	0.00020196	0.000650265	0.000650265	7.03699E-05
3833603772995	383360	3772995	1.05162E-05	1.05162E-05	4.50348E-05	4.50348E-05	0.001421172	0.000938924	0.001585575	0.001585575	0.000478595	0.000493209	0.001715684	0.001715684	0.001947262	0.001947262	0.0001929	0.0001929	0.000621078	0.000621078	7.12653E-05
3833703772995	383370	3772995	1.0413E-05	1.0413E-05	4.4593E-05	4.4593E-05	0.001374671	0.000908202	0.001533695	0.001533695	0.000462936	0.000477071	0.00163363	0.00163363	0.001883547	0.001883547	0.000186588	0.000186588	0.000600756	0.000600756	7.18682E-05
3833803772995	383380	3772995	1.02541E-05	1.02541E-05	4.39127E-05	4.39127E-05	0.001355716	0.000895679	0.001512547	0.001512547	0.000456552	0.000470493	0.001587882	0.001587882	0.001857575	0.001857575	0.000184015	0.000184015	0.000592472	0.000592472	7.18503E-05
3833903772995	383390	3772995	1.00664E-05	1.00664E-05	4.31087E-05	4.31087E-05	0.001330486	0.00087901	0.001484399	0.001484399	0.000448056	0.000461737	0.001546849	0.001546849	0.001823006	0.001823006	0.00018059	0.00018059	0.000581446	0.000581446	7.12474E-05
3834003772995	383400	3772995	9.88069E-06	9.88069E-06	4.23135E-05	4.23135E-05	0.001291699	0.000853385	0.001441124	0.001441124	0.000434994	0.000448276	0.001501887	0.001501887	0.00176986	0.00176986	0.000175326	0.000175326	0.000564496	0.000564496	7.04535E-05
3834103772995	383410	3772995	9.68675E-06	9.68675E-06	4.14829E-05	4.14829E-05	0.001248592	0.000824905	0.001393031	0.001393031	0.000420477	0.000433316	0.001458329	0.001458329	0.001710796	0.001710796	0.000169475	0.000169475	0.000545657	0.000545657	6.9391E-05
3834203772995	383420	3772995	9.57121E-06	9.57121E-06	4.09881E-05	4.09881E-05	0.001181989	0.000780903	0.001318723	0.001318723	0.000398048	0.00040102	0.001398602	0.001398602	0.001619538	0.001619538	0.000160435	0.000160435	0.000516551	0.000516551	6.92537E-05
3834303772995	383430	3772995	9.6166E-06	9.6166E-06	4.11825E-05	4.11825E-05	0.001075533	0.00071057	0.001199952	0.001199952	0.000362198	0.000373257	0.001307595	0.001307595	0.001473674	0.001473674	0.00014598	0.00014598	0.000470027	0.000470027	7.13966E-05
3834403772995	383440	3772995	9.62485E-06	9.62485E-06	4.12179E-05	4.12179E-05	0.000980865	0.000648026	0.001094333	0.001094333	0.000330317	0.000340403	0.001225645	0.001225645	0.001343961	0.001343961	0.000133135	0.000133135	0.000428656	0.000428656	7.31277E-05
3834503772995	383450	3772995	9.61247E-06	9.61247E-06	4.11649E-05	4.11649E-05	0.000892758	0.000589817	0.000996033	0.000996033	0.000300646	0.000309826	0.001147676	0.001147676	0.001223239	0.001223239	0.000121176	0.000121176	0.000390151	0.000390151	7.45603E-05
3834603772995	383460	3772995	9.56295E-06	9.56295E-06	4.09528E-05	4.09528E-05	0.000814442	0.000538076	0.000908657	0.000908657	0.000274272	0.000282647	0.001076457	0.001076457	0.001115931	0.001115931	0.00011054	0.00011054	0.000355926	0.000355926	7.53362E-05
3834703772995	383470	3772995	9.48042E-06	9.48042E-06	4.05994E-05	4.05994E-05	0.000748433	0.000494466	0.000835013	0.000835013	0.000252043	0.000259739	0.00101454	0.00101454	0.001025488	0.001025488	0.000101587	0.000101587	0.000327079	0.000327079	7.55392E-05
3834803772995	383480	3772995	9.38345E-06	9.38345E-06	4.01841E-05	4.01841E-05	0.00069939	0.000462065	0.000780296	0.000780296	0.000235527	0.000242719	0.000966383	0.000966383	0.00095829	0.00095829	9.493E-05	9.493E-05	0.000305646	0.000305646	7.54735E-05
3834903772995	383490	3772995	9.28236E-06	9.28236E-06	3.97512E-05	3.97512E-05	0.000655119	0.000432816	0.000730904	0.000730904	0.000220618	0.000227355	0.000921369	0.000921369	0.000897631	0.000897631	8.8921E-05	8.8921E-05	0.000286299	0.000286299	7.52646E-05
3835003772995	383500	3772995	9.16063E-06	9.16063E-06	3.92299E-05	3.92299E-05	0.00060852	0.0040203	0.000678914	0.000678914	0.000204926	0.000211183	0.000872941	0.000872941	0.000833782	0.000833782	8.2596E-05	8.2596E-05	0.000265934	0.000265934	7.47035E-05
3835103772995	383510	3772995	9.00795E-06	9.00795E-06	3.8576E-05	3.8576E-05	0.000563802	0.000372486	0.000629023	0.000629023	0.000189866	0.000195664	0.000825067	0.000825067	0.00077251	0.00077251	7.65263E-05	7.65263E-05	0.000246392	0.000246392	7.36768E-05
3835203772995	383520	3772995	8.84289E-06	8.84289E-06	3.78692E-05	3.78692E-05	0.00052464	0.000346613	0.000585331	0.000585331	0.000176678	0.000182073	0.000781586	0.000781586	0.000718852	0.000718852	7.12108E-05	7.12108E-05	0.000229277	0.000229277	7.23636E-05

			MSite Grubbing / Prep	MMass Grading / Excavation	MMass Grading / Excavation	MDrainage / Utilities Trenching	MFoundations / Concrete Pads	MBuilding / Structure Construction	MAsphalt Paving	MLandscaping or Other Finishing	MWaterside Construction (Piles)	RSSWRe-striping South Valley	RSSWRe-striping Silver Lake Boulevard	RSSWDemolition	RSSWPlacing Base	RSSWForm/Place Rebar and Pour	Child Risk				
Unique Identifier	X (UTM)	Y (UTM)	2027	2027	2028	2028	2028	2028	2028	2028	2028	2029	2029	2029	2029	2029	3rd Trimester	0<2	2<16	Total	per million
3837103772985	383710	3772985	5.24795E-05	0.000131045	0.000131045	3.66743E-05	6.7671E-05	0.000121685	8.60848E-05	2.60863E-05	4.61881E-05	9.53783E-05	0.000112938	0.000178729	9.71568E-05	2.90807E-05	2.60787E-09	5.8105E-08	3.7403E-08	9.81154E-08	0.09811543
3837203772985	383720	3772985	5.21186E-05	0.000130144	0.000130144	3.64221E-05	6.72056E-05	0.000120848	8.54928E-05	2.59069E-05	4.58705E-05	9.42579E-05	0.000111435	0.000176573	9.59847E-05	2.87299E-05	2.60237E-09	5.7911E-08	3.6882E-08	9.73948E-08	0.0973948
3837303772985	383730	3772985	5.16339E-05	0.000128934	0.000128934	3.60833E-05	6.65805E-05	0.000119724	8.46976E-05	2.56659E-05	4.54438E-05	9.29466E-05	0.000109587	0.000173864	9.45126E-05	2.82893E-05	2.5914E-09	5.762E-08	3.6274E-08	9.64855E-08	0.09648552
3837403772985	383740	3772985	5.10844E-05	0.000127562	0.000127562	3.56994E-05	6.5872E-05	0.00011845	8.37964E-05	2.53929E-05	4.49603E-05	9.15147E-05	0.000107547	0.000170834	9.28652E-05	2.77962E-05	2.57739E-09	5.7274E-08	3.5616E-08	9.54674E-08	0.09546735
3837503772985	383750	3772985	5.05296E-05	0.000126176	0.000126176	3.53117E-05	6.51566E-05	0.000117164	8.28863E-05	2.51171E-05	4.4472E-05	9.0123E-05	0.000105542	0.000167854	9.12454E-05	2.73113E-05	2.56333E-09	5.6934E-08	3.4975E-08	9.44727E-08	0.09447271
3837603772985	383760	3772985	5.00072E-05	0.000124872	0.000124872	3.49465E-05	6.44829E-05	0.000115952	8.20293E-05	2.48574E-05	4.40122E-05	8.89775E-05	0.000103854	0.000165358	8.98887E-05	2.69053E-05	2.55461E-09	5.668E-08	3.4438E-08	9.36722E-08	0.09367218
3837703772985	383770	3772985	4.94362E-05	0.000123446	0.000123446	3.45475E-05	6.37467E-05	0.000114628	8.10927E-05	2.45736E-05	4.35096E-05	8.78471E-05	0.000102191	0.000162854	8.85274E-05	2.64978E-05	2.5454E-09	5.6409E-08	3.39E-08	9.28538E-08	0.09285382
3837803772985	383780	3772985	4.88868E-05	0.000122074	0.000122074	3.41636E-05	6.30382E-05	0.000113354	8.01915E-05	2.43005E-05	4.30261E-05	8.6782E-05	0.000100634	0.00016052	8.72584E-05	2.6118E-05	2.5365E-09	5.615E-08	3.339E-08	9.2076E-08	0.092076
3837903772985	383790	3772985	4.83643E-05	0.000120769	0.000120769	3.37985E-05	6.23645E-05	0.000112143	7.93345E-05	2.40407E-05	4.25663E-05	8.57822E-05	9.92117E-05	0.00015838	8.60955E-05	2.57699E-05	2.52862E-09	5.5914E-08	3.2912E-08	9.13549E-08	0.09135491
3838003772985	383800	3772985	4.77772E-05	0.000119303	0.000119303	3.33882E-05	6.16074E-05	0.000110782	7.83714E-05	2.37489E-05	4.20495E-05	8.47924E-05	9.79355E-05	0.000156462	8.50526E-05	2.54577E-05	2.51988E-09	5.5675E-08	3.245E-08	9.06458E-08	0.09064583
3838103772985	383810	3772985	4.72655E-05	0.000118026	0.000118026	3.30306E-05	6.09476E-05	0.000109595	7.7532E-05	2.34945E-05	4.15992E-05	8.3245E-05	9.58756E-05	0.000153338	8.33544E-05	2.49494E-05	2.4995E-09	5.5271E-08	3.179E-08	8.95598E-08	0.08955977
3838203772985	383820	3772985	4.67807E-05	0.000116815	0.000116815	3.26918E-05	6.03225E-05	0.000108471	7.67368E-05	2.32536E-05	4.11725E-05	8.16674E-05	9.37856E-05	0.000150155	8.16239E-05	2.44315E-05	2.47776E-09	5.4848E-08	3.1124E-08	8.84501E-08	0.08845009
3838303772985	383830	3772985	4.62906E-05	0.000115591	0.000115591	3.23493E-05	5.96905E-05	0.000107335	7.59328E-05	2.30099E-05	4.07411E-05	7.99793E-05	9.15147E-05	0.000146674	7.97319E-05	2.38651E-05	2.4529E-09	5.4372E-08	3.0419E-08	8.72439E-08	0.08724395
3838403772985	383840	3772985	4.57896E-05	0.00011434	0.00011434	3.19992E-05	5.90445E-05	0.000106173	7.51111E-05	2.27609E-05	4.03002E-05	7.80199E-05	8.88167E-05	0.000142523	7.74753E-05	2.31897E-05	2.42113E-09	5.3784E-08	2.9615E-08	8.58201E-08	0.0858201
3838503772985	383850	3772985	4.52995E-05	0.000113116	0.000113116	3.16566E-05	5.84125E-05	0.000105036	7.4307E-05	2.25173E-05	3.98688E-05	7.61308E-05	8.62695E-05	0.000138601	7.53434E-05	2.25516E-05	2.38889E-09	5.3186E-08	2.885E-08	8.44247E-08	0.08442474
3838603772985	383860	3772985	4.48039E-05	0.000111879	0.000111879	3.13103E-05	5.77735E-05	0.000103887	7.34941E-05	2.2271E-05	3.94327E-05	7.44728E-05	8.4084E-05	0.000135231	7.35113E-05	2.20032E-05	2.36104E-09	5.2661E-08	2.8177E-08	8.31997E-08	0.08319972
3838703772985	383870	3772985	4.43191E-05	0.000110668	0.000110668	3.09716E-05	5.71484E-05	0.000102763	7.26989E-05	2.203E-05	3.9006E-05	7.29153E-05	8.20442E-05	0.000132073	7.17947E-05	2.14894E-05	2.33457E-09	5.2154E-08	2.7546E-08	8.20346E-08	0.08203455
3838803772985	383880	3772985	4.38936E-05	0.000109606	0.000109606	3.06742E-05	5.65997E-05	0.000101777	7.20009E-05	2.18185E-05	3.86315E-05	7.16442E-05	8.04063E-05	0.000129552	7.04241E-05	2.10792E-05	2.3145E-09	5.1755E-08	2.7026E-08	8.10951E-08	0.08109512
3838903772985	383890	3772985	4.36728E-05	0.000109054	0.000109054	3.05199E-05	5.63149E-05	0.000101265	7.16387E-05	2.17087E-05	3.84372E-05	7.14081E-05	8.04164E-05	0.00012962	7.04611E-05	2.10902E-05	2.32071E-09	5.1829E-08	2.691E-08	8.10595E-08	0.08105953
3839003772985	383900	3772985	4.37159E-05	0.000109162	0.000109162	3.055E-05	5.63705E-05	0.000101365	7.17094E-05	2.17301E-05	3.84751E-05	7.11468E-05	8.08635E-05	0.000130231	7.07933E-05	2.11897E-05	2.32547E-09	5.1975E-08	2.6882E-08	8.11832E-08	0.08118316
3839103772985	383910	3772985	4.34519E-05	0.000108503	0.000108503	3.03655E-05	5.60301E-05	0.000100753	7.12764E-05	2.15989E-05	3.82428E-05	7.01722E-05	8.05822E-05	0.000129781	7.05487E-05	2.11165E-05	2.31063E-09	5.1721E-08	2.6547E-08	8.0579E-08	0.080579
3829703772985	382970	3772995	2.96359E-05	7.4003E-05	7.4003E-05	2.07104E-05	3.82147E-05	6.87171E-05	4.86132E-05	1.47313E-05	2.6083E-05	0.00062651	5.80539E-05	9.61556E-05	5.22701E-05	1.56454E-05	2.88702E-09	6.4301E-08	5.7375E-08	1.24563E-07	0.1245626
3829803772995	382980	3772995	3.00075E-05	7.49311E-05	7.49311E-05	2.09702E-05	3.86939E-05	6.95789E-05	4.92229E-05	1.4916E-05	2.64101E-05	0.000667944	5.9732E-05	9.88721E-05	5.37468E-05	1.60874E-05	2.82134E-09	6.296E-08	6.1823E-08	1.27604E-07	0.12760428
3829903772995	382990	3772995	3.03576E-05	7.58053E-05	7.58053E-05	2.12148E-05	3.91454E-05	7.03907E-05	4.97972E-05	1.50901E-05	2.67183E-05	0.000713995	6.14352E-05	0.000101631	5.52466E-05	1.65363E-05	2.76192E-09	6.2092E-08	6.6108E-08	1.30962E-07	0.1309623
3830003772995	383000	3772995	3.07024E-05	7.66662E-05	7.66662E-05	2.14558E-05	3.95899E-05	7.119E-05	5.03627E-05	1.52614E-05	2.70217E-05	0.00076275	6.31886E-05	0.000104458	5.67832E-05	1.69962E-05	2.57622E-09	6.0257E-08	7.0566E-08	1.33398E-07	0.13339831
3830103772995	383010	3772995	3.10417E-05	7.75135E-05	7.75135E-05	2.16929E-05	4.00275E-05	7.19768E-05	5.09193E-05	1.54301E-05	2.73203E-05	0.000807811	6.49973E-05	0.000107378	5.83707E-05	1.74714E-05	2.61181E-09	6.0765E-08	7.552E-08	1.38897E-07	0.13889711
3830203772995	383020	3772995	3.13972E-05	7.84012E-05	7.84012E-05	2.19413E-05	4.04859E-05	7.28011E-05	5.15025E-05	1.56068E-05	2.76332E-05	0.00084504	6.69115E-05	0.000110451	6.00412E-05	1.79714E-05	2.6409E-09	6.1189E-08	8.0931E-08	1.44762E-07	0.1447616
3830303772995	383030	3772995	3.17473E-05	7.92755E-05	7.92755E-05	2.2186E-05	4.09373E-05	7.3613E-05	5.20768E-05	1.57808E-05	2.79414E-05	0.000879345	6.8901E-05	0.000113652	6.17809E-05	1.84921E-05	2.66248E-09	6.1531E-08	8.6584E-08	1.50777E-07	0.15077709
3830403772995	383040	3772995	3.2119E-05	8.02036E-05	8.02036E-05	2.24457E-05	4.14166E-05	7.44747E-05	5.26864E-05	1.59656E-05	2.82685E-05	0.000911715	7.10413E-05	0.000117081	6.36452E-05	1.90501E-05	2.68443E-09	6.1883E-08	9.2181E-08	1.56749E-07	0.15674863
3830503772995	383050	3772995	3.25014E-05	8.11585E-05	8.11585E-05	2.2713E-05	4.19097E-05	7.53615E-05	5.33137E-05	1.61557E-05	2.86051E-05	0.000941227	7.33072E-05	0.000120706	6.56157E-05	1.96399E-05	2.7061E-09	6.2229E-08	9.8109E-08	1.63044E-07	0.16304421
3830603772995	383060	3772995	3.28839E-05	8.21135E-05	8.21135E-05	2.29802E-05	4.24029E-05	7.62482E-05	5.39411E-05	1.63458E-05	2.89416E-05	0.000966986	7.56987E-05	0.000124526	6.76923E-05	2.02615E-05	2.72781E-09	6.2573E-08	1.0447E-07	1.69775E-07	0.16977544
3830703772995	383070	3772995	3.32824E-05	8.31088E-05	8.31088E-05	2.32588E-05	4.29168E-05	7.71725E-05	5.45949E-05	1.65439E-05	2.92924E-05	0.000989153	7.8256E-05	0.000128601	6.99073E-05	2.09245E-05	2.74987E-09	6.2923E-08	1.1134E-07	1.7701E-07	0.17700963
3830803772995	383080	3772995	3.36864E-05	8.41176E-05	8.41176E-05	2.35411E-05	4.34378E-05	7.81092E-05	5.52576E-05	1.67447E-05	2.9648E-05	0.001006189	8.0954E-05	0.000132888	7.22377E-05	2.1622E-05	2.77164E-09	6.3265E-08	1.1865E-07	1.84688E-07	0.18468763
3830903772995	383090	3772995	3.41012E-05	8.51532E-05	8.51532E-05	2.38309E-05	4.39726E-05	7.90709E-05	5.59379E-05	1.69509E-05	3.0013E-05	0.001018092	8.38278E-05	0.000137438	7.47112E-05	2.23623E-05	2.79346E-09	6.3607E-08	1.2644E-07	1.92838E-07	0.19283793
3831003772995	383100	3772995	3.45213E-05	8.62024E-05	8.62024E-05	2.41245E-05	4.45143E-05	8.0045E-05	5.66271E-05	1.71597E-05	3.03828E-05	0.001024276	8.68774E-05	0.00014226	7.73323E-05	2.31469E-05	2.8152E-09	6.3943E-08	1.3466E-07	2.01418E-07	0.20141844
3831103772995	383110	3772995	3.49415E-05	8.72515E-05	8.72515E-05	2.44182E-05	4.50561E-05	8.10192E-05	5.73162E-05	1.73686E-05	3.07526E-05	0.001024316	9.0113E-05	0.000147362	8.01057E-05	2.3977E-05	2.83672E-09	6.4278E-08	1.4325E-07	2.10361E-07	0.21036086
3831203772995	383120	3772995	3.53939E-05	8.83813E-05	8.83813E-05	2.47343E-05	4.56395E-05	8.20683E-05	5.80584E-05	1.75935E-05	3.11508E-05	0.001020046	9.36349E-05	0.000152888	8.31098E-05	2.48762E-05	2.85906E-09	6.4627E-08	1.5235E-07	2.19838E-07	0.21983817
3831303772995	383130	3772995	3.5841E-05	8.94977E-05	8.94977E-05	2.50468E-05	4.6216E-05	8.3105E-05	5.87918E-05	1.78157E-05	3.15443E-05	0.00100954	9.73728E-05	0.000158745	8.62939E-05	2.58293E-05	2.88132E-09	6.4972E-08	1.6167E-07	2.29524E-07	0.22952384
3831403772995	383140	3772995	3.62988E-05	9.06409E-05	9.06409E-05	2.53667E-05	4.68064E-05	8.41666E-05	5.95428E-05	1.80433E-05	3.19472E-05	0.000993192	0.000101367	0.000164968	8.96765E-05	2.68417E-05	2.90337E-09	6.5314E-08	1.7107E-07	2.39288E-07	0.23928798
3831503772995	383150	3772995	3.67621E-05	9.17976E-05	9.17976E-05	2.56904E-05	4.74037E-05	8.52407E-05	6.03027E-05	1.82735E-05	3.23549E-05	0.000971483	0.000105622	0.000171581	9.32713E-05	2.79177E-05	2.92526E-09	6.5647E-08	1.8037E-07	2.48942E-07	0.24894163
3831603772995	383160	3772995	3.72307E-05	9.29678E-05	9.29678E-05	2.60179E-05	4.8008E-05	8.63272E-05	6.10714E-05	1.85065E-05	3.27673E-05	0.000944945	0.000110169	0.000178601	9.70876E-05	2.906E-05	2.94687E-09	6.5972E-08	1.8933E-07	2.58247E-07	0.25824658
3831703772995	383170	3772995	3.7737E-05	9.42321E-05	9.42321E-05	2.63718E-05	4.86609E-05	8.75013E-05	6.19019E-05	1.87582E-05	3.3213E-05	0.000917312	0.000115239	0.000186403	0.000101328	3.03294E-05	2.96985E-09	6.6334E-08	1.9839E-07	2.67695E-07	0.26769502
3831803772995	383180	3772995	3.82433E-05	9.54964E-05	9.54964E-05	2.67256E-05	4.93137E-05	8.86753E-05	6.27324E-05	1.90098E-05	3.36586E-05	0.000886138	0.00012069	0.000194748	0.000105865	3.16871E-05	2.99263E-09	6.6693E-08	2.0664E-07	2.76326E-07	0.27632562
3831903772995	383190	3772995	3.87712E-05	9.68146E-05	9.68146E-05	2.70945E-05	4.99944E-05	8.98992E-05	6.35983E-05	1.92722E-05	3.41232E-05	0.000852933	0.000126633	0.00020378	0.000110775	3.31568E-05	3.01558E-09	6.7055E-08	2.1392E-07	2.8399E-07	0.28398976
3832003772995	383200	3772995	3.93152E-05	9.8173E-05	9.8173E-05	2.74747E-05	5.06959E-05	9.11607E-05	6.44907E-05	1.95426E-05	3.4602E-05	0.000818452	0.000133175	0.000213661	0.000116146	3.47645E-05	3.03865E-09	6.7426E-08	2.1983E-07	2.90293E-07	0.29029252
3832103772995	383210	3772995	3.98538E-05	9.95181E-05	9.95181E-05	2.78511E-05	5.13905E-05	9.24096E-05	6.53743E-05	1.98104E-05	3.5076E-05	0.000782243	0.000140229	0.00022423	0.00012189	3.64842E-05	3.06058E-09	6.7776E-08	2.2194E-07	2.92778E-07	0.29277801
3832203772995	383220	3772995	4.04086E-05	0.000100903	0.000100903	2.82388E-05	5.21059E-05	9.3696E-05	6.62843E-05	2.00862E-05	3.55643E-05	0.000745346	0.000147976	0.000235724	0.00012814	3.83544E-05	3.07984E-09	6.81E-08	2.1966E-07	2.90843E-07	0.29084267
3832303772995	383230	3772995	4.09634E-05	0.000102289	0.000102289	2.86265E-05	5.28213E-05	9.49825E-05	6.71944E-05	2.03619E-05	3.60526E-05	0.000702782	0.000156346	0.000248016	0.000134822	4.03544E-05	3.08197E-09	6.823E-08	2.1547E-07	2.86787E-07	0.28678724
3832403772995	383240	3772995	4.15182E-05	0.000103674	0.000103674	2.90142E-05	5.35367E-05	9.62689E-05	6.81045E-05	2.06377E-05	3.65409E-05	0.000648898	0.000165495	0.000261293	0.000142039	4.25147E-05	3.24571E-09	6.9967E-08	2.0914E-07	2.82348E-07	0.28234807
3832503772995	383250	3772995	4.2073E-05	0.00010506	0.00010506	2.94019E-05	5.42521E-05	9.75553E-05	6.90145E-05	2.09135E-05	3.70292E-05	0.000566924	0.000175257	0.000275224	0.000149612	4.47813E-05	3.48489E-09	7.2921E-08	1.9727E-07	2.73674E-07	0.27367411
3832603772995	383260	3772995	4.20299E-05	0.000104952	0.000104952	2.93718E-05	5.41965E-05	9.74554E-05	6.89438E-05	2.08921E-05	3.69913E-05	0.000497661	0.000179698	0.000280292	0.00015236	4.56059E-05	3.62781E-09	7.5276E-08	1.8392E-07	2.62828E-07	0.2628285
3832703772995	383270	3772995	4.96355E-05	0.000123944	0.000123944	3.46868E-05	6.40037E-05	0.000115091	8.14196E-05	2.46726E-05	4.36855E-05	0.000456659	0.000188928	0.000298696	0.000162371	4.86005E-05	3.71765E-09	7.762E-08	1.7888E-07	2.60218E-07	0.26021784
3832803772995	383280	3772995	5.20001E-05	0.000129848	0.000129848	3.63393E-05	6.70528E-05	0.000120573	8.52984E-05	2.5848E-05	4.57662E-05	0.000426082	0.000205221	0.000322508	0.000175315	5.24749E-05	3.74928E-09	7.8391E-08	1.7532E-07	2.5746E-07	0.2574595
3832903772995	383290	3772995	5.42409E-05	0.000135444	0.000135444	3.79052E-05	6.99422E-05	0.000125769	8.8974E-05	2.69618E-05	4.77383E-05	0.000398575	0.000218153	0.000340148	0.000184904	5.53451E-05	3.77333E-09	7.904E-08	1.7151E-07	2.54327E-07	0.25432695
3833003772995	383300	3772995	5.61961E-05	0.000140326	0.000140326	3.92716E-05	7.24634E-05	0.000130303	9.21813E-05	2.79337E-05	4.94592E-05	0.000373937	0.000230558	0.000357763	0.00019448	5.82112E-05	3.79033E-09	7.9572E-08	1.6762E-07	2.50978E-07	0.25097783
3833103772995	383310	3772995	5.80598E-05	0.00014498	0.00014498	4.0574E-05	7.48666E-05	0.000134624	9.52384E-05	2.88601E-05	5.10994E-05	0.000351474	0.000243053	0.000375021	0.000203861	6.10192E-05	3.80018E-09	7.9993E-08	1.6337E-07	2.47165E-07	0.24716468
3833203772995	383320	3772995	5.97834E-05	0.000149284	0.000149284	4.17785E-05	7.70892E-05	0.000138621	9.80658E-05	2.97169E-05	5.26164E-05	0.000331091	0.000255533	0.000391855	0.000213012	6.37582E-05	3.80348E-09	8.0307E-08	1.5877E-07	2.42883E-07	0.24288304
3833303772995	383330	3772995	6.13132E-05	0.000153104	0.000153104	4.28475E-05	7.90617E-05	0.000142168	0.000100575	3.04773E-05	5.39628E-05	0.000312517	0.000267661	0.000407543	0.00022154	6.63108E-05	3.799E-09	8.0445E-08	1.5374E-07	2.3798E-07	0.23797961
3833403772995	383340	3772995	6.26005E-05	0.000156318	0.000156318	4.37471E-05	8.07217E-05	0.000145153	0.000102687	3.11172E-05	5.50958E-05	0.000295615	0.000278995	0.000421448	0.000229099	6.85733E-05	3.78892E-09	8.0484E-08	1.4827E-07	2.32544E-07	0.23254393
3833503772995	383350	3772995	6.35E-05	0.000158564	0.000158564	4.43758E-05	8.18816E-05	0.000147238	0.000104162	3.15644E-05	5.58875E-05	0.000282246	0.000290878	0.000435404	0.000236685	7.0844E-05	3.77829E-09	8.0346E-08	1.4364E-07	2.27769E-07	0.22776877
3833603772995	383360	3772995	6.4308E-05	0.000160582	0.000160582	4.49404E-05	8.29235E-05	0.000149112	0.000105488	3.1966E-05	5.65986E-05	0.000269897	0.000301408	0.000447043	0.00024312	7.27377E-05	3.76368E-09	8.013E-08	1.3858E-07	2.22478E-07	0.22247776
3833703772995	383370	3772995	6.4852E-05	0.00016194	0.00016194	4.53206E-05	8.3625E-05	0.000150373	0.00010638	3.22364E-05	5.70774E-05	0.000261753	0.000313923	0.000460973	0.00025058	7.50043E-05	3.7573E-09	7.9821E-08	1.3526E-07	2.1884E-07	0.21884011
3833803772995	383380	3772995	6.48359E-05	0.0001619	0.0001619	4.53093E-05	8.36041E-05	0.000150336	0.000106354	3.22284E-05	5.70631E-05	0.000258165	0.000329046	0.000477875	0.000259772	7.77544E-05	3.75798E-09	7.9303E-08	1.3412E-07	2.17179E-07	0.21717863
3833903772995	383390	3772995	6.42918E-05	0.000160542	0.000160542	4.49291E-05	8.29026E-05	0.000149074	0.000105461	3.19579E-05	5.65843E-05	0.000254729	0.000341074	0.000490371	0.000266565	7.97876E-05	3.75261E-09	7.8695E-08	1.3247E-07	2.14919E-07	0.21491934
3834003772995	383400	3772995	6.35755E-05	0.000158753	0.000158753	4.44285E-05	8.19789E-05	0.000147413	0.000104286	3.16018E-05	5.59538E-05	0.000250388	0.000348756	0.000497459	0.000270418	8.09409E-05	3.73897E-09	7.8021E-08	1.298E-07	2.1156E-07	0.21155969
3834103772995	383410	3772995	6.26167E-05	0.000156359	0.000156359	4.37584E-05	8.07426E-05	0.00014519	0.000102713	3.11253E-05	5.511E-05	0.000245997	0.000352926	0.000500566	0.000272107	8.14465E-05	3.71985E-09	7.7306E-08	1.2677E-07	2.07796E-07	0.20779635
3834203772995	383420	3772995	6.24928E-05	0.000156049	0.000156049	4.36719E-05	8.05828E-05	0.000144903	0.00010251	3.10637E-05	5.5001E-05	0.000239194	0.000351092	0.000497527	0.000270455	8.0952E-05	3.70056E-09	7.6853E-08	1.2206E-07	2.02609E-07	0.20260889
3834303772995	383430	3772995	6.44265E-05	0.000160878	0.000160878	4.50232E-05	8.30763E-05	0.000149387	0.000105682	3.20249E-05	5.67029E-05	0.000227694	0.000339707	0.000484556	0.000263404	7.88414E-05	3.68172E-09	7.6857E-08	1.1439E-07	1.94929E-07	0.19492895
3834403772995	383440	3772995	6.59886E-05	0.000164778	0.000164778	4.61148E-05	8.50905E-05	0.000153009	0.000108244	3.28013E-05	5.80776E-05	0.000217068	0.000325645	0.000468146	0.000254484	7.61715E-05	3.65492E-09	7.6733E-08	1.0731E-07	1.87694E-07	0.18769376
3834503772995	383450	3772995	6.72813E-05	0.000168006	0.000168006	4.70182E-05	8.67575E-05	0.000156006	0.000110365	3.34439E-05	5.92154E-05	0.000206583	0.000309035	0.000448163	0.000243621	7.292E-05	3.61838E-09	7.6468E-08	1.0042E-07	1.80504E-07	0.18050437
3834603772995	383460	3772995	6.79815E-05	0.000169755	0.000169755	4.75076E-05	8.76604E-05	0.00015763	0.000111514	3.3792E-05	5.98317E-05	0.00019668	0.000291501	0.000426482	0.000231835	6.93923E-05	3.57328E-09	7.6045E-08	9.3997E-08	1.73616E-07	0.17361587
3834703772995	383470	3772995	6.81647E-05	0.000170212	0.000170212	4.76355E-05	8.78965E-05	0.000158054	0.000111814	3.3883E-05	5.99929E-05	0.000187893	0.000274856	0.000405395	0.000220373	6.59613E-05	3.52412E-09	7.545E-08	8.8356E-08	1.6733E-07	0.1673303
3834803772995	383480	3772995	6.81054E-05	0.000170064	0.000170064	4.75941E-05	8.78201E-05	0.000157917	0.000111717	3.38536E-05	5.99407E-05	0.000181241	0.000261888	0.000388833	0.000211369	6.32665E-05	3.48245E-09	7.4802E-08	8.4078E-08	1.62363E-07	0.16236266
3834903772995	383490	3772995	6.79169E-05	0.000169594	0.000169594	4.74624E-05	8.7577E-05	0.00015748	0.000111408	3.37599E-05	5.97748E-05	0.000174941	0.000249418	0.000372602	0.000202546	6.06256E-05	3.43821E-09	7.4093E-08	8.01E-08	1.5763E-07	0.15763043
3835003772995	383500	3772995	6.74106E-05	0.000168329	0.000168329	4.71086E-05	8.69241E-05	0.000156306	0.000110577	3.35082E-05	5.93292E-05	0.000167746	0.000235115	0.000353391	0.000192103	5.74998E-05	3.37914E-09	7.318E-08	7.5702E-08	1.52261E-07	0.15226074
3835103772995	383510	3772995	6.64841E-05	0.000166016	0.000166016	4.64611E-05	8.57295E-05	0.000154158	0.00010957	3.30477E-05	5.85138E-05	0.000160386	0.000220409	0.000333162	0.000181106	5.42083E-05	3.30639E-09	7.1969E-08	7.1289E-08	1.46564E-07	0.1465641
3835203772995	383520	3772995	6.52991E-05	0.000163057	0.000163057	4.5633E-05	8.42015E-05	0.00015141	0.000107113	3.24586E-05	5.74708E-05	0.000153618	0.000206964	0.000314367	0.00017089	5.11502E-05	3.23193E-09	7.0646E-08	6.7296E-08	1.41175E-07	0.14117455

			EGIODemolition	EGIOSite Grubbing / Prep	EGIOMass Grading / Excavation	EGIOMass Grading / Excavation	EGIODrainage / Utilities Trenching	EGIODrainage / Utilities Trenching	EGIOFoundations / Concrete Pads	EGIOFoundations / Concrete Pads	EGIOBuilding / Structure Construction	EGIOBuilding / Structure Construction	EGIOAsphalt Paving	EGIOArchitectural Coating	EGIOLandscaping or Other Finishing	EGIOWaterside Construction (Piles)	HIWaterside Construction (Landscaping)	HIWaterside Construction (Landscaping)	KMDemolition	KMSite Grubbing / Prep	KMMass Grading / Excavation
Unique Identifier	X (UTM)	Y (UTM)	2025	2025	2025	2026	2026	2027	2026	2027	2026	2027	2027	2027	2027	2027	2025	2026	2025	2025	2025
3835303772995	383530	3772995	2.65029E-05	2.3916E-05	5.97189E-05	5.97189E-05	1.67129E-05	1.67129E-05	3.08385E-05	3.08385E-05	5.54533E-05	5.54533E-05	3.92299E-05	3.69222E-06	1.18878E-05	2.10485E-05	0.000132827	0.000132827	4.78843E-05	4.32096E-05	0.000107898
3835403772995	383540	3772995	2.61089E-05	2.356E-05	5.88312E-05	5.88312E-05	1.64645E-05	1.64645E-05	3.038E-05	3.038E-05	5.4629E-05	5.4629E-05	3.86467E-05	3.63734E-06	1.17111E-05	2.07356E-05	0.000129718	0.000129718	4.71441E-05	4.25416E-05	0.00010623
3835503772995	383550	3772995	2.57209E-05	2.321E-05	5.79569E-05	5.79569E-05	1.62198E-05	1.62198E-05	2.99286E-05	2.99286E-05	5.38171E-05	5.38171E-05	3.80724E-05	3.58329E-06	1.15371E-05	2.04274E-05	0.000126784	0.000126784	4.63502E-05	4.18253E-05	0.000104441
3835603772995	383560	3772995	2.53449E-05	2.2871E-05	5.71096E-05	5.71096E-05	1.59827E-05	1.59827E-05	2.9491E-05	2.9491E-05	5.30303E-05	5.30303E-05	3.75158E-05	3.5309E-06	1.13684E-05	2.01288E-05	0.000123993	0.000123993	4.55265E-05	4.10819E-05	0.000102585
3835703772995	383570	3772995	2.49629E-05	2.2526E-05	5.62488E-05	5.62488E-05	1.57417E-05	1.57417E-05	2.90465E-05	2.90465E-05	5.2231E-05	5.2231E-05	3.69503E-05	3.47767E-06	1.11971E-05	1.98254E-05	0.000121297	0.000121297	4.4655E-05	4.02955E-05	0.000100621
3835803772995	383580	3772995	2.46286E-05	2.2224E-05	5.54955E-05	5.54955E-05	1.5531E-05	1.5531E-05	2.86575E-05	2.86575E-05	5.15316E-05	5.15316E-05	3.64555E-05	3.43111E-06	1.10471E-05	1.95599E-05	0.000118949	0.000118949	4.38432E-05	3.9563E-05	9.87917E-05
3835903772995	383590	3772995	2.43003E-05	2.1928E-05	5.47558E-05	5.47558E-05	1.53239E-05	1.53239E-05	2.82755E-05	2.82755E-05	5.08447E-05	5.08447E-05	3.59695E-05	3.38537E-06	1.08999E-05	1.92992E-05	0.000116681	0.000116681	4.30194E-05	3.88196E-05	9.69356E-05
3836003772995	383600	3772995	2.40496E-05	2.1702E-05	5.41909E-05	5.41909E-05	1.51658E-05	1.51658E-05	2.79838E-05	2.79838E-05	5.03201E-05	5.03201E-05	3.55985E-05	3.35044E-06	1.07874E-05	1.91001E-05	0.000114857	0.000114857	4.2321E-05	3.81894E-05	9.53619E-05
3836103772995	383610	3772995	2.39242E-05	2.1589E-05	5.39084E-05	5.39084E-05	1.50868E-05	1.50868E-05	2.7838E-05	2.7838E-05	5.00578E-05	5.00578E-05	3.54129E-05	3.33298E-06	1.07312E-05	1.90005E-05	0.00011362	0.00011362	4.18495E-05	3.77639E-05	9.42994E-05
3836203772995	383620	3772995	2.38048E-05	2.1481E-05	5.36394E-05	5.36394E-05	1.50115E-05	1.50115E-05	2.7699E-05	2.7699E-05	4.9808E-05	4.9808E-05	3.52362E-05	3.31635E-06	1.06776E-05	1.89057E-05	0.000112447	0.000112447	4.13779E-05	3.73384E-05	9.32368E-05
3836303772995	383630	3772995	2.37631E-05	2.1443E-05	5.35453E-05	5.35453E-05	1.49851E-05	1.49851E-05	2.76504E-05	2.76504E-05	4.97206E-05	4.97206E-05	3.51743E-05	3.31053E-06	1.06589E-05	1.88725E-05	0.000111701	0.000111701	4.10616E-05	3.70529E-05	9.25239E-05
3836403772995	383640	3772995	2.37452E-05	2.1427E-05	5.35049E-05	5.35049E-05	1.49739E-05	1.49739E-05	2.76296E-05	2.76296E-05	4.96831E-05	4.96831E-05	3.51478E-05	3.30803E-06	1.06509E-05	1.88583E-05	0.000111099	0.000111099	4.0781E-05	3.67998E-05	9.18918E-05
3836503772995	383650	3772995	2.37511E-05	2.1432E-05	5.35184E-05	5.35184E-05	1.49776E-05	1.49776E-05	2.76365E-05	2.76365E-05	4.96956E-05	4.96956E-05	3.51567E-05	3.30886E-06	1.06535E-05	1.8863E-05	0.000110686	0.000110686	4.05363E-05	3.65789E-05	9.13403E-05
3836603772995	383660	3772995	2.38287E-05	2.1502E-05	5.36932E-05	5.36932E-05	1.50266E-05	1.50266E-05	2.77268E-05	2.77268E-05	4.9858E-05	4.9858E-05	3.52715E-05	3.31967E-06	1.06883E-05	1.89247E-05	0.00011075	0.00011075	4.04109E-05	3.64658E-05	9.10579E-05
3836703772995	383670	3772995	2.38944E-05	2.1562E-05	5.38412E-05	5.38412E-05	1.5068E-05	1.5068E-05	2.78032E-05	2.78032E-05	4.99954E-05	4.99954E-05	3.53687E-05	3.32882E-06	1.07178E-05	1.89768E-05	0.000110892	0.000110892	4.02557E-05	3.63258E-05	9.07082E-05
3836803772995	383680	3772995	2.38765E-05	2.1546E-05	5.38008E-05	5.38008E-05	1.50567E-05	1.50567E-05	2.77824E-05	2.77824E-05	4.99579E-05	4.99579E-05	3.53422E-05	3.32633E-06	1.07098E-05	1.89626E-05	0.000110623	0.000110623	3.99692E-05	3.60672E-05	9.00626E-05
3836903772995	383690	3772995	2.38168E-05	2.1492E-05	5.36663E-05	5.36663E-05	1.5019E-05	1.5019E-05	2.77129E-05	2.77129E-05	4.9833E-05	4.9833E-05	3.52539E-05	3.31801E-06	1.0683E-05	1.89152E-05	0.000110163	0.000110163	3.96409E-05	3.5771E-05	8.93228E-05
3837003772995	383700	3772995	2.3769E-05	2.1449E-05	5.35587E-05	5.35587E-05	1.49889E-05	1.49889E-05	2.76574E-05	2.76574E-05	4.97331E-05	4.97331E-05	3.51832E-05	3.31136E-06	1.06616E-05	1.88773E-05	0.000109798	0.000109798	3.93246E-05	3.54855E-05	8.86099E-05
3837103772995	383710	3772995	2.3775E-05	2.1454E-05	5.35722E-05	5.35722E-05	1.49927E-05	1.49927E-05	2.76643E-05	2.76643E-05	4.97456E-05	4.97456E-05	3.5192E-05	3.31219E-06	1.06642E-05	1.8882E-05	0.00010941	0.00010941	3.90798E-05	3.52646E-05	8.80585E-05
3837203772995	383720	3772995	2.37631E-05	2.1443E-05	5.35453E-05	5.35453E-05	1.49851E-05	1.49851E-05	2.76504E-05	2.76504E-05	4.97206E-05	4.97206E-05	3.51743E-05	3.31053E-06	1.06589E-05	1.88725E-05	0.000110099	0.000110099	3.88231E-05	3.5033E-05	8.74801E-05
3837303772995	383730	3772995	2.37153E-05	2.14E-05	5.34377E-05	5.34377E-05	1.4955E-05	1.4955E-05	2.75949E-05	2.75949E-05	4.96207E-05	4.96207E-05	3.51037E-05	3.30387E-06	1.06375E-05	1.88346E-05	0.000110036	0.000110036	3.85247E-05	3.47637E-05	8.68076E-05
3837403772995	383740	3772995	2.36437E-05	2.1335E-05	5.32763E-05	5.32763E-05	1.49099E-05	1.49099E-05	2.75115E-05	2.75115E-05	4.94708E-05	4.94708E-05	3.49976E-05	3.29389E-06	1.06053E-05	1.87777E-05	0.000109814	0.000109814	3.82143E-05	3.44836E-05	8.61082E-05
3837503772995	383750	3772995	2.35541E-05	2.1255E-05	5.30745E-05	5.30745E-05	1.48534E-05	1.48534E-05	2.74073E-05	2.74073E-05	4.92835E-05	4.92835E-05	3.48651E-05	3.28142E-06	1.05652E-05	1.87066E-05	0.00010956	0.00010956	3.79158E-05	3.42143E-05	8.54357E-05
3837603772995	383760	3772995	2.34646E-05	2.1174E-05	5.28727E-05	5.28727E-05	1.47969E-05	1.47969E-05	2.73031E-05	2.73031E-05	4.90961E-05	4.90961E-05	3.47326E-05	3.26895E-06	1.0525E-05	1.863555E-05	0.000109386	0.000109386	3.76472E-05	3.39719E-05	8.48304E-05
3837703772995	383770	3772995	2.33631E-05	2.1082E-05	5.26441E-05	5.26441E-05	1.47329E-05	1.47329E-05	2.71851E-05	2.71851E-05	4.88838E-05	4.88838E-05	3.45824E-05	3.25481E-06	1.04795E-05	1.85549E-05	0.000109195	0.000109195	3.73906E-05	3.37403E-05	8.42521E-05
3837803772995	383780	3772995	2.32497E-05	2.098E-05	5.23885E-05	5.23885E-05	1.46614E-05	1.46614E-05	2.70531E-05	2.70531E-05	4.86465E-05	4.86465E-05	3.44145E-05	3.23901E-06	1.04286E-05	1.84648E-05	0.000109069	0.000109069	3.71578E-05	3.35302E-05	8.37275E-05
3837903772995	383790	3772995	2.31423E-05	2.0883E-05	5.21464E-05	5.21464E-05	1.45937E-05	1.45937E-05	2.69281E-05	2.69281E-05	4.84217E-05	4.84217E-05	3.42554E-05	3.22404E-06	1.03804E-05	1.83795E-05	0.000109037	0.000109037	3.69847E-05	3.3374E-05	8.33375E-05
3838003772995	383800	3772995	2.30289E-05	2.0781E-05	5.18909E-05	5.18909E-05	1.45222E-05	1.45222E-05	2.67961E-05	2.67961E-05	4.81844E-05	4.81844E-05	3.40876E-05	3.20824E-06	1.03296E-05	1.82894E-05	0.000108894	0.000108894	3.68175E-05	3.32232E-05	8.29609E-05
3838103772995	383810	3772995	2.28856E-05	2.0651E-05	5.15681E-05	5.15681E-05	1.44318E-05	1.44318E-05	2.66294E-05	2.66294E-05	4.78846E-05	4.78846E-05	3.38755E-05	3.18828E-06	1.02653E-05	1.81756E-05	0.000108006	0.000108006	3.65847E-05	3.30131E-05	8.24363E-05
3838203772995	383820	3772995	2.27364E-05	2.0517E-05	5.12318E-05	5.12318E-05	1.43377E-05	1.43377E-05	2.64558E-05	2.64558E-05	4.75724E-05	4.75724E-05	3.36546E-05	3.16749E-06	1.01984E-05	1.80571E-05	0.000107023	0.000107023	3.63579E-05	3.28084E-05	8.19252E-05
3838303772995	383830	3772995	2.25692E-05	2.0366E-05	5.08552E-05	5.08552E-05	1.42323E-05	1.42323E-05	2.62613E-05	2.62613E-05	4.72227E-05	4.72227E-05	3.34072E-05	3.14421E-06	1.01234E-05	1.79244E-05	0.000105833	0.000105833	3.61072E-05	3.25822E-05	8.13603E-05
3838403772995	383840	3772995	2.23663E-05	2.0183E-05	5.03979E-05	5.03979E-05	1.41043E-05	1.41043E-05	2.60252E-05	2.60252E-05	4.67981E-05	4.67981E-05	3.31068E-05	3.11594E-06	1.00324E-05	1.77632E-05	0.000104263	0.000104263	3.57968E-05	3.23021E-05	8.06609E-05
3838503772995	383850	3772995	2.21693E-05	2.0005E-05	4.99541E-05	4.99541E-05	1.39801E-05	1.39801E-05	2.57959E-05	2.57959E-05	4.63859E-05	4.63859E-05	3.28153E-05	3.08849E-06	9.94402E-06	1.76068E-05	0.000102693	0.000102693	3.54804E-05	3.20167E-05	7.9948E-05
3838603772995	383860	3772995	2.19664E-05	1.9822E-05	4.94967E-05	4.94967E-05	1.38521E-05	1.38521E-05	2.55598E-05	2.55598E-05	4.59613E-05	4.59613E-05	3.25148E-05	3.06022E-06	9.85298E-06	1.74456E-05	0.00010098	0.00010098	3.51342E-05	3.17042E-05	7.91679E-05
3838703772995	383870	3772995	2.17515E-05	1.9628E-05	4.90125E-05	4.90125E-05	1.37166E-05	1.37166E-05	2.53098E-05	2.53098E-05	4.55116E-05	4.55116E-05	3.21968E-05	3.03028E-06	9.75659E-06	1.72749E-05	9.91878E-05	9.91878E-05	3.47761E-05	3.13811E-05	7.83609E-05
3838803772995	383880	3772995	2.15724E-05	1.9466E-05	4.8609E-05	4.8609E-05	1.36037E-05	1.36037E-05	2.51014E-05	2.51014E-05	4.5137E-05	4.5137E-05	3.19317E-05	3.00534E-06	9.67627E-06	1.71327E-05	9.78873E-05	9.78873E-05	3.44896E-05	3.11225E-05	7.77153E-05
3838903772995	383890	3772995	2.15545E-05	1.945E-05	4.85687E-05	4.85687E-05	1.35924E-05	1.35924E-05	2.50806E-05	2.50806E-05	4.50995E-05	4.50995E-05	3.19052E-05	3.00284E-06	9.66824E-06	1.7118SE-05	9.84741E-05	9.84741E-05	3.45851E-05	3.12087E-05	7.79305E-05
3839003772995	383900	3772995	2.16381E-05	1.9526E-05	4.8757E-05	4.8757E-05	1.36451E-05	1.36451E-05	2.51778E-05	2.51778E-05	4.52743E-05	4.52743E-05	3.20289E-05	3.01448E-06	9.70572E-06	1.71848E-05	9.87437E-05	9.87437E-05	3.47224E-05	3.13326E-05	7.82398E-05
3839103772995	383910	3772995	2.15843E-05	1.9477E-05	4.86359E-05	4.86359E-05	1.36112E-05	1.36112E-05	2.51153E-05	2.51153E-05	4.51619E-05	4.51619E-05	3.19494E-05	3.007E-06	9.68163E-06	1.71422E-05	9.79825E-05	9.79825E-05	3.4597E-05	3.12195E-05	7.79574E-05
3829703773005	382970	3773005	3.57192E-05	3.2232E-05	8.0486E-05	8.0486E-05	2.25248E-05	2.25248E-05	4.15625E-05	4.15625E-05	7.4737E-05	7.4737E-05	5.2872E-05	4.97618E-06	1.60218E-05	2.8368E-05	0.000138853	0.000138853	2.94158E-05	2.65441E-05	6.62826E-05
3829803773005	382980	3773005	3.4018E-05	3.0697E-05	7.66527E-05	7.66527E-05	2.1452E-05	2.1452E-05	3.9583E-05	3.9583E-05	7.11775E-05	7.11775E-05	5.03538E-05	4.73918E-06	1.52587E-05	2.70169E-05	0.000136046	0.000136046	2.94994E-05	2.66195E-05	6.64709E-05
3829903773005	382990	3773005	3.32599E-05	3.0013E-05	7.49445E-05	7.49445E-05	2.09739E-05	2.09739E-05	3.87009E-05	3.87009E-05	6.95914E-05	6.95914E-05	4.92317E-05	4.63357E-06	1.49187E-05	2.64149E-05	0.000131986	0.000131986	2.95949E-05	2.67057E-05	6.66861E-05
3830003773005	383000	3773005	3.28779E-05	2.9668E-05	7.40837E-05	7.40837E-05	2.0733E-05	2.0733E-05	3.82563E-05	3.82563E-05	6.8792E-05	6.8792E-05	4.86662E-05	4.58035E-06	1.47473E-05	2.61115E-05	0.000116031	0.000116031	2.97799E-05	2.68727E-05	6.71031E-05
3830103773005	383010	3773005	3.29734E-05	2.9754E-05	7.42989E-05	7.42989E-05	2.07933E-05	2.07933E-05	3.83675E-05	3.83675E-05	6.89919E-05	6.89919E-05	4.88076E-05	4.59366E-06	1.47902E-05	2.61873E-05	0.000116681	0.000116681	3.00306E-05	2.70989E-05	6.7668E-05
3830203773005	383020	3773005	3.3045E-05	2.9819E-05	7.44603E-05	7.44603E-05	2.08384E-05	2.08384E-05	3.84508E-05	3.84508E-05	6.91417E-05	6.91417E-05	4.89136E-05	4.60364E-06	1.48223E-05	2.62442E-05	0.00011868	0.00011868	3.02933E-05	2.73359E-05	6.82598E-05
3830303773005	383030	3773005	3.30928E-05	2.9862E-05	7.45679E-05	7.45679E-05	2.08685E-05	2.08685E-05	3.85064E-05	3.85064E-05	6.92416E-05	6.92416E-05	4.89843E-05	4.61029E-06	1.48437E-05	2.62821E-05	0.000120139	0.000120139	3.05499E-05	2.75675E-05	6.88381E-05
3830403773005	383040	3773005	3.31405E-05	2.9905E-05	7.46755E-05	7.46755E-05	2.08987E-05	2.08987E-05	3.8562E-05	3.8562E-05	6.93416E-05	6.93416E-05	4.9055E-05	4.61694E-06	1.48652E-05	2.63201E-05	0.000121376	0.000121376	3.08066E-05	2.77991E-05	6.94165E-05
3830503773005	383050	3773005	3.31704E-05	2.9932E-05	7.47428E-05	7.47428E-05	2.09175E-05	2.09175E-05	3.85967E-05	3.85967E-05	6.9404E-05	6.9404E-05	4.90992E-05	4.6211E-06	1.48785E-05	2.63438E-05	0.000122597	0.000122597	3.10693E-05	2.80361E-05	7.00083E-05
3830603773005	383060	3773005	3.32002E-05	2.9959E-05	7.481E-05	7.481E-05	2.09363E-05	2.09363E-05	3.86314E-05	3.86314E-05	6.94665E-05	6.94665E-05	4.91434E-05	4.62526E-06	1.48919E-05	2.63675E-05	0.000123802	0.000123802	3.13319E-05	2.82731E-05	7.06001E-05
3830703773005	383070	3773005	3.32361E-05	2.9991E-05	7.48907E-05	7.48907E-05	2.09589E-05	2.09589E-05	3.86731E-05	3.86731E-05	6.95414E-05	6.95414E-05	4.91964E-05	4.63025E-06	1.4908E-05	2.63959E-05	0.000125024	0.000125024	3.16125E-05	2.85263E-05	7.12323E-05
3830803773005	383080	3773005	3.32659E-05	3.0018E-05	7.4958E-05	7.4958E-05	2.09777E-05	2.09777E-05	3.87078E-05	3.87078E-05	6.96038E-05	6.96038E-05	4.92405E-05	4.6344E-06	1.49214E-05	2.64196E-05	0.000126245	0.000126245	3.1893E-05	2.87794E-05	7.18644E-05
3830903773005	383090	3773005	3.32838E-05	3.0034E-05	7.49983E-05	7.49983E-05	2.0989E-05	2.0989E-05	3.87286E-05	3.87286E-05	6.96413E-05	6.96413E-05	4.92671E-05	4.6369E-06	1.49294E-05	2.64338E-05	0.000127466	0.000127466	3.21795E-05	2.9038E-05	7.251E-05
3831003773005	383100	3773005	3.33017E-05	3.0051E-05	7.50387E-05	7.50387E-05	2.10003E-05	2.10003E-05	3.87495E-05	3.87495E-05	6.96788E-05	6.96788E-05	4.92936E-05	4.63939E-06	1.49374E-05	2.64481E-05	0.000128687	0.000128687	3.2466E-05	2.92965E-05	7.31557E-05
3831103773005	383110	3773005	3.33077E-05	3.0056E-05	7.50521E-05	7.50521E-05	2.10041E-05	2.10041E-05	3.87564E-05	3.87564E-05	6.96913E-05	6.96913E-05	4.93024E-05	4.64023E-06	1.49401E-05	2.64528E-05	0.000129893	0.000129893	3.27466E-05	2.95497E-05	7.37878E-05
3831203773005	383120	3773005	3.33256E-05	3.0072E-05	7.50925E-05	7.50925E-05	2.10153E-05	2.10153E-05	3.87773E-05	3.87773E-05	6.97287E-05	6.97287E-05	4.93289E-05	4.64272E-06	1.49482E-05	2.6467E-05	0.000131114	0.000131114	3.3051E-05	2.98244E-05	7.44738E-05
3831303773005	383130	3773005	3.33256E-05	3.0072E-05	7.50925E-05	7.50925E-05	2.10153E-05	2.10153E-05	3.87773E-05	3.87773E-05	6.97287E-05	6.97287E-05	4.93289E-05	4.64272E-06	1.49482E-05	2.6467E-05	0.000132335	0.000132335	3.33495E-05	3.00937E-05	7.51463E-05
3831403773005	383140	3773005	3.33316E-05	3.0078E-05	7.51059E-05	7.51059E-05	2.10191E-05	2.10191E-05	3.87842E-05	3.87842E-05	6.97412E-05	6.97412E-05	4.93377E-05	4.64355E-06	1.49508E-05	2.64718E-05	0.000133556	0.000133556	3.36479E-05	3.0363E-05	7.58188E-05
3831503773005	383150	3773005	3.33256E-05	3.0072E-05	7.50925E-05	7.50925E-05	2.10153E-05	2.10153E-05	3.87773E-05	3.87773E-05	6.97287E-05	6.97287E-05	4.93289E-05	4.64272E-06	1.49482E-05	2.6467E-05	0.000134762	0.000134762	3.39464E-05	3.06324E-05	7.64913E-05
3831603773005	383160	3773005	3.33136E-05	3.0061E-05	7.50656E-05	7.50656E-05	2.10078E-05	2.10078E-05	3.87634E-05	3.87634E-05	6.97038E-05	6.97038E-05	4.93112E-05	4.64106E-06	1.49428E-05	2.64575E-05	0.000135967	0.000135967	3.42508E-05	3.09071E-05	7.71773E-05
3831703773005	383170	3773005	3.33136E-05	3.0061E-05	7.50656E-05	7.50656E-05	2.10078E-05	2.10078E-05	3.87634E-05	3.87634E-05	6.97038E-05	6.97038E-05	4.93112E-05	4.64106E-06	1.49428E-05	2.64575E-05	0.000137204	0.000137204	3.45672E-05	3.11925E-05	7.78901E-05
3831803773005	383180	3773005	3.33077E-05	3.0056E-05	7.50521E-05	7.50521E-05	2.10041E-05	2.10041E-05	3.87564E-05	3.87564E-05	6.96913E-05	6.96913E-05	4.93024E-05	4.64023E-06	1.49401E-05	2.64528E-05	0.000138425	0.000138425	3.48895E-05	3.14834E-05	7.86164E-05
3831903773005	383190	3773005	3.33017E-05	3.0051E-05	7.50387E-05	7.50387E-05	2.10003E-05	2.10003E-05	3.87495E-05	3.87495E-05	6.96788E-05	6.96788E-05	4.92936E-05	4.63939E-06	1.49374E-05	2.64481E-05	0.000139646	0.000139646	3.52178E-05	3.17796E-05	7.93562E-05
3832003773005	383200	3773005	3.33017E-05	3.0051E-05	7.50387E-05	7.50387E-05	2.10003E-05	2.10003E-05	3.87495E-05	3.87495E-05	6.96788E-05	6.96788E-05	4.92936E-05	4.63939E-06	1.49374E-05	2.64481E-05	0.000140868	0.000140868	3.5564E-05	3.20921E-05	8.01363E-05
3832103773005	383210	3773005	3.32898E-05	3.004E-05	7.50118E-05	7.50118E-05	2.09928E-05	2.09928E-05	3.87356E-05	3.87356E-05	6.96538E-05	6.96538E-05	4.92759E-05	4.63773E-06	1.49321E-05	2.64386E-05	0.000142041	0.000142041	3.58983E-05	3.23937E-05	8.08895E-05
3832203773005	383220	3773005	3.32898E-05	3.004E-05	7.50118E-05	7.50118E-05	2.09928E-05	2.09928E-05	3.87356E-05	3.87356E-05	6.96538E-05	6.96538E-05	4.92759E-05	4.63773E-06	1.49321E-05	2.64386E-05	0.000143183	0.000143183	3.62564E-05	3.27169E-05	8.16965E-05
3832303773005	383230	3773005	3.32778E-05	3.0029E-05	7.49849E-05	7.49849E-05	2.09852E-05	2.09852E-05	3.87217E-05	3.87217E-05	6.96288E-05	6.96288E-05	4.92582E-05	4.63607E-06	1.49267E-05	2.64291E-05	0.0001435	0.0001435	3.66026E-05	3.30293E-05	8.24766E-05
3832403773005	383240	3773005	3.32181E-05	2.9975E-05	7.48504E-05	7.48504E-05	2.09476E-05	2.09476E-05	3.86522E-05	3.86522E-05	6.95039E-05	6.95039E-05	4.91699E-05	4.62775E-06	1.49E-05	2.63817E-05	0.000142882	0.000142882	3.69488E-05	3.33417E-05	8.32568E-05
3832503773005	383250	3773005	3.33077E-05	3.0056E-05	7.50521E-05	7.50521E-05	2.10041E-05	2.10041E-05	3.87564E-05	3.87564E-05	6.96913E-05	6.96913E-05	4.93024E-05	4.64023E-06	1.49401E-05	2.64528E-05	0.000165403	0.000165403	3.74144E-05	3.37618E-05	8.43059E-05
3832603773005	383260	3773005	3.34688E-05	3.0201E-05	7.54153E-05	7.54153E-05	2.11057E-05	2.11057E-05	3.8944E-05	3.8944E-05	7.00285E-05	7.00285E-05	4.9541E-05	4.66268E-06	1.50124E-05	2.65808E-05	0.000173999	0.000173999	3.83755E-05	3.4629E-05	8.64714E-05
3832703773005	383270	3773005	3.36181E-05	3.0336E-05	7.57515E-05	7.57515E-05	2.11998E-05	2.11998E-05	3.91176E-05	3.91176E-05	7.03407E-05	7.03407E-05	4.97618E-05	4.68347E-06	1.50793E-05	2.66993E-05	0.000177916	0.000177916	3.91156E-05	3.5297E-05	8.81392E-05
3832803773005	383280	3773005	3.36002E-05	3.032E-05	7.57112E-05	7.57112E-05	2.11885E-05	2.11885E-05	3.90968E-05	3.90968E-05	7.03033E-05	7.03033E-05	4.97353E-05	4.68097E-06	1.50713E-05	2.66851E-05	0.000179946	0.000179946	3.99453E-05	3.60457E-05	9.00088E-05
3832903773005	383290	3773005	3.36897E-05	3.0401E-05	7.59129E-05	7.59129E-05	2.1245E-05	2.1245E-05	3.92009E-05	3.92009E-05	7.04906E-05	7.04906E-05	4.98679E-05	4.69345E-06	1.51115E-05	2.67562E-05	0.000181231	0.000181231	4.20942E-05	3.79848E-05	9.48508E-05
3833003773005	383300	3773005	3.37792E-05	3.0482E-05	7.61147E-05	7.61147E-05	2.13014E-05	2.13014E-05	3.93051E-05	3.93051E-05	7.06779E-05	7.06779E-05	5.00004E-05	4.70592E-06	1.51516E-05	2.68273E-05	0.00018185	0.00018185	4.35029E-05	3.92559E-05	9.80251E-05
3833103773005	383310	3773005	3.36897E-05	3.0401E-05	7.59129E-05	7.59129E-05	2.1245E-05	2.1245E-05	3.92009E-05	3.92009E-05	7.04906E-05	7.04906E-05	4.98679E-05	4.69345E-06	1.51115E-05	2.67562E-05	0.000181675	0.000181675	4.4852E-05	4.04733E-05	0.000101065
3833203773005	383320	3773005	3.35166E-05	3.0245E-05	7.55229E-05	7.55229E-05	2.11358E-05	2.11358E-05	3.89995E-05	3.89995E-05	7.01284E-05	7.01284E-05	4.96116E-05	4.66933E-06	1.50338E-05	2.66187E-05	0.000181009	0.000181009	4.60935E-05	4.15936E-05	0.000103862
3833303773005	383330	3773005

			KMMass Grading / Excavation	KMDrainage / Utilities Trenching	KMFoundations / Concrete Pads	KMBuilding / Structure Construction	KMAsphalt Paving	KMArchitectural Coating	KMLandscaping or Other Finishing	KMWaterside Construction (Piles)	EWNDemolition	EWNSite Grubbing / Prep	EWNDrainage / Utilities Trenching	EWNDrainage / Utilities Trenching	EWNDrainage / Utilities Trenching	EWNFoundation s / Concrete Pads	EWNBuilding / Structure Construction	EWNAsphalt Paving	EWNLandscaping or Other Finishing	EWNWaterside Construction (Piles)	ISDemolition
Unique Identifier	X (UTM)	Y (UTM)	2026	2026	2026	2026	2026	2026	2026	2026	2027	2027	2027	2028	2029	2029	2029	2029	2029	2029	2027
3835303772995	383530	3772995	0.000107898	2.32472E-05	5.57176E-05	0.000103349	7.08788E-05	6.67095E-06	2.14784E-05	3.80295E-05	0.000214518	0.000289232	0.000350927	0.000350927	0.000350927	0.000249611	0.000434696	0.000317532	9.62219E-05	0.000166973	2.51658E-05
3835403772995	383540	3772995	0.00010623	2.28879E-05	5.48563E-05	0.000101752	6.97832E-05	6.56783E-06	2.11464E-05	3.74416E-05	0.000204412	0.000275606	0.000334395	0.000334395	0.000334395	0.000237852	0.000414218	0.000302574	9.1689E-05	0.000159107	2.4736E-05
3835503772995	383550	3772995	0.000104441	2.25025E-05	5.39326E-05	0.000100038	6.86081E-05	6.45723E-06	2.07903E-05	3.68111E-05	0.000195142	0.000263108	0.00031923	0.00031923	0.00031923	0.000227065	0.000395434	0.000288852	8.75309E-05	0.000151892	2.43242E-05
3835603772995	383560	3772995	0.000102585	2.21026E-05	5.29741E-05	9.82603E-05	6.73888E-05	6.34247E-06	2.04208E-05	3.61569E-05	0.000186613	0.000251607	0.000305276	0.000305276	0.000305276	0.00021714	0.000378149	0.000276226	8.37048E-05	0.000145253	2.39123E-05
3835703772995	383570	3772995	0.000100621	2.16795E-05	5.196E-05	9.63793E-05	6.60988E-05	6.22106E-06	2.00299E-05	3.54648E-05	0.000178638	0.000240855	0.000292231	0.000292231	0.000292231	0.000207861	0.000361989	0.000264422	8.01278E-05	0.000139045	2.35124E-05
3835803772995	383580	3772995	9.87917E-05	2.12853E-05	5.10154E-05	9.46272E-05	6.48972E-05	6.10797E-06	1.96658E-05	3.482E-05	0.000171672	0.000231463	0.000280835	0.000280835	0.000280835	0.000199755	0.000347873	0.000254111	7.70032E-05	0.000133623	2.31661E-05
3835903772995	383590	3772995	9.69356E-05	2.08854E-05	5.00569E-05	9.28493E-05	6.36778E-05	5.99321E-06	1.92963E-05	3.41658E-05	0.000165148	0.000222666	0.000270162	0.000270162	0.000270162	0.000192164	0.000334653	0.000244453	7.40768E-05	0.000128545	2.28259E-05
3836003772995	383600	3772995	9.53619E-05	2.05464E-05	4.92443E-05	9.1342E-05	6.26441E-05	5.89591E-06	1.89831E-05	3.36112E-05	0.000159662	0.00021527	0.000261188	0.000261188	0.000261188	0.000185781	0.000323537	0.000236333	7.16162E-05	0.000124275	2.25692E-05
3836103772995	383610	3772995	9.42994E-05	2.03174E-05	4.86956E-05	9.03242E-05	6.19461E-05	5.83022E-06	1.87715E-05	3.32367E-05	0.000155484	0.000209636	0.000254353	0.000254353	0.000254353	0.000180919	0.00031507	0.000230149	6.9742E-05	0.000121023	2.24439E-05
3836203772995	383620	3772995	9.32368E-05	2.00885E-05	4.81469E-05	8.93065E-05	6.12481E-05	5.76452E-06	1.856E-05	3.28622E-05	0.000151496	0.00020426	0.00024783	0.00024783	0.00024783	0.000176279	0.00030699	0.000224246	6.79535E-05	0.000117919	2.23245E-05
3836303772995	383630	3772995	9.25239E-05	1.99349E-05	4.77788E-05	8.86236E-05	6.07798E-05	5.72045E-06	1.84181E-05	3.26109E-05	0.000148392	0.000200075	0.000242753	0.000242753	0.000242753	0.000172668	0.0003007	0.000219652	6.65612E-05	0.000115503	2.22887E-05
3836403772995	383640	3772995	9.18918E-05	1.97987E-05	4.74523E-05	8.80181E-05	6.03645E-05	5.68137E-06	1.82923E-05	3.23881E-05	0.000145605	0.000196317	0.000238192	0.000238192	0.000238192	0.000169424	0.000295051	0.000215526	6.53108E-05	0.000113333	2.22648E-05
3836503772995	383650	3772995	9.13403E-05	1.96799E-05	4.71675E-05	8.74899E-05	6.00023E-05	5.64727E-06	1.81825E-05	3.21937E-05	0.000143193	0.000193065	0.000234247	0.000234247	0.000234247	0.000166618	0.000290165	0.000211956	6.42291E-05	0.000111456	2.22648E-05
3836603772995	383660	3772995	9.10579E-05	1.9619E-05	4.70217E-05	8.72194E-05	5.98167E-05	5.62981E-06	1.81263E-05	3.20942E-05	0.000141611	0.000190932	0.00023166	0.00023166	0.00023166	0.000164777	0.000286959	0.000209615	6.35196E-05	0.000110225	2.23305E-05
3836703772995	383670	3772995	9.07082E-05	1.95437E-05	4.68411E-05	8.68844E-05	5.9587E-05	5.60819E-06	1.80567E-05	3.19709E-05	0.000140137	0.000188945	0.000229248	0.000229248	0.000229248	0.000163062	0.000283972	0.000207432	6.28583E-05	0.000109078	2.23782E-05
3836803772995	383680	3772995	9.00626E-05	1.94046E-05	4.65077E-05	8.6266E-05	5.91629E-05	5.56827E-06	1.79281E-05	3.17434E-05	0.00013803	0.000186104	0.000225801	0.000225801	0.000225801	0.00016061	0.000279702	0.000204313	6.19131E-05	0.000107438	2.23484E-05
3836903772995	383690	3772995	8.93228E-05	1.92452E-05	4.61257E-05	8.55574E-05	5.86769E-05	5.52253E-06	1.77809E-05	3.14826E-05	0.000135672	0.000182925	0.000221944	0.000221944	0.000221944	0.000157866	0.000274924	0.000200823	6.08556E-05	0.000105602	2.22947E-05
3837003772995	383700	3772995	8.86099E-05	1.90916E-05	4.57576E-05	8.48746E-05	5.82086E-05	5.47846E-06	1.7639E-05	3.12314E-05	0.000133505	0.000180003	0.000218399	0.000218399	0.000218399	0.000155345	0.000270533	0.000197616	5.98836E-05	0.000103916	2.22409E-05
3837103772995	383710	3772995	8.80585E-05	1.89728E-05	4.54728E-05	8.43464E-05	5.78464E-05	5.44437E-06	1.75292E-05	3.1037E-05	0.000132114	0.000178128	0.000216124	0.000216124	0.000216124	0.000153727	0.000267715	0.000195557	5.92598E-05	0.000102833	2.2229E-05
3837203772995	383720	3772995	8.74801E-05	1.88482E-05	4.51742E-05	8.37924E-05	5.74665E-05	5.40861E-06	1.74141E-05	3.08332E-05	0.000130742	0.000176277	0.000213878	0.000213878	0.000213878	0.000152129	0.000264933	0.000193525	5.8644E-05	0.000101765	2.21992E-05
3837303772995	383730	3772995	8.68076E-05	1.87033E-05	4.48269E-05	8.31483E-05	5.70247E-05	5.36703E-06	1.72802E-05	3.05961E-05	0.000129082	0.00017404	0.000211163	0.000211163	0.000211163	0.000150199	0.00026157	0.000191069	5.78997E-05	0.000100473	2.21454E-05
3837403772995	383740	3772995	8.61082E-05	1.85526E-05	4.44657E-05	8.24783E-05	5.65652E-05	5.32379E-06	1.7141E-05	3.03496E-05	0.000127208	0.000171512	0.000208097	0.000208097	0.000208097	0.000148018	0.000257772	0.000188295	5.70589E-05	9.90141E-05	2.20619E-05
3837503772995	383750	3772995	8.54357E-05	1.84077E-05	4.41184E-05	8.18342E-05	5.61234E-05	5.28221E-06	1.70071E-05	3.01126E-05	0.000125351	0.00016901	0.00020506	0.00020506	0.00020506	0.000145858	0.0002541	0.000185547	5.62263E-05	9.75691E-05	2.19723E-05
3837603772995	383760	3772995	8.48304E-05	1.82773E-05	4.38059E-05	8.12544E-05	5.57258E-05	5.24479E-06	1.68866E-05	2.98993E-05	0.00012365	0.000166716	0.000202278	0.000202278	0.000202278	0.000143878	0.000250563	0.000183029	5.54632E-05	9.62449E-05	2.18768E-05
3837703772995	383770	3772995	8.42521E-05	1.81527E-05	4.35072E-05	8.07005E-05	5.53459E-05	5.20903E-06	1.67715E-05	2.96954E-05	0.000121949	0.000164422	0.000199495	0.000199495	0.000199495	0.000141899	0.000247116	0.0001805	5.47001E-05	9.49208E-05	2.17694E-05
3837803772995	383780	3772995	8.37275E-05	1.80397E-05	4.32363E-05	8.0198E-05	5.50013E-05	5.1766E-06	1.66671E-05	2.95105E-05	0.000120397	0.00016233	0.000196956	0.000196956	0.000196956	0.000140093	0.000243971	0.000178213	5.4004E-05	9.37128E-05	2.1644E-05
3837903772995	383790	3772995	8.33375E-05	1.79556E-05	4.30349E-05	7.98244E-05	5.47451E-05	5.15248E-06	1.65894E-05	2.9373E-05	0.00011906	0.000160527	0.000194768	0.000194768	0.000194768	0.000138537	0.000241261	0.000176234	5.34042E-05	9.26721E-05	2.15067E-05
3838003772995	383800	3772995	8.29609E-05	1.78745E-05	4.28404E-05	7.94637E-05	5.44977E-05	5.1292E-06	1.65145E-05	2.92403E-05	0.000117789	0.000158813	0.000192688	0.000192688	0.000192688	0.000137057	0.000238685	0.000174352	5.28339E-05	9.16824E-05	2.13814E-05
3838103772995	383810	3772995	8.24363E-05	1.77615E-05	4.25696E-05	7.89612E-05	5.41531E-05	5.09676E-06	1.641E-05	2.90554E-05	0.000115556	0.000155803	0.000189036	0.000189036	0.00013446	0.000234161	0.000171048	5.18326E-05	8.99448E-05	2.1268E-05	
3838203772995	383820	3772995	8.19252E-05	1.76513E-05	4.23056E-05	7.84717E-05	5.38174E-05	5.06516E-06	1.63083E-05	2.88753E-05	0.000113252	0.000152696	0.000185267	0.000185267	0.000185267	0.000131779	0.000229492	0.000167637	5.07991E-05	8.81514E-05	2.11546E-05
3838303772995	383830	3772995	8.13603E-05	1.75296E-05	4.20139E-05	7.79306E-05	5.34463E-05	5.03024E-06	1.61958E-05	2.86762E-05	0.000110715	0.000149276	0.000181117	0.000181117	0.000181117	0.00012827	0.000224352	0.000163882	4.96612E-05	8.61767E-05	2.10411E-05
3838403772995	383840	3772995	8.06609E-05	1.73789E-05	4.16527E-05	7.72606E-05	5.29868E-05	4.987E-06	1.60566E-05	2.84297E-05	0.000107641	0.000145131	0.000176088	0.000176088	0.000176088	0.00012525	0.000218122	0.000159332	4.82823E-05	8.3784E-05	2.09337E-05
3838503772995	383850	3772995	7.9948E-05	1.72253E-05	4.12846E-05	7.65778E-05	5.25185E-05	4.94292E-06	1.59147E-05	2.81784E-05	0.000104704	0.000141171	0.000171284	0.000171284	0.000171284	0.000121833	0.000212171	0.000154984	4.6965E-05	8.14981E-05	2.08322E-05
3838603772995	383860	3772995	7.91679E-05	1.70573E-05	4.08818E-05	7.58306E-05	5.20061E-05	4.89469E-06	1.57594E-05	2.79034E-05	0.000101696	0.000137115	0.000166363	0.000166363	0.000166363	0.000118332	0.000206075	0.000150531	4.56156E-05	7.91564E-05	2.07248E-05
3838703772995	383870	3772995	7.83609E-05	1.68834E-05	4.0465E-05	7.50576E-05	5.14759E-05	4.84479E-06	1.55988E-05	2.7619E-05	9.8765E-05	0.000133163	0.000161568	0.000161568	0.000161568	0.00011492	0.000200136	0.000146193	4.43009E-05	7.68752E-05	2.06233E-05
3838803772995	383880	3772995	7.77153E-05	1.67443E-05	4.01317E-05	7.44392E-05	5.10518E-05	4.80488E-06	1.54703E-05	2.73914E-05	9.6461E-05	0.000130057	0.000157799	0.000157799	0.000157799	0.00011241	0.000195467	0.000142783	4.32674E-05	7.50817E-05	2.05159E-05
3838903772995	383890	3772995	7.79305E-05	1.67906E-05	4.02428E-05	7.46454E-05	5.11932E-05	4.81818E-06	1.55131E-05	2.74673E-05	9.65147E-05	0.000130129	0.000157887	0.000157887	0.000157887	0.00011203	0.000195576	0.00014286	4.32915E-05	7.51236E-05	2.03965E-05
3839003772995	383900	3772995	7.82398E-05	1.68573E-05	4.04025E-05	7.49417E-05	5.13964E-05	4.83731E-06	1.55747E-05	2.75763E-05	9.69862E-05	0.000130765	0.000158658	0.000158658	0.000158658	0.00011285	0.000196531	0.00014356	4.35031E-05	7.54906E-05	2.03547E-05
3839103772995	383910	3772995	7.79574E-05	1.67964E-05	4.02567E-05	7.46711E-05	5.12109E-05	4.81985E-06	1.55184E-05	2.74768E-05	9.59775E-05	0.000129405	0.000157008	0.000157008	0.000157008	0.00011167	0.000194487	0.000142067	4.30506E-05	7.47054E-05	2.03069E-05
3829703773005	382970	3773005	6.62826E-05	1.4281E-05	3.42279E-05	6.34885E-05	4.35416E-05	4.09803E-06	1.31944E-05	2.33619E-05	0.000168502	0.000227189	0.00027565	0.00027565	0.00027565	0.00019606	0.00034145	0.000249419	7.55815E-05	0.000131156	2.4354E-05
3829803773005	382980	3773005	6.64709E-05	1.43216E-05	3.43251E-05	6.36689E-05	4.36653E-05	4.10968E-06	1.32319E-05	2.34283E-05	0.000177331	0.000239092	0.000290092	0.000290092	0.000290092	0.00020634	0.00035934	0.000262487	7.95414E-05	0.000138028	2.39421E-05
3829903773005	382990	3773005	6.66861E-05	1.4368E-05	3.44363E-05	6.3875E-05	4.38067E-05	4.12298E-06	1.32748E-05	2.35041E-05	0.000185204	0.000249708	0.000302972	0.000302972	0.000302972	0.000215501	0.000375294	0.000274141	8.3073E-05	0.000144156	2.40735E-05
3830003773005	383000	3773005	6.71031E-05	1.44578E-05	3.46516E-05	6.42744E-05	4.40806E-05	4.14876E-06	1.33578E-05	2.36511E-05	0.000192385	0.000259389	0.000314719	0.000314719	0.000314719	0.000223857	0.000389845	0.0002847	8.62939E-05	0.000149745	2.41451E-05
3830103773005	383010	3773005	6.7668E-05	1.45795E-05	3.49433E-05	6.48155E-05	4.44517E-05	4.18369E-06	1.34702E-05	2.38502E-05	0.00019981	0.00026941	0.000326866	0.000326866	0.000326866	0.00023249	0.00040493	0.000295761	8.96247E-05	0.000155525	2.42107E-05
3830203773005	383020	3773005	6.82598E-05	1.4707E-05	3.52489E-05	6.53823E-05	4.48404E-05	4.22028E-06	1.3588E-05	2.40588E-05	0.000207612	0.00027992	0.000339629	0.000339629	0.000339629	0.00024157	0.00042070	0.000307309	9.31241E-05	0.00016159	2.42824E-05
3830303773005	383030	3773005	6.88381E-05	1.48316E-05	3.55476E-05	6.59363E-05	4.52204E-05	4.25603E-06	1.37031E-05	2.42626E-05	0.000215634	0.000290737	0.000352753	0.000352753	0.000352753	0.00025091	0.00043695	0.000319184	9.67226E-05	0.000167842	2.4348E-05
3830403773005	383040	3773005	6.94165E-05	1.49562E-05	3.58462E-05	6.64903E-05	4.56003E-05	4.29179E-06	1.38183E-05	2.44665E-05	0.000223949	0.000301948	0.000366355	0.000366355	0.000366355	0.000260585	0.00045380	0.000331492	0.00010045	0.000174314	2.44137E-05
3830503773005	383050	3773005	7.00083E-05	1.50838E-05	3.61518E-05	6.70571E-05	4.59891E-05	4.32838E-06	1.39361E-05	2.46751E-05	0.000232527	0.000313513	0.000380387	0.000380387	0.000380387	0.000270566	0.000471189	0.000344189	0.0001043	0.000180991	2.44734E-05
3830603773005	383060	3773005	7.06001E-05	1.52113E-05	3.64574E-05	6.7624E-05	4.63778E-05	4.36497E-06	1.40539E-05	2.48836E-05	0.000241409	0.000325488	0.000394917	0.000394917	0.000394917	0.00028090	0.00048918	0.000357336	0.000108284	0.000187904	2.45331E-05
3830703773005	383070	3773005	7.12323E-05	1.53475E-05	3.67839E-05	6.82295E-05	4.67931E-05	4.40406E-06	1.41797E-05	2.51065E-05	0.0002509	0.000338325	0.000410492	0.000410492	0.000410492	0.00029197	0.0005084	0.000371429	0.000112554	0.000195315	2.46047E-05
3830803773005	383080	3773005	7.18644E-05	1.54837E-05	3.71103E-05	6.88335E-05	4.72084E-05	4.44314E-06	1.43056E-05	2.53293E-05	0.000260743	0.000351556	0.000426545	0.000426545	0.000426545	0.00030339	0.00052836	0.000385955	0.000116956	0.000202953	2.46644E-05
3830903773005	383090	3773005	7.251E-05	1.56228E-05	3.74437E-05	6.94534E-05	4.76325E-05	4.48306E-06	1.44341E-05	2.55568E-05	0.000270879	0.000365222	0.000443126	0.000443126	0.000443126	0.00031519	0.00054890	0.000400957	0.000121502	0.000210842	2.47301E-05
3831003773005	383100	3773005	7.31557E-05	1.57619E-05	3.77771E-05	7.00718E-05	4.80566E-05	4.52297E-06	1.45626E-05	2.57844E-05	0.000281289	0.000379257	0.000460156	0.000460156	0.000460156	0.000327304	0.000569999	0.000416367	0.000126172	0.000218945	2.47897E-05
3831103773005	383110	3773005	7.37878E-05	1.58981E-05	3.81035E-05	7.06773E-05	4.84719E-05	4.56206E-06	1.46884E-05	2.60072E-05	0.000291956	0.000393639	0.000477605	0.000477605	0.000477605	0.00033971	0.00059161	0.000432156	0.000130956	0.000227248	2.48435E-05
3831203773005	383120	3773005	7.44738E-05	1.60459E-05	3.84578E-05	7.13344E-05	4.89225E-05	4.60447E-06	1.4825E-05	2.6249E-05	0.000303201	0.000408802	0.000496002	0.000496002	0.000496002	0.00035280	0.00061440	0.000448802	0.000136001	0.000236001	2.49091E-05
3831303773005	383130	3773005	7.51463E-05	1.61908E-05	3.8805E-05	7.19785E-05	4.93642E-05	4.64605E-06	1.49589E-05	2.6486E-05	0.000314668	0.000424262	0.00051476	0.00051476	0.00051476	0.00036614	0.00063739	0.000465775	0.000141144	0.000244926	2.49629E-05
3831403773005	383140	3773005	7.58188E-05	1.63357E-05	3.91523E-05	7.26227E-05	4.9806E-05	4.68763E-06	1.50927E-05	2.6723E-05	0.000326379	0.000440053	0.000533919	0.000533919	0.000533919	0.00037977	0.00066137	0.0004831	0.000146397	0.000254042	2.50225E-05
3831503773005	383150	3773005	7.64913E-05	1.64806E-05	3.94996E-05	7.32668E-05	5.02478E-05	4.7292E-06	1.52266E-05	2.69601E-05	0.000338288	0.000456108	0.0005534	0.0005534	0.0005534	0.000393628	0.000685501	0.000500737	0.000151739	0.000263311	2.50763E-05
3831603773005	383160	3773005	7.71773E-05	1.66284E-05	3.98538E-05	7.39239E-05	5.06984E-05	4.77162E-06	1.53632E-05	2.72018E-05	0.000350334	0.000472349	0.000573105	0.000573105	0.000573105	0.00040764	0.00070911	0.000518568	0.000157142	0.000272687	2.5124E-05
3831703773005	383170	3773005	7.78901E-05	1.67819E-05	4.0222E-05	7.46067E-05	5.11667E-05	4.81569E-06	1.55051E-05	2.74531E-05	0.000363185	0.000489677	0.000594129	0.000594129	0.000594129	0.00042259	0.00073595	0.000537591	0.000162906	0.00028269	2.51837E-05
3831803773005	383180	3773005	7.86164E-05	1.69384E-05	4.0597E-05	7.53024E-05	5.16438E-05	4.86059E-06	1.56496E-05	2.77091E-05	0.000376186	0.000507206	0.000615396	0.000615396	0.000615396	0.00043772	0.00076229	0.000556834	0.000168738	0.00029281	2.52434E-05
3831903773005	383190	3773005	7.93562E-05	1.70978E-05	4.0979E-05	7.6011E-05	5.21298E-05	4.90633E-06	1.57969E-05	2.79698E-05	0.000389586	0.000525274	0.000637318	0.000637318	0.000637318	0.00045331	0.00078945	0.00057667	0.000174749	0.00030324	2.53031E-05
3832003773005	383200	3773005	8.01363E-05	1.72659E-05	4.13819E-05	7.67582E-05	5.26422E-05	4.95456E-06	1.59522E-05	2.82448E-05	0.000403626	0.000544203	0.000660285	0.000660285	0.000660285	0.000469654	0.000817901	0.000597451	0.000181046	0.000314168	2.53688E-05
3832103773005	383210	3773005	8.08895E-05	1.74282E-05	4.17708E-05	7.74797E-05	5.3137E-05	5.00113E-06	1.61021E-05	2.85102E-05	0.000417588	0.000563027	0.000683125	0.000683125	0.0004859	0.000846193	0.000618118	0.000187308	0.000325035	2.54284E-05	
3832203773005	383220	3773005	8.16965E-05	1.76021E-05	4.21876E-05	7.82527E-05	5.36672E-05	5.05103E-06	1.62628E-05	2.87947E-05	0.000432194	0.000582721	0.000707019	0.000707019	0.000707019	0.000502896	0.000875792	0.000639738	0.0001938	0.000336404	2.54941E-05
3832303773005	383230	3773005	8.24766E-05	1.77701E-05	4.25904E-05	7.89999E-05	5.41796E-05	5.09926E-06	1.64181E-05	2.90696E-05	0.000446526	0.000602044	0.000730464	0.000730464	0.000730464	0.00051957	0.00090483	0.000660953	0.000200289	0.00034756	2.55538E-05
3832403773005	383240	3773005	8.32568E-05	1.79382E-05	4.29932E-05	7.97471E-05	5.46921E-05	5.14749E-06	1.65734E-05	2.93446E-05	0.000460458	0.000620828	0.000753255	0.000753255	0.000753255	0.00053578	0.00093306	0.000681575	0.000206538	0.000358404	2.56135E-05
3832503773005	383250	3773005	8.43059E-05	1.81643E-05	4.3535E-05	8.0752E-05	5.53813E-05	5.21235E-06	1.67822E-05	2.97144E-05	0.000474014	0.000639105	0.000775431	0.000775431	0.000775431	0.00055157	0.00096053	0.0007016	0.000212618	0.000368955	2.56732E-05
3832603773005	383260	3773005	8.64714E-05	1.86308E-05	4.46532E-05	8.28262E-05	5.68038E-05	5.34624E-06	1.72133E-05	3.04776E-05	0.000477022	0.000643162	0.000780353	0.000780353	0.000780353	0.00055505	0.00096663	0.000706093	0.000213968	0.000371297	2.55717E-05
3832703773005	383270	3773005	8.81392E-05	1.89902E-05	4.55145E-05	8.44237E-05	5.78994E-05	5.44935E-06	1.75453E-05	3.10654E-05	0.000476198	0.000642051	0.000779005	0.000779005	0.000779005	0.00055409	0.00096496	0.000704874	0.000213598	0.000370656	2.60194E-05
3832803773005	383280	3773005	9.000888E-05	1.9393E-05	4.64799E-05	8.62145E-05	5.91275E-05	5.56494E-06	1.79174E-05	3.17244E-05	0.000479828	0.000646944	0.000784942	0.000784942	0.000784942	0.00055832	0.00097231	0.000710246	0.000215226	0.000373481	2.74042E-05
3832903773005	383290	3773005	9.48508E-05	2.04362E-05	4.89803E-05	9.08524E-05	6.23083E-05	5.86431E-06	1.88813E-05	3.3431E-05	0.000482281	0.000650252	0.000788956	0.000788956	0.000788956	0.00056117	0.00097728	0.000713878	0.000216327	0.00037539	2.86697E-05
3833003773005	383300	3773005	9.80251E-05	2.11202E-05	5.06195E-05	9.38929E-05	6.43935E-05	6.06057E-06	1.95132E-05	3.45498E-05	0.000486292	0.00065566	0.000795517	0.000795517	0.000795517	0.00056584	0.00098541	0.000719815	0.000218126	0.000378512	2.94039E-05
3833103773005	383310	3773005	0.000101065	2.17751E-05	5.21892E-05	9.68045E-05	6.63904E-05	6.2485E-06	2.01183E-05	3.56212E-05	0.000484048	0.000652634	0.000791846	0.000791846	0.000791846	0.00056323	0.00098086	0.000716493	0.000217119	0.000376765	2.99709E-05
3833203773005	383320	3773005	0.000103862	2.23779E-05	5.36339E-05	9.94842E-05	6.82282E-05	6.42147E-06	2.06752E-05	3.66073E-05	0.000480442	0.000647773	0.000785948	0.000785948	0.000785948	0.00055903	0.00097356	0.000711156	0.000215502	0.000373959	3.0341E-05
3833303773005	383330	3773005	0.00010623	2.28879E-05	5.48563E-05	0.000101752	6.97832E-05	6.56783E-06	2.11464E-05	3.74416E-05	0.000475524	0.000641142	0.000777902	0.000777902	0.000777902	0.00055331	0.00096395	0.000703876	0.000213296	0.000370131	3.0544E-05
3833403773005	383340	3773005	0.000108557	2.33892E-05	5.60579E-05	0.00010398	7.13118E-05	6.7117E-06	2.16096E-05	3.82617E-05	0.000468635	0.000631854	0.000766633	0.000766633	0.000766633	0.000545299	0.000949636	0.000693679	0.000210206	0.000364769	3.06514E-05

			ISDrainage / Utilities Trenching	ISDrainage / Utilities Trenching	ISAsphalt Paving	ISAsphalt Paving	SVDemolition	SVSite Grubbing / Prep	SVMass Grading / Excavation	SVMass Grading / Excavation	SVDrainage / Utilities Trenching	SVFoundations / Concrete Pads	SVBuilding / Structure Construction	SVBuilding / Structure Construction	SVAsphalt Paving	SVAsphalt Paving	SVArchitectural Coating	SVArchitectural Coating	SVLandscaping or Other Finishing	SVLandscaping or Other Finishing	MDemolition
Unique Identifier	X (UTM)	Y (UTM)	2027	2028	2027	2028	2027	2027	2027	2028	2028	2028	2028	2029	2028	2029	2028	2029	2028	2029	2027
3835303772995	383530	3772995	8.69847E-06	8.69847E-06	3.72507E-05	3.72507E-05	0.000493585	0.000326096	0.000550683	0.000550683	0.00016622	0.000171295	0.000745449	0.000745449	0.0006763	0.0006763	6.69955E-05	6.69955E-05	0.000215705	0.000215705	7.12414E-05
3835403772995	383540	3772995	8.54992E-06	8.54992E-06	3.66145E-05	3.66145E-05	0.000465365	0.000307452	0.000519199	0.000519199	0.000156717	0.000161502	0.000711643	0.000711643	0.000637634	0.000637634	6.31653E-05	6.31653E-05	0.000203373	0.000203373	6.99999E-05
3835503772995	383550	3772995	8.40756E-06	8.40756E-06	3.60049E-05	3.60049E-05	0.000439964	0.000290671	0.00049086	0.00049086	0.000148163	0.000152687	0.000680298	0.000680298	0.00060283	0.00060283	5.97175E-05	5.97175E-05	0.000192272	0.000192272	6.87165E-05
3835603772995	383560	3772995	8.2652E-06	8.2652E-06	3.53952E-05	3.53952E-05	0.000416928	0.000275451	0.000465159	0.000465159	0.000140405	0.000144692	0.000651105	0.000651105	0.000571267	0.000571267	5.65908E-05	5.65908E-05	0.000182205	0.000182205	6.74033E-05
3835703772995	383570	3772995	8.12696E-06	8.12696E-06	3.48033E-05	3.48033E-05	0.000395694	0.000261422	0.000441468	0.000441468	0.000133254	0.000137323	0.000623612	0.000623612	0.000542171	0.000542171	5.37085E-05	5.37085E-05	0.000172925	0.000172925	6.60304E-05
3835803772995	383580	3772995	8.0073E-06	8.0073E-06	3.42908E-05	3.42908E-05	0.000377026	0.000249089	0.000420641	0.000420641	0.000126968	0.000130844	0.000598812	0.000598812	0.000516593	0.000516593	5.11747E-05	5.11747E-05	0.000164767	0.000164767	6.48007E-05
3835903772995	383590	3772995	7.88969E-06	7.88969E-06	3.37872E-05	3.37872E-05	0.000359669	0.000237622	0.000401276	0.000401276	0.000121122	0.000124821	0.00057539	0.00057539	0.00049281	0.00049281	4.88188E-05	4.88188E-05	0.000157182	0.000157182	6.35532E-05
3836003772995	383600	3772995	7.80098E-06	7.80098E-06	3.34072E-05	3.34072E-05	0.00034472	0.000227746	0.000384598	0.000384598	0.000116088	0.000119633	0.000554687	0.000554687	0.000472329	0.000472329	4.67898E-05	4.67898E-05	0.000150649	0.000150649	6.25444E-05
3836103772995	383610	3772995	7.75765E-06	7.75765E-06	3.32217E-05	3.32217E-05	0.000332589	0.000219731	0.000371064	0.000371064	0.000112003	0.000115423	0.000537269	0.000537269	0.00045507	0.00045507	4.51432E-05	4.51432E-05	0.000145348	0.000145348	6.19535E-05
3836203772995	383620	3772995	7.71638E-06	7.71638E-06	3.3045E-05	3.3045E-05	0.000320998	0.000212073	0.000358131	0.000358131	0.0001081	0.0001114	0.000520533	0.000520533	0.000439825	0.000439825	4.35699E-05	4.35699E-05	0.000140282	0.000140282	6.13208E-05
3836303772995	383630	3772995	7.70401E-06	7.70401E-06	3.2992E-05	3.2992E-05	0.000311177	0.000205585	0.000347174	0.000347174	0.000104792	0.000107992	0.00050595	0.00050595	0.000426368	0.000426368	4.22369E-05	4.22369E-05	0.00013599	0.00013599	6.09686E-05
3836403772995	383640	3772995	7.69575E-06	7.69575E-06	3.29566E-05	3.29566E-05	0.00030203	0.000199542	0.000336969	0.000336969	0.000101712	0.000104818	0.000492242	0.000492242	0.00041835	0.00041835	4.09953E-05	4.09953E-05	0.000131992	0.000131992	6.06582E-05
3836503772995	383650	3772995	7.69575E-06	7.69575E-06	3.29566E-05	3.29566E-05	0.000293624	0.000193988	0.000327591	0.000327591	9.88811E-05	0.0001019	0.000479539	0.000479539	0.000402318	0.000402318	3.98544E-05	3.98544E-05	0.000128319	0.000128319	6.04254E-05
3836603772995	383660	3772995	7.71845E-06	7.71845E-06	3.30538E-05	3.30538E-05	0.000286695	0.00018941	0.00031986	0.00031986	9.65477E-05	9.94957E-05	0.000468691	0.000468691	0.000392824	0.000392824	3.89139E-05	3.89139E-05	0.000125291	0.000125291	6.04612E-05
3836703772995	383670	3772995	7.73495E-06	7.73495E-06	3.31245E-05	3.31245E-05	0.000280023	0.000185002	0.000312416	0.000312416	9.43008E-05	9.71802E-05	0.000458282	0.000458282	0.000383682	0.000383682	3.80083E-05	3.80083E-05	0.000122375	0.000122375	6.04493E-05
3836803772995	383680	3772995	7.72464E-06	7.72464E-06	3.30803E-05	3.30803E-05	0.000272487	0.000180024	0.000304009	0.000304009	9.17631E-05	9.4565E-05	0.000446932	0.000446932	0.000373357	0.000373357	3.69854E-05	3.69854E-05	0.000119082	0.000119082	6.0115E-05
3836903772995	383690	3772995	7.70607E-06	7.70607E-06	3.30008E-05	3.30008E-05	0.000264743	0.000174908	0.000295369	0.000295369	8.91552E-05	9.18775E-05	0.000435427	0.000435427	0.000362746	0.000362746	3.59343E-05	3.59343E-05	0.000115698	0.000115698	5.96434E-05
3837003772995	383700	3772995	7.6875E-06	7.6875E-06	3.29213E-05	3.29213E-05	0.000257495	0.000170119	0.000287283	0.000287283	8.67144E-05	8.93622E-05	0.000424618	0.000424618	0.000352815	0.000352815	3.49505E-05	3.49505E-05	0.00011253	0.00011253	5.92017E-05
3837103772995	383710	3772995	7.68337E-06	7.68337E-06	3.29036E-05	3.29036E-05	0.00025162	0.000166237	0.000280728	0.000280728	8.47358E-05	8.73232E-05	0.000415664	0.000415664	0.000344765	0.000344765	3.41531E-05	3.41531E-05	0.000109963	0.000109963	5.89689E-05
3837203772995	383720	3772995	7.67306E-06	7.67306E-06	3.28594E-05	3.28594E-05	0.000245977	0.00016251	0.000274432	0.000274432	8.28356E-05	8.53649E-05	0.000407123	0.000407123	0.000337033	0.000337033	3.33872E-05	3.33872E-05	0.000107497	0.000107497	5.86824E-05
3837303772995	383730	3772995	7.65449E-06	7.65449E-06	3.27799E-05	3.27799E-05	0.00024009	0.00015862	0.000267864	0.000267864	8.08529E-05	8.33216E-05	0.000398388	0.000398388	0.000328966	0.000328966	3.2588E-05	3.2588E-05	0.000104924	0.000104924	5.82586E-05
3837403772995	383740	3772995	7.6256E-06	7.6256E-06	3.26562E-05	3.26562E-05	0.00023408	0.000154649	0.000261158	0.000261158	7.88289E-05	8.12358E-05	0.00038955	0.00038955	0.000320731	0.000320731	3.17722E-05	3.17722E-05	0.000102297	0.000102297	5.77393E-05
3837503772995	383750	3772995	7.59466E-06	7.59466E-06	3.25237E-05	3.25237E-05	0.000228272	0.000150812	0.000254678	0.000254678	7.68729E-05	7.92202E-05	0.000381047	0.000381047	0.000312773	0.000312773	3.09839E-05	3.09839E-05	9.97588E-05	9.97588E-05	5.71901E-05
3837603772995	383760	3772995	7.56164E-06	7.56164E-06	3.23823E-05	3.23823E-05	0.000222905	0.000147266	0.000248691	0.000248691	7.50656E-05	7.73576E-05	0.000373188	0.000373188	0.000305419	0.000305419	3.02554E-05	3.02554E-05	9.74133E-05	9.74133E-05	5.6641E-05
3837703772995	383770	3772995	7.52451E-06	7.52451E-06	3.22233E-05	3.22233E-05	0.000217722	0.000143842	0.000242908	0.000242908	7.33201E-05	7.55589E-05	0.000365639	0.000365639	0.000298318	0.000298318	2.95519E-05	2.95519E-05	9.51482E-05	9.51482E-05	5.605E-05
3837803772995	383780	3772995	7.48118E-06	7.48118E-06	3.20377E-05	3.20377E-05	0.000212937	0.00014068	0.000237569	0.000237569	7.17087E-05	7.38983E-05	0.00035872	0.00035872	0.000291761	0.000291761	2.89025E-05	2.89025E-05	9.30571E-05	9.30571E-05	5.54173E-05
3837903772995	383790	3772995	7.43373E-06	7.43373E-06	3.18345E-05	3.18345E-05	0.000208587	0.000137807	0.000232716	0.000232716	7.02439E-05	7.23887E-05	0.000352511	0.000352511	0.00028581	0.00028581	2.8312E-05	2.8312E-05	9.11562E-05	9.11562E-05	5.48681E-05
3838003772995	383800	3772995	7.3904E-06	7.3904E-06	3.1649E-05	3.1649E-05	0.000204323	0.000134989	0.000227959	0.000227959	6.88079E-05	7.09089E-05	0.000346443	0.000346443	0.000279959	0.000279959	2.77332E-05	2.77332E-05	8.92927E-05	8.92927E-05	5.42473E-05
3838103772995	383810	3772995	7.3512E-06	7.3512E-06	3.14811E-05	3.14811E-05	0.000198772	0.000131322	0.000221766	0.000221766	6.69386E-05	6.89825E-05	0.000338287	0.000338287	0.00027253	0.00027253	2.69798E-05	2.69798E-05	8.68669E-05	8.68669E-05	5.36385E-05
3838203772995	383820	3772995	7.312E-06	7.312E-06	3.13132E-05	3.13132E-05	0.000193252	0.000127675	0.000215607	0.000215607	6.50797E-05	6.70668E-05	0.00033012	0.00033012	0.00026479	0.00026479	2.62306E-05	2.62306E-05	8.44545E-05	8.44545E-05	5.30834E-05
3838303772995	383830	3772995	7.2728E-06	7.2728E-06	3.11453E-05	3.11453E-05	0.000187566	0.000123919	0.000209264	0.000209264	6.3165E-05	6.50937E-05	0.000321629	0.000321629	0.000257	0.000257	2.54589E-05	2.54589E-05	8.19699E-05	8.19699E-05	5.25402E-05
3838403772995	383840	3772995	7.23566E-06	7.23566E-06	3.09863E-05	3.09863E-05	0.000181323	0.000119795	0.000202299	0.000202299	6.10626E-05	6.29271E-05	0.000312173	0.000312173	0.000248446	0.000248446	2.46115E-05	2.46115E-05	7.92415E-05	7.92415E-05	5.19552E-05
3838503772995	383850	3772995	7.20058E-06	7.20058E-06	3.08361E-05	3.08361E-05	0.000175387	0.000115872	0.000195676	0.000195676	5.90634E-05	6.08668E-05	0.000303116	0.000303116	0.000240311	0.000240311	2.38057E-05	2.38057E-05	7.66471E-05	7.66471E-05	5.14001E-05
3838603772995	383860	3772995	7.16345E-06	7.16345E-06	3.0677E-05	3.0677E-05	0.000169468	0.000111962	0.000189073	0.000189073	5.70703E-05	5.88129E-05	0.000294008	0.000294008	0.00023202	0.00023202	2.30024E-05	2.30024E-05	7.40607E-05	7.40607E-05	5.0827E-05
3838703772995	383870	3772995	7.12837E-06	7.12837E-06	3.05268E-05	3.05268E-05	0.000163746	0.000108182	0.000182688	0.000182688	5.51433E-05	5.6827E-05	0.000285106	0.000285106	0.00022436	0.00022436	2.22257E-05	2.22257E-05	7.156E-05	7.156E-05	5.02003E-05
3838803772995	383880	3772995	7.09123E-06	7.09123E-06	3.03678E-05	3.03678E-05	0.000159004	0.000105049	0.000177398	0.000177398	5.35463E-05	5.51813E-05	0.000277775	0.000277775	0.00021864	0.00021864	2.1582E-05	2.1582E-05	6.94876E-05	6.94876E-05	4.96511E-05
3838903772995	383890	3772995	7.04997E-06	7.04997E-06	3.01911E-05	3.01911E-05	0.000157497	0.000104053	0.000175716	0.000175716	5.30388E-05	5.46583E-05	0.000275791	0.000275791	0.00021599	0.00021599	2.13775E-05	2.13775E-05	6.8829E-05	6.8829E-05	4.94243E-05
3839003772995	383900	3772995	7.03553E-06	7.03553E-06	3.01292E-05	3.01292E-05	0.00015602	0.000103078	0.000174069	0.000174069	5.25416E-05	5.41459E-05	0.000273678	0.000273678	0.000213776	0.000213776	2.11771E-05	2.11771E-05	6.81837E-05	6.81837E-05	4.95079E-05
3839103772995	383910	3772995	7.01902E-06	7.01902E-06	3.00586E-05	3.00586E-05	0.000152847	0.000100981	0.000170528	0.000170528	5.14728E-05	5.30445E-05	0.000268692	0.000268692	0.000209428	0.000209428	2.07463E-05	2.07463E-05	6.67968E-05	6.67968E-05	4.92393E-05
3829703773005	382970	3773005	8.41787E-06	8.41787E-06	3.60491E-05	3.60491E-05	0.00047025	0.00031065	0.000524599	0.000524599	0.000158347	0.000163182	0.001216433	0.001216433	0.00064266	0.00064266	6.38222E-05	6.38222E-05	0.000205488	0.000205488	3.3057E-05
3829803773005	382980	3773005	8.27551E-06	8.27551E-06	3.54394E-05	3.54394E-05	0.000516952	0.000341534	0.000576753	0.000576753	0.000174089	0.000179405	0.001371277	0.001371277	0.00070831	0.00070831	7.01672E-05	7.01672E-05	0.000225917	0.000225917	3.36957E-05
3829903773005	382990	3773005	8.3209E-06	8.3209E-06	3.56338E-05	3.56338E-05	0.000567496	0.000374927	0.000633145	0.000633145	0.000191111	0.000196946	0.001538849	0.001538849	0.000777572	0.000777572	7.70277E-05	7.70277E-05	0.000248006	0.000248006	3.41016E-05
3830003773005	383000	3773005	8.34566E-06	8.34566E-06	3.57398E-05	3.57398E-05	0.000620883	0.000410198	0.000692708	0.000692708	0.000209089	0.000215474	0.001720103	0.001720103	0.000850722	0.000850722	8.42741E-05	8.42741E-05	0.000271337	0.000271337	3.44955E-05
3830103773005	383010	3773005	8.36836E-06	8.36836E-06	3.5837E-05	3.5837E-05	0.000677444	0.000447566	0.000755812	0.000755812	0.000228137	0.000235103	0.00191366	0.00191366	0.00092822	0.00092822	9.19513E-05	9.19513E-05	0.000296055	0.000296055	3.48895E-05
3830203773005	383020	3773005	8.39312E-06	8.39312E-06	3.5943E-05	3.5943E-05	0.000737118	0.00048699	0.000822388	0.000822388	0.000248232	0.000255812	0.002130485	0.002130485	0.001009984	0.001009984	0.000100051	0.000100051	0.000322134	0.000322134	3.53014E-05
3830303773005	383030	3773005	8.41581E-06	8.41581E-06	3.60402E-05	3.60402E-05	0.000803058	0.000530555	0.000895957	0.000895957	0.000270439	0.000278696	0.002377559	0.002377559	0.001100334	0.001100334	0.000109001	0.000109001	0.000350951	0.000350951	3.57132E-05
3830403773005	383040	3773005	8.43851E-06	8.43851E-06	3.61374E-05	3.61374E-05	0.000872148	0.000576201	0.000973039	0.000973039	0.000293705	0.000302674	0.002636885	0.002636885	0.001195	0.001195	0.000118379	0.000118379	0.000381144	0.000381144	3.6137E-05
3830503773005	383050	3773005	8.45914E-06	8.45914E-06	3.62258E-05	3.62258E-05	0.000943327	0.000623226	0.001052452	0.001052452	0.000317676	0.000327376	0.002902292	0.002902292	0.001292528	0.001292528	0.00012804	0.00012804	0.000412251	0.000412251	3.65609E-05
3830603773005	383060	3773005	8.47977E-06	8.47977E-06	3.63141E-05	3.63141E-05	0.001018727	0.000673041	0.001136575	0.001136575	0.000343068	0.000353543	0.00318799	0.00318799	0.00139584	0.00139584	0.000138275	0.000138275	0.000445202	0.000445202	3.69906E-05
3830703773005	383070	3773005	8.50453E-06	8.50453E-06	3.64202E-05	3.64202E-05	0.001101271	0.000727575	0.001228668	0.001228668	0.000370865	0.000382189	0.003503784	0.003503784	0.00150894	0.00150894	0.000149478	0.000149478	0.000481275	0.000481275	3.74562E-05
3830803773005	383080	3773005	8.52516E-06	8.52516E-06	3.65085E-05	3.65085E-05	0.001190438	0.000786485	0.001328149	0.001328149	0.000400893	0.000413134	0.003850149	0.003850149	0.001631114	0.001631114	0.000161581	0.000161581	0.000520243	0.000520243	3.79218E-05
3830903773005	383090	3773005	8.54786E-06	8.54786E-06	3.66057E-05	3.66057E-05	0.001286375	0.000849867	0.001435184	0.001435184	0.000433201	0.000446428	0.004227383	0.004227383	0.001762565	0.001762565	0.000174603	0.000174603	0.000562169	0.000562169	3.83934E-05
3831003773005	383100	3773005	8.56849E-06	8.56849E-06	3.66941E-05	3.66941E-05	0.00138875	0.000917504	0.001549403	0.001549403	0.000467677	0.000481957	0.004633874	0.004633874	0.001902838	0.001902838	0.000188499	0.000188499	0.000606909	0.000606909	3.88769E-05
3831103773005	383110	3773005	8.58706E-06	8.58706E-06	3.67736E-05	3.67736E-05	0.001496989	0.000989014	0.001670163	0.001670163	0.000504128	0.000519521	0.005066338	0.005066338	0.002051145	0.002051145	0.00020319	0.00020319	0.000654211	0.000654211	3.93604E-05
3831203773005	383120	3773005	8.60975E-06	8.60975E-06	3.68708E-05	3.68708E-05	0.001612801	0.001065526	0.001799372	0.001799372	0.000543128	0.000559712	0.005528484	0.005528484	0.002209827	0.002209827	0.0021891	0.0021891	0.000704823	0.000704823	3.98677E-05
3831303773005	383130	3773005	8.62832E-06	8.62832E-06	3.69503E-05	3.69503E-05	0.001732913	0.001144881	0.001933379	0.001933379	0.000583577	0.000601397	0.006006284	0.006006284	0.002374403	0.002374403	0.002035213	0.002035213	0.000757314	0.000757314	4.03871E-05
3831403773005	383140	3773005	8.64895E-06	8.64895E-06	3.70386E-05	3.70386E-05	0.001856046	0.001226231	0.002070755	0.002070755	0.000625044	0.000644129	0.006490835	0.006490835	0.002543117	0.002543117	0.000251926	0.000251926	0.000811125	0.000811125	4.09064E-05
3831503773005	383150	3773005	8.66752E-06	8.66752E-06	3.71182E-05	3.71182E-05	0.001979993	0.001308119	0.002209041	0.002209041	0.000666784	0.000687144	0.006968557	0.006968557	0.002712947	0.002712947	0.00026875	0.00026875	0.000865293	0.000865293	4.14376E-05
3831603773005	383160	3773005	8.68403E-06	8.68403E-06	3.71889E-05	3.71889E-05	0.002101876	0.001388643	0.002345024	0.002345024	0.00070783	0.000729443	0.007421918	0.007421918	0.002879949	0.002879949	0.000285293	0.000285293	0.000918558	0.000918558	4.19689E-05
3831703773005	383170	3773005	8.70466E-06	8.70466E-06	3.72772E-05	3.72772E-05	0.002225732	0.001470471	0.002483207	0.002483207	0.00074954	0.000772426	0.0078571	0.0078571	0.003049653	0.003049653	0.000302104	0.000302104	0.000972685	0.000972685	4.25359E-05
3831803773005	383180	3773005	8.72529E-06	8.72529E-06	3.73656E-05	3.73656E-05	0.002341733	0.001547109	0.002612628	0.002612628	0.000788604	0.000812684	0.008227686	0.008227686	0.003208596	0.003208596	0.00031785	0.00031785	0.00102338	0.00102338	4.3109E-05
3831903773005	383190	3773005	8.74592E-06	8.74592E-06	3.74539E-05	3.74539E-05	0.002448385	0.001617571	0.002731617	0.002731617	0.00082452	0.000849697	0.008515509	0.008515509	0.003354728	0.003354728	0.000332326	0.000332326	0.001069988	0.001069988	4.36999E-05
3832003773005	383200	3773005	8.76862E-06	8.76862E-06	3.75511E-05	3.75511E-05	0.002542576	0.001679799	0.002836704	0.002836704	0.00085624	0.000882385	0.008692448	0.008692448	0.003483786	0.003483786	0.000345111	0.000345111	0.001111151	0.001111151	4.43147E-05
3832103773005	383210	3773005	8.78925E-06	8.78925E-06	3.76395E-05	3.76395E-05	0.002609576	0.001724065	0.002911456	0.002911456	0.000878803	0.000905637	0.008693555	0.008693555	0.003575589	0.003575589	0.000354205	0.000354205	0.001140432	0.001140432	4.49296E-05
3832203773005	383220	3773005	8.81195E-06	8.81195E-06	3.77367E-05	3.77367E-05	0.002615103	0.001727716	0.002917621	0.002917621	0.000880664	0.000907555	0.008309172	0.008309172	0.003583161	0.003583161	0.000354955	0.000354955	0.001142847	0.001142847	4.55742E-05
3832303773005	383230	3773005	8.83258E-06	8.83258E-06	3.7825E-05	3.7825E-05	0.002589402	0.001710736	0.002888947	0.002888947	0.000872009	0.000898635	0.007683717	0.007683717	0.003547946	0.003547946	0.000351466	0.000351466	0.001131615	0.001131615	4.62129E-05
3832403773005	383240	3773005	8.85321E-06	8.85321E-06	3.79134E-05	3.79134E-05	0.002532724	0.001673291	0.002825713	0.002825713	0.000852923	0.000878966	0.006899812	0.006899812	0.003470288	0.003470288	0.000343773	0.000343773	0.001106846	0.001106846	4.68576E-05
3832503773005	383250	3773005	8.87384E-06	8.87384E-06	3.80017E-05	3.80017E-05	0.002430177	0.001605541	0.002711303	0.002711303	0.000818389	0.000843378	0.005992125	0.005992125	0.00332978	0.00332978	0.000329854	0.000329854	0.001062031	0.001062031	4.75082E-05
3832603773005	383260	3773005	8.83877E-06	8.83877E-06	3.78515E-05	3.78515E-05	0.002317061	0.001530809	0.002585102	0.002585102	0.000780296	0.000804122	0.00516434	0.00516434	0.003174791	0.003174791	0.000314501	0.000314501	0.001012597	0.001012597	4.80992E-05
3832703773005	383270	3773005	8.99351E-06	8.99351E-06	3.85142E-05	3.85142E-05	0.002261842	0.001494328	0.002523495	0.002523495	0.0007617	0.000784958	0.004592635	0.004592635	0.003099131	0.003099131	0.000307006	0.000307006	0.000988466	0.000988466	4.82902E-05
3832803773005	383280	3773005	9.47217E-06	9.47217E-06	4.0564E-05	4.0564E-05	0.002239602	0.001479635	0.002498682	0.002498682	0.000754211	0.00077724	0.004137548	0.004137548	0.003068658	0.003068658	0.000303987	0.000303987	0.000978747	0.000978747	4.85767E-05
3832903773005	383290	3773005	9.90957E-06	9.90957E-06	4.24372E-05	4.24372E-05	0.002217865	0.001465273	0.002474431	0.002474431	0.00074689	0.000769696	0.003725027	0.003725027	0.003038874	0.003038874	0.000301037	0.000301037	0.000969247	0.000969247	5.39728E-05
3833003773005	383300	3773005	1.01633E-05	1.01633E-05	4.35239E-05	4.35239E-05	0.002178104	0.001439004	0.002430069	0.002430069	0.0007335	0.000755897	0.003345745	0.003345745	0.002984394	0.002984394	0.00029564	0.00029564	0.00095187	0.00095187	5.93987E-05
3833103773005	383310	3773005	1.03593E-05	1.03593E-05	4.43633E-05	4.43633E-05	0.002125151	0.0014040 2	0.002370991	0.002370991	0.000715668	0.00073752	0.003015227	0.003015227	0.00291184	0.00291184	0.000288452	0.000288452	0.000928729	0.000928729	6.23952E-05
3833203773005	383320	3773005	1.04873E-05	1.04873E-05	4.49111E-05	4.49111E-05	0.00206867	0.001366705	0.002307976	0.002307976	0.000696647	0.000717919	0.002740067	0.002740067	0.00283445	0.00283445	0.000280786	0.000280786	0.000904046	0.000904046	6.48007E-05
3833303773005	383330	3773005	1.05574E-05	1.05574E-05	4.52115E-05	4.52115E-05	0.002005419	0.001324917	0.002237408	0.002237408	0.000675347	0.000695968	0.002508401	0.002508401	0.002747785	0.002747785	0.000272201	0.000272201	0.000876404	0.000876404	6.68123E-05
3833403773005	383340	3773005	1.05946E-05	1.05946E-05	4.53706E-05	4.53706E-05	0.001926778	0.001272961	0.00214967	0.00214967	0.000648863	0.000668676	0.002305645	0.002305645	0.002640032	0.002640032	0.000261527	0.000261527	0.000842036	0.000842036	6.87105E-05

			MSite Grubbing / Prep	MMass Grading / Excavation	MMass Grading / Excavation	MDrainage / Utilities Trenching	MFoundations / Concrete Pads	MBuilding / Structure Construction	MAsphalt Paving	MLandscaping or Other Finishing	MWaterside Construction (Piles)	RSSWRe-striping South Valley	RSSWRe-striping Silver Lake Boulevard	RSSWDemolition	RSSWPlacing Base	RSSWForm/Place Rebar and Pour	Child Risk				
Unique Identifier	X (UTM)	Y (UTM)	2027	2027	2028	2028	2028	2028	2028	2028	2028	2029	2029	2029	2029	2029	3rd Trimester	0<2	2<16	Total	per million
3835303772995	383530	3772995	6.42865E-05	0.000160528	0.000160528	4.49253E-05	8.28957E-05	0.000149062	0.000105452	3.19553E-05	5.65796E-05	0.000148107	0.000196313	0.000299358	0.000162731	4.87082E-05	3.16971E-09	6.9484E-08	6.41E-08	1.36754E-07	0.13675429
3835403772995	383540	3772995	6.31661E-05	0.000157731	0.000157731	4.41424E-05	8.1451E-05	0.000146464	0.000103615	3.13984E-05	5.55935E-05	0.000142887	0.000186411	0.000285258	0.000155066	4.6414E-05	3.1066E-09	6.8278E-08	6.1129E-08	1.32514E-07	0.13251397
3835503772995	383550	3772995	6.2008E-05	0.000154839	0.000154839	4.33331E-05	7.99577E-05	0.000143779	0.000101715	3.08227E-05	5.45743E-05	0.000138008	0.000177372	0.000272278	0.00014801	4.4302E-05	3.04479E-09	6.7069E-08	5.8407E-08	1.2852E-07	0.1285204
3835603772995	383560	3772995	6.0823E-05	0.00015188	0.00015188	4.2505E-05	7.84297E-05	0.000141031	9.97711E-05	3.02337E-05	5.35314E-05	0.000133436	0.000169102	0.0002603	0.000141499	4.23531E-05	2.98442E-09	6.587E-08	5.59E-08	1.24754E-07	0.12475439
3835703772995	383570	3772995	5.95841E-05	0.000148786	0.000148786	4.16392E-05	7.68322E-05	0.000138159	9.77389E-05	2.96179E-05	5.2441E-05	0.000129085	0.00016139	0.000249061	0.000135389	4.05243E-05	2.92425E-09	6.4651E-08	5.3552E-08	1.21127E-07	0.12112724
3835803772995	383580	3772995	5.84746E-05	0.000146015	0.000146015	4.08638E-05	7.54014E-05	0.000135586	9.59188E-05	2.90663E-05	5.14644E-05	0.000125181	0.000154683	0.000239256	0.000130059	3.8929E-05	2.8707E-09	6.3555E-08	5.1486E-08	1.17912E-07	0.11791173
3835903772995	383590	3772995	5.73488E-05	0.000143204	0.000143204	4.00771E-05	7.39498E-05	0.000132975	9.40722E-05	2.85067E-05	5.04737E-05	0.000121454	0.000148408	0.000230037	0.000125048	3.7429E-05	2.81805E-09	6.2468E-08	4.9544E-08	1.1483E-07	0.11483041
3836003772995	383600	3772995	5.64385E-05	0.000140931	0.000140931	3.94409E-05	7.2776E-05	0.000130865	9.25789E-05	2.80542E-05	4.96725E-05	0.000118208	0.000143158	0.00022232	0.000120853	3.61734E-05	2.77512E-09	6.1583E-08	4.7891E-08	1.1225E-07	0.11224959
3836103772995	383610	3772995	5.59053E-05	0.0001396	0.0001396	3.90683E-05	7.20883E-05	0.000129628	9.17042E-05	2.77892E-05	4.92032E-05	0.0001156	0.000139229	0.000216581	0.000117734	3.52397E-05	2.74661E-09	6.1021E-08	4.6604E-08	1.10372E-07	0.11037196
3836203772995	383620	3772995	5.53343E-05	0.000138174	0.000138174	3.86693E-05	7.13521E-05	0.000128304	9.07677E-05	2.75054E-05	4.87007E-05	0.000113068	0.000135461	0.000211064	0.000114734	3.43419E-05	2.71905E-09	6.0473E-08	4.5368E-08	1.0856E-07	0.1085596
3836303772995	383630	3772995	5.50165E-05	0.00013738	0.00013738	3.84472E-05	7.09423E-05	0.000127567	9.02464E-05	2.73474E-05	4.8421E-05	0.000110963	0.000132557	0.000206845	0.000112441	3.36554E-05	2.70162E-09	6.0143E-08	4.4371E-08	1.07215E-07	0.10721492
3836403772995	383640	3772995	5.47364E-05	0.000136681	0.000136681	3.82515E-05	7.05812E-05	0.000126918	8.97869E-05	2.72082E-05	4.81744E-05	0.000109004	0.000129934	0.000203067	0.000110387	3.30408E-05	2.6872E-09	5.9874E-08	4.3456E-08	1.06017E-07	0.10601681
3836503772995	383650	3772995	5.45263E-05	0.000136156	0.000136156	3.81047E-05	7.03103E-05	0.000126431	8.94423E-05	2.71037E-05	4.79896E-05	0.000107225	0.000127663	0.000199807	0.000108615	3.25104E-05	2.67644E-09	5.9673E-08	4.2639E-08	1.04988E-07	0.10498772
3836603772995	383660	3772995	5.45587E-05	0.000136237	0.000136237	3.81272E-05	7.0352E-05	0.000126506	8.94953E-05	2.71198E-05	4.8018E-05	0.000105864	0.000126181	0.000197761	0.000107503	3.21775E-05	2.67562E-09	5.9669E-08	4.2036E-08	1.04381E-07	0.10438092
3836703772995	383670	3772995	5.45479E-05	0.00013621	0.00013621	3.81197E-05	7.03381E-05	0.000126481	8.94777E-05	2.71144E-05	4.80085E-05	0.000104557	0.000124764	0.000195826	0.000106451	3.18625E-05	2.67508E-09	5.9649E-08	4.1456E-08	1.0378E-07	0.10378028
3836803772995	383680	3772995	5.42462E-05	0.000135457	0.000135457	3.79089E-05	6.99491E-05	0.000125781	8.89829E-05	2.69645E-05	4.7743E-05	0.00010294	0.000122705	0.00019288	0.000104849	3.13833E-05	2.66505E-09	5.9422E-08	4.0717E-08	1.02804E-07	0.10280371
3836903772995	383690	3772995	5.38207E-05	0.000134394	0.000134394	3.76116E-05	6.94004E-05	0.000124795	8.82849E-05	2.6753E-05	4.73685E-05	0.000101201	0.000120388	0.000189527	0.000103027	3.08377E-05	2.651E-09	5.9109E-08	3.9921E-08	1.01681E-07	0.10168066
3837003772995	383700	3772995	5.34221E-05	0.000133399	0.000133399	3.7333E-05	6.88864E-05	0.000123871	8.7631E-05	2.65549E-05	4.70177E-05	9.95734E-05	0.000118243	0.000186428	0.000101342	3.03335E-05	2.63866E-09	5.8826E-08	3.9181E-08	1.00645E-07	0.10064501
3837103772995	383710	3772995	5.32121E-05	0.000132875	0.000132875	3.71862E-05	6.86156E-05	0.000123384	8.72864E-05	2.64504E-05	4.68328E-05	9.83576E-05	0.000116796	0.000184408	0.000100244	3.00048E-05	2.63543E-09	5.8701E-08	3.8636E-08	9.99727E-08	0.09997271
3837203772995	383720	3772995	5.29535E-05	0.000132229	0.000132229	3.70055E-05	6.82822E-05	0.000122784	8.68623E-05	2.63219E-05	4.66053E-05	9.71819E-05	0.000115334	0.000182354	9.91273E-05	2.96705E-05	2.63192E-09	5.8556E-08	3.8103E-08	9.92905E-08	0.09929053
3837303772995	383730	3772995	5.25711E-05	0.000131274	0.000131274	3.67383E-05	6.7789E-05	0.000121897	8.6235E-05	2.61318E-05	4.62687E-05	9.58807E-05	0.000113586	0.000179849	9.77659E-05	2.9263E-05	2.62405E-09	5.8325E-08	3.7507E-08	9.84561E-08	0.09845607
3837403772995	383740	3772995	5.21025E-05	0.000130104	0.000130104	3.64108E-05	6.71848E-05	0.000120811	8.54663E-05	2.58989E-05	4.58563E-05	9.4494E-05	0.000111651	0.000177031	9.62339E-05	2.88045E-05	2.61346E-09	5.8046E-08	3.6868E-08	9.75269E-08	0.09752688
3837503772995	383750	3772995	5.16069E-05	0.000128866	0.000128866	3.60645E-05	6.65458E-05	0.000119662	8.46535E-05	2.56526E-05	4.54201E-05	9.31325E-05	0.000109727	0.000174204	9.46972E-05	2.83445E-05	2.60247E-09	5.7754E-08	3.6239E-08	9.65963E-08	0.09659631
3837603772995	383760	3772995	5.11114E-05	0.000127629	0.000127629	3.57182E-05	6.59068E-05	0.000118513	8.38406E-05	2.54062E-05	4.4984E-05	9.18815E-05	0.000107919	0.000171564	9.3262E-05	2.7915E-05	2.59319E-09	5.7492E-08	3.5656E-08	9.57412E-08	0.09574121
3837703772995	383770	3772995	5.05781E-05	0.000126297	0.000126297	3.53455E-05	6.52192E-05	0.000117276	8.29659E-05	2.51412E-05	4.45147E-05	9.06505E-05	0.00010611	0.000168881	9.18038E-05	2.74785E-05	2.5838E-09	5.7225E-08	3.5079E-08	9.48878E-08	0.09488781
3837803772995	383780	3772995	5.00072E-05	0.000124872	0.000124872	3.49465E-05	6.44829E-05	0.000115952	8.20293E-05	2.48574E-05	4.40122E-05	8.95302E-05	0.000104467	0.000166437	9.04748E-05	2.70807E-05	2.57563E-09	5.6971E-08	3.4539E-08	9.4086E-08	0.09408604
3837903772995	383790	3772995	4.95116E-05	0.000123634	0.000123634	3.46002E-05	6.38439E-05	0.000114803	8.12164E-05	2.4611E-05	4.3576E-05	8.85404E-05	0.00010304	0.000164306	8.93165E-05	2.6734E-05	2.5701E-09	5.6772E-08	3.4059E-08	9.34012E-08	0.09340117
3838003772995	383800	3772995	4.89514E-05	0.000122235	0.000122235	3.42087E-05	6.31216E-05	0.000113504	8.02975E-05	2.43326E-05	4.3083E-05	8.75507E-05	0.000101709	0.000162328	8.82413E-05	2.64122E-05	2.56312E-09	5.6556E-08	3.3586E-08	9.27051E-08	0.09270512
3838103772995	383810	3772995	4.8402E-05	0.000120864	0.000120864	3.38248E-05	6.24131E-05	0.00011223	7.93963E-05	2.40595E-05	4.25994E-05	8.60183E-05	9.96739E-05	0.000159238	8.65616E-05	2.59094E-05	2.54423E-09	5.6173E-08	3.292E-08	9.16373E-08	0.0916373
3838203772995	383820	3772995	4.79011E-05	0.000119613	0.000119613	3.34747E-05	6.17672E-05	0.000111069	7.85746E-05	2.38105E-05	4.21586E-05	8.44508E-05	9.75939E-05	0.000156088	8.48495E-05	2.53969E-05	2.52411E-09	5.5775E-08	3.2252E-08	9.05514E-08	0.09055142
3838303772995	383830	3772995	4.74109E-05	0.000118389	0.000118389	3.31322E-05	6.11351E-05	0.000109932	7.77706E-05	2.35668E-05	4.17272E-05	8.27727E-05	9.53481E-05	0.000152667	8.29898E-05	2.48403E-05	2.50045E-09	5.532E-08	3.1546E-08	8.93664E-08	0.08936638
3838403772995	383840	3772995	4.68831E-05	0.000117071	0.000117071	3.27633E-05	6.04545E-05	0.000108708	7.69047E-05	2.33044E-05	4.12626E-05	8.08284E-05	9.26451E-05	0.000148516	8.07333E-05	2.41649E-05	2.46988E-09	5.4747E-08	3.0736E-08	8.79524E-08	0.08795236
3838503772995	383850	3772995	4.63821E-05	0.00011582	0.00011582	3.24132E-05	5.98085E-05	0.000107547	7.6083E-05	2.30554E-05	4.08217E-05	7.89493E-05	9.00728E-05	0.00014456	7.85828E-05	2.35212E-05	2.43927E-09	5.4174E-08	2.9963E-08	8.65771E-08	0.08657708
3838603772995	383860	3772995	4.5865E-05	0.000114528	0.000114528	3.20519E-05	5.91418E-05	0.000106348	7.52348E-05	2.27984E-05	4.03666E-05	7.7015E-05	8.74552E-05	0.000140536	7.63955E-05	2.28665E-05	2.406E-09	5.3559E-08	2.9181E-08	8.51461E-08	0.08514609
3838703772995	383870	3772995	4.52995E-05	0.000113116	0.000113116	3.16566E-05	5.84125E-05	0.000105036	7.4307E-05	2.25173E-05	3.98688E-05	7.51059E-05	8.4908E-05	0.000136598	7.42543E-05	2.22256E-05	2.37124E-09	5.2916E-08	2.8413E-08	8.37006E-08	0.08370056
3838803772995	383880	3772995	4.48039E-05	0.000111879	0.000111879	3.13103E-05	5.77735E-05	0.000103887	7.34941E-05	2.2271E-05	3.94327E-05	7.35685E-05	8.28933E-05	0.000133482	7.25607E-05	2.17187E-05	2.34515E-09	5.2414E-08	2.7788E-08	8.25475E-08	0.08254752
3838903772995	383890	3772995	4.45992E-05	0.000111368	0.000111368	3.11673E-05	5.75095E-05	0.000103413	7.31584E-05	2.21692E-05	3.92525E-05	7.33926E-05	8.29234E-05	0.000133575	7.26115E-05	2.17339E-05	2.35493E-09	5.2538E-08	2.7679E-08	8.2572E-08	0.08257201
3839003772995	383900	3772995	4.46746E-05	0.000111556	0.000111556	3.122E-05	5.76068E-05	0.000103588	7.32821E-05	2.22067E-05	3.93189E-05	7.31615E-05	8.33856E-05	0.000134305	7.30084E-05	2.18527E-05	2.3626E-09	5.2728E-08	2.7655E-08	8.27463E-08	0.08274628
3839103772995	383910	3772995	4.44323E-05	0.000110951	0.000110951	3.10506E-05	5.72942E-05	0.000103026	7.28845E-05	2.20862E-05	3.91056E-05	7.21768E-05	8.30741E-05	0.000133457	7.25469E-05	2.17145E-05	2.3489E-09	5.2503E-08	2.7313E-08	8.21642E-08	0.08216421
3829703773005	382970	3773005	2.98298E-05	7.44872E-05	7.44872E-05	2.0846E-05	3.84647E-05	6.91667E-05	4.89313E-05	1.48277E-05	2.62537E-05	0.000676229	5.88729E-05	9.7429E-05	5.29623E-05	1.58525E-05	2.9746E-09	6.6688E-08	5.91E-08	1.28763E-07	0.12876255
3829803773005	382980	3773005	3.04061E-05	7.59264E-05	7.59264E-05	2.12487E-05	3.92079E-05	7.05031E-05	4.98767E-05	1.51142E-05	2.67609E-05	0.000721914	6.08674E-05	0.000100782	5.47851E-05	1.63981E-05	2.91636E-09	6.4941E-08	6.3797E-08	1.31654E-07	0.13165368
3829903773005	382990	3773005	3.07724E-05	7.6841E-05	7.6841E-05	2.15047E-05	3.96802E-05	7.13524E-05	5.04775E-05	1.52962E-05	2.70833E-05	0.000773893	6.2656E-05	0.000103685	5.63633E-05	1.68705E-05	2.85356E-09	6.3812E-08	6.8723E-08	1.35388E-07	0.13538816
3830003773005	383000	3773005	3.11279E-05	7.77287E-05	7.77287E-05	2.17531E-05	4.01386E-05	7.21767E-05	5.10607E-05	1.54729E-05	2.73962E-05	0.000832289	6.44798E-05	0.00010664	5.79692E-05	1.73512E-05	2.63621E-09	6.1418E-08	7.3846E-08	1.379E-07	0.13789978
3830103773005	383010	3773005	3.14834E-05	7.86164E-05	7.86164E-05	2.20016E-05	4.0597E-05	7.3001E-05	5.16438E-05	1.56496E-05	2.77091E-05	0.000890217	6.63739E-05	0.000109696	5.96305E-05	1.78484E-05	2.65163E-09	6.174E-08	7.9283E-08	1.43675E-07	0.14367456
3830203773005	383020	3773005	3.18551E-05	7.95445E-05	7.95445E-05	2.22613E-05	4.10763E-05	7.38628E-05	5.22535E-05	1.58344E-05	2.80362E-05	0.000937866	6.83936E-05	0.000112947	6.13979E-05	1.83775E-05	2.68529E-09	6.2234E-08	8.5137E-08	1.50056E-07	0.15005648
3830303773005	383030	3773005	3.22267E-05	8.04726E-05	8.04726E-05	2.2521E-05	4.15555E-05	7.47245E-05	5.28631E-05	1.60191E-05	2.83633E-05	0.000981003	7.05088E-05	0.000116351	6.32484E-05	1.89313E-05	2.71119E-09	6.263E-08	9.1602E-08	1.56944E-07	0.1569441
3830403773005	383040	3773005	3.26092E-05	8.14275E-05	8.14275E-05	2.27883E-05	4.20486E-05	7.56113E-05	5.34905E-05	1.62092E-05	2.86999E-05	0.001021257	7.27395E-05	0.000119925	6.51911E-05	1.95128E-05	2.73409E-09	6.2997E-08	9.8368E-08	1.64099E-07	0.16409885
3830503773005	383050	3773005	3.29916E-05	8.23825E-05	8.23825E-05	2.30555E-05	4.25418E-05	7.6498E-05	5.41178E-05	1.63993E-05	2.90365E-05	0.001057511	7.50807E-05	0.000123677	6.72308E-05	2.01234E-05	2.75667E-09	6.3349E-08	1.0532E-07	1.71425E-07	0.17142494
3830603773005	383060	3773005	3.33794E-05	8.33509E-05	8.33509E-05	2.33265E-05	4.30419E-05	7.73973E-05	5.47539E-05	1.65921E-05	2.93778E-05	0.001089153	7.75576E-05	0.000127642	6.93859E-05	2.07684E-05	2.77903E-09	6.37E-08	1.127E-07	1.79179E-07	0.17917863
3830703773005	383070	3773005	3.37995E-05	8.44E-05	8.44E-05	2.36201E-05	4.35836E-05	7.83715E-05	5.54431E-05	1.68009E-05	2.97476E-05	0.00111769	8.02506E-05	0.000131937	7.17209E-05	2.14673E-05	2.80206E-09	6.4069E-08	1.2078E-07	1.87655E-07	0.18765525
3830803773005	383080	3773005	3.42197E-05	8.54491E-05	8.54491E-05	2.39138E-05	4.41254E-05	7.93456E-05	5.61323E-05	1.70098E-05	3.01173E-05	0.001140048	8.31043E-05	0.000136479	7.41897E-05	2.22063E-05	2.82502E-09	6.4432E-08	1.2951E-07	1.96766E-07	0.19676577
3830903773005	383090	3773005	3.46452E-05	8.65117E-05	8.65117E-05	2.42111E-05	4.46741E-05	8.03323E-05	5.68303E-05	1.72213E-05	3.04918E-05	0.001155698	8.61338E-05	0.000141283	7.68016E-05	2.29881E-05	2.84796E-09	6.479E-08	1.3889E-07	2.06523E-07	0.20652312
3831003773005	383100	3773005	3.50815E-05	8.76012E-05	8.76012E-05	2.4516E-05	4.52367E-05	8.13439E-05	5.7546E-05	1.74382E-05	3.08758E-05	0.001163872	8.93443E-05	0.000146377	7.95704E-05	2.38168E-05	2.87089E-09	6.5147E-08	1.4888E-07	2.16897E-07	0.21689719
3831103773005	383110	3773005	3.55178E-05	8.86906E-05	8.86906E-05	2.48209E-05	4.57993E-05	8.23556E-05	5.82617E-05	1.7655E-05	3.12598E-05	0.001164173	9.27607E-05	0.000151767	8.25007E-05	2.46939E-05	2.89333E-09	6.5489E-08	1.5943E-07	2.27809E-07	0.22780905
3831203773005	383120	3773005	3.59756E-05	8.98339E-05	8.98339E-05	2.51409E-05	4.63896E-05	8.34172E-05	5.90127E-05	1.78826E-05	3.16628E-05	0.001158607	9.64685E-05	0.000157599	8.56709E-05	2.56428E-05	2.91664E-09	6.5857E-08	1.7069E-07	2.3946E-07	0.23945979
3831303773005	383130	3773005	3.64443E-05	9.10041E-05	9.10041E-05	2.54684E-05	4.69939E-05	8.45038E-05	5.97814E-05	1.81156E-05	3.20752E-05	0.001145052	0.000100417	0.000163796	8.90396E-05	2.66511E-05	2.9396E-09	6.6207E-08	1.8232E-07	2.51468E-07	0.25146814
3831403773005	383140	3773005	3.69129E-05	9.21742E-05	9.21742E-05	2.57958E-05	4.75982E-05	8.55904E-05	6.05501E-05	1.83485E-05	3.24876E-05	0.001124221	0.000104643	0.000170401	9.26298E-05	2.77257E-05	2.96264E-09	6.6562E-08	1.9419E-07	2.63715E-07	0.26371466
3831503773005	383150	3773005	3.73923E-05	9.33713E-05	9.33713E-05	2.61308E-05	4.82163E-05	8.67019E-05	6.13364E-05	1.85868E-05	3.29096E-05	0.001096739	0.00010917	0.000177438	9.64554E-05	2.88708E-05	2.9853E-09	6.6905E-08	2.0605E-07	2.75941E-07	0.27594054
3831603773005	383160	3773005	3.78716E-05	9.45684E-05	9.45684E-05	2.64659E-05	4.88345E-05	8.78135E-05	6.21228E-05	1.88251E-05	3.33315E-05	0.001063424	0.000114013	0.000184951	0.000100539	3.00932E-05	3.00802E-09	6.7246E-08	2.1759E-07	2.87843E-07	0.28784346
3831703773005	383170	3773005	3.83834E-05	9.58461E-05	9.58461E-05	2.68235E-05	4.94943E-05	8.9E-05	6.29622E-05	1.90794E-05	3.37818E-05	0.001027969	0.000119374	0.000193211	0.000105029	3.14371E-05	3.03158E-09	6.7609E-08	2.2914E-07	2.99777E-07	0.29977738
3831803773005	383180	3773005	3.89004E-05	9.71374E-05	9.71374E-05	2.71848E-05	5.01611E-05	9.0199E-05	6.38104E-05	1.93365E-05	3.42369E-05	0.000988645	0.000125151	0.000202074	0.000109847	3.28791E-05	3.05497E-09	6.7969E-08	2.397E-07	3.10724E-07	0.31072429
3831903773005	383190	3773005	3.94337E-05	9.84689E-05	9.84689E-05	2.75575E-05	5.08487E-05	9.14354E-05	6.46851E-05	1.96015E-05	3.47063E-05	0.000947412	0.000131467	0.0002117	0.00011508	3.44455E-05	3.07849E-09	6.8332E-08	2.4906E-07	3.20474E-07	0.32047413
3832003773005	383200	3773005	3.99885E-05	9.98543E-05	9.98543E-05	2.79452E-05	5.15641E-05	9.27219E-05	6.55952E-05	1.98773E-05	3.51946E-05	0.000905556	0.000138455	0.000222286	0.000120835	3.61679E-05	3.10248E-09	6.8711E-08	2.5683E-07	3.28647E-07	0.32864727
3832103773005	383210	3773005	4.05433E-05	0.00010124	0.00010124	2.83329E-05	5.22795E-05	9.40083E-05	6.65052E-05	2.01531E-05	3.56828E-05	0.000862449	0.000146027	0.000233653	0.000127014	3.80174E-05	3.1254E-09	6.9066E-08	2.616E-07	3.33796E-07	0.33379621
3832203773005	383220	3773005	4.1125E-05	0.000102692	0.000102692	2.87394E-05	5.30296E-05	9.53571E-05	6.74595E-05	2.04423E-05	3.61948E-05	0.000819769	0.000154482	0.000246242	0.000133857	4.00658E-05	3.14856E-09	6.9442E-08	2.5982E-07	3.32405E-07	0.33240533
3832303773005	383230	3773005	4.17014E-05	0.000104131	0.000104131	2.91422E-05	5.37728E-05	9.66935E-05	6.84049E-05	2.07287E-05	3.67021E-05	0.000775998	0.000163717	0.000259842	0.00014125	4.22785E-05	3.16013E-09	6.9687E-08	2.5417E-07	3.27017E-07	0.32701709
3832403773005	383240	3773005	4.22831E-05	0.000105584	0.000105584	2.95487E-05	5.45229E-05	9.80424E-05	6.93591E-05	2.10179E-05	3.72141E-05	0.000720813	0.000173865	0.000274613	0.000149279	4.46819E-05	3.15839E-09	6.9764E-08	2.4549E-07	3.18407E-07	0.31840708
3832503773005	383250	3773005	4.28702E-05	0.00010705	0.00010705	2.9959E-05	5.528E-05	9.94037E-05	7.03222E-05	2.13098E-05	3.77308E-05	0.000644034	0.000185014	0.000290598	0.000157969	4.72828E-05	3.47496E-09	7.3213E-08	2.3343E-07	3.10119E-07	0.31011899
3832603773005	383260	3773005	4.34035E-05	0.000108382	0.000108382	3.03317E-05	5.59676E-05	0.00010064	7.11969E-05	2.15748E-05	3.82001E-05	0.000570391	0.000196374	0.000306608	0.000166672	4.98878E-05	3.61422E-09	7.5114E-08	2.2044E-07	2.99168E-07	0.29916833
3832703773005	383270	3773005	4.35758E-05	0.000108812	0.000108812	3.04521E-05	5.61899E-05	0.00010104	7.14796E-05	2.16605E-05	3.83518E-05	0.000521229	0.000205251	0.000318119	0.000172929	5.17608E-05	3.68513E-09	7.6227E-08	2.1218E-07	2.92094E-07	0.29209406
3832803773005	383280	3773005	4.38344E-05	0.000109458	0.000109458	3.06328E-05	5.65233E-05	0.000101639	7.19037E-05	2.1789E-05	3.85794E-05	0.000484628	0.000214224	0.000329758	0.000179256	5.36544E-05	3.73021E-09	7.6998E-08	2.0716E-07	2.87886E-07	0.28788647
3832903773005	383290	3773005	4.87037E-05	0.000121617	0.000121617	3.40356E-05	6.28021E-05	0.00011293	7.98911E-05	2.42094E-05	4.28649E-05	0.00045158	0.000225991	0.000346277	0.000188236	5.63423E-05	3.79485E-09	7.8561E-08	2.0292E-07	2.85272E-07	0.28527233
3833003773005	383300	3773005	5.35999E-05	0.000133843	0.000133843	3.74572E-05	6.91156E-05	0.000124283	8.79226E-05	2.66432E-05	4.71742E-05	0.000420661	0.000245037	0.000380658	0.000206925	6.19364E-05	3.83458E-09	7.958E-08	1.9835E-07	2.81768E-07	0.28176819
3833103773005	383310	3773005	5.63038E-05	0.000140595	0.000140595	3.93468E-05	7.26023E-05	0.000130552	9.23581E-05	2.79873E-05	4.9554E-05	0.000392913	0.000263612	0.000403332	0.000219251	6.56257E-05	3.85997E-09	8.0306E-08	1.9269E-07	2.76859E-07	0.27685898
3833203773005	383320	3773005	5.84746E-05	0.000146015	0.000146015	4.08638E-05	7.54014E-05	0.000135586	9.59188E-05	2.90663E-05	5.14644E-05	0.000369179	0.000279684	0.000425047	0.000231055	6.91589E-05	3.87531E-09	8.0829E-08	1.8719E-07	2.71899E-07	0.27189915
3833303773005	383330	3773005	6.02898E-05	0.000150548	0.000150548	4.21323E-05	7.77421E-05	0.000139795	9.88964E-05	2.99686E-05	5.3062E-05	0.000348585	0.000295957	0.000446075	0.000242486	7.25803E-05	3.88127E-09	8.114E-08	1.8162E-07	2.6664E-07	0.26664038
3833403773005	383340	3773005	6.20026E-05	0.000154825	0.000154825	4.33293E-05	7.99508E-05	0.000143766	0.000101706	3.082E-05	5.45696E-05	0.000329815	0.000311944	0.000466007	0.000253321	7.58234E-05	3.88138E-09	8.1368E-08	1.7538E-07	2.60629E-07	0.26062881

			EGIODemolition	EGIOSite Grubbing / Prep	EGIOMass Grading / Excavation	EGIOMass Grading / Excavation	EGIODrainage / Utilities Trenching	EGIODrainage / Utilities Trenching	EGIOFoundations / Concrete Pads	EGIOFoundations / Concrete Pads	EGIOBuilding / Structure Construction	EGIOBuilding / Structure Construction	EGIOAsphalt Paving	EGIOArchitectural Coating	EGIOLandscaping or Other Finishing	EGIOWaterside Construction (Piles)	HIWaterside Construction (Landscaping)	HIWaterside Construction (Landscaping)	KMDemolition	KMSite Grubbing / Prep	KMMass Grading / Excavation
Unique Identifier	X (UTM)	Y (UTM)	2025	2025	2025	2026	2026	2027	2026	2027	2026	2027	2027	2027	2027	2027	2025	2026	2025	2025	2025
3833503773005	383350	3773005	3.27167E-05	2.9523E-05	7.37206E-05	7.37206E-05	2.06314E-05	2.06314E-05	3.80688E-05	3.80688E-05	6.84548E-05	6.84548E-05	4.84277E-05	4.5579E-06	1.46751E-05	2.59835E-05	0.000177425	0.000177425	4.8893E-05	4.41198E-05	0.000110171
3833603773005	383360	3773005	3.23944E-05	2.9232E-05	7.29943E-05	7.29943E-05	2.042815E-05	2.042815E-05	3.76938E-05	3.76938E-05	6.77804E-05	6.77804E-05	4.79506E-05	4.51299E-06	1.45305E-05	2.57275E-05	0.000176029	0.000176029	4.95497E-05	4.47124E-05	0.00011165
3833703773005	383370	3773005	3.2084E-05	2.8952E-05	7.22948E-05	7.22948E-05	2.02324E-05	2.02324E-05	3.73326E-05	3.73326E-05	6.71309E-05	6.71309E-05	4.74911E-05	4.46975E-06	1.43912E-05	2.5481E-05	0.000175839	0.000175839	4.95138E-05	4.468-05	0.000111569
3833803773005	383380	3773005	3.17736E-05	2.8672E-05	7.15954E-05	7.15954E-05	2.00367E-05	2.00367E-05	3.69714E-05	3.69714E-05	6.64815E-05	6.64815E-05	4.70317E-05	4.42651E-06	1.4252E-05	2.52345E-05	0.000177187	0.000177187	4.85528E-05	4.38128E-05	0.000109404
3833903773005	383390	3773005	3.14513E-05	2.8381E-05	7.08691E-05	7.08691E-05	1.98334E-05	1.98334E-05	3.65963E-05	3.65963E-05	6.5807E-05	6.5807E-05	4.65545E-05	4.3816E-06	1.41074E-05	2.49785E-05	0.000178043	0.000178043	4.75261E-05	4.28864E-05	0.000107091
3834003773005	383400	3773005	3.11648E-05	2.8122E-05	7.02235E-05	7.02235E-05	1.96527E-05	1.96527E-05	3.6263E-05	3.6263E-05	6.52075E-05	6.52075E-05	4.61304E-05	4.34169E-06	1.39789E-05	2.47509E-05	0.000177837	0.000177837	4.70367E-05	4.24447E-05	0.000105988
3834103773005	383410	3773005	3.09081E-05	2.7891E-05	6.96452E-05	6.96452E-05	1.94909E-05	1.94909E-05	3.59643E-05	3.59643E-05	6.46705E-05	6.46705E-05	4.57505E-05	4.30593E-06	1.38638E-05	2.45471E-05	0.000177282	0.000177282	4.66069E-05	4.20569E-05	0.000105019
3834203773005	383420	3773005	3.06693E-05	2.7675E-05	6.91071E-05	6.91071E-05	1.93403E-05	1.93403E-05	3.56865E-05	3.56865E-05	6.41709E-05	6.41709E-05	4.53971E-05	4.27267E-06	1.37567E-05	2.43574E-05	0.000176203	0.000176203	4.65591E-05	4.20138E-05	0.000104912
3834303773005	383430	3773005	3.04246E-05	2.7454E-05	6.85557E-05	6.85557E-05	1.9186E-05	1.9186E-05	3.54017E-05	3.54017E-05	6.36589E-05	6.36589E-05	4.50348E-05	4.23857E-06	1.36469E-05	2.41631E-05	0.00017411	0.00017411	4.7359E-05	4.27355E-05	0.000106714
3834403773005	383440	3773005	3.01799E-05	2.7234E-05	6.80042E-05	6.80042E-05	1.90316E-05	1.90316E-05	3.51169E-05	3.51169E-05	6.31468E-05	6.31468E-05	4.46726E-05	4.20448E-06	1.35371E-05	2.39687E-05	0.000171636	0.000171636	4.80574E-05	4.33658E-05	0.000108288
3834503773005	383450	3773005	2.99411E-05	2.7018E-05	6.74662E-05	6.74662E-05	1.88811E-05	1.88811E-05	3.48391E-05	3.48391E-05	6.26472E-05	6.26472E-05	4.43191E-05	4.17121E-06	1.343E-05	2.37791E-05	0.000168131	0.000168131	4.90124E-05	4.42276E-05	0.00011044
3834603773005	383460	3773005	2.96367E-05	2.6743E-05	6.67803E-05	6.67803E-05	1.86891E-05	1.86891E-05	3.44849E-05	3.44849E-05	6.20102E-05	6.20102E-05	4.38685E-05	4.1288E-06	1.32935E-05	2.35373E-05	0.00016396	0.00016396	4.98839E-05	4.5014E-05	0.000112403
3834703773005	383470	3773005	2.93322E-05	2.6469E-05	6.60943E-05	6.60943E-05	1.84971E-05	1.84971E-05	3.41307E-05	3.41307E-05	6.13733E-05	6.13733E-05	4.34179E-05	4.08639E-06	1.31569E-05	2.32955E-05	0.00015982	0.00015982	5.03853E-05	4.54664E-05	0.000113533
3834803773005	383480	3773005	2.90577E-05	2.6221E-05	6.54756E-05	6.54756E-05	1.8324E-05	1.8324E-05	3.38112E-05	3.38112E-05	6.07988E-05	6.07988E-05	4.30115E-05	4.04814E-06	1.30338E-05	2.30775E-05	0.00015704 5	0.00015704 5	5.03794E-05	4.54611E-05	0.00011352
3834903773005	383490	3773005	2.87831E-05	2.5973E-05	6.48569E-05	6.48569E-05	1.81508E-05	1.81508E-05	3.34917E-05	3.34917E-05	6.02242E-05	6.02242E-05	4.2605E-05	4.00989E-06	1.29106E-05	2.28594E-05	0.000154206	0.000154206	5.03137E-05	4.54018E-05	0.000113372
3835003773005	383500	3773005	2.84309E-05	2.5655E-05	6.40633E-05	6.40633E-05	1.79287E-05	1.79287E-05	3.30819E-05	3.30819E-05	5.94874E-05	5.94874E-05	4.20837E-05	3.96082E-06	1.27527E-05	2.25797E-05	0.000150336	0.000150336	5.03197E-05	4.54072E-05	0.000113385
3835103773005	383510	3773005	2.80011E-05	2.5268E-05	6.30949E-05	6.30949E-05	1.76577E-05	1.76577E-05	3.25818E-05	3.25818E-05	5.85881E-05	5.85881E-05	4.14476E-05	3.90095E-06	1.25599E-05	2.22384E-05	0.000145895	0.000145895	5.01585E-05	4.52618E-05	0.000113022
3835203773005	383520	3773005	2.75415E-05	2.4853E-05	6.20592E-05	6.20592E-05	1.73679E-05	1.73679E-05	3.2047E-05	3.2047E-05	5.76264E-05	5.76264E-05	4.07673E-05	3.83692E-06	1.23537E-05	2.18733E-05	0.000141597	0.000141597	4.96869E-05	4.48362E-05	0.000111959
3835303773005	383530	3773005	2.71296E-05	2.4481E-05	6.11312E-05	6.11312E-05	1.710815E-05	1.710815E-05	3.15677E-05	3.15677E-05	5.67647E-05	5.67647E-05	4.01576E-05	3.77954E-06	1.2169E-05	2.15462E-05	0.00013799 7	0.00013799 7	4.90781E-05	4.42868E-05	0.000110588
3835403773005	383540	3773005	2.67058E-05	2.4099E-05	6.01762E-05	6.01762E-05	1.68409E-05	1.68409E-05	3.10746E-05	3.10746E-05	5.58779E-05	5.58779E-05	3.95303E-05	3.7205E-06	1.19789E-05	2.12096E-05	0.000134508	0.000134508	4.83558E-05	4.36351E-05	0.00010896
3835503773005	383550	3773005	2.62761E-05	2.3711E-05	5.92078E-05	5.92078E-05	1.65699E-05	1.65699E-05	3.05745E-05	3.05745E-05	5.49787E-05	5.49787E-05	3.88941E-05	3.66062E-06	1.17861E-05	2.08683E-05	0.000131146	0.000131146	4.75381E-05	4.28971E-05	0.000107117
3835603773005	383560	3773005	2.58403E-05	2.3318E-05	5.82259E-05	5.82259E-05	1.629515E-05	1.629515E-05	3.006575E-05	3.006575E-05	5.40669E-05	5.40669E-05	3.824191E-05	3.59992E-06	1.15906E-05	2.05223E-05	0.00012791	0.00012791	4.66427E-05	4.20892E-05	0.0001051
3835703773005	383570	3773005	2.53986E-05	2.2919E-05	5.72306E-05	5.72306E-05	1.60165E-05	1.60165E-05	2.95535E-05	2.95535E-05	5.31427E-05	5.31427E-05	3.75953E-05	3.53838E-06	1.13925E-05	2.01714E-05	0.000124817	0.000124817	4.56876E-05	4.12274E-05	0.000102948
3835803773005	383580	3773005	2.49748E-05	2.2537E-05	5.62757E-05	5.62757E-05	1.57493E-05	1.57493E-05	2.90604E-05	2.90604E-05	5.2256E-05	5.2256E-05	3.6968E-05	3.47934E-06	1.12024E-05	1.98349E-05	0.000121963	0.000121963	4.47206E-05	4.03548E-05	0.000100769
3835903773005	383590	3773005	2.4557E-05	2.216E-05	5.53341E-05	5.53341E-05	1.54858E-05	1.54858E-05	2.85742E-05	2.85742E-05	5.13817E-05	5.13817E-05	3.63495E-05	3.42113E-06	1.1015E-05	1.9503E-05	0.000119251	0.000119251	4.37238E-05	3.94552E-05	9.85227E-05
3836003773005	383600	3773005	2.42346E-05	2.1869E-05	5.46078E-05	5.46078E-05	1.52825E-05	1.52825E-05	2.81991E-05	2.81991E-05	5.07073E-05	5.07073E-05	3.58724E-05	3.37622E-06	1.08704E-05	1.9247E-05	0.000117094	0.000117094	4.28881E-05	3.87011E-05	9.66397E-05
3836103773005	383610	3773005	2.40794E-05	2.1729E-05	5.42581E-05	5.42581E-05	1.51846E-05	1.51846E-05	2.80185E-05	2.80185E-05	5.03825E-05	5.03825E-05	3.56426E-05	3.3546E-06	1.08008E-05	1.91238E-05	0.000115698	0.000115698	4.23569E-05	3.82218E-05	9.54426E-05
3836203773005	383620	3773005	2.39302E-05	2.1594E-05	5.39219E-05	5.39219E-05	1.50905E-05	1.50905E-05	2.78449E-05	2.78449E-05	5.00703E-05	5.00703E-05	3.54217E-05	3.33381E-06	1.07339E-05	1.90052E-05	0.00011435	0.00011435	4.18316E-05	3.77478E-05	9.4259E-05
3836303773005	383630	3773005	2.38944E-05	2.1562E-05	5.38412E-05	5.38412E-05	1.5068E-05	1.5068E-05	2.78032E-05	2.78032E-05	4.99954E-05	4.99954E-05	3.53687E-05	3.32882E-06	1.07178E-05	1.89768E-05	0.00011354 1	0.00011354 1	4.15212E-05	3.74677E-05	9.35596E-05
3836403773005	383640	3773005	2.38884E-05	2.1556E-05	5.38277E-05	5.38277E-05	1.50642E-05	1.50642E-05	2.77963E-05	2.77963E-05	4.99829E-05	4.99829E-05	3.53599E-05	3.32799E-06	1.07151E-05	1.89721E-05	0.00011293 8	0.00011293 8	4.12645E-05	3.72361E-05	9.29813E-05
3836503773005	383650	3773005	2.39004E-05	2.1567E-05	5.38546E-05	5.38546E-05	1.50717E-05	1.50717E-05	2.78102E-05	2.78102E-05	5.00079E-05	5.00079E-05	3.53776E-05	3.32965E-06	1.07205E-05	1.89815E-05	0.00011249 4	0.00011249 4	4.10377E-05	3.70314E-05	9.24701E-05
3836603773005	383660	3773005	2.3966E-05	2.1626E-05	5.40026E-05	5.40026E-05	1.511311E-05	1.511311E-05	2.78866E-05	2.78866E-05	5.01452E-05	5.01452E-05	3.54748E-05	3.3388E-06	1.07499E-05	1.90337E-05	0.00011241 5	0.00011241 5	4.09064E-05	3.69129E-05	9.21742E-05
3836703773005	383670	3773005	2.40257E-05	2.168E-05	5.41371E-05	5.41371E-05	1.51508E-05	1.51508E-05	2.7956E-05	2.7956E-05	5.02701E-05	5.02701E-05	3.55631E-05	3.34712E-06	1.07767E-05	1.90811E-05	0.00011241 5	0.00011241 5	4.07571E-05	3.67782E-05	9.1838E-05
3836803773005	383680	3773005	2.40197E-05	2.1675E-05	5.41236E-05	5.41236E-05	1.5147E-05	1.5147E-05	2.79491E-05	2.79491E-05	5.02576E-05	5.02576E-05	3.55543E-05	3.34628E-06	1.0774E-05	1.90764E-05	0.00011212 9	0.00011212 9	4.05005E-05	3.65466E-05	9.12596E-05
3836903773005	383690	3773005	2.39779E-05	2.1637E-05	5.40295E-05	5.40295E-05	1.51207E-05	1.51207E-05	2.79005E-05	2.79005E-05	5.01702E-05	5.01702E-05	3.54924E-05	3.34046E-06	1.07553E-05	1.90432E-05	0.00011171 7	0.00011171 7	4.0202E-05	3.62773E-05	9.05871E-05
3837003773005	383700	3773005	2.39421E-05	2.1605E-05	5.39488E-05	5.39488E-05	1.50981E-05	1.50981E-05	2.78588E-05	2.78588E-05	5.00953E-05	5.00953E-05	3.54394E-05	3.33547E-06	1.07392E-05	1.90147E-05	0.00011136 8	0.00011136 8	3.99095E-05	3.60133E-05	8.99281E-05
3837103773005	383710	3773005	2.396E-05	2.1621E-05	5.39891E-05	5.39891E-05	1.51094E-05	1.51094E-05	2.78796E-05	2.78796E-05	5.01328E-05	5.01328E-05	3.54659E-05	3.33797E-06	1.07472E-05	1.9029E-05	0.00011152 7	0.00011152 7	3.97006E-05	3.58248E-05	8.94573E-05
3837203773005	383720	3773005	2.3966E-05	2.1626E-05	5.40026E-05	5.40026E-05	1.51131E-05	1.51131E-05	2.78866E-05	2.78866E-05	5.01452E-05	5.01452E-05	3.54748E-05	3.3388E-06	1.07499E-05	1.90337E-05	0.00011170 1	0.00011170 1	3.94618E-05	3.56094E-05	8.89193E-05
3837303773005	383730	3773005	2.39362E-05	2.1599E-05	5.39353E-05	5.39353E-05	1.50943E-05	1.50943E-05	2.78518E-05	2.78518E-05	5.00828E-05	5.00828E-05	3.54306E-05	3.33464E-06	1.07365E-05	1.901E-05	0.00011171 7	0.00011171 7	3.91932E-05	3.5367E-05	8.8314E-05
3837403773005	383740	3773005	2.38765E-05	2.1546E-05	5.38008E-05	5.38008E-05	1.50567E-05	1.50567E-05	2.77824E-05	2.77824E-05	4.99579E-05	4.99579E-05	3.53422E-05	3.32633E-06	1.07098E-05	1.89626E-05	0.00011160 6	0.00011160 6	3.89007E-05	3.5103E-05	8.7655E-05
3837503773005	383750	3773005	2.38108E-05	2.1486E-05	5.36529E-05	5.36529E-05	1.501535E-05	1.501535E-05	2.7706E-05	2.7706E-05	4.98205E-05	4.98205E-05	3.5245E-05	3.31718E-06	1.06803E-05	1.89104E-05	0.00011146 3	0.00011146 3	3.86142E-05	3.48445E-05	8.70094E-05
3837603773005	383760	3773005	2.37213E-05	2.1405E-05	5.34511E-05	5.34511E-05	1.49588E-05	1.49588E-05	2.76018E-05	2.76018E-05	4.96332E-05	4.96332E-05	3.51125E-05	3.30471E-06	1.06402E-05	1.88393E-05	0.00011130 5	0.00011130 5	3.83396E-05	3.45967E-05	8.63907E-05
3837703773005	383770	3773005	2.36258E-05	2.1319E-05	5.32359E-05	5.32359E-05	1.48986E-05	1.48986E-05	2.74907E-05	2.74907E-05	4.94333E-05	4.94333E-05	3.49711E-05	3.2914E-06	1.05973E-05	1.87635E-05	0.00011111 4	0.00011111 4	3.8083E-05	3.43651E-05	8.58123E-05
3837803773005	383780	3773005	2.35183E-05	2.1222E-05	5.29938E-05	5.29938E-05	1.48308E-05	1.48308E-05	2.73657E-05	2.73657E-05	4.92085E-05	4.92085E-05	3.48121E-05	3.27643E-06	1.05491E-05	1.86781E-05	0.00011100 3	0.00011100 3	3.78561E-05	3.41604E-05	8.53012E-05
3837903773005	383790	3773005	2.34109E-05	2.1125E-05	5.27517E-05	5.27517E-05	1.47631E-05	1.47631E-05	2.72406E-05	2.72406E-05	4.89837E-05	4.89837E-05	3.4653E-05	3.26146E-06	1.05009E-05	1.85928E-05	0.00011095 6	0.00011095 6	3.76651E-05	3.39881E-05	8.48708E-05
3838003773005	383800	3773005	2.32975E-05	2.1023E-05	5.24961E-05	5.24961E-05	1.46915E-05	1.46915E-05	2.71087E-05	2.71087E-05	4.87464E-05	4.87464E-05	3.44852E-05	3.24566E-06	1.04501E-05	1.85027E-05	0.00011082 9	0.00011082 9	3.7504E-05	3.38426E-05	8.45076E-05
3838103773005	383810	3773005	2.31482E-05	2.0888E-05	5.21599E-05	5.21599E-05	1.45974E-05	1.45974E-05	2.6935E-05	2.6935E-05	4.84342E-05	4.84342E-05	3.42643E-05	3.22487E-06	1.03831E-05	1.83842E-05	0.00011003 6	0.00011003 6	3.72831E-05	3.36433E-05	8.401E-05
3838203773005	383820	3773005	2.3005E-05	2.0759E-05	5.18371E-05	5.18371E-05	1.45071E-05	1.45071E-05	2.67683E-05	2.67683E-05	4.81344E-05	4.81344E-05	3.40522E-05	3.20492E-06	1.03189E-05	1.82704E-05	0.00010914 8	0.00010914 8	3.70623E-05	3.3444E-05	8.35123E-05
3838303773005	383830	3773005	2.28558E-05	2.0624E-05	5.15008E-05	5.15008E-05	1.4413E-05	1.4413E-05	2.65947E-05	2.65947E-05	4.78222E-05	4.78222E-05	3.38313E-05	3.18413E-06	1.02519E-05	1.81519E-05	0.00010806 9	0.00010806 9	3.68295E-05	3.3234E-05	8.29878E-05
3838403773005	383840	3773005	2.26647E-05	2.0452E-05	5.10704E-05	5.10704E-05	1.42925E-05	1.42925E-05	2.63724E-05	2.63724E-05	4.74225E-05	4.74225E-05	3.35486E-05	3.15752E-06	1.01662E-05	1.80002E-05	0.00010665 8	0.00010665 8	3.65429E-05	3.29754E-05	8.23421E-05
3838503773005	383850	3773005	2.24797E-05	2.0285E-05	5.06535E-05	5.06535E-05	1.41759E-05	1.41759E-05	2.61571E-05	2.61571E-05	4.70354E-05	4.70354E-05	3.32747E-05	3.13174E-06	1.00832E-05	1.78533E-05	0.00010526 2	0.00010526 2	3.62564E-05	3.27169E-05	8.16965E-05
3838603773005	383860	3773005	2.22588E-05	2.0086E-05	5.01558E-05	5.01558E-05	1.40366E-05	1.40366E-05	2.59001E-05	2.59001E-05	4.65733E-05	4.65733E-05	3.29478E-05	3.10097E-06	9.98418E-06	1.76779E-05	0.00010343 8	0.00010343 8	3.58983E-05	3.23937E-05	8.08895E-05
3838703773005	383870	3773005	2.2026E-05	1.9876E-05	4.96313E-05	4.96313E-05	1.38898E-05	1.38898E-05	2.56293E-05	2.56293E-05	4.60862E-05	4.60862E-05	3.26032E-05	3.06854E-06	9.87976E-06	1.7493E-05	0.00010144	0.00010144	3.54983E-05	3.20328E-05	7.99884E-05
3838803773005	383880	3773005	2.18291E-05	1.9698E-05	4.91874E-05	4.91874E-05	1.37656E-05	1.37656E-05	2.54E-05	2.54E-05	4.5674E-05	4.5674E-05	3.23116E-05	3.04109E-06	9.7914E-06	1.73365E-05	9.98857E-05	9.98857E-05	3.5176E-05	3.17419E-05	7.9262E-05
3838903773005	383890	3773005	2.17992E-05	1.9671E-05	4.91201E-05	4.91201E-05	1.37467E-05	1.37467E-05	2.53653E-05	2.53653E-05	4.56116E-05	4.56116E-05	3.22674E-05	3.03694E-06	9.77801E-06	1.73128E-05	0.000100314	0.000100314	3.52357E-05	3.17958E-05	7.93966E-05
3839003773005	383900	3773005	2.18649E-05	1.973E-05	4.92681E-05	4.92681E-05	1.378811E-05	1.378811E-05	2.54417E-05	2.54417E-05	4.57489E-05	4.57489E-05	3.23646E-05	3.04608E-06	9.80747E-06	1.7365E-05	0.000100457	0.000100457	3.53491E-05	3.18981E-05	7.96521E-05
3839103773005	383910	3773005	2.17753E-05	1.965E-05	4.90663E-05	4.90663E-05	1.37317E-05	1.37317E-05	2.53375E-05	2.53375E-05	4.55616E-05	4.55616E-05	3.22321E-05	3.03361E-06	9.7673E-06	1.72939E-05	9.95526E-05	9.95526E-05	3.5188E-05	3.17527E-05	7.92889E-05
3829703773015	382970	3773015	3.72413E-05	3.3606E-05	8.39158E-05	8.39158E-05	2.34846E-05	2.34846E-05	4.33336E-05	4.33336E-05	7.79218E-05	7.79218E-05	5.5125E-05	5.18824E-06	1.67046E-05	2.95769E-05	0.0001422	0.0001422	2.99172E-05	2.69965E-05	6.74124E-05
3829803773015	382980	3773015	3.50924E-05	3.1667E-05	7.90737E-05	7.90737E-05	2.212955E-05	2.212955E-05	4.08332E-05	4.08332E-05	7.34256E-05	7.34256E-05	5.19442E-05	4.88887E-06	1.57407E-05	2.78703E-05	0.000140487	0.000140487	2.99889E-05	2.70612E-05	6.75738E-05
3829903773015	382990	3773015	3.4215E-05	3.0875E-05	7.70966E-05	7.70966E-05	2.15762E-05	2.15762E-05	3.98122E-05	3.98122E-05	7.15897E-05	7.15897E-05	5.06454E-05	4.76663E-06	1.53471E-05	2.71734E-05	0.00013695	0.00013695	3.00545E-05	2.71204E-05	6.77218E-05
3830003773015	383000	3773015	3.34629E-05	3.0196E-05	7.54018E-05	7.54018E-05	2.110195E-05	2.110195E-05	3.8937E-05	3.8937E-05	7.0016E-05	7.0016E-05	4.95321E-05	4.66185E-06	1.50097E-05	2.65761E-05	0.000128164	0.000128164	3.02037E-05	2.72551E-05	6.8058E-05
3830103773015	383010	3773015	3.35763E-05	3.0298E-05	7.56574E-05	7.56574E-05	2.11734E-05	2.11734E-05	3.9069E-05	3.9069E-05	7.02533E-05	7.02533E-05	4.97E-05	4.67765E-06	1.50606E-05	2.66661E-05	0.000118489	0.000118489	3.04485E-05	2.74759E-05	6.86095E-05
3830203773015	383020	3773015	3.36599E-05	3.0374E-05	7.58457E-05	7.58457E-05	2.122615E-05	2.122615E-05	3.91662E-05	3.91662E-05	7.04281E-05	7.04281E-05	4.98237E-05	4.68929E-06	1.50981E-05	2.67325E-05	0.000120377	0.000120377	3.0729E-05	2.77291E-05	6.92416E-05
3830303773015	383030	3773015	3.37315E-05	3.0438E-05	7.60071E-05	7.60071E-05	2.12713E-05	2.12713E-05	3.92496E-05	3.92496E-05	7.0578E-05	7.0578E-05	4.99297E-05	4.69927E-06	1.51302E-05	2.67894E-05	0.000122312	0.000122312	3.10036E-05	2.79769E-05	6.98604E-05
3830403773015	383040	3773015	3.37792E-05	3.0482E-05	7.61147E-05	7.61147E-05	2.13014E-05	2.13014E-05	3.93051E-05	3.93051E-05	7.06779E-05	7.06779E-05	5.00004E-05	4.70592E-06	1.51516E-05	2.68273E-05	0.000123802	0.000123802	3.12662E-05	2.82139E-05	7.04522E-05
3830503773015	383050	3773015	3.38091E-05	3.0508E-05	7.6182E-05	7.6182E-05	2.13202E-05	2.13202E-05	3.93399E-05	3.93399E-05	7.07404E-05	7.07404E-05	5.00446E-05	4.71008E-06	1.5165E-05	2.6851E-05	0.00012508 7	0.00012508 7	3.15289E-05	2.84509E-05	7.1044E-05
3830603773015	383060	3773015	3.3827E-05	3.0525E-05	7.62223E-05	7.62223E-05	2.13315E-05	2.13315E-05	3.93607E-05	3.93607E-05	7.07779E-05	7.07779E-05	5.00711E-05	4.71257E-06	1.51731E-05	2.68652E-05	0.00012634	0.00012634	3.17915E-05	2.86879E-05	7.16358E-05
3830703773015	383070	3773015	3.38747E-05	3.0568E-05	7.63299E-05	7.63299E-05	2.13616E-05	2.13616E-05	3.94163E-05	3.94163E-05	7.08778E-05	7.08778E-05	5.01418E-05	4.71923E-06	1.51945E-05	2.69032E-05	0.00012762 5	0.00012762 5	3.2084E-05	2.89518E-05	7.22948E-05
3830803773015	383080	3773015	3.39106E-05	3.06E-05	7.64106E-05	7.64106E-05	2.13842E-05	2.13842E-05	3.94579E-05	3.94579E-05	7.09527E-05	7.09527E-05	5.01948E-05	4.72422E-06	1.52105E-05	2.69316E-05	0.00012892 5	0.00012892 5	3.23825E-05	2.92211E-05	7.29674E-05
3830903773015	383090	3773015	3.39344E-05	3.0622E-05	7.64644E-05	7.64644E-05	2.13993E-05	2.13993E-05	3.94857E-05	3.94857E-05	7.10027E-05	7.10027E-05	5.02301E-05	4.72754E-06	1.52213E-05	2.69506E-05	0.00013021	0.00013021	3.26809E-05	2.94904E-05	7.36399E-05
3831003773015	383100	3773015	3.39523E-05	3.0638E-05	7.65048E-05	7.65048E-05	2.14106E-05	2.14106E-05	3.95066E-05	3.95066E-05	7.10401E-05	7.10401E-05	5.02566E-05	4.73004E-06	1.52293E-05	2.69648E-05	0.00013149 4	0.00013149 4	3.29794E-05	2.97598E-05	7.43124E-05
3831103773015	383110	3773015	3.39643E-05	3.0649E-05	7.65317E-05	7.65317E-05	2.14181E-05	2.14181E-05	3.95204E-05	3.95204E-05	7.10651E-05	7.10651E-05	5.02743E-05	4.7317E-06	1.52346E-05	2.69743E-05	0.00013276 3	0.00013276 3	3.32778E-05	3.00291E-05	7.49849E-05
3831203773015	383120	3773015	3.39762E-05	3.0659E-05	7.65586E-05	7.65586E-05	2.142565E-05	2.142565E-05	3.95343E-05	3.95343E-05	7.10901E-05	7.10901E-05	5.0292E-05	4.73336E-06	1.524E-05	2.69838E-05	0.00013404 8	0.00013404 8	3.35823E-05	3.03038E-05	7.56708E-05
3831303773015	383130	3773015	3.39762E-05	3.0659E-05	7.65586E-05	7.65586E-05	2.142565E-05	2.142565E-05	3.95343E-05	3.95343E-05	7.10901E-05	7.10901E-05	5.0292E-05	4.73336E-06	1.524E-05	2.69838E-05	0.000135317	0.000135317	3.38867E-05	3.05785E-05	7.63568E-05
3831403773015	383140	3773015	3.39762E-05	3.0659E-05	7.65586E-05	7.65586E-05	2.142565E-05	2.142565E-05	3.95343E-05	3.95343E-05	7.10901E-05	7.10901E-05	5.0292E-05	4.73336E-06	1.524E

			KMMass Grading / Excavation	KMDrainage / Utilities Trenching	KMFoundations / Concrete Pads	KMBuilding / Structure Construction	KMAsphalt Paving	KMArchitectural Coating	KMLandscaping or Other Finishing	KMWaterside Construction (Piles)	EWNDemolition	EWNSite Grubbing / Prep	EWNDrainage / Utilities Trenching	EWNDrainage / Utilities Trenching	EWNDrainage / Utilities Trenching	EWNFoundations / Concrete Pads	EWNBuilding / Structure Construction	EWNAsphalt Paving	EWNLandscaping or Other Finishing	EWNWaterside Construction (Piles)	ISDemolition
Unique Identifier	X (UTM)	Y (UTM)	2026	2026	2026	2026	2026	2026	2026	2026	2027	2027	2027	2028	2029	2029	2029	2029	2029	2029	2027
3833503773005	383350	3773005	0.000110171	2.3737E-05	5.68914E-05	0.000105526	7.2372E-05	6.81149E-06	2.19309E-05	3.88306E-05	0.000461789	0.000622623	0.000755433	0.000755433	0.000755433	0.000537332	0.000935762	0.000683545	0.000207135	0.00035944	3.05977E-05
3833603773005	383360	3773005	0.00011165	2.40558E-05	5.76554E-05	0.000106944	7.33439E-05	6.90296E-06	2.22254E-05	3.93521E-05	0.000453164	0.000610994	0.000741323	0.000741323	0.000741323	0.000527296	0.000918284	0.000670778	0.000203266	0.000352726	3.04962E-05
3833703773005	383370	3773005	0.000111569	2.40384E-05	5.76137E-05	0.000106866	7.32909E-05	6.89797E-06	2.22094E-05	3.93237E-05	0.000448573	0.000604805	0.000733814	0.000733814	0.000733814	0.00052195	0.000908982	0.000663983	0.000201207	0.000349153	3.01918E-05
3833803773005	383380	3773005	0.000109404	2.35718E-05	5.64955E-05	0.000104792	7.18684E-05	6.76409E-06	2.17783E-05	3.85604E-05	0.000449642	0.000606245	0.000735562	0.000735562	0.000735562	0.000523198	0.000911147	0.000665565	0.000201686	0.000349985	2.9583E-05
3833903773005	383390	3773005	0.000107091	2.30734E-05	5.53008E-05	0.000102576	7.03487E-05	6.62105E-06	2.13178E-05	3.7745E-05	0.000448872	0.000605207	0.000734302	0.000734302	0.000734302	0.000522302	0.000909587	0.000664425	0.000201341	0.000349386	2.89025E-05
3834003773005	383400	3773005	0.000105988	2.28357E-05	5.47313E-05	0.00010152	6.96242E-05	6.55286E-06	2.10982E-05	3.73563E-05	0.000442909	0.000597167	0.000724547	0.000724547	0.000724547	0.000515363	0.000897503	0.000655598	0.000198666	0.000344744	2.84249E-05
3834103773005	383410	3773005	0.000105019	2.26271E-05	5.42312E-05	0.000100592	6.8988E-05	6.49299E-06	2.09055E-05	3.7015E-05	0.000435274	0.000586873	0.000712058	0.000712058	0.000712058	0.00050648	0.000882033	0.000644298	0.000195242	0.000338802	2.79832E-05
3834203773005	383420	3773005	0.000104912	2.26039E-05	5.41757E-05	0.000100489	6.89173E-05	6.48634E-06	2.0884E-05	3.6977E-05	0.000423748	0.000571333	0.000693202	0.000693202	0.000693202	0.000493068	0.000858676	0.000627236	0.000190072	0.00032983	2.77385E-05
3834303773005	383430	3773005	0.000106714	2.29922E-05	5.51064E-05	0.000102215	7.01013E-05	6.59777E-06	2.12428E-05	3.76123E-05	0.00040482	0.000545812	0.000662238	0.000662238	0.000662238	0.000471043	0.000820321	0.000599219	0.000181581	0.000315097	2.78579E-05
3834403773005	383440	3773005	0.000108288	2.33313E-05	5.5919E-05	0.000103723	7.11351E-05	6.69506E-06	2.15561E-05	3.81669E-05	0.000385701	0.000520034	0.000630961	0.000630961	0.000630961	0.000448797	0.000781578	0.000570918	0.000173006	0.000300215	2.79056E-05
3834503773005	383450	3773005	0.00011044	2.3795E-05	5.70303E-05	0.000105784	7.25487E-05	6.82812E-06	2.19845E-05	3.89254E-05	0.000363943	0.000490699	0.000595369	0.000595369	0.000595369	0.00042348	0.000737489	0.000538713	0.000163246	0.00028328	2.79773E-05
3834603773005	383460	3773005	0.000112403	2.42181E-05	5.80444E-05	0.000107665	7.38387E-05	6.94953E-06	2.23754E-05	3.96176E-05	0.000341941	0.000461034	0.000559376	0.000559376	0.000559376	0.000397879	0.000692904	0.000506145	0.000153377	0.000266155	2.79534E-05
3834703773005	383470	3773005	0.000113533	2.44615E-05	5.86278E-05	0.000108747	7.45809E-05	7.01938E-06	2.26003E-05	4.00158E-05	0.000321843	0.000433936	0.000526498	0.000526498	0.000526498	0.000374493	0.000652178	0.000476395	0.000144362	0.000250511	2.77862E-05
3834803773005	383480	3773005	0.00011352	2.44586E-05	5.86208E-05	0.000108734	7.45721E-05	7.01855E-06	2.25976E-05	4.0011E-05	0.000307093	0.000414049	0.000502369	0.000502369	0.000502369	0.00035733	0.000622289	0.000454563	0.000137746	0.00023903	2.75355E-05
3834903773005	383490	3773005	0.000113372	2.44267E-05	5.85444E-05	0.000108593	7.44749E-05	7.0094E-06	2.25681E-05	3.99589E-05	0.000292952	0.000394983	0.000479236	0.000479236	0.000479236	0.000340876	0.000593634	0.000433631	0.000131403	0.000228024	2.72669E-05
3835003773005	383500	3773005	0.000113385	2.44296E-05	5.85514E-05	0.000108606	7.44837E-05	7.01023E-06	2.25708E-05	3.99636E-05	0.000276824	0.000373237	0.000452852	0.000452852	0.000452852	0.000322109	0.000560952	0.000409758	0.000124169	0.00021547	2.69565E-05
3835103773005	383510	3773005	0.000113022	2.43514E-05	5.83639E-05	0.000108258	7.42452E-05	6.98778E-06	2.24985E-05	3.98356E-05	0.0002602	0.000350824	0.000425657	0.000425657	0.000425657	0.000302766	0.000527265	0.000385151	0.000116712	0.00020253	2.65685E-05
3835203773005	383520	3773005	0.000111959	2.41224E-05	5.78151E-05	0.00010724	7.35472E-05	6.92209E-06	2.2287E-05	3.94611E-05	0.000244895	0.000330188	0.00040062	0.00040062	0.00040062	0.000284957	0.000496252	0.000362496	0.000109847	0.000190617	2.61209E-05
3835303773005	383530	3773005	0.000110588	2.38268E-05	5.71067E-05	0.000105926	7.26459E-05	6.83726E-06	2.20139E-05	3.89776E-05	0.000232139	0.00031299	0.000379752	0.000379752	0.000379752	0.000270114	0.000470403	0.000343615	0.000104126	0.000180689	2.56971E-05
3835403773005	383540	3773005	0.00010896	2.34762E-05	5.62663E-05	0.000104367	7.15768E-05	6.73664E-06	2.16899E-05	3.8404E-05	0.000220332	0.00029707	0.000360438	0.000360438	0.000360438	0.000256376	0.000446478	0.000326138	9.88297E-05	0.000171499	2.52553E-05
3835503773005	383550	3773005	0.000107117	2.30792E-05	5.53147E-05	0.000102602	7.03664E-05	6.62272E-06	2.13231E-05	3.77545E-05	0.000209438	0.000282383	0.000342617	0.000342617	0.000342617	0.0002437	0.000424403	0.000310013	9.39434E-05	0.000163019	2.48077E-05
3835603773005	383560	3773005	0.0001051	2.26445E-05	5.42729E-05	0.000100669	6.9041E-05	6.49798E-06	2.09215E-05	3.70434E-05	0.000199375	0.000268814	0.000326154	0.000326154	0.000326154	0.00023199	0.00040401	0.000295116	8.94292E-05	0.000155186	2.4354E-05
3835703773005	383570	3773005	0.000102948	2.21808E-05	5.31616E-05	9.86081E-05	6.76273E-05	6.36493E-06	2.04931E-05	3.62849E-05	0.000190093	0.000256299	0.000310969	0.000310969	0.000310969	0.000221189	0.000385201	0.000281377	8.52658E-05	0.000147961	2.38944E-05
3835803773005	383580	3773005	0.000100769	2.17113E-05	5.20364E-05	9.65211E-05	6.6196E-05	6.23021E-06	2.00594E-05	3.55169E-05	0.000181682	0.000244959	0.000297211	0.000297211	0.000297211	0.00021403	0.000368158	0.000268928	8.14933E-05	0.000141415	2.34586E-05
3835903773005	383590	3773005	9.85227E-05	2.12274E-05	5.08765E-05	9.43696E-05	6.47204E-05	6.09134E-06	1.96123E-05	3.47252E-05	0.000173892	0.000234456	0.000284468	0.000284468	0.000284468	0.000202339	0.000352373	0.000257397	7.79992E-05	0.000135352	2.30348E-05
3836003773005	383600	3773005	9.66397E-05	2.08217E-05	4.99041E-05	9.25659E-05	6.34835E-05	5.97491E-06	1.92374E-05	3.40615E-05	0.00016747	0.000225797	0.000273961	0.000273961	0.000273961	0.000194866	0.000339358	0.00024789	7.51183E-05	0.000130352	2.27125E-05
3836103773005	383610	3773005	9.54426E-05	2.05638E-05	4.9286E-05	9.14193E-05	6.26971E-05	5.9009E-06	1.89991E-05	3.36396E-05	0.000162772	0.000219463	0.000266276	0.000266276	0.000266276	0.000189399	0.000329839	0.000240937	7.30111E-05	0.000126696	2.25633E-05
3836203773005	383620	3773005	9.4259E-05	2.03087E-05	4.86747E-05	9.02856E-05	6.19196E-05	5.82772E-06	1.87635E-05	3.32224E-05	0.000158301	0.000213435	0.000258962	0.000258962	0.000258962	0.000184197	0.000320779	0.000234319	7.10057E-05	0.000123216	2.2414E-05
3836303773005	383630	3773005	9.35596E-05	2.0158E-05	4.83136E-05	8.96157E-05	6.14601E-05	5.78448E-06	1.86243E-05	3.29759E-05	0.00015497	0.000208944	0.000253513	0.000253513	0.000253513	0.000180322	0.000314029	0.000229389	6.95117E-05	0.000120623	2.23842E-05
3836403773005	383640	3773005	9.29813E-05	2.00334E-05	4.80149E-05	8.90617E-05	6.10802E-05	5.74872E-06	1.85091E-05	3.27721E-05	0.000152051	0.000205009	0.000248738	0.000248738	0.000248738	0.000176925	0.000308115	0.000225068	6.82025E-05	0.000118351	2.23782E-05
3836503773005	383650	3773005	9.24701E-05	1.99233E-05	4.7751E-05	8.85721E-05	6.07444E-05	5.71712E-06	1.84074E-05	3.25919E-05	0.000149443	0.000201492	0.000244471	0.000244471	0.000244471	0.00017389	0.000302829	0.000221207	6.70324E-05	0.000116321	2.23902E-05
3836603773005	383660	3773005	9.21742E-05	1.98596E-05	4.75982E-05	8.82887E-05	6.05501E-05	5.69883E-06	1.83485E-05	3.24876E-05	0.000147509	0.000198884	0.000241307	0.000241307	0.000241307	0.00017164	0.0002989	0.000218344	6.61649E-05	0.000114816	2.24499E-05
3836703773005	383670	3773005	9.1838E-05	1.97871E-05	4.74245E-05	8.79666E-05	6.03292E-05	5.67804E-06	1.82816E-05	3.23691E-05	0.000145718	0.00019647	0.000238378	0.000238378	0.000238378	0.000169556	0.000295281	0.000215694	6.53617E-05	0.000113422	2.25036E-05
3836803773005	383680	3773005	9.12596E-05	1.96625E-05	4.71259E-05	8.74126E-05	5.99492E-05	5.64228E-06	1.81664E-05	3.21653E-05	0.000143474	0.000193443	0.000234706	0.000234706	0.000234706	0.000166944	0.000290733	0.000212371	6.4355E-05	0.000111675	2.24916E-05
3836903773005	383690	3773005	9.05871E-05	1.95176E-05	4.67786E-05	8.67685E-05	5.95075E-05	5.6007E-06	1.80326E-05	3.19282E-05	0.000141062	0.000190192	0.000230761	0.000230761	0.000230761	0.00016413 8	0.000285846	0.000208802	6.32733E-05	0.000109798	2.24499E-05
3837003773005	383700	3773005	8.99281E-05	1.93756E-05	4.64383E-05	8.61372E-05	5.90745E-05	5.55996E-06	1.79014E-05	3.1696E-05	0.000138818	0.000187166	0.00022709	0.00022709	0.00022709	0.00016152 7	0.000281298	0.00020548	6.22666E-05	0.000108051	2.2414E-05
3837103773005	383710	3773005	8.94573E-05	1.92742E-05	4.61952E-05	8.56863E-05	5.87653E-05	5.53085E-06	1.78077E-05	3.153E-05	0.000137337	0.00018517	0.000224668	0.000224668	0.000224668	0.00015980 4	0.000278299	0.000203288	6.16026E-05	0.000106899	2.242E-05
3837203773005	383720	3773005	8.89193E-05	1.91583E-05	4.59173E-05	8.51709E-05	5.84119E-05	5.49759E-06	1.77006E-05	3.13404E-05	0.000135881	0.000183206	0.000222286	0.000222286	0.000222286	0.00015811	0.000275347	0.000201133	6.09493E-05	0.000105765	2.24081E-05
3837303773005	383730	3773005	8.8314E-05	1.90278E-05	4.56048E-05	8.45912E-05	5.80143E-05	5.46017E-06	1.75801E-05	3.11271E-05	0.000134216	0.000180961	0.000219561	0.000219561	0.000219561	0.00015617 2	0.000271973	0.000198667	6.02023E-05	0.000104469	2.23663E-05
3837403773005	383740	3773005	8.7655E-05	1.88858E-05	4.52645E-05	8.39599E-05	5.75813E-05	5.41942E-06	1.74489E-05	3.08948E-05	0.000132371	0.000178474	0.000216544	0.000216544	0.000216544	0.00015402 6	0.000268235	0.000195937	5.93749E-05	0.000103033	2.23006E-05
3837503773005	383750	3773005	8.70094E-05	1.87467E-05	4.49311E-05	8.33415E-05	5.71572E-05	5.3795E-06	1.73204E-05	3.06672E-05	0.000130533	0.000175995	0.000213536	0.000213536	0.000213536	0.00015188 6	0.000264509	0.000193216	5.85503E-05	0.000101602	2.2229E-05
3837603773005	383760	3773005	8.63907E-05	1.86134E-05	4.46116E-05	8.27489E-05	5.67508E-05	5.34125E-06	1.71972E-05	3.04492E-05	0.000128712	0.000173541	0.000210558	0.000210558	0.000210558	0.00014976 8	0.0026082	0.000190521	5.77337E-05	0.000100185	2.21395E-05
3837703773005	383770	3773005	8.58123E-05	1.84888E-05	4.43129E-05	8.21949E-05	5.63708E-05	5.30549E-06	1.70821E-05	3.02453E-05	0.000126897	0.000171094	0.00020759	0.00020759	0.00020759	0.00014765 6	0.000257143	0.000187835	5.69197E-05	9.87725E-05	2.2038E-05
3837803773005	383780	3773005	8.53012E-05	1.83787E-05	4.4049E-05	8.17054E-05	5.60351E-05	5.27389E-06	1.69803E-05	3.00652E-05	0.000125226	0.000168841	0.000204855	0.000204855	0.000204855	0.00014571 2	0.000253756	0.000185361	5.617E-05	9.74715E-05	2.19186E-05
3837903773005	383790	3773005	8.48708E-05	1.8286E-05	4.38267E-05	8.12931E-05	5.57524E-05	5.24728E-06	1.68947E-05	2.99135E-05	0.00012374	0.000166837	0.000202424	0.000202424	0.000202424	0.00014398 2	0.000250745	0.000183161	5.55034E-05	9.63146E-05	2.17813E-05
3838003773005	383800	3773005	8.45076E-05	1.82077E-05	4.36392E-05	8.09452E-05	5.55138E-05	5.22483E-06	1.68224E-05	2.97855E-05	0.000122295	0.000164889	0.000200061	0.000200061	0.000200061	0.00014230 1	0.000247817	0.000181023	5.48554E-05	9.51903E-05	2.165E-05
3838103773005	383810	3773005	8.401E-05	1.81005E-05	4.33822E-05	8.04686E-05	5.51869E-05	5.19406E-06	1.67233E-05	2.96101E-05	0.000120093	0.000161919	0.000196458	0.000196458	0.000196458	0.00013973 8	0.000243354	0.000177763	5.38674E-05	9.34758E-05	2.15306E-05
3838203773005	383820	3773005	8.35123E-05	1.79933E-05	4.31252E-05	7.99919E-05	5.486E-05	5.16329E-06	1.66242E-05	2.94347E-05	0.000117818	0.000158853	0.000192737	0.000192737	0.000192737	0.00013709 2	0.000238746	0.000174396	5.28473E-05	9.17057E-05	2.14172E-05
3838303773005	383830	3773005	8.29878E-05	1.78803E-05	4.28543E-05	7.94894E-05	5.45154E-05	5.13086E-06	1.65198E-05	2.92498E-05	0.000115383	0.000155569	0.000188753	0.000188753	0.000188753	0.00013425 8	0.000233811	0.000170791	5.17549E-05	8.981E-05	2.13038E-05
3838403773005	383840	3773005	8.23421E-05	1.77412E-05	4.25209E-05	7.8871E-05	5.40913E-05	5.09094E-06	1.63913E-05	2.90222E-05	0.000112452	0.000151618	0.000183959	0.000183959	0.000183959	0.00013084 8	0.00022787 2	0.000166453	5.04403E-05	8.75288E-05	2.11904E-05
3838503773005	383850	3773005	8.16965E-05	1.76021E-05	4.21876E-05	7.82527E-05	5.36672E-05	5.05103E-06	1.62628E-05	2.87947E-05	0.000109635	0.000147819	0.00017935	0.00017935	0.00017935	0.00012757	0.000222162	0.000162283	4.91766E-05	8.53358E-05	2.10829E-05
3838603773005	383860	3773005	8.08895E-05	1.74282E-05	4.17708E-05	7.74797E-05	5.3137E-05	5.00113E-06	1.61021E-05	2.85102E-05	0.000106328	0.00014336	0.00017394	0.00017394	0.00017394	0.00012372 2	0.000215461	0.000157388	4.76933E-05	8.27618E-05	2.09755E-05
3838703773005	383870	3773005	7.99884E-05	1.7234E-05	4.13055E-05	7.66165E-05	5.2545E-05	4.94542E-06	1.59227E-05	2.81926E-05	0.000102979	0.000138845	0.000168462	0.000168462	0.000168462	0.00011982 5	0.000208676	0.000152431	4.61912E-05	8.01553E-05	2.0868E-05
3838803773005	383880	3773005	7.9262E-05	1.70775E-05	4.09304E-05	7.59208E-05	5.20679E-05	4.90051E-06	1.57782E-05	2.79366E-05	0.000100299	0.000135232	0.000164078	0.000164078	0.000164078	0.00011670 7	0.000203245	0.000148464	4.4989E-05	7.80692E-05	2.07606E-05
3838903773005	383890	3773005	7.93966E-05	1.71065E-05	4.09999E-05	7.60496E-05	5.21563E-05	4.90883E-06	1.58049E-05	2.7984E-05	0.000100102	0.000134966	0.000163755	0.000163755	0.000163755	0.00011647 8	0.000202845	0.000148172	4.49007E-05	7.79159E-05	2.06412E-05
3839003773005	383900	3773005	7.96521E-05	1.71616E-05	4.11318E-05	7.62944E-05	5.23242E-05	4.92463E-06	1.58558E-05	2.80741E-05	0.000100251	0.000135167	0.000164	0.000164	0.000164	0.00011665 1	0.000203148	0.000148393	4.49676E-05	7.8032E-05	2.05875E-05
3839103773005	383910	3773005	7.92889E-05	1.70833E-05	4.09443E-05	7.59466E-05	5.20856E-05	4.90217E-06	1.57835E-05	2.79461E-05	9.8765E-05	0.000133163	0.000161568	0.000161568	0.000161568	0.00011492 2	0.000200136	0.000146193	4.43009E-05	7.68752E-05	2.05218E-05
3829703773015	382970	3773015	6.74124E-05	1.45245E-05	3.48113E-05	6.45707E-05	4.42838E-05	4.16789E-06	1.34193E-05	2.37601E-05	0.000174459	0.000235221	0.000285395	0.000285395	0.000285395	0.000202999	0.000353522	0.000258237	7.82536E-05	0.000135793	2.66521E-05
3829803773015	382980	3773015	6.75738E-05	1.45592E-05	3.48947E-05	6.47253E-05	4.43898E-05	4.17787E-06	1.34515E-05	2.3817E-05	0.00018284	0.000246521	0.000299105	0.000299105	0.000299105	0.00021275 1	0.000370504	0.000270642	8.20127E-05	0.000142316	2.41749E-05
3829903773015	382990	3773015	6.77218E-05	1.45911E-05	3.49711E-05	6.4867E-05	4.4487E-05	4.18701E-06	1.34809E-05	2.38692E-05	0.000192612	0.000259695	0.00031509	0.00031509	0.00031509	0.00022412 1	0.000390305	0.000285106	8.63957E-05	0.000149922	2.43779E-05
3830003773015	383000	3773015	6.8058E-05	1.46636E-05	3.51447E-05	6.51891E-05	4.47079E-05	4.2078E-06	1.35479E-05	2.39877E-05	0.000200652	0.000270536	0.000328243	0.000328243	0.000328243	0.00023347 6	0.000406598	0.000297007	9.00022E-05	0.00015618	2.44614E-05
3830103773015	383010	3773015	6.86095E-05	1.47824E-05	3.54295E-05	6.57173E-05	4.50702E-05	4.2419E-06	1.36576E-05	2.4182E-05	0.000208704	0.000281393	0.000341416	0.000341416	0.000341416	0.00024284 6	0.000422915	0.000308926	9.3614E-05	0.000162448	2.45331E-05
3830203773015	383020	3773015	6.92416E-05	1.49186E-05	3.57559E-05	6.63228E-05	4.54854E-05	4.28098E-06	1.37835E-05	2.44048E-05	0.000217318	0.000293006	0.000355507	0.000355507	0.000355507	0.00025286 8	0.000440369	0.000321676	9.74776E-05	0.000169152	2.46107E-05
3830303773015	383030	3773015	6.98604E-05	1.50519E-05	3.60754E-05	6.69154E-05	4.58919E-05	4.31924E-06	1.39066E-05	2.46229E-05	0.000226265	0.00030507	0.000370144	0.000370144	0.000370144	0.0002632 8	0.000458501	0.000334921	0.000101491	0.000176117	2.46883E-05
3830403773015	383040	3773015	7.04522E-05	1.51794E-05	3.6381E-05	6.74823E-05	4.62806E-05	4.35582E-06	1.40244E-05	2.48315E-05	0.000235374	0.000317352	0.000385045	0.000385045	0.000385045	0.00027387 9	0.000476959	0.000348404	0.000105577	0.000183207	2.47539E-05
3830503773015	383050	3773015	7.1044E-05	1.53069E-05	3.66866E-05	6.80491E-05	4.66694E-05	4.39241E-06	1.41422E-05	2.50401E-05	0.000244674	0.00032989	0.000400259	0.000400259	0.000400259	0.0002847	0.000495804	0.000362169	0.000109748	0.000190446	2.48136E-05
3830603773015	383060	3773015	7.16358E-05	1.54344E-05	3.69922E-05	6.8616E-05	4.70582E-05	4.429E-06	1.42601E-05	2.52487E-05	0.000254314	0.000342888	0.000416029	0.000416029	0.000416029	0.00029591 7	0.000515339	0.000376439	0.000114072	0.000197949	2.48673E-05
3830703773015	383070	3773015	7.22948E-05	1.55764E-05	3.73326E-05	6.92473E-05	4.74911E-05	4.46975E-06	1.43912E-05	2.5481E-05	0.000264945	0.000357222	0.00043342	0.00043342	0.00043342	0.00030828 7	0.000536881	0.000392175	0.000118841	0.000206224	2.49449E-05
3830803773015	383080	3773015	7.29674E-05	1.57213E-05	3.76799E-05	6.98914E-05	4.79329E-05	4.51133E-06	1.45251E-05	2.5718E-05	0.000275964	0.000372078	0.000451446	0.000451446	0.000451446	0.00032110 9	0.00055921	0.000408485	0.000123783	0.000214801	2.50106E-05
3830903773015	383090	3773015	7.36399E-05	1.58662E-05	3.80271E-05	7.05356E-05	4.83747E-05	4.55291E-06	1.4659E-05	2.5955E-05	0.000287312	0.000387378	0.000470008	0.000470008	0.000470008	0.00033431 2	0.000582204	0.000425282	0.000128873	0.000223633	2.50822E-05
3831003773015	383100	3773015	7.43124E-05	1.60111E-05	3.83744E-05	7.11798E-05	4.88164E-05	4.59449E-06	1.47929E-05	2.61921E-05	0.000298981	0.000403112	0.000489099	0.000489099	0.000489099	0.00034789 1	0.000605851	0.000442555	0.000134108	0.000232716	2.51419E-05
3831103773015	383110	3773015	7.49849E-05	1.6156E-05	3.87217E-05	7.18239E-05	4.92582E-05	4.63607E-06	1.49267E-05	2.64291E-05	0.000310955	0.000419256	0.000508687	0.000508687	0.000508687	0.00036182 4	0.000630115	0.000460279	0.000139479	0.000242036	2.52016E-05
3831203773015	383120	3773015	7.56708E-05	1.63038E-05	3.90759E-05	7.2481E-05	4.97088E-05	4.67848E-06	1.50633E-05	2.66709E-05	0.000323484	0.000436149	0.000529183	0.000529183	0.000529183	0.00037640 3	0.000655504	0.000478825	0.000145099	0.000251789	2.52613E-05
3831303773015	383130	3773015	7.63568E-05	1.64516E-05	3.94302E-05	7.3138E-05	5.01594E-05	4.72089E-06	1.51998E-05	2.69126E-05	0.00033627	0.000453388	0.000550099	0.000550099	0.000550099	0.0003912 8	0.000681413	0.000497751	0.000150834	0.000261741	2.5321E-05
3831403773015	383140	3773015	7.70562E-05	1.66023E-05	3.97913E-05	7.38079E-05	5.06189E-05	4.76413E-06	1.53391E-05	2.71592E-05	0.000349438	0.000471142	0.00057164	0.00057164	0.00057164	0.00040660 2	0.000708096	0.000517242	0.0001567 4	0.00027199	2.53807E-05
3831503773015	383150	3773015	7.77556E-05	1.6753E-05	4.01525E-05	7.44779E-05	5.10783E-05	4.80737E-06	1.54783E-05	2.74057E-05	0.000362946	0.000489355	0.000593738	0.000593738	0.000593738	0.00042232	0.000735469	0.000537237	0.000162799	0.000282504	2.54344E-05
3831603773015	383160	3773015	7.8455E-05	1.69037E-05	4.05137E-05	7.51478E-05	5.15378E-05	4.85062E-06	1.56175E-05	2.76522E-05	0.000376651	0.000507833	0.000616158	0.000616158	0.000616158	0.00043826 7	0.000763241	0.000557524	0.000168947	0.000293172	2.54881E-05

			ISDrainage / Utilities Trenching	ISDrainage / Utilities Trenching	ISAsphalt Paving	ISAsphalt Paving	SVDemolition	SVSite Grubbing / Prep	SVMass Grading / Excavation	SVMass Grading / Excavation	SVDrainage / Utilities Trenching	SVFoundations / Concrete Pads	SVBuilding / Structure Construction	SVBuilding / Structure Construction	SVAsphalt Paving	SVAsphalt Paving	SVArchitectural Coating	SVArchitectural Coating	SVLandscaping or Other Finishing	SVLandscaping or Other Finishing	MDemolition
Unique Identifier	X (UTM)	Y (UTM)	2027	2028	2027	2028	2027	2027	2027	2028	2028	2028	2028	2029	2028	2029	2028	2029	2028	2029	2027
3833503773005	383350	3773005	1.0576E-05	1.0576E-05	4.52911E-05	4.52911E-05	0.001849208	0.001221714	0.002063127	0.002063127	0.000622741	0.000641756	0.002140765	0.002140765	0.002533748	0.002533748	0.000250998	0.000250998	0.000808137	0.000808137	7.01371E-05
3833603773005	383360	3773005	1.05409E-05	1.05409E-05	4.51409E-05	4.51409E-05	0.001758412	0.001161727	0.001961827	0.001961827	0.000592164	0.000610246	0.001994579	0.001994579	0.002409341	0.002409341	0.000238674	0.000238674	0.000768458	0.000768458	7.14563E-05
3833703773005	383370	3773005	1.04357E-05	1.04357E-05	4.46902E-05	4.46902E-05	0.001694732	0.001119656	0.001890781	0.001890781	0.00057072	0.000588146	0.001893292	0.001893292	0.002322088	0.002322088	0.00023003	0.00023003	0.000740628	0.000740628	7.19876E-05
3833803773005	383380	3773005	1.02252E-05	1.02252E-05	4.3789E-05	4.3789E-05	0.001669944	0.001103279	0.001863125	0.001863125	0.000562372	0.000579543	0.001838242	0.001838242	0.002288123	0.002288123	0.000226666	0.000226666	0.000729795	0.000729795	7.12355E-05
3833903773005	383390	3773005	9.99004E-06	9.99004E-06	4.27818E-05	4.27818E-05	0.001635132	0.00108028	0.001824286	0.001824286	0.000550649	0.000567462	0.001786773	0.001786773	0.002240425	0.002240425	0.000221941	0.000221941	0.000714582	0.000714582	7.00178E-05
3834003773005	383400	3773005	9.82498E-06	9.82498E-06	4.20749E-05	4.20749E-05	0.001565277	0.001034129	0.0174635	0.0174635	0.000527124	0.000543219	0.001717668	0.001717668	0.002144711	0.002144711	0.000212459	0.000212459	0.000684054	0.000684054	6.94268E-05
3834103773005	383410	3773005	9.6723E-06	9.6723E-06	4.14211E-05	4.14211E-05	0.001488308	0.000983278	0.001660477	0.001660477	0.000501204	0.000516508	0.001648961	0.001648961	0.00203925	0.00203925	0.000202012	0.000202012	0.000650417	0.000650417	6.88299E-05
3834203773005	383420	3773005	9.58771E-06	9.58771E-06	4.10588E-05	4.10588E-05	0.001392972	0.000920292	0.001554112	0.001554112	0.000469098	0.000483422	0.001570168	0.001570168	0.001908622	0.001908622	0.000189072	0.000189072	0.000608754	0.000608754	6.90448E-05
3834303773005	383430	3773005	9.62898E-06	9.62898E-06	4.12355E-05	4.12355E-05	0.00126612	0.000836486	0.001412586	0.001412586	0.00042638	0.000439399	0.001469666	0.001469666	0.001734812	0.001734812	0.000171854	0.000171854	0.000553317	0.000553317	7.114E-05
3834403773005	383440	3773005	9.64548E-06	9.64548E-06	4.13062E-05	4.13062E-05	0.001152851	0.000761652	0.001286215	0.001286215	0.000388235	0.00040009	0.001378337	0.001378337	0.001579614	0.001579614	0.00015648	0.00015648	0.000503817	0.000503817	7.29367E-05
3834503773005	383450	3773005	9.67024E-06	9.67024E-06	4.14122E-05	4.14122E-05	0.001040581	0.000687479	0.001160957	0.001160957	0.000350427	0.000361127	0.001285436	0.001285436	0.001425783	0.001425783	0.000141241	0.000141241	0.000454753	0.000454753	7.5002E-05
3834603773005	383460	3773005	9.66199E-06	9.66199E-06	4.13769E-05	4.13769E-05	0.000940111	0.000621101	0.001048864	0.001048864	0.000316593	0.000326259	0.001198861	0.001198861	0.001288121	0.001288121	0.000127604	0.000127604	0.000410845	0.000410845	7.6548E-05
3834703773005	383470	3773005	9.60422E-06	9.60422E-06	4.11295E-05	4.11295E-05	0.000856642	0.000565956	0.000955739	0.000955739	0.000288483	0.000297292	0.001123854	0.001123854	0.001173753	0.001173753	0.000116274	0.000116274	0.000374368	0.000374368	7.72046E-05
3834803773005	383480	3773005	9.51756E-06	9.51756E-06	4.07584E-05	4.07584E-05	0.000797238	0.00052671	0.000889463	0.000889463	0.000268479	0.000276676	0.001067439	0.00109236	0.00109236	0.00109236	0.000108211	0.000108211	0.000348407	0.000348407	7.72881E-05
3834903773005	383490	3773005	9.42472E-06	9.42472E-06	4.03608E-05	4.03608E-05	0.00074382	0.000491418	0.000829866	0.000829866	0.00025049	0.000258138	0.001014811	0.001014811	0.001019167	0.001019167	0.000100961	0.000100961	0.000325063	0.000325063	7.72165E-05
3835003773005	383500	3773005	9.31743E-06	9.31743E-06	3.99014E-05	3.99014E-05	0.000688576	0.000454921	0.000768232	0.000768232	0.000231886	0.000238966	0.000959194	0.000959194	0.000943474	0.000943474	9.34623E-05	9.34623E-05	0.00030092	0.00030092	7.69002E-05
3835103773005	383510	3773005	9.18332E-06	9.18332E-06	3.93271E-05	3.93271E-05	0.000635814	0.000420062	0.000709366	0.000709366	0.000214117	0.000220655	0.000904428	0.000904428	0.00087118	0.00087118	8.63007E-05	8.63007E-05	0.000277862	0.000277862	7.61301E-05
3835203773005	383520	3773005	9.02858E-06	9.02858E-06	3.86644E-05	3.86644E-05	0.000589503	0.000389466	0.000657697	0.000657697	0.000198522	0.000204583	0.000854505	0.000854505	0.000807725	0.000807725	8.00148E-05	8.00148E-05	0.000257623	0.000257623	7.4996E-05
3835303773005	383530	3773005	8.8821E-06	8.8821E-06	3.80371E-05	3.80371E-05	0.000551493	0.000364354	0.000615291	0.000615291	0.000185721	0.000191392	0.000811668	0.000811668	0.000755645	0.000755645	7.48557E-05	7.48557E-05	0.000241013	0.000241013	7.3838E-05
3835403773005	383540	3773005	8.72942E-06	8.72942E-06	3.73832E-05	3.73832E-05	0.00051727	0.000341744	0.000577109	0.000577109	0.000174196	0.000179515	0.000771962	0.000771962	0.000708753	0.000708753	7.02104E-05	7.02104E-05	0.000226056	0.000226056	7.25248E-05
3835503773005	383550	3773005	8.57468E-06	8.57468E-06	3.67206E-05	3.67206E-05	0.000486337	0.000321307	0.000542597	0.000542597	0.000163779	0.00016878	0.000735065	0.000735065	0.000666369	0.000666369	6.60118E-05	6.60118E-05	0.000212538	0.000212538	7.10922E-05
3835603773005	383560	3773005	8.41787E-06	8.41787E-06	3.60491E-05	3.60491E-05	0.000458246	0.000302749	0.000511257	0.000511257	0.000154319	0.000159031	0.000700654	0.000700654	0.00062788	0.00062788	6.2199E-05	6.2199E-05	0.000200262	0.000200262	6.95581E-05
3835703773005	383570	3773005	8.25901E-06	8.25901E-06	3.53687E-05	3.53687E-05	0.000432631	0.000285826	0.000482678	0.000482678	0.000145693	0.000150142	0.000668536	0.000668536	0.000592782	0.000592782	5.87221E-05	5.87221E-05	0.000189067	0.000189067	6.79644E-05
3835803773005	383580	3773005	8.10839E-06	8.10839E-06	3.47237E-05	3.47237E-05	0.000409497	0.000270542	0.000456868	0.000456868	0.000137903	0.000142113	0.000638879	0.000638879	0.000561084	0.000561084	5.55821E-05	5.55821E-05	0.000178957	0.000178957	6.63945E-05
3835903773005	383590	3773005	7.96191E-06	7.96191E-06	3.40964E-05	3.40964E-05	0.000388195	0.000256468	0.000433101	0.000433101	0.000130729	0.00013472	0.000611102	0.000611102	0.000531896	0.000531896	5.26907E-05	5.26907E-05	0.000169648	0.000169648	6.48067E-05
3836003773005	383600	3773005	7.85049E-06	7.85049E-06	3.36193E-05	3.36193E-05	0.000370188	0.000244572	0.000413012	0.000413012	0.000124665	0.000128472	0.000586946	0.000586946	0.000507225	0.000507225	5.02467E-05	5.02467E-05	0.000161779	0.000161779	6.35532E-05
3836103773005	383610	3773005	7.79891E-06	7.79891E-06	3.33984E-05	3.33984E-05	0.000356024	0.000235214	0.000397209	0.000397209	0.000119895	0.000123556	0.000567171	0.000567171	0.000487817	0.000487817	4.8324E-05	4.8324E-05	0.000155589	0.000155589	6.28488E-05
3836203773005	383620	3773005	7.74733E-06	7.74733E-06	3.31775E-05	3.31775E-05	0.00034257	0.000226325	0.000382199	0.000382199	0.000115364	0.000118887	0.000548284	0.000548284	0.00046938	0.00046938	4.64979E-05	4.64979E-05	0.000149709	0.000149709	6.21146E-05
3836303773005	383630	3773005	7.73702E-06	7.73702E-06	3.31333E-05	3.31333E-05	0.000331493	0.000219007	0.00036984	0.00036984	0.000111634	0.000115042	0.000532219	0.000532219	0.00045205	0.00045205	4.49944E-05	4.49944E-05	0.000144868	0.000144868	6.17565E-05
3836403773005	383640	3773005	7.73495E-06	7.73495E-06	3.31245E-05	3.31245E-05	0.00032131	0.00021228	0.00035848	0.00035848	0.000108205	0.000111509	0.000517313	0.000517313	0.00044253	0.00044253	4.36123E-05	4.36123E-05	0.000140418	0.000140418	6.14879E-05
3836503773005	383650	3773005	7.73908E-06	7.73908E-06	3.31422E-05	3.31422E-05	0.00031182	0.00020601	0.000347892	0.000347892	0.000105009	0.000108215	0.000503321	0.000503321	0.00042725	0.00042725	4.23242E-05	4.23242E-05	0.000136271	0.000136271	6.1267E-05
3836603773005	383660	3773005	7.75971E-06	7.75971E-06	3.32305E-05	3.32305E-05	0.000303586	0.00020057	0.000338705	0.000338705	0.000102236	0.000105358	0.000490941	0.000490941	0.00041596	0.00041596	4.12065E-05	4.12065E-05	0.000132673	0.000132673	6.12611E-05
3836703773005	383670	3773005	7.77828E-06	7.77828E-06	3.331E-05	3.331E-05	0.000295713	0.000195368	0.000329922	0.000329922	9.95847E-05	0.000102625	0.000479101	0.000479101	0.00040518	0.00040518	4.0138E-05	4.0138E-05	0.000129232	0.000129232	6.12252E-05
3836803773005	383680	3773005	7.77415E-06	7.77415E-06	3.32924E-05	3.32924E-05	0.000287301	0.000189811	0.000320537	0.000320537	9.67519E-05	9.97062E-05	0.00046672	0.00046672	0.00039365	0.00039365	3.89962E-05	3.89962E-05	0.000125556	0.000125556	6.09387E-05
3836903773005	383690	3773005	7.75971E-06	7.75971E-06	3.32305E-05	3.32305E-05	0.000278853	0.000184229	0.000311111	0.000311111	9.39068E-05	9.67741E-05	0.000454391	0.000454391	0.000382079	0.000382079	3.78494E-05	3.78494E-05	0.000121864	0.000121864	6.05328E-05
3837003773005	383700	3773005	7.74733E-06	7.74733E-06	3.31775E-05	3.31775E-05	0.00027089	0.000178971	0.000302232	0.000302232	9.12267E-05	9.40122E-05	0.000442745	0.000442745	0.00037174	0.00037174	3.67692E-05	3.67692E-05	0.000118386	0.000118386	6.01389E-05
3837103773005	383710	3773005	7.7494E-06	7.7494E-06	3.31863E-05	3.31863E-05	0.000264327	0.000174632	0.000294904	0.000294904	8.90149E-05	9.17329E-05	0.000432928	0.000432928	0.000362175	0.000362175	3.58778E-05	3.58778E-05	0.000115516	0.000115516	5.99717E-05
3837203773005	383720	3773005	7.74527E-06	7.74527E-06	3.31687E-05	3.31687E-05	0.000258022	0.000170467	0.000287871	0.000287871	8.68919E-05	8.9545E-05	0.000423574	0.000423574	0.000353537	0.000353537	3.50221E-05	3.50221E-05	0.00011276	0.00011276	5.97449E-05
3837303773005	383730	3773005	7.73083E-06	7.73083E-06	3.31068E-05	3.31068E-05	0.000251645	0.000166254	0.000280755	0.000280755	8.47441E-05	8.73317E-05	0.000414247	0.000414247	0.000344798	0.000344798	3.41564E-05	3.41564E-05	0.000109973	0.000109973	5.93987E-05
3837403773005	383740	3773005	7.70813E-06	7.70813E-06	3.30096E-05	3.30096E-05	0.000245242	0.000162024	0.000273612	0.000273612	8.2588E-05	8.51098E-05	0.000404958	0.000404958	0.00033602	0.00033602	3.32874E-05	3.32874E-05	0.000107175	0.000107175	5.8951E-05
3837503773005	383750	3773005	7.68337E-06	7.68337E-06	3.29036E-05	3.29036E-05	0.000239073	0.000157948	0.000266729	0.000266729	8.05104E-05	8.29687E-05	0.000396056	0.000396056	0.00032757	0.00032757	3.2455E-05	3.2455E-05	0.000104479	0.000104479	5.84556E-05
3837603773005	383760	3773005	7.65243E-06	7.65243E-06	3.27711E-05	3.27711E-05	0.000233154	0.000154038	0.000260126	0.000260126	7.85173E-05	8.09148E-05	0.00038754	0.00038754	0.00031946	0.00031946	3.16467E-05	3.16467E-05	0.000101893	0.000101893	5.79243E-05
3837703773005	383770	3773005	7.61735E-06	7.61735E-06	3.26209E-05	3.26209E-05	0.000227457	0.000150273	0.000253769	0.000253769	7.65985E-05	7.89374E-05	0.000379372	0.000379372	0.000311657	0.000311657	3.08733E-05	3.08733E-05	9.94027E-05	9.94027E-05	5.73632E-05
3837803773005	383780	3773005	7.57609E-06	7.57609E-06	3.24442E-05	3.24442E-05	0.000222188	0.000146792	0.000247891	0.000247891	7.48242E-05	7.71089E-05	0.000371848	0.000371848	0.00030437	0.00030437	3.01581E-05	3.01581E-05	9.71001E-05	9.71001E-05	5.67424E-05
3837903773005	383790	3773005	7.52863E-06	7.52863E-06	3.22409E-05	3.22409E-05	0.000217348	0.000143595	0.000242491	0.000242491	7.31942E-05	7.54292E-05	0.00036502	0.00036502	0.00029780	0.00029780	2.95012E-05	2.95012E-05	9.49849E-05	9.49849E-05	5.61754E-05
3838003773005	383800	3773005	7.48324E-06	7.48324E-06	3.20466E-05	3.20466E-05	0.000212624	0.000140474	0.000237221	0.000237221	7.16035E-05	7.37899E-05	0.000358385	0.000358385	0.00029133	0.00029133	2.886E-05	2.886E-05	9.29206E-05	9.29206E-05	5.55964E-05
3838103773005	383810	3773005	7.44198E-06	7.44198E-06	3.18698E-05	3.18698E-05	0.000206902	0.000136694	0.000230837	0.000230837	6.96765E-05	7.1804E-05	0.000350127	0.000350127	0.00028349	0.00028349	2.80833E-05	2.80833E-05	9.04199E-05	9.04199E-05	5.49577E-05
3838203773005	383820	3773005	7.40278E-06	7.40278E-06	3.1702E-05	3.1702E-05	0.000201229	0.000132945	0.000224507	0.000224507	6.7766E-05	6.98351E-05	0.000341843	0.000341843	0.000275719	0.000275719	2.73133E-05	2.73133E-05	8.79405E-05	8.79405E-05	5.43787E-05
3838303773005	383830	3773005	7.36358E-06	7.36358E-06	3.15341E-05	3.15341E-05	0.000195476	0.000129145	0.000218089	0.000218089	6.58286E-05	6.78386E-05	0.000333379	0.000333379	0.00026783	0.00026783	2.65324E-05	2.65324E-05	8.54264E-05	8.54264E-05	5.38355E-05
3838403773005	383840	3773005	7.32438E-06	7.32438E-06	3.13662E-05	3.13662E-05	0.00018927	0.000125044	0.000211164	0.000211164	6.37386E-05	6.56848E-05	0.000324116	0.000324116	0.00025933	0.00025933	2.56901E-05	2.56901E-05	8.27142E-05	8.27142E-05	5.32505E-05
3838503773005	383850	3773005	7.28724E-06	7.28724E-06	3.12072E-05	3.12072E-05	0.000183357	0.000121138	0.000204568	0.000204568	6.17476E-05	6.3633E-05	0.000315227	0.000315227	0.00025233	0.00025233	2.48876E-05	2.48876E-05	8.01305E-05	8.01305E-05	5.26775E-05
3838603773005	383860	3773005	7.2501E-06	7.2501E-06	3.10481E-05	3.10481E-05	0.000176955	0.000116909	0.000197425	0.000197425	5.95915E-05	6.14111E-05	0.000305461	0.000305461	0.00024246	0.00024246	2.40186E-05	2.40186E-05	7.73325E-05	7.73325E-05	5.20746E-05
3838703773005	383870	3773005	7.21296E-06	7.21296E-06	3.08891E-05	3.08891E-05	0.000170614	0.000112719	0.000190351	0.000190351	5.74561E-05	5.92105E-05	0.00029567	0.00029567	0.000233772	0.000233772	2.31579E-05	2.31579E-05	7.45614E-05	7.45614E-05	5.14478E-05
3838803773005	383880	3773005	7.17583E-06	7.17583E-06	3.07301E-05	3.07301E-05	0.000165253	0.000109178	0.00018437	0.00018437	5.56508E-05	5.73501E-05	0.000287412	0.000287412	0.000226427	0.000226427	2.24303E-05	2.24303E-05	7.22186E-05	7.22186E-05	5.0845E-05
3838903773005	383890	3773005	7.13456E-06	7.13456E-06	3.05533E-05	3.05533E-05	0.000163231	0.000107842	0.000182114	0.000182114	5.497E-05	5.66484E-05	0.000284642	0.000284642	0.000223656	0.000223656	2.21558E-05	2.21558E-05	7.13351E-05	7.13351E-05	5.05883E-05
3839003773005	383900	3773005	7.11599E-06	7.11599E-06	3.04738E-05	3.04738E-05	0.00016124	0.000106526	0.000179893	0.000179893	5.42994E-05	5.59574E-05	0.000281807	0.000281807	0.00022092	0.00022092	2.18856E-05	2.18856E-05	7.04649E-05	7.04649E-05	5.0636E-05
3839103773005	383910	3773005	7.0933E-06	7.0933E-06	3.03766E-05	3.03766E-05	0.000157521	0.000104069	0.000175744	0.000175744	5.30471E-05	5.46668E-05	0.000276049	0.000276049	0.00021583	0.00021583	2.13808E-05	2.13808E-05	6.88397E-05	6.88397E-05	5.03137E-05
3829703773015	382970	3773015	9.21221E-06	9.21221E-06	3.94508E-05	3.94508E-05	0.000485504	0.000320757	0.000541667	0.000541667	0.000163499	0.000168491	0.001246116	0.001246116	0.000665227	0.000665227	6.58987E-05	6.58987E-05	0.000212174	0.000212174	3.32957E-05
3829803773015	382980	3773015	8.35598E-06	8.35598E-06	3.5784E-05	3.5784E-05	0.000535589	0.000353847	0.000597546	0.000597546	0.000180365	0.000185873	0.001409282	0.001409282	0.000733853	0.000733853	7.26969E-05	7.26969E-05	0.000234062	0.000234062	3.41314E-05
3829903773015	382990	3773015	8.42613E-06	8.42613E-06	3.60844E-05	3.60844E-05	0.000591647	0.000390883	0.0006609	0.0006609	0.000199244	0.000205327	0.001594118	0.001594118	0.000810663	0.000810663	8.03058E-05	8.03058E-05	0.00025856	0.00025856	3.45672E-05
3830003773015	383000	3773015	8.45501E-06	8.45501E-06	3.62081E-05	3.62081E-05	0.000652815	0.000431294	0.000728334	0.000728334	0.000219843	0.000226555	0.001802916	0.001802916	0.000894474	0.000894474	8.86084E-05	8.86084E-05	0.000285292	0.000285292	3.49731E-05
3830103773015	383010	3773015	8.47977E-06	8.47977E-06	3.63141E-05	3.63141E-05	0.000716428	0.000473321	0.000799305	0.000799305	0.000241265	0.000248632	0.002017911	0.002017911	0.000981635	0.000981635	9.72427E-05	9.72427E-05	0.000313092	0.000313092	3.53849E-05
3830203773015	383020	3773015	8.50659E-06	8.50659E-06	3.6429E-05	3.6429E-05	0.000780904	0.000515919	0.00087124	0.00087124	0.000262978	0.000271008	0.002243612	0.002243612	0.00106998	0.00106998	0.000105994	0.000105994	0.000341269	0.000341269	3.58147E-05
3830303773015	383030	3773015	8.53341E-06	8.53341E-06	3.65439E-05	3.65439E-05	0.000853297	0.000563746	0.000952007	0.000952007	0.000287357	0.000296131	0.002510282	0.002510282	0.00116917	0.00116917	0.00011582	0.00011582	0.000372906	0.000372906	3.62564E-05
3830403773015	383040	3773015	8.55611E-06	8.55611E-06	3.6641E-05	3.6641E-05	0.000936386	0.00061864	0.001044708	0.001044708	0.000315338	0.000324967	0.002828922	0.002828922	0.001283017	0.001283017	0.000127098	0.000127098	0.000409217	0.000409217	3.66862E-05
3830503773015	383050	3773015	8.57674E-06	8.57674E-06	3.67294E-05	3.67294E-05	0.001023635	0.000676283	0.00114205	0.00114205	0.00034472	0.000355246	0.003164182	0.003164182	0.001402564	0.001402564	0.000138941	0.000138941	0.000447347	0.000447347	3.7116E-05
3830603773015	383060	3773015	8.59531E-06	8.59531E-06	3.68089E-05	3.68089E-05	0.00111222	0.000734808	0.001240882	0.001240882	0.000374552	0.000385989	0.003504505	0.003504505	0.001523941	0.001523941	0.000150965	0.000150965	0.00048606	0.00048606	3.75517E-05
3830703773015	383070	3773015	8.62213E-06	8.62213E-06	3.69238E-05	3.69238E-05	0.001210282	0.000799595	0.001350289	0.001350289	0.000407576	0.00042002	0.00388398	0.00388398	0.001658304	0.001658304	0.000164275	0.000164275	0.000528915	0.000528915	3.80352E-05
3830803773015	383080	3773015	8.64483E-06	8.64483E-06	3.7021E-05	3.7021E-05	0.001317718	0.000870575	0.001470154	0.001470154	0.000443756	0.000457306	0.00430713	0.00430713	0.001805511	0.001805511	0.000178857	0.000178857	0.000575867	0.000575867	3.85247E-05
3830903773015	383090	3773015	8.66959E-06	8.66959E-06	3.7127E-05	3.7127E-05	0.001434645	0.000947825	0.001600606	0.001600606	0.000483132	0.000497884	0.0047751	0.0047751	0.001965722	0.001965722	0.000194728	0.000194728	0.000626966	0.000626966	3.90142E-05
3831003773015	383100	3773015	8.69022E-06	8.69022E-06	3.72154E-05	3.72154E-05	0.001560951	0.001031271	0.001741524	0.001741524	0.000525667	0.000541718	0.005287375	0.005287375	0.002138784	0.002138784	0.000211872	0.000211872	0.000682164	0.000682164	3.95156E-05
3831103773015	383110	3773015	8.71085E-06	8.71085E-06	3.73037E-05	3.73037E-05	0.001696147	0.001120591	0.00189236	0.00189236	0.000571196	0.000588637	0.00584116	0.00584116	0.002324027	0.002324027	0.000230223	0.000230223	0.000741247	0.000741247	4.0017E-05
3831203773015	383120	3773015	8.73148E-06	8.73148E-06	3.73921E-05	3.73921E-05	0.001841342	0.001216516	0.002054351	0.002054351	0.000620092	0.000639026	0.006438117	0.006438117	0.00252297	0.00252297	0.00024993	0.00024993	0.0008047	0.0008047	4.05423E-05
3831303773015	383130	3773015	8.75211E-06	8.75211E-06	3.74804E-05	3.74804E-05	0.001993392	0.001316971	0.00222399	0.00222399	0.000671297	0.000691794	0.007064164	0.007064164	0.002731306	0.002731306	0.000270568	0.000270568	0.000871148	0.000871148	4.10675E-05
3831403773015	383140	3773015	8.77275E-06	8.77275E-06	3.75688E-05	3.75688E-05	0.0021516	0.001421494	0.002400499	0.002400499	0.000724575	0.000746699	0.007711661	0.007711661	0.002948079	0.002948079	0.000292042	0.000292042	0.000940288	0.000940288	4.16048E-05
3831503773015	383150	3773015	8.79131E-06	8.79131E-06	3.76483E-05	3.76483E-05	0.002313391	0.001528385	0.002581007	0.002581007	0.00077906	0.000802848	0.008364402	0.008364402	0.003169763	0.003169763	0.000314003	0.000314003	0.001010994	0.001010994	4.21539E-05
3831603773015	383160	3773015	8.80988E-06	8.80988E-06	3.77278E-05	3.77278E-05	0.002474221	0.00163464	0.002760442	0.002760442	0.000833221	0.000858663	0.008996466	0.008996466	0.003390128	0.003390128	0.000335833	0.000335833	0.001081279	0.001081279	4.2709E-05

			MSite Grubbing / Prep	MMass Grading / Excavation	MMass Grading / Excavation	MDrainage / Utilities Trenching	MFoundations / Concrete Pads	MBuilding / Structure Construction	MAsphalt Paving	MLandscaping or Other Finishing	MWaterside Construction (Piles)	RSSWRe-striping South Valley	RSSWRe-striping Silver Lake Boulevard	RSSWDemolition	RSSWPlacing Base	RSSWForm/Place Rebar and Pour	Child Risk				
Unique Identifier	X (UTM)	Y (UTM)	2027	2027	2028	2028	2028	2028	2028	2028	2028	2029	2029	2029	2029	2029	3rd Trimester	0<2	2<16	Total	per million
3833503773005	383350	3773005	6.329E-05	0.00015804	0.00015804	4.4229E-05	8.16108E-05	0.000146751	0.000103818	3.14599E-05	5.57026E-05	0.00031418	0.000328187	0.000485218	0.000263764	7.89492E-05	3.87637E-09	8.1382E-08	1.6952E-07	2.54776E-07	0.2547759
3833603773005	383360	3773005	6.44804E-05	0.000161012	0.000161012	4.50608E-05	8.31457E-05	0.000149512	0.00010577	3.20516E-05	5.67503E-05	0.00029974	0.000343124	0.000501933	0.00027285	8.16688E-05	3.86736E-09	8.1324E-08	1.6301E-07	2.48205E-07	0.24820453
3833703773005	383370	3773005	6.49598E-05	0.000162209	0.000162209	4.53959E-05	8.37639E-05	0.000150623	0.000106557	3.22899E-05	5.71722E-05	0.000290084	0.000359819	0.000519853	0.000282592	8.45847E-05	3.86E-09	8.1018E-08	1.5859E-07	2.43468E-07	0.24346776
3833803773005	383380	3773005	6.42811E-05	0.000160515	0.000160515	4.49216E-05	8.28888E-05	0.000149049	0.000105444	3.19526E-05	5.65749E-05	0.000285728	0.000379297	0.000539913	0.000293496	8.78485E-05	3.85368E-09	8.0358E-08	1.5694E-07	2.41151E-07	0.24115117
3833903773005	383390	3773005	6.31823E-05	0.000157771	0.000157771	4.41537E-05	8.14719E-05	0.000146502	0.000103641	3.14064E-05	5.56078E-05	0.000281432	0.000395425	0.000555295	0.000301858	9.03513E-05	3.83913E-09	7.9581E-08	1.546E-07	2.38021E-07	0.23802059
3834003773005	383400	3773005	6.2649E-05	0.000156439	0.000156439	4.3781E-05	8.07842E-05	0.000145265	0.000102766	3.11413E-05	5.51384E-05	0.00027464	0.000404554	0.000563147	0.000306127	9.1629E-05	3.82215E-09	7.9016E-08	1.4994E-07	2.32774E-07	0.23277448
3834103773005	383410	3773005	6.21104E-05	0.000155094	0.000155094	4.34046E-05	8.00897E-05	0.000144016	0.000101883	3.08736E-05	5.46644E-05	0.000267681	0.000408608	0.000565847	0.000307594	9.20682E-05	3.8021E-09	7.8464E-08	1.4475E-07	2.2702E-07	0.22701966
3834203773005	383420	3773005	6.23043E-05	0.000155579	0.000155579	4.35401E-05	8.03397E-05	0.000144466	0.000102201	3.097E-05	5.4835E-05	0.000259125	0.000405528	0.000561713	0.000305347	9.13956E-05	3.78337E-09	7.8089E-08	1.3825E-07	2.20125E-07	0.22012454
3834303773005	383430	3773005	6.41949E-05	0.0001603	0.0001603	4.48613E-05	8.27776E-05	0.00014885	0.000105302	3.19097E-05	5.6499E-05	0.000247223	0.000392064	0.000547171	0.000297442	8.90295E-05	3.76896E-09	7.8087E-08	1.2941E-07	2.11263E-07	0.21126272
3834403773005	383440	3773005	6.58162E-05	0.000164348	0.000164348	4.59944E-05	8.48682E-05	0.000152609	0.000107962	3.27157E-05	5.79259E-05	0.000236175	0.000375017	0.000528334	0.000287202	8.59645E-05	3.74721E-09	7.797E-08	1.2122E-07	2.02936E-07	0.20293598
3834503773005	383450	3773005	6.76799E-05	0.000169002	0.000169002	4.72968E-05	8.72714E-05	0.00015693	0.000111019	3.3642E-05	5.95662E-05	0.000224408	0.000353328	0.000503716	0.000273819	8.19589E-05	3.71706E-09	7.7874E-08	1.1277E-07	1.94364E-07	0.19436369
3834603773005	383460	3773005	6.9075E-05	0.000172485	0.000172485	4.82717E-05	8.90703E-05	0.000160165	0.000113307	3.43355E-05	6.0794E-05	0.000213024	0.000330402	0.000476542	0.000259048	7.75375E-05	3.67524E-09	7.7581E-08	1.0484E-07	1.86101E-07	0.1861005
3834703773005	383470	3773005	6.96675E-05	0.000173965	0.000173965	4.86857E-05	8.98343E-05	0.000161539	0.000114279	3.463E-05	6.13155E-05	0.000202905	0.000309015	0.000450311	0.000244789	7.32695E-05	3.62592E-09	7.7066E-08	9.7945E-08	1.78637E-07	0.1786369
3834803773005	383480	3773005	6.97429E-05	0.000174153	0.000174153	4.87384E-05	8.99316E-05	0.000161714	0.000114403	3.46675E-05	6.13819E-05	0.000195509	0.000293003	0.000430311	0.000233917	7.00153E-05	3.5846E-09	7.6454E-08	9.2908E-08	1.72946E-07	0.17294581
3834903773005	383490	3773005	6.96782E-05	0.000173992	0.000173992	4.86933E-05	8.98482E-05	0.000161564	0.000114297	3.46354E-05	6.13225E-05	0.000188486	0.000277795	0.000410828	0.000223326	6.68453E-05	3.54115E-09	7.5796E-08	8.8239E-08	1.67576E-07	0.16757569
3835003773005	383500	3773005	6.93927E-05	0.000173279	0.000173279	4.84938E-05	8.94801E-05	0.000160902	0.000113828	3.44935E-05	6.10737E-05	0.000180598	0.000260934	0.000388561	0.000211222	6.32223E-05	3.48425E-09	7.4976E-08	8.3194E-08	1.61654E-07	0.16165419
3835103773005	383510	3773005	6.86979E-05	0.000171544	0.000171544	4.80082E-05	8.85841E-05	0.000159291	0.000112689	3.41481E-05	6.04622E-05	0.000172514	0.000243902	0.00036548	0.000198674	5.94667E-05	3.41502E-09	7.3911E-08	7.8164E-08	1.55491E-07	0.15549052
3835203773005	383520	3773005	6.76745E-05	0.000168988	0.000168988	4.7293E-05	8.72645E-05	0.000156918	0.00011101	3.36394E-05	5.95615E-05	0.000165033	0.000228342	0.000343977	0.000186986	5.5968E-05	3.34069E-09	7.2651E-08	7.3597E-08	1.49589E-07	0.14958881
3835303773005	383530	3773005	6.66295E-05	0.000166379	0.000166379	4.65627E-05	8.5917E-05	0.000154495	0.000109296	3.31199E-05	5.86418E-05	0.000158662	0.00021544	0.000325963	0.000177193	5.3037E-05	3.2735E-09	7.1443E-08	6.9781E-08	1.44498E-07	0.14449822
3835403773005	383540	3773005	6.54445E-05	0.00016342	0.00016342	4.57346E-05	8.4389E-05	0.000151747	0.000107352	3.25309E-05	5.75988E-05	0.000152669	0.000203573	0.000309206	0.000168084	5.03105E-05	3.20523E-09	7.0172E-08	6.6267E-08	1.39644E-07	0.1396436
3835503773005	383550	3773005	6.41518E-05	0.000160192	0.000160192	4.48312E-05	8.27221E-05	0.00014875	0.000105231	3.18883E-05	5.64611E-05	0.000147016	0.000192656	0.000293671	0.000159639	4.77828E-05	3.13656E-09	6.8854E-08	6.3027E-08	1.35018E-07	0.13501762
3835603773005	383560	3773005	6.27675E-05	0.000156735	0.000156735	4.38638E-05	8.0937E-05	0.00014554	0.000102961	3.12002E-05	5.52427E-05	0.000141681	0.000182617	0.000279273	0.000151813	4.54402E-05	3.06787E-09	6.7501E-08	6.0031E-08	1.306E-07	0.13059971
3835703773005	383570	3773005	6.13293E-05	0.000153144	0.000153144	4.28588E-05	7.90826E-05	0.000142205	0.00010060 2	3.04853E-05	5.3977E-05	0.000136652	0.000173393	0.000265954	0.000144572	4.3273E-05	2.99976E-09	6.6126E-08	5.7257E-08	1.26383E-07	0.12638305
3835803773005	383580	3773005	5.99127E-05	0.000149607	0.000149607	4.18688E-05	7.72559E-05	0.00013892	9.82779E-05	2.97812E-05	5.27302E-05	0.000131979	0.000165048	0.000253857	0.000137996	4.13047E-05	2.93485E-09	6.4792E-08	5.4728E-08	1.22455E-07	0.12245485
3835903773005	383590	3773005	5.84799E-05	0.000146029	0.000146029	4.08676E-05	7.54083E-05	0.000135598	9.59276E-05	2.9069E-05	5.14692E-05	0.000127558	0.000157326	0.0002426	0.000131877	3.94732E-05	2.87131E-09	6.3464E-08	5.2374E-08	1.18709E-07	0.11870936
3836003773005	383600	3773005	5.73488E-05	0.000143204	0.000143204	4.00771E-05	7.39498E-05	0.000132975	9.40722E-05	2.85067E-05	5.04737E-05	0.00012377	0.000151011	0.00023339	0.000126871	3.79746E-05	2.81998E-09	6.239E-08	5.0408E-08	1.15618E-07	0.11561764
3836103773005	383610	3773005	5.67132E-05	0.000141617	0.000141617	3.96329E-05	7.31302E-05	0.000131502	9.30296E-05	2.81908E-05	4.99143E-05	0.000120821	0.000146459	0.000226802	0.00012329	3.69027E-05	2.78767E-09	6.1745E-08	4.893E-08	1.13462E-07	0.11346249
3836203773005	383620	3773005	5.60507E-05	0.000139963	0.000139963	3.91699E-05	7.22759E-05	0.000129965	9.19428E-05	2.78615E-05	4.93312E-05	0.000117967	0.000142113	0.000220495	0.00011986 1	3.58764E-05	2.7562E-09	6.1115E-08	4.7517E-08	1.11389E-07	0.11138895
3836303773005	383630	3773005	5.57275E-05	0.000139156	0.000139156	3.89441E-05	7.18591E-05	0.000129216	9.14127E-05	2.77008E-05	4.90467E-05	0.000115671	0.000138917	0.000215919	0.000117374	3.5132E-05	2.73812E-09	6.0785E-08	4.6421E-08	1.09944E-07	0.10994441
3836403773005	383640	3773005	5.54851E-05	0.000138551	0.000138551	3.87747E-05	7.15466E-05	0.000128654	9.10151E-05	2.75803E-05	4.88334E-05	0.000113571	0.000136119	0.000211929	0.000115205	3.44828E-05	2.72437E-09	6.0541E-08	4.5437E-08	1.08702E-07	0.10870174
3836503773005	383650	3773005	5.52858E-05	0.000138053	0.000138053	3.86354E-05	7.12896E-05	0.000128192	9.06881E-05	2.74813E-05	4.8658E-05	0.000111621	0.000133607	0.000208373	0.000113271	3.3904E-05	2.71364E-09	6.0351E-08	4.4536E-08	1.076E-07	0.10760034
3836603773005	383660	3773005	5.52804E-05	0.000138039	0.000138039	3.86316E-05	7.12827E-05	0.000128179	9.06793E-05	2.74786E-05	4.86532E-05	0.000110009	0.000131743	0.000205809	0.000111878	3.34869E-05	2.71059E-09	6.0315E-08	4.3812E-08	1.06837E-07	0.10683696
3836703773005	383670	3773005	5.52481E-05	0.000137959	0.000137959	3.86091E-05	7.1241E-05	0.000128105	9.06263E-05	2.74625E-05	4.86248E-05	0.000108471	0.000129985	0.000203406	0.000110572	3.3096E-05	2.70817E-09	6.0273E-08	4.3124E-08	1.06105E-07	0.10610476
3836803773005	383680	3773005	5.49896E-05	0.000137313	0.000137313	3.84284E-05	7.09076E-05	0.000127505	9.02022E-05	2.7334E-05	4.83972E-05	0.000106723	0.000127769	0.000200274	0.000108869	3.25863E-05	2.69872E-09	6.0072E-08	4.2323E-08	1.05094E-07	0.10509384
3836903773005	383690	3773005	5.46233E-05	0.000136399	0.000136399	3.81724E-05	7.04353E-05	0.000126656	8.96014E-05	2.71519E-05	4.80749E-05	0.000104899	0.000125372	0.000196853	0.000107009	3.20297E-05	2.68619E-09	5.9799E-08	4.1488E-08	1.03972E-07	0.10397243
3837003773005	383700	3773005	5.42678E-05	0.000135511	0.000135511	3.7924E-05	6.99769E-05	0.000125831	8.90182E-05	2.69752E-05	4.7762E-05	0.000103176	0.000123132	0.000193653	0.000105269	3.1509E-05	2.67473E-09	5.9542E-08	4.0703E-08	1.0292E-07	0.10291998
3837103773005	383710	3773005	5.4117E-05	0.000135134	0.000135134	3.78186E-05	6.97824E-05	0.000125482	8.87708E-05	2.69002E-05	4.76293E-05	0.000101859	0.000121594	0.000191556	0.00010413	3.11678E-05	2.67263E-09	5.9451E-08	4.0115E-08	1.02239E-07	0.10223928
3837203773005	383720	3773005	5.39123E-05	0.000134623	0.000134623	3.76755E-05	6.95185E-05	0.000125007	8.84351E-05	2.67985E-05	4.74491E-05	0.000100578	0.000120047	0.000189425	0.000102971	3.08211E-05	2.66996E-09	5.9334E-08	3.954E-08	1.01545E-07	0.10154471
3837303773005	383730	3773005	5.35999E-05	0.000133843	0.000133843	3.74572E-05	6.91156E-05	0.000124283	8.79226E-05	2.66432E-05	4.71742E-05	9.92267E-05	0.000118288	0.000186938	0.000101619	3.04164E-05	2.66403E-09	5.9148E-08	3.8924E-08	1.00736E-07	0.10073556
3837403773005	383740	3773005	5.31959E-05	0.000132834	0.000132834	3.71749E-05	6.85947E-05	0.000123346	8.72599E-05	2.64424E-05	4.68186E-05	9.7815E-05	0.000116359	0.00018417	0.000100115	2.99661E-05	2.65549E-09	5.8904E-08	3.8274E-08	9.98335E-08	0.09983348
3837503773005	383750	3773005	5.27488E-05	0.000131718	0.000131718	3.68625E-05	6.80182E-05	0.000122309	8.65266E-05	2.62202E-05	4.64251E-05	9.64333E-05	0.000114425	0.000181369	9.8592E-05	2.95103E-05	2.64656E-09	5.8655E-08	3.7634E-08	9.89356E-08	0.09893563
3837603773005	383760	3773005	5.22694E-05	0.000130521	0.000130521	3.65275E-05	6.74001E-05	0.000121198	8.57402E-05	2.59819E-05	4.60032E-05	9.50818E-05	0.000112501	0.000178567	9.70691E-05	2.90545E-05	2.63737E-09	5.8391E-08	3.7006E-08	9.80352E-08	0.09803519
3837703773005	383770	3773005	5.17631E-05	0.000129256	0.000129256	3.61736E-05	6.67472E-05	0.000120024	8.49097E-05	2.57302E-05	4.55576E-05	9.37655E-05	0.000110571	0.000175749	9.55371E-05	2.85959E-05	2.62806E-09	5.8129E-08	3.639E-08	9.7147E-08	0.09714697
3837803773005	383780	3773005	5.12029E-05	0.000127858	0.000127858	3.57822E-05	6.60248E-05	0.000118725	8.39908E-05	2.54518E-05	4.50646E-05	9.25497E-05	0.000108783	0.0001731	9.40973E-05	2.8165E-05	2.6203E-09	5.7886E-08	3.5809E-08	9.63157E-08	0.09631569
3837903773005	383790	3773005	5.06912E-05	0.00012658	0.00012658	3.54246E-05	6.5365E-05	0.000117538	8.31514E-05	2.51974E-05	4.46142E-05	9.14594E-05	0.0001072	0.000170766	9.28283E-05	2.77851E-05	2.61418E-09	5.7674E-08	3.5281E-08	9.55692E-08	0.09556924
3838003773005	383800	3773005	5.01688E-05	0.000125275	0.000125275	3.50595E-05	6.46913E-05	0.000116327	8.22944E-05	2.49377E-05	4.41544E-05	9.03792E-05	0.000105708	0.00016855	9.16238E-05	2.74246E-05	2.60754E-09	5.7464E-08	3.4764E-08	9.48358E-08	0.09483581
3838103773005	383810	3773005	4.95924E-05	0.000123836	0.000123836	3.46567E-05	6.39481E-05	0.000114991	8.1349E-05	2.46512E-05	4.36471E-05	8.88569E-05	0.000103658	0.000165469	8.99487E-05	2.69232E-05	2.59012E-09	5.7096E-08	3.409E-08	9.37762E-08	0.09377624
3838203773005	383820	3773005	4.90699E-05	0.000122531	0.000122531	3.42916E-05	6.32744E-05	0.000113779	8.04919E-05	2.43915E-05	4.31873E-05	8.72944E-05	0.000101593	0.000162345	8.82505E-05	2.64149E-05	2.5715E-09	5.672E-08	3.3415E-08	9.27069E-08	0.09270691
3838303773005	383830	3773005	4.85798E-05	0.000121307	0.000121307	3.3949E-05	6.26423E-05	0.000112643	7.96879E-05	2.41478E-05	4.27559E-05	8.56515E-05	9.94126E-05	0.000159043	8.64554E-05	2.58776E-05	2.54995E-09	5.6306E-08	3.2719E-08	9.15749E-08	0.09157489
3838403773005	383840	3773005	4.80519E-05	0.000119989	0.000119989	3.35801E-05	6.19617E-05	0.000111419	7.8822E-05	2.38855E-05	4.22913E-05	8.37775E-05	9.68252E-05	0.000155087	8.4305E-05	2.5234E-05	2.52221E-09	5.5779E-08	3.193E-08	9.02307E-08	0.0902307
3838503773005	383850	3773005	4.75348E-05	0.000118698	0.000118698	3.32188E-05	6.12949E-05	0.00011022	7.79738E-05	2.36284E-05	4.18362E-05	8.19688E-05	9.43433E-05	0.000151275	8.2233E-05	2.46138E-05	2.49475E-09	5.5259E-08	3.1173E-08	8.89261E-08	0.08892611
3838603773005	383860	3773005	4.69908E-05	0.00011734	0.00011734	3.28386E-05	6.05934E-05	0.000108958	7.70814E-05	2.3358E-05	4.13574E-05	7.98989E-05	9.14393E-05	0.000146801	7.98011E-05	2.38859E-05	2.45949E-09	5.4606E-08	3.0323E-08	8.73883E-08	0.08738829
3838703773005	383870	3773005	4.64252E-05	0.000115927	0.000115927	3.24434E-05	5.98641E-05	0.000107647	7.61537E-05	2.30769E-05	4.08596E-05	7.77787E-05	8.85354E-05	0.000142311	7.736E-05	2.31552E-05	2.42081E-09	5.3894E-08	2.9467E-08	8.57826E-08	0.08578263
3838803773005	383880	3773005	4.58812E-05	0.000114569	0.000114569	3.20632E-05	5.91626E-05	0.000106385	7.52613E-05	2.28064E-05	4.03808E-05	7.60203E-05	8.61891E-05	0.000138686	7.53895E-05	2.25654E-05	2.39028E-09	5.3321E-08	2.8755E-08	8.44659E-08	0.08446592
3838903773005	383890	3773005	4.56496E-05	0.00011399	0.00011399	3.19013E-05	5.88639E-05	0.000105848	7.48813E-05	2.26913E-05	4.0177E-05	7.56736E-05	8.60133E-05	0.000138474	7.52741E-05	2.25309E-05	2.39698E-09	5.3391E-08	2.8582E-08	8.43696E-08	0.08436959
3839003773005	383900	3773005	4.56927E-05	0.000114098	0.000114098	3.19314E-05	5.89195E-05	0.000105948	7.4952E-05	2.27127E-05	4.02149E-05	7.52767E-05	8.61891E-05	0.000138813	7.54587E-05	2.25861E-05	2.40219E-09	5.3534E-08	2.8485E-08	8.44212E-08	0.08442117
3839103773005	383910	3773005	4.54018E-05	0.000113372	0.000113372	3.17282E-05	5.85444E-05	0.000105274	7.44749E-05	2.25681E-05	3.99589E-05	7.41111E-05	8.50737E-05	0.000136954	7.44481E-05	2.22836E-05	2.38532E-09	5.3238E-08	2.8045E-08	8.36682E-08	0.08366822
3829703773015	382970	3773015	3.00452E-05	7.50252E-05	7.50252E-05	2.09965E-05	3.87425E-05	6.96663E-05	4.92847E-05	1.49348E-05	2.64433E-05	0.00072009	5.94255E-05	9.82694E-05	5.34192E-05	1.59893E-05	3.05038E-09	6.8718E-08	6.0988E-08	1.32756E-07	0.1327557
3829803773015	382980	3773015	3.07993E-05	7.69083E-05	7.69083E-05	2.15235E-05	3.97149E-05	7.14148E-05	5.05217E-05	1.53096E-05	2.7107E-05	0.000777953	6.19728E-05	0.000102658	5.58049E-05	1.67034E-05	3.00094E-09	6.6741E-08	6.5779E-08	1.35521E-07	0.13552128
3829903773015	382990	3773015	3.11925E-05	7.78901E-05	7.78901E-05	2.17983E-05	4.0222E-05	7.23265E-05	5.11667E-05	1.55051E-05	2.74531E-05	0.000839132	6.38669E-05	0.000105731	5.74754E-05	1.72034E-05	2.94306E-09	6.5567E-08	7.1354E-08	1.39865E-07	0.1398647
3830003773015	383000	3773015	3.15588E-05	7.88047E-05	7.88047E-05	2.20543E-05	4.06943E-05	7.31758E-05	5.17675E-05	1.56871E-05	2.77754E-05	0.000908952	6.57811E-05	0.00010883	5.91598E-05	1.77076E-05	2.81739E-09	6.3828E-08	7.7197E-08	1.43842E-07	0.14384243
3830103773015	383010	3773015	3.19305E-05	7.97328E-05	7.97328E-05	2.2314E-05	4.11735E-05	7.40376E-05	5.23772E-05	1.58719E-05	2.81025E-05	0.000982435	6.77555E-05	0.00011203	6.08995E-05	1.82283E-05	2.69289E-09	6.2744E-08	8.325E-08	1.48686E-07	0.14868647
3830203773015	383020	3773015	3.23183E-05	8.07012E-05	8.07012E-05	2.2585E-05	4.16736E-05	7.49368E-05	5.30133E-05	1.60646E-05	2.84439E-05	0.00104279	6.98908E-05	0.000115468	6.27684E-05	1.87877E-05	2.72558E-09	6.3243E-08	8.9512E-08	1.55481E-07	0.15548134
3830303773015	383030	3773015	3.27169E-05	8.16965E-05	8.16965E-05	2.28636E-05	4.21876E-05	7.58611E-05	5.36672E-05	1.62628E-05	2.87947E-05	0.001098855	7.21265E-05	0.000119076	6.47297E-05	1.93747E-05	2.75863E-09	6.3736E-08	9.6583E-08	1.63077E-07	0.16307749
3830403773015	383040	3773015	3.31047E-05	8.2665E-05	8.2665E-05	2.31346E-05	4.26876E-05	7.67603E-05	5.43033E-05	1.64556E-05	2.9136E-05	0.001149528	7.44427E-05	0.000122803	6.67555E-05	1.99811E-05	2.78509E-09	6.4141E-08	1.0467E-07	1.716E-07	0.17159969
3830503773015	383050	3773015	3.34925E-05	8.36334E-05	8.36334E-05	2.34056E-05	4.31877E-05	7.76596E-05	5.49395E-05	1.66483E-05	2.94773E-05	0.001194675	7.68593E-05	0.000126674	6.88598E-05	2.06109E-05	2.80853E-09	6.4502E-08	1.1314E-07	1.80451E-07	0.18045137
3830603773015	383060	3773015	3.38857E-05	8.46152E-05	8.46152E-05	2.36804E-05	4.36947E-05	7.85713E-05	5.55845E-05	1.68438E-05	2.98234E-05	0.001233818	7.94166E-05	0.000130774	7.10887E-05	2.12781E-05	2.83138E-09	6.485E-08	1.2176E-07	1.89438E-07	0.18943815
3830703773015	383070	3773015	3.4322E-05	8.57047E-05	8.57047E-05	2.39853E-05	4.42573E-05	7.95829E-05	5.63002E-05	1.70607E-05	3.02074E-05	0.001271057	8.22602E-05	0.000135324	7.35621E-05	2.20184E-05	2.85569E-09	6.5244E-08	1.3132E-07	1.99419E-07	0.19941887
3830803773015	383080	3773015	3.47637E-05	8.68076E-05	8.68076E-05	2.42939E-05	4.48269E-05	8.06071E-05	5.70247E-05	1.72802E-05	3.05961E-05	0.001300941	8.52797E-05	0.000140137	7.61786E-05	2.28016E-05	2.88018E-09	6.5635E-08	1.4179E-07	2.10302E-07	0.21030184
3830903773015	383090	3773015	3.52054E-05	8.79105E-05	8.79105E-05	2.46026E-05	4.53964E-05	8.16312E-05	5.77492E-05	1.74998E-05	3.09849E-05	0.001322002	8.84751E-05	0.000145222	7.89428E-05	2.3629E-05	2.90431E-09	6.6013E-08	1.5317E-07	2.22088E-07	0.22208816
3831003773015	383100	3773015	3.56578E-05	8.90403E-05	8.90403E-05	2.49188E-05	4.59799E-05	8.26803E-05	5.84914E-05	1.77247E-05	3.13831E-05	0.001333341	9.18714E-05	0.000150604	8.18685E-05	2.45047E-05	2.92836E-09	6.6387E-08	1.6546E-07	2.34775E-07	0.23477477
3831103773015	383110	3773015	3.61103E-05	9.01702E-05	9.01702E-05	2.5235E-05	4.65633E-05	8.37294E-05	5.92336E-05	1.79496E-05	3.17813E-05	0.001334437	9.54787E-05	0.000156309	8.49695E-05	2.54329E-05	2.95212E-09	6.6753E-08	1.786E-07	2.48306E-07	0.24830632
3831203773015	383120	3773015	3.65843E-05	9.13538E-05	9.13538E-05	2.55662E-05	4.71745E-05	8.48285E-05	6.00111E-05	1.81852E-05	3.21985E-05	0.001326885	9.93775E-05	0.000162455	8.83105E-05	2.64329E-05	2.97622E-09	6.7125E-08	1.9269E-07	2.62796E-07	0.26279589
3831303773015	383130	3773015	3.70583E-05	9.25374E-05	9.25374E-05	2.58975E-05	4.77857E-05	8.59276E-05	6.07886E-05	1.84208E-05	3.26156E-05	0.001308954	0.000103532	0.000168992	9.18638E-05	2.74964E-05	2.99995E-09	6.7485E-08	2.0742E-07	2.77903E-07	0.27790318
3831403773015	383140	3773015	3.75431E-05	9.37479E-05	9.37479E-05	2.62362E-05	4.84108E-05	8.70516E-05	6.15838E-05	1.86618E-05	3.30423E-05	0.001282185	0.000108004	0.000176004	9.56755E-05	2.86373E-05	3.02381E-09	6.7849E-08	2.2268E-07	2.93553E-07	0.29355326
3831503773015	383150	3773015	3.80386E-05	9.49853E-05	9.49853E-05	2.65825E-05	4.90498E-05	8.82007E-05	6.23967E-05	1.89081E-05	3.34784E-05	0.001247388	0.000112822	0.000183517	9.97595E-05	2.98597E-05	3.04789E-09	6.8215E-08	2.382E-07	3.09461E-07	0.30946112
3831603773015	383160	3773015	3.85396E-05	9.62362E-05	9.62362E-05	2.69326E-05	4.96957E-05	8.93622E-05	6.32184E-05	1.91571E-05	3.39193E-05	0.001205316	0.000117997	0.000191556	0.00010413	3.11678E-05	3.07159E-09	6.8568E-08	2.5349E-07	3.25129E-07	0.32512918

			EGIODemolition	EGIOSite Grubbing / Prep	EGIOMass Grading / Excavation	EGIOMass Grading / Excavation	EGIODrainage / Utilities Trenching	EGIODrainage / Utilities Trenching	EGIOFoundations / Concrete Pads	EGIOFoundations / Concrete Pads	EGIOBuilding / Structure Construction	EGIOBuilding / Structure Construction	EGIOAsphalt Paving	EGIOArchitectural Coating	EGIOLandscaping or Other Finishing	EGIOWaterside Construction (Piles)	HIWaterside Construction (Landscaping)	HIWaterside Construction (Landscaping)	KMDemolition	KMSite Grubbing / Prep	KMMass Grading / Excavation
Unique Identifier	X (UTM)	Y (UTM)	2025	2025	2025	2026	2026	2027	2026	2027	2026	2027	2027	2027	2027	2027	2025	2026	2025	2025	2025
3831703773015	383170	3773015	3.39523E-05	3.0638E-05	7.65048E-05	7.65048E-05	2.14106E-05	2.14106E-05	3.95066E-05	3.95066E-05	7.10401E-05	7.10401E-05	5.02566E-05	4.73004E-06	1.52293E-05	2.69648E-05	0.000140408	0.000140408	3.51402E-05	3.17096E-05	7.91813E-05
3831903773015	383190	3773015	3.39225E-05	3.0611E-05	7.64375E-05	7.64375E-05	2.13918E-05	2.13918E-05	3.94718E-05	3.94718E-05	7.09777E-05	7.09777E-05	5.02125E-05	4.72588E-06	1.52159E-05	2.69411E-05	0.000142961	0.000142961	3.57908E-05	3.22967E-05	8.06474E-05
3832003773015	383200	3773015	3.39165E-05	3.0605E-05	7.64241E-05	7.64241E-05	2.1388E-05	2.1388E-05	3.94649E-05	3.94649E-05	7.09652E-05	7.09652E-05	5.02036E-05	4.72505E-06	1.52132E-05	2.69363E-05	0.00014423	0.00014423	3.6137E-05	3.26092E-05	8.14275E-05
3832103773015	383210	3773015	3.39046E-05	3.0595E-05	7.63972E-05	7.63972E-05	2.13805E-05	2.13805E-05	3.9451E-05	3.9451E-05	7.09402E-05	7.09402E-05	5.0186E-05	4.72338E-06	1.52079E-05	2.69269E-05	0.000145483	0.000145483	3.64833E-05	3.29216E-05	8.22076E-05
3832203773015	383220	3773015	3.39046E-05	3.0595E-05	7.63972E-05	7.63972E-05	2.13805E-05	2.13805E-05	3.9451E-05	3.9451E-05	7.09402E-05	7.09402E-05	5.0186E-05	4.72338E-06	1.52079E-05	2.69269E-05	0.00014672	0.00014672	3.68533E-05	3.32555E-05	8.30416E-05
3832303773015	383230	3773015	3.38986E-05	3.0589E-05	7.63837E-05	7.63837E-05	2.13767E-05	2.13767E-05	3.9444E-05	3.9444E-05	7.09277E-05	7.09277E-05	5.01771E-05	4.72255E-06	1.52052E-05	2.69221E-05	0.000147719	0.000147719	3.72234E-05	3.35895E-05	8.38755E-05
3832403773015	383240	3773015	3.38568E-05	3.0552E-05	7.62896E-05	7.62896E-05	2.13504E-05	2.13504E-05	3.93954E-05	3.93954E-05	7.08403E-05	7.08403E-05	5.01153E-05	4.71673E-06	1.51864E-05	2.68889E-05	0.000147259	0.000147259	3.75816E-05	3.39127E-05	8.46825E-05
3832503773015	383250	3773015	3.37733E-05	3.0476E-05	7.61013E-05	7.61013E-05	2.12977E-05	2.12977E-05	3.92982E-05	3.92982E-05	7.06654E-05	7.06654E-05	4.99916E-05	4.70509E-06	1.5149E-05	2.68226E-05	0.000158393	0.000158393	3.79457E-05	3.42412E-05	8.55029E-05
3832603773015	383260	3773015	3.38568E-05	3.0552E-05	7.62896E-05	7.62896E-05	2.13504E-05	2.13504E-05	3.93954E-05	3.93954E-05	7.08403E-05	7.08403E-05	5.01153E-05	4.71673E-06	1.51864E-05	2.68889E-05	0.000170351	0.000170351	3.83814E-05	3.46344E-05	8.64848E-05
3832703773015	383270	3773015	3.38867E-05	3.0578E-05	7.63568E-05	7.63568E-05	2.13692E-05	2.13692E-05	3.94302E-05	3.94302E-05	7.09027E-05	7.09027E-05	5.01594E-05	4.72089E-06	1.51998E-05	2.69126E-05	0.000175363	0.000175363	3.89963E-05	3.51892E-05	8.78702E-05
3832803773015	383280	3773015	3.3821E-05	3.0519E-05	7.62089E-05	7.62089E-05	2.13278E-05	2.13278E-05	3.93538E-05	3.93538E-05	7.07654E-05	7.07654E-05	5.00623E-05	4.71174E-06	1.51704E-05	2.68605E-05	0.000179106	0.000179106	3.95633E-05	3.57009E-05	8.91479E-05
3832903773015	383290	3773015	3.38449E-05	3.0541E-05	7.62627E-05	7.62627E-05	2.13428E-05	2.13428E-05	3.93815E-05	3.93815E-05	7.08153E-05	7.08153E-05	5.00976E-05	4.71507E-06	1.51811E-05	2.68795E-05	0.00018231	0.00018231	4.02319E-05	3.63042E-05	9.06544E-05
3833003773015	383300	3773015	3.37792E-05	3.0482E-05	7.61147E-05	7.61147E-05	2.13014E-05	2.13014E-05	3.93051E-05	3.93051E-05	7.06779E-05	7.06779E-05	5.00004E-05	4.70592E-06	1.51516E-05	2.68273E-05	0.00018499	0.00018499	4.1169E-05	3.71499E-05	9.27661E-05
3833103773015	383310	3773015	3.38509E-05	3.0546E-05	7.62761E-05	7.62761E-05	2.13466E-05	2.13466E-05	3.93885E-05	3.93885E-05	7.08278E-05	7.08278E-05	5.01064E-05	4.7159E-06	1.51838E-05	2.68842E-05	0.000186354	0.000186354	4.3682E-05	3.94175E-05	9.84286E-05
3833203773015	383320	3773015	3.38031E-05	3.0503E-05	7.61685E-05	7.61685E-05	2.13165E-05	2.13165E-05	3.93329E-05	3.93329E-05	7.07279E-05	7.07279E-05	5.00357E-05	4.70925E-06	1.51623E-05	2.68463E-05	0.000186671	0.000186671	4.49296E-05	4.05433E-05	0.00010124
3833303773015	383330	3773015	3.3624E-05	3.0341E-05	7.5765E-05	7.5765E-05	2.12036E-05	2.12036E-05	3.91245E-05	3.91245E-05	7.03532E-05	7.03532E-05	4.97707E-05	4.6843E-06	1.5082E-05	2.67041E-05	0.000186449	0.000186449	4.58846E-05	4.14051E-05	0.000103392
3833403773015	383340	3773015	3.34032E-05	3.0142E-05	7.52673E-05	7.52673E-05	2.10643E-05	2.10643E-05	3.88676E-05	3.88676E-05	6.98911E-05	6.98911E-05	4.94438E-05	4.65353E-06	1.4983E-05	2.65287E-05	0.000185862	0.000185862	4.68994E-05	4.23208E-05	0.000105678
3833503773015	383350	3773015	3.31525E-05	2.9916E-05	7.47024E-05	7.47024E-05	2.09062E-05	2.09062E-05	3.85758E-05	3.85758E-05	6.93665E-05	6.93665E-05	4.90727E-05	4.6186E-06	1.48705E-05	2.63295E-05	0.000185022	0.000185022	4.7747E-05	4.30857E-05	0.000107588
3833603773015	383360	3773015	3.28839E-05	2.9674E-05	7.40972E-05	7.40972E-05	2.07368E-05	2.07368E-05	3.82633E-05	3.82633E-05	6.88045E-05	6.88045E-05	4.86751E-05	4.58118E-06	1.475E-05	2.61162E-05	0.000183896	0.000183896	4.85528E-05	4.38128E-05	0.000109404
3833703773015	383370	3773015	3.25735E-05	2.9393E-05	7.33978E-05	7.33978E-05	2.05411E-05	2.05411E-05	3.79021E-05	3.79021E-05	6.81551E-05	6.81551E-05	4.82156E-05	4.53794E-06	1.46108E-05	2.58697E-05	0.000183578	0.000183578	4.86185E-05	4.38721E-05	0.000109552
3833803773015	383380	3773015	3.22332E-05	2.9086E-05	7.26311E-05	7.26311E-05	2.03265E-05	2.03265E-05	3.75062E-05	3.75062E-05	6.74432E-05	6.74432E-05	4.7712E-05	4.49054E-06	1.44582E-05	2.55995E-05	0.000184355	0.000184355	4.76395E-05	4.29887E-05	0.000107346
3833903773015	383390	3773015	3.19228E-05	2.8806E-05	7.19317E-05	7.19317E-05	2.01308E-05	2.01308E-05	3.71451E-05	3.71451E-05	6.67937E-05	6.67937E-05	4.72525E-05	4.4473E-06	1.4319E-05	2.5353E-05	0.000184498	0.000184498	4.66725E-05	4.21161E-05	0.000105167
3834003773015	383400	3773015	3.16602E-05	2.8569E-05	7.13399E-05	7.13399E-05	1.99651E-05	1.99651E-05	3.68394E-05	3.68394E-05	6.62442E-05	6.62442E-05	4.68638E-05	4.41071E-06	1.42011E-05	2.51444E-05	0.0001838	0.0001838	4.65412E-05	4.19976E-05	0.000104871
3834103773015	383410	3773015	3.14155E-05	2.8349E-05	7.07884E-05	7.07884E-05	1.98108E-05	1.98108E-05	3.65547E-05	3.65547E-05	6.57321E-05	6.57321E-05	4.65015E-05	4.37661E-06	1.40914E-05	2.495E-05	0.000182865	0.000182865	4.65472E-05	4.2003E-05	0.000104885
3834203773015	383420	3773015	3.11767E-05	2.8133E-05	7.02504E-05	7.02504E-05	1.96602E-05	1.96602E-05	3.62769E-05	3.62769E-05	6.52325E-05	6.52325E-05	4.61481E-05	4.34335E-06	1.39843E-05	2.47604E-05	0.000181691	0.000181691	4.67084E-05	4.21484E-05	0.000105248
3834303773015	383430	3773015	3.09499E-05	2.7928E-05	6.97393E-05	6.97393E-05	1.95172E-05	1.95172E-05	3.60129E-05	3.60129E-05	6.47579E-05	6.47579E-05	4.58124E-05	4.31175E-06	1.38825E-05	2.45802E-05	0.00018001	0.00018001	4.73172E-05	4.26978E-05	0.00010662
3834403773015	383440	3773015	3.07051E-05	2.7708E-05	6.91878E-05	6.91878E-05	1.93629E-05	1.93629E-05	3.57282E-05	3.57282E-05	6.42459E-05	6.42459E-05	4.54501E-05	4.27766E-06	1.37728E-05	2.43859E-05	0.000178027	0.000178027	4.79081E-05	4.32311E-05	0.000107951
3834503773015	383450	3773015	3.04365E-05	2.7465E-05	6.85826E-05	6.85826E-05	1.91935E-05	1.91935E-05	3.54156E-05	3.54156E-05	6.36838E-05	6.36838E-05	4.50525E-05	4.24023E-06	1.36523E-05	2.41726E-05	0.000174855	0.000174855	4.89826E-05	4.42006E-05	0.000110372
3834603773015	383460	3773015	3.01799E-05	2.7234E-05	6.80042E-05	6.80042E-05	1.90316E-05	1.90316E-05	3.51169E-05	3.51169E-05	6.31468E-05	6.31468E-05	4.46726E-05	4.20448E-06	1.35371E-05	2.39687E-05	0.000170653	0.000170653	5.01107E-05	4.52187E-05	0.000112914
3834703773015	383470	3773015	2.98695E-05	2.6953E-05	6.73048E-05	6.73048E-05	1.88359E-05	1.88359E-05	3.47558E-05	3.47558E-05	6.24973E-05	6.24973E-05	4.42131E-05	4.16123E-06	1.33979E-05	2.37222E-05	0.000166291	0.000166291	5.08509E-05	4.58866E-05	0.000114582
3834803773015	383480	3773015	2.96068E-05	2.6716E-05	6.6713E-05	6.6713E-05	1.86703E-05	1.86703E-05	3.44502E-05	3.44502E-05	6.19478E-05	6.19478E-05	4.38244E-05	4.12465E-06	1.32801E-05	2.35136E-05	0.000163468	0.000163468	5.09285E-05	4.59566E-05	0.000114757
3834903773015	383490	3773015	2.93442E-05	2.6479E-05	6.61212E-05	6.61212E-05	1.85046E-05	1.85046E-05	3.41446E-05	3.41446E-05	6.13983E-05	6.13983E-05	4.34356E-05	4.08806E-06	1.31623E-05	2.3305E-05	0.000160566	0.000160566	5.08927E-05	4.59243E-05	0.000114676
3835003773015	383500	3773015	2.90219E-05	2.6189E-05	6.53949E-05	6.53949E-05	1.83014E-05	1.83014E-05	3.37695E-05	3.37695E-05	6.07238E-05	6.07238E-05	4.29585E-05	4.04315E-06	1.30177E-05	2.3049E-05	0.000156632	0.000156632	5.10061E-05	4.60266E-05	0.000114932
3835103773015	383510	3773015	2.86219E-05	2.5828E-05	6.44937E-05	6.44937E-05	1.80492E-05	1.80492E-05	3.33041E-05	3.33041E-05	5.9887E-05	5.9887E-05	4.23665E-05	3.98743E-06	1.28383E-05	2.27314E-05	0.000152065	0.000152065	5.1036E-05	4.60536E-05	0.000114999
3835203773015	383520	3773015	2.81862E-05	2.5434E-05	6.35119E-05	6.35119E-05	1.77744E-05	1.77744E-05	3.27971E-05	3.27971E-05	5.89753E-05	5.89753E-05	4.17215E-05	3.92673E-06	1.26429E-05	2.23853E-05	0.000147576	0.000147576	5.07674E-05	4.58112E-05	0.000114394
3835303773015	383530	3773015	2.77564E-05	2.5047E-05	6.25434E-05	6.25434E-05	1.75034E-05	1.75034E-05	3.2297E-05	3.2297E-05	5.80761E-05	5.80761E-05	4.10853E-05	3.86685E-06	1.24501E-05	2.2044E-05	0.000143516	0.000143516	5.02421E-05	4.53372E-05	0.00011321
3835403773015	383540	3773015	2.73147E-05	2.4648E-05	6.15481E-05	6.15481E-05	1.72248E-05	1.72248E-05	3.17831E-05	3.17831E-05	5.71518E-05	5.71518E-05	4.04315E-05	3.80532E-06	1.2252E-05	2.16932E-05	0.000139615	0.000139615	4.95676E-05	4.47285E-05	0.00011169
3835503773015	383550	3773015	2.68431E-05	2.4223E-05	6.04856E-05	6.04856E-05	1.69275E-05	1.69275E-05	3.12343E-05	3.12343E-05	5.61652E-05	5.61652E-05	3.97335E-05	3.73962E-06	1.20405E-05	2.13187E-05	0.000135777	0.000135777	4.87498E-05	4.39906E-05	0.000109848
3835603773015	383560	3773015	2.63537E-05	2.3781E-05	5.93826E-05	5.93826E-05	1.66188E-05	1.66188E-05	3.06648E-05	3.06648E-05	5.5141E-05	5.5141E-05	3.9009E-05	3.67143E-06	1.18209E-05	2.09299E-05	0.00013205	0.00013205	4.77947E-05	4.31288E-05	0.000107696
3835703773015	383570	3773015	2.58523E-05	2.3328E-05	5.82528E-05	5.82528E-05	1.63026E-05	1.63026E-05	3.00814E-05	3.00814E-05	5.40919E-05	5.40919E-05	3.82668E-05	3.60158E-06	1.1596E-05	2.05317E-05	0.000128529	0.000128529	4.67621E-05	4.21969E-05	0.000105369
3835803773015	383580	3773015	2.53329E-05	2.286E-05	5.70827E-05	5.70827E-05	1.59751E-05	1.59751E-05	2.94771E-05	2.94771E-05	5.30053E-05	5.30053E-05	3.74981E-05	3.52923E-06	1.13631E-05	2.01193E-05	0.00012515	0.00012515	4.56279E-05	4.11735E-05	0.000102813
3835903773015	383590	3773015	2.48196E-05	2.2397E-05	5.59259E-05	5.59259E-05	1.56514E-05	1.56514E-05	2.88798E-05	2.88798E-05	5.19312E-05	5.19312E-05	3.67382E-05	3.45772E-06	1.11328E-05	1.97116E-05	0.000121978	0.000121978	4.4452E-05	4.01124E-05	0.000100164
3836003773015	383600	3773015	2.44197E-05	2.2036E-05	5.50248E-05	5.50248E-05	1.53992E-05	1.53992E-05	2.84144E-05	2.84144E-05	5.10944E-05	5.10944E-05	3.61463E-05	3.402E-06	1.09534E-05	1.9394E-05	0.000119473	0.000119473	4.34731E-05	3.9229E-05	9.79578E-05
3836103773015	383610	3773015	2.42406E-05	2.1874E-05	5.46213E-05	5.46213E-05	1.52863E-05	1.52863E-05	2.82061E-05	2.82061E-05	5.07198E-05	5.07198E-05	3.58812E-05	3.37705E-06	1.08731E-05	1.92518E-05	0.000117902	0.000117902	4.28762E-05	3.86904E-05	9.66128E-05
3836203773015	383620	3773015	2.40555E-05	2.1707E-05	5.42043E-05	5.42043E-05	1.51696E-05	1.51696E-05	2.79908E-05	2.79908E-05	5.03326E-05	5.03326E-05	3.56073E-05	3.35127E-06	1.07901E-05	1.91048E-05	0.000116396	0.000116396	4.22852E-05	3.81571E-05	9.52812E-05
3836303773015	383630	3773015	2.40257E-05	2.168E-05	5.41371E-05	5.41371E-05	1.51508E-05	1.51508E-05	2.7956E-05	2.7956E-05	5.02701E-05	5.02701E-05	3.55631E-05	3.34712E-06	1.07767E-05	1.90811E-05	0.000115539	0.000115539	4.19808E-05	3.78824E-05	9.45953E-05
3836403773015	383640	3773015	2.40317E-05	2.1686E-05	5.41505E-05	5.41505E-05	1.51545E-05	1.51545E-05	2.7963E-05	2.7963E-05	5.02826E-05	5.02826E-05	3.55719E-05	3.34795E-06	1.07794E-05	1.90858E-05	0.000114921	0.000114921	4.1748E-05	3.76724E-05	9.40707E-05
3836503773015	383650	3773015	2.40496E-05	2.1702E-05	5.41909E-05	5.41909E-05	1.51658E-05	1.51658E-05	2.79838E-05	2.79838E-05	5.03201E-05	5.03201E-05	3.55985E-05	3.35044E-06	1.07874E-05	1.91001E-05	0.000114429	0.000114429	4.15391E-05	3.74838E-05	9.36E-05
3836603773015	383660	3773015	2.41033E-05	2.175E-05	5.43119E-05	5.43119E-05	1.51997E-05	1.51997E-05	2.80463E-05	2.80463E-05	5.04325E-05	5.04325E-05	3.5678E-05	3.35793E-06	1.08115E-05	1.91427E-05	0.000114191	0.000114191	4.14018E-05	3.73599E-05	9.32906E-05
3836703773015	383670	3773015	2.4157E-05	2.1799E-05	5.4433E-05	5.4433E-05	1.52336E-05	1.52336E-05	2.81088E-05	2.81088E-05	5.05449E-05	5.05449E-05	3.57575E-05	3.36541E-06	1.08356E-05	1.91854E-05	0.000114049	0.000114049	4.12526E-05	3.72253E-05	9.29544E-05
3836803773015	383680	3773015	2.4157E-05	2.1799E-05	5.4433E-05	5.4433E-05	1.52336E-05	1.52336E-05	2.81088E-05	2.81088E-05	5.05449E-05	5.05449E-05	3.57575E-05	3.36541E-06	1.08356E-05	1.91854E-05	0.00011373	0.00011373	4.10198E-05	3.70152E-05	9.24298E-05
3836903773015	383690	3773015	2.41391E-05	2.1783E-05	5.43926E-05	5.43926E-05	1.52223E-05	1.52223E-05	2.8088E-05	2.8088E-05	5.05074E-05	5.05074E-05	3.5731E-05	3.36292E-06	1.08276E-05	1.91712E-05	0.000113351	0.000113351	4.07512E-05	3.67728E-05	9.18245E-05
3837003773015	383700	3773015	2.41152E-05	2.1761E-05	5.43388E-05	5.43388E-05	1.52072E-05	1.52072E-05	2.80602E-05	2.80602E-05	5.04575E-05	5.04575E-05	3.56956E-05	3.35959E-06	1.08169E-05	1.91522E-05	0.000113049	0.000113049	4.04945E-05	3.65412E-05	9.12462E-05
3837103773015	383710	3773015	2.41511E-05	2.1793E-05	5.44195E-05	5.44195E-05	1.52298E-05	1.52298E-05	2.81019E-05	2.81019E-05	5.05324E-05	5.05324E-05	3.57487E-05	3.36458E-06	1.08329E-05	1.91807E-05	0.000113192	0.000113192	4.03154E-05	3.63796E-05	9.08427E-05
3837203773015	383720	3773015	2.4163E-05	2.1804E-05	5.44464E-05	5.44464E-05	1.52373E-05	1.52373E-05	2.81158E-05	2.81158E-05	5.05574E-05	5.05574E-05	3.57663E-05	3.36624E-06	1.08383E-05	1.91901E-05	0.000113367	0.000113367	4.01065E-05	3.61911E-05	9.03719E-05
3837303773015	383730	3773015	2.41511E-05	2.1793E-05	5.44195E-05	5.44195E-05	1.52298E-05	1.52298E-05	2.81019E-05	2.81019E-05	5.05324E-05	5.05324E-05	3.57487E-05	3.36458E-06	1.08329E-05	1.91807E-05	0.000113462	0.000113462	3.98618E-05	3.59703E-05	8.98205E-05
3837403773015	383740	3773015	2.41152E-05	2.1761E-05	5.43388E-05	5.43388E-05	1.52072E-05	1.52072E-05	2.80602E-05	2.80602E-05	5.04575E-05	5.04575E-05	3.56956E-05	3.35959E-06	1.08169E-05	1.91522E-05	0.000113446	0.000113446	3.95991E-05	3.57333E-05	8.92286E-05
3837503773015	383750	3773015	2.40615E-05	2.1713E-05	5.42178E-05	5.42178E-05	1.51734E-05	1.51734E-05	2.79977E-05	2.79977E-05	5.03451E-05	5.03451E-05	3.56161E-05	3.35211E-06	1.07928E-05	1.91095E-05	0.00011343	0.00011343	3.93246E-05	3.54855E-05	8.86099E-05
3837603773015	383760	3773015	2.39839E-05	2.1642E-05	5.40429E-05	5.40429E-05	1.51244E-05	1.51244E-05	2.79074E-05	2.79074E-05	5.01827E-05	5.01827E-05	3.55013E-05	3.3413E-06	1.0758E-05	1.90479E-05	0.000113271	0.000113271	3.905E-05	3.52377E-05	8.79912E-05
3837703773015	383770	3773015	2.38884E-05	2.1556E-05	5.38277E-05	5.38277E-05	1.50642E-05	1.50642E-05	2.77963E-05	2.77963E-05	4.99829E-05	4.99829E-05	3.53599E-05	3.32799E-06	1.07151E-05	1.89721E-05	0.000113097	0.000113097	3.87993E-05	3.50115E-05	8.74263E-05
3837803773015	383780	3773015	2.37869E-05	2.1465E-05	5.35991E-05	5.35991E-05	1.50002E-05	1.50002E-05	2.76782E-05	2.76782E-05	4.97706E-05	4.97706E-05	3.52097E-05	3.31385E-06	1.06696E-05	1.88915E-05	0.000112986	0.000112986	3.85665E-05	3.48014E-05	8.69018E-05
3837903773015	383790	3773015	2.36795E-05	2.1368E-05	5.3357E-05	5.3357E-05	1.49325E-05	1.49325E-05	2.75532E-05	2.75532E-05	4.95457E-05	4.95457E-05	3.50506E-05	3.29888E-06	1.06214E-05	1.88061E-05	0.000112938	0.000112938	3.83755E-05	3.4629E-05	8.64714E-05
3838003773015	383800	3773015	2.35661E-05	2.1265E-05	5.31014E-05	5.31014E-05	1.48609E-05	1.48609E-05	2.74212E-05	2.74212E-05	4.93084E-05	4.93084E-05	3.48828E-05	3.28308E-06	1.05705E-05	1.87161E-05	0.000112811	0.000112811	3.82143E-05	3.44836E-05	8.61082E-05
3838103773015	383810	3773015	2.34228E-05	2.1136E-05	5.27786E-05	5.27786E-05	1.47706E-05	1.47706E-05	2.72545E-05	2.72545E-05	4.90087E-05	4.90087E-05	3.46707E-05	3.26313E-06	1.05063E-05	1.86023E-05	0.000112145	0.000112145	3.79994E-05	3.42897E-05	8.5624E-05
3838203773015	383820	3773015	2.32796E-05	2.1007E-05	5.24558E-05	5.24558E-05	1.46803E-05	1.46803E-05	2.70878E-05	2.70878E-05	4.8709E-05	4.8709E-05	3.44587E-05	3.24317E-06	1.0442E-05	1.84885E-05	0.000111337	0.000111337	3.77905E-05	3.41012E-05	8.51532E-05
3838303773015	383830	3773015	2.31482E-05	2.0888E-05	5.21599E-05	5.21599E-05	1.45974E-05	1.45974E-05	2.6935E-05	2.6935E-05	4.84342E-05	4.84342E-05	3.42643E-05	3.22487E-06	1.03831E-05	1.83842E-05	0.00011040	0.00011040	3.75756E-05	3.39073E-05	8.4669E-05
3838403773015	383840	3773015	2.29811E-05	2.0738E-05	5.17833E-05	5.17833E-05	1.4492E-05	1.4492E-05	2.67405E-05	2.67405E-05	4.80845E-05	4.80845E-05	3.40169E-05	3.20159E-06	1.03081E-05	1.82515E-05	0.000109148	0.000109148	3.73189E-05	3.36757E-05	8.40907E-05
3838503773015	383850	3773015	2.2814E-05	2.0587E-05	5.14067E-05	5.14067E-05	1.43866E-05	1.43866E-05	2.65461E-05	2.65461E-05	4.77348E-05	4.77348E-05	3.37695E-05	3.17831E-06	1.02332E-05	1.81187E-05	0.000107895	0.000107895	3.70682E-05	3.34494E-05	8.35258E-05
3838603773015	383860	3773015	2.25633E-05	2.0361E-05	5.08418E-05	5.08418E-05	1.42286E-05	1.42286E-05	2.62544E-05	2.62544E-05	4.72102E-05	4.72102E-05	3.33984E-05	3.14338E-06	1.01207E-05	1.79196E-05	0.000105976	0.000105976	3.66862E-05	3.31047E-05	8.2665E-05
3838703773015	383870	3773015	2.23066E-05	2.0129E-05	5.02634E-05	5.02634E-05	1.40667E-05	1.40667E-05	2.59557E-05	2.59557E-05	4.66732E-05	4.66732E-05	3.30185E-05	3.10762E-06	1.00056E-05	1.77158E-05	0.000103771	0.000103771	3.62564E-05	3.27169E-05	8.16965E-05
3838803773015	383880	3773015	2.20857E-05	1.993E-05	4.97658E-05	4.97658E-05	1.39274E-05	1.39274E-05	2.56987E-05	2.56987E-05	4.62111E-05	4.62111E-05	3.26916E-05	3.07685E-06	9.90653E-06	1.75404E-05	0.000101947	0.000101947	3.58804E-05	3.23775E-05	8.08492E-05
3838903773015	383890	3773015	2.20499E-05	1.9897E-05	4.96851E-05	4.96851E-05	1.39048E-05	1.39048E-05	2.5657E-05	2.5657E-05	4.61361E-05	4.61361E-05	3.26385E-05	3.07186E-06	9.89047E-06	1.75119E-05	0.000102201	0.000102201	3.59162E-05	3.24099E-05	8.09299E-05
3839003773015	383900	3773015	2.20977E-05	1.994E-05	4.97927E-05	4.97927E-05	1.39349E-05	1.39349E-05	2.57126E-05	2.57126E-05	4.6236E-05	4.6236E-05	3.27092E-05	3.07852E-06	9.91189E-06	1.75499E-05	0.000102217	0.000102217	3.59938E-05	3.24799E-05	8.11047E-05
3839103773015	383910	3773015	2.19664E-05	1.9822E-05	4.94967E-05	4.94967E-05	1.38521E-05	1.38521E-05	2.55598E-05	2.55598E-05	4.59613E-05	4.59613E-05	3.25148E-05	3.06022E-06	9.85298E-06	1.74456E-05	0.000101139	0.000101139	3.57968E-05	3.23021E-05	8.06609E-05
3829703773025	382970	3773025	3.93842E-05	3.5539E-05	8.87444E-05	8.87444E-05	2.4836E-05	2.4836E-05	4.5827E-05	4.5827E-05	8.24056E-05	8.24056E-05	5.8297E-05	5.48678E-06	1.76658E-05	3.12788E-05	0.000145102	0.000145102	3.06275E-05	2.76375E-05	6.9013E-05
3829803773025	382980	3773025	3.6919E-05	3.3315E-05	8.31895E-05	8.31895E-05	2.32814E-05	2.32814E

			KMMass Grading / Excavation	KMDrainage / Utilities Trenching	KMFoundations / Concrete Pads	KMBuilding / Structure Construction	KMAsphalt Paving	KMArchitectural Coating	KMLandscaping or Other Finishing	KMWaterside Construction (Piles)	EWNDemolition	EWNSite Grubbing / Prep	EWNDrainage / Utilities Trenching	EWNDrainage / Utilities Trenching	EWNDrainage / Utilities Trenching	EWNFoundations / Concrete Pads	EWNBuilding / Structure Construction	EWNAsphalt Paving	EWNLandscaping or Other Finishing	EWNWaterside Construction (Piles)	ISDemolition
Unique Identifier	X (UTM)	Y (UTM)	2026	2026	2026	2026	2026	2026	2026	2026	2027	2027	2027	2028	2029	2029	2029	2029	2029	2029	2027
3831703773015	383170	3773015	7.91813E-05	1.70601E-05	4.08887E-05	7.58435E-05	5.20149E-05	4.89552E-06	1.57621E-05	2.79082E-05	0.000390924	0.000527076	0.000639506	0.000639506	0.000639506	0.000454874	0.000792162	0.000578649	0.000175348	0.000304281	2.55419E-05
3831903773015	383190	3773015	8.06474E-05	1.7376E-05	4.16458E-05	7.72478E-05	5.2978E-05	4.98616E-06	1.60539E-05	2.84249E-05	0.000420268	0.000566641	0.000687509	0.000687509	0.000687509	0.000489019	0.000851624	0.000622085	0.000188511	0.000327121	2.56553E-05
3832003773015	383200	3773015	8.14275E-05	1.75441E-05	4.20486E-05	7.7995E-05	5.34905E-05	5.0344E-06	1.62092E-05	2.86999E-05	0.000436068	0.000587944	0.000713357	0.000713357	0.000713357	0.000507404	0.000883642	0.000645473	0.000195598	0.00033942	2.5715E-05
3832103773015	383210	3773015	8.22076E-05	1.77122E-05	4.24515E-05	7.87422E-05	5.40029E-05	5.08263E-06	1.63645E-05	2.89748E-05	0.000451862	0.000609239	0.000739194	0.000739194	0.000739194	0.000525782	0.000915647	0.000668852	0.000202682	0.000351713	2.57747E-05
3832203773015	383220	3773015	8.30416E-05	1.78919E-05	4.28821E-05	7.9541E-05	5.45507E-05	5.13419E-06	1.65305E-05	2.92687E-05	0.000468994	0.000632337	0.000767219	0.000767219	0.000767219	0.000545716	0.000950362	0.00069421	0.000210367	0.000365048	2.58463E-05
3832303773015	383230	3773015	8.38755E-05	1.80715E-05	4.33127E-05	8.03397E-05	5.50985E-05	5.18574E-06	1.66965E-05	2.95627E-05	0.000486131	0.000655443	0.000795254	0.000795254	0.000795254	0.000565656	0.000985089	0.000719576	0.000218053	0.000378387	2.59119E-05
3832403773015	383240	3773015	8.46825E-05	1.82454E-05	4.37295E-05	8.11127E-05	5.56287E-05	5.23564E-06	1.68572E-05	2.98471E-05	0.000502612	0.000677664	0.000822214	0.000822214	0.000822214	0.000584833	0.001018485	0.000743971	0.000225446	0.000391215	2.59716E-05
3832503773015	383250	3773015	8.55029E-05	1.84222E-05	4.41532E-05	8.18986E-05	5.61676E-05	5.28636E-06	1.70205E-05	3.01363E-05	0.000518484	0.000699064	0.000848179	0.000848179	0.000848179	0.000603301	0.001050647	0.000767465	0.000232565	0.000403569	2.60194E-05
3832603773015	383260	3773015	8.64848E-05	1.86337E-05	4.46602E-05	8.28391E-05	5.68126E-05	5.34707E-06	1.72159E-05	3.04824E-05	0.000532469	0.00071792	0.000871058	0.000871058	0.000871058	0.000619575	0.001078988	0.000788167	0.000238838	0.000414455	2.60612E-05
3832703773015	383270	3773015	8.78702E-05	1.89322E-05	4.53756E-05	8.4166E-05	5.77227E-05	5.43272E-06	1.74917E-05	3.09706E-05	0.000542414	0.000731328	0.000887326	0.000887326	0.000887326	0.000631146	0.001099139	0.000802887	0.000243299	0.000422195	2.60552E-05
3832803773015	383280	3773015	8.91479E-05	1.92075E-05	4.60354E-05	8.539E-05	5.85621E-05	5.51172E-06	1.77461E-05	3.1421E-05	0.000546765	0.000737195	0.000894445	0.000894445	0.000894445	0.00063621	0.001107957	0.000809328	0.000245251	0.000425582	2.59776E-05
3832903773015	383290	3773015	9.06544E-05	1.95321E-05	4.68133E-05	8.68329E-05	5.95516E-05	5.60486E-06	1.8046E-05	3.1952E-05	0.000545983	0.000736141	0.000893165	0.000893165	0.000893165	0.0006353	0.001106373	0.000808171	0.0002449	0.000424974	2.59597E-05
3833003773015	383300	3773015	9.27661E-05	1.99871E-05	4.79038E-05	8.88555E-05	6.09388E-05	5.73542E-06	1.84663E-05	3.26962E-05	0.000543232	0.000732431	0.000888664	0.000888664	0.000888664	0.000632098	0.001100796	0.000804097	0.000243666	0.000422832	2.74221E-05
3833103773015	383310	3773015	9.84286E-05	2.12071E-05	5.08279E-05	9.42794E-05	6.46586E-05	6.08551E-06	1.95935E-05	3.4692E-05	0.000539346	0.000727192	0.000882307	0.000882307	0.000882307	0.000627576	0.001092922	0.000798345	0.000241923	0.000419807	2.8992E-05
3833203773015	383320	3773015	0.00010124	2.18128E-05	5.22795E-05	9.6972E-05	6.65052E-05	6.25932E-06	2.01531E-05	3.56828E-05	0.000541136	0.000729606	0.000885236	0.000885236	0.000885236	0.00062966	0.001096551	0.000800996	0.000242726	0.000421201	2.95531E-05
3833303773015	383330	3773015	0.000103392	2.22764E-05	5.33908E-05	9.90333E-05	6.79189E-05	6.39237E-06	2.05815E-05	3.64413E-05	0.000537406	0.000724576	0.000879133	0.000879133	0.000879133	0.000625319	0.001088991	0.000795474	0.000241053	0.000418297	2.98456E-05
3833403773015	383340	3773015	0.000105678	2.27691E-05	5.45716E-05	0.000101223	6.9421E-05	6.53374E-06	2.10367E-05	3.72473E-05	0.00053149	0.0007166	0.000869456	0.000869456	0.000869456	0.000618436	0.001077004	0.000786718	0.000238399	0.000413693	3.00784E-05
3833503773015	383350	3773015	0.000107588	2.31806E-05	5.55578E-05	0.000103053	7.06756E-05	6.65182E-06	2.14169E-05	3.79204E-05	0.000524232	0.000706814	0.000857582	0.000857582	0.000857582	0.00060999	0.001062296	0.000775974	0.000235144	0.000408043	3.01918E-05
3833603773015	383360	3773015	0.000109404	2.35718E-05	5.64955E-05	0.000104792	7.18684E-05	6.76409E-06	2.17783E-05	3.85604E-05	0.000514735	0.000694009	0.000842047	0.000842047	0.000842047	0.00059894	0.001043051	0.000761916	0.000230884	0.000400651	3.02455E-05
3833703773015	383370	3773015	0.000109552	2.36037E-05	5.65719E-05	0.000104934	7.19656E-05	6.77323E-06	2.18078E-05	3.86126E-05	0.000509112	0.000686428	0.000832848	0.000832848	0.000832848	0.000592397	0.001031657	0.000753593	0.000228362	0.000396275	2.9959E-05
3833803773015	383380	3773015	0.000107346	2.31284E-05	5.54328E-05	0.000102821	7.05166E-05	6.63685E-06	2.13687E-05	3.78351E-05	0.000509936	0.000687539	0.000834196	0.000834196	0.000834196	0.000593355	0.001033326	0.000754813	0.000228731	0.000396916	2.92188E-05
3833903773015	383390	3773015	0.000105167	2.2659E-05	5.43076E-05	0.000100734	6.90852E-05	6.50214E-06	2.09349E-05	3.70671E-05	0.000508975	0.000686243	0.000832624	0.000832624	0.000832624	0.000592237	0.001031379	0.00075339	0.0002283	0.000396168	2.84667E-05
3834003773015	383400	3773015	0.000104871	2.25952E-05	5.41548E-05	0.00010045	6.88908E-05	6.48384E-06	2.0876E-05	3.69628E-05	0.000499609	0.000673616	0.000817303	0.000817303	0.000817303	0.00058134	0.001012401	0.000739527	0.000224099	0.000388878	2.81563E-05
3834103773015	383410	3773015	0.000104885	2.25981E-05	5.41618E-05	0.000100463	6.88997E-05	6.48467E-06	2.08787E-05	3.69676E-05	0.000487558	0.000657367	0.000797588	0.000797588	0.000797588	0.000567316	0.000987979	0.000721688	0.000218693	0.000379497	2.79235E-05
3834203773015	383420	3773015	0.000105248	2.26764E-05	5.43493E-05	0.000100811	6.91382E-05	6.50713E-06	2.0951E-05	3.70956E-05	0.000472414	0.000636949	0.000772814	0.000772814	0.000772814	0.000549695	0.000957293	0.000699272	0.000211901	0.00036771	2.77803E-05
3834303773015	383430	3773015	0.00010662	2.29719E-05	5.50577E-05	0.000102125	7.00394E-05	6.59195E-06	2.12241E-05	3.75791E-05	0.000452011	0.00060944	0.000739438	0.000739438	0.000739438	0.000525955	0.000915949	0.000669072	0.000202749	0.00035183	2.784E-05
3834403773015	383440	3773015	0.000107951	2.32588E-05	5.57454E-05	0.000103401	7.09142E-05	6.67427E-06	2.14891E-05	3.80484E-05	0.000431245	0.000581441	0.000705467	0.000705467	0.000705467	0.000501792	0.000873868	0.000638334	0.000193434	0.000335666	2.78638E-05
3834503773015	383450	3773015	0.000110372	2.37805E-05	5.69956E-05	0.00010572	7.25046E-05	6.82396E-06	2.19711E-05	3.89017E-05	0.000405339	0.000546512	0.000663087	0.000663087	0.000663087	0.00047148	0.000821373	0.000599987	0.000181814	0.000315501	2.80608E-05
3834603773015	383460	3773015	0.000112914	2.43282E-05	5.83083E-05	0.000108155	7.41745E-05	6.98113E-06	2.24771E-05	3.97977E-05	0.000378639	0.000510513	0.00061941	0.00061941	0.00061941	0.00044058	0.000767269	0.000560466	0.000169838	0.000294719	2.81683E-05
3834703773015	383470	3773015	0.000114582	2.46875E-05	5.91695E-05	0.000109752	7.52701E-05	7.08424E-06	2.28091E-05	4.03856E-05	0.000354619	0.000478128	0.000580116	0.000580116	0.000580116	0.00041263	0.000718595	0.000524911	0.000159064	0.000276023	2.81026E-05
3834803773015	383480	3773015	0.000114757	2.47252E-05	5.92598E-05	0.00010992	7.5385E-05	7.09505E-06	2.28439E-05	4.04472E-05	0.000337554	0.000455119	0.000552199	0.000552199	0.000552199	0.000392774	0.000684014	0.000499651	0.000151409	0.00026274	2.78758E-05
3834903773015	383490	3773015	0.000114676	2.47078E-05	5.92182E-05	0.000109842	7.53319E-05	7.09007E-06	2.28279E-05	4.04187E-05	0.00032133	0.000433244	0.000525658	0.000525658	0.000525658	0.000373895	0.000651138	0.000475636	0.000144132	0.000250111	2.7637E-05
3835003773015	383500	3773015	0.000114932	2.47629E-05	5.93501E-05	0.000110087	7.54998E-05	7.10587E-06	2.28787E-05	4.05088E-05	0.000303142	0.000408721	0.000495905	0.000495905	0.000495905	0.000352732	0.000614282	0.000448714	0.000135974	0.000235955	2.73744E-05
3835103773015	383510	3773015	0.000114999	2.47774E-05	5.93849E-05	0.000110151	7.5544E-05	7.11002E-06	2.28921E-05	4.05325E-05	0.000284434	0.000383499	0.000465302	0.000465302	0.000465302	0.00033965	0.000576374	0.000421023	0.000127583	0.000221394	2.70461E-05
3835203773015	383520	3773015	0.000114394	2.46469E-05	5.90723E-05	0.000109572	7.51464E-05	7.0726E-06	2.27716E-05	4.03192E-05	0.000267225	0.000360296	0.00043715	0.00043715	0.00043715	0.00031094	0.000541502	0.00039555	0.000119864	0.000207999	2.66461E-05
3835303773015	383530	3773015	0.00011321	2.43919E-05	5.84611E-05	0.000108438	7.43689E-05	6.99942E-06	2.2536E-05	3.9902E-05	0.000252189	0.000340023	0.000412552	0.000412552	0.000412552	0.000293445	0.000511033	0.000373293	0.000113119	0.000196295	2.62223E-05
3835403773015	383540	3773015	0.00011169	2.40645E-05	5.76762E-05	0.000106982	7.33705E-05	6.90545E-06	2.22335E-05	3.93663E-05	0.000238383	0.000321408	0.000389966	0.000389966	0.000389966	0.000277379	0.000483055	0.000352857	0.000106926	0.000185549	2.57747E-05
3835503773015	383550	3773015	0.000109848	2.36674E-05	5.67247E-05	0.000105217	7.216E-05	6.79153E-06	2.18667E-05	3.87169E-05	0.000225561	0.000304121	0.000368992	0.000368992	0.000368992	0.00026246	0.000457074	0.000333878	0.000101175	0.000175569	2.52971E-05
3835603773015	383560	3773015	0.000107696	2.32038E-05	5.56134E-05	0.000103156	7.07463E-05	6.65847E-06	2.14383E-05	3.79583E-05	0.000213683	0.000288105	0.00034956	0.00034956	0.00034956	0.00024863	0.00043003	0.000316295	9.5847E-05	0.000166323	2.47957E-05
3835703773015	383570	3773015	0.000105369	2.27024E-05	5.44118E-05	0.000100927	6.92177E-05	6.51461E-06	2.09751E-05	3.71382E-05	0.000202878	0.000273538	0.000331886	0.000331886	0.000331886	0.00023606	0.00041111	0.000300303	9.10009E-05	0.000157913	2.42883E-05
3835803773015	383580	3773015	0.000102813	2.21518E-05	5.30921E-05	9.84793E-05	6.7539E-05	6.35661E-06	2.04664E-05	3.62375E-05	0.00019282	0.000259977	0.000315432	0.000315432	0.000315432	0.00022436	0.000390728	0.000285415	8.64894E-05	0.000150085	2.37695E-05
3835903773015	383590	3773015	0.000100164	2.15809E-05	5.17239E-05	9.59413E-05	6.57984E-05	6.19279E-06	1.99389E-05	3.53036E-05	0.000183616	0.000247567	0.000300375	0.000300375	0.000300375	0.00021365	0.000372077	0.000271791	8.23608E-05	0.00014292	2.32497E-05
3836003773015	383600	3773015	9.79578E-05	2.11057E-05	5.05848E-05	9.38285E-05	6.43493E-05	6.05641E-06	1.94998E-05	3.45261E-05	0.000176149	0.000237499	0.000288159	0.000288159	0.000288159	0.000204965	0.000356945	0.000260737	7.90113E-05	0.000137108	2.28558E-05
3836103773015	383610	3773015	9.66128E-05	2.08159E-05	4.98902E-05	9.25401E-05	6.34658E-05	5.97325E-06	1.92321E-05	3.40521E-05	0.00017089	0.00023040 8	0.000279556	0.000279556	0.000279556	0.00019884 5	0.00034628 9	0.000252953	7.66525E-05	0.000133015	2.26767E-05
3836203773015	383620	3773015	9.52812E-05	2.0529E-05	4.92026E-05	9.12647E-05	6.25911E-05	5.89092E-06	1.8967E-05	3.35827E-05	0.000165876	0.000223648	0.000271354	0.000271354	0.000271354	0.00019301 1	0.00033612 8	0.000245531	7.44034E-05	0.000129112	2.25036E-05
3836303773015	383630	3773015	9.45953E-05	2.03812E-05	4.88484E-05	9.06077E-05	6.21405E-05	5.84851E-06	1.88304E-05	3.3341E-05	0.000162276	0.000218795	0.000265465	0.000265465	0.000265465	0.00018882 3	0.00032883 5	0.000240203	7.27889E-05	0.00012631	2.24797E-05
3836403773015	383640	3773015	9.40707E-05	2.02682E-05	4.85775E-05	9.01052E-05	6.17959E-05	5.81608E-06	1.8726E-05	3.31561E-05	0.000159178	0.000214618	0.000260398	0.000260398	0.000260398	0.00018521 8	0.00032255 7	0.000235618	7.13993E-05	0.000123899	2.24916E-05
3836503773015	383650	3773015	9.36E-05	2.01667E-05	4.83344E-05	8.96543E-05	6.14866E-05	5.78698E-06	1.86323E-05	3.29902E-05	0.000156355	0.000210811	0.000255779	0.000255779	0.000255779	0.00018193 3	0.00031683 6	0.000231439	7.01329E-05	0.000121701	2.25155E-05
3836603773015	383660	3773015	9.32906E-05	2.01001E-05	4.81747E-05	8.9358E-05	6.12834E-05	5.76785E-06	1.85707E-05	3.28811E-05	0.000154039	0.000207689	0.00025199	0.00025199	0.00025199	0.00017923 8	0.00031214 2	0.0002801	6.9094E-05	0.000119898	2.25692E-05
3836703773015	383670	3773015	9.29544E-05	2.00276E-05	4.8001E-05	8.90359E-05	6.10625E-05	5.74706E-06	1.85038E-05	3.27626E-05	0.000151872	0.000204767	0.000248445	0.000248445	0.000248445	0.00017671 7	0.00030775 2	0.000224803	6.81221E-05	0.000118212	2.2617E-05
3836803773015	383680	3773015	9.24298E-05	1.99146E-05	4.77301E-05	8.85335E-05	6.07179E-05	5.71463E-06	1.83994E-05	3.25777E-05	0.000149443	0.000201492	0.000244471	0.000244471	0.000244471	0.00017389	0.00030282 9	0.000221207	6.70324E-05	0.000116321	2.2623E-05
3836903773015	383690	3773015	9.18245E-05	1.97842E-05	4.74176E-05	8.79537E-05	6.03203E-05	5.67721E-06	1.82789E-05	3.23644E-05	0.000146936	0.000198111	0.0024037	0.0024037	0.0024037	0.00017097 3	0.00029774 9	0.000217496	6.59079E-05	0.00011437	2.26051E-05
3837003773015	383700	3773015	9.12462E-05	1.96596E-05	4.71189E-05	8.73997E-05	5.99404E-05	5.64145E-06	1.81638E-05	3.21605E-05	0.00014459	0.000194948	0.000236532	0.000236532	0.000236532	0.000168243	0.000292995	0.000214024	6.48557E-05	0.000112544	2.25812E-05
3837103773015	383710	3773015	9.08427E-05	1.95727E-05	4.69106E-05	8.70132E-05	5.96753E-05	5.6165E-06	1.80834E-05	3.20183E-05	0.000142984	0.000192784	0.000233906	0.000233906	0.000233906	0.000166375	0.000289741	0.000211647	6.41354E-05	0.000111294	2.26051E-05
3837203773015	383720	3773015	9.03719E-05	1.94712E-05	4.66675E-05	8.65623E-05	5.93661E-05	5.5874E-06	1.79897E-05	3.18524E-05	0.000141408	0.000190659	0.000231328	0.000231328	0.000231328	0.00016454 1	0.00028654 8	0.000209314	6.34286E-05	0.000110067	2.2611E-05
3837303773015	383730	3773015	8.98205E-05	1.93524E-05	4.63827E-05	8.60341E-05	5.90038E-05	5.5533E-06	1.788E-05	3.1658E-05	0.000139707	0.000188365	0.000228545	0.000228545	0.000228545	0.00016256 2	0.00028310 1	0.000206796	6.26655E-05	0.000108743	2.25871E-05
3837403773015	383740	3773015	8.92286E-05	1.92249E-05	4.60771E-05	8.54673E-05	5.86151E-05	5.51671E-06	1.77621E-05	3.14494E-05	0.000137887	0.00018591	0.000225567	0.000225567	0.000225567	0.00016044 3	0.00027941 1	0.000204101	6.18489E-05	0.000107326	2.25394E-05
3837503773015	383750	3773015	8.86099E-05	1.90916E-05	4.57576E-05	8.48746E-05	5.82086E-05	5.47846E-06	1.7639E-05	3.12314E-05	0.000136054	0.00018344	0.000222569	0.000222569	0.000222569	0.00015831 1	0.00027569 8	0.000201389	6.10269E-05	0.0001059	2.24797E-05
3837603773015	383760	3773015	8.79912E-05	1.89583E-05	4.54381E-05	8.4282E-05	5.78022E-05	5.44021E-06	1.75158E-05	3.10133E-05	0.000134108	0.000180816	0.000219385	0.000219385	0.000219385	0.00015604 7	0.00027175 5	0.000198508	6.01541E-05	0.000104385	2.24021E-05
3837703773015	383770	3773015	8.74263E-05	1.88366E-05	4.51464E-05	8.37409E-05	5.74311E-05	5.40528E-06	1.74034E-05	3.08142E-05	0.000132168	0.0001782	0.000216212	0.000216212	0.000216212	0.00015378 9	0.00026782 4	0.000195637	5.92839E-05	0.000102875	2.23066E-05
3837803773015	383780	3773015	8.69018E-05	1.87236E-05	4.48755E-05	8.32385E-05	5.70865E-05	5.37285E-06	1.72989E-05	3.06293E-05	0.000130348	0.000175746	0.000213234	0.000213234	0.000213234	0.00015167 1	0.00026413 5	0.000192942	5.84673E-05	0.000101458	2.21932E-05
3837903773015	383790	3773015	8.64714E-05	1.86308E-05	4.46532E-05	8.28262E-05	5.68038E-05	5.34624E-06	1.72133E-05	3.04776E-05	0.000128706	0.000173533	0.000210548	0.000210548	0.000210548	0.00014976 1	0.00026080 8	0.000190512	5.7731E-05	0.00010018	2.20619E-05
3838003773015	383800	3773015	8.61082E-05	1.85526E-05	4.44657E-05	8.24783E-05	5.65652E-05	5.32379E-06	1.7141E-05	3.03496E-05	0.000127083	0.000171343	0.000207892	0.000207892	0.000207892	0.00014787 2	0.00025751 8	0.000188109	5.70027E-05	9.89165E-05	2.19305E-05
3838103773015	383810	3773015	8.5624E-05	1.84483E-05	4.42157E-05	8.20146E-05	5.62471E-05	5.29385E-06	1.70446E-05	3.01789E-05	0.000124886	0.000168382	0.000204299	0.000204299	0.000204299	0.00014531 6	0.00025306 7	0.000184857	5.60174E-05	9.72067E-05	2.18052E-05
3838203773015	383820	3773015	8.51532E-05	1.83468E-05	4.39726E-05	8.15636E-05	5.59379E-05	5.26474E-06	1.69509E-05	3.0013E-05	0.000122642	0.000165356	0.000200627	0.000200627	0.000200627	0.00014270 4	0.00024851 9	0.000181535	5.50107E-05	9.54597E-05	2.16858E-05
3838303773015	383830	3773015	8.4669E-05	1.82425E-05	4.37225E-05	8.10998E-05	5.56198E-05	5.23481E-06	1.68545E-05	2.98424E-05	0.000120302	0.000162201	0.000196799	0.000196799	0.000196799	0.00013998 2	0.00024377 7	0.000178072	5.39611E-05	9.36385E-05	2.15664E-05
3838403773015	383840	3773015	8.40907E-05	1.81179E-05	4.34239E-05	8.05459E-05	5.52399E-05	5.19905E-06	1.67394E-05	2.96385E-05	0.000117538	0.000158475	0.000192278	0.000192278	0.000192278	0.00013676 6	0.00023817 7	0.000173981	5.27215E-05	9.14873E-05	2.1453E-05
3838503773015	383850	3773015	8.35258E-05	1.79962E-05	4.31322E-05	8.00048E-05	5.48688E-05	5.16412E-06	1.66269E-05	2.94394E-05	0.00011487	0.000154877	0.000187914	0.000187914	0.000187914	0.00013366 1	0.00023277	0.000170031	5.15247E-05	8.94105E-05	2.13396E-05
3838603773015	383860	3773015	8.2665E-05	1.78107E-05	4.26876E-05	7.91802E-05	5.43033E-05	5.1109E-06	1.64556E-05	2.9136E-05	0.000111229	0.000149968	0.000181957	0.000181957	0.000181957	0.00013029 4	0.00022539 2	0.000164642	4.98914E-05	8.65763E-05	2.12322E-05
3838703773015	383870	3773015	8.16965E-05	1.76021E-05	4.21876E-05	7.82527E-05	5.36672E-05	5.05103E-06	1.62628E-05	2.87947E-05	0.000107438	0.000144857	0.000175756	0.000175756	0.000175756	0.00012501 4	0.00021771 1	0.000159031	4.81913E-05	8.3626E-05	2.11187E-05
3838803773015	383880	3773015	8.08492E-05	1.74195E-05	4.175E-05	7.7441E-05	5.31105E-05	4.99864E-06	1.60941E-05	2.8496E-05	0.00010434	0.00014068	0.000170688	0.000170688	0.000170688	0.00012140 9	0.00021143 3	0.000154446	4.68017E-05	8.12147E-05	2.10113E-05
3838903773015	383890	3773015	8.09299E-05	1.74369E-05	4.17917E-05	7.75183E-05	5.31635E-05	5.00363E-06	1.61102E-05	2.85245E-05	0.000103863	0.000140036	0.000169907	0.000169907	0.000169907	0.00012085 3	0.00021046 6	0.000153739	4.65875E-05	8.0843E-05	2.08919E-05
3839003773015	383900	3773015	8.11047E-05	1.74746E-05	4.18819E-05	7.76858E-05	5.32784E-05	5.01444E-06	1.6145E-05	2.85861E-05	0.00010366	0.000139763	0.000169575	0.000169575	0.000169575	0.00012061 7	0.00021005 5	0.000153438	4.64964E-05	8.0685E-05	2.08263E-05
3839103773015	383910	3773015	8.06609E-05	1.73789E-05	4.16527E-05	7.72606E-05	5.29868E-05	4.987E-06	1.60566E-05	2.84297E-05	0.000101744	0.000137179	0.000166441	0.000166441	0.000166441	0.00011838 8	0.00020617 2	0.000150602	4.5637E-05	7.91936E-05	2.07427E-05
3829703773025	382970	3773025	6.9013E-05	1.48693E-05	3.56379E-05	6.61038E-05	4.53352E-05	4.26685E-06	1.37379E-05	2.43243E-05	0.000181801	0.00024512	0.000297406	0.000297406	0.000297406	0.00021154 2	0.0003684	0.000269105	8.15468E-05	0.000141508	2.90696E-05
3829803773025	382980	3773025	6.86095E-05	1.47824E-05	3.54295E-05	6.57173E-05	4.50702E-05	4.2419E-06	1.36576E-05	2.4182E-05	0.000188935	0.000254738	0.000309075	0.000309075	0.000309075	0.00021984 2	0.00038285 4	0.000279663	8.47464E-05	0.00014706	2.49151E-05
3829903773025	382990	3773025	6.88247E-05	1.48287E-05	3.55406E-05	6.59234E-05	4.52115E-05	4.2552E-06	1.37005E-05	2.42579E-05	0.000199864	0.000269474	0.000326954	0.000326954	0.000326954	0.00023255 9	0.00040500 1	0.000295841	8.96488E-05	0.000155567	2.46644E-05

			ISDrainage / Utilities Trenching	ISDrainage / Utilities Trenching				SVSite Grubbing / Prep	SVMass Grading / Excavation	SVMass Grading / Excavation	SVDrainage / Utilities Trenching	SVFoundations / Concrete Pads	SVBuilding / Structure Construction	SVBuilding / Structure Construction			SVArchitectural Coating	SVArchitectural Coating	SVLandscaping or Other Finishing	SVLandscaping or Other Finishing	
Unique Identifier	X (UTM)	Y (UTM)	2027	2028	ISAsphalt Paving 2027	ISAsphalt Paving 2028	SVDemolition 2027	2027	2027	2028	2028	2028	2028	2029	SVAsphalt Paving 2028	SVAsphalt Paving 2029	2028	2029	2028	2029	MDemolition 2027
3831703773015	383170	3773015	8.82845E-06	8.82845E-06	3.78073E-05	3.78073E-05	0.002634561	0.001740571	0.00293933	0.00293933	0.000887217	0.000914308	0.009598704	0.009598704	0.003609822	0.003609822	0.000357596	0.000357596	0.00115135	0.00115135	4.32821E-05
3831903773015	383190	3773015	8.86765E-06	8.86765E-06	3.79752E-05	3.79752E-05	0.002923369	0.001931378	0.003261548	0.003261548	0.000984477	0.001014537	0.010541756	0.010541756	0.004005542	0.004005542	0.000396797	0.000396797	0.001277565	0.001277565	4.4458E-05
3832003773015	383200	3773015	8.88829E-06	8.88829E-06	3.80636E-05	3.80636E-05	0.003047262	0.00201323	0.003399773	0.003399773	0.001026199	0.001057533	0.010827171	0.010827171	0.004175297	0.004175297	0.000413613	0.000413613	0.001331708	0.001331708	4.50907E-05
3832103773015	383210	3773015	8.90892E-06	8.90892E-06	3.81519E-05	3.81519E-05	0.003141189	0.002075284	0.003504566	0.003504566	0.00105783	0.00109013	0.010900682	0.010900682	0.004303994	0.004303994	0.000426362	0.000426362	0.001372756	0.001372756	4.57175E-05
3832203773015	383220	3773015	8.93368E-06	8.93368E-06	3.8258E-05	3.8258E-05	0.003171938	0.002095599	0.003538872	0.003538872	0.001068185	0.001100801	0.010576592	0.010576592	0.004346126	0.004346126	0.000430536	0.000430536	0.001386194	0.001386194	4.6386E-05
3832303773015	383230	3773015	8.95637E-06	8.95637E-06	3.83551E-05	3.83551E-05	0.003128636	0.002066991	0.00349056	0.00349056	0.001053602	0.001085773	0.009732703	0.009732703	0.004286794	0.004286794	0.000424658	0.000424658	0.00136727	0.00136727	4.70665E-05
3832403773015	383240	3773015	8.977E-06	8.977E-06	3.84435E-05	3.84435E-05	0.003062744	0.002023458	0.003417046	0.003417046	0.001031412	0.001062906	0.008707843	0.008707843	0.00419651	0.0041965	0.000415714	0.000415714	0.001338474	0.001338474	4.7735E-05
3832503773015	383250	3773015	8.99351E-06	8.99351E-06	3.85142E-05	3.85142E-05	0.00298708	0.001973469	0.003332629	0.003332629	0.001005932	0.001036647	0.007646601	0.007646601	0.004092837	0.004092837	0.000405444	0.000405444	0.001305408	0.001305408	4.83976E-05
3832603773015	383260	3773015	9.00795E-06	9.00795E-06	3.8576E-05	3.8576E-05	0.002918235	0.001927986	0.00325582	0.00325582	0.000982748	0.001012755	0.006692947	0.006692947	0.003998508	0.003998508	0.0003961	0.0003961	0.001275321	0.001275321	4.90423E-05
3832703773015	383270	3773015	9.00589E-06	9.00589E-06	3.85672E-05	3.85672E-05	0.002880814	0.001903263	0.00321407	0.00321407	0.000970146	0.000999768	0.005910343	0.005910343	0.003947234	0.003947234	0.000391021	0.000391021	0.001258968	0.001258968	4.96571E-05
3832803773015	383280	3773015	8.97907E-06	8.97907E-06	3.84523E-05	3.84523E-05	0.002859567	0.001889225	0.003190365	0.003190365	0.00096299	0.000992395	0.005243585	0.005243585	0.003918121	0.003918121	0.000388137	0.000388137	0.001249682	0.001249682	5.0254E-05
3832903773015	383290	3773015	8.97288E-06	8.97288E-06	3.84258E-05	3.84258E-05	0.002825472	0.0018667	0.003152326	0.003152326	0.000951509	0.000980562	0.004653121	0.004653121	0.003871405	0.003871405	0.000383509	0.000383509	0.001234782	0.001234782	5.06181E-05
3833003773015	383300	3773015	9.47836E-06	9.47836E-06	4.05905E-05	4.05905E-05	0.002762907	0.001825365	0.003082524	0.003082524	0.000930439	0.00095885	0.004110777	0.004110777	0.00378568	0.00378568	0.000375017	0.000375017	0.00120744	0.00120744	5.07793E-05
3833103773015	383310	3773015	1.0021E-05	1.0021E-05	4.29143E-05	4.29143E-05	0.002697083	0.001781877	0.003009085	0.003009085	0.000908272	0.000936006	0.003650369	0.003650369	0.003695489	0.003695489	0.000366082	0.000366082	0.001178674	0.001178674	5.75901E-05
3833203773015	383320	3773015	1.02149E-05	1.02149E-05	4.37448E-05	4.37448E-05	0.002631865	0.00173879	0.002936323	0.002936323	0.000886309	0.000913372	0.003287191	0.003287191	0.003606129	0.003606129	0.00035723	0.00035723	0.001150172	0.001150172	6.21803E-05
3833303773015	383330	3773015	1.0316E-05	1.0316E-05	4.41778E-05	4.41778E-05	0.002563952	0.001693922	0.002860553	0.002860553	0.000863439	0.000889803	0.002996739	0.002996739	0.003513075	0.003513075	0.000348012	0.000348012	0.001120493	0.001120493	6.45381E-05
3833403773015	383340	3773015	1.03965E-05	1.03965E-05	4.45224E-05	4.45224E-05	0.002470533	0.001632203	0.002756327	0.002756327	0.000831979	0.000857383	0.002745053	0.002745053	0.003385075	0.003385075	0.000335332	0.000335332	0.001079667	0.001079667	6.67706E-05
3833503773015	383350	3773015	1.04357E-05	1.04357E-05	4.46902E-05	4.46902E-05	0.002363023	0.001561175	0.002636381	0.002636381	0.000795774	0.000820072	0.002533407	0.002533407	0.003237767	0.003237767	0.000320739	0.000320739	0.001032684	0.001032684	6.85971E-05
3833603773015	383360	3773015	1.04543E-05	1.04543E-05	4.47698E-05	4.47698E-05	0.002234309	0.001476137	0.002492777	0.002492777	0.000752428	0.000775403	0.002346935	0.002346935	0.003061405	0.003061405	0.000303269	0.000303269	0.000976433	0.000976433	7.03222E-05
3833703773015	383370	3773015	1.03552E-05	1.03552E-05	4.43457E-05	4.43457E-05	0.002142741	0.001415641	0.002390616	0.002390616	0.000721591	0.000743625	0.002216931	0.002216931	0.00293594	0.00293594	0.00029084	0.00029084	0.000936416	0.000936416	7.08773E-05
3833803773015	383380	3773015	1.00994E-05	1.00994E-05	4.325E-05	4.325E-05	0.002108524	0.001393035	0.00235244	0.00235244	0.000710068	0.00073175	0.002145738	0.002145738	0.002889057	0.002889057	0.000286195	0.000286195	0.000921463	0.000921463	6.95581E-05
3833903773015	383390	3773015	9.83942E-06	9.83942E-06	4.21368E-05	4.21368E-05	0.002057189	0.001359119	0.002295167	0.002295167	0.000692781	0.000713934	0.002077225	0.002077225	0.002818719	0.002818719	0.000279228	0.000279228	0.000899028	0.000899028	6.76719E-05
3834003773015	383400	3773015	9.73214E-06	9.73214E-06	4.16773E-05	4.16773E-05	0.001935778	0.001278907	0.002159711	0.002159711	0.000651894	0.000671799	0.00197376	0.00197376	0.002652364	0.002652364	0.000262748	0.000262748	0.00084597	0.00084597	6.75883E-05
3834103773015	383410	3773015	9.65167E-06	9.65167E-06	4.13327E-05	4.13327E-05	0.001804117	0.001191923	0.002012819	0.002012819	0.000607556	0.000626107	0.001870694	0.001870694	0.002471964	0.002471964	0.000244878	0.000244878	0.000788431	0.000788431	6.78331E-05
3834203773015	383420	3773015	9.60215E-06	9.60215E-06	4.11207E-05	4.11207E-05	0.001664993	0.001100008	0.001857602	0.001857602	0.000560705	0.000577825	0.001766688	0.001766688	0.002281341	0.002281341	0.000225994	0.000225994	0.000727632	0.000727632	6.85732E-05
3834303773015	383430	3773015	9.62279E-06	9.62279E-06	4.1209E-05	4.1209E-05	0.001510646	0.000998036	0.001685399	0.001685399	0.000508726	0.00052426	0.001654128	0.001654128	0.002069856	0.002069856	0.000205044	0.000205044	0.000660179	0.000660179	7.04774E-05
3834403773015	383440	3773015	9.63104E-06	9.63104E-06	4.12444E-05	4.12444E-05	0.001372968	0.000907077	0.001531795	0.001531795	0.000462362	0.00047648	0.001551551	0.001551551	0.001881214	0.001881214	0.000186357	0.000186357	0.000600012	0.000600012	7.22084E-05
3834503773015	383450	3773015	9.69912E-06	9.69912E-06	4.15359E-05	4.15359E-05	0.001227075	0.0008106 9	0.001369025	0.001369025	0.000413231	0.000425849	0.001440962	0.001440962	0.001681314	0.001681314	0.000166554	0.000166554	0.000536254	0.000536254	7.49005E-05
3834603773015	383460	3773015	9.73626E-06	9.73626E-06	4.1695E-05	4.1695E-05	0.001095273	0.000723612	0.001221976	0.001221976	0.000368845	0.000380108	0.001335899	0.001335899	0.001500722	0.001500722	0.000148664	0.000148664	0.000478654	0.000478654	7.73001E-05
3834703773015	383470	3773015	9.71357E-06	9.71357E-06	4.15978E-05	4.15978E-05	0.000988603	0.000653139	0.001102966	0.001102966	0.000332923	0.000343088	0.001245575	0.001245575	0.001354564	0.001354564	0.000134186	0.000134186	0.000432037	0.000432037	7.86252E-05
3834803773015	383480	3773015	9.63517E-06	9.63517E-06	4.1262E-05	4.1262E-05	0.000915402	0.000604777	0.001021297	0.001021297	0.000308272	0.000317685	0.001179111	0.001179111	0.001254266	0.001254266	0.00012425	0.00012425	0.00040047	0.00040047	7.89117E-05
3834903773015	383490	3773015	9.55264E-06	9.55264E-06	4.09086E-05	4.09086E-05	0.000850117	0.000561645	0.000948459	0.000948459	0.000286286	0.000295028	0.001117529	0.001117529	0.001164813	0.001164813	0.000115389	0.000115389	0.000371516	0.000371516	7.90132E-05
3835003773015	383500	3773015	9.46186E-06	9.46186E-06	4.05199E-05	4.05199E-05	0.000783551	0.000517667	0.000874193	0.000874193	0.000263869	0.000271926	0.001053461	0.001053461	0.001073606	0.001073606	0.000106353	0.000106353	0.000342426	0.000342426	7.89595E-05
3835103773015	383510	3773015	9.34838E-06	9.34838E-06	4.00339E-05	4.00339E-05	0.000720465	0.000475989	0.00080381	0.00080381	0.000242625	0.000250033	0.000990732	0.000990732	0.000987167	0.000987167	9.77907E-05	9.77907E-05	0.000314856	0.000314856	7.84999E-05
3835203773015	383520	3773015	9.21014E-06	9.21014E-06	3.94419E-05	3.94419E-05	0.000665326	0.00043956	0.000742292	0.000742292	0.000224056	0.000230897	0.000933634	0.000933634	0.000911616	0.000911616	9.03064E-05	9.03064E-05	0.000290759	0.000290759	7.75985E-05
3835303773015	383530	3773015	9.06366E-06	9.06366E-06	3.88146E-05	3.88146E-05	0.000618488	0.000408615	0.000690035	0.000690035	0.000208283	0.000214642	0.000883106	0.000883106	0.00084744	0.00084744	8.3949E-05	8.3949E-05	0.00027029	0.00027029	7.64704E-05
3835403773015	383540	3773015	8.90892E-06	8.90892E-06	3.81519E-05	3.81519E-05	0.000576723	0.000381022	0.000643439	0.000643439	0.000194218	0.000200148	0.000836636	0.000836636	0.000790214	0.000790214	7.82801E-05	7.82801E-05	0.000252038	0.000252038	7.51273E-05
3835503773015	383550	3773015	8.74386E-06	8.74386E-06	3.74451E-05	3.74451E-05	0.000538885	0.000356024	0.000601224	0.000601224	0.000181475	0.000187017	0.0007934	0.0007934	0.000738369	0.000738369	7.31443E-05	7.31443E-05	0.000235502	0.000235502	7.35634E-05
3835603773015	383560	3773015	8.57055E-06	8.57055E-06	3.67029E-05	3.67029E-05	0.000504514	0.000333317	0.000562877	0.000562877	0.000169901	0.000175089	0.000753101	0.000753101	0.000691276	0.000691276	6.84791E-05	6.84791E-05	0.000220482	0.000220482	7.18204E-05
3835703773015	383570	3773015	8.39518E-06	8.39518E-06	3.59519E-05	3.59519E-05	0.000473593	0.000312888	0.000528379	0.000528379	0.000159488	0.000164358	0.00071583	0.00071583	0.000648908	0.000648908	6.42821E-05	6.42821E-05	0.000206969	0.000206969	6.99939E-05
3835803773015	383580	3773015	8.21568E-06	8.21568E-06	3.51832E-05	3.51832E-05	0.000445148	0.000294095	0.000496643	0.000496643	0.000149908	0.000154486	0.000680839	0.000680839	0.000609932	0.000609932	6.04211E-05	6.04211E-05	0.000194538	0.000194538	6.80599E-05
3835903773015	383590	3773015	8.03618E-06	8.03618E-06	3.44145E-05	3.44145E-05	0.00041925	0.00027698 5	0.0004677 5	0.0004677 5	0.000141187	0.000145498	0.000648322	0.000648322	0.000574448	0.000574448	5.6906E-05	5.6906E-05	0.00018322	0.00018322	6.61259E-05
3836003773015	383600	3773015	7.90001E-06	7.90001E-06	3.38313E-05	3.38313E-05	0.000397642	0.000262709	0.000443642	0.000443642	0.00013391	0.000137999	0.000620378	0.000620378	0.000544841	0.000544841	5.3973E-05	5.3973E-05	0.000173777	0.000173777	6.46097E-05
3836103773015	383610	3773015	7.83811E-06	7.83811E-06	3.35663E-05	3.35663E-05	0.000381161	0.000251821	0.000425254	0.000425254	0.00012836	0.00013228	0.000598103	0.000598103	0.000522259	0.000522259	5.1736E-05	5.1736E-05	0.000166574	0.000166574	6.37979E-05
3836203773015	383620	3773015	7.77828E-06	7.77828E-06	3.331E-05	3.331E-05	0.000365557	0.000241512	0.000407845	0.000407845	0.000123105	0.000126864	0.000576872	0.000576872	0.000500879	0.000500879	4.9618E-05	4.9618E-05	0.000159755	0.000159755	6.29503E-05
3836303773015	383630	3773015	7.77003E-06	7.77003E-06	3.32747E-05	3.32747E-05	0.00035305 2	0.00023325	0.000393894	0.000393894	0.000118894	0.000122525	0.000559248	0.000559248	0.000483745	0.000483745	4.79207E-05	4.79207E-05	0.00015429	0.00015429	6.25862E-05
3836403773015	383640	3773015	7.77415E-06	7.77415E-06	3.32924E-05	3.32924E-05	0.000341681	0.000225738	0.000381207	0.000381207	0.000115065	0.000118578	0.000543028	0.000543028	0.000468165	0.000468165	4.63773E-05	4.63773E-05	0.000149321	0.000149321	6.23474E-05
3836503773015	383650	3773015	7.78241E-06	7.78241E-06	3.33277E-05	3.33277E-05	0.000330984	0.000218671	0.000369273	0.000369273	0.000111463	0.000114866	0.000527709	0.000527709	0.00045350 8	0.00045350 8	4.49254E-05	4.49254E-05	0.000144646	0.000144646	6.21385E-05
3836603773015	383660	3773015	7.80098E-06	7.80098E-06	3.34072E-05	3.34072E-05	0.000321341	0.0002123	0.000358514	0.000358514	0.000108215	0.000111519	0.000513731	0.000440295	0.000440295	0.000440295	4.36165E-05	4.36165E-05	0.000140432	0.000140432	6.20788E-05
3836703773015	383670	3773015	7.81748E-06	7.81748E-06	3.34779E-05	3.34779E-05	0.000312133	0.000206216	0.000348241	0.000348241	0.000105114	0.000108324	0.000500371	0.000500371	0.00042767 8	0.00042767 8	4.23666E-05	4.23666E-05	0.000136408	0.000136408	6.20012E-05
3836803773015	383680	3773015	7.81955E-06	7.81955E-06	3.34868E-05	3.34868E-05	0.000302728	0.000200003	0.000337748	0.000337748	0.000101947	0.00010506	0.000486895	0.000486895	0.000414792	0.000414792	4.10901E-05	4.10901E-05	0.000132298	0.000132298	6.17505E-05
3836903773015	383690	3773015	7.81336E-06	7.81336E-06	3.34602E-05	3.34602E-05	0.000293495	0.000193903	0.000327447	0.000327447	9.88378E-05	0.000101856	0.00047369	0.00047369	0.000402142	0.000402142	3.98369E-05	3.98369E-05	0.000128263	0.000128263	6.14103E-05
3837003773015	383700	3773015	7.8051E-06	7.8051E-06	3.34249E-05	3.34249E-05	0.000284777	0.000188143	0.000317721	0.000317721	9.59019E-05	9.88302E-05	0.000461193	0.000461193	0.000390196	0.000390196	3.86536E-05	3.86536E-05	0.000124453	0.000124453	6.1082E-05
3837103773015	383710	3773015	7.81336E-06	7.81336E-06	3.34602E-05	3.34602E-05	0.000277438	0.000183294	0.000309532	0.000309532	9.34302E-05	9.6283E-05	0.000450475	0.000450475	0.000380139	0.000380139	3.76573E-05	3.76573E-05	0.000121245	0.000121245	6.09805E-05
3837203773015	383720	3773015	7.81542E-06	7.81542E-06	3.34691E-05	3.34691E-05	0.00027041	0.000178652	0.000301692	0.000301692	9.10637E-05	9.38442E-05	0.000440258	0.000440258	0.000370511	0.000370511	3.67035E-05	3.67035E-05	0.000118174	0.000118174	6.08134E-05
3837303773015	383730	3773015	7.80717E-06	7.80717E-06	3.34337E-05	3.34337E-05	0.000263475	0.00017407	0.000293954	0.000293954	8.87281E-05	9.14374E-05	0.000430274	0.000430274	0.000361008	0.000361008	3.57622E-05	3.57622E-05	0.000115143	0.000115143	6.05448E-05
3837403773015	383740	3773015	7.79066E-06	7.79066E-06	3.33631E-05	3.33631E-05	0.000256644	0.000169557	0.000286333	0.000286333	8.64276E-05	8.90666E-05	0.000420521	0.000420521	0.000351648	0.000351648	3.4835E-05	3.4835E-05	0.000112158	0.000112158	6.01807E-05
3837503773015	383750	3773015	7.77003E-06	7.77003E-06	3.32747E-05	3.32747E-05	0.00025007	0.000165213	0.000278998	0.000278998	8.42138E-05	8.67852E-05	0.000411181	0.000411181	0.000342641	0.000342641	3.39427E-05	3.39427E-05	0.000109285	0.000109285	5.97568E-05
3837603773015	383760	3773015	7.74321E-06	7.74321E-06	3.31598E-05	3.31598E-05	0.000243588	0.000160931	0.000271767	0.000271767	8.20309E-05	8.45357E-05	0.000401995	0.000401995	0.00033376	0.00033376	3.30629E-05	3.30629E-05	0.000106452	0.000106452	5.92495E-05
3837703773015	383770	3773015	7.7102E-06	7.7102E-06	3.30185E-05	3.30185E-05	0.000237363	0.000156819	0.000264822	0.000264822	7.99347E-05	8.23755E-05	0.000393196	0.000393196	0.000325231	0.000325231	3.2218E-05	3.2218E-05	0.000103732	0.000103732	5.87063E-05
3837803773015	383780	3773015	7.67099E-06	7.67099E-06	3.28506E-05	3.28506E-05	0.000231562	0.000152985	0.000258349	0.000258349	7.79809E-05	8.0362E-05	0.000385028	0.000385028	0.000317281	0.000317281	3.14305E-05	3.14305E-05	0.000101197	0.000101197	5.81153E-05
3837903773015	383790	3773015	7.6256E-06	7.6256E-06	3.26562E-05	3.26562E-05	0.000226225	0.00014946	0.000252395	0.000252395	7.61838E-05	7.85101E-05	0.000377581	0.000377581	0.000309969	0.000309969	3.07062E-05	3.07062E-05	9.88645E-05	9.88645E-05	5.75184E-05
3838003773015	383800	3773015	7.58021E-06	7.58021E-06	3.24618E-05	3.24618E-05	0.000221018	0.000146019	0.000246585	0.000246585	7.44301E-05	7.67028E-05	0.000370367	0.000370367	0.000302834	0.000302834	2.99993E-05	2.99993E-05	9.65887E-05	9.65887E-05	5.69693E-05
3838103773015	383810	3773015	7.53689E-06	7.53689E-06	3.22763E-05	3.22763E-05	0.000215099	0.000142109	0.000239982	0.000239982	7.2437E-05	7.46489E-05	0.000361967	0.000361967	0.000294725	0.000294725	2.9196E-05	2.9196E-05	9.40023E-05	9.40023E-05	5.63306E-05
3838203773015	383820	3773015	7.49562E-06	7.49562E-06	3.20996E-05	3.20996E-05	0.000209261	0.000138252	0.000233468	0.000233468	7.04708E-05	7.26226E-05	0.000353593	0.000353593	0.000286725	0.000286725	2.84035E-05	2.84035E-05	9.14507E-05	9.14507E-05	5.57277E-05
3838303773015	383830	3773015	7.45436E-06	7.45436E-06	3.19229E-05	3.19229E-05	0.000203428	0.000134399	0.000226961	0.000226961	6.85066E-05	7.05984E-05	0.000345141	0.000345141	0.000278733	0.000278733	2.76118E-05	2.76118E-05	8.89018E-05	8.89018E-05	5.51905E-05
3838403773015	383840	3773015	7.41516E-06	7.41516E-06	3.1755E-05	3.1755E-05	0.000197259	0.000130323	0.000220078	0.000220078	6.6429E-05	6.84574E-05	0.000336059	0.000336059	0.00027028	0.00027028	2.67744E-05	2.67744E-05	8.62056E-05	8.62056E-05	5.46294E-05
3838503773015	383850	3773015	7.37596E-06	7.37596E-06	3.15871E-05	3.15871E-05	0.000191365	0.000126429	0.000213502	0.000213502	6.44442E-05	6.6412E-05	0.000327337	0.000327337	0.000262204	0.000262204	2.59745E-05	2.59745E-05	8.36299E-05	8.36299E-05	5.40862E-05
3838603773015	383860	3773015	7.33882E-06	7.33882E-06	3.14281E-05	3.14281E-05	0.000184497	0.000121891	0.00020584	0.00020584	6.21313E-05	6.40285E-05	0.000316953	0.000316953	0.000252794	0.000252794	2.50423E-05	2.50423E-05	8.06285E-05	8.06285E-05	5.33938E-05
3838703773015	383870	3773015	7.29962E-06	7.29962E-06	3.12602E-05	3.12602E-05	0.000177525	0.000117285	0.000198061	0.000198061	5.97834E-05	6.16089E-05	0.00030626	0.00030626	0.000243241	0.000243241	2.40959E-05	2.40959E-05	7.75815E-05	7.75815E-05	5.27312E-05
3838803773015	383880	3773015	7.26248E-06	7.26248E-06	3.11012E-05	3.11012E-05	0.000171545	0.000113335	0.00019139	0.00019139	5.77697E-05	5.95337E-05	0.000297074	0.000297074	0.00023548	0.00023548	2.32843E-05	2.32843E-05	7.49683E-05	7.49683E-05	5.20865E-05
3838903773015	383890	3773015	7.22122E-06	7.22122E-06	3.09244E-05	3.09244E-05	0.000168978	0.000111639	0.000188526	0.000188526	5.69052E-05	5.86428E-05	0.000293505	0.000293505	0.00023153	0.00023153	2.29359E-05	2.29359E-05	7.38465E-05	7.38465E-05	5.18E-05
3839003773015	383900	3773015	7.19852E-06	7.19852E-06	3.08273E-05	3.08273E-05	0.00016646	0.000109975	0.000185716	0.000185716	5.60573E-05	5.77689E-05	0.000289898	0.000289898	0.00022808	0.00022808	2.25941E-05	2.25941E-05	7.27461E-05	7.27461E-05	5.18066E-05
3839103773015	383910	3773015	7.16964E-06	7.16964E-06	3.07036E-05	3.07036E-05	0.000162196	0.000107158	0.000180959	0.000180959	5.46213E-05	5.62891E-05	0.000283366	0.000283366	0.000222238	0.000222238	2.20153E-05	2.20153E-05	7.08826E-05	7.08826E-05	5.1406E-05
3829703773025	382970	3773025	1.00478E-05	1.00478E-05	4.30292E-05	4.30292E-05	0.000499944	0.000330297	0.000557778	0.000557778	0.000168362	0.000173502	0.001275297	0.001275297	0.000685013	0.000685013	6.78587E-05	6.78587E-05	0.000218485	0.000218485	3.40419E-05
3829803773025	382980	3773025	8.61182E-06	8.61182E-06	3.68796E-05	3.68796E-05	0.000554214	0.000366151	0.000618326	0.000618326	0.000186637	0.000192336	0.001445548	0.001445548	0.000759372	0.000759372	7.52249E-05	7.52249E-05	0.000242201	0.000242201	3.43821E-05
3829903773025	382990	3773025	8.52516E-06	8.52516E-06	3.65085E-05	3.65085E-05	0.000615774	0.000406822	0.000687007	0.000687007	0.000207369	0.0002137	0.001647325	0.001647325	0.000843721	0.000843721	8.35806E-05	8.35806E-05	0.000269104	0.000269104	3.50328E-05

			MSite Grubbing / Prep	MMass Grading / Excavation	MMass Grading / Excavation	MDrainage / Utilities Trenching	MFoundations / Concrete Pads	MBuilding / Structure Construction	MAsphalt Paving	MLandscaping or Other Finishing	MWaterside Construction (Piles)	RSSWRe-striping South Valley	RSSWRe-striping Silver Lake Boulevard	RSSWDemolition	RSSWPlacing Base	RSSWForm/Place Rebar and Pour	Child Risk				
Unique Identifier	X (UTM)	Y (UTM)	2027	2027	2028	2028	2028	2028	2028	2028	2028	2029	2029	2029	2029	2029	3rd Trimester	0<2	2<16	Total	per million
3831703773015	383170	3773015	3.90567E-05	9.75274E-05	9.75274E-05	2.7294E-05	5.03625E-05	9.05612E-05	6.40666E-05	1.94141E-05	3.43744E-05	0.001159159	0.000123649	0.000200291	0.000108878	3.25891E-05	3.09555E-09	6.8929E-08	2.6853E-07	3.40554E-07	0.34055396
3831903773015	383190	3773015	4.01178E-05	0.000100177	0.000100177	2.80355E-05	5.17308E-05	9.30216E-05	6.58072E-05	1.99416E-05	3.53083E-05	0.001057004	0.000136446	0.000219918	0.000119547	3.57825E-05	3.14374E-09	6.9652E-08	2.9465E-07	3.67447E-07	0.36744666
3832003773015	383200	3773015	4.06887E-05	0.000101603	0.000101603	2.84345E-05	5.2467E-05	9.43455E-05	6.67438E-05	2.02254E-05	3.58108E-05	0.001005757	0.000143901	0.000231234	0.000125698	3.76237E-05	3.16829E-09	7.0033E-08	3.0506E-07	3.78264E-07	0.37826405
3832103773015	383210	3773015	4.12543E-05	0.000103015	0.000103015	2.88298E-05	5.31963E-05	9.56569E-05	6.76715E-05	2.05065E-05	3.63086E-05	0.000954004	0.000152015	0.000243466	0.000132348	3.96141E-05	3.19255E-09	7.0406E-08	3.12E-07	3.85598E-07	0.38559804
3832203773015	383220	3773015	4.18576E-05	0.000104522	0.000104522	2.92513E-05	5.39742E-05	9.70557E-05	6.86611E-05	2.08064E-05	3.68396E-05	0.000904501	0.00016124	0.000257244	0.000139838	4.18559E-05	3.21726E-09	7.0802E-08	3.1226E-07	3.8628E-07	0.3862796
3832303773015	383230	3773015	4.24716E-05	0.000106055	0.000106055	2.96805E-05	5.4766E-05	9.84795E-05	6.96684E-05	2.11116E-05	3.738-05	0.000855345	0.000171424	0.000272312	0.000148029	4.43076E-05	3.23866E-09	7.116E-08	3.0397E-07	3.78373E-07	0.37837328
3832403773015	383240	3773015	4.30749E-05	0.000107561	0.000107561	3.0102E-05	5.55439E-05	9.98783E-05	7.06579E-05	2.14115E-05	3.79109E-05	0.000799692	0.000182592	0.000288628	0.000156898	4.69623E-05	3.23956E-09	7.1281E-08	2.9278E-07	3.67298E-07	0.36729846
3832503773015	383250	3773015	4.36728E-05	0.000109054	0.000109054	3.05199E-05	5.63149E-05	0.000101265	7.16387E-05	2.17087E-05	3.84372E-05	0.000734323	0.000194876	0.000306328	0.00016652	4.98422E-05	3.39728E-09	7.2962E-08	2.807E-07	3.57057E-07	0.35705702
3832603773015	383260	3773015	4.42545E-05	0.000110507	0.000110507	3.09264E-05	5.7065E-05	0.000102614	7.25929E-05	2.19979E-05	3.89491E-05	0.000664432	0.000208135	0.000325123	0.000176736	5.29003E-05	3.56988E-09	7.4939E-08	2.6978E-07	3.4829E-07	0.34828975
3832703773015	383270	3773015	4.48093E-05	0.000111892	0.000111892	3.13141E-05	5.77804E-05	0.0001039	7.3503E-05	2.22736E-05	3.94374E-05	0.000607001	0.000222328	0.000344911	0.000187493	5.612E-05	3.65141E-09	7.6027E-08	2.6152E-07	3.41201E-07	0.34120128
3832803773015	383280	3773015	4.53479E-05	0.000113237	0.000113237	3.16905E-05	5.8475E-05	0.000105149	7.43865E-05	2.25414E-05	3.99115E-05	0.000560207	0.000237722	0.000365963	0.000198937	5.95455E-05	3.71348E-09	7.6833E-08	2.5449E-07	3.3504E-07	0.33503965
3832903773015	383290	3773015	4.56765E-05	0.000114058	0.000114058	3.19201E-05	5.88987E-05	0.000105911	7.49255E-05	2.27047E-05	4.02007E-05	0.000518124	0.000252398	0.00038542	0.000209514	6.27113E-05	3.77156E-09	7.77E-08	2.4702E-07	3.28489E-07	0.32848892
3833003773015	383300	3773015	4.58219E-05	0.000114421	0.000114421	3.20218E-05	5.90862E-05	0.000106248	7.51641E-05	2.2777E-05	4.03287E-05	0.000477534	0.000263622	0.000398349	0.000216542	6.48149E-05	3.82715E-09	7.8586E-08	2.3852E-07	3.20938E-07	0.32093773
3833103773015	383310	3773015	5.19678E-05	0.000129768	0.000129768	3.63167E-05	6.70111E-05	0.000120498	8.52454E-05	2.5832E-05	4.57377E-05	0.000442813	0.000278619	0.000418935	0.000227733	6.81644E-05	3.90043E-09	8.0367E-08	2.3119E-07	3.1546E-07	0.31546035
3833203773015	383320	3773015	5.61099E-05	0.000140111	0.000140111	3.92113E-05	7.23523E-05	0.000130103	9.204E-05	2.78909E-05	4.93833E-05	0.000414647	0.000304197	0.000460201	0.000250165	7.48786E-05	3.93085E-09	8.1133E-08	2.2528E-07	3.10343E-07	0.31034332
3833303773015	383330	3773015	5.82376E-05	0.000145424	0.000145424	4.06982E-05	7.50958E-05	0.000135036	9.553E-05	2.89485E-05	5.12559E-05	0.00039133	0.000328157	0.000488512	0.000265555	7.94851E-05	3.946E-09	8.1537E-08	2.1909E-07	3.04572E-07	0.30457178
3833403773015	383340	3773015	6.02521E-05	0.000150454	0.000150454	4.2106E-05	7.76934E-05	0.000139707	9.88345E-05	2.99499E-05	5.30289E-05	0.000370113	0.000350263	0.000515897	0.000280441	8.3941E-05	3.95694E-09	8.1893E-08	2.1184E-07	2.97693E-07	0.29769327
3833503773015	383350	3773015	6.19003E-05	0.00015457	0.00015457	4.32578E-05	7.98188E-05	0.000143529	0.000101538	3.07692E-05	5.44795E-05	0.000351574	0.00037264	0.000542146	0.00029471	8.82118E-05	3.96047E-09	8.2087E-08	2.0415E-07	2.90197E-07	0.2901972
3833603773015	383360	3773015	6.3457E-05	0.000158457	0.000158457	4.43457E-05	8.18261E-05	0.000147139	0.000104092	3.15429E-05	5.58495E-05	0.000334512	0.000393953	0.000565847	0.000307594	9.20682E-05	3.959E-09	8.2201E-08	1.9546E-07	2.8162E-07	0.28161998
3833703773015	383370	3773015	6.39579E-05	0.000159708	0.000159708	4.46957E-05	8.2472E-05	0.0001483	0.000104913	3.17919E-05	5.62904E-05	0.000322841	0.00041732	0.000590092	0.000320773	9.60131E-05	3.9521E-09	8.194E-08	1.8936E-07	2.75253E-07	0.27525329
3833803773015	383380	3773015	6.27675E-05	0.000156735	0.000156735	4.38638E-05	8.0937E-05	0.00014554	0.000102961	3.12002E-05	5.52427E-05	0.00031742	0.00044434	0.000616102	0.000334913	0.000100245	3.93726E-09	8.1166E-08	1.8704E-07	2.72139E-07	0.27213888
3833903773015	383390	3773015	6.10654E-05	0.000152485	0.000152485	4.26744E-05	7.87422E-05	0.000141593	0.000100169	3.03541E-05	5.37447E-05	0.000312125	0.000466441	0.000636773	0.000346149	0.000103609	3.91447E-09	8.0338E-08	1.8369E-07	2.6794E-07	0.26794031
3834003773015	383400	3773015	6.099E-05	0.000152297	0.000152297	4.26217E-05	7.8645E-05	0.000141418	0.000100045	3.03167E-05	5.36783E-05	0.000302318	0.000478243	0.000646765	0.000351581	0.000105234	3.8988E-09	7.9944E-08	1.7598E-07	2.59824E-07	0.25982387
3834103773015	383410	3773015	6.12108E-05	0.000152848	0.000152848	4.2776E-05	7.89298E-05	0.00014193	0.000100407	3.04264E-05	5.38727E-05	0.000292139	0.000481609	0.000649261	0.000352938	0.00010564	3.88308E-09	7.9615E-08	1.6752E-07	2.51022E-07	0.25102218
3834203773015	383420	3773015	6.18787E-05	0.000154516	0.000154516	4.32428E-05	7.9791E-05	0.000143479	0.000101503	3.07584E-05	5.44605E-05	0.000281397	0.000477092	0.000643496	0.000349804	0.000104702	3.86753E-09	7.9355E-08	1.584E-07	2.41618E-07	0.24161826
3834303773015	383430	3773015	6.3597E-05	0.000158807	0.000158807	4.44435E-05	8.20067E-05	0.000147463	0.000104321	3.16125E-05	5.59728E-05	0.000268977	0.000461417	0.000627019	0.000340847	0.000102021	3.85486E-09	7.9307E-08	1.4798E-07	2.31141E-07	0.23114126
3834403773015	383440	3773015	6.51591E-05	0.000162707	0.000162707	4.55351E-05	8.40209E-05	0.000151085	0.000106884	3.2389E-05	5.73476E-05	0.000257397	0.000439808	0.000604591	0.000328655	9.83722E-05	3.83747E-09	7.9193E-08	1.3836E-07	2.21389E-07	0.22138912
3834503773015	383450	3773015	6.75883E-05	0.000168773	0.000168773	4.72328E-05	8.71533E-05	0.000156718	0.000110869	3.35965E-05	5.94856E-05	0.000244143	0.00041012	0.000572587	0.000311258	9.31649E-05	3.81402E-09	7.919E-08	1.2777E-07	2.10773E-07	0.21077331
3834603773015	383460	3773015	6.97536E-05	0.00017418	0.00017418	4.8746E-05	8.99455E-05	0.000161739	0.00011442	3.46729E-05	6.13914E-05	0.00023101	0.000378765	0.000537154	0.000291996	8.73996E-05	3.77788E-09	7.9089E-08	1.1775E-07	2.0062E-07	0.20061996
3834703773015	383470	3773015	7.09494E-05	0.000177166	0.000177166	4.95816E-05	9.14874E-05	0.000164511	0.000116382	3.52673E-05	6.24438E-05	0.000219414	0.00035073	0.0005038	0.000273866	8.19727E-05	3.73059E-09	7.8685E-08	1.0924E-07	1.91656E-07	0.1916558
3834803773015	383480	3773015	7.1208E-05	0.000177812	0.000177812	4.97623E-05	9.18208E-05	0.000165111	0.000116806	3.53958E-05	6.26713E-05	0.000211144	0.000330619	0.000479199	0.000260492	7.79699E-05	3.69057E-09	7.8127E-08	1.0322E-07	1.85035E-07	0.18503464
3834903773015	383490	3773015	7.12995E-05	0.00017804	0.00017804	4.98263E-05	9.19389E-05	0.000165323	0.000116956	3.54413E-05	6.27519E-05	0.000203312	0.000311929	0.000455684	0.00024771	7.41438E-05	3.64705E-09	7.7488E-08	9.7687E-08	1.78823E-07	0.17882253
3835003773015	383500	3773015	7.12511E-05	0.000177919	0.000177919	4.97924E-05	9.18764E-05	0.000165211	0.000116877	3.54172E-05	6.27093E-05	0.00019463	0.000291812	0.000429598	0.000233529	6.98993E-05	3.59198E-09	7.675E-08	9.1824E-08	1.72166E-07	0.17216584
3835103773015	383510	3773015	7.08363E-05	0.000176884	0.000176884	4.95026E-05	9.13415E-05	0.000164249	0.000116196	3.5211E-05	6.23442E-05	0.000185732	0.000271736	0.000402882	0.000219007	6.55525E-05	3.52551E-09	7.5809E-08	8.6028E-08	1.65363E-07	0.16536306
3835203773015	383520	3773015	7.0023E-05	0.000174853	0.000174853	4.89342E-05	9.02928E-05	0.000162363	0.000114862	3.48067E-05	6.16284E-05	0.000177473	0.000253614	0.000378273	0.000205629	6.15483E-05	3.45326E-09	7.4667E-08	8.0784E-08	1.58905E-07	0.15890483
3835303773015	383530	3773015	6.90049E-05	0.000172311	0.000172311	4.82227E-05	8.898E-05	0.000160003	0.000113192	3.43007E-05	6.07324E-05	0.000170117	0.000237928	0.000356676	0.000193889	5.80344E-05	3.38139E-09	7.3432E-08	7.6221E-08	1.53034E-07	0.15303434
3835403773015	383540	3773015	6.7793E-05	0.000169284	0.000169284	4.73758E-05	8.74173E-05	0.000157193	0.000111204	3.36983E-05	5.96658E-05	0.000163239	0.000223634	0.00033677	0.000183068	5.47954E-05	3.30832E-09	7.2118E-08	7.2053E-08	1.4748E-07	0.14747987
3835503773015	383550	3773015	6.63818E-05	0.00016576	0.00016576	4.63896E-05	8.55975E-05	0.00015392	0.000108889	3.29968E-05	5.84237E-05	0.000156708	0.000210401	0.000318179	0.000172962	5.17704E-05	3.23266E-09	7.07E-08	6.8192E-08	1.42125E-07	0.14212463
3835603773015	383560	3773015	6.48089E-05	0.000161833	0.000161833	4.52905E-05	8.35694E-05	0.000150273	0.000106309	3.2215E-05	5.70394E-05	0.000150513	0.000198157	0.000300835	0.000163534	4.89485E-05	3.15532E-09	6.9199E-08	6.4611E-08	1.36965E-07	0.1369653
3835703773015	383570	3773015	6.31607E-05	0.000157717	0.000157717	4.41386E-05	8.14441E-05	0.000146452	0.000103606	3.13957E-05	5.55888E-05	0.00014472	0.000187074	0.000285037	0.000154946	4.6378E-05	3.07897E-09	6.7669E-08	6.1337E-08	1.32084E-07	0.1320845
3835803773015	383580	3773015	6.14155E-05	0.000153359	0.000153359	4.2919E-05	7.91937E-05	0.000142405	0.000100743	3.05282E-05	5.40528E-05	0.000139209	0.000176784	0.000270258	0.000146912	4.39733E-05	3.00215E-09	6.6081E-08	5.8276E-08	1.27359E-07	0.12735897
3835903773015	383590	3773015	5.96703E-05	0.000149001	0.000149001	4.16994E-05	7.69433E-05	0.000138358	9.78803E-05	2.96607E-05	5.25169E-05	0.000134039	0.000167384	0.000256701	0.000139542	4.17675E-05	2.9273E-09	6.4501E-08	5.5457E-08	1.22886E-07	0.12288554
3836003773015	383600	3773015	5.83022E-05	0.000145585	0.000145585	4.07433E-05	7.51791E-05	0.000135186	9.5636E-05	2.89806E-05	5.13127E-05	0.000129658	0.000159808	0.000245767	0.000133599	3.99884E-05	2.86717E-09	6.3227E-08	5.3134E-08	1.19229E-07	0.11922853
3836103773015	383610	3773015	5.75696E-05	0.000143756	0.000143756	4.02314E-05	7.42345E-05	0.000133488	9.44344E-05	2.86165E-05	5.0668E-05	0.000126347	0.000154558	0.000238246	0.00012951	3.87646E-05	2.83078E-09	6.2499E-08	5.1447E-08	1.16776E-07	0.11677598
3836203773015	383620	3773015	5.68048E-05	0.000141846	0.000141846	3.96969E-05	7.32483E-05	0.000131714	9.31798E-05	2.82363E-05	4.99948E-05	0.000123147	0.000149544	0.000231038	0.000125592	3.7592E-05	2.79529E-09	6.1777E-08	4.9835E-08	1.14408E-07	0.11440784
3836303773015	383630	3773015	5.64762E-05	0.000141025	0.000141025	3.94673E-05	7.28246E-05	0.000130952	9.26408E-05	2.8073E-05	4.97057E-05	0.00012064	0.000145996	0.000226021	0.000122865	3.67756E-05	2.77676E-09	6.1449E-08	4.8626E-08	1.12852E-07	0.11285224
3836403773015	383640	3773015	5.62608E-05	0.000140487	0.000140487	3.93167E-05	7.25468E-05	0.000130453	9.22874E-05	2.79659E-05	4.9516E-05	0.000118374	0.000142947	0.000221734	0.000120535	3.60781E-05	2.76346E-09	6.1227E-08	4.7557E-08	1.11548E-07	0.11154771
3836503773015	383650	3773015	5.60722E-05	0.000140017	0.000140017	3.9185E-05	7.23037E-05	0.000130015	9.19781E-05	2.78722E-05	4.93501E-05	0.000116244	0.000140153	0.000217838	0.000118416	3.54441E-05	2.75255E-09	6.1047E-08	4.6564E-08	1.10363E-07	0.11036349
3836603773015	383660	3773015	5.60184E-05	0.000139882	0.000139882	3.91473E-05	7.22342E-05	0.000129891	9.18898E-05	2.78454E-05	4.93027E-05	0.00011437	0.000137862	0.000214688	0.000116704	3.49317E-05	2.74707E-09	6.0975E-08	4.5709E-08	1.09431E-07	0.10943108
3836703773015	383670	3773015	5.59483E-05	0.000139707	0.000139707	3.90984E-05	7.21439E-05	0.000129728	9.17749E-05	2.78106E-05	4.92411E-05	0.000112581	0.000135697	0.000211734	0.000115099	3.4451E-05	2.74263E-09	6.0909E-08	4.4896E-08	1.08547E-07	0.10854725
3836803773015	383680	3773015	5.57221E-05	0.000139142	0.000139142	3.89403E-05	7.18522E-05	0.000129204	9.14038E-05	2.76981E-05	4.9042E-05	0.000110677	0.000133255	0.000208322	0.00011243	3.38957E-05	2.73334E-09	6.0723E-08	4.4021E-08	1.07478E-07	0.10747779
3836903773015	383690	3773015	5.54151E-05	0.000138376	0.000138376	3.87258E-05	7.14563E-05	0.000128492	9.09002E-05	2.75455E-05	4.87718E-05	0.000108758	0.000130748	0.000204782	0.000111319	3.33198E-05	2.72219E-09	6.0492E-08	4.3138E-08	1.06352E-07	0.10635235
3837003773015	383700	3773015	5.51188E-05	0.000137636	0.000137636	3.85187E-05	7.10743E-05	0.000127805	9.04142E-05	2.73983E-05	4.8511E-05	0.000106929	0.000128387	0.000201454	0.00010951	3.27783E-05	2.7123E-09	6.0274E-08	4.2305E-08	1.05292E-07	0.10529162
3837103773015	383710	3773015	5.50273E-05	0.000137407	0.000137407	3.84547E-05	7.09562E-05	0.000127592	9.0264E-05	2.73527E-05	4.84304E-05	0.000105492	0.000126729	0.000199221	0.000108297	3.2415E-05	2.71086E-09	6.0214E-08	4.1666E-08	1.04591E-07	0.10459097
3837203773015	383720	3773015	5.48765E-05	0.000137031	0.000137031	3.83493E-05	7.07617E-05	0.000127243	9.00166E-05	2.72778E-05	4.82977E-05	0.0001041	0.000125071	0.000196963	0.000107069	3.20476E-05	2.7089E-09	6.012E-08	4.1042E-08	1.03871E-07	0.10387108
3837303773015	383730	3773015	5.46341E-05	0.000136425	0.000136425	3.81799E-05	7.04492E-05	0.000126681	8.9619E-05	2.71573E-05	4.80844E-05	0.000102683	0.000123272	0.000194467	0.000105712	3.16416E-05	2.70479E-09	5.9974E-08	4.0398E-08	1.03076E-07	0.10307648
3837403773015	383740	3773015	5.43055E-05	0.000135605	0.000135605	3.79503E-05	7.00255E-05	0.000125919	8.90801E-05	2.6994E-05	4.77952E-05	0.000101236	0.000121343	0.000191751	0.000104236	3.11996E-05	2.69849E-09	5.9782E-08	3.9736E-08	1.02216E-07	0.10221579
3837503773015	383750	3773015	5.39231E-05	0.00013465	0.00013465	3.76831E-05	6.95324E-05	0.000125032	8.84527E-05	2.68039E-05	4.74586E-05	9.98196E-05	0.000119394	0.000188975	0.000102727	3.07479E-05	2.69169E-09	5.9567E-08	3.9081E-08	1.0134E-07	0.10134014
3837603773015	383760	3773015	5.34652E-05	0.000133507	0.000133507	3.73631E-05	6.8942E-05	0.000123971	8.77017E-05	2.65763E-05	4.70556E-05	9.83777E-05	0.000117344	0.000186012	0.000101116	3.02658E-05	2.68266E-09	5.9313E-08	3.841E-08	1.00406E-07	0.10040571
3837703773015	383770	3773015	5.29751E-05	0.000132283	0.000132283	3.70206E-05	6.83099E-05	0.000122834	8.68977E-05	2.63326E-05	4.66242E-05	9.69659E-05	0.000115289	0.000183033	9.94964E-05	2.9781E-05	2.67368E-09	5.9057E-08	3.775E-08	9.94804E-08	0.09948037
3837803773015	383780	3773015	5.24418E-05	0.000130951	0.000130951	3.66479E-05	6.76223E-05	0.000121598	8.6023E-05	2.60676E-05	4.61549E-05	9.56445E-05	0.00011334	0.000180172	9.79413E-05	2.931555E-05	2.66588E-09	5.8815E-08	3.7124E-08	9.86052E-08	0.09860516
3837903773015	383790	3773015	5.19032E-05	0.000129606	0.000129606	3.62715E-05	6.69278E-05	0.000120349	8.51394E-05	2.57998E-05	4.56809E-05	9.44538E-05	0.000111601	0.000177617	9.65523E-05	2.88998E-05	2.65975E-09	5.8603E-08	3.6546E-08	9.7809E-08	0.09780901
3838003773015	383800	3773015	5.14076E-05	0.000128369	0.000128369	3.59252E-05	6.62888E-05	0.0001192	8.43265E-05	2.55535E-05	4.52447E-05	9.32731E-05	0.000109938	0.000175163	9.52187E-05	2.85006E-05	2.65311E-09	5.8393E-08	3.5983E-08	9.70293E-08	0.09702925
3838103773015	383810	3773015	5.08313E-05	0.00012693	0.00012693	3.55224E-05	6.55456E-05	0.000117863	8.33811E-05	2.5267E-05	4.47375E-05	9.17559E-05	0.000107863	0.000172048	9.35251E-05	2.79937E-05	2.63763E-09	5.8051E-08	3.5299E-08	9.59879E-08	0.0959879
3838203773015	383820	3773015	5.02873E-05	0.000125571	0.000125571	3.51423E-05	6.48441E-05	0.000116602	8.24887E-05	2.49966E-05	4.42587E-05	9.02034E-05	0.000105803	0.000168949	9.18407E-05	2.74895E-05	2.62033E-09	5.7694E-08	3.4617E-08	9.49307E-08	0.09493066
3838303773015	383830	3773015	4.98025E-05	0.000124361	0.000124361	3.48035E-05	6.4219E-05	0.000115478	8.16935E-05	2.47556E-05	4.3832E-05	8.85906E-05	0.000103693	0.000165774	9.01149E-05	2.69729E-05	2.60134E-09	5.7325E-08	3.3929E-08	9.38554E-08	0.09385536
3838403773015	383840	3773015	4.92962E-05	0.000123096	0.000123096	3.44497E-05	6.35661E-05	0.000114304	8.0863E-05	2.45039E-05	4.33864E-05	8.6787E-05	0.000101241	0.000162048	8.8089E-05	2.63666E-05	2.57669E-09	5.6857E-08	3.3166E-08	9.26005E-08	0.09260047
3838503773015	383850	3773015	4.8806E-05	0.000121872	0.000121872	3.41071E-05	6.29341E-05	0.000113167	8.0059E-05	2.42603E-05	4.2955E-05	8.50386E-05	9.88801E-05	0.000158457	8.6137E-05	2.57823E-05	2.55217E-09	5.6393E-08	3.2433E-08	9.13785E-08	0.09137849
3838603773015	383860	3773015	4.81812E-05	0.000120312	0.000120312	3.36705E-05	6.21284E-05	0.000111718	7.9034E-05	2.39497E-05	4.24051E-05	8.2838E-05	9.56847E-05	0.000153508	8.34467E-05	2.4977E-05	2.51472E-09	5.5689E-08	3.1506E-08	8.97096E-08	0.08970965
3838703773015	383870	3773015	4.75833E-05	0.000118819	0.000118819	3.32527E-05	6.13574E-05	0.000110332	7.80533E-05	2.36525E-05	4.18789E-05	8.05068E-05	9.23638E-05	0.000148372	8.06548E-05	2.41414E-05	2.4723E-09	5.491E-08	3.0557E-08	8.79393E-08	0.08793929
3838803773015	383880	3773015	4.70016E-05	0.000117366	0.000117366	3.28461E-05	6.06073E-05	0.000108983	7.70991E-05	2.33633E-05	4.13669E-05	7.85323E-05	8.96658E-05	0.000144187	7.83798E-05	2.34604E-05	2.43665E-09	5.4247E-08	2.9753E-08	8.64604E-08	0.0864361
3838903773015	383890	3773015	4.6743E-05	0.000116721	0.000116721	3.26654E-05	6.02739E-05	0.000108384	7.66749E-05	2.32348E-05	4.11393E-05	7.79947E-05	8.92538E-05	0.000143618	7.80706E-05	2.33679E-05	2.4404E-09	5.4274E-08	2.951E-08	8.62243E-08	0.08622429
3839003773015	383900	3773015	4.67484E-05	0.000116734	0.000116734	3.26692E-05	6.02808E-05	0.000108396	7.66838E-05	2.32375E-05	4.11441E-05	7.7422E-05	8.91132E-05	0.000143525	7.80199E-05	2.33527E-05	2.44289E-09	5.4363E-08	2.9335E-08	8.61405E-08	0.08614051
3839103773015	383910	3773015	4.63875E-05	0.000115833	0.000115833	3.2417E-05	5.98155E-05	0.000107559	7.60918E-05	2.30581E-05	4.08264E-05	7.60705E-05	8.75406E-05	0.000141003	7.66493E-05	2.29425E-05	2.42235E-09	5.3986E-08	2.8802E-08	8.52103E-08	0.08521026
3829703773025	382970	3773025	3.07185E-05	7.67065E-05	7.67065E-05	2.1467E-05	3.96107E-05	7.12275E-05	5.03892E-05	1.52694E-05	2.70359E-05	0.000764689	6.0365E-05	9.98059E-05	5.42544E-05	1.62393E-05	3.13262E-09	7.1329E-08	6.3071E-08	1.37533E-07	0.13753293
3829803773025	382980	3773025	3.10256E-05	7.74732E-05	7.74732E-05	2.16816E-05	4.00666E-05	7.19394E-05	5.08928E-05	1.54221E-05	2.73061E-05	0.000843528	6.28922E-05	0.000104135	5.66079E-05	1.69437E-05	3.08943E-09	6.9096E-08	6.7849E-08	1.40035E-07	0.14003483
3829903773025	382990	3773025	3.16127E-05	7.89392E-05	7.89392E-05	2.20919E-05	4.07637E-05	7.33007E-05	5.18559E-05	1.57139E-05	2.78228E-05	0.000915278	6.50676E-05	0.000107769	5.8583E-05	1.75349E-05	3.03015E-09	6.7389E-08	7.3952E-08	1.44372E-07	0.14437175

			EGIODemolition	EGIOSite Grubbing / Prep	EGIOMass Grading / Excavation	EGIOMass Grading / Excavation	EGIODrainage / Utilities Trenching	EGIODrainage / Utilities Trenching	EGIOFoundations / Concrete Pads	EGIOFoundations / Concrete Pads	EGIOBuilding / Structure Construction	EGIOBuilding / Structure Construction	EGIOAsphalt Paving	EGIOArchitectural Coating	EGIOLandscaping or Other Finishing	EGIOWaterside Construction (Piles)	HIWaterside Construction (Landscaping)	HIWaterside Construction (Landscaping)	KMDemolition	KMSite Grubbing / Prep	KMMass Grading / Excavation
Unique Identifier	X (UTM)	Y (UTM)	2025	2025	2025	2026	2026	2027	2026	2027	2026	2027	2027	2027	2027	2027	2025	2026	2025	2025	2025
3830003773025	383000	3773025	3.44299E-05	3.1069E-05	7.75808E-05	7.75808E-05	2.17117E-05	2.17117E-05	4.00622E-05	4.00622E-05	7.20393E-05	7.20393E-05	5.09635E-05	4.79656E-06	1.54435E-05	2.7344E-05	0.000136173	0.000136173	3.06335E-05	2.76429E-05	6.90264E-05
3830103773025	383010	3773025	3.41911E-05	3.0853E-05	7.70428E-05	7.70428E-05	2.15611E-05	2.15611E-05	3.97844E-05	3.97844E-05	7.15397E-05	7.15397E-05	5.06101E-05	4.7633E-06	1.53364E-05	2.71544E-05	0.000120361	0.000120361	3.08723E-05	2.78584E-05	6.95645E-05
3830203773025	383020	3773025	3.42926E-05	3.0945E-05	7.72714E-05	7.72714E-05	2.16251E-05	2.16251E-05	3.99025E-05	3.99025E-05	7.1752E-05	7.1752E-05	5.07603E-05	4.77744E-06	1.53819E-05	2.7235E-05	0.000122153	0.000122153	3.11707E-05	2.81277E-05	7.0237E-05
3830303773025	383030	3773025	3.43762E-05	3.102E-05	7.74597E-05	7.74597E-05	2.16778E-05	2.16778E-05	3.99997E-05	3.99997E-05	7.19269E-05	7.19269E-05	5.0884E-05	4.78908E-06	1.54194E-05	2.73014E-05	0.000123977	0.000123977	3.14632E-05	2.83916E-05	7.0896E-05
3830403773025	383040	3773025	3.44358E-05	3.1074E-05	7.75942E-05	7.75942E-05	2.17155E-05	2.17155E-05	4.00691E-05	4.00691E-05	7.20518E-05	7.20518E-05	5.09723E-05	4.79739E-06	1.54462E-05	2.73488E-05	0.000126229	0.000126229	3.17378E-05	2.86394E-05	7.15147E-05
3830503773025	383050	3773025	3.44597E-05	3.1096E-05	7.7648E-05	7.7648E-05	2.17305E-05	2.17305E-05	4.00969E-05	4.00969E-05	7.21017E-05	7.21017E-05	5.10077E-05	4.80072E-06	1.54569E-05	2.73677E-05	0.00012764	0.00012764	3.19945E-05	2.8871E-05	7.20931E-05
3830603773025	383060	3773025	3.44776E-05	3.1112E-05	7.76884E-05	7.76884E-05	2.17418E-05	2.17418E-05	4.01178E-05	4.01178E-05	7.21392E-05	7.21392E-05	5.10342E-05	4.80322E-06	1.54649E-05	2.7382E-05	0.000128957	0.000128957	3.22571E-05	2.9108E-05	7.26849E-05
3830703773025	383070	3773025	3.45313E-05	3.116E-05	7.78094E-05	7.78094E-05	2.17757E-05	2.17757E-05	4.01803E-05	4.01803E-05	7.22516E-05	7.22516E-05	5.11137E-05	4.8107E-06	1.5489E-05	2.74246E-05	0.000130321	0.000130321	3.25735E-05	2.93935E-05	7.33978E-05
3830803773025	383080	3773025	3.45791E-05	3.1203E-05	7.7917E-05	7.7917E-05	2.18058E-05	2.18058E-05	4.02358E-05	4.02358E-05	7.23515E-05	7.23515E-05	5.11844E-05	4.81735E-06	1.55104E-05	2.74626E-05	0.000131685	0.000131685	3.28839E-05	2.96736E-05	7.40972E-05
3830903773025	383090	3773025	3.46089E-05	3.123E-05	7.79843E-05	7.79843E-05	2.18246E-05	2.18246E-05	4.02706E-05	4.02706E-05	7.2414E-05	7.2414E-05	5.12285E-05	4.82151E-06	1.55238E-05	2.74863E-05	0.000133033	0.000133033	3.32002E-05	2.99591E-05	7.481E-05
3831003773025	383100	3773025	3.46328E-05	3.1252E-05	7.80381E-05	7.80381E-05	2.18397E-05	2.18397E-05	4.02984E-05	4.02984E-05	7.24639E-05	7.24639E-05	5.12639E-05	4.82484E-06	1.55345E-05	2.75052E-05	0.000134381	0.000134381	3.35047E-05	3.02338E-05	7.5496E-05
3831103773025	383110	3773025	3.46448E-05	3.1263E-05	7.8065E-05	7.8065E-05	2.18472E-05	2.18472E-05	4.03122E-05	4.03122E-05	7.24889E-05	7.24889E-05	5.12816E-05	4.8265E-06	1.55399E-05	2.75147E-05	0.000135729	0.000135729	3.38151E-05	3.05138E-05	7.61954E-05
3831203773025	383120	3773025	3.46507E-05	3.1268E-05	7.80784E-05	7.80784E-05	2.1851E-05	2.1851E-05	4.03192E-05	4.03192E-05	7.25014E-05	7.25014E-05	5.12904E-05	4.82733E-06	1.55425E-05	2.75194E-05	0.000137061	0.000137061	3.41254E-05	3.07939E-05	7.68948E-05
3831303773025	383130	3773025	3.46507E-05	3.1268E-05	7.80784E-05	7.80784E-05	2.1851E-05	2.1851E-05	4.03192E-05	4.03192E-05	7.25014E-05	7.25014E-05	5.12904E-05	4.82733E-06	1.55425E-05	2.75194E-05	0.000138393	0.000138393	3.44358E-05	3.1074E-05	7.75942E-05
3831403773025	383140	3773025	3.46507E-05	3.1268E-05	7.80784E-05	7.80784E-05	2.1851E-05	2.1851E-05	4.03192E-05	4.03192E-05	7.25014E-05	7.25014E-05	5.12904E-05	4.82733E-06	1.55425E-05	2.75194E-05	0.000139742	0.000139742	3.47582E-05	3.13649E-05	7.83205E-05
3831503773025	383150	3773025	3.46448E-05	3.1263E-05	7.8065E-05	7.8065E-05	2.18472E-05	2.18472E-05	4.03122E-05	4.03122E-05	7.24889E-05	7.24889E-05	5.12816E-05	4.8265E-06	1.55399E-05	2.75147E-05	0.000141074	0.000141074	3.50805E-05	3.16558E-05	7.90468E-05
3831603773025	383160	3773025	3.46328E-05	3.1252E-05	7.80381E-05	7.80381E-05	2.18397E-05	2.18397E-05	4.02984E-05	4.02984E-05	7.24639E-05	7.24639E-05	5.12639E-05	4.82484E-06	1.55345E-05	2.75052E-05	0.000142422	0.000142422	3.54028E-05	3.19466E-05	7.97732E-05
3831703773025	383170	3773025	3.46149E-05	3.1236E-05	7.79977E-05	7.79977E-05	2.18284E-05	2.18284E-05	4.02775E-05	4.02775E-05	7.24265E-05	7.24265E-05	5.12374E-05	4.82234E-06	1.55265E-05	2.7491E-05	0.000143738	0.000143738	3.57252E-05	3.22375E-05	8.04995E-05
3832003773025	383200	3773025	3.45612E-05	3.1187E-05	7.78767E-05	7.78767E-05	2.17945E-05	2.17945E-05	4.0215E-05	4.0215E-05	7.23141E-05	7.23141E-05	5.11579E-05	4.81486E-06	1.55024E-05	2.74483E-05	0.000147735	0.000147735	3.6734E-05	3.31478E-05	8.27726E-05
3832103773025	383210	3773025	3.45373E-05	3.1166E-05	7.78229E-05	7.78229E-05	2.17795E-05	2.17795E-05	4.01872E-05	4.01872E-05	7.22641E-05	7.22641E-05	5.11225E-05	4.81153E-06	1.54917E-05	2.74294E-05	0.000149051	0.000149051	3.70802E-05	3.34602E-05	8.35527E-05
3832203773025	383220	3773025	3.45433E-05	3.1171E-05	7.78363E-05	7.78363E-05	2.17832E-05	2.17832E-05	4.01942E-05	4.01942E-05	7.22766E-05	7.22766E-05	5.11314E-05	4.81236E-06	1.54944E-05	2.74341E-05	0.000150399	0.000150399	3.74682E-05	3.38103E-05	8.44269E-05
3832303773025	383230	3773025	3.45373E-05	3.1166E-05	7.78229E-05	7.78229E-05	2.17795E-05	2.17795E-05	4.01872E-05	4.01872E-05	7.22641E-05	7.22641E-05	5.11225E-05	4.81153E-06	1.54917E-05	2.74294E-05	0.000151668	0.000151668	3.78621E-05	3.41658E-05	8.53146E-05
3832403773025	383240	3773025	3.45134E-05	3.1144E-05	7.77691E-05	7.77691E-05	2.17644E-05	2.17644E-05	4.01594E-05	4.01594E-05	7.22141E-05	7.22141E-05	5.10872E-05	4.80821E-06	1.5481E-05	2.74104E-05	0.000151906	0.000151906	3.82322E-05	3.44998E-05	8.61486E-05
3832503773025	383250	3773025	3.44478E-05	3.1085E-05	7.76211E-05	7.76211E-05	2.1723E-05	2.1723E-05	4.0083E-05	4.0083E-05	7.20768E-05	7.20768E-05	5.099E-05	4.79906E-06	1.54515E-05	2.73583E-05	0.000152096	0.000152096	3.85724E-05	3.48068E-05	8.69152E-05
3832603773025	383260	3773025	3.43702E-05	3.1015E-05	7.74463E-05	7.74463E-05	2.16741E-05	2.16741E-05	3.99927E-05	3.99927E-05	7.19144E-05	7.19144E-05	5.08751E-05	4.78825E-06	1.54167E-05	2.72966E-05	0.000152366	0.000152366	3.89007E-05	3.5103E-05	8.7655E-05
3832703773025	383270	3773025	3.42627E-05	3.0918E-05	7.72042E-05	7.72042E-05	2.16063E-05	2.16063E-05	3.98677E-05	3.98677E-05	7.16896E-05	7.16896E-05	5.07161E-05	4.77328E-06	1.53685E-05	2.72113E-05	0.000168369	0.000168369	3.9247E-05	3.54155E-05	8.84351E-05
3832803773025	383280	3773025	3.42986E-05	3.095E-05	7.72849E-05	7.72849E-05	2.16289E-05	2.16289E-05	3.99094E-05	3.99094E-05	7.17645E-05	7.17645E-05	5.07691E-05	4.77827E-06	1.53846E-05	2.72397E-05	0.000175204	0.000175204	3.9629E-05	3.57602E-05	8.92959E-05
3832903773025	383290	3773025	3.42806E-05	3.0934E-05	7.72445E-05	7.72445E-05	2.16176E-05	2.16176E-05	3.98886E-05	3.98886E-05	7.17271E-05	7.17271E-05	5.07426E-05	4.77577E-06	1.53765E-05	2.72255E-05	0.000180089	0.000180089	4.0202E-05	3.62773E-05	9.05871E-05
3833003773025	383300	3773025	3.41851E-05	3.0848E-05	7.70293E-05	7.70293E-05	2.15574E-05	2.15574E-05	3.97774E-05	3.97774E-05	7.15272E-05	7.15272E-05	5.06012E-05	4.76247E-06	1.53337E-05	2.71497E-05	0.000185085	0.000185085	4.09183E-05	3.69236E-05	9.22011E-05
3833103773025	383310	3773025	3.41553E-05	3.0821E-05	7.69621E-05	7.69621E-05	2.15386E-05	2.15386E-05	3.97427E-05	3.97427E-05	7.14648E-05	7.14648E-05	5.0557E-05	4.75831E-06	1.53203E-05	2.7126E-05	0.00018886	0.00018886	4.17241E-05	3.76508E-05	9.40169E-05
3833203773025	383320	3773025	3.40299E-05	3.0708E-05	7.66796E-05	7.66796E-05	2.14595E-05	2.14595E-05	3.95968E-05	3.95968E-05	7.12025E-05	7.12025E-05	5.03715E-05	4.74085E-06	1.52641E-05	2.70264E-05	0.000190636	0.000190636	4.26314E-05	3.84695E-05	9.60614E-05
3833303773025	383330	3773025	3.38867E-05	3.0578E-05	7.63568E-05	7.63568E-05	2.13692E-05	2.13692E-05	3.94302E-05	3.94302E-05	7.09027E-05	7.09027E-05	5.01594E-05	4.72089E-06	1.51998E-05	2.69126E-05	0.000191334	0.000191334	4.41954E-05	3.98808E-05	9.95853E-05
3833403773025	383340	3773025	3.37375E-05	3.0444E-05	7.60206E-05	7.60206E-05	2.12751E-05	2.12751E-05	3.92565E-05	3.92565E-05	7.05905E-05	7.05905E-05	4.99386E-05	4.7001E-06	1.51329E-05	2.67941E-05	0.000191619	0.000191619	4.56458E-05	4.11897E-05	0.000102854
3833503773025	383350	3773025	3.35464E-05	3.0271E-05	7.55901E-05	7.55901E-05	2.11546E-05	2.11546E-05	3.90343E-05	3.90343E-05	7.01908E-05	7.01908E-05	4.96558E-05	4.67349E-06	1.50472E-05	2.66424E-05	0.000191461	0.000191461	4.65591E-05	4.20138E-05	0.000104912
3833603773025	383360	3773025	3.33256E-05	3.0072E-05	7.50925E-05	7.50925E-05	2.10153E-05	2.10153E-05	3.87773E-05	3.87773E-05	6.97287E-05	6.97287E-05	4.93289E-05	4.64272E-06	1.49482E-05	2.6467E-05	0.00019089	0.00019089	4.74306E-05	4.28002E-05	0.000106875
3833703773025	383370	3773025	3.30391E-05	2.9814E-05	7.44469E-05	7.44469E-05	2.08347E-05	2.08347E-05	3.84439E-05	3.84439E-05	6.91292E-05	6.91292E-05	4.89048E-05	4.6028E-06	1.48196E-05	2.62395E-05	0.000190541	0.000190541	4.75918E-05	4.29456E-05	0.000107238
3833803773025	383380	3773025	3.26988E-05	2.9507E-05	7.36802E-05	7.36802E-05	2.06201E-05	2.06201E-05	3.8048E-05	3.8048E-05	6.84173E-05	6.84173E-05	4.84012E-05	4.5554E-06	1.4667E-05	2.59693E-05	0.000190541	0.000190541	4.67263E-05	4.21646E-05	0.000105288
3833903773025	383390	3773025	3.25377E-05	2.9361E-05	7.33171E-05	7.33171E-05	2.05185E-05	2.05185E-05	3.78604E-05	3.78604E-05	6.80801E-05	6.80801E-05	4.81626E-05	4.53295E-06	1.45947E-05	2.58413E-05	0.000189795	0.000189795	4.45595E-05	4.02093E-05	0.000100406
3834003773025	383400	3773025	3.23168E-05	2.9162E-05	7.28194E-05	7.28194E-05	2.03792E-05	2.03792E-05	3.76035E-05	3.76035E-05	6.7618E-05	6.7618E-05	4.78357E-05	4.50218E-06	1.44957E-05	2.56659E-05	0.000189066	0.000189066	4.51086E-05	4.07049E-05	0.000101643
3834103773025	383410	3773025	3.20303E-05	2.8903E-05	7.21738E-05	7.21738E-05	2.01985E-05	2.01985E-05	3.72701E-05	3.72701E-05	6.70185E-05	6.70185E-05	4.74116E-05	4.46227E-06	1.43671E-05	2.54383E-05	0.000188225	0.000188225	4.6398E-05	4.18683E-05	0.000104548
3834203773025	383420	3773025	3.17378E-05	2.8639E-05	7.15147E-05	7.15147E-05	2.00141E-05	2.00141E-05	3.69297E-05	3.69297E-05	6.64065E-05	6.64065E-05	4.69786E-05	4.42152E-06	1.4236E-05	2.5206E-05	0.000187163	0.000187163	4.69232E-05	4.23423E-05	0.000105732
3834303773025	383430	3773025	3.14811E-05	2.8408E-05	7.09364E-05	7.09364E-05	1.98522E-05	1.98522E-05	3.66311E-05	3.66311E-05	6.58695E-05	6.58695E-05	4.65987E-05	4.38576E-06	1.41208E-05	2.50022E-05	0.000185815	0.000185815	4.7359E-05	4.27355E-05	0.000106714
3834403773025	383440	3773025	3.12483E-05	2.8198E-05	7.04118E-05	7.04118E-05	1.97054E-05	1.97054E-05	3.63602E-05	3.63602E-05	6.53824E-05	6.53824E-05	4.62541E-05	4.35333E-06	1.40164E-05	2.48173E-05	0.000184229	0.000184229	4.77529E-05	4.30911E-05	0.000107602
3834503773025	383450	3773025	3.09857E-05	2.7961E-05	6.982E-05	6.982E-05	1.95398E-05	1.95398E-05	3.60546E-05	3.60546E-05	6.48329E-05	6.48329E-05	4.58654E-05	4.31674E-06	1.38986E-05	2.46087E-05	0.000181548	0.000181548	4.89229E-05	4.41468E-05	0.000110238
3834603773025	383460	3773025	3.06992E-05	2.7702E-05	6.91744E-05	6.91744E-05	1.93591E-05	1.93591E-05	3.57212E-05	3.57212E-05	6.42334E-05	6.42334E-05	4.54413E-05	4.27682E-06	1.37701E-05	2.43811E-05	0.000177536	0.000177536	5.02719E-05	4.53641E-05	0.000113278
3834703773025	383470	3773025	3.04186E-05	2.7449E-05	6.85422E-05	6.85422E-05	1.91822E-05	1.91822E-05	3.53948E-05	3.53948E-05	6.36464E-05	6.36464E-05	4.5026E-05	4.23774E-06	1.36442E-05	2.41583E-05	0.000173063	0.000173063	5.12509E-05	4.62475E-05	0.000115483
3834803773025	383480	3773025	3.015E-05	2.7207E-05	6.7937E-05	6.7937E-05	1.90128E-05	1.90128E-05	3.50822E-05	3.50822E-05	6.30843E-05	6.30843E-05	4.46284E-05	4.20032E-06	1.35238E-05	2.3945E-05	0.000170193	0.000170193	5.13941E-05	4.63767E-05	0.000115806
3834903773025	383490	3773025	2.98874E-05	2.697E-05	6.73452E-05	6.73452E-05	1.88472E-05	1.88472E-05	3.47766E-05	3.47766E-05	6.25348E-05	6.25348E-05	4.42396E-05	4.16373E-06	1.34059E-05	2.37364E-05	0.000167179	0.000167179	5.14538E-05	4.64306E-05	0.000115941
3835003773025	383500	3773025	2.95949E-05	2.6706E-05	6.66861E-05	6.66861E-05	1.86627E-05	1.86627E-05	3.44363E-05	3.44363E-05	6.19228E-05	6.19228E-05	4.38067E-05	4.12298E-06	1.32748E-05	2.35041E-05	0.000163198	0.000163198	5.16388E-05	4.65976E-05	0.000116358
3835103773025	383510	3773025	2.92308E-05	2.6377E-05	6.58656E-05	6.58656E-05	1.84331E-05	1.84331E-05	3.40126E-05	3.40126E-05	6.1161E-05	6.1161E-05	4.32677E-05	4.07226E-06	1.31114E-05	2.32149E-05	0.000158536	0.000158536	5.1794E-05	4.67376E-05	0.000116707
3835203773025	383520	3773025	2.88308E-05	2.6016E-05	6.49645E-05	6.49645E-05	1.81809E-05	1.81809E-05	3.35472E-05	3.35472E-05	6.03242E-05	6.03242E-05	4.26757E-05	4.01654E-06	1.2932E-05	2.28973E-05	0.000153904	0.000153904	5.17343E-05	4.66838E-05	0.000116573
3835303773025	383530	3773025	2.83891E-05	2.5618E-05	6.39692E-05	6.39692E-05	1.79024E-05	1.79024E-05	3.30333E-05	3.30333E-05	5.93999E-05	5.93999E-05	4.20219E-05	3.955E-06	1.27339E-05	2.25465E-05	0.0001494	0.0001494	5.13702E-05	4.63552E-05	0.000115752
3835403773025	383540	3773025	2.79295E-05	2.5203E-05	6.29335E-05	6.29335E-05	1.76125E-05	1.76125E-05	3.24984E-05	3.24984E-05	5.84383E-05	5.84383E-05	4.13416E-05	3.89097E-06	1.25277E-05	2.21815E-05	0.000145039	0.000145039	5.07674E-05	4.58112E-05	0.000114394
3835503773025	383550	3773025	2.74281E-05	2.475E-05	6.18037E-05	6.18037E-05	1.72963E-05	1.72963E-05	3.1915E-05	3.1915E-05	5.73891E-05	5.73891E-05	4.05994E-05	3.82112E-06	1.23028E-05	2.17833E-05	0.000140725	0.000140725	4.99735E-05	4.50948E-05	0.000112605
3835603773025	383560	3773025	2.68849E-05	2.426E-05	6.05797E-05	6.05797E-05	1.69538E-05	1.69538E-05	3.1283E-05	3.1283E-05	5.62526E-05	5.62526E-05	3.97953E-05	3.74544E-06	1.20592E-05	2.13519E-05	0.000136474	0.000136474	4.89945E-05	4.42114E-05	0.000110399
3835703773025	383570	3773025	2.63298E-05	2.3759E-05	5.93288E-05	5.93288E-05	1.66037E-05	1.66037E-05	3.0637E-05	3.0637E-05	5.50911E-05	5.50911E-05	3.89736E-05	3.66811E-06	1.18102E-05	2.0911E-05	0.000132509	0.000132509	4.78902E-05	4.32149E-05	0.000107911
3835803773025	383580	3773025	2.57209E-05	2.321E-05	5.79569E-05	5.79569E-05	1.62198E-05	1.62198E-05	2.99286E-05	2.99286E-05	5.38171E-05	5.38171E-05	3.80724E-05	3.58329E-06	1.15371E-05	2.04274E-05	0.00012856	0.00012856	4.66069E-05	4.20569E-05	0.000105019
3835903773025	383590	3773025	2.51121E-05	2.2661E-05	5.6585E-05	5.6585E-05	1.58359E-05	1.58359E-05	2.92201E-05	2.92201E-05	5.25432E-05	5.25432E-05	3.71712E-05	3.49846E-06	1.1264E-05	1.99439E-05	0.000124928	0.000124928	4.52519E-05	4.08342E-05	0.000101966
3836003773025	383600	3773025	2.46465E-05	2.224E-05	5.55359E-05	5.55359E-05	1.55422E-05	1.55422E-05	2.86784E-05	2.86784E-05	5.1569E-05	5.1569E-05	3.6482E-05	3.4336E-06	1.10552E-05	1.95741E-05	0.000122105	0.000122105	4.41237E-05	3.98161E-05	9.94239E-05
3836103773025	383610	3773025	2.44316E-05	2.2046E-05	5.50517E-05	5.50517E-05	1.54067E-05	1.54067E-05	2.84283E-05	2.84283E-05	5.11194E-05	5.11194E-05	3.61639E-05	3.40366E-06	1.09588E-05	1.94035E-05	0.000120377	0.000120377	4.34612E-05	3.92182E-05	9.79309E-05
3836203773025	383620	3773025	2.42167E-05	2.1853E-05	5.45675E-05	5.45675E-05	1.52712E-05	1.52712E-05	2.81783E-05	2.81783E-05	5.06698E-05	5.06698E-05	3.58458E-05	3.37373E-06	1.08624E-05	1.92328E-05	0.000118711	0.000118711	4.28105E-05	3.86311E-05	9.64649E-05
3836303773025	383630	3773025	2.4169E-05	2.1809E-05	5.44599E-05	5.44599E-05	1.52411E-05	1.52411E-05	2.81227E-05	2.81227E-05	5.05699E-05	5.05699E-05	3.57752E-05	3.36707E-06	1.0841E-05	1.91949E-05	0.000117744	0.000117744	4.24762E-05	3.83295E-05	9.57116E-05
3836403773025	383640	3773025	2.4169E-05	2.1809E-05	5.44599E-05	5.44599E-05	1.52411E-05	1.52411E-05	2.81227E-05	2.81227E-05	5.05699E-05	5.05699E-05	3.57752E-05	3.36707E-06	1.0841E-05	1.91949E-05	0.00011703	0.00011703	4.22315E-05	3.81086E-05	9.51602E-05
3836503773025	383650	3773025	2.41809E-05	2.182E-05	5.44868E-05	5.44868E-05	1.52486E-05	1.52486E-05	2.81366E-05	2.81366E-05	5.05949E-05	5.05949E-05	3.57928E-05	3.36874E-06	1.08463E-05	1.92044E-05	0.000116428	0.000116428	4.20166E-05	3.79147E-05	9.4676E-05
3836603773025	383660	3773025	2.42406E-05	2.1874E-05	5.46213E-05	5.46213E-05	1.52863E-05	1.52863E-05	2.82061E-05	2.82061E-05	5.07198E-05	5.07198E-05	3.58812E-05	3.37705E-06	1.08731E-05	1.92518E-05	0.00011611	0.00011611	4.18913E-05	3.78016E-05	9.43935E-05
3836703773025	383670	3773025	2.42943E-05	2.1923E-05	5.47423E-05	5.47423E-05	1.53202E-05	1.53202E-05	2.82686E-05	2.82686E-05	5.08322E-05	5.08322E-05	3.59607E-05	3.38454E-06	1.08972E-05	1.92944E-05	0.000115888	0.000115888	4.1754E-05	3.76777E-05	9.40842E-05
3836803773025	383680	3773025	2.43122E-05	2.1939E-05	5.47827E-05	5.47827E-05	1.53315E-05	1.53315E-05	2.82894E-05	2.82894E-05	5.08696E-05	5.08696E-05	3.59872E-05	3.38703E-06	1.09052E-05	1.93086E-05	0.000115571	0.000115571	4.1557E-05	3.75E-05	9.36403E-05
3836903773025	383690	3773025	2.43063E-05	2.1933E-05	5.47692E-05	5.47692E-05	1.53277E-05	1.53277E-05	2.82825E-05	2.82825E-05	5.08571E-05	5.08571E-05	3.59784E-05	3.3862E-06	1.09025E-05	1.93039E-05	0.000115206	0.000115206	4.13302E-05	3.72953E-05	9.31292E-05
3837003773025	383700	3773025	2.43003E-05	2.1928E-05	5.47558E-05	5.47558E-05	1.53239E-05	1.53239E-05	2.82755E-05	2.82755E-05	5.08447E-05	5.08447E-05	3.59695E-05	3.38537E-06	1.08999E-05	1.92992E-05	0.000114921	0.000114921	4.11033E-05	3.70906E-05	9.26181E-05
3837103773025	383710	3773025	2.4348E-05	2.1971E-05	5.48634E-05	5.48634E-05	1.5354E-05	1.5354E-05	2.83311E-05	2.83311E-05	5.09446E-05	5.09446E-05	3.60402E-05	3.39202E-06	1.09213E-05	1.93371E-05	0.000115048	0.000115048	4.09482E-05	3.69506E-05	9.22684E-05
3837203773025	383720	3773025	2.43719E-05	2.1993E-05	5.49172E-05	5.49172E-05	1.53691E-05	1.53691E-05	2.83589E-05	2.83589E-05	5.09945E-05	5.09945E-05	3.60756E-05	3.39535E-06	1.0932E-05	1.93561E-05	0.000115222	0.000115222	4.07691E-05	3.6789E-05	9.18649E-05
3837303773025	383730	3773025	2.43779E-05	2.1998E-05	5.49306E-05	5.49306E-05	1.53729E-05	1.53729E-05	2.83658E-05	2.83658E-05	5.1007E-05	5.1007E-05	3.60844E-05	3.39618E-06	1.09347E-05	1.93608E-05	0.000115333	0.000115333	4.05482E-05	3.65897E-05	9.13672E-05
3837403773025	383740	3773025	2.4354E-05	2.1976E-05	5.48768E-05	5.48768E-05	1.53578E-05	1.53578E-05	2.8338E-05	2.8338E-05	5.09571E-05	5.09571E-05	3.60491E-05	3.39285E-06	1.0924E-05	1.93418E-05	0.000115397	0.000115397	4.03035E-05	3.63688E-05	9.08158E-05
3837503773025	383750	3773025	2.43122E-05	2.1939E-05	5.47827E-05	5.47827E-05	1.53315E-05	1.53315E-05	2.82894E-05	2.82894E-05	5.08696E-05	5.08696E-05	3.59872E-05	3.38703E-06	1.09052E-05	1.93086E-05	0.000115444	0.000115444	4.00528E-05	3.61426E-05	9.02509E-05
3837603773025	383760	3773025	2.42466E-05	2.1879E-05	5.46347E-05	5.46347E-05	1.529E-05	1.529E-05	2.8213E-05	2.8213E-05	5.07322E-05	5.07322E-05	3.589E-05	3.37788E-06	1.08758E-05	1.92565E-05	0.000115365	0.000115365	3.97842E-05	3.59002E-05	8.96456E-05
3837703773025	383770	3773025	2.4163E-05	2.1804E-05	5.44464E-05	5.44464E-05	1.52373E-05	1.52373E-05	2

			KMMass Grading / Excavation	KMDrainage / Utilities Trenching	KMFoundations / Concrete Pads	KMBuilding / Structure Construction	KMAsphalt Paving	KMArchitectural Coating	KMLandscaping or Other Finishing	KMWaterside Construction (Piles)	EWNDemolition	EWNSite Grubbing / Prep	EWNDrainage / Utilities Trenching	EWNDrainage / Utilities Trenching	EWNDrainage / Utilities Trenching	EWNFoundations / Concrete Pads	EWNBuilding / Structure Construction	EWNAsphalt Paving	EWNLandscaping or Other Finishing	EWNWaterside Construction (Piles)	ISDemolition
Unique Identifier	X (UTM)	Y (UTM)	2026	2026	2026	2026	2026	2026	2026	2026	2027	2027	2027	2028	2029	2029	2029	2029	2029	2029	2027
3830003773025	383000	3773025	6.90264E-05	1.48722E-05	3.56448E-05	6.61167E-05	4.53441E-05	4.26768E-06	1.37406E-05	2.4329E-05	0.000209247	0.000282125	0.000342305	0.000342305	0.000342305	0.000243478	0.000424016	0.00030973	9.38577E-05	0.000162871	2.47838E-05
3830103773025	383010	3773025	6.95645E-05	1.49881E-05	3.59226E-05	6.6632E-05	4.56975E-05	4.30094E-06	1.38477E-05	2.45186E-05	0.00021807	0.00029402	0.000356737	0.000356737	0.000356737	0.000253743	0.000441893	0.000322789	9.7815E-05	0.000169738	2.48614E-05
3830203773025	383020	3773025	7.0237E-05	1.5133E-05	3.62699E-05	6.72762E-05	4.61393E-05	4.34252E-06	1.39816E-05	2.47557E-05	0.000227573	0.000306833	0.000372282	0.000372282	0.000372282	0.000264801	0.00046115	0.000336856	0.000102077	0.000177134	2.49509E-05
3830303773025	383030	3773025	7.0896E-05	1.5275E-05	3.66102E-05	6.79074E-05	4.65722E-05	4.38327E-06	1.41128E-05	2.49879E-05	0.000237511	0.000320233	0.000388541	0.000388541	0.000388541	0.000276365	0.000481289	0.000351567	0.000106535	0.00018487	2.50345E-05
3830403773025	383040	3773025	7.15147E-05	1.54083E-05	3.69297E-05	6.85001E-05	4.69786E-05	4.42152E-06	1.4236E-05	2.5206E-05	0.000247557	0.000333778	0.000404975	0.000404975	0.000404975	0.000288055	0.000501646	0.000366437	0.000111042	0.00019269	2.51001E-05
3830503773025	383050	3773025	7.20931E-05	1.55329E-05	3.72284E-05	6.9054E-05	4.73586E-05	4.45728E-06	1.43511E-05	2.54099E-05	0.000257681	0.000347427	0.000421536	0.000421536	0.000421536	0.000299834	0.000522161	0.000381422	0.000115582	0.00020057	2.51598E-05
3830603773025	383060	3773025	7.26849E-05	1.56604E-05	3.7534E-05	6.96209E-05	4.77473E-05	4.49387E-06	1.44689E-05	2.56184E-05	0.000268169	0.000361568	0.000438693	0.000438693	0.000438693	0.000312038	0.000543413	0.000396946	0.000120287	0.000208733	2.52076E-05
3830703773025	383070	3773025	7.33978E-05	1.5814E-05	3.79021E-05	7.03037E-05	4.82156E-05	4.53794E-06	1.46108E-05	2.58697E-05	0.000280059	0.000377599	0.000458144	0.000458144	0.000458144	0.000325874	0.000567508	0.000414547	0.0001256	0.000217988	2.52912E-05
3830803773025	383080	3773025	7.40972E-05	1.59647E-05	3.82633E-05	7.09736E-05	4.86751E-05	4.58118E-06	1.475E-05	2.61162E-05	0.000292445	0.000394299	0.000478406	0.000478406	0.000478406	0.000340286	0.000592606	0.00043288	0.000131176	0.000227629	2.53688E-05
3830903773025	383090	3773025	7.481E-05	1.61183E-05	3.86314E-05	7.16564E-05	4.91434E-05	4.62526E-06	1.48919E-05	2.63675E-05	0.000305195	0.00041149	0.000499264	0.000499264	0.000499264	0.000355121	0.000618443	0.000451753	0.000136895	0.000237553	2.54404E-05
3831003773025	383100	3773025	7.5496E-05	1.62661E-05	3.89856E-05	7.23135E-05	4.9594E-05	4.66767E-06	1.50285E-05	2.66092E-05	0.000318303	0.000429163	0.000520707	0.000520707	0.000520707	0.000370374	0.000645005	0.000471156	0.000142775	0.000247756	2.5506E-05
3831103773025	383110	3773025	7.61954E-05	1.64168E-05	3.93468E-05	7.29834E-05	5.00534E-05	4.71091E-06	1.51677E-05	2.68558E-05	0.000331805	0.000447368	0.000542795	0.000542795	0.000542795	0.000386085	0.000672366	0.000491142	0.000148831	0.000258265	2.55657E-05
3831203773025	383120	3773025	7.68948E-05	1.65675E-05	3.9708E-05	7.36533E-05	5.05129E-05	4.75415E-06	1.53069E-05	2.71023E-05	0.000345797	0.000466233	0.000565684	0.000565684	0.000565684	0.000402365	0.000700718	0.000511853	0.000155107	0.000269156	2.56314E-05
3831303773025	383130	3773025	7.75942E-05	1.67182E-05	4.00691E-05	7.43233E-05	5.09723E-05	4.79739E-06	1.54462E-05	2.73488E-05	0.000360117	0.00048554	0.000589109	0.000589109	0.000589109	0.00041902	0.000729736	0.000533049	0.00016153	0.000280302	2.56851E-05
3831403773025	383140	3773025	7.83205E-05	1.68747E-05	4.04442E-05	7.5019E-05	5.14494E-05	4.8423E-06	1.55907E-05	2.76048E-05	0.000374962	0.000505556	0.000613394	0.000613394	0.000613394	0.000436302	0.000759818	0.000555023	0.000168189	0.000291857	2.57448E-05
3831503773025	383150	3773025	7.90468E-05	1.70312E-05	4.08193E-05	7.57147E-05	5.19266E-05	4.88721E-06	1.57353E-05	2.78608E-05	0.00039035	0.000526304	0.000638568	0.000638568	0.000638568	0.000454207	0.000791	0.000577801	0.000175091	0.000303835	2.58045E-05
3831603773025	383160	3773025	7.97732E-05	1.71877E-05	4.11943E-05	7.64104E-05	5.24037E-05	4.93211E-06	1.58799E-05	2.81168E-05	0.00040599	0.00054739	0.000664152	0.000664152	0.000664152	0.000472405	0.000822691	0.00060095	0.000182106	0.000316008	2.58582E-05
3831703773025	383170	3773025	8.04995E-05	1.73441E-05	4.15694E-05	7.7106E-05	5.28808E-05	4.97702E-06	1.60245E-05	2.83728E-05	0.000421903	0.000568846	0.000690185	0.000690185	0.000690185	0.000490922	0.000854939	0.000624506	0.000189244	0.000328394	2.59119E-05
3832003773025	383200	3773025	8.27726E-05	1.78339E-05	4.27432E-05	7.92833E-05	5.4374E-05	5.11755E-06	1.6477E-05	2.91739E-05	0.00047239	0.000636916	0.000772775	0.000772775	0.000772775	0.000549668	0.000957244	0.000699237	0.00021189	0.000367691	2.60731E-05
3832103773025	383210	3773025	8.35527E-05	1.8002E-05	4.3146E-05	8.00305E-05	5.48865E-05	5.16579E-06	1.66323E-05	2.94489E-05	0.000490256	0.000661004	0.000802001	0.000802001	0.000802001	0.000570456	0.000993447	0.000725682	0.000219904	0.000381597	2.61268E-05
3832203773025	383220	3773025	8.44269E-05	1.81903E-05	4.35975E-05	8.08679E-05	5.54608E-05	5.21984E-06	1.68063E-05	2.9757E-05	0.000510395	0.000688158	0.000834948	0.000834948	0.000834948	0.00059389	0.001034258	0.000755493	0.000228937	0.000397273	2.61985E-05
3832303773025	383230	3773025	8.53146E-05	1.83816E-05	4.40559E-05	8.17182E-05	5.60439E-05	5.27472E-06	1.6983E-05	3.00699E-05	0.000530929	0.000715844	0.000868539	0.000868539	0.000868539	0.000617783	0.001075867	0.000785887	0.000238148	0.000413256	2.62761E-05
3832403773025	383240	3773025	8.61486E-05	1.85613E-05	4.44865E-05	8.2517E-05	5.65917E-05	5.32628E-06	1.7149E-05	3.03638E-05	0.000550454	0.000742169	0.000900479	0.000900479	0.000900479	0.000640502	0.001115432	0.000814788	0.000246906	0.000428454	2.63358E-05
3832503773025	383250	3773025	8.69152E-05	1.87265E-05	4.48824E-05	8.32513E-05	5.70954E-05	5.37368E-06	1.73016E-05	3.06341E-05	0.000567962	0.000765774	0.000929119	0.000929119	0.000929119	0.000660874	0.001150909	0.000840703	0.000254759	0.00044208	2.63775E-05
3832603773025	383260	3773025	8.7655E-05	1.88858E-05	4.52645E-05	8.39599E-05	5.75813E-05	5.41942E-06	1.74489E-05	3.08948E-05	0.000584466	0.000788027	0.000956119	0.000956119	0.000956119	0.000680078	0.001184354	0.000865133	0.000262162	0.000454928	2.64133E-05
3832703773025	383270	3773025	8.84351E-05	1.90539E-05	4.56673E-05	8.47071E-05	5.80938E-05	5.46765E-06	1.76042E-05	3.11697E-05	0.000600541	0.0008097	0.000982415	0.000982415	0.000982415	0.000698783	0.001216928	0.000888928	0.000269372	0.0004674	2.64432E-05
3832803773025	383280	3773025	8.92959E-05	1.92394E-05	4.61118E-05	8.55317E-05	5.86593E-05	5.52087E-06	1.77755E-05	3.14731E-05	0.000614748	0.000828855	0.001005656	0.001005656	0.001005656	0.000715313	0.001245715	0.000909956	0.000275744	0.00478497	2.6473E-05
3832903773025	383290	3773025	9.05871E-05	1.95176E-05	4.67786E-05	8.67685E-05	5.95075E-05	5.6007E-06	1.80326E-05	3.19282E-05	0.000625719	0.000843647	0.001023603	0.001023603	0.001023603	0.000728079	0.001267947	0.000926196	0.000280665	0.00487037	2.6473E-05
3833003773025	383300	3773025	9.22011E-05	1.98654E-05	4.76121E-05	8.83144E-05	6.05677E-05	5.70049E-06	1.83539E-05	3.24971E-05	0.000626089	0.000844146	0.001024209	0.001024209	0.001024209	0.00072851	0.001268697	0.000926744	0.000280831	0.00487325	2.63656E-05
3833103773025	383310	3773025	9.40169E-05	2.02566E-05	4.85497E-05	9.00537E-05	6.17605E-05	5.81276E-06	1.87153E-05	3.31371E-05	0.00061664	0.000831406	0.001008751	0.001008751	0.001008751	0.000717515	0.00124955	0.000912757	0.000276593	0.00047997	2.67118E-05
3833203773025	383320	3773025	9.60614E-05	2.06971E-05	4.96055E-05	9.20119E-05	6.31035E-05	5.93916E-06	1.91223E-05	3.38577E-05	0.000611214	0.00082409	0.000999875	0.000999875	0.000999875	0.000711201	0.001238555	0.000904726	0.000274159	0.00047547	2.8019E-05
3833303773025	383330	3773025	9.95853E-05	2.14563E-05	5.14252E-05	9.53873E-05	6.54185E-05	6.15703E-06	1.98238E-05	3.50997E-05	0.000606952	0.000818344	0.000992903	0.000992903	0.000992903	0.000706242	0.001229918	0.000898417	0.000272248	0.00047243	2.87353E-05
3833403773025	383340	3773025	0.000102854	2.21605E-05	5.3113E-05	9.8518E-05	6.75655E-05	6.35911E-06	2.04744E-05	3.62517E-05	0.00060309	0.000813137	0.000986585	0.000986585	0.000986585	0.000701748	0.001222092	0.0008927	0.000270515	0.00046942	2.92248E-05
3833503773025	383350	3773025	0.000104912	2.26039E-05	5.41757E-05	0.000100489	6.89173E-05	6.48634E-06	2.0884E-05	3.6977E-05	0.000599317	0.000808051	0.000980414	0.000980414	0.000980414	0.000697359	0.001214448	0.000887116	0.000268823	0.00046687	2.94695E-05
3833603773025	383360	3773025	0.000106875	2.3027E-05	5.51897E-05	0.00010237	7.02073E-05	6.60775E-06	2.12749E-05	3.76692E-05	0.000588728	0.000793773	0.000963091	0.000963091	0.000963091	0.000685037	0.00119299	0.000871442	0.000264073	0.00045824	2.96725E-05
3833703773025	383370	3773025	0.000107238	2.31052E-05	5.53772E-05	0.000102718	7.04459E-05	6.6302E-06	2.13472E-05	3.77972E-05	0.000582293	0.0007598	0.000952565	0.000952565	0.000952565	0.00067755	0.001179951	0.000861917	0.000261187	0.00045323	2.94516E-05
3833803773025	383380	3773025	0.000105288	2.2685E-05	5.43701E-05	0.00010085	6.91647E-05	6.50962E-06	2.0959E-05	3.71098E-05	0.000582073	0.0007848	0.000952203	0.000952203	0.000952203	0.000677293	0.001179503	0.00086159	0.000261088	0.00045306	2.86876E-05
3833903773025	383390	3773025	0.000100406	2.16331E-05	5.18489E-05	9.61732E-05	6.59574E-05	6.20776E-06	1.99871E-05	3.53889E-05	0.000580491	0.000782667	0.000949616	0.000949616	0.000949616	0.000675452	0.001176298	0.000859249	0.000260378	0.00045183	2.77564E-05
3834003773025	383400	3773025	0.000101643	2.18997E-05	5.24879E-05	9.73585E-05	6.67703E-05	6.28426E-06	2.02334E-05	3.58251E-05	0.000567162	0.000764696	0.000927811	0.000927811	0.000927811	0.000659943	0.001149288	0.000839519	0.0002544	0.00044145	2.77027E-05
3834103773025	383410	3773025	0.000104548	2.25257E-05	5.39881E-05	0.000100141	6.86788E-05	6.46388E-06	2.08117E-05	3.6849E-05	0.000549171	0.000740439	0.00089838	0.00089838	0.00089838	0.000639009	0.001112832	0.000812889	0.0002463	0.00042745	2.78221E-05
3834203773025	383420	3773025	0.000105732	2.27807E-05	5.45993E-05	0.000101275	6.94563E-05	6.53706E-06	2.10474E-05	3.72662E-05	0.000529992	0.00071458	0.000867005	0.000867005	0.000867005	0.000616693	0.001073968	0.0007845	0.000237727	0.00041252	2.7834E-05
3834303773025	383430	3773025	0.000106714	2.29922E-05	5.51064E-05	0.000102215	7.01013E-05	6.59777E-06	2.12428E-05	3.76123E-05	0.000509148	0.000686476	0.000832907	0.000832907	0.000832907	0.000592439	0.00103173	0.00075364	0.000228378	0.00039632	2.78221E-05
3834403773025	383440	3773025	0.000107602	2.31835E-05	5.55648E-05	0.000103066	7.06844E-05	6.65265E-06	2.14195E-05	3.79252E-05	0.0004864	0.000655805	0.000795693	0.000795693	0.000795693	0.000565969	0.000985633	0.000719974	0.000218174	0.00037859	2.77862E-05
3834503773025	383450	3773025	0.000110238	2.37515E-05	5.69261E-05	0.000105591	7.24162E-05	6.81564E-06	2.19443E-05	3.88543E-05	0.00045499	0.000613456	0.000744311	0.000744311	0.000744311	0.00052942	0.000921985	0.00067348	0.000204085	0.00035414	2.80549E-05
3834603773025	383460	3773025	0.000113278	2.44064E-05	5.84958E-05	0.000108502	7.4413E-05	7.00358E-06	2.25494E-05	3.99257E-05	0.000422064	0.000569063	0.000690448	0.000690448	0.000690448	0.000491109	0.000855265	0.000624744	0.000189316	0.0003285	2.83235E-05
3834703773025	383470	3773025	0.000115483	2.48817E-05	5.96349E-05	0.000110615	7.58621E-05	7.13996E-06	2.29885E-05	4.07032E-05	0.000392923	0.000529772	0.000642777	0.000642777	0.000642777	0.000457201	0.000796214	0.000581609	0.000176245	0.00030583	2.83653E-05
3834803773025	383480	3773025	0.000115806	2.49512E-05	5.98016E-05	0.000110924	7.60741E-05	7.15992E-06	2.30528E-05	4.0817E-05	0.000372897	0.000502771	0.000610016	0.000610016	0.000610016	0.00043898	0.000755633	0.000551966	0.000167262	0.00029024	2.81683E-05
3834903773025	383490	3773025	0.000115941	2.49802E-05	5.9871E-05	0.000111053	7.61625E-05	7.16823E-06	2.30795E-05	4.08644E-05	0.000353879	0.00047713	0.000578905	0.000578905	0.000578905	0.00041177	0.000717096	0.000523816	0.000158732	0.00027544	2.79594E-05
3835003773025	383500	3773025	0.000116358	2.507E-05	6.00864E-05	0.000111453	7.64364E-05	7.19401E-06	2.31625E-05	4.10113E-05	0.000333178	0.000449219	0.000545041	0.000545041	0.000545041	0.000387682	0.000675148	0.000493174	0.000149447	0.00025933	2.77504E-05
3835103773025	383510	3773025	0.000116707	2.51454E-05	6.02669E-05	0.000111788	7.66661E-05	7.21563E-06	2.32322E-05	4.11346E-05	0.00031206	0.000420745	0.000510493	0.000510493	0.000510493	0.000363109	0.000632353	0.000461914	0.000139974	0.00024289	2.74818E-05
3835203773025	383520	3773025	0.000116573	2.51164E-05	6.01975E-05	0.000111659	7.65778E-05	7.20732E-06	2.32054E-05	4.10872E-05	0.000292678	0.000394613	0.000478787	0.000478787	0.000478787	0.000340557	0.00059378	0.000433225	0.00013128	0.00022781	2.71356E-05
3835303773025	383530	3773025	0.000115752	2.49396E-05	5.97738E-05	0.000110873	7.60388E-05	7.15659E-06	2.30421E-05	4.0798E-05	0.000275039	0.000370831	0.000449932	0.000449932	0.000449932	0.000320032	0.000557335	0.000407116	0.000123368	0.00021408	2.67297E-05
3835403773025	383540	3773025	0.000114394	2.46469E-05	5.90723E-05	0.000109572	7.51464E-05	7.0726E-06	2.27716E-05	4.03192E-05	0.000258922	0.000349101	0.000423567	0.000423567	0.000423567	0.000301279	0.000524677	0.00038326	0.000116139	0.00020153	2.6288E-05
3835503773025	383550	3773025	0.000112605	2.42615E-05	5.81485E-05	0.000107858	7.39713E-05	6.962E-06	2.24155E-05	3.96887E-05	0.00024391	0.00032886	0.000399009	0.000399009	0.000399009	0.000283811	0.000494256	0.000361038	0.000109406	0.00018985	2.57926E-05
3835603773025	383560	3773025	0.000110399	2.37863E-05	5.70095E-05	0.000105745	7.25222E-05	6.82562E-06	2.19764E-05	3.89112E-05	0.000229942	0.000310028	0.000376159	0.000376159	0.000376159	0.000267558	0.000465952	0.000340363	0.0001031	0.00017897	2.52553E-05
3835703773025	383570	3773025	0.000107911	2.32501E-05	5.57245E-05	0.000103362	7.08877E-05	6.67178E-06	2.14811E-05	3.80342E-05	0.000217365	0.000293071	0.000355585	0.000355585	0.000355585	0.00025924	0.000440466	0.000321747	0.74999E-05	0.00016918	2.47062E-05
3835803773025	383580	3773025	0.000105019	2.26271E-05	5.42312E-05	0.000100592	6.8988E-05	6.49299E-06	2.09055E-05	3.7015E-05	0.000205451	0.000277007	0.000336094	0.000336094	0.000336094	0.0023906	0.000416323	0.000304111	9.21548E-05	0.00015916	2.40973E-05
3835903773025	383590	3773025	0.000101966	2.19693E-05	5.26546E-05	9.76677E-05	6.69823E-05	6.30422E-06	2.02977E-05	3.59388E-05	0.000194671	0.000262472	0.000318459	0.000318459	0.000318459	0.000226517	0.000394478	0.000288154	8.73194E-05	0.00015152	2.34945E-05
3836003773025	383600	3773025	9.94239E-05	2.14215E-05	5.13419E-05	9.52327E-05	6.53124E-05	6.14705E-06	1.97916E-05	3.50429E-05	0.000186069	0.000250875	0.000304388	0.000304388	0.000304388	0.000216508	0.000377048	0.000275422	8.34612E-05	0.00014483	2.30289E-05
3836103773025	383610	3773025	9.79309E-05	2.10999E-05	5.05709E-05	9.38027E-05	6.43317E-05	6.05475E-06	1.94944E-05	3.45166E-05	0.000180148	0.000242891	0.000294701	0.000294701	0.000294701	0.000209618	0.000365049	0.000266657	8.08052E-05	0.00014022	2.28199E-05
3836203773025	383620	3773025	9.64649E-05	2.0784E-05	4.98138E-05	9.23984E-05	6.33686E-05	5.9641E-06	1.92026E-05	3.39999E-05	0.000174531	0.000235318	0.000285513	0.000285513	0.000285513	0.000203082	0.000353667	0.000258343	7.82857E-05	0.00013584	2.2623E-05
3836303773025	383630	3773025	9.57116E-05	2.06217E-05	4.94249E-05	9.1677E-05	6.28738E-05	5.91754E-06	1.90527E-05	3.37344E-05	0.000170508	0.000229893	0.000278931	0.000278931	0.000278931	0.00019841	0.000345515	0.000252388	7.64811E-05	0.00013271	2.25871E-05
3836403773025	383640	3773025	9.51602E-05	2.05029E-05	4.91401E-05	9.11488E-05	6.25116E-05	5.88344E-06	1.89429E-05	3.35401E-05	0.000167046	0.000225225	0.000273268	0.000273268	0.000273268	0.000194373	0.000338499	0.000247263	7.49282E-05	0.00013002	2.25991E-05
3836503773025	383650	3773025	9.4676E-05	2.03986E-05	4.88901E-05	9.0685E-05	6.21935E-05	5.8535E-06	1.88465E-05	3.33694E-05	0.000163858	0.000220928	0.000268053	0.000268053	0.000268053	0.000190664	0.00033204	0.000242545	7.34984E-05	0.00012754	2.2623E-05
3836603773025	383660	3773025	9.43935E-05	2.03377E-05	4.87442E-05	9.04144E-05	6.20079E-05	5.83604E-06	1.87903E-05	3.32699E-05	0.000161238	0.000217395	0.000263766	0.000263766	0.000263766	0.000187614	0.00032673	0.000238666	7.2323E-05	0.00012502	2.26826E-05
3836703773025	383670	3773025	9.40842E-05	2.02711E-05	4.85845E-05	9.01181E-05	6.18047E-05	5.81691E-06	1.87287E-05	3.31608E-05	0.000158767	0.000214063	0.000259724	0.000259724	0.000259724	0.000184739	0.000321722	0.000235008	7.12146E-05	0.00012378	2.27423E-05
3836803773025	383680	3773025	9.36403E-05	2.01754E-05	4.83552E-05	8.96929E-05	6.15131E-05	5.78947E-06	1.86403E-05	3.30044E-05	0.00015617	0.000210562	0.000255476	0.000255476	0.000255476	0.000181718	0.000316461	0.000231165	7.00499E-05	0.00012157	2.27602E-05
3836903773025	383690	3773025	9.31292E-05	2.00653E-05	4.80913E-05	8.92034E-05	6.11774E-05	5.75787E-06	1.85386E-05	3.28242E-05	0.000153526	0.000206996	0.00025115	0.00025115	0.00025115	0.00017864	0.000311102	0.0002725	6.88638E-05	0.00011949	2.27602E-05
3837003773025	383700	3773025	9.26181E-05	1.99552E-05	4.78274E-05	8.87138E-05	6.08416E-05	5.72627E-06	1.84369E-05	3.26441E-05	0.000151049	0.000203656	0.000247098	0.000247098	0.000247098	0.000175758	0.000306083	0.000223584	6.77526E-05	0.00011757	2.27602E-05
3837103773025	383710	3773025	9.22684E-05	1.98798E-05	4.76468E-05	8.83789E-05	6.06119E-05	5.70465E-06	1.83672E-05	3.25208E-05	0.00014924	0.000201218	0.000244139	0.000244139	0.000244139	0.000173654	0.000302418	0.000220907	6.69414E-05	0.00011616	2.27961E-05
3837203773025	383720	3773025	9.18649E-05	1.97929E-05	4.74384E-05	8.79924E-05	6.03468E-05	5.6797E-06	1.82869E-05	3.23786E-05	0.000147509	0.000198884	0.000241307	0.000241307	0.000241307	0.00017164	0.00029891	0.000218344	6.61649E-05	0.00011481	2.2814E-05
3837303773025	383730	3773025	9.13672E-05	1.96857E-05	4.71814E-05	8.75157E-05	6.00199E-05	5.64893E-06	1.81879E-05	3.22032E-05	0.0001457	0.000196445	0.000238349	0.000238349	0.000238349	0.00016953	0.000295245	0.000215667	6.53537E-05	0.00011348	2.2808E-05
3837403773025	383740	3773025	9.08158E-05	1.95669E-05	4.68967E-05	8.69875E-05	5.96577E-05	5.61484E-06	1.80781E-05	3.20088E-05	0.000143814	0.000193902	0.000235263	0.000235263	0.000235263	0.00016734	0.000291423	0.000212875	6.45076E-05	0.00011194	2.27782E-05
3837503773025	383750	3773025	9.02509E-05	1.94452E-05	4.6605E-05	8.64464E-05	5.92866E-05	5.57991E-06	1.79656E-05	3.18097E-05	0.000141922	0.000191351	0.000232168	0.000232168	0.000232168	0.000165139	0.000287588	0.000210074	6.36588E-05	0.000110467	2.27364E-05
3837603773025	383760	3773025	8.96456E-05	1.93147E-05	4.62924E-05	8.58666E-05	5.8889E-05	5.54249E-06	1.78451E-05	3.15964E-05	0.000139898	0.000188623	0.000228857	0.000228857	0.000228857	0.000162784	0.000283488	0.000207079	6.27512E-05	0.00010892	2.26647E-05
3837703773025	383770	3773025	8.90941E-05	1.91959E-05	4.60076E-05	8.53384E-05	5.85267E-05	5.5084E-06	1.77354E-05	3.1402E-05	0.000137875	0.000185894	0.000225547	0.000225547	0.000225547	0.000160429	0.000279387	0.000204084	6.18435E-05	0.00010731	2.25752E-05
3837803773025	383780	3773025	8.8583E-05	1.90858E-05	4.57437E-05	8.48489E-05	5.8191E-05	5.4768E-06	1.76336E-05	3.12219E-05	0.000135935	0.000183279	0.000222373	0.000222373	0.000222373	0.000158172	0.000275456	0.000201212	6.09734E-05	0.00010587	2.24737E-05

			ISDrainage / Utilities Trenching	ISDrainage / Utilities Trenching				SVSite Grubbing / Prep	SVMass Grading / Excavation	SVMass Grading / Excavation	SVDrainage / Utilities Trenching	SVFoundations / Concrete Pads	SVBuilding / Structure Construction	SVBuilding / Structure Construction			SVArchitectural Coating	SVArchitectural Coating	SVLandscaping or Other Finishing	SVLandscaping or Other Finishing	
Unique Identifier	X (UTM)	Y (UTM)	2027	2028	ISAsphalt Paving 2027	ISAsphalt Paving 2028	SVDemolition 2027	2027	2027	2028	2028	2028	2028	2029	SVAsphalt Paving 2028	SVAsphalt Paving 2029	2028	2029	2028	2029	MDemolition 2027
3830003773025	383000	3773025	8.56643E-06	8.56643E-06	3.66852E-05	3.66852E-05	0.00068574	0.000453047	0.000765067	0.000765067	0.00023093	0.000237982	0.001882032	0.001882032	0.000939587	0.000939587	9.30773E-05	9.30773E-05	0.000299681	0.000299681	3.54625E-05
3830103773025	383010	3773025	8.59325E-06	8.59325E-06	3.68001E-05	3.68001E-05	0.000757587	0.000500513	0.000845225	0.000845225	0.000255126	0.000262916	0.002125512	0.002125512	0.00103803	0.00103803	0.000102829	0.000102829	0.000331079	0.000331079	3.58863E-05
3830203773025	383020	3773025	8.62419E-06	8.62419E-06	3.69326E-05	3.69326E-05	0.00082724	0.000546531	0.000922936	0.000922936	0.000278582	0.000287088	0.002364238	0.002364238	0.001133468	0.001133468	0.000112283	0.000112283	0.000361519	0.000361519	3.634E-05
3830303773025	383030	3773025	8.65308E-06	8.65308E-06	3.70563E-05	3.70563E-05	0.000905796	0.00059843	0.001010579	0.001010579	0.000305037	0.000314351	0.002642979	0.002642979	0.001241103	0.001241103	0.000122946	0.000122946	0.000395849	0.000395849	3.68056E-05
3830403773025	383040	3773025	8.67577E-06	8.67577E-06	3.71535E-05	3.71535E-05	0.0010021	0.000662056	0.001118024	0.001118024	0.000337468	0.000347772	0.003012405	0.003012405	0.001373057	0.001373057	0.000136018	0.000136018	0.000437936	0.000437936	3.72473E-05
3830503773025	383050	3773025	8.69641E-06	8.69641E-06	3.72419E-05	3.72419E-05	0.001110008	0.000733347	0.001238415	0.001238415	0.000373807	0.000385221	0.003439484	0.003439484	0.00152091	0.00152091	0.000150664	0.000150664	0.000485093	0.000485093	3.7683E-05
3830603773025	383060	3773025	8.71291E-06	8.71291E-06	3.73125E-05	3.73125E-05	0.001216317	0.000803582	0.001357022	0.001357022	0.000409608	0.000422115	0.003853228	0.003853228	0.001666573	0.001666573	0.000165094	0.000165094	0.000531552	0.000531552	3.81188E-05
3830703773025	383070	3773025	8.7418E-06	8.7418E-06	3.74362E-05	3.74362E-05	0.001333188	0.000880795	0.001487413	0.001487413	0.000448966	0.000462675	0.004309539	0.004309539	0.001826708	0.001826708	0.000180957	0.000180957	0.000582627	0.000582627	3.86262E-05
3830803773025	383080	3773025	8.76862E-06	8.76862E-06	3.75511E-05	3.75511E-05	0.001463201	0.000966691	0.001632466	0.001632466	0.000492749	0.000507795	0.004827496	0.004827496	0.002004849	0.002004849	0.000198604	0.000198604	0.000639445	0.000639445	3.91395E-05
3830903773025	383090	3773025	8.79338E-06	8.79338E-06	3.76571E-05	3.76571E-05	0.001606748	0.001061527	0.001792618	0.001792618	0.00054109	0.000557612	0.005410603	0.005410603	0.002201533	0.002201533	0.000218088	0.000218088	0.000702178	0.000702178	3.96529E-05
3831003773025	383100	3773025	8.81607E-06	8.81607E-06	3.77543E-05	3.77543E-05	0.001764036	0.001165443	0.001968102	0.001968102	0.000594058	0.000612198	0.006060368	0.006060368	0.002417047	0.002417047	0.000239437	0.000239437	0.000770916	0.000770916	4.01662E-05
3831103773025	383110	3773025	8.8367E-06	8.8367E-06	3.78427E-05	3.78427E-05	0.001935036	0.001278417	0.002158884	0.002158884	0.000651645	0.000671542	0.006776146	0.006776146	0.002651348	0.002651348	0.000262648	0.000262648	0.000845646	0.000845646	4.06915E-05
3831203773025	383120	3773025	8.8594E-06	8.8594E-06	3.79399E-05	3.79399E-05	0.002119833	0.001400507	0.002365058	0.002365058	0.000713877	0.000735675	0.007556444	0.007556444	0.002904553	0.002904553	0.000287731	0.000287731	0.000926405	0.000926405	4.12227E-05
3831303773025	383130	3773025	8.87797E-06	8.87797E-06	3.80194E-05	3.80194E-05	0.002315811	0.001529983	0.002583707	0.002583707	0.000779875	0.000803688	0.008388571	0.008388571	0.003173078	0.003173078	0.000314331	0.000314331	0.001012051	0.001012051	4.17659E-05
3831403773025	383140	3773025	8.8986E-06	8.8986E-06	3.81077E-05	3.81077E-05	0.00252286	0.001666774	0.002814708	0.002814708	0.000849601	0.000875543	0.009266485	0.009266485	0.003456773	0.003456773	0.000342435	0.000342435	0.001102535	0.001102535	4.2321E-05
3831503773025	383150	3773025	8.91923E-06	8.91923E-06	3.81961E-05	3.81961E-05	0.002738928	0.001809523	0.00305577	0.00305577	0.000922364	0.000950528	0.010174829	0.010174829	0.003752824	0.003752824	0.000371762	0.000371762	0.001196961	0.001196961	4.28881E-05
3831603773025	383160	3773025	8.9378E-06	8.9378E-06	3.82756E-05	3.82756E-05	0.002956576	0.001953316	0.003298596	0.003298596	0.000995659	0.001026061	0.011073987	0.011073987	0.004051041	0.004051041	0.000401304	0.000401304	0.001292077	0.001292077	4.34612E-05
3831703773025	383170	3773025	8.95637E-06	8.95637E-06	3.83551E-05	3.83551E-05	0.00317048	0.002094636	0.003537245	0.003537245	0.001067694	0.001100295	0.011928737	0.011928737	0.004344129	0.004344129	0.000430338	0.000430338	0.001385557	0.001385557	4.40461E-05
3832003773025	383200	3773025	9.01208E-06	9.01208E-06	3.85937E-05	3.85937E-05	0.003723671	0.002460112	0.00415443	0.00415443	0.001253987	0.001292276	0.013773304	0.013773304	0.005102099	0.005102099	0.000505424	0.000505424	0.001627311	0.001627311	4.58786E-05
3832103773025	383210	3773025	9.03065E-06	9.03065E-06	3.86732E-05	3.86732E-05	0.003846068	0.002540976	0.004290986	0.004290986	0.001295206	0.001334754	0.013933262	0.013933262	0.005269806	0.005269806	0.000522037	0.000522037	0.001680801	0.001680801	4.65233E-05
3832203773025	383220	3773025	9.0554E-06	9.0554E-06	3.87793E-05	3.87793E-05	0.003924942	0.002593085	0.004378985	0.004378985	0.001321767	0.001362127	0.013740478	0.013740478	0.005377877	0.005377877	0.000532743	0.000532743	0.00171527	0.00171527	4.72277E-05
3832303773025	383230	3773025	9.08223E-06	9.08223E-06	3.88941E-05	3.88941E-05	0.003860827	0.002550727	0.004307453	0.004307453	0.001300176	0.001339876	0.012660903	0.012660903	0.005290028	0.005290028	0.00052404	0.00052404	0.001687251	0.001687251	4.7938E-05
3832403773025	383240	3773025	9.10286E-06	9.10286E-06	3.89825E-05	3.89825E-05	0.003780452	0.002497625	0.00421778	0.00421778	0.001273109	0.001311982	0.011314375	0.011314375	0.0051799	0.0051799	0.000513131	0.000513131	0.001652126	0.001652126	4.86304E-05
3832503773025	383250	3773025	9.1173E-06	9.1173E-06	3.90443E-05	3.90443E-05	0.003743043	0.00247291	0.004176043	0.004176043	0.001260511	0.001299	0.010121866	0.010121866	0.005128643	0.005128643	0.000508053	0.000508053	0.001635777	0.001635777	4.9293E-05
3832603773025	383260	3773025	9.12968E-06	9.12968E-06	3.90973E-05	3.90973E-05	0.003733627	0.002466689	0.004165537	0.004165537	0.00125734	0.001295732	0.008982384	0.008982384	0.00511574	0.00511574	0.000506775	0.000506775	0.001631662	0.001631662	4.99496E-05
3832703773025	383270	3773025	9.14E-06	9.14E-06	3.91415E-05	3.91415E-05	0.003731721	0.00246543	0.004163411	0.004163411	0.001256698	0.00129507	0.007868862	0.007868862	0.005113129	0.005113129	0.000506516	0.000506516	0.001630829	0.001630829	5.06122E-05
3832803773025	383280	3773025	9.15031E-06	9.15031E-06	3.91857E-05	3.91857E-05	0.003729062	0.002463673	0.004160445	0.004160445	0.001255802	0.001294148	0.00685744	0.00685744	0.005109486	0.005109486	0.000506155	0.000506155	0.001629667	0.001629667	5.12688E-05
3832903773025	383290	3773025	9.15031E-06	9.15031E-06	3.91857E-05	3.91857E-05	0.003719376	0.002457274	0.004149638	0.004149638	0.001252541	0.001290786	0.00597396	0.00597396	0.005096214	0.005096214	0.000504841	0.000504841	0.001625434	0.001625434	5.19134E-05
3833003773025	383300	3773025	9.11317E-06	9.11317E-06	3.90266E-05	3.90266E-05	0.003647756	0.002409957	0.004069733	0.004069733	0.001228422	0.001265931	0.005165525	0.005165525	0.004998082	0.004998082	0.00049512	0.00049512	0.001594135	0.001594135	5.25342E-05
3833103773025	383310	3773025	9.23284E-06	9.23284E-06	3.95391E-05	3.95391E-05	0.003532545	0.002333841	0.003941194	0.003941194	0.001189623	0.001225947	0.004504629	0.004504629	0.004840222	0.004840222	0.000479482	0.000479482	0.001543786	0.001543786	5.27252E-05
3833203773025	383320	3773025	9.68468E-06	9.68468E-06	4.14741E-05	4.14741E-05	0.003451349	0.002280197	0.003850605	0.003850605	0.001162279	0.001197769	0.004013676	0.004013676	0.004728969	0.004728969	0.000468461	0.000468461	0.001508302	0.001508302	5.29819E-05
3833303773025	383330	3773025	9.93227E-06	9.93227E-06	4.25344E-05	4.25344E-05	0.003387589	0.002238073	0.00377947	0.00377947	0.001140808	0.001175641	0.003638903	0.003638903	0.004641607	0.004641607	0.000459806	0.000459806	0.001480437	0.001480437	5.59127E-05
3833403773025	383340	3773025	1.01014E-05	1.01014E-05	4.32589E-05	4.32589E-05	0.00328245	0.002168611	0.003662168	0.003662168	0.001105401	0.001139154	0.003316887	0.003316887	0.004497548	0.004497548	0.000445536	0.000445536	0.00143449	0.00143449	6.33443E-05
3833503773025	383350	3773025	1.0186E-05	1.0186E-05	4.36211E-05	4.36211E-05	0.003128109	0.002066642	0.003489972	0.003489972	0.001053425	0.00108559	0.003035762	0.003035762	0.004286072	0.004286072	0.000424586	0.000424586	0.00136704	0.00136704	6.56901E-05
3833603773025	383360	3773025	1.02562E-05	1.02562E-05	4.39215E-05	4.39215E-05	0.002936964	0.00194036	0.003276716	0.003276716	0.000989055	0.001019255	0.002790079	0.002790079	0.00402417	0.00402417	0.000398642	0.000398642	0.001283506	0.001283506	6.80002E-05
3833703773025	383370	3773025	1.01799E-05	1.01799E-05	4.35946E-05	4.35946E-05	0.002798393	0.00184881	0.003122114	0.003122114	0.000942389	0.000971165	0.002617831	0.002617831	0.003834301	0.003834301	0.000379833	0.000379833	0.001222948	0.001222948	6.8621E-05
3833803773025	383380	3773025	9.91576E-06	9.91576E-06	4.24637E-05	4.24637E-05	0.002744485	0.001813194	0.00306197	0.00306197	0.000924235	0.000952456	0.002520215	0.002520215	0.003760438	0.003760438	0.000372516	0.000372516	0.001199389	0.001199389	6.6687E-05
3833903773025	383390	3773025	9.5939E-06	9.5939E-06	4.10853E-05	4.10853E-05	0.002665255	0.00176085	0.002973575	0.002973575	0.000897554	0.00092496	0.002425575	0.002425575	0.003651879	0.003651879	0.000361762	0.000361762	0.001164764	0.001164764	5.73155E-05
3834003773025	383400	3773025	9.57533E-06	9.57533E-06	4.10058E-05	4.10058E-05	0.002455125	0.001622023	0.002739136	0.002739136	0.00082679	0.000852036	0.002274223	0.002274223	0.003363962	0.003363962	0.000333241	0.000333241	0.001072934	0.001072934	5.85212E-05
3834103773025	383410	3773025	9.6166E-06	9.6166E-06	4.11825E-05	4.11825E-05	0.002232054	0.001474648	0.002490261	0.002490261	0.000751669	0.00077462	0.002125563	0.002125563	0.003058316	0.003058316	0.000302963	0.000302963	0.000975448	0.000975448	6.39949E-05
3834203773025	383420	3773025	9.62072E-06	9.62072E-06	4.12002E-05	4.12002E-05	0.002021856	0.001335777	0.002255747	0.002255747	0.000680882	0.000701673	0.001988228	0.001988228	0.002770307	0.002770307	0.000274432	0.000274432	0.000883588	0.000883588	6.76301E-05
3834303773025	383430	3773025	9.6166E-06	9.6166E-06	4.11825E-05	4.11825E-05	0.001828059	0.001207741	0.002039532	0.002039532	0.000615619	0.000634416	0.001860865	0.001860865	0.00250477	0.00250477	0.000248127	0.000248127	0.000798895	0.000798895	6.95104E-05
3834403773025	383440	3773025	9.60422E-06	9.60422E-06	4.11295E-05	4.11295E-05	0.001656428	0.00109435	0.001848046	0.001848046	0.00055782	0.000574853	0.001744851	0.001744851	0.002269605	0.002269605	0.000224831	0.000224831	0.000723889	0.000723889	7.09012E-05
3834503773025	383450	3773025	9.69706E-06	9.69706E-06	4.15271E-05	4.15271E-05	0.00146371	0.000967027	0.001633033	0.001633033	0.0004929	0.000507971	0.001613262	0.001613262	0.002005546	0.002005546	0.000198673	0.000198673	0.000639667	0.000639667	7.42857E-05
3834603773025	383460	3773025	9.78991E-06	9.78991E-06	4.19247E-05	4.19247E-05	0.001288795	0.000851466	0.001437884	0.001437884	0.000434016	0.000447268	0.001487251	0.001487251	0.001765881	0.001765881	0.000174932	0.000174932	0.000563226	0.000563226	7.75747E-05
3834703773025	383470	3773025	9.80435E-06	9.80435E-06	4.19866E-05	4.19866E-05	0.0011498	0.000759637	0.001282811	0.001282811	0.000387208	0.000399031	0.001379084	0.001379084	0.001575433	0.001575433	0.000156065	0.000156065	0.000502483	0.000502483	7.96818E-05
3834803773025	383480	3773025	9.73626E-06	9.73626E-06	4.1695E-05	4.1695E-05	0.00105784	0.000698881	0.001180212	0.001180212	0.000356239	0.000367117	0.001300818	0.001300818	0.001449431	0.001449431	0.000143583	0.000143583	0.000462295	0.000462295	8.02369E-05
3834903773025	383490	3773025	9.66405E-06	9.66405E-06	4.13857E-05	4.13857E-05	0.000976325	0.000645027	0.001089268	0.001089268	0.000328788	0.000338827	0.001228428	0.001228428	0.001337741	0.001337741	0.000132519	0.000132519	0.000426672	0.000426672	8.05831E-05
3835003773025	383500	3773025	9.59184E-06	9.59184E-06	4.10765E-05	4.10765E-05	0.000895276	0.000591481	0.000998843	0.000998843	0.000301494	0.0003107	0.001154684	0.001154684	0.001226689	0.001226689	0.000121518	0.000121518	0.000391252	0.000391252	8.08577E-05
3835103773025	383510	3773025	9.49899E-06	9.49899E-06	4.06789E-05	4.06789E-05	0.00081903	0.000541107	0.000913777	0.000913777	0.000275817	0.000284239	0.001083053	0.001083053	0.001122219	0.001122219	0.000111169	0.000111169	0.000357931	0.000357931	8.07204E-05
3835203773025	383520	3773025	9.37933E-06	9.37933E-06	4.01664E-05	4.01664E-05	0.000752912	0.000497425	0.00084001	0.00084001	0.00025355	0.000261293	0.001018096	0.001018096	0.001031625	0.001031625	0.000102195	0.000102195	0.000329036	0.000329036	8.01175E-05
3835303773025	383530	3773025	9.23903E-06	9.23903E-06	3.95656E-05	3.95656E-05	0.000695169	0.000459276	0.000775587	0.000775587	0.000234106	0.000241254	0.000959078	0.000959078	0.00095256	0.00095256	9.43571E-05	9.43571E-05	0.000303801	0.000303801	7.91087E-05
3835403773025	383540	3773025	9.08635E-06	9.08635E-06	3.89118E-05	3.89118E-05	0.000644122	0.000425551	0.000718634	0.000718634	0.000216915	0.000223538	0.000905123	0.000905123	0.000882563	0.000882563	8.74283E-05	8.74283E-05	0.000281493	0.000281493	7.77776E-05
3835503773025	383550	3773025	8.91511E-06	8.91511E-06	3.81784E-05	3.81784E-05	0.000597994	0.000395076	0.000667171	0.000667171	0.000201381	0.00020753	0.000854982	0.000854982	0.00081936	0.00081936	8.11674E-05	8.11674E-05	0.000261334	0.000261334	7.61361E-05
3835603773025	383560	3773025	8.72942E-06	8.72942E-06	3.73832E-05	3.73832E-05	0.000556119	0.00036741	0.000620451	0.000620451	0.000187279	0.000192998	0.000808254	0.000808254	0.000761983	0.000761983	7.54835E-05	7.54835E-05	0.000243034	0.000243034	7.42081E-05
3835703773025	383570	3773025	8.5396E-06	8.5396E-06	3.65704E-05	3.65704E-05	0.000518869	0.0003428	0.000578893	0.000578893	0.000174735	0.00018007	0.000765405	0.000765405	0.00070944	0.00070944	7.04275E-05	7.04275E-05	0.000226755	0.000226755	7.21547E-05
3835803773025	383580	3773025	8.32916E-06	8.32916E-06	3.56691E-05	3.56691E-05	0.000484266	0.000319939	0.000540287	0.000540287	0.000163082	0.000168061	0.000724707	0.000724707	0.000663532	0.000663532	6.57307E-05	6.57307E-05	0.000211633	0.000211633	6.98626E-05
3835903773025	383590	3773025	8.12077E-06	8.12077E-06	3.47767E-05	3.47767E-05	0.000453094	0.000299345	0.000505508	0.000505508	0.000152584	0.000157243	0.000687165	0.000687165	0.00062082	0.00062082	6.14996E-05	6.14996E-05	0.00019801	0.00019801	6.75824E-05
3836003773025	383600	3773025	7.95984E-06	7.95984E-06	3.40876E-05	3.40876E-05	0.000427448	0.000282401	0.000476895	0.000476895	0.000143948	0.000148343	0.00065524	0.00065524	0.00058568	0.00058568	5.80186E-05	5.80186E-05	0.000186802	0.000186802	6.58215E-05
3836103773025	383610	3773025	7.88763E-06	7.88763E-06	3.37783E-05	3.37783E-05	0.000408265	0.000269728	0.000455494	0.000455494	0.000137488	0.000141686	0.000630234	0.000630234	0.000559397	0.000559397	5.54149E-05	5.54149E-05	0.000178419	0.000178419	6.49022E-05
3836203773025	383620	3773025	7.81955E-06	7.81955E-06	3.34868E-05	3.34868E-05	0.000390241	0.00025782	0.000435384	0.000435384	0.000131418	0.000135431	0.000606555	0.000606555	0.0005347	0.0005347	5.29684E-05	5.29684E-05	0.000170542	0.000170542	6.39472E-05
3836303773025	383630	3773025	7.80717E-06	7.80717E-06	3.34337E-05	3.34337E-05	0.00037589 2	0.0002483 4	0.000419376	0.000419376	0.000126586	0.000130451	0.000587011	0.000587011	0.00051504	0.00051504	5.10209E-05	5.10209E-05	0.000164272	0.000164272	6.35234E-05
3836403773025	383640	3773025	7.81129E-06	7.81129E-06	3.34514E-05	3.34514E-05	0.000362916	0.000239767	0.000404899	0.000404899	0.000122216	0.000125948	0.000569116	0.000569116	0.00049726	0.00049726	4.92596E-05	4.92596E-05	0.000158601	0.000158601	6.32368E-05
3836503773025	383650	3773025	7.81955E-06	7.81955E-06	3.34868E-05	3.34868E-05	0.000350712	0.000231704	0.000391283	0.000391283	0.000118106	0.000121712	0.0005522	0.0005522	0.00048038	0.00048038	4.76031E-05	4.76031E-05	0.000153267	0.000153267	6.29921E-05
3836603773025	383660	3773025	7.84018E-06	7.84018E-06	3.35751E-05	3.35751E-05	0.000339758	0.000224467	0.000379061	0.000379061	0.000114417	0.000117911	0.000536831	0.000536831	0.000465529	0.000465529	4.61162E-05	4.61162E-05	0.00014848	0.00014848	6.29205E-05
3836703773025	383670	3773025	7.86081E-06	7.86081E-06	3.36635E-05	3.36635E-05	0.000329299	0.000217558	0.000367393	0.000367393	0.000110895	0.000114281	0.000522131	0.000522131	0.000451199	0.000451199	4.46967E-05	4.46967E-05	0.00014391	0.00014391	6.28429E-05
3836803773025	383680	3773025	7.867E-06	7.867E-06	3.369E-05	3.369E-05	0.000318927	0.000210705	0.000355821	0.000355821	0.000107402	0.000110682	0.000507624	0.000507624	0.000436987	0.000436987	4.32888E-05	4.32888E-05	0.000139377	0.000139377	6.26459E-05
3836903773025	383690	3773025	7.867E-06	7.867E-06	3.369E-05	3.369E-05	0.000308812	0.000204022	0.000344536	0.000344536	0.000103996	0.000107171	0.000493492	0.000493492	0.00042312 8	0.00042312 8	4.19159E-05	4.19159E-05	0.000134956	0.000134956	6.23713E-05
3837003773025	383700	3773025	7.867E-06	7.867E-06	3.369E-05	3.369E-05	0.000299279	0.000197724	0.0003339	0.0003339	0.000100785	0.000103863	0.000480119	0.000480119	0.000410066	0.000410066	4.06219E-05	4.06219E-05	0.00013079	0.00013079	6.21027E-05
3837103773025	383710	3773025	7.87938E-06	7.87938E-06	3.3743E-05	3.3743E-05	0.000291051	0.000192288	0.00032472	0.00032472	9.80146E-05	0.000101007	0.000468408	0.000468408	0.000398792	0.000398792	3.95051E-05	3.95051E-05	0.000127195	0.000127195	6.2043E-05
3837203773025	383720	3773025	7.88557E-06	7.88557E-06	3.37695E-05	3.37695E-05	0.00028324	0.000187127	0.000316005	0.000316005	9.5384E-05	9.82965E-05	0.000457303	0.000457303	0.000388089	0.000388089	3.84449E-05	3.84449E-05	0.000123781	0.000123781	6.19356E-05
3837303773025	383730	3773025	7.8835E-06	7.8835E-06	3.37607E-05	3.37607E-05	0.000275636	0.000182104	0.000307522	0.000307522	9.28236E-05	9.56579E-05	0.000446571	0.000446571	0.000377671	0.000377671	3.74129E-05	3.74129E-05	0.000120458	0.000120458	6.17326E-05
3837403773025	383740	3773025	7.87319E-06	7.87319E-06	3.37165E-05	3.37165E-05	0.000268248	0.000177223	0.000299279	0.000299279	9.03353E-05	9.30937E-05	0.000436187	0.000436187	0.000367548	0.000367548	3.641E-05	3.641E-05	0.000117229	0.000117229	6.14401E-05
3837503773025	383750	3773025	7.85875E-06	7.85875E-06	3.36546E-05	3.36546E-05	0.000261165	0.000172544	0.000291377	0.000291377	8.79503E-05	9.06358E-05	0.00042628	0.00042628	0.000357844	0.000357844	3.54487E-05	3.54487E-05	0.000114134	0.000114134	6.1076E-05
3837603773025	383760	3773025	7.83399E-06	7.83399E-06	3.35486E-05	3.35486E-05	0.000254199	0.000167941	0.000283605	0.000283605	8.56044E-05	8.82183E-05	0.000416579	0.000416579	0.000348299	0.000348299	3.45032E-05	3.45032E-05	0.00011109	0.00011109	6.06164E-05
3837703773025	383770	3773025	7.80304E-06	7.80304E-06	3.34161E-05	3.34161E-05	0.000247515	0.000163525	0.000276148	0.000276148	8.33535E-05	8.58986E-05	0.000407277	0.000407277	0.00033914	0.00033914	3.35959E-05	3.35959E-05	0.000108169	0.000108169	6.01031E-05
3837803773025	383780	3773025	7.76796E-06	7.76796E-06	3.32659E-05	3.32659E-05	0.000241223	0.000159369	0.000269128	0.000269128	8.12346E-05	8.3715E-05	0.000398555	0.000398555	0.000330519	0.000330519	3.27419E-05	3.27419E-05	0.000105419	0.000105419	5.9542E-05

			MSite Grubbing / Prep	MMass Grading / Excavation	MMass Grading / Excavation	MDrainage / Utilities Trenching	MFoundations / Concrete Pads	MBuilding / Structure Construction	MAsphalt Paving	MLandscaping or Other Finishing	MWaterside Construction (Piles)	RSSWRe-striping South Valley	RSSWRe-striping Silver Lake Boulevard	RSSWDemolition	RSSWPlacing Base	RSSWForm/Place Rebar and Pour	Child Risk				
Unique Identifier	X (UTM)	Y (UTM)	2027	2027	2028	2028	2028	2028	2028	2028	2028	2029	2029	2029	2029	2029	3rd Trimester	0<2	2<16	Total	per million
3830003773025	383000	3773025	3.20005E-05	7.99077E-05	7.99077E-05	2.23629E-05	4.12638E-05	7.42E-05	5.2492E-05	1.59067E-05	2.81642E-05	0.000997347	6.70773E-05	0.000111028	6.0355E-05	1.80653E-05	2.9477E-09	6.5993E-08	8.0615E-08	1.49555E-07	0.14955536
3830103773025	383010	3773025	3.23829E-05	8.08626E-05	8.08626E-05	2.26302E-05	4.17569E-05	7.50867E-05	5.31194E-05	1.60968E-05	2.85008E-05	0.001086204	6.91422E-05	0.000114373	6.21732E-05	1.86095E-05	2.73529E-09	6.377E-08	8.7408E-08	1.53914E-07	0.15391361
3830203773025	383020	3773025	3.27923E-05	8.18848E-05	8.18848E-05	2.29162E-05	4.22848E-05	7.60359E-05	5.37909E-05	1.63003E-05	2.8861E-05	0.001160611	7.1383E-05	0.000117998	6.41436E-05	1.91993E-05	2.7673E-09	6.4283E-08	9.4148E-08	1.61198E-07	0.16119757
3830303773025	383030	3773025	3.32124E-05	8.2934E-05	8.2934E-05	2.32099E-05	4.28266E-05	7.70101E-05	5.448E-05	1.65091E-05	2.92308E-05	0.001233145	7.37493E-05	0.000121818	6.62202E-05	1.98209E-05	2.79938E-09	6.4781E-08	1.0174E-07	1.69323E-07	0.16932299
3830403773025	383040	3773025	3.3611E-05	8.39293E-05	8.39293E-05	2.34884E-05	4.33405E-05	7.79343E-05	5.51339E-05	1.67072E-05	2.95816E-05	0.001300639	7.61609E-05	0.000125706	6.83337E-05	2.04535E-05	2.83658E-09	6.5307E-08	1.1106E-07	1.79202E-07	0.17920163
3830503773025	383050	3773025	3.40042E-05	8.49111E-05	8.49111E-05	2.37632E-05	4.38476E-05	7.88461E-05	5.57789E-05	1.69027E-05	2.99277E-05	0.00135796	7.86529E-05	0.000129713	7.05118E-05	2.11054E-05	2.86154E-09	6.5678E-08	1.2148E-07	1.9002E-07	0.19002009
3830603773025	383060	3773025	3.43974E-05	8.5893E-05	8.5893E-05	2.4038E-05	4.43546E-05	7.97578E-05	5.64239E-05	1.70981E-05	3.02738E-05	0.001407111	8.12956E-05	0.000133949	7.28145E-05	2.17947E-05	2.88525E-09	6.6033E-08	1.3174E-07	2.00658E-07	0.20065772
3830703773025	383070	3773025	3.48553E-05	8.70363E-05	8.70363E-05	2.43579E-05	4.4945E-05	8.08194E-05	5.71749E-05	1.73257E-05	3.06767E-05	0.001456131	8.429E-05	0.000138745	7.54218E-05	2.25751E-05	2.91122E-09	6.6458E-08	1.4308E-07	2.12447E-07	0.21244702
3830803773025	383080	3773025	3.53185E-05	8.8193E-05	8.8193E-05	2.46816E-05	4.55423E-05	8.18935E-05	5.79347E-05	1.7556E-05	3.10844E-05	0.001496365	8.74803E-05	0.000143839	7.81906E-05	2.34038E-05	2.93699E-09	6.6875E-08	1.5569E-07	2.25497E-07	0.22549733
3830903773025	383090	3773025	3.57817E-05	8.93497E-05	8.93497E-05	2.50054E-05	4.61396E-05	8.29676E-05	5.86946E-05	1.77862E-05	3.14921E-05	0.001525072	9.08515E-05	0.000149221	8.11163E-05	2.42795E-05	2.96243E-09	6.7278E-08	1.696E-07	2.39839E-07	0.23983946
3831003773025	383100	3773025	3.6245E-05	9.05064E-05	9.05064E-05	2.53291E-05	4.67369E-05	8.40417E-05	5.94545E-05	1.80165E-05	3.18998E-05	0.001540893	9.44237E-05	0.0001549	8.42035E-05	2.52036E-05	2.98755E-09	6.7669E-08	1.8484E-07	2.55499E-07	0.25549853
3831103773025	383110	3773025	3.6719E-05	9.169E-05	9.169E-05	2.56603E-05	4.73481E-05	8.51407E-05	6.0232E-05	1.82521E-05	3.2317E-05	0.00154339	9.8237E-05	0.000160944	8.74891E-05	2.6187E-05	3.01264E-09	6.8053E-08	2.0141E-07	2.72478E-07	0.27247805
3831203773025	383120	3773025	3.71983E-05	9.28871E-05	9.28871E-05	2.59953E-05	4.79663E-05	8.62523E-05	6.10183E-05	1.84904E-05	3.27389E-05	0.001533131	0.000102327	0.000167413	9.10055E-05	2.72395E-05	3.03744E-09	6.843E-08	2.1931E-07	2.90778E-07	0.29077754
3831303773025	383130	3773025	3.76885E-05	9.41111E-05	9.41111E-05	2.63379E-05	4.85983E-05	8.73889E-05	6.18224E-05	1.87341E-05	3.31703E-05	0.001509327	0.000106703	0.000174306	9.47526E-05	2.83611E-05	3.06216E-09	6.8803E-08	2.3827E-07	3.10134E-07	0.3101344
3831403773025	383140	3773025	3.81894E-05	9.53619E-05	9.53619E-05	2.66879E-05	4.92443E-05	8.85504E-05	6.26441E-05	1.89831E-05	3.36112E-05	0.001474394	0.000111425	0.000181734	9.87904E-05	2.95697E-05	3.08735E-09	6.9185E-08	2.5825E-07	3.30523E-07	0.33052327
3831503773025	383150	3773025	3.87011E-05	9.66397E-05	9.66397E-05	2.70455E-05	4.99041E-05	8.97369E-05	6.34835E-05	1.92374E-05	3.40615E-05	0.001429815	0.00011655	0.000189748	0.000103147	3.08736E-05	3.11224E-09	6.9559E-08	2.7901E-07	3.51682E-07	0.35168236
3831603773025	383160	3773025	3.92182E-05	9.79309E-05	9.79309E-05	2.74069E-05	5.05709E-05	9.09359E-05	6.43317E-05	1.94944E-05	3.45166E-05	0.001375901	0.000122061	0.000198338	0.000107817	3.22714E-05	3.13728E-09	6.9931E-08	2.9978E-07	3.72848E-07	0.37284776
3831703773025	383170	3773025	3.97461E-05	9.92491E-05	9.92491E-05	2.77758E-05	5.12516E-05	9.21598E-05	6.51976E-05	1.97568E-05	3.49812E-05	0.001315365	0.00012802	0.000207575	0.000112837	3.37742E-05	3.16181E-09	7.0294E-08	3.1997E-07	3.93423E-07	0.39342322
3832003773025	383200	3773025	4.13997E-05	0.000103378	0.000103378	2.89314E-05	5.33839E-05	9.59941E-05	6.79101E-05	2.05788E-05	3.64366E-05	0.001121343	0.000149458	0.000240453	0.00013071	3.91238E-05	3.23694E-09	7.1414E-08	3.6967E-07	4.44317E-07	0.44431709
3832103773025	383210	3773025	4.19815E-05	0.000104831	0.000104831	2.93379E-05	5.4134E-05	9.7343E-05	6.88643E-05	2.0868E-05	3.69486E-05	0.001058782	0.00015812	0.00025356	0.000137835	4.12564E-05	3.26191E-09	7.1786E-08	3.7901E-07	4.54054E-07	0.45405355
3832203773025	383220	3773025	4.2617E-05	0.000106418	0.000106418	2.97821E-05	5.49536E-05	9.88167E-05	6.99069E-05	2.11839E-05	3.7508E-05	0.001001376	0.000168148	0.000268619	0.000146021	4.37067E-05	3.28858E-09	7.2213E-08	3.8313E-07	4.58629E-07	0.45862921
3832303773025	383230	3773025	4.3258E-05	0.000108019	0.000108019	3.023E-05	5.57801E-05	0.000100303	7.09583E-05	2.15025E-05	3.80721E-05	0.000945211	0.000179342	0.000285249	0.000155061	4.64126E-05	3.31415E-09	7.2623E-08	3.7195E-07	4.47887E-07	0.44788737
3832403773025	383240	3773025	4.38828E-05	0.000109579	0.000109579	3.06667E-05	5.65858E-05	0.000101752	7.19833E-05	2.18131E-05	3.8622E-05	0.000888293	0.000191575	0.000303212	0.000164826	4.93353E-05	3.325E-09	7.2862E-08	3.5726E-07	4.33445E-07	0.43344458
3832503773025	383250	3773025	4.44807E-05	0.000111072	0.000111072	3.10845E-05	5.73567E-05	0.000103138	7.2964E-05	2.21103E-05	3.91483E-05	0.00082936	0.000204739	0.000322296	0.0001752	5.24403E-05	3.33403E-09	7.3041E-08	3.4582E-07	4.22194E-07	0.42219409
3832603773025	383260	3773025	4.50732E-05	0.000112551	0.000112551	3.14985E-05	5.81208E-05	0.000104512	7.39359E-05	2.24048E-05	3.96697E-05	0.000772286	0.000219324	0.000343128	0.000186524	5.58299E-05	3.34372E-09	7.3214E-08	3.3607E-07	4.12628E-07	0.41262787
3832703773025	383270	3773025	4.56711E-05	0.000114044	0.000114044	3.19164E-05	5.88917E-05	0.000105898	7.49167E-05	2.2702E-05	4.01959E-05	0.000715432	0.000235713	0.000366133	0.00019903	5.95731E-05	3.56678E-09	7.5533E-08	3.2687E-07	4.05972E-07	0.40597214
3832803773025	383280	3773025	4.62636E-05	0.000115524	0.000115524	3.23304E-05	5.96557E-05	0.000107272	7.58886E-05	2.29965E-05	4.07174E-05	0.000657333	0.000253995	0.000391295	0.000212708	6.36671E-05	3.66814E-09	7.6734E-08	3.1844E-07	3.98844E-07	0.39884397
3832903773025	383290	3773025	4.68454E-05	0.000116976	0.000116976	3.2737E-05	6.04059E-05	0.000108621	7.68428E-05	2.32857E-05	4.12294E-05	0.000602897	0.000274293	0.000418587	0.000227544	6.81078E-05	3.74643E-09	7.7739E-08	3.1058E-07	3.92064E-07	0.39206428
3833003773025	383300	3773025	4.74055E-05	0.000118375	0.000118375	3.31284E-05	6.11282E-05	0.00010992	7.77617E-05	2.35642E-05	4.17224E-05	0.000550073	0.00029664	0.000447824	0.00024337	7.28648E-05	3.82831E-09	7.8783E-08	2.9938E-07	3.81987E-07	0.38198658
3833103773025	383310	3773025	4.75779E-05	0.000118806	0.000118806	3.32489E-05	6.13505E-05	0.00011032	7.80445E-05	2.36498E-05	4.18741E-05	0.000503901	0.000314501	0.000469055	0.000254978	7.63193E-05	3.89638E-09	7.9769E-08	2.8647E-07	3.70135E-07	0.37013541
3833203773025	383320	3773025	4.78095E-05	0.000119384	0.000119384	3.34107E-05	6.16491E-05	0.000110857	7.84244E-05	2.3765E-05	4.2078E-05	0.000469601	0.000332784	0.000490142	0.000266441	7.97503E-05	3.9383E-09	8.0462E-08	2.7733E-07	3.6173E-07	0.36172952
3833303773025	383330	3773025	5.04542E-05	0.000125988	0.000125988	3.5259E-05	6.50594E-05	0.000116989	8.27626E-05	2.50796E-05	4.44056E-05	0.000442647	0.000357282	0.000519369	0.000282329	8.45059E-05	3.97943E-09	8.1394E-08	2.705E-07	3.55875E-07	0.35587519
3833403773025	383340	3773025	5.71603E-05	0.000142734	0.000142734	3.99453E-05	7.37067E-05	0.000132538	9.37629E-05	2.8413E-05	5.03077E-05	0.000418224	0.000387351	0.000559956	0.000304391	9.11097E-05	4.01246E-09	8.2195E-08	2.6276E-07	3.48971E-07	0.3489715
3833503773025	383350	3773025	5.92771E-05	0.000148019	0.000148019	4.14247E-05	7.64363E-05	0.000137447	9.72353E-05	2.94652E-05	5.21708E-05	0.000395746	0.000424329	0.000608292	0.000330667	9.89745E-05	4.02742E-09	8.2572E-08	2.5272E-07	3.39316E-07	0.33931609
3833603773025	383360	3773025	6.13617E-05	0.000153225	0.000153225	4.28814E-05	7.91242E-05	0.00014228	0.000100655	3.05014E-05	5.40054E-05	0.000375102	0.000457604	0.000643038	0.000349555	0.000104628	4.0355E-09	8.2843E-08	2.4052E-07	3.27402E-07	0.32740198
3833703773025	383370	3773025	6.19218E-05	0.000154624	0.000154624	4.32729E-05	7.98466E-05	0.000143579	0.000101574	3.07799E-05	5.44985E-05	0.000360859	0.000491853	0.000677257	0.000368157	0.000110196	4.03053E-09	8.2655E-08	2.3178E-07	3.18463E-07	0.31846271
3833803773025	383380	3773025	6.01767E-05	0.000150266	0.000150266	4.20533E-05	7.75962E-05	0.000139532	9.87108E-05	2.99124E-05	5.29625E-05	0.000354056	0.000526223	0.000706265	0.000383925	0.000114915	4.00759E-09	8.1844E-08	2.2811E-07	3.13962E-07	0.31396213
3833903773025	383390	3773025	5.172E-05	0.000129149	0.000129149	3.61435E-05	6.66916E-05	0.000119924	8.4839E-05	2.57088E-05	4.55197E-05	0.000347495	0.000560091	0.000726621	0.000394991	0.000118228	3.94896E-09	8.0285E-08	2.2247E-07	3.06699E-07	0.30669888
3834003773025	383400	3773025	5.28081E-05	0.000131866	0.000131866	3.69039E-05	6.80946E-05	0.000122447	8.66238E-05	2.62496E-05	4.64773E-05	0.000333789	0.000578751	0.000743582	0.000404211	0.000120987	3.94798E-09	8.0337E-08	2.099E-07	2.9418E-07	0.29417985
3834103773025	383410	3773025	5.77474E-05	0.0001442	0.0001442	4.03556E-05	7.44637E-05	0.0001339	9.4726E-05	2.87048E-05	5.08245E-05	0.000319596	0.000582438	0.000747836	0.000406523	0.000121679	3.96052E-09	8.0771E-08	1.966E-07	2.81333E-07	0.28133325
3834203773025	383420	3773025	6.10277E-05	0.000152391	0.000152391	4.2648E-05	7.86936E-05	0.000141506	0.000100107	3.03354E-05	5.37115E-05	0.000306045	0.000572189	0.000741885	0.000403288	0.000120711	3.95359E-09	8.0703E-08	1.8369E-07	2.68345E-07	0.26834472
3834303773025	383430	3773025	6.27244E-05	0.000156628	0.000156628	4.38337E-05	8.08815E-05	0.00014544	0.00010289	3.11788E-05	5.52048E-05	0.000293063	0.000552284	0.000726757	0.000395065	0.00011825	3.94133E-09	8.0571E-08	1.7126E-07	2.55773E-07	0.25577281
3834403773025	383440	3773025	6.39794E-05	0.000159762	0.000159762	4.47108E-05	8.24998E-05	0.00014835	0.000104949	3.18026E-05	5.63094E-05	0.000280915	0.000526233	0.000703446	0.000382393	0.000114457	3.92526E-09	8.04E-08	1.5969E-07	2.44012E-07	0.24401174
3834503773025	383450	3773025	6.70335E-05	0.000167388	0.000167388	4.68451E-05	8.6438E-05	0.000155432	0.000109958	3.33208E-05	5.89973E-05	0.000265837	0.000485126	0.000660492	0.000359043	0.000107468	3.91059E-09	8.0529E-08	1.4616E-07	2.30598E-07	0.23059806
3834603773025	383460	3773025	7.00014E-05	0.000174799	0.000174799	4.89191E-05	9.0265E-05	0.000162313	0.000114827	3.4796E-05	6.16094E-05	0.000250765	0.000440964	0.000612426	0.000332915	9.96471E-05	3.88139E-09	8.0564E-08	1.3331E-07	2.17756E-07	0.21775565
3834703773025	383470	3773025	7.19028E-05	0.000179547	0.000179547	5.02479E-05	9.27168E-05	0.000166722	0.000117946	3.57412E-05	6.32829E-05	0.000237476	0.000402901	0.000568733	0.000309163	9.25379E-05	3.83809E-09	8.0315E-08	1.2261E-07	2.06764E-07	0.20676447
3834803773025	383480	3773025	7.24037E-05	0.000180798	0.000180798	5.05979E-05	9.33627E-05	0.000167884	0.000118768	3.59902E-05	6.37238E-05	0.000228176	0.000377102	0.000537782	0.000292338	8.75018E-05	3.79876E-09	7.9785E-08	1.1529E-07	1.98871E-07	0.19887113
3834903773025	383490	3773025	7.27161E-05	0.000181578	0.000181578	5.08163E-05	9.37656E-05	0.000168608	0.00011928	3.61455E-05	6.39987E-05	0.000219344	0.000353554	0.000508673	0.000276514	8.27656E-05	3.75578E-09	7.919E-08	1.086E-07	1.91545E-07	0.19154498
3835003773025	383500	3773025	7.29639E-05	0.000182196	0.000182196	5.09894E-05	9.40851E-05	0.000169182	0.000119686	3.62686E-05	6.42168E-05	0.000209768	0.000329146	0.000477798	0.000259731	7.7742E-05	3.70199E-09	7.8514E-08	1.0171E-07	1.83928E-07	0.18392845
3835103773025	383510	3773025	7.284E-05	0.000181887	0.000181887	5.09028E-05	9.39253E-05	0.000168895	0.000119483	3.6207E-05	6.41077E-05	0.000199981	0.000305156	0.000446661	0.000242804	7.26756E-05	3.63738E-09	7.7666E-08	9.4975E-08	1.76278E-07	0.17627798
3835203773025	383520	3773025	7.2296E-05	0.000180529	0.000180529	5.05226E-05	9.32238E-05	0.000167634	0.000118591	3.59366E-05	6.36289E-05	0.000190887	0.000283693	0.000418222	0.00022734	6.80484E-05	3.56813E-09	7.6662E-08	8.8924E-08	1.69154E-07	0.16915384
3835303773025	383530	3773025	7.13857E-05	0.000178256	0.000178256	4.98865E-05	9.205E-05	0.000165523	0.000117098	3.54841E-05	6.28278E-05	0.000182457	0.000264536	0.000392398	0.00021308	6.38466E-05	3.49354E-09	7.5454E-08	8.348E-08	1.62428E-07	0.16242795
3835403773025	383540	3773025	7.01845E-05	0.000175256	0.000175256	4.90471E-05	9.05011E-05	0.000162738	0.000115127	3.48871E-05	6.17706E-05	0.000174599	0.000247218	0.000368739	0.000200446	5.99971E-05	3.41553E-09	7.4106E-08	7.8541E-08	1.56062E-07	0.15606231
3835503773025	383550	3773025	6.87033E-05	0.000171557	0.000171557	4.8012E-05	8.85911E-05	0.000159303	0.000112698	3.41508E-05	6.04669E-05	0.000167118	0.000231161	0.000346549	0.000188384	5.63865E-05	3.33354E-09	7.2613E-08	7.3963E-08	1.49909E-07	0.14990875
3835603773025	383560	3773025	6.69635E-05	0.000167213	0.000167213	4.67961E-05	8.63477E-05	0.000155269	0.000109844	3.32859E-05	5.89357E-05	0.000159984	0.000216254	0.000325751	0.000177078	5.30025E-05	3.24791E-09	7.098E-08	6.9706E-08	1.43935E-07	0.14393459
3835703773025	383570	3773025	6.51106E-05	0.000162586	0.000162586	4.55013E-05	8.39584E-05	0.000150973	0.000106804	3.23649E-05	5.73049E-05	0.000153362	0.000202885	0.000306956	0.000166861	4.99444E-05	3.1633E-09	6.9301E-08	6.5852E-08	1.38316E-07	0.13831631
3835803773025	383580	3773025	6.30422E-05	0.000157421	0.000157421	4.40558E-05	8.12913E-05	0.000146177	0.000103411	3.13368E-05	5.54845E-05	0.000146946	0.000190279	0.000289078	0.000157143	4.70355E-05	3.07438E-09	6.7469E-08	6.2192E-08	1.32736E-07	0.13273595
3835903773025	383590	3773025	6.09846E-05	0.000152283	0.000152283	4.26179E-05	7.8638E-05	0.000141406	0.000100036	3.0314E-05	5.36736E-05	0.000140977	0.000178925	0.000272872	0.000148333	4.43987E-05	2.98823E-09	6.5638E-08	5.8856E-08	1.27482E-07	0.12748204
3836003773025	383600	3773025	5.93956E-05	0.000148315	0.000148315	4.15075E-05	7.65891E-05	0.000137721	9.74297E-05	2.95241E-05	5.22751E-05	0.000135988	0.000169931	0.000260028	0.00014135	4.23089E-05	2.91975E-09	6.4174E-08	5.6146E-08	1.2324E-07	0.12324049
3836103773025	383610	3773025	5.85661E-05	0.000146244	0.000146244	4.09278E-05	7.55195E-05	0.000135798	9.6069E-05	2.91118E-05	5.1545E-05	0.000132276	0.000163832	0.000251404	0.000136663	4.09056E-05	2.87933E-09	6.3354E-08	5.4217E-08	1.2045E-07	0.1204504
3836203773025	383620	3773025	5.77043E-05	0.000144092	0.000144092	4.03255E-05	7.44082E-05	0.0001338	9.46553E-05	2.86834E-05	5.07865E-05	0.000128703	0.000158049	0.000243178	0.000132191	3.95671E-05	2.84003E-09	6.255E-08	5.2387E-08	1.17777E-07	0.11777681
3836303773025	383630	3773025	5.73219E-05	0.000143137	0.000143137	4.00583E-05	7.3915E-05	0.000132913	9.4028E-05	2.84933E-05	5.04499E-05	0.00012591	0.000153955	0.000237448	0.00012907	3.86348E-05	2.81913E-09	6.2173E-08	5.1018E-08	1.1601E-07	0.11601009
3836403773025	383640	3773025	5.70633E-05	0.000142491	0.000142491	3.98776E-05	7.35817E-05	0.000132313	9.36039E-05	2.83648E-05	5.02224E-05	0.000123398	0.000150448	0.000232566	0.000126423	3.78406E-05	2.80421E-09	6.1926E-08	4.9811E-08	1.14541E-07	0.11454076
3836503773025	383650	3773025	5.68425E-05	0.00014194	0.00014194	3.97233E-05	7.32969E-05	0.000131801	9.32416E-05	2.8255E-05	5.0028E-05	0.000121021	0.000147212	0.000228076	0.000123982	3.71099E-05	2.79158E-09	6.1722E-08	4.8686E-08	1.13199E-07	0.11319949
3836603773025	383660	3773025	5.67778E-05	0.000141779	0.000141779	3.96781E-05	7.32135E-05	0.000131652	9.31356E-05	2.82229E-05	4.99711E-05	0.000118931	0.000144565	0.000224459	0.000122016	3.65215E-05	2.78536E-09	6.1651E-08	4.7721E-08	1.12157E-07	0.11215725
3836703773025	383670	3773025	5.67078E-05	0.000141604	0.000141604	3.96292E-05	7.31232E-05	0.000131489	9.30207E-05	2.81881E-05	4.99095E-05	0.000116927	0.000142053	0.000221047	0.000120161	3.59662E-05	2.7801E-09	6.1582E-08	4.6801E-08	1.11163E-07	0.11116299
3836803773025	383680	3773025	5.65301E-05	0.00014116	0.00014116	3.95049E-05	7.2894E-05	0.000131077	9.27292E-05	2.80997E-05	4.97531E-05	0.000114887	0.00013941	0.000217396	0.000118177	3.53723E-05	2.77181E-09	6.1433E-08	4.5859E-08	1.10063E-07	0.11006316
3836903773025	383690	3773025	5.62823E-05	0.000140541	0.000140541	3.93318E-05	7.25745E-05	0.000130503	9.23227E-05	2.79766E-05	4.9535E-05	0.000112847	0.000136722	0.000213661	0.000116146	3.47645E-05	2.76192E-09	6.1239E-08	4.4917E-08	1.08918E-07	0.10891808
3837003773025	383700	3773025	5.60399E-05	0.000139936	0.000139936	3.91624E-05	7.2262E-05	0.00012994	9.19251E-05	2.78561E-05	4.93217E-05	0.000110913	0.000134215	0.000210164	0.000114245	3.41955E-05	2.75311E-09	6.1056E-08	4.403E-08	1.07839E-07	0.10783947
3837103773025	383710	3773025	5.5986E-05	0.000139801	0.000139801	3.91248E-05	7.21925E-05	0.000129816	9.18368E-05	2.78293E-05	4.92743E-05	0.000109325	0.000132356	0.000207668	0.000112888	3.37894E-05	2.75213E-09	6.1019E-08	4.3321E-08	1.07092E-07	0.10709193
3837203773025	383720	3773025	5.58891E-05	0.000139559	0.000139559	3.9057E-05	7.20675E-05	0.000129591	9.16777E-05	2.77811E-05	4.91889E-05	0.000107808	0.000130547	0.000205232	0.000111564	3.3393E-05	2.75096E-09	6.0953E-08	4.264E-08	1.06344E-07	0.10634443
3837303773025	383730	3773025	5.5706E-05	0.000139102	0.000139102	3.8929E-05	7.18314E-05	0.000129166	9.13773E-05	2.76901E-05	4.90278E-05	0.000106291	0.000128643	0.000202625	0.000110147	3.29689E-05	2.74781E-09	6.0838E-08	4.1953E-08	1.05539E-07	0.1055393
3837403773025	383740	3773025	5.5442E-05	0.000138443	0.000138443	3.87446E-05	7.1491E-05	0.000128554	9.09444E-05	2.75589E-05	4.87955E-05	0.000104768	0.000126654	0.00019985	0.000108638	3.25173E-05	2.74312E-09	6.0678E-08	4.1259E-08	1.0468E-07	0.10468029
3837503773025	383750	3773025	5.51135E-05	0.000137622	0.000137622	3.8515E-05	7.10673E-05	0.000127792	9.04054E-05	2.73956E-05	4.85063E-05	0.000103291	0.000124639	0.000197014	0.000107097	3.20559E-05	2.73785E-09	6.0497E-08	4.0576E-08	1.0381E-07	0.1038102
3837603773025	383760	3773025	5.46987E-05	0.000136587	0.000136587	3.822551E-05	7.05325E-05	0.000126831	8.97251E-05	2.71894E-05	4.81413E-05	0.000101784	0.000122504	0.000193967	0.00010544	3.15601E-05	2.73017E-09	6.0267E-08	3.9873E-08	1.0287E-07	0.10287027
3837703773025	383770	3773025	5.42355E-05	0.00013543	0.00013543	3.79014E-05	6.99352E-05	0.000125757	8.89652E-05	2.69592E-05	4.77336E-05	0.000100302	0.000120363	0.000190885	0.000103765	3.10587E-05	2.72213E-09	6.0031E-08	3.9181E-08	1.01934E-07	0.10193354
3837803773025	383780	3773025	5.37292E-05	0.000134166	0.000134166	3.75476E-05	6.92823E-05	0.000124583	8.81347E-05	2.67075E-05	4.72879E-05	9.89002E-05	0.000118283	0.000187854	0.000102118	3.05656E-05	2.71496E-09	5.9802E-08	3.8516E-08	1.01033E-07	0.10103339

Unique Identifier	X (UTM)	Y (UTM)	EGIODemolition 2025	EGIOSite Grubbing / Prep 2025	EGIOMass Grading / Excavation 2025	EGIOMass Grading / Excavation 2026	EGIODrainage / Utilities Trenching 2026	EGIODrainage / Utilities Trenching 2027	EGIOFoundations / Concrete Pads 2026	EGIOFoundations / Concrete Pads 2027	EGIOBuilding / Structure Construction 2026	EGIOBuilding / Structure Construction 2027	EGIOAsphalt Paving 2027	EGIOArchitectural Coating 2027	EGIOLandscaping or Other Finishing 2027	EGIOWaterside Construction (Piles) 2027	HIWaterside Construction (Landscaping) 2025	HIWaterside Construction (Landscaping) 2026	KMDemolition 2025	KMSite Grubbing / Prep 2025	KMMass Grading / Excavation 2025
3837903773025	383790	3773025	2.39541E-05	2.1616E-05	5.39757E-05	5.39757E-05	1.51056E-05	1.51056E-05	2.78727E-05	2.78727E-05	5.01203E-05	5.01203E-05	3.54571E-05	3.33714E-06	1.07446E-05	1.90242E-05	0.000115095	0.000115095	3.91156E-05	3.5297E-05	8.81392E-05
3838003773025	383800	3773025	2.38407E-05	2.1513E-05	5.37201E-05	5.37201E-05	1.50341E-05	1.50341E-05	2.77407E-05	2.77407E-05	4.9883E-05	4.9883E-05	3.52892E-05	3.32134E-06	1.06937E-05	1.89341E-05	0.000114937	0.000114937	3.89485E-05	3.51461E-05	8.77626E-05
3838103773025	383810	3773025	2.36974E-05	2.1384E-05	5.33973E-05	5.33973E-05	1.49437E-05	1.49437E-05	2.7574E-05	2.7574E-05	4.95832E-05	4.95832E-05	3.50772E-05	3.30138E-06	1.06294E-05	1.88204E-05	0.000114318	0.000114318	3.87455E-05	3.4963E-05	8.73053E-05
3838203773025	383820	3773025	2.35661E-05	2.1265E-05	5.31014E-05	5.31014E-05	1.48609E-05	1.48609E-05	2.74212E-05	2.74212E-05	4.93084E-05	4.93084E-05	3.48828E-05	3.28308E-06	1.05705E-05	1.87161E-05	0.000113589	0.000113589	3.85426E-05	3.47799E-05	8.6848E-05
3838303773025	383830	3773025	2.34348E-05	2.1147E-05	5.28055E-05	5.28055E-05	1.47781E-05	1.47781E-05	2.72684E-05	2.72684E-05	4.90337E-05	4.90337E-05	3.46884E-05	3.26479E-06	1.05116E-05	1.86118E-05	0.0001127	0.0001127	3.83396E-05	3.45967E-05	8.63907E-05
3838403773025	383840	3773025	2.32736E-05	2.1002E-05	5.24423E-05	5.24423E-05	1.46765E-05	1.46765E-05	2.70809E-05	2.70809E-05	4.86965E-05	4.86965E-05	3.44498E-05	3.24234E-06	1.04393E-05	1.84838E-05	0.000111495	0.000111495	3.80889E-05	3.43705E-05	8.58257E-05
3838503773025	383850	3773025	2.31184E-05	2.0861E-05	5.20926E-05	5.20926E-05	1.45786E-05	1.45786E-05	2.69003E-05	2.69003E-05	4.83717E-05	4.83717E-05	3.42201E-05	3.22072E-06	1.03697E-05	1.83605E-05	0.000110258	0.000110258	3.78502E-05	3.4155E-05	8.52877E-05
3838603773025	383860	3773025	2.28677E-05	2.0635E-05	5.15277E-05	5.15277E-05	1.44205E-05	1.44205E-05	2.66086E-05	2.66086E-05	4.78472E-05	4.78472E-05	3.3849E-05	3.18579E-06	1.02573E-05	1.81614E-05	0.000108418	0.000108418	3.74801E-05	3.38211E-05	8.44538E-05
3838703773025	383870	3773025	2.2611E-05	2.0404E-05	5.09494E-05	5.09494E-05	1.42587E-05	1.42587E-05	2.63099E-05	2.63099E-05	4.73101E-05	4.73101E-05	3.34691E-05	3.15003E-06	1.01421E-05	1.79576E-05	0.000106293	0.000106293	3.70563E-05	3.34387E-05	8.34989E-05
3838803773025	383880	3773025	2.23842E-05	2.0199E-05	5.04383E-05	5.04383E-05	1.41156E-05	1.41156E-05	2.6046E-05	2.6046E-05	4.68355E-05	4.68355E-05	3.31333E-05	3.11843E-06	1.00404E-05	1.77774E-05	0.000104485	0.000104485	3.66922E-05	3.31101E-05	8.26784E-05
3838903773025	383890	3773025	2.23305E-05	2.015E-05	5.03172E-05	5.03172E-05	1.40817E-05	1.40817E-05	2.59835E-05	2.59835E-05	4.67231E-05	4.67231E-05	3.30538E-05	3.11095E-06	1.00163E-05	1.77348E-05	0.000104358	0.000104358	3.66623E-05	3.30832E-05	8.26111E-05
3839003773025	383900	3773025	2.23364E-05	2.0156E-05	5.03307E-05	5.03307E-05	1.40855E-05	1.40855E-05	2.59904E-05	2.59904E-05	4.67356E-05	4.67356E-05	3.30626E-05	3.11178E-06	1.0019E-05	1.77395E-05	0.000104089	0.000104089	3.66743E-05	3.30939E-05	8.26381E-05
3839103773025	383910	3773025	2.21693E-05	2.0005E-05	4.99541E-05	4.99541E-05	1.39801E-05	1.39801E-05	2.57959E-05	2.57959E-05	4.63859E-05	4.63859E-05	3.28153E-05	3.08849E-06	9.94402E-06	1.76068E-05	0.000102772	0.000102772	3.64176E-05	3.28623E-05	8.20597E-05
3829703773035	382970	3773035	4.24942E-05	3.8346E-05	9.5752E-05	9.5752E-05	2.67971E-05	2.67971E-05	4.94457E-05	4.94457E-05	8.89126E-05	8.89126E-05	6.29003E-05	5.92003E-06	1.90607E-05	3.37487E-05	0.000147497	0.000147497	3.14214E-05	2.83539E-05	7.08019E-05
3829803773035	382980	3773035	3.83337E-05	3.4591E-05	8.63772E-05	8.63772E-05	2.41735E-05	2.41735E-05	4.46046E-05	4.46046E-05	8.02074E-05	8.02074E-05	5.67419E-05	5.34042E-06	1.71945E-05	3.04444E-05	0.000147973	0.000147973	3.09499E-05	2.79284E-05	6.97393E-05
3829903773035	382990	3773035	3.63161E-05	3.2771E-05	8.1831E-05	8.1831E-05	2.29012E-05	2.29012E-05	4.2257E-05	4.2257E-05	7.5986E-05	7.5986E-05	5.37555E-05	5.05934E-06	1.62896E-05	2.88421E-05	0.000146006	0.000146006	3.10394E-05	2.80092E-05	6.99411E-05
3830003773035	383000	3773035	3.5367E-05	3.1914E-05	7.96925E-05	7.96925E-05	2.23027E-05	2.23027E-05	4.11527E-05	4.11527E-05	7.40001E-05	7.40001E-05	5.23507E-05	4.92712E-06	1.58638E-05	2.80883E-05	0.000141867	0.000141867	3.1117E-05	2.80792E-05	7.01159E-05
3830103773035	383010	3773035	3.48179E-05	3.1419E-05	7.8455E-05	7.8455E-05	2.19564E-05	2.19564E-05	4.05137E-05	4.05137E-05	7.28511E-05	7.28511E-05	5.15378E-05	4.85062E-06	1.56175E-05	2.76522E-05	0.000131272	0.000131272	3.13319E-05	2.82731E-05	7.06001E-05
3830203773035	383020	3773035	3.49313E-05	3.1521E-05	7.87106E-05	7.87106E-05	2.20279E-05	2.20279E-05	4.06456E-05	4.06456E-05	7.30884E-05	7.30884E-05	5.17057E-05	4.86642E-06	1.56684E-05	2.77423E-05	0.00012477	0.00012477	3.16244E-05	2.8537E-05	7.12592E-05
3830303773035	383030	3773035	3.50328E-05	3.1613E-05	7.89392E-05	7.89392E-05	2.20919E-05	2.20919E-05	4.07637E-05	4.07637E-05	7.33007E-05	7.33007E-05	5.18559E-05	4.88055E-06	1.57139E-05	2.78228E-05	0.000125737	0.000125737	3.19348E-05	2.88171E-05	7.19586E-05
3830403773035	383040	3773035	3.51104E-05	3.1683E-05	7.91141E-05	7.91141E-05	2.21408E-05	2.21408E-05	4.0854E-05	4.0854E-05	7.34631E-05	7.34631E-05	5.19707E-05	4.89136E-06	1.57487E-05	2.78845E-05	0.000128148	0.000128148	3.22213E-05	2.90757E-05	7.26042E-05
3830503773035	383050	3773035	3.51462E-05	3.1715E-05	7.91948E-05	7.91948E-05	2.21634E-05	2.21634E-05	4.08957E-05	4.08957E-05	7.3538E-05	7.3538E-05	5.20237E-05	4.89635E-06	1.57648E-05	2.79129E-05	0.000130273	0.000130273	3.24899E-05	2.93181E-05	7.32095E-05
3830603773035	383060	3773035	3.5176E-05	3.1742E-05	7.9262E-05	7.9262E-05	2.21822E-05	2.21822E-05	4.09304E-05	4.09304E-05	7.36005E-05	7.36005E-05	5.20679E-05	4.90051E-06	1.57782E-05	2.79366E-05	0.000131685	0.000131685	3.27645E-05	2.95658E-05	7.38282E-05
3830703773035	383070	3773035	3.52238E-05	3.1785E-05	7.93697E-05	7.93697E-05	2.22123E-05	2.22123E-05	4.0986E-05	4.0986E-05	7.37004E-05	7.37004E-05	5.21386E-05	4.90716E-06	1.57996E-05	2.79745E-05	0.000133112	0.000133112	3.30809E-05	2.98513E-05	7.4541E-05
3830803773035	383080	3773035	3.52656E-05	3.1823E-05	7.94638E-05	7.94638E-05	2.22387E-05	2.22387E-05	4.10346E-05	4.10346E-05	7.37878E-05	7.37878E-05	5.22005E-05	4.91298E-06	1.58183E-05	2.80077E-05	0.000134524	0.000134524	3.33972E-05	3.01368E-05	7.52539E-05
3830903773035	383090	3773035	3.53014E-05	3.1855E-05	7.95445E-05	7.95445E-05	2.22613E-05	2.22613E-05	4.10763E-05	4.10763E-05	7.38628E-05	7.38628E-05	5.22535E-05	4.91797E-06	1.58344E-05	2.80362E-05	0.000135951	0.000135951	3.37195E-05	3.04277E-05	7.59802E-05
3831003773035	383100	3773035	3.53252E-05	3.1877E-05	7.95983E-05	7.95983E-05	2.22763E-05	2.22763E-05	4.1104E-05	4.1104E-05	7.39127E-05	7.39127E-05	5.22888E-05	4.9213E-06	1.58451E-05	2.80551E-05	0.000137363	0.000137363	3.40359E-05	3.07131E-05	7.66931E-05
3831103773035	383110	3773035	3.53432E-05	3.1893E-05	7.96387E-05	7.96387E-05	2.22876E-05	2.22876E-05	4.11249E-05	4.11249E-05	7.39502E-05	7.39502E-05	5.23153E-05	4.9238E-06	1.58531E-05	2.80694E-05	0.000138774	0.000138774	3.43582E-05	3.1004E-05	7.74194E-05
3831203773035	383120	3773035	3.53491E-05	3.1898E-05	7.96521E-05	7.96521E-05	2.22914E-05	2.22914E-05	4.11318E-05	4.11318E-05	7.39627E-05	7.39627E-05	5.23242E-05	4.92463E-06	1.58558E-05	2.80741E-05	0.000140186	0.000140186	3.46806E-05	3.12949E-05	7.81457E-05
3831303773035	383130	3773035	3.53491E-05	3.1898E-05	7.96521E-05	7.96521E-05	2.22914E-05	2.22914E-05	4.11318E-05	4.11318E-05	7.39627E-05	7.39627E-05	5.23242E-05	4.92463E-06	1.58558E-05	2.80741E-05	0.000141597	0.000141597	3.50029E-05	3.15857E-05	7.8872E-05
3831403773035	383140	3773035	3.53491E-05	3.1898E-05	7.96521E-05	7.96521E-05	2.22914E-05	2.22914E-05	4.11318E-05	4.11318E-05	7.39627E-05	7.39627E-05	5.23242E-05	4.92463E-06	1.58558E-05	2.80741E-05	0.000142993	0.000142993	3.53372E-05	3.18874E-05	7.96252E-05
3831503773035	383150	3773035	3.53432E-05	3.1893E-05	7.96387E-05	7.96387E-05	2.22876E-05	2.22876E-05	4.11249E-05	4.11249E-05	7.39502E-05	7.39502E-05	5.23153E-05	4.9238E-06	1.58531E-05	2.80694E-05	0.00014442	0.00014442	3.56715E-05	3.2189E-05	8.03784E-05
3831603773035	383160	3773035	3.53372E-05	3.1887E-05	7.96252E-05	7.96252E-05	2.22839E-05	2.22839E-05	4.11179E-05	4.11179E-05	7.39377E-05	7.39377E-05	5.23065E-05	4.92296E-06	1.58505E-05	2.80646E-05	0.000145816	0.000145816	3.60057E-05	3.24907E-05	8.11316E-05
3831703773035	383170	3773035	3.53133E-05	3.1866E-05	7.95714E-05	7.95714E-05	2.22688E-05	2.22688E-05	4.10902E-05	4.10902E-05	7.38877E-05	7.38877E-05	5.22711E-05	4.91964E-06	1.58397E-05	2.80457E-05	0.000147227	0.000147227	3.634E-05	3.27923E-05	8.18848E-05
3831803773035	383180	3773035	3.52894E-05	3.1844E-05	7.95176E-05	7.95176E-05	2.22538E-05	2.22538E-05	4.10624E-05	4.10624E-05	7.38378E-05	7.38378E-05	5.22358E-05	4.91631E-06	1.5829E-05	2.80267E-05	0.000148607	0.000148607	3.66743E-05	3.30939E-05	8.26381E-05
3832003773035	383200	3773035	3.52417E-05	3.1801E-05	7.941E-05	7.941E-05	2.22236E-05	2.22236E-05	4.10068E-05	4.10068E-05	7.37379E-05	7.37379E-05	5.21651E-05	4.90966E-06	1.58076E-05	2.79888E-05	0.000151414	0.000151414	3.73727E-05	3.37241E-05	8.42117E-05
3832103773035	383210	3773035	3.52178E-05	3.178E-05	7.93562E-05	7.93562E-05	2.22086E-05	2.22086E-05	4.0979E-05	4.0979E-05	7.36879E-05	7.36879E-05	5.21298E-05	4.90633E-06	1.57969E-05	2.79698E-05	0.00015281	0.00015281	3.77248E-05	3.40419E-05	8.50053E-05
3832203773035	383220	3773035	3.52118E-05	3.1774E-05	7.93428E-05	7.93428E-05	2.22048E-05	2.22048E-05	4.09721E-05	4.09721E-05	7.36754E-05	7.36754E-05	5.21209E-05	4.9055E-06	1.57942E-05	2.79651E-05	0.000154222	0.000154222	3.81188E-05	3.43974E-05	8.5893E-05
3832303773035	383230	3773035	3.52059E-05	3.1769E-05	7.93293E-05	7.93293E-05	2.22011E-05	2.22011E-05	4.09651E-05	4.09651E-05	7.36629E-05	7.36629E-05	5.21121E-05	4.90467E-06	1.57915E-05	2.79603E-05	0.000155586	0.000155586	3.85128E-05	3.47529E-05	8.67807E-05
3832403773035	383240	3773035	3.5176E-05	3.1742E-05	7.9262E-05	7.9262E-05	2.21822E-05	2.21822E-05	4.09304E-05	4.09304E-05	7.36005E-05	7.36005E-05	5.20679E-05	4.90051E-06	1.57782E-05	2.79366E-05	0.000156728	0.000156728	3.88948E-05	3.50977E-05	8.76415E-05
3832503773035	383250	3773035	3.51283E-05	3.1699E-05	7.91544E-05	7.91544E-05	2.21521E-05	2.21521E-05	4.08748E-05	4.08748E-05	7.35006E-05	7.35006E-05	5.19972E-05	4.89386E-06	1.57567E-05	2.78987E-05	0.000157203	0.000157203	3.9247E-05	3.54155E-05	8.84351E-05
3832603773035	383260	3773035	3.50566E-05	3.1634E-05	7.8993E-05	7.8993E-05	2.2107E-05	2.2107E-05	4.07915E-05	4.07915E-05	7.33507E-05	7.33507E-05	5.18912E-05	4.88388E-06	1.57246E-05	2.78418E-05	0.000157552	0.000157552	3.95932E-05	3.57279E-05	8.92152E-05
3832703773035	383270	3773035	3.49671E-05	3.1553E-05	7.87913E-05	7.87913E-05	2.20505E-05	2.20505E-05	4.06873E-05	4.06873E-05	7.31633E-05	7.31633E-05	5.17587E-05	4.87141E-06	1.56844E-05	2.77707E-05	0.000157632	0.000157632	3.99394E-05	3.60403E-05	8.99953E-05
3832803773035	383280	3773035	3.48537E-05	3.1451E-05	7.85357E-05	7.85357E-05	2.1979E-05	2.1979E-05	4.05553E-05	4.05553E-05	7.2926E-05	7.2926E-05	5.15908E-05	4.85561E-06	1.56336E-05	2.76806E-05	0.000173761	0.000173761	4.02975E-05	3.63635E-05	9.08023E-05
3832903773035	383290	3773035	3.48597E-05	3.1456E-05	7.85492E-05	7.85492E-05	2.19827E-05	2.19827E-05	4.05623E-05	4.05623E-05	7.29385E-05	7.29385E-05	5.15996E-05	4.85644E-06	1.56363E-05	2.76854E-05	0.000180502	0.000180502	4.06855E-05	3.67136E-05	9.16766E-05
3833003773035	383300	3773035	3.48238E-05	3.1424E-05	7.84685E-05	7.84685E-05	2.19602E-05	2.19602E-05	4.05206E-05	4.05206E-05	7.28636E-05	7.28636E-05	5.15466E-05	4.85145E-06	1.56202E-05	2.76569E-05	0.000185894	0.000185894	4.13003E-05	3.72684E-05	9.3062E-05
3833103773035	383310	3773035	3.46925E-05	3.1306E-05	7.81726E-05	7.81726E-05	2.18773E-05	2.18773E-05	4.03678E-05	4.03678E-05	7.25888E-05	7.25888E-05	5.13522E-05	4.83315E-06	1.55613E-05	2.75526E-05	0.000190303	0.000190303	4.19629E-05	3.78663E-05	9.45549E-05
3833203773035	383320	3773035	3.46149E-05	3.1236E-05	7.79977E-05	7.79977E-05	2.18284E-05	2.18284E-05	4.02775E-05	4.02775E-05	7.24265E-05	7.24265E-05	5.12374E-05	4.82234E-06	1.55265E-05	2.7491E-05	0.000193063	0.000193063	4.25897E-05	3.84318E-05	9.59672E-05
3833303773035	383330	3773035	3.44179E-05	3.1058E-05	7.75539E-05	7.75539E-05	2.17042E-05	2.17042E-05	4.00483E-05	4.00483E-05	7.20143E-05	7.20143E-05	5.09458E-05	4.7949E-06	1.54381E-05	2.73346E-05	0.000194633	0.000194633	4.31209E-05	3.89112E-05	9.71643E-05
3833403773035	383340	3773035	3.4221E-05	3.088E-05	7.711E-05	7.711E-05	2.158E-05	2.158E-05	3.98191E-05	3.98191E-05	7.16022E-05	7.16022E-05	5.06542E-05	4.76746E-06	1.53498E-05	2.71781E-05	0.000195727	0.000195727	4.38312E-05	3.95522E-05	9.87648E-05
3833503773035	383350	3773035	3.4018E-05	3.0697E-05	7.66527E-05	7.66527E-05	2.1452E-05	2.1452E-05	3.9583E-05	3.9583E-05	7.11775E-05	7.11775E-05	5.03538E-05	4.73918E-06	1.52587E-05	2.70169E-05	0.00019633	0.00019633	4.44281E-05	4.00908E-05	0.00010011
3833603773035	383360	3773035	3.37912E-05	3.0492E-05	7.61416E-05	7.61416E-05	2.13089E-05	2.13089E-05	3.9319E-05	3.9319E-05	7.07029E-05	7.07029E-05	5.00181E-05	4.70758E-06	1.5157E-05	2.68368E-05	0.000196504	0.000196504	4.65591E-05	4.20138E-05	0.000104912
3833703773035	383370	3773035	3.35405E-05	3.0266E-05	7.55767E-05	7.55767E-05	2.11509E-05	2.11509E-05	3.90273E-05	3.90273E-05	7.01784E-05	7.01784E-05	4.9647E-05	4.67266E-06	1.50445E-05	2.66377E-05	0.000196282	0.000196282	4.6977E-05	4.23908E-05	0.000105853
3833803773035	383380	3773035	3.33495E-05	3.0094E-05	7.51463E-05	7.51463E-05	2.10304E-05	2.10304E-05	3.8805E-05	3.8805E-05	6.97787E-05	6.97787E-05	4.93642E-05	4.64605E-06	1.49589E-05	2.6486E-05	0.000195727	0.000195727	4.52161E-05	4.08018E-05	0.000101885
3833903773035	383390	3773035	3.31823E-05	2.9943E-05	7.47697E-05	7.47697E-05	2.0925E-05	2.0925E-05	3.86106E-05	3.86106E-05	6.9429E-05	6.9429E-05	4.91169E-05	4.62276E-06	1.48839E-05	2.63532E-05	0.000194886	0.000194886	4.5037E-05	4.06402E-05	0.000101482
3834003773035	383400	3773035	3.29734E-05	2.9754E-05	7.42989E-05	7.42989E-05	2.07933E-05	2.07933E-05	3.83675E-05	3.83675E-05	6.89919E-05	6.89919E-05	4.88076E-05	4.59366E-06	1.47902E-05	2.61873E-05	0.000194252	0.000194252	4.52399E-05	4.08234E-05	0.000101939
3834103773035	383410	3773035	3.27406E-05	2.9544E-05	7.37744E-05	7.37744E-05	2.06465E-05	2.06465E-05	3.80966E-05	3.80966E-05	6.85048E-05	6.85048E-05	4.8463E-05	4.56123E-06	1.46858E-05	2.60024E-05	0.000193491	0.000193491	4.54847E-05	4.10442E-05	0.000102491
3834203773035	383420	3773035	3.25018E-05	2.9329E-05	7.32364E-05	7.32364E-05	2.04959E-05	2.04959E-05	3.78188E-05	3.78188E-05	6.80052E-05	6.80052E-05	4.81096E-05	4.52796E-06	1.45787E-05	2.58128E-05	0.000192555	0.000192555	4.57533E-05	4.12866E-05	0.000103096
3834303773035	383430	3773035	3.22094E-05	2.9065E-05	7.25773E-05	7.25773E-05	2.03114E-05	2.03114E-05	3.74784E-05	3.74784E-05	6.73932E-05	6.73932E-05	4.76767E-05	4.48721E-06	1.44475E-05	2.55805E-05	0.000191429	0.000191429	4.72157E-05	4.26063E-05	0.000106391
3834403773035	383440	3773035	3.18751E-05	2.8763E-05	7.18241E-05	7.18241E-05	2.01007E-05	2.01007E-05	3.70895E-05	3.70895E-05	6.66938E-05	6.66938E-05	4.71819E-05	4.44065E-06	1.42975E-05	2.5315E-05	0.000190065	0.000190065	4.79141E-05	4.32365E-05	0.000107965
3834503773035	383450	3773035	3.15528E-05	2.8472E-05	7.10978E-05	7.10978E-05	1.98974E-05	1.98974E-05	3.67144E-05	3.67144E-05	6.60194E-05	6.60194E-05	4.67047E-05	4.39574E-06	1.4153E-05	2.50591E-05	0.00018794	0.00018794	4.90184E-05	4.4233E-05	0.000110453
3834603773035	383460	3773035	3.12603E-05	2.8208E-05	7.04387E-05	7.04387E-05	1.97129E-05	1.97129E-05	3.63741E-05	3.63741E-05	6.54074E-05	6.54074E-05	4.62718E-05	4.35499E-06	1.40218E-05	2.48268E-05	0.000184609	0.000184609	5.03256E-05	4.54126E-05	0.000113399
3834703773035	383470	3773035	3.09738E-05	2.795E-05	6.97931E-05	6.97931E-05	1.95323E-05	1.95323E-05	3.60407E-05	3.60407E-05	6.48079E-05	6.48079E-05	4.58477E-05	4.31508E-06	1.38932E-05	2.45992E-05	0.000180565	0.000180565	5.13941E-05	4.63767E-05	0.000115806
3834903773035	383490	3773035	3.04365E-05	2.7465E-05	6.85826E-05	6.85826E-05	1.91935E-05	1.91935E-05	3.54156E-05	3.54156E-05	6.36838E-05	6.36838E-05	4.50525E-05	4.24023E-06	1.36523E-05	2.41726E-05	0.000173666	0.000173666	5.20925E-05	4.70069E-05	0.00011738
3835003773035	383500	3773035	3.01321E-05	2.719E-05	6.78966E-05	6.78966E-05	1.90015E-05	1.90015E-05	3.50614E-05	3.50614E-05	6.30469E-05	6.30469E-05	4.46019E-05	4.19782E-06	1.35157E-05	2.39308E-05	0.000169447	0.000169447	5.23969E-05	4.72817E-05	0.000118066
3835103773035	383510	3773035	2.97978E-05	2.6889E-05	6.71434E-05	6.71434E-05	1.87907E-05	1.87907E-05	3.46724E-05	3.46724E-05	6.23475E-05	6.23475E-05	4.41071E-05	4.15126E-06	1.33658E-05	2.36653E-05	0.000164753	0.000164753	5.26297E-05	4.74917E-05	0.00011859
3835203773035	383520	3773035	2.94158E-05	2.6544E-05	6.62826E-05	6.62826E-05	1.85498E-05	1.85498E-05	3.42279E-05	3.42279E-05	6.15481E-05	6.15481E-05	4.35416E-05	4.09803E-06	1.31944E-05	2.33619E-05	0.000160011	0.000160011	5.26536E-05	4.75133E-05	0.000118644
3835303773035	383530	3773035	2.8992E-05	2.6162E-05	6.53276E-05	6.53276E-05	1.82826E-05	1.82826E-05	3.37348E-05	3.37348E-05	6.06614E-05	6.06614E-05	4.29143E-05	4.03899E-06	1.30043E-05	2.30253E-05	0.000155284	0.000155284	5.24506E-05	4.73301E-05	0.000118187
3835403773035	383540	3773035	2.85384E-05	2.5752E-05	6.43054E-05	6.43054E-05	1.79965E-05	1.79965E-05	3.32069E-05	3.32069E-05	5.97122E-05	5.97122E-05	4.22428E-05	3.97579E-06	1.28008E-05	2.2665E-05	0.000150685	0.000150685	5.19433E-05	4.68723E-05	0.000117044
3835503773035	383550	3773035	2.8031E-05	2.5294E-05	6.31622E-05	6.31622E-05	1.76765E-05	1.76765E-05	3.26165E-05	3.26165E-05	5.86506E-05	5.86506E-05	4.14918E-05	3.90511E-06	1.25733E-05	2.22621E-05	0.000146038	0.000146038	5.1221E-05	4.62205E-05	0.000115416
3835603773035	383560	3773035	2.74639E-05	2.4783E-05	6.18844E-05	6.18844E-05	1.73189E-05	1.73189E-05	3.19567E-05	3.19567E-05	5.74641E-05	5.74641E-05	4.06524E-05	3.82611E-06	1.23189E-05	2.18117E-05	0.000141375	0.000141375	5.02659E-05	4.53587E-05	0.000113264
3835703773035	383570	3773035	2.68789E-05	2.4255E-05	6.05663E-05	6.05663E-05	1.695E-05	1.695E-05	3.1276E-05	3.1276E-05	5.62401E-05	5.62401E-05	3.97865E-05	3.74461E-06	1.20565E-05	2.13471E-05	0.000137014	0.000137014	4.91438E-05	4.43461E-05	0.000110736
3835803773035	383580	3773035	2.61985E-05	2.3641E-05	5.90329E-05	5.90329E-05	1.65209E-05	1.65209E-05	3.04842E-05	3.04842E-05	5.48163E-05	5.48163E-05	3.87793E-05	3.64981E-06	1.17513E-05	2.08067E-05	0.000132541	0.000132541	4.77529E-05	4.30911E-05	0.000107602
3835903773035	383590	3773035	2.5512E-05	2.3021E-05	5.74862E-05	5.74862E-05	1.6088E-05	1.6088E-05	2.96855E-05	2.96855E-05	5.338E-05	5.338E-05	3.77632E-05	3.55418E-06	1.14434E-05	2.02615E-05	0.000128449	0.000128449	4.62547E-05	4.17391E-05	0.000104226
3836003773035	383600	3773035	2.49688E-05	2.2531E-05	5.62622E-05	5.62622E-05	1.57455E-05	1.57455E-05	2.90534E-05	2.90534E-05	5.22435E-05	5.22435E-05	3.69591E-05	3.47851E-06	1.11997E-05	1.98301E-05	0.000125293	0.000125293	4.49892E-05	4.05972E-05	0.000101374
3836103773035	383610	3773035	2.47241E-05	2.231E-05	5.57107E-05	5.57107E-05	1.55912E-05	1.55912E-05	2.87687E-05	2.87687E-05

			KMMass Grading / Excavation	KMDrainage / Utilities Trenching	KMFoundations / Concrete Pads	KMBuilding / Structure Construction	KMAsphalt Paving	KMArchitectural Coating	KMLandscaping or Other Finishing	KMWaterside Construction (Piles)	EWNDemolition	EWNSite Grubbing / Prep	EWNDrainage / Utilities Trenching	EWNDrainage / Utilities Trenching	EWNDrainage / Utilities Trenching	EWNFoundations / Concrete Pads	EWNBuilding / Structure Construction	EWNAsphalt Paving	EWNLandscaping or Other Finishing	EWNWaterside Construction (Piles)	ISDemolition
Unique Identifier	X (UTM)	Y (UTM)	2026	2026	2026	2026	2026	2026	2026	2026	2027	2027	2027	2028	2029	2029	2029	2029	2029	2029	2027
3837903773025	383790	3773025	8.81392E-05	1.89902E-05	4.55145E-05	8.44237E-05	5.78994E-05	5.44935E-06	1.75453E-05	3.10654E-05	0.000134096	0.0001808	0.000219366	0.000219366	0.000219366	0.000156033	0.000271731	0.000198491	6.01487E-05	0.000104376	2.23424E-05
3838003773025	383800	3773025	8.77626E-05	1.8909E-05	4.532E-05	8.4063E-05	5.7652E-05	5.42607E-06	1.74703E-05	3.09327E-05	0.000132252	0.000178313	0.000216349	0.000216349	0.000216349	0.000153887	0.000267993	0.000195761	5.93214E-05	0.00010294	2.22111E-05
3838103773025	383810	3773025	8.73053E-05	1.88105E-05	4.50839E-05	8.3625E-05	5.73516E-05	5.3978E-06	1.73793E-05	3.07715E-05	0.000129984	0.000175255	0.000212638	0.000212638	0.000212638	0.000151247	0.000263397	0.000192403	5.8304E-05	0.000101175	2.20857E-05
3838203773025	383820	3773025	8.6848E-05	1.8712E-05	4.48477E-05	8.31869E-05	5.70512E-05	5.36952E-06	1.72882E-05	3.06103E-05	0.000127697	0.000172172	0.000208898	0.000208898	0.000208898	0.000148587	0.000258764	0.000189019	5.72785E-05	9.9395E-05	2.19604E-05
3838303773025	383830	3773025	8.63907E-05	1.86134E-05	4.46116E-05	8.27489E-05	5.67508E-05	5.34125E-06	1.71972E-05	3.04492E-05	0.000125322	0.000168969	0.000205012	0.000205012	0.000205012	0.00014523	0.0025395	0.000185502	5.62129E-05	9.75459E-05	2.1841E-05
3838403773025	383840	3773025	8.58257E-05	1.84917E-05	4.43199E-05	8.22078E-05	5.63797E-05	5.30632E-06	1.70848E-05	3.02501E-05	0.000122516	0.000165187	0.000200422	0.000200422	0.000200422	0.000142558	0.000248265	0.00018135	5.49545E-05	9.53622E-05	2.17276E-05
3838503773025	383850	3773025	8.52877E-05	1.83758E-05	4.4042E-05	8.16925E-05	5.60263E-05	5.27306E-06	1.69777E-05	3.00604E-05	0.000119794	0.000161517	0.000195969	0.000195969	0.000195969	0.000139391	0.000242749	0.000177321	5.37336E-05	9.32435E-05	2.16142E-05
3838603773025	383860	3773025	8.44538E-05	1.81961E-05	4.36114E-05	8.08937E-05	5.54785E-05	5.2215E-06	1.68117E-05	2.97665E-05	0.000116123	0.000156567	0.000189964	0.000189964	0.000189964	0.00013512	0.00023531	0.000171887	5.20869E-05	9.03862E-05	2.14948E-05
3838703773025	383870	3773025	8.34989E-05	1.79904E-05	4.31183E-05	7.9979E-05	5.48511E-05	5.16246E-06	1.66216E-05	2.94299E-05	0.000112285	0.000151392	0.000183685	0.000183685	0.000183685	0.000130654	0.000227533	0.000166206	5.03653E-05	8.73987E-05	2.13814E-05
3838803773025	383880	3773025	8.26784E-05	1.78136E-05	4.26946E-05	7.91931E-05	5.43122E-05	5.11173E-06	1.64582E-05	2.91407E-05	0.000109044	0.000147022	0.000178383	0.000178383	0.000178383	0.000126882	0.000220965	0.000161408	4.89115E-05	8.48758E-05	2.1262E-05
3838903773025	383890	3773025	8.26111E-05	1.77991E-05	4.26599E-05	7.91287E-05	5.4268E-05	5.10757E-06	1.64448E-05	2.9117E-05	0.000108089	0.000145734	0.000176821	0.000176821	0.000176821	0.000125771	0.00021903	0.000159994	4.84831E-05	8.41324E-05	2.11486E-05
3839003773025	383900	3773025	8.26381E-05	1.78049E-05	4.26737E-05	7.91545E-05	5.42857E-05	5.10924E-06	1.64502E-05	2.91265E-05	0.000107331	0.000144712	0.000175581	0.000175581	0.000175581	0.000124889	0.000217493	0.000158872	4.81431E-05	8.35424E-05	2.1077E-05
3839103773025	383910	3773025	8.20597E-05	1.76803E-05	4.23751E-05	7.86005E-05	5.39057E-05	5.07348E-06	1.63351E-05	2.89227E-05	0.000104901	0.000141437	0.000171606	0.000171606	0.000171606	0.000122062	0.00021257	0.000155276	4.70533E-05	8.16514E-05	2.09695E-05
3829703773035	382970	3773035	7.08019E-05	1.52547E-05	3.65616E-05	6.78172E-05	4.65104E-05	4.37745E-06	1.4094E-05	2.49548E-05	0.00018872	0.000254448	0.000308723	0.000308723	0.000308723	0.00020958	0.00029592	0.000382419	0.000279345	8.465E-05	0.000146893	3.092E-05
3829803773035	382980	3773035	6.97393E-05	1.50258E-05	3.60129E-05	6.67995E-05	4.58124E-05	4.31175E-06	1.38825E-05	2.45802E-05	0.00019562	0.000263751	0.000320012	0.000320012	0.000320012	0.00022762	0.00039641	0.000289559	8.77451E-05	0.000152264	2.68909E-05
3829903773035	382990	3773035	6.99411E-05	1.50693E-05	3.61171E-05	6.69927E-05	4.59449E-05	4.32422E-06	1.39227E-05	2.46514E-05	0.000206752	0.000278761	0.000338223	0.000338223	0.000338223	0.000240575	0.00041896	0.000306037	9.27385E-05	0.000160929	2.49211E-05
3830003773035	383000	3773035	7.01159E-05	1.51069E-05	3.62074E-05	6.71602E-05	4.60597E-05	4.33504E-06	1.39575E-05	2.4713E-05	0.000218207	0.000294205	0.000356961	0.000356961	0.000356961	0.00025393	0.000442172	0.000322993	9.78765E-05	0.000169845	2.51181E-05
3830103773035	383010	3773035	7.06001E-05	1.52113E-05	3.64574E-05	6.7624E-05	4.63778E-05	4.36497E-06	1.40539E-05	2.48836E-05	0.000228086	0.000307525	0.000373122	0.000373122	0.000373122	0.000265398	0.00046219	0.000337615	0.000102308	0.000177534	2.52016E-05
3830203773035	383020	3773035	7.12592E-05	1.53533E-05	3.67978E-05	6.82553E-05	4.68108E-05	4.40572E-06	1.41851E-05	2.51159E-05	0.000238454	0.000321504	0.000390084	0.000390084	0.000390084	0.00027763	0.0004832	0.000352963	0.000106958	0.000185604	2.52971E-05
3830303773035	383030	3773035	7.19586E-05	1.5504E-05	3.71589E-05	6.89252E-05	4.72702E-05	4.44896E-06	1.43243E-05	2.53625E-05	0.000249408	0.000336273	0.000408002	0.000408002	0.000408002	0.000290208	0.000505396	0.000369176	0.000111872	0.00019413	2.53867E-05
3830403773035	383040	3773035	7.26042E-05	1.56431E-05	3.74923E-05	6.95436E-05	4.76943E-05	4.48888E-06	1.44528E-05	2.559E-05	0.00026057	0.000351323	0.000426262	0.000426262	0.000426262	0.000303196	0.000528015	0.000385698	0.000116878	0.000202818	2.54583E-05
3830503773035	383050	3773035	7.32095E-05	1.57735E-05	3.78049E-05	7.01233E-05	4.80919E-05	4.5263E-06	1.45733E-05	2.58033E-05	0.000271881	0.000366574	0.000444766	0.000444766	0.000444766	0.00031635	0.000550936	0.000402442	0.000121952	0.00021623	2.5518E-05
3830603773035	383060	3773035	7.38282E-05	1.59068E-05	3.81244E-05	7.0716E-05	4.84984E-05	4.56455E-06	1.46965E-05	2.60214E-05	0.000283575	0.00038234	0.000463896	0.000463896	0.000463896	0.000329964	0.000574632	0.000419751	0.000127197	0.000220725	2.55777E-05
3830703773035	383070	3773035	7.4541E-05	1.60604E-05	3.84925E-05	7.13988E-05	4.89666E-05	4.60863E-06	1.48384E-05	2.62727E-05	0.000296653	0.000399973	0.00048529	0.00048529	0.00048529	0.000345182	0.000601134	0.000439109	0.000133063	0.000230904	2.56553E-05
3830803773035	383080	3773035	7.52539E-05	1.6214E-05	3.88606E-05	7.20816E-05	4.94349E-05	4.6527E-06	1.49803E-05	2.65239E-05	0.000310287	0.000418355	0.000507593	0.000507593	0.000507593	0.000361046	0.00062876	0.00045929	0.000139179	0.000241516	2.57329E-05
3830903773035	383090	3773035	7.59802E-05	1.63704E-05	3.92357E-05	7.27773E-05	4.99121E-05	4.6976E-06	1.51249E-05	2.67799E-05	0.000324493	0.000437509	0.000530833	0.000530833	0.000530833	0.000377577	0.000657548	0.000480318	0.000145551	0.000252574	2.58045E-05
3831003773035	383100	3773035	7.66931E-05	1.6524E-05	3.96038E-05	7.34601E-05	5.03803E-05	4.74168E-06	1.52668E-05	2.70312E-05	0.000339261	0.00045742	0.000554991	0.000554991	0.000554991	0.0003947	0.000687473	0.000502178	0.000152175	0.000264068	2.58702E-05
3831103773035	383110	3773035	7.74194E-05	1.66805E-05	3.99789E-05	7.41558E-05	5.08575E-05	4.78658E-06	1.54114E-05	2.72872E-05	0.000354548	0.000478031	0.000579999	0.000579999	0.000579999	0.00041254	0.00071845	0.000524805	0.000159032	0.000275967	2.59418E-05
3831203773035	383120	3773035	7.81457E-05	1.6837E-05	4.03539E-05	7.48515E-05	5.13346E-05	4.83149E-06	1.55559E-05	2.75432E-05	0.000370336	0.000499319	0.000605827	0.000605827	0.000605827	0.00043019	0.000750443	0.000548176	0.000166114	0.000288256	2.60015E-05
3831303773035	383130	3773035	7.8872E-05	1.69935E-05	4.0729E-05	7.55472E-05	5.18117E-05	4.87639E-06	1.57005E-05	2.77991E-05	0.000386578	0.000521217	0.000632397	0.000632397	0.000632397	0.00044981	0.000783356	0.000572217	0.000173399	0.000300898	2.60612E-05
3831403773035	383140	3773035	7.96252E-05	1.71558E-05	4.11179E-05	7.62686E-05	5.23065E-05	4.92296E-06	1.58505E-05	2.80646E-05	0.000403465	0.000543985	0.000660021	0.000660021	0.000660021	0.00046946	0.000817575	0.000597213	0.000180974	0.000314042	2.61209E-05
3831503773035	383150	3773035	8.03784E-05	1.73181E-05	4.15069E-05	7.69901E-05	5.28013E-05	4.96953E-06	1.60004E-05	2.83301E-05	0.000421026	0.000567663	0.000688749	0.000688749	0.000688749	0.00048901	0.00085316	0.000623207	0.000188851	0.000327711	2.61865E-05
3831603773035	383160	3773035	8.11316E-05	1.74804E-05	4.18958E-05	7.77116E-05	5.32961E-05	5.0161E-06	1.61503E-05	2.85956E-05	0.000438957	0.000591839	0.000718083	0.000718083	0.000718083	0.00050765	0.000889496	0.000649749	0.000196894	0.000341668	2.62402E-05
3831703773035	383170	3773035	8.18848E-05	1.76426E-05	4.22848E-05	7.8433E-05	5.37909E-05	5.06267E-06	1.63003E-05	2.8861E-05	0.000457193	0.000616426	0.000747914	0.000747914	0.000747914	0.00053984	0.000926449	0.000676742	0.000205073	0.000355862	2.6294E-05
3831803773035	383180	3773035	8.26381E-05	1.78049E-05	4.26737E-05	7.91545E-05	5.42857E-05	5.10924E-06	1.64502E-05	2.91265E-05	0.000475631	0.000641287	0.000778078	0.000778078	0.000778078	0.00053439	0.000963812	0.000704035	0.000213344	0.000370214	2.63417E-05
3832003773035	383200	3773035	8.42117E-05	1.8144E-05	4.34864E-05	8.06618E-05	5.53194E-05	5.20653E-06	1.67635E-05	2.96812E-05	0.000514926	0.000694267	0.000842359	0.000842359	0.000842359	0.00059916	0.001043438	0.000762199	0.000230969	0.0004008	2.64492E-05
3832103773035	383210	3773035	8.50053E-05	1.8315E-05	4.38962E-05	8.14219E-05	5.58407E-05	5.2556E-06	1.69214E-05	2.99609E-05	0.000535251	0.000721671	0.000875608	0.000875608	0.000875608	0.00062281	0.001084624	0.000792284	0.000240086	0.00041662	2.65029E-05
3832203773035	383220	3773035	8.5893E-05	1.85062E-05	4.43546E-05	8.22722E-05	5.64239E-05	5.31048E-06	1.70981E-05	3.02738E-05	0.000558274	0.000752712	0.000913271	0.000913271	0.000913271	0.00064960	0.001131278	0.000826363	0.000250413	0.00043454	2.65745E-05
3832303773035	383230	3773035	8.67807E-05	1.86975E-05	4.4813E-05	8.31225E-05	5.7007E-05	5.36536E-06	1.72748E-05	3.05866E-05	0.000582025	0.000784735	0.000952125	0.000952125	0.000952125	0.00067723	0.001179407	0.00086152	0.000261067	0.00045302	2.66461E-05
3832403773035	383240	3773035	8.76415E-05	1.8883E-05	4.52575E-05	8.3947E-05	5.75725E-05	5.41859E-06	1.74462E-05	3.089E-05	0.00060497	0.000815672	0.000989661	0.000989661	0.000989661	0.00070393	0.001225903	0.000895484	0.000271359	0.00047087	2.67058E-05
3832503773035	383250	3773035	8.84351E-05	1.90539E-05	4.56673E-05	8.47071E-05	5.80938E-05	5.46765E-06	1.76042E-05	3.11697E-05	0.000625773	0.00084372	0.001023691	0.001023691	0.001023691	0.00072814	0.001268056	0.000926275	0.00028069	0.00048709	2.67476E-05
3832603773035	383260	3773035	8.92152E-05	1.9222E-05	4.60701E-05	8.54544E-05	5.86062E-05	5.51588E-06	1.77595E-05	3.14447E-05	0.000645769	0.000870681	0.001056403	0.001056403	0.001056403	0.00075140	0.001308577	0.000955875	0.000289659	0.000502643	2.67834E-05
3832703773035	383270	3773035	8.99953E-05	1.93901E-05	4.6473E-05	8.62016E-05	5.91187E-05	5.56411E-06	1.79148E-05	3.17197E-05	0.000665366	0.000897103	0.001088461	0.001088461	0.001088461	0.00077421	0.001348287	0.000984882	0.000298449	0.000517897	2.68192E-05
3832803773035	383280	3773035	9.08023E-05	1.9564E-05	4.68897E-05	8.69746E-05	5.96488E-05	5.61401E-06	1.80754E-05	3.20041E-05	0.000683995	0.000922221	0.001118937	0.001118937	0.001118937	0.00079588	0.001386038	0.001012457	0.000306805	0.00053239	2.68551E-05
3832903773035	383290	3773035	9.16766E-05	1.97523E-05	4.73412E-05	8.7812E-05	6.02231E-05	5.66806E-06	1.82494E-05	3.23122E-05	0.000700004	0.000943806	0.001145126	0.001145126	0.001145126	0.00081451	0.001418479	0.001036154	0.000313986	0.000544858	2.68789E-05
3833003773035	383300	3773035	9.3062E-05	2.00508E-05	4.80566E-05	8.9139E-05	6.11332E-05	5.75371E-06	1.85252E-05	3.28005E-05	0.000711471	0.000959266	0.001163884	0.001163884	0.001163884	0.00082786	0.001441715	0.001053127	0.00031913	0.00055378	2.6873E-05
3833103773035	383310	3773035	9.45549E-05	2.03725E-05	4.88275E-05	9.0569E-05	6.2114E-05	5.84602E-06	1.88224E-05	3.33267E-05	0.000711585	0.000959419	0.00116407	0.00116407	0.00116407	0.00082799	0.001441944	0.001053295	0.00031918	0.00055372	2.67715E-05
3833203773035	383320	3773035	9.59672E-05	2.06768E-05	4.95568E-05	9.19217E-05	6.30417E-05	5.93334E-06	1.91035E-05	3.38245E-05	0.000706618	0.000952723	0.001155945	0.001155945	0.001155945	0.00082221	0.001431881	0.001045944	0.000316953	0.00055006	2.67058E-05
3833303773035	383330	3773035	9.71643E-05	2.09347E-05	5.0175E-05	9.30684E-05	6.38281E-05	6.00735E-06	1.93418E-05	3.42464E-05	0.000701545	0.000945882	0.001147645	0.001147645	0.001147645	0.00081630	0.001421599	0.001038434	0.000314677	0.00054605	2.71237E-05
3833403773035	383340	3773035	9.87648E-05	2.12795E-05	5.10015E-05	9.46015E-05	6.48795E-05	6.1063E-06	1.96604E-05	3.48106E-05	0.000694793	0.00093678	0.001136601	0.001136601	0.001136601	0.00080845	0.001407919	0.001028441	0.000311649	0.00054080	2.78758E-05
3833503773035	383350	3773035	0.00010011	2.15693E-05	5.16961E-05	9.58898E-05	6.5763E-05	6.18946E-06	1.99282E-05	3.52846E-05	0.00068464	0.00092309	0.001119992	0.001119992	0.001119992	0.00079663	0.001387344	0.001013412	0.000307094	0.00053289	2.84966E-05
3833603773035	383360	3773035	0.000104912	2.26039E-05	5.41757E-05	0.000100489	6.89173E-05	6.48634E-06	2.0884E-05	3.6977E-05	0.000672236	0.000906366	0.0010997	0.0010997	0.0010997	0.00078220	0.001362209	0.000995051	0.000301531	0.00052324	2.90577E-05
3833703773035	383370	3773035	0.000105853	2.28068E-05	5.46618E-05	0.000101391	6.95358E-05	6.54455E-06	2.10715E-05	3.73089E-05	0.000663814	0.00089501	0.001085922	0.001085922	0.001085922	0.00077240	0.001345142	0.000982584	0.000297753	0.00051668	2.8992E-05
3833803773035	383380	3773035	0.000101885	2.19519E-05	5.26129E-05	9.75904E-05	6.69293E-05	6.29923E-06	2.02816E-05	3.59104E-05	0.000663676	0.000894825	0.001085698	0.001085698	0.001085698	0.00077224	0.001344864	0.000982381	0.000297691	0.00051658	2.82817E-05
3833903773035	383390	3773035	0.000101482	2.18649E-05	5.24045E-05	9.72039E-05	6.66643E-05	6.27428E-06	2.02013E-05	3.57682E-05	0.000661581	0.000892	0.00108227	0.00108227	0.00108227	0.00076980	0.001340619	0.00097928	0.000296751	0.00051495	2.76251E-05
3834003773035	383400	3773035	0.000101939	2.19635E-05	5.26407E-05	9.76419E-05	6.69647E-05	6.30256E-06	2.02923E-05	3.59294E-05	0.000646205	0.000871268	0.001057116	0.001057116	0.001057116	0.00075191	0.00130946	0.00095652	0.000289854	0.00050283	2.75833E-05
3834103773035	383410	3773035	0.000102491	2.20823E-05	5.29254E-05	9.81701E-05	6.73269E-05	6.33665E-06	2.04021E-05	3.61237E-05	0.000626125	0.000844195	0.001024267	0.001024267	0.001024267	0.00072855	0.00126877	0.000926797	0.000280847	0.00048735	2.7631E-05
3834203773035	383420	3773035	0.000103096	2.22127E-05	5.3238E-05	9.87499E-05	6.77245E-05	6.37407E-06	2.05226E-05	3.6337E-05	0.000603281	0.000813395	0.000986897	0.000986897	0.000986897	0.00070197	0.001222479	0.000892983	0.000270601	0.00046957	2.76907E-05
3834303773035	383430	3773035	0.000106391	2.29227E-05	5.49397E-05	0.000101906	6.98892E-05	6.57781E-06	2.11786E-05	3.74985E-05	0.000577076	0.000778064	0.00094403	0.00094403	0.00094403	0.00067147	0.001169379	0.000854195	0.000258847	0.00044917	2.77683E-05
3834403773035	383440	3773035	0.000107965	2.32617E-05	5.57523E-05	0.000103414	7.0923E-05	6.67511E-06	2.14918E-05	3.80532E-05	0.000550526	0.000742266	0.000900596	0.000900596	0.000900596	0.00064058	0.001115577	0.000814894	0.000246938	0.00042851	2.7828E-05
3834503773035	383450	3773035	0.000110453	2.37979E-05	5.70372E-05	0.000105797	7.25576E-05	6.82895E-06	2.19871E-05	3.89302E-05	0.000513356	0.00069215	0.000839791	0.000839791	0.000839791	0.00059733	0.001040257	0.000759875	0.000230265	0.00039957	2.80847E-05
3834603773035	383460	3773035	0.000113399	2.44325E-05	5.85583E-05	0.000108618	7.44926E-05	7.01107E-06	2.25735E-05	3.99684E-05	0.000474987	0.000640417	0.000777023	0.000777023	0.000777023	0.00055268	0.000962506	0.0007030	0.000213055	0.00036971	2.83832E-05
3834703773035	383470	3773035	0.000115806	2.49512E-05	5.98016E-05	0.000110924	7.60741E-05	7.15992E-06	2.30528E-05	4.0817E-05	0.000440539	0.000593972	0.00072067	0.00072067	0.00072067	0.00051260	0.000892701	0.00065209	0.000197603	0.0003429	2.85204E-05
3834903773035	383490	3773035	0.00011738	2.52903E-05	6.06142E-05	0.000112432	7.71079E-05	7.25721E-06	2.3366E-05	4.13716E-05	0.000390088	0.00052595	0.000638138	0.000638138	0.000638138	0.00045390	0.000790468	0.000577412	0.000174973	0.00030363	2.82697E-05
3835003773035	383500	3773035	0.000118066	2.54381E-05	6.09684E-05	0.000113089	7.75585E-05	7.29962E-06	2.35026E-05	4.16134E-05	0.000365656	0.000493009	0.000598171	0.000598171	0.000598171	0.00042547	0.00074096	0.000541248	0.000164015	0.00028461	2.81086E-05
3835103773035	383510	3773035	0.00011859	2.55511E-05	6.12393E-05	0.000113591	7.79031E-05	7.33206E-06	2.3607E-05	4.17983E-05	0.000341959	0.000461058	0.000559405	0.000559405	0.000559405	0.00039789	0.00069294	0.000506171	0.00015338	0.00026616	2.78818E-05
3835203773035	383520	3773035	0.000118644	2.55627E-05	6.12671E-05	0.000113643	7.79384E-05	7.33538E-06	2.36177E-05	4.18172E-05	0.000320219	0.000431747	0.000523842	0.000523842	0.000523842	0.00037260	0.000648888	0.000473992	0.000143634	0.00024924	2.75773E-05
3835303773035	383530	3773035	0.000118187	2.54642E-05	6.1031E-05	0.000113205	7.7638E-05	7.30711E-06	2.35267E-05	4.16561E-05	0.000300253	0.000404826	0.000491178	0.000491178	0.000491178	0.00034937	0.000608427	0.000444437	0.000134678	0.00023706	2.72072E-05
3835403773035	383540	3773035	0.000117044	2.52178E-05	6.04406E-05	0.00011211	7.6887E-05	7.23642E-06	2.32991E-05	4.12531E-05	0.000282095	0.000380344	0.000461474	0.000461474	0.000461474	0.00032824	0.000571632	0.00041756	0.000126533	0.00021972	2.67834E-05
3835503773035	383550	3773035	0.000115416	2.48672E-05	5.96002E-05	0.000110551	7.58179E-05	7.1358E-06	2.29751E-05	4.06795E-05	0.000264969	0.000357254	0.000433459	0.000433459	0.000433459	0.00030831	0.00053693	0.00039221	0.000118852	0.00020624	2.62999E-05
3835603773035	383560	3773035	0.000113264	2.44035E-05	5.84889E-05	0.00010849	7.44042E-05	7.00275E-06	2.25467E-05	3.9921E-05	0.000248894	0.00033558	0.000407162	0.000407162	0.000407162	0.00028961	0.000504356	0.000368416	0.00011641	0.00019373	2.57508E-05
3835703773035	383570	3773035	0.000110736	2.38587E-05	5.71831E-05	0.000106068	7.27431E-05	6.84641E-06	2.20434E-05	3.90297E-05	0.000234497	0.000316169	0.00038361	0.00038361	0.00038361	0.00027285	0.000475181	0.000347105	0.000105183	0.00018252	2.51777E-05
3835803773035	383580	3773035	0.000107602	2.31835E-05	5.55648E-05	0.000103066	7.06844E-05	6.65265E-06	2.14195E-05	3.79252E-05	0.000220517	0.00029732	0.00036074	0.00036074	0.00036074	0.00025659	0.000446853	0.000326412	9.89127E-05	0.00017163	2.45092E-05
3835903773035	383590	3773035	0.000104226	2.24561E-05	5.38214E-05	9.9832E-05	6.84667E-05	6.44393E-06	2.07475E-05	3.67353E-05	0.000207988	0.000280427	0.000340244	0.000340244	0.000340244	0.00024201	0.000421464	0.000307866	9.32928E-05	0.00016189	2.38347E-05
3836003773035	383600	3773035	0.000101374	2.18417E-05	5.2349E-05	9.71008E-05	6.65936E-05	6.26763E-06	2.01799E-05	3.57302E-05	0.000198037	0.000267011	0.000323966	0.000323966	0.000323966	0.00023043	0.0004013	0.000293137	8.88295E-05	0.00015414	2.33034E-05
3836103773035	383610	3773035	9.97198E-05	2.14853E-05	5.14947E-05	9.55162E-05	6.55068E-05	6.16535E-06	1.98505E-05	3.51471E-05	0.000191322	0.000257957	0.000312981	0.000312981	0.00032262	0.00038769	0.000283197	8.58173E-05	0.00014891	2.30647E-05
3836203773035	383620	3773035	9.80923E-05	2.11346E-05	5.06542E-05	9.39573E-05	6.44377E-05	6.06473E-06	1.95266E-05	3.45735E-05	0.000184959	0.000249378	0.000302572	0.000302572	0.000302572	0.00021521	0.000374798	0.000273779	8.29632E-05	0.00014396	2.28319E-05

			ISDrainage / Utilities Trenching	ISDrainage / Utilities Trenching	ISAsphalt Paving	ISAsphalt Paving	SVDemolition	SVSite Grubbing / Prep	SVMass Grading / Excavation	SVMass Grading / Excavation	SVDrainage / Utilities Trenching	SVFoundations / Concrete Pads	SVBuilding / Structure Construction	SVBuilding / Structure Construction	SVAsphalt Paving	SVAsphalt Paving	SVArchitectural Coating	SVArchitectural Coating	SVLandscaping or Other Finishing	SVLandscaping or Other Finishing	MDemolition
Unique Identifier	X (UTM)	Y (UTM)	2027	2028	2027	2028	2027	2027	2027	2028	2028	2028	2028	2029	2028	2029	2028	2029	2028	2029	2027
3837903773025	383790	3773025	7.72257E-06	7.72257E-06	3.30715E-05	3.30715E-05	0.000235323	0.000155471	0.000262546	0.000262546	7.92477E-05	8.16675E-05	0.000390413	0.000390413	0.000322435	0.000322435	3.19411E-05	3.19411E-05	0.000102841	0.000102841	5.89271E-05
3838003773025	383800	3773025	7.67718E-06	7.67718E-06	3.28771E-05	3.28771E-05	0.00022957	0.00015167	0.000256127	0.000256127	7.73103E-05	7.9671E-05	0.000382528	0.000382528	0.000314553	0.000314553	3.11602E-05	3.11602E-05	0.000100326	0.000100326	5.83839E-05
3838103773025	383810	3773025	7.63386E-06	7.63386E-06	3.26916E-05	3.26916E-05	0.000223352	0.000147562	0.000249189	0.000249189	7.52162E-05	7.75129E-05	0.000373845	0.000373845	0.000306032	0.000306032	3.03161E-05	3.03161E-05	9.76088E-05	9.76088E-05	5.77572E-05
3838203773025	383820	3773025	7.59053E-06	7.59053E-06	3.2506E-05	3.2506E-05	0.000217262	0.000143538	0.000242395	0.000242395	7.31654E-05	7.53994E-05	0.000365252	0.000365252	0.000297688	0.000297688	2.94895E-05	2.94895E-05	9.49474E-05	9.49474E-05	5.71304E-05
3838303773025	383830	3773025	7.54927E-06	7.54927E-06	3.23293E-05	3.23293E-05	0.000211203	0.000139535	0.000235635	0.000235635	7.11248E-05	7.32966E-05	0.000356582	0.000356582	0.000289386	0.000289386	2.86671E-05	2.86671E-05	9.22994E-05	9.22994E-05	5.65872E-05
3838403773025	383840	3773025	7.51006E-06	7.51006E-06	3.21614E-05	3.21614E-05	0.0002048	0.000135305	0.000228492	0.000228492	6.89688E-05	7.10747E-05	0.00034728	0.00034728	0.000280614	0.000280614	2.77981E-05	2.77981E-05	8.95015E-05	8.95015E-05	5.60321E-05
3838503773025	383850	3773025	7.47086E-06	7.47086E-06	3.19935E-05	3.19935E-05	0.00019868	0.000131262	0.000221664	0.000221664	6.69077E-05	6.89506E-05	0.000338326	0.000338326	0.000272227	0.000272227	2.69674E-05	2.69674E-05	8.68267E-05	8.68267E-05	5.54949E-05
3838603773025	383860	3773025	7.4296E-06	7.4296E-06	3.18168E-05	3.18168E-05	0.000191696	0.000126647	0.000213871	0.000213871	6.45556E-05	6.65268E-05	0.000327852	0.000327852	0.000262658	0.000262658	2.60194E-05	2.60194E-05	8.37745E-05	8.37745E-05	5.47965E-05
3838703773025	383870	3773025	7.3904E-06	7.3904E-06	3.1649E-05	3.1649E-05	0.000184626	0.000121976	0.000205983	0.000205983	6.21747E-05	6.40731E-05	0.000317133	0.000317133	0.00025297	0.00025297	2.50597E-05	2.50597E-05	8.06847E-05	8.06847E-05	5.40742E-05
3838803773025	383880	3773025	7.34913E-06	7.34913E-06	3.14722E-05	3.14722E-05	0.000178395	0.00011786	0.000199032	0.000199032	6.00764E-05	6.19108E-05	0.000307664	0.000307664	0.000244433	0.000244433	2.4214E-05	2.4214E-05	7.79617E-05	7.79617E-05	5.34475E-05
3838903773025	383890	3773025	7.30993E-06	7.30993E-06	3.13044E-05	3.13044E-05	0.000175037	0.000115642	0.000195286	0.000195286	5.89458E-05	6.07456E-05	0.000302872	0.000302872	0.000239833	0.000239833	2.37583E-05	2.37583E-05	7.64945E-05	7.64945E-05	5.31252E-05
3839003773025	383900	3773025	7.28518E-06	7.28518E-06	3.11983E-05	3.11983E-05	0.000171754	0.000113472	0.000191622	0.000191622	5.78399E-05	5.9606E-05	0.000298105	0.000298105	0.000235333	0.000235333	2.33126E-05	2.33126E-05	7.50594E-05	7.50594E-05	5.30416E-05
3839103773025	383910	3773025	7.24804E-06	7.24804E-06	3.10393E-05	3.10393E-05	0.000166877	0.00011025	0.000186181	0.000186181	5.61976E-05	5.79135E-05	0.000290658	0.000290658	0.000228651	0.000228651	2.26506E-05	2.26506E-05	7.29281E-05	7.29281E-05	5.25342E-05
3829703773035	382970	3773035	1.06874E-05	1.06874E-05	4.57682E-05	4.57682E-05	0.00051515	0.000340344	0.000574744	0.000574744	0.000173482	0.00017878	0.001307608	0.001307608	0.000705849	0.000705849	6.99227E-05	6.99227E-05	0.00022513	0.00022513	3.59699E-05
3829803773035	382980	3773035	9.29474E-06	9.29474E-06	3.98042E-05	3.98042E-05	0.000574058	0.000379262	0.000640465	0.000640465	0.00019332	0.000199223	0.001485499	0.001485499	0.000786562	0.000786562	7.79184E-05	7.79184E-05	0.000250874	0.000250874	3.46567E-05
3829903773035	382990	3773035	8.61388E-06	8.61388E-06	3.68884E-05	3.68884E-05	0.000639876	0.000422746	0.000713898	0.000713898	0.000215485	0.000222065	0.001697402	0.001697402	0.000876745	0.000876745	8.68521E-05	8.68521E-05	0.000279637	0.000279637	3.55103E-05
3830003773035	383000	3773035	8.68196E-06	8.68196E-06	3.718E-05	3.718E-05	0.000715919	0.000472985	0.000798738	0.000798738	0.000241094	0.000248455	0.00194628	0.00194628	0.000980938	0.000980938	9.71736E-05	9.71736E-05	0.00031287	0.00031287	3.59639E-05
3830103773035	383010	3773035	8.71085E-06	8.71085E-06	3.73037E-05	3.73037E-05	0.000795572	0.000525609	0.000887604	0.000887604	0.000267917	0.000276098	0.00221657	0.00221657	0.001090076	0.001090076	0.000107985	0.000107985	0.000347679	0.000347679	3.64057E-05
3830203773035	383020	3773035	8.74386E-06	8.74386E-06	3.74451E-05	3.74451E-05	0.000873337	0.000576986	0.000974365	0.000974365	0.000294106	0.000303086	0.002478821	0.002478821	0.001196628	0.001196628	0.00011854	0.00011854	0.000381664	0.000381664	3.68832E-05
3830303773035	383030	3773035	8.77481E-06	8.77481E-06	3.75776E-05	3.75776E-05	0.000961162	0.000635009	0.00107235	0.00107235	0.000323682	0.000333565	0.002784411	0.002784411	0.001316965	0.001316965	0.000130461	0.000130461	0.000420045	0.000420045	3.73607E-05
3830403773035	383040	3773035	8.79957E-06	8.79957E-06	3.76836E-05	3.76836E-05	0.001069903	0.000706851	0.001193671	0.001193671	0.000360302	0.000371303	0.003187488	0.003187488	0.00146596	0.00146596	0.000145221	0.000145221	0.000467567	0.000467567	3.78263E-05
3830503773035	383050	3773035	8.8202E-06	8.8202E-06	3.7772E-05	3.7772E-05	0.001198415	0.000791755	0.001337049	0.001337049	0.000403579	0.000415902	0.003699145	0.003699145	0.001642044	0.001642044	0.000162664	0.000162664	0.000523729	0.000523729	3.8274E-05
3830603773035	383060	3773035	8.84083E-06	8.84083E-06	3.78604E-05	3.78604E-05	0.001332324	0.000880225	0.001486449	0.001486449	0.000448675	0.000462375	0.004231879	0.004231879	0.001825524	0.001825524	0.00018084	0.00018084	0.00058225	0.00058225	3.87336E-05
3830703773035	383070	3773035	8.86765E-06	8.86765E-06	3.79752E-05	3.79752E-05	0.001472342	0.00097273	0.001642664	0.001642664	0.000495827	0.000510967	0.004783577	0.004783577	0.002017373	0.002017373	0.000199845	0.000199845	0.00064344	0.00064344	3.9247E-05
3830803773035	383080	3773035	8.89447E-06	8.89447E-06	3.80901E-05	3.80901E-05	0.001629526	0.001076577	0.001818032	0.001818032	0.000548761	0.000565517	0.00541765	0.00541765	0.002232744	0.002232744	0.00022118	0.00022118	0.00072132	0.00072132	3.97663E-05
3830903773035	383090	3773035	8.91923E-06	8.91923E-06	3.81961E-05	3.81961E-05	0.001806255	0.001193335	0.002015205	0.002015205	0.000608276	0.000626849	0.006145204	0.006145204	0.002474894	0.002474894	0.000245168	0.000245168	0.000789366	0.000789366	4.02915E-05
3831003773035	383100	3773035	8.94193E-06	8.94193E-06	3.82933E-05	3.82933E-05	0.002003875	0.001323897	0.002235686	0.002235686	0.000674827	0.000695432	0.006973749	0.006973749	0.002745669	0.002745669	0.000271991	0.000271991	0.000875729	0.000875729	4.08288E-05
3831103773035	383110	3773035	8.96669E-06	8.96669E-06	3.83993E-05	3.83993E-05	0.002222791	0.001468528	0.002479926	0.002479926	0.000748549	0.000771406	0.007906352	0.007906352	0.003045624	0.003045624	0.000301705	0.000301705	0.0009714	0.0009714	4.1372E-05
3831203773035	383120	3773035	8.98732E-06	8.98732E-06	3.84877E-05	3.84877E-05	0.002462685	0.001627018	0.002747571	0.002747571	0.000829336	0.000854659	0.00894148	0.00894148	0.003374321	0.003374321	0.000334267	0.000334267	0.001076238	0.001076238	4.19271E-05
3831303773035	383130	3773035	9.00795E-06	9.00795E-06	3.8576E-05	3.8576E-05	0.002721577	0.00179806	0.003036413	0.003036413	0.000916521	0.000944506	0.010069109	0.010069109	0.00372905	0.00372905	0.000369407	0.000369407	0.001189378	0.001189378	4.24822E-05
3831403773035	383140	3773035	9.02858E-06	9.02858E-06	3.86644E-05	3.86644E-05	0.002999585	0.001981731	0.00334658	0.00334658	0.001010143	0.001040987	0.011283984	0.011283984	0.004109971	0.004109971	0.000407142	0.000407142	0.001310872	0.001310872	4.30553E-05
3831503773035	383150	3773035	9.05128E-06	9.05128E-06	3.87616E-05	3.87616E-05	0.003294838	0.002176796	0.003675989	0.003675989	0.001109573	0.001143453	0.012570386	0.012570386	0.004514521	0.004514521	0.000447217	0.000447217	0.001439904	0.001439904	4.36462E-05
3831603773035	383160	3773035	9.06985E-06	9.06985E-06	3.88411E-05	3.88411E-05	0.003598473	0.002377398	0.004014749	0.004014749	0.001211825	0.001248828	0.0138799	0.0138799	0.004930556	0.004930556	0.00048843	0.00048843	0.001572598	0.001572598	4.42431E-05
3831703773035	383170	3773035	9.08842E-06	9.08842E-06	3.89206E-05	3.89206E-05	0.00390187	0.002577842	0.004353243	0.004353243	0.001313997	0.001354119	0.015159294	0.015159294	0.005346263	0.005346263	0.000529611	0.000529611	0.001705187	0.001705187	4.4846E-05
3831803773035	383180	3773035	9.10492E-06	9.10492E-06	3.89913E-05	3.89913E-05	0.00419156	0.002769231	0.004676445	0.004676445	0.001411554	0.001454655	0.016331022	0.016331022	0.005743192	0.005743192	0.000568932	0.000568932	0.001831787	0.001831787	4.54548E-05
3832003773035	383200	3773035	9.14206E-06	9.14206E-06	3.91503E-05	3.91503E-05	0.004698011	0.003103827	0.005241483	0.005241483	0.001582106	0.001630415	0.018108223	0.018108223	0.00643712	0.00643712	0.000637673	0.000637673	0.002053115	0.002053115	4.67322E-05
3832103773035	383210	3773035	9.16063E-06	9.16063E-06	3.92299E-05	3.92299E-05	0.004857689	0.003209321	0.005419632	0.005419632	0.00163588	0.00168583	0.018400904	0.018400904	0.006655908	0.006655908	0.000659347	0.000659347	0.002122897	0.002122897	4.73888E-05
3832203773035	383220	3773035	9.18539E-06	9.18539E-06	3.93359E-05	3.93359E-05	0.004964745	0.0032800 5	0.005539073	0.005539073	0.001671932	0.001722984	0.018237635	0.018237635	0.006802594	0.006802594	0.000673878	0.000673878	0.002169683	0.002169683	4.81051E-05
3832303773035	383230	3773035	9.21014E-06	9.21014E-06	3.94419E-05	3.94419E-05	0.00488641	0.003228297	0.005451676	0.005451676	0.001645552	0.001695798	0.016964722	0.016964722	0.006695262	0.006695262	0.000663245	0.000663245	0.002135449	0.002135449	4.88334E-05
3832403773035	383240	3773035	9.23078E-06	9.23078E-06	3.95303E-05	3.95303E-05	0.004764013	0.003147433	0.00531512	0.00531512	0.001604333	0.001653321	0.015126545	0.015126545	0.006527555	0.006527555	0.000646632	0.000646632	0.002081959	0.002081959	4.95497E-05
3832503773035	383250	3773035	9.24522E-06	9.24522E-06	3.95921E-05	3.95921E-05	0.004722585	0.003120062	0.005268899	0.005268899	0.001590382	0.001638943	0.013493275	0.013493275	0.006470791	0.006470791	0.000641009	0.000641009	0.002063855	0.002063855	5.02361E-05
3832603773035	383260	3773035	9.2576E-06	9.2576E-06	3.96451E-05	3.96451E-05	0.004712494	0.003113396	0.005257641	0.005257641	0.001586984	0.001635441	0.011854182	0.011854182	0.006456965	0.006456965	0.000639639	0.000639639	0.002059445	0.002059445	5.09225E-05
3832703773035	383270	3773035	9.26998E-06	9.26998E-06	3.96981E-05	3.96981E-05	0.004719105	0.003117763	0.005265017	0.005265017	0.00158921	0.001637736	0.010199926	0.010199926	0.006466023	0.006466023	0.000640537	0.000640537	0.002062334	0.002062334	5.16209E-05
3832803773035	383280	3773035	9.28236E-06	9.28236E-06	3.97512E-05	3.97512E-05	0.004755325	0.003141693	0.005305427	0.005305427	0.001601408	0.001650306	0.008724759	0.008724759	0.006515651	0.006515651	0.000645453	0.000645453	0.002078163	0.002078163	5.23193E-05
3832903773035	383290	3773035	9.29061E-06	9.29061E-06	3.97865E-05	3.97865E-05	0.004799945	0.003171172	0.005355209	0.005355209	0.001616434	0.001665791	0.007492698	0.007492698	0.006576789	0.006576789	0.000651509	0.000651509	0.002097663	0.002097663	5.29998E-05
3833003773035	383300	3773035	9.28855E-06	9.28855E-06	3.97777E-05	3.97777E-05	0.004796337	0.003168788	0.005351183	0.005351183	0.001615219	0.001664539	0.006426084	0.006426084	0.006571845	0.006571845	0.00065102	0.00065102	0.002096086	0.002096086	5.36743E-05
3833103773035	383310	3773035	9.25347E-06	9.25347E-06	3.96275E-05	3.96275E-05	0.004739917	0.003131513	0.005288236	0.005288236	0.001596219	0.001644958	0.005561749	0.005561749	0.006494539	0.006494539	0.000643361	0.000643361	0.002071429	0.002071429	5.43249E-05
3833203773035	383320	3773035	9.23078E-06	9.23078E-06	3.95303E-05	3.95303E-05	0.004673725	0.003087782	0.005214387	0.005214387	0.001573928	0.001621987	0.004916982	0.004916982	0.006403844	0.006403844	0.000634377	0.000634377	0.002042502	0.002042502	5.47428E-05
3833303773035	383330	3773035	9.3752E-06	9.3752E-06	4.01488E-05	4.01488E-05	0.004608905	0.003044958	0.005142069	0.005142069	0.001552099	0.001599492	0.004422331	0.004422331	0.00631503	0.00631503	0.000625579	0.000625579	0.002014175	0.002014175	5.51248E-05
3833403773035	383340	3773035	9.63517E-06	9.63517E-06	4.1262E-05	4.1262E-05	0.004470487	0.002953509	0.004987638	0.004987638	0.001505485	0.001551454	0.004001024	0.004001024	0.006125371	0.006125371	0.000606791	0.000606791	0.001953683	0.001953683	5.55188E-05
3833503773035	383350	3773035	9.84974E-06	9.84974E-06	4.21809E-05	4.21809E-05	0.004257366	0.002812707	0.004749864	0.004749864	0.001433715	0.001477492	0.003638297	0.003638297	0.005833358	0.005833358	0.000577864	0.000577864	0.001860546	0.001860546	5.59844E-05
3833603773035	383360	3773035	1.00437E-05	1.00437E-05	4.30115E-05	4.30115E-05	0.003987746	0.002634578	0.004449054	0.004449054	0.001342917	0.001383922	0.003323264	0.003323264	0.00546393	0.00546393	0.000541267	0.000541267	0.001742717	0.001742717	6.2622E-05
3833703773035	383370	3773035	1.0021E-05	1.0021E-05	4.29143E-05	4.29143E-05	0.003750554	0.002477873	0.004184423	0.004184423	0.00126304	0.001301606	0.003082567	0.003082567	0.005138934	0.005138934	0.000509073	0.000509073	0.00163906	0.00163906	6.43948E-05
3833803773035	383380	3773035	9.77546E-06	9.77546E-06	4.18629E-05	4.18629E-05	0.003591857	0.002373026	0.004007367	0.004007367	0.001209597	0.001246531	0.002915111	0.002915111	0.00492149	0.00492149	0.000487532	0.000487532	0.001569706	0.001569706	5.81094E-05
3833903773035	383390	3773035	9.54851E-06	9.54851E-06	4.08909E-05	4.08909E-05	0.003405583	0.002249961	0.003799545	0.003799545	0.001146867	0.001181886	0.002755552	0.002755552	0.004666262	0.004666262	0.000462249	0.000462249	0.001488301	0.001488301	5.83839E-05
3834003773035	383400	3773035	9.53407E-06	9.53407E-06	4.08291E-05	4.08291E-05	0.003103333	0.002050274	0.00346233	0.00346233	0.001045081	0.001076992	0.002570099	0.002570099	0.004252124	0.004252124	0.00042122	0.00042122	0.001356212	0.001356212	5.89152E-05
3834103773035	383410	3773035	9.55057E-06	9.55057E-06	4.08998E-05	4.08998E-05	0.002795078	0.00184662	0.003118416	0.003118416	0.000941273	0.000970014	0.002394436	0.002394436	0.00382976	0.00382976	0.000379383	0.000379383	0.001221499	0.001221499	5.93689E-05
3834203773035	383420	3773035	9.57121E-06	9.57121E-06	4.09881E-05	4.09881E-05	0.00250782	0.001656837	0.002797927	0.002797927	0.000844536	0.000870323	0.002233151	0.002233151	0.003436164	0.003436164	0.000340393	0.000340393	0.001095962	0.001095962	6.01568E-05
3834303773035	383430	3773035	9.59803E-06	9.59803E-06	4.1103E-05	4.1103E-05	0.002235277	0.001476777	0.002493857	0.002493857	0.000752754	0.000775739	0.002082082	0.002082082	0.003062732	0.003062732	0.0003034	0.0003034	0.000976856	0.000976856	6.39472E-05
3834403773035	383440	3773035	9.61866E-06	9.61866E-06	4.11914E-05	4.11914E-05	0.002001222	0.001322144	0.002232726	0.002232726	0.000673933	0.000694511	0.001944966	0.001944966	0.002742034	0.002742034	0.000271631	0.000271631	0.00087457	0.00087457	6.86389E-05
3834503773035	383450	3773035	9.70738E-06	9.70738E-06	4.15713E-05	4.15713E-05	0.001752745	0.001157983	0.001955505	0.001955505	0.000590256	0.000608279	0.001795147	0.001795147	0.002401576	0.002401576	0.000237905	0.000237905	0.000765981	0.000765981	7.35634E-05
3834603773035	383460	3773035	9.81054E-06	9.81054E-06	4.20131E-05	4.20131E-05	0.001532781	0.00101266	0.001710095	0.001710095	0.000516181	0.000531942	0.001652801	0.001652801	0.002100186	0.002100186	0.000208048	0.000208048	0.000669853	0.000669853	7.72822E-05
3834703773035	383470	3773035	9.85799E-06	9.85799E-06	4.22163E-05	4.22163E-05	0.001355808	0.000895739	0.001512649	0.001512649	0.000456583	0.000470524	0.001528787	0.001528787	0.0018577	0.0018577	0.000184027	0.000184027	0.000592512	0.000592512	7.99623E-05
3834903773035	383490	3773035	9.77134E-06	9.77134E-06	4.18452E-05	4.18452E-05	0.001119614	0.000739694	0.001249133	0.001249133	0.000377042	0.000388555	0.001342418	0.001342418	0.001534073	0.001534073	0.000151968	0.000151968	0.000489292	0.000489292	8.20217E-05
3835003773035	383500	3773035	9.71563E-06	9.71563E-06	4.16066E-05	4.16066E-05	0.001018691	0.000673017	0.001136534	0.001136534	0.000343055	0.00035353	0.001256848	0.001256848	0.001395789	0.001395789	0.00013827	0.00013827	0.000445186	0.000445186	8.26723E-05
3835103773035	383510	3773035	9.63723E-06	9.63723E-06	4.12709E-05	4.12709E-05	0.000927557	0.000612808	0.001034858	0.001034858	0.000312365	0.000321903	0.001176366	0.001176366	0.00127092	0.00127092	0.0001259	0.0001259	0.000405359	0.000405359	8.28215E-05
3835203773035	383520	3773035	9.532E-06	9.532E-06	4.08203E-05	4.08203E-05	0.000848567	0.000560621	0.00094673	0.00094673	0.000285764	0.00029449	0.001103383	0.001103383	0.00116289	0.00116289	0.000115178	0.000115178	0.000370839	0.000370839	8.24514E-05
3835303773035	383530	3773035	9.40409E-06	9.40409E-06	4.02725E-05	4.02725E-05	0.000779459	0.000514964	0.000869627	0.000869627	0.000262491	0.000270506	0.001036738	0.001036738	0.001067999	0.001067999	0.000105798	0.000105798	0.000340637	0.000340637	8.16337E-05
3835403773035	383540	3773035	9.2576E-06	9.2576E-06	3.96451E-05	3.96451E-05	0.000718768	0.000474868	0.000801916	0.000801916	0.000242053	0.000249444	0.000976007	0.000976007	0.000984842	0.000984842	9.75603E-05	9.75603E-05	0.000314115	0.000314115	8.04279E-05
3835503773035	383550	3773035	9.09048E-06	9.09048E-06	3.89295E-05	3.89295E-05	0.00066377	0.000438532	0.000740555	0.000740555	0.000223532	0.000230357	0.000919308	0.000919308	0.000909484	0.000909484	9.00952E-05	9.00952E-05	0.000290079	0.000290079	7.88162E-05
3835603773035	383560	3773035	8.90066E-06	8.90066E-06	3.81166E-05	3.81166E-05	0.000613795	0.000405515	0.000684799	0.000684799	0.000206702	0.00021301 4	0.000866358	0.000866358	0.00084109	0.00084109	8.3312E-05	8.3312E-05	0.000268239	0.000268239	7.68166E-05
3835703773035	383570	3773035	8.7026E-06	8.7026E-06	3.72684E-05	3.72684E-05	0.000569653	0.000376351	0.000635551	0.000635551	0.000191837	0.000197694	0.000818071	0.000818071	0.000780527	0.000780527	7.73205E-05	7.73205E-05	0.000248948	0.000248948	7.46438E-05
3835803773035	383580	3773035	8.47152E-06	8.47152E-06	3.62788E-05	3.62788E-05	0.000528169	0.000348945	0.000589269	0.000589269	0.000177867	0.000183298	0.000771589	0.000771589	0.000723687	0.000723687	7.16898E-05	7.16898E-05	0.00023082	0.00023082	7.20473E-05
3835903773035	383590	3773035	8.23838E-06	8.23838E-06	3.52804E-05	3.52804E-05	0.000491152	0.000324489	0.000547969	0.000547969	0.000165401	0.000170451	0.000728919	0.000728919	0.000672967	0.000672967	6.66654E-05	6.66654E-05	0.000214642	0.000214642	6.94507E-05
3836003773035	383600	3773035	8.05475E-06	8.05475E-06	3.4494E-05	3.4494E-05	0.000460838	0.000304461	0.000514148	0.000514148	0.000155192	0.000159931	0.000692731	0.000692731	0.000631431	0.000631431	6.25507E-05	6.25507E-05	0.000201394	0.000201394	6.74391E-05
3836103773035	383610	3773035	7.97222E-06	7.97222E-06	3.41406E-05	3.41406E-05	0.00043847	0.000289683	0.000489192	0.000489192	0.000147659	0.000152168	0.000664735	0.000664735	0.000600782	0.000600782	5.95146E-05	5.95146E-05	0.000191619	0.000191619	6.64005E-05
3836203773035	383620	3773035	7.89176E-06	7.89176E-06	3.3796E-05	3.3796E-05	0.000417596	0.000275893	0.000465904	0.000465904	0.00014063	0.000144924	0.000638325	0.000638325	0.000572182	0.000572182	5.66814E-05	5.66814E-05	0.000182497	0.000182497	6.5326E-05

			MSite Grubbing / Prep	MMass Grading / Excavation	MMass Grading / Excavation	MDrainage / Utilities Trenching	MFoundations / Concrete Pads	MBuilding / Structure Construction	MAsphalt Paving	MLandscaping or Other Finishing	MWaterside Construction (Piles)	RSSWRe-striping South Valley	RSSWRe-striping Silver Lake Boulevard	RSSWDemolition	RSSWPlacing Base	RSSWForm/Place Rebar and Pour	Child Risk				
Unique Identifier	X (UTM)	Y (UTM)	2027	2027	2028	2028	2028	2028	2028	2028	2028	2029	2029	2029	2029	2029	3rd Trimester	0<2	2<16	Total	per million
3837903773025	383790	3773025	5.31744E-05	0.00013278	0.00013278	3.71599E-05	6.85669E-05	0.000123296	8.72246E-05	2.64317E-05	4.67997E-05	9.75889E-05	0.000116349	0.000185028	0.000100581	3.01056E-05	2.70841E-09	5.9579E-08	3.7881E-08	1.00168E-07	0.10016815
3838003773025	383800	3773025	5.26842E-05	0.000131556	0.000131556	3.68173E-05	6.79349E-05	0.00012216	8.64206E-05	2.61881E-05	4.63683E-05	9.62826E-05	0.00011448	0.000182269	9.90811E-05	2.96567E-05	2.70122E-09	5.9361E-08	3.7261E-08	9.93227E-08	0.09932266
3838103773025	383810	3773025	5.21186E-05	0.000130144	0.000130144	3.64221E-05	6.72056E-05	0.000120848	8.54928E-05	2.59069E-05	4.58705E-05	9.47251E-05	0.000112315	0.000179043	9.73275E-05	2.91318E-05	2.68663E-09	5.9033E-08	3.6552E-08	9.82721E-08	0.09827209
3838203773025	383820	3773025	5.15531E-05	0.000128732	0.000128732	3.60268E-05	6.64763E-05	0.000119537	8.45651E-05	2.56258E-05	4.53727E-05	9.31475E-05	0.00011021	0.000175893	9.56155E-05	2.86194E-05	2.67069E-09	5.87E-08	3.5849E-08	9.72201E-08	0.09722005
3838303773025	383830	3773025	5.10629E-05	0.000127508	0.000127508	3.56843E-05	6.58443E-05	0.0001184	8.37611E-05	2.53821E-05	4.49413E-05	9.15097E-05	0.000108064	0.000172676	9.38666E-05	2.80959E-05	2.6526E-09	5.8345E-08	3.5145E-08	9.61421E-08	0.09614214
3838403773025	383840	3773025	5.0562E-05	0.000126257	0.000126257	3.53342E-05	6.51983E-05	0.000117239	8.29394E-05	2.51331E-05	4.45004E-05	8.96759E-05	0.000105562	0.00016889	9.18084E-05	2.74799E-05	2.6288E-09	5.7893E-08	3.4365E-08	9.48862E-08	0.09488625
3838503773025	383850	3773025	5.00772E-05	0.000125047	0.000125047	3.49955E-05	6.45732E-05	0.000116115	8.21442E-05	2.48922E-05	4.40738E-05	8.78923E-05	0.000103156	0.00016524	8.98241E-05	2.68859E-05	2.6049E-09	5.7448E-08	3.3613E-08	9.36663E-08	0.09366628
3838603773025	383860	3773025	4.9447E-05	0.000123473	0.000123473	3.45551E-05	6.37606E-05	0.000114653	8.11104E-05	2.45789E-05	4.35191E-05	8.56867E-05	9.99402E-05	0.000160257	8.71153E-05	2.60751E-05	2.56878E-09	5.6761E-08	3.2676E-08	9.20061E-08	0.09200611
3838703773025	383870	3773025	4.87952E-05	0.000121845	0.000121845	3.40996E-05	6.29202E-05	0.000113142	8.00413E-05	2.42549E-05	4.29455E-05	8.33655E-05	9.65439E-05	0.000155002	8.42589E-05	2.52201E-05	2.52757E-09	5.5998E-08	3.171E-08	9.02356E-08	0.09023557
3838803773025	383880	3773025	4.82297E-05	0.000120433	0.000120433	3.37044E-05	6.21909E-05	0.000111831	7.91136E-05	2.39738E-05	4.24477E-05	8.13358E-05	9.37052E-05	0.000150613	8.18731E-05	2.4506E-05	2.49231E-09	5.5339E-08	3.0876E-08	8.87069E-08	0.08870692
3838903773025	383890	3773025	4.79388E-05	0.000119707	0.000119707	3.35011E-05	6.18158E-05	0.000111156	7.86364E-05	2.38292E-05	4.21917E-05	8.04968E-05	9.29164E-05	0.000149467	8.12501E-05	2.43196E-05	2.48926E-09	5.5259E-08	3.0525E-08	8.82726E-08	0.08827261
3839003773025	383900	3773025	4.78634E-05	0.000119519	0.000119519	3.34484E-05	6.17186E-05	0.000110981	7.85127E-05	2.37917E-05	4.21254E-05	7.96427E-05	9.22985E-05	0.000148618	8.07886E-05	2.41814E-05	2.48594E-09	5.5234E-08	3.0227E-08	8.79467E-08	0.08794665
3839103773025	383910	3773025	4.74055E-05	0.000118375	0.000118375	3.31284E-05	6.11282E-05	0.00010992	7.77617E-05	2.35642E-05	4.17224E-05	7.80601E-05	9.02084E-05	0.000145384	7.90305E-05	2.36552E-05	2.46043E-09	5.4758E-08	2.9584E-08	8.68024E-08	0.08680238
3829703773035	382970	3773035	3.24583E-05	8.10509E-05	8.10509E-05	2.26829E-05	4.18542E-05	7.52616E-05	5.32431E-05	1.61343E-05	2.85671E-05	0.000811765	6.15457E-05	0.000102115	5.55096E-05	1.6615E-05	3.22225E-09	7.4726E-08	6.5293E-08	1.43241E-07	0.14324134
3829803773035	382980	3773035	3.12733E-05	7.80919E-05	7.80919E-05	2.18548E-05	4.03261E-05	7.25139E-05	5.12992E-05	1.55452E-05	2.75242E-05	0.00090534	6.35755E-05	0.000105171	5.71709E-05	1.71122E-05	3.1649E-09	7.1048E-08	7.0121E-08	1.44333E-07	0.14433328
3829903773035	382990	3773035	3.20436E-05	8.00153E-05	8.00153E-05	2.2393E-05	4.13194E-05	7.42999E-05	5.25627E-05	1.59281E-05	2.82021E-05	0.000994091	6.62583E-05	0.000109789	5.96812E-05	1.78636E-05	3.11411E-09	6.9157E-08	7.6474E-08	1.48745E-07	0.14874527
3830003773035	383000	3773035	3.24529E-05	8.10375E-05	8.10375E-05	2.26791E-05	4.18472E-05	7.52491E-05	5.32342E-05	1.61316E-05	2.85624E-05	0.001093539	6.83785E-05	0.000113244	6.15594E-05	1.84258E-05	3.04738E-09	6.7848E-08	8.3804E-08	1.54699E-07	0.15469949
3830103773035	383010	3773035	3.28515E-05	8.20328E-05	8.20328E-05	2.29577E-05	4.23612E-05	7.61733E-05	5.38881E-05	1.63297E-05	2.89132E-05	0.001194494	7.0554E-05	0.000116776	6.34791E-05	1.90004E-05	2.90121E-09	6.6069E-08	9.1337E-08	1.60307E-07	0.16030729
3830203773035	383020	3773035	3.32824E-05	8.31088E-05	8.31088E-05	2.32588E-05	4.29168E-05	7.71725E-05	5.45949E-05	1.65439E-05	2.92924E-05	0.00128843	7.28952E-05	0.00012057	6.55418E-05	1.96178E-05	2.82076E-09	6.5449E-08	9.879E-08	1.6706E-07	0.16706003
3830303773035	383030	3773035	3.37134E-05	8.41848E-05	8.41848E-05	2.35599E-05	4.34725E-05	7.81716E-05	5.53017E-05	1.67581E-05	2.96717E-05	0.001382688	7.53621E-05	0.000124552	6.77061E-05	2.02656E-05	2.84184E-09	6.5856E-08	1.072E-07	1.75899E-07	0.1758992
3830403773035	383040	3773035	3.41335E-05	8.52339E-05	8.52339E-05	2.38535E-05	4.40142E-05	7.91458E-05	5.59909E-05	1.69669E-05	3.00415E-05	0.001478097	7.78943E-05	0.000128643	6.99304E-05	2.09314E-05	2.88168E-09	6.6426E-08	1.1756E-07	1.86868E-07	0.18686768
3830503773035	383050	3773035	3.45375E-05	8.62427E-05	8.62427E-05	2.41358E-05	4.45352E-05	8.00825E-05	5.66536E-05	1.71678E-05	3.0397E-05	0.001555589	8.05118E-05	0.000132854	7.22192E-05	2.16165E-05	2.91672E-09	6.6912E-08	1.2991E-07	1.99739E-07	0.19973913
3830603773035	383060	3773035	3.49522E-05	8.72784E-05	8.72784E-05	2.44257E-05	4.507E-05	8.10442E-05	5.73339E-05	1.73739E-05	3.0762E-05	0.001621229	8.32751E-05	0.000137302	7.46373E-05	2.23402E-05	2.94213E-09	6.7298E-08	1.4276E-07	2.13001E-07	0.21300119
3830703773035	383070	3773035	3.54155E-05	8.84351E-05	8.84351E-05	2.47494E-05	4.56673E-05	8.21183E-05	5.80938E-05	1.76042E-05	3.11697E-05	0.001684308	8.63851E-05	0.000142794	7.73507E-05	2.31524E-05	2.96889E-09	6.7727E-08	1.5625E-07	2.26944E-07	0.22694359
3830803773035	383080	3773035	3.58841E-05	8.96053E-05	8.96053E-05	2.50769E-05	4.62716E-05	8.32049E-05	5.88625E-05	1.78371E-05	3.15822E-05	0.001736071	8.96909E-05	0.000147591	8.02303E-05	2.40143E-05	2.99535E-09	6.8148E-08	1.714E-07	2.42545E-07	0.24254509
3830903773035	383090	3773035	3.63581E-05	9.07889E-05	9.07889E-05	2.54081E-05	4.68828E-05	8.4304E-05	5.964E-05	1.80727E-05	3.19994E-05	0.00177424	9.32129E-05	0.000153219	8.32898E-05	2.49301E-05	3.02208E-09	6.8571E-08	1.8844E-07	2.60035E-07	0.26003463
3831003773035	383100	3773035	3.68428E-05	9.19994E-05	9.19994E-05	2.57469E-05	4.75079E-05	8.5428E-05	6.04352E-05	1.83137E-05	3.2426E-05	0.001796708	9.69759E-05	0.000159212	8.65477E-05	2.59052E-05	3.04831E-09	6.8977E-08	2.075E-07	2.7953E-07	0.2795296
3831103773035	383110	3773035	3.7333E-05	9.32234E-05	9.32234E-05	2.60894E-05	4.81399E-05	8.65645E-05	6.12392E-05	1.85573E-05	3.28574E-05	0.001801742	0.000100995	0.000165613	9.00272E-05	2.69467E-05	3.07459E-09	6.9383E-08	2.2863E-07	3.01089E-07	0.30108888
3831203773035	383120	3773035	3.78339E-05	9.44742E-05	9.44742E-05	2.64395E-05	4.87859E-05	8.77261E-05	6.20609E-05	1.88063E-05	3.32983E-05	0.001788825	0.000105301	0.000172438	9.37374E-05	2.80572E-05	3.10072E-09	6.9778E-08	2.5179E-07	3.24671E-07	0.32467118
3831303773035	383130	3773035	3.83349E-05	9.57251E-05	9.57251E-05	2.67896E-05	4.94318E-05	8.88876E-05	6.28826E-05	1.90553E-05	3.37392E-05	0.001758027	0.000109918	0.000179739	9.77059E-05	2.92451E-05	3.12677E-09	7.0169E-08	2.7679E-07	3.50086E-07	0.3500856
3831403773035	383140	3773035	3.8852E-05	9.70163E-05	9.70163E-05	2.71509E-05	5.00986E-05	9.00866E-05	6.37309E-05	1.93124E-05	3.41943E-05	0.001712347	0.000114922	0.000187617	0.000101988	3.05269E-05	3.15286E-09	7.0565E-08	3.036E-07	3.7732E-07	0.37732045
3831503773035	383150	3773035	3.93852E-05	9.83479E-05	9.83479E-05	2.75236E-05	5.07862E-05	9.1323E-05	6.46056E-05	1.95774E-05	3.46636E-05	0.001653972	0.000120353	0.000196148	0.000106626	3.1915E-05	3.17931E-09	7.096E-08	3.3199E-07	4.06133E-07	0.40613281
3831603773035	383160	3773035	3.99239E-05	9.96929E-05	9.96929E-05	2.79E-05	5.14808E-05	9.2572E-05	6.54891E-05	1.98452E-05	3.51377E-05	0.001583855	0.000126216	0.000205316	0.00011161	3.34068E-05	3.20532E-09	7.135E-08	3.6104E-07	4.35595E-07	0.43559466
3831703773035	383170	3773035	4.04679E-05	0.000101051	0.000101051	2.82802E-05	5.21823E-05	9.38334E-05	6.63815E-05	2.01156E-05	3.56165E-05	0.001505423	0.000132557	0.000215189	0.000116977	3.50132E-05	3.23132E-09	7.1728E-08	3.8981E-07	4.64768E-07	0.46476802
3831803773035	383180	3773035	4.10173E-05	0.000102423	0.000102423	2.86641E-05	5.28907E-05	9.51073E-05	6.72828E-05	2.03887E-05	3.61E-05	0.001422163	0.00013943	0.000225835	0.000122763	3.67452E-05	3.25689E-09	7.2102E-08	4.1691E-07	4.92264E-07	0.4922641
3832003773035	383200	3773035	4.217E-05	0.000105302	0.000105302	2.94697E-05	5.43771E-05	9.77801E-05	6.91736E-05	2.09617E-05	3.71145E-05	0.001259733	0.000155422	0.000250393	0.000136114	4.07412E-05	3.30931E-09	7.2874E-08	4.6243E-07	5.38616E-07	0.53861564
3832103773035	383210	3773035	4.27625E-05	0.000106781	0.000106781	2.98837E-05	5.51411E-05	9.91539E-05	7.01455E-05	2.12562E-05	3.7636E-05	0.001182964	0.000164666	0.000264451	0.000143756	4.30285E-05	3.33548E-09	7.3261E-08	4.7508E-07	5.51678E-07	0.55167838
3832203773035	383220	3773035	4.34088E-05	0.000108395	0.000108395	3.03354E-05	5.59746E-05	0.000100653	7.12057E-05	2.15775E-05	3.82049E-05	0.001114319	0.000175403	0.000280648	0.00015256	4.56639E-05	3.36299E-09	7.369E-08	4.8112E-07	5.58177E-07	0.55817681
3832303773035	383230	3773035	4.4066E-05	0.000110036	0.000110036	3.07947E-05	5.68219E-05	0.000102176	7.22837E-05	2.19041E-05	3.87832E-05	0.00104897	0.000187456	0.000298662	0.000162353	4.85949E-05	3.38985E-09	7.4113E-08	4.6775E-07	5.45257E-07	0.54525664
3832403773035	383240	3773035	4.47124E-05	0.00011165	0.00011165	3.12464E-05	5.76554E-05	0.000103675	7.33439E-05	2.22254E-05	3.93521E-05	0.000985967	0.000200745	0.000318306	0.000173031	5.17911E-05	3.41314E-09	7.4478E-08	4.4666E-07	5.24551E-07	0.52455124
3832503773035	383250	3773035	4.53318E-05	0.000113197	0.000113197	3.16792E-05	5.84541E-05	0.000105111	7.436E-05	2.25333E-05	3.98973E-05	0.000924999	0.000215169	0.000339359	0.000184475	5.52166E-05	3.42653E-09	7.4719E-08	4.3105E-07	5.09196E-07	0.50919629
3832603773035	383260	3773035	4.59512E-05	0.000114744	0.000114744	3.21121E-05	5.92529E-05	0.000106548	7.53761E-05	2.28412E-05	4.04424E-05	0.000864273	0.000231342	0.000362627	0.000197124	5.90026E-05	3.43775E-09	7.4919E-08	4.1672E-07	4.9508E-07	0.49508004
3832703773035	383270	3773035	4.65814E-05	0.000116317	0.000116317	3.25525E-05	6.00655E-05	0.000108009	7.64099E-05	2.31545E-05	4.09971E-05	0.000802983	0.000249815	0.000388765	0.000211332	6.32555E-05	3.44509E-09	7.5067E-08	4.0296E-07	4.81477E-07	0.4814769
3832803773035	383280	3773035	4.72116E-05	0.000117891	0.000117891	3.29929E-05	6.08782E-05	0.00010947	7.74436E-05	2.34678E-05	4.15518E-05	0.000742352	0.000270816	0.000417883	0.000227161	6.79931E-05	3.67006E-09	7.7405E-08	3.9223E-07	4.73302E-07	0.47330247
3832903773035	383290	3773035	4.78257E-05	0.000119424	0.000119424	3.3422E-05	6.167E-05	0.000110894	7.84509E-05	2.3773E-05	4.20922E-05	0.000682444	0.00029457	0.000450065	0.000244655	7.32294E-05	3.76986E-09	7.8572E-08	3.8399E-07	4.66327E-07	0.46632737
3833003773035	383300	3773035	4.84343E-05	0.000120944	0.000120944	3.38474E-05	6.24548E-05	0.000112305	7.94493E-05	2.40755E-05	4.26279E-05	0.000623792	0.00032154	0.000485591	0.000263967	7.901E-05	3.85571E-09	7.9658E-08	3.7465E-07	4.5816E-07	0.45815979
3833103773035	383310	3773035	4.90215E-05	0.00012241	0.00012241	3.42577E-05	6.32119E-05	0.000113667	8.04124E-05	2.43674E-05	4.31446E-05	0.00057227	0.000351745	0.000524098	0.000284899	8.52753E-05	3.92801E-09	8.0559E-08	3.6356E-07	4.48048E-07	0.44804801
3833203773035	383320	3773035	4.93985E-05	0.000123352	0.000123352	3.45212E-05	6.36981E-05	0.000114541	8.10309E-05	2.45548E-05	4.34765E-05	0.000532242	0.00038196	0.000561178	0.000305056	9.13086E-05	3.97787E-09	8.1256E-08	3.536E-07	4.38832E-07	0.43883153
3833303773035	383330	3773035	4.97432E-05	0.000124213	0.000124213	3.47621E-05	6.41426E-05	0.00011534	8.15964E-05	2.47262E-05	4.37799E-05	0.00049959	0.000413723	0.000596603	0.000324313	9.70725E-05	4.008E-09	8.1632E-08	3.4519E-07	4.3083E-07	0.4308299
3833403773035	383340	3773035	5.00987E-05	0.0001251	0.0001251	3.50105E-05	6.4601E-05	0.000116165	8.21795E-05	2.49029E-05	4.40927E-05	0.000470732	0.00044843	0.000634133	0.000344714	0.000103179	4.03552E-09	8.2052E-08	3.3396E-07	4.20053E-07	0.42005254
3833503773035	383350	3773035	5.05189E-05	0.000126149	0.000126149	3.53041E-05	6.51428E-05	0.000117139	8.28687E-05	2.51117E-05	4.44625E-05	0.000444496	0.000486598	0.00067348	0.000366103	0.000109581	4.05387E-09	8.2331E-08	3.1951E-07	4.05892E-07	0.40589203
3833603773035	383360	3773035	5.65085E-05	0.000141106	0.000141106	3.94899E-05	7.28663E-05	0.000131027	9.26938E-05	2.8089E-05	4.97341E-05	0.000420596	0.000531499	0.000719694	0.000391225	0.000117101	4.09898E-09	8.3468E-08	3.0324E-07	3.90812E-07	0.39081187
3833703773035	383370	3773035	5.81083E-05	0.000145101	0.000145101	4.06078E-05	7.49291E-05	0.000134736	9.5318E-05	2.88842E-05	5.11421E-05	0.000402283	0.000582534	0.000770238	0.000418701	0.000125324	4.10169E-09	8.3484E-08	2.892E-07	3.76785E-07	0.37678504
3833803773035	383380	3773035	5.24364E-05	0.000130938	0.000130938	3.66442E-05	6.76154E-05	0.000121585	8.60141E-05	2.60649E-05	4.61502E-05	0.000390471	0.000640603	0.000819687	0.000445581	0.00013337	4.05395E-09	8.2174E-08	2.7968E-07	3.65904E-07	0.36590449
3833903773035	383390	3773035	5.26842E-05	0.000131556	0.000131556	3.68173E-05	6.79349E-05	0.00012216	8.64206E-05	2.61881E-05	4.63683E-05	0.000378956	0.000700611	0.000873431	0.000474797	0.000142115	4.03656E-09	8.1811E-08	2.6935E-07	3.55199E-07	0.35519865
3834003773035	383400	3773035	5.31636E-05	0.000132754	0.000132754	3.71523E-05	6.8553E-05	0.000123271	8.72069E-05	2.64263E-05	4.67902E-05	0.000363466	0.000731806	0.000898907	0.000488645	0.00014626	4.02961E-09	8.1674E-08	2.5193E-07	3.37637E-07	0.33763742
3834103773035	383410	3773035	5.35729E-05	0.000133776	0.000133776	3.74384E-05	6.90809E-05	0.00012422	8.78784E-05	2.66298E-05	4.71505E-05	0.000347987	0.000738473	0.000904255	0.000491552	0.00014713	4.02152E-09	8.1526E-08	2.3377E-07	3.19315E-07	0.31931465
3834203773035	383420	3773035	5.4284E-05	0.000135551	0.000135551	3.79353E-05	6.99977E-05	0.000125869	8.90447E-05	2.69833E-05	4.77762E-05	0.000333216	0.000723004	0.000892167	0.000484981	0.000145163	4.01151E-09	8.1363E-08	2.164E-07	3.01772E-07	0.30177247
3834303773035	383430	3773035	5.77043E-05	0.000144092	0.000144092	4.03255E-05	7.44082E-05	0.0001338	9.46553E-05	2.86834E-05	5.07865E-05	0.000318726	0.000688352	0.000864424	0.0004699	0.000140649	4.0238E-09	8.1859E-08	1.9967E-07	2.85555E-07	0.28555486
3834403773035	383440	3773035	6.1938E-05	0.000154664	0.000154664	4.32842E-05	7.98674E-05	0.000143616	0.0001016	3.07879E-05	5.45127E-05	0.000305151	0.000639829	0.000822191	0.000446943	0.000133778	4.01596E-09	8.182E-08	1.8488E-07	2.70712E-07	0.27071236
3834503773035	383450	3773035	6.63818E-05	0.00016576	0.00016576	4.63896E-05	8.55975E-05	0.00015392	0.000108889	3.29968E-05	5.84237E-05	0.000288823	0.000584021	0.000772496	0.00041928	0.000125692	4.00664E-09	8.1935E-08	1.6807E-07	2.54015E-07	0.25401523
3834603773035	383460	3773035	6.97375E-05	0.00017414	0.00017414	4.87347E-05	8.99246E-05	0.000161701	0.000114394	3.46648E-05	6.13771E-05	0.000272539	0.000524525	0.000709567	0.00038572	0.000115453	3.98571E-09	8.2033E-08	1.5239E-07	2.38412E-07	0.23841216
3834703773035	383470	3773035	7.2156E-05	0.000180179	0.000180179	5.04248E-05	9.30432E-05	0.000167309	0.000118361	3.5867E-05	6.35057E-05	0.000258	0.00047351	0.000652792	0.000354857	0.000106215	3.95007E-09	8.1893E-08	1.3922E-07	2.25067E-07	0.22506702
3834903773035	383490	3773035	7.40143E-05	0.000184819	0.000184819	5.17234E-05	9.54394E-05	0.000171618	0.000121409	3.67907E-05	6.51412E-05	0.000235949	0.000403659	0.000570507	0.00031012	9.28265E-05	3.86453E-09	8.0926E-08	1.2075E-07	2.05538E-07	0.20553771
3835003773035	383500	3773035	7.46014E-05	0.000186285	0.000186285	5.21337E-05	9.61965E-05	0.000172979	0.000122372	3.70826E-05	6.56579E-05	0.000225137	0.000372676	0.000532392	0.000289408	8.66248E-05	3.80991E-09	8.028E-08	1.1243E-07	1.96517E-07	0.19651742
3835103773035	383510	3773035	7.4736E-05	0.000186622	0.000186622	5.22278E-05	9.63702E-05	0.000173291	0.000122593	3.71495E-05	6.57765E-05	0.000214511	0.000343812	0.000496092	0.000269675	8.07186E-05	3.74692E-09	7.9501E-08	1.0464E-07	1.87891E-07	0.18789058
3835203773035	383520	3773035	7.44021E-05	0.000185788	0.000185788	5.19944E-05	9.59395E-05	0.000172517	0.000122046	3.69835E-05	6.54825E-05	0.000204583	0.000318128	0.000463019	0.000251697	7.53372E-05	3.67819E-09	7.8547E-08	9.7668E-08	1.79893E-07	0.1798931
3835303773035	383530	3773035	7.36641E-05	0.000183945	0.000183945	5.14787E-05	9.4988E-05	0.000170806	0.000120835	3.66167E-05	6.48331E-05	0.000195268	0.000295188	0.000432934	0.000235342	7.04421E-05	3.60427E-09	7.7422E-08	9.1372E-08	1.72399E-07	0.17239875
3835403773035	383540	3773035	7.25761E-05	0.000181228	0.000181228	5.07184E-05	9.3585E-05	0.000168283	0.00011905	3.60758E-05	6.38755E-05	0.000186592	0.000274685	0.000405599	0.000220483	6.59945E-05	3.52517E-09	7.6105E-08	8.5695E-08	1.65325E-07	0.16532462
3835503773035	383550	3773035	7.11218E-05	0.000177596	0.000177596	4.97021E-05	9.17097E-05	0.000164911	0.000116665	3.53529E-05	6.25955E-05	0.000178251	0.000255578	0.000379733	0.000206422	6.17858E-05	3.44012E-09	7.4604E-08	8.0398E-08	1.58443E-07	0.15844263
3835603773035	383560	3773035	6.93173E-05	0.000173091	0.000173091	4.84411E-05	8.93829E-05	0.000160727	0.000113705	3.4456E-05	6.10074E-05	0.000170248	0.000237752	0.000355276	0.000193128	5.78065E-05	3.34909E-09	7.291E-08	7.5452E-08	1.51711E-07	0.15171104
3835703773035	383570	3773035	6.73567E-05	0.000168195	0.000168195	4.70709E-05	8.68547E-05	0.000156181	0.000110489	3.34814E-05	5.92818E-05	0.000162832	0.000221846	0.000333255	0.000181157	5.42235E-05	3.25834E-09	7.114E-08	7.0999E-08	1.45398E-07	0.14539805
3835803773035	383580	3773035	6.50136E-05	0.000162344	0.000162344	4.54335E-05	8.38334E-05	0.000150748	0.000106645	3.23167E-05	5.72196E-05	0.000155497	0.000206547	0.000311829	0.00016951	5.07373E-05	3.15909E-09	6.9112E-08	6.6689E-08	1.3896E-07	0.13895989
3835903773035	383590	3773035	6.26705E-05	0.000156493	0.000156493	4.37961E-05	8.0812E-05	0.000145315	0.000102802	3.1152E-05	5.51574E-05	0.00014872	0.000192937	0.000292618	0.000159067	4.76115E-05	3.06263E-09	6.7065E-08	6.2792E-08	1.3292E-07	0.1329196
3836003773035	383600	3773035	6.08553E-05	0.00015196	0.00015196	4.25276E-05	7.84714E-05	0.000141106	9.98241E-05	3.02497E-05	5.35598E-05	0.000143057	0.000182221	0.000277474	0.000150834	4.51474E-05	2.98569E-09	6.5408E-08	5.9637E-08	1.28031E-07	0.12803068
3836103773035	383610	3773035	5.99181E-05	0.00014962	0.00014962	4.18726E-05	7.72628E-05	0.000138933	9.82867E-05	2.97839E-05	5.27349E-05	0.000138897	0.000175066	0.000267465	0.000145394	4.35189E-05	2.94077E-09	6.4493E-08	5.7424E-08	1.24858E-07	0.12485836
3836203773035	383620	3773035	5.89486E-05	0.000147199	0.000147199	4.1195E-05	7.60126E-05	0.000136685	9.66963E-05	2.93019E-05	5.18816E-05	0.000134903	0.000168329	0.000257974	0.000140235	4.19746E-05	2.89711E-09	6.3591E-08	5.5335E-08	1.21823E-07	0.12182306

			EGIODemolition	EGIOSite Grubbing / Prep	EGIOMass Grading / Excavation	EGIOMass Grading / Excavation	EGIODrainage / Utilities Trenching	EGIODrainage / Utilities Trenching	EGIOFoundations / Concrete Pads	EGIOFoundations / Concrete Pads	EGIOBuilding / Structure Construction	EGIOBuilding / Structure Construction	EGIOAsphalt Paving	EGIOArchitectural Coating	EGIOLandscaping or Other Finishing	EGIOWaterside Construction (Piles)	HIWaterside Construction (Landscaping)	HIWaterside Construction (Landscaping)	KMDemolition	KMSite Grubbing / Prep	KMMass Grading / Excavation
Unique Identifier	X (UTM)	Y (UTM)	2025	2025	2025	2026	2026	2027	2026	2027	2026	2027	2027	2027	2027	2027	2025	2026	2025	2025	2025
3836303773035	383630	3773035	2.43719E-05	2.1993E-05	5.49172E-05	5.49172E-05	1.53691E-05	1.53691E-05	2.83589E-05	2.83589E-05	5.09945E-05	5.09945E-05	3.60756E-05	3.39535E-06	1.0932E-05	1.93561E-05	0.000120297	0.000120297	4.30791E-05	3.88735E-05	9.70701E-05
3836403773035	383640	3773035	2.43063E-05	2.1933E-05	5.47692E-05	5.47692E-05	1.53277E-05	1.53277E-05	2.82825E-05	2.82825E-05	5.08571E-05	5.08571E-05	3.59784E-05	3.3862E-06	1.09025E-05	1.93039E-05	0.000119251	0.000119251	4.2715E-05	3.85449E-05	9.62497E-05
3836503773035	383650	3773035	2.42764E-05	2.1906E-05	5.4702E-05	5.4702E-05	1.53089E-05	1.53089E-05	2.82477E-05	2.82477E-05	5.07947E-05	5.07947E-05	3.59342E-05	3.38204E-06	1.08892E-05	1.92802E-05	0.00011841	0.00011841	4.24285E-05	3.82864E-05	9.5604E-05
3836603773035	383660	3773035	2.43719E-05	2.1993E-05	5.49172E-05	5.49172E-05	1.53691E-05	1.53691E-05	2.83589E-05	2.83589E-05	5.09945E-05	5.09945E-05	3.60756E-05	3.39535E-06	1.0932E-05	1.93561E-05	0.000118156	0.000118156	4.23748E-05	3.82379E-05	9.5483E-05
3836703773035	383670	3773035	2.44674E-05	2.2079E-05	5.51324E-05	5.51324E-05	1.54293E-05	1.54293E-05	2.847E-05	2.847E-05	5.11944E-05	5.11944E-05	3.62169E-05	3.40865E-06	1.09748E-05	1.94319E-05	0.000118029	0.000118029	4.2321E-05	3.81894E-05	9.53619E-05
3836803773035	383680	3773035	2.45092E-05	2.2116E-05	5.52265E-05	5.52265E-05	1.54557E-05	1.54557E-05	2.85186E-05	2.85186E-05	5.12818E-05	5.12818E-05	3.62788E-05	3.41447E-06	1.09936E-05	1.94651E-05	0.00011776	0.00011776	4.21778E-05	3.80602E-05	9.50391E-05
3836903773035	383690	3773035	2.45211E-05	2.2127E-05	5.52534E-05	5.52534E-05	1.54632E-05	1.54632E-05	2.85325E-05	2.85325E-05	5.13068E-05	5.13068E-05	3.62965E-05	3.41614E-06	1.09989E-05	1.94746E-05	0.000117411	0.000117411	4.19748E-05	3.7877E-05	9.45818E-05
3837003773035	383700	3773035	2.45271E-05	2.2133E-05	5.52669E-05	5.52669E-05	1.5467E-05	1.5467E-05	2.85395E-05	2.85395E-05	5.13193E-05	5.13193E-05	3.63053E-05	3.41697E-06	1.10016E-05	1.94793E-05	0.000117125	0.000117125	4.17719E-05	3.76939E-05	9.41245E-05
3837103773035	383710	3773035	2.45749E-05	2.2176E-05	5.53745E-05	5.53745E-05	1.54971E-05	1.54971E-05	2.8595E-05	2.8595E-05	5.14192E-05	5.14192E-05	3.6376E-05	3.42362E-06	1.1023E-05	1.95172E-05	0.000117205	0.000117205	4.16346E-05	3.757E-05	9.38152E-05
3837203773035	383720	3773035	2.46047E-05	2.2203E-05	5.54417E-05	5.54417E-05	1.55159E-05	1.55159E-05	2.86298E-05	2.86298E-05	5.14816E-05	5.14816E-05	3.64202E-05	3.42778E-06	1.10364E-05	1.95409E-05	0.000117316	0.000117316	4.14675E-05	3.74192E-05	9.34386E-05
3837303773035	383730	3773035	2.46107E-05	2.2208E-05	5.54552E-05	5.54552E-05	1.55197E-05	1.55197E-05	2.86367E-05	2.86367E-05	5.14941E-05	5.14941E-05	3.6429E-05	3.42861E-06	1.10391E-05	1.95457E-05	0.000117395	0.000117395	4.12645E-05	3.72361E-05	9.29813E-05
3837403773035	383740	3773035	2.45987E-05	2.2197E-05	5.54283E-05	5.54283E-05	1.55121E-05	1.55121E-05	2.86228E-05	2.86228E-05	5.14691E-05	5.14691E-05	3.64113E-05	3.42695E-06	1.10337E-05	1.95362E-05	0.000117443	0.000117443	4.10377E-05	3.70314E-05	9.24701E-05
3837503773035	383750	3773035	2.45629E-05	2.2165E-05	5.53476E-05	5.53476E-05	1.54895E-05	1.54895E-05	2.85811E-05	2.85811E-05	5.13942E-05	5.13942E-05	3.63583E-05	3.42196E-06	1.10177E-05	1.95078E-05	0.000117474	0.000117474	4.0787E-05	3.68051E-05	9.19052E-05
3837603773035	383760	3773035	2.45152E-05	2.2122E-05	5.524E-05	5.524E-05	1.54594E-05	1.54594E-05	2.85256E-05	2.85256E-05	5.12943E-05	5.12943E-05	3.62876E-05	3.41531E-06	1.09963E-05	1.94698E-05	0.000117554	0.000117554	4.05482E-05	3.65897E-05	9.13672E-05
3837703773035	383770	3773035	2.44495E-05	2.2063E-05	5.5092E-05	5.5092E-05	1.5418E-05	1.5418E-05	2.84492E-05	2.84492E-05	5.11569E-05	5.11569E-05	3.61904E-05	3.40616E-06	1.09668E-05	1.94177E-05	0.000117601	0.000117601	4.03154E-05	3.63796E-05	9.08427E-05
3837803773035	383780	3773035	2.436E-05	2.1982E-05	5.48903E-05	5.48903E-05	1.53616E-05	1.53616E-05	2.8345E-05	2.8345E-05	5.09695E-05	5.09695E-05	3.60579E-05	3.39368E-06	1.09266E-05	1.93466E-05	0.000117569	0.000117569	4.01005E-05	3.61857E-05	9.03585E-05
3837903773035	383790	3773035	2.42466E-05	2.1879E-05	5.46347E-05	5.46347E-05	1.529E-05	1.529E-05	2.8213E-05	2.8213E-05	5.07322E-05	5.07322E-05	3.589E-05	3.37788E-06	1.08758E-05	1.92565E-05	0.000117443	0.000117443	3.98916E-05	3.59972E-05	8.98877E-05
3838003773035	383800	3773035	2.41272E-05	2.1772E-05	5.43657E-05	5.43657E-05	1.52148E-05	1.52148E-05	2.80741E-05	2.80741E-05	5.04825E-05	5.04825E-05	3.57133E-05	3.36125E-06	1.08222E-05	1.91617E-05	0.000117236	0.000117236	3.97245E-05	3.58464E-05	8.95111E-05
3838103773035	383810	3773035	2.39839E-05	2.1642E-05	5.40429E-05	5.40429E-05	1.51244E-05	1.51244E-05	2.79074E-05	2.79074E-05	5.01827E-05	5.01827E-05	3.55013E-05	3.3413E-06	1.0758E-05	1.90479E-05	0.000116634	0.000116634	3.95215E-05	3.56632E-05	8.90538E-05
3838203773035	383820	3773035	2.38466E-05	2.1519E-05	5.37336E-05	5.37336E-05	1.50378E-05	1.50378E-05	2.77477E-05	2.77477E-05	4.98955E-05	4.98955E-05	3.5298E-05	3.32217E-06	1.06964E-05	1.89389E-05	0.00011592	0.00011592	3.93186E-05	3.54801E-05	8.85965E-05
3838303773035	383830	3773035	2.37153E-05	2.14E-05	5.34377E-05	5.34377E-05	1.4955E-05	1.4955E-05	2.75949E-05	2.75949E-05	4.96207E-05	4.96207E-05	3.51037E-05	3.30387E-06	1.06375E-05	1.88346E-05	0.000115	0.000115	3.91097E-05	3.52916E-05	8.81257E-05
3838403773035	383840	3773035	2.35422E-05	2.1244E-05	5.30476E-05	5.30476E-05	1.48459E-05	1.48459E-05	2.73934E-05	2.73934E-05	4.92585E-05	4.92585E-05	3.48474E-05	3.27976E-06	1.05598E-05	1.86971E-05	0.000113684	0.000113684	3.8847E-05	3.50546E-05	8.75339E-05
3838503773035	383850	3773035	2.33751E-05	2.1093E-05	5.2671E-05	5.2671E-05	1.47405E-05	1.47405E-05	2.7199E-05	2.7199E-05	4.89088E-05	4.89088E-05	3.46E-05	3.25647E-06	1.04849E-05	1.85644E-05	0.000112383	0.000112383	3.85844E-05	3.48176E-05	8.69421E-05
3838603773035	383860	3773035	2.31661E-05	2.0905E-05	5.22002E-05	5.22002E-05	1.46087E-05	1.46087E-05	2.69559E-05	2.69559E-05	4.84717E-05	4.84717E-05	3.42908E-05	3.22737E-06	1.03911E-05	1.83984E-05	0.00011075	0.00011075	3.8262E-05	3.45267E-05	8.62158E-05
3838703773035	383870	3773035	2.29393E-05	2.07E-05	5.16891E-05	5.16891E-05	1.44657E-05	1.44657E-05	2.66919E-05	2.66919E-05	4.79971E-05	4.79971E-05	3.3955E-05	3.19577E-06	1.02894E-05	1.82183E-05	0.000109005	0.000109005	3.79099E-05	3.42089E-05	8.54222E-05
3838803773035	383880	3773035	2.27304E-05	2.0511E-05	5.12184E-05	5.12184E-05	1.43339E-05	1.43339E-05	2.64488E-05	2.64488E-05	4.75599E-05	4.75599E-05	3.36458E-05	3.16666E-06	1.01957E-05	1.80524E-05	0.000107435	0.000107435	3.75935E-05	3.39234E-05	8.47094E-05
3838903773035	383890	3773035	2.26588E-05	2.0447E-05	5.1057E-05	5.1057E-05	1.42888E-05	1.42888E-05	2.63655E-05	2.63655E-05	4.741E-05	4.741E-05	3.35398E-05	3.15668E-06	1.01636E-05	1.79955E-05	0.000106785	0.000106785	3.74801E-05	3.38211E-05	8.44538E-05
3839003773035	383900	3773035	2.25991E-05	2.0393E-05	5.09225E-05	5.09225E-05	1.42511E-05	1.42511E-05	2.6296E-05	2.6296E-05	4.72852E-05	4.72852E-05	3.34514E-05	3.14837E-06	1.01368E-05	1.79481E-05	0.000106055	0.000106055	3.73906E-05	3.37403E-05	8.42521E-05
3839103773035	383910	3773035	2.23723E-05	2.0188E-05	5.04114E-05	5.04114E-05	1.41081E-05	1.41081E-05	2.60321E-05	2.60321E-05	4.68106E-05	4.68106E-05	3.31157E-05	3.11677E-06	1.0035E-05	1.77679E-05	0.000104437	0.000104437	3.70443E-05	3.34279E-05	8.3472E-05
3829703773045	382970	3773045	4.41178E-05	3.9811E-05	9.94105E-05	9.94105E-05	2.7821E-05	2.7821E-05	5.13349E-05	5.13349E-05	9.23097E-05	9.23097E-05	6.53036E-05	6.14622E-06	1.9789E-05	3.50381E-05	0.00014967	0.00014967	3.19348E-05	2.88171E-05	7.19586E-05
3829803773045	382980	3773045	3.982E-05	3.5933E-05	8.97263E-05	8.97263E-05	2.51108E-05	2.51108E-05	4.63341E-05	4.63341E-05	8.33173E-05	8.33173E-05	5.8942E-05	5.54748E-06	1.78612E-05	3.16248E-05	0.000150875	0.000150875	3.13856E-05	2.83216E-05	7.07212E-05
3829903773045	382990	3773045	3.80233E-05	3.4311E-05	8.56778E-05	8.56778E-05	2.39777E-05	2.39777E-05	4.42435E-05	4.42435E-05	7.9558E-05	7.9558E-05	5.62825E-05	5.29718E-06	1.70553E-05	3.01979E-05	0.000150257	0.000150257	3.15229E-05	2.84455E-05	7.10305E-05
3830003773045	383000	3773045	3.6728E-05	3.3142E-05	8.27591E-05	8.27591E-05	2.31609E-05	2.31609E-05	4.27363E-05	4.27363E-05	7.68477E-05	7.68477E-05	5.43652E-05	5.11672E-06	1.64743E-05	2.91692E-05	0.000148131	0.000148131	3.16841E-05	2.85909E-05	7.13937E-05
3830103773045	383010	3773045	3.60475E-05	3.2528E-05	8.12258E-05	8.12258E-05	2.27318E-05	2.27318E-05	4.19445E-05	4.19445E-05	7.54239E-05	7.54239E-05	5.33579E-05	5.02192E-06	1.61691E-05	2.86288E-05	0.000145197	0.000145197	3.18572E-05	2.87471E-05	7.17837E-05
3830203773045	383020	3773045	3.59102E-05	3.2404E-05	8.09164E-05	8.09164E-05	2.26452E-05	2.26452E-05	4.17847E-05	4.17847E-05	7.51367E-05	7.51367E-05	5.31547E-05	5.0028E-06	1.61075E-05	2.85197E-05	0.000143389	0.000143389	3.21139E-05	2.89787E-05	7.23621E-05
3830303773045	383030	3773045	3.56953E-05	3.2211E-05	8.04322E-05	8.04322E-05	2.25097E-05	2.25097E-05	4.15347E-05	4.15347E-05	7.46871E-05	7.46871E-05	5.28366E-05	4.97286E-06	1.60111E-05	2.83491E-05	0.000130638	0.000130638	3.24004E-05	2.92373E-05	7.30077E-05
3830403773045	383040	3773045	3.57968E-05	3.2302E-05	8.06609E-05	8.06609E-05	2.25737E-05	2.25737E-05	4.16527E-05	4.16527E-05	7.48994E-05	7.48994E-05	5.29868E-05	4.987E-06	1.60566E-05	2.84297E-05	0.00012994	0.00012994	3.27108E-05	2.95174E-05	7.37071E-05
3830503773045	383050	3773045	3.58684E-05	3.2367E-05	8.08223E-05	8.08223E-05	2.26189E-05	2.26189E-05	4.17361E-05	4.17361E-05	7.50493E-05	7.50493E-05	5.30929E-05	4.99697E-06	1.60887E-05	2.84865E-05	0.000132573	0.000132573	3.30092E-05	2.97867E-05	7.43796E-05
3830603773045	383060	3773045	3.59042E-05	3.2399E-05	8.0903E-05	8.0903E-05	2.26415E-05	2.26415E-05	4.17778E-05	4.17778E-05	7.51242E-05	7.51242E-05	5.31459E-05	5.00196E-06	1.61048E-05	2.8515E-05	0.000134492	0.000134492	3.32957E-05	3.00452E-05	7.50252E-05
3830703773045	383070	3773045	3.5946E-05	3.2437E-05	8.09971E-05	8.09971E-05	2.26678E-05	2.26678E-05	4.18264E-05	4.18264E-05	7.52116E-05	7.52116E-05	5.32077E-05	5.00778E-06	1.61235E-05	2.85482E-05	0.000135983	0.000135983	3.36121E-05	3.03307E-05	7.57381E-05
3830803773045	383080	3773045	3.59759E-05	3.2464E-05	8.10644E-05	8.10644E-05	2.26866E-05	2.26866E-05	4.18611E-05	4.18611E-05	7.52741E-05	7.52741E-05	5.32519E-05	5.01194E-06	1.61369E-05	2.85719E-05	0.000137458	0.000137458	3.39225E-05	3.06108E-05	7.64375E-05
3830903773045	383090	3773045	3.60057E-05	3.2491E-05	8.11316E-05	8.11316E-05	2.27055E-05	2.27055E-05	4.18958E-05	4.18958E-05	7.53365E-05	7.53365E-05	5.32961E-05	5.0161E-06	1.61503E-05	2.85956E-05	0.000138949	0.000138949	3.42448E-05	3.09017E-05	7.71638E-05
3831003773045	383100	3773045	3.60356E-05	3.2518E-05	8.11989E-05	8.11989E-05	2.27243E-05	2.27243E-05	4.19306E-05	4.19306E-05	7.5399E-05	7.5399E-05	5.33402E-05	5.02026E-06	1.61637E-05	2.86193E-05	0.000140439	0.000140439	3.45791E-05	3.12033E-05	7.7917E-05
3831103773045	383110	3773045	3.60594E-05	3.2539E-05	8.12527E-05	8.12527E-05	2.27393E-05	2.27393E-05	4.19584E-05	4.19584E-05	7.54489E-05	7.54489E-05	5.33756E-05	5.02358E-06	1.61744E-05	2.86382E-05	0.00014193	0.00014193	3.49134E-05	3.15049E-05	7.86702E-05
3831203773045	383120	3773045	3.60714E-05	3.255E-05	8.12796E-05	8.12796E-05	2.27469E-05	2.27469E-05	4.19722E-05	4.19722E-05	7.54739E-05	7.54739E-05	5.33933E-05	5.02525E-06	1.61798E-05	2.86477E-05	0.000143421	0.000143421	3.52536E-05	3.1812E-05	7.94369E-05
3831403773045	383140	3773045	3.60774E-05	3.2555E-05	8.1293E-05	8.1293E-05	2.27506E-05	2.27506E-05	4.19792E-05	4.19792E-05	7.54864E-05	7.54864E-05	5.34021E-05	5.02608E-06	1.61825E-05	2.86525E-05	0.000146387	0.000146387	3.59341E-05	3.2426E-05	8.09702E-05
3831503773045	383150	3773045	3.60714E-05	3.255E-05	8.12796E-05	8.12796E-05	2.27469E-05	2.27469E-05	4.19722E-05	4.19722E-05	7.54739E-05	7.54739E-05	5.33933E-05	5.02525E-06	1.61798E-05	2.86477E-05	0.000147878	0.000147878	3.62803E-05	3.27384E-05	8.17503E-05
3831603773045	383160	3773045	3.60594E-05	3.2539E-05	8.12527E-05	8.12527E-05	2.27393E-05	2.27393E-05	4.19584E-05	4.19584E-05	7.54489E-05	7.54489E-05	5.33756E-05	5.02358E-06	1.61744E-05	2.86382E-05	0.000149353	0.000149353	3.66265E-05	3.30508E-05	8.25304E-05
3831703773045	383170	3773045	3.60415E-05	3.2523E-05	8.12123E-05	8.12123E-05	2.2728E-05	2.2728E-05	4.19375E-05	4.19375E-05	7.54114E-05	7.54114E-05	5.33491E-05	5.02109E-06	1.61664E-05	2.8624E-05	0.000150844	0.000150844	3.69787E-05	3.33686E-05	8.3324E-05
3831803773045	383180	3773045	3.60177E-05	3.2501E-05	8.11585E-05	8.11585E-05	2.2713E-05	2.2713E-05	4.19097E-05	4.19097E-05	7.53615E-05	7.53615E-05	5.33137E-05	5.01776E-06	1.61557E-05	2.86051E-05	0.000152318	0.000152318	3.73249E-05	3.3681E-05	8.41041E-05
3831903773045	383190	3773045	3.59878E-05	3.2474E-05	8.10913E-05	8.10913E-05	2.26942E-05	2.26942E-05	4.1875E-05	4.1875E-05	7.5299E-05	7.5299E-05	5.32696E-05	5.01361E-06	1.61423E-05	2.85814E-05	0.000153778	0.000153778	3.76771E-05	3.39988E-05	8.48977E-05
3832103773045	383210	3773045	3.59281E-05	3.2421E-05	8.09568E-05	8.09568E-05	2.26565E-05	2.26565E-05	4.18055E-05	4.18055E-05	7.51741E-05	7.51741E-05	5.31812E-05	5.00529E-06	1.61155E-05	2.85339E-05	0.000156712	0.000156712	3.83993E-05	3.46506E-05	8.65252E-05
3832203773045	383220	3773045	3.59102E-05	3.2404E-05	8.09164E-05	8.09164E-05	2.26452E-05	2.26452E-05	4.17847E-05	4.17847E-05	7.51367E-05	7.51367E-05	5.31547E-05	5.0028E-06	1.61075E-05	2.85197E-05	0.000158203	0.000158203	3.87873E-05	3.50007E-05	8.73994E-05
3832303773045	383230	3773045	3.58923E-05	3.2388E-05	8.08761E-05	8.08761E-05	2.26339E-05	2.26339E-05	4.17639E-05	4.17639E-05	7.50992E-05	7.50992E-05	5.31282E-05	5.0003E-06	1.60995E-05	2.85055E-05	0.000159646	0.000159646	3.91873E-05	3.53616E-05	8.83006E-05
3832403773045	383240	3773045	3.58565E-05	3.2356E-05	8.07954E-05	8.07954E-05	2.26114E-05	2.26114E-05	4.17222E-05	4.17222E-05	7.50243E-05	7.50243E-05	5.30752E-05	4.99531E-06	1.60834E-05	2.84771E-05	0.000161041	0.000161041	3.95753E-05	3.57117E-05	8.91748E-05
3832503773045	383250	3773045	3.58147E-05	3.2318E-05	8.07012E-05	8.07012E-05	2.2585E-05	2.2585E-05	4.16736E-05	4.16736E-05	7.49368E-05	7.49368E-05	5.30133E-05	4.98949E-06	1.60646E-05	2.84439E-05	0.000162247	0.000162247	3.99513E-05	3.6051E-05	9.00222E-05
3832603773045	383260	3773045	3.5755E-05	3.2264E-05	8.05667E-05	8.05667E-05	2.25474E-05	2.25474E-05	4.16041E-05	4.16041E-05	7.4812E-05	7.4812E-05	5.2925E-05	4.98117E-06	1.60379E-05	2.83965E-05	0.000162659	0.000162659	4.03154E-05	3.63796E-05	9.08427E-05
3832703773045	383270	3773045	3.56715E-05	3.2189E-05	8.03784E-05	8.03784E-05	2.24947E-05	2.24947E-05	4.15069E-05	4.15069E-05	7.46371E-05	7.46371E-05	5.28013E-05	4.96953E-06	1.60004E-05	2.83301E-05	0.000162754	0.000162754	4.06855E-05	3.67136E-05	9.16766E-05
3832803773045	383280	3773045	3.557E-05	3.2097E-05	8.01498E-05	8.01498E-05	2.24307E-05	2.24307E-05	4.13888E-05	4.13888E-05	7.44248E-05	7.44248E-05	5.26511E-05	4.9554E-06	1.59549E-05	2.82495E-05	0.000164769	0.000164769	4.10377E-05	3.70314E-05	9.24701E-05
3832903773045	383290	3773045	3.54745E-05	3.2011E-05	7.99346E-05	7.99346E-05	2.23704E-05	2.23704E-05	4.12777E-05	4.12777E-05	7.42249E-05	7.42249E-05	5.25097E-05	4.94209E-06	1.5912E-05	2.81737E-05	0.000181675	0.000181675	4.14018E-05	3.73599E-05	9.32906E-05
3833003773045	383300	3773045	3.54387E-05	3.1979E-05	7.98539E-05	7.98539E-05	2.23479E-05	2.23479E-05	4.1236E-05	4.1236E-05	7.415E-05	7.415E-05	5.24567E-05	4.9371E-06	1.5896E-05	2.81452E-05	0.00018675	0.00018675	4.18137E-05	3.77316E-05	9.42187E-05
3833103773045	383310	3773045	3.5373E-05	3.192E-05	7.97059E-05	7.97059E-05	2.23065E-05	2.23065E-05	4.11596E-05	4.11596E-05	7.40126E-05	7.40126E-05	5.23595E-05	4.92795E-06	1.58665E-05	2.80931E-05	0.000191112	0.000191112	4.23927E-05	3.82541E-05	9.55233E-05
3833203773045	383320	3773045	3.52238E-05	3.1785E-05	7.93697E-05	7.93697E-05	2.22123E-05	2.22123E-05	4.0986E-05	4.0986E-05	7.37004E-05	7.37004E-05	5.21386E-05	4.90716E-06	1.57996E-05	2.79745E-05	0.000194236	0.000194236	4.29418E-05	3.87496E-05	9.67608E-05
3833303773045	383330	3773045	3.50566E-05	3.1634E-05	7.8993E-05	7.8993E-05	2.2107E-05	2.2107E-05	4.07915E-05	4.07915E-05	7.33507E-05	7.33507E-05	5.18912E-05	4.88388E-06	1.57246E-05	2.78418E-05	0.000196457	0.000196457	4.33716E-05	3.91374E-05	9.77292E-05
3833403773045	383340	3773045	3.49134E-05	3.1505E-05	7.86702E-05	7.86702E-05	2.20166E-05	2.20166E-05	4.06248E-05	4.06248E-05	7.30509E-05	7.30509E-05	5.16792E-05	4.86392E-06	1.56604E-05	2.7728E-05	0.000198312	0.000198312	4.3885E-05	3.96007E-05	9.88859E-05
3833503773045	383350	3773045	3.47045E-05	3.1316E-05	7.81995E-05	7.81995E-05	2.18849E-05	2.18849E-05	4.03817E-05	4.03817E-05	7.26138E-05	7.26138E-05	5.13699E-05	4.83482E-06	1.55666E-05	2.75621E-05	0.000199708	0.000199708	4.43446E-05	4.00154E-05	9.99216E-05
3833603773045	383360	3773045	3.44717E-05	3.1106E-05	7.76749E-05	7.76749E-05	2.17381E-05	2.17381E-05	4.01108E-05	4.01108E-05	7.21267E-05	7.21267E-05	5.10253E-05	4.80238E-06	1.54622E-05	2.73772E-05	0.000200659	0.000200659	4.48878E-05	4.05056E-05	0.000101146
3833703773045	383370	3773045	3.42508E-05	3.0907E-05	7.71773E-05	7.71773E-05	2.15988E-05	2.15988E-05	3.98538E-05	3.98538E-05	7.16646E-05	7.16646E-05	5.06984E-05	4.77162E-06	1.53632E-05	2.72018E-05	0.000200929	0.000200929	4.53653E-05	4.09365E-05	0.000102222
3833803773045	383380	3773045	3.40479E-05	3.0724E-05	7.672E-05	7.672E-05	2.14708E-05	2.14708E-05	3.96177E-05	3.96177E-05	7.124E-05	7.124E-05	5.0398E-05	4.74334E-06	1.52721E-05	2.70406E-05	0.00020058	0.00020058	4.54847E-05	4.10442E-05	0.000102491
3833903773045	383390	3773045	3.38568E-05	3.0552E-05	7.62896E-05	7.62896E-05	2.13504E-05	2.13504E-05	3.93954E-05	3.93954E-05	7.08403E-05	7.08403E-05	5.01153E-05	4.71673E-06	1.51864E-05	2.68889E-05	0.000200073	0.000200073	4.56339E-05	4.11789E-05	0.000102827
3834003773045	383400	3773045	3.36479E-05	3.0363E-05	7.58188E-05	7.58188E-05	2.12186E-05	2.12186E-05	3.91523E-05	3.91523E-05	7.04032E-05	7.04032E-05	4.9806E-05	4.68763E-06	1.50927E-05	2.6723E-05	0.000199518	0.000199518	4.58428E-05	4.13674E-05	0.000103298
3834103773045	383410	3773045	3.3445E-05	3.018E-05	7.53615E-05	7.53615E-05	2.10906E-05	2.10906E-05	3.89162E-05	3.89162E-05	6.99785E-05	6.99785E-05	4.95056E-05	4.65935E-06	1.50017E-05	2.65618E-05	0.000198804	0.000198804	4.60458E-05	4.15505E-05	0.000103755
3834203773045	383420	3773045	3.32241E-05	2.9981E-05	7.48638E-05	7.48638E-05	2.09514E-05	2.09514E-05	3.86592E-05	3.86592E-05	6.95164E-05	6.95164E-05	4.91787E-05	4.62858E-06	1.49026E-05	2.63864E-05	0.000197963	0.000197963	4.62965E-05	4.17768E-05	0.00010432
3834303773045	383430	3773045	3.29794E-05	2.976E-05	7.43124E-05	7.43124E-05	2.0797E-05	2.0797E-05	3.83744E-05	3.83744E-05	6.90043E-05	6.90043E-05	4.88164E-05	4.59449E-06	1.47929E-05	2.61921E-05	0.000197012	0.000197012	4.65949E-05	4.20461E-05	0.000104992
3834403773045	383440	3773045	3.27167E-05	2.9523E-05	7.37206E-05	7.37206E-05	2.06314E-05	2.06314E-05	3.80688E-05	3.80688E-05	6.84548E-05	6.84548E-05	4.84277E-05	4.5579E-06	1.46751E-05	2.59835E-05	0.00019579	0.00019579	4.68397E-05	4.22669E-05	0.000105544
3834503773045	383450	3773045	3.21915E-05	2.9049E-05	7.25369E-05	7.25369E-05

Unique Identifier	X (UTM)	Y (UTM)	KMMass Grading / Excavation	KMDrainage / Utilities Trenching	KMFoundations / Concrete Pads	KMBuilding / Structure Construction	KMAsphalt Paving	KMArchitectural Coating	KMLandscaping or Other Finishing	KMWaterside Construction (Piles)	EWNDemolition	EWNSite Grubbing / Prep	EWNDrainage / Utilities Trenching	EWNDrainage / Utilities Trenching	EWNDrainage / Utilities Trenching	EWNFoundations / Concrete Pads	EWNBuilding / Structure Construction	EWNAsphalt Paving	EWNLandscaping or Other Finishing	EWNWaterside Construction (Piles)	ISDemolition
			2026	2026	2026	2026	2026	2026	2026	2026	2027	2027	2027	2028	2029	2029	2029	2029	2029	2029	2027
3836303773035	383630	3773035	9.70701E-05	2.09144E-05	5.01264E-05	9.29782E-05	6.37662E-05	6.00152E-06	1.93231E-05	3.42132E-05	0.000180052	0.000242762	0.000294545	0.000294545	0.000294545	0.000209507	0.000364856	0.000266516	8.07623E-05	0.000140146	2.27423E-05
3836403773035	383640	3773035	9.62497E-05	2.07376E-05	4.97027E-05	9.21923E-05	6.32272E-05	5.9508E-06	1.91598E-05	3.39241E-05	0.000175701	0.000236895	0.000287426	0.000287426	0.000287426	0.000204444	0.000356038	0.000260075	7.88105E-05	0.000136759	2.27006E-05
3836503773035	383650	3773035	9.5604E-05	2.05985E-05	4.93693E-05	9.15739E-05	6.28031E-05	5.91088E-06	1.90313E-05	3.36965E-05	0.000171803	0.00023164	0.00028105	0.00028105	0.00028105	0.00019908	0.000348139	0.000254305	7.70621E-05	0.000133725	2.26886E-05
3836603773035	383660	3773035	9.5483E-05	2.05724E-05	4.93068E-05	9.14585E-05	6.27236E-05	5.9034E-06	1.90072E-05	3.36538E-05	0.000169141	0.00022805	0.000276695	0.000276695	0.000276695	0.00019681	0.000342745	0.000250364	7.5868E-05	0.000131653	2.27901E-05
3836703773035	383670	3773035	9.53619E-05	2.05464E-05	4.92443E-05	9.1342E-05	6.26441E-05	5.89591E-06	1.89831E-05	3.36112E-05	0.000166664	0.00022471	0.000272643	0.000272643	0.000272643	0.000193928	0.000337725	0.000246698	7.47568E-05	0.000129725	2.28916E-05
3836803773035	383680	3773035	9.50391E-05	2.04768E-05	4.90776E-05	9.10328E-05	6.2432E-05	5.87596E-06	1.89188E-05	3.34974E-05	0.000163924	0.000221016	0.000268161	0.000268161	0.000268161	0.00019074	0.000332173	0.000242642	7.35279E-05	0.000127593	2.29393E-05
3836903773035	383690	3773035	9.45818E-05	2.03783E-05	4.88414E-05	9.05948E-05	6.21316E-05	5.84768E-06	1.88278E-05	3.33362E-05	0.000161095	0.000217201	0.000263532	0.000263532	0.000263532	0.000187448	0.00032644	0.000238454	7.22588E-05	0.00012539	2.29572E-05
3837003773035	383700	3773035	9.41245E-05	2.02798E-05	4.86053E-05	9.01567E-05	6.18312E-05	5.81941E-06	1.87367E-05	3.3175E-05	0.000158402	0.000213572	0.000259128	0.000259128	0.000259128	0.000184315	0.000320984	0.000234469	7.10513E-05	0.000123295	2.29692E-05
3837103773035	383710	3773035	9.38152E-05	2.02131E-05	4.84455E-05	8.98604E-05	6.1628E-05	5.80028E-06	1.86752E-05	3.3066E-05	0.000156319	0.000210763	0.00025572	0.00025572	0.00025572	0.00018189	0.000316763	0.000231386	7.01168E-05	0.000121673	2.30111E-05
3837203773035	383720	3773035	9.34386E-05	2.0132E-05	4.82511E-05	8.94997E-05	6.13806E-05	5.777E-06	1.86002E-05	3.29333E-05	0.000154302	0.000208043	0.00025242	0.00025242	0.00025242	0.000179544	0.000312675	0.000228399	6.92118E-05	0.000120103	2.30408E-05
3837303773035	383730	3773035	9.29813E-05	2.00334E-05	4.80149E-05	8.90617E-05	6.10802E-05	5.74872E-06	1.85091E-05	3.27721E-05	0.000152272	0.000205306	0.0002491	0.0002491	0.0002491	0.000177182	0.000308562	0.000225395	6.83015E-05	0.000118523	2.30408E-05
3837403773035	383740	3773035	9.24701E-05	1.99233E-05	4.7751E-05	8.85721E-05	6.07444E-05	5.71712E-06	1.84074E-05	3.25919E-05	0.000150183	0.00020249	0.000245682	0.000245682	0.000245682	0.000174751	0.000304329	0.000222303	6.73644E-05	0.000116897	2.30229E-05
3837503773035	383750	3773035	9.19052E-05	1.98016E-05	4.74593E-05	8.8031E-05	6.03733E-05	5.6822E-06	1.8295E-05	3.23928E-05	0.000148088	0.000199665	0.000242255	0.000242255	0.000242255	0.000172313	0.000300083	0.000219201	6.64246E-05	0.000115266	2.29871E-05
3837603773035	383760	3773035	9.13672E-05	1.96857E-05	4.71814E-05	8.75157E-05	6.00199E-05	5.64893E-06	1.81879E-05	3.22032E-05	0.000146106	0.000196993	0.000239013	0.000239013	0.000239013	0.00017007	0.000296067	0.000216268	6.55357E-05	0.000113724	2.29334E-05
3837703773035	383770	3773035	9.08427E-05	1.95727E-05	4.69106E-05	8.70132E-05	5.96753E-05	5.6165E-06	1.80834E-05	3.20183E-05	0.0001441	0.000194289	0.000235732	0.000235732	0.000235732	0.00016767 4	0.000292003	0.000213299	6.46361E-05	0.000112163	2.28617E-05
3837803773035	383780	3773035	9.03585E-05	1.94683E-05	4.66605E-05	8.65494E-05	5.93573E-05	5.58657E-06	1.7987E-05	3.18477E-05	0.000142059	0.000191536	0.000232392	0.000232392	0.000232392	0.000165298	0.000287866	0.000210277	6.37204E-05	0.000110574	2.27602E-05
3837903773035	383790	3773035	8.98877E-05	1.93669E-05	4.64174E-05	8.60985E-05	5.9048E-05	5.55746E-06	1.78933E-05	3.16817E-05	0.000139958	0.000188703	0.000228955	0.000228955	0.000228955	0.000162853	0.000283609	0.000207167	6.2778E-05	0.000108938	2.26349E-05
3838003773035	383800	3773035	8.95111E-05	1.92858E-05	4.62229E-05	8.57378E-05	5.88006E-05	5.53418E-06	1.78184E-05	3.1549E-05	0.000137857	0.00018587	0.000225518	0.000225518	0.000225518	0.000160409	0.000279351	0.000204057	6.18355E-05	0.000107303	2.24976E-05
3838103773035	383810	3773035	8.90538E-05	1.91872E-05	4.59868E-05	8.52998E-05	5.85002E-05	5.5059E-06	1.77273E-05	3.13878E-05	0.000135415	0.000182579	0.000221524	0.000221524	0.000221524	0.000157568	0.000274404	0.000200443	6.07404E-05	0.000105403	2.23723E-05
3838203773035	383820	3773035	8.85965E-05	1.90887E-05	4.57506E-05	8.48617E-05	5.81998E-05	5.47763E-06	1.76363E-05	3.12266E-05	0.00013298	0.000179295	0.00021754	0.00021754	0.00021754	0.00015473 4	0.00026946 9	0.000196838	5.9648E-05	0.000103507	2.22469E-05
3838303773035	383830	3773035	8.81257E-05	1.89873E-05	4.55076E-05	8.44108E-05	5.78906E-05	5.44852E-06	1.75426E-05	3.10607E-05	0.000130425	0.00017585	0.000213361	0.000213361	0.000213361	0.000151761	0.000264292	0.000193057	5.85021E-05	0.000101518	2.21216E-05
3838403773035	383840	3773035	8.75339E-05	1.88598E-05	4.52019E-05	8.3844E-05	5.75018E-05	5.41193E-06	1.74248E-05	3.08521E-05	0.000127339	0.00017169	0.000208312	0.000208312	0.000208312	0.00014817	0.000258038	0.000188489	5.71178E-05	9.91163E-05	2.20022E-05
3838503773035	383850	3773035	8.69421E-05	1.87323E-05	4.48963E-05	8.32771E-05	5.7113E-05	5.37534E-06	1.7307E-05	3.06435E-05	0.000124355	0.000167665	0.00020343	0.00020343	0.00020343	0.000144698	0.00025199	0.000184071	5.57791E-05	9.67932E-05	2.18828E-05
3838603773035	383860	3773035	8.62158E-05	1.85758E-05	4.45213E-05	8.25814E-05	5.66359E-05	5.33044E-06	1.71624E-05	3.03875E-05	0.000120964	0.000163094	0.000197883	0.000197883	0.000197883	0.000140753	0.00024512	0.000179053	5.42583E-05	9.41542E-05	2.17634E-05
3838703773035	383870	3773035	8.54222E-05	1.84048E-05	4.41115E-05	8.18213E-05	5.61146E-05	5.28138E-06	1.70044E-05	3.01078E-05	0.000117508	0.000158434	0.00019223	0.00019223	0.00019223	0.00013673 1	0.000238117	0.000173937	5.27081E-05	9.14641E-05	2.1644E-05
3838803773035	383880	3773035	8.47094E-05	1.82512E-05	4.37434E-05	8.11385E-05	5.56463E-05	5.2373E-06	1.68625E-05	2.98566E-05	0.000114428	0.000154282	0.000187191	0.000187191	0.000187191	0.000133147	0.000231875	0.000169378	5.13265E-05	8.90666E-05	2.15246E-05
3838903773035	383890	3773035	8.44538E-05	1.81961E-05	4.36114E-05	8.08937E-05	5.54785E-05	5.2215E-06	1.68117E-05	2.97665E-05	0.000112786	0.000152068	0.000184506	0.000184506	0.000184506	0.000131237	0.000228549	0.000166948	5.05902E-05	8.7789E-05	2.14172E-05
3839003773035	383900	3773035	8.42521E-05	1.81527E-05	4.35072E-05	8.07005E-05	5.53459E-05	5.20903E-06	1.67715E-05	2.96954E-05	0.000111252	0.00015	0.000181996	0.000181996	0.000181996	0.000129452	0.00022544	0.000164677	4.99021E-05	8.65949E-05	2.13396E-05
3839103773035	383910	3773035	8.3472E-05	1.79846E-05	4.31044E-05	7.99532E-05	5.48335E-05	5.1608E-06	1.66162E-05	2.94204E-05	0.000108214	0.000145904	0.000177026	0.000177026	0.000177026	0.000125917	0.000219284	0.00016018	4.85393E-05	8.423E-05	2.12083E-05
3829703773045	382970	3773045	7.19586E-05	1.5504E-05	3.71589E-05	6.89252E-05	4.72702E-05	4.44896E-06	1.43243E-05	2.53625E-05	0.000194993	0.000262906	0.000318986	0.000318986	0.000318986	0.00022689 2	0.000395131	0.000288631	8.7464E-05	0.000151776	3.20004E-05
3829803773045	382980	3773045	7.07212E-05	1.52373E-05	3.65199E-05	6.77399E-05	4.64573E-05	4.37246E-06	1.4078E-05	2.49263E-05	0.00020286	0.000273514	0.000331856	0.000331856	0.000331856	0.000236046	0.000411073	0.000300276	9.09928E-05	0.000157899	2.85085E-05
3829903773045	382990	3773045	7.10305E-05	1.5304E-05	3.66797E-05	6.80363E-05	4.66606E-05	4.39158E-06	1.41396E-05	2.50353E-05	0.000213856	0.000288338	0.000349843	0.000349843	0.000349843	0.00024884	0.000433354	0.000316551	9.59247E-05	0.000166458	2.52195E-05
3830003773045	383000	3773045	7.13937E-05	1.53822E-05	3.68672E-05	6.83841E-05	4.68991E-05	4.41404E-06	1.42119E-05	2.51633E-05	0.000226773	0.000305754	0.000370974	0.000370974	0.000370974	0.00026387	0.000459529	0.000335672	0.000101719	0.000176512	2.54165E-05
3830103773045	383010	3773045	7.17837E-05	1.54663E-05	3.70687E-05	6.87577E-05	4.71554E-05	4.43815E-06	1.42895E-05	2.53008E-05	0.00023852	0.000321593	0.000390191	0.000390191	0.000390191	0.000277539	0.000483333	0.00035306	0.000106988	0.000185655	2.55538E-05
3830203773045	383020	3773045	7.23621E-05	1.55909E-05	3.73673E-05	6.93117E-05	4.75353E-05	4.47391E-06	1.44046E-05	2.55047E-05	0.000250028	0.00033711	0.000409018	0.000409018	0.000409018	0.00029093	0.000506654	0.000370095	0.00011215	0.000194613	2.56493E-05
3830303773045	383030	3773045	7.30077E-05	1.573E-05	3.77007E-05	6.99301E-05	4.79594E-05	4.51383E-06	1.45331E-05	2.57322E-05	0.000261991	0.000353238	0.000428586	0.000428586	0.000428586	0.000304849	0.000530894	0.000387801	0.000117516	0.000203924	2.57448E-05
3830403773045	383040	3773045	7.37071E-05	1.58807E-05	3.80619E-05	7.06E-05	4.84188E-05	4.55707E-06	1.46724E-05	2.59787E-05	0.00027446	0.00037005	0.000448985	0.000448985	0.000448985	0.000319359	0.000556162	0.000406259	0.000123109	0.00021363	2.58224E-05
3830503773045	383050	3773045	7.43796E-05	1.60256E-05	3.84092E-05	7.12442E-05	4.88606E-05	4.59865E-06	1.48062E-05	2.62158E-05	0.000287312	0.000387378	0.000470008	0.000470008	0.000470008	0.000334312	0.000582204	0.000425282	0.000128873	0.000223633	2.5894E-05
3830603773045	383060	3773045	7.50252E-05	1.61647E-05	3.87425E-05	7.18626E-05	4.92847E-05	4.63856E-06	1.49348E-05	2.64433E-05	0.000300593	0.000405285	0.000491735	0.000491735	0.000491735	0.000349766	0.000609117	0.000444941	0.000134831	0.000233971	2.59597E-05
3830703773045	383070	3773045	7.57381E-05	1.63183E-05	3.91107E-05	7.25454E-05	4.9753E-05	4.68264E-06	1.50767E-05	2.66946E-05	0.000314847	0.000424504	0.000515053	0.000515053	0.000515053	0.000366352	0.000638002	0.0046604	0.000141224	0.000245066	2.60313E-05
3830803773045	383080	3773045	7.64375E-05	1.6469E-05	3.94718E-05	7.32153E-05	5.02125E-05	4.72588E-06	1.52159E-05	2.69411E-05	0.000329639	0.000444447	0.00053925	0.00053925	0.00053925	0.000383564	0.000667975	0.000487935	0.000147859	0.000256579	2.6103E-05
3830903773045	383090	3773045	7.71638E-05	1.66255E-05	3.98469E-05	7.3911E-05	5.06896E-05	4.77078E-06	1.53605E-05	2.71971E-05	0.000345385	0.000465678	0.00056501	0.00056501	0.00056501	0.000401886	0.000699883	0.000511243	0.000154922	0.000268835	2.61746E-05
3831003773045	383100	3773045	7.7917E-05	1.67877E-05	4.02358E-05	7.46325E-05	5.11844E-05	4.81735E-06	1.55104E-05	2.74626E-05	0.000362087	0.000488196	0.000592332	0.000592332	0.000592332	0.00042132	0.000733727	0.000535965	0.000162414	0.000281835	2.62462E-05
3831103773045	383110	3773045	7.86702E-05	1.695E-05	4.06248E-05	7.53539E-05	5.16792E-05	4.86392E-06	1.56604E-05	2.7728E-05	0.000379457	0.000511616	0.000620747	0.000620747	0.000620747	0.000441532	0.000768926	0.000561676	0.000170205	0.000295356	2.63178E-05
3831203773045	383120	3773045	7.94369E-05	1.71152E-05	4.10207E-05	7.60883E-05	5.21828E-05	4.91132E-06	1.5813E-05	2.79983E-05	0.000397448	0.000535873	0.000650178	0.000650178	0.000650178	0.00046246 6	0.000805382	0.000588307	0.000178275	0.000309359	2.63835E-05
3831403773045	383140	3773045	8.09702E-05	1.74456E-05	4.18125E-05	7.7557E-05	5.319E-05	5.00612E-06	1.61182E-05	2.85387E-05	0.000435346	0.00058697	0.000712175	0.000712175	0.000712175	0.000506563	0.000882178	0.000644404	0.000195274	0.000338857	2.65148E-05
3831503773045	383150	3773045	8.17503E-05	1.76137E-05	4.22153E-05	7.83042E-05	5.37025E-05	5.05435E-06	1.62735E-05	2.88136E-05	0.000455486	0.000614124	0.000745121	0.000745121	0.000745121	0.000529998	0.000922989	0.000674215	0.000204307	0.000354534	2.65745E-05
3831603773045	383160	3773045	8.25304E-05	1.77817E-05	4.26182E-05	7.90514E-05	5.4215E-05	5.10259E-06	1.64288E-05	2.90886E-05	0.000476121	0.000641946	0.000778878	0.000778878	0.000778878	0.00055400 9	0.000964804	0.000704759	0.000213563	0.000370595	2.66342E-05
3831703773045	383170	3773045	8.3324E-05	1.79527E-05	4.3028E-05	7.98115E-05	5.47363E-05	5.15165E-06	1.65867E-05	2.93683E-05	0.000497323	0.000670533	0.000813563	0.000813563	0.000813563	0.000578679	0.001007768	0.000736143	0.000223074	0.000387098	2.66939E-05
3831803773045	383180	3773045	8.41041E-05	1.81208E-05	4.34308E-05	8.05587E-05	5.52487E-05	5.19988E-06	1.6742E-05	2.96433E-05	0.000518907	0.000699635	0.000848872	0.000848872	0.000848872	0.000603795	0.001051506	0.000768092	0.000232755	0.000403899	2.67417E-05
3831903773045	383190	3773045	8.48977E-05	1.82918E-05	4.38406E-05	8.13189E-05	5.577E-05	5.24894E-06	1.69E-05	2.9923E-05	0.000541071	0.000729518	0.000885129	0.000885129	0.000885129	0.000629584	0.001096418	0.000800899	0.000242697	0.00042115	2.67954E-05
3832103773045	383210	3773045	8.65252E-05	1.86424E-05	4.4681E-05	8.28777E-05	5.68391E-05	5.34956E-06	1.7224E-05	3.04966E-05	0.000587409	0.000791995	0.000960933	0.000960933	0.000960933	0.000683502	0.001190317	0.000869489	0.000263482	0.000457218	2.68968E-05
3832203773045	383220	3773045	8.73994E-05	1.88308E-05	4.51325E-05	8.37151E-05	5.74134E-05	5.40362E-06	1.7398E-05	3.08047E-05	0.00061344	0.000827092	0.001003517	0.001003517	0.001003517	0.000713792	0.001243066	0.000908021	0.000275158	0.0004748	2.69625E-05
3832303773045	383230	3773045	8.83006E-05	1.9025E-05	4.55978E-05	8.45783E-05	5.80054E-05	5.45933E-06	1.75774E-05	3.11223E-05	0.000640522	0.000863606	0.00104782	0.00104782	0.00104782	0.000745304	0.001297945	0.000948108	0.000287305	0.00049856	2.70282E-05
3832403773045	383240	3773045	8.91748E-05	1.92133E-05	4.60493E-05	8.54157E-05	5.85797E-05	5.51339E-06	1.77514E-05	3.14305E-05	0.000667282	0.000899686	0.001091596	0.001091596	0.001091596	0.000776441	0.00135217	0.000987718	0.000299308	0.000519388	2.70879E-05
3832503773045	383250	3773045	9.00222E-05	1.93959E-05	4.64869E-05	8.62274E-05	5.91364E-05	5.56578E-06	1.79201E-05	3.17291E-05	0.000692913	0.000934244	0.001133526	0.001133526	0.001133526	0.000806266	0.001404109	0.001025658	0.000310805	0.000539339	2.71356E-05
3832603773045	383260	3773045	9.08427E-05	1.95727E-05	4.69106E-05	8.70132E-05	5.96753E-05	5.6165E-06	1.80834E-05	3.20183E-05	0.000717816	0.000967821	0.001174264	0.001174264	0.001174264	0.000835243	0.001454572	0.0010625 2	0.000321976	0.000558722	2.71774E-05
3832703773045	383270	3773045	9.16766E-05	1.97523E-05	4.73412E-05	8.7812E-05	6.02231E-05	5.66806E-06	1.82494E-05	3.23122E-05	0.000742236	0.001000746	0.001214212	0.001214212	0.001214212	0.000863657	0.001504056	0.001098666	0.000332929	0.00057773	2.72132E-05
3832803773045	383280	3773045	9.24701E-05	1.99233E-05	4.7751E-05	8.85721E-05	6.07444E-05	5.71712E-06	1.84074E-05	3.25919E-05	0.000765241	0.001031763	0.001251845	0.001251845	0.001251845	0.000890426	0.001550673	0.001132718	0.000343248	0.000595636	2.7249E-05
3832903773045	383290	3773045	9.32906E-05	2.01001E-05	4.81747E-05	8.9358E-05	6.12834E-05	5.76785E-06	1.85707E-05	3.28811E-05	0.000786342	0.001060213	0.001286364	0.001286364	0.001286364	0.000914978	0.001593431	0.001163952	0.000352713	0.0006120 6	2.72789E-05
3833003773045	383300	3773045	9.42187E-05	2.03E-05	4.86539E-05	9.02469E-05	6.18931E-05	5.82523E-06	1.87555E-05	3.32082E-05	0.000804028	0.001084059	0.001315297	0.001315297	0.001315297	0.000935558	0.001629271	0.001190132	0.000360646	0.000625827	2.72968E-05
3833103773045	383310	3773045	9.55233E-05	2.05811E-05	4.93276E-05	9.14966E-05	6.27501E-05	5.90589E-06	1.90152E-05	3.36681E-05	0.000816719	0.001101169	0.001336057	0.001336057	0.001336057	0.000950324	0.001654987	0.001208916	0.000366338	0.000635704	2.72908E-05
3833203773045	383320	3773045	9.67608E-05	2.08478E-05	4.99666E-05	9.26819E-05	6.3563E-05	5.9824E-06	1.92615E-05	3.41042E-05	0.000821643	0.001107809	0.001344113	0.001344113	0.001344113	0.000956054	0.001664966	0.001216205	0.000368547	0.000639538	2.72371E-05
3833303773045	383330	3773045	9.77292E-05	2.10564E-05	5.04667E-05	9.36094E-05	6.41991E-05	6.04227E-06	1.94543E-05	3.44455E-05	0.000822157	0.001108501	0.001344953	0.001344953	0.001344953	0.000956652	0.001666006	0.001216965	0.000368777	0.000639937	2.71714E-05
3833403773045	383340	3773045	9.88859E-05	2.13056E-05	5.1064E-05	9.47174E-05	6.4959E-05	6.11379E-06	1.96845E-05	3.48532E-05	0.000817208	0.001101829	0.001336858	0.001336858	0.001336858	0.000950894	0.001655978	0.001209641	0.000366558	0.000636085	2.70879E-05
3833503773045	383350	3773045	9.99216E-05	2.15288E-05	5.15988E-05	9.57094E-05	6.56393E-05	6.17782E-06	1.98907E-05	3.52183E-05	0.00080826	0.001089765	0.00132222	0.00132222	0.00132222	0.000940482	0.001637847	0.001196396	0.000362544	0.000629121	2.71834E-05
3833603773045	383360	3773045	0.000101146	2.17925E-05	5.22309E-05	9.68818E-05	6.64434E-05	6.25349E-06	2.01344E-05	3.56497E-05	0.000793666	0.001070088	0.001298345	0.001298345	0.001298345	0.0009235	0.001608273	0.001174793	0.000355998	0.000617761	2.75594E-05
3833703773045	383370	3773045	0.000102222	2.20243E-05	5.27865E-05	9.79124E-05	6.71502E-05	6.32002E-06	2.03486E-05	3.60289E-05	0.000781555	0.001053758	0.001278533	0.001278533	0.001278533	0.000909408	0.001583731	0.001156866	0.000350565	0.000608334	2.78161E-05
3833803773045	383380	3773045	0.000102491	2.20823E-05	5.29254E-05	9.81701E-05	6.73269E-05	6.33665E-06	2.04021E-05	3.61237E-05	0.000773962	0.001043521	0.001266112	0.001266112	0.001266112	0.000900573	0.001568345	0.001145627	0.00034716	0.000602424	2.7637E-05
3833903773045	383390	3773045	0.000102827	2.21547E-05	5.30991E-05	9.84922E-05	6.75478E-05	6.35744E-06	2.0469E-05	3.62422E-05	0.000762071	0.001027489	0.00124666	0.00124666	0.00124666	0.000886737	0.00154425	0.001128026	0.000341826	0.000593169	2.74759E-05
3834003773045	383400	3773045	0.000103298	2.22561E-05	5.33422E-05	9.89431E-05	6.78571E-05	6.38655E-06	2.05627E-05	3.64082E-05	0.000744439	0.001003715	0.001217815	0.001217815	0.001217815	0.00086622	0.001508519	0.001101926	0.000333917	0.000579444	2.7446E-05
3834103773045	383410	3773045	0.000103755	2.23547E-05	5.35783E-05	9.93811E-05	6.81575E-05	6.41482E-06	2.06538E-05	3.65693E-05	0.000722717	0.000974428	0.001182281	0.001182281	0.001182281	0.000840945	0.001464503	0.001069774	0.000324174	0.000562537	2.74162E-05
3834203773045	383420	3773045	0.00010432	2.24764E-05	5.387E-05	9.99222E-05	6.85286E-05	6.44975E-06	2.07662E-05	3.67684E-05	0.00069656	0.000939162	0.001139492	0.001139492	0.001139492	0.000810509	0.0014115	0.001031056	0.000312441	0.000542178	2.74341E-05
3834303773045	383430	3773045	0.000104992	2.26213E-05	5.42173E-05	0.000100566	6.89703E-05	6.49133E-06	2.09001E-05	3.70055E-05	0.000664411	0.000895815	0.001086899	0.001086899	0.001086899	0.0007731	0.001346352	0.000983468	0.000298021	0.000517153	2.75594E-05
3834403773045	383440	3773045	0.000105544	2.27401E-05	5.45021E-05	0.000101095	6.93326E-05	6.52542E-06	2.10099E-05	3.71998E-05	0.000631539	0.000851494	0.001033124	0.001033124	0.001033124	0.000734851	0.001279741	0.000934811	0.000283276	0.000491567	2.7649E-05
3834503773045	383450	3773045	0.000110668	2.38442E-05	5.71484E-05	0.000106003	7.26989E-05	6.84225E-06	2.203E-05	3.9006E-05	0.000586621	0.000790932	0.000959644	0.000959644	0.000959644	0.000682585	0.00118872	0.000868323	0.000263128	0.000456605	2.81205E-05
3834703773045	383470	3773045	0.000115941	2.49802E-05	5.9871E-05	0.000111053	7.61625E-05	7.16823E-06	2.30795E-05	4.08644E-05	0.00049826	0.000671797	0.000815096	0.000815096	0.000815096	0.00057977	0.001009667	0.00073753	0.000223494	0.000387828	2.85921E-05

			ISDrainage / Utilities Trenching	ISDrainage / Utilities Trenching	ISAsphalt Paving	ISAsphalt Paving	SVDemolition	SVSite Grubbing / Prep	SVMass Grading / Excavation	SVMass Grading / Excavation	SVDrainage / Utilities Trenching	SVFoundations / Concrete Pads	SVBuilding / Structure Construction	SVBuilding / Structure Construction	SVAsphalt Paving	SVAsphalt Paving	SVArchitectural Coating	SVArchitectural Coating	SVLandscaping or Other Finishing	SVLandscaping or Other Finishing	MDemolition
Unique Identifier	X (UTM)	Y (UTM)	2027	2028	2027	2028	2027	2027	2027	2028	2028	2028	2028	2029	2028	2029	2028	2029	2028	2029	2027
3836303773035	383630	3773035	7.86081E-06	7.86081E-06	3.36635E-05	3.36635E-05	0.000400356	0.000264502	0.00044667	0.00044667	0.000134824	0.000138941	0.000615869	0.000615869	0.00054856	0.00054856	5.43414E-05	5.43414E-05	0.000174963	0.000174963	6.46873E-05
3836403773035	383640	3773035	7.84637E-06	7.84637E-06	3.36016E-05	3.36016E-05	0.000384715	0.000254169	0.000429219	0.000429219	0.000129557	0.000133513	0.000595243	0.000595243	0.000527128	0.000527128	5.22183E-05	5.22183E-05	0.000168127	0.000168127	6.4168E-05
3836503773035	383650	3773035	7.84224E-06	7.84224E-06	3.35839E-05	3.35839E-05	0.000370372	0.000244693	0.000413217	0.000413217	0.000124727	0.000128535	0.000576112	0.000576112	0.000507477	0.000507477	5.02716E-05	5.02716E-05	0.000161859	0.000161859	6.37502E-05
3836603773035	383660	3773035	7.87731E-06	7.87731E-06	3.37341E-05	3.37341E-05	0.000358572	0.000236897	0.000400052	0.000400052	0.000120753	0.00012444	0.000559943	0.000559943	0.00049139	0.00049139	4.867E-05	4.867E-05	0.000156703	0.000156703	6.3792E-05
3836703773035	383670	3773035	7.91239E-06	7.91239E-06	3.38844E-05	3.38844E-05	0.000347348	0.000229482	0.00038753	0.00038753	0.000116973	0.000120545	0.000544535	0.000544535	0.00047593	0.00047593	4.71465E-05	4.71465E-05	0.000151798	0.000151798	6.38517E-05
3836803773035	383680	3773035	7.92889E-06	7.92889E-06	3.3955E-05	3.3955E-05	0.000336033	0.000222006	0.000374905	0.000374905	0.000113163	0.000116618	0.000529101	0.000529101	0.000460425	0.000460425	4.56106E-05	4.56106E-05	0.000146852	0.000146852	6.37323E-05
3836903773035	383690	3773035	7.93508E-06	7.93508E-06	3.39815E-05	3.39815E-05	0.000324962	0.000214692	0.000362554	0.000362554	0.000109434	0.000112776	0.000514002	0.000514002	0.000445256	0.000445256	4.41079E-05	4.41079E-05	0.000142014	0.000142014	6.35114E-05
3837003773035	383700	3773035	7.93921E-06	7.93921E-06	3.39992E-05	3.39992E-05	0.000314491	0.000207775	0.000350872	0.000350872	0.000105908	0.000109142	0.000499663	0.000499663	0.00043091	0.00043091	4.26868E-05	4.26868E-05	0.000137438	0.000137438	6.32906E-05
3837103773035	383710	3773035	7.95365E-06	7.95365E-06	3.40611E-05	3.40611E-05	0.000305271	0.000201683	0.000340585	0.000340585	0.000102803	0.000105942	0.000486882	0.000486882	0.000418276	0.000418276	4.14352E-05	4.14352E-05	0.000133409	0.000133409	6.32488E-05
3837203773035	383720	3773035	7.96397E-06	7.96397E-06	3.41052E-05	3.41052E-05	0.00029651	0.000195895	0.00033081	0.00033081	9.98529E-05	0.000102902	0.000474734	0.000474734	0.000406272	0.000406272	4.02461E-05	4.02461E-05	0.00012958	0.00012958	6.31592E-05
3837303773035	383730	3773035	7.96397E-06	7.96397E-06	3.41052E-05	3.41052E-05	0.000288086	0.000190329	0.000321412	0.000321412	9.7016E-05	9.99783E-05	0.000463087	0.000463087	0.000394729	0.000394729	3.91026E-05	3.91026E-05	0.000125899	0.000125899	6.29921E-05
3837403773035	383740	3773035	7.95778E-06	7.95778E-06	3.40787E-05	3.40787E-05	0.000279956	0.000184958	0.000312341	0.000312341	9.42781E-05	9.71569E-05	0.000451866	0.000451866	0.00038359	0.00038359	3.79991E-05	3.79991E-05	0.000122346	0.000122346	6.27354E-05
3837503773035	383750	3773035	7.9454E-06	7.9454E-06	3.40257E-05	3.40257E-05	0.000272181	0.000179821	0.000303667	0.000303667	9.16599E-05	9.44587E-05	0.00044116	0.00044116	0.000372937	0.000372937	3.69438E-05	3.69438E-05	0.000118948	0.000118948	6.24131E-05
3837603773035	383760	3773035	7.92683E-06	7.92683E-06	3.39462E-05	3.39462E-05	0.00026489	0.000175005	0.000295533	0.000295533	8.92047E-05	9.19285E-05	0.000431163	0.000431163	0.000362947	0.000362947	3.59543E-05	3.59543E-05	0.000115762	0.000115762	6.2043E-05
3837703773035	383770	3773035	7.90207E-06	7.90207E-06	3.38402E-05	3.38402E-05	0.000257906	0.00017039	0.000287741	0.000287741	8.68527E-05	8.95046E-05	0.000421603	0.000421603	0.000353378	0.000353378	3.50063E-05	3.50063E-05	0.00011271	0.00011271	6.15834E-05
3837803773035	383780	3773035	7.867E-06	7.867E-06	3.369E-05	3.369E-05	0.000251161	0.000165934	0.000280215	0.000280215	8.45811E-05	8.71637E-05	0.000412405	0.000412405	0.000344135	0.000344135	3.40907E-05	3.40907E-05	0.000109762	0.000109762	6.10402E-05
3837903773035	383790	3773035	7.82367E-06	7.82367E-06	3.35044E-05	3.35044E-05	0.000244611	0.000161607	0.000272908	0.000272908	8.23755E-05	8.48908E-05	0.000403489	0.000403489	0.000335161	0.000335161	3.32017E-05	3.32017E-05	0.0001069	0.0001069	6.04134E-05
3838003773035	383800	3773035	7.77622E-06	7.77622E-06	3.33012E-05	3.33012E-05	0.000238282	0.000157426	0.000265847	0.000265847	8.02442E-05	8.26944E-05	0.000394896	0.000394896	0.00032649	0.00032649	3.23427E-05	3.23427E-05	0.000104134	0.000104134	5.98583E-05
3838103773035	383810	3773035	7.73289E-06	7.73289E-06	3.31157E-05	3.31157E-05	0.000231641	0.000153038	0.000258438	0.000258438	7.80077E-05	8.03896E-05	0.000385736	0.000385736	0.00031739	0.00031739	3.14413E-05	3.14413E-05	0.000101231	0.000101231	5.92375E-05
3838203773035	383820	3773035	7.68956E-06	7.68956E-06	3.29301E-05	3.29301E-05	0.000225178	0.000148768	0.000251226	0.000251226	7.5831E-05	7.81465E-05	0.000376718	0.000376718	0.000308534	0.000308534	3.0564E-05	3.0564E-05	9.84067E-05	9.84067E-05	5.85929E-05
3838303773035	383830	3773035	7.64624E-06	7.64624E-06	3.27446E-05	3.27446E-05	0.00021872	0.000144501	0.000244022	0.000244022	7.36564E-05	7.59055E-05	0.000367597	0.000367597	0.000299686	0.000299686	2.96875E-05	2.96875E-05	9.55846E-05	9.55846E-05	5.80318E-05
3838403773035	383840	3773035	7.60497E-06	7.60497E-06	3.25679E-05	3.25679E-05	0.00021184	0.000139956	0.000236346	0.000236346	7.13394E-05	7.35177E-05	0.000357664	0.000357664	0.000290259	0.000290259	2.87536E-05	2.87536E-05	9.25779E-05	9.25779E-05	5.74408E-05
3838503773035	383850	3773035	7.56371E-06	7.56371E-06	3.23911E-05	3.23911E-05	0.000205291	0.000135629	0.000229039	0.000229039	6.91339E-05	7.12448E-05	0.000348143	0.000348143	0.000281285	0.000281285	2.78646E-05	2.78646E-05	8.97157E-05	8.97157E-05	5.68678E-05
3838603773035	383860	3773035	7.52244E-06	7.52244E-06	3.22144E-05	3.22144E-05	0.00019849	0.000131136	0.000221452	0.000221452	6.68437E-05	6.88847E-05	0.000338107	0.000338107	0.00027196	0.00027196	2.69416E-05	2.69416E-05	8.67437E-05	8.67437E-05	5.62231E-05
3838703773035	383870	3773035	7.48118E-06	7.48118E-06	3.20377E-05	3.20377E-05	0.000191806	0.00012672	0.000213994	0.000213994	6.45927E-05	6.6565E-05	0.000328123	0.000328123	0.000262809	0.000262809	2.60343E-05	2.60343E-05	8.38226E-05	8.38226E-05	5.55367E-05
3838803773035	383880	3773035	7.43992E-06	7.43992E-06	3.1861E-05	3.1861E-05	0.000185704	0.000122689	0.000207186	0.000207186	6.25378E-05	6.44473E-05	0.000318988	0.000318988	0.000254448	0.000254448	2.52061E-05	2.52061E-05	8.11559E-05	8.11559E-05	5.49099E-05
3838903773035	383890	3773035	7.40278E-06	7.40278E-06	3.1702E-05	3.1702E-05	0.000181317	0.000119791	0.000202292	0.000202292	6.10605E-05	6.2925E-05	0.000312585	0.000312585	0.000248437	0.000248437	2.46107E-05	2.46107E-05	7.92389E-05	7.92389E-05	5.45936E-05
3839003773035	383900	3773035	7.37596E-06	7.37596E-06	3.15871E-05	3.15871E-05	0.000177078	0.00011699	0.000197562	0.000197562	5.96328E-05	6.14536E-05	0.000306337	0.000306337	0.00024262	0.00024262	2.40352E-05	2.40352E-05	7.73861E-05	7.73861E-05	5.43548E-05
3839103773035	383910	3773035	7.33057E-06	7.33057E-06	3.13927E-05	3.13927E-05	0.000171515	0.000113314	0.000191356	0.000191356	5.77594E-05	5.95231E-05	0.00029786	0.00029786	0.00023506	0.00023506	2.32801E-05	2.32801E-05	7.4955E-05	7.4955E-05	5.36922E-05
3829703773045	382970	3773045	1.10608E-05	1.10608E-05	4.73674E-05	4.73674E-05	0.000531637	0.000351236	0.000593137	0.000593137	0.000179035	0.000184501	0.001344389	0.001344389	0.000728438	0.000728438	7.21605E-05	7.21605E-05	0.000232335	0.000232335	3.65489E-05
3829803773045	382980	3773045	9.85386E-06	9.85386E-06	4.21986E-05	4.21986E-05	0.000595783	0.000393615	0.000664704	0.000664704	0.000200636	0.000206763	0.001531711	0.001531711	0.000816329	0.000816329	8.08672E-05	8.08672E-05	0.000260368	0.000260368	3.49969E-05
3829903773045	382990	3773045	8.71704E-06	8.71704E-06	3.73302E-05	3.73302E-05	0.000664015	0.000438694	0.000740829	0.000740829	0.000223614	0.000230442	0.001743808	0.001743808	0.00090982	0.00090982	9.01285E-05	9.01285E-05	0.000290186	0.000290186	3.58625E-05
3830003773045	383000	3773045	8.78512E-06	8.78512E-06	3.76218E-05	3.76218E-05	0.00074121	0.000489694	0.000826954	0.000826954	0.000249611	0.000257232	0.001991333	0.001991333	0.001015591	0.001015591	0.000100606	0.000100606	0.000323922	0.000323922	3.64713E-05
3830103773045	383010	3773045	8.83258E-06	8.83258E-06	3.7825E-05	3.7825E-05	0.000827644	0.000546798	0.000923387	0.000923387	0.000278718	0.000287229	0.00227372	0.00227372	0.00113422	0.00113422	0.000112338	0.000112338	0.000361696	0.000361696	3.69488E-05
3830203773045	383020	3773045	8.86559E-06	8.86559E-06	3.79664E-05	3.79664E-05	0.000917026	0.00060585	0.001023108	0.001023108	0.000308818	0.000318248	0.002575986	0.002575986	0.00125649	0.00125649	0.00012447	0.00012447	0.000400757	0.000400757	3.74323E-05
3830303773045	383030	3773045	8.8986E-06	8.8986E-06	3.81077E-05	3.81077E-05	0.001018874	0.000673138	0.001136739	0.001136739	0.000343117	0.000353594	0.002928252	0.002928252	0.001396041	0.001396041	0.000138295	0.000138295	0.000445266	0.000445266	3.79278E-05
3830403773045	383040	3773045	8.92542E-06	8.92542E-06	3.82226E-05	3.82226E-05	0.001139716	0.000752974	0.00127156	0.00127156	0.000383812	0.000395531	0.003362146	0.003362146	0.001561616	0.001561616	0.000154697	0.000154697	0.000498076	0.000498076	3.84113E-05
3830503773045	383050	3773045	8.95018E-06	8.95018E-06	3.83286E-05	3.83286E-05	0.001283226	0.000847787	0.001431671	0.001431671	0.00043214	0.000445335	0.003912375	0.003912375	0.00175825	0.00175825	0.000174176	0.000174176	0.000560793	0.000560793	3.88948E-05
3830603773045	383060	3773045	8.97288E-06	8.97288E-06	3.84258E-05	3.84258E-05	0.001448381	0.000956899	0.001615931	0.001615931	0.000487758	0.000502651	0.004576866	0.004576866	0.001984542	0.001984542	0.000196593	0.000196593	0.000632968	0.000632968	3.93783E-05
3830703773045	383070	3773045	8.99763E-06	8.99763E-06	3.85319E-05	3.85319E-05	0.001623908	0.001072865	0.001811764	0.001811764	0.000546869	0.000563567	0.005284025	0.005284025	0.002225047	0.002225047	0.000220417	0.000220417	0.000709677	0.000709677	3.98856E-05
3830803773045	383080	3773045	9.02239E-06	9.02239E-06	3.86379E-05	3.86379E-05	0.001819574	0.001202135	0.002030065	0.002030065	0.000612761	0.000631472	0.006082682	0.006082682	0.002493144	0.002493144	0.000246976	0.000246976	0.000795187	0.000795187	4.0405E-05
3830903773045	383090	3773045	9.04715E-06	9.04715E-06	3.87439E-05	3.87439E-05	0.002038417	0.001346717	0.002274223	0.002274223	0.000686459	0.00070742	0.006993551	0.006993551	0.002792998	0.002792998	0.0027668	0.0027668	0.000890825	0.000890825	4.09422E-05
3831003773045	383100	3773045	9.07191E-06	9.07191E-06	3.88499E-05	3.88499E-05	0.002289191	0.001512396	0.002554008	0.002554008	0.00077091	0.000794449	0.008056158	0.008056158	0.003136604	0.003136604	0.000310718	0.000310718	0.001000418	0.001000418	4.15033E-05
3831103773045	383110	3773045	9.09667E-06	9.09667E-06	3.8956E-05	3.8956E-05	0.002573184	0.001700022	0.002870854	0.002870854	0.000866548	0.000893007	0.009281855	0.009281855	0.003525726	0.003525726	0.000349265	0.000349265	0.001124528	0.001124528	4.20644E-05
3831203773045	383120	3773045	9.11936E-06	9.11936E-06	3.90532E-05	3.90532E-05	0.002890966	0.00190997	0.003225396	0.003225396	0.000973564	0.001003291	0.010675329	0.010675329	0.003961143	0.003961143	0.000392398	0.000392398	0.001263404	0.001263404	4.26434E-05
3831403773045	383140	3773045	9.16475E-06	9.16475E-06	3.92475E-05	3.92475E-05	0.00362377	0.00239411	0.004042972	0.004042972	0.001220344	0.001257607	0.013944097	0.013944097	0.004965217	0.004965217	0.000491864	0.000491864	0.001583653	0.001583653	4.38193E-05
3831503773045	383150	3773045	9.18539E-06	9.18539E-06	3.93359E-05	3.93359E-05	0.004038315	0.002667987	0.004505473	0.004505473	0.001359947	0.001401472	0.015803841	0.015803841	0.005533219	0.005533219	0.000548131	0.000548131	0.001764816	0.001764816	4.44281E-05
3831603773045	383160	3773045	9.20602E-06	9.20602E-06	3.94242E-05	3.94242E-05	0.004475302	0.002956691	0.004993011	0.004993011	0.001507107	0.001553125	0.017755532	0.017755532	0.006131969	0.006131969	0.000607445	0.000607445	0.001955788	0.001955788	4.50489E-05
3831703773045	383170	3773045	9.22665E-06	9.22665E-06	3.95126E-05	3.95126E-05	0.004928972	0.003256416	0.005499162	0.005499162	0.001659885	0.001710569	0.019751645	0.019751645	0.006753579	0.006753579	0.000669022	0.000669022	0.002154049	0.002154049	4.56757E-05
3831803773045	383180	3773045	9.24316E-06	9.24316E-06	3.95833E-05	3.95833E-05	0.005380479	0.003554712	0.006002899	0.006002899	0.001811935	0.001867261	0.021684063	0.021684063	0.007372224	0.007372224	0.000730307	0.000730307	0.002351366	0.002351366	4.63084E-05
3831903773045	383190	3773045	9.26173E-06	9.26173E-06	3.96628E-05	3.96628E-05	0.005808515	0.003837502	0.006480451	0.006480451	0.001956081	0.002015809	0.023430692	0.023430692	0.007958711	0.007958711	0.000788405	0.000788405	0.002538426	0.002538426	4.69591E-05
3832103773045	383210	3773045	9.2968E-06	9.2968E-06	3.9813E-05	3.9813E-05	0.006395193	0.004225102	0.007134997	0.007134997	0.002153651	0.002219412	0.025358279	0.025358279	0.008762566	0.008762566	0.000868037	0.000868037	0.002794815	0.002794815	4.82961E-05
3832203773045	383220	3773045	9.31949E-06	9.31949E-06	3.99102E-05	3.99102E-05	0.006500608	0.004294746	0.007252606	0.007252606	0.002189151	0.002255995	0.02513223	0.02513223	0.008907003	0.008907003	0.000882345	0.000882345	0.002840883	0.002840883	4.90184E-05
3832303773045	383230	3773045	9.34219E-06	9.34219E-06	4.00074E-05	4.00074E-05	0.006381243	0.004215886	0.007119433	0.007119433	0.002148953	0.00221457	0.023530769	0.023530769	0.008743451	0.008743451	0.000866143	0.000866143	0.002788718	0.002788718	4.97586E-05
3832403773045	383240	3773045	9.36282E-06	9.36282E-06	4.00957E-05	4.00957E-05	0.006185872	0.00408681	0.006901461	0.006901461	0.00208316	0.002146768	0.020973837	0.020973837	0.008475757	0.008475757	0.000839625	0.000839625	0.002703337	0.002703337	5.04928E-05
3832503773045	383250	3773045	9.37933E-06	9.37933E-06	4.01664E-05	4.01664E-05	0.006064785	0.004006812	0.006766367	0.006766367	0.002042383	0.002104745	0.018379247	0.018379247	0.008309847	0.008309847	0.000823189	0.000823189	0.00265042	0.00265042	5.1215E-05
3832603773045	383260	3773045	9.39377E-06	9.39377E-06	4.02283E-05	4.02283E-05	0.006028411	0.003982781	0.006725785	0.006725785	0.002030133	0.002092122	0.015847489	0.015847489	0.008260008	0.008260008	0.000818252	0.000818252	0.002634524	0.002634524	5.19433E-05
3832703773045	383270	3773045	9.40615E-06	9.40615E-06	4.02813E-05	4.02813E-05	0.006047686	0.003995515	0.00674729	0.00674729	0.002036624	0.002098811	0.013381358	0.013381358	0.008286418	0.008286418	0.000820868	0.000820868	0.002642948	0.002642948	5.26715E-05
3832803773045	383280	3773045	9.41853E-06	9.41853E-06	4.03343E-05	4.03343E-05	0.006135247	0.004053364	0.00684498	0.00684498	0.002066112	0.002129199	0.011222531	0.011222531	0.008406393	0.008406393	0.000832753	0.000832753	0.002681213	0.002681213	5.34057E-05
3832903773045	383290	3773045	9.42884E-06	9.42884E-06	4.03785E-05	4.03785E-05	0.006286777	0.004153475	0.007014039	0.007014039	0.002117141	0.002181786	0.009464178	0.009464178	0.008614016	0.008614016	0.000853321	0.000853321	0.002747435	0.002747435	5.4122E-05
3833003773045	383300	3773045	9.43503E-06	9.43503E-06	4.0405E-05	4.0405E-05	0.006443416	0.004256961	0.007188798	0.007188798	0.002169891	0.002236147	0.008063863	0.008063863	0.008828639	0.008828639	0.000874582	0.000874582	0.002815889	0.002815889	5.48383E-05
3833103773045	383310	3773045	9.43297E-06	9.43297E-06	4.03962E-05	4.03962E-05	0.006562475	0.004335619	0.00732163	0.00732163	0.002209985	0.002277465	0.006948859	0.006948859	0.008991771	0.008991771	0.000890742	0.000890742	0.002867919	0.002867919	5.55367E-05
3833203773045	383320	3773045	9.4144E-06	9.4144E-06	4.03166E-05	4.03166E-05	0.006646679	0.00439125	0.007415575	0.007415575	0.002238342	0.002306688	0.006091919	0.006091919	0.009107146	0.009107146	0.000902171	0.000902171	0.002904718	0.002904718	5.62172E-05
3833303773045	383330	3773045	9.39171E-06	9.39171E-06	4.02194E-05	4.02194E-05	0.006657897	0.004398662	0.00742809	0.00742809	0.002242119	0.002310581	0.005418771	0.005418771	0.009122516	0.009122516	0.000903694	0.000903694	0.002909621	0.002909621	5.68797E-05
3833403773045	383340	3773045	9.36282E-06	9.36282E-06	4.00957E-05	4.00957E-05	0.006497906	0.004292961	0.007249592	0.007249592	0.002188241	0.002255057	0.00485169	0.00485169	0.008903301	0.008903301	0.000881978	0.000881978	0.002839702	0.002839702	5.74408E-05
3833503773045	383350	3773045	9.39583E-06	9.39583E-06	4.02371E-05	4.02371E-05	0.006195251	0.004093007	0.006911926	0.006911926	0.002086319	0.002150023	0.004375784	0.004375784	0.008488609	0.008488609	0.000840898	0.000840898	0.002707436	0.002707436	5.78646E-05
3833603773045	383360	3773045	9.52582E-06	9.52582E-06	4.07938E-05	4.07938E-05	0.005763711	0.003807902	0.006430464	0.006430464	0.001940993	0.00200026	0.003966227	0.003966227	0.007897321	0.007897321	0.000782324	0.000782324	0.002518845	0.002518845	5.82825E-05
3833703773045	383370	3773045	9.61453E-06	9.61453E-06	4.11737E-05	4.11737E-05	0.005319568	0.003514471	0.005934942	0.005934942	0.001791423	0.001846123	0.003631031	0.003631031	0.007288766	0.007288766	0.000722039	0.000722039	0.002324747	0.002324747	5.87898E-05
3833803773045	383380	3773045	9.55264E-06	9.55264E-06	4.09086E-05	4.09086E-05	0.004922392	0.003252069	0.00549182	0.00549182	0.001657669	0.001708285	0.003363202	0.003363202	0.006744563	0.006744563	0.000668129	0.000668129	0.002151174	0.002151174	5.94345E-05
3833903773045	383390	3773045	9.49693E-06	9.49693E-06	4.06701E-05	4.06701E-05	0.00447975	0.002959629	0.004997973	0.004997973	0.001508605	0.001554669	0.003119632	0.003119632	0.006138064	0.006138064	0.000608048	0.000608048	0.001957731	0.001957731	6.00672E-05
3834003773045	383400	3773045	9.48661E-06	9.48661E-06	4.06259E-05	4.06259E-05	0.004009134	0.002648708	0.004472916	0.004472916	0.00135012	0.001391345	0.002892359	0.002892359	0.005493235	0.005493235	0.00054417	0.00054417	0.001752064	0.001752064	6.06403E-05
3834103773045	383410	3773045	9.4763E-06	9.4763E-06	4.05817E-05	4.05817E-05	0.003564624	0.002355034	0.003976984	0.003976984	0.001200426	0.00123708	0.002686344	0.002686344	0.004884176	0.004884176	0.000483836	0.000483836	0.001557805	0.001557805	6.11835E-05
3834203773045	383420	3773045	9.48249E-06	9.48249E-06	4.06082E-05	4.06082E-05	0.003154913	0.002084351	0.003519877	0.003519877	0.001062451	0.001094893	0.002497334	0.002497334	0.004322798	0.004322798	0.000428225	0.000428225	0.001378754	0.001378754	6.16908E-05
3834303773045	383430	3773045	9.52582E-06	9.52582E-06	4.07938E-05	4.07938E-05	0.002775154	0.001833457	0.003096188	0.003096188	0.000934564	0.0009631	0.002318592	0.002318592	0.003802461	0.003802461	0.000376679	0.000376679	0.001212792	0.001212792	6.20908E-05
3834403773045	383440	3773045	9.55676E-06	9.55676E-06	4.09263E-05	4.09263E-05	0.002452092	0.00162002	0.002735753	0.002735753	0.000825769	0.000850983	0.002157733	0.002157733	0.003359807	0.003359807	0.000332829	0.000332829	0.001071608	0.001071608	6.24788E-05
3834503773045	383450	3773045	9.71976E-06	9.71976E-06	4.16243E-05	4.16243E-05	0.00211511	0.001397386	0.002359788	0.002359788	0.000712286	0.000734035	0.001988292	0.001988292	0.002898081	0.002898081	0.000287089	0.000287089	0.000924341	0.000924341	7.15876E-05
3834703773045	383470	3773045	9.88275E-06	9.88275E-06	4.23223E-05	4.23223E-05	0.001606901	0.001061629	0.001792789	0.001792789	0.000541141	0.000557665	0.001687276	0.001687276	0.002201743	0.002201743	0.000218109	0.000218109	0.000702245	0.000702245	7.96639E-05

			MSite Grubbing / Prep	MMass Grading / Excavation	MMass Grading / Excavation	MDrainage / Utilities Trenching	MFoundations / Concrete Pads	MBuilding / Structure Construction	MAsphalt Paving	MLandscaping or Other Finishing	MWaterside Construction (Piles)	RSSWRe-striping South Valley	RSSWRe-striping Silver Lake Boulevard	RSSWDemolition	RSSWPlacing Base	RSSWForm/Place Rebar and Pour	Child Risk				
Unique Identifier	X (UTM)	Y (UTM)	2027	2027	2028	2028	2028	2028	2028	2028	2028	2029	2029	2029	2029	2029	3rd Trimester	0<2	2<16	Total	per million
3836303773035	383630	3773035	5.83722E-05	0.00014576	0.00014576	4.07923E-05	7.52694E-05	0.000135348	9.57509E-05	2.90154E-05	5.13744E-05	0.000131617	0.000163174	0.000250784	0.000136326	4.08047E-05	2.8693E-09	6.306E-08	5.3675E-08	1.19605E-07	0.1196047
3836403773035	383640	3773035	5.79036E-05	0.00014459	0.00014459	4.04648E-05	7.46652E-05	0.000134262	9.49822E-05	2.87825E-05	5.09619E-05	0.000128608	0.000158632	0.000244451	0.000132883	3.97743E-05	2.84645E-09	6.264E-08	5.2187E-08	1.17673E-07	0.11767344
3836503773035	383650	3773035	5.75266E-05	0.000143648	0.000143648	4.02013E-05	7.4179E-05	0.000133388	9.43637E-05	2.85951E-05	5.06301E-05	0.000125835	0.000154588	0.000238823	0.000129824	3.88586E-05	2.82853E-09	6.2325E-08	5.0839E-08	1.15993E-07	0.11599261
3836603773035	383660	3773035	5.75643E-05	0.000143742	0.000143742	4.02277E-05	7.42276E-05	0.000133475	9.44256E-05	2.86138E-05	5.06633E-05	0.000123664	0.00015184	0.000235147	0.000127826	3.82605E-05	2.82517E-09	6.2336E-08	4.9836E-08	1.14998E-07	0.11499756
3836703773035	383670	3773035	5.76181E-05	0.000143877	0.000143877	4.02653E-05	7.4297E-05	0.0001336	9.45139E-05	2.86406E-05	5.07107E-05	0.000121599	0.000149277	0.000231734	0.000125971	3.77052E-05	2.82353E-09	6.2365E-08	4.889E-08	1.14079E-07	0.1140791
3836803773035	383680	3773035	5.75104E-05	0.000143608	0.000143608	4.019E-05	7.41581E-05	0.00013335	9.43372E-05	2.8587E-05	5.06159E-05	0.000119439	0.000146459	0.000227897	0.000123885	3.70809E-05	2.81734E-09	6.2276E-08	4.7888E-08	1.12981E-07	0.11298062
3836903773035	383690	3773035	5.73111E-05	0.00014311	0.00014311	4.00507E-05	7.39012E-05	0.000132888	9.40103E-05	2.8488E-05	5.04405E-05	0.000117268	0.000143555	0.000223891	0.000121707	3.64289E-05	2.80841E-09	6.2114E-08	4.6877E-08	1.11799E-07	0.11179936
3837003773035	383700	3773035	5.71118E-05	0.000142613	0.000142613	3.99115E-05	7.36442E-05	0.000132426	9.36834E-05	2.83889E-05	5.02651E-05	0.000115193	0.000140812	0.000220096	0.000119644	3.58115E-05	2.80027E-09	6.1956E-08	4.5918E-08	1.10673E-07	0.1106734
3837103773035	383710	3773035	5.70741E-05	0.000142518	0.000142518	3.98851E-05	7.35955E-05	0.000132338	9.36215E-05	2.83702E-05	5.02319E-05	0.00011343	0.000138676	0.000217235	0.000118089	3.5346E-05	2.79902E-09	6.1922E-08	4.5122E-08	1.09843E-07	0.10984342
3837203773035	383720	3773035	5.69933E-05	0.000142317	0.000142317	3.98287E-05	7.34914E-05	0.000132151	9.3489E-05	2.833E-05	5.01608E-05	0.000111737	0.000136596	0.000214425	0.000116561	3.48889E-05	2.79733E-09	6.186E-08	4.4356E-08	1.09014E-07	0.10901365
3837303773035	383730	3773035	5.68425E-05	0.00014194	0.00014194	3.97233E-05	7.32969E-05	0.000131801	9.32416E-05	2.8255E-05	5.0028E-05	0.000110069	0.000134481	0.000211539	0.000114992	3.44192E-05	2.79413E-09	6.1752E-08	4.36E-08	1.08146E-07	0.10814586
3837403773035	383740	3773035	5.66109E-05	0.000141362	0.000141362	3.95614E-05	7.29982E-05	0.000131264	9.28617E-05	2.81399E-05	4.98242E-05	0.000108416	0.000132306	0.000208525	0.000113354	3.39289E-05	2.78976E-09	6.161E-08	4.2844E-08	1.07244E-07	0.10724394
3837503773035	383750	3773035	5.632E-05	0.000140635	0.000140635	3.93581E-05	7.26232E-05	0.00013059	9.23846E-05	2.79953E-05	4.95682E-05	0.000106808	0.00013011	0.000205452	0.000111684	3.34289E-05	2.78435E-09	6.1432E-08	4.2101E-08	1.06317E-07	0.10631725
3837603773035	383760	3773035	5.5986E-05	0.000139801	0.000139801	3.91248E-05	7.21925E-05	0.000129816	9.18368E-05	2.78293E-05	4.92743E-05	0.000105291	0.000127995	0.000202473	0.000110064	3.29441E-05	2.7797E-09	6.1257E-08	4.1395E-08	1.05432E-07	0.1054321
3837703773035	383770	3773035	5.55713E-05	0.000138766	0.000138766	3.88349E-05	7.16577E-05	0.000128854	9.11564E-05	2.76232E-05	4.89092E-05	0.000103804	0.00012585	0.000199425	0.000108407	3.24482E-05	2.77451E-09	6.1067E-08	4.0695E-08	1.04537E-07	0.10453661
3837803773035	383780	3773035	5.50811E-05	0.000137542	0.000137542	3.84924E-05	7.10257E-05	0.000127717	9.03524E-05	2.73795E-05	4.84778E-05	0.000102332	0.000123654	0.00019625	0.000106681	3.19316E-05	2.76831E-09	6.0857E-08	3.9995E-08	1.03621E-07	0.10362061
3837903773035	383790	3773035	5.45156E-05	0.00013613	0.00013613	3.80971E-05	7.02964E-05	0.000126406	8.94247E-05	2.70984E-05	4.79801E-05	0.000100865	0.000121474	0.000193067	0.000104951	3.14136E-05	2.76065E-09	6.0618E-08	3.929E-08	1.02669E-07	0.10266897
3838003773035	383800	3773035	5.40146E-05	0.000134879	0.000134879	3.77471E-05	6.96504E-05	0.000125244	8.86029E-05	2.68494E-05	4.75392E-05	9.94227E-05	0.000119379	0.000189977	0.000103271	3.09109E-05	2.75273E-09	6.0388E-08	3.8605E-08	1.01746E-07	0.10174594
3838103773035	383810	3773035	5.34544E-05	0.00013348	0.00013348	3.73556E-05	6.89281E-05	0.000123946	8.7684E-05	2.65709E-05	4.70462E-05	9.77798E-05	0.000117057	0.000186522	0.000101393	3.03487E-05	2.73836E-09	6.0063E-08	3.7853E-08	1.00654E-07	0.10065377
3838203773035	383820	3773035	5.28727E-05	0.000132027	0.000132027	3.69491E-05	6.8178E-05	0.000122597	8.67298E-05	2.62818E-05	4.65342E-05	9.61269E-05	0.000114812	0.00018316	9.95657E-05	2.98017E-05	2.72256E-09	5.9727E-08	3.7109E-08	9.95582E-08	0.09955823
3838303773035	383830	3773035	5.23664E-05	0.000130763	0.000130763	3.65952E-05	6.75251E-05	0.000121423	8.58993E-05	2.60301E-05	4.60886E-05	9.43986E-05	0.000112506	0.000179713	9.76921E-05	2.92409E-05	2.70391E-09	5.9364E-08	3.6358E-08	9.8426E-08	0.09842598
3838403773035	383840	3773035	5.18331E-05	0.000129431	0.000129431	3.62226E-05	6.68375E-05	0.000120186	8.50245E-05	2.5765E-05	4.56192E-05	9.24241E-05	0.000109757	0.000175537	9.54217E-05	2.85614E-05	2.6782E-09	5.8879E-08	3.5513E-08	9.70704E-08	0.09707037
3838503773035	383850	3773035	5.13161E-05	0.00012814	0.00012814	3.58612E-05	6.61707E-05	0.000118987	8.41763E-05	2.5508E-05	4.51641E-05	9.05149E-05	0.00010712	0.00017153	9.32436E-05	2.79094E-05	2.65277E-09	5.8401E-08	3.4701E-08	9.57553E-08	0.09575534
3838603773035	383860	3773035	5.07343E-05	0.000126687	0.000126687	3.54547E-05	6.54206E-05	0.000117638	8.32221E-05	2.52188E-05	4.46521E-05	8.84299E-05	0.000104135	0.000166946	9.07517E-05	2.71636E-05	2.62101E-09	5.7807E-08	3.3816E-08	9.42442E-08	0.09424423
3838703773035	383870	3773035	5.01149E-05	0.000125141	0.000125141	3.50218E-05	6.46218E-05	0.000116202	8.2206E-05	2.49109E-05	4.4107E-05	8.63197E-05	0.000101086	0.000162243	8.81952E-05	2.63983E-05	2.58688E-09	5.7164E-08	3.2925E-08	9.26759E-08	0.09267591
3838803773035	383880	3773035	4.95493E-05	0.000123728	0.000123728	3.46266E-05	6.38925E-05	0.000114891	8.12783E-05	2.46298E-05	4.36092E-05	8.43955E-05	9.83877E-05	0.000158075	8.59294E-05	2.57202E-05	2.55611E-09	5.6582E-08	3.212E-08	9.12574E-08	0.09125741
3838903773035	383890	3773035	4.92638E-05	0.000123016	0.000123016	3.44271E-05	6.35244E-05	0.000114229	8.081E-05	2.44879E-05	4.33579E-05	8.31545E-05	9.70061E-05	0.000156012	8.4808E-05	2.53845E-05	2.54393E-09	5.6364E-08	3.1624E-08	9.05321E-08	0.09053208
3839003773035	383900	3773035	4.90484E-05	0.000122478	0.000122478	3.42765E-05	6.32466E-05	0.000113729	8.04566E-05	2.43808E-05	4.31683E-05	8.19236E-05	9.57048E-05	0.000154076	8.37559E-05	2.50696E-05	2.53135E-09	5.6159E-08	3.1159E-08	8.98499E-08	0.08984986
3839103773035	383910	3773035	4.84505E-05	0.000120985	0.000120985	3.38587E-05	6.24756E-05	0.000112343	7.94758E-05	2.40836E-05	4.26421E-05	8.00747E-05	9.30722E-05	0.000149976	8.1527E-05	2.44024E-05	2.49906E-09	5.5537E-08	3.0385E-08	8.84218E-08	0.08842183
3829703773045	382970	3773045	3.29808E-05	8.23556E-05	8.23556E-05	2.3048E-05	4.25279E-05	7.64731E-05	5.41001E-05	1.6394E-05	2.9027E-05	0.000863594	6.2646E-05	0.000104	5.65341E-05	1.69216E-05	3.28368E-09	7.6686E-08	6.7326E-08	1.47296E-07	0.14729604
3829803773045	382980	3773045	3.15804E-05	7.88585E-05	7.88585E-05	2.20693E-05	4.0722E-05	7.32258E-05	5.18029E-05	1.56978E-05	2.77944E-05	0.00097396	6.4314E-05	0.000106453	5.78677E-05	1.73208E-05	3.23278E-09	7.2947E-08	7.26E-08	1.4878E-07	0.14877955
3829903773045	382990	3773045	3.23614E-05	8.08088E-05	8.08088E-05	2.26151E-05	4.17291E-05	7.50368E-05	5.3084E-05	1.60861E-05	2.84818E-05	0.001079592	6.73436E-05	0.00011164	6.06872E-05	1.81647E-05	3.20415E-09	7.1453E-08	7.9005E-08	1.53663E-07	0.15366258
3830003773045	383000	3773045	3.29108E-05	8.21807E-05	8.21807E-05	2.29991E-05	4.24376E-05	7.63107E-05	5.39852E-05	1.63592E-05	2.89653E-05	0.001190621	6.96647E-05	0.000115434	6.275E-05	1.87822E-05	3.16206E-09	7.0184E-08	8.6549E-08	1.59895E-07	0.15989543
3830103773045	383010	3773045	3.33417E-05	8.32568E-05	8.32568E-05	2.33002E-05	4.29932E-05	7.73098E-05	5.46921E-05	1.65734E-05	2.93446E-05	0.001308798	7.19758E-05	0.000119195	6.47943E-05	1.93941E-05	3.11719E-09	6.9322E-08	9.4736E-08	1.67175E-07	0.16717511
3830203773045	383020	3773045	3.3778E-05	8.43462E-05	8.43462E-05	2.36051E-05	4.35558E-05	7.83215E-05	5.54078E-05	1.67902E-05	2.97286E-05	0.001428328	7.44125E-05	0.000123142	6.69401E-05	2.00363E-05	3.0964E-09	6.9117E-08	1.0325E-07	1.7546E-07	0.17546038
3830303773045	383030	3773045	3.42251E-05	8.54626E-05	8.54626E-05	2.39175E-05	4.41323E-05	7.93581E-05	5.61411E-05	1.70125E-05	3.01221E-05	0.001551062	7.69698E-05	0.000127285	6.9192E-05	2.07104E-05	2.92683E-09	6.7363E-08	1.1288E-07	1.83168E-07	0.18316762
3830403773045	383040	3773045	3.46614E-05	8.65521E-05	8.65521E-05	2.42224E-05	4.46949E-05	8.03698E-05	5.68568E-05	1.72293E-05	3.05061E-05	0.001680303	7.96326E-05	0.000131597	7.15363E-05	2.14121E-05	2.92533E-09	6.7541E-08	1.2426E-07	1.94726E-07	0.19472561
3830503773045	383050	3773045	3.50977E-05	8.76415E-05	8.76415E-05	2.45273E-05	4.52575E-05	8.13814E-05	5.75725E-05	1.74462E-05	3.089E-05	0.00179519	8.2411E-05	0.000136088	7.39774E-05	2.21427E-05	2.96836E-09	6.8144E-08	1.3787E-07	2.08986E-07	0.20898582
3830603773045	383060	3773045	3.5534E-05	8.8731E-05	8.8731E-05	2.48322E-05	4.58201E-05	8.23931E-05	5.82882E-05	1.76631E-05	3.1274E-05	0.001886534	8.534E-05	0.000140808	7.65432E-05	2.29107E-05	3.00099E-09	6.8612E-08	1.5366E-07	2.25269E-07	0.22526932
3830703773045	383070	3773045	3.59918E-05	8.98743E-05	8.98743E-05	2.51522E-05	4.64105E-05	8.34547E-05	5.90392E-05	1.78907E-05	3.1677E-05	0.001968242	8.85253E-05	0.000145935	7.93304E-05	2.3745E-05	3.02853E-09	6.9045E-08	1.7045E-07	2.42525E-07	0.24252538
3830803773045	383080	3773045	3.64604E-05	9.10444E-05	9.10444E-05	2.54796E-05	4.70147E-05	8.45413E-05	5.98079E-05	1.81236E-05	3.20894E-05	0.002033802	9.19016E-05	0.00015136	8.22792E-05	2.46276E-05	3.05557E-09	6.9462E-08	1.8914E-07	2.61655E-07	0.26165543
3830903773045	383090	3773045	3.69452E-05	9.22549E-05	9.22549E-05	2.58184E-05	4.76398E-05	8.56653E-05	6.06031E-05	1.83646E-05	3.25161E-05	0.002084199	9.55591E-05	0.000157217	8.54633E-05	2.55806E-05	3.08308E-09	6.9888E-08	2.1011E-07	2.83081E-07	0.28308069
3831003773045	383100	3773045	3.74515E-05	9.35193E-05	9.35193E-05	2.61723E-05	4.82927E-05	8.68393E-05	6.14336E-05	1.86162E-05	3.29617E-05	0.002116856	9.95131E-05	0.000163542	8.89012E-05	2.66097E-05	3.11085E-09	7.0321E-08	2.3416E-07	3.07592E-07	0.30759179
3831103773045	383110	3773045	3.79578E-05	9.47836E-05	9.47836E-05	2.65261E-05	4.89456E-05	8.80133E-05	6.22642E-05	1.88679E-05	3.34073E-05	0.002126251	0.000103753	0.000170299	9.25745E-05	2.77091E-05	3.13854E-09	7.075E-08	2.6142E-07	3.3531E-07	0.33531049
3831203773045	383120	3773045	3.84803E-05	9.60883E-05	9.60883E-05	2.68912E-05	4.96193E-05	8.92248E-05	6.31212E-05	1.91276E-05	3.38672E-05	0.002111058	0.000108295	0.000177523	9.65015E-05	2.88846E-05	3.1662E-09	7.1172E-08	2.9197E-07	3.66303E-07	0.36630344
3831403773045	383140	3773045	3.95414E-05	9.87379E-05	9.87379E-05	2.76328E-05	5.09876E-05	9.16852E-05	6.48618E-05	1.96551E-05	3.48011E-05	0.002010851	0.000118464	0.000193627	0.000105256	3.15048E-05	3.22109E-09	7.2E-08	3.625E-07	4.37717E-07	0.43771675
3831503773045	383150	3773045	4.00908E-05	0.00010011	0.00010011	2.80167E-05	5.16961E-05	9.29592E-05	6.5763E-05	1.99282E-05	3.52846E-05	0.001933058	0.000124212	0.000202685	0.000110179	3.29786E-05	3.24865E-09	7.2411E-08	4.0234E-07	4.77997E-07	0.47799678
3831603773045	383160	3773045	4.0651E-05	0.000101509	0.000101509	2.84082E-05	5.24184E-05	9.42581E-05	6.66819E-05	2.02066E-05	3.57777E-05	0.001840212	0.000130437	0.000212456	0.000115491	3.45684E-05	3.27592E-09	7.2815E-08	4.4417E-07	5.20265E-07	0.52026533
3831703773045	383170	3773045	4.12166E-05	0.000102921	0.000102921	2.88034E-05	5.31477E-05	9.55695E-05	6.76097E-05	2.04878E-05	3.62754E-05	0.001738191	0.000137209	0.000223042	0.000121245	3.62908E-05	3.30345E-09	7.322E-08	4.8728E-07	5.63805E-07	0.56380473
3831803773045	383180	3773045	4.17875E-05	0.000104347	0.000104347	2.92024E-05	5.38839E-05	9.68933E-05	6.85462E-05	2.07716E-05	3.67779E-05	0.001631428	0.000144575	0.000234502	0.000127475	3.81555E-05	3.33057E-09	7.3614E-08	5.297E-07	6.06646E-07	0.60664569
3831903773045	383190	3773045	4.23747E-05	0.000105813	0.000105813	2.96127E-05	5.4641E-05	9.82547E-05	6.95093E-05	2.10634E-05	3.72947E-05	0.001525655	0.000152658	0.000247015	0.000134277	4.01915E-05	3.35752E-09	7.4004E-08	5.6927E-07	6.46635E-07	0.6466349
3832103773045	383210	3773045	4.35812E-05	0.000108826	0.000108826	3.04559E-05	5.61968E-05	0.000101052	7.14885E-05	2.16632E-05	3.83566E-05	0.001330352	0.000171474	0.000275878	0.000149967	4.48877E-05	3.41202E-09	7.4798E-08	6.2079E-07	6.99001E-07	0.69900089
3832203773045	383220	3773045	4.4233E-05	0.000110453	0.000110453	3.09113E-05	5.70372E-05	0.000102564	7.25576E-05	2.19871E-05	3.89302E-05	0.001246846	0.000182854	0.000293153	0.000159358	4.76985E-05	3.44032E-09	7.5225E-08	6.2648E-07	7.05149E-07	0.70514909
3832303773045	383230	3773045	4.49009E-05	0.000112121	0.000112121	3.13781E-05	5.78985E-05	0.000104112	7.36532E-05	2.23191E-05	3.9518E-05	0.001169675	0.000195695	0.000312474	0.000169861	5.08422E-05	3.46823E-09	7.5652E-08	6.0836E-07	6.87484E-07	0.68748445
3832403773045	383240	3773045	4.55634E-05	0.000113775	0.000113775	3.18411E-05	5.87528E-05	0.000105648	7.474E-05	2.26485E-05	4.01011E-05	0.001096976	0.000210014	0.00033379	0.000181448	5.43105E-05	3.49502E-09	7.6051E-08	5.7724E-07	6.56788E-07	0.6567884
3832503773045	383250	3773045	4.62152E-05	0.000115403	0.000115403	3.22966E-05	5.95932E-05	0.00010716	7.58091E-05	2.29724E-05	4.06747E-05	0.001028798	0.000225936	0.000357211	0.00019418	5.81214E-05	3.51888E-09	7.6412E-08	5.4901E-07	6.28944E-07	0.628944
3832603773045	383260	3773045	4.68723E-05	0.000117044	0.000117044	3.27558E-05	6.04406E-05	0.000108683	7.6887E-05	2.32991E-05	4.12531E-05	0.000963504	0.000243932	0.000383341	0.000208384	6.23729E-05	3.53151E-09	7.6641E-08	5.252E-07	6.05374E-07	0.60537356
3832703773045	383270	3773045	4.75294E-05	0.000118685	0.000118685	3.3215E-05	6.12879E-05	0.000110207	7.79649E-05	2.36257E-05	4.18315E-05	0.000896688	0.000264596	0.000412849	0.000224424	6.71741E-05	3.53965E-09	7.6811E-08	5.0453E-07	5.84881E-07	0.58488056
3832803773045	383280	3773045	4.8192E-05	0.000120339	0.000120339	3.3678E-05	6.21423E-05	0.000111743	7.90517E-05	2.39551E-05	4.24146E-05	0.000830154	0.00028836	0.000446143	0.000242523	7.25913E-05	3.57321E-09	7.7218E-08	4.8987E-07	5.70663E-07	0.57066268
3832903773045	383290	3773045	4.88383E-05	0.000121953	0.000121953	3.41297E-05	6.29757E-05	0.000113242	8.0112E-05	2.42764E-05	4.29834E-05	0.000766402	0.000315682	0.000483546	0.000262855	7.86771E-05	3.80907E-09	7.9681E-08	4.8189E-07	5.65385E-07	0.56538481
3833003773045	383300	3773045	4.94847E-05	0.000123567	0.000123567	3.45814E-05	6.38092E-05	0.000114741	8.11722E-05	2.45977E-05	4.35523E-05	0.000707625	0.000347299	0.00052566	0.000285748	8.55294E-05	3.88626E-09	8.06E-08	4.7731E-07	5.61798E-07	0.56179783
3833103773045	383310	3773045	5.01149E-05	0.000125141	0.000125141	3.50218E-05	6.46218E-05	0.000116202	8.2206E-05	2.49109E-05	4.4107E-05	0.000651571	0.000383985	0.000572944	0.000311452	9.3223E-05	3.95697E-09	8.1497E-08	4.7326E-07	5.58712E-07	0.55871182
3833203773045	383320	3773045	5.07289E-05	0.000126674	0.000126674	3.54509E-05	6.54136E-05	0.000117626	8.32133E-05	2.52161E-05	4.46474E-05	0.000605906	0.000426635	0.000625805	0.000340187	0.000101824	4.00919E-09	8.2138E-08	4.6926E-07	5.55406E-07	0.55540624
3833303773045	383330	3773045	5.13268E-05	0.000128167	0.000128167	3.58687E-05	6.61846E-05	0.000119012	8.4194E-05	2.55133E-05	4.51736E-05	0.000567492	0.000476725	0.000685084	0.000372411	0.000111469	4.04635E-09	8.2566E-08	4.6323E-07	5.49846E-07	0.54984572
3833403773045	383340	3773045	5.18331E-05	0.000129431	0.000129431	3.62226E-05	6.68375E-05	0.000120186	8.50245E-05	2.5765E-05	4.56192E-05	0.000533443	0.000533277	0.000748795	0.000407044	0.000121835	4.08067E-09	8.3015E-08	4.4978E-07	5.36878E-07	0.53687825
3833503773045	383350	3773045	5.22156E-05	0.000130386	0.000130386	3.64898E-05	6.73306E-05	0.000121073	8.56519E-05	2.59551E-05	4.59558E-05	0.000501208	0.000592105	0.000808464	0.000439481	0.000131544	4.10676E-09	8.3314E-08	4.3023E-07	5.17653E-07	0.51765287
3833603773045	383360	3773045	5.25926E-05	0.000131328	0.000131328	3.67533E-05	6.78168E-05	0.000121947	8.62704E-05	2.61425E-05	4.62877E-05	0.000473219	0.000657479	0.00086889	0.00047232	0.000141376	4.1283E-09	8.3583E-08	4.048E-07	4.92507E-07	0.49250686
3833703773045	383370	3773045	5.30505E-05	0.000132471	0.000132471	3.70733E-05	6.84072E-05	0.000123009	8.70214E-05	2.63701E-05	4.66906E-05	0.000449736	0.000734459	0.000936471	0.000509065	0.000152372	4.13934E-09	8.3728E-08	3.7982E-07	4.6769E-07	0.46769005
3833803773045	383380	3773045	5.36322E-05	0.000133924	0.000133924	3.74798E-05	6.91573E-05	0.000124358	8.79756E-05	2.66593E-05	4.72026E-05	0.000431106	0.000826134	0.00101311	0.00055072	0.000164842	4.13454E-09	8.3584E-08	3.582E-07	4.45919E-07	0.44591897
3833903773045	383390	3773045	5.42032E-05	0.000135349	0.000135349	3.78788E-05	6.98935E-05	0.000125682	8.89122E-05	2.69431E-05	4.77051E-05	0.000413371	0.00091153	0.001079376	0.000586748	0.000175624	4.12839E-09	8.3447E-08	3.3423E-07	4.21803E-07	0.42180341
3834003773045	383400	3773045	5.47202E-05	0.000136641	0.000136641	3.82402E-05	7.05603E-05	0.000126881	8.97604E-05	2.72001E-05	4.81602E-05	0.000395777	0.000968719	0.001121524	0.00060966	0.000182482	4.12265E-09	8.3325E-08	3.0845E-07	3.95893E-07	0.3958932
3834103773045	383410	3773045	5.52104E-05	0.000137865	0.000137865	3.85827E-05	7.11924E-05	0.000128017	9.05644E-05	2.74438E-05	4.85916E-05	0.000379091	0.000986012	0.001136049	0.000617555	0.000184845	4.1147E-09	8.3183E-08	2.8356E-07	3.70861E-07	0.37086131
3834203773045	383420	3773045	5.56683E-05	0.000139008	0.000139008	3.89027E-05	7.17827E-05	0.000129079	9.13155E-05	2.76714E-05	4.89946E-05	0.000362984	0.000958611	0.001119088	0.000608335	0.000182085	4.10582E-09	8.3037E-08	2.599E-07	3.47039E-07	0.34703883
3834303773045	383430	3773045	5.60291E-05	0.000139909	0.000139909	3.91549E-05	7.22481E-05	0.000129916	9.19074E-05	2.78507E-05	4.93122E-05	0.000346696	0.000893734	0.001069945	0.000581621	0.000174089	4.09615E-09	8.2885E-08	2.3697E-07	3.23949E-07	0.32394864
3834403773045	383440	3773045	5.63793E-05	0.000140783	0.000140783	3.93995E-05	7.26996E-05	0.000130727	9.24818E-05	2.80248E-05	4.96203E-05	0.000331483	0.00081903	0.001007253	0.000547542	0.000163889	4.08144E-09	8.2649E-08	2.1671E-07	3.03443E-07	0.30344327
3834503773045	383450	3773045	6.45989E-05	0.000161308	0.000161308	4.51437E-05	8.32985E-05	0.000149786	0.000105965	3.21105E-05	5.68546E-05	0.000313722	0.000720497	0.000915231	0.000497519	0.000148916	4.10276E-09	8.3392E-08	1.9511E-07	2.82609E-07	0.28260884
3834703773045	383470	3773045	7.18866E-05	0.000179506	0.000179506	5.02366E-05	9.26959E-05	0.000166685	0.000117919	3.57331E-05	6.32687E-05	0.000280136	0.000569044	0.000761673	0.000414045	0.000123931	4.06163E-09	8.3451E-08	1.5913E-07	2.46646E-07	0.2466461

Unique Identifier	X (UTM)	Y (UTM)	EGIODemolition 2025	EGIOSite Grubbing / Prep 2025	EGIOMass Grading / Excavation 2025	EGIOMass Grading / Excavation 2026	EGIODrainage / Utilities Trenching 2026	EGIODrainage / Utilities Trenching 2027	EGIOFoundations / Concrete Pads 2026	EGIOFoundations / Concrete Pads 2027	EGIOBuilding / Structure Construction 2026	EGIOBuilding / Structure Construction 2027	EGIOAsphalt Paving 2027	EGIOArchitectural Coating 2027	EGIOLandscaping or Other Finishing 2027	EGIOWaterside Construction (Piles) 2027	HIWaterside Construction (Landscaping) 2025	HIWaterside Construction (Landscaping) 2026	KMDemolition 2025	KMSite Grubbing / Prep 2025	KMMass Grading / Excavation 2025
3834803773045	383480	3773045	3.12603E-05	2.8208E-05	7.04387E-05	7.04387E-05	1.97129E-05	1.97129E-05	3.63741E-05	3.63741E-05	6.54074E-05	6.54074E-05	4.62718E-05	4.35499E-06	1.40218E-05	2.48268E-05	0.000184498	0.000184498	5.21462E-05	4.70554E-05	0.000117501
3834903773045	383490	3773045	3.09917E-05	2.7966E-05	6.98335E-05	6.98335E-05	1.95436E-05	1.95436E-05	3.60615E-05	3.60615E-05	6.48454E-05	6.48454E-05	4.58742E-05	4.31757E-06	1.39013E-05	2.46134E-05	0.000180486	0.000180486	5.27252E-05	4.75779E-05	0.000118806
3835003773045	383500	3773045	3.06813E-05	2.7686E-05	6.9134E-05	6.9134E-05	1.93478E-05	1.93478E-05	3.57004E-05	3.57004E-05	6.41959E-05	6.41959E-05	4.54148E-05	4.27433E-06	1.3762E-05	2.43669E-05	0.000176045	0.000176045	5.31669E-05	4.79765E-05	0.000119801
3835103773045	383510	3773045	3.03649E-05	2.7401E-05	6.84212E-05	6.84212E-05	1.91483E-05	1.91483E-05	3.53323E-05	3.53323E-05	6.3534E-05	6.3534E-05	4.49465E-05	4.23026E-06	1.36201E-05	2.41157E-05	0.000171303	0.000171303	5.34594E-05	4.82404E-05	0.00012046
3835203773045	383520	3773045	3.00068E-05	2.7077E-05	6.76142E-05	6.76142E-05	1.89225E-05	1.89225E-05	3.49155E-05	3.49155E-05	6.27846E-05	6.27846E-05	4.44163E-05	4.18036E-06	1.34595E-05	2.38312E-05	0.000166513	0.000166513	5.3543E-05	4.83158E-05	0.000120648
3835303773045	383530	3773045	2.96009E-05	2.6711E-05	6.66996E-05	6.66996E-05	1.86665E-05	1.86665E-05	3.44432E-05	3.44432E-05	6.19353E-05	6.19353E-05	4.38155E-05	4.12381E-06	1.32774E-05	2.35089E-05	0.000161549	0.000161549	5.34535E-05	4.8235E-05	0.000120447
3835403773045	383540	3773045	2.91532E-05	2.6307E-05	6.56908E-05	6.56908E-05	1.83842E-05	1.83842E-05	3.39223E-05	3.39223E-05	6.09986E-05	6.09986E-05	4.31529E-05	4.06144E-06	1.30766E-05	2.31533E-05	0.000156696	0.000156696	5.31192E-05	4.79334E-05	0.000119693
3835503773045	383550	3773045	2.86398E-05	2.5844E-05	6.45341E-05	6.45341E-05	1.80605E-05	1.80605E-05	3.3325E-05	3.3325E-05	5.99245E-05	5.99245E-05	4.2393E-05	3.98993E-06	1.28464E-05	2.27456E-05	0.000151684	0.000151684	5.24686E-05	4.73463E-05	0.000118227
3835603773045	383560	3773045	2.80549E-05	2.5316E-05	6.3216E-05	6.3216E-05	1.76916E-05	1.76916E-05	3.26443E-05	3.26443E-05	5.87005E-05	5.87005E-05	4.15271E-05	3.90843E-06	1.2584E-05	2.2281E-05	0.000146577	0.000146577	5.15553E-05	4.65222E-05	0.000116169
3835703773045	383570	3773045	2.744E-05	2.4761E-05	6.18306E-05	6.18306E-05	1.73039E-05	1.73039E-05	3.19289E-05	3.19289E-05	5.74141E-05	5.74141E-05	4.0617E-05	3.82278E-06	1.23082E-05	2.17927E-05	0.000141803	0.000141803	5.04271E-05	4.55041E-05	0.000113627
3835803773045	383580	3773045	2.66879E-05	2.4083E-05	6.01359E-05	6.01359E-05	1.68296E-05	1.68296E-05	3.10538E-05	3.10538E-05	5.58404E-05	5.58404E-05	3.95038E-05	3.718E-06	1.19708E-05	2.11954E-05	0.000136744	0.000136744	4.89468E-05	4.41683E-05	0.000110292
3835903773045	383590	3773045	2.59179E-05	2.3388E-05	5.84008E-05	5.84008E-05	1.6344E-05	1.6344E-05	3.01578E-05	3.01578E-05	5.42293E-05	5.42293E-05	3.8364E-05	3.61073E-06	1.16254E-05	2.05839E-05	0.000132161	0.000132161	4.72993E-05	4.26817E-05	0.000106579
3836003773045	383600	3773045	2.53091E-05	2.2838E-05	5.70289E-05	5.70289E-05	1.59601E-05	1.59601E-05	2.94493E-05	2.94493E-05	5.29554E-05	5.29554E-05	3.74628E-05	3.52591E-06	1.13523E-05	2.01003E-05	0.00012864	0.00012864	4.58906E-05	4.14105E-05	0.000103405
3836103773045	383610	3773045	2.50225E-05	2.258E-05	5.63833E-05	5.63833E-05	1.57794E-05	1.57794E-05	2.911159E-05	2.911159E-05	5.23559E-05	5.23559E-05	3.70386E-05	3.48599E-06	1.12238E-05	1.98728E-05	0.000126546	0.000126546	4.50848E-05	4.06833E-05	0.000101589
3836203773045	383620	3773045	2.4742E-05	2.2327E-05	5.57511E-05	5.57511E-05	1.56025E-05	1.56025E-05	2.87895E-05	2.87895E-05	5.17689E-05	5.17689E-05	3.66234E-05	3.44691E-06	1.1098E-05	1.965E-05	0.000124532	0.000124532	4.42849E-05	3.99616E-05	9.97871E-05
3836303773045	383630	3773045	2.45808E-05	2.2181E-05	5.53879E-05	5.53879E-05	1.55008E-05	1.55008E-05	2.8602E-05	2.8602E-05	5.14317E-05	5.14317E-05	3.63848E-05	3.42445E-06	1.10257E-05	1.9522E-05	0.000123009	0.000123009	4.37119E-05	3.94445E-05	9.84958E-05
3836403773045	383640	3773045	2.44495E-05	2.2063E-05	5.5092E-05	5.5092E-05	1.5418E-05	1.5418E-05	2.84492E-05	2.84492E-05	5.11569E-05	5.11569E-05	3.61904E-05	3.40616E-06	1.09668E-05	1.94177E-05	0.000121677	0.000121677	4.32224E-05	3.90028E-05	9.73929E-05
3836503773045	383650	3773045	2.43719E-05	2.1993E-05	5.49172E-05	5.49172E-05	1.53691E-05	1.53691E-05	2.83589E-05	2.83589E-05	5.09945E-05	5.09945E-05	3.60756E-05	3.39535E-06	1.0932E-05	1.93561E-05	0.000120567	0.000120567	4.28344E-05	3.86527E-05	9.65187E-05
3836603773045	383660	3773045	2.45032E-05	2.2111E-05	5.52131E-05	5.52131E-05	1.54519E-05	1.54519E-05	2.85117E-05	2.85117E-05	5.12693E-05	5.12693E-05	3.627E-05	3.41364E-06	1.09909E-05	1.94603E-05	0.000120361	0.000120361	4.28702E-05	3.8685E-05	9.65994E-05
3836703773045	383670	3773045	2.46405E-05	2.2235E-05	5.55224E-05	5.55224E-05	1.55385E-05	1.55385E-05	2.86714E-05	2.86714E-05	5.15566E-05	5.15566E-05	3.64732E-05	3.43277E-06	1.10525E-05	1.95694E-05	0.000120313	0.000120313	4.29001E-05	3.87119E-05	9.66666E-05
3836803773045	383680	3773045	2.47062E-05	2.2294E-05	5.56704E-05	5.56704E-05	1.55799E-05	1.55799E-05	2.87478E-05	2.87478E-05	5.16939E-05	5.16939E-05	3.65704E-05	3.44192E-06	1.10819E-05	1.96215E-05	0.000120075	0.000120075	4.28045E-05	3.86257E-05	9.64514E-05
3836903773045	383690	3773045	2.47301E-05	2.2316E-05	5.57242E-05	5.57242E-05	1.55949E-05	1.55949E-05	2.87756E-05	2.87756E-05	5.17439E-05	5.17439E-05	3.66057E-05	3.44524E-06	1.10926E-05	1.96405E-05	0.000119726	0.000119726	4.26314E-05	3.84695E-05	9.60614E-05
3837003773045	383700	3773045	2.47539E-05	2.2337E-05	5.5778E-05	5.5778E-05	1.561E-05	1.561E-05	2.88034E-05	2.88034E-05	5.17939E-05	5.17939E-05	3.6641E-05	3.44857E-06	1.11033E-05	1.96595E-05	0.000119457	0.000119457	4.24583E-05	3.83133E-05	9.56713E-05
3837103773045	383710	3773045	2.48017E-05	2.238E-05	5.58856E-05	5.58856E-05	1.56401E-05	1.56401E-05	2.8859E-05	2.8859E-05	5.18938E-05	5.18938E-05	3.67117E-05	3.45522E-06	1.11248E-05	1.96974E-05	0.000119457	0.000119457	4.2333E-05	3.82002E-05	9.53888E-05
3837203773045	383720	3773045	2.48375E-05	2.2413E-05	5.59663E-05	5.59663E-05	1.56627E-05	1.56627E-05	2.89006E-05	2.89006E-05	5.19687E-05	5.19687E-05	3.67647E-05	3.46021E-06	1.11408E-05	1.97258E-05	0.000119504	0.000119504	4.21838E-05	3.80656E-05	9.50526E-05
3837303773045	383730	3773045	2.48494E-05	2.2424E-05	5.59932E-05	5.59932E-05	1.56702E-05	1.56702E-05	2.89145E-05	2.89145E-05	5.19937E-05	5.19937E-05	3.67824E-05	3.46187E-06	1.11462E-05	1.97353E-05	0.000119552	0.000119552	4.19927E-05	3.78932E-05	9.46222E-05
3837403773045	383740	3773045	2.48375E-05	2.2413E-05	5.59663E-05	5.59663E-05	1.56627E-05	1.56627E-05	2.89006E-05	2.89006E-05	5.19687E-05	5.19687E-05	3.67647E-05	3.46021E-06	1.11408E-05	1.97258E-05	0.000119584	0.000119584	4.17779E-05	3.76993E-05	9.4138E-05
3837503773045	383750	3773045	2.48136E-05	2.2391E-05	5.59125E-05	5.59125E-05	1.56476E-05	1.56476E-05	2.88728E-05	2.88728E-05	5.19187E-05	5.19187E-05	3.67294E-05	3.45688E-06	1.11301E-05	1.97069E-05	0.0001196	0.0001196	4.15451E-05	3.74892E-05	9.36134E-05
3837603773045	383760	3773045	2.47897E-05	2.237E-05	5.58587E-05	5.58587E-05	1.56326E-05	1.56326E-05	2.88451E-05	2.88451E-05	5.18688E-05	5.18688E-05	3.66941E-05	3.45356E-06	1.11194E-05	1.96879E-05	0.000119837	0.000119837	4.13302E-05	3.72953E-05	9.31292E-05
3837703773045	383770	3773045	2.4742E-05	2.2327E-05	5.57511E-05	5.57511E-05	1.56025E-05	1.56025E-05	2.87895E-05	2.87895E-05	5.17689E-05	5.17689E-05	3.66234E-05	3.44691E-06	1.1098E-05	1.965E-05	0.000120044	0.000120044	4.11213E-05	3.71068E-05	9.26585E-05
3837803773045	383780	3773045	2.46584E-05	2.2251E-05	5.55628E-05	5.55628E-05	1.54498E-05	1.54498E-05	2.86923E-05	2.86923E-05	5.1594E-05	5.1594E-05	3.64997E-05	3.43526E-06	1.10605E-05	1.95836E-05	0.000120091	0.000120091	4.09183E-05	3.69236E-05	9.22011E-05
3837903773045	383790	3773045	2.4539E-05	2.2143E-05	5.52938E-05	5.52938E-05	1.54745E-05	1.54745E-05	2.85533E-05	2.85533E-05	5.13442E-05	5.13442E-05	3.6323E-05	3.41863E-06	1.1007E-05	1.94888E-05	0.000119885	0.000119885	4.07034E-05	3.67297E-05	9.17169E-05
3838003773045	383800	3773045	2.44197E-05	2.2036E-05	5.50248E-05	5.50248E-05	1.53992E-05	1.53992E-05	2.84144E-05	2.84144E-05	5.10944E-05	5.10944E-05	3.61463E-05	3.402E-06	1.09534E-05	1.9394E-05	0.0001196	0.0001196	4.05184E-05	3.65628E-05	9.13E-05
3838103773045	383810	3773045	2.42764E-05	2.1906E-05	5.4702E-05	5.4702E-05	1.53089E-05	1.53089E-05	2.82477E-05	2.82477E-05	5.07947E-05	5.07947E-05	3.59342E-05	3.38204E-06	1.08892E-05	1.92802E-05	0.000119013	0.000119013	4.03214E-05	3.6385E-05	9.08561E-05
3838203773045	383820	3773045	2.41391E-05	2.1783E-05	5.43926E-05	5.43926E-05	1.52223E-05	1.52223E-05	2.8088E-05	2.8088E-05	5.05074E-05	5.05074E-05	3.5731E-05	3.36292E-06	1.08276E-05	1.91712E-05	0.000118299	0.000118299	4.01184E-05	3.62019E-05	9.03988E-05
3838303773045	383830	3773045	2.40018E-05	2.1659E-05	5.40833E-05	5.40833E-05	1.51357E-05	1.51357E-05	2.79282E-05	2.79282E-05	5.02202E-05	5.02202E-05	3.55278E-05	3.34379E-06	1.0766E-05	1.90621E-05	0.000117395	0.000117395	3.99095E-05	3.60133E-05	8.99281E-05
3838403773045	383840	3773045	2.38228E-05	2.1497E-05	5.36798E-05	5.36798E-05	1.50228E-05	1.50228E-05	2.77199E-05	2.77199E-05	4.98455E-05	4.98455E-05	3.52627E-05	3.31884E-06	1.06857E-05	1.89199E-05	0.000115968	0.000115968	3.9629E-05	3.57602E-05	8.92959E-05
3838503773045	383850	3773045	2.36437E-05	2.1335E-05	5.32763E-05	5.32763E-05	1.49099E-05	1.49099E-05	2.75115E-05	2.75115E-05	4.94708E-05	4.94708E-05	3.49976E-05	3.29389E-06	1.06053E-05	1.87777E-05	0.000114556	0.000114556	3.93484E-05	3.5507E-05	8.86637E-05
3838603773045	383860	3773045	2.34646E-05	2.1174E-05	5.28727E-05	5.28727E-05	1.47969E-05	1.47969E-05	2.73031E-05	2.73031E-05	4.90961E-05	4.90961E-05	3.47326E-05	3.26895E-06	1.0525E-05	1.86355E-05	0.00011316	0.00011316	3.90679E-05	3.52539E-05	8.80316E-05
3838703773045	383870	3773045	2.32915E-05	2.1018E-05	5.24827E-05	5.24827E-05	1.46878E-05	1.46878E-05	2.71017E-05	2.71017E-05	4.87339E-05	4.87339E-05	3.44763E-05	3.24483E-06	1.04474E-05	1.8498E-05	0.000111781	0.000111781	3.88052E-05	3.50169E-05	8.74398E-05
3838803773045	383880	3773045	2.31303E-05	2.0872E-05	5.21195E-05	5.21195E-05	1.45861E-05	1.45861E-05	2.69142E-05	2.69142E-05	4.83967E-05	4.83967E-05	3.42378E-05	3.22238E-06	1.03751E-05	1.837E-05	0.000110448	0.000110448	3.85486E-05	3.47853E-05	8.68614E-05
3838903773045	383890	3773045	2.2993E-05	2.0748E-05	5.18102E-05	5.18102E-05	1.44996E-05	1.44996E-05	2.67544E-05	2.67544E-05	4.81095E-05	4.81095E-05	3.40346E-05	3.20325E-06	1.03135E-05	1.8261E-05	0.000109291	0.000109291	3.83396E-05	3.45967E-05	8.63907E-05
3839003773045	383900	3773045	2.28617E-05	2.063E-05	5.15143E-05	5.15143E-05	1.44168E-05	1.44168E-05	2.66016E-05	2.66016E-05	4.78347E-05	4.78347E-05	3.38402E-05	3.18496E-06	1.02546E-05	1.81567E-05	0.000108101	0.000108101	3.81367E-05	3.44136E-05	8.59333E-05
3839103773045	383910	3773045	2.25752E-05	2.0371E-05	5.08687E-05	5.08687E-05	1.42361E-05	1.42361E-05	2.62682E-05	2.62682E-05	4.72352E-05	4.72352E-05	3.34161E-05	3.14504E-06	1.01261E-05	1.79291E-05	0.000106134	0.000106134	3.7695E-05	3.4015E-05	8.4938E-05
3829703773055	382970	3773055	4.56757E-05	4.1217E-05	0.000102921	0.000102921	2.88034E-05	2.88034E-05	5.31477E-05	5.31477E-05	9.55695E-05	9.55695E-05	6.76097E-05	6.36326E-06	2.04878E-05	3.62754E-05	0.0001517	0.0001517	3.24362E-05	2.92696E-05	7.30884E-05
3829803773055	382980	3773055	4.15809E-05	3.7522E-05	9.36941E-05	9.36941E-05	2.62212E-05	2.62212E-05	4.8383E-05	4.8383E-05	8.70017E-05	8.70017E-05	6.15485E-05	5.7928E-06	1.86511E-05	3.30233E-05	0.000153603	0.000153603	3.20363E-05	2.89087E-05	7.21872E-05
3829903773055	382990	3773055	3.95514E-05	3.569E-05	8.9121E-05	8.9121E-05	2.49414E-05	2.49414E-05	4.60215E-05	4.60215E-05	8.27553E-05	8.27553E-05	5.85444E-05	5.51006E-06	1.77407E-05	3.14115E-05	0.000154127	0.000154127	3.20184E-05	2.88925E-05	7.21469E-05
3830003773055	383000	3773055	3.8083E-05	3.4365E-05	8.58123E-05	8.58123E-05	2.40154E-05	2.40154E-05	4.43129E-05	4.43129E-05	7.96828E-05	7.96828E-05	5.63708E-05	5.30549E-06	1.70821E-05	3.02453E-05	0.000153682	0.000153682	3.22511E-05	2.91026E-05	7.26714E-05
3830103773055	383010	3773055	3.75219E-05	3.3859E-05	8.4548E-05	8.4548E-05	2.36616E-05	2.36616E-05	4.366E-05	4.366E-05	7.85088E-05	7.85088E-05	5.55403E-05	5.22732E-06	1.68304E-05	2.97997E-05	0.00015235	0.00015235	3.24601E-05	2.92911E-05	7.31422E-05
3830203773055	383020	3773055	3.69429E-05	3.3336E-05	8.32433E-05	8.32433E-05	2.32964E-05	2.32964E-05	4.29863E-05	4.29863E-05	7.72974E-05	7.72974E-05	5.46833E-05	5.14666E-06	1.65707E-05	2.93399E-05	0.000150352	0.000150352	3.2657E-05	2.94689E-05	7.35861E-05
3830303773055	383030	3773055	3.66623E-05	3.3083E-05	8.26111E-05	8.26111E-05	2.31195E-05	2.31195E-05	4.26599E-05	4.26599E-05	7.67104E-05	7.67104E-05	5.4268E-05	5.10757E-06	1.64448E-05	2.9117E-05	0.000147513	0.000147513	3.29137E-05	2.97005E-05	7.41644E-05
3830403773055	383040	3773055	3.64952E-05	3.2932E-05	8.22345E-05	8.22345E-05	2.30141E-05	2.30141E-05	4.24654E-05	4.24654E-05	7.63606E-05	7.63606E-05	5.40206E-05	5.08429E-06	1.63699E-05	2.89843E-05	0.000132509	0.000132509	3.32062E-05	2.99644E-05	7.48235E-05
3830503773055	383050	3773055	3.65907E-05	3.3019E-05	8.24497E-05	8.24497E-05	2.30743E-05	2.30743E-05	4.25765E-05	4.25765E-05	7.65605E-05	7.65605E-05	5.4162E-05	5.0976E-06	1.64127E-05	2.90602E-05	0.000134302	0.000134302	3.35285E-05	3.02553E-05	7.55498E-05
3830603773055	383060	3773055	3.66564E-05	3.3078E-05	8.25977E-05	8.25977E-05	2.31157E-05	2.31157E-05	4.26529E-05	4.26529E-05	7.66979E-05	7.66979E-05	5.42591E-05	5.10674E-06	1.64422E-05	2.91123E-05	0.000136934	0.000136934	3.38389E-05	3.05354E-05	7.62492E-05
3830703773055	383070	3773055	3.66922E-05	3.311E-05	8.26784E-05	8.26784E-05	2.31383E-05	2.31383E-05	4.26946E-05	4.26946E-05	7.67728E-05	7.67728E-05	5.43122E-05	5.11173E-06	1.64582E-05	2.91407E-05	0.000138933	0.000138933	3.41493E-05	3.08155E-05	7.69486E-05
3830803773055	383080	3773055	3.67101E-05	3.3126E-05	8.27188E-05	8.27188E-05	2.31496E-05	2.31496E-05	4.27154E-05	4.27154E-05	7.68103E-05	7.68103E-05	5.43387E-05	5.11423E-06	1.64663E-05	2.9155E-05	0.000140487	0.000140487	3.44538E-05	3.10902E-05	7.76346E-05
3830903773055	383090	3773055	3.67399E-05	3.3153E-05	8.2786E-05	8.2786E-05	2.31684E-05	2.31684E-05	4.27501E-05	4.27501E-05	7.68727E-05	7.68727E-05	5.43828E-05	5.11839E-06	1.64796E-05	2.91787E-05	0.000142041	0.000142041	3.47821E-05	3.13864E-05	7.83743E-05
3831003773055	383100	3773055	3.67757E-05	3.3185E-05	8.28667E-05	8.28667E-05	2.3191E-05	2.3191E-05	4.27918E-05	4.27918E-05	7.69477E-05	7.69477E-05	5.44359E-05	5.12337E-06	1.64957E-05	2.92071E-05	0.000143611	0.000143611	3.51342E-05	3.17042E-05	7.91679E-05
3831103773055	383110	3773055	3.67996E-05	3.3207E-05	8.29205E-05	8.29205E-05	2.32061E-05	2.32061E-05	4.28196E-05	4.28196E-05	7.69976E-05	7.69976E-05	5.44712E-05	5.1267E-06	1.65064E-05	2.92261E-05	0.000145182	0.000145182	3.54864E-05	3.2022E-05	7.99615E-05
3831203773055	383120	3773055	3.68175E-05	3.3223E-05	8.29609E-05	8.29609E-05	2.32174E-05	2.32174E-05	4.28404E-05	4.28404E-05	7.70351E-05	7.70351E-05	5.44977E-05	5.1292E-06	1.65145E-05	2.92403E-05	0.000146752	0.000146752	3.58386E-05	3.23398E-05	8.0755E-05
3831303773055	383130	3773055	3.68235E-05	3.3229E-05	8.29743E-05	8.29743E-05	2.32211E-05	2.32211E-05	4.28474E-05	4.28474E-05	7.70476E-05	7.70476E-05	5.45065E-05	5.13003E-06	1.65171E-05	2.9245E-05	0.000148322	0.000148322	3.61908E-05	3.26576E-05	8.15486E-05
3831403773055	383140	3773055	3.68295E-05	3.3234E-05	8.29878E-05	8.29878E-05	2.32249E-05	2.32249E-05	4.28543E-05	4.28543E-05	7.70601E-05	7.70601E-05	5.45154E-05	5.13086E-06	1.65198E-05	2.92498E-05	0.000149892	0.000149892	3.65429E-05	3.29754E-05	8.23421E-05
3831503773055	383150	3773055	3.68235E-05	3.3229E-05	8.29743E-05	8.29743E-05	2.32211E-05	2.32211E-05	4.28474E-05	4.28474E-05	7.70476E-05	7.70476E-05	5.45065E-05	5.13003E-06	1.65171E-05	2.9245E-05	0.000151462	0.000151462	3.69071E-05	3.3304E-05	8.31626E-05
3831603773055	383160	3773055	3.68116E-05	3.3218E-05	8.29474E-05	8.29474E-05	2.32136E-05	2.32136E-05	4.28335E-05	4.28335E-05	7.70226E-05	7.70226E-05	5.44889E-05	5.12836E-06	1.65118E-05	2.92356E-05	0.000153032	0.000153032	3.72652E-05	3.36272E-05	8.39696E-05
3831703773055	383170	3773055	3.67996E-05	3.3207E-05	8.29205E-05	8.29205E-05	2.32061E-05	2.32061E-05	4.28196E-05	4.28196E-05	7.69976E-05	7.69976E-05	5.44712E-05	5.1267E-06	1.65064E-05	2.92261E-05	0.000154602	0.000154602	3.76293E-05	3.39557E-05	8.47901E-05
3831803773055	383180	3773055	3.67757E-05	3.3185E-05	8.28667E-05	8.28667E-05	2.3191E-05	2.3191E-05	4.27918E-05	4.27918E-05	7.69477E-05	7.69477E-05	5.44359E-05	5.12337E-06	1.64957E-05	2.92071E-05	0.000156157	0.000156157	3.79994E-05	3.42897E-05	8.5624E-05
3831903773055	383190	3773055	3.67459E-05	3.3159E-05	8.27995E-05	8.27995E-05	2.31722E-05	2.31722E-05	4.27571E-05	4.27571E-05	7.68852E-05	7.68852E-05	5.43917E-05	5.11922E-06	1.64823E-05	2.91834E-05	0.000157711	0.000157711	3.83635E-05	3.46183E-05	8.64445E-05
3832003773055	383200	3773055	3.67041E-05	3.3121E-05	8.27053E-05	8.27053E-05	2.31459E-05	2.31459E-05	4.27085E-05	4.27085E-05	7.67978E-05	7.67978E-05	5.43298E-05	5.1134E-06	1.64636E-05	2.91502E-05	0.000159265	0.000159265	3.87276E-05	3.49468E-05	8.72649E-05
3832203773055	383220	3773055	3.66325E-05	3.3056E-05	8.25439E-05	8.25439E-05	2.31007E-05	2.31007E-05	4.26251E-05	4.26251E-05	7.66479E-05	7.66479E-05	5.42238E-05	5.10342E-06	1.64315E-05	2.90933E-05	0.000162342	0.000162342	3.94857E-05	3.56309E-05	8.89731E-05
3832303773055	383230	3773055	3.66026E-05	3.3029E-05	8.24766E-05	8.24766E-05	2.30819E-05	2.30819E-05	4.25904E-05	4.25904E-05	7.65855E-05	7.65855E-05	5.41796E-05	5.09926E-06	1.64181E-05	2.90696E-05	0.00016388	0.00016388	3.98797E-05	3.59864E-05	8.98608E-05
3832403773055	383240	3773055	3.65609E-05	3.2992E-05	8.23825E-05	8.23825E-05	2.30555E-05	2.30555E-05	4.25418E-05	4.25418E-05	7.6498E-05	7.6498E-05	5.41178E-05	5.09344E-06	1.63993E-05	2.90365E-05	0.000165387	0.000165387	4.02736E-05	3.63419E-05	9.07485E-05
3832503773055	383250	3773055	3.65191E-05	3.2954E-05	8.22883E-05	8.22883E-05	2.30292E-05	2.30292E-05	4.24932E-05	4.24932E-05	7.64106E-05	7.64106E-05	5.40559E-05	5.08762E-06	1.63806E-05	2.90033E-05	0.000166846	0.000166846	4.06736E-05	3.67028E-05	9.16497E-05
3832603773055	383260	3773055	3.64653E-05	3.2905E-05	8.21673E-05	8.21673E-05	2.29953E-05	2.29953E-05	4.24307E-05	4.24307E-05	7.62982E-05	7.62982E-05	5.39764E-05	5.08013E-06	1.63565E-05	2.89606E-05	0.00016802	0.00016802	4.10616E-05	3.70529E-05	9.25239E-05
3832703773055	383270	3773055	3.63997E-05	3.2846E-05	8.20193E-05	8.20193E-05	2.29539E-05	2.29539E-05	4.23542E-05	4.23542E-05	7.61608E-05	7.61608E-05	5.38792E-05	5.07099E-06	1.6327E-05	2.89085E-05	0.00016821	0.00016821	4.14436E-05	3.73976E-05	9.33848E-05
3832803773055	383280	3773055	3.63042E-05	3.276E-05	8.18041E-05	8.18041E-05	2.28937E-05	2.28937E-05	4.22431E-05	4.22431E-05	7.5961E-05	7.5961E-05	5.37378E-05	5.05768E-06	1.62842E-05	2.88326E-05	0.000168321	0.000168321	4.18196E-05	3.7737E-05	9.42321E-05
3832903773055	383290	3773055	3.61908E-05	3.2658E-05	8.15486E-05	8.15486E-05	2.28221E-05	2.28221E-05	4.21112

			KMMass Grading / Excavation	KMDrainage / Utilities Trenching	KMFoundations / Concrete Pads	KMBuilding / Structure Construction	KMAsphalt Paving	KMArchitectural Coating	KMLandscaping or Other Finishing	KMWaterside Construction (Piles)	EWNDemolition	EWNSite Grubbing / Prep	EWNDrainage / Utilities Trenching	EWNDrainage / Utilities Trenching	EWNDrainage / Utilities Trenching	EWNFoundations / Concrete Pads	EWNBuilding / Structure Construction	EWNAsphalt Paving	EWNLandscaping or Other Finishing	EWNWaterside Construction (Piles)	ISDemolition
Unique Identifier	X (UTM)	Y (UTM)	2026	2026	2026	2026	2026	2026	2026	2026	2027	2027	2027	2028	2029	2029	2029	2029	2029	2029	2027
3834803773045	383480	3773045	0.000117501	2.53164E-05	6.06767E-05	0.000112548	7.71874E-05	7.2647E-06	2.33901E-05	4.14143E-05	0.000463854	0.000625408	0.000758812	0.000758812	0.000758812	0.000539735	0.000939947	0.000686602	0.000208061	0.000361047	2.8616E-05
3834903773045	383490	3773045	0.000118806	2.55975E-05	6.13505E-05	0.000113797	7.80445E-05	7.34536E-06	2.36498E-05	4.18741E-05	0.000432576	0.000583236	0.000707644	0.000707644	0.000707644	0.00050334	0.000876566	0.000640304	0.000194031	0.000336702	2.85563E-05
3835003773045	383500	3773045	0.000119801	2.58119E-05	6.18644E-05	0.000114751	7.86983E-05	7.4069E-06	2.3848E-05	4.22249E-05	0.000403441	0.000543953	0.000659982	0.000659982	0.000659982	0.000469439	0.000817526	0.000597178	0.000180963	0.000314024	2.84428E-05
3835103773045	383510	3773045	0.00012046	2.59539E-05	6.22048E-05	0.000115382	7.91312E-05	7.44765E-06	2.39792E-05	4.24572E-05	0.000376544	0.000507689	0.000615982	0.000615982	0.000615982	0.000438142	0.000763023	0.000557364	0.000168898	0.000293088	2.82638E-05
3835203773045	383520	3773045	0.000120648	2.59945E-05	6.2302E-05	0.000115562	7.92549E-05	7.45929E-06	2.40166E-05	4.25236E-05	0.000352124	0.000474764	0.000576034	0.000576034	0.000576034	0.000409728	0.000713539	0.000521218	0.000157945	0.000274081	2.80011E-05
3835303773045	383530	3773045	0.000120447	2.5951E-05	6.21978E-05	0.000115369	7.91224E-05	7.44681E-06	2.39765E-05	4.24525E-05	0.000329328	0.000444028	0.000538743	0.000538743	0.000538743	0.000383202	0.000667346	0.000487475	0.00014772	0.000256337	2.76728E-05
3835403773045	383540	3773045	0.000119693	2.57887E-05	6.18089E-05	0.000114648	7.86276E-05	7.40025E-06	2.38265E-05	4.2187E-05	0.000308711	0.00041623	0.000505015	0.000505015	0.000505015	0.000359212	0.000625567	0.000456957	0.000138472	0.000240289	2.72729E-05
3835503773045	383550	3773045	0.000118227	2.54729E-05	6.10518E-05	0.000113243	7.76645E-05	7.3096E-06	2.35347E-05	4.16703E-05	0.00028915	0.000389857	0.000473016	0.000473016	0.000473016	0.000336452	0.000585929	0.000428003	0.000129698	0.000225064	2.68013E-05
3835603773045	383560	3773045	0.000116169	2.50295E-05	5.99891E-05	0.000111272	7.63127E-05	7.18237E-06	2.31251E-05	4.0945E-05	0.000270568	0.000364803	0.000442618	0.000442618	0.000442618	0.00031483	0.000548275	0.000400498	0.000121363	0.000210601	2.62522E-05
3835703773045	383570	3773045	0.000113627	2.44818E-05	5.86764E-05	0.000108837	7.46428E-05	7.0252E-06	2.2619E-05	4.0049E-05	0.000253968	0.000342421	0.000415462	0.000415462	0.000415462	0.000295514	0.000514637	0.000375926	0.000113917	0.00019768	2.56612E-05
3835803773045	383580	3773045	0.000110292	2.37631E-05	5.69539E-05	0.000105642	7.24516E-05	6.81897E-06	2.1955E-05	3.88733E-05	0.000237553	0.000320289	0.000388609	0.000388609	0.000388609	0.000276414	0.000481374	0.000351629	0.000106554	0.000184903	2.4939E-05
3835903773045	383590	3773045	0.000106579	2.29632E-05	5.50369E-05	0.000102087	7.00129E-05	6.58945E-06	2.1216E-05	3.75649E-05	0.000222929	0.000300571	0.000364685	0.000364685	0.000364685	0.000259397	0.000451739	0.000329981	9.99944E-05	0.00017352	2.41809E-05
3836003773045	383600	3773045	0.000103405	2.22793E-05	5.33977E-05	9.90462E-05	6.79277E-05	6.3932E-06	2.05842E-05	3.64461E-05	0.000211408	0.000285039	0.000345839	0.000345839	0.000345839	0.000245992	0.000428395	0.000312929	9.48269E-05	0.000164553	2.3584E-05
3836103773045	383610	3773045	0.000101589	2.18881E-05	5.24601E-05	9.73069E-05	6.67349E-05	6.28094E-06	2.02227E-05	3.58061E-05	0.00020375	0.000274713	0.000333311	0.000333311	0.000333311	0.000237081	0.000412876	0.000301593	9.13918E-05	0.000158592	2.33154E-05
3836203773045	383620	3773045	9.97871E-05	2.14998E-05	5.15294E-05	9.55806E-05	6.5551E-05	6.1695E-06	1.98639E-05	3.51708E-05	0.000196515	0.000264959	0.000321476	0.000321476	0.000321476	0.000228663	0.000398216	0.000290884	8.81467E-05	0.00015296	2.30527E-05
3836303773045	383630	3773045	9.84958E-05	2.12216E-05	5.08626E-05	9.43438E-05	6.47028E-05	6.08967E-06	1.96069E-05	3.47157E-05	0.00019063	0.000257023	0.000311848	0.000311848	0.000311848	0.000221815	0.000386289	0.000282172	8.55068E-05	0.000148379	2.29095E-05
3836403773045	383640	3773045	9.73929E-05	2.0984E-05	5.02931E-05	9.32874E-05	6.39783E-05	6.02148E-06	1.93874E-05	3.4327E-05	0.000185287	0.00024982	0.000303109	0.000303109	0.000303109	0.000215598	0.000375464	0.000274264	8.31104E-05	0.000144221	2.2808E-05
3836503773045	383650	3773045	9.65187E-05	2.07956E-05	4.98416E-05	9.245E-05	6.34039E-05	5.96743E-06	1.92133E-05	3.40189E-05	0.000180554	0.000243438	0.000295365	0.000295365	0.000295365	0.00021009	0.000365872	0.000267258	8.09872E-05	0.000140537	2.27483E-05
3836603773045	383660	3773045	9.65994E-05	2.0813E-05	4.98833E-05	9.25273E-05	6.3457E-05	5.97242E-06	1.92294E-05	3.40473E-05	0.000177796	0.00023972	0.000290854	0.000290854	0.000290854	0.000206882	0.000360284	0.000263176	7.97503E-05	0.00013839	2.28975E-05
3836703773045	383670	3773045	9.66666E-05	2.08275E-05	4.9918E-05	9.25917E-05	6.35011E-05	5.97658E-06	1.92428E-05	3.4071E-05	0.000175259	0.000236299	0.000286704	0.000286704	0.000286704	0.00020393	0.000355143	0.000259421	7.86123E-05	0.000136416	2.30408E-05
3836803773045	383680	3773045	9.64514E-05	2.07811E-05	4.98069E-05	9.23855E-05	6.33598E-05	5.96327E-06	1.91999E-05	3.39952E-05	0.000172364	0.000232396	0.000281968	0.000281968	0.000281968	0.000200561	0.000349276	0.000255135	7.73138E-05	0.000134162	2.31124E-05
3836903773045	383690	3773045	9.60614E-05	2.06971E-05	4.96055E-05	9.20119E-05	6.31035E-05	5.93916E-06	1.91223E-05	3.38577E-05	0.000169266	0.000228219	0.0002769	0.0002769	0.0002769	0.000196956	0.000342999	0.0002505	7.59242E-05	0.000131751	2.31482E-05
3837003773045	383700	3773045	9.56713E-05	2.0613E-05	4.9404E-05	9.16383E-05	6.28473E-05	5.91504E-06	1.90446E-05	3.37202E-05	0.000166335	0.000224268	0.000272105	0.000272105	0.000272105	0.000193546	0.00033706	0.000246212	7.46096E-05	0.00012947	2.31781E-05
3837103773045	383710	3773045	9.53888E-05	2.05522E-05	4.92582E-05	9.13678E-05	6.26618E-05	5.89758E-06	1.89884E-05	3.36207E-05	0.000163918	0.000221008	0.000268151	0.000268151	0.000268151	0.000190733	0.000332161	0.000242633	7.35252E-05	0.000127588	2.32258E-05
3837203773045	383720	3773045	9.50526E-05	2.04797E-05	4.90845E-05	9.10457E-05	6.24409E-05	5.87679E-06	1.89215E-05	3.35021E-05	0.000161596	0.000217877	0.000264352	0.000264352	0.000264352	0.000188031	0.000327456	0.000239196	7.24837E-05	0.000125781	2.32617E-05
3837303773045	383730	3773045	9.46222E-05	2.0387E-05	4.88623E-05	9.06334E-05	6.21581E-05	5.85018E-06	1.88358E-05	3.33504E-05	0.00015928	0.000214755	0.000260564	0.000260564	0.000260564	0.000185336	0.000322763	0.000235768	7.14448E-05	0.000123978	2.32736E-05
3837403773045	383740	3773045	9.4138E-05	2.02827E-05	4.86122E-05	9.01696E-05	6.18401E-05	5.82024E-06	1.87394E-05	3.31798E-05	0.000156952	0.000211616	0.000256755	0.000256755	0.000256755	0.00018628	0.000318045	0.000232322	7.04006E-05	0.000122166	2.32676E-05
3837503773045	383750	3773045	9.36134E-05	2.01696E-05	4.83414E-05	8.96672E-05	6.14955E-05	5.78781E-06	1.8635E-05	3.29949E-05	0.000154642	0.000208501	0.000252976	0.000252976	0.000252976	0.00017994	0.000313364	0.000228903	6.93645E-05	0.000120368	2.32378E-05
3837603773045	383760	3773045	9.31292E-05	2.00653E-05	4.80913E-05	8.92034E-05	6.11774E-05	5.75787E-06	1.85386E-05	3.28242E-05	0.000152654	0.000205821	0.000249725	0.000249725	0.000249725	0.000177627	0.000309336	0.00022596	6.84729E-05	0.000118821	2.32079E-05
3837703773045	383770	3773045	9.26585E-05	1.99639E-05	4.78482E-05	8.87525E-05	6.08681E-05	5.72877E-06	1.84449E-05	3.26583E-05	0.000150684	0.000203166	0.000246502	0.000246502	0.000246502	0.000175335	0.000305345	0.000223045	6.75893E-05	0.000117287	2.31482E-05
3837803773045	383780	3773045	9.22011E-05	1.98654E-05	4.76121E-05	8.83144E-05	6.05677E-05	5.70049E-06	1.83539E-05	3.24971E-05	0.000148524	0.000200252	0.000242967	0.000242967	0.000242967	0.00017282	0.000300966	0.000219846	6.66201E-05	0.000115605	2.30527E-05
3837903773045	383790	3773045	9.17169E-05	1.9761E-05	4.7362E-05	8.78506E-05	6.02497E-05	5.67056E-06	1.82575E-05	3.23265E-05	0.00014613	0.000197025	0.000239052	0.000239052	0.000239052	0.000170035	0.000296116	0.000216303	6.55464E-05	0.000113742	2.29274E-05
3838003773045	383800	3773045	9.13E-05	1.96712E-05	4.71467E-05	8.74513E-05	5.99757E-05	5.64478E-06	1.81745E-05	3.21795E-05	0.00014373	0.00019379	0.000235126	0.000235126	0.000235126	0.000167243	0.000291253	0.000212751	6.44701E-05	0.000111875	2.27901E-05
3838103773045	383810	3773045	9.08561E-05	1.95756E-05	4.69175E-05	8.70261E-05	5.96842E-05	5.61733E-06	1.80861E-05	3.20231E-05	0.00014111	0.000190256	0.00023084	0.00023084	0.00023084	0.000164194	0.000285943	0.000208873	6.32947E-05	0.000109835	2.26588E-05
3838203773045	383820	3773045	9.03988E-05	1.9477E-05	4.66814E-05	8.65881E-05	5.93838E-05	5.58906E-06	1.79951E-05	3.18619E-05	0.000138501	0.000186739	0.000226572	0.000226572	0.000226572	0.000161159	0.000280657	0.000205011	6.21247E-05	0.000107805	2.25334E-05
3838303773045	383830	3773045	8.99281E-05	1.93756E-05	4.64383E-05	8.61372E-05	5.90745E-05	5.55996E-06	1.79014E-05	3.1696E-05	0.000135774	0.00018361	0.00022211	0.00022211	0.00022211	0.00015785	0.00027513	0.000200974	6.09011E-05	0.000105681	2.24081E-05
3838403773045	383840	3773045	8.92959E-05	1.92394E-05	4.61118E-05	8.55317E-05	5.86593E-05	5.52087E-06	1.77755E-05	3.14731E-05	0.000132383	0.00017849	0.000216563	0.000216563	0.000216563	0.00015403	0.000268259	0.000195955	5.93803E-05	0.000103042	2.22887E-05
3838503773045	383850	3773045	8.86637E-05	1.91032E-05	4.57854E-05	8.49262E-05	5.8244E-05	5.48179E-06	1.76497E-05	3.12503E-05	0.000129118	0.000174088	0.000211222	0.000211222	0.000211222	0.0001502	0.000261643	0.000191122	5.79157E-05	0.000100501	2.21633E-05
3838603773045	383860	3773045	8.80316E-05	1.8967E-05	4.54589E-05	8.43206E-05	5.78287E-05	5.4427E-06	1.75239E-05	3.10275E-05	0.00012599	0.000169871	0.000206105	0.000206105	0.000206105	0.000146601	0.000255305	0.000186492	5.65127E-05	9.80662E-05	2.2044E-05
3838703773045	383870	3773045	8.74398E-05	1.88395E-05	4.51533E-05	8.37538E-05	5.74399E-05	5.40611E-06	1.7406E-05	3.08189E-05	0.000123	0.000165839	0.000201213	0.000201213	0.000201213	0.000143121	0.000249245	0.000182065	5.51713E-05	9.57385E-05	2.19246E-05
3838803773045	383880	3773045	8.68614E-05	1.87149E-05	4.48547E-05	8.31998E-05	5.706E-05	5.37035E-06	1.72909E-05	3.06151E-05	0.00012017	0.000162024	0.000196585	0.000196585	0.000196585	0.00013982	0.000243511	0.000177877	5.39022E-05	9.35362E-05	2.18112E-05
3838903773045	383890	3773045	8.63907E-05	1.86134E-05	4.46116E-05	8.27489E-05	5.67508E-05	5.34125E-06	1.71972E-05	3.04492E-05	0.000117711	0.000158708	0.000192562	0.000192562	0.000192562	0.000136967	0.000238528	0.000174237	5.27991E-05	9.1622E-05	2.17037E-05
3839003773045	383900	3773045	8.59333E-05	1.85149E-05	4.43754E-05	8.23109E-05	5.64504E-05	5.31298E-06	1.71062E-05	3.0288E-05	0.000115329	0.000155497	0.000188665	0.000188665	0.000188665	0.000134196	0.000233702	0.000170712	5.17308E-05	8.97682E-05	2.16082E-05
3839103773045	383910	3773045	8.4938E-05	1.83005E-05	4.38614E-05	8.13575E-05	5.57965E-05	5.25144E-06	1.6908E-05	2.99372E-05	0.000111664	0.000150555	0.00018267	0.00018267	0.00018267	0.00012993	0.000226275	0.000165287	5.00869E-05	8.69155E-05	2.1453E-05
3829703773055	382970	3773055	7.30884E-05	1.57474E-05	3.77424E-05	7.00074E-05	4.80124E-05	4.51881E-06	1.45492E-05	2.57607E-05	0.000200718	0.000270624	0.000328351	0.000328351	0.000328351	0.000233553	0.000406731	0.000297104	9.00316E-05	0.000156231	3.3057E-05
3829803773055	382980	3773055	7.21872E-05	1.55532E-05	3.7277E-05	6.91442E-05	4.74204E-05	4.4631E-06	1.43698E-05	2.5443E-05	0.000211253	0.000284829	0.000345585	0.000345585	0.000345585	0.00024512	0.00042808	0.000312699	9.47573E-05	0.000164432	3.02157E-05
3829903773055	382990	3773055	7.21469E-05	1.55445E-05	3.72562E-05	6.91056E-05	4.73939E-05	4.4606E-06	1.43618E-05	2.54288E-05	0.00022106	0.000298052	0.000361629	0.000361629	0.000361629	0.000257223	0.000447953	0.000327216	9.91563E-05	0.000172065	2.70282E-05
3830003773055	383000	3773055	7.26714E-05	1.56575E-05	3.75271E-05	6.9608E-05	4.77385E-05	4.49304E-06	1.44662E-05	2.56137E-05	0.000234079	0.000315605	0.000382926	0.000382926	0.000382926	0.000272372	0.000474334	0.000346486	0.000104996	0.000182199	2.56553E-05
3830103773055	383010	3773055	7.31422E-05	1.5759E-05	3.77702E-05	7.00589E-05	4.80477E-05	4.52214E-06	1.45599E-05	2.57796E-05	0.000248459	0.000334993	0.000406449	0.000406449	0.000406449	0.000289104	0.000503473	0.000367771	0.000111446	0.000193391	2.58702E-05
3830203773055	383020	3773055	7.35861E-05	1.58546E-05	3.79994E-05	7.04841E-05	4.83393E-05	4.54958E-06	1.46483E-05	2.59361E-05	0.000261967	0.000353206	0.000428547	0.000428547	0.000428547	0.000304821	0.000530845	0.000387766	0.000117505	0.000203905	2.60134E-05
3830303773055	383030	3773055	7.41644E-05	1.59792E-05	3.8298E-05	7.10381E-05	4.87193E-05	4.58534E-06	1.47634E-05	2.61399E-05	0.000275338	0.000371233	0.0004504	0.0004504	0.0004504	0.00032038	0.00055794	0.000407558	0.000123502	0.000214313	2.6103E-05
3830403773055	383040	3773055	7.48235E-05	1.61212E-05	3.86384E-05	7.16693E-05	4.91522E-05	4.62609E-06	1.48946E-05	2.63722E-05	0.000289192	0.000389913	0.000473084	0.000473084	0.000473084	0.0003365	0.000586014	0.000428065	0.000129717	0.000225097	2.61925E-05
3830503773055	383050	3773055	7.55498E-05	1.62777E-05	3.90134E-05	7.2365E-05	4.96293E-05	4.67099E-06	1.50392E-05	2.66282E-05	0.000303745	0.000409534	0.000496891	0.000496891	0.000496891	0.000353434	0.000615503	0.000449606	0.000136244	0.000236424	2.62761E-05
3830603773055	383060	3773055	7.62492E-05	1.64284E-05	3.93746E-05	7.3035E-05	5.00888E-05	4.71424E-06	1.51784E-05	2.68747E-05	0.00031887	0.000429928	0.000521635	0.000521635	0.000521635	0.000371034	0.000646154	0.000471995	0.000143029	0.000248197	2.63477E-05
3830703773055	383070	3773055	7.69486E-05	1.65791E-05	3.97358E-05	7.37049E-05	5.05482E-05	4.75748E-06	1.53176E-05	2.71212E-05	0.000334551	0.00045107	0.000547287	0.000547287	0.000547287	0.00038928	0.00067793	0.000495206	0.000150063	0.000260403	2.64193E-05
3830803773055	383080	3773055	7.76346E-05	1.67269E-05	4.009E-05	7.43619E-05	5.09988E-05	4.79989E-06	1.54542E-05	2.7363E-05	0.000350698	0.00047284	0.000573701	0.000573701	0.000573701	0.00040868	0.000710649	0.000519107	0.00015705	0.00027297	2.6479E-05
3830903773055	383090	3773055	7.83743E-05	1.68863E-05	4.0472E-05	7.50705E-05	5.14848E-05	4.84563E-06	1.56014E-05	2.76237E-05	0.000368205	0.000496445	0.000602341	0.000602341	0.000602341	0.00042839	0.000746125	0.000545021	0.000165158	0.000286598	2.65506E-05
3831003773055	383100	3773055	7.91679E-05	1.70573E-05	4.08818E-05	7.58306E-05	5.20061E-05	4.89469E-06	1.57594E-05	2.79034E-05	0.000387163	0.000522006	0.000633354	0.000633354	0.000633354	0.000450498	0.000784541	0.000573083	0.000173661	0.000301354	2.66282E-05
3831103773055	383110	3773055	7.99615E-05	1.72282E-05	4.12916E-05	7.65907E-05	5.25274E-05	4.94375E-06	1.59174E-05	2.81831E-05	0.000406945	0.000548677	0.000665714	0.000665714	0.000665714	0.000473516	0.000824627	0.000602364	0.000182535	0.000316751	2.67058E-05
3831203773055	383120	3773055	8.0755E-05	1.73992E-05	4.17014E-05	7.73508E-05	5.30487E-05	4.99282E-06	1.60754E-05	2.84628E-05	0.000427526	0.000576427	0.000699383	0.000699383	0.000699383	0.00049746	0.000866333	0.000632829	0.000191766	0.000332771	2.67775E-05
3831303773055	383130	3773055	8.15486E-05	1.75702E-05	4.21112E-05	7.81109E-05	5.357E-05	5.04188E-06	1.62333E-05	2.87425E-05	0.000448842	0.000605167	0.000734253	0.000734253	0.000734253	0.00052267	0.000909527	0.000664381	0.000201327	0.000349362	2.68431E-05
3831403773055	383140	3773055	8.23421E-05	1.77412E-05	4.25209E-05	7.8871E-05	5.40913E-05	5.09094E-06	1.63913E-05	2.90222E-05	0.000471083	0.000635154	0.000770637	0.000770637	0.000770637	0.000548147	0.000954595	0.000697302	0.000211304	0.000366674	2.69088E-05
3831503773055	383150	3773055	8.31626E-05	1.79179E-05	4.29446E-05	7.96569E-05	5.46302E-05	5.14167E-06	1.65546E-05	2.93114E-05	0.000494255	0.000666397	0.000808544	0.000808544	0.000808544	0.000575109	0.001001551	0.000731602	0.000221697	0.00038471	2.69744E-05
3831603773055	383160	3773055	8.39696E-05	1.80918E-05	4.33614E-05	8.04299E-05	5.51604E-05	5.19156E-06	1.67153E-05	2.95958E-05	0.000518119	0.000698573	0.000847583	0.000847583	0.000847583	0.000602878	0.00104991	0.000766926	0.000232402	0.000403286	2.70401E-05
3831703773055	383170	3773055	8.47901E-05	1.82686E-05	4.3785E-05	8.12158E-05	5.56993E-05	5.24229E-06	1.68786E-05	2.9885E-05	0.000542903	0.000731988	0.000888127	0.000888127	0.000888127	0.000631716	0.001100131	0.000803611	0.000243519	0.000422576	2.70998E-05
3831803773055	383180	3773055	8.5624E-05	1.84483E-05	4.42157E-05	8.20146E-05	5.62471E-05	5.29385E-06	1.70446E-05	3.01789E-05	0.000568284	0.000766209	0.000929647	0.000929647	0.000929647	0.000661249	0.001151562	0.00084118	0.000254903	0.00044232	2.71535E-05
3831903773055	383190	3773055	8.64445E-05	1.8625E-05	4.46394E-05	8.28004E-05	5.67861E-05	5.34458E-06	1.72079E-05	3.04681E-05	0.00059422	0.000801178	0.000972075	0.000972075	0.000972075	0.000691427	0.001204118	0.000879571	0.000266537	0.000462519	2.72072E-05
3832003773055	383200	3773055	8.72649E-05	1.88018E-05	4.5063E-05	8.35863E-05	5.73251E-05	5.3953E-06	1.73712E-05	3.07573E-05	0.000620717	0.00083693	0.00101542	0.00101542	0.00101542	0.00072259	0.001257811	0.000918792	0.000278422	0.00048314	2.7261E-05
3832203773055	383220	3773055	8.89731E-05	1.91698E-05	4.59451E-05	8.52225E-05	5.84472E-05	5.50091E-06	1.77113E-05	3.13594E-05	0.000676988	0.000912772	0.001107473	0.001107473	0.001107473	0.000787735	0.001371838	0.001002084	0.000303662	0.000526943	2.73624E-05
3832303773055	383230	3773055	8.98608E-05	1.93611E-05	4.64035E-05	8.60728E-05	5.90303E-05	5.5558E-06	1.7888E-05	3.16723E-05	0.0007078	0.000954316	0.001157879	0.001157879	0.001157879	0.000823588	0.001434276	0.001047694	0.000317483	0.000550926	2.74221E-05
3832403773055	383240	3773055	9.07485E-05	1.95524E-05	4.68619E-05	8.69231E-05	5.96135E-05	5.61068E-06	1.80647E-05	3.19851E-05	0.000738863	0.000996198	0.001208695	0.001208695	0.001208695	0.000859733	0.001497222	0.001093674	0.000331416	0.000575105	2.74759E-05
3832503773055	383250	3773055	9.16497E-05	1.97465E-05	4.73273E-05	8.77862E-05	6.02055E-05	5.6664E-06	1.82441E-05	3.23028E-05	0.000770613	0.001039006	0.001260634	0.001260634	0.001260634	0.000896677	0.001561559	0.00114067	0.000345658	0.000599818	2.75296E-05
3832603773055	383260	3773055	9.25239E-05	1.99349E-05	4.77788E-05	8.86236E-05	6.07798E-05	5.72045E-06	1.84181E-05	3.26109E-05	0.000801844	0.001081114	0.001311723	0.001311723	0.001311723	0.00093316	0.001624844	0.001186898	0.000359666	0.000624126	2.75773E-05
3832703773055	383270	3773055	9.33848E-05	2.01204E-05	4.82233E-05	8.94482E-05	6.13453E-05	5.77367E-06	1.85895E-05	3.29143E-05	0.000832441	0.001122368	0.001361777	0.001361777	0.001361777	0.000968619	0.001686847	0.001232189	0.000373391	0.000647942	2.76191E-05
3832803773055	383280	3773055	9.42321E-05	2.03029E-05	4.86609E-05	9.02598E-05	6.19019E-05	5.82606E-06	1.87582E-05	3.3213E-05	0.000861547	0.001161611	0.00140939	0.00140939	0.00140939	0.001002486	0.001745826	0.001275271	0.000386446	0.000670597	2.76549E-05
3832903773055	383290	3773055	9.50391E-05	2.04768E-05	4.90776E-05	9.10328E-05	6.2432E-05	5.87596E-06	1.89188E-05	3.34974E-05	0.000888139	0.001197465	0.001452893	0.001452893	0.001452893	0.001033428	0.001799712	0.001314633	0.000398374	0.000691296	2.76848E-05
3833003773055	383300	3773055	9.58731E-05	2.06565E-05	4.95082E-05	9.18316E-05	6.29798E-05	5.92751E-06	1.90848E-05	3.37913E-05	0.000911437	0.001228876	0.001491005	0.001491005	0.001491005	0.001060537	0.001846922	0.001349119	0.000408824	0.00070943	2.77027E-05

			ISDrainage / Utilities Trenching	ISDrainage / Utilities Trenching	ISAsphalt Paving	ISAsphalt Paving	SVDemolition	SVSite Grubbing / Prep	SVMass Grading / Excavation	SVMass Grading / Excavation	SVDrainage / Utilities Trenching	SVFoundations / Concrete Pads	SVBuilding / Structure Construction	SVBuilding / Structure Construction	SVAsphalt Paving	SVAsphalt Paving	SVArchitectural Coating	SVArchitectural Coating	SVLandscaping or Other Finishing	SVLandscaping or Other Finishing	MDemolition
Unique Identifier	X (UTM)	Y (UTM)	2027	2028	2027	2028	2027	2027	2027	2028	2028	2028	2028	2029	2028	2029	2028	2029	2028	2029	2027
3834803773045	383480	3773045	9.891E-06	9.891E-06	4.23577E-05	4.23577E-05	0.00143247	0.000946388	0.00159818	0.00159818	0.0004824	0.00049713	0.00156839	0.00156839	0.001962742	0.001962742	0.000194433	0.000194433	0.000626015	0.000626015	8.16814E-05
3834903773045	383490	3773045	9.87037E-06	9.87037E-06	4.22693E-05	4.22693E-05	0.001285995	0.000849616	0.00143476	0.00143476	0.000433073	0.000446296	0.001461279	0.001461279	0.001762044	0.001762044	0.000174551	0.000174551	0.000562003	0.000562003	8.32274E-05
3835003773045	383500	3773045	9.83117E-06	9.83117E-06	4.21014E-05	4.21014E-05	0.001159689	0.00076617	0.001293843	0.001293843	0.000390538	0.000402463	0.00136289	0.00136289	0.001588982	0.001588982	0.000157408	0.000157408	0.000506805	0.000506805	8.43556E-05
3835103773045	383510	3773045	9.76927E-06	9.76927E-06	4.18364E-05	4.18364E-05	0.001050298	0.000693899	0.001171798	0.001171798	0.000353699	0.000364499	0.001272965	0.001272965	0.001439097	0.001439097	0.00014256	0.00014256	0.000458999	0.000458999	8.48515E-05
3835203773045	383520	3773045	9.67849E-06	9.67849E-06	4.14476E-05	4.14476E-05	0.000956077	0.00063165	0.001066677	0.001066677	0.000321969	0.0003318	0.001191685	0.001191685	0.001309997	0.001309997	0.000129771	0.000129771	0.000417823	0.000417823	8.47495E-05
3835303773045	383530	3773045	9.56502E-06	9.56502E-06	4.09616E-05	4.09616E-05	0.000873018	0.000576775	0.00097401	0.00097401	0.000293998	0.000302975	0.001116833	0.001116833	0.001196192	0.001196192	0.000118497	0.000118497	0.000381525	0.000381525	8.41526E-05
3835403773045	383540	3773045	9.42678E-06	9.42678E-06	4.03697E-05	4.03697E-05	0.000800791	0.000529058	0.000893428	0.000893428	0.000269675	0.00027791	0.001048861	0.001048861	0.001097228	0.001097228	0.000108694	0.000108694	0.00034996	0.00034996	8.3114E-05
3835503773045	383550	3773045	9.26379E-06	9.26379E-06	3.96716E-05	3.96716E-05	0.000735488	0.000485914	0.00082057	0.00082057	0.000247684	0.000255246	0.000985347	0.000985347	0.001007751	0.001007751	9.98297E-05	9.98297E-05	0.000321421	0.000321421	8.1574E-05
3835603773045	383560	3773045	9.07397E-06	9.07397E-06	3.88588E-05	3.88588E-05	0.000676127	0.000446696	0.000754342	0.000754342	0.000227693	0.000234646	0.000925801	0.000925801	0.000926416	0.000926416	9.17725E-05	9.17725E-05	0.00029548	0.00029548	7.95325E-05
3835703773045	383570	3773045	8.86972E-06	8.86972E-06	3.79841E-05	3.79841E-05	0.00062402	0.00041227	0.000696208	0.000696208	0.000210146	0.000216562	0.000871717	0.000871717	0.00085502	0.00085502	8.46999E-05	8.46999E-05	0.000272708	0.000272708	7.72404E-05
3835803773045	383580	3773045	8.62007E-06	8.62007E-06	3.69149E-05	3.69149E-05	0.000574756	0.000379723	0.000641245	0.000641245	0.000193555	0.000199465	0.000819192	0.000819192	0.000787519	0.000787519	7.80132E-05	7.80132E-05	0.000251179	0.000251179	7.43394E-05
3835903773045	383590	3773045	8.35804E-06	8.35804E-06	3.57928E-05	3.57928E-05	0.000531116	0.000350892	0.000592556	0.000592556	0.000178859	0.000184321	0.000771099	0.000771099	0.000727725	0.000727725	7.20898E-05	7.20898E-05	0.000232107	0.000232107	7.14026E-05
3836003773045	383600	3773045	8.15172E-06	8.15172E-06	3.49093E-05	3.49093E-05	0.000495631	0.000327448	0.000552966	0.000552966	0.000166909	0.000172006	0.000730491	0.000730491	0.000679104	0.000679104	6.72733E-05	6.72733E-05	0.0002166	0.0002166	6.91284E-05
3836103773045	383610	3773045	8.05888E-06	8.05888E-06	3.45117E-05	3.45117E-05	0.000469734	0.000310338	0.000524073	0.000524073	0.000158188	0.000163018	0.000699378	0.000699378	0.00064362	0.00064362	6.37582E-05	6.37582E-05	0.000205282	0.000205282	6.79704E-05
3836203773045	383620	3773045	7.9681E-06	7.9681E-06	3.41229E-05	3.41229E-05	0.00044573	0.000294479	0.000497292	0.000497292	0.000150104	0.000154688	0.000670133	0.000670133	0.00061073	0.00061073	6.05001E-05	6.05001E-05	0.000194792	0.000194792	6.67825E-05
3836303773045	383630	3773045	7.91858E-06	7.91858E-06	3.39109E-05	3.39109E-05	0.000425408	0.000281053	0.000474619	0.000474619	0.000143261	0.000147635	0.000644728	0.000644728	0.000582885	0.000582885	5.77417E-05	5.77417E-05	0.000185911	0.000185911	6.59409E-05
3836403773045	383640	3773045	7.8835E-06	7.8835E-06	3.37607E-05	3.37607E-05	0.000406905	0.000268829	0.000453977	0.000453977	0.00013703	0.000141214	0.00062128	0.00062128	0.000557533	0.000557533	5.52303E-05	5.52303E-05	0.000177825	0.000177825	6.51887E-05
3836503773045	383650	3773045	7.86287E-06	7.86287E-06	3.36723E-05	3.36723E-05	0.000390204	0.000257796	0.000435343	0.000435343	0.000131405	0.000135418	0.000599804	0.000599804	0.00053465	0.00053465	5.29634E-05	5.29634E-05	0.000170526	0.000170526	6.45739E-05
3836603773045	383660	3773045	7.91445E-06	7.91445E-06	3.38932E-05	3.38932E-05	0.000377528	0.000249421	0.000421201	0.000421201	0.000127137	0.000131019	0.00058285	0.00058285	0.00051781	0.00051781	5.12429E-05	5.12429E-05	0.000164987	0.000164987	6.47112E-05
3836703773045	383670	3773045	7.96397E-06	7.96397E-06	3.41052E-05	3.41052E-05	0.000365502	0.000241475	0.000407783	0.000407783	0.000123087	0.000126845	0.00056672	0.00056672	0.000500803	0.000500803	4.96105E-05	4.96105E-05	0.000159731	0.000159731	6.48963E-05
3836803773045	383680	3773045	7.98873E-06	7.98873E-06	3.42113E-05	3.42113E-05	0.000353242	0.000233376	0.000394106	0.000394106	0.000118958	0.00012259	0.000550397	0.000550397	0.000484005	0.000484005	4.79465E-05	4.79465E-05	0.000154373	0.000154373	6.48664E-05
3836903773045	383690	3773045	8.00111E-06	8.00111E-06	3.42643E-05	3.42643E-05	0.00034113	0.000225374	0.000380592	0.000380592	0.000114879	0.000118387	0.00053428	0.00053428	0.00046749	0.00046749	4.63025E-05	4.63025E-05	0.00014908	0.00014908	6.46933E-05
3837003773045	383700	3773045	8.01142E-06	8.01142E-06	3.43085E-05	3.43085E-05	0.00032971	0.000217829	0.000367851	0.000367851	0.000111033	0.000114424	0.000519	0.000519	0.000451762	0.000451762	4.47524E-05	4.47524E-05	0.000144089	0.000144089	6.45202E-05
3837103773045	383710	3773045	8.02793E-06	8.02793E-06	3.43791E-05	3.43791E-05	0.000319454	0.000211053	0.000356409	0.000356409	0.00010758	0.000110864	0.000505125	0.000505125	0.00043709	0.00043709	4.33603E-05	4.33603E-05	0.000139607	0.000139607	6.44904E-05
3837203773045	383720	3773045	8.04031E-06	8.04031E-06	3.44322E-05	3.44322E-05	0.000309749	0.000204642	0.000345582	0.000345582	0.000104311	0.000107497	0.000491971	0.000491971	0.000424412	0.000424412	4.20431E-05	4.20431E-05	0.000135366	0.000135366	6.44247E-05
3837303773045	383730	3773045	8.04443E-06	8.04443E-06	3.44498E-05	3.44498E-05	0.000300461	0.000198505	0.000335219	0.000335219	0.000101184	0.000104273	0.000479372	0.000479372	0.000411686	0.000411686	4.07824E-05	4.07824E-05	0.000131307	0.000131307	6.42814E-05
3837403773045	383740	3773045	8.04237E-06	8.04237E-06	3.4441E-05	3.4441E-05	0.000291572	0.000192632	0.000325301	0.000325301	9.819E-05	0.000101188	0.000467326	0.000467326	0.00039506	0.00039506	3.95758E-05	3.95758E-05	0.000127422	0.000127422	6.40665E-05
3837503773045	383750	3773045	8.03206E-06	8.03206E-06	3.43968E-05	3.43968E-05	0.000283099	0.000187034	0.000315848	0.000315848	9.53366E-05	9.82476E-05	0.000455847	0.000455847	0.00038789	0.00038789	3.84257E-05	3.84257E-05	0.000123719	0.000123719	6.3786E-05
3837603773045	383760	3773045	8.02174E-06	8.02174E-06	3.43526E-05	3.43526E-05	0.000275446	0.000181979	0.00030731	0.00030731	9.27596E-05	9.5592E-05	0.000445502	0.000445502	0.00037411	0.00037411	3.73871E-05	3.73871E-05	0.000120375	0.000120375	6.35055E-05
3837703773045	383770	3773045	8.00111E-06	8.00111E-06	3.42643E-05	3.42643E-05	0.000268168	0.00017717	0.00029919	0.00029919	9.03085E-05	9.3066E-05	0.00043571	0.00043571	0.00036743	0.00036743	3.63992E-05	3.63992E-05	0.000117194	0.000117194	6.31175E-05
3837803773045	383780	3773045	7.9681E-06	7.9681E-06	3.41229E-05	3.41229E-05	0.000260982	0.000172422	0.000291172	0.000291172	8.78884E-05	9.0572E-05	0.000426061	0.000426061	0.00035792	0.00035792	3.54237E-05	3.54237E-05	0.000114054	0.000114054	6.26041E-05
3837903773045	383790	3773045	7.92477E-06	7.92477E-06	3.39374E-05	3.39374E-05	0.000253783	0.000167666	0.000283141	0.000283141	8.54641E-05	8.80737E-05	0.000416373	0.000416373	0.00034772	0.00034772	3.44466E-05	3.44466E-05	0.000110908	0.000110908	6.19594E-05
3838003773045	383800	3773045	7.87731E-06	7.87731E-06	3.37341E-05	3.37341E-05	0.000246841	0.0001638	0.000275396	0.000275396	8.31265E-05	8.56647E-05	0.000407019	0.000407019	0.000338217	0.000338217	3.35044E-05	3.35044E-05	0.000107874	0.000107874	6.13924E-05
3838103773045	383810	3773045	7.83192E-06	7.83192E-06	3.35398E-05	3.35398E-05	0.000239783	0.000158417	0.000267522	0.000267522	8.07497E-05	8.32153E-05	0.000397396	0.000397396	0.00032846	0.00032846	3.25464E-05	3.25464E-05	0.00010479	0.00010479	6.07716E-05
3838203773045	383820	3773045	7.7886E-06	7.7886E-06	3.33542E-05	3.33542E-05	0.000232934	0.000153892	0.0002598	0.0002598	7.8443E-05	8.08382E-05	0.000387952	0.000387952	0.000319161	0.000319161	3.16167E-05	3.16167E-05	0.000101796	0.000101796	6.0115E-05
3838303773045	383830	3773045	7.74527E-06	7.74527E-06	3.31687E-05	3.31687E-05	0.000226115	0.000149387	0.000252272	0.000252272	7.61467E-05	7.84718E-05	0.000378406	0.000378406	0.00030918	0.00030918	3.06912E-05	3.06912E-05	9.88163E-05	9.88163E-05	5.953E-05
3838403773045	383840	3773045	7.70401E-06	7.70401E-06	3.2992E-05	3.2992E-05	0.000218757	0.000144526	0.000244063	0.000244063	7.36688E-05	7.59182E-05	0.000367867	0.000367867	0.000299736	0.000299736	2.96925E-05	2.96925E-05	9.56007E-05	9.56007E-05	5.89033E-05
3838503773045	383850	3773045	7.66068E-06	7.66068E-06	3.28064E-05	3.28064E-05	0.000211766	0.000139907	0.000236264	0.000236264	7.13147E-05	7.34922E-05	0.000357767	0.000357767	0.000290158	0.000290158	2.87436E-05	2.87436E-05	9.25457E-05	9.25457E-05	5.83004E-05
3838603773045	383860	3773045	7.61941E-06	7.61941E-06	3.26297E-05	3.26297E-05	0.000205137	0.000135528	0.000228868	0.000228868	6.90823E-05	7.11917E-05	0.000348117	0.000348117	0.00028107	0.00028107	2.78438E-05	2.78438E-05	8.96488E-05	8.96488E-05	5.77094E-05
3838703773045	383870	3773045	7.57815E-06	7.57815E-06	3.2453E-05	3.2453E-05	0.000198845	0.000131371	0.000221848	0.000221848	6.69634E-05	6.9008E-05	0.000338906	0.000338906	0.000272454	0.000272454	2.69898E-05	2.69898E-05	8.6899E-05	8.6899E-05	5.71424E-05
3838803773045	383880	3773045	7.53895E-06	7.53895E-06	3.22851E-05	3.22851E-05	0.000192903	0.000127445	0.000215218	0.000215218	6.49621E-05	6.69456E-05	0.000330145	0.000330145	0.00026431	0.00026431	2.61832E-05	2.61832E-05	8.43019E-05	8.43019E-05	5.66051E-05
3838903773045	383890	3773045	7.50181E-06	7.50181E-06	3.21261E-05	3.21261E-05	0.000187487	0.000123867	0.000209175	0.000209175	6.31382E-05	6.50661E-05	0.000322145	0.000322145	0.00025689	0.00025689	2.54481E-05	2.54481E-05	8.1935E-05	8.1935E-05	5.61515E-05
3839003773045	383900	3773045	7.4688E-06	7.4688E-06	3.19847E-05	3.19847E-05	0.000182291	0.000120434	0.000203379	0.000203379	6.13886E-05	6.3263E-05	0.000314415	0.000314415	0.000249772	0.000249772	2.47429E-05	2.47429E-05	7.96646E-05	7.96646E-05	5.57217E-05
3839103773045	383910	3773045	7.41516E-06	7.41516E-06	3.1755E-05	3.1755E-05	0.000176054	0.000116314	0.000196421	0.000196421	5.92882E-05	6.10986E-05	0.000304881	0.000304881	0.00024126	0.00024126	2.38963E-05	2.38963E-05	7.69389E-05	7.69389E-05	5.4886E-05
3829703773055	382970	3773055	1.1426E-05	1.1426E-05	4.89313E-05	4.89313E-05	0.000547879	0.000361966	0.000611258	0.000611258	0.000184504	0.000190138	0.001379741	0.001379741	0.000750692	0.000750692	7.4365E-05	7.4365E-05	0.000239433	0.000239433	3.70742E-05
3829803773055	382980	3773055	1.04439E-05	1.04439E-05	4.47256E-05	4.47256E-05	0.000617354	0.000407867	0.000688771	0.000688771	0.000207901	0.000214249	0.00157621	0.00157621	0.00084587	0.00084587	8.37952E-05	8.37952E-05	0.000269795	0.000269795	3.57252E-05
3829903773055	382990	3773055	9.34219E-06	9.34219E-06	4.00074E-05	4.00074E-05	0.000687774	0.00045439	0.000767336	0.000767336	0.000231615	0.000238688	0.001787031	0.001787031	0.000942374	0.000942374	9.33534E-05	9.33534E-05	0.00030057	0.00030057	3.61311E-05
3830003773055	383000	3773055	8.86765E-06	8.86765E-06	3.79752E-05	3.79752E-05	0.000765802	0.000505941	0.000854391	0.000854391	0.000257892	0.000265767	0.002029892	0.002029892	0.001049287	0.001049287	0.000103944	0.000103944	0.000334669	0.000334669	3.69488E-05
3830103773055	383010	3773055	8.94193E-06	8.94193E-06	3.82933E-05	3.82933E-05	0.000855888	0.000565458	0.000954898	0.000954898	0.00028823	0.000297031	0.002317227	0.002317227	0.001172721	0.001172721	0.000116172	0.000116172	0.000374039	0.000374039	3.74861E-05
3830203773055	383020	3773055	8.99145E-06	8.99145E-06	3.85053E-05	3.85053E-05	0.000959232	0.000633734	0.001070197	0.001070197	0.000323032	0.000332895	0.002655746	0.002655746	0.00131432	0.00131432	0.000130199	0.000130199	0.000419202	0.000419202	3.79934E-05
3830303773055	383030	3773055	9.02239E-06	9.02239E-06	3.86379E-05	3.86379E-05	0.001077549	0.000711903	0.001202201	0.001202201	0.000362876	0.000373957	0.003062431	0.003062431	0.001476436	0.001476436	0.000146259	0.000146259	0.000470908	0.000470908	3.84948E-05
3830403773055	383040	3773055	9.05334E-06	9.05334E-06	3.87704E-05	3.87704E-05	0.001212966	0.000801368	0.001353283	0.001353283	0.000408479	0.00042095	0.003539921	0.003539921	0.001661981	0.001661981	0.000164639	0.000164639	0.000530088	0.000530088	3.90082E-05
3830503773055	383050	3773055	9.08223E-06	9.08223E-06	3.88941E-05	3.88941E-05	0.001371106	0.000905846	0.001529717	0.001529717	0.000461735	0.000475834	0.004121869	0.004121869	0.001878662	0.001878662	0.000186104	0.000186104	0.000599198	0.000599198	3.95156E-05
3830603773055	383060	3773055	9.10698E-06	9.10698E-06	3.90001E-05	3.90001E-05	0.00155934	0.001030207	0.001739726	0.001739726	0.000525125	0.000541159	0.004857346	0.004857346	0.002136576	0.002136576	0.000211653	0.000211653	0.00068146	0.00068146	4.00289E-05
3830703773055	383070	3773055	9.13174E-06	9.13174E-06	3.91062E-05	3.91062E-05	0.001782269	0.001177489	0.001988444	0.001988444	0.000600199	0.000618525	0.005769143	0.005769143	0.002442029	0.002442029	0.000241912	0.000241912	0.000778884	0.000778884	4.05423E-05
3830803773055	383080	3773055	9.15238E-06	9.15238E-06	3.91945E-05	3.91945E-05	0.002034073	0.001343848	0.002269377	0.002269377	0.000684996	0.000705912	0.006817115	0.006817115	0.002787046	0.002787046	0.00027609	0.00027609	0.000888926	0.000888926	4.10556E-05
3830903773055	383090	3773055	9.17713E-06	9.17713E-06	3.93005E-05	3.93005E-05	0.002309722	0.00152596	0.002576913	0.002576913	0.000777824	0.000801574	0.007970446	0.007970446	0.003164734	0.003164734	0.000313505	0.000313505	0.00100939	0.00100939	4.16048E-05
3831003773055	383100	3773055	9.20396E-06	9.20396E-06	3.94154E-05	3.94154E-05	0.002631522	0.001738563	0.00293594	0.00293594	0.000886194	0.000913253	0.009342432	0.009342432	0.003605659	0.003605659	0.000357183	0.000357183	0.001150022	0.001150022	4.21897E-05
3831103773055	383110	3773055	9.23078E-06	9.23078E-06	3.95303E-05	3.95303E-05	0.003005632	0.001985726	0.003353327	0.003353327	0.001012179	0.001043085	0.010969942	0.010969942	0.004118256	0.004118256	0.000407962	0.000407962	0.001313515	0.001313515	4.27747E-05
3831203773055	383120	3773055	9.25554E-06	9.25554E-06	3.96363E-05	3.96363E-05	0.003435034	0.002269418	0.003832403	0.003832403	0.001156785	0.001192107	0.012872484	0.012872484	0.004706614	0.004706614	0.000466246	0.000466246	0.001501172	0.001501172	4.33716E-05
3831303773055	383130	3773055	9.27823E-06	9.27823E-06	3.97335E-05	3.97335E-05	0.00391933	0.002589378	0.004372723	0.004372723	0.001319877	0.001360179	0.015053471	0.015053471	0.005370188	0.005370188	0.000531981	0.000531981	0.001712818	0.001712818	4.39805E-05
3831403773055	383140	3773055	9.30093E-06	9.30093E-06	3.98307E-05	3.98307E-05	0.004460402	0.002946847	0.004976387	0.004976387	0.001502089	0.001547955	0.017519512	0.017519512	0.006111554	0.006111554	0.000605422	0.000605422	0.001949276	0.001949276	4.45953E-05
3831503773055	383150	3773055	9.32362E-06	9.32362E-06	3.99279E-05	3.99279E-05	0.005058593	0.003342052	0.005643777	0.005643777	0.001703536	0.001755553	0.02026392	0.02026392	0.006931182	0.006931182	0.000686616	0.000686616	0.002210696	0.002210696	4.5228E-05
3831603773055	383160	3773055	9.34632E-06	9.34632E-06	4.00251E-05	4.00251E-05	0.005707989	0.003771088	0.006368297	0.006368297	0.001922228	0.001980922	0.023241914	0.023241914	0.007820973	0.007820973	0.000774761	0.000774761	0.002494494	0.002494494	4.58727E-05
3831703773055	383170	3773055	9.36695E-06	9.36695E-06	4.01134E-05	4.01134E-05	0.006414725	0.004238006	0.007156788	0.007156788	0.002160229	0.00222619	0.026446382	0.026446382	0.008789328	0.008789328	0.000870688	0.000870688	0.00280335	0.00280335	4.65233E-05
3831803773055	383180	3773055	9.38552E-06	9.38552E-06	4.01929E-05	4.01929E-05	0.007160138	0.004730477	0.007988432	0.007988432	0.002411255	0.002484881	0.029757433	0.029757433	0.009810678	0.009810678	0.000971865	0.000971865	0.003129109	0.003129109	4.71859E-05
3831903773055	383190	3773055	9.40409E-06	9.40409E-06	4.02725E-05	4.02725E-05	0.007905992	0.005223239	0.008820567	0.008820567	0.002662429	0.002743725	0.032971267	0.032971267	0.010832632	0.010832632	0.001073101	0.001073101	0.003455061	0.003455061	4.78604E-05
3832003773055	383200	3773055	9.42266E-06	9.42266E-06	4.0352E-05	4.0352E-05	0.008551872	0.005649952	0.009541163	0.009541163	0.002879936	0.002967873	0.035643375	0.035643375	0.011717604	0.011717604	0.001160768	0.001160768	0.003737322	0.003737322	4.85409E-05
3832203773055	383220	3773055	9.45773E-06	9.45773E-06	4.05022E-05	4.05022E-05	0.008913796	0.005889063	0.009944955	0.009944955	0.003001818	0.003093477	0.036310971	0.036310971	0.012213504	0.012213504	0.001209893	0.001209893	0.003895489	0.003895489	4.99556E-05
3832303773055	383230	3773055	9.47836E-06	9.47836E-06	4.05905E-05	4.05905E-05	0.008632449	0.005703186	0.009631062	0.009631062	0.002907072	0.002995837	0.033767231	0.033767231	0.011828009	0.011828009	0.001171705	0.001171705	0.003772536	0.003772536	5.07077E-05
3832403773055	383240	3773055	9.49693E-06	9.49693E-06	4.06701E-05	4.06701E-05	0.008270281	0.005463913	0.009226997	0.009226997	0.002785107	0.002870149	0.030055899	0.030055899	0.011331773	0.011331773	0.001122547	0.001122547	0.003614262	0.003614262	5.14598E-05
3832503773055	383250	3773055	9.5155E-06	9.5155E-06	4.07496E-05	4.07496E-05	0.008004257	0.00528816	0.008930199	0.008930199	0.002695521	0.002777827	0.025898472	0.025898472	0.010967272	0.010967272	0.001086439	0.001086439	0.003498004	0.003498004	5.22238E-05
3832603773055	383260	3773055	9.532E-06	9.532E-06	4.08203E-05	4.08203E-05	0.00788545	0.005209667	0.008797648	0.008797648	0.002655511	0.002736596	0.021840233	0.021840233	0.010804485	0.010804485	0.001070313	0.001070313	0.003446083	0.003446083	5.29879E-05
3832703773055	383270	3773055	9.54645E-06	9.54645E-06	4.08821E-05	4.08821E-05	0.007921523	0.0052335	0.008837895	0.008837895	0.002667659	0.002749115	0.018018427	0.018018427	0.010853912	0.010853912	0.001075209	0.001075209	0.003461848	0.003461848	5.37519E-05
3832803773055	383280	3773055	9.55883E-06	9.55883E-06	4.09351E-05	4.09351E-05	0.008105352	0.00535495	0.009042989	0.009042989	0.002729566	0.002812911	0.014762066	0.014762066	0.011105791	0.011105791	0.001100161	0.001100161	0.003542185	0.003542185	5.4516E-05
3832903773055	383290	3773055	9.56914E-06	9.56914E-06	4.09793E-05	4.09793E-05	0.008434829	0.005572625	0.009410581	0.009410581	0.002840521	0.002927254	0.012180501	0.012180501	0.011557234	0.011557234	0.001144882	0.001144882	0.003686172	0.003686172	5.528E-05
3833003773055	383300	3773055	9.57533E-06	9.57533E-06	4.10058E-05	4.10058E-05	0.008895392	0.005876904	0.009924421	0.009924421	0.00299562	0.00308709	0.010257964	0.010257964	0.012188287	0.012188287	0.001207395	0.001207395	0.003887446	0.003887446	5.60202E-05

			MSite Grubbing / Prep	MMass Grading / Excavation	MMass Grading / Excavation	MDrainage / Utilities Trenching	MFoundations / Concrete Pads	MBuilding / Structure Construction	MAsphalt Paving	MLandscaping or Other Finishing	MWaterside Construction (Piles)	RSSWRe-striping South Valley	RSSWRe-striping Silver Lake Boulevard	RSSWDemolition	RSSWPlacing Base	RSSWForm/Place Rebar and Pour	Child Risk				
Unique Identifier	X (UTM)	Y (UTM)	2027	2027	2028	2028	2028	2028	2028	2028	2028	2029	2029	2029	2029	2029	3rd Trimester	0<2	2<16	Total	per million
3834803773045	383480	3773045	7.37072E-05	0.000184053	0.000184053	5.15089E-05	9.50435E-05	0.000170906	0.000120906	3.66381E-05	6.4871E-05	0.000266475	0.0005141	0.000700517	0.000380801	0.00011398	4.02323E-09	8.313E-08	1.4607E-07	2.33221E-07	0.23322091
3834903773045	383490	3773045	7.51023E-05	0.000187536	0.000187536	5.24838E-05	9.68425E-05	0.000174141	0.000123194	3.73316E-05	6.60988E-05	0.000253724	0.00046735	0.000646909	0.000351659	0.000105258	3.97775E-09	8.271E-08	1.3472E-07	2.21411E-07	0.22141144
3835003773045	383500	3773045	7.61203E-05	0.000190078	0.000190078	5.31952E-05	9.81552E-05	0.000176501	0.000124864	3.78376E-05	6.69948E-05	0.00024153	0.000426675	0.000598895	0.000325559	9.74454E-05	3.92298E-09	8.2112E-08	1.246E-07	2.10638E-07	0.21063773
3835103773045	383510	3773045	7.65674E-05	0.000191195	0.000191195	5.35076E-05	9.87317E-05	0.000177538	0.000125597	3.80598E-05	6.73883E-05	0.000229965	0.000391034	0.000555601	0.000302024	9.04011E-05	3.86086E-09	8.1377E-08	1.1554E-07	2.00782E-07	0.20078181
3835203773045	383520	3773045	7.64758E-05	0.000190966	0.000190966	5.34436E-05	9.86136E-05	0.000177326	0.000125447	3.80143E-05	6.73077E-05	0.000219173	0.000359869	0.000516823	0.000280944	8.40915E-05	3.79307E-09	8.0473E-08	1.075E-07	1.91765E-07	0.19176482
3835303773045	383530	3773045	7.59372E-05	0.000189621	0.000189621	5.30672E-05	9.7919E-05	0.000176077	0.000124564	3.77466E-05	6.68336E-05	0.000208884	0.000331754	0.000480999	0.000261471	7.82627E-05	3.71858E-09	7.94E-08	1.0017E-07	1.83289E-07	0.18328854
3835403773045	383540	3773045	7.5E-05	0.000187281	0.000187281	5.24123E-05	9.67105E-05	0.000173903	0.000123026	3.72807E-05	6.60087E-05	0.000199303	0.00030704	0.000448902	0.000244023	7.30402E-05	3.63982E-09	7.8158E-08	9.3618E-08	1.75416E-07	0.17541568
3835503773045	383550	3773045	7.36103E-05	0.00018381	0.00018381	5.14411E-05	9.49185E-05	0.000170681	0.000120747	3.65899E-05	6.47857E-05	0.000190048	0.0002841	0.000418485	0.000227488	6.80912E-05	3.55128E-09	7.6647E-08	8.75E-08	1.67698E-07	0.16769775
3835603773045	383560	3773045	7.17681E-05	0.000179211	0.000179211	5.01538E-05	9.25431E-05	0.00016641	0.000117725	3.56742E-05	6.31644E-05	0.000181085	0.000262627	0.000389504	0.000211734	6.33756E-05	3.4549E-09	7.4902E-08	8.1757E-08	1.60114E-07	0.16011374
3835703773045	383570	3773045	6.96998E-05	0.000174046	0.000174046	4.87083E-05	8.9876E-05	0.000161614	0.000114332	3.46461E-05	6.1344E-05	0.000172805	0.000243575	0.000363485	0.00019759	5.91421E-05	3.35804E-09	7.3047E-08	7.6608E-08	1.53013E-07	0.15301348
3835803773045	383580	3773045	6.7082E-05	0.000167509	0.000167509	4.68789E-05	8.65005E-05	0.000155544	0.000110038	3.33448E-05	5.904E-05	0.000164485	0.000224996	0.000337737	0.000183594	5.49528E-05	3.248E-09	7.0824E-08	7.1559E-08	1.45632E-07	0.14563185
3835903773045	383590	3773045	6.44319E-05	0.000160891	0.000160891	4.5027E-05	8.30832E-05	0.000149399	0.000105691	3.20275E-05	5.67076E-05	0.000156808	0.000208647	0.000314859	0.000171157	5.12304E-05	3.14059E-09	6.855E-08	6.7019E-08	1.38709E-07	0.138709
3836003773045	383600	3773045	6.23797E-05	0.000155767	0.000155767	4.35928E-05	8.0437E-05	0.000144641	0.000102325	3.10074E-05	5.49014E-05	0.000150433	0.000195896	0.000296998	0.000161448	4.83242E-05	3.05479E-09	6.6701E-08	6.3368E-08	1.33123E-07	0.13312289
3836103773045	383610	3773045	6.13347E-05	0.000153157	0.000153157	4.28626E-05	7.90895E-05	0.000142218	0.00010061	3.0488E-05	5.39817E-05	0.00014579	0.000187496	0.00028536	0.000155121	4.64305E-05	3.00543E-09	6.5683E-08	6.0837E-08	1.29526E-07	0.12952555
3836203773045	383620	3773045	6.02628E-05	0.000150481	0.000150481	4.21135E-05	7.77073E-05	0.000139732	9.88522E-05	2.99552E-05	5.30383E-05	0.000141349	0.000179638	0.000274383	0.000149155	4.46446E-05	2.95735E-09	6.4685E-08	5.846E-08	1.26102E-07	0.12610209
3836303773045	383630	3773045	5.95034E-05	0.000148584	0.000148584	4.15828E-05	7.6728E-05	0.000137971	9.76064E-05	2.95777E-05	5.23699E-05	0.000137551	0.000173303	0.000265563	0.00014436	4.32095E-05	2.92234E-09	6.3992E-08	5.649E-08	1.23405E-07	0.12340513
3836403773045	383640	3773045	5.88247E-05	0.00014689	0.00014689	4.11085E-05	7.58529E-05	0.000136398	9.64931E-05	2.92403E-05	5.17726E-05	0.000134034	0.000167605	0.000257609	0.000140036	4.19152E-05	2.89208E-09	6.3402E-08	5.4699E-08	1.20993E-07	0.1209932
3836503773045	383650	3773045	5.82699E-05	0.000145504	0.000145504	4.07208E-05	7.51375E-05	0.000135111	9.5583E-05	2.89646E-05	5.12843E-05	0.000130824	0.000162601	0.000250631	0.000136243	4.07799E-05	2.86771E-09	6.2948E-08	5.3099E-08	1.18915E-07	0.11891493
3836603773045	383660	3773045	5.83938E-05	0.000145814	0.000145814	4.08073E-05	7.52972E-05	0.000135398	9.57863E-05	2.90261E-05	5.13933E-05	0.000128553	0.000159707	0.000246811	0.000134166	4.01583E-05	2.86738E-09	6.3051E-08	5.2049E-08	1.17967E-07	0.117967
3836703773045	383670	3773045	5.85607E-05	0.000146231	0.000146231	4.0924E-05	7.55125E-05	0.000135786	9.60602E-05	2.91091E-05	5.15403E-05	0.000126412	0.000157055	0.000243339	0.000132279	3.95934E-05	2.86914E-09	6.3176E-08	5.1067E-08	1.17113E-07	0.11711268
3836803773045	383680	3773045	5.85338E-05	0.000146163	0.000146163	4.09052E-05	7.54778E-05	0.000135723	9.6016E-05	2.90958E-05	5.15166E-05	0.000124136	0.00015404	0.000239281	0.000130073	3.89331E-05	2.86472E-09	6.314E-08	5.0005E-08	1.16009E-07	0.1160092
3836903773045	383690	3773045	5.83776E-05	0.000145773	0.000145773	4.0796E-05	7.52764E-05	0.000135361	9.57597E-05	2.90181E-05	5.13791E-05	0.000121805	0.000150855	0.000234909	0.000127697	3.82218E-05	2.85658E-09	6.3006E-08	4.891E-08	1.14773E-07	0.114773
3837003773045	383700	3773045	5.82214E-05	0.000145383	0.000145383	4.06869E-05	7.5075E-05	0.000134999	9.55035E-05	2.89405E-05	5.12416E-05	0.000119585	0.000147855	0.000230784	0.000125454	3.75505E-05	2.84953E-09	6.2883E-08	4.7876E-08	1.13608E-07	0.11360827
3837103773045	383710	3773045	5.81945E-05	0.000145316	0.000145316	4.06681E-05	7.50402E-05	0.000134936	9.54593E-05	2.89271E-05	5.12179E-05	0.00011763	0.000145389	0.000227456	0.000123645	3.70091E-05	2.84746E-09	6.2846E-08	4.6984E-08	1.12677E-07	0.11267745
3837203773045	383720	3773045	5.81352E-05	0.000145168	0.000145168	4.06267E-05	7.49638E-05	0.000134799	9.53621E-05	2.88976E-05	5.11658E-05	0.000115761	0.000143017	0.000224247	0.000121901	3.64877E-05	2.84537E-09	6.2791E-08	4.6131E-08	1.11768E-07	0.11176803
3837303773045	383730	3773045	5.80059E-05	0.000144845	0.000144845	4.05363E-05	7.47971E-05	0.000134499	9.51501E-05	2.88334E-05	5.1052E-05	0.000113927	0.000140646	0.000221004	0.000120138	3.59593E-05	2.84207E-09	6.2691E-08	4.5295E-08	1.10828E-07	0.11082814
3837403773045	383740	3773045	5.7812E-05	0.000144361	0.000144361	4.04008E-05	7.45471E-05	0.0001345	9.4832E-05	2.8737E-05	5.08813E-05	0.000112134	0.000138254	0.000217702	0.000118343	3.5422E-05	2.83774E-09	6.2554E-08	4.4472E-08	1.09865E-07	0.10986459
3837503773045	383750	3773045	5.75589E-05	0.000143729	0.000143729	4.02239E-05	7.42206E-05	0.000133463	9.44167E-05	2.86111E-05	5.06585E-05	0.00011039	0.000135868	0.000214374	0.000116534	3.48806E-05	2.83266E-09	6.2395E-08	4.3669E-08	1.08896E-07	0.10889645
3837603773045	383760	3773045	5.73057E-05	0.000143097	0.000143097	4.0047E-05	7.38942E-05	0.000132876	9.40015E-05	2.84853E-05	5.04357E-05	0.000108853	0.000133753	0.000211437	0.000114937	3.44027E-05	2.83097E-09	6.2276E-08	4.2953E-08	1.0806E-07	0.10806004
3837703773045	383770	3773045	5.69556E-05	0.000142222	0.000142222	3.98023E-05	7.34427E-05	0.000132064	9.34272E-05	2.83113E-05	5.01276E-05	0.000107366	0.000131622	0.00020844	0.000113308	3.39151E-05	2.82867E-09	6.2137E-08	4.2249E-08	1.07215E-07	0.10721498
3837803773045	383780	3773045	5.64924E-05	0.000141066	0.000141066	3.94786E-05	7.28454E-05	0.00013099	9.26673E-05	2.8081E-05	4.97199E-05	0.000105823	0.000129306	0.000205121	0.000111504	3.3375E-05	2.82389E-09	6.195E-08	4.1514E-08	1.06288E-07	0.106288
3837903773045	383790	3773045	5.59106E-05	0.000139613	0.000139613	3.90721E-05	7.20953E-05	0.000129641	9.17131E-05	2.77918E-05	4.92079E-05	0.000104196	0.00012686	0.000201547	0.000109561	3.27935E-05	2.81495E-09	6.1692E-08	4.0735E-08	1.05242E-07	0.10524173
3838003773045	383800	3773045	5.53989E-05	0.000138335	0.000138335	3.87145E-05	7.14355E-05	0.000128454	9.08737E-05	2.75375E-05	4.87575E-05	0.000102593	0.000124498	0.000198067	0.000107669	3.22272E-05	2.80557E-09	6.144E-08	3.9977E-08	1.04223E-07	0.10422345
3838103773045	383810	3773045	5.48387E-05	0.000136937	0.000136937	3.8323E-05	7.07131E-05	0.000127155	8.99548E-05	2.7259E-05	4.82645E-05	0.000100865	0.000122011	0.000194374	0.000105662	3.16264E-05	2.79154E-09	6.1121E-08	3.918E-08	1.03092E-07	0.10309234
3838203773045	383820	3773045	5.42462E-05	0.000135457	0.000135457	3.79089E-05	6.99491E-05	0.000125781	8.89829E-05	2.69645E-05	4.7743E-05	9.91313E-05	0.00011961	0.000190783	0.00010371	3.10421E-05	2.77574E-09	6.0785E-08	3.8393E-08	1.01953E-07	0.10195335
3838303773045	383830	3773045	5.37184E-05	0.000134139	0.000134139	3.754E-05	6.92684E-05	0.000124558	8.8117E-05	2.67021E-05	4.72785E-05	9.73176E-05	0.000117153	0.000187107	0.000101711	3.0444E-05	2.75723E-09	6.0419E-08	3.7599E-08	1.00775E-07	0.1007748
3838403773045	383840	3773045	5.31528E-05	0.000132727	0.000132727	3.71448E-05	6.85391E-05	0.000123246	8.71893E-05	2.6421E-05	4.67807E-05	9.52024E-05	0.000114133	0.000182515	9.92149E-05	2.96968E-05	2.72955E-09	5.9903E-08	3.6686E-08	9.93187E-08	0.09931868
3838503773045	383850	3773045	5.26088E-05	0.000131368	0.000131368	3.67646E-05	6.78376E-05	0.000121985	8.62969E-05	2.61506E-05	4.63019E-05	9.31576E-05	0.00011125	0.000178118	9.68245E-05	2.89813E-05	2.70208E-09	5.9389E-08	3.5812E-08	9.79029E-08	0.09790291
3838603773045	383860	3773045	5.20755E-05	0.000130037	0.000130037	3.6392E-05	6.715E-05	0.000120748	8.54221E-05	2.58855E-05	4.58326E-05	9.11881E-05	0.000108496	0.000173924	9.45449E-05	2.82989E-05	2.67483E-09	5.8878E-08	3.4976E-08	9.65282E-08	0.09652815
3838703773045	383870	3773045	5.15638E-05	0.000128759	0.000128759	3.60344E-05	6.64902E-05	0.000119562	8.45828E-05	2.56311E-05	4.53822E-05	8.9289E-05	0.000105884	0.000169926	9.23714E-05	2.76484E-05	2.64825E-09	5.8384E-08	3.4178E-08	9.52106E-08	0.09521059
3838803773045	383880	3773045	5.10791E-05	0.000127548	0.000127548	3.56956E-05	6.58651E-05	0.000118438	8.37876E-05	2.53902E-05	4.49555E-05	8.74753E-05	0.000103422	0.000166156	9.03225E-05	2.70351E-05	2.62261E-09	5.7911E-08	3.3424E-08	9.39571E-08	0.09395706
3838903773045	383890	3773045	5.06697E-05	0.000126526	0.000126526	3.54095E-05	6.53372E-05	0.000117488	8.31161E-05	2.51867E-05	4.45953E-05	8.58274E-05	0.000101297	0.000162905	8.85551E-05	2.65061E-05	2.60065E-09	5.751E-08	3.2754E-08	9.28645E-08	0.09286449
3839003773045	383900	3773045	5.02819E-05	0.000125558	0.000125558	3.51385E-05	6.48371E-05	0.000116589	8.24799E-05	2.49939E-05	4.42539E-05	8.42196E-05	9.92519E-05	0.000159781	8.68569E-05	2.59978E-05	2.57848E-09	5.7114E-08	3.2109E-08	9.18009E-08	0.09180089
3839103773045	383910	3773045	4.95278E-05	0.000123675	0.000123675	3.46115E-05	6.38648E-05	0.000114841	8.12429E-05	2.46191E-05	4.35902E-05	8.20995E-05	9.60515E-05	0.000154773	8.41343E-05	2.51829E-05	2.53864E-09	5.6336E-08	3.12E-08	9.00747E-08	0.09007468
3829703773055	382970	3773055	3.34548E-05	8.35392E-05	8.35392E-05	2.33792E-05	4.31391E-05	7.75721E-05	5.48776E-05	1.66296E-05	2.94441E-05	0.000918247	6.35554E-05	0.000105443	5.73185E-05	1.71564E-05	3.34207E-09	7.8565E-08	6.9261E-08	1.51168E-07	0.15116821
3829803773055	382980	3773055	3.22375E-05	8.04995E-05	8.04995E-05	2.25285E-05	4.15694E-05	7.47495E-05	5.28808E-05	1.60245E-05	2.83728E-05	0.001047247	6.54696E-05	0.000108312	5.88783E-05	1.76233E-05	3.30645E-09	7.5181E-08	7.5243E-08	1.5373E-07	0.15372999
3829903773055	382990	3773055	3.26038E-05	8.14141E-05	8.14141E-05	2.27845E-05	4.20417E-05	7.55988E-05	5.34816E-05	1.62066E-05	2.86951E-05	0.001172579	6.81374E-05	0.000112803	6.13194E-05	1.8354E-05	3.28697E-09	7.3556E-08	8.1552E-08	1.58396E-07	0.1583956
3830003773055	383000	3773055	3.33417E-05	8.32568E-05	8.32568E-05	2.33002E-05	4.29932E-05	7.73098E-05	5.46921E-05	1.65734E-05	2.93446E-05	0.001293465	7.09007E-05	0.000117557	6.39036E-05	1.91275E-05	3.26698E-09	7.2418E-08	8.9045E-08	1.6473E-07	0.1647301
3830103773055	383010	3773055	3.38265E-05	8.44673E-05	8.44673E-05	2.3639E-05	4.36183E-05	7.84339E-05	5.54873E-05	1.68143E-05	2.97713E-05	0.001434668	7.33524E-05	0.000121546	6.60725E-05	1.97767E-05	3.24615E-09	7.1897E-08	9.7776E-08	1.72918E-07	0.17291829
3830203773055	383020	3773055	3.42843E-05	8.56105E-05	8.56105E-05	2.39589E-05	4.42087E-05	7.94955E-05	5.62383E-05	1.70419E-05	3.01742E-05	0.00158496	7.58946E-05	0.000125681	6.83199E-05	2.04493E-05	3.2158E-09	7.1262E-08	1.0751E-07	1.81991E-07	0.18199135
3830303773055	383030	3773055	3.47368E-05	8.67404E-05	8.67404E-05	2.42751E-05	4.47922E-05	8.05446E-05	5.69805E-05	1.72668E-05	3.05724E-05	0.001744999	7.85574E-05	0.000130002	7.06687E-05	2.11524E-05	3.17918E-09	7.0796E-08	1.1861E-07	1.92584E-07	0.19258395
3830403773055	383040	3773055	3.52E-05	8.78971E-05	8.78971E-05	2.45988E-05	4.53895E-05	8.16187E-05	5.77404E-05	1.74971E-05	3.09801E-05	0.00190954	8.13509E-05	0.000134535	7.31329E-05	2.189E-05	2.97981E-09	6.8776E-08	1.3125E-07	2.03009E-07	0.20300907
3830503773055	383050	3773055	3.56578E-05	8.90403E-05	8.90403E-05	2.49188E-05	4.59799E-05	8.26803E-05	5.84914E-05	1.77247E-05	3.13831E-05	0.002070629	8.4295E-05	0.000139306	7.57264E-05	2.26662E-05	3.01226E-09	6.9298E-08	1.4606E-07	2.18375E-07	0.21837521
3830603773055	383060	3773055	3.61211E-05	9.01971E-05	9.01971E-05	2.52425E-05	4.65772E-05	8.37544E-05	5.92512E-05	1.79549E-05	3.17908E-05	0.002211978	8.73899E-05	0.000144314	7.8449E-05	2.34812E-05	3.05546E-09	6.9904E-08	1.6384E-07	2.36799E-07	0.23679866
3830703773055	383070	3773055	3.65843E-05	9.13538E-05	9.13538E-05	2.55662E-05	4.71745E-05	8.48285E-05	6.00111E-05	1.81852E-05	3.21985E-05	0.002322655	9.06656E-05	0.000149594	8.13193E-05	2.43403E-05	3.08968E-09	7.0397E-08	1.8501E-07	2.58497E-07	0.2584969
3830803773055	383080	3773055	3.70475E-05	9.25105E-05	9.25105E-05	2.58899E-05	4.77718E-05	8.59026E-05	6.07709E-05	1.84154E-05	3.26062E-05	0.00240915	9.41172E-05	0.000155155	8.43419E-05	2.5245E-05	3.11751E-09	7.0812E-08	2.089E-07	2.82831E-07	0.28283086
3830903773055	383090	3773055	3.75431E-05	9.37479E-05	9.37479E-05	2.62362E-05	4.84108E-05	8.70516E-05	6.15838E-05	1.86618E-05	3.30423E-05	0.002477483	9.79104E-05	0.000161241	8.76506E-05	2.62354E-05	3.14601E-09	7.125E-08	2.3509E-07	3.09487E-07	0.30948742
3831003773055	383100	3773055	3.80709E-05	9.5066E-05	9.5066E-05	2.66051E-05	4.90915E-05	8.82756E-05	6.24497E-05	1.89242E-05	3.35069E-05	0.002525791	0.00010206	0.000167905	9.12731E-05	2.73196E-05	3.17532E-09	7.171E-08	2.6573E-07	3.40619E-07	0.34061909
3831103773055	383110	3773055	3.85988E-05	9.63842E-05	9.63842E-05	2.6974E-05	4.97721E-05	8.94996E-05	6.33156E-05	1.91865E-05	3.39715E-05	0.002542345	0.000106517	0.000175027	9.51448E-05	2.84785E-05	3.20447E-09	7.2161E-08	3.014E-07	3.76761E-07	0.37676073
3831203773055	383120	3773055	3.91374E-05	9.77292E-05	9.77292E-05	2.73504E-05	5.04667E-05	9.07485E-05	6.41991E-05	1.94543E-05	3.44455E-05	0.002524695	0.0001113	0.000182659	9.92934E-05	2.97202E-05	3.23354E-09	7.2606E-08	3.4241E-07	4.18245E-07	0.41824536
3831303773055	383130	3773055	3.96869E-05	9.91011E-05	9.91011E-05	2.77344E-05	5.11752E-05	9.20224E-05	6.51004E-05	1.97274E-05	3.49291E-05	0.002472615	0.000116444	0.000190851	0.000103747	3.10531E-05	3.26246E-09	7.3042E-08	3.8877E-07	4.65076E-07	0.46507565
3831403773055	383140	3773055	4.02417E-05	0.000100486	0.000100486	2.81221E-05	5.18906E-05	9.33089E-05	6.60104E-05	2.00032E-05	3.54174E-05	0.002391108	0.000122026	0.000199714	0.000108564	3.24952E-05	3.29138E-09	7.3477E-08	4.4067E-07	5.17437E-07	0.51743709
3831503773055	383150	3773055	4.08126E-05	0.000101912	0.000101912	2.85211E-05	5.26268E-05	9.46327E-05	6.6947E-05	2.0287E-05	3.59199E-05	0.002285215	0.0001281	0.000209323	0.000113788	3.40587E-05	3.3204E-09	7.391E-08	4.9805E-07	5.75279E-07	0.5752789
3831603773055	383160	3773055	4.13943E-05	0.000103365	0.000103365	2.89276E-05	5.33769E-05	9.59816E-05	6.79012E-05	2.05761E-05	3.64319E-05	0.002160038	0.000134687	0.000219705	0.000119432	3.5748E-05	3.34921E-09	7.4335E-08	5.6017E-07	6.37852E-07	0.63785244
3831703773055	383170	3773055	4.19815E-05	0.000104831	0.000104831	2.93379E-05	5.4134E-05	9.7343E-05	6.88643E-05	2.0868E-05	3.69486E-05	0.00202521	0.000141902	0.00023103	0.000125588	3.75906E-05	3.37816E-09	7.4762E-08	6.2727E-07	7.05408E-07	0.70540845
3831803773055	383180	3773055	4.25793E-05	0.000106324	0.000106324	2.97557E-05	5.49049E-05	9.87293E-05	6.98451E-05	2.11652E-05	3.74748E-05	0.001886589	0.000149775	0.000243339	0.000132279	3.95934E-05	3.40686E-09	7.5182E-08	6.9726E-07	7.75854E-07	0.7758538
3831903773055	383190	3773055	4.3188E-05	0.000107844	0.000107844	3.01811E-05	5.56898E-05	0.000100141	7.08435E-05	2.14677E-05	3.80105E-05	0.001750938	0.000158401	0.000256769	0.000139579	4.17785E-05	3.43536E-09	7.5593E-08	7.6638E-07	8.45413E-07	0.84541254
3832003773055	383200	3773055	4.38021E-05	0.000109377	0.000109377	3.06102E-05	5.64816E-05	0.000101564	7.18507E-05	2.17729E-05	3.85509E-05	0.001623284	0.000167902	0.000271472	0.000147572	4.41708E-05	3.4637E-09	7.5994E-08	8.2562E-07	9.05077E-07	0.90507676
3832203773055	383220	3773055	4.50786E-05	0.000112565	0.000112565	3.15023E-05	5.81277E-05	0.000104524	7.39448E-05	2.24075E-05	3.96745E-05	0.001403317	0.00019039	0.000305954	0.000166317	4.97814E-05	3.52075E-09	7.682E-08	8.5551E-07	9.35853E-07	0.93585311
3832303773055	383230	3773055	4.57573E-05	0.000114259	0.000114259	3.19766E-05	5.90028E-05	0.000106098	7.5058E-05	2.27449E-05	4.02718E-05	0.001310964	0.000203985	0.000326566	0.000177521	5.31351E-05	3.54967E-09	7.7246E-08	8.2106E-07	9.01857E-07	0.90185743
3832403773055	383240	3773055	4.6436E-05	0.000115954	0.000115954	3.24509E-05	5.9878E-05	0.000107672	7.61713E-05	2.30822E-05	4.08691E-05	0.001225875	0.000219284	0.000349537	0.000190008	5.68727E-05	3.57801E-09	7.7659E-08	7.7135E-07	8.52588E-07	0.85258759
3832503773055	383250	3773055	4.71254E-05	0.000117676	0.000117676	3.29327E-05	6.0767E-05	0.00010927	7.73023E-05	2.34249E-05	4.14759E-05	0.001147443	0.000236742	0.000375488	0.000204115	6.10952E-05	3.60583E-09	7.8069E-08	7.2169E-07	8.03369E-07	0.80336869
3832603773055	383260	3773055	4.78149E-05	0.000119397	0.000119397	3.34145E-05	6.16561E-05	0.000110869	7.84332E-05	2.37676E-05	4.20827E-05	0.001074236	0.000256633	0.000404657	0.000219971	6.58412E-05	3.62937E-09	7.8422E-08	6.797E-07	7.61751E-07	0.76175093
3832703773055	383270	3773055	4.85044E-05	0.000121119	0.000121119	3.38963E-05	6.25451E-05	0.000112468	7.95642E-05	2.41104E-05	4.26895E-05	0.001002582	0.000279558	0.000437789	0.000237982	7.12322E-05	3.63929E-09	7.8627E-08	6.4707E-07	7.29333E-07	0.72933268
3832803773055	383280	3773055	4.91938E-05	0.000122841	0.000122841	3.43781E-05	6.34341E-05	0.000114066	8.06951E-05	2.44531E-05	4.32963E-05	0.00093036	0.000306136	0.000475498	0.00025848	7.73677E-05	3.64762E-09	7.8793E-08	6.2663E-07	7.09075E-07	0.70907453
3832903773055	383290	3773055	4.98833E-05	0.000124562	0.000124562	3.486E-05	6.43232E-05	0.000115665	8.18261E-05	2.47958E-05	4.39031E-05	0.000862032	0.000337125	0.000518537	0.000281877	8.43706E-05	3.70309E-09	7.9416E-08	6.1927E-07	7.02394E-07	0.70239358
3833003773055	383300	3773055	5.05512E-05	0.00012623	0.00012623	3.53267E-05	6.51844E-05	0.000117214	8.29217E-05	2.51278E-05	4.44491E-05	0.000801521	0.000373289	0.000567485	0.000308485	9.23348E-05	3.90743E-09	8.1537E-08	6.2407E-07	7.09517E-07	0.70951714

Unique Identifier	X (UTM)	Y (UTM)	EGIODemolition 2025	EGIOSite Grubbing / Prep 2025	EGIOMass Grading / Excavation 2025	EGIOMass Grading / Excavation 2026	EGIODrainage / Utilities Trenching 2026	EGIODrainage / Utilities Trenching 2027	EGIOFoundations / Concrete Pads 2026	EGIOFoundations / Concrete Pads 2027	EGIOBuilding / Structure Construction 2026	EGIOBuilding / Structure Construction 2027	EGIOAsphalt Paving 2027	EGIOArchitectural Coating 2027	EGIOLandscaping or Other Finishing 2027	EGIOWaterside Construction (Piles) 2027	HIWaterside Construction (Landscaping) 2025	HIWaterside Construction (Landscaping) 2026	KMDemolition 2025	KMSite Grubbing / Prep 2025	KMMass Grading / Excavation 2025
3833103773055	383310	3773055	3.60177E-05	3.2501E-05	8.11585E-05	8.11585E-05	2.2713E-05	2.2713E-05	4.19097E-05	4.19097E-05	7.53615E-05	7.53615E-05	5.33137E-05	5.01776E-06	1.61557E-05	2.86051E-05	0.00019108	0.00019108	4.29001E-05	3.87119E-05	9.66666E-05
3833203773055	383320	3773055	3.58983E-05	3.2394E-05	8.08895E-05	8.08895E-05	2.26377E-05	2.26377E-05	4.17708E-05	4.17708E-05	7.51117E-05	7.51117E-05	5.3137E-05	5.00113E-06	1.61021E-05	2.85102E-05	0.000194458	0.000194458	4.3306E-05	3.90782E-05	9.75812E-05
3833303773055	383330	3773055	3.57729E-05	3.2281E-05	8.06071E-05	8.06071E-05	2.25587E-05	2.25587E-05	4.1625E-05	4.1625E-05	7.48494E-05	7.48494E-05	5.29515E-05	4.98367E-06	1.60459E-05	2.84107E-05	0.000197218	0.000197218	4.37895E-05	3.95145E-05	9.86707E-05
3833403773055	383340	3773055	3.56177E-05	3.2141E-05	8.02574E-05	8.02574E-05	2.24608E-05	2.24608E-05	4.14444E-05	4.14444E-05	7.45247E-05	7.45247E-05	5.27218E-05	4.96205E-06	1.59763E-05	2.82874E-05	0.000199613	0.000199613	4.4267E-05	3.99454E-05	9.97467E-05
3833503773055	383350	3773055	3.54387E-05	3.1979E-05	7.98539E-05	7.98539E-05	2.23479E-05	2.23479E-05	4.1236E-05	4.1236E-05	7.415E-05	7.415E-05	5.24567E-05	4.9371E-06	1.5896E-05	2.81452E-05	0.000201452	0.000201452	4.47326E-05	4.03655E-05	0.000100796
3833603773055	383360	3773055	3.52417E-05	3.1801E-05	7.941E-05	7.941E-05	2.22236E-05	2.22236E-05	4.10068E-05	4.10068E-05	7.37379E-05	7.37379E-05	5.21651E-05	4.90966E-06	1.58076E-05	2.79888E-05	0.000202943	0.000202943	4.50788E-05	4.0678E-05	0.000101576
3833703773055	383370	3773055	3.50268E-05	3.1607E-05	7.89258E-05	7.89258E-05	2.20881E-05	2.20881E-05	4.07568E-05	4.07568E-05	7.32882E-05	7.32882E-05	5.1847E-05	4.87972E-06	1.57112E-05	2.78181E-05	0.000204069	0.000204069	4.55265E-05	4.10819E-05	0.000102585
3833803773055	383380	3773055	3.48238E-05	3.1424E-05	7.84685E-05	7.84685E-05	2.19602E-05	2.19602E-05	4.05206E-05	4.05206E-05	7.28636E-05	7.28636E-05	5.15466E-05	4.85145E-06	1.56202E-05	2.76569E-05	0.000204862	0.000204862	4.59025E-05	4.14213E-05	0.000103432
3833903773055	383390	3773055	3.45672E-05	3.1193E-05	7.78901E-05	7.78901E-05	2.17983E-05	2.17983E-05	4.0222E-05	4.0222E-05	7.23265E-05	7.23265E-05	5.11667E-05	4.81569E-06	1.55051E-05	2.74531E-05	0.000205322	0.000205322	4.62786E-05	4.17606E-05	0.000104279
3834003773055	383400	3773055	3.43642E-05	3.1009E-05	7.74328E-05	7.74328E-05	2.16703E-05	2.16703E-05	3.99858E-05	3.99858E-05	7.19019E-05	7.19019E-05	5.08663E-05	4.78742E-06	1.5414E-05	2.72919E-05	0.000204846	0.000204846	4.64815E-05	4.19438E-05	0.000104737
3834103773055	383410	3773055	3.41792E-05	3.0842E-05	7.70159E-05	7.70159E-05	2.15536E-05	2.15536E-05	3.97705E-05	3.97705E-05	7.15147E-05	7.15147E-05	5.05924E-05	4.76164E-06	1.5331E-05	2.71449E-05	0.000204053	0.000204053	4.66367E-05	4.20838E-05	0.000105086
3834203773055	383420	3773055	3.39822E-05	3.0665E-05	7.6572E-05	7.6572E-05	2.14294E-05	2.14294E-05	3.95413E-05	3.95413E-05	7.11026E-05	7.11026E-05	5.03008E-05	4.73419E-06	1.52427E-05	2.69885E-05	0.000203197	0.000203197	4.68039E-05	4.22346E-05	0.000105463
3834303773055	383430	3773055	3.37375E-05	3.0444E-05	7.60206E-05	7.60206E-05	2.12751E-05	2.12751E-05	3.92565E-05	3.92565E-05	7.05905E-05	7.05905E-05	4.99386E-05	4.7001E-06	1.51329E-05	2.67941E-05	0.000202467	0.000202467	4.70605E-05	4.24662E-05	0.000106041
3834503773055	383450	3773055	3.31226E-05	2.9889E-05	7.46352E-05	7.46352E-05	2.08874E-05	2.08874E-05	3.85411E-05	3.85411E-05	6.93041E-05	6.93041E-05	4.90285E-05	4.61445E-06	1.48571E-05	2.63058E-05	0.000200422	0.000200422	4.79738E-05	4.32903E-05	0.000108099
3834603773055	383460	3773055	3.25078E-05	2.9334E-05	7.32498E-05	7.32498E-05	2.04997E-05	2.04997E-05	3.78257E-05	3.78257E-05	6.80177E-05	6.80177E-05	4.81184E-05	4.52879E-06	1.45813E-05	2.58176E-05	0.000198566	0.000198566	5.03794E-05	4.54611E-05	0.00011352
3834703773055	383470	3773055	3.21795E-05	2.9038E-05	7.251E-05	7.251E-05	2.02926E-05	2.02926E-05	3.74437E-05	3.74437E-05	6.73308E-05	6.73308E-05	4.76325E-05	4.48306E-06	1.44341E-05	2.55568E-05	0.000195695	0.000195695	5.14299E-05	4.64091E-05	0.000115887
3834803773055	383480	3773055	3.18572E-05	2.8747E-05	7.17837E-05	7.17837E-05	2.00894E-05	2.00894E-05	3.70687E-05	3.70687E-05	6.66563E-05	6.66563E-05	4.71554E-05	4.43815E-06	1.42895E-05	2.53008E-05	0.000191984	0.000191984	5.24626E-05	4.73409E-05	0.000118214
3834903773055	383490	3773055	3.15468E-05	2.8467E-05	7.10843E-05	7.10843E-05	1.98936E-05	1.98936E-05	3.67075E-05	3.67075E-05	6.60069E-05	6.60069E-05	4.66959E-05	4.39491E-06	1.41503E-05	2.50543E-05	0.000187623	0.000187623	5.33102E-05	4.81058E-05	0.000120124
3835003773055	383500	3773055	3.12543E-05	2.8203E-05	7.04253E-05	7.04253E-05	1.97092E-05	1.97092E-05	3.63671E-05	3.63671E-05	6.53949E-05	6.53949E-05	4.6263E-05	4.35416E-06	1.40191E-05	2.4822E-05	0.000182976	0.000182976	5.39131E-05	4.86498E-05	0.000121482
3835103773055	383510	3773055	3.0926E-05	2.7907E-05	6.96855E-05	6.96855E-05	1.95021E-05	1.95021E-05	3.59851E-05	3.59851E-05	6.4708E-05	6.4708E-05	4.5777E-05	4.30842E-06	1.38718E-05	2.45613E-05	0.000178249	0.000178249	5.42772E-05	4.89784E-05	0.000122303
3835203773055	383520	3773055	3.05977E-05	2.7611E-05	6.89457E-05	6.89457E-05	1.92951E-05	1.92951E-05	3.56031E-05	3.56031E-05	6.4021E-05	6.4021E-05	4.52911E-05	4.26269E-06	1.37246E-05	2.43005E-05	0.000173428	0.000173428	5.44264E-05	4.9113E-05	0.000122639
3835303773055	383530	3773055	3.02097E-05	2.726E-05	6.80715E-05	6.80715E-05	1.90504E-05	1.90504E-05	3.51517E-05	3.51517E-05	6.32092E-05	6.32092E-05	4.47167E-05	4.20863E-06	1.35505E-05	2.39924E-05	0.000168242	0.000168242	5.44384E-05	4.91238E-05	0.000122666
3835403773055	383540	3773055	2.97799E-05	2.6873E-05	6.71031E-05	6.71031E-05	1.87794E-05	1.87794E-05	3.46516E-05	3.46516E-05	6.231E-05	6.231E-05	4.40806E-05	4.14876E-06	1.33578E-05	2.36511E-05	0.000163151	0.000163151	5.42294E-05	4.89353E-05	0.000122195
3835503773055	383550	3773055	2.92726E-05	2.6415E-05	6.59598E-05	6.59598E-05	1.84595E-05	1.84595E-05	3.40612E-05	3.40612E-05	6.12484E-05	6.12484E-05	4.33296E-05	4.07808E-06	1.31302E-05	2.32481E-05	0.000157774	0.000157774	5.3734E-05	4.84882E-05	0.000121079
3835603773055	383560	3773055	2.86697E-05	2.5871E-05	6.46013E-05	6.46013E-05	1.80793E-05	1.80793E-05	3.33597E-05	3.33597E-05	5.99869E-05	5.99869E-05	4.24372E-05	3.99409E-06	1.28597E-05	2.27693E-05	0.000152176	0.000152176	5.28804E-05	4.7718E-05	0.000119155
3835703773055	383570	3773055	2.8025E-05	2.5289E-05	6.31487E-05	6.31487E-05	1.76728E-05	1.76728E-05	3.26096E-05	3.26096E-05	5.86381E-05	5.86381E-05	4.14829E-05	3.90428E-06	1.25706E-05	2.22573E-05	0.000146942	0.000146942	5.17702E-05	4.67161E-05	0.000116654
3835803773055	383580	3773055	2.72192E-05	2.4562E-05	6.13329E-05	6.13329E-05	1.71646E-05	1.71646E-05	3.16719E-05	3.16719E-05	5.6952E-05	5.6952E-05	4.02901E-05	3.79201E-06	1.22091E-05	2.16173E-05	0.000141343	0.000141343	5.02301E-05	4.53264E-05	0.000113183
3835903773055	383590	3773055	2.63895E-05	2.3813E-05	5.94633E-05	5.94633E-05	1.66414E-05	1.66414E-05	3.07065E-05	3.07065E-05	5.5216E-05	5.5216E-05	3.9062E-05	3.67642E-06	1.1837E-05	2.09584E-05	0.0001363	0.0001363	4.84812E-05	4.37482E-05	0.000109243
3836003773055	383600	3773055	2.57209E-05	2.321E-05	5.79569E-05	5.79569E-05	1.62198E-05	1.62198E-05	2.99286E-05	2.99286E-05	5.38171E-05	5.38171E-05	3.80724E-05	3.58329E-06	1.15371E-05	2.04274E-05	0.000132414	0.000132414	4.69471E-05	4.23639E-05	0.000105786
3836103773055	383610	3773055	2.53867E-05	2.2908E-05	5.72037E-05	5.72037E-05	1.6009E-05	1.6009E-05	2.95396E-05	2.95396E-05	5.31177E-05	5.31177E-05	3.75776E-05	3.53672E-06	1.13872E-05	2.0162E-05	0.000130067	0.000130067	4.60398E-05	4.15452E-05	0.000103741
3836203773055	383620	3773055	2.50524E-05	2.2607E-05	5.64505E-05	5.64505E-05	1.57982E-05	1.57982E-05	2.91507E-05	2.91507E-05	5.24183E-05	5.24183E-05	3.70828E-05	3.49015E-06	1.12372E-05	1.98965E-05	0.000127815	0.000127815	4.51325E-05	4.07264E-05	0.000101697
3836303773055	383630	3773055	2.48315E-05	2.2407E-05	5.59528E-05	5.59528E-05	1.56589E-05	1.56589E-05	2.88937E-05	2.88937E-05	5.19562E-05	5.19562E-05	3.67559E-05	3.45938E-06	1.11382E-05	1.97211E-05	0.000126007	0.000126007	4.44341E-05	4.00962E-05	0.000100123
3836403773055	383640	3773055	2.46405E-05	2.2235E-05	5.55224E-05	5.55224E-05	1.55385E-05	1.55385E-05	2.86714E-05	2.86714E-05	5.15566E-05	5.15566E-05	3.64732E-05	3.43277E-06	1.10525E-05	1.95694E-05	0.000124405	0.000124405	4.38193E-05	3.95414E-05	9.87379E-05
3836503773055	383650	3773055	2.45092E-05	2.2116E-05	5.52265E-05	5.52265E-05	1.54557E-05	1.54557E-05	2.85186E-05	2.85186E-05	5.12818E-05	5.12818E-05	3.62788E-05	3.41447E-06	1.09936E-05	1.94651E-05	0.000123041	0.000123041	4.33358E-05	3.91051E-05	9.76485E-05
3836603773055	383660	3773055	2.46644E-05	2.2257E-05	5.55762E-05	5.55762E-05	1.55535E-05	1.55535E-05	2.86992E-05	2.86992E-05	5.16065E-05	5.16065E-05	3.65085E-05	3.4361E-06	1.10632E-05	1.95883E-05	0.000122819	0.000122819	4.34134E-05	3.91752E-05	9.78233E-05
3836703773055	383670	3773055	2.48196E-05	2.2397E-05	5.59259E-05	5.59259E-05	1.56514E-05	1.56514E-05	2.88798E-05	2.88798E-05	5.19312E-05	5.19312E-05	3.67382E-05	3.45772E-06	1.11328E-05	1.97116E-05	0.00012274	0.00012274	4.3485E-05	3.92398E-05	9.79847E-05
3836803773055	383680	3773055	2.49032E-05	2.2472E-05	5.61142E-05	5.61142E-05	1.57041E-05	1.57041E-05	2.8977E-05	2.8977E-05	5.21061E-05	5.21061E-05	3.68619E-05	3.46936E-06	1.11703E-05	1.9778E-05	0.000122486	0.000122486	4.34313E-05	3.91913E-05	9.78637E-05
3836903773055	383690	3773055	2.4939E-05	2.2504E-05	5.6195E-05	5.6195E-05	1.57267E-05	1.57267E-05	2.90187E-05	2.90187E-05	5.2181E-05	5.2181E-05	3.69149E-05	3.47435E-06	1.11863E-05	1.98064E-05	0.000122137	0.000122137	4.3294E-05	3.90674E-05	9.75543E-05
3837003773055	383700	3773055	2.49748E-05	2.2537E-05	5.62757E-05	5.62757E-05	1.57493E-05	1.57493E-05	2.90604E-05	2.90604E-05	5.2256E-05	5.2256E-05	3.6968E-05	3.47934E-06	1.12024E-05	1.98349E-05	0.000121852	0.000121852	4.31508E-05	3.89382E-05	9.72315E-05
3837103773055	383710	3773055	2.50345E-05	2.259E-05	5.64102E-05	5.64102E-05	1.57869E-05	1.57869E-05	2.91298E-05	2.91298E-05	5.23809E-05	5.23809E-05	3.70563E-05	3.48765E-06	1.12292E-05	1.98823E-05	0.000121836	0.000121836	4.30493E-05	3.88466E-05	9.70029E-05
3837203773055	383720	3773055	2.50763E-05	2.2628E-05	5.65043E-05	5.65043E-05	1.58133E-05	1.58133E-05	2.91785E-05	2.91785E-05	5.24683E-05	5.24683E-05	3.71182E-05	3.49347E-06	1.12479E-05	1.99155E-05	0.000121867	0.000121867	4.29239E-05	3.87335E-05	9.67204E-05
3837303773055	383730	3773055	2.51061E-05	2.2655E-05	5.65716E-05	5.65716E-05	1.58321E-05	1.58321E-05	2.92132E-05	2.92132E-05	5.25307E-05	5.25307E-05	3.71623E-05	3.49763E-06	1.12613E-05	1.99392E-05	0.000121931	0.000121931	4.27628E-05	3.8588E-05	9.63573E-05
3837403773055	383740	3773055	2.51061E-05	2.2655E-05	5.65716E-05	5.65716E-05	1.58321E-05	1.58321E-05	2.92132E-05	2.92132E-05	5.25307E-05	5.25307E-05	3.71623E-05	3.49763E-06	1.12613E-05	1.99392E-05	0.000121978	0.000121978	4.25658E-05	3.84103E-05	9.59134E-05
3837503773055	383750	3773055	2.50882E-05	2.2639E-05	5.65312E-05	5.65312E-05	1.58208E-05	1.58208E-05	2.91923E-05	2.91923E-05	5.24933E-05	5.24933E-05	3.71358E-05	3.49514E-06	1.12533E-05	1.99249E-05	0.000122042	0.000122042	4.23569E-05	3.82218E-05	9.54426E-05
3837603773055	383760	3773055	2.50822E-05	2.2634E-05	5.65178E-05	5.65178E-05	1.5817E-05	1.5817E-05	2.91854E-05	2.91854E-05	5.24808E-05	5.24808E-05	3.7127E-05	3.49431E-06	1.12506E-05	1.99202E-05	0.000122359	0.000122359	4.21599E-05	3.8044E-05	9.49988E-05
3837703773055	383770	3773055	2.50464E-05	2.2601E-05	5.64371E-05	5.64371E-05	1.57944E-05	1.57944E-05	2.91437E-05	2.91437E-05	5.24058E-05	5.24058E-05	3.7074E-05	3.48932E-06	1.12345E-05	1.98917E-05	0.00012266	0.00012266	4.19629E-05	3.78663E-05	9.45549E-05
3837803773055	383780	3773055	2.49688E-05	2.2531E-05	5.62622E-05	5.62622E-05	1.57455E-05	1.57455E-05	2.90534E-05	2.90534E-05	5.22435E-05	5.22435E-05	3.69591E-05	3.47851E-06	1.11997E-05	1.98301E-05	0.000122724	0.000122724	4.17659E-05	3.76885E-05	9.41111E-05
3837903773055	383790	3773055	2.48435E-05	2.2418E-05	5.59797E-05	5.59797E-05	1.56665E-05	1.56665E-05	2.89076E-05	2.89076E-05	5.19812E-05	5.19812E-05	3.67736E-05	3.46104E-06	1.11435E-05	1.97306E-05	0.000122438	0.000122438	4.15451E-05	3.74892E-05	9.36134E-05
3838003773055	383800	3773055	2.47122E-05	2.23E-05	5.56838E-05	5.56838E-05	1.55837E-05	1.55837E-05	2.87548E-05	2.87548E-05	5.17064E-05	5.17064E-05	3.65792E-05	3.44275E-06	1.10846E-05	1.96263E-05	0.00012209	0.00012209	4.13481E-05	3.73115E-05	9.31696E-05
3838103773055	383810	3773055	2.45689E-05	2.217E-05	5.5361E-05	5.5361E-05	1.54933E-05	1.54933E-05	2.85881E-05	2.85881E-05	5.14067E-05	5.14067E-05	3.63671E-05	3.42279E-06	1.10203E-05	1.95125E-05	0.000121455	0.000121455	4.11451E-05	3.71283E-05	9.27123E-05
3838203773055	383820	3773055	2.44256E-05	2.2041E-05	5.50382E-05	5.50382E-05	1.5403E-05	1.5403E-05	2.84214E-05	2.84214E-05	5.11069E-05	5.11069E-05	3.61551E-05	3.40283E-06	1.09561E-05	1.93987E-05	0.00012071	0.00012071	4.09422E-05	3.69452E-05	9.22549E-05
3838303773055	383830	3773055	2.42824E-05	2.1912E-05	5.47154E-05	5.47154E-05	1.53126E-05	1.53126E-05	2.82547E-05	2.82547E-05	5.08072E-05	5.08072E-05	3.5943E-05	3.38287E-06	1.08918E-05	1.92849E-05	0.000119758	0.000119758	4.07213E-05	3.67459E-05	9.17573E-05
3838403773055	383840	3773055	2.40973E-05	2.1745E-05	5.42985E-05	5.42985E-05	1.51959E-05	1.51959E-05	2.80394E-05	2.80394E-05	5.042E-05	5.042E-05	3.56691E-05	3.3571E-06	1.08088E-05	1.9138E-05	0.000118283	0.000118283	4.04288E-05	3.6482E-05	9.10982E-05
3838503773055	383850	3773055	2.39123E-05	2.1578E-05	5.38815E-05	5.38815E-05	1.50793E-05	1.50793E-05	2.78241E-05	2.78241E-05	5.00328E-05	5.00328E-05	3.53952E-05	3.33132E-06	1.07258E-05	1.8991E-05	0.000116808	0.000116808	4.01364E-05	3.6218E-05	9.04392E-05
3838603773055	383860	3773055	2.37511E-05	2.1432E-05	5.35184E-05	5.35184E-05	1.49776E-05	1.49776E-05	2.76365E-05	2.76365E-05	4.96956E-05	4.96956E-05	3.51567E-05	3.30886E-06	1.06535E-05	1.8863E-05	0.000115508	0.000115508	3.98797E-05	3.59864E-05	8.98608E-05
3838703773055	383870	3773055	2.36079E-05	2.1303E-05	5.31956E-05	5.31956E-05	1.48873E-05	1.48873E-05	2.74698E-05	2.74698E-05	4.93959E-05	4.93959E-05	3.49446E-05	3.28891E-06	1.05893E-05	1.87493E-05	0.000114271	0.000114271	3.96588E-05	3.57871E-05	8.93632E-05
3838803773055	383880	3773055	2.34646E-05	2.1174E-05	5.28727E-05	5.28727E-05	1.47969E-05	1.47969E-05	2.73031E-05	2.73031E-05	4.90961E-05	4.90961E-05	3.47326E-05	3.26895E-06	1.0525E-05	1.86355E-05	0.000113018	0.000113018	3.9426E-05	3.5577E-05	8.88386E-05
3838903773055	383890	3773055	2.32855E-05	2.1012E-05	5.24692E-05	5.24692E-05	1.4684E-05	1.4684E-05	2.70948E-05	2.70948E-05	4.87214E-05	4.87214E-05	3.44675E-05	3.244E-06	1.04447E-05	1.84933E-05	0.000111559	0.000111559	3.91455E-05	3.53239E-05	8.82064E-05
3839003773055	383900	3773055	2.31124E-05	2.0856E-05	5.20792E-05	5.20792E-05	1.45749E-05	1.45749E-05	2.68934E-05	2.68934E-05	4.83592E-05	4.83592E-05	3.42113E-05	3.21988E-06	1.03671E-05	1.83558E-05	0.000110115	0.000110115	3.88709E-05	3.50761E-05	8.75877E-05
3839103773055	383910	3773055	2.2802E-05	2.0576E-05	5.13798E-05	5.13798E-05	1.43791E-05	1.43791E-05	2.65322E-05	2.65322E-05	4.77098E-05	4.77098E-05	3.37518E-05	3.17664E-06	1.02278E-05	1.81093E-05	0.000107958	0.000107958	3.83814E-05	3.46344E-05	8.64848E-05
3829703773065	382970	3773065	4.74664E-05	4.2833E-05	0.000106956	0.000106956	2.99327E-05	2.99327E-05	5.52314E-05	5.52314E-05	9.93163E-05	9.93163E-05	7.02603E-05	6.61274E-06	2.1291E-05	3.76976E-05	0.00015346	0.00015346	3.31226E-05	2.9889E-05	7.46352E-05
3829803773065	382980	3773065	4.49654E-05	4.0576E-05	0.00010132	0.00010132	2.83555E-05	2.83555E-05	5.23212E-05	5.23212E-05	9.40832E-05	9.40832E-05	6.65582E-05	6.2643E-06	2.01692E-05	3.57113E-05	0.000156204	0.000156204	3.29077E-05	2.96951E-05	7.4151E-05
3829903773065	382990	3773065	4.15451E-05	3.7489E-05	9.36134E-05	9.36134E-05	2.61986E-05	2.61986E-05	4.83414E-05	4.83414E-05	8.69267E-05	8.69267E-05	6.14955E-05	5.78781E-06	1.8635E-05	3.29949E-05	0.000157711	0.000157711	3.25615E-05	2.93827E-05	7.33709E-05
3830003773065	383000	3773065	4.02378E-05	3.631E-05	9.06678E-05	9.06678E-05	2.53742E-05	2.53742E-05	4.68203E-05	4.68203E-05	8.41915E-05	8.41915E-05	5.95605E-05	5.60569E-06	1.80486E-05	3.19567E-05	0.000158361	0.000158361	3.27764E-05	2.95766E-05	7.38551E-05
3830103773065	383010	3773065	3.88411E-05	3.5049E-05	8.75205E-05	8.75205E-05	2.44934E-05	2.44934E-05	4.5195E-05	4.5195E-05	8.1269E-05	8.1269E-05	5.7493E-05	5.4111E-06	1.74221E-05	3.08474E-05	0.000158076	0.000158076	3.3045E-05	2.9819E-05	7.44603E-05
3830203773065	383020	3773065	3.8274E-05	3.4537E-05	8.62427E-05	8.62427E-05	2.41358E-05	2.41358E-05	4.45352E-05	4.45352E-05	8.00825E-05	8.00825E-05	5.66536E-05	5.3321E-06	1.71678E-05	3.0397E-05	0.00015626	0.00015626	3.3248E-05	3.00021E-05	7.49176E-05
3830303773065	383030	3773065	3.76472E-05	3.3972E-05	8.48304E-05	8.48304E-05	2.37406E-05	2.37406E-05	4.38059E-05	4.38059E-05	7.87711E-05	7.87711E-05	5.57258E-05	5.24479E-06	1.68866E-05	2.98993E-05	0.000153603	0.000153603	3.3445E-05	3.01799E-05	7.53615E-05
3830403773065	383040	3773065	3.71995E-05	3.3568E-05	8.38217E-05	8.38217E-05	2.34583E-05	2.34583E-05	4.3285E-05	4.3285E-05	7.78344E-05	7.78344E-05	5.50632E-05	5.18242E-06	1.66858E-05	2.95437E-05	0.000150384	0.000150384	3.37315E-05	3.04384E-05	7.60071E-05
3830503773065	383050	3773065	3.7313E-05	3.367E-05	8.40772E-05	8.40772E-05	2.35298E-05	2.35298E-05	4.34169E-05	4.34169E-05	7.80717E-05	7.80717E-05	5.52311E-05	5.19822E-06	1.67367E-05	2.96338E-05	0.000136474	0.000136474	3.40479E-05	3.07239E-05	7.672E-05
3830603773065	383060	3773065	3.74085E-05	3.3756E-05	8.42924E-05	8.42924E-05	2.359E-05	2.359E-05	4.35281E-05	4.35281E-05	7.82715E-05	7.82715E-05	5.53724E-05	5.21152E-06	1.67795E-05	2.97096E-05	0.000138711	0.000138711	3.43881E-05	3.10309E-05	7.74866E-05
3830703773065	383070	3773065	3.74622E-05	3.3805E-05	8.44135E-05	8.44135E-05	2.36239E-05	2.36239E-05	4.35906E-05	4.35906E-05	7.83839E-05	7.83839E-05	5.54519E-05	5.21901E-06	1.68036E-05	2.97523E-05	0.000141645	0.000141645	3.47104E-05	3.13218E-05	7.82129E-05
3830803773065	383080	3773065	3.74861E-05	3.3826E-05	8.44673E-05	8.44673E-05	2.3639E-05	2.3639E-05	4.36183E-05	4.36183E-05	7.84339E-05	7.84339E-05	5.54873E-05	5.22233E-06	1.68143E-05	2.97713E-05	0.000143627	0.000143627	3.50208E-05	3.16019E-05	7.89123E-05
3830903773065	383090	3773065	3.75159E-05	3.3853E-05	8.45345E-05	8.45345E-05	2.36578E-05	2.36578E-05	4.36531E-05	4.36531E-05	7.84963E-05	7.84963E-05	5.55315E-05	5.22649E-06	1.68277E-05	2.9795E-05	0.000145261	0.000145261	3.53551E-05	3.19035E-05	7.96656E-05
3831003773065	383100	3773065	3.75517E-05	3.3886E-05	8.46152E-05	8.46152E-05	2.36804E-05	2.36804E-05	4.36947E-05	4.36947E-05	7.85713E-05	7.85713E-05	5.55845E-05	5.23148E-06	1.68438E-05	2.98234E-05	0.00014691	0.00014691	3.57132E-05	3.22267E-05	8.04726E-05
3831103773065	383110	3773065	3.75756E-05	3.3907E-05	8.4669E-05	8.4669E-05	2.36954E-05	2.36954E-05	4.37225E-05	4.37225E-05	7.86212E-05	7.86212E-05	5.56198E-05	5.23481E-06	1.68545E-05	2.98424E-05	0.00014856	0.00014856	3.60714E-05	3.25499E-05	8.12796E-05
3831203773065	383120	3773065	3.75935E-05	3.3923E-05	8.47094E-05	8.47094E-05	2.37067E-05	2.37067E-05	4.37434E-05	4.37434E-05	7.86587E-05	7.86587E-05

			KMMass Grading / Excavation	KMDrainage / Utilities Trenching	KMFoundations / Concrete Pads	KMBuilding / Structure Construction	KMAsphalt Paving	KMArchitectural Coating	KMLandscaping or Other Finishing	KMWaterside Construction (Piles)	EWNDemolition	EWNSite Grubbing / Prep	EWNDrainage / Utilities Trenching	EWNDrainage / Utilities Trenching	EWNDrainage / Utilities Trenching	EWNFoundation s / Concrete Pads	EWNBuilding / Structure Construction	EWNAsphalt Paving	EWNLandscaping or Other Finishing	EWNWaterside Construction (Piles)	ISDemolition
Unique Identifier	X (UTM)	Y (UTM)	2026	2026	2026	2026	2026	2026	2026	2026	2027	2027	2027	2028	2029	2029	2029	2029	2029	2029	2027
3833103773055	383310	3773055	9.66666E-05	2.08275E-05	4.9918E-05	9.25917E-05	6.35011E-05	5.97658E-06	1.92428E-05	3.4071E-05	0.000930789	0.001254968	0.001522662	0.001522662	0.001522662	0.001083055	0.001886136	0.001377763	0.000417504	0.000724492	2.77206E-05
3833203773055	383320	3773055	9.75812E-05	2.10245E-05	5.03903E-05	9.34677E-05	6.4102E-05	6.03312E-06	1.94248E-05	3.43934E-05	0.000945914	0.001275362	0.001547406	0.001547406	0.001547406	0.001100655	0.001916787	0.001400153	0.000424289	0.000736266	2.77266E-05
3833303773055	383330	3773055	9.86707E-05	2.12593E-05	5.09529E-05	9.45113E-05	6.48176E-05	6.10048E-06	1.96417E-05	3.47774E-05	0.000956086	0.001289076	0.001564045	0.001564045	0.001564045	0.00111249	0.001937398	0.001415209	0.000428851	0.000744183	2.77146E-05
3833403773055	383340	3773055	9.97467E-05	2.14911E-05	5.15085E-05	9.55419E-05	6.55245E-05	6.16701E-06	1.98559E-05	3.51566E-05	0.000959584	0.001293792	0.001569767	0.001569767	0.001569767	0.00111656	0.001944486	0.001420386	0.00043042	0.000746905	2.76788E-05
3833503773055	383350	3773055	0.000100796	2.17171E-05	5.20503E-05	9.65468E-05	6.62137E-05	6.23187E-06	2.00647E-05	3.55264E-05	0.00095713	0.001290484	0.001565754	0.001565754	0.001565754	0.001113706	0.001939515	0.001416755	0.00042932	0.000744996	2.7631E-05
3833603773055	383360	3773055	0.000101576	2.18852E-05	5.24531E-05	9.7294E-05	6.67261E-05	6.2801E-06	2.022E-05	3.58014E-05	0.000949454	0.001280134	0.001553196	0.001553196	0.001553196	0.001104774	0.001923959	0.001405392	0.000425876	0.000739021	2.75594E-05
3833703773055	383370	3773055	0.000102585	2.21026E-05	5.29741E-05	9.82603E-05	6.73888E-05	6.34247E-06	2.04208E-05	3.61569E-05	0.000936668	0.001262895	0.00153228	0.00153228	0.00153228	0.001089896	0.00189805	0.001386466	0.000420141	0.000729069	2.74818E-05
3833803773055	383380	3773055	0.000103432	2.22851E-05	5.34116E-05	9.90719E-05	6.79454E-05	6.39486E-06	2.05895E-05	3.64556E-05	0.000918146	0.001237922	0.00150198	0.00150198	0.00150198	0.001068344	0.001860517	0.00135905	0.000411833	0.000714652	2.74042E-05
3833903773055	383390	3773055	0.000104279	2.24677E-05	5.38492E-05	9.98836E-05	6.85021E-05	6.44725E-06	2.07582E-05	3.67542E-05	0.000892013	0.001202688	0.00145923	0.00145923	0.00145923	0.001037936	0.001807562	0.001320368	0.000400111	0.000694311	2.75057E-05
3834003773055	383400	3773055	0.000104737	2.25662E-05	5.40854E-05	0.000100322	6.88025E-05	6.47553E-06	2.08492E-05	3.69154E-05	0.000871127	0.001174528	0.001425063	0.001425063	0.001425063	0.001013633	0.001765239	0.001289452	0.000390743	0.000678054	2.74699E-05
3834103773055	383410	3773055	0.000105086	2.26416E-05	5.42659E-05	0.000100657	6.90322E-05	6.49715E-06	2.09188E-05	3.70387E-05	0.000847871	0.001143172	0.001387019	0.001387019	0.001387019	0.000986573	0.001718114	0.001255029	0.000380312	0.000659953	2.74042E-05
3834203773055	383420	3773055	0.000105463	2.27227E-05	5.44604E-05	0.000101017	6.92796E-05	6.52043E-06	2.09938E-05	3.71714E-05	0.000817692	0.001102481	0.001337649	0.001337649	0.001337649	0.000951456	0.001656958	0.001210356	0.000366775	0.000636462	2.73565E-05
3834303773055	383430	3773055	0.000106041	2.28473E-05	5.47591E-05	0.000101571	6.96595E-05	6.55619E-06	2.11089E-05	3.73752E-05	0.000777048	0.001047682	0.00127116	0.00127116	0.00127116	0.000904164	0.001574598	0.001150195	0.000348544	0.000604826	2.73445E-05
3834503773055	383450	3773055	0.000108099	2.32907E-05	5.58218E-05	0.000103542	7.10114E-05	6.68342E-06	2.15186E-05	3.81006E-05	0.000678366	0.000914631	0.001109729	0.001109729	0.001109729	0.000789339	0.001374632	0.001004126	0.00030428	0.000528016	2.79116E-05
3834603773055	383460	3773055	0.00011352	2.44586E-05	5.86208E-05	0.000108734	7.45721E-05	7.01855E-06	2.25976E-05	4.0011E-05	0.000621487	0.000837941	0.00101668	0.00101668	0.00101668	0.000723155	0.001259371	0.000919932	0.000278767	0.000483743	2.8407E-05
3834703773055	383470	3773055	0.000115887	2.49686E-05	5.98433E-05	0.000111002	7.61271E-05	7.16491E-06	2.30688E-05	4.08454E-05	0.000569114	0.000767327	0.000931004	0.000931004	0.000931004	0.000662214	0.001153244	0.000842408	0.000255275	0.000442978	2.8604E-05
3834803773055	383480	3773055	0.000118214	2.547E-05	6.10449E-05	0.000113231	7.76557E-05	7.30877E-06	2.3532E-05	4.16655E-05	0.000523593	0.000705953	0.000856538	0.000856538	0.000856538	0.000609247	0.001061001	0.000775028	0.000234857	0.000407546	2.87652E-05
3834903773055	383490	3773055	0.000120124	2.58815E-05	6.20311E-05	0.00011506	7.89103E-05	7.42686E-06	2.39122E-05	4.23387E-05	0.000483057	0.000651298	0.000790225	0.000790225	0.000790225	0.000562079	0.000978859	0.000715026	0.000216675	0.000375994	2.88249E-05
3835003773055	383500	3773055	0.000121482	2.61742E-05	6.27326E-05	0.000116361	7.98027E-05	7.51085E-06	2.41826E-05	4.28175E-05	0.000447845	0.000603823	0.000732623	0.000732623	0.000732623	0.000521107	0.000907507	0.000662905	0.00020088	0.000348587	2.87652E-05
3835103773055	383510	3773055	0.000122303	2.63509E-05	6.31563E-05	0.000117147	8.03417E-05	7.56157E-06	2.4346E-05	4.31067E-05	0.000417062	0.000562319	0.000682266	0.000682266	0.000682266	0.000485289	0.000845129	0.0006173 4	0.000187073	0.000324626	2.86219E-05
3835203773055	383520	3773055	0.000122639	2.64234E-05	6.333E-05	0.000117469	8.05626E-05	7.58236E-06	2.44129E-05	4.32252E-05	0.000389372	0.000524984	0.000636967	0.000636967	0.000636967	0.000453068	0.000789017	0.000576352	0.000174652	0.000303073	2.8407E-05
3835303773055	383530	3773055	0.000122666	2.64292E-05	6.33438E-05	0.000117495	8.05803E-05	7.58402E-06	2.44183E-05	4.32347E-05	0.000363227	0.000489733	0.000594197	0.000594197	0.000594197	0.000422647	0.000736037	0.000537652	0.000162925	0.000282723	2.81205E-05
3835403773055	383540	3773055	0.000122195	2.63277E-05	6.31007E-05	0.000117044	8.0271E-05	7.55492E-06	2.43246E-05	4.30688E-05	0.000339667	0.000457968	0.000555655	0.000555655	0.000555655	0.000395232	0.000688296	0.000502778	0.000152357	0.000264384	2.77564E-05
3835503773055	383550	3773055	0.000121079	2.60872E-05	6.25243E-05	0.000115975	7.95377E-05	7.4859E-06	2.41023E-05	4.26753E-05	0.000317205	0.000427683	0.00051891	0.00051891	0.00051891	0.00036906	0.000642779	0.00046953	0.000142282	0.000246901	2.73147E-05
3835603773055	383560	3773055	0.000119155	2.56728E-05	6.1531E-05	0.000114132	7.82742E-05	7.36698E-06	2.37194E-05	4.19974E-05	0.000295603	0.000398557	0.000483572	0.000483572	0.000483572	0.00034396	0.000599005	0.000437554	0.000132592	0.000230087	2.67655E-05
3835703773055	383570	3773055	0.000116654	2.51338E-05	6.02392E-05	0.000111736	7.66308E-05	7.21231E-06	2.32214E-05	4.11156E-05	0.00027637	0.000372626	0.00045211	0.00045211	0.00045211	0.000321581	0.000560032	0.000409086	0.000123966	0.000215117	2.61626E-05
3835803773055	383580	3773055	0.000113183	2.43861E-05	5.84472E-05	0.000108412	7.43512E-05	6.99776E-06	2.25307E-05	3.98925E-05	0.000257203	0.000346783	0.000420755	0.000420755	0.000420755	0.000299279	0.000521193	0.000380715	0.000115368	0.000200198	2.53986E-05
3835903773055	383590	3773055	0.000109243	2.3537E-05	5.64121E-05	0.000104637	7.17624E-05	6.75411E-06	2.17462E-05	3.85035E-05	0.000240305	0.000323999	0.000393111	0.000393111	0.000393111	0.000279616	0.00048695	0.000355702	0.000107788	0.000187045	2.45928E-05
3836003773055	383600	3773055	0.000105786	2.27923E-05	5.46271E-05	0.000101326	6.94916E-05	6.54039E-06	2.10581E-05	3.72852E-05	0.000226988	0.000306044	0.000371325	0.000371325	0.000371325	0.00026412	0.000459964	0.00033599	0.000101815	0.000176679	2.39362E-05
3836103773055	383610	3773055	0.000103741	2.23518E-05	5.35714E-05	9.93682E-05	6.81486E-05	6.41399E-06	2.06511E-05	3.65646E-05	0.000218058	0.000294004	0.000356717	0.000356717	0.000356717	0.00025373	0.000441869	0.000322772	9.78096E-05	0.000169728	2.36198E-05
3836203773055	383620	3773055	0.000101697	2.19113E-05	5.25157E-05	9.741E-05	6.68056E-05	6.28759E-06	2.02441E-05	3.5844E-05	0.000209618	0.000282624	0.00034291	0.00034291	0.00034291	0.000243909	0.000424766	0.000310278	9.40237E-05	0.000163159	2.33094E-05
3836303773055	383630	3773055	0.000100123	2.15722E-05	5.1703E-05	9.59027E-05	6.57719E-05	6.19029E-06	1.99309E-05	3.52894E-05	0.000202556	0.000273103	0.000331358	0.000331358	0.000331358	0.00023569 2	0.000410457	0.000299826	9.08563E-05	0.000157662	2.31065E-05
3836403773055	383640	3773055	9.87379E-05	2.12737E-05	5.09876E-05	9.45757E-05	6.48618E-05	6.10464E-06	1.96551E-05	3.48011E-05	0.000196139	0.000264452	0.000320861	0.000320861	0.000320861	0.000228225	0.000397454	0.000290328	8.7978E-05	0.000152668	2.29513E-05
3836503773055	383650	3773055	9.76485E-05	2.1039E-05	5.0425E-05	9.35321E-05	6.41461E-05	6.03728E-06	1.94382E-05	3.44171E-05	0.000190487	0.00025683	0.000311614	0.000311614	0.000311614	0.00022164 8	0.000385999	0.00028196	8.54425E-05	0.000148268	2.28498E-05
3836603773055	383660	3773055	9.78233E-05	2.10767E-05	5.05153E-05	9.36996E-05	6.4261E-05	6.04809E-06	1.9473E-05	3.44787E-05	0.000187448	0.000252734	0.000306644	0.000306644	0.000306644	0.000218113	0.000379842	0.000277463	8.40797E-05	0.000145903	2.30229E-05
3836703773055	383670	3773055	9.79847E-05	2.11115E-05	5.05987E-05	9.38542E-05	6.4367E-05	6.05807E-06	1.95052E-05	3.45356E-05	0.000184625	0.000248927	0.000302025	0.000302025	0.000302025	0.000214827	0.000374121	0.000273284	8.28132E-05	0.000143705	2.319E-05
3836803773055	383680	3773055	9.78637E-05	2.10854E-05	5.05362E-05	9.37383E-05	6.42875E-05	6.05059E-06	1.94811E-05	3.44929E-05	0.000181419	0.000244605	0.000296781	0.000296781	0.000296781	0.000211098	0.000367626	0.000268539	8.13755E-05	0.00014121	2.32855E-05
3836903773055	383690	3773055	9.75543E-05	2.10187E-05	5.03764E-05	9.3442E-05	6.40843E-05	6.03146E-06	1.94195E-05	3.43839E-05	0.000178029	0.000240034	0.000291235	0.000291235	0.000291235	0.000207152	0.000360755	0.0002635 2	7.98547E-05	0.000138571	2.33393E-05
3837003773055	383700	3773055	9.72315E-05	2.09492E-05	5.02097E-05	9.31328E-05	6.38722E-05	6.0115E-06	1.93552E-05	3.42701E-05	0.0001748	0.00023568	0.000285952	0.000285952	0.000285952	0.000203395	0.00035421 1	0.00025874	7.84062E-05	0.000136058	2.3381E-05
3837103773055	383710	3773055	9.70029E-05	2.08999E-05	5.00916E-05	9.29138E-05	6.3722E-05	5.99737E-06	1.93097E-05	3.41895E-05	0.000172078	0.00023201	0.000281499	0.000281499	0.000281499	0.000200228	0.000348696	0.000254711	7.71853E-05	0.000133939	2.34467E-05
3837203773055	383720	3773055	9.67204E-05	2.08391E-05	4.99458E-05	9.26432E-05	6.35365E-05	5.9799E-06	1.92535E-05	3.409E-05	0.000169481	0.000228509	0.000277252	0.000277252	0.000277252	0.000197206	0.000343434	0.000250868	7.60206E-05	0.000131918	2.34945E-05
3837303773055	383730	3773055	9.63573E-05	2.07608E-05	4.97583E-05	9.22954E-05	6.32979E-05	5.95745E-06	1.91812E-05	3.3962E-05	0.000166932	0.000225072	0.000273082	0.000273082	0.000273082	0.000194241	0.000338269	0.000247095	7.48773E-05	0.000129934	2.35243E-05
3837403773055	383740	3773055	9.59134E-05	2.06652E-05	4.95291E-05	9.18702E-05	6.30063E-05	5.93001E-06	1.90928E-05	3.38055E-05	0.000164401	0.00022166	0.000268942	0.000268942	0.000268942	0.000191296	0.000333141	0.000243349	7.37421E-05	0.000127964	2.35243E-05
3837503773055	383750	3773055	9.54426E-05	2.05638E-05	4.9286E-05	9.14193E-05	6.26971E-05	5.9009E-06	1.89991E-05	3.36396E-05	0.000161906	0.000218296	0.00026486	0.00026486	0.00026486	0.000188392	0.000328085	0.000239656	7.26229E-05	0.000126022	2.35124E-05
3837603773055	383760	3773055	9.49988E-05	2.04681E-05	4.90568E-05	9.09942E-05	6.24055E-05	5.87346E-06	1.89108E-05	3.34832E-05	0.000159799	0.000215455	0.000261413	0.000261413	0.000261413	0.000185941	0.000323815	0.000236537	7.16778E-05	0.000124382	2.34945E-05
3837703773055	383770	3773055	9.45549E-05	2.03725E-05	4.88275E-05	9.0569E-05	6.2114E-05	5.84602E-06	1.88224E-05	3.33267E-05	0.00015771	0.000212638	0.000257995	0.000257995	0.000257995	0.00018351	0.000319581	0.000233444	7.07407E-05	0.000122756	2.34407E-05
3837803773055	383780	3773055	9.41111E-05	2.02769E-05	4.85983E-05	9.01439E-05	6.18224E-05	5.81858E-06	1.87341E-05	3.31703E-05	0.000155364	0.000209475	0.000254158	0.000254158	0.000254158	0.00018078	0.000314828	0.000229972	6.96884E-05	0.00012093	2.33512E-05
3837903773055	383790	3773055	9.36134E-05	2.01696E-05	4.83414E-05	8.96672E-05	6.14955E-05	5.78781E-06	1.8635E-05	3.29949E-05	0.00015263	0.000205789	0.000249686	0.000249686	0.000249686	0.000177599	0.000309288	0.000225925	6.84622E-05	0.000118802	2.32258E-05
3838003773055	383800	3773055	9.31696E-05	2.0074E-05	4.81121E-05	8.9242E-05	6.12039E-05	5.76037E-06	1.85466E-05	3.28385E-05	0.00014992	0.000202135	0.000245252	0.000245252	0.000245252	0.00017444 6	0.000303796	0.000221914	6.72466E-05	0.000116693	2.30885E-05
3838103773055	383810	3773055	9.27123E-05	1.99755E-05	4.7876E-05	8.8804E-05	6.09035E-05	5.73209E-06	1.84556E-05	3.26773E-05	0.000147019	0.000198224	0.000240507	0.000240507	0.000240507	0.00017107	0.000297918	0.0002176 2	6.59454E-05	0.000114435	2.29572E-05
3838203773055	383820	3773055	9.22549E-05	1.98769E-05	4.76398E-05	8.8366E-05	6.06031E-05	5.70382E-06	1.83646E-05	3.25161E-05	0.00014416	0.000194369	0.000235829	0.000235829	0.000235829	0.000167743	0.000292124	0.000213387	6.46629E-05	0.000112209	2.28319E-05
3838303773055	383830	3773055	9.17573E-05	1.97697E-05	4.73829E-05	8.78893E-05	6.02762E-05	5.67305E-06	1.82655E-05	3.23407E-05	0.000141182	0.000190353	0.000230957	0.000230957	0.000230957	0.000164277	0.000286088	0.000208979	6.33268E-05	0.000109891	2.27006E-05
3838403773055	383840	3773055	9.10982E-05	1.96277E-05	4.70425E-05	8.7258E-05	5.98432E-05	5.6323E-06	1.81343E-05	3.21084E-05	0.000137564	0.000185476	0.000225039	0.000225039	0.000225039	0.000160068	0.000278758	0.000203624	6.17043E-05	0.000107075	2.25752E-05
3838503773055	383850	3773055	9.04392E-05	1.94857E-05	4.67022E-05	8.66267E-05	5.94103E-05	5.59156E-06	1.80031E-05	3.18761E-05	0.000134096	0.0001808	0.000219366	0.000219366	0.000219366	0.000156033	0.000271731	0.000198491	6.01487E-05	0.000104376	2.24499E-05
3838603773055	383860	3773055	8.98608E-05	1.93611E-05	4.64035E-05	8.60728E-05	5.90303E-05	5.5558E-06	1.7888E-05	3.16723E-05	0.000130992	0.000176615	0.000214288	0.000214288	0.000214288	0.000152421	0.000265441	0.000193896	5.87564E-05	0.00010196	2.23305E-05
3838703773055	383870	3773055	8.93632E-05	1.92539E-05	4.61465E-05	8.55961E-05	5.87034E-05	5.52503E-06	1.77889E-05	3.14968E-05	0.000128121	0.000172744	0.000209591	0.000209591	0.000209591	0.00014908	0.000259623	0.000189646	5.74686E-05	9.97249E-05	2.22111E-05
3838803773055	383880	3773055	8.88386E-05	1.91409E-05	4.58757E-05	8.50936E-05	5.83588E-05	5.4926E-06	1.76845E-05	3.1312E-05	0.000125322	0.000168969	0.000205012	0.000205012	0.000205012	0.00014582 3	0.00025395	0.000185502	5.62129E-05	9.75459E-05	2.21036E-05
3838903773055	383890	3773055	8.82064E-05	1.90047E-05	4.55492E-05	8.44881E-05	5.79436E-05	5.45351E-06	1.75587E-05	3.10892E-05	0.000122289	0.000164881	0.000200051	0.000200051	0.000200051	0.000142294	0.000247805	0.000181014	5.48527E-05	9.51856E-05	2.19843E-05
3839003773055	383900	3773055	8.75877E-05	1.88714E-05	4.52297E-05	8.38955E-05	5.75371E-05	5.41526E-06	1.74355E-05	3.08711E-05	0.000119364	0.000160937	0.000195266	0.000195266	0.000195266	0.000138891	0.000241878	0.000176685	5.35408E-05	9.2909E-05	2.18708E-05
3839103773055	383910	3773055	8.64848E-05	1.86337E-05	4.46602E-05	8.28391E-05	5.68126E-05	5.34707E-06	1.72159E-05	3.04824E-05	0.000115365	0.000155545	0.000188724	0.000188724	0.000188724	0.000134238	0.000233774	0.000170765	5.17469E-05	8.97961E-05	2.17097E-05
3829703773065	382970	3773065	7.46352E-05	1.60806E-05	3.85411E-05	7.1489E-05	4.90285E-05	4.61445E-06	1.48571E-05	2.63058E-05	0.000205839	0.00027753	0.000336729	0.000336729	0.000336729	0.000239512	0.000417109	0.000304685	9.23289E-05	0.000160218	3.42926E-05
3829803773065	382980	3773065	7.4151E-05	1.59763E-05	3.82911E-05	7.10252E-05	4.87104E-05	4.58451E-06	1.47607E-05	2.61352E-05	0.000219276	0.000295646	0.000358709	0.000358709	0.000358709	0.000255147	0.000444337	0.000324574	9.83558E-05	0.000170676	3.22452E-05
3829903773065	382990	3773065	7.33709E-05	1.58082E-05	3.78882E-05	7.02779E-05	4.8198E-05	4.53628E-06	1.46054E-05	2.58602E-05	0.000229542	0.000309489	0.000375505	0.000375505	0.000375505	0.000267093	0.000465141	0.000339771	0.000102961	0.000178668	2.96068E-05
3830003773065	383000	3773065	7.38551E-05	1.59126E-05	3.81383E-05	7.07417E-05	4.8516E-05	4.56621E-06	1.47018E-05	2.60309E-05	0.000241952	0.000326221	0.000395806	0.000395806	0.000395806	0.000281533	0.000490288	0.00035814	0.000108527	0.000188327	2.69386E-05
3830103773065	383010	3773065	7.44603E-05	1.6043E-05	3.84508E-05	7.13215E-05	4.89136E-05	4.60364E-06	1.48223E-05	2.62442E-05	0.000257078	0.000346614	0.00042055	0.00042055	0.00042055	0.000299133	0.000520939	0.00038053	0.000115312	0.0002001	2.61209E-05
3830203773065	383020	3773065	7.49176E-05	1.61415E-05	3.8687E-05	7.17595E-05	4.9214E-05	4.63191E-06	1.49133E-05	2.64054E-05	0.000273803	0.000369165	0.000447911	0.000447911	0.000447911	0.000318595	0.000554831	0.000405287	0.000122814	0.000213119	2.63417E-05
3830303773065	383030	3773065	7.53615E-05	1.62371E-05	3.89162E-05	7.21847E-05	4.95056E-05	4.65935E-06	1.50017E-05	2.65618E-05	0.000289293	0.00039005	0.00047325	0.00047325	0.00047325	0.000336618	0.00058622	0.000428215	0.000129762	0.000225176	2.6473E-05
3830403773065	383040	3773065	7.60071E-05	1.63762E-05	3.92496E-05	7.28031E-05	4.99297E-05	4.69927E-06	1.51302E-05	2.67894E-05	0.000304885	0.000411071	0.000498756	0.000498756	0.000498756	0.00035476	0.000617814	0.000451294	0.000136756	0.000237311	2.65685E-05
3830503773065	383050	3773065	7.672E-05	1.65298E-05	3.96177E-05	7.34859E-05	5.0398E-05	4.74334E-06	1.52721E-05	2.70406E-05	0.000321222	0.000433099	0.000525482	0.000525482	0.000525482	0.00037377	0.0006509 2	0.000475477	0.000144084	0.000250028	2.66581E-05
3830603773065	383060	3773065	7.74866E-05	1.6695E-05	4.00136E-05	7.42202E-05	5.09016E-05	4.79074E-06	1.54247E-05	2.73109E-05	0.000338431	0.000456302	0.000553634	0.000553634	0.000553634	0.000393795	0.000685792	0.000500949	0.000151803	0.000263423	2.67417E-05
3830703773065	383070	3773065	7.82129E-05	1.68515E-05	4.03886E-05	7.49159E-05	5.13788E-05	4.83565E-06	1.55693E-05	2.75669E-05	0.000356076	0.000480092	0.000582499	0.000582499	0.000582499	0.000414326	0.000721547	0.000527067	0.000159717	0.000277157	2.68133E-05
3830803773065	383080	3773065	7.89123E-05	1.70022E-05	4.07498E-05	7.55858E-05	5.18382E-05	4.87889E-06	1.57085E-05	2.78134E-05	0.000374204	0.000504534	0.000612154	0.000612154	0.000612154	0.00043541 9	0.000758282	0.000553901	0.000167849	0.000291267	2.68789E-05
3830903773065	383090	3773065	7.96656E-05	1.71645E-05	4.11388E-05	7.63073E-05	5.2333E-05	4.92546E-06	1.58585E-05	2.80788E-05	0.000393825	0.000530988	0.000644251	0.000644251	0.000644251	0.00045825	0.00079804	0.000582943	0.00017665	0.000306539	2.69506E-05
3831003773065	383100	3773065	8.04726E-05	1.73384E-05	4.15555E-05	7.70803E-05	5.28631E-05	4.97535E-06	1.60191E-05	2.83633E-05	0.000415164	0.00055976	0.00067916	0.00067916	0.00067916	0.00048308	0.000841282	0.000614531	0.000186221	0.000323149	2.70282E-05
3831103773065	383110	3773065	8.12796E-05	1.75122E-05	4.19722E-05	7.78533E-05	5.33933E-05	5.02525E-06	1.61798E-05	2.86477E-05	0.000437477	0.000589843	0.000715661	0.000715661	0.000715661	0.000509043	0.000886496	0.000647558	0.00019623	0.000340516	2.71058E-05
3831203773065	383120	3773065	8.21E-05	1.7689E-05	4.23959E-05	7.86392E-05	5.39322E-05	5.07597E-06	1.63431E-05	2.89369E-05	0.000461067	0.000621649	0.000754252	0.000754252	0.000754252	0.000536492	0.000934299	0.000682476	0.000206811	0.000358878	2.71774E-05
3831303773065	383130	3773065	8.2934E-05	1.78687E-05	4.28266E-05	7.94379E-05	5.448E-05	5.12753E-06	1.65091E-05	2.92308E-05	0.000485647	0.000654791	0.000794463	0.000794463	0.000794463	0.000565094	0.000984109	0.000718861	0.000217837	0.000378011	2.7249E-05

			ISDrainage / Utilities Trenching	ISDrainage / Utilities Trenching	ISAsphalt Paving	ISAsphalt Paving	SVDemolition	SVSite Grubbing / Prep	SVMass Grading / Excavation	SVMass Grading / Excavation	SVDrainage / Utilities Trenching	SVFoundations / Concrete Pads	SVBuilding / Structure Construction	SVBuilding / Structure Construction	SVAsphalt Paving	SVAsphalt Paving	SVArchitectural Coating	SVArchitectural Coating	SVLandscaping or Other Finishing	SVLandscaping or Other Finishing	MDemolition
Unique Identifier	X (UTM)	Y (UTM)	2027	2028	2027	2028	2027	2027	2027	2028	2028	2028	2028	2029	2028	2029	2028	2029	2028	2029	2027
3833103773055	383310	3773055	9.58152E-06	9.58152E-06	4.10323E-05	4.10323E-05	0.009374523	0.006193451	0.01045898	0.01045898	0.003156973	0.003253369	0.008760213	0.008760213	0.012844784	0.012844784	0.001272429	0.001272429	0.004096835	0.004096835	5.67603E-05
3833203773055	383320	3773055	9.58358E-06	9.58358E-06	4.10412E-05	4.10412E-05	0.009814243	0.00648396	0.010949567	0.010949567	0.003305054	0.003405971	0.007596099	0.007596099	0.013447279	0.013447279	0.001332113	0.001332113	0.004289001	0.004289001	5.74886E-05
3833303773055	383330	3773055	9.57946E-06	9.57946E-06	4.10235E-05	4.10235E-05	0.01010337	0.006674977	0.01127214	0.01127214	0.00340242	0.003506311	0.006663289	0.006663289	0.013843435	0.013843435	0.001371357	0.001371357	0.004415355	0.004415355	5.81989E-05
3833403773055	383340	3773055	9.56708E-06	9.56708E-06	4.09705E-05	4.09705E-05	0.010101428	0.006673694	0.011269974	0.011269974	0.003401766	0.003505637	0.005890271	0.005890271	0.013840774	0.013840774	0.001371094	0.001371094	0.004414506	0.004414506	5.89092E-05
3833503773055	383350	3773055	9.55057E-06	9.55057E-06	4.08998E-05	4.08998E-05	0.00977673	0.006459176	0.010907714	0.010907714	0.00329242	0.003392952	0.005255785	0.005255785	0.013395879	0.013395879	0.001327021	0.001327021	0.004272607	0.004272607	5.96016E-05
3833603773055	383360	3773055	9.52582E-06	9.52582E-06	4.07938E-05	4.07938E-05	0.009084379	0.006001762	0.010135271	0.010135271	0.003059264	0.003152677	0.004715953	0.004715953	0.012447234	0.012447234	0.001233047	0.001233047	0.003970037	0.003970037	6.02821E-05
3833703773055	383370	3773055	9.49899E-06	9.49899E-06	4.06789E-05	4.06789E-05	0.008134821	0.005374419	0.009075867	0.009075867	0.00273949	0.002823138	0.004255713	0.004255713	0.011146169	0.011146169	0.001104161	0.001104161	0.003555063	0.003555063	6.09089E-05
3833803773055	383380	3773055	9.47217E-06	9.47217E-06	4.0564E-05	4.0564E-05	0.007100318	0.004690955	0.007921691	0.007921691	0.00239111	0.002464121	0.003858961	0.003858961	0.009728713	0.009728713	0.000963745	0.000963745	0.003102967	0.003102967	6.14103E-05
3833903773055	383390	3773055	9.50725E-06	9.50725E-06	4.07142E-05	4.07142E-05	0.006102445	0.004031693	0.006808384	0.006808384	0.002055065	0.002117815	0.003513189	0.003513189	0.008361448	0.008361448	0.000828301	0.000828301	0.002666878	0.002666878	6.1846E-05
3834003773055	383400	3773055	9.49487E-06	9.49487E-06	4.06612E-05	4.06612E-05	0.005316186	0.003512236	0.005931169	0.005931169	0.001790284	0.001844949	0.00323638	0.00323638	0.007284132	0.007284132	0.00072158	0.00072158	0.002323269	0.002323269	6.24609E-05
3834103773055	383410	3773055	9.47217E-06	9.47217E-06	4.0564E-05	4.0564E-05	0.004628155	0.003057676	0.005163546	0.005163546	0.001558582	0.001606172	0.002994626	0.002994626	0.006341405	0.006341405	0.000628192	0.000628192	0.002022587	0.002022587	6.31175E-05
3834203773055	383420	3773055	9.45567E-06	9.45567E-06	4.04933E-05	4.04933E-05	0.004012375	0.002650849	0.004476532	0.004476532	0.001351211	0.00139247	0.002773615	0.002773615	0.005497676	0.005497676	0.00054461	0.00054461	0.00175348	0.00175348	6.37144E-05
3834303773055	383430	3773055	9.45154E-06	9.45154E-06	4.04757E-05	4.04757E-05	0.003456753	0.002283767	0.003856634	0.003856634	0.001164099	0.001199644	0.002564365	0.002564365	0.004736373	0.004736373	0.000469194	0.000469194	0.001510663	0.001510663	6.4168E-05
3834503773055	383450	3773055	9.64754E-06	9.64754E-06	4.13151E-05	4.13151E-05	0.002570231	0.001698071	0.002867559	0.002867559	0.000865553	0.000891983	0.002187441	0.002187441	0.003521679	0.003521679	0.000348864	0.000348864	0.001123237	0.001123237	6.46993E-05
3834603773055	383460	3773055	9.81879E-06	9.81879E-06	4.20484E-05	4.20484E-05	0.002194357	0.001449743	0.002448203	0.002448203	0.000738974	0.000761538	0.002009215	0.002009215	0.003006665	0.003006665	0.000297846	0.000297846	0.000958974	0.000958974	7.51273E-05
3834703773055	383470	3773055	9.88688E-06	9.88688E-06	4.234E-05	4.234E-05	0.001904611	0.001258317	0.002124939	0.002124939	0.000641399	0.000660983	0.001851073	0.001851073	0.00260966	0.00260966	0.000258518	0.000258518	0.000832349	0.000832349	7.87327E-05
3834803773055	383480	3773055	9.94258E-06	9.94258E-06	4.25785E-05	4.25785E-05	0.001669141	0.001102749	0.001862229	0.001862229	0.000562102	0.000579265	0.001709294	0.001709294	0.002287024	0.002287024	0.000226557	0.000226557	0.000729445	0.000729445	8.18306E-05
3834903773055	383490	3773055	9.96321E-06	9.96321E-06	4.26669E-05	4.26669E-05	0.001475638	0.000974907	0.001646342	0.001646342	0.000496937	0.000512111	0.001582703	0.001582703	0.00202189	0.00202189	0.000200292	0.000200292	0.00064488	0.00064488	8.42362E-05
3835003773055	383500	3773055	9.94258E-06	9.94258E-06	4.25785E-05	4.25785E-05	0.00131748	0.000870417	0.001469887	0.001469887	0.000443676	0.000457223	0.001470774	0.001470774	0.001805184	0.001805184	0.000178825	0.000178825	0.000575762	0.000575762	8.58598E-05
3835103773055	383510	3773055	9.89307E-06	9.89307E-06	4.23665E-05	4.23665E-05	0.001186358	0.000783789	0.001323597	0.001323597	0.000399519	0.000411718	0.001371328	0.001371328	0.001625524	0.001625524	0.000161027	0.000161027	0.00051846	0.00051846	8.67432E-05
3835203773055	383520	3773055	9.81879E-06	9.81879E-06	4.20484E-05	4.20484E-05	0.001074296	0.000709753	0.001198572	0.001198572	0.000361781	0.000372828	0.001281532	0.001281532	0.001471979	0.001471979	0.000145817	0.000145817	0.000469487	0.000469487	8.6976E-05
3835303773055	383530	3773055	9.71976E-06	9.71976E-06	4.16243E-05	4.16243E-05	0.000975032	0.000644173	0.001087825	0.001087825	0.000328353	0.000338379	0.001198242	0.001198242	0.00133597	0.00133597	0.000132344	0.000132344	0.000426107	0.000426107	8.66477E-05
3835403773055	383540	3773055	9.5939E-06	9.5939E-06	4.10853E-05	4.10853E-05	0.000889511	0.000587672	0.000992411	0.000992411	0.000299553	0.000308699	0.00112294	0.00112294	0.00121879	0.00121879	0.000120736	0.000120736	0.000388732	0.000388732	8.5824E-05
3835503773055	383550	3773055	9.44122E-06	9.44122E-06	4.04315E-05	4.04315E-05	0.000812487	0.000536785	0.000906477	0.000906477	0.000273614	0.000281969	0.001052404	0.001052404	0.001113254	0.001113254	0.000110281	0.000110281	0.000355072	0.000355072	8.44272E-05
3835603773055	383560	3773055	9.25141E-06	9.25141E-06	3.96186E-05	3.96186E-05	0.000742472	0.000490528	0.000828362	0.000828362	0.000250036	0.00025767	0.000986004	0.000986004	0.001017321	0.001017321	0.000100778	0.000100778	0.000324474	0.000324474	8.23858E-05
3835703773055	383570	3773055	9.04303E-06	9.04303E-06	3.87262E-05	3.87262E-05	0.000681568	0.00045029	0.000760412	0.000760412	0.000229525	0.000236534	0.000925994	0.000925994	0.00093387	0.00093387	9.2511E-05	9.2511E-05	0.000297857	0.000297857	7.99981E-05
3835803773055	383580	3773055	8.77894E-06	8.77894E-06	3.75953E-05	3.75953E-05	0.000624014	0.000412266	0.000696201	0.000696201	0.000210144	0.00021656	0.000867556	0.000867556	0.000855012	0.000855012	8.46991E-05	8.46991E-05	0.000272705	0.000272705	7.68584E-05
3835903773055	383590	3773055	8.5004E-06	8.5004E-06	3.64025E-05	3.64025E-05	0.000573592	0.000378954	0.000639946	0.000639946	0.000193163	0.000199062	0.000814374	0.000814374	0.000785924	0.000785924	7.78552E-05	7.78552E-05	0.0002506	0.0002506	7.3641E-05
3836003773055	383600	3773055	8.27345E-06	8.27345E-06	3.54306E-05	3.54306E-05	0.000532623	0.000351887	0.000594238	0.000594238	0.000179367	0.000184844	0.000769373	0.000769373	0.00072979	0.00072979	7.22944E-05	7.22944E-05	0.000232766	0.000232766	7.1122E-05
3836103773055	383610	3773055	8.1641E-06	8.1641E-06	3.49623E-05	3.49623E-05	0.000502548	0.000332017	0.000560683	0.000560683	0.000169238	0.000174406	0.00073473	0.00073473	0.000688581	0.000688581	6.82121E-05	6.82121E-05	0.000219622	0.000219622	6.9785E-05
3836203773055	383620	3773055	8.05681E-06	8.05681E-06	3.45028E-05	3.45028E-05	0.000474837	0.00031371	0.000529767	0.000529767	0.000159907	0.000164789	0.000702238	0.000702238	0.000650612	0.000650612	6.44509E-05	6.44509E-05	0.000207512	0.000207512	6.8418E-05
3836303773055	383630	3773055	7.98666E-06	7.98666E-06	3.42024E-05	3.42024E-05	0.000451109	0.000298033	0.000503294	0.000503294	0.000151916	0.000156554	0.000673715	0.000673715	0.0006181	0.0006181	6.12302E-05	6.12302E-05	0.000197143	0.000197143	6.73675E-05
3836403773055	383640	3773055	7.93302E-06	7.93302E-06	3.39727E-05	3.39727E-05	0.000429635	0.000283846	0.000479336	0.000479336	0.000144684	0.000149102	0.000647459	0.000647459	0.000588677	0.000588677	5.83155E-05	5.83155E-05	0.000187758	0.000187758	6.64005E-05
3836503773055	383650	3773055	7.89795E-06	7.89795E-06	3.38225E-05	3.38225E-05	0.000410483	0.000271193	0.000457968	0.000457968	0.000138235	0.000142456	0.000623638	0.000623638	0.000562436	0.000562436	5.5716E-05	5.5716E-05	0.000179389	0.000179389	6.56066E-05
3836603773055	383660	3773055	7.95778E-06	7.95778E-06	3.40787E-05	3.40787E-05	0.000396655	0.000262058	0.000442541	0.000442541	0.000133578	0.000137657	0.000605653	0.000605653	0.00054389	0.00054389	5.38391E-05	5.38391E-05	0.000173346	0.000173346	6.57677E-05
3836703773055	383670	3773055	8.01555E-06	8.01555E-06	3.43261E-05	3.43261E-05	0.000383502	0.000253367	0.000427866	0.000427866	0.000129148	0.000133092	0.000588467	0.000588467	0.000525466	0.000525466	5.20537E-05	5.20537E-05	0.000167597	0.000167597	6.59946E-05
3836803773055	383680	3773055	8.04856E-06	8.04856E-06	3.44675E-05	3.44675E-05	0.000370158	0.000244552	0.000412978	0.000412978	0.000124655	0.000128461	0.000571126	0.000571126	0.000507183	0.000507183	5.02425E-05	5.02425E-05	0.000161766	0.000161766	6.60125E-05
3836903773055	383690	3773055	8.06713E-06	8.06713E-06	3.4547E-05	3.4547E-05	0.000357016	0.000235869	0.000398316	0.000398316	0.000120229	0.0001239	0.000554043	0.000554043	0.000489176	0.000489176	4.84588E-05	4.84588E-05	0.000156023	0.000156023	6.58871E-05
3837003773055	383700	3773055	8.08157E-06	8.08157E-06	3.46089E-05	3.46089E-05	0.000344634	0.000227689	0.000384502	0.000384502	0.000116059	0.000119603	0.00053781	0.00053781	0.00047211	0.00047211	4.67781E-05	4.67781E-05	0.000150611	0.000150611	6.57677E-05
3837103773055	383710	3773055	8.10427E-06	8.10427E-06	3.47061E-05	3.47061E-05	0.000333447	0.000220298	0.000372021	0.000372021	0.000112292	0.000115721	0.000523007	0.000523007	0.000456883	0.000456883	4.52597E-05	4.52597E-05	0.000145722	0.000145722	6.57797E-05
3837203773055	383720	3773055	8.12077E-06	8.12077E-06	3.47767E-05	3.47767E-05	0.000322891	0.000213324	0.000360243	0.000360243	0.000108737	0.000112057	0.000508977	0.000508977	0.00044241	0.00044241	4.38268E-05	4.38268E-05	0.000141109	0.000141109	6.57618E-05
3837303773055	383730	3773055	8.13109E-06	8.13109E-06	3.48209E-05	3.48209E-05	0.000312856	0.000206694	0.000349047	0.000349047	0.000105358	0.000108575	0.000495617	0.000495617	0.000428668	0.000428668	4.24647E-05	4.24647E-05	0.000136724	0.000136724	6.56782E-05
3837403773055	383740	3773055	8.13109E-06	8.13109E-06	3.48209E-05	3.48209E-05	0.000303292	0.000200375	0.000338377	0.000338377	0.000102137	0.000105256	0.000482863	0.000482863	0.00041556	0.00041556	4.11666E-05	4.11666E-05	0.000132544	0.000132544	6.5517E-05
3837503773055	383750	3773055	8.12696E-06	8.12696E-06	3.48033E-05	3.48033E-05	0.000294218	0.000194381	0.000328254	0.000328254	9.90813E-05	0.000102107	0.000470753	0.000470753	0.00040313	0.00040313	3.9935E-05	3.9935E-05	0.000128579	0.000128579	6.52902E-05
3837603773055	383760	3773055	8.12077E-06	8.12077E-06	3.47767E-05	3.47767E-05	0.00028607	0.000188997	0.000319163	0.000319163	9.63372E-05	9.92788E-05	0.000459905	0.000459905	0.00039196	0.00039196	3.8829E-05	3.8829E-05	0.000125018	0.000125018	6.50813E-05
3837703773055	383770	3773055	8.1022E-06	8.1022E-06	3.46972E-05	3.46972E-05	0.000278332	0.000183885	0.00031053	0.00031053	9.37314E-05	9.65934E-05	0.000449663	0.000449663	0.00038136	0.00038136	3.77788E-05	3.77788E-05	0.000121636	0.000121636	6.47351E-05
3837803773055	383780	3773055	8.07126E-06	8.07126E-06	3.45647E-05	3.45647E-05	0.000270631	0.000178797	0.000301938	0.000301938	9.11379E-05	9.39208E-05	0.000439459	0.000439459	0.00037081	0.00037081	3.67335E-05	3.67335E-05	0.000118271	0.000118271	6.42397E-05
3837903773055	383790	3773055	8.02793E-06	8.02793E-06	3.43791E-05	3.43791E-05	0.000262771	0.000173604	0.000293168	0.000293168	8.84908E-05	9.11929E-05	0.000428972	0.000428972	0.00036004	0.00036004	3.56665E-05	3.56665E-05	0.000114835	0.000114835	6.35771E-05
3838003773055	383800	3773055	7.98048E-06	7.98048E-06	3.41759E-05	3.41759E-05	0.000255229	0.000168621	0.000284754	0.000284754	8.5951E-05	8.85755E-05	0.000418898	0.000418898	0.00034970	0.00034970	3.46429E-05	3.46429E-05	0.00011154	0.00011154	6.29861E-05
3838103773055	383810	3773055	7.93508E-06	7.93508E-06	3.39815E-05	3.39815E-05	0.000247668	0.000163627	0.000276319	0.000276319	8.3405E-05	8.59518E-05	0.000408668	0.000408668	0.00033935	0.00033935	3.36167E-05	3.36167E-05	0.000108236	0.000108236	6.23713E-05
3838203773055	383820	3773055	7.89176E-06	7.89176E-06	3.3796E-05	3.3796E-05	0.000240359	0.000158798	0.000268164	0.000268164	8.09436E-05	8.34152E-05	0.000398684	0.000398684	0.00032936	0.00032936	3.26246E-05	3.26246E-05	0.000105041	0.000105041	6.16968E-05
3838303773055	383830	3773055	7.84637E-06	7.84637E-06	3.36016E-05	3.36016E-05	0.000233124	0.000154018	0.000260092	0.000260092	7.8507E-05	8.09042E-05	0.000388648	0.000388648	0.00031942	0.00031942	3.16425E-05	3.16425E-05	0.000101879	0.000101879	6.1076E-05
3838403773055	383840	3773055	7.80304E-06	7.80304E-06	3.34161E-05	3.34161E-05	0.000225417	0.000148926	0.000251493	0.000251493	7.59115E-05	7.82294E-05	0.000377671	0.000377671	0.000308861	0.000308861	3.05964E-05	3.05964E-05	9.85111E-05	9.85111E-05	6.04254E-05
3838503773055	383850	3773055	7.75971E-06	7.75971E-06	3.32305E-05	3.32305E-05	0.000218095	0.000144089	0.000243325	0.000243325	7.3446E-05	7.56886E-05	0.000367172	0.000367172	0.00029883	0.00029883	2.96026E-05	2.96026E-05	9.53115E-05	9.53115E-05	5.97867E-05
3838603773055	383860	3773055	7.71845E-06	7.71845E-06	3.30538E-05	3.30538E-05	0.00021138	0.000139652	0.000235833	0.000235833	7.11847E-05	7.33583E-05	0.000357522	0.000357522	0.00028962	0.00028962	2.86912E-05	2.86912E-05	9.23771E-05	9.23771E-05	5.92256E-05
3838703773055	383870	3773055	7.67718E-06	7.67718E-06	3.28771E-05	3.28771E-05	0.000205095	0.000135499	0.00022882	0.00022882	6.90678E-05	7.11768E-05	0.000348427	0.000348427	0.00028101	0.00028101	2.7838E-05	2.7838E-05	8.963E-05	8.963E-05	5.87063E-05
3838803773055	383880	3773055	7.64005E-06	7.64005E-06	3.27181E-05	3.27181E-05	0.00019906	0.000131513	0.000222087	0.000222087	6.70356E-05	6.90825E-05	0.000339614	0.000339614	0.00027248	0.00027248	2.70189E-05	2.70189E-05	8.69927E-05	8.69927E-05	5.82108E-05
3838903773055	383890	3773055	7.59878E-06	7.59878E-06	3.25413E-05	3.25413E-05	0.000192982	0.000127497	0.000215307	0.000215307	6.49889E-05	6.69733E-05	0.000330635	0.000330635	0.00026442	0.00026442	2.6194E-05	2.6194E-05	8.43367E-05	8.43367E-05	5.76438E-05
3839003773055	383900	3773055	7.55958E-06	7.55958E-06	3.23735E-05	3.23735E-05	0.000187193	0.000123672	0.000208847	0.000208847	6.30392E-05	6.4964E-05	0.000322003	0.000322003	0.00025648	0.00025648	2.54081E-05	2.54081E-05	8.18065E-05	8.18065E-05	5.70886E-05
3839103773055	383910	3773055	7.50387E-06	7.50387E-06	3.21349E-05	3.21349E-05	0.000180582	0.000119305	0.000201472	0.000201472	6.0813E-05	6.26698E-05	0.000311903	0.000311903	0.00024743	0.00024743	2.45109E-05	2.45109E-05	7.89176E-05	7.89176E-05	5.61634E-05
3829703773065	382970	3773065	1.18531E-05	1.18531E-05	5.07603E-05	5.07603E-05	0.000561094	0.000370697	0.000626002	0.000626002	0.000188954	0.000194724	0.001406074	0.001406074	0.00076799	0.00076799	7.61587E-05	7.61587E-05	0.000245208	0.000245208	3.75637E-05
3829803773065	382980	3773065	1.11454E-05	1.11454E-05	4.77297E-05	4.77297E-05	0.00063522	0.00041967	0.00070803	0.00070803	0.00023917	0.000220449	0.001608109	0.001608109	0.000870365	0.000870365	8.62201E-05	8.62201E-05	0.000277602	0.000277602	3.77189E-05
3829903773065	382990	3773065	1.02335E-05	1.02335E-05	4.38244E-05	4.38244E-05	0.000709333	0.000468634	0.00079139	0.00079139	0.000238876	0.00024617	0.00182112	0.00182112	0.000971914	0.000971914	9.62797E-05	9.62797E-05	0.000309991	0.000309991	3.64057E-05
3830003773065	383000	3773065	9.31124E-06	9.31124E-06	3.98749E-05	3.98749E-05	0.000791075	0.000522638	0.000882587	0.000882587	0.000266403	0.000274537	0.0020663	0.0020663	0.001083915	0.001083915	0.000107375	0.000107375	0.000345714	0.000345714	3.71757E-05
3830103773065	383010	3773065	9.02858E-06	9.02858E-06	3.86644E-05	3.86644E-05	0.000886196	0.000585482	0.000988713	0.000988713	0.000298436	0.000307549	0.002362305	0.002362305	0.001214249	0.001214249	0.000120286	0.000120286	0.000387284	0.000387284	3.79994E-05
3830203773065	383020	3773065	9.10492E-06	9.10492E-06	3.89913E-05	3.89913E-05	0.001001493	0.000661655	0.001117347	0.001117347	0.000337264	0.000347562	0.002732156	0.002732156	0.001372226	0.001372226	0.000135935	0.000135935	0.000437671	0.000437671	3.85486E-05
3830303773065	383030	3773065	9.15031E-06	9.15031E-06	3.91857E-05	3.91857E-05	0.00113713	0.000751266	0.001268675	0.001268675	0.000382941	0.000394634	0.003182567	0.003182567	0.001558073	0.001558073	0.000154346	0.000154346	0.000496946	0.000496946	3.90738E-05
3830403773065	383040	3773065	9.18332E-06	9.18332E-06	3.93271E-05	3.93271E-05	0.001288225	0.000851089	0.001437248	0.001437248	0.000433824	0.00044707	0.00370788	0.00370788	0.0017651	0.0017651	0.000174854	0.000174854	0.000562977	0.000562977	3.96051E-05
3830503773065	383050	3773065	9.21427E-06	9.21427E-06	3.94596E-05	3.94596E-05	0.001463244	0.000966719	0.001632514	0.001632514	0.000492763	0.00050781	0.00433564	0.00433564	0.002004908	0.002004908	0.00019861	0.00019861	0.000639464	0.000639464	4.01483E-05
3830603773065	383060	3773065	9.24316E-06	9.24316E-06	3.95833E-05	3.95833E-05	0.001674214	0.0011061	0.001867889	0.001867889	0.00056381	0.000581025	0.00512828	0.00512828	0.002293974	0.002293974	0.000227245	0.000227245	0.000731662	0.000731662	4.06855E-05
3830703773065	383070	3773065	9.26791E-06	9.26791E-06	3.96893E-05	3.96893E-05	0.001941175	0.001282473	0.002165733	0.002165733	0.000653712	0.000673673	0.006199339	0.006199339	0.002659759	0.002659759	0.000263481	0.000263481	0.000848328	0.000848328	4.12168E-05
3830803773065	383080	3773065	9.29061E-06	9.29061E-06	3.97865E-05	3.97865E-05	0.00226648	0.001497392	0.002528669	0.002528669	0.000763262	0.000786568	0.007562886	0.007562886	0.003105485	0.003105485	0.000307635	0.000307635	0.000990493	0.000990493	4.1748E-05
3830903773065	383090	3773065	9.31537E-06	9.31537E-06	3.98925E-05	3.98925E-05	0.002625071	0.001734301	0.002928742	0.002928742	0.000884021	0.000911014	0.009075607	0.009075607	0.003596819	0.003596819	0.000356308	0.000356308	0.001147203	0.001147203	4.23091E-05
3831003773065	383100	3773065	9.34219E-06	9.34219E-06	4.00074E-05	4.00074E-05	0.003045706	0.002012201	0.003398037	0.003398037	0.001025675	0.001056993	0.010870986	0.010870986	0.004173165	0.004173165	0.000413402	0.000413402	0.001331028	0.001331028	4.2906E-05
3831103773065	383110	3773065	9.36901E-06	9.36901E-06	4.01223E-05	4.01223E-05	0.003546446	0.002343025	0.003956703	0.003956703	0.001194305	0.001230772	0.013056985	0.013056985	0.004859269	0.004859269	0.000481369	0.000481369	0.001549861	0.001549861	4.35089E-05
3831203773065	383120	3773065	9.39377E-06	9.39377E-06	4.02283E-05	4.02283E-05	0.004140415	0.002735442	0.004619384	0.004619384	0.00139433	0.001436905	0.015698572	0.015698572	0.005673114	0.005673114	0.00056199	0.00056199	0.001809436	0.001809436	4.41297E-05
3831303773065	383130	3773065	9.41853E-06	9.41853E-06	4.03343E-05	4.03343E-05	0.004829813	0.003190905	0.005388531	0.005388531	0.001626492	0.001676156	0.018823113	0.018823113	0.006617713	0.006617713	0.000655563	0.000655563	0.002110715	0.002110715	4.47564E-05

			MSite Grubbing / Prep	MMass Grading / Excavation	MMass Grading / Excavation	MDrainage / Utilities Trenching	MFoundations / Concrete Pads	MBuilding / Structure Construction	MAsphalt Paving	MLandscaping or Other Finishing	MWaterside Construction (Piles)	RSSWRe-striping South Valley	RSSWRe-striping Silver Lake Boulevard	RSSWDemolition	RSSWPlacing Base	RSSWForm/Place Rebar and Pour	Child Risk				
Unique Identifier	X (UTM)	Y (UTM)	2027	2027	2028	2028	2028	2028	2028	2028	2028	2029	2029	2029	2029	2029	3rd Trimester	0<2	2<16	Total	per million
3833103773055	383310	3773055	5.12191E-05	0.000127898	0.000127898	3.57935E-05	6.60457E-05	0.000118762	8.40173E-05	2.54598E-05	4.50788E-05	0.000742598	0.00041632	0.000623912	0.000339158	0.000101516	3.97574E-09	8.2338E-08	6.3348E-07	7.19798E-07	0.7197976
3833203773055	383320	3773055	5.18762E-05	0.000129539	0.000129539	3.62527E-05	6.6893E-05	0.000120286	8.50952E-05	2.57864E-05	4.56572E-05	0.000691814	0.000467978	0.000689074	0.00037458	0.000112118	4.02871E-09	8.2951E-08	6.4391E-07	7.30892E-07	0.73089172
3833303773055	383330	3773055	5.25172E-05	0.000131139	0.000131139	3.67006E-05	6.77196E-05	0.000121772	8.61467E-05	2.6105E-05	4.62213E-05	0.000645828	0.00053078	0.000764601	0.000415637	0.000124407	4.07488E-09	8.352E-08	6.4917E-07	7.36769E-07	0.73676855
3833403773055	383340	3773055	5.31582E-05	0.00013274	0.00013274	3.71486E-05	6.85461E-05	0.000123259	8.71981E-05	2.64237E-05	4.67854E-05	0.000604017	0.000608273	0.000852327	0.000463325	0.000138681	4.11559E-09	8.4012E-08	6.4193E-07	7.30057E-07	0.73005675
3833503773055	383350	3773055	5.3783E-05	0.0001343	0.0001343	3.75852E-05	6.93518E-05	0.000124707	8.8223E-05	2.67342E-05	4.73353E-05	0.00056828	0.00070455	0.000953415	0.000518276	0.000155129	4.14821E-09	8.44E-08	6.2061E-07	7.09154E-07	0.70915377
3833603773055	383360	3773055	5.43971E-05	0.000135834	0.000135834	3.80143E-05	7.01436E-05	0.000126131	8.92303E-05	2.70395E-05	4.78758E-05	0.000534729	0.000824823	0.001068264	0.000580707	0.000173816	4.1733E-09	8.4652E-08	5.828E-07	6.71624E-07	0.67162424
3833703773055	383370	3773055	5.49626E-05	0.000137246	0.000137246	3.84096E-05	7.08729E-05	0.000127443	9.0158E-05	2.73206E-05	4.83735E-05	0.000505016	0.000970518	0.001193274	0.000648663	0.000194156	4.1954E-09	8.4902E-08	5.3342E-07	6.22518E-07	0.62251784
3833803773055	383380	3773055	5.54151E-05	0.000138376	0.000138376	3.87258E-05	7.14563E-05	0.000128492	9.09002E-05	2.75455E-05	4.87718E-05	0.000477037	0.001115665	0.001300974	0.000707209	0.00021168	4.21159E-09	8.5072E-08	4.8009E-07	5.69378E-07	0.56937767
3833903773055	383390	3773055	5.58083E-05	0.000139358	0.000139358	3.90005E-05	7.19633E-05	0.000129403	9.15452E-05	2.7741E-05	4.91178E-05	0.000451107	0.001247921	0.001383157	0.000751883	0.000225052	4.22257E-09	8.5151E-08	4.2804E-07	5.17416E-07	0.517416
3834003773055	383400	3773055	5.63631E-05	0.000140743	0.000140743	3.93882E-05	7.26787E-05	0.0003069	9.24552E-05	2.80167E-05	4.96061E-05	0.000431021	0.001365124	0.001458438	0.000792806	0.000237301	4.21785E-09	8.5041E-08	3.8698E-07	4.76238E-07	0.47623769
3834103773055	383410	3773055	5.69556E-05	0.000142222	0.000142222	3.98023E-05	7.34427E-05	0.000132064	9.34272E-05	2.83113E-05	5.01276E-05	0.000412884	0.001405819	0.001491936	0.000811015	0.000242751	4.20803E-09	8.4874E-08	3.5044E-07	4.39527E-07	0.43952664
3834203773055	383420	3773055	5.74942E-05	0.000143567	0.000143567	4.01787E-05	7.41373E-05	0.000133313	9.43107E-05	2.8579E-05	5.06016E-05	0.000395219	0.001347977	0.001465255	0.000796511	0.00023841	4.19746E-09	8.4695E-08	3.1655E-07	4.05446E-07	0.40544615
3834303773055	383430	3773055	5.79036E-05	0.00014459	0.00014459	4.04648E-05	7.46652E-05	0.000134262	9.49822E-05	2.87825E-05	5.09619E-05	0.000376946	0.001220248	0.001378199	0.000749188	0.000224245	4.18991E-09	8.4548E-08	2.8425E-07	3.72984E-07	0.37298367
3834503773055	383450	3773055	5.8383E-05	0.000145787	0.000145787	4.07998E-05	7.52833E-05	0.000135373	9.57686E-05	2.90208E-05	5.13839E-05	0.000340431	0.000936801	0.00113582	0.000617431	0.000184808	4.1738E-09	8.4314E-08	2.2823E-07	3.16718E-07	0.31671751
3834603773055	383460	3773055	6.7793E-05	0.000169284	0.000169284	4.73758E-05	8.74173E-05	0.000157193	0.000111204	3.36983E-05	5.96658E-05	0.000321299	0.000798868	0.001003594	0.000545553	0.000163293	4.19225E-09	8.5018E-08	2.0345E-07	2.92661E-07	0.2926608
3834703773055	383470	3773055	7.10464E-05	0.000177408	0.000177408	4.96494E-05	9.16124E-05	0.000164736	0.000116541	3.53154E-05	6.25291E-05	0.00030384	0.000700214	0.000906623	0.00049284	0.000147516	4.1716E-09	8.4993E-08	1.8274E-07	2.71901E-07	0.27190063
3834803773055	383480	3773055	7.38419E-05	0.000184389	0.000184389	5.1603E-05	9.52172E-05	0.000171218	0.000121127	3.6705E-05	6.49895E-05	0.000287592	0.000616979	0.000818575	0.000444977	0.000133189	4.13923E-09	8.4846E-08	1.6543E-07	2.54417E-07	0.25441661
3834903773055	383490	3773055	7.60126E-05	0.000189809	0.000189809	5.31199E-05	9.80163E-05	0.000176251	0.000124687	3.7784E-05	6.69E-05	0.00027258	0.000548922	0.000743676	0.000404262	0.000121003	4.09424E-09	8.4508E-08	1.5072E-07	2.39325E-07	0.23932536
3835003773055	383500	3773055	7.74777E-05	0.000193468	0.000193468	5.41438E-05	9.99055E-05	0.000179649	0.000127091	3.85123E-05	6.81894E-05	0.000258864	0.000493843	0.000681111	0.000370252	0.000110823	4.04037E-09	8.3995E-08	1.3834E-07	2.26371E-07	0.22637115
3835103773055	383510	3773055	7.82749E-05	0.000195458	0.000195458	5.47009E-05	0.000100933	0.000181497	0.000128398	3.89086E-05	6.88911E-05	0.000246308	0.000448751	0.000628276	0.00034153	0.000102226	3.97983E-09	8.3296E-08	1.2776E-07	2.15038E-07	0.21503816
3835203773055	383520	3773055	7.8485E-05	0.000195983	0.000195983	5.48477E-05	0.000101204	0.000181984	0.000128743	3.9013E-05	6.90759E-05	0.000234597	0.000410146	0.000581755	0.000316242	9.46567E-05	3.91341E-09	8.2453E-08	1.1846E-07	2.04827E-07	0.20482704
3835303773055	383530	3773055	7.81887E-05	0.000195243	0.000195243	5.46406E-05	0.000100822	0.000181297	0.000128257	3.88657E-05	6.88152E-05	0.000223278	0.000375394	0.000538606	0.000292786	8.76358E-05	3.83832E-09	8.1426E-08	1.0994E-07	1.95201E-07	0.1952006
3835403773055	383540	3773055	7.74454E-05	0.000193387	0.000193387	5.41212E-05	9.98638E-05	0.000179574	0.000127038	3.84962E-05	6.8161E-05	0.000212757	0.000345173	0.000500218	0.000271918	8.13898E-05	3.75925E-09	8.0243E-08	1.0238E-07	1.86378E-07	0.18637758
3835503773055	383550	3773055	7.6185E-05	0.00019024	0.00019024	5.32404E-05	9.82385E-05	0.000176651	0.00012497	3.78697E-05	6.70517E-05	0.000202523	0.0003174	0.000464072	0.00025269	7.55085E-05	3.66917E-09	7.8781E-08	9.5322E-08	1.77772E-07	0.17777225
3835603773055	383560	3773055	7.43428E-05	0.00018564	0.00018564	5.1953E-05	9.58631E-05	0.00017238	0.000121948	3.6954E-05	6.54304E-05	0.000192525	0.000291385	0.000429419	0.000233432	6.98703E-05	3.56716E-09	7.6991E-08	8.8665E-08	1.69222E-07	0.16922223
3835703773055	383570	3773055	7.21883E-05	0.00018026	0.00018026	5.04474E-05	9.30849E-05	0.000167384	0.000118414	3.58831E-05	6.35341E-05	0.000183326	0.000268545	0.000398536	0.000216644	6.48453E-05	3.46407E-09	7.5059E-08	8.2732E-08	1.61255E-07	0.16125471
3835803773055	383580	3773055	6.9355E-05	0.000173185	0.000173185	4.84674E-05	8.94315E-05	0.000160814	0.000113767	3.44747E-05	6.10406E-05	0.000174011	0.000246188	0.0003678	0.000199925	5.9841E-05	3.34473E-09	7.2681E-08	7.6893E-08	1.52918E-07	0.15291849
3835903773055	383590	3773055	6.64518E-05	0.000165935	0.000165935	4.64385E-05	8.56878E-05	0.000154083	0.000109004	3.30316E-05	5.84853E-05	0.00016548	0.000226805	0.000340853	0.000185287	5.54597E-05	3.22814E-09	7.0231E-08	7.1692E-08	1.45151E-07	0.14515104
3836003773055	383600	3773055	6.41787E-05	0.000160259	0.000160259	4.485E-05	8.27568E-05	0.000148812	0.000105276	3.19017E-05	5.64848E-05	0.000158371	0.000211722	0.000319834	0.00017386	5.20398E-05	3.13394E-09	6.8206E-08	6.7505E-08	1.38845E-07	0.1388453
3836103773055	383610	3773055	6.29722E-05	0.000157246	0.000157246	4.40069E-05	8.1201E-05	0.000146014	0.000103296	3.1302E-05	5.54229E-05	0.000153141	0.000201674	0.00030598	0.00016633	4.97856E-05	3.07835E-09	6.7052E-08	6.4577E-08	1.34708E-07	0.13470783
3836203773055	383620	3773055	6.17387E-05	0.000154166	0.000154166	4.31449E-05	7.96104E-05	0.000143154	0.000101273	3.06888E-05	5.43373E-05	0.000148147	0.000192324	0.000292975	0.000159261	4.76695E-05	3.02404E-09	6.5911E-08	6.1835E-08	1.3077E-07	0.13076982
3836303773055	383630	3773055	6.07907E-05	0.000151799	0.000151799	4.24824E-05	7.8388E-05	0.000140956	9.97181E-05	3.02176E-05	5.35029E-05	0.000143796	0.000184597	0.000282219	0.000153414	4.59195E-05	2.9817E-09	6.5053E-08	5.9515E-08	1.2755E-07	0.12754985
3836403773055	383640	3773055	5.99181E-05	0.00014962	0.00014962	4.18726E-05	7.72628E-05	0.000138933	9.82867E-05	2.97839E-05	5.27349E-05	0.000139762	0.000177649	0.000272516	0.000148139	4.43407E-05	2.94434E-09	6.4299E-08	5.7408E-08	1.24652E-07	0.12465202
3836503773055	383650	3773055	5.92017E-05	0.000147831	0.000147831	4.1372E-05	7.63391E-05	0.000137272	9.71116E-05	2.94278E-05	5.21044E-05	0.000136109	0.00017161	0.000264061	0.000143543	4.2965E-05	2.91378E-09	6.3708E-08	5.5544E-08	1.22165E-07	0.12216504
3836603773055	383660	3773055	5.93471E-05	0.000148194	0.000148194	4.14736E-05	7.65266E-05	0.000137609	9.73501E-05	2.95E-05	5.22324E-05	0.000133672	0.000168379	0.000259808	0.00014123	4.2273E-05	2.91444E-09	6.3853E-08	5.4401E-08	1.21169E-07	0.12116932
3836703773055	383670	3773055	5.95518E-05	0.000148705	0.000148705	4.16166E-05	7.67905E-05	0.000138084	9.76859E-05	2.96018E-05	5.24126E-05	0.000131356	0.000165405	0.000255911	0.000139113	4.1639E-05	2.9169E-09	6.4015E-08	5.3329E-08	1.20261E-07	0.12026137
3836803773055	383680	3773055	5.9568E-05	0.000148746	0.000148746	4.16279E-05	7.68114E-05	0.000138121	9.77124E-05	2.96098E-05	5.24268E-05	0.000128909	0.000162069	0.000251429	0.000136677	4.09097E-05	2.91339E-09	6.4017E-08	5.2176E-08	1.19107E-07	0.11910675
3836903773055	383690	3773055	5.94549E-05	0.000148463	0.000148463	4.15489E-05	7.66655E-05	0.000137859	9.75269E-05	2.95536E-05	5.23272E-05	0.000126417	0.000158567	0.000246641	0.000134074	4.01307E-05	2.90617E-09	6.3915E-08	5.0996E-08	1.17818E-07	0.11781763
3837003773055	383700	3773055	5.93471E-05	0.000148194	0.000148194	4.14736E-05	7.65266E-05	0.000137609	9.73501E-05	2.95E-05	5.22324E-05	0.000124041	0.000155271	0.000242125	0.000131619	3.93959E-05	2.8997E-09	6.3818E-08	4.9879E-08	1.16597E-07	0.11659663
3837103773055	383710	3773055	5.93579E-05	0.000148221	0.000148221	4.14811E-05	7.65405E-05	0.000137634	9.73678E-05	2.95054E-05	5.22419E-05	0.000121921	0.000152513	0.000238398	0.000129593	3.87895E-05	2.89808E-09	6.3804E-08	4.8904E-08	1.15606E-07	0.11560588
3837203773055	383720	3773055	5.93418E-05	0.000148181	0.000148181	4.14698E-05	7.65196E-05	0.000137597	9.73413E-05	2.94974E-05	5.22277E-05	0.000119901	0.00014989	0.0002385	0.000127664	3.82121E-05	2.89636E-09	6.3766E-08	4.7977E-08	1.14639E-07	0.11463924
3837303773055	383730	3773055	5.92664E-05	0.000147993	0.000147993	4.14171E-05	7.64224E-05	0.000137422	9.72176E-05	2.94599E-05	5.21613E-05	0.000117942	0.000147318	0.000231344	0.000125758	3.76417E-05	2.89415E-09	6.3701E-08	4.7078E-08	1.13673E-07	0.11367348
3837403773055	383740	3773055	5.91209E-05	0.000147629	0.000147629	4.13155E-05	7.62349E-05	0.000137084	9.69791E-05	2.93876E-05	5.20333E-05	0.000116032	0.000144745	0.000227796	0.000123829	3.70643E-05	2.89057E-09	6.3587E-08	4.62E-08	1.12678E-07	0.11267754
3837503773055	383750	3773055	5.89162E-05	0.000147118	0.000147118	4.11725E-05	7.59709E-05	0.00013661	9.66433E-05	2.92858E-05	5.18532E-05	0.000114184	0.000142203	0.000224264	0.00012191	3.64897E-05	2.88673E-09	6.3454E-08	4.5347E-08	1.11687E-07	0.11168709
3837603773055	383760	3773055	5.87277E-05	0.000146648	0.000146648	4.10407E-05	7.57278E-05	0.000136173	9.63341E-05	2.91921E-05	5.16873E-05	0.000112571	0.000139988	0.000221208	0.00012024	3.59925E-05	2.88673E-09	6.3372E-08	4.4596E-08	1.10855E-07	0.11085511
3837703773055	383770	3773055	5.84153E-05	0.000145867	0.000145867	4.08224E-05	7.5325E-05	0.000135448	9.58216E-05	2.90368E-05	5.14123E-05	0.000111013	0.000137752	0.000218084	0.00011855	3.54842E-05	2.88613E-09	6.3263E-08	4.3858E-08	1.10007E-07	0.11000701
3837803773055	383780	3773055	5.79682E-05	0.000144751	0.000144751	4.051E-05	7.47485E-05	0.000134412	9.50882E-05	2.88146E-05	5.10188E-05	0.00010937	0.000135265	0.000214536	0.000116621	3.49068E-05	2.88177E-09	6.3087E-08	4.3074E-08	1.09042E-07	0.10904246
3837903773055	383790	3773055	5.73703E-05	0.000143258	0.000143258	4.00921E-05	7.39776E-05	0.000133025	9.41075E-05	2.85174E-05	5.04926E-05	0.000107572	0.000132522	0.000210503	0.000114429	3.42507E-05	2.87155E-09	6.2809E-08	4.2215E-08	1.07895E-07	0.10789509
3838003773055	383800	3773055	5.68371E-05	0.000141927	0.000141927	3.97195E-05	7.32899E-05	0.000131789	9.32328E-05	2.82524E-05	5.00233E-05	0.000105813	0.000129879	0.000206607	0.000112311	3.36167E-05	2.8609E-09	6.2532E-08	4.1383E-08	1.06776E-07	0.10677562
3838103773055	383810	3773055	5.62823E-05	0.000140541	0.000140541	3.93318E-05	7.25745E-05	0.000130503	9.23227E-05	2.79766E-05	4.9535E-05	0.000103954	0.000127156	0.000202549	0.000110106	3.29565E-05	2.8461E-09	6.2202E-08	4.0524E-08	1.05572E-07	0.10557196
3838203773055	383820	3773055	5.56736E-05	0.000139021	0.000139021	3.89064E-05	7.17897E-05	0.000129091	9.13243E-05	2.7674E-05	4.89993E-05	0.000102101	0.000124518	0.000198619	0.000107969	3.2317E-05	2.82979E-09	6.1857E-08	3.9679E-08	1.04365E-07	0.10436522
3838303773055	383830	3773055	5.51135E-05	0.000137622	0.000137622	3.8515E-05	7.10673E-05	0.000127792	9.04054E-05	2.73956E-05	4.85063E-05	0.000100176	0.000121845	0.000194612	0.00010579	3.1665E-05	2.8103E-09	6.1472E-08	3.8827E-08	1.0311E-07	0.10310954
3838403773055	383840	3773055	5.45263E-05	0.000136156	0.000136156	3.81047E-05	7.03103E-05	0.000126431	8.94423E-05	2.71037E-05	4.79896E-05	9.79657E-05	0.000118635	0.000189722	0.000103133	3.08694E-05	2.78164E-09	6.0937E-08	3.7865E-08	1.01584E-07	0.10158383
3838503773055	383850	3773055	5.395E-05	0.000134717	0.000134717	3.77019E-05	6.95671E-05	0.000125095	8.84969E-05	2.68172E-05	4.74823E-05	9.58254E-05	0.000115565	0.000185045	0.00010059	3.01084E-05	2.75298E-09	6.0403E-08	3.6944E-08	1.00099E-07	0.10009927
3838603773055	383860	3773055	5.34437E-05	0.000133453	0.000133453	3.73481E-05	6.89142E-05	0.000123921	8.76664E-05	2.65656E-05	4.70367E-05	9.3861E-05	0.000112847	0.000180902	9.83382E-05	2.94343E-05	2.72776E-09	5.9934E-08	3.611E-08	9.87714E-08	0.09877143
3838703773055	383870	3773055	5.29751E-05	0.000132283	0.000132283	3.70206E-05	6.83099E-05	0.000122834	8.68977E-05	2.63326E-05	4.66242E-05	9.20071E-05	0.000110345	0.000177099	9.62708E-05	2.88155E-05	2.7044E-09	5.951E-08	3.5334E-08	9.75481E-08	0.09754812
3838803773055	383880	3773055	5.2528E-05	0.000131166	0.000131166	3.67082E-05	6.77335E-05	0.000121797	8.61643E-05	2.61104E-05	4.62308E-05	9.01883E-05	0.000107919	0.000173389	9.42542E-05	2.82119E-05	2.68057E-09	5.9077E-08	3.4583E-08	9.63404E-08	0.09634039
3838903773055	383890	3773055	5.20163E-05	0.000129889	0.000129889	3.63506E-05	6.70736E-05	0.000120611	8.5325E-05	2.5856E-05	4.57804E-05	8.82892E-05	0.000105286	0.000169331	9.20484E-05	2.75517E-05	2.65246E-09	5.8556E-08	3.3793E-08	9.50015E-08	0.09500146
3839003773055	383900	3773055	5.15154E-05	0.000128638	0.000128638	3.60005E-05	6.64277E-05	0.000119449	8.45033E-05	2.5607E-05	4.53395E-05	8.64453E-05	0.000102764	0.000165443	8.99349E-05	2.69191E-05	2.62477E-09	5.8047E-08	3.3033E-08	9.37047E-08	0.09370467
3839103773055	383910	3773055	5.06805E-05	0.000126553	0.000126553	3.5417E-05	6.53511E-05	0.000117513	8.31337E-05	2.5192E-05	4.46047E-05	8.41744E-05	9.92418E-05	0.000159934	8.694E-05	2.60226E-05	2.58102E-09	5.7194E-08	3.2053E-08	9.18277E-08	0.0918277
3829703773065	382970	3773065	3.38965E-05	8.46421E-05	8.46421E-05	2.36879E-05	4.37086E-05	7.85963E-05	5.56021E-05	1.68491E-05	2.98329E-05	0.000970292	6.42386E-05	0.000106606	5.79508E-05	1.73457E-05	3.40377E-09	8.0713E-08	7.0911E-08	1.55027E-07	0.15502746
3829803773065	382980	3773065	3.40365E-05	8.49918E-05	8.49918E-05	2.37858E-05	4.38892E-05	7.8921E-05	5.58319E-05	1.69187E-05	2.99561E-05	0.001118363	6.66603E-05	0.00011074	6.01981E-05	1.80183E-05	3.40409E-09	7.8881E-08	7.7742E-08	1.60027E-07	0.16002725
3829903773065	382990	3773065	3.28515E-05	8.20328E-05	8.20328E-05	2.29577E-05	4.23612E-05	7.61733E-05	5.38881E-05	1.63297E-05	2.89132E-05	0.001262094	6.86297E-05	0.00011366	6.17855E-05	1.84935E-05	3.37296E-09	7.6036E-08	8.4111E-08	1.63519E-07	0.16351924
3830003773065	383000	3773065	3.35464E-05	8.37679E-05	8.37679E-05	2.34432E-05	4.32572E-05	7.77844E-05	5.50278E-05	1.66751E-05	2.95247E-05	0.001414853	7.17598E-05	0.000118847	6.46051E-05	1.93374E-05	3.36951E-09	7.517E-08	9.1676E-08	1.70216E-07	0.17021623
3830103773065	383010	3773065	3.42897E-05	8.5624E-05	8.5624E-05	2.39627E-05	4.42157E-05	7.9508E-05	5.62471E-05	1.70446E-05	3.01789E-05	0.001571661	7.46587E-05	0.000123796	6.72954E-05	2.01427E-05	3.35336E-09	7.4135E-08	1.0076E-07	1.7825E-07	0.1782504
3830203773065	383020	3773065	3.47853E-05	8.68614E-05	8.68614E-05	2.4309E-05	4.48547E-05	8.0657E-05	5.706E-05	1.72909E-05	3.06151E-05	0.001762478	7.73366E-05	0.000128159	6.96673E-05	2.08526E-05	3.32803E-09	7.3562E-08	1.1175E-07	1.88642E-07	0.18864173
3830303773065	383030	3773065	3.52593E-05	8.8045E-05	8.8045E-05	2.46402E-05	4.54659E-05	8.17561E-05	5.78375E-05	1.75265E-05	3.10323E-05	0.001966689	8.01149E-05	0.000132684	7.2127E-05	2.15889E-05	3.28587E-09	7.2774E-08	1.2432E-07	2.00382E-07	0.20038194
3830403773065	383040	3773065	3.57386E-05	8.92421E-05	8.92421E-05	2.49752E-05	4.6084E-05	8.28677E-05	5.86239E-05	1.77648E-05	3.14542E-05	0.002173644	8.3044E-05	0.000137446	7.47158E-05	2.23637E-05	3.24257E-09	7.2135E-08	1.3836E-07	2.1374E-07	0.21373959
3830503773065	383050	3773065	3.62288E-05	9.04661E-05	9.04661E-05	2.53178E-05	4.67161E-05	8.40042E-05	5.94279E-05	1.80085E-05	3.18856E-05	0.0023873	8.61389E-05	0.000142472	7.74476E-05	2.31814E-05	3.06218E-09	7.0514E-08	1.5463E-07	2.28201E-07	0.22820119
3830603773065	383060	3773065	3.67136E-05	9.16766E-05	9.16766E-05	2.56566E-05	4.73412E-05	8.51283E-05	6.02231E-05	1.82494E-05	3.23122E-05	0.002592998	8.94096E-05	0.000147769	8.03272E-05	2.40433E-05	3.10103E-09	7.1108E-08	1.7427E-07	2.48479E-07	0.24847874
3830703773065	383070	3773065	3.7193E-05	9.28737E-05	9.28737E-05	2.59916E-05	4.79593E-05	8.62398E-05	6.10095E-05	1.84877E-05	3.27342E-05	0.002771571	9.28159E-05	0.000153287	8.33267E-05	2.49411E-05	3.14842E-09	7.1752E-08	1.9928E-07	2.74118E-07	0.27418387
3830803773065	383080	3773065	3.76724E-05	9.40707E-05	9.40707E-05	2.63266E-05	4.85775E-05	8.73514E-05	6.17959E-05	1.8726E-05	3.31561E-05	0.002896944	9.64082E-05	0.000159085	8.64785E-05	2.58845E-05	3.18227E-09	7.2233E-08	2.2991E-07	3.0533E-07	0.30533036
3830903773065	383090	3773065	3.81787E-05	9.5335E-05	9.5335E-05	2.66804E-05	4.92304E-05	8.85254E-05	6.26264E-05	1.89777E-05	3.36017E-05	0.002994422	0.000100342	0.000165418	8.9921E-05	2.69149E-05	3.21197E-09	7.2686E-08	2.6372E-07	3.39621E-07	0.33962109
3831003773065	383100	3773065	3.87173E-05	9.66801E-05	9.66801E-05	2.70568E-05	4.9925E-05	8.97743E-05	6.351E-05	1.92454E-05	3.40758E-05	0.003063765	0.000104658	0.00017237	9.37004E-05	2.80462E-05	3.24248E-09	7.3161E-08	3.0338E-07	3.79779E-07	0.37977933
3831103773065	383110	3773065	3.92613E-05	9.80385E-05	9.80385E-05	2.7437E-05	5.06265E-05	9.10358E-05	6.44024E-05	1.95159E-05	3.45546E-05	0.003087987	0.00010929	0.000179798	9.77383E-05	2.92548E-05	3.27283E-09	7.3626E-08	3.5068E-07	4.27576E-07	0.42757586
3831203773065	383120	3773065	3.98215E-05	9.94374E-05	9.94374E-05	2.78285E-05	5.13488E-05	9.23347E-05	6.53213E-05	1.97943E-05	3.50476E-05	0.003067468	0.000114309	0.000187846	0.000102113	3.05642E-05	3.30324E-09	7.409E-08	4.0691E-07	4.84302E-07	0.48430195
3831303773065	383130	3773065	4.03871E-05	0.00010085	0.00010085	2.82237E-05	5.20781E-05	9.36461E-05	6.6249E-05	2.00755E-05	3.55454E-05	0.002997994	0.000119725	0.000196496	0.000106815	3.19717E-05	3.33391E-09	7.4554E-08	4.7241E-07	5.50297E-07	0.55029699

Unique Identifier	X (UTM)	Y (UTM)	EGIODemolition 2025	EGIOSite Grubbing / Prep 2025	EGIOMass Grading / Excavation 2025	EGIOMass Grading / Excavation 2026	EGIODrainage / Utilities Trenching 2026	EGIODrainage / Utilities Trenching 2027	EGIOFoundations / Concrete Pads 2026	EGIOFoundations / Concrete Pads 2027	EGIOBuilding / Structure Construction 2026	EGIOBuilding / Structure Construction 2027	EGIOAsphalt Paving 2027	EGIOArchitectural Coating 2027	EGIOLandscaping or Other Finishing 2027	EGIOWaterside Construction (Piles) 2027	HIWaterside Construction (Landscaping) 2025	HIWaterside Construction (Landscaping) 2026	KMDemolition 2025	KMSite Grubbing / Prep 2025	KMMass Grading / Excavation 2025
3831403773065	383140	3773065	3.76054E-05	3.3934E-05	8.47363E-05	8.47363E-05	2.37143E-05	2.37143E-05	4.37573E-05	4.37573E-05	7.86837E-05	7.86837E-05	5.5664E-05	5.23896E-06	1.68679E-05	2.98661E-05	0.000153524	0.000153524	3.71697E-05	3.3541E-05	8.37544E-05
3831503773065	383150	3773065	3.76054E-05	3.3934E-05	8.47363E-05	8.47363E-05	2.37143E-05	2.37143E-05	4.37573E-05	4.37573E-05	7.86837E-05	7.86837E-05	5.5664E-05	5.23896E-06	1.68679E-05	2.98661E-05	0.000155173	0.000155173	3.75458E-05	3.38803E-05	8.46018E-05
3831603773065	383160	3773065	3.75875E-05	3.3918E-05	8.46959E-05	8.46959E-05	2.3703E-05	2.3703E-05	4.37364E-05	4.37364E-05	7.86462E-05	7.86462E-05	5.56375E-05	5.23647E-06	1.68598E-05	2.98518E-05	0.000156823	0.000156823	3.79158E-05	3.42143E-05	8.54357E-05
3831703773065	383170	3773065	3.75756E-05	3.3907E-05	8.4669E-05	8.4669E-05	2.36954E-05	2.36954E-05	4.37225E-05	4.37225E-05	7.86212E-05	7.86212E-05	5.56198E-05	5.23481E-06	1.68545E-05	2.98424E-05	0.000158488	0.000158488	3.82979E-05	3.4559E-05	8.62965E-05
3831803773065	383180	3773065	3.75577E-05	3.3891E-05	8.46287E-05	8.46287E-05	2.36841E-05	2.36841E-05	4.37017E-05	4.37017E-05	7.85838E-05	7.85838E-05	5.55933E-05	5.23231E-06	1.68465E-05	2.98281E-05	0.000160153	0.000160153	3.86859E-05	3.49091E-05	8.71708E-05
3831903773065	383190	3773065	3.75278E-05	3.3864E-05	8.45614E-05	8.45614E-05	2.36653E-05	2.36653E-05	4.3667E-05	4.3667E-05	7.85213E-05	7.85213E-05	5.55491E-05	5.22815E-06	1.68331E-05	2.98044E-05	0.000161787	0.000161787	3.90679E-05	3.52539E-05	8.80316E-05
3832003773065	383200	3773065	3.74861E-05	3.3826E-05	8.44673E-05	8.44673E-05	2.3639E-05	2.3639E-05	4.36183E-05	4.36183E-05	7.84339E-05	7.84339E-05	5.54873E-05	5.22233E-06	1.68143E-05	2.97713E-05	0.000163436	0.000163436	3.94439E-05	3.55932E-05	8.88789E-05
3832303773065	383230	3773065	3.73667E-05	3.3719E-05	8.41983E-05	8.41983E-05	2.35637E-05	2.35637E-05	4.34794E-05	4.34794E-05	7.81841E-05	7.81841E-05	5.53106E-05	5.2057E-06	1.67608E-05	2.96764E-05	0.000168321	0.000168321	4.06318E-05	3.66651E-05	9.15555E-05
3832403773065	383240	3773065	3.73189E-05	3.3676E-05	8.40907E-05	8.40907E-05	2.35336E-05	2.35336E-05	4.34239E-05	4.34239E-05	7.80842E-05	7.80842E-05	5.52399E-05	5.19905E-06	1.67394E-05	2.96385E-05	0.000169923	0.000169923	4.10317E-05	3.7026E-05	9.24567E-05
3832503773065	383250	3773065	3.72712E-05	3.3633E-05	8.39831E-05	8.39831E-05	2.35035E-05	2.35035E-05	4.33683E-05	4.33683E-05	7.79843E-05	7.79843E-05	5.51692E-05	5.1924E-06	1.67179E-05	2.96006E-05	0.000171493	0.000171493	4.14496E-05	3.7403E-05	9.33982E-05
3832603773065	383260	3773065	3.72175E-05	3.3584E-05	8.3862E-05	8.3862E-05	2.34696E-05	2.34696E-05	4.33058E-05	4.33058E-05	7.78719E-05	7.78719E-05	5.50897E-05	5.18491E-06	1.66938E-05	2.95579E-05	0.000172873	0.000172873	4.18555E-05	3.77693E-05	9.43128E-05
3832703773065	383270	3773065	3.71518E-05	3.3525E-05	8.37141E-05	8.37141E-05	2.34282E-05	2.34282E-05	4.32294E-05	4.32294E-05	7.77345E-05	7.77345E-05	5.49925E-05	5.17576E-06	1.66644E-05	2.95058E-05	0.000173301	0.000173301	4.22554E-05	3.81302E-05	9.5214E-05
3832803773065	383280	3773065	3.70563E-05	3.3439E-05	8.34989E-05	8.34989E-05	2.33679E-05	2.33679E-05	4.31183E-05	4.31183E-05	7.75347E-05	7.75347E-05	5.48511E-05	5.16246E-06	1.66216E-05	2.94299E-05	0.000173523	0.000173523	4.26434E-05	3.84803E-05	9.60883E-05
3832903773065	383290	3773065	3.69429E-05	3.3336E-05	8.32433E-05	8.32433E-05	2.32964E-05	2.32964E-05	4.29863E-05	4.29863E-05	7.72974E-05	7.72974E-05	5.46833E-05	5.14666E-06	1.65707E-05	2.93399E-05	0.00017384	0.00017384	4.30194E-05	3.88196E-05	9.69356E-05
3833003773065	383300	3773065	3.68175E-05	3.3223E-05	8.29609E-05	8.29609E-05	2.32174E-05	2.32174E-05	4.28404E-05	4.28404E-05	7.70351E-05	7.70351E-05	5.44977E-05	5.1292E-06	1.65145E-05	2.92403E-05	0.000185117	0.000185117	4.33836E-05	3.91482E-05	9.77561E-05
3833103773065	383310	3773065	3.67399E-05	3.3153E-05	8.2786E-05	8.2786E-05	2.31684E-05	2.31684E-05	4.27501E-05	4.27501E-05	7.68727E-05	7.68727E-05	5.43828E-05	5.11839E-06	1.64796E-05	2.91787E-05	0.000194442	0.000194442	4.37596E-05	3.94876E-05	9.86034E-05
3833803773065	383380	3773065	3.55342E-05	3.2065E-05	8.00691E-05	8.00691E-05	2.24081E-05	2.24081E-05	4.13471E-05	4.13471E-05	7.43498E-05	7.43498E-05	5.25981E-05	4.95041E-06	1.59388E-05	2.82211E-05	0.000210191	0.000210191	4.6768E-05	4.22023E-05	0.000105382
3833903773065	383390	3773065	3.53133E-05	3.1866E-05	7.95714E-05	7.95714E-05	2.22688E-05	2.22688E-05	4.10902E-05	4.10902E-05	7.38877E-05	7.38877E-05	5.22711E-05	4.91964E-06	1.58397E-05	2.80457E-05	0.000210778	0.000210778	4.71322E-05	4.25309E-05	0.000106203
3834003773065	383400	3773065	3.50984E-05	3.1672E-05	7.90872E-05	7.90872E-05	2.21333E-05	2.21333E-05	4.08401E-05	4.08401E-05	7.34381E-05	7.34381E-05	5.19531E-05	4.8897E-06	1.57434E-05	2.7875E-05	0.000210524	0.000210524	4.73769E-05	4.27517E-05	0.000106754
3834103773065	383410	3773065	3.49014E-05	3.1494E-05	7.86433E-05	7.86433E-05	2.20091E-05	2.20091E-05	4.06109E-05	4.06109E-05	7.3026E-05	7.3026E-05	5.16615E-05	4.86226E-06	1.5655E-05	2.77186E-05	0.000209938	0.000209938	4.75798E-05	4.29348E-05	0.000107212
3834303773065	383430	3773065	3.44299E-05	3.1069E-05	7.75808E-05	7.75808E-05	2.17117E-05	2.17117E-05	4.00622E-05	4.00622E-05	7.20393E-05	7.20393E-05	5.09635E-05	4.79656E-06	1.54435E-05	2.7344E-05	0.000208685	0.000208685	4.80454E-05	4.3355E-05	0.000108261
3834403773065	383440	3773065	3.41672E-05	3.0832E-05	7.6989E-05	7.6989E-05	2.15461E-05	2.15461E-05	3.97566E-05	3.97566E-05	7.14898E-05	7.14898E-05	5.05747E-05	4.75997E-06	1.53257E-05	2.71355E-05	0.000207812	4.832E-05	4.36028E-05	0.000108879
3834503773065	383450	3773065	3.38091E-05	3.0508E-05	7.6182E-05	7.6182E-05	2.13202E-05	2.13202E-05	3.93399E-05	3.93399E-05	7.07404E-05	7.07404E-05	5.00446E-05	4.71008E-06	1.5165E-05	2.6851E-05	0.000206829	0.000206829	4.89527E-05	4.41737E-05	0.000110305
3834603773065	383460	3773065	3.33196E-05	3.0067E-05	7.5079E-05	7.5079E-05	2.10116E-05	2.10116E-05	3.87703E-05	3.87703E-05	6.97162E-05	6.97162E-05	4.93201E-05	4.64189E-06	1.49455E-05	2.64623E-05	0.000205116	0.000205116	5.07315E-05	4.57789E-05	0.000114313
3834703773065	383470	3773065	3.27943E-05	2.9593E-05	7.38954E-05	7.38954E-05	2.06803E-05	2.06803E-05	3.81591E-05	3.81591E-05	6.86172E-05	6.86172E-05	4.85425E-05	4.56871E-06	1.47099E-05	2.60451E-05	0.000202674	0.000202674	5.20089E-05	4.69315E-05	0.000117192
3834803773065	383480	3773065	3.24839E-05	2.9313E-05	7.3196E-05	7.3196E-05	2.04846E-05	2.04846E-05	3.77979E-05	3.77979E-05	6.79677E-05	6.79677E-05	4.80831E-05	4.52547E-06	1.45706E-05	2.57986E-05	0.000199264	0.000199264	5.29759E-05	4.78041E-05	0.000119371
3834903773065	383490	3773065	3.21437E-05	2.9006E-05	7.24293E-05	7.24293E-05	2.027E-05	2.027E-05	3.7402E-05	3.7402E-05	6.72558E-05	6.72558E-05	4.75795E-05	4.47807E-06	1.4418E-05	2.55284E-05	0.000195188	0.000195188	5.38534E-05	4.85959E-05	0.000121348
3835003773065	383500	3773065	3.18333E-05	2.8726E-05	7.17299E-05	7.17299E-05	2.00743E-05	2.00743E-05	3.70409E-05	3.70409E-05	6.66064E-05	6.66064E-05	4.712E-05	4.43483E-06	1.42788E-05	2.52819E-05	0.000190747	0.000190747	5.4516E-05	4.91938E-05	0.000122841
3835103773065	383510	3773065	3.15349E-05	2.8456E-05	7.10574E-05	7.10574E-05	1.98861E-05	1.98861E-05	3.66936E-05	3.66936E-05	6.59819E-05	6.59819E-05	4.66782E-05	4.39325E-06	1.41449E-05	2.50448E-05	0.000186116	0.000186116	5.49338E-05	4.95709E-05	0.000123782
3835203773065	383520	3773065	3.12066E-05	2.816E-05	7.03177E-05	7.03177E-05	1.96791E-05	1.96791E-05	3.63116E-05	3.63116E-05	6.5295E-05	6.5295E-05	4.61923E-05	4.34751E-06	1.39977E-05	2.47841E-05	0.000181326	0.000181326	5.51845E-05	4.97971E-05	0.000124347
3835303773065	383530	3773065	3.08603E-05	2.7848E-05	6.95376E-05	6.95376E-05	1.94607E-05	1.94607E-05	3.59087E-05	3.59087E-05	6.45706E-05	6.45706E-05	4.56798E-05	4.29928E-06	1.38424E-05	2.45091E-05	0.000176077	0.000176077	5.52979E-05	4.98994E-05	0.000124603
3835403773065	383540	3773065	3.04664E-05	2.7492E-05	6.86498E-05	6.86498E-05	1.92123E-05	1.92123E-05	3.54503E-05	3.54503E-05	6.37463E-05	6.37463E-05	4.50967E-05	4.24439E-06	1.36657E-05	2.41963E-05	0.000170827	0.000170827	5.52143E-05	4.9824E-05	0.000124414
3835503773065	383550	3773065	2.99889E-05	2.7061E-05	6.75738E-05	6.75738E-05	1.89112E-05	1.89112E-05	3.48947E-05	3.48947E-05	6.27471E-05	6.27471E-05	4.43898E-05	4.17787E-06	1.34515E-05	2.3817E-05	0.000165149	0.000165149	5.49517E-05	4.9587E-05	0.000123823
3835603773065	383560	3773065	2.9386E-05	2.6517E-05	6.62154E-05	6.62154E-05	1.8531E-05	1.8531E-05	3.41932E-05	3.41932E-05	6.14857E-05	6.14857E-05	4.34974E-05	4.09388E-06	1.3181E-05	2.33382E-05	0.000158948	0.000158948	5.42951E-05	4.89945E-05	0.000122343
3835703773065	383570	3773065	2.87294E-05	2.5925E-05	6.47358E-05	6.47358E-05	1.81169E-05	1.81169E-05	3.34292E-05	3.34292E-05	6.01118E-05	6.01118E-05	4.25255E-05	4.0024E-06	1.28865E-05	2.28167E-05	0.000153159	0.000153159	5.32744E-05	4.80735E-05	0.000120043
3835803773065	383580	3773065	2.80131E-05	2.5278E-05	6.31218E-05	6.31218E-05	1.76652E-05	1.76652E-05	3.25957E-05	3.25957E-05	5.86131E-05	5.86131E-05	4.14653E-05	3.90261E-06	1.25652E-05	2.22478E-05	0.00014764	0.00014764	5.19492E-05	4.68777E-05	0.000117057
3835903773065	383590	3773065	2.72789E-05	2.4616E-05	6.14674E-05	6.14674E-05	1.72022E-05	1.72022E-05	3.17414E-05	3.17414E-05	5.70769E-05	5.70769E-05	4.03785E-05	3.80033E-06	1.22359E-05	2.16647E-05	0.000142612	0.000142612	5.04271E-05	4.55041E-05	0.000113627
3836003773065	383600	3773065	2.66044E-05	2.4007E-05	5.99476E-05	5.99476E-05	1.67769E-05	1.67769E-05	3.09565E-05	3.09565E-05	5.56656E-05	5.56656E-05	3.93801E-05	3.70636E-06	1.19334E-05	2.11291E-05	0.000138378	0.000138378	4.89289E-05	4.41522E-05	0.000110251
3836103773065	383610	3773065	2.6085E-05	2.3538E-05	5.87774E-05	5.87774E-05	1.64494E-05	1.64494E-05	3.03523E-05	3.03523E-05	5.4579E-05	5.4579E-05	3.86114E-05	3.63401E-06	1.17004E-05	2.07166E-05	0.00013511	0.00013511	4.76753E-05	4.3021E-05	0.000107427
3836203773065	383620	3773065	2.55777E-05	2.3081E-05	5.76341E-05	5.76341E-05	1.61295E-05	1.61295E-05	2.97619E-05	2.97619E-05	5.35174E-05	5.35174E-05	3.78604E-05	3.56333E-06	1.14728E-05	2.03137E-05	0.00013205	0.00013205	4.64218E-05	4.18899E-05	0.000104602
3836303773065	383630	3773065	2.52613E-05	2.2795E-05	5.69213E-05	5.69213E-05	1.593E-05	1.593E-05	2.93938E-05	2.93938E-05	5.28555E-05	5.28555E-05	3.73921E-05	3.51925E-06	1.13309E-05	2.00624E-05	0.00012829	0.00012829	4.55384E-05	4.10927E-05	0.000102612
3836403773065	383640	3773065	2.50106E-05	2.2569E-05	5.63564E-05	5.63564E-05	1.57719E-05	1.57719E-05	2.91021E-05	2.91021E-05	5.23309E-05	5.23309E-05	3.7021E-05	3.48433E-06	1.12185E-05	1.98633E-05	0.000127942	0.000127942	4.47982E-05	4.04248E-05	0.000100944
3836503773065	383650	3773065	2.48196E-05	2.2397E-05	5.59259E-05	5.59259E-05	1.56514E-05	1.56514E-05	2.88798E-05	2.88798E-05	5.19312E-05	5.19312E-05	3.67382E-05	3.45772E-06	1.11328E-05	1.97116E-05	0.000126292	0.000126292	4.41834E-05	3.987E-05	9.95584E-05
3836603773065	383660	3773065	2.49151E-05	2.2483E-05	5.61411E-05	5.61411E-05	1.57116E-05	1.57116E-05	2.89909E-05	2.89909E-05	5.21311E-05	5.21311E-05	3.68796E-05	3.47102E-06	1.11756E-05	1.97875E-05	0.000125769	0.000125769	4.41416E-05	3.98323E-05	9.94643E-05
3836703773065	383670	3773065	2.50046E-05	2.2564E-05	5.63429E-05	5.63429E-05	1.57681E-05	1.57681E-05	2.90951E-05	2.90951E-05	5.23184E-05	5.23184E-05	3.70121E-05	3.4835E-06	1.12158E-05	1.98586E-05	0.000125357	0.000125357	4.41058E-05	3.98E-05	9.93836E-05
3836803773065	383680	3773065	2.50763E-05	2.2628E-05	5.65043E-05	5.65043E-05	1.58133E-05	1.58133E-05	2.91785E-05	2.91785E-05	5.24683E-05	5.24683E-05	3.71182E-05	3.49347E-06	1.12479E-05	1.99155E-05	0.00012496	0.00012496	4.40342E-05	3.97353E-05	9.92222E-05
3836903773065	383690	3773065	2.513E-05	2.2677E-05	5.66254E-05	5.66254E-05	1.58471E-05	1.58471E-05	2.9241E-05	2.9241E-05	5.25807E-05	5.25807E-05	3.71977E-05	3.50096E-06	1.1272E-05	1.99581E-05	0.00012458	0.00012458	4.39327E-05	3.96438E-05	9.89935E-05
3837003773065	383700	3773065	2.51777E-05	2.272E-05	5.6733E-05	5.6733E-05	1.58773E-05	1.58773E-05	2.92965E-05	2.92965E-05	5.26806E-05	5.26806E-05	3.72684E-05	3.50761E-06	1.12934E-05	1.9996E-05	0.000124294	0.000124294	4.38253E-05	3.95468E-05	9.87514E-05
3837103773065	383710	3773065	2.52732E-05	2.2806E-05	5.69482E-05	5.69482E-05	1.59375E-05	1.59375E-05	2.94077E-05	2.94077E-05	5.28804E-05	5.28804E-05	3.74097E-05	3.52092E-06	1.13363E-05	2.00719E-05	0.000124357	0.000124357	4.37954E-05	3.95199E-05	9.86841E-05
3837203773065	383720	3773065	2.53508E-05	2.2876E-05	5.7123E-05	5.7123E-05	1.59864E-05	1.59864E-05	2.94979E-05	2.94979E-05	5.30428E-05	5.30428E-05	3.75246E-05	3.53173E-06	1.13711E-05	2.01335E-05	0.000124532	0.000124532	4.37298E-05	3.94606E-05	9.85362E-05
3837303773065	383730	3773065	2.54046E-05	2.2924E-05	5.72441E-05	5.72441E-05	1.60203E-05	1.60203E-05	2.95605E-05	2.95605E-05	5.31552E-05	5.31552E-05	3.76041E-05	3.53921E-06	1.13952E-05	2.01762E-05	0.000124722	0.000124722	4.36163E-05	3.93583E-05	9.82806E-05
3837403773065	383740	3773065	2.54284E-05	2.2946E-05	5.72979E-05	5.72979E-05	1.60354E-05	1.60354E-05	2.95882E-05	2.95882E-05	5.32052E-05	5.32052E-05	3.76395E-05	3.54254E-06	1.14059E-05	2.01951E-05	0.000124913	0.000124913	4.34552E-05	3.92129E-05	9.79175E-05
3837503773065	383750	3773065	2.54344E-05	2.2951E-05	5.73113E-05	5.73113E-05	1.60391E-05	1.60391E-05	2.95952E-05	2.95952E-05	5.32177E-05	5.32177E-05	3.76483E-05	3.54337E-06	1.14086E-05	2.01999E-05	0.000125119	0.000125119	4.32642E-05	3.90405E-05	9.74871E-05
3837603773065	383760	3773065	2.54165E-05	2.2935E-05	5.7271E-05	5.7271E-05	1.60278E-05	1.60278E-05	2.95744E-05	2.95744E-05	5.31802E-05	5.31802E-05	3.76218E-05	3.54087E-06	1.14005E-05	2.01857E-05	0.000125357	0.000125357	4.30612E-05	3.88574E-05	9.70298E-05
3837703773065	383770	3773065	2.53688E-05	2.2892E-05	5.71634E-05	5.71634E-05	1.59977E-05	1.59977E-05	2.95188E-05	2.95188E-05	5.30803E-05	5.30803E-05	3.75511E-05	3.53422E-06	1.13791E-05	2.01477E-05	0.000125547	0.000125547	4.28583E-05	3.86742E-05	9.65725E-05
3837803773065	383780	3773065	2.52852E-05	2.2817E-05	5.69751E-05	5.69751E-05	1.5945E-05	1.5945E-05	2.94215E-05	2.94215E-05	5.29054E-05	5.29054E-05	3.74274E-05	3.52258E-06	1.13416E-05	2.00814E-05	0.000125531	0.000125531	4.26553E-05	3.84911E-05	9.61152E-05
3837903773065	383790	3773065	2.51539E-05	2.2698E-05	5.66792E-05	5.66792E-05	1.58622E-05	1.58622E-05	2.92687E-05	2.92687E-05	5.26306E-05	5.26306E-05	3.7233E-05	3.50429E-06	1.12827E-05	1.99771E-05	0.00012515	0.00012515	4.24225E-05	3.8281E-05	9.55906E-05
3838003773065	383800	3773065	2.50166E-05	2.2574E-05	5.63698E-05	5.63698E-05	1.57756E-05	1.57756E-05	2.9109E-05	2.9109E-05	5.23434E-05	5.23434E-05	3.70298E-05	3.48516E-06	1.12212E-05	1.9868E-05	0.000124691	0.000124691	4.22136E-05	3.80925E-05	9.51198E-05
3838103773065	383810	3773065	2.48673E-05	2.244E-05	5.60335E-05	5.60335E-05	1.56815E-05	1.56815E-05	2.89354E-05	2.89354E-05	5.20312E-05	5.20312E-05	3.68089E-05	3.46437E-06	1.11542E-05	1.97495E-05	0.000123929	0.000123929	4.19927E-05	3.78932E-05	9.46222E-05
3838203773065	383820	3773065	2.47122E-05	2.23E-05	5.56838E-05	5.56838E-05	1.55837E-05	1.55837E-05	2.87548E-05	2.87548E-05	5.17064E-05	5.17064E-05	3.65792E-05	3.44275E-06	1.10846E-05	1.96263E-05	0.000123057	0.000123057	4.17719E-05	3.76939E-05	9.41245E-05
3838303773065	383830	3773065	2.4557E-05	2.216E-05	5.53341E-05	5.53341E-05	1.54858E-05	1.54858E-05	2.85742E-05	2.85742E-05	5.13817E-05	5.13817E-05	3.63495E-05	3.42113E-06	1.1015E-05	1.9503E-05	0.00012026	0.00012026	4.15331E-05	3.74784E-05	9.35865E-05
3838403773065	383840	3773065	2.43719E-05	2.1993E-05	5.49172E-05	5.49172E-05	1.53691E-05	1.53691E-05	2.83589E-05	2.83589E-05	5.09945E-05	5.09945E-05	3.60756E-05	3.39535E-06	1.0932E-05	1.93561E-05	0.00012059	0.00012059	4.12406E-05	3.72145E-05	9.29275E-05
3838503773065	383850	3773065	2.41928E-05	2.1831E-05	5.45137E-05	5.45137E-05	1.52562E-05	1.52562E-05	2.81505E-05	2.81505E-05	5.06198E-05	5.06198E-05	3.58105E-05	3.3704E-06	1.08517E-05	1.92138E-05	0.000119171	0.000119171	4.09601E-05	3.69613E-05	9.22953E-05
3838603773065	383860	3773065	2.40197E-05	2.1675E-05	5.41236E-05	5.41236E-05	1.5147E-05	1.5147E-05	2.79491E-05	2.79491E-05	5.02576E-05	5.02576E-05	3.55543E-05	3.34628E-06	1.0774E-05	1.90764E-05	0.000117776	0.000117776	4.06915E-05	3.6719E-05	9.169E-05
3838703773065	383870	3773065	2.38586E-05	2.1529E-05	5.37605E-05	5.37605E-05	1.50454E-05	1.50454E-05	2.77616E-05	2.77616E-05	4.99204E-05	4.99204E-05	3.53157E-05	3.32383E-06	1.07017E-05	1.89484E-05	0.000116396	0.000116396	4.04288E-05	3.6482E-05	9.10982E-05
3838803773065	383880	3773065	2.36974E-05	2.1384E-05	5.33973E-05	5.33973E-05	1.49437E-05	1.49437E-05	2.7574E-05	2.7574E-05	4.95832E-05	4.95832E-05	3.50772E-05	3.30138E-06	1.06294E-05	1.88204E-05	0.00011516	0.00011516	4.01662E-05	3.6245E-05	9.05064E-05
3838903773065	383890	3773065	2.35183E-05	2.1222E-05	5.29938E-05	5.29938E-05	1.48308E-05	1.48308E-05	2.73657E-05	2.73657E-05	4.92085E-05	4.92085E-05	3.48121E-05	3.27643E-06	1.05491E-05	1.86781E-05	0.000113525	0.000113525	3.98797E-05	3.59864E-05	8.98608E-05
3839003773065	383900	3773065	2.33393E-05	2.1061E-05	5.25903E-05	5.25903E-05	1.47179E-05	1.47179E-05	2.71573E-05	2.71573E-05	4.88338E-05	4.88338E-05	3.4547E-05	3.25148E-06	1.04688E-05	1.85359E-05	0.00011205	0.00011205	3.95932E-05	3.57279E-05	8.92152E-05
3839103773065	383910	3773065	2.30348E-05	2.0786E-05	5.19043E-05	5.19043E-05	1.45259E-05	1.45259E-05	2.68031E-05	2.68031E-05	4.81969E-05	4.81969E-05	3.40964E-05	3.20907E-06	1.03322E-05	1.82942E-05	0.000109877	0.000109877	3.91037E-05	3.52862E-05	8.81123E-05
3829703773075	382970	3773075	4.95258E-05	4.4691E-05	0.000111596	0.000111596	3.12313E-05	3.12313E-05	5.76276E-05	5.76276E-05	0.000103625	0.000103625	7.33086E-05	6.89963E-06	2.22147E-05	3.93331E-05	0.000154523	0.000154523	3.40419E-05	3.07185E-05	7.67065E-05
3829803773075	382980	3773075	4.75261E-05	4.2886E-05	0.000107091	0.000107091	2.99703E-05	2.99703E-05	5.53008E-05	5.53008E-05	9.94412E-05	9.94412E-05	7.03487E-05	6.62105E-06	2.13178E-05	3.7745E-05	0.00015829	0.00015829	3.36181E-05	3.03361E-05	7.57515E-05
3829903773075	382990	3773075	4.54907E-05	4.105E-05	0.000102504	0.000102504	2.86867E-05	2.86867E-05	5.29324E-05	5.29324E-05	9.51823E-05	9.51823E-05	6.73358E-05	6.33748E-06	2.04048E-05	3.61285E-05	0.000160756	0.000160756	3.36778E-05	3.039E-05	7.5886E-05
3830003773075	383000	3773075	4.22136E-05	3.8092E-05	9.51198E-05	9.51198E-05	2.66202E-05	2.66202E-05	4.91193E-05	4.91193E-05	8.83256E-05	8.83256E-05	6.2485E-05	5.88095E-06	1.89349E-05	3.35258E-05	0.000162231	0.000162231	3.33495E-05	3.00937E-05	7.51463E-05
3830103773075	383010	3773075	4.0793E-05	3.6811E-05	9.19187E-05	9.19187E-05	2.57243E-05	2.57243E-05	4.74662E-05	4.74662E-05	8.53531E-05	8.53531E-05	6.03822E-05	5.68303E-06	1.82976E-05	3.23976E-05	0.000162516	0.000162516	3.35703E-05	3.0293E-05	7.56439E-05
3830203773075	383020	3773075	3.94141E-05	3.5566E-05	8.88117E-05	8.88117E-05	2.48548E-05	2.48548E-05	4.58618E-05	4.58618E-05	8.2468E-05	8.2468E-05	5.83412E-05	5.49093E-06	1.76791E-05	3.13025E-05	0.000161486	0.000161486	3.3821E-05	3.05192E-05	7.62089E-05
3830303773075	383030	3773075	3.88649E-05	3.5071E-05	8.75743E-05	8.75743E-05	2.45085E-05	2.45085E-05	4.52228E-05	4.52228E-05	8.1319E-05	8.1319E-05	5.75283E-

			KMMass Grading / Excavation	KMDrainage / Utilities Trenching	KMFoundations / Concrete Pads	KMBuilding / Structure Construction	KMAsphalt Paving	KMArchitectural Coating	KMLandscaping or Other Finishing	KMWaterside Construction (Piles)	EWNDemolition	EWNSite Grubbing / Prep	EWNDrainage / Utilities Trenching	EWNDrainage / Utilities Trenching	EWNDrainage / Utilities Trenching	EWNFoundations / Concrete Pads	EWNBuilding / Structure Construction	EWNAsphalt Paving	EWNLandscaping or Other Finishing	EWNWaterside Construction (Piles)	ISDemolition
Unique Identifier	X (UTM)	Y (UTM)	2026	2026	2026	2026	2026	2026	2026	2026	2027	2027	2027	2028	2029	2029	2029	2029	2029	2029	2027
3831403773065	383140	3773065	8.37544E-05	1.80454E-05	4.32502E-05	8.02238E-05	5.5019E-05	5.17826E-06	1.66724E-05	2.952E-05	0.000511267	0.000689334	0.000836373	0.000836373	0.000836373	0.000594904	0.001036024	0.000756783	0.000229328	0.000397952	2.73207E-05
3831503773065	383150	3773065	8.46018E-05	1.8228E-05	4.36878E-05	8.10354E-05	5.55756E-05	5.23065E-06	1.68411E-05	2.98187E-05	0.000537985	0.000725357	0.000880081	0.000880081	0.000880081	0.000625993	0.001090164	0.000796331	0.000241312	0.000418748	2.73863E-05
3831603773065	383160	3773065	8.54357E-05	1.84077E-05	4.41184E-05	8.18342E-05	5.61234E-05	5.28221E-06	1.70071E-05	3.01126E-05	0.000565586	0.000762571	0.000925233	0.000925233	0.000925233	0.000658109	0.001146095	0.000837187	0.000253693	0.000440232	2.7452E-05
3831703773065	383170	3773065	8.62965E-05	1.85932E-05	4.45629E-05	8.26587E-05	5.66889E-05	5.33543E-06	1.71785E-05	3.0416E-05	0.000594685	0.000801805	0.000972836	0.000972836	0.000972836	0.000691969	0.001205062	0.00088026	0.000266745	0.000462882	2.75117E-05
3831803773065	383180	3773065	8.71708E-05	1.87815E-05	4.50144E-05	8.34961E-05	5.72632E-05	5.38948E-06	1.73525E-05	3.07241E-05	0.000624794	0.0008424	0.00102209	0.00102209	0.00102209	0.000727003	0.001266073	0.000924826	0.00028025	0.000486317	2.75773E-05
3831903773065	383190	3773065	8.80316E-05	1.8967E-05	4.54589E-05	8.43206E-05	5.78287E-05	5.4427E-06	1.75239E-05	3.10275E-05	0.00065557	0.000883896	0.001072437	0.001072437	0.001072437	0.000762814	0.001328438	0.000970383	0.000294055	0.000510272	2.7631E-05
3832003773065	383200	3773065	8.88789E-05	1.91496E-05	4.58965E-05	8.51323E-05	5.83853E-05	5.49509E-06	1.76925E-05	3.13262E-05	0.000686801	0.000926003	0.001123526	0.001123526	0.001123526	0.000799153	0.001391723	0.00101661	0.000308064	0.000534581	2.76848E-05
3832303773065	383230	3773065	9.15555E-05	1.97263E-05	4.72787E-05	8.76961E-05	6.01436E-05	5.66058E-06	1.82253E-05	3.22696E-05	0.000789905	0.001065018	0.001292193	0.001292193	0.001292193	0.000919125	0.001600653	0.001169227	0.000354311	0.000614834	2.78459E-05
3832403773065	383240	3773065	9.24567E-05	1.99204E-05	4.7744E-05	8.85592E-05	6.07356E-05	5.71629E-06	1.84047E-05	3.25872E-05	0.000827183	0.001115278	0.001353175	0.001353175	0.001353175	0.0009625	0.00167619	0.001224405	0.000371032	0.000643849	2.78997E-05
3832503773065	383250	3773065	9.33982E-05	2.01233E-05	4.82302E-05	8.94611E-05	6.13541E-05	5.7745E-06	1.85922E-05	3.2919E-05	0.000866179	0.001167856	0.001416968	0.001416968	0.001416968	0.001007876	0.001755212	0.001282127	0.000388523	0.000674202	2.79534E-05
3832603773065	383260	3773065	9.43128E-05	2.03203E-05	4.87025E-05	9.03371E-05	6.19549E-05	5.83105E-06	1.87742E-05	3.32414E-05	0.000904966	0.001220152	0.001480419	0.001480419	0.001480419	0.001053008	0.00183381	0.001339541	0.000405921	0.000704393	2.80011E-05
3832703773065	383270	3773065	9.5214E-05	2.05145E-05	4.91679E-05	9.12003E-05	6.25469E-05	5.88677E-06	1.89536E-05	3.3559E-05	0.00094318	0.001271676	0.001542934	0.001542934	0.001542934	0.001097474	0.001911247	0.001396106	0.000423062	0.000734138	2.80429E-05
3832803773065	383280	3773065	9.60883E-05	2.07029E-05	4.96193E-05	9.20377E-05	6.31212E-05	5.94082E-06	1.91276E-05	3.38672E-05	0.000979986	0.0013213	0.001603143	0.001603143	0.001603143	0.0011403	0.001985829	0.001450586	0.000439572	0.000762786	2.80787E-05
3832903773065	383290	3773065	9.69356E-05	2.08854E-05	5.00569E-05	9.28493E-05	6.36778E-05	5.99321E-06	1.92963E-05	3.41658E-05	0.001014111	0.001367311	0.001658969	0.001658969	0.001658969	0.001180008	0.00205498	0.001501099	0.000454878	0.000789348	2.81086E-05
3833003773065	383300	3773065	9.77561E-05	2.10622E-05	5.04806E-05	9.36352E-05	6.42168E-05	6.04394E-06	1.94596E-05	3.4455E-05	0.001044136	0.001407793	0.001708085	0.001708085	0.001708085	0.001214945	0.002115822	0.001545542	0.000468346	0.000812718	2.81325E-05
3833103773065	383310	3773065	9.86034E-05	2.12448E-05	5.09182E-05	9.44469E-05	6.47735E-05	6.09633E-06	1.96283E-05	3.47537E-05	0.001070173	0.001442899	0.001750679	0.001750679	0.001750679	0.001245241	0.002168584	0.001584083	0.000480025	0.000832985	2.81504E-05
3833803773065	383380	3773065	0.000105382	2.27053E-05	5.44188E-05	0.00010094	6.92266E-05	6.51544E-06	2.09778E-05	3.7143E-05	0.0010805	0.001456822	0.001767573	0.001767573	0.001767573	0.001257257	0.002189509	0.001599368	0.000484657	0.000841022	2.78937E-05
3833903773065	383390	3773065	0.000106203	2.28821E-05	5.48424E-05	0.000101726	6.97655E-05	6.56617E-06	2.11411E-05	3.74321E-05	0.001054433	0.001421676	0.00172493	0.00172493	0.00172493	0.001226926	0.002136687	0.001560783	0.000472965	0.000820733	2.78161E-05
3834003773065	383400	3773065	0.000106754	2.30009E-05	5.51272E-05	0.000102254	7.01278E-05	6.60026E-06	2.12508E-05	3.76265E-05	0.001027691	0.001385621	0.001681183	0.001681183	0.001681183	0.00119581	0.002082498	0.0015212	0.00046097	0.000799918	2.77743E-05
3834103773065	383410	3773065	0.000107212	2.30994E-05	5.53634E-05	0.000102692	7.04282E-05	6.62854E-06	2.13419E-05	3.77877E-05	0.000994903	0.001341412	0.001627545	0.001627545	0.001627545	0.001157657	0.002016056	0.001472666	0.000446262	0.000774397	2.77385E-05
3834303773065	383430	3773065	0.000108261	2.33255E-05	5.59051E-05	0.000103697	7.11174E-05	6.6934E-06	2.15507E-05	3.81575E-05	0.000901277	0.001215178	0.001474385	0.001474385	0.001474385	0.001048716	0.001826335	0.00133408	0.000404267	0.000701522	2.77325E-05
3834403773065	383440	3773065	0.000108879	2.34588E-05	5.62246E-05	0.00010429	7.15238E-05	6.73165E-06	2.16739E-05	3.83755E-05	0.000844953	0.001139237	0.001382244	0.001382244	0.001382244	0.000983177	0.001712199	0.001250708	0.000379002	0.000657681	2.77266E-05
3834503773065	383450	3773065	0.000110305	2.3766E-05	5.69608E-05	0.000105655	7.24604E-05	6.8198E-06	2.19577E-05	3.8878E-05	0.000776105	0.00104641	0.001269617	0.001269617	0.001269617	0.000903067	0.001572687	0.001148799	0.000348121	0.000604092	2.81504E-05
3834603773065	383460	3773065	0.000114313	2.46296E-05	5.90306E-05	0.000109494	7.50934E-05	7.06761E-06	2.27556E-05	4.02907E-05	0.000709275	0.000956304	0.001160291	0.001160291	0.001160291	0.000825304	0.001437263	0.001049876	0.000318144	0.000552074	2.85861E-05
3834703773065	383470	3773065	0.000117192	2.52497E-05	6.0517E-05	0.000112251	7.69842E-05	7.24557E-06	2.33285E-05	4.13052E-05	0.000647405	0.000872886	0.001059079	0.001059079	0.001059079	0.000753312	0.001311891	0.000958295	0.000290393	0.000503917	2.8807E-05
3834803773065	383480	3773065	0.000119371	2.57192E-05	6.16422E-05	0.000114339	7.84156E-05	7.38029E-06	2.37623E-05	4.20732E-05	0.000592357	0.000798667	0.000969028	0.000969028	0.000969028	0.00068926	0.001200344	0.000876814	0.000265701	0.00046107	2.89562E-05
3834903773065	383490	3773065	0.000121348	2.61452E-05	6.26632E-05	0.000116232	7.97144E-05	7.50253E-06	2.41559E-05	4.27701E-05	0.000544437	0.000734057	0.000890636	0.000890636	0.000890636	0.000633501	0.00110324	0.000805882	0.000244207	0.0042377	2.90517E-05
3835003773065	383500	3773065	0.000122841	2.64669E-05	6.34341E-05	0.000117662	8.06951E-05	7.59484E-06	2.44531E-05	4.32963E-05	0.000503167	0.000678412	0.000823123	0.000823123	0.000823123	0.000585479	0.00101961	0.000744793	0.000225695	0.000391647	2.90338E-05
3835103773065	383510	3773065	0.000123782	2.66697E-05	6.39203E-05	0.000118564	8.13136E-05	7.65305E-06	2.46405E-05	4.36282E-05	0.000467352	0.000630124	0.000764534	0.000764534	0.000764534	0.00054306	0.000947035	0.00069178	0.0002093	0.00036377	2.89323E-05
3835203773065	383520	3773065	0.000124347	2.67914E-05	6.4212E-05	0.000119105	8.16847E-05	7.68797E-06	2.47529E-05	4.38273E-05	0.000435483	0.000587155	0.0007124	0.0007124	0.0007124	0.000506723	0.000882456	0.000644607	0.000195335	0.000338964	2.87652E-05
3835303773065	383530	3773065	0.000124603	2.68465E-05	6.4344E-05	0.00011935	8.18526E-05	7.70377E-06	2.48038E-05	4.39173E-05	0.000405476	0.000546698	0.000663312	0.000663312	0.000663312	0.00047187	0.000821651	0.00060019	0.000181876	0.000315608	2.85443E-05
3835403773065	383540	3773065	0.000124414	2.68059E-05	6.42468E-05	0.00011917	8.17289E-05	7.69213E-06	2.47663E-05	4.3851E-05	0.00037837	0.000510151	0.00061897	0.00061897	0.00061897	0.00044027	0.000766724	0.000560068	0.000169718	0.00029451	2.82518E-05
3835503773065	383550	3773065	0.000123823	2.66784E-05	6.39412E-05	0.000118603	8.13401E-05	7.65554E-06	2.46485E-05	4.36424E-05	0.000352279	0.000474973	0.000576288	0.000576288	0.000576288	0.000409908	0.000713854	0.000521448	0.000158015	0.000274202	2.78638E-05
3835603773065	383560	3773065	0.000122343	2.63596E-05	6.31771E-05	0.000117186	8.03682E-05	7.56407E-06	2.4354E-05	4.31209E-05	0.000326756	0.00044056	0.000534534	0.000534534	0.000534534	0.00038029	0.000662133	0.000483667	0.000146566	0.000254335	2.73505E-05
3835703773065	383570	3773065	0.000120043	2.58641E-05	6.19895E-05	0.000114983	7.88573E-05	7.42187E-06	2.38962E-05	4.23103E-05	0.000304043	0.000409937	0.000497379	0.000497379	0.000497379	0.00035781	0.000616108	0.000450048	0.000136378	0.000236656	2.67596E-05
3835803773065	383580	3773065	0.000117057	2.52207E-05	6.04475E-05	0.000112123	7.68958E-05	7.23726E-06	2.33018E-05	4.12578E-05	0.000283378	0.000382074	0.000463573	0.000463573	0.000463573	0.00032973	0.000574233	0.000419459	0.000127109	0.000220571	2.6091E-05
3835903773065	383590	3773065	0.000113627	2.44818E-05	5.86764E-05	0.000108837	7.46428E-05	7.0252E-06	2.2619E-05	4.0049E-05	0.000265166	0.00035752	0.000433781	0.000433781	0.000433781	0.000308544	0.000537329	0.000392502	0.00011894	0.000206396	2.53926E-05
3836003773065	383600	3773065	0.000110251	2.37544E-05	5.69331E-05	0.000105604	7.2425E-05	6.81647E-06	2.1947E-05	3.88591E-05	0.000249778	0.000336772	0.000408607	0.000408607	0.000408607	0.000290639	0.000506146	0.000369724	0.000112038	0.000194418	2.4748E-05
3836103773065	383610	3773065	0.000107427	2.31458E-05	5.54745E-05	0.000102898	7.05696E-05	6.64184E-06	2.13847E-05	3.78635E-05	0.000237487	0.000320201	0.000388502	0.000388502	0.000388502	0.000276338	0.000481241	0.000351531	0.000106525	0.000184852	2.42585E-05
3836203773065	383620	3773065	0.000104602	2.25372E-05	5.40159E-05	0.000100193	6.87141E-05	6.46721E-06	2.08225E-05	3.6868E-05	0.00022614	0.000304901	0.000369939	0.000369939	0.000369939	0.000263134	0.000458247	0.000334735	0.000101435	0.000176019	2.3775E-05
3836303773065	383630	3773065	0.000102612	2.21084E-05	5.2988E-05	9.82861E-05	6.74065E-05	6.34414E-06	2.04262E-05	3.61664E-05	0.00021733	0.000293022	0.000355526	0.000355526	0.000355526	0.00025282	0.000440394	0.000321694	9.74829E-05	0.000169162	2.34885E-05
3836403773065	383640	3773065	0.000100944	2.1749E-05	5.21267E-05	9.66885E-05	6.63108E-05	6.24102E-06	2.00942E-05	3.55785E-05	0.000209624	0.000282632	0.00034292	0.00034292	0.00034292	0.000243915	0.000424778	0.000310287	9.40264E-05	0.000163163	2.32736E-05
3836503773065	383650	3773065	9.95584E-05	2.14505E-05	5.14113E-05	9.53616E-05	6.54008E-05	6.15537E-06	1.98184E-05	3.50903E-05	0.000202753	0.000273369	0.00033168	0.00033168	0.00033168	0.000235921	0.000410856	0.000300117	9.09446E-05	0.000157816	2.31124E-05
3836603773065	383660	3773065	9.94643E-05	2.14302E-05	5.13627E-05	9.52714E-05	6.53389E-05	6.14955E-06	1.97997E-05	3.50571E-05	0.000198688	0.000267888	0.000325031	0.000325031	0.000325031	0.00023191	0.000402619	0.0002941	8.91213E-05	0.000154652	2.32318E-05
3836703773065	383670	3773065	9.93836E-05	2.14128E-05	5.1321E-05	9.51941E-05	6.52859E-05	6.14456E-06	1.97836E-05	3.50286E-05	0.00019482	0.000262673	0.000318703	0.000318703	0.000318703	0.00022669	0.000394781	0.000288375	8.73863E-05	0.000151641	2.33452E-05
3836803773065	383680	3773065	9.92222E-05	2.13781E-05	5.12377E-05	9.50395E-05	6.51799E-05	6.13458E-06	1.97515E-05	3.49717E-05	0.000190988	0.000257506	0.000312434	0.000312434	0.000312434	0.000222231	0.000387015	0.000282702	8.56674E-05	0.000148658	2.34348E-05
3836903773065	383690	3773065	9.89935E-05	2.13288E-05	5.11196E-05	9.48205E-05	6.50297E-05	6.12044E-06	1.9706E-05	3.48912E-05	0.000187221	0.000252428	0.000306272	0.000306272	0.000306272	0.000217849	0.000379383	0.000277127	8.39779E-05	0.000145726	2.35064E-05
3837003773065	383700	3773065	9.87514E-05	2.12766E-05	5.09946E-05	9.45886E-05	6.48706E-05	6.10547E-06	1.96578E-05	3.48058E-05	0.000183682	0.000247655	0.000300482	0.000300482	0.000300482	0.0002137	0.00037221	0.000271888	8.23902E-05	0.000142971	2.3572E-05
3837103773065	383710	3773065	9.86841E-05	2.12622E-05	5.09598E-05	9.45242E-05	6.48265E-05	6.10131E-06	1.96444E-05	3.47821E-05	0.000180823	0.0002438	0.000295805	0.000295805	0.000295805	0.00021043	0.000366416	0.000267655	8.11077E-05	0.000140746	2.36735E-05
3837203773065	383720	3773065	9.85362E-05	2.12303E-05	5.08834E-05	9.43824E-05	6.47293E-05	6.09217E-06	1.96149E-05	3.473E-05	0.000178142	0.000240187	0.00029142	0.00029142	0.00029142	0.00020728	0.000360985	0.000263688	7.99055E-05	0.00013866	2.37511E-05
3837303773065	383730	3773065	9.82806E-05	2.11752E-05	5.07515E-05	9.41377E-05	6.45614E-05	6.07637E-06	1.95641E-05	3.46399E-05	0.000175522	0.000236654	0.000287133	0.000287133	0.000287133	0.00020423	0.000355675	0.00025981	7.87302E-05	0.00013662	2.38048E-05
3837403773065	383740	3773065	9.79175E-05	2.1097E-05	5.05639E-05	9.37898E-05	6.43228E-05	6.05391E-06	1.94918E-05	3.45119E-05	0.000172896	0.000233112	0.000282837	0.000282837	0.000282837	0.00020117	0.000350353	0.000255922	7.75521E-05	0.000134576	2.38287E-05
3837503773065	383750	3773065	9.74871E-05	2.10042E-05	5.03417E-05	9.33775E-05	6.40401E-05	6.0273E-06	1.94061E-05	3.43602E-05	0.000170329	0.000229652	0.000278638	0.000278638	0.000278638	0.000198193	0.000345152	0.000252123	7.64008E-05	0.000132578	2.38287E-05
3837603773065	383760	3773065	9.70298E-05	2.09057E-05	5.01055E-05	9.29395E-05	6.37397E-05	5.99903E-06	1.93151E-05	3.4199E-05	0.000167828	0.00022628	0.000274547	0.000274547	0.000274547	0.00019528	0.00034084	0.00024842	7.52789E-05	0.000130631	2.38048E-05
3837703773065	383770	3773065	9.65725E-05	2.08072E-05	4.98694E-05	9.25015E-05	6.34393E-05	5.97076E-06	1.9224E-05	3.40378E-05	0.000165333	0.000222916	0.000270465	0.000270465	0.000270465	0.00019237	0.000335028	0.000244727	7.41598E-05	0.000128689	2.37511E-05
3837803773065	383780	3773065	9.61152E-05	2.07087E-05	4.96332E-05	9.20635E-05	6.31389E-05	5.94248E-06	1.9133E-05	3.38767E-05	0.000162605	0.000219238	0.000266003	0.000266003	0.000266003	0.00018920	0.0003295	0.000240689	7.29362E-05	0.000126566	2.36556E-05
3837903773065	383790	3773065	9.55906E-05	2.05956E-05	4.93624E-05	9.1561E-05	6.27943E-05	5.91005E-06	1.90286E-05	3.36918E-05	0.000159495	0.000215044	0.000260915	0.000260915	0.000260915	0.00018558	0.000323198	0.000236086	7.15412E-05	0.000124145	2.35362E-05
3838003773065	383800	3773065	9.51198E-05	2.04942E-05	4.91193E-05	9.11101E-05	6.2485E-05	5.88095E-06	1.89349E-05	3.35258E-05	0.000156427	0.000210908	0.000255896	0.000255896	0.000255896	0.00018201	0.000316981	0.000231545	7.0165E-05	0.000121757	2.33989E-05
3838103773065	383810	3773065	9.46222E-05	2.0387E-05	4.88623E-05	9.06334E-05	6.21581E-05	5.85018E-06	1.88358E-05	3.33504E-05	0.000153132	0.000206465	0.000250506	0.000250506	0.000250506	0.00017818	0.00031034	0.000226667	6.86871E-05	0.000119192	2.32617E-05
3838203773065	383820	3773065	9.41245E-05	2.02798E-05	4.86053E-05	9.01567E-05	6.18312E-05	5.81941E-06	1.87367E-05	3.3175E-05	0.000149873	0.000202071	0.000245174	0.000245174	0.000245174	0.00017439	0.0003037	0.000221843	6.72252E-05	0.000116655	2.31303E-05
3838303773065	383830	3773065	9.35865E-05	2.01638E-05	4.83275E-05	8.96414E-05	6.14778E-05	5.78615E-06	1.86296E-05	3.29854E-05	0.000146572	0.00019762	0.000239774	0.000239774	0.000239774	0.00017054	0.00029701	0.000216957	6.57446E-05	0.000114086	2.2999E-05
3838403773065	383840	3773065	9.29275E-05	2.00218E-05	4.79871E-05	8.90101E-05	6.10449E-05	5.7454E-06	1.84984E-05	3.27531E-05	0.000142853	0.000192606	0.000233691	0.000233691	0.000233691	0.00016622	0.000289475	0.000211453	6.40765E-05	0.000111192	2.28737E-05
3838503773065	383850	3773065	9.22953E-05	1.98856E-05	4.76607E-05	8.84046E-05	6.06296E-05	5.70631E-06	1.83726E-05	3.25303E-05	0.000139283	0.000187794	0.000227851	0.000227851	0.000227851	0.00016206	0.000282242	0.000206169	6.24754E-05	0.000108413	2.27423E-05
3838603773065	383860	3773065	9.169E-05	1.97552E-05	4.73481E-05	8.78249E-05	6.0232E-05	5.66889E-06	1.82521E-05	3.2317E-05	0.000135905	0.000183239	0.000222325	0.000222325	0.000222325	0.00015813	0.000275396	0.000201168	6.096E-05	0.000105783	2.2617E-05
3838703773065	383870	3773065	9.10982E-05	1.96277E-05	4.70425E-05	8.7258E-05	5.98432E-05	5.6323E-06	1.81343E-05	3.21084E-05	0.000132682	0.000178893	0.000217052	0.000217052	0.000217052	0.00015438	0.000268864	0.000196397	5.95142E-05	0.000103275	2.24916E-05
3838803773065	383880	3773065	9.05064E-05	1.95002E-05	4.67369E-05	8.66912E-05	5.94545E-05	5.59571E-06	1.80165E-05	3.18998E-05	0.00012956	0.000174683	0.000211945	0.000211945	0.000211945	0.00015075	0.000262538	0.000191776	5.81139E-05	0.000100845	2.23723E-05
3838903773065	383890	3773065	8.98608E-05	1.93611E-05	4.64035E-05	8.60728E-05	5.90303E-05	5.5558E-06	1.7888E-05	3.16723E-05	0.000126366	0.000170378	0.00020672	0.00020672	0.00020672	0.00014703	0.000256067	0.000187049	5.66814E-05	9.83589E-05	2.22529E-05
3839003773065	383900	3773065	8.92152E-05	1.9222E-05	4.60701E-05	8.54544E-05	5.86062E-05	5.51588E-06	1.77595E-05	3.14447E-05	0.000123304	0.000166249	0.000201711	0.000201711	0.000201711	0.00014375	0.000249862	0.000182516	5.53079E-05	9.59755E-05	2.21335E-05
3839103773065	383910	3773065	8.81123E-05	1.89844E-05	4.55006E-05	8.43979E-05	5.78817E-05	5.44769E-06	1.75399E-05	3.1056E-05	0.000119275	0.000160817	0.00019512	0.00019512	0.00019512	0.00013878	0.000241697	0.000176552	5.35006E-05	9.28393E-05	2.19783E-05
3829703773075	382970	3773075	7.67065E-05	1.65269E-05	3.96107E-05	7.3473E-05	5.03892E-05	4.74251E-06	1.52694E-05	2.70359E-05	0.00020945	0.000282399	0.000342637	0.000342637	0.000342637	0.00024371	0.000424427	0.000310031	9.39487E-05	0.000163029	3.57849E-05
3829803773075	382980	3773075	7.57515E-05	1.63212E-05	3.91176E-05	7.25583E-05	4.97618E-05	4.68347E-06	1.50793E-05	2.66993E-05	0.000225173	0.000303597	0.000368357	0.000368357	0.000368357	0.00026200	0.000456287	0.000333304	0.000101001	0.00017526	3.41135E-05
3829903773075	382990	3773075	7.5886E-05	1.63502E-05	3.91871E-05	7.26871E-05	4.98502E-05	4.69178E-06	1.51061E-05	2.67467E-05	0.000238938	0.000322156	0.000390875	0.000390875	0.000390875	0.00027802	0.00048418	0.000353678	0.000107175	0.000185981	3.26033E-05
3830003773075	383000	3773075	7.51463E-05	1.61908E-05	3.88005E-05	7.19785E-05	4.93642E-05	4.64605E-06	1.49589E-05	2.6486E-05	0.000250954	0.000338357	0.000410531	0.000410531	0.000410531	0.00029200	0.000508529	0.000371464	0.000112565	0.000195333	2.97262E-05
3830103773075	383010	3773075	7.56439E-05	1.6298E-05	3.9062E-05	7.24552E-05	4.96912E-05	4.67682E-06	1.50579E-05	2.66614E-05	0.000266802	0.000359725	0.000436457	0.000436457	0.000436457	0.00031044	0.000540643	0.000394923	0.000119674	0.000207669	2.69386E-05
3830203773075	383020	3773075	7.62089E-05	1.64197E-05	3.93538E-05	7.29963E-05	5.00623E-05	4.71174E-06	1.51704E-05	2.68605E-05	0.000285216	0.000384553	0.000466581	0.000466581	0.000466581	0.00033187	0.000577958	0.0004221	0.000127933	0.000222002	2.66461E-05
3830303773075	383030	3773075	7.66393E-05	1.65124E-05	3.9576E-05	7.34086E-05	5.0345E-05	4.73835E-06	1.52561E-05	2.70122E-05	0.000303792	0.000409599	0.000496969	0.000496969	0.000496969	0.00035348	0.0006156	0.000449677	0.000136266	0.000236461	2.68431E-05
3830403773075	383040	3773075	7.7258E-05	1.66457E-05	3.98955E-05	7.40012E-05	5.07514E-05	4.77661E-06	1.53792E-05	2.72303E-05	0.000321383	0.000433316	0.000525746	0.000525746	0.000525746	0.00037395	0.000651246	0.000475715	0.000144156	0.000250153	2.69506E-05

			ISDrainage / Utilities Trenching	ISDrainage / Utilities Trenching	ISAsphalt Paving	ISAsphalt Paving	SVDemolition	SVSite Grubbing / Prep	SVMass Grading / Excavation	SVMass Grading / Excavation	SVDrainage / Utilities Trenching	SVFoundations / Concrete Pads	SVBuilding / Structure Construction	SVBuilding / Structure Construction	SVAsphalt Paving	SVAsphalt Paving	SVArchitectural Coating	SVArchitectural Coating	SVLandscaping or Other Finishing	SVLandscaping or Other Finishing	MDemolition
Unique Identifier	X (UTM)	Y (UTM)	2027	2028	2027	2028	2027	2027	2027	2028	2028	2028	2028	2029	2028	2029	2028	2029	2028	2029	2027
3831403773065	383140	3773065	9.44329E-06	9.44329E-06	4.04403E-05	4.04403E-05	0.005615913	0.003710256	0.006265568	0.006265568	0.00189122	0.001948967	0.022445693	0.022445693	0.007694811	0.007694811	0.000762263	0.000762263	0.002454255	0.002454255	4.53951E-05
3831503773065	383150	3773065	9.46598E-06	9.46598E-06	4.05375E-05	4.05375E-05	0.006503169	0.004296438	0.007255464	0.007255464	0.002190013	0.002256884	0.026580574	0.026580574	0.008910512	0.008910512	0.000882692	0.000882692	0.002842002	0.002842002	4.60517E-05
3831603773065	383160	3773065	9.48868E-06	9.48868E-06	4.06347E-05	4.06347E-05	0.007492936	0.004950346	0.008359728	0.008359728	0.002523328	0.002600376	0.031206847	0.031206847	0.01026667	0.01026667	0.001017036	0.001017036	0.003274548	0.003274548	4.67143E-05
3831703773065	383170	3773065	9.50931E-06	9.50931E-06	4.07231E-05	4.07231E-05	0.008632431	0.005703174	0.009631041	0.009631041	0.002907065	0.002995831	0.036471586	0.036471586	0.011827984	0.011827984	0.001171703	0.001171703	0.003772528	0.003772528	4.73948E-05
3831803773065	383180	3773065	9.532E-06	9.532E-06	4.08203E-05	4.08203E-05	0.009923064	0.006555854	0.011070976	0.011070976	0.0033417	0.003443737	0.042322099	0.042322099	0.013596383	0.013596383	0.001346884	0.001346884	0.004336557	0.004336557	4.80872E-05
3831903773065	383190	3773065	9.55057E-06	9.55057E-06	4.08998E-05	4.08998E-05	0.011333656	0.007487788	0.012644747	0.012644747	0.003816732	0.003933274	0.048551559	0.048551559	0.015529148	0.015529148	0.001538347	0.001538347	0.004953011	0.004953011	4.87916E-05
3832003773065	383200	3773065	9.56914E-06	9.56914E-06	4.09793E-05	4.09793E-05	0.012706458	0.008394755	0.014176357	0.014176357	0.004279039	0.004409696	0.054488944	0.054488944	0.017410135	0.017410135	0.001724681	0.001724681	0.005552951	0.005552951	4.94959E-05
3832303773065	383230	3773065	9.62485E-06	9.62485E-06	4.12179E-05	4.12179E-05	0.012112642	0.00800244	0.013513848	0.013513848	0.004079065	0.004203616	0.050329906	0.050329906	0.0165965	0.0165965	0.001644081	0.001644081	0.005293443	0.005293443	5.17284E-05
3832403773065	383240	3773065	9.64342E-06	9.64342E-06	4.12974E-05	4.12974E-05	0.011282872	0.007454237	0.012588089	0.012588089	0.00379963	0.00391565	0.043568769	0.043568769	0.015459565	0.015459565	0.001531454	0.001531454	0.004930818	0.004930818	5.25044E-05
3832503773065	383250	3773065	9.66199E-06	9.66199E-06	4.13769E-05	4.13769E-05	0.010751523	0.007103191	0.011995272	0.011995272	0.003620693	0.003731248	0.036790471	0.036790471	0.014731521	0.014731521	0.001459333	0.001459333	0.004698609	0.004698609	5.33042E-05
3832603773065	383260	3773065	9.67849E-06	9.67849E-06	4.14476E-05	4.14476E-05	0.010510171	0.006943738	0.011726001	0.011726001	0.003539415	0.003647489	0.030249263	0.030249263	0.014400826	0.014400826	0.001426573	0.001426573	0.004593134	0.004593134	5.40981E-05
3832703773065	383270	3773065	9.69293E-06	9.69293E-06	4.15094E-05	4.15094E-05	0.010573392	0.006985506	0.011796535	0.011796535	0.003560705	0.003669429	0.024204252	0.024204252	0.014487449	0.014487449	0.001435154	0.001435154	0.004620762	0.004620762	5.4898E-05
3832803773065	383280	3773065	9.70531E-06	9.70531E-06	4.15625E-05	4.15625E-05	0.010910282	0.007208078	0.012172397	0.012172397	0.003674157	0.003786345	0.019202137	0.019202137	0.01494905	0.01494905	0.001480881	0.001480881	0.0046799	0.0046799	5.56978E-05
3832903773065	383290	3773065	9.71563E-06	9.71563E-06	4.16066E-05	4.16066E-05	0.011540527	0.007624461	0.012875549	0.012875549	0.003886399	0.004005067	0.015443575	0.015443575	0.015812599	0.015812599	0.001566426	0.001566426	0.005043418	0.005043418	5.64917E-05
3833003773065	383300	3773065	9.72388E-06	9.72388E-06	4.1642E-05	4.1642E-05	0.012470761	0.008239038	0.013913395	0.013913395	0.004199665	0.004327899	0.012737842	0.012737842	0.017087187	0.017087187	0.001692689	0.001692689	0.005449947	0.005449947	5.72737E-05
3833103773065	383310	3773065	9.73007E-06	9.73007E-06	4.16685E-05	4.16685E-05	0.013516746	0.008930087	0.01508038	0.01508038	0.004551912	0.004690902	0.010670408	0.010670408	0.018520375	0.018520375	0.001834664	0.001834664	0.005907061	0.005907061	5.80497E-05
3833803773065	383380	3773065	9.64135E-06	9.64135E-06	4.12885E-05	4.12885E-05	0.010377689	0.006856211	0.011578193	0.011578193	0.0034948	0.003601512	0.004327318	0.004327318	0.014219302	0.014219302	0.001408591	0.001408591	0.004535237	0.004535237	6.31413E-05
3833903773065	383390	3773065	9.61453E-06	9.61453E-06	4.11737E-05	4.11737E-05	0.008566803	0.005659816	0.009557821	0.009557821	0.002884964	0.002973055	0.003915957	0.003915957	0.011738061	0.011738061	0.001162795	0.001162795	0.003743847	0.003743847	6.36845E-05
3834003773065	383400	3773065	9.60009E-06	9.60009E-06	4.11118E-05	4.11118E-05	0.007149606	0.004723519	0.007976682	0.007976682	0.002407708	0.002481226	0.003579743	0.003579743	0.009796247	0.009796247	0.000970435	0.000970435	0.003124507	0.003124507	6.43173E-05
3834103773065	383410	3773065	9.58771E-06	9.58771E-06	4.10588E-05	4.10588E-05	0.00598023	0.00395095	0.006672032	0.006672032	0.002013908	0.002075402	0.003287526	0.003287526	0.008193994	0.008193994	0.000811713	0.000811713	0.002613469	0.002613469	6.49739E-05
3834303773065	383430	3773065	9.58565E-06	9.58565E-06	4.105E-05	4.105E-05	0.004202613	0.002776533	0.004688776	0.004688776	0.001415276	0.00145849	0.0027832	0.0027832	0.005758336	0.005758336	0.000570432	0.000570432	0.001836617	0.001836617	6.60304E-05
3834403773065	383440	3773065	9.58358E-06	9.58358E-06	4.10412E-05	4.10412E-05	0.003567883	0.002357188	0.00398062	0.00398062	0.001201524	0.001238211	0.002568437	0.002568437	0.004888642	0.004888642	0.000484278	0.000484278	0.001559229	0.001559229	6.64721E-05
3834503773065	383450	3773065	9.73007E-06	9.73007E-06	4.16685E-05	4.16685E-05	0.003022192	0.001996667	0.003371803	0.003371803	0.001017756	0.001048833	0.002360901	0.002360901	0.004140947	0.004140947	0.00041021	0.00041021	0.001320752	0.001320752	6.66452E-05
3834603773065	383460	3773065	9.88069E-06	9.88069E-06	4.23135E-05	4.23135E-05	0.002568357	0.001696832	0.002865467	0.002865467	0.000864922	0.000891332	0.002169559	0.002169559	0.003519111	0.003519111	0.00034861	0.00034861	0.001122418	0.001122418	7.06565E-05
3834703773065	383470	3773065	9.95702E-06	9.95702E-06	4.26404E-05	4.26404E-05	0.002210648	0.001460505	0.002466379	0.002466379	0.00074446	0.000767191	0.001999269	0.001999269	0.003028986	0.003028986	0.000300057	0.000300057	0.000966093	0.000966093	7.89535E-05
3834803773065	383480	3773065	1.00086E-05	1.00086E-05	4.28613E-05	4.28613E-05	0.00192146	0.001269448	0.002143736	0.002143736	0.000647073	0.00066683	0.001843691	0.001843691	0.002632745	0.002632745	0.000260805	0.000260805	0.000839712	0.000839712	8.22306E-05
3834903773065	383490	3773065	1.00416E-05	1.00416E-05	4.30026E-05	4.30026E-05	0.00168711	0.001114621	0.001882277	0.001882277	0.000568153	0.000585501	0.001705016	0.001705016	0.002311645	0.002311645	0.000228996	0.000228996	0.000737298	0.000737298	8.49406E-05
3835003773065	383500	3773065	1.00354E-05	1.00354E-05	4.29761E-05	4.29761E-05	0.001496524	0.000988706	0.001669643	0.001669643	0.000503971	0.000519359	0.001582484	0.001582484	0.002050507	0.002050507	0.000203127	0.000203127	0.000654008	0.000654008	8.68925E-05
3835103773065	383510	3773065	1.00004E-05	1.00004E-05	4.28259E-05	4.28259E-05	0.001339247	0.000884798	0.001494173	0.001494173	0.000451006	0.000464777	0.001473505	0.001473505	0.00183501	0.00183501	0.00018178	0.00018178	0.000585275	0.000585275	8.81997E-05
3835203773065	383520	3773065	9.94258E-06	9.94258E-06	4.25785E-05	4.25785E-05	0.001206324	0.00079698	0.001345873	0.001345873	0.000406243	0.000418647	0.00137518	0.00137518	0.001652881	0.001652881	0.000163738	0.000163738	0.000527185	0.000527185	8.8916E-05
3835303773065	383530	3773065	9.86624E-06	9.86624E-06	4.22516E-05	4.22516E-05	0.001089257	0.000719638	0.001215264	0.001215264	0.000366819	0.00037802	0.001283825	0.001283825	0.001492478	0.001492478	0.000147848	0.000147848	0.000476025	0.000476025	8.90652E-05
3835403773065	383540	3773065	9.76515E-06	9.76515E-06	4.18187E-05	4.18187E-05	0.000988621	0.000653151	0.001102986	0.001102986	0.000332929	0.000343095	0.001201154	0.001201154	0.001354589	0.001354589	0.000134188	0.000134188	0.000432045	0.000432045	8.86056E-05
3835503773065	383550	3773065	9.63104E-06	9.63104E-06	4.12444E-05	4.12444E-05	0.000898266	0.000593456	0.001002178	0.001002178	0.000302501	0.000311738	0.001123494	0.001123494	0.001230786	0.001230786	0.000121924	0.000121924	0.000392558	0.000392558	8.75491E-05
3835603773065	383560	3773065	9.4536E-06	9.4536E-06	4.04845E-05	4.04845E-05	0.000815875	0.000539023	0.000910257	0.000910257	0.000274755	0.000283144	0.001049686	0.001049686	0.001117896	0.001117896	0.000110741	0.000110741	0.000356552	0.000356552	8.56807E-05
3835703773065	383570	3773065	9.24935E-06	9.24935E-06	3.96098E-05	3.96098E-05	0.000744751	0.000492034	0.000830905	0.000830905	0.000250803	0.000258461	0.000983196	0.000983196	0.001020443	0.001020443	0.000101087	0.000101087	0.0032547	0.0032547	8.3299E-05
3835803773065	383580	3773065	9.01827E-06	9.01827E-06	3.86202E-05	3.86202E-05	0.000681923	0.000450525	0.000760809	0.000760809	0.000229645	0.000236657	0.000922181	0.000922181	0.000934357	0.000934357	9.25592E-05	9.25592E-05	0.000298013	0.000298013	8.04936E-05
3835903773065	383590	3773065	8.77687E-06	8.77687E-06	3.75865E-05	3.75865E-05	0.000627218	0.000414383	0.000699776	0.000699776	0.000211223	0.000217672	0.000866886	0.000866886	0.000859402	0.000859402	8.5134E-05	8.5134E-05	0.000274106	0.000274106	7.75568E-05
3836003773065	383600	3773065	8.55405E-06	8.55405E-06	3.66322E-05	3.66322E-05	0.000580674	0.000383633	0.000647848	0.000647848	0.000195548	0.000201519	0.00081802	0.00081802	0.000795628	0.000795628	7.88165E-05	7.88165E-05	0.000253765	0.000253765	7.48945E-05
3836103773065	383610	3773065	8.38486E-06	8.38486E-06	3.59077E-05	3.59077E-05	0.000542408	0.000358352	0.000605154	0.000605154	0.000182662	0.000188239	0.000776343	0.000776343	0.00074196	0.00074196	7.36224E-05	7.36224E-05	0.000237042	0.000237042	7.28412E-05
3836203773065	383620	3773065	8.21774E-06	8.21774E-06	3.5192E-05	3.5192E-05	0.000507798	0.000335486	0.000566541	0.000566541	0.000171007	0.000176228	0.000737732	0.000737732	0.000695775	0.000695775	6.89248E-05	6.89248E-05	0.000221917	0.000221917	7.08296E-05
3836303773065	383630	3773065	8.11871E-06	8.11871E-06	3.47679E-05	3.47679E-05	0.000479683	0.000316912	0.000535174	0.000535174	0.000161539	0.000166471	0.000705279	0.000705279	0.00065752	0.00065752	6.51087E-05	6.51087E-05	0.00020963	0.00020963	6.94507E-05
3836403773065	383640	3773065	8.04443E-06	8.04443E-06	3.44498E-05	3.44498E-05	0.000454938	0.000300563	0.000507566	0.000507566	0.000153205	0.000157883	0.00067606	0.00067606	0.000623347	0.000623347	6.17499E-05	6.17499E-05	0.000198816	0.000198816	6.82748E-05
3836503773065	383650	3773065	7.98873E-06	7.98873E-06	3.42113E-05	3.42113E-05	0.000432858	0.000285975	0.000482931	0.000482931	0.00014577	0.000150221	0.000649482	0.000649482	0.000593093	0.000593093	5.87529E-05	5.87529E-05	0.000189167	0.000189167	6.726E-05
3836603773065	383660	3773065	8.02999E-06	8.02999E-06	3.4388E-05	3.4388E-05	0.000416555	0.000275205	0.000464742	0.000464742	0.000140279	0.000144563	0.000629075	0.000629075	0.000570755	0.000570755	5.65401E-05	5.65401E-05	0.000182042	0.000182042	6.72003E-05
3836703773065	383670	3773065	8.06919E-06	8.06919E-06	3.45559E-05	3.45559E-05	0.000401122	0.000265008	0.000447524	0.000447524	0.000135082	0.000139207	0.000609621	0.000609621	0.00054609	0.00054609	5.44453E-05	5.44453E-05	0.000175297	0.000175297	6.71824E-05
3836803773065	383680	3773065	8.10014E-06	8.10014E-06	3.46884E-05	3.46884E-05	0.000386301	0.000255217	0.000430989	0.000430989	0.000130091	0.000134063	0.000590837	0.000590837	0.00052933	0.00052933	5.24337E-05	5.24337E-05	0.000168821	0.000168821	6.71347E-05
3836903773065	383690	3773065	8.1249E-06	8.1249E-06	3.47944E-05	3.47944E-05	0.000372143	0.000245863	0.000415193	0.000415193	0.000125323	0.00012915	0.000572788	0.000572788	0.000509903	0.000509903	5.05119E-05	5.05119E-05	0.000162633	0.000162633	6.70451E-05
3837003773065	383700	3773065	8.14759E-06	8.14759E-06	3.48916E-05	3.48916E-05	0.000358866	0.000237092	0.000400381	0.000400381	0.000120852	0.000124542	0.000555718	0.000555718	0.000491712	0.000491712	4.87099E-05	4.87099E-05	0.000156831	0.000156831	6.69854E-05
3837103773065	383710	3773065	8.18267E-06	8.18267E-06	3.50418E-05	3.50418E-05	0.00034706	0.000229292	0.000387209	0.000387209	0.000116876	0.000120445	0.000540361	0.000540361	0.00047535	0.00047535	4.71074E-05	4.71074E-05	0.000151672	0.000151672	6.71347E-05
3837203773065	383720	3773065	8.20949E-06	8.20949E-06	3.51567E-05	3.51567E-05	0.000335971	0.000221966	0.000374837	0.000374837	0.000113142	0.000116597	0.000525854	0.000525854	0.000460341	0.000460341	4.56023E-05	4.56023E-05	0.000146826	0.000146826	6.72541E-05
3837303773065	383730	3773065	8.22806E-06	8.22806E-06	3.52362E-05	3.52362E-05	0.000325452	0.000215016	0.000363101	0.000363101	0.000109599	0.000112946	0.000512069	0.000512069	0.00044592	0.00044592	4.41744E-05	4.41744E-05	0.000142228	0.000142228	6.72958E-05
3837403773065	383740	3773065	8.23631E-06	8.23631E-06	3.52715E-05	3.52715E-05	0.00031541	0.000208382	0.000351897	0.000351897	0.000106218	0.000109461	0.00049889	0.00049889	0.000432169	0.000432169	4.28115E-05	4.28115E-05	0.00013784	0.00013784	6.72361E-05
3837503773065	383750	3773065	8.23631E-06	8.23631E-06	3.52715E-05	3.52715E-05	0.000305914	0.000202108	0.000341303	0.000341303	0.00010302	0.000106166	0.000486444	0.000486444	0.000419157	0.000419157	4.15225E-05	4.15225E-05	0.00013369	0.00013369	6.70869E-05
3837603773065	383760	3773065	8.22806E-06	8.22806E-06	3.52362E-05	3.52362E-05	0.000296969	0.000196198	0.000331323	0.000331323	0.000100008	0.000103061	0.000474721	0.000474721	0.00040601	0.00040601	4.03084E-05	4.03084E-05	0.000129781	0.000129781	6.68482E-05
3837703773065	383770	3773065	8.20949E-06	8.20949E-06	3.51567E-05	3.51567E-05	0.000288447	0.000190568	0.000321815	0.000321815	9.71377E-05	0.000100104	0.000463577	0.000463577	0.000395225	0.000395225	3.91517E-05	3.91517E-05	0.000126057	0.000126057	6.64721E-05
3837803773065	383780	3773065	8.17648E-06	8.17648E-06	3.50153E-05	3.50153E-05	0.000280035	0.00018501	0.00031243	0.00031243	9.4305E-05	9.71845E-05	0.000452549	0.000452549	0.00038369	0.00038369	3.80099E-05	3.80099E-05	0.00012238	0.00012238	6.59528E-05
3837903773065	383790	3773065	8.13522E-06	8.13522E-06	3.48386E-05	3.48386E-05	0.000271513	0.00017938	0.000302922	0.000302922	9.1435E-05	9.42269E-05	0.000441276	0.000441276	0.00037202	0.00037202	3.68532E-05	3.68532E-05	0.00011656	0.00011656	6.52783E-05
3838003773065	383800	3773065	8.08776E-06	8.08776E-06	3.46354E-05	3.46354E-05	0.000263365	0.000173997	0.000293831	0.000293831	8.8691E-05	9.13991E-05	0.000430454	0.000430454	0.000360857	0.000360857	3.57472E-05	3.57472E-05	0.000115095	0.000115095	6.46575E-05
3838103773065	383810	3773065	8.04031E-06	8.04031E-06	3.44322E-05	3.44322E-05	0.000255192	0.000168597	0.000284713	0.000284713	8.59387E-05	8.85627E-05	0.000419465	0.000419465	0.00034659	0.00034659	3.46379E-05	3.46379E-05	0.000111523	0.000111523	6.40188E-05
3838203773065	383820	3773065	7.99492E-06	7.99492E-06	3.42378E-05	3.42378E-05	0.000247313	0.000163392	0.000275923	0.000275923	8.32854E-05	8.58284E-05	0.000408733	0.000408733	0.00033863	0.00033863	3.35685E-05	3.35685E-05	0.00010808	0.00010808	6.33383E-05
3838303773065	383830	3773065	7.94953E-06	7.94953E-06	3.40434E-05	3.40434E-05	0.000239618	0.000158308	0.000267337	0.000267337	8.0694E-05	8.31579E-05	0.000398117	0.000398117	0.00032832	0.00032832	3.2524E-05	3.2524E-05	0.000104717	0.000104717	6.26638E-05
3838403773065	383840	3773065	7.9062E-06	7.9062E-06	3.38578E-05	3.38578E-05	0.000231715	0.000153087	0.00025852	0.00025852	7.80325E-05	8.04151E-05	0.00038696	0.00038696	0.000317491	0.000317491	3.14513E-05	3.14513E-05	0.000101263	0.000101263	6.19893E-05
3838503773065	383850	3773065	7.86081E-06	7.86081E-06	3.36635E-05	3.36635E-05	0.00022421	0.000148128	0.000250146	0.000250146	7.5505E-05	7.78105E-05	0.000376293	0.000376293	0.000307207	0.000307207	3.04326E-05	3.04326E-05	9.79836E-05	9.79836E-05	6.13446E-05
3838603773065	383860	3773065	7.81748E-06	7.81748E-06	3.34779E-05	3.34779E-05	0.000217127	0.000143449	0.000242245	0.000242245	7.312E-05	7.53526E-05	0.000366154	0.000366154	0.00029703	0.00029703	2.94713E-05	2.94713E-05	9.48885E-05	9.48885E-05	6.07417E-05
3838703773065	383870	3773065	7.77415E-06	7.77415E-06	3.32924E-05	3.32924E-05	0.000210406	0.000139009	0.000234746	0.000234746	7.08566E-05	7.30202E-05	0.000356453	0.000356453	0.00028829	0.00028829	2.8559E-05	2.8559E-05	9.19514E-05	9.19514E-05	6.01687E-05
3838803773065	383880	3773065	7.73289E-06	7.73289E-06	3.31157E-05	3.31157E-05	0.000203992	0.000134771	0.00022759	0.00022759	6.86965E-05	7.07941E-05	0.000347125	0.000347125	0.00027905	0.00027905	2.76883E-05	2.76883E-05	8.91481E-05	8.91481E-05	5.96136E-05
3838903773065	383890	3773065	7.69163E-06	7.69163E-06	3.29389E-05	3.29389E-05	0.0001977	0.00013061 4	0.00022057	0.00022057	6.65775E-05	6.86104E-05	0.000337862	0.000337862	0.00027088	0.00027088	2.68343E-05	2.68343E-05	8.63983E-05	8.63983E-05	5.90167E-05
3839003773065	383900	3773065	7.65036E-06	7.65036E-06	3.27622E-05	3.27622E-05	0.000191714	0.000126659	0.000213892	0.000213892	6.45618E-05	6.65331E-05	0.000328999	0.000328999	0.00026283	0.00026283	2.60219E-05	2.60219E-05	8.37825E-05	8.37825E-05	5.84436E-05
3839103773065	383910	3773065	7.59672E-06	7.59672E-06	3.25325E-05	3.25325E-05	0.000185012	0.000122231	0.000206414	0.000206414	6.23046E-05	6.42071E-05	0.000318795	0.000318795	0.00025349	0.00025349	2.51121E-05	2.51121E-05	8.08534E-05	8.08534E-05	5.75184E-05
3829703773075	382970	3773075	1.23689E-05	1.23689E-05	5.29692E-05	5.29692E-05	0.000568415	0.000375534	0.00063417	0.00063417	0.00019142	0.000197265	0.001417115	0.001417115	0.000778831	0.000778831	7.71525E-05	7.71525E-05	0.000248408	0.000248408	3.79636E-05
3829803773075	382980	3773075	1.17912E-05	1.17912E-05	5.04952E-05	5.04952E-05	0.00064547	0.000426441	0.000720138	0.000720138	0.000217369	0.000224006	0.001619562	0.001619562	0.000884409	0.000884409	8.76113E-05	8.76113E-05	0.000282082	0.000282082	3.8471E-05
3829903773075	382990	3773075	1.12692E-05	1.12692E-05	4.82598E-05	4.82598E-05	0.00072642	0.000479923	0.000810454	0.000810454	0.00024463	0.0002521	0.00184163	0.00184163	0.000995327	0.000995327	9.8599E-05	9.8599E-05	0.000317459	0.000317459	3.86799E-05
3830003773075	383000	3773075	1.02748E-05	1.02748E-05	4.40011E-05	4.40011E-05	0.000817045	0.000539796	0.000911562	0.000911562	0.000275149	0.00028355	0.002102013	0.002102013	0.001119499	0.001119499	0.0001109	0.0001109	0.000357064	0.000357064	3.74562E-05
3830103773075	383010	3773075	9.31124E-06	9.31124E-06	3.98749E-05	3.98749E-05	0.000922196	0.000609266	0.001028877	0.001028877	0.00031056	0.000320042	0.00241836	0.00241836	0.001263575	0.001263575	0.000125172	0.000125172	0.000403016	0.000403016	3.83158E-05
3830203773075	383020	3773075	9.21014E-06	9.21014E-06	3.94419E-05	3.94419E-05	0.001046806	0.000691591	0.001167901	0.001167901	0.000352523	0.000363287	0.002809263	0.002809263	0.001434312	0.001434312	0.000142086	0.000142086	0.000457473	0.000457473	3.91097E-05
3830303773075	383030	3773075	9.27823E-06	9.27823E-06	3.97335E-05	3.97335E-05	0.001197049	0.000790852	0.001335525	0.001335525	0.000403119	0.000415428	0.003291958	0.003291958	0.001640172	0.001640172	0.000162479	0.000162479	0.000523132	0.000523132	3.96588E-05
3830403773075	383040	3773075	9.31537E-06	9.31537E-06	3.98925E-05	3.98925E-05	0.001364985	0.000901803	0.001522888	0.001522888	0.000459674	0.00047371	0.003854967	0.003854967	0.001870275	0.001870275	0.000185273	0.000185273	0.000596523	0.000596523	4.02199E-05

			MSite Grubbing / Prep	MMass Grading / Excavation	MMass Grading / Excavation	MDrainage / Utilities Trenching	MFoundations / Concrete Pads	MBuilding / Structure Construction	MAsphalt Paving	MLandscaping or Other Finishing	MWaterside Construction (Piles)	RSSWRe-striping South Valley	RSSWRe-striping Silver Lake Boulevard	RSSWDemolition	RSSWPlacing Base	RSSWForm/Place Rebar and Pour	Child Risk				
Unique Identifier	X (UTM)	Y (UTM)	2027	2027	2028	2028	2028	2028	2028	2028	2028	2029	2029	2029	2029	2029	3rd Trimester	0<2	2<16	Total	per million
3831403773065	383140	3773065	4.09634E-05	0.000102289	0.000102289	2.86265E-05	5.28213E-05	9.49825E-05	6.71944E-05	2.03619E-05	3.60526E-05	0.00288464	0.000125593	0.000205851	0.000111901	3.34938E-05	3.36408E-09	7.5003E-08	5.4739E-07	6.25759E-07	0.62575875
3831503773065	383150	3773065	4.15559E-05	0.000103768	0.000103768	2.90405E-05	5.35853E-05	9.63563E-05	6.81663E-05	2.06565E-05	3.65741E-05	0.002736523	0.000131979	0.000215996	0.000117415	3.51444E-05	3.39451E-09	7.5459E-08	6.3221E-07	7.11066E-07	0.71106617
3831603773065	383160	3773065	4.21538E-05	0.000105261	0.000105261	2.94584E-05	5.43562E-05	9.77426E-05	6.91471E-05	2.09537E-05	3.71003E-05	0.002563477	0.000138922	0.000226989	0.000123391	3.69331E-05	3.42458E-09	7.5897E-08	7.267E-07	8.06023E-07	0.80602253
3831703773065	383170	3773065	4.27679E-05	0.000106795	0.000106795	2.98875E-05	5.5148E-05	9.91664E-05	7.01543E-05	2.12589E-05	3.76407E-05	0.002382366	0.000146574	0.000239069	0.000129958	3.88986E-05	3.4552e-09	7.6349e-08	8.3456E-07	9.1436E-07	0.91435993
3831803773065	383180	3773065	4.33927E-05	0.000108355	0.000108355	3.03241E-05	5.59537E-05	0.000100615	7.11792E-05	2.15695E-05	3.81906E-05	0.002200714	0.000154975	0.000252278	0.000137138	4.10478E-05	3.48587E-09	7.6799E-08	9.5526E-07	1.03555E-06	1.03554714
3831903773065	383190	3773065	4.40283E-05	0.000109942	0.000109942	3.07683E-05	5.67733E-05	0.000102089	7.22218E-05	2.18854E-05	3.875E-05	0.002026436	0.000164184	0.000266701	0.000144978	4.33946E-05	3.51582E-09	7.7232E-08	1.0853E-06	1.16605E-06	1.16604751
3832003773065	383200	3773065	4.46639E-05	0.000111529	0.000111529	3.12125E-05	5.75929E-05	0.000103563	7.32644E-05	2.22013E-05	3.93094E-05	0.001865161	0.000174307	0.000282465	0.000153548	4.59595E-05	3.54571E-09	7.7653E-08	1.2108E-06	1.29196E-06	1.29196382
3832303773065	383230	3773065	4.66784E-05	0.000116559	0.000116559	3.26203E-05	6.01905E-05	0.000108234	7.65689E-05	2.32027E-05	4.10824E-05	0.001482533	0.000212888	0.000341821	0.000185813	5.56172E-05	3.63588E-09	7.895E-08	1.1546E-06	1.23714E-06	1.2371428
3832403773065	383240	3773065	4.73786E-05	0.000118308	0.000118308	3.31096E-05	6.10935E-05	0.000109857	7.77175E-05	2.35508E-05	4.16987E-05	0.001380367	0.000229362	0.000366804	0.000199394	5.96822E-05	3.66556E-09	7.9374E-08	1.0539E-06	1.13694E-06	1.13693866
3832503773065	383250	3773065	4.81004E-05	0.00012011	0.00012011	3.3614E-05	6.20242E-05	0.000111531	7.89015E-05	2.39095E-05	4.2334E-05	0.001286999	0.000248358	0.000395319	0.000214895	6.43218E-05	3.69519E-09	7.9805E-08	9.6693E-07	1.05043E-06	1.05043177
3832603773065	383260	3773065	4.88168E-05	0.000121899	0.000121899	3.41146E-05	6.29479E-05	0.000113192	8.00766E-05	2.42656E-05	4.29645E-05	0.001200071	0.000270133	0.000427637	0.000232463	6.95802E-05	3.72191E-09	8.0198E-08	8.9556E-07	9.79484E-07	0.97948377
3832703773065	383270	3773065	4.95385E-05	0.000123702	0.000123702	3.4619E-05	6.38787E-05	0.000114866	8.12606E-05	2.46244E-05	4.35997E-05	0.001117414	0.000295374	0.000464589	0.00025255	7.55928E-05	3.73544E-09	8.0446E-08	8.4299E-07	9.27176E-07	0.92717646
3832803773065	383280	3773065	5.02603E-05	0.000125504	0.000125504	3.51234E-05	6.48094E-05	0.000116539	8.24446E-05	2.49832E-05	4.4235E-05	0.001035897	0.000324881	0.000507094	0.000275656	8.25086E-05	3.74553E-09	8.0634E-08	8.1314E-07	8.97519E-07	0.89751859
3832903773065	383290	3773065	5.09767E-05	0.000127293	0.000127293	3.56241E-05	6.57331E-05	0.0001182	8.36197E-05	2.53393E-05	4.48655E-05	0.000959038	0.000359663	0.00055622	0.000302361	9.05019E-05	3.75643e-09	8.0813e-08	8.0874e-07	8.93311e-07	0.893311
3833003773065	383300	3773065	5.16823E-05	0.000129055	0.000129055	3.61172E-05	6.6643E-05	0.000119837	8.47772E-05	2.569E-05	4.54865E-05	0.000890177	0.000400856	0.000613038	0.000333247	9.97466E-05	3.91555E-09	8.2479e-08	8.2805e-07	9.14442e-07	0.91444152
3833103773065	383310	3773065	5.23826E-05	0.000130803	0.000130803	3.66065E-05	6.75459E-05	0.00012146	8.59258E-05	2.60381E-05	4.61028E-05	0.000825632	0.000450721	0.000679838	0.000369559	0.000110616	4.04908E-09	8.3924e-08	8.5853e-07	9.46501e-07	0.94650059
3833803773065	383380	3773065	5.69771E-05	0.000142276	0.000142276	3.98174E-05	7.34705E-05	0.000132114	9.34625E-05	2.8322E-05	5.01465E-05	0.000520687	0.001515522	0.00167777	0.000912034	0.000272988	4.31158E-09	8.6922e-08	6.5422e-07	7.45457e-07	0.74545689
3833903773065	383390	3773065	5.74673e-05	0.0001435	0.0001435	4.01599E-05	7.41026E-05	0.00013325	9.42665E-05	2.85656E-05	5.05779E-05	0.000491743	0.001815674	0.001850565	0.001005966	0.000301103	4.32449E-09	8.7041E-08	5.6442E-07	6.55782e-07	0.65578207
3834003773065	383400	3773065	5.80383E-05	0.000144926	0.000144926	4.05589E-05	7.48388E-05	0.000134574	9.52031E-05	2.88494E-05	5.10805E-05	0.000468174	0.002081024	0.001989191	0.001081323	0.000323659	4.32352e-09	8.6977E-08	4.9327E-07	5.84575E-07	0.58457517
3834103773065	383410	3773065	5.86308E-05	0.000146405	0.000146405	4.0973E-05	7.56028E-05	0.000135948	9.6175E-05	2.91439E-05	5.16019E-05	0.000446671	0.002138294	0.002033665	0.001105499	0.000330895	4.31737e-09	8.6857E-08	4.3311E-07	5.24284E-07	0.5242837
3834303773065	383430	3773065	5.95841E-05	0.000148786	0.000148786	4.16392E-05	7.68322E-05	0.000138159	9.77389E-05	2.96179E-05	5.2441E-05	0.00040474	0.001689126	0.001788094	0.000972006	0.000290938	4.30427E-09	8.6578E-08	3.3564E-07	4.26525E-07	0.42652465
3834403773065	383440	3773065	5.99827E-05	0.000149781	0.000149781	4.19178E-05	7.73462E-05	0.000139083	9.83927E-05	2.9816E-05	5.27918E-05	0.000385412	0.001439788	0.001604603	0.000872261	0.000261083	4.29493e-09	8.6408e-08	2.9774e-07	3.88447e-07	0.38844697
3834503773065	383450	3773065	6.01389E-05	0.000150172	0.000150172	4.20269E-05	7.75476E-05	0.000139445	9.8649E-05	2.98936E-05	5.29293E-05	0.000364768	0.001204015	0.001403531	0.000762958	0.000228367	4.29053E-09	8.6362E-08	2.6251E-07	3.53159E-07	0.3531594
3834603773065	383460	3773065	6.37586E-05	0.00015921	0.00015921	4.45564E-05	8.2215E-05	0.000147838	0.000104586	3.16929E-05	5.6115E-05	0.000344746	0.00101362	0.001229972	0.000668612	0.000200127	4.29911E-09	8.6806E-08	2.3224E-07	3.23348E-07	0.32334831
3834703773065	383470	3773065	7.12457E-05	0.000177906	0.000177906	4.97886E-05	9.18694E-05	0.000165198	0.000116868	3.54145E-05	6.27045E-05	0.000326378	0.000858344	0.001082933	0.000588681	0.000176203	4.28658E-09	8.6815E-08	2.0757E-07	2.98674E-07	0.29867403
3834803773065	383480	3773065	7.42028E-05	0.00018529	0.00018529	5.18552E-05	9.56825E-05	0.000172055	0.000121719	3.68844E-05	6.53071E-05	0.000308794	0.000744537	0.000966268	0.000525262	0.00015722	4.25705E-09	8.668e-08	1.8655E-07	2.77487E-07	0.27748717
3834903773065	383490	3773065	7.66482E-05	0.000191396	0.000191396	5.35641E-05	9.88358E-05	0.000177725	0.00012573	3.81E-05	6.74594E-05	0.000292566	0.000652837	0.000868508	0.00047212	0.000141314	4.21619E-09	8.6373E-08	1.69E-07	2.5959E-07	0.2595895
3835003773065	383500	3773065	7.84096E-05	0.000195795	0.000195795	5.4795E-05	0.000101107	0.000181809	0.000128619	3.89755E-05	6.90096E-05	0.000277765	0.000580147	0.000788091	0.000428405	0.000128229	4.16616E-09	8.5911E-08	1.5433E-07	2.44408E-07	0.24440791
3835103773065	383510	3773065	7.95892E-05	0.00019874	0.00019874	5.56193E-05	0.000102628	0.000184544	0.000130554	3.95619E-05	7.00478E-05	0.000264174	0.000521496	0.00072112	0.000392001	0.000117333	4.10845E-09	8.5282E-08	1.4191E-07	2.31299E-07	0.23129881
3835203773065	383520	3773065	8.02355E-05	0.000200354	0.000200354	5.6071E-05	0.000103462	0.000186043	0.000131614	3.98832E-05	7.06167E-05	0.000251498	0.000472761	0.000663726	0.000360801	0.000107994	4.04463E-09	8.4505E-08	1.3112E-07	2.19666E-07	0.21966628
3835303773065	383530	3773065	8.03702E-05	0.00020069	0.00020069	5.61651E-05	0.000103635	0.000186355	0.000131835	3.99501E-05	7.07352E-05	0.000239199	0.000429664	0.000611297	0.000332301	9.94634E-05	3.97139e-09	8.3567e-08	1.2129e-07	2.08824e-07	0.20882399
3835403773065	383540	3773065	7.99554E-05	0.000199655	0.000199655	5.58753E-05	0.0001031	0.000185394	0.000131155	3.97439E-05	7.03701E-05	0.000227724	0.000392566	0.000564905	0.000307082	9.19149E-05	3.89332e-09	8.2468e-08	1.1258e-07	1.98938e-07	0.19893843
3835503773065	383550	3773065	7.90021E-05	0.000197274	0.000197274	5.5209E-05	0.000101871	0.000183183	0.000129591	3.927E-05	6.9531E-05	0.00021647	0.000358573	0.000521245	0.000283349	8.48112E-05	3.80453e-09	8.1132e-08	1.0445e-07	1.89383e-07	0.18938326
3835603773065	383560	3773065	7.73161E-05	0.000193064	0.000193064	5.40309E-05	9.96971E-05	0.000179274	0.000126826	3.8432e-05	6.80472E-05	0.000205291	0.000326735	0.000479208	0.000260497	7.79713E-05	3.69857e-09	7.9379e-08	9.6702e-08	1.79779e-07	0.17977949
3835703773065	383570	3773065	7.5167E-05	0.000187698	0.000187698	5.2529E-05	9.69258E-05	0.000174291	0.0001233	3.73637E-05	6.61557E-05	0.000195022	0.000299017	0.000441958	0.000240248	7.19104E-05	3.58971E-09	7.7416E-08	8.9826E-08	1.70831E-07	0.17083089
3835803773065	383580	3773065	7.26354E-05	0.000181376	0.000181376	5.07598E-05	9.36614E-05	0.000168421	0.000119147	3.61053E-05	6.39276E-05	0.000185386	0.000274248	0.000408171	0.00022188	6.6413E-05	3.47722E-09	7.5254E-08	8.3581E-08	1.62312E-07	0.16231183
3835903773065	383590	3773065	6.99853E-05	0.000174758	0.000174758	4.89078E-05	9.02441E-05	0.000162276	0.0001148	3.4788E-05	6.15952E-05	0.000176553	0.000252815	0.000378646	0.000205832	6.1609E-05	3.36693E-09	7.3025E-08	7.8041E-08	1.54432E-07	0.15443238
3836003773065	383600	3773065	6.75829E-05	0.00016876	0.00016876	4.7229E-05	8.71464E-05	0.000156705	0.00011086	3.35939E-05	5.94809E-05	0.000168756	0.000235029	0.000353968	0.000192417	5.75938E-05	3.26869E-09	7.0968E-08	7.3303E-08	1.4754E-07	0.14753979
3836103773065	383610	3773065	6.573E-05	0.000164133	0.000164133	4.59341E-05	8.47571E-05	0.000152409	0.00010782	3.26728E-05	5.78501E-05	0.000162194	0.000221017	0.000334503	0.000181836	5.44266E-05	3.19081E-09	6.9323E-08	6.9451E-08	1.41965E-07	0.14196495
3836203773065	383620	3773065	6.39148E-05	0.0001596	0.0001596	4.46656E-05	8.24165E-05	0.0001482	0.000104843	3.17705E-05	5.62525E-05	0.000156015	0.000208306	0.000316701	0.000172159	5.15301E-05	3.11589E-09	6.7716E-08	6.5914E-08	1.36745E-07	0.13674544
3836303773065	383630	3773065	6.26705E-05	0.000156493	0.000156493	4.37961E-05	8.0812E-05	0.000145315	0.000102802	3.1152E-05	5.51574E-05	0.000150925	0.000198564	0.000303085	0.000164757	4.93146E-05	3.06276E-09	6.6609E-08	6.3109E-08	1.32781E-07	0.13278116
3836403773065	383640	3773065	6.16094E-05	0.000153843	0.000153843	4.30545E-05	7.94437E-05	0.000142855	0.000101061	3.06246E-05	5.42235E-05	0.000146338	0.000190154	0.000291302	0.000158352	4.73974E-05	3.01806E-09	6.569e-08	6.0647E-08	1.29355E-07	0.12935462
3836503773065	383650	3773065	6.06937E-05	0.000151557	0.000151557	4.24146E-05	7.8263E-05	0.000140731	9.9559E-05	3.01694E-05	5.34176E-05	0.000142153	0.000182773	0.000280929	0.000152713	4.57095E-05	2.98005E-09	6.4929E-08	5.8451E-08	1.2636E-07	0.12636033
3836603773065	383660	3773065	6.06399E-05	0.000151422	0.000151422	4.2377E-05	7.81935E-05	0.000140607	9.94707E-05	3.01426E-05	5.33702E-05	0.000139224	0.000178427	0.000275063	0.000149524	4.47551E-05	2.97329E-09	6.4911E-08	5.7025E-08	1.24909E-07	0.12490939
3836703773065	383670	3773065	6.06237E-05	0.000151382	0.000151382	4.23657E-05	7.81727E-05	0.000140569	9.94442E-05	3.01346E-05	5.3356E-05	0.000136431	0.000174358	0.000269562	0.000146534	4.386E-05	2.96808E-09	6.4907E-08	5.5675E-08	1.2355E-07	0.12354993
3836803773065	383680	3773065	6.05806E-05	0.000151274	0.000151274	4.23356E-05	7.81171E-05	0.000140469	9.93735E-05	3.01132E-05	5.3318E-05	0.000133687	0.000170379	0.000264146	0.000143589	4.29788E-05	2.9621E-09	6.4869E-08	5.4359E-08	1.2219E-07	0.12218955
3836903773065	383690	3773065	6.04998E-05	0.000151073	0.000151073	4.22791E-05	7.80129E-05	0.000140282	9.9241E-05	3.0073E-05	5.32469E-05	0.000131014	0.000166515	0.000258857	0.000140714	4.21183E-05	2.95545E-09	6.4799E-08	5.3083E-08	1.20838E-07	0.1208376
3837003773065	383700	3773065	6.0446E-05	0.000150938	0.000150938	4.22415E-05	7.79435E-05	0.000140157	9.91526E-05	3.00462E-05	5.31995E-05	0.000128487	0.000162928	0.000253933	0.000138038	4.13172E-05	2.94989E-09	6.4734E-08	5.1887E-08	1.1957E-07	0.1195704
3837103773065	383710	3773065	6.05806E-05	0.000151274	0.000151274	4.23356E-05	7.81171E-05	0.000140469	9.93735E-05	3.01132E-05	5.3318E-05	0.000126297	0.000160064	0.000250096	0.000135952	4.06928E-05	2.95135E-09	6.4804E-08	5.0878E-08	1.18633E-07	0.11863276
3837203773065	383720	3773065	6.06884E-05	0.000151543	0.000151543	4.24109E-05	7.8256E-05	0.000140719	9.95502E-05	3.01667E-05	5.34129E-05	0.000124222	0.000157391	0.000246514	0.000134005	4.011E-05	2.95331E-09	6.4852E-08	4.9927E-08	1.17732E-07	0.11773203
3837303773065	383730	3773065	6.07261E-05	0.000151638	0.000151638	4.24372E-05	7.83047E-05	0.000140806	9.9612E-05	3.018555E-05	5.3446E-05	0.000122212	0.000154774	0.000242982	0.000132085	3.95354E-05	2.95415E-09	6.4853E-08	4.9007E-08	1.16814E-07	0.11681448
3837403773065	383740	3773065	6.06722E-05	0.000151503	0.000151503	4.23996E-05	7.82352E-05	0.000140681	9.95237E-05	3.01587E-05	5.33986E-05	0.000120248	0.000152131	0.000239383	0.000130128	3.894975-05	2.95359E-09	6.4801E-08	4.8102E-08	1.15857E-07	0.11585687
3837503773065	383750	3773065	6.05375E-05	0.000151167	0.000151167	4.23055E-05	7.80616E-05	0.000140369	9.93028E-05	3.00918E-05	5.32801E-05	0.000118364	0.000149528	0.000235792	0.000128176	3.83654E-05	2.95237E-09	6.4718E-08	4.7227E-08	1.14897E-07	0.11489692
3837603773065	383760	3773065	6.03221E-05	0.000150629	0.000150629	4.21549E-05	7.77837E-05	0.00013987	9.89494E-05	2.99847E-05	5.30905E-05	0.00011656	0.000146956	0.00023221	0.000126229	3.77826E-05	2.95101E-09	6.4611E-08	4.6382E-08	1.13944E-07	0.11394392
3837703773065	383770	3773065	5.99827E-05	0.000149781	0.000149781	4.19178E-05	7.73462E-05	0.000139083	9.83927E-05	2.9816E-05	5.27918E-05	0.000114802	0.000144364	0.000228551	0.00012424	3.71872E-05	2.94863E-09	6.4474E-08	4.5547E-08	1.12969E-07	0.11296919
3837803773065	383780	3773065	5.95141E-05	0.000148611	0.000148611	4.15903E-05	7.67419E-05	0.000137996	9.7624E-05	2.9583E-05	5.23794E-05	0.000112973	0.000141545	0.000224502	0.000122039	3.65284E-05	2.94299E-09	6.4278E-08	4.4674E-08	1.11895E-07	0.1118953
3837903773065	383790	3773065	5.89055E-05	0.000147091	0.000147091	4.11649E-05	7.5957E-05	0.000136585	9.66256E-05	2.92805E-05	5.18437E-05	0.000110998	0.000138475	0.000219986	0.000119584	3.57936E-05	2.93114E-09	6.3975E-08	4.3731E-08	1.10637E-07	0.11063741
3838003773065	383800	3773065	5.83453E-05	0.000145693	0.000145693	4.07735E-05	7.52347E-05	0.000135286	9.57067E-05	2.9002E-05	5.13507E-05	0.000109069	0.000135526	0.000215622	0.000117212	3.50836E-05	2.91865E-09	6.367E-08	4.2819E-08	1.09408E-07	0.10940812
3838103773065	383810	3773065	5.77689E-05	0.000144253	0.000144253	4.03707E-05	7.44915E-05	0.00013395	9.47613E-05	2.87156E-05	5.08434E-05	0.000107024	0.000132461	0.000211047	0.000114725	3.43391E-05	2.90167E-09	6.3307E-08	4.1876E-08	1.08084E-07	0.10808411
3838203773065	383820	3773065	5.71549E-05	0.00014272	0.00014272	3.99416E-05	7.36997E-05	0.000132526	9.37541E-05	2.84103E-05	5.0303E-05	0.000104994	0.000129477	0.000206573	0.000112293	3.36112E-05	2.8831E-09	6.2923E-08	4.0948E-08	1.06755E-07	0.10675478
3838303773065	383830	3773065	5.65462E-05	0.0001412	0.0001412	3.95162E-05	7.29149E-05	0.000131115	9.27557E-05	2.81078E-05	4.97673E-05	0.000102935	0.000126518	0.000202116	0.00010987	3.28861E-05	2.862E-09	6.2507E-08	4.0026E-08	1.05395E-07	0.10539544
3838403773065	383840	3773065	5.59376E-05	0.00013968	0.00013968	3.90909E-05	7.213E-05	0.000129703	9.17572E-05	2.78052E-05	4.92316E-05	0.000100684	0.000123217	0.000197099	0.00010714	3.20697E-05	2.83398E-09	6.1979E-08	3.9039E-08	1.03852E-07	0.10385195
3838503773065	383850	3773065	5.53558E-05	0.000138228	0.000138228	3.86843E-05	7.13799E-05	0.000128354	9.0803E-05	2.75161E-05	4.87196E-05	9.85033E-05	0.000120072	0.000192303	0.000104536	3.12893E-05	2.8063E-09	6.1463E-08	3.8095E-08	1.02365E-07	0.1023645
3838603773065	383860	3773065	5.48118E-05	0.000136869	0.000136869	3.83042E-05	7.06784E-05	0.000127093	8.99106E-05	2.72456E-05	4.82408E-05	9.64183E-05	0.000117113	0.000187787	0.000102081	3.05545E-05	2.77938E-09	6.0964E-08	3.7203E-08	1.00946E-07	0.10094596
3838703773065	383870	3773065	5.42947E-05	0.000135578	0.000135578	3.79428E-05	7.00116E-05	0.000125894	8.90624E-05	2.69886E-05	4.77857E-05	9.44086E-05	0.000114304	0.000183491	0.97456E-05	2.98556E-05	2.75296E-09	6.048E-08	3.6353E-08	9.95861E-08	0.09958613
3838803773065	383880	3773065	5.37938E-05	0.000134327	0.000134327	3.75927E-05	6.93657E-05	0.000124732	8.82407E-05	2.67396E-05	4.73448E-05	9.24542E-05	0.000111601	0.000179348	9.74937E-05	2.91816E-05	2.72654E-09	5.9996E-08	3.5535E-08	9.82579E-08	0.09825794
3838903773065	383890	3773065	5.32552E-05	0.000132982	0.000132982	3.72163E-05	6.86711E-05	0.000123483	8.73571E-05	2.64719E-05	4.68708E-05	9.04847E-05	0.000108833	0.000175078	9.51725E-05	2.84868E-05	2.69787E-09	5.9468E-08	3.471E-08	9.6876E-08	0.09687603
3839003773065	383900	3773065	5.27381E-05	0.000131691	0.000131691	3.6855E-05	6.80043E-05	0.000122284	8.65089E-05	2.62148E-05	4.64157E-05	8.85806E-05	0.00010619	0.000170995	9.29529E-05	2.78224E-05	2.66941E-09	5.8942E-08	3.3921E-08	9.55322E-08	0.09553222
3839103773065	383910	3773065	5.19032E-05	0.000129606	0.000129606	3.62715E-05	6.69278E-05	0.000120349	8.51394E-05	2.57998E-05	4.56809E-05	8.62846E-05	0.000102628	0.000165418	8.9921E-05	2.69149E-05	2.62553E-09	5.8092E-08	3.2932E-08	9.36496E-08	0.09364961
3829703773075	382970	3773075	3.42574E-05	8.55433E-05	8.55433E-05	2.39401E-05	4.4174E-05	7.94331E-05	5.61941E-05	1.70285E-05	3.01505E-05	0.001012851	6.45602E-05	0.000107174	5.82599E-05	1.74382E-05	3.46446E-09	8.3131E-08	7.1973E-08	1.58568E-07	0.15856801
3829803773075	382980	3773075	3.47152E-05	8.66866E-05	8.66866E-05	2.42601E-05	4.47644E-05	8.04947E-05	5.69452E-05	1.72561E-05	3.05535E-05	0.00117801	6.76601E-05	0.000112285	6.1038E-05	1.82697E-05	3.48119E-09	8.1733E-08	7.9284E-08	1.64498E-07	0.16449839
3829903773075	382990	3773075	3.49038E-05	8.71573E-05	8.71573E-05	2.43918E-05	4.50075E-05	8.09318E-05	5.72544E-05	1.73498E-05	3.07194E-05	0.001348358	6.9936E-05	0.000116037	6.30776E-05	1.88802E-05	3.4891E-09	8.0412E-08	8.6717E-08	1.70618E-07	0.1706181
3830003773075	383000	3773075	3.37995E-05	8.44E-05	8.44E-05	2.36201E-05	4.35836E-05	7.83715E-05	5.54431E-05	1.68009E-05	2.97476E-05	0.001534618	7.22572E-05	0.000119679	6.50573E-05	1.94728E-05	3.45977E-09	7.7693E-08	9.4529E-08	1.75681E-07	0.17568109
3830103773075	383010	3773075	3.45752E-05	8.63369E-05	8.63369E-05	2.41622E-05	4.45838E-05	8.01699E-05	5.67154E-05	1.71865E-05	3.04302E-05	0.00174304	7.57439E-05	0.000125579	6.82645E-05	2.04328E-05	3.45004E-09	7.6687E-08	1.0429E-07	1.84423E-07	0.18442276
3830203773075	383020	3773075	3.52916E-05	8.81257E-05	8.81257E-05	2.46628E-05	4.55076E-05	8.1831E-05	5.78906E-05	1.75426E-05	3.10607E-05	0.001967106	7.87383E-05	0.000130587	7.09871E-05	2.12477E-05	3.42364E-09	7.5553E-08	1.1608E-07	1.95061E-07	0.19506106
3830303773075	383030	3773075	3.57871E-05	8.93632E-05	8.93632E-05	2.50091E-05	4.61465E-05	8.29801E-05	5.87034E-05	1.77889E-05	3.14968E-05	0.002225774	8.16423E-05	0.000135324	7.35621E-05	2.20184E-05	3.39246E-09	7.4928E-08	1.3003E-07	2.08346E-07	0.20834597
3830403773075	383040	3773075	3.62934E-05	9.06275E-05	9.06275E-05	2.5363E-05	4.67994E-05	8.41541E-05	5.9534E-05	1.80406E-05	3.19425E-05	0.002490833	8.4702E-05	0.000140316	7.62755E-05	2.28306E-05	3.36699E-09	7.4478E-08	1.4546E-07	2.23306E-07	0.22330553

			EGIODemolition	EGIOSite Grubbing / Prep	EGIOMass Grading / Excavation	EGIOMass Grading / Excavation	EGIODrainage / Utilities Trenching	EGIODrainage / Utilities Trenching	EGIOFoundations / Concrete Pads	EGIOFoundations / Concrete Pads	EGIOBuilding / Structure Construction	EGIOBuilding / Structure Construction	EGIOAsphalt Paving	EGIOArchitectural Coating	EGIOLandscaping or Other Finishing	EGIOWaterside Construction (Piles)	HIWaterside Construction (Landscaping)	HIWaterside Construction (Landscaping)	KMDemolition	KMSite Grubbing / Prep	KMMass Grading / Excavation
Unique Identifier	X (UTM)	Y (UTM)	2025	2025	2025	2026	2026	2027	2026	2027	2026	2027	2027	2027	2027	2027	2025	2026	2025	2025	2025
3830503773075	383050	3773075	3.80472E-05	3.4333E-05	8.57316E-05	8.57316E-05	2.39928E-05	2.39928E-05	4.42712E-05	4.42712E-05	7.96079E-05	7.96079E-05	5.63178E-05	5.3005E-06	1.7066E-05	3.02169E-05	0.000155713	0.000155713	3.4603E-05	3.12249E-05	7.79708E-05
3830603773075	383060	3773075	3.81606E-05	3.4435E-05	8.59872E-05	8.59872E-05	2.40643E-05	2.40643E-05	4.44032E-05	4.44032E-05	7.98452E-05	7.98452E-05	5.64857E-05	5.3163E-06	1.71169E-05	3.03069E-05	0.000141788	0.000141788	3.49373E-05	3.15265E-05	7.8724E-05
3830703773075	383070	3773075	3.82501E-05	3.4516E-05	8.61889E-05	8.61889E-05	2.41208E-05	2.41208E-05	4.45074E-05	4.45074E-05	8.00326E-05	8.00326E-05	5.66182E-05	5.32878E-06	1.7157E-05	3.03781E-05	0.00014358	0.00014358	3.52835E-05	3.18389E-05	7.95042E-05
3830803773075	383080	3773075	3.82979E-05	3.4559E-05	8.62965E-05	8.62965E-05	2.41509E-05	2.41509E-05	4.45629E-05	4.45629E-05	8.01325E-05	8.01325E-05	5.66889E-05	5.33543E-06	1.71785E-05	3.0416E-05	0.000146641	0.000146641	3.56118E-05	3.21352E-05	8.02439E-05
3830903773075	383090	3773075	3.83277E-05	3.4586E-05	8.63638E-05	8.63638E-05	2.41697E-05	2.41697E-05	4.45977E-05	4.45977E-05	8.01949E-05	8.01949E-05	5.67331E-05	5.33959E-06	1.71918E-05	3.04397E-05	0.000148591	0.000148591	3.5958E-05	3.24476E-05	8.1024E-05
3831003773075	383100	3773075	3.83576E-05	3.4613E-05	8.6431E-05	8.6431E-05	2.41885E-05	2.41885E-05	4.46324E-05	4.46324E-05	8.02574E-05	8.02574E-05	5.67773E-05	5.34374E-06	1.72052E-05	3.04634E-05	0.00015032	0.00015032	3.63161E-05	3.27707E-05	8.1831E-05
3831103773075	383110	3773075	3.83755E-05	3.4629E-05	8.64714E-05	8.64714E-05	2.41998E-05	2.41998E-05	4.46532E-05	4.46532E-05	8.02948E-05	8.02948E-05	5.68038E-05	5.34624E-06	1.72133E-05	3.04776E-05	0.000152049	0.000152049	3.66743E-05	3.30939E-05	8.26381E-05
3831203773075	383120	3773075	3.83993E-05	3.4651E-05	8.65252E-05	8.65252E-05	2.42149E-05	2.42149E-05	4.4681E-05	4.4681E-05	8.03448E-05	8.03448E-05	5.68391E-05	5.34956E-06	1.7224E-05	3.04966E-05	0.000153793	0.000153793	3.70503E-05	3.34333E-05	8.34854E-05
3831303773075	383130	3773075	3.84113E-05	3.4661E-05	8.65521E-05	8.65521E-05	2.42224E-05	2.42224E-05	4.46949E-05	4.46949E-05	8.03698E-05	8.03698E-05	5.68568E-05	5.35123E-06	1.72293E-05	3.05061E-05	0.000155538	0.000155538	3.74323E-05	3.3778E-05	8.43462E-05
3831403773075	383140	3773075	3.84172E-05	3.4667E-05	8.65655E-05	8.65655E-05	2.42262E-05	2.42262E-05	4.47019E-05	4.47019E-05	8.03823E-05	8.03823E-05	5.68656E-05	5.35206E-06	1.7232E-05	3.05108E-05	0.000157283	0.000157283	3.78144E-05	3.41227E-05	8.5207E-05
3831603773075	383160	3773075	3.83934E-05	3.4645E-05	8.65117E-05	8.65117E-05	2.42111E-05	2.42111E-05	4.46741E-05	4.46741E-05	8.03323E-05	8.03323E-05	5.68303E-05	5.34873E-06	1.72213E-05	3.04918E-05	0.000160772	0.000160772	3.85844E-05	3.48176E-05	8.69421E-05
3831703773075	383170	3773075	3.83814E-05	3.4634E-05	8.64848E-05	8.64848E-05	2.42036E-05	2.42036E-05	4.46602E-05	4.46602E-05	8.03073E-05	8.03073E-05	5.68126E-05	5.34707E-06	1.72159E-05	3.04824E-05	0.000162532	0.000162532	3.89843E-05	3.51785E-05	8.78433E-05
3831803773075	383180	3773075	3.83635E-05	3.4618E-05	8.64445E-05	8.64445E-05	2.41923E-05	2.41923E-05	4.46394E-05	4.46394E-05	8.02699E-05	8.02699E-05	5.67861E-05	5.34458E-06	1.72079E-05	3.04681E-05	0.000164293	0.000164293	3.93902E-05	3.55447E-05	8.87579E-05
3832503773075	383250	3773075	3.80651E-05	3.4349E-05	8.57719E-05	8.57719E-05	2.40041E-05	2.40041E-05	4.42921E-05	4.42921E-05	7.96454E-05	7.96454E-05	5.63443E-05	5.303E-06	1.7074E-05	3.02311E-05	0.00017633	0.00017633	4.22614E-05	3.81356E-05	9.52274E-05
3832603773075	383260	3773075	3.80054E-05	3.4295E-05	8.56374E-05	8.56374E-05	2.39665E-05	2.39665E-05	4.42226E-05	4.42226E-05	7.95205E-05	7.95205E-05	5.6256E-05	5.29468E-06	1.70473E-05	3.01837E-05	0.000177758	0.000177758	4.26852E-05	3.8518E-05	9.61824E-05
3832703773075	383270	3773075	3.79278E-05	3.4225E-05	8.54626E-05	8.54626E-05	2.39175E-05	2.39175E-05	4.41323E-05	4.41323E-05	7.93581E-05	7.93581E-05	5.61411E-05	5.28387E-06	1.70125E-05	3.01221E-05	0.000178345	0.000178345	4.3097E-05	3.88897E-05	9.71105E-05
3832803773075	383280	3773075	3.78323E-05	3.4139E-05	8.52474E-05	8.52474E-05	2.38573E-05	2.38573E-05	4.40212E-05	4.40212E-05	7.91583E-05	7.91583E-05	5.59997E-05	5.27056E-06	1.69696E-05	3.00462E-05	0.000178757	0.000178757	4.35029E-05	3.92559E-05	9.80251E-05
3834203773075	383420	3773075	3.54088E-05	3.1952E-05	7.97866E-05	7.97866E-05	2.2329E-05	2.2329E-05	4.12013E-05	4.12013E-05	7.40876E-05	7.40876E-05	5.24125E-05	4.93294E-06	1.58826E-05	2.81215E-05	0.000215726	0.000215726	4.88334E-05	4.4066E-05	0.000110036
3834303773075	383430	3773075	3.51283E-05	3.1699E-05	7.91544E-05	7.91544E-05	2.21521E-05	2.21521E-05	4.08748E-05	4.08748E-05	7.35006E-05	7.35006E-05	5.19972E-05	4.89386E-06	1.57567E-05	2.78987E-05	0.000215314	0.000215314	4.91318E-05	4.43353E-05	0.000110709
3834403773075	383440	3773075	3.48477E-05	3.1446E-05	7.85223E-05	7.85223E-05	2.19752E-05	2.19752E-05	4.05484E-05	4.05484E-05	7.29136E-05	7.29136E-05	5.1582E-05	4.85477E-06	1.56309E-05	2.76759E-05	0.000214537	0.000214537	4.93765E-05	4.45561E-05	0.00011126
3834503773075	383450	3773075	3.45075E-05	3.1139E-05	7.77556E-05	7.77556E-05	2.17606E-05	2.17606E-05	4.01525E-05	4.01525E-05	7.22017E-05	7.22017E-05	5.10783E-05	4.80737E-06	1.54783E-05	2.74057E-05	0.000213569	0.000213569	4.99317E-05	4.50571E-05	0.000112511
3834603773075	383460	3773075	3.41075E-05	3.0778E-05	7.68545E-05	7.68545E-05	2.15085E-05	2.15085E-05	3.96871E-05	3.96871E-05	7.13649E-05	7.13649E-05	5.04864E-05	4.75166E-06	1.52989E-05	2.7088E-05	0.000211983	0.000211983	5.04808E-05	4.55526E-05	0.000113748
3834703773075	383470	3773075	3.35524E-05	3.0277E-05	7.56036E-05	7.56036E-05	2.11584E-05	2.11584E-05	3.90412E-05	3.90412E-05	7.02033E-05	7.02033E-05	4.96647E-05	4.67432E-06	1.50499E-05	2.66472E-05	0.000209842	0.000209842	5.2576E-05	4.74432E-05	0.000118469
3834803773075	383480	3773075	3.31226E-05	2.9889E-05	7.46352E-05	7.46352E-05	2.08874E-05	2.08874E-05	3.85411E-05	3.85411E-05	6.93041E-05	6.93041E-05	4.90285E-05	4.61445E-06	1.48571E-05	2.63058E-05	0.000206797	0.000206797	5.3537E-05	4.83105E-05	0.000120635
3834903773075	383490	3773075	3.27884E-05	2.9587E-05	7.3882E-05	7.3882E-05	2.06766E-05	2.06766E-05	3.81522E-05	3.81522E-05	6.86047E-05	6.86047E-05	4.85337E-05	4.56788E-06	1.47072E-05	2.60404E-05	0.000203023	0.000203023	5.43846E-05	4.90753E-05	0.000122545
3835003773075	383500	3773075	3.24481E-05	2.928E-05	7.31153E-05	7.31153E-05	2.0462E-05	2.0462E-05	3.77563E-05	3.77563E-05	6.78928E-05	6.78928E-05	4.80301E-05	4.52048E-06	1.45546E-05	2.57701E-05	0.000198836	0.000198836	5.50651E-05	4.96894E-05	0.000124078
3835103773075	383510	3773075	3.21377E-05	2.9E-05	7.24159E-05	7.24159E-05	2.02663E-05	2.02663E-05	3.73951E-05	3.73951E-05	6.72433E-05	6.72433E-05	4.75706E-05	4.47724E-06	1.44153E-05	2.55236E-05	0.000194379	0.000194379	5.55546E-05	5.01311E-05	0.000125181
3835203773075	383520	3773075	3.18333E-05	2.8726E-05	7.17299E-05	7.17299E-05	2.00743E-05	2.00743E-05	3.70409E-05	3.70409E-05	6.66064E-05	6.66064E-05	4.712E-05	4.43483E-06	1.42788E-05	2.52819E-05	0.000189669	0.000189669	5.58709E-05	5.04165E-05	0.000125894
3835303773075	383530	3773075	3.14871E-05	2.8413E-05	7.09498E-05	7.09498E-05	1.9856E-05	1.9856E-05	3.6638E-05	3.6638E-05	6.5882E-05	6.5882E-05	4.66076E-05	4.38659E-06	1.41235E-05	2.50069E-05	0.000184387	0.000184387	5.61217E-05	5.06428E-05	0.000126459
3835403773075	383540	3773075	3.11349E-05	2.8095E-05	7.01563E-05	7.01563E-05	1.96339E-05	1.96339E-05	3.62282E-05	3.62282E-05	6.51451E-05	6.51451E-05	4.60863E-05	4.33753E-06	1.39655E-05	2.47272E-05	0.000179042	0.000179042	5.61396E-05	5.06589E-05	0.000126499
3835503773075	383550	3773075	3.06932E-05	2.7697E-05	6.91609E-05	6.91609E-05	1.93553E-05	1.93553E-05	3.57143E-05	3.57143E-05	6.42209E-05	6.42209E-05	4.54324E-05	4.27599E-06	1.37674E-05	2.43764E-05	0.000173047	0.000173047	5.60321E-05	5.0562E-05	0.000126257
3835603773075	383560	3773075	3.01082E-05	2.7169E-05	6.78428E-05	6.78428E-05	1.89865E-05	1.89865E-05	3.50336E-05	3.50336E-05	6.29969E-05	6.29969E-05	4.45665E-05	4.1945E-06	1.3505E-05	2.39118E-05	0.000166275	0.000166275	5.5662E-05	5.0228E-05	0.000125423
3835703773075	383570	3773075	2.94457E-05	2.6571E-05	6.63499E-05	6.63499E-05	1.85686E-05	1.85686E-05	3.42626E-05	3.42626E-05	6.16106E-05	6.16106E-05	4.35858E-05	4.10219E-06	1.32078E-05	2.33856E-05	0.000159852	0.000159852	5.47667E-05	4.942E-05	0.000123406
3835803773075	383580	3773075	2.88189E-05	2.6005E-05	6.49376E-05	6.49376E-05	1.81734E-05	1.81734E-05	3.35333E-05	3.35333E-05	6.02992E-05	6.02992E-05	4.26581E-05	4.01488E-06	1.29267E-05	2.28878E-05	0.000154475	0.000154475	5.36504E-05	4.84128E-05	0.00012089
3835903773075	383590	3773075	2.81862E-05	2.5434E-05	6.35119E-05	6.35119E-05	1.77744E-05	1.77744E-05	3.27971E-05	3.27971E-05	5.89753E-05	5.89753E-05	4.17215E-05	3.92673E-06	1.26429E-05	2.23853E-05	0.000149606	0.000149606	5.2379E-05	4.72655E-05	0.000118026
3836003773075	383600	3773075	2.75296E-05	2.4842E-05	6.20323E-05	6.20323E-05	1.73603E-05	1.73603E-05	3.20331E-05	3.20331E-05	5.76015E-05	5.76015E-05	4.07496E-05	3.83525E-06	1.23484E-05	2.18639E-05	0.000145023	0.000145023	5.09643E-05	4.59889E-05	0.000114838
3836103773075	383610	3773075	2.68192E-05	2.4201E-05	6.04318E-05	6.04318E-05	1.69124E-05	1.69124E-05	3.12066E-05	3.12066E-05	5.61152E-05	5.61152E-05	3.96981E-05	3.7363E-06	1.20297E-05	2.12997E-05	0.000140582	0.000140582	4.93885E-05	4.45669E-05	0.000111287
3836203773075	383620	3773075	2.61268E-05	2.3576E-05	5.88715E-05	5.88715E-05	1.64758E-05	1.64758E-05	3.04009E-05	3.04009E-05	5.46664E-05	5.46664E-05	3.86732E-05	3.63983E-06	1.17192E-05	2.07498E-05	0.00013657	0.00013657	4.77768E-05	4.31126E-05	0.000107655
3836303773075	383630	3773075	2.5709E-05	2.3199E-05	5.793E-05	5.793E-05	1.62123E-05	1.62123E-05	2.99147E-05	2.99147E-05	5.37922E-05	5.37922E-05	3.80547E-05	3.58162E-06	1.15317E-05	2.0418E-05	0.000133873	0.000133873	4.66904E-05	4.21323E-05	0.000105207
3836403773075	383640	3773075	2.53986E-05	2.2919E-05	5.72306E-05	5.72306E-05	1.60165E-05	1.60165E-05	2.95535E-05	2.95535E-05	5.31427E-05	5.31427E-05	3.75953E-05	3.53838E-06	1.13925E-05	2.01714E-05	0.000131669	0.000131669	4.5819E-05	4.13459E-05	0.000103244
3836503773075	383650	3773075	2.51419E-05	2.2687E-05	5.66523E-05	5.66523E-05	1.58547E-05	1.58547E-05	2.92549E-05	2.92549E-05	5.26057E-05	5.26057E-05	3.72154E-05	3.50262E-06	1.12774E-05	1.99676E-05	0.000129718	0.000129718	4.50668E-05	4.06672E-05	0.000101549
3836603773075	383660	3773075	2.51718E-05	2.2714E-05	5.67195E-05	5.67195E-05	1.58735E-05	1.58735E-05	2.92896E-05	2.92896E-05	5.26681E-05	5.26681E-05	3.72595E-05	3.50678E-06	1.12908E-05	1.99913E-05	0.000128909	0.000128909	4.49057E-05	4.05217E-05	0.000101186
3836703773075	383670	3773075	2.52016E-05	2.2741E-05	5.67868E-05	5.67868E-05	1.58923E-05	1.58923E-05	2.93243E-05	2.93243E-05	5.27306E-05	5.27306E-05	3.73037E-05	3.51094E-06	1.13042E-05	2.0015E-05	0.000128164	0.000128164	4.47505E-05	4.03817E-05	0.000100836
3836803773075	383680	3773075	2.52553E-05	2.279E-05	5.69078E-05	5.69078E-05	1.59262E-05	1.59262E-05	2.93868E-05	2.93868E-05	5.2843E-05	5.2843E-05	3.73832E-05	3.51842E-06	1.13283E-05	2.00577E-05	0.000127577	0.000127577	4.4649E-05	4.02901E-05	0.000100608
3836903773075	383690	3773075	2.5321E-05	2.2849E-05	5.70558E-05	5.70558E-05	1.59676E-05	1.59676E-05	2.94632E-05	2.94632E-05	5.29804E-05	5.29804E-05	3.74804E-05	3.52757E-06	1.13577E-05	2.01098E-05	0.000127181	0.000127181	4.45833E-05	4.02309E-05	0.00010046
3837003773075	383700	3773075	2.53867E-05	2.2908E-05	5.72037E-05	5.72037E-05	1.6009E-05	1.6009E-05	2.95396E-05	2.95396E-05	5.31177E-05	5.31177E-05	3.75776E-05	3.53672E-06	1.13872E-05	2.0162E-05	0.000126847	0.000126847	4.45117E-05	4.01662E-05	0.000100298
3837103773075	383710	3773075	2.5512E-05	2.3021E-05	5.74862E-05	5.74862E-05	1.6088E-05	1.6088E-05	2.96855E-05	2.96855E-05	5.338E-05	5.338E-05	3.77632E-05	3.55418E-06	1.14434E-05	2.02615E-05	0.000127022	0.000127022	4.45595E-05	4.02093E-05	0.000100406
3837203773075	383720	3773075	2.56254E-05	2.3124E-05	5.77417E-05	5.77417E-05	1.61596E-05	1.61596E-05	2.98174E-05	2.98174E-05	5.36173E-05	5.36173E-05	3.7931E-05	3.56998E-06	1.14943E-05	2.03516E-05	0.000127307	0.000127307	4.45595E-05	4.02093E-05	0.000100406
3837303773075	383730	3773075	2.5709E-05	2.3199E-05	5.793E-05	5.793E-05	1.62123E-05	1.62123E-05	2.99147E-05	2.99147E-05	5.37922E-05	5.37922E-05	3.80547E-05	3.58162E-06	1.15317E-05	2.0418E-05	0.000127625	0.000127625	4.44938E-05	4.01501E-05	0.000100258
3837403773075	383740	3773075	2.57567E-05	2.3242E-05	5.80376E-05	5.80376E-05	1.62424E-05	1.62424E-05	2.99703E-05	2.99703E-05	5.38921E-05	5.38921E-05	3.81254E-05	3.58827E-06	1.15532E-05	2.04559E-05	0.000127958	0.000127958	4.43744E-05	4.00424E-05	9.99888E-05
3837503773075	383750	3773075	2.57806E-05	2.3264E-05	5.80914E-05	5.80914E-05	1.62574E-05	1.62574E-05	2.9998E-05	2.9998E-05	5.3942E-05	5.3942E-05	3.81608E-05	3.5916E-06	1.15639E-05	2.04748E-05	0.000128322	0.000128322	4.42133E-05	3.98969E-05	9.96257E-05
3837603773075	383760	3773075	2.57567E-05	2.3242E-05	5.80376E-05	5.80376E-05	1.62424E-05	1.62424E-05	2.99703E-05	2.99703E-05	5.38921E-05	5.38921E-05	3.81254E-05	3.58827E-06	1.15532E-05	2.04559E-05	0.000128465	0.000128465	4.40043E-05	3.97084E-05	9.91549E-05
3837703773075	383770	3773075	2.5703E-05	2.3194E-05	5.79166E-05	5.79166E-05	1.62085E-05	1.62085E-05	2.99077E-05	2.99077E-05	5.37797E-05	5.37797E-05	3.80459E-05	3.58079E-06	1.15291E-05	2.04132E-05	0.00012856	0.00012856	4.37895E-05	3.95145E-05	9.86707E-05
3837803773075	383780	3773075	2.56075E-05	2.3108E-05	5.77014E-05	5.77014E-05	1.61483E-05	1.61483E-05	2.97966E-05	2.97966E-05	5.35798E-05	5.35798E-05	3.79045E-05	3.56749E-06	1.14862E-05	2.03374E-05	0.000128449	0.000128449	4.35805E-05	3.9326E-05	9.81999E-05
3837903773075	383790	3773075	2.54702E-05	2.2984E-05	5.7392E-05	5.7392E-05	1.60617E-05	1.60617E-05	2.96369E-05	2.96369E-05	5.32926E-05	5.32926E-05	3.77013E-05	3.54836E-06	1.14246E-05	2.02283E-05	0.000127958	0.000127958	4.33358E-05	3.91051E-05	9.76485E-05
3838003773075	383800	3773075	2.5327E-05	2.2854E-05	5.70692E-05	5.70692E-05	1.59714E-05	1.59714E-05	2.94702E-05	2.94702E-05	5.29928E-05	5.29928E-05	3.74893E-05	3.5284E-06	1.13604E-05	2.01146E-05	0.000127418	0.000127418	4.31149E-05	3.89058E-05	9.71508E-05
3838103773075	383810	3773075	2.51658E-05	2.2709E-05	5.67061E-05	5.67061E-05	1.58697E-05	1.58697E-05	2.92826E-05	2.92826E-05	5.26556E-05	5.26556E-05	3.72507E-05	3.50595E-06	1.12881E-05	1.99866E-05	0.000126514	0.000126514	4.28702E-05	3.8685E-05	9.65994E-05
3838203773075	383820	3773075	2.49987E-05	2.2558E-05	5.63295E-05	5.63295E-05	1.57643E-05	1.57643E-05	2.90882E-05	2.90882E-05	5.23059E-05	5.23059E-05	3.70033E-05	3.48266E-06	1.12131E-05	1.98538E-05	0.000125484	0.000125484	4.26255E-05	3.84641E-05	9.60479E-05
3838303773075	383830	3773075	2.48315E-05	2.2407E-05	5.59528E-05	5.59528E-05	1.56589E-05	1.56589E-05	2.88937E-05	2.88937E-05	5.19562E-05	5.19562E-05	3.67559E-05	3.45938E-06	1.11382E-05	1.97211E-05	0.000124373	0.000124373	4.23748E-05	3.82379E-05	9.5483E-05
3838403773075	383840	3773075	2.46525E-05	2.2246E-05	5.55493E-05	5.55493E-05	1.5546E-05	1.5546E-05	2.86853E-05	2.86853E-05	5.15815E-05	5.15815E-05	3.64908E-05	3.43443E-06	1.10578E-05	1.95789E-05	0.000122994	0.000122994	4.20883E-05	3.79794E-05	9.48374E-05
3838503773075	383850	3773075	2.44794E-05	2.209E-05	5.51593E-05	5.51593E-05	1.54368E-05	1.54368E-05	2.84839E-05	2.84839E-05	5.12193E-05	5.12193E-05	3.62346E-05	3.41032E-06	1.09802E-05	1.94414E-05	0.000121598	0.000121598	4.18137E-05	3.77316E-05	9.42187E-05
3838603773075	383860	3773075	2.42943E-05	2.1923E-05	5.47423E-05	5.47423E-05	1.53202E-05	1.53202E-05	2.82686E-05	2.82686E-05	5.08322E-05	5.08322E-05	3.59607E-05	3.38454E-06	1.08972E-05	1.92944E-05	0.000120123	0.000120123	4.15212E-05	3.74677E-05	9.35596E-05
3838703773075	383870	3773075	2.41152E-05	2.1761E-05	5.43388E-05	5.43388E-05	1.52072E-05	1.52072E-05	2.80602E-05	2.80602E-05	5.04575E-05	5.04575E-05	3.56956E-05	3.35959E-06	1.08169E-05	1.91522E-05	0.000118584	0.000118584	4.12287E-05	3.72037E-05	9.29006E-05
3838803773075	383880	3773075	2.39302E-05	2.1594E-05	5.39219E-05	5.39219E-05	1.50905E-05	1.50905E-05	2.78449E-05	2.78449E-05	5.00703E-05	5.00703E-05	3.54217E-05	3.33381E-06	1.07339E-05	1.90052E-05	0.000117078	0.000117078	4.09302E-05	3.69344E-05	9.2228E-05
3838903773075	383890	3773075	2.37511E-05	2.1432E-05	5.35184E-05	5.35184E-05	1.49776E-05	1.49776E-05	2.76365E-05	2.76365E-05	4.96956E-05	4.96956E-05	3.51567E-05	3.30886E-06	1.06535E-05	1.8863E-05	0.000115539	0.000115539	4.06318E-05	3.66651E-05	9.15555E-05
3839003773075	383900	3773075	2.3572E-05	2.1271E-05	5.31149E-05	5.31149E-05	1.48647E-05	1.48647E-05	2.74282E-05	2.74282E-05	4.93209E-05	4.93209E-05	3.48916E-05	3.28392E-06	1.05732E-05	1.87208E-05	0.000114033	0.000114033	4.03453E-05	3.64066E-05	9.09099E-05
3839103773075	383910	3773075	2.32736E-05	2.1002E-05	5.24423E-05	5.24423E-05	1.46765E-05	1.46765E-05	2.70809E-05	2.70809E-05	4.86965E-05	4.86965E-05	3.44498E-05	3.24234E-06	1.04393E-05	1.84838E-05	0.00011186	0.00011186	3.98618E-05	3.59703E-05	8.98205E-05
3829703773085	382970	3773085	5.13105E-05	4.6301E-05	0.000115618	0.000115618	3.23568E-05	3.23568E-05	5.97044E-05	5.97044E-05	0.00010736	0.00010736	7.59504E-05	7.14828E-06	2.30153E-05	4.07506E-05	0.000155078	0.000155078	3.50089E-05	3.15911E-05	7.88854E-05
3829803773085	382980	3773085	4.98183E-05	4.4955E-05	0.000112255	0.000112255	3.14157E-05	3.14157E-05	5.7968E-05	5.7968E-05	0.000104237	0.000104237	7.37415E-05	6.94038E-06	2.23459E-05	3.95654E-05	0.000159788	0.000159788	3.45313E-05	3.11602E-05	7.78094E-05
3829903773085	382990	3773085	4.81051E-05	4.3409E-05	0.000108395	0.000108395	3.03354E-05	3.03354E-05	5.59746E-05	5.59746E-05	0.000100653	0.000100653	7.12057E-05	6.70172E-06	2.15775E-05	3.82049E-05	0.000163103	0.000163103	3.43702E-05	3.10148E-05	7.74463E-05
3830003773085	383000	3773085	4.54071E-05	4.0974E-05	0.000102316	0.000102316	2.8634E-05	2.8634E-05	5.28352E-05	5.28352E-05	9.50074E-05	9.50074E-05	6.72121E-05	6.32584E-06	2.03673E-05	3.60621E-05	0.000165466	0.000165466	3.44179E-05	3.10579E-05	7.75539E-05
3830103773085	383010	3773085	4.24524E-05	3.8308E-05	9.56578E-05	9.56578E-05	2.67708E-05	2.67708E-05	4.93971E-05	4.93971E-05	8.88251E-05	8.88251E-05	6.28385E-05	5.91421E-06	1.9042E-05	3.37155E-05	0.000166577	0.000166577	3.41434E-05	3.08101E-05	7.69352E-05
3830203773085	383020	3773085	4.10914E-05	3.708E-05	9.25912E-05	9.25912E-05	2.59125E-05	2.59125E-05	4.78135E-05	4.78135E-05	8.59775E-05	8.59775E-05	6.0824E-05	5.72461E-06	1.84315E-05	3.26346E-05	0.000166354	0.000166354	3.43642E-05	3.10094E-05	7.74328E-05
3830303773085	383030	3773085	4.00289E-05	3.6121E-05	9.01971E-05	9.01971E-05	2.52425E-05	2.52425E-05	4.65772E-05	4.65772E-05	8.37544E-05	8.37544E-05	5.92512E-05	5.57659E-06	1.79549E-05	3.17908E-05	0.000164848	0.000164848	3.46089E-05	3.12302E-05	7.79843E-05
3830403773085	383040	3773085	3.95335E-05	3.5674E-05	8.90807E-05	8.90807E-05	2.49301E-05	2.49301E-05	4.60007E-05	4.60007E-05	8.27178E-05	8.27178E-05	5.85179E-05	5.50757E-06	1.77327E-05	3.13973E-05	0.000163785	0.000163785	3.48597E-05	3.14565E-05	7.85492E-05
3830503773085	383050	3773085	3.93544E-05	3.5512E-05	8.86772E-05	8.86772E-05	2.48172E-05	2.48172E-05	4.57923E-05	4.57923E-05	8.23431E-05	8.23431E

			KMMass Grading / Excavation	KMDrainage / Utilities Trenching	KMFoundations / Concrete Pads	KMBuilding / Structure Construction	KMAsphalt Paving	KMArchitectural Coating	KMLandscaping or Other Finishing	KMWaterside Construction (Piles)	EWNDemolition	EWNSite Grubbing / Prep	EWNDrainage / Utilities Trenching	EWNDrainage / Utilities Trenching	EWNDrainage / Utilities Trenching	EWNFoundations / Concrete Pads	EWNBuilding / Structure Construction	EWNAsphalt Paving	EWNLandscaping or Other Finishing	EWNWaterside Construction (Piles)	ISDemolition
Unique Identifier	X (UTM)	Y (UTM)	2026	2026	2026	2026	2026	2026	2026	2026	2027	2027	2027	2028	2029	2029	2029	2029	2029	2029	2027
3830503773075	383050	3773075	7.79708E-05	1.67993E-05	4.02636E-05	7.4684E-05	5.12197E-05	4.82068E-06	1.55211E-05	2.74815E-05	0.000339876	0.000458249	0.000555997	0.000555997	0.000555997	0.000395475	0.000688719	0.000503088	0.000152451	0.000264547	2.7052E-05
3830603773075	383060	3773075	7.8724E-05	1.69616E-05	4.06526E-05	7.54055E-05	5.17145E-05	4.86725E-06	1.56711E-05	2.7747E-05	0.000359335	0.000484486	0.00058783	0.00058783	0.00058783	0.000418118	0.000728151	0.000531892	0.000161179	0.000279693	2.71476E-05
3830703773075	383070	3773075	7.95042E-05	1.71297E-05	4.10554E-05	7.61527E-05	5.2227E-05	4.91548E-06	1.58264E-05	2.8022E-05	0.000379546	0.000511737	0.000620894	0.000620894	0.000620894	0.000441636	0.000769107	0.000561809	0.000170245	0.000295425	2.72251E-05
3830803773075	383080	3773075	8.02439E-05	1.72891E-05	4.14374E-05	7.68613E-05	5.27129E-05	4.96122E-06	1.59736E-05	2.82827E-05	0.000400462	0.000539937	0.00065511	0.00065511	0.00065511	0.000465973	0.000811491	0.000592769	0.000179627	0.000311705	2.72908E-05
3830903773075	383090	3773075	8.1024E-05	1.74572E-05	4.18403E-05	7.76085E-05	5.32254E-05	5.00945E-06	1.61289E-05	2.85576E-05	0.000422715	0.00056994	0.000691513	0.000691513	0.000691513	0.000491866	0.000856584	0.000625708	0.000189608	0.000329026	2.73684E-05
3831003773075	383100	3773075	8.1831E-05	1.7631E-05	4.2257E-05	7.83815E-05	5.37555E-05	5.05934E-06	1.62896E-05	2.88421E-05	0.00044658	0.000602117	0.000730552	0.000730552	0.000730552	0.000519635	0.000904942	0.000661032	0.000200313	0.000347602	2.744E-05
3831103773075	383110	3773075	8.26381E-05	1.78049E-05	4.26737E-05	7.91545E-05	5.42857E-05	5.10924E-06	1.64502E-05	2.91265E-05	0.000471513	0.000635733	0.00077134	0.00077134	0.00077134	0.000548647	0.000955466	0.000697938	0.000211496	0.000367008	2.75117E-05
3831203773075	383120	3773075	8.34854E-05	1.79875E-05	4.31113E-05	7.99661E-05	5.48423E-05	5.16163E-06	1.66189E-05	2.94252E-05	0.000498636	0.000672304	0.000815711	0.000815711	0.000815711	0.000580207	0.001010429	0.000738087	0.000223663	0.000388121	2.75893E-05
3831303773075	383130	3773075	8.43462E-05	1.8173E-05	4.35558E-05	8.07906E-05	5.54078E-05	5.21485E-06	1.67902E-05	2.97286E-05	0.000527049	0.000710613	0.000862191	0.000862191	0.000862191	0.000613268	0.001068005	0.000780144	0.000236407	0.000410236	2.76669E-05
3831403773075	383140	3773075	8.5207E-05	1.83584E-05	4.40004E-05	8.16152E-05	5.59732E-05	5.26807E-06	1.69616E-05	3.0032E-05	0.000556692	0.000750579	0.000910683	0.000910683	0.000910683	0.00064776	0.001128072	0.000824022	0.000249703	0.000433309	2.77385E-05
3831603773075	383160	3773075	8.69421E-05	1.87323E-05	4.48963E-05	8.32771E-05	5.7113E-05	5.37534E-06	1.7307E-05	3.06435E-05	0.000619505	0.000835269	0.001013438	0.001013438	0.001013438	0.000720849	0.001255356	0.000916998	0.000277878	0.0004822	2.78698E-05
3831703773075	383170	3773075	8.78433E-05	1.89264E-05	4.53617E-05	8.41403E-05	5.7705E-05	5.43106E-06	1.74864E-05	3.09612E-05	0.000653917	0.000881666	0.001069732	0.001069732	0.001069732	0.00076089	0.001325088	0.000967935	0.000293314	0.000508985	2.79414E-05
3831803773075	383180	3773075	8.87579E-05	1.91235E-05	4.5834E-05	8.50163E-05	5.83058E-05	5.48761E-06	1.76684E-05	3.12835E-05	0.000689881	0.000930156	0.001128565	0.001128565	0.001128565	0.000802737	0.001397964	0.001021169	0.000309445	0.000536979	2.80071E-05
3832503773075	383250	3773075	9.52274E-05	2.05174E-05	4.91748E-05	9.12132E-05	6.25557E-05	5.8876E-06	1.89563E-05	3.35638E-05	0.000983376	0.001325872	0.00160869	0.00160869	0.00160869	0.001144245	0.001992699	0.001455605	0.000441092	0.000765425	2.83951E-05
3832603773075	383260	3773075	9.61824E-05	2.07231E-05	4.9668E-05	9.21279E-05	6.31831E-05	5.94664E-06	1.91464E-05	3.39004E-05	0.001031625	0.001390924	0.001687618	0.001687618	0.001687618	0.001200387	0.002090469	0.001527022	0.000462734	0.00080298	2.84428E-05
3832703773075	383270	3773075	9.71105E-05	2.09231E-05	5.01472E-05	9.30168E-05	6.37927E-05	6.00402E-06	1.93311E-05	3.42275E-05	0.001079706	0.001455751	0.001766274	0.001766274	0.001766274	0.001256333	0.0021879	0.001598193	0.000484301	0.000840404	2.84846E-05
3832803773075	383280	3773075	9.80251E-05	2.11202E-05	5.06195E-05	9.38929E-05	6.43935E-05	6.06057E-06	1.95132E-05	3.45498E-05	0.001126516	0.001518864	0.001842849	0.001842849	0.001842849	0.001310801	0.002282755	0.001667481	0.000505297	0.00087684	2.85204E-05
3834203773075	383420	3773075	0.000110036	2.3708E-05	5.68219E-05	0.000105398	7.22837E-05	6.80317E-06	2.19041E-05	3.87832E-05	0.001126355	0.001518647	0.001842586	0.001842586	0.001842586	0.001310613	0.002282429	0.001667243	0.000505225	0.000876714	2.81623E-05
3834303773075	383430	3773075	0.000110709	2.38529E-05	5.71692E-05	0.000106042	7.27255E-05	6.84475E-06	2.2038E-05	3.90203E-05	0.001057328	0.001425579	0.001729666	0.001729666	0.001729666	0.001230294	0.002142554	0.001565068	0.000474263	0.000822986	2.81145E-05
3834403773075	383440	3773075	0.00011126	2.39717E-05	5.7454E-05	0.00010657	7.30877E-05	6.87884E-06	2.21478E-05	3.92146E-05	0.000982015	0.001324037	0.001606463	0.001606463	0.001606463	0.001142662	0.001989942	0.00145359	0.000440482	0.000764366	2.81384E-05
3834503773075	383450	3773075	0.000112511	2.42412E-05	5.80999E-05	0.000107768	7.39094E-05	6.95618E-06	2.23968E-05	3.96555E-05	0.00089695	0.001209344	0.001467305	0.001467305	0.001467305	0.00104368	0.001817565	0.001327675	0.000402326	0.000698153	2.83712E-05
3834603773075	383460	3773075	0.000113748	2.45078E-05	5.87389E-05	0.000108953	7.47223E-05	7.03269E-06	2.26431E-05	4.00916E-05	0.000817035	0.001101596	0.001336574	0.001336574	0.001336574	0.000950692	0.001655628	0.001209384	0.00036648	0.00063595	2.87652E-05
3834703773075	383470	3773075	0.000118469	2.5525E-05	6.11768E-05	0.000113475	7.78236E-05	7.32457E-06	2.35829E-05	4.17556E-05	0.000746373	0.001006323	0.001220979	0.001220979	0.001220979	0.00086847	0.001512438	0.001104789	0.000334785	0.00058095	2.90219E-05
3834803773075	383480	3773075	0.000120635	2.59916E-05	6.22951E-05	0.00011555	7.92461E-05	7.45846E-06	2.4014E-05	4.25188E-05	0.000676343	0.000911903	0.001106418	0.001106418	0.001106418	0.000786985	0.001370531	0.00100113	0.000303373	0.000526441	2.91651E-05
3834903773075	383490	3773075	0.000122545	2.64031E-05	6.32813E-05	0.000117379	8.05007E-05	7.57654E-06	2.43942E-05	4.3192E-05	0.000618998	0.000834585	0.001012608	0.001012608	0.001012608	0.000720258	0.001254328	0.000916247	0.000277651	0.000481806	2.92546E-05
3835003773075	383500	3773075	0.000124078	2.67335E-05	6.40731E-05	0.000118848	8.1508E-05	7.67134E-06	2.46994E-05	4.37325E-05	0.000570063	0.000768607	0.000932556	0.000932556	0.000932556	0.000663318	0.001155167	0.000843813	0.000255701	0.000443716	2.92726E-05
3835103773075	383510	3773075	0.000125181	2.69711E-05	6.46427E-05	0.000119904	8.22325E-05	7.73953E-06	2.49189E-05	4.41212E-05	0.000527778	0.000711594	0.000863383	0.000863383	0.000863383	0.000614116	0.001069481	0.000781222	0.000236734	0.00041803	2.92069E-05
3835203773075	383520	3773075	0.000125894	2.71247E-05	6.50108E-05	0.000120587	8.27008E-05	7.7836E-06	2.50608E-05	4.43724E-05	0.000490345	0.000661125	0.000802148	0.000802148	0.000802148	0.00057056	0.000993628	0.000725814	0.000219944	0.000381667	2.90815E-05
3835303773075	383530	3773075	0.000126459	2.72464E-05	6.53025E-05	0.000121128	8.30719E-05	7.81853E-06	2.51733E-05	4.45715E-05	0.000455193	0.00061373	0.000744643	0.000744643	0.000744643	0.000529657	0.000922396	0.000673782	0.000204176	0.00035430 6	2.89204E-05
3835403773075	383540	3773075	0.000126499	2.72551E-05	6.53233E-05	0.000121167	8.30984E-05	7.82103E-06	2.51813E-05	4.45858E-05	0.000423778	0.000571373	0.000693251	0.000693251	0.000693251	0.000493103	0.000858737	0.00062728	0.000190085	0.000329853	2.86876E-05
3835503773075	383550	3773075	0.000126257	2.72029E-05	6.51983E-05	0.000120935	8.29394E-05	7.80606E-06	2.51331E-05	4.45004E-05	0.000393132	0.000530054	0.00064311 8	0.00064311 8	0.00064311 8	0.00045744 4	0.000796637	0.000581919	0.000176339	0.000306	2.83772E-05
3835603773075	383560	3773075	0.000125423	2.70233E-05	6.47677E-05	0.000120136	8.23916E-05	7.7545E-06	2.49671E-05	4.42065E-05	0.000362785	0.000489138	0.000593474	0.000593474	0.000593474	0.00042213 3	0.000735142	0.000536999	0.000162727	0.000282379	2.79176E-05
3835703773075	383570	3773075	0.000123406	2.65886E-05	6.37259E-05	0.000118204	8.10662E-05	7.62976E-06	2.45655E-05	4.34954E-05	0.000335823	0.000452785	0.000549367	0.000549367	0.000549367	0.000390759	0.000680506	0.000497088	0.000150633	0.000261392	2.73505E-05
3835803773075	383580	3773075	0.00012089	2.60466E-05	6.2427E-05	0.000115794	7.9414E-05	7.47426E-06	2.40648E-05	4.26089E-05	0.000313534	0.000422733	0.000512905	0.000512905	0.000512905	0.00036482 4	0.00063534	0.000464096	0.000140635	0.000244044	2.67775E-05
3835903773075	383590	3773075	0.000118026	2.54294E-05	6.09476E-05	0.00011305	7.7532E-05	7.29713E-06	2.34945E-05	4.15992E-05	0.000293907	0.000396271	0.000480798	0.000480798	0.000480798	0.00034198 7	0.00059557	0.000435045	0.000131832	0.000228767	2.61865E-05
3836003773075	383600	3773075	0.000114838	2.47426E-05	5.93015E-05	0.000109997	7.5438E-05	7.10004E-06	2.286E-05	4.04756E-05	0.000276114	0.00037228	0.00045169	0.00045169	0.00045169	0.00032128 2	0.000559512	0.000408706	0.00012385	0.000214917	2.55777E-05
3836103773075	383610	3773075	0.000111287	2.39775E-05	5.74679E-05	0.000106596	7.31054E-05	6.88051E-06	2.21531E-05	3.92241E-05	0.00025946	0.000349826	0.000424446	0.000424446	0.000424446	0.000301904	0.000525765	0.000384055	0.00011638	0.000201954	2.49151E-05
3836203773075	383620	3773075	0.000107655	2.31951E-05	5.55926E-05	0.000103117	7.07198E-05	6.65598E-06	2.14302E-05	3.79441E-05	0.000244483	0.000329633	0.000399946	0.000399946	0.000399946	0.000284478	0.000495417	0.000361887	0.000109663	0.000190297	2.42645E-05
3836303773075	383630	3773075	0.000105207	2.26677E-05	5.43285E-05	0.000100773	6.91117E-05	6.50463E-06	2.09429E-05	3.70813E-05	0.000233554	0.000314897	0.000382067	0.000382067	0.000382067	0.00027176	0.00047327	0.000345709	0.00010476	0.00018179	2.38765E-05
3836403773075	383640	3773075	0.000103244	2.22446E-05	5.33144E-05	9.88916E-05	6.78217E-05	6.38322E-06	2.0552E-05	3.63892E-05	0.000224325	0.000302455	0.00036697	0.00036697	0.00036697	0.00026102 2	0.00045457	0.000332049	0.000100621	0.000174607	2.36019E-05
3836503773075	383650	3773075	0.000101549	2.18794E-05	5.24393E-05	9.72683E-05	6.67084E-05	6.27844E-06	2.02147E-05	3.57919E-05	0.00021607	0.000291324	0.000353466	0.000353466	0.000353466	0.000251417	0.000437841	0.000319829	9.6918E-05	0.000168181	2.3387E-05
3836603773075	383660	3773075	0.000101186	2.18012E-05	5.22517E-05	9.69204E-05	6.64699E-05	6.25599E-06	2.01424E-05	3.56639E-05	0.000210829	0.000284258	0.000344892	0.000344892	0.000344892	0.000245318	0.000427221	0.000312072	9.45672E-05	0.000164102	2.34467E-05
3836703773075	383670	3773075	0.000100836	2.17258E-05	5.20711E-05	9.65855E-05	6.62402E-05	6.23437E-06	2.00728E-05	3.55406E-05	0.000205809	0.000277489	0.00033668	0.00033668	0.00033668	0.000239477	0.000417049	0.000304641	9.23155E-05	0.000160195	2.35064E-05
3836803773075	383680	3773075	0.000100608	2.16766E-05	5.19531E-05	9.63665E-05	6.609E-05	6.22023E-06	2.00273E-05	3.546E-05	0.000201231	0.000271317	0.00032919	0.00032919	0.00032919	0.00023415	0.000407771	0.000297864	9.02619E-05	0.000156631	2.359E-05
3836903773075	383690	3773075	0.00010046	2.16447E-05	5.18767E-05	9.62247E-05	6.59928E-05	6.21108E-06	1.99978E-05	3.54079E-05	0.000197059	0.000265691	0.000322365	0.000322365	0.000322365	0.00022929 5	0.000399316	0.000291688	8.83904E-05	0.000153383	2.36795E-05
3837003773075	383700	3773075	0.000100298	2.16099E-05	5.17933E-05	9.60701E-05	6.58867E-05	6.2011E-06	1.99657E-05	3.5351E-05	0.000193095	0.000260347	0.000315881	0.000315881	0.000315881	0.00022468 3	0.000391285	0.000285821	8.66125E-05	0.000150298	2.37631E-05
3837103773075	383710	3773075	0.000100406	2.16331E-05	5.18489E-05	9.61732E-05	6.59574E-05	6.20776E-06	1.99871E-05	3.53889E-05	0.000190099	0.000256307	0.000310979	0.000310979	0.000310979	0.000221196	0.000385213	0.000281386	8.52685E-05	0.000147966	2.38944E-05
3837203773075	383720	3773075	0.000100406	2.16331E-05	5.18489E-05	9.61732E-05	6.59574E-05	6.20776E-06	1.99871E-05	3.53889E-05	0.000187299	0.000252532	0.000306399	0.000306399	0.000306399	0.000217939	0.00037954	0.000277242	8.40127E-05	0.000145787	2.40138E-05
3837303773075	383730	3773075	0.000100258	2.16012E-05	5.17725E-05	9.60315E-05	6.58602E-05	6.19861E-06	1.99576E-05	3.53368E-05	0.000184559	0.000248838	0.000301917	0.000301917	0.000301917	0.00021475 1	0.000373988	0.000273187	8.27838E-05	0.000143654	2.40914E-05
3837403773075	383740	3773075	9.99888E-05	2.15433E-05	5.16336E-05	9.57738E-05	6.56835E-05	6.18198E-06	1.99041E-05	3.5242E-05	0.000181837	0.000245168	0.000297465	0.000297465	0.000297465	0.00021158 4	0.000368472	0.000269158	8.15629E-05	0.000141536	2.41391E-05
3837503773075	383750	3773075	9.96257E-05	2.1465E-05	5.1446E-05	9.5426E-05	6.5445E-05	6.15953E-06	1.98318E-05	3.5114E-05	0.000179181	0.000241587	0.000293119	0.000293119	0.000293119	0.00020849 3	0.00036309	0.000265226	8.03714E-05	0.000139468	2.4157E-05
3837603773075	383760	3773075	9.91549E-05	2.13636E-05	5.12029E-05	9.49751E-05	6.51357E-05	6.13042E-06	1.97381E-05	3.4948E-05	0.000176232	0.000237611	0.000288296	0.000288296	0.000288296	0.00020506 2	0.000357114	0.000260861	7.90488E-05	0.000137173	2.41272E-05
3837703773075	383770	3773075	9.86707E-05	2.12593E-05	5.09529E-05	9.45113E-05	6.48176E-05	6.10048E-06	1.96417E-05	3.47774E-05	0.000173295	0.000233652	0.000283491	0.000283491	0.000283491	0.000201645	0.000351163	0.000256514	7.77315E-05	0.000134887	2.40675E-05
3837803773075	383780	3773075	9.81999E-05	2.11578E-05	5.07098E-05	9.40604E-05	6.45084E-05	6.07138E-06	1.9548E-05	3.46115E-05	0.00017015	0.00022941	0.000278345	0.000278345	0.000278345	0.00019798 4	0.000344789	0.000251858	7.63205E-05	0.000132438	2.3972E-05
3837903773075	383790	3773075	9.76485E-05	2.1039E-05	5.0425E-05	9.35321E-05	6.41461E-05	6.03728E-06	1.94382E-05	3.44171E-05	0.000166634	0.00022467	0.000272594	0.000272594	0.000272594	0.00019389 3	0.000337664	0.000246653	7.47434E-05	0.000129702	2.38466E-05
3838003773075	383800	3773075	9.71508E-05	2.09318E-05	5.0168E-05	9.30555E-05	6.38192E-05	6.00651E-06	1.93392E-05	3.42417E-05	0.000163202	0.00022004 2	0.000266979	0.000266979	0.000266979	0.0001899	0.000330709	0.000241573	7.32039E-05	0.00012703	2.37093E-05
3838103773075	383810	3773075	9.65994E-05	2.0813E-05	4.98833E-05	9.25273E-05	6.3457E-05	5.97242E-06	1.92294E-05	3.40473E-05	0.000159477	0.00021502	0.000260886	0.000260886	0.000260886	0.00018556 6	0.00032316 2	0.0023606	7.15332E-05	0.000124131	2.3572E-05
3838203773075	383820	3773075	9.60479E-05	2.06942E-05	4.95985E-05	9.1999E-05	6.30947E-05	5.93832E-06	1.91196E-05	3.38529E-05	0.000155782	0.000210039	0.000254841	0.000254841	0.000254841	0.000181266	0.000315674	0.00023059	6.98759E-05	0.000121255	2.34407E-05
3838303773075	383830	3773075	9.5483E-05	2.05724E-05	4.93068E-05	9.1458E-05	6.27236E-05	5.9034E-06	1.90072E-05	3.36538E-05	0.000152141	0.000205129	0.000248885	0.000248885	0.000248885	0.00017702 9	0.000308296	0.000225201	6.82426E-05	0.000118421	2.33034E-05
3838403773075	383840	3773075	9.48374E-05	2.04333E-05	4.89734E-05	9.08396E-05	6.22995E-05	5.86348E-06	1.88786E-05	3.34263E-05	0.000148321	0.000199979	0.000242635	0.000242635	0.000242635	0.00017258 4	0.000300555	0.000219546	6.65291E-05	0.000115447	2.31721E-05
3838503773075	383850	3773075	9.42187E-05	2.03E-05	4.86539E-05	9.02469E-05	6.18931E-05	5.82523E-06	1.87555E-05	3.32082E-05	0.000144644	0.000195021	0.00023662	0.00023662	0.00023662	0.00016830 6	0.000293104	0.000214103	6.48797E-05	0.000112585	2.30408E-05
3838603773075	383860	3773075	9.35596E-05	2.0158E-05	4.83136E-05	8.96157E-05	6.14601E-05	5.78448E-06	1.86243E-05	3.29759E-05	0.000140985	0.000190087	0.000230634	0.000230634	0.000230634	0.00016404 8	0.000285689	0.000208687	6.32385E-05	0.000109737	2.29095E-05
3838703773075	383870	3773075	9.29006E-05	2.0016E-05	4.79732E-05	8.89844E-05	6.10272E-05	5.74373E-06	1.84931E-05	3.27436E-05	0.000137397	0.000185251	0.000224766	0.000224766	0.000224766	0.00015987 4	0.00027842	0.000203377	6.16293E-05	0.000106945	2.27841E-05
3838803773075	383880	3773075	9.2228E-05	1.98711E-05	4.7626E-05	8.83402E-05	6.05854E-05	5.70216E-06	1.83592E-05	3.25066E-05	0.000133935	0.000180583	0.000219102	0.000219102	0.000219102	0.00015584 5	0.000271404	0.000198252	6.00764E-05	0.00010425	2.26528E-05
3838903773075	383890	3773075	9.15555E-05	1.97263E-05	4.72787E-05	8.76961E-05	6.01436E-05	5.66058E-06	1.82253E-05	3.22696E-05	0.000130586	0.000176068	0.000213624	0.000213624	0.000213624	0.00015194 9	0.000264618	0.000193295	5.85744E-05	0.000101644	2.25275E-05
3839003773075	383900	3773075	9.09099E-05	1.95872E-05	4.69453E-05	8.70777E-05	5.97195E-05	5.62066E-06	1.80968E-05	3.2042E-05	0.000127369	0.00017173	0.000208361	0.000208361	0.000208361	0.00014820 5	0.000258099	0.000188533	5.71312E-05	9.91395E-05	2.24021E-05
3839103773075	383910	3773075	8.98205E-05	1.93524E-05	4.63827E-05	8.60341E-05	5.90038E-05	5.5533E-06	1.788E-05	3.1658E-05	0.000123292	0.000166233	0.000201692	0.000201692	0.000201692	0.00014346 1	0.000249837	0.000182498	5.53025E-05	9.59662E-05	2.22529E-05
3829703773085	382970	3773085	7.88854E-05	1.69964E-05	4.07359E-05	7.55601E-05	5.18205E-05	4.87723E-06	1.57032E-05	2.78039E-05	0.000212274	0.000286206	0.000347255	0.000347255	0.000347255	0.00024699 9	0.00043014 8	0.00031421	9.52152E-05	0.000165226	3.70563E-05
3829803773085	382980	3773085	7.78094E-05	1.67646E-05	4.01803E-05	7.45294E-05	5.11137E-05	4.8107E-06	1.5489E-05	2.74246E-05	0.000229757	0.000309778	0.000375856	0.000375856	0.000375856	0.00026734 3	0.000465577	0.000340089	0.000103057	0.000178835	3.57729E-05
3829903773085	382990	3773085	7.74463E-05	1.66863E-05	3.99927E-05	7.41816E-05	5.08751E-05	4.78825E-06	1.54167E-05	2.72966E-05	0.000246286	0.000332063	0.000402895	0.000402895	0.000402895	0.00028657 5	0.00049907	0.000364555	0.000110471	0.0001917	3.43821E-05
3830003773085	383000	3773085	7.75539E-05	1.67095E-05	4.00483E-05	7.42846E-05	5.09458E-05	4.7949E-06	1.54381E-05	2.73346E-05	0.00026177	0.00035294	0.000428225	0.000428225	0.000428225	0.00030459 2	0.000530446	0.000387474	0.000117416	0.000203752	3.26451E-05
3830103773085	383010	3773085	7.69352E-05	1.65762E-05	3.97288E-05	7.3692E-05	5.05394E-05	4.75665E-06	1.5315E-05	2.71165E-05	0.000276884	0.000373318	0.000452949	0.000452949	0.000452949	0.00032217 8	0.000561073	0.000409846	0.000124196	0.000215516	2.91711E-05
3830203773085	383020	3773085	7.74328E-05	1.66834E-05	3.99858E-05	7.41687E-05	5.08663E-05	4.78742E-06	1.5414E-05	2.72919E-05	0.000296462	0.000399716	0.000484978	0.000484978	0.000484978	0.0003449 6	0.000600747	0.000438827	0.000132978	0.000230756	2.69267E-05
3830303773085	383030	3773085	7.79843E-05	1.68022E-05	4.02706E-05	7.46969E-05	5.12285E-05	4.82151E-06	1.55238E-05	2.74863E-05	0.000318142	0.000428946	0.000520443	0.000520443	0.000520443	0.00037018 6	0.000644678	0.000470917	0.000142702	0.00024763	2.71834E-05
3830403773085	383040	3773085	7.85492E-05	1.69239E-05	4.05623E-05	7.5238E-05	5.15996E-05	4.85644E-06	1.56363E-05	2.76854E-05	0.000338688	0.000456648	0.000554054	0.000554054	0.000554054	0.00039409 3	0.000686312	0.000501329	0.000151918	0.000263622	2.73386E-05
3830503773085	383050	3773085	7.92889E-05	1.70833E-05	4.09443E-05	7.59466E-05	5.20856E-05	4.90217E-06	1.57835E-05	2.79461E-05	0.00035958	0.000484816	0.000588231	0.000588231	0.000588231	0.00041840 3	0.000728647	0.000532254	0.000161289	0.000279884	2.7446E-05
3830603773085	383060	3773085	8.00287E-05	1.72427E-05	4.13263E-05	7.66551E-05	5.25716E-05	4.94791E-06	1.59308E-05	2.82068E-05	0.000381785	0.000514755	0.000624556	0.000624556	0.000624556	0.00044424	0.000773643	0.000565122	0.000171249	0.000297168	2.75535E-05

			ISDrainage / Utilities Trenching	ISDrainage / Utilities Trenching	ISAsphalt Paving	ISAsphalt Paving	SVDemolition	SVSite Grubbing / Prep	SVMass Grading / Excavation	SVMass Grading / Excavation	SVDrainage / Utilities Trenching	SVFoundations / Concrete Pads	SVBuilding / Structure Construction	SVBuilding / Structure Construction	SVAsphalt Paving	SVAsphalt Paving	SVArchitectural Coating	SVArchitectural Coating	SVLandscaping or Other Finishing	SVLandscaping or Other Finishing	MDemolition
Unique Identifier	X (UTM)	Y (UTM)	2027	2028	2027	2028	2027	2027	2027	2028	2028	2028	2028	2029	2028	2029	2028	2029	2028	2029	2027
3830503773075	383050	3773075	9.35044E-06	9.35044E-06	4.00427E-05	4.00427E-05	0.00155809	0.001029381	0.001738332	0.001738332	0.000524704	0.000540725	0.004534119	0.004534119	0.002134864	0.002134864	0.000211484	0.000211484	0.000680913	0.000680913	4.0781E-05
3830603773075	383060	3773075	9.38345E-06	9.38345E-06	4.01841E-05	4.01841E-05	0.001793432	0.001184864	0.002000898	0.002000898	0.000603958	0.000622399	0.005393739	0.005393739	0.002457324	0.002457324	0.000243427	0.000243427	0.000783762	0.000783762	4.13541E-05
3830703773075	383070	3773075	9.41028E-06	9.41028E-06	4.0299E-05	4.0299E-05	0.002100773	0.001387915	0.002343793	0.002343793	0.000707458	0.00072906	0.006578119	0.006578119	0.002878438	0.002878438	0.000285144	0.000285144	0.000918076	0.000918076	4.19092E-05
3830803773075	383080	3773075	9.43297E-06	9.43297E-06	4.03962E-05	4.03962E-05	0.002488956	0.001644374	0.002776881	0.002776881	0.000838183	0.000863776	0.008171721	0.008171721	0.003410317	0.003410317	0.000337833	0.000337833	0.001087718	0.001087718	4.24703E-05
3830903773075	383090	3773075	9.45979E-06	9.45979E-06	4.0511E-05	4.0511E-05	0.002963064	0.001957603	0.003305835	0.003305835	0.000997844	0.001028313	0.010173283	0.010173283	0.004059931	0.004059931	0.000402184	0.000402184	0.001294912	0.001294912	4.30433E-05
3831003773075	383100	3773075	9.48455E-06	9.48455E-06	4.0617E-05	4.0617E-05	0.003531626	0.002333234	0.003940169	0.003940169	0.001189314	0.001225629	0.012609422	0.012609422	0.004838963	0.004838963	0.000479357	0.000479357	0.001543384	0.001543384	4.36462E-05
3831103773075	383110	3773075	9.50931E-06	9.50931E-06	4.07231E-05	4.07231E-05	0.004227438	0.002792934	0.004716473	0.004716473	0.001423636	0.001467106	0.015638743	0.015638743	0.005792351	0.005792351	0.000573801	0.000573801	0.001847466	0.001847466	4.4255E-05
3831203773075	383120	3773075	9.53613E-06	9.53613E-06	4.08379E-05	4.08379E-05	0.005076195	0.003353681	0.005663415	0.005663415	0.001709464	0.001761661	0.019394612	0.019394612	0.0069553	0.0069553	0.000689005	0.000689005	0.002218388	0.002218388	4.48997E-05
3831303773075	383130	3773075	9.56295E-06	9.56295E-06	4.09528E-05	4.09528E-05	0.006092729	0.004025273	0.006797543	0.006797543	0.002051793	0.002114443	0.02399088	0.02399088	0.008348135	0.008348135	0.000826982	0.000826982	0.002662632	0.002662632	4.55503E-05
3831403773075	383140	3773075	9.58771E-06	9.58771E-06	4.10588E-05	4.10588E-05	0.007276544	0.004807382	0.008118303	0.008118303	0.002450456	0.002525279	0.029463528	0.029463528	0.009970174	0.009970174	0.000987665	0.000987665	0.003179981	0.003179981	4.62129E-05
3831603773075	383160	3773075	9.6331E-06	9.6331E-06	4.12532E-05	4.12532E-05	0.010171933	0.006720274	0.011348635	0.011348635	0.00342551	0.003530105	0.043143314	0.043143314	0.013937379	0.013937379	0.001380663	0.001380663	0.004445318	0.004445318	4.75739E-05
3831703773075	383170	3773075	9.65786E-06	9.65786E-06	4.13592E-05	4.13592E-05	0.012064579	0.007970686	0.013460225	0.013460225	0.004062879	0.004186936	0.051981792	0.051981792	0.016530644	0.016530644	0.001637557	0.001637557	0.005272438	0.005272438	4.82842E-05
3831803773075	383180	3773075	9.68056E-06	9.68056E-06	4.14564E-05	4.14564E-05	0.014360479	0.009487514	0.016021717	0.016021717	0.004836048	0.004983714	0.062481343	0.062481343	0.01967644	0.01967644	0.001949186	0.001949186	0.006275788	0.006275788	4.90124E-05
3832503773075	383250	3773075	9.81466E-06	9.81466E-06	4.20307E-05	4.20307E-05	0.014852789	0.009812768	0.016570978	0.016570978	0.005001839	0.005154567	0.053628177	0.053628177	0.020350994	0.020350994	0.002016008	0.002016008	0.006490936	0.006490936	5.44384E-05
3832603773075	383260	3773075	9.83117E-06	9.83117E-06	4.21014E-05	4.21014E-05	0.014445706	0.009543821	0.016116804	0.016116804	0.004864749	0.005013291	0.042906198	0.042906198	0.019793217	0.019793217	0.001960754	0.001960754	0.006313034	0.006313034	5.52621E-05
3832703773075	383270	3773075	9.84561E-06	9.84561E-06	4.21633E-05	4.21633E-05	0.014574224	0.009628729	0.016260189	0.016260189	0.004908029	0.005057893	0.032822891	0.032822891	0.01996931	0.01996931	0.001978198	0.001978198	0.006369198	0.006369198	5.60918E-05
3832803773075	383280	3773075	9.85799E-06	9.85799E-06	4.22163E-05	4.22163E-05	0.015190838	0.010036106	0.016948132	0.016948132	0.005115681	0.005271885	0.024937655	0.024937655	0.020814181	0.020814181	0.002061893	0.002061893	0.006638669	0.006638669	5.69215E-05
3834203773075	383420	3773075	9.7342E-06	9.7342E-06	4.16861E-05	4.16861E-05	0.006241752	0.004123728	0.006963806	0.006963806	0.002101978	0.002166161	0.00326672	0.00326672	0.008552324	0.008552324	0.00084721	0.00084721	0.002727758	0.002727758	6.74749E-05
3834303773075	383430	3773075	9.71769E-06	9.71769E-06	4.16155E-05	4.16155E-05	0.005078627	0.003355288	0.005666129	0.005666129	0.001710283	0.001762505	0.00299205	0.00299205	0.006958633	0.006958633	0.000689335	0.000689335	0.002219451	0.002219451	6.79584E-05
3834403773075	383440	3773075	9.72595E-06	9.72595E-06	4.16508E-05	4.16508E-05	0.004208862	0.002780662	0.004695748	0.004695748	0.00141738	0.001460659	0.002750309	0.002750309	0.005766898	0.005766898	0.00057128	0.00057128	0.001839348	0.001839348	6.84001E-05
3834503773075	383450	3773075	9.80641E-06	9.80641E-06	4.19954E-05	4.19954E-05	0.003519507	0.002325227	0.003926648	0.003926648	0.001185233	0.001221423	0.002526141	0.002526141	0.004822359	0.004822359	0.000477712	0.000477712	0.001538088	0.001538088	6.86687E-05
3834603773075	383460	3773075	9.94258E-06	9.94258E-06	4.25785E-05	4.25785E-05	0.002977884	0.001967394	0.003322369	0.003322369	0.001002835	0.001033456	0.002323024	0.002323024	0.004080237	0.004080237	0.000404196	0.000404196	0.001301389	0.001301389	6.88418E-05
3834703773075	383470	3773075	1.00313E-05	1.00313E-05	4.29585E-05	4.29585E-05	0.002542104	0.001679488	0.002836178	0.002836178	0.000856081	0.000882221	0.002141989	0.002141989	0.00348314	0.00348314	0.000345047	0.000345047	0.001110945	0.001110945	7.70912E-05
3834803773075	383480	3773075	1.00808E-05	1.00808E-05	4.31705E-05	4.31705E-05	0.002190724	0.001447342	0.00244415	0.00244415	0.00073775	0.000760277	0.001973747	0.001973747	0.003001687	0.003001687	0.000297353	0.000297353	0.000957386	0.000957386	8.24634E-05
3834903773075	383490	3773075	1.01118E-05	1.01118E-05	4.33031E-05	4.33031E-05	0.001910597	0.001262271	0.002131617	0.002131617	0.000643414	0.000663061	0.00182389	0.00182389	0.002617862	0.002617862	0.00025933	0.00025933	0.000834965	0.000834965	8.53882E-05
3835003773075	383500	3773075	1.0118E-05	1.0118E-05	4.33296E-05	4.33296E-05	0.001684458	0.001112868	0.001879318	0.001879318	0.00056726	0.00058458	0.001691257	0.001691257	0.00230801	0.00230801	0.000228636	0.000228636	0.000736138	0.000736138	8.76386E-05
3835103773075	383510	3773075	1.00953E-05	1.00953E-05	4.32324E-05	4.32324E-05	0.001498637	0.000990102	0.001672002	0.001672002	0.000504683	0.000520093	0.001573221	0.001573221	0.002053403	0.002053403	0.000203414	0.000203414	0.000654932	0.000654932	8.92682E-05
3835203773075	383520	3773075	1.00519E-05	1.00519E-05	4.30468E-05	4.30468E-05	0.001342691	0.000887073	0.001498015	0.001498015	0.000452166	0.000465972	0.001466806	0.001466806	0.001839728	0.001839728	0.000182247	0.000182247	0.00058678	0.00058678	9.04202E-05
3835303773075	383530	3773075	9.99623E-06	9.99623E-06	4.28083E-05	4.28083E-05	0.001206453	0.000797065	0.001346017	0.001346017	0.000406286	0.000418692	0.001367669	0.001367669	0.001653058	0.001653058	0.000163755	0.000163755	0.000527242	0.000527242	9.11604E-05
3835403773075	383540	3773075	9.91576E-06	9.91576E-06	4.24637E-05	4.24637E-05	0.00109025	0.000720293	0.001216371	0.001216371	0.000367153	0.000378364	0.001278079	0.001278079	0.001493838	0.001493838	0.000147982	0.000147982	0.000476459	0.000476459	9.11783E-05
3835503773075	383550	3773075	9.80847E-06	9.80847E-06	4.20042E-05	4.20042E-05	0.000985699	0.00065122	0.001099726	0.001099726	0.000331945	0.000342081	0.001193334	0.001193334	0.001350585	0.001350585	0.000133792	0.000133792	0.000430768	0.000430768	9.05396E-05
3835603773075	383560	3773075	9.64961E-06	9.64961E-06	4.13239E-05	4.13239E-05	0.000890289	0.000588186	0.000993279	0.000993279	0.000299815	0.000308969	0.001112221	0.001112221	0.001219856	0.001219856	0.000120841	0.000120841	0.000389072	0.000389072	8.89996E-05
3835703773075	383570	3773075	9.4536E-06	9.4536E-06	4.04845E-05	4.04845E-05	0.000808395	0.000534081	0.000901911	0.000901911	0.000272236	0.000280548	0.001039237	0.001039237	0.001107646	0.001107646	0.000109726	0.000109726	0.000353283	0.000353283	8.67014E-05
3835803773075	383580	3773075	9.25554E-06	9.25554E-06	3.96363E-05	3.96363E-05	0.000740585	0.000489281	0.000826257	0.000826257	0.0002494	0.000257015	0.000975968	0.000975968	0.001014735	0.001014735	0.000100522	0.000100522	0.000323649	0.000323649	8.4278E-05
3835903773075	383590	3773075	9.05128E-06	9.05128E-06	3.87616E-05	3.87616E-05	0.0006818	0.000450444	0.000760672	0.000760672	0.000229604	0.000236615	0.000918908	0.000918908	0.000934189	0.000934189	9.25426E-05	9.25426E-05	0.000297959	0.000297959	8.17232E-05
3836003773075	383600	3773075	8.84083E-06	8.84083E-06	3.78604E-05	3.78604E-05	0.000629663	0.000415998	0.000702503	0.000702503	0.000212046	0.000218521	0.000866435	0.000866435	0.000862751	0.000862751	8.54658E-05	8.54658E-05	0.000275174	0.000275174	7.90311E-05
3836103773075	383610	3773075	8.61182E-06	8.61182E-06	3.68796E-05	3.68796E-05	0.000582335	0.00038473	0.0006497	0.0006497	0.000196108	0.000202096	0.000817273	0.000817273	0.000797903	0.000797903	7.90418E-05	7.90418E-05	0.000254491	0.000254491	7.6154E-05
3836203773075	383620	3773075	8.38693E-06	8.38693E-06	3.59165E-05	3.59165E-05	0.0005403	0.000356959	0.000602803	0.000602803	0.000181952	0.000187508	0.000772246	0.000772246	0.000740308	0.000740308	7.33364E-05	7.33364E-05	0.000236121	0.000236121	7.33903E-05
3836303773075	383630	3773075	8.25282E-06	8.25282E-06	3.53422E-05	3.53422E-05	0.000507559	0.000335328	0.000566275	0.000566275	0.000170926	0.000176145	0.000735773	0.000735773	0.000695448	0.000695448	6.88924E-05	6.88924E-05	0.000221813	0.000221813	7.16414E-05
3836403773075	383640	3773075	8.15791E-06	8.15791E-06	3.49358E-05	3.49358E-05	0.000479481	0.000316778	0.000534948	0.000534948	0.000161471	0.000166401	0.000703604	0.000703604	0.000656975	0.000656975	6.50812E-05	6.50812E-05	0.000209542	0.000209542	7.02446E-05
3836503773075	383650	3773075	8.08364E-06	8.08364E-06	3.46177E-05	3.46177E-05	0.000454448	0.000300239	0.000507019	0.000507019	0.00015304	0.000157713	0.00067432	0.00067432	0.000622675	0.000622675	6.16834E-05	6.16834E-05	0.000198602	0.000198602	6.9003E-05
3836603773075	383660	3773075	8.10427E-06	8.10427E-06	3.47061E-05	3.47061E-05	0.000435639	0.000287813	0.000486034	0.000486034	0.000146706	0.000151186	0.000651504	0.000651504	0.000596904	0.000596904	5.91304E-05	5.91304E-05	0.000190382	0.000190382	6.87165E-05
3836703773075	383670	3773075	8.1249E-06	8.1249E-06	3.47944E-05	3.47944E-05	0.000417939	0.000276119	0.000466287	0.000466287	0.000140746	0.000145043	0.000629809	0.000629809	0.000572652	0.000572652	5.6728E-05	5.6728E-05	0.000182647	0.000182647	6.84538E-05
3836803773075	383680	3773075	8.15378E-06	8.15378E-06	3.49181E-05	3.49181E-05	0.000401612	0.000265332	0.000448071	0.000448071	0.000135247	0.000139377	0.000609569	0.000609569	0.000550281	0.000550281	5.45118E-05	5.45118E-05	0.000175512	0.000175512	6.83106E-05
3836903773075	383690	3773075	8.18473E-06	8.18473E-06	3.50506E-05	3.50506E-05	0.000386528	0.000255367	0.000431242	0.000431242	0.000130168	0.000134142	0.000590657	0.000590657	0.000529613	0.000529613	5.24645E-05	5.24645E-05	0.0001689	0.0001689	6.82628E-05
3837003773075	383700	3773075	8.21362E-06	8.21362E-06	3.51743E-05	3.51743E-05	0.000372339	0.000245993	0.000415412	0.000415412	0.000125389	0.000129218	0.00057271	0.00057271	0.00050171	0.00050171	5.05385E-05	5.05385E-05	0.000162719	0.000162719	6.82449E-05
3837103773075	383710	3773075	8.25901E-06	8.25901E-06	3.53687E-05	3.53687E-05	0.000360006	0.000237845	0.000401652	0.000401652	0.000121236	0.000124938	0.000556903	0.000556903	0.000493273	0.000493273	4.88646E-05	4.88646E-05	0.000157329	0.000157329	6.85374E-05
3837203773075	383720	3773075	8.30027E-06	8.30027E-06	3.55454E-05	3.55454E-05	0.000348433	0.000230199	0.00038874	0.00038874	0.000117339	0.000120921	0.000541971	0.000541971	0.000477416	0.000477416	4.72937E-05	4.72937E-05	0.000152271	0.000152271	6.8806E-05
3837303773075	383730	3773075	8.32709E-06	8.32709E-06	3.56603E-05	3.56603E-05	0.000337436	0.000222933	0.000376471	0.000376471	0.000113635	0.000117105	0.000527774	0.000527774	0.00046234	0.00046234	4.5801E-05	4.5801E-05	0.000147465	0.000147465	6.89732E-05
3837403773075	383740	3773075	8.3436E-06	8.3436E-06	3.5731E-05	3.5731E-05	0.000326965	0.000216016	0.000364789	0.000364789	0.000110109	0.000113471	0.000514234	0.000514234	0.00044801	0.00044801	4.43799E-05	4.43799E-05	0.0001429	0.0001429	6.90269E-05
3837503773075	383750	3773075	8.34979E-06	8.34979E-06	3.57575E-05	3.57575E-05	0.000317089	0.000209491	0.00035377	0.00035377	0.000106783	0.000110044	0.000501479	0.000501479	0.00043469	0.00043469	4.30393E-05	4.30393E-05	0.000138574	0.000138574	6.89672E-05
3837603773075	383760	3773075	8.33947E-06	8.33947E-06	3.57133E-05	3.57133E-05	0.000307354	0.000203059	0.000342909	0.000342909	0.000103505	0.000106665	0.000488892	0.000488892	0.00042113	0.00042113	4.1718E-05	4.1718E-05	0.000134319	0.000134319	6.86926E-05
3837703773075	383770	3773075	8.31884E-06	8.31884E-06	3.5625E-05	3.5625E-05	0.000298084	0.000196935	0.000332567	0.000332567	0.000100383	0.000103448	0.000476898	0.000476898	0.000408429	0.000408429	4.04598E-05	4.04598E-05	0.000130268	0.000130268	6.82927E-05
3837803773075	383780	3773075	8.28583E-06	8.28583E-06	3.54836E-05	3.54836E-05	0.00028898	0.0001909 2	0.00032241	0.00032241	9.73172E-05	0.000100289	0.000465071	0.000465071	0.000395955	0.000395955	3.9224E-05	3.9224E-05	0.00012629	0.00012629	6.77495E-05
3837903773075	383790	3773075	8.2425E-06	8.2425E-06	3.5298E-05	3.5298E-05	0.000279821	0.000184869	0.000312191	0.000312191	9.42327E-05	9.71101E-05	0.000453038	0.000453038	0.000383405	0.000383405	3.79808E-05	3.79808E-05	0.000122287	0.000122287	6.70511E-05
3838003773075	383800	3773075	8.19505E-06	8.19505E-06	3.50948E-05	3.50948E-05	0.000271109	0.000179113	0.000302471	0.000302471	9.12989E-05	9.40866E-05	0.000441521	0.000441521	0.00037468	0.00037468	3.67983E-05	3.67983E-05	0.000118479	0.000118479	6.64005E-05
3838103773075	383810	3773075	8.14759E-06	8.14759E-06	3.48916E-05	3.48916E-05	0.000262354	0.000173329	0.000292703	0.000292703	8.83505E-05	9.10483E-05	0.000429771	0.000429771	0.00035947	0.00035947	3.561E-05	3.561E-05	0.000114653	0.000114653	6.57379E-05
3838203773075	383820	3773075	8.1022E-06	8.1022E-06	3.46972E-05	3.46972E-05	0.000253893	0.000167739	0.000283264	0.000283264	8.55013E-05	8.8112E-05	0.000418279	0.000418279	0.000347879	0.000347879	3.44616E-05	3.44616E-05	0.000110956	0.000110956	6.50395E-05
3838303773075	383830	3773075	8.05475E-06	8.05475E-06	3.4494E-05	3.4494E-05	0.000245763	0.000162368	0.000274193	0.000274193	8.27634E-05	8.52905E-05	0.00040711	0.00040711	0.00033674	0.00033674	3.33581E-05	3.33581E-05	0.000107403	0.000107403	6.43292E-05
3838403773075	383840	3773075	8.00936E-06	8.00936E-06	3.42996E-05	3.42996E-05	0.000237694	0.000157037	0.000265191	0.000265191	8.00461E-05	8.24903E-05	0.000395824	0.000395824	0.000325684	0.000325684	3.22629E-05	3.22629E-05	0.000103877	0.000103877	6.36248E-05
3838503773075	383850	3773075	7.96397E-06	7.96397E-06	3.41052E-05	3.41052E-05	0.000230024	0.000151969	0.000256633	0.000256633	7.7463E-05	7.98283E-05	0.000385002	0.000385002	0.00031514	0.00031514	3.12217E-05	3.12217E-05	0.000100525	0.000100525	6.29742E-05
3838603773075	383860	3773075	7.91858E-06	7.91858E-06	3.39109E-05	3.39109E-05	0.000222598	0.000147064	0.000248349	0.000248349	7.49624E-05	7.72513E-05	0.000374412	0.000374412	0.000305	0.000305	3.02139E-05	3.02139E-05	9.72795E-05	9.72795E-05	6.23295E-05
3838703773075	383870	3773075	7.87525E-06	7.87525E-06	3.37253E-05	3.37253E-05	0.000215467	0.000142352	0.000240392	0.000240392	7.25608E-05	7.47764E-05	0.000364131	0.000364131	0.000295228	0.000295228	2.92459E-05	2.92459E-05	9.41629E-05	9.41629E-05	6.16908E-05
3838803773075	383880	3773075	7.82986E-06	7.82986E-06	3.35309E-05	3.35309E-05	0.000208679	0.000137867	0.000232819	0.000232819	7.02748E-05	7.24206E-05	0.000354276	0.000354276	0.000285927	0.000285927	2.83245E-05	2.83245E-05	9.11963E-05	9.11963E-05	6.10701E-05
3838903773075	383890	3773075	7.78653E-06	7.78653E-06	3.33454E-05	3.33454E-05	0.000202191	0.000133581	0.0002558	0.0002558	6.80899E-05	7.0169E-05	0.000344781	0.000344781	0.000277037	0.000277037	2.74439E-05	2.74439E-05	8.83609E-05	8.83609E-05	6.04493E-05
3839003773075	383900	3773075	7.74321E-06	7.74321E-06	3.31598E-05	3.31598E-05	0.000196015	0.000129501	0.00021869	0.00021869	6.60102E-05	6.80257E-05	0.000335659	0.000335659	0.00026876	0.00026876	2.66056E-05	2.66056E-05	8.5662E-05	8.5662E-05	5.98464E-05
3839103773075	383910	3773075	7.69163E-06	7.69163E-06	3.29389E-05	3.29389E-05	0.000189233	0.00012502	0.000211123	0.000211123	6.37262E-05	6.5672E-05	0.000325404	0.000325404	0.000259283	0.000259283	2.56851E-05	2.56851E-05	8.26981E-05	8.26981E-05	5.89212E-05
3829703773085	382970	3773085	1.28084E-05	1.28084E-05	5.48511E-05	5.48511E-05	0.000574928	0.000379837	0.000641436	0.000641436	0.000193613	0.000199525	0.001425322	0.001425322	0.000787754	0.000787754	7.80365E-05	7.80365E-05	0.000251254	0.000251254	3.82501E-05
3829803773085	382980	3773085	1.23648E-05	1.23648E-05	5.29515E-05	5.29515E-05	0.000654212	0.000432217	0.000729892	0.000729892	0.000220313	0.00022704	0.001627305	0.001627305	0.000896388	0.000896388	8.8798E-05	8.8798E-05	0.000285903	0.000285903	3.89604E-05
3829903773085	382990	3773085	1.18841E-05	1.18841E-05	5.08928E-05	5.08928E-05	0.000740983	0.000489544	0.000826701	0.000826701	0.000249534	0.000257154	0.001856278	0.001856278	0.001015281	0.001015281	0.000100576	0.000100576	0.000323823	0.000323823	3.94738E-05
3830003773085	383000	3773085	1.12837E-05	1.12837E-05	4.83217E-05	4.83217E-05	0.000840559	0.000555331	0.000937796	0.000937796	0.000283068	0.000291711	0.002129145	0.002129145	0.001151718	0.001151718	0.00011409 1	0.00011409 1	0.00036734	0.00036734	3.93842E-05
3830103773085	383010	3773085	1.00829E-05	1.00829E-05	4.31794E-05	4.31794E-05	0.000956879	0.00063218	0.001067572	0.001067572	0.00032224	0.000332079	0.002463516	0.002463516	0.001311097	0.001311097	0.00012988	0.00012988	0.000418173	0.000418173	3.86321E-05
3830203773085	383020	3773085	9.30712E-06	9.30712E-06	3.98572E-05	3.98572E-05	0.00109229	0.000721641	0.001218647	0.001218647	0.00036784	0.000379072	0.002871862	0.002871862	0.001496633	0.001496633	0.000148259	0.000148259	0.00047735	0.00047735	3.95872E-05
3830303773085	383030	3773085	9.39583E-06	9.39583E-06	4.02371E-05	4.02371E-05	0.001256103	0.000829868	0.001401411	0.001401411	0.000423006	0.000435923	0.003382321	0.003382321	0.001721087	0.001721087	0.000170494	0.000170494	0.00054894	0.00054894	4.02498E-05
3830403773085	383040	3773085	9.44948E-06	9.44948E-06	4.04668E-05	4.04668E-05	0.001440704	0.000951828	0.001607367	0.001607367	0.000485173	0.000499987	0.003976971	0.003976971	0.001974024	0.001974024	0.000195551	0.000195551	0.000629614	0.000629614	4.08347E-05
3830503773085	383050	3773085	9.48661E-06	9.48661E-06	4.06259E-05	4.06259E-05	0.001653573	0.001092464	0.001844861	0.001844861	0.000556859	0.000573862	0.004695726	0.004695726	0.002265693	0.002265693	0.000224444	0.000224444	0.000722641	0.000722641	4.14257E-05
3830603773085	383060	3773085	9.52375E-06	9.52375E-06	4.07849E-05	4.07849E-05	0.001913654	0.001264291	0.002135028	0.002135028	0.000644444	0.000664122	0.005621037	0.005621037	0.002622051	0.002622051	0.000259745	0.000259745	0.000836301	0.000836301	4.20226E-05

			MSite Grubbing / Prep	MMass Grading / Excavation	MMass Grading / Excavation	MDrainage / Utilities Trenching	MFoundations / Concrete Pads	MBuilding / Structure Construction	MAsphalt Paving	MLandscaping or Other Finishing	MWaterside Construction (Piles)	RSSWRe-striping South Valley	RSSWRe-striping Silver Lake Boulevard	RSSWDemolition	RSSWPlacing Base	RSSWForm/Place Rebar and Pour	Child Risk				
Unique Identifier	X (UTM)	Y (UTM)	2027	2027	2028	2028	2028	2028	2028	2028	2028	2029	2029	2029	2029	2029	3rd Trimester	0<2	2<16	Total	per million
3830503773075	383050	3773075	3.67998E-05	9.18918E-05	9.18918E-05	2.57168E-05	4.74523E-05	8.53281E-05	6.03645E-05	1.82923E-05	3.23881E-05	0.002756429	8.79476E-05	0.000145596	7.91458E-05	2.36897E-05	3.34446E-09	7.4103E-08	1.6331E-07	2.40756E-07	0.24075556
3830603773075	383060	3773075	3.73168E-05	9.3183E-05	9.3183E-05	2.60781E-05	4.81191E-05	8.65271E-05	6.12127E-05	1.85493E-05	3.28432E-05	0.003037941	9.13841E-05	0.000151173	8.21777E-05	2.45972E-05	3.16423E-09	7.249E-08	1.8502E-07	2.60672E-07	0.26067201
3830703773075	383070	3773075	3.78178E-05	9.44339E-05	9.44339E-05	2.64282E-05	4.8765E-05	8.76886E-05	6.20344E-05	1.87983E-05	3.32841E-05	0.00332074	9.49713E-05	0.000156997	8.53433E-05	2.55447E-05	3.19711E-09	7.3022E-08	2.1333E-07	2.8955E-07	0.28955012
3830803773075	383080	3773075	3.83241E-05	9.56982E-05	9.56982E-05	2.6782E-05	4.94179E-05	8.88626E-05	6.2865E-05	1.905E-05	3.37297E-05	0.003538687	9.87545E-05	0.000163126	8.86751E-05	2.6542E-05	3.24628E-09	7.3682E-08	2.4947E-07	3.26402E-07	0.32640221
3830903773075	383090	3773075	3.88412E-05	9.69894E-05	9.69894E-05	2.71434E-05	5.00847E-05	9.00616E-05	6.37132E-05	1.9307E-05	3.41848E-05	0.003688195	0.000102844	0.000169739	9.22699E-05	2.7618E-05	3.28054E-09	7.4186E-08	2.9374E-07	3.71209E-07	0.37120851
3831003773075	383100	3773075	3.93852E-05	9.83479E-05	9.83479E-05	2.75236E-05	5.07862E-05	9.1323E-05	6.46056E-05	1.95774E-05	3.46636E-05	0.003788387	0.00010729	0.000176921	9.61739E-05	2.87865E-05	3.31205E-09	7.4667E-08	3.4683E-07	4.24807E-07	0.42480663
3831103773075	383110	3773075	3.99346E-05	9.97198E-05	9.97198E-05	2.79075E-05	5.14947E-05	9.2597E-05	6.55068E-05	1.98505E-05	3.51471E-05	0.003820772	0.000112058	0.000184603	0.00010035	3.00365E-05	3.3434e-09	7.5138E-08	4.1174E-07	4.90218E-07	0.49021765
3831203773075	383120	3773075	4.05164E-05	0.000101172	0.000101172	2.83141E-05	5.22448E-05	9.39458E-05	6.6461E-05	2.01397E-05	3.56591E-05	0.003797928	0.000117314	0.00019305	0.000104942	3.14109E-05	3.37543E-09	7.5627E-08	4.9111E-07	5.70108E-07	0.57010836
3831303773075	383130	3773075	4.11035E-05	0.000102639	0.000102639	2.87244E-05	5.30018E-05	9.53072E-05	6.74241E-05	2.04316E-05	3.61759E-05	0.003702534	0.000122991	0.000202159	0.000109893	3.2893E-05	3.40743e-09	7.6109E-08	5.8663e-07	6.6615E-07	0.66614959
3831403773075	383140	3773075	4.17014E-05	0.000104131	0.000104131	2.91422E-05	5.37728E-05	9.66935E-05	6.84049E-05	2.07287E-05	3.67021E-05	0.003540436	0.000129145	0.000212006	0.000115246	3.44952E-05	3.43935E-09	7.6587E-08	6.9865E-07	7.78672E-07	0.778672
3831603773075	383160	3773075	4.29295E-05	0.000107198	0.000107198	3.00004E-05	5.53564E-05	9.95411E-05	7.04194E-05	2.13392E-05	3.77829E-05	0.003080842	0.000143113	0.000234273	0.00012735	3.81182E-05	3.50287E-09	7.7516E-08	9.7436E-07	1.05538E-06	1.05537535
3831703773075	383170	3773075	4.35704E-05	0.000108799	0.000108799	3.04483E-05	5.61829E-05	0.000101027	7.14708E-05	2.16578E-05	3.83471E-05	0.00283367	0.000151217	0.000247134	0.000134342	4.02108E-05	3.53516e-09	7.7992E-08	1.1528E-06	1.23429E-06	1.23429329
3831803773075	383180	3773075	4.42276E-05	0.00011044	0.00011044	3.09076E-05	5.70303E-05	0.000102551	7.25487E-05	2.19845E-05	3.89254E-05	0.002592833	0.000160149	0.000261259	0.00014202	4.25092E-05	3.5675E-09	7.8467E-08	1.3663E-06	1.44834E-06	1.44833784
3832503773075	383250	3773075	4.91238E-05	0.000122666	0.000122666	3.43292E-05	6.33438E-05	0.000113904	8.05803E-05	2.44183E-05	4.32347E-05	0.001450268	0.000260371	0.000416151	0.000226219	6.77114E-05	3.78844E-09	8.1624E-08	1.3357E-06	1.42111E-06	1.42111484
3832603773075	383260	3773075	4.98671E-05	0.000124522	0.000124522	3.48487E-05	6.43023E-05	0.000115628	8.17996E-05	2.47877E-05	4.38889E-05	0.001344781	0.000283994	0.000451678	0.000245532	7.34919E-05	3.81611E-09	8.2029E-08	1.2164E-06	1.3022E-06	1.3021959
3832703773075	383270	3773075	5.06158E-05	0.000126392	0.000126392	3.53719E-05	6.52678E-05	0.000117364	8.30277E-05	2.51599E-05	4.45478E-05	0.001246177	0.000311542	0.000492612	0.000267783	8.01522E-05	3.83189E-09	8.2297E-08	1.1278E-06	1.21396E-06	1.21395847
3832803773075	383280	3773075	5.13645E-05	0.000128261	0.000128261	3.58951E-05	6.62332E-05	0.0001191	8.42559E-05	2.55321E-05	4.52068E-05	0.001151854	0.000343978	0.000540142	0.000293621	8.78858E-05	3.84495E-09	8.2522E-08	1.0833E-06	1.16969E-06	1.16968727
3834203773075	383420	3773075	6.08877E-05	0.000152041	0.000152041	4.25501E-05	7.8513E-05	0.000141181	9.98771E-05	3.02658E-05	5.35883E-05	0.000457393	0.003056943	0.002759124	0.001499858	0.000448933	4.42929E-09	8.8838E-08	4.6112E-07	5.54389E-07	0.5543892
3834303773075	383430	3773075	6.1324E-05	0.000153131	0.000153131	4.2855E-05	7.90756E-05	0.000142193	0.000100593	3.04827E-05	5.39722E-05	0.000434005	0.002420967	0.002409408	0.001309753	0.000392032	4.42647e-09	8.8731E-08	3.968E-07	4.89955E-07	0.48995476
3834403773075	383440	3773075	6.17225E-05	0.000154126	0.000154126	4.31336E-05	7.95896E-05	0.000143117	0.000101247	3.06808E-05	5.43231E-05	0.000411718	0.001938891	0.002078445	0.001129841	0.000338181	4.41756E-09	8.8541E-08	3.4553E-07	4.38485E-07	0.43848474
3834503773075	383450	3773075	6.19649E-05	0.000154731	0.000154731	4.3303E-05	7.99021E-05	0.000143679	0.000101644	3.08013E-05	5.45364E-05	0.000389853	0.001562452	0.001773382	0.000964009	0.000288545	4.41194E-09	8.8465E-08	3.0157E-07	3.94443E-07	0.39444339
3834603773075	383460	3773075	6.21211E-05	0.000155121	0.000155121	4.34121E-05	8.01036E-05	0.000144041	0.0001019	3.08789E-05	5.46739E-05	0.000368978	0.001280784	0.001522912	0.000827854	0.000247791	4.39704E-09	8.825E-08	2.6522E-07	3.57871E-07	0.35787098
3834703773075	383470	3773075	6.95651E-05	0.000173709	0.000173709	4.86142E-05	8.97024E-05	0.000161302	0.000114111	3.45792E-05	6.12254E-05	0.0003497	0.001065434	0.001319132	0.000717079	0.000214634	4.40574E-09	8.8775E-08	2.358E-07	3.28978E-07	0.32897823
3834803773075	383480	3773075	7.44129E-05	0.000185815	0.000185815	5.2002E-05	9.59534E-05	0.000172542	0.000122063	3.69888E-05	6.5492E-05	0.000330799	0.000903652	0.001157161	0.00062932	0.00018828	4.37949e-09	8.8587E-08	2.102E-07	3.03168E-07	0.30316829
3834903773075	383490	3773075	7.70522E-05	0.000192405	0.000192405	5.38464E-05	9.93568E-05	0.000178662	0.000126393	3.83008E-05	6.78149E-05	0.000313325	0.000780073	0.00102682	0.000558179	0.000167073	4.34215E-09	8.8309E-08	1.8934E-07	2.81988E-07	0.28198756
3835003773075	383500	3773075	7.90828E-05	0.000197476	0.000197476	5.52655E-05	0.000101975	0.00018337	0.000129724	3.93102E-05	6.96022E-05	0.000297374	0.000684388	0.000921564	0.000500962	0.000149947	4.29556E-09	8.7867E-08	1.7205E-07	2.64215E-07	0.2642148
3835103773075	383510	3773075	8.05533E-05	0.000201148	0.000201148	5.62931E-05	0.000103871	0.00018678	0.000132136	4.00411E-05	7.08964E-05	0.000282718	0.000608398	0.000835146	0.00045394	0.000135885	4.2416E-09	8.7296E-08	1.5749E-07	2.4903E-07	0.24902953
3835203773075	383520	3773075	8.15929E-05	0.000203744	0.000203744	5.70196E-05	0.000105212	0.000189191	0.000133841	4.05579E-05	7.18113E-05	0.000269038	0.000546214	0.000762267	0.000414368	0.000124027	4.18057E-09	8.659E-08	1.4495E-07	2.35716E-07	0.23571648
3835303773075	383530	3773075	8.22608E-05	0.000205412	0.000205412	5.74864E-05	0.000106073	0.000190739	0.000134937	4.08899E-05	7.23991E-05	0.000255709	0.000492451	0.000697232	0.000373015	0.000113446	4.10985E-09	8.5731E-08	1.3361E-07	2.23447E-07	0.22344665
3835403773075	383540	3773075	8.2277E-05	0.000205452	0.000205452	5.74977E-05	0.000106094	0.000190777	0.000134963	4.08979E-05	7.24134E-05	0.000243289	0.000447058	0.000640848	0.000348364	0.000104272	4.0332E-09	8.4716E-08	1.2365E-07	2.12401E-07	0.21240104
3835503773075	383550	3773075	8.17006E-05	0.000204013	0.000204013	5.70949E-05	0.000105351	0.00018944	0.000134018	4.06114E-05	7.19061E-05	0.00023097	0.000405599	0.000587723	0.000319486	9.56277E-05	3.94389e-09	8.346E-08	1.143e-07	2.01709E-07	0.20170916
3835603773075	383560	3773075	8.03109E-05	0.000200543	0.000200543	5.61237E-05	0.000103559	0.000186218	0.000131738	3.99206E-05	7.0683E-05	0.00021857	0.000366717	0.000536526	0.000291655	8.72974E-05	3.83656E-09	8.1819E-08	1.0535E-07	1.91009E-07	0.19100865
3835703773075	383570	3773075	7.82372E-05	0.000195364	0.000195364	5.46745E-05	0.000100885	0.00018141	0.000128336	3.88898E-05	6.88579E-05	0.00020716	0.000333221	0.000491534	0.000267197	7.99768E-05	3.72171E-09	7.984E-08	9.7424E-08	1.80986E-07	0.18098604
3835803773075	383580	3773075	7.60503E-05	0.000189903	0.000189903	5.31463E-05	9.80649E-05	0.000176339	0.000124749	3.78028E-05	6.69332E-05	0.000197243	0.000305955	0.000454538	0.00024708	7.39574E-05	3.61678E-09	7.79E-08	9.0779E-08	1.72296E-07	0.17229619
3835903773075	383590	3773075	7.37449E-05	0.000184147	0.000184147	5.15352E-05	9.50922E-05	0.000170993	0.000120968	3.66568E-05	6.49042E-05	0.000188174	0.000282417	0.000442246	0.000229533	6.87031E-05	3.51533E-09	7.593E-08	8.4911E-08	1.64357E-07	0.16435671
3836003773075	383600	3773075	7.13157E-05	0.000178081	0.000178081	4.98376E-05	9.19597E-05	0.000165361	0.000116983	3.54493E-05	6.27661E-05	0.000179698	0.000261557	0.000393341	0.00021382	6.4E-05	3.41438E-09	7.3892E-08	7.9596E-08	1.56902E-07	0.15690219
3836103773075	383610	3773075	6.87195E-05	0.000171598	0.000171598	4.80232E-05	8.86119E-05	0.000159341	0.000112724	3.41588E-05	6.04812E-05	0.000171599	0.000242515	0.000366626	0.000199297	5.96532E-05	3.31121E-09	7.173E-08	7.4647E-08	1.49689E-07	0.14968863
3836203773075	383620	3773075	6.62256E-05	0.00016537	0.00016537	4.62804E-05	8.53961E-05	0.000153558	0.000108633	3.29191E-05	5.82862E-05	0.000164103	0.00022572	0.00034289	0.000186395	5.57912E-05	3.21331E-09	6.962E-08	7.0193E-08	1.43026E-07	0.14302588
3836303773075	383630	3773075	6.46473E-05	0.000161429	0.000161429	4.51775E-05	8.33611E-05	0.000149899	0.000106044	3.21346E-05	5.68972E-05	0.00015821	0.000213606	0.000325844	0.000177129	5.30177E-05	3.14807e-09	6.8239E-08	6.6843E-08	1.38231E-07	0.13823086
3836403773075	383640	3773075	6.33869E-05	0.000158282	0.000158282	4.42967E-05	8.17358E-05	0.000146976	0.000103977	3.15081E-05	5.57879E-05	0.000153035	0.000203533	0.000311659	0.000169418	5.07096E-05	3.09549E-09	6.7147E-08	6.3993E-08	1.34236E-07	0.13423578
3836503773075	383650	3773075	6.22666E-05	0.000155484	0.000155484	4.35138E-05	8.02911E-05	0.000144378	0.000102139	3.09512E-05	5.48019E-05	0.000148298	0.00019466	0.000299112	0.000162597	4.86682E-05	3.0496e-09	6.6207E-08	6.1446E-08	1.30702E-07	0.13070208
3836603773075	383660	3773075	6.2008E-05	0.000154839	0.000154839	4.33331E-05	7.99577E-05	0.000143779	0.000101715	3.08227E-05	5.45743E-05	0.000144866	0.000189083	0.000291438	0.000158425	4.74195E-05	3.03556E-09	6.6022E-08	5.9716E-08	1.28773E-07	0.12877333
3836703773075	383670	3773075	6.1771E-05	0.000154247	0.000154247	4.31675E-05	7.96521E-05	0.000143229	0.000101326	3.07049E-05	5.43657E-05	0.000141575	0.000183833	0.000284188	0.000154485	4.62399E-05	3.02251E-09	6.585E-08	5.8076E-08	1.26948E-07	0.1269482
3836803773075	383680	3773075	6.16417E-05	0.000153924	0.000153924	4.30771E-05	7.94854E-05	0.00014293	0.000101114	3.06406E-05	5.42519E-05	0.000138516	0.000179121	0.000277677	0.000150945	4.51805E-05	3.01307E-09	6.5752E-08	5.6579E-08	1.25344E-07	0.12534368
3836903773075	383690	3773075	6.15987E-05	0.000153817	0.000153817	4.3047E-05	7.94298E-05	0.00014283	0.000101043	3.06192E-05	5.4214E-05	0.000135672	0.000174885	0.000271862	0.000147784	4.42344E-05	3.00714E-09	6.5712E-08	5.5209E-08	1.23928E-07	0.12392829
3837003773075	383700	3773075	6.15825E-05	0.000153776	0.000153776	4.30357E-05	7.9409E-05	0.000142792	0.000101017	3.06112E-05	5.41998E-05	0.000132959	0.000170921	0.000266395	0.000144812	4.33448E-05	3.00193e-09	6.5677E-08	5.3918E-08	1.22596E-07	0.12259646
3837103773075	383710	3773075	6.18464E-05	0.000154435	0.000154435	4.32202E-05	7.97493E-05	0.000143404	0.00010145	3.07424E-05	5.44321E-05	0.000130698	0.000167972	0.000262465	0.000142676	4.27053E-05	3.00694E-09	6.5834E-08	5.288E-08	1.21721E-07	0.12172073
3837203773075	383720	3773075	6.20888E-05	0.00015504	0.00015504	4.33896E-05	8.00619E-05	0.000143966	0.000101847	3.08629E-05	5.46454E-05	0.000128568	0.000165239	0.000258832	0.000140701	4.21141E-05	3.01228E-09	6.5968E-08	5.1905E-08	1.20885E-07	0.12088507
3837303773075	383730	3773075	6.22396E-05	0.000155417	0.000155417	4.34949E-05	8.02564E-05	0.000144316	0.000102095	3.09378E-05	5.47782E-05	0.000126503	0.000162556	0.000255241	0.000138749	4.15299E-05	3.01625E-09	6.604E-08	5.0959E-08	1.20016E-07	0.1200158
3837403773075	383740	3773075	6.22881E-05	0.000155538	0.000155538	4.35288E-05	8.03189E-05	0.000144428	0.000102174	3.09619E-05	5.48208E-05	0.000124488	0.000159858	0.000251582	0.00013676	4.09346E-05	3.01882E-09	6.6053E-08	5.0033E-08	1.19104E-07	0.11910426
3837503773075	383750	3773075	6.22342E-05	0.000155404	0.000155404	4.34912E-05	8.02494E-05	0.000144303	0.000102086	3.09352E-05	5.47734E-05	0.000122559	0.000157185	0.000247932	0.000134775	4.03406E-05	3.02063e-09	6.6024E-08	4.9136E-08	1.18181E-07	0.11818096
3837603773075	383760	3773075	6.19865E-05	0.000154785	0.000154785	4.3318E-05	7.99299E-05	0.000143729	0.00010168	3.0812E-05	5.45553E-05	0.000120554	0.000154226	0.000243763	0.00013251	3.96624E-05	3.01778E-09	6.5897E-08	4.8189E-08	1.17103E-07	0.11710335
3837703773075	383770	3773075	6.16256E-05	0.000153884	0.000153884	4.30658E-05	7.94646E-05	0.000142892	0.000101088	3.06326E-05	5.42377E-05	0.0001186	0.000151257	0.000239536	0.000130212	3.89746E-05	3.01377E-09	6.5734E-08	4.7257E-08	1.16004E-07	0.11600413
3837803773075	383780	3773075	6.11354E-05	0.00015266	0.00015266	4.27233E-05	7.88325E-05	0.000141756	0.000100284	3.0389E-05	5.38063E-05	0.00011658	0.000148087	0.000234952	0.00012772	3.82287E-05	3.00655E-09	6.5512E-08	4.6292E-08	1.1481E-07	0.11481038
3837903773075	383790	3773075	6.05052E-05	0.000151086	0.000151086	4.22829E-05	7.80199E-05	0.000140294	9.92498E-05	3.00757E-05	5.32517E-05	0.00011442	0.00014467	0.000229901	0.000124974	3.74069E-05	2.99287E-09	6.5181E-08	4.5262E-08	1.13436E-07	0.11343578
3838003773075	383800	3773075	5.99181E-05	0.00014962	0.00014962	4.18726E-05	7.72628E-05	0.000138933	9.82867E-05	2.97839E-05	5.27349E-05	0.000112325	0.000141399	0.000225054	0.000122339	3.66182E-05	2.97897E-09	6.4853E-08	4.4271E-08	1.12103E-07	0.11210322
3838103773075	383810	3773075	5.93202E-05	0.000148127	0.000148127	4.14548E-05	7.64919E-05	0.000137547	9.7306E-05	2.94867E-05	5.22087E-05	0.000110094	0.000137978	0.000219909	0.000119542	3.57811E-05	2.95939E-09	6.4445E-08	4.324E-08	1.10645E-07	0.11064486
3838203773075	383820	3773075	5.869E-05	0.000146553	0.000146553	4.10144E-05	7.56792E-05	0.000136085	9.62722E-05	2.91734E-05	5.16541E-05	0.000107868	0.000134617	0.000214858	0.000116797	3.49593E-05	2.938E-09	6.4016E-08	4.2225E-08	1.09179E-07	0.10917864
3838303773075	383830	3773075	5.8049E-05	0.000144953	0.000144953	4.05664E-05	7.48527E-05	0.000134599	9.52208E-05	2.88548E-05	5.10899E-05	0.000105668	0.000131351	0.000209926	0.000114116	3.41568E-05	2.91542E-09	6.3571E-08	4.1233E-08	1.0772E-07	0.10772005
3838403773075	383840	3773075	5.74134E-05	0.000143366	0.000143366	4.01223E-05	7.40331E-05	0.000133125	9.41782E-05	2.85388E-05	5.05305E-05	0.000103387	0.000127965	0.000204765	0.00011131	3.3317E-05	2.88825E-09	6.3058E-08	4.0222E-08	1.06169E-07	0.10616892
3838503773075	383850	3773075	5.68263E-05	0.0001419	0.0001419	3.9712E-05	7.3276E-05	0.000131764	9.32151E-05	2.8247E-05	5.00138E-05	0.000101166	0.000124739	0.00019985	0.000108638	3.25173e-05	2.8612e-09	6.2555E-08	3.9256E-08	1.04673E-07	0.10467296
3838603773075	383860	3773075	5.62446E-05	0.000140447	0.000140447	3.93054E-05	7.25259E-05	0.000130415	9.22609E-05	2.79578E-05	4.95018E-05	9.89655E-05	0.000121539	0.000194951	0.000105975	3.17203E-05	2.83254E-09	6.2021E-08	3.8306E-08	1.03159E-07	0.10315936
3838703773075	383870	3773075	5.56683E-05	0.000139008	0.000139008	3.89027E-05	7.17827E-05	0.000129079	9.13155E-05	2.76714E-05	4.89946E-05	9.68001E-05	0.000118409	0.000190147	0.000103364	3.09385E-05	2.8031E-09	6.1482E-08	3.7382E-08	1.01667E-07	0.10166728
3838803773075	383880	3773075	5.51081E-05	0.000137609	0.000137609	3.85112E-05	7.10604E-05	0.00012778	9.03966E-05	2.73929E-05	4.85015E-05	9.4705E-05	0.000115404	0.000185528	0.000100853	3.01871E-05	2.77388E-09	6.0939E-08	3.6494E-08	1.00207E-07	0.10020708
3838903773075	383890	3773075	5.45479E-05	0.00013621	0.00013621	3.81197E-05	7.03381E-05	0.000126481	8.94777E-05	2.71144E-05	4.80085E-05	9.26652E-05	0.000112506	0.000181055	9.84212E-05	2.94592E-05	2.74431E-09	6.0397E-08	3.5637E-08	9.87784E-08	0.09877836
3839003773075	383900	3773075	5.40039E-05	0.000134852	0.000134852	3.77395E-05	6.96366E-05	0.000125219	8.85853E-05	2.6844E-05	4.75297E-05	9.06958E-05	0.000109732	0.000176759	9.60862E-05	2.87603E-05	2.71542e-09	5.9867E-08	3.4815E-08	9.73972E-08	0.09739715
3839103773075	383910	3773075	5.3169E-05	0.000132767	0.000132767	3.71561E-05	6.856E-05	0.000123284	8.72158E-05	2.6429E-05	4.67949E-05	8.83746E-05	0.00010612	0.000171097	9.30082E-05	2.7839E-05	2.67174E-09	5.9025E-08	3.3817E-08	9.5514E-08	0.09551404
3829703773085	382970	3773085	3.45159E-05	8.61889E-05	8.61889E-05	2.41208E-05	4.45074E-05	8.00326E-05	5.66182E-05	1.7157E-05	3.03781E-05	0.001056888	6.47159E-05	0.000107497	5.84353E-05	1.74907E-05	3.51575e-09	8.528E-08	7.2847E-08	1.61642E-07	0.16164207
3829803773085	382980	3773085	3.51569E-05	8.77895E-05	8.77895E-05	2.45687E-05	4.53339E-05	8.15188E-05	5.76697E-05	1.74757E-05	3.09422E-05	0.001237571	6.80821E-05	0.000113049	6.14533E-05	1.8394E-05	3.55013E-09	8.4395E-08	8.0521E-08	1.68466E-07	0.16846633
3829903773085	382990	3773085	3.56201E-05	8.89462E-05	8.89462E-05	2.48924E-05	4.59312E-05	8.25929E-05	5.84295E-05	1.770559E-05	3.13499E-05	0.001435472	7.10664E-05	0.000118049	6.41713E-05	1.92076E-05	3.56952e-09	8.3329E-08	8.8666E-08	1.75564E-07	0.17556396
3830003773085	383000	3773085	3.55393E-05	8.87444E-05	8.87444E-05	2.4836E-05	4.5827E-05	8.24056E-05	5.8297E-05	1.766568E-05	3.12788E-05	0.001660126	7.3468E-05	0.000121767	6.61925E-05	1.98126E-05	3.56777e-09	8.1441E-08	9.7604E-08	1.82614E-07	0.18261356
3830103773085	383010	3773085	3.48607E-05	8.70497E-05	8.70497E-05	2.43617E-05	4.49519E-05	8.08319E-05	5.71837E-05	1.73284E-05	3.06815E-05	0.001916825	7.64473E-05	0.00012664	6.88413E-05	2.06054E-05	3.53881e-09	7.8972E-08	1.0774E-07	1.90246E-07	0.19024624
3830203773085	383020	3773085	3.57225E-05	8.92017E-05	8.92017E-05	2.4964E-05	4.60632E-05	8.28302E-05	5.85974E-05	1.775568E-05	3.144E-05	0.002198463	8.00496E-05	0.000132871	7.22285E-05	2.16192E-05	3.52296e-09	7.7946E-08	1.2028E-07	2.01748E-07	0.20174823
3830303773085	383030	3773085	3.63204E-05	9.06947E-05	9.06947E-05	2.53818E-05	4.68342E-05	8.42165E-05	5.95781E-05	1.8054E-05	3.19662E-05	0.002517983	8.31344E-05	0.000137913	7.49696E-05	2.24397E-05	3.49406e-09	7.7006E-08	1.3549E-07	2.15987E-07	0.2159867
3830403773085	383040	3773085	3.68482E-05	9.20128E-05	9.20128E-05	2.57507E-05	4.75148E-05	8.54405E-05	6.0444E-05	1.83164E-05	3.24308E-05	0.002853324	8.63197E-05	0.000143126	7.7803E-05	2.32878E-05	3.47862e-09	7.6602E-08	1.5236E-07	2.32442E-07	0.23244246
3830503773085	383050	3773085	3.73815E-05	9.33444E-05	9.33444E-05	2.61233E-05	4.82024E-05	8.6677E-05	6.13188E-05	1.85814E-05	3.29001E-05	0.003202567	8.9711E-05	0.000148652	8.08071E-05	2.41877e-05	3.47281e-09	7.6547e-08	1.7182e-07	2.51837e-07	0.25183741
3830603773085	383060	3773085	3.79201E-05	9.46894E-05	9.46894E-05	2.64997E-05	4.8897E-05	8.79259E-05	6.22023E-05	1.88492E-05	3.33741E-05	0.003570113	9.33083E-05	0.000154509	8.39912E-05	2.514E-05	3.4622e-09	7.6452e-08	1.9564E-07	2.75558e-07	0.2755575

Unique Identifier	X (UTM)	Y (UTM)	EGIODemolition 2025	EGIOSite Grubbing / Prep 2025	EGIOMass Grading / Excavation 2025	EGIOMass Grading / Excavation 2026	EGIODrainage / Utilities Trenching 2026	EGIODrainage / Utilities Trenching 2027	EGIOFoundations / Concrete Pads 2026	EGIOFoundations / Concrete Pads 2027	EGIOBuilding / Structure Construction 2026	EGIOBuilding / Structure Construction 2027	EGIOAsphalt Paving 2027	EGIOArchitectural Coating 2027	EGIOLandscaping or Other Finishing 2027	EGIOWaterside Construction (Piles) 2027	HIWaterside Construction (Landscaping) 2025	HIWaterside Construction (Landscaping) 2026	KMDemolition 2025	KMSite Grubbing / Prep 2025	KMMass Grading / Excavation 2025
3830703773085	383070	3773085	3.9044E-05	3.5232E-05	8.79778E-05	8.79778E-05	2.46214E-05	2.46214E-05	4.54311E-05	4.54311E-05	8.16937E-05	8.16937E-05	5.77934E-05	5.43938E-06	1.75131E-05	3.10086E-05	0.000145689	0.000145689	3.58565E-05	3.2356E-05	8.07954E-05
3830803773085	383080	3773085	3.91276E-05	3.5308E-05	8.81661E-05	8.81661E-05	2.46741E-05	2.46741E-05	4.55284E-05	4.55284E-05	8.18685E-05	8.18685E-05	5.79171E-05	5.45102E-06	1.75506E-05	3.10749E-05	0.000148734	0.000148734	3.62146E-05	3.26792E-05	8.16024E-05
3830903773085	383090	3773085	3.91694E-05	3.5345E-05	8.82602E-05	8.82602E-05	2.47005E-05	2.47005E-05	4.5577E-05	4.5577E-05	8.19559E-05	8.19559E-05	5.79789E-05	5.45684E-06	1.75694E-05	3.11081E-05	0.000151732	0.000151732	3.65728E-05	3.30024E-05	8.24094E-05
3831003773085	383100	3773085	3.91992E-05	3.5372E-05	8.83275E-05	8.83275E-05	2.47193E-05	2.47193E-05	4.56117E-05	4.56117E-05	8.20184E-05	8.20184E-05	5.80231E-05	5.461E-06	1.75828E-05	3.11318E-05	0.000153841	0.000153841	3.69309E-05	3.33255E-05	8.32164E-05
3831103773085	383110	3773085	3.92052E-05	3.5378E-05	8.83409E-05	8.83409E-05	2.4723E-05	2.4723E-05	4.56187E-05	4.56187E-05	8.20309E-05	8.20309E-05	5.80319E-05	5.46183E-06	1.75854E-05	3.11366E-05	0.000155665	0.000155665	3.72891E-05	3.36487E-05	8.40234E-05
3831203773085	383120	3773085	3.9235E-05	3.5405E-05	8.84082E-05	8.84082E-05	2.47419E-05	2.47419E-05	4.56534E-05	4.56534E-05	8.20933E-05	8.20933E-05	5.80761E-05	5.46599E-06	1.75988E-05	3.11603E-05	0.000157505	0.000157505	3.7683E-05	3.40042E-05	8.49111E-05
3831303773085	383130	3773085	3.9247E-05	3.5415E-05	8.84351E-05	8.84351E-05	2.47494E-05	2.47494E-05	4.56673E-05	4.56673E-05	8.21183E-05	8.21183E-05	5.80938E-05	5.46765E-06	1.76042E-05	3.11697E-05	0.000159344	0.000159344	3.8083E-05	3.43651E-05	8.58123E-05
3831403773085	383140	3773085	3.92529E-05	3.5421E-05	8.84485E-05	8.84485E-05	2.47532E-05	2.47532E-05	4.56742E-05	4.56742E-05	8.21308E-05	8.21308E-05	5.81026E-05	5.46848E-06	1.76069E-05	3.11745E-05	0.000161184	0.000161184	3.84769E-05	3.47206E-05	8.67E-05
3831503773085	383150	3773085	3.9247E-05	3.5415E-05	8.84351E-05	8.84351E-05	2.47494E-05	2.47494E-05	4.56673E-05	4.56673E-05	8.21183E-05	8.21183E-05	5.80938E-05	5.46765E-06	1.76042E-05	3.11697E-05	0.000163024	0.000163024	3.88769E-05	3.50815E-05	8.76012E-05
3831603773085	383160	3773085	3.9229E-05	3.5399E-05	8.83947E-05	8.83947E-05	2.47381E-05	2.47381E-05	4.56465E-05	4.56465E-05	8.20808E-05	8.20808E-05	5.80673E-05	5.46515E-06	1.75961E-05	3.11555E-05	0.000164864	0.000164864	3.92708E-05	3.5437E-05	8.84889E-05
3834103773085	383410	3773085	3.63997E-05	3.2846E-05	8.20193E-05	8.20193E-05	2.29539E-05	2.29539E-05	4.23542E-05	4.23542E-05	7.61608E-05	7.61608E-05	5.38792E-05	5.07099E-06	1.6327E-05	2.89085E-05	0.000222721	0.000222721	4.96273E-05	4.47824E-05	0.000111825
3834203773085	383420	3773085	3.6155E-05	3.2625E-05	8.14679E-05	8.14679E-05	2.27996E-05	2.27996E-05	4.20695E-05	4.20695E-05	7.56487E-05	7.56487E-05	5.3517E-05	5.03689E-06	1.62173E-05	2.87141E-05	0.000222578	0.000222578	4.99436E-05	4.50679E-05	0.000112538
3834303773085	383430	3773085	3.58625E-05	3.2361E-05	8.08088E-05	8.08088E-05	2.26151E-05	2.26151E-05	4.17291E-05	4.17291E-05	7.50368E-05	7.50368E-05	5.3084E-05	4.99614E-06	1.60861E-05	2.84818E-05	0.000222308	0.000222308	5.02361E-05	4.53318E-05	0.000113197
3834403773085	383440	3773085	3.5558E-05	3.2087E-05	8.01229E-05	8.01229E-05	2.24231E-05	2.24231E-05	4.13749E-05	4.13749E-05	7.43998E-05	7.43998E-05	5.26334E-05	4.95373E-06	1.59495E-05	2.824E-05	0.000221674	0.000221674	5.05346E-05	4.56011E-05	0.000113869
3834503773085	383450	3773085	3.52238E-05	3.1785E-05	7.93697E-05	7.93697E-05	2.22123E-05	2.22123E-05	4.0986E-05	4.0986E-05	7.37004E-05	7.37004E-05	5.21386E-05	4.90716E-06	1.57996E-05	2.79745E-05	0.000220706	0.000220706	5.09643E-05	4.59889E-05	0.000114838
3834603773085	383460	3773085	3.48776E-05	3.1473E-05	7.85895E-05	7.85895E-05	2.1994E-05	2.1994E-05	4.05831E-05	4.05831E-05	7.2976E-05	7.2976E-05	5.16261E-05	4.85893E-06	1.56443E-05	2.76996E-05	0.000219231	0.000219231	5.14598E-05	4.6436E-05	0.000115954
3834703773085	383470	3773085	3.44896E-05	3.1123E-05	7.77153E-05	7.77153E-05	2.17494E-05	2.17494E-05	4.01317E-05	4.01317E-05	7.21642E-05	7.21642E-05	5.10518E-05	4.80488E-06	1.54703E-05	2.73914E-05	0.000217233	0.000217233	5.18179E-05	4.67592E-05	0.000116761
3834803773085	383480	3773085	3.3827E-05	3.0525E-05	7.62223E-05	7.62223E-05	2.13315E-05	2.13315E-05	3.93607E-05	3.93607E-05	7.07779E-05	7.07779E-05	5.00711E-05	4.71257E-06	1.51731E-05	2.68652E-05	0.000214584	0.000214584	5.41399E-05	4.88545E-05	0.000121993
3834903773085	383490	3773085	3.34569E-05	3.0191E-05	7.53884E-05	7.53884E-05	2.10982E-05	2.10982E-05	3.89301E-05	3.89301E-05	7.00035E-05	7.00035E-05	4.95233E-05	4.66102E-06	1.50071E-05	2.65713E-05	0.000211143	0.000211143	5.49636E-05	4.95978E-05	0.000123849
3835003773085	383500	3773085	3.31226E-05	2.9889E-05	7.46352E-05	7.46352E-05	2.08874E-05	2.08874E-05	3.85411E-05	3.85411E-05	6.93041E-05	6.93041E-05	4.90285E-05	4.61445E-06	1.48571E-05	2.63058E-05	0.000207225	0.000207225	5.56083E-05	5.01795E-05	0.000125302
3835103773085	383510	3773085	3.27764E-05	2.9577E-05	7.38551E-05	7.38551E-05	2.0669E-05	2.0669E-05	3.81383E-05	3.81383E-05	6.85797E-05	6.85797E-05	4.8516E-05	4.56621E-06	1.47018E-05	2.60309E-05	0.000202959	0.000202959	5.61336E-05	5.06535E-05	0.000126486
3835203773085	383520	3773085	3.24541E-05	2.9286E-05	7.31288E-05	7.31288E-05	2.04658E-05	2.04658E-05	3.77632E-05	3.77632E-05	6.79053E-05	6.79053E-05	4.80389E-05	4.52131E-06	1.45572E-05	2.57749E-05	0.000198407	0.000198407	5.65156E-05	5.09983E-05	0.000127347
3835303773085	383530	3773085	3.21318E-05	2.8995E-05	7.24024E-05	7.24024E-05	2.02625E-05	2.02625E-05	3.73881E-05	3.73881E-05	6.72308E-05	6.72308E-05	4.75618E-05	4.4764E-06	1.44127E-05	2.55189E-05	0.000193174	0.000193174	5.68618E-05	5.13107E-05	0.000128127
3835403773085	383540	3773085	3.17796E-05	2.8677E-05	7.16089E-05	7.16089E-05	2.00404E-05	2.00404E-05	3.69784E-05	3.69784E-05	6.6494E-05	6.6494E-05	4.70405E-05	4.42734E-06	1.42547E-05	2.52392E-05	0.000187781	0.000187781	5.7011E-05	5.14453E-05	0.000128463
3835503773085	383550	3773085	3.13856E-05	2.8322E-05	7.07212E-05	7.07212E-05	1.9792E-05	1.9792E-05	3.65199E-05	3.65199E-05	6.56697E-05	6.56697E-05	4.64573E-05	4.37246E-06	1.4078E-05	2.49263E-05	0.000181532	0.000181532	5.70528E-05	5.1483E-05	0.000128557
3835603773085	383560	3773085	3.08245E-05	2.7815E-05	6.94569E-05	6.94569E-05	1.94382E-05	1.94382E-05	3.58671E-05	3.58671E-05	6.44956E-05	6.44956E-05	4.56268E-05	4.29429E-06	1.38263E-05	2.44807E-05	0.000174126	0.000174126	5.69155E-05	5.13591E-05	0.000128248
3835703773085	383570	3773085	3.01739E-05	2.7228E-05	6.79908E-05	6.79908E-05	1.90279E-05	1.90279E-05	3.511E-05	3.511E-05	6.31343E-05	6.31343E-05	4.46637E-05	4.20365E-06	1.35345E-05	2.3964E-05	0.000167084	0.000167084	5.6253E-05	5.07613E-05	0.000126755
3835803773085	383580	3773085	2.96247E-05	2.6733E-05	6.67534E-05	6.67534E-05	1.86816E-05	1.86816E-05	3.4471E-05	3.4471E-05	6.19853E-05	6.19853E-05	4.38509E-05	4.12714E-06	1.32881E-05	2.35278E-05	0.000161898	0.000161898	5.53158E-05	4.99156E-05	0.000124643
3835903773085	383590	3773085	2.90935E-05	2.6253E-05	6.55563E-05	6.55563E-05	1.83466E-05	1.83466E-05	3.38528E-05	3.38528E-05	6.08737E-05	6.08737E-05	4.30645E-05	4.05313E-06	1.30498E-05	2.31059E-05	0.000157267	0.000157267	5.42712E-05	4.8973E-05	0.000122289
3836003773085	383600	3773085	2.84608E-05	2.5682E-05	6.41306E-05	6.41306E-05	1.79475E-05	1.79475E-05	3.31166E-05	3.31166E-05	5.95498E-05	5.95498E-05	4.21279E-05	3.96498E-06	1.2766E-05	2.26034E-05	0.000152334	0.000152334	5.29819E-05	4.78095E-05	0.000119384
3836103773085	383610	3773085	2.75714E-05	2.488E-05	6.21265E-05	6.21265E-05	1.73867E-05	1.73867E-05	3.20817E-05	3.20817E-05	5.76889E-05	5.76889E-05	4.08114E-05	3.84108E-06	1.23671E-05	2.1897E-05	0.000146482	0.000146482	5.11434E-05	4.61505E-05	0.000115241
3836203773085	383620	3773085	2.66939E-05	2.4088E-05	6.01493E-05	6.01493E-05	1.68334E-05	1.68334E-05	3.10607E-05	3.10607E-05	5.58529E-05	5.58529E-05	3.95126E-05	3.71883E-06	1.19735E-05	2.12002E-05	0.000141375	0.000141375	4.91975E-05	4.43946E-05	0.000110857
3836303773085	383630	3773085	2.61746E-05	2.3619E-05	5.89791E-05	5.89791E-05	1.65059E-05	1.65059E-05	3.04564E-05	3.04564E-05	5.47663E-05	5.47663E-05	3.87439E-05	3.64649E-06	1.17406E-05	2.07877E-05	0.00013814	0.00013814	4.78962E-05	4.32203E-05	0.000107924
3836403773085	383640	3773085	2.57926E-05	2.3275E-05	5.81183E-05	5.81183E-05	1.6265E-05	1.6265E-05	3.00119E-05	3.00119E-05	5.3967E-05	5.3967E-05	3.81784E-05	3.59326E-06	1.15692E-05	2.04843E-05	0.000135602	0.000135602	4.68874E-05	4.231E-05	0.000105651
3836503773085	383650	3773085	2.54762E-05	2.2989E-05	5.74055E-05	5.74055E-05	1.60655E-05	1.60655E-05	2.96438E-05	2.96438E-05	5.33051E-05	5.33051E-05	3.77101E-05	3.54919E-06	1.14273E-05	2.02331E-05	0.00013335	0.00013335	4.5998E-05	4.15075E-05	0.000103647
3836603773085	383660	3773085	2.54464E-05	2.2962E-05	5.73382E-05	5.73382E-05	1.60466E-05	1.60466E-05	2.96091E-05	2.96091E-05	5.32426E-05	5.32426E-05	3.7666E-05	3.54503E-06	1.14139E-05	2.02094E-05	0.000132256	0.000132256	4.57234E-05	4.12597E-05	0.000103029
3836703773085	383670	3773085	2.54225E-05	2.2941E-05	5.72844E-05	5.72844E-05	1.60316E-05	1.60316E-05	2.95813E-05	2.95813E-05	5.31927E-05	5.31927E-05	3.76306E-05	3.54171E-06	1.14032E-05	2.01904E-05	0.000131225	0.000131225	4.54608E-05	4.10227E-05	0.000102437
3836803773085	383680	3773085	2.54583E-05	2.2973E-05	5.73651E-05	5.73651E-05	1.60542E-05	1.60542E-05	2.9623E-05	2.9623E-05	5.32676E-05	5.32676E-05	3.76836E-05	3.5467E-06	1.14193E-05	2.02189E-05	0.000130495	0.000130495	4.53355E-05	4.09096E-05	0.000102154
3836903773085	383690	3773085	2.55419E-05	2.3048E-05	5.75534E-05	5.75534E-05	1.61069E-05	1.61069E-05	2.97202E-05	2.97202E-05	5.34425E-05	5.34425E-05	3.78073E-05	3.55834E-06	1.14568E-05	2.02852E-05	0.000130035	0.000130035	4.52996E-05	4.08772E-05	0.000102074
3837003773085	383700	3773085	2.56135E-05	2.3113E-05	5.77148E-05	5.77148E-05	1.6152E-05	1.6152E-05	2.98036E-05	2.98036E-05	5.35923E-05	5.35923E-05	3.79134E-05	3.56832E-06	1.14889E-05	2.03421E-05	0.000129686	0.000129686	4.52638E-05	4.08449E-05	0.000101993
3837103773085	383710	3773085	2.57747E-05	2.3258E-05	5.8078E-05	5.8078E-05	1.62537E-05	1.62537E-05	2.99911E-05	2.99911E-05	5.39296E-05	5.39296E-05	3.81519E-05	3.59077E-06	1.15612E-05	2.04701E-05	0.000129893	0.000129893	4.53653E-05	4.09365E-05	0.000102222
3837203773085	383720	3773085	2.59179E-05	2.3388E-05	5.84008E-05	5.84008E-05	1.6344E-05	1.6344E-05	3.01578E-05	3.01578E-05	5.42293E-05	5.42293E-05	3.8364E-05	3.61073E-06	1.16254E-05	2.05839E-05	0.000130257	0.000130257	4.5425E-05	4.09904E-05	0.000102356
3837303773085	383730	3773085	2.60194E-05	2.3479E-05	5.86294E-05	5.86294E-05	1.6408E-05	1.6408E-05	3.02759E-05	3.02759E-05	5.44416E-05	5.44416E-05	3.85142E-05	3.62486E-06	1.1671E-05	2.06645E-05	0.000130686	0.000130686	4.54071E-05	4.09742E-05	0.000102316
3837403773085	383740	3773085	2.6091E-05	2.3544E-05	5.87908E-05	5.87908E-05	1.64532E-05	1.64532E-05	3.03592E-05	3.03592E-05	5.45915E-05	5.45915E-05	3.86202E-05	3.63484E-06	1.17031E-05	2.07214E-05	0.000131082	0.000131082	4.53175E-05	4.08934E-05	0.000102114
3837503773085	383750	3773085	2.61268E-05	2.3576E-05	5.88715E-05	5.88715E-05	1.64758E-05	1.64758E-05	3.04009E-05	3.04009E-05	5.46664E-05	5.46664E-05	3.86732E-05	3.63983E-06	1.17192E-05	2.07498E-05	0.000131542	0.000131542	4.51862E-05	4.07749E-05	0.000101818
3837603773085	383760	3773085	2.6091E-05	2.3544E-05	5.87908E-05	5.87908E-05	1.64532E-05	1.64532E-05	3.03592E-05	3.03592E-05	5.45915E-05	5.45915E-05	3.86202E-05	3.63484E-06	1.17031E-05	2.07214E-05	0.000131605	0.000131605	4.49654E-05	4.05756E-05	0.00010132
3837703773085	383770	3773085	2.60313E-05	2.349E-05	5.86563E-05	5.86563E-05	1.64155E-05	1.64155E-05	3.02897E-05	3.02897E-05	5.44666E-05	5.44666E-05	3.85319E-05	3.62653E-06	1.16763E-05	2.0674E-05	0.00013159	0.00013159	4.47445E-05	4.03763E-05	0.000100823
3837803773085	383780	3773085	2.59299E-05	2.3398E-05	5.84277E-05	5.84277E-05	1.63515E-05	1.63515E-05	3.01717E-05	3.01717E-05	5.42543E-05	5.42543E-05	3.83817E-05	3.61239E-06	1.16308E-05	2.05934E-05	0.000131368	0.000131368	4.45177E-05	4.01716E-05	0.000100312
3837903773085	383790	3773085	2.57866E-05	2.3269E-05	5.81049E-05	5.81049E-05	1.62612E-05	1.62612E-05	3.0005E-05	3.0005E-05	5.39545E-05	5.39545E-05	3.81696E-05	3.59243E-06	1.15665E-05	2.04796E-05	0.000130781	0.000130781	4.4267E-05	3.99454E-05	9.97467E-05
3838003773085	383800	3773085	2.56374E-05	2.3135E-05	5.77686E-05	5.77686E-05	1.61671E-05	1.61671E-05	2.98313E-05	2.98313E-05	5.36423E-05	5.36423E-05	3.79487E-05	3.57164E-06	1.14996E-05	2.03611E-05	0.000130146	0.000130146	4.40282E-05	3.97299E-05	9.92087E-05
3838103773085	383810	3773085	2.54702E-05	2.2984E-05	5.7392E-05	5.7392E-05	1.60617E-05	1.60617E-05	2.96369E-05	2.96369E-05	5.32926E-05	5.32926E-05	3.77013E-05	3.54836E-06	1.14246E-05	2.02283E-05	0.000129147	0.000129147	4.37775E-05	3.95037E-05	9.86438E-05
3838203773085	383820	3773085	2.52971E-05	2.2827E-05	5.7002E-05	5.7002E-05	1.59525E-05	1.59525E-05	2.94354E-05	2.94354E-05	5.29304E-05	5.29304E-05	3.74451E-05	3.52424E-06	1.1347E-05	2.00909E-05	0.000128037	0.000128037	4.35149E-05	3.92667E-05	9.8052E-05
3838303773085	383830	3773085	2.5124E-05	2.2671E-05	5.66119E-05	5.66119E-05	1.58434E-05	1.58434E-05	2.9234E-05	2.9234E-05	5.25682E-05	5.25682E-05	3.71889E-05	3.50013E-06	1.12693E-05	1.99534E-05	0.000126847	0.000126847	4.32522E-05	3.90297E-05	9.74602E-05
3838403773085	383840	3773085	2.4939E-05	2.2504E-05	5.6195E-05	5.6195E-05	1.57267E-05	1.57267E-05	2.90187E-05	2.90187E-05	5.2181E-05	5.2181E-05	3.69149E-05	3.47435E-06	1.11863E-05	1.98064E-05	0.000125452	0.000125452	4.29657E-05	3.87712E-05	9.68146E-05
3838503773085	383850	3773085	2.47659E-05	2.2348E-05	5.58049E-05	5.58049E-05	1.56175E-05	1.56175E-05	2.88173E-05	2.88173E-05	5.18188E-05	5.18188E-05	3.66587E-05	3.45023E-06	1.11087E-05	1.96689E-05	0.000124072	0.000124072	4.26852E-05	3.8518E-05	9.61824E-05
3838603773085	383860	3773085	2.45689E-05	2.217E-05	5.5361E-05	5.5361E-05	1.54933E-05	1.54933E-05	2.85881E-05	2.85881E-05	5.14067E-05	5.14067E-05	3.63671E-05	3.42279E-06	1.10203E-05	1.95125E-05	0.000122486	0.000122486	4.23748E-05	3.82379E-05	9.5483E-05
3838703773085	383870	3773085	2.43659E-05	2.1987E-05	5.49037E-05	5.49037E-05	1.53653E-05	1.53653E-05	2.83519E-05	2.83519E-05	5.0982E-05	5.0982E-05	3.60667E-05	3.39452E-06	1.09293E-05	1.93513E-05	0.000120805	0.000120805	4.20405E-05	3.79363E-05	9.47298E-05
3838803773085	383880	3773085	2.4169E-05	2.1809E-05	5.44599E-05	5.44599E-05	1.52411E-05	1.52411E-05	2.81227E-05	2.81227E-05	5.05699E-05	5.05699E-05	3.57752E-05	3.36707E-06	1.0841E-05	1.91949E-05	0.00011914	0.00011914	4.17122E-05	3.764E-05	9.399E-05
3838903773085	383890	3773085	2.39779E-05	2.1637E-05	5.40295E-05	5.40295E-05	1.51207E-05	1.51207E-05	2.79005E-05	2.79005E-05	5.01702E-05	5.01702E-05	3.54924E-05	3.34046E-06	1.07553E-05	1.90432E-05	0.000117554	0.000117554	4.14018E-05	3.73599E-05	9.32906E-05
3839003773085	383900	3773085	2.37929E-05	2.147E-05	5.36125E-05	5.36125E-05	1.5004E-05	1.5004E-05	2.76851E-05	2.76851E-05	4.9783E-05	4.9783E-05	3.52185E-05	3.31468E-06	1.06723E-05	1.88962E-05	0.000115983	0.000115983	4.10795E-05	3.70691E-05	9.25643E-05
3839103773085	383910	3773085	2.35124E-05	2.1217E-05	5.29804E-05	5.29804E-05	1.48271E-05	1.48271E-05	2.73587E-05	2.73587E-05	4.9196E-05	4.9196E-05	3.48033E-05	3.2756E-06	1.05464E-05	1.86734E-05	0.000113827	0.000113827	4.06199E-05	3.66543E-05	9.15286E-05
3829703773095	382970	3773095	5.27431E-05	4.7594E-05	0.000118846	0.000118846	3.32602E-05	3.32602E-05	6.13713E-05	6.13713E-05	0.000110357	0.000110357	7.8071E-05	7.34786E-06	2.36579E-05	4.18883E-05	0.000155538	0.000155538	3.58386E-05	3.23398E-05	8.0755E-05
3829803773095	382980	3773095	5.17343E-05	4.6684E-05	0.000116573	0.000116573	3.2624E-05	3.2624E-05	6.01975E-05	6.01975E-05	0.000108246	0.000108246	7.65778E-05	7.20732E-06	2.32054E-05	4.10872E-05	0.000160883	0.000160883	3.54267E-05	3.19682E-05	7.9827E-05
3829903773095	382990	3773095	5.01943E-05	4.5294E-05	0.000113103	0.000113103	3.16529E-05	3.16529E-05	5.84055E-05	5.84055E-05	0.000105024	0.000105024	7.42982E-05	6.99277E-06	2.25146E-05	3.98641E-05	0.000165054	0.000165054	3.51342E-05	3.17042E-05	7.91679E-05
3830003773095	383000	3773095	4.81947E-05	4.349E-05	0.000108597	0.000108597	3.03919E-05	3.03919E-05	5.60787E-05	5.60787E-05	0.00010084	0.00010084	7.13383E-05	6.71419E-06	2.16177E-05	3.8276E-05	0.000168194	0.000168194	3.50745E-05	3.16504E-05	7.90334E-05
3830103773095	383010	3773095	4.41894E-05	3.9875E-05	9.95719E-05	9.95719E-05	2.78661E-05	2.78661E-05	5.14183E-05	5.14183E-05	9.24596E-05	9.24596E-05	6.54096E-05	6.1562E-06	1.98211E-05	3.5095E-05	0.00017005	0.00017005	3.46686E-05	3.12841E-05	7.81188E-05
3830203773095	383020	3773095	4.26852E-05	3.8518E-05	9.61824E-05	9.61824E-05	2.69176E-05	2.69176E-05	4.9668E-05	4.9668E-05	8.93122E-05	8.93122E-05	6.31831E-05	5.94664E-06	1.91464E-05	3.39004E-05	0.000170605	0.000170605	3.49074E-05	3.14996E-05	7.86568E-05
3830303773095	383030	3773095	4.12347E-05	3.7209E-05	9.2914E-05	9.2914E-05	2.60029E-05	2.60029E-05	4.79802E-05	4.79802E-05	8.62773E-05	8.62773E-05	6.1036E-05	5.74457E-06	1.84958E-05	3.27484E-05	0.000169939	0.000169939	3.51939E-05	3.17581E-05	7.93024E-05
3830403773095	383040	3773095	4.08646E-05	3.6875E-05	9.20801E-05	9.20801E-05	2.57695E-05	2.57695E-05	4.75496E-05	4.75496E-05	8.55029E-05	8.55029E-05	6.04882E-05	5.69301E-06	1.83298E-05	3.24545E-05	0.000169384	0.000169384	3.54864E-05	3.2022E-05	7.99615E-05
3830503773095	383050	3773095	4.04288E-05	3.6482E-05	9.10982E-05	9.10982E-05	2.54947E-05	2.54947E-05	4.70425E-05	4.70425E-05	8.45912E-05	8.45912E-05	5.98432E-05	5.6323E-06	1.81343E-05	3.21084E-05	0.000168876	0.000168876	3.57729E-05	3.22806E-05	8.06071E-05
3830603773095	383060	3773095	4.02378E-05	3.631E-05	9.06678E-05	9.06678E-05	2.53742E-05	2.53742E-05	4.68203E-05	4.68203E-05	8.41915E-05	8.41915E-05	5.95605E-05	5.60569E-06	1.80486E-05	3.19567E-05	0.000167718	0.000167718	3.61132E-05	3.25876E-05	8.13737E-05
3830703773095	383070	3773095	3.98558E-05	3.5965E-05	8.9807E-05	8.9807E-05	2.51333E-05	2.51333E-05	4.63758E-05	4.63758E-05	8.33922E-05	8.33922E-05	5.8995E-05	5.55247E-06	1.78773E-05	3.16533E-05	0.000156331	0.000156331	3.64355E-05	3.28785E-05	8.21E-05
3830803773095	383080	3773095	3.99573E-05	3.6056E-05	9.00357E-05	9.00357E-05	2.51973E-05	2.51973E-05	4.64938E-05	4.64938E-05	8.36045E-05	8.36045E-05	5.91452E-05	5.56661E-06	1.79228E-05	3.17339E-05	0.000151414	0.000151414	3.68056E-05	3.32124E-05	8.2934E-05
3830903773095	383090	3773095	4.00229E-05	3.6116E-05	9.01836E-05	9.01836E-05	2.52387E-05	2.52387E-05	4.65702E-05	4.65702E-05	8.37419E-05	8.37419E-05	5.92424E-05	5.57576E-06	1.79522E-05	3.1786E-05	0.000154586	0.000154586	3.71816E-05	3.35518E-05	8.37813E-05
3831103773095	383110	3773095	4.00647E-05	3.6153E-05	9.02778E-05	9.02778E-05	2.52651E-05	2.52651E-05	4.66188E-05	4.66188E-05	8.38294E-05	8.38294E-05	5.93042E-05	5.58158E-06	1.7971E-05	3.18192E-05	0.000159408	0.000159408	3.79218E-05	3.42197E-05	8.54491E-05
3831203773095	383120	3773095	4.00946E-05	3.618E-05	9.0345E-05	9.0345E-05	2.52839E-05	2.52839E-05	4.66536E-05	4.66536E-05	8.38918E-05	8.38918E-05	5.93484E-05	5.58573E-06	1.79844E-05	3.18429E-05

			KMMass Grading / Excavation	KMDrainage / Utilities Trenching	KMFoundations / Concrete Pads	KMBuilding / Structure Construction	KMAsphalt Paving	KMArchitectural Coating	KMLandscaping or Other Finishing	KMWaterside Construction (Piles)	EWNDemolition	EWNSite Grubbing / Prep	EWNDrainage / Utilities Trenching	EWNDrainage / Utilities Trenching	EWNDrainage / Utilities Trenching	EWNFoundations / Concrete Pads	EWNBuilding / Structure Construction	EWNAsphalt Paving	EWNLandscaping or Other Finishing	EWNWaterside Construction (Piles)	ISDemolition
Unique Identifier	X (UTM)	Y (UTM)	2026	2026	2026	2026	2026	2026	2026	2026	2027	2027	2027	2028	2029	2029	2029	2029	2029	2029	2027
3830703773085	383070	3773085	8.07954E-05	1.74079E-05	4.17222E-05	7.73895E-05	5.30752E-05	4.99531E-06	1.60834E-05	2.84771E-05	0.000404885	0.000545901	0.000662345	0.000662345	0.000662345	0.00047112	0.000820454	0.000599316	0.000181611	0.000315148	2.7637E-05
3830803773085	383080	3773085	8.16024E-05	1.75818E-05	4.21389E-05	7.81625E-05	5.36053E-05	5.04521E-06	1.6244E-05	2.87615E-05	0.00042906	0.000578495	0.000701893	0.000701893	0.00049925	0.000869441	0.0006351	0.000192454	0.000333965	2.77146E-05	
3830903773085	383090	3773085	8.24094E-05	1.77557E-05	4.25557E-05	7.89355E-05	5.41354E-05	5.0951E-06	1.64047E-05	2.90459E-05	0.000454548	0.000612861	0.000743588	0.000743588	0.000743588	0.00528907	0.00092109	0.000672828	0.000203887	0.000353804	2.77922E-05
3831003773085	383100	3773085	8.32164E-05	1.79295E-05	4.29724E-05	7.97085E-05	5.46656E-05	5.145E-06	1.65653E-05	2.93304E-05	0.000481481	0.000649174	0.000787647	0.000787647	0.000787647	0.000560246	0.000975666	0.000712694	0.000215968	0.000374768	2.78638E-05
3831103773085	383110	3773085	8.40234E-05	1.81034E-05	4.33891E-05	8.04815E-05	5.51957E-05	5.19489E-06	1.6726E-05	2.96148E-05	0.000509488	0.000686935	0.000833463	0.000833463	0.000833463	0.000592834	0.001032419	0.00075415	0.00022853	0.000396567	2.79355E-05
3831203773085	383120	3773085	8.49111E-05	1.82947E-05	4.38476E-05	8.13317E-05	5.57789E-05	5.24978E-06	1.69027E-05	2.99277E-05	0.000540808	0.000729163	0.000884699	0.000884699	0.000884699	0.000629278	0.001095886	0.00080051	0.000242579	0.000420946	2.80131E-05
3831303773085	383130	3773085	8.58123E-05	1.84888E-05	4.43129E-05	8.21949E-05	5.63708E-05	5.30549E-06	1.70821E-05	3.02453E-05	0.000573835	0.000773693	0.000938728	0.000938728	0.000938728	0.000667708	0.001162811	0.000849397	0.000257393	0.000446653	2.80966E-05
3831403773085	383140	3773085	8.67E-05	1.86801E-05	4.47713E-05	8.30452E-05	5.6954E-05	5.36038E-06	1.72588E-05	3.05582E-05	0.000608343	0.000820219	0.000995178	0.000995178	0.000995178	0.000707861	0.001232737	0.000900476	0.000272871	0.000473512	2.81683E-05
3831503773085	383150	3773085	8.76012E-05	1.88743E-05	4.52367E-05	8.39084E-05	5.7546E-05	5.41609E-06	1.74382E-05	3.08758E-05	0.000644211	0.00086858	0.001053855	0.001053855	0.001053855	0.000749597	0.00130542	0.000953568	0.00028896	0.000501431	2.82399E-05
3831603773085	383160	3773085	8.84889E-05	1.90655E-05	4.56951E-05	8.47587E-05	5.81291E-05	5.47098E-06	1.76149E-05	3.11887E-05	0.000681399	0.00091872	0.001114689	0.001114689	0.001114689	0.000792868	0.001380776	0.001008614	0.000305641	0.000530376	2.82996E-05
3831703773085	383410	3773085	0.000111825	2.40934E-05	5.77457E-05	0.000107111	7.34588E-05	6.91377E-06	2.22602E-05	3.94137E-05	0.001434558	0.001934193	0.002346771	0.002346771	0.002346771	0.001669235	0.002906968	0.002123449	0.000643469	0.001116609	2.87294E-05
3831803773085	383420	3773085	0.000112538	2.4247E-05	5.81138E-05	0.000107794	7.39271E-05	6.95784E-06	2.24021E-05	3.9665E-05	0.001354399	0.001826116	0.002215639	0.002215639	0.002215639	0.001575963	0.002744534	0.002004796	0.000607514	0.001054216	2.86577E-05
3831903773085	383430	3773085	0.000113197	2.4389E-05	5.84541E-05	0.000108425	7.436E-05	6.99859E-06	2.25333E-05	3.98973E-05	0.001259681	0.001698409	0.002060692	0.002060692	0.002060692	0.00146575	0.002552599	0.001864594	0.000565028	0.00098049	2.85563E-05
3832003773085	383440	3773085	0.000113869	2.45339E-05	5.88014E-05	0.000109069	7.48018E-05	7.04017E-06	2.26672E-05	4.01343E-05	0.001156738	0.001559612	0.001892288	0.001892288	0.001892288	0.001345966	0.002343996	0.001712216	0.000518853	0.000900363	2.85742E-05
3832103773085	383450	3773085	0.000114838	2.47426E-05	5.93015E-05	0.000109997	7.5438E-05	7.10004E-06	2.286E-05	4.04756E-05	0.001049096	0.001414481	0.0017162	0.0017162	0.0017162	0.001220716	0.002125874	0.001552884	0.000470571	0.000816579	2.86756E-05
3832203773085	383460	3773085	0.000115954	2.49831E-05	5.9878E-05	0.000111066	7.61713E-05	7.16907E-06	2.30822E-05	4.08691E-05	0.000951477	0.001282863	0.001556507	0.001556507	0.001556507	0.001107128	0.00192806	0.001408388	0.000426784	0.000740596	2.89383E-05
3832303773085	383470	3773085	0.000116761	2.5157E-05	6.02947E-05	0.000111839	7.67015E-05	7.21896E-06	2.32429E-05	4.11535E-05	0.000867038	0.001169015	0.001418374	0.001418374	0.001418374	0.001008876	0.001756954	0.0012834	0.000388909	0.000674872	2.91353E-05
3832403773085	383480	3773085	0.000121993	2.62843E-05	6.29966E-05	0.000116851	8.01385E-05	7.54245E-06	2.42844E-05	4.29977E-05	0.000783327	0.001056149	0.001281433	0.001281433	0.001281433	0.000911471	0.001587323	0.00115949	0.000351361	0.000609714	2.93919E-05
3832503773085	383490	3773085	0.000123849	2.66842E-05	6.39551E-05	0.000118629	8.13578E-05	7.6572E-06	2.46539E-05	4.36519E-05	0.000710391	0.000957809	0.001162117	0.001162117	0.001162117	0.000826602	0.001439525	0.001051528	0.000318645	0.000552943	2.94636E-05
3832603773085	383500	3773085	0.000125302	2.69972E-05	6.47052E-05	0.00012002	8.2312E-05	7.74701E-06	2.4943E-05	4.41639E-05	0.000651285	0.000878117	0.001065426	0.001065426	0.001065426	0.000757827	0.001319753	0.000964039	0.000292133	0.000506937	2.94815E-05
3832703773085	383510	3773085	0.000126486	2.72522E-05	6.53164E-05	0.000121154	8.30896E-05	7.82019E-06	2.51787E-05	4.4581E-05	0.000600428	0.000809548	0.00098223	0.00098223	0.00098223	0.000698651	0.001216698	0.00088876	0.000269321	0.000467351	2.94516E-05
3832803773085	383520	3773085	0.000127347	2.74377E-05	6.57609E-05	0.000121978	8.3655E-05	7.87342E-06	2.535E-05	4.48844E-05	0.000555737	0.000749292	0.000909121	0.000909121	0.000909121	0.000646649	0.001126137	0.000822608	0.000249275	0.00043256	2.93621E-05
3832903773085	383530	3773085	0.000128127	2.76057E-05	6.61638E-05	0.000122726	8.41675E-05	7.92165E-06	2.55053E-05	4.51594E-05	0.000513786	0.00069273	0.000840494	0.000840494	0.000840494	0.000597835	0.001041128	0.000760512	0.000230458	0.000399913	2.92427E-05
3833003773085	383540	3773085	0.000128463	2.76782E-05	6.63374E-05	0.000123048	8.43884E-05	7.94244E-06	2.55722E-05	4.52779E-05	0.000476634	0.000642639	0.000779718	0.000779718	0.000779718	0.000554606	0.000965844	0.000705519	0.000213794	0.00037095	2.90696E-05
3833103773085	383550	3773085	0.000128557	2.76985E-05	6.6386E-05	0.000123138	8.44502E-05	7.94826E-06	2.5591E-05	4.53111E-05	0.000440515	0.00059394	0.000720631	0.000720631	0.000720631	0.000512578	0.000892653	0.000652055	0.000197592	0.000342881	2.88428E-05
3833203773085	383560	3773085	0.000128248	2.76318E-05	6.62263E-05	0.000122841	8.4247E-05	7.92913E-06	2.55294E-05	4.52021E-05	0.000404115	0.000544863	0.000661086	0.000661086	0.000661086	0.000470224	0.000818893	0.000598176	0.000181265	0.000314549	2.84608E-05
3833303773085	383570	3773085	0.000126755	2.73101E-05	6.54553E-05	0.000121411	8.32663E-05	7.83683E-06	2.52322E-05	4.46758E-05	0.000372115	0.000501717	0.000608737	0.000608737	0.000608737	0.00043289	0.000754048	0.000550809	0.000166912	0.00028964	2.79355E-05
3833403773085	383580	3773085	0.000124643	2.68552E-05	6.43648E-05	0.000119389	8.18791E-05	7.70627E-06	2.48118E-05	4.39316E-05	0.000347892	0.000469058	0.000569111	0.000569111	0.000569111	0.00040803	0.000704964	0.000514954	0.000156047	0.000270787	2.7446E-05
3833503773085	383590	3773085	0.000122289	2.6348E-05	6.31494E-05	0.000117134	8.03329E-05	7.56074E-06	2.43433E-05	4.31019E-05	0.000326779	0.000440592	0.000534573	0.000534573	0.000534573	0.000380237	0.000662181	0.000483702	0.000146577	0.000254353	2.69625E-05
3833603773085	383600	3773085	0.000119384	2.57221E-05	6.16491E-05	0.000114351	7.84244E-05	7.38112E-06	2.3765E-05	4.2078E-05	0.000306078	0.000412681	0.000500709	0.000500709	0.000500709	0.000356149	0.000620233	0.000453061	0.000137291	0.000238241	2.63895E-05
3833703773085	383610	3773085	0.000115241	2.48295E-05	5.95099E-05	0.000110383	7.5703E-05	7.12499E-06	2.29403E-05	4.06179E-05	0.000283963	0.000382863	0.00046453	0.00046453	0.00046453	0.000330416	0.000575418	0.000420325	0.000127371	0.000221027	2.55836E-05
3833803773085	383620	3773085	0.000110857	2.38848E-05	5.72456E-05	0.000106183	7.28226E-05	6.8539E-06	2.20675E-05	3.90724E-05	0.000264724	0.000356924	0.000433058	0.000433058	0.000433058	0.00030803	0.000536434	0.000391848	0.000118742	0.000206052	2.47659E-05
3833903773085	383630	3773085	0.000107924	2.3253E-05	5.57315E-05	0.000103375	7.08965E-05	6.67261E-06	2.14838E-05	3.80389E-05	0.000251288	0.000338808	0.000411078	0.000411078	0.000411078	0.000292396	0.000509206	0.000371959	0.000112715	0.000195594	2.42824E-05
3834003773085	383640	3773085	0.000105651	2.27633E-05	5.45577E-05	0.000101198	6.94033E-05	6.53207E-06	2.10313E-05	3.72378E-05	0.000240275	0.000323959	0.000393062	0.000393062	0.000393062	0.00027958	0.00048689	0.000355658	0.000107775	0.00018702	2.39481E-05
3834103773085	383650	3773085	0.000103647	2.23315E-05	5.35228E-05	9.92781E-05	6.80868E-05	6.40817E-06	2.06324E-05	3.65314E-05	0.000230438	0.000310696	0.00037697	0.00037697	0.00037697	0.00026813	0.000466956	0.000341097	0.000103363	0.000179365	2.36676E-05
3834203773085	383660	3773085	0.000103029	2.21982E-05	5.32033E-05	9.86854E-05	6.76804E-05	6.36992E-06	2.05092E-05	3.63133E-05	0.000223931	0.000301923	0.000366326	0.000366326	0.000366326	0.000260564	0.000453771	0.000331466	0.000100444	0.0001743	2.36795E-05
3834703773085	383670	3773085	0.000102437	2.20707E-05	5.28977E-05	9.81186E-05	6.72916E-05	6.33333E-06	2.03914E-05	3.61048E-05	0.000217724	0.000293553	0.000356171	0.000356171	0.000356171	0.00025334	0.000441192	0.000322277	9.76597E-05	0.000169468	2.36914E-05
3834803773085	383680	3773085	0.000102154	2.20098E-05	5.27518E-05	9.7848E-05	6.7106E-05	6.31586E-06	2.03352E-05	3.60052E-05	0.000212369	0.000286334	0.000347412	0.000347412	0.000347412	0.00024711	0.000430342	0.000314351	9.5258E-05	0.000165301	2.37631E-05
3834903773085	383690	3773085	0.000102074	2.19924E-05	5.27101E-05	9.77707E-05	6.7053E-05	6.31087E-06	2.03191E-05	3.59768E-05	0.000207701	0.000280041	0.000339775	0.000339775	0.000339775	0.00024167	0.00042088	0.000307442	9.31642E-05	0.000161667	2.38705E-05
3835003773085	383700	3773085	0.000101993	2.1975E-05	5.26685E-05	9.76934E-05	6.7E-05	6.30588E-06	2.0303E-05	3.59483E-05	0.000203302	0.000274109	0.000332579	0.000332579	0.000332579	0.00023656	0.000411969	0.00030093	9.1191E-05	0.000158243	2.3972E-05
3835103773085	383710	3773085	0.000102222	2.20243E-05	5.27865E-05	9.79124E-05	6.71502E-05	6.32002E-06	2.03486E-05	3.60289E-05	0.000200037	0.000269707	0.000327237	0.000327237	0.000327237	0.00023261	0.000405352	0.000296097	8.97264E-05	0.000155702	2.41391E-05
3835203773085	383720	3773085	0.000102356	2.20533E-05	5.2856E-05	9.80413E-05	6.72386E-05	6.32834E-06	2.03753E-05	3.60763E-05	0.000197005	0.000265619	0.000322277	0.000322277	0.000322277	0.00022923	0.000399208	0.000291609	8.83663E-05	0.000153341	2.42824E-05
3835303773085	383730	3773085	0.000102316	2.20446E-05	5.28352E-05	9.80026E-05	6.72121E-05	6.32584E-06	2.03673E-05	3.60621E-05	0.000194074	0.000261667	0.000317482	0.000317482	0.000317482	0.00022582	0.000393269	0.0028727	8.70516E-05	0.00015106	2.43898E-05
3835403773085	383740	3773085	0.000102114	2.20011E-05	5.2731E-05	9.78094E-05	6.70795E-05	6.31337E-06	2.03271E-05	3.5991E-05	0.000191119	0.000257683	0.000312649	0.000312649	0.000312649	0.00022238	0.000387281	0.000282897	8.57263E-05	0.00014876	2.44495E-05
3835703773085	383750	3773085	0.000101818	2.19374E-05	5.25782E-05	9.75259E-05	6.68852E-05	6.29507E-06	2.02682E-05	3.58867E-05	0.000188248	0.000253812	0.000307952	0.000307952	0.000307952	0.00021904	0.000381463	0.000278647	8.44385E-05	0.000146526	2.44794E-05
3835763773085	383760	3773085	0.00010132	2.18302E-05	5.23212E-05	9.70493E-05	6.65582E-05	6.2643E-06	2.01692E-05	3.57113E-05	0.000184852	0.000249233	0.000302396	0.000302396	0.000302396	0.00021509	0.000374581	0.000273619	8.2915E-05	0.000143882	2.44495E-05
3837703773085	383770	3773085	0.000100823	2.17229E-05	5.20642E-05	9.65726E-05	6.62313E-05	6.23354E-06	2.00701E-05	3.55359E-05	0.000181419	0.000244605	0.000296781	0.000296781	0.000296781	0.00021109	0.000367626	0.000268539	8.13755E-05	0.00014121	2.43898E-05
3837803773085	383780	3773085	0.000100312	2.16128E-05	5.18003E-05	9.6083E-05	6.58956E-05	6.20194E-06	1.99684E-05	3.53557E-05	0.000177838	0.000239776	0.000290922	0.000290922	0.000290922	0.00020693	0.000360368	0.000263238	7.9769E-05	0.000138423	2.42943E-05
3837903773085	383790	3773085	9.97467E-05	2.14911E-05	5.15085E-05	9.55419E-05	6.55245E-05	6.16701E-06	1.98559E-05	3.51566E-05	0.000173922	0.000234497	0.000284517	0.000284517	0.000284517	0.00020237	0.000352433	0.000257442	7.80126E-05	0.000135375	2.4169E-05
3838003773085	383800	3773085	9.92087E-05	2.13752E-05	5.12307E-05	9.50266E-05	6.51711E-05	6.13375E-06	1.97488E-05	3.4967E-05	0.000170096	0.000229338	0.000278257	0.000278257	0.000278257	0.00019792	0.0034468	0.000251778	7.62964E-05	0.000132397	2.40317E-05
3838103773085	383810	3773085	9.86438E-05	2.12535E-05	5.0939E-05	9.44855E-05	6.48E-05	6.09882E-06	1.96364E-05	3.47679E-05	0.000166001	0.000223817	0.000271559	0.000271559	0.000271559	0.00019315	0.000336382	0.000245717	7.44596E-05	0.000129209	2.38884E-05
3838203773085	383820	3773085	9.8052E-05	2.1126E-05	5.06334E-05	9.39186E-05	6.44112E-05	6.06223E-06	1.95185E-05	3.45593E-05	0.000161942	0.000218344	0.000264919	0.000264919	0.000264919	0.00018834	0.000328157	0.000239709	7.2639E-05	0.00012605	2.37511E-05
3838303773085	383830	3773085	9.74602E-05	2.09984E-05	5.03278E-05	9.33518E-05	6.40224E-05	6.02564E-06	1.94007E-05	3.43507E-05	0.000157997	0.000213024	0.000258464	0.000258464	0.000258464	0.00018384	0.000320162	0.000233868	7.08692E-05	0.000122979	2.36198E-05
3838403773085	383840	3773085	9.68146E-05	2.08593E-05	4.99944E-05	9.27334E-05	6.35983E-05	5.98572E-06	1.92722E-05	3.41232E-05	0.000153967	0.000207592	0.000251873	0.000251873	0.000251873	0.00017915	0.000311997	0.000227904	6.90619E-05	0.000119843	2.34825E-05
3838503773085	383850	3773085	9.61824E-05	2.07231E-05	4.9668E-05	9.21279E-05	6.31831E-05	5.94664E-06	1.91464E-05	3.39004E-05	0.000150111	0.000202393	0.000245565	0.000245565	0.000245565	0.00017466	0.000304184	0.000222197	6.73323E-05	0.000116841	2.33452E-05
3838603773085	383860	3773085	9.5483E-05	2.05724E-05	4.93068E-05	9.14585E-05	6.27236E-05	5.9034E-06	1.90072E-05	3.36538E-05	0.000146142	0.000197041	0.000239071	0.000239071	0.000239071	0.00017049	0.00029614	0.000216321	6.55518E-05	0.000113752	2.32139E-05
3838703773085	383870	3773085	9.47298E-05	2.04102E-05	4.89178E-05	9.07365E-05	6.22288E-05	5.85683E-06	1.88572E-05	3.33884E-05	0.000142184	0.000191705	0.000232597	0.000232597	0.000232597	0.00016544	0.00028812	0.000210463	6.37766E-05	0.000110671	2.30766E-05
3838803773085	383880	3773085	9.399E-05	2.02508E-05	4.85358E-05	9.00279E-05	6.17429E-05	5.81109E-06	1.871E-05	3.31276E-05	0.0001384	0.000186603	0.000226406	0.000226406	0.000226406	0.00016104	0.000280452	0.000204861	6.20791E-05	0.000107726	2.29453E-05
3838903773085	383890	3773085	9.32906E-05	2.01001E-05	4.81747E-05	8.9358E-05	6.12834E-05	5.76785E-06	1.85707E-05	3.28811E-05	0.000134842	0.000181806	0.000220586	0.000220586	0.000220586	0.00015691	0.000273243	0.000199595	6.04834E-05	0.00010495	2.2808E-05
3839003773085	383900	3773085	9.25643E-05	1.99436E-05	4.77996E-05	8.86623E-05	6.08063E-05	5.72295E-06	1.84261E-05	3.26251E-05	0.000131416	0.000177186	0.000214982	0.000214982	0.000214982	0.00015291	0.0002663	0.000194524	5.89465E-05	0.00010229	2.26767E-05
3839103773085	383910	3773085	9.15286E-05	1.97205E-05	4.72648E-05	8.76703E-05	6.0126E-05	5.65891E-06	1.822E-05	3.22601E-05	0.000127339	0.00017169	0.000208312	0.000208312	0.000208312	0.00014817	0.000258038	0.000188489	5.71178E-05	9.91163E-05	2.25334E-05
3829703773095	382970	3773095	8.0755E-05	1.73992E-05	4.17014E-05	7.73508E-05	5.30487E-05	4.99282E-06	1.60754E-05	2.84628E-05	0.000215085	0.000289996	0.000351854	0.000351854	0.000351854	0.00025027	0.000435846	0.000318372	9.64762E-05	0.000167415	3.80054E-05
3829803773095	382980	3773095	7.9827E-05	1.71993E-05	4.12221E-05	7.64619E-05	5.2439E-05	4.93544E-06	1.58906E-05	2.81357E-05	0.000233942	0.00031542	0.000382701	0.000382701	0.000382701	0.000272212	0.000474056	0.000346283	0.000104934	0.000182092	3.71279E-05
3829903773095	382990	3773095	7.91679E-05	1.70573E-05	4.08818E-05	7.58306E-05	5.20061E-05	4.89469E-06	1.57594E-05	2.79034E-05	0.000252631	0.000340619	0.000413275	0.000413275	0.000413275	0.00029358	0.000511928	0.000373947	0.000113317	0.000196639	3.58446E-05
3830003773095	383000	3773095	7.90334E-05	1.70283E-05	4.08123E-05	7.57018E-05	5.19177E-05	4.88637E-06	1.57326E-05	2.7856E-05	0.000271696	0.000366324	0.000444464	0.000444464	0.000444464	0.00031614	0.000550561	0.000402168	0.000121869	0.000211479	3.41792E-05
3830103773095	383010	3773095	7.81188E-05	1.68312E-05	4.034E-05	7.48257E-05	5.13169E-05	4.82983E-06	1.55506E-05	2.75337E-05	0.000288374	0.00038881	0.000471747	0.000471747	0.000471747	0.00033549	0.000584357	0.000426855	0.0012935	0.00022446	3.10693E-05
3830203773095	383020	3773095	7.86568E-05	1.69471E-05	4.06179E-05	7.5341E-05	5.16703E-05	4.86309E-06	1.56577E-05	2.77233E-05	0.000308484	0.000415924	0.000504644	0.000504644	0.000504644	0.00035894	0.000625107	0.000456621	0.0013837	0.000240113	2.79235E-05
3830303773095	383030	3773095	7.93024E-05	1.70862E-05	4.09512E-05	7.59594E-05	5.20944E-05	4.90301E-06	1.57862E-05	2.79508E-05	0.000332277	0.000448004	0.000543567	0.000543567	0.000543567	0.00038634	0.000673221	0.00049184	0.000149042	0.000258632	2.74997E-05
3830403773095	383040	3773095	7.99615E-05	1.72282E-05	4.12916E-05	7.65907E-05	5.25274E-05	4.94375E-06	1.59174E-05	2.81831E-05	0.000356219	0.000480285	0.000582733	0.000582733	0.000582733	0.00041492	0.000721837	0.000527279	0.000159782	0.000277268	2.77027E-05
3830503773095	383050	3773095	8.06071E-05	1.73673E-05	4.1625E-05	7.72091E-05	5.29515E-05	4.98367E-06	1.60459E-05	2.84107E-05	0.000380328	0.000512791	0.000622173	0.000622173	0.000622173	0.00044254	0.000770692	0.000562966	0.000170596	0.000296034	2.78459E-05
3830603773095	383060	3773095	8.13737E-05	1.75325E-05	4.20209E-05	7.79435E-05	5.34551E-05	5.03107E-06	1.61985E-05	2.86809E-05	0.000405464	0.000546681	0.000663293	0.000663293	0.000663293	0.00047179	0.000821627	0.000600173	0.000181871	0.00031559	2.79594E-05
3830703773095	383070	3773095	8.21E-05	1.7689E-05	4.23959E-05	7.86392E-05	5.39322E-05	5.07597E-06	1.63431E-05	2.89369E-05	0.000431896	0.000582318	0.000706531	0.000706531	0.000706531	0.00050254	0.000875187	0.000639297	0.000193726	0.000336172	2.80489E-05
3830803773095	383080	3773095	8.2934E-05	1.78687E-05	4.28266E-05	7.94379E-05	5.448E-05	5.12753E-06	1.65091E-05	2.92308E-05	0.000459592	0.000619661	0.00075184	0.00075184	0.00075184	0.00053476	0.000931311	0.000680294	0.00020615	0.00035773	2.81384E-05
3830903773095	383090	3773095	8.37813E-05	1.80512E-05	4.32641E-05	8.02496E-05	5.50367E-05	5.17992E-06	1.66778E-05	2.95295E-05	0.000488811	0.000659057	0.000799638	0.000799638	0.000799638	0.00056875	0.0009905	0.000723544	0.000219256	0.000380473	2.8216E-05
3831103773095	383110	3773095	8.54491E-05	1.84106E-05	4.41254E-05	8.18471E-05	5.61323E-05	5.28304E-06	1.70098E-05	3.01173E-05	0.000551594	0.000743706	0.000902344	0.000902344	0.000902344	0.00064182	0.001117743	0.000816476	0.000247417	0.000429341	2.83593E-05
3831203773095	383120	3773095	8.63638E-05	1.86076E-05	4.45977E-05	8.27231E-05	5.67331E-05	5.33959E-06	1.71918E-05	3.04397E-05	0.000588018	0.000792816	0.000961929	0.000961929	0.000961929	0.00068421	0.001191551	0.000870391	0.000263755	0.000457692	2.84488E-05
3831303773095	383130	3773095	8.73053E-05	1.88105E-05	4.50839E-05	8.3625E-05	5.73516E-05	5.3978E-06	1.73793E-05	3.07715E-05	0.000626668	0.000844927	0.001025156	0.001025156	0.001025156	0.00072918	0.001269871	0.000927601	0.000281091	0.000487776	2.85324E-05

			ISDrainage / Utilities Trenching	ISDrainage / Utilities Trenching	ISAsphalt Paving	ISAsphalt Paving	SVDemolition	SVSite Grubbing / Prep	SVMass Grading / Excavation	SVMass Grading / Excavation	SVDrainage / Utilities Trenching	SVFoundations / Concrete Pads	SVBuilding / Structure Construction	SVBuilding / Structure Construction	SVAsphalt Paving	SVAsphalt Paving	SVArchitectural Coating	SVArchitectural Coating	SVLandscaping or Other Finishing	SVLandscaping or Other Finishing	MDemolition
Unique Identifier	X (UTM)	Y (UTM)	2027	2028	2027	2028	2027	2027	2027	2028	2028	2028	2028	2029	2028	2029	2028	2029	2028	2029	2027
3830703773085	383070	3773085	9.55264E-06	9.55264E-06	4.09086E-05	4.09086E-05	0.002262424	0.001494712	0.002524144	0.002524144	0.000761896	0.00078516	0.006921791	0.006921791	0.003099928	0.003099928	0.000307085	0.000307085	0.00098872	0.00098872	4.26135E-05
3830803773085	383080	3773085	9.57946E-06	9.57946E-06	4.10235E-05	4.10235E-05	0.002716118	0.001794453	0.003030322	0.003030322	0.000914683	0.000942612	0.008709247	0.008709247	0.003721571	0.003721571	0.000368666	0.000368666	0.001186993	0.001186993	4.31985E-05
3830903773085	383090	3773085	9.60628E-06	9.60628E-06	4.11383E-05	4.11383E-05	0.003299874	0.002180123	0.003681608	0.003681608	0.001111269	0.001145201	0.011135865	0.011135865	0.004521422	0.004521422	0.000447901	0.000447901	0.001442105	0.001442105	4.37954E-05
3831003773085	383100	3773085	9.63104E-06	9.63104E-06	4.12444E-05	4.12444E-05	0.004075957	0.002692856	0.004547469	0.004547469	0.001372623	0.001414535	0.014446839	0.014446839	0.005584795	0.005584795	0.00055324	0.00055324	0.001781267	0.001781267	4.44102E-05
3831103773085	383110	3773085	9.6558E-06	9.6558E-06	4.13504E-05	4.13504E-05	0.005080691	0.003356652	0.005668432	0.005668432	0.001710978	0.001763222	0.018793237	0.018793237	0.006961462	0.006961462	0.000689616	0.000689616	0.002220354	0.002220354	4.50251E-05
3831203773085	383120	3773085	9.68262E-06	9.68262E-06	4.14653E-05	4.14653E-05	0.006338473	0.004187629	0.007071716	0.007071716	0.00213455	0.002199727	0.024279181	0.024279181	0.008684849	0.008684849	0.000860338	0.000860338	0.002770027	0.002770027	4.56936E-05
3831303773085	383130	3773085	9.7115E-06	9.7115E-06	4.1589E-05	4.1589E-05	0.007912039	0.005227234	0.008827314	0.008827314	0.002664466	0.002745823	0.031290703	0.031290703	0.010840917	0.010840917	0.001073922	0.001073922	0.003457703	0.003457703	4.63681E-05
3831403773085	383140	3773085	9.73626E-06	9.73626E-06	4.1695E-05	4.1695E-05	0.0097779	0.006459949	0.010909019	0.010909019	0.003292815	0.003393359	0.039870745	0.039870745	0.013397482	0.013397482	0.00132718	0.00132718	0.004273118	0.004273118	4.70546E-05
3831503773085	383150	3773085	9.76102E-06	9.76102E-06	4.1801E-05	4.1801E-05	0.011932618	0.007883503	0.013312998	0.013312998	0.004018439	0.00414114	0.05002509	0.05002509	0.016349834	0.016349834	0.001619646	0.001619646	0.005214769	0.005214769	4.77529E-05
3831603773085	383160	3773085	9.78165E-06	9.78165E-06	4.18894E-05	4.18894E-05	0.014371525	0.009494812	0.016034041	0.016034041	0.004839768	0.004987547	0.061752758	0.061752758	0.019691576	0.019691576	0.001950685	0.001950685	0.006280615	0.006280615	4.84573E-05
3831703773085	383410	3773085	9.9302E-06	9.9302E-06	4.25255E-05	4.25255E-05	0.00998732	0.006598306	0.011142665	0.011142665	0.003363339	0.003466036	0.003834071	0.003834071	0.013684425	0.013684425	0.001355605	0.001355605	0.004364638	0.004364638	6.87762E-05
3831803773085	383420	3773085	9.90544E-06	9.90544E-06	4.24195E-05	4.24195E-05	0.007697167	0.005085275	0.008587584	0.008587584	0.002592105	0.002671253	0.003489999	0.003489999	0.010546503	0.010546503	0.001044757	0.001044757	0.0033638	0.0033638	6.94447E-05
3831903773085	383430	3773085	9.87037E-06	9.87037E-06	4.22693E-05	4.22693E-05	0.006066262	0.004007787	0.006768014	0.006768014	0.00204288	0.002105258	0.003185079	0.003185079	0.00831187	0.00831187	0.00082339	0.00082339	0.002651066	0.002651066	6.9976E-05
3831940773085	383440	3773085	9.87656E-06	9.87656E-06	4.22958E-05	4.22958E-05	0.00490215	0.003238695	0.005469236	0.005469236	0.001650852	0.00170126	0.00291801	0.00291801	0.006716827	0.006716827	0.000665382	0.000665382	0.002142328	0.002142328	7.04237E-05
3831950773085	383450	3773085	9.91163E-06	9.91163E-06	4.2446E-05	4.2446E-05	0.000404066	0.002669538	0.004508091	0.004508091	0.001360737	0.001402286	0.002678691	0.002678691	0.005536434	0.005536434	0.00054845	0.00054845	0.001765842	0.001765842	7.07818E-05
3832060773085	383460	3773085	1.00024E-05	1.00024E-05	4.28348E-05	4.28348E-05	0.003390996	0.002240324	0.00378327	0.00378327	0.001141955	0.001176824	0.002465332	0.002465332	0.004646274	0.004646274	0.000460269	0.000460269	0.001481926	0.001481926	7.10862E-05
3832170773085	383470	3773085	1.00705E-05	1.00705E-05	4.31263E-05	4.31263E-05	0.002888203	0.001908144	0.003222314	0.003222314	0.000972634	0.001002333	0.002275318	0.002275318	0.003957357	0.003957357	0.000392023	0.000392023	0.001262197	0.001262197	7.15876E-05
3832480773085	383480	3773085	1.01592E-05	1.01592E-05	4.35063E-05	4.35063E-05	0.002462924	0.001627176	0.002747838	0.002747838	0.000829416	0.000854742	0.002095713	0.002095713	0.003374649	0.003374649	0.000334299	0.000334299	0.001076342	0.001076342	8.26305E-05
3832490773085	383490	3773085	1.0184E-05	1.0184E-05	4.36123E-05	4.36123E-05	0.00213371	0.001409675	0.00238054	0.00238054	0.00071855	0.000740491	0.001935845	0.001935845	0.002923567	0.002923567	0.000289614	0.000289614	0.00093247	0.00093247	8.55972E-05
3832500773085	383500	3773085	1.01902E-05	1.01902E-05	4.36388E-05	4.36388E-05	0.001870627	0.001235864	0.002087024	0.002087024	0.000629954	0.000649189	0.001794181	0.001794181	0.002563096	0.002563096	0.000253905	0.000253905	0.000817498	0.000817498	8.80684E-05
3832510773085	383510	3773085	1.01799E-05	1.01799E-05	4.35946E-05	4.35946E-05	0.001655748	0.001093901	0.001847287	0.001847287	0.000557591	0.000574617	0.001667784	0.001667784	0.002268673	0.002268673	0.000224739	0.000224739	0.000723592	0.000723592	9.00143E-05
3832520773085	383520	3773085	1.01489E-05	1.01489E-05	4.34621E-05	4.34621E-05	0.001476784	0.000975664	0.00164762	0.00164762	0.000497323	0.000512509	0.001554012	0.001554012	0.00202346	0.00202346	0.000200448	0.000200448	0.000645381	0.000645381	9.14946E-05
3832530773085	383530	3773085	1.01076E-05	1.01076E-05	4.32854E-05	4.32854E-05	0.001321388	0.000872999	0.001474248	0.001474248	0.000444992	0.000458579	0.001447867	0.001447867	0.00181054	0.00181054	0.000179356	0.000179356	0.00057747	0.00057747	9.2772E-05
3832540773085	383540	3773085	1.00478E-05	1.00478E-05	4.30292E-05	4.30292E-05	0.001189635	0.000785955	0.001327254	0.001327254	0.000400623	0.000412855	0.001351862	0.001351862	0.001630015	0.001630015	0.000161472	0.000161472	0.000519892	0.000519892	9.33869E-05
3832550773085	383550	3773085	9.9694E-06	9.9694E-06	4.26934E-05	4.26934E-05	0.001071508	0.000707912	0.001195462	0.001195462	0.000360842	0.00037186	0.001260623	0.001260623	0.001468159	0.001468159	0.000145439	0.000145439	0.000468268	0.000468268	9.33451E-05
3832603773085	383560	3773085	9.83736E-06	9.83736E-06	4.21279E-05	4.21279E-05	0.000962932	0.000636179	0.001074326	0.001074326	0.000324278	0.00033418	0.001172295	0.001172295	0.001319391	0.001319391	0.000130701	0.000130701	0.000420819	0.000420819	9.22587E-05
3832703773085	383570	3773085	9.6558E-06	9.6558E-06	4.13504E-05	4.13504E-05	0.000870457	0.000575084	0.000971153	0.000971153	0.000293136	0.000302087	0.001093128	0.001093128	0.001192683	0.001192683	0.000118149	0.000118149	0.000380405	0.000380405	9.01874E-05
3832803773085	383580	3773085	9.48661E-06	9.48661E-06	4.06259E-05	4.06259E-05	0.00079793	0.000527167	0.000890236	0.000890236	0.000268712	0.000276917	0.001027849	0.001027849	0.001093308	0.001093308	0.000108305	0.000108305	0.00034871	0.00034871	8.81519E-05
3832903773085	383590	3773085	9.31949E-06	9.31949E-06	3.99102E-05	3.99102E-05	0.000735574	0.00048597	0.000820666	0.000820666	0.000247712	0.000255276	0.000969398	0.000969398	0.001007868	0.001007868	9.98414E-05	9.98414E-05	0.000321459	0.000321459	8.60329E-05
3833003773085	383600	3773085	9.12143E-06	9.12143E-06	3.9062E-05	3.9062E-05	0.000677885	0.000447857	0.000756304	0.000756304	0.000228285	0.000235256	0.000913459	0.000913459	0.000928825	0.000928825	9.20112E-05	9.20112E-05	0.000296248	0.000296248	8.34065E-05
3833103773085	383610	3773085	8.84289E-06	8.84289E-06	3.78692E-05	3.78692E-05	0.000621024	0.000410291	0.000692865	0.000692865	0.000209137	0.000215523	0.000856618	0.000856618	0.000850915	0.000850915	8.42933E-05	8.42933E-05	0.000271399	0.000271399	7.96818E-05
3833203773085	383620	3773085	8.56024E-06	8.56024E-06	3.66587E-05	3.66587E-05	0.000571521	0.000377586	0.000637636	0.000637636	0.000192466	0.000198343	0.000805265	0.000805265	0.000783087	0.000783087	7.75741E-05	7.75741E-05	0.000249765	0.000249765	7.61242E-05
3833303773085	383630	3773085	8.39312E-06	8.39312E-06	3.5943E-05	3.5943E-05	0.000534124	0.000352879	0.000595913	0.000595913	0.000179872	0.000185365	0.000764799	0.000764799	0.000731847	0.000731847	7.24981E-05	7.24981E-05	0.000233422	0.000233422	7.39693E-05
3833403773085	383640	3773085	8.27758E-06	8.27758E-06	3.54482E-05	3.54482E-05	0.000502707	0.000332123	0.000560861	0.000560861	0.000169292	0.000174461	0.000729718	0.000729718	0.000688799	0.000688799	6.82338E-05	6.82338E-05	0.000219692	0.000219692	7.23218E-05
3833503773085	383650	3773085	8.18061E-06	8.18061E-06	3.5033E-05	3.5033E-05	0.000474788	0.000313678	0.000529712	0.000529712	0.00015989	0.000164772	0.000697807	0.000697807	0.000650545	0.000650545	6.44443E-05	6.44443E-05	0.000207491	0.000207491	7.08475E-05
3833603773085	383660	3773085	8.18473E-06	8.18473E-06	3.50506E-05	3.50506E-05	0.000453615	0.000299689	0.000506089	0.000506089	0.00015276	0.000157424	0.000672749	0.000672749	0.000621534	0.000621534	6.15703E-05	6.15703E-05	0.000198238	0.000198238	7.0352E-05
3833703773085	383670	3773085	8.18886E-06	8.18886E-06	3.50683E-05	3.50683E-05	0.000433844	0.000286627	0.000484032	0.000484032	0.000146102	0.000150563	0.000649031	0.000649031	0.000594444	0.000594444	5.88868E-05	5.88868E-05	0.000189598	0.000189598	6.98805E-05
3833803773085	383680	3773085	8.21362E-06	8.21362E-06	3.51743E-05	3.51743E-05	0.000416156	0.000274941	0.000464298	0.000464298	0.000140145	0.000144424	0.000627477	0.000627477	0.000570209	0.000570209	5.6486E-05	5.6486E-05	0.000181868	0.000181868	6.96477E-05
3833903773085	383690	3773085	8.25075E-06	8.25075E-06	3.53334E-05	3.53334E-05	0.000400166	0.000264377	0.000446458	0.000446458	0.00013476	0.000138875	0.000607714	0.000607714	0.000548299	0.000548299	5.43156E-05	5.43156E-05	0.00017488	0.00017488	6.96357E-05
3834003773085	383700	3773085	8.28583E-06	8.28583E-06	3.54836E-05	3.54836E-05	0.00038518	0.000254476	0.000429738	0.000429738	0.000129714	0.000133674	0.000589021	0.000589021	0.000527766	0.000527766	5.22815E-05	5.22815E-05	0.000168331	0.000168331	6.96536E-05
3834103773085	383710	3773085	8.3436E-06	8.3436E-06	3.5731E-05	3.5731E-05	0.000372253	0.000245936	0.000415316	0.000415316	0.00012536	0.000129188	0.000572672	0.000572672	0.000510054	0.000510054	5.05269E-05	5.05269E-05	0.000162681	0.000162681	7.00655E-05
3834203773085	383720	3773085	8.39312E-06	8.39312E-06	3.5943E-05	3.5943E-05	0.000360147	0.000237938	0.000401809	0.000401809	0.000121283	0.000124987	0.000557264	0.000557264	0.000493466	0.000493466	4.88837E-05	4.88837E-05	0.000157391	0.000157391	7.04535E-05
3834303773085	383730	3773085	8.43025E-06	8.43025E-06	3.61021E-05	3.61021E-05	0.000348678	0.0023036	0.000389013	0.000389013	0.000117421	0.000121006	0.000542615	0.000542615	0.000477751	0.000477751	4.7327E-05	4.7327E-05	0.000152379	0.000152379	7.074E-05
3834403773085	383740	3773085	8.45089E-06	8.45089E-06	3.61904E-05	3.61904E-05	0.000337705	0.000223111	0.000376771	0.000376771	0.000113726	0.000117198	0.000528611	0.000528611	0.000462717	0.000462717	4.58376E-05	4.58376E-05	0.000147583	0.000147583	7.08773E-05
3834503773085	383750	3773085	8.4612E-06	8.4612E-06	3.62346E-05	3.62346E-05	0.000327363	0.000216279	0.000365233	0.000365233	0.000110243	0.000113609	0.000515419	0.000515419	0.000448547	0.000448547	4.44339E-05	4.44339E-05	0.000143064	0.000143064	7.08833E-05
3834603773085	383760	3773085	8.45089E-06	8.45089E-06	3.61904E-05	3.61904E-05	0.000316924	0.000209381	0.000353586	0.000353586	0.000106728	0.000109986	0.000502059	0.000502059	0.000434242	0.000434242	4.30169E-05	4.30169E-05	0.000138501	0.000138501	7.05908E-05
3834703773085	383770	3773085	8.43025E-06	8.43025E-06	3.61021E-05	3.61021E-05	0.000306919	0.000202772	0.000342424	0.000342424	0.000103358	0.000106514	0.000489214	0.000489214	0.000420534	0.000420534	4.16589E-05	4.16589E-05	0.000134129	0.000134129	7.0161E-05
3834803773085	383780	3773085	8.39724E-06	8.39724E-06	3.59607E-05	3.59607E-05	0.00029719	0.000196344	0.000331569	0.000331569	0.000100082	0.000103138	0.00047664	0.00047664	0.000407204	0.000407204	4.03384E-05	4.03384E-05	0.000129877	0.000129877	6.96059E-05
3834903773085	383790	3773085	8.35392E-06	8.35392E-06	3.57752E-05	3.57752E-05	0.000287473	0.000189924	0.000320728	0.000320728	9.68097E-05	9.97657E-05	0.000463937	0.000463937	0.00039389	0.00039389	3.90195E-05	3.90195E-05	0.000125631	0.000125631	6.88896E-05
3835003773085	383800	3773085	8.30646E-06	8.30646E-06	3.55719E-05	3.55719E-05	0.000278234	0.0018382	0.000310421	0.000310421	9.36984E-05	9.65594E-05	0.000451776	0.000451776	0.000381231	0.000381231	3.77654E-05	3.77654E-05	0.000121593	0.000121593	6.82031E-05
3835103773085	383810	3773085	8.25694E-06	8.25694E-06	3.53599E-05	3.53599E-05	0.000269007	0.000177725	0.000300127	0.000300127	9.05912E-05	9.33573E-05	0.000439434	0.000439434	0.000368589	0.000368589	3.65131E-05	3.65131E-05	0.000117561	0.000117561	6.75167E-05
3835203773085	383820	3773085	8.20949E-06	8.20949E-06	3.51567E-05	3.51567E-05	0.000260118	0.000171852	0.000290208	0.000290208	8.75975E-05	9.02722E-05	0.000427388	0.000427388	0.000356408	0.000356408	3.53065E-05	3.53065E-05	0.000113676	0.000113676	6.68064E-05
3835303773085	383830	3773085	8.1641E-06	8.1641E-06	3.49623E-05	3.49623E-05	0.000251626	0.000166241	0.000280735	0.000280735	8.47379E-05	8.73253E-05	0.000415767	0.000415767	0.000344773	0.000344773	3.41539E-05	3.41539E-05	0.000109965	0.000109965	6.60781E-05
3835403773085	383840	3773085	8.11665E-06	8.11665E-06	3.47591E-05	3.47591E-05	0.000243306	0.000160745	0.000271452	0.000271452	8.1936E-05	8.44379E-05	0.000404211	0.000404211	0.000333373	0.000333373	3.30246E-05	3.30246E-05	0.000106329	0.000106329	6.53439E-05
3835503773085	383850	3773085	8.06919E-06	8.06919E-06	3.45559E-05	3.45559E-05	0.000235427	0.000155539	0.000262662	0.000262662	7.92828E-05	8.17036E-05	0.000393157	0.000393157	0.000322578	0.000322578	3.19552E-05	3.19552E-05	0.000102886	0.000102886	6.46635E-05
3835603773085	383860	3773085	8.0238E-06	8.0238E-06	3.43615E-05	3.43615E-05	0.000227665	0.000150411	0.000254002	0.000254002	7.66687E-05	7.90097E-05	0.000382103	0.000382103	0.000311942	0.000311942	3.09016E-05	3.09016E-05	9.94937E-05	9.94937E-05	6.39651E-05
3835703773085	383870	3773085	7.97635E-06	7.97635E-06	3.41583E-05	3.41583E-05	0.00022016	0.000145453	0.000245628	0.000245628	7.41413E-05	7.64051E-05	0.000371294	0.000371294	0.000301659	0.000301659	2.98829E-05	2.98829E-05	9.62138E-05	9.62138E-05	6.32547E-05
3835803773085	383880	3773085	7.93096E-06	7.93096E-06	3.39639E-05	3.39639E-05	0.000213041	0.000140749	0.000237686	0.000237686	7.17438E-05	7.39345E-05	0.000360975	0.000360975	0.000291904	0.000291904	2.89166E-05	2.89166E-05	9.31027E-05	9.31027E-05	6.25683E-05
3835903773085	383890	3773085	7.8835E-06	7.8835E-06	3.37607E-05	3.37607E-05	0.000206338	0.000136321	0.000230208	0.000230208	6.94867E-05	7.16084E-05	0.000351184	0.000351184	0.000282721	0.000282721	2.80068E-05	2.80068E-05	9.01735E-05	9.01735E-05	6.19117E-05
3836003773085	383900	3773085	7.83811E-06	7.83811E-06	3.35663E-05	3.35663E-05	0.000199948	0.000132099	0.000223078	0.000223078	6.73347E-05	6.93908E-05	0.000341779	0.000341779	0.000273965	0.000273965	2.71395E-05	2.71395E-05	8.7381E-05	8.7381E-05	6.12611E-05
3836103773085	383910	3773085	7.7886E-06	7.7886E-06	3.33542E-05	3.33542E-05	0.000193142	0.000127603	0.000215484	0.000215484	6.50425E-05	6.70286E-05	0.000331537	0.000331537	0.000264639	0.000264639	2.62156E-05	2.62156E-05	8.44063E-05	8.44063E-05	6.03538E-05
3829703773095	382970	3773095	1.31364E-05	1.31364E-05	5.6256E-05	5.6256E-05	0.000582886	0.000385094	0.000650315	0.000650315	0.000196293	0.000202287	0.001434327	0.001434327	0.000798659	0.000798659	7.91167E-05	7.91167E-05	0.000254732	0.000254732	3.83695E-05
3829803773095	382980	3773095	1.28331E-05	1.28331E-05	5.49572E-05	5.49572E-05	0.000663537	0.000438378	0.000740296	0.000740296	0.000223453	0.000230276	0.001634648	0.001634648	0.000909165	0.000909165	9.00636E-05	9.00636E-05	0.000289978	0.000289978	3.93604E-05
3829903773095	382990	3773095	1.23895E-05	1.23895E-05	5.30575E-05	5.30575E-05	0.000756331	0.000499684	0.000843824	0.000843824	0.000254703	0.00026248	0.001870617	0.001870617	0.001036309	0.001036309	0.000102659	0.000102659	0.00033053	0.00033053	4.00349E-05
3830003773095	383000	3773095	1.18139E-05	1.18139E-05	5.05924E-05	5.05924E-05	0.000865776	0.000571991	0.000965931	0.000965931	0.00029156	0.000300462	0.002157423	0.002157423	0.00118627	0.00118627	0.000117514	0.000117514	0.00037836	0.00037836	4.0405E-05
3830103773095	383010	3773095	1.0739E-05	1.0739E-05	4.59891E-05	4.59891E-05	0.000994368	0.000656947	0.001109398	0.001109398	0.000334864	0.000345089	0.002510011	0.002510011	0.001362463	0.001362463	0.000134968	0.000134968	0.000434557	0.000434557	3.90321E-05
3830203773095	383020	3773095	9.65167E-06	9.65167E-06	4.13327E-05	4.13327E-05	0.001140163	0.00075327	0.001272059	0.001272059	0.000383962	0.000395686	0.002928535	0.002928535	0.001562229	0.001562229	0.000154757	0.000154757	0.000498272	0.000498272	3.99573E-05
3830303773095	383030	3773095	9.50518E-06	9.50518E-06	4.07054E-05	4.07054E-05	0.00131577	0.000869288	0.00146798	0.00146798	0.0004431	0.00045663	0.003453295	0.003453295	0.001802842	0.001802842	0.000178593	0.000178593	0.000575015	0.000575015	4.08467E-05
3830403773095	383040	3773095	9.57533E-06	9.57533E-06	4.10058E-05	4.10058E-05	0.001518126	0.001002978	0.001693745	0.001693745	0.000511246	0.000526856	0.004078826	0.004078826	0.002080106	0.002080106	0.000206059	0.000206059	0.000663448	0.000663448	4.14555E-05
3830503773095	383050	3773095	9.62485E-06	9.62485E-06	4.12179E-05	4.12179E-05	0.001757542	0.001161152	0.001960857	0.001960857	0.000591871	0.000609944	0.004851587	0.004851587	0.002408149	0.002408149	0.000238556	0.000238556	0.000768077	0.000768077	4.20703E-05
3830603773095	383060	3773095	9.66405E-06	9.66405E-06	4.13857E-05	4.13857E-05	0.002054058	0.001357051	0.002291674	0.002291674	0.000691726	0.000712848	0.005860949	0.005860949	0.002814429	0.002814429	0.002778803	0.002778803	0.00089766	0.00089766	4.26911E-05
3830703773095	383070	3773095	9.695E-06	9.695E-06	4.15183E-05	4.15183E-05	0.00245151	0.001619635	0.002735104	0.002735104	0.000825573	0.000850781	0.007295997	0.007295997	0.00335901	0.00335901	0.00033275	0.00033275	0.001071354	0.001071354	4.3306E-05
3830803773095	383080	3773095	9.72595E-06	9.72595E-06	4.16508E-05	4.16508E-05	0.002978233	0.001967625	0.003322759	0.003322759	0.001002953	0.001033577	0.009309438	0.009309438	0.004080716	0.004080716	0.000404243	0.000404243	0.001301542	0.001301542	4.39208E-05
3830903773095	383090	3773095	9.75277E-06	9.75277E-06	4.17657E-05	4.17657E-05	0.003686623	0.002435635	0.004113096	0.004113096	0.001241511	0.001279419	0.012171715	0.012171715	0.005051337	0.005051337	0.000500395	0.000500395	0.001611121	0.001611121	4.45416E-05
3831103773095	383110	3773095	9.80228E-06	9.80228E-06	4.19777E-05	4.19777E-05	0.006134886	0.004053125	0.006844577	0.006844577	0.00206599	0.002129073	0.022562157	0.022562157	0.008405898	0.008405898	0.000832704	0.000832704	0.002681056	0.002681056	4.5801E-05
3831203773095	383120	3773095	9.83323E-06	9.83323E-06	4.21103E-05	4.21103E-05	0.008065535	0.005328644	0.008998566	0.008998566	0.002716157	0.002799093	0.030777281	0.030777281	0.011051235	0.011051235	0.001094756	0.001094756	0.003524784	0.003524784	4.64935E-05
3831303773095	383130	3773095	9.86212E-06	9.86212E-06	4.2234E-05	4.2234E-05	0.010632281	0.007024412	0.011862236	0.011862236	0.003580537	0.003689866	0.04189502	0.04189502	0.014568138	0.014568138	0.001443148	0.001443148	0.004646498	0.004646498	4.71978E-05

			MSite Grubbing / Prep	MMass Grading / Excavation	MMass Grading / Excavation	MDrainage / Utilities Trenching	MFoundations / Concrete Pads	MBuilding / Structure Construction	MAsphalt Paving	MLandscaping or Other Finishing	MWaterside Construction (Piles)	RSSWRe-striping South Valley	RSSWRe-striping Silver Lake Boulevard	RSSWDemolition	RSSWPlacing Base	RSSWForm/Place Rebar and Pour	Child Risk				
Unique Identifier	X (UTM)	Y (UTM)	2027	2027	2028	2028	2028	2028	2028	2028	2028	2029	2029	2029	2029	2029	3rd Trimester	0<2	2<16	Total	per million
3830703773085	383070	3773085	3.84534E-05	9.6021E-05	9.6021E-05	2.68724E-05	4.95846E-05	8.91624E-05	6.3077E-05	1.91143E-05	3.38435E-05	0.003980816	9.70764E-05	0.000160647	8.73276E-05	2.61387E-05	3.24825E-09	7.4321E-08	2.2737E-07	3.04937E-07	0.30493701
3830803773085	383080	3773085	3.89812E-05	9.73391E-05	9.73391E-05	2.72413E-05	5.02653E-05	9.03863E-05	6.39429E-05	1.93766E-05	3.43081E-05	0.004354989	0.000101051	0.000167116	9.0844E-05	2.71912E-05	3.2983E-09	7.5027E-08	2.6885E-07	3.47178E-07	0.34717765
3830903773085	383090	3773085	3.95199E-05	9.86841E-05	9.86841E-05	2.76177E-05	5.09598E-05	9.16353E-05	6.48265E-05	1.96444E-05	3.47821E-05	0.004621168	0.000105311	0.000174026	9.46003E-05	2.83155E-05	3.34717E-09	7.5691E-08	3.2276E-07	4.01804E-07	0.40180352
3831003773085	383100	3773085	4.00747E-05	0.00010007	0.00010007	2.80054E-05	5.16752E-05	9.29217E-05	6.57365E-05	1.99202E-05	3.52704E-05	0.004779785	0.000109898	0.000181454	9.86381E-05	2.95241E-05	3.38384E-09	7.6224E-08	3.944E-07	4.74013E-07	0.47401331
3831103773085	383110	3773085	4.06295E-05	0.000101455	0.000101455	2.83931E-05	5.23906E-05	9.42081E-05	6.66466E-05	2.01959E-05	3.57587E-05	0.004830413	0.000114802	0.000189383	0.000102948	3.08142E-05	3.41633E-09	7.6698E-08	4.8689E-07	5.67004E-07	0.56700438
3831203773085	383120	3773085	4.12327E-05	0.000102961	0.000102961	2.88147E-05	5.31685E-05	9.56069E-05	6.76362E-05	2.04958E-05	3.62896E-05	0.004808769	0.000120283	0.000198237	0.000107761	3.22548E-05	3.4501E-09	7.7216E-08	6.0265E-07	6.83313E-07	0.68331258
3831303773085	383130	3773085	4.18414E-05	0.000104481	0.000104481	2.924E-05	5.39534E-05	9.70182E-05	6.86346E-05	2.07984E-05	3.68253E-05	0.004675489	0.000126226	0.000207812	0.000112967	3.38129E-05	3.48378E-09	7.7723E-08	7.4818E-07	8.29382E-07	0.82938184
3831403773085	383140	3773085	4.24608E-05	0.000106028	0.000106028	2.96729E-05	5.47521E-05	9.84545E-05	6.96507E-05	2.11063E-05	3.73705E-05	0.004436988	0.000132662	0.00021816	0.000118592	3.54966E-05	3.51725E-09	7.8221E-08	9.228E-07	1.00454E-06	1.00454141
3831503773085	383150	3773085	4.30911E-05	0.000107602	0.000107602	3.01133E-05	5.55648E-05	9.99158E-05	7.06844E-05	2.14195E-05	3.79252E-05	0.004119025	0.000139651	0.000229374	0.000124688	3.73212E-05	3.5507E-09	7.8713E-08	1.1264E-06	1.20869E-06	1.20868583
3831603773085	383160	3773085	4.37266E-05	0.000109189	0.000109189	3.05575E-05	5.63844E-05	0.00010139	7.1727E-05	2.17355E-05	3.84846E-05	0.003759558	0.000147263	0.000241556	0.00013131	3.93033E-05	3.58386E-09	7.9191E-08	1.3588E-06	1.44159E-06	1.4415864
3834103773085	383410	3773085	6.20619E-05	0.000154973	0.000154973	4.33707E-05	8.00272E-05	0.000143904	0.000101803	3.08495E-05	5.46217E-05	0.000517913	0.003042368	0.004718077	0.002564743	0.000767672	4.55395E-09	9.1106E-08	6.7546E-07	7.71119E-07	0.77111886
3834203773085	383420	3773085	6.26652E-05	0.00015648	0.00015648	4.37923E-05	8.08051E-05	0.000145303	0.000102793	3.11493E-05	5.51527E-05	0.000490451	0.004859182	0.004149148	0.002255474	0.000675103	4.55564E-09	9.1077E-08	5.58E-07	6.53635E-07	0.65363539
3834303773085	383430	3773085	6.31445E-05	0.000157677	0.000157677	4.41273E-05	8.14232E-05	0.000146414	0.000103579	3.13876E-05	5.55746E-05	0.000463633	0.003470771	0.003388622	0.001842052	0.000551358	4.55447E-09	9.0975E-08	4.6859E-07	5.64124E-07	0.56412432
3834403773085	383440	3773085	6.35485E-05	0.000158686	0.000158686	4.44096E-05	8.19442E-05	0.000147351	0.000104242	3.15884E-05	5.59301E-05	0.000438778	0.002599042	0.002765839	0.001503508	0.000450026	4.54834E-09	9.0818E-08	4.0013E-07	4.95498E-07	0.49549758
3834503773085	383450	3773085	6.38717E-05	0.000159493	0.000159493	4.46355E-05	8.23609E-05	0.0001481	0.000104772	3.17491E-05	5.62146E-05	0.000415582	0.002014172	0.002281716	0.001240339	0.000371255	4.54011E-09	9.067E-08	3.4537E-07	4.40575E-07	0.44057522
3834603773085	383460	3773085	6.41464E-05	0.000160178	0.000160178	4.48275E-05	8.27151E-05	0.000148737	0.000105223	3.18856E-05	5.64563E-05	0.000393852	0.001611081	0.001915523	0.001041277	0.000311672	4.52626E-09	9.0482E-08	3.0182E-07	3.96833E-07	0.39683304
3834703773085	383470	3773085	6.45989E-05	0.000161308	0.000161308	4.51437E-05	8.32985E-05	0.000149786	0.000105965	3.21105E-05	5.68546E-05	0.00037367	0.001324469	0.001637591	0.000890193	0.00026645	4.50182E-09	9.0104E-08	2.6686E-07	3.61471E-07	0.36147079
3834803773085	383480	3773085	7.45637E-05	0.000186191	0.000186191	5.21074E-05	9.61479E-05	0.000172892	0.000122311	3.70638E-05	6.56248E-05	0.000353343	0.001092454	0.001396434	0.0007591	0.000227212	4.50711E-09	9.0609E-08	2.3663E-07	3.31749E-07	0.33174899
3834903773085	383490	3773085	7.72407E-05	0.000192876	0.000192876	5.39782E-05	9.95999E-05	0.000179099	0.000126702	3.83945E-05	6.79809E-05	0.000334623	0.000930033	0.001222646	0.000664629	0.000198935	4.47332E-09	9.0332E-08	2.1157E-07	3.06371E-07	0.30637053
3835003773085	383500	3773085	7.94707E-05	0.000198444	0.000198444	5.55365E-05	0.000102475	0.0001842 7	0.00013036	3.9503E-05	6.99435E-05	0.000317485	0.000805329	0.001083603	0.000589046	0.000176312	4.42969E-09	8.991E-08	1.9131E-07	2.85645E-07	0.28564503
3835103773085	383510	3773085	8.12266E-05	0.000202829	0.000202829	5.67636E-05	0.00010474	0.000188341	0.00013324	4.03758E-05	7.14889E-05	0.0003017	0.000708333	0.000971633	0.000528179	0.000158093	4.37862E-09	8.9358E-08	1.7434E-07	2.68075E-07	0.26807477
3835203773085	383520	3773085	8.25625E-05	0.000206165	0.000206165	5.76972E-05	0.000106462	0.000191439	0.000135431	4.10398E-05	7.26646E-05	0.000287009	0.000630233	0.000878881	0.000477759	0.000143002	4.32091E-09	8.8699E-08	1.5983E-07	2.52852E-07	0.25285209
3835303773085	383530	3773085	8.37151E-05	0.000209043	0.000209043	5.85027E-05	0.000107948	0.000194111	0.000137322	4.16128E-05	7.36791E-05	0.000272655	0.000563452	0.000797242	0.00043338	0.000129718	4.25319E-09	8.7924E-08	1.4679E-07	2.38967E-07	0.23896739
3835403773085	383540	3773085	8.42699E-05	0.000210428	0.000210428	5.88904E-05	0.000108664	0.000195398	0.000138232	4.18886E-05	7.41674E-05	0.000259261	0.000508111	0.000728081	0.000395785	0.000118465	4.17871E-09	8.6983E-08	1.3544E-07	2.26599E-07	0.22659863
3835503773085	383550	3773085	8.42322E-05	0.000210334	0.000210334	5.8864E-05	0.000108615	0.0001953 1	0.00013817	4.18698E-05	7.41342E-05	0.000245896	0.000458171	0.000663853	0.00036087	0.000108015	4.08978E-09	8.5823E-08	1.2482E-07	2.14728E-07	0.21472849
3835603773085	383560	3773085	8.32519E-05	0.000207886	0.000207886	5.8179E-05	0.000107351	0.000193037	0.000136562	4.13825E-05	7.32714E-05	0.000232221	0.000411075	0.000601425	0.000326934	9.7857E-05	3.97914E-09	8.4257E-08	1.1452E-07	2.02754E-07	0.20275425
3835703773085	383570	3773085	8.13828E-05	0.000203219	0.000203219	5.68728E-05	0.000104941	0.000188703	0.000133496	4.04535E-05	7.16264E-05	0.000219655	0.000371033	0.000547434	0.000297585	8.90723E-05	3.86104E-09	8.2346E-08	1.0547E-07	1.91676E-07	0.19167631
3835803773085	383580	3773085	7.95461E-05	0.000198633	0.000198633	5.55892E-05	0.000102573	0.000184445	0.000130483	3.95404E-05	7.00099E-05	0.000209451	0.000341018	0.000506746	0.000275467	8.2452E-05	3.76354E-09	8.0605E-08	9.8402E-08	1.82771E-07	0.18277123
3835903773085	383590	3773085	7.76339E-05	0.000193858	0.000193858	5.42529E-05	0.000100107	0.000180011	0.00012737	3.859E-05	6.83269E-05	0.000200212	0.000315471	0.000471746	0.000256441	7.67571E-05	3.67149E-09	7.8891E-08	9.223E-08	1.74792E-07	0.17479218
3836003773085	383600	3773085	7.52639E-05	0.00018794	0.00018794	5.25967E-05	9.70508E-05	0.000174515	0.000123459	3.74119E-05	6.6241E-05	0.000191043	0.000291169	0.000437917	0.000238051	7.12529E-05	3.56879E-09	7.6901E-08	8.6291E-08	1.6676E-07	0.16676035
3836103773085	383610	3773085	7.19028E-05	0.000179547	0.000179547	5.02479E-05	9.27168E-05	0.000166722	0.000117946	3.57412E-05	6.32829E-05	0.000181241	0.000265973	0.000402203	0.000218637	6.5442E-05	3.43854E-09	7.4236E-08	8.0091E-08	1.57766E-07	0.15776613
3836203773085	383620	3773085	6.86925E-05	0.00017153	0.00017153	4.80044E-05	8.85772E-05	0.000159278	0.00011268	3.41454E-05	6.04575E-05	0.000172358	0.000244505	0.000371549	0.000201974	6.04543E-05	3.31625E-09	7.1618E-08	7.464E-08	1.49574E-07	0.14957394
3836303773085	383630	3773085	6.6748E-05	0.000166675	0.000166675	4.66456E-05	8.60698E-05	0.00015477	0.00010949	3.31788E-05	5.87461E-05	0.000165616	0.000229684	0.00035053	0.000190548	5.70343E-05	3.23778E-09	6.9948E-08	7.0695E-08	1.43881E-07	0.14388103
3836403773085	383640	3773085	6.52614E-05	0.000162963	0.000162963	4.56066E-05	8.41529E-05	0.000151322	0.000107052	3.24399E-05	5.74377E-05	0.000159823	0.000217731	0.000333561	0.000181323	5.42732E-05	3.17682E-09	6.8666E-08	6.7424E-08	1.39267E-07	0.139267
3836503773085	383650	3773085	6.3931E-05	0.00015964	0.00015964	4.46769E-05	8.24373E-05	0.000148238	0.000104869	3.17785E-05	5.62667E-05	0.000154517	0.000207236	0.000318603	0.000173192	5.18395E-05	3.12313E-09	6.7551E-08	6.4504E-08	1.35179E-07	0.13517868
3836603773085	383660	3773085	6.34839E-05	0.000158524	0.000158524	4.43645E-05	8.18608E-05	0.000147201	0.000104136	3.15563E-05	5.58732E-05	0.000150589	0.000200378	0.000309019	0.000167982	5.02801E-05	3.10202E-09	6.7209E-08	6.247E-08	1.32781E-07	0.13278089
3836703773085	383670	3773085	6.30584E-05	0.000157462	0.000157462	4.40671E-05	8.13121E-05	0.000146214	0.000103438	3.13448E-05	5.54987E-05	0.00014683	0.000193957	0.000300012	0.000163086	4.88146E-05	3.0821E-09	6.6887E-08	6.0551E-08	1.30521E-07	0.13052061
3836803773085	383680	3773085	6.28483E-05	0.000156937	0.000156937	4.39203E-05	8.10412E-05	0.000145727	0.000103093	3.12404E-05	5.53139E-05	0.000143464	0.000188501	0.000292397	0.000158947	4.75756E-05	3.06998E-09	6.674E-08	5.8878E-08	1.28688E-07	0.12868782
3836903773085	383690	3773085	6.28375E-05	0.00015691	0.00015691	4.39128E-05	8.10273E-05	0.000145702	0.000103076	3.1235E-05	5.53044E-05	0.00014043	0.000188333	0.000285929	0.000155431	4.65231E-05	3.06406E-09	6.6725E-08	5.7405E-08	1.27193E-07	0.12719314
3837003773085	383700	3773085	6.28537E-05	0.00015695	0.00015695	4.39241E-05	8.10482E-05	0.00014574	0.000103102	3.12431E-05	5.53186E-05	0.000137546	0.000179502	0.000279918	0.000152163	4.55452E-05	3.05948E-09	6.6714E-08	5.6022E-08	1.25796E-07	0.12579558
3837103773085	383710	3773085	6.32253E-05	0.000157878	0.000157878	4.41838E-05	8.15274E-05	0.000146601	0.000103712	3.14278E-05	5.56457E-05	0.000135174	0.000176357	0.000275725	0.000149884	4.48628E-05	3.06653E-09	6.6938E-08	5.4934E-08	1.24939E-07	0.12493855
3837203773085	383720	3773085	6.35755E-05	0.000158753	0.000158753	4.44285E-05	8.19789E-05	0.000147413	0.000104286	3.16018E-05	5.59538E-05	0.000132949	0.000173484	0.000271888	0.000147798	4.42385E-05	3.07461E-09	6.7144E-08	5.3916E-08	1.24134E-07	0.12413442
3837303773085	383730	3773085	6.3834E-05	0.000159398	0.000159398	4.46091E-05	8.23123E-05	0.000148013	0.00010471	3.17304E-05	5.61814E-05	0.000130803	0.000170685	0.000268153	0.000145768	4.36308E-05	3.08134E-09	6.7276E-08	5.2934E-08	1.23292E-07	0.12329165
3837403773085	383740	3773085	6.39579E-05	0.000159708	0.000159708	4.46957E-05	8.2472E-05	0.0001483	0.000104913	3.17919E-05	5.62904E-05	0.000128693	0.000167826	0.000264273	0.000143659	4.29995E-05	3.08572E-09	6.7335E-08	5.1962E-08	1.22383E-07	0.12238281
3837503773085	383750	3773085	6.39633E-05	0.000159721	0.000159721	4.46995E-05	8.2479E-05	0.000148313	0.000104922	3.17946E-05	5.62952E-05	0.000126674	0.000164998	0.00026041	0.000141559	4.23711E-05	3.08961E-09	6.7348E-08	5.1021E-08	1.21459E-07	0.12145883
3837603773085	383760	3773085	6.36993E-05	0.000159062	0.000159062	4.4515E-05	8.21386E-05	0.000147701	0.000104489	3.16634E-05	5.60629E-05	0.000124478	0.000161662	0.000255657	0.000138975	4.15976E-05	3.08527E-09	6.7192E-08	4.9979E-08	1.20257E-07	0.12025669
3837703773085	383770	3773085	6.33115E-05	0.000158094	0.000158094	4.4244E-05	8.16385E-05	0.000146801	0.000103853	3.14706E-05	5.57215E-05	0.000122308	0.000158275	0.000250801	0.000136335	4.08075E-05	3.07956E-09	6.7005E-08	4.8943E-08	1.19028E-07	0.1190283
3837803773085	383780	3773085	6.28106E-05	0.000156843	0.000156843	4.3894E-05	8.09926E-05	0.0001456 4	0.000103031	3.12216E-05	5.52807E-05	0.000120102	0.000154754	0.000245665	0.000133543	3.99718E-05	3.07037E-09	6.6752E-08	4.789E-08	1.17713E-07	0.11771262
3837903773085	383790	3773085	6.21642E-05	0.000155229	0.000155229	4.34423E-05	8.01591E-05	0.000144141	0.000101971	3.09003E-05	5.47118E-05	0.000117771	0.00015099	0.000240088	0.000130511	3.90644E-05	3.05519E-09	6.64E-08	4.6779E-08	1.16234E-07	0.11623353
3838003773085	383800	3773085	6.15448E-05	0.000153682	0.000153682	4.30094E-05	7.93604E-05	0.000142705	0.000100955	3.05924E-05	5.41666E-05	0.000115505	0.000147388	0.000234731	0.0001276	3.81928E-05	3.03955E-09	6.6043E-08	4.5707E-08	1.1479E-07	0.11478966
3838103773085	383810	3773085	6.09254E-05	0.000152135	0.000152135	4.25765E-05	7.85616E-05	0.000141268	9.9939E-05	3.02845E-05	5.36214E-05	0.000113124	0.000143645	0.000229086	0.00012453 1	3.72743E-05	3.01846E-09	6.5614E-08	4.4602E-08	1.13234E-07	0.11323422
3838203773085	383820	3773085	6.02844E-05	0.000150535	0.000150535	4.21286E-05	7.77351E-05	0.000139782	9.88875E-05	2.99659E-05	5.30573E-05	0.000110752	0.000139983	0.000223551	0.00012152 2	3.63737E-05	2.99555E-09	6.5157E-08	4.3517E-08	1.1167E-07	0.11166992
3838303773085	383830	3773085	5.96272E-05	0.000148894	0.000148894	4.16693E-05	7.68878E-05	0.000138258	9.78096E-05	2.96393E-05	5.24789E-05	0.000108426	0.000136451	0.000218194	0.00011861	3.55021E-05	2.97155E-09	6.469E-08	4.2467E-08	1.10128E-07	0.11012815
3838403773085	383840	3773085	5.89647E-05	0.000147239	0.000147239	4.12063E-05	7.60334E-05	0.000136722	9.67228E-05	2.93099E-05	5.18958E-05	0.000106065	0.000132883	0.000212761	0.000115657	3.46181E-05	2.94409E-09	6.4169E-08	4.1414E-08	1.08527E-07	0.10852747
3838503773085	383850	3773085	5.83507E-05	0.000145706	0.000145706	4.07772E-05	7.52417E-05	0.000135298	9.57156E-05	2.90047E-05	5.13554E-05	0.000103784	0.000129507	0.0002076	0.000112851	3.37783E-05	2.91713E-09	6.3665E-08	4.0412E-08	1.06994E-07	0.10699411
3838603773085	383860	3773085	5.77205E-05	0.000144132	0.000144132	4.03368E-05	7.4429E-05	0.000133837	9.46818E-05	2.86915E-05	5.08008E-05	0.000101452	0.000126036	0.000202269	0.000109953	3.29109E-05	2.88643E-09	6.3094E-08	3.94E-08	1.0538E-07	0.10538023
3838703773085	383870	3773085	5.70795E-05	0.000142532	0.000142532	3.98889E-05	7.36025E-05	0.000132351	9.36304E-05	2.83728E-05	5.02366E-05	9.91413E-05	0.000122579	0.000196946	0.00010706	3.20449E-05	2.85385E-09	6.2491E-08	3.8401E-08	1.03746E-07	0.10374589
3838803773085	383880	3773085	5.646E-05	0.000140985	0.000140985	3.9456E-05	7.28037E-05	0.000130915	9.26143E-05	2.80649E-05	4.96914E-05	9.69106E-05	0.000119288	0.000191861	0.000104296	3.12175E-05	2.82168E-09	6.1898E-08	3.7449E-08	1.02168E-07	0.10216844
3838903773085	383890	3773085	5.58675E-05	0.000139506	0.000139506	3.90419E-05	7.20397E-05	0.000129541	9.16424E-05	2.77704E-05	4.917E-05	9.47854E-05	0.000116208	0.00018709	0.000101702	3.04412E-05	2.79106E-09	6.1332E-08	3.655E-08	1.00673E-07	0.10067316
3839003773085	383900	3773085	5.52804E-05	0.000138039	0.000138039	3.86316E-05	7.12827E-05	0.000128179	9.06793E-05	2.74786E-05	4.86532E-05	9.27305E-05	0.000113249	0.000182515	9.92149E-05	2.96968E-05	2.76047E-09	6.0766E-08	3.5686E-08	9.92125E-08	0.09921249
3839103773085	383910	3773085	5.44617E-05	0.000135995	0.000135995	3.80595E-05	7.02269E-05	0.000126281	8.93363E-05	2.70716E-05	4.79327E-05	9.04044E-05	0.000109642	0.000176861	9.61416E-05	2.87768E-05	2.71774E-09	5.9956E-08	3.4689E-08	9.73636E-08	0.0973636
3829703773095	382970	3773095	3.46237E-05	8.64579E-05	8.64579E-05	2.41961E-05	4.46463E-05	8.02823E-05	5.67949E-05	1.72106E-05	3.04729E-05	0.001108838	6.48415E-05	0.000107752	5.85737E-05	1.75321E-05	3.55826E-09	8.7039E-08	7.3751E-08	1.64349E-07	0.16434859
3829803773095	382980	3773095	3.55178E-05	8.86906E-05	8.86906E-05	2.48209E-05	4.57993E-05	8.23556E-05	5.82617E-05	1.7655E-05	3.12598E-05	0.001303608	6.83986E-05	0.000113626	6.17671E-05	1.8488E-05	3.6089E-09	8.6684E-08	8.1699E-08	1.71991E-07	0.1719911
3829903773095	382990	3773095	3.61265E-05	9.02105E-05	9.02105E-05	2.52463E-05	4.65841E-05	8.37669E-05	5.92601E-05	1.79576E-05	3.17955E-05	0.001531719	7.17548E-05	0.000119178	6.4785E-05	1.93913E-05	3.63932E-09	8.5798E-08	9.0475E-08	1.79913E-07	0.17991254
3830003773095	383000	3773095	3.64604E-05	9.10444E-05	9.10444E-05	2.54796E-05	4.70147E-05	8.45413E-05	5.98079E-05	1.81236E-05	3.20894E-05	0.001802465	7.4714E-05	0.000124331	6.75861E-05	2.02297E-05	3.65482E-09	8.4532E-08	1.0051E-07	1.88694E-07	0.18869426
3830103773095	383010	3773095	3.52215E-05	8.79509E-05	8.79509E-05	2.46139E-05	4.54173E-05	8.16687E-05	5.77757E-05	1.75078E-05	3.09991E-05	0.002119076	7.7211E-05	0.000128024	6.95935E-05	2.08305E-05	3.61959E-09	8.1212E-08	1.1149E-07	1.96325E-07	0.19632548
3830203773095	383020	3773095	3.60564E-05	9.00357E-05	9.00357E-05	2.51973E-05	4.64938E-05	8.36045E-05	5.91452E-05	1.79228E-05	3.17339E-05	0.002469284	8.11449E-05	0.000134645	7.31929E-05	2.19079E-05	3.61282E-09	8.0185E-08	1.2464E-07	2.0844E-07	0.2084399
3830303773095	383030	3773095	3.6859E-05	9.20397E-05	9.20397E-05	2.57582E-05	4.75287E-05	8.54655E-05	6.04617E-05	1.83217E-05	3.24402E-05	0.002861574	8.45764E-05	0.000140443	7.63447E-05	2.28513E-05	3.5912E-09	7.9064E-08	1.4077E-07	2.23425E-07	0.22342484
3830403773095	383040	3773095	3.74084E-05	9.34117E-05	9.34117E-05	2.61421E-05	4.82372E-05	8.67394E-05	6.13629E-05	1.85948E-05	3.29238E-05	0.003293188	8.78923E-05	0.000145868	7.92935E-05	2.37339E-05	3.58517E-09	7.8859E-08	1.5919E-07	2.41636E-07	0.2416364
3830503773095	383050	3773095	3.79632E-05	9.4797E-05	9.4797E-05	2.65298E-05	4.89526E-05	8.80258E-05	6.2273E-05	1.88706E-05	3.34121E-05	0.00375462	9.14042E-05	0.000151615	8.24176E-05	2.4669E-05	3.5788E-09	7.8602E-08	1.8079E-07	2.62975E-07	0.26297485
3830603773095	383060	3773095	3.85234E-05	9.61959E-05	9.61959E-05	2.69213E-05	4.96749E-05	8.93247E-05	6.31919E-05	1.91491E-05	3.39051E-05	0.004263881	9.51371E-05	0.000157718	8.57356E-05	2.56621E-05	3.56792E-09	7.8492E-08	2.075E-07	2.89557E-07	0.28955697
3830703773095	383070	3773095	3.90782E-05	9.75812E-05	9.75812E-05	2.7309E-05	5.03903E-05	9.06111E-05	6.4102E-05	1.94248E-05	3.43934E-05	0.004844109	9.9066E-05	0.000164128	8.92196E-05	2.6705E-05	3.41546E-09	7.6809E-08	2.432E-07	3.23427E-07	0.32342667
3830803773095	383080	3773095	3.9633E-05	9.89666E-05	9.89666E-05	2.76967E-05	5.11057E-05	9.18976E-05	6.5012E-05	1.97006E-05	3.48817E-05	0.005413354	0.000103221	0.000170902	9.29021E-05	2.78072E-05	3.35803E-09	7.6445E-08	2.9073E-07	3.70533E-07	0.37053297
3830903773095	383090	3773095	4.01932E-05	0.000100365	0.000100365	2.80882E-05	5.1828E-05	9.31965E-05	6.59309E-05	1.99791E-05	3.53747E-05	0.005874274	0.000107647	0.000178118	9.68245E-05	2.89813E-05	3.40995E-09	7.7164E-08	3.5515E-07	4.35727E-07	0.43572678
3831103773095	383110	3773095	4.13297E-05	0.000103203	0.000103203	2.88825E-05	5.32936E-05	9.58317E-05	6.77952E-05	2.0544E-05	3.6375E-05	0.006254973	0.000117469	0.000194077	0.0001055	3.1578E-05	3.49174E-09	7.8312E-08	5.7791E-07	6.59715E-07	0.65971515
3831203773095	383120	3773095	4.19545E-05	0.000104764	0.000104764	2.93191E-05	5.40993E-05	9.72805E-05	6.88201E-05	2.08546E-05	3.69249E-05	0.006249065	0.000123182	0.000203339	0.000110535	3.3085E-05	3.52707E-09	7.8851E-08	7.5216E-08	8.34533E-07	0.83453331
3831303773095	383130	3773095	4.25901E-05	0.000106351	0.000106351	2.97633E-05	5.49188E-05	9.87543E-05	6.98627E-05	2.11705E-05	3.74843E-05	0.006062458	0.000129387	0.000213373	0.000115989	3.47176E-05	3.56271E-09	7.9388E-08	9.8455E-07	1.0675E-06	1.06749783

Unique Identifier	X (UTM)	Y (UTM)	EGIODemolition 2025	EGIOSite Grubbing / Prep 2025	EGIOMass Grading / Excavation 2025	EGIOMass Grading / Excavation 2026	EGIODrainage / Utilities Trenching 2026	EGIODrainage / Utilities Trenching 2027	EGIOFoundations / Concrete Pads 2026	EGIOFoundations / Concrete Pads 2027	EGIOBuilding / Structure Construction 2026	EGIOBuilding / Structure Construction 2027	EGIOAsphalt Paving 2027	EGIOArchitectural Coating 2027	EGIOLandscaping or Other Finishing 2027	EGIOWaterside Construction (Piles) 2027	HIWaterside Construction (Landscaping) 2025	HIWaterside Construction (Landscaping) 2026	KMDemolition 2025	KMSite Grubbing / Prep 2025	KMMass Grading / Excavation 2025
3831403773095	383140	3773095	4.01244E-05	3.6207E-05	9.04123E-05	9.04123E-05	2.53027E-05	2.53027E-05	4.66883E-05	4.66883E-05	8.39542E-05	8.39542E-05	5.93926E-05	5.58989E-06	1.79978E-05	3.18666E-05	0.000165228	0.000165228	3.91574E-05	3.53347E-05	8.82333E-05
3834103773095	383410	3773095	3.71458E-05	3.3519E-05	8.37006E-05	8.37006E-05	2.34244E-05	2.34244E-05	4.32224E-05	4.32224E-05	7.7722E-05	7.7722E-05	5.49837E-05	5.17493E-06	1.66617E-05	2.9501E-05	0.000230127	0.000230127	5.07853E-05	4.58273E-05	0.000114434
3834203773095	383420	3773095	3.69011E-05	3.3299E-05	8.31492E-05	8.31492E-05	2.32701E-05	2.32701E-05	4.29377E-05	4.29377E-05	7.72099E-05	7.72099E-05	5.46214E-05	5.14084E-06	1.65519E-05	2.93067E-05	0.000230032	0.000230032	5.11136E-05	4.61236E-05	0.000115174
3834303773095	383430	3773095	3.65967E-05	3.3024E-05	8.24632E-05	8.24632E-05	2.30781E-05	2.30781E-05	4.25835E-05	4.25835E-05	7.6573E-05	7.6573E-05	5.41708E-05	5.09843E-06	1.64154E-05	2.90649E-05	0.000229842	0.000229842	5.14359E-05	4.64144E-05	0.0001159
3834403773095	383440	3773095	3.62803E-05	3.2738E-05	8.17503E-05	8.17503E-05	2.28786E-05	2.28786E-05	4.22153E-05	4.22153E-05	7.5911E-05	7.5911E-05	5.37025E-05	5.05435E-06	1.62735E-05	2.88136E-05	0.000229255	0.000229255	5.17642E-05	4.67107E-05	0.00011664
3834503773095	383450	3773095	3.59281E-05	3.2421E-05	8.09568E-05	8.09568E-05	2.26565E-05	2.26565E-05	4.18055E-05	4.18055E-05	7.51741E-05	7.51741E-05	5.31812E-05	5.00529E-06	1.61155E-05	2.85339E-05	0.000228367	0.000228367	5.21462E-05	4.70554E-05	0.000117501
3834603773095	383460	3773095	3.55461E-05	3.2076E-05	8.0096E-05	8.0096E-05	2.24156E-05	2.24156E-05	4.1361E-05	4.1361E-05	7.43748E-05	7.43748E-05	5.26157E-05	4.95207E-06	1.59442E-05	2.82305E-05	0.000226876	0.000226876	5.27491E-05	4.75995E-05	0.000118859
3834703773095	383470	3773095	3.51223E-05	3.1693E-05	7.9141E-05	7.9141E-05	2.21484E-05	2.21484E-05	4.08679E-05	4.08679E-05	7.34881E-05	7.34881E-05	5.19884E-05	4.89303E-06	1.57541E-05	2.7894E-05	0.000224782	0.000224782	5.32028E-05	4.80088E-05	0.000119882
3834803773095	383480	3773095	3.45015E-05	3.1133E-05	7.77422E-05	7.77422E-05	2.17569E-05	2.17569E-05	4.01455E-05	4.01455E-05	7.21892E-05	7.21892E-05	5.10695E-05	4.80654E-06	1.54756E-05	2.74009E-05	0.000222118	0.000222118	5.54054E-05	4.99964E-05	0.000124845
3834903773095	383490	3773095	3.41075E-05	3.0778E-05	7.68545E-05	7.68545E-05	2.15085E-05	2.15085E-05	3.96871E-05	3.96871E-05	7.13649E-05	7.13649E-05	5.04864E-05	4.75166E-06	1.52989E-05	2.7088E-05	0.000218867	0.000218867	5.6056E-05	5.05835E-05	0.000126311
3835003773095	383500	3773095	3.37792E-05	3.0482E-05	7.61147E-05	7.61147E-05	2.13014E-05	2.13014E-05	3.93051E-05	3.93051E-05	7.06779E-05	7.06779E-05	5.00004E-05	4.70592E-06	1.51516E-05	2.68273E-05	0.000215187	0.000215187	5.65693E-05	5.10467E-05	0.000127468
3835103773095	383510	3773095	3.3439E-05	3.0175E-05	7.5348E-05	7.5348E-05	2.10869E-05	2.10869E-05	3.89092E-05	3.89092E-05	6.9966E-05	6.9966E-05	4.94968E-05	4.65852E-06	1.4999E-05	2.65571E-05	0.000211175	0.000211175	5.7017E-05	5.14507E-05	0.000128476
3835203773095	383520	3773095	3.30928E-05	2.9862E-05	7.45679E-05	7.45679E-05	2.08685E-05	2.08685E-05	3.85064E-05	3.85064E-05	6.92416E-05	6.92416E-05	4.89843E-05	4.61029E-06	1.48437E-05	2.62821E-05	0.000206908	0.000206908	5.73453E-05	5.1747E-05	0.000129216
3835303773095	383530	3773095	3.27466E-05	2.955E-05	7.37878E-05	7.37878E-05	2.06502E-05	2.06502E-05	3.81035E-05	3.81035E-05	6.85173E-05	6.85173E-05	4.84719E-05	4.56206E-06	1.46884E-05	2.60072E-05	0.0002015	0.0002015	5.78228E-05	5.21779E-05	0.000130292
3835403773095	383540	3773095	3.24004E-05	2.9237E-05	7.30077E-05	7.30077E-05	2.04319E-05	2.04319E-05	3.77007E-05	3.77007E-05	6.77929E-05	6.77929E-05	4.79594E-05	4.51383E-06	1.45331E-05	2.57322E-05	0.000195806	0.000195806	5.80855E-05	5.24149E-05	0.000130884
3835503773095	383550	3773095	3.20004E-05	2.8876E-05	7.21065E-05	7.21065E-05	2.01797E-05	2.01797E-05	3.72353E-05	3.72353E-05	6.69561E-05	6.69561E-05	4.73674E-05	4.45811E-06	1.43538E-05	2.54146E-05	0.000189256	0.000189256	5.82407E-05	5.25549E-05	0.000131234
3835603773095	383560	3773095	3.14692E-05	2.8397E-05	7.09095E-05	7.09095E-05	1.98447E-05	1.98447E-05	3.66172E-05	3.66172E-05	6.58445E-05	6.58445E-05	4.6581E-05	4.3841E-06	1.41155E-05	2.49927E-05	0.000181485	0.000181485	5.8187E-05	5.25064E-05	0.000131113
3835703773095	383570	3773095	3.08305E-05	2.7821E-05	6.94703E-05	6.94703E-05	1.94419E-05	1.94419E-05	3.5874E-05	3.5874E-05	6.45081E-05	6.45081E-05	4.56356E-05	4.29512E-06	1.3829E-05	2.44854E-05	0.000174062	0.000174062	5.76975E-05	5.20648E-05	0.00013001
3835803773095	383580	3773095	3.02455E-05	2.7293E-05	6.81522E-05	6.81522E-05	1.9073E-05	1.9073E-05	3.51933E-05	3.51933E-05	6.32842E-05	6.32842E-05	4.47698E-05	4.21362E-06	1.35666E-05	2.40209E-05	0.00016821	0.00016821	5.67723E-05	5.12299E-05	0.000127925
3835903773095	383590	3773095	2.96546E-05	2.676E-05	6.68206E-05	6.68206E-05	1.87004E-05	1.87004E-05	3.45057E-05	3.45057E-05	6.20477E-05	6.20477E-05	4.3895E-05	4.1313E-06	1.33015E-05	2.35515E-05	0.000162929	0.000162929	5.56859E-05	5.02496E-05	0.000125477
3836003773095	383600	3773095	2.8992E-05	2.6162E-05	6.53276E-05	6.53276E-05	1.82826E-05	1.82826E-05	3.37348E-05	3.37348E-05	6.06614E-05	6.06614E-05	4.29143E-05	4.03899E-06	1.30043E-05	2.30253E-05	0.000157584	0.000157584	5.43548E-05	4.90484E-05	0.000122478
3836103773095	383610	3773095	2.81205E-05	2.5375E-05	6.33639E-05	6.33639E-05	1.7733E-05	1.7733E-05	3.27207E-05	3.27207E-05	5.88379E-05	5.88379E-05	4.16243E-05	3.91758E-06	1.26134E-05	2.23332E-05	0.000151637	0.000151637	5.25521E-05	4.74217E-05	0.000118416
3836203773095	383620	3773095	2.7261E-05	2.46E-05	6.14271E-05	6.14271E-05	1.7191E-05	1.7191E-05	3.17205E-05	3.17205E-05	5.70394E-05	5.70394E-05	4.0352E-05	3.79783E-06	1.22279E-05	2.16505E-05	0.000146387	0.000146387	5.0636E-05	4.56927E-05	0.000114098
3836303773095	383630	3773095	2.66879E-05	2.4083E-05	6.01359E-05	6.01359E-05	1.68296E-05	1.68296E-05	3.10538E-05	3.10538E-05	5.58404E-05	5.58404E-05	3.95038E-05	3.718E-06	1.19708E-05	2.11954E-05	0.000142818	0.000142818	4.92333E-05	4.44269E-05	0.000110937
3836403773095	383640	3773095	2.62402E-05	2.3679E-05	5.91271E-05	5.91271E-05	1.65473E-05	1.65473E-05	3.05328E-05	3.05328E-05	5.49037E-05	5.49037E-05	3.88411E-05	3.65563E-06	1.177E-05	2.08399E-05	0.000139916	0.000139916	4.80812E-05	4.33873E-05	0.000108341
3836503773095	383650	3773095	2.58582E-05	2.3334E-05	5.82663E-05	5.82663E-05	1.63064E-05	1.63064E-05	3.00883E-05	3.00883E-05	5.41044E-05	5.41044E-05	3.82756E-05	3.60241E-06	1.15987E-05	2.05365E-05	0.000137347	0.000137347	4.70546E-05	4.24608E-05	0.000106028
3836603773095	383660	3773095	2.58224E-05	2.3301E-05	5.81856E-05	5.81856E-05	1.62838E-05	1.62838E-05	3.00467E-05	3.00467E-05	5.40295E-05	5.40295E-05	3.82226E-05	3.59742E-06	1.15826E-05	2.0508E-05	0.000136141	0.000136141	4.67561E-05	4.21915E-05	0.000105355
3836703773095	383670	3773095	2.57866E-05	2.3269E-05	5.81049E-05	5.81049E-05	1.62612E-05	1.62612E-05	3.0005E-05	3.0005E-05	5.39545E-05	5.39545E-05	3.81696E-05	3.59243E-06	1.15665E-05	2.04796E-05	0.000134999	0.000134999	4.64696E-05	4.1933E-05	0.00010471
3836803773095	383680	3773095	2.58164E-05	2.3296E-05	5.81721E-05	5.81721E-05	1.628E-05	1.628E-05	3.00397E-05	3.00397E-05	5.4017E-05	5.4017E-05	3.82138E-05	3.59659E-06	1.15799E-05	2.05033E-05	0.000134175	0.000134175	4.63323E-05	4.18091E-05	0.0001044
3836903773095	383690	3773095	2.59E-05	2.3372E-05	5.83604E-05	5.83604E-05	1.63327E-05	1.63327E-05	3.01369E-05	3.01369E-05	5.41918E-05	5.41918E-05	3.83375E-05	3.60823E-06	1.16174E-05	2.05697E-05	0.000133683	0.000133683	4.63025E-05	4.17822E-05	0.000104333
3837003773095	383700	3773095	2.59776E-05	2.3442E-05	5.85353E-05	5.85353E-05	1.63817E-05	1.63817E-05	3.02272E-05	3.02272E-05	5.43542E-05	5.43542E-05	3.84523E-05	3.61904E-06	1.16522E-05	2.06313E-05	0.000133287	0.000133287	4.62726E-05	4.17552E-05	0.000104266
3837103773095	383710	3773095	2.61209E-05	2.3571E-05	5.88581E-05	5.88581E-05	1.6472E-05	1.6472E-05	3.03939E-05	3.03939E-05	5.46539E-05	5.46539E-05	3.86644E-05	3.639E-06	1.17165E-05	2.07451E-05	0.000133382	0.000133382	4.63562E-05	4.18306E-05	0.000104454
3837203773095	383720	3773095	2.62462E-05	2.3684E-05	5.91405E-05	5.91405E-05	1.6551E-05	1.6551E-05	3.05398E-05	3.05398E-05	5.49162E-05	5.49162E-05	3.88499E-05	3.65646E-06	1.17727E-05	2.08446E-05	0.000133604	0.000133604	4.6392E-05	4.1863E-05	0.000104535
3837303773095	383730	3773095	2.63417E-05	2.377E-05	5.93557E-05	5.93557E-05	1.66113E-05	1.66113E-05	3.06509E-05	3.06509E-05	5.51161E-05	5.51161E-05	3.89913E-05	3.66977E-06	1.18155E-05	2.09205E-05	0.000133889	0.000133889	4.63621E-05	4.1836E-05	0.000104468
3837403773095	383740	3773095	2.64014E-05	2.3824E-05	5.94902E-05	5.94902E-05	1.66489E-05	1.66489E-05	3.07204E-05	3.07204E-05	5.52409E-05	5.52409E-05	3.90797E-05	3.67809E-06	1.18423E-05	2.09679E-05	0.000134175	0.000134175	4.62666E-05	4.17498E-05	0.000104253
3837503773095	383750	3773095	2.64313E-05	2.3851E-05	5.95575E-05	5.95575E-05	1.66677E-05	1.66677E-05	3.07551E-05	3.07551E-05	5.53034E-05	5.53034E-05	3.91238E-05	3.68224E-06	1.18557E-05	2.09916E-05	0.000134508	0.000134508	4.61293E-05	4.1626E-05	0.000103943
3837603773095	383760	3773095	2.63954E-05	2.3819E-05	5.94768E-05	5.94768E-05	1.66451E-05	1.66451E-05	3.07134E-05	3.07134E-05	5.52285E-05	5.52285E-05	3.90708E-05	3.67725E-06	1.18396E-05	2.09631E-05	0.000134476	0.000134476	4.59085E-05	4.14267E-05	0.000103446
3837703773095	383770	3773095	2.63298E-05	2.3759E-05	5.93288E-05	5.93288E-05	1.66037E-05	1.66037E-05	3.0637E-05	3.0637E-05	5.50911E-05	5.50911E-05	3.89736E-05	3.66811E-06	1.18102E-05	2.0911E-05	0.000134365	0.000134365	4.56817E-05	4.1222E-05	0.000102934
3837803773095	383780	3773095	2.62343E-05	2.3673E-05	5.91136E-05	5.91136E-05	1.65435E-05	1.65435E-05	3.05259E-05	3.05259E-05	5.48912E-05	5.48912E-05	3.88323E-05	3.6548E-06	1.17674E-05	2.08351E-05	0.00013408	0.00013408	4.54548E-05	4.10173E-05	0.000102423
3837903773095	383790	3773095	2.6097E-05	2.3549E-05	5.88043E-05	5.88043E-05	1.64569E-05	1.64569E-05	3.03661E-05	3.03661E-05	5.4604E-05	5.4604E-05	3.8629E-05	3.63568E-06	1.17058E-05	2.07261E-05	0.000133461	0.000133461	4.51982E-05	4.07857E-05	0.000101845
3838003773095	383800	3773095	2.59418E-05	2.3409E-05	5.84546E-05	5.84546E-05	1.63591E-05	1.63591E-05	3.01856E-05	3.01856E-05	5.42793E-05	5.42793E-05	3.83993E-05	3.61405E-06	1.16362E-05	2.06028E-05	0.000132795	0.000132795	4.49534E-05	4.05648E-05	0.000101293
3838103773095	383810	3773095	2.57747E-05	2.3258E-05	5.8078E-05	5.8078E-05	1.62537E-05	1.62537E-05	2.99911E-05	2.99911E-05	5.39296E-05	5.39296E-05	3.81519E-05	3.59077E-06	1.15612E-05	2.04701E-05	0.000131827	0.000131827	4.47027E-05	4.03386E-05	0.000100729
3838203773095	383820	3773095	2.56015E-05	2.3102E-05	5.76879E-05	5.76879E-05	1.61445E-05	1.61445E-05	2.97897E-05	2.97897E-05	5.35674E-05	5.35674E-05	3.78957E-05	3.56665E-06	1.14835E-05	2.03326E-05	0.000130749	0.000130749	4.4452E-05	4.01124E-05	0.000100164
3838303773095	383830	3773095	2.54284E-05	2.2946E-05	5.72979E-05	5.72979E-05	1.60354E-05	1.60354E-05	2.95882E-05	2.95882E-05	5.32052E-05	5.32052E-05	3.76395E-05	3.54254E-06	1.14059E-05	2.01951E-05	0.000129575	0.000129575	4.41894E-05	3.98754E-05	9.95719E-05
3838403773095	383840	3773095	2.52374E-05	2.2774E-05	5.68675E-05	5.68675E-05	1.59149E-05	1.59149E-05	2.9366E-05	2.9366E-05	5.28055E-05	5.28055E-05	3.73567E-05	3.51593E-06	1.13202E-05	2.00434E-05	0.000128069	0.000128069	4.3879E-05	3.95953E-05	9.88724E-05
3838503773095	383850	3773095	2.50464E-05	2.2601E-05	5.64371E-05	5.64371E-05	1.57944E-05	1.57944E-05	2.91437E-05	2.91437E-05	5.24058E-05	5.24058E-05	3.7074E-05	3.48932E-06	1.12345E-05	1.98917E-05	0.000126562	0.000126562	4.35805E-05	3.9326E-05	9.81999E-05
3838603773095	383860	3773095	2.48435E-05	2.2418E-05	5.59797E-05	5.59797E-05	1.56665E-05	1.56665E-05	2.89076E-05	2.89076E-05	5.19812E-05	5.19812E-05	3.67736E-05	3.46104E-06	1.11435E-05	1.97306E-05	0.000124849	0.000124849	4.32343E-05	3.90136E-05	9.74198E-05
3838703773095	383870	3773095	2.46226E-05	2.2219E-05	5.54821E-05	5.54821E-05	1.55272E-05	1.55272E-05	2.86506E-05	2.86506E-05	5.15191E-05	5.15191E-05	3.64467E-05	3.43027E-06	1.10444E-05	1.95552E-05	0.000123025	0.000123025	4.28762E-05	3.86904E-05	9.66128E-05
3838803773095	383880	3773095	2.44077E-05	2.2025E-05	5.49979E-05	5.49979E-05	1.53917E-05	1.53917E-05	2.84005E-05	2.84005E-05	5.10695E-05	5.10695E-05	3.61286E-05	3.40034E-06	1.09481E-05	1.93845E-05	0.000121217	0.000121217	4.25121E-05	3.83618E-05	9.57923E-05
3838903773095	383890	3773095	2.42048E-05	2.1842E-05	5.45406E-05	5.45406E-05	1.52637E-05	1.52637E-05	2.81644E-05	2.81644E-05	5.06448E-05	5.06448E-05	3.58282E-05	3.37206E-06	1.0857E-05	1.92233E-05	0.00011952	0.00011952	4.21659E-05	3.80494E-05	9.50122E-05
3839003773095	383900	3773095	2.39959E-05	2.1653E-05	5.40698E-05	5.40698E-05	1.5132E-05	1.5132E-05	2.79213E-05	2.79213E-05	5.02077E-05	5.02077E-05	3.55189E-05	3.34296E-06	1.07633E-05	1.90574E-05	0.000117839	0.000117839	4.18256E-05	3.77424E-05	9.42456E-05
3839103773095	383910	3773095	2.37452E-05	2.1427E-05	5.35049E-05	5.35049E-05	1.49739E-05	1.49739E-05	2.76296E-05	2.76296E-05	4.96831E-05	4.96831E-05	3.51478E-05	3.30803E-06	1.06509E-05	1.88583E-05	0.000115761	0.000115761	4.13779E-05	3.73384E-05	9.32368E-05
3829703773105	382970	3773105	5.38713E-05	4.8612E-05	0.000121388	0.000121388	3.39716E-05	3.39716E-05	6.2684E-05	6.2684E-05	0.000112718	0.000112718	7.97409E-05	7.50502E-06	2.41639E-05	4.27843E-05	0.000156759	0.000156759	3.63997E-05	3.28462E-05	8.20193E-05
3829803773105	382980	3773105	5.32147E-05	4.802E-05	0.000119909	0.000119909	3.35575E-05	3.35575E-05	6.192E-05	6.192E-05	0.000111344	0.000111344	7.8769E-05	7.41355E-06	2.38694E-05	4.22629E-05	0.000162215	0.000162215	3.6149E-05	3.26199E-05	8.14544E-05
3829903773105	382990	3773105	5.17702E-05	4.6716E-05	0.000116654	0.000116654	3.26466E-05	3.26466E-05	6.02392E-05	6.02392E-05	0.000108321	0.000108321	7.66308E-05	7.21231E-06	2.32214E-05	4.11156E-05	0.0001671	0.0001671	3.57729E-05	3.22806E-05	8.06071E-05
3830003773105	383000	3773105	4.95317E-05	4.4696E-05	0.00011161	0.00011161	3.12351E-05	3.12351E-05	5.76346E-05	5.76346E-05	0.000103638	0.000103638	7.33174E-05	6.90046E-06	2.22174E-05	3.93379E-05	0.000170859	0.000170859	3.5564E-05	3.20921E-05	8.01363E-05
3830103773105	383010	3773105	4.52101E-05	4.0796E-05	0.000101872	0.000101872	2.85098E-05	2.85098E-05	5.2606E-05	5.2606E-05	9.45953E-05	9.45953E-05	6.69205E-05	6.2984E-06	2.02789E-05	3.59056E-05	0.000173016	0.000173016	3.51402E-05	3.17096E-05	7.91813E-05
3830203773105	383020	3773105	4.38969E-05	3.9611E-05	9.89128E-05	9.89128E-05	2.76817E-05	2.76817E-05	5.10779E-05	5.10779E-05	9.18476E-05	9.18476E-05	6.49767E-05	6.11545E-06	1.96899E-05	3.48627E-05	0.000174221	0.000174221	3.54327E-05	3.19736E-05	7.98404E-05
3830303773105	383030	3773105	4.29001E-05	3.8712E-05	9.66666E-05	9.66666E-05	2.70531E-05	2.70531E-05	4.9918E-05	4.9918E-05	8.97619E-05	8.97619E-05	6.35011E-05	5.97658E-06	1.92428E-05	3.4071E-05	0.000174649	0.000174649	3.5755E-05	3.22644E-05	8.05667E-05
3830403773105	383040	3773105	4.19689E-05	3.7872E-05	9.45684E-05	9.45684E-05	2.64659E-05	2.64659E-05	4.88345E-05	4.88345E-05	8.78135E-05	8.78135E-05	6.21228E-05	5.84685E-06	1.88251E-05	3.33315E-05	0.000174205	0.000174205	3.60953E-05	3.25714E-05	8.13334E-05
3830503773105	383050	3773105	4.1551E-05	3.7495E-05	9.36269E-05	9.36269E-05	2.62024E-05	2.62024E-05	4.83483E-05	4.83483E-05	8.69392E-05	8.69392E-05	6.15043E-05	5.78864E-06	1.86377E-05	3.29996E-05	0.000173016	0.000173016	3.63519E-05	3.28031E-05	8.19117E-05
3830603773105	383060	3773105	4.10735E-05	3.7064E-05	9.25509E-05	9.25509E-05	2.59012E-05	2.59012E-05	4.77927E-05	4.77927E-05	8.59401E-05	8.59401E-05	6.07975E-05	5.72211E-06	1.84235E-05	3.26204E-05	0.000170843	0.000170843	3.66504E-05	3.30724E-05	8.25842E-05
3830703773105	383070	3773105	4.07094E-05	3.6735E-05	9.17304E-05	9.17304E-05	2.56716E-05	2.56716E-05	4.7369E-05	4.7369E-05	8.51782E-05	8.51782E-05	6.02585E-05	5.67139E-06	1.82601E-05	3.23312E-05	0.000159027	0.000159027	3.70026E-05	3.33902E-05	8.33778E-05
3830803773105	383080	3773105	4.08228E-05	3.6837E-05	9.19859E-05	9.19859E-05	2.57431E-05	2.57431E-05	4.75009E-05	4.75009E-05	8.54155E-05	8.54155E-05	6.04264E-05	5.68719E-06	1.8311E-05	3.24213E-05	0.000154904	0.000154904	3.73906E-05	3.37403E-05	8.42521E-05
3830903773105	383090	3773105	4.08944E-05	3.6902E-05	9.21473E-05	9.21473E-05	2.57883E-05	2.57883E-05	4.75843E-05	4.75843E-05	8.55654E-05	8.55654E-05	6.05324E-05	5.69717E-06	1.83431E-05	3.24782E-05	0.000158155	0.000158155	3.77786E-05	3.40904E-05	8.51263E-05
3831003773105	383100	3773105	4.09302E-05	3.6934E-05	9.2228E-05	9.2228E-05	2.58109E-05	2.58109E-05	4.7626E-05	4.7626E-05	8.56403E-05	8.56403E-05	6.05854E-05	5.70216E-06	1.83592E-05	3.25066E-05	0.000161168	0.000161168	3.81665E-05	3.44405E-05	8.60066E-05
3831203773105	383120	3773105	4.0984E-05	3.6983E-05	9.23491E-05	9.23491E-05	2.58448E-05	2.58448E-05	4.76885E-05	4.76885E-05	8.57527E-05	8.57527E-05	6.06649E-05	5.70964E-06	1.83833E-05	3.25493E-05	0.000165324	0.000165324	3.89843E-05	3.51785E-05	8.78433E-05
3834203773105	383420	3773105	3.76651E-05	3.3988E-05	8.48708E-05	8.48708E-05	2.37519E-05	2.37519E-05	4.38267E-05	4.38267E-05	7.88086E-05	7.88086E-05	5.57524E-05	5.24728E-06	1.68947E-05	2.99135E-05	0.000237978	0.000237978	5.23492E-05	4.72386E-05	0.000117958
3834303773105	383430	3773105	3.73667E-05	3.3719E-05	8.41983E-05	8.41983E-05	2.35637E-05	2.35637E-05	4.34794E-05	4.34794E-05	7.81841E-05	7.81841E-05	5.53106E-05	5.2057E-06	1.67608E-05	2.96764E-05	0.000237835	0.000237835	5.26954E-05	4.7551E-05	0.000118738
3834403773105	383440	3773105	3.70324E-05	3.3417E-05	8.34451E-05	8.34451E-05	2.33529E-05	2.33529E-05	4.30905E-05	4.30905E-05	7.74847E-05	7.74847E-05	5.48158E-05	5.15913E-06	1.66108E-05	2.9411E-05	0.000237312	0.000237312	5.30058E-05	4.78311E-05	0.000119438
3834503773105	383450	3773105	3.66444E-05	3.3067E-05	8.25708E-05	8.25708E-05	2.31082E-05	2.31082E-05	4.2639E-05	4.2639E-05	7.66729E-05	7.66729E-05	5.42415E-05	5.10508E-06	1.64368E-05	2.91028E-05	0.000236519	0.000236519	5.34594E-05	4.82404E-05	0.00012046
3834603773105	383460	3773105	3.62206E-05	3.2685E-05	8.16158E-05	8.16158E-05	2.2841E-05	2.2841E-05	4.21459E-05	4.21459E-05	7.57861E-05	7.57861E-05	5.36141E-05	5.04604E-06	1.62467E-05	2.87662E-05	0.000234996	0.000234996	5.41459E-05	4.88599E-05	0.000122007
3834703773105	383470	3773105	3.57311E-05	3.2243E-05	8.05129E-05	8.05129E-05	2.25323E-05	2.25323E-05	4.15763E-05	4.15763E-05	7.4762E-05	7.4762E-05	5.28896E-05	4.97785E-06	1.60272E-05	2.83775E-05	0.000232696	0.000232696	5.53755E-05	4.99695E-05	0.000124778
3834803773105	383480	3773105	3.517E-05	3.1737E-05	7.92486E-05	7.92486E-05	2.21785E-05	2.21785E-05	4.09235E-05	4.09235E-05	7.3588E-05	7.3588E-05	5.20591E-05	4.89668E-06	1.57755E-05	2.79319E-05	0.000230064	0.000230064	5.67842E-05	5.12406E-05	0.000127952
3834903773105	383490	3773105	3.47761E-05	3.1381E-05	7.83609E-05	7.83609E-05	2.193E-05	2.193E-05	4.0465E-05	4.0465E-05	7.27637E-05	7.27637E-05	5.14759E-05	4.84479E-06	1.55988E-05	2.7619E-05	0.000227003	0.000227003	5.72498E-05	5.16608E-05	0.000129001
3835003773105	383500	3773105	3.44478E-05	3.1085E-05	7.76211E-05	7.76211E-05	2.1723E-05	2.1723E-05	4.0083E-05	4.0083E-05	7.20768E-05	7.20768E-05	5.099E-05	4.79906E-06	1.54515E-05	2.73583E-05	0.000223545	0.000223545	5.76438E-05

			KMMass Grading / Excavation	KMDrainage / Utilities Trenching	KMFoundations / Concrete Pads	KMBuilding / Structure Construction	KMAsphalt Paving	KMArchitectural Coating	KMLandscaping or Other Finishing	KMWaterside Construction (Piles)	EWNDemolition	EWNSite Grubbing / Prep	EWNDrainage / Utilities Trenching	EWNDrainage / Utilities Trenching	EWNDrainage / Utilities Trenching	EWNFoundation s / Concrete Pads	EWNBuilding / Structure Construction	EWNAsphalt Paving	EWNLandscaping or Other Finishing	EWNWaterside Construction (Piles)	ISDemolition
Unique Identifier	X (UTM)	Y (UTM)	2026	2026	2026	2026	2026	2026	2026	2026	2027	2027	2027	2028	2029	2029	2029	2029	2029	2029	2027
3831403773095	383140	3773095	8.82333E-05	1.90105E-05	4.55631E-05	8.45139E-05	5.79612E-05	5.45518E-06	1.7564E-05	3.10986E-05	0.000667252	0.000899646	0.001091547	0.001091547	0.001091547	0.000776407	0.001352109	0.000987674	0.000299295	0.000519365	2.861E-05
3834103773095	383410	3773095	0.000114434	2.46556E-05	5.90931E-05	0.00010961	7.51729E-05	7.0751E-06	2.27797E-05	4.03334E-05	0.001777729	0.002396885	0.002908158	0.002908158	0.002908158	0.002068545	0.003602363	0.002631414	0.000797398	0.00138372	2.92188E-05
3834203773095	383420	3773095	0.000115174	2.4815E-05	5.94751E-05	0.000110319	7.56589E-05	7.12083E-06	2.29269E-05	4.05941E-05	0.001663098	0.00224233	0.002720635	0.002720635	0.002720635	0.001935161	0.003370077	0.002461736	0.000745981	0.001294496	2.91472E-05
3834303773095	383430	3773095	0.0001159	2.49715E-05	5.98502E-05	0.000111015	7.6136E-05	7.16574E-06	2.30715E-05	4.08501E-05	0.00152616	0.002057699	0.002496621	0.002496621	0.002496621	0.001775822	0.003092589	0.002259039	0.000684557	0.001187908	2.90398E-05
3834403773095	383440	3773095	0.000111664	2.51309E-05	6.02322E-05	0.000111723	7.66219E-05	7.21148E-06	2.32188E-05	4.11109E-05	0.001382537	0.001864054	0.002261671	0.002261671	0.002261671	0.001608704	0.002801553	0.002046447	0.000620135	0.001076117	2.8992E-05
3834503773095	383450	3773095	0.000117501	2.53164E-05	6.06767E-05	0.000112548	7.71874E-05	7.2647E-06	2.33901E-05	4.14143E-05	0.001233924	0.001663681	0.002018557	0.002018557	0.002018557	0.00143578	0.002500406	0.001826468	0.000553475	0.000960442	2.91233E-05
3834603773095	383460	3773095	0.000118859	2.56091E-05	6.13782E-05	0.000113849	7.80798E-05	7.34869E-06	2.36605E-05	4.18931E-05	0.001101857	0.001485618	0.001802511	0.001802511	0.001802511	0.001282109	0.002232788	0.001630982	0.000494237	0.000857646	2.94218E-05
3834703773095	383470	3773095	0.000119882	2.58293E-05	6.19061E-05	0.000114828	7.87513E-05	7.41189E-06	2.3864E-05	4.22534E-05	0.000992002	0.001337501	0.0016228	0.0016228	0.0016228	0.001154282	0.002010178	0.001468372	0.000444961	0.000772139	2.96486E-05
3834803773095	383480	3773095	0.000124845	2.68986E-05	6.4469E-05	0.000119582	8.20116E-05	7.71874E-06	2.4852E-05	4.40027E-05	0.000895326	0.001207155	0.001464649	0.001464649	0.001464649	0.001041791	0.001814275	0.001325271	0.000401597	0.00069689	2.98277E-05
3834903773095	383490	3773095	0.000126311	2.72145E-05	6.52261E-05	0.000120986	8.29747E-05	7.80938E-06	2.51438E-05	4.45194E-05	0.000809789	0.001091826	0.00132472	0.00132472	0.00132472	0.000942261	0.001640943	0.001198658	0.00036323	0.00063031	2.98396E-05
3835003773095	383500	3773095	0.000127468	2.74637E-05	6.58234E-05	0.000122094	8.37346E-05	7.8809E-06	2.53741E-05	4.49271E-05	0.000740654	0.000998613	0.001211624	0.001211624	0.001211624	0.000861817	0.001500851	0.001096325	0.00033222	0.000576499	2.98098E-05
3835103773095	383510	3773095	0.000128476	2.76811E-05	6.63443E-05	0.00012306	8.43972E-05	7.94327E-06	2.55749E-05	4.52826E-05	0.000680963	0.000918132	0.001113976	0.001113976	0.001113976	0.000792361	0.001379893	0.001007969	0.000305445	0.000530037	2.97561E-05
3835203773095	383520	3773095	0.000129216	2.78405E-05	6.67263E-05	0.000123769	8.48832E-05	7.98901E-06	2.57222E-05	4.55434E-05	0.000628745	0.000847728	0.001028554	0.001028554	0.001028554	0.000731601	0.00127408	0.000930676	0.000282023	0.000489393	2.96665E-05
3835303773095	383530	3773095	0.000130292	2.80723E-05	6.7282E-05	0.0001248	8.559E-05	8.05553E-06	2.59364E-05	4.59226E-05	0.00057756	0.000778715	0.000944821	0.000944821	0.000944821	0.000672042	0.001170359	0.000854911	0.000259064	0.000449552	2.95949E-05
3835403773095	383540	3773095	0.000130884	2.81998E-05	6.75876E-05	0.000125367	8.59788E-05	8.09212E-06	2.60542E-05	4.61312E-05	0.000532416	0.000717848	0.00087097	0.00087097	0.00087097	0.000619513	0.001078879	0.000788087	0.000238814	0.000414413	2.94516E-05
3835503773095	383550	3773095	0.000131234	2.82752E-05	6.77682E-05	0.000125702	8.62085E-05	8.11374E-06	2.61238E-05	4.62545E-05	0.000489706	0.000660264	0.000801103	0.000801103	0.000801103	0.000569817	0.000992334	0.000724869	0.000219657	0.00038117	2.92666E-05
3835603773095	383560	3773095	0.000131113	2.82491E-05	6.77057E-05	0.000125586	8.6129E-05	8.10626E-06	2.60997E-05	4.62118E-05	0.000447505	0.000603364	0.000732066	0.000732066	0.000732066	0.000520711	0.000906817	0.000662402	0.000200728	0.000348322	2.89443E-05
3835703773095	383570	3773095	0.00013001	2.80115E-05	6.71361E-05	0.000124529	8.54045E-05	8.03807E-06	2.58801E-05	4.58231E-05	0.00041055	0.000553538	0.000671612	0.000671612	0.000671612	0.000477711	0.000831932	0.000607701	0.000184152	0.000319557	2.84608E-05
3835803773095	383580	3773095	0.000127925	2.75623E-05	6.60596E-05	0.000122532	8.4035E-05	7.90917E-06	2.54651E-05	4.50883E-05	0.000381415	0.000514256	0.00062395	0.00062395	0.00062395	0.00044381	0.000772893	0.000564574	0.000171083	0.00029688	2.79534E-05
3835903773095	383590	3773095	0.000125477	2.70348E-05	6.47955E-05	0.000120188	8.24269E-05	7.75783E-06	2.49778E-05	4.42255E-05	0.000356016	0.000480011	0.000582401	0.000582401	0.000582401	0.000414256	0.000721426	0.000526979	0.000159691	0.00027711	2.74341E-05
3836003773095	383600	3773095	0.000122478	2.63886E-05	6.32466E-05	0.000117315	8.04566E-05	7.57238E-06	2.43808E-05	4.31683E-05	0.000332026	0.000447666	0.000543156	0.000543156	0.000543156	0.000386342	0.000672813	0.000491469	0.00014893	0.000258437	2.68431E-05
3836103773095	383610	3773095	0.000118416	2.55134E-05	6.1149E-05	0.000113424	7.77882E-05	7.32124E-06	2.35722E-05	4.17366E-05	0.00030775	0.000414934	0.000503443	0.000503443	0.000503443	0.000358094	0.00062362	0.000455535	0.000138041	0.000239541	2.60552E-05
3836203773095	383620	3773095	0.000114098	2.45832E-05	5.89195E-05	0.000109288	7.4952E-05	7.05431E-06	2.27127E-05	4.02149E-05	0.000286553	0.000386356	0.000468768	0.000468768	0.000468768	0.00033343	0.000580668	0.00042416	0.000128533	0.000223043	2.52613E-05
3836303773095	383630	3773095	0.000110937	2.39022E-05	5.72873E-05	0.000106261	7.28757E-05	6.85889E-06	2.20835E-05	3.91008E-05	0.000270897	0.000365246	0.000443155	0.000443155	0.000443155	0.000315212	0.00054841	0.000400984	0.00012151	0.00021856	2.4736E-05
3836403773095	383640	3773095	0.000108341	2.33429E-05	5.59468E-05	0.000103774	7.11704E-05	6.69839E-06	2.15668E-05	3.81859E-05	0.00025783	0.000347628	0.00042178	0.00042178	0.00042178	0.000300008	0.000522463	0.000381643	0.000115649	0.000200686	2.43421E-05
3836503773095	383650	3773095	0.000106028	2.28444E-05	5.47521E-05	0.000101558	6.96507E-05	6.55536E-06	2.11063E-05	3.73705E-05	0.000246214	0.000331967	0.000402778	0.000402778	0.000402778	0.000286492	0.000498925	0.000364449	0.000110439	0.000191644	2.40018E-05
3836603773095	383660	3773095	0.000105355	2.26995E-05	5.44049E-05	0.000100914	6.92089E-05	6.51378E-06	2.09724E-05	3.71335E-05	0.000238753	0.000321907	0.000390572	0.000390572	0.000390572	0.00027781	0.000483805	0.000353405	0.000107092	0.000185837	2.40078E-05
3836703773095	383670	3773095	0.00010471	2.25604E-05	5.40715E-05	0.000100296	6.87848E-05	6.47386E-06	2.08439E-05	3.69059E-05	0.000231638	0.000312314	0.000378932	0.000378932	0.000378932	0.000269531	0.000469387	0.000342873	0.000103901	0.000180298	2.40138E-05
3836803773095	383680	3773095	0.0001044	2.24938E-05	5.39117E-05	9.99995E-05	6.85816E-05	6.45474E-06	2.07823E-05	3.67969E-05	0.000225519	0.000304064	0.000368923	0.000368923	0.000368923	0.000262412	0.000456989	0.000333816	0.000101156	0.000175536	2.40794E-05
3836903773095	383690	3773095	0.000104333	2.24793E-05	5.3877E-05	9.99351E-05	6.85374E-05	6.45058E-06	2.07689E-05	3.67732E-05	0.000220231	0.000296934	0.000360272	0.000360272	0.000360272	0.000256258	0.000446272	0.000325988	9.87842E-05	0.00017142	2.41928E-05
3837003773095	383700	3773095	0.000104266	2.24648E-05	5.38423E-05	9.98707E-05	6.84932E-05	6.44642E-06	2.07555E-05	3.67495E-05	0.00021524	0.000290205	0.000352108	0.000352108	0.000352108	0.000250451	0.00043616	0.000318601	9.65458E-05	0.000167535	2.43003E-05
3837103773095	383710	3773095	0.000104454	2.25054E-05	5.39395E-05	0.000100051	6.86169E-05	6.45806E-06	2.0793E-05	3.68159E-05	0.000211289	0.000284878	0.000345644	0.000345644	0.000345644	0.000245853	0.000428153	0.000312752	9.47734E-05	0.00016446	2.44555E-05
3837203773095	383720	3773095	0.000104535	2.25228E-05	5.39812E-05	0.000100128	6.86699E-05	6.46305E-06	2.08091E-05	3.68443E-05	0.000207594	0.000279896	0.0003396	0.0003396	0.0003396	0.000241554	0.000420665	0.000307283	9.3116E-05	0.000161584	2.45928E-05
3837303773095	383730	3773095	0.000104468	2.25083E-05	5.39465E-05	0.000100064	6.86258E-05	6.45889E-06	2.07957E-05	3.68206E-05	0.00020403	0.000275091	0.00033377	0.00033377	0.00033377	0.000237407	0.000413444	0.000302008	9.15176E-05	0.00015881	2.46942E-05
3837403773095	383740	3773095	0.000104253	2.24619E-05	5.38353E-05	9.98578E-05	6.84844E-05	6.44559E-06	2.07528E-05	3.67447E-05	0.000200503	0.000270335	0.000327999	0.000327999	0.000327999	0.000233303	0.000406296	0.000296786	8.99352E-05	0.000156064	2.47539E-05
3837503773095	383750	3773095	0.000103943	2.23953E-05	5.36756E-05	9.95615E-05	6.82812E-05	6.42646E-06	2.06913E-05	3.66357E-05	0.000197082	0.000265723	0.000322404	0.000322404	0.000322404	0.000229323	0.000399365	0.000291724	8.84011E-05	0.000153402	2.47838E-05
3837603773095	383760	3773095	0.000103446	2.2288E-05	5.34186E-05	9.90848E-05	6.79543E-05	6.39569E-06	2.05922E-05	3.64603E-05	0.000193208	0.0002605	0.000316067	0.000316067	0.000316067	0.000224815	0.000391515	0.000285989	8.66634E-05	0.000150387	2.47539E-05
3837703773095	383770	3773095	0.000102934	2.21779E-05	5.31547E-05	9.85953E-05	6.76185E-05	6.36409E-06	2.04905E-05	3.62802E-05	0.00018934	0.000255285	0.000309739	0.000309739	0.000309739	0.000220314	0.000383677	0.000280264	8.49284E-05	0.000147376	2.47002E-05
3837803773095	383780	3773095	0.000102423	2.20678E-05	5.28907E-05	9.81057E-05	6.72828E-05	6.33249E-06	2.03887E-05	3.61E-05	0.000185371	0.000249933	0.000303245	0.000303245	0.000303245	0.000215696	0.000375633	0.000274388	8.31479E-05	0.000144286	2.46107E-05
3837903773095	383790	3773095	0.000101845	2.19432E-05	5.25921E-05	9.75517E-05	6.69028E-05	6.29674E-06	2.02736E-05	3.58962E-05	0.000181109	0.000244187	0.000296273	0.000296273	0.000296273	0.000210736	0.000366997	0.0002688	8.12362E-05	0.000140969	2.44913E-05
3838003773095	383800	3773095	0.000101293	2.18244E-05	5.23073E-05	9.70235E-05	6.65406E-05	6.26264E-06	2.01638E-05	3.57018E-05	0.000176972	0.000238609	0.000289506	0.000289506	0.000289506	0.000205923	0.000358614	0.000261957	7.93808E-05	0.000137749	2.4354E-05
3838103773095	383810	3773095	0.000100729	2.17026E-05	5.20156E-05	9.64824E-05	6.61695E-05	6.22772E-06	2.00514E-05	3.55027E-05	0.000172639	0.000232766	0.000282417	0.000282417	0.000282417	0.000200881	0.000349833	0.000255542	7.74369E-05	0.000134376	2.42167E-05
3838203773095	383820	3773095	0.000100164	2.15809E-05	5.17239E-05	9.59413E-05	6.57984E-05	6.19279E-06	1.99389E-05	3.53036E-05	0.000168389	0.000227036	0.000275465	0.000275465	0.000275465	0.000195935	0.000341221	0.000249251	7.55306E-05	0.000131068	2.40735E-05
3838303773095	383830	3773095	9.95719E-05	2.14534E-05	5.14183E-05	9.53744E-05	6.54096E-05	6.1562E-06	1.98211E-05	3.5095E-05	0.000164222	0.000221419	0.000268649	0.000268649	0.000268649	0.000191087	0.000332778	0.000243084	7.36618E-05	0.000127825	2.39362E-05
3838403773095	383840	3773095	9.88724E-05	2.13027E-05	5.10571E-05	9.47045E-05	6.49502E-05	6.11296E-06	1.96819E-05	3.48485E-05	0.000159823	0.000215487	0.000261452	0.000261452	0.000261452	0.00018596 8	0.00032386 3	0.000236572	7.16885E-05	0.000124401	2.37989E-05
3838503773095	383850	3773095	9.81999E-05	2.11578E-05	5.07098E-05	9.40604E-05	6.45084E-05	6.07138E-06	1.9548E-05	3.46115E-05	0.000155621	0.000209821	0.000254578	0.000254578	0.000254578	0.000181079	0.000315348	0.000230352	6.98036E-05	0.00012113	2.36616E-05
3838603773095	383860	3773095	9.74198E-05	2.09898E-05	5.0307E-05	9.33131E-05	6.39959E-05	6.02315E-06	1.93927E-05	3.43365E-05	0.000151311	0.000204011	0.000247528	0.000247528	0.000247528	0.000176064	0.000306615	0.000223972	6.78705E-05	0.000117775	2.35183E-05
3838703773095	383870	3773095	9.66128E-05	2.08159E-05	4.98902E-05	9.25401E-05	6.34658E-05	5.97325E-06	1.92321E-05	3.40521E-05	0.000147025	0.000198232	0.000240516	0.000240516	0.000240516	0.000171077	0.00029793	0.000217629	6.5948E-05	0.000114439	2.3381E-05
3838803773095	383880	3773095	9.57923E-05	2.06391E-05	4.94665E-05	9.17543E-05	6.29268E-05	5.92252E-06	1.90687E-05	3.37629E-05	0.000142931	0.000192711	0.000233818	0.000233818	0.000233818	0.000166312	0.000289632	0.000211567	6.41113E-05	0.000111252	2.32378E-05
3838903773095	383890	3773095	9.50122E-05	2.0471E-05	4.90637E-05	9.1007E-05	6.24144E-05	5.87429E-06	1.89134E-05	3.34879E-05	0.000139086	0.000187528	0.000227529	0.000227529	0.000227529	0.000161839	0.000281843	0.000205877	6.23871E-05	0.00010826	2.31005E-05
3839003773095	383900	3773095	9.42456E-05	2.03058E-05	4.86678E-05	9.02727E-05	6.19107E-05	5.82689E-06	1.87608E-05	3.32177E-05	0.000135398	0.000182554	0.000221495	0.000221495	0.000221495	0.00015754 7	0.000274368	0.000200417	6.07324E-05	0.000105389	2.29632E-05
3839103773095	383910	3773095	9.32368E-05	2.00885E-05	4.81469E-05	8.93065E-05	6.12481E-05	5.76452E-06	1.856E-05	3.28622E-05	0.000131362	0.000177114	0.000214894	0.000214894	0.000214894	0.000152852	0.000266191	0.000194444	5.89224E-05	0.000102248	2.28199E-05
3829703773105	382970	3773105	8.20193E-05	1.76716E-05	4.23542E-05	7.85619E-05	5.38792E-05	5.07099E-06	1.6327E-05	2.89085E-05	0.000219646	0.000296145	0.000359315	0.000359315	0.000359315	0.000255577	0.000445087	0.000325122	9.85218E-05	0.000170964	3.86441E-05
3829803773105	382980	3773105	8.14544E-05	1.75499E-05	4.20625E-05	7.80208E-05	5.35081E-05	5.03606E-06	1.62146E-05	2.87093E-05	0.000239027	0.000322277	0.000391021	0.000391021	0.000391021	0.000278129	0.000484362	0.000353811	0.000107215	0.00018605	3.80651E-05
3829903773105	382990	3773105	8.06071E-05	1.73673E-05	4.1625E-05	7.72091E-05	5.29515E-05	4.98367E-06	1.60459E-05	2.84107E-05	0.00025986	0.000350365	0.0004251	0.0004251	0.0004251	0.00030237	0.000526576	0.000384647	0.00011656	0.000202265	3.68354E-05
3830003773105	383000	3773105	8.01363E-05	1.72659E-05	4.13819E-05	7.67582E-05	5.26422E-05	4.95456E-06	1.59522E-05	2.82448E-05	0.000281701	0.000379813	0.000460829	0.000460829	0.000460829	0.000327784	0.000570834	0.000416976	0.000126356	0.000219266	3.49731E-05
3830103773105	383010	3773105	7.91813E-05	1.70601E-05	4.08887E-05	7.58435E-05	5.20149E-05	4.89552E-06	1.57621E-05	2.79082E-05	0.000301208	0.000406114	0.000492741	0.000492741	0.000492741	0.000350482	0.000610363	0.000445851	0.000135106	0.000234449	3.16781E-05
3830203773105	383020	3773105	7.98404E-05	1.72021E-05	4.12291E-05	7.64748E-05	5.24479E-05	4.93627E-06	1.58933E-05	2.81405E-05	0.000321718	0.000433767	0.000526293	0.000526293	0.000526293	0.000374347	0.000651924	0.00047621	0.000144306	0.000250413	2.92845E-05
3830303773105	383030	3773105	8.05667E-05	1.73586E-05	4.16041E-05	7.71705E-05	5.2925E-05	4.98117E-06	1.60379E-05	2.83965E-05	0.000346746	0.000467513	0.000567236	0.000567236	0.000567236	0.0004034 7	0.000702641	0.000513257	0.000155533	0.000269895	2.78161E-05
3830403773105	383040	3773105	8.13334E-05	1.75238E-05	4.2E-05	7.79048E-05	5.34286E-05	5.02857E-06	1.61905E-05	2.86667E-05	0.000374162	0.000504477	0.000612086	0.000612086	0.000612086	0.000435371	0.000758197	0.000553839	0.0001678 3	0.000291234	2.80549E-05
3830503773105	383050	3773105	8.19117E-05	1.76484E-05	4.22987E-05	7.84588E-05	5.38085E-05	5.06433E-06	1.63056E-05	2.88705E-05	0.000402342	0.000542472	0.000658186	0.000658186	0.000658186	0.000468161	0.000815301	0.000595552	0.0001804 7	0.000313169	2.82459E-05
3830603773105	383060	3773105	8.25842E-05	1.77933E-05	4.2646E-05	7.91029E-05	5.42503E-05	5.10591E-06	1.64395E-05	2.91076E-05	0.000430618	0.000580596	0.000704441	0.000704441	0.000704441	0.000501062	0.000872598	0.000637406	0.000193153	0.000335178	2.83653E-05
3830703773105	383070	3773105	8.33778E-05	1.79643E-05	4.30558E-05	7.98631E-05	5.47716E-05	5.15497E-06	1.65975E-05	2.93873E-05	0.000460416	0.000620772	0.000753187	0.000753187	0.000753187	0.000535735	0.00093298	0.000681513	0.000206519	0.000358371	2.84608E-05
3830803773105	383080	3773105	8.42521E-05	1.81527E-05	4.35072E-05	8.07005E-05	5.53459E-05	5.20903E-06	1.67715E-05	2.96954E-05	0.000491891	0.000663209	0.000804677	0.000804677	0.000804677	0.000572359	0.000996761	0.000728103	0.000220637	0.00038287	2.85503E-05
3830903773105	383090	3773105	8.51263E-05	1.8341E-05	4.39587E-05	8.15379E-05	5.59202E-05	5.26308E-06	1.69455E-05	3.00035E-05	0.000525342	0.000708311	0.000859399	0.000859399	0.000859399	0.000611282	0.001064545	0.000777617	0.000235642	0.000408907	2.86398E-05
3831003773105	383100	3773105	8.60006E-05	1.85294E-05	4.44101E-05	8.23753E-05	5.64945E-05	5.31713E-06	1.71196E-05	3.03117E-05	0.000560924	0.000756285	0.000917607	0.000917607	0.000917607	0.000652685	0.001136648	0.000830286	0.000251602	0.000436603	2.87174E-05
3831203773105	383120	3773105	8.78433E-05	1.89264E-05	4.53617E-05	8.41403E-05	5.7705E-05	5.43106E-06	1.74864E-05	3.09612E-05	0.000640874	0.000864081	0.001048396	0.001048396	0.001048396	0.000745714	0.001298658	0.000948629	0.000287463	0.000498834	2.88846E-05
3834203773105	383420	3773105	0.000117958	2.54149E-05	6.09129E-05	0.000112986	7.74878E-05	7.29297E-06	2.34812E-05	4.15755E-05	0.002101792	0.002833815	0.003438288	0.003438288	0.003438288	0.002445621	0.004259041	0.003111096	0.000942756	0.00163596	2.96426E-05
3834303773105	383430	3773105	0.000118738	2.5583E-05	6.13157E-05	0.000113733	7.80003E-05	7.3412E-06	2.36364E-05	4.18504E-05	0.001891387	0.002550128	0.003094089	0.003094089	0.003094089	0.002200796	0.003832678	0.002799652	0.000848379	0.001472188	2.95412E-05
3834403773105	383440	3773105	0.000119438	2.57337E-05	6.16769E-05	0.000114403	7.84597E-05	7.38445E-06	2.37757E-05	4.20969E-05	0.001681184	0.002266715	0.002750222	0.002750222	0.002750222	0.001956207	0.003406727	0.002488508	0.000754093	0.001308574	2.94636E-05
3834503773105	383450	3773105	0.00012046	2.59539E-05	6.22048E-05	0.000115382	7.91312E-05	7.44765E-06	2.39792E-05	4.24572E-05	0.001469961	0.001981926	0.002404686	0.002404686	0.002404686	0.00171043	0.002978707	0.002175853	0.000659349	0.001144165	2.9565E-05
3834603773105	383460	3773105	0.000122007	2.62872E-05	6.30035E-05	0.000116864	8.01473E-05	7.54328E-06	2.42871E-05	4.30024E-05	0.001287031	0.001735285	0.002105434	0.002105434	0.002105434	0.001497575	0.002608022	0.001905078	0.000577296	0.001001779	2.9965E-05
3834703773105	383470	3773105	0.000124778	2.68842E-05	6.44343E-05	0.000119518	8.19674E-05	7.71458E-06	2.48386E-05	4.3979E-05	0.001141027	0.001538429	0.001866587	0.001866587	0.001866587	0.001327686	0.00231216	0.001688961	0.000511806	0.000888134	3.02455E-05
3834803773105	383480	3773105	0.000127952	2.75681E-05	6.60735E-05	0.000122558	8.40526E-05	7.91084E-06	2.54705E-05	4.50978E-05	0.001027476	0.001385331	0.001680832	0.001680832	0.001680832	0.001195559	0.002082063	0.001520882	0.000460873	0.000799751	3.03052E-05
3834903773105	383490	3773105	0.000129001	2.77941E-05	6.66152E-05	0.000123563	8.47418E-05	7.9757E-06	2.56793E-05	4.54675E-05	0.000928407	0.001251757	0.001518766	0.001518766	0.001518766	0.001080283	0.00188131	0.001374238	0.000416436	0.000722639	3.02455E-05
3835003773105	383500	3773105	0.000129889	2.79854E-05	6.70736E-05	0.000124413	8.5325E-05	8.03058E-06	2.5856E-05	4.57804E-05	0.000845364	0.001139792	0.001382918	0.001382918	0.001382918	0.000983656	0.001713034	0.001251318	0.000379187	0.000658001	3.01679E-05
3835103773105	383510	3773105	0.000130548	2.81274E-05	6.7414E-05	0.000125044	8.57579E-05	8.07133E-06	2.59872E-05	4.60127E-05	0.000774499	0.001044245	0.001266991	0.001266991	0.001266991	0.000901198	0.001569433	0.001146422	0.000347401	0.000602842	3.00724E-05

			ISDrainage / Utilities Trenching	ISDrainage / Utilities Trenching	ISAsphalt Paving	ISAsphalt Paving	SVDemolition	SVSite Grubbing / Prep	SVMass Grading / Excavation	SVMass Grading / Excavation	SVDrainage / Utilities Trenching	SVFoundations / Concrete Pads	SVBuilding / Structure Construction	SVBuilding / Structure Construction	SVAsphalt Paving	SVAsphalt Paving	SVArchitectural Coating	SVArchitectural Coating	SVLandscaping or Other Finishing	SVLandscaping or Other Finishing	MDemolition
Unique Identifier	X (UTM)	Y (UTM)	2027	2028	2027	2028	2027	2027	2027	2028	2028	2028	2028	2029	2028	2029	2028	2029	2028	2029	2027
3831403773095	383140	3773095	9.88894E-06	9.88894E-06	4.23488E-05	4.23488E-05	0.013699387	0.009050752	0.015284149	0.015284149	0.004613418	0.004754286	0.055856832	0.055856832	0.018770625	0.018770625	0.001859454	0.001859454	0.005986878	0.005986878	4.79141E-05
3834103773095	383410	3773095	1.00994E-05	1.00994E-05	4.325E-05	4.325E-05	0.012578688	0.008310341	0.014033806	0.014033806	0.004236011	0.004365354	0.004051488	0.004051488	0.017235066	0.017235066	0.001707339	0.001707339	0.005497113	0.005497113	7.07042E-05
3834203773095	383420	3773095	1.00746E-05	1.00746E-05	4.3144E-05	4.3144E-05	0.009284634	0.006134064	0.010358692	0.010358692	0.003126702	0.003222174	0.003679498	0.003679498	0.012721619	0.012721619	0.001260228	0.001260228	0.004057552	0.004057552	7.14324E-05
3834303773095	383430	3773095	1.00375E-05	1.00375E-05	4.2985E-05	4.2985E-05	0.007087489	0.00468248	0.007907378	0.007907378	0.002386789	0.002459668	0.003350783	0.003350783	0.009711135	0.009711135	0.000962004	0.000962004	0.00309736	0.00309736	7.20294E-05
3834403773095	383440	3773095	1.0021E-05	1.0021E-05	4.29143E-05	4.29143E-05	0.005593465	0.003695425	0.006240524	0.006240524	0.00188366	0.001941177	0.003064312	0.003064312	0.007664053	0.007664053	0.000759216	0.000759216	0.002444445	0.002444445	7.25308E-05
3834503773095	383450	3773095	1.00664E-05	1.00664E-05	4.31087E-05	4.31087E-05	0.004528518	0.002991849	0.005052383	0.005052383	0.001525028	0.001571594	0.002806802	0.002806802	0.006204885	0.006204885	0.000614668	0.000614668	0.001979044	0.001979044	7.28889E-05
3834603773095	383460	3773095	1.01695E-05	1.01695E-05	4.35505E-05	4.35505E-05	0.00374694	0.002475485	0.00418039	0.00418039	0.001261823	0.001300352	0.002576914	0.002576914	0.005133982	0.005133982	0.000508582	0.000508582	0.00163748	0.00163748	7.31754E-05
3834703773095	383470	3773095	1.02479E-05	1.02479E-05	4.38862E-05	4.38862E-05	0.003154747	0.002084242	0.003519692	0.003519692	0.001062396	0.001094835	0.002373191	0.002373191	0.004322571	0.004322571	0.000428202	0.000428202	0.001378681	0.001378681	7.38917E-05
3834803773095	383480	3773095	1.03098E-05	1.03098E-05	4.41513E-05	4.41513E-05	0.002681815	0.001771791	0.002992051	0.002992051	0.000903131	0.000930707	0.00218909	0.00218909	0.00367457	0.00367457	0.00036401	0.00036401	0.001172002	0.001172002	8.37467E-05
3834903773095	383490	3773095	1.0314E-05	1.0314E-05	4.41689E-05	4.41689E-05	0.002317349	0.001530999	0.002585423	0.002585423	0.000780393	0.000804221	0.002024945	0.002024945	0.003175185	0.003175185	0.00031454	0.00031454	0.001012723	0.001012723	8.72088E-05
3835003773095	383500	3773095	1.03036E-05	1.03036E-05	4.41248E-05	4.41248E-05	0.002026341	0.00133874	0.002260751	0.002260751	0.000682393	0.000703229	0.001878734	0.001878734	0.002776452	0.002776452	0.000275041	0.000275041	0.000885548	0.000885548	8.94114E-05
3835103773095	383510	3773095	1.02851E-05	1.02851E-05	4.40452E-05	4.40452E-05	0.001789241	0.001182095	0.001996223	0.001996223	0.000602546	0.000620945	0.001747647	0.001747647	0.002451582	0.002451582	0.000242858	0.000242858	0.000781931	0.000781931	9.12559E-05
3835203773095	383520	3773095	1.02541E-05	1.02541E-05	4.39127E-05	4.39127E-05	0.001592908	0.001052384	0.001777177	0.001777177	0.000536429	0.000552809	0.001629572	0.001629572	0.00218257	0.00218257	0.00021621	0.00021621	0.000696129	0.000696129	9.27482E-05
3835303773095	383530	3773095	1.02294E-05	1.02294E-05	4.38067E-05	4.38067E-05	0.001419451	0.000937786	0.001583655	0.001583655	0.000478016	0.000492611	0.001516355	0.001516355	0.001944903	0.001944903	0.000192666	0.000192666	0.000620326	0.000620326	9.44911E-05
3835403773095	383540	3773095	1.01799E-05	1.01799E-05	4.35946E-05	4.35946E-05	0.001272694	0.000840829	0.001419921	0.001419921	0.000428594	0.00044168	0.001413778	0.001413778	0.00174382	0.00174382	0.000172746	0.000172746	0.00055619	0.00055619	9.55895E-05
3835503773095	383550	3773095	1.01159E-05	1.01159E-05	4.33207E-05	4.33207E-05	0.001142896	0.000755075	0.001275107	0.001275107	0.000384883	0.000396635	0.001317025	0.001317025	0.001565973	0.001565973	0.000155128	0.000155128	0.000499466	0.000499466	9.60133E-05
3835603773095	383560	3773095	1.00045E-05	1.00045E-05	4.28436E-05	4.28436E-05	0.001024854	0.000677089	0.00114341	0.00114341	0.000345131	0.000355669	0.001223854	0.001223854	0.001404234	0.001404234	0.000139106	0.000139106	0.00044788	0.00044788	9.5297E-05
3835703773095	383570	3773095	9.83736E-06	9.83736E-06	4.21279E-05	4.21279E-05	0.00092442	0.000610735	0.001031359	0.001031359	0.000311309	0.000320814	0.001140371	0.001140371	0.001266622	0.001266622	0.000125474	0.000125474	0.000403988	0.000403988	9.34585E-05
3835803773095	383580	3773095	9.66199E-06	9.66199E-06	4.13769E-05	4.13769E-05	0.000843739	0.000557432	0.000941344	0.000941344	0.000284138	0.000292814	0.001069874	0.001069874	0.001156074	0.001156074	0.000114523	0.000114523	0.000368729	0.000368729	9.13335E-05
3835903773095	383590	3773095	9.48249E-06	9.48249E-06	4.06082E-05	4.06082E-05	0.00077449	0.000511681	0.000864084	0.000864084	0.000260818	0.000268782	0.001006694	0.001006694	0.001061191	0.001061191	0.000105124	0.000105124	0.000338466	0.000338466	8.89936E-05
3836003773095	383600	3773095	9.27823E-06	9.27823E-06	3.97335E-05	3.97335E-05	0.000711827	0.000470282	0.000794172	0.000794172	0.000239715	0.000247035	0.000947316	0.000947316	0.000975331	0.000975331	9.66181E-05	9.66181E-05	0.000311081	0.000311081	8.62E-05
3836103773095	383610	3773095	9.00589E-06	9.00589E-06	3.85672E-05	3.85672E-05	0.000652135	0.000430845	0.000727575	0.000727575	0.000219614	0.000226319	0.000888774	0.000888774	0.000893543	0.000893543	8.8516E-05	8.8516E-05	0.000284995	0.000284995	8.25111E-05
3836203773095	383620	3773095	8.73148E-06	8.73148E-06	3.73921E-05	3.73921E-05	0.000600071	0.000396448	0.000669488	0.000669488	0.000202081	0.000208251	0.000835747	0.000835747	0.000822206	0.000822206	8.14493E-05	8.14493E-05	0.000262242	0.000262242	7.89356E-05
3836303773095	383630	3773095	8.54992E-06	8.54992E-06	3.66145E-05	3.66145E-05	0.000559299	0.000369511	0.000623999	0.000623999	0.00018835	0.000194101	0.000792524	0.000792524	0.00076634	0.00076634	7.59151E-05	7.59151E-05	0.000244424	0.000244424	7.6548E-05
3836403773095	383640	3773095	8.41375E-06	8.41375E-06	3.60314E-05	3.60314E-05	0.000524677	0.000346638	0.000585372	0.000585372	0.000176691	0.000182086	0.000754647	0.000754647	0.000718902	0.000718902	7.12158E-05	7.12158E-05	0.000229293	0.000229293	7.46379E-05
3836503773095	383650	3773095	8.29615E-06	8.29615E-06	3.55278E-05	3.55278E-05	0.000494026	0.000326387	0.000551175	0.000551175	0.000166369	0.000171449	0.000720249	0.000720249	0.000676904	0.000676904	6.70554E-05	6.70554E-05	0.000215898	0.000215898	7.29307E-05
3836603773095	383660	3773095	8.29821E-06	8.29821E-06	3.55366E-05	3.55366E-05	0.000471296	0.00031137	0.000525816	0.000525816	0.000158714	0.00016356	0.0006938	0.0006938	0.00064576	0.00064576	6.39703E-05	6.39703E-05	0.000205965	0.000205965	7.23875E-05
3836703773095	383670	3773095	8.30027E-06	8.30027E-06	3.55454E-05	3.55454E-05	0.000450098	0.000297365	0.000502166	0.000502166	0.000151575	0.000156204	0.000668781	0.000668781	0.000616715	0.000616715	6.1093E-05	6.1093E-05	0.000196701	0.000196701	7.18682E-05
3836803773095	383680	3773095	8.32297E-06	8.32297E-06	3.56426E-05	3.56426E-05	0.000431228	0.000284899	0.000481113	0.000481113	0.000145221	0.000149655	0.000646119	0.000646119	0.00059086	0.00059086	5.85317E-05	5.85317E-05	0.000188454	0.000188454	7.16115E-05
3836903773095	383690	3773095	8.36217E-06	8.36217E-06	3.58105E-05	3.58105E-05	0.000414263	0.000273691	0.000462186	0.000462186	0.000139508	0.000143767	0.000625441	0.000625441	0.000567615	0.000567615	5.62291E-05	5.62291E-05	0.000181041	0.000181041	7.16055E-05
3837003773095	383700	3773095	8.39931E-06	8.39931E-06	3.59695E-05	3.59695E-05	0.000398365	0.000263187	0.000444448	0.000444448	0.000134154	0.00013825	0.000605859	0.000605859	0.000545831	0.000545831	5.40711E-05	5.40711E-05	0.000174093	0.000174093	7.16414E-05
3837103773095	383710	3773095	8.45295E-06	8.45295E-06	3.61993E-05	3.61993E-05	0.000384427	0.000253979	0.000428898	0.000428898	0.00012946	0.000133413	0.000588467	0.000588467	0.000526734	0.000526734	5.21793E-05	5.21793E-05	0.000168001	0.000168001	7.20055E-05
3837203773095	383720	3773095	8.5004E-06	8.5004E-06	3.64025E-05	3.64025E-05	0.000371353	0.000245341	0.000414311	0.000414311	0.000125057	0.000128876	0.000572041	0.000572041	0.00050882	0.00050882	5.04047E-05	5.04047E-05	0.000162288	0.000162288	7.23457E-05
3837303773095	383730	3773095	8.53548E-06	8.53548E-06	3.65527E-05	3.65527E-05	0.000358989	0.000237173	0.000400517	0.000400517	0.000120893	0.000124585	0.000556439	0.000556439	0.00049188	0.00049188	4.87265E-05	4.87265E-05	0.000156885	0.000156885	7.25964E-05
3837403773095	383740	3773095	8.55611E-06	8.55611E-06	3.6641E-05	3.6641E-05	0.000347226	0.000229401	0.000387393	0.000387393	0.000116932	0.000120503	0.000541559	0.000541559	0.000475762	0.000475762	4.71299E-05	4.71299E-05	0.000151744	0.000151744	7.27158E-05
3837503773095	383750	3773095	8.56643E-06	8.56643E-06	3.66852E-05	3.66852E-05	0.000336137	0.000222075	0.000375021	0.000375021	0.000113198	0.000116654	0.000527503	0.000527503	0.000460568	0.000460568	4.56247E-05	4.56247E-05	0.000146898	0.000146898	7.27158E-05
3837603773095	383760	3773095	8.55611E-06	8.55611E-06	3.6641E-05	3.6641E-05	0.00032506	0.000214757	0.000362663	0.000362663	0.000109467	0.00011281	0.000513409	0.000513409	0.00044539	0.00044539	4.41212E-05	4.41212E-05	0.000142057	0.000142057	7.24233E-05
3837703773095	383770	3773095	8.53754E-06	8.53754E-06	3.65615E-05	3.65615E-05	0.000314491	0.000207775	0.000350872	0.000350872	0.000105908	0.000109142	0.000499895	0.000499895	0.00043091	0.00043091	4.26868E-05	4.26868E-05	0.000137438	0.000137438	7.20055E-05
3837803773095	383780	3773095	8.50659E-06	8.50659E-06	3.6429E-05	3.6429E-05	0.000304266	0.000201019	0.000339464	0.000339464	0.000102465	0.000105594	0.000486715	0.000486715	0.00041899	0.00041899	4.12988E-05	4.12988E-05	0.00013297	0.00013297	7.14623E-05
3837903773095	383790	3773095	8.46533E-06	8.46533E-06	3.62523E-05	3.62523E-05	0.000294133	0.000194324	0.000328158	0.000328158	9.90524E-05	0.000102077	0.000473523	0.000473523	0.000403015	0.000403015	3.99234E-05	3.99234E-05	0.000128541	0.000128541	7.07639E-05
3838003773095	383800	3773095	8.41787E-06	8.41787E-06	3.60491E-05	3.60491E-05	0.000284532	0.000187981	0.000317447	0.000317447	9.58193E-05	9.87451E-05	0.000460923	0.000460923	0.00038986	0.00038986	3.86203E-05	3.86203E-05	0.000124346	0.000124346	7.00476E-05
3838103773095	383810	3773095	8.37042E-06	8.37042E-06	3.58458E-05	3.58458E-05	0.000275048	0.000181716	0.000306866	0.000306866	9.26255E-05	9.54538E-05	0.000448297	0.000448297	0.000376866	0.000376866	3.7333E-05	3.7333E-05	0.000120201	0.000120201	6.93552E-05
3838203773095	383820	3773095	8.3209E-06	8.3209E-06	3.56338E-05	3.56338E-05	0.000265962	0.000175713	0.000296729	0.000296729	8.95658E-05	9.23006E-05	0.000436071	0.000436071	0.000364416	0.000364416	3.60998E-05	3.60998E-05	0.00011623	0.00011623	6.86568E-05
3838303773095	383830	3773095	8.27345E-06	8.27345E-06	3.54306E-05	3.54306E-05	0.000257238	0.000169949	0.000286996	0.000286996	8.66278E-05	8.92729E-05	0.00042418	0.00042418	0.00035246	0.00035246	3.49156E-05	3.49156E-05	0.000112418	0.000112418	6.79226E-05
3838403773095	383840	3773095	8.226E-06	8.226E-06	3.52274E-05	3.52274E-05	0.000248551	0.0001642	0.000277303	0.000277303	8.37021E-05	8.62579E-05	0.000412121	0.000412121	0.000340559	0.000340559	3.37364E-05	3.37364E-05	0.000108621	0.000108621	6.71466E-05
3838503773095	383850	3773095	8.17854E-06	8.17854E-06	3.50241E-05	3.50241E-05	0.000240329	0.000158778	0.00026813	0.00026813	8.09333E-05	8.34046E-05	0.000400604	0.000400604	0.00032929	0.00032929	3.26205E-05	3.26205E-05	0.000105028	0.000105028	6.64064E-05
3838603773095	383860	3773095	8.12903E-06	8.12903E-06	3.48121E-05	3.48121E-05	0.000232248	0.000153439	0.000259114	0.000259114	7.8212E-05	8.06001E-05	0.000389112	0.000389112	0.000318221	0.000318221	3.15236E-05	3.15236E-05	0.000101496	0.000101496	6.56484E-05
3838703773095	383870	3773095	8.08157E-06	8.08157E-06	3.46089E-05	3.46089E-05	0.00022443	0.000148274	0.000250393	0.000250393	7.55793E-05	7.78871E-05	0.000377865	0.000377865	0.00030751	0.00030751	3.04625E-05	3.04625E-05	9.808E-05	9.808E-05	6.48783E-05
3838803773095	383880	3773095	8.03206E-06	8.03206E-06	3.43968E-05	3.43968E-05	0.000217017	0.000143376	0.000242122	0.000242122	7.30828E-05	7.53144E-05	0.00036712	0.00036712	0.00029752	0.00029752	2.94563E-05	2.94563E-05	9.48403E-05	9.48403E-05	6.41203E-05
3838903773095	383890	3773095	7.9846E-06	7.9846E-06	3.41936E-05	3.41936E-05	0.000210057	0.000138778	0.000234357	0.000234357	7.0739E-05	7.2899E-05	0.000356955	0.000356955	0.00028716	0.00028716	2.85116E-05	2.85116E-05	9.17987E-05	9.17987E-05	6.3392E-05
3839003773095	383900	3773095	7.93715E-06	7.93715E-06	3.39904E-05	3.39904E-05	0.000203428	0.000134399	0.000226961	0.000226961	6.85066E-05	7.05984E-05	0.000347216	0.000347216	0.00027833	0.00027833	2.76118E-05	2.76118E-05	8.89018E-05	8.89018E-05	6.26757E-05
3839103773095	383910	3773095	7.88763E-06	7.88763E-06	3.37783E-05	3.37783E-05	0.000196658	0.000129926	0.000219408	0.000219408	6.62268E-05	6.8249E-05	0.000337089	0.000337089	0.000269457	0.000269457	2.66929E-05	2.66929E-05	8.59432E-05	8.59432E-05	6.18162E-05
3829703773105	382970	3773105	1.33572E-05	1.33572E-05	5.72014E-05	5.72014E-05	0.000596028	0.000393777	0.000664977	0.000664977	0.000200719	0.000206848	0.001450521	0.001450521	0.000816665	0.000816665	8.09004E-05	8.09004E-05	0.000260475	0.000260475	3.85307E-05
3829803773105	382980	3773105	1.31571E-05	1.31571E-05	5.63443E-05	5.63443E-05	0.000677193	0.0004474	0.000755532	0.000755532	0.00022805	0.00023501	0.001647519	0.001647519	0.000927876	0.000927876	9.19172E-05	9.19172E-05	0.000295946	0.000295946	3.96588E-05
3829903773105	382990	3773105	1.2732E-05	1.2732E-05	5.45242E-05	5.45242E-05	0.000776953	0.000513308	0.000866832	0.000866832	0.000261647	0.000269637	0.001892094	0.001892094	0.001064565	0.001064565	0.000105458	0.000105458	0.000339542	0.000339542	4.04408E-05
3830003773105	383000	3773105	1.20883E-05	1.20883E-05	5.17675E-05	5.17675E-05	0.000898928	0.000593893	0.001002917	0.001002917	0.000302724	0.000311967	0.002197967	0.002197967	0.001231693	0.001231693	0.00122014	0.00122014	0.000392848	0.000392848	4.09302E-05
3830103773105	383010	3773105	1.09494E-05	1.09494E-05	4.68903E-05	4.68903E-05	0.001042364	0.000688657	0.001162946	0.001162946	0.000351027	0.000361746	0.002573165	0.002573165	0.001428226	0.001428226	0.000141483	0.000141483	0.000455532	0.000455532	3.95573E-05
3830203773105	383020	3773105	1.01221E-05	1.01221E-05	4.33472E-05	4.33472E-05	0.001194457	0.00078914	0.001332633	0.001332633	0.000402246	0.000414529	0.002987386	0.002987386	0.001636621	0.001636621	0.000162127	0.000162127	0.000521999	0.000521999	4.04229E-05
3830303773105	383030	3773105	9.61453E-06	9.61453E-06	4.11737E-05	4.11737E-05	0.001377245	0.000909902	0.001536566	0.001536566	0.000463802	0.000477964	0.003503977	0.003503977	0.001887073	0.001887073	0.000186937	0.000186937	0.000601881	0.000601881	4.1366E-05
3830403773105	383040	3773105	9.69706E-06	9.69706E-06	4.15271E-05	4.15271E-05	0.00160252	0.001058734	0.001787902	0.001787902	0.000539666	0.000556145	0.00416477	0.00416477	0.002195741	0.002195741	0.000217514	0.000217514	0.00070033	0.00070033	4.20883E-05
3830503773105	383050	3773105	9.76308E-06	9.76308E-06	4.18098E-05	4.18098E-05	0.001884675	0.001245145	0.002102697	0.002102697	0.000634685	0.000654065	0.005025652	0.005025652	0.002582344	0.002582344	0.000255812	0.000255812	0.000823637	0.000823637	4.2721E-05
3830603773105	383060	3773105	9.80435E-06	9.80435E-06	4.19866E-05	4.19866E-05	0.002238671	0.001479019	0.002497643	0.002497643	0.000753897	0.000776917	0.006169089	0.006169089	0.003067382	0.003067382	0.000303861	0.000303861	0.00097834	0.00097834	4.33537E-05
3830703773105	383070	3773105	9.83736E-06	9.83736E-06	4.21279E-05	4.21279E-05	0.002693922	0.001779789	0.003005558	0.003005558	0.000907208	0.000934909	0.007745776	0.007745776	0.003691157	0.003691157	0.000365653	0.000365653	0.001177292	0.001177292	4.39924E-05
3830803773105	383080	3773105	9.86831E-06	9.86831E-06	4.22605E-05	4.22605E-05	0.00330499	0.002183503	0.003687316	0.003687316	0.001112992	0.001146976	0.010011998	0.010011998	0.004528431	0.004528431	0.000448595	0.000448595	0.00144434	0.00144434	4.46251E-05
3830903773105	383090	3773105	9.89926E-06	9.89926E-06	4.2393E-05	4.2393E-05	0.004143068	0.002737194	0.004622343	0.004622343	0.001395223	0.001437826	0.013327545	0.013327545	0.005676749	0.005676749	0.00056235	0.00056235	0.001810595	0.001810595	4.52758E-05
3831003773105	383100	3773105	9.92608E-06	9.92608E-06	4.25079E-05	4.25079E-05	0.005376785	0.003552272	0.005998778	0.005998778	0.001810691	0.001865979	0.018460206	0.018460206	0.007367163	0.007367163	0.000729805	0.000729805	0.002349752	0.002349752	4.59324E-05
3831203773105	383120	3773105	9.98385E-06	9.98385E-06	4.27553E-05	4.27553E-05	0.010353311	0.006840105	0.011550995	0.011550995	0.003486591	0.003593052	0.039191078	0.039191078	0.0141859	0.0141859	0.001405282	0.001405282	0.004524583	0.004524583	4.73112E-05
3834203773105	383420	3773105	1.02459E-05	1.02459E-05	4.38774E-05	4.38774E-05	0.010866471	0.007179134	0.012123517	0.012123517	0.003659403	0.00377114	0.003831133	0.003831133	0.01488902	0.01488902	0.001474935	0.001474935	0.004748843	0.004748843	7.35037E-05
3834303773105	383430	3773105	1.02108E-05	1.02108E-05	4.37272E-05	4.37272E-05	0.008034878	0.00530839	0.008964362	0.008964362	0.002705833	0.002788454	0.003485322	0.003485322	0.011009228	0.011009228	0.001090595	0.001090595	0.003511386	0.003511386	7.41723E-05
3834403773105	383440	3773105	1.0184E-05	1.0184E-05	4.36123E-05	4.36123E-05	0.006202934	0.004098082	0.006920497	0.006920497	0.002088906	0.002152689	0.003184138	0.003184138	0.008499136	0.008499136	0.000841941	0.000841941	0.002710794	0.002710794	7.47334E-05
3834503773105	383450	3773105	1.02191E-05	1.02191E-05	4.37625E-05	4.37625E-05	0.004945679	0.003267454	0.005517802	0.005517802	0.001665512	0.001716367	0.002911542	0.002911542	0.002911542	0.002911542	0.00076741	0.00067129	0.00067129	0.002161351	0.002161351	7.50736E-05
3834603773105	383460	3773105	1.03573E-05	1.03573E-05	4.43545E-05	4.43545E-05	0.004041354	0.002669995	0.004508863	0.004508863	0.00136097	0.001402527	0.002667122	0.002667122	0.005537382	0.005537382	0.000548544	0.000548544	0.001766144	0.001766144	7.53124E-05
3834703773105	383470	3773105	1.04543E-05	1.04543E-05	4.47698E-05	4.47698E-05	0.003365785	0.002223667	0.003755143	0.003755143	0.001133465	0.001168074	0.002451483	0.002451483	0.004611731	0.004611731	0.000456847	0.000456847	0.001470908	0.001470908	7.75209E-05
3834803773105	383480	3773105	1.04749E-05	1.04749E-05	4.48581E-05	4.48581E-05	0.002858293	0.001888384	0.003188943	0.003188943	0.000962561	0.000991952	0.002265861	0.002265861	0.003916375	0.003916375	0.000387964	0.000387964	0.001249125	0.001249125	8.57941E-05
3834903773105	383490	3773105	1.04543E-05	1.04543E-05	4.47698E-05	4.47698E-05	0.002466753	0.001629706	0.00275211	0.00275211	0.000830706	0.000856071	0.002100145	0.002100145	0.003379895	0.003379895	0.000334819	0.000334819	0.001078015	0.001078015	8.90592E-05
3835003773105	383500	3773105	1.04274E-05	1.04274E-05	4.46549E-05	4.46549E-05	0.002154387	0.001423336	0.00240361	0.00240361	0.000725513	0.000747667	0.001951318	0.001951318	0.002951898	0.002951898	0.000292421	0.000292421	0.000941506	0.000941506	9.085E-05
3835103773105	383510	3773105	1.03944E-05	1.03944E-05	4.45135E-05	4.45135E-05	0.001900059	0.001255309	0.002119861	0.002119861	0.000639866	0.000659404	0.001817319	0.001817319	0.002603423	0.002603423	0.0002579	0.0002579	0.00083036	0.00083036	9.24736E-05

			MSite Grubbing / Prep	MMass Grading / Excavation	MMass Grading / Excavation	MDrainage / Utilities Trenching	MFoundations / Concrete Pads	MBuilding / Structure Construction	MAsphalt Paving	MLandscaping or Other Finishing	MWaterside Construction (Piles)	RSSWRe-striping South Valley	RSSWRe-striping Silver Lake Boulevard	RSSWDemolition	RSSWPlacing Base	RSSWForm/Place Rebar and Pour	Child Risk				
Unique Identifier	X (UTM)	Y (UTM)	2027	2027	2028	2028	2028	2028	2028	2028	2028	2029	2029	2029	2029	2029	3rd Trimester	0<2	2<16	Total	per million
3831403773095	383140	3773095	4.32365E-05	0.000107965	0.000107965	3.0215E-05	5.57523E-05	0.000100253	7.0923E-05	2.14918E-05	3.80532E-05	0.005701991	0.000136114	0.000224247	0.000121901	3.6487E-05	3.59793E-09	7.9915E-08	1.2683E-06	1.35177E-06	1.35177375
3834103773095	383410	3773095	6.38017E-05	0.000159318	0.000159318	4.45866E-05	8.22706E-05	0.000147938	0.000104657	3.17143E-05	5.61529E-05	0.000553002	0.002348112	0.008351014	0.004539605	0.001358783	4.68885E-09	9.345E-08	8.3837E-07	9.36507E-07	0.93650701
3834203773095	383420	3773095	6.44588E-05	0.000160959	0.000160959	4.50458E-05	8.3118E-05	0.000149462	0.000105735	3.20409E-05	5.67313E-05	0.000522727	0.004592651	0.006509193	0.003538392	0.001059102	4.69143E-09	9.3434E-08	6.7011E-07	7.68233E-07	0.76823267
3834303773095	383430	3773095	6.49975E-05	0.000162304	0.000162304	4.54222E-05	8.38125E-05	0.00015071	0.000106619	3.23087E-05	5.72054E-05	0.000493285	0.00476822	0.004849377	0.002636118	0.000789036	4.69183E-09	9.3352E-08	5.4948E-07	6.47526E-07	0.64752567
3834403773095	383440	3773095	6.54499E-05	0.000163433	0.000163433	4.57384E-05	8.43959E-05	0.00015176	0.000107361	3.25336E-05	5.76036E-05	0.000466738	0.003386657	0.003710595	0.002017077	0.000603746	4.68683E-09	9.3209E-08	4.6059E-07	5.58486E-07	0.55848632
3834503773095	383450	3773095	6.57731E-05	0.00016424	0.00016424	4.59642E-05	8.48127E-05	0.000152509	0.000107891	3.26942E-05	5.7888E-05	0.000440577	0.002519591	0.002916316	0.001585307	0.00047451	4.67842E-09	9.3028E-08	3.9131E-07	4.89018E-07	0.48901788
3834603773095	383460	3773095	6.60316E-05	0.000164886	0.000164886	4.61449E-05	8.51461E-05	0.000153108	0.000108315	3.28227E-05	5.81156E-05	0.000416516	0.001952607	0.002360494	0.001283163	0.000384073	4.66619E-09	9.2874E-08	3.374E-07	4.34938E-07	0.43493817
3834703773095	383470	3773095	6.6678E-05	0.0001665	0.0001665	4.65966E-05	8.59795E-05	0.000154607	0.000109375	3.3144E-05	5.86845E-05	0.000394335	0.001567049	0.001963826	0.001067534	0.000319532	4.64205E-09	9.2512E-08	2.9517E-07	3.92322E-07	0.39232236
3834803773095	383480	3773095	7.55709E-05	0.000188706	0.000188706	5.28113E-05	9.74467E-05	0.000175227	0.000123963	3.75645E-05	6.65113E-05	0.000373384	0.001281713	0.001654909	0.000899607	0.000269268	4.64511E-09	9.2976E-08	2.6103E-07	3.58655E-07	0.35865531
3834903773095	383490	3773095	7.8695E-05	0.000196507	0.000196507	5.49945E-05	0.000101475	0.000182471	0.000129087	3.91174E-05	6.92608E-05	0.000354031	0.001080275	0.001431417	0.000778117	0.000232904	4.60987E-09	9.2599E-08	2.3284E-07	3.30051E-07	0.33005117
3835003773095	383500	3773095	8.06826E-05	0.000201471	0.000201471	5.63835E-05	0.000104038	0.0001870 8	0.000132348	4.01054E-05	7.10101E-05	0.00033618	0.000928481	0.001257892	0.000683789	0.00020467	4.56674E-09	9.2135E-08	2.1003E-07	3.06735E-07	0.3067346
3835103773095	383510	3773095	8.2347E-05	0.000205627	0.000205627	5.75466E-05	0.000106184	0.000190939	0.000135078	4.09327E-05	7.2475E-05	0.000319631	0.000811147	0.001119105	0.000608344	0.000182088	4.51752E-09	9.1575E-08	1.9094E-07	2.87031E-07	0.28703101
3835203773095	383520	3773095	8.36936E-05	0.000208989	0.000208989	5.84876E-05	0.000107921	0.000194061	0.000137287	4.16021E-05	7.36601E-05	0.000304247	0.000717849	0.00100581	0.000546757	0.000163654	4.46223E-09	9.0903E-08	1.747E-07	2.70063E-07	0.27006348
3835303773095	383530	3773095	8.52664E-05	0.000212917	0.000212917	5.95868E-05	0.000109949	0.000197708	0.000139867	4.23839E-05	7.50444E-05	0.000288667	0.000636252	0.00090378	0.000491294	0.000147053	4.39465E-09	9.0165E-08	1.5971E-07	2.54266E-07	0.25426615
3835403773095	383540	3773095	8.62575E-05	0.000215392	0.000215392	6.02794E-05	0.000111227	0.000200006	0.000141493	4.28765E-05	7.59167E-05	0.000274077	0.000569084	0.000818201	0.000444774	0.000133128	4.31859E-09	8.9256E-08	1.467E-07	2.40275E-07	0.24027463
3835503773095	383550	3773095	8.66399E-05	0.000216347	0.000216347	6.05466E-05	0.00011172	0.000200893	0.00014212	4.30666E-05	7.62533E-05	0.000259673	0.000510015	0.000741206	0.000402919	0.000120601	4.22792E-09	8.812E-08	1.3475E-07	2.271E-07	0.22710003
3835603773095	383560	3773095	8.59936E-05	0.000214732	0.000214732	6.00949E-05	0.000110886	0.000199394	0.00014106	4.27453E-05	7.56844E-05	0.000245062	0.000455493	0.000668208	0.000363237	0.000108723	4.11452E-09	8.6579E-08	1.2332E-07	2.14018E-07	0.21401799
3835703773095	383570	3773095	8.43346E-05	0.00021059	0.00021059	5.89356E-05	0.000108747	0.000195548	0.000138338	4.19207E-05	7.42243E-05	0.000231623	0.000409307	0.000605406	0.000329098	9.85048E-05	3.99512E-09	8.4731E-08	1.1331E-07	2.02032E-07	0.20203196
3835803773095	383580	3773095	8.2417E-05	0.000205802	0.000205802	5.75955E-05	0.000106275	0.000191101	0.000135193	4.09675E-05	7.25366E-05	0.000220319	0.000373555	0.000556373	0.000302444	9.05268E-05	3.88837E-09	8.2877E-08	1.0522E-07	1.91987E-07	0.1919866
3835903773095	383590	3773095	8.03056E-05	0.000200529	0.000200529	5.612E-05	0.000103552	0.000186206	0.000131729	3.9918E-05	7.06783E-05	0.000210044	0.000343169	0.000514259	0.000279551	8.36744E-05	3.78583E-09	8.0998E-08	9.8155E-08	1.82939E-07	0.18293865
3836003773095	383600	3773095	7.77847E-05	0.000194234	0.000194234	5.43583E-05	0.000100301	0.000180361	0.000127594	3.86649E-05	6.84597E-05	0.000200106	0.00031524	0.000475039	0.000258231	7.72931E-05	3.67627E-09	7.8901E-08	9.1547E-08	1.74125E-07	0.17412452
3836103773095	383610	3773095	7.44559E-05	0.000185922	0.000185922	5.20321E-05	9.6009E-05	0.000172642	0.000122134	3.70103E-05	6.55299E-05	0.000189902	0.000287712	0.000435837	0.000236921	7.09145E-05	3.54573E-09	7.626E-08	8.4951E-08	1.64756E-07	0.16475636
3836203773095	383620	3773095	7.12295E-05	0.000177865	0.000177865	4.97773E-05	9.18486E-05	0.000165161	0.000116841	3.54065E-05	6.26903E-05	0.000180608	0.000264199	0.00040211	0.000218587	6.54268E-05	3.42237E-09	7.3655E-08	7.9133E-08	1.56211E-07	0.15621125
3836303773095	383630	3773095	6.9075E-05	0.000172485	0.000172485	4.82717E-05	8.90703E-05	0.000160165	0.000113307	3.43355E-05	6.0794E-05	0.000173232	0.000247097	0.000377653	0.000205292	6.14474E-05	3.33652E-09	7.1833E-08	7.4719E-08	1.49889E-07	0.14988862
3836403773095	383640	3773095	6.73513E-05	0.000168181	0.000168181	4.70671E-05	8.68477E-05	0.000156168	0.00011048	3.34787E-05	5.9277E-05	0.000166796	0.000233075	0.000357568	0.000194374	5.81794E-05	3.26669E-09	7.0359E-08	7.1001E-08	1.44627E-07	0.14462686
3836503773095	383650	3773095	6.58108E-05	0.000164335	0.000164335	4.59906E-05	8.48613E-05	0.000152596	0.000107953	3.2713E-05	5.79212E-05	0.000160908	0.000220816	0.000339945	0.000184794	5.53119E-05	3.20491E-09	6.9062E-08	6.7694E-08	1.39962E-07	0.13996166
3836603773095	383660	3773095	6.53206E-05	0.000163111	0.000163111	4.56481E-05	8.42293E-05	0.00015146	0.000107149	3.24693E-05	5.74898E-05	0.000156658	0.000213064	0.000329011	0.00017885	5.35329E-05	3.1817E-09	6.8685E-08	6.5457E-08	1.37324E-07	0.13732415
3836703773095	383670	3773095	6.4852E-05	0.00016194	0.00016194	4.53206E-05	8.3625E-05	0.000150373	0.0001063 8	3.22364E-05	5.70774E-05	0.000152588	0.000205804	0.00031873	0.00017326 2	5.18602E-05	3.15961E-09	6.8324E-08	6.3348E-08	1.34831E-07	0.1348313
3836803773095	383680	3773095	6.46204E-05	0.000161362	0.000161362	4.51587E-05	8.33263E-05	0.000149836	0.000106	3.21213E-05	5.68735E-05	0.000148956	0.000199669	0.000310088	0.000168564	5.04541E-05	3.14587E-09	6.8151E-08	6.1516E-08	1.32813E-07	0.13281345
3836903773095	383690	3773095	6.4615E-05	0.000161349	0.000161349	4.51549E-05	8.33194E-05	0.000149824	0.000105991	3.21186E-05	5.68688E-05	0.0001457	0.000194464	0.000302813	0.000164609	4.92704E-05	3.13964E-09	6.8135E-08	5.9917E-08	1.31192E-07	0.13119156
3837003773095	383700	3773095	6.46473E-05	0.000161429	0.000161429	4.51775E-05	8.33611E-05	0.000149899	0.000106044	3.21346E-05	5.68972E-05	0.000142605	0.000189631	0.000296039	0.000160927	4.81681E-05	3.13463E-09	6.8127E-08	5.8416E-08	1.29677E-07	0.12967734
3837103773095	383710	3773095	6.49759E-05	0.00016225	0.00016225	4.54071E-05	8.37847E-05	0.000150661	0.000106583	3.2298E-05	5.71864E-05	0.000139973	0.000185903	0.000290946	0.000158158	4.73394E-05	3.13956E-09	6.831E-08	5.7184E-08	1.28634E-07	0.12863376
3837203773095	383720	3773095	6.52829E-05	0.000163016	0.000163016	4.56217E-05	8.41806E-05	0.000151372	0.000107087	3.24506E-05	5.74566E-05	0.000137486	0.000182462	0.000286251	0.000155606	4.65756E-05	3.14495E-09	6.8466E-08	5.6028E-08	1.2764E-07	0.12763983
3837303773095	383730	3773095	6.55092E-05	0.000163581	0.000163581	4.57798E-05	8.44723E-05	0.000151897	0.000107458	3.2563E-05	5.76557E-05	0.000135084	0.000179136	0.000281693	0.000153128	4.58338E-05	3.14942E-09	6.8567E-08	5.4918E-08	1.26634E-07	0.12663397
3837403773095	383740	3773095	6.56169E-05	0.00016385	0.00016385	4.58551E-05	8.46113E-05	0.000152147	0.000107635	3.26166E-05	5.77505E-05	0.000132748	0.00017581	0.0002771	0.000150631	4.50866E-05	3.15201E-09	6.8597E-08	5.3831E-08	1.2558E-07	0.12557985
3837503773095	383750	3773095	6.56169E-05	0.00016385	0.00016385	4.58551E-05	8.46113E-05	0.000152147	0.000107635	3.26166E-05	5.77505E-05	0.000130502	0.000172554	0.000272567	0.000148167	4.4349E-05	3.15397E-09	6.8584E-08	5.2782E-08	1.24519E-07	0.12451949
3837603773095	383760	3773095	6.5353E-05	0.000163191	0.000163191	4.56706E-05	8.42709E-05	0.000151535	0.000107202	3.24854E-05	5.75183E-05	0.000128111	0.000168836	0.000267236	0.000145269	4.34816E-05	3.14835E-09	6.8415E-08	5.1647E-08	1.2321E-07	0.12321015
3837703773095	383770	3773095	6.49759E-05	0.00016225	0.00016225	4.54071E-05	8.37847E-05	0.000150661	0.000106583	3.2298E-05	5.71864E-05	0.000125764	0.000165118	0.000261854	0.000142343	4.26059E-05	3.14113E-09	6.8207E-08	5.0528E-08	1.21876E-07	0.12187581
3837803773095	383780	3773095	6.44858E-05	0.000161026	0.000161026	4.50646E-05	8.31527E-05	0.000149524	0.000105779	3.20543E-05	5.6755E-05	0.000123398	0.000161295	0.000256251	0.000139298	4.16942E-05	3.13117E-09	6.7949E-08	4.9402E-08	1.20483E-07	0.12048265
3837903773095	383790	3773095	6.38555E-05	0.000159452	0.000159452	4.46242E-05	8.23401E-05	0.000148063	0.000104746	3.17411E-05	5.62004E-05	0.000120931	0.00015724	0.000250232	0.000136026	4.07149E-05	3.11551E-09	6.7594E-08	4.8228E-08	1.18937E-07	0.11893735
3838003773095	383800	3773095	6.32092E-05	0.000157838	0.000157838	4.41725E-05	8.15066E-05	0.000146564	0.000103685	3.14198E-05	5.56315E-05	0.000118545	0.000153377	0.00024446	0.000132888	3.97757E-05	3.09922E-09	6.7224E-08	4.7096E-08	1.17419E-07	0.11741932
3838103773095	383810	3773095	6.25844E-05	0.000156278	0.000156278	4.37359E-05	8.07009E-05	0.000145115	0.00010266	3.11092E-05	5.50816E-05	0.000116073	0.000149428	0.000238492	0.000129644	3.88047E-05	3.07857E-09	6.6799E-08	4.5948E-08	1.15826E-07	0.11582557
3838203773095	383820	3773095	6.19542E-05	0.000154704	0.000154704	4.32954E-05	7.98883E-05	0.000143654	0.000101627	3.07959E-05	5.45269E-05	0.000113641	0.00014561	0.000232719	0.000126506	3.78654E-05	3.05634E-09	6.6354E-08	4.483E-08	1.14241E-07	0.11424111
3838303773095	383830	3773095	6.12916E-05	0.00015305	0.00015305	4.28325E-05	7.90339E-05	0.000142118	0.00010054	3.04666E-05	5.39438E-05	0.000111239	0.000141897	0.000227082	0.000123442	3.69483E-05	3.03256E-09	6.5889E-08	4.374E-08	1.12661E-07	0.11266148
3838403773095	383840	3773095	6.05914E-05	0.000151301	0.000151301	4.23431E-05	7.8131E-05	0.000140494	9.93912E-05	3.01185E-05	5.33275E-05	0.000108732	0.000138013	0.000221132	0.000120207	3.598E-05	3.00301E-09	6.5334E-08	4.2617E-08	1.10954E-07	0.11095427
3838503773095	383850	3773095	5.99235E-05	0.000149634	0.000149634	4.18764E-05	7.72698E-05	0.000138945	9.82956E-05	2.97865E-05	5.27397E-05	0.000106316	0.00013433	0.000215486	0.000117138	3.50615E-05	2.97371E-09	6.4787E-08	4.1548E-08	1.09308E-07	0.1093079
3838603773095	383860	3773095	5.92394E-05	0.000147925	0.000147925	4.13983E-05	7.63877E-05	0.000137359	9.71734E-05	2.94465E-05	5.21376E-05	0.000103854	0.000130557	0.000209663	0.000113973	3.4114E-05	2.94044E-09	6.4171E-08	4.047E-08	1.07582E-07	0.10758178
3838703773095	383870	3773095	5.85446E-05	0.00014619	0.00014619	4.09127E-05	7.54917E-05	0.000135748	9.60336E-05	2.91011E-05	5.15261E-05	0.000101412	0.000126804	0.000203865	0.000110821	3.31706E-05	2.90518E-09	6.3519E-08	3.9408E-08	1.05832E-07	0.10583203
3838803773095	383880	3773095	5.78605E-05	0.000144482	0.000144482	4.04347E-05	7.46096E-05	0.000134162	9.49115E-05	2.87611E-05	5.0924E-05	9.90559E-05	0.000123227	0.000198321	0.000107807	3.22686E-05	2.87008E-09	6.287E-08	3.8393E-08	1.04133E-07	0.10413307
3838903773095	383890	3773095	5.72034E-05	0.000142841	0.000142841	3.99755E-05	7.37622E-05	0.000132638	9.38336E-05	2.84344E-05	5.03457E-05	9.68202E-05	0.000119896	0.000193152	0.000104997	3.14275E-05	2.83703E-09	6.2257E-08	3.7438E-08	1.02532E-07	0.10253191
3839003773095	383900	3773095	5.6557E-05	0.000141227	0.000141227	3.95238E-05	7.29288E-05	0.000131139	9.27733E-05	2.81131E-05	4.97768E-05	9.46598E-05	0.000116701	0.000188186	0.000102298	3.06194E-05	2.80424E-09	6.1645E-08	3.6521E-08	1.0097E-07	0.10097044
3839103773095	383910	3773095	5.57814E-05	0.00013929	0.00013929	3.89817E-05	7.19286E-05	0.000129341	9.1501E-05	2.77276E-05	4.90941E-05	9.23537E-05	0.000113149	0.000182617	9.92703E-05	2.97133E-05	2.76323E-09	6.0878E-08	3.5538E-08	9.91796E-08	0.0991796
3829703773105	382970	3773105	3.47691E-05	8.68211E-05	8.68211E-05	2.42977E-05	4.48338E-05	8.06196E-05	5.70335E-05	1.72829E-05	3.06009E-05	0.001179361	6.52786E-05	0.000108541	5.90029E-05	1.76606E-05	3.60141E-09	8.8487E-08	7.5151E-08	1.67239E-07	0.16723923
3829803773105	382980	3773105	3.57871E-05	8.93632E-05	8.93632E-05	2.50091E-05	4.61465E-05	8.29801E-05	5.87034E-05	1.77889E-05	3.14968E-05	0.001387692	6.88558E-05	0.000114458	6.22193E-05	1.86233E-05	3.66155E-09	8.8537E-08	8.3194E-08	1.75392E-07	0.17539234
3829903773105	382990	3773105	3.64927E-05	9.11251E-05	9.11251E-05	2.55022E-05	4.70564E-05	8.46162E-05	5.98609E-05	1.81397E-05	3.21179E-05	0.001652183	7.24883E-05	0.000120468	6.54865E-05	1.96012E-05	3.7011E-09	8.7778E-08	9.265E-08	1.84129E-07	0.18412869
3830003773105	383000	3773105	3.69344E-05	9.2228E-05	9.2228E-05	2.58109E-05	4.7626E-05	8.56403E-05	6.05854E-05	1.83592E-05	3.25066E-05	0.001983686	7.58946E-05	0.000126317	6.8666E-05	2.05529E-05	3.7187E-09	8.6307E-08	1.0378E-07	1.93802E-07	0.19380216
3830103773105	383010	3773105	3.56955E-05	8.91345E-05	8.91345E-05	2.49451E-05	4.60285E-05	8.27677E-05	5.85532E-05	1.77434E-05	3.14163E-05	0.002378538	7.84067E-05	0.000130061	7.0701E-05	2.1162E-05	3.68309E-09	8.2755E-08	1.1599E-07	2.02432E-07	0.20243205
3830203773105	383020	3773105	3.64766E-05	9.10848E-05	9.10848E-05	2.54909E-05	4.70356E-05	8.45787E-05	5.98344E-05	1.81316E-05	3.21037E-05	0.002790764	8.2205E-05	0.000136394	7.41436E-05	2.21925E-05	3.68876E-09	8.2008E-08	1.2948E-07	2.15181E-07	0.21518051
3830303773105	383030	3773105	3.73276E-05	9.32099E-05	9.32099E-05	2.60857E-05	4.8133E-05	8.65521E-05	6.12304E-05	1.85547E-05	3.28527E-05	0.003267379	8.59228E-05	0.00014282	7.76368E-05	2.32381E-05	3.68861E-09	8.1436E-08	1.46E-07	2.31123E-07	0.23112273
3830403773105	383040	3773105	3.79794E-05	9.48374E-05	9.48374E-05	2.65411E-05	4.89734E-05	8.80633E-05	6.22995E-05	1.88786E-05	3.34263E-05	0.003825766	8.94146E-05	0.000148542	8.07471E-05	2.4169E-05	3.67786E-09	8.0809E-08	1.6624E-07	2.50731E-07	0.25073109
3830503773105	383050	3773105	3.85503E-05	9.62631E-05	9.62631E-05	2.69401E-05	4.97096E-05	8.93872E-05	6.32361E-05	1.91624E-05	3.39288E-05	0.004499825	9.3037E-05	0.000154492	8.3982E-05	2.51373E-05	3.66183E-09	8.0456E-08	1.912E-07	2.75321E-07	0.27532052
3830603773105	383060	3773105	3.91213E-05	9.76888E-05	9.76888E-05	2.73391E-05	5.04459E-05	9.07111E-05	6.41726E-05	1.94463E-05	3.44313E-05	0.005262022	9.68755E-05	0.000160783	8.74014E-05	2.61608E-05	3.6326E-09	7.9943E-08	2.2228E-07	3.05855E-07	0.30585469
3830703773105	383070	3773105	3.96976E-05	9.9128E-05	9.9128E-05	2.77419E-05	5.1189E-05	9.20474E-05	6.5118E-05	1.97327E-05	3.49386E-05	0.006092854	0.00010093	0.000167421	9.10101E-05	2.72409E-05	3.4752E-09	7.8234E-08	2.6249E-07	3.44196E-07	0.34419592
3830803773105	383080	3773105	4.02686E-05	0.000100554	0.000100554	2.81409E-05	5.19253E-05	9.33713E-05	6.60546E-05	2.00165E-05	3.54411E-05	0.00692236	0.000105221	0.00017445	9.4831E-05	2.83846E-05	3.42906E-09	7.8E-08	3.1688E-07	3.98313E-07	0.39831276
3830903773105	383090	3773105	4.08557E-05	0.00010202	0.00010202	2.85512E-05	5.26824E-05	9.47327E-05	6.70177E-05	2.03084E-05	3.59578E-05	0.007627844	0.000109813	0.000181955	9.89104E-05	2.96056E-05	3.48239E-09	7.8742E-08	3.9229E-07	4.74517E-07	0.47451716
3831003773105	383100	3773105	4.14482E-05	0.000103499	0.000103499	2.89653E-05	5.34464E-05	9.61065E-05	6.79896E-05	2.06029E-05	3.64793E-05	0.008110528	0.000114746	0.000190011	0.00010329	3.09164E-05	3.53203E-09	7.9422E-08	5.0405E-07	5.87E-07	0.58700044
3831203773105	383120	3773105	4.26925E-05	0.000106606	0.000106606	2.98348E-05	5.50508E-05	9.89916E-05	7.00306E-05	2.12214E-05	3.75744E-05	0.008378049	0.000125975	0.000208296	0.00011323	3.38916E-05	3.60661E-09	8.0537E-08	9.4715E-07	1.03129E-06	1.03129451
3834203773105	383420	3773105	6.63279E-05	0.000165626	0.000165626	4.6352E-05	8.55281E-05	0.000153795	0.000108801	3.297E-05	5.83763E-05	0.000555017	0.003471761	0.009973248	0.00542145	0.001622734	4.83554E-09	9.5913E-08	7.9722E-07	8.97964E-07	0.89796402
3834303773105	383430	3773105	6.69312E-05	0.000167132	0.000167132	4.67735E-05	8.6306E-05	0.000155194	0.000109791	3.32699E-05	5.89073E-05	0.000523661	0.006239418	0.00678462	0.003688115	0.001103917	4.83717E-09	9.5857E-08	6.3855E-07	7.39247E-07	0.73924725
3834403773105	383440	3773105	6.74375E-05	0.000168397	0.000168397	4.71274E-05	8.69589E-05	0.000156368	0.000110621	3.35216E-05	5.93529E-05	0.000494124	0.004248704	0.004879021	0.002652232	0.000793859	4.83241E-09	9.5698E-08	5.2573E-07	6.26257E-07	0.62625742
3834503773105	383450	3773105	6.77445E-05	0.000169163	0.000169163	4.73419E-05	8.73548E-05	0.00015708	0.000111125	3.36742E-05	5.96231E-05	0.000465421	0.003054677	0.003663667	0.001991567	0.000596111	4.82637E-09	9.5543E-08	4.3987E-07	5.40238E-07	0.5402379
3834603773105	383460	3773105	6.796E-05	0.000169701	0.000169701	4.74925E-05	8.76326E-05	0.00015758	0.000111478	3.37813E-05	5.98127E-05	0.000438813	0.002303824	0.002864481	0.00155713	0.000466076	4.81496E-09	9.5402E-08	3.7406E-07	4.7428E-07	0.47428044
3834703773105	383470	3773105	6.99529E-05	0.000174678	0.000174678	4.88852E-05	9.02025E-05	0.000162201	0.000114747	3.47719E-05	6.15668E-05	0.000414461	0.001812071	0.002323567	0.001263089	0.000378065	4.80381E-09	9.543E-08	3.237E-07	4.23937E-07	0.423937
3834803773105	383480	3773105	7.74185E-05	0.00019332	0.00019332	5.41024E-05	9.98291E-05	0.000179511	0.000126993	3.84829E-05	6.81373E-05	0.000393023	0.001473143	0.00193824	0.001053626	0.000315369	4.79105E-09	9.5463E-08	2.8579E-07	3.86049E-07	0.38604875
3834903773105	383490	3773105	8.03648E-05	0.000200677	0.000200677	5.61614E-05	0.000103628	0.000186343	0.000131826	3.99474E-05	7.07304E-05	0.000373163	0.001233743	0.001659951	0.000902348	0.000270089	4.75443E-09	9.5E-08	2.547E-07	3.54458E-07	0.35445763
3835003773105	383500	3773105	8.19807E-05	0.000204712	0.000204712	5.72906E-05	0.000105712	0.00019009	0.000134477	4.07507E-05	7.21526E-05	0.000354679	0.00104966	0.000788034	0.000235872	4.71175E-09	9.4494E-08	2.292E-07	3.28401E-07	0.32840072	
3835103773105	383510	3773105	8.34458E-05	0.000208371	0.000208371	5.83145E-05	0.000107601	0.000193487	0.00013688	4.14789E-05	7.34421E-05	0.000337456	0.000919046	0.001280974	0.000696337	0.000208426	4.66309E-09	9.3891E-08	2.0793E-07	3.06486E-07	0.30648591	

Unique Identifier	X (UTM)	Y (UTM)	EGIODemolition 2025	EGIOSite Grubbing / Prep 2025	EGIOMass Grading / Excavation 2025	EGIOMass Grading / Excavation 2026	EGIODrainage / Utilities Trenching 2026	EGIODrainage / Utilities Trenching 2027	EGIOFoundations / Concrete Pads 2026	EGIOFoundations / Concrete Pads 2027	EGIOBuilding / Structure Construction 2026	EGIOBuilding / Structure Construction 2027	EGIOAsphalt Paving 2027	EGIOArchitectural Coating 2027	EGIOLandscaping or Other Finishing 2027	EGIOWaterside Construction (Piles) 2027	HIWaterside Construction (Landscaping) 2025	HIWaterside Construction (Landscaping) 2026	KMDemolition 2025	KMSite Grubbing / Prep 2025	KMMass Grading / Excavation 2025
3835203773105	383520	3773105	3.37912E-05	3.0492E-05	7.61416E-05	7.61416E-05	2.13089E-05	2.13089E-05	3.9319E-05	3.9319E-05	7.07029E-05	7.07029E-05	5.00181E-05	4.70758E-06	1.5157E-05	2.68368E-05	0.000215822	0.000215822	5.81929E-05	5.25118E-05	0.000131126
3835303773105	383530	3773105	3.33853E-05	3.0126E-05	7.5227E-05	7.5227E-05	2.1053E-05	2.1053E-05	3.88467E-05	3.88467E-05	6.98536E-05	6.98536E-05	4.94173E-05	4.65104E-06	1.49749E-05	2.65144E-05	0.000210286	0.000210286	5.87779E-05	5.30397E-05	0.000132444
3835403773105	383540	3773105	3.30331E-05	2.9808E-05	7.44334E-05	7.44334E-05	2.08309E-05	2.08309E-05	3.84369E-05	3.84369E-05	6.91168E-05	6.91168E-05	4.8896E-05	4.60197E-06	1.4817E-05	2.62347E-05	0.000204307	0.000204307	5.91719E-05	5.33952E-05	0.000133332
3835503773105	383550	3773105	3.26212E-05	2.9437E-05	7.35054E-05	7.35054E-05	2.05712E-05	2.05712E-05	3.79577E-05	3.79577E-05	6.8255E-05	6.8255E-05	4.82863E-05	4.54459E-06	1.46322E-05	2.59076E-05	0.00019744	0.00019744	5.94345E-05	5.36322E-05	0.000133924
3835603773105	383560	3773105	3.21198E-05	2.8984E-05	7.23755E-05	7.23755E-05	2.0255E-05	2.0255E-05	3.73743E-05	3.73743E-05	6.72059E-05	6.72059E-05	4.75441E-05	4.47474E-06	1.44073E-05	2.55094E-05	0.000189351	0.000189351	5.94882E-05	5.36807E-05	0.000134045
3835703773105	383570	3773105	3.1499E-05	2.8424E-05	7.09767E-05	7.09767E-05	1.98635E-05	1.98635E-05	3.66519E-05	3.66519E-05	6.5907E-05	6.5907E-05	4.66252E-05	4.38826E-06	1.41289E-05	2.50164E-05	0.000181517	0.000181517	5.91181E-05	5.33467E-05	0.000133211
3835803773105	383580	3773105	3.08782E-05	2.7864E-05	6.95779E-05	6.95779E-05	1.9472E-05	1.9472E-05	3.59296E-05	3.59296E-05	6.46081E-05	6.46081E-05	4.57063E-05	4.30177E-06	1.38504E-05	2.45234E-05	0.000174951	0.000174951	5.82825E-05	5.25926E-05	0.000131328
3835903773105	383590	3773105	3.02396E-05	2.7287E-05	6.81387E-05	6.81387E-05	1.90693E-05	1.90693E-05	3.51864E-05	3.51864E-05	6.32717E-05	6.32717E-05	4.47609E-05	4.21279E-06	1.35639E-05	2.40161E-05	0.000168987	0.000168987	5.71543E-05	5.15746E-05	0.000128786
3836003773105	383600	3773105	2.95352E-05	2.6652E-05	6.65516E-05	6.65516E-05	1.86251E-05	1.86251E-05	3.43668E-05	3.43668E-05	6.17979E-05	6.17979E-05	4.37183E-05	4.11467E-06	1.3248E-05	2.34567E-05	0.000163167	0.000163167	5.57814E-05	5.03357E-05	0.000125692
3836103773105	383610	3773105	2.86876E-05	2.5887E-05	6.46417E-05	6.46417E-05	1.80906E-05	1.80906E-05	3.33805E-05	3.33805E-05	6.00244E-05	6.00244E-05	4.24637E-05	3.99658E-06	1.28678E-05	2.27835E-05	0.000157108	0.000157108	5.40205E-05	4.87468E-05	0.000121724
3836203773105	383620	3773105	2.78459E-05	2.5127E-05	6.27452E-05	6.27452E-05	1.75598E-05	1.75598E-05	3.24012E-05	3.24012E-05	5.82634E-05	5.82634E-05	4.12179E-05	3.87933E-06	1.24903E-05	2.21151E-05	0.000151732	0.000151732	5.21402E-05	4.705E-05	0.000117488
3836303773105	383630	3773105	2.72192E-05	2.4562E-05	6.13329E-05	6.13329E-05	1.71646E-05	1.71646E-05	3.16719E-05	3.16719E-05	5.6952E-05	5.6952E-05	4.02901E-05	3.79201E-06	1.22091E-05	2.16173E-05	0.000147783	0.000147783	5.06301E-05	4.56873E-05	0.000114085
3836403773105	383640	3773105	2.66999E-05	2.4093E-05	6.01628E-05	6.01628E-05	1.68371E-05	1.68371E-05	3.10677E-05	3.10677E-05	5.58654E-05	5.58654E-05	3.95214E-05	3.71966E-06	1.19762E-05	2.12049E-05	0.000144468	0.000144468	4.93288E-05	4.45131E-05	0.000111152
3836503773105	383650	3773105	2.62522E-05	2.3689E-05	5.9154E-05	5.9154E-05	1.65548E-05	1.65548E-05	3.05467E-05	3.05467E-05	5.49287E-05	5.49287E-05	3.88588E-05	3.6573E-06	1.17754E-05	2.08494E-05	0.00014155	0.00014155	4.81588E-05	4.34573E-05	0.000108516
3836603773105	383660	3773105	2.62044E-05	2.3646E-05	5.90464E-05	5.90464E-05	1.65247E-05	1.65247E-05	3.04912E-05	3.04912E-05	5.48288E-05	5.48288E-05	3.87881E-05	3.65064E-06	1.1754E-05	2.08114E-05	0.000140233	0.000140233	4.78365E-05	4.31665E-05	0.00010779
3836703773105	383670	3773105	2.61567E-05	2.3603E-05	5.89388E-05	5.89388E-05	1.64946E-05	1.64946E-05	3.04356E-05	3.04356E-05	5.47289E-05	5.47289E-05	3.87174E-05	3.64399E-06	1.17325E-05	2.07735E-05	0.00013898	0.00013898	4.75261E-05	4.28864E-05	0.000107091
3836803773105	383680	3773105	2.61806E-05	2.3625E-05	5.89926E-05	5.89926E-05	1.65096E-05	1.65096E-05	3.04634E-05	3.04634E-05	5.47788E-05	5.47788E-05	3.87527E-05	3.64732E-06	1.17433E-05	2.07925E-05	0.000138076	0.000138076	4.73769E-05	4.27517E-05	0.000106754
3836903773105	383690	3773105	2.62701E-05	2.3705E-05	5.91943E-05	5.91943E-05	1.65661E-05	1.65661E-05	3.05676E-05	3.05676E-05	5.49662E-05	5.49662E-05	3.88853E-05	3.65979E-06	1.17834E-05	2.08636E-05	0.000137521	0.000137521	4.7347E-05	4.27248E-05	0.000106687
3837003773105	383700	3773105	2.63477E-05	2.3775E-05	5.93692E-05	5.93692E-05	1.6615E-05	1.6615E-05	3.06579E-05	3.06579E-05	5.51285E-05	5.51285E-05	3.90001E-05	3.6706E-06	1.18182E-05	2.09252E-05	0.000137077	0.000137077	4.73232E-05	4.27032E-05	0.000106633
3837103773105	383710	3773105	2.6479E-05	2.3894E-05	5.96651E-05	5.96651E-05	1.66978E-05	1.66978E-05	3.08107E-05	3.08107E-05	5.54033E-05	5.54033E-05	3.91945E-05	3.6889E-06	1.18771E-05	2.10295E-05	0.000137045	0.000137045	4.73829E-05	4.27571E-05	0.000106768
3837203773105	383720	3773105	2.65924E-05	2.3996E-05	5.99207E-05	5.99207E-05	1.67694E-05	1.67694E-05	3.09426E-05	3.09426E-05	5.56406E-05	5.56406E-05	3.93624E-05	3.7047E-06	1.1928E-05	2.11196E-05	0.000137125	0.000137125	4.74008E-05	4.27733E-05	0.000106808
3837303773105	383730	3773105	2.6676E-05	2.4072E-05	6.0109E-05	6.0109E-05	1.68221E-05	1.68221E-05	3.10399E-05	3.10399E-05	5.58155E-05	5.58155E-05	3.94861E-05	3.71634E-06	1.19655E-05	2.11859E-05	0.000137267	0.000137267	4.7359E-05	4.27355E-05	0.000106714
3837403773105	383740	3773105	2.67237E-05	2.4115E-05	6.02166E-05	6.02166E-05	1.68522E-05	1.68522E-05	3.10954E-05	3.10954E-05	5.59154E-05	5.59154E-05	3.95568E-05	3.72299E-06	1.19869E-05	2.12239E-05	0.000137426	0.000137426	4.72575E-05	4.2644E-05	0.000106485
3837503773105	383750	3773105	2.67476E-05	2.4136E-05	6.02704E-05	6.02704E-05	1.68672E-05	1.68672E-05	3.11232E-05	3.11232E-05	5.59653E-05	5.59653E-05	3.95921E-05	3.72632E-06	1.19976E-05	2.12428E-05	0.000137616	0.000137616	4.71143E-05	4.25147E-05	0.000106162
3837603773105	383760	3773105	2.67058E-05	2.4099E-05	6.01762E-05	6.01762E-05	1.68409E-05	1.68409E-05	3.10746E-05	3.10746E-05	5.58779E-05	5.58779E-05	3.95303E-05	3.7205E-06	1.19789E-05	2.12096E-05	0.000137474	0.000137474	4.68874E-05	4.231E-05	0.000105651
3837703773105	383770	3773105	2.66402E-05	2.4039E-05	6.00283E-05	6.00283E-05	1.67995E-05	1.67995E-05	3.09982E-05	3.09982E-05	5.57405E-05	5.57405E-05	3.94331E-05	3.71135E-06	1.19494E-05	2.11575E-05	0.000137267	0.000137267	4.66546E-05	4.21E-05	0.000105127
3837803773105	383780	3773105	2.65387E-05	2.3948E-05	5.97996E-05	5.97996E-05	1.67355E-05	1.67355E-05	3.08801E-05	3.08801E-05	5.55282E-05	5.55282E-05	3.92829E-05	3.69721E-06	1.19039E-05	2.10769E-05	0.000136903	0.000136903	4.64159E-05	4.18845E-05	0.000104589
3837903773105	383790	3773105	2.64014E-05	2.3824E-05	5.94902E-05	5.94902E-05	1.66489E-05	1.66489E-05	3.07204E-05	3.07204E-05	5.52409E-05	5.52409E-05	3.90797E-05	3.67809E-06	1.18423E-05	2.09679E-05	0.000136237	0.000136237	4.61592E-05	4.16529E-05	0.00010401
3838003773105	383800	3773105	2.62522E-05	2.3689E-05	5.9154E-05	5.9154E-05	1.65548E-05	1.65548E-05	3.05467E-05	3.05467E-05	5.49287E-05	5.49287E-05	3.88588E-05	3.6573E-06	1.17754E-05	2.08494E-05	0.000135539	0.000135539	4.59085E-05	4.14267E-05	0.000103446
3838103773105	383810	3773105	2.6085E-05	2.3538E-05	5.87774E-05	5.87774E-05	1.64494E-05	1.64494E-05	3.03523E-05	3.03523E-05	5.4579E-05	5.4579E-05	3.86114E-05	3.63401E-06	1.17004E-05	2.07166E-05	0.000134587	0.000134587	4.56578E-05	4.12004E-05	0.000102881
3838203773105	383820	3773105	2.59179E-05	2.3388E-05	5.84008E-05	5.84008E-05	1.6344E-05	1.6344E-05	3.01578E-05	3.01578E-05	5.42293E-05	5.42293E-05	3.8364E-05	3.61073E-06	1.16254E-05	2.05839E-05	0.000133572	0.000133572	4.5419E-05	4.0985E-05	0.000102343
3838303773105	383830	3773105	2.57448E-05	2.3231E-05	5.80107E-05	5.80107E-05	1.62349E-05	1.62349E-05	2.99564E-05	2.99564E-05	5.38671E-05	5.38671E-05	3.81077E-05	3.58661E-06	1.15478E-05	2.04464E-05	0.000132398	0.000132398	4.51623E-05	4.07534E-05	0.000101764
3838403773105	383840	3773105	2.55359E-05	2.3043E-05	5.754E-05	5.754E-05	1.61031E-05	1.61031E-05	2.97133E-05	2.97133E-05	5.343E-05	5.343E-05	3.77985E-05	3.55751E-06	1.14541E-05	2.02805E-05	0.000130765	0.000130765	4.48281E-05	4.04517E-05	0.000101011
3838503773105	383850	3773105	2.53389E-05	2.2865E-05	5.70961E-05	5.70961E-05	1.59789E-05	1.59789E-05	2.94841E-05	2.94841E-05	5.30178E-05	5.30178E-05	3.75069E-05	3.53006E-06	1.13657E-05	2.0124E-05	0.000129131	0.000129131	4.44998E-05	4.01555E-05	0.000100271
3838603773105	383860	3773105	2.51181E-05	2.2666E-05	5.65985E-05	5.65985E-05	1.58396E-05	1.58396E-05	2.92271E-05	2.92271E-05	5.25557E-05	5.25557E-05	3.718E-05	3.4993E-06	1.12667E-05	1.99486E-05	0.000127276	0.000127276	4.41297E-05	3.98215E-05	9.94374E-05
3838703773105	383870	3773105	2.48853E-05	2.2456E-05	5.60739E-05	5.60739E-05	1.56928E-05	1.56928E-05	2.89562E-05	2.89562E-05	5.20686E-05	5.20686E-05	3.68354E-05	3.46686E-06	1.11623E-05	1.97638E-05	0.000125309	0.000125309	4.37357E-05	3.9466E-05	9.85496E-05
3838803773105	383880	3773105	2.46584E-05	2.2251E-05	5.55628E-05	5.55628E-05	1.55498E-05	1.55498E-05	2.86923E-05	2.86923E-05	5.1594E-05	5.1594E-05	3.64997E-05	3.43526E-06	1.10605E-05	1.95836E-05	0.000123358	0.000123358	4.33358E-05	3.91051E-05	9.76485E-05
3838903773105	383890	3773105	2.44376E-05	2.2052E-05	5.50651E-05	5.50651E-05	1.54105E-05	1.54105E-05	2.84353E-05	2.84353E-05	5.11319E-05	5.11319E-05	3.61728E-05	3.4045E-06	1.09614E-05	1.94082E-05	0.000121534	0.000121534	4.29597E-05	3.87658E-05	9.68011E-05
3839003773105	383900	3773105	2.42167E-05	2.1853E-05	5.45675E-05	5.45675E-05	1.52712E-05	1.52712E-05	2.81783E-05	2.81783E-05	5.06698E-05	5.06698E-05	3.58458E-05	3.37373E-06	1.08624E-05	1.92328E-05	0.000119726	0.000119726	4.25837E-05	3.84264E-05	9.59538E-05
3839103773105	383910	3773105	2.39779E-05	2.1637E-05	5.40295E-05	5.40295E-05	1.51207E-05	1.51207E-05	2.79005E-05	2.79005E-05	5.01702E-05	5.01702E-05	3.54924E-05	3.34046E-06	1.07553E-05	1.90432E-05	0.000117744	0.000117744	4.21599E-05	3.8044E-05	9.49988E-05
3829703773115	382970	3773115	5.49696E-05	4.9603E-05	0.000123863	0.000123863	3.46642E-05	3.46642E-05	6.3962E-05	6.3962E-05	0.000115016	0.000115016	8.13666E-05	7.65804E-06	2.46566E-05	4.36566E-05	0.000157949	0.000157949	3.69608E-05	3.33525E-05	8.32837E-05
3829803773115	382980	3773115	5.46174E-05	4.9285E-05	0.000123069	0.000123069	3.44421E-05	3.44421E-05	6.35522E-05	6.35522E-05	0.000114279	0.000114279	8.08453E-05	7.60897E-06	2.44986E-05	4.33769E-05	0.000163405	0.000163405	3.68474E-05	3.32501E-05	8.30281E-05
3829903773115	382990	3773115	5.33281E-05	4.8122E-05	0.000120164	0.000120164	3.36291E-05	3.36291E-05	6.2052E-05	6.2052E-05	0.000111581	0.000111581	7.89369E-05	7.42935E-06	2.39203E-05	4.23529E-05	0.000169035	0.000169035	3.64236E-05	3.28677E-05	8.20731E-05
3830003773115	383000	3773115	5.09106E-05	4.594E-05	0.000114717	0.000114717	3.21046E-05	3.21046E-05	5.9239E-05	5.9239E-05	0.000106523	0.000106523	7.53585E-05	7.09256E-06	2.28359E-05	4.0433E-05	0.000173555	0.000173555	3.60535E-05	3.25337E-05	8.12392E-05
3830103773115	383010	3773115	4.63323E-05	4.1809E-05	0.0001044	0.0001044	2.92175E-05	2.92175E-05	5.39117E-05	5.39117E-05	9.69433E-05	9.69433E-05	6.85816E-05	6.45474E-06	2.07823E-05	3.67969E-05	0.000176061	0.000176061	3.56118E-05	3.21352E-05	8.02439E-05
3830203773115	383020	3773115	4.5228E-05	4.0813E-05	0.000101912	0.000101912	2.85211E-05	2.85211E-05	5.26268E-05	5.26268E-05	9.46327E-05	9.46327E-05	6.6947E-05	6.30089E-06	2.0287E-05	3.59199E-05	0.000177821	0.000177821	3.59878E-05	3.24745E-05	8.10913E-05
3830303773115	383030	3773115	4.45475E-05	4.0199E-05	0.000100379	0.000100379	2.8092E-05	2.8092E-05	5.1835E-05	5.1835E-05	9.32089E-05	9.32089E-05	6.59397E-05	6.20609E-06	1.99817E-05	3.53794E-05	0.000179122	0.000179122	3.63281E-05	3.27815E-05	8.18579E-05
3830403773115	383040	3773115	4.31806E-05	3.8965E-05	9.72988E-05	9.72988E-05	2.723E-05	2.723E-05	5.02444E-05	5.02444E-05	9.03489E-05	9.03489E-05	6.39164E-05	6.01566E-06	1.93686E-05	3.42938E-05	0.000179027	0.000179027	3.66802E-05	3.30993E-05	8.26515E-05
3830503773115	383050	3773115	4.25956E-05	3.8437E-05	9.59807E-05	9.59807E-05	2.68611E-05	2.68611E-05	4.95638E-05	4.95638E-05	8.91249E-05	8.91249E-05	6.30505E-05	5.93417E-06	1.91062E-05	3.38292E-05	0.00017725	0.00017725	3.69429E-05	3.33363E-05	8.32433E-05
3830603773115	383060	3773115	4.19151E-05	3.7823E-05	9.44473E-05	9.44473E-05	2.6432E-05	2.6432E-05	4.8772E-05	4.8772E-05	8.77011E-05	8.77011E-05	6.20433E-05	5.83937E-06	1.8801E-05	3.32888E-05	0.000174062	0.000174062	3.72115E-05	3.35787E-05	8.38486E-05
3830703773115	383070	3773115	4.15988E-05	3.7538E-05	9.37345E-05	9.37345E-05	2.62325E-05	2.62325E-05	4.84039E-05	4.84039E-05	8.70391E-05	8.70391E-05	6.1575E-05	5.79529E-06	1.86591E-05	3.30376E-05	0.000161993	0.000161993	3.75696E-05	3.39019E-05	8.46556E-05
3830803773115	383080	3773115	4.17182E-05	3.7645E-05	9.40035E-05	9.40035E-05	2.63078E-05	2.63078E-05	4.85428E-05	4.85428E-05	8.72889E-05	8.72889E-05	6.17517E-05	5.81192E-06	1.87126E-05	3.31324E-05	0.00015852	0.00015852	3.79815E-05	3.42735E-05	8.55836E-05
3830903773115	383090	3773115	4.17958E-05	3.7715E-05	9.41783E-05	9.41783E-05	2.63567E-05	2.63567E-05	4.86331E-05	4.86331E-05	8.74513E-05	8.74513E-05	6.18666E-05	5.82273E-06	1.87474E-05	3.3194E-05	0.000161866	0.000161866	3.83874E-05	3.46398E-05	8.64983E-05
3831003773115	383100	3773115	4.18435E-05	3.7759E-05	9.42859E-05	9.42859E-05	2.63868E-05	2.63868E-05	4.86886E-05	4.86886E-05	8.75512E-05	8.75512E-05	6.19372E-05	5.82939E-06	1.87689E-05	3.32319E-05	0.000165006	0.000165006	3.87993E-05	3.50115E-05	8.74263E-05
3834203773115	383420	3773115	3.8465E-05	3.471E-05	8.66731E-05	8.66731E-05	2.42563E-05	2.42563E-05	4.47574E-05	4.47574E-05	8.04822E-05	8.04822E-05	5.69363E-05	5.35871E-06	1.72534E-05	3.05487E-05	0.000246415	0.000246415	5.36266E-05	4.83912E-05	0.000120837
3834303773115	383430	3773115	3.81546E-05	3.443E-05	8.59737E-05	8.59737E-05	2.40606E-05	2.40606E-05	4.43963E-05	4.43963E-05	7.98327E-05	7.98327E-05	5.64769E-05	5.31547E-06	1.71142E-05	3.03022E-05	0.000246352	0.000246352	5.39847E-05	4.87144E-05	0.000121644
3834403773115	383440	3773115	3.78203E-05	3.4128E-05	8.52205E-05	8.52205E-05	2.38498E-05	2.38498E-05	4.40073E-05	4.40073E-05	7.91333E-05	7.91333E-05	5.59821E-05	5.2689E-06	1.69643E-05	3.00367E-05	0.000245892	0.000245892	5.43249E-05	4.90215E-05	0.00012241
3834503773115	383450	3773115	3.73965E-05	3.3746E-05	8.42655E-05	8.42655E-05	2.35825E-05	2.35825E-05	4.35142E-05	4.35142E-05	7.82466E-05	7.82466E-05	5.53548E-05	5.20986E-06	1.67742E-05	2.97001E-05	0.000245194	0.000245194	5.48025E-05	4.94524E-05	0.000123486
3834603773115	383460	3773115	3.69071E-05	3.3304E-05	8.31626E-05	8.31626E-05	2.32738E-05	2.32738E-05	4.29446E-05	4.29446E-05	7.72224E-05	7.72224E-05	5.46302E-05	5.14167E-06	1.65546E-05	2.93114E-05	0.000243608	0.000243608	5.55904E-05	5.01634E-05	0.000125262
3834703773115	383470	3773115	3.63221E-05	3.2776E-05	8.18445E-05	8.18445E-05	2.2905E-05	2.2905E-05	4.2264E-05	4.2264E-05	7.59985E-05	7.59985E-05	5.37644E-05	5.06017E-06	1.62922E-05	2.88468E-05	0.000241086	0.000241086	5.77094E-05	5.20755E-05	0.000130037
3834803773115	383480	3773115	3.58684E-05	3.2367E-05	8.08223E-05	8.08223E-05	2.26189E-05	2.26189E-05	4.17361E-05	4.17361E-05	7.50493E-05	7.50493E-05	5.30929E-05	4.99697E-06	1.60887E-05	2.84865E-05	0.000238533	0.000238533	5.82228E-05	5.25388E-05	0.000131193
3834903773115	383490	3773115	3.54804E-05	3.2017E-05	7.9948E-05	7.9948E-05	2.23742E-05	2.23742E-05	4.12846E-05	4.12846E-05	7.42374E-05	7.42374E-05	5.25185E-05	4.94292E-06	1.59147E-05	2.81784E-05	0.000235646	0.000235646	5.84974E-05	5.27865E-05	0.000131812
3835003773115	383500	3773115	3.51521E-05	3.172E-05	7.92082E-05	7.92082E-05	2.21672E-05	2.21672E-05	4.09026E-05	4.09026E-05	7.35505E-05	7.35505E-05	5.20326E-05	4.89718E-06	1.57674E-05	2.79177E-05	0.000232443	0.000232443	5.87421E-05	5.30074E-05	0.000132363
3835103773115	383510	3773115	3.48358E-05	3.1435E-05	7.84954E-05	7.84954E-05	2.19677E-05	2.19677E-05	4.05345E-05	4.05345E-05	7.28886E-05	7.28886E-05	5.15643E-05	4.85311E-06	1.56255E-05	2.76664E-05	0.000228906	0.000228906	5.8945E-05	5.31905E-05	0.000132821
3835203773115	383520	3773115	3.45134E-05	3.1144E-05	7.77691E-05	7.77691E-05	2.17644E-05	2.17644E-05	4.01594E-05	4.01594E-05	7.22141E-05	7.22141E-05	5.10872E-05	4.80821E-06	1.5481E-05	2.74104E-05	0.000225163	0.000225163	5.90823E-05	5.33144E-05	0.00013313
3835303773115	383530	3773115	3.40896E-05	3.0762E-05	7.68141E-05	7.68141E-05	2.14972E-05	2.14972E-05	3.96663E-05	3.96663E-05	7.13274E-05	7.13274E-05	5.04599E-05	4.74916E-06	1.52909E-05	2.70738E-05	0.00021958	0.00021958	5.97628E-05	5.39284E-05	0.000134663
3835403773115	383540	3773115	3.36718E-05	3.0385E-05	7.58726E-05	7.58726E-05	2.12337E-05	2.12337E-05	3.91801E-05	3.91801E-05	7.04531E-05	7.04531E-05	4.98414E-05	4.69095E-06	1.51034E-05	2.6742E-05	0.000213347	0.000213347	6.02881E-05	5.44025E-05	0.000135847
3835503773115	383550	3773115	3.32719E-05	3.0024E-05	7.49714E-05	7.49714E-05	2.09815E-05	2.09815E-05	3.87148E-05	3.87148E-05	6.96163E-05	6.96163E-05	4.92494E-05	4.63524E-06	1.49241E-05	2.64244E-05	0.000206195	0.000206195	6.06701E-05	5.47472E-05	0.000136708
3835603773115	383560	3773115	3.27764E-05	2.9577E-05	7.38551E-05	7.38551E-05	2.0669E-05	2.0669E-05	3.81383E-05	3.81383E-05	6.85797E-05	6.85797E-05	4.8516E-05	4.56621E-06	1.47018E-05	2.60309E-05	0.000197741	0.000197741	6.08432E-05	5.49034E-05	0.000137098
3835703773115	383570	3773115	3.21795E-05	2.9038E-05	7.251E-05	7.251E-05	2.02926E-05	2.02926E-05	3.74437E-05	3.74437E-05	6.73308E-05	6.73308E-05	4.76325E-05	4.48306E-06	1.44341E-05	2.55568E-05	0.00018951	0.00018951	6.05627E-05	5.46502E-05	0.000136466
3835803773115	383580	3773115	3.15349E-05	2.8456E-05	7.10574E-05	7.10574E-05	1.98861E-05	1.98861E-05	3.66936E-05	3.66936E-05	6.59819E-05	6.59819E-05	4.66782E-05	4.39325E-06	1.41449E-05	2.50448E-05	0.000182183	0.000182183	5.98344E-05	5.39931E-05	0.000134825
3835903773115	383590	3773115	3.08365E-05	2.7826E-05	6.94838E-05	6.94838E-05	1.94457E-05	1.94457E-05	3.5881E-05	3.5881E-05	6.45206E-05	6.45206E-05	4.56445E-05	4.29595E-06	1.38317E-05	2.44902E-05	0.000175426	0.000175426	5.86884E-05	5.29589E-05	0.000132242
3836003773115	383600	3773115	3.00963E-05	2.7158E-05	6.78159E-05	6.78159E-05	1.89789E-05	1.89789E-05	3.501976-05	3.501976-05	6.29719E-05	6.29719E-05	4.45489E-05	4.19283E-06	1.34997E-05	2.39023E-05	0.000169067	0.000169067	5.72677E-05	5.16769E-05	0.000129041
3836103773115	383610	3773115	2.92726E-05	2.6415E-05	6.59598E-05	6.59598E-05	1.84595E-05	1.84595E-05	3.40612E-05	3.40612E-05	6.12484E-05	6.12484E-05	4.33296E-05	4.07808E-06	1.31302E-05	2.32481E-05	0.000162929	0.000162929	5.55486E-05	5.01257E-05	0.000125168
3836203773115	383620	3773115	2.84428E-05	2.5666E-05	6.40902E-05	6.40902E-05	1.79363E-05	1.79363E-05	3.30958E-05	3.30958E-05	5.95123E-05	5.95123E-05	4.21014E-05	3.96249E-06	1.2758E-05	2.25892E-05	0.000157425	0.000157425	5.37101E-05	4.84667E-05	0.000121025
3836303773115	383630	3773115	2.77683E-05	2.5057E-05	6.25703E-05	6.25703E-05	1.75109E-05	1.75109E-05	3.23109E-05	3.23109E-05	5.8101E-05	5.8101E-05	4.1103E-05	3.86852E-06	1.24555E-05	2.20535E-05	0.000153064	0.000153064	5.20985E-05	4.70123E-05	0.000117393

			KMMass Grading / Excavation	KMDrainage / Utilities Trenching	KMFoundations / Concrete Pads	KMBuilding / Structure Construction	KMAsphalt Paving	KMArchitectural Coating	KMLandscaping or Other Finishing	KMWaterside Construction (Piles)	EWNDemolition	EWNSite Grubbing / Prep	EWNDrainage / Utilities Trenching	EWNDrainage / Utilities Trenching	EWNDrainage / Utilities Trenching	EWNFoundations / Concrete Pads	EWNBuilding / Structure Construction	EWNAsphalt Paving	EWNLandscaping or Other Finishing	EWNWaterside Construction (Piles)	ISDemolition
Unique Identifier	X (UTM)	Y (UTM)	2026	2026	2026	2026	2026	2026	2026	2026	2027	2027	2027	2028	2029	2029	2029	2029	2029	2029	2027
3835203773105	383520	3773105	0.000131126	2.8252E-05	6.77126E-05	0.000125598	8.61378E-05	8.10709E-06	2.61024E-05	4.62166E-05	0.000712826	0.000961093	0.001166101	0.001166101	0.001166101	0.000829436	0.00144446	0.001055133	0.000319737	0.000554838	2.9959E-05
3835303773105	383530	3773105	0.000132444	2.8536E-05	6.83933E-05	0.000126861	8.70037E-05	8.18858E-06	2.63648E-05	4.66811E-05	0.00065018	0.000876628	0.001063619	0.001063619	0.001063619	0.000756542	0.001317516	0.000962404	0.000291638	0.000506077	2.99351E-05
3835403773105	383540	3773105	0.000133332	2.87272E-05	6.88517E-05	0.000127711	8.75869E-05	8.24347E-06	2.65415E-05	4.6994E-05	0.000595354	0.000802707	0.00097393	0.00097393	0.00097393	0.000692747	0.001206416	0.000881249	0.000267045	0.000463402	2.98337E-05
3835503773105	383550	3773105	0.000133924	2.88547E-05	6.91573E-05	0.000128278	8.79756E-05	8.28006E-06	2.66593E-05	4.72026E-05	0.000544658	0.000734354	0.000890998	0.000890998	0.000890998	0.000633758	0.001103687	0.000806209	0.000244306	0.000423942	2.96844E-05
3835603773105	383560	3773105	0.000134045	2.88808E-05	6.92198E-05	0.000128394	8.80551E-05	8.28754E-06	2.66834E-05	4.72453E-05	0.000495843	0.000668537	0.000811141	0.000811141	0.000811141	0.000576957	0.001004768	0.000733952	0.00022241	0.000385946	2.94218E-05
3835703773105	383570	3773105	0.000133211	2.87012E-05	6.87892E-05	0.000127595	8.75073E-05	8.23598E-06	2.65174E-05	4.69514E-05	0.00045308	0.000610881	0.000741186	0.000741186	0.000741186	0.000527199	0.000918115	0.000670654	0.000203228	0.000352661	2.89801E-05
3835803773105	383580	3773105	0.000131328	2.82954E-05	6.78168E-05	0.000125792	8.62704E-05	8.11956E-06	2.61425E-05	4.62877E-05	0.000418244	0.000563912	0.000684199	0.000684199	0.000684199	0.000486664	0.000847524	0.00061909	0.000187603	0.000325546	2.84727E-05
3835903773105	383590	3773105	0.000128786	2.77477E-05	6.65041E-05	0.000123357	8.46004E-05	7.96239E-06	2.56365E-05	4.53917E-05	0.000387909	0.000523012	0.000634574	0.000634574	0.000634574	0.000451367	0.000786053	0.000574187	0.000173996	0.000301935	2.79176E-05
3836003773105	383600	3773105	0.000125692	2.70812E-05	6.49066E-05	0.000120394	8.25683E-05	7.77113E-06	2.50207E-05	4.43013E-05	0.000360117	0.00048554	0.000589109	0.000589109	0.000589109	0.00041902	0.000729736	0.000533049	0.00016153	0.000280302	2.73027E-05
3836103773105	383610	3773105	0.000121724	2.62263E-05	6.28577E-05	0.000116593	7.99618E-05	7.52581E-06	2.42308E-05	4.29028E-05	0.000333429	0.000449557	0.000545451	0.000545451	0.000545451	0.000387974	0.000675656	0.000493545	0.000149559	0.000259529	2.65447E-05
3836203773105	383620	3773105	0.000117488	2.53135E-05	6.06698E-05	0.000112535	7.71786E-05	7.26387E-06	2.33874E-05	4.14095E-05	0.00031012	0.00041813	0.00050732	0.00050732	0.00050732	0.000360852	0.000628422	0.000459042	0.000139104	0.000241386	2.57747E-05
3836303773105	383630	3773105	0.000114085	2.45803E-05	5.89126E-05	0.000109275	7.49432E-05	7.05348E-06	2.27101E-05	4.02102E-05	0.000291962	0.000393647	0.000477615	0.000477615	0.000477615	0.000339723	0.000591627	0.000432165	0.000130959	0.000227252	2.52076E-05
3836403773105	383640	3773105	0.000111152	2.39485E-05	5.73984E-05	0.000106467	7.3017E-05	6.87219E-06	2.21264E-05	3.91767E-05	0.000276537	0.000372851	0.000452383	0.000452383	0.000452383	0.000321776	0.000560371	0.000409334	0.00012404	0.000215247	2.4742E-05
3836503773105	383650	3773105	0.000108516	2.33805E-05	5.60371E-05	0.000103942	7.12853E-05	6.7092E-06	2.16016E-05	3.82475E-05	0.000262934	0.00035451	0.000430129	0.000430129	0.000430129	0.000305947	0.000532805	0.000389197	0.000117939	0.000204658	2.43421E-05
3836603773105	383660	3773105	0.00010779	2.32241E-05	5.5662E-05	0.000103246	7.08081E-05	6.6643E-06	2.1457E-05	3.79915E-05	0.000254398	0.000343001	0.000416165	0.000416165	0.000416165	0.000296014	0.000515508	0.000376563	0.00011411	0.000198014	2.43421E-05
3836703773105	383670	3773105	0.000107091	2.30734E-05	5.53008E-05	0.000102576	7.03487E-05	6.62105E-06	2.13178E-05	3.7745E-05	0.000246292	0.000332072	0.000402905	0.000402905	0.000402905	0.000286582	0.000499082	0.000364564	0.000110474	0.000191705	2.43361E-05
3836803773105	383680	3773105	0.000106754	2.30009E-05	5.51272E-05	0.000102254	7.01278E-05	6.60026E-06	2.12508E-05	3.76265E-05	0.000239338	0.000322696	0.000391529	0.000391529	0.000391529	0.000278491	0.000484991	0.00035427	0.000107355	0.000186292	2.44018E-05
3836903773105	383690	3773105	0.000106687	2.29864E-05	5.50925E-05	0.00010219	7.00836E-05	6.59611E-06	2.12375E-05	3.76028E-05	0.000233345	0.000314615	0.000381725	0.000381725	0.000381725	0.000271517	0.000472846	0.0003454	0.000104667	0.000181627	2.45211E-05
3837003773105	383700	3773105	0.000106633	2.29748E-05	5.50647E-05	0.000102138	7.00483E-05	6.59278E-06	2.12268E-05	3.75838E-05	0.000227722	0.000307034	0.000372527	0.000372527	0.000372527	0.000264975	0.000461452	0.000337076	0.000102144	0.000177251	2.46346E-05
3837103773105	383710	3773105	0.000106768	2.30038E-05	5.51341E-05	0.000102267	7.01366E-05	6.6011E-06	2.12535E-05	3.76312E-05	0.000223012	0.000300684	0.000364822	0.000364822	0.000364822	0.000259494	0.000451909	0.000330105	0.000100032	0.000173585	2.47838E-05
3837203773105	383720	3773105	0.000106808	2.30125E-05	5.5155E-05	0.000102306	7.01631E-05	6.60359E-06	2.12616E-05	3.76455E-05	0.000218595	0.000294728	0.000357596	0.000357596	0.000357596	0.000254355	0.000442958	0.000323567	9.80506E-05	0.000170147	2.49091E-05
3837303773105	383730	3773105	0.000106714	2.29922E-05	5.51064E-05	0.000102215	7.01013E-05	6.59777E-06	2.12428E-05	3.76123E-05	0.000214357	0.000289014	0.000350663	0.000350663	0.000350663	0.000249423	0.00043437	0.000317294	9.61496E-05	0.000166848	2.50046E-05
3837403773105	383740	3773105	0.000106485	2.2943E-05	5.49883E-05	0.000101996	6.99511E-05	6.58363E-06	2.11973E-05	3.75317E-05	0.000210214	0.000283429	0.000343886	0.000343886	0.000343886	0.000244603	0.000425975	0.000311162	9.42914E-05	0.000163623	2.50643E-05
3837503773105	383750	3773105	0.000106162	2.28734E-05	5.48216E-05	0.000101687	6.9739E-05	6.56367E-06	2.1133E-05	3.74179E-05	0.000206215	0.000278037	0.000337344	0.000337344	0.000337344	0.00023955	0.000417871	0.000305242	9.24976E-05	0.00016051	2.50942E-05
3837603773105	383760	3773105	0.000105651	2.27633E-05	5.45577E-05	0.000101198	6.94033E-05	6.53207E-06	2.10313E-05	3.72378E-05	0.000201828	0.000272121	0.000330167	0.000330167	0.000330167	0.000234845	0.000408981	0.000298748	9.05296E-05	0.000157096	2.50703E-05
3837703773105	383770	3773105	0.000105127	2.26503E-05	5.42868E-05	0.000100695	6.90587E-05	6.49964E-06	2.09269E-05	3.70529E-05	0.000197482	0.000266262	0.000323058	0.000323058	0.000323058	0.000229788	0.000400175	0.000292316	8.85805E-05	0.000153713	2.50166E-05
3837803773105	383780	3773105	0.000104589	2.25344E-05	5.4009E-05	0.00010018	6.87053E-05	6.46638E-06	2.08198E-05	3.68633E-05	0.000193089	0.000260339	0.000315871	0.000315871	0.000315871	0.00022467	0.000391273	0.000285813	8.66099E-05	0.000150294	2.4933E-05
3837903773105	383790	3773105	0.00010401	2.24097E-05	5.37103E-05	9.96259E-05	6.83253E-06	6.43062E-06	2.07047E-05	3.66594E-05	0.000188469	0.00025411	0.000308313	0.000308313	0.000308313	0.0002193	0.000381911	0.000278974	8.45375E-05	0.000146697	2.48196E-05
3838003773105	383800	3773105	0.000103446	2.2288E-05	5.34186E-05	9.90848E-05	6.79543E-06	6.39569E-06	2.05922E-05	3.64603E-05	0.000183998	0.000248082	0.000300999	0.000300999	0.000300999	0.00021498	0.000372851	0.000272356	8.25321E-05	0.000143217	2.46883E-05
3838103773105	383810	3773105	0.000102881	2.21663E-05	5.31269E-05	9.85437E-05	6.75832E-06	6.36077E-06	2.04797E-05	3.62612E-05	0.000179432	0.000241925	0.000293529	0.000293529	0.000293529	0.000208785	0.000363598	0.000265597	8.04839E-05	0.000139663	2.4545E-05
3838203773105	383820	3773105	0.000102343	2.20504E-05	5.2849E-05	9.80284E-05	6.72297E-05	6.3275E-06	2.03726E-05	3.60716E-05	0.000174979	0.000235921	0.000286245	0.000286245	0.000286245	0.000203603	0.000354574	0.000259005	7.84865E-05	0.000136197	2.44018E-05
3838303773105	383830	3773105	0.000101764	2.19258E-05	5.25504E-05	9.74744E-05	6.68498E-05	6.29175E-06	2.02575E-05	3.58677E-05	0.000170585	0.000229998	0.000279058	0.000279058	0.000279058	0.000198491	0.000345672	0.000252502	7.65159E-05	0.000132778	2.42645E-05
3838403773105	383840	3773105	0.000101011	2.17635E-05	5.21614E-05	9.6753E-05	6.6355E-05	6.24518E-06	2.01076E-05	3.56022E-05	0.00016581	0.000223559	0.000271246	0.000271246	0.000271246	0.000192935	0.000335995	0.000245434	7.4374E-05	0.000129061	2.41212E-05
3838503773105	383850	3773105	0.000100271	2.16041E-05	5.17794E-05	9.60444E-05	6.58691E-05	6.19944E-06	1.99603E-05	3.53415E-05	0.000161256	0.000217419	0.000263796	0.000263796	0.000263796	0.000187635	0.000326766	0.000238693	7.23311E-05	0.000125516	2.39779E-05
3838603773105	383860	3773105	9.94374E-05	2.14244E-05	5.13488E-05	9.52456E-05	6.53213E-05	6.14788E-06	1.97943E-05	3.50476E-05	0.000156594	0.000211133	0.000256169	0.000256169	0.000256169	0.00018221	0.000317319	0.000231792	7.024E-05	0.000121887	2.38347E-05
3838703773105	383870	3773105	9.85496E-05	2.12332E-05	5.08904E-05	9.43953E-05	6.47381E-05	6.093E-06	1.96176E-05	3.47347E-05	0.000151974	0.000204904	0.000248611	0.000248611	0.000248611	0.000176835	0.000307957	0.000224953	6.81676E-05	0.000118291	2.36914E-05
3838803773105	383880	3773105	9.76485E-05	2.1039E-05	5.0425E-05	9.35321E-05	6.41461E-05	6.03728E-06	1.94382E-05	3.44171E-05	0.000147557	0.000198948	0.000241385	0.000241385	0.000241385	0.000171695	0.000299007	0.000218415	6.61863E-05	0.000114853	2.35422E-05
3838903773105	383890	3773105	9.68011E-05	2.08564E-05	4.99875E-05	9.27205E-05	6.35895E-05	5.98489E-06	1.92695E-05	3.41184E-05	0.000143432	0.000193387	0.000234638	0.000234638	0.000234638	0.000166896	0.000290648	0.00021231	6.43362E-05	0.000111642	2.33989E-05
3839003773105	383900	3773105	9.59538E-05	2.06739E-05	4.95499E-05	9.19089E-05	6.30329E-05	5.9325E-06	1.91009E-05	3.38198E-05	0.000139474	0.000188051	0.000228164	0.000228164	0.000228164	0.000162291	0.000282629	0.000206452	6.25611E-05	0.000108562	2.32557E-05
3839103773105	383910	3773105	9.49988E-05	2.04681E-05	4.90568E-05	9.09942E-05	6.24055E-05	5.87346E-06	1.89108E-05	3.34832E-05	0.000135463	0.000182643	0.000221602	0.000221602	0.000221602	0.00015762	0.000274501	0.000200514	6.07618E-05	0.00010544	2.31065E-05
3829703773115	382970	3773115	8.32837E-05	1.7944E-05	4.30071E-05	7.97729E-05	5.47098E-05	5.14915E-06	1.65787E-05	2.93541E-05	0.000224188	0.00030227	0.000366746	0.000366746	0.000366746	0.000260863	0.000454292	0.000331846	0.000100559	0.0001745	3.92529E-05
3829803773115	382980	3773115	8.30281E-05	1.7889E-05	4.28752E-05	7.95281E-05	5.45419E-05	5.13335E-06	1.65278E-05	2.9264E-05	0.000243844	0.000328772	0.000398901	0.000398901	0.000398901	0.000283735	0.000494123	0.000360941	0.000109376	0.0001898	3.89246E-05
3829903773115	382990	3773115	8.20731E-05	1.76832E-05	4.2382E-05	7.86134E-05	5.39146E-05	5.07431E-06	1.63377E-05	2.89274E-05	0.000266921	0.000359886	0.000436652	0.000436652	0.000436652	0.000310586	0.000540885	0.0003951	0.000119727	0.000207762	3.78024E-05
3830003773115	383000	3773115	8.12392E-05	1.75035E-05	4.19514E-05	7.78146E-05	5.33668E-05	5.02275E-06	1.61717E-05	2.86335E-05	0.000291759	0.000393374	0.000477283	0.000477283	0.000477283	0.000339487	0.000591215	0.000431864	0.000130868	0.000227094	3.57729E-05
3830103773115	383010	3773115	8.02439E-05	1.72891E-05	4.14374E-05	7.68613E-05	5.27129E-05	4.96122E-06	1.59736E-05	2.82827E-05	0.000314304	0.000423771	0.000514165	0.000514165	0.000514165	0.00036572	0.000636901	0.000465236	0.000140981	0.000244643	3.23884E-05
3830203773115	383020	3773115	8.10913E-05	1.74717E-05	4.1875E-05	7.76729E-05	5.32696E-05	5.01361E-06	1.61423E-05	2.85814E-05	0.00033596	0.00045297	0.000549591	0.000549591	0.000549591	0.000390919	0.000680784	0.000497292	0.000150694	0.000261499	3.05738E-05
3830303773115	383030	3773115	8.18579E-05	1.76368E-05	4.22709E-05	7.84073E-05	5.37732E-05	5.06101E-06	1.62949E-05	2.88516E-05	0.000361597	0.000487536	0.000591531	0.000591531	0.000591531	0.00042075	0.000732735	0.0003524	0.000162194	0.000281454	2.88308E-05
3830403773115	383040	3773115	8.26515E-05	1.78078E-05	4.26807E-05	7.91674E-05	5.42945E-05	5.11007E-06	1.64529E-05	2.91313E-05	0.000392428	0.000529104	0.000641966	0.000641966	0.000641966	0.000456624	0.00079521	0.000580876	0.000176023	0.000305452	2.8407E-05
3830503773115	383050	3773115	8.32433E-05	1.79353E-05	4.29863E-05	7.97342E-05	5.46833E-05	5.14666E-06	1.65707E-05	2.93399E-05	0.000425682	0.00057394	0.000696366	0.000696366	0.000696366	0.000495318	0.000862595	0.000630099	0.000190939	0.000331335	2.86518E-05
3830603773115	383060	3773115	8.38486E-05	1.80657E-05	4.32989E-05	8.0314E-05	5.50809E-05	5.18408E-06	1.66912E-05	2.95532E-05	0.000457622	0.000617005	0.000748617	0.000748617	0.000748617	0.000532484	0.000927319	0.000677378	0.000205266	0.000356197	2.87771E-05
3830703773115	383070	3773115	8.46556E-05	1.82396E-05	4.37156E-05	8.1087E-05	5.5611E-05	5.23398E-06	1.68518E-05	2.98376E-05	0.0004913	0.000662413	0.00080371	0.00080371	0.00080371	0.00057167	0.000995564	0.000727228	0.00022037	0.00038241	2.88846E-05
3830803773115	383080	3773115	8.55836E-05	1.84396E-05	4.41948E-05	8.19759E-05	5.62206E-05	5.29135E-06	1.70366E-05	3.01647E-05	0.000527139	0.000710733	0.000862338	0.000862338	0.000862338	0.000613373	0.001068186	0.000780277	0.000236447	0.000410306	2.89801E-05
3830903773115	383090	3773115	8.64983E-05	1.86366E-05	4.46671E-05	8.2852E-05	5.68215E-05	5.3479E-06	1.72186E-05	3.04871E-05	0.000565586	0.000762571	0.000925233	0.000925233	0.000925233	0.000658109	0.001146095	0.000837187	0.000253693	0.000440232	2.90696E-05
3831003773115	383100	3773115	8.74263E-05	1.88366E-05	4.51464E-05	8.37409E-05	5.74311E-05	5.40528E-06	1.74034E-05	3.08142E-05	0.000606946	0.000818336	0.000992893	0.000992893	0.000992893	0.000706235	0.001229906	0.000898408	0.000272245	0.000472425	2.91591E-05
3834203773115	383420	3773115	0.000120837	2.60351E-05	6.23992E-05	0.000115743	7.93786E-05	7.47093E-06	2.40541E-05	4.259E-05	0.00275667	0.003716777	0.004509592	0.004509592	0.004509592	0.003207629	0.005586076	0.004080454	0.001236501	0.002145693	3.0156E-05
3834303773115	383430	3773115	0.000121644	2.62089E-05	6.2816E-05	0.000116516	7.99088E-05	7.52082E-06	2.42148E-05	4.28744E-05	0.002407316	0.003245747	0.003938089	0.003938089	0.003938089	0.002801124	0.004878149	0.003563335	0.001079799	0.001873768	3.00545E-05
3834403773115	383440	3773115	0.00012241	2.63741E-05	6.32119E-05	0.00011725	8.04124E-05	7.56822E-06	2.43674E-05	4.31446E-05	0.002080835	0.002805558	0.003404004	0.003404004	0.003404004	0.002421235	0.004216573	0.003080075	0.000933356	0.001619647	2.9953E-05
3834503773115	383450	3773115	0.000123486	2.6606E-05	6.37675E-05	0.000118281	8.11192E-05	7.63475E-06	2.45816E-05	4.35239E-05	0.001775156	0.002393416	0.002903949	0.002903949	0.002903949	0.002065551	0.00359715	0.002627606	0.000796244	0.001381718	3.00306E-05
3834603773115	383460	3773115	0.000125262	2.69885E-05	6.46843E-05	0.000119981	8.22855E-05	7.74452E-06	2.4935E-05	4.41496E-05	0.001518842	0.002047832	0.002484649	0.002484649	0.002484649	0.001767307	0.003077759	0.002248207	0.000681275	0.001182212	3.05261E-05
3834703773115	383470	3773115	0.000130037	2.80172E-05	6.715E-05	0.000124555	8.54221E-05	8.03973E-06	2.58855E-05	4.58326E-05	0.001321933	0.001782342	0.002162529	0.002162529	0.002162529	0.001538186	0.002678745	0.0019567 4	0.000592951	0.001028945	3.08842E-05
3834803773115	383480	3773115	0.000131193	2.82665E-05	6.77474E-05	0.000125663	8.6182E-05	8.11125E-06	2.61158E-05	4.62403E-05	0.001184846	0.00159751	0.001938271	0.001938271	0.001938271	0.001378673	0.002400955	0.001753822	0.000531461	0.000922242	3.07947E-05
3834903773115	383490	3773115	0.000131812	2.83998E-05	6.80668E-05	0.000126256	8.65884E-05	8.1495E-06	2.62389E-05	4.64583E-05	0.001067093	0.001438746	0.001745641	0.001745641	0.001745641	0.001241657	0.002162342	0.001579523	0.000478643	0.000830587	3.06753E-05
3835003773115	383500	3773115	0.000132363	2.85186E-05	6.83516E-05	0.000126784	8.69507E-05	8.1836E-06	2.63487E-05	4.66527E-05	0.000966406	0.001302991	0.001580928	0.001580928	0.001580928	0.001124499	0.001958311	0.001430485	0.00043348	0.000752216	3.0544E-05
3835103773115	383510	3773115	0.000132821	2.86171E-05	6.85878E-05	0.000127222	8.72511E-05	8.21187E-06	2.64397E-05	4.68139E-05	0.000880749	0.001187501	0.001440804	0.001440804	0.001440804	0.00102483	0.001784738	0.001303695	0.000395059	0.000685544	3.04127E-05
3835203773115	383520	3773115	0.00013313	2.86838E-05	6.87475E-05	0.000127518	8.74543E-05	8.231E-06	2.65013E-05	4.69229E-05	0.000807305	0.001088478	0.001320658	0.001320658	0.001320658	0.000939371	0.001635912	0.001194982	0.000362116	0.000628378	3.02634E-05
3835303773115	383530	3773115	0.000134663	2.90141E-05	6.95393E-05	0.000128987	8.84616E-05	8.3258E-06	2.68065E-05	4.74633E-05	0.000731175	0.000985833	0.001196118	0.001196118	0.001196118	0.000850787	0.001481643	0.001082294	0.000327968	0.000569121	3.02634E-05
3835403773115	383540	3773115	0.000135847	2.92692E-05	7.01505E-05	0.00013012	8.92391E-05	8.39897E-06	2.70422E-05	4.78805E-05	0.000665014	0.000896628	0.001087885	0.001087885	0.001087885	0.000773802	0.001347574	0.00098436	0.000298291	0.000517623	3.02097E-05
3835503773115	383550	3773115	0.000136708	2.94546E-05	7.0595E-05	0.000130945	8.98046E-05	8.4522E-06	2.72135E-05	4.81839E-05	0.000605078	0.000815817	0.000989837	0.000989837	0.000989837	0.00070406 1	0.00122612	0.000895643	0.000271407	0.00047097 1	3.00963E-05
3835603773115	383560	3773115	0.000137098	2.95387E-05	7.07965E-05	0.000131319	9.00608E-05	8.47631E-06	2.72912E-05	4.83214E-05	0.000548693	0.000739795	0.000897599	0.000897599	0.000897599	0.000638453	0.001111864	0.000812182	0.000246116	0.000427083	2.98874E-05
3835703773115	383570	3773115	0.000136466	2.94025E-05	7.047E-05	0.000130713	8.96455E-05	8.43723E-06	2.71653E-05	4.80986E-05	0.000499538	0.000673519	0.000817186	0.000817186	0.000817186	0.000581256	0.001012256	0.000739421	0.000224067	0.000388822	2.94994E-05
3835803773115	383580	3773115	0.000134825	2.90489E-05	6.96227E-05	0.000129141	8.85676E-05	8.33577E-06	2.68387E-05	4.75202E-05	0.000458207	0.000617794	0.000749574	0.000749574	0.000749574	0.000533165	0.000928505	0.000678244	0.000205528	0.000356652	2.8998E-05
3835903773115	383590	3773115	0.000132242	2.84925E-05	6.82891E-05	0.000126668	8.68712E-05	8.17611E-06	2.63246E-05	4.661E-05	0.000422172	0.000569208	0.000690624	0.000690624	0.000690624	0.000491234	0.000855483	0.000624903	0.000189365	0.000328603	2.8419E-05
3836003773115	383600	3773115	0.000129041	2.78028E-05	6.66361E-05	0.000123602	8.47683E-05	7.97819E-06	2.56874E-05	4.54818E-05	0.0003901	0.000525966	0.000638158	0.000638158	0.000638158	0.000453916	0.000790492	0.00057743	0.000174979	0.00030364	2.77743E-05
3836103773115	383610	3773115	0.000125168	2.69682E-05	6.46357E-05	0.000119891	8.22237E-05	7.7387E-06	2.49163E-05	4.41164E-05	0.000360857	0.000486538	0.00059032	0.00059032	0.00059032	0.000419889	0.000731235	0.000534145	0.000161862	0.000280878	2.70461E-05
3836203773115	383620	3773115	0.000121025	2.60756E-05	6.24965E-05	0.000115923	7.95023E-05	7.48257E-06	2.40916E-05	4.26563E-05	0.000335244	0.000452004	0.00054842	0.00054842	0.00054842	0.000390086	0.000679333	0.000496231	0.000150373	0.000260942	2.62999E-05
3836303773115	383630	3773115	0.000117393	2.52932E-05	6.06212E-05	0.000112445	7.71167E-05	7.25804E-06	2.33687E-05	4.13764E-05	0.000314346	0.000423828	0.000514233	0.000514233	0.000514233	0.000365769	0.000636986	0.000465298	0.000140999	0.000244675	2.56911E-05
3836403773115	383640	3773115	0.000114085	2.45803E-05	5.89126E-05	0.000109275	7.49432E-05	7.05348E-06	2.27101E-05	4.02102E-05	0.000296295	0.00039949	0.000484704	0.000484704	0.000484704	0.000344766	0.000600408	0.000438579	0.000132903	0.000230625	2.51539E-05

			ISDrainage / Utilities Trenching	ISDrainage / Utilities Trenching	ISAsphalt Paving	ISAsphalt Paving	SVDemolition	SVSite Grubbing / Prep	SVMass Grading / Excavation	SVMass Grading / Excavation	SVDrainage / Utilities Trenching	SVFoundations / Concrete Pads	SVBuilding / Structure Construction	SVBuilding / Structure Construction	SVAsphalt Paving	SVAsphalt Paving	SVArchitectural Coating	SVArchitectural Coating	SVLandscaping or Other Finishing	SVLandscaping or Other Finishing	MDemolition
Unique Identifier	X (UTM)	Y (UTM)	2027	2028	2027	2028	2027	2027	2027	2028	2028	2028	2028	2029	2028	2029	2028	2029	2028	2029	2027
3835203773105	383520	3773105	1.03552E-05	1.03552E-05	4.43457E-05	4.43457E-05	0.001690223	0.001116677	0.00188575	0.00188575	0.000569201	0.000586581	0.001696372	0.001696372	0.002315909	0.002315909	0.000229418	0.000229418	0.000738658	0.000738658	9.38345E-05
3835303773105	383530	3773105	1.0347E-05	1.0347E-05	4.43103E-05	4.43103E-05	0.001502473	0.000992636	0.001676281	0.001676281	0.000505974	0.000521424	0.001577189	0.001577189	0.002058658	0.002058658	0.000203935	0.000203935	0.000656608	0.000656608	9.60968E-05
3835403773105	383540	3773105	1.03119E-05	1.03119E-05	4.41601E-05	4.41601E-05	0.001343603	0.000887676	0.001499033	0.001499033	0.000452473	0.000466289	0.001468944	0.001468944	0.001840978	0.001840978	0.000182371	0.000182371	0.000587179	0.000587179	9.76787E-05
3835503773105	383550	3773105	1.02603E-05	1.02603E-05	4.39392E-05	4.39392E-05	0.001204333	0.000795665	0.001343652	0.001343652	0.000405572	0.000417956	0.001367502	0.001367502	0.001650153	0.001650153	0.000163467	0.000163467	0.000526315	0.000526315	9.86397E-05
3835603773105	383560	3773105	1.01695E-05	1.01695E-05	4.35505E-05	4.35505E-05	0.001078866	0.000712773	0.001203671	0.001203671	0.00036332	0.000374414	0.001270401	0.001270401	0.001478241	0.001478241	0.000146437	0.000146437	0.000471484	0.000471484	9.8389E-05
3835703773105	383570	3773105	1.00169E-05	1.00169E-05	4.28966E-05	4.28966E-05	0.000971785	0.000642028	0.001084203	0.001084203	0.000327259	0.000337252	0.001183117	0.001183117	0.001331521	0.001331521	0.000131903	0.000131903	0.000424688	0.000424688	9.68191E-05
3835803773105	383580	3773105	9.84149E-06	9.84149E-06	4.21456E-05	4.21456E-05	0.000883905	0.000583968	0.000986156	0.000986156	0.000297665	0.000306754	0.001107879	0.001107879	0.001211109	0.001211109	0.000119975	0.000119975	0.000386282	0.000386282	9.46523E-05
3835903773105	383590	3773105	9.64961E-06	9.64961E-06	4.13239E-05	4.13239E-05	0.000808535	0.000534174	0.000902068	0.000902068	0.000272283	0.000280597	0.001040371	0.001040371	0.001107839	0.001107839	0.000109745	0.000109745	0.000353345	0.000353345	9.21154E-05
3836003773105	383600	3773105	9.4371E-06	9.4371E-06	4.04138E-05	4.04138E-05	0.00074148	0.000489872	0.000827255	0.000827255	0.000249701	0.000257326	0.000977823	0.000977823	0.001015961	0.001015961	0.000100643	0.000100643	0.00032404	0.00032404	8.91428E-05
3836103773105	383610	3773105	9.17507E-06	9.17507E-06	3.92917E-05	3.92917E-05	0.000679589	0.000448983	0.000758204	0.000758204	0.000228859	0.000235847	0.000917916	0.000917916	0.000931159	0.000931159	9.22424E-05	9.22424E-05	0.000296992	0.000296992	8.54957E-05
3836203773105	383620	3773105	8.90892E-06	8.90892E-06	3.81519E-05	3.81519E-05	0.000625558	0.000413286	0.000697923	0.000697923	0.000210663	0.000217096	0.000863588	0.000863588	0.000857127	0.000857127	8.49086E-05	8.49086E-05	0.00027338	0.00027338	8.19142E-05
3836303773105	383630	3773105	8.71291E-06	8.71291E-06	3.73125E-05	3.73125E-05	0.000581765	0.000384354	0.000649064	0.000649064	0.000195916	0.000201898	0.000817852	0.000817852	0.000797123	0.000797123	7.89645E-05	7.89645E-05	0.000254242	0.000254242	7.92818E-05
3836403773105	383640	3773105	8.55198E-06	8.55198E-06	3.66234E-05	3.66234E-05	0.000544148	0.000359501	0.000607095	0.000607095	0.000183248	0.000188843	0.000777309	0.000777309	0.00074558	0.00074558	7.38586E-05	7.38586E-05	0.000237802	0.000237802	7.70792E-05
3836503773105	383650	3773105	8.41375E-06	8.41375E-06	3.60314E-05	3.60314E-05	0.000510996	0.000337599	0.000570109	0.000570109	0.000172084	0.000177338	0.000740592	0.000740592	0.000700157	0.000700157	6.93589E-05	6.93589E-05	0.000223315	0.000223315	7.51154E-05
3836603773105	383660	3773105	8.41375E-06	8.41375E-06	3.60314E-05	3.60314E-05	0.000486913	0.000321688	0.000543239	0.000543239	0.000163973	0.00016898	0.000712893	0.000712893	0.000667158	0.000667158	6.609E-05	6.609E-05	0.00021279	0.00021279	7.45304E-05
3836703773105	383670	3773105	8.41168E-06	8.41168E-06	3.60226E-05	3.60226E-05	0.000464495	0.000306877	0.000518229	0.000518229	0.000156424	0.0001612	0.000686727	0.000686727	0.000636442	0.000636442	6.30472E-05	6.30472E-05	0.000202993	0.000202993	7.39574E-05
3836803773105	383680	3773105	8.43438E-06	8.43438E-06	3.61197E-05	3.61197E-05	0.000444602	0.000293735	0.000496034	0.000496034	0.000149725	0.000154296	0.000663073	0.000663073	0.000609185	0.000609185	6.0347E-05	6.0347E-05	0.000194299	0.000194299	7.36828E-05
3836903773105	383690	3773105	8.47564E-06	8.47564E-06	3.62965E-05	3.62965E-05	0.00042678	0.00028196	0.00047615	0.00047615	0.000143723	0.000148111	0.000641571	0.000641571	0.000584765	0.000584765	5.7928E-05	5.7928E-05	0.000186511	0.000186511	7.36828E-05
3837003773105	383700	3773105	8.51485E-06	8.51485E-06	3.64643E-05	3.64643E-05	0.000410134	0.000270963	0.000457579	0.000457579	0.000138117	0.000142334	0.000621242	0.000621242	0.000561957	0.000561957	5.56686E-05	5.56686E-05	0.000179236	0.000179236	7.37306E-05
3837103773105	383710	3773105	8.56643E-06	8.56643E-06	3.66852E-05	3.66852E-05	0.000395265	0.000261139	0.000440989	0.000440989	0.00013311	0.000137174	0.00060287	0.00060287	0.00054158	0.00054158	5.36503E-05	5.36503E-05	0.000172738	0.000172738	7.40409E-05
3837203773105	383720	3773105	8.60975E-06	8.60975E-06	3.68708E-05	3.68708E-05	0.000381333	0.000251935	0.000425446	0.000425446	0.000128418	0.000132339	0.000585516	0.000585516	0.000522495	0.000522495	5.17593E-05	5.17593E-05	0.000166649	0.000166649	7.43334E-05
3837303773105	383730	3773105	8.64276E-06	8.64276E-06	3.70121E-05	3.70121E-05	0.000368185	0.000243248	0.000410777	0.000410777	0.00012399	0.000127776	0.000569052	0.000569052	0.00050448	0.00050448	4.99747E-05	4.99747E-05	0.000160903	0.000160903	7.45483E-05
3837403773105	383740	3773105	8.6634E-06	8.6634E-06	3.71005E-05	3.71005E-05	0.000355711	0.000235007	0.00039686	0.00039686	0.00011979	0.000123447	0.00055336	0.00055336	0.00048738	0.00048738	4.82816E-05	4.82816E-05	0.000155452	0.000155452	7.46438E-05
3837503773105	383750	3773105	8.67371E-06	8.67371E-06	3.71447E-05	3.71447E-05	0.00034396	0.000227244	0.00038375	0.00038375	0.000115832	0.000119369	0.000538531	0.000538531	0.00047128	0.00047128	4.66867E-05	4.66867E-05	0.000150317	0.000150317	7.46259E-05
3837603773105	383760	3773105	8.66546E-06	8.66546E-06	3.71093E-05	3.71093E-05	0.000332326	0.000219557	0.00037077	0.00037077	0.000111914	0.000115332	0.000523754	0.000523754	0.00045534	0.00045534	4.51075E-05	4.51075E-05	0.000145232	0.000145232	7.43394E-05
3837703773105	383770	3773105	8.64689E-06	8.64689E-06	3.70298E-05	3.70298E-05	0.000321243	0.000212235	0.000358405	0.000358405	0.000108182	0.000111485	0.000509608	0.000509608	0.000440161	0.000440161	4.36032E-05	4.36032E-05	0.000140389	0.000140389	7.39216E-05
3837803773105	383780	3773105	8.61801E-06	8.61801E-06	3.69061E-05	3.69061E-05	0.000310576	0.000205188	0.000346504	0.000346504	0.00010459	0.000107784	0.000495888	0.000495888	0.00042546	0.00042546	4.21554E-05	4.21554E-05	0.000135728	0.000135728	7.33903E-05
3837903773105	383790	3773105	8.5788E-06	8.5788E-06	3.67382E-05	3.67382E-05	0.000300088	0.000198258	0.000334802	0.000334802	0.000101058	0.000104144	0.000482257	0.000482257	0.000411174	0.000411174	4.07317E-05	4.07317E-05	0.000131144	0.000131144	7.27098E-05
3838003773105	383800	3773105	8.53341E-06	8.53341E-06	3.65439E-05	3.65439E-05	0.000290156	0.000191697	0.000323722	0.000323722	9.77134E-05	0.000100697	0.000469245	0.000469245	0.00039756	0.00039756	3.93837E-05	3.93837E-05	0.000126804	0.000126804	7.19697E-05
3838103773105	383810	3773105	8.4839E-06	8.4839E-06	3.63318E-05	3.63318E-05	0.000280483	0.000185306	0.000312929	0.000312929	9.44556E-05	9.73397E-05	0.000456401	0.000456401	0.000384312	0.000384312	3.80706E-05	3.80706E-05	0.000122576	0.000122576	7.12653E-05
3838203773105	383820	3773105	8.43438E-06	8.43438E-06	3.61197E-05	3.61197E-05	0.000271231	0.000179194	0.000302608	0.000302608	9.13401E-05	9.41291E-05	0.000444007	0.000444007	0.00037163	0.00037163	3.6815E-05	3.6815E-05	0.000118533	0.000118533	7.05789E-05
3838303773105	383830	3773105	8.38693E-06	8.38693E-06	3.59165E-05	3.59165E-05	0.000262323	0.000173309	0.000292669	0.000292669	8.83402E-05	9.10376E-05	0.000431923	0.000431923	0.00035943	0.00035943	3.56058E-05	3.56058E-05	0.00011464	0.00011464	6.98447E-05
3838403773105	383840	3773105	8.33741E-06	8.33741E-06	3.57045E-05	3.57045E-05	0.000253305	0.000167351	0.000282608	0.000282608	8.53032E-05	8.79079E-05	0.0004194	0.0004194	0.000347073	0.000347073	3.43817E-05	3.43817E-05	0.000110699	0.000110699	6.90269E-05
3838503773105	383850	3773105	8.28789E-06	8.28789E-06	3.54924E-05	3.54924E-05	0.000244771	0.000161712	0.000273086	0.000273086	8.24291E-05	8.49461E-05	0.000407457	0.000407457	0.00033538	0.00033538	3.32234E-05	3.32234E-05	0.000106969	0.000106969	6.8239E-05
3838603773105	383860	3773105	8.23838E-06	8.23838E-06	3.52804E-05	3.52804E-05	0.000236402	0.000156183	0.000263749	0.000263749	7.96108E-05	8.20417E-05	0.000395553	0.000395553	0.000323913	0.000323913	3.20874E-05	3.20874E-05	0.000103312	0.000103312	6.74212E-05
3838703773105	383870	3773105	8.18886E-06	8.18886E-06	3.50683E-05	3.50683E-05	0.000228308	0.000150836	0.000254719	0.000254719	7.68853E-05	7.9233E-05	0.000383907	0.000383907	0.00031823	0.00031823	3.09889E-05	3.09889E-05	9.97748E-05	9.97748E-05	6.65855E-05
3838803773105	383880	3773105	8.13728E-06	8.13728E-06	3.48474E-05	3.48474E-05	0.000220626	0.00014576	0.000246148	0.000246148	7.42981E-05	7.65667E-05	0.000372763	0.000372763	0.000302297	0.000302297	2.99461E-05	2.99461E-05	9.64173E-05	9.64173E-05	6.57618E-05
3838903773105	383890	3773105	8.08776E-06	8.08776E-06	3.46354E-05	3.46354E-05	0.000213427	0.000141004	0.000238116	0.000238116	7.18738E-05	7.40684E-05	0.000362263	0.000362263	0.000292433	0.000292433	2.8969E-05	2.8969E-05	9.32713E-05	9.32713E-05	6.49739E-05
3839003773105	383900	3773105	8.03824E-06	8.03824E-06	3.44233E-05	3.44233E-05	0.000206583	0.000136483	0.000230481	0.000230481	6.95692E-05	7.16934E-05	0.000352201	0.000352201	0.00028056	0.00028056	2.80401E-05	2.80401E-05	9.02806E-05	9.02806E-05	6.41919E-05
3839103773105	383910	3773105	7.98666E-06	7.98666E-06	3.42024E-05	3.42024E-05	0.000199862	0.000132043	0.000222983	0.000222983	6.73059E-05	6.9361E-05	0.000342204	0.000342204	0.000273847	0.000273847	2.71279E-05	2.71279E-05	8.73435E-05	8.73435E-05	6.33622E-05
3829703773115	382970	3773115	1.35676E-05	1.35676E-05	5.81026E-05	5.81026E-05	0.000608085	0.000401742	0.000678429	0.000678429	0.000204779	0.000211032	0.001459424	0.001459424	0.000833186	0.000833186	8.2537E-05	8.2537E-05	0.000265744	0.000265744	3.8656E-05
3829803773115	382980	3773115	1.34542E-05	1.34542E-05	5.76167E-05	5.76167E-05	0.000689367	0.000455443	0.000769114	0.000769114	0.000232152	0.00023924	0.00165159	0.00165159	0.000944556	0.000944556	9.35696E-05	9.35696E-05	0.000301266	0.000301266	3.98797E-05
3829903773115	382990	3773115	1.30663E-05	1.30663E-05	5.59556E-05	5.59556E-05	0.00079567	0.000525674	0.000887714	0.000887714	0.00026795	0.000276132	0.001901885	0.001901885	0.001090211	0.001090211	0.000107998	0.000107998	0.000347722	0.000347722	4.08347E-05
3830003773115	383000	3773115	1.23648E-05	1.23648E-05	5.29515E-05	5.29515E-05	0.00093048	0.000614738	0.001038119	0.001038119	0.000313349	0.000322917	0.002223334	0.002223334	0.001274925	0.001274925	0.000126296	0.000126296	0.000406636	0.000406636	4.14496E-05
3830103773115	383010	3773115	1.11949E-05	1.11949E-05	4.79417E-05	4.79417E-05	0.001090017	0.00072014	0.001216111	0.001216111	0.000367075	0.000378283	0.002617779	0.002617779	0.001493519	0.001493519	0.000147951	0.000147951	0.000476357	0.000476357	4.01184E-05
3830203773115	383020	3773115	1.05677E-05	1.05677E-05	4.52557E-05	4.52557E-05	0.001248102	0.000824581	0.001392484	0.001392484	0.00042031	0.000433146	0.00302181	0.00302181	0.001710124	0.001710124	0.000169408	0.000169408	0.000545443	0.000545443	4.09123E-05
3830303773115	383030	3773115	9.96528E-06	9.96528E-06	4.26757E-05	4.26757E-05	0.001437653	0.000949812	0.001603963	0.001603963	0.000484145	0.000498928	0.003522632	0.003522632	0.001969843	0.001969843	0.000195136	0.000195136	0.00062828	0.00062828	4.17659E-05
3830403773115	383040	3773115	9.81879E-06	9.81879E-06	4.20484E-05	4.20484E-05	0.001686522	0.001114232	0.001881621	0.001881621	0.000567955	0.000585297	0.00420445	0.00420445	0.002310839	0.002310839	0.000228916	0.000228916	0.000737041	0.000737041	4.2721E-05
3830503773115	383050	3773115	9.90338E-06	9.90338E-06	4.24107E-05	4.24107E-05	0.002016637	0.001332328	0.002249924	0.002249924	0.000679124	0.000699861	0.005138226	0.005138226	0.002763155	0.002763155	0.000273723	0.000273723	0.000881306	0.000881306	4.33836E-05
3830603773115	383060	3773115	9.94671E-06	9.94671E-06	4.25962E-05	4.25962E-05	0.002436095	0.001609451	0.002717906	0.002717906	0.000820382	0.000845432	0.006396143	0.006396143	0.003337889	0.003337889	0.000330658	0.000330658	0.001064617	0.001064617	4.40342E-05
3830703773115	383070	3773115	9.98385E-06	9.98385E-06	4.27553E-05	4.27553E-05	0.002951282	0.001949819	0.00329269	0.00329269	0.000993877	0.001024224	0.008075599	0.008075599	0.004043788	0.004043788	0.000400585	0.000400585	0.001289763	0.001289763	4.46908E-05
3830803773115	383080	3773115	1.00169E-05	1.00169E-05	4.28966E-05	4.28966E-05	0.003643792	0.002407338	0.00406531	0.00406531	0.001227087	0.001264555	0.010525523	0.010525523	0.004992651	0.004992651	0.000494582	0.000494582	0.001592403	0.001592403	4.53534E-05
3830903773115	383090	3773115	1.00478E-05	1.00478E-05	4.30292E-05	4.30292E-05	0.004597743	0.003037583	0.005129615	0.005129615	0.00154834	0.001595618	0.014178366	0.014178366	0.006299735	0.006299735	0.000624064	0.000624064	0.002009296	0.002009296	4.60219E-05
3831003773115	383100	3773115	1.00788E-05	1.00788E-05	4.31617E-05	4.31617E-05	0.006023069	0.003979251	0.006719825	0.006719825	0.002028334	0.002090268	0.020003112	0.020003112	0.008252688	0.008252688	0.000817527	0.000817527	0.00263219	0.00263219	4.67084E-05
3834203773115	383420	3773115	1.04233E-05	1.04233E-05	4.46372E-05	4.46372E-05	0.012174233	0.008043131	0.013582564	0.013582564	0.004099806	0.004224991	0.003939649	0.003939649	0.01668089	0.01668089	0.001652441	0.001652441	0.005320359	0.005320359	7.56645E-05
3834303773115	383430	3773115	1.03882E-05	1.03882E-05	4.4487E-05	4.4487E-05	0.008734549	0.005770641	0.009744973	0.009744973	0.002941455	0.00303127	0.003583222	0.003583222	0.011967905	0.011967905	0.001185564	0.001185564	0.003817155	0.003817155	7.64047E-05
3834403773115	383440	3773115	1.03532E-05	1.03532E-05	4.43368E-05	4.43368E-05	0.006619342	0.00437319	0.007385075	0.007385075	0.002229136	0.002297201	0.003272981	0.003272981	0.009069689	0.009069689	0.000898461	0.000898461	0.002892771	0.002892771	7.70374E-05
3834503773115	383450	3773115	1.038E-05	1.038E-05	4.44517E-05	4.44517E-05	0.005227798	0.003453841	0.005832556	0.005832556	0.001760518	0.001814274	0.002990413	0.002990413	0.007163023	0.007163023	0.000709583	0.000709583	0.002284642	0.002284642	7.73657E-05
3834603773115	383460	3773115	1.05512E-05	1.05512E-05	4.5185E-05	4.5185E-05	0.004239428	0.002800856	0.00472985	0.00472985	0.001427674	0.001471267	0.002735287	0.002735287	0.005808779	0.005808779	0.000575429	0.000575429	0.001852706	0.001852706	7.75568E-05
3834703773115	383470	3773115	1.0675E-05	1.0675E-05	4.57152E-05	4.57152E-05	0.003501734	0.002313485	0.003906819	0.003906819	0.001179247	0.001215255	0.002510681	0.002510681	0.004798006	0.004798006	0.0004753	0.0004753	0.001530321	0.001530321	8.40691E-05
3834803773115	383480	3773115	1.06441E-05	1.06441E-05	4.55826E-05	4.55826E-05	0.002976285	0.001966337	0.003320585	0.003320585	0.001002297	0.001032901	0.00232582	0.00232582	0.004078046	0.004078046	0.000403979	0.000403979	0.00130069	0.00130069	8.80624E-05
3834903773115	383490	3773115	1.06028E-05	1.06028E-05	4.54059E-05	4.54059E-05	0.002569496	0.001697585	0.002866739	0.002866739	0.000865306	0.000891727	0.002160386	0.002160386	0.003520672	0.003520672	0.000348765	0.000348765	0.001122916	0.001122916	9.10529E-05
3835003773115	383500	3773115	1.05574E-05	1.05574E-05	4.52115E-05	4.52115E-05	0.002244786	0.001483059	0.002504465	0.002504465	0.000755956	0.000779039	0.00201098	0.00201098	0.00307576	0.00307576	0.000304691	0.000304691	0.000981012	0.000981012	9.23423E-05
3835103773115	383510	3773115	1.0512E-05	1.0512E-05	4.50172E-05	4.50172E-05	0.001980269	0.001308301	0.002209349	0.002209349	0.000666877	0.00068724	0.001875358	0.001875358	0.002713325	0.002713325	0.000268787	0.000268787	0.000865413	0.000865413	9.36614E-05
3835203773115	383520	3773115	1.04604E-05	1.04604E-05	4.47963E-05	4.47963E-05	0.001762296	0.001164293	0.001966161	0.001966161	0.000593473	0.000611594	0.001752877	0.001752877	0.002414663	0.002414663	0.000239201	0.000239201	0.000770155	0.000770155	9.48075E-05
3835303773115	383530	3773115	1.04604E-05	1.04604E-05	4.47963E-05	4.47963E-05	0.001565528	0.001034295	0.00174663	0.00174663	0.000527209	0.000543307	0.001629199	0.001629199	0.002145055	0.002145055	0.000212493	0.000212493	0.000684164	0.000684164	9.75414E-05
3835403773115	383540	3773115	1.04419E-05	1.04419E-05	4.47167E-05	4.47167E-05	0.001398608	0.000924016	0.001560401	0.001560401	0.00047099	0.000485378	0.00151638	0.00151638	0.001916345	0.001916345	0.000189837	0.000189837	0.000611217	0.000611217	9.96723E-05
3835503773115	383550	3773115	1.04027E-05	1.04027E-05	4.45489E-05	4.45489E-05	0.001252985	0.000827807	0.001397931	0.001397931	0.00042196	0.00043484	0.001411189	0.001411189	0.001716814	0.001716814	0.000170071	0.000170071	0.000547577	0.000547577	0.000101183
3835603773115	383560	3773115	1.03305E-05	1.03305E-05	4.42396E-05	4.42396E-05	0.001122396	0.000741531	0.001252236	0.001252236	0.000377979	0.00038952	0.001310932	0.001310932	0.001537884	0.001537884	0.000152346	0.000152346	0.000490507	0.000490507	0.000101505
3835703773115	383570	3773115	1.01964E-05	1.01964E-05	4.36653E-05	4.36653E-05	0.001010763	0.000667779	0.001127689	0.001127689	0.000340385	0.000350779	0.00122071	0.00122071	0.001384927	0.001384927	0.000137194	0.000137194	0.000441722	0.000441722	0.000100257
3835803773115	383580	3773115	1.0023E-05	1.0023E-05	4.29231E-05	4.29231E-05	0.000917062	0.000605874	0.001023149	0.001023149	0.000308831	0.000318261	0.001141273	0.001141273	0.00125654	0.00125654	0.000124475	0.000124475	0.000400773	0.000400773	9.81263E-05
3835903773115	383590	3773115	9.82292E-06	9.82292E-06	4.20661E-05	4.20661E-05	0.000836442	0.000552611	0.000933203	0.000933203	0.000281681	0.000290282	0.001069732	0.001069732	0.001146076	0.001146076	0.000113533	0.000113533	0.00036554	0.00036554	9.53985E-05
3836003773115	383600	3773115	9.60009E-06	9.60009E-06	4.11118E-05	4.11118E-05	0.00076585	0.00050595	0.000854405	0.000854405	0.000257896	0.000265771	0.001004388	0.001004388	0.001049304	0.001049304	0.000103946	0.000103946	0.000334675	0.000334675	9.22288E-05
3836103773115	383610	3773115	9.34838E-06	9.34838E-06	4.00339E-05	4.00339E-05	0.000702576	0.00046417	0.000783851	0.000783851	0.0002366	0.000243824	0.000943593	0.000943593	0.000962655	0.000962655	9.53625E-05	9.53625E-05	0.000307038	0.000307038	8.86414E-05
3836203773115	383620	3773115	9.09048E-06	9.09048E-06	3.89295E-05	3.89295E-05	0.000647191	0.000427579	0.000722059	0.000722059	0.000217949	0.000224604	0.000888311	0.000888311	0.000886768	0.000886768	8.7845E-05	8.7845E-05	0.000282834	0.000282834	8.50719E-05
3836303773115	383630	3773115	8.88003E-06	8.88003E-06	3.80282E-05	3.80282E-05	0.000600898	0.000396995	0.000670411	0.000670411	0.000202359	0.000208538	0.000840372	0.000840372	0.00082339	0.00082339	8.15615E-05	8.15615E-05	0.000262603	0.000262603	8.21769E-05
3836403773115	383640	3773115	8.69434E-06	8.69434E-06	3.7233E-05	3.7233E-05	0.000560647	0.000370401	0.000625503	0.000625503	0.000188804	0.000194569	0.000797381	0.000797381	0.000768187	0.000768187	7.6098E-05	7.6098E-05	0.000245013	0.000245013	7.96519E-05

			MSite Grubbing / Prep	MMass Grading / Excavation	MMass Grading / Excavation	MDrainage / Utilities Trenching	MFoundations / Concrete Pads	MBuilding / Structure Construction	MAsphalt Paving	MLandscaping or Other Finishing	MWaterside Construction (Piles)	RSSWRe-striping South Valley	RSSWRe-striping Silver Lake Boulevard	RSSWDemolition	RSSWPlacing Base	RSSWForm/Place Rebar and Pour	Child Risk				
Unique Identifier	X (UTM)	Y (UTM)	2027	2027	2028	2028	2028	2028	2028	2028	2028	2029	2029	2029	2029	2029	3rd Trimester	0<2	2<16	Total	per million
3835203773105	383520	3773105	8.46739E-05	0.000211437	0.000211437	5.91727E-05	0.000109185	0.000196335	0.000138895	4.20894E-05	7.45229E-05	0.000321414	0.000810027	0.001144928	0.000622382	0.00018629	4.61029E-09	9.3224E-08	1.8991E-07	2.87743E-07	0.28774331
3835303773105	383530	3773105	8.67154E-05	0.000216535	0.000216535	6.05993E-05	0.000111817	0.000201068	0.000142244	4.31041E-05	7.63197E-05	0.000304619	0.00071293	0.00102019	0.000554575	0.000165994	4.54252E-09	9.2484E-08	1.7289E-07	2.6992E-07	0.26991972
3835403773105	383540	3773105	8.81427E-05	0.000220099	0.000220099	6.15968E-05	0.000113658	0.000204378	0.000144585	4.38136E-05	7.75759E-05	0.000288843	0.000633338	0.000916301	0.000498101	0.00014909	4.46533E-09	9.1612E-08	1.5817E-07	2.54251E-07	0.25425122
3835503773105	383550	3773105	8.901E-05	0.000222265	0.000222265	6.22029E-05	0.000114776	0.000206389	0.000146008	4.42447E-05	7.83392E-05	0.000273419	0.000564573	0.00082501	0.000448475	0.000134236	4.37251E-09	9.0487E-08	1.4485E-07	2.39711E-07	0.23971117
3835603773105	383560	3773105	8.87837E-05	0.0002217	0.0002217	6.20448E-05	0.000114484	0.000205864	0.000145636	4.41323E-05	7.81401E-05	0.000257929	0.000502384	0.00074062	0.0004026	0.000120505	4.25749E-09	8.8994E-08	1.3231E-07	2.25559E-07	0.22555915
3835703773105	383570	3773105	8.73671E-05	0.000218162	0.000218162	6.10548E-05	0.000112658	0.000202579	0.000143313	4.34281E-05	7.68933E-05	0.000243621	0.000449736	0.000668064	0.000363159	0.0001087	4.13529E-09	8.7177E-08	1.2129E-07	2.12599E-07	0.21259933
3835803773105	383580	3773105	8.54118E-05	0.00021328	0.00021328	5.96884E-05	0.000110136	0.000198046	0.000140105	4.24562E-05	7.51724E-05	0.000231196	0.000407799	0.000609778	0.000331475	9.92162E-05	4.02032E-09	8.525E-08	1.1215E-07	2.01416E-07	0.20141625
3835903773105	383590	3773105	8.31226E-05	0.000207564	0.000207564	5.80886E-05	0.000107184	0.000192738	0.0003635	4.13183E-05	7.31576E-05	0.000219881	0.000372208	0.000559786	0.000304299	9.1082E-05	3.90702E-09	8.3212E-08	1.0415E-07	1.9127E-07	0.19126988
3836003773105	383600	3773105	8.04402E-05	0.000200865	0.000200865	5.62141E-05	0.000103726	0.000186518	0.00013195	3.99849E-05	7.07968E-05	0.00020915	0.00034038	0.00051459	0.000279731	8.37283E-05	3.78957E-09	8.0989E-08	9.6842E-08	1.81621E-07	0.18162073
3836103773105	383610	3773105	7.71491E-05	0.000192647	0.000192647	5.39142E-05	9.94818E-05	0.000178887	0.000126552	3.8349E-05	6.79003E-05	0.000198554	0.000310467	0.000471669	0.000256399	7.67447E-05	3.65872E-09	7.8379E-08	8.9852E-08	1.71889E-07	0.17188903
3836203773105	383620	3773105	7.39173E-05	0.000184577	0.000184577	5.16557E-05	9.53144E-05	0.000171393	0.00012125	3.67425E-05	6.50559E-05	0.000188867	0.000284904	0.000434767	0.000236339	7.07404E-05	3.53465E-09	7.5793E-08	8.3683E-08	1.63011E-07	0.16301091
3836303773105	383630	3773105	7.15419E-05	0.000178646	0.000178646	4.99957E-05	9.22514E-05	0.000165885	0.000117354	3.55618E-05	6.29653E-05	0.000180849	0.000265355	0.000406541	0.000220996	6.61478E-05	3.44063E-09	7.3809E-08	7.8783E-08	1.56032E-07	0.1560321
3836403773105	383640	3773105	6.95543E-05	0.000173682	0.000173682	4.86067E-05	8.96885E-05	0.000161277	0.000114094	3.45738E-05	6.1216E-05	0.00017374	0.000249042	0.000382933	0.000208162	6.23066E-05	3.36109E-09	7.2128E-08	7.4589E-08	1.50078E-07	0.15007796
3836503773105	383650	3773105	6.77822E-05	0.000169257	0.000169257	4.73683E-05	8.74034E-05	0.000157168	0.000111187	3.36929E-05	5.96563E-05	0.000167264	0.000234894	0.00036239	0.000196995	5.89639E-05	3.29066E-09	7.0641E-08	7.0881E-08	1.44813E-07	0.14481279
3836603773105	383660	3773105	6.72544E-05	0.000167939	0.000167939	4.69994E-05	8.67227E-05	0.000155944	0.000110321	3.34305E-05	5.91917E-05	0.000162682	0.000226197	0.000350004	0.000190262	5.69487E-05	3.26528E-09	7.0224E-08	6.8438E-08	1.41927E-07	0.14192742
3836703773105	383670	3773105	6.67373E-05	0.000166648	0.000166648	4.6638E-05	8.60559E-05	0.000154745	0.000109473	3.31735E-05	5.87366E-05	0.000158306	0.000218078	0.000338383	0.000183944	5.50578E-05	3.24102E-09	6.9823E-08	6.6139E-08	1.39202E-07	0.13920241
3836803773105	383680	3773105	6.64895E-05	0.000166029	0.000166029	4.64649E-05	8.57364E-05	0.00015417	0.000109066	3.30503E-05	5.85185E-05	0.000154407	0.000211235	0.000328637	0.000178647	5.34721E-05	3.22587E-09	6.9627E-08	6.415E-08	1.37003E-07	0.1370027
3836903773105	383690	3773105	6.64895E-05	0.000166029	0.000166029	4.64649E-05	8.57364E-05	0.00015417	0.000109066	3.30503E-05	5.85185E-05	0.00015092	0.000205462	0.000320479	0.000174212	5.21447E-05	3.21886E-09	6.9607E-08	6.2421E-08	1.35247E-07	0.13524668
3837003773105	383700	3773105	6.65326E-05	0.000166137	0.000166137	4.6495E-05	8.5792E-05	0.00015427	0.000109137	3.30718E-05	5.85565E-05	0.000147614	0.000200122	0.000312915	0.000170101	5.09141E-05	3.21333E-09	6.9596E-08	6.0805E-08	1.33614E-07	0.13361406
3837103773105	383710	3773105	6.68127E-05	0.000166836	0.000166836	4.66907E-05	8.61532E-05	0.000154919	0.000109596	3.3211E-05	5.8803E-05	0.00014471	0.000195761	0.000306837	0.000166796	4.99251E-05	3.21587E-09	6.9737E-08	5.9425E-08	1.32379E-07	0.13237857
3837203773105	383720	3773105	6.70766E-05	0.000167495	0.000167495	4.68752E-05	8.64935E-05	0.000155531	0.000110029	3.33422E-05	5.90353E-05	0.000141962	0.000191726	0.000301209	0.000163737	4.90093E-05	3.21879E-09	6.9853E-08	5.813E-08	1.31203E-07	0.13120251
3837303773105	383730	3773105	6.72705E-05	0.00016798	0.00016798	4.70107E-05	8.67436E-05	0.000155981	0.000110347	3.34386E-05	5.92059E-05	0.000139319	0.000187858	0.00029581	0.000160802	4.81308E-05	3.22091E-09	6.9917E-08	5.6892E-08	1.30029E-07	0.13002933
3837403773105	383740	3773105	6.73567E-05	0.000168195	0.000168195	4.70709E-05	8.68547E-05	0.000156181	0.000110489	3.34814E-05	5.92818E-05	0.000136747	0.000184049	0.000290445	0.00015788	4.72579E-05	3.2215E-09	6.9916E-08	5.5689E-08	1.28826E-07	0.12882634
3837503773105	383750	3773105	6.73405E-05	0.000168154	0.000168154	4.70596E-05	8.68339E-05	0.000156143	0.000110462	3.34734E-05	5.92675E-05	0.00013428	0.000180331	0.00028519	0.000155029	4.64029E-05	3.22132E-09	6.9875E-08	5.4531E-08	1.27627E-07	0.1276274
3837603773105	383760	3773105	6.7082E-05	0.000167509	0.000167509	4.68789E-05	8.65005E-05	0.000155544	0.000110038	3.33448E-05	5.904E-05	0.000131693	0.000176217	0.000279239	0.000151794	4.54347E-05	3.21399E-09	6.9682E-08	5.3304E-08	1.262E-07	0.12620016
3837703773105	383770	3773105	6.67049E-05	0.000166567	0.000166567	4.66154E-05	8.60143E-05	0.00015467	0.00010942	3.31574E-05	5.87082E-05	0.000129161	0.000172137	0.000273271	0.00014855	4.44636E-05	3.20535E-09	6.9457E-08	5.2099E-08	1.24761E-07	0.12476146
3837803773105	383780	3773105	6.62256E-05	0.00016537	0.00016537	4.62804E-05	8.53961E-05	0.000153558	0.000108633	3.29191E-05	5.82862E-05	0.000126633	0.000167997	0.000267176	0.000145237	4.34719E-05	3.19398E-09	6.9177E-08	5.0899E-08	1.23269E-07	0.12326928
3837903773105	383790	3773105	6.56115E-05	0.000163837	0.000163837	4.58513E-05	8.46043E-05	0.000152134	0.000107626	3.26139E-05	5.77458E-05	0.000124031	0.000163661	0.000260716	0.000141725	4.24208E-05	3.17767E-09	6.8814E-08	4.9664E-08	1.21656E-07	0.12165581
3838003773105	383800	3773105	6.49436E-05	0.000162169	0.000162169	4.53846E-05	8.37431E-05	0.000150586	0.00010653	3.22819E-05	5.7158E-05	0.000121514	0.000159516	0.000254502	0.000138347	4.14097E-05	3.16091E-09	6.8442E-08	4.8471E-08	1.20074E-07	0.12007382
3838103773105	383810	3773105	6.4308E-05	0.000160582	0.000160582	4.49404E-05	8.29235E-05	0.000149112	0.000105488	3.1966E-05	5.65986E-05	0.000118967	0.000155366	0.00024822	0.000134932	4.03876E-05	3.14047E-09	6.8019E-08	4.7283E-08	1.18443E-07	0.11844271
3838203773105	383820	3773105	6.36886E-05	0.000159035	0.000159035	4.45075E-05	8.21247E-05	0.000147676	0.000104472	3.16581E-05	5.60534E-05	0.00011647	0.000151387	0.000242176	0.000131647	3.94041E-05	3.11943E-09	6.7595E-08	4.6134E-08	1.16849E-07	0.11684851
3838303773105	383830	3773105	6.3026E-05	0.000157381	0.000157381	4.40445E-05	8.12704E-05	0.000146139	0.000103385	3.13287E-05	5.54703E-05	0.000113993	0.000147504	0.000236268	0.000128435	3.84428E-05	3.09578E-09	6.7134E-08	4.5006E-08	1.15236E-07	0.11523553
3838403773105	383840	3773105	6.22881E-05	0.000155538	0.000155538	4.35288E-05	8.03189E-05	0.000144428	0.000102174	3.09619E-05	5.48208E-05	0.000111345	0.000143283	0.00022979	0.000124914	3.73889E-05	3.06377E-09	6.6532E-08	4.3814E-08	1.1341E-07	0.11340996
3838503773105	383850	3773105	6.15771E-05	0.000153763	0.000153763	4.3032E-05	7.94021E-05	0.00014278	0.000101008	3.06085E-05	5.41951E-05	0.000108793	0.000139289	0.00022363	0.000121568	3.63875E-05	3.03203E-09	6.5943E-08	4.268E-08	1.11655E-07	0.11165548
3838603773105	383860	3773105	6.08392E-05	0.00015192	0.00015192	4.25163E-05	7.84505E-05	0.000141069	9.97976E-05	3.02417E-05	5.35456E-05	0.0001062	0.000135205	0.00021732	0.000118135	3.53599E-05	2.99609E-09	6.5279E-08	4.1537E-08	1.09813E-07	0.10981252
3838703773105	383870	3773105	6.00851E-05	0.000150037	0.000150037	4.19893E-05	7.74781E-05	0.00013932	9.85606E-05	2.98669E-05	5.28819E-05	0.000103628	0.000131155	0.00021103	0.000114716	3.43364E-05	2.95797E-09	6.4576E-08	4.0412E-08	1.07946E-07	0.10794562
3838803773105	383880	3773105	5.93418E-05	0.000148181	0.000148181	4.14698E-05	7.65196E-05	0.000137597	9.73413E-05	2.94974E-05	5.22277E-05	0.000101151	0.000127287	0.000205011	0.000111444	3.33571E-05	2.92001E-09	6.3875E-08	3.9336E-08	1.06131E-07	0.10613121
3838903773105	383890	3773105	5.86308E-05	0.000146405	0.000146405	4.0973E-05	7.56028E-05	0.000135948	9.6175E-05	2.91439E-05	5.16019E-05	9.88047E-05	0.000123694	0.000199417	0.000108403	3.24468E-05	2.88437E-09	6.3212E-08	3.8327E-08	1.04423E-07	0.10442301
3839003773105	383900	3773105	5.79251E-05	0.000144643	0.000144643	4.04799E-05	7.46929E-05	0.000134312	9.50176E-05	2.87932E-05	5.09809E-05	9.65388E-05	0.000120258	0.00019406	0.000105491	3.15753E-05	2.84893E-09	6.2551E-08	3.7359E-08	1.02758E-07	0.10275813
3839103773105	383910	3773105	5.71764E-05	0.000142774	0.000142774	3.99566E-05	7.37275E-05	0.000132576	9.37894E-05	2.8421E-05	5.0322E-05	9.42529E-05	0.000116751	0.000188568	0.000102505	3.06816E-05	2.80988E-09	6.1821E-08	3.6385E-08	1.01016E-07	0.10101614
3829703773115	382970	3773115	3.48822E-05	8.71035E-05	8.71035E-05	2.43767E-05	4.49797E-05	8.08818E-05	5.72191E-05	1.73391E-05	3.07004E-05	0.001253513	6.56605E-05	0.000109237	5.93813E-05	1.77739E-05	3.64374E-09	8.9905E-08	7.6422E-08	1.69971E-07	0.16997071
3829803773115	382980	3773115	3.59864E-05	8.98608E-05	8.98608E-05	2.51484E-05	4.64035E-05	8.34422E-05	5.90303E-05	1.7888E-05	3.16723E-05	0.001475826	6.92226E-05	0.000115154	6.25977E-05	1.87366E-05	3.71076E-09	9.0292E-08	8.4489E-08	1.78492E-07	0.1784919
3829903773115	382990	3773115	3.68482E-05	9.20128E-05	9.20128E-05	2.57507E-05	4.75148E-05	8.54405E-05	6.0444E-05	1.83164E-05	3.24308E-05	0.00177952	7.31464E-05	0.00012164	6.61233E-05	1.97919E-05	3.76139E-09	8.9735E-08	9.46E-08	1.88096E-07	0.18809626
3830003773115	383000	3773115	3.7403E-05	9.33982E-05	9.33982E-05	2.61384E-05	4.82302E-05	8.67269E-05	6.13541E-05	1.85922E-05	3.2919E-05	0.002181587	7.69698E-05	0.000128108	6.96397E-05	2.08444E-05	3.78356E-09	8.8121E-08	1.0683E-07	1.98737E-07	0.19873734
3830103773115	383010	3773115	3.62019E-05	9.03988E-05	9.03988E-05	2.5299E-05	4.66814E-05	8.39418E-05	5.93838E-05	1.79951E-05	3.18619E-05	0.002673199	7.96427E-05	0.000132141	7.18316E-05	2.15005E-05	3.74898E-09	8.4393E-08	1.2034E-07	2.08487E-07	0.20848655
3830203773115	383020	3773115	3.69183E-05	9.21877E-05	9.21877E-05	2.57996E-05	4.76051E-05	8.56029E-05	6.05589E-05	1.83512E-05	3.24924E-05	0.003157963	8.31746E-05	0.000138092	7.50665E-05	2.24687E-05	3.76666E-09	8.3947E-08	1.3418E-07	2.21898E-07	0.22189774
3830303773115	383030	3773115	3.76885E-05	9.41111E-05	9.41111E-05	2.63379E-05	4.85983E-05	8.73889E-05	6.18224E-05	1.87341E-05	3.31703E-05	0.003737382	8.70432E-05	0.000144654	7.86336E-05	2.35364E-05	3.78281E-09	8.3768E-08	1.5094E-07	2.38488E-07	0.23848794
3830403773115	383040	3773115	3.85503E-05	9.62631E-05	9.62631E-05	2.69401E-05	4.97096E-05	8.93872E-05	6.32361E-05	1.91624E-05	3.39288E-05	0.004474086	9.08766E-05	0.000151139	8.21592E-05	2.45917E-05	3.77142E-09	8.2835E-08	1.7288E-07	2.59491E-07	0.25949063
3830503773115	383050	3773115	3.91482E-05	9.77561E-05	9.77561E-05	2.7358E-05	5.04806E-05	9.07735E-05	6.42168E-05	1.94596E-05	3.4455E-05	0.005431723	9.46297E-05	0.000157311	8.5514E-05	2.55958E-05	3.74541E-09	8.2266E-08	2.0142E-07	2.87426E-07	0.28742632
3830603773115	383060	3773115	3.97353E-05	9.92222E-05	9.92222E-05	2.77683E-05	5.12377E-05	9.21349E-05	6.51799E-05	1.97515E-05	3.49717E-05	0.006590364	9.85636E-05	0.000163788	8.9035E-05	2.66497E-05	3.69915E-09	8.1427E-08	2.3713E-07	3.22257E-07	0.32225722
3830703773115	383070	3773115	4.03278E-05	0.000100702	0.000100702	2.81823E-05	5.20017E-05	9.35087E-05	6.61518E-05	2.0046E-05	3.54932E-05	0.007801202	0.000102739	0.000170656	9.27683E-05	2.77672E-05	3.53906E-09	7.9726E-08	2.8164E-07	3.64907E-07	0.36490688
3830803773115	383080	3773115	4.09257E-05	0.000102195	0.000102195	2.86001E-05	5.27726E-05	9.4895E-05	6.71325E-05	2.03432E-05	3.60194E-05	0.009040612	0.0010717	0.000177931	9.6723E-05	2.89509E-05	3.50232E-09	7.96E-08	3.4219E-07	4.25294E-07	0.42529427
3830903773115	383090	3773115	4.1529E-05	0.000103701	0.000103701	2.90217E-05	5.35506E-05	9.62938E-05	6.81221E-05	2.06431E-05	3.65504E-05	0.010150881	0.000111918	0.000185715	0.000100955	3.02175E-05	3.5574E-09	8.0372E-08	4.2692E-07	5.10854E-07	0.51085385
3831003773115	383100	3773115	4.21484E-05	0.000105248	0.000105248	2.94546E-05	5.43493E-05	9.77301E-05	6.91382E-05	2.0951E-05	3.70956E-05	0.011005804	0.000117032	0.000194094	0.000105509	3.15808E-05	3.60943E-09	8.1094E-08	5.5508E-07	6.3978E-07	0.63978045
3834203773115	383420	3773115	6.82778E-05	0.000170495	0.000170495	4.77146E-05	8.80424E-05	0.000158317	0.000111999	3.39392E-05	6.00924E-05	0.00058698	0.004145066	0.01386567	0.007537368	0.002256065	4.98767E-09	9.8516E-08	9.3732E-07	1.04082E-06	1.04082167
3834303773115	383430	3773115	6.89457E-05	0.000172163	0.000172163	4.81813E-05	8.89036E-05	0.000159865	0.000113095	3.42712E-05	6.06803E-05	0.000552962	0.00510537	0.008914577	0.004845958	0.001450479	4.99048E-09	9.8468E-08	7.3315E-07	8.36612E-07	0.83661172
3834403773115	383440	3773115	6.95166E-05	0.000173588	0.000173588	4.85803E-05	8.96399E-05	0.000161189	0.000114032	3.45551E-05	6.11828E-05	0.000521094	0.005100632	0.006137058	0.0033361	0.000998553	4.98722E-09	9.8335E-08	5.9362E-07	6.96946E-07	0.69694588
3834503773115	383450	3773115	6.98129E-05	0.000174328	0.000174328	4.87874E-05	9.00219E-05	0.000161876	0.000114518	3.47023E-05	6.14435E-05	0.000489944	0.003573831	0.004460688	0.002424827	0.000725793	4.98252E-09	9.8179E-08	4.9013E-07	5.93295E-07	0.59329504
3834603773115	383460	3773115	6.99853E-05	0.000174758	0.000174758	4.89078E-05	9.02441E-05	0.000162276	0.0001148	3.4788E-05	6.15952E-05	0.000460809	0.002641522	0.003396219	0.001846182	0.000552595	4.97158E-09	9.8036E-08	4.1159E-07	5.14602E-07	0.51460193
3834703773115	383470	3773115	7.58618E-05	0.000189433	0.000189433	5.30145E-05	9.78218E-05	0.000175902	0.00012444	3.77091E-05	6.67673E-05	0.000434277	0.002043694	0.00269268	0.001463739	0.000438122	4.97524E-09	9.8498E-08	3.5262E-07	4.56096E-07	0.45609585
3834803773115	383480	3773115	7.94653E-05	0.000198431	0.000198431	5.55328E-05	0.000102468	0.000184257	0.000130351	3.95003E-05	6.99387E-05	0.000412316	0.001660503	0.002236113	0.001215549	0.000363835	4.94575E-09	9.8084E-08	3.107E-07	4.13727E-07	0.41372735
3834903773115	383490	3773115	8.21639E-05	0.000205169	0.000205169	5.74186E-05	0.000105948	0.000190514	0.000134778	4.08417E-05	7.23138E-05	0.000391948	0.001388275	0.001899971	0.001032823	0.000309142	4.90748E-09	9.7534E-08	2.7666E-07	3.79097E-07	0.37909657
3835003773115	383500	3773115	8.33273E-05	0.000208075	0.000208075	5.82317E-05	0.000107448	0.000193212	0.000136686	4.142E-05	7.33378E-05	0.000372877	0.001184978	0.001650843	0.000897397	0.000268606	4.86504E-09	9.6971E-08	2.4843E-07	3.5027E-07	0.35026958
3835103773115	383510	3773115	8.45177E-05	0.000211047	0.000211047	5.90635E-05	0.000108983	0.000195972	0.000138639	4.20117E-05	7.43855E-05	0.000354965	0.001028557	0.001451766	0.000789179	0.000236215	4.81734E-09	9.6346E-08	2.249E-07	3.26068E-07	0.32606848
3835203773115	383520	3773115	8.55519E-05	0.00021363	0.00021363	5.97863E-05	0.000110317	0.0001983	0.000140335	4.25258E-05	7.52957E-05	0.000338285	0.000905033	0.001292299	0.000702493	0.000210268	4.76536E-09	9.5649E-08	2.0508E-07	3.05492E-07	0.30549239
3835303773115	383530	3773115	8.80189E-05	0.00021979	0.00021979	6.15103E-05	0.000113498	0.000204091	0.000144382	4.37521E-05	7.74669E-05	0.000320324	0.000791443	0.001143681	0.000621704	0.000186087	4.69876E-09	9.4946E-08	1.8605E-07	2.85696E-07	0.2856962
3835403773115	383540	3773115	8.99418E-05	0.000224591	0.000224591	6.28541E-05	0.000115978	0.000208549	0.000147536	4.47079E-05	7.91593E-05	0.000303408	0.000699456	0.001020521	0.000554755	0.000166048	4.6201E-09	9.4064E-08	1.6963E-07	2.68311E-07	0.26831146
3835503773115	383550	3773115	9.13045E-05	0.000227994	0.000227994	6.38064E-05	0.000117735	0.000211709	0.000149771	4.53853E-05	8.03587E-05	0.000286999	0.000620903	0.000913933	0.000496813	0.000148705	4.52612E-09	9.2984E-08	1.5493E-07	2.52445E-07	0.25244496
3835603773115	383560	3773115	9.15954E-05	0.000228721	0.000228721	6.40097E-05	0.00011811	0.000212384	0.000150249	4.55299E-05	8.06147E-05	0.000270645	0.000550862	0.000817403	0.00044434	0.000132999	4.40879E-09	9.1518E-08	1.4129E-07	2.37213E-07	0.23721255
3835703773115	383570	3773115	9.04697E-05	0.000225591	0.000225591	6.32229E-05	0.000116658	0.000209773	0.000148402	4.49703E-05	7.96239E-05	0.000255533	0.000491893	0.000734907	0.000399495	0.000119576	4.28344E-09	8.9721E-08	1.293E-07	2.23309E-07	0.22330899
3835803773115	383580	3773115	8.85467E-05	0.000221108	0.000221108	6.18791E-05	0.000114179	0.000205314	0.000145248	4.40145E-05	7.79315E-05	0.000242008	0.000443415	0.000666536	0.000362328	0.000108451	4.16014E-09	8.7735E-08	1.1909E-07	2.10985E-07	0.21098514
3835903773115	383590	3773115	8.60851E-05	0.000214961	0.000214961	6.01589E-05	0.000111005	0.000199607	0.00014121	4.27909E-05	7.5765E-05	0.000229613	0.000402202	0.000607791	0.000330395	9.8893E-05	4.03493E-09	8.5528E-08	1.1012E-07	1.99682E-07	0.19968184
3836003773115	383600	3773115	8.3225E-05	0.000207819	0.000207819	5.81601E-05	0.000107316	0.000192975	0.000136518	4.13691E-05	7.32477E-05	0.000218078	0.00036626	0.000556119	0.000302306	9.04853E-05	3.90868E-09	8.3173E-08	1.0209E-07	1.89173E-07	0.18917265
3836103773115	383610	3773115	7.99878E-05	0.000199736	0.000199736	5.58979E-05	0.000103142	0.000185469	0.000131208	3.976E-05	7.03986E-05	0.000207115	0.000334055	0.00050948	0.000276953	8.28968E-05	3.77796E-09	8.0596E-08	9.4736E-08	1.79111E-07	0.17911076
3836203773115	383620	3773115	7.67667E-05	0.000191692	0.000191692	5.36469E-05	9.89886E-05	0.000178	0.000125924	3.81589E-05	6.75637E-05	0.000197062	0.000306407	0.00046925	0.000255084	7.63511E-05	3.65321E-09	7.8029E-08	8.8226E-08	1.69909E-07	0.16990879
3836303773115	383630	3773115	7.41543E-05	0.000185169	0.000185169	5.18213E-05	9.562E-05	0.000171943	0.000121639	3.68603E-05	6.52645E-05	0.0001884	0.000284306	0.00043708	0.000237557	7.11051E-05	3.55082E-09	7.5886E-08	8.2838E-08	1.62275E-07	0.16227516
3836403773115	383640	3773115	7.18759E-05	0.00017948	0.00017948	5.0229E-05	9.2682E-05	0.00016666	0.000117902	3.57278E-05	6.32592E-05	0.000180603	0.000265546	0.000409555	0.000222634	6.66381E-05	3.46074E-09	7.3983E-08	7.8153E-08	1.55597E-07	0.15559679

Unique Identifier	X (UTM)	Y (UTM)	EGIODemolition 2025	EGIOSite Grubbing / Prep 2025	EGIOMass Grading / Excavation 2025	EGIOMass Grading / Excavation 2026	EGIODrainage / Utilities Trenching 2026	EGIODrainage / Utilities Trenching 2027	EGIOFoundations / Concrete Pads 2026	EGIOFoundations / Concrete Pads 2027	EGIOBuilding / Structure Construction 2026	EGIOBuilding / Structure Construction 2027	EGIOAsphalt Paving 2027	EGIOArchitectural Coating 2027	EGIOLandscaping or Other Finishing 2027	EGIOWaterside Construction (Piles) 2027	HIWaterside Construction (Landscaping) 2025	HIWaterside Construction (Landscaping) 2026	KMDemolition 2025	KMSite Grubbing / Prep 2025	KMMass Grading / Excavation 2025
3836503773115	383650	3773115	2.66581E-05	2.4056E-05	6.00686E-05	6.00686E-05	1.68108E-05	1.68108E-05	3.1019E-05	3.1019E-05	5.5778E-05	5.5778E-05	3.94596E-05	3.71384E-06	1.19575E-05	2.11717E-05	0.000145975	0.000145975	4.93109E-05	4.44969E-05	0.000111112
3836603773115	383660	3773115	2.65984E-05	2.4002E-05	5.99341E-05	5.99341E-05	1.67731E-05	1.67731E-05	3.09496E-05	3.09496E-05	5.56531E-05	5.56531E-05	3.93712E-05	3.70553E-06	1.19307E-05	2.11243E-05	0.000144547	0.000144547	4.89587E-05	4.41791E-05	0.000110319
3836703773115	383670	3773115	2.65387E-05	2.3948E-05	5.97996E-05	5.97996E-05	1.67355E-05	1.67355E-05	3.08801E-05	3.08801E-05	5.55282E-05	5.55282E-05	3.92829E-05	3.69721E-06	1.19039E-05	2.10769E-05	0.000143167	0.000143167	4.86185E-05	4.38721E-05	0.000109552
3836803773115	383680	3773115	2.65566E-05	2.3964E-05	5.984E-05	5.984E-05	1.67468E-05	1.67468E-05	3.0901E-05	3.0901E-05	5.55657E-05	5.55657E-05	3.93094E-05	3.69971E-06	1.19119E-05	2.10911E-05	0.000142152	0.000142152	4.84513E-05	4.37213E-05	0.000109175
3836903773115	383690	3773115	2.66402E-05	2.4039E-05	6.00283E-05	6.00283E-05	1.67995E-05	1.67995E-05	3.09982E-05	3.09982E-05	5.57405E-05	5.57405E-05	3.94331E-05	3.71135E-06	1.19494E-05	2.11575E-05	0.000141534	0.000141534	4.84334E-05	4.37051E-05	0.000109135
3837003773115	383700	3773115	2.67237E-05	2.4115E-05	6.02166E-05	6.02166E-05	1.68522E-05	1.68522E-05	3.10954E-05	3.10954E-05	5.59154E-05	5.59154E-05	3.95568E-05	3.72299E-06	1.19869E-05	2.12239E-05	0.000141026	0.000141026	4.84036E-05	4.36782E-05	0.000109068
3837103773115	383710	3773115	2.68312E-05	2.4212E-05	6.04587E-05	6.04587E-05	1.69199E-05	1.69199E-05	3.12205E-05	3.12205E-05	5.61402E-05	5.61402E-05	3.97158E-05	3.73796E-06	1.20351E-05	2.13092E-05	0.000140836	0.000140836	4.84334E-05	4.37051E-05	0.000109135
3837203773115	383720	3773115	2.69327E-05	2.4303E-05	6.06873E-05	6.06873E-05	1.69839E-05	1.69839E-05	3.13385E-05	3.13385E-05	5.63525E-05	5.63525E-05	3.9866E-05	3.7521E-06	1.20806E-05	2.13898E-05	0.000140757	0.000140757	4.84334E-05	4.37051E-05	0.000109135
3837303773115	383730	3773115	2.70043E-05	2.4368E-05	6.08487E-05	6.08487E-05	1.70291E-05	1.70291E-05	3.14219E-05	3.14219E-05	5.65024E-05	5.65024E-05	3.99721E-05	3.76208E-06	1.21127E-05	2.14467E-05	0.000140741	0.000140741	4.83797E-05	4.36566E-05	0.000109014
3837403773115	383740	3773115	2.70401E-05	2.44E-05	6.09294E-05	6.09294E-05	1.70517E-05	1.70517E-05	3.14636E-05	3.14636E-05	5.65773E-05	5.65773E-05	4.00251E-05	3.76706E-06	1.21288E-05	2.14751E-05	0.000140725	0.000140725	4.82603E-05	4.35489E-05	0.000108745
3837503773115	383750	3773115	2.7052E-05	2.4411E-05	6.09563E-05	6.09563E-05	1.70592E-05	1.70592E-05	3.14774E-05	3.14774E-05	5.66023E-05	5.66023E-05	4.00427E-05	3.76873E-06	1.21342E-05	2.14846E-05	0.000140757	0.000140757	4.81111E-05	4.34142E-05	0.000108409
3837603773115	383760	3773115	2.70103E-05	2.4373E-05	6.08622E-05	6.08622E-05	1.70329E-05	1.70329E-05	3.14288E-05	3.14288E-05	5.65149E-05	5.65149E-05	3.99809E-05	3.76291E-06	1.21154E-05	2.14514E-05	0.000140487	0.000140487	4.78783E-05	4.32042E-05	0.000107884
3837703773115	383770	3773115	2.69386E-05	2.4309E-05	6.07008E-05	6.07008E-05	1.69877E-05	1.69877E-05	3.13455E-05	3.13455E-05	5.6365E-05	5.6365E-05	3.98749E-05	3.75293E-06	1.20833E-05	2.13945E-05	0.000140154	0.000140154	4.76395E-05	4.29887E-05	0.000107346
3837803773115	383780	3773115	2.68372E-05	2.4217E-05	6.04721E-05	6.04721E-05	1.69237E-05	1.69237E-05	3.12274E-05	3.12274E-05	5.61527E-05	5.61527E-05	3.97247E-05	3.73879E-06	1.20378E-05	2.13139E-05	0.000139694	0.000139694	4.73948E-05	4.27679E-05	0.000106795
3837903773115	383790	3773115	2.67058E-05	2.4099E-05	6.01762E-05	6.01762E-05	1.68409E-05	1.68409E-05	3.10746E-05	3.10746E-05	5.58779E-05	5.58779E-05	3.95303E-05	3.7205E-06	1.19789E-05	2.12096E-05	0.000138996	0.000138996	4.71381E-05	4.25363E-05	0.000106216
3838003773115	383800	3773115	2.65566E-05	2.3964E-05	5.984E-05	5.984E-05	1.67468E-05	1.67468E-05	3.0901E-05	3.0901E-05	5.55657E-05	5.55657E-05	3.93094E-05	3.69971E-06	1.19119E-05	2.10911E-05	0.000138282	0.000138282	4.68874E-05	4.231E-05	0.000105651
3838103773115	383810	3773115	2.63895E-05	2.3813E-05	5.94633E-05	5.94633E-05	1.66414E-05	1.66414E-05	3.07065E-05	3.07065E-05	5.5216E-05	5.5216E-05	3.9062E-05	3.67642E-06	1.1837E-05	2.09584E-05	0.000137378	0.000137378	4.66308E-05	4.20784E-05	0.000105073
3838203773115	383820	3773115	2.62283E-05	2.3668E-05	5.91002E-05	5.91002E-05	1.65397E-05	1.65397E-05	3.0519E-05	3.0519E-05	5.48788E-05	5.48788E-05	3.88234E-05	3.65397E-06	1.17647E-05	2.08304E-05	0.000136395	0.000136395	4.64039E-05	4.18737E-05	0.000104562
3838303773115	383830	3773115	2.60552E-05	2.3512E-05	5.87101E-05	5.87101E-05	1.64306E-05	1.64306E-05	3.03175E-05	3.03175E-05	5.45166E-05	5.45166E-05	3.85672E-05	3.62985E-06	1.1687E-05	2.06929E-05	0.000135237	0.000135237	4.61532E-05	4.16475E-05	0.000103997
3838403773115	383840	3773115	2.58403E-05	2.3318E-05	5.82259E-05	5.82259E-05	1.62951E-05	1.62951E-05	3.00675E-05	3.00675E-05	5.40669E-05	5.40669E-05	3.82491E-05	3.59992E-06	1.15906E-05	2.05223E-05	0.000133461	0.000133461	4.57891E-05	4.13189E-05	0.000103177
3838503773115	383850	3773115	2.56254E-05	2.3124E-05	5.77417E-05	5.77417E-05	1.61596E-05	1.61596E-05	2.98174E-05	2.98174E-05	5.36173E-05	5.36173E-05	3.7931E-05	3.56998E-06	1.14943E-05	2.03516E-05	0.000131701	0.000131701	4.54369E-05	4.10011E-05	0.000102383
3838603773115	383860	3773115	2.53926E-05	2.2914E-05	5.72172E-05	5.72172E-05	1.60128E-05	1.60128E-05	2.95466E-05	2.95466E-05	5.31302E-05	5.31302E-05	3.75865E-05	3.53755E-06	1.13898E-05	2.01667E-05	0.000129734	0.000129734	4.5037E-05	4.06402E-05	0.000101482
3838703773115	383870	3773115	2.51539E-05	2.2698E-05	5.66792E-05	5.66792E-05	1.58622E-05	1.58622E-05	2.92687E-05	2.92687E-05	5.26306E-05	5.26306E-05	3.7233E-05	3.50429E-06	1.12827E-05	1.99771E-05	0.00012764	0.00012764	4.46132E-05	4.02578E-05	0.000100527
3838803773115	383880	3773115	2.49151E-05	2.2483E-05	5.61411E-05	5.61411E-05	1.57116E-05	1.57116E-05	2.89909E-05	2.89909E-05	5.21311E-05	5.21311E-05	3.68796E-05	3.47102E-06	1.11756E-05	1.97875E-05	0.000125579	0.000125579	4.41954E-05	3.98808E-05	9.95853E-05
3838903773115	383890	3773115	2.46704E-05	2.2262E-05	5.55897E-05	5.55897E-05	1.55573E-05	1.55573E-05	2.87062E-05	2.87062E-05	5.1619E-05	5.1619E-05	3.65173E-05	3.43693E-06	1.10659E-05	1.95931E-05	0.000123549	0.000123549	4.37715E-05	3.94983E-05	9.86303E-05
3839003773115	383900	3773115	2.44316E-05	2.2046E-05	5.50517E-05	5.50517E-05	1.54067E-05	1.54067E-05	2.84283E-05	2.84283E-05	5.11194E-05	5.11194E-05	3.61639E-05	3.40366E-06	1.09588E-05	1.94035E-05	0.000121534	0.000121534	4.33418E-05	3.91105E-05	9.76619E-05
3839103773115	383910	3773115	2.41928E-05	2.1831E-05	5.45137E-05	5.45137E-05	1.52562E-05	1.52562E-05	2.81505E-05	2.81505E-05	5.06198E-05	5.06198E-05	3.58105E-05	3.3704E-06	1.08517E-05	1.92138E-05	0.00011952	0.00011952	4.2906E-05	3.87173E-05	9.66801E-05
3829703773125	382970	3773125	5.60321E-05	5.0562E-05	0.000126257	0.000126257	3.53342E-05	3.53342E-05	6.51983E-05	6.51983E-05	0.000117239	0.000117239	8.29394E-05	7.80606E-06	2.51331E-05	4.45004E-05	0.000159233	0.000159233	3.74622E-05	3.38049E-05	8.44135E-05
3829803773125	382980	3773125	5.58948E-05	5.0438E-05	0.000125948	0.000125948	3.52477E-05	3.52477E-05	6.50386E-05	6.50386E-05	0.000116951	0.000116951	8.27361E-05	7.78693E-06	2.50716E-05	4.43914E-05	0.000164753	0.000164753	3.74741E-05	3.38157E-05	8.44404E-05
3829903773125	382990	3773125	5.48025E-05	4.9452E-05	0.000123486	0.000123486	3.45588E-05	3.45588E-05	6.37675E-05	6.37675E-05	0.000114666	0.000114666	8.11192E-05	7.63475E-06	2.45816E-05	4.35239E-05	0.000171001	0.000171001	3.70503E-05	3.34333E-05	8.34854E-05
3830003773125	383000	3773125	5.2379E-05	4.7265E-05	0.000118026	0.000118026	3.30306E-05	3.30306E-05	6.09476E-05	6.09476E-05	0.000109595	0.000109595	7.7532E-05	7.29713E-06	2.34945E-05	4.15992E-05	0.000176235	0.000176235	3.65609E-05	3.29916E-05	8.23825E-05
3830103773125	383010	3773125	4.76753E-05	4.3021E-05	0.000107427	0.000107427	3.00644E-05	3.00644E-05	5.54745E-05	5.54745E-05	9.97534E-05	9.97534E-05	7.05696E-05	6.64184E-06	2.13847E-05	3.78635E-05	0.000179217	0.000179217	3.61669E-05	3.26361E-05	8.14948E-05
3830203773125	383020	3773125	4.66725E-05	4.2116E-05	0.000105167	0.000105167	2.9432E-05	2.9432E-05	5.43076E-05	5.43076E-05	9.76552E-05	9.76552E-05	6.90852E-05	6.50214E-06	2.09349E-05	3.70671E-05	0.000181358	0.000181358	3.65191E-05	3.29539E-05	8.22883E-05
3830303773125	383030	3773125	4.59324E-05	4.1448E-05	0.000103499	0.000103499	2.89653E-05	2.89653E-05	5.34464E-05	5.34464E-05	9.61065E-05	9.61065E-05	6.79896E-05	6.39902E-06	2.06029E-05	3.64793E-05	0.00018315	0.00018315	3.69011E-05	3.32986E-05	8.31492E-05
3830403773125	383040	3773125	4.44043E-05	4.0069E-05	0.000100056	0.000100056	2.80016E-05	2.80016E-05	5.16683E-05	5.16683E-05	9.29092E-05	9.29092E-05	6.57277E-05	6.18614E-06	1.99175E-05	3.52657E-05	0.000183404	0.000183404	3.72473E-05	3.3611E-05	8.39293E-05
3830503773125	383050	3773125	4.36163E-05	3.9358E-05	9.82806E-05	9.82806E-05	2.75048E-05	2.75048E-05	5.07515E-05	5.07515E-05	9.12606E-05	9.12606E-05	6.45614E-05	6.07637E-06	1.95641E-05	3.46399E-05	0.000181469	0.000181469	3.75338E-05	3.38696E-05	8.45749E-05
3830603773125	383060	3773125	4.28821E-05	3.8696E-05	9.66263E-05	9.66263E-05	2.70418E-05	2.70418E-05	4.98972E-05	4.98972E-05	8.97244E-05	8.97244E-05	6.34746E-05	5.97408E-06	1.92347E-05	3.40568E-05	0.000177853	0.000177853	3.77965E-05	3.41066E-05	8.51667E-05
3830703773125	383070	3773125	4.2518E-05	3.8367E-05	9.58058E-05	9.58058E-05	2.68122E-05	2.68122E-05	4.94735E-05	4.94735E-05	8.89625E-05	8.89625E-05	6.29357E-05	5.92336E-06	1.90714E-05	3.37676E-05	0.000166814	0.000166814	3.81785E-05	3.44513E-05	8.60275E-05
3830803773125	383080	3773125	4.26434E-05	3.848E-05	9.60883E-05	9.60883E-05	2.68912E-05	2.68912E-05	4.96193E-05	4.96193E-05	8.92248E-05	8.92248E-05	6.31212E-05	5.94082E-06	1.91276E-05	3.38672E-05	0.000162072	0.000162072	3.85963E-05	3.48283E-05	8.6969E-05
3830903773125	383090	3773125	4.27329E-05	3.8561E-05	9.629E-05	9.629E-05	2.69477E-05	2.69477E-05	4.97235E-05	4.97235E-05	8.94121E-05	8.94121E-05	6.32537E-05	5.95329E-06	1.91678E-05	3.39383E-05	0.000165466	0.000165466	3.90261E-05	3.52162E-05	8.79374E-05
3831003773125	383100	3773125	4.27926E-05	3.8615E-05	9.64245E-05	9.64245E-05	2.69853E-05	2.69853E-05	4.9793E-05	4.9793E-05	8.9537E-05	8.9537E-05	6.33421E-05	5.96161E-06	1.91946E-05	3.39857E-05	0.000168797	0.000168797	3.94559E-05	3.5604E-05	8.89058E-05
3831103773125	383110	3773125	4.28284E-05	3.8647E-05	9.65052E-05	9.65052E-05	2.70079E-05	2.70079E-05	4.98347E-05	4.98347E-05	8.9612E-05	8.9612E-05	6.33951E-05	5.9666E-06	1.92106E-05	3.40141E-05	0.000171446	0.000171446	3.98856E-05	3.59918E-05	8.98743E-05
3834303773125	383430	3773125	3.89306E-05	3.513E-05	8.77222E-05	8.77222E-05	2.45499E-05	2.45499E-05	4.52992E-05	4.52992E-05	8.14564E-05	8.14564E-05	5.76255E-05	5.42358E-06	1.74623E-05	3.09185E-05	0.000255662	0.000255662	5.54113E-05	5.00018E-05	0.000124858
3834403773125	383440	3773125	3.85545E-05	3.4791E-05	8.68749E-05	8.68749E-05	2.43128E-05	2.43128E-05	4.48616E-05	4.48616E-05	8.06695E-05	8.06695E-05	5.70689E-05	5.37119E-06	1.72936E-05	3.06198E-05	0.000255297	0.000255297	5.58113E-05	5.03627E-05	0.000125759
3834503773125	383450	3773125	3.8083E-05	3.4365E-05	8.58123E-05	8.58123E-05	2.40154E-05	2.40154E-05	4.43129E-05	4.43129E-05	7.96828E-05	7.96828E-05	5.63708E-05	5.30549E-06	1.70821E-05	3.02453E-05	0.000254551	0.000254551	5.64738E-05	5.09606E-05	0.000127252
3834603773125	383460	3773125	3.7492E-05	3.3832E-05	8.44807E-05	8.44807E-05	2.36427E-05	2.36427E-05	4.36253E-05	4.36253E-05	7.84464E-05	7.84464E-05	5.54961E-05	5.22316E-06	1.6817E-05	2.9776E-05	0.00025249	0.00025249	5.74169E-05	5.18116E-05	0.000129378
3834703773125	383470	3773125	3.6716E-05	3.3132E-05	8.27322E-05	8.27322E-05	2.31534E-05	2.31534E-05	4.27224E-05	4.27224E-05	7.68228E-05	7.68228E-05	5.43475E-05	5.11506E-06	1.64689E-05	2.91597E-05	0.000249254	0.000249254	6.02165E-05	5.43378E-05	0.000135686
3834803773125	383480	3773125	3.63937E-05	3.2841E-05	8.20059E-05	8.20059E-05	2.29501E-05	2.29501E-05	4.23473E-05	4.23473E-05	7.61483E-05	7.61483E-05	5.38704E-05	5.07015E-06	1.63244E-05	2.89037E-05	0.000246431	0.000246431	6.05448E-05	5.46341E-05	0.000136425
3834903773125	383490	3773125	3.60654E-05	3.2545E-05	8.12661E-05	8.12661E-05	2.27431E-05	2.27431E-05	4.19653E-05	4.19653E-05	7.54614E-05	7.54614E-05	5.33844E-05	5.02442E-06	1.61771E-05	2.8643E-05	0.00024291	0.00024291	6.07597E-05	5.4828E-05	0.00013691
3835003773125	383500	3773125	3.57491E-05	3.2259E-05	8.05533E-05	8.05533E-05	2.25436E-05	2.25436E-05	4.15972E-05	4.15972E-05	7.47995E-05	7.47995E-05	5.29161E-05	4.98034E-06	1.60352E-05	2.83917E-05	0.000239944	0.000239944	6.09089E-05	5.49626E-05	0.000137246
3835103773125	383510	3773125	3.54387E-05	3.1979E-05	7.98539E-05	7.98539E-05	2.23479E-05	2.23479E-05	4.1236E-05	4.1236E-05	7.415E-05	7.415E-05	5.24567E-05	4.9371E-06	1.5896E-05	2.81452E-05	0.00023671	0.00023671	6.09507E-05	5.50003E-05	0.00013734
3835203773125	383520	3773125	3.51223E-05	3.1693E-05	7.9141E-05	7.9141E-05	2.21484E-05	2.21484E-05	4.08679E-05	4.08679E-05	7.34881E-05	7.34881E-05	5.19884E-05	4.89303E-06	1.57541E-05	2.7894E-05	0.000232823	0.000232823	6.09507E-05	5.50003E-05	0.00013734
3835303773125	383530	3773125	3.46865E-05	3.13E-05	7.81591E-05	7.81591E-05	2.18736E-05	2.18736E-05	4.03609E-05	4.03609E-05	7.25763E-05	7.25763E-05	5.13434E-05	4.83232E-06	1.55586E-05	2.75479E-05	0.000226987	0.000226987	6.15715E-05	5.55605E-05	0.000138739
3835403773125	383540	3773125	3.42687E-05	3.0923E-05	7.72176E-05	7.72176E-05	2.16101E-05	2.16101E-05	3.98747E-05	3.98747E-05	7.17021E-05	7.17021E-05	5.07249E-05	4.77411E-06	1.53712E-05	2.7216E-05	0.000220516	0.000220516	6.20132E-05	5.59591E-05	0.000139734
3835503773125	383550	3773125	3.38509E-05	3.0546E-05	7.62761E-05	7.62761E-05	2.13466E-05	2.13466E-05	3.93885E-05	3.93885E-05	7.08278E-05	7.08278E-05	5.01064E-05	4.7159E-06	1.51838E-05	2.68842E-05	0.000213173	0.000213173	6.23295E-05	5.62446E-05	0.000140447
3835603773125	383560	3773125	3.33375E-05	3.0083E-05	7.51194E-05	7.51194E-05	2.10229E-05	2.10229E-05	3.87912E-05	3.87912E-05	6.97537E-05	6.97537E-05	4.93466E-05	4.64438E-06	1.49535E-05	2.64765E-05	0.000204466	0.000204466	6.24429E-05	5.63469E-05	0.000140703
3835703773125	383570	3773125	3.27287E-05	2.9534E-05	7.37475E-05	7.37475E-05	2.06389E-05	2.06389E-05	3.80827E-05	3.80827E-05	6.84798E-05	6.84798E-05	4.84453E-05	4.55956E-06	1.46804E-05	2.5993E-05	0.00019606	0.00019606	6.21206E-05	5.60561E-05	0.000139976
3835803773125	383580	3773125	3.20482E-05	2.8919E-05	7.22141E-05	7.22141E-05	2.02098E-05	2.02098E-05	3.72909E-05	3.72909E-05	6.7056E-05	6.7056E-05	4.74381E-05	4.46476E-06	1.43752E-05	2.54525E-05	0.000188241	0.000188241	6.13446E-05	5.53558E-05	0.000138228
3835903773125	383590	3773125	3.1308E-05	2.8252E-05	7.05463E-05	7.05463E-05	1.97431E-05	1.97431E-05	3.64297E-05	3.64297E-05	6.55073E-05	6.55073E-05	4.63425E-05	4.36165E-06	1.40432E-05	2.48647E-05	0.000181025	0.000181025	6.0115E-05	5.42462E-05	0.000135457
3836003773125	383600	3773125	3.05201E-05	2.7541E-05	6.87709E-05	6.87709E-05	1.92462E-05	1.92462E-05	3.55128E-05	3.55128E-05	6.38587E-05	6.38587E-05	4.51762E-05	4.25188E-06	1.36898E-05	2.42389E-05	0.000174332	0.000174332	5.85929E-05	5.28727E-05	0.000132027
3836103773125	383610	3773125	2.96844E-05	2.6786E-05	6.68879E-05	6.68879E-05	1.87192E-05	1.87192E-05	3.45405E-05	3.45405E-05	6.21102E-05	6.21102E-05	4.39392E-05	4.13546E-06	1.33149E-05	2.35752E-05	0.000168052	0.000168052	5.682E-05	5.1273E-05	0.000128032
3836203773125	383620	3773125	2.88487E-05	2.6032E-05	6.50048E-05	6.50048E-05	1.81922E-05	1.81922E-05	3.35681E-05	3.35681E-05	6.03616E-05	6.03616E-05	4.27022E-05	4.01903E-06	1.29401E-05	2.29115E-05	0.000162405	0.000162405	5.49338E-05	4.95709E-05	0.000123782
3836303773125	383630	3773125	2.81742E-05	2.5424E-05	6.3485E-05	6.3485E-05	1.77669E-05	1.77669E-05	3.27832E-05	3.27832E-05	5.89503E-05	5.89503E-05	4.17038E-05	3.92507E-06	1.26375E-05	2.23758E-05	0.000157917	0.000157917	5.32983E-05	4.8095E-05	0.000120097
3836403773125	383640	3773125	2.75893E-05	2.4896E-05	6.21668E-05	6.21668E-05	1.7398E-05	1.7398E-05	3.21025E-05	3.21025E-05	5.77264E-05	5.77264E-05	4.08379E-05	3.84357E-06	1.23751E-05	2.19113E-05	0.000154079	0.000154079	5.18358E-05	4.67753E-05	0.000116802
3836503773125	383650	3773125	2.707E-05	2.4427E-05	6.09967E-05	6.09967E-05	1.70705E-05	1.70705E-05	3.14983E-05	3.14983E-05	5.66398E-05	5.66398E-05	4.00692E-05	3.77122E-06	1.21422E-05	2.14988E-05	0.000150653	0.000150653	5.05047E-05	4.55742E-05	0.000113802
3836603773125	383660	3773125	2.69864E-05	2.4352E-05	6.08084E-05	6.08084E-05	1.70178E-05	1.70178E-05	3.1401E-05	3.1401E-05	5.64649E-05	5.64649E-05	3.99455E-05	3.75958E-06	1.21047E-05	2.14325E-05	0.000149051	0.000149051	5.01048E-05	4.52133E-05	0.000112901
3836703773125	383670	3773125	2.69028E-05	2.4276E-05	6.06201E-05	6.06201E-05	1.69651E-05	1.69651E-05	3.13038E-05	3.13038E-05	5.62901E-05	5.62901E-05	3.98218E-05	3.74794E-06	1.20672E-05	2.13661E-05	0.000147481	0.000147481	4.97168E-05	4.48632E-05	0.000112027
3836803773125	383680	3773125	2.68968E-05	2.4271E-05	6.06066E-05	6.06066E-05	1.69613E-05	1.69613E-05	3.12969E-05	3.12969E-05	5.62776E-05	5.62776E-05	3.9813E-05	3.74711E-06	1.20645E-05	2.13613E-05	0.000146292	0.000146292	4.95019E-05	4.46693E-05	0.000111543
3836903773125	383690	3773125	2.69625E-05	2.433E-05	6.07546E-05	6.07546E-05	1.70027E-05	1.70027E-05	3.13733E-05	3.13733E-05	5.6415E-05	5.6415E-05	3.99102E-05	3.75625E-06	1.2094E-05	2.14135E-05	0.000145483	0.000145483	4.94422E-05	4.46154E-05	0.000111408
3837003773125	383700	3773125	2.70222E-05	2.4384E-05	6.08891E-05	6.08891E-05	1.70404E-05	1.70404E-05	3.14427E-05	3.14427E-05	5.65399E-05	5.65399E-05	3.99986E-05	3.76457E-06	1.21208E-05	2.14609E-05	0.000144769	0.000144769	4.93825E-05	4.45615E-05	0.000111274
3837103773125	383710	3773125	2.71237E-05	2.4476E-05	6.11177E-05	6.11177E-05	1.71044E-05	1.71044E-05	3.15608E-05	3.15608E-05	5.67522E-05	5.67522E-05	4.01488E-05	3.77871E-06	1.21663E-05	2.15415E-05	0.000144404	0.000144404	4.94004E-05	4.45777E-05	0.000111314
3837203773125	383720	3773125	2.72132E-05	2.4557E-05	6.13195E-05	6.13195E-05	1.71608E-05	1.71608E-05	3.1665E-05	3.1665E-05	5.69395E-05	5.69395E-05	4.02813E-05	3.79118E-06	1.22065E-05	2.16126E-05	0.000144151	0.000144151	4.93885E-05	4.45669E-05	0.000111287
3837303773125	383730	3773125	2.72729E-05	2.461E-05	6.1454E-05	6.1454E-05	1.71985E-05	1.71985E-05	3.17344E-05	3.17344E-05	5.70644E-05	5.70644E-05	4.03697E-05	3.7995E-06	1.22332E-05	2.166E-05	0.00014396	0.00014396	4.93288E-05	4.45131E-05	0.000111152
3837403773125	383740	3773125	2.73027E-05	2.4637E-05	6.15212E-05	6.15212E-05	1.72173E-05	1.72173E-05	3.17692E-05	3.17692E-05	5.71269E-05	5.71269E-05	4.04138E-05	3.80365E-06	1.22466E-05	2.16837E-05	0.000143754	0.000143754	4.92154E-05	4.44107E-05	0.000110897
3837503773125	383750	3773125	2.73147E-05	2.4648E-05	6.15481E-05	6.15481E-05	1.72248E-05	1.72248E-05	3.17831E-05	3.17831E-05	5.71518E-05	5.71518E-05	4.04315E-05	3.80532E-06	1.2252E-05	2.16932E-05	0.000143627	0.000143627	4.90662E-05	4.42761E-05	0.000110561
3837603773125	383760	3773125	2.72555E-05	2.4594E-05	6.14136E-05	6.14136E-05	1.71872E-05	1.71872E-05	3.17136E-05	3.17136E-05	5.70269E-05	5.70269E-05	4.03431E-05	3.797E-06	1.22252E-05	2.16458E-05	0.00014312	0.00014312	4.88214E-05	4.40552E-05	0.000110009
3837703773125

			KMMass Grading / Excavation	KMDrainage / Utilities Trenching	KMFoundations / Concrete Pads	KMBuilding / Structure Construction	KMAsphalt Paving	KMArchitectural Coating	KMLandscaping or Other Finishing	KMWaterside Construction (Piles)	EWNDemolition	EWNSite Grubbing / Prep	EWNDrainage / Utilities Trenching	EWNDrainage / Utilities Trenching	EWNDrainage / Utilities Trenching	EWNFoundations / Concrete Pads	EWNBuilding / Structure Construction	EWNAsphalt Paving	EWNLandscaping or Other Finishing	EWNWaterside Construction (Piles)	ISDemolition
Unique Identifier	X (UTM)	Y (UTM)	2026	2026	2026	2026	2026	2026	2026	2026	2027	2027	2027	2028	2029	2029	2029	2029	2029	2029	2027
3836503773115	383650	3773115	0.000111112	2.39399E-05	5.73776E-05	0.000106428	7.29905E-05	6.8697E-06	2.21183E-05	3.91625E-05	0.000280465	0.000378147	0.000458808	0.000458808	0.000458808	0.000326346	0.00056833	0.000415147	0.000125802	0.000218304	2.46942E-05
3836603773115	383660	3773115	0.000110319	2.37689E-05	5.69678E-05	0.000105668	7.24692E-05	6.82063E-06	2.19604E-05	3.88828E-05	0.000270753	0.000365053	0.000442921	0.000442921	0.000442921	0.000315045	0.00054865	0.000400772	0.000121446	0.000210745	2.46823E-05
3836703773115	383670	3773115	0.000109552	2.36037E-05	5.65719E-05	0.000104934	7.19656E-05	6.77323E-06	2.18078E-05	3.86126E-05	0.000261555	0.00035265	0.000427873	0.000427873	0.000427873	0.000304342	0.000530011	0.000387156	0.00011732	0.000203585	2.46704E-05
3836803773115	383680	3773115	0.000109175	2.35225E-05	5.63774E-05	0.000104573	7.17182E-05	6.74995E-06	2.17328E-05	3.84798E-05	0.00025367	0.000342019	0.000414974	0.000414974	0.000414974	0.000295167	0.000514032	0.000375485	0.000113783	0.000197447	2.4736E-05
3836903773115	383690	3773115	0.000109135	2.35139E-05	5.63566E-05	0.000104534	7.16917E-05	6.74745E-06	2.17248E-05	3.84656E-05	0.000246925	0.000332925	0.00040394	0.00040394	0.00040394	0.000287319	0.000500364	0.0003655	0.000110758	0.000192197	2.48554E-05
3837003773115	383700	3773115	0.000109068	2.34994E-05	5.63218E-05	0.00010447	7.16475E-05	6.7433E-06	2.17114E-05	3.84419E-05	0.000240585	0.000324378	0.00039357	0.00039357	0.00039357	0.000279942	0.000487519	0.000356117	0.000107914	0.000187263	2.49748E-05
3837103773115	383710	3773115	0.000109135	2.35139E-05	5.63566E-05	0.000104534	7.16917E-05	6.74745E-06	2.17248E-05	3.84656E-05	0.00023504	0.000316901	0.000384498	0.000384498	0.000384498	0.00027349	0.000476282	0.000347909	0.000105427	0.000182947	2.51121E-05
3837203773115	383720	3773115	0.000109135	2.35139E-05	5.63566E-05	0.000104534	7.16917E-05	6.74745E-06	2.17248E-05	3.84656E-05	0.000229871	0.000309931	0.000376042	0.000376042	0.000376042	0.000267475	0.000465807	0.000340257	0.000103108	0.000178923	2.52315E-05
3837303773115	383730	3773115	0.000109014	2.34878E-05	5.62941E-05	0.000104418	7.16122E-05	6.73997E-06	2.17007E-05	3.84229E-05	0.000224904	0.000303235	0.000367918	0.000367918	0.000367918	0.000261696	0.000455743	0.000332906	0.000100881	0.000175058	2.5321E-05
3837403773115	383740	3773115	0.000108745	2.34298E-05	5.61552E-05	0.000104161	7.14355E-05	6.72334E-06	2.16471E-05	3.83281E-05	0.000220075	0.000296724	0.000360018	0.000360018	0.000360018	0.000256077	0.000445958	0.000325758	9.87146E-05	0.000171299	2.53747E-05
3837503773115	383750	3773115	0.000108409	2.33574E-05	5.59815E-05	0.000103839	7.12146E-05	6.70255E-06	2.15802E-05	3.82096E-05	0.000215437	0.000290471	0.000352431	0.000352431	0.000352431	0.0025068	0.000436559	0.000318893	9.66342E-05	0.000167689	2.54046E-05
3837603773115	383760	3773115	0.000107884	2.32443E-05	5.57106E-05	0.000103336	7.087E-05	6.67012E-06	2.14758E-05	3.80247E-05	0.000210495	0.000283807	0.000344345	0.000344345	0.000344345	0.00024493	0.000426544	0.000311577	9.44173E-05	0.000163842	2.53807E-05
3837703773115	383770	3773115	0.000107346	2.31284E-05	5.54328E-05	0.000102821	7.05166E-05	6.63685E-06	2.13687E-05	3.78351E-05	0.000205624	0.00027724	0.000336377	0.000336377	0.000336377	0.000239262	0.000416674	0.000304367	9.22325E-05	0.00016005	2.5327E-05
3837803773115	383780	3773115	0.000106795	2.30096E-05	5.5148E-05	0.000102293	7.01543E-05	6.60276E-06	2.12589E-05	3.76407E-05	0.000200789	0.000270721	0.000328468	0.000328468	0.000328468	0.00023336	0.000406876	0.00029721	9.00638E-05	0.000156287	2.52494E-05
3837903773115	383790	3773115	0.000106216	2.2885E-05	5.48494E-05	0.000101739	6.97744E-05	6.567E-06	2.11438E-05	3.74369E-05	0.000195829	0.000264033	0.000320353	0.000320353	0.000320353	0.000227864	0.000396825	0.000289868	8.78388E-05	0.000152426	2.51479E-05
3838003773115	383800	3773115	0.000105651	2.27633E-05	5.45577E-05	0.000101198	6.94033E-05	6.53207E-06	2.10313E-05	3.72378E-05	0.000191048	0.000257587	0.000312532	0.000312532	0.000312532	0.000222301	0.000387136	0.000282791	8.56942E-05	0.000148705	2.50225E-05
3838103773115	383810	3773115	0.000105073	2.26387E-05	5.4259E-05	0.000100644	6.90234E-05	6.49632E-06	2.09162E-05	3.70339E-05	0.000186254	0.000251124	0.000304691	0.000304691	0.000304691	0.000216723	0.000377423	0.000275696	8.35442E-05	0.000144974	2.48853E-05
3838203773115	383820	3773115	0.000104562	2.25286E-05	5.39951E-05	0.000100154	6.86876E-05	6.46472E-06	2.08144E-05	3.68538E-05	0.000181581	0.000244822	0.000297045	0.000297045	0.000297045	0.000211285	0.000367952	0.000268778	8.14478E-05	0.000141336	2.4742E-05
3838303773115	383830	3773115	0.000103997	2.24068E-05	5.37034E-05	9.9613E-05	6.83165E-05	6.42979E-06	2.0702E-05	3.66547E-05	0.000176955	0.000238585	0.000289477	0.000289477	0.000289477	0.000205902	0.000358578	0.00026193	7.93727E-05	0.000137735	2.45987E-05
3838403773115	383840	3773115	0.000103177	2.22301E-05	5.32797E-05	9.88271E-05	6.77775E-05	6.37906E-06	2.05386E-05	3.63655E-05	0.000171803	0.00023164	0.00028105	0.00028105	0.00028105	0.00019908	0.00034813	0.000254305	7.70621E-05	0.000133725	2.44495E-05
3838503773115	383850	3773115	0.000102383	2.20591E-05	5.28699E-05	9.8067E-05	6.72562E-05	6.33E-06	2.03807E-05	3.60858E-05	0.000166873	0.000224992	0.000272984	0.000272984	0.000272984	0.000194171	0.000338148	0.000247007	7.48505E-05	0.000129888	2.43003E-05
3838603773115	383860	3773115	0.000101482	2.18649E-05	5.24045E-05	9.72039E-05	6.66643E-05	6.27428E-06	2.02013E-05	3.57682E-05	0.000161906	0.000218296	0.00026486	0.00026486	0.00026486	0.000188392	0.000328085	0.000239656	7.26229E-05	0.000126022	2.41511E-05
3838703773115	383870	3773115	0.000100527	2.16592E-05	5.19114E-05	9.62892E-05	6.60369E-05	6.21524E-06	2.00112E-05	3.54316E-05	0.000156988	0.000211664	0.000256814	0.000256814	0.000256814	0.000182669	0.000318118	0.000232375	7.04167E-05	0.000122194	2.40018E-05
3838803773115	383880	3773115	9.95853E-05	2.14563E-05	5.14252E-05	9.53873E-05	6.54185E-05	6.15703E-06	1.98238E-05	3.50997E-05	0.000152308	0.000205355	0.000249158	0.000249158	0.000249158	0.000177224	0.000308635	0.000225448	6.83176E-05	0.000118551	2.38526E-05
3838903773115	383890	3773115	9.86303E-05	2.12506E-05	5.09321E-05	9.44726E-05	6.47911E-05	6.09799E-06	1.96337E-05	3.47632E-05	0.000147801	0.000199278	0.000241786	0.000241786	0.000241786	0.00017198	0.000299502	0.000218777	6.62961E-05	0.000115043	2.37034E-05
3839003773115	383900	3773115	9.76619E-05	2.10419E-05	5.0432E-05	9.3545E-05	6.4155E-05	6.03811E-06	1.94409E-05	3.44218E-05	0.000143504	0.000193484	0.000234755	0.000234755	0.000234755	0.000166979	0.000290794	0.000212416	6.43684E-05	0.000111698	2.35541E-05
3839103773115	383910	3773115	9.66801E-05	2.08304E-05	4.9925E-05	9.26046E-05	6.351E-05	5.97741E-06	1.92454E-05	3.40758E-05	0.000139349	0.000187882	0.000227959	0.000227959	0.000227959	0.000162145	0.000282375	0.000206266	6.25049E-05	0.000108464	2.33989E-05
3829703773125	382970	3773125	8.44135E-05	1.81874E-05	4.35906E-05	8.08551E-05	5.54519E-05	5.21901E-06	1.68036E-05	2.97523E-05	0.000228916	0.000308644	0.000374479	0.000374479	0.000374479	0.000266364	0.000463871	0.000338844	0.0001026	0.00017818	3.982E-05
3829803773125	382980	3773125	8.44404E-05	1.81932E-05	4.36045E-05	8.08808E-05	5.54696E-05	5.22067E-06	1.6809E-05	2.97618E-05	0.000249067	0.00033581	0.000407445	0.000407445	0.000407445	0.000289812	0.000504707	0.000368672	0.000111719	0.000193865	3.96529E-05
3829903773125	382990	3773125	8.34854E-05	1.79875E-05	4.31113E-05	7.99661E-05	5.48423E-05	5.16163E-06	1.66189E-05	2.94252E-05	0.000274132	0.000369608	0.000448448	0.000448448	0.000448448	0.000318977	0.000555497	0.000405773	0.000122961	0.000213374	3.86799E-05
3830003773125	383000	3773125	8.23825E-05	1.77499E-05	4.25418E-05	7.89097E-05	5.41178E-05	5.09344E-06	1.63993E-05	2.90365E-05	0.000301763	0.00040682	0.000493649	0.000493649	0.000493649	0.000351128	0.000611488	0.000446673	0.000135355	0.000234881	3.66265E-05
3830103773125	383010	3773125	8.14948E-05	1.75586E-05	4.20834E-05	7.80594E-05	5.35346E-05	5.03855E-06	1.62226E-05	2.87236E-05	0.000327514	0.000441582	0.000535774	0.000535774	0.000535774	0.000381091	0.000663669	0.000484789	0.000146906	0.000254925	3.33077E-05
3830203773125	383020	3773125	8.22883E-05	1.77296E-05	4.24932E-05	7.88195E-05	5.40559E-05	5.08762E-06	1.63806E-05	2.90033E-05	0.00035039	0.00047243	0.000573203	0.000573203	0.000573203	0.000407713	0.000710032	0.000518656	0.000157168	0.000272734	3.17796E-05
3830303773125	383030	3773125	8.31492E-05	1.7915E-05	4.29377E-05	7.9644E-05	5.46214E-05	5.14084E-06	1.65519E-05	2.93067E-05	0.000377481	0.000508952	0.000617515	0.000617515	0.000617515	0.00043923	0.000764922	0.000558752	0.000169319	0.000293818	3.03948E-05
3830403773125	383040	3773125	8.39293E-05	1.80831E-05	4.33405E-05	8.03913E-05	5.51339E-05	5.18907E-06	1.67072E-05	2.95816E-05	0.000411744	0.000555148	0.000673565	0.000673565	0.000673565	0.0004791	0.000834352	0.000609468	0.000184687	0.000320487	2.87771E-05
3830503773125	383050	3773125	8.45749E-05	1.82222E-05	4.36739E-05	8.10097E-05	5.5558E-05	5.22899E-06	1.68357E-05	2.98092E-05	0.00045034	0.000607187	0.000736704	0.000736704	0.000736704	0.00052411	0.000912563	0.000666598	0.000202	0.00035052	2.90636E-05
3830603773125	383060	3773125	8.51667E-05	1.83497E-05	4.39795E-05	8.15765E-05	5.59467E-05	5.26558E-06	1.69536E-05	3.00178E-05	0.000486626	0.000656111	0.000796064	0.000796064	0.000796064	0.000566233	0.000986093	0.0072031	0.000218276	0.000378773	2.92069E-05
3830703773125	383070	3773125	8.60275E-05	1.85352E-05	4.4424E-05	8.2401E-05	5.65122E-05	5.3188E-06	1.71249E-05	3.03212E-05	0.0005249	0.000707715	0.000858676	0.000858676	0.000858676	0.000610768	0.00106365	0.000776963	0.000235443	0.000408564	2.93203E-05
3830803773125	383080	3773125	8.6969E-05	1.87381E-05	4.49102E-05	8.33029E-05	5.71307E-05	5.37701E-06	1.73123E-05	3.0653E-05	0.00056604	0.000763183	0.000925975	0.000925975	0.000925975	0.000658637	0.001147014	0.000837858	0.000253896	0.000440585	2.94218E-05
3830903773125	383090	3773125	8.79374E-05	1.89467E-05	4.54103E-05	8.42305E-05	5.77669E-05	5.43688E-06	1.75051E-05	3.09943E-05	0.000610635	0.00082331	0.000998928	0.000998928	0.000998928	0.000710528	0.001237381	0.000903868	0.0002739	0.000475296	2.95173E-05
3831003773125	383100	3773125	8.89058E-05	1.91554E-05	4.59104E-05	8.51581E-05	5.8403E-05	5.49675E-06	1.76979E-05	3.13357E-05	0.000659134	0.0008887	0.001078267	0.001078267	0.001078267	0.000766961	0.001335659	0.000975657	0.000295654	0.000513046	2.96128E-05
3831103773125	383110	3773125	8.98743E-05	1.9364E-05	4.64105E-05	8.60856E-05	5.90392E-05	5.55663E-06	1.78907E-05	3.1677E-05	0.000710988	0.000958614	0.001163093	0.001163093	0.001163093	0.000827297	0.001440735	0.001052412	0.000318913	0.000553407	2.97023E-05
3834303773125	383430	3773125	0.000124858	2.69015E-05	6.4476E-05	0.000119595	8.20205E-05	7.71957E-06	2.48547E-05	4.40074E-05	0.003146489	0.004242364	0.005147291	0.005147291	0.005147291	0.003661219	0.006376	0.004657469	0.001411354	0.002449114	3.05559E-05
3834403773125	383440	3773125	0.000125759	2.70957E-05	6.49413E-05	0.000120458	8.26124E-05	7.77529E-06	2.50341E-05	4.4325E-05	0.002595468	0.003499431	0.004245885	0.004245885	0.004245885	0.003020057	0.005259418	0.003841841	0.001164194	0.002020219	3.04783E-05
3834503773125	383450	3773125	0.000127252	2.74174E-05	6.57123E-05	0.000121888	8.35932E-05	7.86759E-06	2.53313E-05	4.48512E-05	0.002131148	0.002873395	0.003486311	0.003486311	0.003486311	0.00247978	0.004318528	0.003154549	0.000955924	0.001658809	3.0735E-05
3834603773125	383460	3773125	0.000129378	2.78752E-05	6.68097E-05	0.000123924	8.49892E-05	7.99898E-06	2.57543E-05	4.56003E-05	0.001775037	0.002393255	0.002903754	0.002903754	0.002903754	0.002065412	0.003596908	0.002627429	0.000796191	0.001381625	3.13856E-05
3834703773125	383470	3773125	0.000135686	2.92344E-05	7.00672E-05	0.000129966	8.91331E-05	8.389E-06	2.701E-05	4.78236E-05	0.001503633	0.002027326	0.002459769	0.002459769	0.002459769	0.00174961	0.003046939	0.002225694	0.000674453	0.001170374	3.169E-05
3834803773125	383480	3773125	0.000136425	2.93938E-05	7.04492E-05	0.000130674	8.9619E-05	8.43473E-06	2.71573E-05	4.80844E-05	0.001329054	0.001791944	0.002174178	0.002174178	0.002174178	0.001546472	0.002693176	0.001967281	0.000596146	0.001034488	3.15468E-05
3834903773125	383490	3773125	0.00013691	2.94981E-05	7.06992E-05	0.000131138	8.99371E-05	8.46467E-06	2.72537E-05	4.8255E-05	0.001187461	0.001601035	0.001942548	0.001942548	0.001942548	0.001381715	0.002406253	0.001757692	0.000532634	0.000924277	3.13976E-05
3835003773125	383500	3773125	0.000137246	2.95705E-05	7.08729E-05	0.00013146	9.0158E-05	8.48546E-06	2.73206E-05	4.83735E-05	0.001070633	0.001443518	0.001751431	0.001751431	0.001751431	0.001245776	0.002169515	0.001584763	0.000480231	0.000833342	3.12185E-05
3835103773125	383510	3773125	0.00013734	2.95908E-05	7.09215E-05	0.000131551	9.02199E-05	8.49128E-06	2.73393E-05	4.84067E-05	0.00097271	0.00131149	0.00159124	0.00159124	0.00159124	0.001131834	0.001971084	0.001439816	0.000436308	0.000757122	3.10275E-05
3835203773125	383520	3773125	0.00013734	2.95908E-05	7.09215E-05	0.000131551	9.02199E-05	8.49128E-06	2.73393E-05	4.84067E-05	0.000888879	0.001198463	0.001454103	0.001454103	0.001454103	0.00103429	0.001801212	0.001315729	0.000398706	0.000691872	3.08305E-05
3835303773125	383530	3773125	0.000138739	2.98922E-05	7.16438E-05	0.00013289	9.11388E-05	8.57776E-06	2.76178E-05	4.88998E-05	0.000802273	0.001081693	0.001312426	0.001312426	0.001312426	0.000933516	0.001625715	0.001187534	0.000359859	0.000624461	3.08066E-05
3835403773125	383540	3773125	0.000139734	3.01067E-05	7.21578E-05	0.000133844	9.17926E-05	8.6393E-06	2.78159E-05	4.92506E-05	0.000727271	0.000980569	0.001189732	0.001189732	0.001189732	0.000846245	0.001473732	0.001076515	0.000326217	0.000566082	3.07171E-05
3835503773125	383550	3773125	0.000140447	3.02602E-05	7.25259E-05	0.000134527	9.22609E-05	8.68338E-06	2.79578E-05	4.95018E-05	0.000659916	0.000889755	0.001079546	0.001079546	0.001079546	0.00076787	0.001337244	0.000976815	0.000296004	0.000513655	3.05738E-05
3835603773125	383560	3773125	0.000140703	3.03153E-05	7.26579E-05	0.000134771	9.24287E-05	8.69918E-06	2.80087E-05	4.95919E-05	0.000596792	0.000804646	0.000976283	0.000976283	0.000976283	0.000694421	0.001209331	0.000883379	0.000267691	0.000464522	3.0353E-05
3835703773125	383570	3773125	0.000139976	3.01588E-05	7.22828E-05	0.000134076	9.19516E-05	8.65427E-06	2.78641E-05	4.93359E-05	0.000542145	0.000730966	0.000886887	0.000886887	0.000886887	0.000630834	0.001098595	0.000802489	0.000243179	0.000421986	2.9953E-05
3835803773125	383580	3773125	0.000138228	2.97821E-05	7.13799E-05	0.000132401	9.0803E-05	8.54616E-06	2.75161E-05	4.87196E-05	0.000495204	0.000667676	0.000810096	0.000810096	0.000810096	0.000576214	0.001003474	0.000733006	0.000222123	0.000385449	2.94278E-05
3835903773125	383590	3773125	0.000135457	2.91851E-05	6.99491E-05	0.000129747	8.89829E-05	8.37486E-06	2.69645E-05	4.7743E-05	0.000454387	0.000612643	0.000743325	0.000743325	0.000743325	0.00052872	0.000920764	0.000672589	0.000203815	0.000353679	2.88129E-05
3836003773125	383600	3773125	0.000132027	2.84461E-05	6.8178E-05	0.000126462	8.67298E-05	8.16281E-06	2.62818E-05	4.65342E-05	0.000418453	0.000564194	0.000684541	0.000684541	0.000684541	0.000486907	0.000847947	0.000619399	0.000187697	0.000325709	2.81325E-05
3836103773125	383610	3773125	0.000128032	2.75855E-05	6.611515-05	0.000122635	8.41057E-05	7.91583E-06	2.54866E-05	4.51262E-05	0.000386411	0.000520992	0.000632123	0.000632123	0.000632123	0.000449623	0.000783017	0.00057197	0.000173324	0.000300768	2.73923E-05
3836203773125	383620	3773125	0.000123782	2.66697E-05	6.39203E-05	0.000118564	8.13136E-05	7.65305E-06	2.46405E-05	4.36282E-05	0.000358404	0.00048323	0.000586307	0.000586307	0.000586307	0.00041703	0.000726264	0.000530513	0.000160762	0.000278969	2.66402E-05
3836303773125	383630	3773125	0.000120097	2.58757E-05	6.20172E-05	0.000115034	7.88927E-05	7.42519E-06	2.39069E-05	4.23292E-05	0.000335548	0.000452414	0.000548918	0.000548918	0.000548918	0.0003944	0.00067995	0.000496682	0.00015051	0.000261179	2.60313E-05
3836403773125	383640	3773125	0.000116802	2.51657E-05	6.03156E-05	0.000111878	7.6728E-05	7.22146E-06	2.32509E-05	4.11678E-05	0.000315933	0.000425968	0.000516831	0.000516831	0.000516831	0.000367617	0.000640203	0.000467648	0.000141712	0.00024591	2.5512E-05
3836503773125	383650	3773125	0.000113802	2.45194E-05	5.87667E-05	0.000109005	7.47576E-05	7.03601E-06	2.26538E-05	4.01106E-05	0.000298635	0.000402645	0.000488532	0.000488532	0.000488532	0.000347488	0.00060515	0.000442043	0.000133952	0.000232447	2.50524E-05
3836603773125	383660	3773125	0.000112901	2.43253E-05	5.83013E-05	0.000108142	7.41657E-05	6.9803E-06	2.24744E-05	3.9793E-05	0.000287544	0.000387692	0.000470389	0.000470389	0.000470389	0.000334583	0.000582676	0.000425626	0.000128978	0.000223814	2.50225E-05
3836703773125	383670	3773125	0.000112027	2.41369E-05	5.78499E-05	0.000107304	7.35913E-05	6.92624E-06	2.23004E-05	3.94848E-05	0.000277086	0.000373592	0.000453281	0.000453281	0.000453281	0.000322415	0.000561484	0.000410146	0.000124287	0.000215674	2.49927E-05
3836803773125	383680	3773125	0.000111543	2.40326E-05	5.75998E-05	0.000106841	7.32733E-05	6.89631E-06	2.2204E-05	3.93142E-05	0.000268055	0.000361415	0.000438507	0.000438507	0.000438507	0.000311906	0.000543183	0.000396778	0.000120236	0.000208645	2.50405E-05
3836903773125	383690	3773125	0.000111408	2.40036E-05	5.75304E-05	0.000106712	7.31849E-05	6.88799E-06	2.21772E-05	3.92668E-05	0.000260277	0.000350928	0.000425784	0.000425784	0.000425784	0.000302856	0.000527422	0.000385266	0.000116747	0.000202591	2.51479E-05
3837003773125	383700	3773125	0.000111274	2.39746E-05	5.74609E-05	0.000106583	7.30965E-05	6.87968E-06	2.21505E-05	3.92194E-05	0.000252959	0.000341061	0.000413812	0.000413812	0.000413812	0.000294341	0.000512593	0.000374433	0.000113465	0.000196894	2.52494E-05
3837103773125	383710	3773125	0.000111314	2.39833E-05	5.74818E-05	0.000106621	7.31231E-05	6.88217E-06	2.21585E-05	3.92336E-05	0.00024659	0.000332474	0.000403393	0.000403393	0.000403393	0.00028693	0.000499687	0.000365006	0.000110608	0.000191937	2.53807E-05
3837203773125	383720	3773125	0.000111287	2.39775E-05	5.74679E-05	0.000106596	7.31054E-05	6.88051E-06	2.21531E-05	3.92241E-05	0.000240639	0.00032445	0.000393658	0.000393658	0.000393658	0.000280005	0.000487627	0.000356197	0.000107938	0.000187305	2.55001E-05
3837303773125	383730	3773125	0.000111152	2.39485E-05	5.73984E-05	0.000106467	7.3017E-05	6.87219E-06	2.21264E-05	3.91767E-05	0.00023495	0.00031678	0.000384352	0.000384352	0.000384352	0.00027386	0.0004761	0.000347776	0.000105387	0.000182877	2.55896E-05
3837403773125	383740	3773125	0.000110897	2.38935E-05	5.72664E-05	0.000106222	7.28492E-05	6.85639E-06	2.20755E-05	3.90866E-05	0.000229429	0.000309336	0.000375319	0.000375319	0.000375319	0.000266961	0.000464912	0.000339603	0.00010291	0.000178579	2.56433E-05
3837503773125	383750	3773125	0.000110561	2.3821E-05	5.70928E-05	0.0001059	7.26283E-05	6.8356E-06	2.20086E-05	3.89681E-05	0.000224182	0.000302261	0.000366736	0.000366736	0.000366736	0.000260856	0.000454279	0.000331837	0.000100557	0.000174495	2.56791E-05
3837603773125	383760	3773125	0.000110009	2.37022E-05	5.6808E-05	0.000105372	7.2266E-05	6.80151E-06	2.18988E-05	3.87737E-05	0.000218559	0.00029468	0.000357538	0.000357538	0.000357538	0.000254313	0.000442885	0.000323514	9.80345E-05	0.000170119	2.56553E-05
3837703773125	383770	3773125	0.000109404	2.35718E-05	5.64955E-05	0.000104792	7.18684E-05	6.76409E-06	2.17783E-05	3.85604E-05	0.00021305	0.000287252	0.000348525	0.000348525	0.000348525	0.000247902	0.000431721	0.000315359	9.55632E-05	0.00016583	2.56075E-05

			ISDrainage / Utilities Trenching	ISDrainage / Utilities Trenching	ISAsphalt Paving	ISAsphalt Paving	SVDemolition	SVSite Grubbing / Prep	SVMass Grading / Excavation	SVMass Grading / Excavation	SVDrainage / Utilities Trenching	SVFoundations / Concrete Pads	SVBuilding / Structure Construction	SVBuilding / Structure Construction	SVAsphalt Paving	SVAsphalt Paving	SVArchitectural Coating	SVArchitectural Coating	SVLandscaping or Other Finishing	SVLandscaping or Other Finishing	MDemolition
Unique Identifier	X (UTM)	Y (UTM)	2027	2028	2027	2028	2027	2027	2027	2028	2028	2028	2028	2029	2028	2029	2028	2029	2028	2029	2027
3836503773115	383650	3773115	8.53548E-06	8.53548E-06	3.65527E-05	3.65527E-05	0.000525278	0.000347034	0.000586042	0.000586042	0.000176893	0.000182294	0.000758499	0.000758499	0.000719725	0.000719725	7.12973E-05	7.12973E-05	0.000229556	0.000229556	7.74135E-05
3836603773115	383660	3773115	8.53135E-06	8.53135E-06	3.6535E-05	3.6535E-05	0.000500091	0.000330394	0.000557942	0.000557942	0.000168411	0.000173553	0.000729744	0.000729744	0.000685215	0.000685215	6.78787E-05	6.78787E-05	0.000218549	0.000218549	7.67808E-05
3836703773115	383670	3773115	8.52722E-06	8.52722E-06	3.65173E-05	3.65173E-05	0.000476657	0.000314912	0.000531797	0.000531797	0.000160519	0.000165421	0.000702548	0.000702548	0.000653106	0.000653106	6.46979E-05	6.46979E-05	0.000208308	0.000208308	7.6148E-05
3836803773115	383680	3773115	8.54992E-06	8.54992E-06	3.66145E-05	3.66145E-05	0.000455924	0.000301215	0.000508666	0.000508666	0.000153537	0.000158226	0.000678031	0.000678031	0.000624698	0.000624698	6.18838E-05	6.18838E-05	0.000199247	0.000199247	7.58376E-05
3836903773115	383690	3773115	8.59118E-06	8.59118E-06	3.67913E-05	3.67913E-05	0.000437434	0.000288999	0.000488037	0.000488037	0.000147311	0.000151809	0.000655833	0.000655833	0.000599364	0.000599364	5.93741E-05	5.93741E-05	0.000191167	0.000191167	7.58436E-05
3837003773115	383700	3773115	8.63245E-06	8.63245E-06	3.6968E-05	3.6968E-05	0.000420145	0.000277576	0.000468748	0.000468748	0.000141488	0.000145809	0.000634833	0.000634833	0.000575674	0.000575674	5.70274E-05	5.70274E-05	0.000183611	0.000183611	7.58914E-05
3837103773115	383710	3773115	8.6799E-06	8.6799E-06	3.71712E-05	3.71712E-05	0.000404467	0.000267218	0.000451256	0.000451256	0.000136209	0.000140368	0.00061556	0.00061556	0.000554192	0.000554192	5.48994E-05	5.48994E-05	0.000176759	0.000176759	7.61361E-05
3837203773115	383720	3773115	8.72117E-06	8.72117E-06	3.73479E-05	3.73479E-05	0.000389824	0.000257545	0.00043492	0.00043492	0.000131278	0.000135286	0.000597408	0.000597408	0.000534129	0.000534129	5.29119E-05	5.29119E-05	0.00017036	0.00017036	7.63868E-05
3837303773115	383730	3773115	8.75211E-06	8.75211E-06	3.74804E-05	3.74804E-05	0.00037599	0.000248405	0.000419485	0.000419485	0.000126619	0.000130485	0.000580144	0.000580144	0.000515174	0.000515174	5.10342E-05	5.10342E-05	0.000164315	0.000164315	7.65539E-05
3837403773115	383740	3773115	8.77068E-06	8.77068E-06	3.75599E-05	3.75599E-05	0.000362892	0.000239751	0.000404871	0.000404871	0.000122208	0.000125939	0.000563705	0.000563705	0.000497227	0.000497227	4.92562E-05	4.92562E-05	0.00015859	0.00015859	7.66136E-05
3837503773115	383750	3773115	8.781E-06	8.781E-06	3.76041E-05	3.76041E-05	0.000350547	0.000231595	0.000391098	0.000391098	0.00011805	0.000121655	0.000548142	0.000548142	0.000480312	0.000480312	4.75806E-05	4.75806E-05	0.000153195	0.000153195	7.65719E-05
3837603773115	383760	3773115	8.77275E-06	8.77275E-06	3.75688E-05	3.75688E-05	0.000338434	0.000223593	0.000377585	0.000377585	0.000113971	0.000117451	0.000532747	0.000532747	0.00046716	0.00046716	4.59366E-05	4.59366E-05	0.000147902	0.000147902	7.62794E-05
3837703773115	383770	3773115	8.75418E-06	8.75418E-06	3.74893E-05	3.74893E-05	0.000326892	0.000215967	0.000364707	0.000364707	0.000110084	0.000113446	0.000518008	0.000518008	0.0004479	0.0004479	4.43699E-05	4.43699E-05	0.000142858	0.000142858	7.58735E-05
3837803773115	383780	3773115	8.72736E-06	8.72736E-06	3.73744E-05	3.73744E-05	0.000315852	0.000208673	0.00035239	0.00035239	0.000106366	0.000109614	0.000503798	0.000503798	0.000432773	0.000432773	4.28714E-05	4.28714E-05	0.000138033	0.000138033	7.53422E-05
3837903773115	383790	3773115	8.69228E-06	8.69228E-06	3.72242E-05	3.72242E-05	0.000305112	0.000201578	0.000340407	0.000340407	0.00010275	0.000105887	0.000489833	0.000489833	0.000418058	0.000418058	4.14136E-05	4.14136E-05	0.000133339	0.000133339	7.46916E-05
3838003773115	383800	3773115	8.64895E-06	8.64895E-06	3.70386E-05	3.70386E-05	0.000294947	0.000194862	0.000329067	0.000329067	9.93268E-05	0.00010236	0.000476512	0.000476512	0.000404131	0.000404131	4.0034E-05	4.0034E-05	0.000128897	0.000128897	7.39753E-05
3838103773115	383810	3773115	8.6015E-06	8.6015E-06	3.68354E-05	3.68354E-05	0.000285133	0.000188378	0.000318117	0.000318117	9.60215E-05	9.89535E-05	0.000463512	0.000463512	0.000390683	0.000390683	3.87018E-05	3.87018E-05	0.000124608	0.000124608	7.32351E-05
3838203773115	383820	3773115	8.55198E-06	8.55198E-06	3.66234E-05	3.66234E-05	0.000275759	0.000182185	0.000307659	0.000307659	9.28648E-05	9.57004E-05	0.000450977	0.000450977	0.000377839	0.000377839	3.74295E-05	3.74295E-05	0.000120512	0.000120512	7.25606E-05
3838303773115	383830	3773115	8.50247E-06	8.50247E-06	3.64113E-05	3.64113E-05	0.00026671	0.000176207	0.000297563	0.000297563	8.98175E-05	9.256E-05	0.000438725	0.000438725	0.000365441	0.000365441	3.62012E-05	3.62012E-05	0.000116557	0.000116557	7.18383E-05
3838403773115	383840	3773115	8.45089E-06	8.45089E-06	3.61904E-05	3.61904E-05	0.000257422	0.000170071	0.000287201	0.000287201	8.66897E-05	8.93367E-05	0.000425829	0.000425829	0.000352714	0.000352714	3.49406E-05	3.49406E-05	0.000112498	0.000112498	7.09788E-05
3838503773115	383850	3773115	8.39931E-06	8.39931E-06	3.59695E-05	3.59695E-05	0.000248618	0.000164254	0.000277378	0.000277378	8.37248E-05	8.62813E-05	0.000413487	0.000413487	0.000340651	0.000340651	3.37456E-05	3.37456E-05	0.000108651	0.000108651	7.01312E-05
3838603773115	383860	3773115	8.34773E-06	8.34773E-06	3.57487E-05	3.57487E-05	0.000240029	0.000158579	0.000267795	0.000267795	8.08322E-05	8.33004E-05	0.000401274	0.000401274	0.00032882	0.00032882	3.25797E-05	3.25797E-05	0.000104897	0.000104897	6.92656E-05
3838703773115	383870	3773115	8.29615E-06	8.29615E-06	3.55278E-05	3.55278E-05	0.000231727	0.000153095	0.000258533	0.000258533	7.80366E-05	8.04194E-05	0.000389331	0.000389331	0.000317508	0.000317508	3.14529E-05	3.14529E-05	0.000101269	0.000101269	6.83763E-05
3838803773115	383880	3773115	8.24457E-06	8.24457E-06	3.53069E-05	3.53069E-05	0.000223873	0.000147906	0.00024977	0.00024977	7.53916E-05	7.76936E-05	0.000377942	0.000377942	0.000306746	0.000306746	3.03868E-05	3.03868E-05	9.78364E-05	9.78364E-05	6.75048E-05
3838903773115	383890	3773115	8.19299E-06	8.19299E-06	3.5086E-05	3.5086E-05	0.000216386	0.000142959	0.000241418	0.000241418	7.28703E-05	7.50954E-05	0.000366978	0.000366978	0.000296488	0.000296488	2.93706E-05	2.93706E-05	9.45645E-05	9.45645E-05	6.66333E-05
3839003773115	383900	3773115	8.14141E-06	8.14141E-06	3.48651E-05	3.48651E-05	0.000209279	0.000138264	0.000233489	0.000233489	7.0477E-05	7.2629E-05	0.000356504	0.000356504	0.00028675	0.00028675	2.8406E-05	2.8406E-05	9.14587E-05	9.14587E-05	6.57677E-05
3839103773115	383910	3773115	8.08776E-06	8.08776E-06	3.46354E-05	3.46354E-05	0.000202478	0.000133771	0.000225901	0.000225901	6.81868E-05	7.02689E-05	0.000346404	0.000346404	0.000277432	0.000277432	2.74829E-05	2.74829E-05	8.84867E-05	8.84867E-05	6.49022E-05
3829703773125	382970	3773125	1.37636E-05	1.37636E-05	5.8942E-05	5.8942E-05	0.000619333	0.000409174	0.000690979	0.000690979	0.000208567	0.000214936	0.001461369	0.001461369	0.000848598	0.000848598	8.40638E-05	8.40638E-05	0.00027066	0.00027066	3.87873E-05
3829803773125	382980	3773125	1.37059E-05	1.37059E-05	5.86946E-05	5.86946E-05	0.000701791	0.000463651	0.000782976	0.000782976	0.000236336	0.000243552	0.001649876	0.001649876	0.000961581	0.000961581	9.5256E-05	9.5256E-05	0.000306696	0.000306696	4.00767E-05
3829903773125	382990	3773125	1.33696E-05	1.33696E-05	5.72544E-05	5.72544E-05	0.000813596	0.000537517	0.000907714	0.000907714	0.000273987	0.000282353	0.001901756	0.001901756	0.001114773	0.001114773	0.000110432	0.000110432	0.000355556	0.000355556	4.12287E-05
3830003773125	383000	3773125	1.26598E-05	1.26598E-05	5.4215E-05	5.4215E-05	0.000959164	0.00063369	0.001070122	0.001070122	0.000323009	0.000332872	0.002230123	0.002230123	0.001314228	0.001314228	0.00013019	0.00013019	0.000419172	0.000419172	4.19569E-05
3830103773125	383010	3773125	1.15127E-05	1.15127E-05	4.93024E-05	4.93024E-05	0.001133706	0.000749003	0.001264854	0.001264854	0.000381788	0.000393445	0.002633819	0.002633819	0.001553381	0.001553381	0.000153881	0.000153881	0.00049545	0.00049545	4.07452E-05
3830203773125	383020	3773125	1.09845E-05	1.09845E-05	4.70405E-05	4.70405E-05	0.001300815	0.000859407	0.001451295	0.001451295	0.000438064	0.00045144	0.003031021	0.003031021	0.001782351	0.001782351	0.000176563	0.000176563	0.00056848	0.00056848	4.14197E-05
3830303773125	383030	3773125	1.05058E-05	1.05058E-05	4.49906E-05	4.49906E-05	0.001502932	0.00099294	0.001676793	0.001676793	0.000506129	0.000521583	0.003522954	0.003522954	0.002059288	0.002059288	0.000203997	0.000203997	0.000656808	0.000656808	4.22435E-05
3830403773125	383040	3773125	9.94671E-06	9.94671E-06	4.25962E-05	4.25962E-05	0.001779292	0.001175522	0.001985122	0.001985122	0.000599196	0.000617492	0.004213572	0.004213572	0.00243795	0.00243795	0.000241508	0.000241508	0.000777582	0.000777582	4.33179E-05
3830503773125	383050	3773125	1.00457E-05	1.00457E-05	4.30203E-05	4.30203E-05	0.002156446	0.001424696	0.002405906	0.002405906	0.000726207	0.000748381	0.005181952	0.005181952	0.002954719	0.002954719	0.0002927	0.0002927	0.000942406	0.000942406	4.40581E-05
3830603773125	383060	3773125	1.00953E-05	1.00953E-05	4.32324E-05	4.32324E-05	0.002642152	0.001745586	0.002947799	0.002947799	0.000889773	0.000916942	0.006494622	0.006494622	0.003620223	0.003620223	0.000358626	0.000358626	0.001154668	0.001154668	4.47266E-05
3830703773125	383070	3773125	1.01345E-05	1.01345E-05	4.34002E-05	4.34002E-05	0.003218066	0.002126074	0.003590336	0.003590336	0.001083719	0.001116809	0.008203195	0.008203195	0.004409329	0.004409329	0.000436797	0.000436797	0.001406353	0.001406353	4.54131E-05
3830803773125	383080	3773125	1.01695E-05	1.01695E-05	4.35505E-05	4.35505E-05	0.003982	0.002630781	0.004442642	0.004442642	0.001340982	0.001381928	0.010699446	0.010699446	0.005456056	0.005456056	0.000540487	0.000540487	0.001740205	0.001740205	4.60995E-05
3830903773125	383090	3773125	1.02025E-05	1.02025E-05	4.36918E-05	4.36918E-05	0.005017771	0.003315083	0.005598233	0.005598233	0.001689789	0.001741386	0.01442906	0.01442906	0.006875249	0.006875249	0.000681075	0.000681075	0.002192856	0.002192856	4.67979E-05
3831003773125	383100	3773125	1.02356E-05	1.02356E-05	4.38332E-05	4.38332E-05	0.006530365	0.004314406	0.007285806	0.007285806	0.002199172	0.002266322	0.020383489	0.020383489	0.008947775	0.008947775	0.000886384	0.000886384	0.002853887	0.002853887	4.75142E-05
3831103773125	383110	3773125	1.02665E-05	1.02665E-05	4.39657E-05	4.39657E-05	0.009035158	0.005969243	0.010080356	0.010080356	0.003042688	0.003135595	0.030829768	0.030829768	0.012379792	0.012379792	0.001226366	0.001226366	0.003948527	0.003948527	4.82364E-05
3834303773125	383430	3773125	1.05615E-05	1.05615E-05	4.52292E-05	4.52292E-05	0.009006626	0.005950393	0.010048524	0.010048524	0.00303308	0.003125693	0.00363536	0.00363536	0.012340699	0.012340699	0.001222493	0.001222493	0.003936058	0.003936058	7.8667E-05
3834403773125	383440	3773125	1.05347E-05	1.05347E-05	4.51143E-05	4.51143E-05	0.006743724	0.004455365	0.007523847	0.007523847	0.002271023	0.002340367	0.003320185	0.003320185	0.00924016	0.00924016	0.000915344	0.000915344	0.002947129	0.002947129	7.92818E-05
3834503773125	383450	3773125	1.06234E-05	1.06234E-05	4.54943E-05	4.54943E-05	0.005302144	0.003502959	0.005915503	0.005915503	0.001785555	0.001840076	0.003030158	0.003030158	0.007264892	0.007264892	0.000719674	0.000719674	0.002317132	0.002317132	7.95504E-05
3834603773125	383460	3773125	1.08483E-05	1.08483E-05	4.64573E-05	4.64573E-05	0.004273332	0.002823256	0.004767677	0.004767677	0.001439091	0.001483033	0.002766349	0.002766349	0.005855234	0.005855234	0.000580031	0.000580031	0.001867523	0.001867523	8.02846E-05
3834703773125	383470	3773125	1.09536E-05	1.09536E-05	4.6908E-05	4.6908E-05	0.003507561	0.002317334	0.00391332	0.00391332	0.001181209	0.001217277	0.002533935	0.002533935	0.004805989	0.004805989	0.00047609	0.00047609	0.001532867	0.001532867	9.32794E-05
3834803773125	383480	3773125	1.0904E-05	1.0904E-05	4.66959E-05	4.66959E-05	0.002987386	0.001973672	0.003332971	0.003332971	0.001006035	0.001036754	0.002348481	0.002348481	0.004093257	0.004093257	0.000405486	0.000405486	0.001305542	0.001305542	9.47001E-05
3834903773125	383490	3773125	1.08525E-05	1.08525E-05	4.6475E-05	4.6475E-05	0.002581921	0.001705794	0.002880601	0.002880601	0.00086949	0.000896039	0.002182198	0.002182198	0.003537696	0.003537696	0.000350451	0.000350451	0.001128346	0.001128346	9.60371E-05
3835003773125	383500	3773125	1.07906E-05	1.07906E-05	4.621E-05	4.621E-05	0.002259796	0.001492976	0.002521212	0.002521212	0.000761011	0.000784248	0.002033461	0.002033461	0.003096327	0.003096327	0.000306728	0.000306728	0.000987571	0.000987571	9.71355E-05
3835103773125	383510	3773125	1.07245E-05	1.07245E-05	4.59272E-05	4.59272E-05	0.001998827	0.001320561	0.002230053	0.002230053	0.000673127	0.00069368	0.001899888	0.001899888	0.002738752	0.002738752	0.000271306	0.000271306	0.000873523	0.000873523	9.7989E-05
3835203773125	383520	3773125	1.06565E-05	1.06565E-05	4.56356E-05	4.56356E-05	0.001783139	0.001178064	0.001989415	0.001989415	0.00060492	0.000618827	0.001778863	0.001778863	0.002443221	0.002443221	0.00024203	0.00024203	0.000779264	0.000779264	9.86994E-05
3835303773125	383530	3773125	1.06482E-05	1.06482E-05	4.56003E-05	4.56003E-05	0.001586701	0.001048283	0.001770253	0.001770253	0.000534339	0.000550655	0.001655081	0.001655081	0.002174066	0.002174066	0.000215367	0.000215367	0.000693417	0.000693417	0.000101206
3835403773125	383540	3773125	1.06173E-05	1.06173E-05	4.54678E-05	4.54678E-05	0.001419622	0.0009379	0.001583846	0.001583846	0.000478073	0.000492671	0.001541863	0.001541863	0.001945138	0.001945138	0.000192689	0.000192689	0.000620401	0.000620401	0.000103158
3835503773125	383550	3773125	1.05677E-05	1.05677E-05	4.52557E-05	4.52557E-05	0.001273827	0.000841577	0.001421185	0.001421185	0.000428975	0.000442074	0.001436298	0.001436298	0.001745373	0.001745373	0.0001729	0.0001729	0.000556685	0.000556685	0.000104519
3835603773125	383560	3773125	1.04914E-05	1.04914E-05	4.49288E-05	4.49288E-05	0.001142687	0.000754937	0.001274875	0.001274875	0.000384812	0.000396562	0.001335358	0.001335358	0.001565687	0.001565687	0.0001551	0.0001551	0.00049375	0.00049375	0.000104728
3835703773125	383570	3773125	1.03532E-05	1.03532E-05	4.43368E-05	4.43368E-05	0.001030546	0.00068049	0.0011497 6	0.0011497 6	0.000347048	0.000357644	0.001244506	0.001244506	0.001412033	0.001412033	0.000139879	0.000139879	0.000450367	0.000450367	0.000103427
3835803773125	383580	3773125	1.01716E-05	1.01716E-05	4.35593E-05	4.35593E-05	0.000934738	0.000617552	0.001042869	0.001042869	0.000314783	0.000324395	0.001163123	0.001163123	0.001280759	0.001280759	0.000126874	0.000126874	0.000408497	0.000408497	0.000101147
3835903773125	383590	3773125	9.95909E-06	9.95909E-06	4.26492E-05	4.26492E-05	0.00085212	0.000562969	0.000950695	0.000950695	0.000286961	0.000295723	0.001089688	0.001089688	0.001167558	0.001167558	0.000115661	0.000115661	0.000372392	0.000372392	9.82039E-05
3836003773125	383600	3773125	9.72388E-06	9.72388E-06	4.1642E-05	4.1642E-05	0.000779949	0.000515287	0.000870174	0.000870174	0.000262656	0.000270676	0.001022799	0.001022799	0.00106867	0.00106867	0.000105865	0.000105865	0.000340852	0.000340852	9.48314E-05
3836103773125	383610	3773125	9.46805E-06	9.46805E-06	4.05464E-05	4.05464E-05	0.000716011	0.000473046	0.00079884	0.00079884	0.000241125	0.000248487	0.00096123	0.00096123	0.000981064	0.000981064	9.71861E-05	9.71861E-05	0.00031291	0.00031291	9.11484E-05
3836203773125	383620	3773125	9.20808E-06	9.20808E-06	3.94331E-05	3.94331E-05	0.000659977	0.000436026	0.000736324	0.000736324	0.000222255	0.000229041	0.000905226	0.000905226	0.00090428 8	0.00090428 8	8.95805E-05	8.95805E-05	0.000288422	0.000288422	8.75252E-05
3836303773125	383630	3773125	8.99763E-06	8.99763E-06	3.85319E-05	3.85319E-05	0.000613078	0.000405041	0.000684	0.000684	0.000206461	0.000212765	0.000856631	0.000856631	0.000840027	0.000840027	8.32147E-05	8.32147E-05	0.000267926	0.000267926	8.46063E-05
3836403773125	383640	3773125	8.81814E-06	8.81814E-06	3.77632E-05	3.77632E-05	0.000572428	0.000378185	0.000638647	0.000638647	0.000192771	0.000198658	0.000813176	0.000813176	0.000784329	0.000784329	7.76972E-05	7.76972E-05	0.000250161	0.000250161	8.20873E-05
3836503773125	383650	3773125	8.65927E-06	8.65927E-06	3.70828E-05	3.70828E-05	0.000536489	0.000354442	0.000598551	0.000598551	0.000180669	0.000186185	0.000773689	0.000773689	0.00073508 7	0.00073508 7	7.28191E-05	7.28191E-05	0.000234455	0.000234455	7.9825E-05
3836603773125	383660	3773125	8.64895E-06	8.64895E-06	3.70386E-05	3.70386E-05	0.000510353	0.000337174	0.000569391	0.000569391	0.000171867	0.000177115	0.00074389	0.00074389	0.000699276	0.000699276	6.92716E-05	6.92716E-05	0.000223034	0.000223034	7.91028E-05
3836703773125	383670	3773125	8.63864E-06	8.63864E-06	3.69945E-05	3.69945E-05	0.000486073	0.000321133	0.000542303	0.000542303	0.000163691	0.000168689	0.00071574	0.00071574	0.000666008	0.000666008	6.5976E-05	6.5976E-05	0.000212423	0.000212423	7.83745E-05
3836803773125	383680	3773125	8.65514E-06	8.65514E-06	3.70652E-05	3.70652E-05	0.000464532	0.000306902	0.00051827	0.00051827	0.000156436	0.000161213	0.000690308	0.000690308	0.000636493	0.000636493	6.30522E-05	6.30522E-05	0.000203009	0.000203009	7.79686E-05
3836903773125	383690	3773125	8.69228E-06	8.69228E-06	3.72242E-05	3.72242E-05	0.000445307	0.0002942	0.000496821	0.000496821	0.000149962	0.000154541	0.000667248	0.000667248	0.000610151	0.000610151	6.04427E-05	6.04427E-05	0.000194607	0.000194607	7.78791E-05
3837003773125	383700	3773125	8.72736E-06	8.72736E-06	3.73744E-05	3.73744E-05	0.000427338	0.000282328	0.000476772	0.000476772	0.000143911	0.000148305	0.000645436	0.000645436	0.000585529	0.000585529	5.80037E-05	5.80037E-05	0.000186754	0.000186754	7.78313E-05
3837103773125	383710	3773125	8.77275E-06	8.77275E-06	3.75688E-05	3.75688E-05	0.000411102	0.000271602	0.000458659	0.000458659	0.000138443	0.00014267	0.00062548	0.00062548	0.000563284	0.000563284	5.58E-05	5.58E-05	0.000179659	0.000179659	7.80223E-05
3837203773125	383720	3773125	8.81401E-06	8.81401E-06	3.77455E-05	3.77455E-05	0.000395939	0.000261584	0.000441741	0.000441741	0.000133337	0.000137408	0.000606658	0.000606658	0.000542507	0.000542507	5.37418E-05	5.37418E-05	0.000173032	0.000173032	7.82313E-05
3837303773125	383730	3773125	8.84496E-06	8.84496E-06	3.7878E-05	3.7878E-05	0.000381627	0.000252129	0.000425774	0.000425774	0.000128517	0.000132441	0.000588776	0.000588776	0.000522897	0.000522897	5.17992E-05	5.17992E-05	0.000166778	0.000166778	7.83745E-05
3837403773125	383740	3773125	8.86353E-06	8.86353E-06	3.79575E-05	3.79575E-05	0.000368056	0.000243163	0.000410634	0.000410634	0.000123947	0.000127732	0.000571693	0.000571693	0.000504303	0.000504303	4.99573E-05	4.99573E-05	0.000160847	0.000160847	7.84103E-05
3837503773125	383750	3773125	8.87591E-06	8.87591E-06	3.80106E-05	3.80106E-05	0.000355301	0.000234736	0.000396402	0.000396402	0.000119651	0.000123305	0.00055555	0.00055555	0.000486826	0.000486826	4.82259E-05	4.82259E-05	0.000155273	0.000155273	7.83805E-05
3837603773125	383760	3773125	8.86765E-06	8.86765E-06	3.79752E-05	3.79752E-05	0.000342692	0.000226406	0.000382335	0.000382335	0.000115405	0.000118929	0.000539472	0.00046955	0.00046955	0.00046955	4.65145E-05	4.65145E-05	0.000149763	0.000149763	7.80582E-05
3837703773125	383770	3773125	8.85115E-06	8.85115E-06	3.79045E-05	3.79045E-05	0.000330696	0.000218481	0.000368952	0.000368952	0.000111366	0.000114766	0.000524038	0.000524038	0.000453113	0.000453113	4.48863E-05	4.48863E-05	0.00014452	0.00014452	7.76284E-05

			MSite Grubbing / Prep	MMass Grading / Excavation	MMass Grading / Excavation	MDrainage / Utilities Trenching	MFoundations / Concrete Pads	MBuilding / Structure Construction	MAsphalt Paving	MLandscaping or Other Finishing	MWaterside Construction (Piles)	RSSWRe-striping South Valley	RSSWRe-striping Silver Lake Boulevard	RSSWDemolition	RSSWPlacing Base	RSSWForm/Place Rebar and Pour	Child Risk				
Unique Identifier	X (UTM)	Y (UTM)	2027	2027	2028	2028	2028	2028	2028	2028	2028	2029	2029	2029	2029	2029	3rd Trimester	0<2	2<16	Total	per million
3836503773115	383650	3773115	6.9856E-05	0.000174436	0.000174436	4.88175E-05	9.00774E-05	0.000161976	0.000114588	3.47237E-05	6.14814E-05	0.000173519	0.000249358	0.000385794	0.000209717	6.2772E-05	3.3806E-09	7.2289E-08	7.4028E-08	1.49698E-07	0.14969763
3836603773115	383660	3773115	6.9285E-05	0.00017301	0.00017301	4.84185E-05	8.93412E-05	0.000160652	0.000113652	3.44399E-05	6.09789E-05	0.00016861	0.000239697	0.000371863	0.000202145	6.05054E-05	3.35292E-09	7.1828E-08	7.138E-08	1.46561E-07	0.14656127
3836703773115	383670	3773115	6.87141E-05	0.000171584	0.000171584	4.80195E-05	8.8605E-05	0.000159328	0.000112715	3.41561E-05	6.04764E-05	0.000163923	0.000230663	0.000358799	0.000195043	5.83797E-05	3.32615E-09	7.1382E-08	6.8888E-08	1.43596E-07	0.14359609
3836803773115	383680	3773115	6.8434E-05	0.000170885	0.000170885	4.78237E-05	8.82438E-05	0.000158679	0.000112256	3.40169E-05	6.02299E-05	0.000159748	0.000223077	0.000347865	0.000189099	5.66006E-05	3.30903E-09	7.1155E-08	6.6739E-08	1.41203E-07	0.14120276
3836903773115	383690	3773115	6.84394E-05	0.000170898	0.000170898	4.78275E-05	8.82508E-05	0.000158691	0.000112265	3.40196E-05	6.02346E-05	0.000156035	0.000216726	0.000338782	0.000184161	5.51227E-05	3.30134E-09	7.1129E-08	6.4884E-08	1.39314E-07	0.13931369
3837003773115	383700	3773115	6.84825E-05	0.000171006	0.000171006	4.78576E-05	8.83063E-05	0.000158791	0.000112335	3.4041E-05	6.02726E-05	0.000152513	0.000210833	0.000330343	0.000179574	5.37498E-05	3.29489E-09	7.111E-08	6.3148E-08	1.37553E-07	0.13755258
3837103773115	383710	3773115	6.87033E-05	0.000171557	0.000171557	4.8012E-05	8.85911E-05	0.000159303	0.000112698	3.41508E-05	6.04669E-05	0.000149327	0.000205799	0.000323187	0.000175684	5.25854E-05	3.29434E-09	7.1192E-08	6.1616E-08	1.36102E-07	0.13610193
3837203773115	383720	3773115	6.89295E-05	0.000172122	0.000172122	4.817E-05	8.88828E-05	0.000159828	0.000113069	3.42632E-05	6.0666E-05	0.000146323	0.000201162	0.0003166	0.000172103	5.15135E-05	3.29457E-09	7.1265E-08	6.0187E-08	1.34747E-07	0.13474665
3837303773115	383730	3773115	6.90803E-05	0.000172499	0.000172499	4.82754E-05	8.90773E-05	0.000160178	0.000113316	3.43382E-05	6.07988E-05	0.000143424	0.000196715	0.000310267	0.000168661	5.04831E-05	3.29413E-09	7.1289E-08	5.8818E-08	1.33401E-07	0.13340142
3837403773115	383740	3773115	6.91342E-05	0.000172633	0.000172633	4.83131E-05	8.91467E-05	0.000160302	0.000113404	3.4365E-05	6.08462E-05	0.000140616	0.000192369	0.000304053	0.000165283	4.9472E-05	3.29182E-09	7.1244E-08	5.7494E-08	1.3203E-07	0.13202959
3837503773115	383750	3773115	6.90965E-05	0.000172539	0.000172539	4.82867E-05	8.90981E-05	0.000160215	0.000113343	3.43462E-05	6.0813E-05	0.000137913	0.000188164	0.000298009	0.000161997	4.84886E-05	3.2892E-09	7.1167E-08	5.6224E-08	1.3068E-07	0.13068028
3837603773115	383760	3773115	6.88326E-05	0.00017188	0.00017188	4.81023E-05	8.87578E-05	0.000159603	0.00011291	3.4215E-05	6.05807E-05	0.000135129	0.000183637	0.000291396	0.000158402	4.74126E-05	3.28002E-09	7.0953E-08	5.4903E-08	1.29136E-07	0.12913601
3837703773115	383770	3773115	6.84663E-05	0.000170966	0.000170966	4.78463E-05	8.82855E-05	0.000158754	0.000112309	3.4033E-05	6.02583E-05	0.000132401	0.000179156	0.000284791	0.000154812	4.6338E-05	3.26946E-09	7.0702E-08	5.3609E-08	1.27581E-07	0.12758128
3837803773115	383780	3773115	6.79869E-05	0.000169768	0.000169768	4.75113E-05	8.76673E-05	0.000157642	0.000111522	3.37947E-05	5.98364E-05	0.000129713	0.000174689	0.00027817	0.000151213	4.52606E-05	3.25667E-09	7.0405E-08	5.2335E-08	1.25997E-07	0.12599711
3837903773115	383790	3773115	6.73998E-05	0.000168302	0.000168302	4.7101E-05	8.69103E-05	0.000156281	0.000110559	3.35028E-05	5.93197E-05	0.00012699	0.000170112	0.000271319	0.000147489	4.4146E-05	3.24001E-09	7.0044E-08	5.1049E-08	1.24332E-07	0.12433241
3838003773115	383800	3773115	6.67534E-05	0.000166688	0.000166688	4.66493E-05	8.60768E-05	0.000154782	0.000109499	3.31815E-05	5.87508E-05	0.000124357	0.000165706	0.000264689	0.000143885	4.30672E-05	3.22303E-09	6.9669E-08	4.9808E-08	1.227E-07	0.12270008
3838103773115	383810	3773115	6.60855E-05	0.000165021	0.000165021	4.61826E-05	8.52155E-05	0.000153233	0.000108403	3.28495E-05	5.8163E-05	0.00012174	0.000161365	0.00025811	0.000140308	4.19967E-05	3.20311E-09	6.9249E-08	4.8582E-08	1.21035E-07	0.12103455
3838203773115	383820	3773115	6.54769E-05	0.000163501	0.000163501	4.57572E-05	8.44307E-05	0.000151822	0.000107405	3.2547E-05	5.76273E-05	0.000119178	0.000157215	0.000251777	0.000136866	4.09663E-05	3.18283E-09	6.8842E-08	4.7401E-08	1.19426E-07	0.11942594
3838303773115	383830	3773115	6.48251E-05	0.000161873	0.000161873	4.53018E-05	8.35903E-05	0.000150311	0.000106336	3.2223E-05	5.70537E-05	0.00011663	0.000153146	0.000245563	0.000133488	3.99553E-05	3.15953E-09	6.8386E-08	4.6239E-08	1.17784E-07	0.11778434
3838403773115	383840	3773115	6.40495E-05	0.000159936	0.000159936	4.47597E-05	8.25901E-05	0.000148512	0.000105064	3.18375E-05	5.6371E-05	0.000113847	0.000148604	0.000238568	0.000129685	3.88171E-05	3.12486E-09	6.7742E-08	4.4982E-08	1.15848E-07	0.11584848
3838503773115	383850	3773115	6.32846E-05	0.000158026	0.000158026	4.42252E-05	8.16038E-05	0.000146739	0.000103809	3.14573E-05	5.56978E-05	0.000111159	0.000144278	0.000231879	0.000126049	3.77287E-05	3.09066E-09	6.7106E-08	4.378E-08	1.13977E-07	0.11397743
3838603773115	383860	3773115	6.25036E-05	0.000156076	0.000156076	4.36794E-05	8.05967E-05	0.000144928	0.000102528	3.1069E-05	5.50105E-05	0.000108456	0.000139922	0.000225113	0.000122371	3.66278E-05	3.05241E-09	6.6399E-08	4.2583E-08	1.12034E-07	0.11203448
3838703773115	383870	3773115	6.1701E-05	0.000154072	0.000154072	4.31185E-05	7.95618E-05	0.000143067	0.000101211	3.06701E-05	5.43041E-05	0.000105778	0.000135607	0.00021839	0.000118716	3.55339E-05	3.01186E-09	6.5654E-08	4.1405E-08	1.10071E-07	0.11007132
3838803773115	383880	3773115	6.09146E-05	0.000152108	0.000152108	4.2569E-05	7.85478E-05	0.000141243	9.99213E-05	3.02792E-05	5.3612E-05	0.000103206	0.000131507	0.000211997	0.000115242	3.44938E-05	2.97186E-09	6.4918E-08	4.0283E-08	1.08173E-07	0.10817257
3838903773115	383890	3773115	6.01282E-05	0.000150145	0.000150145	4.20194E-05	7.75337E-05	0.00013942	9.86313E-05	2.98883E-05	5.29198E-05	0.000100714	0.000127568	0.000205843	0.000111896	3.34924E-05	2.93209E-09	6.4177E-08	3.9202E-08	1.06311E-07	0.10631107
3839003773115	383900	3773115	5.93471E-05	0.000148194	0.000148194	4.14736E-05	7.65266E-05	0.000137609	9.73501E-05	2.95E-05	5.22324E-05	9.83073E-05	0.000123815	0.000199968	0.000108703	3.25366E-05	2.89248E-09	6.344E-08	3.8168E-08	1.04501E-07	0.10450096
3839103773115	383910	3773115	5.85661E-05	0.000146244	0.000146244	4.09278E-05	7.55195E-05	0.000135798	9.6069E-05	2.91118E-05	5.1545E-05	9.59711E-05	0.000120187	0.000194272	0.000105606	3.16098E-05	2.85274E-09	6.2699E-08	3.7169E-08	1.02721E-07	0.10272146
3829703773125	382970	3773125	3.50007E-05	8.73994E-05	8.73994E-05	2.44596E-05	4.51325E-05	8.11566E-05	5.74134E-05	1.7398E-05	3.08047E-05	0.001331517	6.60423E-05	0.000109942	5.97643E-05	1.78885E-05	3.68562E-09	9.127E-08	7.7607E-08	1.72562E-07	0.17256231
3829803773125	382980	3773125	3.61642E-05	9.03047E-05	9.03047E-05	2.52726E-05	4.66327E-05	8.38543E-05	5.93219E-05	1.79763E-05	3.18287E-05	0.001572525	6.96295E-05	0.000115901	6.30038E-05	1.88581E-05	3.75896E-09	9.1921E-08	8.5775E-08	1.81455E-07	0.18145487
3829903773125	382990	3773125	3.72037E-05	9.29006E-05	9.29006E-05	2.59991E-05	4.79732E-05	8.62648E-05	6.10272E-05	1.84931E-05	3.27436E-05	0.001916634	7.37845E-05	0.000122794	6.67509E-05	1.99797E-05	3.82052E-09	9.1612E-08	9.6428E-08	1.91861E-07	0.19186064
3830003773125	383000	3773125	3.78609E-05	9.45415E-05	9.45415E-05	2.64583E-05	4.88206E-05	8.77885E-05	6.21051E-05	1.88197E-05	3.3322E-05	0.002391807	7.79395E-05	0.000129755	7.05349E-05	2.11123E-05	3.84973E-09	9.0019E-08	1.0957E-07	2.03442E-07	0.20344238
3830103773125	383010	3773125	3.67674E-05	9.18111E-05	9.18111E-05	2.56942E-05	4.74106E-05	8.52532E-05	6.03115E-05	1.82762E-05	3.23596E-05	0.002992724	8.08937E-05	0.000134263	7.29853E-05	2.18458E-05	3.82102E-09	8.6281E-08	1.2427E-07	2.14375E-07	0.21437452
3830203773125	383020	3773125	3.73761E-05	9.3331E-05	9.3331E-05	2.61196E-05	4.81955E-05	8.66645E-05	6.13099E-05	1.85788E-05	3.28953E-05	0.003577685	8.41342E-05	0.000139823	7.60079E-05	2.27505E-05	3.84466E-09	8.5957E-08	1.3863E-07	2.28429E-07	0.22842902
3830303773125	383030	3773125	3.81194E-05	9.51871E-05	9.51871E-05	2.6639E-05	4.9154E-05	8.8388E-05	6.25292E-05	1.89482E-05	3.35495E-05	0.00429589	8.8033E-05	0.000146284	7.95196E-05	2.38016E-05	3.8676E-09	8.5821E-08	1.5608E-07	2.45766E-07	0.24576649
3830403773125	383040	3773125	3.9089E-05	9.76081E-05	9.76081E-05	2.73166E-05	5.04042E-05	9.06361E-05	6.41196E-05	1.94302E-05	3.44029E-05	0.005275246	9.22733E-05	0.000153627	8.35113E-05	2.49964E-05	3.85873E-09	8.4798E-08	1.7978E-07	2.68433E-07	0.26843324
3830503773125	383050	3773125	3.97569E-05	9.9276E-05	9.9276E-05	2.77833E-05	5.12655E-05	9.21848E-05	6.52152E-05	1.97622E-05	3.49907E-05	0.006628136	9.61721E-05	0.000160061	8.70092E-05	2.60434E-05	3.82846E-09	8.4053E-08	2.1151E-07	2.99396E-07	0.29939639
3830603773125	383060	3773125	4.03602E-05	0.000100782	0.000100782	2.82049E-05	5.20434E-05	9.35836E-05	6.62048E-05	2.00621E-05	3.55217E-05	0.008348356	0.000100211	0.000166734	9.06363E-05	2.7129E-05	3.77557E-09	8.3108E-08	2.5143E-07	3.38318E-07	0.33831769
3830703773125	383070	3773125	4.09796E-05	0.000102329	0.000102329	2.86378E-05	5.28421E-05	9.50199E-05	6.72209E-05	2.037E-05	3.60668E-05	0.010134337	0.000104517	0.000173831	9.44942E-05	2.82837E-05	3.62936E-09	8.1523E-08	2.9967E-07	3.84828E-07	0.38482769
3830803773125	383080	3773125	4.1599E-05	0.000103876	0.000103876	2.90707E-05	5.36408E-05	9.64562E-05	6.8237E-05	2.06779E-05	3.6612E-05	0.012040244	0.000109089	0.000181369	9.8592E-05	2.95103E-05	3.57562E-09	8.1232E-08	3.6472E-07	4.49527E-07	0.44952654
3830903773125	383090	3773125	4.22292E-05	0.00010545	0.00010545	2.95111E-05	5.44535E-05	9.79175E-05	6.92708E-05	2.09911E-05	3.71667E-05	0.013873427	0.000113998	0.000189442	0.00010298	3.08239E-05	3.63201E-09	8.2034E-08	4.5484E-07	5.40503E-07	0.5405026
3831003773125	383100	3773125	4.28756E-05	0.000107064	0.000107064	2.99628E-05	5.5287E-05	9.94162E-05	7.0331E-05	2.13124E-05	3.77355E-05	0.015481136	0.000119298	0.000198169	0.000107724	3.22438E-05	3.68716E-09	8.2804E-08	5.8927E-07	6.75761E-07	0.67576058
3831103773125	383110	3773125	4.35273E-05	0.000108691	0.000108691	3.04182E-05	5.61274E-05	0.000100927	7.14001E-05	2.16364E-05	3.83092E-05	0.016589436	0.000125001	0.000207532	0.000112814	3.37673E-05	3.73276E-09	8.3459E-08	8.1399E-07	9.01178E-07	0.90117752
3834303773125	383430	3773125	7.09871E-05	0.00017726	0.00017726	4.9608E-05	9.1536E-05	0.000164599	0.000116444	3.5286E-05	6.2477E-05	0.000580444	0.003779595	0.010860381	0.005903695	0.001767079	5.15733E-09	1.0126E-07	8.3378E-07	9.40201E-07	0.94020062
3834403773125	383440	3773125	7.15419E-05	0.000178646	0.000178646	4.99957E-05	9.22514E-05	0.000165885	0.000117354	3.55618E-05	6.29653E-05	0.000545908	0.005778881	0.007267173	0.00395043	0.001182432	5.1561E-09	1.0114E-07	6.6112E-07	7.6742E-07	0.76741986
3834503773125	383450	3773125	7.17843E-05	0.000179251	0.000179251	5.01651E-05	9.2564E-05	0.000166447	0.000117751	3.56823E-05	6.31786E-05	0.000511905	0.003976988	0.005162276	0.002806209	0.000839947	5.1541E-09	1.0105E-07	5.3639E-07	6.42594E-07	0.64259373
3834603773125	383460	3773125	7.24468E-05	0.000180905	0.000180905	5.0628E-05	9.34183E-05	0.000167983	0.000118838	3.60116E-05	6.37617E-05	0.000480016	0.002891915	0.003849663	0.002092674	0.000626374	5.13872E-09	1.0086E-07	4.441E-07	5.50095E-07	0.55009463
3834703773125	383470	3773125	8.4173E-05	0.000210186	0.000210186	5.88226E-05	0.000108539	0.000195173	0.000138073	4.18404E-05	7.40821E-05	0.000451012	0.002187701	0.002974661	0.001617024	0.000484003	5.14483E-09	1.0148E-07	3.7551E-07	4.82128E-07	0.48212845
3834803773125	383480	3773125	8.54549E-05	0.000213387	0.000213387	5.97185E-05	0.000110192	0.000198146	0.000140176	4.24776E-05	7.52103E-05	0.000427805	0.001785825	0.002468144	0.001341681	0.000401589	5.10941E-09	1.0102E-07	3.2916E-07	4.35288E-07	0.43528784
3834903773125	383490	3773125	8.66615E-05	0.0002164	0.0002164	6.05617E-05	0.000111748	0.000200943	0.000142155	4.30773E-05	7.62722E-05	0.000406282	0.001494099	0.002093148	0.001137834	0.000340573	5.06719E-09	1.0045E-07	2.9219E-07	3.97712E-07	0.39771215
3835003773125	383500	3773125	8.76526E-05	0.000218875	0.000218875	6.12543E-05	0.000113026	0.000203241	0.000143781	4.357E-05	7.71445E-05	0.000386437	0.001276277	0.001809113	0.000983432	0.000294358	5.02092E-09	9.9819E-08	2.6216E-07	3.67005E-07	0.36700512
3835103773125	383510	3773125	8.84228E-05	0.000220799	0.000220799	6.17926E-05	0.000114019	0.000205027	0.000145044	4.39529E-05	7.78224E-05	0.000368114	0.001108099	0.001588202	0.000863345	0.000258414	4.97071E-09	9.911E-08	2.3732E-07	3.41402E-07	0.34140181
3835203773125	383520	3773125	8.90638E-05	0.000222399	0.000222399	6.22405E-05	0.000114845	0.000206513	0.000146096	4.42715E-05	7.83866E-05	0.000351042	0.000974603	0.001411349	0.00076708	0.000229639	4.91715E-09	9.8347E-08	2.1634E-07	3.19606E-07	0.31960621
3835303773125	383530	3773125	9.13261E-05	0.000228048	0.000228048	6.38215E-05	0.000117763	0.000211759	0.000149807	4.5396E-05	8.03776E-05	0.000332457	0.00085235	0.001245872	0.000677255	0.000202714	4.84568E-09	9.7563E-08	1.9607E-07	2.98477E-07	0.29847654
3835403773125	383540	3773125	9.30874E-05	0.000232446	0.000232446	6.50523E-05	0.000120034	0.000215843	0.000152696	4.62715E-05	8.19278E-05	0.000314928	0.000752385	0.001108867	0.000602779	0.000180422	4.76199E-09	9.6598E-08	1.7857E-07	2.79928E-07	0.27992815
3835503773125	383550	3773125	9.43155E-05	0.000235513	0.000235513	6.59106E-05	0.000121617	0.000218691	0.000154711	4.6882E-05	8.30087E-05	0.000297967	0.000667231	0.000990894	0.000538649	0.000161227	4.66379E-09	9.5436E-08	1.6297E-07	2.63072E-07	0.26307157
3835603773125	383560	3773125	9.45041E-05	0.000235984	0.000235984	6.60423E-05	0.00012186	0.000219128	0.0001552	4.69757E-05	8.31746E-05	0.00028105	0.00059119	0.00088417	0.000480634	0.000143862	4.54151E-09	9.3884E-08	1.4848E-07	2.46907E-07	0.24690745
3835703773125	383570	3773125	9.33298E-05	0.000233052	0.000233052	6.52217E-05	0.000120346	0.000216405	0.000153094	4.6392E-05	8.21412E-05	0.000265435	0.000527459	0.000793575	0.000431387	0.000129122	4.41275E-09	9.2028E-08	1.3582E-07	2.32256E-07	0.23225636
3835803773125	383580	3773125	9.12722E-05	0.000227914	0.000227914	6.37838E-05	0.000117693	0.000211634	0.000149718	4.53692E-05	8.03302E-05	0.000251157	0.000473947	0.000716935	0.000389726	0.000116652	4.28129E-09	8.9915E-08	1.2481E-07	2.19003E-07	0.21900255
3835903773125	383590	3773125	8.86167E-05	0.000221283	0.000221283	6.19281E-05	0.000114269	0.000205477	0.000145363	4.40493E-05	7.79931E-05	0.000238039	0.000428479	0.000651205	0.000353994	0.000105957	4.14752E-09	8.7559E-08	1.1514E-07	2.06843E-07	0.20684326
3836003773125	383600	3773125	8.55734E-05	0.000213683	0.000213683	5.98013E-05	0.000110345	0.0001984	0.0001403	4.25365E-05	7.53146E-05	0.000225885	0.000389155	0.000593963	0.000322878	9.66429E-05	4.01396E-09	8.5057E-08	1.0654E-07	1.95615E-07	0.19561466
3836103773125	383610	3773125	8.225E-05	0.000205385	0.000205385	5.74788E-05	0.000106059	0.000190714	0.000134919	4.08845E-05	7.23897E-05	0.000214511	0.000354639	0.000543444	0.000295416	8.84231E-05	3.88E-09	8.2418E-08	9.8809E-08	1.85107E-07	0.18510692
3836203773125	383620	3773125	7.89805E-05	0.00019722	0.00019722	5.5194E-05	0.000101843	0.000183133	0.000129556	3.92593E-05	6.95121E-05	0.000204076	0.000325052	0.000499963	0.00027178	8.13484E-05	3.75222E-09	7.9797E-08	9.1974E-08	1.75523E-07	0.17552303
3836303773125	383630	3773125	7.63466E-05	0.000190643	0.000190643	5.33533E-05	9.84469E-05	0.000177026	0.000125235	3.795E-05	6.71939E-05	0.000195072	0.000301393	0.000465124	0.000252841	7.56798E-05	3.64759E-09	7.7622E-08	8.6318E-08	1.67587E-07	0.16758737
3836403773125	383640	3773125	7.40735E-05	0.000184967	0.000184967	5.17648E-05	9.55158E-05	0.000171755	0.000121507	3.68202E-05	6.51934E-05	0.000186998	0.000281427	0.00043565	0.000236819	7.08841E-05	3.55664E-09	7.5716E-08	8.1427E-08	1.607E-07	0.16069986
3836503773125	383650	3773125	7.20321E-05	0.00017987	0.00017987	5.03382E-05	9.28835E-05	0.000167022	0.000118158	3.58054E-05	6.33967E-05	0.000179618	0.000264084	0.000409971	0.00022286	6.67058E-05	3.47495E-09	7.4002E-08	7.7094E-08	1.54571E-07	0.15457103
3836603773125	383660	3773125	7.13803E-05	0.000178242	0.000178242	4.98827E-05	9.2043E-05	0.000165511	0.000117089	3.54814E-05	6.2823E-05	0.000174343	0.000253317	0.000394241	0.000214309	6.41464E-05	3.44358E-09	7.3469E-08	7.4219E-08	1.51131E-07	0.15113131
3836703773125	383670	3773125	7.07232E-05	0.000176601	0.000176601	4.94235E-05	9.11957E-05	0.000163987	0.000116011	3.51548E-05	6.22447E-05	0.000169308	0.000243274	0.000379529	0.000206312	6.17527E-05	3.41289E-09	7.2947E-08	7.152E-08	1.4788E-07	0.14787959
3836803773125	383680	3773125	7.03569E-05	0.000175687	0.000175687	4.91675E-05	9.07234E-05	0.000163138	0.00011541	3.49727E-05	6.19223E-05	0.000164807	0.000234763	0.000367101	0.000199556	5.97305E-05	3.39208E-09	7.2647E-08	6.9178E-08	1.45218E-07	0.14521757
3836903773125	383690	3773125	7.02761E-05	0.000175485	0.000175485	4.91111E-05	9.06192E-05	0.0001629	0.000115277	3.49326E-05	6.18512E-05	0.000160783	0.000227588	0.000356668	0.000193884	5.8033E-05	3.38067E-09	7.2554E-08	6.7149E-08	1.43084E-07	0.143084
3837003773125	383700	3773125	7.0233E-05	0.000175377	0.000175377	4.9081E-05	9.05636E-05	0.00016285	0.000115207	3.49112E-05	6.18133E-05	0.000156964	0.000220916	0.000346973	0.000188615	5.64556E-05	3.37049E-09	7.247E-08	6.5247E-08	1.41087E-07	0.14108741
3837103773125	383710	3773125	7.04054E-05	0.000175808	0.000175808	4.92014E-05	9.07859E-05	0.00016325	0.00011549	3.49968E-05	6.1965E-05	0.000153523	0.000215239	0.000338773	0.000184157	5.51213E-05	3.36723E-09	7.2515E-08	6.3581E-08	1.39463E-07	0.1394628
3837203773125	383720	3773125	7.05939E-05	0.000176278	0.000176278	4.93332E-05	9.1029E-05	0.000163687	0.000115799	3.50905E-05	6.21309E-05	0.000150267	0.000210009	0.000331209	0.000180045	5.38906E-05	3.36469E-09	7.2547E-08	6.2025E-08	1.37936E-07	0.13793643
3837303773125	383730	3773125	7.07232E-05	0.000176601	0.000176601	4.94235E-05	9.11957E-05	0.000163987	0.000116011	3.51548E-05	6.22447E-05	0.000147132	0.00020502	0.000323994	0.000176123	5.27166E-05	3.3616E-09	7.2534E-08	6.0539E-08	1.36435E-07	0.13643505
3837403773125	383740	3773125	7.07555E-05	0.000176682	0.000176682	4.94461E-05	9.12374E-05	0.000164062	0.000116064	3.51709E-05	6.22731E-05	0.000144092	0.000200162	0.000316939	0.000172288	5.15688E-05	3.35676E-09	7.2461E-08	5.9103E-08	1.34921E-07	0.13492105
3837503773125	383750	3773125	7.07286E-05	0.000176615	0.000176615	4.94273E-05	9.12026E-05	0.000163999	0.00011602	3.51575E-05	6.22494E-05	0.000141183	0.000195519	0.000310182	0.000168615	5.04693E-05	3.35199E-09	7.2363E-08	5.7738E-08	1.33453E-07	0.13345275
3837603773125	383760	3773125	7.04377E-05	0.000175888	0.000175888	4.9224E-05	9.08276E-05	0.000163325	0.000115543	3.50129E-05	6.19934E-05	0.000138154	0.000190475	0.00030272	0.000164558	4.92552E-05	3.3391E-09	7.2094E-08	5.6304E-08	1.31737E-07	0.13173662
3837703773125	383770	3773125	7.00499E-05	0.00017492	0.00017492	4.8953E-05	9.03275E-05	0.000162426	0.000114906	3.48201E-05	6.16521E-05	0.000135195	0.000185511	0.000295326	0.000160539	4.80521E-05	3.3243E-09	7.178E-08	5.4905E-08	1.30009E-07	0.13000917

Unique Identifier	X (UTM)	Y (UTM)	EGIODemolition 2025	EGIOSite Grubbing / Prep 2025	EGIOMass Grading / Excavation 2025	EGIOMass Grading / Excavation 2026	EGIODrainage / Utilities Trenching 2026	EGIODrainage / Utilities Trenching 2027	EGIOFoundations / Concrete Pads 2026	EGIOFoundations / Concrete Pads 2027	EGIOBuilding / Structure Construction 2026	EGIOBuilding / Structure Construction 2027	EGIOAsphalt Paving 2027	EGIOArchitectural Coating 2027	EGIOLandscaping or Other Finishing 2027	EGIOWaterside Construction (Piles) 2027	HIWaterside Construction (Landscaping) 2025	HIWaterside Construction (Landscaping) 2026	KMDemolition 2025	KMSite Grubbing / Prep 2025	KMMass Grading / Excavation 2025
3837803773125	383780	3773125	2.70759E-05	2.4433E-05	6.10101E-05	6.10101E-05	1.70743E-05	1.70743E-05	3.15052E-05	3.15052E-05	5.66523E-05	5.66523E-05	4.00781E-05	3.77205E-06	1.21449E-05	2.15036E-05	0.000141962	0.000141962	4.83021E-05	4.35866E-05	0.000108839
3837903773125	383790	3773125	2.69685E-05	2.4336E-05	6.0768E-05	6.0768E-05	1.70065E-05	1.70065E-05	3.13802E-05	3.13802E-05	5.64274E-05	5.64274E-05	3.9919E-05	3.75709E-06	1.20967E-05	2.14182E-05	0.000141391	0.000141391	4.80633E-05	4.33711E-05	0.000108301
3838003773125	383800	3773125	2.68431E-05	2.4223E-05	6.04856E-05	6.04856E-05	1.69275E-05	1.69275E-05	3.12343E-05	3.12343E-05	5.61652E-05	5.61652E-05	3.97335E-05	3.73962E-06	1.20405E-05	2.13187E-05	0.000140788	0.000140788	4.78425E-05	4.31718E-05	0.000107803
3838103773125	383810	3773125	2.6682E-05	2.4077E-05	6.01224E-05	6.01224E-05	1.68258E-05	1.68258E-05	3.10468E-05	3.10468E-05	5.5828E-05	5.5828E-05	3.94949E-05	3.71717E-06	1.19682E-05	2.11907E-05	0.000139948	0.000139948	4.75978E-05	4.2951E-05	0.000107252
3838203773125	383820	3773125	2.65208E-05	2.3932E-05	5.97593E-05	5.97593E-05	1.67242E-05	1.67242E-05	3.08593E-05	3.08593E-05	5.54907E-05	5.54907E-05	3.92564E-05	3.69472E-06	1.18959E-05	2.10627E-05	0.000139012	0.000139012	4.7365E-05	4.27409E-05	0.000106727
3838303773125	383830	3773125	2.63477E-05	2.3775E-05	5.93692E-05	5.93692E-05	1.6615E-05	1.6615E-05	3.06579E-05	3.06579E-05	5.51285E-05	5.51285E-05	3.90001E-05	3.6706E-06	1.18182E-05	2.09252E-05	0.000137902	0.000137902	4.71202E-05	4.25201E-05	0.000106176
3838403773125	383840	3773125	2.61209E-05	2.3571E-05	5.88581E-05	5.88581E-05	1.6472E-05	1.6472E-05	3.03939E-05	3.03939E-05	5.46539E-05	5.46539E-05	3.86644E-05	3.639E-06	1.17165E-05	2.07451E-05	0.000135999	0.000135999	4.67382E-05	4.21754E-05	0.000105315
3838503773125	383850	3773125	2.59E-05	2.3372E-05	5.83604E-05	5.83604E-05	1.63327E-05	1.63327E-05	3.01369E-05	3.01369E-05	5.41918E-05	5.41918E-05	3.83375E-05	3.60823E-06	1.16174E-05	2.05697E-05	0.000134127	0.000134127	4.63621E-05	4.1836E-05	0.000104468
3838603773125	383860	3773125	2.56612E-05	2.3156E-05	5.78224E-05	5.78224E-05	1.61822E-05	1.61822E-05	2.98591E-05	2.98591E-05	5.36923E-05	5.36923E-05	3.79841E-05	3.57497E-06	1.15103E-05	2.038E-05	0.000132113	0.000132113	4.59562E-05	4.14697E-05	0.000103553
3838703773125	383870	3773125	2.54225E-05	2.2941E-05	5.72844E-05	5.72844E-05	1.60316E-05	1.60316E-05	2.95813E-05	2.95813E-05	5.31927E-05	5.31927E-05	3.76306E-05	3.54171E-06	1.14032E-05	2.01904E-05	0.000130019	0.000130019	4.55265E-05	4.10819E-05	0.000102585
3838803773125	383880	3773125	2.51777E-05	2.272E-05	5.6733E-05	5.6733E-05	1.58773E-05	1.58773E-05	2.92965E-05	2.92965E-05	5.26806E-05	5.26806E-05	3.72684E-05	3.50761E-06	1.12934E-05	1.9996E-05	0.000127958	0.000127958	4.50967E-05	4.06941E-05	0.000101616
3838903773125	383890	3773125	2.49032E-05	2.2472E-05	5.61142E-05	5.61142E-05	1.57041E-05	1.57041E-05	2.8977E-05	2.8977E-05	5.21061E-05	5.21061E-05	3.68619E-05	3.46936E-06	1.11703E-05	1.9778E-05	0.000125531	0.000125531	4.45774E-05	4.02255E-05	0.000100446
3839003773125	383900	3773125	2.46286E-05	2.2224E-05	5.54955E-05	5.54955E-05	1.5531E-05	1.5531E-05	2.86575E-05	2.86575E-05	5.15316E-05	5.15316E-05	3.64555E-05	3.43111E-06	1.10471E-05	1.95599E-05	0.000123136	0.000123136	4.40581E-05	3.97569E-05	9.9276E-05
3839103773125	383910	3773125	2.436E-05	2.1982E-05	5.48903E-05	5.48903E-05	1.53616E-05	1.53616E-05	2.8345E-05	2.8345E-05	5.09695E-05	5.09695E-05	3.60579E-05	3.39368E-06	1.09266E-05	1.93466E-05	0.000120837	0.000120837	4.35447E-05	3.92937E-05	9.81192E-05
3829703773135	382970	3773135	5.70827E-05	5.151E-05	0.000128624	0.000128624	3.59967E-05	3.59967E-05	6.64207E-05	6.64207E-05	0.000119437	0.000119437	8.44944E-05	7.95242E-06	2.56044E-05	4.53348E-05	0.000160946	0.000160946	3.788E-05	3.4182E-05	8.5355E-05
3829803773135	382980	3773135	5.7011E-05	5.1445E-05	0.000128463	0.000128463	3.59516E-05	3.59516E-05	6.63374E-05	6.63374E-05	0.000119287	0.000119287	8.43884E-05	7.94244E-06	2.55722E-05	4.52779E-05	0.000167068	0.000167068	3.7886E-05	3.41874E-05	8.53684E-05
3829903773135	382990	3773135	5.6062E-05	5.0589E-05	0.000126324	0.000126324	3.53531E-05	3.53531E-05	6.5233E-05	6.5233E-05	0.000117301	0.000117301	8.29835E-05	7.81022E-06	2.51465E-05	4.45241E-05	0.000173396	0.000173396	3.75637E-05	3.38965E-05	8.46421E-05
3830003773135	383000	3773135	5.40086E-05	4.8736E-05	0.000121697	0.000121697	3.40582E-05	3.40582E-05	6.28438E-05	6.28438E-05	0.000113005	0.000113005	7.99441E-05	7.52415E-06	2.42255E-05	4.28934E-05	0.00017882	0.00017882	3.71697E-05	3.3541E-05	8.37544E-05
3830103773135	383010	3773135	5.07375E-05	4.5784E-05	0.000114327	0.000114327	3.19954E-05	3.19954E-05	5.90376E-05	5.90376E-05	0.000106161	0.000106161	7.51022E-05	7.06844E-06	2.27582E-05	4.02955E-05	0.000182468	0.000182468	3.71518E-05	3.35248E-05	8.37141E-05
3830203773135	383020	3773135	4.80514E-05	4.336E-05	0.000108274	0.000108274	3.03015E-05	3.03015E-05	5.59121E-05	5.59121E-05	0.00010054	0.00010054	7.11262E-05	6.69423E-06	2.15534E-05	3.81622E-05	0.000184831	0.000184831	3.70443E-05	3.34279E-05	8.3472E-05
3830303773135	383030	3773135	4.68218E-05	4.2251E-05	0.000105503	0.000105503	2.95261E-05	2.95261E-05	5.44813E-05	5.44813E-05	9.79674E-05	9.79674E-05	6.93061E-05	6.52293E-06	2.10018E-05	3.71856E-05	0.000186433	0.000186433	3.74085E-05	3.37565E-05	8.42924E-05
3830403773135	383040	3773135	4.53116E-05	4.0888E-05	0.0001021	0.0001021	2.85738E-05	2.85738E-05	5.2724E-05	5.2724E-05	9.48076E-05	9.48076E-05	6.70707E-05	6.31254E-06	2.03245E-05	3.59862E-05	0.00018675	0.00018675	3.77965E-05	3.41066E-05	8.51667E-05
3830503773135	383050	3773135	4.46311E-05	4.0274E-05	0.000100567	0.000100567	2.81447E-05	2.81447E-05	5.19322E-05	5.19322E-05	9.33838E-05	9.33838E-05	6.60634E-05	6.21774E-06	2.00192E-05	3.54458E-05	0.000185513	0.000185513	3.81128E-05	3.4392E-05	8.58795E-05
3830603773135	383060	3773135	4.39446E-05	3.9655E-05	9.90204E-05	9.90204E-05	2.77118E-05	2.77118E-05	5.11335E-05	5.11335E-05	9.19475E-05	9.19475E-05	6.50474E-05	6.1221E-06	1.97113E-05	3.49006E-05	0.000182928	0.000182928	3.84172E-05	3.46667E-05	8.65655E-05
3830703773135	383070	3773135	4.3491E-05	3.9245E-05	9.79982E-05	9.79982E-05	2.74257E-05	2.74257E-05	5.06056E-05	5.06056E-05	9.09983E-05	9.09983E-05	6.43759E-05	6.0589E-06	1.95078E-05	3.45403E-05	0.000180882	0.000180882	3.88172E-05	3.50276E-05	8.74667E-05
3830803773135	383080	3773135	4.36044E-05	3.9348E-05	9.82537E-05	9.82537E-05	2.74972E-05	2.74972E-05	5.07376E-05	5.07376E-05	9.12356E-05	9.12356E-05	6.45437E-05	6.0747E-06	1.95587E-05	3.46304E-05	0.000165466	0.000165466	3.9235E-05	3.54047E-05	8.84082E-05
3830903773135	383090	3773135	4.37119E-05	3.9444E-05	9.84958E-05	9.84958E-05	2.7565E-05	2.7565E-05	5.08626E-05	5.08626E-05	9.14604E-05	9.14604E-05	6.47028E-05	6.08967E-06	1.96069E-05	3.47157E-05	0.000168718	0.000168718	3.96887E-05	3.5814E-05	8.94304E-05
3831003773135	383100	3773135	4.37954E-05	3.952E-05	9.86841E-05	9.86841E-05	2.76177E-05	2.76177E-05	5.09598E-05	5.09598E-05	9.16353E-05	9.16353E-05	6.48265E-05	6.10131E-06	1.96444E-05	3.47821E-05	0.000172032	0.000172032	4.01483E-05	3.62288E-05	9.04661E-05
3831103773135	383110	3773135	4.38432E-05	3.9563E-05	9.87917E-05	9.87917E-05	2.76478E-05	2.76478E-05	5.10154E-05	5.10154E-05	9.17352E-05	9.17352E-05	6.48972E-05	6.10797E-06	1.96658E-05	3.482E-05	0.000175442	0.000175442	4.06019E-05	3.66382E-05	9.14883E-05
3834303773135	383430	3773135	3.97125E-05	3.5836E-05	8.94842E-05	8.94842E-05	2.5043E-05	2.5043E-05	4.62091E-05	4.62091E-05	8.30925E-05	8.30925E-05	5.87829E-05	5.53251E-06	1.7813E-05	3.15395E-05	0.000265637	0.000265637	5.68917E-05	5.13376E-05	0.000128194
3834403773135	383440	3773135	3.93126E-05	3.5475E-05	8.8583E-05	8.8583E-05	2.47908E-05	2.47908E-05	4.57437E-05	4.57437E-05	8.22557E-05	8.22557E-05	5.8191E-05	5.4768E-06	1.76336E-05	3.12219E-05	0.000265352	0.000265352	5.73214E-05	5.17254E-05	0.000129162
3834503773135	383450	3773135	3.87635E-05	3.4979E-05	8.73456E-05	8.73456E-05	2.44445E-05	2.44445E-05	4.51047E-05	4.51047E-05	8.11066E-05	8.11066E-05	5.73781E-05	5.40029E-06	1.73873E-05	3.07858E-05	0.000264353	0.000264353	5.82765E-05	5.25872E-05	0.000131314
3834603773135	383460	3773135	3.7892E-05	3.4193E-05	8.53819E-05	8.53819E-05	2.38949E-05	2.38949E-05	4.40906E-05	4.40906E-05	7.92832E-05	7.92832E-05	5.60881E-05	5.27888E-06	1.69964E-05	3.00936E-05	0.000261609	0.000261609	6.12432E-05	5.52643E-05	0.000137999
3834703773135	383470	3773135	3.73488E-05	3.3703E-05	8.41579E-05	8.41579E-05	2.35524E-05	2.35524E-05	4.34586E-05	4.34586E-05	7.81466E-05	7.81466E-05	5.52841E-05	5.20321E-06	1.67527E-05	2.96622E-05	0.000257121	0.000257121	6.27653E-05	5.66378E-05	0.000141429
3834803773135	383480	3773135	3.70026E-05	3.339E-05	8.33778E-05	8.33778E-05	2.33341E-05	2.33341E-05	4.30558E-05	4.30558E-05	7.74223E-05	7.74223E-05	5.47716E-05	5.15497E-06	1.65975E-05	2.93873E-05	0.00025398	0.00025398	6.30757E-05	5.69179E-05	0.000142128
3834903773135	383490	3773135	3.66564E-05	3.3078E-05	8.25977E-05	8.25977E-05	2.31157E-05	2.31157E-05	4.26529E-05	4.26529E-05	7.66979E-05	7.66979E-05	5.42591E-05	5.10674E-06	1.64422E-05	2.91123E-05	0.000250539	0.000250539	6.33383E-05	5.71549E-05	0.00014272
3835003773135	383500	3773135	3.63221E-05	3.2776E-05	8.18445E-05	8.18445E-05	2.2905E-05	2.2905E-05	4.2264E-05	4.2264E-05	7.59985E-05	7.59985E-05	5.37644E-05	5.06017E-06	1.62922E-05	2.88468E-05	0.000247097	0.000247097	6.33861E-05	5.7198E-05	0.000142828
3835103773135	383510	3773135	3.60177E-05	3.2501E-05	8.11585E-05	8.11585E-05	2.2713E-05	2.2713E-05	4.19097E-05	4.19097E-05	7.53615E-05	7.53615E-05	5.33137E-05	5.01776E-06	1.61557E-05	2.86051E-05	0.000243846	0.000243846	6.32488E-05	5.70741E-05	0.000142518
3835203773135	383520	3773135	3.57132E-05	3.2227E-05	8.04726E-05	8.04726E-05	2.2521E-05	2.2521E-05	4.15555E-05	4.15555E-05	7.47245E-05	7.47245E-05	5.28631E-05	4.97535E-06	1.60191E-05	2.83633E-05	0.000240452	0.000240452	6.30578E-05	5.69017E-05	0.000142088
3835303773135	383530	3773135	3.52775E-05	3.1834E-05	7.94907E-05	7.94907E-05	2.22462E-05	2.22462E-05	4.10485E-05	4.10485E-05	7.38128E-05	7.38128E-05	5.22181E-05	4.91465E-06	1.58237E-05	2.80172E-05	0.000234425	0.000234425	6.35293E-05	5.73273E-05	0.000143151
3835403773135	383540	3773135	3.48716E-05	3.1467E-05	7.85761E-05	7.85761E-05	2.19903E-05	2.19903E-05	4.05762E-05	4.05762E-05	7.29635E-05	7.29635E-05	5.16173E-05	4.8581E-06	1.56416E-05	2.76949E-05	0.00022778	0.00022778	6.38815E-05	5.76451E-05	0.000143944
3835503773135	383550	3773135	3.44358E-05	3.1074E-05	7.75942E-05	7.75942E-05	2.17155E-05	2.17155E-05	4.00691E-05	4.00691E-05	7.20518E-05	7.20518E-05	5.09723E-05	4.79739E-06	1.54462E-05	2.73488E-05	0.00022031	0.00022031	6.40964E-05	5.7839E-05	0.000144428
3835603773135	383560	3773135	3.39046E-05	3.0595E-05	7.63972E-05	7.63972E-05	2.13805E-05	2.13805E-05	3.9451E-05	3.9451E-05	7.09402E-05	7.09402E-05	5.0186E-05	4.72338E-06	1.52079E-05	2.69269E-05	0.000211428	0.000211428	6.41322E-05	5.78713E-05	0.000144509
3835703773135	383570	3773135	3.32838E-05	3.0034E-05	7.49983E-05	7.49983E-05	2.0989E-05	2.0989E-05	3.87286E-05	3.87286E-05	6.96413E-05	6.96413E-05	4.92671E-05	4.6369E-06	1.49294E-05	2.64338E-05	0.000202848	0.000202848	6.37502E-05	5.75266E-05	0.000143648
3835803773135	383580	3773135	3.25615E-05	2.9383E-05	7.33709E-05	7.33709E-05	2.05335E-05	2.05335E-05	3.78882E-05	3.78882E-05	6.81301E-05	6.81301E-05	4.8198E-05	4.53628E-06	1.46054E-05	2.58602E-05	0.000194601	0.000194601	6.29085E-05	5.67671E-05	0.000141752
3835903773135	383590	3773135	3.17796E-05	2.8677E-05	7.16089E-05	7.16089E-05	2.00404E-05	2.00404E-05	3.69784E-05	3.69784E-05	6.6494E-05	6.6494E-05	4.70405E-05	4.42734E-06	1.42547E-05	2.52392E-05	0.000186925	0.000186925	6.15834E-05	5.55713E-05	0.000138766
3836003773135	383600	3773135	3.09558E-05	2.7934E-05	6.97528E-05	6.97528E-05	1.9521E-05	1.9521E-05	3.60199E-05	3.60199E-05	6.47704E-05	6.47704E-05	4.58212E-05	4.31258E-06	1.38852E-05	2.4585E-05	0.000179883	0.000179883	5.99658E-05	5.41116E-05	0.000135121
3836103773135	383610	3773135	3.01082E-05	2.7169E-05	6.78428E-05	6.78428E-05	1.89865E-05	1.89865E-05	3.50336E-05	3.50336E-05	6.29969E-05	6.29969E-05	4.45665E-05	4.1945E-06	1.3505E-05	2.39118E-05	0.00017346	0.00017346	5.81332E-05	5.2458E-05	0.000130992
3836203773135	383620	3773135	2.92666E-05	2.6409E-05	6.59463E-05	6.59463E-05	1.84557E-05	1.84557E-05	3.40543E-05	3.40543E-05	6.12359E-05	6.12359E-05	4.33207E-05	4.07724E-06	1.31275E-05	2.32434E-05	0.000167671	0.000167671	5.62052E-05	5.07182E-05	0.000126647
3836303773135	383630	3773135	2.85861E-05	2.5795E-05	6.4413E-05	6.4413E-05	1.80266E-05	1.80266E-05	3.32625E-05	3.32625E-05	5.98121E-05	5.98121E-05	4.23135E-05	3.98244E-06	1.28223E-05	2.2703E-05	0.000163087	0.000163087	5.45577E-05	4.92315E-05	0.000122935
3836403773135	383640	3773135	2.80131E-05	2.5278E-05	6.31218E-05	6.31218E-05	1.76652E-05	1.76652E-05	3.25957E-05	3.25957E-05	5.86131E-05	5.86131E-05	4.14653E-05	3.90261E-06	1.25652E-05	2.22478E-05	0.00015917	0.00015917	5.31013E-05	4.79172E-05	0.000119653
3836503773135	383650	3773135	2.74938E-05	2.481E-05	6.19516E-05	6.19516E-05	1.73378E-05	1.73378E-05	3.19914E-05	3.19914E-05	5.75265E-05	5.75265E-05	4.06966E-05	3.83027E-06	1.23323E-05	2.18354E-05	0.000155617	0.000155617	5.17582E-05	4.67053E-05	0.000116627
3836603773135	383660	3773135	2.73863E-05	2.4713E-05	6.17095E-05	6.17095E-05	1.727E-05	1.727E-05	3.18664E-05	3.18664E-05	5.73017E-05	5.73017E-05	4.05375E-05	3.8153E-06	1.22841E-05	2.17501E-05	0.000153793	0.000153793	5.12986E-05	4.62906E-05	0.000115591
3836703773135	383670	3773135	2.72848E-05	2.4621E-05	6.14809E-05	6.14809E-05	1.7206E-05	1.7206E-05	3.17483E-05	3.17483E-05	5.70894E-05	5.70894E-05	4.03873E-05	3.80116E-06	1.22386E-05	2.16695E-05	0.000152049	0.000152049	5.08688E-05	4.59027E-05	0.000114623
3836803773135	383680	3773135	2.7255E-05	2.4594E-05	6.14136E-05	6.14136E-05	1.71872E-05	1.71872E-05	3.17136E-05	3.17136E-05	5.70269E-05	5.70269E-05	4.03431E-05	3.797E-06	1.22252E-05	2.16458E-05	0.000150653	0.000150653	5.06002E-05	4.56604E-05	0.000114017
3836903773135	383690	3773135	2.72968E-05	2.4632E-05	6.15078E-05	6.15078E-05	1.72135E-05	1.72135E-05	3.17622E-05	3.17622E-05	5.71144E-05	5.71144E-05	4.0405E-05	3.80282E-06	1.22439E-05	2.1679E-05	0.000149654	0.000149654	5.04987E-05	4.55688E-05	0.000113789
3837003773135	383700	3773135	2.73326E-05	2.4664E-05	6.15885E-05	6.15885E-05	1.72361E-05	1.72361E-05	3.18039E-05	3.18039E-05	5.71893E-05	5.71893E-05	4.0458E-05	3.80781E-06	1.226E-05	2.17074E-05	0.000148718	0.000148718	5.03973E-05	4.54772E-05	0.00011356
3837103773135	383710	3773135	2.74162E-05	2.474E-05	6.17768E-05	6.17768E-05	1.72888E-05	1.72888E-05	3.19011E-05	3.19011E-05	5.73642E-05	5.73642E-05	4.05817E-05	3.81945E-06	1.22975E-05	2.17738E-05	0.000148163	0.000148163	5.03973E-05	4.54772E-05	0.00011356
3837203773135	383720	3773135	2.74938E-05	2.481E-05	6.19516E-05	6.19516E-05	1.73378E-05	1.73378E-05	3.19914E-05	3.19914E-05	5.75265E-05	5.75265E-05	4.06966E-05	3.83027E-06	1.23323E-05	2.18354E-05	0.000147735	0.000147735	5.03794E-05	4.54611E-05	0.00011352
3837303773135	383730	3773135	2.75475E-05	2.4858E-05	6.20727E-05	6.20727E-05	1.73716E-05	1.73716E-05	3.20539E-05	3.20539E-05	5.76389E-05	5.76389E-05	4.07761E-05	3.83775E-06	1.23564E-05	2.18781E-05	0.000147354	0.000147354	5.03137E-05	4.54018E-05	0.000113372
3837403773135	383740	3773135	2.75714E-05	2.488E-05	6.21265E-05	6.21265E-05	1.73867E-05	1.73867E-05	3.20817E-05	3.20817E-05	5.76889E-05	5.76889E-05	4.08114E-05	3.84108E-06	1.23671E-05	2.1897E-05	0.000146958	0.000146958	5.01943E-05	4.52941E-05	0.000113103
3837503773135	383750	3773135	2.75714E-05	2.488E-05	6.21265E-05	6.21265E-05	1.73867E-05	1.73867E-05	3.20817E-05	3.20817E-05	5.76889E-05	5.76889E-05	4.08114E-05	3.84108E-06	1.23671E-05	2.1897E-05	0.000146625	0.000146625	5.00391E-05	4.5154E-05	0.000112753
3837603773135	383760	3773135	2.74997E-05	2.4815E-05	6.19651E-05	6.19651E-05	1.73415E-05	1.73415E-05	3.19984E-05	3.19984E-05	5.7539E-05	5.7539E-05	4.07054E-05	3.8311E-06	1.2335E-05	2.18402E-05	0.000145879	0.000145879	4.97765E-05	4.4917E-05	0.000112161
3837703773135	383770	3773135	2.74042E-05	2.4729E-05	6.17499E-05	6.17499E-05	1.72813E-05	1.72813E-05	3.18872E-05	3.18872E-05	5.73392E-05	5.73392E-05	4.0564E-05	3.81779E-06	1.22921E-05	2.17643E-05	0.000145039	0.000145039	4.949E-05	4.46585E-05	0.000111516
3837803773135	383780	3773135	2.73087E-05	2.4643E-05	6.15347E-05	6.15347E-05	1.72211E-05	1.72211E-05	3.17761E-05	3.17761E-05	5.71393E-05	5.71393E-05	4.04227E-05	3.80449E-06	1.22493E-05	2.16885E-05	0.000144309	0.000144309	4.92273E-05	4.44215E-05	0.000110924
3837903773135	383790	3773135	2.72251E-05	2.4567E-05	6.13464E-05	6.13464E-05	1.71684E-05	1.71684E-05	3.16789E-05	3.16789E-05	5.69645E-05	5.69645E-05	4.0299E-05	3.79284E-06	1.22118E-05	2.16221E-05	0.000143849	0.000143849	4.90124E-05	4.42276E-05	0.00011044
3838003773135	383800	3773135	2.71177E-05	2.447E-05	6.11043E-05	6.11043E-05	1.71006E-05	1.71006E-05	3.15538E-05	3.15538E-05	5.67397E-05	5.67397E-05	4.01399E-05	3.77788E-06	1.21636E-05	2.15368E-05	0.000143373	0.000143373	4.88214E-05	4.40552E-05	0.000110009
3838103773135	383810	3773135	2.69744E-05	2.4341E-05	6.07815E-05	6.07815E-05	1.70103E-05	1.70103E-05	3.13872E-05	3.13872E-05	5.64399E-05	5.64399E-05	3.99279E-05	3.75792E-06	1.20994E-05	2.1423E-05	0.000142612	0.000142612	4.85946E-05	4.38505E-05	0.000109498
3838203773135	383820	3773135	2.68133E-05	2.4196E-05	6.04183E-05	6.04183E-05	1.69086E-05	1.69086E-05	3.11996E-05	3.11996E-05	5.61027E-05	5.61027E-05	3.96893E-05	3.73546E-06	1.20271E-05	2.1295E-05	0.000141708	0.000141708	4.83558E-05	4.36351E-05	0.00010896
3838303773135	383830	3773135	2.66461E-05	2.4045E-05	6.00417E-05	6.00417E-05	1.68032E-05	1.68032E-05	3.10051E-05	3.10051E-05	5.5753E-05	5.5753E-05	3.94419E-05	3.71218E-06	1.19521E-05	2.11622E-05	0.00014063	0.00014063	4.8123E-05	4.3425E-05	0.000108436
3838403773135	383840	3773135	2.64074E-05	2.3829E-05	5.95037E-05	5.95037E-05	1.66527E-05	1.66527E-05	3.07273E-05	3.07273E-05	5.52534E-05	5.52534E-05	3.90885E-05	3.67892E-06	1.1845E-05	2.09726E-05	0.000138616	0.000138616	4.77112E-05	4.30533E-05	0.000107507
3838503773135	383850	3773135	2.61746E-05	2.3619E-05	5.89791E-05	5.89791E-05	1.65059E-05	1.65059E-05	3.04564E-05	3.04564E-05	5.47663E-05	5.47663E-05	3.87439E-05	3.64649E-06	1.17406E-05	2.07877E-05	0.000136617	0.000136617	4.73053E-05	4.26871E-05	0.000106593
3838603773135	383860	3773135	2.59358E-05	2.3404E-05	5.84411E-05	5.84411E-05	1.63553E-05	1.63553E-05	3.01786E-05	3.01786E-05	5.42668E-05	5.42668E-05	3.83905E-05	3.61322E-06	1.16335E-05	2.05981E-05	0.000134571	0.000134571	4.68874E-05	4.231E-05	0.000105651
3838703773135	383870	3773135	2.56911E-05	2.3183E-05	5.78897E-05	5.78897E-05	1.6201E-05	1.6201E-05	2.98938E-05	2.98938E-05	5.37547E-05	5.37547E-05	3.80282E-05	3.57913E-06	1.15237E-05	2.04037E-05	0.000132478	0.000132478	4.64576E-05	4.19222E-05	0.000104683
3838803773135	383880	3773135	2.54523E-05	2.2968E-05	5.73517E-05	5.73517E-05	1.60504E-05	1.60504E-05	2.9616E-05	2.9616E-05	5.32551E-05	5.32551E-05	3.76748E-05	3.54586E-06	1.14166E-05	2.02141E-05	0.000130416	0.000130416	4.60219E-05	4.1529E-05	0.000103701
3838903773135	383890	3773135	2.51419E-05	2.2687E-05	5.66523E-05	5.66523E-05	1.58547E-05	1.58547E-05	2.92549E-05	2.92549E-05	5.26057E-05	5.26057E-05	3.72154E-05	3.50262E-06	1.12774E-05	1.99676E-05	0.000127561	0.000127561	4.54071E-05	4.09742E-05	0.000102316
3839003773135	383900	3773135	2.48315E-05

			KMMass Grading / Excavation	KMDrainage / Utilities Trenching	KMFoundations / Concrete Pads	KMBuilding / Structure Construction	KMAsphalt Paving	KMArchitectural Coating	KMLandscaping or Other Finishing	KMWaterside Construction (Piles)	EWNDemolition	EWNSite Grubbing / Prep	EWNDrainage / Utilities Trenching	EWNDrainage / Utilities Trenching	EWNDrainage / Utilities Trenching	EWNFoundations / Concrete Pads	EWNBuilding / Structure Construction	EWNAsphalt Paving	EWNLandscaping or Other Finishing	EWNWaterside Construction (Piles)	ISDemolition
Unique Identifier	X (UTM)	Y (UTM)	2026	2026	2026	2026	2026	2026	2026	2026	2027	2027	2027	2028	2029	2029	2029	2029	2029	2029	2027
3837803773125	383780	3773125	0.000108839	2.34501E-05	5.62038E-05	0.000104251	7.14973E-05	6.72916E-06	2.16659E-05	3.83613E-05	0.000207761	0.000280121	0.000339873	0.000339873	0.000339873	0.000241748	0.000421004	0.00030753	9.3191E-05	0.000161714	2.55419E-05
3837903773125	383790	3773125	0.000108301	2.33342E-05	5.59259E-05	0.000103736	7.11439E-05	6.6959E-06	2.15588E-05	3.81717E-05	0.000202687	0.00027328	0.000331573	0.000331573	0.000331573	0.000235845	0.000410723	0.00030002	9.09152E-05	0.000157765	2.54583E-05
3838003773125	383800	3773125	0.000107803	2.3227E-05	5.5669E-05	0.000103259	7.0817E-05	6.66513E-06	2.14597E-05	3.79963E-05	0.000197775	0.000266657	0.000323537	0.000323537	0.000323537	0.000230128	0.000400768	0.000292748	8.87117E-05	0.000153941	2.53508E-05
3838103773125	383810	3773125	0.000107252	2.31081E-05	5.53842E-05	0.000102731	7.04547E-05	6.63103E-06	2.13499E-05	3.78019E-05	0.000192803	0.000259953	0.000315403	0.000315403	0.000315403	0.00022434	0.000390692	0.000285388	8.64813E-05	0.000150071	2.52255E-05
3838203773125	383820	3773125	0.000106727	2.29951E-05	5.51133E-05	0.000102228	7.01101E-05	6.5986E-06	2.12455E-05	3.7617E-05	0.000187926	0.000253377	0.000307425	0.000307425	0.000307425	0.000218668	0.00038081	0.00027817	8.42939E-05	0.000146275	2.50822E-05
3838303773125	383830	3773125	0.000106176	2.28763E-05	5.48285E-05	0.0001017	6.97479E-05	6.56451E-06	2.11357E-05	3.74227E-05	0.000183073	0.000246834	0.000299486	0.000299486	0.000299486	0.000213021	0.000370976	0.000270986	8.21171E-05	0.000142497	2.4933E-05
3838403773125	383840	3773125	0.000105315	2.26908E-05	5.4384E-05	0.000100876	6.91824E-05	6.51128E-06	2.09644E-05	3.71193E-05	0.000177563	0.000239406	0.000290473	0.000290473	0.000290473	0.000206611	0.000359812	0.000262831	7.96458E-05	0.000138209	2.47838E-05
3838503773125	383850	3773125	0.000104468	2.25083E-05	5.39465E-05	0.000100064	6.86258E-05	6.45889E-06	2.07957E-05	3.68206E-05	0.000172311	0.000232324	0.00028188	0.00028188	0.00028188	0.000200499	0.000349168	0.000255056	7.72897E-05	0.00013412	2.46286E-05
3838603773125	383860	3773125	0.000103553	2.23112E-05	5.34742E-05	9.91879E-05	6.80249E-05	6.40235E-06	2.06136E-05	3.64982E-05	0.000167123	0.00022533	0.000273394	0.000273394	0.000273394	0.000194463	0.000338656	0.000247378	7.4963E-05	0.000130083	2.44794E-05
3838703773125	383870	3773125	0.000102585	2.21026E-05	5.29741E-05	9.82603E-05	6.73888E-05	6.34247E-06	2.04208E-05	3.61569E-05	0.00016205	0.000218489	0.000265094	0.000265094	0.000265094	0.000188559	0.000328375	0.000239868	7.26872E-05	0.000126134	2.43242E-05
3838803773125	383880	3773125	0.000101616	2.18939E-05	5.2474E-05	9.73327E-05	6.67526E-05	6.2826E-06	2.02281E-05	3.58156E-05	0.000157209	0.000211962	0.000257175	0.000257175	0.000257175	0.000182926	0.000318565	0.000232702	7.05158E-05	0.000122366	2.4169E-05
3838903773125	383890	3773125	0.000100446	2.16418E-05	5.18697E-05	9.62119E-05	6.59839E-05	6.21025E-06	1.99951E-05	3.54031E-05	0.000152153	0.000205145	0.000248904	0.000248904	0.000248904	0.000177043	0.00030832	0.000225218	6.8248E-05	0.00011843	2.40138E-05
3839003773125	383900	3773125	9.9276E-05	2.13897E-05	5.12655E-05	9.5091E-05	6.52152E-05	6.1379E-06	1.97622E-05	3.49907E-05	0.000147336	0.000198651	0.000241024	0.000241024	0.000241024	0.00017438	0.000298559	0.000218088	6.60873E-05	0.000114681	2.38526E-05
3839103773125	383910	3773125	9.81192E-05	2.11404E-05	5.06681E-05	9.39831E-05	6.44554E-05	6.06639E-06	1.95319E-05	3.4583E-05	0.000142793	0.000192526	0.000233593	0.000233593	0.000233593	0.000166153	0.000289354	0.000211364	6.40497E-05	0.000111145	2.36914E-05
3829703773135	382970	3773135	8.5355E-05	1.83903E-05	4.40768E-05	8.17569E-05	5.60704E-05	5.27722E-06	1.6991E-05	3.00841E-05	0.000234562	0.000316257	0.000383717	0.000383717	0.000383717	0.00027293	0.00047531	0.000347202	0.000105213	0.000182575	4.03393E-05
3829803773135	382980	3773135	8.53684E-05	1.83932E-05	4.40837E-05	8.17698E-05	5.60793E-05	5.27805E-06	1.69937E-05	3.00889E-05	0.0002566	0.000345971	0.000419769	0.000419769	0.000419769	0.000298577	0.000519971	0.000379823	0.000115098	0.000199729	4.01781E-05
3829903773135	382990	3773135	8.46421E-05	1.82367E-05	4.37086E-05	8.10741E-05	5.56021E-05	5.23314E-06	1.68491E-05	2.98329E-05	0.000282584	0.000381004	0.000462275	0.000462275	0.000462275	0.000328812	0.000572624	0.000418284	0.000126753	0.000219953	3.93305E-05
3830003773135	383000	3773135	8.37544E-05	1.80454E-05	4.32502E-05	8.02238E-05	5.5019E-05	5.17826E-06	1.66724E-05	2.952E-05	0.000311272	0.000419683	0.000509204	0.000509204	0.000509204	0.000362192	0.000630756	0.000460748	0.000139621	0.000242283	3.75935E-05
3830103773135	383010	3773135	8.37141E-05	1.80368E-05	4.32294E-05	8.01851E-05	5.49925E-05	5.17576E-06	1.66644E-05	2.95058E-05	0.000340096	0.000458547	0.000556358	0.000556358	0.000556358	0.000395732	0.000689167	0.000503415	0.0001525	0.000264719	3.52536E-05
3830203773135	383020	3773135	8.3472E-05	1.79846E-05	4.31044E-05	7.99532E-05	5.48335E-05	5.1608E-06	1.66162E-05	2.94204E-05	0.00036602	0.0004935	0.000598767	0.000598767	0.000598767	0.00042589	0.00074169	0.000541787	0.000164178	0.000284897	3.29257E-05
3830303773135	383030	3773135	8.42924E-05	1.81614E-05	4.35281E-05	8.07391E-05	5.53724E-05	5.21152E-06	1.67795E-05	2.97096E-05	0.000396654	0.000534802	0.00064888	0.00064888	0.00064888	0.000461542	0.000803774	0.000587131	0.000177919	0.000308741	3.06693E-05
3830403773135	383040	3773135	8.51667E-05	1.83497E-05	4.39795E-05	8.15765E-05	5.59467E-05	5.26558E-06	1.69536E-05	3.00178E-05	0.000434647	0.000586028	0.000711033	0.000711033	0.000711033	0.000505751	0.000880763	0.00064337	0.000194961	0.000338314	2.92069E-05
3830503773135	383050	3773135	8.58795E-05	1.85033E-05	4.43476E-05	8.22593E-05	5.6415E-05	5.30965E-06	1.70955E-05	3.0269E-05	0.000476491	0.000642445	0.000779484	0.000779484	0.000779484	0.000554439	0.000965554	0.000705307	0.000213729	0.000370883	2.94874E-05
3830603773135	383060	3773135	8.65655E-05	1.86511E-05	4.47019E-05	8.29164E-05	5.68656E-05	5.35206E-06	1.7232E-05	3.05108E-05	0.000517791	0.00069813	0.000847046	0.000847046	0.000847046	0.000602496	0.001049244	0.00076644	0.000232255	0.00040303	2.96486E-05
3830703773135	383070	3773135	8.74667E-05	1.88453E-05	4.51672E-05	8.37796E-05	5.74576E-05	5.40778E-06	1.74114E-05	3.08284E-05	0.000561724	0.000757364	0.000918915	0.000918915	0.000918915	0.000653615	0.001138269	0.00083147	0.000251961	0.000437226	2.9768E-05
3830803773135	383080	3773135	8.84082E-05	1.90481E-05	4.56534E-05	8.46814E-05	5.80761E-05	5.46599E-06	1.75988E-05	3.11603E-05	0.000609537	0.000821829	0.000997131	0.000997131	0.000997131	0.00070925	0.001235156	0.000902243	0.000273407	0.000474441	2.98814E-05
3830903773135	383090	3773135	8.94304E-05	1.92684E-05	4.61813E-05	8.56605E-05	5.87476E-05	5.52919E-06	1.78023E-05	3.15206E-05	0.000661975	0.000892531	0.001082915	0.001082915	0.001082915	0.000770267	0.001341417	0.000979863	0.000296928	0.000515258	2.99829E-05
3831003773135	383100	3773135	9.04661E-05	1.94915E-05	4.67161E-05	8.66525E-05	5.94279E-05	5.59322E-06	1.80085E-05	3.18856E-05	0.000719631	0.000970268	0.001177233	0.001177233	0.001177233	0.000837354	0.0014582	0.001065206	0.00032279	0.000560135	3.00903E-05
3831103773135	383110	3773135	9.14883E-05	1.97118E-05	4.72439E-05	8.76316E-05	6.00994E-05	5.65642E-06	1.8212E-05	3.22459E-05	0.000782086	0.001054475	0.001279402	0.001279402	0.001279402	0.000910026	0.001584807	0.001157652	0.000350804	0.000608748	3.01858E-05
3834303773135	383430	3773135	0.000128194	2.76202E-05	6.61985E-05	0.00012279	8.42117E-05	7.9258E-06	2.55187E-05	4.51831E-05	0.004158142	0.00560636	0.006802237	0.006802237	0.006802237	0.004838365	0.008425997	0.006154927	0.001865129	0.003236548	3.10633E-05
3834403773135	383440	3773135	0.000129162	2.78289E-05	6.66986E-05	0.000123718	8.48478E-05	7.98568E-06	2.57115E-05	4.55244E-05	0.003222041	0.004344229	0.005270884	0.005270884	0.005270884	0.003749129	0.006529095	0.0047693	0.001445242	0.002507921	3.10633E-05
3834503773135	383450	3773135	0.000131314	2.82926E-05	6.78099E-05	0.000125779	8.62615E-05	8.11873E-06	2.61399E-05	4.62829E-05	0.00254805	0.003435497	0.004168313	0.004168313	0.004168313	0.002964881	0.00516333	0.003771651	0.001142925	0.00198331	3.15886E-05
3834603773135	383460	3773135	0.000137999	2.97328E-05	7.12618E-05	0.000132182	9.06528E-05	8.53203E-06	2.74705E-05	4.8639E-05	0.002060725	0.002778444	0.003371106	0.003371106	0.003371106	0.002397835	0.004175822	0.003050308	0.000924336	0.001603994	3.2287E-05
3834703773135	383470	3773135	0.000141429	3.04718E-05	7.3033E-05	0.000135467	9.29059E-05	8.74408E-06	2.81533E-05	4.98479E-05	0.001699121	0.0022909	0.002779566	0.002779566	0.002779566	0.001977078	0.003443075	0.002515058	0.000762139	0.001322535	3.25317E-05
3834803773135	383480	3773135	0.000142128	3.06225E-05	7.33941E-05	0.000136137	9.33653E-05	8.78732E-06	2.82925E-05	5.00944E-05	0.00148409	0.002000976	0.002427799	0.002427799	0.002427799	0.00172687	0.003007338	0.002196766	0.000665687	0.001155162	3.23765E-05
3834903773135	383490	3773135	0.00014272	3.075E-05	7.36997E-05	0.000136704	9.37541E-05	8.82391E-06	2.84103E-05	5.0303E-05	0.001312275	0.00176932	0.002146729	0.002146729	0.002146729	0.001526948	0.002659174	0.001942444	0.000588619	0.001021428	3.21974E-05
3835003773135	383500	3773135	0.000142828	3.07732E-05	7.37553E-05	0.000136807	9.38248E-05	8.83057E-06	2.84317E-05	5.03409E-05	0.001175278	0.001584609	0.001922618	0.001922618	0.001922618	0.001367539	0.002381565	0.001739659	0.000527169	0.000914794	3.19825E-05
3835103773135	383510	3773135	0.000142518	3.07065E-05	7.35955E-05	0.000136511	9.36215E-05	8.81144E-06	2.83702E-05	5.02319E-05	0.001064604	0.00143539	0.001741569	0.001741569	0.001741569	0.001238761	0.002157298	0.001575839	0.000477527	0.00082865	3.17199E-05
3835203773135	383520	3773135	0.000142088	3.06138E-05	7.33733E-05	0.000136098	9.33388E-05	8.78483E-06	2.82845E-05	5.00802E-05	0.000970585	0.001308625	0.001587764	0.001587764	0.001587764	0.001129361	0.001966778	0.00143667	0.000435355	0.000755468	3.14573E-05
3835303773135	383530	3773135	0.000143151	3.08427E-05	7.3922E-05	0.000137116	9.40368E-05	8.85052E-06	2.8496E-05	5.04547E-05	0.000873849	0.001178198	0.001429516	0.001429516	0.001429516	0.001016801	0.001770755	0.001293481	0.000391964	0.000680173	3.13797E-05
3835403773135	383540	3773135	0.000143944	3.10137E-05	7.43318E-05	0.000137876	9.45581E-05	8.89959E-06	2.8654E-05	5.07344E-05	0.000790126	0.001065315	0.001292555	0.001292555	0.001292555	0.00091938	0.0016011	0.001169554	0.00035441	0.000615006	3.12543E-05
3835503773135	383550	3773135	0.000144428	3.1118E-05	7.45818E-05	0.00013834	9.48762E-05	8.92952E-06	2.87504E-05	5.09051E-05	0.000715512	0.000964714	0.001170495	0.001170495	0.001170495	0.000832562	0.001449903	0.001059109	0.000320942	0.000556929	3.10752E-05
3835603773135	383560	3773135	0.000144509	3.11354E-05	7.46235E-05	0.000138417	9.49292E-05	8.93451E-06	2.87664E-05	5.09335E-05	0.000645769	0.000870681	0.001056403	0.001056403	0.001056403	0.000751409	0.001308577	0.000955875	0.000289659	0.000502643	3.08245E-05
3835703773135	383570	3773135	0.000143648	3.095E-05	7.4179E-05	0.000137593	9.43637E-05	8.88129E-06	2.85951E-05	5.06301E-05	0.000585576	0.000789524	0.000957935	0.000957935	0.000957935	0.00068137	0.001186604	0.000866777	0.0002666	0.000455792	3.04127E-05
3835803773135	383580	3773135	0.000141752	3.05413E-05	7.31996E-05	0.000135776	9.31179E-05	8.76404E-06	2.82176E-05	4.99617E-05	0.00053303	0.000718677	0.000871976	0.000871976	0.000871976	0.000620228	0.001080125	0.000788997	0.0002309	0.000414892	2.98575E-05
3835903773135	383590	3773135	0.000138766	2.9898E-05	7.16577E-05	0.000132916	9.11564E-05	8.57943E-06	2.76232E-05	4.89092E-05	0.000487277	0.000656988	0.000797129	0.000797129	0.000797129	0.00056699	0.000987411	0.000721273	0.000218568	0.000379279	2.92069E-05
3836003773135	383600	3773135	0.000135121	2.91127E-05	6.97755E-05	0.000129425	8.8762E-05	8.35407E-06	2.68976E-05	4.76245E-05	0.000447427	0.000603259	0.000731939	0.000731939	0.000731939	0.000520621	0.00090666	0.000662287	0.000200693	0.000348261	2.84966E-05
3836103773135	383610	3773135	0.000130992	2.8223E-05	6.76432E-05	0.00012547	8.60495E-05	8.09877E-06	2.60756E-05	4.61691E-05	0.000412562	0.000556251	0.000674903	0.000674903	0.000674903	0.000480052	0.000836009	0.000610678	0.000185054	0.000321123	2.77445E-05
3836203773135	383620	3773135	0.000126647	2.7287E-05	6.53997E-05	0.000121308	8.31956E-05	7.83017E-06	2.52108E-05	4.46379E-05	0.000382101	0.000515181	0.000625073	0.000625073	0.000625073	0.000444608	0.000774284	0.00056559	0.000171391	0.000297414	2.69924E-05
3836303773135	383630	3773135	0.000122935	2.64871E-05	6.34828E-05	0.000117753	8.0757E-05	7.60066E-06	2.44718E-05	4.33295E-05	0.000357288	0.000481725	0.000584481	0.000584481	0.000584481	0.00041573	0.00072400	0.000528861	0.000160261	0.0002781	2.63835E-05
3836403773135	383640	3773135	0.000119653	2.578E-05	6.1788E-05	0.000114609	7.86011E-05	7.39775E-06	2.38185E-05	4.21728E-05	0.000336085	0.000453139	0.000549796	0.000549796	0.000549796	0.000391065	0.000681038	0.000497477	0.000150751	0.000261597	2.58761E-05
3836503773135	383650	3773135	0.000116627	2.5128E-05	6.02253E-05	0.00011171	7.66131E-05	7.21064E-06	2.32161E-05	4.11061E-05	0.000317277	0.000427779	0.000519028	0.000519028	0.000519028	0.000369179	0.000642925	0.000469636	0.000142314	0.000246957	2.54225E-05
3836603773135	383660	3773135	0.000115591	2.49049E-05	5.96905E-05	0.000110718	7.59328E-05	7.14661E-06	2.30099E-05	4.07411E-05	0.000304718	0.000410846	0.000498482	0.000498482	0.000498482	0.000354566	0.000617475	0.000451046	0.000136681	0.000237181	2.53747E-05
3836703773135	383670	3773135	0.000114623	2.46962E-05	5.91904E-05	0.000109791	7.52966E-05	7.08674E-06	2.28172E-05	4.03998E-05	0.000292976	0.000395015	0.000479275	0.000479275	0.000479275	0.00034090	0.000593683	0.000433667	0.000131414	0.000228042	2.5327E-05
3836803773135	383680	3773135	0.000114017	2.45658E-05	5.88778E-05	0.000109211	7.4899E-05	7.04932E-06	2.26967E-05	4.01865E-05	0.000282727	0.000381197	0.000462509	0.000462509	0.000462509	0.000328978	0.000572914	0.000418496	0.000126817	0.000220065	2.53508E-05
3836903773135	383690	3773135	0.000113789	2.45165E-05	5.87597E-05	0.000108992	7.47488E-05	7.03518E-06	2.26512E-05	4.01059E-05	0.000273869	0.000369254	0.000448018	0.000448018	0.000448018	0.00031867	0.000554964	0.000405384	0.000122844	0.00021317	2.54464E-05
3837003773135	383700	3773135	0.00011356	2.44673E-05	5.86417E-05	0.000108773	7.45986E-05	7.02104E-06	2.26056E-05	4.00253E-05	0.000265542	0.000358027	0.000434396	0.000434396	0.000434396	0.000308982	0.000538091	0.000393059	0.000119109	0.000206689	2.55299E-05
3837103773135	383710	3773135	0.00011356	2.44673E-05	5.86417E-05	0.000108773	7.45986E-05	7.02104E-06	2.26056E-05	4.00253E-05	0.000258302	0.000348264	0.000422552	0.000422552	0.000422552	0.000300557	0.000523419	0.000382341	0.000115861	0.000201053	2.56553E-05
3837203773135	383720	3773135	0.00011352	2.44586E-05	5.86208E-05	0.000108734	7.45721E-05	7.01855E-06	2.25976E-05	4.0011E-05	0.000251551	0.000339162	0.000411508	0.000411508	0.000411508	0.000292701	0.000509738	0.000372348	0.000112833	0.000195798	2.57687E-05
3837303773135	383730	3773135	0.000113372	2.44267E-05	5.85444E-05	0.000108593	7.44749E-05	7.0094E-06	2.25681E-05	3.99589E-05	0.000245134	0.00033051	0.00040101	0.00040101	0.00040101	0.000285235	0.000496735	0.00036285	0.000109954	0.000190803	2.58582E-05
3837403773135	383740	3773135	0.000113103	2.43687E-05	5.84055E-05	0.000108335	7.42982E-05	6.99277E-06	2.25146E-05	3.98641E-05	0.000238908	0.000322116	0.000390826	0.000390826	0.000390826	0.00027799	0.00048412	0.00035634	0.000107162	0.000185957	2.59179E-05
3837503773135	383750	3773135	0.000112753	2.42934E-05	5.82249E-05	0.000108	7.40685E-05	6.97115E-06	2.2445E-05	3.97408E-05	0.000232987	0.000314132	0.000381139	0.000381139	0.000381139	0.00027110	0.000472121	0.000344869	0.000104506	0.000181348	2.59478E-05
3837603773135	383760	3773135	0.000112161	2.41659E-05	5.79193E-05	0.000107433	7.36797E-05	6.93456E-06	2.23272E-05	3.95322E-05	0.000226695	0.00030565	0.000370847	0.000370847	0.000370847	0.00026378	0.000459372	0.000335557	0.000101684	0.000176451	2.59239E-05
3837703773135	383770	3773135	0.000111516	2.40268E-05	5.75859E-05	0.000106815	7.32556E-05	6.89464E-06	2.21987E-05	3.93047E-05	0.000220523	0.000297328	0.00036075	0.00036075	0.00036075	0.000256598	0.000446865	0.000326421	9.89154E-05	0.00017167	2.58761E-05
3837803773135	383780	3773135	0.000110924	2.38993E-05	5.72803E-05	0.000106248	7.28668E-05	6.85805E-06	2.20809E-05	3.90961E-05	0.000214751	0.000289546	0.000351308	0.000351308	0.000351308	0.000249882	0.000435168	0.000317877	9.63263E-05	0.000167154	2.58224E-05
3837903773135	383790	3773135	0.00011044	2.3795E-05	5.70303E-05	0.000105784	7.25487E-05	6.82812E-06	2.19845E-05	3.89254E-05	0.000209552	0.000282536	0.000342803	0.000342803	0.000342803	0.000243832	0.000424633	0.000310181	9.39942E-05	0.000163108	2.57627E-05
3838003773135	383800	3773135	0.000110009	2.37022E-05	5.6808E-05	0.000105372	7.2266E-05	6.80151E-06	2.18988E-05	3.87737E-05	0.000204538	0.000275775	0.0003346	0.0003346	0.0003346	0.00023799	0.000414472	0.000302759	9.17452E-05	0.000159205	2.56791E-05
3838103773135	383810	3773135	0.000109498	2.35921E-05	5.65441E-05	0.000104882	7.19303E-05	6.76991E-06	2.1797E-05	3.85936E-05	0.000199386	0.00026883	0.000326173	0.000326173	0.000326173	0.00023200	0.000404034	0.000295134	8.94346E-05	0.000155195	2.55657E-05
3838203773135	383820	3773135	0.00010896	2.34762E-05	5.62663E-05	0.000104367	7.15768E-05	6.73664E-06	2.16899E-05	3.8404E-05	0.000194301	0.000261973	0.000317854	0.000317854	0.000317854	0.00022608	0.000393728	0.000287606	8.71534E-05	0.000151237	2.54225E-05
3838303773135	383830	3773135	0.000108436	2.33632E-05	5.59954E-05	0.000103864	7.12322E-05	6.70421E-06	2.15855E-05	3.82191E-05	0.000189245	0.000255156	0.000309583	0.000309583	0.000309583	0.00022020	0.000383483	0.000280122	8.48856E-05	0.000147301	2.52792E-05
3838403773135	383840	3773135	0.000107507	2.31632E-05	5.55162E-05	0.000102976	7.06226E-05	6.64683E-06	2.14008E-05	3.7892E-05	0.000183383	0.000247253	0.000299994	0.000299994	0.000299994	0.00021338	0.000371605	0.000271446	8.22563E-05	0.000142739	2.5124E-05
3838503773135	383850	3773135	0.000106593	2.29661E-05	5.50439E-05	0.000102099	7.00218E-05	6.59028E-06	2.12187E-05	3.75696E-05	0.000177796	0.00023972	0.000290854	0.000290854	0.000290854	0.00020688	0.000360284	0.000263176	7.97503E-05	0.00013839	2.49688E-05
3838603773135	383860	3773135	0.000105651	2.27633E-05	5.45577E-05	0.000101198	6.94033E-05	6.53207E-06	2.10313E-05	3.72378E-05	0.000172388	0.000232428	0.000282007	0.000282007	0.000282007	0.00020058	0.000349325	0.000255171	7.73245E-05	0.000134181	2.48077E-05
3838703773135	383870	3773135	0.000104683	2.25546E-05	5.40576E-05	0.00010027	6.87671E-05	6.4722E-06	2.08385E-05	3.68964E-05	0.000167153	0.00022537	0.000273443	0.000273443	0.000273443	0.00019449	0.000338717	0.000247422	7.49764E-05	0.000130106	2.46525E-05
3838803773135	383880	3773135	0.000103701	2.23431E-05	5.35506E-05	9.93296E-05	6.81221E-05	6.41149E-06	2.06431E-05	3.65504E-05	0.000162157	0.000218634	0.00026527	0.00026527	0.00026527	0.00018868	0.000328593	0.000240027	7.27354E-05	0.000126217	2.44913E-05
3838903773135	383890	3773135	0.000102316	2.20446E-05	5.28352E-05	9.80026E-05	6.72121E-05	6.32584E-06	2.03673E-05	3.60621E-05	0.00015654	0.000211061	0.000256081	0.000256081	0.000256081	0.00018214	0.000317211	0.000231712	7.02159E-05	0.000121845	2.43242E-05
3839003773135	383900	3773135	0.000100903	2.17403E-05	5.21059E-05	9.66499E-05	6.62843E-05	6.23853E-06	2.00862E-05	3.55643E-05	0.000151216	0.000203882	0.000247371	0.000247371	0.000247371	0.00017595	0.000306421	0.000223831	6.78276E-05	0.000117701	2.41511E-05

			ISDrainage / Utilities Trenching	ISDrainage / Utilities Trenching	ISAsphalt Paving	ISAsphalt Paving	SVDemolition	SVSite Grubbing / Prep	SVMass Grading / Excavation	SVMass Grading / Excavation	SVDrainage / Utilities Trenching	SVFoundations / Concrete Pads	SVBuilding / Structure Construction	SVBuilding / Structure Construction	SVAsphalt Paving	SVAsphalt Paving	SVArchitectural Coating	SVArchitectural Coating	SVLandscaping or Other Finishing	SVLandscaping or Other Finishing	MDemolition
Unique Identifier	X (UTM)	Y (UTM)	2027	2028	2027	2028	2027	2027	2027	2028	2028	2028	2028	2029	2028	2029	2028	2029	2028	2029	2027
3837803773125	383780	3773125	8.82845E-06	8.82845E-06	3.78073E-05	3.78073E-05	0.000319374	0.000211001	0.00035632	0.00035632	0.000107553	0.000110837	0.000509389	0.000509389	0.0004376	0.0004376	4.33495E-05	4.33495E-05	0.000139572	0.000139572	7.71389E-05
3837903773125	383790	3773125	8.79957E-06	8.79957E-06	3.76836E-05	3.76836E-05	0.000308689	0.000203941	0.000344399	0.000344399	0.000103955	0.000107129	0.000495476	0.000495476	0.00042296	0.00042296	4.18992E-05	4.18992E-05	0.000134903	0.000134903	7.65957E-05
3838003773125	383800	3773125	8.76243E-06	8.76243E-06	3.75246E-05	3.75246E-05	0.00029855	0.000197243	0.000333087	0.000333087	0.00010054	0.00010361	0.000482206	0.000482206	0.000409067	0.000409067	4.0523E-05	4.0523E-05	0.000130472	0.000130472	7.59749E-05
3838103773125	383810	3773125	8.7191E-06	8.7191E-06	3.73391E-05	3.73391E-05	0.000288698	0.000190734	0.000322095	0.000322095	9.72223E-05	0.000100191	0.000469155	0.000469155	0.000395569	0.000395569	3.91858E-05	3.91858E-05	0.000126166	0.000126166	7.52288E-05
3838203773125	383820	3773125	8.66959E-06	8.66959E-06	3.7127E-05	3.7127E-05	0.000279269	0.000184505	0.000311576	0.000311576	9.40471E-05	9.69187E-05	0.000456543	0.000456543	0.000382649	0.000382649	3.7906E-05	3.7906E-05	0.000122046	0.000122046	7.45364E-05
3838303773125	383830	3773125	8.61801E-06	8.61801E-06	3.69061E-05	3.69061E-05	0.000270147	0.000178478	0.000301398	0.000301398	9.09749E-05	9.37528E-05	0.0004442	0.0004442	0.00037015	0.00037015	3.66678E-05	3.66678E-05	0.000118059	0.000118059	7.3838E-05
3838403773125	383840	3773125	8.56643E-06	8.56643E-06	3.66852E-05	3.66852E-05	0.000260657	0.000172208	0.00029081	0.00029081	8.7779E-05	9.04593E-05	0.000431008	0.000431008	0.000357147	0.000357147	3.53796E-05	3.53796E-05	0.000113912	0.000113912	7.29367E-05
3838503773125	383850	3773125	8.51278E-06	8.51278E-06	3.64555E-05	3.64555E-05	0.000251675	0.000166274	0.000280789	0.000280789	8.47544E-05	8.73423E-05	0.000418408	0.000418408	0.00034484	0.00034484	3.41605E-05	3.41605E-05	0.000109987	0.000109987	7.20532E-05
3838603773125	383860	3773125	8.4612E-06	8.4612E-06	3.62346E-05	3.62346E-05	0.000243006	0.000160546	0.000271117	0.000271117	8.18349E-05	8.43337E-05	0.000406079	0.000406079	0.000332962	0.000332962	3.29839E-05	3.29839E-05	0.000106198	0.000106198	7.11519E-05
3838703773125	383870	3773125	8.40756E-06	8.40756E-06	3.60049E-05	3.60049E-05	0.000234668	0.000155038	0.000261814	0.000261814	7.90269E-05	8.144E-05	0.000394098	0.000394098	0.000321537	0.000321537	3.18521E-05	3.18521E-05	0.000102554	0.000102554	7.02326E-05
3838803773125	383880	3773125	8.35392E-06	8.35392E-06	3.57752E-05	3.57752E-05	0.000226764	0.000149816	0.000252997	0.000252997	7.63654E-05	7.86972E-05	0.000382657	0.000382657	0.000310708	0.000310708	3.07793E-05	3.07793E-05	9.91001E-05	9.91001E-05	6.93253E-05
3838903773125	383890	3773125	8.30027E-06	8.30027E-06	3.55454E-05	3.55454E-05	0.000218855	0.000144591	0.000244172	0.000244172	7.37018E-05	7.59522E-05	0.000371011	0.000371011	0.000299871	0.000299871	2.97058E-05	2.97058E-05	9.56435E-05	9.56435E-05	6.83225E-05
3839003773125	383900	3773125	8.24457E-06	8.24457E-06	3.53069E-05	3.53069E-05	0.00021135	0.000139632	0.000235799	0.000235799	7.11744E-05	7.33476E-05	0.00035988	0.00035988	0.000289587	0.000289587	2.86871E-05	2.86871E-05	9.23637E-05	9.23637E-05	6.73137E-05
3839103773125	383910	3773125	8.18886E-06	8.18886E-06	3.50683E-05	3.50683E-05	0.000204261	0.000134949	0.000227891	0.000227891	6.87872E-05	7.08876E-05	0.00034929	0.00034929	0.00029785	0.00029785	2.77249E-05	2.77249E-05	8.92659E-05	8.92659E-05	6.63229E-05
3829703773135	382970	3773135	1.39431E-05	1.39431E-05	5.97107E-05	5.97107E-05	0.000631384	0.000417136	0.000704424	0.000704424	0.000212626	0.000219118	0.001459385	0.001459385	0.00086511	0.00086511	8.56995E-05	8.56995E-05	0.000275926	0.000275926	3.89963E-05
3829803773135	382980	3773135	1.38874E-05	1.38874E-05	5.94721E-05	5.94721E-05	0.000719675	0.000475467	0.000802928	0.000802928	0.000242358	0.000249759	0.001651925	0.001651925	0.000986084	0.000986084	9.76834E-05	9.76834E-05	0.000314511	0.000314511	4.0399E-05
3829903773135	382990	3773135	1.35945E-05	1.35945E-05	5.82175E-05	5.82175E-05	0.000834666	0.000551437	0.000931221	0.000931221	0.000281083	0.000289665	0.001898935	0.001898935	0.001143642	0.001143642	0.000113291	0.000113291	0.000364764	0.000364764	4.16167E-05
3830003773135	383000	3773135	1.29941E-05	1.29941E-05	5.56463E-05	5.56463E-05	0.00098247	0.000649087	0.001096123	0.001096123	0.000330858	0.00034096	0.002213762	0.002213762	0.001346161	0.001346161	0.000133353	0.000133353	0.000429357	0.000429357	4.24583E-05
3830103773135	383010	3773135	1.21853E-05	1.21853E-05	5.21828E-05	5.21828E-05	0.001164302	0.000769217	0.00129899	0.00129899	0.000392091	0.000404064	0.002602976	0.002602976	0.001595303	0.001595303	0.000158034	0.000158034	0.000508821	0.000508821	4.26613E-05
3830203773135	383020	3773135	1.13806E-05	1.13806E-05	4.87369E-05	4.87369E-05	0.001354533	0.000894897	0.001511227	0.001511227	0.000456154	0.000470082	0.003017326	0.003017326	0.001855954	0.001855954	0.000183854	0.000183854	0.000591955	0.000591955	4.19569E-05
3830303773135	383030	3773135	1.06007E-05	1.06007E-05	4.53971E-05	4.53971E-05	0.001590457	0.001050765	0.001774443	0.001774443	0.000535604	0.000551958	0.00353527	0.00353527	0.002179212	0.002179212	0.000215877	0.000215877	0.000695058	0.000695058	4.29001E-05
3830403773135	383040	3773135	1.00953E-05	1.00953E-05	4.32324E-05	4.32324E-05	0.001900409	0.00125554	0.00212025	0.00212025	0.000639983	0.000659525	0.004226223	0.004226223	0.002603902	0.002603902	0.000257947	0.000257947	0.000830513	0.000830513	4.39984E-05
3830503773135	383050	3773135	1.01922E-05	1.01922E-05	4.36476E-05	4.36476E-05	0.002313165	0.001528235	0.002580754	0.002580754	0.000778983	0.000802769	0.005159986	0.005159986	0.003169452	0.003169452	0.000313972	0.000313972	0.001010895	0.001010895	4.47445E-05
3830603773135	383060	3773135	1.02479E-05	1.02479E-05	4.38862E-05	4.38862E-05	0.002848674	0.001882029	0.003178212	0.003178212	0.000959322	0.000988614	0.006417349	0.006417349	0.003903196	0.003903196	0.000386658	0.000386658	0.001244922	0.001244922	4.54489E-05
3830703773135	383070	3773135	1.02892E-05	1.02892E-05	4.40629E-05	4.40629E-05	0.00349015	0.002306337	0.003894748	0.003894748	0.001175604	0.0012115	0.008059353	0.008059353	0.004783181	0.004783181	0.000473831	0.000473831	0.001525592	0.001525592	4.61592E-05
3830803773135	383080	3773135	1.03284E-05	1.03284E-05	4.42308E-05	4.42308E-05	0.00432275	0.002855904	0.004822811	0.004822811	0.001455733	0.001500183	0.010429247	0.010429247	0.005922945	0.005922945	0.000586738	0.000586738	0.001889119	0.001889119	4.68815E-05
3830903773135	383090	3773135	1.03635E-05	1.03635E-05	4.43381E-05	4.43381E-05	0.00542203	0.003582164	0.006049257	0.006049257	0.001825928	0.001881681	0.013932541	0.013932541	0.007429156	0.007429156	0.000735946	0.000735946	0.002369525	0.002369525	4.76097E-05
3831003773135	383100	3773135	1.04006E-05	1.04006E-05	4.454E-05	4.454E-05	0.006939966	0.004585016	0.00774279	0.00774279	0.002337109	0.002408471	0.019353322	0.019353322	0.009509002	0.009509002	0.00094198	0.00094198	0.00303289	0.00303289	4.83618E-05
3831103773135	383110	3773135	1.04336E-05	1.04336E-05	4.46814E-05	4.46814E-05	0.009234126	0.006100695	0.010302341	0.010302341	0.003109693	0.003204645	0.028525862	0.028525862	0.012652414	0.012652414	0.001253372	0.001253372	0.004035479	0.004035479	4.91199E-05
3834303773135	383430	3773135	1.07369E-05	1.07369E-05	4.59802E-05	4.59802E-05	0.008602637	0.00568349	0.009597801	0.009597801	0.002897032	0.002985491	0.00364461	0.00364461	0.011787161	0.011787161	0.001167659	0.001167659	0.003759507	0.003759507	8.0989E-05
3834403773135	383440	3773135	1.07369E-05	1.07369E-05	4.59802E-05	4.59802E-05	0.006492625	0.004289472	0.0072437	0.0072437	0.002186462	0.002253225	0.003330672	0.003330672	0.008896065	0.008896065	0.000881261	0.000881261	0.002837394	0.002837394	8.15799E-05
3834503773135	383450	3773135	1.09185E-05	1.09185E-05	4.67578E-05	4.67578E-05	0.00513561	0.003392935	0.005729704	0.005729704	0.001729473	0.001782281	0.003038004	0.003038004	0.00703671	0.00703671	0.00069707	0.00069707	0.002244354	0.002244354	8.17769E-05
3834603773135	383460	3773135	1.11599E-05	1.11599E-05	4.77915E-05	4.77915E-05	0.004126318	0.002726128	0.004603656	0.004603656	0.001389583	0.001432013	0.002769144	0.002769144	0.005653798	0.005653798	0.000560076	0.000560076	0.001803275	0.001803275	9.2193E-05
3834703773135	383470	3773135	1.12445E-05	1.12445E-05	4.81538E-05	4.81538E-05	0.003400676	0.002246719	0.00379407	0.00379407	0.001145215	0.001180183	0.002531913	0.002531913	0.004659538	0.004659538	0.000461583	0.000461583	0.001486156	0.001486156	9.88605E-05
3834803773135	383480	3773135	1.11908E-05	1.11908E-05	4.79241E-05	4.79241E-05	0.002911478	0.001923521	0.003248281	0.003248281	0.000980472	0.00101041	0.002347966	0.002347966	0.003989248	0.003989248	0.000395183	0.000395183	0.001272368	0.001272368	0.000100401
3834903773135	383490	3773135	1.11289E-05	1.11289E-05	4.7659E-05	4.7659E-05	0.002527578	0.001669891	0.002819971	0.002819971	0.000851189	0.00087718	0.002183061	0.002183061	0.003463237	0.003463237	0.000343075	0.000343075	0.001104597	0.001104597	0.000101756
3835003773135	383500	3773135	1.10546E-05	1.10546E-05	4.73409E-05	4.73409E-05	0.002223128	0.00146875	0.002480302	0.002480302	0.000748663	0.000771523	0.002037004	0.002037004	0.003046085	0.003046085	0.000301751	0.000301751	0.000971547	0.000971547	0.000102633
3835103773135	383510	3773135	1.09639E-05	1.09639E-05	4.69521E-05	4.69521E-05	0.001977543	0.0013065	0.002206307	0.002206307	0.000665959	0.000686294	0.001907772	0.001907772	0.002709589	0.002709589	0.000268417	0.000268417	0.000864222	0.000864222	0.000102979
3835203773135	383520	3773135	1.08731E-05	1.08731E-05	4.65634E-05	4.65634E-05	0.001772705	0.00117117	0.001977774	0.001977774	0.000596978	0.000615206	0.001790368	0.001790368	0.002428925	0.002428925	0.000240614	0.000240614	0.000774704	0.000774704	0.000103188
3835303773135	383530	3773135	1.08463E-05	1.08463E-05	4.64485E-05	4.64485E-05	0.001582799	0.001045705	0.001765899	0.001765899	0.000533025	0.0005493	0.00166857	0.00166857	0.002168719	0.002168719	0.000214837	0.000214837	0.000691712	0.000691712	0.000105319
3835403773135	383540	3773135	1.08029E-05	1.08029E-05	4.6263E-05	4.6263E-05	0.001420211	0.000938288	0.001584502	0.001584502	0.000478271	0.000492875	0.001556602	0.001556602	0.001945944	0.001945944	0.000192769	0.000192769	0.000620658	0.000620658	0.000106985
3835503773135	383550	3773135	1.0741E-05	1.0741E-05	4.59979E-05	4.59979E-05	0.001277963	0.00084431	0.001425799	0.001425799	0.000430368	0.000443509	0.001452093	0.001452093	0.001751039	0.001751039	0.000173461	0.000173461	0.000558493	0.000558493	0.000108095
3835603773135	383560	3773135	1.06544E-05	1.06544E-05	4.56268E-05	4.56268E-05	0.001149347	0.000759337	0.001282305	0.001282305	0.000387055	0.000398874	0.001351746	0.001351746	0.001574812	0.001574812	0.000156004	0.000156004	0.000502285	0.000502285	0.000108119
3835703773135	383570	3773135	1.0512E-05	1.0512E-05	4.50172E-05	4.50172E-05	0.001038933	0.00068639	0.001159118	0.001159118	0.000349872	0.000360555	0.001261164	0.001261164	0.001423525	0.001423525	0.000141017	0.000141017	0.000454032	0.000454032	0.000106722
3835803773135	383580	3773135	1.03201E-05	1.03201E-05	4.41954E-05	4.41954E-05	0.000943088	0.000623069	0.001052186	0.001052186	0.000317595	0.000327293	0.001178814	0.001178814	0.001292201	0.001292201	0.000128008	0.000128008	0.000412147	0.000412147	0.000104286
3835903773135	383590	3773135	1.00953E-05	1.00953E-05	4.32324E-05	4.32324E-05	0.000859932	0.00056813	0.00095941	0.00095941	0.000289591	0.000298434	0.001104143	0.001104143	0.001178261	0.001178261	0.000116721	0.000116721	0.000375806	0.000375806	0.000101111
3836003773135	383600	3773135	9.84974E-06	9.84974E-06	4.21809E-05	4.21809E-05	0.00078746	0.00052025	0.000878554	0.000878554	0.000265186	0.000273283	0.001036365	0.001036365	0.001078962	0.001078962	0.000106884	0.000106884	0.000344134	0.000344134	9.75294E-05
3836103773135	383610	3773135	9.58977E-06	9.58977E-06	4.10677E-05	4.10677E-05	0.000723792	0.000478187	0.000807521	0.000807521	0.000243745	0.000251188	0.000974538	0.000974538	0.000991726	0.000991726	9.82422E-05	9.82422E-05	0.00031631	0.00031631	9.37689E-05
3836203773135	383620	3773135	9.32981E-06	9.32981E-06	3.99544E-05	3.99544E-05	0.000667862	0.000441235	0.000745121	0.000745121	0.00022491	0.000231777	0.000918225	0.000918225	0.00091092	0.00091092	9.06507E-05	9.06507E-05	0.000291868	0.000291868	9.00919E-05
3836303773135	383630	3773135	9.11936E-06	9.11936E-06	3.90532E-05	3.90532E-05	0.000621049	0.000410307	0.000692893	0.000692893	0.000209145	0.000215531	0.000869385	0.000869385	0.000850949	0.000850949	8.42966E-05	8.42966E-05	0.00027141	0.00027141	8.71611E-05
3836403773135	383640	3773135	8.94399E-06	8.94399E-06	3.83021E-05	3.83021E-05	0.00058051	0.000383528	0.00064767	0.00064767	0.000195495	0.000201464	0.000825788	0.000825788	0.00079541	0.00079541	7.87949E-05	7.87949E-05	0.000253696	0.000253696	8.466E-05
3836503773135	383650	3773135	8.78719E-06	8.78719E-06	3.76306E-05	3.76306E-05	0.00054446	0.000359708	0.000607444	0.000607444	0.000183353	0.000188951	0.000785966	0.000785966	0.000746008	0.000746008	7.3901E-05	7.3901E-05	0.000237939	0.000237939	8.23798E-05
3836603773135	383660	3773135	8.77068E-06	8.77068E-06	3.75599E-05	3.75599E-05	0.000517687	0.000342019	0.000577573	0.000577573	0.000174337	0.00017966	0.00075533	0.00075533	0.000709324	0.000709324	7.0267E-05	7.0267E-05	0.000226238	0.000226238	8.15441E-05
3836703773135	383670	3773135	8.75418E-06	8.75418E-06	3.74893E-05	3.74893E-05	0.00049288	0.00032563	0.000549897	0.000549897	0.000165983	0.000171051	0.000726472	0.000726472	0.00067533	0.00067533	6.68999E-05	6.68999E-05	0.000215397	0.000215397	8.07323E-05
3836803773135	383680	3773135	8.76243E-06	8.76243E-06	3.75246E-05	3.75246E-05	0.000470763	0.000311018	0.000525221	0.000525221	0.000158535	0.000163375	0.00070028	0.00070028	0.00064503	0.00064503	6.38979E-05	6.38979E-05	0.000205732	0.000205732	8.0213E-05
3836903773135	383690	3773135	8.79544E-06	8.79544E-06	3.7666E-05	3.7666E-05	0.000451023	0.000297977	0.000503198	0.000503198	0.00015188	0.000156525	0.000676536	0.000676536	0.000617983	0.000617983	6.12185E-05	6.12185E-05	0.000197105	0.000197105	8.0022E-05
3837003773135	383700	3773135	8.82433E-06	8.82433E-06	3.77897E-05	3.77897E-05	0.000432576	0.000285789	0.000482617	0.000482617	0.000145675	0.000150123	0.000654055	0.000654055	0.000592707	0.000592707	5.87147E-05	5.87147E-05	0.000189043	0.000189043	7.98787E-05
3837103773135	383710	3773135	8.86765E-06	8.86765E-06	3.79752E-05	3.79752E-05	0.000415942	0.0002748	0.000464059	0.000464059	0.000140073	0.00014435	0.000633532	0.000633532	0.000569915	0.000569915	5.64569E-05	5.64569E-05	0.000181774	0.000181774	8.00041E-05
3837203773135	383720	3773135	8.90685E-06	8.90685E-06	3.81431E-05	3.81431E-05	0.000400417	0.000264543	0.000446738	0.000446738	0.000134845	0.000138962	0.000614182	0.000614182	0.00054864	0.00054864	5.43497E-05	5.43497E-05	0.00017499	0.00017499	8.01653E-05
3837303773135	383730	3773135	8.9378E-06	8.9378E-06	3.82756E-05	3.82756E-05	0.000385781	0.000254873	0.000430408	0.000430408	0.000129916	0.000133883	0.00059581	0.00059581	0.00052858	0.00052858	5.2363E-05	5.2363E-05	0.000168593	0.000168593	8.02787E-05
3837403773135	383740	3773135	8.95843E-06	8.95843E-06	3.8364E-05	3.8364E-05	0.000371873	0.000245685	0.000414892	0.000414892	0.000125232	0.000129056	0.000578212	0.000578212	0.000509533	0.000509533	5.04753E-05	5.04753E-05	0.000162515	0.000162515	8.02846E-05
3837503773135	383750	3773135	8.96875E-06	8.96875E-06	3.84082E-05	3.84082E-05	0.000358787	0.000237039	0.000400292	0.000400292	0.000120825	0.000124515	0.000561554	0.000561554	0.00049163	0.00049163	4.86991E-05	4.86991E-05	0.000156796	0.000156796	8.02309E-05
3837603773135	383760	3773135	8.9605E-06	8.9605E-06	3.83728E-05	3.83728E-05	0.000345829	0.000228478	0.000385835	0.000385835	0.000116462	0.000120018	0.000544909	0.000544909	0.00047348	0.00047348	4.69403E-05	4.69403E-05	0.000151134	0.000151134	7.98728E-05
3837703773135	383770	3773135	8.94399E-06	8.94399E-06	3.83021E-05	3.83021E-05	0.000333459	0.000220306	0.000372034	0.000372034	0.000112296	0.000115725	0.000528895	0.000528895	0.00045699	0.00045699	4.52613E-05	4.52613E-05	0.000145728	0.000145728	7.94072E-05
3837803773135	383780	3773135	8.92542E-06	8.92542E-06	3.82226E-05	3.82226E-05	0.000321929	0.000212688	0.00035917	0.00035917	0.000108413	0.000111723	0.00051386	0.00051386	0.00044101	0.00044101	4.36963E-05	4.36963E-05	0.000140689	0.000140689	7.89416E-05
3837903773135	383790	3773135	8.90479E-06	8.90479E-06	3.81343E-05	3.81343E-05	0.000311348	0.000205698	0.000347366	0.000347366	0.00010485	0.000108052	0.000500049	0.000500049	0.00042603	0.00042603	4.22601E-05	4.22601E-05	0.000136065	0.000136065	7.85118E-05
3838003773135	383800	3773135	8.87591E-06	8.87591E-06	3.80106E-05	3.80106E-05	0.000301319	0.000199072	0.000336176	0.000336176	0.000101473	0.000104571	0.000486882	0.000486882	0.00041861	0.00041861	4.08988E-05	4.08988E-05	0.000131682	0.000131682	7.80044E-05
3838103773135	383810	3773135	8.8367E-06	8.8367E-06	3.78427E-05	3.78427E-05	0.000291498	0.000192584	0.000325219	0.000325219	9.81652E-05	0.000101163	0.000473858	0.000473858	0.000399405	0.000399405	3.95658E-05	3.95658E-05	0.00012739	0.00012739	7.7324E-05
3838203773135	383820	3773135	8.78719E-06	8.78719E-06	3.76306E-05	3.76306E-05	0.000282051	0.000186342	0.000314679	0.000314679	9.49837E-05	9.7884E-05	0.000461206	0.000461206	0.000386461	0.000386461	3.82835E-05	3.82835E-05	0.000123261	0.000123261	7.65838E-05
3838303773135	383830	3773135	8.73767E-06	8.73767E-06	3.74186E-05	3.74186E-05	0.000272922	0.000180311	0.000304494	0.000304494	9.19096E-05	9.4716E-05	0.000448838	0.000448838	0.000373953	0.000373953	3.70445E-05	3.70445E-05	0.000119272	0.000119272	7.58973E-05
3838403773135	383840	3773135	8.68403E-06	8.68403E-06	3.71889E-05	3.71889E-05	0.000263291	0.000173948	0.000293749	0.000293749	8.86662E-05	9.13736E-05	0.000435414	0.000435414	0.000360756	0.000360756	3.57372E-05	3.57372E-05	0.000115063	0.000115063	7.49542E-05
3838503773135	383850	3773135	8.63038E-06	8.63038E-06	3.69591E-05	3.69591E-05	0.000254169	0.000167921	0.000283571	0.000283571	8.55941E-05	8.82077E-05	0.000422569	0.000422569	0.000348257	0.000348257	3.4499E-05	3.4499E-05	0.000111076	0.000111076	7.4023E-05
3838603773135	383860	3773135	8.57468E-06	8.57468E-06	3.67206E-05	3.67206E-05	0.000245444	0.000162157	0.000273838	0.000273838	8.26561E-05	8.51799E-05	0.000410176	0.000410176	0.000336303	0.000336303	3.33148E-05	3.33148E-05	0.000107264	0.000107264	7.30859E-05
3838703773135	383870	3773135	8.52103E-06	8.52103E-06	3.64908E-05	3.64908E-05	0.000237112	0.000156653	0.000264542	0.000264542	7.98501E-05	8.22883E-05	0.000398207	0.000398207	0.000324886	0.000324886	3.21839E-05	3.21839E-05	0.000103622	0.000103622	7.21428E-05
3838803773135	383880	3773135	8.46533E-06	8.46533E-06	3.62523E-05	3.62523E-05	0.000229191	0.000151419	0.000255704	0.000255704	7.71824E-05	7.95391E-05	0.000386741	0.000386741	0.000314032	0.000314032	3.11086E-05	3.11086E-05	0.00010016	0.00010016	7.12116E-05
3838903773135	383890	3773135	8.40756E-06	8.40756E-06	3.60049E-05	3.60049E-05	0.000220895	0.000145938	0.000246449	0.000246449	7.43888E-05	7.66603E-05	0.000374451	0.000374451	0.000302666	0.000302666	2.99827E-05	2.99827E-05	9.65351E-05	9.65351E-05	7.00416E-05
3839003773135	383900	3773135	8.34773E-06	8.34773E-06	3.57487E-05	3.57487E-05	0.000213029	0.000140741	0.000237672	0.000237672	7.17397E-05	7.39302E-05	0.000362714	0.000362714	0.000291887	0.000291887	2.89149E-05	2.89149E-05	9.30973E-05	9.30973E-05	6.88478E-05

			MSite Grubbing / Prep	MMass Grading / Excavation	MMass Grading / Excavation	MDrainage / Utilities Trenching	MFoundations / Concrete Pads	MBuilding / Structure Construction	MAsphalt Paving	MLandscaping or Other Finishing	MWaterside Construction (Piles)	RSSWRe-striping South Valley	RSSWRe-striping Silver Lake Boulevard	RSSWDemolition	RSSWPlacing Base	RSSWForm/Place Rebar and Pour	Child Risk				
Unique Identifier	X (UTM)	Y (UTM)	2027	2027	2028	2028	2028	2028	2028	2028	2028	2029	2029	2029	2029	2029	3rd Trimester	0<2	2<16	Total	per million
3837803773125	383780	3773125	6.96082E-05	0.000173817	0.000173817	4.86443E-05	8.97579E-05	0.000161401	0.000114182	3.46006E-05	6.12634E-05	0.000132346	0.000180738	0.000288195	0.000156663	4.68919E-05	3.30995E-09	7.1469E-08	5.3564E-08	1.28343E-07	0.12834334
3837903773125	383790	3773125	6.9118E-05	0.000172593	0.000172593	4.83018E-05	8.91259E-05	0.000160265	0.000113378	3.43569E-05	6.0832E-05	0.000129598	0.000176146	0.000281311	0.00015292	4.57717E-05	3.29571E-09	7.1156E-08	5.2279E-08	1.26731E-07	0.12673058
3838003773125	383800	3773125	6.85579E-05	0.000171194	0.000171194	4.79103E-05	8.84036E-05	0.000158966	0.000112459	3.40785E-05	6.03389E-05	0.00012694	0.00017167	0.000274579	0.000149261	4.46764E-05	3.28118E-09	7.0834E-08	5.1035E-08	1.25151E-07	0.1251507
3838103773125	383810	3773125	6.78846E-05	0.000169513	0.000169513	4.74398E-05	8.75354E-05	0.000157405	0.000111355	3.37438E-05	5.97464E-05	0.000124262	0.000167183	0.000267762	0.000145555	4.35672E-05	3.26246E-09	7.0435E-08	4.9786E-08	1.23484E-07	0.12348418
3838203773125	383820	3773125	6.72597E-05	0.000167953	0.000167953	4.70032E-05	8.67297E-05	0.000155956	0.00011033	3.34332E-05	5.91964E-05	0.000121639	0.000162842	0.000261132	0.000141951	4.24885E-05	3.2427E-09	7.0031E-08	4.8576E-08	1.2185E-07	0.12185003
3838303773125	383830	3773125	6.66295E-05	0.000166379	0.000166379	4.65627E-05	8.5917E-05	0.000154495	0.000109296	3.31199E-05	5.86418E-05	0.000119027	0.000158602	0.000254621	0.000138412	4.1429E-05	3.22016E-09	6.9585E-08	4.7385E-08	1.2019E-07	0.12019025
3838403773125	383840	3773125	6.58162E-05	0.000164348	0.000164348	4.59944E-05	8.48682E-05	0.000152609	0.000107962	3.27157E-05	5.79259E-05	0.000116128	0.000153749	0.000247108	0.000134328	4.02066E-05	3.18323E-09	6.8902E-08	4.6069E-08	1.18155E-07	0.118155
3838503773125	383850	3773125	6.5019E-05	0.000162357	0.000162357	4.54373E-05	8.38403E-05	0.00015076	0.000106654	3.23194E-05	5.72243E-05	0.00011333	0.000149142	0.00023996	0.000130442	3.90436E-05	3.14694E-09	6.8232E-08	4.4815E-08	1.16194E-07	0.11619447
3838603773125	383860	3773125	6.42057E-05	0.000160326	0.000160326	4.48689E-05	8.27915E-05	0.000148875	0.00010532	3.19151E-05	5.65085E-05	0.000110566	0.000144595	0.00023288	0.000126594	3.78917E-05	3.10785E-09	6.751E-08	4.3583E-08	1.14201E-07	0.11420109
3838703773125	383870	3773125	6.33762E-05	0.000158255	0.000158255	4.42892E-05	8.17219E-05	0.000146951	0.000103959	3.15028E-05	5.57784E-05	0.000107843	0.000140148	0.000225936	0.000122819	3.67618E-05	3.06716E-09	6.6762E-08	4.2382E-08	1.12211E-07	0.11221073
3838803773125	383880	3773125	6.25574E-05	0.000156211	0.000156211	4.3717E-05	8.06662E-05	0.000145053	0.000102616	3.10958E-05	5.50579E-05	0.000105231	0.000135913	0.000219315	0.000119219	3.56845E-05	3.02683E-09	6.6013E-08	4.1234E-08	1.10274E-07	0.11027379
3838903773125	383890	3773125	6.16525E-05	0.000153951	0.000153951	4.30847E-05	7.94993E-05	0.000142955	0.000101132	3.0646E-05	5.42614E-05	0.000102513	0.000131457	0.000212311	0.000115412	3.45449E-05	2.97925E-09	6.5135E-08	4.0048E-08	1.08162E-07	0.10816229
3839003773125	383900	3773125	6.07422E-05	0.000151678	0.000151678	4.24485E-05	7.83255E-05	0.000140844	9.96386E-05	3.01935E-05	5.34603E-05	9.99E-05	0.000127211	0.000205631	0.000111781	3.34579E-05	2.93209E-09	6.4261E-08	3.8914E-08	1.06107E-07	0.10610661
3839103773125	383910	3773125	5.98481E-05	0.000149445	0.000149445	4.18237E-05	7.71725E-05	0.000138771	9.81719E-05	2.9749E-05	5.26733E-05	9.7403E-05	0.000123212	0.000199332	0.000108357	3.2433E-05	2.88644E-09	6.3409E-08	3.7838E-08	1.04133E-07	0.10413288
3829703773135	382970	3773135	3.51892e-05	8.78702E-05	8.78702E-05	2.45913E-05	4.53756E-05	8.15937E-05	5.77227E-05	1.74917E-05	3.09706E-05	0.001417134	6.65799E-05	0.00011091	6.02904E-05	1.8046E-05	3.73137E-09	9.2633E-08	7.8904E-08	1.75267E-07	0.17526744
3829803773135	382980	3773135	3.6455E-05	9.1031E-05	9.1031E-05	2.54759E-05	4.70078E-05	8.45288E-05	5.9799E-05	1.81209E-05	3.20847E-05	0.001693577	7.04183E-05	0.000117302	6.37652E-05	1.9086E-05	3.8136E-09	9.3417E-08	8.7621E-08	1.84852E-07	0.18485171
3829903773135	382990	3773135	3.75539e-05	9.37748E-05	9.37748E-05	2.62438E-05	4.84247E-05	8.70766E-05	6.16015E-05	1.86671E-05	3.30518E-05	0.002075904	7.45833E-05	0.00012422	6.75261E-05	2.02118E-05	3.88026E-09	9.33E-08	9.8504E-08	1.95685E-07	0.19568506
3830003773135	383000	3773135	3.83133e-05	9.56713E-05	9.56713E-05	2.67745E-05	4.9404E-05	8.88376E-05	6.28473E-05	1.90446E-05	3.37202E-05	0.002602203	7.87835E-05	0.000131215	7.13286E-05	2.13499E-05	3.91888E-09	9.2099E-08	1.1179E-07	2.0781E-07	0.20780986
3830103773135	383010	3773135	3.84965e-05	9.61286E-05	9.61286E-05	2.69025E-05	4.96402E-05	8.92623E-05	6.31477E-05	1.91357E-05	3.38814E-05	0.003295795	8.2004E-05	0.000136504	7.42035E-05	2.22104E-05	3.92574E-09	8.9872E-08	1.2729E-07	2.2109E-07	0.22108956
3830203773135	383020	3773135	3.78609e-05	9.45415E-05	9.45415E-05	2.64583E-05	4.88206E-05	8.77885E-05	6.21051E-05	1.88197E-05	3.3322E-05	0.004059736	8.5134E-05	0.00014164	7.69954E-05	2.30461E-05	3.92082E-09	8.7899E-08	1.4304E-07	2.34861E-07	0.23486091
3830303773135	383030	3773135	3.87119e-05	9.66666E-05	9.66666E-05	2.70531E-05	4.9918E-05	8.97619E-05	6.35011E-05	1.92428E-05	3.4071E-05	0.00504612	8.94096E-05	0.000148754	8.08625E-05	2.42035E-05	3.93447E-09	8.732E-08	1.6272E-07	2.53977E-07	0.25397656
3830403773135	383040	3773135	3.9703E-05	9.91414E-05	9.91414E-05	2.77457E-05	5.1196E-05	9.20599E-05	6.51269E-05	1.97354E-05	3.49433E-05	0.006374839	9.36801E-05	0.000156148	8.48818E-05	2.54066E-05	3.9276E-09	8.6346E-08	1.8848E-07	2.78756E-07	0.27875628
3830503773135	383050	3773135	4.03763e-05	0.000100823	0.000100823	2.82162E-05	5.20642E-05	9.36211E-05	6.62313E-05	2.00701E-05	3.55359E-05	0.008202706	9.76592E-05	0.000162727	8.84582E-05	2.64771E-05	3.90882E-09	8.5805E-08	2.2199E-07	3.11706E-07	0.31170573
3830603773135	383060	3773135	4.10119E-05	0.00010241	0.00010241	2.86604E-05	5.28838E-05	9.50949E-05	6.72739E-05	2.0386E-05	3.60953E-05	0.01062193	0.000101824	0.000169628	9.22099E-05	2.76E-05	3.87142E-09	8.5066E-08	2.6438E-07	3.53321E-07	0.35332141
3830703773135	383070	3773135	4.16529e-05	0.00010401	0.00010401	2.91083E-05	5.37103E-05	9.65811E-05	6.83253E-05	2.07047E-05	3.66594E-05	0.013290084	0.000106266	0.000176971	9.62016E-05	2.87948E-05	3.84639E-09	8.4652E-08	3.1585E-07	4.04347E-07	0.40434728
3830803773135	383080	3773135	4.23046E-05	0.000105638	0.000105638	2.95638E-05	5.45507E-05	9.80923E-05	6.93945E-05	2.10286E-05	3.7233E-05	0.016317369	0.000110998	0.000184798	0.000100456	3.00683E-05	3.64774E-09	8.2886E-08	3.8377E-07	4.70303E-07	0.47030299
3830903773135	383090	3773135	4.29618E-05	0.000107279	0.000107279	3.0023E-05	5.53981E-05	9.9616E-05	7.04724E-05	2.13553E-05	3.78114E-05	0.019464852	0.000116078	0.000193194	0.00010502	3.14344E-05	3.70294E-09	8.3698E-08	4.7575E-07	5.63149E-07	0.56314945
3831003773135	383100	3773135	4.36405E-05	0.000108974	0.000108974	3.04973E-05	5.62732E-05	0.00010119	7.15857E-05	2.16926E-05	3.84087E-05	0.022585832	0.000121574	0.00020226	0.00010949	3.29095E-05	3.75883E-09	8.4503E-08	6.0653E-07	6.9479E-07	0.69479046
3831103773135	383110	3773135	4.43245E-05	0.000110682	0.000110682	3.09753E-05	5.71553E-05	0.000102776	7.27078E-05	2.20327E-05	3.90108E-05	0.025472682	0.000127493	0.000212031	0.00011526	3.44993E-05	3.81541E-09	8.5288E-08	8.1059E-07	8.99689E-07	0.89968925
3834303773135	383430	3773135	7.30824E-05	0.000182492	0.000182492	5.10722E-05	9.42379E-05	0.000169457	0.000119881	3.63275E-05	6.43211E-05	0.000605449	0.004257074	0.012384159	0.00673202	0.002015011	5.33444E-09	1.0418E-07	9.3518E-07	1.0447E-06	1.04469795
3834403773135	383440	3773135	7.36157E-05	0.000183824	0.000183824	5.14449E-05	9.49255E-05	0.000170694	0.000120756	3.65926E-05	6.47904E-05	0.000568416	0.004437681	0.001328275	5.33462E-09	1.0408E-07	7.2404E-07	8.33453E-07	0.83345338		
3834503773135	383450	3773135	7.37934E-05	0.000184268	0.000184268	5.15691E-05	9.51547E-05	0.000171106	0.000121047	3.66809E-05	6.49468E-05	0.000532358	0.004258209	0.00572752	0.00313475	0.000931917	5.33444E-09	1.0407E-07	5.7836E-07	6.87757E-07	0.68775682		
3834603773135	383460	3773135	8.31927E-05	0.000207738	0.000207738	5.81376E-05	0.000107275	0.0001929	0.000136465	4.13531E-05	7.32193E-05	0.000497752	0.003040142	0.004182587	0.002273651	0.000680543	5.34956E-09	1.0478E-07	4.7226E-07	5.82389E-07	0.58238856		
3834703773135	383470	3773135	8.92092E-05	0.000222762	0.000222762	6.23421E-05	0.000115033	0.000206851	0.000146334	4.43438E-05	7.85146E-05	0.000466215	0.002291033	0.003208823	0.001744314	0.000522104	5.3143e-09	1.0464e-07	3.9424e-07	5.04196e-07	0.50419582		
3834803773135	383480	3773135	9.05989E-05	0.000226232	0.000226232	6.33133E-05	0.000116825	0.000210073	0.000148614	4.50346E-05	7.97377E-05	0.000441672	0.001872441	0.002653953	0.001442687	0.000431821	5.2739e-09	1.0411e-07	3.4456e-07	4.53945e-07	0.45394521		
3834903773135	383490	3773135	9.18216E-05	0.000229286	0.000229286	6.41678E-05	0.000118402	0.000212908	0.00015062	4.56423E-05	8.08138E-05	0.000418998	0.00156825	0.002245646	0.001220731	0.000365386	5.22838e-09	1.0351e-07	3.0504e-07	4.13775e-07	0.41377514		
3835003773135	383500	3773135	9.26134E-05	0.000231263	0.000231263	6.47211E-05	0.000119423	0.000214744	0.000151919	4.60359E-05	8.15107E-05	0.000398434	0.001343359	0.001941228	0.00105525	0.000315855	5.17842e-09	1.0279e-07	2.7344e-07	3.8141e-07	0.3814098		
3835103773135	383510	3773135	9.29258E-05	0.000232043	0.000232043	6.49394E-05	0.000119825	0.000215468	0.000152431	4.61912E-05	8.17856E-05	0.000379855	0.001172599	0.001708441	0.000928707	0.000277978	5.12745e-09	1.0201e-07	2.4779e-07	3.54927e-07	0.3549272		
3835203773135	383520	3773135	9.31144E-05	0.000232514	0.000232514	6.50712E-05	0.000120069	0.000215906	0.00015274	4.62849E-05	8.19515E-05	0.000362557	0.001035882	0.001520816	0.000826714	0.00024745	5.0734e-09	1.0117e-07	2.261e-07	3.32342e-07	0.33234177		
3835303773135	383530	3773135	9.50373E-05	0.000237315	0.000237315	6.6415E-05	0.000122548	0.000220364	0.000155895	4.72408E-05	8.36439E-05	0.000343546	0.000907133	0.001341985	0.000729502	0.000218353	4.99614E-09	1.0027E-07	2.0491E-07	3.10174E-07	0.31017434		
3835403773135	383540	3773135	9.65401E-05	0.000241068	0.000241068	6.74652E-05	0.000124486	0.000223849	0.00015836	4.79878E-05	8.49666E-05	0.000325534	0.000801114	0.001193358	0.000648709	0.00019417	4.90833E-09	9.9236E-08	1.8657E-07	2.90713E-07	0.29071343		
3835503773135	383550	3773135	9.7542E-05	0.00024357	0.00024357	6.81653E-05	0.000125778	0.000226172	0.000160003	4.84858E-05	8.58483E-05	0.000308161	0.000710775	0.001065641	0.000579281	0.000173389	4.806E-09	9.798E-08	1.7026E-07	2.73048E-07	0.27304848		
3835603773135	383560	3773135	9.75635E-05	0.000243624	0.000243624	6.81804E-05	0.000125806	0.000226222	0.000160038	4.84965E-05	8.58673E-05	0.000290812	0.000629771	0.000949884	0.000516356	0.000154554	4.67946E-09	9.6342E-08	1.5509E-07	2.56114E-07	0.25611412		
3835703773135	383570	3773135	9.63031E-05	0.000240476	0.000240476	6.72995E-05	0.00012418	0.000223299	0.000157971	4.787E-05	8.4758E-05	0.00027477	0.000561855	0.000851767	0.00046302	0.00013859	4.5469e-09	9.4415e-08	1.4184e-07	2.40806e-07	0.24080573		
3835803773135	383580	3773135	9.41055E-05	0.000234989	0.000234989	6.57638E-05	0.000121347	0.000218204	0.000154366	4.67776E-05	8.28238E-05	0.000259838	0.000503786	0.000767335	0.000417123	0.000124852	4.40769E-09	9.217E-08	1.3014E-07	2.2672E-07	0.22671965		
3835903773135	383590	3773135	9.12399E-05	0.000227833	0.000227833	6.37612E-05	0.000117651	0.000211559	0.000149665	4.53532E-05	8.03018E-05	0.000246042	0.000454248	0.000694711	0.000377644	0.00011303	4.26509E-09	8.9657E-08	1.1983E-07	2.1375E-07	0.21375031		
3836003773135	383600	3773135	8.80081E-05	0.000219763	0.000219763	6.15027E-05	0.000113484	0.000204066	0.000144364	4.37467E-05	7.74574E-05	0.000233331	0.000411753	0.000632079	0.000343597	0.000102845	4.12429E-09	8.7019E-08	1.1073E-07	2.01871E-07	0.20187121		
3836103773135	383610	3773135	8.46147E-05	0.000211289	0.000211289	5.91313E-05	0.000109108	0.000196197	0.000138798	4.20599E-05	7.44708E-05	0.00022159	0.000375092	0.000577842	0.000314114	9.40199E-05	3.98696E-09	8.4314E-08	1.0266E-07	1.90962E-07	0.19096224		
3836203773135	383620	3773135	8.12967E-05	0.000203004	0.000203004	5.68126E-05	0.00010483	0.000188504	0.000133355	4.04106E-05	7.15506E-05	0.000210803	0.000343656	0.000531161	0.000288739	8.64245E-05	3.85627E-09	8.1643E-08	9.5532E-08	1.81032E-07	0.18103208		
3836303773135	383630	3773135	7.86519e-05	0.0001964	0.0001964	5.49644E-05	0.00010142	0.000182371	0.000129017	3.9096E-05	6.92229E-05	0.000201493	0.000318571	0.000493843	0.000268453	8.03525E-05	3.75002E-09	7.9443E-08	8.9645E-08	1.72838E-07	0.17283841		
3836403773135	383640	3773135	7.6395E-05	0.000190764	0.000190764	5.33872E-05	9.85094E-05	0.000177138	0.000125315	3.79741E-05	6.72366E-05	0.000193168	0.000297479	0.00046239	0.00025136	7.52364E-05	3.65828E-09	7.754E-08	8.4574E-08	1.65772E-07	0.16577186		
3836503773135	383650	3773135	7.43374E-05	0.000185626	0.000185626	5.19493E-05	9.58562E-05	0.000172367	0.000121939	3.69514E-05	6.54256E-05	0.000185506	0.000279016	0.00043481	0.00023632	7.07473E-05	3.57461E-09	7.5801E-08	8.0052E-08	1.59428E-07	0.15942795		
3836603773135	383660	3773135	7.35834E-05	0.000183743	0.000183743	5.14223E-05	9.48838E-05	0.000170619	0.000120703	3.65765E-05	6.4762E-05	0.000179869	0.000267108	0.000417195	0.000226787	6.78813E-05	3.53864E-09	7.5181E-08	7.6954E-08	1.55674E-07	0.15567372		
3836703773135	383670	3773135	7.28508E-05	0.000181914	0.000181914	5.09104E-05	9.39392E-05	0.00016892	0.000119501	3.62124E-05	6.41172E-05	0.000174513	0.000256075	0.000400837	0.000217894	6.52196E-05	3.50446E-09	7.4594E-08	7.4063E-08	1.52162E-07	0.15216221		
3836803773135	383680	3773135	7.23822E-05	0.000180744	0.000180744	5.05829E-05	9.33349E-05	0.000167834	0.000118732	3.59795E-05	6.37048E-05	0.000169685	0.000246615	0.000386838	0.000210285	6.29419E-05	3.47939E-09	7.4214E-08	7.1531E-08	1.49225E-07	0.14922477		
3836903773135	383690	3773135	7.22098E-05	0.000180313	0.000180313	5.04624E-05	9.31127E-05	0.000167434	0.000118449	3.58938E-05	6.35531E-05	0.000165354	0.000238601	0.00037503	0.000203866	6.10206E-05	3.4642e-09	7.405E-08	6.9333E-08	1.46847E-07	0.14684716		
3837003773135	383700	3773135	7.20806E-05	0.000179991	0.000179991	5.03721E-05	9.2946E-05	0.000167134	0.000118237	3.58295E-05	6.34393E-05	0.000161245	0.000231146	0.000364028	0.000197885	5.92305E-05	3.4498e-09	7.3889E-08	6.7273E-08	1.44612E-07	0.14461227		
3837103773135	383710	3773135	7.21937E-05	0.000180273	0.000180273	5.04511E-05	9.30918E-05	0.000167396	0.000118423	3.58857E-05	6.35389E-05	0.000157547	0.000224805	0.000354724	0.000192828	5.77167E-05	3.44335E-09	7.3882E-08	6.5473E-08	1.42799E-07	0.14279871		
3837203773135	383720	3773135	7.23391E-05	0.000180636	0.000180636	5.05528E-05	9.32794E-05	0.000167734	0.000118662	3.5958E-05	6.36669E-05	0.00015405	0.000218967	0.000346159	0.000188172	5.6323E-05	3.43816E-09	7.3877E-08	6.3796E-08	1.41111E-07	0.14111077		
3837303773135	383730	3773135	7.24414E-05	0.000180892	0.000180892	5.06243E-05	9.34113E-05	0.000167971	0.000118829	3.60089E-05	6.37569E-05	0.000150694	0.000213446	0.000338051	0.000183765	5.50039E-05	3.43228E-09	7.3829E-08	6.2202E-08	1.39463E-07	0.13946317		
3837403773135	383740	3773135	7.24468E-05	0.000180905	0.000180905	5.0628E-05	9.34183E-05	0.000167983	0.000118838	3.60116E-05	6.37617E-05	0.000147428	0.000208065	0.000330123	0.000179454	5.37138E-05	3.42465E-09	7.3722E-08	6.0659E-08	1.37805E-07	0.1378052		
3837503773135	383750	3773135	7.23984E-05	0.000180784	0.000180784	5.05942E-05	9.33558E-05	0.000167871	0.000118759	3.59875E-05	6.3719E-05	0.000144303	0.000202935	0.00032255	0.00017533	5.24818E-05	3.41681E-09	7.3581E-08	5.9191E-08	1.36189E-07	0.13618911		
3837603773135	383760	3773135	7.20752E-05	0.000179977	0.000179977	5.03683E-05	9.2939E-05	0.000167122	0.000118229	3.58268E-05	6.34346E-05	0.000141053	0.000197378	0.000314248	0.000170825	5.11309E-05	3.40015E-09	7.3259E-08	5.7652E-08	1.34311E-07	0.13431135		
3837703773135	383770	3773135	7.1655E-05	0.000178928	0.000178928	5.00747E-05	9.23973E-05	0.000166147	0.000117539	3.5618E-05	6.30648E-05	0.000137862	0.000191907	0.000306022	0.000166353	4.97925E-05	3.38138E-09	7.2889E-08	5.6148E-08	1.32419E-07	0.13241934		
3837803773135	383780	3773135	7.12349e-05	0.000177879	0.000177879	4.97811E-05	9.18555E-05	0.000165173	0.00011685	3.54092E-05	6.2695E-05	0.000134853	0.000186797	0.000298323	0.000162168	4.85397E-05	3.36462E-09	7.255E-08	5.474E-08	1.30654E-07	0.1306543		
3837903773135	383790	3773135	7.08471E-05	0.000176911	0.000176911	4.95101E-05	9.13554E-05	0.000164274	0.000116214	3.52164E-05	6.23537E-05	0.00013208	0.00018219	0.00029140	0.00015840	4.7414E-05	3.3527E-09	7.2286E-08	5.3458E-08	1.29097E-07	0.12909705		
3838003773135	383800	3773135	7.03892E-05	0.000175767	0.000175767	4.91901E-05	9.07651E-05	0.000163212	0.000115463	3.49888E-05	6.19508E-05	0.000129402	0.000177714	0.000284655	0.000154738	4.63159E-05	3.34077E-09	7.2015E-08	5.2221E-08	1.27577E-07	0.12757665		
3838103773135	383810	3773135	6.97752E-05	0.000174234	0.000174234	4.8761E-05	8.99733E-05	0.000161789	0.000114456	3.46836E-05	6.14103E-05	0.000126679	0.000173092	0.000277618	0.000150913	4.51708E-05	3.32373E-09	7.1653E-08	5.096E-08	1.25936E-07	0.12593631		
3838203773135	383820	3773135	6.91073E-05	0.000172566	0.000172566	4.82943E-05	8.9112E-05	0.00016024	0.00011336	3.43516E-05	6.08225E-05	0.000123991	0.000168575	0.000270699	0.000147152	4.40451E-05	3.30427E-09	7.1249E-08	4.972E-08	1.24273E-07	0.12427284		
3838303773135	383830	3773135	6.84878E-05	0.000171019	0.000171019	4.78614E-05	8.83133E-05	0.000158804	0.000112344	3.40437E-05	6.02773E-05	0.000121328	0.000164154	0.000263899	0.000143456	4.29387E-05	3.2825E-09	7.082E-08	4.8505E-08	1.22608E-07	0.1226075		
3838403773135	383840	3773135	6.76368E-05	0.000168894	0.000168894	4.72666E-05	8.72159E-05	0.00015683	0.000110948	3.36206E-05	5.95283E-05	0.000118313	0.000158999	0.000255877	0.000139095	4.16335E-05	3.24327E-09	7.0094E-08	4.7135E-08	1.20472E-07	0.12047159		
3838503773135	383850	3773135	6.67965E-05	0.000166796	0.000166796	4.66794E-05	8.61323E-05	0.000154882	0.00010957	3.32029E-05	5.87887E-05	0.00011541	0.000154095	0.000248229	0.000134937	4.0389E-05	3.20447E-09	6.9378E-08	4.5827E-08	1.1841E-07	0.11840969		
3838603773135	383860	3773135	6.59509E-05	0.000164684	0.000164684	4.60885E-05	8.50419E-05	0.000152921	0.000108183	3.27826E-05	5.80445E-05	0.000112586	0.000149358	0.000240835	0.000130918	3.91859E-05	3.16469E-09	6.8644E-08	4.4562E-08	1.16371E-07	0.11637087		
3838703773135	383870	3773135	6.50998E-05	0.000162559	0.000162559	4.54937E-05	8.39445E-05	0.000150948	0.000106787	3.23596E-05	5.72954E-05	0.000109828	0.000144776	0.000233661	0.000127018	3.80188E-05	3.12392E-09	6.7891E-08	4.334E-08	1.14354E-07	0.1143544		
3838803773135	383880	3773135	6.42595E-05	0.000160461	0.000160461	4.49065E-05	8.2861E-05	0.000148999	0.000105408	3.19419E-05	5.65559E-05	0.00010717	0.00014041	0.000226819	0.000123299	3.69055E-05	3.08354E-09	6.7144E-08	4.217E-08	1.12397E-07	0.11239704		
3838903773135	383890	3773135	6.32038E-05	0.000157825	0.000157825	4.41687E-05	8.14996E-05	0.000146551	0.000103676	3.14171E-05	5.56267E-05	0.000104241	0.000135416	0.000219332	0.000119012	3.56223E-05	3.02764E-09	6.6118E-08	4.0876E-08	1.10023E-07	0.11002257		
3839003773135	383900	3773135	6.21265E-05	0.000155135	0.000155135	4.34159E-05	8.01105E-05	0.000144054	0.000101909	3.08816E-05	5.46786E-05	0.000101422	0.000130688	0.00021148	0.00011496	3.44096E-05	2.97213E-09	6.5093E-08	3.964E-08	1.07705E-07	0.10770499		

			EGIODemolition	EGIOSite Grubbing / Prep	EGIOMass Grading / Excavation	EGIOMass Grading / Excavation	EGIODrainage / Utilities Trenching	EGIODrainage / Utilities Trenching	EGIOFoundations / Concrete Pads	EGIOFoundations / Concrete Pads	EGIOBuilding / Structure Construction	EGIOBuilding / Structure Construction	EGIOAsphalt Paving	EGIOArchitectural Coating	EGIOLandscaping or Other Finishing	EGIOWaterside Construction (Piles)	HIWaterside Construction (Landscaping)	HIWaterside Construction (Landscaping)	KMDemolition	KMSite Grubbing / Prep	KMMass Grading / Excavation
Unique Identifier	X (UTM)	Y (UTM)	2025	2025	2025	2026	2026	2027	2026	2027	2026	2027	2027	2027	2027	2027	2025	2026	2025	2025	2025
3839103773135	383910	3773135	2.4539E-05	2.2143E-05	5.52938E-05	5.52938E-05	1.54745E-05	1.54745E-05	2.85533E-05	2.85533E-05	5.13442E-05	5.13442E-05	3.6323E-05	3.41863E-06	1.1007E-05	1.94888E-05	0.000122153	0.000122153	4.41774E-05	3.98646E-05	9.9545E-05
3829703773145	382970	3773145	5.81452E-05	5.2469E-05	0.000131018	0.000131018	3.66668E-05	3.66668E-05	6.76571E-05	6.76571E-05	0.00012166	0.00012166	8.60671E-05	8.10044E-06	2.6081E-05	4.61786E-05	0.000162691	0.000162691	3.82979E-05	3.4559E-05	8.62965E-05
3829803773145	382980	3773145	5.81571E-05	5.248E-05	0.000131045	0.000131045	3.66743E-05	3.66743E-05	6.7671E-05	6.7671E-05	0.000121685	0.000121685	8.60848E-05	8.1021E-06	2.60863E-05	4.61881E-05	0.000169415	0.000169415	3.82919E-05	3.45536E-05	8.62831E-05
3829903773145	382990	3773145	5.73453E-05	5.1747E-05	0.000129216	0.000129216	3.61624E-05	3.61624E-05	6.67263E-05	6.67263E-05	0.000119986	0.000119986	8.48832E-05	7.98901E-06	2.57222E-05	4.55434E-05	0.000175823	0.000175823	3.80591E-05	3.43436E-05	8.57585E-05
3830003773145	383000	3773145	5.56441E-05	5.0212E-05	0.000125383	0.000125383	3.50896E-05	3.50896E-05	6.47469E-05	6.47469E-05	0.000116427	0.000116427	8.2365E-05	7.752E-06	2.49591E-05	4.41923E-05	0.00018139	0.00018139	3.77666E-05	3.40796E-05	8.50994E-05
3830103773145	383010	3773145	5.32744E-05	4.8073E-05	0.000120043	0.000120043	3.35952E-05	3.35952E-05	6.19895E-05	6.19895E-05	0.000111469	0.000111469	7.88573E-05	7.42187E-06	2.38962E-05	4.23103E-05	0.000185577	0.000185577	3.77726E-05	3.4085E-05	8.51129E-05
3830203773145	383020	3773145	4.95377E-05	4.4702E-05	0.000111623	0.000111623	3.12388E-05	3.12388E-05	5.76415E-05	5.76415E-05	0.00010365	0.00010365	7.33263E-05	6.9013E-06	2.22201E-05	3.93426E-05	0.000188336	0.000188336	3.75875E-05	3.3918E-05	8.46959E-05
3830303773145	383030	3773145	4.77947E-05	4.3129E-05	0.000107696	0.000107696	3.01397E-05	3.01397E-05	5.56134E-05	5.56134E-05	0.000100003	0.000100003	7.07463E-05	6.65847E-06	2.14383E-05	3.79583E-05	0.000189843	0.000189843	3.79278E-05	3.42251E-05	8.54626E-05
3830403773145	383040	3773145	4.62189E-05	4.1707E-05	0.000104145	0.000104145	2.91459E-05	2.91459E-05	5.37798E-05	5.37798E-05	9.6706E-05	9.6706E-05	6.84137E-05	6.43894E-06	2.07314E-05	3.67068E-05	0.000190208	0.000190208	3.83516E-05	3.46075E-05	8.64176E-05
3830503773145	383050	3773145	4.56876E-05	4.1227E-05	0.000102948	0.000102948	2.88109E-05	2.88109E-05	5.31616E-05	5.31616E-05	9.55944E-05	9.55944E-05	6.76273E-05	6.36493E-06	2.04931E-05	3.62849E-05	0.000189637	0.000189637	3.87157E-05	3.49361E-05	8.7238E-05
3830603773145	383060	3773145	4.50728E-05	4.0673E-05	0.000101562	0.000101562	2.84232E-05	2.84232E-05	5.24462E-05	5.24462E-05	9.4308E-05	9.4308E-05	6.67173E-05	6.27927E-06	2.02174E-05	3.57966E-05	0.000188098	0.000188098	3.905E-05	3.52377E-05	8.79912E-05
3830703773145	383070	3773145	4.48579E-05	4.0479E-05	0.000101078	0.000101078	2.82877E-05	2.82877E-05	5.21962E-05	5.21962E-05	9.38584E-05	9.38584E-05	6.63992E-05	6.24934E-06	2.0121E-05	3.5626E-05	0.000186893	0.000186893	3.94618E-05	3.56094E-05	8.89193E-05
3830803773145	383080	3773145	4.45953E-05	4.0242E-05	0.000100486	0.000100486	2.81221E-05	2.81221E-05	5.18906E-05	5.18906E-05	9.33089E-05	9.33089E-05	6.60104E-05	6.21275E-06	2.00032E-05	3.54174E-05	0.000175109	0.000175109	3.98916E-05	3.59972E-05	8.98877E-05
3830903773145	383090	3773145	4.47266E-05	4.036E-05	0.000100782	0.000100782	2.82049E-05	2.82049E-05	5.20434E-05	5.20434E-05	9.35836E-05	9.35836E-05	6.62048E-05	6.23104E-06	2.00621E-05	3.55217E-05	0.000172112	0.000172112	4.03691E-05	3.64281E-05	9.09637E-05
3831003773145	383100	3773145	4.48221E-05	4.0446E-05	0.000100998	0.000100998	2.82651E-05	2.82651E-05	5.21545E-05	5.21545E-05	9.37835E-05	9.37835E-05	6.63462E-05	6.24435E-06	2.01049E-05	3.55975E-05	0.000175395	0.000175395	4.08526E-05	3.68644E-05	9.20532E-05
3831103773145	383110	3773145	4.48937E-05	4.0511E-05	0.000101159	0.000101159	2.83103E-05	2.83103E-05	5.22378E-05	5.22378E-05	9.39333E-05	9.39333E-05	6.64522E-05	6.25433E-06	2.0137E-05	3.56544E-05	0.000178836	0.000178836	4.13302E-05	3.72953E-05	9.31292E-05
3831203773145	383120	3773145	4.49475E-05	4.0559E-05	0.00010128	0.00010128	2.83442E-05	2.83442E-05	5.23003E-05	5.23003E-05	9.40457E-05	9.40457E-05	6.65317E-05	6.26181E-06	2.01611E-05	3.56971E-05	0.000182135	0.000182135	4.18196E-05	3.7737E-05	9.42321E-05
3834303773145	383430	3773145	4.05184E-05	3.6563E-05	9.13E-05	9.13E-05	2.55512E-05	2.55512E-05	4.71467E-05	4.71467E-05	8.47786E-05	8.47786E-05	5.99757E-05	5.64478E-06	1.81745E-05	3.21795E-05	0.000276216	0.000276216	5.84556E-05	5.27488E-05	0.000131718
3834403773145	383440	3773145	4.00826E-05	3.617E-05	9.03181E-05	9.03181E-05	2.52764E-05	2.52764E-05	4.66397E-05	4.66397E-05	8.38668E-05	8.38668E-05	5.93308E-05	5.58407E-06	1.7979E-05	3.18334E-05	0.000275978	0.000275978	5.89689E-05	5.32121E-05	0.000132875
3834503773145	383450	3773145	3.94618E-05	3.5609E-05	8.89193E-05	8.89193E-05	2.48849E-05	2.48849E-05	4.59173E-05	4.59173E-05	8.25679E-05	8.25679E-05	5.84119E-05	5.49759E-06	1.77006E-05	3.13404E-05	0.00027463	0.00027463	6.00613E-05	5.41978E-05	0.000135336
3834603773145	383460	3773145	3.85068E-05	3.4748E-05	8.67673E-05	8.67673E-05	2.42826E-05	2.42826E-05	4.4806E-05	4.4806E-05	8.05696E-05	8.05696E-05	5.69982E-05	5.36453E-06	1.72722E-05	3.05819E-05	0.000270887	0.000270887	6.36248E-05	5.74134E-05	0.000143366
3834703773145	383470	3773145	3.79815E-05	3.4274E-05	8.55836E-05	8.55836E-05	2.39514E-05	2.39514E-05	4.41948E-05	4.41948E-05	7.94705E-05	7.94705E-05	5.62206E-05	5.29135E-06	1.70366E-05	3.01647E-05	0.000264955	0.000264955	6.54215E-05	5.90347E-05	0.000147414
3834803773145	383480	3773145	3.76114E-05	3.394E-05	8.47497E-05	8.47497E-05	2.3718E-05	2.3718E-05	4.37642E-05	4.37642E-05	7.86962E-05	7.86962E-05	5.56728E-05	5.2398E-06	1.68706E-05	2.98708E-05	0.000261514	0.000261514	6.57677E-05	5.93471E-05	0.000148194
3834903773145	383490	3773145	3.72354E-05	3.36E-05	8.39024E-05	8.39024E-05	2.34809E-05	2.34809E-05	4.33266E-05	4.33266E-05	7.79093E-05	7.79093E-05	5.51162E-05	5.18741E-06	1.67019E-05	2.95721E-05	0.000257708	0.000257708	6.59946E-05	5.95518E-05	0.000148705
3835003773145	383500	3773145	3.69011E-05	3.3299E-05	8.31492E-05	8.31492E-05	2.32701E-05	2.32701E-05	4.29377E-05	4.29377E-05	7.72099E-05	7.72099E-05	5.46214E-05	5.14084E-06	1.65519E-05	2.93067E-05	0.000254282	0.000254282	6.59468E-05	5.95087E-05	0.000148598
3835103773145	383510	3773145	3.66086E-05	3.3035E-05	8.24901E-05	8.24901E-05	2.30856E-05	2.30856E-05	4.25973E-05	4.25973E-05	7.65979E-05	7.65979E-05	5.41885E-05	5.10009E-06	1.64207E-05	2.90744E-05	0.000251427	0.000251427	6.56305E-05	5.92233E-05	0.000147885
3835203773145	383520	3773145	3.63221E-05	3.2776E-05	8.18445E-05	8.18445E-05	2.2905E-05	2.2905E-05	4.2264E-05	4.2264E-05	7.59985E-05	7.59985E-05	5.37644E-05	5.06017E-06	1.62922E-05	2.88468E-05	0.000248429	0.000248429	6.52663E-05	5.88947E-05	0.000147065
3835303773145	383530	3773145	3.58923E-05	3.2388E-05	8.08761E-05	8.08761E-05	2.26339E-05	2.26339E-05	4.17639E-05	4.17639E-05	7.50992E-05	7.50992E-05	5.31282E-05	5.0003E-06	1.60995E-05	2.85055E-05	0.000242292	0.000242292	6.55887E-05	5.91856E-05	0.000147791
3835403773145	383540	3773145	3.54864E-05	3.2022E-05	7.99615E-05	7.99615E-05	2.2378E-05	2.2378E-05	4.12916E-05	4.12916E-05	7.42499E-05	7.42499E-05	5.25274E-05	4.94375E-06	1.59174E-05	2.81831E-05	0.000235488	0.000235488	6.58394E-05	5.94118E-05	0.000148356
3835503773145	383550	3773145	3.50328E-05	3.1613E-05	7.89392E-05	7.89392E-05	2.20919E-05	2.20919E-05	4.07637E-05	4.07637E-05	7.33007E-05	7.33007E-05	5.18559E-05	4.88055E-06	1.57139E-05	2.78228E-05	0.000227907	0.000227907	6.59468E-05	5.95087E-05	0.000148598
3835603773145	383560	3773145	3.44896E-05	3.1123E-05	7.77153E-05	7.77153E-05	2.17494E-05	2.17494E-05	4.01317E-05	4.01317E-05	7.21642E-05	7.21642E-05	5.10518E-05	4.80488E-06	1.54703E-05	2.73914E-05	0.000218835	0.000218835	6.58931E-05	5.94603E-05	0.000148477
3835703773145	383570	3773145	3.38509E-05	3.0546E-05	7.62761E-05	7.62761E-05	2.13466E-05	2.13466E-05	3.93885E-05	3.93885E-05	7.08278E-05	7.08278E-05	5.01064E-05	4.7159E-06	1.51838E-05	2.68842E-05	0.00021008	0.00021008	6.54514E-05	5.90617E-05	0.000147481
3835803773145	383580	3773145	3.30988E-05	2.9867E-05	7.45814E-05	7.45814E-05	2.08723E-05	2.08723E-05	3.85133E-05	3.85133E-05	6.92541E-05	6.92541E-05	4.89932E-05	4.61112E-06	1.48464E-05	2.62869E-05	0.000201389	0.000201389	6.45441E-05	5.82429E-05	0.000145437
3835903773145	383590	3773145	3.22631E-05	2.9113E-05	7.26983E-05	7.26983E-05	2.03453E-05	2.03453E-05	3.7541E-05	3.7541E-05	6.75056E-05	6.75056E-05	4.77562E-05	4.4947E-06	1.44716E-05	2.56232E-05	0.000193205	0.000193205	6.31175E-05	5.69556E-05	0.000142222
3836003773145	383600	3773145	3.13976E-05	2.8332E-05	7.07481E-05	7.07481E-05	1.97995E-05	1.97995E-05	3.65338E-05	3.65338E-05	6.56946E-05	6.56946E-05	4.6475E-05	4.37412E-06	1.40833E-05	2.49358E-05	0.000185815	0.000185815	6.13924E-05	5.53989E-05	0.000138335
3836103773145	383610	3773145	3.0538E-05	2.7557E-05	6.88112E-05	6.88112E-05	1.92575E-05	1.92575E-05	3.55337E-05	3.55337E-05	6.38962E-05	6.38962E-05	4.52027E-05	4.25437E-06	1.36978E-05	2.42531E-05	0.000179217	0.000179217	5.95061E-05	5.36968E-05	0.000134085
3836203773145	383620	3773145	2.96844E-05	2.6786E-05	6.68879E-05	6.68879E-05	1.87192E-05	1.87192E-05	3.45405E-05	3.45405E-05	6.21102E-05	6.21102E-05	4.39392E-05	4.13546E-06	1.33149E-05	2.35752E-05	0.000173254	0.000173254	5.75304E-05	5.19139E-05	0.000129633
3836303773145	383630	3773145	2.90099E-05	2.6178E-05	6.5368E-05	6.5368E-05	1.82939E-05	1.82939E-05	3.37556E-05	3.37556E-05	6.06988E-05	6.06988E-05	4.29408E-05	4.04149E-06	1.30124E-05	2.30395E-05	0.000168543	0.000168543	5.5865E-05	5.04111E-05	0.00012588
3836403773145	383640	3773145	2.84488E-05	2.5671E-05	6.41037E-05	6.41037E-05	1.794E-05	1.794E-05	3.31027E-05	3.31027E-05	5.95248E-05	5.95248E-05	4.21103E-05	3.96332E-06	1.27607E-05	2.25939E-05	0.000164546	0.000164546	5.44145E-05	4.91023E-05	0.000122612
3836503773145	383650	3773145	2.79235E-05	2.5197E-05	6.29201E-05	6.29201E-05	1.76088E-05	1.76088E-05	3.24915E-05	3.24915E-05	5.84258E-05	5.84258E-05	4.13327E-05	3.89014E-06	1.25251E-05	2.21767E-05	0.000160835	0.000160835	5.30595E-05	4.78795E-05	0.000119559
3836603773145	383660	3773145	2.77982E-05	2.5084E-05	6.26376E-05	6.26376E-05	1.75297E-05	1.75297E-05	3.23456E-05	3.23456E-05	5.81635E-05	5.81635E-05	4.11472E-05	3.87268E-06	1.24688E-05	2.20772E-05	0.000158837	0.000158837	5.25521E-05	4.74217E-05	0.000118416
3836703773145	383670	3773145	2.76728E-05	2.4971E-05	6.23551E-05	6.23551E-05	1.74507E-05	1.74507E-05	3.21998E-05	3.21998E-05	5.79012E-05	5.79012E-05	4.09616E-05	3.85521E-06	1.24126E-05	2.19776E-05	0.000156886	0.000156886	5.20686E-05	4.69854E-05	0.000117326
3836803773145	383680	3773145	2.76191E-05	2.4923E-05	6.22341E-05	6.22341E-05	1.74168E-05	1.74168E-05	3.21373E-05	3.21373E-05	5.77888E-05	5.77888E-05	4.08821E-05	3.84773E-06	1.23885E-05	2.1935E-05	0.000155268	0.000155268	5.17523E-05	4.66999E-05	0.000116613
3836903773145	383690	3773145	2.7631E-05	2.4934E-05	6.2261E-05	6.2261E-05	1.74243E-05	1.74243E-05	3.21512E-05	3.21512E-05	5.78138E-05	5.78138E-05	4.08998E-05	3.84939E-06	1.23939E-05	2.19444E-05	0.000154047	0.000154047	5.15971E-05	4.65599E-05	0.000116264
3837003773145	383700	3773145	2.7643E-05	2.4944E-05	6.22879E-05	6.22879E-05	1.74319E-05	1.74319E-05	3.21651E-05	3.21651E-05	5.78388E-05	5.78388E-05	4.09175E-05	3.85105E-06	1.23992E-05	2.19539E-05	0.000152874	0.000152874	5.14538E-05	4.64306E-05	0.000115941
3837103773145	383710	3773145	2.77146E-05	2.5009E-05	6.24493E-05	6.24493E-05	1.7477E-05	1.7477E-05	3.22484E-05	3.22484E-05	5.79886E-05	5.79886E-05	4.10235E-05	3.86103E-06	1.24314E-05	2.20108E-05	0.000152128	0.000152128	5.14299E-05	4.64091E-05	0.000115887
3837203773145	383720	3773145	2.77803E-05	2.5068E-05	6.25972E-05	6.25972E-05	1.75184E-05	1.75184E-05	3.23248E-05	3.23248E-05	5.8126E-05	5.8126E-05	4.11207E-05	3.87018E-06	1.24608E-05	2.2063E-05	0.000151478	0.000151478	5.13941E-05	4.63767E-05	0.000115806
3837303773145	383730	3773145	2.78221E-05	2.5106E-05	6.26914E-05	6.26914E-05	1.75448E-05	1.75448E-05	3.23734E-05	3.23734E-05	5.82134E-05	5.82134E-05	4.11825E-05	3.876E-06	1.24796E-05	2.20961E-05	0.000150875	0.000150875	5.13165E-05	4.63067E-05	0.000115631
3837403773145	383740	3773145	2.7828E-05	2.5111E-05	6.27048E-05	6.27048E-05	1.75485E-05	1.75485E-05	3.23804E-05	3.23804E-05	5.82259E-05	5.82259E-05	4.11914E-05	3.87683E-06	1.24822E-05	2.21009E-05	0.000150273	0.000150273	5.11852E-05	4.61882E-05	0.000115335
3837503773145	383750	3773145	2.7828E-05	2.5111E-05	6.27048E-05	6.27048E-05	1.75485E-05	1.75485E-05	3.23804E-05	3.23804E-05	5.82259E-05	5.82259E-05	4.11914E-05	3.87683E-06	1.24822E-05	2.21009E-05	0.000149733	0.000149733	5.1036E-05	4.60536E-05	0.000114999
3837603773145	383760	3773145	2.77445E-05	2.5036E-05	6.25165E-05	6.25165E-05	1.74958E-05	1.74958E-05	3.22831E-05	3.22831E-05	5.80511E-05	5.80511E-05	4.10677E-05	3.86519E-06	1.24447E-05	2.20345E-05	0.00014875	0.00014875	5.07554E-05	4.58004E-05	0.000114367
3837703773145	383770	3773145	2.7637E-05	2.4939E-05	6.22744E-05	6.22744E-05	1.74281E-05	1.74281E-05	3.21581E-05	3.21581E-05	5.78263E-05	5.78263E-05	4.09086E-05	3.85022E-06	1.23966E-05	2.19492E-05	0.000147687	0.000147687	5.0445E-05	4.55203E-05	0.000113668
3837803773145	383780	3773145	2.75355E-05	2.4847E-05	6.20458E-05	6.20458E-05	1.73641E-05	1.73641E-05	3.204E-05	3.204E-05	5.76139E-05	5.76139E-05	4.07584E-05	3.83609E-06	1.2351E-05	2.18686E-05	0.000146799	0.000146799	5.01704E-05	4.52725E-05	0.000113049
3837903773145	383790	3773145	2.74759E-05	2.4794E-05	6.19113E-05	6.19113E-05	1.73265E-05	1.73265E-05	3.19706E-05	3.19706E-05	5.74891E-05	5.74891E-05	4.06701E-05	3.82777E-06	1.23243E-05	2.18212E-05	0.000146419	0.000146419	4.99914E-05	4.51109E-05	0.000112645
3838003773145	383800	3773145	2.73983E-05	2.4723E-05	6.17364E-05	6.17364E-05	1.72775E-05	1.72775E-05	3.18803E-05	3.18803E-05	5.73267E-05	5.73267E-05	4.05552E-05	3.81696E-06	1.22895E-05	2.17596E-05	0.000146054	0.000146054	4.98242E-05	4.49601E-05	0.000112269
3838103773145	383810	3773145	2.72669E-05	2.4605E-05	6.14405E-05	6.14405E-05	1.71947E-05	1.71947E-05	3.17275E-05	3.17275E-05	5.70519E-05	5.70519E-05	4.03608E-05	3.79867E-06	1.22306E-05	2.16553E-05	0.000145356	0.000145356	4.96153E-05	4.47716E-05	0.000111798
3838203773145	383820	3773145	2.71117E-05	2.4465E-05	6.10908E-05	6.10908E-05	1.70968E-05	1.70968E-05	3.15469E-05	3.15469E-05	5.67272E-05	5.67272E-05	4.01311E-05	3.77704E-06	1.21609E-05	2.1532E-05	0.000144484	0.000144484	4.93885E-05	4.45669E-05	0.000111287
3838303773145	383830	3773145	2.69446E-05	2.4314E-05	6.07142E-05	6.07142E-05	1.69914E-05	1.69914E-05	3.13524E-05	3.13524E-05	5.63775E-05	5.63775E-05	3.98837E-05	3.75376E-06	1.2086E-05	2.13993E-05	0.000143453	0.000143453	4.91438E-05	4.43461E-05	0.000110736
3838403773145	383840	3773145	2.66999E-05	2.4093E-05	6.01628E-05	6.01628E-05	1.68371E-05	1.68371E-05	3.10677E-05	3.10677E-05	5.58654E-05	5.58654E-05	3.95214E-05	3.71966E-06	1.19762E-05	2.12049E-05	0.000141312	0.000141312	4.8714E-05	4.39583E-05	0.000109767
3838503773145	383850	3773145	2.64551E-05	2.3872E-05	5.96113E-05	5.96113E-05	1.66828E-05	1.66828E-05	3.07829E-05	3.07829E-05	5.53534E-05	5.53534E-05	3.91592E-05	3.68557E-06	1.18664E-05	2.10105E-05	0.000139218	0.000139218	4.82842E-05	4.35704E-05	0.000108799
3838603773145	383860	3773145	2.62104E-05	2.3652E-05	5.90598E-05	5.90598E-05	1.65285E-05	1.65285E-05	3.04981E-05	3.04981E-05	5.48413E-05	5.48413E-05	3.87969E-05	3.65148E-06	1.17566E-05	2.08162E-05	0.000137109	0.000137109	4.78485E-05	4.31772E-05	0.000107817
3838703773145	383870	3773145	2.59657E-05	2.3431E-05	5.85084E-05	5.85084E-05	1.63741E-05	1.63741E-05	3.02133E-05	3.02133E-05	5.43292E-05	5.43292E-05	3.84347E-05	3.61738E-06	1.16469E-05	2.06218E-05	0.000134999	0.000134999	4.74127E-05	4.2784E-05	0.000106835
3838803773145	383880	3773145	2.57269E-05	2.3215E-05	5.79704E-05	5.79704E-05	1.62236E-05	1.62236E-05	2.99355E-05	2.99355E-05	5.38296E-05	5.38296E-05	3.80812E-05	3.58412E-06	1.15398E-05	2.04322E-05	0.000132922	0.000132922	4.6971E-05	4.23854E-05	0.00010584
3838903773145	383890	3773145	2.53807E-05	2.2903E-05	5.71903E-05	5.71903E-05	1.60052E-05	1.60052E-05	2.95327E-05	2.95327E-05	5.31052E-05	5.31052E-05	3.75688E-05	3.53589E-06	1.13845E-05	2.01572E-05	0.000129686	0.000129686	4.62547E-05	4.17391E-05	0.000104226
3839003773145	383900	3773145	2.50405E-05	2.2596E-05	5.64236E-05	5.64236E-05	1.57907E-05	1.57907E-05	2.91368E-05	2.91368E-05	5.23933E-05	5.23933E-05	3.70652E-05	3.48849E-06	1.12319E-05	1.9887E-05	0.000126514	0.000126514	4.55444E-05	4.10981E-05	0.000102625
3839103773145	383910	3773145	2.47181E-05	2.2305E-05	5.56973E-05	5.56973E-05	1.55874E-05	1.55874E-05	2.87617E-05	2.87617E-05	5.17189E-05	5.17189E-05	3.6588E-05	3.44358E-06	1.10873E-05	1.9631E-05	0.000123564	0.000123564	4.48639E-05	4.0484E-05	0.000101092
3829703773155	382970	3773155	5.92316E-05	5.3449E-05	0.000133466	0.000133466	3.73518E-05	3.73518E-05	6.89212E-05	6.89212E-05	0.000123933	0.000123933	8.76752E-05	8.25178E-06	2.65682E-05	4.70414E-05	0.000164546	0.000164546	3.87038E-05	3.49253E-05	8.72111E-05
3829803773155	382980	3773155	5.93211E-05	5.353E-05	0.000133668	0.000133668	3.74083E-05	3.74083E-05	6.90253E-05	6.90253E-05	0.00012412	0.00012412	8.78077E-05	8.26426E-06	2.66084E-05	4.71125E-05	0.000171921	0.000171921	3.86739E-05	3.48984E-05	8.71439E-05
3829903773155	382990	3773155	5.86167E-05	5.2894E-05	0.000132081	0.000132081	3.69641E-05	3.69641E-05	6.82058E-05	6.82058E-05	0.000122647	0.000122647	8.67652E-05	8.16613E-06	2.62925E-05	4.65531E-05	0.000178424	0.000178424	3.85128E-05	3.47529E-05	8.67807E-05
3830003773155	383000	3773155	5.71961E-05	5.1612E-05	0.00012888	0.00012888	3.60682E-05	3.60682E-05	6.65527E-05	6.65527E-05	0.000119674	0.000119674	8.46623E-05	7.96822E-06	2.56552E-05	4.54249E-05	0.000184038	0.000184038	3.83516E-05	3.46075E-05	8.64176E-05
3830103773155	383010	3773155	5.51009E-05	4.9722E-05	0.000124159	0.000124159	3.4747E-05	3.4747E-05	6.41148E-05	6.41148E-05	0.00011529	0.00011529	8.1561E-05	7.67633E-06	2.47155E-05	4.37609E-05	0.000188622	0.000188622	3.83456E-05	3.46021E-05	8.64041E-05
3830203773155	383020	3773155	5.10419E-05	4.6059E-05	0.000115013	0.000115013	3.21874E-05	3.21874E-05	5.93918E-05	5.93918E-05	0.000106797	0.000106797	7.55528E-05	7.11085E-06	2.28948E-05	4.05373E-05	0.000191873	0.000191873	3.82382E-05	3.45052E-05	8.6162E-05
3830303773155	383030	3773155	4.87617E-05	4.4001E-05	0.000109875	0.000109875	3.07495E-05	3.07495E-05	5.67386E-05	5.67386E-05	0.000102027	0.000102027	7.21777E-05	6.79319E-06	2.1872E-05	3.87263E-05	0.00019338	0.00019338	3.84769E-05	3.47206E-05	8.67E-05
3830403773155	383040	3773155	4.72217E-05	4.2612E-05	0.000106405	0.000106405	2.97783E-05	2.97783E-05	5.49466E-05	5.49466E-05	9.88042E-05	9.88042E-05	6.98981E-05	6.57864E-06	2.11812E-05	3.75032E-05	0.000193776	0.000193776	3.89187E-05	3.51192E-05	8.76953E-05
3830503773155	383050	3773155	4.6768E-05	4.2202E-05	0.000105382	0.000105382	2.94922E-05	2.94922E-05	5.44188E-05	5.44188E-05	9.7855E-05	9.7855E-05	6.92266E-05	6.51544E-06	2.09778E-05	3.7143E-05	0.00019376	0.00019376	3.93126E-05	3.54747E-05	8.8583E-05
3830603773155	383060	3773155	4.62069E-05	4.1696E-05	0.000104118	0.000104118	2.91384E-05	2.91384E-05	5.37659E-05	5.37659E-05	9.6681E-05	9.6681E-05	6.8396E-05	6.43727E-06	2.07261E-05	3.66973E-05	0.000192983	0.000192983	3.96827E-05	3.58087E-05	8.9417E-05
3830703773155	383070	3773155	4.60159E-05	4.1524E-05	0.000103688	0.000103688	2.9018E-05	2.9018E-05

			KMMass Grading / Excavation	KMDrainage / Utilities Trenching	KMFoundations / Concrete Pads	KMBuilding / Structure Construction	KMAsphalt Paving	KMArchitectural Coating	KMLandscaping or Other Finishing	KMWaterside Construction (Piles)	EWNDemolition	EWNSite Grubbing / Prep	EWNDrainage / Utilities Trenching	EWNDrainage / Utilities Trenching	EWNDrainage / Utilities Trenching	EWNFoundations / Concrete Pads	EWNBuilding / Structure Construction	EWNAsphalt Paving	EWNLandscaping or Other Finishing	EWNWaterside Construction (Piles)	ISDemolition
Unique Identifier	X (UTM)	Y (UTM)	2026	2026	2026	2026	2026	2026	2026	2026	2027	2027	2027	2028	2029	2029	2029	2029	2029	2029	2027
3839103773135	383910	3773135	9.9545E-05	2.14476E-05	5.14044E-05	9.53487E-05	6.53919E-05	6.15454E-06	1.98157E-05	3.50855E-05	0.000146273	0.000197218	0.000239286	0.000239286	0.000239286	0.000170202	0.000296406	0.000216515	6.56107E-05	0.000113854	2.39779E-05
3829703773145	382970	3773145	8.62965E-05	1.85932E-05	4.45629E-05	8.26587E-05	5.66889E-05	5.33543E-06	1.71785E-05	3.0416E-05	0.000240179	0.00032383	0.000392906	0.000392906	0.000392906	0.00027947	0.000486696	0.000355516	0.000107732	0.000186947	4.08526E-05
3829803773145	382980	3773145	8.62831E-05	1.85903E-05	4.4556E-05	8.26458E-05	5.66801E-05	5.3346E-06	1.71758E-05	3.04112E-05	0.000264163	0.000356167	0.000432141	0.000432141	0.000432141	0.000307377	0.000535297	0.000391017	0.00011849	0.000205615	4.07094E-05
3829903773145	382990	3773145	8.57585E-05	1.84772E-05	4.42851E-05	8.21434E-05	5.63355E-05	5.30216E-06	1.70714E-05	3.02264E-05	0.00029109	0.000392472	0.000476189	0.000476189	0.000476189	0.000338709	0.000589861	0.000430875	0.000130568	0.000226574	3.99812E-05
3830003773145	383000	3773145	8.50994E-05	1.83352E-05	4.39448E-05	8.15121E-05	5.59026E-05	5.26142E-06	1.69402E-05	2.99941E-05	0.000320649	0.000432326	0.000524545	0.000524545	0.000524545	0.000373104	0.000649759	0.000474628	0.000143827	0.000249582	3.85426E-05
3830103773145	383010	3773145	8.51129E-05	1.83381E-05	4.39517E-05	8.1525E-05	5.59114E-05	5.26225E-06	1.69428E-05	2.99988E-05	0.000352118	0.000474756	0.000576025	0.000576025	0.000576025	0.000409721	0.000713527	0.000521209	0.000157942	0.000274076	3.65788E-05
3830203773145	383020	3773145	8.46959E-05	1.82483E-05	4.37364E-05	8.11256E-05	5.56375E-05	5.23647E-06	1.68598E-05	2.98518E-05	0.000382119	0.000515205	0.000625102	0.000625102	0.000625102	0.000444629	0.00077432	0.000565617	0.000171399	0.000297428	3.40717E-05
3830303773145	383030	3773145	8.54626E-05	1.84135E-05	4.41323E-05	8.186E-05	5.61411E-05	5.28387E-06	1.70125E-05	3.01221E-05	0.000416525	0.000561595	0.000681387	0.000681387	0.000681387	0.000484664	0.00084404	0.000616545	0.000186832	0.000324208	3.07111E-05
3830403773145	383040	3773145	8.64176E-05	1.86192E-05	4.46255E-05	8.27747E-05	5.67684E-05	5.34291E-06	1.72026E-05	3.04586E-05	0.000458548	0.000618253	0.000750131	0.000750131	0.000750131	0.00053561	0.000929194	0.000678747	0.000205681	0.000356917	2.96546E-05
3830503773145	383050	3773145	8.7238E-05	1.8796E-05	4.50491E-05	8.35605E-05	5.73074E-05	5.39364E-06	1.73659E-05	3.07478E-05	0.000503931	0.000679442	0.000824372	0.000824372	0.000824372	0.000586368	0.001021158	0.000745924	0.000226038	0.000392242	2.99232E-05
3830603773145	383060	3773145	8.79912E-05	1.89583E-05	4.54381E-05	8.4282E-05	5.78022E-05	5.44021E-06	1.75158E-05	3.10133E-05	0.000550884	0.000742749	0.000901182	0.000901182	0.000901182	0.000641002	0.001116303	0.000815425	0.000247098	0.000428788	3.01023E-05
3830703773145	383070	3773145	8.89193E-05	1.91583E-05	4.59173E-05	8.51709E-05	5.84119E-05	5.49759E-06	1.77006E-05	3.13404E-05	0.000601353	0.000810795	0.000983743	0.000983743	0.000983743	0.000699727	0.001218573	0.000890129	0.000269736	0.000468071	3.02336E-05
3830803773145	383080	3773145	8.98877E-05	1.93669E-05	4.64174E-05	8.60985E-05	5.9048E-05	5.55746E-06	1.78933E-05	3.16817E-05	0.000657128	0.000885996	0.001074986	0.001074986	0.001074986	0.000764627	0.001331595	0.000972689	0.000294754	0.000511485	3.0353E-05
3830903773145	383090	3773145	9.09637E-05	1.95987E-05	4.69731E-05	8.71292E-05	5.97549E-05	5.62399E-06	1.81075E-05	3.2061E-05	0.00071904	0.000969471	0.001176266	0.001176266	0.001176266	0.000836667	0.001457052	0.001064331	0.000322525	0.000559675	3.04664E-05
3831003773145	383100	3773145	9.20532E-05	1.98335E-05	4.75357E-05	8.81727E-05	6.04705E-05	5.69134E-06	1.83244E-05	3.2445E-05	0.000788085	0.001062563	0.001289215	0.001289215	0.001289215	0.000917006	0.001596963	0.001166532	0.000353494	0.000613417	3.05798E-05
3831103773145	383110	3773145	9.31292E-05	2.00653E-05	4.80913E-05	8.92034E-05	6.11774E-05	5.75787E-06	1.85386E-05	3.28242E-05	0.000863899	0.001164781	0.001413238	0.001413238	0.001413238	0.001005222	0.001750591	0.001278752	0.000387501	0.000672428	3.06813E-05
3831203773145	383120	3773145	9.42321E-05	2.03029E-05	4.86609E-05	9.02598E-05	6.19019E-05	5.82606E-06	1.87582E-05	3.3213E-05	0.000948278	0.001278549	0.001551273	0.001551273	0.001551273	0.001103405	0.001921577	0.001403652	0.000425349	0.000738106	3.07887E-05
3834303773145	383430	3773145	0.000131718	2.83795E-05	6.80182E-05	0.000126165	8.65266E-05	8.14368E-06	2.62202E-05	4.64251E-05	0.005290758	0.007133449	0.008655066	0.008655066	0.008655066	0.006156265	0.010721114	0.007831439	0.002373163	0.004118136	3.16065E-05
3834403773145	383440	3773145	0.000132875	2.86287E-05	6.86156E-05	0.000127273	8.72864E-05	8.2152E-06	2.64504E-05	4.68328E-05	0.003894062	0.005250305	0.006370233	0.006370233	0.006370233	0.004531085	0.007890869	0.005764033	0.001746677	0.003030998	3.16662E-05
3834503773145	383450	3773145	0.000135336	2.9159E-05	6.98866E-05	0.000129631	8.89034E-05	8.36737E-06	2.69404E-05	4.77004E-05	0.002992438	0.00403466	0.004895282	0.004895282	0.004895282	0.003481967	0.006063833	0.004429441	0.001342255	0.002329207	3.24004E-05
3834603773145	383460	3773145	0.000143366	3.08891E-05	7.40331E-05	0.000137322	9.41782E-05	8.86383E-06	2.85388E-05	5.05305E-05	0.002341858	0.003157492	0.003831008	0.003831008	0.003831008	0.002724959	0.004745507	0.003466445	0.001050438	0.001822818	3.30868E-05
3834703773145	383470	3773145	0.000147414	3.17614E-05	7.61237E-05	0.0001412	9.68377E-05	9.11414E-06	2.93448E-05	5.19575E-05	0.001898836	0.002560172	0.003106276	0.003106276	0.003106276	0.002209464	0.003847774	0.002810678	0.000851721	0.001477986	3.34032E-05
3834803773145	383480	3773145	0.000148194	3.19295E-05	7.65266E-05	0.000141947	9.73501E-05	9.16237E-06	2.95E-05	5.22324E-05	0.001639729	0.002210822	0.002682406	0.002682406	0.002682406	0.001907969	0.003322722	0.002427145	0.000735498	0.001276306	3.32181E-05
3834903773145	383490	3773145	0.000148705	3.20396E-05	7.67905E-05	0.000142437	9.76859E-05	9.19397E-06	2.96018E-05	5.24126E-05	0.001436438	0.001936728	0.002349847	0.002349847	0.002349847	0.001671423	0.002910778	0.002126232	0.000644313	0.001118072	3.30212E-05
3835003773145	383500	3773145	0.000148598	3.20164E-05	7.6735E-05	0.000142334	9.76152E-05	9.18731E-06	2.95804E-05	5.23747E-05	0.001279588	0.001725249	0.002093257	0.002093257	0.002093257	0.001488914	0.002592938	0.00189406	0.000573958	0.000995985	3.27466E-05
3835103773145	383510	3773145	0.000147885	3.18628E-05	7.63668E-05	0.000141651	9.71469E-05	9.14324E-06	2.94385E-05	5.21234E-05	0.001156582	0.001559403	0.001892034	0.001892034	0.001892034	0.001345786	0.002343681	0.001711986	0.000518784	0.000900242	3.24183E-05
3835203773145	383520	3773145	0.000147065	3.1686E-05	7.59432E-05	0.000140865	9.6608E-05	9.09251E-06	2.92751E-05	5.18342E-05	0.001052606	0.001419213	0.001721942	0.001721942	0.001721942	0.0012248	0.002132986	0.001558079	0.000472145	0.000819311	3.20959E-05
3835303773145	383530	3773145	0.000147791	3.18425E-05	7.63182E-05	0.000141561	9.70851E-05	9.13742E-06	2.94197E-05	5.20902E-05	0.000945759	0.001275153	0.001547152	0.001547152	0.001547152	0.001100474	0.001916472	0.001399923	0.000424219	0.000736145	3.19646E-05
3835403773145	383540	3773145	0.000148356	3.19642E-05	7.66099E-05	0.000142102	9.74562E-05	9.17235E-06	2.95322E-05	5.22893E-05	0.000853309	0.001150504	0.001395915	0.001395915	0.001395915	0.000992901	0.001729133	0.001263078	0.000382751	0.000664185	3.17975E-05
3835503773145	383550	3773145	0.000148598	3.20164E-05	7.6735E-05	0.000142334	9.76152E-05	9.18731E-06	2.95804E-05	5.23747E-05	0.000771485	0.001040181	0.001262059	0.001262059	0.001262059	0.000897691	0.001563325	0.00114196	0.000346049	0.000600496	3.15886E-05
3835603773145	383560	3773145	0.000148477	3.19903E-05	7.66724E-05	0.000142218	9.75357E-05	9.17983E-06	2.95563E-05	5.2332E-05	0.000695158	0.00093727	0.001137197	0.001137197	0.001137197	0.000808877	0.001408657	0.00102898	0.000311812	0.000541086	3.1308E-05
3835703773145	383570	3773145	0.000147481	3.17759E-05	7.61585E-05	0.000141264	9.68819E-05	9.11829E-06	2.93581E-05	5.19812E-05	0.000629467	0.000848701	0.001029736	0.001029736	0.001029736	0.000732441	0.001275543	0.000931745	0.000282347	0.000489955	3.08842E-05
3835803773145	383580	3773145	0.000145437	3.13354E-05	7.51027E-05	0.000139306	9.55389E-05	8.99189E-06	2.89512E-05	5.12606E-05	0.000571227	0.000770176	0.000934461	0.000934461	0.000934461	0.000664673	0.001157525	0.000845536	0.000256223	0.000444622	3.03052E-05
3835903773145	383590	3773145	0.000142222	3.06428E-05	7.34427E-05	0.000136227	9.34272E-05	8.79314E-06	2.83113E-05	5.01276E-05	0.000520441	0.000701703	0.000851382	0.000851382	0.000851382	0.00060558	0.001054615	0.000770363	0.000233443	0.000405093	2.96188E-05
3836003773145	383600	3773145	0.000138335	2.98053E-05	7.14355E-05	0.000132504	9.08737E-05	8.55282E-06	2.75375E-05	4.87575E-05	0.000476628	0.000642631	0.000779708	0.000779708	0.000779708	0.000554599	0.000965832	0.0007055 1	0.000213791	0.00037099	2.88726E-05
3836103773145	383610	3773145	0.000134085	2.88895E-05	6.92407E-05	0.000128433	8.80816E-05	8.29004E-06	2.66914E-05	4.72595E-05	0.000438933	0.000591807	0.000718044	0.000718044	0.000718044	0.000510738	0.000889448	0.000649714	0.000196883	0.00034165	2.81086E-05
3836203773145	383620	3773145	0.000129633	2.79303E-05	6.69417E-05	0.000124168	8.51571E-05	8.01478E-06	2.58052E-05	4.56903E-05	0.000405984	0.000547382	0.000664142	0.000664142	0.000664142	0.000472398	0.000822679	0.000600941	0.000182103	0.000316003	2.73445E-05
3836303773145	383630	3773145	0.00012588	2.71218E-05	6.50038E-05	0.000120574	8.2692E-05	7.78277E-06	2.50582E-05	4.43677E-05	0.000379218	0.000511294	0.000620357	0.000620357	0.000620357	0.000441254	0.000768442	0.000561323	0.000170098	0.00029517	2.67417E-05
3836403773145	383640	3773145	0.000122612	2.64176E-05	6.33161E-05	0.000117443	8.05449E-05	7.5807E-06	2.44076E-05	4.32157E-05	0.00035644	0.000480583	0.000583094	0.000583094	0.000583094	0.000414749	0.000722285	0.000527606	0.000159881	0.00027744	2.62522E-05
3836503773145	383650	3773145	0.000119559	2.57598E-05	6.17394E-05	0.000114519	7.85393E-05	7.39193E-06	2.37998E-05	4.21396E-05	0.000336109	0.000453171	0.000549835	0.000549835	0.000549835	0.00039109 3	0.000681087	0.000497512	0.000150761	0.000261615	2.57985E-05
3836603773145	383660	3773145	0.000118416	2.55134E-05	6.1149E-05	0.000113424	7.77882E-05	7.32124E-06	2.35722E-05	4.17366E-05	0.0003221	0.000434282	0.000526918	0.000526918	0.000526918	0.000374791	0.000652698	0.000476775	0.000144477	0.000250711	2.57329E-05
3836703773145	383670	3773145	0.000117326	2.52787E-05	6.05864E-05	0.00011238	7.70725E-05	7.25389E-06	2.33553E-05	4.13527E-05	0.000308997	0.000416617	0.000505484	0.000505484	0.000505484	0.000359546	0.000626148	0.000457381	0.0001386	0.000240512	2.56672E-05
3836803773145	383680	3773145	0.000116613	2.51251E-05	6.02183E-05	0.000111697	7.66043E-05	7.20981E-06	2.32134E-05	4.11014E-05	0.000297543	0.000401172	0.000486745	0.000486745	0.000486745	0.000346217	0.000602936	0.000440426	0.000133462	0.000231597	2.56791E-05
3836903773145	383690	3773145	0.000116264	2.50498E-05	6.00377E-05	0.000111363	7.63745E-05	7.18819E-06	2.31438E-05	4.09781E-05	0.000287556	0.000387708	0.000470409	0.000470409	0.000470409	0.00033459 7	0.0005827	0.000425644	0.000128983	0.000223824	2.57508E-05
3837003773145	383700	3773145	0.000115941	2.49802E-05	5.9871E-05	0.000111053	7.61625E-05	7.16823E-06	2.30795E-05	4.08644E-05	0.000278185	0.000375072	0.000455078	0.000455078	0.000455078	0.000323693	0.00056371	0.000411772	0.000124779	0.000216529	2.58164E-05
3837103773145	383710	3773145	0.000115887	2.49686E-05	5.98433E-05	0.000111002	7.61271E-05	7.16491E-06	2.30688E-05	4.08454E-05	0.000270073	0.000364135	0.000441808	0.000441808	0.000441808	0.000314254	0.000547271	0.000399765	0.000121141	0.000210215	2.59358E-05
3837203773145	383720	3773145	0.000115806	2.49512E-05	5.98016E-05	0.000110924	7.60741E-05	7.15992E-06	2.30528E-05	4.0817E-05	0.000262498	0.000353922	0.000429416	0.000429416	0.000429416	0.0003054 4	0.000531922	0.000388552	0.000117743	0.000204319	2.60492E-05
3837303773145	383730	3773145	0.000115631	2.49136E-05	5.97113E-05	0.000110757	7.59593E-05	7.14911E-06	2.3018E-05	4.07553E-05	0.000255287	0.0003442	0.00041762	0.00041762	0.00041762	0.000297049	0.00051731	0.000377879	0.000114509	0.000198706	2.61328E-05
3837403773145	383740	3773145	0.000115335	2.48498E-05	5.95585E-05	0.000110474	7.57649E-05	7.13081E-06	2.29591E-05	4.0651E-05	0.000248339	0.000334832	0.000406254	0.000406254	0.000406254	0.000288965	0.000503231	0.000367594	0.000111392	0.000193298	2.61865E-05
3837503773145	383750	3773145	0.000114999	2.47774E-05	5.93849E-05	0.000110151	7.5544E-05	7.11002E-06	2.28921E-05	4.05325E-05	0.000241773	0.000325979	0.000395513	0.000395513	0.000395513	0.000281324	0.000489926	0.000357875	0.000108447	0.000188188	2.62223E-05
3837603773145	383760	3773145	0.000114367	2.46412E-05	5.90584E-05	0.000109546	7.51287E-05	7.07094E-06	2.27663E-05	4.03097E-05	0.000234801	0.000316579	0.000384108	0.000384108	0.000384108	0.000273212	0.000475798	0.000347555	0.00010532	0.000182761	2.61925E-05
3837703773145	383770	3773145	0.000113668	2.44905E-05	5.86972E-05	0.000108876	7.46693E-05	7.0277E-06	2.26271E-05	4.00632E-05	0.000228014	0.000307428	0.000373005	0.000373005	0.000373005	0.000265315	0.000462045	0.000337509	0.000102276	0.000177478	2.61388E-05
3837803773145	383780	3773145	0.000113049	2.43572E-05	5.83777E-05	0.000108283	7.42628E-05	6.98944E-06	2.25039E-05	3.98451E-05	0.000221771	0.00029901	0.000362791	0.000362791	0.000362791	0.00025805	0.000449393	0.000328267	9.9475E-05	0.000172618	2.6091E-05
3837903773145	383790	3773145	0.000112645	2.42702E-05	5.81694E-05	0.000107897	7.39978E-05	6.9645E-06	2.24236E-05	3.97029E-05	0.000216428	0.000291807	0.000354052	0.000354052	0.000354052	0.000251833	0.000438567	0.00032036	9.70787E-05	0.00016846	2.60612E-05
3838003773145	383800	3773145	0.000112269	2.41891E-05	5.79749E-05	0.000107536	7.37504E-05	6.94121E-06	2.23486E-05	3.95702E-05	0.000211295	0.000284886	0.000345654	0.000345654	0.000345654	0.00024586	0.000428165	0.000312761	9.47761E-05	0.000164464	2.60015E-05
3838103773145	383810	3773145	0.000111798	2.40876E-05	5.77318E-05	0.000107085	7.34411E-05	6.91211E-06	2.22549E-05	3.94042E-05	0.000205958	0.000277691	0.000336924	0.000336924	0.000336924	0.000239651	0.000417351	0.000304862	9.23824E-05	0.000160311	2.59E-05
3838203773145	383820	3773145	0.000111287	2.39775E-05	5.74679E-05	0.000106596	7.31054E-05	6.88051E-06	2.21531E-05	3.92241E-05	0.000200676	0.000270568	0.000328282	0.000328282	0.000328282	0.00023350 4	0.000406646	0.000297043	9.00129E-05	0.000156199	2.57747E-05
3838303773145	383830	3773145	0.000110736	2.38587E-05	5.71831E-05	0.000106068	7.27431E-05	6.84641E-06	2.20434E-05	3.90297E-05	0.000195417	0.000263478	0.00031968	0.00031968	0.00031968	0.000227385	0.00039599	0.000289258	8.76541E-05	0.000152106	2.56314E-05
3838403773145	383840	3773145	0.000109767	2.36501E-05	5.6683E-05	0.00010514	7.2107E-05	6.78654E-06	2.18506E-05	3.86884E-05	0.000189215	0.000255116	0.000309534	0.000309534	0.000309534	0.000220168	0.000383423	0.000280078	8.48722E-05	0.000147278	2.54702E-05
3838503773145	383850	3773145	0.000108799	2.34414E-05	5.61829E-05	0.000104212	7.14708E-05	6.72666E-06	2.16578E-05	3.83471E-05	0.000183324	0.000247172	0.000299896	0.000299896	0.000299896	0.000213313	0.000371484	0.000271358	8.22296E-05	0.000142692	2.53091E-05
3838603773145	383860	3773145	0.000107817	2.32299E-05	5.56759E-05	0.000103272	7.08258E-05	6.66596E-06	2.14624E-05	3.8001E-05	0.000177677	0.000239559	0.000290659	0.000290659	0.000290659	0.000206743	0.000360042	0.000262999	7.96967E-05	0.000138297	2.51479E-05
3838703773145	383870	3773145	0.000106835	2.30183E-05	5.51689E-05	0.000102331	7.01808E-05	6.60525E-06	2.12669E-05	3.76549E-05	0.000172257	0.000232251	0.000281792	0.000281792	0.000281792	0.000200436	0.000349059	0.000254976	7.72656E-05	0.000134079	2.49867E-05
3838803773145	383880	3773145	0.00010584	2.28039E-05	5.46549E-05	0.000101378	6.9527E-05	6.54372E-06	2.10688E-05	3.73041E-05	0.000167094	0.00022529	0.000273346	0.000273346	0.000273346	0.000194428	0.000338596	0.000247334	7.49496E-05	0.00013006	2.48196E-05
3838903773145	383890	3773145	0.000104226	2.24561E-05	5.38214E-05	9.9832E-05	6.84667E-05	6.44393E-06	2.07475E-05	3.67353E-05	0.000160981	0.000217048	0.000263346	0.000263346	0.000263346	0.000187316	0.00032621	0.000238286	7.22079E-05	0.000125302	2.46405E-05
3839003773145	383900	3773145	0.000102625	2.21113E-05	5.29949E-05	9.82989E-05	6.74153E-05	6.34497E-06	2.04289E-05	3.61711E-05	0.000155179	0.000209226	0.000253855	0.000253855	0.000253855	0.000180565	0.000314453	0.000229698	6.96054E-05	0.000120786	2.44495E-05
3839103773145	383910	3773145	0.000101092	2.17809E-05	5.22031E-05	9.68303E-05	6.6408E-05	6.25017E-06	2.01236E-05	3.56307E-05	0.000149807	0.000201982	0.000245067	0.000245067	0.000245067	0.000174314	0.000303567	0.000221746	6.71957E-05	0.000116604	2.42525E-05
3829703773155	382970	3773155	8.72111E-05	1.87902E-05	4.50353E-05	8.35348E-05	5.72897E-05	5.39198E-06	1.73605E-05	3.07383E-05	0.000245952	0.000331613	0.000402348	0.000402348	0.000402348	0.000286186	0.000498393	0.0003640 6	0.000110321	0.00019144	4.136E-05
3829803773155	382980	3773155	8.71439E-05	1.87757E-05	4.50005E-05	8.34704E-05	5.72456E-05	5.38782E-06	1.73471E-05	3.07146E-05	0.000271971	0.000366694	0.000444913	0.000444913	0.000444913	0.000316462	0.000551118	0.000402574	0.000121992	0.000211692	4.12347E-05
3829903773155	382990	3773155	8.67807E-05	1.86975E-05	4.4813E-05	8.31225E-05	5.7007E-05	5.36536E-06	1.72748E-05	3.05866E-05	0.0002999	0.000404351	0.000490602	0.000490602	0.000490602	0.000348961	0.000607714	0.000443916	0.0013452	0.000233432	4.059E-05
3830003773155	383000	3773155	8.64176E-05	1.86192E-05	4.46255E-05	8.27747E-05	5.67684E-05	5.34291E-06	1.72026E-05	3.04586E-05	0.000330271	0.0004453	0.000540286	0.000540286	0.000540286	0.0003843	0.000669257	0.000488871	0.000148143	0.000257071	3.93962E-05
3830103773155	383010	3773155	8.64041E-05	1.86163E-05	4.46185E-05	8.27618E-05	5.67596E-05	5.34208E-06	1.71999E-05	3.04539E-05	0.000363716	0.000490393	0.000594998	0.000594998	0.000594998	0.000423216	0.000737029	0.000538377	0.000163145	0.000283104	3.7695E-05
3830203773155	383020	3773155	8.6162E-05	1.85642E-05	4.44935E-05	8.25299E-05	5.66006E-05	5.32711E-06	1.71517E-05	3.03686E-05	0.000398069	0.00053671	0.000651194	0.000651194	0.000651194	0.000463188	0.00080664	0.000589226	0.000178553	0.000309842	3.50208E-05
3830303773155	383030	3773155	8.67E-05	1.86801E-05	4.47713E-05	8.30452E-05	5.6954E-05	5.36038E-06	1.72588E-05	3.05582E-05	0.000436928	0.000589103	0.000714763	0.000714763	0.000714763	0.000508404	0.000885383	0.000646745	0.000195983	0.000340089	3.09738E-05
3830403773155	383040	3773155	8.76953E-05	1.88945E-05	4.52853E-05	8.39986E-05	5.76078E-05	5.42191E-06	1.74569E-05	3.0909E-05	0.000483212	0.000651508	0.000790479	0.000790479	0.000790479	0.00056226	0.000979174	0.000715256	0.000216744	0.000376115	3.01082E-05
3830503773155	383050	3773155	8.8583E-05	1.90858E-05	4.57437E-05	8.48489E-05	5.8191E-05	5.4768E-06	1.76336E-05	3.12219E-05	0.000532648	0.000718162	0.000871351	0.000871351	0.000871351	0.000619783	0.001079351	0.000788432	0.000238919	0.000414594	3.03709E-05
3830603773155	383060	3773155	8.9417E-05	1.92655E-05	4.61743E-05	8.56476E-05	5.87388E-05	5.52835E-06	1.77996E-05	3.15158E-05	0.000585714	0.000789709	0.00095816	0.00095816	0.00095816	0.00068153	0.001186882	0.00086698	0.000262721	0.000455899	3.05679E-05
3830703773155	383070	3773155	9.04123E-05	1.94799E-05	4.66883E-05	8.6601E-05	5.93926E-05	5.58989E-06	1.79978E-05	3.18666E-05	0.000643596	0.000867751	0.001052849	0.001052849	0.001052849	0.000748881	0.001304174	0.000952658	0.000288684	0.000500952	3.07051E-05

			ISDrainage / Utilities Trenching	ISDrainage / Utilities Trenching	ISAsphalt Paving	ISAsphalt Paving	SVDemolition	SVSite Grubbing / Prep	SVMass Grading / Excavation	SVMass Grading / Excavation	SVDrainage / Utilities Trenching	SVFoundations / Concrete Pads	SVBuilding / Structure Construction	SVBuilding / Structure Construction	SVAsphalt Paving	SVAsphalt Paving	SVArchitectural Coating	SVArchitectural Coating	SVLandscaping or Other Finishing	SVLandscaping or Other Finishing	MDemolition
Unique Identifier	X (UTM)	Y (UTM)	2027	2028	2027	2028	2027	2027	2027	2028	2028	2028	2028	2029	2028	2029	2028	2029	2028	2029	2027
3839103773135	383910	3773135	8.28789E-06	8.28789E-06	3.54924E-05	3.54924E-05	0.00020567	0.00013588	0.000229463	0.000229463	6.92618E-05	7.13766E-05	0.000351686	0.000351686	0.000281806	0.000281806	2.79162E-05	2.79162E-05	8.98817E-05	8.98817E-05	6.77316E-05
3829703773145	382970	3773145	1.41206E-05	1.41206E-05	6.04705E-05	6.04705E-05	0.000641432	0.000423774	0.000715634	0.000715634	0.000216009	0.000222605	0.001448434	0.001448434	0.000878877	0.000878877	8.70633E-05	8.70633E-05	0.000280317	0.000280317	3.92052E-05
3829803773145	382980	3773145	1.40711E-05	1.40711E-05	6.02585E-05	6.02585E-05	0.000735378	0.000485841	0.000820447	0.000820447	0.000247646	0.000255208	0.001642752	0.001642752	0.0010076	0.0010076	9.98147E-05	9.98147E-05	0.000321373	0.000321373	4.07273E-05
3829903773145	382990	3773145	1.38193E-05	1.38193E-05	5.91805E-05	5.91805E-05	0.00085337	0.000563795	0.000952089	0.000952089	0.000287382	0.000296157	0.001882573	0.001882573	0.001169271	0.001169271	0.00011583	0.00011583	0.000372938	0.000372938	4.20047E-05
3830003773145	383000	3773145	1.33221E-05	1.33221E-05	5.70512E-05	5.70512E-05	0.001002651	0.00066242	0.001118639	0.001118639	0.000337654	0.000347964	0.002180613	0.002180613	0.001373813	0.001373813	0.000136092	0.000136092	0.000438177	0.000438177	4.29299E-05
3830103773145	383010	3773145	1.26433E-05	1.26433E-05	5.41443E-05	5.41443E-05	0.001190175	0.000786311	0.001327855	0.001327855	0.000400804	0.000413043	0.002549949	0.002549949	0.001630753	0.001630753	0.000161546	0.000161546	0.000520128	0.000520128	4.35149E-05
3830203773145	383020	3773145	1.17768E-05	1.17768E-05	5.04333E-05	5.04333E-05	0.001405501	0.00092857	0.001568091	0.001568091	0.000473318	0.00048777	0.002972712	0.002972712	0.001925789	0.001925789	0.000190772	0.000190772	0.000614229	0.000614229	4.253E-05
3830303773145	383030	3773145	1.06152E-05	1.06152E-05	4.54589E-05	4.54589E-05	0.001679697	0.001109723	0.001874007	0.001874007	0.000565656	0.000582928	0.003505781	0.003505781	0.002301487	0.002301487	0.00022799	0.00022799	0.000734058	0.000734058	4.35686E-05
3830403773145	383040	3773145	1.025E-05	1.025E-05	4.3895E-05	4.3895E-05	0.002030611	0.001341561	0.002265515	0.002265515	0.000683831	0.000704711	0.00418327	0.00418327	0.002782303	0.002782303	0.00027562	0.00027562	0.000887414	0.000887414	4.46968E-05
3830503773145	383050	3773145	1.03428E-05	1.03428E-05	4.42926E-05	4.42926E-05	0.00248789	0.00164367	0.002775692	0.002775692	0.000837824	0.000863406	0.005060991	0.005060991	0.003408857	0.003408857	0.000337688	0.000337688	0.001087253	0.001087253	4.54489E-05
3830603773145	383060	3773145	1.04047E-05	1.04047E-05	4.45577E-05	4.45577E-05	0.003087336	0.002039705	0.003444483	0.003444483	0.001039694	0.001071441	0.006226999	0.006226999	0.004230206	0.004230206	0.000419052	0.000419052	0.001349221	0.001349221	4.61831E-05
3830703773145	383070	3773145	1.04501E-05	1.04501E-05	4.47521E-05	4.47521E-05	0.003823259	0.002525906	0.004265538	0.004265538	0.001287524	0.001326838	0.007750234	0.007750234	0.005238553	0.005238553	0.00518941	0.00518941	0.001670833	0.001670833	4.69232E-05
3830803773145	383080	3773145	1.04914E-05	1.04914E-05	4.49288E-05	4.49288E-05	0.004760931	0.003145397	0.005311682	0.005311682	0.001603296	0.001652251	0.009894065	0.009894065	0.006523332	0.006523332	0.000646214	0.000646214	0.002080613	0.002080613	4.76753E-05
3830903773145	383090	3773145	1.05306E-05	1.05306E-05	4.50967E-05	4.50967E-05	0.005956056	0.003934978	0.00664506	0.00664506	0.002005767	0.002067012	0.012994682	0.012994682	0.008160869	0.008160869	0.000808431	0.000808431	0.002602904	0.002602904	4.84394E-05
3831003773145	383100	3773145	1.05698E-05	1.05698E-05	4.52645E-05	4.52645E-05	0.007512425	0.004963221	0.008381471	0.008381471	0.002529891	0.00260714	0.01760172	0.01760172	0.010293374	0.010293374	0.001019681	0.001019681	0.003283065	0.003283065	4.92214E-05
3831103773145	383110	3773145	1.06049E-05	1.06049E-05	4.54148E-05	4.54148E-05	0.00966479	0.006385221	0.010782825	0.010782825	0.003254724	0.003354105	0.024953681	0.024953681	0.013242502	0.013242502	0.001311828	0.001311828	0.004223687	0.004223687	5.00212E-05
3831203773145	383120	3773145	1.0642E-05	1.0642E-05	4.55738E-05	4.55738E-05	0.01273374	0.00841278	0.014206795	0.014206795	0.004288226	0.004419164	0.036977574	0.036977574	0.017447516	0.017447516	0.001728384	0.001728384	0.005564874	0.005564874	5.0839E-05
3834303773145	383430	3773145	1.09247E-05	1.09247E-05	4.67843E-05	4.67843E-05	0.007514704	0.004964727	0.008384014	0.008384014	0.002530659	0.002607931	0.003615056	0.003615056	0.010296496	0.010296496	0.001019991	0.001019991	0.003284061	0.003284061	8.34125E-05
3834403773145	383440	3773145	1.09453E-05	1.09453E-05	4.68726E-05	4.68726E-05	0.005886072	0.003888742	0.00656698	0.00656698	0.001982199	0.002042724	0.003307534	0.003307534	0.008064978	0.008064978	0.000798932	0.000798932	0.002572319	0.002572319	8.39855E-05
3834503773145	383450	3773145	1.11991E-05	1.11991E-05	4.79594E-05	4.79594E-05	0.004745394	0.003135132	0.005294347	0.005294347	0.001598063	0.001646859	0.003017223	0.003017223	0.006502044	0.006502044	0.000644105	0.000644105	0.002073823	0.002073823	8.41228E-05
3834603773145	383460	3773145	1.14363E-05	1.14363E-05	4.89755E-05	4.89755E-05	0.00384586	0.002540838	0.004290754	0.004290754	0.001295135	0.001334681	0.00274714	0.00274714	0.00526952	0.00526952	0.000522009	0.000522009	0.00168071	0.00168071	9.88486E-05
3834703773145	383470	3773145	1.15457E-05	1.15457E-05	4.94438E-05	4.94438E-05	0.003192046	0.002108884	0.003561306	0.003561306	0.001074956	0.001107779	0.00250853	0.00250853	0.004373677	0.004373677	0.000433265	0.000433265	0.001394982	0.001394982	0.000104454
3834803773145	383480	3773145	1.14817E-05	1.14817E-05	4.91699E-05	4.91699E-05	0.002762037	0.001824791	0.003081553	0.003081553	0.000930146	0.000958548	0.00232895	0.00232895	0.003784488	0.003784488	0.000374899	0.000374899	0.00120706	0.00120706	0.000105994
3834903773145	383490	3773145	1.14136E-05	1.14136E-05	4.88783E-05	4.88783E-05	0.00241763	0.001597251	0.002697304	0.002697304	0.000814163	0.000839023	0.002167421	0.002167421	0.003312588	0.003312588	0.000328151	0.000328151	0.001056548	0.001056548	0.000107355
3835003773145	383500	3773145	1.13187E-05	1.13187E-05	4.84719E-05	4.84719E-05	0.002143837	0.001416366	0.002391839	0.002391839	0.000721961	0.000744005	0.002026105	0.002026105	0.002937443	0.002937443	0.000290989	0.000290989	0.000936895	0.000936895	0.000108047
3835103773145	383510	3773145	1.12053E-05	1.12053E-05	4.79859E-05	4.79859E-05	0.00192285	0.001270366	0.002145288	0.002145288	0.000647541	0.000667313	0.001902799	0.001902799	0.002634651	0.002634651	0.000260994	0.000260994	0.00084032	0.00084032	0.000108011
3835203773145	383520	3773145	1.10939E-05	1.10939E-05	4.75088E-05	4.75088E-05	0.001735578	0.001146642	0.001936352	0.001936352	0.000584475	0.000602321	0.001790393	0.001790393	0.002378054	0.002378054	0.000235575	0.000235575	0.000758479	0.000758479	0.000107814
3835303773145	383530	3773145	1.10485E-05	1.10485E-05	4.73144E-05	4.73144E-05	0.001557122	0.001028741	0.001737252	0.001737252	0.000524378	0.000540389	0.001671816	0.001671816	0.002133537	0.002133537	0.000211352	0.000211352	0.00068049	0.00068049	0.000109563
3835403773145	383540	3773145	1.09907E-05	1.09907E-05	4.7067E-05	4.7067E-05	0.001402842	0.000926813	0.001565124	0.001565124	0.000472422	0.000486847	0.001562141	0.001562141	0.001922146	0.001922146	0.000190411	0.000190411	0.000613067	0.000613067	0.00011096
3835503773145	383550	3773145	1.09185E-05	1.09185E-05	4.67578E-05	4.67578E-05	0.001267137	0.000837157	0.001413721	0.001413721	0.000426722	0.000439752	0.00145963	0.00145963	0.001736206	0.001736206	0.000171992	0.000171992	0.000553762	0.000553762	0.000111831
3835603773145	383560	3773145	1.08215E-05	1.08215E-05	4.63425E-05	4.63425E-05	0.001143471	0.000755455	0.00127575	0.00127575	0.000385076	0.000396835	0.0013607	0.0013607	0.001566762	0.001566762	0.000155206	0.000155206	0.000499718	0.000499718	0.00011167
3835703773145	383570	3773145	1.0675E-05	1.0675E-05	4.57152E-05	4.57152E-05	0.00103674	0.000684941	0.001156671	0.001156671	0.000349133	0.000359794	0.001271135	0.001271135	0.00142052	0.00142052	0.000140719	0.000140719	0.000453074	0.000453074	0.000110184
3835803773145	383580	3773145	1.04749E-05	1.04749E-05	4.48581E-05	4.48581E-05	0.000942482	0.000622668	0.001051509	0.001051509	0.000317391	0.000327082	0.00118849	0.00118849	0.00129137	0.00129137	0.000127926	0.000127926	0.000411881	0.000411881	0.000107581
3835903773145	383590	3773145	1.02376E-05	1.02376E-05	4.3842E-05	4.3842E-05	0.000860134	0.000568263	0.000959635	0.000959635	0.000289659	0.000298504	0.0011132	0.0011132	0.001178538	0.001178538	0.000116748	0.000116748	0.000375894	0.000375894	0.000104161
3836003773145	383600	3773145	9.97972E-06	9.97972E-06	4.27376E-05	4.27376E-05	0.000788434	0.000520893	0.000879641	0.000879641	0.000265514	0.000273621	0.001045035	0.001045035	0.001080297	0.001080297	0.000107016	0.000107016	0.00034456	0.00034456	0.000100359
3836103773145	383610	3773145	9.71563E-06	9.71563E-06	4.16066E-05	4.16066E-05	0.000725918	0.000479591	0.000809893	0.000809893	0.000244461	0.000251925	0.000983402	0.000983402	0.000994638	0.000994638	9.85308E-05	9.85308E-05	0.000317239	0.000317239	9.65326E-05
3836203773145	383620	3773145	9.45154E-06	9.45154E-06	4.04757E-05	4.04757E-05	0.000670791	0.00044317	0.000748389	0.000748389	0.000225896	0.000232794	0.000927141	0.000927141	0.000919104	0.000919104	9.10482E-05	9.10482E-05	0.000293148	0.000293148	9.27899E-05
3836303773145	383630	3773145	9.24316E-06	9.24316E-06	3.95833E-05	3.95833E-05	0.00062467	0.000412699	0.000696932	0.000696932	0.000210364	0.000216788	0.000878429	0.000878429	0.00085591	0.00085591	8.47881E-05	8.47881E-05	0.000272992	0.000272992	8.98531E-05
3836403773145	383640	3773145	9.07397E-06	9.07397E-06	3.88588E-05	3.88588E-05	0.000584749	0.000386325	0.000652393	0.000652393	0.00019692	0.000202933	0.000835	0.000835	0.000801211	0.000801211	7.93695E-05	7.93695E-05	0.000255546	0.000255546	8.737E-05
3836503773145	383650	3773145	8.91717E-06	8.91717E-06	3.81873E-05	3.81873E-05	0.000548994	0.000362703	0.000612502	0.000612502	0.00018488	0.000190525	0.000795113	0.000795113	0.00075222	0.00075222	7.45164E-05	7.45164E-05	0.00023992	0.00023992	8.5048E-05
3836603773145	383660	3773145	8.89447E-06	8.89447E-06	3.80901E-05	3.80901E-05	0.000521988	0.000344861	0.000582372	0.000582372	0.000175785	0.000181153	0.000763949	0.000763949	0.000715217	0.000715217	7.08508E-05	7.08508E-05	0.000228118	0.000228118	8.41288E-05
3836703773145	383670	3773145	8.87178E-06	8.87178E-06	3.79929E-05	3.79929E-05	0.000496911	0.000328294	0.000554395	0.000554395	0.00016734	0.00017245	0.000734549	0.000734549	0.000680858	0.000680858	6.74471E-05	6.74471E-05	0.000217159	0.000217159	8.32155E-05
3836803773145	383680	3773145	8.87591E-06	8.87591E-06	3.80106E-05	3.80106E-05	0.000474531	0.000313508	0.000529425	0.000529425	0.000159803	0.000164683	0.000707843	0.000707843	0.000650193	0.000650193	6.44093E-05	6.44093E-05	0.000207379	0.000207379	8.25887E-05
3836903773145	383690	3773145	8.90066E-06	8.90066E-06	3.81166E-05	3.81166E-05	0.000454491	0.000300268	0.000507067	0.000507067	0.000153055	0.000157728	0.000683545	0.000683545	0.000622734	0.000622734	6.16892E-05	6.16892E-05	0.000198621	0.000198621	8.22843E-05
3837003773145	383700	3773145	8.92336E-06	8.92336E-06	3.82138E-05	3.82138E-05	0.000435743	0.000287882	0.000486151	0.000486151	0.000146741	0.000151222	0.000660548	0.000660548	0.00059747	0.00059747	5.91446E-05	5.91446E-05	0.000190428	0.000190428	8.20276E-05
3837103773145	383710	3773145	8.96462E-06	8.96462E-06	3.83905E-05	3.83905E-05	0.00041892	0.000276767	0.000467381	0.000467381	0.000141076	0.000145383	0.000639626	0.000639626	0.000573995	0.000573995	5.68611E-05	5.68611E-05	0.000183075	0.000183075	8.20873E-05
3837203773145	383720	3773145	9.00382E-06	9.00382E-06	3.85584E-05	3.85584E-05	0.000403174	0.000266364	0.000449814	0.000449814	0.000135773	0.000139919	0.000619863	0.000619863	0.000552421	0.000552421	5.47239E-05	5.47239E-05	0.000176194	0.000176194	8.21828E-05
3837303773145	383730	3773145	9.03271E-06	9.03271E-06	3.86821E-05	3.86821E-05	0.000388311	0.000256545	0.000433231	0.000433231	0.000130768	0.000134761	0.000601054	0.000601054	0.000532056	0.000532056	5.27065E-05	5.27065E-05	0.000169699	0.000169699	8.22365E-05
3837403773145	383740	3773145	9.05128E-06	9.05128E-06	3.87616E-05	3.87616E-05	0.000374201	0.000247223	0.000417489	0.000417489	0.000126016	0.000129864	0.000583056	0.000583056	0.000512723	0.000512723	5.07913E-05	5.07913E-05	0.000163533	0.000163533	8.22007E-05
3837503773145	383750	3773145	9.06366E-06	9.06366E-06	3.88146E-05	3.88146E-05	0.000360937	0.00023846	0.000402691	0.000402691	0.00012155	0.000125261	0.000566037	0.000566037	0.000494549	0.000494549	4.8991E-05	4.8991E-05	0.000157736	0.000157736	8.21291E-05
3837603773145	383760	3773145	9.05334E-06	9.05334E-06	3.87704E-05	3.87704E-05	0.000347741	0.000229741	0.000387968	0.000387968	0.000117105	0.000120681	0.000548954	0.000548954	0.000476467	0.000476467	4.71997E-05	4.71997E-05	0.000151969	0.000151969	8.17172E-05
3837703773145	383770	3773145	9.03477E-06	9.03477E-06	3.86909E-05	3.86909E-05	0.000335169	0.000221435	0.000373941	0.000373941	0.000112872	0.000116318	0.000532528	0.000532528	0.000459241	0.000459241	4.54933E-05	4.54933E-05	0.000146475	0.000146475	8.12099E-05
3837803773145	383780	3773145	9.01827E-06	9.01827E-06	3.86202E-05	3.86202E-05	0.000323522	0.000213741	0.000360947	0.000360947	0.00010895	0.000112276	0.000517222	0.000517222	0.000443283	0.000443283	4.39125E-05	4.39125E-05	0.000141385	0.000141385	8.07622E-05
3837903773145	383790	3773145	9.00795E-06	9.00795E-06	3.8576E-05	3.8576E-05	0.000313107	0.00020686	0.000349327	0.000349327	0.000105442	0.000108662	0.00050354	0.00050354	0.00042913	0.00042913	4.24988E-05	4.24988E-05	0.000136833	0.000136833	8.04697E-05
3838003773145	383800	3773145	8.98732E-06	8.98732E-06	3.84877E-05	3.84877E-05	0.000303225	0.000200331	0.000338302	0.000338302	0.000102114	0.000105232	0.000490503	0.000490503	0.000415472	0.000415472	4.11575E-05	4.11575E-05	0.000132515	0.000132515	8.00698E-05
3838103773145	383810	3773145	8.95224E-06	8.95224E-06	3.83375E-05	3.83375E-05	0.000293483	0.000193895	0.000327434	0.000327434	9.88337E-05	0.000101852	0.000477529	0.000477529	0.000402125	0.000402125	3.98353E-05	3.98353E-05	0.000128257	0.000128257	7.94669E-05
3838203773145	383820	3773145	8.90892E-06	8.90892E-06	3.81519E-05	3.81519E-05	0.000284079	0.000187682	0.000316941	0.000316941	9.56667E-05	9.85878E-05	0.000464891	0.000464891	0.000389239	0.000389239	3.85588E-05	3.85588E-05	0.000124148	0.000124148	7.87386E-05
3838303773145	383830	3773145	8.8594E-06	8.8594E-06	3.79399E-05	3.79399E-05	0.000274981	0.000181671	0.000306791	0.000306791	9.26028E-05	9.54304E-05	0.000452549	0.000452549	0.000376773	0.000376773	3.73239E-05	3.73239E-05	0.000120172	0.000120172	7.80223E-05
3838403773145	383840	3773145	8.80369E-06	8.80369E-06	3.77013E-05	3.77013E-05	0.00026527	0.000175256	0.000295957	0.000295957	8.93326E-05	9.20603E-05	0.000438957	0.000438957	0.000363468	0.000363468	3.60058E-05	3.60058E-05	0.000115928	0.000115928	7.70255E-05
3838503773145	383850	3773145	8.74799E-06	8.74799E-06	3.74628E-05	3.74628E-05	0.00025608	0.000169184	0.000285704	0.000285704	8.62378E-05	8.8871E-05	0.000425984	0.000425984	0.000350876	0.000350876	3.47585E-05	3.47585E-05	0.000111912	0.000111912	7.60525E-05
3838603773145	383860	3773145	8.69228E-06	8.69228E-06	3.72242E-05	3.72242E-05	0.000247331	0.000163404	0.000275943	0.000275943	8.32916E-05	8.58348E-05	0.000413525	0.000413525	0.000338889	0.000338889	3.3571E-05	3.3571E-05	0.000108088	0.000108088	7.50796E-05
3838703773145	383870	3773145	8.63657E-06	8.63657E-06	3.69856E-05	3.69856E-05	0.000239005	0.000157903	0.000266654	0.000266654	8.04877E-05	8.29453E-05	0.000401557	0.000401557	0.00032748	0.00032748	3.24408E-05	3.24408E-05	0.00010445	0.00010445	7.41066E-05
3838803773145	383880	3773145	8.5788E-06	8.5788E-06	3.67382E-05	3.67382E-05	0.000231102	0.000152682	0.000257836	0.000257836	7.78261E-05	8.02025E-05	0.000390117	0.000390117	0.000316651	0.000316651	3.13681E-05	3.13681E-05	0.000100996	0.000100996	7.31515E-05
3838903773145	383890	3773145	8.51691E-06	8.51691E-06	3.64732E-05	3.64732E-05	0.000222506	0.000147003	0.000248246	0.000248246	7.49315E-05	7.72194E-05	0.000377311	0.000377311	0.000304874	0.000304874	3.02014E-05	3.02014E-05	9.72393E-05	9.72393E-05	7.17966E-05
3839003773145	383900	3773145	8.45089E-06	8.45089E-06	3.61904E-05	3.61904E-05	0.000214352	0.000141616	0.000239148	0.000239148	7.21853E-05	7.43895E-05	0.000365097	0.000365097	0.000293701	0.000293701	2.90945E-05	2.90945E-05	9.36756E-05	9.36756E-05	7.04893E-05
3839103773145	383910	3773145	8.3828E-06	8.3828E-06	3.58989E-05	3.58989E-05	0.000206755	0.000136596	0.000230673	0.000230673	6.9627E-05	7.1753E-05	0.000353657	0.000353657	0.00028291	0.00028291	2.80634E-05	2.80634E-05	9.03556E-05	9.03556E-05	6.92716E-05
3829703773155	382970	3773155	1.42959E-05	1.42959E-05	6.12216E-05	6.12216E-05	0.000649746	0.000429267	0.000724909	0.000724909	0.000218809	0.00022549	0.00142996	0.00142996	0.000890269	0.000890269	8.81917E-05	8.81917E-05	0.000283951	0.000283951	3.9432E-05
3829803773155	382980	3773155	1.42526E-05	1.42526E-05	6.1036E-05	6.1036E-05	0.00074923	0.000494997	0.000835909	0.000835909	0.000252313	0.000260018	0.001624161	0.001624161	0.001026588	0.001026588	0.000101696	0.000101696	0.00032743	0.00032743	4.10854E-05
3829903773155	382990	3773155	1.40298E-05	1.40298E-05	6.00818E-05	6.00818E-05	0.000870329	0.000574999	0.000971009	0.000971009	0.000293093	0.000302042	0.001855325	0.001855325	0.001192507	0.001192507	0.000118132	0.000118132	0.000380349	0.000380349	4.23986E-05
3830003773155	383000	3773155	1.36171E-05	1.36171E-05	5.83147E-05	5.83147E-05	0.001021288	0.000674733	0.001139432	0.001139432	0.00034393	0.000354432	0.002135548	0.002135548	0.001399349	0.001399349	0.000138622	0.000138622	0.000446321	0.000446321	4.33656E-05
3830103773155	383010	3773155	1.30291E-05	1.30291E-05	5.57965E-05	5.57965E-05	0.00121405	0.000802084	0.001354493	0.001354493	0.000408845	0.000421328	0.002482364	0.002482364	0.001663467	0.001663467	0.000164786	0.000164786	0.000530562	0.000530562	4.41237E-05
3830203773155	383020	3773155	1.21048E-05	1.21048E-05	5.18382E-05	5.18382E-05	0.00145558	0.000961655	0.001623963	0.001623963	0.000490182	0.00050515	0.002904714	0.002904714	0.001994406	0.001994406	0.00019757	0.00019757	0.000636114	0.000636114	4.32463E-05
3830303773155	383030	3773155	1.0706E-05	1.0706E-05	4.58477E-05	4.58477E-05	0.00177118	0.001170163	0.001976072	0.001976072	0.000596464	0.000614677	0.003438105	0.003438105	0.002426835	0.002426835	0.000240407	0.000240407	0.000774037	0.000774037	4.4255E-05
3830403773155	383040	3773155	1.04068E-05	1.04068E-05	4.45665E-05	4.45665E-05	0.002172087	0.001435029	0.002423357	0.002423357	0.000731474	0.000753809	0.004089365	0.004089365	0.00297615	0.00297615	0.000294823	0.000294823	0.000949241	0.000949241	4.54011E-05
3830503773155	383050	3773155	1.04976E-05	1.04976E-05	4.49553E-05	4.49553E-05	0.002690552	0.001777563	0.003001798	0.003001798	0.000906073	0.000933739	0.004899165	0.004899165	0.00368654	0.00368654	0.000365196	0.000365196	0.00117582	0.00117582	4.61711E-05
3830603773155	383060	3773155	1.05657E-05	1.05657E-05	4.52469E-05	4.52469E-05	0.003386934	0.00223764	0.003778738	0.003778738	0.001140587	0.001175414	0.005959595	0.005959595	0.004640709	0.004640709	0.000459717	0.000459717	0.001480151	0.001480151	4.69292E-05
3830703773155	383070	3773155	1.06131E-05	1.06131E-05	4.54501E-05	4.54501E-05	0.004272162	0.002822482	0.004766371	0.004766371	0.001438697	0.001482627	0.007332135	0.007332135	0.005853631	0.005853631	0.000579872	0.000579872	0.001867012	0.001867012	4.76992E-05

			MSite Grubbing / Prep	MMass Grading / Excavation	MMass Grading / Excavation	MDrainage / Utilities Trenching	MFoundations / Concrete Pads	MBuilding / Structure Construction	MAsphalt Paving	MLandscaping or Other Finishing	MWaterside Construction (Piles)	RSSWRe-striping South Valley	RSSWRe-striping Silver Lake Boulevard	RSSWDemolition	RSSWPlacing Base	RSSWForm/Place Rebar and Pour	Child Risk				
Unique Identifier	X (UTM)	Y (UTM)	2027	2027	2028	2028	2028	2028	2028	2028	2028	2029	2029	2029	2029	2029	3rd Trimester	0<2	2<16	Total	per million
3839103773135	383910	3773135	6.11193E-05	0.000152619	0.000152619	4.2712E-05	7.88117E-05	0.000141718	0.000100257	3.03809E-05	5.37921E-05	9.87746E-05	0.000126347	0.000204612	0.000111227	3.32921E-05	2.92016E-09	6.4125E-08	3.8487E-08	1.05532E-07	0.10553207
3829703773145	382970	3773145	3.53778E-05	8.83409E-05	8.83409E-05	2.4723E-05	4.56187E-05	8.20309E-05	5.80319E-05	1.75854E-05	3.11366E-05	0.001500685	6.70773E-05	0.000111835	6.07934E-05	1.81965E-05	3.7777E-09	9.401E-08	8.0016E-08	1.77803E-07	0.17780297
3829803773145	382980	3773145	3.67513E-05	9.17707E-05	9.17707E-05	2.56829E-05	4.73898E-05	8.52157E-05	6.0285E-05	1.82682E-05	3.23454E-05	0.001814599	7.1172E-05	0.000118652	6.44989E-05	1.93057E-05	3.86892E-09	9.4939E-08	8.9261E-08	1.88069E-07	0.18806897
3829903773145	382990	3773145	3.7904E-05	9.46491E-05	9.46491E-05	2.64884E-05	4.88762E-05	8.78884E-05	6.21758E-05	1.88412E-05	3.33599E-05	0.002237164	7.5347E-05	0.000125604	6.82783E-05	2.04369E-05	3.94035E-09	9.5002E-08	1.0035E-07	1.99288E-07	0.19928807
3830003773145	383000	3773145	3.87389E-05	9.67339E-05	9.67339E-05	2.70719E-05	4.99527E-05	8.98243E-05	6.35453E-05	1.92562E-05	3.40947E-05	0.002814945	7.95271E-05	0.000132582	7.20716E-05	2.15723E-05	3.98762E-09	9.4174E-08	1.1368E-07	2.11845E-07	0.21184453
3830103773145	383010	3773145	3.92667E-05	9.8052E-05	9.8052E-05	2.74408E-05	5.06334E-05	9.10483E-05	6.44112E-05	1.95185E-05	3.45593E-05	0.003603916	8.31395E-05	0.000138864	7.54864E-05	2.25944E-05	4.01395E-09	9.2784E-08	1.2966E-07	2.26462E-07	0.22646247
3830203773145	383020	3773145	3.8378E-05	9.58327E-05	9.58327E-05	2.68197E-05	4.94874E-05	8.89875E-05	6.29533E-05	1.90768E-05	3.37771E-05	0.004584587	8.62795E-05	0.000143499	7.8006E-05	2.33486E-05	3.99918E-09	8.9947E-08	1.4709E-07	2.41039E-07	0.24103867
3830303773145	383030	3773145	3.93152E-05	9.8173E-05	9.8173E-05	2.74747E-05	5.06959E-05	9.11607E-05	6.44907E-05	1.95426E-05	3.4602E-05	0.005925415	9.07259E-05	0.000151131	8.21546E-05	2.45903E-05	4.00441E-09	8.8914E-08	1.6913E-07	2.62051E-07	0.26205051
3830403773145	383040	3773145	4.03332E-05	0.000100715	0.000100715	2.81861E-05	5.20086E-05	9.35212E-05	6.61606E-05	2.00487E-05	3.5498E-05	0.007740254	9.50266E-05	0.000158576	8.62016E-05	2.58016E-05	3.9981E-09	8.7914E-08	1.9723E-07	2.89139E-07	0.28913925
3830503773145	383050	3773145	4.10119E-05	0.00010241	0.00010241	2.86604E-05	5.28838E-05	9.50949E-05	6.72739E-05	2.0386E-05	3.60953E-05	0.010238573	9.90861E-05	0.000165308	8.9861E-05	2.6897E-05	3.9913E-09	8.7616E-08	2.3278E-07	3.24389E-07	0.32438944
3830603773145	383060	3773145	4.16744E-05	0.000104064	0.000104064	2.91234E-05	5.37381E-05	9.66311E-05	6.83607E-05	2.07154E-05	3.66784E-05	0.013681661	0.000103367	0.000172421	9.37281E-05	2.80545E-05	3.96966E-09	8.7099E-08	2.7808E-07	3.69148E-07	0.36914762
3830703773145	383070	3773145	4.23423E-05	0.000105732	0.000105732	2.95901E-05	5.45993E-05	9.81798E-05	6.94563E-05	2.10474E-05	3.72662E-05	0.017785679	0.000107939	0.000180002	9.7849E-05	2.92879E-05	3.95937E-09	8.7006E-08	3.3374E-07	4.24701E-07	0.4247008
3830803773145	383080	3773145	4.3021E-05	0.000107427	0.000107427	3.00644E-05	5.54745E-05	9.97534E-05	7.05696E-05	2.13847E-05	3.78635E-05	0.022672438	0.000112822	0.000188101	0.000102251	3.06056E-05	3.80538E-09	8.5433E-08	4.0557E-07	4.9481E-07	0.49480986
3830903773145	383090	3773145	4.37105E-05	0.000109148	0.000109148	3.05462E-05	5.63635E-05	0.000101352	7.17005E-05	2.17274E-05	3.84703E-05	0.028054658	0.000118067	0.000196802	0.000106981	3.20214E-05	3.77665E-09	8.5423E-08	4.9953E-07	5.58727E-07	0.58872719
3831003773145	383100	3773145	4.44161E-05	0.00011091	0.00011091	3.10393E-05	5.72734E-05	0.000102988	7.2858E-05	2.20782E-05	3.90914E-05	0.033868451	0.000123745	0.000206208	0.000112094	3.35518E-05	3.83277E-09	8.6248E-08	6.259E-07	7.15979E-07	0.71597922
3831103773145	383110	3773145	4.51379E-05	0.000112713	0.000112713	3.15437E-05	5.82041E-05	0.000104662	7.4042E-05	2.2437E-05	3.97266E-05	0.040310618	0.000129869	0.000216352	0.000117609	3.52024E-05	3.89061E-09	8.7071E-08	8.0772E-07	8.98682E-07	0.89868204
3831203773145	383120	3773145	4.58758E-05	0.000114555	0.000114555	3.20594E-05	5.91556E-05	0.000106373	7.52524E-05	2.28038E-05	4.03761E-05	0.047611009	0.000136546	0.000227422	0.000123626	3.70035E-05	3.94653E-09	8.7867E-08	1.0791E-06	1.17087E-06	1.17086834
3834303773145	383430	3773145	7.52693E-05	0.000187953	0.000187953	5.26005E-05	9.70578E-05	0.000174528	0.000123468	3.74146E-05	6.62458E-05	0.000629309	0.00437276	0.013333228	0.007247933	0.002169432	5.52182E-09	1.0726E-07	1.0187E-06	1.13151E-06	1.1350785
3834403773145	383440	3773145	7.57864E-05	0.000189244	0.000189244	5.29618E-05	9.77245E-05	0.000175727	0.000124316	3.76716E-05	6.67009E-05	0.000589859	0.006517766	0.008773667	0.004769359	0.001427552	5.52397E-09	1.0718E-07	7.7552E-07	8.88227E-07	0.88822702
3834503773145	383450	3773145	7.59103E-05	0.000189554	0.000189554	5.30484E-05	9.78843E-05	0.000176014	0.000124519	3.77332E-05	6.68099E-05	0.000551344	0.004426397	0.006129927	0.003332224	0.000997393	5.52109E-09	1.0715E-07	6.1294E-07	7.25603E-07	0.72560293
3834603773145	383460	3773145	8.91985E-05	0.000222735	0.000222735	6.23346E-05	0.000115019	0.000206826	0.000146317	4.43384E-05	7.85051E-05	0.00051413	0.003120006	0.004415764	0.002400406	0.000718483	5.53437E-09	1.0802E-07	4.9299E-07	6.06543E-07	0.606543
3834703773145	383470	3773145	9.42563E-05	0.000235365	0.000235365	6.58692E-05	0.000121541	0.000218553	0.000154613	4.68525E-05	8.29566E-05	0.000480132	0.002340731	0.003366643	0.001830105	0.000547782	5.48565E-09	1.0786E-07	4.0856E-07	5.21907E-07	0.52190651
3834803773145	383480	3773145	9.5646E-05	0.000238835	0.000238835	6.68403E-05	0.000123333	0.000221776	0.000156893	4.75433E-05	8.41796E-05	0.000454393	0.001925853	0.002793377	0.001518478	0.000454507	5.44162E-09	1.0729E-07	3.5645E-07	4.69184E-07	0.46918447
3834903773145	383490	3773145	9.68741E-05	0.000241902	0.000241902	6.76985E-05	0.000124917	0.000224623	0.000158907	4.81538E-05	8.52605E-05	0.000430624	0.001619893	0.002367192	0.001286804	0.000385163	5.39001E-09	1.066E-07	3.1506E-07	4.2705E-07	0.42704971
3835003773145	383500	3773145	9.74989E-05	0.000243462	0.000243462	6.81352E-05	0.000125722	0.000226072	0.000159932	4.84644E-05	8.58104E-05	0.000409437	0.001395922	0.002053207	0.001116122	0.000334075	5.33821E-09	1.0582E-07	2.8256E-07	3.93723E-07	0.39372339
3835103773145	383510	3773145	9.74666E-05	0.000243381	0.000243381	6.81126E-05	0.000125681	0.000225997	0.000159879	4.84483E-05	8.5782E-05	0.000390692	0.001227538	0.001816167	0.000987267	0.000295506	5.28894E-09	1.0499E-07	2.5661E-07	3.66896E-07	0.36689618
3835203773145	383520	3773145	9.72888E-05	0.000242938	0.000242938	6.79884E-05	0.000125451	0.000225585	0.000159588	4.83599E-05	8.56255E-05	0.000373243	0.00109058	0.001622701	0.000882099	0.000264028	5.23678E-09	1.0412E-07	2.3456E-07	3.43919E-07	0.34391948
3835303773145	383530	3773145	9.8867E-05	0.000246878	0.000246878	6.90913E-05	0.000127486	0.000229244	0.000162177	4.91444E-05	8.70145E-05	0.000353865	0.000957375	0.001433251	0.000779114	0.000233202	5.1549E-09	1.0312E-07	2.127E-07	3.20972E-07	0.32097228
3835403773145	383540	3773145	0.000100127	0.000250026	0.000250026	6.99721E-05	0.000129112	0.000232167	0.000164244	4.9771E-05	8.81239E-05	0.000335437	0.000846728	0.001274803	0.000692982	0.000207421	5.06276E-09	1.02E-07	1.9371E-07	3.0077E-07	0.30077007
3835503773145	383550	3773145	0.000100914	0.00025199	0.00025199	7.05217E-05	0.000130126	0.0023399	0.000165534	5.01619E-05	8.8816E-05	0.000317711	0.000752229	0.001138621	0.000618954	0.000185264	4.95639E-09	1.0065E-07	1.7684E-07	2.8245E-07	0.28244963
3835603773145	383560	3773145	0.000100768	0.000251626	0.000251626	7.042E-05	0.000129938	0.000233653	0.000165296	5.00896E-05	8.8688E-05	0.000299981	0.00066699	0.001014706	0.000551594	0.000165102	4.8252E-09	9.892E-08	1.6112E-07	2.64864E-07	0.26486436
3835703773145	383570	3773145	9.94272E-05	0.000248277	0.000248277	6.94828E-05	0.000128209	0.000230543	0.000163096	4.94229E-05	8.75076E-05	0.000283567	0.000595386	0.000909654	0.000494487	0.000148009	4.68876E-09	9.6918E-08	1.4739E-07	2.48997E-07	0.2489968
3835803773145	383580	3773145	9.70787E-05	0.000242413	0.000242413	6.78416E-05	0.00012518	0.000225098	0.000159243	4.82555E-05	8.54407E-05	0.000268028	0.000533006	0.000817641	0.000444469	0.000133037	4.54173E-09	9.4546E-08	1.3507E-07	2.34156E-07	0.23415637
3835903773145	383590	3773145	9.39924E-05	0.000234706	0.000234706	6.56847E-05	0.000121201	0.000217941	0.00015418	4.67213E-05	8.27243E-05	0.000253598	0.000479534	0.0007382	0.000401285	0.000120112	4.38938E-09	9.1858E-08	1.2416E-07	2.20411E-07	0.22041108
3836003773145	383600	3773145	9.05612E-05	0.000226138	0.000226138	6.32869E-05	0.000116776	0.000209986	0.000148552	4.50158E-05	7.97045E-05	0.000240365	0.000433995	0.000670262	0.000364354	0.000109058	4.24101E-09	8.9071E-08	1.146E-07	2.07916E-07	0.20791581
3836103773145	383610	3773145	8.71086E-05	0.000217517	0.000217517	6.08741E-05	0.000112324	0.00020198	0.000142889	4.32996E-05	7.66657E-05	0.000228287	0.000395344	0.000612443	0.000332924	9.96499E-05	4.10001E-09	8.63E-08	1.0625E-07	1.9665E-07	0.19664994
3836203773145	383620	3773145	8.37313E-05	0.000209083	0.000209083	5.8514E-05	0.000107969	0.000194149	0.000137349	4.16208E-05	7.36933E-05	0.000217168	0.000362135	0.000562613	0.000305836	9.1542E-05	3.96577E-09	8.3566E-08	9.9858E-08	1.86389E-07	0.18638944
3836303773145	383630	3773145	8.10812E-05	0.000202466	0.000202466	5.6662E-05	0.000104552	0.000188004	0.000133002	4.03035E-05	7.13609E-05	0.000207582	0.000335708	0.000522901	0.000284248	8.50805E-05	3.85749E-09	8.1342E-08	9.2773E-08	1.77973E-07	0.17797279
3836403773145	383640	3773145	7.88405E-05	0.000196871	0.000196871	5.50961E-05	0.000101663	0.000182808	0.000129326	3.91897E-05	6.93888E-05	0.000199026	0.000313567	0.000489573	0.000266131	7.96578E-05	3.76496E-09	7.9442E-08	8.7548E-08	1.70755E-07	0.1707547
3836503773145	383650	3773145	7.67452E-05	0.000191638	0.000191638	5.36319E-05	9.89609E-05	0.0017795	0.000125889	3.81482E-05	6.75447E-05	0.000191108	0.000294008	0.000460073	0.000250095	7.48579E-05	3.67881E-09	7.7669E-08	8.2856E-08	1.64204E-07	0.16420354
3836603773145	383660	3773145	7.59157E-05	0.000189567	0.000189567	5.30522E-05	9.78912E-05	0.000176027	0.000124528	3.77359E-05	6.68147E-05	0.00018514	0.000281025	0.000440633	0.000239528	7.16949E-05	3.63922E-09	7.698E-08	7.9562E-08	1.60181E-07	0.16018128
3836703773145	383670	3773145	7.50915E-05	0.000187509	0.000187509	5.24763E-05	9.68286E-05	0.000174116	0.000123176	3.73262E-05	6.60893E-05	0.000179457	0.000268962	0.000422535	0.00022969	6.87501E-05	3.60078E-09	7.6313E-08	7.6481E-08	1.56395E-07	0.15639501
3836803773145	383680	3773145	7.4526E-05	0.000186097	0.000186097	5.2081E-05	9.60993E-05	0.000172804	0.000122249	3.70451E-05	6.55916E-05	0.000174328	0.000258587	0.000407	0.000221245	6.62224E-05	3.57137E-09	7.5853E-08	7.3778E-08	1.53203E-07	0.15320277
3836903773145	383690	3773145	7.42513E-05	0.000185411	0.000185411	5.1889E-05	9.57451E-05	0.000172167	0.000121798	3.69085E-05	6.53498E-05	0.0001697	0.00024971	0.00039374	0.000214037	6.40649E-05	3.55163E-09	7.5601E-08	7.1415E-08	1.50567E-07	0.15056732
3837003773145	383700	3773145	7.40197E-05	0.000184833	0.000184833	5.17272E-05	9.54464E-05	0.00017163	0.000121418	3.67934E-05	6.5146E-05	0.000165304	0.000241445	0.00038138	0.000207318	6.20538E-05	3.5328E-09	7.5362E-08	6.92E-08	1.48096E-07	0.14809553
3837103773145	383710	3773145	7.40735E-05	0.000184967	0.000184967	5.17648E-05	9.55158E-05	0.000171755	0.000121507	3.68202E-05	6.51934E-05	0.000161365	0.000234456	0.000370981	0.000201665	6.03618E-05	3.5231E-09	7.5305E-08	6.7278E-08	1.46106E-07	0.14610572
3837203773145	383720	3773145	7.41597E-05	0.000185182	0.000185182	5.18251E-05	9.5627E-05	0.000171955	0.000121648	3.6863E-05	6.52692E-05	0.000157632	0.000227995	0.000361362	0.000196436	5.87968E-05	3.51437E-09	7.5248E-08	6.5482E-08	1.44245E-07	0.14424488
3837303773145	383730	3773145	7.42082E-05	0.000185303	0.000185303	5.18589E-05	9.56895E-05	0.000172067	0.000121727	3.68871E-05	6.53119E-05	0.000154045	0.000221871	0.000352245	0.00019148	5.73134E-05	3.50507E-09	7.5153E-08	6.3773E-08	1.42431E-07	0.14243142
3837403773145	383740	3773145	7.41759E-05	0.000185223	0.000185223	5.18363E-05	9.56478E-05	0.000171993	0.000121674	3.6871E-05	6.52834E-05	0.000150563	0.000215953	0.000343417	0.000186681	5.58769E-05	3.49416E-09	7.4995E-08	6.2127E-08	1.40616E-07	0.14061635
3837503773145	383750	3773145	7.41112E-05	0.000185061	0.000185061	5.17912E-05	9.55645E-05	0.000171843	0.000121568	3.68389E-05	6.52265E-05	0.000147242	0.000210361	0.000335063	0.00018214	5.45177E-05	3.48365E-09	7.483E-08	6.057E-08	1.38884E-07	0.13888371
3837603773145	383760	3773145	7.37396E-05	0.000184133	0.000184133	5.15314E-05	9.50852E-05	0.000170981	0.000120959	3.66542E-05	6.48994E-05	0.000143776	0.000204282	0.000325878	0.000177147	5.30232E-05	3.46322E-09	7.4454E-08	5.893E-08	1.36847E-07	0.1368473
3837703773145	383770	3773145	7.32817E-05	0.00018299	0.00018299	5.12115E-05	9.44948E-05	0.000169919	0.000120208	3.64266E-05	6.44965E-05	0.000140395	0.000198348	0.000316871	0.000172251	5.15577E-05	3.44077E-09	7.403E-08	5.7336E-08	1.34806E-07	0.13480607
3837803773145	383780	3773145	7.28777E-05	0.000181981	0.000181981	5.09292E-05	9.39739E-05	0.000168983	0.000119545	3.62258E-05	6.41409E-05	0.000137234	0.000192902	0.000308611	0.000167761	5.02138E-05	3.42153E-09	7.3656E-08	5.5865E-08	1.32943E-07	0.13294252
3837903773145	383790	3773145	7.26138E-05	0.000181322	0.000181322	5.07447E-05	9.36336E-05	0.000168371	0.000119112	3.60946E-05	6.39086E-05	0.000134431	0.00018829	0.00030165	0.000163977	4.90811E-05	3.41176E-09	7.3445E-08	5.4591E-08	1.31447E-07	0.13144694
3838003773145	383800	3773145	7.22529E-05	0.000180421	0.000180421	5.04925E-05	9.31682E-05	0.000167534	0.0001852	3.59152E-05	6.3591E-05	0.000131728	0.000183798	0.000294859	0.000160285	4.79761E-05	3.40223E-09	7.3228E-08	5.3359E-08	1.2999E-07	0.12998968
3838103773145	383810	3773145	7.17089E-05	0.000179063	0.000179063	5.01124E-05	9.24667E-05	0.000166272	0.000117628	3.56448E-05	6.31122E-05	0.00012896	0.00017907	0.00028765	0.000156367	4.68035E-05	3.38659E-09	7.2896E-08	5.2089E-08	1.28371E-07	0.12837078
3838203773145	383820	3773145	7.10518E-05	0.000177422	0.000177422	4.96531E-05	9.16194E-05	0.000164749	0.00011655	3.53181E-05	6.25339E-05	0.000126216	0.000174393	0.000280462	0.000152459	4.56336E-05	3.3679E-09	7.2508E-08	5.0829E-08	1.26706E-07	0.12670562
3838303773145	383830	3773145	7.04054E-05	0.000175808	0.000175808	4.92014E-05	9.07859E-05	0.00016325	0.00011549	3.49968E-05	6.1965E-05	0.000123493	0.000169786	0.000273356	0.000148596	4.44775E-05	3.34651E-09	7.2079E-08	4.959E-08	1.25015E-07	0.12501481
3838403773145	383840	3773145	6.95059E-05	0.000173561	0.000173561	4.85728E-05	8.9626E-05	0.000161164	0.000114014	3.45497E-05	6.11733E-05	0.000120383	0.00016433	0.000264825	0.000143959	4.30893E-05	3.30511E-09	7.1319E-08	4.8168E-08	1.22792E-07	0.1227924
3838503773145	383850	3773145	6.86279E-05	0.000171369	0.000171369	4.79593E-05	8.84938E-05	0.000159128	0.000112574	3.41133E-05	6.04006E-05	0.000117394	0.000159155	0.000256726	0.000139556	4.17716E-05	3.26435E-09	7.0566E-08	4.6816E-08	1.20646E-07	0.12064604
3838603773145	383860	3773145	6.77499E-05	0.000169177	0.000169177	4.73457E-05	8.73617E-05	0.000157093	0.000111134	3.36769E-05	5.96278E-05	0.0001145	0.000154206	0.000248967	0.000135338	4.05091E-05	3.22324E-09	6.9807E-08	4.5517E-08	1.18548E-07	0.11854776
3838703773145	383870	3773145	6.68719E-05	0.000166984	0.000166984	4.67321E-05	8.62296E-05	0.000155057	0.00010693	3.32404E-05	5.88551E-05	0.000111702	0.000149463	0.000241522	0.00013129	3.92978E-05	3.18214E-09	6.9048E-08	4.427E-08	1.165E-07	0.1165005
3838803773145	383880	3773145	6.60101E-05	0.000164832	0.000164832	4.61299E-05	8.51183E-05	0.000153059	0.00010828	3.2812E-05	5.80966E-05	0.000109004	0.000144951	0.000234434	0.000127438	3.81444E-05	3.14141E-09	6.8295E-08	4.3079E-08	1.14516E-07	0.11451584
3838903773145	383890	3773145	6.47874E-05	0.000161779	0.000161779	4.52754E-05	8.35416E-05	0.000150223	0.000106274	3.22043E-05	5.70205E-05	0.000105894	0.000139475	0.000225767	0.000122727	3.67342E-05	3.07771E-09	6.7126E-08	4.1689E-08	1.11893E-07	0.11189313
3839003773145	383900	3773145	6.36078E-05	0.000158833	0.000158833	4.4451E-05	8.20206E-05	0.000147488	0.000104339	3.16179E-05	5.59823E-05	0.000102904	0.000134345	0.000217626	0.000118301	3.54096E-05	3.01508E-09	6.5974E-08	4.0366E-08	1.09356E-07	0.10935573
3839103773145	383910	3773145	6.2509E-05	0.00015609	0.00015609	4.36832E-05	8.06037E-05	0.00014494	0.000102537	3.10717E-05	5.50152E-05	0.000100096	0.000129633	0.000210138	0.000114231	3.41913E-05	2.95633E-09	6.4886E-08	3.9136E-08	1.06979E-07	0.10697852
3829703773155	382970	3773155	3.55824E-05	8.8852E-05	8.8852E-05	2.48661E-05	4.58626E-05	8.25055E-05	5.83677E-05	1.76872E-05	3.13167E-05	0.001580122	6.75897E-05	0.000112777	6.13056E-05	1.83498E-05	3.82558E-09	9.5415E-08	8.0993E-08	1.80233E-07	0.18023347
3829803773155	382980	3773155	3.70745E-05	9.25778E-05	9.25778E-05	2.59088E-05	4.78065E-05	8.59651E-05	6.08151E-05	1.84288E-05	3.26299E-05	0.001932847	7.19306E-05	0.000120027	6.52465E-05	1.95294E-05	3.92612E-09	9.6483E-08	9.0755E-08	1.91164E-07	0.19116361
3829903773155	382990	3773155	3.82595E-05	9.55368E-05	9.55368E-05	2.67369E-05	4.93346E-05	8.87127E-05	6.27589E-05	1.90179E-05	3.36728E-05	0.002397585	7.61258E-05	0.000126996	6.90351E-05	2.06634E-05	4.00176E-09	9.6692E-08	1.0203E-07	2.02727E-07	0.20272668
3830003773155	383000	3773155	3.91321E-05	9.77157E-05	9.77157E-05	2.73467E-05	5.04598E-05	9.0736E-05	6.41903E-05	1.94516E-05	3.44408E-05	0.003029119	8.02656E-05	0.000133932	7.28053E-05	2.17919E-05	4.05611E-09	9.6184E-08	1.154E-07	2.15642E-07	0.21564229
3830103773155	383010	3773155	3.98161E-05	9.94239E-05	9.94239E-05	2.78247E-05	5.13419E-05	9.23222E-05	6.53124E-05	1.97916E-05	3.50429E-05	0.003916658	8.42498E-05	0.000140749	7.65109E-05	2.2901E-05	4.0911E-09	9.5069E-08	1.3169E-07	2.30852E-07	0.23085165
3830203773155	383020	3773155	3.90243E-05	9.74467E-05	9.74467E-05	2.72714E-05	5.03208E-05	9.04862E-05	6.40136E-05	1.93981E-05	3.4346E-05	0.005147808	8.7415E-05	0.000145579	7.91366E-05	2.3687E-05	4.0805E-09	9.2079E-08	1.5087E-07	2.47027E-07	0.24702733
3830303773155	383030	3773155	3.99346E-05	9.97198E-05	9.97198E-05	2.79075E-05	5.14947E-05	9.2597E-05	6.55068E-05	1.98505E-05	3.51471E-05	0.006929403	9.1987E-05	0.000153431	8.34052E-05	2.49646E-05	4.07662E-09	9.0537E-08	1.7537E-07	2.69981E-07	0.26998088
3830403773155	383040	3773155	4.09688E-05	0.000102302	0.000102302	2.86303E-05	5.28282E-05	9.49949E-05	6.72032E-05	2.03646E-05	3.60573E-05	0.009410846	9.63127E-05	0.00016091	8.74707E-05	2.61815E-05	4.07159E-09	8.9583E-08	2.0614E-07	2.99796E-07	0.29979595
3830503773155	383050	3773155	4.16637E-05	0.000104037	0.000104037	2.91158E-05	5.37242E-05	9.66061E-05	6.8343E-05	2.071E-05	3.66689E-05	0.012901789	0.000100453	0.000167795	9.12131E-05	2.73017E-05	4.07396E-09	8.9444E-08	2.4451E-07	3.3803E-07	0.33803015
3830603773155	383060	3773155	4.23477E-05	0.000105745	0.000105745	2.95939E-05	5.46063E-05	9.81922E-05	6.94651E-05	2.105E-05	3.7271E-05	0.017988001	0.000104834	0.000175095	9.51817E-05	2.84896E-05	4.06411E-09	8.9097E-08	2.9427E-07	3.87429E-07	0.3874293
3830703773155	383070	3773155	4.30426E-05	0.000107481	0.000107481	3.00795E-05	5.55023E-05	9.98034E-05	7.06049E-05	2.13954E-05	3.78825E-05	0.024480345	0.000109521	0.000182888	9.9418E-05	2.97575E-05	4.061E-09	8.9106E-08	3.5664E-07	4.49807E-07	0.44980708

			EGIODemolition	EGIOSite Grubbing / Prep	EGIOMass Grading / Excavation	EGIOMass Grading / Excavation	EGIODrainage / Utilities Trenching	EGIODrainage / Utilities Trenching	EGIOFoundations / Concrete Pads	EGIOFoundations / Concrete Pads	EGIOBuilding / Structure Construction	EGIOBuilding / Structure Construction	EGIOAsphalt Paving	EGIOArchitectural Coating	EGIOLandscaping or Other Finishing	EGIOWaterside Construction (Piles)	HIWaterside Construction (Landscaping)	HIWaterside Construction (Landscaping)	KMDemolition	KMSite Grubbing / Prep	KMMass Grading / Excavation
Unique Identifier	X (UTM)	Y (UTM)	2025	2025	2025	2026	2026	2027	2026	2027	2026	2027	2027	2027	2027	2027	2025	2026	2025	2025	2025
3830803773155	383080	3773155	4.56279E-05	4.1173E-05	0.000102813	0.000102813	2.87733E-05	2.87733E-05	5.30921E-05	5.30921E-05	9.54695E-05	9.54695E-05	6.7539E-05	6.35661E-06	2.04664E-05	3.62375E-05	0.000187274	0.000187274	4.0584E-05	3.6622E-05	9.14479E-05
3830903773155	383090	3773155	4.57712E-05	4.1303E-05	0.000103136	0.000103136	2.88636E-05	2.88636E-05	5.32588E-05	5.32588E-05	9.57693E-05	9.57693E-05	6.7751E-05	6.37657E-06	2.05306E-05	3.63513E-05	0.000176679	0.000176679	4.10556E-05	3.70475E-05	9.25105E-05
3831003773155	383100	3773155	4.58786E-05	4.14E-05	0.000103378	0.000103378	2.89314E-05	2.89314E-05	5.33839E-05	5.33839E-05	9.59941E-05	9.59941E-05	6.79101E-05	6.39154E-06	2.05788E-05	3.64366E-05	0.000179138	0.000179138	4.1563E-05	3.75054E-05	9.36538E-05
3831103773155	383110	3773155	4.59682E-05	4.1481E-05	0.00010358	0.00010358	2.89879E-05	2.89879E-05	5.3488E-05	5.3488E-05	9.61814E-05	9.61814E-05	6.80426E-05	6.40401E-06	2.0619E-05	3.65077E-05	0.000182579	0.000182579	4.20703E-05	3.79632E-05	9.4797E-05
3831203773155	383120	3773155	4.60338E-05	4.154E-05	0.000103728	0.000103728	2.90293E-05	2.90293E-05	5.35644E-05	5.35644E-05	9.63188E-05	9.63188E-05	6.81398E-05	6.41316E-06	2.06484E-05	3.65599E-05	0.0001861	0.0001861	4.25777E-05	3.84211E-05	9.59403E-05
3834303773155	383430	3773155	4.12526E-05	3.7225E-05	9.29544E-05	9.29544E-05	2.60142E-05	2.60142E-05	4.8001E-05	4.8001E-05	8.63148E-05	8.63148E-05	6.10625E-05	5.74706E-06	1.85038E-05	3.27626E-05	0.000287762	0.000287762	6.02105E-05	5.43324E-05	0.000135672
3834403773155	383440	3773155	4.06974E-05	3.6724E-05	9.17035E-05	9.17035E-05	2.56641E-05	2.56641E-05	4.73551E-05	4.73551E-05	8.51532E-05	8.51532E-05	6.02408E-05	5.66972E-06	1.82548E-05	3.23217E-05	0.000287143	0.000287143	6.12849E-05	5.5302E-05	0.000138093
3834503773155	383450	3773155	3.98021E-05	3.5916E-05	8.9686E-05	8.9686E-05	2.50995E-05	2.50995E-05	4.63132E-05	4.63132E-05	8.32798E-05	8.32798E-05	5.89155E-05	5.54499E-06	1.78532E-05	3.16106E-05	0.000284653	0.000284653	6.44605E-05	5.81675E-05	0.000145249
3834603773155	383460	3773155	3.91873E-05	3.5362E-05	8.83006E-05	8.83006E-05	2.47118E-05	2.47118E-05	4.55978E-05	4.55978E-05	8.19934E-05	8.19934E-05	5.80054E-05	5.45933E-06	1.75774E-05	3.11223E-05	0.000279642	0.000279642	6.63766E-05	5.98966E-05	0.000149566
3834703773155	383470	3773155	3.86262E-05	3.4855E-05	8.70363E-05	8.70363E-05	2.43579E-05	2.43579E-05	4.4945E-05	4.4945E-05	8.08194E-05	8.08194E-05	5.71749E-05	5.38116E-06	1.73257E-05	3.06767E-05	0.000272854	0.000272854	6.81196E-05	6.14694E-05	0.000153494
3834803773155	383480	3773155	3.82322E-05	3.45E-05	8.61486E-05	8.61486E-05	2.41095E-05	2.41095E-05	4.44865E-05	4.44865E-05	7.99951E-05	7.99951E-05	5.65917E-05	5.32628E-06	1.7149E-05	3.03638E-05	0.000268841	0.000268841	6.85255E-05	6.18357E-05	0.000154408
3834903773155	383490	3773155	3.78502E-05	3.4155E-05	8.52877E-05	8.52877E-05	2.38686E-05	2.38686E-05	4.4042E-05	4.4042E-05	7.91958E-05	7.91958E-05	5.60263E-05	5.27306E-06	1.69777E-05	3.00604E-05	0.00026448	0.00026448	6.88001E-05	6.20834E-05	0.000155027
3835003773155	383500	3773155	3.74861E-05	3.3826E-05	8.44673E-05	8.44673E-05	2.3639E-05	2.3639E-05	4.36183E-05	4.36183E-05	7.84339E-05	7.84339E-05	5.54873E-05	5.22233E-06	1.68143E-05	2.97713E-05	0.00026042	0.00026042	6.88239E-05	6.2105E-05	0.000155081
3835103773155	383510	3773155	3.71578E-05	3.353E-05	8.37275E-05	8.37275E-05	2.34319E-05	2.34319E-05	4.32363E-05	4.32363E-05	7.7747E-05	7.7747E-05	5.50013E-05	5.1766E-06	1.66671E-05	2.95105E-05	0.000256962	0.000256962	6.85852E-05	6.18895E-05	0.000154543
3835203773155	383520	3773155	3.68235E-05	3.3229E-05	8.29743E-05	8.29743E-05	2.32211E-05	2.32211E-05	4.28474E-05	4.28474E-05	7.70476E-05	7.70476E-05	5.45065E-05	5.13003E-06	1.65171E-05	2.9245E-05	0.000253267	0.000253267	6.82987E-05	6.1631E-05	0.000153897
3835303773155	383530	3773155	3.64116E-05	3.2857E-05	8.20462E-05	8.20462E-05	2.29614E-05	2.29614E-05	4.23681E-05	4.23681E-05	7.61858E-05	7.61858E-05	5.38969E-05	5.07265E-06	1.63324E-05	2.89179E-05	0.000246732	0.000246732	6.843E-05	6.17495E-05	0.000154193
3835403773155	383540	3773155	3.59639E-05	3.2453E-05	8.10375E-05	8.10375E-05	2.26791E-05	2.26791E-05	4.18472E-05	4.18472E-05	7.52491E-05	7.52491E-05	5.32342E-05	5.01028E-06	1.61316E-05	2.85624E-05	0.000239738	0.000239738	6.843E-05	6.17495E-05	0.000154193
3835503773155	383550	3773155	3.54745E-05	3.2011E-05	7.99346E-05	7.99346E-05	2.23704E-05	2.23704E-05	4.12777E-05	4.12777E-05	7.42249E-05	7.42249E-05	5.25097E-05	4.94209E-06	1.5912E-05	2.81737E-05	0.000231935	0.000231935	6.82807E-05	6.16148E-05	0.000153857
3835603773155	383560	3773155	3.48179E-05	3.1419E-05	7.8455E-05	7.8455E-05	2.19564E-05	2.19564E-05	4.05137E-05	4.05137E-05	7.28511E-05	7.28511E-05	5.15378E-05	4.85062E-06	1.56175E-05	2.76522E-05	0.000222499	0.000222499	6.79286E-05	6.1297E-05	0.000153063
3835703773155	383570	3773155	3.40837E-05	3.0756E-05	7.68007E-05	7.68007E-05	2.14934E-05	2.14934E-05	3.96594E-05	3.96594E-05	7.13149E-05	7.13149E-05	5.0451E-05	4.74833E-06	1.52882E-05	2.70691E-05	0.000213585	0.000213585	6.71586E-05	6.06022E-05	0.000151328
3835803773155	383580	3773155	3.32957E-05	3.0045E-05	7.50252E-05	7.50252E-05	2.09965E-05	2.09965E-05	3.87425E-05	3.87425E-05	6.96663E-05	6.96663E-05	4.92847E-05	4.63856E-06	1.49348E-05	2.64433E-05	0.000205322	0.000205322	6.58692E-05	5.94387E-05	0.000148423
3835903773155	383590	3773155	3.2478E-05	2.9307E-05	7.31826E-05	7.31826E-05	2.04808E-05	2.04808E-05	3.7791E-05	3.7791E-05	6.79552E-05	6.79552E-05	4.80743E-05	4.52464E-06	1.4568E-05	2.57939E-05	0.000197725	0.000197725	6.42934E-05	5.80167E-05	0.000144872
3836003773155	383600	3773155	3.16363E-05	2.8548E-05	7.12861E-05	7.12861E-05	1.99501E-05	1.99501E-05	3.68117E-05	3.68117E-05	6.61942E-05	6.61942E-05	4.68284E-05	4.40738E-06	1.41904E-05	2.51254E-05	0.000190715	0.000190715	6.24967E-05	5.63954E-05	0.000140824
3836103773155	383610	3773155	3.0741E-05	2.774E-05	6.92685E-05	6.92685E-05	1.938555E-05	1.93855E-05	3.57698E-05	3.57698E-05	6.43208E-05	6.43208E-05	4.55031E-05	4.28265E-06	1.37888E-05	2.44143E-05	0.000184038	0.000184038	6.04731E-05	5.45694E-05	0.000136264
3836203773155	383620	3773155	2.98635E-05	2.6948E-05	6.72914E-05	6.72914E-05	1.88321E-05	1.88321E-05	3.47488E-05	3.47488E-05	6.24848E-05	6.24848E-05	4.42043E-05	4.1604E-06	1.33952E-05	2.37174E-05	0.00017798	0.00017798	5.84019E-05	5.27004E-05	0.000131597
3836303773155	383630	3773155	2.92248E-05	2.6372E-05	6.58522E-05	6.58522E-05	1.84294E-05	1.84294E-05	3.40056E-05	3.40056E-05	6.11485E-05	6.11485E-05	4.32589E-05	4.07142E-06	1.31088E-05	2.32102E-05	0.000173365	0.000173365	5.67723E-05	5.12299E-05	0.000127925
3836403773155	383640	3773155	2.87234E-05	2.5919E-05	6.47224E-05	6.47224E-05	1.81132E-05	1.81132E-05	3.34222E-05	3.34222E-05	6.00994E-05	6.00994E-05	4.25167E-05	4.00157E-06	1.28838E-05	2.2812E-05	0.000169526	0.000169526	5.54412E-05	5.00287E-05	0.000124925
3836503773155	383650	3773155	2.82638E-05	2.5505E-05	6.36867E-05	6.36867E-05	1.78233E-05	1.78233E-05	3.28874E-05	3.28874E-05	5.91377E-05	5.91377E-05	4.18364E-05	3.93754E-06	1.26777E-05	2.2447E-05	0.000165942	0.000165942	5.41996E-05	4.89083E-05	0.000122128
3836603773155	383660	3773155	2.81563E-05	2.5408E-05	6.34446E-05	6.34446E-05	1.77556E-05	1.77556E-05	3.27624E-05	3.27624E-05	5.89129E-05	5.89129E-05	4.16773E-05	3.92257E-06	1.26295E-05	2.23616E-05	0.000163896	0.000163896	5.3728E-05	4.84828E-05	0.000121065
3836703773155	383670	3773155	2.80429E-05	2.5305E-05	6.31891E-05	6.31891E-05	1.76841E-05	1.76841E-05	3.26304E-05	3.26304E-05	5.86756E-05	5.86756E-05	4.15094E-05	3.90677E-06	1.25786E-05	2.22716E-05	0.000161882	0.000161882	5.32744E-05	4.80735E-05	0.000120043
3836803773155	383680	3773155	2.79713E-05	2.5241E-05	6.30277E-05	6.30277E-05	1.76389E-05	1.76389E-05	3.25471E-05	3.25471E-05	5.85257E-05	5.85257E-05	4.14034E-05	3.89679E-06	1.25465E-05	2.22147E-05	0.000160074	0.000160074	5.29222E-05	4.77557E-05	0.00011925
3836903773155	383690	3773155	2.79414E-05	2.5214E-05	6.29604E-05	6.29604E-05	1.76201E-05	1.76201E-05	3.25123E-05	3.25123E-05	5.84632E-05	5.84632E-05	4.13592E-05	3.89263E-06	1.25331E-05	2.2191E-05	0.00015852	0.00015852	5.26775E-05	4.75348E-05	0.000118698
3837003773155	383700	3773155	2.79116E-05	2.5187E-05	6.28932E-05	6.28932E-05	1.76012E-05	1.76012E-05	3.24776E-05	3.24776E-05	5.84008E-05	5.84008E-05	4.13151E-05	3.88848E-06	1.25197E-05	2.21673E-05	0.000157013	0.000157013	5.24447E-05	4.73247E-05	0.000118173
3837103773155	383710	3773155	2.79355E-05	2.5208E-05	6.2947E-05	6.2947E-05	1.76163E-05	1.76163E-05	3.25054E-05	3.25054E-05	5.84507E-05	5.84507E-05	4.13504E-05	3.8918E-06	1.25304E-05	2.21862E-05	0.000155855	0.000155855	5.23372E-05	4.72278E-05	0.000117931
3837203773155	383720	3773155	2.79594E-05	2.523E-05	6.30008E-05	6.30008E-05	1.76314E-05	1.76314E-05	3.25332E-05	3.25332E-05	5.85007E-05	5.85007E-05	4.13857E-05	3.89513E-06	1.25411E-05	2.22052E-05	0.000154824	0.000154824	5.22358E-05	4.71362E-05	0.000117703
3837303773155	383730	3773155	2.79773E-05	2.5246E-05	6.30411E-05	6.30411E-05	1.76427E-05	1.76427E-05	3.2554E-05	3.2554E-05	5.85382E-05	5.85382E-05	4.14122E-05	3.89762E-06	1.25492E-05	2.22194E-05	0.000153904	0.000153904	5.21402E-05	4.705E-05	0.00011748
3837403773155	383740	3773155	2.80011E-05	2.5268E-05	6.30949E-05	6.30949E-05	1.76577E-05	1.76577E-05	3.25818E-05	3.25818E-05	5.85881E-05	5.85881E-05	4.14476E-05	3.90095E-06	1.25599E-05	2.22384E-05	0.000153159	0.000153159	5.20447E-05	4.69639E-05	0.000117272
3837503773155	383750	3773155	2.80071E-05	2.5273E-05	6.31084E-05	6.31084E-05	1.76615E-05	1.76615E-05	3.25887E-05	3.25887E-05	5.86006E-05	5.86006E-05	4.14564E-05	3.90178E-06	1.25626E-05	2.22431E-05	0.000152493	0.000152493	5.19254E-05	4.68561E-05	0.000117003
3837603773155	383760	3773155	2.79534E-05	2.5224E-05	6.29873E-05	6.29873E-05	1.76276E-05	1.76276E-05	3.25262E-05	3.25262E-05	5.84882E-05	5.84882E-05	4.13769E-05	3.8943E-06	1.25385E-05	2.22004E-05	0.000151573	0.000151573	5.16985E-05	4.66514E-05	0.000116492
3837703773155	383770	3773155	2.78758E-05	2.5154E-05	6.28125E-05	6.28125E-05	1.75787E-05	1.75787E-05	3.24359E-05	3.24359E-05	5.83258E-05	5.83258E-05	4.1262E-05	3.88349E-06	1.25036E-05	2.21388E-05	0.00015059	0.00015059	5.14478E-05	4.64252E-05	0.000115927
3837803773155	383780	3773155	2.77982E-05	2.5084E-05	6.26376E-05	6.26376E-05	1.75297E-05	1.75297E-05	3.23456E-05	3.23456E-05	5.81635E-05	5.81635E-05	4.11472E-05	3.87268E-06	1.24688E-05	2.20772E-05	0.000149765	0.000149765	5.12091E-05	4.62098E-05	0.000115389
3837903773155	383790	3773155	2.77504E-05	2.5041E-05	6.253E-05	6.253E-05	1.74996E-05	1.74996E-05	3.22901E-05	3.22901E-05	5.80636E-05	5.80636E-05	4.10765E-05	3.86602E-06	1.24474E-05	2.20393E-05	0.000149337	0.000149337	5.103E-05	4.60482E-05	0.000114986
3838003773155	383800	3773155	2.76728E-05	2.4971E-05	6.23551E-05	6.23551E-05	1.74507E-05	1.74507E-05	3.21998E-05	3.21998E-05	5.79012E-05	5.79012E-05	4.09616E-05	3.85521E-06	1.24126E-05	2.19776E-05	0.000148909	0.000148909	5.08688E-05	4.59027E-05	0.000114623
3838103773155	383810	3773155	2.75535E-05	2.4864E-05	6.20861E-05	6.20861E-05	1.73754E-05	1.73754E-05	3.20609E-05	3.20609E-05	5.76514E-05	5.76514E-05	4.07849E-05	3.83858E-06	1.23591E-05	2.18828E-05	0.000148179	0.000148179	5.06599E-05	4.57142E-05	0.000114152
3838203773155	383820	3773155	2.74042E-05	2.4729E-05	6.17499E-05	6.17499E-05	1.72813E-05	1.72813E-05	3.18872E-05	3.18872E-05	5.73392E-05	5.73392E-05	4.0564E-05	3.81779E-06	1.22921E-05	2.17643E-05	0.000147291	0.000147291	5.04271E-05	4.55041E-05	0.000113627
3838303773155	383830	3773155	2.72371E-05	2.4578E-05	6.13733E-05	6.13733E-05	1.71759E-05	1.71759E-05	3.16928E-05	3.16928E-05	5.69895E-05	5.69895E-05	4.03166E-05	3.79451E-06	1.22172E-05	2.16316E-05	0.000146228	0.000146228	5.01764E-05	4.52779E-05	0.000113062
3838403773155	383840	3773155	2.69864E-05	2.4352E-05	6.08084E-05	6.08084E-05	1.70178E-05	1.70178E-05	3.1401E-05	3.1401E-05	5.64649E-05	5.64649E-05	3.99455E-05	3.75958E-06	1.21047E-05	2.14325E-05	0.000144071	0.000144071	4.97347E-05	4.48793E-05	0.000112067
3838503773155	383850	3773155	2.67476E-05	2.4136E-05	6.02704E-05	6.02704E-05	1.68672E-05	1.68672E-05	3.11232E-05	3.11232E-05	5.59653E-05	5.59653E-05	3.95921E-05	3.72632E-06	1.19976E-05	2.12428E-05	0.000141962	0.000141962	4.92989E-05	4.44861E-05	0.000111085
3838603773155	383860	3773155	2.64969E-05	2.391E-05	5.97055E-05	5.97055E-05	1.67091E-05	1.67091E-05	3.08315E-05	3.08315E-05	5.54408E-05	5.54408E-05	3.9221E-05	3.69139E-06	1.18852E-05	2.10437E-05	0.000139773	0.000139773	4.88453E-05	4.40768E-05	0.000110063
3838703773155	383870	3773155	2.62402E-05	2.3679E-05	5.91271E-05	5.91271E-05	1.65473E-05	1.65473E-05	3.05328E-05	3.05328E-05	5.49037E-05	5.49037E-05	3.88411E-05	3.65563E-06	1.177E-05	2.08399E-05	0.000137537	0.000137537	4.83737E-05	4.36512E-05	0.000109
3838803773155	383880	3773155	2.59895E-05	2.3452E-05	5.85622E-05	5.85622E-05	1.63892E-05	1.63892E-05	3.02411E-05	3.02411E-05	5.43792E-05	5.43792E-05	3.847E-05	3.62071E-06	1.16576E-05	2.06408E-05	0.000135348	0.000135348	4.79022E-05	4.32257E-05	0.000107938
3838903773155	383890	3773155	2.56314E-05	2.3129E-05	5.77552E-05	5.77552E-05	1.61633E-05	1.61633E-05	2.98244E-05	2.98244E-05	5.36298E-05	5.36298E-05	3.79399E-05	3.57081E-06	1.14969E-05	2.03563E-05	0.000131923	0.000131923	4.71381E-05	4.25363E-05	0.000106216
3839003773155	383900	3773155	2.52792E-05	2.2811E-05	5.69616E-05	5.69616E-05	1.59412E-05	1.59412E-05	2.94146E-05	2.94146E-05	5.28929E-05	5.28929E-05	3.74186E-05	3.52175E-06	1.1339E-05	2.00766E-05	0.00012856	0.00012856	4.63741E-05	4.18468E-05	0.000104495
3839103773155	383910	3773155	2.49211E-05	2.2488E-05	5.61546E-05	5.61546E-05	1.57154E-05	1.57154E-05	2.89979E-05	2.89979E-05	5.21436E-05	5.21436E-05	3.68884E-05	3.47185E-06	1.11783E-05	1.97922E-05	0.000125309	0.000125309	4.561E-05	4.11573E-05	0.000102773
3829703773165	382970	3773165	6.04015E-05	5.4505E-05	0.000136103	0.000136103	3.80896E-05	3.80896E-05	7.02825E-05	7.02825E-05	0.000126381	0.000126381	8.9407E-05	8.41477E-06	2.7093E-05	4.79706E-05	0.000167576	0.000167576	3.89724E-05	3.51677E-05	8.78164E-05
3829803773165	382980	3773165	6.04373E-05	5.4537E-05	0.000136183	0.000136183	3.81122E-05	3.81122E-05	7.03242E-05	7.03242E-05	0.000126456	0.000126456	8.946E-05	8.41976E-06	2.71091E-05	4.7999E-05	0.000175268	0.000175268	3.89366E-05	3.51354E-05	8.77357E-05
3829903773165	382990	3773165	5.96494E-05	5.3826E-05	0.000134408	0.000134408	3.76153E-05	3.76153E-05	6.94073E-05	6.94073E-05	0.000124807	0.000124807	8.82937E-05	8.31E-06	2.67557E-05	4.73733E-05	0.000181818	0.000181818	3.88231E-05	3.5033E-05	8.74801E-05
3830003773165	383000	3773165	5.82168E-05	5.2533E-05	0.00013118	0.00013118	3.67119E-05	3.67119E-05	6.77404E-05	6.77404E-05	0.00012181	0.00012181	8.61732E-05	8.11042E-06	2.61131E-05	4.62355E-05	0.000187432	0.000187432	3.87396E-05	3.49576E-05	8.72918E-05
3830103773165	383010	3773165	5.61455E-05	5.0664E-05	0.000126513	0.000126513	3.54058E-05	3.54058E-05	6.53303E-05	6.53303E-05	0.000117476	0.000117476	8.31072E-05	7.82186E-06	2.5184E-05	4.45905E-05	0.000192063	0.000192063	3.88172E-05	3.50276E-05	8.74667E-05
3830203773165	383020	3773165	5.19552E-05	4.6883E-05	0.000117071	0.000117071	3.27633E-05	3.27633E-05	6.04545E-05	6.04545E-05	0.000108708	0.000108708	7.69047E-05	7.23809E-06	2.33044E-05	4.12626E-05	0.000195426	0.000195426	3.86679E-05	3.4893E-05	8.71304E-05
3830303773165	383030	3773165	4.98123E-05	4.4949E-05	0.000112242	0.000112242	3.1412E-05	3.1412E-05	5.7961E-05	5.7961E-05	0.000104225	0.000104225	7.37327E-05	6.93955E-06	2.23432E-05	3.95607E-05	0.000197012	0.000197012	3.9038E-05	3.52269E-05	8.79643E-05
3830403773165	383040	3773165	4.82663E-05	4.3554E-05	0.000108758	0.000108758	3.04371E-05	3.04371E-05	5.61621E-05	5.61621E-05	0.00010099	0.00010099	7.14443E-05	6.72417E-06	2.16498E-05	3.83329E-05	0.000197472	0.000197472	3.95096E-05	3.56525E-05	8.90269E-05
3830503773165	383050	3773165	4.78126E-05	4.3145E-05	0.000107736	0.000107736	3.0151E-05	3.0151E-05	5.56342E-05	5.56342E-05	0.000100041	0.000100041	7.07728E-05	6.66097E-06	2.14463E-05	3.79726E-05	0.000197535	0.000197535	3.99215E-05	3.60241E-05	8.9955E-05
3830603773165	383060	3773165	4.72396E-05	4.2628E-05	0.000106445	0.000106445	2.97896E-05	2.97896E-05	5.49675E-05	5.49675E-05	9.88417E-05	9.88417E-05	6.99246E-05	6.58114E-06	2.11893E-05	3.75175E-05	0.00019679	0.00019679	4.03095E-05	3.63742E-05	9.08292E-05
3830703773165	383070	3773165	4.70486E-05	4.2455E-05	0.000106015	0.000106015	2.96692E-05	2.96692E-05	5.47452E-05	5.47452E-05	9.8442E-05	9.8442E-05	6.96418E-05	6.55453E-06	2.11036E-05	3.73658E-05	0.000196314	0.000196314	4.07691E-05	3.6789E-05	9.18649E-05
3830803773165	383080	3773165	4.67143E-05	4.2154E-05	0.000105261	0.000105261	2.94584E-05	2.94584E-05	5.43562E-05	5.43562E-05	9.77426E-05	9.77426E-05	6.91471E-05	6.50796E-06	2.09537E-05	3.71003E-05	0.000190921	0.000190921	4.12526E-05	3.72253E-05	9.29544E-05
3830903773165	383090	3773165	4.68635E-05	4.2288E-05	0.000105598	0.000105598	2.95525E-05	2.95525E-05	5.45299E-05	5.45299E-05	9.80549E-05	9.80549E-05	6.93679E-05	6.52875E-06	2.10206E-05	3.72188E-05	0.000181406	0.000181406	4.1748E-05	3.76724E-05	9.40707E-05
3831003773165	383100	3773165	4.69889E-05	4.2402E-05	0.00010588	0.00010588	2.96315E-05	2.96315E-05	5.46757E-05	5.46757E-05	9.83171E-05	9.83171E-05	6.95535E-05	6.54621E-06	2.10768E-05	3.73184E-05	0.00018361	0.00018361	4.22793E-05	3.81517E-05	9.52678E-05
3831103773165	383110	3773165	4.70844E-05	4.2488E-05	0.000106095	0.000106095	2.96917E-05	2.96917E-05	5.47869E-05	5.47869E-05	9.8517E-05	9.8517E-05	6.96949E-05	6.55952E-06	2.11197E-05	3.73942E-05	0.000187179	0.000187179	4.28045E-05	3.86257E-05	9.64514E-05
3834303773165	383430	3773165	4.19868E-05	3.7888E-05	9.46087E-05	9.46087E-05	2.64772E-05	2.64772E-05	4.88553E-05	4.88553E-05	8.7851E-05	8.7851E-05	6.21493E-05	5.84935E-06	1.88331E-05	3.33457E-05	0.000299689	0.000299689	6.24429E-05	5.63469E-05	0.000140703
3834403773165	383440	3773165	4.10795E-05	3.7069E-05	9.25643E-05	9.25643E-05	2.5905E-05	2.5905E-05	4.77996E-05	4.77996E-05	8.59526E-05	8.59526E-05	6.08063E-05	5.72295E-06	1.84261E-05	3.26251E-05	0.000297785	0.000297785	6.57618E-05	5.93418E-05	0.000148181
3834503773165	383450	3773165	4.03999E-05	3.6455E-05	9.1031E-05	9.1031E-05	2.54759E-05	2.54759E-05	4.70078E-05	4.70078E-05	8.45288E-05	8.45288E-05	5.9799E-05	5.62814E-06	1.81209E-05	3.20847E-05	0.000293646	0.000293646	6.77316E-05	6.11193E-05	0.000152619
3834603773165	383460	3773165	3.98439E-05	3.5954E-05	8.97801E-05	8.97801E-05	2.51258E-05	2.51258E-05	4.63619E-05	4.63619E-05	8.33672E-05	8.33672E-05	5.89773E-05	5.55081E-06	1.78719E-05	3.16438E-05	0.000287889	0.000287889	6.94507E-05	6.26705E-05	0.000156493
3834703773165	383470	3773165	3.93126E-05	3.5475E-05	8.8583E-05	8.8583E-05	2.47908E-05	2.47908E-05	4.57437E-05	4.57437E-05	8.22557E-05	8.22557E-05	5.8191E-05	5.4768E-06	1.76336E-05	3.12219E-05	0.000280879	0.000280879	7.08952E-05	6.39741E-05	0.000159748
3834803773165	383480	3773165	3.88948E-05	3.5098E-05	8.76415E-05	8.76415E-05	2.45273E-05	2.45273E-05	4.52575E-05	4.52575E-05	8.13814E-05	8.13814E-05	5.75725E-05	5.41859E-06	1.74462E-05	3.089E-05	0.000276184	0.000276184	7.13489E-05	6.43834E-05	0.00016077
3834903773165	383490	3773165	3.84471E-05	3.4715E-05	8.66866E-05	8.66866E-05	2.42601E-05	2.42601E-05	4.47644E-05	4.47644E-05	8.04947E-05	8.04947E-05	5.69452E-05	5.35954E-06	1.72561E-05	3.05535E-05	0.000271141	0.000271141	7.16414E-05	6.46473E-05	0.000161429
3835003773165	383500	3773165	3.80591E-05	3.4344E-05	8.57585E-05

Unique Identifier	X (UTM)	Y (UTM)	KMMass Grading / Excavation	KMDrainage / Utilities Trenching	KMFoundations / Concrete Pads	KMBuilding / Structure Construction	KMAsphalt Paving	KMArchitectural Coating	KMLandscaping or Other Finishing	KMWaterside Construction (Piles)	EWNDemolition	EWNSite Grubbing / Prep	EWNDrainage / Utilities Trenching	EWNDrainage / Utilities Trenching	EWNDrainage / Utilities Trenching	EWNFoundations / Concrete Pads	EWNBuilding / Structure Construction	EWNAsphalt Paving	EWNLandscaping or Other Finishing	EWNWaterside Construction (Piles)	ISDemolition
			2026	2026	2026	2026	2026	2026	2026	2026	2027	2027	2027	2028	2029	2029	2029	2029	2029	2029	2027
3830803773155	383080	3773155	9.14479E-05	1.97031E-05	4.72231E-05	8.7593E-05	6.00729E-05	5.65392E-06	1.82039E-05	3.22316E-05	0.00070857	0.000955355	0.001159139	0.001159139	0.001159139	0.000824484	0.001435836	0.001048833	0.000317828	0.000551526	3.08305E-05
3830903773155	383090	3773155	9.25105E-05	1.9932E-05	4.77718E-05	8.86108E-05	6.07709E-05	5.71962E-06	1.84154E-05	3.26062E-05	0.000781692	0.001053943	0.001278757	0.001278757	0.001278757	0.000909568	0.001584009	0.001157069	0.000350627	0.000608441	3.09558E-05
3831003773155	383100	3773155	9.36538E-05	2.01783E-05	4.83622E-05	8.97058E-05	6.1522E-05	5.7903E-06	1.8643E-05	3.30091E-05	0.000864513	0.00116561	0.001414244	0.001414244	0.001414244	0.001005938	0.001751837	0.001279662	0.000387776	0.000672906	3.10752E-05
3831103773155	383110	3773155	9.4797E-05	2.04247E-05	4.89526E-05	9.08009E-05	6.2273E-05	5.86099E-06	1.88706E-05	3.34121E-05	0.000956975	0.001290275	0.0015655	0.0015655	0.0015655	0.001113525	0.0019392	0.001416525	0.00042925	0.000744875	3.11886E-05
3831203773155	383120	3773155	9.59403E-05	2.0671E-05	4.95429E-05	9.1896E-05	6.3024E-05	5.93167E-06	1.90982E-05	3.3815E-05	0.001059835	0.001428959	0.001733767	0.001733767	0.001733767	0.001233212	0.002147634	0.001568779	0.000475388	0.000824937	3.12961E-05
3834303773155	383430	3773155	0.000135672	2.92315E-05	7.00602E-05	0.000129953	8.91242E-05	8.38816E-06	2.70073E-05	4.78189E-05	0.006146998	0.008287905	0.010055775	0.010055775	0.010055775	0.007152576	0.012456186	0.009098855	0.002757229	0.004784603	3.2281E-05
3834403773155	383440	3773155	0.000138093	2.97531E-05	7.13104E-05	0.000132272	9.07146E-05	8.53785E-06	2.74893E-05	4.86722E-05	0.004416008	0.005954037	0.007224076	0.007224076	0.007224076	0.005138415	0.008948532	0.006536623	0.001980795	0.003437262	3.29077E-05
3834503773155	383450	3773155	0.000145249	3.12948E-05	7.50055E-05	0.000139126	9.54152E-05	8.98025E-06	2.89137E-05	5.11942E-05	0.003331777	0.004492185	0.0054504	0.0054504	0.0054504	0.003876817	0.006751463	0.004931733	0.001494465	0.002593336	3.36539E-05
3834603773155	383460	3773155	0.000149566	3.2225E-05	7.7235E-05	0.000143261	9.82514E-05	9.24719E-06	2.97731E-05	5.2716E-05	0.002578725	0.003476856	0.004218494	0.004218494	0.004218494	0.003000574	0.00522549	0.003817057	0.001156684	0.002007187	3.4018E-05
3834703773155	383470	3773155	0.000153494	3.30712E-05	7.92632E-05	0.000147023	0.000100831	9.49001E-06	3.0555E-05	5.41002E-05	0.002078877	0.002802918	0.003400801	0.003400801	0.003400801	0.002418957	0.004212605	0.003077176	0.000932478	0.001618123	3.42627E-05
3834803773155	383480	3773155	0.000154408	3.32683E-05	7.97355E-05	0.000147899	0.000101432	9.54656E-06	3.0737E-05	5.44226E-05	0.001778081	0.00239736	0.002908734	0.002908734	0.002908734	0.002068954	0.003603077	0.002631935	0.000797556	0.001383994	3.40598E-05
3834903773155	383490	3773155	0.000155027	3.34016E-05	8.00549E-05	0.000148492	0.000101839	9.58481E-06	3.08602E-05	5.46407E-05	0.001545691	0.002084032	0.002528571	0.002528571	0.002528571	0.001798548	0.003132166	0.002287949	0.000693318	0.001203111	3.3833E-05
3835003773155	383500	3773155	0.000155081	3.34132E-05	8.00827E-05	0.000148543	0.000101874	9.58814E-06	3.08709E-05	5.46596E-05	0.001366337	0.001842212	0.002235169	0.002235169	0.002235169	0.001589854	0.002768725	0.002022467	0.000612869	0.001063508	3.35524E-05
3835103773155	383510	3773155	0.000154543	3.32973E-05	7.98049E-05	0.000148028	0.000101521	9.55487E-06	3.07638E-05	5.447E-05	0.001226272	0.001653364	0.002006038	0.002006038	0.002006038	0.001426876	0.002484899	0.001815141	0.000550043	0.000954486	3.32301E-05
3835203773155	383520	3773155	0.000153897	3.31582E-05	7.94715E-05	0.00014741	0.000101096	9.51496E-06	3.06353E-05	5.42425E-05	0.001108615	0.001494728	0.001813565	0.001813565	0.001813565	0.001289971	0.00224648	0.001640983	0.000497268	0.000862906	3.29137E-05
3835303773155	383530	3773155	0.000154193	3.32219E-05	7.96243E-05	0.000147693	0.000101291	9.53325E-06	3.06942E-05	5.43468E-05	0.000994222	0.001340495	0.001626432	0.001626432	0.001626432	0.001156866	0.002014677	0.001471659	0.000445957	0.000773867	3.26869E-05
3835403773155	383540	3773155	0.000154193	3.32219E-05	7.96243E-05	0.000147693	0.000101291	9.53325E-06	3.06942E-05	5.43468E-05	0.000895965	0.001208016	0.001465694	0.001465694	0.001465694	0.001042534	0.00181557	0.001326217	0.000401884	0.000697387	3.24362E-05
3835503773155	383550	3773155	0.000153857	3.31495E-05	7.94507E-05	0.000147371	0.00010107	9.51246E-06	3.06272E-05	5.42282E-05	0.000808732	0.001090401	0.001322992	0.001322992	0.001322992	0.000941031	0.001638803	0.001197094	0.000362756	0.000629488	3.21377E-05
3835603773155	383560	3773155	0.000153063	3.29785E-05	7.90409E-05	0.000146611	0.000100549	9.4634E-06	3.04693E-05	5.39485E-05	0.000726854	0.000980006	0.001189048	0.001189048	0.001189048	0.000845758	0.001472885	0.001075897	0.000326029	0.000565757	3.1708E-05
3835703773155	383570	3773155	0.000151328	3.26047E-05	7.81449E-05	0.000144949	9.94088E-05	9.35613E-06	3.01239E-05	5.3337E-05	0.000656943	0.000885747	0.001074683	0.001074683	0.001074683	0.000764412	0.00133122	0.000972415	0.000294671	0.000511341	3.11469E-05
3835803773155	383580	3773155	0.000148423	3.19787E-05	7.66447E-05	0.000142166	9.75004E-05	9.1765E-06	2.95456E-05	5.2313E-05	0.000597103	0.000805065	0.000976791	0.000976791	0.000976791	0.000694782	0.00120996	0.000883838	0.00026783	0.000464763	3.05022E-05
3835903773155	383590	3773155	0.000144872	3.12137E-05	7.4811E-05	0.000138765	9.51678E-05	8.95697E-06	2.88387E-05	5.10615E-05	0.00054556	0.00073557	0.000892472	0.000892472	0.000892472	0.000634807	0.001105514	0.000807543	0.00024471	0.000424644	2.97978E-05
3836003773155	383600	3773155	0.000140824	3.03414E-05	7.27204E-05	0.000134887	9.25083E-05	8.70666E-06	2.80328E-05	4.96346E-05	0.000500684	0.000675064	0.00081906	0.00081906	0.00081906	0.00058259	0.001014578	0.000741118	0.000224581	0.000389714	2.90636E-05
3836103773155	383610	3773155	0.000136264	2.9359E-05	7.03658E-05	0.00013052	8.9513E-05	8.42475E-06	2.71252E-05	4.80275E-05	0.000460583	0.000620997	0.000753461	0.000753461	0.000753461	0.000535929	0.009333319	0.00068176	0.000206594	0.000358501	2.82638E-05
3836203773155	383620	3773155	0.000131597	2.83534E-05	6.79557E-05	0.000126049	8.64471E-05	8.1362E-06	2.61961E-05	4.63825E-05	0.000425544	0.000573755	0.000696141	0.000696141	0.000696141	0.000495159	0.000862317	0.000629896	0.000190877	0.000331229	2.74699E-05
3836303773155	383630	3773155	0.000127925	2.75623E-05	6.60596E-05	0.000122532	8.4035E-05	7.90917E-06	2.54651E-05	4.50883E-05	0.00039774	0.000536267	0.000650657	0.000650657	0.000650657	0.000462806	0.000805975	0.00058874	0.000178406	0.000309587	2.69028E-05
3836403773155	383640	3773155	0.000124925	2.6916E-05	6.45107E-05	0.000119659	8.20646E-05	7.72373E-06	2.48681E-05	4.40311E-05	0.000374455	0.000504872	0.000612564	0.000612564	0.000612564	0.000435711	0.00075879	0.000554272	0.000167961	0.000291462	2.6473E-05
3836503773155	383650	3773155	0.000122128	2.63133E-05	6.3066E-05	0.00011698	8.02268E-05	7.55076E-06	2.43112E-05	4.30451E-05	0.000353545	0.000476679	0.000578358	0.000578358	0.000578358	0.000411381	0.000716418	0.000523321	0.000158582	0.000275187	2.60791E-05
3836603773155	383660	3773155	0.000121065	2.60843E-05	6.25173E-05	0.000115962	7.95288E-05	7.48507E-06	2.40996E-05	4.26706E-05	0.000338646	0.000456591	0.000553986	0.000553986	0.000553986	0.000394045	0.000686227	0.000501268	0.000151899	0.00026359	2.60373E-05
3836703773155	383670	3773155	0.000120043	2.58641E-05	6.19895E-05	0.000114983	7.88573E-05	7.42187E-06	2.38962E-05	4.23103E-05	0.000324708	0.000437799	0.000531185	0.000531185	0.000531185	0.000377827	0.000657984	0.000480637	0.000145647	0.000252741	2.59955E-05
3836803773155	383680	3773155	0.00011925	2.56931E-05	6.15797E-05	0.000114223	7.8336E-05	7.3728E-06	2.37382E-05	4.20306E-05	0.000312137	0.00042085	0.00051062	0.00051062	0.00051062	0.000363199	0.00063251	0.000462029	0.000140009	0.000242956	2.59955E-05
3836903773155	383690	3773155	0.000118698	2.55743E-05	6.12949E-05	0.000113694	7.79738E-05	7.33871E-06	2.36284E-05	4.18362E-05	0.000300826	0.000405599	0.000492116	0.000492116	0.000492116	0.000350037	0.000609589	0.000445285	0.000134935	0.000234152	2.60254E-05
3837003773155	383700	3773155	0.000118173	2.54613E-05	6.1024E-05	0.000113192	7.76292E-05	7.30628E-06	2.3524E-05	4.16513E-05	0.000290219	0.000391297	0.000474764	0.000474764	0.000474764	0.000337695	0.000588095	0.000429585	0.000130177	0.000225896	2.60612E-05
3837103773155	383710	3773155	0.000117931	2.54091E-05	6.0899E-05	0.00011296	7.74701E-05	7.29131E-06	2.34758E-05	4.1566E-05	0.000280901	0.000378734	0.000459521	0.000459521	0.000459521	0.000326853	0.000569213	0.000415792	0.000125998	0.000218643	2.61447E-05
3837203773155	383720	3773155	0.000117703	2.53598E-05	6.07809E-05	0.000112741	7.73199E-05	7.27717E-06	2.34303E-05	4.14854E-05	0.000272228	0.00036704	0.000445333	0.000445333	0.000445333	0.00031676	0.000551638	0.000402954	0.000122107	0.000211892	2.62283E-05
3837303773155	383730	3773155	0.000117488	2.53135E-05	6.06698E-05	0.000112535	7.71786E-05	7.26387E-06	2.33874E-05	4.14095E-05	0.000264157	0.000356159	0.000432131	0.000432131	0.000432131	0.00030737	0.000535285	0.000391009	0.000118487	0.000205611	2.62999E-05
3837403773155	383740	3773155	0.000117272	2.52671E-05	6.05587E-05	0.000112329	7.70372E-05	7.25056E-06	2.33446E-05	4.13337E-05	0.000256714	0.000346123	0.000419954	0.000419954	0.000419954	0.000298709	0.000520201	0.000379991	0.000115149	0.000199817	2.63775E-05
3837503773155	383750	3773155	0.000117003	2.52091E-05	6.04197E-05	0.000112071	7.68605E-05	7.23393E-06	2.32911E-05	4.12389E-05	0.000249706	0.000336675	0.00040849	0.00040849	0.00040849	0.000290555	0.000506001	0.000369618	0.000112005	0.000194362	2.64313E-05
3837603773155	383760	3773155	0.000116492	2.5099E-05	6.01558E-05	0.000111582	7.65247E-05	7.20233E-06	2.31893E-05	4.10587E-05	0.000242555	0.000327033	0.000396792	0.000396792	0.000396792	0.000282234	0.00049151	0.000359033	0.000108798	0.000188796	2.64313E-05
3837703773155	383770	3773155	0.000115927	2.49773E-05	5.98641E-05	0.00011104	7.61537E-05	7.1674E-06	2.30769E-05	4.08596E-05	0.000235637	0.000317706	0.000385475	0.000385475	0.000385475	0.00027418	0.000477491	0.000348792	0.000105695	0.000183411	2.64133E-05
3837803773155	383780	3773155	0.000115389	2.48614E-05	5.95863E-05	0.000110525	7.58002E-05	7.13414E-06	2.29698E-05	4.067E-05	0.000229214	0.000309046	0.000374968	0.000374968	0.000374968	0.000266711	0.000464476	0.000339285	0.000102814	0.000178412	2.63835E-05
3837903773155	383790	3773155	0.000114986	2.47745E-05	5.93779E-05	0.000110139	7.55352E-05	7.10919E-06	2.28894E-05	4.05278E-05	0.000223543	0.0003014	0.000365691	0.000365691	0.000365691	0.000260113	0.000452985	0.000330892	0.00010027	0.000173998	2.63716E-05
3838003773155	383800	3773155	0.000114623	2.46962E-05	5.91904E-05	0.000109791	7.52966E-05	7.08674E-06	2.28172E-05	4.03998E-05	0.0002181	0.00029406	0.000356786	0.000356786	0.000356786	0.000253778	0.000441954	0.000322834	9.78283E-05	0.000169761	2.63238E-05
3838103773155	383810	3773155	0.000114152	2.45948E-05	5.89473E-05	0.00010934	7.49874E-05	7.05763E-06	2.27234E-05	4.02339E-05	0.000212489	0.000286495	0.000347607	0.000347607	0.000347607	0.000247249	0.000430584	0.000314528	9.53115E-05	0.000165394	2.62402E-05
3838203773155	383820	3773155	0.000113627	2.44818E-05	5.86764E-05	0.000108837	7.46428E-05	7.0252E-06	2.2619E-05	4.0049E-05	0.000206931	0.000279003	0.000338516	0.000338516	0.000338516	0.000240783	0.000419323	0.000306302	9.28188E-05	0.000161068	2.61209E-05
3838303773155	383830	3773155	0.000113062	2.43601E-05	5.83847E-05	0.000108296	7.42717E-05	6.99028E-06	2.25066E-05	3.98499E-05	0.000201428	0.000271582	0.000329513	0.000329513	0.000329513	0.000234379	0.000408171	0.000298156	9.03502E-05	0.000156784	2.59836E-05
3838403773155	383840	3773155	0.000112067	2.41456E-05	5.78707E-05	0.000107343	7.36178E-05	6.92874E-06	2.23084E-05	3.94991E-05	0.000195011	0.000262931	0.000319016	0.000319016	0.000319016	0.000226913	0.000395168	0.000288658	8.7472E-05	0.00015179	2.58164E-05
3838503773155	383850	3773155	0.000111085	2.39341E-05	5.73637E-05	0.000106402	7.29729E-05	6.86803E-06	2.2113E-05	3.9153E-05	0.000188911	0.000254705	0.000309036	0.000309036	0.000309036	0.000219814	0.000382806	0.000279628	8.47357E-05	0.000147041	2.56553E-05
3838603773155	383860	3773155	0.000110063	2.37138E-05	5.68358E-05	0.000105423	7.23013E-05	6.80483E-06	2.19095E-05	3.87927E-05	0.000183007	0.000246746	0.000299379	0.000299379	0.000299379	0.000212945	0.000370843	0.000270889	8.20877E-05	0.000142446	2.54881E-05
3838703773155	383870	3773155	0.000109	2.34849E-05	5.62871E-05	0.000104406	7.16033E-05	6.73914E-06	2.1698E-05	3.84182E-05	0.000177295	0.000239044	0.000290034	0.000290034	0.000290034	0.000206298	0.000359267	0.000262434	7.95254E-05	0.000138	2.5321E-05
3838803773155	383880	3773155	0.000107938	2.32559E-05	5.57384E-05	0.000103388	7.09053E-05	6.67344E-06	2.14865E-05	3.80437E-05	0.000171863	0.00023172	0.000281148	0.000281148	0.000281148	0.000199978	0.00034826	0.000254393	7.70889E-05	0.000133772	2.51539E-05
3838903773155	383890	3773155	0.000106216	2.2885E-05	5.48494E-05	0.000101739	6.97744E-05	6.567E-06	2.11438E-05	3.74369E-05	0.000165458	0.000223085	0.00027067	0.00027067	0.00027067	0.000192525	0.00033528 2	0.000244913	7.4216E-05	0.000128787	2.49569E-05
3839003773155	383900	3773155	0.000104495	2.25141E-05	5.39603E-05	0.00010009	6.86434E-05	6.46056E-06	2.0801E-05	3.68301E-05	0.000159358	0.000214859	0.00026069	0.00026069	0.00026069	0.000185427	0.00032292	0.000235883	7.14796E-05	0.000124038	2.4748E-05
3839103773155	383910	3773155	0.000102773	2.21431E-05	5.30713E-05	9.84407E-05	6.75125E-05	6.35412E-06	2.04583E-05	3.62233E-05	0.000153579	0.000207069	0.000251238	0.000251238	0.000251238	0.000178703	0.000311211	0.00022733	6.88879E-05	0.000119541	2.45211E-05
3829703773165	382970	3773165	8.78164E-05	1.89206E-05	4.53478E-05	8.41145E-05	5.76873E-05	5.4294E-06	1.7481E-05	3.09517E-05	0.000253956	0.000342405	0.000415443	0.000415443	0.000415443	0.0002955	0.000514613	0.000375909	0.000113912	0.00019767	4.18376E-05
3829803773165	382980	3773165	8.77357E-05	1.89032E-05	4.53061E-05	8.40372E-05	5.76343E-05	5.42441E-06	1.74649E-05	3.09232E-05	0.000281617	0.0003797	0.000460693	0.000460693	0.000460693	0.000327686	0.000570665	0.000416853	0.000126319	0.000219201	4.16465E-05
3829903773165	382990	3773165	8.74801E-05	1.88482E-05	4.51742E-05	8.37924E-05	5.74665E-05	5.40861E-06	1.74141E-05	3.08332E-05	0.00031089	0.000419168	0.000508579	0.000508579	0.000508579	0.000361748	0.000629982	0.000460182	0.000139449	0.000241985	4.09422E-05
3830003773165	383000	3773165	8.72918E-05	1.88076E-05	4.50769E-05	8.36121E-05	5.73428E-05	5.39697E-06	1.73766E-05	3.07668E-05	0.000342657	0.000462	0.000560547	0.000560547	0.000560547	0.000398712	0.000694356	0.000507205	0.000153698	0.000266712	3.97484E-05
3830103773165	383010	3773165	8.74667E-05	1.88453E-05	4.51672E-05	8.37796E-05	5.74576E-05	5.40778E-06	1.74114E-05	3.08284E-05	0.000377982	0.000509628	0.000618335	0.000618335	0.000618335	0.000439816	0.000765938	0.000559494	0.000169544	0.000294208	3.8077E-05
3830203773165	383020	3773165	8.71304E-05	1.87728E-05	4.49936E-05	8.34575E-05	5.72367E-05	5.38699E-06	1.73445E-05	3.07099E-05	0.000414919	0.00055943	0.00067876	0.00067876	0.00067876	0.000482795	0.000840787	0.000614168	0.000186112	0.000322958	3.52954E-05
3830303773165	383030	3773165	8.79643E-05	1.89525E-05	4.54242E-05	8.42562E-05	5.77845E-05	5.43854E-06	1.75105E-05	3.10038E-05	0.00045776	0.000617191	0.000748842	0.000748842	0.000748842	0.000532644	0.000927598	0.000677581	0.000205328	0.000356304	3.12782E-05
3830403773165	383040	3773165	8.90269E-05	1.91814E-05	4.59729E-05	8.5274E-05	5.84825E-05	5.50424E-06	1.7722E-05	3.13783E-05	0.000508384	0.000685446	0.000831657	0.000831657	0.000831657	0.00059155	0.001030182	0.000752515	0.000228035	0.000395708	3.05798E-05
3830503773165	383050	3773165	8.9955E-05	1.93814E-05	4.64522E-05	8.61629E-05	5.90922E-05	5.56162E-06	1.79067E-05	3.17054E-05	0.00056287	0.000758909	0.00092079	0.00092079	0.00092079	0.000654949	0.001140591	0.000833166	0.000252475	0.000438118	3.08424E-05
3830603773165	383060	3773165	9.08292E-05	1.95698E-05	4.69036E-05	8.70004E-05	5.96665E-05	5.61567E-06	1.80808E-05	3.20136E-05	0.00062197	0.000838593	0.001017471	0.001017471	0.001017471	0.00072317	0.001260351	0.000920647	0.000278984	0.000484119	3.10394E-05
3830703773165	383070	3773165	9.18649E-05	1.97929E-05	4.74384E-05	8.79924E-05	6.03468E-05	5.6797E-06	1.82869E-05	3.23786E-05	0.00068775	0.000927283	0.001125079	0.001125079	0.001125079	0.000800258	0.001393646	0.001018015	0.000308489	0.00053532	3.11827E-05
3830803773165	383080	3773165	9.29544E-05	2.00276E-05	4.8001E-05	8.90359E-05	6.10625E-05	5.74706E-06	1.85038E-05	3.27626E-05	0.000762716	0.001028359	0.001247715	0.001247715	0.001247715	0.000887488	0.001545557	0.001128981	0.000342115	0.000593671	3.1314E-05
3830903773165	383090	3773165	9.40707E-05	2.02682E-05	4.85775E-05	9.01052E-05	6.17959E-05	5.81608E-06	1.8726E-05	3.31561E-05	0.000848534	0.001144066	0.001388103	0.001388103	0.001388103	0.000987344	0.001719457	0.0012560 1	0.000380609	0.000660468	3.14453E-05
3831003773165	383100	3773165	9.52678E-05	2.05261E-05	4.91957E-05	9.12518E-05	6.25822E-05	5.89009E-06	1.89643E-05	3.3578E-05	0.000947365	0.001277318	0.001549779	0.001549779	0.001549779	0.001102343	0.001919726	0.0014023	0.000424939	0.000737395	3.15707E-05
3831103773165	383110	3773165	9.64514E-05	2.07811E-05	4.98069E-05	9.23855E-05	6.33598E-05	5.96327E-06	1.91999E-05	3.39952E-05	0.00105959	0.001428629	0.001733366	0.001733366	0.001733366	0.001232927	0.002147138	0.001568417	0.000475278	0.000824747	3.169E-05
3834303773165	383430	3773165	0.000140703	3.03153E-05	7.26579E-05	0.000134771	9.24287E-05	8.69918E-06	2.80087E-05	4.95919E-05	0.006582893	0.008875616	0.010768849	0.010768849	0.010768849	0.007659778	0.013339477	0.009744071	0.002952749	0.005123888	3.33733E-05
3834403773165	383440	3773165	0.000148181	3.19266E-05	7.65196E-05	0.000141934	9.73413E-05	9.16154E-06	2.94974E-05	5.22277E-05	0.004688038	0.006320811	0.007669086	0.007669086	0.007669086	0.005454947	0.009499771	0.006939286	0.002102814	0.003649001	3.4412E-05
3834503773165	383450	3773165	0.000152619	3.28829E-05	7.88117E-05	0.000146186	0.000100257	9.43596E-06	3.03809E-05	5.37921E-05	0.0034912	0.004707133	0.005711198	0.005711198	0.005711198	0.00406232	0.007074516	0.005167713	0.001565974	0.002717425	3.47821E-05
3834603773165	383460	3773165	0.000156493	3.37175E-05	8.0812E-05	0.000149896	0.000102802	9.67545E-06	3.1152E-05	5.51574E-05	0.002736978	0.003690226	0.004477378	0.004477378	0.004477378	0.003184716	0.005546172	0.004051305	0.001227668	0.002130366	3.50208E-05
3834703773165	383470	3773165	0.000159748	3.44188E-05	8.24929E-05	0.000153014	0.00010494	9.8767E-06	3.18E-05	5.63046E-05	0.002218906	0.002991718	0.003629873	0.003629873	0.003629873	0.002581894	0.004496359	0.0032844 5	0.000995288	0.001727117	3.50924E-05
3834803773165	383480	3773165	0.00016077	3.4639E-05	8.30207E-05	0.000153993	0.000105611	9.9399E-06	3.20035E-05	5.66649E-05	0.001887847	0.002545356	0.003088299	0.003088299	0.003088299	0.002196677	0.003825505	0.002794412	0.000846792	0.001469432	3.48656E-05
3834903773165	383490	3773165	0.000161429	3.4781E-05	8.33611E-05	0.000154624	0.000106044	9.98064E-06	3.21346E-05	5.68972E-05	0.00163296	0.002201695	0.002671333	0.002671333	0.002671333	0.001900093	0.003309006	0.002417125	0.000732462	0.001271037	3.4603E-05
3835003773165	383500	3773165	0.000161604	3.48187E-05	8.34513E-05	0.000154792	0.000106159	9.99145E-06	3.21695E-05	5.69589E-05	0.001434767	0.001934475	0.002347112	0.002347112	0.002347112	0.001669478	0.002907391	0.002123758	0.000643563	0.001116771	3.43045E-05

			ISDrainage / Utilities Trenching	ISDrainage / Utilities Trenching				SVSite Grubbing / Prep	SVMass Grading / Excavation	SVMass Grading / Excavation	SVDrainage / Utilities Trenching	SVFoundations / Concrete Pads	SVBuilding / Structure Construction	SVBuilding / Structure Construction			SVArchitectural Coating	SVArchitectural Coating	SVLandscaping or Other Finishing	SVLandscaping or Other Finishing	
Unique Identifier	X (UTM)	Y (UTM)	2027	2028	2027	2028	2027	2027	2027	2028	2028	2028	2028	2029	2028	2029	2028	2029	2028	2029	2027
3830803773155	383080	3773155	1.06565E-05	1.06565E-05	4.56356E-05	4.56356E-05	0.005402523	0.003569276	0.006027493	0.006027493	0.001819358	0.001874911	0.009211577	0.009211577	0.007402428	0.007402428	0.000733299	0.000733299	0.002361	0.002361	4.84812E-05
3830903773155	383090	3773155	1.06998E-05	1.06998E-05	4.58212E-05	4.58212E-05	0.006808807	0.004498364	0.007596459	0.007596459	0.00229294	0.002362954	0.011844636	0.011844636	0.009329291	0.009329291	0.000924177	0.000924177	0.002975571	0.002975571	4.9281E-05
3831003773155	383100	3773155	1.0741E-05	1.0741E-05	4.59979E-05	4.59979E-05	0.008563072	0.005657351	0.009553658	0.009553658	0.002883708	0.00297176	0.01560687	0.01560687	0.011732949	0.011732949	0.001162288	0.001162288	0.003742216	0.003742216	5.00988E-05
3831103773155	383110	3773155	1.07802E-05	1.07802E-05	4.61658E-05	4.61658E-05	0.010822224	0.007149901	0.012074152	0.012074152	0.003644502	0.003755785	0.021254949	0.021254949	0.014828395	0.014828395	0.001468929	0.001468929	0.004729507	0.004729507	5.09285E-05
3831203773155	383120	3773155	1.08174E-05	1.08174E-05	4.63248E-05	4.63248E-05	0.013813813	0.00912635	0.015411812	0.015411812	0.004651953	0.004793997	0.030018602	0.030018602	0.01892741	0.01892741	0.001874985	0.001874985	0.006036885	0.006036885	5.17821E-05
3834303773155	383430	3773155	1.11578E-05	1.11578E-05	4.77827E-05	4.77827E-05	0.006171964	0.004077622	0.006885945	0.006885945	0.002078476	0.002141941	0.003536533	0.003536533	0.008456702	0.008456702	0.000837737	0.000837737	0.002697259	0.002697259	8.56509E-05
3834403773155	383440	3773155	1.13744E-05	1.13744E-05	4.87104E-05	4.87104E-05	0.005050254	0.003336543	0.005634474	0.005634474	0.001700728	0.001752659	0.003231111	0.003231111	0.006919757	0.006919757	0.000685484	0.000685484	0.002207052	0.002207052	8.6021E-05
3834503773155	383450	3773155	1.16323E-05	1.16323E-05	4.98149E-05	4.98149E-05	0.00414463	0.002738226	0.004624086	0.004624086	0.00139575	0.001438368	0.002949999	0.002949999	0.00567889	0.00567889	0.000562562	0.000562562	0.001811278	0.001811278	9.70698E-05
3834603773155	383460	3773155	1.17582E-05	1.17582E-05	5.03538E-05	5.03538E-05	0.003448041	0.002278011	0.003846914	0.003846914	0.001161165	0.001196621	0.002693043	0.002693043	0.004724436	0.004724436	0.000468012	0.000468012	0.001506856	0.001506856	0.00010486
3834703773155	383470	3773155	1.18428E-05	1.18428E-05	5.07161E-05	5.07161E-05	0.002915405	0.001926116	0.003252662	0.003252662	0.000981794	0.001011773	0.002465551	0.002465551	0.003994629	0.003994629	0.000395716	0.000395716	0.001274084	0.001274084	0.000109808
3834803773155	383480	3773155	1.17726E-05	1.17726E-05	5.04157E-05	5.04157E-05	0.002555374	0.001688255	0.002850983	0.002850983	0.00086055	0.000886827	0.002290881	0.002290881	0.003501323	0.003501323	0.000346848	0.000346848	0.001116745	0.001116745	0.000111509
3834903773155	383490	3773155	1.16942E-05	1.16942E-05	5.00799E-05	5.00799E-05	0.002259698	0.001492911	0.002521102	0.002521102	0.000760978	0.000784214	0.00213368	0.00213368	0.003096193	0.003096193	0.000306715	0.000306715	0.000987529	0.000987529	0.00011296
3835003773155	383500	3773155	1.15973E-05	1.15973E-05	4.96647E-05	4.96647E-05	0.002018965	0.001333866	0.002252521	0.002252521	0.000679908	0.000700669	0.001994889	0.001994889	0.002766345	0.002766345	0.000274039	0.000274039	0.000882324	0.000882324	0.000113885
3835103773155	383510	3773155	1.14859E-05	1.14859E-05	4.91875E-05	4.91875E-05	0.001821902	0.001203673	0.002032662	0.002032662	0.000613545	0.00063228	0.001873181	0.001873181	0.002496334	0.002496334	0.000247292	0.000247292	0.000796204	0.000796204	0.000114231
3835203773155	383520	3773155	1.13765E-05	1.13765E-05	4.87193E-05	4.87193E-05	0.001652238	0.001091581	0.001843371	0.001843371	0.000556409	0.000573399	0.001761702	0.001761702	0.002263863	0.002263863	0.000224263	0.000224263	0.000722058	0.000722058	0.000114446
3835303773155	383530	3773155	1.12981E-05	1.12981E-05	4.83835E-05	4.83835E-05	0.001490612	0.0009848	0.001663047	0.001663047	0.00050198	0.000517307	0.001647841	0.001647841	0.002042406	0.002042406	0.000202325	0.000202325	0.000651424	0.000651424	0.000115532
3835403773155	383540	3773155	1.12115E-05	1.12115E-05	4.80124E-05	4.80124E-05	0.001349828	0.000891789	0.001505978	0.001505978	0.000454569	0.000468449	0.001542623	0.001542623	0.001849507	0.001849507	0.000183216	0.000183216	0.000589899	0.000589899	0.000116123
3835503773155	383550	3773155	1.11083E-05	1.11083E-05	4.75706E-05	4.75706E-05	0.001224551	0.000809022	0.001366209	0.001366209	0.000412381	0.000424973	0.001443667	0.001443667	0.001677855	0.001677855	0.000166212	0.000166212	0.000535151	0.000535151	0.000116022
3835603773155	383560	3773155	1.09597E-05	1.09597E-05	4.69345E-05	4.69345E-05	0.001108495	0.000732347	0.001236727	0.001236727	0.000373298	0.000384696	0.001347211	0.001347211	0.001518837	0.001518837	0.000150459	0.000150459	0.000484432	0.000484432	0.000114798
3835703773155	383570	3773155	1.07658E-05	1.07658E-05	4.61039E-05	4.61039E-05	0.001008	0.000665954	0.001124606	0.001124606	0.000339455	0.00034982	0.001259914	0.001259914	0.001381141	0.001381141	0.000136818	0.000136818	0.000440514	0.000440514	0.000112506
3835803773155	383580	3773155	1.0543E-05	1.0543E-05	4.51497E-05	4.51497E-05	0.000920885	0.0006084	0.001027415	0.001027415	0.000310118	0.000319587	0.001180953	0.001180953	0.001261779	0.001261779	0.000124994	0.000124994	0.000402443	0.000402443	0.000109474
3835903773155	383590	3773155	1.02995E-05	1.02995E-05	4.41071E-05	4.41071E-05	0.000844854	0.000558168	0.000942588	0.000942588	0.000284514	0.000293201	0.001109296	0.001109296	0.001157602	0.001157602	0.000114674	0.000114674	0.000369216	0.000369216	0.000106012
3836003773155	383600	3773155	1.00457E-05	1.00457E-05	4.30203E-05	4.30203E-05	0.000777823	0.000513883	0.000867802	0.000867802	0.00026194	0.000269938	0.001043811	0.001043811	0.001065757	0.001065757	0.000105576	0.000105576	0.000339923	0.000339923	0.000102317
3836103773155	383610	3773155	9.76927E-06	9.76927E-06	4.18364E-05	4.18364E-05	0.000717494	0.000474026	0.000800495	0.000800495	0.000241624	0.00024902	0.000982899	0.000982899	0.00098306	0.00098306	9.73874E-05	9.73874E-05	0.000313558	0.000313558	9.8377E-05
3836203773155	383620	3773155	9.49487E-06	9.49487E-06	4.06612E-05	4.06612E-05	0.000664137	0.000438775	0.000740966	0.000740966	0.000223655	0.000230485	0.000927244	0.000927244	0.000909988	0.000909988	9.01451E-05	9.01451E-05	0.00029024	0.00029024	9.45986E-05
3836303773155	383630	3773155	9.29886E-06	9.29886E-06	3.98218E-05	3.98218E-05	0.000620197	0.000409745	0.000691942	0.000691942	0.000208858	0.000215236	0.000879821	0.000879821	0.000849782	0.000849782	8.4181E-05	8.4181E-05	0.000271037	0.000271037	9.18409E-05
3836403773155	383640	3773155	9.15031E-06	9.15031E-06	3.91857E-05	3.91857E-05	0.000582525	0.000384856	0.000649912	0.000649912	0.000196172	0.000202162	0.000837989	0.000837989	0.000798164	0.000798164	7.90676E-05	7.90676E-05	0.000254574	0.000254574	8.96144E-05
3836503773155	383650	3773155	9.01414E-06	9.01414E-06	3.86025E-05	3.86025E-05	0.000548522	0.000362391	0.000611976	0.000611976	0.000184721	0.000190361	0.000799378	0.000799378	0.000751574	0.000751574	7.44523E-05	7.44523E-05	0.000239714	0.000239714	8.74953E-05
3836603773155	383660	3773155	8.9997E-06	8.9997E-06	3.85407E-05	3.85407E-05	0.000522312	0.000345075	0.000582734	0.000582734	0.00017594	0.000181265	0.000768638	0.000768638	0.000715662	0.000715662	7.08948E-05	7.08948E-05	0.00022826	0.00022826	8.66179E-05
3836703773155	383670	3773155	8.98526E-06	8.98526E-06	3.84788E-05	3.84788E-05	0.000497885	0.000328937	0.000555481	0.000555481	0.000167668	0.000172788	0.000739574	0.000739574	0.000682193	0.000682193	6.75793E-05	6.75793E-05	0.000217585	0.000217585	8.57404E-05
3836803773155	383680	3773155	8.98526E-06	8.98526E-06	3.84788E-05	3.84788E-05	0.000475609	0.00031422	0.000530628	0.000530628	0.000160167	0.000165057	0.000712661	0.000712661	0.00065167	0.00065167	6.45557E-05	6.45557E-05	0.00020785	0.00020785	8.50361E-05
3836903773155	383690	3773155	8.99557E-06	8.99557E-06	3.8523E-05	3.8523E-05	0.000455293	0.000300798	0.000507962	0.000507962	0.000153325	0.000158007	0.000687758	0.000687758	0.000623834	0.000623834	6.17982E-05	6.17982E-05	0.000198971	0.000198971	8.45287E-05
3837003773155	383700	3773155	9.00795E-06	9.00795E-06	3.8576E-05	3.8576E-05	0.00043627	0.0002882 3	0.000486738	0.000486738	0.000146919	0.000151405	0.000664181	0.000664181	0.000597769	0.000597769	5.92161E-05	5.92161E-05	0.000190658	0.000190658	8.40691E-05
3837103773155	383710	3773155	9.03684E-06	9.03684E-06	3.86997E-05	3.86997E-05	0.000419103	0.000276888	0.000467586	0.000467586	0.000141138	0.000145447	0.000642602	0.000642602	0.00057247	0.00057247	5.6886E-05	5.6886E-05	0.000183156	0.000183156	8.39019E-05
3837203773155	383720	3773155	9.06572E-06	9.06572E-06	3.88234E-05	3.88234E-05	0.000403058	0.000266288	0.000449684	0.000449684	0.000135734	0.000139879	0.000622246	0.000622246	0.000552262	0.000552262	5.47081E-05	5.47081E-05	0.000176143	0.000176143	8.38005E-05
3837303773155	383730	3773155	9.09048E-06	9.09048E-06	3.89295E-05	3.89295E-05	0.000388078	0.000256391	0.000432972	0.000432972	0.00013069	0.00013468	0.000603063	0.000603063	0.000531737	0.000531737	5.26749E-05	5.26749E-05	0.000169597	0.000169597	8.37527E-05
3837403773155	383740	3773155	9.1173E-06	9.1173E-06	3.90443E-05	3.90443E-05	0.000374128	0.000247174	0.000417407	0.000417407	0.000125992	0.000129839	0.000585053	0.000585053	0.000512623	0.000512623	5.07814E-05	5.07814E-05	0.000163501	0.000163501	8.37646E-05
3837503773155	383750	3773155	9.13587E-06	9.13587E-06	3.91238E-05	3.91238E-05	0.000361017	0.000238512	0.0040278	0.0040278	0.000121576	0.000125289	0.000568008	0.000568008	0.000494658	0.000494658	4.90018E-05	4.90018E-05	0.000157771	0.000157771	8.37527E-05
3837603773155	383760	3773155	9.13587E-06	9.13587E-06	3.91238E-05	3.91238E-05	0.000348176	0.000230029	0.000388453	0.000388453	0.000117252	0.000120832	0.000551221	0.000551221	0.00047063	0.00047063	4.72588E-05	4.72588E-05	0.000152159	0.000152159	8.34841E-05
3837703773155	383770	3773155	9.12968E-06	9.12968E-06	3.90973E-05	3.90973E-05	0.000335941	0.000221945	0.000374803	0.000374803	0.000113132	0.000116586	0.000535104	0.000535104	0.000460299	0.000460299	4.55981E-05	4.55981E-05	0.000146812	0.000146812	8.31259E-05
3837803773155	383780	3773155	9.11936E-06	9.11936E-06	3.90532E-05	3.90532E-05	0.000324533	0.000214409	0.000362075	0.000362075	0.00010929	0.000112627	0.000519992	0.000519992	0.000444668	0.000444668	4.40497E-05	4.40497E-05	0.000141827	0.000141827	8.27857E-05
3837903773155	383790	3773155	9.11524E-06	9.11524E-06	3.90355E-05	3.90355E-05	0.000314167	0.00020756	0.00035051	0.00035051	0.000105799	0.00010903	0.000506246	0.000506246	0.000430465	0.000430465	4.26427E-05	4.26427E-05	0.000137296	0.000137296	8.25589E-05
3838003773155	383800	3773155	9.09873E-06	9.09873E-06	3.89648E-05	3.89648E-05	0.000304327	0.000201059	0.000339532	0.000339532	0.000102486	0.000105615	0.000493157	0.000493157	0.00041698 3	0.00041698 3	4.13072E-05	4.13072E-05	0.000132997	0.000132997	8.22127E-05
3838103773155	383810	3773155	9.06985E-06	9.06985E-06	3.88411E-05	3.88411E-05	0.000294629	0.000194652	0.000328712	0.000328712	9.92195E-05	0.000102249	0.000480157	0.000480157	0.000403695	0.000403695	3.99908E-05	3.99908E-05	0.000128758	0.000128758	8.16635E-05
3838203773155	383820	3773155	9.02858E-06	9.02858E-06	3.86644E-05	3.86644E-05	0.000285255	0.000188459	0.000318254	0.000318254	9.60628E-05	9.8996E-05	0.00046748	0.00046748	0.00039085 1	0.00039085 1	3.87184E-05	3.87184E-05	0.000124662	0.000124662	8.09711E-05
3838303773155	383830	3773155	8.98113E-06	8.98113E-06	3.84612E-05	3.84612E-05	0.000276194	0.000182473	0.000308144	0.000308144	9.30113E-05	9.58514E-05	0.000455112	0.000455112	0.000378435	0.000378435	3.74885E-05	3.74885E-05	0.000120702	0.000120702	8.01891E-05
3838403773155	383840	3773155	8.92336E-06	8.92336E-06	3.82138E-05	3.82138E-05	0.000266557	0.000176106	0.000297392	0.000297392	8.97659E-05	9.25068E-05	0.000441585	0.000441585	0.000365231	0.000365231	3.61805E-05	3.61805E-05	0.0001164 9	0.0001164 9	7.91624E-05
3838503773155	383850	3773155	8.86765E-06	8.86765E-06	3.79752E-05	3.79752E-05	0.000257428	0.000170075	0.000287208	0.000287208	8.66917E-05	8.93388E-05	0.000428676	0.000428676	0.000352723	0.000352723	3.49414E-05	3.49414E-05	0.000112501	0.000112501	7.81596E-05
3838603773155	383860	3773155	8.80988E-06	8.80988E-06	3.77278E-05	3.77278E-05	0.000248679	0.000164295	0.000277447	0.000277447	8.37455E-05	8.63026E-05	0.000416179	0.000416179	0.000340735	0.000340735	3.37539E-05	3.37539E-05	0.000108677	0.000108677	7.71449E-05
3838703773155	383870	3773155	8.75211E-06	8.75211E-06	3.74804E-05	3.74804E-05	0.000240298	0.000158757	0.000268096	0.000268096	8.0923E-05	8.33939E-05	0.000404082	0.000404082	0.000329252	0.000329252	3.26163E-05	3.26163E-05	0.000105015	0.000105015	7.61122E-05
3838803773155	383880	3773155	8.69434E-06	8.69434E-06	3.7233E-05	3.7233E-05	0.000232346	0.000153503	0.000259224	0.000259224	7.8245E-05	8.06341E-05	0.000392526	0.000392526	0.000318355	0.000318355	3.15369E-05	3.15369E-05	0.000101539	0.000101539	7.50975E-05
3838903773155	383890	3773155	8.62626E-06	8.62626E-06	3.69415E-05	3.69415E-05	0.000223689	0.000147784	0.000249565	0.000249565	7.53297E-05	7.76298E-05	0.000379604	0.000379604	0.000306494	0.000306494	3.03619E-05	3.03619E-05	9.7756E-05	9.7756E-05	7.3647E-05
3839003773155	383900	3773155	8.55405E-06	8.55405E-06	3.66322E-05	3.66322E-05	0.000215461	0.000142348	0.000240386	0.000240386	7.25588E-05	7.47743E-05	0.000367236	0.000367236	0.00029522	0.00029522	2.92451E-05	2.92451E-05	9.41602E-05	9.41602E-05	7.22801E-05
3839103773155	383910	3773155	8.47564E-06	8.47564E-06	3.62965E-05	3.62965E-05	0.000207668	0.0001372	0.000231691	0.000231691	6.99344E-05	7.20698E-05	0.000355461	0.000355461	0.000284542	0.000284542	2.81873E-05	2.81873E-05	9.07545E-05	9.07545E-05	7.08773E-05
3829703773165	382970	3773165	1.4461E-05	1.4461E-05	6.19284E-05	6.19284E-05	0.000661221	0.000436848	0.000737712	0.000737712	0.000222673	0.000229473	0.001413546	0.001413546	0.000905992	0.000905992	8.97493E-05	8.97493E-05	0.000288965	0.000288965	3.98916E-05
3829803773165	382980	3773165	1.4395E-05	1.4395E-05	6.16457E-05	6.16457E-05	0.000765692	0.000505869	0.000854268	0.000854268	0.000257855	0.000265729	0.0016053	0.0016053	0.001049136	0.001049136	0.000103929	0.000103929	0.000334621	0.000334621	4.15749E-05
3829903773165	382990	3773165	1.41515E-05	1.41515E-05	6.06031E-05	6.06031E-05	0.000892066	0.00058936	0.000995261	0.000995261	0.000300413	0.000309586	0.001830048	0.001830048	0.001222291	0.001222291	0.000121082	0.000121082	0.000389849	0.000389849	4.28702E-05
3830003773165	383000	3773165	1.37389E-05	1.37389E-05	5.8836E-05	5.8836E-05	0.00104955	0.000693405	0.001170964	0.001170964	0.000353448	0.00036424	0.002099062	0.002099062	0.001438073	0.001438073	0.000142458	0.000142458	0.000458672	0.000458672	4.38551E-05
3830103773165	383010	3773165	1.31612E-05	1.31612E-05	5.6362E-05	5.6362E-05	0.001252758	0.000827658	0.001397679	0.001397679	0.00042188	0.000434762	0.00242989	0.00242989	0.001716504	0.001716504	0.00017004	0.00017004	0.000547478	0.000547478	4.46311E-05
3830203773165	383020	3773165	1.21997E-05	1.21997E-05	5.22446E-05	5.22446E-05	0.001513286	0.00099978	0.001688345	0.001688345	0.000509616	0.000525176	0.002832607	0.002832607	0.002073474	0.002073474	0.000205402	0.000205402	0.000661333	0.000661333	4.38372E-05
3830303773165	383030	3773165	1.08112E-05	1.08112E-05	4.62983E-05	4.62983E-05	0.001862693	0.001230622	0.002078172	0.002078172	0.000627282	0.000646436	0.003337758	0.003337758	0.002552225	0.002552225	0.000252828	0.000252828	0.00081403	0.00081403	4.49534E-05
3830403773165	383040	3773165	1.05698E-05	1.05698E-05	4.52645E-05	4.52645E-05	0.002322453	0.001534371	0.002591117	0.002591117	0.000782111	0.000805993	0.003950651	0.003950651	0.003182178	0.003182178	0.000315233	0.000315233	0.001014954	0.001014954	4.61174E-05
3830503773165	383050	3773165	1.06606E-05	1.06606E-05	4.56533E-05	4.56533E-05	0.002941173	0.00194314	0.003281412	0.003281412	0.000990472	0.001020716	0.004704384	0.004704384	0.004029937	0.004029937	0.000399213	0.000399213	0.001285346	0.001285346	4.68994E-05
3830603773165	383060	3773165	1.07287E-05	1.07287E-05	4.59449E-05	4.59449E-05	0.003807281	0.00251535	0.004247712	0.004247712	0.001282143	0.001321293	0.005674928	0.005674928	0.00521666	0.00521666	0.000516772	0.000516772	0.00166385	0.00166385	4.76813E-05
3830703773165	383070	3773165	1.07782E-05	1.07782E-05	4.61569E-05	4.61569E-05	0.00494715	0.003268425	0.005519442	0.005519442	0.001666007	0.001716877	0.006896927	0.006896927	0.006778485	0.006778485	0.00067149	0.00067149	0.002161993	0.002161993	4.84812E-05
3830803773165	383080	3773165	1.08236E-05	1.08236E-05	4.63513E-05	4.63513E-05	0.006441682	0.004255816	0.007186864	0.007186864	0.002169307	0.002235545	0.008529063	0.008529063	0.008826264	0.008826264	0.000874347	0.000874347	0.002815131	0.002815131	4.9293E-05
3830903773165	383090	3773165	1.0869E-05	1.0869E-05	4.65457E-05	4.65457E-05	0.008294818	0.005480124	0.009254373	0.009254373	0.002793371	0.002878664	0.010736589	0.010736589	0.011365393	0.011365393	0.001125878	0.001125878	0.003624985	0.003624985	5.01227E-05
3831003773165	383100	3773165	1.09123E-05	1.09123E-05	4.67313E-05	4.67313E-05	0.010552408	0.006971642	0.011773124	0.011773124	0.003553639	0.003662147	0.013753439	0.013753439	0.014458698	0.014458698	0.001432306	0.001432306	0.004611592	0.004611592	5.09703E-05
3831103773165	383110	3773165	1.09536E-05	1.09536E-05	4.6908E-05	4.6908E-05	0.013340606	0.008813717	0.014883864	0.014883864	0.004492595	0.004629773	0.018025178	0.018025178	0.018279031	0.018279031	0.001810756	0.001810756	0.005830085	0.005830085	5.18358E-05
3834303773165	383430	3773165	1.15354E-05	1.15354E-05	4.93996E-05	4.93996E-05	0.004942683	0.003265475	0.005514459	0.005514459	0.001664503	0.001715327	0.003420816	0.003420816	0.006772366	0.006772366	0.000670883	0.000670883	0.002160042	0.002160042	8.78953E-05
3834403773165	383440	3773165	1.18944E-05	1.18944E-05	5.0937E-05	5.0937E-05	0.004143356	0.002737384	0.004622665	0.004622665	0.00139532	0.001437926	0.003117622	0.003117622	0.005677144	0.005677144	0.000562389	0.000562389	0.001810721	0.001810721	9.72548E-05
3834503773165	383450	3773165	1.20223E-05	1.20223E-05	5.14848E-05	5.14848E-05	0.003505937	0.002316262	0.003911508	0.003911508	0.001180663	0.001216713	0.002850308	0.002850308	0.004803765	0.004803765	0.00047587	0.00047587	0.001532158	0.001532158	0.000106119
3834603773165	383460	3773165	1.21048E-05	1.21048E-05	5.18382E-05	5.18382E-05	0.003009203	0.001988085	0.003357312	0.003357312	0.001013382	0.001044325	0.002614236	0.002614236	0.00412315	0.00412315	0.000408447	0.000408447	0.001315076	0.001315076	0.000111097
3834703773165	383470	3773165	1.21296E-05	1.21296E-05	5.19442E-05	5.19442E-05	0.002608596	0.001723417	0.002910362	0.002910362	0.000878473	0.000905297	0.002404614	0.002404614	0.003574246	0.003574246	0.000354072	0.000354072	0.001140003	0.001140003	0.000114995
3834803773165	383480	3773165	1.20512E-05	1.20512E-05	5.16085E-05	5.16085E-05	0.002318777	0.001531942	0.002587016	0.002587016	0.000780873	0.000804717	0.002236475	0.002236475	0.003177141	0.003177141	0.000314734	0.000314734	0.001013347	0.001013347	0.00011681
3834903773165	383490	3773165	1.19604E-05	1.19604E-05	5.12197E-05	5.12197E-05	0.002073553	0.001369931	0.002313424	0.002313424	0.000698292	0.000719613	0.002084775	0.002084775	0.002841141	0.002841141	0.000281449	0.000281449	0.00090618	0.00090618	0.00011829
3835003773165	383500	3773165	1.18572E-05	1.18572E-05	5.07779E-05	5.07779E-05	0.001867754	0.001233966	0.002083818	0.002083818	0.000628986	0.000648192	0.001949321	0.001949321	0.002559159	0.002559159	0.000253515	0.000253515	0.000816242	0.000816242	0.000119323

			MSite Grubbing / Prep	MMass Grading / Excavation	MMass Grading / Excavation	MDrainage / Utilities Trenching	MFoundations / Concrete Pads	MBuilding / Structure Construction	MAsphalt Paving	MLandscaping or Other Finishing	MWaterside Construction (Piles)	RSSWRe-striping South Valley	RSSWRe-striping Silver Lake Boulevard	RSSWDemolition	RSSWPlacing Base	RSSWForm/Place Rebar and Pour	Child Risk				
Unique Identifier	X (UTM)	Y (UTM)	2027	2027	2028	2028	2028	2028	2028	2028	2028	2029	2029	2029	2029	2029	3rd Trimester	0<2	2<16	Total	per million
3830803773155	383080	3773155	4.37482E-05	0.000109243	0.000109243	3.05726E-05	5.64121E-05	0.00010144	7.17624E-05	2.17462E-05	3.85035E-05	0.032550021	0.000114535	0.000191233	0.000103954	3.11153E-05	3.99852E-09	8.8383E-08	4.3642E-07	5.28802E-07	0.52880236
3830903773155	383090	3773155	4.447E-05	0.000111045	0.000111045	3.1077E-05	5.73428E-05	0.000103113	7.29463E-05	2.2105E-05	3.91388E-05	0.041890831	0.000119926	0.000200206	0.000108832	3.25753E-05	3.8668E-09	8.7336E-08	5.3756E-07	6.2876E-07	0.62875989
3831003773155	383100	3773155	4.52079E-05	0.000112888	0.000112888	3.15927E-05	5.82944E-05	0.000104824	7.41568E-05	2.24718E-05	3.97882E-05	0.052330535	0.000125764	0.000209918	0.000114111	3.41554E-05	3.9124E-09	8.8073E-08	6.672E-07	7.59182E-07	0.75918239
3831103773155	383110	3773155	4.59566E-05	0.000114757	0.000114757	3.21159E-05	5.92598E-05	0.00010656	7.5385E-05	2.28439E-05	4.04472E-05	0.064752528	0.00013207	0.000220402	0.00011981	3.58613E-05	3.9711E-09	8.8929E-08	8.4021E-07	9.33115E-07	0.93311521
3831203773155	383120	3773155	4.67269E-05	0.000116681	0.000116681	3.26541E-05	6.02531E-05	0.000108346	7.66484E-05	2.32268E-05	4.11251E-05	0.032624188	0.000138907	0.000231785	0.000125998	3.77135E-05	4.03057E-09	8.9777E-08	1.0694E-06	1.16323E-06	1.16322701
3834303773155	383430	3773155	7.72892E-05	0.000192997	0.000192997	5.4012E-05	9.96624E-05	0.000179211	0.000126781	3.84186E-05	6.80235E-05	0.000648114	0.004273196	0.013366394	0.007265962	0.002174829	5.7255E-09	1.1053E-07	1.0572E-06	1.17344E-06	1.17344002
3834403773155	383440	3773155	7.76231E-05	0.000193831	0.000193831	5.42454E-05	0.000100093	0.000179986	0.000127329	3.85846E-05	6.83174E-05	0.00060572	0.006379727	0.008834109	0.004802215	0.001437387	5.73297E-09	1.1064E-07	7.98E-07	9.14374E-07	0.91437418
3834503773155	383450	3773155	8.75933E-05	0.000218727	0.000218727	6.12129E-05	0.000112949	0.000203104	0.000143684	4.35405E-05	7.70924E-05	0.000565412	0.004344961	0.006169469	0.003353719	0.001003826	5.7557E-09	1.1149E-07	6.2584E-07	7.43091E-07	0.74309076
3834603773155	383460	3773155	9.46226E-05	0.00023628	0.00023628	6.61251E-05	0.000122013	0.000219403	0.000155214	4.70346E-05	8.32789E-05	0.000527364	0.003104441	0.004499882	0.002446133	0.00073217	5.72086E-09	1.1146E-07	5.027E-07	6.1988E-07	0.61988038
3834703773155	383470	3773155	9.90879E-05	0.00024743	0.00024743	6.92456E-05	0.000127771	0.000229756	0.000162539	4.92542E-05	8.72089E-05	0.000492541	0.002357417	0.003463045	0.001882509	0.000563468	5.65891E-09	1.1113E-07	4.172E-07	5.33989E-07	0.53398905
3834803773155	383480	3773155	0.000100623	0.000251263	0.000251263	7.03184E-05	0.000129751	0.000233316	0.000165057	5.00173E-05	8.856E-05	0.000465416	0.001948256	0.002881443	0.00156635	0.000468836	5.60811E-09	1.105E-07	3.6346E-07	4.7957E-07	0.47956992
3834903773155	383490	3773155	0.000101932	0.000254532	0.000254532	7.12331E-05	0.000131438	0.000236351	0.000167204	5.06679E-05	8.9712E-05	0.000440446	0.001644968	0.002446972	0.001330172	0.000398144	5.54991E-09	1.0975E-07	3.2094E-07	4.36239E-07	0.43623942
3835003773155	383500	3773155	0.000102767	0.000256616	0.000256616	7.18165E-05	0.000132515	0.000238287	0.000168574	5.10829E-05	9.04468E-05	0.000418013	0.001419867	0.002122648	0.00115387	0.000345373	5.49066E-09	1.0891E-07	2.8735E-07	4.0175E-07	0.40175038
3835103773155	383510	3773155	0.000103079	0.000257397	0.000257397	7.20349E-05	0.000132918	0.000239011	0.000169086	5.12382E-05	9.07217E-05	0.000398088	0.001249925	0.001876779	0.001020216	0.000305368	5.43441E-09	1.0801E-07	2.6054E-07	3.7399E-07	0.37398996
3835203773155	383520	3773155	0.000103273	0.000257881	0.000257881	7.21704E-05	0.000133168	0.000239461	0.000169404	5.13346E-05	9.08924E-05	0.000379493	0.001110681	0.001674858	0.000910452	0.000272514	5.37384E-09	1.0705E-07	2.3773E-07	3.50158E-07	0.3501585
3835303773155	383530	3773155	0.000104253	0.000260329	0.000260329	7.28555E-05	0.000134432	0.000241734	0.000171012	5.18219E-05	9.17552E-05	0.000359784	0.000978125	0.00148208	0.000805658	0.000241147	5.28272E-09	1.0589E-07	2.1573E-07	3.26912E-07	0.32691165
3835403773155	383540	3773155	0.000104787	0.00026166	0.00026166	7.32281E-05	0.00013512	0.00024297	0.000171887	5.20869E-05	9.22245E-05	0.000341149	0.000867543	0.001320542	0.000717845	0.000214864	5.18209E-09	1.0456E-07	1.9664E-07	3.06386E-07	0.30638646
3835503773155	383550	3773155	0.000104695	0.000261432	0.000261432	7.31641E-05	0.000135002	0.000242758	0.000171737	5.20414E-05	9.21439E-05	0.000323178	0.000771994	0.00118015	0.000641528	0.000192021	5.06675E-09	1.0299E-07	1.7956E-07	2.87621E-07	0.28762077
3835603773155	383560	3773155	0.000103591	0.000258674	0.000258674	7.23925E-05	0.000133578	0.000240198	0.000169925	5.14925E-05	9.11721E-05	0.000305066	0.000684172	0.001050004	0.000570781	0.00017085	4.92274E-09	1.0094E-07	1.6344E-07	2.69305E-07	0.26930502
3835703773155	383570	3773155	0.000101523	0.000253509	0.000253509	7.0947E-05	0.000130911	0.000235402	0.000166533	5.04644E-05	8.93517E-05	0.000288335	0.000610438	0.000940291	0.000511142	0.000152994	4.77588E-09	9.8635E-08	1.4944E-07	2.52851E-07	0.25285137
3835803773155	383580	3773155	9.87862E-05	0.000246677	0.000246677	6.90348E-05	0.000127382	0.000229057	0.000162044	4.91043E-05	8.69434E-05	0.000272946	0.00054849	0.000847574	0.00046074	0.000137908	4.62602E-09	9.6059E-08	1.3725E-07	2.37935E-07	0.23793547
3835903773155	383590	3773155	9.56621E-05	0.000238876	0.000238876	6.68516E-05	0.000123354	0.000221813	0.000156919	4.75514E-05	8.41939E-05	0.000258783	0.000495837	0.000768438	0.000417723	0.000125032	4.47866E-09	9.3375E-08	1.2658E-07	2.24432E-07	0.22443206
3836003773155	383600	3773155	9.2328E-05	0.00023055	0.00023055	6.45216E-05	0.000119054	0.000214082	0.00015145	4.5894E-05	8.12594E-05	0.00024568	0.000450505	0.000700093	0.00038057	0.000113911	4.33422E-09	9.0616E-08	1.1715E-07	2.12096E-07	0.2120959
3836103773155	383610	3773155	8.87729E-05	0.000221673	0.000221673	6.20372E-05	0.00011447	0.000205839	0.000145619	4.41269E-05	7.81306E-05	0.000233326	0.000410442	0.000639549	0.000347658	0.00010406	4.18874E-09	8.7721E-08	1.086E-07	2.00511E-07	0.20051099
3836203773155	383620	3773155	8.53634E-05	0.000213159	0.000213159	5.96545E-05	0.000110074	0.000197933	0.000140026	4.24321E-05	7.51297E-05	0.000221951	0.000376007	0.000587333	0.000319274	9.55642E-05	4.05086E-09	8.4895E-08	1.0104E-07	1.89991E-07	0.18999054
3836303773155	383630	3773155	8.28749E-05	0.000206945	0.000206945	5.79155E-05	0.000106865	0.000192163	0.000135944	4.11951E-05	7.29396E-05	0.00021233	0.000349278	0.000546764	0.00029722	8.89632E-05	3.9451E-09	8.2736E-08	9.4969E-08	1.81651E-07	0.18165088
3836403773155	383640	3773155	8.08657E-05	0.000201928	0.000201928	5.65114E-05	0.000104274	0.000187504	0.000132648	4.01964E-05	7.11713E-05	0.000203839	0.000327237	0.000513308	0.00027934	8.35197E-05	3.85805E-09	8.098E-08	8.9832E-08	1.7467E-07	0.1746704
3836503773155	383650	3773155	7.89536E-05	0.000197153	0.000197153	5.51752E-05	0.000101809	0.000183071	0.000129512	3.92459E-05	6.94884E-05	0.000195946	0.000307608	0.000483444	0.0002628	7.86605E-05	3.7769E-09	7.9348E-08	8.5189E-08	1.68314E-07	0.16831413
3836603773155	383660	3773155	7.81618E-05	0.000195176	0.000195176	5.46218E-05	0.000100788	0.000181235	0.000128213	3.88523E-05	6.87915E-05	0.000189832	0.000294153	0.000463087	0.00025173	7.53483E-05	3.73766E-09	7.869E-08	8.1836E-08	1.64264E-07	0.16426383
3836703773155	383670	3773155	7.737E-05	0.000193199	0.000193199	5.40685E-05	9.97666E-05	0.000179399	0.000126914	3.84588E-05	6.80946E-05	0.000184014	0.000281623	0.000444105	0.000241415	7.22598E-05	3.69915E-09	7.8043E-08	7.8694E-08	1.60436E-07	0.16043622
3836803773155	383680	3773155	7.67344E-05	0.000191612	0.000191612	5.36243E-05	9.8947E-05	0.000177925	0.000125871	3.81428E-05	6.75352E-05	0.000178628	0.000270434	0.000427153	0.0002322	6.95015E-05	3.66616E-09	7.752E-08	7.5854E-08	1.5704E-07	0.15704001
3836903773155	383690	3773155	7.62765E-05	0.000190468	0.000190468	5.33044E-05	9.83566E-05	0.000176863	0.0012512	3.79152E-05	6.71323E-05	0.000173649	0.000260487	0.000412102	0.000224018	6.70525E-05	3.63945E-09	7.7132E-08	7.3293E-08	1.54065E-07	0.15406504
3837003773155	383700	3773155	7.58618E-05	0.000189433	0.000189433	5.30145E-05	9.78218E-05	0.000175902	0.0012444	3.77091E-05	6.67673E-05	0.000168917	0.000251207	0.000398044	0.000216376	6.47652E-05	3.61364E-09	7.6759E-08	7.0893E-08	1.51265E-07	0.15126507
3837103773155	383710	3773155	7.5711E-05	0.000189056	0.000189056	5.29091E-05	9.76273E-05	0.000175552	0.0012419	3.76341E-05	6.66345E-05	0.000164626	0.000243219	0.000385981	0.000209819	6.28024E-05	3.59595E-09	7.6554E-08	6.8781E-08	1.48931E-07	0.14893083
3837203773155	383720	3773155	7.56194E-05	0.000188827	0.000188827	5.28451E-05	9.75092E-05	0.00017534	0.0012404	3.75886E-05	6.65539E-05	0.000160571	0.000235833	0.000374826	0.000203755	6.09875E-05	3.5801E-09	7.637E-08	6.6815E-08	1.46765E-07	0.14676523
3837303773155	383730	3773155	7.55763E-05	0.00018872	0.00018872	5.2815E-05	9.74537E-05	0.00017524	0.0012372	3.75672E-05	6.6516E-05	0.000156738	0.000229035	0.000364554	0.000198171	5.93162E-05	3.56581E-09	7.6201E-08	6.4985E-08	1.44751E-07	0.14475103
3837403773155	383740	3773155	7.55871E-05	0.000188747	0.000188747	5.28226E-05	9.74676E-05	0.000175265	0.000123989	3.75725E-05	6.65255E-05	0.000153131	0.000222821	0.000355182	0.000193077	5.77913E-05	3.55396E-09	7.606E-08	6.3293E-08	1.42907E-07	0.14290705
3837503773155	383750	3773155	7.55763E-05	0.00018872	0.00018872	5.2815E-05	9.74537E-05	0.00017524	0.000123972	3.75672E-05	6.6516E-05	0.000149694	0.000216978	0.000346371	0.000188287	5.63575E-05	3.54245E-09	7.5901E-08	6.1697E-08	1.4114E-07	0.14114034
3837603773155	383760	3773155	7.53339E-05	0.000188115	0.000188115	5.26456E-05	9.71411E-05	0.000174678	0.000123574	3.74467E-05	6.63027E-05	0.000146213	0.000210898	0.000337135	0.000183266	5.48547E-05	3.52442E-09	7.5591E-08	6.0071E-08	1.39187E-07	0.13918652
3837703773155	383770	3773155	7.50107E-05	0.000187308	0.000187308	5.24198E-05	9.67244E-05	0.000173928	0.000123044	3.7286E-05	6.60182E-05	0.000142826	0.000204975	0.000328111	0.000178361	5.33865E-05	3.5047E-09	7.5239E-08	5.8496E-08	1.3724E-07	0.13723976
3837803773155	383780	3773155	7.47037E-05	0.000186541	0.000186541	5.22052E-05	9.63285E-05	0.000173217	0.00012254	3.71334E-05	6.5748E-05	0.000139631	0.000199488	0.000319749	0.000173815	5.2026E-05	3.4874E-09	7.4915E-08	5.7029E-08	1.35432E-07	0.13543198
3837903773155	383790	3773155	7.4499E-05	0.00018603	0.00018603	5.20622E-05	9.60646E-05	0.000172742	0.000122205	3.70317E-05	6.55679E-05	0.000136732	0.00019467	0.000312431	0.000169838	5.08353E-05	3.47714E-09	7.4707E-08	5.5725E-08	1.33909E-07	0.13390947
3838003773155	383800	3773155	7.41866E-05	0.00018525	0.00018525	5.18439E-05	9.56617E-05	0.000172018	0.000121692	3.68764E-05	6.52929E-05	0.000133934	0.000189998	0.000305326	0.000165975	4.96792E-05	3.46688E-09	7.4486E-08	5.4464E-08	1.32417E-07	0.13241673
3838103773155	383810	3773155	7.36911E-05	0.000184012	0.000184012	5.14976E-05	9.50227E-05	0.000170869	0.000120879	3.66301E-05	6.48568E-05	0.00013109	0.000185104	0.000297822	0.000161896	4.84582E-05	3.45096E-09	7.4159E-08	5.3169E-08	1.30779E-07	0.13077864
3838203773155	383820	3773155	7.30663E-05	0.000182452	0.000182452	5.10609E-05	9.4217E-05	0.00016942	0.000119854	3.63195E-05	6.43069E-05	0.000128266	0.000180201	0.000290258	0.000157784	4.72275E-05	3.432E-09	7.3771E-08	5.1882E-08	1.29085E-07	0.12908472
3838303773155	383830	3773155	7.23606E-05	0.00018069	0.00018069	5.05678E-05	9.33071E-05	0.000167784	0.000118697	3.59687E-05	6.36858E-05	0.000125473	0.000175378	0.000282788	0.000153723	4.6012E-05	3.41006E-09	7.3333E-08	5.0609E-08	1.27352E-07	0.12735204
3838403773155	383840	3773155	7.14342E-05	0.000178377	0.000178377	4.99204E-05	9.21125E-05	0.000165635	0.000117177	3.55082E-05	6.28704E-05	0.000122318	0.00016972	0.000273917	0.000148901	4.45686E-05	3.36811E-09	7.2559E-08	4.9163E-08	1.2509E-07	0.12508999
3838503773155	383850	3773155	7.05293E-05	0.000176117	0.000176117	4.9288E-05	9.09456E-05	0.000163537	0.000115693	3.50584E-05	6.2074E-05	0.000119283	0.000164355	0.000265504	0.000144328	4.31998E-05	3.32708E-09	7.1805E-08	4.7786E-08	1.22919E-07	0.12291871
3838603773155	383860	3773155	6.96136E-05	0.00017383	0.00017383	4.86481E-05	8.97649E-05	0.000161414	0.000114191	3.46032E-05	6.12681E-05	0.000116324	0.000159175	0.000257354	0.000139898	4.18738E-05	3.28444E-09	7.102E-08	4.6453E-08	1.20757E-07	0.12075702
3838703773155	383870	3773155	6.86817E-05	0.000171504	0.000171504	4.79969E-05	8.85633E-05	0.000159253	0.000112662	3.414E-05	6.0448E-05	0.000113435	0.000154156	0.000249443	0.000135597	4.05865E-05	3.24069E-09	7.0211E-08	4.5161E-08	1.18613E-07	0.11861326
3838803773155	383880	3773155	6.77661E-05	0.000169217	0.000169217	4.7357E-05	8.73826E-05	0.00015713	0.00011116	3.36849E-05	5.96421E-05	0.000110662	0.000149393	0.00024193	0.000131513	3.93641E-05	3.19767E-09	6.9415E-08	4.3929E-08	1.16542E-07	0.11654177
3838903773155	383890	3773155	6.64572E-05	0.000165949	0.000165949	4.64423E-05	8.56948E-05	0.000154095	0.000109013	3.30343E-05	5.84901E-05	0.000107466	0.000143665	0.00023283	0.000126566	3.78834E-05	3.13021E-09	6.8181E-08	4.2491E-08	1.13801E-07	0.11380148
3839003773155	383900	3773155	6.52237E-05	0.000162869	0.000162869	4.55803E-05	8.41042E-05	0.000151235	0.0010699	3.24211E-05	5.74045E-05	0.000104392	0.000138269	0.000224239	0.000121896	3.64856E-05	3.06369E-09	6.696E-08	4.1121E-08	1.11144E-07	0.11114438
3839103773155	383910	3773155	6.39579E-05	0.000159708	0.000159708	4.46957E-05	8.2472E-05	0.0001483	0.000104913	3.17919E-05	5.62904E-05	0.000101447	0.000133175	0.000216106	0.000117475	3.51623E-05	2.9986E-09	6.575E-08	3.981E-08	1.08559E-07	0.10855856
3829703773165	382970	3773165	3.59972E-05	8.98877E-05	8.98877E-05	2.51559E-05	4.64174E-05	8.34672E-05	5.9048E-05	1.78933E-05	3.16817E-05	0.001668391	6.85343E-05	0.00011445	6.22147E-05	1.86219E-05	3.88752E-09	9.6966E-08	8.2424E-08	1.83277E-07	0.18327733
3829803773165	382980	3773165	3.75161E-05	9.36807E-05	9.36807E-05	2.62174E-05	4.83761E-05	8.69892E-05	6.15396E-05	1.86484E-05	3.30186E-05	0.002059656	7.29857E-05	0.000121886	6.62571E-05	1.98319E-05	3.99154E-09	9.803E-08	9.2587E-08	1.94608E-07	0.19460831
3829903773165	382990	3773165	3.8685E-05	9.65994E-05	9.65994E-05	2.70342E-05	4.98833E-05	8.96994E-05	6.3457E-05	1.92294E-05	3.40473E-05	0.002576786	7.71959E-05	0.000128906	7.00734E-05	2.09742E-05	4.06777E-09	9.8205E-08	1.042E-07	2.06477E-07	0.20647723
3830003773165	383000	3773165	3.95737E-05	9.88186E-05	9.88186E-05	2.76553E-05	5.10293E-05	9.17602E-05	6.49148E-05	1.96712E-05	3.48295E-05	0.003285963	8.13257E-05	0.000135833	7.3839E-05	2.21013E-05	4.12363E-09	9.7735E-08	1.1794E-07	2.19801E-07	0.21980054
3830103773165	383010	3773165	4.0274E-05	0.000100567	0.000100567	2.81447E-05	5.19322E-05	9.33838E-05	6.60634E-05	2.00192E-05	3.54458E-05	0.004305707	8.52044E-05	0.000142659	7.75492E-05	2.32118E-05	4.16137E-09	9.6697E-08	1.348E-07	2.35662E-07	0.23566173
3830203773165	383020	3773165	3.95576E-05	9.87783E-05	9.87783E-05	2.7644E-05	5.10085E-05	9.17227E-05	6.48883E-05	1.96631E-05	3.48153E-05	0.005779659	8.8465E-05	0.000147455	8.01564E-05	2.39922E-05	4.14968E-09	9.3587E-08	1.5501E-07	2.52744E-07	0.2527437
3830303773165	383030	3773165	4.05648E-05	0.000101293	0.000101293	2.83479E-05	5.23073E-05	9.40582E-05	6.65406E-05	2.01638E-05	3.57018E-05	0.008019275	9.31877E-05	0.000155655	8.46142E-05	2.53265E-05	4.15146E-09	9.2251E-08	1.8135E-07	2.77756E-07	0.27775552
3830403773165	383040	3773165	4.16152E-05	0.000103916	0.000103916	2.9082E-05	5.36617E-05	9.64937E-05	6.82635E-05	2.06859E-05	3.66262E-05	0.0113703	9.75336E-05	0.000163143	8.86843E-05	2.65448E-05	4.14785E-09	9.1318E-08	2.1514E-07	3.10608E-07	0.31060837
3830503773165	383050	3773165	4.23208E-05	0.000105678	0.000105678	2.95751E-05	5.45716E-05	9.81298E-05	6.9421E-05	2.10367E-05	3.72473E-05	0.016461919	0.000101744	0.000170163	9.25006E-05	2.7687E-05	4.15169E-09	9.1202E-08	2.5848E-07	3.5383E-07	0.35382989
3830603773165	383060	3773165	4.30264E-05	0.00010744	0.00010744	3.00682E-05	5.54814E-05	9.97659E-05	7.05784E-05	2.13874E-05	3.78683E-05	0.024510741	0.00010621	0.000177625	9.65569E-05	2.89012E-05	4.1425E-09	9.086E-08	3.1644E-07	4.41448E-07	0.41144756
3830703773165	383070	3773165	4.37482E-05	0.000109243	0.000109243	3.05726E-05	5.64121E-05	0.00010144	7.17624E-05	2.17462E-05	3.85035E-05	0.035441162	0.000110988	0.000185596	0.00010089	3.01981E-05	4.14343E-09	9.0917E-08	3.9085E-07	4.85906E-07	0.48590613
3830803773165	383080	3773165	4.44807E-05	0.000111072	0.000111072	3.10845E-05	5.73567E-05	0.000103138	7.2964E-05	2.21103E-05	3.91483E-05	0.049535134	0.000116103	0.000194136	0.000105532	3.15877E-05	4.07634E-09	9.0195E-08	4.8729E-07	5.81562E-07	0.58156175
3830903773165	383090	3773165	4.52294E-05	0.000112941	0.000112941	3.16077E-05	5.83222E-05	0.000104874	7.41922E-05	2.24825E-05	3.98072E-05	0.066029549	0.000121614	0.000203339	0.000110535	3.3085E-05	3.95983E-09	8.9315E-08	6.0766E-07	7.00935E-07	0.70093504
3831003773165	383100	3773165	4.59943E-05	0.000114851	0.000114851	3.21422E-05	5.93085E-05	0.000106648	7.54468E-05	2.28627E-05	4.04804E-05	0.05785959	0.000127578	0.000213288	0.000115943	3.47038E-05	4.00273E-09	9.0046E-08	7.5085E-07	8.44898E-07	0.84489765
3831103773165	383110	3773165	4.67753E-05	0.000116802	0.000116802	3.2688E-05	6.03156E-05	0.000108459	7.6728E-05	2.32509E-05	4.11678E-05	0.044715819	0.000134019	0.000224052	0.000121794	3.64552E-05	4.06362E-09	9.0936E-08	9.3129E-07	1.02629E-06	1.02628625
3834303773165	383430	3773165	7.93145E-05	0.000198054	0.000198054	5.54274E-05	0.000102274	0.000183908	0.000130104	3.94253E-05	6.9806E-05	0.000663915	0.0062273	0.013111468	0.007127384	0.00213335	5.94457E-09	1.1414E-07	1.0515E-06	1.17157E-06	1.17156825
3834403773165	383440	3773165	8.77603E-05	0.000219144	0.000219144	6.13296E-05	0.000113165	0.000203491	0.000143958	4.36235E-05	7.72393E-05	0.000617738	0.006039397	0.008554777	0.00465037	0.001391937	5.97817E-09	1.1515E-07	7.8819E-07	9.09317E-07	0.90931727
3834503773165	383450	3773165	9.57591E-05	0.000239118	0.000239118	6.69194E-05	0.000123479	0.000222038	0.000157079	4.75995E-05	8.42792E-05	0.000575887	0.004112273	0.005968312	0.00324437	0.000971096	5.95547E-09	1.1522E-07	6.1509E-07	7.3626E-07	0.73625976
3834603773165	383460	3773165	0.000100251	0.000250335	0.000250335	7.00587E-05	0.000129271	0.000232454	0.000164447	4.98325E-05	8.82329E-05	0.000537844	0.003029898	0.004474245	0.002432197	0.000727999	5.90707E-09	1.1502E-07	5.0101E-07	6.21938E-07	0.62193791
3834703773165	383470	3773165	0.000103769	0.000259118	0.000259118	7.25167E-05	0.000133807	0.00024061	0.000170217	5.15809E-05	9.13285E-05	0.000503062	0.0023508	0.003509548	0.001907788	0.000571034	5.8361E-09	1.145E-07	4.1955E-07	5.39879E-07	0.53987854
3834803773165	383480	3773165	0.000105406	0.000263207	0.000263207	7.3661E-05	0.000135918	0.000244407	0.000172903	5.23948E-05	9.27697E-05	0.00047463	0.001950135	0.002929245	0.001592335	0.000476614	5.77676E-09	1.1378E-07	3.6555E-07	4.85105E-07	0.48510543
3834903773165	383490	3773165	0.000106742	0.000266543	0.000266543	7.45945E-05	0.000137641	0.000247504	0.000175094	5.30588E-05	9.39454E-05	0.000448515	0.00165143	0.002493102	0.001355248	0.000405649	5.70916E-09	1.1292E-07	3.2275E-07	4.41372E-07	0.4413722
3835003773165	383500	3773165	0.000107674	0.00026887	0.00026887	7.52457E-05	0.000138842	0.000249665	0.000176623	5.3522E-05	9.47655E-05	0.000424821	0.001426182	0.002162181	0.00117536	0.000351806	5.63818E-09	1.1194E-07	2.8859E-07	4.06166E-07	0.4061663

			EGIODemolition	EGIOSite Grubbing / Prep	EGIOMass Grading / Excavation	EGIOMass Grading / Excavation	EGIODrainage / Utilities Trenching	EGIODrainage / Utilities Trenching	EGIOFoundations / Concrete Pads	EGIOFoundations / Concrete Pads	EGIOBuilding / Structure Construction	EGIOBuilding / Structure Construction	EGIOAsphalt Paving	EGIOArchitectural Coating	EGIOLandscaping or Other Finishing	EGIOWaterside Construction (Piles)	HIWaterside Construction (Landscaping)	HIWaterside Construction (Landscaping)	KMDemolition	KMSite Grubbing / Prep	KMMass Grading / Excavation
Unique Identifier	X (UTM)	Y (UTM)	2025	2025	2025	2026	2026	2027	2026	2027	2026	2027	2027	2027	2027	2027	2025	2026	2025	2025	2025
3835103773165	383510	3773165	3.76651E-05	3.3988E-05	8.48708E-05	8.48708E-05	2.37519E-05	2.37519E-05	4.38267E-05	4.38267E-05	7.88086E-05	7.88086E-05	5.57524E-05	5.24728E-06	1.68947E-05	2.99135E-05	0.000261561	0.000261561	7.16055E-05	6.4615E-05	0.000161349
3835203773165	383520	3773165	3.72831E-05	3.3643E-05	8.401E-05	8.401E-05	2.3511E-05	2.3511E-05	4.33822E-05	4.33822E-05	7.80093E-05	7.80093E-05	5.51869E-05	5.19406E-06	1.67233E-05	2.96101E-05	0.000256708	0.000256708	7.13966E-05	6.44265E-05	0.000160878
3835303773165	383530	3773165	3.68295E-05	3.3234E-05	8.29878E-05	8.29878E-05	2.32249E-05	2.32249E-05	4.28543E-05	4.28543E-05	7.70601E-05	7.70601E-05	5.45154E-05	5.13086E-06	1.65198E-05	2.92498E-05	0.000250015	0.000250015	7.12593E-05	6.43026E-05	0.000160569
3835403773165	383540	3773165	3.6346E-05	3.2798E-05	8.18983E-05	8.18983E-05	2.292E-05	2.292E-05	4.22917E-05	4.22917E-05	7.60484E-05	7.60484E-05	5.37997E-05	5.0635E-06	1.63029E-05	2.88658E-05	0.000243069	0.000243069	7.09609E-05	6.40333E-05	0.000159896
3835503773165	383550	3773165	3.57849E-05	3.2291E-05	8.0634E-05	8.0634E-05	2.25662E-05	2.25662E-05	4.16389E-05	4.16389E-05	7.48744E-05	7.48744E-05	5.29692E-05	4.98533E-06	1.60513E-05	2.84202E-05	0.000235297	0.000235297	7.05251E-05	6.36401E-05	0.000158914
3835603773165	383560	3773165	3.50148E-05	3.1597E-05	7.88989E-05	7.88989E-05	2.20806E-05	2.20806E-05	4.07429E-05	4.07429E-05	7.32633E-05	7.32633E-05	5.18294E-05	4.87806E-06	1.57059E-05	2.78086E-05	0.000225782	0.000225782	6.97909E-05	6.29776E-05	0.00015726
3835703773165	383570	3773165	3.41792E-05	3.0842E-05	7.70159E-05	7.70159E-05	2.15536E-05	2.15536E-05	3.97705E-05	3.97705E-05	7.15147E-05	7.15147E-05	5.05924E-05	4.76164E-06	1.5331E-05	2.71449E-05	0.000216884	0.000216884	6.84897E-05	6.18033E-05	0.000154328
3835803773165	383580	3773165	3.33972E-05	3.0137E-05	7.52539E-05	7.52539E-05	2.10605E-05	2.10605E-05	3.88606E-05	3.88606E-05	6.98786E-05	6.98786E-05	4.94349E-05	4.6527E-06	1.49803E-05	2.65239E-05	0.000209271	0.000209271	6.69854E-05	6.0446E-05	0.000150938
3835903773165	383590	3773165	3.26272E-05	2.9442E-05	7.35188E-05	7.35188E-05	2.05749E-05	2.05749E-05	3.79646E-05	3.79646E-05	6.82675E-05	6.82675E-05	4.82951E-05	4.54543E-06	1.46349E-05	2.59124E-05	0.00020242	0.00020242	6.53439E-05	5.89647E-05	0.000147239
3836003773165	383600	3773165	3.18393E-05	2.8731E-05	7.17434E-05	7.17434E-05	2.00781E-05	2.00781E-05	3.70478E-05	3.70478E-05	6.66189E-05	6.66189E-05	4.71289E-05	4.43566E-06	1.42815E-05	2.52866E-05	0.000195901	0.000195901	6.35532E-05	5.73488E-05	0.000143204
3836103773165	383610	3773165	3.09141E-05	2.7896E-05	6.96586E-05	6.96586E-05	1.94946E-05	1.94946E-05	3.59712E-05	3.59712E-05	6.4683E-05	6.4683E-05	4.57593E-05	4.30676E-06	1.38665E-05	2.45518E-05	0.000189129	0.000189129	6.14043E-05	5.54097E-05	0.000138362
3836203773165	383620	3773165	3.00247E-05	2.7093E-05	6.76545E-05	6.76545E-05	1.89338E-05	1.89338E-05	3.49364E-05	3.49364E-05	6.28221E-05	6.28221E-05	4.44428E-05	4.18286E-06	1.34675E-05	2.38454E-05	0.000182976	0.000182976	5.92495E-05	5.34652E-05	0.000133507
3836303773165	383630	3773165	2.94218E-05	2.6549E-05	6.62961E-05	6.62961E-05	1.85536E-05	1.85536E-05	3.42348E-05	3.42348E-05	6.15606E-05	6.15606E-05	4.35505E-05	4.09887E-06	1.31971E-05	2.33666E-05	0.00017844	0.00017844	5.76796E-05	5.20486E-05	0.000129969
3836403773165	383640	3773165	2.90039E-05	2.6172E-05	6.53545E-05	6.53545E-05	1.82901E-05	1.82901E-05	3.37487E-05	3.37487E-05	6.06864E-05	6.06864E-05	4.2932E-05	4.04066E-06	1.30097E-05	2.30348E-05	0.000174808	0.000174808	5.64977E-05	5.09821E-05	0.000127306
3836503773165	383650	3773165	2.8604E-05	2.5812E-05	6.44534E-05	6.44534E-05	1.80379E-05	1.80379E-05	3.32833E-05	3.32833E-05	5.98496E-05	5.98496E-05	4.234E-05	3.98494E-06	1.28303E-05	2.27172E-05	0.000171335	0.000171335	5.53755E-05	4.99695E-05	0.000124778
3836603773165	383660	3773165	2.85145E-05	2.5731E-05	6.42516E-05	6.42516E-05	1.79814E-05	1.79814E-05	3.31791E-05	3.31791E-05	5.96622E-05	5.96622E-05	4.22074E-05	3.97247E-06	1.27901E-05	2.26461E-05	0.000169225	0.000169225	5.49398E-05	4.95763E-05	0.000123796
3836703773165	383670	3773165	2.84249E-05	2.565E-05	6.40499E-05	6.40499E-05	1.7925E-05	1.7925E-05	3.30749E-05	3.30749E-05	5.94749E-05	5.94749E-05	4.20749E-05	3.95999E-06	1.275E-05	2.2575E-05	0.000167163	0.000167163	5.45279E-05	4.92046E-05	0.000122868
3836803773165	383680	3773165	2.83414E-05	2.5575E-05	6.38616E-05	6.38616E-05	1.78723E-05	1.78723E-05	3.29777E-05	3.29777E-05	5.93E-05	5.93E-05	4.19512E-05	3.94835E-06	1.27125E-05	2.25086E-05	0.000165181	0.000165181	5.41518E-05	4.88653E-05	0.00012202
3836903773165	383690	3773165	2.82638E-05	2.5505E-05	6.36867E-05	6.36867E-05	1.78233E-05	1.78233E-05	3.28874E-05	3.28874E-05	5.91377E-05	5.91377E-05	4.18364E-05	3.93754E-06	1.26777E-05	2.2447E-05	0.000163262	0.000163262	5.38056E-05	4.85528E-05	0.00012124
3837003773165	383700	3773165	2.81802E-05	2.5429E-05	6.34984E-05	6.34984E-05	1.77706E-05	1.77706E-05	3.27902E-05	3.27902E-05	5.89628E-05	5.89628E-05	4.17127E-05	3.9259E-06	1.26402E-05	2.23806E-05	0.000161374	0.000161374	5.34773E-05	4.82566E-05	0.0001205
3837103773165	383710	3773165	2.81563E-05	2.5408E-05	6.34446E-05	6.34446E-05	1.77556E-05	1.77556E-05	3.27624E-05	3.27624E-05	5.89129E-05	5.89129E-05	4.16773E-05	3.92257E-06	1.26295E-05	2.23616E-05	0.000159836	0.000159836	5.32804E-05	4.80788E-05	0.000120057
3837203773165	383720	3773165	2.81384E-05	2.5391E-05	6.34043E-05	6.34043E-05	1.77443E-05	1.77443E-05	3.27415E-05	3.27415E-05	5.88754E-05	5.88754E-05	4.16508E-05	3.92008E-06	1.26215E-05	2.23474E-05	0.000158377	0.000158377	5.30953E-05	4.79119E-05	0.00011964
3837303773165	383730	3773165	2.81325E-05	2.5386E-05	6.33908E-05	6.33908E-05	1.77405E-05	1.77405E-05	3.27346E-05	3.27346E-05	5.88629E-05	5.88629E-05	4.1642E-05	3.91924E-06	1.26188E-05	2.23427E-05	0.00015714	0.00015714	5.2964E-05	4.77934E-05	0.000119344
3837403773165	383740	3773165	2.81623E-05	2.5413E-05	6.34581E-05	6.34581E-05	1.77593E-05	1.77593E-05	3.27693E-05	3.27693E-05	5.89253E-05	5.89253E-05	4.16861E-05	3.9234E-06	1.26322E-05	2.23664E-05	0.000156236	0.000156236	5.29043E-05	4.77395E-05	0.000119209
3837503773165	383750	3773165	2.81862E-05	2.5434E-05	6.35119E-05	6.35119E-05	1.77744E-05	1.77744E-05	3.27971E-05	3.27971E-05	5.89753E-05	5.89753E-05	4.17215E-05	3.92673E-06	1.26429E-05	2.23853E-05	0.000155443	0.000155443	5.28207E-05	4.76641E-05	0.000119021
3837603773165	383760	3773165	2.81623E-05	2.5413E-05	6.34581E-05	6.34581E-05	1.77593E-05	1.77593E-05	3.27693E-05	3.27693E-05	5.89253E-05	5.89253E-05	4.16861E-05	3.9234E-06	1.26322E-05	2.23664E-05	0.000154539	0.000154539	5.26596E-05	4.75187E-05	0.000118658
3837703773165	383770	3773165	2.81145E-05	2.537E-05	6.33505E-05	6.33505E-05	1.77292E-05	1.77292E-05	3.27138E-05	3.27138E-05	5.88254E-05	5.88254E-05	4.16155E-05	3.91675E-06	1.26107E-05	2.23284E-05	0.000153651	0.000153651	5.24686E-05	4.73463E-05	0.000118227
3837803773165	383780	3773165	2.80608E-05	2.5321E-05	6.32294E-05	6.32294E-05	1.76953E-05	1.76953E-05	3.26513E-05	3.26513E-05	5.8713E-05	5.8713E-05	4.15359E-05	3.90927E-06	1.25867E-05	2.22858E-05	0.000152889	0.000152889	5.22716E-05	4.71685E-05	0.000117783
3837903773165	383790	3773165	2.80119E-05	2.5284E-05	6.31353E-05	6.31353E-05	1.7669E-05	1.7669E-05	3.26026E-05	3.26026E-05	5.86256E-05	5.86256E-05	4.14741E-05	3.90344E-06	1.25679E-05	2.22526E-05	0.000152366	0.000152366	5.21044E-05	4.70177E-05	0.000117407
3838003773165	383800	3773165	2.79534E-05	2.5224E-05	6.29873E-05	6.29873E-05	1.76276E-05	1.76276E-05	3.25262E-05	3.25262E-05	5.84882E-05	5.84882E-05	4.13769E-05	3.8943E-06	1.25385E-05	2.22004E-05	0.000151874	0.000151874	5.19373E-05	4.68669E-05	0.00011703
3838103773165	383810	3773165	2.784E-05	2.5122E-05	6.27317E-05	6.27317E-05	1.75561E-05	1.75561E-05	3.23943E-05	3.23943E-05	5.82509E-05	5.82509E-05	4.1209E-05	3.8785E-06	1.24876E-05	2.21104E-05	0.000151113	0.000151113	5.17284E-05	4.66784E-05	0.000116559
3838203773165	383820	3773165	2.76967E-05	2.4993E-05	6.24089E-05	6.24089E-05	1.74657E-05	1.74657E-05	3.22276E-05	3.22276E-05	5.79512E-05	5.79512E-05	4.0997E-05	3.85854E-06	1.24233E-05	2.19966E-05	0.000150177	0.000150177	5.15016E-05	4.64737E-05	0.000116048
3838303773165	383830	3773165	2.75355E-05	2.4847E-05	6.20458E-05	6.20458E-05	1.73641E-05	1.73641E-05	3.204E-05	3.204E-05	5.76139E-05	5.76139E-05	4.07584E-05	3.83609E-06	1.2351E-05	2.18686E-05	0.000149099	0.000149099	5.12568E-05	4.62529E-05	0.000115497
3838403773165	383840	3773165	2.72848E-05	2.4621E-05	6.14809E-05	6.14809E-05	1.7206E-05	1.7206E-05	3.17483E-05	3.17483E-05	5.70894E-05	5.70894E-05	4.03873E-05	3.80116E-06	1.22386E-05	2.16695E-05	0.000146926	0.000146926	5.07972E-05	4.58381E-05	0.000114461
3838503773165	383850	3773165	2.70401E-05	2.44E-05	6.09294E-05	6.09294E-05	1.70517E-05	1.70517E-05	3.14636E-05	3.14636E-05	5.65773E-05	5.65773E-05	4.00251E-05	3.76706E-06	1.21288E-05	2.14751E-05	0.000144817	0.000144817	5.03495E-05	4.54341E-05	0.000113452
3838603773165	383860	3773165	2.67834E-05	2.4169E-05	6.03511E-05	6.03511E-05	1.68898E-05	1.68898E-05	3.11649E-05	3.11649E-05	5.60403E-05	5.60403E-05	3.96451E-05	3.73131E-06	1.20137E-05	2.12713E-05	0.000142533	0.000142533	4.9872E-05	4.50032E-05	0.000112376
3838703773165	383870	3773165	2.65148E-05	2.3926E-05	5.97458E-05	5.97458E-05	1.67204E-05	1.67204E-05	3.08523E-05	3.08523E-05	5.54782E-05	5.54782E-05	3.92475E-05	3.69389E-06	1.18932E-05	2.10579E-05	0.00014017	0.00014017	4.93646E-05	4.45454E-05	0.000111233
3838803773165	383880	3773165	2.62522E-05	2.3689E-05	5.9154E-05	5.9154E-05	1.65548E-05	1.65548E-05	3.05467E-05	3.05467E-05	5.49287E-05	5.49287E-05	3.88588E-05	3.6573E-06	1.17754E-05	2.08494E-05	0.000137854	0.000137854	4.88572E-05	4.40875E-05	0.00011009
3838903773165	383890	3773165	2.58821E-05	2.3355E-05	5.83201E-05	5.83201E-05	1.63214E-05	1.63214E-05	3.01161E-05	3.01161E-05	5.41544E-05	5.41544E-05	3.8311E-05	3.60574E-06	1.16094E-05	2.05554E-05	0.000134238	0.000134238	4.80574E-05	4.33658E-05	0.000108288
3839003773165	383900	3773165	2.5512E-05	2.3021E-05	5.74862E-05	5.74862E-05	1.6088E-05	1.6088E-05	2.96855E-05	2.96855E-05	5.338E-05	5.338E-05	3.77632E-05	3.55418E-06	1.14434E-05	2.02615E-05	0.000130701	0.000130701	4.72396E-05	4.26278E-05	0.000106445
3839103773165	383910	3773165	2.51181E-05	2.2666E-05	5.65985E-05	5.65985E-05	1.58396E-05	1.58396E-05	2.92271E-05	2.92271E-05	5.25557E-05	5.25557E-05	3.718E-05	3.4993E-06	1.12667E-05	1.99486E-05	0.000127133	0.000127133	4.638E-05	4.18522E-05	0.000104508
3829703773175	382970	3773175	6.16073E-05	5.5593E-05	0.00013882	0.00013882	3.885E-05	3.885E-05	7.16855E-05	7.16855E-05	0.000128904	0.000128904	9.11918E-05	8.58275E-06	2.76339E-05	4.89282E-05	0.000170684	0.000170684	3.92529E-05	3.54208E-05	8.84485E-05
3829803773175	382980	3773175	6.15715E-05	5.5561E-05	0.000138739	0.000138739	3.88274E-05	3.88274E-05	7.16438E-05	7.16438E-05	0.000128829	0.000128829	9.11388E-05	8.57776E-06	2.76178E-05	4.88998E-05	0.000178678	0.000178678	3.92052E-05	3.53778E-05	8.83409E-05
3829903773175	382990	3773175	6.07119E-05	5.4785E-05	0.000136802	0.000136802	3.82853E-05	3.82853E-05	7.06437E-05	7.06437E-05	0.00012703	0.00012703	8.98664E-05	8.45802E-06	2.72323E-05	4.82171E-05	0.000185307	0.000185307	3.91395E-05	3.53185E-05	8.8193E-05
3830003773175	383000	3773175	5.92614E-05	5.3476E-05	0.000133534	0.000133534	3.73707E-05	3.73707E-05	6.89559E-05	6.89559E-05	0.000123996	0.000123996	8.77194E-05	8.25594E-06	2.65816E-05	4.70651E-05	0.000190921	0.000190921	3.91276E-05	3.53077E-05	8.81661E-05
3830103773175	383010	3773175	5.72319E-05	5.1645E-05	0.000128961	0.000128961	3.60908E-05	3.60908E-05	6.65944E-05	6.65944E-05	0.000119749	0.000119749	8.47153E-05	7.97321E-06	2.56713E-05	4.54533E-05	0.000195616	0.000195616	3.93007E-05	3.54639E-05	8.85561E-05
3830203773175	383020	3773175	5.29222E-05	4.7756E-05	0.00011925	0.00011925	3.33731E-05	3.33731E-05	6.15797E-05	6.15797E-05	0.000110732	0.000110732	7.8336E-05	7.3728E-06	2.37382E-05	4.20306E-05	0.000199073	0.000199073	3.91873E-05	3.53616E-05	8.83006E-05
3830303773175	383030	3773175	5.09046E-05	4.5935E-05	0.000114703	0.000114703	3.21008E-05	3.21008E-05	5.92321E-05	5.92321E-05	0.00010651	0.00010651	7.53496E-05	7.09173E-06	2.28332E-05	4.04282E-05	0.00020077	0.00020077	3.96111E-05	3.5744E-05	8.92556E-05
3830403773175	383040	3773175	4.9293E-05	4.4481E-05	0.000111072	0.000111072	3.10845E-05	3.10845E-05	5.73567E-05	5.73567E-05	0.000103138	0.000103138	7.2964E-05	6.8672E-06	2.21103E-05	3.91483E-05	0.00020131	0.00020131	4.01005E-05	3.61857E-05	9.03585E-05
3830503773175	383050	3773175	4.8899E-05	4.4125E-05	0.000110184	0.000110184	3.08361E-05	3.08361E-05	5.68983E-05	5.68983E-05	0.000102314	0.000102314	7.23809E-05	6.81232E-06	2.19336E-05	3.88354E-05	0.000201452	0.000201452	4.05363E-05	3.65789E-05	9.13403E-05
3830603773175	383060	3773175	4.8332E-05	4.3614E-05	0.000108906	0.000108906	3.04785E-05	3.04785E-05	5.62385E-05	5.62385E-05	0.000101127	0.000101127	7.15415E-05	6.73332E-06	2.16792E-05	3.8385E-05	0.000200723	0.000200723	4.09541E-05	3.6956E-05	9.22818E-05
3830703773175	383070	3773175	4.81648E-05	4.3463E-05	0.00010853	0.00010853	3.03731E-05	3.03731E-05	5.6044E-05	5.6044E-05	0.000100778	0.000100778	7.12941E-05	6.71003E-06	2.16043E-05	3.82523E-05	0.000200517	0.000200517	4.14317E-05	3.73869E-05	9.33579E-05
3830803773175	383080	3773175	4.78485E-05	4.3177E-05	0.000107817	0.000107817	3.01736E-05	3.01736E-05	5.56759E-05	5.56759E-05	0.000100116	0.000100116	7.08258E-05	6.66596E-06	2.14624E-05	3.8001E-05	0.00019449	0.00019449	4.1945E-05	3.78501E-05	9.45146E-05
3834303773175	383430	3773175	4.2721E-05	3.855E-05	9.62631E-05	9.62631E-05	2.69401E-05	2.69401E-05	4.97096E-05	4.97096E-05	8.93872E-05	8.93872E-05	6.32361E-05	5.95163E-06	1.91624E-05	3.39288E-05	0.000311837	0.000311837	6.45918E-05	5.8286E-05	0.000145545
3834403773175	383440	3773175	4.16644E-05	3.7597E-05	9.38824E-05	9.38824E-05	2.62739E-05	2.62739E-05	4.84803E-05	4.84803E-05	8.71765E-05	8.71765E-05	6.16722E-05	5.80444E-06	1.86885E-05	3.30897E-05	0.000307793	0.000307793	6.90448E-05	6.23043E-05	0.000155579
3834503773175	383450	3773175	4.10675E-05	3.7058E-05	9.25374E-05	9.25374E-05	2.58975E-05	2.58975E-05	4.77857E-05	4.77857E-05	8.59276E-05	8.59276E-05	6.07886E-05	5.72128E-06	1.84208E-05	3.26156E-05	0.000301973	0.000301973	7.1134E-05	6.41895E-05	0.000160286
3834603773175	383460	3773175	4.05243E-05	3.6568E-05	9.13134E-05	9.13134E-05	2.55549E-05	2.55549E-05	4.71537E-05	4.71537E-05	8.4791E-05	8.4791E-05	5.99846E-05	5.64561E-06	1.81771E-05	3.21842E-05	0.000295993	0.000295993	7.25308E-05	6.54499E-05	0.000163433
3834703773175	383470	3773175	4.0011E-05	3.6105E-05	9.01567E-05	9.01567E-05	2.52312E-05	2.52312E-05	4.65563E-05	4.65563E-05	8.37169E-05	8.37169E-05	5.92247E-05	5.57409E-06	1.79469E-05	3.17765E-05	0.000289142	0.000289142	7.36888E-05	6.64949E-05	0.000166043
3834803773175	383480	3773175	3.95335E-05	3.5674E-05	8.90807E-05	8.90807E-05	2.49301E-05	2.49301E-05	4.60007E-05	4.60007E-05	8.27178E-05	8.27178E-05	5.85179E-05	5.50757E-06	1.77327E-05	3.13973E-05	0.000283765	0.000283765	7.41484E-05	6.69096E-05	0.000167078
3834903773175	383490	3773175	3.90559E-05	3.5243E-05	8.80047E-05	8.80047E-05	2.46289E-05	2.46289E-05	4.5445E-05	4.5445E-05	8.17186E-05	8.17186E-05	5.7811E-05	5.44104E-06	1.75185E-05	3.1018E-05	0.000278056	0.000278056	7.44528E-05	6.71843E-05	0.000167764
3835003773175	383500	3773175	3.85904E-05	3.4823E-05	8.69556E-05	8.69556E-05	2.43353E-05	2.43353E-05	4.49033E-05	4.49033E-05	8.07445E-05	8.07445E-05	5.71219E-05	5.37618E-06	1.73097E-05	3.06483E-05	0.000272172	0.000272172	7.45304E-05	6.72544E-05	0.000167939
3835103773175	383510	3773175	3.81367E-05	3.4414E-05	8.59333E-05	8.59333E-05	2.40493E-05	2.40493E-05	4.43754E-05	4.43754E-05	7.97953E-05	7.97953E-05	5.64504E-05	5.31298E-06	1.71062E-05	3.0288E-05	0.000266304	0.000266304	7.44051E-05	6.71412E-05	0.000167657
3835203773175	383520	3773175	3.76651E-05	3.3988E-05	8.48708E-05	8.48708E-05	2.37519E-05	2.37519E-05	4.38267E-05	4.38267E-05	7.88086E-05	7.88086E-05	5.57524E-05	5.24728E-06	1.68947E-05	2.99135E-05	0.000260245	0.000260245	7.41424E-05	6.69042E-05	0.000167065
3835303773175	383530	3773175	3.71518E-05	3.3525E-05	8.37141E-05	8.37141E-05	2.34282E-05	2.34282E-05	4.32294E-05	4.32294E-05	7.77345E-05	7.77345E-05	5.49925E-05	5.17576E-06	1.66644E-05	2.95058E-05	0.000253568	0.000253568	7.37843E-05	6.65811E-05	0.000166258
3835403773175	383540	3773175	3.66146E-05	3.304E-05	8.25035E-05	8.25035E-05	2.30894E-05	2.30894E-05	4.26043E-05	4.26043E-05	7.66104E-05	7.66104E-05	5.41973E-05	5.10092E-06	1.64234E-05	2.90791E-05	0.000246796	0.000246796	7.3253E-05	6.61017E-05	0.000165061
3835503773175	383550	3773175	3.59938E-05	3.248E-05	8.11047E-05	8.11047E-05	2.26979E-05	2.26979E-05	4.18819E-05	4.18819E-05	7.53115E-05	7.53115E-05	5.32784E-05	5.01444E-06	1.6145E-05	2.85861E-05	0.000239199	0.000239199	7.25188E-05	6.54391E-05	0.000163407
3835603773175	383560	3773175	3.51223E-05	3.1693E-05	7.9141E-05	7.9141E-05	2.21484E-05	2.21484E-05	4.08679E-05	4.08679E-05	7.34881E-05	7.34881E-05	5.19884E-05	4.89303E-06	1.57541E-05	2.7894E-05	0.000229683	0.000229683	7.12295E-05	6.42757E-05	0.000160501
3835703773175	383570	3773175	3.4221E-05	3.088E-05	7.711E-05	7.711E-05	2.158E-05	2.158E-05	3.98191E-05	3.98191E-05	7.16022E-05	7.16022E-05	5.06542E-05	4.76746E-06	1.53498E-05	2.71781E-05	0.000220913	0.000220913	6.9582E-05	6.2789E-05	0.000156789
3835803773175	383580	3773175	3.34569E-05	3.0191E-05	7.53884E-05	7.53884E-05	2.10982E-05	2.10982E-05	3.89301E-05	3.89301E-05	7.00035E-05	7.00035E-05	4.95233E-05	4.66102E-06	1.50071E-05	2.65713E-05	0.000213871	0.000213871	6.79584E-05	6.1324E-05	0.000153131
3835903773175	383590	3773175	3.27645E-05	2.9566E-05	7.38282E-05	7.38282E-05	2.06615E-05	2.06615E-05	3.81244E-05	3.81244E-05	6.85547E-05	6.85547E-05	4.84984E-05	4.56455E-06	1.46965E-05	2.60214E-05	0.00020767	0.00020767	6.63468E-05	5.98696E-05	0.000149499
3836003773175	383600	3773175	3.20422E-05	2.8914E-05	7.22007E-05	7.22007E-05	2.0206E-05	2.0206E-05	3.7284E-05	3.7284E-05	6.70435E-05	6.70435E-05	4.74293E-05	4.46393E-06	1.43725E-05	2.54478E-05	0.000201595	0.000201595	6.46157E-05	5.83076E-05	0.000145598
3836103773175	383610	3773175	3.10991E-05	2.8063E-05	7.00756E-05	7.00756E-05	1.96113E-05	1.96113E-05	3.61866E-05	3.61866E-05	6.50702E-05	6.50702E-05	4.60332E-05	4.33254E-06	1.39495E-05	2.46988E-05	0.00019468	0.00019468	6.23653E-05	5.62769E-05	0.000140528
3836203773175	383620	3773175	3.01918E-05	2.7244E-05	6.80311E-05	6.80311E-05	1.90392E-05	1.90392E-05	3.51308E-05	3.51308E-05	6.31718E-05	6.31718E-05	4.46902E-05	4.20614E-06	1.35425E-05	2.39782E-05	0.0001884	0.0001884	6.01448E-05	5.42732E-05	0.000135524
3836303773175	383630	3773175	2.96307E-05	2.6738E-05	6.67668E-05	6.67668E-05	1.86853E-05	1.86853E-05	3.44779E-05	3.44779E-05	6.19978E-05	6.19978E-05	4.38597E-05	4.12797E-06	1.32908E-05	2.35326E-05	0.000183896	0.000183896	5.86347E-05	5.29104E-05	0.000132121
3836403773175	383640	3773175	2.92845E-05	2.6426E-05	6.59867E-05	6.59867E-05	1.8467E-05	1.8467E-05	3.40751E-05	3.40751E-05	6.12734E-05	6.12734E-05	4.33472E-05	4.07974E-06	1.31355E-05	2.32576E-05	0.000180422	0.000180422	5.7596E-05	5.19732E-05	0.000129781
3836503773175	383650	3773175	2.89502E-05	2.6124E-05	6.52335E-05	6.52335E-05	1.82562E-05	1.82562E-05	3.36861E-05	3.36861E-05	6.0574E-05	6.0574E-05	4.28524E-05	4.03317E-06	1.29856E-05	2.29921E-05	0.00017706	0.00017706	5.66051E-05	5.10791E-05	0.000127548
3836603773175	383660	3773175	2.88786E-05	2.6059E-05	6.50721E-05	6.50721

			KMMass Grading / Excavation	KMDrainage / Utilities Trenching	KMFoundations / Concrete Pads	KMBuilding / Structure Construction	KMAsphalt Paving	KMArchitectural Coating	KMLandscaping or Other Finishing	KMWaterside Construction (Piles)	EWNDemolition	EWNSite Grubbing / Prep	EWNDrainage / Utilities Trenching	EWNDrainage / Utilities Trenching	EWNDrainage / Utilities Trenching	EWNFoundations / Concrete Pads	EWNBuilding / Structure Construction	EWNAsphalt Paving	EWNLandscaping or Other Finishing	EWNWaterside Construction (Piles)	ISDemolition
Unique Identifier	X (UTM)	Y (UTM)	2026	2026	2026	2026	2026	2026	2026	2026	2027	2027	2027	2028	2029	2029	2029	2029	2029	2029	2027
3835103773165	383510	3773165	0.000161349	3.47636E-05	8.33194E-05	0.000154547	0.000105991	9.97565E-06	3.21186E-05	5.68688E-05	0.001278137	0.001723294	0.002090885	0.002090885	0.002090885	0.001487226	0.002589999	0.001891913	0.000573307	0.000994856	3.39762E-05
3835203773165	383520	3773165	0.000160878	3.46622E-05	8.30763E-05	0.000154096	0.000105682	9.94655E-06	3.20249E-05	5.67029E-05	0.001147963	0.001547781	0.001877934	0.001877934	0.001877934	0.001335756	0.002326215	0.001699227	0.000514917	0.000893533	3.36479E-05
3835303773165	383530	3773165	0.000160569	3.45956E-05	8.29165E-05	0.0001538	0.000105479	9.92742E-06	3.19633E-05	5.65938E-05	0.00102907	0.00138748	0.001683439	0.001683439	0.001683439	0.001197414	0.002085292	0.001523241	0.000461588	0.000800991	3.33316E-05
3835403773165	383540	3773165	0.000159896	3.44507E-05	8.25693E-05	0.000153156	0.000105037	9.88584E-06	3.18294E-05	5.63568E-05	0.000927667	0.001250759	0.001517555	0.001517555	0.001517555	0.001079422	0.00187981	0.001373142	0.000416104	0.000722062	3.29734E-05
3835503773165	383550	3773165	0.000158914	3.42391E-05	8.20622E-05	0.000152215	0.000104392	9.82514E-06	3.1634E-05	5.60107E-05	0.000837282	0.001128895	0.001369697	0.001369697	0.001369697	0.000974252	0.001696656	0.001239354	0.000375562	0.00065171	3.25496E-05
3835603773165	383560	3773165	0.00015726	3.38827E-05	8.12079E-05	0.000150631	0.000103305	9.72285E-06	3.13046E-05	5.54276E-05	0.000751763	0.00101359	0.001229797	0.001229797	0.001229797	0.000874742	0.001523361	0.001112767	0.000337202	0.000585145	3.19646E-05
3835703773165	383570	3773165	0.000154328	3.32509E-05	7.96938E-05	0.000147822	0.000101379	9.54157E-06	3.0721E-05	5.43942E-05	0.000679035	0.000915533	0.001110822	0.001110822	0.001110822	0.000790117	0.001375986	0.001005115	0.00030458	0.000528536	3.12782E-05
3835803773165	383580	3773165	0.000150938	3.25206E-05	7.79435E-05	0.000144575	9.91526E-05	9.33201E-06	3.00462E-05	5.31995E-05	0.000619189	0.000834843	0.001012921	0.001012921	0.001012921	0.000720481	0.001254715	0.00091653	0.000277736	0.000481954	3.05977E-05
3835903773165	383590	3773165	0.000147239	3.17237E-05	7.60334E-05	0.000141033	9.67228E-05	9.10332E-06	2.93099E-05	5.18958E-05	0.000568117	0.000765983	0.000929373	0.000929373	0.000929373	0.000661054	0.001151224	0.000840933	0.000254828	0.000442202	2.99172E-05
3836003773165	383600	3773165	0.000143204	3.08543E-05	7.39498E-05	0.000137168	9.40722E-05	8.85385E-06	2.85067E-05	5.04737E-05	0.000523014	0.000705172	0.00085559	0.00085559	0.00085559	0.000608573	0.001059828	0.000774171	0.000234597	0.000407095	2.92129E-05
3836103773165	383610	3773165	0.000138362	2.98111E-05	7.14494E-05	0.00013253	9.08914E-05	8.55448E-06	2.75428E-05	4.8767E-05	0.000480812	0.000648272	0.000786553	0.000786553	0.000786553	0.000559468	0.000974311	0.000711704	0.000215668	0.000374247	2.83832E-05
3836203773165	383620	3773165	0.000133507	2.87649E-05	6.8942E-05	0.000127879	8.77017E-05	8.25428E-06	2.65763E-05	4.70556E-05	0.000443959	0.000598583	0.000726266	0.000726266	0.000726266	0.000516586	0.000899632	0.000657153	0.000199137	0.000345562	2.75714E-05
3836303773165	383630	3773165	0.000129969	2.80028E-05	6.71153E-05	0.000124491	8.5378E-05	8.03557E-06	2.58721E-05	4.58089E-05	0.000415331	0.000559985	0.000679434	0.000679434	0.000679434	0.000483275	0.000841621	0.000614778	0.000186296	0.000323279	2.70401E-05
3836403773165	383640	3773165	0.000127306	2.7429E-05	6.57401E-05	0.00012194	8.36285E-05	7.87092E-06	2.5342E-05	4.48702E-05	0.000391837	0.00052838	0.000641	0.000641	0.000641	0.00045937	0.000794012	0.000580001	0.000175758	0.000304992	2.66939E-05
3836503773165	383650	3773165	0.000124778	2.68842E-05	6.44343E-05	0.000119518	8.19674E-05	7.71458E-06	2.48386E-05	4.3979E-05	0.000370557	0.000499616	0.000606188	0.000606188	0.000606188	0.000431176	0.000750891	0.000548502	0.000166213	0.000288428	2.63656E-05
3836603773165	383660	3773165	0.000123796	2.66726E-05	6.39273E-05	0.000118577	8.13225E-05	7.65388E-06	2.46432E-05	4.36329E-05	0.00035484	0.000478426	0.000580477	0.000580477	0.000580477	0.000412888	0.000719043	0.000525238	0.000159163	0.000276195	2.63477E-05
3836703773165	383670	3773165	0.000122868	2.64726E-05	6.3448E-05	0.000117688	8.07128E-05	7.5965E-06	2.44584E-05	4.33058E-05	0.000340186	0.000458668	0.000556505	0.000556505	0.000556505	0.000395837	0.000689348	0.000503547	0.00015259	0.000264789	2.63298E-05
3836803773165	383680	3773165	0.00012202	2.62901E-05	6.30105E-05	0.000116877	8.01562E-05	7.54411E-06	2.42897E-05	4.30071E-05	0.000326582	0.000440326	0.000534251	0.000534251	0.000534251	0.000380007	0.000661782	0.000483411	0.000146488	0.0002542	2.63238E-05
3836903773165	383690	3773165	0.00012124	2.6122E-05	6.26076E-05	0.000116129	7.96437E-05	7.49588E-06	2.41345E-05	4.27322E-05	0.000313922	0.000423256	0.00051354	0.00051354	0.00051354	0.000365276	0.000636127	0.000464671	0.000140809	0.000244346	2.63178E-05
3837003773165	383700	3773165	0.0001205	2.59626E-05	6.22256E-05	0.000115421	7.91577E-05	7.45014E-06	2.39872E-05	4.24714E-05	0.000302073	0.000407281	0.000494157	0.000494157	0.000494157	0.000351489	0.000612117	0.000447132	0.000135495	0.000235123	2.63059E-05
3837103773165	383710	3773165	0.000120057	2.5867E-05	6.19964E-05	0.000114996	7.88662E-05	7.4227E-06	2.38988E-05	4.2315E-05	0.000291585	0.00039314	0.000477	0.000477	0.000477	0.000339285	0.000590864	0.000431608	0.00013079	0.00022696	2.63537E-05
3837203773165	383720	3773165	0.00011964	2.57771E-05	6.17811E-05	0.000114596	7.85923E-05	7.39692E-06	2.38158E-05	4.2168E-05	0.000281802	0.00037995	0.000460995	0.000460995	0.000460995	0.000327902	0.00057104	0.000417127	0.000126402	0.000219345	2.64014E-05
3837303773165	383730	3773165	0.000119344	2.57134E-05	6.16283E-05	0.000114313	7.83979E-05	7.37862E-06	2.37569E-05	4.20637E-05	0.000272884	0.000367926	0.000446407	0.000446407	0.000446407	0.000317525	0.000552969	0.000403926	0.000122402	0.000212403	2.64671E-05
3837403773165	383740	3773165	0.000119209	2.56844E-05	6.15588E-05	0.000114184	7.83095E-05	7.37031E-06	2.37302E-05	4.20163E-05	0.000264951	0.00035723	0.000433429	0.000433429	0.000433429	0.000308294	0.000536893	0.000392184	0.000118844	0.000206229	2.65566E-05
3837503773165	383750	3773165	0.000119021	2.56438E-05	6.14616E-05	0.000114004	7.81858E-05	7.35867E-06	2.36927E-05	4.195E-05	0.00025752	0.00034721	0.000421272	0.000421272	0.000421272	0.000299647	0.000521834	0.000381184	0.00011551	0.000200444	2.66342E-05
3837603773165	383760	3773165	0.000118658	2.55656E-05	6.12741E-05	0.000113656	7.79473E-05	7.33621E-06	2.36204E-05	4.1822E-05	0.000250184	0.000337319	0.000409271	0.000409271	0.000409271	0.000291111	0.000506968	0.000370325	0.00011222	0.000194734	2.667E-05
3837703773165	383770	3773165	0.000118227	2.54729E-05	6.10518E-05	0.000113243	7.76645E-05	7.3096E-06	2.35347E-05	4.16703E-05	0.000243164	0.000327854	0.000397788	0.000397788	0.000397788	0.00028243	0.000492744	0.000359934	0.000109071	0.00018927	2.6676E-05
3837803773165	383780	3773165	0.000117783	2.53772E-05	6.08226E-05	0.000112818	7.7373E-05	7.28216E-06	2.34464E-05	4.15138E-05	0.000236592	0.000318993	0.000387037	0.000387037	0.000387037	0.000275296	0.000479426	0.000350206	0.000106123	0.000184155	2.6682E-05
3837903773165	383790	3773165	0.000117407	2.52961E-05	6.06281E-05	0.000112458	7.71256E-05	7.25888E-06	2.33714E-05	4.13811E-05	0.000230581	0.000310889	0.000377204	0.000377204	0.000377204	0.000268301	0.000467246	0.000341309	0.000103427	0.000179476	2.6676E-05
3838003773165	383800	3773165	0.00011703	2.52149E-05	6.04336E-05	0.000112097	7.68782E-05	7.23559E-06	2.32964E-05	4.12484E-05	0.000224827	0.000303131	0.000367791	0.000367791	0.000367791	0.000261606	0.000455586	0.000332791	0.000100846	0.000174997	2.66461E-05
3838103773165	383810	3773165	0.000116559	2.51135E-05	6.01905E-05	0.000111646	7.65689E-05	7.20649E-06	2.32027E-05	4.10824E-05	0.000218947	0.000295203	0.000358172	0.000358172	0.000358172	0.000254764	0.000443671	0.000324088	9.82085E-05	0.000170421	2.65745E-05
3838203773165	383820	3773165	0.000116048	2.50034E-05	5.99266E-05	0.000111156	7.62332E-05	7.17489E-06	2.3101E-05	4.09023E-05	0.000213121	0.000287348	0.000348642	0.000348642	0.000348642	0.000247986	0.000431866	0.000315465	9.55954E-05	0.000165886	2.6473E-05
3838303773165	383830	3773165	0.000115497	2.48846E-05	5.96418E-05	0.000110628	7.58709E-05	7.14079E-06	2.29912E-05	4.07079E-05	0.000207391	0.000279622	0.000339268	0.000339268	0.000339268	0.000241318	0.000420254	0.000306983	9.3025E-05	0.000161426	2.63417E-05
3838403773165	383840	3773165	0.000114461	2.46614E-05	5.9107E-05	0.000109636	7.51906E-05	7.07676E-06	2.2785E-05	4.03429E-05	0.000200765	0.000270689	0.000328429	0.000328429	0.000328429	0.000233608	0.000406828	0.000297175	9.0053E-05	0.000156269	2.61746E-05
3838503773165	383850	3773165	0.000113452	2.44441E-05	5.85861E-05	0.00010867	7.45279E-05	7.01439E-06	2.25842E-05	3.99873E-05	0.00019448	0.000262214	0.000318146	0.000318146	0.000318146	0.000226294	0.000394091	0.000287871	8.72337E-05	0.000151376	2.60074E-05
3838603773165	383860	3773165	0.000112376	2.42123E-05	5.80305E-05	0.000107639	7.38211E-05	6.94786E-06	2.237E-05	3.96081E-05	0.000188314	0.000253901	0.000308059	0.000308059	0.000308059	0.00021912	0.000381596	0.000278744	8.44679E-05	0.000146577	2.58343E-05
3838703773165	383870	3773165	0.000111233	2.39659E-05	5.74401E-05	0.000106544	7.307E-05	6.87718E-06	2.21424E-05	3.92051E-05	0.000182315	0.000245812	0.000298246	0.000298246	0.000298246	0.000212139	0.00036944	0.000269864	8.17771E-05	0.000141907	2.56612E-05
3838803773165	383880	3773165	0.00011009	2.37196E-05	5.68497E-05	0.000105449	7.2319E-05	6.8065E-06	2.19149E-05	3.88022E-05	0.000176608	0.000238118	0.000288911	0.000288911	0.000288911	0.000205499	0.000357876	0.000261418	7.92174E-05	0.000137466	2.54881E-05
3838903773165	383890	3773165	0.000108288	2.33313E-05	5.5919E-05	0.000103723	7.11351E-05	6.69506E-06	2.15561E-05	3.81669E-05	0.000169899	0.000229072	0.000277935	0.000277935	0.000277935	0.000197693	0.000344281	0.000251486	7.6208E-05	0.000132243	2.52792E-05
3839003773165	383900	3773165	0.000106445	2.29343E-05	5.49675E-05	0.000101958	6.99246E-05	6.58114E-06	2.11893E-05	3.75175E-05	0.000163518	0.000220469	0.000267497	0.000267497	0.000267497	0.000190268	0.000331351	0.000242041	7.33458E-05	0.000127277	2.50464E-05
3839103773165	383910	3773165	0.000104508	2.2517E-05	5.39673E-05	0.000100103	6.86523E-05	6.46139E-06	2.08037E-05	3.68348E-05	0.00015734	0.000212139	0.00025739	0.00025739	0.00025739	0.000183079	0.000318831	0.000232896	7.05747E-05	0.000122468	2.47897E-05
3829703773175	382970	3773175	8.84485E-05	1.90568E-05	4.56742E-05	8.472E-05	5.81026E-05	5.46848E-06	1.76069E-05	3.11745E-05	0.000261907	0.000353125	0.000428449	0.000428449	0.000428449	0.000304752	0.000530724	0.000387678	0.000117478	0.000203859	4.23151E-05
3829803773175	382980	3773175	8.83409E-05	1.90336E-05	4.56187E-05	8.4617E-05	5.80319E-05	5.46183E-06	1.75854E-05	3.11366E-05	0.000291203	0.000392625	0.000476375	0.000476375	0.000476375	0.000338841	0.0005909	0.000431043	0.000130619	0.000226662	4.20584E-05
3829903773175	382990	3773175	8.8193E-05	1.90018E-05	4.55423E-05	8.447526-05	5.79347E-05	5.45268E-06	1.7556E-05	3.10844E-05	0.000321855	0.00043952	0.000526517	0.000526517	0.000526517	0.000374507	0.000652202	0.000476413	0.000144368	0.00025052	4.12884E-05
3830003773175	383000	3773175	8.81661E-05	1.8996E-05	4.55284E-05	8.44495E-05	5.79171E-05	5.45102E-06	1.75506E-05	3.10749E-05	0.00035501	0.000478667	0.00058077	0.00058077	0.00058077	0.00041096	0.000719406	0.000525503	0.000159243	0.000276334	4.01005E-05
3830103773175	383010	3773175	8.85561E-05	1.908E-05	4.57298E-05	8.48231E-05	5.81733E-05	5.47513E-06	1.76283E-05	3.12124E-05	0.000392147	0.000528726	0.000641507	0.000641507	0.000641507	0.000456298	0.000794641	0.000580461	0.000175897	0.000305233	3.84769E-05
3830203773175	383020	3773175	8.83006E-05	1.9025E-05	4.55978E-05	8.45783E-05	5.80054E-05	5.45933E-06	1.75774E-05	3.11223E-05	0.00043189	0.00058231	0.000706521	0.000706521	0.000706521	0.000502542	0.000875175	0.000639288	0.000193724	0.000336167	3.5564E-05
3830303773175	383030	3773175	8.92556E-05	1.92307E-05	4.6091E-05	8.5493E-05	5.86327E-05	5.51838E-06	1.77675E-05	3.14589E-05	0.000478676	0.000645391	0.000783058	0.000783058	0.000783058	0.000556981	0.000969981	0.000708541	0.000214709	0.000372584	3.15766E-05
3830403773175	383040	3773175	9.03585E-05	1.94683E-05	4.66605E-05	8.65494E-05	5.93573E-05	5.58657E-06	1.7987E-05	3.18477E-05	0.000533711	0.000719594	0.000873089	0.000873089	0.000873089	0.00062102	0.001081504	0.000790005	0.000239395	0.000415421	3.10573E-05
3830503773175	383050	3773175	9.13403E-05	1.96799E-05	4.71675E-05	8.74899E-05	6.00023E-05	5.64727E-06	1.81825E-05	3.21937E-05	0.000593515	0.000800228	0.000970922	0.000970922	0.000970922	0.000690608	0.001202691	0.000878528	0.000266221	0.000461971	3.13319E-05
3830603773175	383060	3773175	9.22818E-05	1.98827E-05	4.76537E-05	8.83917E-05	6.06207E-05	5.70548E-06	1.83699E-05	3.25256E-05	0.000659176	0.000888757	0.001078335	0.001078335	0.001078335	0.000767009	0.001335744	0.000975719	0.000295672	0.000513079	3.15229E-05
3830703773175	383070	3773175	9.33579E-05	2.01146E-05	4.82094E-05	8.94224E-05	6.13276E-05	5.77201E-06	1.85841E-05	3.29048E-05	0.000733766	0.000989325	0.001200356	0.001200356	0.001200356	0.000853801	0.001486892	0.001086128	0.0003291 3	0.000571137	3.16721E-05
3830803773175	383080	3773175	9.45146E-05	2.03638E-05	4.88067E-05	9.05304E-05	6.20874E-05	5.84352E-06	1.88144E-05	3.33125E-05	0.000820211	0.001105878	0.001341769	0.001341769	0.001341769	0.000954388	0.001662063	0.001214085	0.000367904	0.000638422	3.18154E-05
3834303773175	383430	3773175	0.000145545	3.13586E-05	7.51583E-05	0.000139409	9.56095E-05	8.99855E-06	2.89726E-05	5.12985E-05	0.000691615	0.009022203	0.010946705	0.010946705	0.010946705	0.007786285	0.013559789	0.009905002	0.003001516	0.005208513	3.45672E-05
3834403773175	383440	3773175	0.000155579	3.35204E-05	8.03397E-05	0.00014902	0.000102201	9.61891E-06	3.097E-05	5.4835E-05	0.004686098	0.006318196	0.007665913	0.007665913	0.007665913	0.005452689	0.00949584	0.006936414	0.002101944	0.003647491	3.55759E-05
3834503773175	383450	3773175	0.000160286	3.45347E-05	8.27707E-05	0.000153529	0.000105293	9.90996E-06	3.19071E-05	5.64943E-05	0.003535789	0.004767252	0.005784141	0.005784141	0.005784141	0.004114203	0.007164871	0.005233715	0.001585974	0.002752132	3.59341E-05
3834603773175	383460	3773175	0.000163433	3.52128E-05	8.43959E-05	0.000156544	0.000107361	1.01045E-05	3.25336E-05	5.76036E-05	0.002816093	0.003796896	0.004606801	0.004606801	0.004606801	0.003276773	0.005706489	0.004168412	0.001263155	0.002191946	3.59878E-05
3834703773175	383470	3773175	0.000166043	3.5775E-05	8.57434E-05	0.000159043	0.000109075	1.02659E-05	3.3053E-05	5.85233E-05	0.002308377	0.003112351	0.003776238	0.003776238	0.003776238	0.002686001	0.004677662	0.003416886	0.00103542	0.001796758	3.58923E-05
3834803773175	383480	3773175	0.000167078	3.59982E-05	8.62782E-05	0.000160035	0.000109755	1.03299E-05	3.32592E-05	5.88883E-05	0.001962175	0.00264557	0.00320989	0.00320989	0.00320989	0.002283164	0.003976122	0.002904433	0.000880131	0.001527286	3.56237E-05
3834903773175	383490	3773175	0.000167764	3.6146E-05	8.66324E-05	0.000160692	0.000110206	1.03723E-05	3.33957E-05	5.91301E-05	0.001694507	0.002284679	0.002772017	0.002772017	0.002772017	0.001971709	0.003433725	0.002508229	0.000760069	0.001318944	3.53133E-05
3835003773175	383500	3773175	0.000167939	3.61836E-05	8.67227E-05	0.00016086	0.000110321	1.03831E-05	3.34305E-05	5.91917E-05	0.001483457	0.002000123	0.002426764	0.002426764	0.002426764	0.001726134	0.003006056	0.00219583	0.000665403	0.00115467	3.49731E-05
3835103773175	383510	3773175	0.000167657	3.61228E-05	8.65769E-05	0.000160589	0.000110135	1.03657E-05	3.33743E-05	5.90921E-05	0.001314245	0.001771976	0.002149952	0.002149952	0.002149952	0.00152924	0.002663166	0.00194536	0.000589503	0.001022961	3.4597E-05
3835203773175	383520	3773175	0.000167065	3.59953E-05	8.62713E-05	0.000160022	0.000109746	1.03291E-05	3.32565E-05	5.88836E-05	0.001174305	0.001583297	0.001921026	0.001921026	0.001921026	0.001366407	0.002379594	0.001738219	0.000526733	0.000914037	3.4209E-05
3835303773175	383530	3773175	0.000166258	3.58214E-05	8.58545E-05	0.000159249	0.000109216	1.02792E-05	3.30958E-05	5.85991E-05	0.001053973	0.001421056	0.001724178	0.001724178	0.001724178	0.001226391	0.002135756	0.001560103	0.000472758	0.000820375	3.37852E-05
3835403773175	383540	3773175	0.000165061	3.55635E-05	8.52364E-05	0.000158103	0.00010843	1.02052E-05	3.28576E-05	5.81772E-05	0.000951836	0.001283346	0.001557093	0.001557093	0.001557093	0.001107545	0.001928786	0.001408918	0.000426945	0.000740875	3.33375E-05
3835503773175	383550	3773175	0.000163407	3.5207E-05	8.43821E-05	0.000156518	0.000107343	1.01029E-05	3.25282E-05	5.75941E-05	0.000860275	0.001159896	0.001407311	0.001407311	0.001407311	0.001001006	0.001743249	0.001273389	0.000385875	0.000669607	3.28242E-05
3835603773175	383560	3773175	0.000160501	3.45811E-05	8.28818E-05	0.000153735	0.000105435	9.92326E-06	3.19499E-05	5.65701E-05	0.000772434	0.001041461	0.001263612	0.001263612	0.001263612	0.000898795	0.001565248	0.001143365	0.000346474	0.000601235	3.21019E-05
3835703773175	383570	3773175	0.000156789	3.37812E-05	8.09648E-05	0.00015018	0.000102996	9.69375E-06	3.12109E-05	5.52617E-05	0.000698076	0.000941206	0.001141972	0.001141972	0.001141972	0.000812274	0.001414572	0.001033301	0.000313121	0.000543358	3.1314E-05
3835803773175	383580	3773175	0.000153131	3.2993E-05	7.90756E-05	0.000146675	0.000100593	9.46756E-06	3.04827E-05	5.39722E-05	0.000638815	0.000861305	0.001045027	0.001045027	0.001045027	0.000743318	0.001294485	0.000945581	0.00028654	0.000497231	3.06335E-05
3835903773175	383590	3773175	0.000149499	3.22106E-05	7.72003E-05	0.000143197	9.82072E-05	9.24303E-06	2.97598E-05	5.26923E-05	0.000588734	0.000793781	0.000963101	0.000963101	0.000963101	0.000685044	0.001193002	0.000871451	0.000264076	0.00045825	3.00068E-05
3836003773175	383600	3773175	0.000145598	3.13702E-05	7.51861E-05	0.000139461	9.56449E-05	9.00187E-06	2.89833E-05	5.13175E-05	0.000543793	0.000733187	0.000889582	0.000889582	0.000889582	0.000632751	0.001101933	0.000804928	0.000243918	0.000423269	2.93621E-05
3836103773175	383610	3773175	0.000140528	3.02776E-05	7.25676E-05	0.000134604	9.23139E-05	8.68837E-06	2.79739E-05	4.95303E-05	0.000499758	0.000673817	0.000817547	0.000817547	0.000817547	0.000581513	0.001012703	0.000739748	0.000224166	0.000388994	2.85025E-05
3836203773175	383620	3773175	0.000135524	2.91996E-05	6.99838E-05	0.000129811	8.90271E-05	8.37902E-06	2.69779E-05	4.77667E-05	0.000461258	0.000621907	0.000754564	0.000754564	0.000754564	0.000536714	0.000934686	0.000682759	0.000206897	0.000359026	2.76788E-05
3836303773175	383630	3773175	0.000132121	2.84664E-05	6.82266E-05	0.000126552	8.67917E-05	8.16863E-06	2.63005E-05	4.65674E-05	0.000431961	0.000582407	0.000706638	0.000706638	0.000706638	0.000502625	0.00087532	0.000639394	0.000193756	0.000336223	2.71834E-05
3836403773175	383640	3773175	0.000129781	2.79622E-05	6.70181E-05	0.00012431	8.52543E-05	8.02393E-06	2.58346E-05	4.57425E-05	0.000408437	0.000550689	0.000668155	0.000668155	0.000668155	0.000475252	0.000827651	0.000604573	0.000183204	0.000317913	2.69148E-05
3836503773175	383650	3773175	0.000127548	2.74811E-05	6.58651E-05	0.000122172	8.37876E-05	7.88589E-06	2.53902E-05	4.49555E-05	0.000386948	0.000521716	0.000633002	0.000633002	0.000633002	0.00045024 8	0.000784106	0.000572765	0.000173565	0.000301187	2.66581E-05
3836603773175	383660	3773175	0.000126661	2.72899E-05	6.54067E-05	0.000121321	8.32044E-05	7.831E-06	2.52135E-05	4.46427E-05	0.000370551	0.000499608	0.000606178	0.000606178	0.000606178	0.000431169	0.000750879	0.000548494	0.0001662 1	0.000288424	2.66641E-05

			ISDrainage / Utilities Trenching	ISDrainage / Utilities Trenching	ISAsphalt Paving	ISAsphalt Paving	SVDemolition	SVSite Grubbing / Prep	SVMass Grading / Excavation	SVMass Grading / Excavation	SVDrainage / Utilities Trenching	SVFoundations / Concrete Pads	SVBuilding / Structure Construction	SVBuilding / Structure Construction	SVAsphalt Paving	SVAsphalt Paving	SVArchitectural Coating	SVArchitectural Coating	SVLandscaping or Other Finishing	SVLandscaping or Other Finishing	MDemolition
Unique Identifier	X (UTM)	Y (UTM)	2027	2028	2027	2028	2027	2027	2027	2028	2028	2028	2028	2029	2028	2029	2028	2029	2028	2029	2027
3835103773165	383510	3773165	1.17438E-05	1.17438E-05	5.0292E-05	5.0292E-05	0.001694524	0.001119518	0.001890548	0.001890548	0.000570649	0.000588074	0.001828721	0.001828721	0.002321802	0.002321802	0.000230002	0.000230002	0.000740537	0.000740537	0.000119937
3835203773165	383520	3773165	1.16303E-05	1.16303E-05	4.9806E-05	4.9806E-05	0.001543631	0.001019828	0.0017222	0.0017222	0.000519835	0.000535708	0.001718363	0.001718363	0.002115053	0.002115053	0.000209521	0.000209521	0.000674595	0.000674595	0.000120314
3835303773165	383530	3773165	1.15209E-05	1.15209E-05	4.93377E-05	4.93377E-05	0.001402872	0.000926833	0.001565158	0.001565158	0.000472433	0.000486858	0.001610569	0.001610569	0.001922187	0.001922187	0.000190416	0.000190416	0.00061308	0.00061308	0.00012054
3835403773165	383540	3773165	1.13971E-05	1.13971E-05	4.88076E-05	4.88076E-05	0.001279274	0.000845176	0.001427262	0.001427262	0.000430809	0.000443964	0.001511227	0.001511227	0.001752836	0.001752836	0.000173639	0.000173639	0.000559066	0.000559066	0.000120242
3835503773165	383550	3773165	1.12507E-05	1.12507E-05	4.81803E-05	4.81803E-05	0.001167273	0.000771181	0.001302305	0.001302305	0.000393092	0.000405095	0.001417167	0.001417167	0.001599374	0.001599374	0.000158437	0.000158437	0.000510119	0.000510119	0.000119293
3835603773165	383560	3773165	1.10485E-05	1.10485E-05	4.73144E-05	4.73144E-05	0.001061203	0.000701103	0.001183965	0.001183965	0.000357372	0.000368284	0.001324523	0.001324523	0.001454039	0.001454039	0.00014404	0.00014404	0.000463765	0.000463765	0.000117084
3835703773165	383570	3773165	1.08112E-05	1.08112E-05	4.62983E-05	4.62983E-05	0.000968943	0.00064015	0.001081031	0.001081031	0.000326302	0.000336265	0.001240512	0.001240512	0.001327626	0.001327626	0.000131517	0.000131517	0.000423445	0.000423445	0.000114034
3835803773165	383580	3773165	1.0576E-05	1.0576E-05	4.52911E-05	4.52911E-05	0.000890669	0.000588437	0.000993703	0.000993703	0.000299942	0.000309101	0.00116633	0.00116633	0.001220377	0.001220377	0.000120893	0.000120893	0.000389238	0.000389238	0.00011087
3835903773165	383590	3773165	1.03408E-05	1.03408E-05	4.42838E-05	4.42838E-05	0.000822333	0.000543289	0.000917461	0.000917461	0.000276929	0.000285385	0.001099248	0.001099248	0.001126744	0.001126744	0.000111617	0.000111617	0.000359374	0.000359374	0.000107641
3836003773165	383600	3773165	1.00973E-05	1.00973E-05	4.32412E-05	4.32412E-05	0.000761103	0.000502837	0.000849149	0.000849149	0.00025631	0.000264136	0.001037241	0.001037241	0.001042848	0.001042848	0.000103307	0.000103307	0.000332616	0.000332616	0.000104233
3836103773165	383610	3773165	9.81054E-06	9.81054E-06	4.20131E-05	4.20131E-05	0.000703752	0.000464947	0.000785163	0.000785163	0.000236996	0.000244233	0.000977578	0.000977578	0.000964267	0.000964267	9.55221E-05	9.55221E-05	0.000307552	0.000307552	0.000100239
3836203773165	383620	3773165	9.52994E-06	9.52994E-06	4.08114E-05	4.08114E-05	0.000652815	0.000431294	0.000728334	0.000728334	0.000219843	0.000226555	0.000922979	0.000922979	0.000894474	0.000894474	8.86084E-05	8.86084E-05	0.000285292	0.000285292	9.64908E-05
3836303773165	383630	3773165	9.34632E-06	9.34632E-06	4.00251E-05	4.00251E-05	0.000611534	0.000404021	0.000682277	0.000682277	0.000205941	0.000212229	0.000877205	0.000877205	0.000837912	0.000837912	8.30052E-05	8.30052E-05	0.000267251	0.000267251	9.39241E-05
3836403773165	383640	3773165	9.22665E-06	9.22665E-06	3.95126E-05	3.95126E-05	0.000576612	0.00038095	0.000643316	0.000643316	0.000194181	0.00020011	0.000837383	0.000837383	0.000790063	0.000790063	7.82651E-05	7.82651E-05	0.00025199	0.00025199	9.19841E-05
3836503773165	383650	3773165	9.11317E-06	9.11317E-06	3.90266E-05	3.90266E-05	0.000544772	0.000359914	0.000607792	0.000607792	0.000183458	0.00018906	0.000800383	0.000800383	0.000746436	0.000746436	7.39434E-05	7.39434E-05	0.000238075	0.000238075	9.008E-05
3836603773165	383660	3773165	9.10698E-06	9.10698E-06	3.90001E-05	3.90001E-05	0.000519653	0.000343319	0.000579767	0.000579767	0.000174999	0.000180342	0.000770287	0.000770287	0.000712019	0.000712019	7.05339E-05	7.05339E-05	0.000227098	0.000227098	8.92324E-05
3836703773165	383670	3773165	9.1008E-06	9.1008E-06	3.89736E-05	3.89736E-05	0.000496176	0.000327808	0.000553574	0.000553574	0.000167093	0.000172195	0.000741828	0.000741828	0.00069851	0.00069851	6.73473E-05	6.73473E-05	0.000216838	0.000216838	8.84086E-05
3836803773165	383680	3773165	9.09873E-06	9.09873E-06	3.89648E-05	3.89648E-05	0.00047431	0.000313362	0.000529179	0.000529179	0.000159729	0.000164606	0.00071498	0.00071498	0.00064989	0.00064989	6.43794E-05	6.43794E-05	0.000207282	0.000207282	8.76326E-05
3836903773165	383690	3773165	9.09667E-06	9.09667E-06	3.8956E-05	3.8956E-05	0.000453915	0.000299887	0.000506424	0.000506424	0.000152861	0.000157528	0.000689639	0.000689639	0.000621945	0.000621945	6.16111E-05	6.16111E-05	0.000198369	0.000198369	8.69104E-05
3837003773165	383700	3773165	9.09254E-06	9.09254E-06	3.89383E-05	3.89383E-05	0.000434806	0.000287262	0.000485105	0.000485105	0.000146426	0.000150897	0.000665637	0.000665637	0.00059576	0.00059576	5.90174E-05	5.90174E-05	0.000190018	0.000190018	8.62299E-05
3837103773165	383710	3773165	9.10905E-06	9.10905E-06	3.9009E-05	3.9009E-05	0.000417492	0.000275824	0.000465788	0.000465788	0.000140595	0.000144888	0.000643607	0.000643607	0.000572039	0.000572039	5.66673E-05	5.66673E-05	0.000182452	0.000182452	8.58359E-05
3837203773165	383720	3773165	9.12555E-06	9.12555E-06	3.90797E-05	3.90797E-05	0.000401299	0.000265126	0.000447722	0.000447722	0.000135142	0.000139268	0.000622788	0.000622788	0.000549852	0.000549852	5.44694E-05	5.44694E-05	0.000175375	0.000175375	8.55076E-05
3837303773165	383730	3773165	9.14825E-06	9.14825E-06	3.91769E-05	3.91769E-05	0.000386326	0.000255233	0.000431017	0.000431017	0.000130099	0.000134072	0.000603347	0.000603347	0.00052933	0.00052933	5.2437E-05	5.2437E-05	0.000168831	0.000168831	8.53285E-05
3837403773165	383740	3773165	9.1792E-06	9.1792E-06	3.93094E-05	3.93094E-05	0.000372657	0.000246203	0.000415767	0.000415767	0.000125496	0.000129328	0.000585439	0.000585439	0.00050608	0.00050608	5.05818E-05	5.05818E-05	0.000162858	0.000162858	8.53703E-05
3837503773165	383750	3773165	9.20602E-06	9.20602E-06	3.94242E-05	3.94242E-05	0.00035981	0.000237715	0.000401433	0.000401433	0.00012117	0.00012487	0.000568498	0.000568498	0.000493004	0.000493004	4.8838E-05	4.8838E-05	0.000157243	0.000157243	8.54181E-05
3837603773165	383760	3773165	9.2184E-06	9.2184E-06	3.94773E-05	3.94773E-05	0.000347391	0.00022951	0.000387578	0.000387578	0.000116988	0.00012056	0.000552046	0.000552046	0.000475989	0.000475989	4.71523E-05	4.71523E-05	0.000151816	0.000151816	8.52868E-05
3837703773165	383770	3773165	9.22046E-06	9.22046E-06	3.94861E-05	3.94861E-05	0.000335591	0.000221715	0.000374413	0.000374413	0.000113014	0.000116465	0.000536328	0.000536328	0.00045821	0.00045821	4.55507E-05	4.55507E-05	0.00014666	0.00014666	8.50898E-05
3837803773165	383780	3773165	9.22252E-06	9.22252E-06	3.94949E-05	3.94949E-05	0.000324527	0.000214405	0.000362068	0.000362068	0.000109288	0.000112625	0.000521513	0.000521513	0.00044466	0.00044466	4.40489E-05	4.40489E-05	0.000141824	0.000141824	8.48868E-05
3837903773165	383790	3773165	9.22046E-06	9.22046E-06	3.94861E-05	3.94861E-05	0.000314259	0.000207621	0.000350612	0.000350612	0.00010583	0.000109061	0.000507753	0.000507753	0.00043091	0.00043091	4.26552E-05	4.26552E-05	0.000137337	0.000137337	8.47078E-05
3838003773165	383800	3773165	9.21014E-06	9.21014E-06	3.94419E-05	3.94419E-05	0.000304517	0.000201185	0.000339744	0.000339744	0.00010255	0.000105681	0.000494651	0.000494651	0.00041743	0.00041743	4.13329E-05	4.13329E-05	0.00013308	0.00013308	8.44212E-05
3838103773165	383810	3773165	9.18539E-06	9.18539E-06	3.93359E-05	3.93359E-05	0.000294935	0.000194854	0.000329054	0.000329054	9.93227E-05	0.000102355	0.000481703	0.000481703	0.00040414	0.00040414	4.00323E-05	4.00323E-05	0.000128892	0.000128892	8.39079E-05
3838203773165	383820	3773165	9.15031E-06	9.15031E-06	3.91857E-05	3.91857E-05	0.000285653	0.000188722	0.000318698	0.000318698	9.61969E-05	9.91342E-05	0.000469052	0.000469052	0.00039139	0.00039139	3.87725E-05	3.87725E-05	0.000124836	0.000124836	8.32573E-05
3838303773165	383830	3773165	9.10492E-06	9.10492E-06	3.89913E-05	3.89913E-05	0.000276684	0.000182796	0.000308691	0.000308691	9.31764E-05	9.60215E-05	0.000456749	0.000456749	0.000379107	0.000379107	3.75551E-05	3.75551E-05	0.000120916	0.000120916	8.24872E-05
3838403773165	383840	3773165	9.04715E-06	9.04715E-06	3.87439E-05	3.87439E-05	0.000267169	0.00017651	0.000298076	0.000298076	8.99722E-05	9.27195E-05	0.000443337	0.000443337	0.00036607	0.00036607	3.62636E-05	3.62636E-05	0.000116758	0.000116758	8.14068E-05
3838503773165	383850	3773165	8.98938E-06	8.98938E-06	3.84965E-05	3.84965E-05	0.000258157	0.000170556	0.000288021	0.000288021	8.69372E-05	8.95918E-05	0.000430531	0.000430531	0.00035372	0.00035372	3.50404E-05	3.50404E-05	0.000112819	0.000112819	8.03622E-05
3838603773165	383860	3773165	8.92955E-06	8.92955E-06	3.82403E-05	3.82403E-05	0.000249433	0.000164792	0.000278288	0.000278288	8.39992E-05	8.65641E-05	0.000418022	0.000418022	0.00034168	0.00034168	3.38562E-05	3.38562E-05	0.000109007	0.000109007	7.92878E-05
3838703773165	383870	3773165	8.86972E-06	8.86972E-06	3.79841E-05	3.79841E-05	0.000241039	0.000159247	0.000268923	0.000268923	8.11727E-05	8.36512E-05	0.00040586	0.00040586	0.00033026	0.00033026	3.27169E-05	3.27169E-05	0.000105339	0.000105339	7.81835E-05
3838803773165	383880	3773165	8.80988E-06	8.80988E-06	3.77278E-05	3.77278E-05	0.000233069	0.000153981	0.00026003	0.00026003	7.84884E-05	8.0885E-05	0.000394214	0.000394214	0.00031946	0.00031946	3.1635E-05	3.1635E-05	0.000101855	0.000101855	7.70971E-05
3838903773165	383890	3773165	8.73767E-06	8.73767E-06	3.74186E-05	3.74186E-05	0.000224381	0.000148242	0.000250338	0.000250338	7.55628E-05	7.78701E-05	0.000381214	0.000381214	0.00030744	0.00030744	3.04558E-05	3.04558E-05	9.80586E-05	9.80586E-05	7.55989E-05
3839003773165	383900	3773165	8.65721E-06	8.65721E-06	3.7074E-05	3.7074E-05	0.000216122	0.000142785	0.000241124	0.000241124	7.27816E-05	7.50039E-05	0.000368769	0.000368769	0.00029612	0.00029612	2.93349E-05	2.93349E-05	9.44494E-05	9.44494E-05	7.41006E-05
3839103773165	383910	3773165	8.56849E-06	8.56849E-06	3.66941E-05	3.66941E-05	0.000208176	0.000137535	0.000232258	0.000232258	7.01056E-05	7.22463E-05	0.000356698	0.000356698	0.00028523	0.00028523	2.82563E-05	2.82563E-05	9.09768E-05	9.09768E-05	7.24949E-05
3829703773175	382970	3773175	1.46261E-05	1.46261E-05	6.26353E-05	6.26353E-05	0.000669731	0.00044247	0.000747206	0.000747206	0.000225539	0.000232426	0.001389828	0.001389828	0.00091652	0.00091652	9.09043E-05	9.09043E-05	0.000292684	0.000292684	4.03632E-05
3829803773175	382980	3773175	1.45373E-05	1.45373E-05	6.22553E-05	6.22553E-05	0.000778533	0.000514352	0.000868595	0.000868595	0.00026218	0.000270185	0.001577305	0.001577305	0.001066731	0.001066731	0.000105672	0.000105672	0.000340233	0.000340233	4.20823E-05
3829903773175	382990	3773175	1.42712E-05	1.42712E-05	6.11155E-05	6.11155E-05	0.000909557	0.000600916	0.001014776	0.001014776	0.000306303	0.000315656	0.00179373	0.00179373	0.001246257	0.001246257	0.000123457	0.000123457	0.000397493	0.000397493	4.33537E-05
3830003773175	383000	3773175	1.38606E-05	1.38606E-05	5.93573E-05	5.93573E-05	0.001072611	0.0007086	0.001196692	0.001196692	0.000361213	0.000372243	0.002048972	0.002048972	0.00146967	0.00146967	0.000145588	0.000145588	0.00046875	0.00046875	4.43625E-05
3830103773175	383010	3773175	1.32994E-05	1.32994E-05	5.6954E-05	5.6954E-05	0.001284904	0.000848896	0.001433544	0.001433544	0.000432706	0.000445918	0.002360192	0.002360192	0.00176055	0.00176055	0.000174403	0.000174403	0.000561526	0.000561526	4.51564E-05
3830203773175	383020	3773175	1.22926E-05	1.22926E-05	5.26422E-05	5.26422E-05	0.001564327	0.001033501	0.00174529	0.00174529	0.000526804	0.00054289	0.002739758	0.002739758	0.002143409	0.002143409	0.00021233	0.00021233	0.000683639	0.000683639	4.4452E-05
3830303773175	383030	3773175	1.09144E-05	1.09144E-05	4.67401E-05	4.67401E-05	0.001948594	0.001287375	0.00217401	0.00217401	0.00065621	0.000676247	0.003211193	0.003211193	0.002669925	0.002669925	0.000264488	0.000264488	0.000851571	0.000851571	4.56697E-05
3830403773175	383040	3773175	1.07349E-05	1.07349E-05	4.59714E-05	4.59714E-05	0.002474086	0.001634551	0.002760292	0.002760292	0.000833176	0.000858616	0.003777836	0.003777836	0.003389944	0.003389944	0.000335814	0.000335814	0.00108122	0.00108122	4.68397E-05
3830503773175	383050	3773175	1.08298E-05	1.08298E-05	4.63778E-05	4.63778E-05	0.003217594	0.002125763	0.003589809	0.003589809	0.00108356	0.001116646	0.004465258	0.004465258	0.004408683	0.004408683	0.000436733	0.000436733	0.001406146	0.001406146	4.76455E-05
3830603773175	383060	3773175	1.08958E-05	1.08958E-05	4.66606E-05	4.66606E-05	0.004322045	0.002855438	0.004822025	0.004822025	0.001455496	0.001499938	0.005335532	0.005335532	0.005921979	0.005921979	0.000586643	0.000586643	0.001888811	0.001888811	4.84573E-05
3830703773175	383070	3773175	1.09474E-05	1.09474E-05	4.68815E-05	4.68815E-05	0.005872213	0.003879586	0.006551518	0.006551518	0.001977532	0.002037915	0.006398256	0.006398256	0.00804589	0.00804589	0.000797051	0.000797051	0.002566263	0.002566263	4.92816E-05
3830803773175	383080	3773175	1.09969E-05	1.09969E-05	4.70935E-05	4.70935E-05	0.008025486	0.005302185	0.008953884	0.008953884	0.00270267	0.002785194	0.007776799	0.007776799	0.01099636	0.01099636	0.00108932	0.00108932	0.003507282	0.003507282	5.01227E-05
3834303773175	383430	3773175	1.1948E-05	1.1948E-05	5.11667E-05	5.11667E-05	0.00396857	0.002621909	0.004427659	0.004427659	0.001336459	0.001377267	0.003280312	0.003280312	0.005437655	0.005437655	0.000538665	0.000538665	0.001734336	0.001734336	9.0265E-05
3834403773175	383440	3773175	1.22967E-05	1.22967E-05	5.26599E-05	5.26599E-05	0.003370514	0.002226792	0.0037604	0.0037604	0.001135058	0.001169716	0.002982155	0.002982155	0.004618211	0.004618211	0.000457489	0.000457489	0.001472975	0.001472975	0.000107283
3834503773175	383450	3773175	1.24205E-05	1.24205E-05	5.319E-05	5.319E-05	0.002935537	0.001939416	0.003275123	0.003275123	0.000988574	0.00101876	0.002731023	0.002731023	0.004022214	0.004022214	0.000398448	0.000398448	0.001282882	0.001282882	0.000113103
3834603773175	383460	3773175	1.24391E-05	1.24391E-05	5.32696E-05	5.32696E-05	0.002595014	0.001714443	0.002895208	0.002895208	0.000873899	0.000900583	0.002518295	0.002518295	0.003555636	0.003555636	0.000352228	0.000352228	0.001134068	0.001134068	0.000116923
3834703773175	383470	3773175	1.2406E-05	1.2406E-05	5.31282E-05	5.31282E-05	0.002304447	0.001522475	0.002571028	0.002571028	0.000776048	0.000799744	0.00232792	0.00232792	0.003157506	0.003157506	0.000312789	0.000312789	0.001007085	0.001007085	0.000120009
3834803773175	383480	3773175	1.23132E-05	1.23132E-05	5.27306E-05	5.27306E-05	0.002077119	0.001372287	0.002317402	0.002317402	0.000699492	0.000720851	0.002168129	0.002168129	0.002846026	0.002846026	0.000281933	0.000281933	0.000907738	0.000907738	0.000121782
3834903773175	383490	3773175	1.22059E-05	1.22059E-05	5.22711E-05	5.22711E-05	0.001879137	0.001241486	0.002096518	0.002096518	0.0006328	0.000652143	0.002023528	0.002023528	0.002574756	0.002574756	0.00025506	0.00025506	0.000821217	0.000821217	0.000123083
3835003773175	383500	3773175	1.20883E-05	1.20883E-05	5.17675E-05	5.17675E-05	0.001707132	0.001127848	0.001904615	0.001904615	0.000574895	0.000592449	0.001892815	0.001892815	0.002339078	0.002339078	0.000231714	0.000231714	0.000746048	0.000746048	0.000123901
3835103773175	383510	3773175	1.19583E-05	1.19583E-05	5.12109E-05	5.12109E-05	0.001557747	0.001029154	0.001737949	0.001737949	0.000524588	0.000540606	0.00177474	0.00177474	0.002134394	0.002134394	0.000211437	0.000211437	0.000680763	0.000680763	0.000124319
3835203773175	383520	3773175	1.18242E-05	1.18242E-05	5.06366E-05	5.06366E-05	0.001425872	0.000942028	0.001590818	0.001590818	0.000480178	0.00049484	0.001666689	0.001666689	0.001953701	0.001953701	0.000193537	0.000193537	0.000623132	0.000623132	0.000124379
3835303773175	383530	3773175	1.16777E-05	1.16777E-05	5.00092E-05	5.00092E-05	0.001306562	0.000863204	0.001457707	0.001457707	0.000439999	0.000453434	0.001565684	0.001565684	0.001790225	0.001790225	0.000177343	0.000177343	0.000570991	0.000570991	0.000123996
3835403773175	383540	3773175	1.1523E-05	1.1523E-05	4.93466E-05	4.93466E-05	0.001200657	0.000793236	0.001339551	0.001339551	0.000404334	0.000416681	0.001472835	0.001472835	0.001645116	0.001645116	0.000162968	0.000162968	0.000524709	0.000524709	0.000123209
3835503773175	383550	3773175	1.13456E-05	1.13456E-05	4.85867E-05	4.85867E-05	0.001102852	0.000728619	0.001230431	0.001230431	0.000371397	0.000382738	0.00138443	0.00138443	0.001511106	0.001511106	0.000149693	0.000149693	0.000481966	0.000481966	0.00012171
3835603773175	383560	3773175	1.10959E-05	1.10959E-05	4.75176E-05	4.75176E-05	0.00100773	0.000665775	0.001124306	0.001124306	0.000339364	0.000349726	0.00129609	0.00129609	0.001380772	0.001380772	0.000136782	0.000136782	0.000440396	0.000440396	0.000118702
3835703773175	383570	3773175	1.08236E-05	1.08236E-05	4.63513E-05	4.63513E-05	0.000924476	0.000610772	0.00103142	0.00103142	0.000311327	0.000320833	0.001215944	0.001215944	0.001266698	0.001266698	0.000125482	0.000125482	0.000404012	0.000404012	0.000115162
3835803773175	383580	3773175	1.05884E-05	1.05884E-05	4.53441E-05	4.53441E-05	0.000855196	0.000565001	0.000954126	0.000954126	0.000287997	0.00029679	0.001146658	0.001146658	0.001171772	0.001171772	0.000116078	0.000116078	0.000373736	0.000373736	0.00011213
3835903773175	383590	3773175	1.03717E-05	1.03717E-05	4.44163E-05	4.44163E-05	0.000794849	0.000525131	0.000886798	0.000886798	0.000267674	0.000275847	0.001084406	0.001084406	0.001089086	0.001089086	0.000107887	0.000107887	0.000347363	0.000347363	0.000109312
3836003773175	383600	3773175	1.01489E-05	1.01489E-05	4.34621E-05	4.34621E-05	0.000739795	0.000488759	0.000825375	0.000825375	0.000249134	0.000256741	0.0010262	0.0010262	0.001013652	0.001013652	0.000100414	0.000100414	0.000323304	0.000323304	0.000106268
3836103773175	383610	3773175	9.8518E-06	9.8518E-06	4.21898E-05	4.21898E-05	0.000685905	0.000453156	0.000765252	0.000765252	0.000230986	0.000238039	0.000968148	0.000968148	0.000939814	0.000939814	9.30997E-05	9.30997E-05	0.000299753	0.000299753	0.000102281
3836203773175	383620	3773175	9.56708E-06	9.56708E-06	4.09705E-05	4.09705E-05	0.000637762	0.000421349	0.000711539	0.000711539	0.000214773	0.000221331	0.000914889	0.000914889	0.000873849	0.000873849	8.65652E-05	8.65652E-05	0.000278714	0.000278714	9.85919E-05
3836303773175	383630	3773175	9.39583E-06	9.39583E-06	4.02371E-05	4.02371E-05	0.000599403	0.000396007	0.000668743	0.000668743	0.000201856	0.000208019	0.000870983	0.000870983	0.000821291	0.000821291	8.13586E-05	8.13586E-05	0.00026195	0.00026195	9.62043E-05
3836403773175	383640	3773175	9.30299E-06	9.30299E-06	3.98395E-05	3.98395E-05	0.000567459	0.000374902	0.000633104	0.000633104	0.000191098	0.000196933	0.000833389	0.000833389	0.000777521	0.000777521	7.70228E-05	7.70228E-05	0.00024799	0.00024799	9.4515E-05
3836503773175	383650	3773175	9.21427E-06	9.21427E-06	3.94596E-05	3.94596E-05	0.000538021	0.000355453	0.00060026	0.00060026	0.000181184	0.000186717	0.000798218	0.000798218	0.000737186	0.000737186	7.3027E-05	7.3027E-05	0.000235125	0.000235125	9.28079E-05
3836603773175	383660	3773175	9.21633E-06	9.21633E-06	3.94684E-05	3.94684E-05	0.00051425	0.000339749	0.000573739	0.000573739	0.000173179	0.000178467	0.000769012	0.000769012	0.000704615	0.000704615	6.98005E-05	6.98005E-05	0.000224736	0.000224736	9.2002E-05

			MSite Grubbing / Prep	MMass Grading / Excavation	MMass Grading / Excavation	MDrainage / Utilities Trenching	MFoundations / Concrete Pads	MBuilding / Structure Construction	MAsphalt Paving	MLandscaping or Other Finishing	MWaterside Construction (Piles)	RSSWRe-striping South Valley	RSSWRe-striping Silver Lake Boulevard	RSSWDemolition	RSSWPlacing Base	RSSWForm/Place Rebar and Pour	Child Risk				
Unique Identifier	X (UTM)	Y (UTM)	2027	2027	2028	2028	2028	2028	2028	2028	2028	2029	2029	2029	2029	2029	3rd Trimester	0<2	2<16	Total	per million
3835103773165	383510	3773165	0.000108229	0.000270255	0.000270255	7.56334E-05	0.000139558	0.000250951	0.000177533	5.37978E-05	9.52538E-05	0.000403443	0.00125296	0.001906559	0.001036404	0.000310214	5.56807E-09	1.1091E-07	2.6095E-07	3.7743E-07	0.37742993
3835203773165	383520	3773165	0.000108568	0.000271102	0.000271102	7.58706E-05	0.000139995	0.000251738	0.000178089	5.39665E-05	9.55525E-05	0.000383583	0.001111641	0.001697439	0.000922727	0.000276188	5.49284E-09	1.098E-07	2.3755E-07	3.52843E-07	0.35284278
3835303773165	383530	3773165	0.000108773	0.000271613	0.000271613	7.60136E-05	0.000140259	0.000252212	0.000178425	5.40682E-05	9.57326E-05	0.000363707	0.000983681	0.001507675	0.000819571	0.000245312	5.39328E-09	1.0842E-07	2.1596E-07	3.29772E-07	0.32977178
3835403773165	383540	3773165	0.000108503	0.000270941	0.000270941	7.58254E-05	0.000139912	0.000251588	0.000177983	5.39344E-05	9.54956E-05	0.000345078	0.000876752	0.001348301	0.000732935	0.00021938	5.28643E-09	1.0688E-07	1.9726E-07	3.09424E-07	0.30942431
3835503773165	383550	3773165	0.000107647	0.000268802	0.000268802	7.52269E-05	0.000138808	0.000249602	0.000176579	5.35087E-05	9.47418E-05	0.000327046	0.00078262	0.001207382	0.000656332	0.000196452	5.16445E-09	1.0508E-07	1.8037E-07	2.90622E-07	0.2906218
3835603773165	383560	3773165	0.000105654	0.000263826	0.000263826	7.38341E-05	0.000136238	0.000244981	0.000173309	5.2518E-05	9.29878E-05	0.000308738	0.00069403	0.001074291	0.000583984	0.000174796	5.00972E-09	1.0269E-07	1.6422E-07	2.71921E-07	0.27192083
3835703773165	383570	3773165	0.000102901	0.000256953	0.000256953	7.19106E-05	0.000132689	0.000238599	0.000168794	5.11498E-05	9.05653E-05	0.000291852	0.000620049	0.000962558	0.000523246	0.000156617	4.85038E-09	9.998E-08	1.5022E-07	2.55047E-07	0.25504655
3835803773165	383580	3773165	0.000100047	0.000249824	0.000249824	6.99156E-05	0.000129008	0.00023198	0.000164112	4.97308E-05	8.80527E-05	0.000276825	0.000560202	0.000871869	0.000473947	0.000141861	4.70481E-09	9.7367E-08	1.3847E-07	2.40537E-07	0.24053725
3835903773165	383590	3773165	9.71326E-05	0.000242548	0.000242548	6.78792E-05	0.00012525	0.000225223	0.000159332	4.82823E-05	8.54881E-05	0.000263109	0.000509744	0.000795221	0.000432282	0.000129389	4.56677E-09	9.4785E-08	1.2827E-07	2.27624E-07	0.22762403
3836003773165	383600	3773165	9.4057E-05	0.000234867	0.000234867	6.57299E-05	0.000121284	0.000218091	0.000154286	4.67535E-05	8.27812E-05	0.000250283	0.000465562	0.000727971	0.000395725	0.000118447	4.42982E-09	9.2142E-08	1.1914E-07	2.15715E-07	0.21571521
3836103773165	383610	3773165	9.04535E-05	0.000225869	0.000225869	6.32117E-05	0.000116637	0.000209736	0.000148375	4.49623E-05	7.96097E-05	0.000237722	0.000424454	0.000665203	0.000361604	0.000108234	4.27998E-09	8.9132E-08	1.1049E-07	2.03905E-07	0.20390492
3836203773165	383620	3773165	8.70709E-05	0.000217423	0.000217423	6.08478E-05	0.000112276	0.000201892	0.000142827	4.32808E-05	7.66325E-05	0.000226162	0.000389034	0.000610958	0.000332116	9.94082E-05	4.13886E-09	8.6233E-08	1.0284E-07	1.93216E-07	0.19321583
3836303773165	383630	3773165	8.47547E-05	0.000211639	0.000211639	5.92292E-05	0.000109289	0.000196522	0.000139027	4.21295E-05	7.45941E-05	0.000216535	0.000362185	0.000569845	0.000309767	9.27188E-05	4.03592E-09	8.4151E-08	9.6831E-08	1.85018E-07	0.1850178
3836403773165	383640	3773165	8.30041E-05	0.000207268	0.000207268	5.80058E-05	0.000107032	0.000192463	0.000136156	4.12594E-05	7.30533E-05	0.000208185	0.000340541	0.000536687	0.000291743	8.73237E-05	3.95594E-09	8.2583E-08	9.1849E-08	1.78388E-07	0.17838824
3836503773165	383650	3773165	8.12859E-05	0.000202977	0.000202977	5.6805E-05	0.000104816	0.000188479	0.000133337	4.04053E-05	7.15411E-05	0.000200363	0.000321037	0.000506772	0.000275481	8.24562E-05	3.87962E-09	8.1089E-08	8.7302E-08	1.72271E-07	0.17227116
3836603773165	383660	3773165	8.0521E-05	0.000201067	0.000201067	5.62705E-05	0.00010383	0.000186705	0.000132083	4.00251E-05	7.08679E-05	0.000194133	0.000307176	0.000485583	0.000263962	7.90086E-05	3.84052E-09	8.0459E-08	8.3914E-08	1.68213E-07	0.16821341
3836703773165	383670	3773165	7.97777E-05	0.000199211	0.000199211	5.57511E-05	0.000102871	0.000184982	0.000130863	3.96556E-05	7.02137E-05	0.000188214	0.000294274	0.000465863	0.000253243	7.57999E-05	3.80258E-09	7.985E-08	8.0744E-08	1.64397E-07	0.16439712
3836803773165	383680	3773165	7.90775E-05	0.000197462	0.000197462	5.52617E-05	0.000101968	0.000183358	0.000129715	3.93075E-05	6.95974E-05	0.000182607	0.000282352	0.000447611	0.000243321	7.28303E-05	3.76655E-09	7.9279E-08	7.7794E-08	1.6084E-07	0.16083955
3836903773165	383690	3773165	7.84257E-05	0.000195835	0.000195835	5.48063E-05	0.000101128	0.000181847	0.000128646	3.89835E-05	6.90238E-05	0.000177297	0.000271298	0.000430693	0.000234124	7.00774E-05	3.7321E-09	7.874E-08	7.5042E-08	1.57514E-07	0.15751441
3837003773165	383700	3773165	7.78117E-05	0.000194302	0.000194302	5.43772E-05	0.000100336	0.000180423	0.000127638	3.86783E-05	6.84834E-05	0.000172238	0.000260989	0.000414886	0.000225532	6.75056E-05	3.69839E-09	7.8211E-08	7.2462E-08	1.54372E-07	0.15437183
3837103773165	383710	3773165	7.74562E-05	0.000193414	0.000193414	5.41287E-05	9.98777E-05	0.000179599	0.000127055	3.85016E-05	6.81705E-05	0.00016763	0.000252011	0.000401151	0.000218065	6.52707E-05	3.673E-09	7.786E-08	7.0177E-08	1.51709E-07	0.15170939
3837203773165	383720	3773165	7.71599E-05	0.000192674	0.000192674	5.39217E-05	9.94957E-05	0.000178912	0.000126569	3.83543E-05	6.79097E-05	0.000163264	0.000243691	0.000388417	0.000211143	6.31988E-05	3.64901E-09	7.7532E-08	6.8044E-08	1.49224E-07	0.14922439
3837303773165	383730	3773165	7.69883E-05	0.000192271	0.000192271	5.38088E-05	9.92873E-05	0.000178537	0.000126304	3.8274E-05	6.77675E-05	0.000159195	0.000236195	0.000376957	0.000204913	6.13342E-05	3.62934E-09	7.7277E-08	6.6098E-08	1.47004E-07	0.14700378
3837403773165	383740	3773165	7.7036E-05	0.000192365	0.000192365	5.38351E-05	9.93359E-05	0.000178624	0.000126366	3.82928E-05	6.78007E-05	0.000155472	0.000229668	0.000367008	0.000199505	5.97153E-05	3.61619E-09	7.7141E-08	6.4366E-08	1.45123E-07	0.1451232
3837503773165	383750	3773165	7.70791E-05	0.000192472	0.000192472	5.38652E-05	9.93915E-05	0.000178724	0.000126437	3.83142E-05	6.78386E-05	0.000151935	0.000223584	0.000357746	0.000194471	5.82084E-05	3.60395E-09	7.7001E-08	6.2741E-08	1.43345E-07	0.14334545
3837603773165	383760	3773165	7.69606E-05	0.000192177	0.000192177	5.37824E-05	9.92387E-05	0.00017845	0.000126242	3.82553E-05	6.77343E-05	0.000148438	0.00021749	0.000348442	0.000189413	5.66946E-05	3.58793E-09	7.6759E-08	6.1131E-08	1.41477E-07	0.14147705
3837703773165	383770	3773165	7.67829E-05	0.000191733	0.000191733	5.36582E-05	9.90095E-05	0.000178037	0.000125951	3.81669E-05	6.75779E-05	0.000145057	0.000211622	0.000339461	0.000184531	5.52332E-05	3.57118E-09	7.648E-08	5.9585E-08	1.39637E-07	0.13963665
3837803773165	383780	3773165	7.65997E-05	0.000191275	0.000191275	5.35302E-05	9.87733E-05	0.000177613	0.00012565	3.80759E-05	6.74167E-05	0.000141847	0.000206125	0.000331039	0.000179953	5.3863E-05	3.55594E-09	7.6211E-08	5.8134E-08	1.37901E-07	0.13790128
3837903773165	383790	3773165	7.64381E-05	0.000190872	0.000190872	5.34173E-05	9.8565E-05	0.000177238	0.000125385	3.79956E-05	6.72745E-05	0.000138852	0.000201091	0.000323348	0.000175772	5.26116E-05	3.54472E-09	7.6002E-08	5.6799E-08	1.36346E-07	0.13634611
3838003773165	383800	3773165	7.61796E-05	0.000190226	0.000190226	5.32366E-05	9.82316E-05	0.000176639	0.000124961	3.7867E-05	6.70469E-05	0.000135968	0.000196223	0.000315895	0.00017172	5.13989E-05	3.53362E-09	7.5778E-08	5.5513E-08	1.34825E-07	0.13482458
3838103773165	383810	3773165	7.57164E-05	0.00018907	0.00018907	5.29129E-05	9.76343E-05	0.000175565	0.000124201	3.76368E-05	6.66393E-05	0.000133049	0.000191158	0.000308085	0.000167475	5.01281E-05	3.51735E-09	7.5452E-08	5.4196E-08	1.33165E-07	0.13316494
3838203773165	383820	3773165	7.51292E-05	0.000187603	0.000187603	5.25026E-05	9.68772E-05	0.000174203	0.000123238	3.73449E-05	6.61225E-05	0.000130155	0.000186069	0.000300207	0.000163192	4.88463E-05	3.49795E-09	7.5066E-08	5.2886E-08	1.3145E-07	0.13145028
3838303773165	383830	3773165	7.44344E-05	0.000185868	0.000185868	5.2017E-05	9.59812E-05	0.000172592	0.000122099	3.69996E-05	6.5511E-05	0.000127307	0.00018105	0.000292397	0.000158947	4.75756E-05	3.476E-09	7.4635E-08	5.1593E-08	1.29704E-07	0.12970364
3838403773165	383840	3773165	7.34595E-05	0.000183434	0.000183434	5.13357E-05	9.47241E-05	0.000170331	0.000120499	3.65149E-05	6.46529E-05	0.000124111	0.000175197	0.000283195	0.000153945	4.60783E-05	3.43345E-09	7.3848E-08	5.0124E-08	1.27405E-07	0.12740496
3838503773165	383850	3773165	7.25169E-05	0.00018108	0.00018108	5.0677E-05	9.35086E-05	0.000168146	0.000118953	3.60464E-05	6.38233E-05	0.000121042	0.00016966	0.000274477	0.000149205	4.46598E-05	3.39209E-09	7.3082E-08	4.8728E-08	1.25201E-07	0.1252012
3838603773165	383860	3773165	7.15473E-05	0.000178659	0.000178659	4.99994E-05	9.22584E-05	0.000165898	0.000117363	3.55644E-05	6.297E-05	0.000118012	0.000164224	0.000265894	0.00014454	4.32633E-05	3.34757E-09	7.2263E-08	4.7358E-08	1.22969E-07	0.12296893
3838703773165	383870	3773165	7.05508E-05	0.000176171	0.000176171	4.93031E-05	9.09734E-05	0.000163587	0.000115728	3.50691E-05	6.2093E-05	0.000115048	0.000158929	0.000257524	0.00013999	4.19014E-05	3.30118E-09	7.1406E-08	4.6024E-08	1.20731E-07	0.12073088
3838803773165	383880	3773165	6.95705E-05	0.000173723	0.000173723	4.8618E-05	8.97093E-05	0.000161314	0.00011412	3.45818E-05	6.12302E-05	0.000112199	0.000153904	0.00024957	0.000135666	4.06072E-05	3.25551E-09	7.056E-08	4.475E-08	1.18566E-07	0.11856598
3838903773165	383890	3773165	6.82185E-05	0.000170347	0.000170347	4.76732E-05	8.7966E-05	0.000158179	0.000111902	3.39098E-05	6.00403E-05	0.000108928	0.000147921	0.00024002	0.000130475	3.90533E-05	3.18455E-09	6.9268E-08	4.3268E-08	1.15721E-07	0.1157207
3839003773165	383900	3773165	6.68665E-05	0.000166971	0.000166971	4.67284E-05	8.62226E-05	0.000155044	0.000109685	3.32378E-05	5.88504E-05	0.000105783	0.000142253	0.00023097	0.000125555	3.75809E-05	3.11428E-09	6.7976E-08	4.1849E-08	1.12939E-07	0.11293898
3839103773165	383910	3773165	6.54176E-05	0.000163353	0.000163353	4.57158E-05	8.43543E-05	0.000151685	0.000107308	3.25175E-05	5.75751E-05	0.000102708	0.000136732	0.000222125	0.000120747	3.61416E-05	3.04238E-09	6.6634E-08	4.046E-08	1.10136E-07	0.11013597
3829703773175	382970	3773175	3.64227E-05	9.09503E-05	9.09503E-05	2.54533E-05	4.69661E-05	8.44538E-05	5.9746E-05	1.81049E-05	3.20562E-05	0.00174204	6.94537E-05	0.000116079	6.31007E-05	1.88871E-05	3.95126E-09	9.8565E-08	8.3639E-08	1.86156E-07	0.18615579
3829803773175	382980	3773175	3.7974E-05	9.48239E-05	9.48239E-05	2.65374E-05	4.89665E-05	8.80508E-05	6.22907E-05	1.8876E-05	3.34216E-05	0.00216767	7.40005E-05	0.000123686	6.72354E-05	2.01247E-05	4.05818E-09	9.9604E-08	9.4155E-08	1.97817E-07	0.19781671
3829903773175	382990	3773175	3.91213E-05	9.76888E-05	9.76888E-05	2.73391E-05	5.04459E-05	9.07111E-05	6.41726E-05	1.94463E-05	3.44313E-05	0.002731785	7.82359E-05	0.000130766	7.1084E-05	2.12767E-05	4.13559E-09	9.9759E-08	1.0607E-07	2.09961E-07	0.20996124
3830003773175	383000	3773175	4.00316E-05	9.99619E-05	9.99619E-05	2.79753E-05	5.16197E-05	9.28218E-05	6.56658E-05	1.98987E-05	3.52325E-05	0.00351011	8.23356E-05	0.000137667	7.48358E-05	2.23996E-05	4.19275E-09	9.9318E-08	1.201E-07	2.23613E-07	0.22361301
3830103773175	383010	3773175	4.0748E-05	0.000101751	0.000101751	2.84759E-05	5.25434E-05	9.44829E-05	6.6841E-05	2.02548E-05	3.5863E-05	0.004649921	8.61137E-05	0.000144484	7.85413E-05	2.35088E-05	4.23393E-09	9.8382E-08	1.3743E-07	2.40043E-07	0.24004271
3830203773175	383020	3773175	4.01124E-05	0.000100164	0.000100164	2.80318E-05	5.17239E-05	9.30091E-05	6.57984E-05	1.99389E-05	3.53036E-05	0.006364976	8.94749E-05	0.000149331	8.11763E-05	2.42975E-05	4.22277E-09	9.5208E-08	1.5864E-07	2.58074E-07	0.25807356
3830303773175	383030	3773175	4.12112E-05	0.000102908	0.000102908	2.87996E-05	5.31408E-05	9.5557E-05	6.76008E-05	2.04851E-05	3.62707E-05	0.009093104	9.43282E-05	0.000157786	8.57725E-05	2.56732E-05	4.22882E-09	9.4024E-08	1.8683E-07	2.85084E-07	0.28508437
3830403773175	383040	3773175	4.22669E-05	0.000105544	0.000105544	2.95374E-05	5.45021E-05	9.80049E-05	6.93326E-05	2.10099E-05	3.71998E-05	0.013486624	9.86942E-05	0.000165274	8.98426E-05	2.68915E-05	4.22582E-09	9.3059E-08	2.2391E-07	3.21198E-07	0.32119824
3830503773175	383050	3773175	4.29941E-05	0.00010736	0.00010736	3.00456E-05	5.54398E-05	9.9691E-05	7.05254E-05	2.13713E-05	3.78398E-05	0.020785723	0.000102965	0.000172421	9.37281E-05	2.80545E-05	4.23201E-09	9.3017E-08	2.734E-07	3.70646E-07	0.37064643
3830603773175	383060	3773175	4.37266E-05	0.000109189	0.000109189	3.05575E-05	5.63844E-05	0.00010139	7.1727E-05	2.17355E-05	3.84846E-05	0.033651865	0.000107507	0.000180019	9.78582E-05	2.92907E-05	4.22375E-09	9.2701E-08	3.4307E-07	4.39996E-07	0.43999632
3830703773175	383070	3773175	4.447E-05	0.000111045	0.000111045	3.1077E-05	5.73428E-05	0.000103113	7.29463E-05	2.2105E-05	3.91388E-05	0.05274157	0.000112365	0.00018816	0.000102284	3.06153E-05	4.22903E-09	9.2826E-08	4.3744E-07	5.3449E-07	0.5344899
3830803773175	383080	3773175	4.52294E-05	0.000112941	0.000112941	3.16077E-05	5.83222E-05	0.000104874	7.41922E-05	2.24825E-05	3.98072E-05	0.033630814	0.000117575	0.000196887	0.000107028	3.20352E-05	4.15422E-09	9.2049E-08	5.5579E-07	6.51989E-07	0.65198904
3834303773175	383430	3773175	8.14529E-05	0.000203394	0.000203394	5.69217E-05	0.000105031	0.000188866	0.000133611	4.04883E-05	7.1688E-05	0.000676611	0.004214404	0.012841592	0.00698068	0.002089439	6.16486E-09	1.1773E-07	1.018E-06	1.1419E-06	1.14190228
3834403773175	383440	3773175	9.68094E-05	0.000241741	0.000241741	6.76534E-05	0.000124833	0.000224473	0.000158801	4.81216E-05	8.52036E-05	0.000626917	0.005629327	0.008077547	0.004390949	0.001314287	6.19181E-09	1.1901E-07	7.5193E-07	8.77133E-07	0.87713343
3834503773175	383450	3773175	0.000102061	0.000254854	0.000254854	7.13234E-05	0.000131605	0.000236651	0.000167416	5.07322E-05	8.98258E-05	0.000583624	0.003891924	0.005730415	0.003115049	0.000932388	6.14994E-09	1.1899E-07	5.9359E-07	7.18732E-07	0.71873224
3834603773175	383460	3773175	0.000105508	0.000263463	0.000263463	7.37325E-05	0.00013605	0.000244644	0.000173071	5.24457E-05	9.28598E-05	0.000545903	0.002948848	0.004407063	0.002395676	0.000717068	6.09177E-09	1.1858E-07	4.9095E-07	6.15613E-07	0.6156132
3834703773175	383470	3773175	0.000108293	0.000270416	0.000270416	7.56786E-05	0.000139641	0.000251101	0.000177639	5.383E-05	9.53107E-05	0.000511392	0.002333235	0.003522469	0.001914811	0.000573136	6.01704E-09	1.1792E-07	4.1589E-07	5.39825E-07	0.53982484
3834803773175	383480	3773175	0.000109893	0.000274411	0.000274411	7.67965E-05	0.000141704	0.00025481	0.000180263	5.46252E-05	9.67186E-05	0.000481915	0.001941629	0.00294989	0.001603558	0.000479973	5.94781E-09	1.1706E-07	3.6306E-07	4.86066E-07	0.486066
3834903773175	383490	3773175	0.000111067	0.000277343	0.000277343	7.76171E-05	0.000143218	0.000257533	0.000182189	5.52088E-05	9.77521E-05	0.00045486	0.001648541	0.002517474	0.001368497	0.000409615	5.87074E-09	1.1607E-07	3.2097E-07	4.4291E-07	0.44290991
3835003773175	383500	3773175	0.000111805	0.000279186	0.000279186	7.81328E-05	0.00014417	0.000259244	0.0001834	5.55756E-05	9.84016E-05	0.000430076	0.001423871	0.002183684	0.001187049	0.000355304	5.78659E-09	1.1492E-07	2.8687E-07	4.0758E-07	0.40758005
3835103773175	383510	3773175	0.000112182	0.000280127	0.000280127	7.83963E-05	0.000144656	0.000260118	0.000184018	5.57631E-05	9.87334E-05	0.000407412	0.001248072	0.001920591	0.001044032	0.000312497	5.69847E-09	1.1366E-07	2.5885E-07	3.7821E-07	0.37820999
3835203773175	383520	3773175	0.000112236	0.000280262	0.000280262	7.84339E-05	0.000144725	0.000260243	0.000184106	5.57898E-05	9.87808E-05	0.000386417	0.001105009	0.001705419	0.000927064	0.000277487	5.60459E-09	1.1228E-07	2.3516E-07	3.5304E-07	0.35304029
3835303773175	383530	3773175	0.000111891	0.000279401	0.000279401	7.8193E-05	0.000144281	0.000259444	0.000183541	5.56185E-05	9.84774E-05	0.000366506	0.000983033	0.001521367	0.000827014	0.00024754	5.49973E-09	1.1072E-07	2.1439E-07	3.30603E-07	0.33060271
3835403773175	383540	3773175	0.00011118	0.000277626	0.000277626	7.76962E-05	0.000143364	0.000257795	0.000182375	5.52651E-05	9.78517E-05	0.000347962	0.000880671	0.001366493	0.000742825	0.00022234	5.38957E-09	1.0902E-07	1.9642E-07	3.10829E-07	0.31082904
3835503773175	383550	3773175	0.000109828	0.00027425	0.00027425	7.67514E-05	0.000141621	0.00025466	0.000180157	5.4593E-05	9.66618E-05	0.000329996	0.000789252	0.001227917	0.000667495	0.000199793	5.26279E-09	1.0701E-07	1.8005E-07	2.92326E-07	0.29232639
3835603773175	383560	3773175	0.000107114	0.000267471	0.000267471	7.48542E-05	0.00013812	0.000248366	0.000175704	5.32436E-05	9.42725E-05	0.000311582	0.000701305	0.001094045	0.000594722	0.000178011	5.09485E-09	1.0419E-07	1.6409E-07	2.73376E-07	0.27337614
3835703773175	383570	3773175	0.000103919	0.000259495	0.000259495	7.26221E-05	0.000134001	0.000240959	0.000170464	5.16559E-05	9.14613E-05	0.000294666	0.000627852	0.000981777	0.000533693	0.000159744	4.92897E-09	1.0123E-07	1.5029E-07	2.56454E-07	0.2564537
3835803773175	383580	3773175	0.000101183	0.000252662	0.000252662	7.07099E-05	0.000130473	0.000234615	0.000165976	5.02957E-05	8.9053E-05	0.00028001	0.000570521	0.000893966	0.000485959	0.000145456	4.78881E-09	9.8642E-08	1.3908E-07	2.42514E-07	0.24251373
3835903773175	383590	3773175	9.86408E-05	0.000246314	0.000246314	6.89332E-05	0.000127195	0.0002287 2	0.000161806	4.9032E-05	8.68154E-05	0.000266772	0.000522691	0.000820595	0.000446075	0.000133518	4.66123E-09	9.6231E-08	1.2947E-07	2.30358E-07	0.23035833
3836003773175	383600	3773175	9.58937E-05	0.000239454	0.000239454	6.70135E-05	0.000123652	0.00022235	0.000157299	4.76665E-05	8.43977E-05	0.000254257	0.000480001	0.000755009	0.000410422	0.000122847	4.53243E-09	9.3741E-08	1.2072E-07	2.18989E-07	0.21898881
3836103773175	383610	3773175	9.22956E-05	0.000230469	0.000230469	6.4499E-05	0.000119013	0.000214007	0.000151397	4.5878E-05	8.1231E-05	0.000241546	0.000437969	0.000690203	0.000375194	0.000112302	4.37824E-09	9.0634E-08	1.1202E-07	2.07034E-07	0.20703445
3836203773175	383620	3773175	8.89669E-05	0.000222157	0.000222157	6.21727E-05	0.00011472	0.000206289	0.000145937	4.42233E-05	7.83012E-05	0.000229829	0.000401635	0.000634065	0.000344677	0.000103168	4.23377E-09	8.7663E-08	1.0432E-07	1.96221E-07	0.19622061
3836303773175	383630	3773175	8.68123E-05	0.000216777	0.000216777	6.06671E-05	0.000111942	0.000201293	0.000142403	4.31523E-05	7.6405E-05	0.000220228	0.000374735	0.000592511	0.000322089	9.64067E-05	4.13307E-09	8.5656E-08	9.8404E-08	1.88194E-07	0.18819371
3836403773175	383640	3773175	8.5288E-05	0.000212971	0.000212971	5.96018E-05	0.000109977	0.000197758	0.000139902	4.23946E-05	7.50634E-05	0.000212034	0.000353594	0.000559845	0.000304331	9.10917E-05	4.05924E-09	8.4258E-08	9.3607E-08	1.81924E-07	0.18192368
3836503773175	383650	3773175	8.37475E-05	0.000209124	0.000209124	5.85253E-05	0.00010799	0.000194186	0.000137375	4.16289E-05	7.37076E-05	0.000204322	0.000334326	0.000530049	0.000288134	8.62435E-05	3.98809E-09	8.2913E-08	8.9188E-08	1.76089E-07	0.17608935
3836603773175	383660	3773175	8.30203E-05	0.000207308	0.000207308	5.80171E-05	0.000107052	0.0001925	0.000136182	4.12674E-05	7.30676E-05	0.000198006	0.000320133	0.000508155	0.000276233	8.26813E-05	3.94904E-09	8.2313E-08	8.5795E-08	1.72057E-07	0.17205703

			EGIODemolition	EGIOSite Grubbing / Prep	EGIOMass Grading / Excavation	EGIOMass Grading / Excavation	EGIODrainage / Utilities Trenching	EGIODrainage / Utilities Trenching	EGIOFoundations / Concrete Pads	EGIOFoundations / Concrete Pads	EGIOBuilding / Structure Construction	EGIOBuilding / Structure Construction	EGIOAsphalt Paving	EGIOArchitectural Coating	EGIOLandscaping or Other Finishing	EGIOWaterside Construction (Piles)	HIWaterside Construction (Landscaping)	HIWaterside Construction (Landscaping)	KMDemolition	KMSite Grubbing / Prep	KMMass Grading / Excavation
Unique Identifier	X (UTM)	Y (UTM)	2025	2025	2025	2026	2026	2027	2026	2027	2026	2027	2027	2027	2027	2027	2025	2026	2025	2025	2025
3836703773175	383670	3773175	2.88129E-05	2.6E-05	6.49241E-05	6.49241E-05	1.81696E-05	1.81696E-05	3.35264E-05	3.35264E-05	6.02867E-05	6.02867E-05	4.26492E-05	4.01404E-06	1.2924E-05	2.28831E-05	0.000172746	0.000172746	5.58411E-05	5.03896E-05	0.000125827
3836803773175	383680	3773175	2.87174E-05	2.5914E-05	6.47089E-05	6.47089E-05	1.81094E-05	1.81094E-05	3.34153E-05	3.34153E-05	6.00869E-05	6.00869E-05	4.25079E-05	4.00074E-06	1.28812E-05	2.28072E-05	0.000170557	0.000170557	5.54412E-05	5.00287E-05	0.000124925
3836903773175	383690	3773175	2.85861E-05	2.5795E-05	6.4413E-05	6.4413E-05	1.80266E-05	1.80266E-05	3.32625E-05	3.32625E-05	5.98121E-05	5.98121E-05	4.23135E-05	3.98244E-06	1.28223E-05	2.2703E-05	0.000168258	0.000168258	5.49875E-05	4.96193E-05	0.000123903
3837003773175	383700	3773175	2.84608E-05	2.5682E-05	6.41306E-05	6.41306E-05	1.79475E-05	1.79475E-05	3.31166E-05	3.31166E-05	5.95498E-05	5.95498E-05	4.21279E-05	3.96498E-06	1.2766E-05	2.26034E-05	0.000166006	0.000166006	5.45518E-05	4.92261E-05	0.000122921
3837103773175	383710	3773175	2.83891E-05	2.5618E-05	6.39692E-05	6.39692E-05	1.79024E-05	1.79024E-05	3.30333E-05	3.30333E-05	5.93999E-05	5.93999E-05	4.20219E-05	3.955E-06	1.27339E-05	2.25465E-05	0.000164055	0.000164055	5.42593E-05	4.89622E-05	0.000122262
3837203773175	383720	3773175	2.83175E-05	2.5553E-05	6.38078E-05	6.38078E-05	1.78572E-05	1.78572E-05	3.29499E-05	3.29499E-05	5.92501E-05	5.92501E-05	4.19159E-05	3.94502E-06	1.27018E-05	2.24896E-05	0.000162183	0.000162183	5.39847E-05	4.87144E-05	0.000121644
3837303773175	383730	3773175	2.82877E-05	2.5526E-05	6.37405E-05	6.37405E-05	1.78384E-05	1.78384E-05	3.29152E-05	3.29152E-05	5.91876E-05	5.91876E-05	4.18717E-05	3.94087E-06	1.26884E-05	2.24659E-05	0.000160613	0.000160613	5.38056E-05	4.85528E-05	0.00012124
3837403773175	383740	3773175	2.83235E-05	2.5558E-05	6.38212E-05	6.38212E-05	1.7861E-05	1.7861E-05	3.29569E-05	3.29569E-05	5.92626E-05	5.92626E-05	4.19247E-05	3.94586E-06	1.27045E-05	2.24944E-05	0.000159535	0.000159535	5.37758E-05	4.85259E-05	0.000121173
3837503773175	383750	3773175	2.83533E-05	2.5585E-05	6.38885E-05	6.38885E-05	1.78798E-05	1.78798E-05	3.29916E-05	3.29916E-05	5.9325E-05	5.9325E-05	4.19689E-05	3.95001E-06	1.27178E-05	2.25181E-05	0.000158599	0.000158599	5.3728E-05	4.84828E-05	0.000121065
3837603773175	383760	3773175	2.83593E-05	2.5591E-05	6.39019E-05	6.39019E-05	1.78836E-05	1.78836E-05	3.29985E-05	3.29985E-05	5.93375E-05	5.93375E-05	4.19777E-05	3.95084E-06	1.27205E-05	2.25228E-05	0.000157695	0.000157695	5.36325E-05	4.83966E-05	0.00012085
3837703773175	383770	3773175	2.83473E-05	2.558E-05	6.3875E-05	6.3875E-05	1.7876E-05	1.7876E-05	3.29846E-05	3.29846E-05	5.93125E-05	5.93125E-05	4.19601E-05	3.94918E-06	1.27152E-05	2.25133E-05	0.00015687	0.00015687	5.35131E-05	4.82889E-05	0.000120581
3837803773175	383780	3773175	2.83235E-05	2.5558E-05	6.38212E-05	6.38212E-05	1.7861E-05	1.7861E-05	3.29569E-05	3.29569E-05	5.92626E-05	5.92626E-05	4.19247E-05	3.94586E-06	1.27045E-05	2.24944E-05	0.000156172	0.000156172	5.33699E-05	4.81596E-05	0.000120258
3837903773175	383790	3773175	2.82877E-05	2.5526E-05	6.37405E-05	6.37405E-05	1.78384E-05	1.78384E-05	3.29152E-05	3.29152E-05	5.91876E-05	5.91876E-05	4.18717E-05	3.94087E-06	1.26884E-05	2.24659E-05	0.000155586	0.000155586	5.32147E-05	4.80196E-05	0.000119909
3838003773175	383800	3773175	2.82339E-05	2.5478E-05	6.36195E-05	6.36195E-05	1.78045E-05	1.78045E-05	3.28527E-05	3.28527E-05	5.90752E-05	5.90752E-05	4.17922E-05	3.93338E-06	1.26643E-05	2.24233E-05	0.000155046	0.000155046	5.30595E-05	4.78795E-05	0.000119559
3838103773175	383810	3773175	2.81325E-05	2.5386E-05	6.33908E-05	6.33908E-05	1.77405E-05	1.77405E-05	3.27346E-05	3.27346E-05	5.88629E-05	5.88629E-05	4.1642E-05	3.91924E-06	1.26188E-05	2.23427E-05	0.000154238	0.000154238	5.28506E-05	4.7691E-05	0.000119088
3838203773175	383820	3773175	2.79952E-05	2.5262E-05	6.30815E-05	6.30815E-05	1.76539E-05	1.76539E-05	3.25748E-05	3.25748E-05	5.85756E-05	5.85756E-05	4.14388E-05	3.90012E-06	1.25572E-05	2.22336E-05	0.000153254	0.000153254	5.26178E-05	4.7481E-05	0.000118564
3838303773175	383830	3773175	2.7834E-05	2.5117E-05	6.27183E-05	6.27183E-05	1.75523E-05	1.75523E-05	3.23873E-05	3.23873E-05	5.82384E-05	5.82384E-05	4.12002E-05	3.87767E-06	1.24849E-05	2.21056E-05	0.00015216	0.00015216	5.23671E-05	4.72547E-05	0.000117999
3838403773175	383840	3773175	2.75833E-05	2.489E-05	6.21534E-05	6.21534E-05	1.73942E-05	1.73942E-05	3.20956E-05	3.20956E-05	5.77139E-05	5.77139E-05	4.08291E-05	3.84274E-06	1.23725E-05	2.19065E-05	0.000149955	0.000149955	5.19075E-05	4.684E-05	0.000116963
3838503773175	383850	3773175	2.73386E-05	2.467E-05	6.16019E-05	6.16019E-05	1.72399E-05	1.72399E-05	3.18108E-05	3.18108E-05	5.72018E-05	5.72018E-05	4.04668E-05	3.80864E-06	1.22627E-05	2.17122E-05	0.000147814	0.000147814	5.14538E-05	4.64306E-05	0.000115941
3838603773175	383860	3773175	2.70759E-05	2.4433E-05	6.10101E-05	6.10101E-05	1.70743E-05	1.70743E-05	3.15052E-05	3.15052E-05	5.66523E-05	5.66523E-05	4.00781E-05	3.77205E-06	1.21449E-05	2.15036E-05	0.000145435	0.000145435	5.09405E-05	4.59674E-05	0.000114784
3838703773175	383870	3773175	2.67954E-05	2.4179E-05	6.0378E-05	6.0378E-05	1.68973E-05	1.68973E-05	3.11788E-05	3.11788E-05	5.60653E-05	5.60653E-05	3.96628E-05	3.73297E-06	1.2019E-05	2.12808E-05	0.000142914	0.000142914	5.03913E-05	4.54718E-05	0.000113547
3838803773175	383880	3773175	2.65208E-05	2.3932E-05	5.97593E-05	5.97593E-05	1.67242E-05	1.67242E-05	3.08593E-05	3.08593E-05	5.54907E-05	5.54907E-05	3.92564E-05	3.69472E-06	1.18959E-05	2.10627E-05	0.000140439	0.000140439	4.98481E-05	4.49817E-05	0.000112323
3838903773175	383890	3773175	2.61328E-05	2.3582E-05	5.8885E-05	5.8885E-05	1.64795E-05	1.64795E-05	3.04078E-05	3.04078E-05	5.46789E-05	5.46789E-05	3.86821E-05	3.64066E-06	1.17218E-05	2.07545E-05	0.000136601	0.000136601	4.89766E-05	4.41953E-05	0.000110359
3839003773175	383900	3773175	2.57269E-05	2.3215E-05	5.79704E-05	5.79704E-05	1.62236E-05	1.62236E-05	2.99355E-05	2.99355E-05	5.38296E-05	5.38296E-05	3.80812E-05	3.58412E-06	1.15398E-05	2.04322E-05	0.000132811	0.000132811	4.80812E-05	4.33873E-05	0.000108341
3839103773175	383910	3773175	2.52971E-05	2.2827E-05	5.7002E-05	5.7002E-05	1.59525E-05	1.59525E-05	2.94354E-05	2.94354E-05	5.29304E-05	5.29304E-05	3.74451E-05	3.52424E-06	1.1347E-05	2.00909E-05	0.000128941	0.000128941	4.71381E-05	4.25363E-05	0.000106216
3829703773185	382970	3773185	6.28488E-05	5.6713E-05	0.000141617	0.000141617	3.96329E-05	3.96329E-05	7.31302E-05	7.31302E-05	0.000131502	0.000131502	9.30296E-05	8.75572E-06	2.81908E-05	4.99143E-05	0.000173872	0.000173872	3.95633E-05	3.57009E-05	8.91479E-05
3829803773185	382980	3773185	6.27295E-05	5.6605E-05	0.000141348	0.000141348	3.95576E-05	3.95576E-05	7.29913E-05	7.29913E-05	0.000131252	0.000131252	9.28528E-05	8.73909E-06	2.81372E-05	4.98194E-05	0.000182183	0.000182183	3.95096E-05	3.56525E-05	8.90269E-05
3829903773185	382990	3773185	6.17744E-05	5.5744E-05	0.000139196	0.000139196	3.89554E-05	3.89554E-05	7.188E-05	7.188E-05	0.000129254	0.000129254	9.14392E-05	8.60604E-06	2.77088E-05	4.90609E-05	0.000188939	0.000188939	3.94618E-05	3.56094E-05	8.89193E-05
3830003773185	383000	3773185	6.0312E-05	5.4424E-05	0.000135901	0.000135901	3.80331E-05	3.80331E-05	7.01783E-05	7.01783E-05	0.000126194	0.000126194	8.92744E-05	8.4023E-06	2.70529E-05	4.78995E-05	0.000194538	0.000194538	3.95156E-05	3.56578E-05	8.90403E-05
3830103773185	383010	3773185	5.82705E-05	5.2582E-05	0.000131301	0.000131301	3.67458E-05	3.67458E-05	6.78029E-05	6.78029E-05	0.000121922	0.000121922	8.62527E-05	8.1179E-06	2.61372E-05	4.62782E-05	0.000199311	0.000199311	3.97782E-05	3.58948E-05	8.96322E-05
3830203773185	383020	3773185	5.38653E-05	4.8607E-05	0.000121375	0.000121375	3.39678E-05	3.39678E-05	6.26771E-05	6.26771E-05	0.000112705	0.000112705	7.97321E-05	7.50419E-06	2.41612E-05	4.27796E-05	0.000202848	0.000202848	3.97424E-05	3.58625E-05	8.95515E-05
3830303773185	383030	3773185	5.18955E-05	4.6829E-05	0.000116936	0.000116936	3.27257E-05	3.27257E-05	6.0385E-05	6.0385E-05	0.000108583	0.000108583	7.68163E-05	7.22977E-06	2.32777E-05	4.12152E-05	0.000204593	0.000204593	4.0196E-05	3.62719E-05	9.05737E-05
3830403773185	383040	3773185	5.04211E-05	4.5499E-05	0.000113614	0.000113614	3.17959E-05	3.17959E-05	5.86695E-05	5.86695E-05	0.000105499	0.000105499	7.46339E-05	7.02437E-06	2.26163E-05	4.00442E-05	0.000205227	0.000205227	4.07034E-05	3.67297E-05	9.17169E-05
3830503773185	383050	3773185	5.00272E-05	4.5143E-05	0.000112726	0.000112726	3.15475E-05	3.15475E-05	5.8211E-05	5.8211E-05	0.000104674	0.000104674	7.40508E-05	6.96949E-06	2.24396E-05	3.97313E-05	0.000205513	0.000205513	4.1169E-05	3.71499E-05	9.27661E-05
3830603773185	383060	3773185	4.94721E-05	4.4642E-05	0.000111475	0.000111475	3.11974E-05	3.11974E-05	5.75651E-05	5.75651E-05	0.000103513	0.000103513	7.32291E-05	6.89215E-06	2.21906E-05	3.92905E-05	0.000204878	0.000204878	4.16107E-05	3.75485E-05	9.37614E-05
3830703773185	383070	3773185	4.93467E-05	4.4529E-05	0.000111193	0.000111193	3.11184E-05	3.11184E-05	5.74192E-05	5.74192E-05	0.00010325	0.00010325	7.30435E-05	6.87469E-06	2.21344E-05	3.91909E-05	0.0002051	0.0002051	4.21181E-05	3.80063E-05	9.49046E-05
3834303773185	383430	3773185	4.35805E-05	3.9326E-05	9.81999E-05	9.81999E-05	2.74822E-05	2.74822E-05	5.07098E-05	5.07098E-05	9.11857E-05	9.11857E-05	6.45084E-05	6.07138E-06	1.9548E-05	3.46115E-05	0.000324858	0.000324858	6.66631E-05	6.01551E-05	0.000150212
3834403773185	383440	3773185	4.25061E-05	3.8356E-05	9.57789E-05	9.57789E-05	2.68046E-05	2.68046E-05	4.94596E-05	4.94596E-05	8.89375E-05	8.89375E-05	6.2918E-05	5.92169E-06	1.90661E-05	3.37581E-05	0.000319434	0.000319434	7.15996E-05	6.46096E-05	0.000161335
3834503773185	383450	3773185	4.18614E-05	3.7775E-05	9.43263E-05	9.43263E-05	2.63981E-05	2.63981E-05	4.87095E-05	4.87095E-05	8.75887E-05	8.75887E-05	6.19637E-05	5.83188E-06	1.87769E-05	3.32461E-05	0.000312868	0.000312868	7.37246E-05	6.65272E-05	0.000166123
3834603773185	383460	3773185	4.13302E-05	3.7295E-05	9.31292E-05	9.31292E-05	2.60631E-05	2.60631E-05	4.80913E-05	4.80913E-05	8.64771E-05	8.64771E-05	6.11774E-05	5.75787E-06	1.85386E-05	3.28242E-05	0.000307206	0.000307206	7.49841E-05	6.76637E-05	0.000168961
3834703773185	383470	3773185	4.08049E-05	3.6821E-05	9.19456E-05	9.19456E-05	2.57318E-05	2.57318E-05	4.74801E-05	4.74801E-05	8.5378E-05	8.5378E-05	6.03999E-05	5.68469E-06	1.8303E-05	3.24071E-05	0.000300783	0.000300783	7.59451E-05	6.85309E-05	0.000171127
3834803773185	383480	3773185	4.02617E-05	3.6331E-05	9.07216E-05	9.07216E-05	2.53893E-05	2.53893E-05	4.68481E-05	4.68481E-05	8.42415E-05	8.42415E-05	5.95958E-05	5.60902E-06	1.80593E-05	3.19757E-05	0.000294233	0.000294233	7.65778E-05	6.91019E-05	0.000172553
3834903773185	383490	3773185	3.97245E-05	3.5846E-05	8.95111E-05	8.95111E-05	2.50505E-05	2.50505E-05	4.62229E-05	4.62229E-05	8.31175E-05	8.31175E-05	5.88006E-05	5.53418E-06	1.78184E-05	3.1549E-05	0.00028727	0.00028727	7.69718E-05	6.94574E-05	0.00017344
3835003773185	383500	3773185	3.91753E-05	3.5351E-05	8.82737E-05	8.82737E-05	2.47042E-05	2.47042E-05	4.5584E-05	4.5584E-05	8.19684E-05	8.19684E-05	5.79877E-05	5.45767E-06	1.7572E-05	3.11129E-05	0.000280276	0.000280276	7.70553E-05	6.95328E-05	0.000173629
3835103773185	383510	3773185	3.86262E-05	3.4855E-05	8.70363E-05	8.70363E-05	2.43579E-05	2.43579E-05	4.4945E-05	4.4945E-05	8.08194E-05	8.08194E-05	5.71749E-05	5.38116E-06	1.73257E-05	3.06767E-05	0.000273488	0.000273488	7.69002E-05	6.93927E-05	0.000173279
3835203773185	383520	3773185	3.80651E-05	3.4349E-05	8.57719E-05	8.57719E-05	2.40041E-05	2.40041E-05	4.42921E-05	4.42921E-05	7.96454E-05	7.96454E-05	5.63443E-05	5.303E-06	1.7074E-05	3.02311E-05	0.000266589	0.000266589	7.65539E-05	6.90803E-05	0.000172499
3835303773185	383530	3773185	3.74741E-05	3.3816E-05	8.44404E-05	8.44404E-05	2.36314E-05	2.36314E-05	4.36045E-05	4.36045E-05	7.84089E-05	7.84089E-05	5.54696E-05	5.22067E-06	1.6809E-05	2.97618E-05	0.000259389	0.000259389	7.60108E-05	6.85902E-05	0.000171275
3835403773185	383540	3773185	3.68712E-05	3.3272E-05	8.30819E-05	8.30819E-05	2.32513E-05	2.32513E-05	4.2903E-05	4.2903E-05	7.71475E-05	7.71475E-05	5.45772E-05	5.13668E-06	1.65386E-05	2.9283E-05	0.000252204	0.000252204	7.52288E-05	6.78846E-05	0.000169513
3835503773185	383550	3773185	3.61848E-05	3.2652E-05	8.15351E-05	8.15351E-05	2.28184E-05	2.28184E-05	4.21042E-05	4.21042E-05	7.57112E-05	7.57112E-05	5.35611E-05	5.04105E-06	1.62306E-05	2.87378E-05	0.000244433	0.000244433	7.41484E-05	6.69096E-05	0.000167078
3835603773185	383560	3773185	3.52775E-05	3.1834E-05	7.94907E-05	7.94907E-05	2.22462E-05	2.22462E-05	4.10485E-05	4.10485E-05	7.38128E-05	7.38128E-05	5.22181E-05	4.91465E-06	1.58237E-05	2.80172E-05	0.000235234	0.000235234	7.25725E-05	6.54876E-05	0.000163528
3835703773185	383570	3773185	3.43523E-05	3.0999E-05	7.74059E-05	7.74059E-05	2.16628E-05	2.16628E-05	3.99719E-05	3.99719E-05	7.18769E-05	7.18769E-05	5.08486E-05	4.78575E-06	1.54087E-05	2.72824E-05	0.000226701	0.000226701	7.07281E-05	6.38232E-05	0.000159371
3835803773185	383580	3773185	3.36061E-05	3.0325E-05	7.57246E-05	7.57246E-05	2.11923E-05	2.11923E-05	3.91037E-05	3.91037E-05	7.03157E-05	7.03157E-05	4.97442E-05	4.6818E-06	1.5074E-05	2.66898E-05	0.00021985	0.00021985	6.90329E-05	6.22935E-05	0.000155552
3835903773185	383590	3773185	3.29316E-05	2.9717E-05	7.42048E-05	7.42048E-05	2.07669E-05	2.07669E-05	3.83189E-05	3.83189E-05	6.89044E-05	6.89044E-05	4.87458E-05	4.58784E-06	1.47714E-05	2.61541E-05	0.000213728	0.000213728	6.74033E-05	6.0823E-05	0.00015188
3836003773185	383600	3773185	3.22392E-05	2.9092E-05	7.26445E-05	7.26445E-05	2.03303E-05	2.03303E-05	3.75132E-05	3.75132E-05	6.74557E-05	6.74557E-05	4.77208E-05	4.49137E-06	1.44609E-05	2.56042E-05	0.000207765	0.000207765	6.56842E-05	5.92717E-05	0.000148006
3836103773185	383610	3773185	3.13797E-05	2.8316E-05	7.07077E-05	7.07077E-05	1.97882E-05	1.97882E-05	3.6513E-05	3.6513E-05	6.56572E-05	6.56572E-05	4.64485E-05	4.37162E-06	1.40753E-05	2.49216E-05	0.000201199	0.000201199	6.35771E-05	5.73703E-05	0.000143258
3836203773185	383620	3773185	3.05679E-05	2.7584E-05	6.88785E-05	6.88785E-05	1.92763E-05	1.92763E-05	3.55684E-05	3.55684E-05	6.39586E-05	6.39586E-05	4.52469E-05	4.25853E-06	1.37112E-05	2.42768E-05	0.00019514	0.00019514	6.15058E-05	5.55013E-05	0.000138591
3836303773185	383630	3773185	3.00127E-05	2.7083E-05	6.76276E-05	6.76276E-05	1.89262E-05	1.89262E-05	3.49225E-05	3.49225E-05	6.27971E-05	6.27971E-05	4.44252E-05	4.18119E-06	1.34622E-05	2.3836E-05	0.000190462	0.000190462	6.00016E-05	5.41439E-05	0.000135201
3836403773185	383640	3773185	2.96307E-05	2.6738E-05	6.67668E-05	6.67668E-05	1.86853E-05	1.86853E-05	3.44779E-05	3.44779E-05	6.19978E-05	6.19978E-05	4.38597E-05	4.12797E-06	1.32908E-05	2.35326E-05	0.000186639	0.000186639	5.88734E-05	5.31259E-05	0.000132659
3836503773185	383650	3773185	2.92606E-05	2.6404E-05	6.59329E-05	6.59329E-05	1.84519E-05	1.84519E-05	3.40473E-05	3.40473E-05	6.12234E-05	6.12234E-05	4.33119E-05	4.07641E-06	1.31248E-05	2.32386E-05	0.000182928	0.000182928	5.7787E-05	5.21456E-05	0.000130211
3836603773185	383660	3773185	2.90875E-05	2.6248E-05	6.55428E-05	6.55428E-05	1.83428E-05	1.83428E-05	3.38459E-05	3.38459E-05	6.08612E-05	6.08612E-05	4.30557E-05	4.0523E-06	1.30472E-05	2.31012E-05	0.000180153	0.000180153	5.71722E-05	5.15908E-05	0.000128826
3836703773185	383670	3773185	2.89204E-05	2.6097E-05	6.51662E-05	6.51662E-05	1.82374E-05	1.82374E-05	3.36514E-05	3.36514E-05	6.05115E-05	6.05115E-05	4.28083E-05	4.02901E-06	1.29722E-05	2.29684E-05	0.00017409	0.00017409	5.65813E-05	5.10575E-05	0.00012749
3836803773185	383680	3773185	2.8801E-05	2.5989E-05	6.48972E-05	6.48972E-05	1.81621E-05	1.81621E-05	3.35125E-05	3.35125E-05	6.02617E-05	6.02617E-05	4.26316E-05	4.01238E-06	1.29187E-05	2.28736E-05	0.000174935	0.000174935	5.61336E-05	5.06535E-05	0.000126486
3836903773185	383690	3773185	2.87592E-05	2.5952E-05	6.48031E-05	6.48031E-05	1.81358E-05	1.81358E-05	3.34639E-05	3.34639E-05	6.01743E-05	6.01743E-05	4.25697E-05	4.00656E-06	1.28999E-05	2.28404E-05	0.000172809	0.000172809	5.5865E-05	5.04111E-05	0.00012588
3837003773185	383700	3773185	2.87174E-05	2.5914E-05	6.47089E-05	6.47089E-05	1.81094E-05	1.81094E-05	3.34153E-05	3.34153E-05	6.00869E-05	6.00869E-05	4.25079E-05	4.00074E-06	1.28812E-05	2.28072E-05	0.000170779	0.000170779	5.56262E-05	5.01957E-05	0.000125342
3837103773185	383710	3773185	2.86279E-05	2.5833E-05	6.45072E-05	6.45072E-05	1.80529E-05	1.80529E-05	3.33111E-05	3.33111E-05	5.98995E-05	5.98995E-05	4.23753E-05	3.98827E-06	1.2841E-05	2.27361E-05	0.000168575	0.000168575	5.52919E-05	4.9894E-05	0.000124589
3837203773185	383720	3773185	2.85264E-05	2.5742E-05	6.42785E-05	6.42785E-05	1.7989E-05	1.7989E-05	3.3193E-05	3.3193E-05	5.96872E-05	5.96872E-05	4.22251E-05	3.97413E-06	1.27955E-05	2.26555E-05	0.000166386	0.000166386	5.49636E-05	4.95978E-05	0.000123849
3837303773185	383730	3773185	2.84787E-05	2.5698E-05	6.41709E-05	6.41709E-05	1.79588E-05	1.79588E-05	3.31374E-05	3.31374E-05	5.95873E-05	5.95873E-05	4.21544E-05	3.96748E-06	1.27741E-05	2.26176E-05	0.000164546	0.000164546	5.47607E-05	4.94147E-05	0.000123392
3837403773185	383740	3773185	2.85443E-05	2.5758E-05	6.43189E-05	6.43189E-05	1.80002E-05	1.80002E-05	3.32138E-05	3.32138E-05	5.97247E-05	5.97247E-05	4.22516E-05	3.97662E-06	1.28035E-05	2.26698E-05	0.000163405	0.000163405	5.47846E-05	4.94362E-05	0.000123446
3837503773185	383750	3773185	2.8598E-05	2.5806E-05	6.44399E-05	6.44399E-05	1.80341E-05	1.80341E-05	3.32764E-05	3.32764E-05	5.98371E-05	5.98371E-05	4.23311E-05	3.98411E-06	1.28276E-05	2.27124E-05	0.000162405	0.000162405	5.47965E-05	4.9447E-05	0.000123473
3837603773185	383760	3773185	2.86279E-05	2.5833E-05	6.45072E-05	6.45072E-05	1.80529E-05	1.80529E-05	3.33111E-05	3.33111E-05	5.98995E-05	5.98995E-05	4.23753E-05	3.98827E-06	1.2841E-05	2.27361E-05	0.000161501	0.000161501	5.47607E-05	4.94147E-05	0.000123392
3837703773185	383770	3773185	2.86458E-05	2.5849E-05	6.45475E-05	6.45475E-05	1.80642E-05	1.80642E-05	3.33319E-05	3.33319E-05	5.9937E-05	5.9937E-05	4.24018E-05	3.99076E-06	1.2849E-05	2.27504E-05	0.00016024	0.00016024	5.4695E-05	4.93554E-05	0.000123244
3837803773185	383780	3773185	2.86458E-05	2.5849E-05	6.45475E-05	6.45475E-05	1.80642E-05	1.80642E-05	3.33319E-05	3.33319E-05	5.9937E-05	5.9937E-05	4.24018E-05	3.99076E-06	1.2849E-05	2.27504E-05	0.00016009	0.00016009	5.46055E-05	4.92746E-05	0.000123042
3837903773185	383790	3773185	2.86458E-05	2.5849E-05	6.45475E-05	6.45475E-05	1.80642E-05	1.80642E-05	3.33319E-05	3.33319E-05	5.9937E-05	5.9937E-05	4.24018E-05	3.99076E-06	1.2849E-05	2.27504E-05	0.00015693	0.00015693	5.4516E-05	4.91938E-05	0.000122841
3838003773185	383800	3773185	2.8616E-05	2.5822E-05	6.44803E-05	6.44803E-05	1.80454E-05	1.80454E-05	3.32972E-05	3.32972E-05	5.98745E-05	5.98745E-05	4.23577E-05	3.9866E-06	1.28357E-05	2.27267E-05	0.00015936	0.00015936	5.44145E-05	4.91023E-05	0.000122612
3838103773185	383810	3773185	2.85145E-05	2.5731E-05	6.42516E-05	6.42516E-05	1.79814E-05	1.79814E-05	3.31791E-05	3.31791E-05	5.96622E-05	5.96622E-05	4.22074E-05	3.97247E-06	1.27901E-05	2.26461E-05	0.000158504	0.000158504	5.42056E-05	4.89137E-05	0.000122141
3838203773185	383820	3773185	2.83593E-05	2.5591E-05	6.39019E-05	6.39019E-05	1.78836E-05	1.78836E-05	3.29985E-05	3.29985E-05	5.93375E-05	5.93375E-05	4.19777E-05	3.95084E-06	1.27205E-05	2.25228E-05	0.000157283	0.000157283	5.3931E-05	4.8666E-05	0.000121523
3838303773185	383830	3773185	2.81921E-05

			KMMass Grading / Excavation	KMDrainage / Utilities Trenching	KMFoundations / Concrete Pads	KMBuilding / Structure Construction	KMAsphalt Paving	KMArchitectural Coating	KMLandscaping or Other Finishing	KMWaterside Construction (Piles)	EWNDemolition	EWNSite Grubbing / Prep	EWNDrainage / Utilities Trenching	EWNDrainage / Utilities Trenching	EWNDrainage / Utilities Trenching	EWNFoundations / Concrete Pads	EWNBuilding / Structure Construction	EWNAsphalt Paving	EWNLandscaping or Other Finishing	EWNWaterside Construction (Piles)	ISDemolition
Unique Identifier	X (UTM)	Y (UTM)	2026	2026	2026	2026	2026	2026	2026	2026	2027	2027	2027	2028	2029	2029	2029	2029	2029	2029	2027
3836703773175	383670	3773175	0.000125827	2.71102E-05	6.49761E-05	0.000120522	8.26566E-05	7.77945E-06	2.50475E-05	4.43487E-05	0.000355258	0.000478989	0.000581161	0.000581161	0.000581161	0.000413374	0.00071989	0.000525857	0.000159351	0.00027652	2.667E-05
3836803773175	383680	3773175	0.000124925	2.6916E-05	6.45107E-05	0.000119659	8.20646E-05	7.72373E-06	2.48681E-05	4.40311E-05	0.000340693	0.000459352	0.000557335	0.000557335	0.000557335	0.000396427	0.000690376	0.000504298	0.000152818	0.000265184	2.66581E-05
3836903773175	383690	3773175	0.000123903	2.66958E-05	6.39828E-05	0.00011868	8.13931E-05	7.66053E-06	2.46646E-05	4.36708E-05	0.000326714	0.000440503	0.000534466	0.000534466	0.000534466	0.00038016	0.000662048	0.000483605	0.000146547	0.000254302	2.66103E-05
3837003773175	383700	3773175	0.000122921	2.64842E-05	6.34758E-05	0.00011774	8.07481E-05	7.59982E-06	2.44691E-05	4.33248E-05	0.000313641	0.000422878	0.000513081	0.000513081	0.000513081	0.000364949	0.000635558	0.000464255	0.000140683	0.000244127	2.65626E-05
3837103773175	383710	3773175	0.000122262	2.63422E-05	6.31355E-05	0.000117108	8.03152E-05	7.55908E-06	2.43379E-05	4.30925E-05	0.000302025	0.000407216	0.000494079	0.000494079	0.000494079	0.000351433	0.00061202	0.000447061	0.000135473	0.000235086	2.65685E-05
3837203773175	383720	3773175	0.000121644	2.62089E-05	6.2816E-05	0.000116516	7.99088E-05	7.52082E-06	2.42148E-05	4.28744E-05	0.000291174	0.000392585	0.000476326	0.000476326	0.000476326	0.000338806	0.00059003	0.000430998	0.000130606	0.000226639	2.65805E-05
3837303773175	383730	3773175	0.00012124	2.6122E-05	6.26076E-05	0.000116129	7.96437E-05	7.49588E-06	2.41345E-05	4.27322E-05	0.000281414	0.000379426	0.000460361	0.000460361	0.000460361	0.00032745	0.000570253	0.000416552	0.000126228	0.000219043	2.66223E-05
3837403773175	383740	3773175	0.000121173	2.61075E-05	6.25729E-05	0.000116065	7.95995E-05	7.49172E-06	2.41211E-05	4.27085E-05	0.000273027	0.000368119	0.000446641	0.000446641	0.000446641	0.000317692	0.000553259	0.000404138	0.000122466	0.000212515	2.67297E-05
3837503773175	383750	3773175	0.000121065	2.60843E-05	6.25173E-05	0.000115962	7.95288E-05	7.48507E-06	2.40996E-05	4.26706E-05	0.000265172	0.000357528	0.000443791	0.000443791	0.000443791	0.000308551	0.000537341	0.000392511	0.000118943	0.0002064	2.68252E-05
3837603773175	383760	3773175	0.00012085	2.6038E-05	6.24062E-05	0.000115756	7.93875E-05	7.47176E-06	2.40568E-05	4.25947E-05	0.000257669	0.000347411	0.000421516	0.000421516	0.000421516	0.000299821	0.000522137	0.000381404	0.000115577	0.00020056	2.68968E-05
3837703773175	383770	3773175	0.000120581	2.598E-05	6.22673E-05	0.000115498	7.92108E-05	7.45513E-06	2.40033E-05	4.24999E-05	0.0025056	0.000337826	0.000409887	0.000409887	0.000409887	0.000291548	0.000507731	0.000370881	0.000112388	0.000195027	2.69446E-05
3837803773175	383780	3773175	0.000120258	2.59104E-05	6.21006E-05	0.000115189	7.89987E-05	7.43517E-06	2.3939E-05	4.23861E-05	0.000243856	0.000328788	0.000398921	0.000398921	0.000398921	0.000283748	0.000494147	0.000360959	0.000109381	0.000189809	2.69744E-05
3837903773175	383790	3773175	0.000119909	2.58351E-05	6.192E-05	0.000114854	7.8769E-05	7.41355E-06	2.38694E-05	4.22629E-05	0.000237559	0.000320297	0.000388619	0.000388619	0.000388619	0.000276421	0.000481386	0.000351637	0.000106557	0.000184907	2.69864E-05
3838003773175	383800	3773175	0.000119559	2.57598E-05	6.17394E-05	0.000114519	7.85393E-05	7.39193E-06	2.37998E-05	4.21396E-05	0.000231524	0.000312161	0.000378747	0.000378747	0.000378747	0.000269399	0.000469157	0.000342705	0.00010385	0.00018021	2.69744E-05
3838103773175	383810	3773175	0.000119088	2.56583E-05	6.14963E-05	0.000114068	7.823E-05	7.36282E-06	2.37061E-05	4.19737E-05	0.000225388	0.000303887	0.000368709	0.000368709	0.000368709	0.000262259	0.000456723	0.000333622	0.000101097	0.000175434	2.69148E-05
3838203773175	383820	3773175	0.000118564	2.55453E-05	6.12254E-05	0.000113566	7.78854E-05	7.33039E-06	2.36016E-05	4.17888E-05	0.000219299	0.000295678	0.000358748	0.000358748	0.000358748	0.000255174	0.000444385	0.000324609	9.83665E-05	0.000170695	2.68192E-05
3838303773175	383830	3773175	0.000117999	2.54236E-05	6.09337E-05	0.000113024	7.75143E-05	7.29547E-06	2.34892E-05	4.15897E-05	0.000213348	0.000287654	0.000349013	0.000349013	0.000349013	0.00024825	0.000432326	0.0003158	9.56971E-05	0.000166063	2.66999E-05
3838403773175	383840	3773175	0.000116963	2.52005E-05	6.03989E-05	0.000112032	7.6834E-05	7.23143E-06	2.3283E-05	4.12247E-05	0.000206514	0.000278439	0.000337832	0.000337832	0.000337832	0.000240297	0.000418476	0.000305684	9.26314E-05	0.000160743	2.65327E-05
3838503773175	383850	3773175	0.000115941	2.49802E-05	5.9871E-05	0.000111053	7.61625E-05	7.16823E-06	2.30795E-05	4.08644E-05	0.000200025	0.000269691	0.000327218	0.000327218	0.000327218	0.000232747	0.000405328	0.000296079	8.9721E-05	0.000155692	2.63656E-05
3838603773175	383860	3773175	0.000114784	2.4731E-05	5.92737E-05	0.000109945	7.54026E-05	7.09672E-06	2.28493E-05	4.04567E-05	0.000193596	0.000261023	0.000316701	0.000316701	0.000316701	0.000225267	0.000392301	0.000286564	8.68374E-05	0.000150689	2.61865E-05
3838703773175	383870	3773175	0.000113547	2.44644E-05	5.86347E-05	0.00010876	7.45898E-05	7.02021E-06	2.2603E-05	4.00205E-05	0.000187293	0.000252524	0.00030639	0.00030639	0.00030639	0.000217932	0.000379528	0.000277233	8.40101E-05	0.000145782	2.60074E-05
3838803773175	383880	3773175	0.000112323	2.42007E-05	5.80027E-05	0.000107588	7.37857E-05	6.94454E-06	2.23593E-05	3.95891E-05	0.000181294	0.000244436	0.000296576	0.000296576	0.000296576	0.00020952	0.000367372	0.000268353	8.13192E-05	0.000141113	2.58224E-05
3838903773175	383890	3773175	0.000110359	2.37776E-05	5.69886E-05	0.000105707	7.24957E-05	6.82313E-06	2.19684E-05	3.8897E-05	0.000174256	0.000234947	0.000285063	0.000285063	0.000285063	0.000202763	0.000353111	0.000257936	7.81625E-05	0.000135635	2.55956E-05
3839003773175	383900	3773175	0.000108341	2.33429E-05	5.59468E-05	0.000103774	7.11704E-05	6.69839E-06	2.15668E-05	3.81859E-05	0.000167535	0.000225885	0.000274068	0.000274068	0.000274068	0.000194942	0.000339491	0.000247988	7.51477E-05	0.000130403	2.53329E-05
3839103773175	383910	3773175	0.000106216	2.2885E-05	5.48494E-05	0.000101739	6.97744E-05	6.567E-06	2.11438E-05	3.74369E-05	0.000160957	0.000217016	0.000263307	0.000263307	0.000263307	0.00018728	0.000326161	0.000238251	7.21972E-05	0.000125283	2.50345E-05
3829703773185	382970	3773185	8.91479E-05	1.92075E-05	4.60354E-05	8.539E-05	5.85621E-05	5.51172E-06	1.77461E-05	3.1421E-05	0.000269727	0.000363668	0.000441241	0.000441241	0.000441241	0.000313851	0.00054657	0.000399252	0.000120986	0.000209945	4.27926E-05
3829803773185	382980	3773185	8.90269E-05	1.91814E-05	4.59729E-05	8.5274E-05	5.84825E-05	5.50424E-06	1.7722E-05	3.13783E-05	0.000300659	0.000405373	0.000491842	0.000491842	0.000491842	0.00034983	0.00060925	0.000445038	0.00013486	0.00023402	4.24643E-05
3829903773185	382990	3773185	8.89193E-05	1.91583E-05	4.59173E-05	8.51709E-05	5.84119E-05	5.49759E-06	1.77006E-05	3.13404E-05	0.000332754	0.000448648	0.000544348	0.000544348	0.000544348	0.000387189	0.000674289	0.000492547	0.000149257	0.000259004	4.16167E-05
3830003773185	383000	3773185	8.90403E-05	1.91843E-05	4.59799E-05	8.52869E-05	5.84914E-05	5.50507E-06	1.77247E-05	3.13831E-05	0.00036734	0.000495278	0.000600925	0.000600925	0.000600925	0.00042732	0.000744371	0.00054374	0.00016477	0.00028592	4.04348E-05
3830103773185	383010	3773185	8.96322E-05	1.93118E-05	4.62855E-05	8.58538E-05	5.88801E-05	5.54166E-06	1.78425E-05	3.15917E-05	0.000406366	0.000547897	0.000664767	0.000664767	0.000664767	0.00047284	0.000823453	0.000601507	0.000182275	0.0003163	3.88052E-05
3830203773185	383020	3773185	8.95515E-05	1.92945E-05	4.62438E-05	8.57765E-05	5.88271E-05	5.53667E-06	1.78264E-05	3.15632E-05	0.000448645	0.000604901	0.000733931	0.000733931	0.000733931	0.00052038	0.000909127	0.000664089	0.000201239	0.000349209	3.56595E-05
3830303773185	383030	3773185	9.05737E-05	1.95147E-05	4.67716E-05	8.67556E-05	5.94986E-05	5.59987E-06	1.80299E-05	3.19235E-05	0.000499382	0.00067331	0.000816932	0.000816932	0.000816932	0.000581076	0.001011941	0.000739191	0.000223997	0.000388701	3.1887E-05
3830403773185	383040	3773185	9.17169E-05	1.9761E-05	4.7362E-05	8.78506E-05	6.02497E-05	5.67056E-06	1.82575E-05	3.23265E-05	0.000558865	0.000753509	0.000914238	0.000914238	0.000914238	0.000650288	0.001132475	0.000827238	0.000250678	0.000435	3.15528E-05
3830503773185	383050	3773185	9.27661E-05	1.99871E-05	4.79038E-05	8.88555E-05	6.09388E-05	5.73542E-06	1.84663E-05	3.26962E-05	0.000623994	0.000841321	0.001020781	0.001020781	0.001020781	0.00072672	0.001264452	0.000923642	0.000279892	0.000485694	3.18273E-05
3830603773185	383060	3773185	9.37614E-05	2.02015E-05	4.84178E-05	8.98089E-05	6.15927E-05	5.79696E-06	1.86644E-05	3.3047E-05	0.000696626	0.00093925	0.001139599	0.001139599	0.001139599	0.000810586	0.001411633	0.001031153	0.000312471	0.000542229	3.20243E-05
3830703773185	383070	3773185	9.49046E-05	2.04478E-05	4.90081E-05	9.0904E-05	6.23437E-05	5.86764E-06	1.8892E-05	3.345E-05	0.000780934	0.001052921	0.001277517	0.001277517	0.001277517	0.000908685	0.001582473	0.001155947	0.000350287	0.000607851	3.21795E-05
3834303773185	383430	3773185	0.000150212	3.23642E-05	7.75684E-05	0.00014388	9.86755E-05	9.2871E-06	2.99017E-05	5.29435E-05	0.006682524	0.009009946	0.010931833	0.010931833	0.010931833	0.00775707	0.013541367	0.009891545	0.002997438	0.005201437	3.54506E-05
3834403773185	383440	3773185	0.000161335	3.47607E-05	8.33124E-05	0.000154534	0.000105982	9.97482E-06	3.21159E-05	5.6864E-05	0.004691435	0.006325391	0.007674642	0.007674642	0.007674642	0.005458899	0.009506654	0.006944313	0.002104337	0.003651644	3.64594E-05
3834503773185	383450	3773185	0.000166123	3.57924E-05	8.57851E-05	0.000159121	0.000109128	1.02709E-05	3.30691E-05	5.85517E-05	0.003580074	0.00482696	0.005856586	0.005856586	0.005856586	0.004165733	0.00725461	0.005299266	0.001605838	0.002786601	3.67817E-05
3834603773185	383460	3773185	0.000168961	3.64039E-05	8.72506E-05	0.000161839	0.000110992	1.04463E-05	3.3634E-05	5.9552E-05	0.002894229	0.003902245	0.004734622	0.004734622	0.004734622	0.003367691	0.005864822	0.004284069	0.001298203	0.002252764	3.6734E-05
3834703773185	383470	3773185	0.000171127	3.68704E-05	8.83688E-05	0.000163913	0.000112415	1.05802E-05	3.40651E-05	6.03152E-05	0.002398249	0.003233522	0.003923256	0.003923256	0.003923256	0.002790574	0.004859775	0.003549914	0.001075732	0.001866711	3.65668E-05
3834803773185	383480	3773185	0.000172553	3.71776E-05	8.91051E-05	0.000165279	0.000113351	1.06684E-05	3.43489E-05	6.08177E-05	0.002032067	0.002739805	0.003324226	0.003324226	0.003324226	0.00236449	0.00411775	0.003007888	0.000911481	0.001581688	3.62982E-05
3834903773185	383490	3773185	0.00017344	3.73689E-05	8.95635E-05	0.000166129	0.000113934	1.07232E-05	3.45256E-05	6.11306E-05	0.00174842	0.002357369	0.002860213	0.002860213	0.002860213	0.002034442	0.003542973	0.002588031	0.000784252	0.001360908	3.5958E-05
3835003773185	383500	3773185	0.000173629	3.74095E-05	8.96607E-05	0.000166309	0.000114058	1.07349E-05	3.45631E-05	6.1197E-05	0.00152582	0.00205724	0.002496065	0.002496065	0.002496065	0.001775427	0.003091899	0.002258536	0.000684405	0.001187644	3.5558E-05
3835103773185	383510	3773185	0.000173279	3.73341E-05	8.94801E-05	0.000165974	0.000113828	1.07133E-05	3.44935E-05	6.10737E-05	0.001348663	0.001818382	0.002206255	0.002206255	0.002206255	0.001569288	0.00273291	0.001996305	0.000604941	0.001049751	3.51163E-05
3835203773185	383520	3773185	0.000172499	3.7166E-05	8.90773E-05	0.000165227	0.000113316	1.0665E-05	3.43382E-05	6.07988E-05	0.001202342	0.001621099	0.001966891	0.001966891	0.001966891	0.001399031	0.002436407	0.001779719	0.00053909	0.00093586	3.46507E-05
3835303773185	383530	3773185	0.000171275	3.69023E-05	8.84452E-05	0.000164055	0.000112512	1.05894E-05	3.40945E-05	6.03674E-05	0.001078459	0.001454069	0.001764233	0.001764233	0.001764233	0.001254882	0.002185372	0.001596346	0.000483741	0.000839433	3.41493E-05
3835403773185	383540	3773185	0.000169513	3.65227E-05	8.75354E-05	0.000162367	0.000111355	1.04804E-05	3.37438E-05	5.97464E-05	0.000973456	0.001312496	0.001592461	0.001592461	0.001592461	0.001132702	0.001972596	0.00144092	0.000436642	0.000757703	3.36181E-05
3835503773185	383550	3773185	0.000167078	3.59982E-05	8.62782E-05	0.000160035	0.000109755	1.03299E-05	3.32592E-05	5.88883E-05	0.000880296	0.00118689	0.001440062	0.001440062	0.001440062	0.001024302	0.001783818	0.001303024	0.000394856	0.000685191	3.30212E-05
3835603773185	383560	3773185	0.000163528	3.52331E-05	8.44446E-05	0.000156634	0.000107423	1.01104E-05	3.25523E-05	5.76368E-05	0.000792562	0.001068599	0.001296539	0.001296539	0.001296539	0.000922216	0.001606035	0.001173159	0.000355503	0.000616902	3.22332E-05
3835703773185	383570	3773185	0.000159371	3.43376E-05	8.22984E-05	0.000152653	0.000104692	9.85341E-06	3.1725E-05	5.61719E-05	0.000718001	0.00096807	0.001174567	0.001174567	0.001174567	0.000835458	0.001454947	0.001062794	0.000322059	0.000558867	3.14035E-05
3835803773185	383580	3773185	0.000155552	3.35146E-05	8.03258E-05	0.000148994	0.000102183	9.61724E-06	3.09646E-05	5.48256E-05	0.000658447	0.000887775	0.001077144	0.001077144	0.001077144	0.000766162	0.001334268	0.000974641	0.000295346	0.000512512	3.07231E-05
3835903773185	383590	3773185	0.00015188	3.27235E-05	7.84297E-05	0.000145477	9.97711E-05	9.39022E-06	3.02337E-05	5.35314E-05	0.000607871	0.000819584	0.000994407	0.000994407	0.000994407	0.000707312	0.001231781	0.000899778	0.00027266	0.000473145	3.01142E-05
3836003773185	383600	3773185	0.000148006	3.18889E-05	7.64293E-05	0.000141767	9.72264E-05	9.15072E-06	2.94626E-05	5.21661E-05	0.000562542	0.000758466	0.000920253	0.000920253	0.000920253	0.000654567	0.001139926	0.00083268	0.000252327	0.000437862	2.94934E-05
3836103773185	383610	3773185	0.000143258	3.08659E-05	7.39776E-05	0.000137219	9.41075E-05	8.85718E-06	2.85174E-05	5.04926E-05	0.000518913	0.000699643	0.000848882	0.000848882	0.000848882	0.000603802	0.001051518	0.000768101	0.000232758	0.000403904	2.87174E-05
3836203773185	383620	3773185	0.000138591	2.98603E-05	7.15674E-05	0.000132749	9.10416E-05	8.56862E-06	2.75884E-05	4.88476E-05	0.00048052	0.000647878	0.000786075	0.000786075	0.000786075	0.000559127	0.000973719	0.000711271	0.000215537	0.00037402	2.79773E-05
3836303773185	383630	3773185	0.000135201	2.91301E-05	6.98171E-05	0.000129502	8.8815E-05	8.35906E-06	2.69136E-05	4.7653E-05	0.000450077	0.000606833	0.000736275	0.000736275	0.000736275	0.00053705	0.00091203	0.0006662	0.000201882	0.000350324	2.74997E-05
3836403773185	383640	3773185	0.000132659	2.85823E-05	6.85044E-05	0.000127067	8.71451E-05	8.20189E-06	2.64076E-05	4.6757E-05	0.000424912	0.000572902	0.000695106	0.000695106	0.000695106	0.000494422	0.000861035	0.000628959	0.000190594	0.000330736	2.71953E-05
3836503773185	383650	3773185	0.000130211	2.80549E-05	6.72403E-05	0.000124722	8.5537E-05	8.05054E-06	2.59203E-05	4.58942E-05	0.000401907	0.000541885	0.000657473	0.000657473	0.000657473	0.00046765	0.000814418	0.000594907	0.000180275	0.00031283	2.69088E-05
3836603773185	383660	3773185	0.000128826	2.77564E-05	6.65249E-05	0.000123395	8.46269E-05	7.96489E-06	2.56445E-05	4.54059E-05	0.000383432	0.000516976	0.000627251	0.000627251	0.000627251	0.000446157	0.000776982	0.000567561	0.000171988	0.0002984	2.68252E-05
3836703773185	383670	3773185	0.000127494	2.74695E-05	6.58373E-05	0.00012212	8.37522E-05	7.88256E-06	2.53795E-05	4.49366E-05	0.000366235	0.000493789	0.000599118	0.000599118	0.000599118	0.000426147	0.000742134	0.000542105	0.000164274	0.000285064	2.67417E-05
3836803773185	383680	3773185	0.000126486	2.72522E-05	6.53164E-05	0.000121154	8.30896E-05	7.82019E-06	2.51787E-05	4.4581E-05	0.00035084	0.000473034	0.000573935	0.000573935	0.000573935	0.00040823	0.000710939	0.000519319	0.000157369	0.000273082	2.67118E-05
3836903773185	383690	3773185	0.00012588	2.71218E-05	6.50038E-05	0.000120574	8.2692E-05	7.78277E-06	2.50582E-05	4.43677E-05	0.000337249	0.000454708	0.000551701	0.000551701	0.000551701	0.000392419	0.000683397	0.0004992	0.000151273	0.000262503	2.67536E-05
3837003773185	383700	3773185	0.000125342	2.70059E-05	6.4726E-05	0.000120059	8.23385E-05	7.74951E-06	2.49511E-05	4.41781E-05	0.000324571	0.000437614	0.00053096	0.00053096	0.00053096	0.000377667	0.000657706	0.000480433	0.000145586	0.000252634	2.67954E-05
3837103773185	383710	3773185	0.000124589	2.68436E-05	6.43371E-05	0.000119337	8.18437E-05	7.70294E-06	2.48011E-05	4.39126E-05	0.000312191	0.000420922	0.000510708	0.000510708	0.000510708	0.000363262	0.000632619	0.000462108	0.000140033	0.000242998	2.67894E-05
3837203773185	383720	3773185	0.000123849	2.66842E-05	6.39551E-05	0.000118629	8.13578E-05	7.6572E-06	2.46539E-05	4.36519E-05	0.000300509	0.000405172	0.000491598	0.000491598	0.000491598	0.000349669	0.000608948	0.000444817	0.000134793	0.000233906	2.67775E-05
3837303773185	383730	3773185	0.000123392	2.65857E-05	6.37189E-05	0.000118191	8.10574E-05	7.62893E-06	2.45628E-05	4.34907E-05	0.000290099	0.000391136	0.000474569	0.000474569	0.000474569	0.000337556	0.000587853	0.000429408	0.000130124	0.000225803	2.68192E-05
3837403773185	383740	3773185	0.000123446	2.65973E-05	6.37467E-05	0.000118242	8.10927E-05	7.63226E-06	2.45736E-05	4.35096E-05	0.000281444	0.000379467	0.0004604	0.0004604	0.0004604	0.00032785	0.000570314	0.000416596	0.000126241	0.000219066	2.69565E-05
3837503773185	383750	3773185	0.000123473	2.66031E-05	6.37606E-05	0.000118268	8.11104E-05	7.63392E-06	2.45789E-05	4.35191E-05	0.000273344	0.000368545	0.000447159	0.000447159	0.000447159	0.00031806	0.0005539	0.000404607	0.000122608	0.000212761	2.70819E-05
3837603773185	383760	3773185	0.000123392	2.65857E-05	6.37189E-05	0.000118191	8.10574E-05	7.62893E-06	2.45628E-05	4.34907E-05	0.000265662	0.000358188	0.000434592	0.000434592	0.000434592	0.000309121	0.000538333	0.000393235	0.000119162	0.000206781	2.71774E-05
3837703773185	383770	3773185	0.000123244	2.65538E-05	6.36425E-05	0.000118049	8.09602E-05	7.61978E-06	2.45334E-05	4.34385E-05	0.000258415	0.000348417	0.000422737	0.000422737	0.000422737	0.000300689	0.000523648	0.000382509	0.000115912	0.00020114	2.7255E-05
3837803773185	383780	3773185	0.000123042	2.65103E-05	6.35383E-05	0.000117856	8.08277E-05	7.60731E-06	2.44932E-05	4.33674E-05	0.000251604	0.000339234	0.000411595	0.000411595	0.000411595	0.000292764	0.000509847	0.000372427	0.000112857	0.00019584	2.73147E-05
3837903773185	383790	3773185	0.000122841	2.64669E-05	6.34341E-05	0.000117662	8.06951E-05	7.59484E-06	2.44531E-05	4.32963E-05	0.000245307	0.000330744	0.000401294	0.000401294	0.000401294	0.00028543	0.000497086	0.000363106	0.000110032	0.000190938	2.73624E-05
3838003773185	383800	3773185	0.000122612	2.64176E-05	6.33161E-05	0.000117443	8.05449E-05	7.5807E-06	2.44076E-05	4.32157E-05	0.000239296	0.000322639	0.00039146	0.00039146	0.00039146	0.000278442	0.000484906	0.000354209	0.000107336	0.000186259	2.73684E-05
3838103773185	383810	3773185	0.000122141	2.63162E-05	6.3073E-05	0.000116992	8.02357E-05	7.55159E-06	2.43138E-05	4.30498E-05	0.000232855	0.000313955	0.000380924	0.000380924	0.000380924	0.000270948	0.000471855	0.000344675	0.000104447	0.000181246	2.73087E-05
3838203773185	383820	3773185	0.000121523	2.61829E-05	6.27535E-05	0.0001164	7.98292E-05	7.51334E-06	2.41907E-05	4.28317E-05	0.000226283	0.000305094	0.000370173	0.000370173	0.000370173	0.00026303	0.000458537	0.000334947	0.000101499	0.000176131	2.72072E-05
3838303773185	383830	3773185	0.00012089	2.60466E-05	6.2427E-05	0.000115794	7.9414E-05	7.47426E-06	2.40648E-05	4.26089E-05	0.000219902	0.000296491	0.000359735	0.000359735	0.000359735	0.000255876	0.000445607	0.000325502	9.86369E-05	0.000171164	2.70819E-05

			ISDrainage / Utilities Trenching	ISDrainage / Utilities Trenching	ISAsphalt Paving	ISAsphalt Paving	SVDemolition	SVSite Grubbing / Prep	SVMass Grading / Excavation	SVMass Grading / Excavation	SVDrainage / Utilities Trenching	SVFoundations / Concrete Pads	SVBuilding / Structure Construction	SVBuilding / Structure Construction	SVAsphalt Paving	SVAsphalt Paving	SVArchitectural Coating	SVArchitectural Coating	SVLandscaping or Other Finishing	SVLandscaping or Other Finishing	MDemolition
Unique Identifier	X (UTM)	Y (UTM)	2027	2028	2027	2028	2027	2027	2027	2028	2028	2028	2028	2029	2028	2029	2028	2029	2028	2029	2027
3836703773175	383670	3773175	9.2184E-06	9.2184E-06	3.94773E-05	3.94773E-05	0.000491937	0.000325007	0.000548844	0.000548844	0.000165665	0.000170723	0.000741339	0.000741339	0.000674042	0.000674042	6.67718E-05	6.67718E-05	0.000214985	0.000214985	9.12201E-05
3836803773175	383680	3773175	9.21427E-06	9.21427E-06	3.94596E-05	3.94596E-05	0.00047072	0.00031099	0.000525174	0.000525174	0.00015852	0.00016336	0.000714787	0.000714787	0.00064971	0.00064971	6.38921E-05	6.38921E-05	0.000205713	0.000205713	9.03784E-05
3836903773175	383690	3773175	9.19777E-06	9.19777E-06	3.93889E-05	3.93889E-05	0.000450447	0.000297596	0.000502555	0.000502555	0.000151693	0.000156325	0.000689188	0.000689188	0.000617194	0.000617194	6.11404E-05	6.11404E-05	0.000196853	0.000196853	8.94353E-05
3837003773175	383700	3773175	9.18126E-06	9.18126E-06	3.93182E-05	3.93182E-05	0.00043143	0.000285032	0.000481338	0.000481338	0.000145289	0.000149725	0.000664916	0.000664916	0.000591137	0.000591137	5.85591E-05	5.85591E-05	0.000188543	0.000188543	8.8522E-05
3837103773175	383710	3773175	9.18332E-06	9.18332E-06	3.93271E-05	3.93271E-05	0.000414178	0.000273634	0.00046209	0.00046209	0.000139479	0.000143738	0.000642615	0.000642615	0.000567498	0.000567498	5.62174E-05	5.62174E-05	0.000181003	0.000181003	8.79012E-05
3837203773175	383720	3773175	9.18745E-06	9.18745E-06	3.93447E-05	3.93447E-05	0.000397985	0.000262936	0.000444024	0.000444024	0.000134026	0.000138118	0.000621499	0.000621499	0.000545311	0.000545311	5.40195E-05	5.40195E-05	0.000173927	0.000173927	8.73342E-05
3837303773175	383730	3773175	9.20189E-06	9.20189E-06	3.94066E-05	3.94066E-05	0.00038314	0.000253129	0.000427462	0.000427462	0.000129027	0.000132966	0.00060193	0.00060193	0.00052971	0.00052971	5.20046E-05	5.20046E-05	0.000167439	0.000167439	8.69999E-05
3837403773175	383740	3773175	9.23903E-06	9.23903E-06	3.95656E-05	3.95656E-05	0.00036987	0.000244361	0.000412657	0.000412657	0.000124558	0.000128361	0.000584254	0.000584254	0.000506788	0.000506788	5.02034E-05	5.02034E-05	0.00016164	0.00016164	8.70536E-05
3837503773175	383750	3773175	9.27204E-06	9.27204E-06	3.9707E-05	3.9707E-05	0.000357359	0.000236096	0.000398699	0.000398699	0.000120345	0.000124019	0.000567493	0.000567493	0.000489647	0.000489647	4.85053E-05	4.85053E-05	0.000156172	0.000156172	8.71312E-05
3837603773175	383760	3773175	9.2968E-06	9.2968E-06	3.9813E-05	3.9813E-05	0.000345449	0.000228227	0.000385411	0.000385411	0.000116334	0.000119886	0.000551466	0.000551466	0.000473328	0.000473328	4.68887E-05	4.68887E-05	0.000150968	0.000150968	8.71491E-05
3837703773175	383770	3773175	9.31331E-06	9.31331E-06	3.98837E-05	3.98837E-05	0.000334158	0.000220768	0.000372814	0.000372814	0.000112531	0.000115967	0.000536212	0.000536212	0.000457856	0.000457856	4.53561E-05	4.53561E-05	0.000146033	0.000146033	8.71193E-05
3837803773175	383780	3773175	9.32362E-06	9.32362E-06	3.99279E-05	3.99279E-05	0.000323491	0.000213721	0.000360913	0.000360913	0.000108939	0.000112266	0.000521757	0.000521757	0.00044241	0.00044241	4.39083E-05	4.39083E-05	0.000141372	0.000141372	8.70477E-05
3837903773175	383790	3773175	9.32775E-06	9.32775E-06	3.99455E-05	3.99455E-05	0.000313444	0.000207082	0.000349703	0.000349703	0.000105556	0.000108779	0.000508127	0.000508127	0.00042974	0.00042974	4.25445E-05	4.25445E-05	0.000136981	0.000136981	8.69342E-05
3838003773175	383800	3773175	9.32362E-06	9.32362E-06	3.99279E-05	3.99279E-05	0.000303886	0.000200768	0.00033904	0.00033904	0.000102337	0.000105462	0.000495128	0.000495128	0.00041639	0.00041639	4.12473E-05	4.12473E-05	0.000132804	0.000132804	8.67134E-05
3838103773175	383810	3773175	9.30299E-06	9.30299E-06	3.98395E-05	3.98395E-05	0.000294482	0.000194555	0.000328548	0.000328548	9.917E-05	0.000102198	0.00048227	0.00048227	0.00040349 3	0.00040349 3	3.99708E-05	3.99708E-05	0.000128694	0.000128694	8.62478E-05
3838203773175	383820	3773175	9.26998E-06	9.26998E-06	3.96981E-05	3.96981E-05	0.000285335	0.000188512	0.000318343	0.000318343	9.60896E-05	9.90237E-05	0.000469696	0.000469696	0.00039096	0.00039096	3.87293E-05	3.87293E-05	0.000124696	0.000124696	8.5627E-05
3838303773175	383830	3773175	9.22871E-06	9.22871E-06	3.95214E-05	3.95214E-05	0.000276525	0.000182691	0.000308513	0.000308513	9.31227E-05	9.59662E-05	0.000457509	0.000457509	0.00037889	0.00037889	3.75334E-05	3.75334E-05	0.000120846	0.000120846	8.48928E-05
3838403773175	383840	3773175	9.17094E-06	9.17094E-06	3.9274E-05	3.9274E-05	0.000267157	0.000176502	0.000298062	0.000298062	8.99681E-05	9.27152E-05	0.000444239	0.000444239	0.000366053	0.000366053	3.6262E-05	3.6262E-05	0.000116752	0.000116752	8.37825E-05
3838503773175	383850	3773175	9.11317E-06	9.11317E-06	3.90266E-05	3.90266E-05	0.00025828	0.000170637	0.000288158	0.000288158	8.69785E-05	8.96343E-05	0.000431575	0.000431575	0.00035389	0.00035389	3.5057E-05	3.5057E-05	0.000112873	0.000112873	8.26962E-05
3838603773175	383860	3773175	9.05128E-06	9.05128E-06	3.87616E-05	3.87616E-05	0.000249623	0.000164918	0.000278499	0.000278499	8.40632E-05	8.663E-05	0.000419091	0.000419091	0.00034202 8	0.00034202 8	3.3882E-05	3.3882E-05	0.0001090 9	0.0001090 9	8.15501E-05
3838703773175	383870	3773175	8.98938E-06	8.98938E-06	3.84965E-05	3.84965E-05	0.000241235	0.000159377	0.000269142	0.000269142	8.12387E-05	8.37192E-05	0.000406865	0.000406865	0.000330536	0.000330536	3.27435E-05	3.27435E-05	0.000105424	0.000105424	8.03622E-05
3838803773175	383880	3773175	8.92542E-06	8.92542E-06	3.82226E-05	3.82226E-05	0.000233259	0.000154107	0.000260242	0.000260242	7.85524E-05	8.09509E-05	0.000395167	0.000395167	0.00031906	0.00031906	3.16608E-05	3.16608E-05	0.000101938	0.000101938	7.91863E-05
3838903773175	383890	3773175	8.84702E-06	8.84702E-06	3.78869E-05	3.78869E-05	0.000224553	0.000148355	0.000250529	0.000250529	7.56206E-05	7.79296E-05	0.000382065	0.000382065	0.000307678	0.000307678	3.04791E-05	3.04791E-05	9.81336E-05	9.81336E-05	7.75866E-05
3839003773175	383900	3773175	8.75624E-06	8.75624E-06	3.74981E-05	3.74981E-05	0.000216239	0.000142862	0.000241254	0.000241254	7.28208E-05	7.50443E-05	0.000369478	0.000369478	0.000296286	0.000296286	2.93507E-05	2.93507E-05	9.45003E-05	9.45003E-05	7.59033E-05
3839103773175	383910	3773175	8.65308E-06	8.65308E-06	3.70563E-05	3.70563E-05	0.000208164	0.000137527	0.000232245	0.000232245	7.01015E-05	7.2242E-05	0.000357187	0.000357187	0.000285222	0.000285222	2.82547E-05	2.82547E-05	9.09714E-05	9.09714E-05	7.40768E-05
3829703773185	382970	3773185	1.47911E-05	1.47911E-05	6.33421E-05	6.33421E-05	0.0006747	0.000445753	0.00075275	0.00075275	0.000227212	0.00023415	0.001359811	0.001359811	0.00092446	0.00092446	9.15788E-05	9.15788E-05	0.000294856	0.000294856	4.08586E-05
3829803773185	382980	3773185	1.46776E-05	1.46776E-05	6.28561E-05	6.28561E-05	0.000786988	0.000519938	0.000878028	0.000878028	0.000265027	0.000273119	0.001541644	0.001541644	0.001078315	0.001078315	0.00010682	0.00010682	0.000343928	0.000343928	4.26016E-05
3829903773185	382990	3773185	1.43847E-05	1.43847E-05	6.16015E-05	6.16015E-05	0.000921774	0.000608987	0.001028406	0.001028406	0.000310417	0.000319896	0.001748549	0.001748549	0.001262996	0.001262996	0.000125115	0.000125115	0.000402832	0.000402832	4.38551E-05
3830003773185	383000	3773185	1.39761E-05	1.39761E-05	5.98521E-05	5.98521E-05	0.001089196	0.000719597	0.001215195	0.001215195	0.000366799	0.000377999	0.001988756	0.001988756	0.001492394	0.001492394	0.000147839	0.000147839	0.000475998	0.000475998	4.48878E-05
3830103773185	383010	3773185	1.34129E-05	1.34129E-05	5.74399E-05	5.74399E-05	0.001309717	0.000865289	0.001461227	0.001461227	0.000441062	0.000454529	0.002280123	0.002280123	0.001794548	0.001794548	0.000177771	0.000177771	0.00057237	0.00057237	4.56936E-05
3830203773185	383020	3773185	1.23256E-05	1.23256E-05	5.27836E-05	5.27836E-05	0.001604885	0.001060297	0.00179054	0.00179054	0.000540463	0.000556965	0.00263311	0.00263311	0.002198981	0.002198981	0.000217835	0.000217835	0.000701364	0.000701364	4.51325E-05
3830303773185	383030	3773185	1.10216E-05	1.10216E-05	4.71995E-05	4.71995E-05	0.002020888	0.001335137	0.002254667	0.002254667	0.000680556	0.000701337	0.003067571	0.003067571	0.002768981	0.002768981	0.000274301	0.000274301	0.000883165	0.000883165	4.64159E-05
3830403773185	383040	3773185	1.09061E-05	1.09061E-05	4.67047E-05	4.67047E-05	0.002611592	0.001725396	0.002913704	0.002913704	0.000879482	0.000906337	0.003584008	0.003584008	0.003578351	0.003578351	0.000354478	0.000354478	0.001141313	0.001141313	4.75798E-05
3830503773185	383050	3773185	1.1001E-05	1.1001E-05	4.71112E-05	4.71112E-05	0.003489855	0.002305637	0.003893565	0.003893565	0.001175247	0.001211132	0.004198601	0.004198601	0.004178729	0.004781729	0.000473687	0.000473687	0.001525129	0.001525129	4.84096E-05
3830603773185	383060	3773185	1.10691E-05	1.10691E-05	4.74028E-05	4.74028E-05	0.004891385	0.003231584	0.005457227	0.005457227	0.001647227	0.001697524	0.004962976	0.004962976	0.006702078	0.006702078	0.000663921	0.000663921	0.002137623	0.002137623	4.92452E-05
3830703773185	383070	3773185	1.11227E-05	1.11227E-05	4.76325E-05	4.76325E-05	0.007035921	0.004648411	0.007849845	0.007849845	0.002369423	0.002441772	0.005863126	0.005863126	0.009640478	0.009640478	0.000955004	0.000955004	0.003074824	0.003074824	5.01048E-05
3834303773185	383430	3773185	1.22534E-05	1.22534E-05	5.24744E-05	5.24744E-05	0.003263727	0.002156242	0.003641279	0.003641279	0.001099096	0.001132656	0.003132786	0.003132786	0.004471894	0.004471894	0.000442994	0.000442994	0.001426308	0.001426308	9.37152E-05
3834403773185	383440	3773185	1.26021E-05	1.26021E-05	5.39676E-05	5.39676E-05	0.002821588	0.001864134	0.003147993	0.003147993	0.000950201	0.000979214	0.002851094	0.002851094	0.003866083	0.003866083	0.000382982	0.000382982	0.001233085	0.001233085	0.000112261
3834503773185	383450	3773185	1.27135E-05	1.27135E-05	5.44447E-05	5.44447E-05	0.002509204	0.001657752	0.002799472	0.002799472	0.000845002	0.000870803	0.002619364	0.002619364	0.003438061	0.003438061	0.000340581	0.000340581	0.001096567	0.001096567	0.000117866
3834603773185	383460	3773185	1.2697E-05	1.2697E-05	5.4374E-05	5.4374E-05	0.002268238	0.001498553	0.002530631	0.002530631	0.000763854	0.000787178	0.002427546	0.002427546	0.003107895	0.003107895	0.000307874	0.000307874	0.000991261	0.000991261	0.000121275
3834703773185	383470	3773185	1.26392E-05	1.26392E-05	5.41266E-05	5.41266E-05	0.002053997	0.001357011	0.002291606	0.002291606	0.000691706	0.000712827	0.002254537	0.002254537	0.002814345	0.002814345	0.000278794	0.000278794	0.000897634	0.000897634	0.000124062
3834803773185	383480	3773185	1.25463E-05	1.25463E-05	5.3729E-05	5.3729E-05	0.001868201	0.001234261	0.002084317	0.002084317	0.000629137	0.000648347	0.002100286	0.002100286	0.002559771	0.002559771	0.000253576	0.000253576	0.000816437	0.000816437	0.000126026
3834903773185	383490	3773185	1.24287E-05	1.24287E-05	5.32254E-05	5.32254E-05	0.001703205	0.001125254	0.001900234	0.001900234	0.000573573	0.000591087	0.001960297	0.001960297	0.002333697	0.002333697	0.000231181	0.000231181	0.000744331	0.000744331	0.000127262
3835003773185	383500	3773185	1.22905E-05	1.22905E-05	5.26334E-05	5.26334E-05	0.001558115	0.001029397	0.001738359	0.001738359	0.000524712	0.000540734	0.00183399	0.00183399	0.002134897	0.002134897	0.000211487	0.000211487	0.000680924	0.000680924	0.000127853
3835103773185	383510	3773185	1.21378E-05	1.21378E-05	5.19796E-05	5.19796E-05	0.001431122	0.000945497	0.001596676	0.001596676	0.000481946	0.000496662	0.001720412	0.001720412	0.001960895	0.001960895	0.0001942 5	0.0001942 5	0.000625426	0.000625426	0.000127972
3835203773185	383520	3773185	1.19769E-05	1.19769E-05	5.12904E-05	5.12904E-05	0.001317516	0.000870441	0.001469928	0.001469928	0.000443688	0.000457236	0.001616457	0.001616457	0.001805234	0.001805234	0.00017883	0.00017883	0.000575778	0.000575778	0.000127668
3835303773185	383530	3773185	1.18036E-05	1.18036E-05	5.05482E-05	5.05482E-05	0.001214736	0.000802538	0.001355258	0.001355258	0.000409076	0.000421567	0.001520297	0.001520297	0.001664407	0.001664407	0.000164879	0.000164879	0.000530862	0.000530862	0.0001268 8
3835403773185	383540	3773185	1.162E-05	1.162E-05	4.97618E-05	4.97618E-05	0.001122549	0.000741633	0.001252407	0.001252407	0.000378031	0.000389574	0.001431892	0.001431892	0.001538094	0.001538094	0.000152367	0.000152367	0.000490574	0.000490574	0.000125662
3835503773185	383550	3773185	1.14136E-05	1.14136E-05	4.88783E-05	4.88783E-05	0.001037003	0.000685115	0.001156965	0.001156965	0.000349222	0.000359885	0.001348177	0.001348177	0.001420881	0.001420881	0.000140755	0.000140755	0.000453189	0.000453189	0.0001237 4
3835603773185	383560	3773185	1.11413E-05	1.11413E-05	4.7712E-05	4.7712E-05	0.000953816	0.000630156	0.001064155	0.001064155	0.000321208	0.000331016	0.001265441	0.001265441	0.001306899	0.001306899	0.000129464	0.000129464	0.000416835	0.000416835	0.000120427
3835703773185	383570	3773185	1.08545E-05	1.08545E-05	4.64839E-05	4.64839E-05	0.000880119	0.000581467	0.000981932	0.000981932	0.00029639	0.00030544	0.00119001	0.00119001	0.001205921	0.001205921	0.000119461	0.000119461	0.000384628	0.000384628	0.000116822
3835803773185	383580	3773185	1.06193E-05	1.06193E-05	4.54766E-05	4.54766E-05	0.000818479	0.000540743	0.000913162	0.000913162	0.000275632	0.000284048	0.001124731	0.001124731	0.001121464	0.001121464	0.000111094	0.000111094	0.00035769	0.00035769	0.000113921
3835903773185	383590	3773185	1.04089E-05	1.04089E-05	4.45754E-05	4.45754E-05	0.000764338	0.000504974	0.000852758	0.000852758	0.000257399	0.000265259	0.00106588	0.00106588	0.001047281	0.001047281	0.000103746	0.000103746	0.00033403	0.00033403	0.000111264
3836003773185	383600	3773185	1.01943E-05	1.01943E-05	4.36565E-05	4.36565E-05	0.000714682	0.000472168	0.000797357	0.000797357	0.000240677	0.000248026	0.001010843	0.001010843	0.000979243	0.000979243	9.70057E-05	9.70057E-05	0.000312329	0.000312329	0.000108453
3836103773185	383610	3773185	9.92608E-06	9.92608E-06	4.25079E-05	4.25079E-05	0.000666374	0.000440252	0.0007434 6	0.0007434 6	0.000224409	0.000231261	0.000956579	0.000956579	0.00091305 2	0.00091305 2	9.04486E-05	9.04486E-05	0.000291217	0.000291217	0.000104919
3836203773185	383620	3773185	9.67024E-06	9.67024E-06	4.14122E-05	4.14122E-05	0.000622832	0.000411485	0.000694882	0.000694882	0.000209745	0.00021615	0.000906579	0.000906579	0.000853391	0.000853391	8.45386E-05	8.45386E-05	0.000272189	0.000272189	0.000101606
3836303773185	383630	3773185	9.50518E-06	9.50518E-06	4.07054E-05	4.07054E-05	0.000586942	0.000387774	0.0006548 4	0.0006548 4	0.000197659	0.000203695	0.000864155	0.000864155	0.000804216	0.000804216	7.96672E-05	7.96672E-05	0.000256504	0.000256504	9.92485E-05
3836403773185	383640	3773185	9.39996E-06	9.39996E-06	4.02548E-05	4.02548E-05	0.000556309	0.000367536	0.000620663	0.000620663	0.000187343	0.000193063	0.000827077	0.000827077	0.000762243	0.000762243	7.55093E-05	7.55093E-05	0.000243117	0.000243117	9.741E-05
3836503773185	383650	3773185	9.30093E-06	9.30093E-06	3.98307E-05	3.98307E-05	0.000527961	0.000348807	0.000589036	0.000589036	0.000177797	0.000183226	0.000792305	0.000792305	0.00072402	0.00072402	7.16616E-05	7.16616E-05	0.000230728	0.000230728	9.55536E-05
3836603773185	383660	3773185	9.27204E-06	9.27204E-06	3.9707E-05	3.9707E-05	0.000504251	0.000333143	0.000562583	0.000562583	0.000169812	0.000174997	0.000762532	0.000762532	0.000690915	0.000690915	6.84433E-05	6.84433E-05	0.000220367	0.000220367	9.43479E-05
3836703773185	383670	3773185	9.24316E-06	9.24316E-06	3.95833E-05	3.95833E-05	0.000481981	0.000318429	0.000537737	0.000537737	0.000162312	0.000167268	0.000734318	0.000734318	0.0006604	0.0006604	6.54205E-05	6.54205E-05	0.000210634	0.000210634	9.31421E-05
3836803773185	383680	3773185	9.23284E-06	9.23284E-06	3.95391E-05	3.95391E-05	0.00046168 3	0.0030502	0.000515091	0.000515091	0.000155477	0.000160224	0.000708268	0.000708268	0.000632589	0.000632589	6.26655E-05	6.26655E-05	0.000201764	0.000201764	9.21453E-05
3836903773185	383690	3773185	9.24728E-06	9.24728E-06	3.9601E-05	3.9601E-05	0.000443328	0.000292893	0.000494613	0.000494613	0.000149296	0.000153854	0.000684421	0.000684421	0.000607439	0.000607439	6.01741E-05	6.01741E-05	0.000193742	0.000193742	9.14648E-05
3837003773185	383700	3773185	9.26173E-06	9.26173E-06	3.96628E-05	3.96628E-05	0.000426051	0.000281478	0.000475337	0.000475337	0.000143477	0.000147858	0.000661798	0.000661798	0.000583766	0.000583766	5.7829E-05	5.7829E-05	0.000186192	0.000186192	9.08679E-05
3837103773185	383710	3773185	9.25966E-06	9.25966E-06	3.9654E-05	3.9654E-05	0.000409295	0.000270408	0.000456642	0.000456642	0.000137834	0.000142043	0.000639742	0.000639742	0.000560807	0.000560807	5.55546E-05	5.55546E-05	0.000178869	0.000178869	9.01277E-05
3837203773185	383720	3773185	9.25554E-06	9.25554E-06	3.96363E-05	3.96363E-05	0.000393439	0.000259933	0.000438952	0.000438952	0.000132495	0.000136541	0.000618704	0.000618704	0.000539082	0.000539082	5.34025E-05	5.34025E-05	0.00017194	0.00017194	8.93995E-05
3837303773185	383730	3773185	9.26998E-06	9.26998E-06	3.96981E-05	3.96981E-05	0.00037898	0.0002503 8	0.000422821	0.000422821	0.000127626	0.000131523	0.000599314	0.000599314	0.000519271	0.000519271	5.144E-05	5.144E-05	0.000165621	0.000165621	8.89697E-05
3837403773185	383740	3773185	9.31743E-06	9.31743E-06	3.99014E-05	3.99014E-05	0.000366316	0.000242014	0.000408692	0.000408692	0.000123361	0.000127128	0.000582128	0.000582128	0.000501919	0.000501919	4.97211E-05	4.97211E-05	0.000160087	0.000160087	8.9101E-05
3837503773185	383750	3773185	9.36076E-06	9.36076E-06	4.00869E-05	4.00869E-05	0.000354357	0.000234113	0.0003953 5	0.0003953 5	0.000119334	0.000122977	0.000565818	0.000565818	0.000485533	0.000485533	4.80979E-05	4.80979E-05	0.000154861	0.000154861	8.92682E-05
3837603773185	383760	3773185	9.39377E-06	9.39377E-06	4.02283E-05	4.02283E-05	0.00034298	0.000226596	0.000382657	0.000382657	0.000115502	0.000119029	0.000550268	0.000550268	0.000469945	0.000469945	4.65536E-05	4.65536E-05	0.000149889	0.000149889	8.94114E-05
3837703773185	383770	3773185	9.42059E-06	9.42059E-06	4.03431E-05	4.03431E-05	0.000332203	0.000219476	0.000370633	0.000370633	0.000111873	0.000115289	0.000535478	0.000535478	0.000455178	0.000455178	4.50909E-05	4.50909E-05	0.000145179	0.000145179	8.95189E-05
3837803773185	383780	3773185	9.44122E-06	9.44122E-06	4.04315E-05	4.04315E-05	0.000322009	0.000212741	0.000359259	0.000359259	0.00010844	0.000111751	0.000521487	0.000521487	0.00044121	0.00044121	4.37071E-05	4.37071E-05	0.000140724	0.000140724	8.95845E-05
3837903773185	383790	3773185	9.45773E-06	9.45773E-06	4.05022E-05	4.05022E-05	0.00031247	0.000206439	0.000348616	0.000348616	0.000105228	0.000108441	0.000508385	0.000508385	0.00042814	0.00042814	4.24123E-05	4.24123E-05	0.000136555	0.000136555	8.96442E-05
3838003773185	383800	3773185	9.45979E-06	9.45979E-06	4.0511E-05	4.0511E-05	0.000303384	0.000200436	0.00033848	0.00033848	0.000102168	0.000105287	0.000495939	0.000495939	0.00041569	0.00041569	4.11791E-05	4.11791E-05	0.000132584	0.000132584	8.95666E-05
3838103773185	383810	3773185	9.43916E-06	9.43916E-06	4.04227E-05	4.04227E-05	0.000294151	0.000194336	0.000328179	0.000328179	9.90586E-05	0.000102083	0.000483211	0.000483211	0.00040304	0.00040304	3.99259E-05	3.99259E-05	0.000128549	0.000128549	8.90891E-05
3838203773185	383820	3773185	9.40409E-06	9.40409E-06	4.02725E-05	4.02725E-05	0.00028501	0.000188297	0.00031798	0.00031798	9.59803E-05	9.8911E-05	0.000470508	0.000470508	0.000390515	0.000390515	3.86852E-05	3.86852E-05	0.000124555	0.000124555	8.83847E-05
3838303773185	383830	3773185	9.36076E-06	9.36076E-06	4.00869E-05	4.00869E-05	0.000276206	0.000182481	0.000308158	0.000308158	9.30154E-05	9.58556E-05	0.000458204	0.000458204	0.000378452	0.000378452	3.74902E-05	3.74902E-05	0.000120707	0.000120707	8.75849E-05

			MSite Grubbing / Prep	MMass Grading / Excavation	MMass Grading / Excavation	MDrainage / Utilities Trenching	MFoundations / Concrete Pads	MBuilding / Structure Construction	MAsphalt Paving	MLandscaping or Other Finishing	MWaterside Construction (Piles)	RSSWRe-striping South Valley	RSSWRe-striping Silver Lake Boulevard	RSSWDemolition	RSSWPlacing Base	RSSWForm/Place Rebar and Pour	Child Risk				
Unique Identifier	X (UTM)	Y (UTM)	2027	2027	2028	2028	2028	2028	2028	2028	2028	2029	2029	2029	2029	2029	3rd Trimester	0<2	2<16	Total	per million
3836703773175	383670	3773175	8.23147E-05	0.000205546	0.000205546	5.7524E-05	0.000106143	0.000190864	0.000135025	4.09167E-05	7.24465E-05	0.000192008	0.00030692	0.000487765	0.000265148	7.93635E-05	3.91144E-09	8.1741E-08	8.2617E-08	1.68269E-07	0.16826931
3836803773175	383680	3773175	8.15552E-05	0.00020365	0.00020365	5.69933E-05	0.000105163	0.000189103	0.000133779	4.05391E-05	7.17781E-05	0.00018622	0.000294304	0.000468274	0.000254553	7.61922E-05	3.87195E-09	8.1117E-08	7.9579E-08	1.64568E-07	0.16456784
3836903773175	383690	3773175	8.07042E-05	0.000201524	0.000201524	5.63985E-05	0.000104066	0.0001871 3	0.000132383	4.01161E-05	7.10291E-05	0.000180593	0.000282136	0.000449445	0.000244318	7.31286E-05	3.82935E-09	8.0415E-08	7.665E-08	1.60895E-07	0.16089479
3837003773175	383700	3773175	7.988E-05	0.000199467	0.000199467	5.58226E-05	0.000103003	0.000185219	0.000131031	3.97064E-05	7.03038E-05	0.000175237	0.000270781	0.000431864	0.000234761	7.02681E-05	3.78785E-09	7.9736E-08	7.9303E-08	1.57426E-07	0.15742617
3837103773175	383710	3773175	7.93199E-05	0.000198068	0.000198068	5.54311E-05	0.000102281	0.0001839 2	0.000130112	3.9428E-05	6.98107E-05	0.000170338	0.000260833	0.000416482	0.000226399	6.77652E-05	3.7542E-09	7.923E-08	7.1459E-08	1.54443E-07	0.15444294
3837203773175	383720	3773175	7.88081E-05	0.00019679	0.00019679	5.50735E-05	0.000101621	0.000182734	0.000129273	3.91736E-05	6.93604E-05	0.000165686	0.000251574	0.000402161	0.000218614	6.54351E-05	3.72201E-09	7.8746E-08	6.9171E-08	1.51639E-07	0.15163881
3837303773175	383730	3773175	7.85065E-05	0.000196037	0.000196037	5.48627E-05	0.000101232	0.000182034	0.000128778	3.90237E-05	6.90949E-05	0.0001614	0.000243369	0.000389487	0.000211725	6.33729E-05	3.69649E-09	7.8396E-08	6.7114E-08	1.49206E-07	0.14920644
3837403773175	383740	3773175	7.8555E-05	0.000196158	0.000196158	5.48966E-05	0.000101295	0.000182146	0.000128858	3.90478E-05	6.91376E-05	0.000157582	0.000236541	0.000378977	0.000206012	6.16629E-05	3.68169E-09	7.826E-08	6.5351E-08	1.47293E-07	0.14729253
3837503773175	383750	3773175	7.8625E-05	0.000196333	0.000196333	5.49455E-05	0.000101385	0.000182309	0.000128973	3.90826E-05	6.91992E-05	0.000153945	0.000230181	0.000369198	0.000200696	6.00717E-05	3.66836E-09	7.8127E-08	6.3697E-08	1.45492E-07	0.14549188
3837603773175	383760	3773175	7.86412E-05	0.000196373	0.000196373	5.49568E-05	0.000101406	0.000182346	0.000128999	3.90906E-05	6.92134E-05	0.000150438	0.000224087	0.000359826	0.000195601	5.85468E-05	3.65413E-09	7.795E-08	6.2111E-08	1.43715E-07	0.14371453
3837703773175	383770	3773175	7.86142E-05	0.000196306	0.000196306	5.4938E-05	0.000101371	0.000182284	0.000128955	3.90773E-05	6.91897E-05	0.000147072	0.000218284	0.000350904	0.000190751	5.70951E-05	3.64023E-09	7.7754E-08	6.0602E-08	1.41995E-07	0.14199528
3837803773175	383780	3773175	7.85496E-05	0.000196144	0.000196144	5.48928E-05	0.000101288	0.000182134	0.000128849	3.90451E-05	6.91328E-05	0.000143856	0.000212792	0.000342457	0.00018616	5.57208E-05	3.62739E-09	7.755E-08	5.9172E-08	1.40349E-07	0.14034934
3837903773175	383790	3773175	7.84473E-05	0.000195889	0.000195889	5.48213E-05	0.000101156	0.000181897	0.000128681	3.89943E-05	6.90428E-05	0.000140796	0.000207592	0.000334461	0.000181813	5.44197E-05	3.61564E-09	7.7345E-08	5.7821E-08	1.38782E-07	0.13878183
3838003773175	383800	3773175	7.8248E-05	0.000195391	0.000195391	5.46821E-05	0.000100899	0.000181435	0.000128354	3.88952E-05	6.88674E-05	0.000137842	0.000202553	0.000326693	0.00017759	5.31558E-05	3.60431E-09	7.7132E-08	5.6518E-08	1.37254E-07	0.13725439
3838103773175	383810	3773175	7.78278E-05	0.000194342	0.000194342	5.43884E-05	0.000100357	0.0001804 6	0.000127665	3.86863E-05	6.84976E-05	0.000134863	0.000197318	0.000318578	0.000173179	5.18353E-05	3.58755E-09	7.6809E-08	5.5185E-08	1.35582E-07	0.13558177
3838203773175	383820	3773175	7.72676E-05	0.000192943	0.000192943	5.3997E-05	9.96346E-05	0.000179162	0.000126746	3.84079E-05	6.80046E-05	0.000131904	0.000192048	0.000310377	0.000168721	5.05011E-05	3.56746E-09	7.6418E-08	5.3855E-08	1.3384E-07	0.13384036
3838303773175	383830	3773175	7.66051E-05	0.000191289	0.000191289	5.3534E-05	9.87803E-05	0.000177625	0.000125659	3.80786E-05	6.74215E-05	0.000129005	0.000186848	0.000302253	0.000164305	4.91792E-05	3.54516E-09	7.5981E-08	5.2548E-08	1.32074E-07	0.13207372
3838403773175	383840	3773175	7.56032E-05	0.000188787	0.000188787	5.28338E-05	9.74884E-05	0.000175302	0.000124016	3.75806E-05	6.65397E-05	0.000125769	0.000180794	0.000292703	0.000159113	4.76253E-05	3.50218E-09	7.5189E-08	5.1059E-08	1.29751E-07	0.12975091
3838503773175	383850	3773175	7.46229E-05	0.000186339	0.000186339	5.21488E-05	9.62243E-05	0.000173029	0.000122408	3.70933E-05	6.56769E-05	0.000122664	0.000175066	0.000283662	0.000154198	4.61543E-05	3.46026E-09	7.4415E-08	4.9643E-08	1.27518E-07	0.12751831
3838603773175	383860	3773175	7.35887E-05	0.000183757	0.000183757	5.1426E-05	9.48907E-05	0.000170631	0.000120711	3.65792E-05	6.47667E-05	0.00011958	0.000169374	0.000274647	0.000149298	4.46874E-05	3.4136E-09	7.3557E-08	4.8239E-08	1.25209E-07	0.12520916
3838703773175	383870	3773175	7.25169E-05	0.00018108	0.00018108	5.0677E-05	9.35086E-05	0.000168146	0.000118953	3.60464E-05	6.38233E-05	0.000116535	0.000163787	0.000265776	0.000144475	4.3244E-05	3.36401E-09	7.2643E-08	4.6859E-08	1.22866E-07	0.12286588
3838803773175	383880	3773175	7.14557E-05	0.00017843	0.00017843	4.99354E-05	9.21403E-05	0.000165685	0.000117212	3.55189E-05	6.28894E-05	0.000113601	0.000158476	0.000257337	0.000139888	4.1871E-05	3.31527E-09	7.1743E-08	4.5541E-08	1.206E-07	0.12059968
3838903773175	383890	3773175	7.00122E-05	0.000174826	0.000174826	4.89266E-05	9.02789E-05	0.000162338	0.000114845	3.48014E-05	6.16189E-05	0.000110255	0.000152176	0.000247252	0.000134406	4.02301E-05	3.23953E-09	7.0362E-08	4.4007E-08	1.17609E-07	0.11760896
3839003773175	383900	3773175	6.84932E-05	0.000171033	0.000171033	4.78651E-05	8.83202E-05	0.000158816	0.000112353	3.40463E-05	6.0282E-05	0.000107019	0.000146147	0.000237583	0.00012915	3.86569E-05	3.1637E-09	6.8958E-08	4.2524E-08	1.14646E-07	0.11464566
3839103773175	383910	3773175	6.6845E-05	0.000166917	0.000166917	4.67133E-05	8.61949E-05	0.000154994	0.00010964 9	3.3227E-05	5.88314E-05	0.000103824	0.000140199	0.000228025	0.000123954	3.71016E-05	3.08546E-09	6.7494E-08	4.1056E-08	1.11635E-07	0.1116351
3829703773185	382970	3773185	3.68698E-05	9.20666E-05	9.20666E-05	2.57657E-05	4.75426E-05	8.54905E-05	6.04794E-05	1.83271E-05	3.24497E-05	0.001794864	7.0348E-05	0.000117667	6.39636E-05	1.91454E-05	4.01717E-09	1.0022E-07	8.4614E-08	1.88854E-07	0.18885447
3829803773185	382980	3773185	3.84426E-05	9.59941E-05	9.59941E-05	2.68649E-05	4.95707E-05	8.91374E-05	6.30594E-05	1.91089E-05	3.3834E-05	0.002247282	7.49803E-05	0.000125443	6.81907E-05	2.04107E-05	4.12719E-09	1.0123E-07	9.5426E-08	2.00786E-07	0.20078574
3829903773185	382990	3773185	3.95737E-05	9.88186E-05	9.88186E-05	2.76553E-05	5.10293E-05	9.17602E-05	6.49148E-05	1.96712E-05	3.48295E-05	0.002847627	7.92407E-05	0.000132582	7.20716E-05	2.15723E-05	4.20546E-09	1.0134E-07	1.0758E-07	2.13126E-07	0.21312599
3830003773185	383000	3773185	4.05056E-05	0.000101146	0.000101146	2.83065E-05	5.22309E-05	9.39208E-05	6.64434E-05	2.01344E-05	3.56497E-05	0.003678408	8.33253E-05	0.000139458	7.58094E-05	2.26911E-05	4.26367E-09	1.0092E-07	1.2185E-07	2.27037E-07	0.2270371
3830103773185	383010	3773185	4.12327E-05	0.000102961	0.000102961	2.88147E-05	5.31685E-05	9.56069E-05	6.76362E-05	2.04958E-05	3.62896E-05	0.004915497	8.69578E-05	0.000146063	7.93996E-05	2.37657E-05	4.30769E-09	1.0004E-07	1.396E-07	2.43948E-07	0.24394812
3830203773185	383020	3773185	4.07264E-05	0.000101697	0.000101697	2.84609E-05	5.25157E-05	9.44329E-05	6.68056E-05	2.02441E-05	3.5844E-05	0.006824218	9.03993E-05	0.000151165	8.2173E-05	2.45958E-05	4.29803E-09	9.6849E-08	1.6161E-07	2.62754E-07	0.2627538
3830303773185	383030	3773185	4.18845E-05	0.000104589	0.000104589	2.92702E-05	5.4009E-05	9.71182E-05	6.87053E-05	2.08198E-05	3.68633E-05	0.009980724	9.54235E-05	0.000159849	8.68938E-05	2.60088E-05	4.30599E-09	9.5729E-08	1.9145E-07	2.91488E-07	0.29148794
3830403773185	383040	3773185	4.29348E-05	0.000107212	0.000107212	3.00042E-05	5.53634E-05	9.95536E-05	7.04282E-05	2.13419E-05	3.77877E-05	0.015412306	9.97794E-05	0.000167294	9.09409E-05	2.72202E-05	4.30643E-09	9.4901E-08	2.3178E-07	3.30984E-07	0.33098373
3830503773185	383050	3773185	4.36836E-05	0.000109081	0.000109081	3.05274E-05	5.63288E-05	0.00010129	7.16564E-05	2.1714E-05	3.84466E-05	0.025299706	0.000104115	0.000174561	9.4891E-05	2.84025E-05	4.3152E-09	9.4898E-08	2.8788E-07	3.87092E-07	0.38709172
3830603773185	383060	3773185	4.44376E-05	0.000110964	0.000110964	3.10544E-05	5.73012E-05	0.000103038	7.28933E-05	2.20889E-05	3.91103E-05	0.045146473	0.000108717	0.000182286	9.90903E-05	2.96595E-05	4.3089E-09	9.4619E-08	3.724E-07	4.71327E-07	0.47132719
3830703773185	383070	3773185	4.52133E-05	0.000112901	0.000112901	3.15964E-05	5.83013E-05	0.000104837	7.41657E-05	2.24744E-05	3.9793E-05	0.029156989	0.000113656	0.000190579	0.000103599	3.10089E-05	4.32116E-09	9.4855E-08	4.8602E-07	5.85199E-07	0.58519921
3834303773185	383430	3773185	8.45662E-05	0.000211168	0.000211168	5.90974E-05	0.000109046	0.000196085	0.000138718	4.20358E-05	7.44281E-05	0.000687498	0.004185229	0.012828689	0.006973666	0.00208734	6.39694E-09	1.2149E-07	9.8361E-07	1.1115E-06	1.11150282
3834403773185	383440	3773185	0.000101302	0.000252958	0.000252958	7.07927E-05	0.000130626	0.00023489	0.00016617	5.03546E-05	8.91573E-05	0.000636086	0.005592093	0.007994702	0.004345914	0.001300808	6.4153E-09	1.2287E-07	7.2662E-07	8.55907E-07	0.85590726
3834503773185	383450	3773185	0.000106359	0.000265588	0.000265588	7.43272E-05	0.000137148	0.000246617	0.000174467	5.28687E-05	9.36088E-05	0.000592125	0.003880128	0.005720313	0.003109558	0.000930745	6.36347E-09	1.2273E-07	5.7867E-07	7.07764E-07	0.70776408
3834603773185	383460	3773185	0.000109435	0.000273268	0.000273268	7.64766E-05	0.000141114	0.000253749	0.000179512	5.43976E-05	9.63157E-05	0.000554665	0.002982369	0.004471088	0.00243048	0.000727485	6.30682E-09	1.2228E-07	4.8477E-07	6.13354E-07	0.61335391
3834703773185	383470	3773185	0.000111951	0.000279549	0.000279549	7.82344E-05	0.000144357	0.000259581	0.000183638	5.56479E-05	9.85296E-05	0.0005204	0.002386461	0.003619388	0.001967497	0.000588906	6.23352E-09	1.2155E-07	4.1474E-07	5.42526E-07	0.54252606
3834803773185	383480	3773185	0.000113723	0.000283974	0.000283974	7.94729E-05	0.000146642	0.00026369	0.000186545	5.65288E-05	0.000100089	0.000489437	0.001973753	0.003017828	0.001640489	0.000491027	6.15124E-09	1.2059E-07	3.6151E-07	4.88252E-07	0.48825193
3834903773185	383490	3773185	0.000114838	0.000286758	0.000286758	8.0252E-05	0.00014808	0.000266276	0.000188374	5.7083E-05	0.000101071	0.000461005	0.001667582	0.002566091	0.001394925	0.000417525	6.05832E-09	1.1943E-07	3.1909E-07	4.44571E-07	0.44457149
3835003773185	383500	3773185	0.000115371	0.00028809	0.00028809	8.06247E-05	0.000148768	0.000267512	0.000189249	5.73481E-05	0.00010154	0.000435075	0.00143606	0.002220255	0.001206929	0.000361255	5.95817E-09	1.1806E-07	2.8487E-07	4.08893E-07	0.4088934
3835103773185	383510	3773185	0.000115479	0.000288359	0.000288359	8.07E-05	0.000148907	0.000267762	0.000189425	5.74017E-05	0.000101635	0.000411522	0.001256939	0.001950074	0.001060059	0.000317294	5.8557E-09	1.1658E-07	2.5695E-07	3.79384E-07	0.37938392
3835203773185	383520	3773185	0.000115204	0.000287673	0.000287673	8.0508E-05	0.000148552	0.000267125	0.000188975	5.72651E-05	0.000101393	0.000389753	0.00111142	0.001729282	0.000940036	0.000281369	5.74747E-09	1.1495E-07	2.3334E-07	3.54043E-07	0.35404324
3835303773185	383530	3773185	0.000114493	0.000285898	0.000285898	8.00111E-05	0.000147636	0.000265476	0.000187809	5.69117E-05	0.000100767	0.000369415	0.000989519	0.001543626	0.000839114	0.000251161	5.63055E-09	1.1314E-07	2.1291E-07	3.31687E-07	0.33168735
3835403773185	383540	3773185	0.000113394	0.000283154	0.000283154	7.92432E-05	0.000146219	0.000262928	0.000186006	5.63655E-05	9.98001E-05	0.000350534	0.000887389	0.001387648	0.000754324	0.000225782	5.50857E-09	1.1118E-07	1.9524E-07	3.11927E-07	0.31192686
3835503773185	383550	3773185	0.00011166	0.000278823	0.000278823	7.80312E-05	0.000143982	0.000258907	0.000183161	5.55034E-05	9.82736E-05	0.000332442	0.00079705	0.001249174	0.00067905	0.000203252	5.37116E-09	1.0888E-07	1.7925E-07	2.93498E-07	0.2934984
3835603773185	383560	3773185	0.00010867	0.000271358	0.000271358	7.59421E-05	0.000140127	0.000251975	0.000178257	5.40174E-05	9.56425E-05	0.000314255	0.000711373	0.001117407	0.000607422	0.000181812	5.20092E-09	1.059E-07	1.6386E-07	2.74968E-07	0.27496815
3835703773185	383570	3773185	0.000105417	0.000263234	0.000263234	7.36685E-05	0.000135932	0.000244432	0.000172921	5.24002E-05	9.27792E-05	0.000297525	0.000639352	0.00100631	0.00054703	0.000163735	5.03373E-09	1.0284E-07	1.5052E-07	2.58389E-07	0.25838931
3835803773185	383580	3773185	0.000102799	0.000256697	0.000256697	7.18391E-05	0.000132557	0.000238362	0.000168627	5.1099E-05	9.04752E-05	0.000283025	0.000583097	0.000919357	0.000499762	0.000149587	4.89485E-09	1.0024E-07	1.3968E-07	2.44816E-07	0.2448164
3835903773185	383590	3773185	0.000100402	0.000250712	0.000250712	7.01641E-05	0.000129466	0.000232804	0.000164695	4.99075E-05	8.83656E-05	0.000269892	0.000535935	0.000846368	0.000460085	0.000137711	4.76819E-09	9.7847E-08	1.3034E-07	2.32953E-07	0.23295307
3836003773185	383600	3773185	9.78652E-05	0.000244377	0.000244377	6.83912E-05	0.000126195	0.000226921	0.000160533	4.86464E-05	8.61328E-05	0.000257517	0.000493828	0.00078107	0.000424589	0.000127087	4.64154E-09	9.5404E-08	1.2184E-07	2.2189E-07	0.22188993
3836103773185	383610	3773185	9.46764E-05	0.000236414	0.000236414	6.61628E-05	0.000122083	0.000219527	0.000155303	4.70614E-05	8.33263E-05	0.000245163	0.000453007	0.000717623	0.000390099	0.000116764	4.49624E-09	9.2502E-08	1.1354E-07	2.1054E-07	0.21053966
3836203773185	383620	3773185	9.1687E-05	0.000228949	0.000228949	6.40737E-05	0.000118228	0.000212596	0.000150399	4.55754E-05	8.06953E-05	0.000233728	0.000417375	0.000662147	0.000359943	0.000107737	4.3592E-09	8.9731E-08	1.0614E-07	2.00232E-07	0.20023235
3836303773185	383630	3773185	8.95594E-05	0.000223637	0.000223637	6.25868E-05	0.000115484	0.000207662	0.000146909	4.45178E-05	7.88227E-05	0.000224036	0.000389763	0.000619141	0.000336565	0.00010074	4.25635E-09	8.7709E-08	1.0022E-07	1.92184E-07	0.19218409
3836403773185	383640	3773185	8.79004E-05	0.000219494	0.000219494	6.14274E-05	0.000113345	0.000203816	0.000144187	4.36932E-05	7.73626E-05	0.000215571	0.00036732	0.000584166	0.000317552	9.5049E-05	4.1754E-09	8.6179E-08	9.5275E-08	1.85629E-07	0.18562896
3836503773185	383650	3773185	8.62252E-05	0.000215311	0.000215311	6.02568E-05	0.000111185	0.000199932	0.00014144	4.28605E-05	7.58883E-05	0.000207587	0.000346826	0.000552205	0.000300178	8.98486E-05	4.09701E-09	8.4698E-08	9.0714E-08	1.7951E-07	0.17950958
3836603773185	383660	3773185	8.51371E-05	0.000212594	0.000212594	5.94964E-05	0.000109782	0.000197409	0.000139655	4.23196E-05	7.49306E-05	0.00020079	0.000330779	0.000527196	0.000286584	8.57794E-05	4.04396E-09	8.3798E-08	8.7028E-08	1.7487E-07	0.17487019
3836703773185	383670	3773185	8.40491E-05	0.000209877	0.000209877	5.87361E-05	0.000108379	0.000194886	0.00013787	4.17788E-05	7.3973E-05	0.000194324	0.000315832	0.000503885	0.000273912	8.19865E-05	3.99193E-09	8.2922E-08	8.3574E-08	1.70488E-07	0.17048827
3836803773185	383680	3773185	8.31496E-05	0.000207631	0.000207631	5.81074E-05	0.000107219	0.0001928	0.000136394	4.13317E-05	7.31813E-05	0.00018837	0.000302579	0.000483214	0.000262675	7.86232E-05	3.94724E-09	8.221E-08	8.0469E-08	1.66626E-07	0.16662634
3836903773185	383690	3773185	8.25355E-05	0.000206097	0.000206097	5.76783E-05	0.000106427	0.000191376	0.000135387	4.10264E-05	7.26409E-05	0.000182944	0.000291043	0.000465252	0.00025291	7.57005E-05	3.91212E-09	8.1719E-08	7.7724E-08	1.63355E-07	0.16335507
3837003773185	383700	3773185	8.19969E-05	0.000204752	0.000204752	5.73019E-05	0.000105733	0.000190127	0.000134504	4.07587E-05	7.21668E-05	0.000177799	0.000280317	0.000448537	0.000243824	7.29808E-05	3.87893E-09	8.126E-08	7.5155E-08	1.60294E-07	0.16029418
3837103773185	383710	3773185	8.1329E-05	0.000203085	0.000203085	5.68352E-05	0.000104872	0.000188579	0.000133408	4.04267E-05	7.1579E-05	0.00017274	0.000269741	0.000432051	0.000234863	7.02984E-05	3.84071E-09	8.0679E-08	7.2634E-08	1.57154E-07	0.15715373
3837203773185	383720	3773185	8.06718E-05	0.000201444	0.000201444	5.63759E-05	0.000104024	0.000187055	0.00013233	4.01E-05	7.10006E-05	0.000167897	0.000259768	0.000416482	0.000226399	6.77652E-05	3.80268E-09	8.0094E-08	7.0247E-08	1.54144E-07	0.1541436
3837303773185	383730	3773185	8.0284E-05	0.000200475	0.000200475	5.61049E-05	0.000103524	0.000186156	0.000131694	3.99073E-05	7.06593E-05	0.00016346	0.000251031	0.000402865	0.000218997	6.55497E-05	3.77277E-09	7.9678E-08	6.8123E-08	1.51573E-07	0.15157338
3837403773185	383740	3773185	8.04025E-05	0.000200771	0.000200771	5.61877E-05	0.000103677	0.0001843	0.000131888	3.99662E-05	7.07636E-05	0.000159607	0.000244063	0.000392067	0.000213128	6.37928E-05	3.75864E-09	7.959E-08	6.6371E-08	1.4972E-07	0.14971962
3837503773185	383750	3773185	8.05533E-05	0.000201148	0.000201148	5.62931E-05	0.000103871	0.0001867 8	0.000132136	4.00411E-05	7.08964E-05	0.000155949	0.000237592	0.000382042	0.000207678	6.21615E-05	3.74604E-09	7.9505E-08	6.4727E-08	1.47979E-07	0.14797865
3837603773185	383760	3773185	8.06826E-05	0.000201471	0.000201471	5.63835E-05	0.000104038	0.0001870 8	0.000132348	4.01054E-05	7.10101E-05	0.000152432	0.000231457	0.000372543	0.000202514	6.06159E-05	3.7334E-09	7.9384E-08	6.3163E-08	1.46281E-07	0.14628077
3837703773185	383770	3773185	8.07796E-05	0.000201713	0.000201713	5.64512E-05	0.000104163	0.000187305	0.000132507	4.01536E-05	7.10955E-05	0.000149071	0.000225654	0.0003657	0.000197636	5.91559E-05	3.72168E-09	7.9252E-08	6.1681E-08	1.44655E-07	0.14465502
3837803773185	383780	3773185	8.08388E-05	0.000201861	0.000201861	5.64926E-05	0.00010424	0.000187442	0.000132604	4.0183E-05	7.11476E-05	0.000145866	0.000220173	0.000355089	0.000193026	5.77761E-05	3.71116E-09	7.911E-08	6.028E-08	1.43101E-07	0.14310125
3837903773185	383790	3773185	8.08927E-05	0.000201995	0.000201995	5.65303E-05	0.000104309	0.000187567	0.000132692	4.02098E-05	7.1195E-05	0.000142841	0.000215083	0.000347245	0.000188762	5.64998E-05	3.70386E-09	7.9001E-08	5.8977E-08	1.41682E-07	0.14168173
3838003773185	383800	3773185	8.08227E-05	0.00020182	0.00020182	5.64813E-05	0.000104219	0.000187405	0.000132578	4.0175E-05	7.11334E-05	0.000139932	0.000210145	0.000339605	0.000184609	5.52567E-05	3.69678E-09	7.8869E-08	5.7719E-08	1.40284E-07	0.1402844
3838103773185	383810	3773185	8.03917E-05	0.000200744	0.000200744	5.61802E-05	0.000103663	0.000186405	0.000131871	3.99608E-05	7.07541E-05	0.000136883	0.000204658	0.000331048	0.000179957	5.38644E-05	3.67938E-09	7.8539E-08	5.6358E-08	1.38577E-07	0.13857664
3838203773185	383820	3773185	7.97561E-05	0.000199157	0.000199157	5.5736E-05	0.000102843	0.000184932	0.000130828	3.96449E-05	7.01947E-05	0.000133793	0.000198956	0.000322117	0.000175103	5.24113E-05	3.65493E-09	7.8075E-08	5.4961E-08	1.36691E-07	0.13669098
3838303773185	383830	3773185	7.90344E-05	0.000197355	0.000197355	5.52316E-05	0.000101913	0.000183258	0.000129644	3.92861E-05	6.95595E-05	0.000130773	0.000193364	0.000313331	0.000170327	5.09817E-05	3.62912E-09	7.7587E-08	5.3595E-08	1.34811E-07	0.13481107

Unique Identifier	X (UTM)	Y (UTM)	EGIODemolition 2025	EGIOSite Grubbing / Prep 2025	EGIOMass Grading / Excavation 2025	EGIOMass Grading / Excavation 2026	EGIODrainage / Utilities Trenching 2026	EGIODrainage / Utilities Trenching 2027	EGIOFoundations / Concrete Pads 2026	EGIOFoundations / Concrete Pads 2027	EGIOBuilding / Structure Construction 2026	EGIOBuilding / Structure Construction 2027	EGIOAsphalt Paving 2027	EGIOArchitectural Coating 2027	EGIOLandscaping or Other Finishing 2027	EGIOWaterside Construction (Piles) 2027	HIWaterside Construction (Landscaping) 2025	HIWaterside Construction (Landscaping) 2026	KMDemolition 2025	KMSite Grubbing / Prep 2025	KMMass Grading / Excavation 2025
3838403773185	383840	3773185	2.79235E-05	2.5197E-05	6.29201E-05	6.29201E-05	1.76088E-05	1.76088E-05	3.24915E-05	3.24915E-05	5.84258E-05	5.84258E-05	4.13327E-05	3.89014E-06	1.25251E-05	2.21767E-05	0.000153571	0.000153571	5.31371E-05	4.79496E-05	0.000119734
3838503773185	383850	3773185	2.76609E-05	2.496E-05	6.23282E-05	6.23282E-05	1.74431E-05	1.74431E-05	3.21859E-05	3.21859E-05	5.78762E-05	5.78762E-05	4.0944E-05	3.85355E-06	1.24073E-05	2.19682E-05	0.000151208	0.000151208	5.26357E-05	4.74971E-05	0.000118604
3838603773185	383860	3773185	2.73803E-05	2.4707E-05	6.16961E-05	6.16961E-05	1.72662E-05	1.72662E-05	3.18595E-05	3.18595E-05	5.72892E-05	5.72892E-05	4.05287E-05	3.81447E-06	1.22814E-05	2.17453E-05	0.000148576	0.000148576	5.20746E-05	4.69908E-05	0.00011734
3838703773185	383870	3773185	2.70759E-05	2.4433E-05	6.10101E-05	6.10101E-05	1.70743E-05	1.70743E-05	3.15052E-05	3.15052E-05	5.66523E-05	5.66523E-05	4.00781E-05	3.77205E-06	1.21449E-05	2.15036E-05	0.000145737	0.000145737	5.14478E-05	4.64252E-05	0.000115927
3838803773185	383880	3773185	2.67775E-05	2.4163E-05	6.03376E-05	6.03376E-05	1.68861E-05	1.68861E-05	3.11579E-05	3.11579E-05	5.60278E-05	5.60278E-05	3.96363E-05	3.73048E-06	1.2011E-05	2.12665E-05	0.000142977	0.000142977	5.0827E-05	4.5865E-05	0.000114528
3838903773185	383890	3773185	2.63417E-05	2.377E-05	5.93557E-05	5.93557E-05	1.66113E-05	1.66113E-05	3.06509E-05	3.06509E-05	5.51161E-05	5.51161E-05	3.89913E-05	3.66977E-06	1.18155E-05	2.09205E-05	0.000138663	0.000138663	4.98242E-05	4.49601E-05	0.000112269
3839003773185	383900	3773185	2.58821E-05	2.3355E-05	5.83201E-05	5.83201E-05	1.63214E-05	1.63214E-05	3.01161E-05	3.01161E-05	5.41544E-05	5.41544E-05	3.8311E-05	3.60574E-06	1.16094E-05	2.05554E-05	0.000134444	0.000134444	4.88035E-05	4.40391E-05	0.000109969
3839103773185	383910	3773185	2.54165E-05	2.2935E-05	5.7271E-05	5.7271E-05	1.60278E-05	1.60278E-05	2.95744E-05	2.95744E-05	5.31802E-05	5.31802E-05	3.76218E-05	3.54087E-06	1.14005E-05	2.01857E-05	0.000130368	0.000130368	4.77947E-05	4.31288E-05	0.000107696
3829703773195	382970	3773195	6.41143E-05	5.7855E-05	0.000144469	0.000144469	4.04309E-05	4.04309E-05	7.46027E-05	7.46027E-05	0.000134149	0.000134149	9.49027E-05	8.93202E-06	2.87584E-05	5.09193E-05	0.000177092	0.000177092	3.98856E-05	3.59918E-05	8.98743E-05
3829803773195	382980	3773195	6.39412E-05	5.7699E-05	0.000144079	0.000144079	4.03218E-05	4.03218E-05	7.44012E-05	7.44012E-05	0.000133787	0.000133787	9.46465E-05	8.9079E-06	2.86807E-05	5.07818E-05	0.00018564	0.00018564	3.98558E-05	3.59649E-05	8.9807E-05
3829903773195	382990	3773195	6.27593E-05	5.6632E-05	0.000141415	0.000141415	3.95765E-05	3.95765E-05	7.3026E-05	7.3026E-05	0.000131314	0.000131314	9.2897E-05	8.74325E-06	2.81506E-05	4.98431E-05	0.000192841	0.000192841	3.97842E-05	3.59002E-05	8.96456E-05
3830003773195	383000	3773195	6.08134E-05	5.4876E-05	0.000137031	0.000137031	3.83493E-05	3.83493E-05	7.07617E-05	7.07617E-05	0.000127243	0.000127243	9.00166E-05	8.47215E-06	2.72778E-05	4.82977E-05	0.000198772	0.000198772	3.982E-05	3.59325E-05	8.97263E-05
3830103773195	383010	3773195	5.70827E-05	5.151E-05	0.000128624	0.000128624	3.59967E-05	3.59967E-05	6.64207E-05	6.64207E-05	0.000119437	0.000119437	8.44944E-05	7.95242E-06	2.56044E-05	4.53348E-05	0.000203387	0.000203387	4.01483E-05	3.62288E-05	9.04661E-05
3830203773195	383020	3773195	5.39489E-05	4.8682E-05	0.000121563	0.000121563	3.40205E-05	3.40205E-05	6.27743E-05	6.27743E-05	0.00011288	0.00011288	7.98557E-05	7.51584E-06	2.41987E-05	4.2846E-05	0.000206385	0.000206385	4.02796E-05	3.63473E-05	9.0762E-05
3830303773195	383030	3773195	5.257E-05	4.7438E-05	0.000118456	0.000118456	3.3151E-05	3.3151E-05	6.11699E-05	6.11699E-05	0.000109995	0.000109995	7.78147E-05	7.32374E-06	2.35802E-05	4.17509E-05	0.000207971	0.000207971	4.0781E-05	3.67998E-05	9.18918E-05
3830403773195	383040	3773195	5.1424E-05	4.6404E-05	0.000115874	0.000115874	3.24283E-05	3.24283E-05	5.98363E-05	5.98363E-05	0.000107597	0.000107597	7.61183E-05	7.16408E-06	2.30662E-05	4.08407E-05	0.000208827	0.000208827	4.13182E-05	3.72845E-05	9.31023E-05
3830503773195	383050	3773195	5.11912E-05	4.6194E-05	0.000115349	0.000115349	3.22815E-05	3.22815E-05	5.95654E-05	5.95654E-05	0.00010711	0.00010711	7.57737E-05	7.13164E-06	2.29617E-05	4.06558E-05	0.000209636	0.000209636	4.18077E-05	3.77262E-05	9.42052E-05
3830603773195	383060	3773195	5.07196E-05	4.5768E-05	0.000114286	0.000114286	3.19841E-05	3.19841E-05	5.90167E-05	5.90167E-05	0.000106123	0.000106123	7.50757E-05	7.06595E-06	2.27502E-05	4.02813E-05	0.000209747	0.000209747	4.22972E-05	3.81679E-05	9.53081E-05
3834303773195	383430	3773195	4.45535E-05	4.0204E-05	0.000100392	0.000100392	2.80957E-05	2.80957E-05	5.18419E-05	5.18419E-05	9.32214E-05	9.32214E-05	6.59486E-05	6.20693E-06	1.99844E-05	3.53842E-05	0.000339101	0.000339101	6.87642E-05	6.20511E-05	0.000154946
3834403773195	383440	3773195	4.34313E-05	3.9191E-05	9.78637E-05	9.78637E-05	2.73881E-05	2.73881E-05	5.05362E-05	5.05362E-05	9.08734E-05	9.08734E-05	6.42875E-05	6.05059E-06	1.94811E-05	3.44929E-05	0.000333153	0.000333153	7.37544E-05	6.65541E-05	0.000166191
3834503773195	383450	3773195	4.27568E-05	3.8583E-05	9.63438E-05	9.63438E-05	2.69627E-05	2.69627E-05	4.97513E-05	4.97513E-05	8.94621E-05	8.94621E-05	6.32891E-05	5.95662E-06	1.91785E-05	3.39572E-05	0.000326413	0.000326413	7.58973E-05	6.84878E-05	0.000171019
3834603773195	383460	3773195	4.22196E-05	3.8098E-05	9.51333E-05	9.51333E-05	2.6624E-05	2.6624E-05	4.91262E-05	4.91262E-05	8.83381E-05	8.83381E-05	6.24939E-05	5.88178E-06	1.89375E-05	3.35306E-05	0.000321115	0.000321115	7.70792E-05	6.95543E-05	0.000173682
3834703773195	383470	3773195	4.16883E-05	3.7618E-05	9.39362E-05	9.39362E-05	2.62889E-05	2.62889E-05	4.8508E-05	4.8508E-05	8.72265E-05	8.72265E-05	6.17075E-05	5.80777E-06	1.86992E-05	3.31087E-05	0.000315041	0.000315041	7.79925E-05	7.03785E-05	0.00017574
3834803773195	383480	3773195	4.10675E-05	3.7058E-05	9.25374E-05	9.25374E-05	2.58975E-05	2.58975E-05	4.77857E-05	4.77857E-05	8.59276E-05	8.59276E-05	6.07886E-05	5.72128E-06	1.84208E-05	3.26156E-05	0.000306873	0.000306873	7.89058E-05	7.12026E-05	0.000177798
3834903773195	383490	3773195	4.04348E-05	3.6487E-05	9.11117E-05	9.11117E-05	2.54985E-05	2.54985E-05	4.70495E-05	4.70495E-05	8.46037E-05	8.46037E-05	5.98521E-05	5.63313E-06	1.8137E-05	3.21131E-05	0.000298214	0.000298214	7.94012E-05	7.16496E-05	0.000178915
3835003773195	383500	3773195	3.97722E-05	3.5889E-05	8.96187E-05	8.96187E-05	2.50806E-05	2.50806E-05	4.62785E-05	4.62785E-05	8.32174E-05	8.32174E-05	5.88713E-05	5.54083E-06	1.78398E-05	3.15869E-05	0.000289871	0.000289871	7.95266E-05	7.17628E-05	0.000179197
3835103773195	383510	3773195	3.91455E-05	3.5324E-05	8.82064E-05	8.82064E-05	2.46854E-05	2.46854E-05	4.55492E-05	4.55492E-05	8.1906E-05	8.1906E-05	5.79436E-05	5.45351E-06	1.75587E-05	3.10892E-05	0.000282306	0.000282306	7.92938E-05	7.15527E-05	0.000178673
3835203773195	383520	3773195	3.84948E-05	3.4737E-05	8.67404E-05	8.67404E-05	2.42751E-05	2.42751E-05	4.47922E-05	4.47922E-05	8.05446E-05	8.05446E-05	5.69805E-05	5.36287E-06	1.72668E-05	3.05724E-05	0.000274614	0.000274614	7.88222E-05	7.11272E-05	0.00017761
3835303773195	383530	3773195	3.78084E-05	3.4117E-05	8.51936E-05	8.51936E-05	2.38422E-05	2.38422E-05	4.39934E-05	4.39934E-05	7.91083E-05	7.91083E-05	5.59644E-05	5.26724E-06	1.69589E-05	3.00272E-05	0.000266684	0.000266684	7.79985E-05	7.03838E-05	0.000175754
3835403773195	383540	3773195	3.7104E-05	3.3482E-05	8.36065E-05	8.36065E-05	2.33981E-05	2.33981E-05	4.31738E-05	4.31738E-05	7.76346E-05	7.76346E-05	5.49218E-05	5.16911E-06	1.6643E-05	2.94679E-05	0.000258802	0.000258802	7.6936E-05	6.94251E-05	0.00017336
3835503773195	383550	3773195	3.6346E-05	3.2798E-05	8.18983E-05	8.18983E-05	2.292E-05	2.292E-05	4.22917E-05	4.22917E-05	7.60484E-05	7.60484E-05	5.37997E-05	5.0635E-06	1.63029E-05	2.88658E-05	0.000250697	0.000250697	7.56108E-05	6.82293E-05	0.000170374
3835603773195	383560	3773195	3.54327E-05	3.1974E-05	7.98404E-05	7.98404E-05	2.23441E-05	2.23441E-05	4.12291E-05	4.12291E-05	7.41375E-05	7.41375E-05	5.24479E-05	4.93627E-06	1.58933E-05	2.81405E-05	0.000241848	0.000241848	7.38499E-05	6.66403E-05	0.000166406
3835703773195	383570	3773195	3.45254E-05	3.1155E-05	7.7796E-05	7.7796E-05	2.17719E-05	2.17719E-05	4.01733E-05	4.01733E-05	7.22391E-05	7.22391E-05	5.11049E-05	4.80987E-06	1.54863E-05	2.74199E-05	0.000233569	0.000233569	7.191E-05	6.48897E-05	0.000162035
3835803773195	383580	3773195	3.37733E-05	3.0476E-05	7.61013E-05	7.61013E-05	2.12977E-05	2.12977E-05	3.92982E-05	3.92982E-05	7.06654E-05	7.06654E-05	4.99916E-05	4.70509E-06	1.5149E-05	2.68226E-05	0.000226686	0.000226686	7.0155E-05	6.33061E-05	0.00015808
3835903773195	383590	3773195	3.31047E-05	2.9873E-05	7.45948E-05	7.45948E-05	2.08761E-05	2.08761E-05	3.85203E-05	3.85203E-05	6.92666E-05	6.92666E-05	4.9002E-05	4.61195E-06	1.48491E-05	2.62916E-05	0.000220484	0.000220484	6.85016E-05	6.18141E-05	0.000154355
3836003773195	383600	3773195	3.24362E-05	2.927E-05	7.30884E-05	7.30884E-05	2.04545E-05	2.04545E-05	3.77424E-05	3.77424E-05	6.78678E-05	6.78678E-05	4.80124E-05	4.51881E-06	1.45492E-05	2.57607E-05	0.000214489	0.000214489	6.67944E-05	6.02736E-05	0.000150508
3836103773195	383610	3773195	3.1696E-05	2.8602E-05	7.14206E-05	7.14206E-05	1.99877E-05	1.99877E-05	3.68811E-05	3.68811E-05	6.63191E-05	6.63191E-05	4.69168E-05	4.4157E-06	1.42172E-05	2.51728E-05	0.00020832	0.00020832	6.48903E-05	5.85554E-05	0.000146217
3836203773195	383620	3773195	3.09857E-05	2.7961E-05	6.982E-05	6.982E-05	1.95398E-05	1.95398E-05	3.60546E-05	3.60546E-05	6.48329E-05	6.48329E-05	4.58654E-05	4.31674E-06	1.38986E-05	2.46087E-05	0.000202515	0.000202515	6.3022E-05	5.68694E-05	0.000142007
3836303773195	383630	3773195	3.04365E-05	2.7465E-05	6.85826E-05	6.85826E-05	1.91935E-05	1.91935E-05	3.54156E-05	3.54156E-05	6.36838E-05	6.36838E-05	4.50525E-05	4.24023E-06	1.36523E-05	2.41726E-05	0.00019763	0.00019763	6.15118E-05	5.55067E-05	0.000138604
3836403773195	383640	3773195	3.00008E-05	2.7072E-05	6.76007E-05	6.76007E-05	1.89187E-05	1.89187E-05	3.49086E-05	3.49086E-05	6.27721E-05	6.27721E-05	4.44075E-05	4.17953E-06	1.34568E-05	2.38265E-05	0.000193332	0.000193332	6.02463E-05	5.43647E-05	0.000135753
3836503773195	383650	3773195	2.9571E-05	2.6684E-05	6.66323E-05	6.66323E-05	1.86477E-05	1.86477E-05	3.44085E-05	3.44085E-05	6.18729E-05	6.18729E-05	4.37713E-05	4.11966E-06	1.3264E-05	2.34852E-05	0.000189161	0.000189161	5.90167E-05	5.32552E-05	0.000132982
3836603773195	383660	3773195	2.92905E-05	2.6431E-05	6.60001E-05	6.60001E-05	1.84708E-05	1.84708E-05	3.4082E-05	3.4082E-05	6.12859E-05	6.12859E-05	4.33561E-05	4.08057E-06	1.31382E-05	2.32623E-05	0.000185704	0.000185704	5.81512E-05	5.24741E-05	0.000131032
3836703773195	383670	3773195	2.90159E-05	2.6183E-05	6.53814E-05	6.53814E-05	1.82976E-05	1.82976E-05	3.37625E-05	3.37625E-05	6.07113E-05	6.07113E-05	4.29496E-05	4.04232E-06	1.3015E-05	2.30443E-05	0.000182294	0.000182294	5.73155E-05	5.172E-05	0.000129149
3836803773195	383680	3773195	2.88726E-05	2.6054E-05	6.50586E-05	6.50586E-05	1.82073E-05	1.82073E-05	3.35959E-05	3.35959E-05	6.04116E-05	6.04116E-05	4.27376E-05	4.02236E-06	1.29508E-05	2.29305E-05	0.000179518	0.000179518	5.68141E-05	5.12676E-05	0.000128019
3836903773195	383690	3773195	2.89204E-05	2.6097E-05	6.51662E-05	6.51662E-05	1.82374E-05	1.82374E-05	3.36514E-05	3.36514E-05	6.05115E-05	6.05115E-05	4.28083E-05	4.02901E-06	1.29722E-05	2.29684E-05	0.000177599	0.000177599	5.67544E-05	5.12137E-05	0.000127885
3837003773195	383700	3773195	2.89741E-05	2.6145E-05	6.52873E-05	6.52873E-05	1.82713E-05	1.82713E-05	3.37139E-05	3.37139E-05	6.06239E-05	6.06239E-05	4.28878E-05	4.0365E-06	1.29963E-05	2.30111E-05	0.000175807	0.000175807	5.67365E-05	5.11976E-05	0.000127844
3837103773195	383710	3773195	2.88726E-05	2.6054E-05	6.50586E-05	6.50586E-05	1.82073E-05	1.82073E-05	3.35959E-05	3.35959E-05	6.04116E-05	6.04116E-05	4.27376E-05	4.02236E-06	1.29508E-05	2.29305E-05	0.000173349	0.000173349	5.63783E-05	5.08744E-05	0.000127037
3837203773195	383720	3773195	2.87413E-05	2.5935E-05	6.47627E-05	6.47627E-05	1.81245E-05	1.81245E-05	3.3443E-05	3.3443E-05	6.01368E-05	6.01368E-05	4.25432E-05	4.00407E-06	1.28919E-05	2.28262E-05	0.000170843	0.000170843	5.59844E-05	5.05189E-05	0.000126149
3837303773195	383730	3773195	2.86816E-05	2.5882E-05	6.46282E-05	6.46282E-05	1.80868E-05	1.80868E-05	3.33736E-05	3.33736E-05	6.00119E-05	6.00119E-05	4.24548E-05	3.99575E-06	1.28651E-05	2.27788E-05	0.000168749	0.000168749	5.57516E-05	5.03088E-05	0.000125625
3837403773195	383740	3773195	2.87652E-05	2.5957E-05	6.48165E-05	6.48165E-05	1.81395E-05	1.81395E-05	3.34708E-05	3.34708E-05	6.01868E-05	6.01868E-05	4.25785E-05	4.00739E-06	1.29026E-05	2.28452E-05	0.000167512	0.000167512	5.58351E-05	5.03842E-05	0.000125813
3837503773195	383750	3773195	2.88428E-05	2.6027E-05	6.49914E-05	6.49914E-05	1.81885E-05	1.81885E-05	3.35611E-05	3.35611E-05	6.03491E-05	6.03491E-05	4.26934E-05	4.0182E-06	1.29374E-05	2.29068E-05	0.000166466	0.000166466	5.59008E-05	5.04435E-05	0.000125961
3837603773195	383760	3773195	2.88965E-05	2.6075E-05	6.51124E-05	6.51124E-05	1.82223E-05	1.82223E-05	3.36236E-05	3.36236E-05	6.04615E-05	6.04615E-05	4.27729E-05	4.02569E-06	1.29615E-05	2.29495E-05	0.00016553	0.00016553	5.59247E-05	5.0465E-05	0.000126015
3837703773195	383770	3773195	2.89383E-05	2.6113E-05	6.52066E-05	6.52066E-05	1.82487E-05	1.82487E-05	3.36723E-05	3.36723E-05	6.0549E-05	6.0549E-05	4.28348E-05	4.03151E-06	1.29802E-05	2.29826E-05	0.000164784	0.000164784	5.59187E-05	5.04596E-05	0.000126002
3837803773195	383780	3773195	2.89681E-05	2.614E-05	6.52738E-05	6.52738E-05	1.82675E-05	1.82675E-05	3.3707E-05	3.3707E-05	6.06114E-05	6.06114E-05	4.28789E-05	4.03567E-06	1.29936E-05	2.30064E-05	0.000164229	0.000164229	5.58889E-05	5.04327E-05	0.000125934
3837903773195	383790	3773195	2.90039E-05	2.6172E-05	6.53545E-05	6.53545E-05	1.82901E-05	1.82901E-05	3.37487E-05	3.37487E-05	6.06864E-05	6.06864E-05	4.2932E-05	4.04066E-06	1.30097E-05	2.30348E-05	0.000164007	0.000164007	5.58709E-05	5.04165E-05	0.000125894
3838003773195	383800	3773195	2.90099E-05	2.6178E-05	6.5368E-05	6.5368E-05	1.82939E-05	1.82939E-05	3.37556E-05	3.37556E-05	6.06988E-05	6.06988E-05	4.29408E-05	4.04149E-06	1.30124E-05	2.30395E-05	0.000163896	0.000163896	5.58292E-05	5.03788E-05	0.0001258
3838103773195	383810	3773195	2.89025E-05	2.6081E-05	6.51259E-05	6.51259E-05	1.82261E-05	1.82261E-05	3.36306E-05	3.36306E-05	6.0474E-05	6.0474E-05	4.27818E-05	4.02652E-06	1.29642E-05	2.29542E-05	0.000162976	0.000162976	5.56202E-05	5.01903E-05	0.000125329
3838203773195	383820	3773195	2.87353E-05	2.593E-05	6.47493E-05	6.47493E-05	1.81207E-05	1.81207E-05	3.34361E-05	3.34361E-05	6.01243E-05	6.01243E-05	4.25344E-05	4.00323E-06	1.28892E-05	2.28215E-05	0.000161533	0.000161533	5.53039E-05	4.99048E-05	0.000124616
3838303773195	383830	3773195	2.85503E-05	2.5763E-05	6.43323E-05	6.43323E-05	1.8004E-05	1.8004E-05	3.32208E-05	3.32208E-05	5.97372E-05	5.97372E-05	4.22605E-05	3.97746E-06	1.28062E-05	2.26745E-05	0.000160026	0.000160026	5.49875E-05	4.96193E-05	0.000123903
3838403773195	383840	3773195	2.82697E-05	2.551E-05	6.37002E-05	6.37002E-05	1.78271E-05	1.78271E-05	3.28943E-05	3.28943E-05	5.91502E-05	5.91502E-05	4.18452E-05	3.93837E-06	1.26804E-05	2.24517E-05	0.000157378	0.000157378	5.44205E-05	4.91076E-05	0.000122626
3838503773195	383850	3773195	2.79892E-05	2.5257E-05	6.3068E-05	6.3068E-05	1.76502E-05	1.76502E-05	3.25679E-05	3.25679E-05	5.85631E-05	5.85631E-05	4.14299E-05	3.89929E-06	1.25545E-05	2.22289E-05	0.000154777	0.000154777	5.38653E-05	4.86067E-05	0.000121375
3838603773195	383860	3773195	2.76907E-05	2.4987E-05	6.23955E-05	6.23955E-05	1.7462E-05	1.7462E-05	3.22206E-05	3.22206E-05	5.79387E-05	5.79387E-05	4.09881E-05	3.85771E-06	1.24206E-05	2.19919E-05	0.000151874	0.000151874	5.32326E-05	4.80357E-05	0.000119949
3838703773195	383870	3773195	2.73624E-05	2.4691E-05	6.16557E-05	6.16557E-05	1.72549E-05	1.72549E-05	3.18386E-05	3.18386E-05	5.72518E-05	5.72518E-05	4.05022E-05	3.81197E-06	1.22734E-05	2.17311E-05	0.000148718	0.000148718	5.25342E-05	4.74055E-05	0.000118375
3838803773195	383880	3773195	2.70401E-05	2.44E-05	6.09294E-05	6.09294E-05	1.70517E-05	1.70517E-05	3.14636E-05	3.14636E-05	5.65773E-05	5.65773E-05	4.00251E-05	3.76706E-06	1.21288E-05	2.14751E-05	0.000145641	0.000145641	5.18358E-05	4.67753E-05	0.000116802
3838903773195	383890	3773195	2.65447E-05	2.3953E-05	5.98131E-05	5.98131E-05	1.67393E-05	1.67393E-05	3.08871E-05	3.08871E-05	5.55407E-05	5.55407E-05	3.92917E-05	3.69804E-06	1.19066E-05	2.10817E-05	0.000140868	0.000140868	5.06957E-05	4.57465E-05	0.000114233
3839003773195	383900	3773195	2.60254E-05	2.3485E-05	5.86429E-05	5.86429E-05	1.64118E-05	1.64118E-05	3.02828E-05	3.02828E-05	5.44541E-05	5.44541E-05	3.8523E-05	3.6257E-06	1.16736E-05	2.06692E-05	0.000136173	0.000136173	4.95377E-05	4.47016E-05	0.000111623
3839103773195	383910	3773195	2.5518E-05	2.3027E-05	5.74996E-05	5.74996E-05	1.60918E-05	1.60918E-05	2.96924E-05	2.96924E-05	5.33925E-05	5.33925E-05	3.7772E-05	3.55501E-06	1.14461E-05	2.02663E-05	0.000131875	0.000131875	4.84692E-05	4.37374E-05	0.000109216
3829703773205	382970	3773205	6.54215E-05	5.9035E-05	0.000147414	0.000147414	4.12553E-05	4.12553E-05	7.61237E-05	7.61237E-05	0.000136885	0.000136885	9.68377E-05	9.11414E-06	2.93448E-05	5.19575E-05	0.000180422	0.000180422	4.0214E-05	3.62881E-05	9.0614E-05
3829803773205	382980	3773205	6.51828E-05	5.8819E-05	0.000146876	0.000146876	4.11047E-05	4.11047E-05	7.58459E-05	7.58459E-05	0.000136385	0.000136385	9.64843E-05	9.08087E-06	2.92377E-05	5.17678E-05	0.000189193	0.000189193	4.0214E-05	3.62881E-05	9.0614E-05
3829903773205	382990	3773205	6.37442E-05	5.7521E-05	0.000143635	0.000143635	4.01975E-05	4.01975E-05	7.4172E-05	7.4172E-05	0.000133375	0.000133375	9.43549E-05	8.88046E-06	2.85924E-05	5.06254E-05	0.000196837	0.000196837	4.01125E-05	3.61965E-05	9.03854E-05
3830003773205	383000	3773205	6.1267E-05	5.5286E-05	0.000138053	0.000138053	3.86354E-05	3.86354E-05	7.12896E-05	7.12896E-05	0.000128192	0.000128192	9.06881E-05	8.53535E-06	2.74813E-05	4.8658E-05	0.00020307	0.00020307	4.02438E-05	3.6315E-05	9.06813E-05
3830103773205	383010	3773205	5.58351E-05	5.0384E-05	0.000125813	0.000125813	3.521E-05	3.521E-05	6.49691E-05	6.49691E-05	0.000116827	0.000116827	8.26478E-05	7.77861E-06	2.50448E-05	4.4344E-05	0.000207194	0.000207194	4.02856E-05	3.63527E-05	9.07754E-05
3830203773205	383020	3773205	5.44384E-05	4.9124E-05	0.000122666	0.000122666	3.43292E-05	3.43292E-05	6.33438E-05	6.33438E-05	0.000113904	0.000113904	8.05803E-05	7.58402E-06	2.44183E-05	4.32347E-05	0.000209763	0.000209763	4.08228E-05	3.68375E-05	9.19859E-05
3830303773205	383030	3773205	5.28983E-05	4.7734E-05	0.000119196	0.000119196	3.3358E-05	3.3358E-05	6.15519E-05	6.15519E-05	0.000110682	0.000110682	7.83007E-05	7.36948E-06	2.37275E-05	4.20116E-05	0.000211317	0.000211317	4.14137E-05	3.73707E-05	9.33175E-05
3830403773205	383040	3773205	5.25342E-05	4.7406E-05	0.000118375	0.000118375	3.31284E-05	3.31284E-05	6.11282E-05	6.11282E-05	0.00010992	0.00010992	7.77617E-05	7.31875E-06	2.35642E-05	4.17224E-05	0.000212539	0.000212539	4.1945E-05	3.78501E-05	9.45146E-05
3830503773205	383050	3773205	5.24148E-05	4.7298E-05	0.000118106	0.000118106	3.30532E-05	3.30532E-05	6.09893E-05	6.09893E-05	0.00010967	0.00010967	7.7585E-05	7.30212E-06	2.35106E-05	4.16276E-05	0.000213918	0.000213918	4.24762E-05	3.83295E-05	9.57116E-05
3830603773205	383060	3773205	5.20089E-05	4.6932E-05	0.000117192	0.000117192	3.27972E-05	3.27972E-05	6.0517E-05	6.0517E-05	0.000108821	0.000108821	7.

			KMMass Grading / Excavation	KMDrainage / Utilities Trenching	KMFoundations / Concrete Pads	KMBuilding / Structure Construction	KMAsphalt Paving	KMArchitectural Coating	KMLandscaping or Other Finishing	KMWaterside Construction (Piles)	EWNDemolition	EWNSite Grubbing / Prep	EWNDrainage / Utilities Trenching	EWNDrainage / Utilities Trenching	EWNDrainage / Utilities Trenching	EWNFoundations / Concrete Pads	EWNBuilding / Structure Construction	EWNAsphalt Paving	EWNLandscaping or Other Finishing	EWNWaterside Construction (Piles)	ISDemolition
Unique Identifier	X (UTM)	Y (UTM)	2026	2026	2026	2026	2026	2026	2026	2026	2027	2027	2027	2028	2029	2029	2029	2029	2029	2029	2027
3838403773185	383840	3773185	0.000119734	2.57974E-05	6.18297E-05	0.000114686	7.86541E-05	7.40274E-06	2.38346E-05	4.22012E-05	0.00021265	0.000286713	0.00034787	0.00034787	0.00034787	0.000247437	0.000430911	0.000314767	9.53838E-05	0.000165519	2.69088E-05
3838503773185	383850	3773185	0.000118604	2.5554E-05	6.12463E-05	0.000113604	7.79119E-05	7.33289E-06	2.36097E-05	4.1803E-05	0.000205767	0.000277433	0.000336612	0.000336612	0.000336612	0.000239429	0.000416964	0.000304579	9.22967E-05	0.000160162	2.67297E-05
3838603773185	383860	3773185	0.00011734	2.52816E-05	6.05934E-05	0.000112393	7.70814E-05	7.25472E-06	2.3358E-05	4.13574E-05	0.000198927	0.00026821	0.000325421	0.000325421	0.000325421	0.000231469	0.000403102	0.000294454	8.92284E-05	0.000154838	2.65447E-05
3838703773185	383870	3773185	0.000115927	2.49773E-05	5.98641E-05	0.00011104	7.61537E-05	7.1674E-06	2.30769E-05	4.08596E-05	0.000192182	0.000259116	0.000314387	0.000314387	0.000314387	0.00022362	0.000389434	0.00028447	8.62029E-05	0.000149587	2.63537E-05
3838803773185	383880	3773185	0.000114528	2.46759E-05	5.91418E-05	0.000109701	7.52348E-05	7.08092E-06	2.27984E-05	4.03666E-05	0.000185789	0.000250496	0.000303929	0.000303929	0.000303929	0.000216182	0.00037648	0.000275007	8.33354E-05	0.000144611	2.61567E-05
3838903773185	383890	3773185	0.000112269	2.41891E-05	5.79749E-05	0.000107536	7.37504E-05	6.94121E-06	2.23486E-05	3.95702E-05	0.00017819	0.000240251	0.000291498	0.000291498	0.000291498	0.00020734	0.000361082	0.000263759	7.9927E-05	0.000138697	2.58821E-05
3839003773185	383900	3773185	0.000109969	2.36935E-05	5.67872E-05	0.000105333	7.22395E-05	6.79901E-06	2.18908E-05	3.87595E-05	0.000170944	0.000230481	0.000279644	0.000279644	0.000279644	0.000198908	0.000346398	0.000253033	7.66766E-05	0.000133056	2.55717E-05
3839103773185	383910	3773185	0.000107696	2.32038E-05	5.56134E-05	0.000103156	7.07463E-05	6.65847E-06	2.14383E-05	3.79583E-05	0.000164085	0.000221233	0.000268424	0.000268424	0.000268424	0.000190928	0.0003325	0.000242881	7.36002E-05	0.000127718	2.52315E-05
3829703773195	382970	3773195	8.98743E-05	1.9364E-05	4.64105E-05	8.60856E-05	5.90392E-05	5.55663E-06	1.78907E-05	3.1677E-05	0.000277182	0.00037372	0.000453438	0.000453438	0.000453438	0.000322526	0.000561677	0.000410288	0.00012433	0.000215749	4.32821E-05
3829803773195	382980	3773195	8.9807E-05	1.93495E-05	4.63758E-05	8.60212E-05	5.8995E-05	5.55247E-06	1.78773E-05	3.16533E-05	0.000309451	0.000417228	0.000506226	0.000506226	0.000506226	0.000360074	0.000627067	0.000458053	0.000138804	0.000240866	4.29001E-05
3829903773195	382990	3773195	8.96456E-05	1.93147E-05	4.62924E-05	8.58666E-05	5.8889E-05	5.54249E-06	1.78451E-05	3.15964E-05	0.000344006	0.000463818	0.000562754	0.000562754	0.000562754	0.000400282	0.000697089	0.000509202	0.000154304	0.000267762	4.18495E-05
3830003773195	383000	3773195	8.97263E-05	1.93321E-05	4.63341E-05	8.59439E-05	5.8942E-05	5.54748E-06	1.78612E-05	3.16248E-05	0.000381791	0.000514763	0.000624565	0.000624565	0.000624565	0.000444247	0.000773655	0.000565131	0.000171252	0.000297172	4.02856E-05
3830103773195	383010	3773195	9.04661E-05	1.94915E-05	4.67161E-05	8.66525E-05	5.94279E-05	5.59322E-06	1.80085E-05	3.18856E-05	0.00042324	0.000570649	0.000692372	0.000692372	0.000692372	0.000492478	0.000857648	0.000626485	0.000189844	0.000329435	3.79994E-05
3830203773195	383020	3773195	9.0762E-05	1.95553E-05	4.68689E-05	8.69359E-05	5.96223E-05	5.61151E-06	1.80674E-05	3.19899E-05	0.000467018	0.000629673	0.000763987	0.000763987	0.000763987	0.000543417	0.000946358	0.000691285	0.00020948	0.00036351	3.44179E-05
3830303773195	383030	3773195	9.18918E-05	1.97987E-05	4.74523E-05	8.80181E-05	6.03645E-05	5.68137E-06	1.82923E-05	3.23881E-05	0.000522137	0.000703989	0.000854155	0.000854155	0.000854155	0.000607552	0.00105805	0.000772873	0.000234204	0.000406412	3.18035E-05
3830403773195	383040	3773195	9.31023E-05	2.00595E-05	4.80774E-05	8.91776E-05	6.11597E-05	5.75621E-06	1.85332E-05	3.28147E-05	0.000583947	0.000787327	0.000955269	0.000955269	0.000955269	0.000679474	0.001183301	0.000864365	0.000261929	0.000454523	3.2084E-05
3830503773195	383050	3773195	9.42052E-05	2.02971E-05	4.8647E-05	9.0234E-05	6.18842E-05	5.8244E-06	1.87528E-05	3.32035E-05	0.000653589	0.000881224	0.001069195	0.001069195	0.001069195	0.000760508	0.001324422	0.000967449	0.000293166	0.00050873	3.23407E-05
3830603773195	383060	3773195	9.53081E-05	2.05348E-05	4.92165E-05	9.12905E-05	6.26087E-05	5.89259E-06	1.89723E-05	3.35922E-05	0.000733479	0.000988939	0.001199887	0.001199887	0.001199887	0.000853468	0.001486312	0.001085704	0.000329001	0.000570914	3.25377E-05
3834303773195	383430	3773195	0.000154946	3.33842E-05	8.00133E-05	0.000148415	0.000101786	9.57982E-06	3.08441E-05	5.46122E-05	0.000632992	0.000893163	0.010850805	0.010850805	0.010850805	0.007718072	0.013440997	0.009818228	0.002975221	0.005162883	3.61788E-05
3834403773195	383440	3773195	0.000166191	3.58069E-05	8.58198E-05	0.000159185	0.000109172	1.0275E-05	3.30825E-05	5.85754E-05	0.004692969	0.006327459	0.007677152	0.007677152	0.007677152	0.005460684	0.009509762	0.006946584	0.002105026	0.003652838	3.71816E-05
3834503773195	383450	3773195	0.000171019	3.68473E-05	8.83133E-05	0.00016381	0.000112344	1.05736E-05	3.40437E-05	6.02773E-05	0.003619715	0.004880408	0.005921434	0.005921434	0.005921434	0.004211859	0.007334937	0.005357943	0.001623619	0.002817456	3.74861E-05
3834603773195	383460	3773195	0.000173682	3.7421E-05	8.96885E-05	0.000166361	0.000114094	1.07382E-05	3.45738E-05	6.1216E-05	0.002960498	0.003991595	0.004843031	0.004843031	0.004843031	0.003444801	0.005999109	0.004382161	0.001327928	0.002304345	3.73846E-05
3834703773195	383470	3773195	0.00017574	3.78644E-05	9.07512E-05	0.000168332	0.000115445	1.08654E-05	3.49834E-05	6.19413E-05	0.002475972	0.003338316	0.004050403	0.004050403	0.004050403	0.002881013	0.005017274	0.003664962	0.001110594	0.001927208	3.71995E-05
3834803773195	383480	3773195	0.000177798	3.83078E-05	9.18138E-05	0.000170303	0.000116797	1.09927E-05	3.53931E-05	6.26666E-05	0.002088439	0.002815811	0.003416444	0.003416444	0.003416444	0.002430084	0.004231983	0.003091331	0.000936767	0.001625566	3.69548E-05
3834903773195	383490	3773195	0.000178915	3.85483E-05	9.23903E-05	0.000171373	0.000117531	1.10617E-05	3.56153E-05	6.30601E-05	0.001788324	0.00241117	0.00292549	0.00292549	0.00292549	0.002080873	0.003623833	0.002647097	0.000802151	0.001391967	3.65907E-05
3835003773195	383500	3773195	0.000179197	3.86092E-05	9.25362E-05	0.000171643	0.000117716	1.10792E-05	3.56715E-05	6.31596E-05	0.001556149	0.002098133	0.002545679	0.002545679	0.002545679	0.001810717	0.003153358	0.002303429	0.000698009	0.001211251	3.61191E-05
3835103773195	383510	3773195	0.000178673	3.84962E-05	9.22653E-05	0.000171141	0.000117372	1.10467E-05	3.55671E-05	6.29747E-05	0.001374998	0.00185389	0.002249338	0.002249338	0.002249338	0.001599932	0.002786276	0.002035288	0.000616754	0.001070249	3.56118E-05
3835203773195	383520	3773195	0.00017761	3.82672E-05	9.17166E-05	0.000170123	0.000116674	1.0981E-05	3.53556E-05	6.26002E-05	0.001224887	0.001651497	0.002003773	0.002003773	0.002003773	0.001425264	0.002482093	0.001813091	0.000549422	0.000953408	3.50566E-05
3835303773195	383530	3773195	0.000175754	3.78673E-05	9.07581E-05	0.000168345	0.000115454	1.08663E-05	3.49861E-05	6.1946E-05	0.001097745	0.001480073	0.001795783	0.001795783	0.001795783	0.001277323	0.002224454	0.001624894	0.000492392	0.000854445	3.44657E-05
3835403773195	383540	3773195	0.00017336	3.73515E-05	8.95218E-05	0.000166052	0.000113881	1.07183E-05	3.45095E-05	6.11022E-05	0.000989853	0.001334604	0.001619284	0.001619284	0.001619284	0.001151781	0.002005823	0.001465191	0.000443997	0.000770466	3.38389E-05
3835503773195	383550	3773195	0.000170374	3.67082E-05	8.79799E-05	0.000163192	0.00011192	1.05336E-05	3.39151E-05	6.00498E-05	0.000895559	0.001207468	0.00146503	0.00146503	0.00146503	0.001042062	0.001814747	0.001325616	0.000401702	0.000697071	3.31644E-05
3835603773195	383560	3773195	0.000166406	3.58533E-05	8.59309E-05	0.000159391	0.000109313	1.02883E-05	3.31253E-05	5.86513E-05	0.000809436	0.001091351	0.001324144	0.001324144	0.001324144	0.000941851	0.00164023	0.001198137	0.000363072	0.000630036	3.23407E-05
3835703773195	383570	3773195	0.000162035	3.49114E-05	8.36736E-05	0.000155204	0.000106442	1.00181E-05	3.22551E-05	5.71106E-05	0.000735742	0.000991989	0.001203588	0.001203588	0.001203588	0.0008561	0.001490896	0.001089053	0.000330016	0.000572675	3.1511E-05
3835803773195	383580	3773195	0.00015808	3.40594E-05	8.16316E-05	0.000151416	0.000103844	9.77358E-06	3.1468E-05	5.57168E-05	0.000675889	0.000911291	0.001105676	0.001105676	0.001105676	0.000786457	0.001369612	0.001000459	0.000303169	0.000526088	3.08245E-05
3835903773195	383590	3773195	0.000154355	3.32567E-05	7.97077E-05	0.000147848	0.000101397	9.54323E-06	3.07263E-05	5.44036E-05	0.000624782	0.000842384	0.00102207	0.00102207	0.00102207	0.00072689	0.001266048	0.000924809	0.000280245	0.000486308	3.02157E-05
3836003773195	383600	3773195	0.000150508	3.24279E-05	7.77212E-05	0.000144163	9.88699E-05	9.3054E-06	2.99606E-05	5.30478E-05	0.000579124	0.000780824	0.000947379	0.000947379	0.000947379	0.000673862	0.001173528	0.000857226	0.000259765	0.000450769	2.96188E-05
3836103773195	383610	3773195	0.000146217	3.15035E-05	7.55056E-05	0.000140053	9.60513E-05	9.04012E-06	2.91065E-05	5.15356E-05	0.000536713	0.000723642	0.000878001	0.000878001	0.000878001	0.000624513	0.001087588	0.000794449	0.000240742	0.000417758	2.89502E-05
3836203773195	383620	3773195	0.000142007	3.05964E-05	7.33316E-05	0.000136021	9.32858E-05	8.77984E-06	2.82684E-05	5.00517E-05	0.000499036	0.000672843	0.000816365	0.000816365	0.000816365	0.000580673	0.00101124	0.000738679	0.000223842	0.000388432	2.83175E-05
3836303773195	383630	3773195	0.000138604	2.98632E-05	7.15744E-05	0.000132762	9.10504E-05	8.56945E-06	2.7591E-05	4.88524E-05	0.000467579	0.00063043	0.000764905	0.000764905	0.000764905	0.000544069	0.000947495	0.000692116	0.000209732	0.000363947	2.78519E-05
3836403773195	383640	3773195	0.000135753	2.92489E-05	7.01019E-05	0.00013003	8.91773E-05	8.39315E-06	2.70234E-05	4.78473E-05	0.000440539	0.000593972	0.00072067	0.00072067	0.00072067	0.000512606	0.000892701	0.00065209	0.000197603	0.0003429	2.74997E-05
3836503773195	383650	3773195	0.000132982	2.86519E-05	6.86711E-05	0.000127376	8.73571E-05	8.22185E-06	2.64719E-05	4.68708E-05	0.000415857	0.000560693	0.000680293	0.000680293	0.000680293	0.000483886	0.000842686	0.000615555	0.000186532	0.000323688	2.71595E-05
3836603773195	383660	3773195	0.000131032	2.82317E-05	6.7664E-05	0.000125508	8.6076E-05	8.10127E-06	2.60836E-05	4.61834E-05	0.000395227	0.000532879	0.000646546	0.000646546	0.000646546	0.000459882	0.000800883	0.0005850 2	0.000177279	0.000307631	2.69744E-05
3836703773195	383670	3773195	0.000129149	2.7826E-05	6.66916E-05	0.000123705	8.4839E-05	7.98485E-06	2.57088E-05	4.55197E-05	0.000376084	0.000507069	0.00061523	0.00061523	0.00061523	0.000437607	0.000762092	0.000556684	0.000168692	0.000292731	2.67894E-05
3836803773195	383680	3773195	0.000128019	2.75826E-05	6.61082E-05	0.000122622	8.40968E-05	7.91499E-06	2.54839E-05	4.51215E-05	0.000359986	0.000485363	0.000588895	0.000588895	0.000588895	0.000418875	0.000729469	0.000532855	0.000161471	0.0002802	2.67417E-05
3836903773195	383690	3773195	0.000127885	2.75536E-05	6.60387E-05	0.000122494	8.40085E-05	7.90668E-06	2.54571E-05	4.50741E-05	0.000347068	0.000467947	0.000567764	0.000567764	0.000567764	0.00040384 5	0.000703294	0.000513735	0.000155677	0.000270146	2.68849E-05
3837003773195	383700	3773195	0.000127844	2.75449E-05	6.60179E-05	0.000122455	8.3982E-05	7.90418E-06	2.54491E-05	4.50598E-05	0.000334987	0.000451658	0.000548	0.000548	0.000548	0.000389787	0.000678813	0.000495851	0.000150258	0.000260742	2.70282E-05
3837103773195	383710	3773195	0.000127037	2.7371E-05	6.56012E-05	0.000121682	8.34518E-05	7.85429E-06	2.52884E-05	4.47754E-05	0.00032195	0.000434081	0.000526673	0.000526673	0.000526673	0.000374618	0.000652395	0.000476555	0.00014441	0.000250595	2.70162E-05
3837203773195	383720	3773195	0.000126149	2.71797E-05	6.51428E-05	0.000120832	8.28687E-05	7.7994E-06	2.51117E-05	4.44625E-05	0.000309511	0.000417309	0.000506324	0.000506324	0.000506324	0.000360143	0.000627188	0.000458141	0.000138831	0.000240912	2.69864E-05
3837303773195	383730	3773195	0.000125625	2.70667E-05	6.48719E-05	0.000120329	8.25241E-05	7.76697E-06	2.50073E-05	4.42776E-05	0.000298498	0.00040246	0.000488308	0.000488308	0.000488308	0.000347328	0.000604871	0.00044184	0.000133891	0.00023234	2.70103E-05
3837403773195	383740	3773195	0.000125813	2.71073E-05	6.49691E-05	0.00012051	8.26478E-05	7.77861E-06	2.50448E-05	4.4344E-05	0.000289598	0.00039046	0.000473748	0.000473748	0.000473748	0.000336973	0.000586837	0.000428666	0.000129899	0.000225412	2.71774E-05
3837503773195	383750	3773195	0.000125961	2.71392E-05	6.50455E-05	0.000120651	8.2745E-05	7.78776E-06	2.50742E-05	4.43961E-05	0.000281283	0.000379249	0.000460146	0.000460146	0.000460146	0.000327297	0.000569987	0.000416358	0.000126169	0.00021894	2.73326E-05
3837603773195	383760	3773195	0.000126015	2.71508E-05	6.50733E-05	0.000120703	8.27803E-05	7.79109E-06	2.50849E-05	4.44151E-05	0.000273433	0.000368666	0.000447305	0.000447305	0.000447305	0.000318164	0.000554081	0.000404739	0.000122648	0.000212831	2.74639E-05
3837703773195	383770	3773195	0.000126002	2.71479E-05	6.50664E-05	0.00012069	8.27715E-05	7.79026E-06	2.50823E-05	4.44104E-05	0.000266067	0.000358735	0.000435256	0.000435256	0.000435256	0.000309593	0.000539155	0.000393836	0.000119344	0.000207097	2.75773E-05
3837803773195	383780	3773195	0.000125934	2.71334E-05	6.50316E-05	0.000120626	8.27273E-05	7.7861E-06	2.50689E-05	4.43867E-05	0.000259191	0.000349463	0.000424006	0.000424006	0.000424006	0.000301592	0.000525221	0.000383657	0.00011626	0.000201745	2.76669E-05
3837903773195	383790	3773195	0.000125894	2.71247E-05	6.50108E-05	0.000120587	8.27008E-05	7.7836E-06	2.50608E-05	4.43724E-05	0.000252953	0.000341053	0.000413802	0.000413802	0.000413802	0.000294334	0.000512581	0.000374424	0.000113462	0.00019689	2.77445E-05
3838003773195	383800	3773195	0.0001258	2.71044E-05	6.49622E-05	0.000120497	8.26389E-05	7.77778E-06	2.50421E-05	4.43393E-05	0.000246966	0.00033281	0.000404008	0.000404008	0.000404008	0.000287367	0.000500449	0.000365562	0.000110776	0.00019223	2.77803E-05
3838103773195	383810	3773195	0.000125329	2.7003E-05	6.47191E-05	0.000120046	8.23297E-05	7.74868E-06	2.49484E-05	4.41733E-05	0.000240233	0.00032393	0.000392994	0.000392994	0.000392994	0.000279532	0.000486805	0.000355596	0.000107756	0.000186989	2.77206E-05
3838203773195	383820	3773195	0.000124616	2.68494E-05	6.4351E-05	0.000119363	8.18614E-05	7.7046E-06	2.48065E-05	4.39221E-05	0.00023319	0.000314406	0.000381471	0.000381471	0.000381471	0.000271337	0.000472532	0.00034517	0.000104597	0.000181506	2.76072E-05
3838303773195	383830	3773195	0.000123903	2.66958E-05	6.39828E-05	0.00011868	8.13931E-05	7.66053E-06	2.46646E-05	4.36708E-05	0.000226391	0.000305239	0.000370349	0.000370349	0.000370349	0.000263426	0.000458755	0.000335106	0.000101547	0.000176214	2.74759E-05
3838403773195	383840	3773195	0.000122626	2.64205E-05	6.3323E-05	0.000117456	8.05538E-05	7.58153E-06	2.44102E-05	4.32205E-05	0.000218714	0.000294889	0.000357791	0.000357791	0.000357791	0.000254494	0.0004432	0.000323744	9.81041E-05	0.000170239	2.72908E-05
3838503773195	383850	3773195	0.000121375	2.6151E-05	6.26771E-05	0.000116258	7.97321E-05	7.50419E-06	2.41612E-05	4.27796E-05	0.000211438	0.000285079	0.000345888	0.000345888	0.000345888	0.000246027	0.000428455	0.000312973	9.48403E-05	0.000164576	2.71058E-05
3838603773195	383860	3773195	0.000119949	2.58438E-05	6.19408E-05	0.000114893	7.87955E-05	7.41605E-06	2.38774E-05	4.22771E-05	0.000204198	0.000275317	0.000334044	0.000334044	0.000334044	0.000237602	0.000413783	0.000302256	9.15926E-05	0.00015894	2.69088E-05
3838703773195	383870	3773195	0.000118375	2.55047E-05	6.11282E-05	0.000113385	7.77617E-05	7.31875E-06	2.35642E-05	4.17224E-05	0.000197011	0.000265627	0.000322287	0.000322287	0.000322287	0.000229239	0.00039922	0.000291617	8.83689E-05	0.000153346	2.66999E-05
3838803773195	383880	3773195	0.000116802	2.51657E-05	6.03156E-05	0.000111878	7.6728E-05	7.22146E-06	2.32509E-05	4.11678E-05	0.000190206	0.000256452	0.000311155	0.000311155	0.000311155	0.000221321	0.000385431	0.000281545	8.53167E-05	0.000148049	2.6485E-05
3838903773195	383890	3773195	0.000114233	2.46122E-05	5.8989E-05	0.000109417	7.50404E-05	7.06262E-06	2.27395E-05	4.02623E-05	0.000182064	0.000245474	0.000297836	0.000297836	0.000297836	0.000211848	0.000368932	0.000269493	8.16646E-05	0.000141712	2.61626E-05
3839003773195	383900	3773195	0.000111623	2.405E-05	5.76415E-05	0.000106918	7.33263E-05	6.9013E-06	2.22201E-05	3.93426E-05	0.000174268	0.000234963	0.000285083	0.000285083	0.000285083	0.000202777	0.000353135	0.000257954	7.81679E-05	0.000135644	2.57926E-05
3839103773195	383910	3773195	0.000109216	2.35312E-05	5.63982E-05	0.000104612	7.17447E-05	6.75244E-06	2.17408E-05	3.8494E-05	0.000167111	0.000225314	0.000273375	0.000273375	0.000273375	0.000194449	0.000338632	0.0002473 6	7.49576E-05	0.000130074	2.54105E-05
3829703773205	382970	3773205	9.0614E-05	1.95234E-05	4.67925E-05	8.67942E-05	5.95251E-05	5.60237E-06	1.80379E-05	3.19377E-05	0.000284327	0.000383354	0.000465126	0.000465126	0.000465126	0.00033084	0.000576156	0.000420864	0.000127535	0.00022131	4.37775E-05
3829803773205	382980	3773205	9.0614E-05	1.95234E-05	4.67925E-05	8.67942E-05	5.95251E-05	5.60237E-06	1.80379E-05	3.19377E-05	0.000317844	0.000428544	0.000519955	0.000519955	0.000519955	0.000369839	0.000644074	0.000470476	0.000142568	0.000247398	4.33418E-05
3829903773205	382990	3773205	9.03854E-05	1.94741E-05	4.66744E-05	8.65752E-05	5.93749E-05	5.58823E-06	1.79924E-05	3.18571E-05	0.000354798	0.000478369	0.000580409	0.000580409	0.000580409	0.000412839	0.000718958	0.000525177	0.000159144	0.000276162	4.20644E-05
3830003773205	383000	3773205	9.06813E-05	1.95379E-05	4.68272E-05	8.68586E-05	5.95693E-05	5.60652E-06	1.80513E-05	3.19614E-05	0.000395609	0.000533394	0.000647171	0.000647171	0.000647171	0.000460326	0.000801657	0.000585585	0.00017745	0.000307928	4.40826E-05
3830103773205	383010	3773205	9.07754E-05	1.95582E-05	4.68758E-05	8.69488E-05	5.96312E-05	5.61234E-06	1.807E-05	3.19946E-05	0.000438527	0.00059126	0.00071738	0.00071738	0.00071738	0.00051026 5	0.000888625	0.000649113	0.000196701	0.000341334	3.60654E-05
3830203773205	383020	3773205	9.19859E-05	1.9819E-05	4.75009E-05	8.81083E-05	6.04264E-05	5.68719E-06	1.8311E-05	3.24213E-05	0.000485946	0.000655194	0.000794951	0.000794951	0.000794951	0.000565441	0.000984714	0.000719303	0.00021797	0.000378243	3.3045E-05
3830303773205	383030	3773205	9.33175E-05	2.01059E-05	4.81886E-05	8.93838E-05	6.13011E-05	5.76951E-06	1.85761E-05	3.28906E-05	0.000542861	0.000731932	0.000888058	0.000888058	0.000888058	0.000631667	0.001100046	0.00080355	0.0002435	0.000422544	3.23168E-05
3830403773205	383040	3773205	9.45146E-05	2.03638E-05	4.88067E-05	9.05304E-05	6.20874E-05	5.84352E-06	1.88144E-05	3.33125E-05	0.000607256	0.000818755	0.000993401	0.000993401	0.000993401	0.000706596	0.001230535	0.000898868	0.000272384	0.000472667	3.26212E-05
3830503773205	383050	3773205	9.57116E-05	2.06217E-05	4.94249E-05	9.1677E-05	6.28738E-05	5.91754E-06	1.90527E-05	3.37344E-05	0.00068119	0.000918438	0.001114347	0.001114347	0.001114347	0.000792625	0.001380353	0.001008305	0.000305547	0.000530214	3.2866E-05
3830603773205	383060	3773205	9.68818E-05	2.08738E-05	5.00291E-05	9.27978E-05	6.36425E-05	5.98988E-06	1.92856E-05	3.41469E-05	0.000768297	0.001035884	0.001256845	0.001256845	0.001256845	0.000893982	0.001556866	0.001137242	0.000344619	0.000598015	3.30629E-05

			ISDrainage / Utilities Trenching	ISDrainage / Utilities Trenching	ISAsphalt Paving	ISAsphalt Paving	SVDemolition	SVSite Grubbing / Prep	SVMass Grading / Excavation	SVMass Grading / Excavation	SVDrainage / Utilities Trenching	SVFoundations / Concrete Pads	SVBuilding / Structure Construction	SVBuilding / Structure Construction	SVAsphalt Paving	SVAsphalt Paving	SVArchitectural Coating	SVArchitectural Coating	SVLandscaping or Other Finishing	SVLandscaping or Other Finishing	MDemolition
Unique Identifier	X (UTM)	Y (UTM)	2027	2028	2027	2028	2027	2027	2027	2028	2028	2028	2028	2029	2028	2029	2028	2029	2028	2029	2027
3838403773185	383840	3773185	9.30093E-06	9.30093E-06	3.98307E-05	3.98307E-05	0.000266863	0.000176308	0.000297734	0.000297734	8.98691E-05	9.26132E-05	0.00044487	0.00044487	0.00036565	0.00036565	3.6222E-05	3.6222E-05	0.000116624	0.000116624	8.63911E-05
3838503773185	383850	3773185	9.23903E-06	9.23903E-06	3.95656E-05	3.95656E-05	0.000257998	0.000170451	0.000287843	0.000287843	8.68836E-05	8.95365E-05	0.000432116	0.000432116	0.000353504	0.000353504	3.50187E-05	3.50187E-05	0.00011275	0.00011275	8.52092E-05
3838603773185	383860	3773185	9.17507E-06	9.17507E-06	3.92917E-05	3.92917E-05	0.000249316	0.000164716	0.000278158	0.000278158	8.396E-05	8.65237E-05	0.00041949	0.00041949	0.000341608	0.000341608	3.38404E-05	3.38404E-05	0.000108956	0.000108956	8.39557E-05
3838703773185	383870	3773185	9.10905E-06	9.10905E-06	3.9009E-05	3.9009E-05	0.000240856	0.000159126	0.000268718	0.000268718	8.11108E-05	8.35874E-05	0.000407071	0.000407071	0.000330016	0.000330016	3.2692E-05	3.2692E-05	0.000105258	0.000105258	8.26365E-05
3838803773185	383880	3773185	9.04096E-06	9.04096E-06	3.87174E-05	3.87174E-05	0.000232824	0.000153819	0.000259757	0.000259757	7.84059E-05	8.08E-05	0.000395193	0.000395193	0.00031901	0.00031901	3.16018E-05	3.16018E-05	0.000101748	0.000101748	8.13412E-05
3838903773185	383890	3773185	8.94605E-06	8.94605E-06	3.8311E-05	3.8311E-05	0.000223934	0.000147946	0.000249839	0.000249839	7.54122E-05	7.77149E-05	0.00038173	0.00038173	0.00030683	0.00030683	3.03951E-05	3.03951E-05	9.78631E-05	9.78631E-05	7.94549E-05
3839003773185	383900	3773185	8.83877E-06	8.83877E-06	3.78515E-05	3.78515E-05	0.00021543	0.000142328	0.000240351	0.000240351	7.25485E-05	7.47637E-05	0.000368795	0.000368795	0.000295178	0.000295178	2.92409E-05	2.92409E-05	9.41469E-05	9.41469E-05	7.74612E-05
3839103773185	383910	3773185	8.72117E-06	8.72117E-06	3.73479E-05	3.73479E-05	0.000207361	0.000136997	0.000231349	0.000231349	6.98312E-05	7.19635E-05	0.000356479	0.000356479	0.000284122	0.000284122	2.81457E-05	2.81457E-05	9.06207E-05	9.06207E-05	7.54138E-05
3829703773195	382970	3773195	1.49603E-05	1.49603E-05	6.40666E-05	6.40666E-05	0.000675269	0.000446129	0.000753385	0.000753385	0.000227404	0.000234348	0.00132406	0.00132406	0.000925241	0.000925241	9.16561E-05	9.16561E-05	0.000295105	0.000295105	4.13541E-05
3829803773195	382980	3773195	1.48283E-05	1.48283E-05	6.35011E-05	6.35011E-05	0.000788955	0.000521238	0.000880222	0.000880222	0.000265689	0.000273802	0.001497828	0.001497828	0.00108101	0.00108101	0.000107087	0.000107087	0.000344787	0.000344787	4.31149E-05
3829903773195	382990	3773195	1.44651E-05	1.44651E-05	6.19461E-05	6.19461E-05	0.000929567	0.000614135	0.0010371	0.0010371	0.000313042	0.0003226	0.001699502	0.001699502	0.001273674	0.001273674	0.000126173	0.000126173	0.000406237	0.000406237	4.43864E-05
3830003773195	383000	3773195	1.39246E-05	1.39246E-05	5.96312E-05	5.96312E-05	0.001109003	0.000732683	0.001237294	0.001237294	0.000373469	0.000384873	0.001937069	0.001937069	0.001519534	0.001519534	0.000150528	0.000150528	0.000484654	0.000484654	4.54369E-05
3830103773195	383010	3773195	1.31344E-05	1.31344E-05	5.62471E-05	5.62471E-05	0.001348039	0.000890607	0.001503982	0.001503982	0.000453967	0.000467828	0.002224661	0.002224661	0.001847056	0.001847056	0.000182973	0.000182973	0.000589117	0.000589117	4.59503E-05
3830203773195	383020	3773195	1.18964E-05	1.18964E-05	5.09458E-05	5.09458E-05	0.00165372	0.001092561	0.001845025	0.001845025	0.000556908	0.000573913	0.002547025	0.002547025	0.002265895	0.002265895	0.000224464	0.000224464	0.000722706	0.000722706	4.60219E-05
3830303773195	383030	3773195	1.09928E-05	1.09928E-05	4.70758E-05	4.70758E-05	0.002090903	0.001381394	0.002332782	0.002332782	0.000704135	0.000725635	0.002937103	0.002937103	0.002864914	0.002864914	0.000283804	0.000283804	0.000913762	0.000913762	4.73291E-05
3830403773195	383040	3773195	1.10897E-05	1.10897E-05	4.74911E-05	4.74911E-05	0.002724138	0.001799752	0.00303927	0.00303927	0.000917383	0.000945395	0.003392177	0.003392177	0.003732559	0.003732559	0.000369754	0.000369754	0.001190497	0.001190497	4.83379E-05
3830503773195	383050	3773195	1.11784E-05	1.11784E-05	4.7871E-05	4.7871E-05	0.003699673	0.002444257	0.004127656	0.004127656	0.001245905	0.001283948	0.003921445	0.003921445	0.005069218	0.005069218	0.000502166	0.000502166	0.001616824	0.001616824	4.91915E-05
3830603773195	383060	3773195	1.12465E-05	1.12465E-05	4.81626E-05	4.81626E-05	0.005350011	0.003534583	0.005968907	0.005968907	0.001801675	0.001856688	0.004563557	0.004563557	0.007330478	0.007330478	0.000726171	0.000726171	0.002338051	0.002338051	5.0057E-05
3834303773195	383430	3773195	1.25051E-05	1.25051E-05	5.35523E-05	5.35523E-05	0.002748418	0.001815793	0.003066358	0.003066358	0.00092556	0.00095382	0.002979347	0.002979347	0.003765827	0.003765827	0.00037305	0.00037305	0.001201108	0.001201108	9.68788E-05
3834403773195	383440	3773195	1.28517E-05	1.28517E-05	5.50367E-05	5.50367E-05	0.002416147	0.001596272	0.00269565	0.00269565	0.000813664	0.000838509	0.002720523	0.002720523	0.003310556	0.003310556	0.00032795	0.00032795	0.0010559	0.0010559	0.000116081
3834503773195	383450	3773195	1.29569E-05	1.29569E-05	5.54873E-05	5.54873E-05	0.002182619	0.001441987	0.002435107	0.002435107	0.000735021	0.000757464	0.002509045	0.002509045	0.002990581	0.002990581	0.000296253	0.000296253	0.000953844	0.000953844	0.00012171
3834603773195	383460	3773195	1.29218E-05	1.29218E-05	5.53371E-05	5.53371E-05	0.002004708	0.001324447	0.002236615	0.002236615	0.000675107	0.000695721	0.002335817	0.002335817	0.002746811	0.002746811	0.000272104	0.000272104	0.000876093	0.000876093	0.000125029
3834703773195	383470	3773195	1.28579E-05	1.28579E-05	5.50632E-05	5.50632E-05	0.001842359	0.001217188	0.002055485	0.002055485	0.000620434	0.000639379	0.002178526	0.002178526	0.002524363	0.002524363	0.000250068	0.000250068	0.000805144	0.000805144	0.000127817
3834803773195	383480	3773195	1.27733E-05	1.27733E-05	5.47009E-05	5.47009E-05	0.00168477	0.001113074	0.001879666	0.001879666	0.000567365	0.000584689	0.002028656	0.002028656	0.002308438	0.002308438	0.000228678	0.000228678	0.000736275	0.000736275	0.000130181
3834903773195	383490	3773195	1.26474E-05	1.26474E-05	5.4162E-05	5.4162E-05	0.001543196	0.001019541	0.001721715	0.001721715	0.000519688	0.000535557	0.001892171	0.001892171	0.002114457	0.002114457	0.000209462	0.000209462	0.000674405	0.000674405	0.000131386
3835003773195	383500	3773205	1.24845E-05	1.24845E-05	5.34639E-05	5.34639E-05	0.001419249	0.000937653	0.001583429	0.001583429	0.000477948	0.000492541	0.00177018	0.00177018	0.001944626	0.001944626	0.000192638	0.000192638	0.000620237	0.000620237	0.000131685
3835103773195	383510	3773195	1.23091E-05	1.23091E-05	5.27129E-05	5.27129E-05	0.001312057	0.000866835	0.001463838	0.001463838	0.00044185	0.000455341	0.001662244	0.001662244	0.001797755	0.001797755	0.000178089	0.000178089	0.000573393	0.000573393	0.000131506
3835203773195	383520	3773195	1.21172E-05	1.21172E-05	5.18912E-05	5.18912E-05	0.001214846	0.000802611	0.001355381	0.001355381	0.000409113	0.000421605	0.001563198	0.001563198	0.001664558	0.001664558	0.000164894	0.000164894	0.00053091	0.00053091	0.000130807
3835303773195	383530	3773195	1.19129E-05	1.19129E-05	5.10165E-05	5.10165E-05	0.001125851	0.000743814	0.001256091	0.001256091	0.000379143	0.00039072	0.001471431	0.001471431	0.001542619	0.001542619	0.000152815	0.000152815	0.000492017	0.000492017	0.000129548
3835403773195	383540	3773195	1.16963E-05	1.16963E-05	5.00888E-05	5.00888E-05	0.001045084	0.000690454	0.001165981	0.001165981	0.000351943	0.00036269	0.001386878	0.001386878	0.001431953	0.001431953	0.000141852	0.000141852	0.000456721	0.000456721	0.000127841
3835503773195	383550	3773195	1.14632E-05	1.14632E-05	4.90903E-05	4.90903E-05	0.000970327	0.000641064	0.001082576	0.001082576	0.000326768	0.000336746	0.001307595	0.001307595	0.001329523	0.001329523	0.000131705	0.000131705	0.00042405	0.00042405	0.000125542
3835603773195	383560	3773195	1.11784E-05	1.11784E-05	4.7871E-05	4.7871E-05	0.000898707	0.000593747	0.001002671	0.001002671	0.000302649	0.000311891	0.00123094	0.00123094	0.00123139	0.00123139	0.000121984	0.000121984	0.000392751	0.000392751	0.00012223
3835703773195	383570	3773195	1.08917E-05	1.08917E-05	4.66429E-05	4.66429E-05	0.000834457	0.000551299	0.000930988	0.000930988	0.000281013	0.000289593	0.001160688	0.001160688	0.001143357	0.001143357	0.000113263	0.000113263	0.000364673	0.000364673	0.000118785
3835803773195	383580	3773195	1.06544E-05	1.06544E-05	4.56268E-05	4.56268E-05	0.000779808	0.000515194	0.000870017	0.000870017	0.000262609	0.000270627	0.001099222	0.001099222	0.001068477	0.001068477	0.000105845	0.000105845	0.00034079	0.00034079	0.000116004
3835903773195	383590	3773195	1.04439E-05	1.04439E-05	4.47256E-05	4.47256E-05	0.000731352	0.000483181	0.000815956	0.000815956	0.000246291	0.000253811	0.001043579	0.001043579	0.001002084	0.001002084	9.92684E-05	9.92684E-05	0.000319614	0.000319614	0.000113473
3836003773195	383600	3773195	1.02376E-05	1.02376E-05	4.3842E-05	4.3842E-05	0.000686751	0.000453714	0.000766195	0.000766195	0.000231271	0.000238332	0.000991621	0.000991621	0.000940972	0.000940972	9.32145E-05	9.32145E-05	0.000300122	0.000300122	0.000110841
3836103773195	383610	3773195	1.00065E-05	1.00065E-05	4.28524E-05	4.28524E-05	0.000644373	0.000425717	0.000718915	0.000718915	0.000217	0.000223626	0.000941712	0.000941712	0.000882907	0.000882907	8.74624E-05	8.74624E-05	0.000281603	0.000281603	0.00010785
3836203773195	383620	3773195	9.78784E-06	9.78784E-06	4.19159E-05	4.19159E-05	0.00060572	0.00040018	0.00067579	0.00067579	0.000203983	0.000210211	0.000895435	0.000895435	0.000829945	0.000829945	8.2216E-05	8.2216E-05	0.000264711	0.000264711	0.000104961
3836303773195	383630	3773195	9.62691E-06	9.62691E-06	4.12267E-05	4.12267E-05	0.000572379	0.000378153	0.000638593	0.000638593	0.000192755	0.000198641	0.000854634	0.000854634	0.000784262	0.000784262	7.76905E-05	7.76905E-05	0.00025014	0.00025014	0.000102603
3836403773195	383640	3773195	9.50518E-06	9.50518E-06	4.07054E-05	4.07054E-05	0.000542928	0.000358696	0.000605735	0.000605735	0.000182837	0.00018842	0.000817942	0.000817942	0.00074391	0.00074391	7.36931E-05	7.36931E-05	0.000237269	0.000237269	0.00010055
3836503773195	383650	3773195	9.38758E-06	9.38758E-06	4.02018E-05	4.02018E-05	0.000515598	0.000340639	0.000575242	0.000575242	0.000173633	0.000178935	0.000783506	0.000783506	0.000706461	0.000706461	6.99834E-05	6.99834E-05	0.000225325	0.000225325	9.84666E-05
3836603773195	383660	3773195	9.32362E-06	9.32362E-06	3.99279E-05	3.99279E-05	0.000492028	0.000325068	0.000548947	0.000548947	0.000165696	0.000170755	0.00075323	0.00075323	0.000674168	0.000674168	6.67843E-05	6.67843E-05	0.000215025	0.000215025	9.68549E-05
3836703773195	383670	3773195	9.25966E-06	9.25966E-06	3.9654E-05	3.9654E-05	0.000469881	0.000310435	0.000524237	0.000524237	0.000158237	0.000163069	0.000724526	0.000724526	0.000643821	0.000643821	6.37782E-05	6.37782E-05	0.000205346	0.000205346	9.52074E-05
3836803773195	383680	3773195	9.24316E-06	9.24316E-06	3.95833E-05	3.95833E-05	0.00045064	0.000297726	0.000502774	0.000502774	0.000151759	0.000156393	0.000699172	0.000699172	0.00061746	0.00061746	6.1167E-05	6.1167E-05	0.000196939	0.000196939	9.40494E-05
3836903773195	383690	3773195	9.29267E-06	9.29267E-06	3.97953E-05	3.97953E-05	0.00043442	0.000287007	0.000484674	0.000484674	0.000146296	0.000150763	0.000677361	0.000677361	0.000595233	0.000595233	5.8965E-05	5.8965E-05	0.000189849	0.000189849	9.36256E-05
3837003773195	383700	3773195	9.34219E-06	9.34219E-06	4.00074E-05	4.00074E-05	0.00041942	0.000276848	0.000467517	0.000467517	0.000141117	0.000145426	0.000656606	0.000656606	0.000574163	0.000574163	5.68777E-05	5.68777E-05	0.000183129	0.000183129	9.3351E-05
3837103773195	383710	3773195	9.33806E-06	9.33806E-06	3.99897E-05	3.99897E-05	0.000402954	0.000266219	0.000449568	0.000449568	0.000135699	0.000139843	0.000634988	0.000634988	0.000552119	0.000552119	5.4694E-05	5.4694E-05	0.000176098	0.000176098	9.25094E-05
3837203773195	383720	3773195	9.32775E-06	9.32775E-06	3.99455E-05	3.99455E-05	0.000387557	0.000256047	0.000432391	0.000432391	0.000130514	0.000134499	0.000614169	0.000614169	0.000531023	0.000531023	5.26042E-05	5.26042E-05	0.00016937	0.00016937	9.1626E-05
3837303773195	383730	3773195	9.336E-06	9.336E-06	3.99809E-05	3.99809E-05	0.000373576	0.00024681	0.000416792	0.000416792	0.000125806	0.000129647	0.000595076	0.000595076	0.000511867	0.000511867	5.07065E-05	5.07065E-05	0.00016326	0.00016326	9.10828E-05
3837403773195	383740	3773195	9.39377E-06	9.39377E-06	4.02283E-05	4.02283E-05	0.000361587	0.000238889	0.000403415	0.000403415	0.000121768	0.000125486	0.000578469	0.000578469	0.000495439	0.000495439	4.90791E-05	4.90791E-05	0.00015802	0.00015802	9.12738E-05
3837503773195	383750	3773195	9.44741E-06	9.44741E-06	4.0458E-05	4.0458E-05	0.00035024	0.000231393	0.000390756	0.000390756	0.000117947	0.00012154	0.0005627	0.0005627	0.00047892	0.00047892	4.7539E-05	4.7539E-05	0.00015061	0.00015061	9.15305E-05
3837603773195	383760	3773195	9.4928E-06	9.4928E-06	4.06524E-05	4.06524E-05	0.000339451	0.000224265	0.000378719	0.000378719	0.000114314	0.000117804	0.000547666	0.000547666	0.000465109	0.000465109	4.60746E-05	4.60746E-05	0.000148346	0.000148346	9.17812E-05
3837703773195	383770	3773195	9.532E-06	9.532E-06	4.08203E-05	4.08203E-05	0.000329226	0.000217509	0.000367311	0.000367311	0.00011087	0.000114256	0.000533391	0.000533391	0.000451099	0.000451099	4.46867E-05	4.46867E-05	0.000143878	0.000143878	9.20199E-05
3837803773195	383780	3773195	9.56295E-06	9.56295E-06	4.09528E-05	4.09528E-05	0.00031957	0.00021113	0.000356539	0.000356539	0.000107619	0.000110905	0.000519928	0.000519928	0.00043869	0.00043869	4.33761E-05	4.33761E-05	0.000139658	0.000139658	9.22408E-05
3837903773195	383790	3773195	9.58977E-06	9.58977E-06	4.10677E-05	4.10677E-05	0.000310607	0.000205208	0.000346539	0.000346539	0.0001046	0.000107794	0.00050747	0.00050747	0.00042588	0.00042588	4.21595E-05	4.21595E-05	0.000135741	0.000135741	9.24915E-05
3838003773195	383800	3773195	9.60215E-06	9.60215E-06	4.11207E-05	4.11207E-05	0.000302036	0.000199546	0.000336976	0.000336976	0.000101714	0.00010482	0.000495604	0.000495604	0.00041384	0.00041384	4.09961E-05	4.09961E-05	0.000131995	0.000131995	9.25751E-05
3838103773195	383810	3773195	9.58152E-06	9.58152E-06	4.10323E-05	4.10323E-05	0.00029306	0.0001936	0.000326935	0.000326935	9.86831E-05	0.000101696	0.000483056	0.000483056	0.000401512	0.000401512	3.97746E-05	3.97746E-05	0.000128062	0.000128062	9.20796E-05
3838203773195	383820	3773195	9.54232E-06	9.54232E-06	4.08644E-05	4.08644E-05	0.00028395	0.000187597	0.000316798	0.000316798	9.56233E-05	9.85431E-05	0.000470302	0.000470302	0.000389063	0.000389063	3.85413E-05	3.85413E-05	0.000124091	0.000124091	9.12917E-05
3838303773195	383830	3773195	9.49693E-06	9.49693E-06	4.06701E-05	4.06701E-05	0.00027522	0.000181829	0.000307058	0.000307058	9.26833E-05	9.55133E-05	0.000457973	0.000457973	0.00037101	0.00037101	3.73563E-05	3.73563E-05	0.000120276	0.000120276	9.04142E-05
3838403773195	383840	3773195	9.43297E-06	9.43297E-06	4.03962E-05	4.03962E-05	0.000265932	0.000175693	0.000296695	0.000296695	8.95555E-05	9.229E-05	0.0004446	0.0004446	0.00036437	0.00036437	3.60956E-05	3.60956E-05	0.000116217	0.000116217	8.91189E-05
3838503773195	383850	3773195	9.36901E-06	9.36901E-06	4.01223E-05	4.01223E-05	0.00025711	0.000169864	0.000286852	0.000286852	8.65844E-05	8.92282E-05	0.000431794	0.000431794	0.00035228	0.00035228	3.48982E-05	3.48982E-05	0.000112361	0.000112361	8.78356E-05
3838603773195	383860	3773195	9.30093E-06	9.30093E-06	3.98307E-05	3.98307E-05	0.000248453	0.000164145	0.000277194	0.000277194	8.36691E-05	8.62239E-05	0.000419104	0.000419104	0.00034025	0.00034025	3.37231E-05	3.37231E-05	0.000108578	0.000108578	8.64627E-05
3838703773195	383870	3773195	9.22871E-06	9.22871E-06	3.95214E-05	3.95214E-05	0.000239961	0.000158535	0.00026772	0.00026772	8.08095E-05	8.3277E-05	0.00040653	0.00040653	0.00032879	0.00032879	3.25706E-05	3.25706E-05	0.000104867	0.000104867	8.49943E-05
3838803773195	383880	3773195	9.15444E-06	9.15444E-06	3.92034E-05	3.92034E-05	0.000231892	0.000153204	0.000258718	0.000258718	7.80923E-05	8.04768E-05	0.000394497	0.000394497	0.000317734	0.000317734	3.14754E-05	3.14754E-05	0.000101341	0.000101341	8.35378E-05
3838903773195	383890	3773195	9.04303E-06	9.04303E-06	3.87262E-05	3.87262E-05	0.000222849	0.00014723	0.000248629	0.000248629	7.5047E-05	7.73385E-05	0.000380738	0.000380738	0.000305344	0.000305344	3.0248E-05	3.0248E-05	9.73892E-05	9.73892E-05	8.13352E-05
3839003773195	383900	3773195	8.91511E-06	8.91511E-06	3.81784E-05	3.81784E-05	0.00021418	0.000141502	0.000238957	0.000238957	7.21276E-05	7.43299E-05	0.000367494	0.000367494	0.00029346	0.00029346	2.90713E-05	2.90713E-05	9.36007E-05	9.36007E-05	7.89893E-05
3839103773195	383910	3773195	8.78306E-06	8.78306E-06	3.7613E-05	3.7613E-05	0.000206118	0.000136175	0.000229962	0.000229962	6.94124E-05	7.15319E-05	0.000355152	0.000355152	0.000282418	0.000282418	2.79769E-05	2.79769E-05	9.00771E-05	9.00771E-05	7.66972E-05
3829703773205	382970	3773205	1.51315E-05	1.51315E-05	6.48E-05	6.48E-05	0.000671465	0.000443616	0.000749141	0.000749141	0.000226123	0.000233028	0.001284315	0.001284315	0.00092028	0.00092028	9.11397E-05	9.11397E-05	0.000293442	0.000293442	4.18734E-05
3829803773205	382980	3773205	1.49809E-05	1.49809E-05	6.4155E-05	6.4155E-05	0.000784979	0.000518611	0.000875786	0.000875786	0.00026435	0.000272422	0.00144922	0.00144922	0.00107562	0.00107562	0.000106547	0.000106547	0.00034305	0.00034305	4.36462E-05
3829903773205	382990	3773205	1.45394E-05	1.45394E-05	6.22642E-05	6.22642E-05	0.000929297	0.000613957	0.001036799	0.001036799	0.000312951	0.000322507	0.001644594	0.001644594	0.001273304	0.001273304	0.000126136	0.000126136	0.00040612	0.00040612	4.49475E-05
3830003773205	383000	3773205	1.38544E-05	1.38544E-05	5.93308E-05	5.93308E-05	0.001117458	0.000738269	0.001246727	0.001246727	0.000376316	0.000387807	0.001877935	0.001877935	0.001531118	0.001531118	0.000151676	0.000151676	0.000488349	0.000488349	4.59861E-05
3830103773205	383010	3773205	1.24659E-05	1.24659E-05	5.33844E-05	5.33844E-05	0.001369544	0.000904814	0.001527974	0.001527974	0.000461209	0.000475291	0.002159974	0.002159974	0.001876521	0.001876521	0.000185892	0.000185892	0.000598515	0.000598515	4.57652E-05
3830203773205	383020	3773205	1.14219E-05	1.14219E-05	4.89136E-05	4.89136E-05	0.001677418	0.001108217	0.001871464	0.001871464	0.000564889	0.000582137	0.002450813	0.002450813	0.002298365	0.002298365	0.00022768	0.00022768	0.000733062	0.000733062	4.69591E-05
3830303773205	383030	3773205	1.11702E-05	1.11702E-05	4.78357E-05	4.78357E-05	0.002117671	0.001399078	0.002362645	0.002362645	0.000713149	0.000734924	0.002797101	0.002797101	0.00290159	0.00290159	0.000287437	0.000287437	0.00092546	0.00092546	4.82185E-05
3830403773205	383040	3773205	1.12754E-05	1.12754E-05	4.82863E-05	4.82863E-05	0.002760199	0.001823576	0.003079503	0.003079503	0.000929527	0.00095791	0.00319219	0.00319219	0.00378197	0.00378197	0.000374649	0.000374649	0.001206257	0.001206257	4.9102E-05
3830503773205	383050	3773205	1.136E-05	1.136E-05	4.86486E-05	4.86486E-05	0.003761	0.002484774	0.004196077	0.004196077	0.001266558	0.001305231	0.003641274	0.003641274	0.005153247	0.005153247	0.00050149	0.00050149	0.001643625	0.001643625	4.99854E-05
3830603773205	383060	3773205	1.14281E-05	1.14281E-05	4.89401E-05	4.89401E-05	0.005493981	0.003629699	0.006129531	0.006129531	0.001850158	0.001906651	0.004174136	0.004174136	0.007527742	0.007527742	0.000745713	0.000745713	0.002400968	0.002400968	5.08808E-05

			MSite Grubbing / Prep	MMass Grading / Excavation	MMass Grading / Excavation	MDrainage / Utilities Trenching	MFoundations / Concrete Pads	MBuilding / Structure Construction	MAsphalt Paving	MLandscaping or Other Finishing	MWaterside Construction (Piles)	RSSWRe-striping South Valley	RSSWRe-striping Silver Lake Boulevard	RSSWDemolition	RSSWPlacing Base	RSSWForm/Place Rebar and Pour	Child Risk				
Unique Identifier	X (UTM)	Y (UTM)	2027	2027	2028	2028	2028	2028	2028	2028	2028	2029	2029	2029	2029	2029	3rd Trimester	0<2	2<16	Total	per million
3838403773185	383840	3773185	7.79571E-05	0.000194665	0.000194665	5.44788E-05	0.000100524	0.00018076	0.000127877	3.87506E-05	6.86114E-05	0.000127432	0.000186908	0.000303102	0.000164766	4.93173E-05	3.58196E-09	7.6719E-08	5.2049E-08	1.3235E-07	0.13235046
3838503773185	383850	3773185	7.68906E-05	0.000192002	0.000192002	5.37335E-05	9.91484E-05	0.000178287	0.000126128	3.82205E-05	6.76727E-05	0.000124227	0.000180794	0.000293399	0.000159491	4.77386E-05	3.53578E-09	7.587E-08	5.0576E-08	1.29982E-07	0.12998206
3838603773185	383860	3773185	7.57595E-05	0.000189177	0.000189177	5.2943E-05	9.76898E-05	0.000175664	0.000124272	3.76582E-05	6.66772E-05	0.000121032	0.000174704	0.000283713	0.000154226	4.61626E-05	3.48443E-09	7.4933E-08	4.9109E-08	1.27527E-07	0.1275272
3838703773185	383870	3773185	7.45691E-05	0.000186205	0.000186205	5.21111E-05	9.61548E-05	0.000172904	0.000122319	3.70665E-05	6.56295E-05	0.000117861	0.00016868	0.000274112	0.000149007	4.46004E-05	3.42856E-09	7.3908E-08	4.7659E-08	1.24996E-07	0.12499574
3838803773185	383880	3773185	7.34002E-05	0.000183286	0.000183286	5.12943E-05	9.46476E-05	0.000170194	0.000120402	3.64855E-05	6.46008E-05	0.000114822	0.000162978	0.000265012	0.00014406	4.31197E-05	3.37398E-09	7.2902E-08	4.6277E-08	1.22554E-07	0.12255386
3838903773185	383890	3773185	7.16981E-05	0.000179036	0.000179036	5.01048E-05	9.24528E-05	0.000166247	0.00011761	3.56394E-05	6.31027E-05	0.00011131	0.00015611	0.000253967	0.000138056	4.13227E-05	3.28836E-09	7.1336E-08	4.4635E-08	1.19259E-07	0.11925925
3839003773185	383900	3773185	6.98991E-05	0.000174543	0.000174543	4.88476E-05	9.0133E-05	0.000162076	0.000114659	3.47452E-05	6.15194E-05	0.000107913	0.000149498	0.000243322	0.00013227	3.95906E-05	3.20334E-09	6.9752E-08	4.3044E-08	1.16E-07	0.11599957
3839103773185	383910	3773185	6.80515E-05	0.00016993	0.00016993	4.75565E-05	8.77507E-05	0.000157792	0.000111628	3.38268E-05	5.98933E-05	0.000104648	0.000143208	0.000233195	0.000126764	3.79428E-05	3.12043E-09	6.819E-08	4.1519E-08	1.12829E-07	0.11282932
3829703773195	382970	3773195	3.73168E-05	9.3183E-05	9.3183E-05	2.60781E-05	4.81191E-05	8.65271E-05	6.12127E-05	1.85493E-05	3.28432E-05	0.001820547	7.1182E-05	0.000119169	6.47804E-05	1.93899E-05	4.08407E-09	1.0191E-07	8.5283E-08	1.9128E-07	0.19128039
3829803773195	382980	3773195	3.89058E-05	9.71508E-05	9.71508E-05	2.71886E-05	5.0168E-05	9.02115E-05	6.38192E-05	1.93392E-05	3.42417E-05	0.002284868	7.58645E-05	0.00012703	6.90536E-05	2.06689E-05	4.19714E-09	1.0292E-07	9.6236E-08	2.03358E-07	0.20335766
3829903773195	382990	3773195	4.00531E-05	0.000100016	0.000100016	2.79903E-05	5.16475E-05	9.28717E-05	6.57012E-05	1.99095E-05	3.52514E-05	0.002919336	8.02908E-05	0.000134467	7.3096E-05	2.18789E-05	4.278E-09	1.0289E-07	1.0889E-07	2.16053E-07	0.21605258
3830003773195	383000	3773195	4.10011E-05	0.000102383	0.000102383	2.86528E-05	5.28699E-05	9.50699E-05	6.72562E-05	2.03807E-05	3.60858E-05	0.003825033	8.44759E-05	0.000141615	7.69816E-05	2.30419E-05	4.33409E-09	1.0211E-07	1.2403E-07	2.30475E-07	0.23047503
3830103773195	383010	3773195	4.14644E-05	0.00010354	0.00010354	2.89766E-05	5.34672E-05	9.6144E-05	6.80161E-05	2.06109E-05	3.64935E-05	0.005197738	8.77868E-05	0.000146988	7.99026E-05	2.39162E-05	4.35557E-09	9.9843E-08	1.4278E-07	2.46978E-07	0.24697775
3830203773195	383020	3773195	4.1529E-05	0.000103701	0.000103701	2.90217E-05	5.35506E-05	9.62938E-05	6.81221E-05	2.06431E-05	3.65504E-05	0.007229194	9.18815E-05	0.000153864	8.36405E-05	2.50351E-05	4.35859E-09	9.7731E-08	1.6526E-07	2.67349E-07	0.26734908
3830303773195	383030	3773195	4.27086E-05	0.000106647	0.000106647	2.98461E-05	5.50716E-05	9.9029E-05	7.00571E-05	2.12294E-05	3.75886E-05	0.010656084	9.65841E-05	0.000162107	8.81213E-05	2.63762E-05	4.37304E-09	9.711E-08	1.9628E-07	2.97764E-07	0.29776441
3830403773195	383040	3773195	4.36189E-05	0.00010892	0.00010892	3.04822E-05	5.62454E-05	0.00010114	7.15503E-05	2.16819E-05	3.83897E-05	0.016710528	0.000100799	0.000169196	9.19746E-05	2.75296E-05	4.38138E-09	9.6604E-08	2.3837E-07	3.39357E-07	0.33935739
3830503773195	383050	3773195	4.43892E-05	0.000110843	0.000110843	3.10205E-05	5.72387E-05	0.000102926	7.28138E-05	2.20648E-05	3.90677E-05	0.028274509	0.00010518	0.000176564	9.59801E-05	2.87285E-05	4.39983E-09	9.682E-08	2.9897E-07	4.00192E-07	0.40019218
3830603773195	383060	3773195	4.51702E-05	0.000112793	0.000112793	3.15663E-05	5.82458E-05	0.000104737	7.4095E-05	2.2453E-05	3.97551E-05	0.033672063	0.000109853	0.000184425	0.000100253	3.00075E-05	4.40574E-09	9.6743E-08	3.9144E-07	4.92593E-07	0.49259294
3834303773195	383430	3773195	8.7421E-05	0.000218297	0.000218297	6.10924E-05	0.000112727	0.000202704	0.000143401	4.34549E-05	7.69407E-05	0.000695688	0.006274642	0.013044209	0.007090822	0.002122407	6.64768E-09	1.2554E-07	9.5363E-07	1.08581E-06	1.08581075
3834403773195	383440	3773195	0.000104749	0.000261566	0.000261566	7.32018E-05	0.000135071	0.000242883	0.000171825	5.20682E-05	9.21913E-05	0.000643899	0.005798264	0.008154025	0.004432522	0.001326731	6.65948E-09	1.2684E-07	7.075E-07	8.41001E-07	0.84100071
3834503773195	383450	3773195	0.000109828	0.00027425	0.00027425	7.67514E-05	0.000141621	0.00025466	0.000180157	5.4593E-05	9.66618E-05	0.000599797	0.004013539	0.005868676	0.003190208	0.000954885	6.60528E-09	1.2666E-07	5.6781E-07	7.01074E-07	0.70107396
3834603773195	383460	3773195	0.000112823	0.000281728	0.000281728	7.88442E-05	0.000145482	0.000261605	0.00018507	5.60817E-05	9.92976E-05	0.000562563	0.003097759	0.004628594	0.0025161	0.000753113	6.55184E-09	1.2621E-07	4.8009E-07	6.12847E-07	0.61284677
3834703773195	383470	3773195	0.000115339	0.000288009	0.000288009	8.06021E-05	0.000148726	0.000267437	0.000189196	5.7332E-05	0.000101511	0.000528489	0.002489692	0.003775001	0.002052088	0.000614226	6.48217E-09	1.2549E-07	4.1393E-07	5.45905E-07	0.54590522
3834803773195	383480	3773195	0.000117472	0.000293335	0.000293335	8.20927E-05	0.000151477	0.000272383	0.000192695	5.83923E-05	0.000103389	0.000495918	0.002033611	0.003117515	0.001694679	0.000507247	6.38296E-09	1.2441E-07	3.5953E-07	4.90326E-07	0.49032579
3834903773195	383490	3773195	0.00011856	0.000296052	0.000296052	8.28531E-05	0.00015288	0.000274906	0.000194479	5.89332E-05	0.000104346	0.000465949	0.001700757	0.002629097	0.001429175	0.000427777	6.26797E-09	1.23E-07	3.1625E-07	4.45516E-07	0.44551577
3835003773195	383500	3773195	0.000118829	0.000296725	0.000296725	8.30413E-05	0.000153227	0.00027553	0.000194921	5.9067E-05	0.000104583	0.000438879	0.001456091	0.002263727	0.001230561	0.000368328	6.14897E-09	1.2138E-07	2.8187E-07	4.09405E-07	0.40940484
3835103773195	383510	3773195	0.000118667	0.000296321	0.000296321	8.29284E-05	0.000153018	0.000275156	0.000194656	5.89867E-05	0.000104441	0.000414708	0.001272564	0.001986322	0.001079763	0.000323192	6.03329E-09	1.1968E-07	2.544E-07	3.80119E-07	0.38011906
3835203773195	383520	3773195	0.000118037	0.000294748	0.000294748	8.2488E-05	0.000152206	0.000273694	0.000193622	5.86734E-05	0.000103887	0.000392375	0.001123699	0.001759562	0.000956497	0.000286296	5.91046E-09	1.178E-07	2.311E-07	3.54811E-07	0.35481064
3835303773195	383530	3773195	0.000116901	0.00029191	0.00029191	8.16937E-05	0.00015074	0.000271059	0.000191758	5.81085E-05	0.000102886	0.00037154	0.000999397	0.001569314	0.000853078	0.000255341	5.7764E-09	1.1564E-07	2.1091E-07	3.32325E-07	0.33232475
3835403773195	383540	3773195	0.00011536	0.000288063	0.000288063	8.06172E-05	0.000148754	0.000267487	0.000189231	5.73428E-05	0.00010153	0.000352212	0.000895317	0.001409159	0.000766018	0.000229282	5.63764E-09	1.1332E-07	1.934E-07	3.12362E-07	0.312362
3835503773195	383550	3773195	0.000113286	0.000282885	0.000282885	7.9168E-05	0.00014608	0.000262679	0.000185829	5.63119E-05	9.97053E-05	0.000333965	0.000804882	0.001269463	0.000690079	0.000206553	5.48954E-09	1.1077E-07	1.7777E-07	2.94031E-07	0.29403119
3835603773195	383560	3773195	0.000110297	0.00027542	0.00027542	7.70788E-05	0.000142225	0.000255747	0.000180926	5.4826E-05	9.70742E-05	0.000316159	0.000722044	0.001141083	0.000620292	0.000185664	5.32E-09	1.0772E-07	1.6317E-07	2.76211E-07	0.27621072
3835703773195	383570	3773195	0.000107189	0.000267659	0.000267659	7.49069E-05	0.000138217	0.000248541	0.000175828	5.32811E-05	9.43388E-05	0.000299745	0.000651912	0.0010321	0.000561049	0.000167932	5.15443E-09	1.0465E-07	1.5043E-07	2.60227E-07	0.26022714
3835803773195	383580	3773195	0.000104679	0.000261391	0.000261391	7.31528E-05	0.000134981	0.0002472	0.00017171	5.20334E-05	9.21297E-05	0.000285351	0.0005962	0.000945334	0.000513883	0.000153814	5.01376E-09	1.02E-07	1.3992E-07	2.4694E-07	0.2469401
3835903773195	383590	3773195	0.000102395	0.000255688	0.000255688	7.15568E-05	0.000132036	0.000237425	0.000167964	5.08982E-05	9.01197E-05	0.000272278	0.000549179	0.000871963	0.000473998	0.000141876	4.8856E-09	9.9589E-08	1.3082E-07	2.35296E-07	0.23529607
3836003773195	383600	3773195	0.00010002	0.000249757	0.000249757	6.98968E-05	0.000128973	0.000231917	0.000164067	4.97174E-05	8.8029E-05	0.000260009	0.000507282	0.000806469	0.000438396	0.00013122	4.75908E-09	9.7168E-08	1.2257E-07	2.24498E-07	0.22449762
3836103773195	383610	3773195	9.73211E-05	0.000243018	0.000243018	6.8011E-05	0.000125493	0.00022566	0.000159641	4.8376E-05	8.5654E-05	0.000248152	0.000468235	0.00074534	0.000405166	0.000121273	4.62504E-09	9.4544E-08	1.1479E-07	2.13955E-07	0.21395472
3836203773195	383620	3773195	9.47141E-05	0.000236508	0.000236508	6.61891E-05	0.000122131	0.000219615	0.000155364	4.70801E-05	8.33595E-05	0.000237109	0.000433714	0.000691222	0.000375748	0.000112468	4.49711E-09	9.2016E-08	1.0778E-07	2.04293E-07	0.20429308
3836303773195	383630	3773195	9.25865E-05	0.000231196	0.000231196	6.47023E-05	0.000119388	0.000214682	0.000151874	4.60225E-05	8.1487E-05	0.000227362	0.000405327	0.000646688	0.000351539	0.000105222	4.39141E-09	8.9967E-08	1.0187E-07	1.96229E-07	0.19622852
3836403773195	383640	3773195	9.07336E-05	0.000226569	0.000226569	6.34074E-05	0.000116999	0.000210385	0.000148835	4.51015E-05	7.98562E-05	0.000218575	0.000381191	0.000608793	0.00033094	9.9056E-05	4.30037E-09	8.8243E-08	9.6738E-08	1.89282E-07	0.18928171
3836503773195	383650	3773195	8.88537E-05	0.000221875	0.000221875	6.20937E-05	0.000114575	0.000206026	0.000145751	4.41671E-05	7.82017E-05	0.00021029	0.000359181	0.0005742	0.00030112	9.34274E-05	4.2119E-09	8.6563E-08	9.2003E-08	1.82778E-07	0.18277783
3836603773195	383660	3773195	8.73994E-05	0.000218243	0.000218243	6.10774E-05	0.000112699	0.000202654	0.000143366	4.34442E-05	7.69217E-05	0.000203015	0.000341094	0.00054577	0.00029668	8.88016E-05	4.14284E-09	8.5326E-08	8.8017E-08	1.77487E-07	0.17748679
3836703773195	383670	3773195	8.59128E-05	0.000214531	0.000214531	6.00385E-05	0.000110782	0.000199207	0.000140927	4.27052E-05	7.56133E-05	0.000196097	0.000324288	0.000519344	0.000282315	8.45018E-05	4.07514E-09	8.412E-08	8.4285E-08	1.7248E-07	0.17248008
3836803773195	383680	3773195	8.48678E-05	0.000211921	0.000211921	5.93082E-05	0.000109435	0.000196784	0.000139213	4.21858E-05	7.46936E-05	0.000190008	0.000310442	0.000497569	0.000270478	8.09589E-05	4.02491E-09	8.3314E-08	8.1135E-08	1.68474E-07	0.1684741
3836903773195	383690	3773195	8.44854E-05	0.000210966	0.000210966	5.9041E-05	0.000108942	0.000195897	0.000138586	4.19957E-05	7.4357E-05	0.000184848	0.00029976	0.000480812	0.000261369	7.82323E-05	3.99822E-09	8.3054E-08	7.8619E-08	1.65671E-07	0.16567093
3837003773195	383700	3773195	8.42376E-05	0.000210348	0.000210348	5.88678E-05	0.000108622	0.000195323	0.000138179	4.18725E-05	7.4139E-05	0.000179955	0.000289822	0.000465243	0.000252906	7.56991E-05	3.97422E-09	8.2842E-08	7.6265E-08	1.6308E-07	0.16308033
3837103773195	383710	3773195	8.34781E-05	0.000208451	0.000208451	5.83371E-05	0.000107643	0.000193562	0.000136933	4.1495E-05	7.34705E-05	0.00017478	0.000278694	0.000447756	0.0002434	7.28537E-05	3.9319E-09	8.2201E-08	7.3691E-08	1.59824E-07	0.15982361
3837203773195	383720	3773195	8.2681E-05	0.000206461	0.000206461	5.778E-05	0.000106615	0.000191713	0.000135626	4.10987E-05	7.27689E-05	0.000169776	0.000268028	0.000430981	0.000234281	7.01244E-05	3.88777E-09	8.1508E-08	7.1221E-08	1.56616E-07	0.15661618
3837303773195	383730	3773195	8.21908E-05	0.000205237	0.000205237	5.74374E-05	0.000105983	0.000190577	0.000134822	4.08551E-05	7.23375E-05	0.000165219	0.000258763	0.000416431	0.000226372	6.7757E-05	3.85362E-09	8.1028E-08	6.9038E-08	1.53921E-07	0.15392052
3837403773195	383740	3773195	8.23632E-05	0.000205667	0.000205667	5.75579E-05	0.000106205	0.000190977	0.000135104	4.09407E-05	7.24892E-05	0.00016135	0.000251664	0.000405344	0.000220345	6.5953E-05	3.83971E-09	8.0979E-08	6.7302E-08	1.52121E-07	0.1521205
3837503773195	383750	3773195	8.25948E-05	0.000206245	0.000206245	5.77197E-05	0.000106504	0.000191514	0.000135484	4.10559E-05	7.26931E-05	0.000157678	0.000245078	0.000395064	0.000214757	6.42804E-05	3.82793E-09	8.094E-08	6.5677E-08	1.50445E-07	0.15044502
3837603773195	383760	3773195	8.2821E-05	0.00020681	0.00020681	5.78778E-05	0.000106795	0.000192038	0.000135855	4.11683E-05	7.28922E-05	0.000154161	0.000238888	0.000385412	0.00020951	6.27099E-05	3.81644E-09	8.0871E-08	6.4138E-08	1.48825E-07	0.14882501
3837703773195	383770	3773195	8.30365E-05	0.000207348	0.000207348	5.80284E-05	0.000107073	0.000192538	0.000136209	4.12754E-05	7.30818E-05	0.00015081	0.00023308	0.00037638	0.0002046	6.12402E-05	3.80674E-09	8.08E-08	6.2687E-08	1.47293E-07	0.14729286
3837803773195	383780	3773195	8.32357E-05	0.000207846	0.000207846	5.81677E-05	0.00010733	0.000193	0.000136536	4.13745E-05	7.32572E-05	0.000147624	0.000227644	0.000367933	0.000200008	5.98659E-05	3.79896E-09	8.073E-08	6.1324E-08	1.45853E-07	0.14585301
3837903773195	383790	3773195	8.3462E-05	0.000208411	0.000208411	5.83258E-05	0.000107622	0.000193524	0.000136907	4.14869E-05	7.34563E-05	0.000144665	0.000222715	0.00036031	0.000195864	5.86255E-05	3.79603E-09	8.0718E-08	6.0081E-08	1.44596E-07	0.14459555
3838003773195	383800	3773195	8.35374E-05	0.000208599	0.000208599	5.83785E-05	0.000107719	0.000193699	0.000137031	4.15244E-05	7.35227E-05	0.000141801	0.000217887	0.000352814	0.000191789	5.74059E-05	3.7937E-09	8.0682E-08	5.8873E-08	1.43349E-07	0.14334945
3838103773195	383810	3773195	8.30903E-05	0.000207483	0.000207483	5.8066E-05	0.000107143	0.000192663	0.000136297	4.13022E-05	7.31292E-05	0.000138691	0.000212144	0.000343816	0.000186898	5.59418E-05	3.77536E-09	8.0339E-08	5.7488E-08	1.41603E-07	0.14160305
3838203773195	383820	3773195	8.23793E-05	0.000205707	0.000205707	5.75692E-05	0.000106226	0.000191014	0.000135131	4.09488E-05	7.25034E-05	0.000135481	0.00020599	0.000334113	0.000181623	5.4363E-05	3.74685E-09	7.9809E-08	5.6029E-08	1.39585E-07	0.1395849
3838303773195	383830	3773195	8.15875E-05	0.00020373	0.00020373	5.70158E-05	0.000105205	0.000189178	0.000133832	4.05552E-05	7.18066E-05	0.000132356	0.000200006	0.000324664	0.000176487	5.28257E-05	3.71725E-09	7.9256E-08	5.4609E-08	1.37582E-07	0.1375817
3838403773195	383840	3773195	8.04187E-05	0.000200812	0.000200812	5.6199E-05	0.000103698	0.000186468	0.000131915	3.99742E-05	7.07778E-05	0.000128924	0.000193128	0.000313705	0.00017053	5.10425E-05	3.66556E-09	7.8313E-08	5.3004E-08	1.34983E-07	0.13498278
3838503773195	383850	3773195	7.92606E-05	0.00019792	0.00019792	5.53897E-05	0.000102204	0.000183783	0.000130015	3.93985E-05	6.97586E-05	0.000125624	0.000186612	0.000303331	0.000164891	4.93546E-05	3.61476E-09	7.7384E-08	5.1475E-08	1.32474E-07	0.13247392
3838603773195	383860	3773195	7.80217E-05	0.000194826	0.000194826	5.4524E-05	0.000100607	0.00018091	0.000127983	3.87827E-05	6.86682E-05	0.000122333	0.000180115	0.000292958	0.000159252	4.76667E-05	3.55799E-09	7.6351E-08	4.995E-08	1.29859E-07	0.1298589
3838703773195	383870	3773195	7.66967E-05	0.000191517	0.000191517	5.3598E-05	9.88984E-05	0.000177838	0.000125809	3.81241E-05	6.75021E-05	0.000119052	0.000173644	0.000282592	0.000153617	4.59802E-05	3.49598E-09	7.5219E-08	4.8429E-08	1.27143E-07	0.12714345
3838803773195	383880	3773195	7.53824E-05	0.000188236	0.000188236	5.26795E-05	9.72036E-05	0.00017479	0.000123654	3.74708E-05	6.63453E-05	0.000115902	0.00016752	0.000272788	0.000148287	4.43849E-05	3.43512E-09	7.4102E-08	4.6978E-08	1.24516E-07	0.12451596
3838903773195	383890	3773195	7.33948E-05	0.000183272	0.000183272	5.12905E-05	9.46407E-05	0.000170182	0.000120393	3.64828E-05	6.4596E-05	0.000112239	0.000160039	0.000260708	0.00014172	4.24194E-05	3.33955E-09	7.2339E-08	4.5228E-08	1.20907E-07	0.12090687
3839003773195	383900	3773195	7.1278E-05	0.000177987	0.000177987	4.98112E-05	9.19111E-05	0.000165273	0.000116921	3.54306E-05	6.2733E-05	0.000108682	0.000152809	0.000249027	0.000135371	4.05188E-05	3.24437E-09	7.0557E-08	4.3524E-08	1.17325E-07	0.11732511
3839103773195	383910	3773195	6.92096E-05	0.000172822	0.000172822	4.83658E-05	8.9244E-05	0.000160477	0.000113528	3.44024E-05	6.09126E-05	0.000105346	0.000146152	0.00023828	0.000129529	3.87702E-05	3.15663E-09	6.8893E-08	4.1937E-08	1.13987E-07	0.11398694
3829703773205	382970	3773205	3.77855E-05	9.43532E-05	9.43532E-05	2.64056E-05	4.87234E-05	8.76137E-05	6.19814E-05	1.87822E-05	3.32556E-05	0.001817688	7.19859E-05	0.000120621	6.55695E-05	1.96261E-05	4.15315E-09	1.0366E-07	8.5674E-08	1.93484E-07	0.19348389
3829803773205	382980	3773205	3.93852E-05	9.83479E-05	9.83479E-05	2.75236E-05	5.07862E-05	9.1323E-05	6.46056E-05	1.95774E-05	3.46636E-05	0.00228004	7.67086E-05	0.000128558	6.98842E-05	2.09176E-05	4.26902E-09	1.0466E-07	9.6673E-08	2.05604E-07	0.2056043
3829903773205	382990	3773205	4.05595E-05	0.00010128	0.00010128	2.83442E-05	5.23003E-05	9.40457E-05	6.65317E-05	2.01611E-05	3.56971E-05	0.002926878	8.12805E-05	0.000136275	7.40789E-05	2.21731E-05	4.35195E-09	1.0445E-07	1.097E-07	2.18505E-07	0.21850456
3830003773205	383000	3773205	4.14967E-05	0.00010362	0.00010362	2.89991E-05	5.35089E-05	9.62189E-05	6.80691E-05	2.0627E-05	3.65219E-05	0.003869602	8.54053E-05	0.000143576	7.80475E-05	2.3361E-05	4.40646E-09	1.0332E-07	1.2552E-07	2.33254E-07	0.23325447
3830103773205	383010	3773205	4.12974E-05	0.00010313	0.00010313	2.88599E-05	5.32519E-05	9.57568E-05	6.77422E-05	2.05279E-05	3.63465E-05	0.00530518	8.87414E-05	0.000148771	8.08717E-05	2.42063E-05	4.39403E-09	9.9413E-08	1.4479E-07	2.48592E-07	0.24859195
3830203773205	383020	3773205	4.23747E-05	0.00010513	0.00010513	2.96127E-05	5.4641E-05	9.82547E-05	6.95093E-05	2.10634E-05	3.72947E-05	0.007317197	9.32983E-05	0.000156547	8.50987E-05	2.54715E-05	4.42236E-09	9.8933E-08	1.6767E-07	2.71028E-07	0.2710282
3830303773205	383030	3773205	4.35112E-05	0.00010865	0.00010865	3.04069E-05	5.61065E-05	0.00010089	7.13736E-05	2.16284E-05	3.82949E-05	0.010695131	9.75688E-05	0.000163949	8.91227E-05	2.6676E-05	4.43623E-09	9.8228E-08	1.9867E-07	3.01338E-07	0.30133806
3830403773205	383040	3773205	4.43084E-05	0.00011064	0.00011064	3.0964E-05	5.71345E-05	0.000102738	7.26813E-05	2.20246E-05	3.89965E-05	0.016523374	0.000101739	0.00017097	9.2939E-05	2.78183E-05	4.45947E-09	9.8418E-08	2.4087E-07	3.43747E-07	0.34374679
3830503773205	383050	3773205	4.51056E-05	0.000112632	0.000112632	3.15211E-05	5.81624E-05	0.000104587	7.39889E-05	2.24209E-05	3.96982E-05	0.02759407	0.000106165	0.000178423	9.69907E-05	2.9031E-05	4.48803E-09	9.8833E-08	3.0223E-07	4.05555E-07	0.40555461
3830603773205	383060	3773205	4.59135E-05	0.00011465	0.00011465	3.20858E-05	5.92043E-05	0.00010646	7.53143E-05	2.28225E-05	4.04093E-05	0.030698742	0.000110893	0.000186403	0.000101328	3.03294E-05	4.50575E-09	9.8932E-08	3.9777E-07	5.01204E-07	0.50120444

			EGIODemolition	EGIOSite Grubbing / Prep	EGIOMass Grading / Excavation	EGIOMass Grading / Excavation	EGIODrainage / Utilities Trenching	EGIODrainage / Utilities Trenching	EGIOFoundations / Concrete Pads	EGIOFoundations / Concrete Pads	EGIOBuilding / Structure Construction	EGIOBuilding / Structure Construction	EGIOAsphalt Paving	EGIOArchitectural Coating	EGIOLandscaping or Other Finishing	EGIOWaterside Construction (Piles)	HIWaterside Construction (Landscaping)	HIWaterside Construction (Landscaping)	KMDemolition	KMSite Grubbing / Prep	KMMass Grading / Excavation
Unique Identifier	X (UTM)	Y (UTM)	2025	2025	2025	2026	2026	2027	2026	2027	2026	2027	2027	2027	2027	2027	2025	2026	2025	2025	2025
3834303773205	383430	3773205	4.55623E-05	4.1114E-05	0.000102665	0.000102665	2.87319E-05	2.87319E-05	5.30157E-05	5.30157E-05	9.53322E-05	9.53322E-05	6.74418E-05	6.34746E-06	2.04369E-05	3.61853E-05	0.000354389	0.000354389	7.10265E-05	6.40926E-05	0.000160044
3834403773205	383440	3773205	4.43923E-05	4.0059E-05	0.000100029	0.000100029	2.79941E-05	2.79941E-05	5.16544E-05	5.16544E-05	9.28842E-05	9.28842E-05	6.571E-05	6.18447E-06	1.99121E-05	3.52562E-05	0.000347919	0.000347919	7.60167E-05	6.85956E-05	0.000171288
3834503773205	383450	3773205	4.3682E-05	3.9418E-05	9.84286E-05	9.84286E-05	2.75462E-05	2.75462E-05	5.08279E-05	5.08279E-05	9.1398E-05	9.1398E-05	6.46586E-05	6.08551E-06	1.95935E-05	3.4692E-05	0.000340972	0.000340972	7.81895E-05	7.05562E-05	0.000176184
3834603773205	383460	3773205	4.31328E-05	3.8922E-05	9.71912E-05	9.71912E-05	2.71999E-05	2.71999E-05	5.01889E-05	5.01889E-05	9.02489E-05	9.02489E-05	6.38457E-05	6.00901E-06	1.93472E-05	3.42559E-05	0.000336166	0.000336166	7.92759E-05	7.15365E-05	0.000178632
3834703773205	383470	3773205	4.26016E-05	3.8443E-05	9.59941E-05	9.59941E-05	2.68649E-05	2.68649E-05	4.95707E-05	4.95707E-05	8.91374E-05	8.91374E-05	6.30594E-05	5.935E-06	1.91089E-05	3.3834E-05	0.000330552	0.000330552	8.01533E-05	7.23283E-05	0.000180609
3834803773205	383480	3773205	4.18972E-05	3.7807E-05	9.4407E-05	9.4407E-05	2.64207E-05	2.64207E-05	4.87511E-05	4.87511E-05	8.76636E-05	8.76636E-05	6.20168E-05	5.83687E-06	1.8793E-05	3.32746E-05	0.000320655	0.000320655	8.13054E-05	7.33679E-05	0.000183205
3834903773205	383490	3773205	4.11511E-05	3.7134E-05	9.27257E-05	9.27257E-05	2.59502E-05	2.59502E-05	4.78829E-05	4.78829E-05	8.61024E-05	8.61024E-05	6.09123E-05	5.73292E-06	1.84583E-05	3.2682E-05	0.000310124	0.000310124	8.19321E-05	7.39335E-05	0.000184617
3835003773205	383500	3773205	4.03691E-05	3.6428E-05	9.09637E-05	9.09637E-05	2.54571E-05	2.54571E-05	4.69731E-05	4.69731E-05	8.44663E-05	8.44663E-05	5.97549E-05	5.62399E-06	1.81075E-05	3.2061E-05	0.000300418	0.000300418	8.20217E-05	7.40143E-05	0.000184819
3835103773205	383510	3773205	3.96409E-05	3.5771E-05	8.93228E-05	8.93228E-05	2.49978E-05	2.49978E-05	4.61257E-05	4.61257E-05	8.29426E-05	8.29426E-05	5.86769E-05	5.52253E-06	1.77809E-05	3.14826E-05	0.00029206	0.00029206	8.16635E-05	7.36911E-05	0.000184012
3835203773205	383520	3773205	3.88948E-05	3.5098E-05	8.76415E-05	8.76415E-05	2.45273E-05	2.45273E-05	4.52575E-05	4.52575E-05	8.13814E-05	8.13814E-05	5.75725E-05	5.41859E-06	1.74462E-05	3.089E-05	0.000283591	0.000283591	8.08995E-05	7.30016E-05	0.000182291
3835303773205	383530	3773205	3.81069E-05	3.4387E-05	8.58661E-05	8.58661E-05	2.40304E-05	2.40304E-05	4.43407E-05	4.43407E-05	7.97328E-05	7.97328E-05	5.64062E-05	5.30882E-06	1.70928E-05	3.02643E-05	0.000274947	0.000274947	7.98191E-05	7.20267E-05	0.000179856
3835403773205	383540	3773205	3.7307E-05	3.3665E-05	8.40638E-05	8.40638E-05	2.3526E-05	2.3526E-05	4.341E-05	4.341E-05	7.80592E-05	7.80592E-05	5.52222E-05	5.19739E-06	1.6734E-05	2.9629E-05	0.000266399	0.000266399	7.84879E-05	7.08255E-05	0.000176857
3835503773205	383550	3773205	3.64773E-05	3.2916E-05	8.21942E-05	8.21942E-05	2.30028E-05	2.30028E-05	4.24445E-05	4.24445E-05	7.63232E-05	7.63232E-05	5.39941E-05	5.0818E-06	1.63618E-05	2.89701E-05	0.000257945	0.000257945	7.693E-05	6.94197E-05	0.000173346
3835603773205	383560	3773205	3.557E-05	3.2097E-05	8.01498E-05	8.01498E-05	2.24307E-05	2.24307E-05	4.13888E-05	4.13888E-05	7.44248E-05	7.44248E-05	5.26511E-05	4.9554E-06	1.59549E-05	2.82495E-05	0.000249333	0.000249333	7.50617E-05	6.77337E-05	0.000169136
3835703773205	383570	3773205	3.46865E-05	3.13E-05	7.81591E-05	7.81591E-05	2.18736E-05	2.18736E-05	4.03609E-05	4.03609E-05	7.25763E-05	7.25763E-05	5.13434E-05	4.83232E-06	1.55586E-05	2.75479E-05	0.000241213	0.000241213	7.30799E-05	6.59455E-05	0.000164671
3835803773205	383580	3773205	3.39464E-05	3.0632E-05	7.64913E-05	7.64913E-05	2.14068E-05	2.14068E-05	3.94996E-05	3.94996E-05	7.10276E-05	7.10276E-05	5.02478E-05	4.7292E-06	1.52266E-05	2.69601E-05	0.000234251	0.000234251	7.13071E-05	6.43457E-05	0.000160676
3835903773205	383590	3773205	3.32898E-05	3.004E-05	7.50118E-05	7.50118E-05	2.09928E-05	2.09928E-05	3.87356E-05	3.87356E-05	6.96538E-05	6.96538E-05	4.92759E-05	4.63773E-06	1.49321E-05	2.64386E-05	0.000227907	0.000227907	6.96357E-05	6.28375E-05	0.00015691
3836003773205	383600	3773205	3.26451E-05	2.9458E-05	7.35592E-05	7.35592E-05	2.05862E-05	2.05862E-05	3.79855E-05	3.79855E-05	6.83049E-05	6.83049E-05	4.83217E-05	4.54792E-06	1.46429E-05	2.59266E-05	0.000221817	0.000221817	6.79465E-05	6.13132E-05	0.000153104
3836103773205	383610	3773205	3.20184E-05	2.8893E-05	7.21469E-05	7.21469E-05	2.0191E-05	2.0191E-05	3.72562E-05	3.72562E-05	6.69935E-05	6.69935E-05	4.73939E-05	4.4606E-06	1.43618E-05	2.54288E-05	0.000215996	0.000215996	6.62692E-05	5.97996E-05	0.000149324
3836203773205	383620	3773205	3.14155E-05	2.8349E-05	7.07884E-05	7.07884E-05	1.98108E-05	1.98108E-05	3.65547E-05	3.65547E-05	6.57321E-05	6.57321E-05	4.65015E-05	4.37661E-06	1.40914E-05	2.495E-05	0.000210429	0.000210429	6.46157E-05	5.83076E-05	0.000145598
3836303773205	383630	3773205	3.08723E-05	2.7858E-05	6.95645E-05	6.95645E-05	1.94683E-05	1.94683E-05	3.59226E-05	3.59226E-05	6.45956E-05	6.45956E-05	4.56975E-05	4.30094E-06	1.38477E-05	2.45186E-05	0.000205291	0.000205291	6.30996E-05	5.69394E-05	0.000142182
3836403773205	383640	3773205	3.03828E-05	2.7417E-05	6.84615E-05	6.84615E-05	1.91596E-05	1.91596E-05	3.53531E-05	3.53531E-05	6.35714E-05	6.35714E-05	4.4973E-05	4.23275E-06	1.36282E-05	2.41299E-05	0.000200469	0.000200469	6.16908E-05	5.56683E-05	0.000139008
3836503773205	383650	3773205	2.98993E-05	2.698E-05	6.73721E-05	6.73721E-05	1.88547E-05	1.88547E-05	3.47905E-05	3.47905E-05	6.25598E-05	6.25598E-05	4.42573E-05	4.16539E-06	1.34113E-05	2.37459E-05	0.000195806	0.000195806	6.03239E-05	5.44348E-05	0.000135928
3836603773205	383660	3773205	2.95113E-05	2.663E-05	6.64978E-05	6.64978E-05	1.861E-05	1.861E-05	3.4339E-05	3.4339E-05	6.1748E-05	6.1748E-05	4.3683E-05	4.11134E-06	1.32373E-05	2.34378E-05	0.000191635	0.000191635	5.92077E-05	5.34275E-05	0.000133413
3836703773205	383670	3773205	2.91293E-05	2.6286E-05	6.5637E-05	6.5637E-05	1.83691E-05	1.83691E-05	3.38945E-05	3.38945E-05	6.09486E-05	6.09486E-05	4.31175E-05	4.05812E-06	1.30659E-05	2.31343E-05	0.000187559	0.000187559	5.81213E-05	5.24472E-05	0.000130965
3836803773205	383680	3773205	2.89562E-05	2.6129E-05	6.52469E-05	6.52469E-05	1.826E-05	1.826E-05	3.36931E-05	3.36931E-05	6.05864E-05	6.05864E-05	4.28613E-05	4.034E-06	1.29883E-05	2.29969E-05	0.000184467	0.000184467	5.75542E-05	5.19355E-05	0.000129687
3836903773205	383690	3773205	2.90875E-05	2.6248E-05	6.55428E-05	6.55428E-05	1.83428E-05	1.83428E-05	3.38459E-05	3.38459E-05	6.08612E-05	6.08612E-05	4.30557E-05	4.0523E-06	1.30472E-05	2.31012E-05	0.000182706	0.000182706	5.76975E-05	5.20648E-05	0.00013001
3837003773205	383700	3773205	2.92427E-05	2.6388E-05	6.58925E-05	6.58925E-05	1.84407E-05	1.84407E-05	3.40265E-05	3.40265E-05	6.11859E-05	6.11859E-05	4.32854E-05	4.07392E-06	1.31168E-05	2.32244E-05	0.000181152	0.000181152	5.79004E-05	5.22479E-05	0.000130467
3837103773205	383710	3773205	2.91233E-05	2.628E-05	6.56235E-05	6.56235E-05	1.83654E-05	1.83654E-05	3.38876E-05	3.38876E-05	6.09361E-05	6.09361E-05	4.31087E-05	4.05729E-06	1.30632E-05	2.31296E-05	0.00017844	0.00017844	5.75125E-05	5.18978E-05	0.000129593
3837203773205	383720	3773205	2.89622E-05	2.6135E-05	6.52604E-05	6.52604E-05	1.82637E-05	1.82637E-05	3.37E-05	3.37E-05	6.05989E-05	6.05989E-05	4.28701E-05	4.03483E-06	1.29909E-05	2.30016E-05	0.000175585	0.000175585	5.70528E-05	5.1483E-05	0.000128557
3837303773205	383730	3773205	2.88786E-05	2.6059E-05	6.50721E-05	6.50721E-05	1.8211E-05	1.8211E-05	3.36028E-05	3.36028E-05	6.04241E-05	6.04241E-05	4.27464E-05	4.02319E-06	1.29535E-05	2.29352E-05	0.000173206	0.000173206	5.67842E-05	5.12406E-05	0.000127952
3837403773205	383740	3773205	2.8986E-05	2.6156E-05	6.53142E-05	6.53142E-05	1.82788E-05	1.82788E-05	3.37278E-05	3.37278E-05	6.06489E-05	6.06489E-05	4.29055E-05	4.03816E-06	1.30017E-05	2.30206E-05	0.000171874	0.000171874	5.69215E-05	5.13645E-05	0.000128261
3837503773205	383750	3773205	2.90815E-05	2.6242E-05	6.55294E-05	6.55294E-05	1.8339E-05	1.8339E-05	3.38389E-05	3.38389E-05	6.08487E-05	6.08487E-05	4.30468E-05	4.05147E-06	1.30445E-05	2.30964E-05	0.000170748	0.000170748	5.70409E-05	5.14723E-05	0.00012853
3837603773205	383760	3773205	2.91711E-05	2.6323E-05	6.57311E-05	6.57311E-05	1.83955E-05	1.83955E-05	3.39431E-05	3.39431E-05	6.10361E-05	6.10361E-05	4.31794E-05	4.06394E-06	1.30847E-05	2.31675E-05	0.000169812	0.000169812	5.71364E-05	5.15584E-05	0.000128745
3837703773205	383770	3773205	2.92427E-05	2.6388E-05	6.58925E-05	6.58925E-05	1.84407E-05	1.84407E-05	3.40265E-05	3.40265E-05	6.11859E-05	6.11859E-05	4.32854E-05	4.07392E-06	1.31168E-05	2.32244E-05	0.000169067	0.000169067	5.71901E-05	5.16069E-05	0.000128866
3837803773205	383780	3773205	2.93024E-05	2.6442E-05	6.6027E-05	6.6027E-05	1.84783E-05	1.84783E-05	3.40959E-05	3.40959E-05	6.13108E-05	6.13108E-05	4.33737E-05	4.08223E-06	1.31436E-05	2.32718E-05	0.000168575	5.722E-05	5.16339E-05	0.000128934
3837903773205	383790	3773205	2.9374E-05	2.6506E-05	6.61885E-05	6.61885E-05	1.85235E-05	1.85235E-05	3.41793E-05	3.41793E-05	6.14607E-05	6.14607E-05	4.34798E-05	4.09221E-06	1.31757E-05	2.33287E-05	0.000168575	0.000168575	5.72856E-05	5.16931E-05	0.000129082
3838003773205	383800	3773205	2.94098E-05	2.6539E-05	6.62692E-05	6.62692E-05	1.85461E-05	1.85461E-05	3.4221E-05	3.4221E-05	6.15356E-05	6.15356E-05	4.35328E-05	4.0972E-06	1.31918E-05	2.33572E-05	0.000168686	0.000168686	5.73095E-05	5.17146E-05	0.000129135
3838103773205	383810	3773205	2.93024E-05	2.6442E-05	6.6027E-05	6.6027E-05	1.84783E-05	1.84783E-05	3.40959E-05	3.40959E-05	6.13108E-05	6.13108E-05	4.33737E-05	4.08223E-06	1.31436E-05	2.32718E-05	0.000167718	0.000167718	5.70946E-05	5.15207E-05	0.000128651
3838203773205	383820	3773205	2.91174E-05	2.6275E-05	6.56101E-05	6.56101E-05	1.83616E-05	1.83616E-05	3.38806E-05	3.38806E-05	6.09237E-05	6.09237E-05	4.30998E-05	4.05646E-06	1.30606E-05	2.31249E-05	0.000166021	0.000166021	5.67424E-05	5.12029E-05	0.000127858
3838303773205	383830	3773205	2.89204E-05	2.6097E-05	6.51662E-05	6.51662E-05	1.82374E-05	1.82374E-05	3.36514E-05	3.36514E-05	6.05115E-05	6.05115E-05	4.28083E-05	4.02901E-06	1.29722E-05	2.29684E-05	0.000164293	0.000164293	5.63783E-05	5.08744E-05	0.000127037
3838403773205	383840	3773205	2.86219E-05	2.5828E-05	6.44937E-05	6.44937E-05	1.80492E-05	1.80492E-05	3.33041E-05	3.33041E-05	5.9887E-05	5.9887E-05	4.23665E-05	3.98743E-06	1.28383E-05	2.27314E-05	0.000161374	0.000161374	5.57575E-05	5.03142E-05	0.000125638
3838503773205	383850	3773205	2.83235E-05	2.5558E-05	6.38212E-05	6.38212E-05	1.7861E-05	1.7861E-05	3.29569E-05	3.29569E-05	5.92626E-05	5.92626E-05	4.19247E-05	3.94586E-06	1.27045E-05	2.24944E-05	0.000158536	0.000158536	5.51427E-05	4.97594E-05	0.000124253
3838603773205	383860	3773205	2.80011E-05	2.5268E-05	6.30949E-05	6.30949E-05	1.76577E-05	1.76577E-05	3.25818E-05	3.25818E-05	5.85881E-05	5.85881E-05	4.14476E-05	3.90095E-06	1.25599E-05	2.22384E-05	0.000155348	0.000155348	5.44443E-05	4.91292E-05	0.000122679
3838703773205	383870	3773205	2.7643E-05	2.4944E-05	6.22879E-05	6.22879E-05	1.74319E-05	1.74319E-05	3.21651E-05	3.21651E-05	5.78388E-05	5.78388E-05	4.09175E-05	3.85105E-06	1.23992E-05	2.19539E-05	0.000151827	0.000151827	5.36445E-05	4.84074E-05	0.000120877
3838803773205	383880	3773205	2.72908E-05	2.4627E-05	6.14943E-05	6.14943E-05	1.72098E-05	1.72098E-05	3.17553E-05	3.17553E-05	5.71019E-05	5.71019E-05	4.03962E-05	3.80199E-06	1.22413E-05	2.16742E-05	0.000148401	0.000148401	5.28565E-05	4.76964E-05	0.000119102
3838903773205	383890	3773205	2.67417E-05	2.4131E-05	6.02569E-05	6.02569E-05	1.68635E-05	1.68635E-05	3.11163E-05	3.11163E-05	5.59528E-05	5.59528E-05	3.95833E-05	3.72549E-06	1.19949E-05	2.12381E-05	0.000143183	0.000143183	5.15792E-05	4.65437E-05	0.000116223
3839003773205	383900	3773205	2.61626E-05	2.3609E-05	5.89522E-05	5.89522E-05	1.64983E-05	1.64983E-05	3.04426E-05	3.04426E-05	5.47414E-05	5.47414E-05	3.87262E-05	3.64482E-06	1.17352E-05	2.07782E-05	0.00013806	0.00013806	5.03077E-05	4.53964E-05	0.000113358
3839103773205	383910	3773205	2.56254E-05	2.3124E-05	5.77417E-05	5.77417E-05	1.61596E-05	1.61596E-05	2.98174E-05	2.98174E-05	5.36173E-05	5.36173E-05	3.7931E-05	3.56998E-06	1.14943E-05	2.03516E-05	0.00013362	0.00013362	4.91736E-05	4.4373E-05	0.00011080
3829703773215	382970	3773215	6.67646E-05	6.0247E-05	0.000150441	0.000150441	4.21022E-05	4.21022E-05	7.76865E-05	7.76865E-05	0.000139695	0.000139695	9.88257E-05	9.30124E-06	2.99472E-05	5.30241E-05	0.000183832	0.000183832	4.05602E-05	3.66005E-05	9.13941E-05
3829803773215	382980	3773215	6.64602E-05	5.9972E-05	0.000149755	0.000149755	4.19102E-05	4.19102E-05	7.73323E-05	7.73323E-05	0.000139058	0.000139058	9.83751E-05	9.25883E-06	2.98106E-05	5.27823E-05	0.000192841	0.000192841	4.059E-05	3.66274E-05	9.14614E-05
3829903773215	382990	3773215	6.47411E-05	5.8421E-05	0.000145881	0.000145881	4.08262E-05	4.08262E-05	7.53319E-05	7.53319E-05	0.000135461	0.000135461	9.58304E-05	9.01933E-06	2.90395E-05	5.1417E-05	0.000200913	0.000200913	4.05005E-05	3.65466E-05	9.12596E-05
3830003773215	383000	3773215	6.16013E-05	5.5587E-05	0.000138806	0.000138806	3.88462E-05	3.88462E-05	7.16786E-05	7.16786E-05	0.000128891	0.000128891	9.11829E-05	8.58192E-06	2.76312E-05	4.89235E-05	0.000207241	0.000207241	4.07034E-05	3.67297E-05	9.17169E-05
3830103773215	383010	3773215	5.57993E-05	5.0352E-05	0.000125733	0.000125733	3.51874E-05	3.51874E-05	6.49274E-05	6.49274E-05	0.000116752	0.000116752	8.25948E-05	7.77363E-06	2.50287E-05	4.43156E-05	0.000210619	0.000210619	4.08467E-05	3.6859E-05	9.20397E-05
3830203773215	383020	3773215	5.4898E-05	4.9539E-05	0.000123702	0.000123702	3.4619E-05	3.4619E-05	6.38787E-05	6.38787E-05	0.000114866	0.000114866	8.12606E-05	7.64806E-06	2.46244E-05	4.35997E-05	0.000213014	0.000213014	4.14257E-05	3.73815E-05	9.33444E-05
3830303773215	383030	3773215	5.38892E-05	4.8628E-05	0.000121428	0.000121428	3.39829E-05	3.39829E-05	6.27048E-05	6.27048E-05	0.000112755	0.000112755	7.97674E-05	7.50752E-06	2.41719E-05	4.27985E-05	0.000214695	0.000214695	4.20226E-05	3.79201E-05	9.46894E-05
3830403773215	383040	3773215	5.37101E-05	4.8467E-05	0.000121025	0.000121025	3.387E-05	3.387E-05	6.24965E-05	6.24965E-05	0.00011238	0.00011238	7.95023E-05	7.48257E-06	2.40916E-05	4.26563E-05	0.000216392	0.000216392	4.25837E-05	3.84264E-05	9.59538E-05
3830503773215	383050	3773215	5.36803E-05	4.844E-05	0.000120958	0.000120958	3.38512E-05	3.38512E-05	6.24618E-05	6.24618E-05	0.000112318	0.000112318	7.94581E-05	7.47841E-06	2.40782E-05	4.26326E-05	0.000218359	0.000218359	4.31448E-05	3.89328E-05	9.72181E-05
3830603773215	383060	3773215	5.33759E-05	4.8165E-05	0.000120272	0.000120272	3.36592E-05	3.36592E-05	6.21075E-05	6.21075E-05	0.000111681	0.000111681	7.90075E-05	7.436E-06	2.39417E-05	4.23909E-05	0.000220056	0.000220056	4.37119E-05	3.94445E-05	9.84958E-05
3834303773215	383430	3773215	4.67143E-05	4.2154E-05	0.000105261	0.000105261	2.94584E-05	2.94584E-05	5.43562E-05	5.43562E-05	9.77426E-05	9.77426E-05	6.91471E-05	6.50796E-06	2.09537E-05	3.71003E-05	0.000371423	0.000371423	7.25845E-05	6.54984E-05	0.000163554
3834403773215	383440	3773215	4.54668E-05	4.1028E-05	0.00010245	0.00010245	2.86717E-05	2.86717E-05	5.29046E-05	5.29046E-05	9.51323E-05	9.51323E-05	6.73004E-05	6.33416E-06	2.03941E-05	3.61095E-05	0.000365777	0.000365777	7.77716E-05	7.01792E-05	0.000175243
3834503773215	383450	3773215	4.47266E-05	4.036E-05	0.000100782	0.000100782	2.82049E-05	2.82049E-05	5.20434E-05	5.20434E-05	9.35836E-05	9.35836E-05	6.62048E-05	6.23104E-06	2.00621E-05	3.55217E-05	0.000359052	0.000359052	8.00698E-05	7.22529E-05	0.000180421
3834603773215	383460	3773215	4.41237E-05	3.9816E-05	9.94239E-05	9.94239E-05	2.78247E-05	2.78247E-05	5.13419E-05	5.13419E-05	9.23222E-05	9.23222E-05	6.53124E-05	6.14705E-06	1.97916E-05	3.50429E-05	0.000353628	0.000353628	8.13591E-05	7.34164E-05	0.000183326
3834703773215	383470	3773215	4.35387E-05	3.9288E-05	9.81058E-05	9.81058E-05	2.74558E-05	2.74558E-05	5.06612E-05	5.06612E-05	9.10982E-05	9.10982E-05	6.44465E-05	6.06556E-06	1.95293E-05	3.45783E-05	0.000347173	0.000347173	8.24693E-05	7.44182E-05	0.000185828
3834803773215	383480	3773215	4.27866E-05	3.861E-05	9.64111E-05	9.64111E-05	2.69815E-05	2.69815E-05	4.9786E-05	4.9786E-05	8.95246E-05	8.95246E-05	6.33333E-05	5.96078E-06	1.91919E-05	3.39809E-05	0.000336246	0.000336246	8.37348E-05	7.55602E-05	0.000188679
3834903773215	383490	3773215	4.19748E-05	3.7877E-05	9.45818E-05	9.45818E-05	2.64696E-05	2.64696E-05	4.88414E-05	4.88414E-05	8.7826E-05	8.7826E-05	6.21316E-05	5.84768E-06	1.88278E-05	3.33362E-05	0.000324763	0.000324763	8.44033E-05	7.61634E-05	0.000190186
3835003773215	383500	3773215	4.11093E-05	3.7096E-05	9.26316E-05	9.26316E-05	2.59238E-05	2.59238E-05	4.78343E-05	4.78343E-05	8.6015E-05	8.6015E-05	6.08505E-05	5.7271E-06	1.84395E-05	3.26488E-05	0.000314121	0.000314121	8.44929E-05	7.62442E-05	0.000190388
3835103773215	383510	3773215	4.03035E-05	3.6369E-05	9.08158E-05	9.08158E-05	2.54157E-05	2.54157E-05	4.68967E-05	4.68967E-05	8.43289E-05	8.43289E-05	5.96577E-05	5.61484E-06	1.80781E-05	3.20088E-05	0.000304827	0.000304827	8.40452E-05	7.58402E-05	0.000189379
3835203773215	383520	3773215	3.94678E-05	3.5615E-05	8.89327E-05	8.89327E-05	2.48887E-05	2.48887E-05	4.59243E-05	4.59243E-05	8.25804E-05	8.25804E-05	5.84207E-05	5.49842E-06	1.77032E-05	3.13451E-05	0.000295518	0.000295518	8.3114E-05	7.5E-05	0.000187281
3835303773215	383530	3773215	3.85784E-05	3.4812E-05	8.69287E-05	8.69287E-05	2.43278E-05	2.43278E-05	4.48894E-05	4.48894E-05	8.07195E-05	8.07195E-05	5.71042E-05	5.37451E-06	1.73043E-05	3.06388E-05	0.000285954	0.000285954	8.18366E-05	7.38473E-05	0.000184402
3835403773215	383540	3773215	3.76711E-05	3.3993E-05	8.48842E-05	8.48842E-05	2.37557E-05	2.37557E-05	4.38337E-05	4.38337E-05	7.88211E-05	7.88211E-05	5.57612E-05	5.24811E-06	1.68973E-05	2.99182E-05	0.000276533	0.000276533	8.02667E-05	7.24307E-05	0.000180865
3835503773215	383550	3773215	3.67698E-05	3.318E-05	8.28533E-05	8.28533E-05	2.31873E-05	2.31873E-05	4.27849E-05	4.27849E-05	7.69352E-05	7.69352E-05	5.4427E-05	5.12254E-06	1.6493E-05	2.92024E-05	0.000267493	0.000267493	7.85058E-05	7.08417E-05	0.000176897
3835603773215	383560	3773215	3.58863E-05	3.2383E-05	8.08626E-05	8.08626E-05	2.26302E-05	2.26302E-05	4.17569E-05	4.17569E-05	7.50867E-05	7.50867E-05	5.31194E-05	4.99947E-06	1.60968E-05	2.85008E-05	0.000258881	0.000258881	7.66077E-05	6.91288E-05	0.00017262
3835703773215	383570	3773215	3.50148E-05	3.1597E-05	7.88989E-05	7.88989E-05	2.20806E-05	2.20806E-05	4.07429E-05	4.07429E-05	7.32633E-05	7.32633E-05	5.18294E-05	4.87806E-06	1.57059E-05	2.78086E-05	0.00025065	0.00025065	7.46319E-05	6.73459E-05	0.000168168
3835803773215	383580	3773215	3.42448E-05	3.0902E-05	7.71638E-05	7.71638E-05	2.1595E-05	2.1595E-05	3.98469E-05	3.98469E-05	7.16521E-05	7.16521E-05	5.06896E-05	4.77078E-06	1.53605E-05	2.71971E-05	0.000243196	0.000243196	7.27516E-05	6.56492E-05	0.000163931
3835903773215	383590	3773215	3.35226E-05	3.025E-05	7.55363E-05	7.55363E-05	2.11396E-05	2.11396E-05	3.90065E-05	3.90065E-05	7.01409E-05	7.01409E-05	4.96205E-05	4.67016E-06	1.50365E-05	2.66235E-05	0.000236249	0.000236249	7.09251E-05	6.4001E-05	0.000159815
3836003773215	383600	3773215	3.28361E-05	2.963E-05	7.39896E-05	7.39896E-05	2.07067E-05	2.07

			KMMass Grading / Excavation	KMDrainage / Utilities Trenching	KMFoundations / Concrete Pads	KMBuilding / Structure Construction	KMAsphalt Paving	KMArchitectural Coating	KMLandscaping or Other Finishing	KMWaterside Construction (Piles)	EWNDemolition	EWNSite Grubbing / Prep	EWNDrainage / Utilities Trenching	EWNDrainage / Utilities Trenching	EWNDrainage / Utilities Trenching	EWNFoundations / Concrete Pads	EWNBuilding / Structure Construction	EWNAsphalt Paving	EWNLandscaping or Other Finishing	EWNWaterside Construction (Piles)	ISDemolition
Unique Identifier	X (UTM)	Y (UTM)	2026	2026	2026	2026	2026	2026	2026	2026	2027	2027	2027	2028	2029	2029	2029	2029	2029	2029	2027
3834303773205	383430	3773205	0.000160044	3.44825E-05	8.26457E-05	0.000153297	0.000105134	9.89499E-06	3.18589E-05	5.64089E-05	0.006558229	0.008842361	0.010728501	0.010728501	0.010728501	0.007631079	0.013289498	0.009707563	0.002941686	0.00510469	3.6913E-05
3834403773205	383440	3773205	0.000171288	3.69052E-05	8.84522E-05	0.000164068	0.000112521	1.05902E-05	3.40972E-05	6.03721E-05	0.004649382	0.006268692	0.007605849	0.007605849	0.007605849	0.005409967	0.009421439	0.006882067	0.002085475	0.003618912	3.79278E-05
3834503773205	383450	3773205	0.000176184	3.79601E-05	9.09804E-05	0.000168757	0.000115737	1.08929E-05	3.50718E-05	6.20977E-05	0.003615137	0.004874235	0.005913944	0.005913944	0.005913944	0.004206531	0.00732566	0.005351166	0.001621565	0.002813893	3.82083E-05
3834603773205	383460	3773205	0.000178632	3.84875E-05	9.22445E-05	0.000171102	0.000117345	1.10442E-05	3.55591E-05	6.29605E-05	0.002990069	0.004031465	0.004891405	0.004891405	0.004891405	0.003479209	0.006059031	0.004425933	0.001341192	0.002327362	3.80651E-05
3834703773205	383470	3773205	0.000180609	3.89135E-05	9.32655E-05	0.000172996	0.000118644	1.11665E-05	3.59527E-05	6.36574E-05	0.002524233	0.003403385	0.004129352	0.004129352	0.004129352	0.002937168	0.005115068	0.003736397	0.001132242	0.001964772	3.78442E-05
3834803773205	383480	3773205	0.000183205	3.94728E-05	9.4606E-05	0.000175482	0.000120349	1.1327E-05	3.64694E-05	6.45723E-05	0.002121293	0.002860108	0.00347019	0.00347019	0.00347019	0.002468312	0.004298558	0.003139962	0.000951504	0.001651139	3.76293E-05
3834903773205	383490	3773205	0.000184617	3.97771E-05	9.53353E-05	0.000176835	0.000121277	1.14143E-05	3.67506E-05	6.50701E-05	0.001808929	0.002438952	0.002959198	0.002959198	0.002959198	0.002104849	0.003665588	0.002677597	0.000811393	0.001408006	3.72175E-05
3835003773205	383500	3773205	0.000184819	3.98205E-05	9.54394E-05	0.000177028	0.000121409	1.14268E-05	3.67907E-05	6.51412E-05	0.001570994	0.002118148	0.002569964	0.002569964	0.002569964	0.001827991	0.00318344	0.002325403	0.000704668	0.001222806	3.66623E-05
3835103773205	383510	3773205	0.000184012	3.96467E-05	9.50227E-05	0.000176255	0.000120879	1.13769E-05	3.66301E-05	6.48568E-05	0.001388877	0.001872601	0.002272041	0.002272041	0.002272041	0.001616081	0.002814399	0.00205583	0.000622979	0.001081052	3.60654E-05
3835203773205	383520	3773205	0.000182291	3.92757E-05	9.41337E-05	0.000174606	0.000119748	1.12704E-05	3.62874E-05	6.425E-05	0.001237518	0.001668526	0.002024435	0.002024435	0.002024435	0.001439961	0.002507687	0.001831787	0.000555087	0.000963239	3.54207E-05
3835303773205	383530	3773205	0.000179856	3.87512E-05	9.28765E-05	0.000172274	0.000118149	1.11199E-05	3.58027E-05	6.33919E-05	0.001109152	0.001495453	0.001814443	0.001814443	0.001814443	0.001290596	0.002247569	0.001641779	0.000497509	0.000863324	3.47224E-05
3835403773205	383540	3773205	0.000176857	3.8105E-05	9.13277E-05	0.000169401	0.000116179	1.09345E-05	3.52057E-05	6.23347E-05	0.000999977	0.001348253	0.001635846	0.001635846	0.001635846	0.001163561	0.002026338	0.001480176	0.000448538	0.000778346	3.40001E-05
3835503773205	383550	3773205	0.000173346	3.73486E-05	8.95149E-05	0.000166039	0.000113873	1.07174E-05	3.45069E-05	6.10974E-05	0.000905718	0.001221166	0.00148165	0.00148165	0.00148165	0.001053883	0.001835334	0.001340654	0.000406259	0.000704979	3.3242E-05
3835603773205	383560	3773205	0.000169136	3.64415E-05	8.73409E-05	0.000162006	0.000111107	1.04571E-05	3.36688E-05	5.96136E-05	0.000822025	0.001108324	0.001344738	0.001344738	0.001344738	0.000956499	0.00166574	0.001216771	0.000368718	0.000639835	3.24123E-05
3835703773205	383570	3773205	0.000164671	3.54794E-05	8.50349E-05	0.000157729	0.000108174	1.01811E-05	3.27799E-05	5.80397E-05	0.000749894	0.001011071	0.00122674	0.00122674	0.00122674	0.000872568	0.001519575	0.001110002	0.000336364	0.000583691	3.15886E-05
3835803773205	383580	3773205	0.000160676	3.46187E-05	8.29721E-05	0.000153903	0.00010555	9.93407E-06	3.19847E-05	5.66318E-05	0.00069037	0.000930816	0.001129366	0.001129366	0.001129366	0.000803307	0.001398956	0.001021894	0.000309665	0.000537359	3.09141E-05
3835903773205	383590	3773205	0.00015691	3.38073E-05	8.10273E-05	0.000150296	0.000103076	9.70123E-06	3.1235E-05	5.53044E-05	0.000639137	0.000861739	0.001045555	0.001045555	0.001045555	0.000743693	0.001295139	0.000946058	0.000286684	0.000497482	3.03172E-05
3836003773205	383600	3773205	0.000153104	3.29872E-05	7.90617E-05	0.00014665	0.000100575	9.46589E-06	3.04773E-05	5.39628E-05	0.000593533	0.000800252	0.000970952	0.000970952	0.000970952	0.000690628	0.001202727	0.000878555	0.000266229	0.000461985	2.97441E-05
3836103773205	383610	3773205	0.000149324	3.21729E-05	7.711E-05	0.000143029	9.80923E-05	9.23222E-06	2.97249E-05	5.26306E-05	0.000552711	0.000745211	0.00090417	0.00090417	0.00090417	0.000643128	0.001120004	0.000818128	0.000247918	0.00043021	2.9195E-05
3836203773205	383620	3773205	0.000145598	3.13702E-05	7.51861E-05	0.000139461	9.56449E-05	9.00187E-06	2.89833E-05	5.13175E-05	0.000516132	0.000695893	0.000844332	0.000844332	0.000844332	0.000600565	0.001045882	0.000763984	0.00023151	0.000401738	2.86756E-05
3836303773205	383630	3773205	0.000142182	3.06341E-05	7.34219E-05	0.000136188	9.34007E-05	8.79065E-06	2.83032E-05	5.01134E-05	0.000483875	0.000652401	0.000791563	0.000791563	0.000791563	0.000563031	0.000980516	0.000716237	0.000217041	0.000376631	2.8216E-05
3836403773205	383640	3773205	0.000139008	2.99502E-05	7.17827E-05	0.000133148	9.13155E-05	8.5944E-06	2.76714E-05	4.89946E-05	0.000455115	0.000613625	0.000744516	0.000744516	0.000744516	0.000529567	0.000922239	0.000673667	0.000204141	0.000354246	2.78161E-05
3836503773205	383650	3773205	0.000135928	2.92865E-05	7.01922E-05	0.000130198	8.92921E-05	8.40396E-06	2.70582E-05	4.7909E-05	0.000428887	0.000578262	0.00070161	0.00070161	0.00070161	0.000499048	0.000869091	0.000634843	0.000192377	0.00033383	2.74221E-05
3836603773205	383660	3773205	0.000133413	2.87446E-05	6.88934E-05	0.000127789	8.76399E-05	8.24846E-06	2.65575E-05	4.70225E-05	0.000406133	0.000547583	0.000664386	0.000664386	0.000664386	0.000472571	0.000822982	0.000601162	0.00018217	0.000316119	2.71356E-05
3836703773205	383670	3773205	0.000130965	2.82172E-05	6.76293E-05	0.000125444	8.60318E-05	8.09711E-06	2.60702E-05	4.61597E-05	0.000385157	0.000519302	0.000630073	0.000630073	0.000630073	0.000448165	0.000780477	0.000570114	0.000172762	0.000299793	2.68551E-05
3836803773205	383680	3773205	0.000129687	2.79419E-05	6.69694E-05	0.00012422	8.51924E-05	8.01811E-06	2.58159E-05	4.57093E-05	0.000368414	0.000496727	0.000602683	0.000602683	0.000602683	0.000428682	0.000746549	0.00054533	0.000165252	0.0028676	2.67834E-05
3836903773205	383690	3773205	0.00013001	2.80115E-05	6.71361E-05	0.000124529	8.54045E-05	8.03807E-06	2.58801E-05	4.58231E-05	0.000356243	0.000480317	0.000582772	0.000582772	0.000582772	0.00041452	0.000721885	0.000527315	0.000159792	0.000277287	2.70222E-05
3837003773205	383700	3773205	0.000130467	2.811E-05	6.73723E-05	0.000124967	8.57049E-05	8.06634E-06	2.59712E-05	4.59843E-05	0.000344878	0.000464993	0.00056418	0.00056418	0.00056418	0.000401296	0.000698855	0.000510492	0.000154695	0.00026844	2.72729E-05
3837103773205	383710	3773205	0.000129593	2.79216E-05	6.69208E-05	0.00012413	8.51306E-05	8.01229E-06	2.57971E-05	4.56761E-05	0.000331292	0.000446676	0.000541955	0.000541955	0.000541955	0.000385488	0.000671325	0.000490382	0.000148601	0.00025786	2.7255E-05
3837203773205	383720	3773205	0.000128557	2.76985E-05	6.6386E-05	0.000123138	8.44502E-05	7.94826E-06	2.5591E-05	4.53111E-05	0.000318112	0.000428906	0.000520395	0.000520395	0.000520395	0.000370152	0.000644618	0.000470873	0.000142689	0.000247607	2.71893E-05
3837303773205	383730	3773205	0.000127952	2.75681E-05	6.60735E-05	0.000122558	8.40526E-05	7.91084E-06	2.54705E-05	4.50978E-05	0.00030652	0.000413277	0.000501431	0.000501431	0.000501431	0.000356663	0.000621128	0.000453715	0.000137489	0.000238584	2.72072E-05
3837403773205	383740	3773205	0.000128261	2.76347E-05	6.62332E-05	0.000122854	8.42559E-05	7.92996E-06	2.55321E-05	4.52068E-05	0.000297423	0.000401011	0.00048655	0.00048655	0.00048655	0.000346078	0.000602694	0.000440249	0.000133409	0.000231504	2.74042E-05
3837503773205	383750	3773205	0.00012853	2.76927E-05	6.63721E-05	0.000123112	8.44326E-05	7.94659E-06	2.55856E-05	4.53016E-05	0.000288935	0.000389567	0.000472664	0.000472664	0.000472664	0.000336202	0.000585494	0.000427685	0.000129602	0.000224897	2.75893E-05
3837603773205	383760	3773205	0.000128745	2.7739E-05	6.64833E-05	0.000123318	8.45739E-05	7.9599E-06	2.56285E-05	4.53775E-05	0.000280966	0.000378823	0.000459628	0.000459628	0.000459628	0.000326929	0.000569346	0.00041589	0.000126027	0.000218694	2.77504E-05
3837703773205	383770	3773205	0.000128866	2.77651E-05	6.65458E-05	0.000123434	8.46535E-05	7.96738E-06	2.56526E-05	4.54201E-05	0.000273505	0.000368763	0.000447422	0.000447422	0.000447422	0.00031824 7	0.000554227	0.000404845	0.00012268	0.000212886	2.78937E-05
3837803773205	383780	3773205	0.000128934	2.77796E-05	6.65805E-05	0.000123499	8.46976E-05	7.97154E-06	2.56659E-05	4.54438E-05	0.000266581	0.000359427	0.000436095	0.000436095	0.000436095	0.00031019	0.000540195	0.000394596	0.000119575	0.000207497	2.8019E-05
3837903773205	383790	3773205	0.000129082	2.78115E-05	6.66569E-05	0.00012364	8.47948E-05	7.98069E-06	2.56954E-05	4.5496E-05	0.000260433	0.000351137	0.000426038	0.000426038	0.000426038	0.000303036	0.000527737	0.000385495	0.000116817	0.000202711	2.81325E-05
3838003773205	383800	3773205	0.000129135	2.78231E-05	6.66847E-05	0.000123692	8.48302E-05	7.98402E-06	2.57061E-05	4.55149E-05	0.000254529	0.000343178	0.00041638	0.00041638	0.00041638	0.000296167	0.000515774	0.000376757	0.000114169	0.000198116	2.81981E-05
3838103773205	383810	3773205	0.000128651	2.77188E-05	6.64346E-05	0.000123228	8.45121E-05	7.95408E-06	2.56097E-05	4.53443E-05	0.000247521	0.000333729	0.000404916	0.000404916	0.000404916	0.000288013	0.000501574	0.000366384	0.000111025	0.000192662	2.81384E-05
3838203773205	383820	3773205	0.000127858	2.75478E-05	6.60248E-05	0.000122468	8.39908E-05	7.90502E-06	2.54518E-05	4.50646E-05	0.000240018	0.000323613	0.000392642	0.000392642	0.000392642	0.000279282	0.000486369	0.000355278	0.00010766	0.000186822	2.80131E-05
3838303773205	383830	3773205	0.000127037	2.7371E-05	6.56012E-05	0.000121682	8.34518E-05	7.85429E-06	2.52884E-05	4.47754E-05	0.000232796	0.000313875	0.000380827	0.000380827	0.000380827	0.000270878	0.000471734	0.000344587	0.00010442	0.0001812	2.78758E-05
3838403773205	383840	3773205	0.000125638	2.70696E-05	6.48788E-05	0.000120342	8.25329E-05	7.7678E-06	2.501E-05	4.42824E-05	0.000224696	0.000302954	0.000367576	0.000367576	0.000367576	0.000261453	0.00045532	0.000332597	0.000100787	0.000174895	2.76788E-05
3838503773205	383850	3773205	0.000124253	2.67711E-05	6.41634E-05	0.000119015	8.16229E-05	7.68215E-06	2.47342E-05	4.37941E-05	0.000217043	0.000292636	0.000355057	0.000355057	0.000355057	0.000252549	0.000439813	0.00032127	9.73544E-05	0.000168939	2.74878E-05
3838603773205	383860	3773205	0.000122679	2.64321E-05	6.33508E-05	0.000117508	8.05891E-05	7.58486E-06	2.44209E-05	4.32394E-05	0.000209385	0.00028231	0.000342529	0.000342529	0.000342529	0.00024363 8	0.000424294	0.000309934	9.39193E-05	0.000162978	2.72789E-05
3838703773205	383870	3773205	0.000120877	2.60438E-05	6.24201E-05	0.000115781	7.94051E-05	7.47342E-06	2.40622E-05	4.26042E-05	0.000201738	0.000272001	0.00033002	0.00033002	0.00033002	0.00023474	0.000408799	0.000298615	9.04895E-05	0.000157026	2.70461E-05
3838803773205	383880	3773205	0.000119102	2.56612E-05	6.15033E-05	0.000114081	7.82388E-05	7.36366E-06	2.37087E-05	4.19784E-05	0.000194498	0.000262238	0.000318176	0.000318176	0.000318176	0.000226315	0.000394127	0.000287898	8.72417E-05	0.00015139	2.68073E-05
3838903773205	383890	3773205	0.000116223	2.50411E-05	6.00169E-05	0.000111324	7.6348E-05	7.1857E-06	2.31358E-05	4.09639E-05	0.000185843	0.000250569	0.000304017	0.000304017	0.000304017	0.000216244	0.000376589	0.000275086	8.33594E-05	0.000144653	2.64313E-05
3839003773205	383900	3773205	0.000113358	2.44238E-05	5.85375E-05	0.00010858	7.44661E-05	7.00857E-06	2.25655E-05	3.99542E-05	0.000177557	0.000239398	0.000290463	0.000290463	0.000290463	0.000206604	0.0003598	0.000262822	7.96432E-05	0.000138204	2.59955E-05
3839103773205	383910	3773205	0.000110803	2.38732E-05	5.72178E-05	0.000106132	7.27873E-05	6.85057E-06	2.20568E-05	3.90534E-05	0.000170138	0.000229394	0.000278326	0.000278326	0.000278326	0.00019797	0.000344765	0.00025184	7.63151E-05	0.000132429	2.55777E-05
3829703773215	382970	3773215	9.13941E-05	1.96915E-05	4.71953E-05	8.75415E-05	6.00376E-05	5.6506E-06	1.81932E-05	3.22127E-05	0.00029103 6	0.0003924	0.000476102	0.000476102	0.000476102	0.000338646	0.000589752	0.000430795	0.000130544	0.000226532	4.42789E-05
3829803773215	382980	3773215	9.14614E-05	1.9706E-05	4.72301E-05	8.76059E-05	6.00818E-05	5.65476E-06	1.82066E-05	3.22364E-05	0.000325693	0.000439127	0.000532796	0.000532796	0.000532796	0.000378973	0.000659979	0.000482094	0.000146089	0.000253508	4.37835E-05
3829903773215	382990	3773215	9.12596E-05	1.96625E-05	4.71259E-05	8.74126E-05	5.99492E-05	5.64228E-06	1.81664E-05	3.21653E-05	0.000364862	0.000491938	0.000596872	0.000596872	0.000596872	0.00042455	0.000739352	0.000540073	0.000163659	0.000283996	4.22793E-05
3830003773215	383000	3773215	9.17169E-05	1.9761E-05	4.7362E-05	8.78506E-05	6.02497E-05	5.67056E-06	1.82575E-05	3.23265E-05	0.000408198	0.000550367	0.000667765	0.000667765	0.000667765	0.000474975	0.000827167	0.000604219	0.000183097	0.000317727	3.9826E-05
3830103773215	383010	3773215	9.20397E-05	1.98306E-05	4.75287E-05	8.81598E-05	6.04617E-05	5.69051E-06	1.83217E-05	3.24402E-05	0.000453951	0.000612056	0.000742612	0.000742612	0.000742612	0.000528213	0.000919881	0.000671944	0.000203619	0.00035334	3.43224E-05
3830203773215	383020	3773215	9.33444E-05	2.01117E-05	4.82024E-05	8.94095E-05	6.13188E-05	5.77118E-06	1.85814E-05	3.29001E-05	0.00050402	0.000679563	0.000824519	0.000824519	0.000824519	0.000586472	0.00102134	0.000746057	0.000226078	0.000392311	3.26093E-05
3830303773215	383030	3773215	9.46894E-05	2.04015E-05	4.8897E-05	9.06978E-05	6.22023E-05	5.85433E-06	1.88492E-05	3.33741E-05	0.000561796	0.00075746	0.000919032	0.000919032	0.000919032	0.000653699	0.001138414	0.000831576	0.000251993	0.000437281	3.28958E-05
3830403773215	383040	3773215	9.59538E-05	2.06739E-05	4.95499E-05	9.19089E-05	6.30329E-05	5.9325E-06	1.91009E-05	3.38198E-05	0.000628112	0.000846875	0.001027519	0.001027519	0.001027519	0.000730864	0.001272798	0.000929739	0.000281739	0.0004889	3.31704E-05
3830503773215	383050	3773215	9.72181E-05	2.09463E-05	5.02028E-05	9.31199E-05	6.38634E-05	6.01067E-06	1.93525E-05	3.42654E-05	0.000705854	0.000951693	0.001154696	0.001154696	0.001154696	0.000821324	0.001430333	0.001044813	0.00031661	0.000549412	3.34032E-05
3830603773215	383060	3773215	9.84958E-05	2.12216E-05	5.08626E-05	9.43438E-05	6.47028E-05	6.08967E-06	1.96069E-05	3.47157E-05	0.000799587	0.001078072	0.001308032	0.001308032	0.001308032	0.00093039	0.001620272	0.001183558	0.000358654	0.00062237	3.36061E-05
3834303773215	383430	3773215	0.000163554	3.52389E-05	8.44585E-05	0.00015666	0.00010744	1.0112E-05	3.25577E-05	5.76462E-05	0.006560849	0.008845894	0.010732787	0.010732787	0.010732787	0.007634128	0.013294808	0.009711441	0.002942861	0.005106729	3.74741E-05
3834403773215	383440	3773215	0.000175243	3.77572E-05	9.04942E-05	0.000167855	0.000115118	1.08347E-05	3.48844E-05	6.17659E-05	0.004690575	0.006324232	0.007673236	0.007673236	0.007673236	0.005457899	0.009504912	0.006943041	0.002103952	0.003650975	3.84769E-05
3834503773215	383450	3773215	0.000180421	3.88729E-05	9.31682E-05	0.000172815	0.00011852	1.11548E-05	3.59152E-05	6.3591E-05	0.003656586	0.00493012	0.005981751	0.005981751	0.005981751	0.004254762	0.007409653	0.0054125 2	0.001640158	0.002846156	3.87873E-05
3834603773215	383460	3773215	0.000183326	3.94989E-05	9.46685E-05	0.000175598	0.000120429	1.13345E-05	3.64935E-05	6.4615E-05	0.003021084	0.004073282	0.004942143	0.004942143	0.004942143	0.003515299	0.00612188	0.004471842	0.001355104	0.002351504	3.87097E-05
3834703773215	383470	3773215	0.000185828	4.00379E-05	9.59604E-05	0.000177995	0.000122072	1.14891E-05	3.69915E-05	6.54968E-05	0.002549715	0.003437742	0.004171038	0.004171038	0.004171038	0.002966819	0.005166705	0.003774116	0.001143672	0.001984607	3.85247E-05
3834803773215	383480	3773215	0.000188679	4.06522E-05	9.74328E-05	0.000180726	0.000123945	1.16654E-05	3.75591E-05	6.65018E-05	0.002144322	0.002891157	0.003507862	0.003507862	0.003507862	0.002495108	0.004345223	0.00317405	0.000961833	0.001669063	3.83158E-05
3834903773215	383490	3773215	0.000190186	4.09768E-05	9.82107E-05	0.000182169	0.000124935	1.17586E-05	3.7859E-05	6.70327E-05	0.001831308	0.002469125	0.002995807	0.002995807	0.002995807	0.002130888	0.003710935	0.002710722	0.000821431	0.001425424	3.788E-05
3835003773215	383500	3773215	0.000190388	4.10203E-05	9.83149E-05	0.000182362	0.000125067	1.1771E-05	3.78992E-05	6.71038E-05	0.001591904	0.00214634	0.00260417	0.00260417	0.00260417	0.001852321	0.003225811	0.002356354	0.000714047	0.001239081	3.72712E-05
3835103773215	383510	3773215	0.000189379	4.08029E-05	9.7794E-05	0.000181396	0.000124405	1.17087E-05	3.76984E-05	6.67483E-05	0.001407864	0.001898202	0.002303103	0.002303103	0.002303103	0.001638175	0.002852875	0.002083936	0.000631496	0.001095831	3.66086E-05
3835203773215	383520	3773215	0.000187281	4.03509E-05	9.67105E-05	0.000179386	0.000123026	1.15789E-05	3.72807E-05	6.60087E-05	0.001255097	0.001692228	0.002053192	0.002053192	0.002053192	0.001460416	0.002543309	0.001857808	0.000562972	0.000976922	3.58923E-05
3835303773215	383530	3773215	0.000184402	3.97307E-05	9.52241E-05	0.000176629	0.000121135	1.1401E-05	3.67077E-05	6.49942E-05	0.00112454	0.001516201	0.001839617	0.001839617	0.001839617	0.001308502	0.002278751	0.001664557	0.000504411	0.000875302	3.51044E-05
3835403773215	383540	3773215	0.000180865	3.89685E-05	9.33974E-05	0.000173241	0.000118812	1.11823E-05	3.60035E-05	6.37475E-05	0.00101327	0.001366176	0.001657592	0.001657592	0.001657592	0.001179029	0.002053275	0.001499853	0.000454501	0.000788693	3.42806E-05
3835503773215	383550	3773215	0.000176897	3.81137E-05	9.13485E-05	0.00016944	0.000116205	1.0937E-05	3.52137E-05	6.2349E-05	0.000918289	0.001238115	0.001502214	0.001502214	0.001502214	0.001068511	0.001860808	0.001359262	0.000411898	0.000714763	3.34509E-05
3835603773215	383560	3773215	0.00017262	3.71921E-05	8.91398E-05	0.000165343	0.000113396	1.06725E-05	3.43623E-05	6.08414E-05	0.000836542	0.001127897	0.001368486	0.001368486	0.001368486	0.00097339 1	0.001695157	0.001238259	0.00037523	0.000651134	3.26272E-05
3835703773215	383570	3773215	0.000168168	3.62329E-05	8.68408E-05	0.000161079	0.000110471	1.03973E-05	3.3476E-05	5.92723E-05	0.000765486	0.001032093	0.001252246	0.001252246	0.001252246	0.00089071	0.001551169	0.00113308	0.000343358	0.000595827	3.18273E-05
3835803773215	383580	3773215	0.000163931	3.532E-05	8.46529E-05	0.000157021	0.000107688	1.01353E-05	3.26327E-05	5.7779E-05	0.000704965	0.000950493	0.001153241	0.001153241	0.001153241	0.000820289	0.00142853	0.001043497	0.000316211	0.000548719	3.1117E-05
3835903773215	383590	3773215	0.000159815	3.44333E-05	8.25276E-05	0.000153078	0.000104984	9.88085E-06	3.18134E-05	5.63283E-05	0.00065215	0.000879284	0.001066842	0.001066842	0.001066842	0.000758834	0.001321507	0.00096532	0.000292521	0.00050761	3.04604E-05
3836003773215	383600	3773215	0.000155713	3.35494E-05	8.04092E-05	0.000149149	0.000102289	9.62722E-06	3.09967E-05	5.48825E-05	0.000605233	0.000816026	0.000990091	0.000990091	0.000990091	0.000704242	0.001226435	0.000895872	0.000271476	0.000471091	2.98456E-05

			ISDrainage / Utilities Trenching	ISDrainage / Utilities Trenching	ISAsphalt Paving	ISAsphalt Paving	SVDemolition	SVSite Grubbing / Prep	SVMass Grading / Excavation	SVMass Grading / Excavation	SVDrainage / Utilities Trenching	SVFoundations / Concrete Pads	SVBuilding / Structure Construction	SVBuilding / Structure Construction	SVAsphalt Paving	SVAsphalt Paving	SVArchitectural Coating	SVArchitectural Coating	SVLandscaping or Other Finishing	SVLandscaping or Other Finishing	MDemolition
Unique Identifier	X (UTM)	Y (UTM)	2027	2028	2027	2028	2027	2027	2027	2028	2028	2028	2028	2029	2028	2029	2028	2029	2028	2029	2027
3834303773205	383430	3773205	1.27589E-05	1.27589E-05	5.46391E-05	5.46391E-05	0.002351101	0.001553298	0.002623079	0.002623079	0.000791759	0.000815935	0.002816915	0.002816915	0.003221431	0.003221431	0.000319121	0.000319121	0.001027473	0.001027473	0.000100287
3834403773205	383440	3773205	1.31096E-05	1.31096E-05	5.61411E-05	5.61411E-05	0.002092631	0.001382535	0.002334709	0.002334709	0.000704716	0.000726234	0.002580895	0.002580895	0.002867281	0.002867281	0.000284038	0.000284038	0.000914517	0.000914517	0.000120075
3834503773205	383450	3773205	1.32066E-05	1.32066E-05	5.65564E-05	5.65564E-05	0.001912362	0.001263437	0.002133586	0.002133586	0.000644009	0.000663673	0.002389463	0.002389463	0.002620279	0.002620279	0.00025957	0.00025957	0.000835736	0.000835736	0.000125734
3834603773205	383460	3773205	1.31571E-05	1.31571E-05	5.63443E-05	5.63443E-05	0.00177885	0.00117523	0.00198463	0.00198463	0.000599047	0.000617339	0.002234955	0.002234955	0.002437345	0.002437345	0.000241448	0.000241448	0.00077739	0.00077739	0.000128963
3834703773205	383470	3773205	1.30807E-05	1.30807E-05	5.60174E-05	5.60174E-05	0.001654578	0.001093127	0.001845982	0.001845982	0.000557197	0.000574211	0.002093523	0.002093523	0.00226707	0.00226707	0.00022458	0.00022458	0.00072308	0.00072308	0.000131756
3834803773205	383480	3773205	1.30064E-05	1.30064E-05	5.56993E-05	5.56993E-05	0.001519143	0.00100365	0.00169488	0.00169488	0.000511588	0.000527209	0.001949192	0.001949192	0.0020815	0.0020815	0.000206197	0.000206197	0.000663893	0.000663893	0.000134508
3834903773205	383490	3773205	1.28641E-05	1.28641E-05	5.50897E-05	5.50897E-05	0.001396176	0.000922409	0.001557687	0.001557687	0.000470177	0.000484534	0.001816959	0.001816959	0.001913012	0.001913012	0.000189507	0.000189507	0.000610154	0.000610154	0.000135565
3835003773205	383500	3773205	1.26722E-05	1.26722E-05	5.4268E-05	5.4268E-05	0.00128972	0.000852077	0.001438916	0.001438916	0.000434327	0.000447589	0.001700095	0.001700095	0.001767148	0.001767148	0.000175057	0.000175057	0.000563631	0.000563631	0.000135445
3835103773205	383510	3773205	1.24659E-05	1.24659E-05	5.33844E-05	5.33844E-05	0.001199285	0.00079233	0.00133802	0.00133802	0.000403872	0.000416204	0.00159833	0.00159833	0.001643236	0.001643236	0.000162782	0.000162782	0.000524109	0.000524109	0.000134878
3835203773205	383520	3773205	1.22431E-05	1.22431E-05	5.24302E-05	5.24302E-05	0.0011163	0.000737504	0.001245435	0.001245435	0.000375926	0.000387405	0.001504682	0.001504682	0.001529532	0.001529532	0.000151518	0.000151518	0.000487843	0.000487843	0.000133726
3835303773205	383530	3773205	1.20017E-05	1.20017E-05	5.13964E-05	5.13964E-05	0.001039515	0.000686775	0.001159767	0.001159767	0.000350068	0.000360757	0.001417785	0.001417785	0.001424323	0.001424323	0.000141096	0.000141096	0.000454287	0.000454287	0.000131983
3835403773205	383540	3773205	1.1752E-05	1.1752E-05	5.03273E-05	5.03273E-05	0.000969096	0.000640251	0.001081202	0.001081202	0.000326354	0.000336319	0.00133751	0.00133751	0.001327835	0.001327835	0.000131538	0.000131538	0.000423512	0.000423512	0.00012981
3835503773205	383550	3773205	1.149E-05	1.149E-05	4.92052E-05	4.92052E-05	0.000904154	0.000597346	0.001008747	0.001008747	0.000304484	0.000313781	0.001262942	0.001262942	0.001238853	0.001238853	0.000122723	0.000122723	0.000395131	0.000395131	0.000127232
3835603773205	383560	3773205	1.12032E-05	1.12032E-05	4.79771E-05	4.79771E-05	0.000843065	0.000556986	0.000940592	0.000940592	0.000283911	0.00029258	0.00119238	0.00119238	0.001155151	0.001155151	0.000114431	0.000114431	0.000368435	0.000368435	0.000124092
3835703773205	383570	3773205	1.09185E-05	1.09185E-05	4.67578E-05	4.67578E-05	0.00078765	0.000520375	0.000878766	0.000878766	0.00026525	0.000273349	0.001127449	0.001127449	0.001079222	0.001079222	0.00010691	0.00010691	0.000344217	0.000344217	0.000120916
3835803773205	383580	3773205	1.06853E-05	1.06853E-05	4.57593E-05	4.57593E-05	0.000739678	0.000488682	0.000825245	0.000825245	0.000249095	0.000256701	0.001070003	0.001070003	0.001013493	0.001013493	0.000100399	0.000100399	0.000323253	0.000323253	0.00011832
3835903773205	383590	3773205	1.0479E-05	1.0479E-05	4.48758E-05	4.48758E-05	0.000696645	0.000460251	0.000777234	0.000777234	0.000234603	0.000241766	0.001017723	0.001017723	0.000954529	0.000954529	9.45575E-05	9.45575E-05	0.000304446	0.000304446	0.000115932
3836003773205	383600	3773205	1.02809E-05	1.02809E-05	4.40276E-05	4.40276E-05	0.000656951	0.000434027	0.000732948	0.000732948	0.000221235	0.000227991	0.000969011	0.000969011	0.000900141	0.000900141	8.91697E-05	8.91697E-05	0.000287099	0.000287099	0.000113497
3836103773205	383610	3773205	1.00911E-05	1.00911E-05	4.32147E-05	4.32147E-05	0.000620258	0.000409785	0.000692011	0.000692011	0.000208879	0.000215257	0.000923533	0.000923533	0.000849866	0.000849866	8.41893E-05	8.41893E-05	0.000271064	0.000271064	0.000111014
3836203773205	383620	3773205	9.91163E-06	9.91163E-06	4.2446E-05	4.2446E-05	0.000586415	0.000387426	0.000654252	0.000654252	0.000197482	0.000203512	0.000881135	0.000881135	0.000803494	0.000803494	7.95957E-05	7.95957E-05	0.000256274	0.000256274	0.000108531
3836303773205	383630	3773205	9.75277E-06	9.75277E-06	4.17657E-05	4.17657E-05	0.000555708	0.000367139	0.000619994	0.000619994	0.000187141	0.000192855	0.00084215	0.00084215	0.000761421	0.000761421	7.54278E-05	7.54278E-05	0.000242855	0.000242855	0.000106179
3836403773205	383640	3773205	9.61453E-06	9.61453E-06	4.11737E-05	4.11737E-05	0.00052763	0.000348589	0.000588667	0.000588667	0.000177685	0.000183111	0.000806103	0.000806103	0.000722948	0.000722948	7.16166E-05	7.16166E-05	0.000230584	0.000230584	0.00010391
3836503773205	383650	3773205	9.47836E-06	9.47836E-06	4.05905E-05	4.05905E-05	0.000501488	0.000331317	0.000559501	0.000559501	0.000168882	0.000174038	0.000772207	0.000772207	0.000687129	0.000687129	6.80683E-05	6.80683E-05	0.000219159	0.000219159	0.000101618
3836603773205	383660	3773205	9.37933E-06	9.37933E-06	4.01664E-05	4.01664E-05	0.000478207	0.000315936	0.000533526	0.000533526	0.000161041	0.000165959	0.000741597	0.000741597	0.000655229	0.000655229	6.49083E-05	6.49083E-05	0.000208985	0.000208985	9.95947E-05
3836703773205	383670	3773205	9.28236E-06	9.28236E-06	3.97512E-05	3.97512E-05	0.000456396	0.000301526	0.000509193	0.000509193	0.000153696	0.000158389	0.000712674	0.000712674	0.000625345	0.000625345	6.19478E-05	6.19478E-05	0.000199453	0.000199453	9.75712E-05
3836803773205	383680	3773205	9.2576E-06	9.2576E-06	3.96451E-05	3.96451E-05	0.000438261	0.000289545	0.00048896	0.00048896	0.000147589	0.000152096	0.000688093	0.000688093	0.000600497	0.000600497	5.94864E-05	5.94864E-05	0.000191528	0.000191528	9.62341E-05
3836903773205	383690	3773205	9.34013E-06	9.34013E-06	3.99986E-05	3.99986E-05	0.000424109	0.000280195	0.00047317	0.00047317	0.00014223	0.000147184	0.00066833	0.00066833	0.00058105	0.00058105	5.75654E-05	5.75654E-05	0.000185343	0.000185343	9.59894E-05
3837003773205	383700	3773205	9.42678E-06	9.42678E-06	4.03697E-05	4.03697E-05	0.000410636	0.000271294	0.000458139	0.000458139	0.000138286	0.000142509	0.000649494	0.000649494	0.000562646	0.000562646	5.57368E-05	5.57368E-05	0.000179455	0.000179455	9.60013E-05
3837103773205	383710	3773205	9.42059E-06	9.42059E-06	4.03431E-05	4.03431E-05	0.000395332	0.000261183	0.000441065	0.000441065	0.000133132	0.000137198	0.000628469	0.000628469	0.00054167	0.00054167	5.36595E-05	5.36595E-05	0.000172767	0.000172767	9.50701E-05
3837203773205	383720	3773205	9.3979E-06	9.3979E-06	4.0246E-05	4.0246E-05	0.000380463	0.00025136	0.000424475	0.000424475	0.000128125	0.000132037	0.000607972	0.000607972	0.00052132	0.00052132	5.16412E-05	5.16412E-05	0.000166269	0.000166269	9.40076E-05
3837303773205	383730	3773205	9.40409E-06	9.40409E-06	4.02725E-05	4.02725E-05	0.000367027	0.000242483	0.000409485	0.000409485	0.0001236	0.00012734	0.000589265	0.000589265	0.00050893	0.00050893	4.98176E-05	4.98176E-05	0.000160397	0.000160397	9.33391E-05
3837403773205	383740	3773205	9.47217E-06	9.47217E-06	4.0564E-05	4.0564E-05	0.00035576	0.00023504	0.000396915	0.000396915	0.000119806	0.000123464	0.000573303	0.000573303	0.000487456	0.000487456	4.82883E-05	4.82883E-05	0.000155474	0.000155474	9.35719E-05
3837503773205	383750	3773205	9.53613E-06	9.53613E-06	4.08379E-05	4.08379E-05	0.000345082	0.000227984	0.000385001	0.000385001	0.00011621	0.000119758	0.00055814	0.00055814	0.000472824	0.000472824	4.68388E-05	4.68388E-05	0.000150807	0.000150807	9.39062E-05
3837603773205	383760	3773205	9.59184E-06	9.59184E-06	4.10765E-05	4.10765E-05	0.000334936	0.000221282	0.000373682	0.000373682	0.000112793	0.000116237	0.00054371	0.00054371	0.00045822	0.00045822	4.54617E-05	4.54617E-05	0.000146373	0.000146373	9.42703E-05
3837703773205	383770	3773205	9.64135E-06	9.64135E-06	4.12885E-05	4.12885E-05	0.000325311	0.000214923	0.000362943	0.000362943	0.000109552	0.000112897	0.000530028	0.000530028	0.00044573	0.00044573	4.41553E-05	4.41553E-05	0.000142167	0.000142167	9.46523E-05
3837803773205	383780	3773205	9.68468E-06	9.68468E-06	4.14741E-05	4.14741E-05	0.000316231	0.000208924	0.000352813	0.000352813	0.000106494	0.000109746	0.000517132	0.000517132	0.00043294	0.00043294	4.29229E-05	4.29229E-05	0.000138199	0.000138199	9.50284E-05
3837903773205	383790	3773205	9.72388E-06	9.72388E-06	4.1642E-05	4.1642E-05	0.000307893	0.000203415	0.00034351	0.00034351	0.000103686	0.000106852	0.000505357	0.000505357	0.00042869	0.00042869	4.17911E-05	4.17911E-05	0.000134555	0.000134555	9.5488E-05
3838003773205	383800	3773205	9.74658E-06	9.74658E-06	4.17392E-05	4.17392E-05	0.000299892	0.000198129	0.000334584	0.000334584	0.000100992	0.000104076	0.000494149	0.000494149	0.00041090	0.00041090	4.07051E-05	4.07051E-05	0.000131058	0.000131058	9.57447E-05
3838103773205	383810	3773205	9.72595E-06	9.72595E-06	4.16508E-05	4.16508E-05	0.000291174	0.000192369	0.000324857	0.000324857	9.80559E-05	0.00010105	0.000481871	0.000481871	0.00039896	0.00039896	3.95218E-05	3.95218E-05	0.000127248	0.000127248	9.52433E-05
3838203773205	383820	3773205	9.68262E-06	9.68262E-06	4.14653E-05	4.14653E-05	0.000282198	0.000186439	0.000314843	0.000314843	9.50333E-05	9.7935E-05	0.000469117	0.000469117	0.000386662	0.000386662	3.83035E-05	3.83035E-05	0.000123326	0.000123326	9.43539E-05
3838303773205	383830	3773205	9.63517E-06	9.63517E-06	4.1262E-05	4.1262E-05	0.000273572	0.00018074	0.000305219	0.000305219	9.21283E-05	9.49413E-05	0.0004568	0.0004568	0.00037483	0.00037483	3.71326E-05	3.71326E-05	0.000119556	0.000119556	9.33869E-05
3838403773205	383840	3773205	9.56708E-06	9.56708E-06	4.09705E-05	4.09705E-05	0.000264376	0.000174665	0.000294959	0.000294959	8.90314E-05	9.17499E-05	0.000443427	0.000443427	0.000362242	0.000362242	3.58844E-05	3.58844E-05	0.000115537	0.000115537	9.19722E-05
3838503773205	383850	3773205	9.50106E-06	9.50106E-06	4.06877E-05	4.06877E-05	0.000255651	0.000168901	0.000285225	0.000285225	8.60934E-05	8.87222E-05	0.00043066	0.00043066	0.000350288	0.000350288	3.47002E-05	3.47002E-05	0.000111724	0.000111724	9.05814E-05
3838603773205	383860	3773205	9.42884E-06	9.42884E-06	4.03785E-05	4.03785E-05	0.000247031	0.000163206	0.000275608	0.000275608	8.31905E-05	8.57306E-05	0.000417906	0.000417906	0.000338477	0.000338477	3.35302E-05	3.35302E-05	0.000107957	0.000107957	8.90652E-05
3838703773205	383870	3773205	9.34838E-06	9.34838E-06	4.00339E-05	4.00339E-05	0.000238521	0.000157584	0.000266114	0.000266114	8.03247E-05	8.27773E-05	0.000405203	0.000405203	0.000326817	0.000326817	3.23751E-05	3.23751E-05	0.000104238	0.000104238	8.74058E-05
3838803773205	383880	3773205	9.26585E-06	9.26585E-06	3.96805E-05	3.96805E-05	0.000230428	0.000152237	0.000257084	0.000257084	7.75992E-05	7.99686E-05	0.000393028	0.000393028	0.00031572	0.00031572	3.12766E-05	3.12766E-05	0.000100701	0.000100701	8.57583E-05
3838903773205	383890	3773205	9.13587E-06	9.13587E-06	3.91238E-05	3.91238E-05	0.000221299	0.000146206	0.0002469	0.0002469	7.4525E-05	7.68006E-05	0.000379063	0.000379063	0.00030322	0.00030322	3.00376E-05	3.00376E-05	9.67118E-05	9.67118E-05	8.32155E-05
3839003773205	383900	3773205	8.98526E-06	8.98526E-06	3.84788E-05	3.84788E-05	0.000212545	0.000140421	0.000237132	0.000237132	7.15767E-05	7.37622E-05	0.000365639	0.000365639	0.000291224	0.000291224	2.88492E-05	2.88492E-05	9.28858E-05	9.28858E-05	8.05115E-05
3839103773205	383910	3773205	8.84083E-06	8.84083E-06	3.78604E-05	3.78604E-05	0.000204549	0.000135139	0.000228212	0.000228212	6.88842E-05	7.09875E-05	0.000353387	0.000353387	0.00028269	0.00028269	2.7764E-05	2.7764E-05	8.93917E-05	8.93917E-05	7.80044E-05
3829703773215	382970	3773215	1.53049E-05	1.53049E-05	6.55421E-05	6.55421E-05	0.000663077	0.000438074	0.000739783	0.000739783	0.00022329	0.000230117	0.001241491	0.001241491	0.000908535	0.000908535	9.00013E-05	9.00013E-05	0.000289777	0.000289777	4.24106E-05
3829803773215	382980	3773215	1.51336E-05	1.51336E-05	6.48088E-05	6.48088E-05	0.000774784	0.000511875	0.000864412	0.000864412	0.000260917	0.000268884	0.00139712	0.00139712	0.001061593	0.001061593	0.000105163	0.000105163	0.000338595	0.000338595	4.41954E-05
3829903773215	382990	3773215	1.46137E-05	1.46137E-05	6.25822E-05	6.25822E-05	0.000920003	0.000607817	0.00102643	0.00102643	0.000309821	0.000319281	0.001585099	0.001585099	0.00126057	0.00126057	0.000124874	0.000124874	0.000402058	0.000402058	4.55444E-05
3830003773215	383000	3773215	1.37657E-05	1.37657E-05	5.89508E-05	5.89508E-05	0.001112808	0.000735197	0.001241539	0.001241539	0.00037475	0.000386193	0.001813351	0.001813351	0.001524747	0.001524747	0.000151044	0.000151044	0.000486317	0.000486317	4.65472E-05
3830103773215	383010	3773215	1.18634E-05	1.18634E-05	5.08044E-05	5.08044E-05	0.001371706	0.000906243	0.001530387	0.001530387	0.000461937	0.000476042	0.002088923	0.002088923	0.001879484	0.001879484	0.000186185	0.000186185	0.0005994	0.0005994	4.67382E-05
3830203773215	383020	3773215	1.12713E-05	1.12713E-05	4.82686E-05	4.82686E-05	0.001670299	0.001103514	0.001863521	0.001863521	0.000562491	0.000579667	0.00234861	0.00234861	0.00228861	0.00228861	0.000226714	0.000226714	0.000729951	0.000729951	4.79559E-05
3830303773215	383030	3773215	1.13703E-05	1.13703E-05	4.86927E-05	4.86927E-05	0.002091032	0.001381479	0.002332925	0.002332925	0.000704178	0.00072568	0.002651404	0.002651404	0.00286509	0.00286509	0.000283821	0.000283821	0.000913819	0.000913819	4.90005E-05
3830403773215	383040	3773215	1.14652E-05	1.14652E-05	4.90992E-05	4.90992E-05	0.002699264	0.001783318	0.003011518	0.003011518	0.000909007	0.000936763	0.002990774	0.002990774	0.003698477	0.003698477	0.000366378	0.000366378	0.001179627	0.001179627	4.98839E-05
3830503773215	383050	3773215	1.15457E-05	1.15457E-05	4.94438E-05	4.94438E-05	0.003626117	0.002395661	0.00404559	0.00404559	0.001221134	0.001258421	0.003367402	0.003367402	0.004968432	0.004968432	0.000492182	0.000492182	0.001584678	0.001584678	5.07972E-05
3830603773215	383060	3773215	1.16158E-05	1.16158E-05	4.97442E-05	4.97442E-05	0.005179998	0.003422261	0.005779226	0.005779226	0.001744421	0.001797686	0.00380346	0.00380346	0.007097529	0.007097529	0.000703095	0.000703095	0.002263752	0.002263752	5.17284E-05
3834303773215	383430	3773215	1.29528E-05	1.29528E-05	5.54696E-05	5.54696E-05	0.002053745	0.001356845	0.002291325	0.002291325	0.000691621	0.000712739	0.002657627	0.002657627	0.002814001	0.002814001	0.00027876	0.00027876	0.000897524	0.000897524	0.000103119
3834403773215	383440	3773215	1.32994E-05	1.32994E-05	5.6954E-05	5.6954E-05	0.001851328	0.001223114	0.002065492	0.002065492	0.000623455	0.000642492	0.002449563	0.002449563	0.002536653	0.002536653	0.000251286	0.000251286	0.000809064	0.000809064	0.000122755
3834503773215	383450	3773215	1.34067E-05	1.34067E-05	5.74134E-05	5.74134E-05	0.001705833	0.00112699	0.001903166	0.001903166	0.000574458	0.000591999	0.002276374	0.002276374	0.002337299	0.002337299	0.000231537	0.000231537	0.0007454	0.0007454	0.000128903
3834603773215	383460	3773215	1.33799E-05	1.33799E-05	5.72986E-05	5.72986E-05	0.001593612	0.001052849	0.001777963	0.001777963	0.000536666	0.000553053	0.002132984	0.002132984	0.002183535	0.002183535	0.000216305	0.000216305	0.000696437	0.000696437	0.000132682
3834703773215	383470	3773215	1.33159E-05	1.33159E-05	5.70247E-05	5.70247E-05	0.001488841	0.00098363	0.001661072	0.001661072	0.000501383	0.000516693	0.002001008	0.002001008	0.00203998	0.00203998	0.000202084	0.000202084	0.00065065	0.00065065	0.000135953
3834803773215	383480	3773215	1.32437E-05	1.32437E-05	5.67154E-05	5.67154E-05	0.001374555	0.000908125	0.001533565	0.001533565	0.000462896	0.000477031	0.001866069	0.001866069	0.001883388	0.001883388	0.000186572	0.000186572	0.000600705	0.000600705	0.000138997
3834903773215	383490	3773215	1.30931E-05	1.30931E-05	5.60704E-05	5.60704E-05	0.00127066	0.000839485	0.001417651	0.001417651	0.000427909	0.000440975	0.001742455	0.001742455	0.001741033	0.001741033	0.00017247	0.00017247	0.000555301	0.000555301	0.000140047
3835003773215	383500	3773215	1.28826E-05	1.28826E-05	5.51692E-05	5.51692E-05	0.001179968	0.000779567	0.001316468	0.001316468	0.000397367	0.0004095	0.001632741	0.001632741	0.001616768	0.001616768	0.00016016	0.00016016	0.000515667	0.000515667	0.000139761
3835103773215	383510	3773215	1.26536E-05	1.26536E-05	5.41885E-05	5.41885E-05	0.001102331	0.000728275	0.00122985	0.00122985	0.000371222	0.000382557	0.001536839	0.001536839	0.001510392	0.001510392	0.000149622	0.000149622	0.000481739	0.000481739	0.000138931
3835203773215	383520	3773215	1.2406E-05	1.2406E-05	5.31282E-05	5.31282E-05	0.001030754	0.000680987	0.001149993	0.001149993	0.000347118	0.000357717	0.001448576	0.001448576	0.001412318	0.001412318	0.000139907	0.000139907	0.000450458	0.000450458	0.000137469
3835303773215	383530	3773215	1.21337E-05	1.21337E-05	5.19619E-05	5.19619E-05	0.000963527	0.000636572	0.001074989	0.001074989	0.000324478	0.000334386	0.001366085	0.001366085	0.001320205	0.001320205	0.000130782	0.000130782	0.000421078	0.000421078	0.000135302
3835403773215	383540	3773215	1.1849E-05	1.1849E-05	5.07426E-05	5.07426E-05	0.000901348	0.000595492	0.001005617	0.001005617	0.000303539	0.000312807	0.0012897	0.0012897	0.001235008	0.001235008	0.000122342	0.000122342	0.000393905	0.000393905	0.000132694
3835503773215	383550	3773215	1.15622E-05	1.15622E-05	4.95145E-05	4.95145E-05	0.000844339	0.000557828	0.000942014	0.000942014	0.000284341	0.000293023	0.001219332	0.001219332	0.001156897	0.001156897	0.00011460	0.00011460	0.000368992	0.000368992	0.000129876
3835603773215	383560	3773215	1.12775E-05	1.12775E-05	4.82951E-05	4.82951E-05	0.00079212	0.00052333	0.000883756	0.000883756	0.000266756	0.000274901	0.001154413	0.001154413	0.00108535	0.00108535	0.000107517	0.000107517	0.000346172	0.000346172	0.000126975
3835703773215	383570	3773215	1.1001E-05	1.1001E-05	4.71112E-05	4.71112E-05	0.000744133	0.000491625	0.000830215	0.000830215	0.000250595	0.000258247	0.001094326	0.001094326	0.001019595	0.001019595	0.000101003	0.000101003	0.000325199	0.000325199	0.000124044
3835803773215	383580	3773215	1.07555E-05	1.07555E-05	4.60597E-05	4.60597E-05	0.000701148	0.000463226	0.000782258	0.000782258	0.000236119	0.000243329	0.001039856	0.001039856	0.000960699	0.000960699	9.51687E-05	9.51687E-05	0.000306414	0.000306414	0.000121412
3835903773215	383590	3773215	1.05285E-05	1.05285E-05	4.50878E-05	4.50878E-05	0.000661901	0.000437297	0.000738471	0.000738471	0.00022902	0.000229709	0.000989702	0.000989702	0.000906924	0.000906924	8.98416E-05	8.98416E-05	0.000289263	0.000289263	0.000118881
3836003773215	383600	3773215	1.0316E-05	1.0316E-05	4.41778E-05	4.41778E-05	0.000625601	0.000413315	0.000697971	0.000697971	0.000210678	0.000217111	0.000943	0.000943	0.000857186	0.000857186	8.49145E-05	8.49145E-05	0.000273399	0.000273399	0.000116344

			MSite Grubbing / Prep	MMass Grading / Excavation	MMass Grading / Excavation	MDrainage / Utilities Trenching	MFoundations / Concrete Pads	MBuilding / Structure Construction	MAsphalt Paving	MLandscaping or Other Finishing	MWaterside Construction (Piles)	RSSWRe-striping South Valley	RSSWRe-striping Silver Lake Boulevard	RSSWDemolition	RSSWPlacing Base	RSSWForm/Place Rebar and Pour	Child Risk				
Unique Identifier	X (UTM)	Y (UTM)	2027	2027	2028	2028	2028	2028	2028	2028	2028	2029	2029	2029	2029	2029	3rd Trimester	0<2	2<16	Total	per million
3834303773205	383430	3773205	9.04966E-05	0.000225977	0.000225977	6.32418E-05	0.000116693	0.000209836	0.000148446	4.49837E-05	7.96476E-05	0.000699848	0.004518731	0.013462542	0.007318228	0.002190473	6.91653E-09	1.2986E-07	9.253E-07	1.06207E-06	1.06206795
3834403773205	383440	3773205	0.000108352	0.000270564	0.000270564	7.572E-05	0.000139718	0.000251238	0.000177736	5.38594E-05	9.53628E-05	0.000648079	0.006086765	0.008401634	0.004567122	0.001367019	6.92062E-09	1.3104E-07	6.8683E-07	8.24798E-07	0.82479765
3834503773205	383450	3773205	0.000113459	0.000283315	0.000283315	7.92884E-05	0.000146302	0.000263078	0.000186112	5.63976E-05	9.9857E-05	0.000604168	0.00419071	0.006060401	0.00329443	0.00098608	6.86381E-09	1.3083E-07	5.543E-07	6.91986E-07	0.6919865
3834603773205	383460	3773205	0.000116373	0.000290592	0.000290592	8.13248E-05	0.00015006	0.000269835	0.000190892	5.78461E-05	0.000102422	0.000567502	0.003241509	0.004814971	0.002617415	0.000783438	6.81483E-09	1.3037E-07	4.7278E-07	6.09964E-07	0.60996449
3834703773205	383470	3773205	0.000118894	0.000296886	0.000296886	8.30865E-05	0.00015331	0.00027568	0.000195027	5.90992E-05	0.00010464	0.0005339	0.002611643	0.003950003	0.002147219	0.0006427	6.75063E-09	1.297E-07	4.107E-07	5.47149E-07	0.54714942
3834803773205	383480	3773205	0.000121377	0.000303087	0.000303087	8.48217E-05	0.000156512	0.000281438	0.0001991	6.03335E-05	0.000106826	0.000500058	0.002103682	0.003227024	0.001754208	0.000525065	6.63201E-09	1.2846E-07	3.5555E-07	4.90641E-07	0.49064055
3834903773205	383490	3773205	0.00012233	0.000305468	0.000305468	8.5488E-05	0.000157741	0.000283648	0.000200664	6.08074E-05	0.000107665	0.000468767	0.001738794	0.002695235	0.001465128	0.000438538	6.49299E-09	1.2678E-07	3.1167E-07	4.44943E-07	0.44494307
3835003773205	383500	3773205	0.000122222	0.000305199	0.000305199	8.54127E-05	0.000157603	0.000283399	0.000200488	6.07538E-05	0.00010757	0.000440778	0.001478474	0.002307709	0.001254469	0.000375484	6.35318E-09	1.2485E-07	2.7741E-07	4.08617E-07	0.40861696
3835103773205	383510	3773205	0.000121711	0.000303921	0.000303921	8.50551E-05	0.000156943	0.000282212	0.000199648	6.04995E-05	0.00010712	0.000416175	0.001289475	0.002022171	0.001099251	0.000329025	6.22275E-09	1.2288E-07	2.5061E-07	3.79712E-07	0.37971208
3835203773205	383520	3773205	0.000120671	0.000301325	0.000301325	8.43286E-05	0.000155602	0.000279802	0.000197943	5.99827E-05	0.000106205	0.00039345	0.001136732	0.001789257	0.000972639	0.000291128	6.08189E-09	1.2063E-07	2.2781E-07	3.54526E-07	0.35452556
3835303773205	383530	3773205	0.000119098	0.000297397	0.000297397	8.32295E-05	0.000153574	0.000276155	0.000195363	5.92009E-05	0.00010482	0.000372284	0.001009716	0.001594119	0.000866562	0.000259377	5.93134E-09	1.1813E-07	2.0803E-07	3.32091E-07	0.33209118
3835403773205	383540	3773205	0.000117138	0.000292502	0.000292502	8.18593E-05	0.000151046	0.000271609	0.000192147	5.82263E-05	0.000103095	0.000352669	0.000903466	0.001429864	0.000777273	0.000232651	5.77655E-09	1.1548E-07	1.9083E-07	3.12089E-07	0.31208947
3835503773205	383550	3773205	0.000114811	0.000286691	0.000286691	8.02332E-05	0.000148045	0.000266213	0.00018833	5.70697E-05	0.000101047	0.000334377	0.000812775	0.001288996	0.000700697	0.000209731	5.61781E-09	1.1268E-07	1.7567E-07	2.93965E-07	0.29396545
3835603773205	383560	3773205	0.000111977	0.000279616	0.000279616	7.82533E-05	0.000144392	0.000259644	0.000183682	5.56613E-05	9.85533E-05	0.000317013	0.00073266	0.001164114	0.000632811	0.000189411	5.44926E-09	1.096E-07	1.6191E-07	2.76964E-07	0.2769636
3835703773205	383570	3773205	0.000109112	0.000272461	0.000272461	7.62507E-05	0.000140697	0.000252999	0.000178982	5.42369E-05	9.60313E-05	0.000300986	0.000664488	0.001057517	0.000574865	0.000172067	5.28526E-09	1.0654E-07	1.4984E-07	2.61666E-07	0.26166577
3835803773205	383580	3773205	0.000106769	0.00026661	0.00026661	7.46133E-05	0.000137676	0.000247566	0.000175138	5.30722E-05	9.39691E-05	0.000286778	0.000609333	0.000971047	0.00052786	0.000157998	5.14329E-09	1.0389E-07	1.3973E-07	2.48768E-07	0.24876782
3835903773205	383590	3773205	0.000104614	0.00026123	0.00026123	7.31077E-05	0.000134897	0.000242571	0.000171604	5.20013E-05	9.20728E-05	0.000273821	0.000562342	0.000897218	0.000487727	0.000145985	5.01295E-09	1.0145E-07	1.3092E-07	2.37382E-07	0.23738177
3836003773205	383600	3773205	0.000102417	0.000255742	0.000255742	7.15719E-05	0.000132064	0.000237475	0.000167999	5.09089E-05	9.01386E-05	0.000261712	0.000520647	0.000831606	0.00045206	0.000135309	4.88583E-09	9.9051E-08	1.2295E-07	2.26884E-07	0.22688366
3836103773205	383610	3773205	0.000100176	0.00025014	0.00025014	7.0006E-05	0.000129174	0.000232279	0.000164324	4.9795E-05	8.81665E-05	0.000250383	0.000483423	0.000772955	0.000420178	0.000125766	4.76286E-09	9.6707E-08	1.1571E-07	2.17181E-07	0.21718107
3836203773205	383620	3773205	9.79352E-05	0.000244552	0.000244552	6.84401E-05	0.000126285	0.000227084	0.000160648	4.86812E-05	8.61944E-05	0.000239787	0.000450168	0.000720492	0.000391659	0.00011723	4.64414E-09	9.4433E-08	1.0914E-07	2.08217E-07	0.20821701
3836303773205	383630	3773205	9.58129E-05	0.000239252	0.000239252	6.6957E-05	0.000123548	0.000222163	0.000157167	4.76263E-05	8.43266E-05	0.000230025	0.000421028	0.000674482	0.000366648	0.000109744	4.53495E-09	9.235E-08	1.0328E-07	2.0016E-07	0.20016035
3836403773205	383640	3773205	9.37661E-05	0.000234141	0.000234141	6.55266E-05	0.000120909	0.000217417	0.000153809	4.66089E-05	8.25252E-05	0.000220977	0.000395174	0.000633624	0.000344437	0.000103096	4.43305E-09	9.0422E-08	9.7985E-08	1.9284E-07	0.19284033
3836503773205	383650	3773205	9.16978E-05	0.000228976	0.000228976	6.40812E-05	0.000118242	0.000212621	0.000150416	4.55808E-05	8.07047E-05	0.000212446	0.000371636	0.000596382	0.000324193	9.70366E-05	4.33428E-09	8.8546E-08	9.3103E-08	1.85983E-07	0.18598316
3836603773205	383660	3773205	8.98718E-05	0.000224417	0.000224417	6.28051E-05	0.000115887	0.000208387	0.000147421	4.46731E-05	7.90977E-05	0.000204729	0.000351413	0.000564378	0.000306796	9.18293E-05	4.24878E-09	8.6969E-08	8.8829E-08	1.80047E-07	0.18004695
3836703773205	383670	3773205	8.80458E-05	0.000219857	0.000219857	6.15291E-05	0.000113533	0.000204153	0.000144426	4.37655E-05	7.74906E-05	0.000197419	0.000332789	0.00053487	0.000290755	8.70281E-05	4.16529E-09	8.5429E-08	8.4849E-08	1.74444E-07	0.17444382
3836803773205	383680	3773205	8.68392E-05	0.000216844	0.000216844	6.06859E-05	0.000111977	0.000201355	0.000142447	4.31657E-05	7.64287E-05	0.000191224	0.000318324	0.000511975	0.000278309	8.33029E-05	4.10896E-09	8.4515E-08	8.1663E-08	1.70286E-07	0.17028638
3836903773205	383690	3773205	8.66184E-05	0.000216293	0.000216293	6.05316E-05	0.000111692	0.000200843	0.000142085	4.30559E-05	7.62343E-05	0.000186325	0.000308477	0.000496415	0.00026985	8.0771E-05	4.08985E-09	8.4469E-08	7.9374E-08	1.67933E-07	0.16793339
3837003773205	383700	3773205	8.66292E-05	0.00021632	0.00021632	6.05391E-05	0.000111706	0.000200868	0.000142102	4.30613E-05	7.62438E-05	0.000181703	0.000299388	0.000482085	0.000262061	7.84395E-05	4.07512E-09	8.4509E-08	7.7246E-08	1.6583E-07	0.16583017
3837103773205	383710	3773205	8.57889E-05	0.000214221	0.000214221	5.99519E-05	0.000110623	0.0001989	0.000140724	4.26436E-05	7.55043E-05	0.000176448	0.000287748	0.000463673	0.000252052	7.54436E-05	4.02848E-09	8.3801E-08	7.464E-08	1.62469E-07	0.16246875
3837203773205	383720	3773205	8.48301E-05	0.000211827	0.000211827	5.92819E-05	0.000109386	0.000196697	0.000139151	4.2167E-05	7.46604E-05	0.000171308	0.000276363	0.000445642	0.000242251	7.25098E-05	3.97784E-09	8.2994E-08	7.209E-08	1.59062E-07	0.15906242
3837303773205	383730	3773205	8.42268E-05	0.000210321	0.000210321	5.88603E-05	0.000108608	0.000195298	0.000138162	4.18671E-05	7.41295E-05	0.000166646	0.000266546	0.000430115	0.00023381	6.99835E-05	3.93874E-09	8.2434E-08	6.9855E-08	1.56228E-07	0.15622842
3837403773205	383740	3773205	8.44369E-05	0.000210845	0.000210845	5.90071E-05	0.000108879	0.000195785	0.000138506	4.19716E-05	7.43144E-05	0.000162772	0.000259316	0.000418748	0.000227631	6.8134E-05	3.925E-09	8.2425E-08	6.8141E-08	1.5449E-07	0.15449047
3837503773205	383750	3773205	8.47385E-05	0.000211599	0.000211599	5.92179E-05	0.000109268	0.000196484	0.000139001	4.21215E-05	7.45798E-05	0.000159099	0.000252629	0.000408248	0.000221923	6.64254E-05	3.91352E-09	8.2422E-08	6.6542E-08	1.52877E-07	0.15287741
3837603773205	383760	3773205	8.50671E-05	0.000212419	0.000212419	5.94475E-05	0.000109692	0.000197246	0.00013954	4.22848E-05	7.4869E-05	0.000155603	0.000246399	0.000398468	0.000216607	6.48342E-05	3.90403E-09	8.2427E-08	6.5037E-08	1.51367E-07	0.15136746
3837703773205	383770	3773205	8.54118E-05	0.00021328	0.00021328	5.96884E-05	0.000110136	0.000198046	0.000140105	4.24562E-05	7.51724E-05	0.000152277	0.000240596	0.000389385	0.000211669	6.33563E-05	3.896E-09	8.2417E-08	6.3624E-08	1.49936E-07	0.14993606
3837803773205	383780	3773205	8.57512E-05	0.000214127	0.000214127	5.99255E-05	0.000110574	0.000198832	0.000140662	4.26249E-05	7.54711E-05	0.000149121	0.0002352	0.000380964	0.000207092	6.19861E-05	3.89074E-09	8.2417E-08	6.2305E-08	1.48612E-07	0.14861217
3837903773205	383790	3773205	8.61659E-05	0.000215163	0.000215163	6.02154E-05	0.000111109	0.000199794	0.000141342	4.2831E-05	7.58361E-05	0.000146233	0.000230462	0.000373604	0.000203091	6.07886E-05	3.89307E-09	8.2516E-08	6.113E-08	1.4754E-07	0.14753955
3838003773205	383800	3773205	8.63976E-05	0.000215741	0.000215741	6.03772E-05	0.000111407	0.000200331	0.000141722	4.29462E-05	7.604E-05	0.000143434	0.000225785	0.000366329	0.000199136	5.96048E-05	3.89555E-09	8.2576E-08	5.9983E-08	1.46455E-07	0.14645462
3838103773205	383810	3773205	8.59451E-05	0.000214611	0.000214611	6.0061E-05	0.000110824	0.000199282	0.00014098	4.27212E-05	7.56417E-05	0.000140279	0.000219786	0.000356872	0.000193995	5.80661E-05	3.87644E-09	8.2223E-08	5.8581E-08	1.4468E-07	0.1446798
3838203773205	383820	3773205	8.51425E-05	0.000212607	0.000212607	5.95002E-05	0.000109789	0.000197421	0.000139664	4.23223E-05	7.49354E-05	0.000136968	0.000213179	0.000346396	0.000188301	5.63617E-05	3.84349E-09	8.1621E-08	5.7061E-08	1.42526E-07	0.14252569
3838303773205	383830	3773205	8.42699E-05	0.000210428	0.000210428	5.88904E-05	0.000108664	0.000195398	0.000138232	4.18886E-05	7.41674E-05	0.000133748	0.000206768	0.000336226	0.000182772	5.4707E-05	3.8097E-09	8.0998E-08	5.5587E-08	1.40394E-07	0.14039447
3838403773205	383840	3773205	8.29934E-05	0.000207241	0.000207241	5.79983E-05	0.000107018	0.000192438	0.000136138	4.1254E-05	7.30439E-05	0.000130226	0.000199448	0.00032452	0.000176409	5.28022E-05	3.75296E-09	7.997E-08	5.3924E-08	1.37648E-07	0.1376476
3838503773205	383850	3773205	8.17383E-05	0.000204107	0.000204107	5.71212E-05	0.000105399	0.000189528	0.0001348	4.06302E-05	7.19393E-05	0.000126844	0.000192535	0.000313467	0.000170401	5.10038E-05	3.69743E-09	7.8957E-08	5.2345E-08	1.34999E-07	0.13499948
3838603773205	383860	3773205	8.03702E-05	0.00020069	0.00020069	5.61651E-05	0.000103635	0.000186355	0.000131835	3.99501E-05	7.07352E-05	0.000123463	0.000185592	0.000302338	0.000164351	4.9193E-05	3.63507E-09	7.7826E-08	5.0756E-08	1.32217E-07	0.13221662
3838703773205	383870	3773205	7.88728E-05	0.000196951	0.000196951	5.51187E-05	0.000101704	0.000182883	0.000129379	3.92058E-05	6.94173E-05	0.000120067	0.000178633	0.000291149	0.000158269	4.73725E-05	3.56555E-09	7.6557E-08	4.9158E-08	1.2928E-07	0.12928043
3838803773205	383880	3773205	7.73861E-05	0.000193239	0.000193239	5.40798E-05	9.97874E-05	0.000179436	0.00012694	3.84668E-05	6.81089E-05	0.000116811	0.000172042	0.000280547	0.000152505	4.56474E-05	3.49766E-09	7.5313E-08	4.7634E-08	1.26445E-07	0.12644454
3838903773205	383890	3773205	7.50915E-05	0.000187509	0.000187509	5.24763E-05	9.68286E-05	0.000174116	0.000123176	3.73262E-05	6.60893E-05	0.000113023	0.000163948	0.000267439	0.00014538	4.35147E-05	3.39243E-09	7.336E-08	4.5781E-08	1.22534E-07	0.12253367
3839003773205	383900	3773205	7.26515E-05	0.000181416	0.000181416	5.07711E-05	9.36822E-05	0.000168458	0.000119174	3.61133E-05	6.39418E-05	0.000109335	0.000156135	0.000254791	0.000138504	4.14567E-05	3.28824E-09	7.14E-08	4.3975E-08	1.18663E-07	0.11866323
3839103773205	383910	3773205	7.03892E-05	0.000175767	0.000175767	4.91901E-05	9.07651E-05	0.000163212	0.000115463	3.49888E-05	6.19508E-05	0.000105954	0.000149147	0.000243466	0.000132348	3.96141E-05	3.19677E-09	6.9652E-08	4.2339E-08	1.15187E-07	0.11518709
3829703773215	382970	3773215	3.82702E-05	9.55637E-05	9.55637E-05	2.67444E-05	4.93485E-05	8.87377E-05	6.27766E-05	1.90232E-05	3.36823E-05	0.001786192	7.27546E-05	0.000122022	6.6331E-05	1.9854E-05	4.22415E-09	1.0545E-07	8.5771E-08	1.95447E-07	0.19544675
3829803773215	382980	3773215	3.98808E-05	9.95853E-05	9.95853E-05	2.78699E-05	5.14252E-05	9.24721E-05	6.54185E-05	1.98238E-05	3.50997E-05	0.002233024	7.75124E-05	0.000130018	7.0678E-05	2.11551E-05	4.34304E-09	1.0645E-07	9.6722E-08	2.07518E-07	0.20751801
3829903773215	382990	3773215	4.10981E-05	0.000102625	0.000102625	2.87206E-05	5.29949E-05	9.52947E-05	6.74153E-05	2.04289E-05	3.61711E-05	0.002867975	8.21999E-05	0.000137973	7.50019E-05	2.24494E-05	4.42841E-09	1.0608E-07	1.0995E-07	2.20462E-07	0.22046204
3830003773215	383000	3773215	4.2003E-05	0.000104885	0.000104885	2.9353E-05	5.41618E-05	9.73929E-05	6.88997E-05	2.08787E-05	3.69676E-05	0.003805007	8.58826E-05	0.000144671	7.86428E-05	2.35392E-05	4.47806E-09	1.0446E-07	1.2619E-07	2.35128E-07	0.23512821
3830103773215	383010	3773215	4.21754E-05	0.000105315	0.000105315	2.94734E-05	5.4384E-05	9.77926E-05	6.91824E-05	2.09644E-05	3.71193E-05	0.005220694	9.02335E-05	0.00015147	8.23392E-05	2.46455E-05	4.45205E-09	1.002E-07	1.4598E-07	2.5063E-07	0.25062956
3830203773215	383020	3773215	4.32742E-05	0.000108059	0.000108059	3.02413E-05	5.58009E-05	0.0001003	7.09849E-05	2.15106E-05	3.80863E-05	0.007073948	9.43935E-05	0.000158762	8.63032E-05	2.5832E-05	4.48531E-09	1.0013E-07	1.6849E-07	2.73107E-07	0.27310655
3830303773215	383030	3773215	4.42168E-05	0.000110413	0.000110413	3.09E-05	5.70164E-05	0.000102526	7.25311E-05	2.19791E-05	3.8916E-05	0.010012798	9.84229E-05	0.000165554	8.99949E-05	2.6937E-05	4.50788E-09	9.9887E-08	1.9822E-07	3.02616E-07	0.30261593
3830403773215	383040	3773215	4.5014E-05	0.000112403	0.000112403	3.14571E-05	5.80444E-05	0.000104375	7.38387E-05	2.23754E-05	3.96176E-05	0.014834902	0.000102598	0.000172608	9.38296E-05	2.80848E-05	4.54061E-09	1.0031E-07	2.3831E-07	3.43166E-07	0.3431663
3830503773215	383050	3773215	4.58381E-05	0.000114461	0.000114461	3.20331E-05	5.9107E-05	0.000106285	7.51906E-05	2.2785E-05	4.03429E-05	0.023188588	0.000107064	0.000180146	9.79275E-05	2.93114E-05	4.57892E-09	1.009E-07	2.9545E-07	4.00929E-07	0.40092866
3830603773215	383060	3773215	4.66784E-05	0.000116559	0.000116559	3.26203E-05	6.01905E-05	0.000108234	7.65689E-05	2.32027E-05	4.10824E-05	0.038918148	0.000111847	0.000188236	0.000102325	3.06277E-05	4.61016E-09	1.0123E-07	3.853E-07	4.91134E-07	0.49113429
3834303773215	383430	3773215	9.32329E-05	0.00023281	0.00023281	6.5154E-05	0.000120221	0.0002161 8	0.000152935	4.63438E-05	8.20558E-05	0.000701164	0.004528528	0.014584117	0.007927915	0.002372963	7.1958E-09	1.341E-07	9.1134E-07	1.05264E-06	1.05264176
3834403773215	383440	3773215	0.000110771	0.000276603	0.000276603	7.74101E-05	0.000142836	0.000256846	0.000181703	5.50616E-05	9.74914E-05	0.000650948	0.006801062	0.009118544	0.004956834	0.001483667	7.21429E-09	1.3546E-07	6.8015E-07	8.22827E-07	0.82282699
3834503773215	383450	3773215	0.000116319	0.000290457	0.000290457	8.12872E-05	0.00014999	0.0002697 1	0.000190804	5.78193E-05	0.000102374	0.000607509	0.00457053	0.006509074	0.003538328	0.001059083	7.16279E-09	1.3532E-07	5.4926E-07	6.91742E-07	0.69174232
3834603773215	383460	3773215	0.000119728	0.000298971	0.000298971	8.36699E-05	0.000154387	0.000277616	0.000196397	5.95142E-05	0.000105375	0.000570441	0.003461607	0.00510567	0.002775439	0.000830737	7.10908E-09	1.3487E-07	4.6753E-07	6.09507E-07	0.60950725
3834703773215	383470	3773215	0.00012268	0.000306342	0.000306342	8.57327E-05	0.000158193	0.00028446	0.000201239	6.09814E-05	0.000107973	0.000536377	0.002750636	0.0041488	0.002255285	0.000675046	7.03778E-09	1.3417E-07	4.0577E-07	5.46983E-07	0.54698348
3834803773215	383480	3773215	0.000125427	0.000313201	0.000313201	8.76524E-05	0.000161735	0.00029083	0.000205745	6.23469E-05	0.00011039 1	0.000502233	0.002195835	0.003367959	0.00183082	0.000547996	6.90699E-09	1.3282E-07	3.5138E-07	4.91109E-07	0.49110936
3834903773215	383490	3773215	0.000126375	0.000315569	0.000315569	8.83149E-05	0.000162958	0.000293028	0.0002073	6.28181E-05	0.000111225	0.000470712	0.001805073	0.002801917	0.00152312	0.000455896	6.75512E-09	1.3098E-07	3.0836E-07	4.46094E-07	0.44609393
3835003773215	383500	3773215	0.000126117	0.000314923	0.000314923	8.81342E-05	0.000162624	0.000292429	0.000206876	6.26896E-05	0.000110997	0.000442426	0.001527926	0.002391114	0.001299808	0.000389055	6.60154E-09	1.2885E-07	2.7468E-07	4.1014E-07	0.41013956
3835103773215	383510	3773215	0.000125368	0.000313053	0.000313053	8.7611E-05	0.000161659	0.000290693	0.000205648	6.23174E-05	0.000110339	0.000417486	0.001327659	0.002089158	0.001135665	0.000339924	6.4555E-09	1.2664E-07	2.4826E-07	3.81349E-07	0.38134879
3835203773215	383520	3773215	0.000124048	0.000309758	0.000309758	8.66888E-05	0.000159957	0.000287633	0.000203483	6.16615E-05	0.000109177	0.000394495	0.001167434	0.001844809	0.001002837	0.000300167	6.29849E-09	1.241E-07	2.2583E-07	3.56222E-07	0.35622168
3835303773215	383530	3773215	0.000122093	0.000304876	0.000304876	8.53224E-05	0.000157436	0.000283099	0.000200276	6.06896E-05	0.000107456	0.000373007	0.001033948	0.001639374	0.000891162	0.00026674	6.12994E-09	1.2126E-07	2.0621E-07	3.33609E-07	0.33360882
3835403773215	383540	3773215	0.000119739	0.000298998	0.000298998	8.36774E-05	0.000154401	0.000277641	0.000196414	5.95195E-05	0.000105385	0.000353086	0.000922653	0.001466842	0.000797374	0.000238668	5.95682E-09	1.1826E-07	1.8913E-07	3.1335E-07	0.31334964
3835503773215	383550	3773215	0.000117197	0.00029265	0.00029265	8.19007E-05	0.000151122	0.000271746	0.000192244	5.82558E-05	0.000103147	0.000334713	0.00082941	0.001321475	0.000718353	0.000215016	5.78484E-09	1.1519E-07	1.7426E-07	2.95238E-07	0.29523753
3835603773215	383560	3773215	0.000114579	0.000286113	0.000286113	8.00714E-05	0.000147747	0.000265676	0.00018795	5.69545E-05	0.000100843	0.000317757	0.000750466	0.001197866	0.000651159	0.000194903	5.61596E-09	1.1212E-07	1.6122E-07	2.78951E-07	0.27895125
3835703773215	383570	3773215	0.000111934	0.000279509	0.000279509	7.82232E-05	0.000144336	0.000259544	0.000183612	5.56399E-05	9.85154E-05	0.000302056	0.000682781	0.001091498	0.000593338	0.000177596	5.45074E-09	1.0906E-07	1.4968E-07	2.64189E-07	0.26418871
3835803773215	383580	3773215	0.000109559	0.000273577	0.000273577	7.65632E-05	0.000141273	0.000254036	0.000179715	5.44591E-05	9.64247E-05	0.000287813	0.000625988	0.001001998	0.000544685	0.000163034	5.29941E-09	1.0625E-07	1.3971E-07	2.51256E-07	0.25125636
3835903773215	383590	3773215	0.000107275	0.000267874	0.000267874	7.49672E-05	0.000138329	0.00024874	0.00017596 9	5.33239E-05	9.44147E-05	0.00027469	0.000576872	0.000924408	0.000502508	0.000150409	5.15673E-09	1.0358E-07	1.3088E-07	2.39614E-07	0.2396139
3836003773215	383600	3773215	0.000104986	0.000262158	0.000262158	7.33674E-05	0.000135377	0.000243432	0.000172214	5.2186E-05	9.23999E-05	0.000262461	0.000533473	0.000855748	0.000465184	0.000139238	5.01916E-09	1.0099E-07	1.2292E-07	2.28925E-07	0.22892504

			EGIODemolition	EGIOSite Grubbing / Prep	EGIOMass Grading / Excavation	EGIOMass Grading / Excavation	EGIODrainage / Utilities Trenching	EGIODrainage / Utilities Trenching	EGIOFoundations / Concrete Pads	EGIOFoundations / Concrete Pads	EGIOBuilding / Structure Construction	EGIOBuilding / Structure Construction	EGIOAsphalt Paving	EGIOArchitectural Coating	EGIOLandscaping or Other Finishing	EGIOWaterside Construction (Piles)	HIWaterside Construction (Landscaping)	HIWaterside Construction (Landscaping)	KMDemolition	KMSite Grubbing / Prep	KMMass Grading / Excavation
Unique Identifier	X (UTM)	Y (UTM)	2025	2025	2025	2026	2026	2027	2026	2027	2026	2027	2027	2027	2027	2027	2025	2026	2025	2025	2025
3836103773215	383610	3773215	3.22332E-05	2.9086E-05	7.26311E-05	7.26311E-05	2.03265E-05	2.03265E-05	3.75062E-05	3.75062E-05	6.74432E-05	6.74432E-05	4.7712E-05	4.49054E-06	1.44582E-05	2.55995E-05	0.00022364	0.00022364	6.7451E-05	6.08661E-05	0.000151987
3836203773215	383620	3773215	3.16483E-05	2.8559E-05	7.1313E-05	7.1313E-05	1.99576E-05	1.99576E-05	3.68256E-05	3.68256E-05	6.62192E-05	6.62192E-05	4.68461E-05	4.40905E-06	1.41958E-05	2.51349E-05	0.000217852	0.000217852	6.58155E-05	5.93902E-05	0.000148302
3836303773215	383630	3773215	3.10991E-05	2.8063E-05	7.00756E-05	7.00756E-05	1.96113E-05	1.96113E-05	3.61866E-05	3.61866E-05	6.50702E-05	6.50702E-05	4.60332E-05	4.33254E-06	1.39495E-05	2.46988E-05	0.000212396	0.000212396	6.42576E-05	5.79844E-05	0.000144791
3836403773215	383640	3773215	3.05798E-05	2.7594E-05	6.89054E-05	6.89054E-05	1.92838E-05	1.92838E-05	3.55823E-05	3.55823E-05	6.39836E-05	6.39836E-05	4.52645E-05	4.26019E-06	1.37165E-05	2.42863E-05	0.000207194	0.000207194	6.27772E-05	5.66486E-05	0.000141456
3836503773215	383650	3773215	3.00784E-05	2.7142E-05	6.77756E-05	6.77756E-05	1.89676E-05	1.89676E-05	3.49989E-05	3.49989E-05	6.29345E-05	6.29345E-05	4.45224E-05	4.19034E-06	1.34916E-05	2.38881E-05	0.00020215	0.00020215	6.13506E-05	5.53612E-05	0.000138241
3836603773215	383660	3773215	2.97083E-05	2.6808E-05	6.69417E-05	6.69417E-05	1.87343E-05	1.87343E-05	3.45682E-05	3.45682E-05	6.21601E-05	6.21601E-05	4.39746E-05	4.13878E-06	1.33256E-05	2.35942E-05	0.000197789	0.000197789	6.02403E-05	5.43594E-05	0.000135739
3836703773215	383670	3773215	2.93382E-05	2.6474E-05	6.61078E-05	6.61078E-05	1.85009E-05	1.85009E-05	3.41376E-05	3.41376E-05	6.13858E-05	6.13858E-05	4.34268E-05	4.08722E-06	1.31596E-05	2.33003E-05	0.000193538	0.000193538	5.91838E-05	5.3406E-05	0.000133359
3836803773215	383680	3773215	2.91651E-05	2.6318E-05	6.57177E-05	6.57177E-05	1.83917E-05	1.83917E-05	3.39362E-05	3.39362E-05	6.10236E-05	6.10236E-05	4.31705E-05	4.06311E-06	1.3082E-05	2.31628E-05	0.000190208	0.000190208	5.86167E-05	5.28943E-05	0.000132081
3836903773215	383690	3773215	2.92845E-05	2.6426E-05	6.59867E-05	6.59867E-05	1.8467E-05	1.8467E-05	3.40751E-05	3.40751E-05	6.12734E-05	6.12734E-05	4.33472E-05	4.07974E-06	1.31355E-05	2.32576E-05	0.000188225	0.000188225	5.87421E-05	5.30074E-05	0.000132363
3837003773215	383700	3773215	2.94337E-05	2.656E-05	6.6323E-05	6.6323E-05	1.85611E-05	1.85611E-05	3.42487E-05	3.42487E-05	6.15856E-05	6.15856E-05	4.35681E-05	4.10053E-06	1.32025E-05	2.33761E-05	0.000186433	0.000186433	5.89391E-05	5.31851E-05	0.000132807
3837103773215	383710	3773215	2.9374E-05	2.6506E-05	6.61885E-05	6.61885E-05	1.85235E-05	1.85235E-05	3.41793E-05	3.41793E-05	6.14607E-05	6.14607E-05	4.34798E-05	4.09221E-06	1.31757E-05	2.33287E-05	0.000183785	0.000183785	5.86884E-05	5.29589E-05	0.000132242
3837203773215	383720	3773215	2.92785E-05	2.642E-05	6.59732E-05	6.59732E-05	1.84632E-05	1.84632E-05	3.40682E-05	3.40682E-05	6.12609E-05	6.12609E-05	4.33384E-05	4.07891E-06	1.31328E-05	2.32529E-05	0.000181057	0.000181057	5.8378E-05	5.26788E-05	0.000131543
3837303773215	383730	3773215	2.92487E-05	2.6393E-05	6.5906E-05	6.5906E-05	1.84444E-05	1.84444E-05	3.40334E-05	3.40334E-05	6.11984E-05	6.11984E-05	4.32942E-05	4.07475E-06	1.31195E-05	2.32292E-05	0.000178757	0.000178757	5.82168E-05	5.25334E-05	0.00013118
3837403773215	383740	3773215	2.93681E-05	2.6501E-05	6.6175E-05	6.6175E-05	1.85197E-05	1.85197E-05	3.41723E-05	3.41723E-05	6.14482E-05	6.14482E-05	4.34709E-05	4.09138E-06	1.3173E-05	2.3324E-05	0.000177361	0.000177361	5.83899E-05	5.26896E-05	0.00013157
3837503773215	383750	3773215	2.94815E-05	2.6603E-05	6.64306E-05	6.64306E-05	1.85912E-05	1.85912E-05	3.43043E-05	3.43043E-05	6.16855E-05	6.16855E-05	4.36388E-05	4.10718E-06	1.32239E-05	2.3414E-05	0.000176188	0.000176188	5.85511E-05	5.2835E-05	0.000131933
3837603773215	383760	3773215	2.9583E-05	2.6695E-05	6.66592E-05	6.66592E-05	1.86552E-05	1.86552E-05	3.44224E-05	3.44224E-05	6.18978E-05	6.18978E-05	4.3789E-05	4.12132E-06	1.32694E-05	2.34946E-05	0.000175204	0.000175204	5.86764E-05	5.29481E-05	0.000132216
3837703773215	383770	3773215	2.96665E-05	2.677E-05	6.68475E-05	6.68475E-05	1.87079E-05	1.87079E-05	3.45196E-05	3.45196E-05	6.20727E-05	6.20727E-05	4.39127E-05	4.13296E-06	1.33069E-05	2.3561E-05	0.000174459	0.000174459	5.876E-05	5.30235E-05	0.000132404
3837803773215	383780	3773215	2.97322E-05	2.683E-05	6.69955E-05	6.69955E-05	1.87493E-05	1.87493E-05	3.4596E-05	3.4596E-05	6.22101E-05	6.22101E-05	4.40099E-05	4.14211E-06	1.33363E-05	2.36132E-05	0.000173936	0.000173936	5.88018E-05	5.30612E-05	0.000132498
3837903773215	383790	3773215	2.97859E-05	2.6878E-05	6.71165E-05	6.71165E-05	1.87832E-05	1.87832E-05	3.46585E-05	3.46585E-05	6.23225E-05	6.23225E-05	4.40894E-05	4.14959E-06	1.33604E-05	2.36558E-05	0.000173713	0.000173713	5.88316E-05	5.30882E-05	0.000132565
3838003773215	383800	3773215	2.98038E-05	2.6894E-05	6.71569E-05	6.71569E-05	1.87945E-05	1.87945E-05	3.46794E-05	3.46794E-05	6.23599E-05	6.23599E-05	4.41159E-05	4.15209E-06	1.33685E-05	2.367E-05	0.000173602	0.000173602	5.88257E-05	5.30828E-05	0.000132552
3838103773215	383810	3773215	2.96844E-05	2.6786E-05	6.68879E-05	6.68879E-05	1.87192E-05	1.87192E-05	3.45405E-05	3.45405E-05	6.21102E-05	6.21102E-05	4.39392E-05	4.13546E-06	1.33149E-05	2.35752E-05	0.000172397	0.000172397	5.8575E-05	5.28566E-05	0.000131987
3838203773215	383820	3773215	2.94874E-05	2.6609E-05	6.6444E-05	6.6444E-05	1.8595E-05	1.8595E-05	3.43112E-05	3.43112E-05	6.1698E-05	6.1698E-05	4.36476E-05	4.10801E-06	1.32266E-05	2.34188E-05	0.000170494	0.000170494	5.8175E-05	5.24957E-05	0.000131086
3838303773215	383830	3773215	2.92785E-05	2.642E-05	6.59732E-05	6.59732E-05	1.84632E-05	1.84632E-05	3.40682E-05	3.40682E-05	6.12609E-05	6.12609E-05	4.33384E-05	4.07891E-06	1.31328E-05	2.32529E-05	0.000168559	0.000168559	5.77751E-05	5.21348E-05	0.000130185
3838403773215	383840	3773215	2.89681E-05	2.614E-05	6.52738E-05	6.52738E-05	1.82675E-05	1.82675E-05	3.3707E-05	3.3707E-05	6.06114E-05	6.06114E-05	4.28789E-05	4.03567E-06	1.29936E-05	2.30064E-05	0.000165482	0.000165482	5.71185E-05	5.15423E-05	0.000128705
3838503773215	383850	3773215	2.86637E-05	2.5865E-05	6.45879E-05	6.45879E-05	1.80755E-05	1.80755E-05	3.33528E-05	3.33528E-05	5.99745E-05	5.99745E-05	4.24283E-05	3.99326E-06	1.28571E-05	2.27646E-05	0.000162453	0.000162453	5.64619E-05	5.09498E-05	0.000127225
3838603773215	383860	3773215	2.83056E-05	2.5542E-05	6.37809E-05	6.37809E-05	1.78497E-05	1.78497E-05	3.2936E-05	3.2936E-05	5.92251E-05	5.92251E-05	4.18982E-05	3.94336E-06	1.26964E-05	2.24801E-05	0.000158853	0.000158853	5.56561E-05	5.02226E-05	0.00012541
3838703773215	383870	3773215	2.78818E-05	2.516E-05	6.28259E-05	6.28259E-05	1.75824E-05	1.75824E-05	3.24429E-05	3.24429E-05	5.83383E-05	5.83383E-05	4.12709E-05	3.88432E-06	1.25063E-05	2.21436E-05	0.000154634	0.000154634	5.46771E-05	4.93393E-05	0.000123204
3838803773215	383880	3773215	2.74639E-05	2.4783E-05	6.18844E-05	6.18844E-05	1.73189E-05	1.73189E-05	3.19567E-05	3.19567E-05	5.74641E-05	5.74641E-05	4.06524E-05	3.82611E-06	1.23189E-05	2.18117E-05	0.000150558	0.000150558	5.37101E-05	4.84667E-05	0.000121025
3838903773215	383890	3773215	2.69207E-05	2.4293E-05	6.06604E-05	6.06604E-05	1.69764E-05	1.69764E-05	3.13246E-05	3.13246E-05	5.63275E-05	5.63275E-05	3.98484E-05	3.75043E-06	1.20753E-05	2.13803E-05	0.00014553	0.00014553	5.24566E-05	4.73355E-05	0.0001182
3839003773215	383900	3773215	2.63537E-05	2.3781E-05	5.93826E-05	5.93826E-05	1.66188E-05	1.66188E-05	3.06648E-05	3.06648E-05	5.5141E-05	5.5141E-05	3.9009E-05	3.67143E-06	1.18209E-05	2.09299E-05	0.00014063	0.00014063	5.12329E-05	4.62313E-05	0.000115443
3839103773215	383910	3773215	2.58164E-05	2.3296E-05	5.81721E-05	5.81721E-05	1.628E-05	1.628E-05	3.00397E-05	3.00397E-05	5.4017E-05	5.4017E-05	3.82138E-05	3.59659E-06	1.15799E-05	2.05033E-05	0.000136189	0.000136189	5.00749E-05	4.51864E-05	0.000112834
3829703773225	382970	3773225	6.81375E-05	6.1486E-05	0.000153534	0.000153534	4.2968E-05	4.2968E-05	7.9284E-05	7.9284E-05	0.000142567	0.000142567	0.000100858	9.4925E-06	3.0563E-05	5.41145E-05	0.000187813	0.000187813	4.08885E-05	3.68967E-05	9.21399E-05
3829803773225	382980	3773225	6.7451E-05	6.0866E-05	0.000151987	0.000151987	4.25351E-05	4.25351E-05	7.84852E-05	7.84852E-05	0.000141131	0.000141131	9.98418E-05	9.39687E-06	3.02551E-05	5.35693E-05	0.000197598	0.000197598	4.08288E-05	3.68428E-05	9.19994E-05
3829903773225	382990	3773225	6.5338E-05	5.8959E-05	0.000147226	0.000147226	4.12026E-05	4.12026E-05	7.60265E-05	7.60265E-05	0.00013671	0.00013671	9.6714E-05	9.10249E-06	2.93073E-05	5.18911E-05	0.000205544	0.000205544	4.08228E-05	3.68375E-05	9.19859E-05
3830003773225	383000	3773225	6.11238E-05	5.5157E-05	0.00013773	0.00013773	3.85451E-05	3.85451E-05	7.11229E-05	7.11229E-05	0.000127892	0.000127892	9.04761E-05	8.5154E-06	2.7417E-05	4.85442E-05	0.000211428	0.000211428	4.11869E-05	3.7166E-05	9.28064E-05
3830103773225	383010	3773225	5.67902E-05	5.1246E-05	0.000127965	0.000127965	3.58123E-05	3.58123E-05	6.60804E-05	6.60804E-05	0.000118825	0.000118825	8.40615E-05	7.91167E-06	2.54732E-05	4.51025E-05	0.000214473	0.000214473	4.14436E-05	3.73976E-05	9.33848E-05
3830203773225	383020	3773225	5.61037E-05	5.0627E-05	0.000126418	0.000126418	3.53794E-05	3.53794E-05	6.52817E-05	6.52817E-05	0.000117389	0.000117389	8.30454E-05	7.81604E-06	2.51653E-05	4.45573E-05	0.000217185	0.000217185	4.20644E-05	3.79578E-05	9.47836E-05
3830303773225	383030	3773225	5.528E-05	4.9883E-05	0.000124562	0.000124562	3.486E-05	3.486E-05	6.43232E-05	6.43232E-05	0.000115665	0.000115665	8.18261E-05	7.70128E-06	2.47958E-05	4.39031E-05	0.000219438	0.000219438	4.26852E-05	3.8518E-05	9.61824E-05
3830403773225	383040	3773225	5.51547E-05	4.977E-05	0.00012428	0.00012428	3.47809E-05	3.47809E-05	6.41773E-05	6.41773E-05	0.000115403	0.000115403	8.16405E-05	7.68381E-06	2.47396E-05	4.38036E-05	0.000221706	0.000221706	4.32701E-05	3.90459E-05	9.75005E-05
3830503773225	383050	3773225	5.51905E-05	4.9802E-05	0.000124361	0.000124361	3.48035E-05	3.48035E-05	6.4219E-05	6.4219E-05	0.000115478	0.000115478	8.16935E-05	7.6888E-06	2.47556E-05	4.3832E-05	0.000224196	0.000224196	4.3879E-05	3.95953E-05	9.88724E-05
3830603773225	383060	3773225	5.51367E-05	4.9754E-05	0.00012424	0.00012424	3.47696E-05	3.47696E-05	6.41565E-05	6.41565E-05	0.000115365	0.000115365	8.1614E-05	7.68132E-06	2.47315E-05	4.37893E-05	0.000226448	0.000226448	4.44819E-05	4.01393E-05	0.000100231
3830703773225	383070	3773225	5.53755E-05	4.9969E-05	0.000124778	0.000124778	3.49202E-05	3.49202E-05	6.44343E-05	6.44343E-05	0.000115865	0.000115865	8.19674E-05	7.71458E-06	2.48386E-05	4.3979E-05	0.000230317	0.000230317	4.51444E-05	4.07372E-05	0.000101724
3834303773225	383430	3773225	4.80156E-05	4.3328E-05	0.000108193	0.000108193	3.0279E-05	3.0279E-05	5.58704E-05	5.58704E-05	0.000100465	0.000100465	7.10732E-05	6.68924E-06	2.15373E-05	3.81338E-05	0.000390407	0.000390407	7.45065E-05	6.72328E-05	0.000167885
3834403773225	383440	3773225	4.66785E-05	4.2122E-05	0.000105181	0.000105181	2.94358E-05	2.94358E-05	5.43146E-05	5.43146E-05	9.76677E-05	9.76677E-05	6.9094E-05	6.50297E-06	2.09376E-05	3.70718E-05	0.000386902	0.000386902	7.91207E-05	7.13965E-05	0.000178282
3834503773225	383450	3773225	4.59264E-05	4.1443E-05	0.000103486	0.000103486	2.89615E-05	2.89615E-05	5.34394E-05	5.34394E-05	9.6094E-05	9.6094E-05	6.79808E-05	6.39819E-06	2.06002E-05	3.64745E-05	0.000380844	0.000380844	8.14725E-05	7.35187E-05	0.000183582
3834603773225	383460	3773225	4.51922E-05	4.078E-05	0.000101831	0.000101831	2.84985E-05	2.84985E-05	5.25851E-05	5.25851E-05	9.45578E-05	9.45578E-05	6.6894E-05	6.2959E-06	2.02709E-05	3.58914E-05	0.000373754	0.000373754	8.33229E-05	7.51885E-05	0.000187751
3834703773225	383470	3773225	4.45117E-05	4.0166E-05	0.000100298	0.000100298	2.80694E-05	2.80694E-05	5.17933E-05	5.17933E-05	9.3134E-05	9.3134E-05	6.58867E-05	6.2011E-06	1.99657E-05	3.5351E-05	0.000365127	0.000365127	8.48928E-05	7.66051E-05	0.000191289
3834803773225	383480	3773225	4.37238E-05	3.9455E-05	9.85227E-05	9.85227E-05	2.75725E-05	2.75725E-05	5.08765E-05	5.08765E-05	9.14854E-05	9.14854E-05	6.47204E-05	6.09134E-06	1.96123E-05	3.47252E-05	0.000353819	0.000353819	8.62299E-05	7.78117E-05	0.000194302
3834903773225	383490	3773225	4.28881E-05	3.8701E-05	9.66397E-05	9.66397E-05	2.70455E-05	2.70455E-05	4.99041E-05	4.99041E-05	8.97369E-05	8.97369E-05	6.34835E-05	5.97491E-06	1.92374E-05	3.40615E-05	0.000341939	0.000341939	8.69342E-05	7.84473E-05	0.000195889
3835003773225	383500	3773225	4.19868E-05	3.7888E-05	9.46087E-05	9.46087E-05	2.64772E-05	2.64772E-05	4.88553E-05	4.88553E-05	8.7851E-05	8.7851E-05	6.21493E-05	5.84935E-06	1.88331E-05	3.33457E-05	0.000330631	0.000330631	8.70417E-05	7.85442E-05	0.000196131
3835103773225	383510	3773225	4.10974E-05	3.7085E-05	9.26047E-05	9.26047E-05	2.59163E-05	2.59163E-05	4.78204E-05	4.78204E-05	8.599E-05	8.599E-05	6.08328E-05	5.72544E-06	1.84342E-05	3.26393E-05	0.000320211	0.000320211	8.65761E-05	7.81241E-05	0.000195082
3835203773225	383520	3773225	4.01781E-05	3.6256E-05	9.05333E-05	9.05333E-05	2.53366E-05	2.53366E-05	4.67508E-05	4.67508E-05	8.40667E-05	8.40667E-05	5.94721E-05	5.59738E-06	1.80219E-05	3.19093E-05	0.000309855	0.000309855	8.55494E-05	7.71976E-05	0.000192768
3835303773225	383530	3773225	3.91813E-05	3.5356E-05	8.82871E-05	8.82871E-05	2.4708E-05	2.4708E-05	4.55909E-05	4.55909E-05	8.19809E-05	8.19809E-05	5.79966E-05	5.4585E-06	1.75747E-05	3.11176E-05	0.000299102	0.000299102	8.4081E-05	7.58726E-05	0.00018946
3835403773225	383540	3773225	3.81486E-05	3.4424E-05	8.59603E-05	8.59603E-05	2.40568E-05	2.40568E-05	4.43893E-05	4.43893E-05	7.98202E-05	7.98202E-05	5.6468E-05	5.31464E-06	1.71115E-05	3.02975E-05	0.000288571	0.000288571	8.22664E-05	7.42351E-05	0.000185371
3835503773225	383550	3773225	3.71637E-05	3.3536E-05	8.3741E-05	8.3741E-05	2.34357E-05	2.34357E-05	4.32433E-05	4.32433E-05	7.77595E-05	7.77595E-05	5.50102E-05	5.17743E-06	1.66697E-05	2.95153E-05	0.000278706	0.000278706	8.02966E-05	7.24576E-05	0.000180932
3835603773225	383560	3773225	3.62863E-05	3.2744E-05	8.17638E-05	8.17638E-05	2.28824E-05	2.28824E-05	4.22223E-05	4.22223E-05	7.59235E-05	7.59235E-05	5.37113E-05	5.05518E-06	1.62762E-05	2.88184E-05	0.000269872	0.000269872	7.83924E-05	7.07393E-05	0.000176642
3835703773225	383570	3773225	3.54387E-05	3.1979E-05	7.98539E-05	7.98539E-05	2.23479E-05	2.23479E-05	4.1236E-05	4.1236E-05	7.415E-05	7.415E-05	5.24567E-05	4.9371E-06	1.5896E-05	2.81452E-05	0.000261403	0.000261403	7.64226E-05	6.89618E-05	0.000172203
3835803773225	383580	3773225	3.4603E-05	3.1225E-05	7.79708E-05	7.79708E-05	2.18209E-05	2.18209E-05	4.02636E-05	4.02636E-05	7.24015E-05	7.24015E-05	5.12197E-05	4.82068E-06	1.55211E-05	2.74815E-05	0.000253235	0.000253235	7.43872E-05	6.71251E-05	0.000167616
3835903773225	383590	3773225	3.37971E-05	3.0498E-05	7.61551E-05	7.61551E-05	2.13127E-05	2.13127E-05	3.9326E-05	3.9326E-05	7.07154E-05	7.07154E-05	5.00269E-05	4.70842E-06	1.51597E-05	2.68415E-05	0.000245432	0.000245432	7.23397E-05	6.52776E-05	0.000163003
3836003773225	383600	3773225	3.30331E-05	2.9808E-05	7.44334E-05	7.44334E-05	2.08309E-05	2.08309E-05	3.84369E-05	3.84369E-05	6.91168E-05	6.91168E-05	4.8896E-05	4.60197E-06	1.4817E-05	2.62347E-05	0.000238089	0.000238089	7.03282E-05	6.34623E-05	0.00015847
3836103773225	383610	3773225	3.24183E-05	2.9253E-05	7.30481E-05	7.30481E-05	2.04432E-05	2.04432E-05	3.77215E-05	3.77215E-05	6.78303E-05	6.78303E-05	4.79859E-05	4.51632E-06	1.45412E-05	2.57464E-05	0.000231681	0.000231681	6.8627E-05	6.19272E-05	0.000154637
3836203773225	383620	3773225	3.18273E-05	2.872E-05	7.17165E-05	7.17165E-05	2.00705E-05	2.00705E-05	3.70339E-05	3.70339E-05	6.65939E-05	6.65939E-05	4.71112E-05	4.43399E-06	1.42761E-05	2.52771E-05	0.000225528	0.000225528	6.69496E-05	6.04137E-05	0.000150857
3836303773225	383630	3773225	3.12722E-05	2.8219E-05	7.04656E-05	7.04656E-05	1.97205E-05	1.97205E-05	3.6388E-05	3.6388E-05	6.54324E-05	6.54324E-05	4.62895E-05	4.35666E-06	1.40271E-05	2.48362E-05	0.000219691	0.000219691	6.53499E-05	5.89701E-05	0.000147253
3836403773225	383640	3773225	3.07529E-05	2.7751E-05	6.92954E-05	6.92954E-05	1.9393E-05	1.9393E-05	3.57837E-05	3.57837E-05	6.43458E-05	6.43458E-05	4.55208E-05	4.28431E-06	1.37942E-05	2.44238E-05	0.00021414	0.00021414	6.38397E-05	5.76073E-05	0.00014385
3836503773225	383650	3773225	3.02515E-05	2.7298E-05	6.81656E-05	6.81656E-05	1.90768E-05	1.90768E-05	3.52003E-05	3.52003E-05	6.32967E-05	6.32967E-05	4.47786E-05	4.21446E-06	1.35693E-05	2.40256E-05	0.00020878	0.00020878	6.23773E-05	5.62877E-05	0.000140555
3836603773225	383660	3773225	2.99113E-05	2.6991E-05	6.7399E-05	6.7399E-05	1.88622E-05	1.88622E-05	3.48044E-05	3.48044E-05	6.25848E-05	6.25848E-05	4.4275E-05	4.16706E-06	1.34167E-05	2.37554E-05	0.000204307	0.000204307	6.13446E-05	5.53558E-05	0.000138228
3836703773225	383670	3773225	2.9583E-05	2.6695E-05	6.66592E-05	6.66592E-05	1.86552E-05	1.86552E-05	3.44224E-05	3.44224E-05	6.18978E-05	6.18978E-05	4.3789E-05	4.12132E-06	1.32694E-05	2.34946E-05	0.000199962	0.000199962	6.03657E-05	5.44725E-05	0.000136022
3836803773225	383680	3773225	2.94158E-05	2.6544E-05	6.62826E-05	6.62826E-05	1.85498E-05	1.85498E-05	3.42279E-05	3.42279E-05	6.15481E-05	6.15481E-05	4.35416E-05	4.09803E-06	1.31944E-05	2.33619E-05	0.000196409	0.000196409	5.97986E-05	5.39608E-05	0.000134744
3836903773225	383690	3773225	2.95054E-05	2.6625E-05	6.64844E-05	6.64844E-05	1.86063E-05	1.86063E-05	3.43321E-05	3.43321E-05	6.17355E-05	6.17355E-05	4.36741E-05	4.11051E-06	1.32346E-05	2.3433E-05	0.000194125	0.000194125	5.98762E-05	5.40308E-05	0.000134919
3837003773225	383700	3773225	2.96188E-05	2.6727E-05	6.67399E-05	6.67399E-05	1.86778E-05	1.86778E-05	3.44641E-05	3.44641E-05	6.19728E-05	6.19728E-05	4.3842E-05	4.12631E-06	1.32855E-05	2.35231E-05	0.000191984	0.000191984	6.00195E-05	5.41601E-05	0.000135242
3837103773225	383710	3773225	2.96307E-05	2.6738E-05	6.67668E-05	6.67668E-05	1.86853E-05	1.86853E-05	3.44779E-05	3.44779E-05	6.19978E-05	6.19978E-05	4.38597E-05	4.12797E-06	1.32908E-05	2.35326E-05	0.000189447	0.000189447	5.9918E-05	5.40685E-05	0.000135013
3837203773225	383720	3773225	2.96188E-05	2.6727E-05	6.67399E-05	6.67399E-05	1.86778E-05	1.86778E-05	3.44641E-05	3.44641E-05	6.19728E-05	6.19728E-05	4.3842E-05	4.12631E-06	1.32855E-05	2.35231E-05	0.000186925	0.000186925	5.97927E-05	5.39554E-05	0.000134731
3837303773225	383730	3773225	2.96546E-05	2.676E-05	6.68206E-05	6.68206E-05	1.87004E-05	1.87004E-05	3.45057E-05	3.45057E-05	6.20477E-05	6.20477E-05	4.3895E-05	4.1313E-06	1.33015E-05	2.35515E-05	0.000184752	0.000184752	5.97748E-05	5.39392E-05	0.00013469
3837403773225	383740	3773225	2.97799E-05	2.6873E-05	6.71031E-05	6.71031E-05	1.87794E-05	1.87794E-05	3.46516E-05	3.46516E-05	6.231E-05	6.231E-05	4.40806E-05	4.14876E-06	1.33578E-05	2.36511E-05	0.000183261	0.000183261	5.99717E-05	5.4117E-05	0.000135134
3837503773225	383750	3773225	2.99053E-05	2.6986E-05	6.73855E-05	6.73855E-05	1.88585E-05	1.88585E-05	3.47974E-05	3.47974E-05	6.25723E-05	6.25723E-05	4.42661E-05	4.16622E-06	1.3414E-05	2.37506E-05	0.000182024	0.000182024	6.01627E-05	5.42893E-05	0.000135565
3837603773225	383760	3773225	3.00187E-05	2.7088E-05	6.76411E-05	6.76411E-05	1.893E-05	1.893E-05	3.49294E-05	3.49294E-05	6.28096E-05	6.28096E-05	4.4434E-05	4.18202E-06	1.34649E-05	2.38407E-05	0.000181009	0.000181009	6.0312E-05	5.4424E-05	0.000135901
3837703773225	383770	3773225	3.01142E-05	2.7174E-05	6.78563E-05	6.78563E-05	1.89902E-05	1.89902E-

			KMMass Grading / Excavation	KMDrainage / Utilities Trenching	KMFoundations / Concrete Pads	KMBuilding / Structure Construction	KMAsphalt Paving	KMArchitectural Coating	KMLandscaping or Other Finishing	KMWaterside Construction (Piles)	EWNDemolition	EWNSite Grubbing / Prep	EWNDrainage / Utilities Trenching	EWNDrainage / Utilities Trenching	EWNDrainage / Utilities Trenching	EWNFoundations / Concrete Pads	EWNBuilding / Structure Construction	EWNAsphalt Paving	EWNLandscaping or Other Finishing	EWNWaterside Construction (Piles)	ISDemolition
Unique Identifier	X (UTM)	Y (UTM)	2026	2026	2026	2026	2026	2026	2026	2026	2027	2027	2027	2028	2029	2029	2029	2029	2029	2029	2027
3836103773215	383610	3773215	0.000151987	3.27467E-05	7.84852E-05	0.00014558	9.98418E-05	9.39687E-06	3.02551E-05	5.35693E-05	0.000564559	0.000761187	0.000923553	0.000923553	0.000923553	0.000656915	0.001144014	0.000835667	0.000253232	0.000439433	2.93203E-05
3836203773215	383620	3773215	0.000148302	3.19526E-05	7.65822E-05	0.00014205	9.74208E-05	9.16902E-06	2.95215E-05	5.22704E-05	0.000527855	0.000711699	0.00086351	0.00086351	0.00086351	0.000614206	0.001069638	0.000781337	0.000236769	0.000410863	2.88249E-05
3836303773215	383630	3773215	0.000144791	3.11963E-05	7.47694E-05	0.000138688	9.51148E-05	8.95198E-06	2.88227E-05	5.1033E-05	0.000495025	0.000667435	0.000809803	0.000809803	0.000809803	0.000576005	0.001003111	0.000732741	0.000222043	0.00038531	2.83653E-05
3836403773215	383640	3773215	0.000141456	3.04776E-05	7.30468E-05	0.000135493	9.29235E-05	8.74574E-06	2.81586E-05	4.98574E-05	0.000465442	0.000627548	0.000761409	0.000761409	0.000761409	0.000541583	0.000943165	0.000688952	0.000208773	0.000362283	2.79474E-05
3836503773215	383650	3773215	0.000138241	2.9785E-05	7.13868E-05	0.000132414	9.08118E-05	8.547E-06	2.75187E-05	4.87244E-05	0.000438456	0.000591163	0.000717262	0.000717262	0.000717262	0.000510182	0.00088848	0.000649007	0.000196669	0.000341278	2.75415E-05
3836603773215	383660	3773215	0.000135739	2.9246E-05	7.0095E-05	0.000130017	8.91684E-05	8.39232E-06	2.70207E-05	4.78426E-05	0.000415528	0.00056025	0.000679756	0.000679756	0.000679756	0.000483504	0.00084202	0.00061507	0.000186385	0.000323432	2.72729E-05
3836703773215	383670	3773215	0.000133359	2.8733E-05	6.88656E-05	0.000127737	8.76045E-05	8.24513E-06	2.65468E-05	4.70035E-05	0.000394404	0.000531768	0.000645198	0.000645198	0.000645198	0.000458923	0.000799213	0.0005838	0.000176909	0.00030699	2.70103E-05
3836803773215	383680	3773215	0.000132081	2.84577E-05	6.82058E-05	0.000126513	8.67652E-05	8.16613E-06	2.62925E-05	4.65531E-05	0.000377415	0.000508864	0.000617408	0.000617408	0.000617408	0.000439156	0.000764789	0.000558654	0.000169289	0.000293767	2.69506E-05
3836903773215	383690	3773215	0.000132363	2.85186E-05	6.83516E-05	0.000126784	8.69507E-05	8.1836E-06	2.63487E-05	4.66527E-05	0.000365006	0.000492132	0.000597107	0.000597107	0.000597107	0.000424716	0.000739642	0.000540285	0.000163723	0.000284107	2.71834E-05
3837003773215	383700	3773215	0.000132807	2.86142E-05	6.85808E-05	0.000127209	8.72423E-05	8.21104E-06	2.64371E-05	4.68091E-05	0.000353336	0.000476398	0.000578017	0.000578017	0.000578017	0.000411138	0.000715995	0.000523012	0.000158488	0.000275024	2.74341E-05
3837103773215	383710	3773215	0.000132242	2.84925E-05	6.82891E-05	0.000126668	8.68712E-05	8.17611E-06	2.63246E-05	4.661E-05	0.000340055	0.000458491	0.00055629	0.00055629	0.00055629	0.000395684	0.000689082	0.000503353	0.000152531	0.000264686	2.74818E-05
3837203773215	383720	3773215	0.000131543	2.83418E-05	6.79279E-05	0.000125998	8.64117E-05	8.13287E-06	2.61854E-05	4.63635E-05	0.000327215	0.000441179	0.000535286	0.000535286	0.000535286	0.000380744	0.000663064	0.000484347	0.000146772	0.000254693	2.74938E-05
3837303773215	383730	3773215	0.00013118	2.82636E-05	6.77404E-05	0.00012565	8.61732E-05	8.11042E-06	2.61131E-05	4.62355E-05	0.000315766	0.000425743	0.000516557	0.000516557	0.000516557	0.000367422	0.000639864	0.000467401	0.000141637	0.000245781	2.75654E-05
3837403773215	383740	3773215	0.00013157	2.83476E-05	6.79418E-05	0.000126024	8.64294E-05	8.13453E-06	2.61907E-05	4.6373E-05	0.000306455	0.000413188	0.000501324	0.000501324	0.000501324	0.000356587	0.000620995	0.000453617	0.00013746	0.000238533	2.77803E-05
3837503773215	383750	3773215	0.000131933	2.84259E-05	6.81294E-05	0.000126371	8.6668E-05	8.15698E-06	2.6263E-05	4.6501E-05	0.000297769	0.000401478	0.000487116	0.000487116	0.000487116	0.000346481	0.000603396	0.000440762	0.000133564	0.000231773	2.79892E-05
3837603773215	383760	3773215	0.000132216	2.84867E-05	6.82752E-05	0.000126642	8.68535E-05	8.17445E-06	2.63192E-05	4.66005E-05	0.000289604	0.000390468	0.000473758	0.000473758	0.000473758	0.00033698	0.000586849	0.000428675	0.000129901	0.000225417	2.81683E-05
3837703773215	383770	3773215	0.000132404	2.85273E-05	6.83725E-05	0.000126822	8.69772E-05	8.18609E-06	2.63567E-05	4.66669E-05	0.000281963	0.000380167	0.000461259	0.000461259	0.000461259	0.000328089	0.000571366	0.000417365	0.000126474	0.00021947	2.83294E-05
3837803773215	383780	3773215	0.000132498	2.85476E-05	6.84211E-05	0.000126913	8.70391E-05	8.19191E-06	2.63755E-05	4.67001E-05	0.000274794	0.000370501	0.000449532	0.000449532	0.000449532	0.000319747	0.000556839	0.000406754	0.000123259	0.00021389	2.84608E-05
3837903773215	383790	3773215	0.000132565	2.85621E-05	6.84558E-05	0.000126977	8.70832E-05	8.19607E-06	2.63889E-05	4.67238E-05	0.000268157	0.000361552	0.000438673	0.000438673	0.000438673	0.000312024	0.000543389	0.000396928	0.000120281	0.000208724	2.85622E-05
3838003773215	383800	3773215	0.000132552	2.85592E-05	6.84489E-05	0.000126964	8.70744E-05	8.19524E-06	2.63862E-05	4.67191E-05	0.000261782	0.000352956	0.000428244	0.000428244	0.000428244	0.000304606	0.00053047	0.000387492	0.000117422	0.000203761	2.8616E-05
3838103773215	383810	3773215	0.000131987	2.84374E-05	6.81571E-05	0.000126423	8.67033E-05	8.16031E-06	2.62737E-05	4.652E-05	0.000254344	0.000342928	0.000416077	0.000416077	0.000416077	0.000295952	0.000515399	0.000376483	0.000114086	0.000197972	2.85503E-05
3838203773215	383820	3773215	0.000131086	2.82433E-05	6.76918E-05	0.00012556	8.61113E-05	8.10459E-06	2.60943E-05	4.62023E-05	0.000246441	0.000332273	0.000403149	0.000403149	0.000403149	0.000286756	0.000499384	0.000364785	0.000110541	0.000191821	2.8419E-05
3838303773215	383830	3773215	0.000130185	2.80491E-05	6.72264E-05	0.000124697	8.55193E-05	8.04888E-06	2.5915E-05	4.58847E-05	0.00023886	0.000322052	0.000390748	0.000390748	0.000390748	0.000277935	0.000484023	0.000353564	0.0001071 4	0.00018592	2.82757E-05
3838403773215	383840	3773215	0.000128705	2.77304E-05	6.64624E-05	0.000123279	8.45474E-05	7.9574E-06	2.56204E-05	4.53632E-05	0.000230462	0.000310728	0.000377009	0.000377009	0.000377009	0.000268163	0.000467004	0.000341132	0.000103373	0.000179383	2.80728E-05
3838503773215	383850	3773215	0.000127225	2.74116E-05	6.56984E-05	0.000121862	8.35755E-05	7.86593E-06	2.53259E-05	4.48418E-05	0.000222505	0.0003	0.000363992	0.000363992	0.000363992	0.00025894	0.000450881	0.000329354	9.98043E-05	0.00017319	2.78758E-05
3838603773215	383860	3773215	0.00012541	2.70204E-05	6.47607E-05	0.000120123	8.23827E-05	7.75367E-06	2.49645E-05	4.42018E-05	0.000214339	0.00028899	0.000350634	0.000350634	0.000350634	0.000249402	0.000434334	0.000317267	9.61416E-05	0.000166834	2.7643E-05
3838703773215	383870	3773215	0.000123204	2.65451E-05	6.36217E-05	0.00011801	8.09337E-05	7.61729E-06	2.45254E-05	4.34243E-05	0.000205929	0.00027765	0.000336875	0.000336875	0.000336875	0.000239616	0.000417291	0.000304818	9.2369E-05	0.000160287	2.73624E-05
3838803773215	383880	3773215	0.000121025	2.60756E-05	6.24965E-05	0.000115923	7.95023E-05	7.48257E-06	2.40916E-05	4.26563E-05	0.000197984	0.000266938	0.000323878	0.000323878	0.000323878	0.000230372	0.000401191	0.000293058	8.88054E-05	0.000154103	2.70759E-05
3838903773215	383890	3773215	0.0001182	2.54671E-05	6.10379E-05	0.000113218	7.76469E-05	7.30794E-06	2.35294E-05	4.16608E-05	0.000189418	0.000255389	0.000309866	0.000309866	0.000309866	0.00022045	0.000383834	0.000280379	8.49632E-05	0.000147436	2.6682E-05
3839003773215	383900	3773215	0.000115443	2.4873E-05	5.96141E-05	0.000110577	7.58356E-05	7.13747E-06	2.29805E-05	4.0689E-05	0.000181258	0.000244388	0.000296517	0.000296517	0.000296517	0.00021091	0.000367299	0.0002683	8.13032E-05	0.000141085	2.62462E-05
3839103773215	383910	3773215	0.000112834	2.43108E-05	5.82666E-05	0.000108077	7.41215E-05	6.97614E-06	2.24611E-05	3.97693E-05	0.000173779	0.000234304	0.000284282	0.000284282	0.000284282	0.000202207	0.000352143	0.0002523	7.79483E-05	0.000135263	2.58164E-05
3829703773225	382970	3773225	9.21339E-05	1.98509E-05	4.75773E-05	8.825E-05	6.05236E-05	5.69633E-06	1.83405E-05	3.24734E-05	0.000298313	0.00040221	0.000488005	0.000488005	0.000488005	0.000347113	0.000604496	0.000441566	0.000133808	0.000232196	4.47385E-05
3829803773225	382980	3773225	9.19994E-05	1.98219E-05	4.75079E-05	8.81212E-05	6.04352E-05	5.68802E-06	1.83137E-05	3.2426E-05	0.000335703	0.000452624	0.000549171	0.000549171	0.000549171	0.0003906 2	0.000680264	0.000496912	0.000150579	0.000261299	4.39148E-05
3829903773225	382990	3773225	9.19859E-05	1.9819E-05	4.75009E-05	8.81083E-05	6.04264E-05	5.68719E-06	1.8311E-05	3.24213E-05	0.000375959	0.0005069	0.000615025	0.000615025	0.000615025	0.000437461	0.000761838	0.000556499	0.000168636	0.000292633	4.2142E-05
3830003773225	383000	3773225	9.28064E-05	1.99958E-05	4.79246E-05	8.88942E-05	6.09653E-05	5.73791E-06	1.84743E-05	3.27105E-05	0.000418602	0.000564395	0.000684785	0.000684785	0.000684785	0.00048708 1	0.00084825	0.00061962	0.000187764	0.000325825	3.94857E-05
3830103773225	383010	3773225	9.33848E-05	2.01204E-05	4.82233E-05	8.94482E-05	6.13453E-05	5.77367E-06	1.85895E-05	3.29143E-05	0.00046589	0.000628152	0.000762141	0.000762141	0.000762141	0.000542104	0.000944072	0.000689615	0.000208974	0.000362632	3.38031E-05
3830203773225	383020	3773225	9.47836E-05	2.04218E-05	4.89456E-05	9.0788E-05	6.22642E-05	5.86016E-06	1.88679E-05	3.34073E-05	0.000516203	0.000695989	0.000844449	0.000844449	0.000844449	0.000600648	0.001046027	0.00076409	0.000231542	0.000401794	3.30928E-05
3830303773225	383030	3773225	9.61824E-05	2.07231E-05	4.9668E-05	9.21279E-05	6.31831E-05	5.94664E-06	1.91464E-05	3.39004E-05	0.000575387	0.000775786	0.000941267	0.000941267	0.000941267	0.000669514	0.001165956	0.000851695	0.000258089	0.000447861	3.34151E-05
3830403773225	383040	3773225	9.75005E-05	2.10071E-05	5.03486E-05	9.33904E-05	6.40489E-05	6.02814E-06	1.94088E-05	3.43649E-05	0.000644217	0.000868588	0.001053864	0.001053864	0.001053864	0.000749604	0.001305432	0.000953577	0.000288963	0.000501435	3.36957E-05
3830503773225	383050	3773225	9.88724E-05	2.13027E-05	5.10571E-05	9.47045E-05	6.49502E-05	6.11296E-06	1.96819E-05	3.48485E-05	0.000726209	0.000979137	0.001187993	0.001187993	0.001187993	0.000845008	0.001471579	0.001074942	0.0003257 4	0.000565255	3.39344E-05
3830603773225	383060	3773225	0.000100231	2.15954E-05	5.17586E-05	9.60057E-05	6.58426E-05	6.19695E-06	1.99523E-05	3.53273E-05	0.000826036	0.001113733	0.0013513	0.0013513	0.0013513	0.000961166	0.001673868	0.001222708	0.000370518	0.000642957	3.41553E-05
3830703773225	383070	3773225	0.000101724	2.19171E-05	5.25295E-05	9.74358E-05	6.68233E-05	6.28925E-06	2.02495E-05	3.58535E-05	0.000951364	0.00128271	0.001556321	0.001556321	0.001556321	0.001106996	0.00192783	0.00140822	0.000426733	0.000740508	3.43523E-05
3834303773225	383430	3773225	0.000167885	3.6172E-05	8.66949E-05	0.000160808	0.000110285	1.03798E-05	3.34198E-05	5.91727E-05	0.000674113	0.008998606	0.010918074	0.010918074	0.010918074	0.00776592	0.013524324	0.009879096	0.002993665	0.00519489	3.78144E-05
3834403773225	383440	3773225	0.000178282	3.84121E-05	9.20639E-05	0.000170767	0.000117115	1.10226E-05	3.54895E-05	6.28373E-05	0.00484493	0.006532347	0.007925744	0.007925744	0.007925744	0.005637505	0.009817695	0.00717152	0.002173188	0.00377112	3.8847E-05
3834503773225	383450	3773225	0.000183582	3.95539E-05	9.48005E-05	0.000175843	0.000120596	1.13503E-05	3.65444E-05	6.47051E-05	0.00376458	0.005075726	0.006158415	0.006158415	0.006158415	0.004380421	0.007628489	0.005572373	0.001688598	0.002930214	3.91992E-05
3834603773225	383460	3773225	0.000187751	4.04523E-05	9.69536E-05	0.000179837	0.000123336	1.1608E-05	3.73744E-05	6.61747E-05	0.003068139	0.004136725	0.005019119	0.005019119	0.005019119	0.003570051	0.006217231	0.004541493	0.00137621	0.002388129	3.93126E-05
3834703773225	383470	3773225	0.000191289	4.12144E-05	9.87803E-05	0.000183225	0.000125659	1.18268E-05	3.80786E-05	6.74215E-05	0.002564494	0.003457669	0.004195215	0.004195215	0.004195215	0.002984016	0.005196654	0.003795993	0.001150301	0.00199611	3.9241E-05
3834803773225	383480	3773225	0.000194302	4.18636E-05	0.000100336	0.000186111	0.000127638	1.2013E-05	3.86783E-05	6.84834E-05	0.002164862	0.002918851	0.003541463	0.003541463	0.003541463	0.002519008	0.004386844	0.003204453	0.000971046	0.001685051	3.90201E-05
3834903773225	383490	3773225	0.000195889	4.22055E-05	0.000101156	0.000187631	0.000128681	1.21112E-05	3.89943E-05	6.90428E-05	0.001856521	0.00250312	0.003037053	0.003037053	0.003037053	0.002160226	0.003762027	0.002748043	0.00083274	0.001445049	3.85784E-05
3835003773225	383500	3773225	0.000196131	4.22577E-05	0.000101281	0.000187863	0.00012884	1.21261E-05	3.90424E-05	6.91281E-05	0.001617727	0.002181156	0.002646413	0.002646413	0.002646413	0.001882368	0.003278137	0.002394577	0.000725629	0.00125918	3.79576E-05
3835103773225	383510	3773225	0.000195082	4.20317E-05	0.000100739	0.000186858	0.000128151	1.20613E-05	3.88336E-05	6.87583E-05	0.001430344	0.001928511	0.002339877	0.002339877	0.002339877	0.001664332	0.002898428	0.002117211	0.000641579	0.001113328	3.72413E-05
3835203773225	383520	3773225	0.000192768	4.15332E-05	9.95443E-05	0.000184642	0.000126631	1.19182E-05	3.83731E-05	6.79429E-05	0.001275075	0.001719165	0.002085875	0.002085875	0.002085875	0.001483663	0.002583794	0.001887381	0.000571934	0.000992473	3.64653E-05
3835303773225	383530	3773225	0.00018946	4.08203E-05	9.78357E-05	0.000181473	0.000124458	1.17137E-05	3.77144E-05	6.67767E-05	0.001141176	0.001538631	0.001866832	0.001866832	0.001866832	0.001327859	0.002312462	0.001689181	0.000511873	0.00088825	3.55819E-05
3835403773225	383540	3773225	0.000185371	3.99394E-05	9.57242E-05	0.000177556	0.000121772	1.14609E-05	3.69005E-05	6.53356E-05	0.001027064	0.001384776	0.001680158	0.001680158	0.001680158	0.00119508	0.002081228	0.001520272	0.000460689	0.00079943	3.46507E-05
3835503773225	383550	3773225	0.000180932	3.8983E-05	9.34322E-05	0.000173305	0.000118856	1.11864E-05	3.60169E-05	6.37712E-05	0.000930753	0.00125492	0.001522603	0.001522603	0.001522603	0.001083013	0.001886064	0.00137771	0.000417488	0.000724464	3.37375E-05
3835603773225	383560	3773225	0.000176642	3.80586E-05	9.12165E-05	0.000169195	0.000116037	1.09212E-05	3.51628E-05	6.22589E-05	0.000850593	0.001146842	0.001391472	0.001391472	0.001391472	0.000989741	0.00172363	0.001259058	0.000381533	0.000662071	3.29257E-05
3835703773225	383570	3773225	0.000172203	3.71023E-05	8.89245E-05	0.000164944	0.000113122	1.06467E-05	3.42793E-05	6.06945E-05	0.000780528	0.001052374	0.001276853	0.001276853	0.001276853	0.000908213	0.00158165	0.001155346	0.000350105	0.000607535	3.21377E-05
3835803773225	383580	3773225	0.000167616	3.61141E-05	8.6556E-05	0.000160551	0.000110109	1.03632E-05	3.33663E-05	5.90779E-05	0.000718491	0.00096873	0.001175368	0.001175368	0.001175368	0.000836028	0.001455939	0.001063518	0.000322278	0.000559247	3.13677E-05
3835903773225	383590	3773225	0.000163003	3.51201E-05	8.41737E-05	0.000156132	0.000107078	1.00779E-05	3.24479E-05	5.74519E-05	0.000663545	0.000894648	0.001085483	0.001085483	0.001085483	0.000772093	0.001344598	0.000982187	0.000297632	0.00051648	3.06335E-05
3836003773225	383600	3773225	0.00015847	3.41435E-05	8.1833E-05	0.00015179	0.000104101	9.7977E-06	3.15456E-05	5.58543E-05	0.000614927	0.000829096	0.001005949	0.001005949	0.001005949	0.000715521	0.001246078	0.000910221	0.000275825	0.000478637	2.99471E-05
3836103773225	383610	3773225	0.000154637	3.33176E-05	7.98535E-05	0.000148118	0.000101582	9.56069E-06	3.07825E-05	5.45032E-05	0.000573925	0.000773814	0.000938874	0.000938874	0.000938874	0.000667812	0.001162993	0.00084953	0.000257433	0.000446722	2.94218E-05
3836203773225	383620	3773225	0.000150857	3.25033E-05	7.79018E-05	0.000144498	9.90996E-05	9.32702E-06	3.00302E-05	5.31711E-05	0.000536898	0.000723892	0.000878303	0.000878303	0.000878303	0.000624729	0.001087963	0.000794723	0.000240825	0.000417902	2.89204E-05
3836303773225	383630	3773225	0.000147253	3.17266E-05	7.60404E-05	0.000141045	9.67317E-05	9.10416E-06	2.93126E-05	5.19006E-05	0.00050368	0.000679104	0.000823962	0.000823962	0.000823962	0.000586076	0.00102065	0.000745553	0.000225925	0.000392047	2.84608E-05
3836403773225	383640	3773225	0.00014385	3.09934E-05	7.42832E-05	0.000137786	9.44963E-05	8.89377E-06	2.86352E-05	5.07012E-05	0.000473733	0.000638727	0.000774972	0.000774972	0.000774972	0.00055123	0.000959966	0.000701225	0.000212492	0.000368737	2.80429E-05
3836503773225	383650	3773225	0.000140555	3.02834E-05	7.25815E-05	0.00013463	9.23316E-05	8.69003E-06	2.79793E-05	4.95397E-05	0.000446383	0.000601851	0.00073023	0.00073023	0.00073023	0.000519406	0.000904543	0.0006607 4	0.000200224	0.000347448	2.7643E-05
3836603773225	383660	3773225	0.000138228	2.97821E-05	7.13799E-05	0.000132401	9.0803E-05	8.54616E-06	2.75161E-05	4.87196E-05	0.000423849	0.000571469	0.000693368	0.000693368	0.000693368	0.000493186	0.000858882	0.000627386	0.000190117	0.00032909	2.74162E-05
3836703773225	383670	3773225	0.000136022	2.93068E-05	7.02408E-05	0.000130288	8.9354E-05	8.40979E-06	2.7077E-05	4.79421E-05	0.000403071	0.000543454	0.000659377	0.000659377	0.000659377	0.000469008	0.000816776	0.00059663	0.000180797	0.000313736	2.72013E-05
3836803773225	383680	3773225	0.000134744	2.90315E-05	6.9581E-05	0.000129064	8.85146E-05	8.33079E-06	2.68226E-05	4.74918E-05	0.000385999	0.00052043 7	0.00063145	0.00063145	0.00063145	0.000449144	0.000782183	0.00057136	0.000173139	0.000300448	2.71476E-05
3836903773225	383690	3773225	0.000134919	2.90692E-05	6.96713E-05	0.000129232	8.86295E-05	8.3416E-06	2.68574E-05	4.75534E-05	0.000373189	0.000503165	0.000610494	0.000610494	0.000610494	0.000434239	0.000756225	0.000552399	0.000167394	0.000290477	2.73624E-05
3837003773225	383700	3773225	0.000135242	2.91387E-05	6.9838E-05	0.000129541	8.88415E-05	8.36155E-06	2.69217E-05	4.76672E-05	0.00036109	0.000486852	0.000590701	0.000590701	0.000590701	0.00042016	0.000731707	0.000534489	0.000161966	0.000281059	2.75952E-05
3837103773225	383710	3773225	0.000135013	2.90895E-05	6.97199E-05	0.000129322	8.86913E-05	8.34742E-06	2.68762E-05	4.75866E-05	0.00034831	0.000469621	0.000569795	0.000569795	0.000569795	0.000405289	0.00070581	0.000515572	0.000156234	0.000271112	2.77146E-05
3837203773225	383720	3773225	0.000134731	2.90286E-05	6.9574E-05	0.000129051	8.85058E-05	8.32995E-06	2.68199E-05	4.7487E-05	0.00033603 7	0.000453074	0.000549718	0.000549718	0.000549718	0.000391009	0.000680941	0.000497406	0.000150729	0.00026156	2.78161E-05
3837303773225	383730	3773225	0.00013469	2.90199E-05	6.95532E-05	0.000129013	8.84792E-05	8.32746E-06	2.68119E-05	4.74728E-05	0.000324905	0.000438065	0.000531507	0.000531507	0.000531507	0.000378056	0.000658383	0.000480928	0.000145736	0.000252894	2.79594E-05
3837403773225	383740	3773225	0.000135134	2.91156E-05	6.97824E-05	0.000129438	8.87708E-05	8.3549E-06	2.69002E-05	4.76293E-05	0.000315366	0.000425204	0.000515903	0.000515903	0.000515903	0.000366957	0.000639054	0.000466809	0.000141457	0.00024547	2.81862E-05
3837503773225	383750	3773225	0.000135565	2.92083E-05	7.00047E-05	0.00012985	8.90536E-05	8.38151E-06	2.69859E-05	4.7781E-05	0.000306484	0.000413228	0.000501373	0.000501373	0.000501373	0.000356622	0.000621055	0.000453662	0.000137473	0.000238556	2.8413E-05
3837603773225	383760	3773225	0.000135901	2.92807E-05	7.01783E-05	0.000130172	8.92744E-05	8.4023E-06	2.70529E-05	4.78995E-05	0.000298134	0.000401969	0.000487712	0.000487712	0.000487712	0.000346905	0.000604133	0.000441301	0.000133727	0.000232056	2.861E-05
3837703773225	383770	3773225	0.000136156	2.93358E-05	7.03103E-05	0.000130417	8.94423E-05	8.4181E-06	2.71037E-05	4.79896E-05	0.000290326	0.000391442	0.00047494	0.00047494	0.00047494	0.00033782	0.000588312	0.000429744	0.000130225	0.000225979	2.87831E-05

			ISDrainage / Utilities Trenching	ISDrainage / Utilities Trenching	ISAsphalt Paving	ISAsphalt Paving	SVDemolition	SVSite Grubbing / Prep	SVMass Grading / Excavation	SVMass Grading / Excavation	SVDrainage / Utilities Trenching	SVFoundations / Concrete Pads	SVBuilding / Structure Construction	SVBuilding / Structure Construction	SVAsphalt Paving	SVAsphalt Paving	SVArchitectural Coating	SVArchitectural Coating	SVLandscaping or Other Finishing	SVLandscaping or Other Finishing	MDemolition
Unique Identifier	X (UTM)	Y (UTM)	2027	2028	2027	2028	2027	2027	2027	2028	2028	2028	2028	2029	2028	2029	2028	2029	2028	2029	2027
3836103773215	383610	3773215	1.01345E-05	1.01345E-05	4.34002E-05	4.34002E-05	0.000592903	0.000391712	0.000661491	0.000661491	0.000199667	0.000205763	0.000900472	0.000900472	0.000812384	0.000812384	8.04763E-05	8.04763E-05	0.000259109	0.000259109	0.00011401
3836203773215	383620	3773215	9.96321E-06	9.96321E-06	4.26669E-05	4.26669E-05	0.000562423	0.000371575	0.000627485	0.000627485	0.000189402	0.000195185	0.000860573	0.000860573	0.000770621	0.000770621	7.63392E-05	7.63392E-05	0.000245789	0.000245789	0.000111617
3836303773215	383630	3773215	9.80435E-06	9.80435E-06	4.19866E-05	4.19866E-05	0.00053432	0.000353009	0.000596131	0.000596131	0.000179938	0.000185433	0.000823482	0.000823482	0.000732115	0.000732115	7.25247E-05	7.25247E-05	0.000233508	0.000233508	0.000109253
3836403773215	383640	3773215	9.65992E-06	9.65992E-06	4.13681E-05	4.13681E-05	0.000508288	0.00033581	0.000567088	0.000567088	0.000171172	0.000176398	0.000788852	0.000788852	0.000696447	0.000696447	6.89913E-05	6.89913E-05	0.000222131	0.000222131	0.000106889
3836503773215	383650	3773215	9.51963E-06	9.51963E-06	4.07673E-05	4.07673E-05	0.00048396	0.000319737	0.000539945	0.000539945	0.000162979	0.000167955	0.000756271	0.000756271	0.000663112	0.000663112	6.56891E-05	6.56891E-05	0.000211499	0.000211499	0.000104513
3836603773215	383660	3773215	9.42678E-06	9.42678E-06	4.03697E-05	4.03697E-05	0.000462651	0.000305659	0.000516171	0.000516171	0.000155803	0.00016056	0.000727309	0.000727309	0.000633916	0.000633916	6.27969E-05	6.27969E-05	0.000202187	0.000202187	0.000102478
3836703773215	383670	3773215	9.336E-06	9.336E-06	3.99809E-05	3.99809E-05	0.00044263	0.000292431	0.000493833	0.000493833	0.00014906	0.000153612	0.000699919	0.000699919	0.000606482	0.000606482	6.00793E-05	6.00793E-05	0.000193437	0.000193437	0.000100448
3836803773215	383680	3773215	9.31537E-06	9.31537E-06	3.98925E-05	3.98925E-05	0.000425892	0.000281373	0.000475159	0.000475159	0.000143424	0.000147803	0.000676536	0.000676536	0.000583548	0.000583548	5.78074E-05	5.78074E-05	0.000186122	0.000186122	9.90277E-05
3836903773215	383690	3773215	9.39583E-06	9.39583E-06	4.02371E-05	4.02371E-05	0.000412848	0.000272756	0.000460607	0.000460607	0.000139031	0.000143276	0.00065774	0.00065774	0.000565676	0.000565676	5.6037E-05	5.6037E-05	0.000180422	0.000180422	9.86576E-05
3837003773215	383700	3773215	9.48249E-06	9.48249E-06	4.06082E-05	4.06082E-05	0.000400344	0.000264494	0.000446656	0.000446656	0.00013482	0.000138937	0.000639742	0.000639742	0.000548543	0.000548543	5.43397E-05	5.43397E-05	0.000174957	0.000174957	9.85442E-05
3837103773215	383710	3773215	9.49899E-06	9.49899E-06	4.06789E-05	4.06789E-05	0.000386522	0.000255363	0.000431235	0.000431235	0.000130166	0.00013414	0.000620198	0.000620198	0.000529605	0.000529605	5.24637E-05	5.24637E-05	0.000168917	0.000168917	9.77801E-05
3837203773215	383720	3773215	9.50312E-06	9.50312E-06	4.06966E-05	4.06966E-05	0.000373068	0.000246474	0.000416225	0.000416225	0.000125635	0.000129471	0.000601157	0.000601157	0.00051117	0.00051117	5.06375E-05	5.06375E-05	0.000163037	0.000163037	9.69564E-05
3837303773215	383730	3773215	9.52788E-06	9.52788E-06	4.08026E-05	4.08026E-05	0.00036076	0.000238342	0.000402493	0.000402493	0.00012149	0.000125199	0.000583597	0.000583597	0.00049306	0.00049306	4.89669E-05	4.89669E-05	0.000157658	0.000157658	9.64729E-05
3837403773215	383740	3773215	9.60215E-06	9.60215E-06	4.11207E-05	4.11207E-05	0.000350185	0.000231356	0.000390695	0.000390695	0.000117929	0.00012153	0.000568292	0.000568292	0.00047817	0.00047817	4.75315E-05	4.75315E-05	0.000153037	0.000153037	9.67534E-05
3837503773215	383750	3773215	9.67437E-06	9.67437E-06	4.14299E-05	4.14299E-05	0.000340156	0.0002473	0.000379505	0.000379505	0.000114551	0.000118049	0.000553746	0.000553746	0.000466075	0.000466075	4.61702E-05	4.61702E-05	0.000148654	0.000148654	9.71534E-05
3837603773215	383760	3773215	9.73626E-06	9.73626E-06	4.1695E-05	4.1695E-05	0.000330586	0.000218408	0.000368829	0.000368829	0.000111328	0.000114728	0.000539884	0.000539884	0.000452962	0.000452962	4.48713E-05	4.48713E-05	0.000144472	0.000144472	9.75951E-05
3837703773215	383770	3773215	9.79197E-06	9.79197E-06	4.19335E-05	4.19335E-05	0.0003215	0.000212405	0.000358692	0.000358692	0.000108269	0.000111575	0.00052673	0.00052673	0.00044513	0.00044513	4.36381E-05	4.36381E-05	0.000140501	0.000140501	9.80487E-05
3837803773215	383780	3773215	9.83736E-06	9.83736E-06	4.21279E-05	4.21279E-05	0.000312849	0.00020669	0.00034904	0.00034904	0.000105355	0.000108572	0.000514259	0.000514259	0.00042866	0.00042866	4.24639E-05	4.24639E-05	0.000136721	0.000136721	9.84606E-05
3837903773215	383790	3773215	9.87243E-06	9.87243E-06	4.22781E-05	4.22781E-05	0.000304707	0.00020131	0.000339956	0.000339956	0.000102613	0.000105747	0.000502574	0.000502574	0.00041504	0.00041504	4.13587E-05	4.13587E-05	0.000133163	0.000133163	9.88367E-05
3838003773215	383800	3773215	9.891E-06	9.891E-06	4.23577E-05	4.23577E-05	0.000296865	0.000196129	0.000331207	0.000331207	9.99726E-05	0.000103025	0.00049143	0.00049143	0.000406759	0.000406759	4.02943E-05	4.02943E-05	0.000129735	0.000129735	9.90157E-05
3838103773215	383810	3773215	9.86831E-06	9.86831E-06	4.22605E-05	4.22605E-05	0.000288337	0.000190495	0.000321692	0.000321692	9.71006E-05	0.000100065	0.000479243	0.000479243	0.000395073	0.000395073	3.91367E-05	3.91367E-05	0.000126008	0.000126008	9.84367E-05
3838203773215	383820	3773215	9.82292E-06	9.82292E-06	4.20661E-05	4.20661E-05	0.000279551	0.000184691	0.00031189	0.00031189	9.4142E-05	9.70165E-05	0.000466617	0.000466617	0.00038036	0.00038036	3.79442E-05	3.79442E-05	0.000122169	0.000122169	9.74578E-05
3838303773215	383830	3773215	9.7734E-06	9.7734E-06	4.1854E-05	4.1854E-05	0.000271109	0.000179113	0.000302471	0.000302471	9.12989E-05	9.40866E-05	0.000454417	0.000454417	0.00037468	0.00037468	3.67983E-05	3.67983E-05	0.000118479	0.000118479	9.64192E-05
3838403773215	383840	3773215	9.70325E-06	9.70325E-06	4.15536E-05	4.15536E-05	0.000262146	0.000173191	0.000292471	0.000292471	8.82804E-05	9.0976E-05	0.00044125	0.00044125	0.00035917	0.00035917	3.55817E-05	3.55817E-05	0.000114562	0.000114562	9.4915E-05
3838503773215	383850	3773215	9.63517E-06	9.63517E-06	4.1262E-05	4.1262E-05	0.000253599	0.000167545	0.000282936	0.000282936	8.54022E-05	8.80099E-05	0.000428637	0.000428637	0.00034746	0.00034746	3.44217E-05	3.44217E-05	0.000110827	0.000110827	9.34286E-05
3838603773215	383860	3773215	9.5547E-06	9.5547E-06	4.09175E-05	4.09175E-05	0.000244979	0.00016185	0.000273318	0.000273318	8.24993E-05	8.50184E-05	0.000415767	0.000415767	0.000335665	0.000335665	3.32516E-05	3.32516E-05	0.00010706	0.00010706	9.17095E-05
3838703773215	383870	3773215	9.45773E-06	9.45773E-06	4.05022E-05	4.05022E-05	0.000236248	0.000156082	0.000263578	0.000263578	7.95592E-05	8.19885E-05	0.000402575	0.000402575	0.00032703	0.00032703	3.20666E-05	3.20666E-05	0.000103245	0.000103245	8.9686E-05
3838803773215	383880	3773215	9.3587E-06	9.3587E-06	4.00781E-05	4.00781E-05	0.000227947	0.000150597	0.000254316	0.000254316	7.67636E-05	7.91075E-05	0.000389975	0.000389975	0.00031232	0.00031232	3.09398E-05	3.09398E-05	9.96169E-05	9.96169E-05	8.76625E-05
3838903773215	383890	3773215	9.22252E-06	9.22252E-06	3.94949E-05	3.94949E-05	0.000219235	0.000144841	0.000244596	0.000244596	7.38297E-05	7.60841E-05	0.000376628	0.000376628	0.00030039	0.00030039	2.97573E-05	2.97573E-05	9.58095E-05	9.58095E-05	8.5054E-05
3839003773215	383900	3773215	9.07191E-06	9.07191E-06	3.88499E-05	3.88499E-05	0.00021089	0.000139329	0.000235286	0.000235286	7.10196E-05	7.31882E-05	0.000363809	0.000363809	0.00029035	0.00029035	2.86247E-05	2.86247E-05	9.21629E-05	9.21629E-05	8.2344E-05
3839103773215	383910	3773215	8.92336E-06	8.92336E-06	3.82138E-05	3.82138E-05	0.00020314	0.000134208	0.00022664	0.00022664	6.84097E-05	7.04985E-05	0.000351879	0.000351879	0.00028339	0.00028339	2.75728E-05	2.75728E-05	8.87759E-05	8.87759E-05	7.97653E-05
3829703773225	382970	3773225	1.54637E-05	1.54637E-05	6.62225E-05	6.62225E-05	0.000652736	0.000431242	0.000728245	0.000728245	0.000219816	0.000226528	0.00120011	0.00120011	0.00089436	0.00089436	8.85975E-05	8.85975E-05	0.000285257	0.000285257	4.30612E-05
3829803773225	382980	3773225	1.5179E-05	1.5179E-05	6.50032E-05	6.50032E-05	0.000766568	0.000506447	0.000855246	0.000855246	0.00025815	0.000266033	0.001353949	0.001353949	0.001050336	0.001050336	0.000104048	0.000104048	0.000335004	0.000335004	4.48878E-05
3829903773225	382990	3773225	1.45662E-05	1.45662E-05	6.2379E-05	6.2379E-05	0.000909171	0.000600661	0.001014345	0.001014345	0.000306173	0.000315522	0.001532446	0.001532446	0.001245728	0.001245728	0.000123404	0.000123404	0.000397324	0.000397324	4.6201E-05
3830003773225	383000	3773225	1.36481E-05	1.36481E-05	5.84472E-05	5.84472E-05	0.001091395	0.00072105	0.001217649	0.001217649	0.000367539	0.000378762	0.001740845	0.001740845	0.001495408	0.001495408	0.000148138	0.000148138	0.000476959	0.000476959	4.69889E-05
3830103773225	383010	3773225	1.16839E-05	1.16839E-05	5.00357E-05	5.00357E-05	0.001332986	0.000880662	0.001487187	0.001487187	0.000448898	0.000462604	0.001988666	0.001988666	0.001826431	0.001826431	0.0018093	0.0018093	0.000582539	0.000582539	4.75619E-05
3830203773225	383020	3773225	1.14384E-05	1.14384E-05	4.89843E-05	4.89843E-05	0.001604205	0.001059848	0.001789782	0.001789782	0.000540234	0.000556729	0.002213839	0.002213839	0.00219805	0.00219805	0.000217743	0.000217743	0.000701066	0.000701066	4.87438E-05
3830303773225	383030	3773225	1.15498E-05	1.15498E-05	4.94614E-05	4.94614E-05	0.001978229	0.001306953	0.002207073	0.002207073	0.00066619	0.000686532	0.002472521	0.002472521	0.002710529	0.002710529	0.0026851	0.0026851	0.000864522	0.000864522	4.97705E-05
3830403773225	383040	3773225	1.16468E-05	1.16468E-05	4.98767E-05	4.98767E-05	0.002505007	0.001654979	0.00279479	0.00279479	0.000843589	0.000869347	0.002759868	0.002759868	0.003432311	0.003432311	0.000340011	0.000340011	0.001094733	0.001094733	5.06898E-05
3830503773225	383050	3773225	1.17293E-05	1.17293E-05	5.02301E-05	5.02301E-05	0.003279375	0.002166579	0.003658737	0.003658737	0.001104365	0.001138086	0.003076254	0.003076254	0.004493334	0.004493334	0.000445118	0.000445118	0.001433146	0.001433146	5.16329E-05
3830603773225	383060	3773225	1.18057E-05	1.18057E-05	5.0557E-05	5.0557E-05	0.004494503	0.002969376	0.005014433	0.005014433	0.001513573	0.001559789	0.003435529	0.003435529	0.006158278	0.006158278	0.000610051	0.000610051	0.001964179	0.001964179	5.25999E-05
3830703773225	383070	3773225	1.18737E-05	1.18737E-05	5.08486E-05	5.08486E-05	0.006343846	0.004191179	0.00707771	0.00707771	0.00213636	0.002201592	0.003792265	0.003792265	0.008692211	0.008692211	0.000861067	0.000861067	0.002772375	0.002772375	5.35967E-05
3834303773225	383430	3773225	1.30704E-05	1.30704E-05	5.59732E-05	5.59732E-05	0.001821455	0.001203378	0.002032163	0.002032163	0.000613395	0.000632124	0.002503647	0.002503647	0.002495721	0.002495721	0.000247231	0.000247231	0.000796009	0.000796009	0.000106973
3834403773225	383440	3773225	1.34273E-05	1.34273E-05	5.75018E-05	5.75018E-05	0.001666874	0.001101251	0.0018597	0.0018597	0.000561338	0.000578478	0.00232649	0.00232649	0.00228319	0.00228319	0.000226249	0.000226249	0.000728454	0.000728454	0.00012411
3834503773225	383450	3773225	1.35491E-05	1.35491E-05	5.80231E-05	5.80231E-05	0.001544991	0.001020727	0.001723718	0.001723718	0.000520293	0.00053618	0.00216992	0.00216992	0.002116916	0.002116916	0.000209706	0.000209706	0.000675189	0.000675189	0.000131004
3834603773225	383460	3773225	1.35883E-05	1.35883E-05	5.8191E-05	5.8191E-05	0.001440404	0.000951629	0.001607032	0.001607032	0.000485072	0.000499883	0.002031335	0.002031335	0.001973613	0.001973613	0.0019551	0.0019551	0.000629482	0.000629482	0.000136162
3834703773225	383470	3773225	1.35635E-05	1.35635E-05	5.80849E-05	5.80849E-05	0.00134383	0.000887826	0.001499286	0.001499286	0.000452549	0.000466368	0.00190374	0.00190374	0.001841289	0.001841289	0.000182402	0.000182402	0.000587278	0.000587278	0.000140424
3834803773225	383480	3773225	1.34872E-05	1.34872E-05	5.7758E-05	5.7758E-05	0.001248745	0.000825006	0.001393201	0.001393201	0.000420529	0.000433369	0.001780731	0.001780731	0.001711005	0.001711005	0.000169495	0.000169495	0.000545724	0.000545724	0.000143671
3834903773225	383490	3773225	1.33345E-05	1.33345E-05	5.71042E-05	5.71042E-05	0.001162011	0.000767704	0.001296433	0.001296433	0.00039132	0.000403268	0.00166781	0.00166781	0.001592164	0.001592164	0.000157723	0.000157723	0.00050782	0.00050782	0.000144894
3835003773225	383500	3773225	1.31199E-05	1.31199E-05	5.61853E-05	5.61853E-05	0.00108495	0.000716792	0.001210458	0.001210458	0.000365369	0.000376525	0.00156638	0.00156638	0.001486577	0.001486577	0.000147263	0.000147263	0.000474143	0.000474143	0.000144685
3835103773225	383510	3773225	1.28723E-05	1.28723E-05	5.5125E-05	5.5125E-05	0.001017177	0.000672017	0.001134846	0.001134846	0.000342546	0.000353005	0.001476043	0.001476043	0.001393716	0.001393716	0.000138064	0.000138064	0.000444525	0.000444525	0.000143689
3835203773225	383520	3773225	1.26041E-05	1.26041E-05	5.39764E-05	5.39764E-05	0.000954545	0.00063063	0.001064968	0.001064968	0.00032143	0.000331269	0.001392856	0.001392856	0.001307898	0.001307898	0.000129563	0.000129563	0.000417153	0.000417153	0.000141958
3835303773225	383530	3773225	1.22988E-05	1.22988E-05	5.26687E-05	5.26687E-05	0.000894798	0.000591165	0.0009831	0.0009831	0.000301333	0.000310534	0.001314371	0.001314371	0.001226035	0.001226035	0.000121453	0.000121453	0.000391043	0.000391043	0.000139349
3835403773225	383540	3773225	1.19769E-05	1.19769E-05	5.12904E-05	5.12904E-05	0.000839254	0.000554469	0.00093634	0.00093634	0.000282628	0.000291258	0.001241556	0.001241556	0.001149929	0.001149929	0.000113914	0.000113914	0.000366769	0.000366769	0.000136275
3835503773225	383550	3773225	1.16612E-05	1.16612E-05	4.99386E-05	4.99386E-05	0.000788753	0.000521104	0.000879997	0.000879997	0.000265621	0.000273732	0.001175014	0.001175014	0.001080733	0.001080733	0.000107059	0.000107059	0.000344699	0.000344699	0.000133183
3835603773225	383560	3773225	1.13806E-05	1.13806E-05	4.87369E-05	4.87369E-05	0.000743949	0.000491503	0.00083001	0.00083001	0.000250533	0.000258183	0.001115326	0.001115326	0.001019344	0.001019344	0.000100978	0.000100978	0.000325119	0.000325119	0.000130491
3835703773225	383570	3773225	1.11083E-05	1.11083E-05	4.75706E-05	4.75706E-05	0.000702374	0.000464036	0.000783625	0.000783625	0.000236532	0.000243754	0.001059864	0.001059864	0.000962378	0.000962378	9.5335E-05	9.5335E-05	0.00030695	0.00030695	0.000127775
3835803773225	383580	3773225	1.08421E-05	1.08421E-05	4.64308E-05	4.64308E-05	0.0006635	0.000438354	0.000740255	0.000740255	0.000223441	0.000230264	0.00100797	0.00100797	0.000909115	0.000909115	9.00586E-05	9.00586E-05	0.000289962	0.000289962	0.000124993
3835903773225	383590	3773225	1.05884E-05	1.05884E-05	4.53441E-05	4.53441E-05	0.000627316	0.000414448	0.000699885	0.000699885	0.000211256	0.000217706	0.000959542	0.000959542	0.000859536	0.000859536	8.51473E-05	8.51473E-05	0.000274149	0.000274149	0.00012223
3836003773225	383600	3773225	1.03511E-05	1.03511E-05	4.4328E-05	4.4328E-05	0.000593828	0.000392324	0.000662523	0.000662523	0.000199978	0.000206084	0.000914528	0.000914528	0.000813652	0.000813652	8.06019E-05	8.06019E-05	0.000259514	0.000259514	0.000119532
3836103773225	383610	3773225	1.01695E-05	1.01695E-05	4.35505E-05	4.35505E-05	0.00056439	0.000372875	0.000629679	0.000629679	0.000190064	0.000195868	0.000874435	0.000874435	0.00077316	0.00077316	7.66061E-05	7.66061E-05	0.000246649	0.000246649	0.000117216
3836203773225	383620	3773225	9.99623E-06	9.99623E-06	4.28083E-05	4.28083E-05	0.00053682	0.00035466	0.00059892	0.00059892	0.00018078	0.0001863	0.000836778	0.000836778	0.00073554	0.00073554	7.2864E-05	7.2864E-05	0.0002346	0.0002346	0.000114828
3836303773225	383630	3773225	9.83736E-06	9.83736E-06	4.21279E-05	4.21279E-05	0.000511248	0.000337765	0.000570389	0.000570389	0.000172168	0.000177425	0.000801658	0.000801658	0.000700501	0.000700501	6.9393E-05	6.9393E-05	0.000223424	0.000223424	0.00011244
3836403773225	383640	3773225	9.69293E-06	9.69293E-06	4.15094E-05	4.15094E-05	0.000487464	0.000322052	0.000543855	0.000543855	0.000164159	0.000169171	0.000768857	0.000768857	0.000667914	0.000667914	6.61648E-05	6.61648E-05	0.000213031	0.000213031	0.000110041
3836503773225	383650	3773225	9.5547E-06	9.5547E-06	4.09175E-05	4.09175E-05	0.000465139	0.000307302	0.000518947	0.000518947	0.000156641	0.000161423	0.000737925	0.000737925	0.00063732	0.00063732	6.31345E-05	6.31345E-05	0.000203274	0.000203274	0.000107611
3836603773225	383660	3773225	9.4763E-06	9.4763E-06	4.05817E-05	4.05817E-05	0.000446103	0.000294726	0.00049709	0.00049709	0.00015023	0.00015487	0.000711076	0.000711076	0.00061242	0.00061242	6.05508E-05	6.05508E-05	0.000194955	0.000194955	0.000105618
3836703773225	383670	3773225	9.40202E-06	9.40202E-06	4.02636E-05	4.02636E-05	0.000428146	0.000282863	0.000477675	0.000477675	0.000144183	0.000148585	0.000685658	0.000685658	0.000586637	0.000586637	5.81134E-05	5.81134E-05	0.000187108	0.000187108	0.000103636
3836803773225	383680	3773225	9.38345E-06	9.38345E-06	4.01841E-05	4.01841E-05	0.00041285	0.00027276	0.00046014	0.00046014	0.00013933	0.00014378	0.00066361	0.00066361	0.00056585	0.00056585	5.60378E-05	5.60378E-05	0.000180425	0.000180425	0.00010215
3836903773225	383690	3773225	9.45773E-06	9.45773E-06	4.05022E-05	4.05022E-05	0.000400717	0.000264741	0.000447073	0.000447073	0.000134946	0.000139066	0.000645604	0.000645604	0.000549055	0.000549055	5.43904E-05	5.43904E-05	0.000175121	0.000175121	0.000101582
3837003773225	383700	3773225	9.53819E-06	9.53819E-06	4.08468E-05	4.08468E-05	0.000389034	0.000257022	0.000434038	0.000434038	0.000131011	0.000135012	0.000628314	0.000628314	0.000533046	0.000533046	5.28046E-05	5.28046E-05	0.000170015	0.000170015	0.000101266
3837103773225	383710	3773225	9.57946E-06	9.57946E-06	4.10235E-05	4.10235E-05	0.000376756	0.000248911	0.00042034	0.00042034	0.000126877	0.000130751	0.000610394	0.000610394	0.000516224	0.000516224	5.11381E-05	5.11381E-05	0.000164649	0.000164649	0.000100687
3837203773225	383720	3773225	9.61453E-06	9.61453E-06	4.11737E-05	4.11737E-05	0.000364834	0.000241034	0.000407038	0.000407038	0.000122862	0.000126613	0.000593002	0.000593002	0.000499888	0.000499888	4.95199E-05	4.95199E-05	0.000159439	0.000159439	0.000100144
3837303773225	383730	3773225	9.66405E-06	9.66405E-06	4.13857E-05	4.13857E-05	0.000353745	0.000233708	0.000394666	0.000394666	0.000119127	0.000122765	0.000576743	0.000576743	0.00048469	0.00048469	4.80147E-05	4.80147E-05	0.000154593	0.000154593	9.98992E-05
3837403773225	383740	3773225	9.74245E-06	9.74245E-06	4.17215E-05	4.17215E-05	0.000343856	0.000227175	0.000383634	0.000383634	0.000115797	0.000119333	0.000562095	0.000562095	0.00047145	0.00047145	4.66725E-05	4.66725E-05	0.000150271	0.000150271	0.00010021
3837503773225	383750	3773225	9.82085E-06	9.82085E-06	4.20572E-05	4.20572E-05	0.00033447	0.000220974	0.000373162	0.000373162	0.000112637	0.000116076	0.000548194	0.000548194	0.000458284	0.000458284	4.53985E-05	4.53985E-05	0.0001461 7	0.0001461 7	0.000100663
3837603773225	383760	3773225	9.88894E-06	9.88894E-06	4.23488E-05	4.23488E-05	0.000325501	0.000215048	0.000363155	0.000363155	0.000109616	0.000112963	0.000534924	0.000534924	0.000445995	0.000445995	4.41811E-05	4.41811E-05	0.0001422 5	0.0001422 5	0.000101171
3837703773225	383770	3773225	9.94877E-06	9.94877E-06	4.2605E-05	4.2605E-05	0.000316967	0.00020941	0.000353634	0.000353634	0.000106742	0.000110001	0.00052235	0.00052235	0.00043430 1	0.00043430 1	4.30227E-05	4.30227E-05	0.0001385 2	0.0001385 2	0.000101696

			MSite Grubbing / Prep	MMass Grading / Excavation	MMass Grading / Excavation	MDrainage / Utilities Trenching	MFoundations / Concrete Pads	MBuilding / Structure Construction	MAsphalt Paving	MLandscaping or Other Finishing	MWaterside Construction (Piles)	RSSWRe-striping South Valley	RSSWRe-striping Silver Lake Boulevard	RSSWDemolition	RSSWPlacing Base	RSSWForm/Place Rebar and Pour	Child Risk				
Unique Identifier	X (UTM)	Y (UTM)	2027	2027	2028	2028	2028	2028	2028	2028	2028	2029	2029	2029	2029	2029	3rd Trimester	0<2	2<16	Total	per million
3836103773215	383610	3773215	0.00010288	0.000256899	0.000256899	7.18956E-05	0.000132661	0.000238549	0.000168759	5.11391E-05	9.05463E-05	0.000251302	0.000496209	0.00079669	0.00043308	0.000129628	4.89464E-09	9.8657E-08	1.1593E-07	2.19476E-07	0.21947649
3836203773215	383620	3773215	0.00010072	0.000251505	0.000251505	7.03862E-05	0.000129876	0.000233541	0.000165216	5.00655E-05	8.86453E-05	0.000240837	0.000462678	0.000743498	0.000404165	0.000120974	4.77352E-09	9.6377E-08	1.0953E-07	2.10679E-07	0.210679
3836303773215	383630	3773215	9.85869E-05	0.000246179	0.000246179	6.88955E-05	0.000127125	0.000228595	0.000161717	4.90052E-05	8.6768E-05	0.00023109	0.000432835	0.000696103	0.000378401	0.000113262	4.65906E-09	9.4221E-08	1.0373E-07	2.02612E-07	0.20261159
3836403773215	383640	3773215	9.64539E-05	0.000240853	0.000240853	6.74049E-05	0.000124375	0.000223649	0.000158218	4.79449E-05	8.48907E-05	0.000221982	0.000406036	0.000653497	0.00035524	0.00010633	4.55008E-09	9.2172E-08	9.8441E-08	1.95163E-07	0.19516292
3836503773215	383650	3773215	9.43101E-05	0.0002355	0.0002355	6.59068E-05	0.00012161	0.000218678	0.000154702	4.68793E-05	8.3004E-05	0.0002134	0.000381644	0.000614676	0.000334137	0.000100013	4.44463E-09	9.0192E-08	9.3556E-08	1.88193E-07	0.18819269
3836603773215	383660	3773215	9.24734E-05	0.000230913	0.000230913	6.46232E-05	0.000119242	0.000214419	0.000151689	4.59663E-05	8.13874E-05	0.000205754	0.000361195	0.000582121	0.00031644	9.47161E-05	4.35691E-09	8.8608E-08	8.9368E-08	1.82333E-07	0.18233308
3836703773215	383670	3773215	9.0642E-05	0.00022634	0.00022634	6.33434E-05	0.000116881	0.000210173	0.000148685	4.5056E-05	7.97756E-05	0.000198519	0.00034237	0.00055212	0.000300132	8.98348E-05	4.27184E-09	8.7072E-08	8.5469E-08	1.76813E-07	0.17681259
3836803773215	383680	3773215	8.93601E-05	0.000223139	0.000223139	6.24475E-05	0.000115227	0.0002072	0.000146582	4.44187E-05	7.86473E-05	0.000192344	0.000327624	0.000528631	0.000287363	8.60129E-05	4.21229E-09	8.6125E-08	8.2322E-08	1.72659E-07	0.17265885
3836903773215	383690	3773215	8.90261E-05	0.000222305	0.000222305	6.22142E-05	0.000114797	0.000206426	0.000146034	4.42527E-05	7.83534E-05	0.000187431	0.000317511	0.000512553	0.00027823	8.33968E-05	4.18963E-09	8.6028E-08	8.0053E-08	1.70271E-07	0.1702707
3837003773215	383700	3773215	8.89238E-05	0.000222049	0.000222049	6.21426E-05	0.000114665	0.000206189	0.000145866	4.42019E-05	7.82633E-05	0.000182778	0.0003081	0.000497595	0.000270492	8.0963E-05	4.17147E-09	8.6027E-08	7.7929E-08	1.68128E-07	0.16812751
3837103773215	383710	3773215	8.82343E-05	0.000220328	0.000220328	6.16608E-05	0.000113776	0.0002045 9	0.000144735	4.38592E-05	7.76565E-05	0.000177694	0.000296806	0.000479632	0.000260728	7.80403E-05	4.12941E-09	8.5461E-08	7.5462E-08	1.65052E-07	0.16505206
3837203773215	383720	3773215	8.7491E-05	0.000218472	0.000218472	6.11414E-05	0.000112817	0.000202867	0.000143516	4.34897E-05	7.70023E-05	0.000172745	0.000285823	0.000462153	0.000251226	7.51963E-05	4.08453E-09	8.4817E-08	7.306E-08	1.61962E-07	0.16196214
3837303773215	383730	3773215	8.70547E-05	0.000217382	0.000217382	6.08365E-05	0.000112255	0.000201855	0.0001428	4.32728E-05	7.66183E-05	0.000168208	0.000276197	0.000446847	0.000242906	7.2706E-05	4.0495E-09	8.4378E-08	7.0927E-08	1.59355E-07	0.15935484
3837403773215	383740	3773215	8.73079E-05	0.000218014	0.000218014	6.10134E-05	0.000112581	0.000202442	0.000143216	4.33986E-05	7.68411E-05	0.00016434	0.000268791	0.000435132	0.000236538	7.07998E-05	4.03582E-09	8.4392E-08	6.9231E-08	1.57658E-07	0.15765848
3837503773215	383750	3773215	8.76687E-05	0.000218916	0.000218916	6.12656E-05	0.000113047	0.000203279	0.000143807	4.3578E-05	7.71587E-05	0.000160672	0.000261944	0.000424317	0.000230659	6.90401E-05	4.02482E-09	8.4423E-08	6.7652E-08	1.561E-07	0.15610015
3837603773215	383760	3773215	8.80673E-05	0.000219911	0.000219911	6.15441E-05	0.000113561	0.000204203	0.000144461	4.37762E-05	7.75096E-05	0.000157175	0.000255568	0.000414249	0.000225186	6.7402E-05	4.01548E-09	8.4449E-08	6.6164E-08	1.54629E-07	0.15462907
3837703773215	383770	3773215	8.84767E-05	0.000220933	0.000220933	6.18302E-05	0.000114088	0.000205152	0.000145133	4.39796E-05	7.78698E-05	0.000153849	0.000249624	0.000404894	0.0002201	6.58798E-05	4.00824E-09	8.4467E-08	6.4768E-08	1.53243E-07	0.15324322
3837803773215	383780	3773215	8.88484E-05	0.000221861	0.000221861	6.20899E-05	0.000114568	0.000206014	0.000145742	4.41644E-05	7.81969E-05	0.000150674	0.000244022	0.000396091	0.000215315	6.44475E-05	4.00289E-09	8.4476E-08	6.3447E-08	1.51926E-07	0.15192582
3837903773215	383790	3773215	8.91877E-05	0.000222708	0.000222708	6.23271E-05	0.000115005	0.000206801	0.000146299	4.43331E-05	7.84956E-05	0.00014767	0.000238802	0.000387908	0.000210866	6.3116E-05	4.00121E-09	8.4508E-08	6.2216E-08	1.50725E-07	0.15072495
3838003773215	383800	3773215	8.93493E-05	0.000223112	0.000223112	6.244E-05	0.000115214	0.000207175	0.000146564	4.44134E-05	7.86378E-05	0.000144761	0.000233658	0.000379843	0.000206482	6.18038E-05	3.99981E-09	8.4504E-08	6.1013E-08	1.49516E-07	0.14951628
3838103773215	383810	3773215	8.88268E-05	0.000221807	0.000221807	6.20749E-05	0.00011454	0.000205964	0.000145707	4.41537E-05	7.8178E-05	0.00014152	0.000227222	0.000369639	0.000200936	6.01435E-05	3.97655E-09	8.4086E-08	5.9561E-08	1.47624E-07	0.14762368
3838203773215	383820	3773215	8.79434E-05	0.000219601	0.000219601	6.14576E-05	0.000113401	0.000203916	0.000144258	4.37146E-05	7.74005E-05	0.000138134	0.000220193	0.000358442	0.000194849	5.83217E-05	3.93962E-09	8.3417E-08	5.7995E-08	1.45352E-07	0.14535183
3838303773215	383830	3773215	8.70062E-05	0.000217261	0.000217261	6.08026E-05	0.000112192	0.000201742	0.000142721	4.32487E-05	7.65756E-05	0.000134848	0.000213415	0.000347636	0.000188974	5.65633E-05	3.90211E-09	8.2734E-08	5.6481E-08	1.43117E-07	0.14311661
3838403773215	383840	3773215	8.56488E-05	0.000213872	0.000213872	5.9854E-05	0.000110442	0.000198595	0.000140494	4.2574E-05	7.5381E-05	0.000131291	0.000205754	0.000335343	0.000182292	5.45633E-05	3.84231E-09	8.1653E-08	5.4786E-08	1.40281E-07	0.14028144
3838503773215	383850	3773215	8.43076E-05	0.000210523	0.000210523	5.89167E-05	0.000108712	0.000195485	0.000138294	4.19073E-05	7.42006E-05	0.000127869	0.000198499	0.000323696	0.000175961	5.26682E-05	3.78322E-09	8.0583E-08	5.3171E-08	1.37537E-07	0.13753745
3838603773215	383860	3773215	8.27564E-05	0.000206649	0.000206649	5.78327E-05	0.000106712	0.000191888	0.000135749	4.11362E-05	7.28353E-05	0.000124368	0.000191003	0.000311625	0.000169399	5.07041E-05	3.7125E-09	7.93E-08	5.15E-08	1.34512E-07	0.13451182
3838703773215	383870	3773215	8.09304E-05	0.000202089	0.000202089	5.65566E-05	0.000104358	0.000187654	0.000132754	4.02286E-05	7.12282E-05	0.000120765	0.000183205	0.000299036	0.000162556	4.86557E-05	3.62884E-09	7.7771E-08	4.9758E-08	1.31158E-07	0.13115804
3838803773215	383880	3773215	7.91044E-05	0.00019753	0.00019753	5.52806E-05	0.000102003	0.0001834 2	0.000129759	3.93209E-05	6.96211E-05	0.000117314	0.00017583	0.000287126	0.000156081	4.67178E-05	3.54744E-09	7.6274E-08	4.8098E-08	1.27919E-07	0.12791892
3838903773215	383890	3773215	7.67505E-05	0.000191652	0.000191652	5.36356E-05	9.89678E-05	0.000177963	0.000125898	3.81509E-05	6.75495E-05	0.000113616	0.000167736	0.000274001	0.000148947	4.45824E-05	3.44538E-09	7.4367E-08	4.6274E-08	1.24086E-07	0.12408596
3839003773215	383900	3773215	7.43051E-05	0.000185546	0.000185546	5.19267E-05	9.58145E-05	0.000172292	0.000121886	3.69353E-05	6.53972E-05	0.000110039	0.000159984	0.000261421	0.000142108	4.25354E-05	3.34537E-09	7.2476E-08	4.4507E-08	1.20329E-07	0.12032876
3839103773215	383910	3773215	7.19782E-05	0.000179735	0.000179735	5.03006E-05	9.2814E-05	0.000166897	0.00011807	3.57786E-05	6.33492E-05	0.000106688	0.000152875	0.000249893	0.000135841	4.06597E-05	3.2534e-09	7.0713E-08	4.2871E-08	1.16838E-07	0.11683767
3829703773225	382970	3773225	3.88574E-05	9.70298E-05	9.70298E-05	2.71547E-05	5.01055E-05	9.00991E-05	6.37397E-05	1.93151E-05	3.4199E-05	0.00173785	7.3674E-05	0.000123677	6.72308E-05	2.01234E-05	4.3029E-09	1.0734E-07	8.5866E-08	1.97507E-07	0.19750733
3829803773225	382980	3773225	4.05056E-05	0.000101146	0.000101146	2.83065E-05	5.22309E-05	9.39208E-05	6.64434E-05	2.01344E-05	3.56497E-05	0.002179542	7.8678E-05	0.000132107	7.18132E-05	2.14949E-05	4.42547E-09	1.0808E-07	9.719E-08	2.0969E-07	0.20969034
3829903773225	382990	3773225	4.16906E-05	0.000104105	0.000104105	2.91347E-05	5.37589E-05	9.66685E-05	6.83872E-05	2.07234E-05	3.66926E-05	0.002782142	8.32701E-05	0.000139908	7.6054E-05	2.27643E-05	4.50583E-09	1.0741E-07	1.103E-07	2.22212E-07	0.2222115
3830003773225	383000	3773225	4.24016E-05	0.00010588	0.00010588	2.96315E-05	5.46757E-05	9.83171E-05	6.95535E-05	2.10768E-05	3.73184E-05	0.003627986	8.65559E-05	0.000145401	7.90397E-05	2.3658E-05	4.53904E-09	1.0494E-07	1.2568E-07	2.35152E-07	0.23515249
3830103773225	383010	3773225	4.29187E-05	0.000107171	0.000107171	2.99929E-05	5.53425E-05	9.95161E-05	7.04017E-05	2.13338E-05	3.77735E-05	0.004860297	9.1163E-05	0.000153279	8.33221E-05	2.49398E-05	4.5299e-09	1.0191E-07	1.4463E-07	2.51073E-07	0.25107322
3830203773225	383020	3773225	4.39852E-05	0.000109834	0.000109834	3.07382E-05	5.67177E-05	0.000101989	7.21511E-05	2.1864E-05	3.87121E-05	0.006381385	9.51471E-05	0.000160189	8.70784E-05	2.60641E-05	4.57113E-09	1.0209E-07	1.6555E-07	2.72218E-07	0.2722183
3830303773225	383030	3773225	4.49116E-05	0.000112148	0.000112148	3.13856E-05	5.79124E-05	0.000104137	7.36709E-05	2.23245E-05	3.95275E-05	0.008641736	9.91665E-05	0.00016698	9.07701E-05	2.71691E-05	4.60434E-09	1.021E-07	1.9274E-07	2.99438E-07	0.29943805
3830403773225	383040	3773225	4.57411E-05	0.000114219	0.000114219	3.19653E-05	5.8982E-05	0.000106061	7.50315E-05	2.27368E-05	4.02576E-05	0.012017028	0.000103382	0.000174111	9.46464E-05	2.83293E-05	4.64602E-09	1.0266E-07	2.2858E-07	3.35884E-07	0.33588439
3830503773225	383050	3773225	4.65922E-05	0.000116344	0.000116344	3.256E-05	6.00794E-05	0.000108034	7.64276E-05	2.31599E-05	4.10066E-05	0.017030259	0.000107888	0.000181734	9.87904E-05	2.95697E-05	4.6933E-09	1.0341E-07	2.7793E-07	3.8603E-07	0.38603002
3830603773225	383060	3773225	4.74648E-05	0.000118523	0.000118523	3.31698E-05	6.12046E-05	0.000110057	7.78589E-05	2.35936E-05	4.17746E-05	0.024145556	0.000112717	0.000189917	0.000103239	3.09012E-05	4.73607E-09	1.0404E-07	3.5041E-07	4.59189E-07	0.45918863
3830703773225	383070	3773225	4.83643E-05	0.000120769	0.000120769	3.37985E-05	6.23645E-05	0.000112143	7.93345E-05	2.40407E-05	4.25663E-05	0.029733203	0.000117932	0.000198746	0.000108038	3.23377E-05	4.80583E-09	1.0517E-07	4.5457E-07	5.64545E-07	0.56454539
3834303773225	383430	3773225	9.65293E-05	0.000241041	0.000241041	6.74576E-05	0.000124472	0.000223824	0.000158342	4.79824E-05	8.49571E-05	0.000699616	0.005005887	0.016428875	0.008930724	0.002673121	7.51125E-09	1.3896E-07	9.1392E-07	1.06039E-06	1.06039289
3834403773225	383440	3773225	0.000111994	0.000279657	0.000279657	7.82646E-05	0.000144413	0.000259681	0.000183709	5.56694E-05	9.85675E-05	0.000652178	0.005589199	0.010429272	0.005669345	0.001696934	7.54535E-09	1.4019E-07	6.892E-07	8.36931E-07	0.83693089
3834503773225	383450	3773225	0.000118215	0.000295192	0.000295192	8.26122E-05	0.000152435	0.000274107	0.000193914	5.87618E-05	0.000104043	0.000609519	0.005178119	0.007283208	0.003959147	0.001185042	7.50388E-09	1.4017E-07	5.5429E-07	7.01962E-07	0.70196154
3834603773225	383460	3773225	0.000122869	0.000306813	0.000306813	8.58644E-05	0.000158436	0.000284897	0.000201548	6.10751E-05	0.000108139	0.00057126	0.003766175	0.005524614	0.003003176	0.000898903	7.43791E-09	1.3972E-07	4.657E-07	6.12854E-07	0.61285373
3834703773225	383470	3773225	0.000126715	0.000316416	0.000316416	8.8552E-05	0.000163395	0.000293815	0.000207856	6.29868E-05	0.000111524	0.00053602	0.002908022	0.004383056	0.002382626	0.000713161	7.34576E-09	1.3892E-07	4.0054E-07	5.46812E-07	0.54681237
3834803773225	383480	3773225	0.000129645	0.000323733	0.000323733	9.05997E-05	0.000167174	0.000300609	0.000212663	6.44433E-05	0.000114103	0.000502369	0.002310918	0.003547613	0.00192848	0.000577228	7.21089E-09	1.3753E-07	3.478E-07	4.92548E-07	0.49254818
3834903773225	383490	3773225	0.000130749	0.00032649	0.00032649	9.13714E-05	0.000168597	0.00030317	0.000214474	6.49922E-05	0.000115074	0.00047132	0.001896115	0.00292781	0.001602427	0.000479634	7.05409E-09	1.3564E-07	3.0621E-07	4.48907E-07	0.44890726
3835003773225	383500	3773225	0.00013056	0.000326019	0.000326019	9.12396E-05	0.000168354	0.000302732	0.000214165	6.48985E-05	0.000114909	0.00044322	0.001600224	0.002509944	0.001364404	0.00040839	6.8914E-09	1.3341E-07	2.733E-07	4.13598E-07	0.41359825
3835103773225	383510	3773225	0.000129661	0.000323773	0.000323773	9.0611E-05	0.000167194	0.000300647	0.000212689	6.44514E-05	0.000114117	0.000418034	0.001383231	0.002182903	0.001186624	0.000355177	6.72862E-09	1.3095E-07	2.4695E-07	3.84633E-07	0.38463284
3835203773225	383520	3773225	0.000128099	0.000319873	0.000319873	8.95194E-05	0.00016518	0.000297025	0.000210127	6.36749E-05	0.000112742	0.000394847	0.001211566	0.001920812	0.001044152	0.000312533	6.5543E-09	1.2814E-07	2.2465E-07	3.59341E-07	0.35934107
3835303773225	383530	3773225	0.000125745	0.000313995	0.000313995	8.78745E-05	0.000162145	0.000291567	0.000206266	6.25049E-05	0.00011067	0.000373032	0.001068132	0.001699663	0.000923936	0.00027655	6.36413E-09	1.2494E-07	2.0496E-07	3.36268E-07	0.33626805
3835403773225	383540	3773225	0.000122971	0.000307068	0.000307068	8.59359E-05	0.000158568	0.000285135	0.000201716	6.1126E-05	0.000108229	0.00035282	0.000949306	0.001514984	0.000823544	0.000246501	6.16909E-09	1.2153E-07	1.8783E-07	3.15526E-07	0.31552629
3835503773225	383550	3773225	0.000120181	0.000300101	0.000300101	8.39861E-05	0.00015497	0.000278665	0.000197139	5.97391E-05	0.000105773	0.000334356	0.000851637	0.001362257	0.000740522	0.000221651	5.98038E-09	1.1815E-07	1.731E-07	2.9723E-07	0.29722977
3835603773225	383560	3773225	0.000117752	0.000294035	0.000294035	8.22885E-05	0.000151838	0.000273032	0.000193154	5.85315E-05	0.000103635	0.000317792	0.000772562	0.001237969	0.00067259	0.000201428	5.80843E-09	1.1505E-07	1.6065E-07	2.81508E-07	0.28150828
3835703773225	383570	3773225	0.000115301	0.000287915	0.000287915	8.05758E-05	0.000148677	0.0002673 5	0.000189134	5.73133E-05	0.000101478	0.000302438	0.000704475	0.001130539	0.00061456	0.000183949	5.64042E-09	1.1198E-07	1.4959E-07	2.6721E-07	0.2672101
3835803773225	383580	3773225	0.000112791	0.000281647	0.000281647	7.88217E-05	0.000145441	0.00026153	0.000185017	5.60656E-05	9.92691E-05	0.000288099	0.000644818	0.001036133	0.000563241	0.000168588	5.47524E-09	1.0892E-07	1.3963E-07	2.5403E-07	0.25403034
3835903773225	383590	3773225	0.000110297	0.00027542	0.00027542	7.70788E-05	0.000142225	0.000255747	0.000180926	5.4826E-05	9.70742E-05	0.000274745	0.000592462	0.000953076	0.000518091	0.000155074	5.31513E-09	1.0593E-07	1.3068E-07	2.41924E-07	0.24192428
3836003773225	383600	3773225	0.000107862	0.00026934	0.00026934	7.53774E-05	0.000139086	0.000250102	0.000176932	5.36158E-05	9.49314E-05	0.00026234	0.000546536	0.000880078	0.00047841	0.000143196	5.16257E-09	1.0306E-07	1.2264E-07	2.30861E-07	0.23086122
3836103773225	383610	3773225	0.000105772	0.000264122	0.000264122	7.39169E-05	0.000136391	0.000245256	0.000173504	5.25769E-05	9.30921E-05	0.000251272	0.000508423	0.00081939	0.00044542	0.00033322	5.03128E-09	1.0063E-07	1.1578E-07	2.21445E-07	0.22144521
3836203773225	383620	3773225	0.000103618	0.000258742	0.000258742	7.24113E-05	0.000133612	0.00024026	0.00016997	5.15059E-05	9.11958E-05	0.000240887	0.000474168	0.000764763	0.000415724	0.000124434	4.90425E-09	9.8272E-08	1.095E-07	2.12678E-07	0.21267803
3836303773225	383630	3773225	0.000101463	0.000253361	0.000253361	7.09056E-05	0.000130834	0.000235264	0.000166435	5.0435E-05	8.92995E-05	0.000231201	0.000443591	0.000715951	0.00038919	0.000116491	4.78364E-09	9.6033E-08	1.0379E-07	2.04608E-07	0.2046083
3836403773225	383640	3773225	9.92979E-05	0.000247955	0.000247955	6.93924E-05	0.000128042	0.000230243	0.000162883	4.93586E-05	8.73938E-05	0.000222157	0.000416149	0.000672088	0.000365346	0.000109355	4.66929E-09	9.3918E-08	9.8575E-08	1.97162E-07	0.19716242
3836503773225	383650	3773225	9.71057E-05	0.00024248	0.00024248	6.78604E-05	0.000125215	0.0002251 6	0.000159287	4.82689E-05	8.54644E-05	0.000213626	0.000391149	0.000632104	0.000343611	0.000102849	4.55878E-09	9.1873E-08	9.375E-08	1.90182E-07	0.19018164
3836603773225	383660	3773225	9.53066E-05	0.000237988	0.000237988	6.66032E-05	0.000122895	0.000220989	0.000156336	4.73746E-05	8.3881E-05	0.000206196	0.000370922	0.000599727	0.000326011	9.75808E-05	4.4716e-09	9.0346E-08	8.9741E-08	1.84558E-07	0.18455776
3836703773225	383670	3773225	9.35184E-05	0.000233522	0.000233522	6.53535E-05	0.000120589	0.000216842	0.000153403	4.64857E-05	8.23071E-05	0.000199167	0.000352308	0.000569913	0.000309804	9.27299E-05	4.38745E-09	8.8879E-08	8.6004E-08	1.7927E-07	0.17927021
3836803773225	383680	3773225	9.21771E-05	0.000230173	0.000230173	6.44162E-05	0.00011886	0.000213732	0.000151203	4.5819E-05	8.11267E-05	0.000193063	0.000337361	0.000545974	0.000296791	8.88347E-05	4.32495e-09	8.7906E-08	8.2921E-08	1.75152E-07	0.17515186
3836903773225	383690	3773225	9.16654E-05	0.000228896	0.000228896	6.40586E-05	0.0001182	0.000212546	0.000150363	4.55647E-05	8.06763E-05	0.000188094	0.00032674	0.000528987	0.000287557	8.60709E-05	4.2968E-09	8.7714E-08	8.0634E-08	1.72645E-07	0.17264458
3837003773225	383700	3773225	9.138E-05	0.000228183	0.000228183	6.38591E-05	0.000117832	0.000211884	0.000149895	4.54228E-05	8.04251E-05	0.000183381	0.000316782	0.000513062	0.0002789	8.34797E-05	4.2723e-09	8.7602E-08	7.8483E-08	1.70357E-07	0.17035726
3837103773225	383710	3773225	9.08575E-05	0.000226878	0.000226878	6.3494E-05	0.000117158	0.000210672	0.000149038	4.51631E-05	7.99652E-05	0.000178518	0.000305985	0.000495795	0.000269514	8.06702E-05	4.23586E-09	8.7202E-08	7.6185E-08	1.67622E-07	0.16762244
3837203773225	383720	3773225	9.03673E-05	0.000225654	0.000225654	6.31514E-05	0.000116526	0.000209536	0.000148234	4.49194E-05	7.95338E-05	0.000173825	0.0002956	0.000479199	0.000260492	7.79699E-05	4.19882E-09	8.6769E-08	7.397E-08	1.64938E-07	0.1649378
3837303773225	383730	3773225	9.01465E-05	0.000225103	0.000225103	6.29971E-05	0.000116242	0.000209024	0.000147872	4.48097E-05	7.93394E-05	0.000169469	0.000286316	0.000464377	0.000252435	7.55582E-05	4.16943e-09	8.649E-08	7.197E-08	1.6263E-07	0.16262951
3837403773225	383740	3773225	9.04266E-05	0.000225802	0.000225802	6.31928E-05	0.000116603	0.000209673	0.000148331	4.49489E-05	7.9586E-05	0.000165606	0.000278674	0.000452212	0.000245822	7.35789E-05	4.15505e-09	8.651E-08	7.0289E-08	1.60953E-07	0.16095349
3837503773225	383750	3773225	9.08359E-05	0.000226824	0.000226824	6.34789E-05	0.000117131	0.000210623	0.000149003	4.51524E-05	7.99462E-05	0.000161953	0.000271635	0.000441032	0.000239745	7.17598E-05	4.14399e-09	8.6561E-08	6.8729E-08	1.59433E-07	0.15943325
3837603773225	383760	3773225	9.12938E-05	0.000227967	0.000227967	6.37989E-05	0.000117721	0.000211684	0.000149754	4.53799E-05	8.03492E-05	0.000158471	0.000265089	0.000430633	0.000234092	7.00678E-05	4.13488e-09	8.6607E-08	6.726E-08	1.58001E-07	0.15800132
3837703773225	383770	3773225	9.17678E-05	0.000229151	0.000229151	6.41301E-05	0.000118332	0.000212783	0.000150531	4.56156E-05	8.07664E-05	0.000155155	0.000258989	0.000420981	0.000228845	6.84973E-05	4.12822e-09	8.6651E-08	6.5882E-08	1.56661E-07	0.15666082

Unique Identifier	X (UTM)	Y (UTM)	EGIODemolition 2025	EGIOSite Grubbing / Prep 2025	EGIOMass Grading / Excavation 2025	EGIOMass Grading / Excavation 2026	EGIODrainage / Utilities Trenching 2026	EGIODrainage / Utilities Trenching 2027	EGIOFoundations / Concrete Pads 2026	EGIOFoundations / Concrete Pads 2027	EGIOBuilding / Structure Construction 2026	EGIOBuilding / Structure Construction 2027	EGIOAsphalt Paving 2027	EGIOArchitectural Coating 2027	EGIOLandscaping or Other Finishing 2027	EGIOWaterside Construction (Piles) 2027	HIWaterside Construction (Landscaping) 2025	HIWaterside Construction (Landscaping) 2026	KMDemolition 2025	KMSite Grubbing / Prep 2025	KMMass Grading / Excavation 2025
3837803773225	383780	3773225	3.01858E-05	2.7239E-05	6.80177E-05	6.80177E-05	1.90354E-05	1.90354E-05	3.51239E-05	3.51239E-05	6.31593E-05	6.31593E-05	4.46814E-05	4.20531E-06	1.35398E-05	2.39734E-05	0.000179693	0.000179693	6.04791E-05	5.45748E-05	0.000136277
3837903773225	383790	3773225	3.02097E-05	2.726E-05	6.80715E-05	6.80715E-05	1.90504E-05	1.90504E-05	3.51517E-05	3.51517E-05	6.32092E-05	6.32092E-05	4.47167E-05	4.20863E-06	1.35505E-05	2.39924E-05	0.000179185	0.000179185	6.04552E-05	5.45533E-05	0.000136224
3838003773225	383800	3773225	3.02097E-05	2.726E-05	6.80715E-05	6.80715E-05	1.90504E-05	1.90504E-05	3.51517E-05	3.51517E-05	6.32092E-05	6.32092E-05	4.47167E-05	4.20863E-06	1.35505E-05	2.39924E-05	0.000178805	0.000178805	6.04075E-05	5.45102E-05	0.000136116
3838103773225	383810	3773225	3.00784E-05	2.7142E-05	6.77756E-05	6.77756E-05	1.89676E-05	1.89676E-05	3.49989E-05	3.49989E-05	6.29345E-05	6.29345E-05	4.45224E-05	4.19034E-06	1.34916E-05	2.38881E-05	0.000177393	0.000177393	6.0121E-05	5.42516E-05	0.00013547
3838203773225	383820	3773225	2.98635E-05	2.6948E-05	6.72914E-05	6.72914E-05	1.88321E-05	1.88321E-05	3.47488E-05	3.47488E-05	6.24848E-05	6.24848E-05	4.42043E-05	4.1604E-06	1.33952E-05	2.37174E-05	0.00017522	0.00017522	5.96733E-05	5.38477E-05	0.000134462
3838303773225	383830	3773225	2.96426E-05	2.6749E-05	6.67937E-05	6.67937E-05	1.86929E-05	1.86929E-05	3.44918E-05	3.44918E-05	6.20227E-05	6.20227E-05	4.38774E-05	4.12963E-06	1.32962E-05	2.3542E-05	0.000173079	0.000173079	5.92256E-05	5.34437E-05	0.000133453
3838403773225	383840	3773225	2.93203E-05	2.6458E-05	6.60674E-05	6.60674E-05	1.84896E-05	1.84896E-05	3.41168E-05	3.41168E-05	6.13483E-05	6.13483E-05	4.34002E-05	4.08473E-06	1.31516E-05	2.32861E-05	0.000169812	0.000169812	5.85212E-05	5.28081E-05	0.000131866
3838503773225	383850	3773225	2.90039E-05	2.6172E-05	6.53545E-05	6.53545E-05	1.82901E-05	1.82901E-05	3.37487E-05	3.37487E-05	6.06864E-05	6.06864E-05	4.2932E-05	4.04066E-06	1.30097E-05	2.30348E-05	0.000166624	0.000166624	5.78228E-05	5.21779E-05	0.000130292
3838603773225	383860	3773225	2.861E-05	2.5817E-05	6.44668E-05	6.44668E-05	1.80417E-05	1.80417E-05	3.32902E-05	3.32902E-05	5.98621E-05	5.98621E-05	4.23488E-05	3.98577E-06	1.2833E-05	2.27219E-05	0.000162596	0.000162596	5.69096E-05	5.13538E-05	0.000128234
3838703773225	383870	3773225	2.81205E-05	2.5375E-05	6.33639E-05	6.33639E-05	1.7733E-05	1.7733E-05	3.27207E-05	3.27207E-05	5.88379E-05	5.88379E-05	4.16243E-05	3.91758E-06	1.26134E-05	2.23332E-05	0.000157647	0.000157647	5.57396E-05	5.0298E-05	0.000125598
3838803773225	383880	3773225	2.76251E-05	2.4928E-05	6.22475E-05	6.22475E-05	1.74206E-05	1.74206E-05	3.21442E-05	3.21442E-05	5.78013E-05	5.78013E-05	4.08909E-05	3.84856E-06	1.23912E-05	2.19397E-05	0.000152889	0.000152889	5.45816E-05	4.92531E-05	0.000122989
3838903773225	383890	3773225	2.70879E-05	2.4443E-05	6.1037E-05	6.1037E-05	1.70818E-05	1.70818E-05	3.15191E-05	3.15191E-05	5.66772E-05	5.66772E-05	4.00957E-05	3.77372E-06	1.21502E-05	2.1513E-05	0.00014802	0.00014802	5.33699E-05	4.81596E-05	0.000120258
3839003773225	383900	3773225	2.65506E-05	2.3959E-05	5.98265E-05	5.98265E-05	1.6743E-05	1.6743E-05	3.0894E-05	3.0894E-05	5.55532E-05	5.55532E-05	3.93005E-05	3.69888E-06	1.19093E-05	2.10864E-05	0.000143373	0.000143373	5.2182E-05	4.70877E-05	0.000117582
3839103773225	383910	3773225	2.60134E-05	2.3474E-05	5.8616E-05	5.8616E-05	1.64042E-05	1.64042E-05	3.02689E-05	3.02689E-05	5.44291E-05	5.44291E-05	3.85053E-05	3.62403E-06	1.16683E-05	2.06597E-05	0.000138949	0.000138949	5.10001E-05	4.60212E-05	0.000114919
3829703773235	382970	3773235	6.95223E-05	6.2735E-05	0.000156655	0.000156655	4.38413E-05	4.38413E-05	8.08954E-05	8.08954E-05	0.000145465	0.000145465	0.000102908	9.68543E-06	3.11842E-05	5.52143E-05	0.000191952	0.000191952	4.11989E-05	3.71768E-05	9.28333E-05
3829803773235	382980	3773235	6.83524E-05	6.1679E-05	0.000154018	0.000154018	4.31035E-05	4.31035E-05	7.9534E-05	7.9534E-05	0.000143017	0.000143017	0.000101176	9.52244E-06	3.06594E-05	5.42851E-05	0.000202452	0.000202452	4.10974E-05	3.70852E-05	9.26047E-05
3829903773235	382990	3773235	6.57976E-05	5.9374E-05	0.000148262	0.000148262	4.14924E-05	4.14924E-05	7.65613E-05	7.65613E-05	0.000137671	0.000137671	9.73943E-05	9.16652E-06	2.95134E-05	5.22561E-05	0.000210207	0.000210207	4.12168E-05	3.7193E-05	9.28737E-05
3830003773235	383000	3773235	6.04493E-05	5.4548E-05	0.00013621	0.00013621	3.81197E-05	3.81197E-05	7.03381E-05	7.03381E-05	0.000126481	0.000126481	8.94777E-05	8.42143E-06	2.71144E-05	4.80085E-05	0.000215631	0.000215631	4.14555E-05	3.74084E-05	9.34117E-05
3830103773235	383010	3773235	5.77632E-05	5.2124E-05	0.000130158	0.000130158	3.64258E-05	3.64258E-05	6.72125E-05	6.72125E-05	0.000120861	0.000120861	8.55017E-05	8.04722E-06	2.59096E-05	4.58752E-05	0.000218407	0.000218407	4.20823E-05	3.7974E-05	9.48239E-05
3830203773235	383020	3773235	5.68857E-05	5.1332E-05	0.00012818	0.00012818	3.58725E-05	3.58725E-05	6.61915E-05	6.61915E-05	0.000119025	0.000119025	8.42028E-05	7.92497E-06	2.5516E-05	4.51784E-05	0.000221499	0.000221499	4.2721E-05	3.85503E-05	9.62631E-05
3830303773235	383030	3773235	5.67186E-05	5.1181E-05	0.000127804	0.000127804	3.57671E-05	3.57671E-05	6.59971E-05	6.59971E-05	0.000118675	0.000118675	8.39554E-05	7.90169E-06	2.5441E-05	4.50456E-05	0.000224307	0.000224307	4.33537E-05	3.91213E-05	9.76888E-05
3830403773235	383040	3773235	5.66887E-05	5.1154E-05	0.000127737	0.000127737	3.57483E-05	3.57483E-05	6.59623E-05	6.59623E-05	0.000118613	0.000118613	8.39113E-05	7.89753E-06	2.54277E-05	4.50219E-05	0.000227145	0.000227145	4.39984E-05	3.9703E-05	9.91414E-05
3830503773235	383050	3773235	5.67723E-05	5.123E-05	0.000127925	0.000127925	3.5801E-05	3.5801E-05	6.60596E-05	6.60596E-05	0.000118787	0.000118787	8.4035E-05	7.90917E-06	2.54651E-05	4.50883E-05	0.000230095	0.000230095	4.46251E-05	4.02686E-05	0.000100554
3830603773235	383060	3773235	5.68379E-05	5.1289E-05	0.000128073	0.000128073	3.58424E-05	3.58424E-05	6.6136E-05	6.6136E-05	0.000118925	0.000118925	8.41322E-05	7.91832E-06	2.54946E-05	4.51404E-05	0.000232934	0.000232934	4.52698E-05	4.08503E-05	0.000102006
3830703773235	383070	3773235	5.70946E-05	5.1521E-05	0.000128651	0.000128651	3.60043E-05	3.60043E-05	6.64346E-05	6.64346E-05	0.000119462	0.000119462	8.45121E-05	7.95408E-06	2.56097E-05	4.53443E-05	0.000237106	0.000237106	4.59562E-05	4.14697E-05	0.000103553
3834403773235	383440	3773235	4.82185E-05	4.3511E-05	0.000108651	0.000108651	3.04069E-05	3.04069E-05	5.61065E-05	5.61065E-05	0.00010089	0.00010089	7.13736E-05	6.71752E-06	2.16284E-05	3.82949E-05	0.00040963	0.00040963	8.03145E-05	7.24738E-05	0.000180972
3834503773235	383450	3773235	4.71799E-05	4.2574E-05	0.00010631	0.00010631	2.9752E-05	2.9752E-05	5.4898E-05	5.4898E-05	9.87168E-05	9.87168E-05	6.98362E-05	6.57282E-06	2.11625E-05	3.74701E-05	0.000404586	0.000404586	8.29469E-05	7.48492E-05	0.000186904
3834603773235	383460	3773235	4.63204E-05	4.1798E-05	0.000104374	0.000104374	2.92099E-05	2.92099E-05	5.38978E-05	5.38978E-05	9.69183E-05	9.69183E-05	6.85639E-05	6.45307E-06	2.07769E-05	3.67874E-05	0.000395816	0.000395816	8.54241E-05	7.70845E-05	0.000192486
3834703773235	383470	3773235	4.55205E-05	4.1077E-05	0.000102571	0.000102571	2.87055E-05	2.87055E-05	5.29671E-05	5.29671E-05	9.52447E-05	9.52447E-05	6.73799E-05	6.34164E-06	2.04182E-05	3.61522E-05	0.000384888	0.000384888	8.74356E-05	7.88997E-05	0.000197019
3834803773235	383480	3773235	4.47027E-05	4.0339E-05	0.000100729	0.000100729	2.81898E-05	2.81898E-05	5.20156E-05	5.20156E-05	9.35337E-05	9.35337E-05	6.61695E-05	6.22772E-06	2.00514E-05	3.55027E-05	0.000373072	0.000373072	8.88384E-05	8.01655E-05	0.000200179
3834903773235	383490	3773235	4.38432E-05	3.9563E-05	9.87917E-05	9.87917E-05	2.76478E-05	2.76478E-05	5.10154E-05	5.10154E-05	9.17352E-05	9.17352E-05	6.48972E-05	6.10797E-06	1.96658E-05	3.482E-05	0.000360844	0.000360844	8.95965E-05	8.08496E-05	0.000201888
3835003773235	383500	3773235	4.29001E-05	3.8712E-05	9.66666E-05	9.66666E-05	2.70531E-05	2.70531E-05	4.9918E-05	4.9918E-05	8.97619E-05	8.97619E-05	6.35011E-05	5.97658E-06	1.92428E-05	3.4071E-05	0.000348775	0.000348775	8.97278E-05	8.09681E-05	0.000202183
3835103773235	383510	3773235	4.19271E-05	3.7834E-05	9.44742E-05	9.44742E-05	2.64395E-05	2.64395E-05	4.87859E-05	4.87859E-05	8.77261E-05	8.77261E-05	6.20609E-05	5.84103E-06	1.88063E-05	3.32983E-05	0.000337166	0.000337166	8.92383E-05	8.05264E-05	0.000201081
3835203773235	383520	3773235	4.09123E-05	3.6918E-05	9.21877E-05	9.21877E-05	2.57996E-05	2.57996E-05	4.76051E-05	4.76051E-05	8.56029E-05	8.56029E-05	6.05589E-05	5.69966E-06	1.83512E-05	3.24924E-05	0.00032562	0.00032562	8.80982E-05	7.94976E-05	0.000198512
3835303773235	383530	3773235	3.97961E-05	3.5911E-05	8.96725E-05	8.96725E-05	2.50957E-05	2.50957E-05	4.63063E-05	4.63063E-05	8.32673E-05	8.32673E-05	5.89066E-05	5.54415E-06	1.78505E-05	3.16059E-05	0.000313582	0.000313582	8.64209E-05	7.7984E-05	0.000194732
3835403773235	383540	3773235	3.86441E-05	3.4871E-05	8.70766E-05	8.70766E-05	2.43692E-05	2.43692E-05	4.49658E-05	4.49658E-05	8.08569E-05	8.08569E-05	5.72014E-05	5.38366E-06	1.73338E-05	3.06909E-05	0.000301846	0.000301846	8.43496E-05	7.6115E-05	0.000190065
3835503773235	383550	3773235	3.75577E-05	3.3891E-05	8.46287E-05	8.46287E-05	2.36841E-05	2.36841E-05	4.37017E-05	4.37017E-05	7.85838E-05	7.85838E-05	5.55933E-05	5.23231E-06	1.68465E-05	2.98281E-05	0.000291045	0.000291045	8.2153E-05	7.41328E-05	0.000185115
3835603773235	383560	3773235	3.67041E-05	3.3121E-05	8.27053E-05	8.27053E-05	2.31459E-05	2.31459E-05	4.27085E-05	4.27085E-05	7.67978E-05	7.67978E-05	5.43298E-05	5.1134E-06	1.64636E-05	2.91502E-05	0.000281926	0.000281926	8.02608E-05	7.24253E-05	0.000180851
3835703773235	383570	3773235	3.58744E-05	3.2372E-05	8.08357E-05	8.08357E-05	2.26226E-05	2.26226E-05	4.1743E-05	4.1743E-05	7.50617E-05	7.50617E-05	5.31017E-05	4.99781E-06	1.60914E-05	2.84913E-05	0.00027123	0.00027123	7.83029E-05	7.06585E-05	0.00017644
3835803773235	383580	3773235	3.4979E-05	3.1564E-05	7.88182E-05	7.88182E-05	2.2058E-05	2.2058E-05	4.07012E-05	4.07012E-05	7.31883E-05	7.31883E-05	5.17764E-05	4.87307E-06	1.56898E-05	2.77802E-05	0.000264178	0.000264178	7.61301E-05	6.86979E-05	0.000171544
3835903773235	383590	3773235	3.40837E-05	3.0756E-05	7.68007E-05	7.68007E-05	2.14934E-05	2.14934E-05	3.96594E-05	3.96594E-05	7.13149E-05	7.13149E-05	5.0451E-05	4.74833E-06	1.52882E-05	2.70691E-05	0.000255455	0.000255455	7.38559E-05	6.66457E-05	0.000166419
3836003773235	383600	3773235	3.3254E-05	3.0008E-05	7.49311E-05	7.49311E-05	2.09702E-05	2.09702E-05	3.86939E-05	3.86939E-05	6.95789E-05	6.95789E-05	4.92229E-05	4.63274E-06	1.4916E-05	2.64101E-05	0.000247272	0.000247272	7.16593E-05	6.46635E-05	0.00016147
3836103773235	383610	3773235	3.26332E-05	2.9447E-05	7.35323E-05	7.35323E-05	2.05787E-05	2.05787E-05	3.79716E-05	3.79716E-05	6.828E-05	6.828E-05	4.8304E-05	4.54626E-06	1.46376E-05	2.59171E-05	0.00024042	0.00024042	6.99163E-05	6.30907E-05	0.000157542
3836203773235	383620	3773235	3.20363E-05	2.8909E-05	7.21872E-05	7.21872E-05	2.02023E-05	2.02023E-05	3.7277E-05	3.7277E-05	6.7031E-05	6.7031E-05	4.74204E-05	4.4631E-06	1.43698E-05	2.5443E-05	0.00023823	0.00023823	6.81972E-05	6.15394E-05	0.000153669
3836303773235	383630	3773235	3.14811E-05	2.8408E-05	7.09364E-05	7.09364E-05	1.98522E-05	1.98522E-05	3.66311E-05	3.66311E-05	6.58695E-05	6.58695E-05	4.65987E-05	4.38576E-06	1.41208E-05	2.50022E-05	0.000227574	0.000227574	6.65616E-05	6.00635E-05	0.000149983
3836403773235	383640	3773235	3.09558E-05	2.7934E-05	6.97528E-05	6.97528E-05	1.9521E-05	1.9521E-05	3.60199E-05	3.60199E-05	6.47704E-05	6.47704E-05	4.58212E-05	4.31258E-06	1.38852E-05	2.4585E-05	0.00022626	0.00022626	6.50156E-05	5.86685E-05	0.0001465
3836503773235	383650	3773235	3.04485E-05	2.7476E-05	6.86095E-05	6.86095E-05	1.9201E-05	1.9201E-05	3.54295E-05	3.54295E-05	6.37088E-05	6.37088E-05	4.50702E-05	4.2419E-06	1.36576E-05	2.4182E-05	0.00021586	0.00021586	6.35174E-05	5.73165E-05	0.000143124
3836603773235	383660	3773235	3.01381E-05	2.7196E-05	6.79101E-05	6.79101E-05	1.90053E-05	1.90053E-05	3.50683E-05	3.50683E-05	6.30594E-05	6.30594E-05	4.46107E-05	4.19866E-06	1.35184E-05	2.39355E-05	0.000211254	0.000211254	6.25444E-05	5.64385E-05	0.000140931
3836703773235	383670	3773235	2.98456E-05	2.6932E-05	6.7251E-05	6.7251E-05	1.88208E-05	1.88208E-05	3.4728E-05	3.4728E-05	6.24474E-05	6.24474E-05	4.41778E-05	4.15791E-06	1.33872E-05	2.37032E-05	0.000206781	0.000206781	6.16371E-05	5.56198E-05	0.000138887
3836803773235	383680	3773235	2.96785E-05	2.6781E-05	6.68744E-05	6.68744E-05	1.87154E-05	1.87154E-05	3.45335E-05	3.45335E-05	6.20977E-05	6.20977E-05	4.39304E-05	4.13462E-06	1.33122E-05	2.35705E-05	0.000203023	0.000203023	6.1076E-05	5.51135E-05	0.000137622
3836903773235	383690	3773235	2.97381E-05	2.6835E-05	6.70089E-05	6.70089E-05	1.87531E-05	1.87531E-05	3.4603E-05	3.4603E-05	6.22226E-05	6.22226E-05	4.40187E-05	4.14294E-06	1.3339E-05	2.36179E-05	0.00020374	0.00020374	6.1082E-05	5.51188E-05	0.000137636
3837003773235	383700	3773235	2.98277E-05	2.6916E-05	6.72107E-05	6.72107E-05	1.88095E-05	1.88095E-05	3.47071E-05	3.47071E-05	6.24099E-05	6.24099E-05	4.41513E-05	4.15541E-06	1.33792E-05	2.3689E-05	0.00019793	0.00019793	6.11715E-05	5.51996E-05	0.000137838
3837103773235	383710	3773235	2.98933E-05	2.6975E-05	6.73586E-05	6.73586E-05	1.88509E-05	1.88509E-05	3.47835E-05	3.47835E-05	6.25473E-05	6.25473E-05	4.42485E-05	4.16456E-06	1.34086E-05	2.37412E-05	0.000195457	0.000195457	6.12193E-05	5.52427E-05	0.000137945
3837203773235	383720	3773235	2.9965E-05	2.704E-05	6.752E-05	6.752E-05	1.88961E-05	1.88961E-05	3.48669E-05	3.48669E-05	6.26972E-05	6.26972E-05	4.43545E-05	4.17454E-06	1.34408E-05	2.3798E-05	0.00019312	0.00019312	6.12849E-05	5.5302E-05	0.000138093
3837303773235	383730	3773235	3.00605E-05	2.7126E-05	6.77352E-05	6.77352E-05	1.89563E-05	1.89563E-05	3.4978E-05	3.4978E-05	6.2897E-05	6.2897E-05	4.44959E-05	4.18785E-06	1.34836E-05	2.38739E-05	0.000191112	0.000191112	6.14103E-05	5.54151E-05	0.000138376
3837403773235	383740	3773235	3.01978E-05	2.725E-05	6.80446E-05	6.80446E-05	1.90429E-05	1.90429E-05	3.51378E-05	3.51378E-05	6.31843E-05	6.31843E-05	4.46991E-05	4.20697E-06	1.35452E-05	2.39829E-05	0.00018952	0.00018952	6.16371E-05	5.56198E-05	0.000138887
3837503773235	383750	3773235	3.0341E-05	2.7379E-05	6.83674E-05	6.83674E-05	1.91333E-05	1.91333E-05	3.53045E-05	3.53045E-05	6.3484E-05	6.3484E-05	4.49111E-05	4.22693E-06	1.36094E-05	2.40967E-05	0.000188241	0.000188241	6.1858E-05	5.58191E-05	0.000139384
3837603773235	383760	3773235	3.04664E-05	2.7492E-05	6.86498E-05	6.86498E-05	1.92123E-05	1.92123E-05	3.54503E-05	3.54503E-05	6.37463E-05	6.37463E-05	4.50967E-05	4.24439E-06	1.36657E-05	2.41963E-05	0.000187179	0.000187179	6.2037E-05	5.59807E-05	0.000139788
3837703773235	383770	3773235	3.05679E-05	2.7584E-05	6.88785E-05	6.88785E-05	1.92763E-05	1.92763E-05	3.55684E-05	3.55684E-05	6.39586E-05	6.39586E-05	4.52469E-05	4.25853E-06	1.37112E-05	2.42768E-05	0.000186401	0.000186401	6.21684E-05	5.60992E-05	0.000140084
3837803773235	383780	3773235	3.06455E-05	2.7654E-05	6.90533E-05	6.90533E-05	1.93252E-05	1.93252E-05	3.56587E-05	3.56587E-05	6.4121E-05	6.4121E-05	4.53617E-05	4.26934E-06	1.3746E-05	2.43385E-05	0.00018583	0.00018583	6.224E-05	5.61638E-05	0.000140245
3837903773235	383790	3773235	3.06514E-05	2.7659E-05	6.90668E-05	6.90668E-05	1.9329E-05	1.9329E-05	3.56656E-05	3.56656E-05	6.41335E-05	6.41335E-05	4.53706E-05	4.27017E-06	1.37487E-05	2.43432E-05	0.00018537	0.00018537	6.21624E-05	5.60938E-05	0.00014007
3838003773235	383800	3773235	3.06216E-05	2.7632E-05	6.89995E-05	6.89995E-05	1.93102E-05	1.93102E-05	3.56309E-05	3.56309E-05	6.4071E-05	6.4071E-05	4.53264E-05	4.26601E-06	1.37353E-05	2.43195E-05	0.00018435	0.00018435	6.20609E-05	5.60022E-05	0.000139842
3838103773235	383810	3773235	3.04723E-05	2.7497E-05	6.86633E-05	6.86633E-05	1.92161E-05	1.92161E-05	3.54573E-05	3.54573E-05	6.37588E-05	6.37588E-05	4.51055E-05	4.24522E-06	1.36683E-05	2.4201E-05	0.000182674	0.000182674	6.17267E-05	5.57006E-05	0.000139089
3838203773235	383820	3773235	3.02455E-05	2.7293E-05	6.81522E-05	6.81522E-05	1.9073E-05	1.9073E-05	3.51933E-05	3.51933E-05	6.32842E-05	6.32842E-05	4.47698E-05	4.21362E-06	1.35666E-05	2.40209E-05	0.000180264	0.000180264	6.12252E-05	5.52481E-05	0.000137959
3838303773235	383830	3773235	3.00127E-05	2.7083E-05	6.76276E-05	6.76276E-05	1.89262E-05	1.89262E-05	3.49225E-05	3.49225E-05	6.27971E-05	6.27971E-05	4.44252E-05	4.18119E-06	1.34622E-05	2.3836E-05	0.000177885	0.000177885	6.07358E-05	5.48064E-05	0.000136856
3838403773235	383840	3773235	2.96785E-05	2.6781E-05	6.68744E-05	6.68744E-05	1.87154E-05	1.87154E-05	3.45335E-05	3.45335E-05	6.20977E-05	6.20977E-05	4.39304E-05	4.13462E-06	1.33122E-05	2.35705E-05	0.00017441	0.00017441	5.99837E-05	5.41277E-05	0.000135161
3838503773235	383850	3773235	2.93502E-05	2.6485E-05	6.61347E-05	6.61347E-05	1.85084E-05	1.85084E-05	3.41515E-05	3.41515E-05	6.14107E-05	6.14107E-05	4.34444E-05	4.08889E-06	1.3165E-05	2.33098E-05	0.00017049	0.00017049	5.92375E-05	5.34544E-05	0.00013348
3838603773235	383860	3773235	2.89204E-05	2.6097E-05	6.51662E-05	6.51662E-05	1.82374E-05	1.82374E-05	3.36514E-05	3.36514E-05	6.05115E-05	6.05115E-05	4.28083E-05	4.02901E-06	1.29722E-05	2.29684E-05	0.00016657	0.00016657	5.82108E-05	5.2528E-05	0.00013116
3838703773235	383870	3773235	2.83533E-05	2.5585E-05	6.38885E-05	6.38885E-05	1.78798E-05	1.78798E-05	3.29916E-05	3.29916E-05	5.9325E-05	5.9325E-05	4.19689E-05	3.95001E-06	1.27178E-05	2.25181E-05	0.00016085	0.00016085	5.6832E-05	5.12837E-05	0.000128059
3838803773235	383880	3773235	2.77743E-05	2.5063E-05	6.25838E-05	6.25838E-05	1.75147E-05	1.75147E-05	3.23179E-05	3.23179E-05	5.81135E-05	5.81135E-05	4.11118E-05	3.86935E-06	1.24581E-05	2.20582E-05	0.000155411	0.000155411	5.5483E-05	5.00664E-05	0.00012502
3838903773235	383890	3773235	2.7249E-05	2.4589E-05	6.14002E-05	6.14002E-05	1.71834E-05	1.71834E-05	3.17066E-05	3.17066E-05	5.70145E-05	5.70145E-05	4.03343E-05	3.79617E-06	1.22225E-05	2.1641E-05	0.00015070	0.00015070	5.42951E-05	4.89945E-05	0.000122343
3839003773235	383900	3773235	2.67417E-05	2.4131E-05	6.02569E-05	6.02569E-05	1.68635E-05	1.68635E-05	3.11163E-05	3.11163E-05	5.59528E-05	5.59528E-05	3.95833E-05	3.72549E-06	1.19949E-05	2.12381E-05	0.00014626	0.00014626	5.31431E-05	4.7955E-05	0.000119747
3839103773235	383910	3773235	2.62164E-05	2.3657E-05	5.90733E-05	5.90733E-05	1.65322E-05	1.65322E-05	3.05051E-05	3.05051E-05	5.48538E-05	5.48538E-05	3.88058E-05	3.65231E-06	1.17593E-05	2.08209E-05	0.00014189	0.00014189	5.19433E-05	4.68723E-05	0.000117044
3829703773245	382970	3773245	7.09191E-05	6.3996E-05	0.000159802	0.000159802	4.47221E-05	4.47221E-05	8.25206E-05	8.25206E-05	0.000148387	0.000148387	0.000104975	9.88002E-06	3.18107E-05	5.63236E-05	0.000196139	0.000196139	4.1551E-05	3.74946E-05	9.36269E-05
3829803773245	382980	3773245	6.91701E-05	6.2417E-05	0.000155861	0.000155861	4.36192E-05	4.36192E-05	8.04856E-05	8.04856E-05	0.000144728	0.000144728	0.000102386	9.63637E-06	3.10262E-05	5.49346E-05	0.000207336	0.000207336	4.14078E-05	3.73653E-05	9.33041E-05
3829903773245	382990	3773245	6.61736E-05	5.9713E-05	0.000149109	0.000149109	4.17296E-05	4.17296E-05	7.69989E-05	7.69989E-05	0.000138458	0.000138458	9.7951E-05	9.21891E-06	2.96821E-05	5.25548E-05	0.00021487	0.00021487	4.17361E-05	3.76616E-05	9.40438E-05
3830003773245	383000	3773245	6.08253E-05	5.4887E-05	0.000137058	0.000137058	3.83569E-05	3.83569E-05	7.07756E-05	7.07756E-05	0.000127268	0.000127268

			KMMass Grading / Excavation	KMDrainage / Utilities Trenching	KMFoundations / Concrete Pads	KMBuilding / Structure Construction	KMAsphalt Paving	KMArchitectural Coating	KMLandscaping or Other Finishing	KMWaterside Construction (Piles)	EWNDemolition	EWNSite Grubbing / Prep	EWNDrainage / Utilities Trenching	EWNDrainage / Utilities Trenching	EWNDrainage / Utilities Trenching	EWNFoundations / Concrete Pads	EWNBuilding / Structure Construction	EWNAsphalt Paving	EWNLandscaping or Other Finishing	EWNWaterside Construction (Piles)	ISDemolition
Unique Identifier	X (UTM)	Y (UTM)	2026	2026	2026	2026	2026	2026	2026	2026	2027	2027	2027	2028	2029	2029	2029	2029	2029	2029	2027
3837803773225	383780	3773225	0.000136277	2.93619E-05	7.03728E-05	0.000130533	8.95218E-05	8.42559E-06	2.71278E-05	4.80322E-05	0.000282948	0.000381495	0.00046287	0.00046287	0.00046287	0.000329235	0.000573362	0.000418823	0.000126916	0.000220237	2.89204E-05
3837903773225	383790	3773225	0.000136224	2.93503E-05	7.0345E-05	0.000130481	8.94865E-05	8.42226E-06	2.71171E-05	4.80133E-05	0.000275755	0.000371797	0.000451104	0.000451104	0.000451104	0.000320866	0.000558787	0.000408176	0.00012369	0.000214638	2.90039E-05
3838003773225	383800	3773225	0.000136116	2.93271E-05	7.02894E-05	0.000130378	8.94158E-05	8.41561E-06	2.70957E-05	4.79753E-05	0.000268897	0.00036255	0.000439884	0.000439884	0.000439884	0.000312885	0.000544889	0.000398024	0.000120613	0.0002093	2.90457E-05
3838103773225	383810	3773225	0.00013547	2.9188E-05	6.99561E-05	0.00012976	8.89917E-05	8.37569E-06	2.69672E-05	4.77478E-05	0.000261053	0.000351974	0.000427053	0.000427053	0.000427053	0.000303759	0.000528995	0.000386414	0.000117095	0.000203195	2.89681E-05
3838203773225	383820	3773225	0.000134462	2.89707E-05	6.94351E-05	0.000128794	8.8329E-05	8.31332E-06	2.67664E-05	4.73922E-05	0.000252744	0.000340771	0.000413461	0.000413461	0.000413461	0.00029409	0.000512158	0.000374115	0.000113368	0.000196727	2.88308E-05
3838303773225	383830	3773225	0.000133453	2.87533E-05	6.89142E-05	0.000127827	8.76664E-05	8.25095E-06	2.65656E-05	4.70367E-05	0.000244811	0.000330076	0.000400483	0.000400483	0.000400483	0.00028486	0.000496082	0.000362373	0.00010981	0.000190552	2.86816E-05
3838403773225	383840	3773225	0.000131866	2.84114E-05	6.80946E-05	0.000126307	8.66238E-05	8.15283E-06	2.62496E-05	4.64773E-05	0.000236108	0.000318342	0.000386246	0.000386246	0.000386246	0.000274733	0.000478447	0.00034949	0.000105906	0.000183778	2.84727E-05
3838503773225	383850	3773225	0.000130292	2.80723E-05	6.7282E-05	0.0001248	8.559E-05	8.05553E-06	2.59364E-05	4.59226E-05	0.000227883	0.000307251	0.00037279	0.00037279	0.00037279	0.000265162	0.000461779	0.000337315	0.000102217	0.000177376	2.82638E-05
3838603773225	383860	3773225	0.000128234	2.76289E-05	6.62193E-05	0.000122829	8.42382E-05	7.9283E-06	2.55267E-05	4.51973E-05	0.000219204	0.000295549	0.000358592	0.000358592	0.000358592	0.000255063	0.000444192	0.000324468	9.83237E-05	0.00017062	2.80071E-05
3838703773225	383870	3773225	0.000125598	2.70609E-05	6.4858E-05	0.000120303	8.25064E-05	7.76531E-06	2.50019E-05	4.42681E-05	0.000210011	0.000283155	0.000343554	0.000343554	0.000343554	0.000244367	0.000425564	0.000310861	9.42004E-05	0.000163465	2.76728E-05
3838803773225	383880	3773225	0.000122989	2.64987E-05	6.35105E-05	0.000117804	8.07923E-05	7.60398E-06	2.44825E-05	4.33485E-05	0.000201344	0.00027147	0.000329376	0.000329376	0.000329376	0.000234282	0.000408001	0.000298032	9.03128E-05	0.000156719	2.73207E-05
3838903773225	383890	3773225	0.000120258	2.59104E-05	6.21006E-05	0.000115189	7.89987E-05	7.43517E-06	2.3939E-05	4.23861E-05	0.000192868	0.000260041	0.00031551	0.00031551	0.00031551	0.000224419	0.000390825	0.000285486	8.65108E-05	0.000150122	2.69148E-05
3839003773225	383900	3773225	0.000117582	2.53338E-05	6.07184E-05	0.000112625	7.72404E-05	7.26969E-06	2.34062E-05	4.14427E-05	0.000184876	0.000249265	0.000302435	0.000302435	0.000302435	0.000215119	0.000374629	0.000273655	8.29257E-05	0.0001439	2.64909E-05
3839103773225	383910	3773225	0.000114919	2.476E-05	5.93432E-05	0.000110074	7.5491E-05	7.10503E-06	2.28761E-05	4.05041E-05	0.000177354	0.000239124	0.000290131	0.000290131	0.000290131	0.000206368	0.000359388	0.000262522	7.95521E-05	0.000138046	2.60552E-05
3829703773235	382970	3773235	9.28333E-05	2.00016E-05	4.79385E-05	8.892E-05	6.0983E-05	5.73958E-06	1.84797E-05	3.27199E-05	0.000305076	0.000411329	0.000499068	0.000499068	0.000499068	0.00035498 3	0.000618201	0.000451576	0.000136841	0.00023746	4.51862E-05
3829803773235	382980	3773235	9.26047E-05	1.99523E-05	4.78204E-05	8.87009E-05	6.08328E-05	5.72544E-06	1.84342E-05	3.26393E-05	0.000345033	0.000465203	0.000564434	0.000564434	0.000564434	0.000401476	0.00069917	0.000510722	0.000154764	0.000268561	4.39626E-05
3829903773235	382990	3773235	9.28737E-05	2.00102E-05	4.79593E-05	8.89586E-05	6.10095E-05	5.74207E-06	1.84877E-05	3.27342E-05	0.000386083	0.000520549	0.000631586	0.000631586	0.000631586	0.000449241	0.000782352	0.000571484	0.000173177	0.000300513	4.19032E-05
3830003773235	383000	3773235	9.34117E-05	2.01262E-05	4.82372E-05	8.94739E-05	6.13629E-05	5.77533E-06	1.85948E-05	3.29238E-05	0.000427771	0.000576757	0.000699784	0.000699784	0.000699784	0.000497749	0.000866829	0.000633191	0.000191876	0.000332962	3.85247E-05
3830103773235	383010	3773235	9.48239E-05	2.04304E-05	4.89665E-05	9.08267E-05	6.22907E-05	5.86265E-06	1.8876E-05	3.34216E-05	0.000476145	0.000641979	0.000778917	0.000778917	0.000778917	0.000554036	0.000964852	0.000704795	0.000213574	0.000370614	3.363E-05
3830203773235	383020	3773235	9.62631E-05	2.07405E-05	4.97096E-05	9.22052E-05	6.32361E-05	5.95163E-06	1.91624E-05	3.39288E-05	0.000526243	0.000709526	0.000860873	0.000860873	0.000860873	0.000612331	0.001066372	0.000778951	0.000236046	0.000409609	3.3642E-05
3830303773235	383030	3773235	9.76888E-05	2.10477E-05	5.04459E-05	9.35708E-05	6.41726E-05	6.03978E-06	1.94463E-05	3.44313E-05	0.000586329	0.000790538	0.000959166	0.000959166	0.000959166	0.000682245	0.001188128	0.00086789	0.000262997	0.000456377	3.39464E-05
3830403773235	383040	3773235	9.91414E-05	2.13607E-05	5.1196E-05	9.49622E-05	6.51269E-05	6.12959E-06	1.97354E-05	3.49433E-05	0.000656764	0.000885505	0.00107439	0.00107439	0.00107439	0.000764203	0.001330857	0.00097215	0.000294591	0.000511202	3.42269E-05
3830503773235	383050	3773235	0.000100554	2.1665E-05	5.19253E-05	9.63149E-05	6.60546E-05	6.2169E-06	2.00165E-05	3.54411E-05	0.000741448	0.000999683	0.001212923	0.001212923	0.001212923	0.00086274	0.001502459	0.0010975	0.000332576	0.000577117	3.44776E-05
3830603773235	383060	3773235	0.000102006	2.19779E-05	5.26754E-05	9.77063E-05	6.70089E-05	6.30672E-06	2.03057E-05	3.59531E-05	0.000845723	0.001140275	0.001383504	0.001383504	0.001383504	0.000984073	0.00171376	0.001251848	0.000379348	0.00065828	3.47164E-05
3830703773235	383070	3773235	0.000103553	2.23112E-05	5.34742E-05	9.91879E-05	6.80249E-05	6.40235E-06	2.06136E-05	3.64982E-05	0.00097659	0.001316721	0.001597587	0.001597587	0.001597587	0.001136348	0.001978947	0.001445559	0.000438048	0.000760142	3.49134E-05
3834403773235	383440	3773235	0.000180972	3.89917E-05	9.3453E-05	0.000173344	0.000118882	1.11889E-05	3.6025E-05	6.37854E-05	0.005088405	0.00686062	0.00832404	0.00832404	0.00832404	0.005920809	0.010311068	0.007531913	0.002282398	0.003960632	3.91992E-05
3834503773235	383450	3773235	0.000186904	4.02697E-05	9.6516E-05	0.000179025	0.000122779	1.15557E-05	3.72057E-05	6.5876E-05	0.003909367	0.00527094	0.00639527	0.00639527	0.00639527	0.004548894	0.007921883	0.005786688	0.001753542	0.003042911	3.96111E-05
3834603773235	383460	3773235	0.000192486	4.14724E-05	9.93984E-05	0.000184372	0.000126446	1.19008E-05	3.83169E-05	6.78434E-05	0.003129251	0.004219122	0.005119091	0.005119091	0.005119091	0.00364116	0.006341067	0.004631951	0.001403622	0.002435696	3.99215E-05
3834703773235	383470	3773235	0.000197019	4.2449E-05	0.000101739	0.000188713	0.000129423	1.2181E-05	3.92192E-05	6.9441E-05	0.002584157	0.00348418	0.00422738	0.00422738	0.00422738	0.003006895	0.005236497	0.003825097	0.0011592	0.002011415	3.99692E-05
3834803773235	383480	3773235	0.000200179	4.313E-05	0.000103371	0.000191741	0.0001315	1.23764E-05	3.98484E-05	7.0555E-05	0.002185181	0.002946246	0.003574702	0.003574702	0.003574702	0.002542651	0.004428018	0.003234529	0.0009801 6	0.001700866	3.97484E-05
3834903773235	383490	3773235	0.000201888	4.3498E-05	0.000104253	0.000193377	0.000132622	1.2482E-05	4.01884E-05	7.11571E-05	0.001880165	0.002534998	0.003075731	0.003075731	0.003075731	0.002187738	0.003809938	0.002783041	0.000843346	0.001463453	3.93007E-05
3835003773235	383500	3773235	0.000202183	4.35618E-05	0.000104406	0.000193661	0.000132816	1.25003E-05	4.02473E-05	7.12614E-05	0.001641102	0.002212673	0.002684652	0.002684652	0.002684652	0.001909567	0.003325504	0.002429177	0.000736114	0.001277375	3.8662E-05
3835103773235	383510	3773235	0.000201081	4.33241E-05	0.000103837	0.000192604	0.000132092	1.24321E-05	4.00277E-05	7.08727E-05	0.001450126	0.001955183	0.002372237	0.002372237	0.002372237	0.001687349	0.002938513	0.002146492	0.000650452	0.001128726	3.78979E-05
3835203773235	383520	3773235	0.000198512	4.27706E-05	0.00010251	0.000190143	0.000130404	1.22733E-05	3.95164E-05	6.99672E-05	0.001292081	0.001742094	0.002113695	0.002113695	0.002113695	0.001503451	0.002618255	0.001912553	0.000579562	0.00100571	3.70503E-05
3835303773235	383530	3773235	0.000194732	4.19563E-05	0.000100558	0.000186523	0.000127921	1.20396E-05	3.8764E-05	6.86351E-05	0.00115506	0.00155735	0.001889544	0.001889544	0.001889544	0.001344015	0.002340597	0.001709733	0.000518101	0.000899057	3.60654E-05
3835403773235	383540	3773235	0.000190065	4.09507E-05	9.81482E-05	0.000182053	0.000124855	1.17511E-05	3.78349E-05	6.69901E-05	0.001038292	0.001399914	0.001698526	0.001698526	0.001698526	0.001208145	0.00210398	0.001536892	0.000465725	0.000808169	3.50208E-05
3835503773235	383550	3773235	0.000185115	3.98843E-05	9.55922E-05	0.000177312	0.000121604	1.14451E-05	3.68496E-05	6.52455E-05	0.000940697	0.001268328	0.001538871	0.001538871	0.001538871	0.001094584	0.001906215	0.00139243	0.000421949	0.000732205	3.4018E-05
3835603773235	383560	3773235	0.000180851	3.89656E-05	9.33905E-05	0.000173228	0.000118803	1.11814E-05	3.60009E-05	6.37427E-05	0.000862448	0.001162826	0.001410865	0.001410865	0.001410865	0.001003535	0.001747652	0.001276605	0.00038685	0.000671299	3.32241E-05
3835703773235	383570	3773235	0.00017644	3.80151E-05	9.11123E-05	0.000169002	0.000115905	1.09087E-05	3.51227E-05	6.21878E-05	0.000793541	0.001069919	0.00129814	0.00129814	0.00129814	0.000923355	0.001608019	0.001174608	0.000355942	0.000617664	3.24601E-05
3835803773235	383580	3773235	0.000171544	3.69603E-05	8.85841E-05	0.000164313	0.000112689	1.0606E-05	3.41481E-05	6.04622E-05	0.000730363	0.000984738	0.00119479	0.00119479	0.00119479	0.000849842	0.001479998	0.001081092	0.000327604	0.000568489	3.16363E-05
3835903773235	383590	3773235	0.000166419	3.58562E-05	8.59379E-05	0.000159404	0.000109322	1.02892E-05	3.3128E-05	5.8656E-05	0.000673388	0.000907919	0.001101585	0.001101585	0.001101585	0.000783547	0.001364544	0.000996757	0.000302047	0.000524141	3.08186E-05
3836003773235	383600	3773235	0.00016147	3.47897E-05	8.33819E-05	0.000154663	0.000106071	9.98314E-06	3.21427E-05	5.69114E-05	0.00062317	0.000840211	0.001019434	0.001019434	0.001019434	0.000725113	0.001262782	0.000922423	0.000279522	0.000485053	3.00664E-05
3836103773235	383610	3773235	0.000157542	3.39435E-05	8.13538E-05	0.000150901	0.000103491	9.74032E-06	3.13609E-05	5.55272E-05	0.000582019	0.000784727	0.000952115	0.000952115	0.000952115	0.00067723	0.001179394	0.000861511	0.000261064	0.000453023	2.95352E-05
3836203773235	383620	3773235	0.000153669	3.31089E-05	7.93534E-05	0.000147191	0.000100946	9.50082E-06	3.05898E-05	5.41619E-05	0.000544748	0.000734475	0.000891144	0.000891144	0.000891144	0.000633862	0.001103869	0.000806342	0.000244346	0.000424012	2.90398E-05
3836303773235	383630	3773235	0.000149983	3.23149E-05	7.74504E-05	0.000143661	9.85253E-05	9.27297E-06	2.98561E-05	5.28629E-05	0.000511255	0.000689317	0.000836354	0.000836354	0.000836354	0.00059489	0.001036	0.000756765	0.000229323	0.000397943	2.85801E-05
3836403773235	383640	3773235	0.0001465	3.15643E-05	7.56514E-05	0.000140324	9.62369E-05	9.05759E-06	2.91627E-05	5.16351E-05	0.000481045	0.000648586	0.000786934	0.000786934	0.000786934	0.000559739	0.000974783	0.000712049	0.000215772	0.000374428	2.81683E-05
3836503773235	383650	3773235	0.000143124	3.08369E-05	7.39081E-05	0.00013709	9.40191E-05	8.84886E-06	2.84906E-05	5.04452E-05	0.00045339	0.000611299	0.000741694	0.000741694	0.000741694	0.0005275 6	0.000918744	0.000671113	0.000203368	0.000352903	2.77683E-05
3836603773235	383660	3773235	0.000140931	3.03646E-05	7.2776E-05	0.00013499	9.25789E-05	8.71331E-06	2.80542E-05	4.96725E-05	0.00043134	0.00058157	0.000705623	0.000705623	0.000705623	0.000501903	0.000874062	0.000638475	0.000193477	0.00033574	2.75833E-05
3836703773235	383670	3773235	0.000138887	2.99241E-05	7.17202E-05	0.000133032	9.12359E-05	8.58691E-06	2.76473E-05	4.89519E-05	0.000411004	0.00055415	0.000672354	0.000672354	0.000672354	0.000478239	0.000832852	0.000608372	0.000184355	0.00031991	2.74102E-05
3836803773235	383680	3773235	0.000137622	2.96517E-05	7.10673E-05	0.000131821	9.04054E-05	8.50874E-06	2.73956E-05	4.85063E-05	0.000393944	0.000531149	0.000644446	0.000644446	0.000644446	0.000458389	0.000798282	0.0005831 2	0.000176703	0.000306632	2.73684E-05
3836903773235	383690	3773235	0.000137636	2.96546E-05	7.10743E-05	0.000131834	9.04142E-05	8.50958E-06	2.73983E-05	4.8511E-05	0.000380764	0.000513379	0.000622886	0.000622886	0.000622886	0.000443053	0.000771575	0.000563611	0.000170791	0.00029637 3	2.75535E-05
3837003773235	383700	3773235	0.000137838	2.9698E-05	7.11785E-05	0.000132027	9.05468E-05	8.52205E-06	2.74384E-05	4.85821E-05	0.000368336	0.000496622	0.000602556	0.000602556	0.000602556	0.000428592	0.000746391	0.000545216	0.000165217	0.0002867	2.77683E-05
3837103773235	383710	3773235	0.000137945	2.97212E-05	7.1234E-05	0.00013213	9.06175E-05	8.5287E-06	2.74598E-05	4.86201E-05	0.000356088	0.000480108	0.000582518	0.000582518	0.000582518	0.00041434	0.000721571	0.000527085	0.000159723	0.000277166	2.79594E-05
3837203773235	383720	3773235	0.000138093	2.97531E-05	7.13104E-05	0.000132272	9.07146E-05	8.53785E-06	2.74893E-05	4.86722E-05	0.00034446	0.00046443	0.000563496	0.000563496	0.000563496	0.00040081	0.000698008	0.000509873	0.000154507	0.000268115	2.81504E-05
3837303773235	383730	3773235	0.000138376	2.9814E-05	7.14563E-05	0.000132543	9.09002E-05	8.55531E-06	2.75455E-05	4.87718E-05	0.00033371	0.000449936	0.00054591	0.00054591	0.00054591	0.000388301	0.000676224	0.000493961	0.000149685	0.000259748	2.83593E-05
3837403773235	383740	3773235	0.000138887	2.99241E-05	7.17202E-05	0.000133032	9.12359E-05	8.58691E-06	2.76473E-05	4.89519E-05	0.000324004	0.000436849	0.000530033	0.000530033	0.000530033	0.000377007	0.000656556	0.000479594	0.000145331	0.000252193	2.861E-05
3837503773235	383750	3773235	0.000139384	3.00313E-05	7.19772E-05	0.000133509	9.15629E-05	8.61768E-06	2.77463E-05	4.91273E-05	0.000314961	0.000424657	0.000515239	0.000515239	0.000515239	0.000366484	0.000638231	0.000466208	0.000141275	0.000245154	2.88487E-05
3837603773235	383760	3773235	0.000139788	3.01183E-05	7.21856E-05	0.000133895	9.18279E-05	8.64263E-06	2.78266E-05	4.92695E-05	0.000306466	0.000413204	0.000501344	0.000501344	0.000501344	0.000356601	0.000621019	0.000453635	0.000137465	0.000238543	2.90636E-05
3837703773235	383770	3773235	0.000140084	3.0182E-05	7.23384E-05	0.000134179	9.20223E-05	8.66092E-06	2.78855E-05	4.93738E-05	0.000298504	0.000402468	0.000488317	0.000488317	0.000488317	0.000347335	0.000604883	0.000441848	0.000133893	0.000232345	2.92487E-05
3837803773235	383780	3773235	0.000140245	3.02168E-05	7.24217E-05	0.000134333	9.21283E-05	8.6709E-06	2.79177E-05	4.94307E-05	0.000290953	0.000392287	0.000475965	0.000475965	0.000475965	0.000338549	0.000589582	0.000430671	0.000130507	0.000226467	2.93979E-05
3837903773235	383790	3773235	0.00014007	3.01791E-05	7.23314E-05	0.000134166	9.20135E-05	8.66009E-06	2.78829E-05	4.93691E-05	0.000283253	0.000381905	0.000463368	0.000463368	0.000463368	0.000329589	0.000573979	0.000419274	0.000127053	0.000220474	2.94636E-05
3838003773235	383800	3773235	0.000139842	3.01298E-05	7.22134E-05	0.000133947	9.18633E-05	8.64595E-06	2.78374E-05	4.92885E-05	0.000275875	0.000371958	0.000451299	0.000451299	0.000451299	0.000321005	0.000559029	0.000408353	0.000123743	0.000214731	2.94874E-05
3838103773235	383810	3773235	0.000139089	2.99676E-05	7.18244E-05	0.000133225	9.13685E-05	8.59939E-06	2.76874E-05	4.9023E-05	0.000267619	0.000360827	0.000437794	0.000437794	0.000437794	0.000311399	0.0005423	0.000396133	0.00012004	0.000208305	2.94039E-05
3838203773235	383820	3773235	0.000137959	2.97241E-05	7.1241E-05	0.000132143	9.06263E-05	8.52953E-06	2.74625E-05	4.86248E-05	0.000258922	0.000349101	0.000423567	0.000423567	0.000423567	0.000301279	0.000524677	0.00038326	0.000116139	0.000201536	2.92546E-05
3838303773235	383830	3773235	0.000136856	2.94865E-05	7.06714E-05	0.000131087	8.99018E-05	8.46134E-06	2.7243E-05	4.82361E-05	0.000250643	0.000337939	0.000410023	0.000410023	0.000410023	0.000291646	0.0005079	0.000371005	0.000112426	0.000195092	2.90995E-05
3838403773235	383840	3773235	0.000135161	2.91214E-05	6.97963E-05	0.000129463	8.87885E-05	8.35656E-06	2.69056E-05	4.76387E-05	0.000241648	0.00032581	0.000395308	0.000395308	0.000395308	0.000281179	0.000489672	0.00035769	0.000108391	0.00018809	2.88846E-05
3838503773235	383850	3773235	0.00013348	2.87591E-05	6.89281E-05	0.000127853	8.7684E-05	8.25262E-06	2.65709E-05	4.70462E-05	0.00023316	0.000314366	0.000381422	0.000381422	0.000381422	0.000271302	0.000472471	0.000345126	0.000104584	0.000181483	2.86637E-05
3838603773235	383860	3773235	0.000131166	2.82607E-05	6.77335E-05	0.000125637	8.61643E-05	8.10958E-06	2.61104E-05	4.62308E-05	0.000223979	0.000301988	0.000366404	0.000366404	0.000366404	0.00026062	0.000453868	0.000331537	0.000100466	0.000174337	2.83772E-05
3838703773235	383870	3773235	0.000128059	2.75912E-05	6.6129E-05	0.000122661	8.41233E-05	7.91749E-06	2.54919E-05	4.51357E-05	0.000213987	0.000288515	0.000350058	0.000350058	0.000350058	0.000248993	0.0004336 2	0.000316746	9.59836E-05	0.00016656	2.79773E-05
3838803773235	383880	3773235	0.00012502	2.69363E-05	6.45593E-05	0.000119749	8.21265E-05	7.72955E-06	2.48868E-05	4.40643E-05	0.000204598	0.000275856	0.000334698	0.000334698	0.000334698	0.000238067	0.000414593	0.000302847	9.1772E-05	0.000159251	2.75475E-05
3838903773235	383890	3773235	0.000122343	2.63596E-05	6.31771E-05	0.000117186	8.03682E-05	7.56407E-06	2.4354E-05	4.31209E-05	0.000196211	0.000264548	0.000320978	0.000320978	0.000320978	0.000228309	0.000397599	0.000290434	8.80102E-05	0.000152724	2.71416E-05
3839003773235	383900	3773235	0.000119747	2.58003E-05	6.18366E-05	0.000114699	7.86629E-05	7.40357E-06	2.38373E-05	4.2206E-05	0.000188391	0.000254005	0.000308186	0.000308186	0.000308186	0.00021921	0.000381753	0.000278859	8.45027E-05	0.000146637	2.67297E-05
3839103773235	383910	3773235	0.000117044	2.52178E-05	6.04406E-05	0.00011211	7.6887E-05	7.23642E-06	2.32991E-05	4.12531E-05	0.000180852	0.000243841	0.000295853	0.000295853	0.000295853	0.000210438	0.000366477	0.0002677	8.11211E-05	0.000140769	2.6294E-05
3829703773245	382970	3773245	9.36269E-05	2.01725E-05	4.83483E-05	8.96801E-05	6.15043E-05	5.78864E-06	1.86377E-05	3.29996E-05	0.00031111	0.000419466	0.000508941	0.000508941	0.000508941	0.000362005	0.0006304 3	0.000460509	0.000139548	0.000242157	4.56279E-05
3829803773245	382980	3773245	9.33041E-05	2.0103E-05	4.81816E-05	8.93709E-05	6.12922E-05	5.76868E-06	1.85734E-05	3.28859E-05	0.000353426	0.000476518	0.000578163	0.000578163	0.000578163	0.000411242	0.000716176	0.000523144	0.000158529	0.000275094	4.39387E-05
3829903773245	382990	3773245	9.40438E-05	2.02624E-05	4.85636E-05	9.00794E-05	6.17782E-05	5.81442E-06	1.87207E-05	3.31466E-05	0.000394809	0.000532316	0.000645862	0.000645862	0.000645862	0.000459396	0.000800036	0.000584401	0.000177091	0.000307305	4.1563E-05
3830003773245	383000	3773245	9.47701E-05	2.04189E-05	4.89387E-05	9.07751E-05	6.22553E-05	5.85932E-06	1.88652E-05	3.34026E-05	0.000434683	0.000586077	0.000711091	0.000711091	0.000711091	0.000505792	0.000880835	0.000643423	0.000194977	0.000338342	3.76054E-05

			ISDrainage / Utilities Trenching	ISDrainage / Utilities Trenching	ISAsphalt Paving	ISAsphalt Paving	SVDemolition	SVSite Grubbing / Prep	SVMass Grading / Excavation	SVMass Grading / Excavation	SVDrainage / Utilities Trenching	SVFoundations / Concrete Pads	SVBuilding / Structure Construction	SVBuilding / Structure Construction	SVAsphalt Paving	SVAsphalt Paving	SVArchitectural Coating	SVArchitectural Coating	SVLandscaping or Other Finishing	SVLandscaping or Other Finishing	MDemolition
Unique Identifier	X (UTM)	Y (UTM)	2027	2028	2027	2028	2027	2027	2027	2028	2028	2028	2028	2029	2028	2029	2028	2029	2028	2029	2027
3837803773225	383780	3773225	9.99623E-06	9.99623E-06	4.28083E-05	4.28083E-05	0.000308788	0.000204006	0.000344508	0.000344508	0.000103988	0.000107163	0.000510356	0.000510356	0.000423094	0.000423094	4.19125E-05	4.19125E-05	0.000134946	0.000134946	0.00010215
3837903773225	383790	3773225	1.00251E-05	1.00251E-05	4.2932E-05	4.2932E-05	0.000300817	0.00019874	0.000335616	0.000335616	0.000101303	0.000104397	0.000498748	0.000498748	0.000412173	0.000412173	4.08307E-05	4.08307E-05	0.000131462	0.000131462	0.000102388
3838003773225	383800	3773225	1.00396E-05	1.00396E-05	4.29938E-05	4.29938E-05	0.000293165	0.000193685	0.000327078	0.000327078	9.87264E-05	0.000101741	0.000487681	0.000487681	0.000401688	0.000401688	3.9792E-05	3.9792E-05	0.000128118	0.000128118	0.000102466
3838103773225	383810	3773225	1.00127E-05	1.00127E-05	4.28789E-05	4.28789E-05	0.000284869	0.000188204	0.000317823	0.000317823	9.59328E-05	9.88621E-05	0.000475674	0.000475674	0.000390322	0.000390322	3.86661E-05	3.86661E-05	0.000124493	0.000124493	0.000101803
3838203773225	383820	3773225	9.96528E-06	9.96528E-06	4.26757E-05	4.26757E-05	0.000276298	0.000182541	0.000308261	0.000308261	9.30464E-05	9.58875E-05	0.00046319	0.00046319	0.000378578	0.000378578	3.75027E-05	3.75027E-05	0.000120747	0.000120747	0.000100717
3838303773225	383830	3773225	9.9137E-06	9.9137E-06	4.24548E-05	4.24548E-05	0.00026807	0.000177105	0.000299081	0.000299081	9.02755E-05	9.3032E-05	0.000451157	0.000451157	0.000367304	0.000367304	3.63859E-05	3.63859E-05	0.000117151	0.000117151	9.96007E-05
3838403773225	383840	3773225	9.84149E-06	9.84149E-06	4.21456E-05	4.21456E-05	0.000259346	0.000171342	0.000289347	0.000289347	8.73375E-05	9.00043E-05	0.000438235	0.000438235	0.00035535	0.00035535	3.52017E-05	3.52017E-05	0.000113339	0.000113339	9.7989E-05
3838503773225	383850	3773225	9.76927E-06	9.76927E-06	4.18364E-05	4.18364E-05	0.000251032	0.000165849	0.000280072	0.000280072	8.45377E-05	8.7119E-05	0.000425842	0.000425842	0.000343959	0.000343959	3.40732E-05	3.40732E-05	0.000109705	0.000109705	9.64072E-05
3838603773225	383860	3773225	9.68056E-06	9.68056E-06	4.14564E-05	4.14564E-05	0.000242442	0.000160174	0.000270488	0.000270488	8.16451E-05	8.41381E-05	0.000412881	0.000412881	0.00033219	0.00033219	3.29073E-05	3.29073E-05	0.000105952	0.000105952	9.44494E-05
3838703773225	383870	3773225	9.56502E-06	9.56502E-06	4.09616E-05	4.09616E-05	0.000233516	0.000154277	0.000260529	0.000260529	7.8639E-05	8.10402E-05	0.000399277	0.000399277	0.000319959	0.000319959	3.16957E-05	3.16957E-05	0.000102051	0.000102051	9.2008E-05
3838803773225	383880	3773225	9.44329E-06	9.44329E-06	4.04403E-05	4.04403E-05	0.000225031	0.000148671	0.000251062	0.000251062	7.57815E-05	7.80954E-05	0.00038629	0.00038629	0.000308332	0.000308332	3.0544E-05	3.0544E-05	9.83424E-05	9.83424E-05	8.95427E-05
3838903773225	383890	3773225	9.30299E-06	9.30299E-06	3.98395E-05	3.98395E-05	0.000216729	0.000143186	0.0002418	0.0002418	7.29859E-05	7.52144E-05	0.000373549	0.000373549	0.000296958	0.000296958	2.94172E-05	2.94172E-05	9.47145E-05	9.47145E-05	8.68865E-05
3839003773225	383900	3773225	9.1565E-06	9.1565E-06	3.92122E-05	3.92122E-05	0.000208844	0.000137977	0.000233003	0.000233003	7.03305E-05	7.2478E-05	0.000361387	0.000361387	0.000286154	0.000286154	2.8347E-05	2.8347E-05	9.12686E-05	9.12686E-05	8.42243E-05
3839103773225	383910	3773225	9.00589E-06	9.00589E-06	3.85672E-05	3.85672E-05	0.000201363	0.000133034	0.000224657	0.000224657	6.78113E-05	6.98819E-05	0.000349818	0.000349818	0.000275904	0.000275904	2.73316E-05	2.73316E-05	8.79995E-05	8.79995E-05	8.15919E-05
3829703773235	382970	3773235	1.56185E-05	1.56185E-05	6.68852E-05	6.68852E-05	0.000638497	0.000421835	0.00071236	0.00071236	0.000215021	0.000221587	0.00115748	0.00115748	0.000874856	0.000874856	8.66649E-05	8.66649E-05	0.000279035	0.000279035	4.37298E-05
3829803773235	382980	3773235	1.51955E-05	1.51955E-05	6.50739E-05	6.50739E-05	0.000752906	0.000497421	0.000840003	0.000840003	0.000253549	0.000261291	0.001309308	0.001309308	0.001031616	0.001031616	0.000102194	0.000102194	0.000329033	0.000329033	4.55682E-05
3829903773235	382990	3773235	1.44837E-05	1.44837E-05	6.20256E-05	6.20256E-05	0.000890644	0.000588421	0.000993675	0.000993675	0.000299934	0.000309093	0.001478478	0.001478478	0.001220343	0.001220343	0.0012089	0.0012089	0.000389228	0.000389228	4.68397E-05
3830003773235	383000	3773235	1.33159E-05	1.33159E-05	5.70247E-05	5.70247E-05	0.00105844	0.000699278	0.001180882	0.001180882	0.000356441	0.000367325	0.001666998	0.001666998	0.001450253	0.001450253	0.000143665	0.000143665	0.000462557	0.000462557	4.69471E-05
3830103773235	383010	3773235	1.16241E-05	1.16241E-05	4.97795E-05	4.97795E-05	0.001277693	0.000844132	0.001425498	0.001425498	0.000430277	0.000443415	0.001887958	0.001887958	0.00175067	0.00175067	0.000173425	0.000173425	0.000558375	0.000558375	4.84215E-05
3830203773235	383020	3773235	1.16282E-05	1.16282E-05	4.97972E-05	4.97972E-05	0.00151578	0.001001428	0.001691127	0.001691127	0.000510455	0.000526042	0.002081863	0.002081863	0.002076891	0.002076891	0.000205741	0.000205741	0.000662423	0.000662423	4.95497E-05
3830303773235	383030	3773235	1.17334E-05	1.17334E-05	5.02478E-05	5.02478E-05	0.001832991	0.001210999	0.002045034	0.002045034	0.00061728	0.000636128	0.002300865	0.002300865	0.002511528	0.002511528	0.000248797	0.000248797	0.00080105	0.00080105	5.05584E-05
3830403773235	383040	3773235	1.18304E-05	1.18304E-05	5.06631E-05	5.06631E-05	0.002263845	0.001495651	0.00252573	0.00252573	0.000762375	0.000785653	0.002542425	0.002542425	0.003101876	0.003101876	0.000307278	0.000307278	0.000989341	0.000989341	5.15075E-05
3830503773235	383050	3773235	1.19171E-05	1.19171E-05	5.10342E-05	5.10342E-05	0.002862661	0.001891269	0.003193817	0.003193817	0.000964032	0.000993468	0.002806493	0.002806493	0.00392236	0.00392236	0.000388557	0.000388557	0.001251034	0.001251034	5.24805E-05
3830603773235	383060	3773235	1.19996E-05	1.19996E-05	5.13876E-05	5.13876E-05	0.003728793	0.002463495	0.004160144	0.004160144	0.001255712	0.001294054	0.003101402	0.003101402	0.00510117	0.00510117	0.000506119	0.000506119	0.001629549	0.001629549	5.34833E-05
3830703773235	383070	3773235	1.20677E-05	1.20677E-05	5.16792E-05	5.16792E-05	0.004881191	0.003224848	0.005445853	0.005445853	0.001643794	0.001693986	0.003388221	0.003388221	0.006688109	0.006688109	0.000662537	0.000662537	0.002133168	0.002133168	5.4516E-05
3834403773235	383440	3773235	1.35491E-05	1.35491E-05	5.80231E-05	5.80231E-05	0.001514781	0.001000768	0.001690013	0.001690013	0.000510119	0.000525695	0.00220187	0.00220187	0.002075523	0.002075523	0.000205605	0.000205605	0.000661987	0.000661987	0.000120827
3834503773235	383450	3773235	1.36914E-05	1.36914E-05	5.86327E-05	5.86327E-05	0.001407063	0.000929602	0.001569834	0.001569834	0.000473844	0.000488312	0.002061199	0.002061199	0.001927929	0.001927929	0.000190984	0.000190984	0.000614912	0.000614912	0.000132813
3834603773235	383460	3773235	1.37987E-05	1.37987E-05	5.90922E-05	5.90922E-05	0.001308198	0.000864285	0.001459532	0.001459532	0.00044055	0.000454002	0.001927613	0.001927613	0.001792466	0.001792466	0.000177565	0.000177565	0.000571706	0.000571706	0.000139785
3834703773235	383470	3773235	1.38152E-05	1.38152E-05	5.91629E-05	5.91629E-05	0.001218155	0.000804796	0.001359073	0.001359073	0.000410227	0.000422753	0.001804861	0.001804861	0.001669091	0.001669091	0.000165343	0.000165343	0.000532356	0.000532356	0.000145109
3834803773235	383480	3773235	1.37389E-05	1.37389E-05	5.8836E-05	5.8836E-05	0.001137541	0.000751537	0.001269133	0.001269133	0.000383079	0.000394776	0.001692996	0.001692996	0.001558636	0.001558636	0.000154401	0.000154401	0.000497126	0.000497126	0.000148595
3834903773235	383490	3773235	1.35841E-05	1.35841E-05	5.81733E-05	5.81733E-05	0.001064475	0.000703265	0.001187615	0.001187615	0.000358474	0.000369419	0.001590549	0.001590549	0.001458522	0.001458522	0.000144484	0.000144484	0.000465195	0.000465195	0.000150004
3835003773235	383500	3773235	1.33634E-05	1.33634E-05	5.72279E-05	5.72279E-05	0.000998369	0.000659591	0.001113861	0.001113861	0.000336212	0.000346478	0.001497287	0.001497287	0.001367945	0.001367945	0.000135511	0.000135511	0.000436305	0.000436305	0.000149885
3835103773235	383510	3773235	1.30993E-05	1.30993E-05	5.60969E-05	5.60969E-05	0.000938744	0.000620199	0.00104734	0.00104734	0.000316132	0.000325785	0.001412658	0.001412658	0.001286249	0.001286249	0.000127418	0.000127418	0.000410248	0.000410248	0.000148715
3835203773235	383520	3773235	1.28063E-05	1.28063E-05	5.48423E-05	5.48423E-05	0.000883507	0.000583705	0.000985712	0.000985712	0.000297531	0.000306616	0.001334547	0.001334547	0.001210563	0.001210563	0.000119921	0.000119921	0.000386108	0.000386108	0.000146685
3835303773235	383530	3773235	1.24659E-05	1.24659E-05	5.33844E-05	5.33844E-05	0.000830236	0.000548511	0.000926279	0.000926279	0.000279591	0.000288128	0.001260288	0.001260288	0.001137573	0.001137573	0.00011269	0.00011269	0.000362828	0.000362828	0.000143617
3835403773235	383540	3773235	1.21048E-05	1.21048E-05	5.18382E-05	5.18382E-05	0.0007805	0.000515652	0.000870789	0.000870789	0.000262842	0.000270868	0.001191234	0.001191234	0.001069426	0.001069426	0.000105939	0.000105939	0.000341093	0.000341093	0.000140071
3835503773235	383550	3773235	1.17582E-05	1.17582E-05	5.03538E-05	5.03538E-05	0.000735653	0.000486023	0.000820755	0.000820755	0.000247739	0.000255304	0.001128531	0.001128531	0.001007977	0.001007977	0.98522E-05	9.98522E-05	0.000321494	0.000321494	0.000136717
3835603773235	383560	3773235	1.14838E-05	1.14838E-05	4.91787E-05	4.91787E-05	0.00069738	0.000460737	0.000778054	0.000778054	0.00023485	0.000242021	0.001074048	0.001074048	0.000955537	0.000955537	9.46573E-05	9.46573E-05	0.000304768	0.000304768	0.000134281
3835703773235	383570	3773235	1.12197E-05	1.12197E-05	4.80477E-05	4.80477E-05	0.000661466	0.00043701	0.000737985	0.000737985	0.000222756	0.000229558	0.001023133	0.001023133	0.000906328	0.000906328	8.97825E-05	8.97825E-05	0.000289073	0.000289073	0.000131786
3835803773235	383580	3773235	1.0935E-05	1.0935E-05	4.68284E-05	4.68284E-05	0.000626489	0.000413902	0.000698962	0.000698962	0.000210977	0.000217419	0.000974074	0.000974074	0.000858403	0.000858403	8.5035E-05	8.5035E-05	0.000273787	0.000273787	0.000128921
3835903773235	383590	3773235	1.06523E-05	1.06523E-05	4.5618E-05	4.5618E-05	0.000593185	0.000391899	0.000661805	0.000661805	0.000199762	0.000205861	0.000927514	0.000927514	0.00081277	0.00081277	8.05146E-05	8.05146E-05	0.000259233	0.000259233	0.0012596
3836003773235	383600	3773235	1.03924E-05	1.03924E-05	4.45047E-05	4.45047E-05	0.000562362	0.000371535	0.000627417	0.000627417	0.000189382	0.000195164	0.000884291	0.000884291	0.000770537	0.000770537	7.63309E-05	7.63309E-05	0.000245762	0.000245762	0.000123131
3836103773235	383610	3773235	1.02087E-05	1.02087E-05	4.37183E-05	4.37183E-05	0.000535987	0.00035411	0.000597991	0.000597991	0.000180499	0.000186011	0.000846724	0.000846724	0.000734399	0.000734399	7.27509E-05	7.27509E-05	0.000234236	0.000234236	0.000120833
3836203773235	383620	3773235	1.00375E-05	1.00375E-05	4.2985E-05	4.2985E-05	0.000511131	0.000337688	0.00057026	0.00057026	0.000172129	0.000177385	0.000811333	0.000811333	0.000700342	0.000700342	6.93772E-05	6.93772E-05	0.000223374	0.000223374	0.000118433
3836303773235	383630	3773235	9.87862E-06	9.87862E-06	4.23046E-05	4.23046E-05	0.000487954	0.000322376	0.000544401	0.000544401	0.000164324	0.000169341	0.000778262	0.000778262	0.000668585	0.000668585	6.62313E-05	6.62313E-05	0.000213245	0.000213245	0.00011601
3836403773235	383640	3773235	9.73626E-06	9.73626E-06	4.1695E-05	4.1695E-05	0.000466321	0.000308084	0.000520266	0.000520266	0.000157039	0.000161834	0.000747342	0.000747342	0.000638944	0.000638944	6.3295E-05	6.3295E-05	0.000203791	0.000203791	0.000113557
3836503773235	383650	3773235	9.59803E-06	9.59803E-06	4.1103E-05	4.1103E-05	0.000445907	0.000294597	0.00049749	0.00049749	0.000150164	0.000154749	0.000718098	0.000718098	0.000610973	0.000610973	6.05242E-05	6.05242E-05	0.0001948 7	0.0001948 7	0.000111055
3836603773235	383660	3773235	9.53407E-06	9.53407E-06	4.08291E-05	4.08291E-05	0.00042901	0.000283433	0.000478638	0.000478638	0.000144474	0.000148885	0.000693362	0.000693362	0.000587821	0.000587821	5.82307E-05	5.82307E-05	0.000187485	0.000187485	0.000109068
3836703773235	383670	3773235	9.47424E-06	9.47424E-06	4.05729E-05	4.05729E-05	0.000413026	0.000272873	0.000460805	0.000460805	0.000139091	0.000143338	0.000669914	0.000669914	0.00056592	0.00056592	5.60611E-05	5.60611E-05	0.0001805	0.0001805	0.000107104
3836803773235	383680	3773235	9.45979E-06	9.45979E-06	4.0511E-05	4.0511E-05	0.000399149	0.000263705	0.000445323	0.000445323	0.000134418	0.000138522	0.000649263	0.000649263	0.000546906	0.000546906	5.41775E-05	5.41775E-05	0.000174435	0.000174435	0.00010554
3836903773235	383690	3773235	9.52375E-06	9.52375E-06	4.07849E-05	4.07849E-05	0.0003879	0.000256274	0.000432773	0.000432773	0.00013063	0.000134618	0.000632063	0.000632063	0.000531493	0.000531493	5.26508E-05	5.26508E-05	0.000169519	0.000169519	0.00010477
3837003773235	383700	3773235	9.59803E-06	9.59803E-06	4.1103E-05	4.1103E-05	0.000377063	0.000249113	0.000420682	0.000420682	0.00012698	0.000130857	0.000615573	0.000615573	0.000516643	0.000516643	5.11797E-05	5.11797E-05	0.000164783	0.000164783	0.000104257
3837103773235	383710	3773235	9.66405E-06	9.66405E-06	4.13857E-05	4.13857E-05	0.000366255	0.000241973	0.000408624	0.000408624	0.00012334	0.000127107	0.000599237	0.000599237	0.000501835	0.000501835	4.97128E-05	4.97128E-05	0.0001600 6	0.0001600 6	0.000103809
3837203773235	383720	3773235	9.73007E-06	9.73007E-06	4.16685E-05	4.16685E-05	0.000355809	0.000235072	0.00039697	0.00039697	0.000119823	0.000123481	0.000583494	0.000583494	0.000487523	0.000487523	4.82949E-05	4.82949E-05	0.000155495	0.000155495	0.00010354
3837303773235	383730	3773235	9.80228E-06	9.80228E-06	4.19777E-05	4.19777E-05	0.000345933	0.000228547	0.000385951	0.000385951	0.000116497	0.000120054	0.000568575	0.000568575	0.00047399 1	0.00047399 1	4.69544E-05	4.69544E-05	0.000151179	0.000151179	0.000103534
3837403773235	383740	3773235	9.88894E-06	9.88894E-06	4.23488E-05	4.23488E-05	0.000336762	0.000222488	0.000375719	0.000375719	0.00011308	0.000116871	0.000554661	0.000554661	0.000461424	0.000461424	4.57095E-05	4.57095E-05	0.000147171	0.000147171	0.000103881
3837503773235	383750	3773235	9.97147E-06	9.97147E-06	4.27022E-05	4.27022E-05	0.000328037	0.000216724	0.000365985	0.000365985	0.0001104 7	0.000113843	0.000541443	0.000541443	0.00044947	0.00044947	4.45254E-05	4.45254E-05	0.000143358	0.000143358	0.000104394
3837603773235	383760	3773235	1.00457E-05	1.00457E-05	4.30203E-05	4.30203E-05	0.000319693	0.000211211	0.000356675	0.000356675	0.00010766	0.000110947	0.000528843	0.000528843	0.000438037	0.000438037	4.33928E-05	4.33928E-05	0.000139712	0.000139712	0.000104967
3837703773235	383770	3773235	1.01097E-05	1.01097E-05	4.32942E-05	4.32942E-05	0.000311722	0.000205945	0.000347783	0.000347783	0.000104976	0.000108181	0.000516849	0.000516849	0.000427115	0.000427115	4.23109E-05	4.23109E-05	0.000136228	0.000136228	0.000105558
3837803773235	383780	3773235	1.01613E-05	1.01613E-05	4.35151E-05	4.35151E-05	0.000304052	0.000200877	0.000339225	0.000339225	0.000102393	0.000105519	0.000505409	0.000505409	0.00041660 5	0.00041660 5	4.12697E-05	4.12697E-05	0.000132876	0.000132876	0.000106059
3837903773235	383790	3773235	1.0184E-05	1.0184E-05	4.36123E-05	4.36123E-05	0.000296314	0.000195765	0.000330592	0.000330592	9.97869E-05	0.000102834	0.000493968	0.000493968	0.000406003	0.000406003	4.02194E-05	4.02194E-05	0.000129494	0.000129494	0.000106167
3838003773235	383800	3773235	1.01922E-05	1.01922E-05	4.36476E-05	4.36476E-05	0.000288845	0.000190831	0.000322259	0.000322259	9.72718E-05	0.000100242	0.000482992	0.000482992	0.00039577	0.00039577	3.92057E-05	3.92057E-05	0.000126231	0.000126231	0.000106113
3838103773235	383810	3773235	1.01633E-05	1.01633E-05	4.35239E-05	4.35239E-05	0.000280807	0.00018552	0.000313291	0.000313291	9.45649E-05	9.74524E-05	0.000471191	0.000471191	0.000384756	0.000384756	3.81147E-05	3.81147E-05	0.000122718	0.000122718	0.000105349
3838203773235	383820	3773235	1.01118E-05	1.01118E-05	4.33031E-05	4.33031E-05	0.000272487	0.000180024	0.000304009	0.000304009	9.17631E-05	9.4565E-05	0.000458913	0.000458913	0.000373357	0.000373357	3.69854E-05	3.69854E-05	0.000119082	0.000119082	0.000104149
3838303773235	383830	3773235	1.00581E-05	1.00581E-05	4.30733E-05	4.30733E-05	0.000264504	0.00017475	0.000295103	0.000295103	8.90747E-05	9.17946E-05	0.000447086	0.000447086	0.000362419	0.000362419	3.59019E-05	3.59019E-05	0.000115593	0.000115593	0.000102931
3838403773235	383840	3773235	9.98385E-06	9.98385E-06	4.27553E-05	4.27553E-05	0.00025605	0.000169164	0.00028567	0.00028567	8.62275E-05	8.88604E-05	0.000434422	0.000434422	0.000350834	0.000350834	3.47543E-05	3.47543E-05	0.000111898	0.000111898	0.000101206
3838503773235	383850	3773235	9.90751E-06	9.90751E-06	4.24283E-05	4.24283E-05	0.000247987	0.000163837	0.000276674	0.000276674	8.35123E-05	8.60623E-05	0.000422299	0.000422299	0.000339787	0.000339787	3.36599E-05	3.36599E-05	0.000108375	0.000108375	9.95171E-05
3838603773235	383860	3773235	9.80847E-06	9.80847E-06	4.20042E-05	4.20042E-05	0.000239459	0.000158203	0.00026716	0.00026716	8.06403E-05	8.31026E-05	0.000409326	0.000409326	0.000328102	0.000328102	3.25024E-05	3.25024E-05	0.000104648	0.000104648	9.73026E-05
3838703773235	383870	3773235	9.67024E-06	9.67024E-06	4.14122E-05	4.14122E-05	0.000230355	0.000152188	0.000257002	0.000257002	7.75744E-05	7.99431E-05	0.000395321	0.000395321	0.000315627	0.000315627	3.12666E-05	3.12666E-05	0.000100669	0.000100669	9.43777E-05
3838803773235	383880	3773235	9.52169E-06	9.52169E-06	4.07761E-05	4.07761E-05	0.000221722	0.000146485	0.000247371	0.000247371	7.46674E-05	7.69473E-05	0.000382026	0.000382026	0.000303799	0.000303799	3.00949E-05	3.00949E-05	9.68966E-05	9.68966E-05	9.14111E-05
3838903773235	383890	3773235	9.38139E-06	9.38139E-06	4.01753E-05	4.01753E-05	0.000213843	0.00014128	0.000238581	0.000238581	7.20141E-05	7.4213E-05	0.000369864	0.000369864	0.000293004	0.000293004	2.90255E-05	2.90255E-05	9.34534E-05	9.34534E-05	8.87369E-05
3839003773235	383900	3773235	9.23903E-06	9.23903E-06	3.95656E-05	3.95656E-05	0.000206418	0.000136374	0.000230297	0.000230297	6.95135E-05	7.1636E-05	0.000358372	0.000358372	0.00028283	0.00028283	2.80176E-05	2.80176E-05	9.02083E-05	9.02083E-05	8.61463E-05
3839103773235	383910	3773235	9.08842E-06	9.08842E-06	3.89206E-05	3.89206E-05	0.000199231	0.000131626	0.000222279	0.000222279	6.70933E-05	6.9142E-05	0.000347216	0.000347216	0.000272983	0.000272983	2.70422E-05	2.70422E-05	8.70677E-05	8.70677E-05	8.34841E-05
3829703773245	382970	3773245	1.57711E-05	1.57711E-05	6.7539E-05	6.7539E-05	0.00062062	0.000410024	0.000692414	0.000692414	0.000209001	0.000215382	0.001113818	0.001113818	0.000850361	0.000850361	8.42384E-05	8.42384E-05	0.000271222	0.000271222	4.44102E-05
3829803773245	382980	3773245	1.51872E-05	1.51872E-05	6.50385E-05	6.50385E-05	0.000734226	0.0004858	0.000819162	0.000819162	0.000247259	0.000254808	0.001263521	0.001263521	0.001006021	0.001006021	9.96584E-05	9.96584E-05	0.0003208 7	0.0003208 7	4.62607E-05
3829903773245	382990	3773245	1.43661E-05	1.43661E-05	6.1522E-05	6.1522E-05	0.000865268	0.000571655	0.000965363	0.000965363	0.000291388	0.000300286	0.001423789	0.001423789	0.001185573	0.001185573	0.000117445	0.000117445	0.000378138	0.000378138	4.74843E-05
3830003773245	383000	3773245	1.29982E-05	1.29982E-05	5.5664E-05	5.5664E-05	0.001016467	0.000671547	0.001134053	0.001134053	0.000342306	0.000352758	0.001592907	0.001592907	0.001392742	0.001392742	0.000137968	0.000137968	0.000444214	0.000444214	4.77529E-05

			MSite Grubbing / Prep	MMass Grading / Excavation	MMass Grading / Excavation	MDrainage / Utilities Trenching	MFoundations / Concrete Pads	MBuilding / Structure Construction	MAsphalt Paving	MLandscaping or Other Finishing	MWaterside Construction (Piles)	RSSWRe-striping South Valley	RSSWRe-striping Silver Lake Boulevard	RSSWDemolition	RSSWPlacing Base	RSSWForm/Place Rebar and Pour	Child Risk				
Unique Identifier	X (UTM)	Y (UTM)	2027	2027	2028	2028	2028	2028	2028	2028	2028	2029	2029	2029	2029	2029	3rd Trimester	0<2	2<16	Total	per million
3837803773225	383780	3773225	9.21771E-05	0.000230173	0.000230173	6.44162E-05	0.00011886	0.000213732	0.000151203	4.5819E-05	8.11267E-05	0.00015197	0.000253171	0.000411796	0.000223852	6.70028E-05	4.12277E-09	8.6667E-08	6.4568E-08	1.55357E-07	0.15535715
3837903773225	383790	3773225	9.23926E-05	0.000230711	0.000230711	6.45668E-05	0.000119138	0.000214232	0.000151556	4.59261E-05	8.13163E-05	0.00014885	0.000247358	0.000402611	0.000218859	6.55083E-05	4.11568E-09	8.6602E-08	6.3264E-08	1.53982E-07	0.15398231
3838003773225	383800	3773225	9.24626E-05	0.000230886	0.000230886	6.46157E-05	0.000119228	0.000214394	0.000151671	4.5961E-05	8.13779E-05	0.000145836	0.000241701	0.000393663	0.000213995	6.40525E-05	4.1095E-09	8.6521E-08	6.2003E-08	1.52633E-07	0.15263305
3838103773225	383810	3773225	9.18647E-05	0.000229393	0.000229393	6.41979E-05	0.000118457	0.000213008	0.00015069	4.56638E-05	8.08517E-05	0.00014253	0.000234828	0.000382712	0.000208042	6.22706E-05	4.08252E-09	8.6043E-08	6.0507E-08	1.50632E-07	0.1506323
3838203773225	383820	3773225	9.08844E-05	0.000226945	0.000226945	6.35128E-05	0.000117193	0.000210735	0.000149082	4.51765E-05	7.99889E-05	0.000139073	0.000227342	0.000370734	0.000201531	6.03217E-05	4.04068E-09	8.5293E-08	5.8893E-08	1.48227E-07	0.14822673
3838303773225	383830	3773225	8.98772E-05	0.00022443	0.00022443	6.28089E-05	0.000115894	0.000208399	0.00014743	4.46758E-05	7.91024E-05	0.000135737	0.000220173	0.000359249	0.000195287	5.84529E-05	3.9992E-09	8.4542E-08	5.734E-08	1.45882E-07	0.145882
3838403773225	383840	3773225	8.84228E-05	0.000220799	0.000220799	6.17926E-05	0.000114019	0.000205027	0.000145044	4.39529E-05	7.78224E-05	0.000132145	0.000212149	0.000346337	0.000188268	5.6352E-05	3.93564E-09	8.3396E-08	5.5613E-08	1.42945E-07	0.1429445
3838503773225	383850	3773225	8.69954E-05	0.000217234	0.000217234	6.07951E-05	0.000112178	0.000201718	0.000142703	4.32433E-05	7.65662E-05	0.000128703	0.000204568	0.00033413	0.000181633	5.43658E-05	3.87335E-09	8.2269E-08	5.3969E-08	1.40111E-07	0.14011126
3838603773225	383860	3773225	8.52287E-05	0.000212823	0.000212823	5.95604E-05	0.0001099	0.000197621	0.000139805	4.23651E-05	7.50112E-05	0.000125096	0.000196479	0.000321056	0.000174526	5.22387E-05	3.79406E-09	8.0832E-08	5.2212E-08	1.36838E-07	0.1368381
3838703773225	383870	3773225	8.30257E-05	0.000207321	0.000207321	5.80209E-05	0.000107059	0.000192513	0.000136191	4.12701E-05	7.30723E-05	0.000121298	0.000187782	0.000306965	0.000166866	4.99458E-05	3.69556E-09	7.9031E-08	5.0322E-08	1.33049E-07	0.13304892
3838803773225	383880	3773225	8.08011E-05	0.000201767	0.000201767	5.64663E-05	0.000104191	0.000187355	0.000132542	4.01643E-05	7.11144E-05	0.000117655	0.000179568	0.000293645	0.000159625	4.77786E-05	3.59982E-09	7.726E-08	4.8517E-08	1.29376E-07	0.12937617
3838903773225	383890	3773225	7.84042E-05	0.000195781	0.000195781	5.47912E-05	0.0001011	0.000181797	0.00012861	3.89728E-05	6.90048E-05	0.000114053	0.000171484	0.000280521	0.000152491	4.56432E-05	3.50088E-09	7.5405E-08	4.6723E-08	1.25629E-07	0.1256292
3839003773225	383900	3773225	7.60018E-05	0.000189782	0.000189782	5.31124E-05	9.80024E-05	0.000176226	0.00012467	3.77787E-05	6.68905E-05	0.000110596	0.000163842	0.000268102	0.00014574	4.36225E-05	3.40547E-09	7.3596E-08	4.501E-08	1.22011E-07	0.12201146
3839103773225	383910	3773225	7.36264E-05	0.000183851	0.000183851	5.14524E-05	9.49394E-05	0.000170719	0.000120773	3.65979E-05	6.47999E-05	0.000107285	0.000156638	0.000256395	0.000139376	4.17177E-05	3.31319E-09	7.1821E-08	4.3379E-08	1.18513E-07	0.11851337
3829703773235	382970	3773235	3.94606E-05	9.85362E-05	9.85362E-05	2.75763E-05	5.08834E-05	9.14979E-05	6.47293E-05	1.96149E-05	3.473E-05	0.00166931	7.45532E-05	0.000125265	6.80937E-05	2.03816E-05	4.38356E-09	1.0925E-07	8.5707E-08	1.99337E-07	0.19933694
3829803773235	382980	3773235	4.11196E-05	0.000102679	0.000102679	2.87357E-05	5.30227E-05	9.53446E-05	6.74506E-05	2.04396E-05	3.61901E-05	0.00209589	7.97733E-05	0.000134085	7.28884E-05	2.18168E-05	4.50868E-09	1.0965E-07	9.7299E-08	2.11462E-07	0.21146194
3829903773235	382990	3773235	4.22669E-05	0.000105544	0.000105544	2.95374E-05	5.45021E-05	9.80049E-05	6.93326E-05	2.10099E-05	3.71998E-05	0.002651856	8.41192E-05	0.000141708	7.70323E-05	2.30571E-05	4.58344E-09	1.0867E-07	1.1014E-07	2.23395E-07	0.22339485
3830003773235	383000	3773235	4.23639E-05	0.000105786	0.000105786	2.96052E-05	5.46271E-05	9.82297E-05	6.94916E-05	2.10581E-05	3.72852E-05	0.003384361	8.72643E-05	0.000146555	7.96673E-05	2.38458E-05	4.59309E-09	1.0512E-07	1.2439E-07	2.34097E-07	0.23409696
3830103773235	383010	3773235	4.36943E-05	0.000109108	0.000109108	3.05349E-05	5.63427E-05	0.000101315	7.1674E-05	2.17194E-05	3.84561E-05	0.004406356	9.19568E-05	0.000154866	8.4185E-05	2.5198E-05	4.60949E-09	1.0365E-07	1.4232E-07	2.50578E-07	0.25057805
3830203773235	383020	3773235	4.47124E-05	0.00011165	0.00011165	3.12464E-05	5.76554E-05	0.000103675	7.33439E-05	2.22254E-05	3.93521E-05	0.005599825	9.58254E-05	0.000161496	8.77891E-05	2.62768E-05	4.6538E-09	1.0374E-07	1.6134E-07	2.69729E-07	0.26972901
3830303773235	383030	3773235	4.56226E-05	0.000113923	0.000113923	3.18825E-05	5.88292E-05	0.000105786	7.48372E-05	2.26779E-05	4.01533E-05	0.007204123	9.98447E-05	0.000168287	9.14808E-05	2.73818E-05	4.70327E-09	1.0437E-07	1.8552E-07	2.9459E-07	0.29459025
3830403773235	383040	3773235	4.64791E-05	0.000116062	0.000116062	3.2481E-05	5.99336E-05	0.000107772	7.6242E-05	2.31036E-05	4.0907E-05	0.009382022	0.000104085	0.000175477	9.53894E-05	2.85517E-05	4.7552E-09	1.0513E-07	2.1646E-07	3.26338E-07	0.3263378
3830503773235	383050	3773235	4.73571E-05	0.000118254	0.000118254	3.30946E-05	6.10657E-05	0.000109807	7.76822E-05	2.35401E-05	4.16798E-05	0.012142626	0.000108622	0.000183169	9.95703E-05	2.98031E-05	4.80972E-09	1.0598E-07	2.571E-07	3.67895E-07	0.36789482
3830603773235	383060	3773235	4.8262E-05	0.000120514	0.000120514	3.37269E-05	6.22325E-05	0.000111906	7.91666E-05	2.39899E-05	4.24762E-05	0.01531842	0.00011349	0.000191428	0.00010406	3.11471E-05	4.86289E-09	1.0682E-07	3.1267E-07	4.24355E-07	0.42435512
3830703773235	383070	3773235	4.91938E-05	0.000122841	0.000122841	3.43781E-05	6.34341E-05	0.000114066	8.06951E-05	2.44531E-05	4.32963E-05	0.017305095	0.00011873	0.000200325	0.000108896	3.25946E-05	4.93748E-09	1.0803E-07	3.8413E-07	4.97095E-07	0.49709474
3834403773235	383440	3773235	0.000109031	0.000272259	0.000272259	7.61943E-05	0.000140593	0.000252812	0.000178849	5.41968E-05	9.59601E-05	0.000649812	0.006073019	0.012099784	0.006577434	0.00196874	7.89904E-09	1.4532E-07	7.1029E-07	8.635E-07	0.86350025
3834503773235	383450	3773235	0.000119847	0.000299267	0.000299267	8.37527E-05	0.00015454	0.000277891	0.000196591	5.95731E-05	0.000105479	0.000608273	0.005909066	0.008278857	0.00450038	0.001347042	7.87365E-09	1.4537E-07	5.6478E-07	7.1802E-07	0.71802028
3834603773235	383460	3773235	0.000126138	0.000314977	0.000314977	8.81493E-05	0.000162652	0.000292479	0.000206911	6.27003E-05	0.000111016	0.0005692	0.004112379	0.006049858	0.003288698	0.000984365	7.7967E-09	1.4496E-07	4.6654E-07	6.19296E-07	0.61929642
3834703773235	383470	3773235	0.000130943	0.000326974	0.000326974	9.15069E-05	0.000168847	0.000303619	0.000214792	6.50886E-05	0.000115245	0.000533147	0.003087881	0.004672541	0.00253999	0.000760263	7.68129E-09	1.4403E-07	3.9681E-07	5.48515E-07	0.54851511
3834803773235	383480	3773235	0.000134089	0.000334829	0.000334829	9.37052E-05	0.000172904	0.000310913	0.000219952	6.66522E-05	0.000118014	0.000500128	0.002441199	0.003760901	0.002044423	0.000611931	7.54055E-09	1.4258E-07	3.4489E-07	4.95012E-07	0.49501179
3834903773235	383490	3773235	0.00013536	0.000338004	0.000338004	9.45935E-05	0.000174543	0.00031386	0.000222038	6.72841E-05	0.000119132	0.000469777	0.001999783	0.003118194	0.001695048	0.000507357	7.37986E-09	1.4065E-07	3.0441E-07	4.5244E-07	0.45243964
3835003773235	383500	3773235	0.000135252	0.000337735	0.000337735	9.45182E-05	0.000174404	0.000313611	0.000221861	6.72305E-05	0.000119038	0.000442039	0.001682243	0.002646134	0.001438437	0.000430549	7.20682E-09	1.3829E-07	2.7203E-07	4.1753E-07	0.4175302
3835103773235	383510	3773235	0.000134196	0.000335098	0.000335098	9.37805E-05	0.000173043	0.000311163	0.000220129	6.67058E-05	0.000118108	0.000416803	0.001446153	0.002289025	0.001244312	0.000372444	7.02632E-09	1.3559E-07	2.4565E-07	3.88267E-07	0.38826704
3835203773235	383520	3773235	0.000132365	0.000330525	0.000330525	9.25006E-05	0.000170681	0.000306916	0.000217125	6.57954E-05	0.000116497	0.000393556	0.001260989	0.002005346	0.001090105	0.000326287	6.8322E-09	1.3247E-07	2.2336E-07	3.62658E-07	0.36265845
3835303773235	383530	3773235	0.000129596	0.000323612	0.000323612	9.05659E-05	0.000167111	0.000300497	0.000212583	6.44192E-05	0.00011406	0.000371585	0.001106391	0.001766217	0.000960114	0.000287379	6.61859E-09	1.2887E-07	2.0358E-07	3.39068E-07	0.33906786
3835403773235	383540	3773235	0.000126397	0.000315622	0.000315622	8.83299E-05	0.000162985	0.000293078	0.000207335	6.28288E-05	0.000111244	0.000351212	0.000979044	0.001567692	0.000852196	0.000255077	6.40016E-09	1.2503E-07	1.8638E-07	3.17811E-07	0.3178108
3835503773235	383550	3773235	0.00012337	0.000308063	0.000308063	8.62145E-05	0.000159082	0.000286059	0.00020237	6.13241E-05	0.00010858	0.000332749	0.000876145	0.001406281	0.000764453	0.000228814	6.19259E-09	1.2131E-07	1.7175E-07	2.99253E-07	0.29925276
3835603773235	383560	3773235	0.000121172	0.000302576	0.000302576	8.46787E-05	0.000156248	0.000280963	0.000198765	6.02317E-05	0.000106646	0.000316677	0.000796592	0.001280796	0.00069624	0.000208397	6.01734E-09	1.1819E-07	1.5991E-07	2.84115E-07	0.28411517
3835703773235	383570	3773235	0.000118921	0.000296954	0.000296954	8.31053E-05	0.000153345	0.000275743	0.000195071	5.91125E-05	0.000104664	0.00030173	0.000727671	0.001171686	0.000636928	0.000190644	5.84529E-09	1.151E-07	1.4931E-07	2.70251E-07	0.27025053
3835803773235	383580	3773235	0.000116335	0.000290497	0.000290497	8.12985E-05	0.000150011	0.000269748	0.00019083	5.78274E-05	0.000102388	0.000287421	0.000665015	0.001072194	0.000582844	0.000174455	5.66586E-09	1.118E-07	1.3941E-07	2.56873E-07	0.25687347
3835903773235	383590	3773235	0.000113663	0.000283826	0.000283826	7.94315E-05	0.000146566	0.000263553	0.000186448	5.64994E-05	0.000100037	0.000273911	0.000609061	0.000983118	0.000534422	0.000159962	5.48726E-09	1.0847E-07	1.3033E-07	2.44293E-07	0.24429277
3836003773235	383600	3773235	0.00011111	0.000277451	0.000277451	7.76472E-05	0.000143274	0.000257633	0.00018226	5.52303E-05	9.779E-05	0.000261406	0.000560382	0.00090546	0.000492208	0.000147326	5.31849E-09	1.0532E-07	1.2223E-07	2.32862E-07	0.2328621
3836103773235	383610	3773235	0.000109037	0.000272272	0.000272272	7.6198E-05	0.0001406	0.000252824	0.000178858	5.41994E-05	9.59649E-05	0.000250489	0.000521335	0.000843015	0.000458262	0.000137166	5.1802E-09	1.028E-07	1.1552E-07	2.23495E-07	0.22349547
3836203773235	383620	3773235	0.000106871	0.000266865	0.000266865	7.46848E-05	0.000137808	0.000247804	0.000175306	5.31231E-05	9.40591E-05	0.000240229	0.000486171	0.000786698	0.000427649	0.000128003	5.04617E-09	1.0035E-07	1.0935E-07	2.14746E-07	0.21474576
3836303773235	383630	3773235	0.000104684	0.000261405	0.000261405	7.31566E-05	0.000134988	0.000242733	0.000171719	5.20361E-05	9.21344E-05	0.000230663	0.00045477	0.000736341	0.000400275	0.000119809	4.91921E-09	9.8029E-08	1.0374E-07	2.06685E-07	0.2066847
3836403773235	383640	3773235	0.000102471	0.000255877	0.000255877	7.16095E-05	0.000132133	0.0002376	0.00016088	5.09356E-05	9.0186E-05	0.000221715	0.00042659	0.000691112	0.000375688	0.00011245	4.79864E-09	9.5832E-08	9.8601E-08	1.99232E-07	0.19923185
3836503773235	383650	3773235	0.000100214	0.000250241	0.000250241	7.00323E-05	0.000129223	0.000232367	0.000164386	4.98138E-05	8.81997E-05	0.000213275	0.000400891	0.000649821	0.000353242	0.000105732	4.6819E-09	9.3705E-08	9.3837E-08	1.92224E-07	0.19222449
3836603773235	383660	3773235	9.842E-05	0.000245762	0.000245762	6.87789E-05	0.00012691	0.000228208	0.000161443	4.89222E-05	8.66211E-05	0.000206085	0.00038086	0.000617613	0.000335734	0.000100491	4.59445E-09	9.222E-08	9.0007E-08	1.86821E-07	0.18682125
3836703773235	383670	3773235	9.66478E-05	0.000241337	0.000241337	6.75404E-05	0.000124625	0.000224099	0.000158536	4.80413E-05	8.50614E-05	0.000199288	0.000362446	0.000587995	0.000319634	9.56719E-05	4.51057E-09	9.0809E-08	8.6437E-08	1.81757E-07	0.1817568
3836803773235	383680	3773235	9.52366E-05	0.000237813	0.000237813	6.65542E-05	0.000122805	0.000220826	0.000156221	4.73398E-05	8.38194E-05	0.000193289	0.000347309	0.00056364	0.000306394	9.17091E-05	4.44541E-09	8.9812E-08	8.3427E-08	1.77684E-07	0.17768425
3836903773235	383690	3773235	9.45418E-05	0.000236078	0.000236078	6.60687E-05	0.000121909	0.000219215	0.000155082	4.69944E-05	8.32078E-05	0.0001883	0.00033615	0.000545685	0.000296634	8.87878E-05	4.41039E-09	8.9502E-08	8.1123E-08	1.75035E-07	0.17503498
3837003773235	383700	3773235	9.40785E-05	0.000234921	0.000234921	6.57449E-05	0.000121312	0.000218141	0.000154322	4.67642E-05	8.28001E-05	0.000183562	0.000325705	0.000528894	0.000287506	8.60557E-05	4.38034E-09	8.9295E-08	7.896E-08	1.72636E-07	0.17263579
3837103773235	383710	3773235	9.36746E-05	0.000233912	0.000233912	6.54626E-05	0.000120791	0.000217204	0.000153659	4.65634E-05	8.24446E-05	0.000178925	0.000315355	0.000512272	0.000278471	8.33512E-05	4.34866E-09	8.904E-08	7.6825E-08	1.70213E-07	0.17021337
3837203773235	383720	3773235	9.34322E-05	0.000233307	0.000233307	6.52932E-05	0.000120478	0.000216642	0.000153262	4.64429E-05	8.22312E-05	0.000174498	0.000305598	0.00049661	0.000269957	8.08028E-05	4.31937E-09	8.8819E-08	7.4803E-08	1.67941E-07	0.16794144
3837303773235	383730	3773235	9.34268E-05	0.000233294	0.000233294	6.52895E-05	0.000120471	0.00021663	0.000153253	4.64402E-05	8.22265E-05	0.000170343	0.00029669	0.000482332	0.000262195	7.84796E-05	4.29597E-09	8.8699E-08	7.2945E-08	1.65939E-07	0.16593927
3837403773235	383740	3773235	9.37392E-05	0.000234074	0.000234074	6.55078E-05	0.000120874	0.000217354	0.000153765	4.65955E-05	8.25015E-05	0.00016651	0.000288828	0.000469759	0.000255361	7.64339E-05	4.2811E-09	8.8733E-08	7.1288E-08	1.64303E-07	0.16430291
3837503773235	383750	3773235	9.42024E-05	0.000235231	0.000235231	6.58315E-05	0.000121472	0.000218428	0.000154525	4.68258E-05	8.29091E-05	0.000162893	0.000281593	0.00045820 6	0.00024908	7.45541E-05	4.27026E-09	8.8811E-08	6.9753E-08	1.62834E-07	0.16283412
3837603773235	383760	3773235	9.47195E-05	0.000236522	0.000236522	6.61929E-05	0.000122138	0.000219627	0.000155373	4.70828E-05	8.33643E-05	0.000159441	0.000274871	0.000447484	0.000243252	7.28095E-05	4.2613E-09	8.8879E-08	6.831E-08	1.6145E-07	0.16144953
3837703773235	383770	3773235	9.52528E-05	0.000237853	0.000237853	6.65655E-05	0.000122826	0.000220864	0.000156248	4.73479E-05	8.38336E-05	0.000156145	0.000268596	0.000437501	0.000237825	7.11852E-05	4.25489E-09	8.8936E-08	6.6952E-08	1.60143E-07	0.16014295
3837803773235	383780	3773235	9.57052E-05	0.000238983	0.000238983	6.68817E-05	0.000123409	0.000221913	0.00015699	4.75728E-05	8.42318E-05	0.000152975	0.000262582	0.000427951	0.000232634	6.96313E-05	4.24968E-09	8.8966E-08	6.5651E-08	1.58867E-07	0.15886665
3837903773235	383790	3773235	9.58022E-05	0.000239225	0.000239225	6.69495E-05	0.000123534	0.000222138	0.000157149	4.7621E-05	8.43171E-05	0.000149765	0.000256181	0.000417772	0.00022701	6.79752E-05	4.23734E-09	8.8815E-08	6.4286E-08	1.57338E-07	0.15733825
3838003773235	383800	3773235	9.57537E-05	0.000239104	0.000239104	6.69156E-05	0.000123472	0.000222025	0.00015707	4.75969E-05	8.42745E-05	0.000146655	0.000249936	0.000407832	0.00022169 7	6.63578E-05	4.22553E-09	8.8635E-08	6.2958E-08	1.55818E-07	0.15581809
3838103773235	383810	3773235	9.50642E-05	0.000237383	0.000237383	6.64338E-05	0.000122583	0.000220427	0.000155939	4.72542E-05	8.36677E-05	0.000143288	0.000242581	0.000396066	0.000215301	6.44433E-05	4.19364E-09	8.8076E-08	6.1417E-08	1.53686E-07	0.15368605
3838203773235	383820	3773235	9.39816E-05	0.000234679	0.000234679	6.56772E-05	0.000121187	0.000217916	0.000154163	4.6716E-05	8.27148E-05	0.000139787	0.000234632	0.00038329	0.000208356	6.23646E-05	4.14727E-09	8.725E-08	5.9759E-08	1.51157E-07	0.15115664
3838303773235	383830	3773235	9.28828E-05	0.000231935	0.000231935	6.49093E-05	0.00011977	0.000215369	0.00015236	4.61698E-05	8.17477E-05	0.000136405	0.000227046	0.000371091	0.000201725	6.03797E-05	4.10152E-09	8.6432E-08	5.8169E-08	1.48702E-07	0.14870166
3838403773235	383840	3773235	9.13261E-05	0.000228048	0.000228048	6.38215E-05	0.000117763	0.000211759	0.000149807	4.5396E-05	8.03776E-05	0.000132798	0.000218646	0.000357525	0.000194351	5.81725E-05	4.03398E-09	8.5218E-08	5.641E-08	1.45662E-07	0.1456618
3838503773235	383850	3773235	8.98017E-05	0.000224242	0.000224242	6.27562E-05	0.000115797	0.000208225	0.000147306	4.46383E-05	7.9036E-05	0.000129341	0.000210727	0.000344741	0.000187401	5.60923E-05	3.96815E-09	8.4028E-08	5.4738E-08	1.42734E-07	0.1427341
3838603773235	383860	3773235	8.78034E-05	0.000219252	0.000219252	6.13597E-05	0.00011322	0.000203591	0.000144028	4.3645E-05	7.72773E-05	0.000125644	0.000202026	0.000330632	0.000179731	5.37967E-05	3.87994E-09	8.243E-08	5.2899E-08	1.39209E-07	0.13920886
3838703773235	383870	3773235	8.51641E-05	0.000212661	0.000212661	5.95152E-05	0.000109817	0.000197471	0.000139699	4.2333E-05	7.49543E-05	0.00012166	0.000192374	0.000314936	0.000171199	5.12428E-05	3.76542E-09	8.0332E-08	5.085E-08	1.34947E-07	0.13494747
3838803773235	383880	3773235	8.2487E-05	0.000205976	0.000205976	5.76445E-05	0.000106365	0.000191264	0.000135308	4.10023E-05	7.25982E-05	0.000117836	0.000183291	0.000300156	0.000163165	4.8838E-05	3.65526E-09	7.828E-08	4.8897E-08	1.30832E-07	0.13083221
3838903773235	383890	3773235	8.00739E-05	0.000199951	0.000199951	5.59581E-05	0.000103253	0.000185669	0.000131349	3.98028E-05	7.04744E-05	0.000114329	0.000175217	0.000287032	0.00015603	4.67026E-05	3.55914E-09	7.6472E-08	4.7138E-08	1.27169E-07	0.12716876
3839003773235	383900	3773235	7.77363E-05	0.000194113	0.000194113	5.43245E-05	0.000100239	0.000180248	0.000127515	3.86408E-05	6.8417E-05	0.000110993	0.000167701	0.000274808	0.000149385	4.47136E-05	3.46789E-09	7.474E-08	4.5481E-08	1.23689E-07	0.12368876
3839103773235	383910	3773235	7.53339E-05	0.000188115	0.000188115	5.26456E-05	9.71411E-05	0.000174678	0.000123574	3.74467E-05	6.63027E-05	0.000107738	0.000160431	0.000262966	0.000142948	4.27868E-05	3.37603E-09	7.297E-08	4.3864E-08	1.2021E-07	0.1202097
3829703773245	382970	3773245	4.00747E-05	0.00010007	0.00010007	2.80054E-05	5.16752E-05	9.29217E-05	6.57365E-05	1.99202E-05	3.52704E-05	0.001585297	7.53772E-05	0.000126759	6.89059E-05	2.06247E-05	4.46592E-09	1.112E-07	8.5284E-08	2.00946E-07	0.20094604
3829803773245	382980	3773245	4.17445E-05	0.000104239	0.000104239	2.91723E-05	5.38284E-05	9.67934E-05	6.84756E-05	2.07502E-05	3.674E-05	0.001989675	8.07731E-05	0.00013591	7.38805E-05	2.21137E-05	4.59214E-09	1.1119E-07	9.7048E-08	2.12833E-07	0.21283311
3829903773245	382990	3773245	4.28487E-05	0.000106996	0.000106996	2.99439E-05	5.52522E-05	9.93538E-05	7.02868E-05	2.1299E-05	3.77118E-05	0.00249039	8.4496E-05	0.000142684	7.7563E-05	2.3216E-05	4.66266E-09	1.0994E-07	1.0949E-07	2.24088E-07	0.22408818
3830003773245	383000	3773245	4.30911E-05	0.000107602	0.000107602	3.01133E-05	5.55648E-05	9.99158E-05	7.06844E-05	2.14195E-05	3.79252E-05	0.003103752	8.8038E-05	0.000148143	8.05302E-05	2.41041E-05	4.66722E-09	1.0637E-07	1.2253E-07	2.33566E-07	0.2335659

Unique Identifier	X (UTM)	Y (UTM)	EGIODemolition 2025	EGIOSite Grubbing / Prep 2025	EGIOMass Grading / Excavation 2025	EGIOMass Grading / Excavation 2026	EGIODrainage / Utilities Trenching 2026	EGIODrainage / Utilities Trenching 2027	EGIOFoundations / Concrete Pads 2026	EGIOFoundations / Concrete Pads 2027	EGIOBuilding / Structure Construction 2026	EGIOBuilding / Structure Construction 2027	EGIOAsphalt Paving 2027	EGIOArchitectural Coating 2027	EGIOLandscaping or Other Finishing 2027	EGIOWaterside Construction (Piles) 2027	HIWaterside Construction (Landscaping) 2025	HIWaterside Construction (Landscaping) 2026	KMDemolition 2025	KMSite Grubbing / Prep 2025	KMMass Grading / Excavation 2025
3830103773245	383010	3773245	5.87481E-05	5.3013E-05	0.000132377	0.000132377	3.70469E-05	3.70469E-05	6.83586E-05	6.83586E-05	0.000122921	0.000122921	8.69595E-05	8.18443E-06	2.63514E-05	4.66574E-05	0.000222419	0.000222419	4.2709E-05	3.85396E-05	9.62362E-05
3830203773245	383020	3773245	5.81452E-05	5.2469E-05	0.000131018	0.000131018	3.66668E-05	3.66668E-05	6.76571E-05	6.76571E-05	0.00012166	0.00012166	8.60671E-05	8.10044E-06	2.6081E-05	4.61786E-05	0.000225924	0.000225924	4.33895E-05	3.91536E-05	9.77695E-05
3830303773245	383030	3773245	5.82168E-05	5.2533E-05	0.00013118	0.00013118	3.67119E-05	3.67119E-05	6.77404E-05	6.77404E-05	0.00012181	0.00012181	8.61732E-05	8.11042E-06	2.61131E-05	4.62355E-05	0.000229318	0.000229318	4.40521E-05	3.97515E-05	9.92625E-05
3830403773245	383040	3773245	5.82944E-05	5.2603E-05	0.000131355	0.000131355	3.67609E-05	3.67609E-05	6.78307E-05	6.78307E-05	0.000121972	0.000121972	8.6288E-05	8.12123E-06	2.61479E-05	4.62971E-05	0.000232728	0.000232728	4.47147E-05	4.03494E-05	0.000100755
3830503773245	383050	3773245	5.84257E-05	5.2722E-05	0.000131651	0.000131651	3.68437E-05	3.68437E-05	6.79835E-05	6.79835E-05	0.000122247	0.000122247	8.64824E-05	8.13952E-06	2.62068E-05	4.64014E-05	0.000236122	0.000236122	4.53832E-05	4.09527E-05	0.000102262
3830603773245	383060	3773245	5.85391E-05	5.2824E-05	0.000131906	0.000131906	3.69152E-05	3.69152E-05	6.81155E-05	6.81155E-05	0.000122484	0.000122484	8.66503E-05	8.15532E-06	2.62577E-05	4.64915E-05	0.000239469	0.000239469	4.60637E-05	4.15667E-05	0.000103795
3830703773245	383070	3773245	5.88436E-05	5.3099E-05	0.000132592	0.000132592	3.71072E-05	3.71072E-05	6.84697E-05	6.84697E-05	0.000123121	0.000123121	8.71009E-05	8.19773E-06	2.63942E-05	4.67333E-05	0.000243909	0.000243909	4.6786E-05	4.22185E-05	0.000105423
3830803773245	383080	3773245	5.91062E-05	5.3336E-05	0.000133184	0.000133184	3.72728E-05	3.72728E-05	6.87753E-05	6.87753E-05	0.000123671	0.000123671	8.74897E-05	8.23432E-06	2.6512E-05	4.69419E-05	0.000248509	0.000248509	4.75202E-05	4.2881E-05	0.000107077
3830903773245	383090	3773245	5.95718E-05	5.3756E-05	0.000134233	0.000134233	3.75664E-05	3.75664E-05	6.93171E-05	6.93171E-05	0.000124645	0.000124645	8.81788E-05	8.29919E-06	2.67209E-05	4.73116E-05	0.00025406	0.00025406	4.832E-05	4.36028E-05	0.000108879
3831003773245	383100	3773245	6.11715E-05	5.52E-05	0.000137838	0.000137838	3.85752E-05	3.85752E-05	7.11785E-05	7.11785E-05	0.000127992	0.000127992	9.05468E-05	8.52205E-06	2.74384E-05	4.85821E-05	0.000260784	0.000260784	4.91497E-05	4.43515E-05	0.000110749
3831103773245	383110	3773245	6.2425E-05	5.6331E-05	0.000140662	0.000140662	3.93657E-05	3.93657E-05	7.26371E-05	7.26371E-05	0.000130615	0.000130615	9.24022E-05	8.69668E-06	2.80007E-05	4.95777E-05	0.000266113	0.000266113	5.00272E-05	4.51433E-05	0.000112726
3831203773245	383120	3773245	6.18878E-05	5.5846E-05	0.000139452	0.000139452	3.90269E-05	3.90269E-05	7.20119E-05	7.20119E-05	0.000129491	0.000129491	9.1607E-05	8.62184E-06	2.77597E-05	4.9151E-05	0.000269936	0.000269936	5.07674E-05	4.58112E-05	0.000114394
3831303773245	383130	3773245	6.10044E-05	5.5049E-05	0.000137461	0.000137461	3.84698E-05	3.84698E-05	7.0984E-05	7.0984E-05	0.000127642	0.000127642	9.02994E-05	8.49876E-06	2.73634E-05	4.84494E-05	0.000272901	0.000272901	5.15016E-05	4.64737E-05	0.000116048
3834403773245	383440	3773245	4.98959E-05	4.5025E-05	0.00011243	0.00011243	3.14647E-05	3.14647E-05	5.80582E-05	5.80582E-05	0.0001044	0.0001044	7.38564E-05	6.95119E-06	2.23807E-05	3.96271E-05	0.000434165	0.000434165	7.99683E-05	7.21613E-05	0.000180192
3834503773245	383450	3773245	4.8523E-05	4.3786E-05	0.000109337	0.000109337	3.05989E-05	3.05989E-05	5.64608E-05	5.64608E-05	0.000101527	0.000101527	7.18242E-05	6.75993E-06	2.17649E-05	3.85367E-05	0.000430755	0.000430755	8.44332E-05	7.61904E-05	0.000190253
3834603773245	383460	3773245	4.75679E-05	4.2924E-05	0.000107185	0.000107185	2.99966E-05	2.99966E-05	5.53495E-05	5.53495E-05	9.95286E-05	9.95286E-05	7.04105E-05	6.62687E-06	2.13365E-05	3.77782E-05	0.000421287	0.000421287	8.73222E-05	7.87974E-05	0.000196763
3834703773245	383470	3773245	4.66367E-05	4.2084E-05	0.000105086	0.000105086	2.94094E-05	2.94094E-05	5.42659E-05	5.42659E-05	9.75803E-05	9.75803E-05	6.90322E-05	6.49715E-06	2.09188E-05	3.70387E-05	0.000408837	0.000408837	8.98173E-05	8.10489E-05	0.000202385
3834803773245	383480	3773245	4.5819E-05	4.1346E-05	0.000103244	0.000103244	2.88937E-05	2.88937E-05	5.33144E-05	5.33144E-05	9.58692E-05	9.58692E-05	6.78217E-05	6.38322E-06	2.0552E-05	3.63892E-05	0.000396894	0.000396894	9.13036E-05	8.23901E-05	0.000205734
3834903773245	383490	3773245	4.49594E-05	4.057E-05	0.000101307	0.000101307	2.83517E-05	2.83517E-05	5.23142E-05	5.23142E-05	9.40707E-05	9.40707E-05	6.65494E-05	6.26347E-06	2.01665E-05	3.57065E-05	0.00038446	0.00038446	9.2199E-05	8.3198E-05	0.000207752
3835003773245	383500	3773245	4.40342E-05	3.9735E-05	9.92222E-05	9.92222E-05	2.77683E-05	2.77683E-05	5.12377E-05	5.12377E-05	9.21349E-05	9.21349E-05	6.51799E-05	6.13458E-06	1.97515E-05	3.49717E-05	0.000371804	0.000371804	9.24736E-05	8.34458E-05	0.000208371
3835103773245	383510	3773245	4.30553E-05	3.8852E-05	9.70163E-05	9.70163E-05	2.71509E-05	2.71509E-05	5.00986E-05	5.00986E-05	9.00866E-05	9.00866E-05	6.37309E-05	5.9982E-06	1.93124E-05	3.41943E-05	0.000359258	0.000359258	9.21871E-05	8.31873E-05	0.000207725
3835203773245	383520	3773245	4.20286E-05	3.7926E-05	9.47029E-05	9.47029E-05	2.65035E-05	2.65035E-05	4.89039E-05	4.89039E-05	8.79384E-05	8.79384E-05	6.22111E-05	5.85517E-06	1.88519E-05	3.33789E-05	0.000346682	0.000346682	9.12201E-05	8.23147E-05	0.000205546
3835303773245	383530	3773245	4.08885E-05	3.6897E-05	9.21339E-05	9.21339E-05	2.57845E-05	2.57845E-05	4.75773E-05	4.75773E-05	8.55529E-05	8.55529E-05	6.05236E-05	5.69633E-06	1.83405E-05	3.24734E-05	0.00033355	0.00033355	8.96263E-05	8.08765E-05	0.000201955
3835403773245	383540	3773245	3.97185E-05	3.5841E-05	8.94977E-05	8.94977E-05	2.50468E-05	2.50468E-05	4.6216E-05	4.6216E-05	8.3105E-05	8.3105E-05	5.87918E-05	5.53334E-06	1.78157E-05	3.15443E-05	0.000320719	0.000320719	8.76028E-05	7.90505E-05	0.000197395
3835503773245	383550	3773245	3.85963E-05	3.4828E-05	8.6969E-05	8.6969E-05	2.43391E-05	2.43391E-05	4.49102E-05	4.49102E-05	8.07569E-05	8.07569E-05	5.71307E-05	5.37701E-06	1.73123E-05	3.0653E-05	0.000308808	0.000308808	8.53823E-05	7.70468E-05	0.000192392
3835603773245	383560	3773245	3.76592E-05	3.3983E-05	8.48573E-05	8.48573E-05	2.37481E-05	2.37481E-05	4.38198E-05	4.38198E-05	7.87961E-05	7.87961E-05	5.57435E-05	5.24645E-06	1.6892E-05	2.99087E-05	0.000298483	0.000298483	8.33468E-05	7.521E-05	0.000187805
3835703773245	383570	3773245	3.67519E-05	3.3164E-05	8.28129E-05	8.28129E-05	2.3176E-05	2.3176E-05	4.2764E-05	4.2764E-05	7.68977E-05	7.68977E-05	5.44005E-05	5.12005E-06	1.6485E-05	2.91882E-05	0.000288539	0.000288539	8.12278E-05	7.32979E-05	0.00018303
3835803773245	383580	3773245	3.5755E-05	3.2264E-05	8.05667E-05	8.05667E-05	2.25474E-05	2.25474E-05	4.16041E-05	4.16041E-05	7.4812E-05	7.4812E-05	5.2925E-05	4.98117E-06	1.60379E-05	2.83965E-05	0.000278341	0.000278341	7.88222E-05	7.11272E-05	0.00017761
3835903773245	383590	3773245	3.47522E-05	3.136E-05	7.83071E-05	7.83071E-05	2.1915E-05	2.1915E-05	4.04373E-05	4.04373E-05	7.27137E-05	7.27137E-05	5.14406E-05	4.84147E-06	1.55881E-05	2.76E-05	0.000268365	0.000268365	7.62973E-05	6.88487E-05	0.00017921
3836003773245	383600	3773245	3.38211E-05	3.0519E-05	7.62089E-05	7.62089E-05	2.13278E-05	2.13278E-05	3.93538E-05	3.93538E-05	7.07654E-05	7.07654E-05	5.00623E-05	4.71174E-06	1.51704E-05	2.68605E-05	0.000259087	0.000259087	7.38678E-05	6.66565E-05	0.000166446
3836103773245	383610	3773245	3.31823E-05	2.9943E-05	7.47697E-05	7.47697E-05	2.0925E-05	2.0925E-05	3.86106E-05	3.86106E-05	6.9429E-05	6.9429E-05	4.91169E-05	4.62276E-06	1.48839E-05	2.63532E-05	0.00025157	0.00025157	7.20413E-05	6.50082E-05	0.000162331
3836203773245	383620	3773245	3.25615E-05	2.9383E-05	7.33709E-05	7.33709E-05	2.05335E-05	2.05335E-05	3.78882E-05	3.78882E-05	6.81301E-05	6.81301E-05	4.8198E-05	4.53628E-06	1.46054E-05	2.58602E-05	0.000244369	0.000244369	7.02446E-05	6.33869E-05	0.000158282
3836303773245	383630	3773245	3.19766E-05	2.8855E-05	7.20527E-05	7.20527E-05	2.01646E-05	2.01646E-05	3.72076E-05	3.72076E-05	6.69061E-05	6.69061E-05	4.73321E-05	4.45478E-06	1.43431E-05	2.53956E-05	0.000237534	0.000237534	6.85314E-05	6.1841E-05	0.000154422
3836403773245	383640	3773245	3.14334E-05	2.8365E-05	7.08288E-05	7.08288E-05	1.98221E-05	1.98221E-05	3.65755E-05	3.65755E-05	6.57696E-05	6.57696E-05	4.6528E-05	4.37911E-06	1.40994E-05	2.49642E-05	0.000230999	0.000230999	6.69019E-05	6.03706E-05	0.00015075
3836503773245	383650	3773245	3.08962E-05	2.788E-05	6.96183E-05	6.96183E-05	1.94833E-05	1.94833E-05	3.59504E-05	3.59504E-05	6.46455E-05	6.46455E-05	4.57328E-05	4.30427E-06	1.38584E-05	2.45376E-05	0.000224703	0.000224703	6.5332E-05	5.89539E-05	0.000147212
3836603773245	383660	3773245	3.05559E-05	2.7573E-05	6.88516E-05	6.88516E-05	1.92688E-05	1.92688E-05	3.55545E-05	3.55545E-05	6.39336E-05	6.39336E-05	4.52292E-05	4.25687E-06	1.37058E-05	2.42674E-05	0.000219564	0.000219564	6.42576E-05	5.79844E-05	0.000144791
3836703773245	383670	3773245	3.02216E-05	2.7271E-05	6.80984E-05	6.80984E-05	1.9058E-05	1.9058E-05	3.51656E-05	3.51656E-05	6.32342E-05	6.32342E-05	4.47344E-05	4.2103E-06	1.35559E-05	2.40019E-05	0.000214569	0.000214569	6.32428E-05	5.70687E-05	0.000142505
3836803773245	383680	3773245	3.00127E-05	2.7083E-05	6.76276E-05	6.76276E-05	1.89262E-05	1.89262E-05	3.49225E-05	3.49225E-05	6.27971E-05	6.27971E-05	4.44252E-05	4.18119E-06	1.34622E-05	2.3836E-05	0.000210318	0.000210318	6.25802E-05	5.64708E-05	0.000141012
3836903773245	383690	3773245	3.00306E-05	2.7099E-05	6.7668E-05	6.7668E-05	1.89375E-05	1.89375E-05	3.49433E-05	3.49433E-05	6.28345E-05	6.28345E-05	4.44517E-05	4.18369E-06	1.34702E-05	2.38502E-05	0.000207289	0.000207289	6.24967E-05	5.63954E-05	0.000140824
3837003773245	383700	3773245	3.00844E-05	2.7147E-05	6.7789E-05	6.7789E-05	1.89714E-05	1.89714E-05	3.50058E-05	3.50058E-05	6.2947E-05	6.2947E-05	4.45312E-05	4.19117E-06	1.34943E-05	2.38929E-05	0.000204466	0.000204466	6.25086E-05	5.64062E-05	0.000140851
3837103773245	383710	3773245	3.01858E-05	2.7239E-05	6.80177E-05	6.80177E-05	1.90354E-05	1.90354E-05	3.51239E-05	3.51239E-05	6.31593E-05	6.31593E-05	4.46814E-05	4.20531E-06	1.35398E-05	2.39734E-05	0.00020196	0.00020196	6.26399E-05	5.65247E-05	0.000141146
3837203773245	383720	3773245	3.03172E-05	2.7357E-05	6.83136E-05	6.83136E-05	1.91182E-05	1.91182E-05	3.52767E-05	3.52767E-05	6.3434E-05	6.3434E-05	4.48758E-05	4.2236E-06	1.35987E-05	2.40777E-05	0.00019974	0.00019974	6.28488E-05	5.67132E-05	0.000141617
3837303773245	383730	3773245	3.04604E-05	2.7487E-05	6.86364E-05	6.86364E-05	1.92085E-05	1.92085E-05	3.54434E-05	3.54434E-05	6.37338E-05	6.37338E-05	4.50878E-05	4.24356E-06	1.3663E-05	2.41915E-05	0.000197773	0.000197773	6.30816E-05	5.69233E-05	0.000142142
3837403773245	383740	3773245	3.05738E-05	2.7589E-05	6.88919E-05	6.88919E-05	1.92801E-05	1.92801E-05	3.55753E-05	3.55753E-05	6.39711E-05	6.39711E-05	4.52557E-05	4.25936E-06	1.37139E-05	2.42816E-05	0.000195901	0.000195901	6.32547E-05	5.70795E-05	0.000142532
3837503773245	383750	3773245	3.06932E-05	2.7697E-05	6.91609E-05	6.91609E-05	1.93553E-05	1.93553E-05	3.57143E-05	3.57143E-05	6.42209E-05	6.42209E-05	4.54324E-05	4.27599E-06	1.37674E-05	2.43764E-05	0.000194284	0.000194284	6.34279E-05	5.72357E-05	0.000142922
3837603773245	383760	3773245	3.07887E-05	2.7783E-05	6.93761E-05	6.93761E-05	1.94156E-05	1.94156E-05	3.58254E-05	3.58254E-05	6.44207E-05	6.44207E-05	4.55738E-05	4.2893E-06	1.38102E-05	2.44522E-05	0.000192904	0.000192904	6.35592E-05	5.73542E-05	0.000143218
3837703773245	383770	3773245	3.08782E-05	2.7864E-05	6.95779E-05	6.95779E-05	1.9472E-05	1.9472E-05	3.59296E-05	3.59296E-05	6.46081E-05	6.46081E-05	4.57063E-05	4.30177E-06	1.38504E-05	2.45234E-05	0.000191778	0.000191778	6.36547E-05	5.74404E-05	0.000143433
3837803773245	383780	3773245	3.09379E-05	2.7918E-05	6.97124E-05	6.97124E-05	1.95097E-05	1.95097E-05	3.5999E-05	3.5999E-05	6.47329E-05	6.47329E-05	4.57947E-05	4.31009E-06	1.38772E-05	2.45708E-05	0.000190874	0.000190874	6.36965E-05	5.74781E-05	0.000143527
3837903773245	383790	3773245	3.09379E-05	2.7918E-05	6.97124E-05	6.97124E-05	1.95097E-05	1.95097E-05	3.5999E-05	3.5999E-05	6.47329E-05	6.47329E-05	4.57947E-05	4.31009E-06	1.38772E-05	2.45708E-05	0.000189811	0.000189811	6.36069E-05	5.73973E-05	0.000143325
3838003773245	383800	3773245	3.09141E-05	2.7896E-05	6.96586E-05	6.96586E-05	1.94946E-05	1.94946E-05	3.59712E-05	3.59712E-05	6.4683E-05	6.4683E-05	4.57593E-05	4.30676E-06	1.38665E-05	2.45518E-05	0.000188923	0.000188923	6.34816E-05	5.72842E-05	0.000143043
3838103773245	383810	3773245	3.07768E-05	2.7772E-05	6.93492E-05	6.93492E-05	1.9408E-05	1.9408E-05	3.58115E-05	3.58115E-05	6.43957E-05	6.43957E-05	4.55561E-05	4.28764E-06	1.38049E-05	2.44428E-05	0.000187179	0.000187179	6.31533E-05	5.69879E-05	0.000142303
3838203773245	383820	3773245	3.05619E-05	2.7578E-05	6.8865E-05	6.8865E-05	1.92725E-05	1.92725E-05	3.55615E-05	3.55615E-05	6.39461E-05	6.39461E-05	4.5238E-05	4.2577E-06	1.37085E-05	2.42721E-05	0.0001848	0.0001848	6.26698E-05	5.65516E-05	0.000141214
3838303773245	383830	3773245	3.0341E-05	2.7379E-05	6.83674E-05	6.83674E-05	1.91333E-05	1.91333E-05	3.53045E-05	3.53045E-05	6.3484E-05	6.3484E-05	4.49111E-05	4.22693E-06	1.36094E-05	2.40967E-05	0.000182484	0.000182484	6.21863E-05	5.61153E-05	0.000140124
3838403773245	383840	3773245	2.99948E-05	2.7067E-05	6.75873E-05	6.75873E-05	1.89149E-05	1.89149E-05	3.49016E-05	3.49016E-05	6.27596E-05	6.27596E-05	4.43987E-05	4.1787E-06	1.34541E-05	2.38217E-05	0.000178757	0.000178757	6.13685E-05	5.53774E-05	0.000138282
3838503773245	383850	3773245	2.96486E-05	2.6754E-05	6.68072E-05	6.68072E-05	1.86966E-05	1.86966E-05	3.44988E-05	3.44988E-05	6.20352E-05	6.20352E-05	4.38862E-05	4.13047E-06	1.32988E-05	2.35468E-05	0.000175141	0.000175141	6.05627E-05	5.46502E-05	0.000136466
3838603773245	383860	3773245	2.92069E-05	2.6356E-05	6.58118E-05	6.58118E-05	1.84181E-05	1.84181E-05	3.39848E-05	3.39848E-05	6.1111E-05	6.1111E-05	4.32324E-05	4.06893E-06	1.31007E-05	2.3196E-05	0.00017051	0.00017051	5.94823E-05	5.36753E-05	0.000134031
3838703773245	383870	3773245	2.86279E-05	2.5833E-05	6.45072E-05	6.45072E-05	1.80529E-05	1.80529E-05	3.33111E-05	3.33111E-05	5.98995E-05	5.98995E-05	4.23753E-05	3.98827E-06	1.2841E-05	2.27361E-05	0.000164689	0.000164689	5.80556E-05	5.23879E-05	0.000130817
3838803773245	383880	3773245	2.80429E-05	2.5305E-05	6.31891E-05	6.31891E-05	1.76841E-05	1.76841E-05	3.26304E-05	3.26304E-05	5.86756E-05	5.86756E-05	4.15094E-05	3.90677E-06	1.25786E-05	2.22716E-05	0.00015917	0.00015917	5.66827E-05	5.11491E-05	0.000127723
3838903773245	383890	3773245	2.74878E-05	2.4804E-05	6.19382E-05	6.19382E-05	1.7334E-05	1.7334E-05	3.19845E-05	3.19845E-05	5.7514E-05	5.7514E-05	4.06877E-05	3.82943E-06	1.23296E-05	2.18307E-05	0.000154158	0.000154158	5.53934E-05	4.99856E-05	0.000124818
3839003773245	383900	3773245	2.69386E-05	2.4309E-05	6.07008E-05	6.07008E-05	1.69877E-05	1.69877E-05	3.13455E-05	3.13455E-05	5.6365E-05	5.6365E-05	3.98749E-05	3.75293E-06	1.20833E-05	2.13945E-05	0.000149432	0.000149432	5.4128E-05	4.88437E-05	0.000121966
3839103773245	383910	3773245	2.63835E-05	2.3808E-05	5.94499E-05	5.94499E-05	1.66376E-05	1.66376E-05	3.06995E-05	3.06995E-05	5.52035E-05	5.52035E-05	3.90532E-05	3.67559E-06	1.18343E-05	2.09537E-05	0.000144848	0.000144848	5.28446E-05	4.76856E-05	0.000119075
3829703773255	382970	3773255	7.21129E-05	6.5073E-05	0.000162492	0.000162492	4.54749E-05	4.54749E-05	8.39098E-05	8.39098E-05	0.000150885	0.000150885	0.000106742	1.00463E-05	3.23462E-05	5.72717E-05	0.000201706	0.000201706	4.17898E-05	3.77101E-05	9.41649E-05
3829803773255	382980	3773255	7.00775E-05	6.3236E-05	0.000157905	0.000157905	4.41913E-05	4.41913E-05	8.15413E-05	8.15413E-05	0.000146626	0.000146626	0.000103729	9.76277E-06	3.14332E-05	5.56552E-05	0.000212031	0.000212031	4.18077E-05	3.77262E-05	9.42052E-05
3829903773255	382990	3773255	6.71645E-05	6.0608E-05	0.000151342	0.000151342	4.23544E-05	4.23544E-05	7.81519E-05	7.81519E-05	0.000140532	0.000140532	9.94177E-05	9.35696E-06	3.01266E-05	5.33417E-05	0.000219152	0.000219152	4.22912E-05	3.81625E-05	9.52947E-05
3830003773255	383000	3773255	6.23295E-05	5.6245E-05	0.000140447	0.000140447	3.93054E-05	3.93054E-05	7.25259E-05	7.25259E-05	0.000130415	0.000130415	9.22609E-05	8.68338E-06	2.79578E-05	4.95018E-05	0.000224148	0.000224148	4.26792E-05	3.85126E-05	9.6169E-05
3830103773255	383010	3773255	6.06462E-05	5.4726E-05	0.000136654	0.000136654	3.82439E-05	3.82439E-05	7.05673E-05	7.05673E-05	0.000126893	0.000126893	8.97692E-05	8.44887E-06	2.72028E-05	4.8165E-05	0.00022731	0.00022731	4.33716E-05	3.91374E-05	9.77292E-05
3830203773255	383020	3773255	6.06224E-05	5.4704E-05	0.0001366	0.0001366	3.82289E-05	3.82289E-05	7.05395E-05	7.05395E-05	0.000126843	0.000126843	8.97339E-05	8.44554E-06	2.71921E-05	4.8146E-05	0.000231491	0.000231491	4.40402E-05	3.97407E-05	9.92356E-05
3830303773255	383030	3773255	6.02284E-05	5.4349E-05	0.000135713	0.000135713	3.79804E-05	3.79804E-05	7.00811E-05	7.00811E-05	0.000126019	0.000126019	8.91508E-05	8.39066E-06	2.70154E-05	4.78331E-05	0.000235504	0.000235504	4.47505E-05	4.03817E-05	0.000100836
3830403773255	383040	3773255	6.04075E-05	5.451E-05	0.000136116	0.000136116	3.80934E-05	3.80934E-05	7.02894E-05	7.02894E-05	0.000126393	0.000126393	8.94158E-05	8.41561E-06	2.70957E-05	4.79753E-05	0.000239707	0.000239707	4.54608E-05	4.10227E-05	0.000102437
3830503773255	383050	3773255	6.08253E-05	5.4887E-05	0.000137058	0.000137058	3.83569E-05	3.83569E-05	7.07756E-05	7.07756E-05	0.000127268	0.000127268	9.00343E-05	8.47382E-06	2.72831E-05	4.83072E-05	0.000244242	0.000244242	4.61831E-05	4.16744E-05	0.000104064
3830603773255	383060	3773255	6.11536E-05	5.5183E-05	0.000137797	0.000137797	3.856639E-05	3.856639E-05	7.11576E-05	7.11576E-05	0.000127955	0.000127955	9.05203E-05	8.51955E-06	2.74304E-05	4.85679E-05	0.000248778	0.000248778	4.69113E-05	4.23316E-05	0.000105705
3830703773255	383070	3773255	6.18341E-05	5.5798E-05	0.000139331	0.000139331	3.8993E-05	3.8993E-05	7.19494E-05	7.19494E-05	0.000129378	0.000129378	9.15275E-05	8.61435E-06	2.77356E-05	4.91083E-05	0.000253425	0.000253425	4.76574E-05	4.30049E-05	0.000107386
3830803773255	383080	3773255	6.22579E-05	5.618E-05	0.000140286	0.000140286	3.92603E-05	3.92603E-05	7.24426E-05	7.24426E-05	0.000130265	0.000130265	9.21548E-05	8.6734E-06	2.79257E-05	4.94449E-05	0.000258025	0.000258025	4.84155E-05	4.36889E-05	0.000109095
3830903773255	383090	3773255	6.28787E-05	5.674E-05	0.000141684	0.000141684	3.96517E-05	3.96517E-05	7.31649E-05	7.31649E-05	0.000131564	0.000131564	9.30737E-05	8.75988E-06	2.82042E-05	4.9938E-05	0.0002631	0.0002631	4.92214E-05	4.44161E-05	0.00011091
3831003773255	383100	3773255	6.40964E-05	5.7839E-05	0.000144428	0.000144428	4.04196E-05	4.04196E-05	7.45818E-05	7.45818E-05	0.000134112	0.000134112	9.48762E-05	8.92952E-06	2.87504E-05	5.09051E-05	0.000268461	0.000268461	5.00809E-05	4.51917E-05	0.000112847
3831103773255	383110	3773255	6.61856E-05	5.9724E-05	0.000149136	0.000149136	4.173715E-05	4.173715E-05	7.70128E-05	7.70128E-05	0.000138483	0.000138483	9.79686E-05	9.22058E-06	2.96875E-05	5.25643E-05	0.000272568	0.000272568	5.14717E-05	4.64468E-05	0.000115981
3831203773255	383120	3773255	6.55529E-05	5.9153E-05	0.00014771	0.00014771	4.13381E-05	4.13381E-05	7.62765E-05	7.62765E-05	0.000137159	0.000137159	9.70321E-05	9.13243E-06	2.94037E-05	5.20618E-05	0.000276914	0.000276914	5.20746E-05	4.69908E-05	0.00011734

			KMMass Grading / Excavation	KMDrainage / Utilities Trenching	KMFoundations / Concrete Pads	KMBuilding / Structure Construction	KMAsphalt Paving	KMArchitectural Coating	KMLandscaping or Other Finishing	KMWaterside Construction (Piles)	EWNDemolition	EWNSite Grubbing / Prep	EWNDrainage / Utilities Trenching	EWNDrainage / Utilities Trenching	EWNDrainage / Utilities Trenching	EWNFoundations / Concrete Pads	EWNBuilding / Structure Construction	EWNAsphalt Paving	EWNLandscaping or Other Finishing	EWNWaterside Construction (Piles)	ISDemolition
Unique Identifier	X (UTM)	Y (UTM)	2026	2026	2026	2026	2026	2026	2026	2026	2027	2027	2027	2028	2029	2029	2029	2029	2029	2029	2027
3830103773245	383010	3773245	9.62362E-05	2.07347E-05	4.96957E-05	9.21794E-05	6.32184E-05	5.94997E-06	1.91571E-05	3.39193E-05	0.000484657	0.000653455	0.000792842	0.000792842	0.000792842	0.000563941	0.000982101	0.000717394	0.000217392	0.000377239	3.39703E-05
3830203773245	383020	3773245	9.77695E-05	2.10651E-05	5.04875E-05	9.36481E-05	6.42257E-05	6.04477E-06	1.94623E-05	3.44598E-05	0.000534546	0.000720721	0.000874456	0.000874456	0.000874456	0.000621992	0.001083197	0.000791242	0.00023977	0.00041607	3.4209E-05
3830303773245	383030	3773245	9.92625E-05	2.13868E-05	5.12585E-05	9.50781E-05	6.52064E-05	6.13707E-06	1.97595E-05	3.4986E-05	0.000594369	0.000801379	0.000972319	0.000972319	0.000972319	0.000691601	0.001204421	0.000879792	0.000266604	0.000462635	3.45015E-05
3830403773245	383040	3773245	0.000100755	2.17084E-05	5.20295E-05	9.65082E-05	6.61871E-05	6.22938E-06	2.00567E-05	3.55122E-05	0.000665342	0.00089707	0.001088422	0.001088422	0.001088422	0.000774184	0.001348239	0.000984846	0.000298438	0.000517878	3.47701E-05
3830503773245	383050	3773245	0.000102262	2.2033E-05	5.28074E-05	9.79511E-05	6.71767E-05	6.32252E-06	2.03566E-05	3.60431E-05	0.000751231	0.001012874	0.001228927	0.001228927	0.001228927	0.000874124	0.001522284	0.001111981	0.000336964	0.000584732	3.50268E-05
3830603773245	383060	3773245	0.000103795	2.23634E-05	5.35992E-05	9.94198E-05	6.8184E-05	6.41732E-06	2.06618E-05	3.65836E-05	0.00085747	0.001156114	0.001402721	0.001402721	0.001402721	0.000997742	0.001737564	0.001269236	0.000384617	0.000667424	3.52775E-05
3830703773245	383070	3773245	0.000105423	2.2714E-05	5.44396E-05	0.000100979	6.92531E-05	6.51794E-06	2.09858E-05	3.71572E-05	0.000990235	0.001335119	0.001619909	0.001619909	0.001619909	0.001152226	0.002006597	0.001465757	0.000444169	0.000770763	3.54804E-05
3830803773245	383080	3773245	0.000107077	2.30705E-05	5.52939E-05	0.000102563	7.03399E-05	6.62022E-06	2.13151E-05	3.77403E-05	0.001163053	0.001568127	0.001902619	0.001902619	0.001902619	0.001353315	0.002356793	0.001721564	0.000521686	0.000905279	3.56715E-05
3830903773245	383090	3773245	0.000108879	2.34588E-05	5.62246E-05	0.00010429	7.15238E-05	6.73165E-06	2.16739E-05	3.83755E-05	0.001393389	0.001878686	0.002279423	0.002279423	0.002279423	0.001621332	0.002823543	0.00206251	0.000625003	0.001084564	3.58147E-05
3831003773245	383100	3773245	0.000110749	2.38616E-05	5.719E-05	0.00010608	7.2752E-05	6.84724E-06	2.2046E-05	3.90345E-05	0.001684921	0.002271754	0.002756335	0.002756335	0.002756335	0.001960554	0.003414299	0.002494039	0.000755769	0.001311482	3.60356E-05
3831103773245	383110	3773245	0.000112726	2.42876E-05	5.8211E-05	0.000107974	7.40508E-05	6.96949E-06	2.24396E-05	3.97313E-05	0.002057603	0.002774235	0.003365999	0.003365999	0.003365999	0.002394203	0.004169496	0.003045687	0.000922935	0.001601564	3.94439E-05
3831203773245	383120	3773245	0.000114394	2.46469E-05	5.90723E-05	0.000109572	7.51464E-05	7.0726E-06	2.27716E-05	4.03192E-05	0.002795064	0.003768542	0.0045724	0.0045724	0.0045724	0.003252304	0.005663876	0.004137284	0.001253722	0.002175577	3.82561E-05
3831303773245	383130	3773245	0.000116048	2.50034E-05	5.99266E-05	0.000111156	7.62332E-05	7.17489E-06	2.3101E-05	4.09023E-05	0.004191819	0.005651767	0.00685733	0.00685733	0.00685733	0.004877552	0.008494241	0.006204777	0.001880236	0.003262762	3.64474E-05
3831440373245	383440	3773245	0.000180192	3.88237E-05	9.30502E-05	0.000172596	0.00011837	1.11407E-05	3.58697E-05	6.35104E-05	0.005422747	0.007311408	0.008870985	0.008870985	0.008870985	0.006309846	0.010988575	0.00802681	0.002432367	0.004220872	3.92649E-05
3834503773245	383450	3773245	0.000190253	4.09913E-05	9.82455E-05	0.000182233	0.000124979	1.17627E-05	3.78724E-05	6.70564E-05	0.004136587	0.005577298	0.006766976	0.006766976	0.006766976	0.004813285	0.008382319	0.006123022	0.001855461	0.003219771	4.0017E-05
3834603773245	383460	3773245	0.000196763	4.23939E-05	0.000101607	0.000188469	0.000129255	1.21652E-05	3.91683E-05	6.93509E-05	0.00324843	0.004379809	0.005314054	0.005314054	0.005314054	0.003779835	0.006582571	0.004808362	0.001457079	0.002528461	4.04647E-05
3834703773245	383470	3773245	0.000202385	4.36052E-05	0.00010451	0.000193854	0.000132949	1.25128E-05	4.02875E-05	7.13325E-05	0.002650235	0.003573272	0.004335477	0.004335477	0.004335477	0.003083783	0.005370397	0.003922907	0.00118876	0.002062848	4.06557E-05
3834803773245	383480	3773245	0.000205734	4.43268E-05	0.00010624	0.000197062	0.000135149	1.27199E-05	4.09541E-05	7.25129E-05	0.002242061	0.003022937	0.003667751	0.003667751	0.003667751	0.002608836	0.004543278	0.003318723	0.001005674	0.001745139	4.04706E-05
3834903773245	383490	3773245	0.000207752	4.47615E-05	0.000107282	0.000198994	0.000136474	1.28446E-05	4.13558E-05	7.3224E-05	0.001933045	0.002606296	0.003162238	0.003162238	0.003162238	0.002249269	0.003917094	0.002861315	0.000867065	0.001504613	4.00707E-05
3835003773245	383500	3773245	0.000208371	4.48948E-05	0.000107601	0.000199587	0.00013688	1.28829E-05	4.14789E-05	7.34421E-05	0.001689798	0.002278329	0.002764313	0.002764313	0.002764313	0.001966229	0.003424181	0.002501257	0.000757957	0.001315278	3.94857E-05
3835103773245	383510	3773245	0.000207725	4.47557E-05	0.000107268	0.000198968	0.000136456	1.28429E-05	4.13504E-05	7.32145E-05	0.001493903	0.002014207	0.002443852	0.002443852	0.002443852	0.001738288	0.003027223	0.002211292	0.000670089	0.001162801	3.87575E-05
3835203773245	383520	3773245	0.000205546	4.42863E-05	0.000106143	0.000196881	0.000135025	1.27082E-05	4.09167E-05	7.24465E-05	0.001331722	0.001795541	0.002178543	0.002178543	0.002178543	0.001549577	0.002698582	0.00197123	0.000597342	0.001036565	3.79278E-05
3835303773245	383530	3773245	0.000201955	4.35125E-05	0.000104288	0.000193441	0.000132666	1.24862E-05	4.02018E-05	7.11808E-05	0.001191245	0.001606138	0.001948739	0.001948739	0.001948739	0.001386119	0.002413921	0.001763294	0.000534332	0.000927222	3.69548E-05
3835403773245	383540	3773245	0.000197395	4.25301E-05	0.000101934	0.000189074	0.000129671	1.22043E-05	3.92941E-05	6.95737E-05	0.0010716	0.001444822	0.001753013	0.001753013	0.001753013	0.001246901	0.002171474	0.001586194	0.000480665	0.000834095	3.59162E-05
3835503773245	383550	3773245	0.000192392	4.14521E-05	9.93498E-05	0.000184282	0.000126384	1.18949E-05	3.82981E-05	6.78102E-05	0.000971068	0.001309277	0.001588555	0.001588555	0.001588555	0.001129924	0.001967758	0.001437386	0.000435571	0.000755845	3.48955E-05
3835603773245	383560	3773245	0.000187805	4.04639E-05	9.69814E-05	0.000179888	0.000123371	1.16114E-05	3.73851E-05	6.61936E-05	0.000889267	0.001198986	0.001454738	0.001454738	0.001454738	0.001034741	0.001801998	0.001316303	0.00039888	0.000692174	3.40359E-05
3835703773245	383570	3773245	0.00018303	3.94351E-05	9.45157E-05	0.000175315	0.000120234	1.13162E-05	3.64346E-05	6.45107E-05	0.000817274	0.001101918	0.001336965	0.001336965	0.001336965	0.00095097	0.001656112	0.001209738	0.000366587	0.000636137	3.32062E-05
3835803773245	383580	3773245	0.00017761	3.82672E-05	9.17166E-05	0.000170123	0.000116674	1.0981E-05	3.53556E-05	6.26002E-05	0.000750742	0.001012214	0.001228127	0.001228127	0.001228127	0.000873555	0.001521292	0.001111257	0.000336744	0.000584351	3.22989E-05
3835903773245	383590	3773245	0.000171921	3.70414E-05	8.87786E-05	0.000164673	0.000112936	1.06293E-05	3.42231E-05	6.05949E-05	0.000690615	0.000931146	0.001129766	0.001129766	0.001129766	0.000803592	0.001399452	0.001022256	0.000309775	0.00053755	3.13737E-05
3836003773245	383600	3773245	0.000166446	3.5862E-05	8.59518E-05	0.00015943	0.00010934	1.02908E-05	3.31333E-05	5.86655E-05	0.000637854	0.000860009	0.001043455	0.001043455	0.001043455	0.0007422	0.001292538	0.000944159	0.000286109	0.000496483	3.0538E-05
3836103773245	383610	3773245	0.000162331	3.49752E-05	8.38264E-05	0.000155488	0.000106636	1.00364E-05	3.2314E-05	5.72149E-05	0.00059579	0.000803294	0.000974643	0.000974643	0.000974643	0.000693254	0.001207299	0.000881894	0.000267241	0.000463741	2.99889E-05
3836203773245	383620	3773245	0.000158282	3.41029E-05	8.17358E-05	0.00015161	0.000103977	9.78605E-06	3.15081E-05	5.57879E-05	0.000557695	0.000751931	0.000912324	0.000912324	0.000912324	0.000648927	0.001130104	0.000825506	0.000250153	0.00043409	2.94755E-05
3836303773245	383630	3773245	0.000154422	3.32712E-05	7.97424E-05	0.000147912	0.000101441	9.54739E-06	3.07397E-05	5.44274E-05	0.000523402	0.000705695	0.000856225	0.000856225	0.000856225	0.000609025	0.001060614	0.000774746	0.000234771	0.000407397	2.90039E-05
3836403773245	383640	3773245	0.00015075	3.24801E-05	7.78462E-05	0.000144395	9.90289E-05	9.32037E-06	3.00088E-05	5.31332E-05	0.000492381	0.000663869	0.000805478	0.000805478	0.000805478	0.00057292	0.000997753	0.000728827	0.000220857	0.000383251	2.85682E-05
3836503773245	383650	3773245	0.000147212	3.17179E-05	7.60196E-05	0.000141007	9.67052E-05	9.10166E-06	2.93046E-05	5.18864E-05	0.00046398	0.000625577	0.000759017	0.000759017	0.000759017	0.000539881	0.000940201	0.000686788	0.000208117	0.000361145	2.81563E-05
3836603773245	383660	3773245	0.000144791	3.11963E-05	7.47694E-05	0.000138688	9.51148E-05	8.95198E-06	2.88227E-05	5.1033E-05	0.000441076	0.000594696	0.000721549	0.000721549	0.000721549	0.00051323	0.00089379	0.000652886	0.000197844	0.000343318	2.79414E-05
3836703773245	383670	3773245	0.000142505	3.07036E-05	7.35886E-05	0.000136498	9.36127E-05	8.81061E-06	2.83675E-05	5.02271E-05	0.000419922	0.000566174	0.000686943	0.000686943	0.000686943	0.000488616	0.000850923	0.000621572	0.000188355	0.000326852	2.77325E-05
3836803773245	383680	3773245	0.000141012	3.0382E-05	7.28176E-05	0.000135068	9.2632E-05	8.7183E-06	2.80703E-05	4.97009E-05	0.000402145	0.000542207	0.000657863	0.000657863	0.000657863	0.000467932	0.000814902	0.00059526	0.000180382	0.000313016	2.76609E-05
3836903773245	383690	3773245	0.000140824	3.03414E-05	7.27204E-05	0.000134887	9.25083E-05	8.70666E-06	2.80328E-05	4.96346E-05	0.000388488	0.000523793	0.000635521	0.000635521	0.000635521	0.00045204	0.00078727	0.000575044	0.000174256	0.000302385	2.78101E-05
3837003773245	383700	3773245	0.000140851	3.03472E-05	7.27343E-05	0.000134913	9.25259E-05	8.70832E-06	2.80382E-05	4.9644E-05	0.000375595	0.000506409	0.00061443	0.00061443	0.00061443	0.00043738	0.0007611	0.00055596	0.000168473	0.00029235	2.79952E-05
3837103773245	383710	3773245	0.000141146	3.04109E-05	7.28871E-05	0.000135196	9.27203E-05	8.72662E-06	2.80971E-05	4.97483E-05	0.000363675	0.000490337	0.000594929	0.000594929	0.000594929	0.00042316	0.000736945	0.000538315	0.000163126	0.000283071	2.8228E-05
3837203773245	383720	3773245	0.000141617	3.05124E-05	7.31302E-05	0.000135647	9.30296E-05	8.75572E-06	2.81908E-05	4.99143E-05	0.00035253	0.000475311	0.000576698	0.000576698	0.000576698	0.0004102	0.000714362	0.000521819	0.000158127	0.000274397	2.84846E-05
3837303773245	383730	3773245	0.000142142	3.06254E-05	7.34011E-05	0.00013615	9.33741E-05	8.78816E-06	2.82952E-05	5.00991E-05	0.000342007	0.000461122	0.000559483	0.000559483	0.000559483	0.000397955	0.000693037	0.000506242	0.000153407	0.000266206	2.87473E-05
3837403773245	383740	3773245	0.000142532	3.07094E-05	7.36025E-05	0.000136523	9.36304E-05	8.81227E-06	2.83728E-05	5.02366E-05	0.000331823	0.000447392	0.000542824	0.000542824	0.000542824	0.000386106	0.000672402	0.000491169	0.000148839	0.000258279	2.89801E-05
3837503773245	383750	3773245	0.000142922	3.07935E-05	7.38039E-05	0.000136897	9.38866E-05	8.83639E-06	2.84505E-05	5.03741E-05	0.000322291	0.00043454	0.00052723	0.00052723	0.00052723	0.00037501 4	0.000653085	0.000477058	0.000144563	0.000250859	2.92069E-05
3837603773245	383760	3773245	0.000143218	3.08572E-05	7.39567E-05	0.00013718	9.4081E-05	8.85468E-06	2.85094E-05	5.04784E-05	0.000313295	0.000422411	0.000512514	0.000512514	0.000512514	0.000364547	0.000634857	0.000463743	0.000140528	0.000243858	2.94098E-05
3837703773245	383770	3773245	0.000143433	3.09036E-05	7.40678E-05	0.000137387	9.42224E-05	8.86799E-06	2.85522E-05	5.05542E-05	0.000304849	0.000411023	0.000498697	0.000498697	0.000498697	0.000354719	0.000617741	0.000451241	0.0001367 4	0.000237283	2.9583E-05
3837803773245	383780	3773245	0.000143527	3.09239E-05	7.41165E-05	0.000137477	9.42842E-05	8.87381E-06	2.8571E-05	5.05874E-05	0.000296844	0.000400231	0.000485603	0.000485603	0.000485603	0.000345405	0.000601521	0.000439392	0.000133149	0.000231053	2.97262E-05
3837903773245	383790	3773245	0.000143325	3.08804E-05	7.40123E-05	0.000137284	9.41517E-05	8.86133E-06	2.85308E-05	5.05163E-05	0.000288816	0.000389406	0.000472469	0.000472469	0.000472469	0.000336063	0.000585252	0.000427508	0.000129548	0.000224804	2.97978E-05
3838003773245	383800	3773245	0.000143043	3.08196E-05	7.38664E-05	0.000137013	9.39661E-05	8.84387E-06	2.84746E-05	5.04168E-05	0.000281181	0.000379113	0.00045998	0.00045998	0.00045998	0.00032717 9	0.000569782	0.000416208	0.000126124	0.000218861	2.98337E-05
3838103773245	383810	3773245	0.000142303	3.06602E-05	7.34844E-05	0.000136304	9.34802E-05	8.79813E-06	2.83273E-05	5.0156E-05	0.000272825	0.000367845	0.000446309	0.000446309	0.000446309	0.000317455	0.000552848	0.000403838	0.000122375	0.000212357	2.9768E-05
3838203773245	383820	3773245	0.000141214	3.04254E-05	7.29218E-05	0.000135261	9.27645E-05	8.73078E-06	2.81105E-05	4.9772E-05	0.000264122	0.000356111	0.000432072	0.000432072	0.000432072	0.000307329	0.000535212	0.000390956	0.000118471	0.000205583	2.96367E-05
3838303773245	383830	3773245	0.000140124	3.01907E-05	7.23592E-05	0.000134217	9.20488E-05	8.66342E-06	2.78936E-05	4.9388E-05	0.000255842	0.000344948	0.000418528	0.000418528	0.000418528	0.000297695	0.000518435	0.000378701	0.000114758	0.000199139	2.94934E-05
3838403773245	383840	3773245	0.000138282	2.97937E-05	7.14077E-05	0.000132452	9.08383E-05	8.54949E-06	2.75268E-05	4.87386E-05	0.000246531	0.000332393	0.000403295	0.000403295	0.000403295	0.00028686	0.000499566	0.000364917	0.000110581	0.000191891	2.92666E-05
3838503773245	383850	3773245	0.000136466	2.94025E-05	7.047E-05	0.000130713	8.96455E-05	8.43723E-06	2.71653E-05	4.80986E-05	0.000237744	0.000320547	0.000388922	0.000388922	0.000388922	0.000276636	0.000481761	0.000351911	0.0001064	0.000185051	2.90338E-05
3838603773245	383860	3773245	0.000134031	2.88779E-05	6.92129E-05	0.000128381	8.80463E-05	8.28671E-06	2.66807E-05	4.72405E-05	0.000228367	0.000307903	0.000373581	0.000373581	0.000373581	0.000265725	0.000462759	0.000338031	0.000102434	0.000177752	2.87294E-05
3838703773245	383870	3773245	0.000130817	2.81853E-05	6.75529E-05	0.000125302	8.59346E-05	8.08796E-06	2.60408E-05	4.61075E-05	0.000218219	0.000294221	0.000356981	0.000356981	0.000356981	0.00025391 7	0.000442196	0.0003230 1	9.78819E-05	0.000169854	2.83056E-05
3838803773245	383880	3773245	0.000127723	2.75188E-05	6.59554E-05	0.000122339	8.39024E-05	7.8967E-06	2.5425E-05	4.50172E-05	0.000208716	0.000281409	0.000341435	0.000341435	0.000341435	0.00024286	0.000422939	0.000308944	9.36194E-05	0.000162457	2.78579E-05
3838903773245	383890	3773245	0.000124818	2.68928E-05	6.44551E-05	0.000119556	8.1994E-05	7.71708E-06	2.48467E-05	4.39932E-05	0.000199995	0.000269651	0.000327169	0.000327169	0.000327169	0.000232712	0.000405268	0.000296035	8.97077E-05	0.000155669	2.74221E-05
3839003773245	383900	3773245	0.000121966	2.62785E-05	6.29827E-05	0.000116825	8.01208E-05	7.54078E-06	2.4279E-05	4.29882E-05	0.000191841	0.000258657	0.00031383	0.00031383	0.00031383	0.000223225	0.000388745	0.000283966	8.60503E-05	0.000149323	2.69744E-05
3839103773245	383910	3773245	0.000119075	2.56554E-05	6.14894E-05	0.000114055	7.82212E-05	7.36199E-06	2.37034E-05	4.19689E-05	0.000184058	0.000248162	0.000301097	0.000301097	0.000301097	0.000214167	0.000372972	0.000272444	8.25589E-05	0.000143264	2.65029E-05
3829703773255	382970	3773255	9.41649E-05	2.02885E-05	4.86261E-05	9.01954E-05	6.18577E-05	5.8219E-06	1.87448E-05	3.31893E-05	0.000319372	0.000430604	0.000522455	0.000522455	0.000522455	0.00037161 7	0.00064717	0.000472738	0.000143254	0.000248587	4.5819E-05
3829803773255	382980	3773255	9.42052E-05	2.02971E-05	4.8647E-05	9.0234E-05	6.18842E-05	5.8244E-06	1.87528E-05	3.32035E-05	0.000360045	0.000485444	0.000588992	0.000588992	0.000588992	0.000418945	0.0007259	0.000532943	0.000161498	0.000280246	4.39864E-05
3829903773255	382990	3773255	9.52947E-05	2.05319E-05	4.92096E-05	9.12776E-05	6.25999E-05	5.89176E-06	1.89697E-05	3.35875E-05	0.000399847	0.000539108	0.000654104	0.000654104	0.000654104	0.000465258	0.000810245	0.000591859	0.000179351	0.000311227	4.18017E-05
3830003773255	383000	3773255	9.6169E-05	2.07202E-05	4.9661E-05	9.2115E-05	6.31742E-05	5.94581E-06	1.91437E-05	3.38956E-05	0.000438993	0.000591887	0.000718141	0.000718141	0.000718141	0.00051080 7	0.000889569	0.000649802	0.0001969 1	0.000341696	3.81785E-05
3830103773255	383010	3773255	9.77292E-05	2.10564E-05	5.04667E-05	9.36094E-05	6.41991E-05	6.04227E-06	1.94543E-05	3.44455E-05	0.000487916	0.000657849	0.000798174	0.000798174	0.000798174	0.000567733	0.000988705	0.000722218	0.000218854	0.000379776	3.46448E-05
3830203773255	383020	3773255	9.92356E-05	2.1381E-05	5.12446E-05	9.50524E-05	6.51887E-05	6.13541E-06	1.97542E-05	3.49765E-05	0.00053771	0.000724986	0.000879631	0.000879631	0.000879631	0.000625673	0.001089608	0.000795924	0.000241189	0.000418534	3.47641E-05
3830303773255	383030	3773255	0.000100836	2.17258E-05	5.20711E-05	9.65855E-05	6.62402E-05	6.23437E-06	2.00728E-05	3.55406E-05	0.000595861	0.000803391	0.00097476	0.00097476	0.00097476	0.000693337	0.001207444	0.000882	0.000267273	0.000463797	3.4985E-05
3830403773255	383040	3773255	0.000102437	2.20707E-05	5.28977E-05	9.81186E-05	6.72916E-05	6.33333E-06	2.03914E-05	3.61048E-05	0.000665545	0.000897344	0.001088754	0.001088754	0.001088754	0.00077442	0.0013486 5	0.000985147	0.000298529	0.000518036	3.52417E-05
3830503773255	383050	3773255	0.000104064	2.24213E-05	5.37381E-05	9.96774E-05	6.83607E-05	6.43395E-06	2.07154E-05	3.66784E-05	0.000748569	0.001009285	0.001224572	0.001224572	0.001224572	0.000871026	0.00151689	0.0011080 4	0.00033577	0.000582659	3.54625E-05
3830603773255	383060	3773255	0.000105705	2.27749E-05	5.45854E-05	0.000101249	6.94386E-05	6.5354E-06	2.1042E-05	3.72567E-05	0.00085116	0.001147607	0.0013924	0.0013924	0.0009904	0.001724779	0.001259897	0.000381787	0.000662513	3.56774E-05
3830703773255	383070	3773255	0.000107386	2.31371E-05	5.54536E-05	0.00010286	7.05431E-05	6.63935E-06	2.13767E-05	3.78493E-05	0.000980153	0.001321526	0.001603417	0.001603417	0.001603417	0.001140495	0.001986168	0.001450834	0.000439647	0.000762916	3.58804E-05
3830803773255	383080	3773255	0.000109095	2.35052E-05	5.63357E-05	0.000104496	7.16652E-05	6.74496E-06	2.17167E-05	3.84514E-05	0.00114659	0.00154593	0.001875688	0.001875688	0.001875688	0.001334159	0.002323433	0.001697195	0.000514302	0.000892465	3.60774E-05
3830903773255	383090	3773255	0.00011091	2.38964E-05	5.72734E-05	0.000106235	7.2858E-05	6.85722E-06	2.20782E-05	3.90914E-05	0.001358034	0.001831017	0.002221586	0.002221586	0.002221586	0.001580193	0.0027519	0.002010177	0.000609145	0.001057045	3.66265E-05
3831003773255	383100	3773255	0.000112847	2.43137E-05	5.82736E-05	0.00010809	7.41303E-05	6.97697E-06	2.24637E-05	3.9774E-05	0.001608689	0.002168972	0.002631629	0.002631629	0.002631629	0.001871852	0.003259824	0.0023812	0.000721576	0.001252146	3.98021E-05
3831103773255	383110	3773255	0.000115981	2.49889E-05	5.98919E-05	0.000111092	7.6189E-05	7.17073E-06	2.30876E-05	4.08786E-05	0.001943748	0.002620726	0.003179746	0.003179746	0.003179746	0.002261722	0.003938782	0.002877157	0.000871866	0.001512944	4.31925E-05
3831203773255	383120	3773255	0.00011734	2.52816E-05	6.05934E-05	0.000112393	7.70814E-05	7.25472E-06	2.3358E-05	4.13574E-05	0.002533365	0.003415699	0.004144292	0.004144292	0.004144292	0.002947795	0.005133574	0.003749916	0.001136338	0.001971881	4.29418E-05

			ISDrainage / Utilities Trenching	ISDrainage / Utilities Trenching	ISAsphalt Paving	ISAsphalt Paving	SVDemolition	SVSite Grubbing / Prep	SVMass Grading / Excavation	SVMass Grading / Excavation	SVDrainage / Utilities Trenching	SVFoundations / Concrete Pads	SVBuilding / Structure Construction	SVBuilding / Structure Construction	SVAsphalt Paving	SVAsphalt Paving	SVArchitectural Coating	SVArchitectural Coating	SVLandscaping or Other Finishing	SVLandscaping or Other Finishing	MDemolition
Unique Identifier	X (UTM)	Y (UTM)	2027	2028	2027	2028	2027	2027	2027	2028	2028	2028	2028	2029	2028	2029	2028	2029	2028	2029	2027
3830103773245	383010	3773245	1.17417E-05	1.17417E-05	5.02831E-05	5.02831E-05	0.001211085	0.000800125	0.001351185	0.001351185	0.000407846	0.000420299	0.001789028	0.001789028	0.001659404	0.001659404	0.000164384	0.000164384	0.000529266	0.000529266	4.93049E-05
3830203773245	383020	3773245	1.18242E-05	1.18242E-05	5.06366E-05	5.06366E-05	0.001413343	0.000933751	0.00157684	0.00157684	0.000475959	0.000490492	0.001954448	0.001954448	0.001936534	0.001936534	0.000191837	0.000191837	0.000617656	0.000617656	5.03674E-05
3830303773245	383030	3773245	1.19253E-05	1.19253E-05	5.10695E-05	5.10695E-05	0.001672713	0.001105109	0.001866214	0.001866214	0.000563304	0.000580504	0.002138214	0.002138214	0.002291918	0.002291918	0.000227042	0.000227042	0.000731006	0.000731006	5.13583E-05
3830403773245	383040	3773245	1.20182E-05	1.20182E-05	5.14671E-05	5.14671E-05	0.002009517	0.001327625	0.002241981	0.002241981	0.000676727	0.00069739	0.002339592	0.002339592	0.002753401	0.002753401	0.000272757	0.000272757	0.000878195	0.000878195	5.23432E-05
3830503773245	383050	3773245	1.21069E-05	1.21069E-05	5.1847E-05	5.1847E-05	0.002452735	0.001620445	0.002736471	0.002736471	0.000825985	0.000851206	0.002559547	0.002559547	0.003360689	0.003360689	0.000332916	0.000332916	0.001071889	0.001071889	5.3352E-05
3830603773245	383060	3773245	1.21935E-05	1.21935E-05	5.22181E-05	5.22181E-05	0.003040192	0.002008559	0.003391885	0.003391885	0.001023818	0.001055079	0.002801004	0.002801004	0.00416561	0.00416561	0.000412653	0.000412653	0.001328619	0.001328619	5.43846E-05
3830703773245	383070	3773245	1.22637E-05	1.22637E-05	5.25185E-05	5.25185E-05	0.003731053	0.002464989	0.004162666	0.004162666	0.001256473	0.001294839	0.003031614	0.003031614	0.005112214	0.005112214	0.000506426	0.000506426	0.001630537	0.001630537	5.54531E-05
3830803773245	383080	3773245	1.23297E-05	1.23297E-05	5.28013E-05	5.28013E-05	0.004513012	0.002981604	0.005035082	0.005035082	0.001519806	0.001566212	0.00327083	0.00327083	0.006183638	0.006183638	0.000612563	0.000612563	0.001972267	0.001972267	5.65574E-05
3830903773245	383090	3773245	1.23792E-05	1.23792E-05	5.30133E-05	5.30133E-05	0.005150278	0.003402626	0.005746068	0.005746068	0.001734412	0.001787371	0.003483622	0.003483622	0.007056807	0.007056807	0.000699061	0.000699061	0.002250764	0.002250764	5.76856E-05
3831003773245	383100	3773245	1.24556E-05	1.24556E-05	5.33402E-05	5.33402E-05	0.005315659	0.003511888	0.005930581	0.005930581	0.001790106	0.001844766	0.003615623	0.003615623	0.00728341	0.00728341	0.000721509	0.000721509	0.002323039	0.002323039	5.84735E-05
3831103773245	383110	3773245	1.36337E-05	1.36337E-05	5.83853E-05	5.83853E-05	0.005208585	0.003441147	0.00581112	0.00581112	0.001754048	0.001807606	0.003730773	0.003730773	0.007136698	0.007136698	0.000706975	0.000706975	0.002276245	0.002276245	5.90167E-05
3831203773245	383120	3773245	1.32231E-05	1.32231E-05	5.66271E-05	5.66271E-05	0.005520699	0.003647351	0.00615934	0.00615934	0.001859156	0.001915924	0.004014977	0.004014977	0.007564351	0.007564351	0.000749339	0.000749339	0.002412645	0.002412645	6.04433E-05
3831303773245	383130	3773245	1.25979E-05	1.25979E-05	5.39499E-05	5.39499E-05	0.005782697	0.003820445	0.006451647	0.006451647	0.001947387	0.002006849	0.004358508	0.004358508	0.007923336	0.007923336	0.000784901	0.000784901	0.002527143	0.002527143	6.22519E-05
3831440373245	383440	3773245	1.35718E-05	1.35718E-05	5.81203E-05	5.81203E-05	0.001384829	0.000914913	0.001545028	0.001545028	0.000466356	0.000480596	0.002077947	0.002077947	0.001897465	0.001897465	0.000187967	0.000187967	0.000605195	0.000605195	0.000116834
3831450373245	383450	3773245	1.38317E-05	1.38317E-05	5.92336E-05	5.92336E-05	0.001289677	0.000852049	0.001438868	0.001438868	0.000434313	0.000447574	0.001953327	0.001953327	0.001767089	0.001767089	0.000175051	0.000175051	0.000563612	0.000563612	0.000134425
3831460373245	383460	3773245	1.39865E-05	1.39865E-05	5.98962E-05	5.98962E-05	0.001197857	0.000791386	0.001336427	0.001336427	0.000403392	0.000415709	0.001827755	0.001827755	0.00164128	0.00164128	0.000162588	0.000162588	0.000523485	0.000523485	0.000142972
3831470373245	383470	3773245	1.40525E-05	1.40525E-05	6.0179E-05	6.0179E-05	0.00111532	0.000736856	0.001244341	0.001244341	0.000375596	0.000387065	0.001712179	0.001712179	0.001528189	0.001528189	0.000151385	0.000151385	0.000487415	0.000487415	0.000149473
3831480373245	383480	3773245	1.39885E-05	1.39885E-05	5.99051E-05	5.99051E-05	0.001046395	0.00069132	0.001167443	0.001167443	0.000352385	0.000363145	0.001611497	0.001611497	0.00143375	0.00143375	0.00014203	0.00014203	0.000457294	0.000457294	0.00015355
3831490373245	383490	3773245	1.38503E-05	1.38503E-05	5.93131E-05	5.93131E-05	0.000984216	0.000650241	0.001098072	0.001098072	0.000331446	0.000341566	0.001519227	0.001519227	0.001348553	0.001348553	0.00013359	0.00013359	0.00043012	0.00043012	0.000155657
3831500373245	383500	3773245	1.36481E-05	1.36481E-05	5.84472E-05	5.84472E-05	0.000927245	0.000612601	0.00103451	0.00103451	0.00031226	0.000321794	0.001434314	0.001434314	0.001270492	0.001270492	0.000125857	0.000125857	0.000405223	0.000405223	0.000156086
3831510373245	383510	3773245	1.33964E-05	1.33964E-05	5.73693E-05	5.73693E-05	0.000875089	0.000578144	0.00097632	0.00097632	0.000294696	0.000303694	0.001356319	0.001356319	0.001199029	0.001199029	0.000118778	0.000118778	0.00038243	0.00038243	0.000155316
3831520373245	383520	3773245	1.31096E-05	1.31096E-05	5.61411E-05	5.61411E-05	0.000826578	0.000546094	0.000922198	0.000922198	0.000278359	0.000286859	0.001284006	0.001284006	0.001132561	0.001132561	0.000112194	0.000112194	0.00036123	0.00036123	0.000153514
3831530373245	383530	3773245	1.27733E-05	1.27733E-05	5.47009E-05	5.47009E-05	0.000779618	0.000515069	0.000869805	0.000869805	0.000262545	0.000270561	0.001215068	0.001215068	0.001068217	0.001068217	0.00010582	0.00010582	0.000340707	0.000340707	0.000150547
3831540373245	383540	3773245	1.24143E-05	1.24143E-05	5.31635E-05	5.31635E-05	0.000735647	0.000486019	0.000820748	0.000820748	0.000247737	0.000255302	0.001150832	0.001150832	0.001007969	0.001007969	9.98513E-05	9.98513E-05	0.000321491	0.000321491	0.00014699
3831550373245	383550	3773245	1.20615E-05	1.20615E-05	5.16527E-05	5.16527E-05	0.000695604	0.000459563	0.000776072	0.000776072	0.000234252	0.000241405	0.001092136	0.001092136	0.000953102	0.000953102	9.44161E-05	9.44161E-05	0.000303991	0.000303991	0.00014348
3831560373245	383560	3773245	1.17644E-05	1.17644E-05	5.03803E-05	5.03803E-05	0.000660811	0.000436577	0.000737254	0.000737254	0.000222535	0.00022933	0.001040384	0.001040384	0.000905429	0.000905429	8.96936E-05	8.96936E-05	0.000288786	0.000288786	0.000140716
3831570373245	383570	3773245	1.14776E-05	1.14776E-05	4.91522E-05	4.91522E-05	0.000628039	0.000414926	0.000700692	0.000700692	0.000211499	0.000217957	0.00099193	0.00099193	0.000860527	0.000860527	8.52454E-05	8.52454E-05	0.000274464	0.000274464	0.000137893
3831580373245	383580	3773245	1.1164E-05	1.1164E-05	4.78092E-05	4.78092E-05	0.000595685	0.00039355	0.000664594	0.000664594	0.000200603	0.000206729	0.000944739	0.000944739	0.000816195	0.000816195	8.08539E-05	8.08539E-05	0.000260325	0.000260325	0.00013461
3831590373245	383590	3773245	1.08442E-05	1.08442E-05	4.64397E-05	4.64397E-05	0.000564653	0.000373049	0.000629973	0.000629973	0.000190153	0.000195959	0.000899764	0.000899764	0.00077367	0.00077367	7.66419E-05	7.66419E-05	0.000246764	0.000246764	0.000131249
3831600373245	383600	3773245	1.05554E-05	1.05554E-05	4.52027E-05	4.52027E-05	0.000535944	0.000354081	0.000597943	0.000597943	0.000180485	0.000185996	0.000858061	0.000858061	0.00073434	0.00073434	7.27451E-05	7.27451E-05	0.000234217	0.000234217	0.000128121
3831610373245	383610	3773245	1.03655E-05	1.03655E-05	4.43898E-05	4.43898E-05	0.00051202	0.000338275	0.000571251	0.000571251	0.000172428	0.000177693	0.000822606	0.000822606	0.000701559	0.000701559	6.94978E-05	6.94978E-05	0.000223762	0.000223762	0.000125728
3831620373245	383620	3773245	1.01881E-05	1.01881E-05	4.363E-05	4.363E-05	0.000489382	0.000323319	0.000545994	0.000545994	0.000164805	0.000169837	0.000789174	0.000789174	0.000670541	0.000670541	6.64251E-05	6.64251E-05	0.000213869	0.000213869	0.000123232
3831630373245	383630	3773245	1.00251E-05	1.00251E-05	4.2932E-05	4.2932E-05	0.000468171	0.000309306	0.00052233	0.00052233	0.000157662	0.000162476	0.000757868	0.000757868	0.000641479	0.000641479	6.35461E-05	6.35461E-05	0.000204599	0.000204599	0.00012069
3831640373245	383640	3773245	9.8745E-06	9.8745E-06	4.2287E-05	4.2287E-05	0.000448254	0.000296147	0.000500108	0.000500108	0.000150954	0.000155564	0.000728469	0.000728469	0.000614188	0.000614188	6.08427E-05	6.08427E-05	0.000195895	0.000195895	0.000118111
3831650373245	383650	3773245	9.73214E-06	9.73214E-06	4.16773E-05	4.16773E-05	0.00042939	0.000283684	0.000479062	0.000479062	0.000144602	0.000149017	0.000700628	0.000700628	0.000588341	0.000588341	5.82822E-05	5.82822E-05	0.000187651	0.000187651	0.000115467
3831660373245	383660	3773245	9.65786E-06	9.65786E-06	4.13592E-05	4.13592E-05	0.000413608	0.000273258	0.000461454	0.000461454	0.000139287	0.00014354	0.000676871	0.000676871	0.000566717	0.000566717	5.61401E-05	5.61401E-05	0.000180754	0.000180754	0.0001133
3831670373245	383670	3773245	9.58565E-06	9.58565E-06	4.105E-05	4.105E-05	0.00039861	0.000263349	0.000444721	0.000444721	0.000134236	0.000138335	0.000654313	0.000654313	0.000546167	0.000546167	5.41044E-05	5.41044E-05	0.0001742	0.0001742	0.000111139
3831680373245	383680	3773245	9.56089E-06	9.56089E-06	4.0944E-05	4.0944E-05	0.000385572	0.000254735	0.000430176	0.000430176	0.000129846	0.00013381	0.000634408	0.000634408	0.000528304	0.000528304	5.23348E-05	5.23348E-05	0.000168502	0.000168502	0.000109372
3831690373245	383690	3773245	9.61247E-06	9.61247E-06	4.11649E-05	4.11649E-05	0.000375084	0.000247806	0.000418474	0.000418474	0.000126314	0.00013017	0.000617943	0.000617943	0.000513932	0.000513932	5.09111E-05	5.09111E-05	0.000163918	0.000163918	0.000108399
3831700373245	383700	3773245	9.67643E-06	9.67643E-06	4.14388E-05	4.14388E-05	0.00036495	0.000241111	0.000407168	0.000407168	0.000122901	0.000126654	0.000602123	0.000602123	0.000500047	0.000500047	4.95357E-05	4.95357E-05	0.00015949	0.00015949	0.000107665
3831710373245	383710	3773245	9.75689E-06	9.75689E-06	4.17833E-05	4.17833E-05	0.00035535	0.000234768	0.000396457	0.000396457	0.000119668	0.000123322	0.00058714	0.00058714	0.000486893	0.000486893	4.82326E-05	4.82326E-05	0.000155294	0.000155294	0.000107265
3831720373245	383720	3773245	9.84561E-06	9.84561E-06	4.21633E-05	4.21633E-05	0.000346172	0.000228705	0.000386218	0.000386218	0.000116577	0.000120137	0.000572826	0.000572826	0.000474318	0.000474318	4.69869E-05	4.69869E-05	0.000151283	0.000151283	0.000107164
3831730373245	383730	3773245	9.93639E-06	9.93639E-06	4.2552E-05	4.2552E-05	0.000337331	0.000222864	0.000376354	0.000376354	0.0001136	0.000117069	0.000559054	0.000559054	0.000462205	0.000462205	4.57869E-05	4.57869E-05	0.00014742	0.00014742	0.000107307
3831740373245	383740	3773245	1.00169E-05	1.00169E-05	4.28966E-05	4.28966E-05	0.000328638	0.000217121	0.000366655	0.000366655	0.000110672	0.000114052	0.000545604	0.000545604	0.000450293	0.000450293	4.46069E-05	4.46069E-05	0.000143621	0.000143621	0.00010751
3831750373245	383750	3773245	1.00953E-05	1.00953E-05	4.32324E-05	4.32324E-05	0.000320342	0.00021164	0.0003574	0.0003574	0.000107879	0.000111173	0.000532773	0.000532773	0.000438927	0.000438927	4.34809E-05	4.34809E-05	0.000139995	0.000139995	0.000107874
3831760373245	383760	3773245	1.01654E-05	1.01654E-05	4.35328E-05	4.35328E-05	0.000312372	0.000206374	0.000348507	0.000348507	0.000105195	0.000108407	0.000520495	0.000520495	0.000428005	0.000428005	4.2399E-05	4.2399E-05	0.000136512	0.000136512	0.000108304
3831770373245	383770	3773245	1.02252E-05	1.02252E-05	4.3789E-05	4.3789E-05	0.000304738	0.000201331	0.00033999	0.00033999	0.000102624	0.000105757	0.000508784	0.000508784	0.000417546	0.000417546	4.13629E-05	4.13629E-05	0.000133176	0.000133176	0.000108763
3831780373245	383780	3773245	1.02748E-05	1.02748E-05	4.40011E-05	4.40011E-05	0.000297386	0.000196473	0.000331788	0.000331788	0.000100148	0.000103206	0.000497588	0.000497588	0.000407472	0.000407472	4.0365E-05	4.0365E-05	0.000129963	0.000129963	0.000109163
3831790373245	383790	3773245	1.02995E-05	1.02995E-05	4.41071E-05	4.41071E-05	0.000290022	0.000191608	0.000323572	0.000323572	9.7668E-05	0.00010065	0.00048647	0.00048647	0.00039782	0.00039782	3.93654E-05	3.93654E-05	0.000126745	0.000126745	0.000109247
3831800373245	383800	3773245	1.03119E-05	1.03119E-05	4.41601E-05	4.41601E-05	0.000282933	0.000186925	0.000315663	0.000315663	9.52808E-05	9.81902E-05	0.000475842	0.000475842	0.000387669	0.000387669	3.84033E-05	3.84033E-05	0.000123647	0.000123647	0.000109205
3831810373245	383810	3773245	1.02892E-05	1.02892E-05	4.40629E-05	4.40629E-05	0.000275373	0.00018193	0.000307228	0.000307228	9.27349E-05	9.55665E-05	0.000464556	0.000464556	0.000377311	0.000377311	3.73771E-05	3.73771E-05	0.000120343	0.000120343	0.000108501
3831820373245	383820	3773245	1.02438E-05	1.02438E-05	4.38685E-05	4.38685E-05	0.00026758	0.000176782	0.000298534	0.000298534	9.01105E-05	9.28619E-05	0.000452897	0.000452897	0.000366633	0.000366633	3.63193E-05	3.63193E-05	0.000116937	0.000116937	0.000107361
3831830373245	383830	3773245	1.01943E-05	1.01943E-05	4.36565E-05	4.36565E-05	0.000260093	0.000171835	0.000290181	0.000290181	8.75892E-05	9.02637E-05	0.000441675	0.000441675	0.000356374	0.000356374	3.53031E-05	3.53031E-05	0.000113665	0.000113665	0.000106191
3831840373245	383840	3773245	1.01159E-05	1.01159E-05	4.33207E-05	4.33207E-05	0.000251902	0.000166424	0.000281042	0.000281042	8.48307E-05	8.7421E-05	0.000429269	0.000429269	0.000345151	0.000345151	3.41913E-05	3.41913E-05	0.000110086	0.000110086	0.000104316
3831850373245	383850	3773245	1.00354E-05	1.00354E-05	4.29761E-05	4.29761E-05	0.000244084	0.000161259	0.0002732	0.0002732	8.21981E-05	8.47079E-05	0.00041739	0.00041739	0.000334439	0.000334439	3.31302E-05	3.31302E-05	0.000106669	0.000106669	0.000102484
3831860373245	383860	3773245	9.9302E-06	9.9302E-06	4.25255E-05	4.25255E-05	0.000235856	0.000155823	0.00026314	0.00026314	7.94272E-05	8.18524E-05	0.000404765	0.000404765	0.000323166	0.000323166	3.20134E-05	3.20134E-05	0.000103073	0.000103073	0.00010012
3831870373245	383870	3773245	9.78372E-06	9.78372E-06	4.18982E-05	4.18982E-05	0.000227077	0.000150022	0.000253345	0.000253345	7.64706E-05	7.88056E-05	0.000391186	0.000391186	0.000311136	0.000311136	3.08217E-05	3.08217E-05	9.92367E-05	9.92367E-05	9.70221E-05
3831880373245	383880	3773245	9.62898E-06	9.62898E-06	4.12355E-05	4.12355E-05	0.000218757	0.000144526	0.000244063	0.000244063	7.36688E-05	7.59182E-05	0.00037829	0.00037829	0.000299736	0.000299736	2.96925E-05	2.96925E-05	9.56007E-05	9.56007E-05	9.39241E-05
3831890373245	383890	3773245	9.47836E-06	9.47836E-06	4.05905E-05	4.05905E-05	0.000211007	0.000139405	0.000235416	0.000235416	7.10588E-05	7.32286E-05	0.00036627	0.00036627	0.00029117	0.00029117	2.86405E-05	2.86405E-05	9.22137E-05	9.22137E-05	9.09932E-05
3831900373245	383900	3773245	9.32362E-06	9.32362E-06	3.99279E-05	3.99279E-05	0.000203673	0.00013456	0.000227234	0.000227234	6.85892E-05	7.06835E-05	0.000354842	0.000354842	0.000279069	0.000279069	2.76451E-05	2.76451E-05	8.90088E-05	8.90088E-05	8.814E-05
3831910373245	383910	3773245	9.16063E-06	9.16063E-06	3.92299E-05	3.92299E-05	0.000196621	0.000129902	0.000219367	0.000219367	6.62144E-05	6.82362E-05	0.00034384	0.00034384	0.000269407	0.000269407	2.6688E-05	2.6688E-05	8.59271E-05	8.59271E-05	8.52748E-05
3829703773255	382970	3773255	1.58372E-05	1.58372E-05	6.78217E-05	6.78217E-05	0.00060629	0.000400557	0.000676426	0.000676426	0.000204175	0.000210409	0.001078879	0.001078879	0.000830726	0.000830726	8.22933E-05	8.22933E-05	0.00026496	0.00026496	4.53056E-05
3829803773255	382980	3773255	1.52038E-05	1.52038E-05	6.51092E-05	6.51092E-05	0.000709407	0.000468683	0.000791472	0.000791472	0.000238901	0.000246195	0.001214243	0.001214243	0.000972015	0.000972015	9.62897E-05	9.62897E-05	0.000310024	0.000310024	4.6971E-05
3829903773255	382990	3773255	1.44486E-05	1.44486E-05	6.18754E-05	6.18754E-05	0.000825433	0.000545337	0.00092092	0.00092092	0.000277973	0.000286461	0.001356113	0.001356113	0.001130991	0.001130991	0.000112038	0.000112038	0.000360729	0.000360729	4.8129E-05
3830003773255	383000	3773255	1.31963E-05	1.31963E-05	5.65122E-05	5.65122E-05	0.000956028	0.000631617	0.001066622	0.001066622	0.000321953	0.000331783	0.001502673	0.001502673	0.00130993	0.00130993	0.000129764	0.000129764	0.000417801	0.000417801	4.84692E-05
3830103773255	383010	3773255	1.19748E-05	1.19748E-05	5.12816E-05	5.12816E-05	0.001120423	0.000740228	0.001250035	0.001250035	0.000377315	0.000388836	0.001670489	0.001670489	0.001535181	0.001535181	0.000152078	0.000152078	0.000489645	0.000489645	4.99496E-05
3830203773255	383020	3773255	1.20161E-05	1.20161E-05	5.14583E-05	5.14583E-05	0.001285394	0.000849219	0.00143409	0.00143409	0.000432871	0.000446088	0.001809577	0.001809577	0.001761222	0.001761222	0.00017447	0.00017447	0.000561741	0.000561741	5.10181E-05
3830303773255	383030	3773255	1.20924E-05	1.20924E-05	5.17852E-05	5.17852E-05	0.00148908	0.000983788	0.001661338	0.001661338	0.000501464	0.000516776	0.001962088	0.001962088	0.002040307	0.002040307	0.000202117	0.000202117	0.000650755	0.000650755	5.20925E-05
3830403773255	383040	3773255	1.21812E-05	1.21812E-05	5.21651E-05	5.21651E-05	0.001734978	0.001146245	0.001935682	0.001935682	0.000584273	0.000602113	0.002121891	0.002121891	0.002377232	0.002377232	0.000235493	0.000235493	0.000758216	0.000758216	5.31431E-05
3830503773255	383050	3773255	1.22575E-05	1.22575E-05	5.2492E-05	5.2492E-05	0.002025091	0.001337914	0.002259356	0.002259356	0.000681972	0.000702795	0.002285341	0.002285341	0.002774739	0.002774739	0.000274871	0.000274871	0.000885001	0.000885001	5.41697E-05
3830603773255	383060	3773255	1.23318E-05	1.23318E-05	5.28101E-05	5.28101E-05	0.002372391	0.001567364	0.002646832	0.002646832	0.000798928	0.000823323	0.002459393	0.002459393	0.003250602	0.003250602	0.00032201	0.00032201	0.001036777	0.001036777	5.52203E-05
3830703773255	383070	3773255	1.24019E-05	1.24019E-05	5.31105E-05	5.31105E-05	0.002762913	0.00182537	0.003082531	0.003082531	0.000930441	0.000958852	0.00263914	0.00263914	0.003785689	0.003785689	0.000375018	0.000375018	0.001207443	0.001207443	5.62768E-05
3830803773255	383080	3773255	1.247E-05	1.247E-05	5.34021E-05	5.34021E-05	0.003171056	0.002095017	0.003537888	0.003537888	0.001067888	0.001100495	0.002826526	0.002826526	0.004344918	0.004344918	0.000430416	0.000430416	0.001385809	0.001385809	5.73632E-05
3830903773255	383090	3773255	1.26598E-05	1.26598E-05	5.4215E-05	5.4215E-05	0.003486117	0.002303168	0.003889396	0.003889396	0.001173988	0.001209835	0.00299214	0.00299214	0.004776608	0.004776608	0.00047318	0.00047318	0.001523496	0.001523496	5.82884E-05
3831003773255	383100	3773255	1.37574E-05	1.37574E-05	5.89155E-05	5.89155E-05	0.003561959	0.002353274	0.003974011	0.003974011	0.001199529	0.001236155	0.003097821	0.003097821	0.004880524	0.004880524	0.000483474	0.000483474	0.00155664	0.00155664	5.89152E-05
3831103773255	383110	3773255	1.49293E-05	1.49293E-05	6.39341E-05	6.39341E-05	0.003536539	0.00233648	0.003945651	0.003945651	0.001190968	0.001227334	0.003190503	0.003190503	0.004845695	0.004845695	0.000480024	0.000480024	0.001545531	0.001545531	6.07597E-05
3831203773255	383120	3773255	1.48427E-05	1.48427E-05	6.3563E-05	6.3563E-05	0.003648393	0.002410378	0.004070444	0.004070444	0.001228636	0.001266152	0.003374346	0.003374346	0.004998955	0.004998955	0.000495206	0.000495206	0.001594413	0.001594413	6.13984E-05

			MSite Grubbing / Prep	MMass Grading / Excavation	MMass Grading / Excavation	MDrainage / Utilities Trenching	MFoundations / Concrete Pads	MBuilding / Structure Construction	MAsphalt Paving	MLandscaping or Other Finishing	MWaterside Construction (Piles)	RSSWRe-striping South Valley	RSSWRe-striping Silver Lake Boulevard	RSSWDemolition	RSSWPlacing Base	RSSWForm/Place Rebar and Pour	Child Risk				
Unique Identifier	X (UTM)	Y (UTM)	2027	2027	2028	2028	2028	2028	2028	2028	2028	2029	2029	2029	2029	2029	3rd Trimester	0<2	2<16	Total	per million
3830103773245	383010	3773245	4.44915E-05	0.000111099	0.000111099	3.1092E-05	5.73706E-05	0.000103163	7.29817E-05	2.21157E-05	3.91577E-05	0.003932037	9.26301E-05	0.000156216	8.49188E-05	2.54177E-05	4.69006E-09	1.054E-07	1.3932E-07	2.49414E-07	0.24941396
3830203773245	383020	3773245	4.54503E-05	0.000113493	0.000113493	3.1762E-05	5.86069E-05	0.000105386	7.45544E-05	2.25922E-05	4.00016E-05	0.004811683	9.64333E-05	0.000162676	8.84305E-05	2.64688E-05	4.74439E-09	1.058E-07	1.5634E-07	2.66887E-07	0.26688664
3830303773245	383030	3773245	4.63444E-05	0.000115726	0.000115726	3.23869E-05	5.97599E-05	0.000107459	7.60211E-05	2.30367E-05	4.07885E-05	0.005912216	0.000100443	0.000169467	9.21222E-05	2.75738E-05	4.80555E-09	1.0673E-07	1.774E-07	2.8893E-07	0.28892973
3830403773245	383040	3773245	4.72332E-05	0.000117945	0.000117945	3.3008E-05	6.09059E-05	0.00010952	7.7479E-05	2.34785E-05	4.15707E-05	0.007274356	0.000104708	0.0001767	9.60539E-05	2.87506E-05	4.86699E-09	1.0766E-07	2.0353E-07	3.1606E-07	0.31605994
3830503773245	383050	3773245	4.81435E-05	0.000120218	0.000120218	3.36441E-05	6.20797E-05	0.000111631	7.89722E-05	2.3931E-05	4.23719E-05	0.008810697	0.00010927	0.00018445	0.000100267	3.00117E-05	4.92905E-09	1.0865E-07	2.365E-07	3.5008E-07	0.35008026
3830603773245	383060	3773245	4.90753E-05	0.000122545	0.000122545	3.42953E-05	6.32813E-05	0.000113792	8.05007E-05	2.43942E-05	4.3192E-05	0.010336363	0.000114158	0.00019277	0.000104789	3.13653E-05	4.99048E-09	1.0962E-07	2.7868E-07	3.93284E-07	0.39328398
3830703773245	383070	3773245	5.00395E-05	0.000124952	0.000124952	3.49691E-05	6.45246E-05	0.000116027	8.20823E-05	2.48734E-05	4.40406E-05	0.011208272	0.000119419	0.000201717	0.000109653	3.28211E-05	5.07011E-09	1.1092E-07	3.2845E-07	4.44444E-07	0.44444417
3830803773245	383080	3773245	5.1036E-05	0.000127441	0.000127441	3.56655E-05	6.58095E-05	0.000118338	8.37169E-05	2.53688E-05	4.49176E-05	0.01134013	0.000125086	0.000211361	0.000114896	3.43902E-05	5.15161E-09	1.1222E-07	3.8703E-07	5.04395E-07	0.50439477
3830903773245	383090	3773245	5.2054E-05	0.000129983	0.000129983	3.63769E-05	6.71222E-05	0.000120698	8.53868E-05	2.58748E-05	4.58136E-05	0.010723171	0.00013119	0.000221751	0.000120544	3.60809E-05	5.25005E-09	1.1385E-07	4.4531E-07	5.64414E-07	0.56441362
3831003773245	383100	3773245	5.2765E-05	0.000131758	0.000131758	3.68738E-05	6.80391E-05	0.000122347	8.65531E-05	2.62282E-05	4.64394E-05	0.009568101	0.00013747	0.000232346	0.000126303	3.78047E-05	5.37968E-09	1.1661E-07	4.8828E-07	6.10272E-07	0.61027232
3831103773245	383110	3773245	5.32552E-05	0.000132982	0.000132982	3.72163E-05	6.86711E-05	0.000123483	8.73571E-05	2.64719E-05	4.68708E-05	0.008441338	0.000142917	0.000241089	0.000131056	3.92273E-05	5.48693E-09	1.1892E-07	5.2824E-07	6.52653E-07	0.65265312
3831203773245	383120	3773245	5.45425E-05	0.000136197	0.000136197	3.8116E-05	7.03311E-05	0.000126468	8.94688E-05	2.71118E-05	4.80038E-05	0.008033222	0.000151362	0.000255563	0.000138924	4.15824E-05	5.5477E-09	1.1945E-07	6.3181E-07	7.56805E-07	0.7568052
3831303773245	383130	3773245	5.61746E-05	0.000140272	0.000140272	3.92565E-05	7.24356E-05	0.000130253	9.2146E-05	2.7923E-05	4.94402E-05	0.007702317	0.000160953	0.000272609	0.00014819	4.43559E-05	5.59225E-09	1.1957E-07	8.1099E-07	9.36154E-07	0.93615391
3834403773245	383440	3773245	0.000105428	0.000263261	0.000263261	7.3676E-05	0.000135946	0.000244456	0.000172938	5.24056E-05	9.27887E-05	0.000644115	0.004629071	0.014197024	0.007717492	0.00230998	8.24602E-09	1.4986E-07	7.4278E-07	9.00895E-07	0.90089534
3834503773245	383450	3773245	0.000121301	0.000302899	0.000302899	8.4769E-05	0.000156415	0.000281263	0.000198977	6.0296E-05	0.000106759	0.000604213	0.006688621	0.009661818	0.005252157	0.001572062	8.27774E-09	1.5098E-07	5.8608E-07	7.45336E-07	0.7453364
3834603773245	383460	3773245	0.000129015	0.000322159	0.000322159	9.01593E-05	0.000166361	0.000299148	0.000211629	6.41301E-05	0.000113548	0.000565276	0.004555784	0.006791683	0.003691954	0.001105066	8.19892E-09	1.5065E-07	4.7531E-07	6.34167E-07	0.63416685
3834703773245	383470	3773245	0.00013488	0.000336807	0.000336807	9.42585E-05	0.000173925	0.000312749	0.000221251	6.70458E-05	0.000118711	0.000529263	0.003353879	0.005113412	0.002779647	0.000831997	8.07153E-09	1.497E-07	3.9969E-07	5.57456E-07	0.55745596
3834803773245	383480	3773245	0.000138559	0.000345993	0.000345993	9.68294E-05	0.000178669	0.000321279	0.000227286	6.88745E-05	0.000121948	0.000497284	0.002641311	0.004088044	0.002222258	0.00066516	7.93086E-09	1.4829E-07	3.4732E-07	5.03537E-07	0.50353747
3834903773245	383490	3773245	0.000140461	0.000350741	0.000350741	9.81582E-05	0.00018112	0.000325688	0.000230405	6.98196E-05	0.000123622	0.000467933	0.002159536	0.003377764	0.00183615	0.000549592	7.77032E-09	1.4641E-07	3.0699E-07	4.61175E-07	0.46117466
3835003773245	383500	3773245	0.000140848	0.000351709	0.000351709	9.84292E-05	0.00018162	0.000326587	0.000231041	7.00124E-05	0.000123963	0.000440918	0.001811946	0.002856773	0.00155294	0.000464822	7.59262E-09	1.4407E-07	2.7465E-07	4.26315E-07	0.4263149
3835103773245	383510	3773245	0.000140154	0.000349974	0.000349974	9.79436E-05	0.000180724	0.000324976	0.000229901	6.9667E-05	0.000123352	0.000416114	0.001551595	0.002461098	0.001337851	0.000400442	7.4037E-09	1.4136E-07	2.4811E-07	3.96878E-07	0.39687803
3835203773245	383520	3773245	0.000138527	0.000345912	0.000345912	9.68068E-05	0.000178627	0.000321204	0.000227233	6.88584E-05	0.00012192	0.000393204	0.001348595	0.002148989	0.001168189	0.000349659	7.19916E-09	1.3819E-07	2.257E-07	3.71097E-07	0.37109651
3835303773245	383530	3773245	0.00013585	0.000339228	0.000339228	9.49361E-05	0.000175175	0.000314997	0.000222842	6.75277E-05	0.000119564	0.00037153	0.001180205	0.001887874	0.001026247	0.000307174	6.97219E-09	1.3447E-07	2.0586E-07	3.47305E-07	0.34730462
3835403773245	383540	3773245	0.00013264	0.000331211	0.000331211	9.26926E-05	0.000171035	0.000307553	0.000217576	6.5932E-05	0.000116738	0.000351418	0.001042212	0.001672311	0.000909067	0.0002721	6.73971E-09	1.305E-07	1.8862E-07	3.25859E-07	0.32585933
3835503773245	383550	3773245	0.000129472	0.000323303	0.000323303	9.04793E-05	0.000166951	0.00030021	0.00021238	6.43576E-05	0.000113951	0.000333105	0.00093029	0.001496444	0.000813466	0.000243484	6.51611E-09	1.2658E-07	1.7388E-07	3.06978E-07	0.3069779
3835603773245	383560	3773245	0.000126979	0.000317075	0.000317075	8.87365E-05	0.000163736	0.000294427	0.000208289	6.3118E-05	0.000111756	0.000316953	0.000842573	0.001357902	0.000738155	0.000220942	6.32036E-09	1.2314E-07	1.6176E-07	2.91222E-07	0.2912224
3835703773245	383570	3773245	0.000124431	0.000310713	0.000310713	8.6956E-05	0.00016045	0.000288519	0.00020411	6.18516E-05	0.000109514	0.000301931	0.000767025	0.001238087	0.00067323	0.000201448	6.12837E-09	1.1973E-07	1.5092E-07	2.76781E-07	0.2767814
3835803773245	383580	3773245	0.000121468	0.000303316	0.000303316	8.48857E-05	0.00015663	0.00028165	0.000199251	6.0379E-05	0.000106906	0.000287446	0.000698049	0.001128349	0.00061337	0.000183592	5.92565E-09	1.1603E-07	1.4072E-07	2.62675E-07	0.2626749
3835903773245	383590	3773245	0.000118436	0.000295743	0.000295743	8.27665E-05	0.00015272	0.000274619	0.000194276	5.88716E-05	0.000104237	0.00027374	0.000636574	0.001030258	0.000560048	0.000167632	5.7233E-09	1.1229E-07	1.3134E-07	2.49355E-07	0.24935456
3836003773245	383600	3773245	0.000115613	0.000288695	0.000288695	8.07941E-05	0.00014908	0.000268074	0.000189646	5.74686E-05	0.000101753	0.000261089	0.000583539	0.000945435	0.000513938	0.000153831	5.53338E-09	1.0876E-07	1.2301E-07	2.373E-07	0.23729985
3836103773245	383610	3773245	0.000113453	0.000283302	0.000283302	7.92846E-05	0.000146295	0.000263066	0.000186103	5.63949E-05	9.98522E-05	0.000250262	0.000542351	0.000879382	0.000478031	0.000143083	5.38404E-09	1.0608E-07	1.1631E-07	2.27778E-07	0.22777825
3836203773245	383620	3773245	0.000111202	0.000277679	0.000277679	7.77112E-05	0.000143392	0.000257845	0.00018241	5.52758E-05	9.78706E-05	0.000240099	0.000505353	0.00081995	0.000445724	0.000133413	5.23987E-09	1.0348E-07	1.1016E-07	2.1888E-07	0.21888026
3836303773245	383630	3773245	0.000108907	0.00027195	0.00027195	7.61077E-05	0.000140433	0.000252525	0.000178646	5.41352E-05	9.58511E-05	0.000230603	0.000472314	0.000766792	0.000416827	0.000124764	5.1029E-09	1.0101E-07	1.0454E-07	2.10656E-07	0.21065571
3836403773245	383640	3773245	0.00010658	0.000266139	0.000266139	7.44816E-05	0.000137433	0.000247129	0.000174829	5.29785E-05	9.38032E-05	0.000221705	0.000442627	0.00071899	0.000390842	0.000116986	4.97235E-09	9.8667E-08	9.9391E-08	2.0303E-07	0.20302986
3836503773245	383650	3773245	0.000104194	0.000260181	0.000260181	7.2814E-05	0.000134356	0.000241596	0.000170915	5.17924E-05	9.1703E-05	0.00021331	0.000415587	0.000675407	0.000367151	0.000109895	4.84638E-09	9.6398E-08	9.4607E-08	1.95852E-07	0.19585172
3836603773245	383660	3773245	0.000102239	0.000255298	0.000255298	7.14477E-05	0.000131834	0.000237063	0.000167708	5.08205E-05	8.99822E-05	0.000206095	0.000394249	0.000640975	0.000348434	0.000104292	4.74927E-09	9.4754E-08	9.0717E-08	1.9022E-07	0.19022044
3836703773245	383670	3773245	0.000100289	0.000250429	0.000250429	7.0085E-05	0.00012932	0.000232542	0.000164509	4.98513E-05	8.82661E-05	0.000199267	0.000374615	0.000609286	0.000331207	9.91361E-05	4.65545E-09	9.3171E-08	8.7083E-08	1.84909E-07	0.18490923
3836803773245	383680	3773245	9.86947E-05	0.000246448	0.000246448	6.89708E-05	0.000127264	0.000228845	0.000161894	4.90588E-05	8.68628E-05	0.000193228	0.000358442	0.000583156	0.000317003	9.48846E-05	4.58091E-09	9.2009E-08	8.4012E-08	1.80602E-07	0.18060214
3836903773245	383690	3773245	9.78167E-05	0.000244256	0.000244256	6.83573E-05	0.000126132	0.000226809	0.000160454	4.86223E-05	8.60901E-05	0.000188209	0.00034656	0.000563962	0.00030657	9.17616E-05	4.53827E-09	9.1557E-08	8.1671E-08	1.77767E-07	0.17776694
3837003773245	383700	3773245	9.71542E-05	0.000242601	0.000242601	6.78943E-05	0.000125278	0.000225273	0.000159367	4.8293E-05	8.5507E-05	0.000183436	0.000335412	0.000545974	0.000296791	8.88347E-05	4.50093E-09	9.1222E-08	7.9469E-08	1.75192E-07	0.1751915
3837103773245	383710	3773245	9.67933E-05	0.0002417	0.0002417	6.76421E-05	0.000124812	0.000224436	0.000158775	4.81136E-05	8.51894E-05	0.000178975	0.000325248	0.00052959	0.000287885	8.61689E-05	4.47107E-09	9.1042E-08	7.7449E-08	1.72962E-07	0.17296235
3837203773245	383720	3773245	9.67017E-05	0.000241472	0.000241472	6.75781E-05	0.000124694	0.000224224	0.000158625	4.80681E-05	8.51088E-05	0.00017477	0.000315893	0.000514514	0.000279689	8.37159E-05	4.44713E-09	9.0974E-08	7.5577E-08	1.70998E-07	0.17099812
3837303773245	383730	3773245	9.6831E-05	0.000241794	0.000241794	6.76684E-05	0.000124861	0.000224523	0.000158837	4.81324E-05	8.52226E-05	0.00017077	0.000307131	0.000500413	0.000272024	8.14216E-05	4.4273E-09	9.0966E-08	7.3822E-08	1.69215E-07	0.16921486
3837403773245	383740	3773245	9.70141E-05	0.000242252	0.000242252	6.77964E-05	0.000125097	0.000224948	0.000159137	4.82234E-05	8.53838E-05	0.000166892	0.00029864	0.000486763	0.00026404	7.92006E-05	4.40709E-09	9.0909E-08	7.212E-08	1.67436E-07	0.16743618
3837503773245	383750	3773245	9.73427E-05	0.000243072	0.000243072	6.8026E-05	0.000125521	0.0002571	0.000159676	4.83867E-05	8.56729E-05	0.000163219	0.000290772	0.000474131	0.00025737	7.71453E-05	4.3904E-09	9.0892E-08	7.0535E-08	1.65817E-07	0.16581697
3837603773245	383760	3773245	9.77305E-05	0.00024404	0.00024404	6.8297E-05	0.000126021	0.000226609	0.000160312	4.85795E-05	8.60143E-05	0.000159702	0.000283407	0.000462314	0.00025134	7.52226E-05	4.37573E-09	9.0862E-08	6.9038E-08	1.64275E-07	0.16427505
3837703773245	383770	3773245	9.81453E-05	0.000245076	0.000245076	6.85869E-05	0.000126556	0.000227571	0.000160993	4.87857E-05	8.63793E-05	0.000156346	0.000276534	0.000451313	0.000245333	7.34325E-05	4.36366E-09	9.084E-08	6.7627E-08	1.62831E-07	0.16283091
3837803773245	383780	3773245	9.85061E-05	0.000245977	0.000245977	6.88391E-05	0.000127021	0.000228408	0.000161585	4.8965E-05	8.66969E-05	0.000153116	0.000269977	0.000440837	0.000239639	7.1728E-05	4.35307E-09	9.0791E-08	6.6279E-08	1.61423E-07	0.16142329
3837903773245	383790	3773245	9.85815E-05	0.000246166	0.000246166	6.88918E-05	0.000127118	0.000228582	0.000161708	4.90025E-05	8.67633E-05	0.00014988	0.00026319	0.00042998	0.000233737	6.99614E-05	4.33674E-09	9.059E-08	6.4894E-08	1.59821E-07	0.15982085
3838003773245	383800	3773245	9.85438E-05	0.000246071	0.000246071	6.88654E-05	0.00012707	0.000228495	0.000161646	4.89838E-05	8.67301E-05	0.00014676	0.000256643	0.000419521	0.000228051	6.82597E-05	4.3217E-09	9.0372E-08	6.3558E-08	1.58252E-07	0.1582518
3838103773245	383810	3773245	9.79083E-05	0.000244484	0.000244484	6.84213E-05	0.00012625	0.000227021	0.000160604	4.86678E-05	8.61707E-05	0.000143439	0.000249142	0.000407467	0.00022149	6.62984E-05	4.28923E-09	8.9818E-08	6.2038E-08	1.56146E-07	0.15614572
3838203773245	383820	3773245	9.68795E-05	0.000241915	0.000241915	6.77023E-05	0.000124924	0.000224636	0.000158916	4.81565E-05	8.52652E-05	0.000140008	0.000241129	0.000394563	0.000214484	6.41989E-05	4.24383E-09	8.9018E-08	6.0417E-08	1.53679E-07	0.15367873
3838303773245	383830	3773245	9.58237E-05	0.000239279	0.000239279	6.69645E-05	0.000123562	0.000222188	0.000157185	4.76317E-05	8.43361E-05	0.000136697	0.000233492	0.000382246	0.000207788	6.21947E-05	4.19922E-09	8.8221E-08	5.8861E-08	1.51281E-07	0.15128123
3838403773245	383840	3773245	9.41324E-05	0.000235056	0.000235056	6.57826E-05	0.000121381	0.000218266	0.00015441	4.6791E-05	8.28475E-05	0.000133069	0.000224659	0.0003679	0.000200017	5.98687E-05	4.12667E-09	8.6923E-08	5.7064E-08	1.48114E-07	0.14811381
3838503773245	383850	3773245	9.24788E-05	0.000230927	0.000230927	6.4627E-05	0.000119249	0.000214432	0.000151698	4.5969E-05	8.13921E-05	0.000129593	0.000216344	0.000354478	0.000192694	5.76766E-05	4.05589E-09	8.5647E-08	5.5356E-08	1.45059E-07	0.14505877
3838603773245	383860	3773245	9.03458E-05	0.0002256	0.0002256	6.31364E-05	0.000116498	0.000209486	0.000148199	4.49087E-05	7.95148E-05	0.000125915	0.000207336	0.000339834	0.000184734	5.5294E-05	3.96423E-09	8.3985E-08	5.3495E-08	1.41444E-07	0.14144432
3838703773245	383870	3773245	8.75502E-05	0.00021862	0.00021862	6.11828E-05	0.000112894	0.000203004	0.000143613	4.351911E-05	7.70545E-05	0.000121961	0.000197403	0.000323654	0.000175938	5.26613E-05	3.84724E-09	8.1834E-08	5.143E-08	1.37111E-07	0.13711141
3838803773245	383880	3773245	8.47547E-05	0.000211639	0.000211639	5.92292E-05	0.000109289	0.000196522	0.000139027	4.21295E-05	7.45941E-05	0.000118183	0.000188089	0.000308467	0.000167682	5.01903E-05	3.73542E-09	7.9752E-08	4.9468E-08	1.32956E-07	0.13295564
3838903773245	383890	3773245	8.211E-05	0.000205035	0.000205035	5.7381E-05	0.000105879	0.0001903	0.000134689	4.08149E-05	7.22664E-05	0.000114631	0.000179573	0.000294587	0.000160138	4.79319E-05	3.63265E-09	7.7816E-08	4.7651E-08	1.29099E-07	0.12909887
3839003773245	383900	3773245	7.95353E-05	0.000198606	0.000198606	5.55817E-05	0.000102559	0.0001844	0.000130466	3.953516E-05	7.00004E-05	0.00011125	0.00017161	0.000281608	0.00015308	4.582E-05	3.53435E-09	7.5938E-08	4.5932E-08	1.25404E-07	0.12540419
3839103773245	383910	3773245	7.69498E-05	0.00019215	0.00019215	5.37749E-05	9.92248E-05	0.000178425	0.000126225	3.82499E-05	6.77249E-05	0.000107969	0.000164003	0.000269197	0.000146335	4.38006E-05	3.43751E-09	7.4064E-08	4.4271E-08	1.21773E-07	0.1217732
3829703773255	382970	3773255	4.08826E-05	0.000102087	0.000102087	2.857E-05	5.27171E-05	9.47951E-05	6.70619E-05	2.03218E-05	3.59815E-05	0.001511889	7.66231E-05	0.000128949	7.00965E-05	2.09811E-05	4.56195E-09	1.131E-07	8.5374E-08	2.03034E-07	0.20303366
3829803773255	382980	3773255	4.23854E-05	0.00010584	0.00010584	2.96202E-05	5.46549E-05	9.82797E-05	6.9527E-05	2.10688E-05	3.73041E-05	0.001862313	8.1587E-05	0.000137429	7.47065E-05	2.2361E-05	4.67608E-09	1.1284E-07	9.6277E-08	2.13788E-07	0.21378796
3829903773255	382990	3773255	4.34304E-05	0.000108449	0.000108449	3.03505E-05	5.60023E-05	0.000100703	7.12411E-05	2.15882E-05	3.82238E-05	0.002278497	8.48577E-05	0.000143423	7.79645E-05	2.33361E-05	4.74543E-09	1.1169E-07	1.0765E-07	2.24082E-07	0.22408154
3830003773255	383000	3773255	4.37374E-05	0.000109216	0.000109216	3.0565E-05	5.63982E-05	0.000101415	7.17447E-05	2.17408E-05	3.8494E-05	0.002765407	8.85203E-05	0.000149085	8.10425E-05	2.42574E-05	4.75909E-09	1.086E-07	1.1945E-07	2.32809E-07	0.23280869
3830103773255	383010	3773255	4.50732E-05	0.000112551	0.000112551	3.14985E-05	5.81208E-05	0.000104512	7.39359E-05	2.24048E-05	3.96697E-05	0.003396469	9.30571E-05	0.000157022	8.53571E-05	2.55489E-05	4.79672E-09	1.0807E-07	1.3443E-07	2.47298E-07	0.24729801
3830203773255	383020	3773255	4.60374E-05	0.000114959	0.000114959	3.21723E-05	5.9364E-05	0.000106748	7.55175E-05	2.28841E-05	4.05183E-05	0.004011499	9.68654E-05	0.000163542	8.89012E-05	2.66097E-05	4.86581E-09	1.0902E-07	1.4944E-07	2.63319E-07	0.2633185
3830303773255	383030	3773255	4.70069E-05	0.00011738	0.00011738	3.28499E-05	6.06142E-05	0.000108996	7.71079E-05	2.3366E-05	4.13716E-05	0.004753268	0.000100915	0.000170426	9.26437E-05	2.77299E-05	4.93036E-09	1.0967E-07	1.6734E-07	2.81948E-07	0.2819482
3830403773255	383040	3773255	4.7955E-05	0.000119747	0.000119747	3.35124E-05	6.18366E-05	0.000111194	7.86629E-05	2.38373E-05	4.2206E-05	0.005548182	0.000105205	0.000177719	9.66077E-05	2.89164E-05	5.0049E-09	1.1083E-07	1.8864E-07	3.0448E-07	0.30447958
3830503773255	383050	3773255	4.88814E-05	0.000122061	0.000122061	3.41598E-05	6.30313E-05	0.000113342	8.01827E-05	2.42978E-05	4.30214E-05	0.00632204	0.000109767	0.000185469	0.000100821	3.01774E-05	5.08729E-09	1.1224E-07	2.1356E-07	3.30895E-07	0.33089516
3830603773255	383060	3773255	4.98294E-05	0.000124428	0.000124428	3.48223E-05	6.42537E-05	0.00011554	8.17377E-05	2.4769E-05	4.38557E-05	0.006986392	0.000114656	0.000193797	0.000105348	3.15324E-05	5.16865E-09	1.1358E-07	2.4348E-07	3.62231E-07	0.36223057
3830703773255	383070	3773255	5.07828E-05	0.000126809	0.000126809	3.54886E-05	6.54831E-05	0.000117751	8.33016E-05	2.52429E-05	4.46948E-05	0.007390574	0.000119886	0.00020271	0.000110193	3.29827E-05	5.25645E-09	1.1524E-07	2.7848E-07	3.9898E-07	0.39898011
3830803773255	383080	3773255	5.17631E-05	0.000129256	0.000129256	3.61736E-05	6.67472E-05	0.000120024	8.49097E-05	2.57302E-05	4.55576E-05	0.007471036	0.000125518	0.000212311	0.000115412	3.45449E-05	5.34054E-09	1.1669E-07	3.1868E-07	4.4071E-07	0.44071041
3830903773255	383090	3773255	5.2598E-05	0.000131341	0.000131341	3.67571E-05	6.78238E-05	0.00012196	8.62792E-05	2.61452E-05	4.62924E-05	0.007202078	0.000131401	0.000222201	0.000120788	3.61541E-05	5.43465E-09	1.1839E-07	3.5962E-07	4.83446E-07	0.48344634
3831003773255	383100	3773255	5.31636E-05	0.000132754	0.000132754	3.71523E-05	6.8553E-05	0.000123271	8.72069E-05	2.64263E-05	4.67902E-05	0.006653447	0.000136571	0.000230588	0.000125348	3.75187E-05	5.54149E-09	1.2066E-07	3.9367E-07	5.19874E-07	0.51987397
3831103773255	383110	3773255	5.4828E-05	0.00013691	0.00013691	3.83155E-05	7.06992E-05	0.00012713	8.99371E-05	2.72537E-05	4.82555E-05	0.006104621	0.000142369	0.000240529	0.000130751	3.91362E-05	5.65397E-09	1.2381E-07	4.3301E-07	5.62477E-07	0.56247652
3831203773255	383120	3773255	5.54043E-05	0.000138349	0.000138349	3.87182E-05	7.14424E-05	0.000128467	9.08825E-05	2.75402E-05	4.87623E-05	0.005862286	0.000150096	0.000253492	0.000137798	4.12453E-05	5.71766E-09	1.2425E-07	5.0907E-07	6.39044E-07	0.63904416

Unique Identifier	X (UTM)	Y (UTM)	EGIODemolition 2025	EGIOSite Grubbing / Prep 2025	EGIOMass Grading / Excavation 2025	EGIOMass Grading / Excavation 2026	EGIODrainage / Utilities Trenching 2026	EGIODrainage / Utilities Trenching 2027	EGIOFoundations / Concrete Pads 2026	EGIOFoundations / Concrete Pads 2027	EGIOBuilding / Structure Construction 2026	EGIOBuilding / Structure Construction 2027	EGIOAsphalt Paving 2027	EGIOArchitectural Coating 2027	EGIOLandscaping or Other Finishing 2027	EGIOWaterside Construction (Piles) 2027	HIWaterside Construction (Landscaping) 2025	HIWaterside Construction (Landscaping) 2026	KMDemolition 2025	KMSite Grubbing / Prep 2025	KMMass Grading / Excavation 2025
3831303773255	383130	3773255	6.44963E-05	5.82E-05	0.000145329	0.000145329	4.06718E-05	4.06718E-05	7.50472E-05	7.50472E-05	0.000134949	0.000134949	9.54682E-05	8.98524E-06	2.89297E-05	5.12227E-05	0.00028137	0.00028137	5.26297E-05	4.74917E-05	0.00011859
3831403773255	383140	3773255	6.37084E-05	5.7489E-05	0.000143554	0.000143554	4.0175E-05	4.0175E-05	7.41304E-05	7.41304E-05	0.0001333	0.0001333	9.43019E-05	8.87547E-06	2.85763E-05	5.05969E-05	0.000285573	0.000285573	5.34654E-05	4.82458E-05	0.000120473
3834403773255	383440	3773255	5.15254E-05	4.6495E-05	0.000116102	0.000116102	3.24923E-05	3.24923E-05	5.99544E-05	5.99544E-05	0.000107809	0.000107809	7.62685E-05	7.17821E-06	2.31117E-05	4.09213E-05	0.000460825	0.000460825	8.19441E-05	7.39442E-05	0.000184644
3834503773255	383450	3773255	5.04271E-05	4.5504E-05	0.000113627	0.000113627	3.17997E-05	3.17997E-05	5.86764E-05	5.86764E-05	0.000105511	0.000105511	7.46428E-05	7.0252E-06	2.2619E-05	4.0049E-05	0.00045943	0.00045943	8.40034E-05	7.58025E-05	0.000189285
3834603773255	383460	3773255	4.89229E-05	4.4147E-05	0.000110238	0.000110238	3.08511E-05	3.08511E-05	5.69261E-05	5.69261E-05	0.000102364	0.000102364	7.24162E-05	6.81564E-06	2.19443E-05	3.88543E-05	0.000450707	0.000450707	8.90772E-05	8.0381E-05	0.000200717
3834703773255	383470	3773255	4.78962E-05	4.322E-05	0.000107924	0.000107924	3.02037E-05	3.02037E-05	5.57315E-05	5.57315E-05	0.000100216	0.000100216	7.08965E-05	6.67261E-06	2.14838E-05	3.80389E-05	0.000437955	0.000437955	9.18468E-05	8.28802E-05	0.000206958
3834803773255	383480	3773255	4.70725E-05	4.2477E-05	0.000106068	0.000106068	2.96842E-05	2.96842E-05	5.4773E-05	5.4773E-05	9.8492E-05	9.8492E-05	6.96772E-05	6.55785E-06	2.11143E-05	3.73847E-05	0.000426251	0.000426251	9.36017E-05	8.44638E-05	0.000210913
3834903773255	383490	3773255	4.62308E-05	4.1718E-05	0.000104172	0.000104172	2.91535E-05	2.91535E-05	5.37936E-05	5.37936E-05	9.6731E-05	9.6731E-05	6.84314E-05	6.4406E-06	2.07368E-05	3.67163E-05	0.000413848	0.000413848	9.46583E-05	8.54172E-05	0.000213293
3835003773255	383500	3773255	4.53713E-05	4.0942E-05	0.000102235	0.000102235	2.86114E-05	2.86114E-05	5.27935E-05	5.27935E-05	9.49325E-05	9.49325E-05	6.71591E-05	6.32085E-06	2.03512E-05	3.60336E-05	0.00040078	0.00040078	9.51776E-05	8.58858E-05	0.000214463
3835103773255	383510	3773255	4.44461E-05	4.0107E-05	0.00010015	0.00010015	2.8028E-05	2.8028E-05	5.17169E-05	5.17169E-05	9.29966E-05	9.29966E-05	6.57895E-05	6.19196E-06	1.99362E-05	3.52988E-05	0.000387378	0.000387378	9.52015E-05	8.59074E-05	0.000214517
3835203773255	383520	3773255	4.34731E-05	3.9229E-05	9.79578E-05	9.79578E-05	2.74144E-05	2.74144E-05	5.05848E-05	5.05848E-05	9.09608E-05	9.09608E-05	6.43493E-05	6.05641E-06	1.94998E-05	3.45261E-05	0.000373881	0.000373881	9.46941E-05	8.54496E-05	0.000213374
3835303773255	383530	3773255	4.23986E-05	3.8259E-05	9.55368E-05	9.55368E-05	2.67369E-05	2.67369E-05	4.93346E-05	4.93346E-05	8.87127E-05	8.87127E-05	6.27589E-05	5.90672E-06	1.90179E-05	3.36728E-05	0.000359718	0.000359718	9.35062E-05	8.43777E-05	0.000210697
3835403773255	383540	3773255	4.12765E-05	3.7247E-05	9.30082E-05	9.30082E-05	2.60292E-05	2.60292E-05	4.80288E-05	4.80288E-05	8.63647E-05	8.63647E-05	6.10979E-05	5.75039E-06	1.85145E-05	3.27816E-05	0.000345714	0.000345714	9.17812E-05	8.2821E-05	0.00020681
3835503773255	383550	3773255	4.01543E-05	3.6234E-05	9.04795E-05	9.04795E-05	2.53216E-05	2.53216E-05	4.6723E-05	4.6723E-05	8.40167E-05	8.40167E-05	5.94368E-05	5.59405E-06	1.80111E-05	3.18903E-05	0.000332312	0.000332312	8.97158E-05	8.09573E-05	0.000202157
3835603773255	383560	3773255	3.9044E-05	3.5232E-05	8.79778E-05	8.79778E-05	2.46214E-05	2.46214E-05	4.54311E-05	4.54311E-05	8.16937E-05	8.16937E-05	5.77934E-05	5.43938E-06	1.75131E-05	3.10086E-05	0.000319625	0.000319625	8.74237E-05	7.88889E-05	0.000196992
3835703773255	383570	3773255	3.79636E-05	3.4257E-05	8.55433E-05	8.55433E-05	2.39401E-05	2.39401E-05	4.4174E-05	4.4174E-05	7.94331E-05	7.94331E-05	5.61941E-05	5.28886E-06	1.70285E-05	3.01505E-05	0.000307587	0.000307587	8.49883E-05	7.66913E-05	0.000191504
3835803773255	383580	3773255	3.68116E-05	3.3218E-05	8.29474E-05	8.29474E-05	2.32136E-05	2.32136E-05	4.28335E-05	4.28335E-05	7.70226E-05	7.70226E-05	5.44889E-05	5.12836E-06	1.65118E-05	2.92356E-05	0.000295486	0.000295486	8.22485E-05	7.42189E-05	0.00018533
3835903773255	383590	3773255	3.56595E-05	3.2178E-05	8.03515E-05	8.03515E-05	2.24871E-05	2.24871E-05	4.1493E-05	4.1493E-05	7.46121E-05	7.46121E-05	5.27836E-05	4.96787E-06	1.5995E-05	2.83206E-05	0.000283813	0.000283813	7.93833E-05	7.16335E-05	0.000178874
3836003773255	383600	3773255	3.4603E-05	3.1225E-05	7.79708E-05	7.79708E-05	2.18209E-05	2.18209E-05	4.02636E-05	4.02636E-05	7.24015E-05	7.24015E-05	5.12197E-05	4.82068E-06	1.55211E-05	2.74815E-05	0.000273044	0.000273044	7.66435E-05	6.91611E-05	0.000172701
3836103773255	383610	3773255	3.39106E-05	3.06E-05	7.64106E-05	7.64106E-05	2.13842E-05	2.13842E-05	3.94579E-05	3.94579E-05	7.09527E-05	7.09527E-05	5.01948E-05	4.72422E-06	1.52105E-05	2.69316E-05	0.000264686	0.000264686	7.46975E-05	6.74052E-05	0.000168316
3836203773255	383620	3773255	3.3248E-05	3.0002E-05	7.49176E-05	7.49176E-05	2.09664E-05	2.09664E-05	3.8687E-05	3.8687E-05	6.95664E-05	6.95664E-05	4.9214E-05	4.63191E-06	1.49133E-05	2.64054E-05	0.000256645	0.000256645	7.27755E-05	6.56708E-05	0.000163985
3836303773255	383630	3773255	3.26212E-05	2.9437E-05	7.35054E-05	7.35054E-05	2.05712E-05	2.05712E-05	3.79577E-05	3.79577E-05	6.8255E-05	6.8255E-05	4.82863E-05	4.54459E-06	1.46322E-05	2.59076E-05	0.000249	0.000249	7.0937E-05	6.40118E-05	0.000159842
3836403773255	383640	3773255	3.20303E-05	2.8903E-05	7.21738E-05	7.21738E-05	2.01985E-05	2.01985E-05	3.72701E-05	3.72701E-05	6.70185E-05	6.70185E-05	4.74116E-05	4.46227E-06	1.43671E-05	2.54383E-05	0.000241752	0.000241752	6.91881E-05	6.24335E-05	0.000155901
3836503773255	383650	3773255	3.14573E-05	2.8386E-05	7.08826E-05	7.08826E-05	1.98372E-05	1.98372E-05	3.66033E-05	3.66033E-05	6.58195E-05	6.58195E-05	4.65634E-05	4.38244E-06	1.41101E-05	2.49832E-05	0.000234727	0.000234727	6.74988E-05	6.09092E-05	0.000152095
3836603773255	383660	3773255	3.10454E-05	2.8015E-05	6.99545E-05	6.99545E-05	1.95774E-05	1.95774E-05	3.6124E-05	3.6124E-05	6.49578E-05	6.49578E-05	4.59537E-05	4.32506E-06	1.39254E-05	2.46561E-05	0.000228795	0.000228795	6.62393E-05	5.97727E-05	0.000149257
3836703773255	383670	3773255	3.06455E-05	2.7654E-05	6.90533E-05	6.90533E-05	1.93252E-05	1.93252E-05	3.56587E-05	3.56587E-05	6.4121E-05	6.4121E-05	4.53617E-05	4.26934E-06	1.3746E-05	2.43385E-05	0.000223054	0.000223054	6.50455E-05	5.86954E-05	0.000146567
3836803773255	383680	3773255	3.03828E-05	2.7417E-05	6.84615E-05	6.84615E-05	1.91596E-05	1.91596E-05	3.53531E-05	3.53531E-05	6.35714E-05	6.35714E-05	4.4973E-05	4.23275E-06	1.36282E-05	2.41299E-05	0.000218185	0.000218185	6.42277E-05	5.79575E-05	0.000144724
3836903773255	383690	3773255	3.03589E-05	2.7395E-05	6.84077E-05	6.84077E-05	1.91446E-05	1.91446E-05	3.53253E-05	3.53253E-05	6.35215E-05	6.35215E-05	4.49376E-05	4.22942E-06	1.36175E-05	2.41109E-05	0.000214727	0.000214727	6.40486E-05	5.77959E-05	0.000144321
3837003773255	383700	3773255	3.03649E-05	2.7401E-05	6.84212E-05	6.84212E-05	1.91483E-05	1.91483E-05	3.53323E-05	3.53323E-05	6.3534E-05	6.3534E-05	4.49465E-05	4.23026E-06	1.36201E-05	2.41157E-05	0.000211476	0.000211476	6.39531E-05	5.77097E-05	0.000144105
3837103773255	383710	3773255	3.04962E-05	2.7519E-05	6.87171E-05	6.87171E-05	1.92311E-05	1.92311E-05	3.54851E-05	3.54851E-05	6.38087E-05	6.38087E-05	4.51409E-05	4.24855E-06	1.3679E-05	2.422E-05	0.000208922	0.000208922	6.41561E-05	5.78928E-05	0.000144563
3837203773255	383720	3773255	3.06813E-05	2.7686E-05	6.9134E-05	6.9134E-05	1.93478E-05	1.93478E-05	3.57004E-05	3.57004E-05	6.41959E-05	6.41959E-05	4.54148E-05	4.27433E-06	1.3762E-05	2.43669E-05	0.000206813	0.000206813	6.45023E-05	5.82052E-05	0.000145343
3837303773255	383730	3773255	3.08603E-05	2.7848E-05	6.95376E-05	6.95376E-05	1.94607E-05	1.94607E-05	3.59087E-05	3.59087E-05	6.45706E-05	6.45706E-05	4.56798E-05	4.29928E-06	1.38424E-05	2.45091E-05	0.000204862	0.000204862	6.48306E-05	5.85015E-05	0.000146083
3837403773255	383740	3773255	3.09439E-05	2.7923E-05	6.97259E-05	6.97259E-05	1.95134E-05	1.95134E-05	3.6006E-05	3.6006E-05	6.47454E-05	6.47454E-05	4.58035E-05	4.31092E-06	1.38799E-05	2.45755E-05	0.000202626	0.000202626	6.49261E-05	5.85877E-05	0.000146298
3837503773255	383750	3773255	3.10275E-05	2.7998E-05	6.99142E-05	6.99142E-05	1.95661E-05	1.95661E-05	3.61032E-05	3.61032E-05	6.49203E-05	6.49203E-05	4.59272E-05	4.32256E-06	1.39173E-05	2.46419E-05	0.000200659	0.000200659	6.50276E-05	5.86792E-05	0.000146527
3837603773255	383760	3773255	3.10991E-05	2.8063E-05	7.00756E-05	7.00756E-05	1.96113E-05	1.96113E-05	3.61866E-05	3.61866E-05	6.50702E-05	6.50702E-05	4.60332E-05	4.33254E-06	1.39495E-05	2.46988E-05	0.000198899	0.000198899	6.50932E-05	5.87385E-05	0.000146674
3837703773255	383770	3773255	3.11588E-05	2.8117E-05	7.02101E-05	7.02101E-05	1.9649E-05	1.9649E-05	3.6256E-05	3.6256E-05	6.51951E-05	6.51951E-05	4.61216E-05	4.34086E-06	1.39762E-05	2.47462E-05	0.000197376	0.000197376	6.5141E-05	5.87816E-05	0.000146782
3837803773255	383780	3773255	3.12006E-05	2.8155E-05	7.03042E-05	7.03042E-05	1.96753E-05	1.96753E-05	3.63046E-05	3.63046E-05	6.52825E-05	6.52825E-05	4.61834E-05	4.34668E-06	1.3995E-05	2.47794E-05	0.000196076	0.000196076	6.5141E-05	5.87816E-05	0.000146782
3837903773255	383790	3773255	3.12006E-05	2.8155E-05	7.03042E-05	7.03042E-05	1.96753E-05	1.96753E-05	3.63046E-05	3.63046E-05	6.52825E-05	6.52825E-05	4.61834E-05	4.34668E-06	1.3995E-05	2.47794E-05	0.000194775	0.000194775	6.50455E-05	5.86954E-05	0.000146567
3838003773255	383800	3773255	3.11767E-05	2.8133E-05	7.02504E-05	7.02504E-05	1.96602E-05	1.96602E-05	3.62769E-05	3.62769E-05	6.52325E-05	6.52325E-05	4.61481E-05	4.34335E-06	1.39843E-05	2.47604E-05	0.000193649	0.000193649	6.49142E-05	5.85769E-05	0.000146271
3838103773255	383810	3773255	3.10573E-05	2.8025E-05	6.99814E-05	6.99814E-05	1.9585E-05	1.9585E-05	3.61379E-05	3.61379E-05	6.49827E-05	6.49827E-05	4.59714E-05	4.32672E-06	1.39307E-05	2.46656E-05	0.000191889	0.000191889	6.45918E-05	5.8286E-05	0.000145545
3838203773255	383820	3773255	3.08663E-05	2.7853E-05	6.9551E-05	6.9551E-05	1.946455E-05	1.946455E-05	3.59157E-05	3.59157E-05	6.45831E-05	6.45831E-05	4.56887E-05	4.30011E-06	1.3845E-05	2.45139E-05	0.000189589	0.000189589	6.41322E-05	5.78713E-05	0.000144509
3838303773255	383830	3773255	3.06693E-05	2.7675E-05	6.91071E-05	6.91071E-05	1.93403E-05	1.93403E-05	3.56865E-05	3.56865E-05	6.41709E-05	6.41709E-05	4.53971E-05	4.27267E-06	1.37567E-05	2.43574E-05	0.000187337	0.000187337	6.36786E-05	5.74619E-05	0.000143487
3838403773255	383840	3773255	3.03052E-05	2.7347E-05	6.82867E-05	6.82867E-05	1.91107E-05	1.91107E-05	3.52628E-05	3.52628E-05	6.34091E-05	6.34091E-05	4.48581E-05	4.22194E-06	1.35934E-05	2.40683E-05	0.000183356	0.000183356	6.27951E-05	5.66647E-05	0.000141496
3838503773255	383850	3773255	2.99471E-05	2.7023E-05	6.74797E-05	6.74797E-05	1.88848E-05	1.88848E-05	3.48461E-05	3.48461E-05	6.26597E-05	6.26597E-05	4.4328E-05	4.17205E-06	1.34327E-05	2.37838E-05	0.000179486	0.000179486	6.19177E-05	5.58729E-05	0.000139519
3838603773255	383860	3773255	2.94934E-05	2.6614E-05	6.64575E-05	6.64575E-05	1.85987E-05	1.85987E-05	3.43182E-05	3.43182E-05	6.17105E-05	6.17105E-05	4.36565E-05	4.10885E-06	1.32292E-05	2.34235E-05	0.000174713	0.000174713	6.07895E-05	5.48549E-05	0.000136977
3838703773255	383870	3773255	2.89025E-05	2.6081E-05	6.51259E-05	6.51259E-05	1.82261E-05	1.82261E-05	3.36306E-05	3.36306E-05	6.0474E-05	6.0474E-05	4.27818E-05	4.02652E-06	1.29642E-05	2.29542E-05	0.000168797	0.000168797	5.93271E-05	5.35352E-05	0.000133682
3838803773255	383880	3773255	2.83115E-05	2.5548E-05	6.37943E-05	6.37943E-05	1.78534E-05	1.78534E-05	3.2943E-05	3.2943E-05	5.92376E-05	5.92376E-05	4.1907E-05	3.94419E-06	1.26991E-05	2.24849E-05	0.000163183	0.000163183	5.79243E-05	5.22694E-05	0.000130521
3838903773255	383890	3773255	2.77206E-05	2.5014E-05	6.24627E-05	6.24627E-05	1.74808E-05	1.74808E-05	3.22554E-05	3.22554E-05	5.80011E-05	5.80011E-05	4.10323E-05	3.86187E-06	1.2434E-05	2.20156E-05	0.000157869	0.000157869	5.65276E-05	5.1009E-05	0.000127373
3839003773255	383900	3773255	2.71356E-05	2.4486E-05	6.11446E-05	6.11446E-05	1.71119E-05	1.71119E-05	3.15747E-05	3.15747E-05	5.67772E-05	5.67772E-05	4.01664E-05	3.78037E-06	1.21716E-05	2.1551E-05	0.000152826	0.000152826	5.51427E-05	4.97594E-05	0.000124253
3839103773255	383910	3773255	2.65506E-05	2.3959E-05	5.98265E-05	5.98265E-05	1.6743E-05	1.6743E-05	3.0894E-05	3.0894E-05	5.55532E-05	5.55532E-05	3.93005E-05	3.69888E-06	1.19093E-05	2.10864E-05	0.00014802	0.00014802	5.37638E-05	4.85151E-05	0.000121146
3829703773265	382970	3773265	7.30739E-05	6.594E-05	0.000164657	0.000164657	4.60809E-05	4.60809E-05	8.5028E-05	8.5028E-05	0.000152896	0.000152896	0.000108165	1.01802E-05	3.27772E-05	5.8035E-05	0.00020727	0.00020727	4.20584E-05	3.79524E-05	9.47701E-05
3829803773265	382980	3773265	7.0943E-05	6.4017E-05	0.000159856	0.000159856	4.47371E-05	4.47371E-05	8.25484E-05	8.25484E-05	0.000148437	0.000148437	0.000105011	9.88335E-06	3.18214E-05	5.63426E-05	0.000216773	0.000216773	4.22494E-05	3.81248E-05	9.52005E-05
3829903773265	382990	3773265	6.803E-05	6.1389E-05	0.000153292	0.000153292	4.29002E-05	4.29002E-05	7.9159E-05	7.9159E-05	0.000142343	0.000142343	0.000100699	9.47754E-06	3.05148E-05	5.40291E-05	0.000223514	0.000223514	4.28702E-05	3.8685E-05	9.65994E-05
3830003773265	383000	3773265	6.40009E-05	5.7753E-05	0.000144213	0.000144213	4.03594E-05	4.03594E-05	7.44707E-05	7.44707E-05	0.000133912	0.000133912	9.47348E-05	8.91622E-06	2.87075E-05	5.08292E-05	0.000228652	0.000228652	4.3306E-05	3.90782E-05	9.75812E-05
3830103773265	383010	3773265	6.25922E-05	5.6482E-05	0.000141039	0.000141039	3.94711E-05	3.94711E-05	7.28315E-05	7.28315E-05	0.000130965	0.000130965	9.26496E-05	8.71997E-06	2.80756E-05	4.97104E-05	0.00023257	0.00023257	4.40222E-05	3.97246E-05	9.91953E-05
3830203773265	383020	3773265	6.2813E-05	5.6681E-05	0.000141536	0.000141536	3.96103E-05	3.96103E-05	7.30885E-05	7.30885E-05	0.000131427	0.000131427	9.29765E-05	8.75073E-06	2.81747E-05	4.98858E-05	0.00023709	0.00023709	4.47326E-05	4.03655E-05	0.000100796
3830303773265	383030	3773265	6.30816E-05	5.6923E-05	0.000142142	0.000142142	3.97797E-05	3.97797E-05	7.34011E-05	7.34011E-05	0.000131989	0.000131989	9.33741E-05	8.78816E-06	2.82952E-05	5.00991E-05	0.00024161	0.00024161	4.54608E-05	4.10227E-05	0.000102437
3830403773265	383040	3773265	6.35472E-05	5.7343E-05	0.000143191	0.000143191	4.00733E-05	4.00733E-05	7.39428E-05	7.39428E-05	0.000132963	0.000132963	9.40633E-05	8.85302E-06	2.8504E-05	5.04689E-05	0.000246431	0.000246431	4.61831E-05	4.16744E-05	0.000104064
3830503773265	383050	3773265	6.43053E-05	5.8027E-05	0.000144899	0.000144899	4.05514E-05	4.05514E-05	7.48249E-05	7.48249E-05	0.000134549	0.000134549	9.51854E-05	8.95863E-06	2.88441E-05	5.1071E-05	0.000251554	0.000251554	4.69113E-05	4.23316E-05	0.000105705
3830603773265	383060	3773265	6.50574E-05	5.8706E-05	0.000146594	0.000146594	4.10257E-05	4.10257E-05	7.57001E-05	7.57001E-05	0.000136123	0.000136123	9.62987E-05	9.06341E-06	2.91814E-05	5.16683E-05	0.000256581	0.000256581	4.76992E-05	4.30426E-05	0.000107481
3830703773265	383070	3773265	6.54275E-05	5.904E-05	0.000147428	0.000147428	4.1259E-05	4.1259E-05	7.61307E-05	7.61307E-05	0.000136897	0.000136897	9.68465E-05	9.11497E-06	2.93474E-05	5.19622E-05	0.000261308	0.000261308	4.84991E-05	4.37643E-05	0.000109283
3830803773265	383080	3773265	6.56663E-05	5.9256E-05	0.000147966	0.000147966	4.14096E-05	4.14096E-05	7.64085E-05	7.64085E-05	0.000137397	0.000137397	9.71999E-05	9.14823E-06	2.94545E-05	5.21518E-05	0.000265986	0.000265986	4.92989E-05	4.44861E-05	0.000111085
3830903773265	383090	3773265	6.62811E-05	5.981E-05	0.000149351	0.000149351	4.17973E-05	4.17973E-05	7.71239E-05	7.71239E-05	0.000138683	0.000138683	9.811E-05	9.23388E-06	2.97303E-05	5.26401E-05	0.000270697	0.000270697	5.01227E-05	4.52294E-05	0.000112941
3831003773265	383100	3773265	6.85792E-05	6.1884E-05	0.000154529	0.000154529	4.32465E-05	4.32465E-05	7.9798E-05	7.9798E-05	0.000143492	0.000143492	0.000101512	9.55404E-06	3.07611E-05	5.44653E-05	0.000274868	0.000274868	5.15493E-05	4.65168E-05	0.000116156
3831103773265	383110	3773265	7.09131E-05	6.399E-05	0.000159788	0.000159788	4.47183E-05	4.47183E-05	8.25137E-05	8.25137E-05	0.000148375	0.000148375	0.000104966	9.87919E-06	3.1808E-05	5.63189E-05	0.000278151	0.000278151	5.27252E-05	4.75779E-05	0.000118806
3831203773265	383120	3773265	7.08236E-05	6.3909E-05	0.000159587	0.000159587	4.46618E-05	4.46618E-05	8.24095E-05	8.24095E-05	0.000148188	0.000148188	0.000104834	9.86672E-06	3.17678E-05	5.62478E-05	0.000282275	0.000282275	5.3728E-05	4.84828E-05	0.000121065
3831303773265	383130	3773265	7.0364E-05	6.3495E-05	0.000158551	0.000158551	4.4372E-05	4.4372E-05	8.18747E-05	8.18747E-05	0.000147226	0.000147226	0.000104154	9.80268E-06	3.15617E-05	5.58827E-05	0.00028681	0.00028681	5.46771E-05	4.93393E-05	0.000123204
3831403773265	383140	3773265	6.95701E-05	6.2778E-05	0.000156762	0.000156762	4.38714E-05	4.38714E-05	8.09509E-05	8.09509E-05	0.000145565	0.000145565	0.000102978	9.69208E-06	3.12056E-05	5.52522E-05	0.000291711	0.000291711	5.55606E-05	5.01364E-05	0.000125194
3831503773265	383150	3773265	6.60005E-05	5.9557E-05	0.000148719	0.000148719	4.16204E-05	4.16204E-05	7.67975E-05	7.67975E-05	0.000138096	0.000138096	9.76947E-05	9.1948E-06	2.96045E-05	5.24173E-05	0.000297674	0.000297674	5.54233E-05	5.00125E-05	0.000124885
3834503773265	383450	3773265	5.2194E-05	4.7099E-05	0.000117609	0.000117609	3.29139E-05	3.29139E-05	6.07323E-05	6.07323E-05	0.000109208	0.000109208	7.72581E-05	7.27135E-06	2.34115E-05	4.14522E-05	0.000490911	0.000490911	8.58061E-05	7.74292E-05	0.000193347
3834603773265	383460	3773265	5.03555E-05	4.544E-05	0.000113466	0.000113466	3.17545E-05	3.17545E-05	5.85931E-05	5.85931E-05	0.000105361	0.000105361	7.45367E-05	7.01522E-06	2.25869E-05	3.99921E-05	0.000483378	0.000483378	9.09634E-05	8.20831E-05	0.000204968
3834703773265	383470	3773265	4.92572E-05	4.4448E-05	0.000110991	0.000110991	3.10619E-05	3.10619E-05	5.73151E-05	5.73151E-05	0.000103063	0.000103063	7.2911E-05	6.86221E-06	2.20942E-05	3.91198E-05	0.000470484	0.000470484	9.40315E-05	8.48517E-05	0.000211881
3834803773265	383480	3773265	4.83678E-05	4.3646E-05	0.000108987	0.000108987	3.0501E-05	3.0501E-05	5.62802E-05	5.62802E-05	0.000101202	0.000101202	7.15945E-05	6.73831E-06	2.16953E-05	3.84135E-05	0.000459287	0.000459287	9.587E-05	8.65107E-05	0.000216024
3834903773265	383490	3773265	4.75619E-05	4.2919E-05	0.000107171	0.000107171	2.99929E-05	2.99929E-05	5.53425E-05	5.53425E-05	9.95161E-05	9.95161E-05	7.04017E-05	6.62604E-06	2.13338E-05	3.77735E-05	0.000447138	0.000447138	9.71474E-05	8.76634E-05	0.000218902
3835003773265	383500	3773265	4.67084E-05	4.2148E-05	0.000105248	0.000105248	2.94546E-05	2.94546E-05	5.43493E-05	5.43493E-05	9.77301E-05	9.77301E-05	6.91382E-05	6.50713E-06	2.0951E-05	3.70956E-05	0.000433784	0.000433784	9.79592E-05	8.83959E-05	0.000220731
3835103773265	383510	3773265	4.58488E-05	4.1373E-05	0.000103311	0.000103311	2.89126E-05	2.89126E-05	5.33491E-05	5.33491E-05	9.59317E-05	9.59317E-05	6.78659E-05	6.38738E-06	2.05654E-05	3.64129E-05	0.000419558	0.000419558	9.8192E-05	8.8606E-05	0.000221256
3835203773265	383520	3773265	4.49296E-05	4.0543E-05	0.00010124	0.00010124	2.83329E-05	2.83329E-05	5.22795E-05	5.22795E-05	9.40083E-05	9.40083E-05	6.65052E-05	6.25932E-06	2.01531E-05	3.56828E-05	0.000404998	0.000404998	9.79831E-05	8.84174E-05	0.000220785

			KMMass Grading / Excavation	KMDrainage / Utilities Trenching	KMFoundations / Concrete Pads	KMBuilding / Structure Construction	KMAsphalt Paving	KMArchitectural Coating	KMLandscaping or Other Finishing	KMWaterside Construction (Piles)	EWNDemolition	EWNSite Grubbing / Prep	EWNDrainage / Utilities Trenching	EWNDrainage / Utilities Trenching	EWNDrainage / Utilities Trenching	EWNFoundations / Concrete Pads	EWNBuilding / Structure Construction	EWNAsphalt Paving	EWNLandscaping or Other Finishing	EWNWaterside Construction (Piles)	ISDemolition
Unique Identifier	X (UTM)	Y (UTM)	2026	2026	2026	2026	2026	2026	2026	2026	2027	2027	2027	2028	2029	2029	2029	2029	2029	2029	2027
3831303773255	383130	3773255	0.00011859	2.55511E-05	6.12393E-05	0.000113591	7.79031E-05	7.33206E-06	2.3607E-05	4.17983E-05	0.003531175	0.00476103	0.005776593	0.005776593	0.005776593	0.004108835	0.007155521	0.005226885	0.001583904	0.00274854	4.15272E-05
3831403773255	383140	3773255	0.000120473	2.59568E-05	6.22117E-05	0.000115395	7.91401E-05	7.44848E-06	2.39818E-05	4.2462E-05	0.005208312	0.007022289	0.008520195	0.008520195	0.008520195	0.006060332	0.010554047	0.007709402	0.002336182	0.004053964	4.01543E-05
3834403773255	383440	3773255	0.000184644	3.97829E-05	9.53492E-05	0.000176861	0.000121295	1.1416E-05	3.67559E-05	6.50796E-05	0.005955252	0.008029377	0.009742101	0.009742101	0.009742101	0.006929462	0.012067635	0.00881503	0.002671221	0.004635355	3.92708E-05
3834503773255	383450	3773255	0.000189285	4.07827E-05	9.77454E-05	0.000181305	0.000124343	1.17028E-05	3.76796E-05	6.67151E-05	0.004499898	0.006067144	0.00736131	0.00736131	0.00736131	0.005236028	0.009118526	0.006660798	0.002018424	0.003502559	4.02498E-05
3834603773255	383460	3773255	0.000200717	4.32459E-05	0.000103649	0.000192256	0.000131853	1.24097E-05	3.99555E-05	7.07447E-05	0.003455278	0.004658699	0.005652434	0.005652434	0.005652434	0.004020521	0.007001724	0.005114541	0.001549861	0.002689464	4.09362E-05
3834703773255	383470	3773255	0.000206958	4.45905E-05	0.000106872	0.000198234	0.000135953	1.27955E-05	4.11978E-05	7.29443E-05	0.002784355	0.003754104	0.004554881	0.004554881	0.004554881	0.003239843	0.005642176	0.004121433	0.001248919	0.002167242	4.12526E-05
3834803773255	383480	3773255	0.000210913	4.54425E-05	0.000108914	0.000202022	0.00013855	1.304E-05	4.1985E-05	7.43381E-05	0.002350137	0.003168655	0.003844552	0.003844552	0.003844552	0.002734593	0.004762284	0.003478699	0.001054151	0.001829263	4.11451E-05
3834903773255	383490	3773255	0.000213293	4.59555E-05	0.000110143	0.000204302	0.000140114	1.31872E-05	4.24589E-05	7.51772E-05	0.002026229	0.002731934	0.003314676	0.003314676	0.003314676	0.002357697	0.004105921	0.002999247	0.000908863	0.001577144	4.08347E-05
3835003773255	383500	3773255	0.000214463	4.62076E-05	0.000110748	0.000205423	0.000140883	1.32596E-05	4.26918E-05	7.55896E-05	0.001772184	0.002389408	0.002899086	0.002899086	0.002899086	0.002062092	0.003591126	0.002623206	0.000794911	0.001379404	4.03632E-05
3835103773255	383510	3773255	0.000214517	4.62192E-05	0.000110775	0.000205474	0.000140918	1.32629E-05	4.27025E-05	7.56086E-05	0.001566894	0.002112619	0.002563256	0.002563256	0.002563256	0.001823219	0.00317513	0.002319333	0.000702828	0.001219614	3.97484E-05
3835203773255	383520	3773255	0.000213374	4.59729E-05	0.000110185	0.000204379	0.000140167	1.31922E-05	4.24749E-05	7.52056E-05	0.00139752	0.001884255	0.00228618	0.00228618	0.00228618	0.001626138	0.002831914	0.002068624	0.000626856	0.001087779	3.90142E-05
3835303773255	383530	3773255	0.000210697	4.53962E-05	0.000108803	0.000201816	0.000138409	1.30267E-05	4.19421E-05	7.42622E-05	0.001251545	0.001687439	0.002047382	0.002047382	0.002047382	0.001456283	0.002536112	0.001852551	0.000561379	0.000974158	3.81546E-05
3835403773255	383540	3773255	0.00020681	4.45587E-05	0.000106795	0.000198092	0.000135855	1.27864E-05	4.11683E-05	7.28922E-05	0.001127005	0.001519524	0.00184365	0.00184365	0.00184365	0.00131137	0.002283747	0.001668206	0.000505517	0.000877221	3.72115E-05
3835503773255	383550	3773255	0.000202157	4.3556E-05	0.000104392	0.000193635	0.000132798	1.24987E-05	4.02419E-05	7.12519E-05	0.001020779	0.001376301	0.001669876	0.001669876	0.001669876	0.001187767	0.002068491	0.001510968	0.000457869	0.000794538	3.62266E-05
3835603773255	383560	3773255	0.000196992	4.24432E-05	0.000101725	0.000188688	0.000129406	1.21793E-05	3.92138E-05	6.94315E-05	0.000929416	0.001253117	0.001520416	0.001520416	0.001520416	0.001081457	0.001883354	0.001375731	0.000416888	0.000723424	3.52417E-05
3835703773255	383570	3773255	0.000191504	4.12608E-05	9.88914E-05	0.000183431	0.000125801	1.18401E-05	3.81214E-05	6.74973E-05	0.000850002	0.001146046	0.001390505	0.001390505	0.001390505	0.000989053	0.001722432	0.001258183	0.000381268	0.000661611	3.42687E-05
3835803773255	383580	3773255	0.00018533	3.99307E-05	9.57034E-05	0.000177518	0.000121745	1.14584E-05	3.68925E-05	6.53214E-05	0.000777693	0.001048551	0.001272215	0.001272215	0.001272215	0.000904914	0.001575905	0.001151149	0.000348833	0.000605328	3.32241E-05
3835903773255	383590	3773255	0.000178874	3.85397E-05	9.23695E-05	0.000171334	0.000117504	1.10592E-05	3.56073E-05	6.30458E-05	0.000712963	0.000961278	0.001166325	0.001166325	0.001166325	0.000829596	0.001444739	0.001055336	0.000319799	0.000554945	3.21735E-05
3836003773255	383600	3773255	0.000172701	3.72095E-05	8.91815E-05	0.00016542	0.000113449	1.06775E-05	3.43783E-05	6.08699E-05	0.000656525	0.000885183	0.001073999	0.001073999	0.001073999	0.000763925	0.001330373	0.000971796	0.000294484	0.000511016	3.12185E-05
3836103773255	383610	3773255	0.000168316	3.62648E-05	8.69172E-05	0.000161221	0.000110568	1.04064E-05	3.35055E-05	5.93244E-05	0.000612915	0.000826384	0.001002658	0.001002658	0.001002658	0.000713181	0.001242002	0.000907244	0.000274922	0.000477071	3.06335E-05
3836203773255	383620	3773255	0.000163985	3.53316E-05	8.46807E-05	0.000157072	0.000107723	1.01386E-05	3.26434E-05	5.77979E-05	0.000573388	0.00077309	0.000937995	0.000937995	0.000937995	0.000667187	0.001161904	0.000848735	0.000257192	0.000446304	3.00784E-05
3836303773255	383630	3773255	0.000159842	3.44391E-05	8.25415E-05	0.000153104	0.000105002	9.88252E-06	3.18187E-05	5.63378E-05	0.000537758	0.000725051	0.000879709	0.000879709	0.000879709	0.000625729	0.001089705	0.000795995	0.000241211	0.00041857	2.9571E-05
3836403773255	383640	3773255	0.000155901	3.359E-05	8.05064E-05	0.000149329	0.000102413	9.63886E-06	3.10342E-05	5.49488E-05	0.000505519	0.000681583	0.00082697	0.00082697	0.00082697	0.000588216	0.001024376	0.000748274	0.0002675	0.000393478	2.91054E-05
3836503773255	383650	3773255	0.000152095	3.27699E-05	7.85408E-05	0.000145683	9.99125E-05	9.40353E-06	3.02765E-05	5.36072E-05	0.000476001	0.000641785	0.000778683	0.000778683	0.000778683	0.00055387	0.000964562	0.000704583	0.00021351	0.000370502	2.86577E-05
3836603773255	383660	3773255	0.000149257	3.21584E-05	7.70753E-05	0.000142965	9.80482E-05	9.22806E-06	2.97116E-05	5.26069E-05	0.000451576	0.000608853	0.000738725	0.000738725	0.000738725	0.000525448	0.000915066	0.000668427	0.000202554	0.00035149	2.83832E-05
3836703773255	383670	3773255	0.000146567	3.15788E-05	7.56862E-05	0.000140388	9.6281E-05	9.06175E-06	2.91761E-05	5.16588E-05	0.000429042	0.000578471	0.000701863	0.000701863	0.000701863	0.000499229	0.000869405	0.000635073	0.000192446	0.000333951	2.81145E-05
3836803773255	383680	3773255	0.000144724	3.11818E-05	7.47346E-05	0.000138623	9.50706E-05	8.94782E-06	2.88093E-05	5.10093E-05	0.000410198	0.000553064	0.000671036	0.000671036	0.000671036	0.000477301	0.000831219	0.000607179	0.000183994	0.000319283	2.79832E-05
3836903773255	383690	3773255	0.000144321	3.10949E-05	7.45263E-05	0.000138237	9.48055E-05	8.92287E-06	2.87289E-05	5.08671E-05	0.000396009	0.000533933	0.000647825	0.000647825	0.000647825	0.000460792	0.000802467	0.000586177	0.000177629	0.000308239	2.81026E-05
3837003773255	383700	3773255	0.000144105	3.10485E-05	7.44151E-05	0.000138031	9.46641E-05	8.90957E-06	2.86861E-05	5.07913E-05	0.000382573	0.000515817	0.000625845	0.000625845	0.000625845	0.000445157	0.00077524	0.000566288	0.000171603	0.000297781	2.82459E-05
3837103773255	383710	3773255	0.000144563	3.1147E-05	7.46513E-05	0.000138469	9.49645E-05	8.93784E-06	2.87771E-05	5.09525E-05	0.000370975	0.00050018	0.000606872	0.000606872	0.000606872	0.00043166 2	0.000751738	0.000549121	0.0001664	0.000288753	2.85145E-05
3837203773255	383720	3773255	0.000145343	3.13151E-05	7.50541E-05	0.000139216	9.5477E-05	8.98607E-06	2.89324E-05	5.12274E-05	0.000360326	0.000485822	0.000589451	0.000589451	0.000589451	0.000419271	0.000730159	0.000533358	0.000161624	0.000280465	2.88368E-05
3837303773255	383730	3773255	0.000146083	3.14745E-05	7.54361E-05	0.000139925	9.5963E-05	9.03181E-06	2.90797E-05	5.14882E-05	0.000350017	0.000471923	0.000572587	0.000572587	0.000572587	0.000407276	0.00070927	0.000518099	0.000157	0.000272441	2.91472E-05
3837403773255	383740	3773255	0.000146298	3.15209E-05	7.55473E-05	0.000140131	9.61043E-05	9.04511E-06	2.91225E-05	5.1564E-05	0.000339285	0.000457452	0.00055503	0.00055503	0.00055503	0.000394788	0.000687521	0.000502213	0.000152186	0.000264087	2.93502E-05
3837503773255	383750	3773255	0.000146527	3.15701E-05	7.56653E-05	0.00014035	9.62545E-05	9.05925E-06	2.9168E-05	5.16446E-05	0.000329197	0.000443851	0.000538528	0.000538528	0.000538528	0.00038305	0.00066708	0.000487281	0.000147661	0.000256235	2.95531E-05
3837603773255	383760	3773255	0.000146674	3.1602E-05	7.57417E-05	0.000140491	9.63517E-05	9.0684E-06	2.91975E-05	5.16967E-05	0.00031967	0.000431006	0.000522943	0.000522943	0.000522943	0.000371964	0.000647775	0.000473179	0.000143388	0.0002482	2.97381E-05
3837703773255	383770	3773255	0.000146782	3.16252E-05	7.57973E-05	0.000140595	9.64224E-05	9.07505E-06	2.92189E-05	5.17347E-05	0.000310716	0.000418934	0.000508296	0.000508296	0.000508296	0.000361546	0.000629631	0.000459926	0.000139372	0.000241851	2.98993E-05
3837803773255	383780	3773255	0.000146782	3.16252E-05	7.57973E-05	0.000140595	9.64224E-05	9.07505E-06	2.92189E-05	5.17347E-05	0.000302246	0.000407514	0.00049444	0.00049444	0.00049444	0.00035169	0.000612467	0.000447388	0.000135572	0.000235258	3.00306E-05
3837903773255	383790	3773255	0.000146567	3.15788E-05	7.56862E-05	0.000140388	9.6281E-05	9.06175E-06	2.91761E-05	5.16588E-05	0.000293961	0.000396343	0.000480886	0.000480886	0.000480886	0.00034205	0.000595679	0.000435125	0.000131856	0.000228809	3.01142E-05
3838003773255	383800	3773255	0.000146271	3.15151E-05	7.55334E-05	0.000140105	9.60867E-05	9.04345E-06	2.91172E-05	5.15545E-05	0.000286076	0.000385712	0.000467987	0.000467987	0.000467987	0.000332875	0.0005797	0.000423453	0.000128319	0.00022671	3.0162E-05
3838103773255	383810	3773255	0.000145545	3.13586E-05	7.51583E-05	0.000139409	9.56095E-05	8.99855E-06	2.89726E-05	5.12985E-05	0.000277719	0.000374445	0.000454316	0.000454316	0.000454316	0.000323151	0.000562766	0.000411083	0.000124571	0.000216167	3.01202E-05
3838203773255	383820	3773255	0.000144509	3.11354E-05	7.46235E-05	0.000138417	9.49292E-05	8.93451E-06	2.87664E-05	5.09335E-05	0.00026907	0.000362783	0.000440167	0.000440167	0.000440167	0.00031308 7	0.000545239	0.00039828	0.000120691	0.000209434	3.00127E-05
3838303773255	383830	3773255	0.000143487	3.09152E-05	7.40956E-05	0.000137438	9.42577E-05	8.87131E-06	2.85629E-05	5.05732E-05	0.000260845	0.000351693	0.000426711	0.000426711	0.000426711	0.000303516	0.000528571	0.000386105	0.000117001	0.000203032	2.98874E-05
3838403773255	383840	3773255	0.000141496	3.04863E-05	7.30677E-05	0.000135531	9.295E-05	8.74824E-06	2.81667E-05	4.98716E-05	0.000251252	0.000338759	0.000411019	0.000411019	0.000411019	0.000292354	0.000509134	0.000371906	0.000112699	0.000195566	2.96426E-05
3838503773255	383850	3773255	0.000139519	3.00603E-05	7.20467E-05	0.000133638	9.16512E-05	8.626E-06	2.77731E-05	4.91747E-05	0.000242173	0.000326518	0.000396167	0.000396167	0.000396167	0.00028179	0.000490736	0.000358467	0.000108626	0.000188499	2.93979E-05
3838603773255	383860	3773255	0.000136977	2.95126E-05	7.0734E-05	0.000131203	8.99813E-05	8.46883E-06	2.72671E-05	4.82787E-05	0.000232623	0.000313641	0.000380543	0.000380543	0.000380543	0.000270677	0.000471383	0.00034433	0.000104343	0.000181065	2.90815E-05
3838703773255	383870	3773255	0.000133682	2.88026E-05	6.90323E-05	0.000128046	8.78166E-05	8.26509E-06	2.66111E-05	4.71173E-05	0.000222368	0.000299815	0.000363768	0.000363768	0.000363768	0.000258744	0.000450602	0.000329151	9.97427E-05	0.000173083	2.86398E-05
3838803773255	383880	3773255	0.000130521	2.81216E-05	6.74001E-05	0.000125019	8.57402E-05	8.06967E-06	2.59819E-05	4.60032E-05	0.000212745	0.000286841	0.000348027	0.000348027	0.000348027	0.000247548	0.000431104	0.000314908	9.54267E-05	0.000165593	2.81802E-05
3838903773255	383890	3773255	0.000127373	2.74435E-05	6.57748E-05	0.000122004	8.36727E-05	7.87508E-06	2.53554E-05	4.48939E-05	0.000203708	0.000274657	0.000333243	0.000333243	0.000333243	0.000237032	0.000412791	0.000301531	9.1373E-05	0.000158559	2.77027E-05
3839003773255	383900	3773255	0.000124253	2.67711E-05	6.41634E-05	0.000119015	8.16229E-05	7.68215E-06	2.47342E-05	4.37941E-05	0.000195202	0.000263188	0.000319328	0.000319328	0.000319328	0.000227135	0.000395555	0.00028894	8.75577E-05	0.000151938	2.72132E-05
3839103773255	383910	3773255	0.000121146	2.61017E-05	6.2559E-05	0.000116039	7.95818E-05	7.49006E-06	2.41157E-05	4.2699E-05	0.000187186	0.00025238	0.000306214	0.000306214	0.000306214	0.00021780 7	0.00037931	0.000277074	8.39619E-05	0.000145699	2.67058E-05
3829703773265	382970	3773265	9.47701E-05	2.04189E-05	4.89387E-05	9.07751E-05	6.22553E-05	5.85932E-06	1.88652E-05	3.34026E-05	0.00032737	0.000441388	0.00053554	0.00053554	0.00053554	0.000380924	0.000663378	0.000484577	0.000146842	0.00025413	4.5807E-05
3829803773265	382980	3773265	9.52005E-05	2.05116E-05	4.91609E-05	9.11874E-05	6.25381E-05	5.88594E-06	1.89509E-05	3.35543E-05	0.000365603	0.000492936	0.000598083	0.000598083	0.000598083	0.00042541 1	0.000740852	0.000541169	0.000163991	0.000284572	4.39924E-05
3829903773265	382990	3773265	9.65994E-05	2.0813E-05	4.98833E-05	9.25273E-05	6.3457E-05	5.97242E-06	1.92294E-05	3.40473E-05	0.000403387	0.000543881	0.000659894	0.000659894	0.000659894	0.000469376	0.000817418	0.000597098	0.000180939	0.000313982	4.20942E-05
3830003773265	383000	3773265	9.75812E-05	2.10245E-05	5.03903E-05	9.34677E-05	6.4102E-05	6.03312E-06	1.94248E-05	3.43934E-05	0.000441709	0.000595549	0.000722584	0.000722584	0.000722584	0.000513967	0.000895072	0.000653822	0.000198128	0.00034381	3.88948E-05
3830103773265	383010	3773265	9.91953E-05	2.13723E-05	5.12238E-05	9.50137E-05	6.51622E-05	6.13291E-06	1.97461E-05	3.49623E-05	0.000488871	0.000659137	0.000799736	0.000799736	0.000799736	0.000568844	0.000990641	0.000723632	0.000219282	0.000380519	3.58028E-05
3830203773265	383020	3773265	0.000100796	2.17171E-05	5.20503E-05	9.65468E-05	6.62137E-05	6.23187E-06	2.00647E-05	3.55264E-05	0.000537424	0.0007246	0.000879163	0.000879163	0.000879163	0.00062534	0.001089027	0.0007955	0.000241061	0.000418311	3.58923E-05
3830303773265	383030	3773265	0.000102437	2.20707E-05	5.28977E-05	9.81186E-05	6.72916E-05	6.33333E-06	2.03914E-05	3.61048E-05	0.000594596	0.000801685	0.00097269	0.00097269	0.00097269	0.000691865	0.00120488	0.000880127	0.000266705	0.000462812	3.57849E-05
3830403773265	383040	3773265	0.000104064	2.24213E-05	5.37381E-05	9.96774E-05	6.83607E-05	6.43395E-06	2.07154E-05	3.66784E-05	0.000660549	0.000890608	0.001080581	0.001080581	0.001080581	0.000768607	0.001338526	0.000977751	0.000296288	0.000514147	3.63281E-05
3830503773265	383050	3773265	0.000105705	2.27749E-05	5.45854E-05	0.000101249	6.94386E-05	6.5354E-06	2.1042E-05	3.72567E-05	0.000736201	0.000992609	0.00120434	0.00120434	0.00120434	0.000856635	0.001491827	0.001089733	0.000330222	0.000573033	3.7301E-05
3830603773265	383060	3773265	0.000107481	2.31574E-05	5.55023E-05	0.00010295	7.06049E-05	6.64517E-06	2.13954E-05	3.78825E-05	0.000827839	0.001116163	0.001354249	0.001354249	0.001354249	0.000963264	0.001677521	0.001225377	0.000371326	0.00064436	3.89306E-05
3830703773265	383070	3773265	0.000109283	2.35457E-05	5.6433E-05	0.000104676	7.17889E-05	6.7566E-06	2.17542E-05	3.85177E-05	0.00094644	0.00127607	0.001548265	0.001548265	0.001548265	0.001101266	0.001917851	0.00140093	0.000424524	0.000736675	3.94917E-05
3830803773265	383080	3773265	0.000111085	2.39341E-05	5.73637E-05	0.000106402	7.29729E-05	6.86803E-06	2.2113E-05	3.9153E-05	0.001098258	0.001480765	0.001796623	0.001796623	0.001796623	0.00127792	0.002225494	0.001625654	0.000492622	0.000854845	3.99036E-05
3830903773265	383090	3773265	0.000112941	2.4334E-05	5.83222E-05	0.00010818	7.41922E-05	6.98279E-06	2.24825E-05	3.98072E-05	0.001287151	0.001735446	0.002105629	0.002105629	0.002105629	0.001497714	0.002608263	0.001905255	0.00057735	0.001001872	4.10258E-05
3831003773265	383100	3773265	0.000116156	2.50266E-05	5.99822E-05	0.000111259	7.63039E-05	7.18154E-06	2.31224E-05	4.09402E-05	0.00150811	0.002033362	0.002467092	0.002467092	0.002467092	0.001754819	0.003056011	0.002232321	0.000676461	0.001173858	4.42133E-05
3831103773265	383110	3773265	0.000118806	2.55975E-05	6.13505E-05	0.000113797	7.80445E-05	7.34536E-06	2.36498E-05	4.18741E-05	0.001786802	0.002409118	0.002923	0.002923	0.002923	0.002079102	0.003620749	0.002644844	0.000801468	0.001390782	4.60876E-05
3831203773265	383120	3773265	0.000121065	2.60843E-05	6.25173E-05	0.000115962	7.95288E-05	7.48507E-06	2.40996E-05	4.26706E-05	0.002224332	0.002999034	0.003638749	0.003638749	0.003638749	0.002588207	0.004507354	0.003292481	0.000997722	0.00173134	4.64756E-05
3831303773265	383130	3773265	0.000123204	2.65451E-05	6.36217E-05	0.00011801	8.09337E-05	7.61729E-06	2.45254E-05	4.34243E-05	0.002880995	0.003884402	0.004712973	0.004712973	0.004712973	0.003352292	0.005838006	0.004264481	0.001292267	0.002242463	4.64696E-05
3831403773265	383140	3773265	0.000125194	2.6974E-05	6.46496E-05	0.000119917	8.22413E-05	7.74036E-06	2.49216E-05	4.41259E-05	0.003911068	0.005273234	0.006398053	0.006398053	0.006398053	0.004550873	0.00792533	0.005789206	0.001754305	0.003044235	4.61114E-05
3831503773265	383150	3773265	0.000124885	2.69073E-05	6.44899E-05	0.000119621	8.20381E-05	7.72124E-06	2.486E-05	4.40169E-05	0.005987235	0.008072498	0.009794421	0.009794421	0.009794421	0.006966677	0.012132444	0.008862371	0.002685567	0.004660249	4.25419E-05
3834503773265	383450	3773265	0.000193347	4.16578E-05	9.9843E-05	0.000185196	0.000127011	1.1954E-05	3.84882E-05	6.81468E-05	0.005002133	0.006744301	0.008182909	0.008182909	0.008182909	0.005820424	0.010136249	0.007404213	0.002243701	0.003893481	4.03154E-05
3834603773265	383460	3773265	0.000204968	4.41616E-05	0.000105844	0.000196327	0.000134645	1.26725E-05	4.08015E-05	7.22427E-05	0.003755268	0.005063171	0.006143182	0.006143182	0.006143182	0.004369586	0.007609619	0.005558589	0.001684421	0.002922966	4.14257E-05
3834703773265	383470	3773265	0.000211881	4.56512E-05	0.000109414	0.000202949	0.000139187	1.30999E-05	4.21777E-05	7.46794E-05	0.002971982	0.004007079	0.004861818	0.004861818	0.004861818	0.003458164	0.006022381	0.004399161	0.001333079	0.002313284	4.18256E-05
3834803773265	383480	3773265	0.000216024	4.65438E-05	0.000111553	0.000206917	0.000141908	1.3356E-05	4.30024E-05	7.61395E-05	0.002495235	0.003364287	0.004081914	0.004081914	0.004081914	0.002903426	0.005056307	0.003693474	0.001119235	0.001942201	4.17898E-05
3834903773265	383490	3773265	0.000218902	4.71639E-05	0.00011304	0.000209674	0.000143799	1.3534E-05	4.35754E-05	7.7154E-05	0.002146728	0.002894401	0.003511797	0.003511797	0.003511797	0.002497908	0.004350097	0.00317761	0.000962912	0.001670936	4.1551E-05
3835003773265	383500	3773265	0.000220731	4.7558E-05	0.000113984	0.000211426	0.000145	1.36471E-05	4.39395E-05	7.77987E-05	0.001874709	0.002527642	0.003066806	0.003066806	0.003066806	0.00218139	0.003798883	0.002774965	0.000840899	0.001459206	4.1175E-05
3835103773265	383510	3773265	0.000221256	4.7671E-05	0.000114255	0.000211929	0.000145345	1.36795E-05	4.40439E-05	7.79836E-05	0.001655541	0.002232141	0.002708273	0.002708273	0.002708273	0.001926368	0.003354764	0.00245055	0.000742591	0.001288614	4.06736E-05
3835203773265	383520	3773265	0.000220785	4.75696E-05	0.000114012	0.000211478	0.000145036	1.36504E-05	4.39502E-05	7.78177E-05	0.001475471	0.001989355	0.002413699	0.002413699	0.002413699	0.00171684	0.002989872	0.002184008	0.000661821	0.001148453	4.00528E-05

			ISDrainage / Utilities Trenching	ISDrainage / Utilities Trenching	ISAsphalt Paving	ISAsphalt Paving	SVDemolition	SVSite Grubbing / Prep	SVMass Grading / Excavation	SVMass Grading / Excavation	SVDrainage / Utilities Trenching	SVFoundations / Concrete Pads	SVBuilding / Structure Construction	SVBuilding / Structure Construction	SVAsphalt Paving	SVAsphalt Paving	SVArchitectural Coating	SVArchitectural Coating	SVLandscaping or Other Finishing	SVLandscaping or Other Finishing	MDemolition
Unique Identifier	X (UTM)	Y (UTM)	2027	2028	2027	2028	2027	2027	2027	2028	2028	2028	2028	2029	2028	2029	2028	2029	2028	2029	2027
3831303773255	383130	3773255	1.43537E-05	1.43537E-05	6.1469E-05	6.1469E-05	0.003734147	0.002467033	0.004166118	0.004166118	0.001257515	0.001295912	0.003584497	0.003584497	0.005116454	0.005116454	0.000506846	0.000506846	0.00163189	0.00163189	6.24489E-05
3831403773255	383140	3773255	1.38792E-05	1.38792E-05	5.94368E-05	5.94368E-05	0.003706884	0.002449021	0.004135701	0.004135701	0.001248334	0.001286451	0.003780052	0.003780052	0.00507098	0.00507098	0.000503145	0.000503145	0.001619975	0.001619975	6.40367E-05
3834403773255	383440	3773255	1.35738E-05	1.35738E-05	5.81291E-05	5.81291E-05	0.001268681	0.000838177	0.001415444	0.001415444	0.000427242	0.000440288	0.001956973	0.001956973	0.001738321	0.001738321	0.000172201	0.000172201	0.000554436	0.000554436	0.000122259
3834503773255	383450	3773255	1.39122E-05	1.39122E-05	5.95781E-05	5.95781E-05	0.001192748	0.000788011	0.001330726	0.001330726	0.000401671	0.000413936	0.001847814	0.001847814	0.001634279	0.001634279	0.000161895	0.000161895	0.000521252	0.000521252	0.000124062
3834603773255	383460	3773255	1.41495E-05	1.41495E-05	6.05942E-05	6.05942E-05	0.001105321	0.000730251	0.001233186	0.001233186	0.000372229	0.000383595	0.001732818	0.001732818	0.001514489	0.001514489	0.000150028	0.000150028	0.000483045	0.000483045	0.000145378
3834703773255	383470	3773255	1.42588E-05	1.42588E-05	6.10625E-05	6.10625E-05	0.001031269	0.000681327	0.001150567	0.001150567	0.000347291	0.000357895	0.001626686	0.001626686	0.001413024	0.001413024	0.000139977	0.000139977	0.000450683	0.000450683	0.000153221
3834803773255	383480	3773255	1.42217E-05	1.42217E-05	6.09035E-05	6.09035E-05	0.000971804	0.00064204	0.001084223	0.001084223	0.000327265	0.000337258	0.001536658	0.001536658	0.001331546	0.001331546	0.000131905	0.000131905	0.000424696	0.000424696	0.000158152
3834903773255	383490	3773255	1.41144E-05	1.41144E-05	6.0444E-05	6.0444E-05	0.000918288	0.000606684	0.001024516	0.001024516	0.000309243	0.000318686	0.001454077	0.001454077	0.001258219	0.001258219	0.000124642	0.000124642	0.000401308	0.000401308	0.000161435
3835003773255	383500	3773255	1.39514E-05	1.39514E-05	5.9746E-05	5.9746E-05	0.000868968	0.0005741	0.000969492	0.000969492	0.000292635	0.00030157	0.001377422	0.001377422	0.001190643	0.001190643	0.000117947	0.000117947	0.000379755	0.000379755	0.000162999
3835103773255	383510	3773255	1.37389E-05	1.37389E-05	5.8836E-05	5.8836E-05	0.000823209	0.000543868	0.000918439	0.000918439	0.000277225	0.000285689	0.001306204	0.001306204	0.001127944	0.001127944	0.000111736	0.000111736	0.000359757	0.000359757	0.000163148
3835203773255	383520	3773255	1.34851E-05	1.34851E-05	5.77492E-05	5.77492E-05	0.000780629	0.000515737	0.000870933	0.000870933	0.000262885	0.000270912	0.001239997	0.001239997	0.001069602	0.001069602	0.000105957	0.000105957	0.000341149	0.000341149	0.000162187
3835303773255	383530	3773255	1.3188E-05	1.3188E-05	5.64769E-05	5.64769E-05	0.000739433	0.00048852	0.000824972	0.000824972	0.000249012	0.000256616	0.001176766	0.001176766	0.001013157	0.001013157	0.000100365	0.000100365	0.000323146	0.000323146	0.000159931
3835403773255	383540	3773255	1.2862E-05	1.2862E-05	5.50809E-05	5.50809E-05	0.000700585	0.000462854	0.000781629	0.000781629	0.000235929	0.000243133	0.001117516	0.001117516	0.000959927	0.000959927	9.50922E-05	9.50922E-05	0.000306168	0.000306168	0.000156809
3835503773255	383550	3773255	1.25216E-05	1.25216E-05	5.3623E-05	5.3623E-05	0.000664407	0.000438953	0.000741266	0.000741266	0.00022374	0.000230578	0.001062517	0.001062517	0.000910357	0.000910357	9.01817E-05	9.01817E-05	0.000290358	0.000290358	0.000153257
3835603773255	383560	3773255	1.21812E-05	1.21812E-05	5.21651E-05	5.21651E-05	0.000630753	0.000416719	0.00070372	0.00070372	0.000212413	0.000218899	0.001011423	0.001011423	0.000864246	0.000864246	8.56138E-05	8.56138E-05	0.000275651	0.000275651	0.000149562
3835703773255	383570	3773255	1.18449E-05	1.18449E-05	5.07249E-05	5.07249E-05	0.000599312	0.000395946	0.000668641	0.000668641	0.000201825	0.000207987	0.000963755	0.000963755	0.000821165	0.000821165	8.13462E-05	8.13462E-05	0.0026191	0.0026191	0.000145843
3835803773255	383580	3773255	1.14838E-05	1.14838E-05	4.91787E-05	4.91787E-05	0.000568568	0.000375635	0.000634341	0.000634341	0.000191472	0.000197318	0.000917659	0.000917659	0.000779041	0.000779041	7.71733E-05	7.71733E-05	0.000248475	0.000248475	0.000141755
3835903773255	383590	3773255	1.11207E-05	1.11207E-05	4.76236E-05	4.76236E-05	0.000539216	0.000356243	0.000601593	0.000601593	0.000181587	0.000187131	0.000873856	0.000873856	0.000738822	0.000738822	7.31892E-05	7.31892E-05	0.000235647	0.000235647	0.000137714
3836003773255	383600	3773255	1.07906E-05	1.07906E-05	4.621E-05	4.621E-05	0.000512111	0.000338336	0.000571353	0.000571353	0.000172459	0.000177725	0.000833312	0.000833312	0.000701685	0.000701685	6.95102E-05	6.95102E-05	0.000223802	0.000223802	0.000134066
3836103773255	383610	3773255	1.05884E-05	1.05884E-05	4.53441E-05	4.53441E-05	0.000490215	0.00032387	0.000546924	0.000546924	0.000165085	0.000170126	0.000799739	0.000799739	0.000671683	0.000671683	6.65382E-05	6.65382E-05	0.000214233	0.000214233	0.0001315
3836203773255	383620	3773255	1.03965E-05	1.03965E-05	4.45224E-05	4.45224E-05	0.000469397	0.000310116	0.000523697	0.000523697	0.000158074	0.000162901	0.000767969	0.000767969	0.000643158	0.000643158	6.37125E-05	6.37125E-05	0.000205135	0.000205135	0.000128814
3836303773255	383630	3773255	1.02211E-05	1.02211E-05	4.37713E-05	4.37713E-05	0.000449785	0.000297159	0.000501817	0.000501817	0.00015147	0.000156095	0.000738118	0.000738118	0.000616287	0.000616287	6.10506E-05	6.10506E-05	0.000196564	0.000196564	0.00012608
3836403773255	383640	3773255	1.00602E-05	1.00602E-05	4.30822E-05	4.30822E-05	0.000431314	0.000284955	0.000481209	0.000481209	0.00014525	0.000149685	0.000710046	0.000710046	0.000590977	0.000590977	5.85433E-05	5.85433E-05	0.000188492	0.000188492	0.000123316
3836503773255	383650	3773255	9.90544E-06	9.90544E-06	4.24195E-05	4.24195E-05	0.000413749	0.000273351	0.000461612	0.000461612	0.000139334	0.000143589	0.000683416	0.000683416	0.00056691	0.00056691	5.61592E-05	5.61592E-05	0.000180816	0.000180816	0.000120475
3836603773255	383660	3773255	9.81054E-06	9.81054E-06	4.20131E-05	4.20131E-05	0.000398665	0.000263385	0.000444783	0.000444783	0.000134255	0.000138354	0.000660213	0.000660213	0.000546243	0.000546243	5.41119E-05	5.41119E-05	0.000174224	0.000174224	0.000118027
3836703773255	383670	3773255	9.71769E-06	9.71769E-06	4.16155E-05	4.16155E-05	0.000384304	0.000253898	0.000428761	0.000428761	0.000129419	0.00013337	0.000638144	0.000638144	0.000526566	0.000526566	5.21626E-05	5.21626E-05	0.000167948	0.000167948	0.000115586
3836803773255	383680	3773255	9.6723E-06	9.6723E-06	4.14211E-05	4.14211E-05	0.000371867	0.000245681	0.000414885	0.000414885	0.00012523	0.000129054	0.000618768	0.000618768	0.000509525	0.000509525	5.04745E-05	5.04745E-05	0.000162513	0.000162513	0.000113557
3836903773255	383690	3773255	9.71357E-06	9.71357E-06	4.15978E-05	4.15978E-05	0.000362077	0.000239213	0.000403962	0.000403962	0.000121933	0.000125656	0.000602999	0.000602999	0.00049611	0.00049611	4.91456E-05	4.91456E-05	0.000158234	0.000158234	0.000112369
3837003773255	383700	3773255	9.76308E-06	9.76308E-06	4.18098E-05	4.18098E-05	0.000352568	0.000232931	0.000393354	0.000393354	0.000118731	0.000122357	0.000587797	0.000587797	0.000483082	0.000483082	4.7855E-05	4.7855E-05	0.000154079	0.000154079	0.000111396
3837103773255	383710	3773255	9.85593E-06	9.85593E-06	4.22074E-05	4.22074E-05	0.000344083	0.000227325	0.000383887	0.000383887	0.000115874	0.000119412	0.000574089	0.000574089	0.000471456	0.000471456	4.67033E-05	4.67033E-05	0.0001503	0.0001503	0.000111008
3837203773255	383720	3773255	9.96734E-06	9.96734E-06	4.26846E-05	4.26846E-05	0.000336088	0.000222043	0.000374967	0.000374967	0.000113181	0.000116637	0.000561167	0.000561167	0.000460501	0.000460501	4.56181E-05	4.56181E-05	0.000146876	0.000146876	0.000111055
3837303773255	383730	3773255	1.00746E-05	1.00746E-05	4.3144E-05	4.3144E-05	0.000328197	0.000216829	0.000366163	0.000366163	0.000110524	0.000113899	0.000548503	0.000548503	0.000449688	0.000449688	4.4547E-05	4.4547E-05	0.000143428	0.000143428	0.000111306
3837403773255	383740	3773255	1.01448E-05	1.01448E-05	4.34444E-05	4.34444E-05	0.000319944	0.000211377	0.000356956	0.000356956	0.000107745	0.000111035	0.000535465	0.000535465	0.000438381	0.000438381	4.34269E-05	4.34269E-05	0.000139821	0.000139821	0.000111318
3837503773255	383750	3773255	1.02149E-05	1.02149E-05	4.37448E-05	4.37448E-05	0.000312028	0.000206147	0.000348124	0.000348124	0.000105079	0.000108288	0.000522994	0.000522994	0.000427535	0.000427535	4.23525E-05	4.23525E-05	0.000136362	0.000136362	0.000111473
3837603773255	383760	3773255	1.02789E-05	1.02789E-05	4.40187E-05	4.40187E-05	0.000304413	0.000201116	0.000339628	0.000339628	0.000102514	0.000105645	0.000511039	0.000511039	0.00041701	0.00041701	4.13188E-05	4.13188E-05	0.000133034	0.000133034	0.000111706
3837703773255	383770	3773255	1.03346E-05	1.03346E-05	4.42573E-05	4.42573E-05	0.000297104	0.000196287	0.000331473	0.000331473	0.000100053	0.000103108	0.000499611	0.000499611	0.000407086	0.000407086	4.03267E-05	4.03267E-05	0.0001284	0.0001284	0.000111993
3837803773255	383780	3773255	1.038E-05	1.038E-05	4.44517E-05	4.44517E-05	0.000290071	0.000191641	0.000323626	0.000323626	9.76845E-05	0.000100667	0.000488673	0.000488673	0.00039744	0.00039744	3.93721E-05	3.93721E-05	0.000126766	0.000126766	0.000112261
3837903773255	383790	3773255	1.04089E-05	1.04089E-05	4.45754E-05	4.45754E-05	0.000283123	0.0001870 5	0.000315875	0.000315875	9.53448E-05	9.82561E-05	0.000477967	0.000477967	0.00038793	0.00038793	3.84291E-05	3.84291E-05	0.0001237 3	0.0001237 3	0.000112321
3838003773255	383800	3773255	1.04254E-05	1.04254E-05	4.46461E-05	4.46461E-05	0.000276427	0.000182626	0.000308404	0.000308404	9.30897E-05	9.59322E-05	0.000467712	0.000467712	0.000378754	0.000378754	3.75201E-05	3.75201E-05	0.000120803	0.000120803	0.000112285
3838103773255	383810	3773255	1.04109E-05	1.04109E-05	4.45842E-05	4.45842E-05	0.0002694	0.000177984	0.000300564	0.000300564	9.07232E-05	9.34934E-05	0.000457032	0.000457032	0.000369126	0.000369126	3.65663E-05	3.65663E-05	0.000117732	0.000117732	0.000111676
3838203773255	383820	3773255	1.03738E-05	1.03738E-05	4.44252E-05	4.44252E-05	0.000262176	0.000173212	0.000292505	0.000292505	8.82907E-05	9.09866E-05	0.000446056	0.000446056	0.000359229	0.000359229	3.55859E-05	3.55859E-05	0.000114576	0.000114576	0.000110632
3838303773255	383830	3773255	1.03305E-05	1.03305E-05	4.42396E-05	4.42396E-05	0.000255223	0.000168617	0.000284747	0.000284747	8.5949E-05	8.85734E-05	0.000435504	0.000435504	0.000349701	0.000349701	3.4642E-05	3.4642E-05	0.000111537	0.000111537	0.000109545
3838403773255	383840	3773255	1.02459E-05	1.02459E-05	4.38774E-05	4.38774E-05	0.000247325	0.0001634	0.000275936	0.000275936	8.32895E-05	8.58327E-05	0.00042342	0.00042342	0.00033888	0.00033888	3.35701E-05	3.35701E-05	0.000108086	0.000108086	0.000107522
3838503773255	383850	3773255	1.01613E-05	1.01613E-05	4.35151E-05	4.35151E-05	0.000239765	0.000158405	0.000267501	0.000267501	8.07435E-05	8.3209E-05	0.000411799	0.000411799	0.000328521	0.000328521	3.25439E-05	3.25439E-05	0.000104782	0.000104782	0.000105528
3838603773255	383860	3773255	1.00519E-05	1.00519E-05	4.30468E-05	4.30468E-05	0.000231868	0.000153188	0.000258691	0.000258691	7.8084E-05	8.04683E-05	0.000399573	0.000399573	0.000317701	0.000317701	3.1472E-05	3.1472E-05	0.0001013 3	0.0001013 3	0.000103021
3838703773255	383870	3773255	9.89926E-06	9.89926E-06	4.2393E-05	4.2393E-05	0.00022345	0.000147626	0.000249299	0.000249299	7.52492E-05	7.75469E-05	0.000386484	0.000386484	0.000306167	0.000306167	3.03294E-05	3.03294E-05	9.76516E-05	9.76516E-05	9.97678E-05
3838803773255	383880	3773255	9.74039E-06	9.74039E-06	4.17127E-05	4.17127E-05	0.000215455	0.000142344	0.000240379	0.000240379	7.25567E-05	7.47722E-05	0.000374013	0.000374013	0.000295212	0.000295212	2.92442E-05	2.92442E-05	9.41576E-05	9.41576E-05	9.65386E-05
3838903773255	383890	3773255	9.57533E-06	9.57533E-06	4.10058E-05	4.10058E-05	0.000207858	0.000137325	0.000231903	0.000231903	6.99983E-05	7.21357E-05	0.000362134	0.000362134	0.000284802	0.000284802	2.82131E-05	2.82131E-05	9.08375E-05	9.08375E-05	9.33451E-05
3839003773255	383900	3773255	9.40615E-06	9.40615E-06	4.02813E-05	4.02813E-05	0.000200616	0.000132541	0.000223824	0.000223824	6.75596E-05	6.96225E-05	0.00035081	0.00035081	0.00027488	0.00027488	2.72301E-05	2.72301E-05	8.76728E-05	8.76728E-05	9.02113E-05
3839103773255	383910	3773255	9.23078E-06	9.23078E-06	3.95303E-05	3.95303E-05	0.000193717	0.000127983	0.000216127	0.000216127	6.52365E-05	6.72284E-05	0.000339988	0.000339988	0.000265428	0.000265428	2.62938E-05	2.62938E-05	8.4658E-05	8.4658E-05	8.71372E-05
3829703773265	382970	3773265	1.5833E-05	1.5833E-05	6.78041E-05	6.78041E-05	0.000590802	0.000390324	0.000659146	0.000659146	0.000198959	0.000205034	0.001045576	0.001045576	0.000809505	0.000809505	8.01911E-05	8.01911E-05	0.000258191	0.000258191	4.6195E-05
3829803773265	382980	3773265	1.52058E-05	1.52058E-05	6.5118E-05	6.5118E-05	0.000681813	0.000450452	0.000760686	0.000760686	0.000229608	0.000236619	0.001165222	0.001165222	0.00093426	0.00093426	9.25442E-05	9.25442E-05	0.000297964	0.000297964	4.76753E-05
3829903773265	382990	3773265	1.45497E-05	1.45497E-05	6.23083E-05	6.23083E-05	0.000782173	0.000516757	0.000872655	0.000872655	0.000263405	0.000271448	0.001288721	0.001288721	0.001071717	0.001071717	0.000106166	0.000106166	0.000341824	0.000341824	4.87438E-05
3830003773265	383000	3773265	1.34438E-05	1.34438E-05	5.75725E-05	5.75725E-05	0.000892948	0.000589943	0.000996245	0.000996245	0.00030071	0.000309892	0.0014145	0.0014145	0.001223499	0.001223499	0.000121202	0.000121202	0.000390234	0.000390234	4.91796E-05
3830103773265	383010	3773265	1.23751E-05	1.23751E-05	5.29957E-05	5.29957E-05	0.001028512	0.000679505	0.001147491	0.001147491	0.000346363	0.000356938	0.001556112	0.001556112	0.001409246	0.001409246	0.000139603	0.000139603	0.000449478	0.000449478	5.05763E-05
3830203773265	383020	3773265	1.2406E-05	1.2406E-05	5.31282E-05	5.31282E-05	0.001161012	0.000767044	0.001295319	0.001295319	0.000390983	0.000402922	0.001673221	0.001673221	0.001590795	0.001590795	0.000157587	0.000157587	0.000507383	0.000507383	5.1609E-05
3830303773265	383030	3773265	1.23689E-05	1.23689E-05	5.29692E-05	5.29692E-05	0.001318074	0.00087081	0.00147055	0.00147055	0.000443876	0.000457429	0.001799064	0.001799064	0.001805998	0.001805998	0.000178906	0.000178906	0.000576022	0.000576022	5.26715E-05
3830403773265	383040	3773265	1.25567E-05	1.25567E-05	5.37732E-05	5.37732E-05	0.001492584	0.000986103	0.001665248	0.001665248	0.000502644	0.000517992	0.001924057	0.001924057	0.002045109	0.002045109	0.000202592	0.000202592	0.000652286	0.000652286	5.36564E-05
3830503773265	383050	3773265	1.2893E-05	1.2893E-05	5.52134E-05	5.52134E-05	0.001677173	0.001108055	0.001871191	0.001871191	0.000564806	0.000582052	0.002042093	0.002042093	0.002298029	0.002298029	0.000227647	0.000227647	0.000732955	0.000732955	5.45279E-05
3830603773265	383060	3773265	1.34562E-05	1.34562E-05	5.76255E-05	5.76255E-05	0.001875994	0.00123941	0.002093011	0.002093011	0.000631761	0.000651052	0.002164007	0.002164007	0.002570449	0.002570449	0.000254634	0.000254634	0.000819843	0.000819843	5.54292E-05
3830703773265	383070	3773265	1.36502E-05	1.36502E-05	5.8456E-05	5.8456E-05	0.002106361	0.001391606	0.002350027	0.002350027	0.00070934	0.000730999	0.00230589	0.00230589	0.002886093	0.002886093	0.000285902	0.000285902	0.000920518	0.000920518	5.64977E-05
3830803773265	383080	3773265	1.37925E-05	1.37925E-05	5.90657E-05	5.90657E-05	0.002340036	0.001545988	0.002610734	0.002610734	0.000788033	0.000812095	0.002454562	0.002454562	0.00320627	0.00320627	0.000317619	0.000317619	0.001022638	0.001022638	5.76139E-05
3830903773265	383090	3773265	1.41804E-05	1.41804E-05	6.07268E-05	6.07268E-05	0.002518609	0.001663965	0.002809964	0.002809964	0.000848169	0.000874067	0.002587285	0.002587285	0.003450947	0.003450947	0.000341857	0.000341857	0.001100677	0.001100677	5.86466E-05
3831003773265	383100	3773265	1.52822E-05	1.52822E-05	6.5445E-05	6.5445E-05	0.002573975	0.001700544	0.002871735	0.002871735	0.000866814	0.000893282	0.002674002	0.002674002	0.003526809	0.003526809	0.000349372	0.000349372	0.001124873	0.001124873	6.09029E-05
3831103773265	383110	3773265	1.593E-05	1.593E-05	6.82193E-05	6.82193E-05	0.002572174	0.001699354	0.002869726	0.002869726	0.000866208	0.000892657	0.002751262	0.002751262	0.003524341	0.003524341	0.000349128	0.000349128	0.001124086	0.001124086	6.28488E-05
3831203773265	383120	3773265	1.60641E-05	1.60641E-05	6.87936E-05	6.87936E-05	0.002608118	0.001723101	0.002909829	0.002909829	0.000878312	0.000905131	0.002868912	0.002868912	0.003573591	0.003573591	0.000354007	0.000354007	0.001139795	0.001139795	6.43411E-05
3831303773265	383130	3773265	1.6062E-05	1.6062E-05	6.87848E-05	6.87848E-05	0.002625598	0.001734649	0.0029293 3	0.0029293 3	0.000884199	0.000911197	0.002992655	0.002992655	0.003597541	0.003597541	0.000356379	0.000356379	0.001147433	0.001147433	6.58453E-05
3831403773265	383140	3773265	1.59383E-05	1.59383E-05	6.82547E-05	6.82547E-05	0.002623625	0.001733346	0.002927129	0.002927129	0.000883534	0.000910512	0.003119117	0.003119117	0.003594838	0.003594838	0.000356112	0.000356112	0.001146571	0.001146571	6.73496E-05
3831503773265	383150	3773265	1.47045E-05	1.47045E-05	6.2971E-05	6.2971E-05	0.002705237	0.001787265	0.003018183	0.003018183	0.000911018	0.000938836	0.003329989	0.003329989	0.003706662	0.003706662	0.000367189	0.000367189	0.001182237	0.001182237	6.64243E-05
3834503773255	383450	3773265	1.39349E-05	1.39349E-05	5.96753E-05	5.96753E-05	0.001104678	0.000729826	0.001232468	0.001232468	0.000372012	0.000383371	0.001745379	0.001745379	0.001513607	0.001513607	0.000149941	0.000149941	0.000482764	0.000482764	0.00012904
3834603773255	383460	3773265	1.43186E-05	1.43186E-05	6.13188E-05	6.13188E-05	0.001023714	0.000676336	0.001142139	0.001142139	0.000344747	0.000355274	0.001639763	0.001639763	0.001402673	0.001402673	0.001138951	0.001138951	0.000447382	0.000447382	0.000147694
3834703773255	383470	3773265	1.44569E-05	1.44569E-05	6.19107E-05	6.19107E-05	0.000956438	0.000631888	0.00106708	0.00106708	0.00032091	0.000331926	0.001542391	0.001542391	0.001310492	0.001310492	0.00012982	0.00012982	0.000417981	0.000417981	0.000156946
3834803773255	383480	3773265	1.44445E-05	1.44445E-05	6.18577E-05	6.18577E-05	0.000904981	0.000597892	0.00100967	0.00100967	0.000304762	0.000314068	0.001462309	0.001462309	0.001239986	0.001239986	0.000122835	0.000122835	0.000395493	0.000395493	0.000162539
3834903773255	383490	3773265	1.4362E-05	1.4362E-05	6.15043E-05	6.15043E-05	0.000858676	0.0005673	0.000958008	0.000958008	0.000289168	0.000297998	0.001388901	0.001388901	0.00117654	0.00117654	0.00011655	0.00011655	0.000375257	0.000375257	0.000166783
3835003773265	383500	3773265	1.4232E-05	1.4232E-05	6.09477E-05	6.09477E-05	0.000815679	0.000538893	0.000910038	0.000910038	0.000274689	0.000283076	0.001320079	0.001320079	0.001117627	0.001117627	0.000110714	0.000110714	0.000356466	0.000356466	0.00016963
3835103773265	383510	3773265	1.40587E-05	1.40587E-05	6.02055E-05	6.02055E-05	0.000775415	0.000512292	0.000865116	0.000865116	0.000261129	0.000269103	0.001255469	0.001255469	0.001062458	0.001062458	0.000105249	0.000105249	0.00033887	0.00033887	0.000170926
3835203773265	383520	3773265	1.38441E-05	1.38441E-05	5.92866E-05	5.92866E-05	0.000737791	0.000487435	0.00082314	0.00082314	0.000248459	0.000256046	0.00119506	0.00119506	0.001010907	0.001010907	0.000100142	0.000100142	0.000322428	0.000322428	0.000170932

			MSite Grubbing / Prep	MMass Grading / Excavation	MMass Grading / Excavation	MDrainage / Utilities Trenching	MFoundations / Concrete Pads	MBuilding / Structure Construction	MAsphalt Paving	MLandscaping or Other Finishing	MWaterside Construction (Piles)	RSSWRe-striping South Valley	RSSWRe-striping Silver Lake Boulevard	RSSWDemolition	RSSWPlacing Base	RSSWForm/Place Rebar and Pour	Child Risk				
Unique Identifier	X (UTM)	Y (UTM)	2027	2027	2028	2028	2028	2028	2028	2028	2028	2029	2029	2029	2029	2029	3rd Trimester	0<2	2<16	Total	per million
3831303773255	383130	3773255	5.63523E-05	0.000140716	0.000140716	3.93807E-05	7.26648E-05	0.000130665	9.24376E-05	2.80114E-05	4.95966E-05	0.005653126	0.000158733	0.000268424	0.000145915	4.3675E-05	5.77636E-09	1.2433E-07	6.3205E-07	7.62153E-07	0.76215307
3831403773255	383140	3773255	5.77851E-05	0.000144294	0.000144294	4.0382E-05	7.45124E-05	0.000133987	9.47878E-05	2.87236E-05	5.08576E-05	0.005389801	0.000168836	0.000285733	0.000155324	4.64913E-05	5.8411E-09	1.2476E-07	8.2943E-07	9.60027E-07	0.96002661
3834403773255	383440	3773255	0.000110324	0.000275487	0.000275487	7.70977E-05	0.00014226	0.000255809	0.00018097	5.48393E-05	9.70979E-05	0.000635503	0.005265534	0.017198892	0.009349305	0.00279841	8.67097E-09	1.5608E-07	8.0095E-07	9.65706E-07	0.96570626
3834503773255	383450	3773255	0.000111951	0.000279549	0.000279549	7.82344E-05	0.000144357	0.000259581	0.000183638	5.56479E-05	9.85296E-05	0.000597546	0.00773824	0.01147532	0.006237975	0.001867135	8.682E-09	1.5624E-07	6.2348E-07	7.88399E-07	0.78839929
3834603773255	383460	3773255	0.000131185	0.00032758	0.00032758	9.16763E-05	0.00016916	0.000304181	0.00021519	6.52091E-05	0.000115458	0.000559694	0.005227612	0.007849548	0.004267008	0.00127719	8.65302E-09	1.5689E-07	4.9537E-07	6.60916E-07	0.66091615
3834703773255	383470	3773255	0.000138263	0.000345253	0.000345253	9.66224E-05	0.000178287	0.000320592	0.0002268	6.87272E-05	0.000121688	0.000524585	0.003766838	0.005774278	0.003138893	0.000939525	8.52619E-09	1.5598E-07	4.1157E-07	5.76073E-07	0.57607347
3834803773255	383480	3773255	0.000142712	0.000356363	0.000356363	9.97316E-05	0.000184024	0.000330909	0.000234098	7.09388E-05	0.000125603	0.000493918	0.002947823	0.004574391	0.002486636	0.000744293	8.39443E-09	1.5476E-07	3.5666E-07	5.1981E-07	0.51981024
3834903773255	383490	3773255	0.000145675	0.000363761	0.000363761	0.000101802	0.000187844	0.000337778	0.000238958	7.24114E-05	0.000128211	0.000465813	0.002399589	0.003758363	0.002043043	0.000611518	8.238E-09	1.53E-07	3.1512E-07	4.7636E-07	0.47636027
3835003773255	383500	3773255	0.000147086	0.000367285	0.000367285	0.000102788	0.000189663	0.00034105	0.000241273	7.31129E-05	0.000129453	0.000439818	0.002006737	0.003165886	0.001720973	0.000515117	8.0608E-09	1.5081E-07	2.8201E-07	4.4088E-07	0.44088034
3835103773255	383510	3773255	0.000147221	0.000367621	0.000367621	0.000102882	0.000189837	0.000341362	0.000241493	7.31798E-05	0.000129571	0.000415763	0.001711654	0.002716101	0.001476471	0.000441933	7.86762E-09	1.4822E-07	2.5478E-07	4.10871E-07	0.41087091
3835203773255	383520	3773255	0.000146353	0.000365455	0.000365455	0.000102276	0.000188719	0.000339352	0.000240071	7.27487E-05	0.000128808	0.000393501	0.001482694	0.002363805	0.001284963	0.000384612	7.66114E-09	1.4525E-07	2.3192E-07	3.84833E-07	0.38483295
3835303773255	383530	3773255	0.000144317	0.000360371	0.000360371	0.000100853	0.000186093	0.00033463	0.000236731	7.17367E-05	0.000127016	0.000372439	0.001295017	0.002072673	0.001126703	0.000337242	7.42974E-09	1.4169E-07	2.1181E-07	3.60927E-07	0.36092705
3835403773255	383540	3773255	0.0001415	0.000353337	0.000353337	9.88847E-05	0.000182461	0.000328098	0.00023211	7.03364E-05	0.000124537	0.000352825	0.001141575	0.001833026	0.000996432	0.000298249	7.18836E-09	1.3778E-07	1.9431E-07	3.39274E-07	0.33927433
3835503773255	383550	3773255	0.000138295	0.000345334	0.000345334	9.6645E-05	0.000178328	0.000320667	0.000226853	6.87433E-05	0.000121716	0.00033469	0.001015404	0.001634807	0.00088868	0.000265997	6.94786E-09	1.3375E-07	1.791E-07	3.19795E-07	0.31979527
3835603773255	383560	3773255	0.000134961	0.00033708	0.00033708	9.4315E-05	0.000174029	0.000312936	0.000221384	6.7086E-05	0.000118782	0.000317948	0.000910218	0.001468744	0.000798408	0.000238977	6.71233E-09	1.2968E-07	1.658E-07	3.02196E-07	0.30219624
3835703773255	383570	3773255	0.000131605	0.000328629	0.000328629	9.19699E-05	0.000169702	0.000305155	0.000215879	6.54179E-05	0.000115828	0.000302433	0.000821407	0.001327953	0.000721874	0.000216069	6.48293E-09	1.2565E-07	1.5405E-07	2.86183E-07	0.28618267
3835803773255	383580	3773255	0.000127916	0.000319415	0.000319415	8.93914E-05	0.000164944	0.0002966	0.000209827	6.35839E-05	0.000112581	0.000287587	0.000742241	0.001201958	0.000653383	0.000195569	6.24523E-09	1.2136E-07	1.4316E-07	2.70757E-07	0.27075688
3835903773255	383590	3773255	0.000124269	0.00031031	0.00031031	8.68431E-05	0.000160242	0.000288145	0.000203845	6.17712E-05	0.000109371	0.0002736	0.000672808	0.001091057	0.000593098	0.000177524	6.01065E-09	1.1705E-07	1.3325E-07	2.56306E-07	0.25630593
3836003773255	383600	3773255	0.000120978	0.000302092	0.000302092	8.45432E-05	0.000155998	0.000280514	0.000198447	6.01353E-05	0.000106475	0.000260728	0.000613518	0.000996098	0.000541478	0.000162074	5.79224E-09	1.1302E-07	1.245E-07	2.43314E-07	0.24331351
3836103773255	383610	3773255	0.000118662	0.000296308	0.000296308	8.29246E-05	0.000153011	0.000275143	0.000194647	5.8984E-05	0.000104436	0.000249971	0.00056914	0.000924807	0.000502724	0.000150474	5.62825E-09	1.1011E-07	1.1771E-07	2.33452E-07	0.23345151
3836203773255	383620	3773255	0.000116238	0.000290255	0.000290255	8.12307E-05	0.000149886	0.000269523	0.000190671	5.77792E-05	0.000102303	0.000239857	0.000529348	0.000860766	0.000467911	0.000140054	5.46945E-09	1.0728E-07	1.1147E-07	2.2422E-07	0.22421997
3836303773255	383630	3773255	0.000113771	0.000284095	0.000284095	7.95067E-05	0.000146705	0.000263803	0.000186625	5.65529E-05	0.000100132	0.00023039	0.000493848	0.000803541	0.000436804	0.000130743	5.31829E-09	1.0459E-07	1.0576E-07	2.15666E-07	0.21566632
3836403773255	383640	3773255	0.000111277	0.000277868	0.000277868	7.77639E-05	0.000143489	0.0025802	0.000182534	5.53133E-05	9.7937E-05	0.000221524	0.000462025	0.000752173	0.000408881	0.000122385	5.17488E-09	1.0203E-07	1.0052E-07	2.07731E-07	0.20773109
3836503773255	383650	3773255	0.000108713	0.000271465	0.000271465	7.59722E-05	0.000140183	0.000252075	0.000178328	5.40388E-05	9.56804E-05	0.000213149	0.000433086	0.000705416	0.000383463	0.000114777	5.03599E-09	9.9563E-08	9.5656E-08	2.00255E-07	0.20025461
3836603773255	383660	3773255	0.000106505	0.000265951	0.000265951	7.44289E-05	0.000137335	0.000246954	0.000174705	5.2941E-05	9.37368E-05	0.000205809	0.000409573	0.000667385	0.00036279	0.000108589	4.92324E-09	9.7637E-08	9.1591E-08	1.94152E-07	0.19415164
3836703773255	383670	3773255	0.000104302	0.00026045	0.00026045	7.28893E-05	0.000134495	0.000241846	0.000171092	5.1846E-05	9.17979E-05	0.000198865	0.000388004	0.000632486	0.000343819	0.000102911	4.81463E-09	9.5788E-08	8.7796E-08	1.88399E-07	0.18839856
3836803773255	383680	3773255	0.000102471	0.000255877	0.000255877	7.16095E-05	0.000132133	0.0002376	0.000168088	5.09356E-05	9.0186E-05	0.000192736	0.00037031	0.000603844	0.00032824	9.82507E-05	4.72768E-09	9.4402E-08	8.4601E-08	1.83732E-07	0.18373159
3836903773255	383690	3773255	0.000101399	0.0002532	0.0002532	7.08604E-05	0.000130751	0.000235114	0.000166329	5.04028E-05	8.92427E-05	0.000187707	0.000357578	0.000583199	0.000317026	9.48915E-05	4.67664E-09	9.3799E-08	8.2214E-08	1.80689E-07	0.18068904
3837003773255	383700	3773255	0.000100521	0.000251008	0.000251008	7.02469E-05	0.000129619	0.000233079	0.000164889	4.99664E-05	8.84699E-05	0.000182914	0.000345585	0.000565784	0.000306473	9.17326E-05	4.63058E-09	9.3299E-08	7.9955E-08	1.77885E-07	0.17788519
3837103773255	383710	3773255	0.000100171	0.000250133	0.000250133	7.00022E-05	0.000129167	0.000232267	0.000164315	4.97924E-05	8.81618E-05	0.000178623	0.000335552	0.000547545	0.000297645	8.90903E-05	4.60199E-09	9.3182E-08	7.8041E-08	1.75825E-07	0.17582481
3837203773255	383720	3773255	0.000100214	0.000250241	0.000250241	7.00323E-05	0.000129223	0.000232367	0.000164386	4.98138E-05	8.81997E-05	0.000174644	0.000326564	0.000533011	0.000289745	8.67256E-05	4.5832E-09	9.3257E-08	7.6314E-08	1.74155E-07	0.17415463
3837303773255	383730	3773255	0.00010044	0.000250806	0.000250806	7.01904E-05	0.000129515	0.000232891	0.000164757	4.99262E-05	8.83988E-05	0.000170806	0.000317887	0.000519013	0.000282135	8.44479E-05	4.56609E-09	9.3339E-08	7.4653E-08	1.72558E-07	0.17255754
3837403773255	383740	3773255	0.000100451	0.000250833	0.000250833	7.0198E-05	0.000129528	0.000232916	0.000164774	4.99316E-05	8.84083E-05	0.000166882	0.000308623	0.000504064	0.000274009	8.20155E-05	4.53888E-09	9.316E-08	7.289E-08	1.70589E-07	0.17058855
3837503773255	383750	3773255	0.000100591	0.000251183	0.000251183	7.02958E-05	0.000129709	0.000233241	0.000165004	5.00012E-05	8.85316E-05	0.000163149	0.000299981	0.000490133	0.000266436	7.97489E-05	4.51547E-09	9.3021E-08	7.1238E-08	1.68775E-07	0.16877453
3837603773255	383760	3773255	0.000100801	0.000251707	0.000251707	7.04426E-05	0.00012998	0.000233728	0.000165349	5.01056E-05	8.87164E-05	0.000159577	0.000291882	0.000477077	0.000259339	7.76246E-05	4.49392E-09	9.2879E-08	6.9677E-08	1.6705E-07	0.16705002
3837703773255	383770	3773255	0.000101059	0.000252353	0.000252353	7.06233E-05	0.000130313	0.000234328	0.000165773	5.02341E-05	8.8944E-05	0.000156165	0.000284326	0.000464912	0.000252726	7.56452E-05	4.47507E-09	9.2749E-08	6.8207E-08	1.6543E-07	0.16543048
3837803773255	383780	3773255	0.000101302	0.000252958	0.000252958	7.07927E-05	0.000130626	0.00023489	0.0001661 7	5.03546E-05	8.91573E-05	0.00015289	0.000277167	0.000453409	0.000246473	7.37737E-05	4.45797E-09	9.2605E-08	6.6807E-08	1.6387E-07	0.16387007
3837903773255	383790	3773255	0.000101356	0.000253092	0.000253092	7.08303E-05	0.000130695	0.000235014	0.000166259	5.03814E-05	8.92047E-05	0.000149659	0.000270037	0.000441949	0.000240243	7.1909E-05	4.43828E-09	9.2368E-08	6.5412E-08	1.62219E-07	0.16221899
3838003773255	383800	3773255	0.000101323	0.000253012	0.000253012	7.08077E-05	0.000130654	0.00023494	0.000166206	5.03653E-05	8.91763E-05	0.000146549	0.000263179	0.000430939	0.000234258	7.01175E-05	4.41989E-09	9.2114E-08	6.407E-08	1.60603E-07	0.16060327
3838103773255	383810	3773255	0.000100774	0.00025164	0.00025164	7.04238E-05	0.000129945	0.000233666	0.000165304	5.00922E-05	8.86927E-05	0.000143298	0.000255608	0.00041874	0.000227627	6.81326E-05	4.38757E-09	9.1576E-08	6.2591E-08	1.58555E-07	0.15855457
3838203773255	383820	3773255	9.98312E-05	0.000249286	0.000249286	6.97651E-05	0.00012873	0.00023148	0.000163758	4.96237E-05	8.78631E-05	0.000139962	0.000247595	0.000405794	0.000220589	6.60263E-05	4.34406E-09	9.0821E-08	6.102E-08	1.56185E-07	0.15618473
3838303773255	383830	3773255	9.88509E-05	0.000246838	0.000246838	6.908E-05	0.000127466	0.000229207	0.0001621 5	4.91364E-05	8.70003E-05	0.000136752	0.000239953	0.000393451	0.00021388	6.40179E-05	4.30125E-09	9.0071E-08	5.951E-08	1.53883E-07	0.15388259
3838403773255	383840	3773255	9.70249E-05	0.000242279	0.000242279	6.78039E-05	0.000125111	0.000224973	0.000159155	4.82287E-05	8.53932E-05	0.000133125	0.000230708	0.000378442	0.000205721	6.15759E-05	4.22363E-09	8.8683E-08	5.7682E-08	1.50588E-07	0.15058834
3838503773255	383850	3773255	9.52258E-05	0.000237786	0.000237786	6.65467E-05	0.000122791	0.000220801	0.000156204	4.73345E-05	8.38099E-05	0.000129638	0.000221982	0.000364257	0.00019801	5.92678E-05	4.14772E-09	8.7319E-08	5.5937E-08	1.47403E-07	0.1474034
3838603773255	383860	3773255	9.29636E-05	0.000232137	0.000232137	6.49658E-05	0.000119874	0.000215556	0.000152493	4.621E-05	8.18188E-05	0.000125985	0.000212672	0.000349104	0.000189773	5.68023E-05	4.05295E-09	8.5598E-08	5.4061E-08	1.43711E-07	0.14371145
3838703773255	383870	3773255	9.0028E-05	0.000224807	0.000224807	6.29143E-05	0.000116089	0.000208749	0.000147677	4.47507E-05	7.92351E-05	0.000122087	0.000202493	0.000332491	0.000180742	5.40992E-05	3.93375E-09	8.3402E-08	5.1989E-08	1.39324E-07	0.13932444
3838803773255	383880	3773255	8.71139E-05	0.00021753	0.00021753	6.08779E-05	0.000112331	0.000201992	0.000142897	4.33023E-05	7.66705E-05	0.000118354	0.000192952	0.000316897	0.000172265	5.15619E-05	3.81991E-09	8.1284E-08	5.0019E-08	1.35122E-07	0.13512238
3838903773255	383890	3773255	8.42322E-05	0.000210334	0.000210334	5.8864E-05	0.000108615	0.0001953 1	0.0001381 7	4.18698E-05	7.41342E-05	0.000114776	0.000183979	0.000302245	0.0001643	4.91778E-05	3.71029E-09	7.9211E-08	4.8144E-08	1.31065E-07	0.13106538
3839003773255	383900	3773255	8.14044E-05	0.000203273	0.000203273	5.68879E-05	0.000104969	0.000188753	0.000133532	4.04642E-05	7.16454E-05	0.000111345	0.000175548	0.000288467	0.00015681	4.69361E-05	3.60467E-09	7.7187E-08	4.636E-08	1.27151E-07	0.12715148
3839103773255	383910	3773255	7.86304E-05	0.000196346	0.000196346	5.49493E-05	0.000101392	0.000182321	0.000128981	3.90853E-05	6.92039E-05	0.000108049	0.0001676	0.000275479	0.00014975	4.48228E-05	3.50239E-09	7.52E-08	4.4658E-08	1.23361E-07	0.12336055
3829703773265	382970	3773265	4.16852E-05	0.00010491	0.00010491	2.91309E-05	5.3752E-05	9.6656E-05	6.83784E-05	2.07207E-05	3.66879E-05	0.001435221	7.78591E-05	0.000131156	7.12963E-05	2.13402E-05	4.65905E-09	1.1486E-07	8.5377E-08	2.04895E-07	0.20489504
3829803773265	382980	3773265	4.3021E-05	0.000107427	0.000107427	3.00644E-05	5.54745E-05	9.97534E-05	7.05696E-05	2.13847E-05	3.78635E-05	0.001729625	8.23255E-05	0.000138796	7.54495E-05	2.25833E-05	4.76104E-09	1.1447E-07	9.5251E-08	2.14487E-07	0.21448686
3829903773265	382990	3773265	4.39852E-05	0.000109834	0.000109834	3.07382E-05	5.67177E-05	0.000101989	7.21511E-05	2.1864E-05	3.87121E-05	0.002066368	8.52044E-05	0.000143873	7.82091E-05	2.34093E-05	4.82816E-09	1.1336E-07	1.0547E-07	2.23661E-07	0.22366113
3830003773265	383000	3773265	4.43784E-05	0.000110816	0.000110816	3.1013E-05	5.72248E-05	0.000102901	7.27961E-05	2.20594E-05	3.90582E-05	0.002445309	8.89122E-05	0.000149874	8.14716E-05	2.43859E-05	4.85518E-09	1.1098E-07	1.1611E-07	2.31947E-07	0.23194673
3830103773265	383010	3773265	4.56388E-05	0.000113964	0.000113964	3.18938E-05	5.885E-05	0.000105823	7.48637E-05	2.2686E-05	4.01675E-05	0.00290651	9.33435E-05	0.000157557	8.56479E-05	2.56359E-05	4.90548E-09	1.1079E-07	1.2928E-07	2.44979E-07	0.24497919
3830203773265	383020	3773265	4.65707E-05	0.00011629	0.00011629	3.2545E-05	6.00516E-05	0.000107984	7.63922E-05	2.31492E-05	4.09876E-05	0.003337782	9.71518E-05	0.000164068	8.91873E-05	2.66953E-05	4.98485E-09	1.1203E-07	1.4241E-07	2.59418E-07	0.25941841
3830303773265	383030	3773265	4.75294E-05	0.000118685	0.000118685	3.3215E-05	6.12879E-05	0.000110207	7.79649E-05	2.36257E-05	4.18315E-05	0.003831218	0.000101201	0.000170978	9.29436E-05	2.78196E-05	5.06523E-09	1.1332E-07	1.5776E-07	2.7614E-07	0.27613979
3830403773265	383040	3773265	4.84182E-05	0.000120904	0.000120904	3.38361E-05	6.2434E-05	0.000112268	7.94228E-05	2.40675E-05	4.26137E-05	0.004277839	0.000105406	0.000178101	9.68153E-05	2.89785E-05	5.1521E-09	1.148E-07	1.7495E-07	2.94908E-07	0.29490832
3830503773265	383050	3773265	4.92046E-05	0.000122868	0.000122868	3.43857E-05	6.3448E-05	0.000114091	8.07128E-05	2.44584E-05	4.33058E-05	0.004655604	0.000109672	0.000185163	0.000100655	3.01277E-05	5.24697E-09	1.1658E-07	1.9368E-07	3.15508E-07	0.31550784
3830603773265	383060	3773265	5.00179E-05	0.000124899	0.000124899	3.49541E-05	6.44968E-05	0.000115977	8.2047E-05	2.48627E-05	4.40216E-05	0.00493276	0.000114078	0.000192566	0.000104679	3.13322E-05	5.34175E-09	1.1838E-07	2.1498E-07	3.387E-07	0.33870046
3830703773265	383070	3773265	5.09821E-05	0.000127306	0.000127306	3.56278E-05	6.57401E-05	0.000118213	8.36285E-05	2.5342E-05	4.48702E-05	0.005140915	0.000119137	0.000201157	0.000109349	3.273E-05	5.42777E-09	1.1982E-07	2.4102E-07	3.66275E-07	0.36627507
3830803773265	383080	3773265	5.19894E-05	0.000129821	0.000129821	3.63317E-05	6.70389E-05	0.000120548	8.52808E-05	2.58427E-05	4.57567E-05	0.005222281	0.000124639	0.000210512	0.000114434	3.42521E-05	5.51144E-09	1.2115E-07	2.7115E-07	3.97812E-07	0.39781197
3830903773265	383090	3773265	5.29212E-05	0.000132148	0.000132148	3.69829E-05	6.82405E-05	0.000122709	8.68093E-05	2.63059E-05	4.65768E-05	0.005130897	0.000130175	0.000219943	0.000119561	3.57867E-05	5.60091E-09	1.2281E-07	3.0294E-07	4.31356E-07	0.43135624
3831003773265	383100	3773265	5.49572E-05	0.000137232	0.000137232	3.84058E-05	7.08659E-05	0.00012743	9.01492E-05	2.73179E-05	4.83688E-05	0.004845395	0.000135767	0.000229553	0.000124785	3.73502E-05	5.71772E-09	1.2616E-07	3.3264E-07	4.64517E-07	0.46451687
3831103773265	383110	3773265	5.67132E-05	0.000141617	0.000141617	3.96329E-05	7.31302E-05	0.000131502	9.30296E-05	2.81908E-05	4.99143E-05	0.004548926	0.000142153	0.000241437	0.000131245	3.9284E-05	5.81757E-09	1.2927E-07	3.663E-07	5.01389E-07	0.50138944
3831203773265	383120	3773265	5.80598E-05	0.00014498	0.00014498	4.0574E-05	7.48666E-05	0.000134624	9.52384E-05	2.88601E-05	5.10994E-05	0.00437803	0.000149554	0.00025418	0.000138172	4.13572E-05	5.89383E-09	1.3038E-07	4.2054E-07	5.56813E-07	0.55681321
3831303773265	383130	3773265	5.94172E-05	0.000148369	0.000148369	4.15225E-05	7.66169E-05	0.000137771	9.7465E-05	2.95349E-05	5.22941E-05	0.004222322	0.000157602	0.000267881	0.00014562	4.35866E-05	5.96975E-09	1.312E-07	4.9967E-07	6.36838E-07	0.63683849
3831403773265	383140	3773265	6.07745E-05	0.000151759	0.000151759	4.24711E-05	7.83672E-05	0.000140919	9.96916E-05	3.02096E-05	5.34887E-05	0.004073125	0.000166515	0.000283017	0.000153848	4.60493E-05	6.0449E-09	1.3175E-07	6.217E-07	7.59494E-07	0.75949442
3831503773265	383150	3773265	5.99397E-05	0.000149674	0.000149674	4.18877E-05	7.72906E-05	0.000138983	9.83221E-05	2.97946E-05	5.27539E-05	0.004043668	0.000177915	0.000301718	0.000164014	4.90922E-05	6.07676E-09	1.2952E-07	8.7061E-07	1.00621E-06	1.00620983
3834503773265	383450	3773265	0.000116443	0.000290766	0.000290766	8.13738E-05	0.00015015	0.000269997	0.000191007	5.78809E-05	0.000102483	0.000588563	0.006741877	0.01393927	0.007577377	0.002268041	9.17039E-09	1.6313E-07	6.7891E-07	8.51206E-07	0.85120645
3834603773265	383460	3773265	0.000133275	0.000332798	0.000332798	9.31368E-05	0.000171855	0.000309027	0.000218618	6.62479E-05	0.000117298	0.000551856	0.006202199	0.00931611	0.00506423	0.001515812	9.15502E-09	1.6371E-07	5.2714E-07	7.00014E-07	0.70001446
3834703773265	383470	3773265	0.000141624	0.000353646	0.000353646	9.89712E-05	0.000182621	0.000328386	0.000232313	7.0398E-05	0.000124646	0.000517798	0.004338781	0.006635068	0.003606818	0.001079584	9.03173E-09	1.6291E-07	4.303E-07	6.02234E-07	0.60223387
3834803773265	383480	3773265	0.000146671	0.000366249	0.000366249	0.000102498	0.000189129	0.000340088	0.000240592	7.29067E-05	0.000129088	0.000488582	0.003354166	0.005194585	0.002823772	0.000845204	8.9078E-09	1.6175E-07	3.7076E-07	5.41426E-07	0.54142579
3834903773265	383490	3773265	0.000150501	0.000375812	0.000375812	0.000105175	0.000194067	0.000348968	0.000246874	7.48104E-05	0.000132458	0.000461844	0.002710588	0.004237171	0.002303323	0.000689425	8.76001E-09	1.602E-07	3.2676E-07	4.95721E-07	0.49572099
3835003773265	383500	3773265	0.00015307	0.000382228	0.000382228	0.00010697	0.00019738	0.000354926	0.000251089	7.60875E-05	0.00013472	0.000437	0.002252317	0.003547206	0.001928258	0.000577161	8.58528E-09	1.5815E-07	2.9197E-07	4.58706E-07	0.45870645
3835103773265	383510	3773265	0.000154239	0.000385147	0.000385147	0.000107787	0.000198887	0.000357636	0.000253006	7.66685E-05	0.000135748	0.000413858	0.001910876	0.003027743	0.001645879	0.00049264	8.38624E-09	1.5563E-07	2.635E-07	4.27518E-07	0.42751757
3835203773265	383520	3773265	0.000154244	0.00038516	0.00038516	0.000107791	0.000198894	0.000357649	0.000253015	7.66712E-05	0.000135753	0.000392365	0.001647923	0.002624037	0.001426425	0.000426954	8.17244E-09	1.5274E-07	2.3974E-07	4.00646E-07	0.40064616

Unique Identifier	X (UTM)	Y (UTM)	EGIODemolition 2025	EGIOSite Grubbing / Prep 2025	EGIOMass Grading / Excavation 2025	EGIOMass Grading / Excavation 2026	EGIODrainage / Utilities Trenching 2026	EGIODrainage / Utilities Trenching 2027	EGIOFoundations / Concrete Pads 2026	EGIOFoundations / Concrete Pads 2027	EGIOBuilding / Structure Construction 2026	EGIOBuilding / Structure Construction 2027	EGIOAsphalt Paving 2027	EGIOArchitectural Coating 2027	EGIOLandscaping or Other Finishing 2027	EGIOWaterside Construction (Piles) 2027	HIWaterside Construction (Landscaping) 2025	HIWaterside Construction (Landscaping) 2026	KMDemolition 2025	KMSite Grubbing / Prep 2025	KMMass Grading / Excavation 2025
3835303773265	383530	3773265	4.39208E-05	3.9633E-05	9.89666E-05	9.89666E-05	2.76967E-05	2.76967E-05	5.11057E-05	5.11057E-05	9.18976E-05	9.18976E-05	6.5012E-05	6.11878E-06	1.97006E-05	3.48817E-05	0.000389741	0.000389741	9.73086E-05	8.78088E-05	0.000219265
3835403773265	383540	3773265	4.28702E-05	3.8685E-05	9.65994E-05	9.65994E-05	2.70342E-05	2.70342E-05	4.98833E-05	4.98833E-05	8.96994E-05	8.96994E-05	6.3457E-05	5.97242E-06	1.92294E-05	3.40473E-05	0.000374547	0.000374547	9.59954E-05	8.66238E-05	0.000216306
3835503773265	383550	3773265	4.17659E-05	3.7689E-05	9.41111E-05	9.41111E-05	2.63379E-05	2.63379E-05	4.85983E-05	4.85983E-05	8.73889E-05	8.73889E-05	6.18224E-05	5.81858E-06	1.87341E-05	3.31703E-05	0.000359496	0.000359496	9.41748E-05	8.49809E-05	0.000212204
3835603773265	383560	3773265	4.04945E-05	3.6541E-05	9.12462E-05	9.12462E-05	2.55361E-05	2.55361E-05	4.71189E-05	4.71189E-05	8.47286E-05	8.47286E-05	5.99404E-05	5.64145E-06	1.81638E-05	3.21605E-05	0.000343716	0.000343716	9.17215E-05	8.27671E-05	0.000206676
3835703773265	383570	3773265	3.9229E-05	3.5399E-05	8.83947E-05	8.83947E-05	2.47381E-05	2.47381E-05	4.56465E-05	4.56465E-05	8.20808E-05	8.20808E-05	5.80673E-05	5.46515E-06	1.75961E-05	3.11555E-05	0.000328982	0.000328982	8.89816E-05	8.02948E-05	0.000200502
3835803773265	383580	3773265	3.79158E-05	3.4214E-05	8.54357E-05	8.54357E-05	2.391E-05	2.391E-05	4.41184E-05	4.41184E-05	7.93331E-05	7.93331E-05	5.61234E-05	5.28221E-06	1.70071E-05	3.01126E-05	0.000314597	0.000314597	8.59076E-05	7.75208E-05	0.000193575
3835903773265	383590	3773265	3.66086E-05	3.3035E-05	8.24901E-05	8.24901E-05	2.30856E-05	2.30856E-05	4.25973E-05	4.25973E-05	7.65979E-05	7.65979E-05	5.41885E-05	5.10009E-06	1.64207E-05	2.90744E-05	0.000300878	0.000300878	8.26902E-05	7.46175E-05	0.000186326
3836003773265	383600	3773265	3.54088E-05	3.1952E-05	7.97866E-05	7.97866E-05	2.2329E-05	2.2329E-05	4.12013E-05	4.12013E-05	7.40876E-05	7.40876E-05	5.24125E-05	4.93294E-06	1.58826E-05	2.81215E-05	0.000288365	0.000288365	7.96042E-05	7.18328E-05	0.000179372
3836103773265	383610	3773265	3.46686E-05	3.1284E-05	7.81188E-05	7.81188E-05	2.18623E-05	2.18623E-05	4.034E-05	4.034E-05	7.25389E-05	7.25389E-05	5.13169E-05	4.82983E-06	1.55506E-05	2.75337E-05	0.000278976	0.000278976	7.75209E-05	6.99529E-05	0.000174678
3836203773265	383620	3773265	3.39583E-05	3.0643E-05	7.65182E-05	7.65182E-05	2.14143E-05	2.14143E-05	3.95135E-05	3.95135E-05	7.10526E-05	7.10526E-05	5.02655E-05	4.73087E-06	1.5232E-05	2.69695E-05	0.000269983	0.000269983	7.54616E-05	6.80946E-05	0.000170037
3836303773265	383630	3773265	3.32838E-05	3.0034E-05	7.49983E-05	7.49983E-05	2.0989E-05	2.0989E-05	3.87286E-05	3.87286E-05	6.96413E-05	6.96413E-05	4.92671E-05	4.6369E-06	1.49294E-05	2.64338E-05	0.000261419	0.000261419	7.34858E-05	6.63117E-05	0.000165585
3836403773265	383640	3773265	3.26451E-05	2.9458E-05	7.35592E-05	7.35592E-05	2.05862E-05	2.05862E-05	3.79855E-05	3.79855E-05	6.83049E-05	6.83049E-05	4.83217E-05	4.54792E-06	1.46429E-05	2.59266E-05	0.000253298	0.000253298	7.16055E-05	6.4615E-05	0.000161349
3836503773265	383650	3773265	3.20363E-05	2.8909E-05	7.21872E-05	7.21872E-05	2.02023E-05	2.02023E-05	3.7277E-05	3.7277E-05	6.7031E-05	6.7031E-05	4.74204E-05	4.4631E-06	1.43698E-05	2.5443E-05	0.000245511	0.000245511	6.97969E-05	6.2983E-05	0.000157273
3836603773265	383660	3773265	3.15528E-05	2.8472E-05	7.10978E-05	7.10978E-05	1.98974E-05	1.98974E-05	3.67144E-05	3.67144E-05	6.60194E-05	6.60194E-05	4.67047E-05	4.39574E-06	1.4153E-05	2.50591E-05	0.000238692	0.000238692	6.83404E-05	6.16687E-05	0.000153991
3836703773265	383670	3773265	3.10931E-05	2.8058E-05	7.00621E-05	7.00621E-05	1.96075E-05	1.96075E-05	3.61796E-05	3.61796E-05	6.50577E-05	6.50577E-05	4.60244E-05	4.33171E-06	1.39468E-05	2.4694E-05	0.000232141	0.000232141	6.69675E-05	6.04298E-05	0.000150898
3836803773265	383680	3773265	3.07648E-05	2.7761E-05	6.93223E-05	6.93223E-05	1.94005E-05	1.94005E-05	3.57976E-05	3.57976E-05	6.43708E-05	6.43708E-05	4.55385E-05	4.28597E-06	1.37995E-05	2.44333E-05	0.000226575	0.000226575	6.59826E-05	5.95411E-05	0.000148679
3836903773265	383690	3773265	3.07051E-05	2.7708E-05	6.91878E-05	6.91878E-05	1.93629E-05	1.93629E-05	3.57282E-05	3.57282E-05	6.42459E-05	6.42459E-05	4.54501E-05	4.27766E-06	1.37728E-05	2.43859E-05	0.000222673	0.000222673	6.57081E-05	5.92933E-05	0.00014806
3837003773265	383700	3773265	3.06693E-05	2.7675E-05	6.91071E-05	6.91071E-05	1.93403E-05	1.93403E-05	3.56865E-05	3.56865E-05	6.41709E-05	6.41709E-05	4.53971E-05	4.27267E-06	1.37567E-05	2.43574E-05	0.000218978	0.000218978	6.55111E-05	5.91155E-05	0.000147616
3837103773265	383710	3773265	3.08126E-05	2.7805E-05	6.943E-05	6.943E-05	1.94306E-05	1.94306E-05	3.58532E-05	3.58532E-05	6.44707E-05	6.44707E-05	4.56091E-05	4.29262E-06	1.3821E-05	2.44712E-05	0.000216377	0.000216377	6.57737E-05	5.93525E-05	0.000148208
3837203773265	383720	3773265	3.10514E-05	2.802E-05	6.9968E-05	6.9968E-05	1.95812E-05	1.95812E-05	3.6131E-05	3.6131E-05	6.49702E-05	6.49702E-05	4.59626E-05	4.32589E-06	1.3928E-05	2.46608E-05	0.000214362	0.000214362	6.62453E-05	5.97781E-05	0.00014927
3837303773265	383730	3773265	3.12782E-05	2.8225E-05	7.04791E-05	7.04791E-05	1.97242E-05	1.97242E-05	3.63949E-05	3.63949E-05	6.54448E-05	6.54448E-05	4.62983E-05	4.35749E-06	1.40298E-05	2.4841E-05	0.000212475	0.000212475	6.66751E-05	6.01659E-05	0.000150239
3837403773265	383740	3773265	3.13259E-05	2.8268E-05	7.05867E-05	7.05867E-05	1.97543E-05	1.97543E-05	3.64505E-05	3.64505E-05	6.55448E-05	6.55448E-05	4.6369E-05	4.36414E-06	1.40512E-05	2.48789E-05	0.000209874	0.000209874	6.6687E-05	6.01767E-05	0.000150266
3837503773265	383750	3773265	3.13737E-05	2.8311E-05	7.06943E-05	7.06943E-05	1.97845E-05	1.97845E-05	3.65061E-05	3.65061E-05	6.56447E-05	6.56447E-05	4.64397E-05	4.37079E-06	1.40726E-05	2.49168E-05	0.000207511	0.000207511	6.67109E-05	6.01982E-05	0.000150319
3837603773265	383760	3773265	3.14155E-05	2.8349E-05	7.07884E-05	7.07884E-05	1.98108E-05	1.98108E-05	3.65547E-05	3.65547E-05	6.57321E-05	6.57321E-05	4.65015E-05	4.37661E-06	1.40914E-05	2.495E-05	0.00020537	0.00020537	6.67109E-05	6.01982E-05	0.000150319
3837703773265	383770	3773265	3.14453E-05	2.8375E-05	7.08557E-05	7.08557E-05	1.98296E-05	1.98296E-05	3.65894E-05	3.65894E-05	6.57946E-05	6.57946E-05	4.65457E-05	4.38077E-06	1.41048E-05	2.49737E-05	0.000203435	0.000203435	6.6681E-05	6.01713E-05	0.000150252
3837803773265	383780	3773265	3.14632E-05	2.8392E-05	7.0896E-05	7.0896E-05	1.98409E-05	1.98409E-05	3.66102E-05	3.66102E-05	6.5832E-05	6.5832E-05	4.65722E-05	4.38327E-06	1.41128E-05	2.49879E-05	0.000201722	0.000201722	6.66273E-05	6.01228E-05	0.000150131
3837903773265	383790	3773265	3.14632E-05	2.8392E-05	7.0896E-05	7.0896E-05	1.98409E-05	1.98409E-05	3.66102E-05	3.66102E-05	6.5832E-05	6.5832E-05	4.65722E-05	4.38327E-06	1.41128E-05	2.49879E-05	0.000200168	0.000200168	6.65258E-05	6.00312E-05	0.000149903
3838003773265	383800	3773265	3.14453E-05	2.8375E-05	7.08557E-05	7.08557E-05	1.98296E-05	1.98296E-05	3.65894E-05	3.65894E-05	6.57946E-05	6.57946E-05	4.65457E-05	4.38077E-06	1.41048E-05	2.49737E-05	0.000198788	0.000198788	6.63945E-05	5.99127E-05	0.000149607
3838103773265	383810	3773265	3.13438E-05	2.8284E-05	7.0627E-05	7.0627E-05	1.97656E-05	1.97656E-05	3.64713E-05	3.64713E-05	6.55822E-05	6.55822E-05	4.63955E-05	4.36664E-06	1.40592E-05	2.48931E-05	0.000196964	0.000196964	6.60781E-05	5.96272E-05	0.000148894
3838203773265	383820	3773265	3.11767E-05	2.8133E-05	7.02504E-05	7.02504E-05	1.96602E-05	1.96602E-05	3.62769E-05	3.62769E-05	6.52325E-05	6.52325E-05	4.61481E-05	4.34335E-06	1.39843E-05	2.47604E-05	0.000194728	0.000194728	6.56484E-05	5.92394E-05	0.000147925
3838303773265	383830	3773265	3.10036E-05	2.7977E-05	6.98604E-05	6.98604E-05	1.95511E-05	1.95511E-05	3.60754E-05	3.60754E-05	6.48703E-05	6.48703E-05	4.58919E-05	4.31924E-06	1.39066E-05	2.46229E-05	0.000192555	0.000192555	6.52246E-05	5.8857E-05	0.00014697
3838403773265	383840	3773265	3.06216E-05	2.7632E-05	6.89995E-05	6.89995E-05	1.93102E-05	1.93102E-05	3.56309E-05	3.56309E-05	6.4071E-05	6.4071E-05	4.53264E-05	4.26601E-06	1.37353E-05	2.43195E-05	0.000188305	0.000188305	6.42755E-05	5.80006E-05	0.000144832
3838503773265	383850	3773265	3.02455E-05	2.7293E-05	6.81522E-05	6.81522E-05	1.9073E-05	1.9073E-05	3.51933E-05	3.51933E-05	6.32842E-05	6.32842E-05	4.47698E-05	4.21362E-06	1.35666E-05	2.40209E-05	0.000184165	0.000184165	6.33264E-05	5.71441E-05	0.000142693
3838603773265	383860	3773265	2.97799E-05	2.6873E-05	6.71031E-05	6.71031E-05	1.87794E-05	1.87794E-05	3.46516E-05	3.46516E-05	6.231E-05	6.231E-05	4.40806E-05	4.14876E-06	1.33578E-05	2.36511E-05	0.000179185	0.000179185	6.21385E-05	5.60722E-05	0.000140017
3838703773265	383870	3773265	2.9183E-05	2.6334E-05	6.5758E-05	6.5758E-05	1.8403E-05	1.8403E-05	3.3957E-05	3.3957E-05	6.1061E-05	6.1061E-05	4.3197E-05	4.0656E-06	1.309E-05	2.3177E-05	0.00017319	0.00017319	6.06522E-05	5.4731E-05	0.000136668
3838803773265	383880	3773265	2.85861E-05	2.5795E-05	6.4413E-05	6.4413E-05	1.80266E-05	1.80266E-05	3.32625E-05	3.32625E-05	5.98121E-05	5.98121E-05	4.23135E-05	3.98244E-06	1.28223E-05	2.2703E-05	0.00016496	0.00016496	5.92017E-05	5.34221E-05	0.000133399
3838903773265	383890	3773265	2.79653E-05	2.5235E-05	6.30142E-05	6.30142E-05	1.76351E-05	1.76351E-05	3.25401E-05	3.25401E-05	5.85132E-05	5.85132E-05	4.13946E-05	3.89596E-06	1.25438E-05	2.22099E-05	0.00016185	0.00016185	5.76915E-05	5.20594E-05	0.000129996
3839003773265	383900	3773265	2.73386E-05	2.467E-05	6.16019E-05	6.16019E-05	1.72399E-05	1.72399E-05	3.18108E-05	3.18108E-05	5.72018E-05	5.72018E-05	4.04668E-05	3.80864E-06	1.22627E-05	2.17122E-05	0.00015649	0.00015649	5.61873E-05	5.0702E-05	0.000126607
3839103773265	383910	3773265	2.67237E-05	2.4115E-05	6.02166E-05	6.02166E-05	1.68522E-05	1.68522E-05	3.10954E-05	3.10954E-05	5.59154E-05	5.59154E-05	3.95568E-05	3.72299E-06	1.19869E-05	2.12239E-05	0.00015146	0.00015146	5.4701E-05	4.93608E-05	0.000123258
3829703773275	382970	3773275	7.37843E-05	6.6581E-05	0.000166258	0.000166258	4.65289E-05	4.65289E-05	8.58545E-05	8.58545E-05	0.000154382	0.000154382	0.000109216	1.02792E-05	3.30958E-05	5.85991E-05	0.000213395	0.000213395	4.23449E-05	3.8211E-05	9.54157E-05
3829803773275	382980	3773275	7.17428E-05	6.4739E-05	0.000161658	0.000161658	4.52415E-05	4.52415E-05	8.34791E-05	8.34791E-05	0.000150111	0.000150111	0.000106195	9.99478E-06	3.21802E-05	5.69778E-05	0.00022159	0.00022159	4.27687E-05	3.85934E-05	9.63707E-05
3829903773275	382990	3773275	6.85374E-05	6.1846E-05	0.000154435	0.000154435	4.32202E-05	4.32202E-05	7.97493E-05	7.97493E-05	0.000143404	0.000143404	0.00010145	9.54822E-06	3.07424E-05	5.44321E-05	0.00022802	0.00022802	4.34552E-05	3.92129E-05	9.79175E-05
3830003773275	383000	3773275	6.572E-05	5.9304E-05	0.000148087	0.000148087	4.14435E-05	4.14435E-05	7.6471E-05	7.6471E-05	0.000137509	0.000137509	9.72795E-05	9.15571E-06	2.94786E-05	5.21945E-05	0.000233267	0.000233267	4.39566E-05	3.96653E-05	9.90473E-05
3830103773275	383010	3773275	6.45918E-05	5.8286E-05	0.000145545	0.000145545	4.07321E-05	4.07321E-05	7.51583E-05	7.51583E-05	0.000135149	0.000135149	9.56095E-05	8.99855E-06	2.89726E-05	5.12985E-05	0.00023756	0.00023756	4.46789E-05	4.03171E-05	0.000100675
3830203773275	383020	3773275	6.50395E-05	5.869E-05	0.000146553	0.000146553	4.10144E-05	4.10144E-05	7.56792E-05	7.56792E-05	0.000136085	0.000136085	9.62722E-05	9.06091E-06	2.91734E-05	5.16541E-05	0.000242656	0.000242656	4.54071E-05	4.09742E-05	0.000102316
3830303773275	383030	3773275	6.54574E-05	5.9067E-05	0.000147495	0.000147495	4.12779E-05	4.12779E-05	7.61654E-05	7.61654E-05	0.00013696	0.00013696	9.68907E-05	9.11912E-06	2.93608E-05	5.19859E-05	0.00024573	0.00024573	4.61473E-05	4.16421E-05	0.000103984
3830403773275	383040	3773275	6.62274E-05	5.9762E-05	0.00014923	0.00014923	4.17634E-05	4.17634E-05	7.70614E-05	7.70614E-05	0.000138571	0.000138571	9.80305E-05	9.2264E-06	2.97062E-05	5.25975E-05	0.000252743	0.000252743	4.69232E-05	4.23423E-05	0.000105732
3830503773275	383050	3773275	6.78868E-05	6.1259E-05	0.000152969	0.000152969	4.28099E-05	4.28099E-05	7.89923E-05	7.89923E-05	0.000142043	0.000142043	0.000100487	9.45758E-06	3.04505E-05	5.39154E-05	0.000257898	0.000257898	4.76933E-05	4.30372E-05	0.000107467
3830603773275	383060	3773275	7.0555E-05	6.3667E-05	0.000158981	0.000158981	4.44925E-05	4.44925E-05	8.2097E-05	8.2097E-05	0.000147626	0.000147626	0.000104436	9.8293E-06	3.16474E-05	5.60344E-05	0.00026243	0.00026243	4.8893E-05	4.41198E-05	0.000110171
3830703773275	383070	3773275	7.12772E-05	6.4319E-05	0.000160609	0.000160609	4.49479E-05	4.49479E-05	8.29374E-05	8.29374E-05	0.000149137	0.000149137	0.000105505	9.92992E-06	3.19713E-05	5.6608E-05	0.000267208	0.000267208	4.97705E-05	4.49116E-05	0.000112148
3830803773275	383080	3773275	7.14086E-05	6.4437E-05	0.000160905	0.000160905	4.50307E-05	4.50307E-05	8.30902E-05	8.30902E-05	0.000149412	0.000149412	0.0001057	9.94821E-06	3.20302E-05	5.67123E-05	0.00027229	0.00027229	5.06599E-05	4.57142E-05	0.000114152
3830903773275	383090	3773275	7.22621E-05	6.5208E-05	0.000162828	0.000162828	4.5569E-05	4.5569E-05	8.40834E-05	8.40834E-05	0.000151198	0.000151198	0.000106963	1.00671E-05	3.24131E-05	5.73903E-05	0.000276565	0.000276565	5.1615E-05	4.6576E-05	0.000116304
3831003773275	383100	3773275	7.35216E-05	6.6344E-05	0.000165666	0.000165666	4.63632E-05	4.63632E-05	8.55489E-05	8.55489E-05	0.000153833	0.000153833	0.000108828	1.02426E-05	3.2978E-05	5.83905E-05	0.000280086	0.000280086	5.26894E-05	4.75456E-05	0.000118725
3831103773275	383110	3773275	7.4232E-05	6.6985E-05	0.000167267	0.000167267	4.68112E-05	4.68112E-05	8.63754E-05	8.63754E-05	0.000155319	0.000155319	0.000109879	1.03415E-05	3.32967E-05	5.89547E-05	0.000283068	0.000283068	5.38295E-05	4.85744E-05	0.000121294
3831203773275	383120	3773275	7.43394E-05	6.7082E-05	0.000167509	0.000167509	4.68789E-05	4.68789E-05	8.65005E-05	8.65005E-05	0.000155544	0.000155544	0.000110038	1.03565E-05	3.33448E-05	5.904E-05	0.000286525	0.000286525	5.50412E-05	4.96678E-05	0.000124024
3831303773275	383130	3773275	7.42021E-05	6.6958E-05	0.000167199	0.000167199	4.67924E-05	4.67924E-05	8.63407E-05	8.63407E-05	0.000155257	0.000155257	0.000109835	1.03374E-05	3.32833E-05	5.8931E-05	0.00029093	0.00029093	5.6253E-05	5.07613E-05	0.000126755
3831403773275	383140	3773275	7.36052E-05	6.6419E-05	0.000165854	0.000165854	4.64159E-05	4.64159E-05	8.56462E-05	8.56462E-05	0.000154008	0.000154008	0.000108951	1.02542E-05	3.30155E-05	5.84569E-05	0.00029482	0.00029482	5.72797E-05	5.16877E-05	0.000129068
3831503773275	383150	3773275	7.02983E-05	6.3435E-05	0.000158403	0.000158403	4.43306E-05	4.43306E-05	8.17983E-05	8.17983E-05	0.000147089	0.000147089	0.000104056	9.79354E-06	3.15322E-05	5.58306E-05	0.00030478	0.00030478	5.74408E-05	5.18331E-05	0.000129431
3834503773275	383450	3773275	5.38832E-05	4.8623E-05	0.000121415	0.000121415	3.39791E-05	3.39791E-05	6.26979E-05	6.26979E-05	0.000112742	0.000112742	7.97586E-05	7.50669E-06	2.41693E-05	4.27938E-05	0.000524566	0.000524566	8.80684E-05	7.94707E-05	0.000198444
3834603773275	383460	3773275	5.22954E-05	4.719E-05	0.000117837	0.000117837	3.29779E-05	3.29779E-05	6.08504E-05	6.08504E-05	0.00010942	0.00010942	7.74083E-05	7.28549E-06	2.34571E-05	4.15328E-05	0.000519777	0.000519777	9.23064E-05	8.3295E-05	0.000207994
3834703773275	383470	3773275	5.07912E-05	4.5833E-05	0.000114448	0.000114448	3.20293E-05	3.20293E-05	5.91001E-05	5.91001E-05	0.000106273	0.000106273	7.51817E-05	7.07593E-06	2.27823E-05	4.03382E-05	0.00050915	0.00050915	9.58939E-05	8.65322E-05	0.000216078
3834803773275	383480	3773275	4.98421E-05	4.4976E-05	0.000112309	0.000112309	3.14308E-05	3.14308E-05	5.79957E-05	5.79957E-05	0.000104287	0.000104287	7.37769E-05	6.94371E-06	2.23566E-05	3.95844E-05	0.000498572	0.000498572	9.79652E-05	8.84013E-05	0.000220745
3834903773275	383490	3773275	4.89527E-05	4.4174E-05	0.000110305	0.000110305	3.08699E-05	3.08699E-05	5.69608E-05	5.69608E-05	0.000102426	0.000102426	7.24604E-05	6.8198E-06	2.19577E-05	3.8878E-05	0.000486233	0.000486233	9.95231E-05	8.98071E-05	0.000224255
3835003773275	383500	3773275	4.8123E-05	4.3425E-05	0.000108436	0.000108436	3.03467E-05	3.03467E-05	5.59954E-05	5.59954E-05	0.00010069	0.00010069	7.12322E-05	6.70421E-06	2.15855E-05	3.82191E-05	0.000472149	0.000472149	0.000100609	9.07875E-05	0.000226703
3835103773275	383510	3773275	4.72515E-05	4.2639E-05	0.000106472	0.000106472	2.97971E-05	2.97971E-05	5.49813E-05	5.49813E-05	9.88667E-05	9.88667E-05	6.99423E-05	6.5828E-06	2.11946E-05	3.75269E-05	0.000456876	0.000456876	0.000101206	9.13261E-05	0.000228048
3835203773275	383520	3773275	4.6386E-05	4.1858E-05	0.000104522	0.000104522	2.92513E-05	2.92513E-05	5.39742E-05	5.39742E-05	9.70557E-05	9.70557E-05	6.86611E-05	6.46222E-06	2.08064E-05	3.68396E-05	0.00044021	0.00044021	0.000101284	9.13961E-05	0.000228223
3835303773275	383530	3773275	4.54489E-05	4.1012E-05	0.00010241	0.00010241	2.86604E-05	2.86604E-05	5.28838E-05	5.28838E-05	9.50949E-05	9.50949E-05	6.72739E-05	6.33166E-06	2.0386E-05	3.60953E-05	0.00042332	0.00042332	0.000100908	9.10568E-05	0.000227376
3835403773275	383540	3773275	4.4458E-05	4.0118E-05	0.000100177	0.000100177	2.80355E-05	2.80355E-05	5.17308E-05	5.17308E-05	9.30216E-05	9.30216E-05	6.58072E-05	6.19362E-06	1.99416E-05	3.53083E-05	0.00040742	0.00040742	0.000100072	9.03027E-05	0.000225493
3835503773275	383550	3773275	4.34015E-05	3.9164E-05	9.77964E-05	9.77964E-05	2.73693E-05	2.73693E-05	5.05014E-05	5.05014E-05	9.0811E-05	9.0811E-05	6.42433E-05	6.04643E-06	1.94677E-05	3.44692E-05	0.000390978	0.000390978	9.86695E-05	8.90369E-05	0.000222332
3835603773275	383560	3773275	4.20703E-05	3.7963E-05	9.4797E-05	9.4797E-05	2.65298E-05	2.65298E-05	4.89526E-05	4.89526E-05	8.80258E-05	8.80258E-05	6.2273E-05	5.86099E-06	1.88706E-05	3.34121E-05	0.000372089	0.000372089	9.63296E-05	8.69254E-05	0.000217059
3835703773275	383570	3773275	4.07273E-05	3.6751E-05	9.17707E-05	9.17707E-05	2.56829E-05	2.56829E-05	4.73898E-05	4.73898E-05	8.52157E-05	8.52157E-05	6.0285E-05	5.67388E-06	1.82682E-05	3.23454E-05	0.00035427	0.00035427	9.35659E-05	8.44315E-05	0.000210832
3835803773275	383580	3773275	3.93186E-05	3.548E-05	8.85965E-05	8.85965E-05	2.47946E-05	2.47946E-05	4.57506E-05	4.57506E-05	8.22682E-05	8.22682E-05	5.81998E-05	5.47763E-06	1.76363E-05	3.12266E-05	0.000337863	0.000337863	9.03605E-05	8.1539E-05	0.000203609
3835903773275	383590	3773275	3.79158E-05	3.4214E-05	8.54357E-05	8.54357E-05	2.391E-05	2.391E-05	4.41184E-05	4.41184E-05	7.93331E-05	7.93331E-05	5.61234E-05	5.28221E-06	1.70071E-05	3.01126E-05	0.000322067	0.000322067	8.69462E-05	7.8458E-05	0.000195916
3836003773275	383600	3773275	3.66146E-05	3.304E-05	8.25035E-05	8.25035E-05	2.30894E-05	2.30894E-05	4.26043E-05	4.26043E-05	7.66104E-05	7.66104E-05	5.41973E-05	5.10092E-06	1.64234E-05	2.90791E-05	0.000307634	0.000307634	8.36214E-05	7.54578E-05	0.000188424
3836103773275	383610	3773275	3.5767E-05	3.2275E-05	8.05936E-05	8.05936E-05	2.25549E-05	2.25549E-05	4.1618E-05	4.1618E-05	7.48369E-05	7.48369E-05	5.29426E-05	4.98284E-06	1.60432E-05	2.84059E-05	0.000296691	0.000296691	8.12755E-05	7.3341E-05	0.000183138
3836203773275	383620	3773275	3.49552E-05	3.1543E-05	7.87644E-05	7.87644E-05	2.2043E-05	2.2043E-05	4.06734E-05	4.06734E-05	7.31384E-05	7.31384E-05	5.1741E-05	4.86974E-06	1.56791E-05	2.77612E-05	0.000286271	0.000286271	7.89774E-05	7.12672E-05	0.00017796
3836303773275	383630	3773275	3.41971E-05	3.0859E-05	7.70562E-05	7.70562E-05	2.15649E-05	2.15649E-05	3.97913E-05	3.97913E-05	7.15522E-05	7.15522E-05	5.06189E-05	4.76413E-06	1.53391E-05	2.71592E-05	0.000276422	0.000276422	7.67808E-05	6.9285E-05	0.00017301

			KMMass Grading / Excavation	KMDrainage / Utilities Trenching	KMFoundations / Concrete Pads	KMBuilding / Structure Construction	KMAsphalt Paving	KMArchitectural Coating	KMLandscaping or Other Finishing	KMWaterside Construction (Piles)	EWNDemolition	EWNSite Grubbing / Prep	EWNDrainage / Utilities Trenching	EWNDrainage / Utilities Trenching	EWNDrainage / Utilities Trenching	EWNFoundations / Concrete Pads	EWNBuilding / Structure Construction	EWNAsphalt Paving	EWNLandscaping or Other Finishing	EWNWaterside Construction (Piles)	ISDemolition
Unique Identifier	X (UTM)	Y (UTM)	2026	2026	2026	2026	2026	2026	2026	2026	2027	2027	2027	2028	2029	2029	2029	2029	2029	2029	2027
3835303773265	383530	3773265	0.000219265	4.72422E-05	0.000113227	0.000210022	0.000144037	1.35564E-05	4.36476E-05	7.7282E-05	0.001321461	0.001781706	0.002161757	0.002161757	0.002161757	0.001537637	0.00267779	0.001956042	0.00059274	0.001028578	3.93126E-05
3835403773265	383540	3773265	0.000216306	4.66046E-05	0.000111699	0.000207188	0.000142093	1.33735E-05	4.30586E-05	7.62391E-05	0.00119063	0.001605309	0.001947733	0.001947733	0.001947733	0.001385403	0.002412675	0.001762384	0.000534056	0.000926744	3.84769E-05
3835503773265	383550	3773265	0.000212204	4.57207E-05	0.000109581	0.000203258	0.000139399	1.31199E-05	4.2242E-05	7.47932E-05	0.001077432	0.001452685	0.001762553	0.001762553	0.001762553	0.001253687	0.002183292	0.001594827	0.000483281	0.000838634	3.75637E-05
3835603773265	383560	3773265	0.000206676	4.45297E-05	0.000106726	0.000197963	0.000135767	1.27781E-05	4.11416E-05	7.28448E-05	0.000974136	0.001313413	0.001593574	0.001593574	0.001593574	0.001133494	0.001973975	0.001441927	0.000436948	0.000758233	3.64833E-05
3835703773265	383570	3773265	0.000200502	4.31995E-05	0.000103538	0.00019205	0.000131712	1.23964E-05	3.99126E-05	7.06688E-05	0.000885411	0.001193787	0.00144843	0.00144843	0.00144843	0.001030254	0.001794184	0.001310596	0.00039715	0.000689172	3.5373E-05
3835803773265	383580	3773265	0.000193575	4.17071E-05	9.9961E-05	0.000185415	0.000127161	1.19681E-05	3.85337E-05	6.82274E-05	0.000806344	0.001087182	0.001319086	0.001319086	0.001319086	0.000938253	0.001633964	0.00119356	0.000361685	0.000627629	3.41971E-05
3835903773265	383590	3773265	0.000186326	4.01451E-05	9.62174E-05	0.000178471	0.000122399	1.15199E-05	3.70906E-05	6.56722E-05	0.000736309	0.000992754	0.001204515	0.001204515	0.001204515	0.00085676	0.001492045	0.001089892	0.00033027	0.000573116	3.30092E-05
3836003773265	383600	3773265	0.000179372	3.86469E-05	9.26265E-05	0.000171811	0.000117831	1.109E-05	3.57064E-05	6.32212E-05	0.000675698	0.000911034	0.001105364	0.001105364	0.001105364	0.000786235	0.001369225	0.001000176	0.000303084	0.000525939	3.19228E-05
3836103773265	383610	3773265	0.000174678	3.76355E-05	9.02025E-05	0.000167314	0.000114747	1.07998E-05	3.47719E-05	6.15668E-05	0.000630309	0.000849836	0.001031112	0.001031112	0.001031112	0.00073342	0.001277249	0.00093299	0.000282724	0.00049061	3.12961E-05
3836203773265	383620	3773265	0.000170037	3.66357E-05	8.78062E-05	0.00016287	0.000111699	1.05129E-05	3.38482E-05	5.99312E-05	0.000589212	0.000794425	0.000963882	0.000963882	0.000963882	0.0006856	0.00119397	0.000872158	0.00026429	0.000458621	3.07051E-05
3836303773265	383630	3773265	0.000165585	3.56765E-05	8.55072E-05	0.000158605	0.000108775	1.02376E-05	3.2962E-05	5.83621E-05	0.000552114	0.000744406	0.000903194	0.000903194	0.000903194	0.000642433	0.001118795	0.000817245	0.00024765	0.000429745	3.0162E-05
3836403773265	383640	3773265	0.000161349	3.47636E-05	8.33194E-05	0.000154547	0.000105991	9.97565E-06	3.21186E-05	5.68688E-05	0.000518549	0.000699152	0.000848286	0.000848286	0.000848286	0.000603378	0.001050781	0.000767562	0.000232595	0.00040362	2.96546E-05
3836503773265	383650	3773265	0.000157273	3.38856E-05	8.12149E-05	0.000150643	0.000103314	9.72368E-06	3.13073E-05	5.54324E-05	0.000487916	0.000657849	0.000798174	0.000798174	0.000798174	0.000567733	0.000988705	0.000722218	0.000218854	0.000379776	2.9183E-05
3836603773265	383660	3773265	0.000153991	3.31785E-05	7.95201E-05	0.0001475	0.000101158	9.52078E-06	3.0654E-05	5.42757E-05	0.000461849	0.000622704	0.000755531	0.000755531	0.000755531	0.000537402	0.000935883	0.000683633	0.000207162	0.000359486	2.88368E-05
3836703773265	383670	3773265	0.000150898	3.25119E-05	7.79227E-05	0.000144537	9.91261E-05	9.32951E-06	3.00382E-05	5.31853E-05	0.0004379	0.000590415	0.000716354	0.000716354	0.000716354	0.000509536	0.000887355	0.000648185	0.0001964	0.000340846	2.85145E-05
3836803773265	383680	3773265	0.000148679	3.20338E-05	7.67766E-05	0.000142411	9.76682E-05	9.1923E-06	2.95964E-05	5.24031E-05	0.000417952	0.000563518	0.00068372	0.00068372	0.00068372	0.000486324	0.000846931	0.000618657	0.000187472	0.000325319	2.83294E-05
3836903773265	383690	3773265	0.00014806	3.19005E-05	7.64571E-05	0.000141818	9.72618E-05	9.15405E-06	2.94733E-05	5.2185E-05	0.000403232	0.000543671	0.000659641	0.000659641	0.000659641	0.000469196	0.000817103	0.000596868	0.000180869	0.000313861	2.8413E-05
3837003773265	383700	3773265	0.000147616	3.18048E-05	7.62279E-05	0.000141393	9.69702E-05	9.12661E-06	2.93849E-05	5.20286E-05	0.000389276	0.000524855	0.00063681	0.00063681	0.00063681	0.000452957	0.000788823	0.000576211	0.000174609	0.000302999	2.85204E-05
3837103773265	383710	3773265	0.000148208	3.19324E-05	7.65335E-05	0.00014196	9.7359E-05	9.1632E-06	2.95027E-05	5.22372E-05	0.000377988	0.000509636	0.000618345	0.000618345	0.000618345	0.000439823	0.00076595	0.000559503	0.000169546	0.000294213	2.88129E-05
3837203773265	383720	3773265	0.00014927	3.21613E-05	7.70822E-05	0.000142978	9.8057E-05	9.22889E-06	2.97142E-05	5.26117E-05	0.000367853	0.000495971	0.000601765	0.000601765	0.000601765	0.00042802	0.000745412	0.0005445	0.000165	0.000286323	2.9195E-05
3837303773265	383730	3773265	0.000150239	3.23699E-05	7.75823E-05	0.000143906	9.86932E-05	9.28877E-06	2.9907E-05	5.2953E-05	0.000357849	0.000482482	0.000585399	0.000585399	0.000585399	0.000416389	0.000725139	0.000529692	0.000160513	0.000278537	2.95591E-05
3837403773265	383740	3773265	0.000150266	3.23757E-05	7.75962E-05	0.000143931	9.87108E-05	9.29043E-06	2.99124E-05	5.29625E-05	0.000346555	0.000467255	0.000566924	0.000566924	0.000566924	0.000403247	0.000702254	0.000512975	0.000155447	0.000269746	2.97322E-05
3837503773265	383750	3773265	0.000150319	3.23873E-05	7.7624E-05	0.000143983	9.87462E-05	9.29376E-06	2.99231E-05	5.29815E-05	0.00033593	0.000452929	0.000549543	0.000549543	0.000549543	0.000390884	0.000680724	0.000497247	0.000150681	0.000261476	2.99113E-05
3837603773265	383760	3773265	0.000150319	3.23873E-05	7.7624E-05	0.000143983	9.87462E-05	9.29376E-06	2.99231E-05	5.29815E-05	0.00032589	0.000439393	0.000533118	0.000533118	0.000533118	0.000379202	0.000660379	0.000482386	0.000146178	0.000253661	3.00724E-05
3837703773265	383770	3773265	0.000150252	3.23728E-05	7.75893E-05	0.000143918	9.8702E-05	9.2896E-06	2.99097E-05	5.29578E-05	0.000316405	0.000426604	0.000517602	0.000517602	0.000517602	0.000368165	0.000641159	0.000468346	0.000141923	0.000246278	3.02157E-05
3837803773265	383780	3773265	0.000150131	3.23468E-05	7.75268E-05	0.000143802	9.86225E-05	9.28211E-06	2.98856E-05	5.29151E-05	0.000307451	0.000414532	0.000502955	0.000502955	0.000502955	0.000357747	0.000623015	0.000455093	0.000137907	0.000239309	3.03351E-05
3837903773265	383790	3773265	0.000149903	3.22975E-05	7.74087E-05	0.000143583	9.84723E-05	9.26798E-06	2.98401E-05	5.28345E-05	0.000298927	0.000403039	0.000489011	0.000489011	0.000489011	0.000347829	0.000605742	0.000442476	0.000134084	0.000232674	3.04306E-05
3838003773265	383800	3773265	0.000149607	3.22337E-05	7.72559E-05	0.0001433	9.82779E-05	9.24968E-06	2.97812E-05	5.27302E-05	0.000290821	0.00039211	0.00047575	0.00047575	0.00047575	0.000338396	0.000589316	0.000430477	0.000130448	0.000226365	3.04903E-05
3838103773265	383810	3773265	0.000148894	3.20802E-05	7.68878E-05	0.000142617	9.78096E-05	9.20561E-06	2.96393E-05	5.24789E-05	0.000282423	0.000380787	0.000462011	0.000462011	0.000462011	0.000328624	0.000572298	0.000418045	0.00012668	0.000219828	3.04664E-05
3838203773265	383820	3773265	0.000147925	3.18715E-05	7.63877E-05	0.00014169	9.71734E-05	9.14574E-06	2.94465E-05	5.21376E-05	0.000273869	0.000369254	0.000448018	0.000448018	0.000448018	0.00031867	0.000554964	0.000405384	0.000122844	0.00021317	3.03828E-05
3838303773265	383830	3773265	0.00014697	3.16657E-05	7.58945E-05	0.000140775	9.65461E-05	9.08669E-06	2.92564E-05	5.1801E-05	0.000265721	0.000358268	0.000434689	0.000434689	0.000434689	0.00030919	0.000538454	0.000393324	0.000119189	0.000206828	3.02873E-05
3838403773265	383840	3773265	0.000144832	3.1205E-05	7.47902E-05	0.000138726	9.51413E-05	8.95447E-06	2.88307E-05	5.10473E-05	0.000255842	0.000344948	0.000418528	0.000418528	0.000418528	0.000297695	0.000518435	0.000378701	0.000114758	0.000199139	3.00247E-05
3838503773265	383850	3773265	0.000142693	3.07442E-05	7.36858E-05	0.000136678	9.37364E-05	8.82225E-06	2.8405E-05	5.02935E-05	0.000246489	0.000332337	0.000403227	0.000403227	0.000403227	0.000286811	0.000499481	0.000364855	0.000110562	0.000191858	2.9762E-05
3838603773265	383860	3773265	0.000140017	3.01675E-05	7.23037E-05	0.000134114	9.19781E-05	8.65677E-06	2.78722E-05	4.93501E-05	0.000236747	0.000319203	0.000387291	0.000387291	0.000387291	0.00027546	0.000479741	0.000350436	0.000106193	0.000184276	2.94278E-05
3838703773265	383870	3773265	0.000136668	2.94459E-05	7.05742E-05	0.000130906	8.97781E-05	8.4497E-06	2.72055E-05	4.81697E-05	0.000226397	0.000305247	0.000370359	0.000370359	0.000370359	0.000263433	0.000458767	0.000335115	0.00010155	0.000176219	2.89741E-05
3838803773265	383880	3773265	0.000133399	2.87417E-05	6.88864E-05	0.000127776	8.7631E-05	8.24763E-06	2.65549E-05	4.70177E-05	0.000216685	0.000292153	0.000354471	0.000354471	0.000354471	0.00025213	0.000439087	0.000320739	9.71938E-05	0.00016866	2.85025E-05
3838903773265	383890	3773265	0.000129996	2.80086E-05	6.71292E-05	0.000124516	8.53956E-05	8.03724E-06	2.58775E-05	4.58183E-05	0.000207325	0.000279534	0.00033916	0.00033916	0.00033916	0.00024124	0.000420121	0.000306885	9.29956E-05	0.000161375	2.79832E-05
3839003773265	383900	3773265	0.000126607	2.72783E-05	6.53789E-05	0.00012127	8.31691E-05	7.82768E-06	2.52028E-05	4.46237E-05	0.000198491	0.000267623	0.000324708	0.000324708	0.000324708	0.000230962	0.000402219	0.000293809	8.90329E-05	0.000154498	2.7452E-05
3839103773265	383910	3773265	0.000123258	2.65567E-05	6.36494E-05	0.000118062	8.0969E-05	7.62061E-06	2.45361E-05	4.34433E-05	0.00019023	0.000256484	0.000311194	0.000311194	0.000311194	0.00022134	0.000385479	0.00028158	8.53274E-05	0.000148068	2.69088E-05
3829703773275	382970	3773275	9.54157E-05	2.0558E-05	4.92721E-05	9.13935E-05	6.26794E-05	5.89924E-06	1.89938E-05	3.36301E-05	0.000334599	0.000451135	0.000547365	0.000547365	0.000547365	0.000389335	0.000678026	0.000495277	0.000150084	0.00026044	4.55981E-05
3829803773275	382980	3773275	9.63707E-05	2.07637E-05	4.97652E-05	9.23082E-05	6.33068E-05	5.95828E-06	1.91839E-05	3.39667E-05	0.000370157	0.000499077	0.000605534	0.000605534	0.000605534	0.00043071	0.000750081	0.00054791	0.000166033	0.000288117	4.39506E-05
3829903773275	382990	3773275	9.79175E-05	2.1097E-05	5.05639E-05	9.37898E-05	6.43228E-05	6.05391E-06	1.94918E-05	3.45119E-05	0.000405852	0.000547205	0.000663927	0.000663927	0.000663927	0.000472245	0.000822413	0.000600747	0.000182045	0.000315901	4.22196E-05
3830003773275	383000	3773275	9.90473E-05	2.13404E-05	5.11474E-05	9.4872E-05	6.5065E-05	6.12377E-06	1.97167E-05	3.49101E-05	0.000443052	0.00059736	0.000724781	0.000724781	0.000724781	0.00051553	0.000897794	0.00065581	0.00019873	0.000344856	3.96827E-05
3830103773275	383010	3773275	0.000100675	2.16911E-05	5.19878E-05	9.64309E-05	6.61341E-05	6.22439E-06	2.00406E-05	3.54837E-05	0.000488041	0.000658018	0.000798379	0.000798379	0.000798379	0.000567879	0.000988959	0.000722404	0.00021891	0.000379874	3.73547E-05
3830203773275	383020	3773275	0.000102316	2.20446E-05	5.28352E-05	9.80026E-05	6.72121E-05	6.32584E-06	2.03673E-05	3.60621E-05	0.000534797	0.000721059	0.000874866	0.000874866	0.000874866	0.000622284	0.001083705	0.000791613	0.000239883	0.000416267	3.73309E-05
3830303773275	383030	3773275	0.000103984	2.24039E-05	5.36964E-05	9.96001E-05	6.83077E-05	6.42896E-06	2.06993E-05	3.66499E-05	0.000589355	0.000794618	0.000964116	0.000964116	0.000964116	0.000685767	0.00119426	0.00087237	0.000264354	0.000458733	3.76771E-05
3830403773275	383040	3773275	0.000105732	2.27807E-05	5.45993E-05	0.000101275	6.94563E-05	6.53706E-06	2.10474E-05	3.72662E-05	0.000650712	0.000877345	0.001064488	0.001064488	0.001064488	0.00075716	0.001318592	0.0009631	0.000291876	0.00050649	3.89485E-05
3830503773275	383050	3773275	0.000107467	2.31545E-05	5.54953E-05	0.000102937	7.05961E-05	6.64434E-06	2.13928E-05	3.78778E-05	0.000719303	0.000969825	0.001176696	0.001176696	0.001176696	0.000836972	0.001457584	0.00106472	0.000322642	0.000559879	4.14794E-05
3830603773275	383060	3773275	0.000110171	2.3737E-05	5.68914E-05	0.000105526	7.2372E-05	6.81149E-06	2.19309E-05	3.88306E-05	0.000799933	0.001078538	0.001308598	0.001308598	0.001308598	0.000930793	0.001620973	0.00118407	0.000358809	0.00062264	4.41655E-05
3830703773275	383070	3773275	0.000112148	2.4163E-05	5.79124E-05	0.00010742	7.36709E-05	6.93373E-06	2.23245E-05	3.95275E-05	0.000906637	0.001222406	0.001483154	0.001483154	0.001483154	0.001054953	0.001837197	0.001342015	0.000406671	0.000705694	4.47206E-05
3830803773275	383080	3773275	0.000114152	2.45948E-05	5.89473E-05	0.00010934	7.49874E-05	7.05763E-06	2.27234E-05	4.02339E-05	0.001041951	0.001404847	0.001704512	0.001704512	0.001704512	0.001212403	0.002111395	0.001542308	0.000467366	0.000811018	4.49833E-05
3830903773275	383090	3773275	0.000116304	2.50585E-05	6.00586E-05	0.000111401	7.6401E-05	7.19069E-06	2.31518E-05	4.09924E-05	0.001206956	0.00162732	0.001974439	0.001974439	0.001974439	0.0014044	0.002445757	0.001786549	0.000541379	0.000939451	4.56996E-05
3831003773275	383100	3773275	0.000118725	2.55801E-05	6.13088E-05	0.00011372	7.79914E-05	7.34037E-06	2.36338E-05	4.18457E-05	0.001392261	0.001877165	0.002277577	0.002277577	0.002277577	0.001620019	0.002821257	0.00206084	0.000624497	0.001083686	4.70784E-05
3831103773275	383110	3773275	0.000121294	2.61336E-05	6.26354E-05	0.000116181	7.9679E-05	7.4992E-06	2.41452E-05	4.27511E-05	0.001623875	0.002189446	0.002656471	0.002656471	0.002656471	0.001889522	0.003290596	0.002403677	0.000728387	0.001263966	4.83379E-05
3831203773275	383120	3773275	0.000124024	2.67219E-05	6.40453E-05	0.000118796	8.14727E-05	7.66801E-06	2.46887E-05	4.37135E-05	0.001940823	0.002616783	0.003174961	0.003174961	0.003174961	0.002258319	0.003932855	0.002872828	0.000870554	0.001510667	4.90542E-05
3831303773275	383130	3773275	0.000126755	2.73101E-05	6.54553E-05	0.000121411	8.32663E-05	7.83683E-06	2.52322E-05	4.46758E-05	0.002362147	0.003184848	0.003864199	0.003864199	0.003864199	0.002748567	0.00478662	0.003496477	0.001059538	0.001838611	4.95974E-05
3831403773275	383140	3773275	0.000129068	2.78086E-05	6.66499E-05	0.000123627	8.4786E-05	7.97986E-06	2.56927E-05	4.54912E-05	0.00298161	0.004020061	0.004877569	0.004877569	0.004877569	0.003469367	0.006041891	0.004413413	0.001337398	0.002320779	4.95974E-05
3831503773275	383150	3773275	0.000129431	2.78868E-05	6.68375E-05	0.000123975	8.50245E-05	8.00231E-06	2.5765E-05	4.56192E-05	0.004458782	0.006011709	0.00729405	0.00729405	0.00729405	0.005188187	0.00903521	0.006599939	0.001999981	0.003470556	4.63442E-05
3834503773275	383450	3773275	0.000198444	4.27561E-05	0.000102475	0.000190079	0.00013036	1.22692E-05	3.9503E-05	6.99435E-05	0.005675402	0.007652059	0.009284299	0.009284299	0.009284299	0.006603832	0.011500551	0.008400793	0.002545695	0.004417529	4.059E-05
3834603773275	383460	3773275	0.000207994	4.48137E-05	0.000107407	0.000199226	0.000136633	1.28596E-05	4.14039E-05	7.33093E-05	0.004200498	0.005663469	0.006871528	0.006871528	0.006871528	0.004887651	0.008511828	0.006217624	0.001884129	0.003269517	4.18137E-05
3834703773275	383470	3773275	0.000216078	4.65553E-05	0.000111581	0.000206969	0.000141943	1.33594E-05	4.30131E-05	7.61585E-05	0.003274085	0.0044144	0.005356023	0.005356023	0.005356023	0.003809688	0.006634558	0.004846337	0.001468587	0.002548431	4.22912E-05
3834803773275	383480	3773275	0.000220745	4.75609E-05	0.000113991	0.000211439	0.000145009	1.36479E-05	4.39422E-05	7.78035E-05	0.002717083	0.003663402	0.004444832	0.004444832	0.004444832	0.003161566	0.005505857	0.004021856	0.001218744	0.00211488	4.2333E-05
3834903773275	383490	3773275	0.000224255	4.83173E-05	0.000115804	0.000214802	0.000147315	1.3865E-05	4.4641E-05	7.90408E-05	0.002317403	0.003124519	0.003791002	0.003791002	0.003791002	0.002696503	0.004695951	0.003430245	0.001039468	0.001803783	4.22017E-05
3835003773275	383500	3773275	0.000226703	4.88447E-05	0.000117068	0.000217147	0.000148923	1.40163E-05	4.51283E-05	7.99036E-05	0.002011062	0.002711484	0.003289863	0.003289863	0.003289863	0.002340048	0.004075186	0.002976796	0.000902059	0.001565338	4.19211E-05
3835103773275	383510	3773275	0.000228048	4.91345E-05	0.000117763	0.000218435	0.000149807	1.40995E-05	4.5396E-05	8.03776E-05	0.001768286	0.002384153	0.00289271	0.00289271	0.00289271	0.002057557	0.003583228	0.002617436	0.000793162	0.00137637	4.15212E-05
3835203773275	383520	3773275	0.000228223	4.91722E-05	0.000117853	0.000218602	0.000149922	1.41103E-05	4.54308E-05	8.04393E-05	0.001571012	0.002118172	0.002569994	0.002569994	0.002569994	0.001828012	0.003183476	0.00232543	0.000704676	0.00122282	4.10138E-05
3835303773275	383530	3773275	0.000227376	4.89896E-05	0.000117415	0.000217791	0.000149365	1.40579E-05	4.52621E-05	8.01406E-05	0.001405369	0.001894838	0.002299021	0.002299021	0.002299021	0.001635271	0.002847819	0.002080243	0.000630377	0.001093889	4.0393E-05
3835403773275	383540	3773275	0.000225493	4.85839E-05	0.000116443	0.000215987	0.000148128	1.39415E-05	4.48873E-05	7.94769E-05	0.001265113	0.001705733	0.002069578	0.002069578	0.002069578	0.001472071	0.002563606	0.001872634	0.000567465	0.000984718	3.96767E-05
3835503773275	383550	3773275	0.000222332	4.79029E-05	0.000114811	0.00021296	0.000146052	1.3746E-05	4.42581E-05	7.83629E-05	0.001143474	0.001541729	0.001870591	0.001870591	0.001870591	0.001330533	0.002317119	0.001692583	0.000512904	0.000890039	3.88649E-05
3835603773275	383560	3773275	0.000217059	4.67669E-05	0.000112088	0.000207909	0.000142588	1.34201E-05	4.32085E-05	7.65045E-05	0.001028318	0.001386466	0.001682209	0.001682209	0.001682209	0.001196539	0.002083768	0.001522128	0.000461251	0.000800406	3.77965E-05
3835703773275	383570	3773275	0.000210832	4.54251E-05	0.000108872	0.000201944	0.000138497	1.3035E-05	4.19689E-05	7.43096E-05	0.000930592	0.001254703	0.00152234	0.00152234	0.00152234	0.001082825	0.001885737	0.001377472	0.000417416	0.00072433	3.66623E-05
3835803773275	383580	3773275	0.000203609	4.3869E-05	0.000105142	0.000195026	0.000133753	1.25885E-05	4.05311E-05	7.17639E-05	0.000844511	0.001138641	0.001381522	0.001381522	0.001381522	0.000982663	0.001711304	0.001250054	0.000378804	0.000657337	3.54387E-05
3835903773275	383590	3773275	0.000195916	4.22113E-05	0.00010117	0.000187657	0.000128699	1.21128E-05	3.89996E-05	6.90522E-05	0.000769216	0.001037123	0.001258349	0.001258349	0.001258349	0.000895051	0.001558729	0.001138603	0.000345031	0.00059873	3.41911E-05
3836003773275	383600	3773275	0.000188424	4.05972E-05	9.73009E-05	0.000180481	0.000123777	1.16496E-05	3.75083E-05	6.64117E-05	0.000704326	0.000949632	0.001152196	0.001152196	0.001152196	0.000819546	0.001427236	0.001042551	0.000315925	0.000548222	3.30271E-05
3836103773275	383610	3773275	0.000183138	3.94583E-05	9.45712E-05	0.000175418	0.000120305	1.13228E-05	3.6456E-05	6.45486E-05	0.000655296	0.000883525	0.001071988	0.001071988	0.001071988	0.000762495	0.001327882	0.000969976	0.000293932	0.000510059	3.23049E-05
3836203773275	383620	3773275	0.00017796	3.83426E-05	9.18972E-05	0.000170458	0.000116903	1.10027E-05	3.54252E-05	6.27235E-05	0.00061116	0.000824018	0.000999787	0.000999787	0.000999787	0.000711139	0.001238446	0.000904646	0.000274135	0.000475705	3.16304E-05
3836303773275	383630	3773275	0.00017301	3.72762E-05	8.93412E-05	0.000165717	0.000113652	1.06966E-05	3.44399E-05	6.09789E-05	0.000571555	0.000770619	0.000934998	0.000934998	0.000934998	0.000665055	0.001158191	0.000846022	0.0002563	0.000444878	3.10096E-05

			ISDrainage / Utilities Trenching	ISDrainage / Utilities Trenching	ISAsphalt Paving	ISAsphalt Paving	SVDemolition	SVSite Grubbing / Prep	SVMass Grading / Excavation	SVMass Grading / Excavation	SVDrainage / Utilities Trenching	SVFoundations / Concrete Pads	SVBuilding / Structure Construction	SVBuilding / Structure Construction	SVAsphalt Paving	SVAsphalt Paving	SVArchitectural Coating	SVArchitectural Coating	SVLandscaping or Other Finishing	SVLandscaping or Other Finishing	MDemolition
Unique Identifier	X (UTM)	Y (UTM)	2027	2028	2027	2028	2027	2027	2027	2028	2028	2028	2028	2029	2028	2029	2028	2029	2028	2029	2027
3835303773265	383530	3773265	1.35883E-05	1.35883E-05	5.8191E-05	5.8191E-05	0.00070151	0.000463465	0.000782661	0.000782661	0.000236241	0.000243455	0.00113733	0.00113733	0.000961194	0.000961194	9.52178E-05	9.52178E-05	0.000306572	0.000306572	0.000169642
3835403773265	383540	3773265	1.32994E-05	1.32994E-05	5.6954E-05	5.6954E-05	0.000667237	0.000440823	0.000744424	0.000744424	0.000224699	0.000231561	0.001083066	0.001083066	0.000914235	0.000914235	9.05659E-05	9.05659E-05	0.000291595	0.000291595	0.000167273
3835503773265	383550	3773265	1.29837E-05	1.29837E-05	5.56021E-05	5.56021E-05	0.000634576	0.000419245	0.000707985	0.000707985	0.000213701	0.000220226	0.001031765	0.001031765	0.000869484	0.000869484	8.61327E-05	8.61327E-05	0.000277321	0.000277321	0.000163996
3835603773265	383560	3773265	1.26103E-05	1.26103E-05	5.40029E-05	5.40029E-05	0.000601781	0.000397577	0.000671395	0.000671395	0.000202656	0.000208844	0.000981237	0.000981237	0.000824548	0.000824548	8.16813E-05	8.16813E-05	0.000262989	0.000262989	0.000159358
3835703773265	383570	3773265	1.22265E-05	1.22265E-05	5.23595E-05	5.23595E-05	0.000571319	0.000377452	0.00063741	0.00063741	0.000192398	0.000198273	0.000934265	0.000934265	0.00078281	0.00078281	7.75467E-05	7.75467E-05	0.000249677	0.000249677	0.000154588
3835803773265	383580	3773265	1.18201E-05	1.18201E-05	5.06189E-05	5.06189E-05	0.000542015	0.000358093	0.000604717	0.000604717	0.00018253	0.000188103	0.000889316	0.000889316	0.000742659	0.000742659	7.35692E-05	7.35692E-05	0.000236871	0.000236871	0.000149562
3835903773265	383590	3773265	1.14095E-05	1.14095E-05	4.88606E-05	4.88606E-05	0.000514195	0.000339712	0.000573677	0.000573677	0.000173161	0.000178448	0.000846749	0.000846749	0.000704539	0.000704539	6.9793E-05	6.9793E-05	0.000224712	0.000224712	0.000144721
3836003773265	383600	3773265	1.1034E-05	1.1034E-05	4.72525E-05	4.72525E-05	0.000488579	0.000322789	0.000545099	0.000545099	0.000164534	0.000169558	0.000807443	0.000807443	0.000669441	0.000669441	6.63161E-05	6.63161E-05	0.000213518	0.000213518	0.000140477
3836103773265	383610	3773265	1.08174E-05	1.08174E-05	4.63248E-05	4.63248E-05	0.000468539	0.000309549	0.00052274	0.00052274	0.000157786	0.000162604	0.000775711	0.000775711	0.000641983	0.000641983	6.3596E-05	6.3596E-05	0.00020476	0.00020476	0.000137708
3836203773265	383620	3773265	1.06131E-05	1.06131E-05	4.54501E-05	4.54501E-05	0.00044943	0.000296924	0.000501421	0.000501421	0.00015135	0.000155972	0.000745629	0.000745629	0.0006158	0.0006158	6.10023E-05	6.10023E-05	0.000196409	0.000196409	0.000134819
3836303773265	383630	3773265	1.04254E-05	1.04254E-05	4.46461E-05	4.46461E-05	0.000431332	0.000284967	0.000481229	0.000481229	0.000145256	0.000149691	0.000717273	0.000717273	0.000591003	0.000591003	5.85458E-05	5.85458E-05	0.0001885	0.0001885	0.000131864
3836403773265	383640	3773265	1.025E-05	1.025E-05	4.3895E-05	4.3895E-05	0.00041422	0.000273662	0.000462138	0.000462138	0.000139493	0.000143753	0.00069054	0.00069054	0.000567557	0.000567557	5.62232E-05	5.62232E-05	0.000181022	0.000181022	0.000128873
3836503773265	383650	3773265	1.0087E-05	1.0087E-05	4.3197E-05	4.3197E-05	0.000397942	0.000262908	0.000443976	0.000443976	0.000134011	0.000138103	0.000665199	0.000665199	0.000545252	0.000545252	5.40137E-05	5.40137E-05	0.000173908	0.000173908	0.000125841
3836603773265	383660	3773265	9.96734E-06	9.96734E-06	4.26846E-05	4.26846E-05	0.000383544	0.000253396	0.000427913	0.000427913	0.000129163	0.000133107	0.000642576	0.000642576	0.000525525	0.000525525	5.20595E-05	5.20595E-05	0.000167616	0.000167616	0.000123095
3836703773265	383670	3773265	9.85593E-06	9.85593E-06	4.22074E-05	4.22074E-05	0.000369845	0.000244345	0.00041263	0.00041263	0.000124549	0.000128353	0.0006211	0.0006211	0.000506755	0.000506755	5.02001E-05	5.02001E-05	0.000161629	0.000161629	0.000120355
3836803773265	383680	3773265	9.79197E-06	9.79197E-06	4.19335E-05	4.19335E-05	0.000358015	0.000236529	0.00039943	0.00039943	0.000120565	0.000124247	0.00060229	0.00060229	0.000490545	0.000490545	4.85943E-05	4.85943E-05	0.000156459	0.000156459	0.000118051
3836903773265	383690	3773265	9.82085E-06	9.82085E-06	4.20572E-05	4.20572E-05	0.000348898	0.000230506	0.000389259	0.000389259	0.000117495	0.000121083	0.000587243	0.000587243	0.000478054	0.000478054	4.73569E-05	4.73569E-05	0.000152475	0.000152475	0.000116649
3837003773265	383700	3773265	9.85799E-06	9.85799E-06	4.22163E-05	4.22163E-05	0.000340021	0.000224641	0.000379355	0.000379355	0.000114506	0.000118002	0.00057271	0.00057271	0.00046589	0.00046589	4.6152E-05	4.6152E-05	0.000148595	0.000148595	0.000115437
3837103773265	383710	3773265	9.95909E-06	9.95909E-06	4.26492E-05	4.26492E-05	0.000332547	0.000219703	0.000371016	0.000371016	0.000111989	0.000115408	0.000560227	0.000560227	0.000455649	0.000455649	4.51374E-05	4.51374E-05	0.000145329	0.000145329	0.000115031
3837203773265	383720	3773265	1.00911E-05	1.00911E-05	4.32147E-05	4.32147E-05	0.000325636	0.000215137	0.000363306	0.000363306	0.000109661	0.00011301	0.000548619	0.000548619	0.00044618	0.00044618	4.41994E-05	4.41994E-05	0.000142309	0.000142309	0.000115198
3837303773265	383730	3773265	1.0217E-05	1.0217E-05	4.37537E-05	4.37537E-05	0.000318707	0.000210559	0.000355575	0.000355575	0.000107328	0.000110605	0.000537101	0.000537101	0.000436685	0.000436685	4.32589E-05	4.32589E-05	0.00013928	0.00013928	0.000115592
3837403773265	383740	3773265	1.02768E-05	1.02768E-05	4.40099E-05	4.40099E-05	0.000310877	0.000205386	0.000346839	0.000346839	0.000104691	0.000107888	0.000524514	0.000524514	0.00042957	0.00042957	4.21961E-05	4.21961E-05	0.000135859	0.000135859	0.000115377
3837503773265	383750	3773265	1.03387E-05	1.03387E-05	4.4275E-05	4.4275E-05	0.000303359	0.0002004 2	0.000338452	0.000338452	0.00010216	0.000105279	0.000512443	0.000512443	0.000415657	0.000415657	4.11758E-05	4.11758E-05	0.000132573	0.000132573	0.000115317
3837603773265	383760	3773265	1.03944E-05	1.03944E-05	4.45135E-05	4.45135E-05	0.000296105	0.000195627	0.000330359	0.000330359	9.97167E-05	0.000102762	0.000500835	0.000500835	0.000405718	0.000405718	4.01912E-05	4.01912E-05	0.000129403	0.000129403	0.000115341
3837703773265	383770	3773265	1.04439E-05	1.04439E-05	4.47256E-05	4.47256E-05	0.000289115	0.000191009	0.00032256	0.00032256	9.73626E-05	0.000100336	0.000489704	0.000489704	0.00039614	0.00039614	3.92423E-05	3.92423E-05	0.000126348	0.000126348	0.000115413
3837803773265	383780	3773265	1.04852E-05	1.04852E-05	4.49023E-05	4.49023E-05	0.000282388	0.000186565	0.000315055	0.000315055	9.50972E-05	9.8001E-05	0.00047905	0.00047905	0.000386922	0.000386922	3.83293E-05	3.83293E-05	0.000123409	0.000123409	0.000115502
3837903773265	383790	3773265	1.05182E-05	1.05182E-05	4.50437E-05	4.50437E-05	0.000275875	0.000182262	0.000307789	0.000307789	9.2904E-05	9.57408E-05	0.000468782	0.000468782	0.000377999	0.000377999	3.74453E-05	3.74453E-05	0.000120562	0.000120562	0.000115532
3838003773265	383800	3773265	1.05388E-05	1.05388E-05	4.5132E-05	4.5132E-05	0.000269571	0.000178097	0.000300755	0.000300755	9.0781E-05	9.35529E-05	0.000458939	0.000458939	0.000369361	0.000369361	3.65896E-05	3.65896E-05	0.000117807	0.000117807	0.000115485
3838103773265	383810	3773265	1.05306E-05	1.05306E-05	4.50967E-05	4.50967E-05	0.000263052	0.00017379	0.000293483	0.000293483	8.85857E-05	9.12907E-05	0.000448838	0.000448838	0.00036042	0.00036042	3.57048E-05	3.57048E-05	0.000114959	0.000114959	0.000114953
3838203773265	383820	3773265	1.05017E-05	1.05017E-05	4.4973E-05	4.4973E-05	0.000256399	0.000169395	0.000286059	0.000286059	8.63451E-05	8.89816E-05	0.00043857	0.00043857	0.00035131 3	0.00035131 3	3.48017E-05	3.48017E-05	0.000112051	0.000112051	0.000114028
3838303773265	383830	3773265	1.04687E-05	1.04687E-05	4.48316E-05	4.48316E-05	0.000249984	0.000165157	0.000278903	0.000278903	8.41849E-05	8.67555E-05	0.000428689	0.000428689	0.000342523	0.000342523	3.3931E-05	3.3931E-05	0.000109248	0.000109248	0.000113043
3838403773265	383840	3773265	1.03779E-05	1.03779E-05	4.44428E-05	4.44428E-05	0.0002424	0.000160146	0.000270441	0.000270441	8.16307E-05	8.41232E-05	0.000416952	0.000416952	0.000332131	0.000332131	3.29015E-05	3.29015E-05	0.000105933	0.000105933	0.000110852
3838503773265	383850	3773265	1.02871E-05	1.02871E-05	4.40541E-05	4.40541E-05	0.000235115	0.000155333	0.000262313	0.000262313	7.91775E-05	8.15952E-05	0.000405641	0.000405641	0.00032215	0.00032215	3.19128E-05	3.19128E-05	0.000102749	0.000102749	0.000108692
3838603773265	383860	3773265	1.01716E-05	1.01716E-05	4.35593E-05	4.35593E-05	0.000227536	0.000150326	0.000253858	0.000253858	7.66254E-05	7.89651E-05	0.000393801	0.000393801	0.000311766	0.000311766	3.08841E-05	3.08841E-05	9.94375E-05	9.94375E-05	0.000106018
3838703773265	383870	3773265	1.00148E-05	1.00148E-05	4.28878E-05	4.28878E-05	0.000219498	0.000145016	0.00024489	0.00024489	7.39184E-05	7.61755E-05	0.000381214	0.000381214	0.000300752	0.000300752	2.97931E-05	2.97931E-05	9.59247E-05	9.59247E-05	0.000102615
3838803773265	383880	3773265	9.8518E-06	9.8518E-06	4.21898E-05	4.21898E-05	0.000211852	0.000139964	0.00023636	0.00023636	7.13435E-05	7.3522E-05	0.000369207	0.000369207	0.000290276	0.000290276	2.87553E-05	2.87553E-05	9.25832E-05	9.25832E-05	9.92605E-05
3838903773265	383890	3773265	9.6723E-06	9.6723E-06	4.14211E-05	4.14211E-05	0.000204408	0.000135046	0.000228055	0.000228055	6.88368E-05	7.09386E-05	0.000357522	0.000357522	0.000280076	0.000280076	2.77449E-05	2.77449E-05	8.93301E-05	8.93301E-05	9.57864E-05
3839003773265	383900	3773265	9.48868E-06	9.48868E-06	4.06347E-05	4.06347E-05	0.000197302	0.000130351	0.000220126	0.000220126	6.64434E-05	6.84722E-05	0.000346327	0.000346327	0.000270339	0.000270339	2.67803E-05	2.67803E-05	8.62243E-05	8.62243E-05	9.23661E-05
3839103773265	383910	3773265	9.30093E-06	9.30093E-06	3.98307E-05	3.98307E-05	0.000190556	0.000125894	0.0002126	0.0002126	6.41718E-05	6.61313E-05	0.000335685	0.000335685	0.000261096	0.000261096	2.58647E-05	2.58647E-05	8.32764E-05	8.32764E-05	8.90831E-05
3829703773275	382970	3773275	1.57608E-05	1.57608E-05	6.74948E-05	6.74948E-05	0.000573923	0.000379173	0.000640315	0.000640315	0.000193275	0.000199176	0.001013059	0.001013059	0.000786378	0.000786378	7.79001E-05	7.79001E-05	0.000250815	0.000250815	4.70307E-05
3829803773275	382980	3773275	1.51914E-05	1.51914E-05	6.50562E-05	6.50562E-05	0.000652674	0.000431201	0.000728177	0.000728177	0.000219795	0.000226507	0.001117207	0.001117207	0.000894281	0.000894281	8.85892E-05	8.85892E-05	0.00028523	0.00028523	4.83797E-05
3829903773275	382990	3773275	1.4593E-05	1.4593E-05	6.24939E-05	6.24939E-05	0.000738104	0.000487642	0.000823489	0.000823489	0.000248565	0.000256154	0.001223635	0.001223635	0.001011335	0.001011335	0.000100185	0.000100185	0.000322565	0.000322565	4.93586E-05
3830003773275	383000	3773275	1.37162E-05	1.37162E-05	5.87388E-05	5.87388E-05	0.000830665	0.000548794	0.000926757	0.000926757	0.000279735	0.000288277	0.001330475	0.001330475	0.00113816	0.00113816	0.000112748	0.000112748	0.000363015	0.000363015	4.99018E-05
3830103773275	383010	3773275	1.29115E-05	1.29115E-05	5.52929E-05	5.52929E-05	0.00094114	0.000621781	0.001050012	0.001050012	0.000316939	0.000326617	0.001449104	0.001449104	0.001289531	0.001289531	0.000127743	0.000127743	0.000411295	0.000411295	5.1227E-05
3830203773275	383020	3773275	1.29033E-05	1.29033E-05	5.52576E-05	5.52576E-05	0.001046101	0.000691126	0.001167115	0.001167115	0.000352286	0.000363043	0.001546746	0.001546746	0.001433347	0.001433347	0.00014199	0.00014199	0.000457165	0.000457165	5.22298E-05
3830303773275	383030	3773275	1.30229E-05	1.30229E-05	5.577E-05	5.577E-05	0.001165748	0.000770173	0.001300603	0.001300603	0.000392578	0.000404565	0.001650185	0.001650185	0.001597284	0.001597284	0.0001582 3	0.0001582 3	0.000509453	0.000509453	5.32565E-05
3830403773275	383040	3773275	1.34624E-05	1.34624E-05	5.7652E-05	5.7652E-05	0.001288605	0.00085134	0.001437672	0.001437672	0.000433952	0.000447202	0.001747157	0.001747157	0.00176562	0.00176562	0.000174906	0.000174906	0.000563143	0.000563143	5.41757E-05
3830503773275	383050	3773275	1.43372E-05	1.43372E-05	6.13983E-05	6.13983E-05	0.00140245	0.000926554	0.001564687	0.001564687	0.00047229	0.000486711	0.00182943	0.00182943	0.001921608	0.001921608	0.000190358	0.000190358	0.000612896	0.000612896	5.49398E-05
3830603773275	383060	3773275	1.52657E-05	1.52657E-05	6.53743E-05	6.53743E-05	0.001517514	0.001002573	0.001693061	0.001693061	0.000511039	0.000526644	0.001912616	0.001912616	0.002079267	0.002079267	0.000205976	0.000205976	0.000663181	0.000663181	5.6826E-05
3830703773275	383070	3773275	1.54575E-05	1.54575E-05	6.6196E-05	6.6196E-05	0.001662506	0.001098365	0.001854827	0.001854827	0.000559867	0.000576962	0.00202501	0.00202501	0.002277932	0.002277932	0.000225656	0.000225656	0.000726545	0.000726545	5.81512E-05
3830803773275	383080	3773275	1.55483E-05	1.55483E-05	6.65847E-05	6.65847E-05	0.00180756	0.001194198	0.00201666	0.00201666	0.000608715	0.000627302	0.002144347	0.002144347	0.002476682	0.002476682	0.00024534 5	0.00024534 5	0.000789936	0.000789936	5.94405E-05
3830903773275	383090	3773275	1.57959E-05	1.57959E-05	6.7645E-05	6.7645E-05	0.001919566	0.001268197	0.002141624	0.002141624	0.000646435	0.000666173	0.002252025	0.002252025	0.002630152	0.002630152	0.000260548	0.000260548	0.000838885	0.000838885	6.09268E-05
3831003773275	383100	3773275	1.62725E-05	1.62725E-05	6.9686E-05	6.9686E-05	0.001959978	0.001294895	0.0021867 1	0.0021867 1	0.000660044	0.000680198	0.002325575	0.002325575	0.002685522	0.002685522	0.000266033	0.000266033	0.000856545	0.000856545	6.24012E-05
3831103773275	383110	3773275	1.67078E-05	1.67078E-05	7.15503E-05	7.15503E-05	0.001966882	0.001299457	0.002194414	0.002194414	0.000662369	0.000682594	0.002390957	0.002390957	0.002694983	0.002694983	0.00026697	0.00026697	0.000859563	0.000859563	6.38457E-05
3831203773275	383120	3773275	1.69554E-05	1.69554E-05	7.26106E-05	7.26106E-05	0.001971244	0.001302339	0.0021992 8	0.0021992 8	0.000663838	0.000684108	0.002464971	0.002464971	0.00270096	0.00270096	0.000267562	0.000267562	0.000861469	0.000861469	6.53439E-05
3831303773275	383130	3773275	1.71432E-05	1.71432E-05	7.34146E-05	7.34146E-05	0.0019595	0.00129458	0.002186177	0.002186177	0.000659883	0.000680032	0.002533175	0.002533175	0.002684867	0.002684867	0.000265968	0.000265968	0.000856337	0.000856337	6.68959E-05
3831403773275	383140	3773275	1.71432E-05	1.71432E-05	7.34146E-05	7.34146E-05	0.00195961	0.001294652	0.0021863	0.0021863	0.00065992	0.00068007	0.00261336	0.00261336	0.002685018	0.002685018	0.000265983	0.000265983	0.000856385	0.000856385	6.85792E-05
3831503773275	383150	3773275	1.60187E-05	1.60187E-05	6.85993E-05	6.85993E-05	0.002106618	0.001391776	0.002350314	0.002350314	0.000709427	0.000731089	0.002834217	0.002834217	0.002886446	0.002886446	0.000285937	0.000285937	0.00092063	0.00092063	6.97491E-05
3834503773275	383450	3773275	1.40298E-05	1.40298E-05	6.00818E-05	6.00818E-05	0.0010207	0.000674344	0.001138776	0.001138776	0.000343732	0.000354228	0.00164212	0.00164212	0.001398543	0.001398543	0.000138542	0.000138542	0.000446064	0.000446064	0.000135314
3834603773275	383460	3773275	1.44527E-05	1.44527E-05	6.18931E-05	6.18931E-05	0.000954496	0.000630605	0.001064913	0.001064913	0.000321437	0.000331252	0.001549825	0.001549825	0.001307831	0.001307831	0.000129556	0.000129556	0.000417132	0.000417132	0.000141564
3834703773275	383470	3773275	1.46178E-05	1.46178E-05	6.25999E-05	6.25999E-05	0.0008938	0.000590505	0.000997195	0.000997195	0.000300997	0.000310188	0.001464706	0.001464706	0.001224666	0.001224666	0.000121318	0.000121318	0.000390607	0.000390607	0.000159501
3834803773275	383480	3773275	1.46322E-05	1.46322E-05	6.26618E-05	6.26618E-05	0.000848138	0.000560338	0.000946252	0.000946252	0.00028562	0.000294341	0.001392908	0.001392908	0.001162102	0.001162102	0.00011512	0.00011512	0.000370652	0.000370652	0.000166198
3834903773275	383490	3773275	1.45869E-05	1.45869E-05	6.24674E-05	6.24674E-05	0.000806655	0.000532931	0.000899969	0.000899969	0.00027165	0.000279944	0.001326495	0.001326495	0.001105262	0.001105262	0.000109489	0.000109489	0.000352523	0.000352523	0.000171463
3835003773275	383500	3773275	1.44899E-05	1.44899E-05	6.20521E-05	6.20521E-05	0.000767916	0.000507338	0.00085675	0.00085675	0.000258604	0.0002665	0.001263972	0.001263972	0.001052183	0.001052183	0.000104231	0.000104231	0.000335593	0.000335593	0.000175617
3835103773275	383510	3773275	1.43517E-05	1.43517E-05	6.14601E-05	6.14601E-05	0.000731849	0.000483509	0.00081651	0.00081651	0.000246458	0.000253983	0.00120516	0.00120516	0.001002764	0.001002764	9.93358E-05	9.93358E-05	0.000319831	0.000319831	0.000178363
3835203773275	383520	3773275	1.41763E-05	1.41763E-05	6.07091E-05	6.07091E-05	0.000698109	0.000461219	0.000778868	0.000778868	0.000235096	0.000242274	0.001149866	0.001149866	0.000956535	0.000956535	9.47562E-05	9.47562E-05	0.000305086	0.000305086	0.000179569
3835303773275	383530	3773275	1.39617E-05	1.39617E-05	5.97902E-05	5.97902E-05	0.000665951	0.000439973	0.000742989	0.000742989	0.000224266	0.000231114	0.001097341	0.001097341	0.000912472	0.000912472	9.03913E-05	9.03913E-05	0.000291032	0.000291032	0.000179384
3835403773275	383540	3773275	1.37141E-05	1.37141E-05	5.87299E-05	5.87299E-05	0.000635514	0.000419864	0.000709031	0.000709031	0.00021401 6	0.000220551	0.001047728	0.001047728	0.000870768	0.000870768	8.626E-05	8.626E-05	0.000277731	0.000277731	0.000178017
3835503773275	383550	3773275	1.34335E-05	1.34335E-05	5.75283E-05	5.75283E-05	0.000606161	0.000400472	0.000676283	0.000676283	0.000204131	0.000210364	0.001000292	0.001000292	0.00083055	0.00083055	8.22759E-05	8.22759E-05	0.000264903	0.000264903	0.000175426
3835603773275	383560	3773275	1.30642E-05	1.30642E-05	5.59467E-05	5.59467E-05	0.000575044	0.000379913	0.000641566	0.000641566	0.000193652	0.000199565	0.000951503	0.000951503	0.000787914	0.000787914	7.80523E-05	7.80523E-05	0.000251305	0.000251305	0.000170514
3835703773275	383570	3773275	1.26722E-05	1.26722E-05	5.4268E-05	5.4268E-05	0.000546286	0.000360914	0.000609481	0.000609481	0.000183968	0.000189585	0.000906347	0.000906347	0.00074851	0.00074851	7.41488E-05	7.41488E-05	0.000238737	0.000238737	0.000165136
3835803773275	383580	3773275	1.22492E-05	1.22492E-05	5.24567E-05	5.24567E-05	0.000518808	0.00034276	0.000578824	0.000578824	0.000174714	0.000180049	0.000863343	0.000863343	0.00071086	0.00071086	7.04192E-05	7.04192E-05	0.000226728	0.000226728	0.000159346
3835903773275	383590	3773275	1.1818E-05	1.1818E-05	5.06101E-05	5.06101E-05	0.00049282	0.000325638	0.000549911	0.000549911	0.000165987	0.000171055	0.000822774	0.000822774	0.000675351	0.000675351	6.69016E-05	6.69016E-05	0.000215403	0.000215403	0.000153711
3836003773275	383600	3773275	1.14157E-05	1.14157E-05	4.88871E-05	4.88871E-05	0.000469029	0.000309873	0.000523287	0.000523287	0.000157951	0.000162774	0.000785296	0.000785296	0.000642654	0.000642654	6.36626E-05	6.36626E-05	0.000204974	0.000204974	0.000148733
3836103773275	383610	3773275	1.11661E-05	1.11661E-05	4.7818E-05	4.7818E-05	0.000450159	0.000297406	0.000502234	0.000502234	0.000151596	0.000156225	0.000754737	0.000754737	0.000616799	0.000616799	6.11013E-05	6.11013E-05	0.000196728	0.000196728	0.000145479
3836203773275	383620	3773275	1.09329E-05	1.09329E-05	4.68196E-05	4.68196E-05	0.00043219	0.000285534	0.000482186	0.000482186	0.000145545	0.000149989	0.000725789	0.000725789	0.000592178	0.000592178	5.86623E-05	5.86623E-05	0.000188875	0.000188875	0.000142166
3836303773275	383630	3773275	1.07183E-05	1.07183E-05	4.59007E-05	4.59007E-05	0.000415207	0.000274314	0.000463238	0.000463238	0.000139825	0.000144095	0.000698528	0.000698528	0.000568908	0.000568908	5.63571E-05	5.63571E-05	0.000181453	0.000181453	0.000138842

			MSite Grubbing / Prep	MMass Grading / Excavation	MMass Grading / Excavation	MDrainage / Utilities Trenching	MFoundations / Concrete Pads	MBuilding / Structure Construction	MAsphalt Paving	MLandscaping or Other Finishing	MWaterside Construction (Piles)	RSSWRe-striping South Valley	RSSWRe-striping Silver Lake Boulevard	RSSWDemolition	RSSWPlacing Base	RSSWForm/Place Rebar and Pour	Child Risk				
Unique Identifier	X (UTM)	Y (UTM)	2027	2027	2028	2028	2028	2028	2028	2028	2028	2029	2029	2029	2029	2029	3rd Trimester	0<2	2<16	Total	per million
3835303773265	383530	3773265	0.000153081	0.000382255	0.000382255	0.000106978	0.000197394	0.000354951	0.000251106	7.60929E-05	0.000134729	0.000372048	0.001434392	0.002293745	0.001246878	0.000373212	7.93805E-09	1.4939E-07	2.1903E-07	3.76364E-07	0.37636396
3835403773265	383540	3773265	0.000150943	0.000376915	0.000376915	0.000105483	0.000194636	0.000349993	0.000247599	7.50299E-05	0.000132847	0.000353086	0.001261391	0.002024395	0.00110046	0.000329387	7.69028E-09	1.4563E-07	2.0111E-07	3.54431E-07	0.3544314
3835503773265	383550	3773265	0.000147985	0.000369531	0.000369531	0.000103417	0.000190823	0.000343136	0.000242748	7.356E-05	0.000130244	0.000335296	0.001117499	0.00179896	0.000977913	0.000292706	7.43289E-09	1.4154E-07	1.8529E-07	3.34265E-07	0.33426498
3835603773265	383560	3773265	0.0001438	0.00035908	0.00035908	0.000100492	0.000185427	0.000333432	0.000235883	7.14796E-05	0.000126561	0.000318003	0.000989982	0.001598075	0.000868712	0.000260021	7.14988E-09	1.3682E-07	1.7052E-07	3.14487E-07	0.31448709
3835703773265	383570	3773265	0.000139497	0.000348333	0.000348333	9.74844E-05	0.000179877	0.000323452	0.000228823	6.93404E-05	0.000122773	0.000302001	0.000883947	0.001430203	0.000777457	0.000232707	6.87501E-09	1.3207E-07	1.576E-07	2.9655E-07	0.29655031
3835803773265	383580	3773265	0.000134961	0.000337008	0.000337008	9.4315E-05	0.000174029	0.000312936	0.000221384	6.7086E-05	0.000118782	0.000286843	0.000792206	0.001284361	0.000698178	0.000208977	6.59709E-09	1.2713E-07	1.4588E-07	2.79606E-07	0.27960624
3835903773265	383590	3773265	0.000130593	0.0003261	0.0003261	9.12622E-05	0.000168396	0.000302807	0.000214218	6.49146E-05	0.000114937	0.000272625	0.000713197	0.001158188	0.00062959	0.000188447	6.32521E-09	1.222E-07	1.3533E-07	2.63857E-07	0.26385742
3836003773265	383600	3773265	0.000126763	0.000316537	0.000316537	8.85859E-05	0.000163458	0.000293927	0.000207936	6.30109E-05	0.000111566	0.000259582	0.000646556	0.001051396	0.000571538	0.000171071	6.07388E-09	1.176E-07	1.2611E-07	2.49779E-07	0.24977915
3836103773265	383610	3773265	0.000124264	0.000310296	0.000310296	8.68393E-05	0.000160235	0.000288132	0.000203836	6.17686E-05	0.000109367	0.000248931	0.00059838	0.00097395	0.000529439	0.00015847	5.89234E-09	1.1442E-07	1.1919E-07	2.39503E-07	0.23950286
3836203773265	383620	3773265	0.000121657	0.000303786	0.000303786	8.50175E-05	0.000156873	0.000282087	0.0001995	6.04727E-05	0.000107072	0.000238913	0.000555368	0.000904662	0.000491774	0.000147196	5.71708E-09	1.1134E-07	1.1283E-07	2.29886E-07	0.22988608
3836303773265	383630	3773265	0.000118991	0.000297128	0.000297128	8.31542E-05	0.000153435	0.000275905	0.000195186	5.91473E-05	0.000104726	0.000229518	0.000517029	0.000842794	0.000458142	0.00013713	5.54988E-09	1.084E-07	1.07E-07	2.20952E-07	0.22095172
3836403773265	383640	3773265	0.000116292	0.00029039	0.00029039	8.12684E-05	0.000149955	0.000269648	0.00019076	5.7806E-05	0.000102351	0.000220715	0.000482739	0.000787369	0.000428013	0.000128112	5.39121E-09	1.0561E-07	1.0166E-07	2.12655E-07	0.21265454
3836503773265	383650	3773265	0.000113556	0.000283557	0.000283557	7.93562E-05	0.000146427	0.000263303	0.000186271	5.64458E-05	9.99423E-05	0.000212406	0.00045174	0.000737207	0.000400745	0.00011995	5.23898E-09	1.0293E-07	9.671E-08	2.04876E-07	0.20487609
3836603773265	383660	3773265	0.000111078	0.00027737	0.00027737	7.76247E-05	0.000143232	0.000257558	0.000182207	5.52142E-05	9.77616E-05	0.000204975	0.000425771	0.00069135	0.000377875	0.00011305	5.10904E-09	1.007E-07	9.2453E-08	1.98263E-07	0.19826276
3836703773265	383670	3773265	0.000108606	0.000271196	0.000271196	7.58969E-05	0.000140044	0.000251825	0.000178151	5.39852E-05	9.55856E-05	0.000197956	0.000402097	0.000656756	0.000357012	0.00010686	4.98485E-09	9.8581E-08	8.8494E-08	1.9206E-07	0.19205992
3836803773265	383680	3773265	0.000106526	0.000266005	0.000266005	7.44439E-05	0.000137363	0.000247004	0.000174741	5.29518E-05	9.37557E-05	0.000191776	0.000382749	0.000625381	0.000339957	0.000101755	4.88401E-09	9.6943E-08	8.5172E-08	1.86998E-07	0.1869985
3836903773265	383690	3773265	0.000105261	0.000262844	0.000262844	7.35594E-05	0.000135731	0.000244069	0.000172664	5.23226E-05	9.26417E-05	0.000186762	0.000369078	0.000603182	0.00032789	9.8143E-05	4.82444E-09	9.619E-08	8.2736E-08	1.8375E-07	0.1837503
3837003773265	383700	3773265	0.000104167	0.000260113	0.000260113	7.27952E-05	0.000134321	0.000241534	0.000170871	5.1779E-05	9.16793E-05	0.000181974	0.000356201	0.000582282	0.000316528	9.47423E-05	4.76964E-09	9.5533E-08	8.0426E-08	1.80729E-07	0.18072852
3837103773265	383710	3773265	0.000103801	0.000259199	0.000259199	7.25393E-05	0.000133849	0.000240685	0.00017027	5.1597E-05	9.1357E-05	0.00017787	0.000346244	0.000566127	0.000307746	9.21138E-05	4.74184E-09	9.5455E-08	7.8606E-08	1.78804E-07	0.17880355
3837203773265	383720	3773265	0.000103952	0.000259575	0.000259575	7.26447E-05	0.000134043	0.000241034	0.000170517	5.16719E-05	9.14897E-05	0.000174122	0.000337587	0.000552095	0.000300118	8.98306E-05	4.72771E-09	9.5665E-08	7.7018E-08	1.77411E-07	0.17741128
3837303773265	383730	3773265	0.000104307	0.000260463	0.000260463	7.28931E-05	0.000134501	0.000241859	0.000171101	5.18486E-05	9.18026E-05	0.000170469	0.000329076	0.000538317	0.000292629	8.75889E-05	4.71425E-09	9.5857E-08	7.5466E-08	1.76037E-07	0.17603694
3837403773265	383740	3773265	0.000104113	0.000259979	0.000259979	7.27576E-05	0.000134251	0.000241409	0.000170782	5.17523E-05	9.16319E-05	0.000166515	0.000318963	0.000521942	0.000283727	8.49244E-05	4.67985E-09	9.5547E-08	7.3636E-08	1.73863E-07	0.17386336
3837503773265	383750	3773265	0.000104059	0.000259844	0.000259844	7.27199E-05	0.000134182	0.000241284	0.000170694	5.17255E-05	9.15845E-05	0.000162752	0.000309522	0.000506661	0.000275421	8.24382E-05	4.64893E-09	9.5277E-08	7.192E-08	1.71846E-07	0.17184632
3837603773265	383760	3773265	0.000104081	0.000259898	0.000259898	7.2735E-05	0.00013421	0.000241334	0.000170729	5.17362E-05	9.16035E-05	0.000159145	0.000300644	0.000492306	0.000267617	8.01025E-05	4.62043E-09	9.5018E-08	7.0297E-08	1.69935E-07	0.16993519
3837703773265	383770	3773265	0.000104146	0.00026006	0.00026006	7.27802E-05	0.000134293	0.000241484	0.000170835	5.17683E-05	9.16604E-05	0.000155688	0.000292325	0.000478851	0.000260303	7.79132E-05	4.59394E-09	9.4759E-08	6.8759E-08	1.68112E-07	0.16811185
3837803773265	383780	3773265	0.000104226	0.000260261	0.000260261	7.28366E-05	0.000134397	0.000241671	0.000170968	5.18085E-05	9.17315E-05	0.000152372	0.000284487	0.000466202	0.000253427	7.58552E-05	4.56979E-09	9.4506E-08	6.7301E-08	1.66377E-07	0.16637657
3837903773265	383790	3773265	0.000104253	0.000260329	0.000260329	7.28555E-05	0.000134432	0.000241734	0.000171012	5.18219E-05	9.17552E-05	0.000149172	0.000277001	0.000454114	0.000246856	7.38883E-05	4.54653E-09	9.423E-08	6.59E-08	1.64677E-07	0.16467708
3838003773265	383800	3773265	0.00010421	0.000260221	0.000260221	7.28253E-05	0.000134376	0.000241634	0.000170941	5.18005E-05	9.17173E-05	0.000146082	0.000269816	0.000442535	0.000240562	7.20043E-05	4.52477E-09	9.3946E-08	6.4553E-08	1.63024E-07	0.16302358
3838103773265	383810	3773265	0.000103731	0.000259024	0.000259024	7.24903E-05	0.000133758	0.000240522	0.000170155	5.15622E-05	9.12954E-05	0.000142912	0.000262129	0.000430124	0.000233815	6.99849E-05	4.49195E-09	9.3418E-08	6.3107E-08	1.61017E-07	0.16101685
3838203773265	383820	3773265	0.000102896	0.000256939	0.000256939	7.19069E-05	0.000132682	0.000238586	0.000168786	5.11472E-05	9.05606E-05	0.000139691	0.000254131	0.00041717	0.000226773	6.78771E-05	4.45025E-09	9.271E-08	6.1593E-08	1.58753E-07	0.15875292
3838303773265	383830	3773265	0.000102007	0.00025472	0.00025472	7.12858E-05	0.000131536	0.000236526	0.000167328	5.07054E-05	8.97783E-05	0.000136581	0.000246499	0.000404809	0.000220054	6.58666E-05	4.40947E-09	9.2009E-08	6.0135E-08	1.56554E-07	0.1565538
3838403773265	383840	3773265	0.00010003	0.000249784	0.000249784	6.99043E-05	0.000128987	0.000231942	0.000164085	4.97228E-05	8.80385E-05	0.000132964	0.000236828	0.000389062	0.000211494	6.33038E-05	4.32655E-09	9.0529E-08	5.8273E-08	1.53129E-07	0.15312905
3838503773265	383850	3773265	9.80806E-05	0.000244915	0.000244915	6.85417E-05	0.000126472	0.000227421	0.000160887	4.87535E-05	8.63224E-05	0.000129482	0.000227684	0.000374172	0.0002034	6.08811E-05	4.24522E-09	8.9069E-08	5.6495E-08	1.49809E-07	0.1498092
3838603773265	383860	3773265	9.56675E-05	0.000238889	0.000238889	6.68554E-05	0.000123361	0.000221826	0.000156928	4.7554E-05	8.41986E-05	0.000125865	0.000218038	0.000358425	0.00019484	5.83189E-05	4.14621E-09	8.7273E-08	5.4598E-08	1.46017E-07	0.14601732
3838703773265	383870	3773265	9.25973E-05	0.000231222	0.000231222	6.47098E-05	0.000119402	0.000214707	0.000151892	4.60279E-05	8.14964E-05	0.000122026	0.000207623	0.000341405	0.000185587	5.55495E-05	4.02535E-09	8.5047E-08	5.2522E-08	1.41595E-07	0.14159463
3838803773265	383880	3773265	8.95701E-05	0.000223663	0.000223663	6.25943E-05	0.000115498	0.000207687	0.000146926	4.45232E-05	7.88322E-05	0.000118354	0.000197866	0.000325437	0.000176907	5.29514E-05	3.90934E-09	8.2884E-08	5.0549E-08	1.37343E-07	0.13734293
3838903773265	383890	3773265	8.64353E-05	0.000215835	0.000215835	6.04036E-05	0.000111456	0.000200419	0.000141784	4.29649E-05	7.60731E-05	0.000114751	0.000188425	0.000309987	0.000168508	5.04375E-05	3.79239E-09	8.0671E-08	4.8617E-08	1.33081E-07	0.13308056
3839003773265	383900	3773265	8.33489E-05	0.000208128	0.000208128	5.82467E-05	0.000107476	0.000193262	0.000136721	4.14307E-05	7.33567E-05	0.000111285	0.000179528	0.000295411	0.000160585	4.80659E-05	3.67936E-09	7.8496E-08	4.6771E-08	1.28947E-07	0.12894662
3839103773265	383910	3773265	8.03864E-05	0.000200731	0.000200731	5.61764E-05	0.000103656	0.000186393	0.000131862	3.99581E-05	7.07494E-05	0.000107979	0.000171233	0.000281828	0.000153202	4.58559E-05	3.57117E-09	7.6386E-08	4.5027E-08	1.24984E-07	0.12498442
3829703773275	382970	3773275	4.24393E-05	0.000105974	0.000105974	2.96579E-05	5.47244E-05	9.84046E-05	6.96153E-05	2.10956E-05	3.73515E-05	0.001356075	7.89744E-05	0.000133176	7.23946E-05	2.1669E-05	4.75394E-09	1.1643E-07	8.521E-08	2.06393E-07	0.20639305
3829803773275	382980	3773275	4.36566E-05	0.000109014	0.000109014	3.05086E-05	5.62941E-05	0.000101227	7.16122E-05	2.17007E-05	3.84229E-05	0.001598018	8.28531E-05	0.000140036	7.61232E-05	2.2785E-05	4.84788E-09	1.1612E-07	9.4043E-08	2.15009E-07	0.21500852
3829903773275	382990	3773275	4.454E-05	0.00011122	0.00011122	3.11259E-05	5.74331E-05	0.000103275	7.30612E-05	2.21398E-05	3.92004E-05	0.001865995	8.56314E-05	0.000144484	7.85413E-05	2.35088E-05	4.90811E-09	1.1475E-07	1.0314E-07	2.22802E-07	0.22280245
3830003773275	383000	3773275	4.50301E-05	0.000112444	0.000112444	3.14684E-05	5.80652E-05	0.000104412	7.38652E-05	2.23834E-05	3.96318E-05	0.002156551	8.92488E-05	0.000150562	8.18454E-05	2.44978E-05	4.9539E-09	1.1344E-07	1.1269E-07	2.31086E-07	0.23108631
3830103773275	383010	3773275	4.62259E-05	0.00011543	0.00011543	3.23041E-05	5.96071E-05	0.000107185	7.58267E-05	2.29778E-05	4.06842E-05	0.002496083	9.35244E-05	0.000157871	8.58186E-05	2.5687E-05	5.01569E-09	1.1356E-07	1.2425E-07	2.42827E-07	0.24282687
3830203773275	383020	3773275	4.71308E-05	0.000117689	0.000117689	3.29365E-05	6.0774E-05	0.000109283	7.73111E-05	2.34276E-05	4.14806E-05	0.002798275	9.72573E-05	0.000164221	8.92704E-05	2.67202E-05	5.10354E-09	1.1505E-07	1.3568E-07	2.55836E-07	0.25583581
3830303773275	383030	3773275	4.80573E-05	0.000120003	0.000120003	3.35839E-05	6.19686E-05	0.000111431	7.88308E-05	2.38881E-05	4.2296E-05	0.003114569	0.000101221	0.000170953	9.29298E-05	2.78155E-05	5.19148E-09	1.1653E-07	1.4878E-07	2.70495E-07	0.27049458
3830403773275	383040	3773275	4.88868E-05	0.000122074	0.000122074	3.41636E-05	6.30382E-05	0.000113354	8.01915E-05	2.43005E-05	4.30261E-05	0.003389917	0.00010515	0.000177574	9.65292E-05	2.88929E-05	5.28817E-09	1.1835E-07	1.6279E-07	2.86428E-07	0.28642771
3830503773275	383050	3773275	4.95763E-05	0.000123796	0.000123796	3.46454E-05	6.39273E-05	0.000114953	8.13225E-05	2.46432E-05	4.36329E-05	0.003566968	0.000108833	0.000183814	9.9921E-05	2.99081E-05	5.39599E-09	1.2091E-07	1.7715E-07	3.03451E-07	0.30345077
3830603773275	383060	3773275	5.12783E-05	0.000128046	0.000128046	3.58349E-05	6.61221E-05	0.0001189	8.41145E-05	2.54892E-05	4.51309E-05	0.003671259	0.000113219	0.0001913	0.000103996	3.11277E-05	5.51766E-09	1.2448E-07	1.9312E-07	3.23115E-07	0.32311533
3830703773275	383070	3773275	5.24741E-05	0.000131032	0.000131032	3.66705E-05	6.7664E-05	0.000121672	8.6076E-05	2.60836E-05	4.61834E-05	0.003789105	0.000118203	0.000199892	0.000108661	3.25242E-05	5.61053E-09	1.2627E-07	2.1359E-07	3.45467E-07	0.34546745
3830803773275	383080	3773275	5.36376E-05	0.000133937	0.000133937	3.74836E-05	6.91643E-05	0.00012437	8.79845E-05	2.6662E-05	4.72073E-05	0.003848857	0.000123664	0.000209221	0.000113733	3.40422E-05	5.69668E-09	1.2758E-07	2.3743E-07	3.70711E-07	0.37071103
3830903773275	383090	3773275	5.49788E-05	0.000137286	0.000137286	3.84209E-05	7.08937E-05	0.0001274 8	9.01845E-05	2.73286E-05	4.83878E-05	0.003812824	0.000129387	0.000219298	0.00011921	3.56817E-05	5.78968E-09	1.295E-07	2.6318E-07	3.98463E-07	0.39846324
3831003773275	383100	3773275	5.63092E-05	0.000140608	0.000140608	3.93506E-05	7.26093E-05	0.000130565	9.23669E-05	2.799E-05	4.95587E-05	0.00365593	0.000135697	0.000230402	0.000125246	3.74884E-05	5.87671E-09	1.3168E-07	2.8771E-07	4.25266E-07	0.4252658
3831103773275	383110	3773275	5.76127E-05	0.000143863	0.000143863	4.02615E-05	7.42901E-05	0.000133587	9.45051E-05	2.86379E-05	5.07059E-05	0.003485316	0.000141867	0.000240368	0.000130664	3.91099E-05	5.95075E-09	1.3338E-07	3.1602E-07	4.55348E-07	0.45534842
3831203773275	383120	3773275	5.89647E-05	0.000147239	0.000147239	4.12063E-05	7.60334E-05	0.000136722	9.67228E-05	2.93099E-05	5.18958E-05	0.003350704	0.000148453	0.000251658	0.00013680 1	4.0947E-05	6.025E-09	1.3468E-07	3.5428E-07	4.94981E-07	0.49498121
3831303773275	383130	3773275	6.03652E-05	0.000150736	0.000150736	4.2185E-05	7.78393E-05	0.00013997	9.90201E-05	3.00061E-05	5.31284E-05	0.003218871	0.000155708	0.000264103	0.000143566	4.29719E-05	6.09759E-09	1.358E-07	4.0396E-07	5.45858E-07	0.54585845
3831403773275	383140	3773275	6.18841E-05	0.000154529	0.000154529	4.32465E-05	7.9798E-05	0.000143492	0.000101512	3.07611E-05	5.44653E-05	0.003122447	0.000164375	0.000279019	0.000151674	4.53987E-05	6.17599E-09	1.3658E-07	4.7753E-07	6.20281E-07	0.62028096
3831503773275	383150	3773275	6.29399E-05	0.000157166	0.000157166	4.39843E-05	8.11593E-05	0.00014594	0.000103243	3.12859E-05	5.53944E-05	0.003232501	0.000176538	0.000299961	0.000163059	4.88063E-05	6.27184E-09	1.353E-07	6.5954E-07	8.01107E-07	0.8011066
3834503773275	383450	3773275	0.000122104	0.000304903	0.000304903	8.53299E-05	0.00015745	0.000283124	0.000200293	6.06949E-05	0.000107466	0.00057655	0.005307295	0.017445287	0.009483245	0.0028385	9.69711E-09	1.7053E-07	7.5514E-07	9.35368E-07	0.93536772
3834603773275	383460	3773275	0.000127743	0.000318985	0.000318985	8.9271E-05	0.000164722	0.0002962	0.000209544	6.34982E-05	0.000112429	0.000542095	0.005750645	0.011414716	0.006205031	0.001857274	9.70248E-09	1.7114E-07	5.758E-07	7.56646E-07	0.75664636
3834703773275	383470	3773275	0.000143929	0.000359403	0.000359403	0.000100582	0.000185593	0.000333731	0.000236095	7.15439E-05	0.000126675	0.000510216	0.005261826	0.007931527	0.004311572	0.001290529	9.61584E-09	1.7062E-07	4.6326E-07	6.43502E-07	0.64350186
3834803773275	383480	3773275	0.000149973	0.000374494	0.000374494	0.000104806	0.000193386	0.000347744	0.000246008	7.4548E-05	0.000131994	0.000482368	0.003960871	0.006077354	0.003303645	0.000988838	9.50451E-09	1.6965E-07	3.9449E-07	5.73644E-07	0.57364388
3834903773275	383490	3773275	0.000154724	0.000386357	0.000386357	0.000108126	0.000199512	0.00035876	0.000253801	7.69095E-05	0.000136175	0.000456724	0.003144684	0.004882586	0.00265417	0.000794439	9.35908E-09	1.6817E-07	3.4472E-07	5.22244E-07	0.52224376
3835003773275	383500	3773275	0.000158473	0.000395718	0.000395718	0.000110746	0.000204346	0.000367453	0.000259951	7.8773E-05	0.000139475	0.000432855	0.002579745	0.004040726	0.002196536	0.000657461	9.18065E-09	1.6621E-07	3.0618E-07	4.81571E-07	0.48157071
3835103773275	383510	3773275	0.00016095	0.000401906	0.000401906	0.000112477	0.000207541	0.000373198	0.000264015	8.00046E-05	0.000141655	0.000410618	0.002167358	0.003418826	0.001858471	0.000556273	8.97506E-09	1.6375E-07	2.7527E-07	4.47996E-07	0.44799551
3835203773275	383520	3773275	0.000162039	0.000404622	0.000404622	0.000113237	0.000208944	0.000375721	0.0002658	8.05455E-05	0.000142613	0.000389893	0.001854837	0.002943268	0.001599959	0.000478895	8.74917E-09	1.6089E-07	2.4978E-07	4.19422E-07	0.41942173
3835303773275	383530	3773275	0.000161872	0.000404206	0.000404206	0.000113121	0.000208729	0.000375334	0.000265526	8.04625E-05	0.000142466	0.00037041	0.001607202	0.002563069	0.001393282	0.000417034	8.50403E-09	1.5761E-07	2.2803E-07	3.94141E-07	0.39414101
3835403773275	383540	3773275	0.000160638	0.000401125	0.000401125	0.000112259	0.000207139	0.000372474	0.000263503	7.98493E-05	0.00014138	0.000352157	0.001407327	0.002253872	0.001225203	0.000366725	8.24834E-09	1.54E-07	2.0929E-07	3.71541E-07	0.37154065
3835503773275	383550	3773275	0.0001583	0.000395288	0.000395288	0.000110625	0.000204124	0.000367053	0.000259668	7.86873E-05	0.000139323	0.000334899	0.001241138	0.00199521	0.001084595	0.000324638	7.97729E-09	1.4996E-07	1.9273E-07	3.50668E-07	0.35066829
3835603773275	383560	3773275	0.000153867	0.000384219	0.000384219	0.000107527	0.000198408	0.000356774	0.000252396	7.64838E-05	0.000135421	0.000317516	0.001088912	0.001756565	0.000954868	0.000285809	7.65378E-09	1.4484E-07	1.766E-07	3.29094E-07	0.32909439
3835703773275	383570	3773275	0.000149014	0.0003721	0.0003721	0.000104136	0.00019215	0.000345521	0.000244436	7.40714E-05	0.00013115	0.000301453	0.000964524	0.001560281	0.000848168	0.000253871	7.3404E-09	1.3964E-07	1.6265E-07	3.09627E-07	0.30962734
3835803773275	383580	3773275	0.000143789	0.000359053	0.000359053	0.000100484	0.000185413	0.000333407	0.000235865	7.14743E-05	0.000126552	0.00028627	0.000858309	0.001391807	0.000756585	0.000226459	7.02617E-09	1.3421E-07	1.5012E-07	2.9135E-07	0.29135031
3835903773275	383590	3773275	0.000138705	0.000346356	0.000346356	9.69311E-05	0.000178856	0.000321616	0.000227524	6.89468E-05	0.000122076	0.000272082	0.000768528	0.001248741	0.000678815	0.000203181	6.72066E-09	1.2879E-07	1.3897E-07	2.74483E-07	0.27448288
3836003773275	383600	3773275	0.000134212	0.000335139	0.000335139	9.37917E-05	0.000173063	0.0003112	0.000220156	6.67138E-05	0.000118123	0.000259065	0.000693517	0.001128663	0.000613541	0.000183643	6.43687E-09	1.237E-07	1.2926E-07	2.59391E-07	0.25939141
3836103773275	383610	3773275	0.000131277	0.000327808	0.000327808	9.17403E-05	0.000169278	0.000304393	0.00021534	6.52546E-05	0.000115539	0.000248353	0.000638804	0.001040776	0.000565765	0.000169343	6.22724E-09	1.2006E-07	1.2192E-07	2.48202E-07	0.24820246
3836203773275	383620	3773275	0.000128287	0.000320343	0.000320343	8.96512E-05	0.000165423	0.000297462	0.000210436	6.37686E-05	0.000112908	0.0002383	0.000590392	0.000962838	0.000523398	0.000156662	6.0262E-09	1.1655E-07	1.1521E-07	2.37789E-07	0.23778862
3836303773275	383630	3773275	0.000125287	0.000312852	0.000312852	8.75545E-05	0.000161555	0.000290505	0.000205515	6.22773E-05	0.000110267	0.000228895	0.000547681	0.000893924	0.000485936	0.000145449	5.83576E-09	1.1323E-07	1.0911E-07	2.28173E-07	0.22817292

Unique Identifier	X (UTM)	Y (UTM)	EGIODemolition 2025	EGIOSite Grubbing / Prep 2025	EGIOMass Grading / Excavation 2025	EGIOMass Grading / Excavation 2026	EGIODrainage / Utilities Trenching 2026	EGIODrainage / Utilities Trenching 2027	EGIOFoundations / Concrete Pads 2026	EGIOFoundations / Concrete Pads 2027	EGIOBuilding / Structure Construction 2026	EGIOBuilding / Structure Construction 2027	EGIOAsphalt Paving 2027	EGIOArchitectural Coating 2027	EGIOLandscaping or Other Finishing 2027	EGIOWaterside Construction (Piles) 2027	HIWaterside Construction (Landscaping) 2025	HIWaterside Construction (Landscaping) 2026	KMDemolition 2025	KMSite Grubbing / Prep 2025	KMMass Grading / Excavation 2025
3836403773275	383640	3773275	3.34868E-05	3.0218E-05	7.54556E-05	7.54556E-05	2.1117E-05	2.1117E-05	3.89648E-05	3.89648E-05	7.0066E-05	7.0066E-05	4.95675E-05	4.66517E-06	1.50204E-05	2.6595E-05	0.000267128	0.000267128	7.46916E-05	6.73998E-05	0.000168302
3836503773275	383650	3773275	3.28063E-05	2.9604E-05	7.39223E-05	7.39223E-05	2.06879E-05	2.06879E-05	3.8173E-05	3.8173E-05	6.86422E-05	6.86422E-05	4.85602E-05	4.57037E-06	1.47152E-05	2.60546E-05	0.000258263	0.000258263	7.26919E-05	6.55954E-05	0.000163797
3836603773275	383660	3773275	3.2287E-05	2.9135E-05	7.27522E-05	7.27522E-05	2.03604E-05	2.03604E-05	3.75687E-05	3.75687E-05	6.75556E-05	6.75556E-05	4.77915E-05	4.49803E-06	1.44823E-05	2.56422E-05	0.000250618	0.000250618	7.11101E-05	6.4168E-05	0.000160232
3836703773275	383670	3773275	3.17856E-05	2.8682E-05	7.16223E-05	7.16223E-05	2.00442E-05	2.00442E-05	3.69853E-05	3.69853E-05	6.65065E-05	6.65065E-05	4.70493E-05	4.42817E-06	1.42574E-05	2.52439E-05	0.000243354	0.000243354	6.96238E-05	6.28268E-05	0.000156883
3836803773275	383680	3773275	3.14155E-05	2.8349E-05	7.07884E-05	7.07884E-05	1.98108E-05	1.98108E-05	3.65547E-05	3.65547E-05	6.57321E-05	6.57321E-05	4.65015E-05	4.37661E-06	1.40914E-05	2.495E-05	0.000237121	0.000237121	6.85135E-05	6.18249E-05	0.000154381
3836903773275	383690	3773275	3.12961E-05	2.8241E-05	7.05194E-05	7.05194E-05	1.97355E-05	1.97355E-05	3.64158E-05	3.64158E-05	6.54823E-05	6.54823E-05	4.63248E-05	4.35998E-06	1.40378E-05	2.48552E-05	0.000232538	0.000232538	6.80659E-05	6.14209E-05	0.000153373
3837003773275	383700	3773275	3.11827E-05	2.8138E-05	7.02639E-05	7.02639E-05	1.9664E-05	1.9664E-05	3.62838E-05	3.62838E-05	6.5245E-05	6.5245E-05	4.61569E-05	4.34418E-06	1.3987E-05	2.47651E-05	0.000228192	0.000228192	6.76779E-05	6.10708E-05	0.000152498
3837103773275	383710	3773275	3.12543E-05	2.8203E-05	7.04253E-05	7.04253E-05	1.97092E-05	1.97092E-05	3.63671E-05	3.63671E-05	6.53949E-05	6.53949E-05	4.6263E-05	4.35416E-06	1.40191E-05	2.4822E-05	0.000224957	0.000224957	6.77376E-05	6.11247E-05	0.000152633
3837203773275	383720	3773275	3.13976E-05	2.8332E-05	7.07481E-05	7.07481E-05	1.97995E-05	1.97995E-05	3.65338E-05	3.65338E-05	6.56946E-05	6.56946E-05	4.6475E-05	4.37412E-06	1.40833E-05	2.49358E-05	0.000222277	0.000222277	6.79883E-05	6.13509E-05	0.000153198
3837303773275	383730	3773275	3.15468E-05	2.8467E-05	7.10843E-05	7.10843E-05	1.98936E-05	1.98936E-05	3.67075E-05	3.67075E-05	6.60069E-05	6.60069E-05	4.66959E-05	4.39491E-06	1.41503E-05	2.50543E-05	0.000219802	0.000219802	6.82509E-05	6.15879E-05	0.00015379
3837403773275	383740	3773275	3.16363E-05	2.8548E-05	7.12861E-05	7.12861E-05	1.99501E-05	1.99501E-05	3.68117E-05	3.68117E-05	6.61942E-05	6.61942E-05	4.68284E-05	4.40738E-06	1.41904E-05	2.51254E-05	0.000217201	0.000217201	6.83524E-05	6.16795E-05	0.000154018
3837503773275	383750	3773275	3.17259E-05	2.8629E-05	7.14878E-05	7.14878E-05	2.00065E-05	2.00065E-05	3.69158E-05	3.69158E-05	6.63816E-05	6.63816E-05	4.6961E-05	4.41986E-06	1.42306E-05	2.51965E-05	0.000214902	0.000214902	6.84718E-05	6.17872E-05	0.000154287
3837603773275	383760	3773275	3.17497E-05	2.865E-05	7.15416E-05	7.15416E-05	2.00216E-05	2.00216E-05	3.69436E-05	3.69436E-05	6.64315E-05	6.64315E-05	4.69963E-05	4.42318E-06	1.42413E-05	2.52155E-05	0.000212443	0.000212443	6.8424E-05	6.17441E-05	0.00015418
3837703773275	383770	3773275	3.17318E-05	2.8634E-05	7.15013E-05	7.15013E-05	2.00103E-05	2.00103E-05	3.69228E-05	3.69228E-05	6.6394E-05	6.6394E-05	4.69698E-05	4.42069E-06	1.42333E-05	2.52013E-05	0.000209953	0.000209953	6.82807E-05	6.16148E-05	0.000153857
3837803773275	383780	3773275	3.17139E-05	2.8618E-05	7.14609E-05	7.14609E-05	1.9999E-05	1.9999E-05	3.6902E-05	3.6902E-05	6.63566E-05	6.63566E-05	4.69433E-05	4.41819E-06	1.42252E-05	2.5187E-05	0.000207717	0.000207717	6.81315E-05	6.14802E-05	0.000153521
3837903773275	383790	3773275	3.17259E-05	2.8629E-05	7.14878E-05	7.14878E-05	2.00065E-05	2.00065E-05	3.69158E-05	3.69158E-05	6.63816E-05	6.63816E-05	4.6961E-05	4.41986E-06	1.42306E-05	2.51965E-05	0.000206036	0.000206036	6.80659E-05	6.14209E-05	0.000153373
3838003773275	383800	3773275	3.17318E-05	2.8634E-05	7.15013E-05	7.15013E-05	2.00103E-05	2.00103E-05	3.69228E-05	3.69228E-05	6.6394E-05	6.6394E-05	4.69698E-05	4.42069E-06	1.42333E-05	2.52013E-05	0.000204577	0.000204577	6.79644E-05	6.13293E-05	0.000153144
3838103773275	383810	3773275	3.16423E-05	2.8553E-05	7.12995E-05	7.12995E-05	1.99538E-05	1.99538E-05	3.68186E-05	3.68186E-05	6.62067E-05	6.62067E-05	4.68373E-05	4.40821E-06	1.41931E-05	2.51302E-05	0.000202642	0.000202642	6.76659E-05	6.106E-05	0.000152472
3838203773275	383820	3773275	3.14811E-05	2.8408E-05	7.09364E-05	7.09364E-05	1.98522E-05	1.98522E-05	3.66311E-05	3.66311E-05	6.58695E-05	6.58695E-05	4.65987E-05	4.38576E-06	1.41208E-05	2.50022E-05	0.000200263	0.000200263	6.72123E-05	6.06507E-05	0.000151449
3838303773275	383830	3773275	3.132E-05	2.8262E-05	7.05732E-05	7.05732E-05	1.97506E-05	1.97506E-05	3.64435E-05	3.64435E-05	6.55323E-05	6.55323E-05	4.63602E-05	4.36331E-06	1.40485E-05	2.48742E-05	0.000197963	0.000197963	6.67706E-05	6.02521E-05	0.000150454
3838403773275	383840	3773275	3.0932E-05	2.7912E-05	6.9699E-05	6.9699E-05	1.95059E-05	1.95059E-05	3.59921E-05	3.59921E-05	6.47205E-05	6.47205E-05	4.57858E-05	4.30926E-06	1.38745E-05	2.4566E-05	0.000193538	0.000193538	6.57797E-05	5.93579E-05	0.000148221
3838503773275	383850	3773275	3.0544E-05	2.7562E-05	6.88247E-05	6.88247E-05	1.92612E-05	1.92612E-05	3.55406E-05	3.55406E-05	6.39086E-05	6.39086E-05	4.52115E-05	4.2552E-06	1.37005E-05	2.42579E-05	0.000189177	0.000189177	6.47769E-05	5.8453E-05	0.000145962
3838603773275	383860	3773275	3.00664E-05	2.7131E-05	6.77487E-05	6.77487E-05	1.89601E-05	1.89601E-05	3.4985E-05	3.4985E-05	6.29095E-05	6.29095E-05	4.45047E-05	4.18868E-06	1.34863E-05	2.38786E-05	0.000184022	0.000184022	6.35353E-05	5.73326E-05	0.000143164
3838703773275	383870	3773275	2.94516E-05	2.6576E-05	6.63633E-05	6.63633E-05	1.85724E-05	1.85724E-05	3.42696E-05	3.42696E-05	6.16231E-05	6.16231E-05	4.35946E-05	4.10302E-06	1.32105E-05	2.33903E-05	0.000177774	0.000177774	6.19833E-05	5.59322E-05	0.000139667
3838803773275	383880	3773275	2.88368E-05	2.6022E-05	6.49779E-05	6.49779E-05	1.81847E-05	1.81847E-05	3.35542E-05	3.35542E-05	6.03367E-05	6.03367E-05	4.26846E-05	4.01737E-06	1.29347E-05	2.29021E-05	0.000171842	0.000171842	6.04433E-05	5.45425E-05	0.000136197
3838903773275	383890	3773275	2.81981E-05	2.5445E-05	6.35388E-05	6.35388E-05	1.77819E-05	1.77819E-05	3.2811E-05	3.2811E-05	5.90003E-05	5.90003E-05	4.17392E-05	3.92839E-06	1.26482E-05	2.23948E-05	0.000166053	0.000166053	5.88674E-05	5.31205E-05	0.000132646
3839003773275	383900	3773275	2.75654E-05	2.4874E-05	6.2113E-05	6.2113E-05	1.73829E-05	1.73829E-05	3.20748E-05	3.20748E-05	5.76764E-05	5.76764E-05	4.08026E-05	3.84024E-06	1.23644E-05	2.18923E-05	0.000160566	0.000160566	5.73035E-05	5.17093E-05	0.000129122
3839103773275	383910	3773275	2.69446E-05	2.4314E-05	6.07142E-05	6.07142E-05	1.69914E-05	1.69914E-05	3.13524E-05	3.13524E-05	5.63775E-05	5.63775E-05	3.98837E-05	3.75376E-06	1.2086E-05	2.13993E-05	0.000155411	0.000155411	5.57635E-05	5.03196E-05	0.000125652
3829703773285	382970	3773285	7.54258E-05	6.8062E-05	0.000169957	0.000169957	4.7564E-05	4.7564E-05	8.77646E-05	8.77646E-05	0.000157817	0.000157817	0.000111646	1.05079E-05	3.38321E-05	5.99028E-05	0.000217233	0.000217233	4.28762E-05	3.86904E-05	9.66128E-05
3829803773285	382980	3773285	7.38444E-05	6.6635E-05	0.000166392	0.000166392	4.65665E-05	4.65665E-05	8.5924E-05	8.5924E-05	0.000154507	0.000154507	0.000109305	1.02875E-05	3.31226E-05	5.86465E-05	0.000225353	0.000225353	4.33597E-05	3.91267E-05	9.77023E-05
3829903773285	382990	3773285	7.22025E-05	6.5154E-05	0.000162694	0.000162694	4.55314E-05	4.55314E-05	8.40139E-05	8.40139E-05	0.000151073	0.000151073	0.000106875	1.00588E-05	3.23863E-05	5.73428E-05	0.0003203	0.0003203	4.40939E-05	3.97892E-05	9.93567E-05
3830003773285	383000	3773285	6.89911E-05	6.2256E-05	0.000155457	0.000155457	4.35062E-05	4.35062E-05	8.02772E-05	8.02772E-05	0.000144353	0.000144353	0.000102121	9.61142E-06	3.09459E-05	5.47924E-05	0.000237803	0.000237803	4.46968E-05	4.03332E-05	0.000100715
3830103773285	383010	3773285	6.74689E-05	6.0882E-05	0.000152028	0.000152028	4.25464E-05	4.25464E-05	7.85061E-05	7.85061E-05	0.000141169	0.000141169	9.98683E-05	9.39937E-06	3.02631E-05	5.35835E-05	0.000243132	0.000243132	4.53653E-05	4.09365E-05	0.000102222
3830203773285	383020	3773285	6.86687E-05	6.1965E-05	0.000154731	0.000154731	4.3303E-05	4.3303E-05	7.99021E-05	7.99021E-05	0.000143679	0.000143679	0.000101644	9.56652E-06	3.08013E-05	5.45364E-05	0.000248287	0.000248287	4.60995E-05	4.1599E-05	0.000103876
3830303773285	383030	3773285	7.00118E-05	6.3177E-05	0.000157757	0.000157757	4.41499E-05	4.41499E-05	8.14649E-05	8.14649E-05	0.000146489	0.000146489	0.000103632	9.75362E-06	3.14037E-05	5.5603E-05	0.00025333	0.00025333	4.69173E-05	4.2337E-05	0.000105719
3830403773285	383040	3773285	7.32471E-05	6.6096E-05	0.000165047	0.000165047	4.61901E-05	4.61901E-05	8.52294E-05	8.52294E-05	0.000153258	0.000153258	0.000108421	1.02043E-05	3.28549E-05	5.81725E-05	0.000258041	0.000258041	4.79917E-05	4.33065E-05	0.00010814
3830503773285	383050	3773285	7.56228E-05	6.824E-05	0.000170401	0.000170401	4.76882E-05	4.76882E-05	8.79938E-05	8.79938E-05	0.000158229	0.000158229	0.000111938	1.05353E-05	3.39205E-05	6.00592E-05	0.000262021	0.000262021	4.89169E-05	4.41414E-05	0.000110224
3830603773285	383060	3773285	7.70613E-05	6.9538E-05	0.000173642	0.000173642	4.85954E-05	4.85954E-05	8.96677E-05	8.96677E-05	0.000161239	0.000161239	0.000114067	1.07357E-05	3.45658E-05	6.12017E-05	0.000265463	0.000265463	4.98839E-05	4.5014E-05	0.000112403
3830703773285	383070	3773285	7.73717E-05	6.9818E-05	0.000174342	0.000174342	4.87911E-05	4.87911E-05	9.00288E-05	9.00288E-05	0.000161889	0.000161889	0.000114526	1.0779E-05	3.4705E-05	6.14482E-05	0.000270015	0.000270015	5.08867E-05	4.59189E-05	0.000114663
3830803773285	383080	3773285	7.74374E-05	6.9878E-05	0.000174489	0.000174489	4.88325E-05	4.88325E-05	9.01052E-05	9.01052E-05	0.000162026	0.000162026	0.000114624	1.07881E-05	3.47344E-05	6.15004E-05	0.000274741	0.000274741	5.18657E-05	4.68023E-05	0.000116869
3830903773285	383090	3773285	7.7509E-05	6.9942E-05	0.000174651	0.000174651	4.88777E-05	4.88777E-05	9.01886E-05	9.01886E-05	0.000162176	0.000162176	0.00011473	1.07981E-05	3.47666E-05	6.15573E-05	0.000279214	0.000279214	5.28924E-05	4.77287E-05	0.000119182
3831003773285	383100	3773285	7.76821E-05	7.0098E-05	0.000175041	0.000175041	4.89869E-05	4.89869E-05	9.039E-05	9.039E-05	0.000162538	0.000162538	0.000114986	1.08222E-05	3.48442E-05	6.16948E-05	0.00028302	0.00028302	5.40683E-05	4.87898E-05	0.000121832
3831103773285	383110	3773285	7.7712E-05	7.0125E-05	0.000175108	0.000175108	4.90057E-05	4.90057E-05	9.04247E-05	9.04247E-05	0.0001626	0.0001626	0.00011503	1.08264E-05	3.48576E-05	6.17185E-05	0.000286652	0.000286652	5.52561E-05	4.98617E-05	0.000124509
3831203773285	383120	3773285	7.75448E-05	6.9974E-05	0.000174732	0.000174732	4.89003E-05	4.89003E-05	9.02302E-05	9.02302E-05	0.000162251	0.000162251	0.000114783	1.08031E-05	3.47826E-05	6.15857E-05	0.000290379	0.000290379	5.64798E-05	5.09659E-05	0.000127266
3831303773285	383130	3773285	7.72404E-05	6.97E-05	0.000174046	0.000174046	4.87083E-05	4.87083E-05	8.9876E-05	8.9876E-05	0.000161614	0.000161614	0.000114332	1.07607E-05	3.46461E-05	6.1344E-05	0.000294027	0.000294027	5.77512E-05	5.21132E-05	0.000130131
3831403773285	383140	3773285	7.66017E-05	6.9123E-05	0.000172606	0.000172606	4.83056E-05	4.83056E-05	8.91328E-05	8.91328E-05	0.000160277	0.000160277	0.000113387	1.06717E-05	3.43596E-05	6.08367E-05	0.000298991	0.000298991	5.88376E-05	5.30936E-05	0.000132579
3831503773285	383150	3773285	7.42021E-05	6.6958E-05	0.000167199	0.000167199	4.67924E-05	4.67924E-05	8.63407E-05	8.63407E-05	0.000155257	0.000155257	0.000109835	1.03374E-05	3.32833E-05	5.8931E-05	0.0003106	0.0003106	5.88794E-05	5.31313E-05	0.000132673
3831603773285	383160	3773285	6.9785E-05	6.2972E-05	0.000157246	0.000157246	4.40069E-05	4.40069E-05	8.1201E-05	8.1201E-05	0.000146014	0.000146014	0.000103296	9.72202E-06	3.1302E-05	5.54229E-05	0.000319387	0.000319387	5.86048E-05	5.28835E-05	0.000132054
3834603773285	383460	3773285	5.42593E-05	4.8962E-05	0.000122262	0.000122262	3.42163E-05	3.42163E-05	6.31355E-05	6.31355E-05	0.000113529	0.000113529	8.03152E-05	7.55908E-06	2.43379E-05	4.30925E-05	0.000560536	0.000560536	9.29272E-05	8.38552E-05	0.000209393
3834703773285	383470	3773285	5.27849E-05	4.7632E-05	0.00011894	0.00011894	3.32865E-05	3.32865E-05	6.14199E-05	6.14199E-05	0.000110444	0.000110444	7.81328E-05	7.35368E-06	2.36766E-05	4.19215E-05	0.000555969	0.000555969	9.72011E-05	8.77118E-05	0.000219023
3834803773285	383480	3773285	5.15612E-05	4.6528E-05	0.000116183	0.000116183	3.25149E-05	3.25149E-05	5.99961E-05	5.99961E-05	0.000107884	0.000107884	7.63215E-05	7.1832E-06	2.31277E-05	4.09497E-05	0.000546294	0.000546294	9.96186E-05	8.98933E-05	0.00022447
3834903773285	383490	3773285	5.05525E-05	4.5617E-05	0.00011391	0.00011391	3.18787E-05	3.18787E-05	5.88223E-05	5.88223E-05	0.000105773	0.000105773	7.48283E-05	7.04267E-06	2.26752E-05	4.01485E-05	0.000532813	0.000532813	0.00010163	9.17085E-05	0.000229003
3835003773285	383500	3773285	4.95855E-05	4.4745E-05	0.000111731	0.000111731	3.12689E-05	3.12689E-05	5.76971E-05	5.76971E-05	0.00010375	0.00010375	7.3397E-05	6.90795E-06	2.22415E-05	3.93805E-05	0.000517064	0.000517064	0.000103176	9.31036E-05	0.000232487
3835103773285	383510	3773285	4.87199E-05	4.3964E-05	0.000109781	0.000109781	3.07231E-05	3.07231E-05	5.669E-05	5.669E-05	0.000101939	0.000101939	7.21158E-05	6.78737E-06	2.18533E-05	3.86931E-05	0.000500507	0.000500507	0.000104161	9.39924E-05	0.000234706
3835203773285	383520	3773285	4.78365E-05	4.3166E-05	0.00010779	0.00010779	3.0166E-05	3.0166E-05	5.5662E-05	5.5662E-05	0.000100091	0.000100091	7.08081E-05	6.6643E-06	2.1457E-05	3.79915E-05	0.000482712	0.000482712	0.000104591	9.43802E-05	0.000235674
3835303773285	383530	3773285	4.69471E-05	4.2364E-05	0.000105786	0.000105786	2.96052E-05	2.96052E-05	5.46271E-05	5.46271E-05	9.82297E-05	9.82297E-05	6.94916E-05	6.54039E-06	2.10581E-05	3.72852E-05	0.000464473	0.000464473	0.000104519	9.43155E-05	0.000235513
3835403773285	383540	3773285	4.60338E-05	4.154E-05	0.000103728	0.000103728	2.90293E-05	2.90293E-05	5.35644E-05	5.35644E-05	9.63188E-05	9.63188E-05	6.81398E-05	6.41316E-06	2.06484E-05	3.65599E-05	0.000446234	0.000446234	0.000103964	9.38146E-05	0.000234262
3835503773285	383550	3773285	4.5043E-05	4.0646E-05	0.000101495	0.000101495	2.84044E-05	2.84044E-05	5.24115E-05	5.24115E-05	9.42456E-05	9.42456E-05	6.66731E-05	6.27512E-06	2.0204E-05	3.57729E-05	0.000427583	0.000427583	0.000102985	9.29312E-05	0.000232056
3835603773285	383560	3773285	4.37536E-05	3.9482E-05	9.859E-05	9.859E-05	2.75913E-05	2.75913E-05	5.09112E-05	5.09112E-05	9.15478E-05	9.15478E-05	6.47646E-05	6.09549E-06	1.96256E-05	3.47489E-05	0.000405918	0.000405918	0.000101183	9.13045E-05	0.000227994
3835703773285	383570	3773285	4.24225E-05	3.8281E-05	9.55906E-05	9.55906E-05	2.67519E-05	2.67519E-05	4.93624E-05	4.93624E-05	8.87627E-05	8.87627E-05	6.27943E-05	5.91005E-06	1.90286E-05	3.36918E-05	0.00038576	0.00038576	9.86516E-05	8.90207E-05	0.000222292
3835803773285	383580	3773285	4.10138E-05	3.701E-05	9.24163E-05	9.24163E-05	2.58636E-05	2.58636E-05	4.77232E-05	4.77232E-05	8.58152E-05	8.58152E-05	6.07091E-05	5.7138E-06	1.83967E-05	3.2573E-05	0.000366411	0.000366411	9.55954E-05	8.62629E-05	0.000215405
3835903773285	383590	3773285	3.95812E-05	3.5717E-05	8.91883E-05	8.91883E-05	2.49602E-05	2.49602E-05	4.60563E-05	4.60563E-05	8.28177E-05	8.28177E-05	5.85886E-05	5.51422E-06	1.77541E-05	3.14352E-05	0.000348299	0.000348299	9.21871E-05	8.31873E-05	0.000207725
3836003773285	383600	3773285	3.82143E-05	3.4484E-05	8.61082E-05	8.61082E-05	2.40982E-05	2.40982E-05	4.44657E-05	4.44657E-05	7.99576E-05	7.99576E-05	5.65652E-05	5.32379E-06	1.7141E-05	3.03496E-05	0.00033171	0.00033171	8.87309E-05	8.00686E-05	0.000199937
3836103773285	383610	3773285	3.72055E-05	3.3573E-05	8.38351E-05	8.38351E-05	2.34621E-05	2.34621E-05	4.32919E-05	4.32919E-05	7.78469E-05	7.78469E-05	5.5072E-05	5.18325E-06	1.66885E-05	2.95484E-05	0.000318387	0.000318387	8.59971E-05	7.76016E-05	0.000193777
3836203773285	383620	3773285	3.62385E-05	3.2701E-05	8.16562E-05	8.16562E-05	2.28523E-05	2.28523E-05	4.21667E-05	4.21667E-05	7.58236E-05	7.58236E-05	5.36407E-05	5.04853E-06	1.62547E-05	2.87805E-05	0.000305811	0.000305811	8.3311E-05	7.51777E-05	0.000187724
3836303773285	383630	3773285	3.53432E-05	3.1893E-05	7.96387E-05	7.96387E-05	2.22876E-05	2.22876E-05	4.11249E-05	4.11249E-05	7.39502E-05	7.39502E-05	5.23153E-05	4.9238E-06	1.58531E-05	2.80694E-05	0.000294122	0.000294122	8.07681E-05	7.28831E-05	0.000181995
3836403773285	383640	3773285	3.45194E-05	3.1149E-05	7.77825E-05	7.77825E-05	2.17682E-05	2.17682E-05	4.01664E-05	4.01664E-05	7.22266E-05	7.22266E-05	5.1096E-05	4.80904E-06	1.54836E-05	2.74152E-05	0.000283274	0.000283274	7.83924E-05	7.07393E-05	0.000176642
3836503773285	383650	3773285	3.37434E-05	3.0449E-05	7.6034E-05	7.6034E-05	2.12788E-05	2.12788E-05	3.92635E-05	3.92635E-05	7.0603E-05	7.0603E-05	4.99474E-05	4.70093E-06	1.51356E-05	2.67989E-05	0.000273012	0.000273012	7.61122E-05	6.86817E-05	0.000171504
3836603773285	383660	3773285	3.31883E-05	2.9948E-05	7.47831E-05	7.47831E-05	2.09288E-05	2.09288E-05	3.86175E-05	3.86175E-05	6.94415E-05	6.94415E-05	4.91257E-05	4.62359E-06	1.48866E-05	2.6358E-05	0.000264511	0.000264511	7.44289E-05	6.71628E-05	0.000167711
3836703773285	383670	3773285	3.2663E-05	2.9474E-05	7.35995E-05	7.35995E-05	2.05975E-05	2.05975E-05	3.80063E-05	3.80063E-05	6.83424E-05	6.83424E-05	4.83482E-05	4.55041E-06	1.4651E-05	2.59408E-05	0.000256534	0.000256534	7.28591E-05	6.57462E-05	0.000164173
3836803773285	383680	3773285	3.22452E-05	2.9097E-05	7.2658E-05	7.2658E-05	2.0334E-05	2.0334E-05	3.75201E-05	3.75201E-05	6.74681E-05	6.74681E-05	4.77297E-05	4.4922E-06	1.44635E-05	2.5609E-05	0.000249508	0.000249508	7.16055E-05	6.4615E-05	0.000161349
3836903773285	383690	3773285	3.20303E-05	2.8903E-05	7.21738E-05	7.21738E-05	2.01985E-05	2.01985E-05	3.72701E-05	3.72701E-05	6.70185E-05	6.70185E-05	4.74116E-05	4.46227E-06	1.43671E-05	2.54383E-05	0.000243989	0.000243989	7.09012E-05	6.39794E-05	0.000159762
3837003773285	383700	3773285	3.18214E-05	2.8715E-05	7.1703E-05	7.1703E-05	2.00668E-05	2.00668E-05	3.7027E-05	3.7027E-05	6.65814E-05	6.65814E-05	4.71023E-05	4.43316E-06	1.42734E-05	2.52724E-05	0.000238723	0.000238723	7.02326E-05	6.33762E-05	0.000158255
3837103773285	383710	3773285	3.17497E-05	2.865E-05	7.15416E-05	7.15416E-05	2.00216E-05	2.00216E-05	3.69436E-05	3.69436E-05	6.64315E-05	6.64315E-05	4.69963E-05	4.42318E-06	1.42413E-05	2.52155E-05	0.000234489	0.000234489	6.99461E-05	6.31176E-05	0.000157609
3837203773285	383720	3773285	3.17438E-05	2.8645E-05	7.15282E-05	7.15282E-05	2.00178E-05	2.00178E-05	3.69367E-05	3.69367E-05	6.6419E-05	6.6419E-05	4.69875E-05	4.42235E-06	1.42386E-05	2.52108E-05	0.000230762	0.000230762	6.98148E-05	6.29991E-05	0.000157314
3837303773285	383730	3773285	3.17736E-05	2.8672E-05	7.15954E-05	7.15954E-05	2.00367E-05	2.00367E-05	3.69714E-05	3.69714E-05	6.64815E-05	6.64815E-05	4.70317E-05	4.42651E-06	1.4252E-05	2.52345E-05	0.000227431	0.000227431	6.9773E-05	6.29614E-05	0.000157219
3837403773285	383740	3773285	3.19228E-05	2.8806E-05	7.19317E-05	7.19317E-05	2.01308E-05	2.01308E-05	3.71451E-05	3.71451E-05	6.67937E-05	6.67937E-05	4.72525E-05	4.4473E-06	1.4319E-05	2.5353E-05	0.000224989	0.000224989	7.00297E-05	6.3193E-05	0.000157798

			KMMass Grading / Excavation	KMDrainage / Utilities Trenching	KMFoundations / Concrete Pads	KMBuilding / Structure Construction	KMAsphalt Paving	KMArchitectural Coating	KMLandscaping or Other Finishing	KMWaterside Construction (Piles)	EWNDemolition	EWNSite Grubbing / Prep	EWNDrainage / Utilities Trenching	EWNDrainage / Utilities Trenching	EWNDrainage / Utilities Trenching	EWNFoundations / Concrete Pads	EWNBuilding / Structure Construction	EWNAsphalt Paving	EWNLandscaping or Other Finishing	EWNWaterside Construction (Piles)	ISDemolition
Unique Identifier	X (UTM)	Y (UTM)	2026	2026	2026	2026	2026	2026	2026	2026	2027	2027	2027	2028	2029	2029	2029	2029	2029	2029	2027
3836403773275	383640	3773275	0.000168302	3.62619E-05	8.69103E-05	0.000161208	0.000110559	1.04056E-05	3.35028E-05	5.93197E-05	0.000535866	0.0007225	0.000876614	0.000876614	0.000876614	0.000623527	0.00108587	0.000793194	0.000240362	0.000417099	3.04365E-05
3836503773275	383650	3773275	0.000163797	3.52911E-05	8.45835E-05	0.000156892	0.000107599	1.0127E-05	3.26059E-05	5.77316E-05	0.00050334	0.000678646	0.000823406	0.000823406	0.000823406	0.000585681	0.001019961	0.000745049	0.000225773	0.000391782	2.98993E-05
3836603773275	383660	3773275	0.000160232	3.45231E-05	8.27429E-05	0.000153478	0.000105258	9.90663E-06	3.18964E-05	5.64753E-05	0.000476013	0.000641802	0.000778703	0.000778703	0.000778703	0.000553884	0.000964586	0.0007046	0.000213515	0.000370512	2.95233E-05
3836703773275	383670	3773275	0.000156883	3.38015E-05	8.10134E-05	0.00015027	0.000103058	9.69957E-06	3.12297E-05	5.52949E-05	0.000450967	0.000608032	0.000737729	0.000737729	0.000737729	0.00052474	0.000913833	0.000667526	0.000202281	0.000351016	2.91711E-05
3836803773275	383680	3773275	0.000154381	3.32625E-05	7.97216E-05	0.000147874	0.000101415	9.54489E-06	3.07317E-05	5.44131E-05	0.000429824	0.000579526	0.000703143	0.000703143	0.000703143	0.000500139	0.00087099	0.000636231	0.000192797	0.00033456	2.89443E-05
3836903773275	383690	3773275	0.000153373	3.30452E-05	7.92006E-05	0.000146907	0.000100752	9.48253E-06	3.05309E-05	5.40576E-05	0.000413755	0.00055786	0.000676856	0.000676856	0.000676856	0.000481441	0.000838428	0.000612445	0.000185589	0.000322052	2.89741E-05
3837003773275	383700	3773275	0.000152498	3.28568E-05	7.87492E-05	0.00014607	0.000100178	9.42847E-06	3.03568E-05	5.37494E-05	0.000398516	0.000537313	0.000651926	0.000651926	0.000651926	0.000463709	0.000807547	0.000589888	0.000178754	0.000310191	2.90159E-05
3837103773275	383710	3773275	0.000152633	3.28858E-05	7.88186E-05	0.000146199	0.000100266	9.43679E-06	3.03836E-05	5.37968E-05	0.000386059	0.000520517	0.000631547	0.000631547	0.000631547	0.000449213	0.000782304	0.000571448	0.000173166	0.000300494	2.92308E-05
3837203773275	383720	3773275	0.000153198	3.30075E-05	7.91103E-05	0.00014674	0.000100637	9.47172E-06	3.04961E-05	5.3996E-05	0.000374795	0.00050533	0.000613121	0.000613121	0.000613121	0.00043607	0.000759479	0.000554776	0.000168114	0.000291727	2.95292E-05
3837303773275	383730	3773275	0.00015379	3.3135E-05	7.9416E-05	0.000147307	0.000101026	9.5083E-06	3.06139E-05	5.42045E-05	0.000363925	0.000490675	0.000595339	0.000595339	0.000595339	0.000423459	0.000737453	0.000538686	0.000163238	0.000283266	2.98217E-05
3837403773275	383740	3773275	0.000154018	3.31843E-05	7.9534E-05	0.000147526	0.000101176	9.52244E-06	3.06594E-05	5.42851E-05	0.00035287	0.00047577	0.000577255	0.000577255	0.000577255	0.000410596	0.000715051	0.000522323	0.00015828	0.000274662	3.00426E-05
3837503773275	383750	3773275	0.000154287	3.32422E-05	7.96729E-05	0.000147783	0.000101353	9.53907E-06	3.07129E-05	5.43799E-05	0.00034249	0.000461774	0.000560274	0.000560274	0.000560274	0.000398518	0.000694017	0.000506958	0.000153624	0.000266582	3.02694E-05
3837603773275	383760	3773275	0.00015418	3.3219E-05	7.96174E-05	0.00014768	0.000101282	9.53242E-06	3.06915E-05	5.4342E-05	0.000332074	0.00044773	0.000543235	0.000543235	0.000543235	0.000386397	0.00067291	0.00049154	0.000148951	0.000258474	3.04246E-05
3837703773275	383770	3773275	0.000153857	3.31495E-05	7.94507E-05	0.00014737	0.00010107	9.51246E-06	3.06272E-05	5.42282E-05	0.000321891	0.000434	0.000526576	0.000526576	0.000526576	0.000374548	0.000652275	0.000476466	0.000144384	0.000250548	3.05261E-05
3837803773275	383780	3773275	0.000153521	3.3077E-05	7.9277E-05	0.000147049	0.000100849	9.49167E-06	3.05603E-05	5.41097E-05	0.000312334	0.000421115	0.000510942	0.000510942	0.000510942	0.000363428	0.00063290	0.0046232	0.000140097	0.00024311	3.06216E-05
3837903773275	383790	3773275	0.000153373	3.30452E-05	7.92006E-05	0.000146907	0.000100752	9.48253E-06	3.05309E-05	5.40576E-05	0.000303756	0.00040955	0.00049691	0.00049691	0.00049691	0.000353448	0.000615528	0.000449624	0.00013625	0.000236433	3.0741E-05
3838003773275	383800	3773275	0.000153144	3.29959E-05	7.90826E-05	0.000146688	0.000100602	9.46839E-06	3.04853E-05	5.3977E-05	0.000295633	0.000398597	0.00048362	0.00048362	0.00048362	0.000343995	0.000599065	0.000437599	0.000132606	0.00023011	3.08305E-05
3838103773275	383810	3773275	0.000152472	3.2851E-05	7.87353E-05	0.000146044	0.00010016	9.42681E-06	3.03515E-05	5.374E-05	0.000287174	0.000387193	0.000469784	0.000469784	0.000469784	0.000334153	0.000581926	0.000425079	0.000128812	0.000223526	3.08245E-05
3838203773275	383820	3773275	0.000151449	3.26308E-05	7.82074E-05	0.000145065	0.94884E-05	9.36361E-06	3.0148E-05	5.33797E-05	0.000278519	0.000375523	0.000455625	0.000455625	0.000455625	0.00032408	0.000564387	0.000412267	0.000124929	0.000216789	3.07529E-05
3838303773275	383830	3773275	0.000150454	3.24163E-05	7.76934E-05	0.000144112	9.88345E-05	9.30207E-06	2.99499E-05	5.30289E-05	0.000270264	0.000364393	0.00044212	0.00044212	0.00044212	0.000314476	0.000547659	0.000400047	0.000121226	0.000210364	3.06634E-05
3838403773275	383840	3773275	0.000148221	3.19353E-05	7.65405E-05	0.000141973	9.73678E-05	9.16403E-06	2.95054E-05	5.22419E-05	0.00026023	0.000350864	0.000425706	0.000425706	0.000425706	0.0003028	0.000527326	0.000385195	0.000116726	0.000202553	3.04007E-05
3838503773275	383850	3773275	0.000145962	3.14484E-05	7.53736E-05	0.000139809	9.58834E-05	9.02432E-06	2.90556E-05	5.14455E-05	0.000250679	0.000337987	0.000410082	0.000410082	0.000410082	0.000291687	0.000507972	0.000371058	0.000112442	0.00019512	3.01261E-05
3838603773275	383860	3773275	0.000143164	3.08456E-05	7.39289E-05	0.000137129	9.40456E-05	8.85136E-06	2.84987E-05	5.04594E-05	0.000240782	0.000324643	0.000393892	0.000393892	0.000393892	0.000280171	0.000487918	0.000356409	0.000108003	0.000187416	2.9774E-05
3838703773275	383870	3773275	0.000139667	3.00922E-05	7.21231E-05	0.000133779	9.17484E-05	8.63514E-06	2.78025E-05	4.92269E-05	0.000230205	0.000310382	0.000376589	0.000376589	0.000376589	0.000267864	0.000466484	0.000340752	0.000103258	0.000179183	2.92905E-05
3838803773275	383880	3773275	0.000136197	2.93445E-05	7.03111E-05	0.000130455	8.94688E-05	8.4206E-06	2.71118E-05	4.80038E-05	0.000220278	0.000296998	0.00036035	0.00036035	0.00036035	0.000256313	0.000446369	0.000326058	9.88056E-05	0.000171457	2.8795E-05
3838903773275	383890	3773275	0.000132646	2.85794E-05	6.84975E-05	0.000127054	8.71362E-05	8.20106E-06	2.64049E-05	4.67522E-05	0.00021077	0.000284177	0.000344795	0.000344795	0.000344795	0.000245249	0.0004271	0.000311983	9.45404E-05	0.000164055	2.82578E-05
3839003773275	383900	3773275	0.000129122	2.78202E-05	6.66777E-05	0.000123679	8.48213E-05	7.98318E-06	2.57034E-05	4.55102E-05	0.00020184	0.000272138	0.000330186	0.000330186	0.000330186	0.00023858	0.000409005	0.000298765	9.0535E-05	0.000157105	2.77086E-05
3839103773275	383910	3773275	0.000125652	2.70725E-05	6.48858E-05	0.000120355	8.25418E-05	7.76864E-06	2.50127E-05	4.42871E-05	0.000193477	0.000260862	0.000316506	0.000316506	0.000316506	0.000225128	0.000392059	0.000286387	8.67839E-05	0.000150596	2.71595E-05
3839203773275	383920	3773275	0.000123185	2.65128E-05	6.35408E-05	0.000118062	8.09191E-05	7.61426E-06	2.45213E-05	4.34056E-05	0.000189477	0.000255644	0.000310202	0.000310202	0.000310202	0.000220693	0.000384243	0.000280824	8.50555E-05	0.000147515	2.66112E-05
3839303773275	383930	3773275	0.000120752	2.59794E-05	6.22808E-05	0.000115771	7.93378E-05	7.46622E-06	2.40396E-05	4.25586E-05	0.000185577	0.000250645	0.000304118	0.000304118	0.000304118	0.000216358	0.000376648	0.000275248	8.33844E-05	0.000144605	2.60835E-05
3839403773275	383940	3773275	0.000118384	2.54582E-05	6.10427E-05	0.000113544	7.77811E-05	7.31955E-06	2.35688E-05	4.17301E-05	0.000181772	0.000245736	0.000298136	0.000298136	0.000298136	0.000212111	0.000369183	0.000269853	8.17501E-05	0.000141784	2.55747E-05
3839503773275	383950	3773275	0.000116079	2.49471E-05	5.98245E-05	0.000111377	7.62544E-05	7.17594E-06	2.31085E-05	4.09187E-05	0.000178057	0.000240911	0.000292233	0.000292233	0.000292233	0.000207949	0.000361879	0.000264536	8.01501E-05	0.000139048	2.50752E-05
3839603773275	383960	3773275	0.000113836	2.44461E-05	5.86265E-05	0.000109271	7.47577E-05	7.03533E-06	2.26585E-05	4.01272E-05	0.000174431	0.000236172	0.000286413	0.000286413	0.000286413	0.000203868	0.000354757	0.000259286	7.85901E-05	0.000136394	2.45848E-05
3839703773275	383970	3773275	0.000111655	2.39552E-05	5.74479E-05	0.000107224	7.32909E-05	6.89772E-06	2.22183E-05	3.93552E-05	0.000171001	0.000231515	0.000280768	0.000280768	0.000280768	0.000199891	0.000347852	0.000254099	7.70699E-05	0.000133822	2.41035E-05
3839803773275	383980	3773275	0.000109529	2.34743E-05	5.62894E-05	0.000105232	7.18443E-05	6.76212E-06	2.17883E-05	3.85932E-05	0.000167665	0.000226944	0.000275299	0.000275299	0.000275299	0.000196067	0.000341154	0.000249001	7.55697E-05	0.000131333	2.36321E-05
3839903773275	383990	3773275	0.000107452	2.30033E-05	5.51509E-05	0.000103295	7.04174E-05	6.63852E-06	2.13681E-05	3.78411E-05	0.000164417	0.000222459	0.000269999	0.000269999	0.000269999	0.000192317	0.000334645	0.000244001	7.41893E-05	0.000128927	2.31706E-05
3840003773275	384000	3773275	0.000105419	2.25421E-05	5.40324E-05	0.000101412	6.90104E-05	6.51691E-06	2.09577E-05	3.71088E-05	0.000161253	0.000218057	0.000264868	0.000264868	0.000264868	0.000188645	0.000328324	0.000239099	7.28285E-05	0.000126601	2.27191E-05
3840103773275	384010	3773275	0.000103439	2.20907E-05	5.29337E-05	0.000099582	6.76232E-05	6.39728E-06	2.05569E-05	3.63962E-05	0.000158172	0.000213741	0.000259805	0.000259805	0.000259805	0.000185048	0.000322089	0.000234295	7.14871E-05	0.000124357	2.22776E-05
3840203773275	384020	3773275	0.000101513	2.16488E-05	5.18546E-05	0.000097804	6.62553E-05	6.27966E-06	2.01655E-05	3.57027E-05	0.000155172	0.000209513	0.000254811	0.000254811	0.000254811	0.000181529	0.000316	0.000229592	7.01648E-05	0.000122195	2.18461E-05
3840303773275	384030	3773275	0.000099642	2.12162E-05	5.08049E-05	0.000096078	6.49066E-05	6.16403E-06	1.97835E-05	3.50283E-05	0.000152252	0.000205366	0.000249886	0.000249886	0.000249886	0.000178079	0.000310001	0.000225001	6.88615E-05	0.000120115	2.14236E-05
3840403773275	384040	3773275	0.000097825	2.07931E-05	4.97844E-05	0.000094403	6.35771E-05	6.05042E-06	1.94109E-05	3.43629E-05	0.000149411	0.000201299	0.000245033	0.000245033	0.000245033	0.000174695	0.000304093	0.000220519	6.75766E-05	0.000118116	2.10101E-05
3840503773275	384050	3773275	0.000096062	2.03795E-05	4.87729E-05	0.000092778	6.23667E-05	5.93871E-06	1.90474E-05	3.37085E-05	0.000146648	0.000197312	0.000240255	0.000240255	0.000240255	0.000171377	0.000298271	0.000216126	6.63101E-05	0.000116195	2.06056E-05
3840603773275	384060	3773275	0.000094351	1.99753E-05	4.77695E-05	0.000091201	6.11667E-05	5.82879E-06	1.86931E-05	3.30645E-05	0.000143956	0.000193403	0.000235552	0.000235552	0.000235552	0.000168126	0.000292533	0.000211822	6.50625E-05	0.000114343	2.02099E-05
3840703773275	384070	3773275	0.000092691	1.95805E-05	4.67742E-05	0.000089673	6.00001E-05	5.72064E-06	1.83476E-05	3.24309E-05	0.000141333	0.000189572	0.000230923	0.000230923	0.000230923	0.000165001	0.000287	0.000207606	6.38335E-05	0.000112559	1.98229E-05
3840803773275	384080	3773275	0.000091078	1.91949E-05	4.58869E-05	0.000088192	5.88668E-05	5.61424E-06	1.80107E-05	3.18077E-05	0.000138777	0.000185817	0.000226366	0.000226366	0.000226366	0.000161997	0.000281636	0.000203477	6.26228E-05	0.000110836	1.94446E-05
3840903773275	384090	3773275	0.000089513	1.88183E-05	4.50072E-05	0.000086758	5.77475E-05	5.51001E-06	1.76824E-05	3.12001E-05	0.000136283	0.000182138	0.000221879	0.000221879	0.000221879	0.000159113	0.000276439	0.000199433	6.14301E-05	0.000109172	1.90747E-05
3841003773275	384100	3773275	0.000087995	1.84505E-05	4.41351E-05	0.000085369	5.66503E-05	5.40797E-06	1.73655E-05	3.06077E-05	0.000133847	0.000178529	0.000217459	0.000217459	0.000217459	0.000156346	0.000271496	0.000195475	6.02554E-05	0.000107554	1.87128E-05
3841103773275	384110	3773275	0.000086523	1.80911E-05	4.32699E-05	0.000084024	5.55695E-05	5.30815E-06	1.70599E-05	3.01297E-05	0.000131466	0.000175001	0.000213107	0.000213107	0.000213107	0.000153666	0.000266807	0.000191602	5.91007E-05	0.000106001	1.83579E-05
3841203773275	384120	3773275	0.000085096	1.77399E-05	4.24111E-05	0.000082722	5.45049E-05	5.21055E-06	1.67653E-05	2.96658E-05	0.000129139	0.000171555	0.000208824	0.000208824	0.000208824	0.000151071	0.000262369	0.000187811	5.79658E-05	0.000104509	1.80099E-05
3841303773275	384130	3773275	0.000083713	1.73958E-05	4.15588E-05	0.000081461	5.34566E-05	5.11514E-06	1.64766E-05	2.92156E-05	0.000126864	0.000168188	0.000204608	0.000204608	0.000204608	0.000148557	0.000258095	0.000184103	5.68507E-05	0.000103077	1.76681E-05
3841403773275	384140	3773275	0.000082373	1.70586E-05	4.07128E-05	0.000080241	5.24346E-05	5.02189E-06	1.61933E-05	2.87788E-05	0.000124636	0.000164898	0.000200459	0.000200459	0.000200459	0.000146124	0.000253988	0.000180475	5.57553E-05	0.000101704	1.73324E-05
3841503773275	384150	3773275	0.000081076	1.67284E-05	3.98824E-05	0.000079062	5.14384E-05	4.93078E-06	1.59154E-05	2.83555E-05	0.000122455	0.000161677	0.000196377	0.000196377	0.000196377	0.000143766	0.000250045	0.000177	5.46795E-05	0.000100389	1.70027E-05
3841603773275	384160	3773275	0.000079822	1.64049E-05	3.90677E-05	0.000077923	5.04669E-05	4.84183E-06	1.56419E-05	2.79455E-05	0.000120324	0.000158525	0.000192362	0.000192362	0.000192362	0.000141477	0.000246263	0.000173588	5.36232E-05	0.000099132	1.66792E-05
3841703773275	384170	3773275	0.000078611	1.60879E-05	3.82686E-05	0.000076825	4.95198E-05	4.75503E-06	1.53729E-05	2.75485E-05	0.000118243	0.000155432	0.000188414	0.000188414	0.000188414	0.000139257	0.000242539	0.000170236	5.25864E-05	0.000097933	1.63618E-05
3841803773275	384180	3773275	0.000077441	1.57772E-05	3.75048E-05	0.000075768	4.85971E-05	4.67039E-06	1.51085E-05	2.71645E-05	0.000116211	0.000152398	0.000184532	0.000184532	0.000184532	0.000137106	0.000238871	0.000166941	5.15691E-05	0.000096792	1.60505E-05
3841903773275	384190	3773275	0.000076312	1.54727E-05	3.67562E-05	0.000074751	4.76977E-05	4.58787E-06	1.48483E-05	2.67945E-05	0.000114228	0.000149422	0.000180715	0.000180715	0.000180715	0.000135023	0.000235255	0.000163703	5.05713E-05	0.000095697	1.57452E-05
3842003773275	384200	3773275	0.000075222	1.51744E-05	3.60226E-05	0.000073773	4.68126E-05	4.50747E-06	1.45922E-05	2.64384E-05	0.000112294	0.000146503	0.000177	0.000177	0.000177	0.000133008	0.000231691	0.000160564	4.95931E-05	0.000094647	1.54459E-05
3842103773275	384210	3773275	0.000074171	1.48822E-05	3.53041E-05	0.000072835	4.59417E-05	4.42917E-06	1.43401E-05	2.61004E-05	0.000110408	0.000143641	0.000173384	0.000173384	0.000173384	0.000131059	0.000228178	0.000157523	4.86344E-05	0.000093641	1.51525E-05
3842203773275	384220	3773275	0.000073158	1.45961E-05	3.46005E-05	0.000071935	4.50847E-05	4.35297E-06	1.40918E-05	2.57805E-05	0.000108571	0.000140835	0.000169866	0.000169866	0.000169866	0.000129174	0.000224715	0.000154579	4.76951E-05	0.000092679	1.48651E-05
3842303773275	384230	3773275	0.000072183	1.43161E-05	3.39119E-05	0.000071073	4.42438E-05	4.27888E-06	1.38475E-05	2.55787E-05	0.000106781	0.000138085	0.000166441	0.000166441	0.000166441	0.000127351	0.000221299	0.000151732	4.67752E-05	0.000091759	1.45836E-05
3842403773275	384240	3773275	0.000071245	1.40419E-05	3.32377E-05	0.000070247	4.34188E-05	4.20688E-06	1.36071E-05	2.53879E-05	0.000105037	0.000135391	0.000163107	0.000163107	0.000163107	0.000125567	0.000217929	0.000148977	4.58744E-05	0.000090881	1.43079E-05
3842503773275	384250	3773275	0.000070343	1.37734E-05	3.25779E-05	0.000069457	4.26095E-05	4.13699E-06	1.33707E-05	2.52079E-05	0.000103336	0.000132753	0.000159864	0.000159864	0.000159864	0.000123824	0.000214603	0.000146314	4.50018E-05	0.000090042	1.40379E-05
3842603773275	384260	3773275	0.000069477	1.35104E-05	3.19324E-05	0.000068702	4.18145E-05	4.07009E-06	1.31382E-05	2.50384E-05	0.000101677	0.000130172	0.000156711	0.000156711	0.000156711	0.000122121	0.000211321	0.000143743	4.41574E-05	0.000089242	1.37734E-05
3842703773275	384270	3773275	0.000068647	1.32529E-05	3.13055E-05	0.000067982	4.10344E-05	3.99619E-06	1.29096E-05	2.48799E-05	0.000100059	0.000127645	0.000153647	0.000153647	0.000153647	0.000120457	0.000208082	0.000141264	4.33403E-05	0.000088481	1.35144E-05
3842803773275	384280	3773275	0.000067852	1.30008E-05	3.06971E-05	0.000067297	4.02729E-05	3.92427E-06	1.26847E-05	2.47324E-05	0.000098479	0.000125172	0.000150673	0.000150673	0.000150673	0.000118831	0.000205	0.000138875	4.25504E-05	0.000087758	1.32609E-05
3842903773275	384290	3773275	0.000067092	1.27539E-05	3.01072E-05	0.000066647	3.95299E-05	3.85432E-06	1.24633E-05	2.45958E-05	0.000096935	0.000122747	0.000147788	0.000147788	0.000147788	0.000117243	0.000202078	0.000136576	4.17879E-05	0.000087073	1.30124E-05
3843003773275	384300	3773275	0.000066366	1.25122E-05	2.95356E-05	0.000066032	3.88055E-05	3.78615E-06	1.22453E-05	2.44702E-05	0.000095427	0.000120369	0.000144992	0.000144992	0.000144992	0.000115693	0.000199267	0.000134366	4.10507E-05	0.000086424	1.27691E-05
3843103773275	384310	3773275	0.000065675	1.22757E-05	2.89824E-05	0.000065452	3.80894E-05	3.71977E-06	1.20305E-05	2.43556E-05	0.000093952	0.000118037	0.000142284	0.000142284	0.000142284	0.000114179	0.000196545	0.000132244	4.03388E-05	0.000085811	1.25309E-05
3843203773275	384320	3773275	0.000065019	1.20443E-05	2.84477E-05	0.000064907	3.73819E-05	3.65519E-06	1.18189E-05	2.42519E-05	0.000092509	0.000115751	0.000139662	0.000139662	0.000139662	0.000112699	0.000193911	0.000130211	3.96519E-05	0.000085233	1.22977E-05
3843303773275	384330	3773275	0.000064398	1.18179E-05	2.79315E-05	0.000064396	3.66829E-05	3.59258E-06	1.16104E-05	2.41589E-05	0.000091097	0.000113513	0.000137126	0.000137126	0.000137126	0.000111252	0.000191366	0.000128267	3.89903E-05	0.000084691	1.20695E-05
3843403773275	384340	3773275	0.000063812	1.16001E-05	2.74337E-05	0.000063918	3.60001E-05	3.53183E-06	1.14048E-05	2.40766E-05	0.000089715	0.000111324	0.000134677	0.000134677	0.000134677	0.000109837	0.000188911	0.000126412	3.83539E-05	0.000084187	1.18471E-05
3843503773275	384350	3773275	0.000063263	1.13911E-05	2.69539E-05	0.000063472	3.53333E-05	3.47294E-06	1.12021E-05	2.40048E-05	0.000088362	0.000109183	0.000132315	0.000132315	0.000132315	0.000108452	0.000186546	0.000124648	3.77419E-05	0.000083722	1.16305E-05
3843603773275	384360	3773275	0.000062751	1.11911E-05	2.64923E-05	0.000063059	3.46855E-05	3.41588E-06	1.10023E-05	2.39433E-05	0.000087037	0.000107091	0.000130042	0.000130042	0.000130042	0.000107091	0.000184272	0.000122975	3.71539E-05	0.000083296	1.14196E-05
3843703773275	384370	3773275	0.000062279	1.10001E-05	2.60501E-05	0.000062681	3.40566E-05	3.36064E-06	1.08111E-05	2.38921E-05	0.000085741	0.000105048	0.000127858	0.000127858	0.000127858	0.000105753	0.000182093	0.000121393	3.65903E-05	0.000082907	1.12145E-05
3843803773275	384380	3773275	0.000061849	1.08183E-05	2.56273E-05	0.000062337	3.34466E-05	3.30722E-06	1.06284E-05	2.38511E-05	0.000084477	0.000103054	0.000125766	0.000125766	0.000125766	0.000104437	0.000180004	0.000119904	3.60511E-05	0.000082554	1.10153E-05
3843903773275	384390	3773275	0.000061464	1.06455E-05	2.52236E-05	0.000062029	3.28553E-05	3.25564E-06	1.04539E-05	2.38199E-05	0.000083247	0.000101109	0.000123766	0.000123766	0.000123766	0.000103144	0.000178004	0.000118507	3.55363E-05	0.000082238	1.08221E-05
3844003773275	384400	3773275	0.000061126	1.04817E-05	2.48387E-05	0.000061757	3.22824E-05	3.20591E-06	1.02886E-05	2.37984E-05	0.000082049	0.000099215	0.000121858	0.000121858	0.000121858	0.000101875	0.000176154	0.000117196	3.50459E-05	0.000081958	1.06348E-05
3844103773275	384410	3773275	0.000060838	1.03269E-05	2.44722E-05	0.000061522	3.17276E-05	3.15802E-06	1.01324E-05	2.37866E-05	0.000080881	0.000097372	0.000120042	0.000120042	0.000120042	0.000100629	0.000174443	0.000115966	3.45797E-05	0.000081713	1.04535E-05
3844203773275	384420	3773275	0.000060603	1.01809E-05	2.41242E-05	0.000061324	3.11911E-05	3.11196E-06	9.97766E-06	2.37748E-05	0.000079742	0.000095581	0.000118317	0.000118317	0.000118317	0.000099406	0.000172871	0.000114809	3.41369E-05	0.000081503	1.02781E-05
3844303773275	384430	3773275	0.000060419	1.00435E-05	2.38046E-05	0.000061164	3.07729E-05	3.07772E-06	9.84307E-06	2.37629E-05	0.000078635	0.000093842	0.000116683	0.000116683	0.000116683	0.000098208	0.000171439	0.000113729	3.37174E-05	0.000081328	1.01088E-05
3844403773275	384440	3773275	0.000060287	9.91199E-06	2.35139E-05	0.000061044	3.03731E-05	3.04533E-06	9.71009E-06	2.37511E-05	0.000077559	0.000092154	0.000115139	0.000115139	0.000115139	0.000097035	0.000170144	0.000112722	3.33211E-05	0.000081188	9.94552E-06
3844503773275	384450	3773275	0.000060208	9.78172E-06	2.32519E-05	0.000060966	3.00015E-05	3.01477E-06	9.58008E-06	2.37393E-05	0.000076512	0.000090516	0.000113655	0.000113655	0.000113655	0.000095888	0.000169	0.000111787	3.29477E-05	0.000081083	9.82437E-06
3844603773275	384460	3773275	0.000060183	9.65355E-06	2.30184E-05	0.000060928	2.96579E-05	2.98603E-06	9.45008E-06	2.37275E-05	0.000075496	0.000088928	0.000112231	0.000112231	0.000112231	0.000094766	0.

			ISDrainage / Utilities Trenching	ISDrainage / Utilities Trenching	ISAsphalt Paving	ISAsphalt Paving	SVDemolition	SVSite Grubbing / Prep	SVMass Grading / Excavation	SVMass Grading / Excavation	SVDrainage / Utilities Trenching	SVFoundations / Concrete Pads	SVBuilding / Structure Construction	SVBuilding / Structure Construction	SVAsphalt Paving	SVAsphalt Paving	SVArchitectural Coating	SVArchitectural Coating	SVLandscaping or Other Finishing	SVLandscaping or Other Finishing	MDemolition
Unique Identifier	X (UTM)	Y (UTM)	2027	2028	2027	2028	2027	2027	2027	2028	2028	2028	2028	2029	2028	2029	2028	2029	2028	2029	2027
3836403773275	383640	3773275	1.05203E-05	1.05203E-05	4.50525E-05	4.50525E-05	0.000399137	0.000263697	0.000445309	0.000445309	0.000134414	0.000138518	0.000672839	0.000672839	0.000546889	0.000546889	5.41759E-05	5.41759E-05	0.00017443	0.00017443	0.000135517
3836503773275	383650	3773275	1.03346E-05	1.03346E-05	4.42573E-05	4.42573E-05	0.000383808	0.00025357	0.000428207	0.000428207	0.000129252	0.000133198	0.000648438	0.000648438	0.000525886	0.000525886	5.20953E-05	5.20953E-05	0.00016731	0.00016731	0.00013215
3836603773275	383660	3773275	1.02046E-05	1.02046E-05	4.37007E-05	4.37007E-05	0.000370397	0.000244709	0.000413245	0.000413245	0.000124735	0.000128544	0.000626872	0.000626872	0.00050751	0.00050751	5.02749E-05	5.02749E-05	0.00016187	0.00016187	0.00012919
3836703773275	383670	3773275	1.00829E-05	1.00829E-05	4.31794E-05	4.31794E-05	0.000357611	0.000236262	0.000398979	0.000398979	0.000120429	0.000124106	0.000606374	0.000606374	0.000489991	0.000489991	4.85394E-05	4.85394E-05	0.000156282	0.000156282	0.000126247
3836803773275	383680	3773275	1.00045E-05	1.00045E-05	4.28436E-05	4.28436E-05	0.000346411	0.000228863	0.000386484	0.000386484	0.000116658	0.00012022	0.000588222	0.000588222	0.000474645	0.000474645	4.70193E-05	4.70193E-05	0.000151388	0.000151388	0.000123716
3836903773275	383690	3773275	1.00148E-05	1.00148E-05	4.28878E-05	4.28878E-05	0.000337552	0.00022301	0.0003766	0.0003766	0.000113674	0.000117145	0.000573406	0.000573406	0.000462507	0.000462507	4.58168E-05	4.58168E-05	0.000147516	0.000147516	0.000122057
3837003773275	383700	3773275	1.00292E-05	1.00292E-05	4.29496E-05	4.29496E-05	0.000328895	0.000217291	0.000366942	0.000366942	0.000110759	0.000114141	0.000559041	0.000559041	0.000450645	0.000450645	4.46418E-05	4.46418E-05	0.000143733	0.000143733	0.000120528
3837103773275	383710	3773275	1.01035E-05	1.01035E-05	4.32677E-05	4.32677E-05	0.000321562	0.000212446	0.00035876	0.00035876	0.000108289	0.000111596	0.000546635	0.000546635	0.000440597	0.000440597	4.36464E-05	4.36464E-05	0.000140528	0.000140528	0.00011977
3837203773275	383720	3773275	1.02067E-05	1.02067E-05	4.37095E-05	4.37095E-05	0.000314743	0.00020794	0.000351152	0.000351152	0.000105993	0.000109229	0.000535066	0.000535066	0.000431254	0.000431254	4.27208E-05	4.27208E-05	0.000137548	0.000137548	0.000119496
3837303773275	383730	3773275	1.03078E-05	1.03078E-05	4.41424E-05	4.41424E-05	0.000308022	0.0002035	0.000343654	0.000343654	0.00010373	0.000106897	0.000523728	0.000523728	0.000422045	0.000422045	4.18086E-05	4.18086E-05	0.000134611	0.000134611	0.000119454
3837403773275	383740	3773275	1.03841E-05	1.03841E-05	4.44693E-05	4.44693E-05	0.000301074	0.00019891	0.000335903	0.000335903	0.00010139	0.000104486	0.000512211	0.000512211	0.000412526	0.000412526	4.08656E-05	4.08656E-05	0.000131575	0.000131575	0.000119329
3837503773275	383750	3773275	1.04625E-05	1.04625E-05	4.48051E-05	4.48051E-05	0.000294396	0.000194498	0.000328452	0.000328452	9.91411E-05	0.000102168	0.000501183	0.000501183	0.000403376	0.000403376	3.99592E-05	3.99592E-05	0.000128656	0.000128656	0.000119406
3837603773275	383760	3773275	1.05162E-05	1.05162E-05	4.50348E-05	4.50348E-05	0.000287589	0.000190001	0.000320858	0.000320858	9.68489E-05	9.98061E-05	0.000490078	0.000490078	0.000394049	0.000394049	3.90353E-05	3.90353E-05	0.000125682	0.000125682	0.000119275
3837703773275	383770	3773275	1.05512E-05	1.05512E-05	4.5185E-05	4.5185E-05	0.000280826	0.000185533	0.000313312	0.000313312	9.45711E-05	9.74588E-05	0.000479127	0.000479127	0.000384782	0.000384782	3.81172E-05	3.81172E-05	0.000122726	0.000122726	0.000119012
3837803773275	383780	3773275	1.05842E-05	1.05842E-05	4.53264E-05	4.53264E-05	0.000274331	0.000181242	0.000306066	0.000306066	9.23841E-05	9.5205E-05	0.000468666	0.000468666	0.000375883	0.000375883	3.72357E-05	3.72357E-05	0.000119888	0.000119888	0.000118815
3837903773275	383790	3773275	1.06255E-05	1.06255E-05	4.55031E-05	4.55031E-05	0.00026834	0.000177283	0.000299381	0.000299381	9.03663E-05	9.31256E-05	0.000459016	0.000459016	0.000367674	0.000367674	3.64224E-05	3.64224E-05	0.000117269	0.000117269	0.000118899
3838003773275	383800	3773275	1.06565E-05	1.06565E-05	4.56356E-05	4.56356E-05	0.000262562	0.000173467	0.000292936	0.000292936	8.84207E-05	9.11206E-05	0.000449779	0.000449779	0.000359757	0.000359757	3.56383E-05	3.56383E-05	0.000114744	0.000114744	0.000118935
3838103773275	383810	3773275	1.06544E-05	1.06544E-05	4.56268E-05	4.56268E-05	0.000256521	0.000169476	0.000286196	0.000286196	8.63864E-05	8.90241E-05	0.000440245	0.000440245	0.00035148	0.00035148	3.48183E-05	3.48183E-05	0.000112104	0.000112104	0.000118457
3838203773275	383820	3773275	1.06296E-05	1.06296E-05	4.55208E-05	4.55208E-05	0.000250309	0.000165371	0.000279265	0.000279265	8.42943E-05	8.68682E-05	0.000430506	0.000430506	0.000342968	0.000342968	3.39751E-05	3.39751E-05	0.00010939	0.00010939	0.000117544
3838303773275	383830	3773275	1.05987E-05	1.05987E-05	4.53882E-05	4.53882E-05	0.000244299	0.0001614	0.00027256	0.00027256	8.22703E-05	8.47823E-05	0.000421101	0.000421101	0.000334733	0.000334733	3.31593E-05	3.31593E-05	0.000106763	0.000106763	0.000116559
3838403773275	383840	3773275	1.05079E-05	1.05079E-05	4.49995E-05	4.49995E-05	0.000237106	0.000156649	0.000264535	0.000264535	7.98481E-05	8.22862E-05	0.000409841	0.000409841	0.000324878	0.000324878	3.2183E-05	3.2183E-05	0.00010362	0.00010362	0.000114261
3838503773275	383850	3773275	1.0413E-05	1.0413E-05	4.4593E-05	4.4593E-05	0.000230165	0.000152063	0.00025679	0.00025679	7.75105E-05	7.98772E-05	0.000398942	0.000398942	0.000315367	0.000315367	3.12409E-05	3.12409E-05	0.000100586	0.000100586	0.000111951
3838603773275	383860	3773275	1.02913E-05	1.02913E-05	4.40717E-05	4.40717E-05	0.000222929	0.000147282	0.000248718	0.000248718	7.50738E-05	7.73662E-05	0.000387553	0.000387553	0.000305453	0.000305453	3.02588E-05	3.02588E-05	9.7424E-05	9.7424E-05	0.000109121
3838703773275	383870	3773275	1.01241E-05	1.01241E-05	4.33561E-05	4.33561E-05	0.000215185	0.000142166	0.000240078	0.000240078	7.24659E-05	7.46786E-05	0.000375327	0.000375327	0.000294842	0.000294842	2.92076E-05	2.92076E-05	9.40398E-05	9.40398E-05	0.000105486
3838803773275	383880	3773275	9.9529e-06	9.9529e-06	4.26227E-05	4.26227E-05	0.000207809	0.000137293	0.000231848	0.000231848	6.99818E-05	7.21187E-05	0.00036368	0.00036368	0.000284735	0.000284735	2.82064E-05	2.82064E-05	9.08161E-05	9.08161E-05	0.000101905
3838903773275	383890	3773275	9.76721E-06	9.76721E-06	4.18275E-05	4.18275E-05	0.000200659	0.000132569	0.000223871	0.000223871	6.75741E-05	6.96374E-05	0.000352356	0.000352356	0.000274939	0.000274939	2.7236E-05	2.7236E-05	8.76915E-05	8.76915E-05	9.82696E-05
3839003773275	383900	3773275	9.5774e-06	9.5774e-06	4.10146E-05	4.10146E-05	0.000193834	0.00012806	0.000216257	0.000216257	6.52757E-05	6.72688E-05	0.00034156	0.00034156	0.00026588	0.00026588	2.63096E-05	2.63096E-05	8.47089E-05	8.47089E-05	9.47299E-05
3839103773275	383910	3773275	9.38758e-06	9.38758E-06	4.02018E-05	4.02018E-05	0.000187358	0.000123782	0.000209032	0.000209032	6.30949E-05	6.50214E-05	0.000331279	0.000331279	0.000256714	0.000256714	2.54306E-05	2.54306E-05	8.18788E-05	8.18788E-05	9.13394E-05
3829703773275	382970	3773285	1.59589e-05	1.59589e-05	6.8343e-05	6.8343e-05	0.000544546	0.000359764	0.00060754	0.00060754	0.000183382	0.000188981	0.000963948	0.000963948	0.000746126	0.000746126	7.39126E-05	7.39126E-05	0.000237976	0.000237976	4.76395E-05
3829803773285	382980	3773285	1.5505e-05	1.5505e-05	6.63992e-05	6.63992e-05	0.000612006	0.000404333	0.000682804	0.000682804	0.0002061	0.000212393	0.001054118	0.001054118	0.000838558	0.000838558	8.30692E-05	8.30692E-05	0.000267458	0.000267458	4.89826E-05
3829903773285	382990	3773285	1.50882e-05	1.50882e-05	6.46144e-05	6.46144e-05	0.000684288	0.000452087	0.000763447	0.000763447	0.000230441	0.000237478	0.00114555	0.00114555	0.000937597	0.000937597	9.28802E-05	9.28802E-05	0.000299046	0.000299046	5.01227E-05
3830003773285	383000	3773285	1.45291e-05	1.45291e-05	6.222e-05	6.222e-05	0.000760981	0.000502756	0.000849012	0.000849012	0.000256269	0.000264094	0.001236492	0.001236492	0.001042681	0.001042681	0.00010329	0.00010329	0.000332562	0.000332562	5.06718E-05
3830103773285	383010	3773285	1.38049e-05	1.38049e-05	5.91187E-05	5.91187E-05	0.00084978	0.000561423	0.000948083	0.000948083	0.000286173	0.000294911	0.001336118	0.001336118	0.001164351	0.001164351	0.000115343	0.000115343	0.000371369	0.000371369	5.17164E-05
3830203773285	383020	3773285	1.42898e-05	1.42898e-05	6.11951E-05	6.11951E-05	0.000925315	0.000611326	0.001032356	0.001032356	0.00031161	0.000321125	0.001409128	0.001409128	0.001267848	0.001267848	0.000125595	0.000125595	0.000404379	0.000404379	5.26058E-05
3830303773285	383030	3773285	1.47746e-05	1.47746e-05	6.32714E-05	6.32714E-05	0.001006897	0.000665225	0.001123376	0.001123376	0.000339084	0.000349437	0.001484211	0.001484211	0.00137963	0.00137963	0.000136669	0.000136669	0.000440032	0.000440032	5.35967E-05
3830403773285	383040	3773285	1.54967e-05	1.54967e-05	6.63639e-05	6.63639e-05	0.001087995	0.000718804	0.001213856	0.001213856	0.000366394	0.000377582	0.001554927	0.001554927	0.001490749	0.001490749	0.000147676	0.000147676	0.000475473	0.000475473	5.54352E-05
3830503773285	383050	3773285	1.60806e-05	1.60806e-05	6.88643E-05	6.88643E-05	0.001161177	0.000767153	0.001295504	0.001295504	0.000391039	0.000402979	0.001617076	0.001617076	0.001591022	0.001591022	0.00015761	0.00015761	0.000507455	0.000507455	5.66648E-05
3830603773285	383060	3773285	1.65923e-05	1.65923e-05	7.10555E-05	7.10555E-05	0.001230923	0.000813232	0.001373317	0.001373317	0.000414527	0.000427184	0.001679546	0.001679546	0.001686586	0.001686586	0.000167076	0.000167076	0.000537935	0.000537935	5.78049E-05
3830703773285	383070	3773285	1.67821e-05	1.67821e-05	7.18684E-05	7.18684E-05	0.001320831	0.000872631	0.001473626	0.001473626	0.000444804	0.000458386	0.001765567	0.001765567	0.001809776	0.001809776	0.00017928	0.00017928	0.00057227	0.00057227	5.90704E-05
3830803773285	383080	3773285	1.69183e-05	1.69183e-05	7.24516E-05	7.24516E-05	0.001408092	0.000930282	0.001570982	0.001570982	0.00047419	0.00048867	0.00185566	0.00185566	0.00192934	0.00192934	0.000191124	0.000191124	0.000615362	0.000615362	6.04015E-05
3830903773285	383090	3773285	1.70792e-05	1.70792e-05	7.31407E-05	7.31407E-05	0.001479063	0.00097717	0.001650163	0.001650163	0.000498091	0.000513299	0.001941076	0.001941076	0.002026582	0.002026582	0.000200757	0.000200757	0.000646377	0.000646377	6.17684E-05
3831003773285	383100	3773285	1.73144e-05	1.73144e-05	7.4148E-05	7.4148E-05	0.001522513	0.001005876	0.001698639	0.001698639	0.000512723	0.000528378	0.002014149	0.002014149	0.002086117	0.002086117	0.000206655	0.000206655	0.000665366	0.000665366	6.31294E-05
3831103773285	383110	3773285	1.75331e-05	1.75331e-05	7.50845E-05	7.50845E-05	0.001547718	0.001022528	0.0017267	0.0017267	0.000521211	0.000537126	0.002081309	0.002081309	0.002120652	0.002120652	0.000210076	0.000210076	0.0006763	0.0006763	6.45381E-05
3831203773285	383120	3773285	1.77064e-05	1.77064e-05	7.58267E-05	7.58267E-05	0.001560032	0.001030664	0.001740499	0.001740499	0.000525358	0.000541399	0.00214396	0.00214396	0.002137525	0.002137525	0.000211747	0.000211747	0.000681762	0.000681762	6.60364E-05
3831303773285	383130	3773285	1.78591e-05	1.78591e-05	7.64806E-05	7.64806E-05	0.001559083	0.001030037	0.001739439	0.001739439	0.000525038	0.00054107	0.002197864	0.002197864	0.002136224	0.002136224	0.000211618	0.000211618	0.000681347	0.000681347	6.76241E-05
3831403773285	383140	3773285	1.78694e-05	1.78694e-05	7.65247E-05	7.65247E-05	0.001566992	0.001035262	0.001748264	0.001748264	0.000527702	0.000543815	0.002259677	0.002259677	0.002147061	0.002147061	0.000212692	0.000212692	0.000684804	0.000684804	6.93731E-05
3831503773285	383150	3773285	1.69802e-05	1.69802e-05	7.27166E-05	7.27166E-05	0.001677724	0.0011084 2	0.001871806	0.001871806	0.000564992	0.000582244	0.002426038	0.002426038	0.002298784	0.002298784	0.000227722	0.000227722	0.000733196	0.000733196	7.14742E-05
3831603773285	383160	3773285	1.5311E-05	1.5311E-05	6.55687E-05	6.55687E-05	0.001782269	0.001177489	0.001988444	0.001988444	0.000600199	0.000618525	0.0026063	0.0026063	0.002442029	0.002442029	0.000241912	0.000241912	0.000778884	0.000778884	7.06863E-05
3834603773285	383460	3773285	1.45332e-05	1.45332e-05	6.22377E-05	6.22377E-05	0.00089171	0.000589125	0.000994865	0.000994865	0.000300293	0.000309462	0.001463585	0.001463585	0.001221804	0.001221804	0.000121034	0.000121034	0.000389694	0.000389694	0.000142316
3834703773285	383470	3773285	1.47272e-05	1.47272e-05	6.30682E-05	6.30682E-05	0.000844928	0.000558217	0.0009426 7	0.0009426 7	0.000284539	0.000293227	0.001395884	0.001395884	0.001157703	0.001157703	0.000114684	0.000114684	0.000369249	0.000369249	0.000156021
3834803773285	383480	3773285	1.47664e-05	1.47664e-05	6.32361E-05	6.32361E-05	0.000801367	0.000529438	0.000894071	0.000894071	0.00026986 9	0.000278109	0.001330334	0.001330334	0.001098017	0.001098017	0.000108772	0.000108772	0.000350212	0.000350212	0.000167917
3834903773285	383490	3773285	1.47684e-05	1.47684e-05	6.32449E-05	6.32449E-05	0.000761777	0.000503282	0.0008499	0.0008499	0.000256537	0.0002643 7	0.001267992	0.001267992	0.001043772	0.001043772	0.000103398	0.000103398	0.0003329 1	0.0003329 1	0.000175098
3835003773285	383500	3773285	1.4723E-05	1.4723E-05	6.30505E-05	6.30505E-05	0.000725312	0.00047919	0.000809216	0.000809216	0.000244257	0.000251715	0.001209618	0.001209618	0.000993807	0.000993807	9.84485E-05	9.84485E-05	0.000316974	0.000316974	0.000180745
3835103773285	383510	3773285	1.46157e-05	1.46157e-05	6.25911E-05	6.25911E-05	0.000692393	0.000457442	0.00077249	0.00077249	0.000233171	0.000240291	0.001155895	0.001155895	0.000948703	0.000948703	9.39804E-05	9.39804E-05	0.000302588	0.000302588	0.000184935
3835203773285	383520	3773285	1.44754e-05	1.44754e-05	6.19903E-05	6.19903E-05	0.000661509	0.000437038	0.000738033	0.000738033	0.00022277	0.000229573	0.001105006	0.001105006	0.000906386	0.000906386	8.97884E-05	8.97884E-05	0.000289091	0.000289091	0.000187711
3835303773285	383530	3773285	1.43001e-05	1.43001e-05	6.12392E-05	6.12392E-05	0.000632659	0.000417978	0.000705846	0.000705846	0.00021355	0.00021956	0.001057094	0.001057094	0.000866856	0.000866856	8.58724E-05	8.58724E-05	0.000276483	0.000276483	0.000188899
3835403773285	383540	3773285	1.40958e-05	1.40958e-05	6.03645E-05	6.03645E-05	0.000605579	0.000400087	0.000675633	0.000675633	0.000203935	0.000210162	0.001012002	0.001012002	0.000829752	0.000829752	8.21969E-05	8.21969E-05	0.000264649	0.000264649	0.000188714
3835503773285	383550	3773285	1.38585e-05	1.38585e-05	5.93484E-05	5.93484E-05	0.000579241	0.000382686	0.000646248	0.000646248	0.000195066	0.000201022	0.00096847	0.00096847	0.000793664	0.000793664	7.86219E-05	7.86219E-05	0.000253139	0.000253139	0.00018718
3835603773285	383560	3773285	1.35305e-05	1.35305e-05	5.79436E-05	5.79436E-05	0.000550642	0.000363792	0.000614341	0.000614341	0.000185435	0.000191097	0.000922722	0.000922722	0.000754478	0.000754478	7.47401E-05	7.47401E-05	0.00024064	0.00024064	0.000182983
3835703773285	383570	3773285	1.31653e-05	1.31653e-05	5.63797E-05	5.63797E-05	0.000524089	0.000346249	0.000584716	0.000584716	0.000176493	0.000181882	0.000880168	0.000880168	0.000718096	0.000718096	7.1136E-05	7.1136E-05	0.000229036	0.000229036	0.000177695
3835803773285	383580	3773285	1.2763e-05	1.2763e-05	5.46567E-05	5.46567E-05	0.000498694	0.000329471	0.000556384	0.000556384	0.000167941	0.000173069	0.000839676	0.000839676	0.000683301	0.000683301	6.76891E-05	6.76891E-05	0.000217938	0.000217938	0.000171558
3835903773285	383590	3773285	1.2338E-05	1.2338E-05	5.28366E-05	5.28366E-05	0.000474751	0.000313653	0.000529671	0.000529671	0.000159878	0.000164759	0.000801491	0.000801491	0.000650495	0.000650495	6.44393E-05	6.44393E-05	0.000207475	0.000207475	0.000165255
3836003773285	383600	3773285	1.19253e-05	1.19253e-05	5.10695E-05	5.10695E-05	0.00045261	0.000299025	0.000504968	0.000504968	0.000152421	0.000157075	0.000766023	0.000766023	0.000620157	0.000620157	6.14339E-05	6.14339E-05	0.000197799	0.000197799	0.000159417
3836103773285	383610	3773285	1.16282e-05	1.16282e-05	4.97972E-05	4.97972E-05	0.000434291	0.000286922	0.000484531	0.000484531	0.000146252	0.000150718	0.000735992	0.000735992	0.000595057	0.000595057	5.89475E-05	5.89475E-05	0.000189793	0.000189793	0.000155221
3836203773285	383620	3773285	1.13456e-05	1.13456e-05	4.85867E-05	4.85867E-05	0.000416886	0.000275423	0.000465111	0.000465111	0.000140391	0.000144677	0.000707598	0.000707598	0.000571208	0.000571208	5.6585E-05	5.6585E-05	0.000182186	0.000182186	0.00015109
3836303773285	383630	3773285	1.10897e-05	1.10897e-05	4.74911E-05	4.74911E-05	0.00040057	0.000264644	0.000446909	0.000446909	0.000134896	0.000139015	0.000680994	0.000680994	0.000548853	0.000548853	5.43705E-05	5.43705E-05	0.000175056	0.000175056	0.000147121
3836403773285	383640	3773285	1.08586e-05	1.08586e-05	4.65015E-05	4.65015E-05	0.000385266	0.000254533	0.000429834	0.000429834	0.000129743	0.000133704	0.000656065	0.000656065	0.000527884	0.000527884	5.22932E-05	5.22932E-05	0.000168368	0.000168368	0.000143277
3836503773285	383650	3773285	1.06399e-05	1.06399e-05	4.5565E-05	4.5565E-05	0.000370666	0.000244888	0.000413545	0.000413545	0.000124826	0.000128637	0.000632386	0.000632386	0.00050788	0.00050788	5.03115E-05	5.03115E-05	0.000161988	0.000161988	0.000139439
3836603773285	383660	3773285	1.05017e-05	1.05017E-05	4.4973e-05	4.4973E-05	0.00035826	0.000236691	0.000399704	0.000399704	0.000120648	0.000124332	0.000611953	0.000611953	0.000490881	0.000490881	4.86276E-05	4.86276E-05	0.000156566	0.000156566	0.000136269
3836703773285	383670	3773285	1.03738e-05	1.03738E-05	4.44252E-05	4.44252E-05	0.000346472	0.000228903	0.000386553	0.000386553	0.000116678	0.000120241	0.000592628	0.000592628	0.000474729	0.000474729	4.70276E-05	4.70276E-05	0.000151415	0.000151415	0.000133153
3836803773285	383680	3773285	1.0283E-05	1.0283E-05	4.40364E-05	4.40364E-05	0.000335843	0.000221881	0.000374693	0.000374693	0.00011309	0.000116552	0.000575081	0.000575081	0.000460165	0.000460165	4.55848E-05	4.55848E-05	0.000146769	0.000146769	0.000130372
3836903773285	383690	3773285	1.02603e-05	1.02603E-05	4.39392E-05	4.39392E-05	0.000326984	0.000216028	0.000364809	0.000364809	0.000110115	0.000113478	0.000560162	0.000560162	0.000448026	0.000448026	4.43823E-05	4.43823E-05	0.000142898	0.000142898	0.00012833
3837003773285	383700	3773285	1.02417E-05	1.02417E-05	4.38597E-05	4.38597E-05	0.000318339	0.000210316	0.000355165	0.000355165	0.000107204	0.000110478	0.000545707	0.000545707	0.000436182	0.000436182	4.3209E-05	4.3209E-05	0.00013912	0.00013912	0.000126372
3837103773285	383710	3773285	1.02706E-05	1.02706E-05	4.39834E-05	4.39834E-05	0.000310785	0.000205326	0.000346737	0.000346737	0.00010466	0.000107856	0.000532901	0.000532901	0.000425831	0.000425831	4.21836E-05	4.21836E-05	0.000135819	0.000135819	0.000125041
3837203773285	383720	3773285	1.03201E-05	1.03201E-05	4.41954E-05	4.41954E-05	0.000303696	0.000200643	0.000338828	0.000338828	0.000102273	0.000105396	0.000520881	0.000520881	0.000416119	0.000416119	4.12215E-05	4.12215E-05	0.000132721	0.000132721	0.000124068
3837303773285	383730	3773285	1.0382E-05	1.0382E-05	4.44605E-05	4.44605E-05	0.000296926	0.00019617	0.000331275	0.000331275	9.99932E-05	0.000103046	0.000509402	0.000509402	0.000406843	0.000406843	4.03026E-05	4.03026E-05	0.000129762	0.000129762	0.000123382
3837403773285	383740	3773285	1.04852e-05	1.04852E-05	4.49023E-05	4.49023E-05	0.000290959	0.000192227	0.000324618	0.000324618	9.79836E-05	0.000100976	0.000499147	0.000499147	0.000398666	0.000398666	3.94926E-05	3.94926E-05	0.000127154	0.000127154	0.000123423

			MSite Grubbing / Prep	MMass Grading / Excavation	MMass Grading / Excavation	MDrainage / Utilities Trenching	MFoundations / Concrete Pads	MBuilding / Structure Construction	MAsphalt Paving	MLandscaping or Other Finishing	MWaterside Construction (Piles)	RSSWRe-striping South Valley	RSSWRe-striping Silver Lake Boulevard	RSSWDemolition	RSSWPlacing Base	RSSWForm/Place Rebar and Pour	Child Risk				
Unique Identifier	X (UTM)	Y (UTM)	2027	2027	2028	2028	2028	2028	2028	2028	2028	2029	2029	2029	2029	2029	3rd Trimester	0<2	2<16	Total	per million
3836403773275	383640	3773275	0.000122287	0.00030536	0.00030536	8.54579E-05	0.000157686	0.000283549	0.000200594	6.07859E-05	0.000107627	0.000220087	0.000509749	0.000832607	0.000452605	0.000135472	5.65577E-09	1.1009E-07	1.0353E-07	2.19275E-07	0.21927473
3836503773275	383650	3773275	0.000119249	0.000297774	0.000297774	8.33349E-05	0.000153769	0.000276504	0.00019561	5.92759E-05	0.000104953	0.000211778	0.000475605	0.000777318	0.000422549	0.000126476	5.4839E-09	1.0708E-07	9.8375E-08	2.10944E-07	0.21094351
3836603773275	383660	3773275	0.000116577	0.000291103	0.000291103	8.14679E-05	0.000150324	0.0027031	0.000191228	5.79479E-05	0.000102602	0.000204412	0.000447425	0.000731647	0.000397723	0.000119045	5.33962E-09	1.0464E-07	9.4001E-08	2.03979E-07	0.20397944
3836703773275	383670	3773275	0.000113922	0.000284472	0.000284472	7.96121E-05	0.000146899	0.000264152	0.000186872	5.66279E-05	0.000100265	0.000197449	0.000421837	0.000690135	0.000375157	0.000112291	5.20278E-09	1.0232E-07	8.9941E-08	1.97461E-07	0.19746104
3836803773275	383680	3773275	0.000111638	0.000278769	0.000278769	7.80161E-05	0.000143954	0.000258857	0.000183126	5.54926E-05	9.82546E-05	0.000191264	0.00040062	0.000655687	0.000356431	0.000106686	5.08968E-09	1.0048E-07	8.6488E-08	1.92054E-07	0.19205369
3836903773275	383690	3773275	0.000110141	0.00027503	0.00027503	7.69697E-05	0.000142024	0.000255385	0.000180669	5.47483E-05	9.69367E-05	0.000186154	0.000385055	0.000630398	0.000342684	0.000102571	5.01638E-09	9.9475E-08	8.3877E-08	1.88368E-07	0.18836834
3837003773275	383700	3773275	0.000108762	0.000271587	0.000271587	7.60061E-05	0.000140245	0.000252187	0.000178408	5.40629E-05	9.57231E-05	0.000181251	0.00037038	0.000606544	0.000329717	9.86899E-05	4.94767E-09	9.8547E-08	8.1392E-08	1.84886E-07	0.18488649
3837103773275	383710	3773275	0.000108078	0.000269878	0.000269878	7.5528E-05	0.000139363	0.000250601	0.000177285	5.37229E-05	9.51211E-05	0.000177015	0.000358809	0.00058774	0.000319495	9.56305E-05	4.90599E-09	9.8199E-08	7.9402E-08	1.82507E-07	0.18250569
3837203773275	383720	3773275	0.00010783	0.00026926	0.00026926	7.53549E-05	0.000139044	0.000250027	0.000176879	5.35997E-05	9.4903E-05	0.000173117	0.000348585	0.000571127	0.000310464	9.29274E-05	4.87687E-09	9.8103E-08	7.7636E-08	1.80616E-07	0.18061621
3837303773275	383730	3773275	0.000107792	0.000269165	0.000269165	7.53285E-05	0.000138995	0.000249939	0.000176817	5.35809E-05	9.48698E-05	0.000169364	0.000338798	0.000555244	0.00030183	9.03431E-05	4.85087E-09	9.8048E-08	7.5945E-08	1.78844E-07	0.17884431
3837403773275	383740	3773275	0.000107679	0.000268883	0.000268883	7.52495E-05	0.000138849	0.000249677	0.000176632	5.35247E-05	9.47702E-05	0.000165596	0.000328719	0.000538886	0.000292938	8.76814E-05	4.81892E-09	9.7827E-08	7.4207E-08	1.76854E-07	0.17685364
3837503773275	383750	3773275	0.000107749	0.000269058	0.000269058	7.52984E-05	0.00013894	0.000249839	0.000176746	5.35595E-05	9.48319E-05	0.000162018	0.000319344	0.000523673	0.000284668	8.52062E-05	4.79145E-09	9.7659E-08	7.2585E-08	1.75036E-07	0.17503576
3837603773275	383760	3773275	0.000107631	0.000268762	0.000268762	7.52156E-05	0.000138787	0.000249565	0.000176552	5.35006E-05	9.47276E-05	0.000158431	0.000309819	0.000508223	0.00027627	8.26923E-05	4.75739E-09	9.7312E-08	7.0927E-08	1.72997E-07	0.17299688
3837703773275	383770	3773275	0.000107394	0.00026817	0.00026817	7.505E-05	0.000138481	0.000249015	0.000176163	5.33828E-05	9.4519E-05	0.000154909	0.000300479	0.00049307	0.000268033	8.02268E-05	4.72032E-09	9.6868E-08	6.9284E-08	1.70872E-07	0.17087247
3837803773275	383780	3773275	0.000107216	0.000267726	0.000267726	7.49257E-05	0.000138252	0.000248603	0.000175872	5.32945E-05	9.43625E-05	0.000151538	0.000291767	0.000478944	0.000260354	7.79284E-05	4.68656E-09	9.6455E-08	6.7738E-08	1.6888E-07	0.16887972
3837903773275	383790	3773275	0.000107291	0.000267915	0.000267915	7.49784E-05	0.000138349	0.000248778	0.000175995	5.33319E-05	9.44289E-05	0.000148423	0.0002841	0.000466525	0.000253603	7.59077E-05	4.66251E-09	9.6194E-08	6.6367E-08	1.67224E-07	0.16722376
3838003773275	383800	3773275	0.000107324	0.000267995	0.000267995	7.5001E-05	0.000138391	0.000248853	0.000176048	5.3348E-05	9.44574E-05	0.000145429	0.0002768	0.000454725	0.000247188	7.39877E-05	4.64062E-09	9.5937E-08	6.5057E-08	1.65635E-07	0.16563518
3838103773275	383810	3773275	0.000106893	0.000266919	0.000266919	7.46999E-05	0.000137835	0.000247854	0.000175342	5.31338E-05	9.40781E-05	0.000142334	0.000268957	0.000442009	0.000240276	7.19186E-05	4.60683E-09	9.5415E-08	6.3638E-08	1.6366E-07	0.16365964
3838203773275	383820	3773275	0.000106069	0.000264861	0.000264861	7.4124E-05	0.000136773	0.000245943	0.00017399	5.27242E-05	9.33528E-05	0.000139184	0.000260738	0.000428681	0.00023331	6.97501E-05	4.56276E-09	9.4678E-08	6.2139E-08	1.61379E-07	0.16137929
3838303773275	383830	3773275	0.00010518	0.000262642	0.000262642	7.35029E-05	0.000135627	0.000243882	0.000172532	5.22824E-05	9.25706E-05	0.000136134	0.00025289	0.000415922	0.000226095	6.76741E-05	4.52003E-09	9.3958E-08	6.0693E-08	1.59171E-07	0.15917092
3838403773275	383840	3773275	0.000103106	0.000257464	0.000257464	7.20537E-05	0.000132953	0.000239074	0.0016913	5.12516E-05	9.07454E-05	0.000132572	0.000242902	0.00039964	0.000217244	6.50248E-05	4.43377E-09	9.2424E-08	5.8825E-08	1.55682E-07	0.15568242
3838503773275	383850	3773275	0.000101022	0.000252259	0.000252259	7.0597E-05	0.000130265	0.00023424	0.000165711	5.02154E-05	8.89108E-05	0.000129125	0.000233416	0.000384156	0.000208827	6.25055E-05	4.34812E-09	9.089E-08	5.7028E-08	1.52267E-07	0.15226662
3838603773275	383860	3773275	9.84684E-05	0.000245883	0.000245883	6.88127E-05	0.000126972	0.0002832	0.000161523	4.89463E-05	8.66637E-05	0.000125558	0.000223469	0.000367882	0.00019998	5.98576E-05	4.24545E-09	8.9028E-08	5.5117E-08	1.4839E-07	0.14839049
3838703773275	383870	3773275	9.51881E-05	0.000237692	0.000237692	6.65204E-05	0.000122743	0.000220714	0.000156142	4.73157E-05	8.37767E-05	0.000121745	0.000212662	0.000350174	0.000190354	5.69763E-05	4.1195E-09	8.6712E-08	5.3008E-08	1.43839E-07	0.14383944
3838803773275	383880	3773275	9.19563E-05	0.000229622	0.000229622	6.42619E-05	0.000118575	0.00021322	0.000150841	4.57093E-05	8.09323E-05	0.000118097	0.000202533	0.000333578	0.000181333	5.4276E-05	3.99812E-09	8.4447E-08	5.1003E-08	1.39448E-07	0.1394478
3838903773275	383890	3773275	8.8676E-05	0.000221431	0.000221431	6.19695E-05	0.000114345	0.000205614	0.00014546	4.40787E-05	7.80452E-05	0.000114535	0.000192816	0.000317644	0.000172671	5.16834E-05	3.87759E-09	8.216E-08	4.9053E-08	1.3509E-07	0.13509018
3839003773275	383900	3773275	8.54819E-05	0.000213455	0.000213455	5.97373E-05	0.000110227	0.000198208	0.00014022	4.2491E-05	7.5234E-05	0.000111119	0.000183713	0.000302711	0.000164554	4.92538E-05	3.76149E-09	7.9926E-08	4.72E-08	1.30888E-07	0.13088775
3839103773275	383910	3773275	8.24224E-05	0.000205815	0.000205815	5.75993E-05	0.000106282	0.000191114	0.000135202	4.09702E-05	7.25414E-05	0.000107858	0.000175232	0.000288806	0.000156995	4.69913E-05	3.65056E-09	7.7762E-08	4.545E-08	1.26863E-07	0.12686323
3839203773275	383920	3773275	4.29887E-05	0.000107346	0.000107346	3.00418E-05	5.54328E-05	9.96785E-05	7.05166E-05	2.13687E-05	3.78351E-05	0.001244052	7.9296E-05	0.000133822	7.27453E-05	2.17739E-05	4.83857E-09	1.1864E-07	8.3624E-08	2.07106E-07	0.20710616
3839303773275	383930	3773275	4.42006E-05	0.000110372	0.000110372	3.08888E-05	5.69956E-05	0.000102489	7.25046E-05	2.19711E-05	3.89017E-05	0.001439104	8.3054E-05	0.000140435	7.63401E-05	2.28499E-05	4.93864E-09	1.1874E-07	9.164E-08	2.15318E-07	0.21531798
3839403773275	383940	3773275	4.52294E-05	0.000112941	0.000112941	3.16077E-05	5.83222E-05	0.000104874	7.41922E-05	2.24825E-05	3.98072E-05	0.001649596	8.58726E-05	0.000145469	7.90766E-05	2.3669E-05	5.02374E-09	1.1874E-07	9.9989E-08	2.23754E-07	0.22375419
3839503773275	383950	3773275	4.5725E-05	0.000114179	0.000114179	3.1954E-05	5.89612E-05	0.000106023	7.5005E-05	2.27288E-05	4.02433E-05	0.001870718	8.93091E-05	0.000150723	8.19331E-05	2.4524E-05	5.0735E-09	1.1723E-07	1.0863E-07	2.30936E-07	0.23093622
3839603773275	383960	3773275	4.66676E-05	0.000116533	0.000116533	3.26127E-05	6.01767E-05	0.000108209	7.65513E-05	2.31973E-05	4.1073E-05	0.002120056	9.31978E-05	0.000157379	8.5551E-05	2.56069E-05	5.14046E-09	1.1711E-07	1.1857E-07	2.40818E-07	0.24081846
3839703773275	383970	3773275	4.74702E-05	0.000118537	0.000118537	3.31736E-05	6.12115E-05	0.00011007	7.78677E-05	2.35963E-05	4.17793E-05	0.002310536	9.6569E-05	0.000163117	8.86705E-05	2.65406E-05	5.24158E-09	1.1926E-07	1.281E-07	2.52599E-07	0.25259925
3839803773275	383980	3773275	4.83643E-05	0.000120769	0.000120769	3.37985E-05	6.23645E-05	0.000112143	7.93345E-05	2.40407E-05	4.25663E-05	0.00249436	0.000100367	0.000169433	9.21038E-05	2.75683E-05	5.34484E-09	1.2157E-07	1.386E-07	2.65515E-07	0.26551457
3839903773275	383990	3773275	5.00233E-05	0.000124912	0.000124912	3.49578E-05	6.45038E-05	0.00011599	8.20558E-05	2.48654E-05	4.40264E-05	0.002642928	0.000104165	0.00017625	9.58093E-05	2.86774E-05	5.47351E-09	1.2556E-07	1.4984E-07	2.80874E-07	0.28087445
3840003773275	384000	3773275	5.11329E-05	0.000127683	0.000127683	3.57332E-05	6.59346E-05	0.000118563	8.38759E-05	2.54169E-05	4.50029E-05	0.002729982	0.000108727	0.000184476	0.000100281	3.00158E-05	5.57799E-09	1.2864E-07	1.6102E-07	2.95245E-07	0.29524514
3840103773275	384010	3773275	5.21617E-05	0.000130252	0.000130252	3.64522E-05	6.72612E-05	0.000120948	8.55635E-05	2.59283E-05	4.59084E-05	0.002770652	0.000113008	0.000191225	0.00010395	3.11139E-05	5.66396E-09	1.309E-07	1.7294E-07	3.095E-07	0.30950029
3840203773275	384020	3773275	5.33036E-05	0.000133103	0.000133103	3.72502E-05	6.87336E-05	0.000123596	8.74367E-05	2.6496E-05	4.69134E-05	0.002831344	0.000117761	0.000199332	0.000108357	3.2433E-05	5.75119E-09	1.324E-07	1.8874E-07	3.26888E-07	0.32688768
3840303773275	384030	3773275	5.45048E-05	0.000136103	0.000136103	3.80896E-05	7.02825E-05	0.000126381	8.9407E-05	2.7093E-05	4.79706E-05	0.002860217	0.000122966	0.000208228	0.000113193	3.38805E-05	5.83711E-09	1.337E-07	2.07E-07	3.46539E-07	0.34653872
3840403773275	384040	3773275	5.57383E-05	0.000139183	0.000139183	3.89516E-05	7.1873E-05	0.000129241	9.14303E-05	2.77062E-05	4.90562E-05	0.002845376	0.000128447	0.000217609	0.000118292	3.54068E-05	5.9207E-09	1.35E-07	2.2722E-07	3.68135E-07	0.36813522
3841003773275	384100	3773275	5.69664E-05	0.000142249	0.000142249	3.98098E-05	7.34566E-05	0.000132089	9.34448E-05	2.83166E-05	5.01371E-05	0.002785649	0.000134034	0.000227167	0.000123488	3.69621E-05	5.99976E-09	1.3638E-07	2.4889E-07	3.91269E-07	0.39126944
3841103773275	384110	3773275	5.82376E-05	0.000145424	0.000145424	4.06982E-05	7.50958E-05	0.000135036	9.553E-05	2.89485E-05	5.12559E-05	0.002713015	0.000140008	0.000237388	0.000129044	3.86251E-05	6.07486E-09	1.3763E-07	2.7404E-07	4.17748E-07	0.41774818
3841203773275	384120	3773275	5.95895E-05	0.0001488	0.0001488	4.1643E-05	7.68391E-05	0.000138171	9.77477E-05	2.96205E-05	5.24458E-05	0.002638658	0.000146539	0.000248585	0.000135131	4.0447E-05	6.14947E-09	1.3875E-07	3.0463E-07	4.49527E-07	0.44952693
3841303773275	384130	3773275	6.10223E-05	0.000152377	0.000152377	4.26442E-05	7.86867E-05	0.000141493	0.000100098	3.03327E-05	5.37068E-05	0.002558543	0.000153593	0.000260699	0.000141716	4.2418E-05	6.22226E-09	1.3977E-07	3.4179E-07	4.87787E-07	0.48778672
3841403773275	384140	3773275	6.26005E-05	0.000156318	0.000156318	4.37471E-05	8.07217E-05	0.000145153	0.000102687	3.11172E-05	5.50958E-05	0.002501695	0.000162049	0.000275266	0.000149635	4.47882E-05	6.30462E-09	1.4059E-07	3.9372E-07	5.40614E-07	0.54061405
3841503773275	384150	3773275	6.44965E-05	0.000161053	0.000161053	4.50721E-05	8.31666E-05	0.000149549	0.000105797	3.20597E-05	5.67645E-05	0.002595711	0.000175478	0.000298874	0.000162468	4.86295E-05	6.43199E-09	1.4021E-07	5.1152E-07	6.58169E-07	0.6581688
3841603773275	384160	3773275	6.37855E-05	0.000159277	0.000159277	4.45753E-05	8.22498E-05	0.0001479	0.000104631	3.17063E-05	5.61387E-05	0.002666557	0.00018841	0.000320589	0.000174272	5.21627E-05	6.48826E-09	1.3758E-07	7.0282E-07	8.46888E-07	0.84688786
3841703773275	384170	3773275	0.000128422	0.00032068	0.00032068	8.97453E-05	0.000165597	0.000297774	0.000210657	6.38355E-05	0.000113026	0.00053073	0.004740823	0.014231736	0.007736361	0.002315627	1.02939E-08	1.7875E-07	6.4838E-07	8.37424E-07	0.83742369
3841803773275	384180	3773275	0.000140789	0.000351561	0.000351561	9.83878E-05	0.000181544	0.00032645	0.000230944	6.9983E-05	0.000123911	0.000502524	0.006804106	0.010052324	0.005464436	0.001635601	1.03045E-08	1.795E-07	5.2136E-07	7.11168E-07	0.71116758
3841903773275	384190	3773275	0.000151524	0.000378368	0.000378368	0.00010589	0.000195387	0.000351341	0.000248553	7.53191E-05	0.000133359	0.000475836	0.004923727	0.007417904	0.004032367	0.001206958	1.02094E-08	1.7864E-07	4.3395E-07	6.22799E-07	0.62279932
3842003773275	384200	3773275	0.000158004	0.000394548	0.000394548	0.000110418	0.000203742	0.000366366	0.000259182	7.85401E-05	0.000139062	0.00040580	0.003776359	0.005787402	0.003146027	0.000941661	1.00566E-08	1.7718E-07	3.7223E-07	5.5946E-07	0.55946035
3835003773285	383500	3773285	0.0001631	0.000407272	0.000407272	0.000113979	0.000210313	0.000378181	0.000267541	8.10729E-05	0.000143547	0.000427554	0.003027084	0.004694248	0.00255179	0.000763795	9.86368E-09	1.7516E-07	3.2636E-07	5.11377E-07	0.51137704
3835103773285	383510	3773285	0.000166881	0.000416714	0.000416714	0.000116621	0.000215188	0.000386949	0.000273743	8.29525E-05	0.000146875	0.000406197	0.002508849	0.003925241	0.002133758	0.000638671	9.64906E-09	1.7277E-07	2.9134E-07	4.73757E-07	0.47375694
3835203773285	383520	3773285	0.000169386	0.000422969	0.000422969	0.000118372	0.000218418	0.000392757	0.000277852	8.41975E-05	0.000149079	0.000386206	0.002121111	0.003343731	0.00181765	0.000544054	9.40553E-09	1.6985E-07	2.629E-07	4.42155E-07	0.44215511
3835303773285	383530	3773285	0.000170457	0.000425645	0.000425645	0.000119121	0.0002198	0.000395242	0.00027961	8.47303E-05	0.000150022	0.000367541	0.001823582	0.002893709	0.001573018	0.000470832	9.14516E-09	1.6657E-07	2.3935E-07	4.15058E-07	0.41505819
3835403773285	383540	3773285	0.00017029	0.000425228	0.000425228	0.000119004	0.000219585	0.000394855	0.000279336	8.46473E-05	0.000149876	0.000350117	0.001588919	0.002534945	0.001377994	0.000412458	8.87412E-09	1.6297E-07	2.1941E-07	3.91251E-07	0.39125136
3835503773285	383550	3773285	0.000168906	0.000421771	0.000421771	0.000118037	0.0002178	0.000391645	0.000277065	8.39592E-05	0.000148657	0.000333522	0.001393947	0.002234135	0.001214474	0.000363513	8.5874E-09	1.5899E-07	2.018E-07	3.69372E-07	0.3693717
3835603773285	383560	3773285	0.00016512	0.000412316	0.000412316	0.000115391	0.000212917	0.000382865	0.000270854	8.2077E-05	0.000145324	0.000316566	0.001214063	0.001954505	0.001062467	0.000318015	8.23831E-09	1.5384E-07	1.8451E-07	3.46586E-07	0.34658558
3835703773285	383570	3773285	0.000160347	0.000400399	0.000400399	0.000112055	0.000206763	0.000371799	0.000263026	7.97047E-05	0.000141124	0.000300815	0.00106874	0.001726582	0.000938569	0.00028093	7.8935E-09	1.4842E-07	1.6957E-07	3.25891E-07	0.3258906
3835803773285	383580	3773285	0.00015481	0.000386572	0.000386572	0.000108186	0.000199623	0.00035896	0.000253943	7.69523E-05	0.000136251	0.000285909	0.00094601	0.001532743	0.000833198	0.000249391	7.54741E-09	1.4273E-07	1.5623E-07	3.06504E-07	0.3065043
3835903773285	383590	3773285	0.000149122	0.000372369	0.000372369	0.000104211	0.000192289	0.000345771	0.000244612	7.4125E-05	0.000131245	0.000271937	0.000842654	0.001368632	0.000743987	0.000222688	7.21024E-09	1.3697E-07	1.4439E-07	2.88579E-07	0.28857939
3836003773285	383600	3773285	0.000143854	0.000359215	0.000359215	0.00010053	0.000185496	0.000333556	0.000235971	7.15064E-05	0.000126608	0.000259055	0.000756907	0.001231822	0.000669618	0.000200428	6.89354E-09	1.3145E-07	1.3408E-07	2.72423E-07	0.27242281
3836103773285	383610	3773285	0.000140067	0.000349759	0.000349759	9.78834E-05	0.000180613	0.000324776	0.0002976	6.96242E-05	0.000123276	0.000248107	0.000691975	0.001127772	0.00061036	0.000183498	6.64125E-09	1.2712E-07	1.2595E-07	2.59711E-07	0.25971098
3836203773285	383620	3773285	0.00013634	0.000340452	0.000340452	9.52786E-05	0.000175807	0.000316134	0.000223646	6.77714E-05	0.000119995	0.000237843	0.000635167	0.001036472	0.000563425	0.000168643	6.40063E-09	1.2295E-07	1.1859E-07	2.47941E-07	0.24794105
3836303773285	383630	3773285	0.000132758	0.000331507	0.000331507	9.27754E-05	0.000171188	0.000307828	0.00021777	6.59909E-05	0.000116843	0.000228302	0.00058582	0.000956947	0.000520195	0.000155704	6.17605E-09	1.1905E-07	1.1199E-07	2.37207E-07	0.23720711
3836403773285	383640	3773285	0.000129289	0.000322845	0.000322845	9.03513E-05	0.000166715	0.000299785	0.00021208	6.42666E-05	0.00011379	0.000219429	0.000542748	0.000887396	0.000482388	0.000144387	5.96738E-09	1.1542E-07	1.0603E-07	2.27418E-07	0.22741792
3836503773285	383650	3773285	0.000125826	0.000314197	0.000314197	8.79309E-05	0.000162249	0.000291754	0.00020699	6.2545E-05	0.000110741	0.000211069	0.000504298	0.000825188	0.000448571	0.000134265	5.76933E-09	1.1198E-07	1.0055E-07	2.18294E-07	0.2182942
3836603773285	383660	3773285	0.000122966	0.000307055	0.000307055	8.59322E-05	0.000158561	0.000285122	0.000201707	6.11233E-05	0.000108224	0.000203814	0.000473661	0.000775535	0.00042158	0.000126186	5.6108E-09	1.0932E-07	9.6054E-08	2.10985E-07	0.21098488
3836703773285	383670	3773285	0.000120154	0.000300034	0.000300034	8.39673E-05	0.000154935	0.000278603	0.000197095	5.97257E-05	0.00010575	0.000196991	0.000446088	0.000730806	0.000397266	0.000118909	5.46219E-09	1.0683E-07	9.191E-08	2.04203E-07	0.20420308
3836803773285	383680	3773285	0.000117644	0.000293766	0.000293766	8.22132E-05	0.000151699	0.000272783	0.000192977	5.8478E-05	0.00010354	0.000190807	0.000422565	0.000692606	0.0003765	0.000112693	5.33464E-09	1.0475E-07	8.8289E-08	1.98378E-07	0.19837759
3836903773285	383690	3773285	0.000115802	0.000289166	0.000289166	8.09258E-05	0.000149323	0.000268511	0.000189956	5.75623E-05	0.000101919	0.000185506	0.000404167	0.000662699	0.000360243	0.000107827	5.24192E-09	1.0339E-07	8.5389E-08	1.94019E-07	0.19401886
3837003773285	383700	3773285	0.000114035	0.000284754	0.000284754	7.96912E-05	0.000147045	0.000264415	0.000187058	5.66841E-05	0.000100364	0.000180417	0.000386909	0.000634634	0.000344986	0.00010326	5.15349E-09	1.0208E-07	8.2632E-08	1.89868E-07	0.18986848
3837103773285	383710	3773285	0.000112834	0.000281755	0.000281755	7.88518E-05	0.000145496	0.00026163	0.000185087	5.6087E-05	9.9307E-05	0.000175915	0.000372681	0.000611493	0.000332407	9.94952E-05	5.08899E-09	1.0127E-07	8.0326E-08	1.86683E-07	0.18668261
3837203773285	383720	3773285	0.000111956	0.000279562	0.000279562	7.82382E-05	0.000144364	0.000259594	0.000183647	5.56506E-05	9.85343E-05	0.000171725	0.000359899	0.000590686	0.000321096	9.61098E-05	5.03555E-09	1.0067E-07	7.8239E-08	1.83945E-07	0.18394549
3837303773285	383730	3773285	0.000111337	0.000278016	0.000278016	7.78053E-05	0.000143565	0.000258157	0.000182631	5.53427E-05	9.79891E-05	0.000167776	0.000348158	0.000571577	0.000310709	9.30006E-05	4.98987E-09	1.0021E-07	7.631E-08	1.81513E-07	0.18151327
3837403773285	383740	3773285	0.000111374	0.00027811	0.00027811	7.78317E-05	0.000143614	0.000258245	0.000182693	5.53614E-05	9.80223E-05	0.000164279	0.000338461	0.000555813	0.000302139	9.04356E-05	4.96418E-09	1.0016E-07	7.4718E-08	1.79841E-07	0.1798412

			EGIODemolition	EGIOSite Grubbing / Prep	EGIOMass Grading / Excavation	EGIOMass Grading / Excavation	EGIODrainage / Utilities Trenching	EGIODrainage / Utilities Trenching	EGIOFoundations / Concrete Pads	EGIOFoundations / Concrete Pads	EGIOBuilding / Structure Construction	EGIOBuilding / Structure Construction	EGIOAsphalt Paving	EGIOArchitectural Coating	EGIOLandscaping or Other Finishing	EGIOWaterside Construction (Piles)	HIWaterside Construction (Landscaping)	HIWaterside Construction (Landscaping)	KMDemolition	KMSite Grubbing / Prep	KMMass Grading / Excavation
Unique Identifier	X (UTM)	Y (UTM)	2025	2025	2025	2026	2026	2027	2026	2027	2026	2027	2027	2027	2027	2027	2025	2026	2025	2025	2025
3837503773285	383750	3773285	3.2084E-05	2.8952E-05	7.22948E-05	7.22948E-05	2.02324E-05	2.02324E-05	3.73326E-05	3.73326E-05	6.71309E-05	6.71309E-05	4.74911E-05	4.46975E-06	1.43912E-05	2.5481E-05	0.000222895	0.000222895	7.03162E-05	6.34516E-05	0.000158443
3837603773285	383760	3773285	3.21019E-05	2.8968E-05	7.23352E-05	7.23352E-05	2.02437E-05	2.02437E-05	3.73534E-05	3.73534E-05	6.71684E-05	6.71684E-05	4.75176E-05	4.47225E-06	1.43993E-05	2.54952E-05	0.000220167	0.000220167	7.02386E-05	6.33815E-05	0.000158269
3837703773285	383770	3773285	3.20243E-05	2.8898E-05	7.21603E-05	7.21603E-05	2.01948E-05	2.01948E-05	3.72631E-05	3.72631E-05	6.7006E-05	6.7006E-05	4.74028E-05	4.46144E-06	1.43645E-05	2.54336E-05	0.00021709	0.00021709	6.99521E-05	6.3123E-05	0.000157623
3837803773285	383780	3773285	3.19527E-05	2.8833E-05	7.19989E-05	7.19989E-05	2.01496E-05	2.01496E-05	3.71798E-05	3.71798E-05	6.68562E-05	6.68562E-05	4.72967E-05	4.45146E-06	1.43323E-05	2.53767E-05	0.000214251	0.000214251	6.96715E-05	6.28698E-05	0.000156991
3837903773285	383790	3773285	3.19945E-05	2.8871E-05	7.20931E-05	7.20931E-05	2.01759E-05	2.01759E-05	3.72284E-05	3.72284E-05	6.69436E-05	6.69436E-05	4.73586E-05	4.45728E-06	1.43511E-05	2.54099E-05	0.000212459	0.000212459	6.96536E-05	6.28537E-05	0.00015695
3838003773285	383800	3773285	3.20184E-05	2.8893E-05	7.21469E-05	7.21469E-05	2.0191E-05	2.0191E-05	3.72562E-05	3.72562E-05	6.69935E-05	6.69935E-05	4.73939E-05	4.4606E-06	1.43618E-05	2.54288E-05	0.000210889	0.000210889	6.9594E-05	6.27998E-05	0.000156816
3838103773285	383810	3773285	3.19467E-05	2.8828E-05	7.19855E-05	7.19855E-05	2.01458E-05	2.01458E-05	3.71728E-05	3.71728E-05	6.68437E-05	6.68437E-05	4.72879E-05	4.45063E-06	1.43297E-05	2.53719E-05	0.000208843	0.000208843	6.93194E-05	6.2552E-05	0.000156197
3838203773285	383820	3773285	3.17915E-05	2.8688E-05	7.16358E-05	7.16358E-05	2.0048E-05	2.0048E-05	3.69922E-05	3.69922E-05	6.65189E-05	6.65189E-05	4.70582E-05	4.429E-06	1.42601E-05	2.52487E-05	0.000206258	0.000206258	6.88478E-05	6.21265E-05	0.000155135
3838303773285	383830	3773285	3.16304E-05	2.8542E-05	7.12726E-05	7.12726E-05	1.99463E-05	1.99463E-05	3.68047E-05	3.68047E-05	6.61817E-05	6.61817E-05	4.68196E-05	4.40655E-06	1.41878E-05	2.51207E-05	0.000203768	0.000203768	6.83643E-05	6.16902E-05	0.000154045
3838403773285	383840	3773285	3.12424E-05	2.8192E-05	7.03984E-05	7.03984E-05	1.97017E-05	1.97017E-05	3.63533E-05	3.63533E-05	6.53699E-05	6.53699E-05	4.62453E-05	4.3525E-06	1.40137E-05	2.48125E-05	0.000199153	0.000199153	6.73317E-05	6.07584E-05	0.000151718
3838503773285	383850	3773285	3.08484E-05	2.7837E-05	6.95107E-05	6.95107E-05	1.94532E-05	1.94532E-05	3.58948E-05	3.58948E-05	6.45456E-05	6.45456E-05	4.56621E-05	4.29761E-06	1.3837E-05	2.44997E-05	0.000194585	0.000194585	6.62811E-05	5.98104E-05	0.000149351
3838603773285	383860	3773285	3.03589E-05	2.7395E-05	6.84077E-05	6.84077E-05	1.91446E-05	1.91446E-05	3.53253E-05	3.53253E-05	6.35215E-05	6.35215E-05	4.49376E-05	4.22942E-06	1.36175E-05	2.41109E-05	0.000189224	0.000189224	6.49977E-05	5.86523E-05	0.000146459
3838703773285	383870	3773285	2.97202E-05	2.6819E-05	6.69686E-05	6.69686E-05	1.87418E-05	1.87418E-05	3.45821E-05	3.45821E-05	6.21851E-05	6.21851E-05	4.39922E-05	4.14045E-06	1.3331E-05	2.36037E-05	0.000182674	0.000182674	6.33443E-05	5.71603E-05	0.000142734
3838803773285	383880	3773285	2.90815E-05	2.6242E-05	6.55294E-05	6.55294E-05	1.8339E-05	1.8339E-05	3.38389E-05	3.38389E-05	6.08487E-05	6.08487E-05	4.30468E-05	4.05147E-06	1.30445E-05	2.30964E-05	0.000176505	0.000176505	6.17207E-05	5.56952E-05	0.000139075
3838903773285	383890	3773285	2.84369E-05	2.5661E-05	6.40768E-05	6.40768E-05	1.79325E-05	1.79325E-05	3.30888E-05	3.30888E-05	5.94999E-05	5.94999E-05	4.20926E-05	3.96166E-06	1.27553E-05	2.25844E-05	0.000170557	0.000170557	6.00792E-05	5.42139E-05	0.000135376
3839003773285	383900	3773285	2.77982E-05	2.5084E-05	6.26376E-05	6.26376E-05	1.75297E-05	1.75297E-05	3.23456E-05	3.23456E-05	5.81635E-05	5.81635E-05	4.11472E-05	3.87268E-06	1.24688E-05	2.20772E-05	0.000164959	0.000164959	5.84556E-05	5.27488E-05	0.000131718
3839103773285	383910	3773285	2.71774E-05	2.4524E-05	6.12388E-05	6.12388E-05	1.71383E-05	1.71383E-05	3.16233E-05	3.16233E-05	5.68646E-05	5.68646E-05	4.02283E-05	3.78619E-06	1.21904E-05	2.15842E-05	0.000159693	0.000159693	5.68678E-05	5.13161E-05	0.00012814
3829703773295	382970	3773295	7.74195E-05	6.9861E-05	0.000174449	0.000174449	4.88212E-05	4.88212E-05	9.00844E-05	9.00844E-05	0.000161988	0.000161988	0.000114597	1.07856E-05	3.47264E-05	6.14862E-05	0.000220532	0.000220532	4.34671E-05	3.92236E-05	9.79444E-05
3829803773295	382980	3773295	7.63032E-05	6.8854E-05	0.000171934	0.000171934	4.81173E-05	4.81173E-05	8.87856E-05	8.87856E-05	0.000159653	0.000159653	0.000112945	1.06301E-05	3.42257E-05	6.05997E-05	0.000228747	0.000228747	4.39984E-05	3.9703E-05	9.91414E-05
3829903773295	382990	3773295	7.52228E-05	6.7879E-05	0.000169499	0.000169499	4.7436E-05	4.7436E-05	8.75284E-05	8.75284E-05	0.000157392	0.000157392	0.000111346	1.04796E-05	3.37411E-05	5.97416E-05	0.000235773	0.000235773	4.47147E-05	4.03494E-05	0.000100755
3830003773295	383000	3773295	7.42976E-05	6.7044E-05	0.000167415	0.000167415	4.68526E-05	4.68526E-05	8.64518E-05	8.64518E-05	0.000155456	0.000155456	0.000109976	1.03507E-05	3.33261E-05	5.90068E-05	0.000241974	0.000241974	4.54847E-05	4.10442E-05	0.000102491
3830103773295	383010	3773295	7.15459E-05	6.4561E-05	0.000161214	0.000161214	4.51173E-05	4.51173E-05	8.32499E-05	8.32499E-05	0.000149699	0.000149699	0.000105903	9.96734E-06	3.20918E-05	5.68214E-05	0.000247985	0.000247985	4.61652E-05	4.16583E-05	0.000104024
3830203773295	383020	3773295	7.54556E-05	6.8089E-05	0.000170024	0.000170024	4.75828E-05	4.75828E-05	8.77993E-05	8.77993E-05	0.000157879	0.000157879	0.00011169	1.0512E-05	3.38455E-05	5.99265E-05	0.000252696	0.000252696	4.70725E-05	4.2477E-05	0.000106068
3830303773295	383030	3773295	7.74314E-05	6.9872E-05	0.000174476	0.000174476	4.88288E-05	4.88288E-05	9.00983E-05	9.00983E-05	0.000162013	0.000162013	0.000114615	1.07873E-05	3.47318E-05	6.14957E-05	0.000256946	0.000256946	4.79201E-05	4.32419E-05	0.000107978
3830403773295	383040	3773295	7.9055E-05	7.1337E-05	0.000178134	0.000178134	4.98526E-05	4.98526E-05	9.19875E-05	9.19875E-05	0.000165411	0.000165411	0.000117018	1.10135E-05	3.546E-05	6.27851E-05	0.000260673	0.000260673	4.88692E-05	4.40983E-05	0.000110117
3830503773295	383050	3773295	8.04757E-05	7.2619E-05	0.000181336	0.000181336	5.07485E-05	5.07485E-05	9.36405E-05	9.36405E-05	0.000168383	0.000168383	0.000119121	1.12114E-05	3.60973E-05	6.39134E-05	0.000263671	0.000263671	5.00391E-05	4.5154E-05	0.000112753
3830603773295	383060	3773295	8.14964E-05	7.354E-05	0.000183636	0.000183636	5.13922E-05	5.13922E-05	9.48282E-05	9.48282E-05	0.000170519	0.000170519	0.000120632	1.13536E-05	3.65551E-05	6.4724E-05	0.000266129	0.000266129	5.12867E-05	4.62798E-05	0.000115564
3830703773295	383070	3773295	8.17232E-05	7.3745E-05	0.000184147	0.000184147	5.15352E-05	5.15352E-05	9.50922E-05	9.50922E-05	0.000170993	0.000170993	0.000120968	1.13852E-05	3.66568E-05	6.49042E-05	0.000270269	0.000270269	5.24029E-05	4.7287E-05	0.000118079
3830803773295	383080	3773295	8.17411E-05	7.3761E-05	0.000184187	0.000184187	5.15465E-05	5.15465E-05	9.5113E-05	9.5113E-05	0.000171031	0.000171031	0.000120994	1.13877E-05	3.66649E-05	6.49184E-05	0.000274725	0.000274725	5.35191E-05	4.82943E-05	0.000120595
3830903773295	383090	3773295	8.16158E-05	7.3648E-05	0.000183905	0.000183905	5.14675E-05	5.14675E-05	9.49671E-05	9.49671E-05	0.000170769	0.000170769	0.000120809	1.13702E-05	3.66087E-05	6.48188E-05	0.000279277	0.000279277	5.46234E-05	4.92908E-05	0.000123083
3831003773295	383100	3773295	8.13113E-05	7.3373E-05	0.000183219	0.000183219	5.12755E-05	5.12755E-05	9.46129E-05	9.46129E-05	0.000170132	0.000170132	0.000120358	1.13278E-05	3.64721E-05	6.45771E-05	0.00028432	0.00028432	5.56919E-05	5.02549E-05	0.00012549
3831103773295	383110	3773295	8.09174E-05	7.3018E-05	0.000182331	0.000182331	5.1027E-05	5.1027E-05	9.41545E-05	9.41545E-05	0.000169307	0.000169307	0.000119775	1.12729E-05	3.62954E-05	6.42642E-05	0.000289364	0.000289364	5.68021E-05	5.12568E-05	0.000127992
3831203773295	383120	3773295	8.05294E-05	7.2668E-05	0.000181457	0.000181457	5.07824E-05	5.07824E-05	9.3703E-05	9.3703E-05	0.000168496	0.000168496	0.0001192	1.12189E-05	3.61214E-05	6.3956E-05	0.000293662	0.000293662	5.80019E-05	5.23395E-05	0.000130696
3831303773295	383130	3773295	8.00757E-05	7.2258E-05	0.000180434	0.000180434	5.04963E-05	5.04963E-05	9.31752E-05	9.31752E-05	0.000167546	0.000167546	0.000118529	1.11557E-05	3.59179E-05	6.35958E-05	0.000297579	0.000297579	5.92972E-05	5.35083E-05	0.000133614
3831403773295	383140	3773295	7.94191E-05	7.1666E-05	0.000178955	0.000178955	5.00822E-05	5.00822E-05	9.24112E-05	9.24112E-05	0.000166172	0.000166172	0.000117557	1.10642E-05	3.56234E-05	6.30743E-05	0.000302734	0.000302734	6.04493E-05	5.45479E-05	0.00013621
3831503773295	383150	3773295	7.75388E-05	6.9969E-05	0.000174718	0.000174718	4.88965E-05	4.88965E-05	9.02233E-05	9.02233E-05	0.000162238	0.000162238	0.000114774	1.08022E-05	3.478E-05	6.1581E-05	0.000315564	0.000315564	6.04373E-05	5.45371E-05	0.000136183
3831603773295	383160	3773295	7.49363E-05	6.7621E-05	0.000168854	0.000168854	4.72554E-05	4.72554E-05	8.7195E-05	8.7195E-05	0.000156793	0.000156793	0.000110922	1.04397E-05	3.36126E-05	5.95141E-05	0.000326539	0.000326539	6.08134E-05	5.48765E-05	0.000137031
3831703773295	383170	3773295	7.13131E-05	6.4351E-05	0.00016069	0.00016069	4.49705E-05	4.49705E-05	8.2979E-05	8.2979E-05	0.000149212	0.000149212	0.000105558	9.93491E-06	3.19874E-05	5.66365E-05	0.000334105	0.000334105	6.08552E-05	5.49142E-05	0.000137125
3834603773295	383460	3773295	5.61813E-05	5.0697E-05	0.000126593	0.000126593	3.54283E-05	3.54283E-05	6.5372E-05	6.5372E-05	0.000117551	0.000117551	8.31602E-05	7.82685E-06	2.52001E-05	4.4619E-05	0.000606324	0.000606324	9.55059E-05	8.61821E-05	0.000215203
3834703773295	383470	3773295	5.53158E-05	4.9916E-05	0.000124643	0.000124643	3.48825E-05	3.48825E-05	6.43648E-05	6.43648E-05	0.00011574	0.00011574	8.18791E-05	7.70627E-06	2.48118E-05	4.39316E-05	0.000608164	0.000608164	9.69624E-05	8.74964E-05	0.000218485
3834803773295	383480	3773295	5.38594E-05	4.8601E-05	0.000121361	0.000121361	3.39641E-05	3.39641E-05	6.26701E-05	6.26701E-05	0.000112693	0.000112693	7.97232E-05	7.50336E-06	2.41585E-05	4.27748E-05	0.000600678	0.000600678	0.000100609	9.07875E-05	0.000226703
3834903773295	383490	3773295	5.22895E-05	4.7185E-05	0.000117824	0.000117824	3.29741E-05	3.29741E-05	6.08434E-05	6.08434E-05	0.000109408	0.000109408	7.73995E-05	7.28466E-06	2.34544E-05	4.15281E-05	0.00058661	0.00058661	0.000103737	9.36099E-05	0.000233751
3835003773295	383500	3773295	5.1221E-05	4.6221E-05	0.000115416	0.000115416	3.23003E-05	3.23003E-05	5.96002E-05	5.96002E-05	0.000107172	0.000107172	7.58179E-05	7.1358E-06	2.29751E-05	4.06795E-05	0.000569259	0.000569259	0.000105725	9.54036E-05	0.00023823
3835103773295	383510	3773295	5.02361E-05	4.5332E-05	0.000113197	0.000113197	3.16792E-05	3.16792E-05	5.84541E-05	5.84541E-05	0.000105111	0.000105111	7.436E-05	6.99859E-06	2.25333E-05	3.98973E-05	0.000551369	0.000551369	0.000107032	9.65832E-05	0.000241176
3835203773295	383520	3773295	4.93348E-05	4.4518E-05	0.000111166	0.000111166	3.11108E-05	3.11108E-05	5.74054E-05	5.74054E-05	0.000103226	0.000103226	7.30259E-05	6.87302E-06	2.2129E-05	3.91814E-05	0.00053164	0.00053164	0.000107856	9.73265E-05	0.000243032
3835303773295	383530	3773295	4.84573E-05	4.3727E-05	0.000109189	0.000109189	3.05575E-05	3.05575E-05	5.63844E-05	5.63844E-05	0.00010139	0.00010139	7.1727E-05	6.75078E-06	2.17355E-05	3.84846E-05	0.000511672	0.000511672	0.000108107	9.75528E-05	0.000243597
3835403773295	383540	3773295	4.75798E-05	4.2935E-05	0.000107212	0.000107212	3.00042E-05	3.00042E-05	5.53634E-05	5.53634E-05	9.95536E-05	9.95536E-05	7.04282E-05	6.62854E-06	2.13419E-05	3.77877E-05	0.000491562	0.000491562	0.000107874	9.73427E-05	0.000243072
3835503773295	383550	3773295	4.66666E-05	4.2111E-05	0.000105154	0.000105154	2.94283E-05	2.94283E-05	5.43007E-05	5.43007E-05	9.76427E-05	9.76427E-05	6.90764E-05	6.50131E-06	2.09322E-05	3.70624E-05	0.000470738	0.000470738	0.000107211	9.67448E-05	0.000241579
3835603773295	383560	3773295	4.54429E-05	4.1007E-05	0.000102396	0.000102396	2.86566E-05	2.86566E-05	5.28768E-05	5.28768E-05	9.50824E-05	9.50824E-05	6.72651E-05	6.33083E-06	2.03834E-05	3.60905E-05	0.000445568	0.000445568	0.000105904	9.55652E-05	0.000238634
3835703773295	383570	3773295	4.41595E-05	3.9848E-05	9.95046E-05	9.95046E-05	2.78473E-05	2.78473E-05	5.13835E-05	5.13835E-05	9.23971E-05	9.23971E-05	6.53654E-05	6.15204E-06	1.98077E-05	3.50713E-05	0.000422222	0.000422222	0.000103875	9.37338E-05	0.00023406
3835803773295	383580	3773295	4.27747E-05	3.8599E-05	9.63842E-05	9.63842E-05	2.6974E-05	2.6974E-05	4.97721E-05	4.97721E-05	8.94996E-05	8.94996E-05	6.33156E-05	5.95911E-06	1.91865E-05	3.39715E-05	0.000399812	0.000399812	0.000101063	9.11968E-05	0.000227725
3835903773295	383590	3773295	4.13421E-05	3.7306E-05	9.31561E-05	9.31561E-05	2.60706E-05	2.60706E-05	4.81052E-05	4.81052E-05	8.65021E-05	8.65021E-05	6.11951E-05	5.75953E-06	1.8544E-05	3.28337E-05	0.000378766	0.000378766	9.77861E-05	8.82397E-05	0.000220341
3836003773295	383600	3773295	3.99394E-05	3.604E-05	8.99953E-05	8.99953E-05	2.5186E-05	2.5186E-05	4.6473E-05	4.6473E-05	8.35671E-05	8.35671E-05	5.91187E-05	5.56411E-06	1.79148E-05	3.17197E-05	0.000359544	0.000359544	9.42942E-05	8.50887E-05	0.000212473
3836103773295	383610	3773295	3.87515E-05	3.4968E-05	8.73187E-05	8.73187E-05	2.4437E-05	2.4437E-05	4.50908E-05	4.50908E-05	8.10817E-05	8.10817E-05	5.73604E-05	5.39863E-06	1.73819E-05	3.07763E-05	0.000343192	0.000343192	9.11604E-05	8.22608E-05	0.000205412
3836203773295	383620	3773295	3.76174E-05	3.3945E-05	8.47632E-05	8.47632E-05	2.37218E-05	2.37218E-05	4.37712E-05	4.37712E-05	7.87087E-05	7.87087E-05	5.56817E-05	5.24063E-06	1.68732E-05	2.98755E-05	0.000327919	0.000327919	8.80564E-05	7.94599E-05	0.000198417
3836303773295	383630	3773295	3.65728E-05	3.3002E-05	8.24094E-05	8.24094E-05	2.30631E-05	2.30631E-05	4.25557E-05	4.25557E-05	7.6523E-05	7.6523E-05	5.41354E-05	5.0951E-06	1.64047E-05	2.90459E-05	0.000313947	0.000313947	8.51316E-05	7.68206E-05	0.000191827
3836403773295	383640	3773295	3.56297E-05	3.2151E-05	8.02843E-05	8.02843E-05	2.24683E-05	2.24683E-05	4.14583E-05	4.14583E-05	7.45497E-05	7.45497E-05	5.27394E-05	4.96371E-06	1.59816E-05	2.82969E-05	0.000301227	0.000301227	8.24216E-05	7.43752E-05	0.00018572
3836503773295	383650	3773295	3.47403E-05	3.1349E-05	7.82802E-05	7.82802E-05	2.19075E-05	2.19075E-05	4.04234E-05	4.04234E-05	7.26887E-05	7.26887E-05	5.14229E-05	4.83981E-06	1.55827E-05	2.75906E-05	0.000289316	0.000289316	7.9837E-05	7.20428E-05	0.000179896
3836603773295	383660	3773295	3.41434E-05	3.081E-05	7.69352E-05	7.69352E-05	2.1531E-05	2.1531E-05	3.97288E-05	3.97288E-05	7.14398E-05	7.14398E-05	5.05394E-05	4.75665E-06	1.5315E-05	2.71165E-05	0.000279848	0.000279848	7.80283E-05	7.04108E-05	0.000175821
3836703773295	383670	3773295	3.36002E-05	3.032E-05	7.57112E-05	7.57112E-05	2.11885E-05	2.11885E-05	3.90968E-05	3.90968E-05	7.03033E-05	7.03033E-05	4.97353E-05	4.68097E-06	1.50713E-05	2.66851E-05	0.000271093	0.000271093	7.63749E-05	6.89187E-05	0.000172095
3836803773295	383680	3773295	3.31286E-05	2.9894E-05	7.46486E-05	7.46486E-05	2.08911E-05	2.08911E-05	3.85481E-05	3.85481E-05	6.93166E-05	6.93166E-05	4.90373E-05	4.61528E-06	1.48598E-05	2.63106E-05	0.000263195	0.000263195	7.49542E-05	6.76368E-05	0.000168894
3836903773295	383690	3773295	3.28003E-05	2.9598E-05	7.39089E-05	7.39089E-05	2.06841E-05	2.06841E-05	3.81661E-05	3.81661E-05	6.86297E-05	6.86297E-05	4.85514E-05	4.56954E-06	1.47125E-05	2.60498E-05	0.00025655	0.00025655	7.39395E-05	6.67211E-05	0.000166608
3837003773295	383700	3773295	3.2478E-05	2.9307E-05	7.31826E-05	7.31826E-05	2.04808E-05	2.04808E-05	3.7791E-05	3.7791E-05	6.79552E-05	6.79552E-05	4.80743E-05	4.52464E-06	1.4568E-05	2.57939E-05	0.000250238	0.000250238	7.29605E-05	6.58377E-05	0.000164402
3837103773295	383710	3773295	3.22691E-05	2.9119E-05	7.27118E-05	7.27118E-05	2.03491E-05	2.03491E-05	3.75479E-05	3.75479E-05	6.75181E-05	6.75181E-05	4.7765E-05	4.49553E-06	1.44742E-05	2.56279E-05	0.000244877	0.000244877	7.2298E-05	6.52398E-05	0.000162909
3837203773295	383720	3773295	3.21019E-05	2.8968E-05	7.23352E-05	7.23352E-05	2.02437E-05	2.02437E-05	3.73534E-05	3.73534E-05	6.71684E-05	6.71684E-05	4.75176E-05	4.47225E-06	1.43993E-05	2.54952E-05	0.000240008	0.000240008	7.17548E-05	6.47497E-05	0.000161685
3837303773295	383730	3773295	3.20064E-05	2.8882E-05	7.212E-05	7.212E-05	2.01835E-05	2.01835E-05	3.72423E-05	3.72423E-05	6.69686E-05	6.69686E-05	4.73762E-05	4.45894E-06	1.43564E-05	2.54193E-05	0.000235757	0.000235757	7.13966E-05	6.44265E-05	0.000160878
3837403773295	383740	3773295	3.22153E-05	2.907E-05	7.25907E-05	7.25907E-05	2.03152E-05	2.03152E-05	3.74854E-05	3.74854E-05	6.74057E-05	6.74057E-05	4.76855E-05	4.48805E-06	1.44501E-05	2.55853E-05	0.000233458	0.000233458	7.17966E-05	6.47874E-05	0.000161779
3837503773295	383750	3773295	3.24541E-05	2.9286E-05	7.31288E-05	7.31288E-05	2.04658E-05	2.04658E-05	3.77632E-05	3.77632E-05	6.79053E-05	6.79053E-05	4.80389E-05	4.52131E-06	1.45572E-05	2.57749E-05	0.000231602	0.000231602	7.22562E-05	6.52021E-05	0.000162815
3837603773295	383760	3773295	3.24601E-05	2.9291E-05	7.31422E-05	7.31422E-05	2.04695E-05	2.04695E-05	3.77702E-05	3.77702E-05	6.79178E-05	6.79178E-05	4.80477E-05	4.52214E-06	1.45599E-05	2.57796E-05	0.000228605	0.000228605	7.21547E-05	6.51106E-05	0.000162586
3837703773295	383770	3773295	3.23228E-05	2.9167E-05	7.28329E-05	7.28329E-05	2.0383E-05	2.0383E-05	3.76104E-05	3.76104E-05	6.76305E-05	6.76305E-05	4.78445E-05	4.50301E-06	1.44983E-05	2.56706E-05	0.000224878	0.000224878	7.17011E-05	6.47012E-05	0.000161564
3837803773295	383780	3773295	3.22034E-05	2.906E-05	7.25638E-05	7.25638E-05	2.03077E-05	2.03077E-05	3.74715E-05	3.74715E-05	6.73807E-05	6.73807E-05	4.76678E-05	4.48638E-06	1.44448E-05	2.55758E-05	0.0002142	0.0002142	7.12772E-05	6.43188E-05	0.000160609
3837903773295	383790	3773295	3.22631E-05	2.9113E-05	7.26983E-05	7.26983E-05	2.03453E-05	2.03453E-05	3.7541E-05	3.7541E-05	6.75056E-05	6.75056E-05	4.77562E-05	4.4947E-06	1.44716E-05	2.56232E-05	0.000219453	0.000219453	7.12952E-05	6.43349E-05	0.000160649
3838003773295	383800	3773295	3.23108E-05	2.9156E-05	7.2806E-05	7.2806E-05	2.03754E-05	2.03754E-05	3.75965E-05	3.75965E-05	6.76055E-05	6.76055E-05	4.78269E-05	4.50135E-06	1.4493E-05	2.56611E-05	0.000217788	0.000217788	7.12892E-05	6.43296E-05	0.000160636
3838103773295	383810	3773295	3.22571E-05	2.9108E-05	7.26849E-05	7.26849E-05	2.03416E-05	2.03416E-05	3.7534E-05	3.7534E-05	6.74931E-05	6.74931E-05	4.77473E-05	4.49387E-06	1.44689E-05	2.56184E-05	0.000215584	0.000215584	7.10265E-05	6.40926E-05	0.000160044
3838203773295	383820	3773295	3.21079E-05	2.8973E-05	7.23486E-05	7.23486E-05	2.02475E-05	2.02475E-05	3.73604E-05	3.73604E-05	6.71809E-05	6.71809E-05	4.75265E-05	4.47308E-06	1.4402E-05	2.54999E-05	0.000212761	0.000212761	7.05371E-05	6.36509E-05	0.000158941
3838303773295	383830	3773295	3.19467E-05	2.8828E-05	7.19855E-05	7.19855E-05	2.01458E-05	2.01458E-05	3.71728E-05	3.71728E-05	6.68437E-05	6.68437E-05	4.72879E-05	4.45063E-06	1.43297E-05	2.53719E-05	0.000210033	0.000210033	7.00297E-05	6.3193E-05	0.000157798
3838403773295	383840	3773295	3.15528E-05	2.8472E-05	7.10978E-05	7.10978E-05	1.98974E-05	1.98974E-05	3.67144E-05	3.67144E-05	6.60194E-05	6.60194E-05	4.67047E-05	4.39574E-06	1.4153E-05	2.50591E-05	0.000205227	0.000205227	6.89553E-05	6.22235E-05	0.000155377

			KMMass Grading / Excavation	KMDrainage / Utilities Trenching	KMFoundations / Concrete Pads	KMBuilding / Structure Construction	KMAsphalt Paving	KMArchitectural Coating	KMLandscaping or Other Finishing	KMWaterside Construction (Piles)	EWNDemolition	EWNSite Grubbing / Prep	EWNDrainage / Utilities Trenching	EWNDrainage / Utilities Trenching	EWNDrainage / Utilities Trenching	EWNFoundations / Concrete Pads	EWNBuilding / Structure Construction	EWNAsphalt Paving	EWNLandscaping or Other Finishing	EWNWaterside Construction (Piles)	ISDemolition
Unique Identifier	X (UTM)	Y (UTM)	2026	2026	2026	2026	2026	2026	2026	2026	2027	2027	2027	2028	2029	2029	2029	2029	2029	2029	2027
3837503773285	383750	3773285	0.000158443	3.41377E-05	8.18191E-05	0.000151764	0.000104083	9.79603E-06	3.15403E-05	5.58448E-05	0.000348943	0.000470474	0.00057083	0.00057083	0.00057083	0.000406026	0.000707092	0.000516509	0.000156518	0.000271604	3.06395E-05
3837603773285	383760	3773285	0.000158269	3.41E-05	8.17288E-05	0.000151597	0.000103968	9.78522E-06	3.15054E-05	5.57832E-05	0.000338228	0.000456028	0.000553302	0.000553302	0.000553302	0.000393558	0.000685381	0.000500649	0.000151712	0.000263265	3.07887E-05
3837703773285	383770	3773285	0.000157623	3.39609E-05	8.13954E-05	0.000150978	0.000103544	9.74531E-06	3.13769E-05	5.55556E-05	0.000327305	0.0004413	0.000535432	0.000535432	0.000535432	0.000380848	0.000663245	0.00048448	0.000146812	0.000254762	3.08424E-05
3837803773285	383780	3773285	0.000156991	3.38247E-05	8.1069E-05	0.000150373	0.000103129	9.70622E-06	3.12511E-05	5.53328E-05	0.000317056	0.000427481	0.000518666	0.000518666	0.000518666	0.000368922	0.000642477	0.000469309	0.000142215	0.000246785	3.08962E-05
3837903773285	383790	3773285	0.00015695	3.3816E-05	8.10482E-05	0.000150334	0.000103102	9.70373E-06	3.12431E-05	5.53186E-05	0.000308478	0.000415916	0.000504634	0.000504634	0.000504634	0.000358942	0.000625095	0.000456613	0.000138367	0.000240108	3.10454E-05
3838003773285	383800	3773285	0.000156816	3.3787E-05	8.09787E-05	0.000150205	0.000103014	9.69541E-06	3.12163E-05	5.52712E-05	0.000300366	0.000404979	0.000491364	0.000491364	0.000491364	0.000349502	0.000608657	0.000444605	0.000134729	0.000233794	3.11648E-05
3838103773285	383810	3773285	0.000156197	3.36537E-05	8.06592E-05	0.000149613	0.000102607	9.65716E-06	3.10931E-05	5.50531E-05	0.000291872	0.000393527	0.000477469	0.000477469	0.000477469	0.000339619	0.000591445	0.000432032	0.000130919	0.000227183	3.11886E-05
3838203773285	383820	3773285	0.000155135	3.34248E-05	8.01105E-05	0.000148595	0.000101909	9.59146E-06	3.08816E-05	5.46786E-05	0.000283062	0.000381648	0.000463056	0.000463056	0.000463056	0.000329367	0.000573592	0.000418991	0.000126967	0.000220325	3.1123E-05
3838303773285	383830	3773285	0.000154045	3.31901E-05	7.95479E-05	0.000147551	0.000101194	9.5241E-06	3.06647E-05	5.42946E-05	0.000274657	0.000370316	0.000449307	0.000449307	0.000449307	0.000319588	0.000556561	0.00040655	0.000123197	0.000213783	3.10394E-05
3838403773285	383840	3773285	0.000151718	3.26887E-05	7.83463E-05	0.000145323	9.96651E-05	9.38024E-06	3.02015E-05	5.34745E-05	0.000264492	0.00035661	0.000432678	0.000432678	0.000432678	0.000307759	0.000535962	0.000391503	0.000118637	0.000205871	3.07708E-05
3838503773285	383850	3773285	0.000149351	3.21787E-05	7.71239E-05	0.000143055	9.811E-05	9.23388E-06	2.97303E-05	5.26401E-05	0.000254786	0.000343524	0.0004168	0.0004168	0.0004168	0.000296466	0.000516294	0.000377137	0.000114284	0.000198316	3.04903E-05
3838603773285	383860	3773285	0.000146459	3.15556E-05	7.56306E-05	0.000140285	9.62104E-05	9.05509E-06	2.91547E-05	5.16209E-05	0.000244716	0.000329947	0.000400327	0.000400327	0.000400327	0.000284749	0.000495889	0.000362231	0.000109767	0.000190478	3.01202E-05
3838703773285	383870	3773285	0.000142734	3.07529E-05	7.37067E-05	0.000136717	9.37629E-05	8.82474E-06	2.8413E-05	5.03077E-05	0.000233888	0.000315348	0.000382614	0.000382614	0.000382614	0.000272149	0.000473947	0.000346204	0.00010491	0.00018205	2.96068E-05
3838803773285	383880	3773285	0.000139075	2.99647E-05	7.18175E-05	0.000133212	9.13596E-05	8.59855E-06	2.76847E-05	4.90183E-05	0.000223752	0.000301682	0.000366033	0.000366033	0.000366033	0.000260356	0.000453409	0.000331201	0.000100364	0.000174161	2.90815E-05
3838903773285	383890	3773285	0.000135376	2.91677E-05	6.99074E-05	0.00012967	8.89299E-05	8.36987E-06	2.69484E-05	4.77146E-05	0.00021413	0.000288709	0.000350292	0.000350292	0.000350292	0.000249159	0.00043391	0.000316958	9.60478E-05	0.000166671	2.85264E-05
3839003773285	383900	3773285	0.000131718	2.83795E-05	6.80182E-05	0.000126165	8.65266E-05	8.14368E-06	2.62202E-05	4.64251E-05	0.000205111	0.000276548	0.000335538	0.000335538	0.000335538	0.000238665	0.000415634	0.000303607	9.20022E-05	0.000159651	2.79653E-05
3839103773285	383910	3773285	0.00012814	2.76086E-05	6.61707E-05	0.000122738	8.41763E-05	7.92248E-06	2.5508E-05	4.51641E-05	0.000196671	0.000265168	0.00032173	0.00032173	0.00032173	0.000228844	0.00039853	0.000291114	8.82163E-05	0.000153081	2.74102E-05
3829703773295	382970	3773295	9.79444E-05	2.11028E-05	5.05778E-05	9.38156E-05	6.43405E-05	6.05558E-06	1.94971E-05	3.45214E-05	0.00033448	0.000450974	0.00054717	0.00054717	0.00054717	0.000389197	0.000677784	0.0004951	0.00015003	0.000260347	4.69949E-05
3829803773295	382980	3773295	9.91414E-05	2.13607E-05	5.1196E-05	9.49622E-05	6.51269E-05	6.12959E-06	1.97354E-05	3.49433E-05	0.000367101	0.000494956	0.000600534	0.000600534	0.000600534	0.000427154	0.000743888	0.000543387	0.000164663	0.000285738	4.5998E-05
3829903773295	382990	3773295	0.000100755	2.17084E-05	5.20295E-05	9.65082E-05	6.61871E-05	6.22938E-06	2.00567E-05	3.55122E-05	0.000401167	0.000540887	0.000656262	0.000656262	0.000656262	0.000466793	0.000812918	0.000593811	0.000179943	0.000312254	4.51146E-05
3830003773295	383000	3773295	0.000102491	2.20823E-05	5.29254E-05	9.81701E-05	6.73269E-05	6.33665E-06	2.04021E-05	3.61237E-05	0.000436999	0.000589199	0.00071488	0.00071488	0.00071488	0.000508487	0.000885529	0.000646851	0.000196015	0.000340144	4.45595E-05
3830103773295	383010	3773295	0.000104024	2.24126E-05	5.37172E-05	9.96388E-05	6.83342E-05	6.43145E-06	2.07073E-05	3.66642E-05	0.00047784	0.000644264	0.000781691	0.000781691	0.000781691	0.000556009	0.000968288	0.000707304	0.000214335	0.000371933	4.32224E-05
3830203773295	383020	3773295	0.000106068	2.28531E-05	5.4773E-05	0.000101597	6.96772E-05	6.55785E-06	2.11143E-05	3.73847E-05	0.000515971	0.000695675	0.000844068	0.000844068	0.000844068	0.000600377	0.001045555	0.000763745	0.000231438	0.000401613	4.53474E-05
3830303773295	383030	3773295	0.000107978	2.32646E-05	5.57593E-05	0.000103426	7.09318E-05	6.67594E-06	2.14945E-05	3.80579E-05	0.00055745	0.000751601	0.000911923	0.000911923	0.000911923	0.000648642	0.001129608	0.000825144	0.000250044	0.000433899	4.68277E-05
3830403773295	383040	3773295	0.000110117	2.37254E-05	5.68636E-05	0.000105475	7.23367E-05	6.80816E-06	2.19202E-05	3.88117E-05	0.000602929	0.00081292	0.000986321	0.000986321	0.000986321	0.00070156	0.001221766	0.000892462	0.000270443	0.000469298	4.82842E-05
3830503773295	383050	3773295	0.000112753	2.42934E-05	5.82249E-05	0.000108	7.40685E-05	6.97115E-06	2.2445E-05	3.97408E-05	0.00065258	0.000879864	0.001067545	0.001067545	0.001067545	0.000759334	0.001322378	0.000965956	0.000292714	0.000507945	4.97228E-05
3830603773295	383060	3773295	0.000115564	2.48991E-05	5.96766E-05	0.000110693	7.59151E-05	7.14495E-06	2.30046E-05	4.07316E-05	0.00070857	0.000955355	0.001159139	0.001159139	0.001159139	0.000824484	0.001435836	0.001048833	0.000317828	0.000551526	5.09942E-05
3830703773295	383070	3773295	0.000118079	2.5441E-05	6.09754E-05	0.000113102	7.75673E-05	7.30046E-06	2.35053E-05	4.16181E-05	0.000784724	0.001058032	0.001283718	0.001283718	0.001283718	0.000913096	0.001590153	0.001161557	0.000351987	0.000610801	5.15851E-05
3830803773295	383080	3773295	0.000120595	2.59829E-05	6.22742E-05	0.000115511	7.92196E-05	7.45596E-06	2.40059E-05	4.25046E-05	0.000877586	0.001183236	0.001435628	0.001435628	0.001435628	0.001021149	0.001778327	0.001299012	0.00039364	0.00068308	5.20328E-05
3830903773295	383090	3773295	0.000123083	2.6519E-05	6.35592E-05	0.000117894	8.08542E-05	7.6098E-06	2.45013E-05	4.33816E-05	0.000989919	0.001334692	0.001619392	0.001619392	0.001619392	0.001151858	0.002005956	0.001465288	0.000444027	0.000770517	5.24148E-05
3831003773295	383100	3773295	0.00012549	2.70377E-05	6.48024E-05	0.0001202	8.24357E-05	7.75866E-06	2.49805E-05	4.42302E-05	0.001130712	0.001524522	0.001849714	0.001849714	0.001849714	0.001315684	0.002291258	0.001673693	0.00050718	0.000880106	5.26476E-05
3831103773295	383110	3773295	0.000127992	2.75768E-05	6.60943E-05	0.000122597	8.40791E-05	7.91333E-06	2.54785E-05	4.5112E-05	0.001303118	0.001756975	0.00213175	0.00213175	0.00213175	0.001516293	0.00264062	0.00192889	0.000584512	0.0010143	5.28506E-05
3831203773295	383120	3773295	0.000130696	2.81592E-05	6.74904E-05	0.000125186	8.58551E-05	8.08048E-06	2.60167E-05	4.60649E-05	0.001504122	0.002027986	0.00246057	0.00246057	0.00246057	0.001750179	0.003047931	0.002226419	0.000674672	0.001170755	5.31669E-05
3831303773295	383130	3773295	0.000133614	2.87881E-05	6.89976E-05	0.000127982	8.77724E-05	8.26093E-06	2.65977E-05	4.70936E-05	0.001742362	0.0023492	0.002850302	0.002850302	0.002850302	0.002027392	0.003530696	0.002579063	0.000781534	0.001356192	5.35131E-05
3831403773295	383140	3773295	0.00013621	2.93474E-05	7.03381E-05	0.000130468	8.94777E-05	8.42143E-06	2.71144E-05	4.80085E-05	0.002058182	0.002775016	0.003366947	0.003366947	0.003366947	0.002394877	0.004170669	0.003046544	0.000923195	0.001602015	5.35848E-05
3831503773295	383150	3773295	0.000136183	2.93416E-05	7.03242E-05	0.000130443	8.946E-05	8.41976E-06	2.71091E-05	4.7999E-05	0.002711639	0.003656062	0.004435927	0.004435927	0.004435927	0.003155232	0.005494826	0.004013798	0.001216303	0.002110643	5.16209E-05
3831603773295	383160	3773295	0.000137031	2.95242E-05	7.07617E-05	0.000131254	9.00166E-05	8.47215E-06	2.72778E-05	4.82977E-05	0.003707157	0.004998304	0.006064478	0.006064478	0.006064478	0.004313605	0.007512128	0.005487375	0.001662841	0.002885518	4.87916E-05
3831703773295	383170	3773295	0.000137125	2.95445E-05	7.08104E-05	0.000131344	9.00785E-05	8.47798E-06	2.72965E-05	4.83309E-05	0.005172355	0.006973808	0.008461371	0.008461371	0.008461371	0.006018492	0.010481183	0.007656176	0.002320053	0.004025975	4.42371E-05
3834603773295	383460	3773295	0.000215203	4.6367E-05	0.00011113	0.000206131	0.000141369	1.33053E-05	4.28391E-05	7.58503E-05	0.005740143	0.007739349	0.009390208	0.009390208	0.009390208	0.006679164	0.011631741	0.008496623	0.002574734	0.004467921	4.22733E-05
3834703773295	383470	3773295	0.000218485	4.70741E-05	0.000112824	0.000209275	0.000143525	1.35082E-05	4.34924E-05	7.7007E-05	0.004512409	0.006084013	0.007381777	0.007381777	0.007381777	0.005250586	0.009143878	0.006679317	0.002024036	0.003512297	4.24643E-05
3834803773295	383480	3773295	0.000226703	4.88447E-05	0.000117068	0.000217147	0.000148923	1.40163E-05	4.51283E-05	7.99036E-05	0.00357386	0.004818582	0.005846421	0.005846421	0.005846421	0.004158502	0.007242018	0.005290068	0.001603051	0.002781765	4.30314E-05
3834903773295	383490	3773295	0.000233751	5.03632E-05	0.000120708	0.000223897	0.000153553	1.44521E-05	4.65312E-05	8.23877E-05	0.002909426	0.003922735	0.004759483	0.004759483	0.004759483	0.003385374	0.005895618	0.004306564	0.00130502	0.002264593	4.32164E-05
3835003773295	383500	3773295	0.00023823	5.13282E-05	0.00012302	0.000228188	0.000156495	1.4729E-05	4.74228E-05	8.39663E-05	0.002445315	0.003296981	0.004000251	0.004000251	0.004000251	0.00284534	0.00495515	0.003619582	0.001096843	0.001903345	4.31866E-05
3835103773295	383510	3773295	0.000241176	5.19629E-05	0.000124541	0.000231009	0.00015843	1.49111E-05	4.80092E-05	8.50045E-05	0.002110871	0.002846056	0.00345314	0.00345314	0.00345314	0.002456185	0.004277438	0.003124535	0.000946829	0.001643026	4.29896E-05
3835203773295	383520	3773295	0.000243032	5.23628E-05	0.0001255	0.000232787	0.00015965	1.50258E-05	4.83787E-05	8.56587E-05	0.001847538	0.002491007	0.003022357	0.003022357	0.003022357	0.002149773	0.003743823	0.002734746	0.000828711	0.001438057	4.26673E-05
3835303773295	383530	3773295	0.000243597	5.24845E-05	0.000125792	0.000233328	0.000160021	1.50608E-05	4.84911E-05	8.58578E-05	0.001638708	0.002209445	0.002680736	0.002680736	0.002680736	0.001906782	0.003320654	0.002425634	0.000735041	0.001275512	4.22494E-05
3835403773295	383540	3773295	0.000243072	5.23715E-05	0.000125521	0.000232825	0.000159676	1.50283E-05	4.83867E-05	8.56729E-05	0.001467251	0.001978273	0.002400252	0.002400252	0.002400252	0.001707276	0.002973216	0.002171841	0.000658134	0.001142056	4.17659E-05
3835503773295	383550	3773295	0.000241579	5.20498E-05	0.00012475	0.000231395	0.000158695	1.4936E-05	4.80895E-05	8.51467E-05	0.001319939	0.001779654	0.002159267	0.002159267	0.002159267	0.001535866	0.002674705	0.001953789	0.000592057	0.001027393	4.12048E-05
3835603773295	383560	3773295	0.000238634	5.14152E-05	0.000123229	0.000228574	0.00015676	1.47539E-05	4.75032E-05	8.41085E-05	0.001177289	0.001587321	0.001925908	0.001925908	0.001925908	0.00136988	0.002385641	0.001742637	0.000528072	0.00091636	4.04229E-05
3835703773295	383570	3773295	0.00023406	5.04299E-05	0.000120867	0.000224194	0.000153756	1.44712E-05	4.65928E-05	8.24967E-05	0.001058014	0.001426505	0.001730789	0.001730789	0.001730789	0.001231093	0.002143945	0.001566084	0.000474571	0.00082352	3.94917E-05
3835803773295	383580	3773295	0.000227725	4.9065E-05	0.000117596	0.000218126	0.000149595	1.40795E-05	4.53318E-05	8.02639E-05	0.000954587	0.001287056	0.001561594	0.001561594	0.001561594	0.001110747	0.001934362	0.001412991	0.000428179	0.000743017	3.84113E-05
3835903773295	383590	3773295	0.000220341	4.7474E-05	0.000113783	0.000211053	0.000144744	1.3623E-05	4.38618E-05	7.76613E-05	0.000865134	0.001166447	0.001415259	0.001415259	0.001415259	0.00100666	0.001753095	0.001280581	0.000388055	0.000673389	3.72473E-05
3836003773295	383600	3773295	0.000212473	4.57787E-05	0.00010972	0.000203516	0.000139575	1.31365E-05	4.22955E-05	7.4888E-05	0.000788407	0.001062997	0.001289743	0.001289743	0.001289743	0.000917381	0.001597617	0.001167009	0.000353639	0.000613668	3.60654E-05
3836103773295	383610	3773295	0.000205412	4.42573E-05	0.000106073	0.000196752	0.000134937	1.26999E-05	4.08899E-05	7.23991E-05	0.000725803	0.000978589	0.001187329	0.001187329	0.001187329	0.000844536	0.001470757	0.001074342	0.000325558	0.000564939	3.50686E-05
3836203773295	383620	3773295	0.000198417	4.27504E-05	0.000102461	0.000190053	0.000130342	1.22675E-05	3.94976E-05	6.9934E-05	0.000670493	0.000904016	0.001096849	0.001096849	0.001096849	0.000780178	0.001358677	0.000992471	0.000300749	0.000521888	3.41075E-05
3836303773295	383630	3773295	0.000191827	4.13304E-05	9.90581E-05	0.00018374	0.000126013	1.186E-05	3.81857E-05	6.76111E-05	0.000622078	0.000838738	0.001017647	0.001017647	0.001017647	0.000723842	0.001260569	0.000920806	0.000279032	0.000484203	3.32361E-05
3836403773295	383640	3773295	0.00018572	4.00147E-05	9.59048E-05	0.000177891	0.000122001	1.14825E-05	3.69701E-05	6.54588E-05	0.000579625	0.0007815	0.0009482	0.0009482	0.0009482	0.00067445	0.001174544	0.000857968	0.00025999	0.00045116	3.24601E-05
3836503773295	383650	3773295	0.000179896	3.87599E-05	9.28974E-05	0.000172313	0.000118176	1.11224E-05	3.58108E-05	6.34061E-05	0.000541399	0.00072996	0.000885666	0.000885666	0.000885666	0.000629966	0.001097083	0.000801385	0.000242844	0.000421406	3.17259E-05
3836603773295	383660	3773295	0.000175821	3.78818E-05	9.07928E-05	0.000168409	0.000115498	1.08704E-05	3.49995E-05	6.19697E-05	0.000511171	0.000689205	0.000836217	0.000836217	0.000836217	0.000594793	0.00103583	0.000756642	0.000229285	0.000397877	3.12961E-05
3836703773295	383670	3773295	0.000172095	3.70791E-05	8.88689E-05	0.000164841	0.000113051	1.06401E-05	3.42579E-05	6.06566E-05	0.000483928	0.000652473	0.000791651	0.000791651	0.000791651	0.000563093	0.000980625	0.000716316	0.000217065	0.000376672	3.09141E-05
3836803773295	383680	3773295	0.000168894	3.63894E-05	8.72159E-05	0.000161775	0.000110948	1.04422E-05	3.36206E-05	5.95283E-05	0.000459747	0.000619871	0.000752093	0.000752093	0.000752093	0.000534957	0.000931625	0.000680523	0.000206219	0.000357851	3.06037E-05
3836903773295	383690	3773295	0.000166608	3.58967E-05	8.60351E-05	0.000159584	0.000109446	1.03008E-05	3.31655E-05	5.87224E-05	0.000439279	0.000592274	0.00071861	0.00071861	0.00071861	0.00051114	0.000890149	0.000650226	0.000197038	0.000341919	3.04365E-05
3837003773295	383700	3773295	0.000164402	3.54215E-05	8.4896E-05	0.000157472	0.000107997	1.01644E-05	3.27264E-05	5.79449E-05	0.000420089	0.000566399	0.000687216	0.000687216	0.000687216	0.00048881	0.000851261	0.00062182	0.00018843	0.000326982	3.02694E-05
3837103773295	383710	3773295	0.000162909	3.50998E-05	8.41251E-05	0.000156042	0.000107016	1.00721E-05	3.24292E-05	5.74187E-05	0.000403483	0.000544009	0.000660051	0.000660051	0.000660051	0.000469488	0.000817611	0.000597239	0.000180982	0.000314056	3.02157E-05
3837203773295	383720	3773295	0.000161685	3.48361E-05	8.3493E-05	0.000154869	0.000106212	9.99644E-06	3.21855E-05	5.69873E-05	0.00038822	0.000523431	0.000635082	0.000635082	0.000635082	0.000451728	0.000786682	0.000574647	0.000174135	0.000302176	3.02037E-05
3837303773295	383730	3773295	0.000160878	3.46622E-05	8.30763E-05	0.000154096	0.000105682	9.94655E-06	3.20249E-05	5.67029E-05	0.00037452	0.00050496	0.000612672	0.000612672	0.000612672	0.000435788	0.00075823	0.000554369	0.000167991	0.000291513	3.02634E-05
3837403773295	383740	3773295	0.000161779	3.48564E-05	8.35416E-05	0.000154959	0.000106274	1.00023E-05	3.22043E-05	5.70205E-05	0.000364594	0.000491576	0.000596433	0.000596433	0.000596433	0.00042423	0.000738807	0.000539676	0.000163538	0.000283787	3.06275E-05
3837503773295	383750	3773295	0.000162815	3.50795E-05	8.40765E-05	0.000155951	0.000106954	1.00663E-05	3.24104E-05	5.73855E-05	0.000355342	0.00047910 2	0.000581298	0.000581298	0.000581298	0.00041347 1	0.00072059	0.000525981	0.000159388	0.000276585	3.10155E-05
3837603773295	383760	3773295	0.000162586	3.50303E-05	8.39584E-05	0.000155732	0.000106804	1.00522E-05	3.23649E-05	5.73049E-05	0.000344376	0.000464317	0.00056336	0.00056336	0.00056336	0.000400712	0.000697839	0.00050975	0.00015447	0.00026805	3.11648E-05
3837703773295	383770	3773295	0.000161564	3.481E-05	8.34305E-05	0.000154753	0.000106133	9.98896E-06	3.21614E-05	5.69446E-05	0.000332647	0.000448503	0.000544172	0.000544172	0.000544172	0.000387064	0.000674071	0.000492388	0.000149208	0.000258921	3.11648E-05
3837803773295	383780	3773295	0.000160609	3.46043E-05	8.29374E-05	0.000153838	0.000105505	9.92992E-06	3.19713E-05	5.6608E-05	0.000321712	0.000433759	0.000526283	0.000526283	0.000526283	0.00037434	0.000651912	0.000476201	0.000144303	0.000250409	3.11707E-05
3837903773295	383790	3773295	0.000160649	3.46129E-05	8.29582E-05	0.000153877	0.000105532	9.93241E-06	3.19794E-05	5.66223E-05	0.00031311	0.000422162	0.000512212	0.000512212	0.000512212	0.000364331	0.000634482	0.000463469	0.000140445	0.000243714	3.13498E-05
3838003773295	383800	3773295	0.000160636	3.46101E-05	8.29513E-05	0.000153864	0.000105523	9.93158E-06	3.19767E-05	5.66175E-05	0.000305022	0.000411257	0.00049898	0.00049898	0.00049898	0.00035492	0.000618092	0.000451497	0.000136817	0.000237418	3.1505E-05
3838103773295	383810	3773295	0.000160044	3.44825E-05	8.26457E-05	0.000153297	0.000105134	9.89499E-06	3.18589E-05	5.64089E-05	0.000296462	0.000399716	0.000484978	0.000484978	0.000484978	0.00034496	0.000600747	0.000438827	0.000132978	0.000230756	3.15468E-05
3838203773295	383820	3773295	0.000158941	3.42449E-05	8.20761E-05	0.000152241	0.00010441	9.8268E-06	3.16393E-05	5.60202E-05	0.000287509	0.000387643	0.000470331	0.000470331	0.000470331	0.000334542	0.000582603	0.000425573	0.000128962	0.000223786	3.14931E-05
3838303773295	383830	3773295	0.000157798	3.39986E-05	8.14857E-05	0.000151146	0.000103659	9.75612E-06	3.14117E-05	5.56173E-05	0.000278961	0.000376119	0.000456347	0.000456347	0.000456347	0.000324596	0.000565282	0.000412921	0.000125128	0.000217133	3.14155E-05
3838403773295	383840	3773295	0.000155377	3.3477E-05	8.02355E-05	0.000148827	0.000102068	9.60643E-06	3.09298E-05	5.47639E-05	0.000268664	0.000362236	0.000439503	0.000439503	0.000439503	0.000312614	0.000544417	0.00039768	0.000120509	0.000209118	3.11409E-05

			ISDrainage / Utilities Trenching	ISDrainage / Utilities Trenching	ISAsphalt Paving	ISAsphalt Paving	SVDemolition	SVSite Grubbing / Prep	SVMass Grading / Excavation	SVMass Grading / Excavation	SVDrainage / Utilities Trenching	SVFoundations / Concrete Pads	SVBuilding / Structure Construction	SVBuilding / Structure Construction	SVAsphalt Paving	SVAsphalt Paving	SVArchitectural Coating	SVArchitectural Coating	SVLandscaping or Other Finishing	SVLandscaping or Other Finishing	MDemolition
Unique Identifier	X (UTM)	Y (UTM)	2027	2028	2027	2028	2027	2027	2027	2028	2028	2028	2028	2029	2028	2029	2028	2029	2028	2029	2027
3837503773285	383750	3773285	1.05904E-05	1.05904E-05	4.53529E-05	4.53529E-05	0.000285243	0.000188451	0.00031824	0.00031824	9.60587E-05	9.89918E-05	0.000489343	0.000489343	0.000390834	0.000390834	3.87168E-05	3.87168E-05	0.000124656	0.000124656	0.000123764
3837603773285	383760	3773285	1.0642E-05	1.0642E-05	4.55738E-05	4.55738E-05	0.000278926	0.000184278	0.000311193	0.000311193	9.39315E-05	9.67996E-05	0.000478818	0.000478818	0.000382179	0.000382179	3.78594E-05	3.78594E-05	0.000121896	0.000121896	0.000123507
3837703773285	383770	3773285	1.06606E-05	1.06606E-05	4.56533E-05	4.56533E-05	0.000272359	0.000179939	0.000303865	0.000303865	9.17198E-05	9.45204E-05	0.00046806	0.00046806	0.00037318	0.00037318	3.6968E-05	3.6968E-05	0.000119026	0.000119026	0.000122862
3837803773285	383780	3773285	1.06791E-05	1.06791E-05	4.57328E-05	4.57328E-05	0.000266054	0.000175774	0.000296832	0.000296832	8.95967E-05	9.23325E-05	0.000457754	0.000457754	0.000364542	0.000364542	3.61123E-05	3.61123E-05	0.000116271	0.000116271	0.000122295
3837903773285	383790	3773285	1.07307E-05	1.07307E-05	4.59537E-05	4.59537E-05	0.000260608	0.000172175	0.000290755	0.000290755	8.77625E-05	9.04423E-05	0.000448761	0.000448761	0.00035708	0.00035708	3.5373E-05	3.5373E-05	0.00011389	0.00011389	0.000122445
3838003773285	383800	3773285	1.0772E-05	1.0772E-05	4.61304E-05	4.61304E-05	0.000255351	0.000168702	0.000284891	0.000284891	8.59923E-05	8.8618E-05	0.000440168	0.000440168	0.000349877	0.000349877	3.46595E-05	3.46595E-05	0.000111593	0.000111593	0.000122576
3838103773285	383810	3773285	1.07802E-05	1.07802E-05	4.61658E-05	4.61658E-05	0.000249794	0.000165031	0.000278691	0.000278691	8.4121E-05	8.66896E-05	0.000431214	0.000431214	0.000342263	0.000342263	3.39052E-05	3.39052E-05	0.000109165	0.000109165	0.000122152
3838203773285	383820	3773285	1.07575E-05	1.07575E-05	4.60686E-05	4.60686E-05	0.00024398	0.00016119	0.000272204	0.000272204	8.2163E-05	8.46718E-05	0.000421951	0.000421951	0.000334297	0.000334297	3.31161E-05	3.31161E-05	0.000106624	0.000106624	0.000121203
3838303773285	383830	3773285	1.07287E-05	1.07287E-05	4.59449E-05	4.59449E-05	0.000238344	0.000157466	0.000265916	0.000265916	8.02648E-05	8.27157E-05	0.000412984	0.000412984	0.000326574	0.000326574	3.2351E-05	3.2351E-05	0.00010416	0.00010416	0.000120194
3838403773285	383840	3773285	1.06358E-05	1.06358E-05	4.55473E-05	4.55473E-05	0.000231562	0.000152985	0.000258349	0.000258349	7.79809E-05	8.0362E-05	0.000402253	0.000402253	0.000317281	0.000317281	3.14305E-05	3.14305E-05	0.000101197	0.000101197	0.000117783
3838503773285	383850	3773285	1.05388E-05	1.05388E-05	4.5132E-05	4.5132E-05	0.000224975	0.000148634	0.000251001	0.000251001	7.57629E-05	7.80763E-05	0.000391791	0.000391791	0.000308257	0.000308257	3.05365E-05	3.05365E-05	9.83183E-05	9.83183E-05	0.000115347
3838603773285	383860	3773285	1.04109E-05	1.04109E-05	4.45842E-05	4.45842E-05	0.000218083	0.000144081	0.000243311	0.000243311	7.34418E-05	7.56843E-05	0.000380841	0.000380841	0.000298813	0.000298813	2.9601E-05	2.9601E-05	9.53062E-05	9.53062E-05	0.000112351
3838703773285	383870	3773285	1.02335E-05	1.02335E-05	4.38244E-05	4.38244E-05	0.000210627	0.000139155	0.000234992	0.000234992	7.09309E-05	7.30967E-05	0.000368988	0.000368988	0.000288597	0.000288597	2.85889E-05	2.85889E-05	9.20477E-05	9.20477E-05	0.000108447
3838803773285	383880	3773285	1.00519E-05	1.00519E-05	4.30468E-05	4.30468E-05	0.000203526	0.000134463	0.00022707	0.00022707	6.85397E-05	7.06325E-05	0.000357702	0.000357702	0.000278867	0.000278867	2.76251E-05	2.76251E-05	8.89446E-05	8.89446E-05	0.000104645
3838903773285	383890	3773285	9.86005E-06	9.86005E-06	4.22251E-05	4.22251E-05	0.000196683	0.000129942	0.000219435	0.000219435	6.62351E-05	6.82575E-05	0.000346803	0.000346803	0.000269491	0.000269491	2.66963E-05	2.66963E-05	8.59539E-05	8.59539E-05	0.00010086
3839003773285	383900	3773285	9.66611E-06	9.66611E-06	4.13946E-05	4.13946E-05	0.000190164	0.000125635	0.000212162	0.000212162	6.40398E-05	6.59952E-05	0.000336407	0.000336407	0.000260559	0.000260559	2.58115E-05	2.58115E-05	8.31051E-05	8.31051E-05	9.72011E-05
3839103773285	383910	3773285	9.47424E-06	9.47424E-06	4.05729E-05	4.05729E-05	0.00018397	0.000121543	0.000205252	0.000205252	6.19539E-05	6.38456E-05	0.000326512	0.000326512	0.000252072	0.000252072	2.49707E-05	2.49707E-05	8.03982E-05	8.03982E-05	9.37211E-05
3829703773295	382970	3773295	1.62436E-05	1.62436E-05	6.95623E-05	6.95623E-05	0.00051262	0.000338672	0.000571921	0.000571921	0.00017263	0.000177902	0.000912132	0.000912132	0.000702382	0.000702382	6.95793E-05	6.95793E-05	0.000224024	0.000224024	4.81887E-05
3829803773295	382980	3773295	1.58991E-05	1.58991E-05	6.80868E-05	6.80868E-05	0.000570253	0.000376748	0.000636221	0.000636221	0.000192039	0.000197903	0.00099032	0.00099032	0.00078134	0.00078134	7.7402E-05	7.7402E-05	0.000249211	0.000249211	4.95556E-05
3829903773295	382990	3773295	1.55937E-05	1.55937E-05	6.67791E-05	6.67791E-05	0.000631195	0.00041701	0.000704212	0.000704212	0.000212562	0.000219052	0.001069049	0.001069049	0.00086485	0.00086485	8.56737E-05	8.56737E-05	0.000275843	0.000275843	5.07375E-05
3830003773295	383000	3773295	1.54018E-05	1.54018E-05	6.59574E-05	6.59574E-05	0.000694672	0.000458948	0.000775033	0.000775033	0.000233939	0.000241082	0.001146555	0.001146555	0.000951826	0.000951826	9.42897E-05	9.42897E-05	0.000303584	0.000303584	5.18537E-05
3830103773295	383010	3773295	1.49397E-05	1.49397E-05	6.39783E-05	6.39783E-05	0.000766213	0.000506213	0.000854849	0.000854849	0.000258031	0.000265909	0.00123027	0.00123027	0.001049849	0.001049849	0.000104	0.000104	0.000334849	0.000334849	5.24984E-05
3830203773295	383020	3773295	1.56742E-05	1.56742E-05	6.71237E-05	6.71237E-05	0.000818632	0.000540844	0.000913333	0.000913333	0.000275683	0.000284101	0.001282653	0.001282653	0.001121673	0.001121673	0.000111115	0.000111115	0.000357757	0.000357757	5.40146E-05
3830303773295	383030	3773295	1.61858E-05	1.61858E-05	6.93149E-05	6.93149E-05	0.000871462	0.000575747	0.000972274	0.000972274	0.000293474	0.000302435	0.001334405	0.001334405	0.00119406	0.00119406	0.000118286	0.000118286	0.000380845	0.000380845	5.50651E-05
3830403773295	383040	3773295	1.66893E-05	1.66893E-05	7.14708E-05	7.14708E-05	0.000923471	0.000610108	0.001030299	0.001030299	0.000310989	0.000320485	0.001385461	0.001385461	0.001265321	0.001265321	0.000125345	0.000125345	0.000403573	0.000403573	5.61037E-05
3830503773295	383050	3773295	1.71865E-05	1.71865E-05	7.36002E-05	7.36002E-05	0.000971577	0.00064189	0.00108397	0.00108397	0.000327189	0.00033718	0.001434172	0.001434172	0.001331235	0.001331235	0.000131875	0.000131875	0.000424597	0.000424597	5.70707E-05
3830603773295	383060	3773295	1.7626E-05	1.7626E-05	7.54821E-05	7.54821E-05	0.001016375	0.000671487	0.00113395	0.00113395	0.000342275	0.000352726	0.001482935	0.001482935	0.001392616	0.001392616	0.000137955	0.000137955	0.000444174	0.000444174	5.80497E-05
3830703773295	383070	3773295	1.78302E-05	1.78302E-05	7.63569E-05	7.63569E-05	0.001074216	0.000709701	0.001198483	0.001198483	0.000361754	0.0003728	0.001549078	0.001549078	0.001471869	0.001471869	0.000145806	0.000145806	0.000469452	0.000469452	5.92793E-05
3830803773295	383080	3773295	1.7985E-05	1.7985E-05	7.70195E-05	7.70195E-05	0.001129729	0.000746377	0.001260418	0.001260418	0.000380449	0.000392065	0.00161808	0.00161808	0.001547933	0.001547933	0.000153341	0.000153341	0.000493712	0.000493712	6.05985E-05
3830903773295	383090	3773295	1.8117E-05	1.8117E-05	7.7585E-05	7.7585E-05	0.001178313	0.000778474	0.001314622	0.001314622	0.00039681	0.000408926	0.001686722	0.001686722	0.001614501	0.001614501	0.000159936	0.000159936	0.000514944	0.000514944	6.19893E-05
3831003773295	383100	3773295	1.81975E-05	1.81975E-05	7.79296E-05	7.79296E-05	0.001222131	0.000807423	0.001363509	0.001363509	0.000411566	0.000424133	0.001757438	0.001757438	0.001674539	0.001674539	0.000165883	0.000165883	0.000534093	0.000534093	6.34995E-05
3831103773295	383110	3773295	1.82676E-05	1.82676E-05	7.823E-05	7.823E-05	0.001255729	0.000829621	0.001400994	0.001400994	0.000422881	0.000435793	0.001824354	0.001824354	0.001720575	0.001720575	0.000170443	0.000170443	0.000548776	0.000548776	6.50813E-05
3831203773295	383120	3773295	1.8377E-05	1.8377E-05	7.86983E-05	7.86983E-05	0.001272069	0.000840416	0.001419224	0.001419224	0.000428383	0.000441464	0.001878669	0.001878669	0.001742964	0.001742964	0.000172661	0.000172661	0.000555917	0.000555917	6.66512E-05
3831303773295	383130	3773295	1.84966E-05	1.84966E-05	7.92108E-05	7.92108E-05	0.001276793	0.000843537	0.001424494	0.001424494	0.000429974	0.000443103	0.001922653	0.001922653	0.001749436	0.001749436	0.000173302	0.000173302	0.000557981	0.000557981	6.82509E-05
3831403773295	383140	3773295	1.85214E-05	1.85214E-05	7.93168E-05	7.93168E-05	0.001286718	0.000850094	0.001435567	0.001435567	0.000433316	0.000446547	0.00197072	0.00197072	0.001763035	0.001763035	0.00017465	0.00017465	0.000562319	0.000562319	7.00715E-05
3831503773295	383150	3773295	1.78426E-05	1.78426E-05	7.64099E-05	7.64099E-05	0.001369311	0.00090466	0.001527714	0.001527714	0.00046113	0.000475211	0.002097568	0.002097568	0.001876202	0.001876202	0.00018586	0.00018586	0.000598413	0.000598413	7.25725E-05
3831603773295	383160	3773295	1.68646E-05	1.68646E-05	7.22218E-05	7.22218E-05	0.001451616	0.000959037	0.00161954	0.00161954	0.000488847	0.000503774	0.002232726	0.002232726	0.001988975	0.001988975	0.000197032	0.000197032	0.000634382	0.000634382	7.44349E-05
3831703773295	383170	3773295	1.52904E-05	1.52904E-05	6.54803E-05	6.54803E-05	0.001509371	0.000997194	0.001683977	0.001683977	0.000508297	0.000523818	0.002349138	0.002349138	0.00206811	0.00206811	0.000204871	0.000204871	0.000659622	0.000659622	7.40529E-05
3834603773295	383460	3773295	1.46116E-05	1.46116E-05	6.25734E-05	6.25734E-05	0.000833544	0.000550696	0.00092997	0.00092997	0.000280705	0.000289276	0.001381429	0.001381429	0.001142106	0.001142106	0.000113139	0.000113139	0.000364274	0.000364274	0.000149998
3834703773295	383470	3773295	1.46776E-05	1.46776E-05	6.28561E-05	6.28561E-05	0.000802427	0.000530138	0.000895253	0.000895253	0.000270226	0.000278477	0.001329664	0.001329664	0.00109947	0.00109947	0.000108916	0.000108916	0.000350675	0.000350675	0.000152165
3834803773295	383480	3773295	1.48736E-05	1.48736E-05	6.36955E-05	6.36955E-05	0.000761465	0.000503076	0.000849552	0.000849552	0.000256432	0.000264262	0.001269654	0.001269654	0.001043344	0.001043344	0.000103356	0.000103356	0.000332774	0.000332774	0.000159441
3834903773295	383490	3773295	1.49376E-05	1.49376E-05	6.39694E-05	6.39694E-05	0.000720949	0.000476308	0.00080435	0.00080435	0.000242788	0.000250201	0.001210932	0.001210932	0.00098783	0.00098783	9.78564E-05	9.78564E-05	0.000315068	0.000315068	0.000177629
3835003773295	383500	3773295	1.49273E-05	1.49273E-05	6.39252E-05	6.39252E-05	0.000686408	0.000453488	0.000765812	0.000765812	0.000231155	0.000238213	0.001156501	0.001156501	0.000940502	0.000940502	9.31679E-05	9.31679E-05	0.000299972	0.000299972	0.000185174
3835103773295	383510	3773295	1.48592E-05	1.48592E-05	6.36337E-05	6.36337E-05	0.000656283	0.000433585	0.000732203	0.000732203	0.00022101	0.000227759	0.001107441	0.001107441	0.000899226	0.000899226	8.9079E-05	8.9079E-05	0.000286807	0.000286807	0.000190636
3835203773295	383520	3773295	1.47478E-05	1.47478E-05	6.31565E-05	6.31565E-05	0.000627892	0.000414829	0.000700528	0.000700528	0.00021145	0.000217906	0.001060817	0.001060817	0.000860325	0.000860325	8.52255E-05	8.52255E-05	0.0002744	0.0002744	0.000194898
3835303773295	383530	3773295	1.46034E-05	1.46034E-05	6.25381E-05	6.25381E-05	0.000601909	0.000397662	0.000671539	0.000671539	0.0002027	0.00020888	0.001017426	0.001017426	0.000824724	0.000824724	8.16987E-05	8.16987E-05	0.000263045	0.000263045	0.000197691
3835403773295	383540	3773295	1.44362E-05	1.44362E-05	6.18224E-05	6.18224E-05	0.000577666	0.000381646	0.000644491	0.000644491	0.000194535	0.000200475	0.000976522	0.000976522	0.000791507	0.000791507	7.84082E-05	7.84082E-05	0.000252451	0.000252451	0.000199028
3835503773295	383550	3773295	1.42423E-05	1.42423E-05	6.09918E-05	6.09918E-05	0.000554067	0.000366054	0.000618162	0.000618162	0.000186588	0.000192285	0.00093688	0.00093688	0.000759171	0.000759171	7.52049E-05	7.52049E-05	0.000242137	0.000242137	0.000198867
3835603773295	383560	3773295	1.3972E-05	1.3972E-05	5.98344E-05	5.98344E-05	0.00052764	0.000348597	0.000588681	0.000588681	0.000177689	0.000183115	0.000894031	0.000894031	0.00072965	0.00072965	7.16183E-05	7.16183E-05	0.000230589	0.000230589	0.0001956
3835703773295	383570	3773295	1.36502E-05	1.36502E-05	5.8456E-05	5.8456E-05	0.000503111	0.00033239	0.000561312	0.000561312	0.000169428	0.000174602	0.00085408	0.00085408	0.000689353	0.000689353	6.82887E-05	6.82887E-05	0.000219869	0.000219869	0.00019134
3835803773295	383580	3773295	1.32767E-05	1.32767E-05	5.68568E-05	5.68568E-05	0.000479591	0.000316851	0.000535071	0.000535071	0.000161508	0.000166439	0.00081592	0.00081592	0.00065727	0.00065727	6.50962E-05	6.50962E-05	0.00020959	0.00020959	0.000185269
3835903773295	383590	3773295	1.28744E-05	1.28744E-05	5.51339E-05	5.51339E-05	0.00045737	0.00030217	0.000510279	0.000510279	0.000154024	0.000158727	0.000779937	0.000779937	0.000626679	0.000626679	6.20801E-05	6.20801E-05	0.000199879	0.000199879	0.00017853
3836003773295	383600	3773295	1.24659E-05	1.24659E-05	5.33844E-05	5.33844E-05	0.000436748	0.000288546	0.000487272	0.000487272	0.00014708	0.000151571	0.000746415	0.000746415	0.000598423	0.000598423	5.9281E-05	5.9281E-05	0.000190867	0.000190867	0.000171923
3836103773295	383610	3773295	1.21213E-05	1.21213E-05	5.19089E-05	5.19089E-05	0.000418815	0.000276698	0.000467264	0.000467264	0.000141041	0.000145347	0.000716822	0.000716822	0.00057352	0.00057352	5.68469E-05	5.68469E-05	0.00018303	0.00018303	0.000166509
3836203773295	383620	3773295	1.17892E-05	1.17892E-05	5.04864E-05	5.04864E-05	0.000401875	0.000265506	0.000448365	0.000448365	0.000135336	0.000139468	0.000688904	0.000688904	0.000550641	0.000550641	5.45476E-05	5.45476E-05	0.000175627	0.000175627	0.000161286
3836303773295	383630	3773295	1.14879E-05	1.14879E-05	4.91964E-05	4.91964E-05	0.000386118	0.000255096	0.000430784	0.000430784	0.000130029	0.000134	0.000662906	0.000662906	0.00052905	0.00052905	5.24088E-05	5.24088E-05	0.00016874	0.00016874	0.000156433
3836403773295	383640	3773295	1.12197E-05	1.12197E-05	4.80477E-05	4.80477E-05	0.000371487	0.00024543	0.000414461	0.000414461	0.000125102	0.000128922	0.000638737	0.000638737	0.000509004	0.000509004	5.0423E-05	5.0423E-05	0.000162347	0.000162347	0.000151914
3836503773295	383650	3773295	1.09659E-05	1.09659E-05	4.6961E-05	4.6961E-05	0.000357562	0.00023623	0.000398925	0.000398925	0.000120413	0.000124089	0.000615792	0.000615792	0.000489924	0.000489924	4.85328E-05	4.85328E-05	0.000156261	0.000156261	0.000147497
3836603773295	383660	3773295	1.08174E-05	1.08174E-05	4.63248E-05	4.63248E-05	0.00034608	0.00022864	0.000386115	0.000386115	0.000116546	0.000120105	0.00059648	0.00059648	0.00047192	0.00047192	4.69744E-05	4.69744E-05	0.000151243	0.000151243	0.000144077
3836703773295	383670	3773295	1.06853E-05	1.06853E-05	4.57593E-05	4.57593E-05	0.000335236	0.00022148	0.000374017	0.000374017	0.000112894	0.000116342	0.000578289	0.000578289	0.00045934	0.00045934	4.55025E-05	4.55025E-05	0.000146504	0.000146504	0.000140764
3836803773295	383680	3773295	1.0578E-05	1.0578E-05	4.52999E-05	4.52999E-05	0.000325182	0.000214838	0.0003628	0.0003628	0.000109509	0.000112852	0.000561412	0.000561412	0.000445558	0.000445558	4.41379E-05	4.41379E-05	0.000142111	0.000142111	0.00013769
3836903773295	383690	3773295	1.05203E-05	1.05203E-05	4.50525E-05	4.50525E-05	0.000316342	0.000208997	0.000352936	0.000352936	0.000106532	0.000109784	0.000546416	0.000546416	0.00043445	0.00043445	4.29379E-05	4.29379E-05	0.000138247	0.000138247	0.000135171
3837003773295	383700	3773295	1.04625E-05	1.04625E-05	4.48051E-05	4.48051E-05	0.000307728	0.000203306	0.000343326	0.000343326	0.000103631	0.000106795	0.000531896	0.000531896	0.000421642	0.000421642	4.17687E-05	4.17687E-05	0.000134483	0.000134483	0.000132694
3837103773295	383710	3773295	1.04439E-05	1.04439E-05	4.47256E-05	4.47256E-05	0.000300002	0.000198202	0.000334707	0.000334707	0.000101029	0.000104114	0.000518768	0.000518768	0.00041057	0.00041057	4.07201E-05	4.07201E-05	0.000131106	0.000131106	0.00013073
3837203773295	383720	3773295	1.04398E-05	1.04398E-05	4.47079E-05	4.47079E-05	0.000292668	0.000193357	0.000326525	0.000326525	9.85593E-05	0.000101569	0.000506323	0.000506323	0.00040108	0.00040108	3.97247E-05	3.97247E-05	0.000127901	0.000127901	0.000129005
3837303773295	383730	3773295	1.04604E-05	1.04604E-05	4.47963E-05	4.47963E-05	0.00028588	0.000188872	0.000318951	0.000318951	9.62732E-05	9.92129E-05	0.000494754	0.000494754	0.00039107	0.00039107	3.88033E-05	3.88033E-05	0.000124935	0.000124935	0.000127673
3837403773295	383740	3773295	1.05863E-05	1.05863E-05	4.53352E-05	4.53352E-05	0.000280813	0.000185525	0.000313298	0.000313298	9.4567E-05	9.74545E-05	0.000485684	0.000485684	0.000384765	0.000384765	3.81155E-05	3.81155E-05	0.000122721	0.000122721	0.000127841
3837503773295	383750	3773295	1.07204E-05	1.07204E-05	4.59095E-05	4.59095E-05	0.000275986	0.000182335	0.000307912	0.000307912	9.29412E-05	9.57791E-05	0.000477065	0.000477065	0.00037815	0.00037815	3.74603E-05	3.74603E-05	0.000120611	0.000120611	0.000128426
3837603773295	383760	3773295	1.0772E-05	1.0772E-05	4.61304E-05	4.61304E-05	0.000270153	0.000178482	0.000301405	0.000301405	9.0977E-05	9.37549E-05	0.000467145	0.000467145	0.000370158	0.000370158	3.66686E-05	3.66686E-05	0.000118062	0.000118062	0.000128044
3837703773295	383770	3773295	1.0772E-05	1.0772E-05	4.61304E-05	4.61304E-05	0.000263775	0.000174268	0.000294289	0.000294289	8.88292E-05	9.15415E-05	0.000456568	0.000456568	0.00036142	0.00036142	3.58029E-05	3.58029E-05	0.000115275	0.000115275	0.000126963
3837803773295	383780	3773295	1.07741E-05	1.07741E-05	4.61393E-05	4.61393E-05	0.000257679	0.000170241	0.000287488	0.000287488	8.67763E-05	8.9426E-05	0.000446455	0.000446455	0.00035067	0.00035067	3.49755E-05	3.49755E-05	0.00011261	0.00011261	0.000126008
3837903773295	383790	3773295	1.0836E-05	1.0836E-05	4.64043E-05	4.64043E-05	0.000252735	0.000166974	0.000281972	0.000281972	8.51113E-05	8.77101E-05	0.000438107	0.000438107	0.000346293	0.000346293	3.43044E-05	3.43044E-05	0.00011045	0.00011045	0.000126181
3838003773295	383800	3773295	1.08896E-05	1.08896E-05	4.66341E-05	4.66341E-05	0.000247987	0.000163837	0.000276674	0.000276674	8.35123E-05	8.60623E-05	0.000430132	0.000430132	0.000339787	0.000339787	3.36599E-05	3.36599E-05	0.000108375	0.000108375	0.000126408
3838103773295	383810	3773295	1.0904E-05	1.0904E-05	4.66959E-05	4.66959E-05	0.000242877	0.000160461	0.000270974	0.000270974	8.17916E-05	8.42891E-05	0.000421758	0.000421758	0.000332786	0.000332786	3.29664E-05	3.29664E-05	0.000106142	0.000106142	0.000126008
3838203773295	383820	3773295	1.08855E-05	1.08855E-05	4.66164E-05	4.66164E-05	0.000237461	0.000156883	0.000264931	0.000264931	7.99677E-05	8.24095E-05	0.000412971	0.000412971	0.000325365	0.000325365	3.22313E-05	3.22313E-05	0.000103775	0.000103775	0.000125023
3838303773295	383830	3773295	1.08586E-05	1.08586E-05	4.65015E-05	4.65015E-05	0.000232193	0.000153402	0.000259053	0.000259053	7.81934E-05	8.0581E-05	0.000404469	0.000404469	0.000318146	0.000318146	3.15161E-05	3.15161E-05	0.000101472	0.000101472	0.000123973
3838403773295	383840	3773295	1.07637E-05	1.07637E-05	4.60951E-05	4.60951E-05	0.000225815	0.000149189	0.000251937	0.000251937	7.60456E-05	7.83676E-05	0.000394239	0.000394239	0.000309407	0.000309407	3.06504E-05	3.06504E-05	9.86851E-05	9.86851E-05	0.000121454

			MSite Grubbing / Prep	MMass Grading / Excavation	MMass Grading / Excavation	MDrainage / Utilities Trenching	MFoundations / Concrete Pads	MBuilding / Structure Construction	MAsphalt Paving	MLandscaping or Other Finishing	MWaterside Construction (Piles)	RSSWRe-striping South Valley	RSSWRe-striping Silver Lake Boulevard	RSSWDemolition	RSSWPlacing Base	RSSWForm/Place Rebar and Pour	Child Risk				
Unique Identifier	X (UTM)	Y (UTM)	2027	2027	2028	2028	2028	2028	2028	2028	2028	2029	2029	2029	2029	2029	3rd Trimester	0<2	2<16	Total	per million
3837503773285	383750	3773285	0.000111681	0.000278877	0.000278877	7.80462E-05	0.00014401	0.000258957	0.000183196	5.55141E-05	9.82925E-05	0.000160968	0.000329498	0.000541246	0.000294221	8.80654E-05	4.94401E-09	1.0018E-07	7.3249E-08	1.78373E-07	0.17837271
3837603773285	383760	3773285	0.00011145	0.000278298	0.000278298	7.78844E-05	0.000143711	0.00025842	0.000182816	5.53989E-05	9.80887E-05	0.000157441	0.000319385	0.000524794	0.000285278	8.53885E-05	4.90558E-09	9.9773E-08	7.1571E-08	1.7625E-07	0.17624978
3837703773285	383770	3773285	0.000110868	0.000276846	0.000276846	7.74778E-05	0.000142961	0.000257071	0.000181862	5.51098E-05	9.75767E-05	0.000153854	0.000308914	0.000507756	0.000276016	8.26164E-05	4.85671E-09	9.9111E-08	6.9811E-08	1.73779E-07	0.17377914
3837803773285	383780	3773285	0.000110356	0.000275568	0.000275568	7.71203E-05	0.000142301	0.000255884	0.000181023	5.48554E-05	9.71263E-05	0.000150423	0.000299167	0.00049189	0.000267391	8.00348E-05	4.81127E-09	9.8491E-08	6.8155E-08	1.71457E-07	0.17145699
3837903773285	383790	3773285	0.000110491	0.000275904	0.000275904	7.72144E-05	0.000142475	0.000256197	0.000181244	5.49223E-05	9.72449E-05	0.000147423	0.000291355	0.000479208	0.000260497	7.79713E-05	4.78712E-09	9.8269E-08	6.6824E-08	1.6988E-07	0.16987954
3838003773285	383800	3773285	0.000110609	0.0002762	0.0002762	7.72972E-05	0.000142628	0.000256471	0.000181438	5.49813E-05	9.73492E-05	0.000144539	0.000283964	0.000467213	0.000253976	7.60196E-05	4.76485E-09	9.8037E-08	6.5557E-08	1.68358E-07	0.1683581
3838103773285	383810	3773285	0.000110227	0.000275245	0.000275245	7.70299E-05	0.000142135	0.000255585	0.000180811	5.47912E-05	9.70126E-05	0.00014154	0.000275956	0.000454207	0.000246907	7.39035E-05	4.7303E-09	9.7529E-08	6.4168E-08	1.66427E-07	0.16642653
3838203773285	383820	3773285	0.00010937	0.000273106	0.000273106	7.64314E-05	0.00014103	0.000253599	0.000179406	5.43654E-05	9.62588E-05	0.00013845	0.000267445	0.000440353	0.000239376	7.16493E-05	4.68313E-09	9.6757E-08	6.267E-08	1.6411E-07	0.16411045
3838303773285	383830	3773285	0.00010846	0.000270833	0.000270833	7.57953E-05	0.000139857	0.000251488	0.000177913	5.3913E-05	9.54576E-05	0.000135461	0.000259316	0.000427119	0.000232181	6.94959E-05	4.63692E-09	9.5986E-08	6.1226E-08	1.61849E-07	0.16184869
3838403773285	383840	3773285	0.000106284	0.000265399	0.000265399	7.42745E-05	0.000137051	0.000246442	0.000174343	5.28313E-05	9.35424E-05	0.000131969	0.000249032	0.00041031	0.000223044	6.67611E-05	4.54718E-09	9.44E-08	5.9356E-08	1.58303E-07	0.15830266
3838503773285	383850	3773285	0.000104086	0.000259912	0.000259912	7.27388E-05	0.000134217	0.000241347	0.000170738	5.17389E-05	9.16082E-05	0.000128578	0.000239229	0.000394283	0.000214332	6.41533E-05	4.45764E-09	9.2804E-08	5.7549E-08	1.54811E-07	0.15481057
3838603773285	383860	3773285	0.000101382	0.00025316	0.00025316	7.08492E-05	0.00013073	0.000235077	0.000166303	5.03948E-05	8.92284E-05	0.000125061	0.00022895	0.000377441	0.000205176	6.14129E-05	4.35111E-09	9.0878E-08	5.562E-08	1.5085E-07	0.15084958
3838703773285	383870	3773285	9.78598E-05	0.000244363	0.000244363	6.83874E-05	0.000126188	0.000226909	0.000160524	4.86437E-05	8.6128E-05	0.000121283	0.000217706	0.000358985	0.000195144	5.84101E-05	4.2186E-09	8.8439E-08	5.3471E-08	1.46129E-07	0.14612879
3838803773285	383880	3773285	9.44286E-05	0.000235796	0.000235796	6.59896E-05	0.000121763	0.000218953	0.000154896	4.69382E-05	8.31083E-05	0.000117665	0.000207211	0.000341744	0.000185772	5.56048E-05	4.09189E-09	8.607E-08	5.1435E-08	1.41597E-07	0.14159699
3838903773285	383890	3773285	9.10137E-05	0.000227268	0.000227268	6.36031E-05	0.00011736	0.000211035	0.000149294	4.52407E-05	8.01027E-05	0.000114158	0.000197248	0.000325386	0.000176879	5.29431E-05	3.96773E-09	8.3716E-08	4.9475E-08	1.37159E-07	0.1371588
3839003773285	383900	3773285	8.77118E-05	0.000219023	0.000219023	6.12957E-05	0.000113102	0.000203379	0.000143878	4.35994E-05	7.71967E-05	0.000110802	0.000187943	0.000310105	0.000168573	5.04569E-05	3.84876E-09	8.1426E-08	4.7618E-08	1.32892E-07	0.13289237
3839103773285	383910	3773285	8.45716E-05	0.000211182	0.000211182	5.91012E-05	0.000109053	0.000196097	0.000138727	4.20385E-05	7.44329E-05	0.000107592	0.000179301	0.000295903	0.000160853	4.8146E-05	3.73531E-09	7.9218E-08	4.5867E-08	1.2882E-07	0.12881985
3829703773295	382970	3773295	4.34843E-05	0.000108583	0.000108583	3.03881E-05	5.60718E-05	0.000100828	7.13294E-05	2.1615E-05	3.82712E-05	0.001130914	7.93764E-05	0.000134042	7.28653E-05	2.18099E-05	4.9217E-09	1.2111E-07	8.1654E-08	2.07689E-07	0.20768935
3829803773295	382980	3773295	4.47177E-05	0.000111664	0.000111664	3.12501E-05	5.76623E-05	0.000103688	7.33528E-05	2.22281E-05	3.93568E-05	0.001287551	8.31545E-05	0.000140519	7.63863E-05	2.28637E-05	5.0301E-09	1.2164E-07	8.8968E-08	2.15636E-07	0.21563601
3829903773295	382990	3773295	4.57842E-05	0.000114327	0.000114327	3.19954E-05	5.90376E-05	0.000106161	7.51022E-05	2.27582E-05	4.02955E-05	0.00145272	8.64353E-05	0.000146547	7.96627E-05	2.38444E-05	5.12679E-09	1.2214E-07	9.6598E-08	2.23867E-07	0.22386749
3830003773295	383000	3773295	4.67915E-05	0.000116842	0.000116842	3.26993E-05	6.03364E-05	0.000108496	7.67545E-05	2.32589E-05	4.1182E-05	0.001621013	8.92589E-05	0.000151182	8.21823E-05	2.45986E-05	5.21545E-09	1.227E-07	1.0455E-07	2.32465E-07	0.23246512
3830103773295	383010	3773295	4.73732E-05	0.000118295	0.000118295	3.31058E-05	6.10865E-05	0.000109845	7.77087E-05	2.35481E-05	4.1694E-05	0.001804776	9.29717E-05	0.000157107	8.54033E-05	2.55627E-05	5.27604E-09	1.2165E-07	1.1338E-07	2.40308E-07	0.24030826
3830203773295	383020	3773295	4.87414E-05	0.000121711	0.000121711	3.40619E-05	6.28507E-05	0.000113017	7.99529E-05	2.42282E-05	4.28981E-05	0.001918578	9.62625E-05	0.000163296	8.87674E-05	2.65696E-05	5.40983E-09	1.261E-07	1.2119E-07	2.52697E-07	0.25269679
3830303773295	383030	3773295	4.96894E-05	0.000124078	0.000124078	3.47244E-05	6.40731E-05	0.000115215	8.1508E-05	2.46994E-05	4.37325E-05	0.00201679	0.000100503	0.000170342	9.25975E-05	2.77161E-05	5.51114E-09	1.2884E-07	1.2925E-07	2.63601E-07	0.26360141
3830403773295	383040	3773295	5.06266E-05	0.000126418	0.000126418	3.53794E-05	6.52817E-05	0.000117389	8.30454E-05	2.51653E-05	4.45573E-05	0.002092549	0.000104115	0.000176199	9.57816E-05	2.86691E-05	5.60299E-09	1.3128E-07	1.3771E-07	2.74597E-07	0.27459711
3830503773295	383050	3773295	5.14992E-05	0.000128597	0.000128597	3.59892E-05	6.64069E-05	0.000119412	8.44767E-05	2.5599E-05	4.53253E-05	0.00213645	0.000107471	0.000181912	9.88873E-05	2.95987E-05	5.68705E-09	1.3359E-07	1.4644E-07	2.85716E-07	0.28571633
3830603773295	383060	3773295	5.23826E-05	0.000130803	0.000130803	3.66065E-05	6.75459E-05	0.00012146	8.59258E-05	2.60381E-05	4.61028E-05	0.002152397	0.000110883	0.000187676	0.000102021	3.05366E-05	5.7603E-09	1.3553E-07	1.5574E-07	2.9703E-07	0.29703042
3830703773295	383070	3773295	5.34922E-05	0.000133574	0.000133574	3.73819E-05	6.89767E-05	0.000124033	8.77459E-05	2.65897E-05	4.70794E-05	0.002183205	0.000115249	0.000195138	0.000106077	3.17507E-05	5.84329E-09	1.3697E-07	1.6813E-07	3.10945E-07	0.31094489
3830803773295	383080	3773295	5.46825E-05	0.000136546	0.000136546	3.82138E-05	7.05117E-05	0.000126793	8.96986E-05	2.71814E-05	4.8127E-05	0.002196398	0.000120092	0.000203423	0.000110581	3.30988E-05	5.92788E-09	1.3828E-07	1.824E-07	3.26603E-07	0.32660251
3830903773295	383090	3773295	5.59376E-05	0.00013968	0.00013968	3.90909E-05	7.213E-05	0.000129703	9.17572E-05	2.78052E-05	4.92316E-05	0.002191459	0.000125357	0.00021243	0.000115477	3.45643E-05	6.01166E-09	1.3947E-07	1.9862E-07	3.44103E-07	0.34410344
3831003773295	383100	3773295	5.73003E-05	0.000143083	0.000143083	4.00432E-05	7.38873E-05	0.000132863	9.39926E-05	2.84826E-05	5.0431E-05	0.002181516	0.000131281	0.000222583	0.000120996	3.62162E-05	6.09903E-09	1.4057E-07	2.1798E-07	3.64642E-07	0.3646418
3831103773295	383110	3773295	5.87277E-05	0.000146648	0.000146648	4.10407E-05	7.57278E-05	0.000136173	9.63341E-05	2.91921E-05	5.16873E-05	0.00216135	0.000137687	0.000233585	0.000126977	3.80063E-05	6.18614E-09	1.4161E-07	2.4054E-07	3.88333E-07	0.38833296
3831203773295	383120	3773295	6.01443E-05	0.000150185	0.000150185	4.20307E-05	7.75545E-05	0.000139457	9.86578E-05	2.98963E-05	5.2934E-05	0.002121287	0.000144233	0.000244842	0.000133096	3.98379E-05	6.26514E-09	1.4261E-07	2.6554E-07	4.14412E-07	0.41441235
3831303773295	383130	3773295	6.15879E-05	0.00015379	0.00015379	4.30395E-05	7.9416E-05	0.000142805	0.000101026	3.06139E-05	5.42045E-05	0.002071317	0.000151136	0.000256718	0.000139552	4.17702E-05	6.34017E-09	1.4356E-07	2.9427E-07	4.44172E-07	0.44417152
3831403773295	383140	3773295	6.32307E-05	0.000157892	0.000157892	4.41876E-05	8.15344E-05	0.000146614	0.000103721	3.14305E-05	5.56504E-05	0.002035681	0.000159356	0.000270878	0.000147249	4.40741E-05	6.42629E-09	1.4443E-07	3.3238E-07	4.83236E-07	0.48323629
3831503773295	383150	3773295	6.54876E-05	0.000163528	0.000163528	4.57647E-05	8.44446E-05	0.000151847	0.000107423	3.25523E-05	5.76368E-05	0.002109546	0.000172936	0.000294426	0.00016005	4.79057E-05	6.57578E-09	1.4462E-07	4.1415E-07	5.65344E-07	0.56534423
3831603773295	383160	3773295	6.71682E-05	0.000167724	0.000167724	4.69392E-05	8.66116E-05	0.000155744	0.000110179	3.33877E-05	5.91158E-05	0.002173649	0.000185757	0.000317262	0.000172463	5.16213E-05	6.69909E-09	1.4419E-07	5.3597E-07	6.86861E-07	0.6868615
3831703773295	383170	3773295	6.68234E-05	0.000166863	0.000166863	4.66983E-05	8.61671E-05	0.000154944	0.000109614	3.32163E-05	5.88124E-05	0.002193007	0.000200207	0.000341396	0.000185583	5.55481E-05	6.75582E-09	1.4225E-07	7.1122E-07	8.60228E-07	0.86022838
3834603773295	383460	3773295	0.000135354	0.00033799	0.00033799	9.45898E-05	0.000174536	0.000313848	0.000222029	6.72814E-05	0.000119128	0.000518049	0.005283219	0.018281927	0.009938042	0.002974629	1.0995E-08	1.882E-07	7.5351E-07	9.52708E-07	0.9527084
3834703773295	383470	3773295	0.00013731	0.000342873	0.000342873	9.59561E-05	0.000177057	0.000318382	0.000225236	6.82533E-05	0.000120849	0.000493471	0.006787637	0.012870608	0.006996453	0.00209416	1.104E-08	1.8862E-07	6.0532E-07	8.04982E-07	0.80498175
3834803773295	383480	3773295	0.000143876	0.000359268	0.000359268	0.000100545	0.000185524	0.000333606	0.000236007	7.151711E-05	0.000126627	0.000467933	0.006370905	0.009377486	0.005097594	0.001525799	1.09978E-08	1.8861E-07	4.9154E-07	6.91153E-07	0.691153
3834903773295	383490	3773295	0.000160288	0.000400251	0.000400251	0.000112014	0.000206687	0.000371662	0.000262928	7.96753E-05	0.000141072	0.000443581	0.004687512	0.00703672	0.003825156	0.001144936	1.08538E-08	1.8729E-07	4.1125E-07	6.09391E-07	0.60939081
3835003773295	383500	3773295	0.000167096	0.000417252	0.000417252	0.000116772	0.000215466	0.000387448	0.000274097	8.30596E-05	0.000147064	0.000421033	0.003646792	0.005568808	0.0030272	0.000906094	1.06473E-08	1.8524E-07	3.5437E-07	5.50257E-07	0.55025693
3835103773295	383510	3773295	0.000172025	0.000429559	0.000429559	0.000120216	0.000221822	0.000398876	0.000282181	8.55094E-05	0.000151402	0.000400585	0.002969005	0.004588967	0.002494559	0.000746665	1.042E-08	1.8276E-07	3.1309E-07	5.06275E-07	0.50627487
3835203773295	383520	3773295	0.000175871	0.000439163	0.000439163	0.000122904	0.000226781	0.000407794	0.00028849	8.74211E-05	0.000154787	0.000381403	0.002474454	0.003862846	0.00209984	0.000628519	1.01584E-08	1.7981E-07	2.8031E-07	4.70279E-07	0.47027902
3835303773295	383530	3773295	0.000178392	0.000445457	0.000445457	0.000124665	0.000230031	0.000413639	0.000292625	8.86742E-05	0.000157005	0.000363657	0.00210619	0.003315667	0.001802394	0.000539488	9.88165E-09	1.7649E-07	2.5405E-07	4.40419E-07	0.44041926
3835403773295	383540	3773295	0.000179598	0.00044847	0.00044847	0.000125509	0.000231587	0.000416437	0.000294604	8.92739E-05	0.000158067	0.000347088	0.001820205	0.002886256	0.001568967	0.000469619	9.5926E-09	1.7286E-07	2.3221E-07	4.1466E-07	0.41466019
3835503773295	383550	3773295	0.000179453	0.000448107	0.000448107	0.000125407	0.0002314	0.000416099	0.000294365	8.92016E-05	0.000157939	0.000331287	0.00158708	0.002531905	0.001376342	0.000411963	9.2842E-09	1.6884E-07	2.1315E-07	3.91272E-07	0.39127194
3835603773295	383560	3773295	0.00017683	0.000441557	0.000441557	0.000123574	0.000228017	0.000410017	0.000290062	8.78977E-05	0.000155631	0.000314848	0.001370289	0.002198209	0.001194945	0.000357668	8.89903E-09	1.6357E-07	1.9421E-07	3.66683E-07	0.36668342
3835703773295	383570	3773295	0.00017266	0.000431146	0.000431146	0.00012066	0.000222641	0.0040035	0.000283224	8.58254E-05	0.000151961	0.000299519	0.0011967	0.001928494	0.001048328	0.000313783	8.52236E-09	1.5806E-07	1.7801E-07	3.44595E-07	0.34459493
3835803773295	383580	3773295	0.000167183	0.000417467	0.000417467	0.000116832	0.000215577	0.000387648	0.000274238	8.31024E-05	0.00014714	0.000284964	0.001052482	0.00170232	0.00092538	0.000276982	8.1403E-09	1.5212E-07	1.6362E-07	3.23875E-07	0.32387455
3835903773295	383590	3773295	0.000161101	0.000402282	0.000402282	0.000112582	0.000207736	0.000373548	0.000264263	8.00796E-05	0.000141788	0.000271278	0.000932189	0.001512259	0.000822063	0.000246058	7.76615E-09	1.4604E-07	1.509E-07	3.04702E-07	0.30470156
3836003773295	383600	3773295	0.000155139	0.000387393	0.000387393	0.000108416	0.000200047	0.000359722	0.000254482	7.71157E-05	0.00013654	0.000258582	0.000832394	0.0013537	0.00073587	0.000220259	7.41252E-09	1.401E-07	1.398E-07	2.87316E-07	0.28731611
3836103773295	383610	3773295	0.000150253	0.000375193	0.000375193	0.000105001	0.000193747	0.000348394	0.000246468	7.46872E-05	0.00013224	0.000247384	0.000753988	0.001228597	0.000667864	0.000199903	7.10826E-09	1.3496E-07	1.3067E-07	2.72738E-07	0.2727382
3836203773295	383620	3773295	0.00014554	0.000363424	0.000363424	0.000101708	0.00018767	0.000337466	0.000238737	7.23445E-05	0.000128092	0.000236918	0.000686614	0.001120624	0.00060917	0.000182335	6.81997E-09	1.3002E-07	1.2249E-07	2.59337E-07	0.25933714
3836303773295	383630	3773295	0.000141161	0.000352489	0.000352489	9.86475E-05	0.000182023	0.000327312	0.000231553	7.01677E-05	0.000124238	0.000227242	0.00062967	0.001028085	0.000558866	0.000167278	6.5543E-09	1.2545E-07	1.1525E-07	2.47254E-07	0.24725436
3836403773295	383640	3773295	0.000137083	0.000342308	0.000342308	9.57981E-05	0.000176765	0.000317857	0.000224865	6.81409E-05	0.000120649	0.000218309	0.000579685	0.000948466	0.000515585	0.000154324	6.31155E-09	1.2127E-07	1.0882E-07	2.36399E-07	0.23639857
3836503773295	383650	3773295	0.000133097	0.000332355	0.000332355	9.30126E-05	0.000171626	0.000308615	0.000218327	6.61596E-05	0.000117141	0.000209904	0.000536061	0.000877981	0.00047727	0.000142855	6.08314E-09	1.1732E-07	1.0295E-07	2.26349E-07	0.22634863
3836603773295	383660	3773295	0.000130011	0.000324648	0.000324648	9.08557E-05	0.000167646	0.000301458	0.000213264	6.46254E-05	0.000114425	0.000202779	0.000502459	0.000823583	0.000447699	0.00013404	5.908277E-09	1.1442E-07	9.8293E-08	2.18618E-07	0.21861777
3836703773295	383670	3773295	0.000127022	0.000317183	0.000317183	8.87666E-05	0.000163791	0.000294527	0.0020836	6.31394E-05	0.000111794	0.000196117	0.000472596	0.000775153	0.000421373	0.000126124	5.74709E-09	1.1175E-07	9.4045E-08	2.11546E-07	0.21154632
3836803773295	383680	3773295	0.000124248	0.000310256	0.000310256	8.6828E-05	0.00016021	0.000288095	0.00020381	6.17605E-05	0.000109352	0.000189958	0.000446455	0.000732708	0.0003983	0.000119218	5.60344E-09	1.0941E-07	9.0237E-08	2.05252E-07	0.2052519
3836903773295	383690	3773295	0.000121975	0.00030458	0.00030458	8.52396E-05	0.000157283	0.000282824	0.000200081	6.06307E-05	0.000107352	0.000184476	0.000424746	0.000697419	0.000379116	0.000113476	5.48733E-09	1.0761E-07	8.7007E-08	2.00101E-07	0.20010136
3837003773295	383700	3773295	0.000119739	0.000298998	0.000298998	8.36774E-05	0.000154401	0.000277641	0.000196414	5.95195E-05	0.000105385	0.000179216	0.000404539	0.000664541	0.000361244	0.000108127	5.37658E-09	1.0587E-07	8.3948E-08	1.95199E-07	0.1951993
3837103773295	383710	3773295	0.000117967	0.000294573	0.000294573	8.2439E-05	0.000152116	0.000273532	0.000193507	5.86386E-05	0.000103825	0.000174473	0.000387361	0.000636569	0.000346039	0.000103575	5.28698E-09	1.0456E-07	8.1306E-08	1.91154E-07	0.19115406
3837203773295	383720	3773295	0.00011641	0.000290686	0.000290686	8.13512E-05	0.000150108	0.000269923	0.000190954	5.78649E-05	0.000102455	0.000170012	0.000371726	0.000611094	0.00033219	9.94303E-05	5.20715E-09	1.0342E-07	7.8874E-08	1.87503E-07	0.18750306
3837303773295	383730	3773295	0.000115209	0.000287686	0.000287686	8.05118E-05	0.000148559	0.000267137	0.000188984	5.72678E-05	0.000101398	0.000165887	0.000357905	0.000588564	0.000319943	9.57644E-05	5.1406E-09	1.0254E-07	7.6703E-08	1.84384E-07	0.18438406
3837403773295	383740	3773295	0.00011536	0.000288063	0.000288063	8.06172E-05	0.000148754	0.000267487	0.000189231	5.73428E-05	0.00010153	0.000162657	0.000348555	0.000573326	0.000311659	9.32851E-05	5.12068E-09	1.0264E-07	7.5246E-08	1.8301E-07	0.18300973
3837503773295	383750	3773295	0.000115888	0.000289381	0.000289381	8.09861E-05	0.000149435	0.000268711	0.000190097	5.76051E-05	0.000101995	0.000159622	0.000340004	0.000559404	0.000304091	9.10199E-05	5.10844E-09	1.0287E-07	7.3926E-08	1.81901E-07	0.18190142
3837603773295	383760	3773295	0.000115543	0.00028852	0.00028852	8.074515E-05	0.00014899	0.000267912	0.000189531	5.74338E-05	0.000101692	0.000156175	0.000329307	0.000541967	0.000294613	8.81828E-05	5.06569E-09	1.024E-07	7.2234E-08	1.79699E-07	0.17969879
3837703773295	383770	3773295	0.000114568	0.000286086	0.000286086	8.00638E-05	0.000147733	0.000265651	0.000187932	5.69492E-05	0.000100834	0.000152528	0.000317596	0.000522858	0.000284225	8.50736E-05	5.00365E-09	1.015E-07	7.0344E-08	1.76844E-07	0.17684383
3837803773295	383780	3773295	0.000113707	0.000283934	0.000283934	7.94616E-05	0.000146622	0.000263653	0.000186519	5.65208E-05	0.000100075	0.000149061	0.000306779	0.00050521	0.000274632	8.2202E-05	4.94614E-09	1.0066E-07	6.8578E-08	1.74188E-07	0.17418759
3837903773295	383790	3773295	0.000113863	0.000284324	0.000284324	7.95707E-05	0.000146823	0.000264015	0.000186775	5.65984E-05	0.000100213	0.000146177	0.000298765	0.000492153	0.000267534	8.00777E-05	4.92062E-09	1.0045E-07	6.7277E-08	1.72652E-07	0.17265219
3838003773295	383800	3773295	0.000114067	0.000284835	0.000284835	7.97138E-05	0.000147087	0.00026449	0.000187111	5.67002E-05	0.000100393	0.000143414	0.000291274	0.000479963	0.000260908	7.80942E-05	4.89852E-09	1.0026E-07	6.6054E-08	1.71214E-07	0.17121394
3838103773295	383810	3773295	0.000113707	0.000283934	0.000283934	7.94616E-05	0.000146622	0.000263653	0.000186519	5.65208E-05	0.000100075	0.000140515	0.00028306	0.000466576	0.00025363	7.5916E-05	4.8623E-09	9.9754E-08	6.4687E-08	1.69303E-07	0.16930312
3838203773295	383820	3773295	0.000112818	0.000281715	0.000281715	7.88405E-05	0.000145476	0.000261592	0.000185061	5.6079E-05	9.92928E-05	0.000137501	0.000274248	0.000452204	0.000245818	7.35775E-05	4.8116E-09	9.8944E-08	6.3193E-08	1.66948E-07	0.16694818
3838303773295	383830	3773295	0.00011187	0.00027947	0.00027947	7.8178E-05	0.000144253	0.000259394	0.000183506	5.56078E-05	9.84585E-05	0.000134577	0.000268527	0.000438469	0.000238351	7.13427E-05	4.76165E-09	9.8126E-08	6.1749E-08	1.64636E-07	0.16463618
3838403773295	383840	3773295	0.000109597	0.000273671	0.000273671	7.65895E-05	0.000141322	0.000254123	0.000179777	5.44779E-05	9.64579E-05	0.000131165	0.000255236	0.000421125	0.000228923	6.85208E-05	4.66837E-09	9.6483E-08	5.9876E-08	1.61027E-07	0.16102737

Unique Identifier	X (UTM)	Y (UTM)	EGIODemolition 2025	EGIOSite Grubbing / Prep 2025	EGIOMass Grading / Excavation 2025	EGIOMass Grading / Excavation 2026	EGIODrainage / Utilities Trenching 2026	EGIODrainage / Utilities Trenching 2027	EGIOFoundations / Concrete Pads 2026	EGIOFoundations / Concrete Pads 2027	EGIOBuilding / Structure Construction 2026	EGIOBuilding / Structure Construction 2027	EGIOAsphalt Paving 2027	EGIOArchitectural Coating 2027	EGIOLandscaping or Other Finishing 2027	EGIOWaterside Construction (Piles) 2027	HIWaterside Construction (Landscaping) 2025	HIWaterside Construction (Landscaping) 2026	KMDemolition 2025	KMSite Grubbing / Prep 2025	KMMass Grading / Excavation 2025
3838503773295	383850	3773295	3.11528E-05	2.8112E-05	7.01966E-05	7.01966E-05	1.96452E-05	1.96452E-05	3.62491E-05	3.62491E-05	6.51826E-05	6.51826E-05	4.61128E-05	4.34002E-06	1.39736E-05	2.47414E-05	0.000200406	0.000200406	6.7845E-05	6.12216E-05	0.000152875
3838603773295	383860	3773295	3.06574E-05	2.7664E-05	6.90802E-05	6.90802E-05	1.93328E-05	1.93328E-05	3.56726E-05	3.56726E-05	6.41459E-05	6.41459E-05	4.53794E-05	4.271E-06	1.37513E-05	2.4348E-05	0.000194807	0.000194807	6.65019E-05	6.00097E-05	0.000149849
3838703773295	383870	3773295	2.99889E-05	2.7061E-05	6.75738E-05	6.75738E-05	1.89112E-05	1.89112E-05	3.48947E-05	3.48947E-05	6.27471E-05	6.27471E-05	4.43898E-05	4.17787E-06	1.34515E-05	2.3817E-05	0.000187972	0.000187972	6.4753E-05	5.84315E-05	0.000145908
3838803773295	383880	3773295	2.93322E-05	2.6469E-05	6.60943E-05	6.60943E-05	1.84971E-05	1.84971E-05	3.41307E-05	3.41307E-05	6.13733E-05	6.13733E-05	4.34179E-05	4.08639E-06	1.31569E-05	2.32955E-05	0.000181532	0.000181532	6.30339E-05	5.68802E-05	0.000142034
3838903773295	383890	3773295	2.86756E-05	2.5876E-05	6.46148E-05	6.46148E-05	1.80831E-05	1.80831E-05	3.33666E-05	3.33666E-05	5.99994E-05	5.99994E-05	4.2446E-05	3.99492E-06	1.28624E-05	2.27741E-05	0.00017541	0.00017541	6.13267E-05	5.53397E-05	0.000138187
3839003773295	383900	3773295	2.80369E-05	2.53E-05	6.31756E-05	6.31756E-05	1.76803E-05	1.76803E-05	3.26235E-05	3.26235E-05	5.86631E-05	5.86631E-05	4.15006E-05	3.90594E-06	1.25759E-05	2.22668E-05	0.000169669	0.000169669	5.96494E-05	5.38261E-05	0.000134408
3839103773295	383910	3773295	2.74162E-05	2.474E-05	6.17768E-05	6.17768E-05	1.72888E-05	1.72888E-05	3.19011E-05	3.19011E-05	5.73642E-05	5.73642E-05	4.05817E-05	3.81945E-06	1.22975E-05	2.17738E-05	0.000164277	0.000164277	5.80139E-05	5.23502E-05	0.000130723
3829703773305	382970	3773305	7.9443E-05	7.1687E-05	0.000179009	0.000179009	5.00973E-05	5.00973E-05	9.24389E-05	9.24389E-05	0.000166222	0.000166222	0.000117592	1.10675E-05	3.56341E-05	6.30933E-05	0.000223878	0.000223878	4.407E-05	3.97677E-05	9.93029E-05
3829803773305	382980	3773305	7.87745E-05	7.1084E-05	0.000177502	0.000177502	4.96757E-05	4.96757E-05	9.1661E-05	9.1661E-05	0.000164824	0.000164824	0.000116603	1.09744E-05	3.53342E-05	6.25623E-05	0.000232126	0.000232126	4.4649E-05	4.02901E-05	0.000100608
3829903773305	382990	3773305	7.81298E-05	7.0502E-05	0.00017605	0.00017605	4.92692E-05	4.92692E-05	9.09109E-05	9.09109E-05	0.000163475	0.000163475	0.000115649	1.08846E-05	3.5045E-05	6.20503E-05	0.000239358	0.000239358	4.53355E-05	4.09096E-05	0.000102154
3830003773305	383000	3773305	7.78373E-05	7.0238E-05	0.000175391	0.000175391	4.90847E-05	4.90847E-05	9.05706E-05	9.05706E-05	0.000162863	0.000162863	0.000115216	1.08438E-05	3.49138E-05	6.1818E-05	0.000245844	0.000245844	4.61413E-05	4.16367E-05	0.00010397
3830103773305	383010	3773305	7.73657E-05	6.9813E-05	0.000174328	0.000174328	4.87874E-05	4.87874E-05	9.00219E-05	9.00219E-05	0.000161876	0.000161876	0.000114518	1.07781E-05	3.47023E-05	6.14435E-05	0.000252268	0.000252268	4.69591E-05	4.23747E-05	0.000105813
3830203773305	383020	3773305	7.9825E-05	7.2032E-05	0.00017987	0.00017987	5.03382E-05	5.03382E-05	9.28835E-05	9.28835E-05	0.000167022	0.000167022	0.000118158	1.11207E-05	3.58054E-05	6.33967E-05	0.000256106	0.000256106	4.77828E-05	4.3118E-05	0.000107669
3830303773305	383030	3773305	8.19262E-05	7.3928E-05	0.000184604	0.000184604	5.16632E-05	5.16632E-05	9.53283E-05	9.53283E-05	0.000171418	0.000171418	0.000121268	1.14135E-05	3.67479E-05	6.50654E-05	0.00025904	0.00025904	4.88751E-05	4.41037E-05	0.00011013
3830403773305	383040	3773305	8.34304E-05	7.5285E-05	0.000187993	0.000187993	5.26118E-05	5.26118E-05	9.70786E-05	9.70786E-05	0.000174565	0.000174565	0.000123495	1.1623E-05	3.74226E-05	6.626E-05	0.000261403	0.000261403	5.00809E-05	4.51917E-05	0.000112847
3830503773305	383050	3773305	8.43496E-05	7.6115E-05	0.000190065	0.000190065	5.31914E-05	5.31914E-05	9.81482E-05	9.81482E-05	0.000176489	0.000176489	0.000124855	1.17511E-05	3.78349E-05	6.69901E-05	0.000263528	0.000263528	5.13643E-05	4.63498E-05	0.000115739
3830603773305	383060	3773305	8.48212E-05	7.654E-05	0.000191127	0.000191127	5.34888E-05	5.34888E-05	9.86969E-05	9.86969E-05	0.000177475	0.000177475	0.000125553	1.18168E-05	3.80464E-05	6.73646E-05	0.000265178	0.000265178	5.27133E-05	4.75671E-05	0.000118779
3830703773305	383070	3773305	8.4863E-05	7.6578E-05	0.000191222	0.000191222	5.35152E-05	5.35152E-05	9.87456E-05	9.87456E-05	0.000177563	0.000177563	0.000125615	1.18226E-05	3.80652E-05	6.73978E-05	0.000268857	0.000268857	5.39429E-05	4.86767E-05	0.000121549
3830803773305	383080	3773305	8.47436E-05	7.647E-05	0.000190953	0.000190953	5.34399E-05	5.34399E-05	9.86066E-05	9.86066E-05	0.000177313	0.000177313	0.000125438	1.1806E-05	3.80116E-05	6.73029E-05	0.000272949	0.000272949	5.51487E-05	4.97648E-05	0.000124266
3830903773305	383090	3773305	8.45167E-05	7.6266E-05	0.000190441	0.000190441	5.32968E-05	5.32968E-05	9.83427E-05	9.83427E-05	0.000176838	0.000176838	0.000125103	1.17744E-05	3.79099E-05	6.71228E-05	0.000277659	0.000277659	5.63186E-05	5.08205E-05	0.000126903
3831003773305	383100	3773305	8.42064E-05	7.5986E-05	0.000189742	0.000189742	5.31011E-05	5.31011E-05	9.79815E-05	9.79815E-05	0.000176189	0.000176189	0.000124643	1.17311E-05	3.77707E-05	6.68763E-05	0.000284511	0.000284511	5.73155E-05	5.172E-05	0.000129149
3831103773305	383110	3773305	8.37587E-05	7.5582E-05	0.000188733	0.000188733	5.28188E-05	5.28188E-05	9.74606E-05	9.74606E-05	0.000175252	0.000175252	0.000123981	1.16688E-05	3.75699E-05	6.65207E-05	0.000291442	0.000291442	5.82944E-05	5.26034E-05	0.000131355
3831203773305	383120	3773305	8.32632E-05	7.5135E-05	0.000187617	0.000187617	5.25064E-05	5.25064E-05	9.68841E-05	9.68841E-05	0.000174216	0.000174216	0.000123247	1.15997E-05	3.73476E-05	6.61273E-05	0.00029658	0.00029658	5.94823E-05	5.36753E-05	0.000134031
3831303773305	383130	3773305	8.27021E-05	7.4628E-05	0.000186353	0.000186353	5.21525E-05	5.21525E-05	9.62312E-05	9.62312E-05	0.000173042	0.000173042	0.000122417	1.15216E-05	3.70959E-05	6.56816E-05	0.000300799	0.000300799	6.07955E-05	5.48603E-05	0.00013699
3831403773305	383140	3773305	8.20336E-05	7.4025E-05	0.000184846	0.000184846	5.17309E-05	5.17309E-05	9.54533E-05	9.54533E-05	0.000171643	0.000171643	0.000121427	1.14284E-05	3.67961E-05	6.51507E-05	0.000306191	0.000306191	6.2037E-05	5.59807E-05	0.000139788
3831503773305	383150	3773305	8.07383E-05	7.2856E-05	0.000181927	0.000181927	5.09141E-05	5.09141E-05	9.39461E-05	9.39461E-05	0.000168933	0.000168933	0.00011951	1.1248E-05	3.62151E-05	6.4122E-05	0.000319783	0.000319783	6.21445E-05	5.60776E-05	0.00014003
3831603773305	383160	3773305	7.86551E-05	7.0976E-05	0.000177233	0.000177233	4.96004E-05	4.96004E-05	9.15221E-05	9.15221E-05	0.000164574	0.000164574	0.000116426	1.09578E-05	3.52806E-05	6.24675E-05	0.000332281	0.000332281	6.23355E-05	5.625E-05	0.00014046
3831703773305	383170	3773305	7.57362E-05	6.8342E-05	0.000170656	0.000170656	4.77598E-05	4.77598E-05	8.81257E-05	8.81257E-05	0.000158466	0.000158466	0.000112106	1.05511E-05	3.39714E-05	6.01493E-05	0.000342384	0.000342384	6.301E-05	5.68586E-05	0.00014198
3834703773305	383470	3773305	5.74169E-05	5.1812E-05	0.000129378	0.000129378	3.62075E-05	3.62075E-05	6.68097E-05	6.68097E-05	0.000120136	0.000120136	8.49892E-05	7.99898E-06	2.57543E-05	4.56003E-05	0.00066406	0.00066406	9.98932E-05	9.01411E-05	0.000225089
3834803773305	383480	3773305	5.61097E-05	5.0632E-05	0.000126432	0.000126432	3.53832E-05	3.53832E-05	6.52886E-05	6.52886E-05	0.000117401	0.000117401	8.30542E-05	7.81687E-06	2.51679E-05	4.45621E-05	0.00065724	0.000659724	0.00010163	9.17085E-05	0.000229003
3834903773305	383490	3773305	5.44205E-05	4.9108E-05	0.000122626	0.000122626	3.43179E-05	3.43179E-05	6.3323E-05	6.3323E-05	0.000113867	0.000113867	8.05538E-05	7.58153E-06	2.44102E-05	4.32205E-05	0.00064722	0.00064722	0.000105958	9.56137E-05	0.000238755
3835003773305	383500	3773305	5.2964E-05	4.7793E-05	0.000119344	0.000119344	3.33995E-05	3.33995E-05	6.16283E-05	6.16283E-05	0.000110819	0.000110819	7.83979E-05	7.37862E-06	2.37569E-05	4.20637E-05	0.000629797	0.000629797	0.000108363	9.77844E-05	0.000244175
3835103773305	383510	3773305	5.19015E-05	4.6835E-05	0.00011695	0.00011695	3.27294E-05	3.27294E-05	6.0392E-05	6.0392E-05	0.000108596	0.000108596	7.68252E-05	7.2306E-06	2.32803E-05	4.12199E-05	0.000609702	0.000609702	0.000110035	9.92926E-05	0.000247941
3835203773305	383520	3773305	5.08509E-05	4.5887E-05	0.000114582	0.000114582	3.20669E-05	3.20669E-05	5.91695E-05	5.91695E-05	0.000106398	0.000106398	7.52701E-05	7.08424E-06	2.28091E-05	4.03856E-05	0.00058754	0.00058754	0.00011124	0.000100381	0.000250658
3835303773305	383530	3773305	4.99257E-05	4.5052E-05	0.000112498	0.000112498	3.14835E-05	3.14835E-05	5.8093E-05	5.8093E-05	0.000104462	0.000104462	7.39006E-05	6.95535E-06	2.23941E-05	3.96508E-05	0.000564438	0.000564438	0.000111819	0.000100903	0.000251963
3835403773305	383540	3773305	4.90423E-05	4.4255E-05	0.000110507	0.000110507	3.09264E-05	3.09264E-05	5.7065E-05	5.7065E-05	0.000102614	0.000102614	7.25929E-05	6.83227E-06	2.19979E-05	3.89491E-05	0.00054647	0.00054647	0.000111897	0.000100973	0.000252138
3835503773305	383550	3773305	4.81171E-05	4.342E-05	0.000108422	0.000108422	3.0343E-05	3.0343E-05	5.59885E-05	5.59885E-05	0.000100678	0.000100678	7.12234E-05	6.70338E-06	2.15829E-05	3.82143E-05	0.000517826	0.000517826	0.000111503	0.000100618	0.00025125
3835603773305	383560	3773305	4.69531E-05	4.2369E-05	0.000105799	0.000105799	2.96089E-05	2.96089E-05	5.46341E-05	5.46341E-05	9.82422E-05	9.82422E-05	6.95005E-05	6.54122E-06	2.10608E-05	3.72899E-05	0.000488675	0.000488675	0.000110459	9.9675E-05	0.000248896
3835703773305	383570	3773305	4.56996E-05	4.1238E-05	0.000102975	0.000102975	2.88185E-05	2.88185E-05	5.31755E-05	5.31755E-05	9.56194E-05	9.56194E-05	6.7645E-05	6.36659E-06	2.04985E-05	3.62944E-05	0.000461602	0.000461602	0.000108769	9.81506E-05	0.00024509
3835803773305	383580	3773305	4.43505E-05	4.0021E-05	9.9935E-05	9.9935E-05	2.79678E-05	2.79678E-05	5.16058E-05	5.16058E-05	9.27968E-05	9.27968E-05	6.56482E-05	6.17865E-06	1.98934E-05	3.5223E-05	0.000435973	0.000435973	0.000106292	9.59153E-05	0.000239508
3835903773305	383590	3773305	4.29478E-05	3.8755E-05	9.67742E-05	9.67742E-05	2.70832E-05	2.70832E-05	4.99736E-05	4.99736E-05	8.98618E-05	8.98618E-05	6.35718E-05	5.98323E-06	1.92642E-05	3.41089E-05	0.00041945	0.00041945	0.000103194	9.31198E-05	0.000232527
3836003773305	383600	3773305	4.1557E-05	3.75E-05	9.36403E-05	9.36403E-05	2.62061E-05	2.62061E-05	4.83552E-05	4.83552E-05	8.69517E-05	8.69517E-05	6.15131E-05	5.78947E-06	1.86403E-05	3.30044E-05	0.0003899	0.0003899	9.97917E-05	9.00495E-05	0.000224861
3836103773305	383610	3773305	4.02856E-05	3.6353E-05	9.07754E-05	9.07754E-05	2.54044E-05	2.54044E-05	4.68758E-05	4.68758E-05	8.42915E-05	8.42915E-05	5.96312E-05	5.61234E-06	1.807E-05	3.19946E-05	0.000370582	0.000370582	9.64789E-05	8.70601E-05	0.000217396
3836203773305	383620	3773305	3.90559E-05	3.5243E-05	8.80047E-05	8.80047E-05	2.46289E-05	2.46289E-05	4.5445E-05	4.5445E-05	8.17186E-05	8.17186E-05	5.7811E-05	5.44104E-06	1.75185E-05	3.1018E-05	0.000352724	0.000352724	9.31421E-05	8.40491E-05	0.000209877
3836303773305	383630	3773305	3.79158E-05	3.4214E-05	8.54357E-05	8.54357E-05	2.391E-05	2.391E-05	4.41184E-05	4.41184E-05	7.93331E-05	7.93331E-05	5.61234E-05	5.28221E-06	1.70071E-05	3.01126E-05	0.00033642	0.00033642	8.99427E-05	8.1162E-05	0.000202668
3836403773305	383640	3773305	3.68593E-05	3.3261E-05	8.3055E-05	8.3055E-05	2.32437E-05	2.32437E-05	4.28891E-05	4.28891E-05	7.71225E-05	7.71225E-05	5.45596E-05	5.13502E-06	1.65332E-05	2.92735E-05	0.00032175	0.00032175	8.69223E-05	7.84365E-05	0.000195862
3836503773305	383650	3773305	3.58625E-05	3.2361E-05	8.08088E-05	8.08088E-05	2.26151E-05	2.26151E-05	4.17291E-05	4.17291E-05	7.50368E-05	7.50368E-05	5.3084E-05	4.99614E-06	1.60861E-05	2.84818E-05	0.000307872	0.000307872	8.40392E-05	7.58349E-05	0.000189365
3836603773305	383660	3773305	3.51641E-05	3.1731E-05	7.92351E-05	7.92351E-05	2.21747E-05	2.21747E-05	4.09165E-05	4.09165E-05	7.35755E-05	7.35755E-05	5.20503E-05	4.89885E-06	1.57728E-05	2.79271E-05	0.000296881	0.000296881	8.19381E-05	7.39389E-05	0.000184631
3836703773305	383670	3773305	3.45313E-05	3.116E-05	7.78094E-05	7.78094E-05	2.17757E-05	2.17757E-05	4.01803E-05	4.01803E-05	7.22516E-05	7.22516E-05	5.11137E-05	4.8107E-06	1.5489E-05	2.74246E-05	0.000286795	0.000286795	8.0016E-05	7.22044E-05	0.0001803
3836803773305	383680	3773305	3.39404E-05	3.0627E-05	7.64779E-05	7.64779E-05	2.14031E-05	2.14031E-05	3.94927E-05	3.94927E-05	7.10152E-05	7.10152E-05	5.0239E-05	4.72837E-06	1.52239E-05	2.69553E-05	0.000277517	0.000277517	7.82551E-05	7.06155E-05	0.000176332
3836903773305	383690	3773305	3.34569E-05	3.0191E-05	7.53884E-05	7.53884E-05	2.10982E-05	2.10982E-05	3.89301E-05	3.89301E-05	7.00035E-05	7.00035E-05	4.95233E-05	4.66102E-06	1.50071E-05	2.65713E-05	0.000269365	0.000269365	7.67927E-05	6.92958E-05	0.000173037
3837003773305	383700	3773305	3.29734E-05	2.9754E-05	7.42989E-05	7.42989E-05	2.07933E-05	2.07933E-05	3.83675E-05	3.83675E-05	6.89919E-05	6.89919E-05	4.88076E-05	4.59366E-06	1.47902E-05	2.61873E-05	0.000261609	0.000261609	7.53721E-05	6.80138E-05	0.000169836
3837103773305	383710	3773305	3.2675E-05	2.9485E-05	7.36264E-05	7.36264E-05	2.06051E-05	2.06051E-05	3.80202E-05	3.80202E-05	6.83674E-05	6.83674E-05	4.83658E-05	4.55208E-06	1.46563E-05	2.59503E-05	0.000255392	0.000255392	7.44528E-05	6.71843E-05	0.000167764
3837203773305	383720	3773305	3.24481E-05	2.928E-05	7.31153E-05	7.31153E-05	2.0462E-05	2.0462E-05	3.77563E-05	3.77563E-05	6.78928E-05	6.78928E-05	4.80301E-05	4.52048E-06	1.45546E-05	2.57701E-05	0.000249889	0.000249889	7.37306E-05	6.65326E-05	0.000166137
3837303773305	383730	3773305	3.22929E-05	2.914E-05	7.27656E-05	7.27656E-05	2.03641E-05	2.03641E-05	3.75757E-05	3.75757E-05	6.75681E-05	6.75681E-05	4.78004E-05	4.49886E-06	1.4485E-05	2.56469E-05	0.000245067	0.000245067	7.32112E-05	6.6064E-05	0.000164967
3837403773305	383740	3773305	3.2466E-05	2.9297E-05	7.31557E-05	7.31557E-05	2.04733E-05	2.04733E-05	3.77771E-05	3.77771E-05	6.79303E-05	6.79303E-05	4.80566E-05	4.52297E-06	1.45626E-05	2.57844E-05	0.00024203	0.00024203	7.35276E-05	6.63494E-05	0.00016568
3837503773305	383750	3773305	3.2669E-05	2.948E-05	7.3613E-05	7.3613E-05	2.06013E-05	2.06013E-05	3.80133E-05	3.80133E-05	6.83549E-05	6.83549E-05	4.8357E-05	4.55125E-06	1.46536E-05	2.59456E-05	0.00024010	0.00024010	7.39037E-05	6.66888E-05	0.000166527
3837603773305	383760	3773305	3.27108E-05	2.9517E-05	7.37071E-05	7.37071E-05	2.06276E-05	2.06276E-05	3.80619E-05	3.80619E-05	6.84423E-05	6.84423E-05	4.84188E-05	4.55707E-06	1.46724E-05	2.59787E-05	0.000237026	0.000237026	7.38678E-05	6.66565E-05	0.000166446
3837703773305	383770	3773305	3.26391E-05	2.9453E-05	7.35457E-05	7.35457E-05	2.05825E-05	2.05825E-05	3.79785E-05	3.79785E-05	6.82924E-05	6.82924E-05	4.83128E-05	4.54709E-06	1.46402E-05	2.59218E-05	0.00023458	0.00023458	7.35574E-05	6.63764E-05	0.000165747
3837803773305	383780	3773305	3.25794E-05	2.9399E-05	7.34112E-05	7.34112E-05	2.05448E-05	2.05448E-05	3.79091E-05	3.79091E-05	6.81676E-05	6.81676E-05	4.82245E-05	4.53877E-06	1.46135E-05	2.58744E-05	0.000230143	0.000230143	7.32709E-05	6.61178E-05	0.000165101
3837903773305	383790	3773305	3.26212E-05	2.9437E-05	7.35054E-05	7.35054E-05	2.05712E-05	2.05712E-05	3.79577E-05	3.79577E-05	6.8255E-05	6.8255E-05	4.82863E-05	4.54459E-06	1.46322E-05	2.59076E-05	0.00022796	0.00022796	7.32291E-05	6.60801E-05	0.000165007
3838003773305	383800	3773305	3.2657E-05	2.9469E-05	7.35861E-05	7.35861E-05	2.05938E-05	2.05938E-05	3.79994E-05	3.79994E-05	6.83299E-05	6.83299E-05	4.83393E-05	4.54958E-06	1.46483E-05	2.59361E-05	0.00022567	0.00022567	7.31635E-05	6.60209E-05	0.000164859
3838103773305	383810	3773305	3.25974E-05	2.9415E-05	7.34516E-05	7.34516E-05	2.05561E-05	2.05561E-05	3.79299E-05	3.79299E-05	6.8205E-05	6.8205E-05	4.8251E-05	4.54127E-06	1.46215E-05	2.58887E-05	0.000223149	0.000223149	7.2871E-05	6.57569E-05	0.0001642
3838203773305	383820	3773305	3.24481E-05	2.928E-05	7.31153E-05	7.31153E-05	2.0462E-05	2.0462E-05	3.77563E-05	3.77563E-05	6.78928E-05	6.78928E-05	4.80301E-05	4.52048E-06	1.45546E-05	2.57701E-05	0.000220072	0.000220072	7.23577E-05	6.52937E-05	0.000163043
3838303773305	383830	3773305	3.22929E-05	2.914E-05	7.27656E-05	7.27656E-05	2.03641E-05	2.03641E-05	3.75757E-05	3.75757E-05	6.75681E-05	6.75681E-05	4.78004E-05	4.49886E-06	1.4485E-05	2.56469E-05	0.000217138	0.000217138	7.18383E-05	6.48251E-05	0.000161873
3838403773305	383840	3773305	3.18811E-05	2.8769E-05	7.18375E-05	7.18375E-05	2.01044E-05	2.01044E-05	3.70964E-05	3.70964E-05	6.67063E-05	6.67063E-05	4.71907E-05	4.44148E-06	1.43002E-05	2.53198E-05	0.00021904	0.00021904	7.06684E-05	6.37694E-05	0.000159237
3838503773305	383850	3773305	3.14632E-05	2.8392E-05	7.0896E-05	7.0896E-05	1.98409E-05	1.98409E-05	3.66102E-05	3.66102E-05	6.5832E-05	6.5832E-05	4.65722E-05	4.38327E-06	1.41128E-05	2.49879E-05	0.00020667	0.00020667	6.94686E-05	6.26867E-05	0.000156533
3838603773305	383860	3773305	3.09558E-05	2.7934E-05	6.97528E-05	6.97528E-05	1.9521E-05	1.9521E-05	3.60199E-05	3.60199E-05	6.47704E-05	6.47704E-05	4.58212E-05	4.31258E-06	1.38852E-05	2.4585E-05	0.00020081 8	0.00020081 8	6.80539E-05	6.14101E-05	0.000153346
3838703773305	383870	3773305	3.02933E-05	2.7336E-05	6.82598E-05	6.82598E-05	1.91031E-05	1.91031E-05	3.52489E-05	3.52489E-05	6.33841E-05	6.33841E-05	4.48404E-05	4.22028E-06	1.3588E-05	2.40588E-05	0.00019388 7	0.00019388 7	6.62692E-05	5.97996E-05	0.000149324
3838803773305	383880	3773305	2.96486E-05	2.6754E-05	6.68072E-05	6.68072E-05	1.86966E-05	1.86966E-05	3.44988E-05	3.44988E-05	6.20352E-05	6.20352E-05	4.38862E-05	4.13047E-06	1.32988E-05	2.35468E-05	0.000187353	0.000187353	6.45262E-05	5.82268E-05	0.000145397
3838903773305	383890	3773305	2.89741E-05	2.6145E-05	6.52873E-05	6.52873E-05	1.82713E-05	1.82713E-05	3.37139E-05	3.37139E-05	6.06239E-05	6.06239E-05	4.28878E-05	4.0365E-06	1.29963E-05	2.30111E-05	0.00018094 6	0.00018094 6	6.27295E-05	5.66055E-05	0.000141348
3839003773305	383900	3773305	2.83056E-05	2.5542E-05	6.37809E-05	6.37809E-05	1.78497E-05	1.78497E-05	3.2936E-05	3.2936E-05	5.92251E-05	5.92251E-05	4.18982E-05	3.94336E-06	1.26964E-05	2.24801E-05	0.00017485 5	0.00017485 5	6.09328E-05	5.49842E-05	0.0001373
3839103773305	383910	3773305	2.7649E-05	2.495E-05	6.23013E-05	6.23013E-05	1.74356E-05	1.74356E-05	3.2172E-05	3.2172E-05	5.78512E-05	5.78512E-05	4.09263E-05	3.85189E-06	1.24019E-05	2.19587E-05	0.00016914 6	0.00016914 6	5.91778E-05	5.34006E-05	0.000133345
3829703773315	382970	3773315	8.18426E-05	7.3853E-05	0.000184416	0.000184416	5.16105E-05	5.16105E-05	9.52311E-05	9.52311E-05	0.000171243	0.000171243	0.000121144	1.14018E-05	3.67104E-05	6.4999E-05	0.000226178	0.000226178	4.47445E-05	4.03763E-05	0.000100823
3829803773315	382980	3773315	8.1765E-05	7.3783E-05	0.000184241	0.000184241	5.15616E-05	5.15616E-05	9.51408E-05	9.51408E-05	0.000171081	0.000171081	0.000121029	1.1391E-05	3.66756E-05	6.49374E-05	0.000234362	0.000234362	4.53772E-05	4.09473E-05	0.000102248
3829903773315	382990	3773315	8.17411E-05	7.3761E-05	0.000184187	0.000184187	5.15465E-05	5.15465E-05	9.5113E-05	9.5113E-05	0.000171031	0.000171031	0.000120994	1.13877E-05	3.66649E-05	6.49184E-05	0.000241657	0.000241657	4.60995E-05	4.1599E-05	0.000103876
3830003773315	383000	3773315	8.20037E-05	7.3998E-05	0.000184779	0.000184779	5.17121E-05	5.17121E-05	9.54186E-05	9.54186E-05	0.00017158	0.00017158	0.000121383	1.14243E-05	3.67827E-05	6.5127E-05	0.000248144	0.000248144	4.68635E-05	4.22885E-05	0.000105598

			KMMass Grading / Excavation	KMDrainage / Utilities Trenching	KMFoundations / Concrete Pads	KMBuilding / Structure Construction	KMAsphalt Paving	KMArchitectural Coating	KMLandscaping or Other Finishing	KMWaterside Construction (Piles)	EWNDemolition	EWNSite Grubbing / Prep	EWNDrainage / Utilities Trenching	EWNDrainage / Utilities Trenching	EWNDrainage / Utilities Trenching	EWNFoundations / Concrete Pads	EWNBuilding / Structure Construction	EWNAsphalt Paving	EWNLandscaping or Other Finishing	EWNWaterside Construction (Piles)	ISDemolition
Unique Identifier	X (UTM)	Y (UTM)	2026	2026	2026	2026	2026	2026	2026	2026	2027	2027	2027	2028	2029	2029	2029	2029	2029	2029	2027
3838503773295	383850	3773295	0.000152875	3.29379E-05	7.89437E-05	0.000146431	0.000100425	9.45176E-06	3.04318E-05	5.38822E-05	0.000258779	0.000348908	0.000423333	0.000423333	0.000423333	0.000301112	0.000524386	0.000383048	0.000116075	0.000201424	3.08484E-05
3838603773295	383860	3773295	0.000149849	3.22859E-05	7.73809E-05	0.000143532	9.84369E-05	9.26465E-06	2.98294E-05	5.28155E-05	0.000248542	0.000335106	0.000406586	0.000406586	0.000406586	0.000289201	0.000503642	0.000367895	0.000111483	0.000193456	3.04664E-05
3838703773295	383870	3773295	0.000145908	3.14368E-05	7.53458E-05	0.000139757	9.58481E-05	9.021E-06	2.90449E-05	5.14265E-05	0.000237481	0.000320193	0.000388492	0.000388492	0.000388492	0.000276331	0.000481229	0.000351523	0.000106522	0.000184847	2.99232E-05
3838803773295	383880	3773295	0.000142034	3.06022E-05	7.33455E-05	0.000136047	9.33035E-05	8.7815E-06	2.82738E-05	5.00612E-05	0.000227143	0.000306253	0.000371579	0.000371579	0.000371579	0.000264301	0.000460279	0.000336219	0.000101885	0.0001768	2.93681E-05
3838903773295	383890	3773295	0.000138187	2.97734E-05	7.13591E-05	0.000132362	9.07765E-05	8.54367E-06	2.7508E-05	4.87054E-05	0.000217413	0.000293135	0.000355663	0.000355663	0.000355663	0.000252979	0.000440563	0.000321817	9.75204E-05	0.000169227	2.8801E-05
3839003773295	383900	3773295	0.000134408	2.89591E-05	6.94073E-05	0.000128742	8.82937E-05	8.31E-06	2.67557E-05	4.73733E-05	0.000208298	0.000280846	0.000340752	0.000340752	0.000340752	0.000242374	0.000422093	0.000308326	9.3432E-05	0.000162132	2.8228E-05
3839103773295	383910	3773295	0.000130723	2.8165E-05	6.75043E-05	0.000125212	8.58728E-05	8.08214E-06	2.6022E-05	4.60743E-05	0.000199792	0.000269377	0.000326837	0.000326837	0.000326837	0.000232476	0.000404856	0.000295735	8.96166E-05	0.000155511	2.76669E-05
3829703773305	382970	3773305	9.93029E-05	2.13955E-05	5.12793E-05	9.51168E-05	6.52329E-05	6.13957E-06	1.97675E-05	3.50002E-05	0.000332701	0.000448575	0.00054426	0.00054426	0.00054426	0.000387127	0.00067418	0.000492467	0.000149233	0.000258962	4.78246E-05
3829803773305	382980	3773305	0.000100608	2.16766E-05	5.19531E-05	9.63665E-05	6.609E-05	6.22023E-06	2.00273E-05	3.546E-05	0.000363788	0.00049049	0.000595115	0.000595115	0.000595115	0.00042399	0.000737174	0.000538483	0.000163177	0.000283159	4.71143E-05
3829903773305	382990	3773305	0.000102154	2.20098E-05	5.27518E-05	9.7848E-05	6.7106E-05	6.31586E-06	2.03352E-05	3.60052E-05	0.000396367	0.000534416	0.000648411	0.000648411	0.000648411	0.000461208	0.000803193	0.000586707	0.00017779	0.000308518	4.65352E-05
3830003773305	383000	3773305	0.00010397	2.2401E-05	5.36895E-05	9.95873E-05	6.82988E-05	6.42813E-06	2.06966E-05	3.66452E-05	0.000430869	0.000580934	0.000704851	0.000704851	0.000704851	0.000501354	0.000873106	0.000637777	0.000193266	0.000335373	4.62487E-05
3830103773305	383010	3773305	0.000105813	2.27981E-05	5.4641E-05	0.000101352	6.95093E-05	6.54205E-06	2.10634E-05	3.72947E-05	0.000469919	0.000633585	0.000768733	0.000768733	0.000768733	0.000546792	0.000952237	0.000695579	0.000210782	0.000365768	4.58786E-05
3830203773305	383020	3773305	0.000107669	2.3198E-05	5.55995E-05	0.00010313	7.07286E-05	6.65681E-06	2.14329E-05	3.79489E-05	0.000501878	0.000676674	0.000821013	0.000821013	0.000821013	0.000583979	0.001016997	0.000742885	0.000225117	0.000390643	4.77589E-05
3830303773305	383030	3773305	0.00011013	2.37283E-05	5.68705E-05	0.000105488	7.23455E-05	6.80899E-06	2.19229E-05	3.88164E-05	0.000535299	0.000721735	0.000875686	0.000875686	0.000875686	0.000622867	0.001084721	0.000792355	0.000240108	0.000416657	4.95437E-05
3830403773305	383040	3773305	0.000112847	2.43137E-05	5.82736E-05	0.00010809	7.41303E-05	6.97697E-06	2.24637E-05	3.9774E-05	0.00057208	0.000771327	0.000935857	0.000935857	0.000935857	0.000665666	0.001159255	0.0008468	0.000256606	0.000445287	5.10539E-05
3830503773305	383050	3773305	0.000115739	2.49367E-05	5.97669E-05	0.00011086	7.603E-05	7.15576E-06	2.30394E-05	4.07933E-05	0.000614025	0.000827881	0.001004474	0.001004474	0.001004474	0.000714473	0.001244252	0.000908887	0.0002754 2	0.000477935	5.22238E-05
3830603773305	383060	3773305	0.000118779	2.55917E-05	6.13366E-05	0.000113772	7.80268E-05	7.3437E-06	2.36445E-05	4.18646E-05	0.000660722	0.000890841	0.001080864	0.001080864	0.001080864	0.000768808	0.001338877	0.000978008	0.000296366	0.000514282	5.31669E-05
3830703773305	383070	3773305	0.000121549	2.61886E-05	6.27674E-05	0.000116426	7.98469E-05	7.515E-06	2.4196E-05	4.28412E-05	0.000724418	0.000976722	0.001185064	0.001185064	0.001185064	0.000842925	0.00146795	0.001072292	0.000324937	0.000563861	5.36803E-05
3830803773305	383080	3773305	0.000124266	2.6774E-05	6.41704E-05	0.000119028	8.16317E-05	7.68298E-06	2.47369E-05	4.37988E-05	0.000800853	0.001079778	0.001310102	0.001310102	0.001310102	0.000931863	0.001622836	0.001185431	0.000359222	0.000623355	5.41041E-05
3830903773305	383090	3773305	0.000126903	2.7342E-05	6.55317E-05	0.000121553	8.33635E-05	7.84597E-06	2.52617E-05	4.4728E-05	0.00089424	0.00120569	0.001462872	0.001462872	0.001462872	0.001040527	0.001812074	0.001323663	0.00040111	0.000696044	5.44384E-05
3831003773305	383100	3773305	0.000129149	2.7826E-05	6.66916E-05	0.000123705	8.4839E-05	7.98485E-06	2.57088E-05	4.55197E-05	0.001019985	0.00137523	0.001668577	0.001668577	0.001668577	0.001186843	0.002066883	0.001509793	0.000457513	0.00079392	5.45697E-05
3831103773305	383110	3773305	0.000131355	2.83012E-05	6.78307E-05	0.000125817	8.6288E-05	8.12123E-06	2.61479E-05	4.62971E-05	0.001173171	0.001581768	0.001919171	0.001919171	0.001919171	0.001365088	0.002377295	0.00173654	0.000526224	0.000913154	5.46234E-05
3831203773305	383120	3773305	0.000134031	2.88779E-05	6.92129E-05	0.000128381	8.80463E-05	8.28671E-06	2.66807E-05	4.72405E-05	0.001340276	0.001807074	0.002192536	0.002192536	0.002192536	0.00155953	0.002715915	0.001983891	0.000601179	0.001043223	5.48323E-05
3831303773305	383130	3773305	0.00013699	2.95155E-05	7.07409E-05	0.000131216	8.99901E-05	8.46966E-06	2.72697E-05	4.82835E-05	0.001528476	0.002060822	0.00250041	0.00250041	0.00250041	0.001778517	0.003097282	0.002262468	0.000685596	0.001189711	5.51129E-05
3831403773305	383140	3773305	0.000139788	3.01183E-05	7.21856E-05	0.000133895	9.18279E-05	8.64263E-06	2.78266E-05	4.92695E-05	0.001769712	0.002386076	0.002895044	0.002895044	0.002895044	0.002059217	0.003586119	0.002619548	0.000793802	0.001377481	5.52323E-05
3831503773305	383150	3773305	0.00014003	3.01704E-05	7.23106E-05	0.000134127	9.1987E-05	8.6576E-06	2.78748E-05	4.93549E-05	0.002244723	0.003026526	0.003672106	0.003672106	0.003672106	0.002611933	0.004548673	0.003322664	0.001006868	0.001747212	5.39011E-05
3831603773305	383160	3773305	0.00014046	3.02631E-05	7.25329E-05	0.000134539	9.22697E-05	8.68421E-06	2.79605E-05	4.95066E-05	0.002929512	0.003949817	0.004792342	0.004792342	0.004792342	0.003408746	0.00593632	0.004336296	0.001314029	0.002280227	5.16866E-05
3831703773305	383170	3773305	0.00014198	3.05906E-05	7.33177E-05	0.000135995	9.32681E-05	8.77818E-06	2.82631E-05	5.00423E-05	0.0039339	0.005304018	0.006435403	0.006435403	0.006435403	0.00457744	0.007971596	0.005823002	0.001764546	0.003062006	4.89706E-05
3834703773305	383470	3773305	0.000225089	4.8497E-05	0.000116235	0.000215601	0.000147863	1.39165E-05	4.4807E-05	7.93347E-05	0.005475066	0.00738195	0.008956573	0.008956573	0.008956573	0.006370724	0.011094594	0.008104254	0.002455835	0.004261595	4.30314E-05
3834803773305	383480	3773305	0.000229003	4.93403E-05	0.000118256	0.00021935	0.000150434	1.41585E-05	4.55861E-05	8.07142E-05	0.00425086	0.00573137	0.006953913	0.006953913	0.006953913	0.004946251	0.00861388	0.00629217	0.001906718	0.003308717	4.32642E-05
3834903773305	383490	3773305	0.000238755	5.14413E-05	0.000123291	0.00022869	0.00015684	1.47614E-05	4.75273E-05	8.41512E-05	0.003388221	0.004568287	0.005542736	0.005542736	0.005542736	0.003942494	0.006865841	0.005015282	0.001519782	0.00263727	4.37954E-05
3835003773305	383500	3773305	0.000244175	5.26091E-05	0.00012609	0.000233882	0.000160401	1.50965E-05	4.86063E-05	8.60617E-05	0.002786593	0.003757122	0.004558543	0.004558543	0.004558543	0.003242448	0.005646712	0.004124746	0.001249923	0.002168984	4.37835E-05
3835103773305	383510	3773305	0.000247941	5.34206E-05	0.000128035	0.000237489	0.000162875	1.53294E-05	4.93559E-05	8.73891E-05	0.002363502	0.003186675	0.003866415	0.003866415	0.003866415	0.002750144	0.004789366	0.003498482	0.001060146	0.001839665	4.36522E-05
3835203773305	383520	3773305	0.000250658	5.40059E-05	0.000129438	0.000240092	0.000164659	1.54974E-05	4.98968E-05	8.83467E-05	0.002040537	0.002751226	0.003338082	0.003338082	0.003338082	0.002374345	0.004134914	0.003020426	0.000915281	0.001588281	4.34313E-05
3835303773305	383530	3773305	0.000251963	5.4287E-05	0.000130112	0.000241341	0.000165516	1.5578E-05	5.01565E-05	8.88065E-05	0.001793213	0.002417762	0.002933488	0.002933488	0.002933488	0.002086561	0.00363374	0.002654333	0.000804343	0.001395772	4.30732E-05
3835403773305	383540	3773305	0.000252138	5.43247E-05	0.000130202	0.000241509	0.000165631	1.55888E-05	5.01913E-05	8.88681E-05	0.001594411	0.002149721	0.002608272	0.002608272	0.002608272	0.001855238	0.003230891	0.002360065	0.000715171	0.001241032	4.26434E-05
3835503773305	383550	3773305	0.00025125	5.41334E-05	0.000129744	0.000240658	0.000165048	1.55339E-05	5.00146E-05	8.85553E-05	0.001426004	0.00192266	0.002332778	0.002332778	0.002332778	0.001659282	0.002889634	0.002110788	0.000639633	0.001109951	4.21599E-05
3835603773305	383560	3773305	0.000248896	5.36263E-05	0.000128528	0.000238404	0.000163502	1.53884E-05	4.9546E-05	8.77256E-05	0.001264588	0.001705024	0.002068718	0.002068718	0.002068718	0.001471459	0.002562542	0.001871857	0.000567229	0.00098431	4.15092E-05
3835703773305	383570	3773305	0.00024509	5.28062E-05	0.000126563	0.000234758	0.000161001	1.51531E-05	4.87883E-05	8.6384E-05	0.0011307	0.001524506	0.001849694	0.001849694	0.001849694	0.00131567	0.002291234	0.001673675	0.000507174	0.000880097	4.06855E-05
3835803773305	383580	3773305	0.000239508	5.16035E-05	0.00012368	0.000229411	0.000157335	1.4808E-05	4.76772E-05	8.44167E-05	0.00101669	0.001370788	0.001663187	0.001663187	0.001663187	0.001183009	0.002060206	0.001504916	0.000456035	0.000791355	3.97006E-05
3835903773305	383590	3773305	0.000232527	5.00995E-05	0.000120075	0.000222725	0.000152749	1.43764E-05	4.62876E-05	8.19563E-05	0.00091897	0.001239033	0.001503328	0.001503328	0.001503328	0.001069302	0.001862187	0.001360269	0.000412203	0.000715293	3.86142E-05
3836003773305	383600	3773305	0.000224861	4.84477E-05	0.000116116	0.000215382	0.000147713	1.39024E-05	4.47615E-05	7.92541E-05	0.00083545	0.001126424	0.001366699	0.001366699	0.001366699	0.00097212	0.001692943	0.001236642	0.00037474	0.000650284	3.7492E-05
3836103773305	383610	3773305	0.000217396	4.68393E-05	0.000112262	0.000208231	0.000142809	1.34409E-05	4.32755E-05	7.66231E-05	0.000765808	0.001032527	0.001252773	0.001252773	0.001252773	0.000891085	0.001551822	0.001133558	0.000343502	0.000596078	3.64534E-05
3836203773305	383620	3773305	0.000209877	4.52194E-05	0.000108379	0.00020103	0.00013787	1.2976E-05	4.17788E-05	7.3973E-05	0.000704947	0.000950469	0.001153211	0.001153211	0.001153211	0.000820268	0.001428494	0.00104347	0.000316203	0.000548705	3.54327E-05
3836303773305	383630	3773305	0.000202668	4.36661E-05	0.000104656	0.000194124	0.000133134	1.25303E-05	4.03437E-05	7.1432E-05	0.000651899	0.000878946	0.001066432	0.001066432	0.001066432	0.000758543	0.001320999	0.000964949	0.000292409	0.000507415	3.44896E-05
3836403773305	383640	3773305	0.000195862	4.21997E-05	0.000101142	0.000187605	0.000128663	1.21095E-05	3.89889E-05	6.90333E-05	0.000605352	0.000816187	0.000990286	0.000990286	0.000990286	0.000704381	0.001226677	0.000896049	0.00027153	0.000471184	3.36181E-05
3836503773305	383650	3773305	0.000189365	4.08E-05	9.77871E-05	0.000181383	0.000124396	1.17078E-05	3.76957E-05	6.67435E-05	0.000563813	0.000760181	0.000922333	0.000922333	0.000922333	0.000656046	0.001142502	0.000834562	0.000252898	0.000438852	3.28003E-05
3836603773305	383660	3773305	0.000184631	3.978E-05	9.53422E-05	0.000176848	0.000121286	1.14151E-05	3.67532E-05	6.50748E-05	0.000530655	0.000715474	0.000868089	0.000868089	0.000868089	0.000617464	0.001075311	0.000785481	0.000238025	0.000413043	3.2275E-05
3836703773305	383670	3773305	0.0001803	3.88468E-05	9.31057E-05	0.0001727	0.000118441	1.11474E-05	3.58911E-05	6.35484E-05	0.000500916	0.000675378	0.000819441	0.000819441	0.000819441	0.000582861	0.00101505	0.000741462	0.000224685	0.000389895	3.18035E-05
3836803773305	383680	3773305	0.000176332	3.79919E-05	9.10568E-05	0.000168899	0.000115834	1.0902E-05	3.51013E-05	6.21499E-05	0.000474121	0.00063925	0.000775607	0.000775607	0.000775607	0.000551682	0.000960752	0.000701799	0.000212666	0.000369039	3.13856E-05
3836903773305	383690	3773305	0.000173037	3.72819E-05	8.93551E-05	0.000165743	0.000113669	1.06983E-05	3.44453E-05	6.09884E-05	0.000450645	0.000607597	0.000737202	0.000737202	0.000737202	0.00052436	0.000913179	0.000667049	0.000202136	0.000350766	3.10633E-05
3837003773305	383700	3773305	0.000169836	3.65922E-05	8.77021E-05	0.000162676	0.000111567	1.05004E-05	3.3808E-05	5.98601E-05	0.000428786	0.000578125	0.000701444	0.000701444	0.000701444	0.00049893	0.000868885	0.000634693	0.000192331	0.000333751	3.0741E-05
3837103773305	383710	3773305	0.000167764	3.6146E-05	8.66324E-05	0.000160692	0.000110206	1.03723E-05	3.33957E-05	5.91301E-05	0.000410747	0.000553804	0.000671934	0.000671934	0.000671934	0.00047794	0.000832332	0.000607992	0.00018424	0.000319711	3.05977E-05
3837203773305	383720	3773305	0.000166137	3.57953E-05	8.5792E-05	0.000159133	0.000109137	1.02717E-05	3.30718E-05	5.85565E-05	0.000394595	0.000532026	0.000645511	0.000645511	0.000645511	0.000459146	0.000799601	0.000584083	0.000176995	0.000307138	3.05261E-05
3837303773305	383730	3773305	0.000164967	3.55432E-05	8.51877E-05	0.000158013	0.000108368	1.01993E-05	3.28388E-05	5.8144E-05	0.000380125	0.000512517	0.000621841	0.000621841	0.000621841	0.00044231	0.00077028	0.000562666	0.000170505	0.000295876	3.0532E-05
3837403773305	383740	3773305	0.00016568	3.56968E-05	8.55559E-05	0.000158695	0.000108836	1.02434E-05	3.29807E-05	5.83953E-05	0.000369841	0.000498651	0.000605016	0.000605016	0.000605016	0.00043042	0.00074944	0.000547442	0.000165892	0.000287871	3.08723E-05
3837503773305	383750	3773305	0.000166527	3.58793E-05	8.59934E-05	0.000159507	0.000109393	1.02958E-05	3.31494E-05	5.86939E-05	0.000360153	0.000485589	0.000589168	0.000589168	0.000589168	0.00041907	0.000729808	0.000533102	0.000161546	0.00028033	3.12364E-05
3837603773305	383760	3773305	0.000166446	3.5862E-05	8.59518E-05	0.00015943	0.00010934	1.02908E-05	3.31333E-05	5.86655E-05	0.000349331	0.000470997	0.000571464	0.000571464	0.000571464	0.000406477	0.000707879	0.000517083	0.000156692	0.000271906	3.14214E-05
3837703773305	383770	3773305	0.000165747	3.57113E-05	8.55906E-05	0.00015876	0.000108881	1.02476E-05	3.29941E-05	5.8419E-05	0.000338073	0.000455819	0.000553048	0.000553048	0.000553048	0.000393378	0.000685066	0.000500419	0.000151642	0.000263144	3.1499E-05
3837803773305	383780	3773305	0.000165101	3.55722E-05	8.52572E-05	0.000158141	0.000108456	1.02077E-05	3.28656E-05	5.81914E-05	0.000327526	0.000441598	0.000535794	0.000535794	0.000535794	0.000381105	0.000663693	0.000484807	0.000146911	0.000254934	3.15766E-05
3837903773305	383790	3773305	0.000165007	3.55519E-05	8.52086E-05	0.000158051	0.000108395	1.02018E-05	3.28468E-05	5.81582E-05	0.000318548	0.000429493	0.000521108	0.000521108	0.000521108	0.000370659	0.000645501	0.000471518	0.000142884	0.000247946	3.17438E-05
3838003773305	383800	3773305	0.000164859	3.552E-05	8.51322E-05	0.00015791	0.000108297	1.01927E-05	3.28174E-05	5.81061E-05	0.000310048	0.000418033	0.000507202	0.000507202	0.000507202	0.000360768	0.000628277	0.000458936	0.000139072	0.00024133	3.1887E-05
3838103773305	383810	3773305	0.0001642	3.5378E-05	8.47918E-05	0.000157278	0.000107864	1.01519E-05	3.26862E-05	5.78738E-05	0.000301267	0.000406194	0.000492838	0.000492838	0.000492838	0.000350551	0.000610484	0.000445939	0.000135133	0.000234496	3.19348E-05
3838203773305	383820	3773305	0.000163043	3.51288E-05	8.41945E-05	0.00015617	0.000107105	1.00804E-05	3.24559E-05	5.74661E-05	0.000292153	0.000393905	0.000477928	0.000477928	0.000477928	0.000339945	0.000592014	0.000432447	0.000131045	0.000227401	3.18811E-05
3838303773305	383830	3773305	0.000161873	3.48767E-05	8.35903E-05	0.00015505	0.000106336	1.00081E-05	3.2223E-05	5.70537E-05	0.000283485	0.000382219	0.000463749	0.000463749	0.000463749	0.00032986	0.000574451	0.000419618	0.000127157	0.000220655	3.18154E-05
3838403773305	383840	3773305	0.000159237	3.43087E-05	8.22289E-05	0.000152524	0.000104604	9.8451E-06	3.16982E-05	5.61245E-05	0.000272872	0.00036791	0.000446387	0.000446387	0.000446387	0.000317511	0.000552944	0.000403909	0.000122397	0.000212394	3.15229E-05
3838503773305	383850	3773305	0.000156533	3.37262E-05	8.08329E-05	0.000149935	0.000102828	9.67795E-06	3.11601E-05	5.51716E-05	0.000262671	0.000354155	0.000429699	0.000429699	0.000429699	0.000305641	0.000532273	0.000388809	0.000117821	0.000204454	3.12066E-05
3838603773305	383860	3773305	0.000153346	3.30394E-05	7.91867E-05	0.000146882	0.000100734	9.48086E-06	3.05255E-05	5.40481E-05	0.000252267	0.000340128	0.000412679	0.000412679	0.000412679	0.00029353	0.00051119	0.000373408	0.000113154	0.000196355	3.08126E-05
3838703773305	383870	3773305	0.000149324	3.21729E-05	7.711E-05	0.000143029	9.80923E-05	9.23222E-06	2.97249E-05	5.26306E-05	0.000241212	0.000325223	0.000394595	0.000394595	0.000394595	0.000280672	0.000488789	0.000357045	0.000108195	0.000187751	3.02694E-05
3838803773305	383880	3773305	0.000145397	3.13267E-05	7.50819E-05	0.000139268	9.55124E-05	8.9894E-06	2.89431E-05	5.12464E-05	0.000230868	0.000311275	0.000377673	0.000377673	0.000377673	0.000268635	0.000467827	0.000341733	0.000103555	0.000179699	2.97143E-05
3838903773305	383890	3773305	0.000141348	3.04544E-05	7.29913E-05	0.00013539	9.28528E-05	8.73909E-06	2.81372E-05	4.98194E-05	0.000220929	0.000297875	0.000361414	0.000361414	0.000361414	0.00025707	0.000447687	0.000327022	9.90974E-05	0.000171963	2.91233E-05
3839003773305	383900	3773305	0.0001373	2.95821E-05	7.09007E-05	0.000131512	9.01933E-05	8.48879E-06	2.73313E-05	4.83925E-05	0.000211557	0.00028524	0.000346084	0.000346084	0.000346084	0.000246166	0.000428697	0.00031315	9.48939E-05	0.000164669	2.85145E-05
3839103773305	383910	3773305	0.000133345	2.87301E-05	6.88586E-05	0.000127724	8.75957E-05	8.2443E-06	2.65441E-05	4.69988E-05	0.000202783	0.000273409	0.000331729	0.000331729	0.000331729	0.000235956	0.00041016	0.000300161	9.0958E-05	0.000157839	2.79116E-05
3829703773315	382970	3773315	0.000100823	2.17229E-05	5.20642E-05	9.65726E-05	6.62313E-05	6.23354E-06	2.00701E-05	3.55359E-05	0.000328033	0.000442282	0.000536624	0.000536624	0.000536624	0.000381695	0.000664721	0.000485558	0.000147139	0.000255329	4.89468E-05
3829803773315	382980	3773315	0.000102248	2.20301E-05	5.28004E-05	9.79382E-05	6.71679E-05	6.32168E-06	2.03539E-05	3.60384E-05	0.000357079	0.000481444	0.000584139	0.000584139	0.000584139	0.000415493	0.000723579	0.000528552	0.000160167	0.000277937	4.86364E-05
3829903773315	382990	3773315	0.000103876	2.23808E-05	5.36408E-05	9.94971E-05	6.8237E-05	6.42231E-06	2.06779E-05	3.6612E-05	0.000387396	0.00052232	0.000633735	0.000633735	0.000633735	0.000450769	0.00078513	0.000573428	0.000173766	0.000301535	4.84633E-05
3830003773315	383000	3773315	0.000105598	2.27517E-05	5.45299E-05	0.000101146	6.93679E-05	6.52875E-06	2.10206E-05	3.72188E-05	0.000419056	0.000565007	0.000685527	0.000685527	0.000685527	0.000487609	0.000849169	0.000620291	0.000187967	0.000326178	4.85827E-05

			ISDrainage / Utilities Trenching	ISDrainage / Utilities Trenching	ISAsphalt Paving	ISAsphalt Paving	SVDemolition	SVSite Grubbing / Prep	SVMass Grading / Excavation	SVMass Grading / Excavation	SVDrainage / Utilities Trenching	SVFoundations / Concrete Pads	SVBuilding / Structure Construction	SVBuilding / Structure Construction	SVAsphalt Paving	SVAsphalt Paving	SVArchitectural Coating	SVArchitectural Coating	SVLandscaping or Other Finishing	SVLandscaping or Other Finishing	MDemolition
Unique Identifier	X (UTM)	Y (UTM)	2027	2028	2027	2028	2027	2027	2027	2028	2028	2028	2028	2029	2028	2029	2028	2029	2028	2029	2027
3838503773295	383850	3773295	1.06626E-05	1.06626E-05	4.56621E-05	4.56621E-05	0.000219578	0.000145068	0.000244979	0.000244979	7.39452E-05	7.62031E-05	0.000384242	0.000384242	0.000300861	0.000300861	2.98039E-05	2.98039E-05	9.59595E-05	9.59595E-05	0.000118869
3838603773295	383860	3773295	1.05306E-05	1.05306E-05	4.50967E-05	4.50967E-05	0.000213029	0.000140741	0.000237672	0.000237672	7.17397E-05	7.39302E-05	0.000373729	0.000373729	0.000291887	0.000291887	2.89149E-05	2.89149E-05	9.30973E-05	9.30973E-05	0.000115699
3838703773295	383870	3773295	1.03428E-05	1.03428E-05	4.42926E-05	4.42926E-05	0.000205873	0.000136014	0.000229688	0.000229688	6.93299E-05	7.14468E-05	0.000362276	0.000362276	0.000282083	0.000282083	2.79436E-05	2.79436E-05	8.997E-05	8.997E-05	0.000111539
3838803773295	383880	3773295	1.0151E-05	1.0151E-05	4.34709E-05	4.34709E-05	0.00019906	0.000131513	0.000222087	0.000222087	6.70356E-05	6.90825E-05	0.000351364	0.000351364	0.000272748	0.000272748	2.70189E-05	2.70189E-05	8.69927E-05	8.69927E-05	0.000107504
3838903773295	383890	3773295	9.95496E-06	9.95496E-06	4.26316E-05	4.26316E-05	0.000192535	0.000127202	0.000214808	0.000214808	6.48383E-05	6.68181E-05	0.000340903	0.000340903	0.000263808	0.000263808	2.61333E-05	2.61333E-05	8.41413E-05	8.41413E-05	0.00010357
3839003773295	383900	3773295	9.75689E-06	9.75689E-06	4.17833E-05	4.17833E-05	0.000186316	0.000123093	0.00020787	0.00020787	6.27441E-05	6.466E-05	0.000330918	0.000330918	0.000255287	0.000255287	2.52892E-05	2.52892E-05	8.14237E-05	8.14237E-05	9.98037E-05
3839103773295	383910	3773295	9.56295E-06	9.56295E-06	4.09528E-05	4.09528E-05	0.00018041	0.000119191	0.000201281	0.000201281	6.07552E-05	6.26103E-05	0.00032141	0.00032141	0.00024795	0.00024795	2.44876E-05	2.44876E-05	7.88426E-05	7.88426E-05	9.62341E-05
3829703773305	382970	3773305	1.65304E-05	1.65304E-05	7.07905E-05	7.07905E-05	0.000481981	0.000318429	0.000537737	0.000537737	0.000162312	0.000167268	0.000862866	0.000862866	0.0006604	0.0006604	6.54205E-05	6.54205E-05	0.000210634	0.000210634	4.87498E-05
3829803773305	382980	3773305	1.62849E-05	1.62849E-05	6.9739E-05	6.9739E-05	0.00053089	0.000350742	0.000592304	0.000592304	0.000178783	0.000184242	0.000930374	0.000930374	0.000727414	0.000727414	7.2059E-05	7.2059E-05	0.000232008	0.000232008	5.01107E-05
3829903773305	382990	3773305	1.60847E-05	1.60847E-05	6.8882E-05	6.8882E-05	0.0005819	0.000384443	0.000649215	0.000649215	0.000195961	0.000201945	0.000997844	0.000997844	0.000797307	0.000797307	7.89828E-05	7.89828E-05	0.000254301	0.000254301	5.13344E-05
3830003773305	383000	3773305	1.59857E-05	1.59857E-05	6.84579E-05	6.84579E-05	0.000634105	0.000418933	0.000707459	0.000707459	0.000213542	0.000220062	0.001063677	0.001063677	0.000868837	0.000868837	8.60687E-05	8.60687E-05	0.000277115	0.000277115	5.24865E-05
3830103773305	383010	3773305	1.58578E-05	1.58578E-05	6.79101E-05	6.79101E-05	0.00069183	0.00045707	0.000771861	0.000771861	0.000232981	0.000240095	0.001134019	0.001134019	0.000947931	0.000947931	9.39039E-05	9.39039E-05	0.000302342	0.000302342	5.36624E-05
3830203773305	383020	3773305	1.65077E-05	1.65077E-05	7.06933E-05	7.06933E-05	0.000726298	0.000479842	0.000810317	0.000810317	0.000244589	0.000252057	0.00116977	0.00116977	0.000995159	0.000995159	9.85823E-05	9.85823E-05	0.000317405	0.000317405	5.46115E-05
3830303773305	383030	3773305	1.71246E-05	1.71246E-05	7.33351E-05	7.33351E-05	0.000758904	0.000501384	0.000846695	0.000846695	0.000255569	0.000263373	0.001204181	0.001204181	0.001039835	0.001039835	0.000103008	0.000103008	0.000331655	0.000331655	5.5477E-05
3830403773305	383040	3773305	1.76466E-05	1.76466E-05	7.55705E-05	7.55705E-05	0.000791516	0.000522929	0.000883079	0.000883079	0.000266552	0.000274691	0.001240319	0.001240319	0.001084519	0.001084519	0.000107435	0.000107435	0.000345907	0.000345907	5.63127E-05
3830503773305	383050	3773305	1.8051E-05	1.8051E-05	7.73023E-05	7.73023E-05	0.000824569	0.000544767	0.000919956	0.000919956	0.000277683	0.000286161	0.001279175	0.001279175	0.001129808	0.001129808	0.000111921	0.000111921	0.000360351	0.000360351	5.71603E-05
3830603773305	383060	3773305	1.8377E-05	1.8377E-05	7.86983E-05	7.86983E-05	0.000854497	0.000564539	0.000953347	0.000953347	0.000287761	0.000296548	0.001317502	0.001317502	0.001170815	0.001170815	0.000115983	0.000115983	0.000373431	0.000373431	5.79064E-05
3830703773305	383070	3773305	1.85544E-05	1.85544E-05	7.94581E-05	7.94581E-05	0.000893401	0.000590242	0.000996751	0.000996751	0.000300863	0.000310049	0.001369035	0.001369035	0.001224121	0.001224121	0.000121264	0.000121264	0.000390432	0.000390432	5.90047E-05
3830803773305	383080	3773305	1.87009E-05	1.87009E-05	8.00855E-05	8.00855E-05	0.000930369	0.000614666	0.001037996	0.001037996	0.000313312	0.000322879	0.001422346	0.001422346	0.001274773	0.001274773	0.000126281	0.000126281	0.000406588	0.000406588	6.02224E-05
3830903773305	383090	3773305	1.88164E-05	1.88164E-05	8.05803E-05	8.05803E-05	0.000965346	0.000637774	0.001077019	0.001077019	0.00032509	0.000335017	0.001477834	0.001477834	0.001322698	0.001322698	0.000131029	0.000131029	0.000421874	0.000421874	6.16073E-05
3831003773305	383100	3773305	1.88618E-05	1.88618E-05	8.07746E-05	8.07746E-05	0.001007001	0.000665294	0.001123492	0.001123492	0.000339119	0.000349473	0.001544607	0.001544607	0.001379773	0.001379773	0.000136683	0.000136683	0.000440078	0.000440078	6.34279E-05
3831103773305	383110	3773305	1.88804E-05	1.88804E-05	8.08542E-05	8.08542E-05	0.001043209	0.000689215	0.001163889	0.001163889	0.000351312	0.000362039	0.001609449	0.001609449	0.001429385	0.001429385	0.000141598	0.000141598	0.000455901	0.000455901	6.53141E-05
3831203773305	383120	3773305	1.89526E-05	1.89526E-05	8.11634E-05	8.11634E-05	0.001061399	0.000701233	0.001184183	0.001184183	0.000357438	0.000368352	0.001657542	0.001657542	0.001454308	0.001454308	0.000144067	0.000144067	0.000463851	0.000463851	6.69914E-05
3831303773305	383130	3773305	1.90496E-05	1.90496E-05	8.15787E-05	8.15787E-05	0.001068255	0.000705762	0.001191832	0.001191832	0.000359747	0.000370731	0.001693499	0.001693499	0.001463702	0.001463702	0.000144997	0.000144997	0.000466847	0.000466847	6.8615E-05
3831403773305	383140	3773305	1.90908E-05	1.90908E-05	8.17554E-05	8.17554E-05	0.001078425	0.000712481	0.001203179	0.001203179	0.000363171	0.000374261	0.001731478	0.001731478	0.001477637	0.001477637	0.000146377	0.000146377	0.000471291	0.000471291	7.05013E-05
3831503773305	383150	3773305	1.86307E-05	1.86307E-05	7.97851E-05	7.97851E-05	0.001140543	0.000753521	0.001272482	0.001272482	0.00038409	0.000395818	0.001829236	0.001829236	0.001562749	0.001562749	0.000154809	0.000154809	0.000498438	0.000498438	7.33605E-05
3831603773305	383160	3773305	1.78653E-05	1.78653E-05	7.65071E-05	7.65071E-05	0.001204548	0.000795807	0.001343891	0.001343891	0.000405645	0.000418031	0.001931362	0.001931362	0.001650447	0.001650447	0.000163496	0.000163496	0.000526409	0.000526409	7.58317E-05
3831703773305	383170	3773305	1.69265E-05	1.69265E-05	7.24869E-05	7.24869E-05	0.001259448	0.000832078	0.001405143	0.001405143	0.000424133	0.000437084	0.002028243	0.002028243	0.001725671	0.001725671	0.000170948	0.000170948	0.000550402	0.000550402	7.72165E-05
3834703773305	383470	3773305	1.48736E-05	1.48736E-05	6.36955E-05	6.36955E-05	0.000755075	0.000498854	0.000842423	0.000842423	0.00025428	0.00026204	0.001260249	0.001260249	0.001034588	0.001034588	0.000102488	0.000102488	0.000329981	0.000329981	0.00016128
3834803773305	383480	3773305	1.49541E-05	1.49541E-05	6.40401E-05	6.40401E-05	0.000720398	0.000475944	0.000803735	0.000803735	0.000242602	0.00025001	0.001206565	0.001206565	0.000987075	0.000987075	9.77815E-05	9.77815E-05	0.000314827	0.000314827	0.000162235
3834903773305	383490	3773305	1.51377E-05	1.51377E-05	6.48265E-05	6.48265E-05	0.000683326	0.000451452	0.000762374	0.000762374	0.000230117	0.000237144	0.001153576	0.001153576	0.000936279	0.000936279	9.27496E-05	9.27496E-05	0.000298626	0.000298626	0.000174698
3835003773305	383500	3773305	1.51336E-05	1.51336E-05	6.48088E-05	6.48088E-05	0.000650291	0.000429627	0.000725518	0.000725518	0.000218993	0.000225679	0.001104208	0.001104208	0.000891016	0.000891016	8.82657E-05	8.82657E-05	0.000284189	0.000284189	0.000188899
3835103773305	383510	3773305	1.50882E-05	1.50882E-05	6.46144E-05	6.46144E-05	0.000621925	0.000410886	0.00069387	0.00069387	0.00020944	0.000215835	0.00105873	0.00105873	0.000852149	0.000852149	8.44155E-05	8.44155E-05	0.000271792	0.000271792	0.000196014
3835203773305	383520	3773305	1.50119E-05	1.50119E-05	6.42875E-05	6.42875E-05	0.000595323	0.000393311	0.000664191	0.000664191	0.000200482	0.000206603	0.001015442	0.001015442	0.0008157	0.0008157	8.08048E-05	8.08048E-05	0.000260167	0.000260167	0.000201691
3835303773305	383530	3773305	1.48881E-05	1.48881E-05	6.37574E-05	6.37574E-05	0.000571423	0.000377521	0.000637526	0.000637526	0.000192433	0.000198309	0.000975697	0.000975697	0.000782953	0.000782953	7.75608E-05	7.75608E-05	0.000249722	0.000249722	0.000205744
3835403773305	383540	3773305	1.47395E-05	1.47395E-05	6.31212E-05	6.31212E-05	0.000549263	0.000362881	0.000612803	0.000612803	0.00018497	0.000190618	0.000938336	0.000938336	0.00075259	0.00075259	7.4553E-05	7.4553E-05	0.000240038	0.000240038	0.000208418
3835503773305	383550	3773305	1.45724E-05	1.45724E-05	6.24055E-05	6.24055E-05	0.000527734	0.000348657	0.000588783	0.000588783	0.00017772	0.000183147	0.000901967	0.000901967	0.000723091	0.000723091	7.16308E-05	7.16308E-05	0.000230629	0.000230629	0.000209629
3835603773305	383560	3773305	1.43475E-05	1.43475E-05	6.14425E-05	6.14425E-05	0.000503387	0.000332572	0.00056162	0.00056162	0.000169521	0.000174697	0.000862132	0.000862132	0.000689731	0.000689731	6.83261E-05	6.83261E-05	0.000219989	0.000219989	0.000208131
3835703773305	383570	3773305	1.40628E-05	1.40628E-05	6.02231E-05	6.02231E-05	0.00048078	0.000317636	0.000536397	0.000536397	0.000161908	0.000166852	0.000824861	0.000824861	0.000658755	0.000658755	6.52575E-05	6.52575E-05	0.00021011	0.00021011	0.000204365
3835803773305	383580	3773305	1.37224E-05	1.37224E-05	5.87653E-05	5.87653E-05	0.000459282	0.000303433	0.000512412	0.000512412	0.000154668	0.000159391	0.000789406	0.000789406	0.000629299	0.000629299	6.23395E-05	6.23395E-05	0.000200714	0.000200714	0.000198784
3835903773305	383590	3773305	1.33469E-05	1.33469E-05	5.71572E-05	5.71572E-05	0.000438947	0.000289999	0.000489725	0.000489725	0.00014782	0.000152334	0.000755897	0.000755897	0.000601437	0.000601437	5.95795E-05	5.95795E-05	0.000191828	0.000191828	0.000192086
3836003773305	383600	3773305	1.2959E-05	1.2959E-05	5.54961E-05	5.54961E-05	0.00042004	0.000277483	0.000468591	0.000468591	0.000141441	0.00014576	0.000724629	0.000724629	0.000575481	0.000575481	5.70082E-05	5.70082E-05	0.000183549	0.000183549	0.00018512
3836103773305	383610	3773305	1.26E-05	1.26E-05	5.39587E-05	5.39587E-05	0.000403021	0.000266263	0.000449643	0.000449643	0.000135722	0.000139866	0.000696299	0.000696299	0.000552211	0.000552211	5.47031E-05	5.47031E-05	0.000176127	0.000176127	0.000178841
3836203773305	383620	3773305	1.22472E-05	1.22472E-05	5.24479E-05	5.24479E-05	0.000387024	0.000255695	0.000431796	0.000431796	0.000130335	0.000134314	0.000669618	0.000669618	0.00053293	0.00053293	5.25318E-05	5.25318E-05	0.000169137	0.000169137	0.000172752
3836303773305	383630	3773305	1.19212E-05	1.19212E-05	5.10518E-05	5.10518E-05	0.000372118	0.000245847	0.000415165	0.000415165	0.000125315	0.000129141	0.000644702	0.000644702	0.000509869	0.000509869	5.05086E-05	5.05086E-05	0.000162622	0.000162622	0.00016707
3836403773305	383640	3773305	1.162E-05	1.162E-05	4.97618E-05	4.97618E-05	0.000358199	0.000236651	0.000399636	0.000399636	0.000120627	0.000124311	0.000621422	0.000621422	0.000490797	0.000490797	4.86193E-05	4.86193E-05	0.000156539	0.000156539	0.000161763
3836503773305	383650	3773305	1.13373E-05	1.13373E-05	4.85514E-05	4.85514E-05	0.000345002	0.000227932	0.000384912	0.000384912	0.000116183	0.000119731	0.000599379	0.000599379	0.000472715	0.000472715	4.6828E-05	4.6828E-05	0.000150772	0.000150772	0.000156677
3836603773305	383660	3773305	1.11557E-05	1.11557E-05	4.77738E-05	4.77738E-05	0.000333999	0.000220662	0.000372636	0.000372636	0.000112478	0.000115912	0.000580621	0.000580621	0.000457638	0.000457638	4.53345E-05	4.53345E-05	0.000145963	0.000145963	0.00015272
3836703773305	383670	3773305	1.09928E-05	1.09928E-05	4.70758E-05	4.70758E-05	0.000323602	0.000213793	0.000361036	0.000361036	0.000108976	0.000112304	0.000562945	0.000562945	0.00044393	0.00044393	4.39233E-05	4.39233E-05	0.00014142	0.00014142	0.000148912
3836803773305	383680	3773305	1.08483E-05	1.08483E-05	4.64573E-05	4.64573E-05	0.000313768	0.000207297	0.000350066	0.000350066	0.000105665	0.000108891	0.000546274	0.000546274	0.000429919	0.000429919	4.25886E-05	4.25886E-05	0.000137122	0.000137122	0.000145258
3836903773305	383690	3773305	1.07369E-05	1.07369E-05	4.59802E-05	4.59802E-05	0.000304768	0.000201351	0.000340024	0.000340024	0.000102634	0.000105768	0.000530956	0.000530956	0.00041588	0.00041588	4.1367E-05	4.1367E-05	0.000133189	0.000133189	0.000141987
3837003773305	383700	3773305	1.06255E-05	1.06255E-05	4.55031E-05	4.55031E-05	0.000296014	0.000195567	0.000330257	0.000330257	9.96858E-05	0.00010273	0.00051614	0.00051614	0.00040592	0.00040592	4.01787E-05	4.01787E-05	0.000129363	0.000129363	0.000138752
3837103773305	383710	3773305	1.0576E-05	1.0576E-05	4.52911E-05	4.52911E-05	0.000288515	0.000190612	0.00032189	0.00032189	9.71604E-05	0.000100127	0.000503257	0.000503257	0.000395317	0.000395317	3.91608E-05	3.91608E-05	0.000126086	0.000126086	0.000136299
3837203773305	383720	3773305	1.05512E-05	1.05512E-05	4.5185E-05	4.5185E-05	0.000281555	0.000186014	0.000314125	0.000314125	9.48166E-05	9.77118E-05	0.000491263	0.000491263	0.000385781	0.000385781	3.82162E-05	3.82162E-05	0.000123044	0.000123044	0.000134198
3837303773305	383730	3773305	1.05533E-05	1.05533E-05	4.51939E-05	4.51939E-05	0.00027511	0.000181756	0.000306935	0.000306935	9.26461E-05	9.5475E-05	0.000480119	0.000480119	0.00037695	0.00037695	3.73413E-05	3.73413E-05	0.000120228	0.000120228	0.000132479
3837403773305	383740	3773305	1.06709E-05	1.06709E-05	4.56975E-05	4.56975E-05	0.000270423	0.00017866	0.000301705	0.000301705	9.10678E-05	9.38485E-05	0.000471551	0.000471551	0.000370528	0.000370528	3.67052E-05	3.67052E-05	0.00011818	0.00011818	0.000132347
3837503773305	383750	3773305	1.07967E-05	1.07967E-05	4.62365E-05	4.62365E-05	0.00026592	0.000175685	0.000296682	0.000296682	8.95513E-05	9.22857E-05	0.000463345	0.000463345	0.000364358	0.000364358	3.6094E-05	3.6094E-05	0.000116212	0.000116212	0.000132604
3837603773305	383760	3773305	1.08607E-05	1.08607E-05	4.65104E-05	4.65104E-05	0.000260743	0.000172264	0.000290906	0.000290906	8.78079E-05	9.04891E-05	0.000454288	0.000454288	0.000357264	0.000357264	3.53913E-05	3.53913E-05	0.000113949	0.000113949	0.000132246
3837703773305	383770	3773305	1.08875E-05	1.08875E-05	4.66252E-05	4.66252E-05	0.000255204	0.000168605	0.000284726	0.000284726	8.59428E-05	8.8567E-05	0.000444832	0.000444832	0.000349676	0.000349676	3.46395E-05	3.46395E-05	0.000111529	0.000111529	0.000131416
3837803773305	383780	3773305	1.09144E-05	1.09144E-05	4.67401E-05	4.67401E-05	0.00024988	0.000165088	0.000278787	0.000278787	8.41499E-05	8.67193E-05	0.000435762	0.000435762	0.00034238	0.00034238	3.39169E-05	3.39169E-05	0.000109202	0.000109202	0.000130718
3837903773305	383790	3773305	1.09721E-05	1.09721E-05	4.69875E-05	4.69875E-05	0.000245242	0.000162024	0.000273612	0.000273612	8.2588E-05	8.51098E-05	0.000427787	0.000427787	0.00033602	0.00033602	3.32874E-05	3.32874E-05	0.000107175	0.000107175	0.000130706
3838003773305	383800	3773305	1.10216E-05	1.10216E-05	4.71995E-05	4.71995E-05	0.000240745	0.000159053	0.000268595	0.000268595	8.10736E-05	8.35492E-05	0.000420122	0.000420122	0.00032986	0.00032986	3.2677E-05	3.2677E-05	0.00010521	0.00010521	0.00013073
3838103773305	383810	3773305	1.10381E-05	1.10381E-05	4.72702E-05	4.72702E-05	0.000235991	0.000155912	0.000263291	0.000263291	7.94726E-05	8.18992E-05	0.000412173	0.000412173	0.00032335	0.00032335	3.20317E-05	3.20317E-05	0.000103132	0.000103132	0.000130252
3838203773305	383820	3773305	1.10196E-05	1.10196E-05	4.71907E-05	4.71907E-05	0.000230961	0.000152589	0.000257679	0.000257679	7.77787E-05	8.01536E-05	0.000403876	0.000403876	0.000316458	0.000316458	3.1349E-05	3.1349E-05	0.000100934	0.000100934	0.000129208
3838303773305	383830	3773305	1.09969E-05	1.09969E-05	4.70935E-05	4.70935E-05	0.000226072	0.000149359	0.000252224	0.000252224	7.61322E-05	7.84569E-05	0.000395863	0.000395863	0.000309759	0.000309759	3.06854E-05	3.06854E-05	9.87976E-05	9.87976E-05	0.000128133
3838403773305	383840	3773305	1.08958E-05	1.08958E-05	4.66606E-05	4.66606E-05	0.000219988	0.000145339	0.000245437	0.000245437	7.40835E-05	7.63456E-05	0.000386007	0.000386007	0.000301424	0.000301424	2.98596E-05	2.98596E-05	9.61389E-05	9.61389E-05	0.000125369
3838503773305	383850	3773305	1.07864E-05	1.07864E-05	4.61923E-05	4.61923E-05	0.000214015	0.000141393	0.000238772	0.000238772	7.20719E-05	7.42725E-05	0.000376319	0.000376319	0.000293239	0.000293239	2.90488E-05	2.90488E-05	9.35284E-05	9.35284E-05	0.000122534
3838603773305	383860	3773305	1.06503E-05	1.06503E-05	4.56091E-05	4.56091E-05	0.000207809	0.000137293	0.000231848	0.000231848	6.99818E-05	7.21187E-05	0.00036627	0.00036627	0.00028435	0.00028435	2.82064E-05	2.82064E-05	9.08161E-05	9.08161E-05	0.000119185
3838703773305	383870	3773305	1.04625E-05	1.04625E-05	4.48051E-05	4.48051E-05	0.0002011	0.00013286	0.000224364	0.000224364	6.77226E-05	6.97905E-05	0.000355435	0.000355435	0.00027554	0.00027554	2.72958E-05	2.72958E-05	8.78843E-05	8.78843E-05	0.000114935
3838803773305	383880	3773305	1.02706E-05	1.02706E-05	4.39834E-05	4.39834E-05	0.000194692	0.000128627	0.000217214	0.000217214	6.55645E-05	6.75665E-05	0.00034509	0.00034509	0.00026676	0.00026676	2.6426E-05	2.6426E-05	8.50837E-05	8.50837E-05	0.000110829
3838903773305	383890	3773305	1.00664E-05	1.00664E-05	4.31087E-05	4.31087E-05	0.000188424	0.000124486	0.000210221	0.000210221	6.34539E-05	6.53914E-05	0.000334976	0.000334976	0.00025815	0.00025815	2.55753E-05	2.55753E-05	8.23447E-05	8.23447E-05	0.000106674
3839003773305	383900	3773305	9.85593E-06	9.85593E-06	4.22074E-05	4.22074E-05	0.000182402	0.000120507	0.000203502	0.000203502	6.14257E-05	6.33013E-05	0.00032525	0.00032525	0.00024923	0.00024923	2.47578E-05	2.47578E-05	7.97128E-05	7.97128E-05	0.000102657
3839103773305	383910	3773305	9.64754E-06	9.64754E-06	4.13151E-05	4.13151E-05	0.000176667	0.000116718	0.000197104	0.000197104	5.94946E-05	6.13112E-05	0.000315974	0.000315974	0.00024266	0.00024266	2.39795E-05	2.39795E-05	7.72067E-05	7.72067E-05	9.88367E-05
3829703773315	382970	3773315	1.69183E-05	1.69183E-05	7.24516E-05	7.24516E-05	0.000449142	0.000296734	0.000501099	0.000501099	0.000151254	0.000155872	0.00081047	0.00081047	0.00061406	0.00061406	6.09633E-05	6.09633E-05	0.000196283	0.000196283	4.91796E-05
3829803773315	382980	3773315	1.6811E-05	1.6811E-05	7.19921E-05	7.19921E-05	0.000489468	0.000323376	0.00054609	0.00054609	0.000164834	0.000169867	0.000867182	0.000867182	0.00067059	0.00067059	6.64367E-05	6.64367E-05	0.000213906	0.000213906	5.04987E-05
3829903773315	382990	3773315	1.67512E-05	1.67512E-05	7.17359E-05	7.17359E-05	0.00053061 4	0.00035056	0.000591996	0.000591996	0.00017869	0.000184146	0.000922941	0.000922941	0.00072703 6	0.00072703 6	7.20216E-05	7.20216E-05	0.000231888	0.000231888	5.17582E-05
3830003773315	383000	3773315	1.67924E-05	1.67924E-05	7.19126E-05	7.19126E-05	0.00057146	0.000377546	0.000637567	0.000637567	0.000192445	0.000198322	0.000976148	0.000976148	0.000783003	0.000783003	7.75658E-05	7.75658E-05	0.000249738	0.000249738	5.29282E-05

			MSite Grubbing / Prep	MMass Grading / Excavation	MMass Grading / Excavation	MDrainage / Utilities Trenching	MFoundations / Concrete Pads	MBuilding / Structure Construction	MAsphalt Paving	MLandscaping or Other Finishing	MWaterside Construction (Piles)	RSSWRe-striping South Valley	RSSWRe-striping Silver Lake Boulevard	RSSWDemolition	RSSWPlacing Base	RSSWForm/Place Rebar and Pour	Child Risk				
Unique Identifier	X (UTM)	Y (UTM)	2027	2027	2028	2028	2028	2028	2028	2028	2028	2029	2029	2029	2029	2029	3rd Trimester	0<2	2<16	Total	per million
3838503773295	383850	3773295	0.000107264	0.000267847	0.000267847	7.49596E-05	0.000138315	0.000248715	0.000175951	5.33186E-05	9.44052E-05	0.000127839	0.000245093	0.000404495	0.000219883	6.58149E-05	4.57402E-09	9.4811E-08	5.8054E-08	1.57439E-07	0.15743894
3838603773295	383860	3773295	0.000104404	0.000260705	0.000260705	7.29608E-05	0.000134627	0.000242083	0.00017126	5.18968E-05	9.18879E-05	0.000124378	0.000234472	0.000387059	0.000210405	6.29778E-05	4.46292E-09	9.2811E-08	5.6109E-08	1.53383E-07	0.15338267
3838703773295	383870	3773295	0.00010065	0.000251331	0.000251331	7.03372E-05	0.000129785	0.000233378	0.000165101	5.00307E-05	8.85837E-05	0.00012064	0.0002228	0.000367874	0.000199976	5.98562E-05	4.3241E-09	9.0249E-08	5.3924E-08	1.48497E-07	0.14849706
3838803773295	383880	3773295	9.70087E-05	0.000242238	0.000242238	6.77926E-05	0.00012509	0.000224935	0.000159128	4.82207E-05	8.5379E-05	0.000117062	0.000211928	0.000349987	0.000190253	5.6946E-05	4.19146E-09	8.777E-08	5.1856E-08	1.43818E-07	0.14381832
3838903773295	383890	3773295	9.34591E-05	0.000233374	0.000233374	6.53121E-05	0.000120513	0.000216705	0.000153306	4.64563E-05	8.22549E-05	0.000113621	0.000201724	0.000333213	0.000181134	5.42166E-05	4.06337E-09	8.5342E-08	4.9888E-08	1.39294E-07	0.13929356
3839003773295	383900	3773295	9.00603E-05	0.000224887	0.000224887	6.29369E-05	0.00011613	0.000208824	0.00014773	4.47668E-05	7.92636E-05	0.000110325	0.000192224	0.000317584	0.000172639	5.16737E-05	3.94131E-09	8.3E-08	4.8027E-08	1.34968E-07	0.13496763
3839103773295	383910	3773295	8.68392E-05	0.000216844	0.000216844	6.06859E-05	0.000111977	0.000201355	0.000142447	4.31657E-05	7.64287E-05	0.000107185	0.000183416	0.000303093	0.000164761	4.9316E-05	3.82512E-09	8.0745E-08	4.6276E-08	1.30846E-07	0.13084643
3829703773305	382970	3773305	4.39906E-05	0.000109848	0.000109848	3.0742E-05	5.67247E-05	0.000102002	7.216E-05	2.18667E-05	3.87169E-05	0.001027472	7.94115E-05	0.000134187	7.29437E-05	2.18333E-05	5.00613E-09	1.2362E-07	7.9701E-08	2.08329E-07	0.20832909
3829803773305	382980	3773305	4.52187E-05	0.000112914	0.000112914	3.16002E-05	5.83083E-05	0.000104849	7.41745E-05	2.24771E-05	3.97977E-05	0.001152628	8.30842E-05	0.000140486	7.63678E-05	2.28582E-05	5.12176E-09	1.2455E-07	8.6353E-08	2.16026E-07	0.21602634
3829903773305	382990	3773305	4.63229E-05	0.000115672	0.000115672	3.23718E-05	5.97321E-05	0.000107409	7.59858E-05	2.3026E-05	4.07696E-05	0.001281638	8.65257E-05	0.000146538	7.96581E-05	2.3843E-05	5.22623E-09	1.2543E-07	9.327E-08	2.23924E-07	0.22392412
3830003773305	383000	3773305	4.73625E-05	0.000118268	0.000118268	3.30983E-05	6.10726E-05	0.00010982	7.7691E-05	2.35427E-05	4.16845E-05	0.001409653	8.97964E-05	0.000152387	8.28376E-05	2.47947E-05	5.3277E-09	1.2657E-07	1.0047E-07	2.32366E-07	0.2323658
3830103773305	383010	3773305	4.84236E-05	0.000120917	0.000120917	3.38399E-05	6.24409E-05	0.00011228	7.94316E-05	2.40702E-05	4.26184E-05	0.001545722	9.29064E-05	0.000157693	8.57217E-05	2.5658E-05	5.42625E-09	1.2756E-07	1.0849E-07	2.41478E-07	0.24147792
3830203773305	383020	3773305	4.928E-05	0.000123056	0.000123056	3.44384E-05	6.35453E-05	0.000114266	8.08365E-05	2.44959E-05	4.33722E-05	0.001608167	9.66393E-05	0.000163788	8.9035E-05	2.66497E-05	5.5277E-09	1.3063E-07	1.1446E-07	2.50617E-07	0.25061705
3830303773305	383030	3773305	5.0061E-05	0.000125006	0.000125006	3.49842E-05	6.45524E-05	0.000116077	8.21177E-05	2.48841E-05	4.40596E-05	0.001654675	9.95533E-05	0.000168542	9.16192E-05	2.74232E-05	5.61802E-09	1.3344E-07	1.2047E-07	2.5953E-07	0.25953017
3830403773305	383040	3773305	5.08151E-05	0.000126889	0.000126889	3.55112E-05	6.55248E-05	0.000117826	8.33546E-05	2.5259E-05	4.47232E-05	0.001689302	0.000102342	0.000173253	9.41804E-05	2.81898E-05	5.69533E-09	1.3575E-07	1.2685E-07	2.68296E-07	0.26829574
3830503773305	383050	3773305	5.158E-05	0.000128799	0.000128799	3.60457E-05	6.6511E-05	0.000119599	8.46093E-05	2.56392E-05	4.53964E-05	0.001712473	0.000105221	0.000178134	9.68338E-05	2.8984E-05	5.76352E-09	1.3759E-07	1.3384E-07	2.77194E-07	0.27719423
3830603773305	383060	3773305	5.22533E-05	0.00013048	0.00013048	3.65162E-05	6.73792E-05	0.00012116	8.57137E-05	2.59739E-05	4.5989E-05	0.001716658	0.000108094	0.000183067	9.95149E-05	2.97865E-05	5.82088E-09	1.3903E-07	1.412E-07	2.86053E-07	0.28605268
3830703773305	383070	3773305	5.32444E-05	0.000132955	0.000132955	3.72088E-05	6.86572E-05	0.000123458	8.73395E-05	2.64665E-05	4.68613E-05	0.001732032	0.000112048	0.000189841	0.000103197	3.08888E-05	5.89768E-09	1.4033E-07	1.5109E-07	2.97314E-07	0.29731448
3830803773305	383080	3773305	5.43432E-05	0.000135699	0.000135699	3.79767E-05	7.00741E-05	0.000126006	8.91419E-05	2.70127E-05	4.78284E-05	0.001736649	0.00011648	0.00019743	0.000107323	3.21236E-05	5.97747E-09	1.4152E-07	1.6241E-07	3.09909E-07	0.30990915
3830903773305	383090	3773305	5.55928E-05	0.00013882	0.00013882	3.885E-05	7.16855E-05	0.000128904	9.11918E-05	2.76339E-05	4.89282E-05	0.001735458	0.000121524	0.00020608	0.000112025	3.35311E-05	6.0635E-09	1.427E-07	1.7565E-07	3.24409E-07	0.3244089
3831003773305	383100	3773305	5.72357E-05	0.000142922	0.000142922	3.9998E-05	7.38039E-05	0.000132713	9.38666E-05	2.84505E-05	5.03741E-05	0.001748893	0.00012795	0.000217099	0.000118015	3.53239E-05	6.17378E-09	1.4399E-07	1.9313E-07	3.43296E-07	0.34329625
3831103773305	383110	3773305	5.89378E-05	0.000147172	0.000147172	4.11875E-05	7.59987E-05	0.00013666	9.66786E-05	2.92966E-05	5.18721E-05	0.0017556	0.000134938	0.000229094	0.000124536	3.72756E-05	6.28298E-09	1.4517E-07	2.1357E-07	3.65014E-07	0.36501422
3831203773305	383120	3773305	6.04514E-05	0.000150952	0.000150952	4.22452E-05	7.79504E-05	0.000140169	9.91614E-05	3.00489E-05	5.32043E-05	0.001735915	0.0001416	0.000240555	0.000130765	3.91403E-05	6.37173E-09	1.4618E-07	2.3462E-07	3.87175E-07	0.38717521
3831303773305	383130	3773305	6.19165E-05	0.00015461	0.00015461	4.32691E-05	7.98396E-05	0.000143567	0.000101565	3.07772E-05	5.44937E-05	0.001703148	0.000148343	0.000252185	0.000137087	4.10326E-05	6.44984E-09	1.471E-07	2.575E-07	4.11049E-07	0.41104897
3831403773305	383140	3773305	6.36185E-05	0.00015886	0.00015886	4.44586E-05	8.20344E-05	0.000147513	0.000104357	3.16233E-05	5.59918E-05	0.001679856	0.000156311	0.000265928	0.000144558	4.32689E-05	6.54096E-09	1.4804E-07	2.8679E-07	4.41371E-07	0.44137101
3831503773305	383150	3773305	6.61986E-05	0.000165303	0.000165303	4.62616E-05	8.53614E-05	0.000153496	0.000108589	3.29057E-05	5.82625E-05	0.001736197	0.000169705	0.00028907	0.000157138	4.70341E-05	6.71087E-09	1.489E-07	3.4648E-07	5.02091E-07	0.50209146
3831603773305	383160	3773305	6.84286E-05	0.000170871	0.000170871	4.782E-05	8.82369E-05	0.000158666	0.000112247	3.40142E-05	6.02252E-05	0.00178886	0.000183753	0.000313611	0.000170479	5.10273E-05	6.85757E-09	1.49E-07	4.308E-07	5.86659E-07	0.58665873
3831703773305	383170	3773305	6.96782E-05	0.000173992	0.000173992	4.86933E-05	8.98482E-05	0.000161564	0.000114297	3.46354E-05	6.1325E-05	0.001821321	0.000196896	0.000336337	0.000182832	5.47249E-05	6.97137E-09	1.4837E-07	5.5197E-07	7.07314E-07	0.70731441
3834703773305	383470	3773305	0.000145535	0.000363411	0.000363411	0.000101704	0.000187663	0.000337453	0.000238728	7.23418E-05	0.000128088	0.000482498	0.005427628	0.016707545	0.009082209	0.002718463	1.18872E-08	1.9982E-07	7.1797E-07	9.29683E-07	0.92968341
3834803773305	383480	3773305	0.000146396	0.000365563	0.000365563	0.000102306	0.000188774	0.000339451	0.000240142	7.27702E-05	0.000128846	0.000457784	0.008286891	0.011915401	0.006477203	0.00193874	1.18495E-08	1.9921E-07	5.7049E-07	7.81548E-07	0.78154837
3834903773305	383490	3773305	0.000157643	0.000393647	0.000393647	0.000110166	0.000203277	0.000365529	0.00025859	7.83607E-05	0.000138744	0.00043471	0.0060296	0.00884877	0.004810185	0.001439772	1.17523E-08	1.9875E-07	4.6615E-07	6.76656E-07	0.67665599
3835003773305	383500	3773305	0.000170457	0.000425645	0.000425645	0.000119121	0.0002198	0.000395242	0.00027961	8.47303E-05	0.000150022	0.000413316	0.004545505	0.006791777	0.003692005	0.001105081	1.15473E-08	1.966E-07	3.9348E-07	6.01629E-07	0.60162853
3835103773305	383510	3773305	0.000176878	0.000441678	0.000441678	0.000123608	0.00022808	0.000410129	0.00029014	8.79218E-05	0.000155673	0.000393596	0.003596515	0.00546351	0.00296996	0.000888961	1.12969E-08	1.9398E-07	3.4184E-07	5.47115E-07	0.54711543
3835203773305	383520	3773305	0.000182	0.000454469	0.000454469	0.000127187	0.000234685	0.000422007	0.00029854	9.04681E-05	0.000160182	0.000375082	0.002931113	0.004516147	0.002454974	0.000734817	1.1002E-08	1.9074E-07	3.0216E-07	5.03897E-07	0.50389667
3835303773305	383530	3773305	0.000185658	0.000463602	0.000463602	0.000129743	0.000239401	0.000430487	0.00030454	9.2286E-05	0.000163401	0.00035808	0.002456794	0.003828338	0.002081082	0.000622904	1.06958E-08	1.8722E-07	2.7153E-07	4.69444E-07	0.46944441
3835403773305	383540	3773305	0.000188071	0.000469627	0.000469627	0.00013143	0.000242512	0.000436082	0.00030852	9.34855E-05	0.000165524	0.000342249	0.002097463	0.003299113	0.001793395	0.000536794	1.0377E-08	1.8341E-07	2.4667E-07	4.40455E-07	0.44045493
3835503773305	383550	3773305	0.000189164	0.000472358	0.000472358	0.000132194	0.000243922	0.000438618	0.000310296	9.4029E-05	0.000166487	0.000327132	0.001808831	0.002867826	0.001558948	0.00046662	1.00335E-08	1.7913E-07	2.2535E-07	4.14506E-07	0.41450625
3835603773305	383560	3773305	0.000187812	0.000468982	0.000468982	0.000131249	0.000242179	0.000435483	0.000308078	9.3357E-05	0.000165297	0.000311321	0.001545908	0.002469095	0.001342198	0.000401743	9.60076E-09	1.7352E-07	2.0443E-07	3.87553E-07	0.38755299
3835703773305	383570	3773305	0.000184414	0.000460495	0.000460495	0.000128874	0.000237796	0.000427602	0.00030203	9.16675E-05	0.000162305	0.00029651	0.00133825	0.002149422	0.001168424	0.00034973	9.18121E-09	1.6773E-07	1.8668E-07	3.63596E-07	0.36359561
3835803773305	383580	3773305	0.000179377	0.000447919	0.000447919	0.000125354	0.000231302	0.000415924	0.00029424	8.91641E-05	0.000157873	0.000282482	0.001168896	0.001886185	0.001025329	0.000306899	8.76312E-09	1.6158E-07	1.7119E-07	3.41536E-07	0.34153605
3835903773305	383590	3773305	0.000173334	0.000432828	0.000432828	0.000121131	0.000223509	0.000401911	0.00028432	8.61601E-05	0.000152554	0.000269269	0.001029893	0.00166805	0.000906751	0.000271406	8.35275E-09	1.5523E-07	1.576E-07	3.21183E-07	0.32118339
3836003773305	383600	3773305	0.000167048	0.000417131	0.000417131	0.000116738	0.000215404	0.000387336	0.000274017	8.30355E-05	0.000147022	0.00025697	0.000915368	0.001487021	0.000808343	0.000241951	7.9629E-09	1.4897E-07	1.4577E-07	3.02697E-07	0.30269704
3836103773305	383610	3773305	0.000161381	0.000402982	0.000402982	0.000112778	0.000208097	0.000374197	0.000264722	8.02188E-05	0.000142034	0.000245836	0.000823095	0.001340389	0.000728635	0.000218093	7.61351E-09	1.4324E-07	1.3577E-07	2.8662E-07	0.28662
3836203773305	383620	3773305	0.000155887	0.000389262	0.000389262	0.000108939	0.000201013	0.000361458	0.00025571	7.74878E-05	0.000137199	0.000235441	0.000744969	0.001215693	0.00066085	0.000197804	7.28393E-09	1.3773E-07	1.269E-07	2.71909E-07	0.27190879
3836303773305	383630	3773305	0.000150759	0.000376458	0.000376458	0.000105355	0.0001944	0.000349568	0.000247298	7.49389E-05	0.000132686	0.00022582	0.000678847	0.00110969	0.00060327	0.000180556	6.97953E-09	1.3259E-07	1.1906E-07	2.58635E-07	0.25863467
3836403773305	383640	3773305	0.000145971	0.000364501	0.000364501	0.000102009	0.000188226	0.000338465	0.000239444	7.25587E-05	0.000128471	0.000216892	0.00062224	0.00101862	0.000553721	0.000165738	6.69984E-09	1.2783E-07	1.1211E-07	2.46639E-07	0.24663891
3836503773305	383650	3773305	0.000141382	0.000353041	0.000353041	9.88019E-05	0.000182308	0.000327824	0.000231916	7.02775E-05	0.000124432	0.000208517	0.000572757	0.000938772	0.000510315	0.000152746	6.43934E-09	1.2336E-07	1.0582E-07	2.35618E-07	0.23561762
3836603773305	383660	3773305	0.000137811	0.000344123	0.000344123	9.63062E-05	0.000177703	0.000319543	0.000226058	6.85023E-05	0.000121289	0.000201362	0.000534292	0.000876581	0.000476509	0.000142627	6.23624E-09	1.1999E-07	1.0078E-07	2.27008E-07	0.22700754
3836703773305	383670	3773305	0.000134374	0.000335542	0.000335542	9.39047E-05	0.000173272	0.000311575	0.000220421	6.67941E-05	0.000118265	0.000194665	0.000500344	0.000821572	0.000446606	0.000133677	6.05008E-09	1.1691E-07	9.6209E-08	2.19165E-07	0.21916542
3836803773305	383680	3773305	0.000131078	0.000327311	0.000327311	9.1601E-05	0.000169021	0.000303931	0.000215013	6.51555E-05	0.000115364	0.000188395	0.000470189	0.000772624	0.000419998	0.000125713	5.87889E-09	1.1407E-07	9.204E-08	2.11986E-07	0.21198562
3836903773305	383690	3773305	0.000128126	0.00031994	0.00031994	8.95382E-05	0.000165215	0.000297087	0.000210171	6.36883E-05	0.000112766	0.000182653	0.000444174	0.000730314	0.000396998	0.000118828	5.73075E-09	1.1165E-07	8.836E-08	2.05744E-07	0.20574376
3837003773305	383700	3773305	0.000125206	0.00031265	0.00031265	8.74981E-05	0.00016145	0.000290318	0.000205382	6.22371E-05	0.000110196	0.000177146	0.000420169	0.00069123	0.000375752	0.000112469	5.58888E-09	1.0932E-07	8.4891E-08	1.99799E-07	0.19979943
3837103773305	383710	3773305	0.000122993	0.000307122	0.000307122	8.5951E-05	0.000158596	0.000285185	0.000201751	6.11367E-05	0.000108248	0.000172343	0.000400761	0.0006596	0.000358558	0.000107323	5.48101E-09	1.0766E-07	8.2039E-08	1.95177E-07	0.19517707
3837203773305	383720	3773305	0.000121097	0.000302387	0.000302387	8.4626E-05	0.000156151	0.000280788	0.000198641	6.01942E-05	0.000106579	0.000167902	0.000383598	0.000631603	0.000343339	0.000102767	5.38797E-09	1.0627E-07	7.9483E-08	1.91143E-07	0.19114286
3837303773305	383730	3773305	0.000119545	0.000298514	0.000298514	8.35419E-05	0.000154151	0.000277191	0.000196096	5.94231E-05	0.000105214	0.000163792	0.00036844	0.000606849	0.000329883	9.87396E-05	5.30945E-09	1.0516E-07	7.7199E-08	1.87673E-07	0.18767322
3837403773305	383740	3773305	0.000119427	0.000298218	0.000298218	8.34591E-05	0.000153998	0.000276917	0.000195902	5.93642E-05	0.00010511	0.000160617	0.000358307	0.000590304	0.000320889	9.60476E-05	5.28232E-09	1.0514E-07	7.5692E-08	1.8611E-07	0.18611041
3837503773305	383750	3773305	0.000119658	0.000298796	0.000298796	8.3621E-05	0.000154296	0.000277454	0.000196282	5.94794E-05	0.000105313	0.000157612	0.000348911	0.000574964	0.00031255	9.35517E-05	5.26182E-09	1.0522E-07	7.4306E-08	1.84786E-07	0.18478631
3837603773305	383760	3773305	0.000119335	0.000297989	0.000297989	8.33951E-05	0.00015388	0.000276704	0.000195752	5.93187E-05	0.000105029	0.000154357	0.000338094	0.000557298	0.000302947	9.06773E-05	5.21986E-09	1.0481E-07	7.2675E-08	1.82704E-07	0.1827039
3837703773305	383770	3773305	0.000118587	0.00029612	0.00029612	8.28719E-05	0.000152914	0.000274968	0.000194524	5.89465E-05	0.00010437	0.00015098	0.00032669	0.000538657	0.000292813	8.76441E-05	5.16389E-09	1.0407E-07	7.0919E-08	1.80153E-07	0.18015315
3837803773305	383780	3773305	0.000117956	0.000294546	0.000294546	8.24315E-05	0.000152102	0.000273507	0.00019349	5.86333E-05	0.000103815	0.00014776	0.000316104	0.000521347	0.000283404	8.48278E-05	5.11202E-09	1.0339E-07	6.9274E-08	1.77776E-07	0.17777623
3837903773305	383790	3773305	0.000117946	0.000294519	0.000294519	8.2424E-05	0.000152088	0.000273482	0.000193472	5.86279E-05	0.000103806	0.000144916	0.000307427	0.000507171	0.000275698	8.25211E-05	5.07983E-09	1.0308E-07	6.7928E-08	1.76085E-07	0.17608521
3838003773305	383800	3773305	0.000117967	0.000294573	0.000294573	8.2439E-05	0.000152116	0.000273532	0.000193507	5.86386E-05	0.000103825	0.000142178	0.000299258	0.000493834	0.000268448	8.03511E-05	5.05006E-09	1.0278E-07	6.665E-08	1.74476E-07	0.17447563
3838103773305	383810	3773305	0.000117536	0.000293497	0.000293497	8.21379E-05	0.00015156	0.000272533	0.000192801	5.84244E-05	0.000103446	0.000139345	0.000290621	0.000479734	0.000260783	7.80569E-05	5.00882E-09	1.022E-07	6.527E-08	1.7248E-07	0.17248009
3838203773305	383820	3773305	0.000116594	0.000291143	0.000291143	8.14792E-05	0.000150344	0.000270347	0.000191254	5.79559E-05	0.000102616	0.00013641	0.000281472	0.000464776	0.000252652	7.56231E-05	4.95417E-09	1.0134E-07	6.3774E-08	1.7007E-07	0.17006955
3838303773305	383830	3773305	0.000115624	0.000288722	0.000288722	8.08016E-05	0.000149094	0.000268099	0.000189664	5.74739E-05	0.000101763	0.000133577	0.000272786	0.000450565	0.000244927	7.33109E-05	4.90124E-09	1.0049E-07	6.2336E-08	1.6773E-07	0.16773047
3838403773305	383840	3773305	0.00011313	0.000282495	0.000282495	7.90588E-05	0.000145878	0.000262316	0.000185573	5.62343E-05	9.95678E-05	0.000130206	0.000261657	0.000432306	0.000235001	7.03399E-05	4.79987E-09	9.8718E-08	6.0419E-08	1.63937E-07	0.16393704
3838503773305	383850	3773305	0.000110572	0.000276106	0.000276106	7.72708E-05	0.000142579	0.000256384	0.000181376	5.49625E-05	9.7316E-05	0.00012695	0.000250991	0.000414784	0.000225476	6.7489E-05	4.69779E-09	9.692E-08	5.8549E-08	1.60167E-07	0.16016731
3838603773305	383860	3773305	0.00010755	0.00026856	0.00026856	7.51591E-05	0.000138683	0.000249377	0.00017642	5.34605E-05	9.46565E-05	0.000123518	0.000240023	0.000396753	0.000215675	6.45552E-05	4.58155E-09	9.4831E-08	5.6587E-08	1.56E-07	0.15600026
3838703773305	383870	3773305	0.000103715	0.000258984	0.000258984	7.2479E-05	0.000133737	0.000240485	0.000170129	5.15541E-05	9.12811E-05	0.000119896	0.000228201	0.000377288	0.000205093	6.1388E-05	4.44075E-09	9.224E-08	5.4421E-08	1.51102E-07	0.15110183
3838803773305	383880	3773305	0.000100009	0.00024973	0.00024973	6.98893E-05	0.000128959	0.000231892	0.00016405	4.9712E-05	8.80196E-05	0.000116424	0.000217189	0.000359155	0.000195237	5.84377E-05	4.30646E-09	8.9743E-08	5.2371E-08	1.46421E-07	0.14642088
3838903773305	383890	3773305	9.626E-05	0.000240369	0.000240369	6.72694E-05	0.000124125	0.000223199	0.0001579	4.78485E-05	8.47201E-05	0.000113023	0.000206623	0.000341744	0.000185772	5.56048E-05	4.17235E-09	8.7207E-08	5.0371E-08	1.4175E-07	0.14174957
3839003773305	383900	3773305	9.2635E-05	0.000231317	0.000231317	6.47361E-05	0.00011945	0.000214794	0.000151954	4.60466E-05	8.15296E-05	0.000109747	0.000196715	0.00032542	0.000176898	5.29486E-05	4.04262E-09	8.4718E-08	4.8465E-08	1.37226E-07	0.1372255
3839103773305	383910	3773305	8.91877E-05	0.000222708	0.000222708	6.23271E-05	0.000115005	0.000206801	0.000146299	4.43331E-05	7.84956E-05	0.000106617	0.000187511	0.000310258	0.000168656	5.04817E-05	3.9191E-09	8.2318E-08	4.6666E-08	1.32903E-07	0.13290264
3829703773315	382970	3773315	4.43784E-05	0.000110816	0.000110816	3.1013E-05	5.72248E-05	0.000102901	7.27961E-05	2.20594E-05	3.90582E-05	0.000924572	7.90599E-05	0.00013366	7.26576E-05	2.17477E-05	5.08274E-09	1.2634E-07	7.7294E-08	2.08718E-07	0.20871841
3829803773315	382980	3773315	4.55688E-05	0.000113789	0.000113789	3.18449E-05	5.87597E-05	0.000105661	7.47488E-05	2.26512E-05	4.01059E-05	0.001021553	8.26169E-05	0.000139747	7.59663E-05	2.2738E-05	5.20629E-09	1.2779E-07	8.3237E-08	2.1623E-07	0.21623041
3829903773315	382990	3773315	4.67053E-05	0.000116627	0.000116627	3.26391E-05	6.02253E-05	0.000108296	7.66131E-05	2.32161E-05	4.11061E-05	0.001118514	8.60484E-05	0.000145621	7.91597E-05	2.36939E-05	5.3204E-09	1.2921E-07	8.936E-08	2.2389E-07	0.22389017
3830003773315	383000	3773315	4.7761E-05	0.000119263	0.000119263	3.33769E-05	6.15866E-05	0.000110744	7.83449E-05	2.37409E-05	4.20353E-05	0.001210873	8.94046E-05	0.00015136	8.22792E-05	2.46276E-05	5.42814E-09	1.3078E-07	9.5617E-08	2.31829E-07	0.2318295

Unique Identifier	X (UTM)	Y (UTM)	EGIODemolition 2025	EGIOSite Grubbing / Prep 2025	EGIOMass Grading / Excavation 2025	EGIOMass Grading / Excavation 2026	EGIODrainage / Utilities Trenching 2026	EGIODrainage / Utilities Trenching 2027	EGIOFoundations / Concrete Pads 2026	EGIOFoundations / Concrete Pads 2027	EGIOBuilding / Structure Construction 2026	EGIOBuilding / Structure Construction 2027	EGIOAsphalt Paving 2027	EGIOArchitectural Coating 2027	EGIOLandscaping or Other Finishing 2027	EGIOWaterside Construction (Piles) 2027	HIWaterside Construction (Landscaping) 2025	HIWaterside Construction (Landscaping) 2026	KMDemolition 2025	KMSite Grubbing / Prep 2025	KMMass Grading / Excavation 2025
3830103773315	383010	3773315	8.21709E-05	7.4149E-05	0.000185156	0.000185156	5.18175E-05	5.18175E-05	9.56131E-05	9.56131E-05	0.00017193	0.00017193	0.00012163	1.14476E-05	3.68577E-05	6.52597E-05	0.000254662	0.000254662	4.76753E-05	4.3021E-05	0.000107427
3830203773315	383020	3773315	8.40273E-05	7.5824E-05	0.000189339	0.000189339	5.29882E-05	5.29882E-05	9.77732E-05	9.77732E-05	0.000175814	0.000175814	0.00012378	1.17062E-05	3.76903E-05	6.67341E-05	0.000258088	0.000258088	4.87259E-05	4.3969E-05	0.000109794
3830303773315	383030	3773315	8.55434E-05	7.7192E-05	0.000192755	0.000192755	5.39443E-05	5.39443E-05	9.95373E-05	9.95373E-05	0.000178987	0.000178987	0.00012622	1.19174E-05	3.83704E-05	6.79382E-05	0.000260768	0.000260768	4.98959E-05	4.50248E-05	0.00011243
3830403773315	383040	3773315	8.65522E-05	7.8103E-05	0.000195028	0.000195028	5.45804E-05	5.45804E-05	0.000100711	0.000100711	0.000181097	0.000181097	0.00012816	1.20579E-05	3.88229E-05	6.87394E-05	0.000263068	0.000263068	5.11494E-05	4.61559E-05	0.000115255
3830503773315	383050	3773315	8.70954E-05	7.8593E-05	0.000196252	0.000196252	5.4923E-05	5.4923E-05	0.000101343	0.000101343	0.000182234	0.000182234	0.00012892	1.21336E-05	3.90665E-05	6.91708E-05	0.000265193	0.000265193	5.24208E-05	4.73032E-05	0.00011812
3830603773315	383060	3773315	8.72208E-05	7.8706E-05	0.000196534	0.000196534	5.5002E-05	5.5002E-05	0.000101489	0.000101489	0.000182496	0.000182496	0.000129105	1.21511E-05	3.91228E-05	6.92703E-05	0.000267017	0.000267017	5.37638E-05	4.85151E-05	0.000121146
3830703773315	383070	3773315	8.71253E-05	7.862E-05	0.000196319	0.000196319	5.49418E-05	5.49418E-05	0.000101378	0.000101378	0.000182296	0.000182296	0.000128964	1.21378E-05	3.90799E-05	6.91945E-05	0.000270348	0.000270348	5.50174E-05	4.96463E-05	0.000123971
3830803773315	383080	3773315	8.68865E-05	7.8404E-05	0.000195781	0.000195781	5.47912E-05	5.47912E-05	0.0001011	0.0001011	0.000181797	0.000181797	0.00012861	1.21045E-05	3.89728E-05	6.90048E-05	0.00027398	0.00027398	5.62828E-05	5.07882E-05	0.000126822
3830903773315	383090	3773315	8.66E-05	7.8146E-05	0.000195136	0.000195136	5.46105E-05	5.46105E-05	0.000100767	0.000100767	0.000181197	0.000181197	0.000128186	1.20646E-05	3.88443E-05	6.87773E-05	0.000278389	0.000278389	5.75423E-05	5.19247E-05	0.00012966
3831003773315	383100	3773315	8.64686E-05	7.8027E-05	0.00019484	0.00019484	5.45277E-05	5.45277E-05	0.000100614	0.000100614	0.000180923	0.000180923	0.000127992	1.20463E-05	3.87854E-05	6.8673E-05	0.000285716	0.000285716	5.86466E-05	5.29212E-05	0.000132148
3831103773315	383110	3773315	8.61881E-05	7.7774E-05	0.000194207	0.000194207	5.43508E-05	5.43508E-05	0.000100287	0.000100287	0.000180336	0.000180336	0.000127577	1.20072E-05	3.86596E-05	6.84502E-05	0.000293075	0.000293075	5.97389E-05	5.39069E-05	0.00013461
3831203773315	383120	3773315	8.57046E-05	7.7338E-05	0.000193118	0.000193118	5.40459E-05	5.40459E-05	9.97249E-05	9.97249E-05	0.000179324	0.000179324	0.000126861	1.19398E-05	3.84427E-05	6.80662E-05	0.000298753	0.000298753	6.09447E-05	5.4995E-05	0.000137327
3831303773315	383130	3773315	8.50898E-05	7.6783E-05	0.000191733	0.000191733	5.36582E-05	5.36582E-05	9.90095E-05	9.90095E-05	0.000178037	0.000178037	0.000125951	1.18542E-05	3.81669E-05	6.75779E-05	0.000303558	0.000303558	6.23116E-05	5.62284E-05	0.000140407
3831403773315	383140	3773315	8.44391E-05	7.6196E-05	0.000190267	0.000190267	5.32479E-05	5.32479E-05	9.82524E-05	9.82524E-05	0.000176676	0.000176676	0.000124988	1.17636E-05	3.78751E-05	6.70612E-05	0.000309458	0.000309458	6.35592E-05	5.73542E-05	0.000143218
3831503773315	383150	3773315	8.36572E-05	7.549E-05	0.000188505	0.000188505	5.27548E-05	5.27548E-05	9.73425E-05	9.73425E-05	0.00017504	0.00017504	0.00012383	1.16546E-05	3.75243E-05	6.64401E-05	0.00032424	0.00032424	6.37979E-05	5.75696E-05	0.000143756
3831603773315	383160	3773315	8.19082E-05	7.3912E-05	0.000184564	0.000184564	5.16519E-05	5.16519E-05	9.53075E-05	9.53075E-05	0.000171381	0.000171381	0.000121241	1.1411E-05	3.67398E-05	6.50511E-05	0.000338403	0.000338403	6.3971E-05	5.77258E-05	0.000144146
3831703773315	383170	3773315	7.96161E-05	7.1844E-05	0.000179399	0.000179399	5.02065E-05	5.02065E-05	9.26404E-05	9.26404E-05	0.000166585	0.000166585	0.000117849	1.10916E-05	3.57117E-05	6.32307E-05	0.000350758	0.000350758	6.45142E-05	5.8216E-05	0.00014537
3831803773315	383180	3773315	7.57063E-05	6.8315E-05	0.000170589	0.000170589	4.77409E-05	4.77409E-05	8.8091E-05	8.8091E-05	0.000158404	0.000158404	0.000112061	1.0547E-05	3.3958E-05	6.01256E-05	0.000360511	0.000360511	6.45978E-05	5.82914E-05	0.000145558
3834803773315	383480	3773315	5.78467E-05	5.2199E-05	0.000130346	0.000130346	3.64785E-05	3.64785E-05	6.73098E-05	6.73098E-05	0.000121035	0.000121035	8.56254E-05	8.05886E-06	2.59471E-05	4.59416E-05	0.000721705	0.000721705	0.000105271	9.49942E-05	0.000237208
3834903773315	383490	3773315	5.66231E-05	5.1095E-05	0.000127589	0.000127589	3.57069E-05	3.57069E-05	6.58859E-05	6.58859E-05	0.000118475	0.000118475	8.38141E-05	7.88838E-06	2.53982E-05	4.49698E-05	0.000714473	0.000714473	0.000106883	9.64485E-05	0.000240839
3835003773315	383500	3773315	5.50771E-05	4.97E-05	0.000124105	0.000124105	3.4732E-05	3.4732E-05	6.4087E-05	6.4087E-05	0.00011524	0.00011524	8.15257E-05	7.673E-06	2.47047E-05	4.37419E-05	0.000700341	0.000700341	0.000111115	0.000100267	0.000250376
3835103773315	383510	3773315	5.35967E-05	4.8364E-05	0.000120769	0.000120769	3.37985E-05	3.37985E-05	6.23645E-05	6.23645E-05	0.000112143	0.000112143	7.93345E-05	7.46677E-06	2.40407E-05	4.25663E-05	0.000676377	0.000676377	0.000113419	0.000102347	0.000255567
3835203773315	383520	3773315	5.24089E-05	4.7292E-05	0.000118093	0.000118093	3.30494E-05	3.30494E-05	6.09823E-05	6.09823E-05	0.000109658	0.000109658	7.75762E-05	7.30129E-06	2.35079E-05	4.16229E-05	0.000648718	0.000648718	0.000115049	0.000103817	0.000259239
3835303773315	383530	3773315	5.13404E-05	4.6328E-05	0.000115685	0.000115685	3.23756E-05	3.23756E-05	5.97391E-05	5.97391E-05	0.000107422	0.000107422	7.59946E-05	7.15243E-06	2.30287E-05	4.07743E-05	0.000621629	0.000621629	0.000115932	0.000104614	0.00026123
3835403773315	383540	3773315	5.03913E-05	4.5472E-05	0.000113547	0.000113547	3.17771E-05	3.17771E-05	5.86347E-05	5.86347E-05	0.000105436	0.000105436	7.45898E-05	7.02021E-06	2.2603E-05	4.00205E-05	0.000594699	0.000594699	0.000116231	0.000104884	0.000261902
3835503773315	383550	3773315	4.94183E-05	4.4594E-05	0.000111354	0.000111354	3.11635E-05	3.11635E-05	5.75026E-05	5.75026E-05	0.0001034	0.0001034	7.31496E-05	6.88466E-06	2.21665E-05	3.92478E-05	0.000566658	0.000566658	0.000115992	0.000104668	0.000261364
3835603773315	383560	3773315	4.82484E-05	4.3538E-05	0.000108718	0.000108718	3.04258E-05	3.04258E-05	5.61413E-05	5.61413E-05	0.000100952	0.000100952	7.14178E-05	6.72167E-06	2.16418E-05	3.83186E-05	0.000533432	0.000533432	0.00011512	0.000103882	0.000259401
3835703773315	383570	3773315	4.70008E-05	4.2412E-05	0.000105907	0.000105907	2.96391E-05	2.96391E-05	5.46896E-05	5.46896E-05	9.83421E-05	9.83421E-05	6.95712E-05	6.54787E-06	2.10822E-05	3.73278E-05	0.000502394	0.000502394	0.000113515	0.000102433	0.000255783
3835803773315	383580	3773315	4.56936E-05	4.1233E-05	0.000102961	0.000102961	2.88147E-05	2.88147E-05	5.31685E-05	5.31685E-05	9.56069E-05	9.56069E-05	6.76362E-05	6.36576E-06	2.04958E-05	3.62896E-05	0.00047362	0.00047362	0.00011127	0.000100408	0.000250725
3835903773315	383590	3773315	4.43446E-05	4.0015E-05	9.99216E-05	9.99216E-05	2.7964E-05	2.7964E-05	5.15988E-05	5.15988E-05	9.27843E-05	9.27843E-05	6.56393E-05	6.17782E-06	1.98907E-05	3.52183E-05	0.00044698	0.00044698	0.000108363	9.77844E-05	0.000244175
3836003773315	383600	3773315	4.30015E-05	3.8803E-05	9.68953E-05	9.68953E-05	2.71171E-05	2.71171E-05	5.00361E-05	5.00361E-05	8.99742E-05	8.99742E-05	6.36513E-05	5.99071E-06	1.92883E-05	3.41516E-05	0.000422365	0.000422365	0.00010511	9.48488E-05	0.000236845
3836103773315	383610	3773315	4.1754E-05	3.7678E-05	9.40842E-05	9.40842E-05	2.63303E-05	2.63303E-05	4.85845E-05	4.85845E-05	8.73639E-05	8.73639E-05	6.18047E-05	5.81691E-06	1.87287E-05	3.31608E-05	0.000400605	0.000400605	0.000101869	9.1924E-05	0.000229541
3836203773315	383620	3773315	4.05423E-05	3.6584E-05	9.13538E-05	9.13538E-05	2.55662E-05	2.55662E-05	4.71745E-05	4.71745E-05	8.48285E-05	8.48285E-05	6.00111E-05	5.6481E-06	1.81852E-05	3.21985E-05	0.000380606	0.000380606	9.85621E-05	8.89399E-05	0.00022209
3836303773315	383630	3773315	3.93663E-05	3.5523E-05	8.87041E-05	8.87041E-05	2.48247E-05	2.48247E-05	4.58062E-05	4.58062E-05	8.23681E-05	8.23681E-05	5.82705E-05	5.48428E-06	1.76577E-05	3.12646E-05	0.000362082	0.000362082	9.52433E-05	8.59451E-05	0.000214611
3836403773315	383640	3773315	3.82143E-05	3.4484E-05	8.61082E-05	8.61082E-05	2.40982E-05	2.40982E-05	4.44657E-05	4.44657E-05	7.99576E-05	7.99576E-05	5.65652E-05	5.32379E-06	1.7141E-05	3.03496E-05	0.000344889	0.000344889	9.19423E-05	8.29664E-05	0.000207173
3836503773315	383650	3773315	3.71219E-05	3.3498E-05	8.36468E-05	8.36468E-05	2.34094E-05	2.34094E-05	4.31947E-05	4.31947E-05	7.7672E-05	7.7672E-05	5.49483E-05	5.17161E-06	1.6651E-05	2.94821E-05	0.000329141	0.000329141	8.87787E-05	8.01116E-05	0.000200045
3836603773315	383660	3773315	3.62564E-05	3.2717E-05	8.16965E-05	8.16965E-05	2.28636E-05	2.28636E-05	4.21876E-05	4.21876E-05	7.58611E-05	7.58611E-05	5.36672E-05	5.05103E-06	1.62628E-05	2.87947E-05	0.000315913	0.000315913	8.62E-05	7.77847E-05	0.000194234
3836703773315	383670	3773315	3.54566E-05	3.1995E-05	7.98942E-05	7.98942E-05	2.23592E-05	2.23592E-05	4.12568E-05	4.12568E-05	7.41875E-05	7.41875E-05	5.24832E-05	4.9396E-06	1.5904E-05	2.81594E-05	0.000303844	0.000303844	8.38005E-05	7.56194E-05	0.000188827
3836803773315	383680	3773315	3.46985E-05	3.1311E-05	7.8186E-05	7.8186E-05	2.18811E-05	2.18811E-05	4.03748E-05	4.03748E-05	7.26013E-05	7.26013E-05	5.13611E-05	4.83398E-06	1.5564E-05	2.75574E-05	0.000292726	0.000292726	8.15561E-05	7.35941E-05	0.00018377
3836903773315	383690	3773315	3.4024E-05	3.0702E-05	7.66662E-05	7.66662E-05	2.14558E-05	2.14558E-05	3.95899E-05	3.95899E-05	7.119E-05	7.119E-05	5.03627E-05	4.74002E-06	1.52614E-05	2.70217E-05	0.000282687	0.000282687	7.95445E-05	7.17789E-05	0.000179237
3837003773315	383700	3773315	3.33614E-05	3.0104E-05	7.51732E-05	7.51732E-05	2.10379E-05	2.10379E-05	3.88189E-05	3.88189E-05	6.98037E-05	6.98037E-05	4.93819E-05	4.64771E-06	1.49642E-05	2.64955E-05	0.00027325	0.00027325	7.76105E-05	7.00337E-05	0.00017488
3837103773315	383710	3773315	3.30092E-05	2.9787E-05	7.43796E-05	7.43796E-05	2.08158E-05	2.08158E-05	3.84092E-05	3.84092E-05	6.90668E-05	6.90668E-05	4.88606E-05	4.59865E-06	1.48062E-05	2.62158E-05	0.000266383	0.000266383	7.65301E-05	6.90588E-05	0.000172445
3837203773315	383720	3773315	3.27824E-05	2.9582E-05	7.38685E-05	7.38685E-05	2.06728E-05	2.06728E-05	3.81452E-05	3.81452E-05	6.85922E-05	6.85922E-05	4.85249E-05	4.56705E-06	1.47045E-05	2.60356E-05	0.000260594	0.000260594	7.57839E-05	6.83855E-05	0.000170764
3837303773315	383730	3773315	3.26093E-05	2.9426E-05	7.34785E-05	7.34785E-05	2.05636E-05	2.05636E-05	3.79438E-05	3.79438E-05	6.823E-05	6.823E-05	4.82686E-05	4.54293E-06	1.46269E-05	2.58981E-05	0.000255408	0.000255408	7.5199E-05	6.78576E-05	0.000169446
3837403773315	383740	3773315	3.27048E-05	2.9512E-05	7.36937E-05	7.36937E-05	2.06239E-05	2.06239E-05	3.80549E-05	3.80549E-05	6.84298E-05	6.84298E-05	4.841E-05	4.55624E-06	1.46697E-05	2.5974E-05	0.000252061	0.000252061	7.53004E-05	6.79492E-05	0.000169674
3837503773315	383750	3773315	3.28242E-05	2.962E-05	7.39627E-05	7.39627E-05	2.06992E-05	2.06992E-05	3.81938E-05	3.81938E-05	6.86796E-05	6.86796E-05	4.85867E-05	4.57287E-06	1.47232E-05	2.60688E-05	0.000249	0.000249	7.54556E-05	6.80892E-05	0.000170024
3837603773315	383760	3773315	3.29077E-05	2.9695E-05	7.4151E-05	7.4151E-05	2.07519E-05	2.07519E-05	3.82911E-05	3.82911E-05	6.88545E-05	6.88545E-05	4.87104E-05	4.58451E-06	1.47607E-05	2.61352E-05	0.000245924	0.000245924	7.55213E-05	6.81485E-05	0.000170172
3837703773315	383770	3773315	3.29674E-05	2.9749E-05	7.42855E-05	7.42855E-05	2.07895E-05	2.07895E-05	3.83605E-05	3.83605E-05	6.89794E-05	6.89794E-05	4.87988E-05	4.59283E-06	1.47875E-05	2.61826E-05	0.000242879	0.000242879	7.55153E-05	6.81431E-05	0.000170159
3837803773315	383780	3773315	3.30271E-05	2.9803E-05	7.442E-05	7.442E-05	2.08271E-05	2.08271E-05	3.843E-05	3.843E-05	6.91043E-05	6.91043E-05	4.88871E-05	4.60114E-06	1.48143E-05	2.623E-05	0.00024087	0.00024087	7.55093E-05	6.81377E-05	0.000170145
3837903773315	383790	3773315	3.30331E-05	2.9808E-05	7.44334E-05	7.44334E-05	2.08309E-05	2.08309E-05	3.84369E-05	3.84369E-05	6.91168E-05	6.91168E-05	4.8896E-05	4.60197E-06	1.4817E-05	2.62347E-05	0.000237153	0.000237153	7.53482E-05	6.79923E-05	0.000169782
3838003773315	383800	3773315	3.30271E-05	2.9803E-05	7.442E-05	7.442E-05	2.08271E-05	2.08271E-05	3.843E-05	3.843E-05	6.91043E-05	6.91043E-05	4.88871E-05	4.60114E-06	1.48143E-05	2.623E-05	0.00023425	0.00023425	7.51631E-05	6.78253E-05	0.000169365
3838103773315	383810	3773315	3.29555E-05	2.9738E-05	7.42586E-05	7.42586E-05	2.0782E-05	2.0782E-05	3.83466E-05	3.83466E-05	6.89544E-05	6.89544E-05	4.87811E-05	4.59116E-06	1.47822E-05	2.61731E-05	0.000231459	0.000231459	7.4811E-05	6.75075E-05	0.000168571
3838203773315	383820	3773315	3.28122E-05	2.9609E-05	7.39358E-05	7.39358E-05	2.06916E-05	2.06916E-05	3.81799E-05	3.81799E-05	6.86546E-05	6.86546E-05	4.8569E-05	4.5712E-06	1.47179E-05	2.60593E-05	0.000228097	0.000228097	7.42797E-05	6.70281E-05	0.000167374
3838303773315	383830	3773315	3.2663E-05	2.9474E-05	7.35995E-05	7.35995E-05	2.05975E-05	2.05975E-05	3.80063E-05	3.80063E-05	6.83424E-05	6.83424E-05	4.83482E-05	4.55041E-06	1.4651E-05	2.59408E-05	0.000224893	0.000224893	7.37425E-05	6.65434E-05	0.000166164
3838403773315	383840	3773315	3.22273E-05	2.9081E-05	7.26176E-05	7.26176E-05	2.03227E-05	2.03227E-05	3.74993E-05	3.74993E-05	6.74307E-05	6.74307E-05	4.77032E-05	4.48971E-06	1.44555E-05	2.55947E-05	0.000219184	0.000219184	7.24651E-05	6.53907E-05	0.000163285
3838503773315	383850	3773315	3.17736E-05	2.8672E-05	7.15954E-05	7.15954E-05	2.00367E-05	2.00367E-05	3.69714E-05	3.69714E-05	6.64815E-05	6.64815E-05	4.70317E-05	4.42651E-06	1.4252E-05	2.52345E-05	0.00021427	0.00021427	7.11459E-05	6.42003E-05	0.000160313
3838603773315	383860	3773315	3.12543E-05	2.8203E-05	7.04253E-05	7.04253E-05	1.97092E-05	1.97092E-05	3.63671E-05	3.63671E-05	6.53949E-05	6.53949E-05	4.6263E-05	4.35416E-06	1.40191E-05	2.4822E-05	0.000207257	0.000207257	6.96596E-05	6.28591E-05	0.000156964
3838703773315	383870	3773315	3.06096E-05	2.7621E-05	6.89726E-05	6.89726E-05	1.93026E-05	1.93026E-05	3.5617E-05	3.5617E-05	6.4046E-05	6.4046E-05	4.53087E-05	4.26435E-06	1.37299E-05	2.431E-05	0.000200279	0.000200279	6.78629E-05	6.12378E-05	0.000152915
3838803773315	383880	3773315	2.99829E-05	2.7056E-05	6.75604E-05	6.75604E-05	1.89074E-05	1.89074E-05	3.48877E-05	3.48877E-05	6.27346E-05	6.27346E-05	4.4381E-05	4.17703E-06	1.34488E-05	2.38123E-05	0.000193681	0.000193681	6.6114E-05	5.96596E-05	0.000148974
3838903773315	383890	3773315	2.92845E-05	2.6426E-05	6.59867E-05	6.59867E-05	1.8467E-05	1.8467E-05	3.40751E-05	3.40751E-05	6.12734E-05	6.12734E-05	4.33472E-05	4.07974E-06	1.31355E-05	2.32576E-05	0.000186909	0.000186909	6.41979E-05	5.79305E-05	0.000144657
3839003773315	383900	3773315	2.85801E-05	2.579E-05	6.43996E-05	6.43996E-05	1.80228E-05	1.80228E-05	3.32555E-05	3.32555E-05	5.97996E-05	5.97996E-05	4.23046E-05	3.98161E-06	1.28196E-05	2.26982E-05	0.000180438	0.000180438	6.22758E-05	5.61961E-05	0.000140326
3839103773315	383910	3773315	2.78937E-05	2.5171E-05	6.28528E-05	6.28528E-05	1.759E-05	1.759E-05	3.24568E-05	3.24568E-05	5.83633E-05	5.83633E-05	4.12885E-05	3.88598E-06	1.25117E-05	2.2153E-05	0.000174348	0.000174348	6.03896E-05	5.4494E-05	0.000136076
3829703773325	382970	3773325	8.4266E-05	7.604E-05	0.000189877	0.000189877	5.31387E-05	5.31387E-05	9.8051E-05	9.8051E-05	0.000176314	0.000176314	0.000124732	1.17394E-05	3.77974E-05	6.69237E-05	0.000227843	0.000227843	4.54131E-05	4.09796E-05	0.000102329
3829803773325	382980	3773325	8.47197E-05	7.6449E-05	0.000190899	0.000190899	5.34248E-05	5.34248E-05	9.85789E-05	9.85789E-05	0.000177263	0.000177263	0.000125403	1.18026E-05	3.80009E-05	6.7284E-05	0.000235773	0.000235773	4.61532E-05	4.16475E-05	0.000103997
3829903773325	382990	3773325	8.52151E-05	7.6896E-05	0.000192015	0.000192015	5.37372E-05	5.37372E-05	9.91553E-05	9.91553E-05	0.0001783	0.0001783	0.000126136	1.18717E-05	3.82231E-05	6.76775E-05	0.000242847	0.000242847	4.69173E-05	4.2337E-05	0.000105719
3830003773325	383000	3773325	8.59195E-05	7.7532E-05	0.000193602	0.000193602	5.41814E-05	5.41814E-05	9.99749E-05	9.99749E-05	0.000179773	0.000179773	0.000127179	1.19698E-05	3.85391E-05	6.82369E-05	0.000248969	0.000248969	4.77768E-05	4.31126E-05	0.000107655
3830103773325	383010	3773325	8.65343E-05	7.8086E-05	0.000194988	0.000194988	5.45691E-05	5.45691E-05	0.00010069	0.00010069	0.00018106	0.00018106	0.000128089	1.20554E-05	3.88149E-05	6.87251E-05	0.00025517	0.00025517	4.86662E-05	4.39152E-05	0.00010966
3830203773325	383020	3773325	8.77222E-05	7.9158E-05	0.000197664	0.000197664	5.53182E-05	5.53182E-05	0.000102072	0.000102072	0.000183545	0.000183545	0.000129847	1.22209E-05	3.93477E-05	6.96685E-05	0.000258849	0.000258849	4.97466E-05	4.48901E-05	0.000112094
3830303773325	383030	3773325	8.86533E-05	7.9999E-05	0.000199762	0.000199762	5.59054E-05	5.59054E-05	0.000103156	0.000103156	0.000185494	0.000185494	0.000131226	1.23507E-05	3.97654E-05	7.04081E-05	0.000262085	0.000262085	5.09046E-05	4.59351E-05	0.000114703
3830403773325	383040	3773325	8.92622E-05	8.0548E-05	0.000201134	0.000201134	5.62894E-05	5.62894E-05	0.000103864	0.000103864	0.000186768	0.000186768	0.000132127	1.24355E-05	4.00385E-05	7.08916E-05	0.000264971	0.000264971	5.21044E-05	4.70177E-05	0.000117407
3830503773325	383050	3773325	8.95189E-05	8.078E-05	0.000201713	0.000201713	5.64512E-05	5.64512E-05	0.000104163	0.000104163	0.000187305	0.000187305	0.000132507	1.24712E-05	4.01536E-05	7.10955E-05	0.000267414	0.000267414	5.33699E-05	4.81596E-05	0.000120258
3830603773325	383060	3773325	8.94472E-05	8.0715E-05	0.000201551	0.000201551	5.6406E-05	5.6406E-05	0.00010408	0.00010408	0.000187155	0.000187155	0.000132401	1.24613E-05	4.01215E-05	7.10386E-05	0.00026965	0.00026965	5.46592E-05	4.93231E-05	0.000123164
3830703773325	383070	3773325	8.91965E-05	8.0489E-05	0.000200986	0.000200986	5.62479E-05	5.62479E-05	0.000103788	0.000103788	0.00018663	0.00018663	0.00013203	1.24263E-05	4.0009E-05	7.08395E-05	0.000272648	0.000272648	5.59485E-05	5.04866E-05	0.000126069
3830803773325	383080	3773325	8.87847E-05	8.0117E-05	0.000200058	0.000200058	5.59882E-05	5.59882E-05	0.000103309	0.000103309	0.000185768	0.000185768	0.00013142	1.23689E-05	3.98243E-05	7.05124E-05	0.000275756	0.000275756	5.72677E-05	5.16769E-05	0.000129041
3830903773325	383090	3773325	8.83728E-05	7.9745E-05	0.00019913	0.00019913	5.57285E-05	5.57285E-05	0.00010283	0.00010283	0.000184907	0.000184907	0.00013081	1.23116E-05	3.96395E-05	7.01853E-05	0.000279753	0.000279753	5.85809E-05	5.28619E-05	0.000132
3831003773325	383100	3773325	8.83728E-05	7.9745E-05	0.00019913	0.00019913	5.57285E-05	5.57285E-05	0.00010283	0.00010283	0.000184907	0.000184907	0.00013081	1.23116E-05	3.96395E-05	7.01853E-05	0.000287159	0.000287159	5.97927E-05	5.39554E-05	0.000134731
3831103773325	383110	3773325	8.82415E-05	7.9627E-05	0.000198834	0.000198834	5.56457E-05	5.56457E-05	0.000102677	0.000102677	0.000184632	0.000184632	0.000130616	1.22933E-05	3.95806E-05	7.0081E-05	0.000294645	0.000294645	6.09984E-05	5.50434E-05	0.000137448

			KMMass Grading / Excavation	KMDrainage / Utilities Trenching	KMFoundations / Concrete Pads	KMBuilding / Structure Construction	KMAsphalt Paving	KMArchitectural Coating	KMLandscaping or Other Finishing	KMWaterside Construction (Piles)	EWNDemolition	EWNSite Grubbing / Prep	EWNDrainage / Utilities Trenching	EWNDrainage / Utilities Trenching	EWNDrainage / Utilities Trenching	EWNFoundations / Concrete Pads	EWNBuilding / Structure Construction	EWNAsphalt Paving	EWNLandscaping or Other Finishing	EWNWaterside Construction (Piles)	ISDemolition
Unique Identifier	X (UTM)	Y (UTM)	2026	2026	2026	2026	2026	2026	2026	2026	2027	2027	2027	2028	2029	2029	2029	2029	2029	2029	2027
3830103773315	383010	3773315	0.000107427	2.31458E-05	5.54745E-05	0.000102898	7.05696E-05	6.64184E-06	2.13847E-05	3.78635E-05	0.000454757	0.000613142	0.00074393	0.00074393	0.00074393	0.00052915	0.000921513	0.000673137	0.000203981	0.000353967	4.86603E-05
3830203773315	383020	3773315	0.000109794	2.36559E-05	5.66969E-05	0.000105166	7.21246E-05	6.7882E-06	2.1856E-05	3.86979E-05	0.000483803	0.000652304	0.000791446	0.000791446	0.000791446	0.000562948	0.000980371	0.000716131	0.000217009	0.000376575	5.01764E-05
3830303773315	383030	3773315	0.00011243	2.42238E-05	5.80582E-05	0.000107691	7.38564E-05	6.95119E-06	2.23807E-05	3.96271E-05	0.000514484	0.000693671	0.000841637	0.000841637	0.000841637	0.000598648	0.001042543	0.000761545	0.000230771	0.000400456	5.15971E-05
3830403773315	383040	3773315	0.000115255	2.48324E-05	5.95168E-05	0.000110396	7.57119E-05	7.12582E-06	2.2943E-05	4.06226E-05	0.000548395	0.000739393	0.00089711	0.00089711	0.00089711	0.000638106	0.001111259	0.00081174	0.000245982	0.000426851	5.2761E-05
3830503773315	383050	3773315	0.00011812	2.54497E-05	6.09962E-05	0.00011314	7.75938E-05	7.30295E-06	2.35133E-05	4.16323E-05	0.000586651	0.000790973	0.000959693	0.000959693	0.000959693	0.00068262	0.001188781	0.000868367	0.000263142	0.000456628	5.36624E-05
3830603773315	383060	3773315	0.000121146	2.61017E-05	6.2559E-05	0.000116039	7.95818E-05	7.49006E-06	2.41157E-05	4.2699E-05	0.000629342	0.000848532	0.001029531	0.001029531	0.001029531	0.000732295	0.001275289	0.000931559	0.000282291	0.000489857	5.43608E-05
3830703773315	383070	3773315	0.000123971	2.67103E-05	6.40176E-05	0.000118745	8.14373E-05	7.66469E-06	2.4678E-05	4.36945E-05	0.000684347	0.000922695	0.001119513	0.001119513	0.001119513	0.000796299	0.001386752	0.001012979	0.000306963	0.000532672	5.48383E-05
3830803773315	383080	3773315	0.000126822	2.73246E-05	6.549E-05	0.000121476	8.33105E-05	7.84098E-06	2.52456E-05	4.46995E-05	0.000748808	0.001009607	0.001224963	0.001224963	0.001224963	0.000871304	0.001517373	0.001108394	0.000335877	0.000582845	5.52442E-05
3830903773315	383090	3773315	0.00012966	2.79361E-05	6.69556E-05	0.000124194	8.51748E-05	8.01645E-06	2.58105E-05	4.56998E-05	0.000827021	0.00111506	0.001352911	0.001352911	0.001352911	0.000962312	0.001675864	0.001224166	0.000370959	0.000643724	5.55904E-05
3831003773315	383100	3773315	0.000132148	2.84722E-05	6.82405E-05	0.000126578	8.68093E-05	8.17029E-06	2.63059E-05	4.65768E-05	0.000934764	0.001260328	0.001529165	0.001529165	0.001529165	0.00108768	0.001894192	0.001383648	0.000419287	0.000727587	5.58411E-05
3831103773315	383110	3773315	0.00013461	2.90025E-05	6.95115E-05	0.000128935	8.84262E-05	8.32247E-06	2.67958E-05	4.74444E-05	0.001063082	0.001433338	0.001739079	0.001739079	0.001739079	0.00123699	0.002154214	0.001573586	0.000476844	0.000827465	5.60321E-05
3831203773315	383120	3773315	0.000137327	2.95879E-05	7.09145E-05	0.000131538	9.0211E-05	8.49045E-06	2.73367E-05	4.8402E-05	0.001202061	0.001620721	0.001966432	0.001966432	0.001966432	0.001398704	0.002435839	0.001779304	0.000539183	0.000935641	5.6253E-05
3831303773315	383130	3773315	0.000140407	3.02516E-05	7.25051E-05	0.000134488	9.22344E-05	8.68088E-06	2.79498E-05	4.94876E-05	0.001357503	0.001830301	0.002220717	0.002220717	0.002220717	0.001579575	0.002750824	0.002009391	0.000608906	0.001056632	5.64858E-05
3831403773315	383140	3773315	0.000143218	3.08572E-05	7.39567E-05	0.00013718	9.4081E-05	8.85468E-06	2.85094E-05	5.04784E-05	0.001552699	0.002093481	0.002540035	0.002540035	0.002540035	0.001806703	0.003146366	0.002298322	0.000696461	0.001208565	5.6635E-05
3831503773315	383150	3773315	0.000143756	3.09731E-05	7.42345E-05	0.000137696	9.44344E-05	8.88794E-06	2.86165E-05	5.0668E-05	0.001927989	0.002599479	0.003153967	0.003153967	0.003153967	0.002243386	0.003906849	0.002853831	0.000864797	0.001500678	5.57874E-05
3831603773315	383160	3773315	0.000144146	3.10572E-05	7.4436E-05	0.000138069	9.46906E-05	8.91206E-06	2.86941E-05	5.08055E-05	0.002462399	0.003320015	0.004028198	0.004028198	0.004028198	0.002865218	0.004989768	0.00364487	0.001104506	0.001916643	5.3919E-05
3831703773315	383170	3773315	0.00014537	3.13209E-05	7.5068E-05	0.000139242	9.54947E-05	8.98773E-06	2.89378E-05	5.12369E-05	0.003250782	0.00438298	0.005317902	0.005317902	0.005317902	0.003782572	0.006587336	0.004811843	0.001458134	0.002530292	5.13105E-05
3831803773315	383180	3773315	0.000145558	3.13615E-05	7.51652E-05	0.000139422	9.56184E-05	8.99938E-06	2.89753E-05	5.13033E-05	0.004549256	0.006133694	0.007442055	0.007442055	0.007442055	0.005293462	0.009218545	0.006733859	0.002040563	0.003540978	4.62786E-05
3834803773315	383480	3773315	0.000237208	5.1108E-05	0.000122493	0.000227208	0.000155824	1.46658E-05	4.72193E-05	8.3606E-05	0.00510519	0.006883251	0.008351498	0.008351498	0.008351498	0.00594034	0.010345082	0.007556759	0.002289927	0.003973697	4.39745E-05
3834903773315	383490	3773315	0.000240839	5.18904E-05	0.000124368	0.000230687	0.000158209	1.48903E-05	4.79423E-05	8.4886E-05	0.004034676	0.005439893	0.006600262	0.006600262	0.006600262	0.004694703	0.008175809	0.005972173	0.001809749	0.003140447	4.42909E-05
3835003773315	383500	3773315	0.000250376	5.39451E-05	0.000129292	0.000239821	0.000164474	1.54799E-05	4.98406E-05	8.82471E-05	0.003276789	0.004418046	0.005360447	0.005360447	0.005360447	0.003812834	0.006640037	0.00485034	0.0014698	0.002550535	4.44401E-05
3835103773315	383510	3773315	0.000255567	5.50637E-05	0.000131973	0.000244794	0.000167884	1.58009E-05	5.08741E-05	9.0077E-05	0.002691595	0.003629037	0.004403137	0.004403137	0.004403137	0.003131909	0.005454208	0.003984129	0.001207312	0.002095041	4.43744E-05
3835203773315	383520	3773315	0.000259239	5.58548E-05	0.000133869	0.000248311	0.000170296	1.60279E-05	5.1605E-05	9.13712E-05	0.002272223	0.003063603	0.003717092	0.003717092	0.003717092	0.002643932	0.004604398	0.003363369	0.001019203	0.001768616	4.42192E-05
3835303773315	383530	3773315	0.00026123	5.62837E-05	0.000134897	0.000250218	0.000171604	1.6151E-05	5.20013E-05	9.20728E-05	0.001966992	0.002652065	0.00321777	0.00321777	0.00321777	0.002288769	0.003985883	0.002911563	0.000882292	0.001531036	4.39267E-05
3835403773315	383540	3773315	0.000261902	5.64286E-05	0.000135245	0.000250862	0.000172046	1.61926E-05	5.21351E-05	9.23098E-05	0.001729928	0.002332436	0.002829962	0.002829962	0.002829962	0.002012924	0.003505501	0.002560659	0.000775957	0.001346514	4.35208E-05
3835503773315	383550	3773315	0.000261364	5.63127E-05	0.000134967	0.000250347	0.000171693	1.61593E-05	5.2028E-05	9.21202E-05	0.001533431	0.002067502	0.002508515	0.002508515	0.002508515	0.001784282	0.003107321	0.002269801	0.000687819	0.001193567	4.30553E-05
3835603773315	383560	3773315	0.000259401	5.58896E-05	0.000133953	0.000248466	0.000170403	1.60379E-05	5.16371E-05	9.14281E-05	0.001351468	0.001822164	0.002210845	0.002210845	0.002210845	0.001572553	0.002738595	0.002000458	0.000606199	0.001051934	4.24643E-05
3835703773315	383570	3773315	0.000255783	5.51101E-05	0.000132084	0.000245	0.000168026	1.58142E-05	5.09169E-05	9.01529E-05	0.00120224	0.001620962	0.001966725	0.001966725	0.001966725	0.001398913	0.002436202	0.001779569	0.000539263	0.000935781	4.16943E-05
3835803773315	383580	3773315	0.000250725	5.40204E-05	0.000129473	0.000240156	0.000164704	1.55015E-05	4.99102E-05	8.83704E-05	0.00107773	0.001453088	0.001763042	0.001763042	0.001763042	0.001254034	0.002183897	0.001595268	0.000483415	0.000838867	4.0787E-05
3835903773315	383590	3773315	0.000244175	5.26091E-05	0.00012609	0.000233882	0.000160401	1.50965E-05	4.86063E-05	8.60617E-05	0.000972799	0.00131161	0.001591386	0.001591386	0.001591386	0.001131938	0.001971266	0.001439948	0.000436348	0.000757192	3.97901E-05
3836003773315	383600	3773315	0.000236845	5.10298E-05	0.000122305	0.000226861	0.000155585	1.46433E-05	4.71471E-05	8.3478E-05	0.000883256	0.001190881	0.001444905	0.001444905	0.001444905	0.001027747	0.001789818	0.001307406	0.000396184	0.000687495	3.87396E-05
3836103773315	383610	3773315	0.000229541	4.94562E-05	0.000118534	0.000219865	0.000150788	1.41918E-05	4.56932E-05	8.09039E-05	0.000808445	0.001090015	0.001322523	0.001322523	0.001322523	0.000940698	0.001638222	0.00119667	0.000362627	0.000629265	3.77606E-05
3836203773315	383620	3773315	0.00022209	4.78507E-05	0.000114686	0.000212728	0.000145893	1.37311E-05	4.42099E-05	7.82775E-05	0.000743293	0.00100217	0.00121594	0.00121594	0.00121594	0.000864887	0.001506197	0.00110023	0.000333403	0.000578552	3.67877E-05
3836303773315	383630	3773315	0.000214611	4.62395E-05	0.000110824	0.000205565	0.00014098	1.32687E-05	4.27212E-05	7.56417E-05	0.000685905	0.000924796	0.001122062	0.001122062	0.001122062	0.000798112	0.001389909	0.001015285	0.000307662	0.000533884	3.58266E-05
3836403773315	383640	3773315	0.000207173	4.46369E-05	0.000106983	0.00019844	0.000136094	1.28089E-05	4.12406E-05	7.30202E-05	0.000634822	0.000855921	0.001038495	0.001038495	0.001038495	0.000738671	0.001286393	0.00093967	0.000284749	0.000494122	3.48895E-05
3836503773315	383650	3773315	0.000200045	4.3101E-05	0.000103302	0.000191612	0.000131411	1.23681E-05	3.98216E-05	7.05076E-05	0.00058951	0.000794828	0.00096437	0.00096437	0.00096437	0.000685947	0.001194575	0.000872599	0.000264424	0.000458854	3.40001E-05
3836603773315	383660	3773315	0.000194234	4.18491E-05	0.000100301	0.000186047	0.000127594	1.20089E-05	3.86649E-05	6.84597E-05	0.000551893	0.000744109	0.000902832	0.000902832	0.000902832	0.000642176	0.001118347	0.000816918	0.000247551	0.000429574	3.33196E-05
3836703773315	383670	3773315	0.000188827	4.06841E-05	9.75092E-05	0.000180867	0.000124042	1.16746E-05	3.75886E-05	6.65539E-05	0.000518263	0.000698766	0.000847818	0.000847818	0.000847818	0.000603045	0.0010502	0.000767138	0.000232466	0.000403397	3.26929E-05
3836803773315	383680	3773315	0.00018377	3.95945E-05	9.48977E-05	0.000176023	0.00012072	1.13619E-05	3.65819E-05	6.47714E-05	0.000487928	0.000657866	0.000798193	0.000798193	0.000798193	0.000567747	0.000988729	0.000722236	0.000218859	0.000379785	3.21139E-05
3836903773315	383690	3773315	0.000179237	3.86179E-05	9.2557E-05	0.000171682	0.000117743	1.10817E-05	3.56796E-05	6.31738E-05	0.000460917	0.000621448	0.000754007	0.000754007	0.000754007	0.000536318	0.000933996	0.000682255	0.000206744	0.000358762	3.16005E-05
3837003773315	383700	3773315	0.00017488	3.7679E-05	9.03067E-05	0.000167508	0.00011488	1.08122E-05	3.48121E-05	6.16379E-05	0.000436032	0.000587896	0.000713298	0.000713298	0.000713298	0.000507362	0.000883569	0.00064542	0.000195582	0.000339392	3.11051E-05
3837103773315	383710	3773315	0.000172445	3.71544E-05	8.90495E-05	0.000165176	0.000113281	1.06617E-05	3.43275E-05	6.07798E-05	0.000417098	0.000562367	0.000682324	0.000682324	0.000682324	0.000485331	0.000845201	0.000617393	0.000187089	0.000324654	3.09141E-05
3837203773315	383720	3773315	0.000170764	3.67922E-05	8.81813E-05	0.000163565	0.000112176	1.05578E-05	3.39928E-05	6.01872E-05	0.000400796	0.000540388	0.000655656	0.000655656	0.000655656	0.000466362	0.000812168	0.000593263	0.000179777	0.000311966	3.08484E-05
3837303773315	383730	3773315	0.000169446	3.65082E-05	8.75006E-05	0.000162303	0.00011131	1.04763E-05	3.37304E-05	5.97227E-05	0.000386023	0.00052046	0.000631489	0.000631489	0.000631489	0.000449172	0.000782231	0.000571395	0.00017315	0.000300466	3.08365E-05
3837403773315	383740	3773315	0.000169674	3.65575E-05	8.76187E-05	0.000162522	0.000111461	1.04904E-05	3.37759E-05	5.98032E-05	0.000374825	0.000505371	0.00061317	0.00061317	0.00061317	0.00043614	0.000759539	0.00055482	0.000168127	0.00029175	3.10991E-05
3837503773315	383750	3773315	0.000170024	3.66328E-05	8.77993E-05	0.000162857	0.00011169	1.0512E-05	3.38455E-05	5.99265E-05	0.000364236	0.000491093	0.000595847	0.000595847	0.000595847	0.00042382	0.000738082	0.000539146	0.000163377	0.000283508	3.13856E-05
3837603773315	383760	3773315	0.000170172	3.66647E-05	8.78757E-05	0.000162998	0.000111787	1.05212E-05	3.3875E-05	5.99786E-05	0.000353736	0.000476937	0.000578671	0.000578671	0.000578671	0.000411603	0.000716805	0.000523604	0.000158668	0.000275335	3.16304E-05
3837703773315	383770	3773315	0.000170159	3.66618E-05	8.78687E-05	0.000162986	0.000111779	1.05203E-05	3.38723E-05	5.99739E-05	0.000343535	0.000463183	0.000561983	0.000561983	0.000561983	0.000399733	0.000696134	0.000508504	0.000154092	0.000267395	3.18393E-05
3837803773315	383780	3773315	0.000170145	3.66589E-05	8.78618E-05	0.000162973	0.00011177	1.05195E-05	3.38696E-05	5.99692E-05	0.000333912	0.000450209	0.000546242	0.000546242	0.000546242	0.000388537	0.000676635	0.000494261	0.000149776	0.000259905	3.20422E-05
3837903773315	383790	3773315	0.000169782	3.65806E-05	8.76743E-05	0.000162625	0.000111531	1.04971E-05	3.37973E-05	5.98412E-05	0.000324326	0.000437284	0.00053056	0.00053056	0.00053056	0.00037382	0.00065721	0.000480071	0.000145476	0.000252444	3.21795E-05
3838003773315	383800	3773315	0.000169365	3.64908E-05	8.7459E-05	0.000162225	0.000111257	1.04713E-05	3.37143E-05	5.96942E-05	0.000315247	0.00042504	0.000515708	0.000515708	0.000515708	0.000366818	0.000638812	0.000466632	0.000141404	0.000245377	3.22929E-05
3838103773315	383810	3773315	0.000168571	3.63198E-05	8.70492E-05	0.000161465	0.000110736	1.04222E-05	3.35564E-05	5.94145E-05	0.000306114	0.000412729	0.000500767	0.000500767	0.000500767	0.000356191	0.000620305	0.000453114	0.000137307	0.000238268	3.23287E-05
3838203773315	383820	3773315	0.000167374	3.60619E-05	8.6431E-05	0.000160319	0.00010995	1.03482E-05	3.33181E-05	5.89926E-05	0.000296844	0.000400231	0.000485603	0.000485603	0.000485603	0.000345405	0.000601521	0.000439392	0.000133149	0.000231053	3.2287E-05
3838303773315	383830	3773315	0.000166164	3.58011E-05	8.58059E-05	0.000159159	0.000109154	1.02734E-05	3.30771E-05	5.85659E-05	0.000288034	0.000388352	0.00047119	0.00047119	0.00047119	0.00033515	0.000583668	0.000426351	0.000129197	0.000224195	3.22273E-05
3838403773315	383840	3773315	0.000163285	3.51809E-05	8.43195E-05	0.000156402	0.000107264	1.00954E-05	3.25041E-05	5.75514E-05	0.000277063	0.000373559	0.000453242	0.000453242	0.000453242	0.000322387	0.000561436	0.000410111	0.000124276	0.000215656	3.19109E-05
3838503773315	383850	3773315	0.000160313	3.45405E-05	8.27846E-05	0.000153555	0.000105311	9.91162E-06	3.19124E-05	5.65038E-05	0.000266491	0.000359306	0.000435949	0.000435949	0.000435949	0.00031086	0.000540014	0.000394463	0.000119534	0.000207427	3.15647E-05
3838603773315	383860	3773315	0.000156964	3.38189E-05	8.10551E-05	0.000150347	0.000103111	9.70456E-06	3.12457E-05	5.53233E-05	0.000255908	0.000345037	0.000418636	0.000418636	0.000418636	0.00029772	0.000518568	0.000378798	0.000114787	0.00019919	3.11528E-05
3838703773315	383870	3773315	0.000152915	3.29466E-05	7.89645E-05	0.000146469	0.000100451	9.45425E-06	3.04398E-05	5.38964E-05	0.000244907	0.000330204	0.000400639	0.000400639	0.000400639	0.000284971	0.000496276	0.000362514	0.000109853	0.000190627	3.06156E-05
3838803773315	383880	3773315	0.000148974	3.20975E-05	7.69294E-05	0.000142695	9.78626E-05	9.2106E-06	2.96553E-05	5.25074E-05	0.00023461	0.000316321	0.000383795	0.000383795	0.000383795	0.00027299	0.000475411	0.000347273	0.000105234	0.000182612	3.00724E-05
3838903773315	383890	3773315	0.000144657	3.11673E-05	7.46999E-05	0.000138559	9.50264E-05	8.94366E-06	2.87959E-05	5.09856E-05	0.000224415	0.000302575	0.000367117	0.000367117	0.000367117	0.000261127	0.000454751	0.000332182	0.000100661	0.000174677	2.94516E-05
3839003773315	383900	3773315	0.000140326	3.02342E-05	7.24634E-05	0.000134411	9.21813E-05	8.67589E-06	2.79337E-05	4.94592E-05	0.000214763	0.000289562	0.000351327	0.000351327	0.000351327	0.00024896	0.000435192	0.000317894	9.63316E-05	0.000167164	2.8807E-05
3839103773315	383910	3773315	0.000136076	2.93184E-05	7.02686E-05	0.000130339	8.93893E-05	8.41311E-06	2.70877E-05	4.79611E-05	0.000205708	0.000277353	0.000336514	0.000336514	0.000336514	0.000239359	0.000416843	0.000304491	9.227E-05	0.000160116	2.81623E-05
3829703773325	382970	3773325	0.000102329	2.20475E-05	5.28421E-05	9.80155E-05	6.72209E-05	6.32667E-06	2.037E-05	3.60668E-05	0.000321813	0.000433896	0.000526449	0.000526449	0.000526449	0.000374458	0.000652117	0.000476351	0.000144349	0.000250488	5.00928E-05
3829803773325	382980	3773325	0.000103997	2.24068E-05	5.37034E-05	9.9613E-05	6.83165E-05	6.42979E-06	2.0702E-05	3.66547E-05	0.000348513	0.000469895	0.000570127	0.000570127	0.000570127	0.00040552	0.000706221	0.000515873	0.000156325	0.00027127	5.01645E-05
3829903773325	382990	3773325	0.000105719	2.27778E-05	5.45924E-05	0.000101262	6.94475E-05	6.53623E-06	2.10447E-05	3.72615E-05	0.000376126	0.000507125	0.000615299	0.000615299	0.000615299	0.000437656	0.000762176	0.000556746	0.000168711	0.000292763	5.03615E-05
3830003773325	383000	3773325	0.000107655	2.31951E-05	5.55926E-05	0.000103117	7.07198E-05	6.65598E-06	2.14302E-05	3.79441E-05	0.000404366	0.000545201	0.000661496	0.000661496	0.000661496	0.00047051 6	0.000819401	0.000598547	0.000181378	0.000314744	5.08032E-05
3830103773325	383010	3773325	0.00010966	2.36269E-05	5.66275E-05	0.000105037	7.20363E-05	6.77989E-06	2.18292E-05	3.86505E-05	0.000435967	0.000587807	0.000713191	0.000713191	0.000713191	0.000507286	0.000883436	0.000645322	0.000195552	0.000339341	5.1227E-05
3830203773325	383020	3773325	0.000112094	2.41514E-05	5.78846E-05	0.000107369	7.36355E-05	6.9304E-06	2.23138E-05	3.95085E-05	0.000463908	0.00062548	0.0007589	0.0007589	0.0007589	0.00053979 8	0.000940056	0.000686682	0.000208085	0.000361089	5.22835E-05
3830303773325	383030	3773325	0.000114703	2.47136E-05	5.92321E-05	0.000109868	7.53496E-05	7.09173E-06	2.28332E-05	4.04282E-05	0.000494004	0.000666058	0.000808134	0.000808134	0.000808134	0.000574818	0.001001043	0.000731231	0.000221585	0.000384515	5.32505E-05
3830403773325	383040	3773325	0.000117407	2.52961E-05	6.06281E-05	0.000112458	7.71256E-05	7.25888E-06	2.33714E-05	4.13811E-05	0.000526858	0.000710355	0.000861879	0.000861879	0.000861879	0.000613046	0.001067618	0.000779861	0.000236322	0.000410088	5.40862E-05
3830503773325	383050	3773325	0.000120258	2.59104E-05	6.21006E-05	0.000115189	7.89987E-05	7.43517E-06	2.3939E-05	4.23861E-05	0.000562661	0.000758627	0.000920448	0.000920448	0.000920448	0.000654706	0.001140168	0.000832857	0.000252381	0.000437955	5.47846E-05
3830603773325	383060	3773325	0.000123164	2.65364E-05	6.36008E-05	0.000117972	8.09072E-05	7.61479E-06	2.45173E-05	4.34101E-05	0.000602445	0.000812268	0.00098553	0.00098553	0.00098553	0.000700998	0.001220786	0.000891746	0.000270226	0.000468922	5.53397E-05
3830703773325	383070	3773325	0.000126069	2.71624E-05	6.51011E-05	0.000120754	8.28157E-05	7.79441E-06	2.50957E-05	4.44341E-05	0.00065024	0.000876709	0.001063717	0.001063717	0.001063717	0.000756612	0.001317637	0.000962492	0.000291664	0.000506123	5.57635E-05
3830803773325	383080	3773325	0.000129041	2.78028E-05	6.66361E-05	0.000123602	8.47683E-05	7.97819E-06	2.56874E-05	4.54818E-05	0.000704845	0.000950333	0.001153045	0.001153045	0.001153045	0.00082015	0.001428288	0.00104332	0.000316158	0.000548626	5.61157E-05
3830903773325	383090	3773325	0.000132	2.84403E-05	6.81641E-05	0.000126436	8.67121E-05	8.16114E-06	2.62764E-05	4.65247E-05	0.000770715	0.001039143	0.0012608	0.0012608	0.0012608	0.000896795	0.001561765	0.00114082	0.000345703	0.000599897	5.6432E-05
3831003773325	383100	3773325	0.000134731	2.90286E-05	6.9574E-05	0.000129051	8.85058E-05	8.32995E-06	2.68199E-05	4.7487E-05	0.000862955	0.00116351	0.001411695	0.001411695	0.001411695	0.001004125	0.00174868	0.001277356	0.000387078	0.000671694	5.68081E-05
3831103773325	383110	3773325	0.000137448	2.9614E-05	7.09771E-05	0.000131654	9.02905E-05	8.49793E-06	2.73608E-05	4.84447E-05	0.000971188	0.001309438	0.00158875	0.00158875	0.00158875	0.001130063	0.001968	0.001437563	0.000435625	0.000755938	5.71245E-05

			ISDrainage / Utilities Trenching	ISDrainage / Utilities Trenching	ISAsphalt Paving	ISAsphalt Paving	SVDemolition	SVSite Grubbing / Prep	SVMass Grading / Excavation	SVMass Grading / Excavation	SVDrainage / Utilities Trenching	SVFoundations / Concrete Pads	SVBuilding / Structure Construction	SVBuilding / Structure Construction	SVAsphalt Paving	SVAsphalt Paving	SVArchitectural Coating	SVArchitectural Coating	SVLandscaping or Other Finishing	SVLandscaping or Other Finishing	MDemolition
Unique Identifier	X (UTM)	Y (UTM)	2027	2028	2027	2028	2027	2027	2027	2028	2028	2028	2028	2029	2028	2029	2028	2029	2028	2029	2027
3830103773315	383010	3773315	1.68192E-05	1.68192E-05	7.20274E-05	7.20274E-05	0.000615596	0.000406705	0.000686809	0.000686809	0.000207309	0.000213639	0.001032152	0.001032152	0.000843477	0.000843477	8.35565E-05	8.35565E-05	0.000269027	0.000269027	5.4128E-05
3830203773315	383020	3773315	1.73433E-05	1.73433E-05	7.42717E-05	7.42717E-05	0.000643282	0.000424996	0.000717698	0.000717698	0.000216632	0.000223247	0.001064463	0.001064463	0.000881413	0.000881413	8.73144E-05	8.73144E-05	0.000281126	0.000281126	5.49696E-05
3830303773315	383030	3773315	1.78343E-05	1.78343E-05	7.63745E-05	7.63745E-05	0.000669572	0.000442365	0.000747028	0.000747028	0.000225486	0.000232371	0.00109573	0.00109573	0.000917434	0.000917434	9.08827E-05	9.08827E-05	0.000292615	0.000292615	5.57933E-05
3830403773315	383040	3773315	1.82367E-05	1.82367E-05	7.80975E-05	7.80975E-05	0.000695689	0.00045962	0.000776168	0.000776168	0.000234281	0.000241435	0.001128132	0.001128132	0.00095322	0.00095322	9.44278E-05	9.44278E-05	0.000304029	0.000304029	5.65753E-05
3830503773315	383050	3773315	1.85482E-05	1.85482E-05	7.94316E-05	7.94316E-05	0.000721311	0.000476547	0.000804753	0.000804753	0.000242909	0.000250326	0.001161757	0.001161757	0.000988326	0.000988326	9.79054E-05	9.79054E-05	0.000315226	0.000315226	5.73035E-05
3830603773315	383060	3773315	1.87896E-05	1.87896E-05	8.04654E-05	8.04654E-05	0.000744629	0.000491953	0.000830768	0.000830768	0.000250762	0.000258419	0.001194983	0.001194983	0.001020275	0.001020275	0.00010107	0.00010107	0.000325416	0.000325416	5.7978E-05
3830703773315	383070	3773315	1.89547E-05	1.89547E-05	8.11722E-05	8.11722E-05	0.000771984	0.000510025	0.000861288	0.000861288	0.000259974	0.000267912	0.001235591	0.001235591	0.001057757	0.001057757	0.000104783	0.000104783	0.000337371	0.000337371	5.8945E-05
3830803773315	383080	3773315	1.9095E-05	1.9095E-05	8.17731E-05	8.17731E-05	0.00079714	0.000526645	0.000889354	0.000889354	0.000268446	0.000276642	0.001276611	0.001276611	0.001092225	0.001092225	0.000108198	0.000108198	0.000348365	0.000348365	6.00255E-05
3830903773315	383090	3773315	1.92146E-05	1.92146E-05	8.22855E-05	8.22855E-05	0.000821481	0.000542727	0.000916511	0.000916511	0.000276643	0.00028509	0.001319705	0.001319705	0.001125577	0.001125577	0.000111502	0.000111502	0.000359002	0.000359002	6.13208E-05
3831003773315	383100	3773315	1.93013E-05	1.93013E-05	8.26566E-05	8.26566E-05	0.000854075	0.00056426	0.000952875	0.000952875	0.000287619	0.000296401	0.001375026	0.001375026	0.001170236	0.001170236	0.000115926	0.000115926	0.000373246	0.000373246	6.32428E-05
3831103773315	383110	3773315	1.93673E-05	1.93673E-05	8.29394E-05	8.29394E-05	0.000882637	0.00058313	0.000984741	0.000984741	0.000297238	0.000306314	0.001428117	0.001428117	0.001209371	0.001209371	0.000119803	0.000119803	0.000385728	0.000385728	6.52544E-05
3831203773315	383120	3773315	1.94436E-05	1.94436E-05	8.32663E-05	8.32663E-05	0.000899105	0.00059401	0.001003115	0.001003115	0.000302784	0.000312029	0.001468532	0.001468532	0.001231936	0.001231936	0.000122038	0.000122038	0.000392925	0.000392925	6.70272E-05
3831303773315	383130	3773315	1.95241E-05	1.95241E-05	8.36109E-05	8.36109E-05	0.000907866	0.000599799	0.001012889	0.001012889	0.000305734	0.000315069	0.001499555	0.001499555	0.00124394	0.00124394	0.000123227	0.000123227	0.000396754	0.000396754	6.87225E-05
3831403773315	383140	3773315	1.95757E-05	1.95757E-05	8.38317E-05	8.38317E-05	0.00091868	0.000606943	0.001024954	0.001024954	0.000309375	0.000318822	0.001531363	0.001531363	0.001258757	0.001258757	0.000124695	0.000124695	0.00040148	0.00040148	7.07102E-05
3831503773315	383150	3773315	1.92827E-05	1.92827E-05	8.25771E-05	8.25771E-05	0.000970278	0.000641032	0.001082521	0.001082521	0.000326752	0.000336729	0.001612528	0.001612528	0.001329456	0.001329456	0.000131698	0.000131698	0.000424029	0.000424029	7.40887E-05
3831603773315	383160	3773315	1.86369E-05	1.86369E-05	7.98116E-05	7.98116E-05	0.00102486	0.000677093	0.001143417	0.001143417	0.000345133	0.000355671	0.001697802	0.001697802	0.001404243	0.001404243	0.000139107	0.000139107	0.000447882	0.000447882	7.693E-05
3831703773315	383170	3773315	1.77353E-05	1.77353E-05	7.59504E-05	7.59504E-05	0.00107878	0.000712716	0.001203575	0.001203575	0.000363291	0.000374384	0.001785459	0.001785459	0.001478123	0.001478123	0.000146426	0.000146426	0.000471446	0.000471446	7.92281E-05
3831803773315	383180	3773315	1.5996E-05	1.5996E-05	6.85021E-05	6.85021E-05	0.001131414	0.00074749	0.001262298	0.001262298	0.000381016	0.00039265	0.001876891	0.001876891	0.001550241	0.001550241	0.00015357	0.00015357	0.000494448	0.000494448	7.91028E-05
3834803773315	383480	3773315	1.51996E-05	1.51996E-05	6.50915E-05	6.50915E-05	0.000672715	0.000444441	0.000750535	0.000750535	0.000226544	0.000233461	0.001136776	0.001136776	0.00092174	0.00092174	9.13093E-05	9.13093E-05	0.000293988	0.000293988	0.000170812
3834903773315	383490	3773315	1.5309E-05	1.5309E-05	6.55598E-05	6.55598E-05	0.000645849	0.000426692	0.000720562	0.000720562	0.000217497	0.000224138	0.001094287	0.001094287	0.00088493	0.00088493	8.76628E-05	8.76628E-05	0.000282248	0.000282248	0.000172561
3835003773315	383500	3773315	1.53606E-05	1.53606E-05	6.57807E-05	6.57807E-05	0.000617532	0.000407984	0.000688969	0.000688969	0.000207961	0.000214311	0.001052752	0.001052752	0.00084613	0.00084613	8.38193E-05	8.38193E-05	0.000269873	0.000269873	0.000187854
3835103773315	383510	3773315	1.53379E-05	1.53379E-05	6.56835E-05	6.56835E-05	0.000588572	0.000388851	0.000656658	0.000656658	0.000198208	0.00020426	0.001009348	0.001009348	0.000806449	0.000806449	7.98884E-05	7.98884E-05	0.000257216	0.000257216	0.000201553
3835203773315	383520	3773315	1.52842E-05	1.52842E-05	6.54538E-05	6.54538E-05	0.000562662	0.000371733	0.000627752	0.000627752	0.000189483	0.000195268	0.000968135	0.000968135	0.000770948	0.000770948	7.63716E-05	7.63716E-05	0.000245894	0.000245894	0.000209104
3835303773315	383530	3773315	1.51831E-05	1.51831E-05	6.50209E-05	6.50209E-05	0.000540018	0.000356773	0.000602488	0.000602488	0.000181857	0.00018741	0.000930928	0.000930928	0.000739922	0.000739922	7.32981E-05	7.32981E-05	0.000235998	0.000235998	0.000214339
3835403773315	383540	3773315	1.50428E-05	1.50428E-05	6.442E-05	6.442E-05	0.000519347	0.000343116	0.000579426	0.000579426	0.000174896	0.000180236	0.000896311	0.000896311	0.000711599	0.000711599	7.04923E-05	7.04923E-05	0.000226964	0.000226964	0.000217974
3835503773315	383550	3773315	1.48819E-05	1.48819E-05	6.37309E-05	6.37309E-05	0.000499337	0.000329896	0.000557101	0.000557101	0.000168157	0.000173292	0.000862621	0.000862621	0.000684182	0.000684182	6.77764E-05	6.77764E-05	0.000218219	0.000218219	0.000220117
3835603773315	383560	3773315	1.46776E-05	1.46776E-05	6.28561E-05	6.28561E-05	0.00047719	0.000315264	0.000532392	0.000532392	0.000160699	0.000165606	0.00082611	0.00082611	0.00065836	0.00065836	6.47702E-05	6.47702E-05	0.000208541	0.000208541	0.000219664
3835703773315	383570	3773315	1.44115E-05	1.44115E-05	6.17164E-05	6.17164E-05	0.00045661	0.000301668	0.000509432	0.000509432	0.000153769	0.000158464	0.000791815	0.000791815	0.00062639	0.00062639	6.1977E-05	6.1977E-05	0.000199547	0.000199547	0.0002165
3835803773315	383580	3773315	1.40979E-05	1.40979E-05	6.03733E-05	6.03733E-05	0.000437318	0.000288922	0.000487907	0.000487907	0.000147272	0.000151768	0.000759491	0.000759491	0.00059204	0.00059204	5.93583E-05	5.93583E-05	0.000191116	0.000191116	0.00021148
3835903773315	383590	3773315	1.37533E-05	1.37533E-05	5.88978E-05	5.88978E-05	0.000419232	0.000276973	0.000467729	0.000467729	0.000141181	0.000145492	0.000729087	0.000729087	0.000574423	0.000574423	5.69035E-05	5.69035E-05	0.000183212	0.000183212	0.000205236
3836003773315	383600	3773315	1.33902E-05	1.33902E-05	5.73428E-05	5.73428E-05	0.000402267	0.000265765	0.000448802	0.000448802	0.000135468	0.000139604	0.000700525	0.000700525	0.000551179	0.000551179	5.46008E-05	5.46008E-05	0.000175798	0.000175798	0.000198408
3836103773315	383610	3773315	1.30518E-05	1.30518E-05	5.58937E-05	5.58937E-05	0.000386932	0.000255634	0.000431693	0.000431693	0.000130304	0.000134282	0.000674514	0.000674514	0.000530167	0.000530167	5.25194E-05	5.25194E-05	0.000169096	0.000169096	0.000191967
3836203773315	383620	3773315	1.27155E-05	1.27155E-05	5.44535E-05	5.44535E-05	0.000372461	0.000246073	0.000415548	0.000415548	0.00012543	0.00012926	0.000649932	0.000649932	0.000510339	0.000510339	5.05552E-05	5.05552E-05	0.000162772	0.000162772	0.00018558
3836303773315	383630	3773315	1.23834E-05	1.23834E-05	5.3031E-05	5.3031E-05	0.000358689	0.000236974	0.000400182	0.000400182	0.000120792	0.000124481	0.000626575	0.000626575	0.00049146	0.00049146	4.86858E-05	4.86858E-05	0.000156753	0.000156753	0.000179282
3836403773315	383640	3773315	1.20594E-05	1.20594E-05	5.16438E-05	5.16438E-05	0.00034551	0.000228268	0.00038548	0.00038548	0.000116354	0.000119907	0.0006043	0.0006043	0.00047341	0.00047341	4.6897E-05	4.6897E-05	0.000150994	0.000150994	0.00017311
3836503773315	383650	3773315	1.1752E-05	1.1752E-05	5.03273E-05	5.03273E-05	0.000333024	0.000220019	0.000371549	0.000371549	0.00011215	0.000115574	0.00058321	0.00058321	0.00045603	0.00045603	4.52023E-05	4.52023E-05	0.000145538	0.000145538	0.000167225
3836603773315	383660	3773315	1.15168E-05	1.15168E-05	4.93201E-05	4.93201E-05	0.000322113	0.00021281	0.000359375	0.000359375	0.000108475	0.000111787	0.000564543	0.000564543	0.00044135	0.00044135	4.37212E-05	4.37212E-05	0.000140769	0.000140769	0.000162336
3836703773315	383670	3773315	1.13002E-05	1.13002E-05	4.83923E-05	4.83923E-05	0.000311783	0.000205985	0.000347851	0.000347851	0.000104996	0.000108202	0.000546893	0.000546893	0.000427199	0.000427199	4.23192E-05	4.23192E-05	0.000136255	0.000136255	0.00015765
3836803773315	383680	3773315	1.11E-05	1.11E-05	4.75353E-05	4.75353E-05	0.000301944	0.000199485	0.000336873	0.000336873	0.000101683	0.000104788	0.000530106	0.000530106	0.00041718	0.00041718	4.09837E-05	4.09837E-05	0.000131955	0.000131955	0.000153132
3836903773315	383690	3773315	1.09226E-05	1.09226E-05	4.67754E-05	4.67754E-05	0.000292724	0.000193393	0.000326586	0.000326586	9.85778E-05	0.000101588	0.000514401	0.000514401	0.00040108	0.00040108	3.97321E-05	3.97321E-05	0.000127925	0.000127925	0.000148918
3837003773315	383700	3773315	1.07514E-05	1.07514E-05	4.60421E-05	4.60421E-05	0.000283797	0.000187496	0.000316627	0.000316627	9.55718E-05	9.849E-05	0.000499263	0.000499263	0.000388853	0.000388853	3.85205E-05	3.85205E-05	0.000124024	0.000124024	0.000144787
3837103773315	383710	3773315	1.06853E-05	1.06853E-05	4.57593E-05	4.57593E-05	0.00027677	0.000182853	0.000308787	0.000308787	9.32053E-05	9.60512E-05	0.000486986	0.000486986	0.000379224	0.000379224	3.75667E-05	3.75667E-05	0.000120953	0.000120953	0.000141975
3837203773315	383720	3773315	1.06626E-05	1.06626E-05	4.56621E-05	4.56621E-05	0.00027049	0.000178704	0.000301781	0.000301781	9.10905E-05	9.38719E-05	0.000475906	0.000475906	0.00037062	0.00037062	3.67143E-05	3.67143E-05	0.000118209	0.000118209	0.000139719
3837303773315	383730	3773315	1.06585E-05	1.06585E-05	4.56445E-05	4.56445E-05	0.00026459	0.00017481	0.000295205	0.000295205	8.91057E-05	9.18265E-05	0.000465496	0.000465496	0.00036254	0.00036254	3.59143E-05	3.59143E-05	0.000115633	0.000115633	0.000137791
3837403773315	383740	3773315	1.07493E-05	1.07493E-05	4.60332E-05	4.60332E-05	0.00026003	0.000171799	0.0002901	0.0002901	8.75707E-05	9.02446E-05	0.000457109	0.000457109	0.00035629	0.00035629	3.52957E-05	3.52957E-05	0.000113641	0.000113641	0.000137135
3837503773315	383750	3773315	1.08483E-05	1.08483E-05	4.64573E-05	4.64573E-05	0.000255627	0.000168885	0.000285198	0.000285198	8.60851E-05	8.87137E-05	0.000449006	0.000449006	0.00035025	0.00035025	3.46969E-05	3.46969E-05	0.000111714	0.000111714	0.000136794
3837603773315	383760	3773315	1.09329E-05	1.09329E-05	4.68196E-05	4.68196E-05	0.00025113	0.000165914	0.000280181	0.000280181	8.45708E-05	8.71531E-05	0.000440877	0.000440877	0.00034093	0.00034093	3.40865E-05	3.40865E-05	0.000109748	0.000109748	0.000136478
3837703773315	383770	3773315	1.10051E-05	1.10051E-05	4.71289E-05	4.71289E-05	0.000246639	0.000162947	0.000275171	0.000275171	8.30584E-05	8.55946E-05	0.000432876	0.000432876	0.00033794	0.00033794	3.3477E-05	3.3477E-05	0.000107786	0.000107786	0.000136197
3837803773315	383780	3773315	1.10753E-05	1.10753E-05	4.74293E-05	4.74293E-05	0.000242308	0.000160085	0.000270338	0.000270338	8.15997E-05	8.40913E-05	0.000425185	0.000425185	0.00033205	0.00033205	3.28891E-05	3.28891E-05	0.000105893	0.000105893	0.000136084
3837903773315	383790	3773315	1.11227E-05	1.11227E-05	4.76325E-05	4.76325E-05	0.000237866	0.00015715	0.000265382	0.000265382	8.01039E-05	8.25498E-05	0.000417442	0.000417442	0.00032591	0.00032591	3.22862E-05	3.22862E-05	0.000103952	0.000103952	0.000135744
3838003773315	383800	3773315	1.11619E-05	1.11619E-05	4.78004E-05	4.78004E-05	0.00023354	0.000154293	0.000260557	0.000260557	7.86473E-05	8.10487E-05	0.00040997	0.00040997	0.00031992	0.00031992	3.16991E-05	3.16991E-05	0.000102061	0.000102061	0.000135445
3838103773315	383810	3773315	1.11743E-05	1.11743E-05	4.78534E-05	4.78534E-05	0.000229074	0.000151342	0.000255574	0.000255574	7.71432E-05	7.94987E-05	0.000402381	0.000402381	0.00031873	0.00031873	3.10928E-05	3.10928E-05	0.00010011	0.00010011	0.000134789
3838203773315	383820	3773315	1.11599E-05	1.11599E-05	4.77915E-05	4.77915E-05	0.000224418	0.000148266	0.000250379	0.000250379	7.55752E-05	7.78828E-05	0.000394574	0.000394574	0.000307493	0.000307493	3.04608E-05	3.04608E-05	9.80747E-05	9.80747E-05	0.000133684
3838303773315	383830	3773315	1.11392E-05	1.11392E-05	4.77032E-05	4.77032E-05	0.00021989	0.000145275	0.000245328	0.000245328	7.40505E-05	7.63116E-05	0.000387025	0.000387025	0.000301289	0.000301289	2.98463E-05	2.98463E-05	9.6096E-05	9.6096E-05	0.000132556
3838403773315	383840	3773315	1.10299E-05	1.10299E-05	4.72349E-05	4.72349E-05	0.000214082	0.000141437	0.000238848	0.000238848	7.20946E-05	7.42959E-05	0.000377517	0.000377517	0.00029333	0.00029333	2.9058E-05	2.9058E-05	9.35578E-05	9.35578E-05	0.000129512
3838503773315	383850	3773315	1.09102E-05	1.09102E-05	4.67224E-05	4.67224E-05	0.000208348	0.000137649	0.00023245	0.00023245	7.01634E-05	7.23058E-05	0.000368138	0.000368138	0.00028574	0.00028574	2.82796E-05	2.82796E-05	9.10517E-05	9.10517E-05	0.000126366
3838603773315	383860	3773315	1.07679E-05	1.07679E-05	4.61128E-05	4.61128E-05	0.000202472	0.000133767	0.000225895	0.000225895	6.81848E-05	7.02668E-05	0.000358527	0.000358527	0.00027724	0.00027724	2.74821E-05	2.74821E-05	8.84841E-05	8.84841E-05	0.000122821
3838703773315	383870	3773315	1.05822E-05	1.05822E-05	4.53176E-05	4.53176E-05	0.000196223	0.000129638	0.000218923	0.000218923	6.60803E-05	6.8098E-05	0.000348362	0.000348362	0.000268861	0.000268861	2.66339E-05	2.66339E-05	8.57531E-05	8.57531E-05	0.000118535
3838803773315	383880	3773315	1.03944E-05	1.03944E-05	4.45135E-05	4.45135E-05	0.00019025	0.000125692	0.000212258	0.000212258	6.40687E-05	6.6025E-05	0.000338635	0.000338635	0.00026076	0.00026076	2.58231E-05	2.58231E-05	8.31426E-05	8.31426E-05	0.00011441
3838903773315	383890	3773315	1.01799E-05	1.01799E-05	4.35946E-05	4.35946E-05	0.000184215	0.000121705	0.000205525	0.000205525	6.20364E-05	6.39307E-05	0.000328818	0.000328818	0.00025408	0.00025408	2.5004E-05	2.5004E-05	8.05053E-05	8.05053E-05	0.000109987
3839003773315	383900	3773315	9.95702E-06	9.95702E-06	4.26404E-05	4.26404E-05	0.000178383	0.000117852	0.000199018	0.000199018	6.00723E-05	6.19065E-05	0.000319349	0.000319349	0.00024416	0.00024416	2.42123E-05	2.42123E-05	7.79564E-05	7.79564E-05	0.000105683
3839103773315	383910	3773315	9.7342E-06	9.7342E-06	4.16861E-05	4.16861E-05	0.000172813	0.000114172	0.000192805	0.000192805	5.81968E-05	5.99738E-05	0.000310292	0.000310292	0.00023685	0.00023685	2.34564E-05	2.34564E-05	7.55226E-05	7.55226E-05	0.000101588
3829703773325	382970	3773325	1.73144E-05	1.73144E-05	7.4148E-05	7.4148E-05	0.000417118	0.000275577	0.000465371	0.000465371	0.000140469	0.000144758	0.000759259	0.000759259	0.000571527	0.000571527	5.66166E-05	5.66166E-05	0.000182288	0.000182288	4.949E-05
3829803773325	382980	3773325	1.73392E-05	1.73392E-05	7.4254E-05	7.4254E-05	0.000449896	0.000297232	0.00050194	0.00050194	0.000151507	0.000156133	0.000806335	0.000806335	0.000616438	0.000616438	6.10655E-05	6.10655E-05	0.000196613	0.000196613	5.08151E-05
3829903773325	382990	3773325	1.74073E-05	1.74073E-05	7.45456E-05	7.45456E-05	0.000482544	0.000318802	0.000538366	0.000538366	0.000162502	0.000167464	0.000851812	0.000851812	0.00066117	0.00066117	6.5497E-05	6.5497E-05	0.000210881	0.000210881	5.20209E-05
3830003773325	383000	3773325	1.75599E-05	1.75599E-05	7.51994E-05	7.51994E-05	0.00051387	0.000339498	0.000573315	0.000573315	0.000173051	0.000178335	0.00089416	0.00089416	0.00070494	0.00070494	6.97489E-05	6.97489E-05	0.00022457	0.00022457	5.31371E-05
3830103773325	383010	3773325	1.77064E-05	1.77064E-05	7.58267E-05	7.58267E-05	0.000547027	0.000361403	0.000610308	0.000610308	0.000184217	0.000189842	0.000938233	0.000938233	0.000749526	0.000749526	7.42494E-05	7.42494E-05	0.000239061	0.000239061	5.42891E-05
3830203773325	383020	3773325	1.80716E-05	1.80716E-05	7.73906E-05	7.73906E-05	0.00057157	0.000377618	0.00063769	0.00063769	0.000192483	0.00019836	0.000969926	0.000969926	0.000783154	0.000783154	7.75807E-05	7.75807E-05	0.000249787	0.000249787	5.51726E-05
3830303773325	383030	3773325	1.84058E-05	1.84058E-05	7.8822E-05	7.8822E-05	0.000595305	0.000393299	0.00066417	0.00066417	0.000200475	0.000206597	0.001001077	0.001001077	0.000815675	0.000815675	8.08023E-05	8.08023E-05	0.000260159	0.000260159	5.59844E-05
3830403773325	383040	3773325	1.86947E-05	1.86947E-05	8.0059E-05	8.0059E-05	0.000618065	0.000408336	0.000689564	0.000689564	0.00020814	0.000214496	0.001031907	0.001031907	0.00084686	0.00084686	8.38916E-05	8.38916E-05	0.000270106	0.000270106	5.67544E-05
3830503773325	383050	3773325	1.89361E-05	1.89361E-05	8.10927E-05	8.10927E-05	0.000638951	0.000422135	0.000712865	0.000712865	0.000215174	0.000221744	0.001061757	0.001061757	0.000875478	0.000875478	8.67265E-05	8.67265E-05	0.000279233	0.000279233	5.74468E-05
3830603773325	383060	3773325	1.9128E-05	1.9128E-05	8.19144E-05	8.19144E-05	0.00065787	0.000434634	0.000733973	0.000733973	0.000221545	0.00022831	0.001091002	0.001091002	0.0009014	0.0009014	8.92944E-05	8.92944E-05	0.000287501	0.000287501	5.81153E-05
3830703773325	383070	3773325	1.92745E-05	1.92745E-05	8.25418E-05	8.25418E-05	0.000677261	0.000447445	0.000755607	0.000755607	0.000228075	0.000235039	0.001122901	0.001122901	0.00092769	0.00092769	9.19264E-05	9.19264E-05	0.000295975	0.000295975	5.89689E-05
3830803773325	383080	3773325	1.93962E-05	1.93962E-05	8.30631E-05	8.30631E-05	0.000694268	0.000458681	0.000774582	0.000774582	0.000233802	0.000240941	0.001154091	0.001154091	0.000951272	0.000951272	9.42348E-05	9.42348E-05	0.000303408	0.000303408	5.98941E-05
3830903773325	383090	3773325	1.95055E-05	1.95055E-05	8.35313E-05	8.35313E-05	0.000711073	0.000469784	0.000793331	0.000793331	0.000239462	0.000246774	0.001187111	0.001187111	0.000974298	0.000974298	9.65159E-05	9.65159E-05	0.000310752	0.000310752	6.10521E-05
3831003773325	383100	3773325	1.96355E-05	1.96355E-05	8.4088E-05	8.4088E-05	0.000736229	0.000486403	0.000821397	0.000821397	0.000247933	0.000255504	0.001232035	0.001232035	0.001008766	0.001008766	9.99303E-05	9.99303E-05	0.000321745	0.000321745	6.29861E-05
3831103773325	383110	3773325	1.97449E-05	1.97449E-05	8.45563E-05	8.45563E-05	0.000758518	0.000501129	0.000846264	0.000846264	0.000255439	0.000263239	0.001274897	0.001274897	0.001039306	0.001039306	0.000102956	0.000102956	0.000331486	0.000331486	6.50156E-05

			MSite Grubbing / Prep	MMass Grading / Excavation	MMass Grading / Excavation	MDrainage / Utilities Trenching	MFoundations / Concrete Pads	MBuilding / Structure Construction	MAsphalt Paving	MLandscaping or Other Finishing	MWaterside Construction (Piles)	RSSWRe-striping South Valley	RSSWRe-striping Silver Lake Boulevard	RSSWDemolition	RSSWPlacing Base	RSSWForm/Place Rebar and Pour	Child Risk				
Unique Identifier	X (UTM)	Y (UTM)	2027	2027	2028	2028	2028	2028	2028	2028	2028	2029	2029	2029	2029	2029	3rd Trimester	0<2	2<16	Total	per million
3830103773315	383010	3773315	4.88437E-05	0.000121966	0.000121966	3.41335E-05	6.29827E-05	0.000113255	8.01208E-05	2.4279E-05	4.29882E-05	0.00130599	9.29667E-05	0.00015743	8.55787E-05	2.56152E-05	5.5361E-09	1.3231E-07	1.0252E-07	2.40373E-07	0.24037332
3830203773315	383020	3773315	4.96032E-05	0.000123863	0.000123863	3.46642E-05	6.3962E-05	0.000115016	8.13666E-05	2.46566E-05	4.36566E-05	0.001351936	9.56747E-05	0.000162031	8.80798E-05	2.63638E-05	5.62904E-09	1.3497E-07	1.0775E-07	2.48345E-07	0.24834464
3830303773315	383030	3773315	5.03465E-05	0.000125719	0.000125719	3.51837E-05	6.49205E-05	0.000116739	8.25859E-05	2.5026E-05	4.43108E-05	0.001386688	9.82822E-05	0.000166437	9.04748E-05	2.70807E-05	5.71003E-09	1.3731E-07	1.1307E-07	2.56088E-07	0.2560877
3830403773315	383040	3773315	5.10521E-05	0.000127481	0.000127481	3.56768E-05	6.58304E-05	0.000118375	8.37434E-05	2.53768E-05	4.49318E-05	0.001412567	0.000100895	0.000170885	9.28929E-05	2.78045E-05	5.7811E-09	1.3923E-07	1.1873E-07	2.63743E-07	0.26374311
3830503773315	383050	3773315	5.17093E-05	0.000129122	0.000129122	3.6136E-05	6.66777E-05	0.000119899	8.48213E-05	2.57034E-05	4.55102E-05	0.001428699	0.000103618	0.000175545	9.54263E-05	2.85628E-05	5.84419E-09	1.4075E-07	1.2486E-07	2.71453E-07	0.27145285
3830603773315	383060	3773315	5.23179E-05	0.000130642	0.000130642	3.65614E-05	6.74626E-05	0.00012131	8.58197E-05	2.6006E-05	4.60459E-05	0.00143192	0.000106426	0.000180367	9.80474E-05	2.93473E-05	5.89932E-09	1.4192E-07	1.3137E-07	2.79188E-07	0.27918757
3830703773315	383070	3773315	5.31905E-05	0.000132821	0.000132821	3.71711E-05	6.85878E-05	0.000123334	8.72511E-05	2.64397E-05	4.68139E-05	0.001437944	0.000110054	0.000186581	0.000101425	3.03584E-05	5.97012E-09	1.4307E-07	1.3958E-07	2.88619E-07	0.28861856
3830803773315	383080	3773315	5.41654E-05	0.000135255	0.000135255	3.78525E-05	6.98449E-05	0.000125594	8.88503E-05	2.69243E-05	4.76719E-05	0.001435587	0.000114058	0.00019344	0.000105154	3.14744E-05	6.04342E-09	1.4414E-07	1.4881E-07	2.98994E-07	0.29899417
3830903773315	383090	3773315	5.53343E-05	0.000138174	0.000138174	3.86693E-05	7.13521E-05	0.000128304	9.07677E-05	2.75054E-05	4.87007E-05	0.00143084	0.00011871	0.000201428	0.000109496	3.27742E-05	6.12651E-09	1.4527E-07	1.5965E-07	3.11054E-07	0.31105446
3831003773315	383100	3773315	5.70687E-05	0.000142505	0.000142505	3.98813E-05	7.35886E-05	0.000132326	9.36127E-05	2.83675E-05	5.02271E-05	0.001442807	0.000125061	0.000212337	0.000115426	3.45491E-05	6.24785E-09	1.4685E-07	1.7452E-07	3.27614E-07	0.32761446
3831103773315	383110	3773315	5.88839E-05	0.000147038	0.000147038	4.11499E-05	7.59293E-05	0.000136535	9.65903E-05	2.92698E-05	5.18247E-05	0.001449349	0.000131914	0.000224128	0.000121836	3.64676E-05	6.36745E-09	1.4829E-07	1.9159E-07	3.46251E-07	0.34625119
3831203773315	383120	3773315	6.04837E-05	0.000151032	0.000151032	4.22678E-05	7.79921E-05	0.000140244	9.92144E-05	3.0065E-05	5.32327E-05	0.00143817	0.0001385	0.00023547	0.000128001	3.8313E-05	6.46405E-09	1.494E-07	2.0921E-07	3.65073E-07	0.36507312
3831303773315	383130	3773315	6.20134E-05	0.000154852	0.000154852	4.33369E-05	7.99647E-05	0.000143791	0.000101724	3.08254E-05	5.45791E-05	0.001418003	0.000145203	0.000247032	0.000134286	4.01942E-05	6.55058E-09	1.5039E-07	2.2829E-07	3.85226E-07	0.3852257
3831403773315	383140	3773315	6.38071E-05	0.000159331	0.000159331	4.45903E-05	8.22775E-05	0.00014795	0.000104666	3.1717E-05	5.61577E-05	0.001404026	0.00015304	0.000260563	0.000141642	4.23959E-05	6.64893E-09	1.5142E-07	2.5216E-07	4.10226E-07	0.4102256
3831503773315	383150	3773315	6.68558E-05	0.000166944	0.000166944	4.67208E-05	8.62087E-05	0.000155019	0.000109667	3.32324E-05	5.88409E-05	0.00145275	0.00016648	0.000283747	0.000154245	4.61681E-05	6.84443E-09	1.5294E-07	2.996E-07	4.5939E-07	0.45938964
3831603773315	383160	3773315	6.94197E-05	0.000173346	0.000173346	4.85126E-05	8.95149E-05	0.000160964	0.000113873	3.45069E-05	6.10974E-05	0.001501057	0.000180784	0.000308628	0.00016777	5.02165E-05	7.01764E-09	1.5354E-07	3.6575E-07	5.26308E-07	0.5263077
3831703773315	383170	3773315	7.14934E-05	0.000178525	0.000178525	4.99618E-05	9.21889E-05	0.000165773	0.000117274	3.55377E-05	6.29226E-05	0.001543049	0.000194751	0.000333374	0.000181222	5.42429E-05	7.16725E-09	1.5366E-07	4.6157E-07	6.22399E-07	0.62239901
3831803773315	383180	3773315	7.13803E-05	0.000178242	0.000178242	4.98827E-05	9.2043E-05	0.000165511	0.000117089	3.54814E-05	6.2823E-05	0.001575193	0.000210245	0.000359588	0.000195472	5.85081E-05	7.25086E-09	1.5181E-07	6.1679E-07	7.75842E-07	0.77584225
3834803773315	383480	3773315	0.000154137	0.000384891	0.000384891	0.000107715	0.000198755	0.000357399	0.000252838	7.66177E-05	0.000135658	0.000444325	0.0053854	0.015376087	0.008358429	0.002501823	1.27906E-08	2.1138E-07	6.6984E-07	8.94017E-07	0.89401661
3834903773315	383490	3773315	0.000155715	0.000388832	0.000388832	0.000108818	0.00020079	0.000361058	0.000255427	7.74021E-05	0.000137047	0.000423897	0.007888577	0.011307712	0.006146864	0.001839863	1.27112E-08	2.1036E-07	5.4123E-07	7.64296E-07	0.76429584
3835003773315	383500	3773315	0.000169515	0.000423291	0.000423291	0.000118462	0.000218585	0.000393056	0.000278064	8.42617E-05	0.000149193	0.000404478	0.005933428	0.008623971	0.004687984	0.001403195	1.25903E-08	2.0972E-07	4.502E-07	6.72512E-07	0.6725121
3835103773315	383510	3773315	0.000181877	0.00045416	0.00045416	0.000127101	0.000234525	0.00042172	0.000298341	9.04065E-05	0.000160073	0.000385196	0.004481633	0.006649322	0.003614566	0.001081903	1.22956E-08	2.0661E-07	3.797E-07	5.98602E-07	0.59860193
3835203773315	383520	3773315	0.00018869	0.000471174	0.000471174	0.000131863	0.000243311	0.000437519	0.000309518	9.37934E-05	0.00016607	0.000367074	0.003520821	0.005331004	0.00289793	0.000867401	1.19401E-08	2.0282E-07	3.2868E-07	5.43444E-07	0.54344368
3835303773315	383530	3773315	0.000193414	0.00048297	0.00048297	0.000135164	0.000249402	0.000448472	0.000317267	9.61416E-05	0.000170227	0.0003506	0.002878555	0.004429873	0.002408076	0.000720779	1.15778E-08	1.9876E-07	2.9131E-07	5.01642E-07	0.5016419
3835403773315	383540	3773315	0.000196694	0.000491161	0.000491161	0.000137456	0.000253632	0.000456078	0.000322648	9.77721E-05	0.000173114	0.000335336	0.002413084	0.00376113	0.002044548	0.000611969	1.12067E-08	1.9445E-07	2.6205E-07	4.67714E-07	0.46771393
3835503773315	383550	3773315	0.000198628	0.00049599	0.00049599	0.000138807	0.000256126	0.000460562	0.00032582	9.87333E-05	0.000174816	0.000320781	0.002049854	0.00322806	0.001754771	0.000525233	1.08088E-08	1.8965E-07	2.3755E-07	4.38006E-07	0.43800567
3835603773315	383560	3773315	0.000198219	0.000494967	0.000494967	0.000138521	0.000255598	0.000459613	0.000325148	9.85298E-05	0.000174456	0.000305714	0.0017317	0.002752485	0.001496249	0.000447853	1.03244E-08	1.8359E-07	2.144E-07	4.08314E-07	0.4083141
3835703773315	383570	3773315	0.000195364	0.000487839	0.000487839	0.000136526	0.000251917	0.000452993	0.000320466	9.71108E-05	0.000171943	0.000291551	0.001485723	0.002378067	0.001292715	0.000386932	9.85293E-09	1.7731E-07	1.95E-07	3.82162E-07	0.38216212
3835803773315	383580	3773315	0.000190834	0.000476527	0.000476527	0.000133361	0.000246076	0.00044249	0.000313035	9.48591E-05	0.000167956	0.00028732	0.001289797	0.002075941	0.00112848	0.000337774	9.39777E-09	1.7091E-07	1.7844E-07	3.58743E-07	0.35874349
3835903773315	383590	3773315	0.0001852	0.000462458	0.000462458	0.000129423	0.00023881	0.000429426	0.000303793	9.20585E-05	0.000162998	0.000265752	0.00113228	0.001830641	0.000995135	0.000297861	8.95671E-09	1.6435E-07	1.6417E-07	3.37481E-07	0.33748057
3836003773315	383600	3773315	0.000179038	0.000447071	0.000447071	0.000125117	0.000230865	0.000415138	0.000293685	8.89955E-05	0.000157574	0.000254076	0.00100325	0.001627897	0.000884923	0.000264873	8.53583E-09	1.5787E-07	1.5175E-07	3.18156E-07	0.31815612
3836103773315	383610	3773315	0.000173226	0.000432559	0.000432559	0.000121056	0.00022337	0.000401662	0.000284151	8.61065E-05	0.000152459	0.000243435	0.000899316	0.001463497	0.000795556	0.000238124	8.15515E-09	1.5187E-07	1.4122E-07	3.01246E-07	0.30124567
3836203773315	383620	3773315	0.000167463	0.000418167	0.000418167	0.000117028	0.000215939	0.000388298	0.000274697	8.32416E-05	0.000147387	0.000233467	0.000811524	0.001323878	0.000719659	0.000215406	7.79741E-09	1.461E-07	1.319E-07	2.85799E-07	0.28579861
3836303773315	383630	3773315	0.00016178	0.000403977	0.000403977	0.000113057	0.000208611	0.000375121	0.000265376	8.04169E-05	0.000142385	0.000224092	0.000736494	0.001204021	0.000654505	0.000195905	7.45988E-09	1.4055E-07	1.2356E-07	2.71575E-07	0.2715746
3836403773315	383640	3773315	0.00015621	0.000390069	0.000390069	0.000109165	0.000201429	0.000362207	0.0002562	7.76485E-05	0.000137483	0.000215239	0.000671501	0.001099716	0.000597805	0.000178933	7.1411E-09	1.3522E-07	1.1602E-07	2.58384E-07	0.25838386
3836503773315	383650	3773315	0.000150899	0.000376807	0.000376807	0.000105453	0.000194581	0.000349893	0.000247528	7.50085E-05	0.000132809	0.000206939	0.000615221	0.001009044	0.000548516	0.00016418	6.84561E-09	1.3022E-07	1.0924E-07	2.46308E-07	0.24630807
3836603773315	383660	3773315	0.000146488	0.000365792	0.000365792	0.00010237	0.000188892	0.000339664	0.000240292	7.28157E-05	0.000128927	0.000199594	0.000569622	0.000935367	0.000508465	0.000152192	6.59979E-09	1.2611E-07	1.0358E-07	2.36293E-07	0.23629335
3836703773315	383670	3773315	0.00014226	0.000355233	0.000355233	9.94154E-05	0.00018344	0.00032986	0.000233356	7.07139E-05	0.000125205	0.000192716	0.000529584	0.000870511	0.000473209	0.00014164	6.37436E-09	1.2233E-07	9.8456E-08	2.27156E-07	0.22715563
3836803773315	383680	3773315	0.000138182	0.000345052	0.000345052	9.65659E-05	0.000178182	0.000320405	0.000226667	6.86871E-05	0.000121617	0.00018623	0.000494044	0.000812819	0.000441848	0.000132253	6.16569E-09	1.188E-07	9.3771E-08	2.18736E-07	0.21873603
3836903773315	383690	3773315	0.000134379	0.000335556	0.000335556	9.39084E-05	0.000173279	0.000311587	0.000220429	6.67968E-05	0.00011827	0.000180196	0.000462884	0.000762123	0.000414289	0.000124004	5.97772E-09	1.1563E-07	8.9554E-08	2.11165E-07	0.21116456
3837003773315	383700	3773315	0.000130652	0.000326248	0.000326248	9.13036E-05	0.000168472	0.000302945	0.000214315	6.4944E-05	0.000114989	0.000174433	0.000434503	0.000715866	0.000389144	0.000116478	5.79974E-09	1.1261E-07	8.5617E-08	2.04023E-07	0.20402327
3837103773315	383710	3773315	0.000128115	0.000319913	0.000319913	8.95307E-05	0.000165201	0.000297062	0.000210154	6.36829E-05	0.000112756	0.00016971	0.000413451	0.000681519	0.000370473	0.000110889	5.6789E-09	1.1071E-07	8.2649E-08	1.99039E-07	0.19903928
3837203773315	383720	3773315	0.000126079	0.000314829	0.000314829	8.81079E-05	0.000162576	0.000292341	0.000206814	6.26709E-05	0.000110964	0.000165455	0.000395616	0.000652376	0.000354631	0.000106147	5.58148E-09	1.0927E-07	8.01E-08	1.94955E-07	0.19495488
3837303773315	383730	3773315	0.000124339	0.000310484	0.000310484	8.6892E-05	0.000160332	0.000288307	0.00020396	6.1806E-05	0.000109433	0.000161486	0.000379644	0.000626264	0.000340436	0.000101899	5.49637E-09	1.0806E-07	7.7792E-08	1.91349E-07	0.19134885
3837403773315	383740	3773315	0.000123747	0.000309005	0.000309005	8.6478E-05	0.000159568	0.000286933	0.000202988	6.15115E-05	0.000108912	0.000158265	0.000368033	0.000607265	0.000330109	9.88073E-05	5.45439E-09	1.0774E-07	7.6129E-08	1.89326E-07	0.18932598
3837503773315	383750	3773315	0.00012344	0.000308238	0.000308238	8.62634E-05	0.000159172	0.000286221	0.000202484	6.13589E-05	0.000108641	0.000155201	0.000357186	0.000589506	0.000320455	9.59178E-05	5.41775E-09	1.0752E-07	7.4579E-08	1.87513E-07	0.18751318
3837603773315	383760	3773315	0.000123154	0.000307525	0.000307525	8.60639E-05	0.000158804	0.000285559	0.000202016	6.1217E-05	0.00010839	0.000152166	0.000346445	0.000571925	0.000310898	9.30572E-05	5.3785E-09	1.072E-07	7.3035E-08	1.85617E-07	0.18561655
3837703773315	383770	3773315	0.000122901	0.000306893	0.000306893	8.5887E-05	0.000158478	0.000284972	0.000201601	6.10912E-05	0.000108167	0.000149202	0.00033606	0.000554922	0.000301655	9.02906E-05	5.33785E-09	1.0683E-07	7.1528E-08	1.83697E-07	0.18369699
3837803773315	383780	3773315	0.000122799	0.000306638	0.000306638	8.58155E-05	0.000158346	0.000284735	0.000201433	6.10403E-05	0.000108077	0.000146363	0.000326388	0.000539081	0.000293044	8.77132E-05	5.30063E-09	1.0649E-07	7.0115E-08	1.8191E-07	0.18190987
3837903773315	383790	3773315	0.000122492	0.000305871	0.000305871	8.56009E-05	0.00015795	0.000284023	0.000200929	6.08877E-05	0.000107807	0.000143515	0.000316737	0.000523274	0.000284452	8.51413E-05	5.25747E-09	1.06E-07	6.8675E-08	1.79931E-07	0.17993051
3838003773315	383800	3773315	0.000122222	0.000305199	0.000305199	8.54127E-05	0.000157603	0.000283399	0.000200488	6.07538E-05	0.00010757	0.000140771	0.000307658	0.00050841	0.000276371	8.27227E-05	5.21643E-09	1.0551E-07	6.7305E-08	1.78028E-07	0.17802755
3838103773315	383810	3773315	0.00012163	0.000303719	0.000303719	8.49987E-05	0.000156839	0.000282025	0.000199516	6.04593E-05	0.000107049	0.000137993	0.000298434	0.000493308	0.000268162	8.02655E-05	5.16773E-09	1.0482E-07	6.5883E-08	1.75875E-07	0.17587455
3838203773315	383820	3773315	0.000120633	0.000301231	0.000301231	8.43023E-05	0.000155554	0.000279714	0.000197881	5.9964E-05	0.000106171	0.000135149	0.000288938	0.000477747	0.000259703	7.77337E-05	5.1089E-09	1.0392E-07	6.4385E-08	1.73413E-07	0.17341334
3838303773315	383830	3773315	0.000119615	0.000298689	0.000298689	8.35909E-05	0.000154241	0.000277354	0.000196211	5.94579E-05	0.000105276	0.000132406	0.000279945	0.000463002	0.000251688	7.53345E-05	5.05201E-09	1.0303E-07	6.2947E-08	1.71027E-07	0.17102689
3838403773315	383840	3773315	0.000116868	0.000291829	0.000291829	8.16711E-05	0.000150699	0.000270984	0.000191705	5.80924E-05	0.000102858	0.00012907	0.000268219	0.000443723	0.000241208	7.21977E-05	4.94158E-09	1.011E-07	6.0976E-08	1.67019E-07	0.16701922
3838503773315	383850	3773315	0.00011403	0.000284741	0.000284741	7.96874E-05	0.000147038	0.000264402	0.000187049	5.66814E-05	0.000100359	0.000125799	0.000256945	0.000425175	0.000231125	6.91796E-05	4.82937E-09	9.9129E-08	5.9045E-08	1.63003E-07	0.16300349
3838603773315	383860	3773315	0.00011083	0.000276751	0.000276751	7.74515E-05	0.000142913	0.000256983	0.0001818	5.5091E-05	9.75435E-05	0.000122483	0.000245605	0.000406507	0.000220977	6.61423E-05	4.70714E-09	9.6944E-08	5.7061E-08	1.58712E-07	0.15871193
3838703773315	383870	3773315	0.000106963	0.000267094	0.000267094	7.47488E-05	0.000137926	0.000248016	0.000175456	5.31686E-05	9.41397E-05	0.000118997	0.000233708	0.000386889	0.000210313	6.29502E-05	4.56567E-09	9.4353E-08	5.4927E-08	1.53845E-07	0.15384547
3838803773315	383880	3773315	0.000103241	0.0002578	0.0002578	7.21478E-05	0.000133126	0.000239386	0.000169351	5.13185E-05	9.0864E-05	0.000115661	0.00022263	0.000368521	0.000200382	5.99778E-05	4.43062E-09	9.1859E-08	5.2908E-08	1.49197E-07	0.14919745
3838903773315	383890	3773315	9.92495E-05	0.000247833	0.000247833	6.93585E-05	0.00012798	0.000230131	0.000162804	4.93345E-05	8.73511E-05	0.000112295	0.000211637	0.000350479	0.00019052	5.70261E-05	4.2887E-09	8.918E-08	5.0863E-08	1.44332E-07	0.14433155
3839003773315	383900	3773315	9.53659E-05	0.000238136	0.000238136	6.66446E-05	0.000122972	0.000221126	0.00015634	4.74041E-05	8.39331E-05	0.000109039	0.000201282	0.000333399	0.000181236	5.4247E-05	4.15066E-09	8.6533E-08	4.8906E-08	1.39589E-07	0.13958908
3839103773315	383910	3773315	9.16708E-05	0.000228909	0.000228909	6.40624E-05	0.000118207	0.000212558	0.000150372	4.55674E-05	8.0681E-05	0.000105914	0.000191651	0.000317499	0.000172592	5.16599E-05	4.01878E-09	8.3975E-08	4.7055E-08	1.35049E-07	0.13504866
3829703773325	382970	3773325	4.46585E-05	0.000111516	0.000111516	3.12087E-05	5.75859E-05	0.00010355	7.32556E-05	2.21987E-05	3.93047E-05	0.000829762	7.8457E-05	0.000132701	7.21362E-05	2.15916E-05	5.15094E-09	1.2899E-07	7.4745E-08	2.08888E-07	0.20888794
3829803773325	382980	3773325	4.58543E-05	0.000114502	0.000114502	3.20444E-05	5.91279E-05	0.000106323	7.52171E-05	2.27931E-05	4.03571E-05	0.000903953	8.18483E-05	0.000138491	7.52834E-05	2.25336E-05	5.2802E-09	1.3091E-07	8.0006E-08	2.16195E-07	0.21619511
3829903773325	382990	3773325	4.69423E-05	0.000117219	0.000117219	3.28047E-05	6.05309E-05	0.000108846	7.70019E-05	2.33339E-05	4.13147E-05	0.000975693	8.51039E-05	0.000144051	7.8306E-05	2.34383E-05	5.3989E-09	1.3276E-07	8.5348E-08	2.23504E-07	0.22350437
3830003773325	383000	3773325	4.79496E-05	0.000119734	0.000119734	3.35086E-05	6.18297E-05	0.000111181	7.86541E-05	2.38346E-05	4.22012E-05	0.001041037	8.82189E-05	0.000149374	8.11994E-05	2.43044E-05	5.50944E-09	1.3471E-07	9.0681E-08	2.30898E-07	0.23089798
3830103773325	383010	3773325	4.89891E-05	0.00012233	0.00012233	3.42351E-05	6.31702E-05	0.000113592	8.03594E-05	2.43513E-05	4.31162E-05	0.001106366	9.15247E-05	0.000155019	8.42681E-05	2.52229E-05	5.62054E-09	1.3661E-07	9.6508E-08	2.38741E-07	0.2387411
3830203773325	383020	3773325	4.97863E-05	0.00012432	0.00012432	3.47922E-05	6.41982E-05	0.00011544	8.1667E-05	2.47476E-05	4.38178E-05	0.001145835	9.41725E-05	0.000159518	8.67139E-05	2.59555E-05	5.70893E-09	1.3876E-07	1.0141E-07	2.45882E-07	0.24588174
3830303773325	383030	3773325	5.05189E-05	0.000126149	0.000126149	3.53041E-05	6.51428E-05	0.000117139	8.28687E-05	2.51117E-05	4.44625E-05	0.001177523	9.68001E-05	0.000164009	8.9155E-05	2.66856E-05	5.78964E-09	1.4069E-07	1.065E-07	2.52976E-07	0.25297588
3830403773325	383040	3773325	5.12137E-05	0.000127885	0.000127885	3.57897E-05	6.60387E-05	0.00011875	8.40085E-05	2.54571E-05	4.50741E-05	0.001200659	9.9478E-05	0.000168593	9.16469E-05	2.74315E-05	5.86236E-09	1.4232E-07	1.1184E-07	2.60023E-07	0.26002335
3830503773325	383050	3773325	5.18385E-05	0.000129445	0.000129445	3.62263E-05	6.68444E-05	0.000120199	8.50334E-05	2.57677E-05	4.5624E-05	0.00121337	0.000102186	0.000173236	9.41711E-05	2.81871E-05	5.92592E-09	1.4364E-07	1.174E-07	2.66969E-07	0.26696924
3830603773325	383060	3773325	5.24418E-05	0.000130951	0.000130951	3.66479E-05	6.76223E-05	0.000121598	8.6023E-05	2.60676E-05	4.61549E-05	0.001216404	0.000104979	0.000178024	9.67738E-05	2.89661E-05	5.98295E-09	1.4468E-07	1.2331E-07	2.7397E-07	0.27396958
3830703773325	383070	3773325	5.32121E-05	0.000132875	0.000132875	3.71862E-05	6.86156E-05	0.000123384	8.72864E-05	2.64504E-05	4.68328E-05	0.001216294	0.00010826	0.000183652	9.98333E-05	2.98818E-05	6.048E-09	1.4567E-07	1.3021E-07	2.81925E-07	0.28192499
3830803773325	383080	3773325	5.40469E-05	0.000134959	0.000134959	3.77697E-05	6.96921E-05	0.000125319	8.8656E-05	2.68654E-05	4.75676E-05	0.001209089	0.000111822	0.000189781	0.000103165	3.08791E-05	6.11312E-09	1.4656E-07	1.3779E-07	2.90459E-07	0.29045851
3830903773325	383090	3773325	5.50919E-05	0.000137569	0.000137569	3.84999E-05	7.10396E-05	0.000127742	9.03701E-05	2.73849E-05	4.84873E-05	0.001201287	0.000116038	0.000197031	0.000107106	3.20587E-05	6.19015E-09	1.4757E-07	1.4671E-07	3.00472E-07	0.30047242
3831003773325	383100	3773325	5.68371E-05	0.000141927	0.000141927	3.97195E-05	7.32899E-05	0.000131789	9.32328E-05	2.82524E-05	5.00233E-05	0.001209828	0.000122132	0.000207507	0.0001128	3.37631E-05	6.31657E-09	1.4932E-07	1.5933E-07	3.14973E-07	0.31497257
3831103773325	383110	3773325	5.86685E-05	0.0001465	0.0001465	4.09993E-05	7.56514E-05	0.000136035	9.62369E-05	2.91627E-05	5.16351E-05	0.001214455	0.000128734	0.000218857	0.00011897	3.56099E-05	6.44224E-09	1.5098E-07	1.7367E-07	3.31094E-07	0.33109441

Unique Identifier	X (UTM)	Y (UTM)	EGIODemolition 2025	EGIOSite Grubbing / Prep 2025	EGIOMass Grading / Excavation 2025	EGIOMass Grading / Excavation 2026	EGIODrainage / Utilities Trenching 2026	EGIODrainage / Utilities Trenching 2027	EGIOFoundations / Concrete Pads 2026	EGIOFoundations / Concrete Pads 2027	EGIOBuilding / Structure Construction 2026	EGIOBuilding / Structure Construction 2027	EGIOAsphalt Paving 2027	EGIOArchitectural Coating 2027	EGIOLandscaping or Other Finishing 2027	EGIOWaterside Construction (Piles) 2027	HIWaterside Construction (Landscaping) 2025	HIWaterside Construction (Landscaping) 2026	KMDemolition 2025	KMSite Grubbing / Prep 2025	KMMass Grading / Excavation 2025
3831203773325	383120	3773325	8.78236E-05	7.925E-05	0.000197893	0.000197893	5.53822E-05	5.53822E-05	0.000102191	0.000102191	0.000183758	0.000183758	0.000129998	1.22351E-05	3.93932E-05	6.97491E-05	0.000300815	0.000300815	6.22878E-05	5.62069E-05	0.000140353
3831303773325	383130	3773325	8.72267E-05	7.8711E-05	0.000196548	0.000196548	5.50058E-05	5.50058E-05	0.000101496	0.000101496	0.000182509	0.000182509	0.000129114	1.21519E-05	3.91254E-05	6.92751E-05	0.000306255	0.000306255	6.36666E-05	5.74511E-05	0.00014346
3831403773325	383140	3773325	8.66418E-05	7.8183E-05	0.00019523	0.00019523	5.46369E-05	5.46369E-05	0.000100815	0.000100815	0.000181285	0.000181285	0.000128248	1.20704E-05	3.88631E-05	6.88105E-05	0.000312694	0.000312694	6.49977E-05	5.86523E-05	0.000146459
3831503773325	383150	3773325	8.6409E-05	7.7973E-05	0.000194705	0.000194705	5.44901E-05	5.44901E-05	0.000100544	0.000100544	0.000180798	0.000180798	0.000127903	1.2038E-05	3.87586E-05	6.86256E-05	0.000328506	0.000328506	6.54156E-05	5.90294E-05	0.000147401
3831603773325	383160	3773325	8.51077E-05	7.6799E-05	0.000191773	0.000191773	5.36695E-05	5.36695E-05	9.90303E-05	9.90303E-05	0.000178075	0.000178075	0.000125977	1.18567E-05	3.8175E-05	6.75921E-05	0.000344255	0.000344255	6.56125E-05	5.92071E-05	0.000147845
3831703773325	383170	3773325	8.28752E-05	7.4785E-05	0.000186743	0.000186743	5.22617E-05	5.22617E-05	9.64327E-05	9.64327E-05	0.000173404	0.000173404	0.000122673	1.15457E-05	3.71736E-05	6.58191E-05	0.000359005	0.000359005	6.59229E-05	5.94872E-05	0.000148544
3831803773325	383180	3773325	7.8661E-05	7.0982E-05	0.000177247	0.000177247	4.96042E-05	4.96042E-05	9.15291E-05	9.15291E-05	0.000164586	0.000164586	0.000116435	1.09586E-05	3.52833E-05	6.24722E-05	0.000371296	0.000371296	6.59886E-05	5.95464E-05	0.000148692
3834903773325	383490	3773325	5.87182E-05	5.2986E-05	0.00013231	0.00013231	3.70281E-05	3.70281E-05	6.83238E-05	6.83238E-05	0.000122859	0.000122859	8.69154E-05	8.18027E-06	2.6338E-05	4.66337E-05	0.00079447	0.00079447	0.00011065	9.98473E-05	0.000249326
3835003773325	383500	3773325	5.76139E-05	5.1989E-05	0.000129821	0.000129821	3.63317E-05	3.63317E-05	6.70389E-05	6.70389E-05	0.000120548	0.000120548	8.52808E-05	8.02643E-06	2.58427E-05	4.57567E-05	0.0007847	0.0007847	0.000112142	0.000101194	0.000252689
3835103773325	383510	3773325	5.54889E-05	5.0072E-05	0.000125033	0.000125033	3.49917E-05	3.49917E-05	6.45663E-05	6.45663E-05	0.000116102	0.000116102	8.21353E-05	7.73038E-06	2.48895E-05	4.4069E-05	0.00075666	0.00075666	0.000116953	0.000105535	0.00026353
3835203773325	383520	3773325	5.40742E-05	4.8795E-05	0.000121845	0.000121845	3.40996E-05	3.40996E-05	6.29202E-05	6.29202E-05	0.000113142	0.000113142	8.00413E-05	7.5333E-06	2.42549E-05	4.29455E-05	0.000722561	0.000722561	0.00011903	0.00010741	0.000268211
3835303773325	383530	3773325	5.28745E-05	4.7713E-05	0.000119142	0.000119142	3.3343E-05	3.3343E-05	6.15241E-05	6.15241E-05	0.000110632	0.000110632	7.82653E-05	7.36615E-06	2.37168E-05	4.19926E-05	0.000689684	0.000689684	0.000120331	0.000108584	0.000271143
3835403773325	383540	3773325	5.1806E-05	4.6748E-05	0.000116734	0.000116734	3.26692E-05	3.26692E-05	6.02808E-05	6.02808E-05	0.000108396	0.000108396	7.66838E-05	7.2173E-06	2.32375E-05	4.11441E-05	0.000657361	0.000657361	0.000120845	0.000109047	0.000272299
3835503773325	383550	3773325	5.07733E-05	4.5817E-05	0.000114407	0.000114407	3.2018E-05	3.2018E-05	5.90792E-05	5.90792E-05	0.000106235	0.000106235	7.51552E-05	7.07343E-06	2.27743E-05	4.03239E-05	0.000623865	0.000623865	0.000120821	0.000109026	0.000272246
3835603773325	383560	3773325	4.95795E-05	4.4739E-05	0.000111717	0.000111717	3.12652E-05	3.12652E-05	5.76901E-05	5.76901E-05	0.000103738	0.000103738	7.33881E-05	6.90712E-06	2.22388E-05	3.93758E-05	0.000585627	0.000585627	0.000120105	0.000108379	0.000270632
3835703773325	383570	3773325	4.83499E-05	4.363E-05	0.000108947	0.000108947	3.04898E-05	3.04898E-05	5.62593E-05	5.62593E-05	0.000101165	0.000101165	7.1568E-05	6.73581E-06	2.16873E-05	3.83992E-05	0.000549688	0.000549688	0.000118594	0.000107017	0.000267229
3835803773325	383580	3773325	4.70725E-05	4.2477E-05	0.000106068	0.000106068	2.96842E-05	2.96842E-05	5.4773E-05	5.4773E-05	9.8492E-05	9.8492E-05	6.96772E-05	6.55785E-06	2.11143E-05	3.73847E-05	0.000516985	0.000516985	0.000116505	0.000105131	0.000262521
3835903773325	383590	3773325	4.57891E-05	4.1319E-05	0.000103177	0.000103177	2.88749E-05	2.88749E-05	5.32797E-05	5.32797E-05	9.58068E-05	9.58068E-05	6.77775E-05	6.37906E-06	2.05386E-05	3.63655E-05	0.000487153	0.000487153	0.000113873	0.000102756	0.00025659
3836003773325	383600	3773325	4.44938E-05	4.015E-05	0.000100258	0.000100258	2.80581E-05	2.80581E-05	5.17725E-05	5.17725E-05	9.30965E-05	9.30965E-05	6.58602E-05	6.19861E-06	1.99576E-05	3.53368E-05	0.000459588	0.000459588	0.000110787	9.99712E-05	0.000249636
3836103773325	383610	3773325	4.32888E-05	3.9062E-05	9.75409E-05	9.75409E-05	2.72977E-05	2.72977E-05	5.03695E-05	5.03695E-05	9.05737E-05	9.05737E-05	6.40754E-05	6.03063E-06	1.94168E-05	3.43792E-05	0.000435101	0.000435101	0.000107653	9.71434E-05	0.000242574
3836203773325	383620	3773325	4.21062E-05	3.7996E-05	9.48777E-05	9.48777E-05	2.65524E-05	2.65524E-05	4.89942E-05	4.89942E-05	8.81008E-05	8.81008E-05	6.2326E-05	5.86598E-06	1.88867E-05	3.34405E-05	0.000412564	0.000412564	0.000104412	9.42186E-05	0.000235271
3836303773325	383630	3773325	4.09004E-05	3.6907E-05	9.21608E-05	9.21608E-05	2.57921E-05	2.57921E-05	4.75912E-05	4.75912E-05	8.55779E-05	8.55779E-05	6.05412E-05	5.698E-06	1.83458E-05	3.24829E-05	0.000391422	0.000391422	0.000101003	9.1143E-05	0.000227591
3836403773325	383640	3773325	3.96588E-05	3.5787E-05	8.93632E-05	8.93632E-05	2.50091E-05	2.50091E-05	4.61465E-05	4.61465E-05	8.29801E-05	8.29801E-05	5.87034E-05	5.52503E-06	1.77889E-05	3.14968E-05	0.000371471	0.000371471	9.74399E-05	8.79273E-05	0.000219561
3836503773325	383650	3773325	3.8471E-05	3.4715E-05	8.66866E-05	8.66866E-05	2.42601E-05	2.42601E-05	4.47644E-05	4.47644E-05	8.04947E-05	8.04947E-05	5.69452E-05	5.35954E-06	1.72561E-05	3.05535E-05	0.00033327	0.00033327	9.39659E-05	8.47924E-05	0.000211733
3836603773325	383660	3773325	3.74204E-05	3.3767E-05	8.43193E-05	8.43193E-05	2.35976E-05	2.35976E-05	4.35419E-05	4.35419E-05	7.82965E-05	7.82965E-05	5.53901E-05	5.21319E-06	1.67849E-05	2.97191E-05	0.000337419	0.000337419	9.0844E-05	8.19753E-05	0.000204699
3836703773325	383670	3773325	3.64295E-05	3.2873E-05	8.20866E-05	8.20866E-05	2.29727E-05	2.29727E-05	4.2389E-05	4.2389E-05	7.62233E-05	7.62233E-05	5.39234E-05	5.07514E-06	1.63404E-05	2.89322E-05	0.000322955	0.000322955	8.79012E-05	7.93199E-05	0.000198068
3836803773325	383680	3773325	3.54924E-05	3.2027E-05	7.99749E-05	7.99749E-05	2.23817E-05	2.23817E-05	4.12985E-05	4.12985E-05	7.42624E-05	7.42624E-05	5.25362E-05	4.94458E-06	1.59201E-05	2.81879E-05	0.00030968	0.00030968	8.51077E-05	7.6799E-05	0.000191773
3836903773325	383690	3773325	3.46089E-05	3.123E-05	7.79843E-05	7.79843E-05	2.18246E-05	2.18246E-05	4.02706E-05	4.02706E-05	7.2414E-05	7.2414E-05	5.12285E-05	4.82151E-06	1.55238E-05	2.74863E-05	0.000297452	0.000297452	8.24872E-05	7.44344E-05	0.000185868
3837003773325	383700	3773325	3.37733E-05	3.0476E-05	7.61013E-05	7.61013E-05	2.12977E-05	2.12977E-05	3.92982E-05	3.92982E-05	7.06654E-05	7.06654E-05	4.99916E-05	4.70509E-06	1.5149E-05	2.68226E-05	0.00028616	0.00028616	8.0022E-05	7.22098E-05	0.000180313
3837103773325	383710	3773325	3.33674E-05	3.011E-05	7.51866E-05	7.51866E-05	2.10417E-05	2.10417E-05	3.88259E-05	3.88259E-05	6.98162E-05	6.98162E-05	4.93908E-05	4.64854E-06	1.49669E-05	2.65002E-05	0.000278516	0.000278516	7.87625E-05	7.10733E-05	0.000177475
3837203773325	383720	3773325	3.31346E-05	2.99E-05	7.46621E-05	7.46621E-05	2.08949E-05	2.08949E-05	3.8555E-05	3.8555E-05	6.93291E-05	6.93291E-05	4.90462E-05	4.61611E-06	1.48625E-05	2.63153E-05	0.00027241	0.00027241	7.79865E-05	7.03731E-05	0.000175727
3837303773325	383730	3773325	3.29495E-05	2.9733E-05	7.42451E-05	7.42451E-05	2.07782E-05	2.07782E-05	3.83397E-05	3.83397E-05	6.89419E-05	6.89419E-05	4.87723E-05	4.59033E-06	1.47795E-05	2.61684E-05	0.000266811	0.000266811	7.73299E-05	6.97806E-05	0.000174247
3837403773325	383740	3773325	3.29555E-05	2.9738E-05	7.42586E-05	7.42586E-05	2.0782E-05	2.0782E-05	3.83466E-05	3.83466E-05	6.89544E-05	6.89544E-05	4.87811E-05	4.59116E-06	1.47822E-05	2.61731E-05	0.000262719	0.000262719	7.71986E-05	6.96621E-05	0.000173951
3837503773325	383750	3773325	3.29913E-05	2.9771E-05	7.43393E-05	7.43393E-05	2.08046E-05	2.08046E-05	3.83883E-05	3.83883E-05	6.90293E-05	6.90293E-05	4.88341E-05	4.59615E-06	1.47982E-05	2.62015E-05	0.000258881	0.000258881	7.71329E-05	6.96028E-05	0.000173804
3837603773325	383760	3773325	3.31167E-05	2.9884E-05	7.46217E-05	7.46217E-05	2.08836E-05	2.08836E-05	3.85342E-05	3.85342E-05	6.92916E-05	6.92916E-05	4.90197E-05	4.61362E-06	1.48544E-05	2.63011E-05	0.000255709	0.000255709	7.72643E-05	6.97213E-05	0.000174099
3837703773325	383770	3773325	3.33017E-05	3.0051E-05	7.50387E-05	7.50387E-05	2.10003E-05	2.10003E-05	3.87495E-05	3.87495E-05	6.96788E-05	6.96788E-05	4.92936E-05	4.63939E-06	1.49374E-05	2.64481E-05	0.000253172	0.000253172	7.75627E-05	6.99906E-05	0.000174772
3837803773325	383780	3773325	3.34927E-05	3.0223E-05	7.54691E-05	7.54691E-05	2.11207E-05	2.11207E-05	3.89717E-05	3.89717E-05	7.00784E-05	7.00784E-05	4.95763E-05	4.666E-06	1.50231E-05	2.65998E-05	0.000250951	0.000250951	7.78671E-05	7.02653E-05	0.000175458
3837903773325	383790	3773325	3.34509E-05	3.0185E-05	7.53749E-05	7.53749E-05	2.10944E-05	2.10944E-05	3.89231E-05	3.89231E-05	6.9991E-05	6.9991E-05	4.95145E-05	4.66018E-06	1.50044E-05	2.65666E-05	0.000247351	0.000247351	7.75747E-05	7.00014E-05	0.000174799
3838003773325	383800	3773325	3.34092E-05	3.0148E-05	7.52808E-05	7.52808E-05	2.1068E-05	2.1068E-05	3.88745E-05	3.88745E-05	6.99036E-05	6.99036E-05	4.94526E-05	4.65436E-06	1.49856E-05	2.65334E-05	0.000243957	0.000243957	7.72643E-05	6.97213E-05	0.000174099
3838103773325	383810	3773325	3.33136E-05	3.0061E-05	7.50656E-05	7.50656E-05	2.10078E-05	2.10078E-05	3.87634E-05	3.87634E-05	6.97038E-05	6.97038E-05	4.93112E-05	4.64106E-06	1.49428E-05	2.64575E-05	0.000240452	0.000240452	7.68345E-05	6.93335E-05	0.000173131
3838203773325	383820	3773325	3.31764E-05	2.9938E-05	7.47562E-05	7.47562E-05	2.09212E-05	2.09212E-05	3.86036E-05	3.86036E-05	6.94165E-05	6.94165E-05	4.9108E-05	4.62193E-06	1.48812E-05	2.63485E-05	0.000236772	0.000236772	7.62853E-05	6.8838E-05	0.000171894
3838303773325	383830	3773325	3.30391E-05	2.9814E-05	7.44469E-05	7.44469E-05	2.08347E-05	2.08347E-05	3.84439E-05	3.84439E-05	6.91292E-05	6.91292E-05	4.89048E-05	4.6028E-06	1.48196E-05	2.62395E-05	0.000233283	0.000233283	7.57302E-05	6.8337E-05	0.000170643
3838403773325	383840	3773325	3.25735E-05	2.9393E-05	7.33978E-05	7.33978E-05	2.05411E-05	2.05411E-05	3.79021E-05	3.79021E-05	6.81551E-05	6.81551E-05	4.82156E-05	4.53794E-06	1.46108E-05	2.58697E-05	0.000227034	0.000227034	7.43394E-05	6.7082E-05	0.000167509
3838503773325	383850	3773325	3.209E-05	2.8957E-05	7.23083E-05	7.23083E-05	2.02362E-05	2.02362E-05	3.73395E-05	3.73395E-05	6.71434E-05	6.71434E-05	4.74999E-05	4.47058E-06	1.43939E-05	2.54857E-05	0.000220722	0.000220722	7.28829E-05	6.57677E-05	0.000164227
3838603773325	383860	3773325	3.15587E-05	2.8478E-05	7.11112E-05	7.11112E-05	1.99012E-05	1.99012E-05	3.67214E-05	3.67214E-05	6.60319E-05	6.60319E-05	4.67136E-05	4.39657E-06	1.41556E-05	2.50638E-05	0.000214204	0.000214204	7.1319E-05	6.43565E-05	0.000160703
3838703773325	383870	3773325	3.09379E-05	2.7918E-05	6.97124E-05	6.97124E-05	1.95097E-05	1.95097E-05	3.5999E-05	3.5999E-05	6.47329E-05	6.47329E-05	4.57947E-05	4.31009E-06	1.38772E-05	2.45708E-05	0.000207146	0.000207146	6.95223E-05	6.27352E-05	0.000156655
3838803773325	383880	3773325	3.03291E-05	2.7368E-05	6.83405E-05	6.83405E-05	1.91257E-05	1.91257E-05	3.52906E-05	3.52906E-05	6.3459E-05	6.3459E-05	4.48935E-05	4.22527E-06	1.36041E-05	2.40872E-05	0.000200469	0.000200469	6.77614E-05	6.11462E-05	0.000152687
3838903773325	383890	3773325	2.96068E-05	2.6716E-05	6.6713E-05	6.6713E-05	1.86703E-05	1.86703E-05	3.44502E-05	3.44502E-05	6.19478E-05	6.19478E-05	4.38244E-05	4.12465E-06	1.32801E-05	2.35136E-05	0.000193316	0.000193316	6.57379E-05	5.93202E-05	0.000148127
3839003773325	383900	3773325	2.88726E-05	2.6054E-05	6.50586E-05	6.50586E-05	1.82073E-05	1.82073E-05	3.35959E-05	3.35959E-05	6.04116E-05	6.04116E-05	4.27376E-05	4.02236E-06	1.29508E-05	2.29305E-05	0.000186401	0.000186401	6.36786E-05	5.74619E-05	0.000143487
3839103773325	383910	3773325	2.81444E-05	2.5397E-05	6.34177E-05	6.34177E-05	1.7748E-05	1.7748E-05	3.27485E-05	3.27485E-05	5.88879E-05	5.88879E-05	4.16596E-05	3.92091E-06	1.26241E-05	2.23521E-05	0.000179915	0.000179915	6.16491E-05	5.56305E-05	0.000138914
3829703773335	382970	3773335	8.65224E-05	7.8076E-05	0.000194961	0.000194961	5.45616E-05	5.45616E-05	0.000100676	0.000100676	0.000181035	0.000181035	0.000128071	1.20538E-05	3.88095E-05	6.87157E-05	0.000229366	0.000229366	6.60458E-05	4.15505E-05	0.000103755
3829803773335	382980	3773335	8.737E-05	7.884E-05	0.000196871	0.000196871	5.50961E-05	5.50961E-05	0.000101663	0.000101663	0.000182808	0.000182808	0.000129326	1.21719E-05	3.91897E-05	6.93888E-05	0.000236868	0.000236868	6.68755E-05	4.22993E-05	0.000105624
3829903773335	382990	3773335	8.82116E-05	7.96E-05	0.000198767	0.000198767	5.56269E-05	5.56269E-05	0.000102642	0.000102642	0.000184569	0.000184569	0.000130572	1.22891E-05	3.95672E-05	7.00573E-05	0.000243449	0.000243449	4.7747E-05	4.30857E-05	0.000107588
3830003773335	383000	3773335	8.91249E-05	8.0424E-05	0.000200825	0.000200825	5.62028E-05	5.62028E-05	0.000103705	0.000103705	0.00018648	0.00018648	0.000131924	1.24163E-05	3.99769E-05	7.07826E-05	0.000248969	0.000248969	4.86841E-05	4.39313E-05	0.0001097
3830103773335	383010	3773335	8.99427E-05	8.1162E-05	0.000202668	0.000202668	5.67185E-05	5.67185E-05	0.000104656	0.000104656	0.000188191	0.000188191	0.000133134	1.25303E-05	4.03437E-05	7.1432E-05	0.00025452	0.00025452	4.96511E-05	4.48039E-05	0.000111879
3830203773335	383020	3773335	9.07246E-05	8.1868E-05	0.00020443	0.00020443	5.72116E-05	5.72116E-05	0.000105566	0.000105566	0.000189828	0.000189828	0.000134292	1.26392E-05	4.06944E-05	7.20531E-05	0.000258834	0.000258834	5.07077E-05	4.57573E-05	0.000114259
3830303773335	383030	3773335	9.13096E-05	8.2395E-05	0.000205748	0.000205748	5.75805E-05	5.75805E-05	0.000106247	0.000106247	0.000191051	0.000191051	0.000135157	1.27207E-05	4.09568E-05	7.25177E-05	0.000262957	0.000262957	5.18478E-05	4.67861E-05	0.000116828
3830403773335	383040	3773335	9.16737E-05	8.2724E-05	0.000206568	0.000206568	5.78101E-05	5.78101E-05	0.00010667	0.00010667	0.000191813	0.000191813	0.000135696	1.27714E-05	4.11201E-05	7.28068E-05	0.000266653	0.000266653	5.30177E-05	4.78418E-05	0.000119465
3830503773335	383050	3773335	9.17453E-05	8.2789E-05	0.00020673	0.00020673	5.78552E-05	5.78552E-05	0.000106754	0.000106754	0.000191963	0.000191963	0.000135802	1.27814E-05	4.11523E-05	7.28637E-05	0.000269571	0.000269571	5.42294E-05	4.89353E-05	0.000122195
3830603773335	383060	3773335	9.15484E-05	8.2611E-05	0.000206286	0.000206286	5.7731E-05	5.7731E-05	0.000106525	0.000106525	0.000191551	0.000191551	0.000135511	1.2754E-05	4.10639E-05	7.27073E-05	0.00027233	0.00027233	5.54889E-05	5.00718E-05	0.000125033
3830703773335	383070	3773335	9.11246E-05	8.2228E-05	0.000205331	0.000205331	5.74638E-05	5.74638E-05	0.000106031	0.000106031	0.000190664	0.000190664	0.000134884	1.26949E-05	4.08738E-05	7.23707E-05	0.000275074	0.000275074	5.67962E-05	5.12514E-05	0.000127979
3830803773335	383080	3773335	9.04918E-05	8.1658E-05	0.000203905	0.000203905	5.70648E-05	5.70648E-05	0.000105295	0.000105295	0.00018934	0.00018934	0.000133947	1.26068E-05	4.059E-05	7.18682E-05	0.000277739	0.000277739	5.81094E-05	5.24364E-05	0.000130938
3830903773335	383090	3773335	8.99009E-05	8.1124E-05	0.000202574	0.000202574	5.66921E-05	5.66921E-05	0.000104608	0.000104608	0.000188104	0.000188104	0.000133072	1.25245E-05	4.03249E-05	7.13989E-05	0.000281402	0.000281402	5.94524E-05	5.36484E-05	0.000133964
3831003773335	383100	3773335	9.00203E-05	8.1232E-05	0.000202843	0.000202843	5.67674E-05	5.67674E-05	0.000104747	0.000104747	0.000188354	0.000188354	0.000133249	1.25411E-05	4.03785E-05	7.14937E-05	0.000288888	0.000288888	6.07776E-05	5.48441E-05	0.00013695
3831103773335	383110	3773335	8.99964E-05	8.121E-05	0.000202789	0.000202789	5.67523E-05	5.67523E-05	0.000104719	0.000104719	0.000188304	0.000188304	0.000133214	1.25378E-05	4.03678E-05	7.14747E-05	0.000296406	0.000296406	6.21087E-05	5.60453E-05	0.000139949
3831203773335	383120	3773335	8.96741E-05	8.092E-05	0.000202062	0.000202062	5.65491E-05	5.65491E-05	0.000104344	0.000104344	0.000187629	0.000187629	0.000132737	1.24929E-05	4.02232E-05	7.12187E-05	0.000303067	0.000303067	6.34875E-05	5.72896E-05	0.000143056
3831303773335	383130	3773335	8.91548E-05	8.0451E-05	0.000200892	0.000200892	5.62216E-05	5.62216E-05	0.000103739	0.000103739	0.000186543	0.000186543	0.000131968	1.24205E-05	3.99903E-05	7.08063E-05	0.000309157	0.000309157	6.48963E-05	5.85607E-05	0.000146231
3831403773335	383140	3773335	8.86713E-05	8.0015E-05	0.000199803	0.000199803	5.59167E-05	5.59167E-05	0.000103177	0.000103177	0.000185531	0.000185531	0.000131252	1.23531E-05	3.97734E-05	7.04223E-05	0.000316151	0.000316151	6.63169E-05	5.98427E-05	0.000149432
3831503773335	383150	3773335	8.89876E-05	8.03E-05	0.000200516	0.000200516	5.61162E-05	5.61162E-05	0.000103545	0.000103545	0.000186193	0.000186193	0.00013172	1.23972E-05	3.99153E-05	7.06735E-05	0.000332757	0.000332757	6.69914E-05	6.04514E-05	0.000150952
3831603773335	383160	3773335	8.82176E-05	7.9605E-05	0.000198781	0.000198781	5.56306E-05	5.56306E-05	0.000102649	0.000102649	0.000184582	0.000184582	0.000130581	1.22899E-05	3.95699E-05	7.0062E-05	0.000349854	0.000349854	6.73376E-05	6.07638E-05	0.000151732
3831703773335	383170	3773335	8.6212E-05	7.7796E-05	0.000194261	0.000194261	5.43659E-05	5.43659E-05	0.000100315	0.000100315	0.000180385	0.000180385	0.000127612	1.20105E-05	3.86703E-05	6.84691E-05	0.000367109	0.000367109	6.74928E-05	6.09038E-05	0.000152081
3831803773335	383180	3773335	8.18784E-05	7.3885E-05	0.000184496	0.000184496	5.16331E-05	5.16331E-05	9.52728E-05	9.52728E-05	0.000171318	0.000171318	0.000121197	1.14068E-05	3.67265E-05	6.50274E-05	0.000382271	0.000382271	6.75883E-05	6.099E-05	0.000152297
3831903773335	383190	3773335	7.93415E-05	7.1596E-05	0.00017878	0.00017878	5.00333E-05	5.00333E-05	9.23209E-05	9.23209E-05	0.00016601	0.00016601	0.000117442	1.10534E-05	3.55885E-05	6.30127E-05	0.000391359	0.000391359	6.87165E-05	6.2008E-05	0.000154839
3835003773335	383500	3773335	5.97568E-05	5.3923E-05	0.00013465	0.00013465	3.76831E-05	3.76831E-05	6.95324E-05	6.95324E-05	0.000125032	0.000125032	8.84527E-05	8.32496E-06	2.68039E-05	4.74586E-05	0.000883555	0.000883555	0.000116207	0.000104862	0.000261849
3835103773335	383510	3773335	5.799E-05	5.2329E-05	0.000130669	0.000130669	3.65689E-05	3.65689E-05	6.74765E-05	6.74765E-05	0.000121335	0.000121335	8.58374E-05	8.07882E-06	2.60113E-05	4.60554E-05	0.000852581	0.000852581	0.000118183	0.000106645	0.000266301
3835203773335	383520	3773335	5.5865E-05	5.0411E-05	0.00012588	0.00012588	3.52288E-05	3.52288E-05	6.50038E-05	6.50038E-05	0.000116889	0.000116889	8.2692E-05	7.78277E-06	2.50582E-05	4.43677E-05	0.000813914	0.000813914	0.000123268	0.000111234	0.00027776
3835303773335	383530	3773335	5.45876E-05	4.9258E-05	0.000123002	0.000123002	3.44233E-05	3.44233E-05	6.35175E-05	6.35175E-05	0.000114216	0.000114216	8.08012E-05	7.60481E-06	2.44852E-05	4.33532E-05	0.000773836	0.000773836	0.000124844	0.000112656	0.000281311

			KMMass Grading / Excavation	KMDrainage / Utilities Trenching	KMFoundations / Concrete Pads	KMBuilding / Structure Construction	KMAsphalt Paving	KMArchitectural Coating	KMLandscaping or Other Finishing	KMWaterside Construction (Piles)	EWNDemolition	EWNSite Grubbing / Prep	EWNDrainage / Utilities Trenching	EWNDrainage / Utilities Trenching	EWNDrainage / Utilities Trenching	EWNFoundations / Concrete Pads	EWNBuilding / Structure Construction	EWNAsphalt Paving	EWNLandscaping or Other Finishing	EWNWaterside Construction (Piles)	ISDemolition
Unique Identifier	X (UTM)	Y (UTM)	2026	2026	2026	2026	2026	2026	2026	2026	2027	2027	2027	2028	2029	2029	2029	2029	2029	2029	2027
3831203773325	383120	3773325	0.000140353	3.024E-05	7.24773E-05	0.000134436	9.2199E-05	8.67755E-06	2.79391E-05	4.94686E-05	0.001089048	0.001468347	0.001781556	0.001781556	0.001781556	0.001267203	0.00220683	0.001612021	0.000488491	0.000847676	5.73931E-05
3831303773325	383130	3773325	0.00014346	3.09094E-05	7.40817E-05	0.000137412	9.424E-05	8.86965E-06	2.85576E-05	5.05637E-05	0.001221103	0.001646394	0.001997582	0.001997582	0.001997582	0.001420861	0.002474424	0.00180749	0.000547724	0.000950462	5.76318E-05
3831403773325	383140	3773325	0.000146459	3.15556E-05	7.56306E-05	0.000140285	9.62104E-05	9.05509E-06	2.91547E-05	5.16209E-05	0.001384961	0.001867322	0.002265635	0.002265635	0.002265635	0.001611524	0.002806464	0.002050034	0.000621223	0.001078004	5.78288E-05
3831503773325	383150	3773325	0.000147401	3.17585E-05	7.61168E-05	0.000141187	9.68288E-05	9.1133E-06	2.93421E-05	5.19527E-05	0.00169514	0.002285532	0.002773052	0.002773052	0.002773052	0.001972445	0.003435007	0.002509165	0.000760353	0.001319436	5.74468E-05
3831603773325	383160	3773325	0.000147845	3.18541E-05	7.6346E-05	0.000141612	9.71204E-05	9.14075E-06	2.94304E-05	5.21092E-05	0.002133118	0.002876051	0.003489534	0.003489534	0.003489534	0.002482072	0.004322519	0.003157465	0.000956808	0.001660343	5.59963E-05
3831703773325	383170	3773325	0.000148544	3.20048E-05	7.67072E-05	0.000142282	9.75799E-05	9.18399E-06	2.95697E-05	5.23557E-05	0.002794419	0.003767673	0.004571345	0.004571345	0.004571345	0.003251553	0.005662569	0.00413633	0.001253433	0.002175075	5.34176E-05
3831803773325	383180	3773325	0.000148692	3.20367E-05	7.67836E-05	0.000142424	9.76771E-05	9.19314E-06	2.95991E-05	5.24078E-05	0.003904723	0.005264679	0.006387673	0.006387673	0.006387673	0.0045434	0.007912472	0.005779814	0.001751459	0.003039296	4.85289E-05
3834903773325	383490	3773325	0.000249326	5.3719E-05	0.000128751	0.000238816	0.000163785	1.5415E-05	4.96317E-05	8.78773E-05	0.004999023	0.006740108	0.008177822	0.008177822	0.008177822	0.005816805	0.010129947	0.00739961	0.002242306	0.00389106	4.48042E-05
3835003773325	383500	3773325	0.000252689	5.44435E-05	0.000130487	0.000242037	0.000165994	1.56229E-05	5.03011E-05	8.90625E-05	0.003978238	0.005363799	0.006507936	0.006507936	0.006507936	0.004629032	0.008061443	0.005888632	0.001784434	0.003096518	4.49176E-05
3835103773325	383510	3773325	0.00026353	5.67793E-05	0.000136085	0.000252421	0.000173115	1.62932E-05	5.24591E-05	9.28835E-05	0.003155992	0.004255177	0.005162837	0.005162837	0.005162837	0.003672276	0.006395256	0.004671535	0.001415617	0.002456511	4.51504E-05
3835203773325	383520	3773325	0.000268211	5.77877E-05	0.000138502	0.000256904	0.00017619	1.65826E-05	5.33909E-05	9.45332E-05	0.002581859	0.003481081	0.004223621	0.004223621	0.004223621	0.003004221	0.00523184	0.003821696	0.0011580	0.002009626	4.5031E-05
3835303773325	383530	3773325	0.000271143	5.84195E-05	0.000140016	0.000259713	0.000178116	1.67639E-05	5.39745E-05	9.55667E-05	0.002192129	0.002955614	0.003586068	0.003586068	0.003586068	0.002550736	0.004442098	0.003244813	0.000983277	0.001706274	4.47863E-05
3835403773325	383540	3773325	0.000272299	5.86687E-05	0.000140614	0.000260821	0.000178876	1.68354E-05	5.42048E-05	9.59744E-05	0.001901373	0.002563593	0.003110426	0.003110426	0.003110426	0.002212416	0.003852914	0.002814434	0.000852859	0.001479961	4.44222E-05
3835503773325	383550	3773325	0.000272246	5.86571E-05	0.000140586	0.000260769	0.00017884	1.6832E-05	5.41941E-05	9.59554E-05	0.00166656	0.002246998	0.002726299	0.002726299	0.002726299	0.00193919	0.003377092	0.002466861	0.000747533	0.00129719	4.39745E-05
3835603773325	383560	3773325	0.000270632	5.83094E-05	0.000139752	0.000259223	0.00017778	1.67323E-05	5.38728E-05	9.53865E-05	0.001457456	0.001965066	0.002384228	0.002384228	0.002384228	0.001695879	0.002953367	0.002157342	0.00065374	0.001134431	4.34253E-05
3835703773325	383570	3773325	0.000267229	5.75762E-05	0.000137995	0.000255964	0.000175545	1.65219E-05	5.31954E-05	9.41871E-05	0.001288231	0.001736903	0.002107397	0.002107397	0.002107397	0.001498971	0.002610453	0.001906854	0.000577835	0.001002713	4.2721E-05
3835803773325	383580	3773325	0.000262521	5.65619E-05	0.000135564	0.000251455	0.000172452	1.62308E-05	5.22583E-05	9.25279E-05	0.001150243	0.001550856	0.001881664	0.001881664	0.001881664	0.00133841	0.002330836	0.001702603	0.00051594	0.000895308	4.18853E-05
3835903773325	383590	3773325	0.00025659	5.52839E-05	0.000132501	0.000245773	0.000168556	1.58641E-05	5.10775E-05	9.04373E-05	0.001035958	0.001396767	0.001694708	0.001694708	0.001694708	0.001205429	0.002099251	0.001533437	0.000464678	0.000806353	4.0978E-05
3836003773325	383600	3773325	0.000249636	5.37857E-05	0.00012891	0.000239112	0.000163988	1.54342E-05	4.96933E-05	8.79864E-05	0.000938948	0.00126597	0.00153601	0.00153601	0.00153601	0.001092549	0.001902671	0.001389842	0.000421164	0.000730844	4.0017E-05
3836103773325	383610	3773325	0.000242574	5.22643E-05	0.000125264	0.000232349	0.000159349	1.49976E-05	4.82876E-05	8.54975E-05	0.000857923	0.001156725	0.001403463	0.001403463	0.001403463	0.00099827	0.001738483	0.001269908	0.000384821	0.000667777	3.90977E-05
3836203773325	383620	3773325	0.000235271	5.06907E-05	0.000121492	0.000225353	0.000154552	1.4546E-05	4.68338E-05	8.29234E-05	0.0007875	0.001061774	0.001288258	0.001288258	0.001288258	0.000916326	0.001595778	0.001165666	0.000353232	0.000612962	3.81845E-05
3836303773325	383630	3773325	0.000227591	4.9036E-05	0.000117526	0.000217997	0.000149506	1.40712E-05	4.5305E-05	8.02165E-05	0.000724693	0.000977092	0.001185513	0.001185513	0.001185513	0.000843244	0.001468507	0.001072698	0.00032506	0.000564075	3.72354E-05
3836403773325	383640	3773325	0.000219561	4.73059E-05	0.00011338	0.000210306	0.000144232	1.35747E-05	4.37065E-05	7.73863E-05	0.0006681	0.000900789	0.001092933	0.001092933	0.001092933	0.000777393	0.001353827	0.000988928	0.000299675	0.000520025	3.62385E-05
3836503773325	383650	3773325	0.000211733	4.56193E-05	0.000109338	0.000202808	0.000139089	1.30908E-05	4.21483E-05	7.46272E-05	0.000618216	0.000833531	0.001011329	0.001011329	0.001011329	0.000719349	0.001252743	0.00091509	0.0002773	0.00048119	3.52775E-05
3836603773325	383660	3773325	0.000204699	4.41037E-05	0.000105705	0.00019607	0.000134468	1.26558E-05	4.0748E-05	7.21479E-05	0.000575322	0.000775697	0.000941159	0.000941159	0.000941159	0.000669437	0.001165823	0.000851597	0.00025806	0.00044781	3.44299E-05
3836703773325	383670	3773325	0.000198068	4.2675E-05	0.000102281	0.000189718	0.000130112	1.22459E-05	3.9428E-05	6.98107E-05	0.000537119	0.00072419	0.000878665	0.000878665	0.000878665	0.000624986	0.00108841	0.00079505	0.000240924	0.000418074	3.3636E-05
3836803773325	383680	3773325	0.000191773	4.13188E-05	9.90303E-05	0.000183689	0.000125977	1.18567E-05	3.8175E-05	6.75921E-05	0.000502755	0.000677857	0.000822449	0.000822449	0.000822449	0.000585	0.001018775	0.000744183	0.00022551	0.00039132	3.28779E-05
3836903773325	383690	3773325	0.000185868	4.00466E-05	9.59812E-05	0.000178033	0.000122099	1.14916E-05	3.69996E-05	6.5511E-05	0.000471775	0.000636087	0.00077177	0.00077177	0.00077177	0.000548952	0.000955998	0.000698327	0.000211614	0.000367213	3.21616E-05
3837003773325	383700	3773325	0.000180313	3.88497E-05	9.31127E-05	0.000172712	0.000118449	1.11482E-05	3.58938E-05	6.35531E-05	0.000443655	0.000598173	0.000725768	0.000725768	0.000725768	0.00051623	0.000899015	0.000656703	0.000199001	0.00034532	3.14931E-05
3837103773325	383710	3773325	0.000177475	3.82383E-05	9.16472E-05	0.000169994	0.000116585	1.09727E-05	3.53288E-05	6.25528E-05	0.00042367	0.000571228	0.000693075	0.000693075	0.000693075	0.000492978	0.000858519	0.000627121	0.000190037	0.00032977	3.12543E-05
3837203773325	383720	3773325	0.000175727	3.78615E-05	9.07442E-05	0.000168319	0.000115437	1.08646E-05	3.49808E-05	6.19365E-05	0.000407195	0.000549015	0.000666124	0.000666124	0.000666124	0.000473808	0.000825135	0.000602735	0.000182647	0.000316946	3.11886E-05
3837303773325	383730	3773325	0.000174247	3.75428E-05	8.99802E-05	0.000166902	0.000114465	1.07731E-05	3.46862E-05	6.14151E-05	0.000392076	0.00052863	0.00064139	0.00064139	0.00064139	0.000456215	0.000794496	0.000580355	0.000175865	0.000305178	3.11588E-05
3837403773325	383740	3773325	0.000173951	3.7479E-05	8.98274E-05	0.000166619	0.00011427	1.07548E-05	3.46273E-05	6.13108E-05	0.000379911	0.000512228	0.000621489	0.000621489	0.000621489	0.000442059	0.000769845	0.000562348	0.000170408	0.000295709	3.13438E-05
3837503773325	383750	3773325	0.000173804	3.74471E-05	8.9751E-05	0.000166477	0.000114173	1.07457E-05	3.45979E-05	6.12586E-05	0.00036842	0.000496735	0.000602692	0.000602692	0.000602692	0.000428689	0.000746561	0.000545339	0.000165254	0.000286765	3.15468E-05
3837603773325	383760	3773325	0.000174099	3.75109E-05	8.99038E-05	0.00016676	0.000114367	1.0764E-05	3.46568E-05	6.13629E-05	0.000358183	0.000482933	0.000585946	0.000585946	0.000585946	0.00041677	0.000725817	0.000530186	0.000160663	0.000278797	3.18333E-05
3837703773325	383770	3773325	0.000174772	3.76558E-05	9.02511E-05	0.000167405	0.000114809	1.08056E-05	3.47907E-05	6.15999E-05	0.000349008	0.000470563	0.000570937	0.000570937	0.000570937	0.00040612	0.000707225	0.000516606	0.000156547	0.000271656	3.21855E-05
3837803773325	383780	3773325	0.000175458	3.78036E-05	9.06053E-05	0.000168062	0.00011526	1.0848E-05	3.49272E-05	6.18417E-05	0.000340383	0.000458933	0.000556827	0.000556827	0.000556827	0.000396066	0.000689747	0.000503839	0.000152678	0.000264942	3.25257E-05
3837903773325	383790	3773325	0.000174799	3.76616E-05	9.0265E-05	0.00016743	0.000114827	1.08072E-05	3.4796E-05	6.16094E-05	0.000330152	0.000445139	0.00054009	0.00054009	0.00054009	0.000384161	0.000669015	0.000488695	0.000148089	0.000256978	3.26212E-05
3838003773325	383800	3773325	0.000174099	3.75109E-05	8.99038E-05	0.00016676	0.000114367	1.0764E-05	3.46568E-05	6.13629E-05	0.000320476	0.000432093	0.000524262	0.000524262	0.000524262	0.00037292	0.000649408	0.000474372	0.000143749	0.000249447	3.27048E-05
3838103773325	383810	3773325	0.000173131	3.73022E-05	8.94037E-05	0.000165833	0.000113731	1.07041E-05	3.4464E-05	6.10216E-05	0.000310937	0.000419232	0.000508657	0.000508657	0.000508657	0.00036180	0.000630079	0.000460253	0.000139471	0.000242022	3.27287E-05
3838203773325	383820	3773325	0.000171894	3.70356E-05	8.87647E-05	0.000164648	0.000112918	1.06276E-05	3.42177E-05	6.05854E-05	0.000301512	0.000406524	0.000493239	0.000493239	0.000493239	0.00035083	0.00061098	0.000446302	0.000135243	0.000234686	3.26988E-05
3838303773325	383830	3773325	0.000170643	3.67661E-05	8.81188E-05	0.000163449	0.000112097	1.05503E-05	3.39687E-05	6.01446E-05	0.000292558	0.000394452	0.000478592	0.000478592	0.000478592	0.00034041	0.000592836	0.000433048	0.000131227	0.000227717	3.26511E-05
3838403773325	383840	3773325	0.000167509	3.60909E-05	8.65005E-05	0.000160448	0.000110038	1.03565E-05	3.33448E-05	5.904E-05	0.000281223	0.000379169	0.000460048	0.000460048	0.000460048	0.00032722	0.000569866	0.00041627	0.000126142	0.000218894	3.23049E-05
3838503773325	383850	3773325	0.000164227	3.53838E-05	8.48057E-05	0.000157304	0.000107882	1.01536E-05	3.26916E-05	5.78833E-05	0.000270252	0.000364376	0.000442101	0.000442101	0.000442101	0.00031446	0.000547634	0.0004003	0.000121221	0.00021035	3.19228E-05
3838603773325	383860	3773325	0.000160703	3.46245E-05	8.2986E-05	0.000153929	0.000105567	9.93574E-06	3.19901E-05	5.66412E-05	0.000259478	0.00034985	0.000424475	0.000424475	0.000424475	0.00030192	0.00052580	0.000384082	0.000116388	0.000201968	3.1499E-05
3838703773325	383870	3773325	0.000156655	3.37523E-05	8.08954E-05	0.000150051	0.000102908	9.68543E-06	3.11842E-05	5.52143E-05	0.000248542	0.000335106	0.000406586	0.000406586	0.000406586	0.00028920	0.000503642	0.000367895	0.000111483	0.000193456	3.09678E-05
3838803773325	383880	3773325	0.000152687	3.28974E-05	7.88464E-05	0.00014625	0.000100301	9.44012E-06	3.03943E-05	5.38158E-05	0.000238293	0.000321287	0.00038982	0.00038982	0.00038982	0.00027727	0.000482874	0.000352724	0.000106886	0.000185479	3.04425E-05
3838903773325	383890	3773325	0.000148127	3.1915E-05	7.64919E-05	0.000141883	9.7306E-05	9.15821E-06	2.94867E-05	5.22087E-05	0.000227853	0.000307211	0.000372741	0.000372741	0.000372741	0.000265127	0.000461718	0.000337271	0.000102203	0.000177353	2.97919E-05
3839003773325	383900	3773325	0.000143487	3.09152E-05	7.40956E-05	0.000137438	9.42577E-05	8.87131E-06	2.85629E-05	5.05732E-05	0.000217897	0.000293787	0.000356454	0.000356454	0.000356454	0.00025342	0.000441543	0.000322533	9.77373E-05	0.000169603	2.91054E-05
3839103773325	383910	3773325	0.000138914	2.99299E-05	7.17341E-05	0.000133058	9.12536E-05	8.58858E-06	2.76526E-05	4.89614E-05	0.000208555	0.000281192	0.000341172	0.000341172	0.000341172	0.000242672	0.000422613	0.000308705	9.35471E-05	0.000162332	2.8419E-05
3829703773335	382970	3773335	0.000103755	2.23547E-05	5.35783E-05	9.93811E-05	6.81575E-05	6.41482E-06	2.06538E-05	3.65693E-05	0.000315283	0.00042509	0.000515766	0.000515766	0.000515766	0.00036685	0.000638885	0.000466685	0.00014142	0.00024540	5.11076E-05
3829803773335	382980	3773335	0.000105624	2.27575E-05	5.45438E-05	0.000101172	6.93856E-05	6.53041E-06	2.10259E-05	3.72283E-05	0.000339517	0.000457766	0.000555411	0.000555411	0.000555411	0.00039505	0.000687993	0.000502558	0.00015229	0.000264268	5.14657E-05
3829903773335	382990	3773335	0.000107588	2.31806E-05	5.55578E-05	0.000103053	7.06756E-05	6.65182E-06	2.14169E-05	3.79204E-05	0.000364242	0.000491101	0.000595857	0.000595857	0.000595857	0.00042382	0.000738094	0.000539154	0.00016338	0.000283513	5.19254E-05
3830003773335	383000	3773335	0.0001097	2.36356E-05	5.66483E-05	0.000105076	7.20628E-05	6.78238E-06	2.18372E-05	3.86647E-05	0.000389049	0.000524549	0.000636439	0.000636439	0.000636439	0.00045269	0.000788364	0.000575875	0.000174508	0.000302822	5.25521E-05
3830103773335	383010	3773335	0.000111879	2.4105E-05	5.77735E-05	0.000107163	7.34941E-05	6.9171E-06	2.2271E-05	3.94327E-05	0.000416453	0.000561498	0.00068127	0.00068127	0.00068127	0.00048458	0.000843895	0.000616439	0.0001868	0.000324152	5.31669E-05
3830203773335	383020	3773335	0.000114259	2.4618E-05	5.90028E-05	0.000109443	7.5058E-05	7.06429E-06	2.27449E-05	4.02718E-05	0.00044375	0.000598302	0.000725924	0.000725924	0.000725924	0.00051634	0.000899209	0.000656844	0.000199044	0.00034539	5.38952E-05
3830303773335	383030	3773335	0.000116828	2.51715E-05	6.03295E-05	0.000111904	7.67456E-05	7.22312E-06	2.32563E-05	4.11772E-05	0.000473632	0.00063859	0.000774806	0.000774806	0.000774806	0.00055111	0.00095976	0.000701075	0.000212447	0.000368658	5.45697E-05
3830403773335	383040	3773335	0.000119465	2.57395E-05	6.16908E-05	0.000114429	7.84774E-05	7.38611E-06	2.3781E-05	4.21064E-05	0.000505847	0.000682026	0.000827507	0.000827507	0.000827507	0.00058859	0.001025041	0.00074876	0.000226897	0.000393733	5.51964E-05
3830503773335	383050	3773335	0.000122195	2.63277E-05	6.31007E-05	0.000117044	8.0271E-05	7.55492E-06	2.43246E-05	4.30688E-05	0.00053962	0.000727562	0.000882756	0.000882756	0.000882756	0.00062789	0.001093478	0.000798752	0.000242046	0.00042002	5.57516E-05
3830603773335	383060	3773335	0.000125033	2.69392E-05	6.45663E-05	0.000119762	8.21353E-05	7.73038E-06	2.48895E-05	4.4069E-05	0.000577041	0.000778015	0.000943972	0.000943972	0.000943972	0.00067143	0.001169307	0.000854142	0.000258831	0.000449148	5.62052E-05
3830703773335	383070	3773335	0.000127979	2.75739E-05	6.60874E-05	0.000122584	8.40703E-05	7.9125E-06	2.54759E-05	4.51072E-05	0.000618866	0.000834408	0.001012393	0.001012393	0.001012393	0.00072010	0.001254061	0.000916053	0.000277592	0.000481703	5.65514E-05
3830803773335	383080	3773335	0.000130938	2.82114E-05	6.76154E-05	0.000125418	8.60141E-05	8.09545E-06	2.60649E-05	4.61502E-05	0.000665467	0.000897239	0.001088627	0.001088627	0.001088627	0.00077433	0.001348493	0.000985032	0.000298495	0.000517976	5.68021E-05
3830903773335	383090	3773335	0.000133964	2.88634E-05	6.91781E-05	0.000128317	8.80021E-05	8.28255E-06	2.66673E-05	4.72168E-05	0.000721475	0.000972754	0.00118025	0.00118025	0.00118025	0.0008395	0.001461987	0.001067936	0.000323617	0.000561571	5.70409E-05
3831003773335	383100	3773335	0.00013695	2.95068E-05	7.07201E-05	0.000131177	8.99636E-05	8.46716E-06	2.72617E-05	4.82693E-05	0.000801682	0.001080896	0.001311459	0.001311459	0.001311459	0.00093282	0.001624517	0.001186659	0.000359594	0.00062400	5.75184E-05
3831103773335	383110	3773335	0.000139949	3.0153E-05	7.22689E-05	0.00013405	9.1934E-05	8.65261E-06	2.78588E-05	4.93264E-05	0.000894311	0.001205786	0.001462989	0.001462989	0.001462989	0.00104061	0.001812219	0.001323769	0.000401142	0.0006961	5.79422E-05
3831203773335	383120	3773335	0.000143056	3.08224E-05	7.38734E-05	0.000137026	9.3975E-05	8.8447E-06	2.84773E-05	5.04215E-05	0.000996646	0.001343763	0.001630397	0.001630397	0.001630397	0.00115968	0.002019588	0.001475246	0.000447044	0.000775753	5.82765E-05
3831303773335	383130	3773335	0.000146231	3.15064E-05	7.55125E-05	0.000140066	9.60602E-05	9.04096E-06	2.91091E-05	5.15403E-05	0.001111772	0.001498986	0.00181873	0.00181873	0.00181873	0.001293645	0.002252879	0.001645657	0.000498684	0.000865364	5.8563E-05
3831403773335	383140	3773335	0.000149432	3.21961E-05	7.71656E-05	0.000143133	9.8163E-05	9.23887E-06	2.97464E-05	5.26686E-05	0.001253497	0.001690071	0.002050575	0.002050575	0.002050575	0.001458555	0.002540068	0.00185544	0.000562255	0.000975677	5.88316E-05
3831503773335	383150	3773335	0.000150952	3.25235E-05	7.79504E-05	0.000144588	9.91614E-05	9.33284E-06	3.00489E-05	5.32043E-05	0.001517977	0.002046665	0.002483234	0.002483234	0.002483234	0.0017663	0.003076005	0.002246926	0.000680887	0.001181539	5.88794E-05
3831603773335	383160	3773335	0.000151732	3.26916E-05	7.83533E-05	0.000145336	9.96739E-05	9.38107E-06	3.02042E-05	5.34792E-05	0.001888545	0.002546297	0.003089441	0.003089441	0.003089441	0.00219749	0.003826921	0.002795446	0.000847105	0.001469976	5.79243E-05
3831703773335	383170	3773335	0.000152081	3.2767E-05	7.85339E-05	0.000145671	9.99036E-05	9.40269E-06	3.02738E-05	5.36025E-05	0.002467174	0.003326453	0.00403601	0.00403601	0.00403601	0.002870775	0.004999445	0.003651938	0.001106648	0.00192036	5.55009E-05
3831803773335	383180	3773335	0.000152297	3.28133E-05	7.8645E-05	0.000145877	0.000100045	9.416E-06	3.03167E-05	5.36783E-05	0.003465025	0.004671842	0.005668379	0.005668379	0.005668379	0.004031863	0.007021476	0.005128969	0.001554233	0.002697051	5.07674E-05
3831903773335	383190	3773335	0.000154839	3.3361E-05	7.99577E-05	0.000148312	0.000101715	9.57317E-06	3.08227E-05	5.45743E-05	0.005368959	0.007238887	0.008782994	0.008782994	0.008782994	0.006247259	0.01087958	0.007947193	0.00240824	0.004179005	4.46968E-05
3835003773335	383500	3773335	0.000261849	5.6417E-05	0.000135217	0.00025081	0.000172011	1.61892E-05	5.21244E-05	9.22909E-05	0.00493042	0.006647611	0.008065595	0.008065595	0.008065595	0.00573698	0.009990931	0.007298063	0.002211534	0.003837662	4.56339E-05
3835103773335	383510	3773335	0.000266301	5.73762E-05	0.000137516	0.000255075	0.000174935	1.64645E-05	5.30107E-05	9.386E-05	0.003783669	0.005101464	0.006189643	0.006189643	0.006189643	0.004402633	0.007667171	0.005600629	0.00169716	0.002945072	4.59085E-05
3835203773335	383520	3773335	0.00027776	5.98453E-05	0.000143434	0.000266051	0.000182463	1.7173E-05	5.52918E-05	9.78991E-05	0.003013008	0.004062393	0.004928931	0.004928931	0.004928931	0.003505901	0.006105515	0.004459888	0.001351481	0.002345217	4.58846E-05
3835303773335	383530	3773335	0.000281311	6.06103E-05	0.000145267	0.000269452	0.000184796	1.73925E-05	5.59987E-05	9.91506E-05	0.002497879	0.003367853	0.00408624	0.00408624	0.00408624	0.002906503	0.005061665	0.003697388	0.001120421	0.001944259	4.56458E-05

			ISDrainage / Utilities Trenching	ISDrainage / Utilities Trenching	ISAsphalt Paving	ISAsphalt Paving	SVDemolition	SVSite Grubbing / Prep	SVMass Grading / Excavation	SVMass Grading / Excavation	SVDrainage / Utilities Trenching	SVFoundations / Concrete Pads	SVBuilding / Structure Construction	SVBuilding / Structure Construction	SVAsphalt Paving	SVAsphalt Paving	SVArchitectural Coating	SVArchitectural Coating	SVLandscaping or Other Finishing	SVLandscaping or Other Finishing	MDemolition
Unique Identifier	X (UTM)	Y (UTM)	2027	2028	2027	2028	2027	2027	2027	2028	2028	2028	2028	2029	2028	2029	2028	2029	2028	2029	2027
3831203773325	383120	3773325	1.98377E-05	1.98377E-05	8.49539E-05	8.49539E-05	0.000773007	0.000510701	0.00086243	0.00086243	0.000260319	0.000268267	0.001308741	0.001308741	0.001059159	0.001059159	0.000104922	0.000104922	0.000337818	0.000337818	6.68541E-05
3831303773325	383130	3773325	1.99202E-05	1.99202E-05	8.53073E-05	8.53073E-05	0.00078235	0.000516874	0.000872854	0.000872854	0.000263465	0.00027151	0.001335551	0.001335551	0.001071961	0.001071961	0.00010619	0.00010619	0.000341901	0.000341901	6.86449E-05
3831403773325	383140	3773325	1.99883E-05	1.99883E-05	8.55989E-05	8.55989E-05	0.000793078	0.000523962	0.000884822	0.000884822	0.000267078	0.000275233	0.001362516	0.001362516	0.00108666	0.00108666	0.000107647	0.000107647	0.000346589	0.000346589	7.07281E-05
3831503773325	383150	3773325	1.98563E-05	1.98563E-05	8.50334E-05	8.50334E-05	0.000836503	0.000552651	0.000933271	0.000933271	0.000281702	0.000290303	0.001430746	0.001430746	0.00114616	0.00114616	0.000113541	0.000113541	0.000365567	0.000365567	7.45603E-05
3831603773325	383160	3773325	1.93549E-05	1.93549E-05	8.28863E-05	8.28863E-05	0.000883513	0.000583709	0.000985719	0.000985719	0.000297533	0.000306618	0.001503252	0.001503252	0.001210572	0.001210572	0.000119922	0.000119922	0.000386111	0.000386111	7.78433E-05
3831703773325	383170	3773325	1.84636E-05	1.84636E-05	7.90694E-05	7.90694E-05	0.000934774	0.000617576	0.00104291	0.00104291	0.000314795	0.000324408	0.001582832	0.001582832	0.001280809	0.001280809	0.000126879	0.000126879	0.000408513	0.000408513	8.06726E-05
3831803773325	383180	3773325	1.67739E-05	1.67739E-05	7.18331E-05	7.18331E-05	0.000989883	0.000653985	0.001104394	0.001104394	0.000333354	0.000343533	0.001672718	0.001672718	0.001356318	0.001356318	0.000134359	0.000134359	0.000432597	0.000432597	8.05473E-05
3834903773325	383490	3773325	1.54864E-05	1.54864E-05	6.63197E-05	6.63197E-05	0.000609623	0.000402758	0.000680145	0.000680145	0.000205297	0.000211566	0.001038026	0.001038026	0.000835293	0.000835293	8.27457E-05	8.27457E-05	0.000266416	0.000266416	0.00018315
3835003773325	383500	3773325	1.55256E-05	1.55256E-05	6.64876E-05	6.64876E-05	0.000588486	0.000388794	0.000656563	0.000656563	0.000198179	0.00020423	0.001003641	0.001003641	0.000806332	0.000806332	7.98767E-05	7.98767E-05	0.000257179	0.000257179	0.000185538
3835103773325	383510	3773325	1.56061E-05	1.56061E-05	6.68321E-05	6.68321E-05	0.000558288	0.000368843	0.000622871	0.000622871	0.00018801	0.00019375	0.000961977	0.000961977	0.000764955	0.000764955	7.57779E-05	7.57779E-05	0.000243982	0.000243982	0.000206239
3835203773325	383520	3773325	1.55648E-05	1.55648E-05	6.66554E-05	6.66554E-05	0.000532587	0.000351863	0.000594197	0.000594197	0.000179354	0.000184831	0.00092258	0.00092258	0.00072974	0.00072974	7.22894E-05	7.22894E-05	0.00023275	0.00023275	0.00021656
3835303773325	383530	3773325	1.54802E-05	1.54802E-05	6.62932E-05	6.62932E-05	0.000510984	0.000337591	0.000570095	0.000570095	0.00017208	0.000177334	0.000887679	0.000887679	0.00070014	0.00070014	6.93572E-05	6.93572E-05	0.000223309	0.000223309	0.000223305
3835403773325	383540	3773325	1.53544E-05	1.53544E-05	6.57542E-05	6.57542E-05	0.0004916	0.000324784	0.000548468	0.000548468	0.000165552	0.000170607	0.000855549	0.000855549	0.00067358	0.00067358	6.67261E-05	6.67261E-05	0.000214838	0.000214838	0.000228002
3835503773325	383550	3773325	1.51996E-05	1.51996E-05	6.50915E-05	6.50915E-05	0.000472877	0.000312415	0.00052758	0.00052758	0.000159246	0.000164109	0.000824294	0.000824294	0.000647926	0.000647926	6.41848E-05	6.41848E-05	0.000206656	0.000206656	0.000231148
3835603773325	383560	3773325	1.50098E-05	1.50098E-05	6.42787E-05	6.42787E-05	0.000452683	0.000299074	0.00050505	0.00050505	0.000152446	0.000157101	0.000790965	0.000790965	0.000620258	0.000620258	6.14439E-05	6.14439E-05	0.000197831	0.000197831	0.000231906
3835703773325	383570	3773325	1.47664E-05	1.47664E-05	6.32361E-05	6.32361E-05	0.000433899	0.000286663	0.000484093	0.000484093	0.00014612	0.000150582	0.000759491	0.000759491	0.00059452	0.00059452	5.88943E-05	5.88943E-05	0.000189622	0.000189622	0.000229554
3835803773325	383580	3773325	1.44775E-05	1.44775E-05	6.19991E-05	6.19991E-05	0.000416585	0.000275225	0.000464776	0.000464776	0.00014029	0.000144573	0.00073013	0.00073013	0.000570797	0.000570797	5.65442E-05	5.65442E-05	0.000182055	0.000182055	0.000225209
3835903773325	383590	3773325	1.41639E-05	1.41639E-05	6.06561E-05	6.06561E-05	0.000400527	0.000264616	0.000446861	0.000446861	0.000134882	0.000139001	0.000702689	0.000702689	0.000548795	0.000548795	5.43647E-05	5.43647E-05	0.000175038	0.000175038	0.000219592
3836003773325	383600	3773325	1.38317E-05	1.38317E-05	5.92336E-05	5.92336E-05	0.000385389	0.000254614	0.000429971	0.000429971	0.000129784	0.000133747	0.000676768	0.000676768	0.000528052	0.000528052	5.23098E-05	5.23098E-05	0.000168422	0.000168422	0.000213103
3836103773325	383610	3773325	1.3514E-05	1.3514E-05	5.78729E-05	5.78729E-05	0.000371616	0.000245515	0.000414605	0.000414605	0.000125146	0.000128967	0.000652986	0.000652986	0.000509181	0.000509181	5.04404E-05	5.04404E-05	0.000162403	0.000162403	0.000206705
3836203773325	383620	3773325	1.31983E-05	1.31983E-05	5.6521E-05	5.6521E-05	0.000358536	0.000236873	0.000400011	0.000400011	0.000120741	0.000124428	0.000630427	0.000630427	0.000491258	0.000491258	4.8665E-05	4.8665E-05	0.000156687	0.000156687	0.000200127
3836303773325	383630	3773325	1.28703E-05	1.28703E-05	5.51162E-05	5.51162E-05	0.000345786	0.00022845	0.000385787	0.000385787	0.000116447	0.000120003	0.000608552	0.000608552	0.000473789	0.000473789	4.69345E-05	4.69345E-05	0.000151115	0.000151115	0.000193226
3836403773325	383640	3773325	1.25257E-05	1.25257E-05	5.36407E-05	5.36407E-05	0.000333269	0.000220181	0.000371822	0.000371822	0.000112232	0.000115659	0.000587217	0.000587217	0.000456639	0.000456639	4.52355E-05	4.52355E-05	0.000145645	0.000145645	0.000186063
3836503773325	383650	3773325	1.21935E-05	1.21935E-05	5.22181E-05	5.22181E-05	0.00032139	0.000212332	0.000358569	0.000358569	0.000108232	0.000111536	0.00056699	0.00056699	0.00044036	0.00044036	4.36231E-05	4.36231E-05	0.000140453	0.000140453	0.000179217
3836603773325	383660	3773325	1.19006E-05	1.19006E-05	5.09635E-05	5.09635E-05	0.000310534	0.00020516	0.000346457	0.000346457	0.000104576	0.000107769	0.000548387	0.000548387	0.00042487	0.00042487	4.21495E-05	4.21495E-05	0.000135709	0.000135709	0.000173098
3836703773325	383670	3773325	1.16262E-05	1.16262E-05	4.97884E-05	4.97884E-05	0.000300223	0.000198348	0.000334953	0.000334953	0.000101103	0.00010419	0.000530737	0.000530737	0.000411359	0.000411359	4.075E-05	4.075E-05	0.000131203	0.000131203	0.000167291
3836803773325	383680	3773325	1.13641E-05	1.13641E-05	4.86662E-05	4.86662E-05	0.000290365	0.000191835	0.000323955	0.000323955	9.77835E-05	0.000100769	0.000513886	0.000513886	0.000397852	0.000397852	3.9412E-05	3.9412E-05	0.000126895	0.000126895	0.000161733
3836903773325	383690	3773325	1.11165E-05	1.11165E-05	4.7606E-05	4.7606E-05	0.000280948	0.000185614	0.000313449	0.000313449	9.46124E-05	9.75013E-05	0.00049782	0.00049782	0.00038495	0.00038495	3.81338E-05	3.81338E-05	0.000122779	0.000122779	0.000156427
3837003773325	383700	3773325	1.08855E-05	1.08855E-05	4.66164E-05	4.66164E-05	0.000271924	0.000179651	0.00030338	0.00030338	9.15733E-05	9.43694E-05	0.000482476	0.000482476	0.000372584	0.000372584	3.69089E-05	3.69089E-05	0.000118836	0.000118836	0.000151365
3837103773325	383710	3773325	1.08029E-05	1.08029E-05	4.6263E-05	4.6263E-05	0.000265319	0.000175288	0.000296012	0.000296012	8.93491E-05	9.20774E-05	0.000470766	0.000470766	0.000363535	0.000363535	3.60125E-05	3.60125E-05	0.000115949	0.000115949	0.000148148
3837203773325	383720	3773325	1.07802E-05	1.07802E-05	4.61658E-05	4.61658E-05	0.000259677	0.00017156	0.000289716	0.000289716	8.74489E-05	9.01191E-05	0.000460575	0.000460575	0.000355804	0.000355804	3.52466E-05	3.52466E-05	0.000113483	0.000113483	0.000145724
3837303773325	383730	3773325	1.07699E-05	1.07699E-05	4.61216E-05	4.61216E-05	0.000254291	0.000168002	0.000283708	0.000283708	8.56354E-05	8.82502E-05	0.000450874	0.000450874	0.000348425	0.000348425	3.45156E-05	3.45156E-05	0.00011113	0.00011113	0.000143557
3837403773325	383740	3773325	1.08339E-05	1.08339E-05	4.63955E-05	4.63955E-05	0.000249862	0.000165076	0.000278766	0.000278766	8.41437E-05	8.67129E-05	0.000442654	0.000442654	0.000342356	0.000342356	3.39144E-05	3.39144E-05	0.000109194	0.000109194	0.000142369
3837503773325	383750	3773325	1.0904E-05	1.0904E-05	4.66959E-05	4.66959E-05	0.000245561	0.000162234	0.000273968	0.000273968	8.26953E-05	8.52203E-05	0.000434705	0.000434705	0.000336463	0.000336463	3.33306E-05	3.33306E-05	0.000107315	0.000107315	0.000141444
3837603773325	383760	3773325	1.10031E-05	1.10031E-05	4.712E-05	4.712E-05	0.000241658	0.000159656	0.000269614	0.000269614	8.1381E-05	8.3866E-05	0.000427414	0.000427414	0.000331115	0.000331115	3.28009E-05	3.28009E-05	0.000105609	0.000105609	0.000141092
3837703773325	383770	3773325	1.11248E-05	1.11248E-05	4.76413E-05	4.76413E-05	0.000238117	0.000157316	0.000265663	0.000265663	8.01885E-05	8.2637E-05	0.00042074	0.00042074	0.00032623	0.00032623	3.23203E-05	3.23203E-05	0.000104061	0.000104061	0.000141313
3837803773325	383780	3773325	1.12424E-05	1.12424E-05	4.81449E-05	4.81449E-05	0.000234729	0.000155078	0.000261883	0.000261883	7.90476E-05	8.14612E-05	0.000414389	0.000414389	0.000321621	0.000321621	3.18604E-05	3.18604E-05	0.000102581	0.000102581	0.000141826
3837903773325	383790	3773325	1.12754E-05	1.12754E-05	4.82863E-05	4.82863E-05	0.000230471	0.000152265	0.000257132	0.000257132	7.76136E-05	7.99835E-05	0.000406878	0.000406878	0.000315787	0.000315787	3.12824E-05	3.12824E-05	0.00010072	0.00010072	0.000141116
3838003773325	383800	3773325	1.13043E-05	1.13043E-05	4.841E-05	4.841E-05	0.000226323	0.000149525	0.000252505	0.000252505	7.62168E-05	7.85441E-05	0.000399624	0.000399624	0.000310104	0.000310104	3.07195E-05	3.07195E-05	9.89073E-05	9.89073E-05	0.000140465
3838103773325	383810	3773325	1.13126E-05	1.13126E-05	4.84453E-05	4.84453E-05	0.000222114	0.000146744	0.000247809	0.000247809	7.47994E-05	7.70834E-05	0.000392358	0.000392358	0.000304337	0.000304337	3.01482E-05	3.01482E-05	9.70679E-05	9.70679E-05	0.000139582
3838203773325	383820	3773325	1.13022E-05	1.13022E-05	4.84012E-05	4.84012E-05	0.000217826	0.000143911	0.000243024	0.000243024	7.33552E-05	7.5595E-05	0.000385054	0.000385054	0.00029846	0.00029846	2.95661E-05	2.95661E-05	9.51937E-05	9.51937E-05	0.000138412
3838303773325	383830	3773325	1.12857E-05	1.12857E-05	4.83305E-05	4.83305E-05	0.000213653	0.000141154	0.000238369	0.000238369	7.19501E-05	7.41471E-05	0.000377981	0.000377981	0.000292744	0.000292744	2.89997E-05	2.89997E-05	9.33704E-05	9.33704E-05	0.00013723
3838403773325	383840	3773325	1.11661E-05	1.11661E-05	4.7818E-05	4.7818E-05	0.000208115	0.000137495	0.00023219	0.00023219	7.0085E-05	7.2225E-05	0.000368834	0.000368834	0.000285155	0.000285155	2.8248E-05	2.8248E-05	9.095E-05	9.095E-05	0.000133887
3838503773325	383850	3773325	1.1034E-05	1.1034E-05	4.72525E-05	4.72525E-05	0.000202607	0.000133856	0.000226045	0.000226045	6.82302E-05	7.03135E-05	0.000359725	0.000359725	0.00027608	0.00027608	2.75004E-05	2.75004E-05	8.8543E-05	8.8543E-05	0.000130389
3838603773325	383860	3773325	1.08875E-05	1.08875E-05	4.66252E-05	4.66252E-05	0.00019705	0.000130185	0.000219845	0.000219845	6.63588E-05	6.83851E-05	0.000350565	0.000350565	0.00026994	0.00026994	2.67462E-05	2.67462E-05	8.61145E-05	8.61145E-05	0.000126635
3838703773325	383870	3773325	1.07039E-05	1.07039E-05	4.58389E-05	4.58389E-05	0.000191267	0.000126364	0.000213393	0.000213393	6.44112E-05	6.63779E-05	0.000341057	0.000341057	0.00026207	0.00026207	2.59611E-05	2.59611E-05	8.3587E-05	8.3587E-05	0.000122331
3838803773325	383880	3773325	1.05223E-05	1.05223E-05	4.50613E-05	4.50613E-05	0.00018571	0.000122693	0.000207193	0.000207193	6.25399E-05	6.44495E-05	0.000331923	0.000331923	0.000254456	0.000254456	2.52069E-05	2.52069E-05	8.11586E-05	8.11586E-05	0.000118189
3838903773325	383890	3773325	1.02975E-05	1.02975E-05	4.40983E-05	4.40983E-05	0.000179914	0.000118864	0.000200727	0.000200727	6.05881E-05	6.24381E-05	0.000322454	0.000322454	0.000246515	0.000246515	2.44202E-05	2.44202E-05	7.86257E-05	7.86257E-05	0.000113503
3839003773325	383900	3773325	1.00602E-05	1.00602E-05	4.30822E-05	4.30822E-05	0.000174272	0.000115136	0.000194432	0.000194432	5.86879E-05	6.04798E-05	0.000313217	0.000313217	0.00023783	0.00023783	2.36543E-05	2.36543E-05	7.61598E-05	7.61598E-05	0.000108889
3839103773325	383910	3773325	9.82292E-06	9.82292E-06	4.20661E-05	4.20661E-05	0.000168868	0.000111566	0.000188403	0.000188403	5.68681E-05	5.86045E-05	0.000304392	0.000304392	0.00023179	0.00023179	2.29209E-05	2.29209E-05	7.37983E-05	7.37983E-05	0.000104507
3829703773335	382970	3773335	1.76652E-05	1.76652E-05	7.565E-05	7.565E-05	0.000387686	0.000256132	0.000432534	0.000432534	0.000130558	0.000134544	0.000711849	0.000711849	0.0005312	0.0005312	5.26217E-05	5.26217E-05	0.000169426	0.000169426	4.97466E-05
3829803773335	382980	3773335	1.77889E-05	1.77889E-05	7.61802E-05	7.61802E-05	0.000414184	0.000273638	0.000462097	0.000462097	0.000139481	0.00014374	0.000750757	0.000750757	0.000567506	0.000567506	5.62182E-05	5.62182E-05	0.000181006	0.000181006	5.1024E-05
3829903773335	382990	3773335	1.79478E-05	1.79478E-05	7.68605E-05	7.68605E-05	0.000439891	0.000290622	0.000490778	0.000490778	0.000148138	0.000152661	0.000787641	0.000787641	0.00060273	0.00060273	5.97076E-05	5.97076E-05	0.00019224	0.00019224	5.21761E-05
3830003773335	383000	3773335	1.81645E-05	1.81645E-05	7.77882E-05	7.77882E-05	0.000463846	0.000306448	0.000517504	0.000517504	0.000156205	0.000160975	0.000821331	0.000821331	0.000635553	0.000635553	6.2959E-05	6.2959E-05	0.000202709	0.000202709	5.31908E-05
3830103773335	383010	3773335	1.8377E-05	1.8377E-05	7.86983E-05	7.86983E-05	0.00048864	0.000322829	0.000545167	0.000545167	0.000164555	0.00016958	0.000855922	0.000855922	0.000669525	0.000669525	6.63245E-05	6.63245E-05	0.000213545	0.000213545	5.42354E-05
3830203773335	383020	3773335	1.86287E-05	1.86287E-05	7.97762E-05	7.97762E-05	0.000510574	0.00033732	0.000569638	0.000569638	0.000171941	0.000177191	0.000886443	0.000886443	0.000699578	0.000699578	6.93015E-05	6.93015E-05	0.00022313	0.00022313	5.51188E-05
3830303773335	383030	3773335	1.88618E-05	1.88618E-05	8.07746E-05	8.07746E-05	0.000532182	0.000351596	0.000593746	0.000593746	0.000179218	0.000184691	0.000916886	0.000916886	0.000729185	0.000729185	7.22345E-05	7.22345E-05	0.000232573	0.000232573	5.59963E-05
3830403773335	383040	3773335	1.90785E-05	1.90785E-05	8.17024E-05	8.17024E-05	0.000552437	0.000364978	0.000616343	0.000616343	0.000186039	0.00019172	0.000946234	0.000946234	0.000756938	0.000756938	7.49837E-05	7.49837E-05	0.000241425	0.000241425	5.68081E-05
3830503773335	383050	3773335	1.92703E-05	1.92703E-05	8.25241E-05	8.25241E-05	0.000569836	0.000376473	0.000635756	0.000635756	0.000191899	0.000197758	0.000972902	0.000972902	0.000780778	0.000780778	7.73454E-05	7.73454E-05	0.000249029	0.000249029	5.75184E-05
3830603773335	383060	3773335	1.94271E-05	1.94271E-05	8.31956E-05	8.31956E-05	0.0005856	0.000386888	0.000653343	0.000653343	0.000197207	0.000203229	0.000998874	0.000998874	0.000802378	0.000802378	7.94851E-05	7.94851E-05	0.000255918	0.000255918	5.82347E-05
3830703773335	383070	3773335	1.95468E-05	1.95468E-05	8.37081E-05	8.37081E-05	0.000599453	0.000396039	0.000668798	0.000668798	0.000201872	0.000208036	0.001023958	0.001023958	0.00082358	0.00082358	8.13653E-05	8.13653E-05	0.000261972	0.000261972	5.89749E-05
3830803773335	383080	3773335	1.96335E-05	1.96335E-05	8.40791E-05	8.40791E-05	0.000610842	0.000403564	0.000681505	0.000681505	0.000205708	0.000211989	0.001047457	0.001047457	0.000836963	0.000836963	8.29112E-05	8.29112E-05	0.000266949	0.000266949	5.9733E-05
3830903773335	383090	3773335	1.9716E-05	1.9716E-05	8.44326E-05	8.44326E-05	0.000622421	0.000411214	0.000694424	0.000694424	0.000209607	0.000216007	0.001072579	0.001072579	0.000852829	0.000852829	8.44829E-05	8.44829E-05	0.000272009	0.000272009	6.07358E-05
3831003773335	383100	3773335	1.9881E-05	1.9881E-05	8.51394E-05	8.51394E-05	0.000642351	0.000424381	0.000716659	0.000716659	0.000216319	0.000222924	0.001109464	0.001109464	0.000880137	0.000880137	8.7188E-05	8.7188E-05	0.000280719	0.000280719	6.26638E-05
3831103773335	383110	3773335	2.00275E-05	2.00275E-05	8.57667E-05	8.57667E-05	0.000659983	0.00043603	0.000736331	0.000736331	0.000222257	0.000229043	0.001144171	0.001144171	0.00090429	0.00090429	8.95813E-05	8.95813E-05	0.000288425	0.000288425	6.46814E-05
3831203773335	383120	3773335	2.01431E-05	2.01431E-05	8.62615E-05	8.62615E-05	0.000672874	0.000444546	0.000750713	0.000750713	0.000226598	0.000233517	0.001172862	0.001172862	0.000921958	0.000921958	9.1331E-05	9.1331E-05	0.000294058	0.000294058	6.65975E-05
3831303773335	383130	3773335	2.02421E-05	2.02421E-05	8.66856E-05	8.66856E-05	0.000682217	0.000450719	0.000761137	0.000761137	0.000229744	0.000236759	0.001196181	0.001196181	0.00093476	0.00093476	9.25991E-05	9.25991E-05	0.000298141	0.000298141	6.84897E-05
3831403773335	383140	3773335	2.03349E-05	2.03349E-05	8.70832E-05	8.70832E-05	0.000692559	0.000457552	0.000772675	0.000772675	0.000233227	0.000240348	0.001219371	0.001219371	0.00094893	0.00094893	9.40028E-05	9.40028E-05	0.000302661	0.000302661	7.06684E-05
3831503773335	383150	3773335	2.03514E-05	2.03514E-05	8.71539E-05	8.71539E-05	0.000729324	0.000481842	0.000813694	0.000813694	0.000245608	0.000253107	0.001276997	0.001276997	0.000999306	0.000999306	9.89931E-05	9.89931E-05	0.000318728	0.000318728	7.48468E-05
3831603773335	383160	3773335	2.00213E-05	2.00213E-05	8.57402E-05	8.57402E-05	0.000769681	0.000508504	0.000858718	0.000858718	0.000259198	0.000267113	0.001338708	0.001338708	0.001054601	0.001054601	0.000104471	0.000104471	0.000336364	0.000336364	7.86789E-05
3831703773335	383170	3773335	1.91837E-05	1.91837E-05	8.2153E-05	8.2153E-05	0.000817333	0.000539986	0.000911883	0.000911883	0.000275246	0.00028365	0.001410996	0.001410996	0.001119894	0.001119894	0.000110939	0.000110939	0.000357189	0.000357189	8.19858E-05
3831803773335	383180	3773335	1.75476E-05	1.75476E-05	7.51464E-05	7.51464E-05	0.000872583	0.000576488	0.000973525	0.000973525	0.000293852	0.000302824	0.001498447	0.001498447	0.001195596	0.001195596	0.000118438	0.000118438	0.000381335	0.000381335	8.22485E-05
3831903773335	383190	3773335	1.54493E-05	1.54493E-05	6.61606E-05	6.61606E-05	0.000932961	0.000616378	0.001040887	0.001040887	0.000314185	0.000323778	0.001597828	0.001597828	0.001278324	0.001278324	0.000126633	0.000126633	0.000407721	0.000407721	8.64209E-05
3835003773335	383500	3773335	1.57732E-05	1.57732E-05	6.75478E-05	6.75478E-05	0.000557308	0.000368195	0.000621778	0.000621778	0.000187679	0.00019341	0.000954208	0.000954208	0.000763612	0.000763612	7.56448E-05	7.56448E-05	0.000243553	0.000243553	0.000197727
3835103773335	383510	3773335	1.58681E-05	1.58681E-05	6.79543E-05	6.79543E-05	0.000531496	0.000351143	0.00059298	0.00059298	0.000178987	0.000184452	0.000915675	0.000915675	0.000728245	0.000728245	7.21414E-05	7.21414E-05	0.000232273	0.000232273	0.00019861
3835203773335	383520	3773335	1.58599E-05	1.58599E-05	6.79189E-05	6.79189E-05	0.000505495	0.000333964	0.000563971	0.000563971	0.000170231	0.000175429	0.00087964	0.00087964	0.000692619	0.000692619	6.86121E-05	6.86121E-05	0.00022091	0.00022091	0.000223937
3835303773335	383530	3773335	1.57773E-05	1.57773E-05	6.75655E-05	6.75655E-05	0.000484958	0.000320397	0.000541059	0.000541059	0.000163315	0.000168302	0.000847149	0.000847149	0.00066448	0.00066448	6.58247E-05	6.58247E-05	0.000211936	0.000211936	0.000232229

			MSite Grubbing / Prep	MMass Grading / Excavation	MMass Grading / Excavation	MDrainage / Utilities Trenching	MFoundations / Concrete Pads	MBuilding / Structure Construction	MAsphalt Paving	MLandscaping or Other Finishing	MWaterside Construction (Piles)	RSSWRe-striping South Valley	RSSWRe-striping Silver Lake Boulevard	RSSWDemolition	RSSWPlacing Base	RSSWForm/Place Rebar and Pour	Child Risk				
Unique Identifier	X (UTM)	Y (UTM)	2027	2027	2028	2028	2028	2028	2028	2028	2028	2029	2029	2029	2029	2029	3rd Trimester	0<2	2<16	Total	per million
3831203773325	383120	3773325	6.03275E-05	0.000150642	0.000150642	4.21587E-05	7.77907E-05	0.000139882	9.89582E-05	2.99873E-05	5.30952E-05	0.001207843	0.00013521	0.00023002	0.000125039	3.74262E-05	6.54815E-09	1.5227E-07	1.8866E-07	3.47478E-07	0.34747802
3831303773325	383130	3773325	6.19434E-05	0.000154677	0.000154677	4.32879E-05	7.98744E-05	0.000143629	0.000101609	3.07906E-05	5.45174E-05	0.001195328	0.000141857	0.000241497	0.000131278	3.92936E-05	6.64377E-09	1.5336E-07	2.05E-07	3.65003E-07	0.36500255
3831403773325	383140	3773325	6.38232E-05	0.000159371	0.000159371	4.46016E-05	8.22984E-05	0.000147988	0.000104692	3.1725E-05	5.61719E-05	0.001187104	0.000149579	0.00025485	0.000138536	4.14663E-05	6.75207E-09	1.5457E-07	2.2516E-07	3.8648E-07	0.38647968
3831503773325	383150	3773325	6.72813E-05	0.000168006	0.000168006	4.70182E-05	8.67575E-05	0.000156006	0.000110365	3.34439E-05	5.92154E-05	0.001228955	0.000162973	0.000277957	0.000151097	4.52261E-05	6.97247E-09	1.568E-07	2.6455E-07	4.28321E-07	0.4283206
3831603773325	383160	3773325	7.02438E-05	0.000175404	0.000175404	4.90885E-05	9.05775E-05	0.000162875	0.000115224	3.49165E-05	6.18228E-05	0.001272534	0.000177473	0.000303093	0.000164761	4.9316E-05	7.17348E-09	1.58E-07	3.1899E-07	4.84165E-07	0.48416533
3831703773325	383170	3773325	7.27969E-05	0.000181779	0.000181779	5.08727E-05	9.38697E-05	0.000168795	0.000119413	3.61856E-05	6.40698E-05	0.001317992	0.000192691	0.000329893	0.00017933	5.36765E-05	7.35136E-09	1.5836E-07	3.9976E-07	5.65471E-07	0.56547127
3831803773325	383180	3773325	7.26838E-05	0.000181497	0.000181497	5.07937E-05	9.37239E-05	0.000168533	0.000119227	3.61294E-05	6.39703E-05	0.001361768	0.000207648	0.000355446	0.00019322	5.78341E-05	7.46507E-09	1.5659E-07	5.33E-07	6.97057E-07	0.6970572
3834903773325	383490	3773325	0.00016527	0.000412693	0.000412693	0.000115496	0.000213112	0.000383215	0.000271101	8.21519E-05	0.000145457	0.000412557	0.005424598	0.015164463	0.008243391	0.00246739	1.39039E-08	2.2538E-07	6.5463E-07	8.9391E-07	0.89390959
3835003773325	383500	3773325	0.000167425	0.000418073	0.000418073	0.000117002	0.00021589	0.00038821	0.000274636	8.32229E-05	0.000147353	0.000395068	0.008068391	0.01131817	0.006152549	0.001841565	1.37891E-08	2.2403E-07	5.3238E-07	7.70204E-07	0.77020433
3835103773325	383510	3773325	0.000186105	0.000464718	0.000464718	0.000130056	0.000239977	0.000431524	0.000305277	9.25083E-05	0.000163794	0.000376192	0.005880971	0.00843351	0.00458445	0.001372206	1.34845E-08	2.2136E-07	4.3405E-07	6.68893E-07	0.66889299
3835203773325	383520	3773325	0.000195418	0.000487973	0.000487973	0.000136564	0.000251986	0.000453118	0.000320554	9.71376E-05	0.000171991	0.000358477	0.004381853	0.006475211	0.00351992	0.001053573	1.30483E-08	2.1677E-07	3.6472E-07	5.9454E-07	0.59453993
3835303773325	383530	3773325	0.000201505	0.000503172	0.000503172	0.000140817	0.000259835	0.000467231	0.000330538	0.000100163	0.000177348	0.000342536	0.003457582	0.005235757	0.002846154	0.000851903	1.26149E-08	2.1206E-07	3.1741E-07	5.42083E-07	0.54208295
3835403773325	383540	3773325	0.000205744	0.000513757	0.000513757	0.00014378	0.000265301	0.00047706	0.000337492	0.00010227	0.000181078	0.00032786	0.002828811	0.004361205	0.002370748	0.000709606	1.21737E-08	2.0705E-07	2.819E-07	5.01119E-07	0.50111908
3835503773325	383550	3773325	0.000208582	0.000520846	0.000520846	0.000145764	0.000268961	0.000483642	0.000342148	0.000103681	0.000183577	0.000313858	0.002356854	0.003683642	0.002002425	0.000599361	1.17056E-08	2.0158E-07	2.5297E-07	4.66257E-07	0.46625717
3835603773325	383560	3773325	0.000209266	0.000522554	0.000522554	0.000146242	0.000269843	0.000485229	0.00034327	0.000104021	0.000184179	0.000299569	0.001963298	0.003103449	0.001687032	0.000504958	1.11562E-08	1.949E-07	2.2681E-07	4.32869E-07	0.43286904
3835703773325	383570	3773325	0.000207144	0.000517254	0.000517254	0.000144759	0.000267107	0.000480308	0.000339789	0.000102966	0.000182311	0.000286085	0.001665161	0.002655302	0.00144342	0.000432041	1.06206E-08	1.8802E-07	2.052E-07	4.03848E-07	0.40384838
3835803773325	383580	3773325	0.000203223	0.000507463	0.000507463	0.000142018	0.00026205	0.000471215	0.000333357	0.000101017	0.00017886	0.000273499	0.00143516	0.002303677	0.001252277	0.000374828	1.01158E-08	1.812E-07	1.8722E-07	3.78533E-07	0.37853331
3835903773325	383590	3773325	0.000198154	0.000494806	0.000494806	0.000138476	0.000255515	0.000459463	0.000325042	9.84977E-05	0.000174399	0.000261773	0.001253648	0.002023088	0.001099749	0.000329174	9.63826E-09	1.7443E-07	1.7202E-07	3.56085E-07	0.35608523
3836003773325	383600	3773325	0.000192299	0.000480186	0.000480186	0.000134385	0.000247965	0.000445887	0.000315438	9.55873E-05	0.000169246	0.00025076	0.001106562	0.001793425	0.000974904	0.000291806	9.18157E-09	1.6769E-07	1.5885E-07	3.35716E-07	0.33571564
3836103773325	383610	3773325	0.000186525	0.000465767	0.000465767	0.000130349	0.000240519	0.000432498	0.000305966	9.27171E-05	0.000164164	0.000240661	0.000988509	0.001607616	0.000873899	0.000261573	8.76674E-09	1.6141E-07	1.4768E-07	3.17856E-07	0.31785618
3836203773325	383620	3773325	0.000180589	0.000450945	0.000450945	0.000126201	0.000232865	0.000418735	0.00029623	8.97666E-05	0.00015894	0.000231166	0.000889237	0.001450305	0.000788385	0.000235977	8.37637E-09	1.5536E-07	1.378E-07	3.01534E-07	0.30153357
3836303773325	383630	3773325	0.000174363	0.000435397	0.000435397	0.00012185	0.000224836	0.000404297	0.000286016	8.66714E-05	0.000153459	0.000222062	0.000803189	0.001313148	0.000713826	0.000213661	8.00105E-09	1.4937E-07	1.2882E-07	2.86192E-07	0.28619173
3836403773325	383640	3773325	0.000167899	0.000419256	0.000419256	0.000117333	0.000216501	0.000389309	0.000275413	8.34585E-05	0.000147771	0.0002133	0.000727777	0.001192391	0.000648183	0.000194012	7.63806E-09	1.4343E-07	1.2056E-07	2.71629E-07	0.27162865
3836503773325	383650	3773325	0.000161721	0.000403829	0.000403829	0.000113015	0.000208535	0.000374984	0.000265279	8.03875E-05	0.000142333	0.00020507	0.000663141	0.001088391	0.000591649	0.00017091	7.30221E-09	1.3783E-07	1.1318E-07	2.58311E-07	0.25831096
3836603773325	383660	3773325	0.0001562	0.000390042	0.000390042	0.000109157	0.000201415	0.000362182	0.000256222	7.76431E-05	0.000137474	0.000197539	0.000608941	0.001000852	0.000544062	0.000162847	7.00601E-09	1.3287E-07	1.0677E-07	2.4664E-07	0.24663992
3836703773325	383670	3773325	0.000150959	0.000376955	0.000376955	0.000105495	0.000194657	0.00035003	0.000247625	7.5038E-05	0.000132861	0.000190465	0.000561613	0.00092417	0.000502378	0.000150371	6.73399E-09	1.2826E-07	1.0098E-07	2.35975E-07	0.23597515
3836803773325	383680	3773325	0.000145944	0.000364433	0.000364433	0.00010199	0.000188191	0.000338402	0.000239399	7.25453E-05	0.000128448	0.000183773	0.000519797	0.000856249	0.000465456	0.000139319	6.48199E-09	1.2395E-07	9.5704E-08	2.26141E-07	0.22614074
3836903773325	383690	3773325	0.000141156	0.000352476	0.000352476	9.86438E-05	0.000182016	0.000327299	0.000231545	7.0165E-05	0.000124233	0.000177458	0.000482744	0.000795909	0.000432656	0.000129501	6.24859E-09	1.1994E-07	9.0885E-08	2.17076E-07	0.21707587
3837003773325	383700	3773325	0.000136588	0.00034107	0.00034107	9.54517E-05	0.000176126	0.000316708	0.000224052	6.78945E-05	0.000120213	0.000171474	0.000449615	0.000741842	0.00040326	0.000120704	6.03182E-09	1.1619E-07	8.6457E-08	2.08682E-07	0.20868157
3837103773325	383710	3773325	0.000133685	0.000333821	0.000333821	9.34229E-05	0.000172383	0.000309976	0.00021929	6.64514E-05	0.000117658	0.000166827	0.00042668	0.000704363	0.000382891	0.000114606	5.89592E-09	1.1404E-07	8.3346E-08	2.0328E-07	0.20328
3837203773325	383720	3773325	0.000131498	0.00032836	0.00032836	9.18946E-05	0.000169563	0.000304906	0.000215702	6.53644E-05	0.000115733	0.000162772	0.000408121	0.000673998	0.000366385	0.000109665	5.79347E-09	1.1253E-07	8.0799E-08	1.99125E-07	0.19912517
3837303773325	383730	3773325	0.000129542	0.000323477	0.000323477	9.05282E-05	0.000167042	0.000300372	0.000212495	6.43925E-05	0.000114013	0.000158944	0.000391275	0.000646408	0.00035138	0.000105176	5.70108E-09	1.1121E-07	7.8457E-08	1.95367E-07	0.19536712
3837403773325	383740	3773325	0.000128471	0.000320801	0.000320801	8.97791E-05	0.000165659	0.000297886	0.000210737	6.38596E-05	0.000113069	0.000155693	0.000378077	0.00062477	0.000339624	0.000101655	5.64285E-09	1.1057E-07	7.663E-08	1.92846E-07	0.19284566
3837503773325	383750	3773325	0.000127636	0.000318716	0.000318716	8.91957E-05	0.000164583	0.000295951	0.000209367	6.34446E-05	0.000112334	0.000152593	0.000365762	0.000604574	0.000328646	9.83695E-05	5.58985E-09	1.1004E-07	7.4919E-08	1.90544E-07	0.19054395
3837603773325	383760	3773325	0.000127318	0.000317922	0.000317922	8.89736E-05	0.000164173	0.000295214	0.000208846	6.32867E-05	0.000112055	0.00014977	0.000355026	0.000586959	0.000319071	9.55034E-05	5.55127E-09	1.0978E-07	7.3441E-08	1.88776E-07	0.18877626
3837703773325	383770	3773325	0.000127517	0.00031842	0.00031842	8.91129E-05	0.00016443	0.000295676	0.000209173	6.33857E-05	0.00011223	0.000147197	0.000345636	0.000571552	0.000310695	9.29964E-05	5.52564E-09	1.0977E-07	7.2169E-08	1.87467E-07	0.18746708
3837803773325	383780	3773325	0.00012798	0.000319577	0.000319577	8.94366E-05	0.000165027	0.00029675	0.000209933	6.3616E-05	0.000112638	0.00014475	0.000336974	0.000557341	0.00030297	9.06842E-05	5.50451E-09	1.0981E-07	7.1E-08	1.86317E-07	0.18631659
3837903773325	383790	3773325	0.000127339	0.000317976	0.000317976	8.89887E-05	0.000164201	0.000295264	0.000208881	6.32974E-05	0.000112074	0.000141912	0.000326288	0.000539794	0.000293432	8.78292E-05	5.44888E-09	1.091E-07	6.9456E-08	1.8401E-07	0.18400965
3838003773325	383800	3773325	0.000126752	0.00031651	0.00031651	8.85784E-05	0.000163444	0.000293902	0.000207918	6.30055E-05	0.000111557	0.000139174	0.00031627	0.000523351	0.000284493	8.51537E-05	5.39566E-09	1.0841E-07	6.7991E-08	1.81801E-07	0.18180087
3838103773325	383810	3773325	0.000125955	0.00031452	0.00031452	8.80213E-05	0.000162416	0.000292054	0.000206611	6.26093E-05	0.000110855	0.000136441	0.000306367	0.000507094	0.000275656	8.25086E-05	5.33768E-09	1.0759E-07	6.6512E-08	1.79442E-07	0.17944164
3838203773325	383820	3773325	0.000124899	0.000311883	0.000311883	8.72835E-05	0.000161055	0.000289606	0.000204879	6.20845E-05	0.000109926	0.000133707	0.000296535	0.000490948	0.000266879	7.98815E-05	5.27424E-09	1.0664E-07	6.5013E-08	1.76924E-07	0.17692428
3838303773325	383830	3773325	0.000123833	0.00030922	0.00030922	8.65382E-05	0.000159679	0.000287133	0.000203129	6.15544E-05	0.000108987	0.00013106	0.00028723	0.000475668	0.000258573	7.73953E-05	5.21325E-09	1.0571E-07	6.3575E-08	1.74493E-07	0.17449345
3838403773325	383840	3773325	0.000120817	0.000301688	0.000301688	8.44303E-05	0.00015579	0.000280139	0.000198182	6.0055E-05	0.000106333	0.000127774	0.000274886	0.000455336	0.000247521	7.40872E-05	5.09268E-09	1.0361E-07	6.1546E-08	1.7025E-07	0.17025014
3838503773325	383850	3773325	0.00011766	0.00029386	0.00029386	8.22245E-05	0.00015172	0.00027282	0.000193004	5.8486E-05	0.000103555	0.000124528	0.000262953	0.000435667	0.000236828	7.08869E-05	4.96962E-09	1.0145E-07	5.9545E-08	1.65969E-07	0.16596896
3838603773325	383860	3773325	0.000114272	0.000285346	0.000285346	7.98568E-05	0.000147351	0.000264964	0.000187446	5.68019E-05	0.000100573	0.000121288	0.000251237	0.000416346	0.000226325	6.77431E-05	4.84085E-09	9.9163E-08	5.7538E-08	1.61542E-07	0.16154166
3838703773325	383870	3773325	0.000110388	0.000275648	0.000275648	7.71428E-05	0.000142343	0.000255959	0.000181076	5.48715E-05	9.71548E-05	0.000117952	0.00023928	0.000396601	0.000215592	6.45304E-05	4.69861E-09	9.6582E-08	5.5438E-08	1.56718E-07	0.15671842
3838803773325	383880	3773325	0.00010665	0.000266314	0.000266314	7.45305E-05	0.000137523	0.000247292	0.000174944	5.30133E-05	9.38648E-05	0.000114746	0.000228136	0.000378205	0.000205592	6.15372E-05	4.56246E-09	9.4084E-08	5.3449E-08	1.52096E-07	0.15209635
3838903773325	383890	3773325	0.000102422	0.000255756	0.000255756	7.15756E-05	0.000132071	0.000237487	0.000168008	5.09115E-05	9.01434E-05	0.000111425	0.000216721	0.000359342	0.000195338	5.84681E-05	4.41276E-09	9.1267E-08	5.1364E-08	1.47044E-07	0.14704374
3839003773325	383900	3773325	9.82584E-05	0.000245359	0.000245359	6.86659E-05	0.000126702	0.000227833	0.000161178	4.88419E-05	8.64789E-05	0.00010819	0.000205894	0.000341456	0.000185615	5.55578E-05	4.26537E-09	8.8451E-08	4.9349E-08	1.42065E-07	0.14206549
3839103773325	383910	3773325	9.43048E-05	0.000235486	0.000235486	6.5903E-05	0.000121604	0.000218666	0.000154693	4.68766E-05	8.29992E-05	0.00010508	0.000195826	0.000324809	0.000176566	5.28492E-05	4.1245E-09	8.5716E-08	4.7445E-08	1.37285E-07	0.13728536
3829703773335	382970	3773335	4.48901E-05	0.000112094	0.000112094	3.13706E-05	5.78846E-05	0.000104087	7.36355E-05	2.23138E-05	3.95085E-05	0.000746446	7.77787E-05	0.00013164	7.15594E-05	2.1419E-05	5.21427E-09	1.3146E-07	7.2302E-08	2.08977E-07	0.20897721
3829803773335	382980	3773335	4.60428E-05	0.000114972	0.000114972	3.21761E-05	5.9371E-05	0.00010676	7.55263E-05	2.28868E-05	4.0523E-05	0.000802993	8.09188E-05	0.00013698	7.4462E-05	2.22878E-05	5.34473E-09	1.337E-07	7.6925E-08	2.15971E-07	0.21597109
3829903773335	382990	3773335	4.70824E-05	0.000117568	0.000117568	3.29026E-05	6.07115E-05	0.00010917	7.72316E-05	2.34035E-05	4.1438E-05	0.000855802	8.39132E-05	0.00014209	7.724E-05	2.31193E-05	5.46353E-09	1.3584E-07	8.1541E-08	2.22841E-07	0.22284057
3830003773335	383000	3773335	4.7998E-05	0.000119855	0.000119855	3.35425E-05	6.18922E-05	0.000111294	7.87336E-05	2.38587E-05	4.22439E-05	0.000901944	8.67066E-05	0.000146861	7.98334E-05	2.38955E-05	5.57026E-09	1.3792E-07	8.6051E-08	2.29546E-07	0.22954562
3830103773335	383010	3773335	4.89407E-05	0.000122209	0.000122209	3.42012E-05	6.31077E-05	0.000113479	8.02799E-05	2.43272E-05	4.30735E-05	0.000946568	8.96457E-05	0.000151886	8.25653E-05	2.47132E-05	5.67682E-09	1.3996E-07	9.0911E-08	2.36544E-07	0.23654389
3830203773335	383020	3773335	4.97378E-05	0.000124199	0.000124199	3.47583E-05	6.41356E-05	0.000115328	8.15875E-05	2.47235E-05	4.37751E-05	0.000980732	9.23437E-05	0.000156504	8.50757E-05	2.54646E-05	5.76806E-09	1.4184E-07	9.5574E-08	2.43184E-07	0.24318436
3830303773335	383030	3773335	5.05296E-05	0.000126176	0.000126176	3.53117E-05	6.51566E-05	0.000117164	8.28863E-05	2.51171E-05	4.4472E-05	0.001009641	9.51321E-05	0.000161275	8.76691E-05	2.62409E-05	5.85597E-09	1.4359E-07	1.0051E-07	2.49959E-07	0.24995853
3830403773335	383040	3773335	5.12622E-05	0.000128006	0.000128006	3.58236E-05	6.61012E-05	0.000118862	8.4088E-05	2.54812E-05	4.51167E-05	0.001030783	9.79456E-05	0.000166105	9.02948E-05	2.70268E-05	5.93586E-09	1.4511E-07	1.0563E-07	2.56683E-07	0.25668305
3830503773335	383050	3773335	5.19032E-05	0.000129606	0.000129606	3.62715E-05	6.69278E-05	0.000120349	8.51394E-05	2.57998E-05	4.56809E-05	0.001041193	0.000100639	0.000170715	9.28006E-05	2.77768E-05	6.00233E-09	1.4631E-07	1.1075E-07	2.63069E-07	0.26306902
3830603773335	383060	3773335	5.25495E-05	0.00013122	0.00013122	3.67232E-05	6.77612E-05	0.000121847	8.61997E-05	2.61211E-05	4.62497E-05	0.001044197	0.000103442	0.000175528	9.54171E-05	2.856E-05	6.06421E-09	1.473E-07	1.162E-07	2.69565E-07	0.26956459
3830703773335	383070	3773335	5.32174E-05	0.000132888	0.000132888	3.719E-05	6.86225E-05	0.000123396	8.72953E-05	2.64531E-05	4.68376E-05	0.001040444	0.000106411	0.000180639	9.81951E-05	2.93915E-05	6.12396E-09	1.4812E-07	1.2206E-07	2.76304E-07	0.27630414
3830803773335	383080	3773335	5.39015E-05	0.000134596	0.000134596	3.7668E-05	6.95046E-05	0.000124982	8.84174E-05	2.67932E-05	4.74396E-05	0.001030521	0.000109541	0.000186038	0.00010113	3.027E-05	6.18008E-09	1.4876E-07	1.2833E-07	2.83279E-07	0.28327885
3830903773335	383090	3773335	5.48064E-05	0.000136856	0.000136856	3.83004E-05	7.06714E-05	0.00012708	8.99018E-05	2.7243E-05	4.82361E-05	0.001021001	0.000113324	0.000192557	0.000104674	3.13308E-05	6.25092E-09	1.496E-07	1.3576E-07	2.91611E-07	0.29161081
3831003773335	383100	3773335	5.65462E-05	0.0001412	0.0001412	3.95162E-05	7.29149E-05	0.000131115	9.27557E-05	2.81078E-05	4.97673E-05	0.00102722	0.000119178	0.000202617	0.000110142	3.29675E-05	6.38238E-09	1.5153E-07	1.4666E-07	3.04573E-07	0.30457316
3831103773335	383110	3773335	5.83668E-05	0.000145746	0.000145746	4.07885E-05	7.52625E-05	0.000135336	9.57421E-05	2.90128E-05	5.13696E-05	0.001030195	0.000125473	0.000213466	0.00011604	3.47328E-05	6.51256E-09	1.5336E-07	1.5888E-07	3.18753E-07	0.31875316
3831203773335	383120	3773335	6.00959E-05	0.000150064	0.000150064	4.19968E-05	7.7492E-05	0.000139345	9.85783E-05	2.98722E-05	5.28914E-05	0.001026587	0.000131838	0.000224442	0.00012007	3.65187E-05	6.62829E-09	1.5485E-07	1.7194E-07	3.33417E-07	0.33341746
3831303773335	383130	3773335	6.18033E-05	0.000154328	0.000154328	4.31901E-05	7.96938E-05	0.000143304	0.000101379	3.0721E-05	5.43942E-05	0.001018971	0.000138435	0.000235835	0.0001282	3.83724E-05	6.73437E-09	1.5611E-07	1.8628E-07	3.4912E-07	0.3491201
3831403773335	383140	3773335	6.37694E-05	0.000159237	0.000159237	4.4564E-05	8.22289E-05	0.000147863	0.000104604	3.16982E-05	5.61245E-05	0.001014454	0.000146042	0.000248984	0.000135348	4.05119E-05	6.85343E-09	1.5754E-07	2.038E-07	3.68189E-07	0.36818913
3831503773335	383150	3773335	6.75398E-05	0.000168652	0.000168652	4.71989E-05	8.70908E-05	0.000156606	0.000110789	3.35724E-05	5.9443E-05	0.001050181	0.000159315	0.000271888	0.000147798	4.42385E-05	7.09717E-09	1.6049E-07	2.3749E-07	4.05077E-07	0.4050774
3831603773335	383160	3773335	7.09979E-05	0.000177287	0.000177287	4.96155E-05	9.15499E-05	0.000164624	0.000116461	3.52913E-05	6.24864E-05	0.00108843	0.00017385	0.000297041	0.000161471	4.83311E-05	7.32652E-09	1.6241E-07	2.8371E-07	4.53444E-07	0.45344394
3831703773335	383170	3773335	7.39819E-05	0.000184739	0.000184739	5.17008E-05	9.53978E-05	0.000171543	0.000121356	3.67747E-05	6.51128E-05	0.001133747	0.000189717	0.000324715	0.000176515	5.2834E-05	7.53798E-09	1.6321E-07	3.5461E-07	5.25349E-07	0.52534923
3831803773335	383180	3773335	7.42189E-05	0.00018533	0.00018533	5.18665E-05	9.57034E-05	0.000172092	0.000121745	3.68925E-05	6.53214E-05	0.001184265	0.000205553	0.000351795	0.00019123	5.72402E-05	7.68972E-09	1.6175E-07	4.7469E-07	6.44122E-07	0.64412195
3831903773335	383190	3773335	7.7984E-05	0.000194732	0.000194732	5.44976E-05	0.000100558	0.000180823	0.000127921	3.8764E-05	6.86351E-05	0.001238164	0.000222981	0.000383799	0.000208633	6.24474E-05	7.80441E-09	1.6157E-07	7.0175E-07	8.71129E-07	0.87112868
3835003773335	383500	3773335	0.000178424	0.000445538	0.000445538	0.000124688	0.000230073	0.000413714	0.000292678	8.86902E-05	0.000157034	0.000384487	0.00557066	0.015383829	0.008362638	0.002503083	1.52446E-08	2.4186E-07	6.4491E-07	9.02021E-07	0.90202149
3835103773335	383510	3773335	0.000179221	0.000447529	0.000447529	0.000125245	0.000231101	0.000415562	0.000293985	8.90865E-05	0.000157735	0.000366421	0.007925851	0.010978752	0.005968042	0.001786339	1.48441E-08	2.3735E-07	5.0714E-07	7.59333E-07	0.75933287
3835203773335	383520	3773335	0.000202075	0.000504598	0.000504598	0.000141216	0.000260571	0.000468555	0.000331475	0.000100447	0.00017785	0.000349635	0.005718606	0.00817866	0.004445914	0.001330739	1.44012E-08	2.3338E-07	4.1556E-07	6.63344E-07	0.66334414
3835303773335	383530	3773335	0.000209557	0.00052328	0.00052328	0.000146445	0.000270218	0.000485903	0.000343747	0.000104166	0.000184435	0.000334326	0.004306968	0.006394633	0.003476118	0.001040463	1.3875E-08	2.2778E-07	3.5337E-07	5.95034E-07	0.5950339

Unique Identifier	X (UTM)	Y (UTM)	EGIODemolition 2025	EGIOSite Grubbing / Prep 2025	EGIOMass Grading / Excavation 2025	EGIOMass Grading / Excavation 2026	EGIODrainage / Utilities Trenching 2026	EGIODrainage / Utilities Trenching 2027	EGIOFoundations / Concrete Pads 2026	EGIOFoundations / Concrete Pads 2027	EGIOBuilding / Structure Construction 2026	EGIOBuilding / Structure Construction 2027	EGIOAsphalt Paving 2027	EGIOArchitectural Coating 2027	EGIOLandscaping or Other Finishing 2027	EGIOWaterside Construction (Piles) 2027	HIWaterside Construction (Landscaping) 2025	HIWaterside Construction (Landscaping) 2026	KMDemolition 2025	KMSite Grubbing / Prep 2025	KMMass Grading / Excavation 2025
3835403773335	383540	3773335	5.3352E-05	4.8143E-05	0.000120218	0.000120218	3.36441E-05	3.36441E-05	6.20797E-05	6.20797E-05	0.000111631	0.000111631	7.89722E-05	7.43268E-06	2.3931E-05	4.23719E-05	0.000733457	0.000733457	0.000125728	0.000113453	0.000283302
3835503773335	383550	3773335	5.22059E-05	4.7109E-05	0.000117635	0.000117635	3.29214E-05	3.29214E-05	6.07462E-05	6.07462E-05	0.000109233	0.000109233	7.72758E-05	7.27301E-06	2.34169E-05	4.14617E-05	0.000692301	0.000692301	0.000125972	0.000113674	0.000283853
3835603773335	383560	3773335	5.09942E-05	4.6016E-05	0.000114905	0.000114905	3.21573E-05	3.21573E-05	5.93362E-05	5.93362E-05	0.000106698	0.000106698	7.54821E-05	7.1042E-06	2.28734E-05	4.04993E-05	0.000648051	0.000648051	0.000125471	0.000113222	0.000282723
3835703773335	383570	3773335	4.97765E-05	4.4917E-05	0.000112161	0.000112161	3.13894E-05	3.13894E-05	5.79193E-05	5.79193E-05	0.00010415	0.00010415	7.36797E-05	6.93456E-06	2.23272E-05	3.95322E-05	0.000606372	0.000606372	0.000124146	0.000112026	0.000279737
3835803773335	383580	3773335	4.85409E-05	4.3802E-05	0.000109377	0.000109377	3.06102E-05	3.06102E-05	5.64816E-05	5.64816E-05	0.000101564	0.000101564	7.18507E-05	6.76242E-06	2.17729E-05	3.85509E-05	0.000568514	0.000568514	0.000122182	0.000110254	0.000275312
3835903773335	383590	3773335	4.73053E-05	4.2687E-05	0.000106593	0.000106593	2.9831E-05	2.9831E-05	5.50439E-05	5.50439E-05	9.89791E-05	9.89791E-05	7.00218E-05	6.59028E-06	2.12187E-05	3.75696E-05	0.000534336	0.000534336	0.00011977	0.000108078	0.000269878
3836003773335	383600	3773335	4.60577E-05	4.1561E-05	0.000103782	0.000103782	2.90443E-05	2.90443E-05	5.35922E-05	5.35922E-05	9.63688E-05	9.63688E-05	6.81751E-05	6.41648E-06	2.06591E-05	3.65788E-05	0.00050287	0.00050287	0.000116899	0.000105487	0.000263409
3836103773335	383610	3773335	4.4852E-05	4.0473E-05	0.000101065	0.000101065	2.8284E-05	2.8284E-05	5.21892E-05	5.21892E-05	9.38459E-05	9.38459E-05	6.63904E-05	6.2485E-06	2.01183E-05	3.56212E-05	0.000474608	0.000474608	0.000113795	0.000102686	0.000256415
3836203773335	383620	3773335	4.36641E-05	3.9401E-05	9.83882E-05	9.83882E-05	2.75349E-05	2.75349E-05	5.0807E-05	5.0807E-05	9.13605E-05	9.13605E-05	6.46321E-05	6.08302E-06	1.95855E-05	3.46778E-05	0.000448708	0.000448708	0.000110536	9.9745E-05	0.000249071
3836303773335	383630	3773335	4.24285E-05	3.8286E-05	9.5604E-05	9.5604E-05	2.67557E-05	2.67557E-05	4.93693E-05	4.93693E-05	8.87752E-05	8.87752E-05	6.28031E-05	5.91088E-06	1.90313E-05	3.36965E-05	0.000424395	0.000424395	0.000107032	9.65832E-05	0.000241176
3836403773335	383640	3773335	4.11332E-05	3.7118E-05	9.26854E-05	9.26854E-05	2.59389E-05	2.59389E-05	4.78621E-05	4.78621E-05	8.6065E-05	8.6065E-05	6.08858E-05	5.73043E-06	1.84502E-05	3.26678E-05	0.000401478	0.000401478	0.000103278	9.31952E-05	0.000232715
3836503773335	383650	3773335	3.98856E-05	3.5992E-05	8.98743E-05	8.98743E-05	2.51522E-05	2.51522E-05	4.64105E-05	4.64105E-05	8.34547E-05	8.34547E-05	5.90392E-05	5.55663E-06	1.78907E-05	3.1677E-05	0.00038086	0.00038086	9.95828E-05	8.9861E-05	0.00022439
3836603773335	383660	3773335	3.86799E-05	3.4904E-05	8.71573E-05	8.71573E-05	2.43918E-05	2.43918E-05	4.50075E-05	4.50075E-05	8.09318E-05	8.09318E-05	5.72544E-05	5.38865E-06	1.73498E-05	3.07194E-05	0.000362129	0.000362129	9.59775E-05	8.66076E-05	0.000216266
3836703773335	383670	3773335	3.75338E-05	3.387E-05	8.45749E-05	8.45749E-05	2.36691E-05	2.36691E-05	4.36739E-05	4.36739E-05	7.85338E-05	7.85338E-05	5.5558E-05	5.22899E-06	1.68357E-05	2.98092E-05	0.000345175	0.000345175	9.25452E-05	8.35105E-05	0.000208532
3836803773335	383680	3773335	3.64474E-05	3.2889E-05	8.21269E-05	8.21269E-05	2.2984E-05	2.2984E-05	4.24098E-05	4.24098E-05	7.62607E-05	7.62607E-05	5.39499E-05	5.07764E-06	1.63485E-05	2.89464E-05	0.000329711	0.000329711	8.92741E-05	8.05587E-05	0.000201161
3836903773335	383690	3773335	3.54088E-05	3.1952E-05	7.97866E-05	7.97866E-05	2.2329E-05	2.2329E-05	4.12013E-05	4.12013E-05	7.40876E-05	7.40876E-05	5.24125E-05	4.93294E-06	1.58826E-05	2.81215E-05	0.000315469	0.000315469	8.61702E-05	7.77578E-05	0.000194167
3837003773335	383700	3773335	3.44478E-05	3.1085E-05	7.76211E-05	7.76211E-05	2.1723E-05	2.1723E-05	4.0083E-05	4.0083E-05	7.20768E-05	7.20768E-05	5.099E-05	4.79906E-06	1.54515E-05	2.73583E-05	0.000302417	0.000302417	8.32871E-05	7.51562E-05	0.000187671
3837103773335	383710	3773335	3.39583E-05	3.0643E-05	7.65182E-05	7.65182E-05	2.14143E-05	2.14143E-05	3.95135E-05	3.95135E-05	7.10526E-05	7.10526E-05	5.02655E-05	4.73087E-06	1.5232E-05	2.69695E-05	0.000293598	0.000293598	8.17471E-05	7.37665E-05	0.000184201
3837203773335	383720	3773335	3.36539E-05	3.0368E-05	7.58322E-05	7.58322E-05	2.12224E-05	2.12224E-05	3.91593E-05	3.91593E-05	7.04157E-05	7.04157E-05	4.98149E-05	4.68846E-06	1.50954E-05	2.67278E-05	0.000286557	0.000286557	8.07323E-05	7.28508E-05	0.000181914
3837303773335	383730	3773335	3.33853E-05	3.0126E-05	7.5227E-05	7.5227E-05	2.1053E-05	2.1053E-05	3.88467E-05	3.88467E-05	6.98536E-05	6.98536E-05	4.94173E-05	4.65104E-06	1.49749E-05	2.65144E-05	0.000280022	0.000280022	7.9837E-05	7.20428E-05	0.000179896
3837403773335	383740	3773335	3.33435E-05	3.0088E-05	7.51328E-05	7.51328E-05	2.10266E-05	2.10266E-05	3.87981E-05	3.87981E-05	6.97662E-05	6.97662E-05	4.93554E-05	4.64522E-06	1.49562E-05	2.64812E-05	0.000275249	0.000275249	7.95325E-05	7.17681E-05	0.000179211
3837503773335	383750	3773335	3.33196E-05	3.0067E-05	7.5079E-05	7.5079E-05	2.10116E-05	2.10116E-05	3.87703E-05	3.87703E-05	6.97162E-05	6.97162E-05	4.93201E-05	4.64189E-06	1.49455E-05	2.64623E-05	0.000270697	0.000270697	7.92818E-05	7.15419E-05	0.000178646
3837603773335	383760	3773335	3.34211E-05	3.0158E-05	7.53077E-05	7.53077E-05	2.10756E-05	2.10756E-05	3.88884E-05	3.88884E-05	6.99286E-05	6.99286E-05	4.94703E-05	4.65603E-06	1.4991E-05	2.65429E-05	0.000267097	0.000267097	7.93535E-05	7.16066E-05	0.000178807
3837703773335	383770	3773335	3.363E-05	3.0347E-05	7.57784E-05	7.57784E-05	2.12073E-05	2.12073E-05	3.91315E-05	3.91315E-05	7.03657E-05	7.03657E-05	4.97795E-05	4.68513E-06	1.50847E-05	2.67088E-05	0.000264369	0.000264369	7.96937E-05	7.19136E-05	0.000179574
3837803773335	383780	3773335	3.38509E-05	3.0546E-05	7.62761E-05	7.62761E-05	2.13466E-05	2.13466E-05	3.93885E-05	3.93885E-05	7.08278E-05	7.08278E-05	5.01064E-05	4.7159E-06	1.51838E-05	2.68842E-05	0.000261942	0.000261942	8.00459E-05	7.22314E-05	0.000180367
3837903773335	383790	3773335	3.3827E-05	3.0525E-05	7.62223E-05	7.62223E-05	2.13315E-05	2.13315E-05	3.93607E-05	3.93607E-05	7.07779E-05	7.07779E-05	5.00711E-05	4.71257E-06	1.51731E-05	2.68652E-05	0.000258025	0.000258025	7.97653E-05	7.19782E-05	0.000179735
3838003773335	383800	3773335	3.38031E-05	3.0503E-05	7.61685E-05	7.61685E-05	2.13165E-05	2.13165E-05	3.93329E-05	3.93329E-05	7.07279E-05	7.07279E-05	5.00357E-05	4.70925E-06	1.51623E-05	2.68463E-05	0.000254345	0.000254345	7.94788E-05	7.17197E-05	0.000179089
3838103773335	383810	3773335	3.37255E-05	3.0433E-05	7.59936E-05	7.59936E-05	2.12675E-05	2.12675E-05	3.92426E-05	3.92426E-05	7.05655E-05	7.05655E-05	4.99209E-05	4.69844E-06	1.51275E-05	2.67846E-05	0.000250555	0.000250555	7.9055E-05	7.13372E-05	0.000178134
3838203773335	383820	3773335	3.36002E-05	3.032E-05	7.57112E-05	7.57112E-05	2.11885E-05	2.11885E-05	3.90968E-05	3.90968E-05	7.03033E-05	7.03033E-05	4.97353E-05	4.68097E-06	1.50713E-05	2.66851E-05	0.000246526	0.000246526	7.84879E-05	7.08255E-05	0.000176857
3838303773335	383830	3773335	3.34629E-05	3.0196E-05	7.54018E-05	7.54018E-05	2.11019E-05	2.11019E-05	3.8937E-05	3.8937E-05	7.0016E-05	7.0016E-05	4.95321E-05	4.66185E-06	1.50097E-05	2.65761E-05	0.000242704	0.000242704	7.79149E-05	7.03084E-05	0.000175566
3838403773335	383840	3773335	3.29674E-05	2.9749E-05	7.42855E-05	7.42855E-05	2.07895E-05	2.07895E-05	3.83605E-05	3.83605E-05	6.89794E-05	6.89794E-05	4.87988E-05	4.59283E-06	1.47875E-05	2.61826E-05	0.000235757	0.000235757	7.63749E-05	6.89187E-05	0.000172095
3838503773335	383850	3773335	3.24302E-05	2.9264E-05	7.3075E-05	7.3075E-05	2.04507E-05	2.04507E-05	3.77354E-05	3.77354E-05	6.78553E-05	6.78553E-05	4.80036E-05	4.51798E-06	1.45465E-05	2.57559E-05	0.000228716	0.000228716	7.47393E-05	6.74429E-05	0.00016841
3838603773335	383860	3773335	3.18691E-05	2.8758E-05	7.18106E-05	7.18106E-05	2.00969E-05	2.00969E-05	3.70825E-05	3.70825E-05	6.66813E-05	6.66813E-05	4.7173E-05	4.43981E-06	1.42949E-05	2.53103E-05	0.000221626	0.000221626	7.30381E-05	6.59078E-05	0.000164577
3838703773335	383870	3773335	3.12304E-05	2.8182E-05	7.03715E-05	7.03715E-05	1.96941E-05	1.96941E-05	3.63394E-05	3.63394E-05	6.53449E-05	6.53449E-05	4.62276E-05	4.35084E-06	1.40084E-05	2.48031E-05	0.000214188	7.114E-05	6.41949E-05	0.0001603	
3838803773335	383880	3773335	3.06037E-05	2.7616E-05	6.89592E-05	6.89592E-05	1.92989E-05	1.92989E-05	3.56101E-05	3.56101E-05	6.40335E-05	6.40335E-05	4.52999E-05	4.26352E-06	1.37272E-05	2.43053E-05	0.000207162	0.000207162	6.92895E-05	6.25251E-05	0.00015613
3838903773335	383890	3773335	2.98814E-05	2.6964E-05	6.73317E-05	6.73317E-05	1.88434E-05	1.88434E-05	3.47697E-05	3.47697E-05	6.25223E-05	6.25223E-05	4.42308E-05	4.1629E-06	1.34033E-05	2.37317E-05	0.000199755	0.000199755	6.71944E-05	6.06345E-05	0.000151409
3839003773335	383900	3773335	2.91472E-05	2.6302E-05	6.56773E-05	6.56773E-05	1.83804E-05	1.83804E-05	3.39153E-05	3.39153E-05	6.09861E-05	6.09861E-05	4.3144E-05	4.06061E-06	1.30739E-05	2.31486E-05	0.00019265	0.00019265	6.50813E-05	5.87277E-05	0.000146648
3839103773335	383910	3773335	2.84249E-05	2.565E-05	6.40499E-05	6.40499E-05	1.7925E-05	1.7925E-05	3.30749E-05	3.30749E-05	5.94749E-05	5.94749E-05	4.20749E-05	3.95999E-06	1.275E-05	2.2575E-05	0.000185941	0.000185941	6.29981E-05	5.68479E-05	0.000141953
3829703773345	382970	3773345	8.86056E-05	7.9955E-05	0.000199655	0.000199655	5.58753E-05	5.58753E-05	0.0001031	0.0001031	0.000185394	0.000185394	0.000131155	1.2344E-05	3.97439E-05	7.03701E-05	0.000230381	0.000230381	4.66725E-05	4.21161E-05	0.000105167
3829803773345	382980	3773345	8.97039E-05	8.0947E-05	0.00020213	0.00020213	5.65679E-05	5.65679E-05	0.000104378	0.000104378	0.000187692	0.000187692	0.000132781	1.2497E-05	4.02366E-05	7.12424E-05	0.00023755	0.00023755	4.75798E-05	4.29348E-05	0.000107212
3829903773345	382990	3773345	9.07067E-05	8.1851E-05	0.000204389	0.000204389	5.72003E-05	5.72003E-05	0.000105545	0.000105545	0.00018979	0.00018979	0.000134265	1.26367E-05	4.06864E-05	7.20388E-05	0.00024402	0.00024402	4.84871E-05	4.37536E-05	0.000109256
3830003773345	383000	3773345	9.16319E-05	8.2686E-05	0.000206474	0.000206474	5.77837E-05	5.77837E-05	0.000106622	0.000106622	0.000191726	0.000191726	0.000135635	1.27656E-05	4.11014E-05	7.27736E-05	0.000249603	0.000249603	4.94721E-05	4.46423E-05	0.000111475
3830103773345	383010	3773345	9.24497E-05	8.3424E-05	0.000208317	0.000208317	5.82994E-05	5.82994E-05	0.000107573	0.000107573	0.000193437	0.000193437	0.000136845	1.28795E-05	4.14682E-05	7.34231E-05	0.000255202	0.000255202	5.0457E-05	4.55311E-05	0.000113695
3830203773345	383020	3773345	9.30227E-05	8.3941E-05	0.000209608	0.000209608	5.86608E-05	5.86608E-05	0.00010824	0.00010824	0.000194636	0.000194636	0.000137693	1.29594E-05	4.17252E-05	7.38782E-05	0.000258659	0.000258659	5.15672E-05	4.65329E-05	0.000116196
3830303773345	383030	3773345	9.32854E-05	8.4178E-05	0.0002102	0.0002102	5.88264E-05	5.88264E-05	0.000108546	0.000108546	0.000195186	0.000195186	0.000138082	1.2996E-05	4.1843E-05	7.40868E-05	0.00026172	0.00026172	5.26834E-05	4.75402E-05	0.000118711
3830403773345	383040	3773345	9.33033E-05	8.4195E-05	0.00021024	0.00021024	5.88377E-05	5.88377E-05	0.000108567	0.000108567	0.000195223	0.000195223	0.000138109	1.29985E-05	4.18511E-05	7.4101E-05	0.00026813	0.00026813	5.38594E-05	4.86013E-05	0.000121361
3830503773345	383050	3773345	9.31481E-05	8.4054E-05	0.00020989	0.00020989	5.87398E-05	5.87398E-05	0.000108386	0.000108386	0.000194898	0.000194898	0.000137879	1.29768E-05	4.17815E-05	7.39778E-05	0.000268191	0.000268191	5.50472E-05	4.96732E-05	0.000124038
3830603773345	383060	3773345	9.27899E-05	8.3731E-05	0.000209083	0.000209083	5.8514E-05	5.8514E-05	0.000107969	0.000107969	0.000194149	0.000194149	0.000137349	1.29269E-05	4.16208E-05	7.36933E-05	0.000271521	0.000271521	5.62768E-05	5.07828E-05	0.000126809
3830703773345	383070	3773345	9.2014E-05	8.3031E-05	0.000207335	0.000207335	5.80246E-05	5.80246E-05	0.000107066	0.000107066	0.000192525	0.000192525	0.0001362	1.28188E-05	4.12728E-05	7.30771E-05	0.00027396	0.00027396	5.74169E-05	5.18116E-05	0.000129378
3830803773345	383080	3773345	9.09574E-05	8.2078E-05	0.000204954	0.000204954	5.73584E-05	5.73584E-05	0.000105837	0.000105837	0.000190315	0.000190315	0.000134636	1.26716E-05	4.07988E-05	7.2238E-05	0.000276248	0.000276248	5.84556E-05	5.27488E-05	0.000131718
3830903773345	383090	3773345	9.00979E-05	8.1302E-05	0.000203017	0.000203017	5.68163E-05	5.68163E-05	0.000104837	0.000104837	0.000188516	0.000188516	0.000133364	1.25519E-05	4.04133E-05	7.15553E-05	0.00027737	0.00027737	5.95897E-05	5.37722E-05	0.000134273
3831003773345	383100	3773345	9.05933E-05	8.1749E-05	0.000204134	0.000204134	5.71288E-05	5.71288E-05	0.000105413	0.000105413	0.000189553	0.000189553	0.000134097	1.26209E-05	4.06355E-05	7.19488E-05	0.000287921	0.000287921	6.12252E-05	5.52481E-05	0.000137959
3831103773345	383110	3773345	9.09395E-05	8.2062E-05	0.000204914	0.000204914	5.73471E-05	5.73471E-05	0.000105816	0.000105816	0.000190277	0.000190277	0.00013461	1.26691E-05	4.07908E-05	7.22237E-05	0.000296295	0.000296295	6.28608E-05	5.6724E-05	0.000141644
3831203773345	383120	3773345	9.12022E-05	8.2299E-05	0.000205506	0.000205506	5.75127E-05	5.75127E-05	0.000106122	0.000106122	0.000190827	0.000190827	0.000134998	1.27057E-05	4.09086E-05	7.24323E-05	0.00030516	0.00030516	6.44784E-05	5.81837E-05	0.000145289
3831303773345	383130	3773345	9.13335E-05	8.2417E-05	0.000205802	0.000205802	5.75955E-05	5.75955E-05	0.000106275	0.000106275	0.000191101	0.000191101	0.000135193	1.2724E-05	4.09675E-05	7.25366E-05	0.00031447	0.00031447	6.59468E-05	5.95087E-05	0.000148598
3831403773345	383140	3773345	9.13574E-05	8.2439E-05	0.000205855	0.000205855	5.76106E-05	5.76106E-05	0.000106302	0.000106302	0.000191151	0.000191151	0.000135228	1.27274E-05	4.09782E-05	7.25556E-05	0.00032454	0.00032454	6.73197E-05	6.07476E-05	0.000151691
3831503773345	383150	3773345	9.17573E-05	8.2799E-05	0.000206757	0.000206757	5.78628E-05	5.78628E-05	0.000106768	0.000106768	0.000191988	0.000191988	0.00013582	1.27831E-05	4.11576E-05	7.28732E-05	0.00034103	0.00034103	6.82091E-05	6.15502E-05	0.000153695
3831603773345	383160	3773345	9.12081E-05	8.2304E-05	0.000205519	0.000205519	5.75165E-05	5.75165E-05	0.000106129	0.000106129	0.000190839	0.000190839	0.000135007	1.27066E-05	4.09113E-05	7.24371E-05	0.000358101	0.000358101	6.87523E-05	6.20403E-05	0.000154919
3831703773345	383170	3773345	8.94831E-05	8.0747E-05	0.000201632	0.000201632	5.64286E-05	5.64286E-05	0.000104121	0.000104121	0.00018723	0.00018723	0.000132454	1.24662E-05	4.01375E-05	7.1067E-05	0.00037610	0.00037610	6.90269E-05	6.22881E-05	0.000155538
3831803773345	383180	3773345	8.6409E-05	7.7973E-05	0.000194705	0.000194705	5.44901E-05	5.44901E-05	0.000100544	0.000100544	0.000180798	0.000180798	0.000127903	1.2038E-05	3.87586E-05	6.86256E-05	0.000392929	0.000392929	6.97253E-05	6.29183E-05	0.000157112
3831903773345	383190	3773345	8.27976E-05	7.4714E-05	0.000186568	0.000186568	5.22128E-05	5.22128E-05	9.63424E-05	9.63424E-05	0.000173242	0.000173242	0.000122558	1.15349E-05	3.71388E-05	6.57575E-05	0.00040457	0.00040457	7.02625E-05	6.34031E-05	0.000158322
3835103773345	383510	3773345	6.00374E-05	5.4176E-05	0.000135282	0.000135282	3.786E-05	3.786E-05	6.98588E-05	6.98588E-05	0.000125619	0.000125619	8.8868E-05	8.36405E-06	2.69297E-05	4.76814E-05	0.000966312	0.000966312	0.000123304	0.000111266	0.000277841
3835203773345	383520	3773345	5.84795E-05	5.277E-05	0.000131772	0.000131772	3.68775E-05	3.68775E-05	6.8046E-05	6.8046E-05	0.000122359	0.000122359	8.65619E-05	8.14701E-06	2.62309E-05	4.64441E-05	0.000930865	0.000930865	0.000125919	0.000113626	0.000283732
3835303773345	383530	3773345	5.65216E-05	5.1004E-05	0.00012736	0.00012736	3.56429E-05	3.56429E-05	6.57679E-05	6.57679E-05	0.000118263	0.000118263	8.36639E-05	7.87425E-06	2.53527E-05	4.48892E-05	0.000883396	0.000883396	0.000129464	0.000116825	0.000291721
3835403773345	383540	3773345	5.51188E-05	4.9738E-05	0.000124199	0.000124199	3.47583E-05	3.47583E-05	6.41356E-05	6.41356E-05	0.000115328	0.000115328	8.15875E-05	7.67883E-06	2.47235E-05	4.37751E-05	0.000829457	0.000829457	0.000130837	0.000118064	0.000294815
3835503773345	383550	3773345	5.37519E-05	4.8504E-05	0.000121119	0.000121119	3.38963E-05	3.38963E-05	6.25451E-05	6.25451E-05	0.000112468	0.000112468	7.95642E-05	7.48839E-06	2.41104E-05	4.26895E-05	0.00077589	0.00077589	0.00013147	0.000118635	0.000296241
3835603773345	383560	3773345	5.25282E-05	4.74E-05	0.000118362	0.000118362	3.31247E-05	3.31247E-05	6.11213E-05	6.11213E-05	0.000109907	0.000109907	7.77529E-05	7.31792E-06	2.35615E-05	4.17177E-05	0.000724782	0.000724782	0.000131261	0.000118447	0.00029577
3835703773345	383570	3773345	5.13225E-05	4.6312E-05	0.000115645	0.000115645	3.23643E-05	3.23643E-05	5.97182E-05	5.97182E-05	0.000107385	0.000107385	7.59681E-05	7.14994E-06	2.30206E-05	4.07601E-05	0.000676393	0.000676393	0.000130181	0.000117472	0.000293335
3835803773345	383580	3773345	5.01346E-05	4.524E-05	0.000112968	0.000112968	3.16152E-05	3.16152E-05	5.83361E-05	5.83361E-05	0.000104899	0.000104899	7.42098E-05	6.98445E-06	2.24878E-05	3.98167E-05	0.0006317	0.0006317	0.000128426	0.000115888	0.000289381
3835903773345	383590	3773345	4.89229E-05	4.4147E-05	0.000110238	0.000110238	3.08511E-05	3.08511E-05	5.69261E-05	5.69261E-05	0.000102364	0.000102364	7.24162E-05	6.81564E-06	2.19443E-05	3.88543E-05	0.000590956	0.000590956	0.000126145	0.00011383	0.000284243
3836003773345	383600	3773345	4.76873E-05	4.3032E-05	0.000107454	0.000107454	3.00719E-05	3.00719E-05	5.54884E-05	5.54884E-05	9.97784E-05	9.97784E-05	7.05873E-05	6.64351E-06	2.13901E-05	3.7873E-05	0.00053859	0.00053859	0.000123441	0.00011139	0.00027815
3836103773345	383610	3773345	4.64338E-05	4.1901E-05	0.000104629	0.000104629	2.92815E-05	2.92815E-05	5.40298E-05	5.40298E-05	9.71556E-05	9.71556E-05	6.87318E-05	6.46887E-06	2.08278E-05	3.68775E-05	0.000520046	0.000520046	0.000120331	0.000108584	0.000271143
3836203773345	383620	3773345	4.51862E-05	4.0775E-05	0.000101818	0.000101818	2.84947E-05	2.84947E-05	5.25782E-05	5.25782E-05	9.45453E-05	9.45453E-05	6.68852E-05	6.29507E-06	2.02682E-05	3.58867E-05	0.000489405	0.000489405	0.000116905	0.000105492	0.000263422
3836303773345	383630	3773345	4.39148E-05	3.9628E-05	9.89531E-05	9.89531E-05	2.7693E-05	2.7693E-05	5.10988E-05	5.10988E-05	9.18851E-05	9.18851E-05	6.50032E-05	6.11795E-06	1.96979E-05	3.48769E-05	0.000461365	0.000461365	0.00011327	0.000102212	0.000255231
3836403773345	383640	3773345	4.26135E-05	3.8453E-05	9.6021E-05	9.6021E-05	2.68724E-05	2.68724E-05	4.95846E-05	4.95846E-05	8.91624E-05	8.91624E-05	6.3077E-05	5.93666E-06	1.91143E-05	3.38435E-05	0.000435513	0.000435513	0.000109426	9.87431E-05	0.000246569
3836503773345	383650	3773345	4.13481E-05	3.7311E-05	9.31696E-05	9.31696E-05	2.60744E-05	2.60744E-05	4.81121E-05	4.81121E-05	8.65146E-05	8.65146E-05	6.12039E-05	5.76037E-06	1.85466E-05	3.28385E-05	0.000412421	0.000412421	0.000105612	9.53012E-05	0.000237974
3836603773345	383660	3773345	4.00468E-05	3.6137E-05	9.02374E-05	9.02374E-05	2.52538E-05	2.52538E-05	4.6598E-05	4.6598E-05	8.37919E-05	8.37919E-05	5.92777E-05	5.57908E-06	1.7963E-05	3.1805E-05	0.000390899	0.000390899	0.00010166	9.17355E-05	0.00022907

			KMMass Grading / Excavation	KMDrainage / Utilities Trenching	KMFoundations / Concrete Pads	KMBuilding / Structure Construction	KMAsphalt Paving	KMArchitectural Coating	KMLandscaping or Other Finishing	KMWaterside Construction (Piles)	EWNDemolition	EWNSite Grubbing / Prep	EWNDrainage / Utilities Trenching	EWNDrainage / Utilities Trenching	EWNDrainage / Utilities Trenching	EWNFoundations / Concrete Pads	EWNBuilding / Structure Construction	EWNAsphalt Paving	EWNLandscaping or Other Finishing	EWNWaterside Construction (Piles)	ISDemolition
Unique Identifier	X (UTM)	Y (UTM)	2026	2026	2026	2026	2026	2026	2026	2026	2027	2027	2027	2028	2029	2029	2029	2029	2029	2029	2027
3835403773335	383540	3773335	0.000283302	6.10392E-05	0.000146295	0.000271359	0.000186103	1.75156E-05	5.63949E-05	9.98522E-05	0.002125084	0.002865218	0.00347639	0.00347639	0.00347639	0.002472723	0.004306238	0.003145573	0.000953204	0.001654089	4.53355E-05
3835503773335	383550	3773335	0.000283853	6.1158E-05	0.00014658	0.000271887	0.000186466	1.75497E-05	5.65047E-05	0.000100047	0.001835146	0.002474299	0.003002085	0.003002085	0.003002085	0.002135354	0.003718712	0.002716403	0.000823152	0.001428412	4.49176E-05
3835603773335	383560	3773335	0.000282723	6.09146E-05	0.000145996	0.000270805	0.000185723	1.74798E-05	5.62798E-05	0.96484E-05	0.001591128	0.002145294	0.002602901	0.002602901	0.002602901	0.001851418	0.003224239	0.002355206	0.000713699	0.001238477	4.43983E-05
3835703773335	383570	3773335	0.000279737	6.02713E-05	0.000144455	0.000267945	0.000183762	1.72952E-05	5.56854E-05	9.85959E-05	0.001396547	0.001882943	0.002284589	0.002284589	0.002284589	0.001625006	0.002829942	0.002067184	0.000626419	0.001087022	4.37715E-05
3835803773335	383580	3773335	0.000275312	5.93179E-05	0.000142169	0.000263707	0.000180855	1.70216E-05	5.48045E-05	9.70363E-05	0.001240484	0.001672526	0.002029288	0.002029288	0.002029288	0.001443413	0.002513699	0.001836179	0.000556418	0.000965548	4.30194E-05
3835903773335	383590	3773335	0.000269878	5.81471E-05	0.000139363	0.000258502	0.000177285	1.66857E-05	5.37229E-05	9.51211E-05	0.001112739	0.001500289	0.001820312	0.001820312	0.001820312	0.00129477	0.002254838	0.001647089	0.000499118	0.000866116	4.21957E-05
3836003773335	383600	3773335	0.000263409	5.67532E-05	0.000136023	0.000252305	0.000173036	1.62857E-05	5.2435E-05	9.28408E-05	0.00100514	0.001355215	0.001644292	0.001644292	0.001644292	0.001169569	0.002036801	0.001487819	0.000450854	0.000782365	4.13182E-05
3836103773335	383610	3773335	0.000256415	5.52463E-05	0.000132411	0.000245606	0.000168441	1.58533E-05	5.10427E-05	9.03757E-05	0.000914875	0.001233512	0.001496629	0.001496629	0.001496629	0.001064538	0.001853889	0.001354208	0.000410366	0.000712106	4.04408E-05
3836203773335	383620	3773335	0.000249071	5.3664E-05	0.000128619	0.000238571	0.000163617	1.53992E-05	4.95809E-05	8.77873E-05	0.000836841	0.0011283	0.001368974	0.001368974	0.001368974	0.000973738	0.001695761	0.001238701	0.000375364	0.000651367	3.95573E-05
3836303773335	383630	3773335	0.000241176	5.19629E-05	0.000124541	0.000231009	0.00015843	1.49111E-05	4.80092E-05	8.50045E-05	0.00076736	0.00103462	0.001255312	0.001255312	0.001255312	0.000892891	0.001554967	0.001135855	0.000344198	0.000597286	3.86202E-05
3836403773335	383640	3773335	0.000232715	5.01401E-05	0.000120173	0.000222905	0.000152873	1.4388E-05	4.63251E-05	8.20226E-05	0.000704738	0.000950188	0.00115287	0.00115287	0.00115287	0.000820025	0.001428071	0.001043161	0.000316109	0.000548543	3.76054E-05
3836503773335	383650	3773335	0.00022439	4.83463E-05	0.000115873	0.000214931	0.000147404	1.38733E-05	4.46677E-05	7.90882E-05	0.000650079	0.000876491	0.001063453	0.001063453	0.001063453	0.000756424	0.00131731	0.000962254	0.000291592	0.000505998	3.66086E-05
3836603773335	383660	3773335	0.000216266	4.65959E-05	0.000111678	0.000207149	0.000142067	1.3371E-05	4.30506E-05	7.62248E-05	0.000601729	0.000811302	0.000984359	0.000984359	0.000984359	0.000700165	0.001219335	0.000890686	0.000269905	0.000468364	3.56297E-05
3836703773335	383670	3773335	0.000208532	4.49296E-05	0.000107685	0.000199741	0.000136986	1.28928E-05	4.1511E-05	7.3499E-05	0.000558948	0.000753622	0.000914374	0.000914374	0.000914374	0.000650386	0.001132644	0.000827361	0.000250716	0.000435065	3.46925E-05
3836803773335	383680	3773335	0.000201161	4.33415E-05	0.000103878	0.000192681	0.000132145	1.24371E-05	4.00438E-05	7.09011E-05	0.000520716	0.000702074	0.000851831	0.000851831	0.000851831	0.000605899	0.001055171	0.00077077	0.000233567	0.000405307	3.37971E-05
3836903773335	383690	3773335	0.000194167	4.18346E-05	0.000100267	0.000185982	0.00012755	1.20047E-05	3.86515E-05	6.8436E-05	0.00048631	0.000655685	0.000795547	0.000795547	0.000795547	0.000565865	0.000985451	0.000719842	0.000218134	0.000378526	3.29436E-05
3837003773335	383700	3773335	0.000187671	4.04349E-05	9.69119E-05	0.00017976	0.000123283	1.16031E-05	3.73583E-05	6.61462E-05	0.000455426	0.000614044	0.000745024	0.000745024	0.000745024	0.000529928	0.000922868	0.000674126	0.000204281	0.000354487	3.21437E-05
3837103773335	383710	3773335	0.000184201	3.96872E-05	9.51199E-05	0.000176436	0.000121003	1.13885E-05	3.66676E-05	6.49231E-05	0.000433609	0.000584628	0.000709333	0.000709333	0.000709333	0.000504542	0.000878658	0.000641832	0.000194495	0.000337505	3.18273E-05
3837203773335	383720	3773335	0.000181914	3.91946E-05	9.39392E-05	0.000174245	0.000119501	1.12471E-05	3.62124E-05	6.41172E-05	0.000415725	0.000560516	0.000680078	0.000680078	0.000680078	0.000483733	0.000842419	0.000615361	0.000186473	0.000323586	3.169E-05
3837303773335	383730	3773335	0.000179896	3.87599E-05	9.28974E-05	0.000172313	0.000118176	1.11224E-05	3.58108E-05	6.34061E-05	0.000399352	0.00053844	0.000653293	0.000653293	0.000653293	0.000464681	0.000809241	0.000591125	0.000179129	0.000310841	3.15945E-05
3837403773335	383740	3773335	0.000179211	3.86121E-05	9.25431E-05	0.000171656	0.000117725	1.108E-05	3.56742E-05	6.31644E-05	0.000386381	0.000520952	0.000632075	0.000632075	0.000632075	0.000449588	0.000782957	0.000571925	0.000173311	0.000300745	3.17199E-05
3837503773335	383750	3773335	0.000178646	3.84904E-05	9.22514E-05	0.000171115	0.000117354	1.10451E-05	3.55618E-05	6.29653E-05	0.000374114	0.000504413	0.000612008	0.000612008	0.000612008	0.000435315	0.0007581	0.000553768	0.000167809	0.000291197	3.18691E-05
3837603773335	383760	3773335	0.000178807	3.85252E-05	9.23348E-05	0.000171269	0.00011746	1.1055E-05	3.55939E-05	6.30221E-05	0.000363591	0.000490224	0.000594793	0.000594793	0.000594793	0.00042307	0.000736775	0.000538191	0.000163088	0.000283006	3.21437E-05
3837703773335	383770	3773335	0.000179574	3.86903E-05	9.27307E-05	0.000172004	0.000117963	1.11024E-05	3.57465E-05	6.32924E-05	0.000354458	0.000477911	0.000579852	0.000579852	0.000579852	0.000412443	0.000718269	0.000524673	0.000158992	0.000275898	3.25257E-05
3837803773335	383780	3773335	0.000180367	3.88613E-05	9.31405E-05	0.000172764	0.000118485	1.11515E-05	3.59045E-05	6.35721E-05	0.000345839	0.000466289	0.000565752	0.000565752	0.000565752	0.000402414	0.000700803	0.000511914	0.000155126	0.000269188	3.29018E-05
3837903773335	383790	3773335	0.000179735	3.87251E-05	9.2814E-05	0.000172158	0.00011807	1.11124E-05	3.57786E-05	6.33492E-05	0.000335506	0.000452358	0.000548849	0.000548849	0.000548849	0.000390391	0.000679865	0.00049662	0.000150491	0.000261146	3.30212E-05
3838003773335	383800	3773335	0.000179089	3.8586E-05	9.24806E-05	0.00017154	0.000117645	1.10725E-05	3.56501E-05	6.31217E-05	0.000325753	0.000439207	0.000532894	0.000532894	0.000532894	0.00039042	0.0006601	0.000482183	0.000146116	0.000253554	3.31286E-05
3838103773335	383810	3773335	0.000178134	3.83803E-05	9.19875E-05	0.000170625	0.000117018	1.10135E-05	3.546E-05	6.27851E-05	0.00031613	0.000426234	0.000517153	0.000517153	0.000517153	0.000367846	0.000640602	0.0004679	0.0001418	0.000246065	3.31704E-05
3838203773335	383820	3773335	0.000176857	3.8105E-05	9.13277E-05	0.000169401	0.000116179	1.09345E-05	3.52057E-05	6.23347E-05	0.000306538	0.00041331	0.000501461	0.000501461	0.000501461	0.000356684	0.000621164	0.000453741	0.000137497	0.000238598	3.31525E-05
3838303773335	383830	3773335	0.000175566	3.78268E-05	9.06609E-05	0.000168165	0.000115331	1.08546E-05	3.49486E-05	6.18796E-05	0.000297429	0.000401019	0.00048656	0.00048656	0.00048656	0.000346085	0.000602706	0.000440258	0.000133412	0.000231508	3.31107E-05
3838403773335	383840	3773335	0.000172095	3.70791E-05	8.88689E-05	0.000164841	0.00011305	1.06401E-05	3.42579E-05	6.06566E-05	0.000285598	0.000385068	0.000467206	0.000467206	0.000467206	0.000332319	0.000578732	0.000422746	0.000128105	0.0002223	3.27287E-05
3838503773335	383850	3773335	0.00016841	3.62851E-05	8.69658E-05	0.000161311	0.00011063	1.04122E-05	3.35242E-05	5.93576E-05	0.00027409	0.000369551	0.000448379	0.000448379	0.000448379	0.000318928	0.000555412	0.000405711	0.000122943	0.000213342	3.23049E-05
3838603773335	383860	3773335	0.000164577	3.54591E-05	8.49863E-05	0.000157639	0.000108112	1.01752E-05	3.27612E-05	5.80065E-05	0.000262946	0.000354526	0.000430149	0.000430149	0.000430149	0.00030596	0.000532829	0.000389215	0.000117944	0.000204667	3.18393E-05
3838703773335	383870	3773335	0.0001603	3.45376E-05	8.27776E-05	0.00015342	0.000105302	9.91079E-06	3.19097E-05	5.6499E-05	0.00025181	0.0003395	0.000411918	0.000411918	0.000411918	0.000292993	0.000510246	0.000372719	0.000112945	0.000195993	3.12901E-05
3838803773335	383880	3773335	0.00015613	3.36392E-05	8.06245E-05	0.000149548	0.000102563	9.653E-06	3.10797E-05	5.50294E-05	0.000241367	0.000325432	0.000394849	0.000394849	0.000394849	0.000280852	0.000489103	0.000357275	0.000108265	0.000187872	3.0735E-05
3838903773335	383890	3773335	0.000151409	3.26221E-05	7.81866E-05	0.000145026	9.94618E-05	9.36111E-06	3.014E-05	5.33654E-05	0.000230844	0.000311243	0.000377634	0.000377634	0.000377634	0.000268607	0.000467778	0.000341697	0.000103545	0.00017968	3.00724E-05
3839003773335	383900	3773335	0.000146648	3.15962E-05	7.57278E-05	0.000140466	9.63341E-05	9.06673E-06	2.91921E-05	5.16873E-05	0.000220828	0.000297738	0.000361248	0.000361248	0.000361248	0.000256952	0.000447482	0.000326871	9.90519E-05	0.000171884	2.9386E-05
3839103773335	383910	3773335	0.000141953	3.05848E-05	7.33038E-05	0.000135969	9.32504E-05	8.77651E-06	2.82577E-05	5.00328E-05	0.000211408	0.000285039	0.000345839	0.000345839	0.000345839	0.000245992	0.000428395	0.000312929	9.48269E-05	0.000164553	2.86936E-05
3829703773335	382970	3773345	0.000105167	2.2659E-05	5.43076E-05	0.000100734	6.90852E-05	6.50214E-06	2.09349E-05	3.70671E-05	0.000307827	0.000415039	0.00050357	0.00050357	0.00050357	0.000358184	0.000623777	0.00045565	0.000138076	0.00023960 2	5.20209E-05
3829803773335	382980	3773345	0.000107212	2.30994E-05	5.53634E-05	0.000102692	7.04282E-05	6.62854E-06	2.13419E-05	3.77877E-05	0.000330015	0.000444954	0.000539866	0.000539866	0.000539866	0.000384001	0.000668737	0.000488491	0.000148028	0.000256872	5.25521E-05
3829903773335	382990	3773345	0.000109256	2.35399E-05	5.641915-05	0.00010465	7.17712E-05	6.75494E-06	2.17489E-05	3.85083E-05	0.000352888	0.000475794	0.000577284	0.000577284	0.000577284	0.000410617	0.000715088	0.000522349	0.000158288	0.000274676	5.31192E-05
3830003773345	383000	3773345	0.000111475	2.40181E-05	5.75651E-05	0.000106776	7.32291E-05	6.89215E-06	2.21906E-05	3.92905E-05	0.000376078	0.000507061	0.00061522	0.00061522	0.00061522	0.0004376	0.0007620 8	0.000556675	0.000168689	0.000292726	5.374E-05
3830103773345	383010	3773345	0.000113695	2.44963E-05	5.87111E-05	0.000108902	7.46869E-05	7.02936E-06	2.26324E-05	4.00727E-05	0.000401578	0.000541442	0.000656936	0.000656936	0.000656936	0.000467272	0.000813753	0.000594421	0.000180128	0.000312574	5.43488E-05
3830203773345	383020	3773345	0.000116196	2.50353E-05	6.0003E-05	0.000111298	7.63304E-05	7.18403E-06	2.31304E-05	4.09544E-05	0.000424828	0.000572789	0.000694969	0.000694969	0.000694969	0.000494325	0.000860865	0.000628835	0.000190556	0.000330671	5.50233E-05
3830303773345	383030	3773345	0.000118711	2.55772E-05	6.13018E-05	0.000113707	7.79826E-05	7.33954E-06	2.36311E-05	4.18409E-05	0.000449576	0.000606157	0.000735454	0.000735454	0.000735454	0.00052312 2	0.000911014	0.000665468	0.000201657	0.000349934	5.56023E-05
3830403773345	383040	3773345	0.000121361	2.61481E-05	6.26701E-05	0.000116245	7.97232E-05	7.50336E-06	2.41585E-05	4.27748E-05	0.000477106	0.000643274	0.000780489	0.000780489	0.000780489	0.000555155	0.0009668	0.000706217	0.000214005	0.000371362	5.60679E-05
3830503773345	383050	3773345	0.000124038	2.67248E-05	6.40523E-05	0.000118809	8.14815E-05	7.66885E-06	2.46914E-05	4.37182E-05	0.000508414	0.000685487	0.000831706	0.000831706	0.000831706	0.000591584	0.001030242	0.0075256	0.000228048	0.000395731	5.645E-05
3830603773345	383060	3773345	0.000126809	2.73217E-05	6.54831E-05	0.000121463	8.33016E-05	7.84015E-06	2.52429E-05	4.46948E-05	0.000543005	0.000732125	0.000888293	0.000888293	0.000888293	0.000631834	0.001100337	0.000803762	0.000243564	0.000422655	5.67484E-05
3830703773345	383070	3773345	0.000129378	2.78752E-05	6.68097E-05	0.000123924	8.49892E-05	7.99898E-06	2.57543E-05	4.56003E-05	0.000578712	0.000780269	0.000946706	0.000946706	0.000946706	0.000673383	0.001172693	0.000856616	0.000259581	0.000450449	5.68797E-05
3830803773345	383080	3773345	0.000131718	2.83795E-05	6.80182E-05	0.000126165	8.65266E-05	8.14368E-06	2.62202E-05	4.64251E-05	0.000617219	0.000832187	0.001009698	0.001009698	0.001009698	0.000718189	0.001250723	0.000913614	0.000276853	0.000480421	5.68678E-05
3830903773345	383090	3773345	0.000134273	2.89301E-05	6.93379E-05	0.000128613	8.82053E-05	8.30168E-06	2.67289E-05	4.73259E-05	0.000664052	0.000895332	0.001086313	0.001086313	0.001086313	0.000772684	0.001345626	0.000982938	0.00029786	0.000516875	5.69215E-05
3831003773345	383100	3773345	0.000137959	2.97241E-05	7.1241E-05	0.000132143	9.06263E-05	8.52953E-06	2.74625E-05	4.86248E-05	0.000736004	0.000992343	0.001204017	0.001204017	0.001204017	0.000856406	0.001491428	0.001089442	0.000330134	0.000572879	5.76318E-05
3831103773345	383110	3773345	0.000141644	3.05182E-05	7.31441E-05	0.000135673	9.30472E-05	8.75739E-06	2.81961E-05	4.99237E-05	0.00081919	0.001104501	0.0013401	0.0013401	0.0013401	0.0009532	0.001659994	0.001212574	0.000367447	0.000637628	5.82825E-05
3831203773345	383120	3773345	0.000145289	3.13035E-05	7.50263E-05	0.000139164	9.54417E-05	8.98275E-06	2.89217E-05	5.12085E-05	0.000917531	0.001237093	0.001500974	0.001500974	0.001500974	0.001067629	0.001859271	0.00135814	0.000411557	0.000714173	5.88913E-05
3831303773345	383130	3773345	0.000148598	3.20164E-05	7.6735E-05	0.000142334	9.76152E-05	9.18731E-06	2.95804E-05	5.23747E-05	0.001034896	0.001395335	0.00169297	0.00169297	0.00169297	0.001204193	0.002097098	0.001531864	0.000464201	0.000805526	5.94226E-05
3831403773345	383140	3773345	0.000151691	3.26829E-05	7.83324E-05	0.000145297	9.96474E-05	9.37858E-06	3.01962E-05	5.3465E-05	0.001179719	0.001590597	0.001929883	0.001929883	0.001929883	0.001372707	0.002390564	0.001746233	0.000529161	0.000918251	5.98583E-05
3831503773345	383150	3773345	0.000153695	3.31147E-05	7.93673E-05	0.000147217	0.000100964	9.50248E-06	3.05951E-05	5.41714E-05	0.001412616	0.001904609	0.002310875	0.002310875	0.002310875	0.001643703	0.002862504	0.002090969	0.000633627	0.001099529	6.00255E-05
3831603773345	383160	3773345	0.000154919	3.33784E-05	7.99994E-05	0.000148389	0.000101768	9.57816E-06	3.08388E-05	5.46028E-05	0.00173453	0.002338641	0.00283749	0.00283749	0.00283749	0.002018279	0.003514827	0.002567471	0.000778022	0.001350096	5.93509E-05
3831703773345	383170	3773345	0.000155538	3.35117E-05	8.03189E-05	0.000148982	0.000102174	9.61641E-06	3.09619E-05	5.48208E-05	0.002237882	0.003017303	0.003660915	0.003660915	0.003660915	0.002603974	0.004534811	0.003312538	0.001003799	0.001741887	5.72856E-05
3831803773345	383180	3773345	0.000157112	3.38508E-05	8.11315E-05	0.000150489	0.000103208	9.71371E-06	3.12752E-05	5.53755E-05	0.003103458	0.004184346	0.005076897	0.005076897	0.005076897	0.003611148	0.006288802	0.004593773	0.001392052	0.0024156 2	5.36803E-05
3831903773345	383190	3773345	0.000158322	3.41116E-05	8.17566E-05	0.000151648	0.000104003	9.78855E-06	3.15162E-05	5.58021E-05	0.00476803	0.006428664	0.007799944	0.007799944	0.007799944	0.005548025	0.009661866	0.007057691	0.002138694	0.003711264	4.59264E-05
3835103773345	383510	3773345	0.000277841	5.98627E-05	0.000143475	0.000266129	0.000182516	1.7178E-05	5.53079E-05	9.79275E-05	0.004605945	0.006210126	0.007534791	0.007534791	0.007534791	0.005359424	0.009333419	0.006817771	0.002065991	0.003585102	4.67561E-05
3835203773345	383520	3773345	0.000283732	6.1132E-05	0.000146517	0.000271771	0.000186386	1.75422E-05	5.64806E-05	0.000100004	0.003646385	0.004916366	0.005965063	0.005965063	0.005965063	0.004242891	0.007388981	0.0053974 2	0.001635582	0.002838215	4.67203E-05
3835303773345	383530	3773345	0.000291721	6.28533E-05	0.000150643	0.000279424	0.000191634	1.80362E-05	5.8071E-05	0.00010282	0.002941253	0.003965648	0.004811549	0.004811549	0.004811549	0.003422408	0.005960112	0.004353676	0.001319296	0.002289366	4.65293E-05
3835403773345	383540	3773345	0.000294815	6.35199E-05	0.000152241	0.000282387	0.000193667	1.82274E-05	5.86868E-05	0.00010391	0.002431061	0.003277763	0.003976933	0.003976933	0.003976933	0.002828754	0.004926266	0.003598483	0.001090449	0.00189225	4.62428E-05
3835503773345	383550	3773345	0.000296241	6.3827E-05	0.000152977	0.000283753	0.000194603	1.83156E-05	5.89706E-05	0.000104413	0.002053717	0.002768996	0.003359643	0.003359643	0.003359643	0.002389681	0.004161622	0.003039935	0.000921192	0.00159854	4.58906E-05
3835603773345	383560	3773345	0.00029577	6.37256E-05	0.000152734	0.000283302	0.000194294	1.82865E-05	5.88769E-05	0.000104247	0.001765767	0.002380757	0.002888589	0.002888589	0.002888589	0.002054626	0.003578124	0.002613707	0.000792033	0.001374409	4.54071E-05
3835703773345	383570	3773345	0.000293335	6.32011E-05	0.000151477	0.00028097	0.000192695	1.8136E-05	5.83923E-05	0.000103389	0.001538534	0.002074383	0.002516863	0.002516863	0.002516863	0.001790221	0.003117663	0.002277356	0.000690108	0.00119754	4.4834E-05
3835803773345	383580	3773345	0.000289381	6.23491E-05	0.000149435	0.000277182	0.000190097	1.78915E-05	5.76051E-05	0.000101995	0.001356751	0.001829287	0.002219487	0.002219487	0.002219487	0.001578699	0.0027493	0.002008278	0.000608569	0.001056046	4.41894E-05
3835903773345	383590	3773345	0.000284243	6.12421E-05	0.000146781	0.000272261	0.000186722	1.75738E-05	5.65824E-05	0.000100184	0.001208555	0.001629477	0.001977056	0.001977056	0.001977056	0.001406261	0.002448999	0.001788917	0.000542096	0.000940696	4.34492E-05
3836003773345	383600	3773345	0.00027815	5.99293E-05	0.000143635	0.000266425	0.000182719	1.71971E-05	5.53695E-05	9.80365E-05	0.001084983	0.001462866	0.001774906	0.001774906	0.001774906	0.001262473	0.002198593	0.001606004	0.000486668	0.000844512	4.26374E-05
3836103773345	383610	3773345	0.000271143	5.84195E-05	0.000140016	0.000259713	0.000178116	1.67639E-05	5.39745E-05	9.55667E-05	0.000980493	0.001321984	0.001603973	0.001603973	0.001603973	0.001140891	0.001986857	0.001451337	0.000439799	0.000763181	4.17719E-05
3836203773345	383620	3773345	0.000263422	5.67561E-05	0.00013603	0.000252318	0.000173044	1.62865E-05	5.24377E-05	9.28455E-05	0.000891267	0.001201682	0.001458009	0.001458009	0.001458009	0.001037068	0.00180605	0.001319263	0.000399777	0.00069373	4.08765E-05
3836303773345	383630	3773345	0.000255231	5.49912E-05	0.0001318	0.000244472	0.000167663	1.57801E-05	5.08071E-05	8.99585E-05	0.000813603	0.001096968	0.00133096	0.00133096	0.00133096	0.000946699	0.001648673	0.001204304	0.000364941	0.000633279	3.99394E-05
3836403773345	383640	3773345	0.000246569	5.3125E-05	0.000127327	0.000236175	0.000161973	1.52446E-05	4.90828E-05	8.69055E-05	0.000744982	0.001004448	0.001218704	0.001218704	0.001218704	0.000866852	0.00150962	0.00110273	0.000334161	0.000579867	3.89485E-05
3836503773345	383650	3773345	0.000237974	5.12732E-05	0.000122888	0.000227943	0.000156327	1.47132E-05	4.7372E-05	8.38762E-05	0.000685416	0.000924136	0.001121261	0.001121261	0.001121261	0.000797542	0.001388917	0.00101456	0.000307443	0.000533503	3.79696E-05
3836603773345	383660	3773345	0.00022907	4.93547E-05	0.00011829	0.000219414	0.000150478	1.41627E-05	4.55995E-05	8.07379E-05	0.000631807	0.000851856	0.001033563	0.001033563	0.001033563	0.000735164	0.001280285	0.000935208	0.000283396	0.000491776	3.6925E-05

			ISDrainage / Utilities Trenching	ISDrainage / Utilities Trenching	ISAsphalt Paving	ISAsphalt Paving	SVDemolition	SVSite Grubbing / Prep	SVMass Grading / Excavation	SVMass Grading / Excavation	SVDrainage / Utilities Trenching	SVFoundations / Concrete Pads	SVBuilding / Structure Construction	SVBuilding / Structure Construction	SVAsphalt Paving	SVAsphalt Paving	SVArchitectural Coating	SVArchitectural Coating	SVLandscaping or Other Finishing	SVLandscaping or Other Finishing	MDemolition
Unique Identifier	X (UTM)	Y (UTM)	2027	2028	2027	2028	2027	2027	2027	2028	2028	2028	2028	2029	2028	2029	2028	2029	2028	2029	2027
3835403773335	383540	3773335	1.567E-05	1.567E-05	6.7106E-05	6.7106E-05	0.000466297	0.000308067	0.000520238	0.000520238	0.00015703	0.000161825	0.000816809	0.000816809	0.00063891	0.00063891	6.32917E-05	6.32917E-05	0.00020378	0.00020378	0.000238448
3835503773335	383550	3773335	1.55256E-05	1.55256E-05	6.64876E-05	6.64876E-05	0.000448523	0.000296325	0.000500409	0.000500409	0.000151045	0.000155657	0.000787538	0.000787538	0.000614558	0.000614558	6.08793E-05	6.08793E-05	0.000196013	0.000196013	0.000242788
3835603773335	383560	3773335	1.53461E-05	1.53461E-05	6.57189E-05	6.57189E-05	0.000430193	0.000284215	0.000479958	0.000479958	0.000144872	0.000149296	0.000757391	0.000757391	0.000589441	0.000589441	5.83912E-05	5.83912E-05	0.000188002	0.000188002	0.000244913
3835703773335	383570	3773335	1.51295E-05	1.51295E-05	6.47911E-05	6.47911E-05	0.000413167	0.000272966	0.000460962	0.000460962	0.000139138	0.000143387	0.000728804	0.000728804	0.000566113	0.000566113	5.60802E-05	5.60802E-05	0.000180561	0.000180561	0.000243838
3835803773335	383580	3773335	1.48695E-05	1.48695E-05	6.36778E-05	6.36778E-05	0.000397574	0.000262665	0.000443566	0.000443566	0.000133888	0.000137976	0.000702187	0.000702187	0.000544749	0.000544749	5.39638E-05	5.39638E-05	0.000173747	0.000173747	0.000240388
3835903773335	383590	3773335	1.45848E-05	1.45848E-05	6.24585E-05	6.24585E-05	0.000383177	0.000253153	0.000427503	0.000427503	0.000129039	0.000132979	0.000677335	0.000677335	0.000525021	0.000525021	5.20096E-05	5.20096E-05	0.000167455	0.000167455	0.000235518
3836003773335	383600	3773335	1.42815E-05	1.42815E-05	6.11597E-05	6.11597E-05	0.000369545	0.000244147	0.000412295	0.000412295	0.000124448	0.000128248	0.000653707	0.000653707	0.000506343	0.000506343	5.01593E-05	5.01593E-05	0.000161498	0.000161498	0.000229459
3836103773335	383610	3773335	1.39782E-05	1.39782E-05	5.98609E-05	5.98609E-05	0.000356912	0.000235801	0.0003982	0.0003982	0.000120194	0.000123864	0.000631677	0.000631677	0.000489034	0.000489034	4.84446E-05	4.84446E-05	0.000155977	0.000155977	0.000222982
3836203773335	383620	3773335	1.36729E-05	1.36729E-05	5.85532E-05	5.85532E-05	0.000344861	0.000227839	0.000384755	0.000384755	0.000116136	0.000119682	0.000610664	0.000610664	0.000472522	0.000472522	4.68089E-05	4.68089E-05	0.00015071	0.00015071	0.000216076
3836303773335	383630	3773335	1.33489E-05	1.33489E-05	5.7166E-05	5.7166E-05	0.000333006	0.000220007	0.000371529	0.000371529	0.000112143	0.000115568	0.000590129	0.000590129	0.000456278	0.000456278	4.51998E-05	4.51998E-05	0.00014553	0.00014553	0.000208543
3836403773335	383640	3773335	1.29982E-05	1.29982E-05	5.5664E-05	5.5664E-05	0.000321225	0.000212223	0.000358384	0.000358384	0.000108176	0.000111479	0.000569902	0.000569902	0.000440135	0.000440135	4.36007E-05	4.36007E-05	0.000140381	0.000140381	0.000200485
3836503773335	383650	3773335	1.26536E-05	1.26536E-05	5.41885E-05	5.41885E-05	0.000310062	0.000204848	0.00034593	0.00034593	0.000104417	0.000107605	0.000550719	0.000550719	0.000424841	0.000424841	4.20855E-05	4.20855E-05	0.000135503	0.000135503	0.000192749
3836603773335	383660	3773335	1.23153E-05	1.23153E-05	5.27394E-05	5.27394E-05	0.000299414	0.000197813	0.00033405	0.00033405	0.000100831	0.00010391	0.000532438	0.000532438	0.000410251	0.000410251	4.06402E-05	4.06402E-05	0.000130849	0.000130849	0.000185317
3836703773335	383670	3773335	1.19913E-05	1.19913E-05	5.13522E-05	5.13522E-05	0.000289311	0.000191139	0.000322779	0.000322779	9.74286E-05	0.000100404	0.000515097	0.000515097	0.000396408	0.000396408	3.92689E-05	3.92689E-05	0.000126434	0.000126434	0.000178327
3836803773335	383680	3773335	1.16819E-05	1.16819E-05	5.00269E-05	5.00269E-05	0.000279662	0.000184764	0.000312013	0.000312013	9.41791E-05	9.70548E-05	0.000498542	0.000498542	0.000383187	0.000383187	3.79592E-05	3.79592E-05	0.000122217	0.000122217	0.000171714
3836903773335	383690	3773335	1.13868E-05	1.13868E-05	4.87634E-05	4.87634E-05	0.00027041	0.000178652	0.000301692	0.000301692	9.10637E-05	9.38442E-05	0.000482683	0.000482683	0.000370511	0.000370511	3.67035E-05	3.67035E-05	0.000118174	0.000118174	0.00016544
3837003773335	383700	3773335	1.11104E-05	1.11104E-05	4.75795E-05	4.75795E-05	0.0002616	0.000172831	0.000291863	0.000291863	8.80968E-05	9.07867E-05	0.000467596	0.000467596	0.00035844	0.00035844	3.55077E-05	3.55077E-05	0.000114324	0.000114324	0.000159543
3837103773335	383710	3773335	1.1001E-05	1.1001E-05	4.71112E-05	4.71112E-05	0.00025521	0.000168609	0.000284733	0.000284733	8.59448E-05	8.85691E-05	0.000456182	0.000456182	0.00034684	0.00034684	3.46404E-05	3.46404E-05	0.000111531	0.000111531	0.000155764
3837203773335	383720	3773335	1.09536E-05	1.09536E-05	4.6908E-05	4.6908E-05	0.000249782	0.000165023	0.000278677	0.000278677	8.41168E-05	8.66853E-05	0.000446287	0.000446287	0.00034246	0.00034246	3.39036E-05	3.39036E-05	0.000109159	0.000109159	0.000152845
3837303773335	383730	3773335	1.09205E-05	1.09205E-05	4.67666E-05	4.67666E-05	0.000244593	0.000161595	0.000272888	0.000272888	8.23693E-05	8.48844E-05	0.000436844	0.000436844	0.00033516	0.00033516	3.31992E-05	3.31992E-05	0.000106891	0.000106891	0.000150183
3837403773335	383740	3773335	1.09639E-05	1.09639E-05	4.69521E-05	4.69521E-05	0.000240396	0.000158822	0.000268205	0.000268205	8.0956E-05	8.3428E-05	0.00042896	0.00042896	0.000329386	0.000329386	3.26296E-05	3.26296E-05	0.000105057	0.000105057	0.000148589
3837503773335	383750	3773335	1.10154E-05	1.10154E-05	4.7173E-05	4.7173E-05	0.000236297	0.000156114	0.000263633	0.000263633	7.95757E-05	8.20055E-05	0.000421307	0.000421307	0.00032377	0.00032377	3.20733E-05	3.20733E-05	0.000103266	0.000103266	0.000147216
3837603773335	383760	3773335	1.11104E-05	1.11104E-05	4.75795E-05	4.75795E-05	0.000232738	0.000153763	0.000259661	0.000259661	7.8377E-05	8.07702E-05	0.000414505	0.000414505	0.000318893	0.000318893	3.15901E-05	3.15901E-05	0.000101711	0.000101711	0.000146602
3837703773335	383770	3773335	1.12424E-05	1.12424E-05	4.81449E-05	4.81449E-05	0.00022965	0.000151723	0.000256216	0.000256216	7.73372E-05	7.96986E-05	0.000408475	0.000408475	0.00031466	0.00031466	3.1171E-05	3.1171E-05	0.000100361	0.000100361	0.000146769
3837803773335	383780	3773335	1.13724E-05	1.13724E-05	4.87016E-05	4.87016E-05	0.000226691	0.000149767	0.000252915	0.000252915	7.63406E-05	7.86716E-05	0.000402729	0.000402729	0.00031060 7	0.00031060 7	3.07694E-05	3.07694E-05	9.9068E-05	9.9068E-05	0.000147264
3837903773335	383790	3773335	1.14136E-05	1.14136E-05	4.88783E-05	4.88783E-05	0.000222862	0.000147238	0.000248643	0.000248643	7.50511E-05	7.73428E-05	0.000395824	0.000395824	0.000305361	0.000305361	3.02496E-05	3.02496E-05	9.73946E-05	9.73946E-05	0.0001465
3838003773335	383800	3773335	1.14508E-05	1.14508E-05	4.90373E-05	4.90373E-05	0.000219143	0.000144781	0.000244494	0.000244494	7.37988E-05	7.60522E-05	0.000389163	0.000389163	0.000300265	0.000300265	2.97448E-05	2.97448E-05	9.57694E-05	9.57694E-05	0.000145838
3838103773335	383810	3773335	1.14652E-05	1.14652E-05	4.90992E-05	4.90992E-05	0.000215332	0.000142263	0.000240242	0.000240242	7.25154E-05	7.47297E-05	0.000382464	0.000382464	0.000295044	0.000295044	2.92276E-05	2.92276E-05	9.4104E-05	9.4104E-05	0.000144942
3838203773335	383820	3773335	1.1459E-05	1.1459E-05	4.90727E-05	4.90727E-05	0.000211405	0.000139669	0.000235861	0.000235861	7.11929E-05	7.33668E-05	0.000375649	0.000375649	0.00028963	0.00028963	2.86946E-05	2.86946E-05	9.23878E-05	9.23878E-05	0.000143707
3838303773335	383830	3773335	1.14446E-05	1.14446E-05	4.90108E-05	4.90108E-05	0.00020757	0.000137135	0.000231582	0.000231582	6.99014E-05	7.20358E-05	0.000369065	0.000369065	0.00028408	0.00028408	2.8174E-05	2.8174E-05	9.07117E-05	9.07117E-05	0.000142465
3838403773335	383840	3773335	1.13126E-05	1.13126E-05	4.84453E-05	4.84453E-05	0.000202252	0.000133621	0.000225649	0.000225649	6.81105E-05	7.01902E-05	0.000360176	0.000360176	0.000277121	0.000277121	2.74522E-05	2.74522E-05	8.83877E-05	8.83877E-05	0.000138716
3838503773335	383850	3773335	1.11661E-05	1.11661E-05	4.7818E-05	4.7818E-05	0.000196909	0.000130092	0.000219688	0.000219688	6.63114E-05	6.83362E-05	0.000351274	0.000351274	0.000269801	0.000269801	2.6727E-05	2.6727E-05	8.6053E-05	8.6053E-05	0.000134753
3838603773335	383860	3773335	1.10051E-05	1.10051E-05	4.71289E-05	4.71289E-05	0.000191579	0.0001265 7	0.000213741	0.000213741	6.45164E-05	6.64864E-05	0.000342423	0.000342423	0.000262498	0.000262498	2.60036E-05	2.60036E-05	8.37236E-05	8.37236E-05	0.000130634
3838703773335	383870	3773335	1.08153E-05	1.08153E-05	4.6316E-05	4.6316E-05	0.000186084	0.00012294	0.00020761	0.00020761	6.26657E-05	6.45792E-05	0.000333315	0.000333315	0.00025496 8	0.00025496 8	2.52576E-05	2.52576E-05	8.13219E-05	8.13219E-05	0.00012608
3838803773335	383880	3773335	1.06234E-05	1.06234E-05	4.54943E-05	4.54943E-05	0.000180809	0.000119455	0.000201725	0.000201725	6.08893E-05	6.27485E-05	0.00032458	0.00032458	0.00024774	0.00024774	2.45416E-05	2.45416E-05	7.90166E-05	7.90166E-05	0.00012171
3838903773335	383890	3773335	1.03944E-05	1.03944E-05	4.45135E-05	4.45135E-05	0.000175344	0.000115844	0.000195628	0.000195628	5.90489E-05	6.08519E-05	0.000315574	0.000315574	0.000240252	0.000240252	2.37999E-05	2.37999E-05	7.66284E-05	7.66284E-05	0.000116887
3839003773335	383900	3773335	1.01572E-05	1.01572E-05	4.34974E-05	4.34974E-05	0.00017002	0.000112327	0.000189688	0.000189688	5.7256E-05	5.90043E-05	0.000306814	0.000306814	0.000232958	0.000232958	2.30772E-05	2.30772E-05	7.43017E-05	7.43017E-05	0.000112172
3839103773335	383910	3773335	9.91782E-06	9.91782E-06	4.24725E-05	4.24725E-05	0.000164904	0.000108947	0.00018398	0.00018398	5.55332E-05	5.72289E-05	0.000298401	0.000298401	0.000225948	0.000225948	2.23829E-05	2.23829E-05	7.2066E-05	7.2066E-05	0.000107683
3829703773345	382970	3773345	1.79808E-05	1.79808E-05	7.70019E-05	7.70019E-05	0.000359902	0.000237776	0.000401536	0.000401536	0.000121201	0.000124902	0.000666706	0.000666706	0.00049313	0.00049313	4.88504E-05	4.88504E-05	0.000157284	0.000157284	4.98899E-05
3829803773345	382980	3773345	1.81645E-05	1.81645E-05	7.77882E-05	7.77882E-05	0.000381651	0.000252145	0.000425801	0.000425801	0.000128525	0.00013245	0.000699456	0.000699456	0.000522931	0.000522931	5.18025E-05	5.18025E-05	0.000166789	0.000166789	5.11195E-05
3829903773345	382990	3773345	1.83605E-05	1.83605E-05	7.86276E-05	7.86276E-05	0.000402874	0.000266166	0.000449479	0.000449479	0.000135672	0.000139815	0.000730916	0.000730916	0.00055201	0.00055201	5.46831E-05	5.46831E-05	0.000176063	0.000176063	5.22417E-05
3830003773345	383000	3773345	1.8575E-05	1.8575E-05	7.95465E-05	7.95465E-05	0.000422853	0.000279365	0.000471769	0.000471769	0.0001424	0.000146748	0.0007602	0.0007602	0.000579384	0.000579384	5.73949E-05	5.73949E-05	0.000184794	0.000184794	5.32266E-05
3830103773345	383010	3773345	1.87855E-05	1.87855E-05	8.04477E-05	8.04477E-05	0.000443316	0.000292885	0.000494599	0.000494599	0.000149291	0.00015385	0.000790089	0.000790089	0.000607422	0.000607422	6.01724E-05	6.01724E-05	0.000193737	0.000193737	5.42473E-05
3830203773345	383020	3773345	1.90186E-05	1.90186E-05	8.14461E-05	8.14461E-05	0.000459269	0.000303425	0.000512398	0.000512398	0.000154664	0.000159387	0.000813652	0.000813652	0.00062982	0.00062982	6.23379E-05	6.23379E-05	0.000200709	0.000200709	5.4904E-05
3830303773345	383030	3773345	1.92188E-05	1.92188E-05	8.23032E-05	8.23032E-05	0.000474261	0.000313329	0.000529124	0.000529124	0.000159713	0.000164589	0.00083643	0.00083643	0.00064982 3	0.00064982 3	6.43727E-05	6.43727E-05	0.000207261	0.000207261	5.55128E-05
3830403773345	383040	3773345	1.93797E-05	1.93797E-05	8.29924E-05	8.29924E-05	0.000488898	0.000322999	0.000545454	0.000545454	0.000164642	0.000169669	0.000859465	0.000859465	0.000669878	0.000669878	6.63594E-05	6.63594E-05	0.000213657	0.000213657	5.61515E-05
3830503773345	383050	3773345	1.95117E-05	1.95117E-05	8.35578E-05	8.35578E-05	0.000503338	0.0003325 4	0.000561565	0.000561565	0.000169505	0.00017468	0.000883119	0.000883119	0.000689664	0.000689664	6.83194E-05	6.83194E-05	0.000219968	0.000219968	5.68618E-05
3830603773345	383060	3773345	1.96149E-05	1.96149E-05	8.39996E-05	8.39996E-05	0.000516437	0.000341194	0.000576179	0.000576179	0.000173916	0.000179226	0.000905974	0.000905974	0.000707611	0.000707611	7.00973E-05	7.00973E-05	0.000225692	0.000225692	5.75841E-05
3830703773345	383070	3773345	1.96603E-05	1.96603E-05	8.4194E-05	8.4194E-05	0.000525927	0.000347463	0.000586767	0.000586767	0.000177112	0.00018252	0.000925092	0.000925092	0.00072061 5	0.00072061 5	7.13855E-05	7.13855E-05	0.0002284	0.0002284	5.81392E-05
3830803773345	383080	3773345	1.96561E-05	1.96561E-05	8.41763E-05	8.41763E-05	0.000532838	0.000352029	0.000594477	0.000594477	0.000179439	0.000184918	0.000941776	0.000941776	0.000730084	0.000730084	7.23235E-05	7.23235E-05	0.0023286	0.0023286	5.86287E-05
3830903773345	383090	3773345	1.96747E-05	1.96747E-05	8.42559E-05	8.42559E-05	0.0005406	0.000357157	0.000603138	0.000603138	0.000182053	0.000187612	0.000960392	0.000960392	0.00074072	0.00074072	7.33771E-05	7.33771E-05	0.000236252	0.000236252	5.94345E-05
3831003773345	383100	3773345	1.99202E-05	1.99202E-05	8.53073E-05	8.53073E-05	0.000558288	0.000368843	0.000622871	0.000622871	0.00018801	0.00019375	0.000993025	0.000993025	0.000764955	0.000764955	7.57779E-05	7.57779E-05	0.000243982	0.000243982	6.15297E-05
3831103773345	383110	3773345	2.01451E-05	2.01451E-05	8.62704E-05	8.62704E-05	0.000574621	0.000379634	0.000641094	0.000641094	0.00019351	0.000199419	0.001024177	0.001024177	0.000787335	0.000787335	7.79949E-05	7.79949E-05	0.0025112	0.0025112	6.37502E-05
3831203773345	383120	3773345	2.03556E-05	2.03556E-05	8.71716E-05	8.71716E-05	0.000590354	0.000390029	0.000658647	0.000658647	0.000198808	0.000204879	0.00105444	0.00105444	0.00080892	0.00080892	8.01304E-05	8.01304E-05	0.000257996	0.000257996	6.61557E-05
3831303773345	383130	3773345	2.05392E-05	2.05392E-05	8.7958E-05	8.7958E-05	0.000605573	0.000400083	0.000675626	0.000675626	0.000203933	0.00021016	0.001083401	0.001083401	0.000829744	0.000829744	8.2196E-05	8.2196E-05	0.000264646	0.000264646	6.87404E-05
3831403773345	383140	3773345	2.06898E-05	2.06898E-05	8.86029E-05	8.86029E-05	0.000621306	0.000410477	0.0006931 8	0.0006931 8	0.000209232	0.00021562	0.001111925	0.001111925	0.00085130 1	0.00085130 1	8.43315E-05	8.43315E-05	0.000271522	0.000271522	7.15757E-05
3831503773345	383150	3773345	2.07476E-05	2.07476E-05	8.88503E-05	8.88503E-05	0.000651504	0.000430428	0.000726871	0.000726871	0.000219401	0.0002261	0.001159464	0.001159464	0.000892678	0.000892678	8.84304E-05	8.84304E-05	0.000284719	0.000284719	7.57362E-05
3831603773345	383160	3773345	2.05144E-05	2.05144E-05	8.78519E-05	8.78519E-05	0.0006843	0.000452095	0.000763461	0.000763461	0.000230446	0.000237482	0.001209695	0.001209695	0.000937614	0.000937614	9.28819E-05	9.28819E-05	0.000299051	0.000299051	7.96937E-05
3831703773345	383170	3773345	1.98006E-05	1.98006E-05	8.47948E-05	8.47948E-05	0.000724007	0.000478328	0.000807761	0.000807761	0.000243817	0.000251262	0.001269589	0.001269589	0.000992019	0.000992019	9.82713E-05	9.82713E-05	0.000316404	0.000316404	8.32394E-05
3831803773345	383180	3773345	1.85544E-05	1.85544E-05	7.94581E-05	7.94581E-05	0.000770992	0.0005093 7	0.000860181	0.000860181	0.0002596 4	0.000267568	0.001343011	0.001343011	0.001056397	0.001056397	0.000104649	0.000104649	0.000336937	0.000336937	8.59553E-05
3831903773345	383190	3773345	1.58743E-05	1.58743E-05	6.79808E-05	6.79808E-05	0.00082319	0.000543856	0.000918418	0.000918418	0.000277218	0.000285683	0.001426803	0.001426803	0.001127919	0.001127919	0.000111734	0.000111734	0.000359749	0.000359749	8.77639E-05
3835103773345	383510	3773345	1.61611E-05	1.61611E-05	6.92089E-05	6.92089E-05	0.000502591	0.000332046	0.000560731	0.000560731	0.000169253	0.000174421	0.000869024	0.000869024	0.00068864	0.00068864	6.8218E-05	6.8218E-05	0.000219641	0.000219641	0.000210746
3835203773345	383520	3773345	1.61487E-05	1.61487E-05	6.91559E-05	6.91559E-05	0.000483421	0.000319381	0.000539343	0.000539343	0.000162797	0.000167768	0.000840269	0.000840269	0.000662373	0.000662373	6.5616E-05	6.5616E-05	0.000211263	0.000211263	0.000216572
3835303773345	383530	3773345	1.60827E-05	1.60827E-05	6.88732E-05	6.88732E-05	0.000462755	0.000305728	0.000516288	0.000516288	0.000155838	0.000160596	0.000810599	0.000810599	0.00063405 8	0.00063405 8	6.2811E-05	6.2811E-05	0.000202232	0.000202232	0.000240311
3835403773345	383540	3773345	1.59836E-05	1.59836E-05	6.8449E-05	6.8449E-05	0.000443898	0.000293269	0.000495248	0.000495248	0.000149487	0.000154052	0.000780993	0.000780993	0.00060822	0.00060822	6.02514E-05	6.02514E-05	0.000193991	0.000193991	0.0002489
3835503773345	383550	3773345	1.58619E-05	1.58619E-05	6.79277E-05	6.79277E-05	0.000426302	0.000281644	0.000475617	0.000475617	0.000143562	0.000147945	0.000752702	0.000752702	0.00058411	0.00058411	5.78631E-05	5.78631E-05	0.000186302	0.000186302	0.000255048
3835603773345	383560	3773345	1.56948E-05	1.56948E-05	6.72121E-05	6.72121E-05	0.000409993	0.000270869	0.000457422	0.000457422	0.00013807	0.000142286	0.000725956	0.000725956	0.000561764	0.000561764	5.56494E-05	5.56494E-05	0.000179174	0.000179174	0.000258558
3835703773345	383570	3773345	1.54967E-05	1.54967E-05	6.63639E-05	6.63639E-05	0.000394756	0.000260803	0.000440422	0.000440422	0.000132938	0.000136998	0.000700435	0.000700435	0.00054088 7	0.00054088 7	5.35813E-05	5.35813E-05	0.000172516	0.000172516	0.000259281
3835803773345	383580	3773345	1.52739E-05	1.52739E-05	6.54096E-05	6.54096E-05	0.000380579	0.000251437	0.000424605	0.000424605	0.000128164	0.000132078	0.000676253	0.000676253	0.000521462	0.000521462	5.1657E-05	5.1657E-05	0.0016632	0.0016632	0.000257263
3835903773345	383590	3773345	1.50181E-05	1.50181E-05	6.4314E-05	6.4314E-05	0.00036734	0.0002426 9	0.000409834	0.000409834	0.000123706	0.000127483	0.000653385	0.000653385	0.00050332 1	0.00050332 1	4.986E-05	4.986E-05	0.000160534	0.000160534	0.00025318
3836003773345	383600	3773345	1.47375E-05	1.47375E-05	6.31124E-05	6.31124E-05	0.00035478	0.000234392	0.000395821	0.000395821	0.000119476	0.000123124	0.000631522	0.000631522	0.000486112	0.000486112	4.81552E-05	4.81552E-05	0.000155045	0.000155045	0.000247581
3836103773345	383610	3773345	1.44383E-05	1.44383E-05	6.18312E-05	6.18312E-05	0.000342778	0.000226463	0.000382431	0.000382431	0.000115434	0.000118959	0.000610574	0.000610574	0.00046966 8	0.00046966 8	4.65262E-05	4.65262E-05	0.0001498	0.0001498	0.000240788
3836203773345	383620	3773345	1.41288E-05	1.41288E-05	6.05059E-05	6.05059E-05	0.000331321	0.000218893	0.000369649	0.000369649	0.000111576	0.000114983	0.000590554	0.000590554	0.00045397	0.00045397	4.49711E-05	4.49711E-05	0.000144793	0.000144793	0.000233231
3836303773345	383630	3773345	1.38049E-05	1.38049E-05	5.91187E-05	5.91187E-05	0.000320226	0.000211563	0.00035727	0.00035727	0.00010784	0.000111132	0.000571216	0.000571216	0.00043876 7	0.00043876 7	4.34651E-05	4.34651E-05	0.000139944	0.000139944	0.000225048
3836403773345	383640	3773345	1.34624E-05	1.34624E-05	5.7652E-05	5.7652E-05	0.000309345	0.000204374	0.00034513	0.00034513	0.000104175	0.000107356	0.000552355	0.000552355	0.00042385 8	0.00042385 8	4.19882E-05	4.19882E-05	0.000135189	0.000135189	0.000216363
3836503773345	383650	3773345	1.3124E-05	1.3124E-05	5.6203E-05	5.6203E-05	0.000299028	0.000197558	0.00033362	0.00033362	0.00010070 1	0.000103776	0.000534434	0.000534434	0.00040972 2	0.00040972 2	4.05878E-05	4.05878E-05	0.000130681	0.000130681	0.000207916
3836603773345	383660	3773345	1.2763E-05	1.2763E-05	5.46567E-05	5.46567E-05	0.000288839	0.000190827	0.000322253	0.000322253	9.72698E-05	0.00010024	0.000516862	0.000516862	0.000395762	0.000395762	3.92049E-05	3.92049E-05	0.000126228	0.000126228	0.000199309

			MSite Grubbing / Prep	MMass Grading / Excavation	MMass Grading / Excavation	MDrainage / Utilities Trenching	MFoundations / Concrete Pads	MBuilding / Structure Construction	MAsphalt Paving	MLandscaping or Other Finishing	MWaterside Construction (Piles)	RSSWRe-striping South Valley	RSSWRe-striping Silver Lake Boulevard	RSSWDemolition	RSSWPlacing Base	RSSWForm/Place Rebar and Pour	Child Risk				
Unique Identifier	X (UTM)	Y (UTM)	2027	2027	2028	2028	2028	2028	2028	2028	2028	2029	2029	2029	2029	2029	3rd Trimester	0<2	2<16	Total	per million
3835403773335	383540	3773335	0.00021517	0.000537295	0.000537295	0.000150367	0.000277456	0.000498917	0.000352954	0.000106956	0.000189375	0.000320098	0.003397112	0.005176597	0.002813994	0.000842277	1.33303E-08	2.2176E-07	3.0819E-07	5.43279E-07	0.54327859
3835503773335	383550	3773335	0.000219086	0.000547074	0.000547074	0.000153104	0.000282505	0.000507997	0.000359377	0.000108902	0.000192821	0.000306583	0.00275782	0.004278539	0.00232581	0.000696156	1.27626E-08	2.1531E-07	2.7283E-07	5.00893E-07	0.50089275
3835603773335	383560	3773335	0.000221003	0.000551862	0.000551862	0.000154444	0.000284978	0.000512443	0.000362523	0.000109855	0.000194509	0.000293138	0.002261435	0.003556196	0.001933145	0.000578624	1.21361E-08	2.0792E-07	2.4272E-07	4.62774E-07	0.46277351
3835703773335	383570	3773335	0.000220034	0.000549441	0.000549441	0.000153766	0.000283728	0.000510195	0.000360932	0.000109373	0.000193655	0.000280437	0.001892844	0.003007573	0.001634915	0.000489358	1.15267E-08	2.0038E-07	2.183E-07	4.30205E-07	0.43020495
3835803773335	383580	3773335	0.00021692	0.000541667	0.000541667	0.000151591	0.000279713	0.000502976	0.000355825	0.000107826	0.000190915	0.000268596	0.001616512	0.002588672	0.0014072	0.000421199	1.09553E-08	1.9296E-07	1.9835E-07	4.02257E-07	0.4022572
3835903773335	383590	3773335	0.000212525	0.000530691	0.000530691	0.000148519	0.000274045	0.000492785	0.000348616	0.000105641	0.000187047	0.000257562	0.001402107	0.002259025	0.001228004	0.000367563	1.04241E-08	1.8577E-07	1.8171E-07	3.77899E-07	0.37789924
3836003773335	383600	3773335	0.000207058	0.000517039	0.000517039	0.000144698	0.000266996	0.000480108	0.000339648	0.000102924	0.000182235	0.000247147	0.00122998	0.001991653	0.001082661	0.000324059	9.91974E-09	1.7866E-07	1.6741E-07	3.55988E-07	0.35598802
3836103773335	383610	3773335	0.000201214	0.000502446	0.000502446	0.000140614	0.00025946	0.000466557	0.000330061	0.000100018	0.000177092	0.000237481	0.001091926	0.001775173	0.000964983	0.000288836	9.45436E-09	1.7188E-07	1.552E-07	3.36539E-07	0.33653897
3836203773335	383620	3773335	0.000194982	0.000486884	0.000486884	0.000136259	0.000251424	0.000452106	0.000319838	9.69207E-05	0.000171607	0.000228342	0.000976894	0.001593355	0.000866146	0.000259253	9.01793E-09	1.6535E-07	1.4445E-07	3.18818E-07	0.31881791
3836303773335	383630	3773335	0.000188184	0.00046991	0.00046991	0.000131509	0.000242658	0.000436345	0.000308688	9.35418E-05	0.000165624	0.00021953	0.000877617	0.001435356	0.000780259	0.000233545	8.59715E-09	1.5885E-07	1.3467E-07	3.02111E-07	0.30211142
3836403773335	383640	3773335	0.000180912	0.000451752	0.000451752	0.000126427	0.000233282	0.000419484	0.0029676	8.99272E-05	0.000159224	0.000210954	0.000790553	0.001295983	0.000704495	0.000210868	8.18916E-09	1.5233E-07	1.2565E-07	2.86175E-07	0.28617527
3836503773335	383650	3773335	0.000173932	0.000434321	0.000434321	0.000121549	0.00022428	0.000403298	0.000285309	8.64572E-05	0.00015308	0.000202895	0.000716734	0.00117728	0.000639969	0.000191554	7.81425E-09	1.4621E-07	1.1766E-07	2.71682E-07	0.2716823
3836603773335	383660	3773335	0.000167226	0.000417575	0.000417575	0.000116862	0.000215633	0.000387748	0.000274309	8.31238E-05	0.000147178	0.000195283	0.000653173	0.001074613	0.000584159	0.000174849	7.4674E-09	1.4044E-07	1.1047E-07	2.58379E-07	0.25837917
3836703773335	383670	3773335	0.000160918	0.000401825	0.000401825	0.000112454	0.0002075	0.000373123	0.000263962	7.99885E-05	0.000141627	0.000188129	0.000598214	0.000985512	0.000535724	0.000160351	7.14911E-09	1.3506E-07	1.0403E-07	2.46245E-07	0.24624487
3836803773335	383680	3773335	0.00015495	0.000386922	0.000386922	0.000108284	0.000199804	0.000359285	0.000254172	7.70219E-05	0.000136374	0.000181366	0.000550073	0.000907218	0.000493163	0.000147612	6.85527E-09	1.3004E-07	9.8199E-08	2.35095E-07	0.2350955
3836903773335	383690	3773335	0.000149289	0.000372786	0.000372786	0.000104328	0.000192504	0.000346158	0.000244886	7.4208E-05	0.000131392	0.000174956	0.000507554	0.000837904	0.000455484	0.000136334	6.58219E-09	1.2533E-07	9.288E-08	2.24791E-07	0.22479102
3837003773335	383700	3773335	0.000143967	0.000359497	0.000359497	0.000100609	0.00018564	0.000333819	0.000236157	7.15626E-05	0.000126708	0.000168917	0.000470069	0.000776639	0.00042218	0.000126366	6.33097E-09	1.2098E-07	8.8048E-08	2.15357E-07	0.21535721
3837103773335	383710	3773335	0.000140558	0.000350983	0.000350983	9.82259E-05	0.000181245	0.000325913	0.000230564	6.98678E-05	0.000123707	0.000164264	0.000444214	0.000734329	0.000399181	0.000119482	6.17206E-09	1.1842E-07	8.4674E-08	2.09267E-07	0.20926711
3837203773335	383720	3773335	0.000137924	0.000344406	0.000344406	9.63853E-05	0.000177849	0.000319805	0.000226243	6.85586E-05	0.000121389	0.00016022	0.000423394	0.000700203	0.00038063	0.000113929	6.05088E-09	1.1658E-07	8.192E-08	2.04553E-07	0.2045533
3837303773335	383730	3773335	0.000135521	0.000338407	0.000338407	9.47064E-05	0.000174751	0.000314235	0.000222303	6.73644E-05	0.000119275	0.000156391	0.000404544	0.000669278	0.000363819	0.000108897	5.93961E-09	1.1492E-07	7.9388E-08	2.00243E-07	0.20024323
3837403773335	383740	3773335	0.000134083	0.000334816	0.000334816	9.37014E-05	0.000172897	0.0003109	0.000219943	6.66495E-05	0.000118009	0.000153181	0.000389969	0.000645347	0.00035081	0.000105004	5.8678E-09	1.1404E-07	7.7438E-08	1.97345E-07	0.19734529
3837503773335	383750	3773335	0.000132844	0.000331722	0.000331722	9.28357E-05	0.000171299	0.000308028	0.000217911	6.60337E-05	0.000116919	0.000150101	0.000376333	0.000622927	0.00033823	0.000101356	5.80039E-09	1.1324E-07	7.56E-08	1.94642E-07	0.19464241
3837603773335	383760	3773335	0.00013229	0.000330337	0.000330337	9.24479E-05	0.000170584	0.000306741	0.000217001	6.5758E-05	0.00011643	0.000147383	0.000364923	0.000604175	0.000328429	9.83046E-05	5.75441E-09	1.1288E-07	7.4082E-08	1.92713E-07	0.19271284
3837703773335	383770	3773335	0.00013244	0.000330714	0.000330714	9.25533E-05	0.000170778	0.000307091	0.000217249	6.58329E-05	0.000116563	0.000144972	0.000355317	0.000588385	0.000319846	9.57354E-05	5.7274E-09	1.1288E-07	7.284E-08	1.91451E-07	0.19145066
3837803773335	383780	3773335	0.000132887	0.00033183	0.00033183	9.28658E-05	0.000171355	0.000308128	0.000217982	6.60551E-05	0.000116956	0.000142686	0.000346424	0.000573759	0.000311895	9.33556E-05	5.70489E-09	1.1295E-07	7.1698E-08	1.90352E-07	0.19035167
3837903773335	383790	3773335	0.000132198	0.000330108	0.000330108	9.2384E-05	0.000170466	0.000306529	0.000216851	6.57124E-05	0.00011635	0.000139993	0.000335381	0.000555584	0.000302015	9.03983E-05	5.64544E-09	1.1222E-07	7.0165E-08	1.8803E-07	0.18802973
3838003773335	383800	3773335	0.0001316	0.000328615	0.000328615	9.19661E-05	0.000169695	0.000305143	0.00021587	6.54152E-05	0.000115823	0.0001374	0.000325082	0.000538648	0.00029280	8.76427E-05	5.58909E-09	1.1152E-07	6.8716E-08	1.85825E-07	0.1858249
3838103773335	383810	3773335	0.000130792	0.000326598	0.000326598	9.14015E-05	0.000168653	0.000303269	0.000214545	6.50136E-05	0.000115112	0.000134803	0.000314908	0.000521908	0.000283709	8.49189E-05	5.5276E-09	1.1068E-07	6.7252E-08	1.83456E-07	0.18345566
3838203773335	383820	3773335	0.000129677	0.000323814	0.000323814	9.06223E-05	0.000167215	0.000300684	0.000212716	6.44594E-05	0.000114131	0.00013218	0.000304719	0.000505142	0.00027459	8.2191E-05	5.45919E-09	1.0967E-07	6.5749E-08	1.80881E-07	0.18088082
3838303773335	383830	3773335	0.000128557	0.000321016	0.000321016	8.98394E-05	0.000165771	0.000298086	0.000210878	6.39025E-05	0.000113145	0.000129638	0.000295093	0.000489301	0.00026598	7.96136E-05	5.3933E-09	1.0868E-07	6.4307E-08	1.78385E-07	0.17838495
3838403773335	383840	3773335	0.000125174	0.000312569	0.000312569	8.74755E-05	0.000161409	0.000290243	0.000205329	6.22211E-05	0.000110168	0.000126382	0.00028196	0.000467629	0.00025403	7.60872E-05	5.25969E-09	1.0638E-07	6.2192E-08	1.7383E-07	0.17383041
3838503773335	383850	3773335	0.000121598	0.000303638	0.000303638	8.49761E-05	0.000156797	0.00028195	0.000199463	6.04432E-05	0.00010702	0.000123147	0.000269198	0.000446567	0.00024275	7.26604E-05	5.12221E-09	1.0397E-07	6.009E-08	1.6918E-07	0.16917954
3838603773335	383860	3773335	0.000117881	0.000294358	0.000294358	8.23788E-05	0.000152004	0.000273332	0.000193366	5.85958E-05	0.000103749	0.000119941	0.000256869	0.000426193	0.00023167	6.93454E-05	4.98236E-09	1.0149E-07	5.8015E-08	1.64487E-07	0.16448697
3838703773335	383870	3773335	0.000113771	0.000284095	0.000284095	7.95067E-05	0.000146705	0.000263803	0.000186625	5.65529E-05	0.000100132	0.000116671	0.00024451	0.00040576	0.00022057	6.60207E-05	4.83256E-09	9.8779E-08	5.5883E-08	1.59495E-07	0.15949468
3838803773335	383880	3773335	0.000109828	0.00027425	0.00027425	7.67514E-05	0.000141621	0.00025466	0.000180157	5.4593E-05	9.66618E-05	0.000113535	0.000233015	0.000386753	0.00021023	6.29281E-05	4.68952E-09	9.6164E-08	5.3866E-08	1.5472E-07	0.15472014
3838903773335	383890	3773335	0.000105476	0.000263382	0.000263382	7.37099E-05	0.000136009	0.000244569	0.000173018	5.24296E-05	9.28313E-05	0.000110315	0.000221379	0.000367509	0.00019977	5.97968E-05	4.53485E-09	9.3268E-08	5.1777E-08	1.49581E-07	0.14958052
3839003773335	383900	3773335	0.000101221	0.000252756	0.000252756	7.07362E-05	0.000130522	0.000234702	0.000166038	5.03145E-05	8.90862E-05	0.000107175	0.000210391	0.000349325	0.00018989	5.68382E-05	4.38373E-09	9.0393E-08	4.9766E-08	1.44542E-07	0.1445424
3839103773335	383910	3773335	9.71703E-05	0.000242642	0.000242642	6.79056E-05	0.000125299	0.00022531	0.000159393	4.8301E-05	8.55212E-05	0.00010415	0.000200137	0.000332347	0.000180663	5.40757E-05	4.23877E-09	8.76E-08	4.7859E-08	1.39698E-07	0.13969791
3829703773345	382970	3773345	4.50194E-05	0.000112417	0.000112417	3.14609E-05	5.80513E-05	0.000104387	7.38476E-05	2.23781E-05	3.96223E-05	0.000671496	7.69296E-05	0.000130273	7.08164E-05	2.11966E-05	5.26836E-09	1.3371E-07	6.9828E-08	2.08809E-07	0.20880934
3829803773345	382980	3773345	4.6129E-05	0.000115188	0.000115188	3.22363E-05	5.94821E-05	0.00010696	7.56677E-05	2.29296E-05	4.05989E-05	0.000715382	7.98537E-05	0.000135256	7.35252E-05	2.20074E-05	5.3992E-09	1.3616E-07	7.3943E-08	2.15505E-07	0.21550533
3829903773345	382990	3773345	4.71416E-05	0.000117716	0.000117716	3.2944E-05	6.07879E-05	0.000109308	7.73288E-05	2.3433E-05	4.14901E-05	0.000756414	8.26823E-05	0.000140095	7.61555E-05	2.27947E-05	5.51935E-09	1.3844E-07	7.8088E-08	2.22046E-07	0.22204635
3830003773345	383000	3773345	4.80304E-05	0.000119935	0.000119935	3.35651E-05	6.19339E-05	0.000111369	7.87866E-05	2.38747E-05	4.22723E-05	0.000792513	8.53702E-05	0.000144679	7.86475E-05	2.35406E-05	5.62811E-09	1.4057E-07	8.2178E-08	2.28381E-07	0.22838106
3830103773345	383010	3773345	4.89514E-05	0.000122235	0.000122235	3.42087E-05	6.31216E-05	0.000113504	8.02975E-05	2.43326E-05	4.3083E-05	0.000826953	8.81937E-05	0.000149509	8.12732E-05	2.43265E-05	5.7357E-09	1.4262E-07	8.6565E-08	2.34925E-07	0.23492491
3830203773345	383020	3773345	4.95439E-05	0.000123715	0.000123715	3.46228E-05	6.38856E-05	0.000114878	8.12694E-05	2.46271E-05	4.36045E-05	0.000848642	9.04697E-05	0.000153397	8.33867E-05	2.49591E-05	5.81378E-09	1.4425E-07	9.0376E-08	2.40442E-07	0.24044206
3830303773345	383030	3773345	5.00933E-05	0.000125087	0.000125087	3.50068E-05	6.45941E-05	0.000116152	8.21707E-05	2.49002E-05	4.4088E-05	0.000864986	9.27054E-05	0.000157234	8.54725E-05	2.55834E-05	5.8826E-09	1.4557E-07	9.4288E-08	2.45743E-07	0.24574317
3830403773345	383040	3773345	5.06697E-05	0.000126526	0.000126526	3.54095E-05	6.53372E-05	0.000117488	8.31161E-05	2.51867E-05	4.45953E-05	0.000877134	9.50818E-05	0.000161309	8.76875E-05	2.62464E-05	5.94998E-09	1.4673E-07	9.8501E-08	2.5118E-07	0.25118014
3830503773345	383050	3773345	5.13107E-05	0.000128127	0.000128127	3.58575E-05	6.61638E-05	0.000118975	8.41675E-05	2.55053E-05	4.51594E-05	0.000885565	9.76894E-05	0.0001658	9.01287E-05	2.69771E-05	6.01925E-09	1.4779E-07	1.0315E-07	2.56957E-07	0.25695747
3830603773345	383060	3773345	5.19624E-05	0.000129754	0.000129754	3.63129E-05	6.70042E-05	0.000120486	8.52366E-05	2.58293E-05	4.5733E-05	0.000888419	0.000100428	0.000170511	9.26898E-05	2.77437E-05	6.08615E-09	1.487E-07	1.081E-07	2.62887E-07	0.26288683
3830703773345	383070	3773345	5.24634E-05	0.000131005	0.000131005	3.6663E-05	6.76501E-05	0.000121647	8.60583E-05	2.60783E-05	4.61739E-05	0.000882279	0.00010296	0.000174883	9.50664E-05	2.84555E-05	6.13412E-09	1.4909E-07	1.1294E-07	2.68165E-07	0.26816521
3830803773345	383080	3773345	5.2905E-05	0.000132108	0.000132108	3.69716E-05	6.82197E-05	0.000122672	8.67828E-05	2.62978E-05	4.65626E-05	0.000870533	0.000105512	0.000179306	9.74706E-05	2.91746E-05	6.17329E-09	1.4916E-07	1.1794E-07	2.73271E-07	0.27327075
3830903773345	383090	3773345	5.36322E-05	0.000133924	0.000133924	3.74798E-05	6.91573E-05	0.000124358	8.79756E-05	2.66593E-05	4.72026E-05	0.000860519	0.000108788	0.000184985	0.000100558	3.00987E-05	6.23382E-09	1.4962E-07	1.2402E-07	2.79865E-07	0.27986502
3831003773345	383100	3773345	5.55228E-05	0.000138645	0.000138645	3.8801E-05	7.15952E-05	0.000128742	9.10769E-05	2.75991E-05	4.88666E-05	0.000868342	0.000114691	0.00019513	0.00010607	3.17507E-05	6.38625E-09	1.5215E-07	1.3384E-07	2.92374E-07	0.29237416
3831103773345	383110	3773345	5.75266E-05	0.000143648	0.000143648	4.02013E-05	7.4179E-05	0.000133388	9.43637E-05	2.85951E-05	5.06301E-05	0.000874085	0.000121092	0.000206148	0.000112062	3.35421E-05	6.53934E-09	1.5458E-07	1.4491E-07	3.0603E-07	0.30602994
3831203773345	383120	3773345	5.96973E-05	0.000149069	0.000149069	4.17183E-05	7.69781E-05	0.000138421	9.79245E-05	2.96741E-05	5.25406E-05	0.000879501	0.000128181	0.000218356	0.000118698	3.55284E-05	6.69764E-09	1.5701E-07	1.5773E-07	3.21432E-07	0.32143159
3831303773345	383130	3773345	6.20296E-05	0.000154893	0.000154893	4.33481E-05	7.99855E-05	0.000143829	0.0010175	3.08334E-05	5.45933E-05	0.000884841	0.000136003	0.000231853	0.000126035	3.77246E-05	6.85706E-09	1.5929E-07	1.7275E-07	3.38898E-07	0.33889814
3831403773345	383140	3773345	6.45881E-05	0.000161281	0.000161281	4.51361E-05	8.32847E-05	0.000149761	0.000105947	3.21052E-05	5.68451E-05	0.000891549	0.000144801	0.00024704	0.00013429	4.01956E-05	7.02338E-09	1.6153E-07	1.9103E-07	3.59584E-07	0.35958356
3831503773345	383150	3773345	6.83424E-05	0.000170656	0.000170656	4.77598E-05	8.81257E-05	0.000158466	0.000112106	3.39714E-05	6.01493E-05	0.000919669	0.000157492	0.000268959	0.00014620	4.3762E-05	7.2713E-09	1.6467E-07	2.0062E-07	3.92562E-07	0.39256189
3831603773345	383160	3773345	7.19136E-05	0.000179574	0.000179574	5.02554E-05	9.27307E-05	0.000166747	0.000117963	3.57465E-05	6.32924E-05	0.000949688	0.000171383	0.000292992	0.00015927	4.76723E-05	7.50729E-09	1.6689E-07	2.607E-07	4.35099E-07	0.43509937
3831703773345	383170	3773345	7.51131E-05	0.000187563	0.000187563	5.24913E-05	9.68563E-05	0.000174166	0.000123212	3.73369E-05	6.61083E-05	0.000987088	0.000186853	0.000319978	0.00017394	5.20633E-05	7.73504E-09	1.6809E-07	3.2233E-07	4.98162E-07	0.49816204
3831803773345	383180	3773345	7.75639E-05	0.000193683	0.000193683	5.4204E-05	0.000100017	0.000179848	0.000127232	3.85552E-05	6.82653E-05	0.001031325	0.000202222	0.000347007	0.000188633	5.64611E-05	7.93854E-09	1.6828E-07	4.2671E-07	6.02925E-07	0.60292501
3831903773345	383190	3773345	7.9196E-05	0.000197758	0.000197758	5.53445E-05	0.000102121	0.000183633	0.000129909	3.93664E-05	6.97017E-05	0.001074126	0.000220228	0.000378909	0.00020595	6.16519E-05	8.06132E-09	1.672E-07	6.2484E-07	8.00101E-07	0.80010124
3835103773345	383510	3773345	0.000190172	0.000474873	0.000474873	0.000132898	0.000245221	0.000440953	0.000311948	9.45297E-05	0.000167373	0.000355578	0.007196612	0.014626519	0.007950965	0.002379862	1.65227E-08	2.5779E-07	6.0473E-07	8.79038E-07	0.87903798
3835203773345	383520	3773345	0.000195429	0.000488	0.000488	0.000136572	0.000252	0.000453143	0.000320572	9.71429E-05	0.000172	0.000340923	0.007756774	0.010883963	0.005916514	0.001770916	1.60779E-08	2.5323E-07	4.8971E-07	7.59015E-07	0.75901534
3835303773345	383530	3773345	0.00021685	0.000541492	0.000541492	0.000151542	0.000279623	0.000502814	0.000355711	0.000107791	0.000190854	0.000326464	0.005662753	0.008226241	0.004471779	0.001338481	1.54848E-08	2.4725E-07	4.0607E-07	6.68809E-07	0.66880876
3835403773345	383540	3773345	0.000224601	0.000560847	0.000560847	0.000156958	0.000289617	0.000520786	0.000368425	0.000111644	0.000197675	0.000312406	0.004223588	0.006365065	0.003460045	0.001035652	1.47646E-08	2.3952E-07	3.4455E-07	5.98834E-07	0.59883369
3835503773345	383550	3773345	0.000230149	0.0005747	0.0005747	0.000160835	0.000296771	0.00053365	0.00037526	0.000114402	0.000202558	0.000299132	0.00329582	0.00508365	0.002763468	0.000827154	1.40341E-08	2.3142E-07	2.9885E-07	5.44308E-07	0.54430752
3835603773345	383560	3773345	0.000233316	0.000582609	0.000582609	0.000163049	0.000300855	0.000540994	0.000382721	0.000115976	0.000205346	0.000286667	0.002658277	0.004164259	0.002263688	0.000677561	1.33206E-08	2.2326E-07	2.6372E-07	5.003E-07	0.50029978
3835703773345	383570	3773345	0.000233968	0.000584236	0.000584236	0.000163504	0.000301696	0.000542505	0.00038379	0.0001163	0.000205919	0.00027487	0.002195051	0.003477867	0.001890566	0.000565879	1.26257E-08	2.1496E-07	2.3566E-07	4.63246E-07	0.46324554
3835803773345	383580	3773345	0.000232148	0.00057969	0.00057969	0.000162232	0.000299348	0.000538284	0.000380804	0.000115395	0.000204317	0.000263742	0.001850491	0.002958269	0.001608113	0.000481336	1.19666E-08	2.0677E-07	2.1285E-07	4.31585E-07	0.43158468
3835903773345	383590	3773345	0.000228463	0.00057049	0.00057049	0.000159657	0.000294597	0.000529741	0.00037476	0.000113564	0.000201074	0.000253262	0.001587538	0.002555522	0.00138918	0.000415806	1.13495E-08	1.9877E-07	1.9392E-07	4.04044E-07	0.4040438
3836003773345	383600	3773345	0.000223411	0.000557874	0.000557874	0.000156126	0.000288083	0.000518026	0.000366472	0.000111052	0.000196628	0.000243329	0.001379513	0.00223287	0.001213786	0.000363307	1.07725E-08	1.9101E-07	1.7782E-07	3.79603E-07	0.37960252
3836103773345	383610	3773345	0.000217281	0.000542568	0.000542568	0.000151843	0.000280178	0.000503813	0.000356417	0.000108005	0.000191233	0.000233904	0.001211591	0.001969921	0.001070848	0.000320523	1.02311E-08	1.8342E-07	1.6393E-07	3.57583E-07	0.35758322
3836203773345	383620	3773345	0.000210462	0.00052554	0.00052554	0.00014707	0.000271385	0.000488001	0.000345232	0.000104616	0.000185231	0.000224971	0.001074196	0.001752873	0.00095286	0.000285208	9.726E-09	1.7609E-07	1.5181E-07	3.3763E-07	0.33762996
3836303773345	383630	3773345	0.000203077	0.0005071	0.0005071	0.000141917	0.000261863	0.000470878	0.000333118	0.000100945	0.000178732	0.000216425	0.000958767	0.001569169	0.000852999	0.000255318	9.2514E-09	1.6897E-07	1.4104E-07	3.19257E-07	0.31925723
3836403773345	383640	3773345	0.00019524	0.00048753	0.00048753	0.00013644	0.000251757	0.000452706	0.000320262	9.70492E-05	0.000171834	0.000208185	0.000859851	0.001410755	0.000766885	0.000229542	8.80162E-09	1.6199E-07	1.3131E-07	3.02099E-07	0.30209911
3836503773345	383650	3773345	0.000187618	0.000468497	0.000468497	0.000131113	0.000241929	0.000435033	0.00030776	9.32606E-05	0.000165126	0.000200418	0.00077638	0.001276399	0.00069384	0.000207681	8.39037E-09	1.5544E-07	1.2271E-07	2.86543E-07	0.2865429
3836603773345	383660	3773345	0.000179851	0.000449102	0.000449102	0.000125686	0.000231913	0.000417024	0.000295019	8.93998E-05	0.00015829	0.000192892	0.000703219	0.001158163	0.000629576	0.000188443	7.997E-09	1.4899E-07	1.1482E-07	2.71806E-07	0.27180572

			EGIODemolition	EGIOSite Grubbing / Prep	EGIOMass Grading / Excavation	EGIOMass Grading / Excavation	EGIODrainage / Utilities Trenching	EGIODrainage / Utilities Trenching	EGIOFoundations / Concrete Pads	EGIOFoundations / Concrete Pads	EGIOBuilding / Structure Construction	EGIOBuilding / Structure Construction	EGIOAsphalt Paving	EGIOArchitectural Coating	EGIOLandscaping or Other Finishing	EGIOWaterside Construction (Piles)	HIWaterside Construction (Landscaping)	HIWaterside Construction (Landscaping)	KMDemolition	KMSite Grubbing / Prep	KMMass Grading / Excavation
Unique Identifier	X (UTM)	Y (UTM)	2025	2025	2025	2026	2026	2027	2026	2027	2026	2027	2027	2027	2027	2027	2025	2026	2025	2025	2025
3836703773345	383670	3773345	3.87814E-05	3.4995E-05	8.7386E-05	8.7386E-05	2.44558E-05	2.44558E-05	4.51255E-05	4.51255E-05	8.11441E-05	8.11441E-05	5.74046E-05	5.40279E-06	1.73953E-05	3.08E-05	0.000371391	0.000371391	9.78279E-05	8.82774E-05	0.000220435
3836803773345	383680	3773345	3.75875E-05	3.3918E-05	8.46959E-05	8.46959E-05	2.3703E-05	2.3703E-05	4.37364E-05	4.37364E-05	7.86462E-05	7.86462E-05	5.56375E-05	5.23647E-06	1.68598E-05	2.98518E-05	0.000353692	0.000353692	9.41688E-05	8.49756E-05	0.00021219
3836903773345	383690	3773345	3.64474E-05	3.2889E-05	8.21269E-05	8.21269E-05	2.2984E-05	2.2984E-05	4.24098E-05	4.24098E-05	7.62607E-05	7.62607E-05	5.39499E-05	5.07764E-06	1.63485E-05	2.89464E-05	0.000337515	0.000337515	9.07008E-05	8.18461E-05	0.000204376
3837003773345	383700	3773345	3.53909E-05	3.1936E-05	7.97463E-05	7.97463E-05	2.23177E-05	2.23177E-05	4.11804E-05	4.11804E-05	7.40501E-05	7.40501E-05	5.2386E-05	4.93045E-06	1.58745E-05	2.81073E-05	0.000322749	0.000322749	8.74774E-05	7.89374E-05	0.000197113
3837103773345	383710	3773345	3.47641E-05	3.137E-05	7.8334E-05	7.8334E-05	2.19225E-05	2.19225E-05	4.04512E-05	4.04512E-05	7.27387E-05	7.27387E-05	5.14583E-05	4.84313E-06	1.55934E-05	2.76095E-05	0.000312107	0.000312107	8.54897E-05	7.71438E-05	0.000192634
3837203773345	383720	3773345	3.43165E-05	3.0966E-05	7.73252E-05	7.73252E-05	2.16402E-05	2.16402E-05	3.99302E-05	3.99302E-05	7.1802E-05	7.1802E-05	5.07956E-05	4.78076E-06	1.53926E-05	2.7254E-05	0.000303289	0.000303289	8.40094E-05	7.58079E-05	0.000189298
3837303773345	383730	3773345	3.39106E-05	3.06E-05	7.64106E-05	7.64106E-05	2.13842E-05	2.13842E-05	3.94579E-05	3.94579E-05	7.09527E-05	7.09527E-05	5.01948E-05	4.72422E-06	1.52105E-05	2.69316E-05	0.000295184	0.000295184	8.26902E-05	7.46175E-05	0.000186326
3837403773345	383740	3773345	3.3821E-05	3.0519E-05	7.62089E-05	7.62089E-05	2.13278E-05	2.13278E-05	3.93538E-05	3.93538E-05	7.07654E-05	7.07654E-05	5.00623E-05	4.71174E-06	1.51704E-05	2.68605E-05	0.000289665	0.000289665	8.22365E-05	7.42082E-05	0.000185303
3837503773345	383750	3773345	3.37554E-05	3.046E-05	7.60609E-05	7.60609E-05	2.12864E-05	2.12864E-05	3.92774E-05	3.92774E-05	7.0628E-05	7.0628E-05	4.99651E-05	4.70259E-06	1.51409E-05	2.68084E-05	0.000284384	0.000284384	8.18306E-05	7.38419E-05	0.000184389
3837603773345	383760	3773345	3.38151E-05	3.0514E-05	7.61954E-05	7.61954E-05	2.1324E-05	2.1324E-05	3.93468E-05	3.93468E-05	7.07529E-05	7.07529E-05	5.00534E-05	4.71091E-06	1.51677E-05	2.68558E-05	0.000280054	0.000280054	8.17471E-05	7.37665E-05	0.000184201
3837703773345	383770	3773345	3.39703E-05	3.0654E-05	7.65451E-05	7.65451E-05	2.14219E-05	2.14219E-05	3.95274E-05	3.95274E-05	7.10776E-05	7.10776E-05	5.02831E-05	4.73253E-06	1.52373E-05	2.6979E-05	0.000276565	0.000276565	8.19262E-05	7.39281E-05	0.000184604
3837803773345	383780	3773345	3.41493E-05	3.0815E-05	7.69486E-05	7.69486E-05	2.15348E-05	2.15348E-05	3.97358E-05	3.97358E-05	7.14523E-05	7.14523E-05	5.05482E-05	4.75748E-06	1.53176E-05	2.71212E-05	0.000273377	8.2147E-05	7.41274E-05	0.000185102
3837903773345	383790	3773345	3.41792E-05	3.0842E-05	7.70159E-05	7.70159E-05	2.15536E-05	2.15536E-05	3.97705E-05	3.97705E-05	7.15147E-05	7.15147E-05	5.05924E-05	4.76164E-06	1.5331E-05	2.71449E-05	0.000269349	0.000269349	8.19679E-05	7.39658E-05	0.000184698
3838003773345	383800	3773345	3.4209E-05	3.0869E-05	7.70831E-05	7.70831E-05	2.15724E-05	2.15724E-05	3.98052E-05	3.98052E-05	7.15772E-05	7.15772E-05	5.06366E-05	4.76579E-06	1.53444E-05	2.71686E-05	0.000265606	0.000265606	8.17948E-05	7.38096E-05	0.000184308
3838103773345	383810	3773345	3.41732E-05	3.0837E-05	7.70024E-05	7.70024E-05	2.15499E-05	2.15499E-05	3.97635E-05	3.97635E-05	7.15022E-05	7.15022E-05	5.05836E-05	4.76081E-06	1.53283E-05	2.71402E-05	0.000261625	0.000261625	8.14367E-05	7.34864E-05	0.000183501
3838203773345	383820	3773345	3.40479E-05	3.0724E-05	7.672E-05	7.672E-05	2.14708E-05	2.14708E-05	3.96177E-05	3.96177E-05	7.124E-05	7.124E-05	5.0398E-05	4.74334E-06	1.52721E-05	2.70406E-05	0.000257216	0.000257216	8.08517E-05	7.29585E-05	0.000182183
3838303773345	383830	3773345	3.39225E-05	3.0611E-05	7.64375E-05	7.64375E-05	2.13918E-05	2.13918E-05	3.94718E-05	3.94718E-05	7.09777E-05	7.09777E-05	5.02125E-05	4.72588E-06	1.52159E-05	2.69411E-05	0.000253029	0.000253029	8.02608E-05	7.24253E-05	0.000180851
3838403773345	383840	3773345	3.33853E-05	3.0126E-05	7.5227E-05	7.5227E-05	2.1053E-05	2.1053E-05	3.88467E-05	3.88467E-05	6.98536E-05	6.98536E-05	4.94173E-05	4.65104E-06	1.49749E-05	2.65144E-05	0.000245273	0.000245273	7.85417E-05	7.0874E-05	0.000176978
3838503773345	383850	3773345	3.27943E-05	2.9593E-05	7.38954E-05	7.38954E-05	2.06803E-05	2.06803E-05	3.81591E-05	3.81591E-05	6.86172E-05	6.86172E-05	4.85425E-05	4.56871E-06	1.47099E-05	2.60451E-05	0.000237375	0.000237375	7.67032E-05	6.9215E-05	0.000172835
3838603773345	383860	3773345	3.21855E-05	2.9043E-05	7.25235E-05	7.25235E-05	2.02964E-05	2.02964E-05	3.74507E-05	3.74507E-05	6.73432E-05	6.73432E-05	4.76413E-05	4.48389E-06	1.44368E-05	2.55616E-05	0.000229572	0.000229572	7.48229E-05	6.75183E-05	0.000168598
3838703773345	383870	3773345	3.15169E-05	2.844E-05	7.10171E-05	7.10171E-05	1.98748E-05	1.98748E-05	3.66728E-05	3.66728E-05	6.59444E-05	6.59444E-05	4.66517E-05	4.39075E-06	1.41369E-05	2.50306E-05	0.000221595	0.000221595	7.27815E-05	6.56761E-05	0.000163998
3838803773345	383880	3773345	3.08663E-05	2.7853E-05	6.9551E-05	6.9551E-05	1.94645E-05	1.94645E-05	3.59157E-05	3.59157E-05	6.45831E-05	6.45831E-05	4.56887E-05	4.30011E-06	1.3845E-05	2.45139E-05	0.000214109	0.000214109	7.07997E-05	6.38879E-05	0.000159533
3838903773345	383890	3773345	3.015E-05	2.7207E-05	6.7937E-05	6.7937E-05	1.90128E-05	1.90128E-05	3.50822E-05	3.50822E-05	6.30843E-05	6.30843E-05	4.46284E-05	4.20032E-06	1.35238E-05	2.3945E-05	0.000206512	0.000206512	6.86628E-05	6.19595E-05	0.000154718
3839003773345	383900	3773345	2.94337E-05	2.656E-05	6.6323E-05	6.6323E-05	1.85611E-05	1.85611E-05	3.42487E-05	3.42487E-05	6.15856E-05	6.15856E-05	4.35681E-05	4.10053E-06	1.32025E-05	2.33761E-05	0.000199264	0.000199264	6.65318E-05	6.00366E-05	0.000149916
3839103773345	383910	3773345	2.87174E-05	2.5914E-05	6.47089E-05	6.47089E-05	1.81094E-05	1.81094E-05	3.34153E-05	3.34153E-05	6.00869E-05	6.00869E-05	4.25079E-05	4.00074E-06	1.28812E-05	2.28072E-05	0.000192381	0.000192381	6.44247E-05	5.81352E-05	0.000145168
3829703773355	382970	3773355	9.04381E-05	8.1609E-05	0.000203784	0.000203784	5.70309E-05	5.70309E-05	0.000105233	0.000105233	0.000189228	0.000189228	0.000133867	1.25993E-05	4.05659E-05	7.18255E-05	0.000231047	0.000231047	4.72396E-05	4.26278E-05	0.000106445
3829803773355	382980	3773355	9.16857E-05	8.2735E-05	0.000206595	0.000206595	5.78176E-05	5.78176E-05	0.000106684	0.000106684	0.000191838	0.000191838	0.000135714	1.27731E-05	4.11255E-05	7.28163E-05	0.000237978	0.000237978	4.81887E-05	4.34843E-05	0.000108583
3829903773355	382990	3773355	9.28019E-05	8.3742E-05	0.00020911	0.00020911	5.85215E-05	5.85215E-05	0.000107983	0.000107983	0.000194174	0.000194174	0.000137366	1.29286E-05	4.16262E-05	7.37028E-05	0.000244576	0.000244576	4.91497E-05	4.43515E-05	0.000110749
3830003773355	383000	3773355	9.37749E-05	8.462E-05	0.000211303	0.000211303	5.91351E-05	5.91351E-05	0.000109115	0.000109115	0.00019621	0.00019621	0.000138807	1.30641E-05	4.20626E-05	7.44755E-05	0.000250618	0.000250618	5.01466E-05	4.5251E-05	0.000112995
3830103773355	383010	3773355	9.46523E-05	8.5412E-05	0.00021328	0.00021328	5.96884E-05	5.96884E-05	0.000110136	0.000110136	0.000198046	0.000198046	0.000140105	1.31864E-05	4.24562E-05	7.51724E-05	0.000256772	0.000256772	5.11673E-05	4.61721E-05	0.000115295
3830203773355	383020	3773355	9.48135E-05	8.5557E-05	0.000213643	0.000213643	5.979E-05	5.979E-05	0.000110324	0.000110324	0.000198383	0.000198383	0.000140344	1.32088E-05	4.25285E-05	7.53004E-05	0.000258564	0.000258564	5.22537E-05	4.71524E-05	0.000117743
3830303773355	383030	3773355	9.44016E-05	8.5186E-05	0.000212715	0.000212715	5.95303E-05	5.95303E-05	0.000109845	0.000109845	0.000197521	0.000197521	0.000139734	1.31515E-05	4.23437E-05	7.49733E-05	0.000259722	0.000259722	5.33221E-05	4.81165E-05	0.000120151
3830403773355	383040	3773355	9.38345E-05	8.4674E-05	0.000211437	0.000211437	5.91727E-05	5.91727E-05	0.000109185	0.000109185	0.000196335	0.000196335	0.000138895	1.30725E-05	4.20894E-05	7.45229E-05	0.000261863	0.000261863	5.43249E-05	4.90215E-05	0.00012241
3830503773355	383050	3773355	9.35898E-05	8.4453E-05	0.000210886	0.000210886	5.90184E-05	5.90184E-05	0.0001089	0.0001089	0.000195822	0.000195822	0.000138533	1.30384E-05	4.19796E-05	7.43286E-05	0.000265971	0.000265971	5.53636E-05	4.99587E-05	0.000124751
3830603773355	383060	3773355	9.31958E-05	8.4098E-05	0.000209998	0.000209998	5.87699E-05	5.87699E-05	0.000108442	0.000108442	0.000194998	0.000194998	0.00013795	1.29835E-05	4.18029E-05	7.40157E-05	0.000270094	0.000270094	5.64261E-05	5.09175E-05	0.000127145
3830703773355	383070	3773355	9.21035E-05	8.3112E-05	0.000207537	0.000207537	5.80811E-05	5.80811E-05	0.000107171	0.000107171	0.000192713	0.000192713	0.000136333	1.28313E-05	4.13129E-05	7.31482E-05	0.000272727	0.000272727	5.72976E-05	5.17039E-05	0.000129109
3830803773355	383080	3773355	9.06769E-05	8.1825E-05	0.000204322	0.000204322	5.71815E-05	5.71815E-05	0.000105511	0.000105511	0.000189728	0.000189728	0.000134221	1.26326E-05	4.0673E-05	7.20151E-05	0.000275106	0.000275106	5.80556E-05	5.23879E-05	0.000130817
3830903773355	383090	3773355	8.96323E-05	8.0882E-05	0.000201968	0.000201968	5.65227E-05	5.65227E-05	0.000104295	0.000104295	0.000187542	0.000187542	0.000132675	1.2487E-05	4.02045E-05	7.11855E-05	0.000278865	0.000278865	5.89868E-05	5.32282E-05	0.000132915
3831003773355	383100	3773355	9.05694E-05	8.1728E-05	0.00020408	0.00020408	5.71137E-05	5.71137E-05	0.000105386	0.000105386	0.000189503	0.000189503	0.000134062	1.26176E-05	4.06248E-05	7.19298E-05	0.000287619	0.000287619	6.09507E-05	5.50003E-05	0.00013734
3831103773355	383110	3773355	9.13932E-05	8.2471E-05	0.000205936	0.000205936	5.76332E-05	5.76332E-05	0.000106344	0.000106344	0.000191226	0.000191226	0.000135281	1.27323E-05	4.09943E-05	7.2584E-05	0.00029677	0.00029677	6.29085E-05	5.67671E-05	0.000141752
3831203773355	383120	3773355	9.24796E-05	8.3451E-05	0.000208384	0.000208384	5.83182E-05	5.83182E-05	0.000107608	0.000107608	0.000193499	0.000193499	0.000136889	1.28837E-05	4.14816E-05	7.34468E-05	0.000307714	0.000307714	6.49739E-05	5.86308E-05	0.000146405
3831303773355	383130	3773355	9.35898E-05	8.4453E-05	0.000210886	0.000210886	5.90184E-05	5.90184E-05	0.0001089	0.0001089	0.000195822	0.000195822	0.000138533	1.30384E-05	4.19796E-05	7.43286E-05	0.000320481	0.000320481	6.69138E-05	6.03813E-05	0.000150777
3831403773355	383140	3773355	9.43359E-05	8.5126E-05	0.000212567	0.000212567	5.94889E-05	5.94889E-05	0.000109768	0.000109768	0.000197384	0.000197384	0.000139637	1.31423E-05	4.23143E-05	7.49212E-05	0.000334358	0.000334358	6.83046E-05	6.16364E-05	0.000153911
3831503773355	383150	3773355	9.4712E-05	8.5466E-05	0.000213414	0.000213414	5.9726E-05	5.9726E-05	0.000110206	0.000110206	0.00019817	0.00019817	0.000140194	1.31947E-05	4.2483E-05	7.52198E-05	0.000350424	0.000350424	6.93731E-05	6.26005E-05	0.000156318
3831603773355	383160	3773355	9.42822E-05	8.5078E-05	0.000212446	0.000212446	5.9455E-05	5.9455E-05	0.000109706	0.000109706	0.000197271	0.000197271	0.000139558	1.31348E-05	4.22902E-05	7.48785E-05	0.000367204	0.000367204	7.00954E-05	6.32523E-05	0.000157946
3831703773355	383170	3773355	9.28556E-05	8.3791E-05	0.000209231	0.000209231	5.85554E-05	5.85554E-05	0.000108046	0.000108046	0.000194286	0.000194286	0.000137446	1.29361E-05	4.16503E-05	7.37455E-05	0.000385443	0.000385443	7.0549E-05	6.36616E-05	0.000158968
3831803773355	383180	3773355	9.03545E-05	8.1534E-05	0.000203596	0.000203596	5.69782E-05	5.69782E-05	0.000105135	0.000105135	0.000189053	0.000189053	0.000133744	1.25877E-05	4.05284E-05	7.17592E-05	0.000403571	0.000403571	7.13131E-05	6.43511E-05	0.00016069
3831903773355	383190	3773355	8.60986E-05	7.7693E-05	0.000194006	0.000194006	5.42943E-05	5.42943E-05	0.000100183	0.000100183	0.000180148	0.000180148	0.000127444	1.19947E-05	3.86194E-05	6.83791E-05	0.000417655	0.000417655	7.18383E-05	6.48251E-05	0.000161873
3835203773355	383520	3773355	6.09984E-05	5.5043E-05	0.000137448	0.000137448	3.8466E-05	3.8466E-05	7.09771E-05	7.09771E-05	0.00012763	0.00012763	9.02905E-05	8.49793E-06	2.73608E-05	4.84447E-05	0.00017693	0.00017693	0.000130055	0.000117358	0.000293053
3835303773355	383530	3773355	5.92256E-05	5.3444E-05	0.000133453	0.000133453	3.73481E-05	3.73481E-05	6.89142E-05	6.89142E-05	0.000123921	0.000123921	8.76664E-05	8.25095E-06	2.65656E-05	4.70367E-05	0.001022329	0.001022329	0.000132664	0.000119712	0.000298931
3835403773355	383540	3773355	5.69931E-05	5.1429E-05	0.000128423	0.000128423	3.59403E-05	3.59403E-05	6.63166E-05	6.63166E-05	0.00011925	0.00011925	8.43619E-05	7.93994E-06	2.55642E-05	4.52637E-05	0.00094294	0.00094294	0.000136317	0.000123009	0.000307162
3835503773355	383550	3773355	5.54292E-05	5.0018E-05	0.000124899	0.000124899	3.49541E-05	3.49541E-05	6.44968E-05	6.44968E-05	0.000115977	0.000115977	8.2047E-05	7.72207E-06	2.48627E-05	4.40216E-05	0.000877798	0.000877798	0.000137403	0.000123989	0.00030961
3835603773355	383560	3773355	5.41399E-05	4.8854E-05	0.000121993	0.000121993	3.4141E-05	3.4141E-05	6.29966E-05	6.29966E-05	0.00011328	0.00011328	8.01385E-05	7.54245E-06	2.42844E-05	4.29977E-05	0.000817546	0.000817546	0.000137391	0.000123978	0.000309583
3835703773355	383570	3773355	5.29401E-05	4.7772E-05	0.00011929	0.00011929	3.33844E-05	3.33844E-05	6.16005E-05	6.16005E-05	0.000110769	0.000110769	7.83625E-05	7.3753E-06	2.37462E-05	4.20448E-05	0.00076053	0.00076053	0.000136639	0.0001233	0.000307889
3835803773355	383580	3773355	5.17463E-05	4.6695E-05	0.0001166	0.0001166	3.26316E-05	3.26316E-05	6.02114E-05	6.02114E-05	0.000108271	0.000108271	7.65954E-05	7.20898E-06	2.32107E-05	4.10967E-05	0.000707399	0.000707399	0.000135147	0.000121953	0.000304526
3835903773355	383590	3773355	5.05584E-05	4.5623E-05	0.000113923	0.000113923	3.18825E-05	3.18825E-05	5.88292E-05	5.88292E-05	0.000105786	0.000105786	7.48372E-05	7.0435E-06	2.26779E-05	4.01533E-05	0.000658376	0.000658376	0.000133016	0.00012003	0.000299724
3836003773355	383600	3773355	4.93467E-05	4.4529E-05	0.000111193	0.000111193	3.11184E-05	3.11184E-05	5.74192E-05	5.74192E-05	0.00010325	0.00010325	7.30435E-05	6.87469E-06	2.21344E-05	3.91909E-05	0.000614222	0.000614222	0.000130401	0.000117671	0.000293833
3836103773355	383610	3773355	4.80633E-05	4.3371E-05	0.000108301	0.000108301	3.03091E-05	3.03091E-05	5.59259E-05	5.59259E-05	0.000100565	0.000100565	7.11439E-05	6.6959E-06	2.15588E-05	3.81717E-05	0.000573431	0.000573431	0.000127291	0.000114865	0.000286826
3836203773355	383620	3773355	4.67621E-05	4.2197E-05	0.000105369	0.000105369	2.94885E-05	2.94885E-05	5.44118E-05	5.44118E-05	9.78425E-05	9.78425E-05	6.92177E-05	6.51461E-06	2.09751E-05	3.71382E-05	0.000537096	0.000537096	0.000123805	0.000111719	0.000278971
3836303773355	383630	3773355	4.54548E-05	4.1017E-05	0.000102423	0.000102423	2.86641E-05	2.86641E-05	5.28907E-05	5.28907E-05	9.51073E-05	9.51073E-05	6.72828E-05	6.33249E-06	2.03887E-05	3.61E-05	0.000504599	0.000504599	0.000120021	0.000108304	0.000270443
3836403773355	383640	3773355	4.41536E-05	3.9843E-05	9.94912E-05	9.94912E-05	2.78435E-05	2.78435E-05	5.13766E-05	5.13766E-05	9.23846E-05	9.23846E-05	6.53566E-05	6.15121E-06	1.9805E-05	3.50666E-05	0.000475416	0.000475416	0.000116105	0.000104771	0.00026162
3836503773355	383650	3773355	4.28821E-05	3.8696E-05	9.66263E-05	9.66263E-05	2.70418E-05	2.70418E-05	4.98972E-05	4.98972E-05	8.97244E-05	8.97244E-05	6.34746E-05	5.97408E-06	1.92347E-05	3.40568E-05	0.000449438	0.000449438	0.000112184	0.000101232	0.000252783
3836603773355	383660	3773355	4.14854E-05	3.7435E-05	9.34789E-05	9.34789E-05	2.6161E-05	2.6161E-05	4.82719E-05	4.82719E-05	8.68018E-05	8.68018E-05	6.14071E-05	5.77949E-06	1.86082E-05	3.29475E-05	0.000424506	0.000424506	0.000107874	9.73427E-05	0.000243072
3836703773355	383670	3773355	4.01065E-05	3.6191E-05	9.03719E-05	9.03719E-05	2.52914E-05	2.52914E-05	4.66675E-05	4.66675E-05	8.39168E-05	8.39168E-05	5.93661E-05	5.5874E-06	1.79897E-05	3.18524E-05	0.000401842	0.000401842	0.0001036	9.3486E-05	0.000233442
3836803773355	383680	3773355	3.87933E-05	3.5006E-05	8.74129E-05	8.74129E-05	2.44633E-05	2.44633E-05	4.51394E-05	4.51394E-05	8.11691E-05	8.11691E-05	5.74223E-05	5.40445E-06	1.74007E-05	3.08095E-05	0.000381431	0.000381431	9.95171E-05	8.98017E-05	0.000224242
3836903773355	383690	3773355	3.75458E-05	3.388E-05	8.46018E-05	8.46018E-05	2.36766E-05	2.36766E-05	4.36878E-05	4.36878E-05	7.85588E-05	7.85588E-05	5.55756E-05	5.23065E-06	1.68411E-05	2.98187E-05	0.000362827	0.000362827	9.56372E-05	8.63006E-05	0.000215499
3837003773355	383700	3773355	3.63877E-05	3.2835E-05	8.19924E-05	8.19924E-05	2.29464E-05	2.29464E-05	4.23404E-05	4.23404E-05	7.61358E-05	7.61358E-05	5.38615E-05	5.06932E-06	1.63217E-05	2.8899E-05	0.000345936	0.000345936	9.20259E-05	8.30418E-05	0.000207362
3837103773355	383710	3773355	3.56118E-05	3.2135E-05	8.02439E-05	8.02439E-05	2.2457E-05	2.2457E-05	4.14374E-05	4.14374E-05	7.45122E-05	7.45122E-05	5.27129E-05	4.96122E-06	1.59736E-05	2.82827E-05	0.000333042	0.000333042	8.85308E-05	8.07903E-05	0.00020174
3837203773355	383720	3773355	3.50029E-05	3.1586E-05	7.8872E-05	7.8872E-05	2.20731E-05	2.20731E-05	4.0729E-05	4.0729E-05	7.32383E-05	7.32383E-05	5.18117E-05	4.87639E-06	1.57005E-05	2.77991E-05	0.000322035	0.000322035	8.75192E-05	7.89751E-05	0.000197207
3837303773355	383730	3773355	3.44538E-05	3.109E-05	7.76346E-05	7.76346E-05	2.17268E-05	2.17268E-05	4.009E-05	4.009E-05	7.20892E-05	7.20892E-05	5.09988E-05	4.79989E-06	1.54542E-05	2.7363E-05	0.00031198	0.00031198	8.57285E-05	7.73592E-05	0.000193172
3837403773355	383740	3773355	3.43284E-05	3.0977E-05	7.73521E-05	7.73521E-05	2.16477E-05	2.16477E-05	3.99441E-05	3.99441E-05	7.1827E-05	7.1827E-05	5.08133E-05	4.78243E-06	1.5398E-05	2.72635E-05	0.000305604	0.000305604	8.51196E-05	7.68098E-05	0.0001918
3837503773355	383750	3773355	3.4215E-05	3.0875E-05	7.70966E-05	7.70966E-05	2.15762E-05	2.15762E-05	3.98122E-05	3.98122E-05	7.15897E-05	7.15897E-05	5.06454E-05	4.76663E-06	1.53471E-05	2.71734E-05	0.000299451	0.000299451	8.45526E-05	7.62981E-05	0.000190522
3837603773355	383760	3773355	3.4221E-05	3.088E-05	7.711E-05	7.711E-05	2.158E-05	2.158E-05	3.98191E-05	3.98191E-05	7.16022E-05	7.16022E-05	5.06542E-05	4.76746E-06	1.53498E-05	2.71781E-05	0.000294233	0.000294233	8.4284E-05	7.60557E-05	0.000189917
3837703773355	383770	3773355	3.43284E-05	3.0977E-05	7.73521E-05	7.73521E-05	2.16477E-05	2.16477E-05	3.99441E-05	3.99441E-05	7.1827E-05	7.1827E-05	5.08133E-05	4.78243E-06	1.5398E-05	2.72635E-05	0.000289871	0.000289871	8.42959E-05	7.60665E-05	0.000189944
3837803773355	383780	3773355	3.44478E-05	3.1085E-05	7.76211E-05	7.76211E-05	2.1723E-05	2.1723E-05	4.0083E-05	4.0083E-05	7.20768E-05	7.20768E-05	5.099E-05	4.79906E-06	1.54515E-05	2.73583E-05	0.000285795	0.000285795	8.43436E-05	7.61096E-05	0.000190051
3837903773355	383790	3773355	3.45373E-05	3.1166E-05	7.78229E-05	7.78229E-05	2.17795E-05	2.17795E-05	4.01872E-05	4.01872E-05	7.22641E-05	7.22641E-05	5.11225E-05	4.81153E-06	1.54917E-05	2.74294E-05	0.00028164	0.00028164	8.42899E-05	7.60611E-05	0.00018993
3838003773355	383800	3773355	3.46269E-05	3.1246E-05	7.80246E-05	7.80246E-05	2.18359E-05	2.18359E-05	4.02914E-05	4.02914E-05	7.24514E-05	7.24514E-05	5.12551E-05	4.82401E-06	1.55318E-05	2.75005E-05	0.000277754	0.000277754	8.42302E-05	7.60072E-05	0.000189796

			KMMass Grading / Excavation	KMDrainage / Utilities Trenching	KMFoundations / Concrete Pads	KMBuilding / Structure Construction	KMAsphalt Paving	KMArchitectural Coating	KMLandscaping or Other Finishing	KMWaterside Construction (Piles)	EWNDemolition	EWNSite Grubbing / Prep	EWNDrainage / Utilities Trenching	EWNDrainage / Utilities Trenching	EWNDrainage / Utilities Trenching	EWNFoundations / Concrete Pads	EWNBuilding / Structure Construction	EWNAsphalt Paving	EWNLandscaping or Other Finishing	EWNWaterside Construction (Piles)	ISDemolition
Unique Identifier	X (UTM)	Y (UTM)	2026	2026	2026	2026	2026	2026	2026	2026	2027	2027	2027	2028	2029	2029	2029	2029	2029	2029	2027
3836703773345	383670	3773345	0.000220435	4.74943E-05	0.000113831	0.000211143	0.000144806	1.36288E-05	4.38806E-05	7.76944E-05	0.000584436	0.000787987	0.00095607	0.00095607	0.00095607	0.000680043	0.001184293	0.000865089	0.000262148	0.000454904	3.58983E-05
3836803773345	383680	3773345	0.00021219	4.57178E-05	0.000109574	0.000203246	0.00013939	1.3119E-05	4.22393E-05	7.47884E-05	0.000542485	0.000731425	0.000887443	0.000887443	0.000887443	0.00063123	0.001099284	0.000802993	0.000243331	0.000422251	3.49074E-05
3836903773345	383690	3773345	0.000204376	4.40341E-05	0.000105538	0.00019576	0.000134256	1.26359E-05	4.06837E-05	7.20341E-05	0.000505053	0.000680955	0.000826208	0.000826208	0.000826208	0.000587674	0.001023432	0.000747585	0.000226541	0.000393115	3.39583E-05
3837003773345	383700	3773345	0.000197113	4.24693E-05	0.000101788	0.000188804	0.000129485	1.21868E-05	3.92379E-05	6.94742E-05	0.00047168	0.000635959	0.000771613	0.000771613	0.000771613	0.000548841	0.000955805	0.000698186	0.000211571	0.000367139	3.30749E-05
3837103773345	383710	3773345	0.000192634	4.15042E-05	9.94748E-05	0.000184513	0.000126543	1.19099E-05	3.83463E-05	6.78955E-05	0.00044698	0.000602656	0.000731207	0.000731207	0.000731207	0.0005201	0.000905753	0.000661624	0.000200492	0.000347913	3.26272E-05
3837203773345	383720	3773345	0.000189298	4.07856E-05	9.77523E-05	0.000181318	0.000124352	1.17037E-05	3.76823E-05	6.67198E-05	0.000426374	0.000574874	0.000697499	0.000697499	0.000697499	0.000496124	0.000863998	0.000631124	0.00019125	0.000331874	3.23467E-05
3837303773345	383730	3773345	0.000186326	4.01451E-05	9.62174E-05	0.000178471	0.000122399	1.15199E-05	3.70906E-05	6.56722E-05	0.000407745	0.000549756	0.000667023	0.000667023	0.000667023	0.000474447	0.000826247	0.000603548	0.000182893	0.000317374	3.21079E-05
3837403773345	383740	3773345	0.000185303	3.99249E-05	9.56895E-05	0.000177492	0.000121727	1.14567E-05	3.68871E-05	6.53119E-05	0.000393986	0.000531205	0.000644515	0.000644515	0.000644515	0.000458437	0.000798367	0.000583182	0.000176722	0.000306664	3.21974E-05
3837503773345	383750	3773345	0.000184389	3.97278E-05	9.52172E-05	0.000176616	0.000121127	1.14002E-05	3.6705E-05	6.49895E-05	0.000380985	0.000513676	0.000623247	0.000623247	0.000623247	0.00044331	0.000772022	0.000563938	0.00017089	0.000296545	3.23049E-05
3837603773345	383760	3773345	0.000184201	3.96872E-05	9.51199E-05	0.000176436	0.000121003	1.13885E-05	3.66676E-05	6.49231E-05	0.000369751	0.00049853	0.00060487	0.00060487	0.00060487	0.000430238	0.000749258	0.00054731	0.000165851	0.000287801	3.25377E-05
3837703773345	383770	3773345	0.000184604	3.97742E-05	9.53283E-05	0.000176822	0.000121268	1.14135E-05	3.67479E-05	6.50654E-05	0.00035992	0.000485275	0.000588787	0.000588787	0.000588787	0.000418799	0.000729336	0.000532757	0.000161442	0.000280149	3.2866E-05
3837803773345	383780	3773345	0.000185102	3.98814E-05	9.55853E-05	0.000177299	0.000121595	1.14442E-05	3.68469E-05	6.52408E-05	0.000350674	0.000472808	0.000573662	0.000573662	0.000573662	0.00040804	0.0007106	0.000519071	0.000157294	0.000272952	3.32122E-05
3837903773345	383790	3773345	0.000184698	3.97945E-05	9.53769E-05	0.000176912	0.00012133	1.14193E-05	3.67666E-05	6.50985E-05	0.000340574	0.000459191	0.00055714	0.00055714	0.00055714	0.000396288	0.000690134	0.000504121	0.000152764	0.000265091	3.33912E-05
3838003773345	383800	3773345	0.000184308	3.97104E-05	9.51755E-05	0.000176539	0.000121074	1.13952E-05	3.6689E-05	6.49611E-05	0.000331053	0.000446354	0.000541565	0.000541565	0.000541565	0.00038521	0.000670841	0.000490029	0.000148494	0.00025768	3.35584E-05
3838103773345	383810	3773345	0.000183501	3.95365E-05	9.47588E-05	0.000175766	0.000120543	1.13453E-05	3.65283E-05	6.46766E-05	0.000321503	0.000433477	0.000525941	0.000525941	0.000525941	0.000374097	0.000651488	0.000475892	0.00014421	0.000250246	3.3642E-05
3838203773345	383820	3773345	0.000182183	3.92525E-05	9.40781E-05	0.000174503	0.000119678	1.12638E-05	3.62659E-05	6.4212E-05	0.000311737	0.000420311	0.000509966	0.000509966	0.000509966	0.000362734	0.0006317	0.000461437	0.000139829	0.000242645	3.363E-05
3838303773345	383830	3773345	0.000180851	3.89656E-05	9.33905E-05	0.000173228	0.000118803	1.11814E-05	3.60009E-05	6.37427E-05	0.000302467	0.000407812	0.000494801	0.000494801	0.000494801	0.000351947	0.000612915	0.000447715	0.000135671	0.00023543	3.36002E-05
3838403773345	383840	3773345	0.000176978	3.8131E-05	9.13902E-05	0.000169517	0.000116258	1.0942E-05	3.52298E-05	6.23774E-05	0.000290081	0.000391112	0.000474539	0.000474539	0.000474539	0.000337535	0.000587816	0.000429381	0.000130116	0.000225789	3.31764E-05
3838503773345	383850	3773345	0.000172835	3.72385E-05	8.92509E-05	0.000165549	0.000113537	1.06858E-05	3.44051E-05	6.09173E-05	0.000277964	0.000374775	0.000454717	0.000454717	0.000454717	0.00032436	0.000563262	0.000411445	0.00012468	0.000216357	3.26929E-05
3838603773345	383860	3773345	0.000168598	3.63256E-05	8.70631E-05	0.000161491	0.000110754	1.04239E-05	3.35617E-05	5.9424E-05	0.00026633	0.000359089	0.000435685	0.000435685	0.000435685	0.00030899	0.000539687	0.000394225	0.000119462	0.000207302	3.21795E-05
3838703773345	383870	3773345	0.000163998	3.53345E-05	8.46877E-05	0.000157085	0.000107732	1.01395E-05	3.2646E-05	5.78027E-05	0.000254875	0.000343645	0.000416947	0.000416947	0.000416947	0.00029657	0.000516476	0.000377269	0.000114324	0.000198386	3.15886E-05
3838803773345	383880	3773345	0.000159533	3.43724E-05	8.23817E-05	0.000152808	0.000104799	9.86339E-06	3.17571E-05	5.62288E-05	0.000244173	0.000329214	0.000399438	0.000399438	0.000399438	0.000284117	0.000494788	0.000361427	0.000109523	0.000190055	3.10036E-05
3838903773345	383890	3773345	0.000154718	3.3335E-05	7.98952E-05	0.000148196	0.000101635	9.56568E-06	3.07986E-05	5.45316E-05	0.000233625	0.000314994	0.000382184	0.000382184	0.000382184	0.000271844	0.000473415	0.000345815	0.000104792	0.000181846	3.0341E-05
3839003773345	383900	3773345	0.000149916	3.23004E-05	7.74156E-05	0.000143596	9.84811E-05	9.26881E-06	2.98428E-05	5.28392E-05	0.000223645	0.000301537	0.000365857	0.000365857	0.000365857	0.000260231	0.000453191	0.000331042	0.000100316	0.000174077	2.96665E-05
3839103773345	383910	3773345	0.000145168	3.12774E-05	7.49638E-05	0.000139049	9.53621E-05	8.97526E-06	2.88976E-05	5.11658E-05	0.000214208	0.000288813	0.000350419	0.000350419	0.000350419	0.00024925	0.000434067	0.000317073	9.60826E-05	0.000166732	2.89801E-05
3829703773355	382970	3773355	0.000106445	2.29343E-05	5.49675E-05	0.000101958	6.99246E-05	6.58114E-06	2.11893E-05	3.75175E-05	0.00029993	0.000404392	0.000490651	0.000490651	0.000490651	0.000348995	0.000607774	0.00044396	0.000134533	0.000233455	5.28088E-05
3829803773355	382980	3773355	0.000108583	2.3395E-05	5.60718E-05	0.000104006	7.13294E-05	6.71336E-06	2.1615E-05	3.82712E-05	0.00032038	0.000431964	0.000524105	0.000524105	0.000524105	0.000372791	0.000649214	0.000474231	0.000143706	0.000249373	5.34296E-05
3829903773355	382990	3773355	0.000110749	2.38616E-05	5.719E-05	0.00010608	7.2752E-05	6.84724E-06	2.2046E-05	3.90345E-05	0.000342001	0.000461114	0.000559473	0.000559473	0.000559473	0.000397948	0.000693025	0.000506233	0.000153404	0.000266201	5.40444E-05
3830003773355	383000	3773355	0.000112995	2.43456E-05	5.835E-05	0.000108232	7.42275E-05	6.98612E-06	2.24932E-05	3.98262E-05	0.000364498	0.000491448	0.000596277	0.000596277	0.000596277	0.000424126	0.000738614	0.000539534	0.000163495	0.000283712	5.46652E-05
3830103773355	383010	3773355	0.000115295	2.48411E-05	5.95377E-05	0.000110435	7.57384E-05	7.12832E-06	2.2951E-05	4.06368E-05	0.000389294	0.000524879	0.00063684	0.00063684	0.00063684	0.00042978	0.00078886	0.000576237	0.000174617	0.000303012	5.52621E-05
3830203773355	383020	3773355	0.000117743	2.53685E-05	6.08018E-05	0.00011278	7.73465E-05	7.27967E-06	2.34383E-05	4.14996E-05	0.000407285	0.000549136	0.000666271	0.000666271	0.000666271	0.00043912	0.000825316	0.000602868	0.000182687	0.000317016	5.58172E-05
3830303773355	383030	3773355	0.000120151	2.58873E-05	6.2045E-05	0.000115086	7.8928E-05	7.42852E-06	2.39176E-05	4.23482E-05	0.000425676	0.000573932	0.000696356	0.000696356	0.000696356	0.000495311	0.000862583	0.00063009	0.000190936	0.000331331	5.61217E-05
3830403773355	383040	3773355	0.00012241	2.63741E-05	6.32119E-05	0.00011725	8.04124E-05	7.56822E-06	2.43674E-05	4.31446E-05	0.000448078	0.000604137	0.000733003	0.000733003	0.000733003	0.000521378	0.000907978	0.00066325	0.000200985	0.000348768	5.62828E-05
3830503773355	383050	3773355	0.000124751	2.68784E-05	6.44204E-05	0.000119492	8.19498E-05	7.71292E-06	2.48333E-05	4.39695E-05	0.000477374	0.000643637	0.000780929	0.000780929	0.000780929	0.000555467	0.000967344	0.000706615	0.000214126	0.000371571	5.65395E-05
3830603773355	383060	3773355	0.000127145	2.73942E-05	6.56567E-05	0.000121785	8.35225E-05	7.86094E-06	2.53098E-05	4.48133E-05	0.000509673	0.000687185	0.000833766	0.000833766	0.000833766	0.00059305	0.001032794	0.000754424	0.000228613	0.000396711	5.67365E-05
3830703773355	383070	3773355	0.000129109	2.78173E-05	6.66708E-05	0.000123666	8.48125E-05	7.98235E-06	2.57008E-05	4.55055E-05	0.000540629	0.000728922	0.000884406	0.000884406	0.000884406	0.0006292	0.001095523	0.000800245	0.000242499	0.000420806	5.66111E-05
3830803773355	383080	3773355	0.000130817	2.81853E-05	6.75529E-05	0.000125302	8.59346E-05	8.08796E-06	2.60408E-05	4.61075E-05	0.000573083	0.000772679	0.000937497	0.000937497	0.000937497	0.000666833	0.001161287	0.000848284	0.000257056	0.000446067	5.62768E-05
3830903773355	383090	3773355	0.000132915	2.86374E-05	6.86364E-05	0.000127312	8.7313E-05	8.21769E-06	2.64585E-05	4.68471E-05	0.000613028	0.000826537	0.001002843	0.001002843	0.001002843	0.000713313	0.001242232	0.000907412	0.000274973	0.000477159	5.61217E-05
3831003773355	383100	3773355	0.00013734	2.95908E-05	7.09215E-05	0.000131551	9.02199E-05	8.49128E-06	2.73393E-05	4.84067E-05	0.000678617	0.000914969	0.001110139	0.001110139	0.001110139	0.000789631	0.00137514	0.001004497	0.000304393	0.000528211	5.71662E-05
3831103773355	383110	3773355	0.000141752	3.05413E-05	7.31996E-05	0.000135776	9.31179E-05	8.76404E-06	2.82176E-05	4.99617E-05	0.000754723	0.001017582	0.00123464	0.00123464	0.00123464	0.000878187	0.00152936	0.00111715	0.00033853	0.00058745	5.81452E-05
3831203773355	383120	3773355	0.000146405	3.1544E-05	7.56028E-05	0.000140234	9.6175E-05	9.05177E-06	2.91439E-05	5.16019E-05	0.000850713	0.001147003	0.001391667	0.001391667	0.001391667	0.00098988	0.001723872	0.001259234	0.000381586	0.000662164	5.92375E-05
3831303773355	383130	3773355	0.000150777	3.24859E-05	7.78601E-05	0.000144421	9.90466E-05	9.32203E-06	3.00141E-05	5.31426E-05	0.000972029	0.001310572	0.001590127	0.001590127	0.001590127	0.001131042	0.001969706	0.001438808	0.000436003	0.000756593	6.02403E-05
3831403773355	383140	3773355	0.000153911	3.31611E-05	7.94785E-05	0.000147423	0.000101105	9.51579E-06	3.0638E-05	5.42472E-05	0.001124104	0.001515613	0.001838904	0.001838904	0.001838904	0.001307995	0.002277869	0.001663912	0.000504216	0.000874963	6.09328E-05
3831503773355	383150	3773355	0.000156318	3.36798E-05	8.07217E-05	0.000149729	0.000102687	9.66464E-06	3.11172E-05	5.50958E-05	0.001331048	0.001794632	0.00217744	0.00217744	0.00217744	0.001548792	0.002697215	0.001970232	0.0005974	0.00103604	6.11656E-05
3831603773355	383160	3773355	0.000157946	3.40305E-05	8.15621E-05	0.000151288	0.000103756	9.76526E-06	3.14412E-05	5.56694E-05	0.0016139	0.002175998	0.002640154	0.002640154	0.002640154	0.001877916	0.003270384	0.002388913	0.000723913	0.001256202	6.07E-05
3831703773355	383170	3773355	0.000158968	3.42507E-05	8.209E-05	0.000152267	0.000104427	9.82846E-06	3.16447E-05	5.60297E-05	0.002052266	0.00276704	0.00335727	0.00335727	0.00335727	0.002387993	0.004158682	0.003037788	0.000920542	0.001597411	5.90226E-05
3831803773355	383180	3773355	0.00016069	3.46216E-05	8.2979E-05	0.000153916	0.000105558	9.93491E-06	3.19874E-05	5.66365E-05	0.002801671	0.003777451	0.004583209	0.004583209	0.004583209	0.003259992	0.005677265	0.004147065	0.001256686	0.00218072	5.58172E-05
3831903773355	383190	3773355	0.000161873	3.48767E-05	8.35903E-05	0.00015505	0.000106336	1.00081E-05	3.2223E-05	5.70537E-05	0.004229479	0.005702542	0.006918936	0.006918936	0.006918936	0.004921372	0.008570553	0.006260521	0.001897128	0.003292074	4.88572E-05
3835203773355	383520	3773355	0.000293053	6.31402E-05	0.000151331	0.0002807	0.000192509	1.81185E-05	5.83361E-05	0.000103289	0.004521977	0.006096914	0.00739743	0.00739743	0.00739743	0.00526172	0.009163268	0.006693481	0.002028328	0.003519745	4.75082E-05
3835303773355	383530	3773355	0.000298931	6.44066E-05	0.000154366	0.000286329	0.00019637	1.84819E-05	5.95061E-05	0.000105361	0.003569073	0.004812128	0.005838589	0.005838589	0.005838589	0.004152932	0.007232317	0.005282982	0.001600904	0.002778038	4.74664E-05
3835403773355	383540	3773355	0.000307162	6.61802E-05	0.000158617	0.000294214	0.000201778	1.89908E-05	6.11447E-05	0.000108262	0.002841563	0.003831237	0.004648467	0.004648467	0.004648467	0.00330641	0.005758101	0.004206113	0.00127458	0.002211771	4.72217E-05
3835503773355	383550	3773355	0.00030961	6.67076E-05	0.000159881	0.000296559	0.000203386	1.91422E-05	6.1632E-05	0.000109125	0.002335239	0.003148567	0.003820179	0.003820179	0.003820179	0.002717256	0.004732093	0.003456646	0.001047468	0.001817666	4.68815E-05
3835603773355	383560	3773355	0.000309583	6.67018E-05	0.000159867	0.000296533	0.000203368	1.91405E-05	6.16267E-05	0.000109115	0.001987311	0.002679461	0.003251009	0.003251009	0.003251009	0.002312411	0.004027057	0.002941639	0.000891406	0.001546851	4.64338E-05
3835703773355	383570	3773355	0.000307889	6.63367E-05	0.000158992	0.0002949	0.000202255	1.90357E-05	6.12893E-05	0.000108518	0.001716438	0.002314247	0.002807893	0.002807893	0.002807893	0.001997227	0.003478164	0.00254069	0.000769906	0.001336014	4.59025E-05
3835803773355	383580	3773355	0.000304526	6.56122E-05	0.000157255	0.000291689	0.000200046	1.88278E-05	6.06199E-05	0.000107333	0.001500535	0.002023149	0.002454701	0.002454701	0.002454701	0.001746005	0.003040662	0.002221108	0.000673063	0.001167963	4.53116E-05
3835903773355	383590	3773355	0.000299724	6.45776E-05	0.000154776	0.00028709	0.000196892	1.8531E-05	5.96641E-05	0.000105641	0.0013249	0.001786342	0.002167382	0.002167382	0.002167382	0.001541638	0.002684757	0.001961131	0.000594282	0.001031254	4.46609E-05
3836003773355	383600	3773355	0.000293833	6.33083E-05	0.000151734	0.000281447	0.000193022	1.81667E-05	5.84914E-05	0.000103564	0.001180841	0.00159211	0.001931719	0.001931719	0.001931719	0.001374013	0.002392838	0.001747894	0.000529665	0.000919124	4.39327E-05
3836103773355	383610	3773355	0.000286826	6.17985E-05	0.000148115	0.000274735	0.000188418	1.77335E-05	5.70964E-05	0.000101094	0.001057931	0.001426392	0.001730652	0.001730652	0.001730652	0.001230996	0.002143775	0.001565961	0.000474534	0.000823455	4.3103E-05
3836203773355	383620	3773355	0.000278971	6.01061E-05	0.000144059	0.000267211	0.000183258	1.72478E-05	5.55328E-05	9.83257E-05	0.000954707	0.001287217	0.001561789	0.001561789	0.001561789	0.001110886	0.001934604	0.001413168	0.000428233	0.00074310	4.22196E-05
3836303773355	383630	3773355	0.000270443	5.82688E-05	0.000139655	0.000259043	0.000177657	1.67206E-05	5.38353E-05	9.53202E-05	0.000866794	0.001168685	0.001417974	0.001417974	0.001417974	0.001008591	0.001756458	0.001283037	0.000388799	0.000674681	4.12944E-05
3836403773355	383640	3773355	0.00026162	5.63678E-05	0.000135099	0.00025059	0.00017186	1.61751E-05	5.20789E-05	9.22103E-05	0.000791022	0.001066523	0.00129402	0.00129402	0.00129402	0.00092024	0.001602914	0.001170879	0.000354812	0.000615703	4.03393E-05
3836503773355	383650	3773355	0.000252783	5.44638E-05	0.000130536	0.000242127	0.000166055	1.56287E-05	5.03198E-05	8.90957E-05	0.000725672	0.000978412	0.001187115	0.001187115	0.001187115	0.000844383	0.00147049	0.001074147	0.000325499	0.000564837	3.93783E-05
3836603773355	383660	3773355	0.000243072	5.23715E-05	0.000125521	0.000232825	0.000159676	1.50283E-05	4.83867E-05	8.56729E-05	0.000665646	0.000897481	0.00108892	0.00108892	0.00108892	0.000774538	0.001348856	0.000985297	0.000298575	0.000518115	3.82859E-05
3836703773355	383670	3773355	0.000233442	5.02966E-05	0.000120548	0.000223601	0.00015335	1.44329E-05	4.64697E-05	8.22786E-05	0.000612802	0.000826231	0.001002472	0.001002472	0.001002472	0.00071304	0.001241772	0.000907076	0.000274871	0.00047698	3.71697E-05
3836803773355	383680	3773355	0.000224242	4.83144E-05	0.000115797	0.000214789	0.000147306	1.38641E-05	4.46383E-05	7.9036E-05	0.000566529	0.000763843	0.000926776	0.000926776	0.000926776	0.000659207	0.001148006	0.000838583	0.000254116	0.000440966	3.60893E-05
3836903773355	383690	3773355	0.000215499	4.64307E-05	0.000111282	0.000206415	0.000141563	1.33236E-05	4.2898E-05	7.59546E-05	0.000525509	0.000708536	0.000859672	0.000859672	0.000859672	0.000611476	0.001064884	0.000777865	0.000235717	0.00040938	3.50447E-05
3837003773355	383700	3773355	0.000207362	4.46775E-05	0.00010708	0.000198621	0.000136218	1.28205E-05	4.12781E-05	7.30865E-05	0.000489253	0.000659652	0.000800361	0.000800361	0.000800361	0.000569289	0.000991415	0.000724197	0.000219454	0.000380817	3.40658E-05
3837103773355	383710	3773355	0.00020174	4.34661E-05	0.000104177	0.000193235	0.000132524	1.24729E-05	4.01589E-05	7.11049E-05	0.000461282	0.000621939	0.000754603	0.000754603	0.000754603	0.000536742	0.000934734	0.000682794	0.000206907	0.000359045	3.34629E-05
3837203773355	383720	3773355	0.000197207	4.24895E-05	0.000101836	0.000188894	0.000129547	1.21927E-05	3.92566E-05	6.95073E-05	0.000437614	0.000590028	0.000715886	0.000715886	0.000715886	0.000509203	0.000886774	0.000647761	0.000196291	0.000340623	3.30271E-05
3837303773355	383730	3773355	0.000193172	4.16202E-05	9.97527E-05	0.000185029	0.000126896	1.19432E-05	3.84534E-05	6.80852E-05	0.000416489	0.000561546	0.000681328	0.000681328	0.000681328	0.000484622	0.000843968	0.000616492	0.000186816	0.00032418	3.26451E-05
3837403773355	383740	3773355	0.0001918	4.13246E-05	9.90442E-05	0.000183715	0.000125995	1.18584E-05	3.81803E-05	6.76016E-05	0.000401877	0.000541845	0.000657424	0.000657424	0.000657424	0.000467619	0.000814357	0.000594863	0.000180261	0.000312807	3.26929E-05
3837503773355	383750	3773355	0.000190522	4.10493E-05	9.83844E-05	0.000182491	0.000125156	1.17794E-05	3.7926E-05	6.71512E-05	0.00038807	0.000523229	0.000634838	0.000634838	0.000634838	0.000451554	0.00078638	0.000574426	0.000174068	0.00030206	3.27585E-05
3837603773355	383760	3773355	0.000189917	4.09189E-05	9.80718E-05	0.000181911	0.000124758	1.17419E-05	3.78055E-05	6.69379E-05	0.000376048	0.000507021	0.000615172	0.000615172	0.000615172	0.00043756	0.000762019	0.000556631	0.000168676	0.000292703	3.29376E-05
3837703773355	383770	3773355	0.000189944	4.09247E-05	9.80857E-05	0.000181937	0.000124776	1.17436E-05	3.78108E-05	6.69474E-05	0.000365495	0.000492792	0.000597908	0.000597908	0.000597908	0.000425286	0.000740634	0.00054101	0.000163942	0.000284488	3.32241E-05
3837803773355	383780	3773355	0.000190051	4.09478E-05	9.81413E-05	0.00018204	0.000124846	1.17502E-05	3.78322E-05	6.69853E-05	0.000355527	0.000479351	0.0005816	0.0005816	0.0005816	0.000413687	0.000720434	0.000526255	0.000159471	0.000276729	3.35226E-05
3837903773355	383790	3773355	0.00018993	4.09218E-05	9.80788E-05	0.000181924	0.000124767	1.17428E-05	3.78081E-05	6.69427E-05	0.000345696	0.000466096	0.000565518	0.000565518	0.000565518	0.000402247	0.000700512	0.000511702	0.000155061	0.00026907	3.37673E-05
3838003773355	383800	3773355	0.000189796	4.08928E-05	9.80093E-05	0.000181795	0.000124679	1.17344E-05	3.77814E-05	6.68952E-05	0.000336384	0.000453541	0.000550285	0.000550285	0.000550285	0.000391412	0.000681643	0.000497919	0.000150885	0.000261829	3.39941E-05

			ISDrainage / Utilities Trenching	ISDrainage / Utilities Trenching	ISAsphalt Paving	ISAsphalt Paving	SVDemolition	SVSite Grubbing / Prep	SVMass Grading / Excavation	SVMass Grading / Excavation	SVDrainage / Utilities Trenching	SVFoundations / Concrete Pads	SVBuilding / Structure Construction	SVBuilding / Structure Construction	SVAsphalt Paving	SVAsphalt Paving	SVArchitectural Coating	SVArchitectural Coating	SVLandscaping or Other Finishing	SVLandscaping or Other Finishing	MDemolition
Unique Identifier	X (UTM)	Y (UTM)	2027	2028	2027	2028	2027	2027	2027	2028	2028	2028	2028	2029	2028	2029	2028	2029	2028	2029	2027
3836703773345	383670	3773345	1.24081E-05	1.24081E-05	5.3137E-05	5.3137E-05	0.000279104	0.000184395	0.000311391	0.000311391	9.39913E-05	9.68613E-05	0.000500088	0.000500088	0.000382423	0.000382423	3.78835E-05	3.78835E-05	0.000121974	0.000121974	0.000191119
3836803773345	383680	3773345	1.20656E-05	1.20656E-05	5.16703E-05	5.16703E-05	0.000269847	0.000178279	0.000301063	0.000301063	9.08738E-05	9.36486E-05	0.000484125	0.000484125	0.000369739	0.000369739	3.6627E-05	3.6627E-05	0.000117928	0.000117928	0.000183443
3836903773345	383690	3773345	1.17376E-05	1.17376E-05	5.026555E-05	5.026555E-05	0.000261006	0.000172438	0.0002912	0.0002912	8.78966E-05	9.05805E-05	0.000468885	0.000468885	0.000357625	0.000357625	3.5427E-05	3.5427E-05	0.000114064	0.000114064	0.000176256
3837003773345	383700	3773345	1.14322E-05	1.14322E-05	4.89578E-05	4.895784E-05	0.000252619	0.000166897	0.000281842	0.000281842	8.50721E-05	8.76697E-05	0.000454391	0.000454391	0.000346133	0.000346133	3.42886E-05	3.42886E-05	0.000110399	0.000110399	0.000169565
3837103773345	383710	3773345	1.12775E-05	1.12775E-05	4.82951E-05	4.82951E-05	0.000246223	0.000162671	0.000274706	0.000274706	8.29181E-05	8.545E-05	0.000442951	0.000442951	0.000337369	0.000337369	3.34204E-05	3.34204E-05	0.000107604	0.000107604	0.000164927
3837203773345	383720	3773345	1.11805E-05	1.11805E-05	4.78799E-05	4.78799E-05	0.000240666	0.000159	0.000268506	0.000268506	8.10468E-05	8.35215E-05	0.000432863	0.000432863	0.000329755	0.000329755	3.26662E-05	3.26662E-05	0.000105175	0.000105175	0.000161142
3837303773345	383730	3773345	1.1098E-05	1.1098E-05	4.75265E-05	4.75265E-05	0.000235391	0.000155515	0.000262621	0.000262621	7.92704E-05	8.16909E-05	0.000423291	0.000423291	0.000322528	0.000322528	3.19502E-05	3.19502E-05	0.00010287	0.00010287	0.000157656
3837403773345	383740	3773345	1.11289E-05	1.11289E-05	4.7659E-05	4.7659E-05	0.000231464	0.000152921	0.000258239	0.000258239	7.79479E-05	8.0328E-05	0.000415806	0.000415806	0.000317147	0.000317147	3.14172E-05	3.14172E-05	0.000101154	0.000101154	0.000155698
3837503773345	383750	3773345	1.11661E-05	1.11661E-05	4.7818E-05	4.7818E-05	0.00022761	0.000150375	0.00025394	0.00025394	7.66501E-05	7.89906E-05	0.000408514	0.000408514	0.000311866	0.000311866	3.08941E-05	3.08941E-05	9.94696E-05	9.94696E-05	0.000153938
3837603773345	383760	3773345	1.12465E-05	1.12465E-05	4.81626E-05	4.81626E-05	0.00022424	0.000148148	0.000250181	0.000250181	7.55153E-05	7.78212E-05	0.000401995	0.000401995	0.000307249	0.000307249	3.04367E-05	3.04367E-05	9.7997E-05	9.7997E-05	0.000152899
3837703773345	383770	3773345	1.136E-05	1.136E-05	4.86486E-05	4.86486E-05	0.000221287	0.000146197	0.000246886	0.000246886	7.45209E-05	7.67963E-05	0.000396159	0.000396159	0.000303203	0.000303203	3.00359E-05	3.00359E-05	9.67065E-05	9.67065E-05	0.000152601
3837803773345	383780	3773345	1.14797E-05	1.14797E-05	4.9161E-05	4.9161E-05	0.000218475	0.00014434	0.000243749	0.000243749	7.35739E-05	7.58204E-05	0.000390619	0.000390619	0.00029935	0.00029935	2.96542E-05	2.96542E-05	9.54775E-05	9.54775E-05	0.000152654
3837903773345	383790	3773345	1.15416E-05	1.15416E-05	4.94261E-05	4.94261E-05	0.000215185	0.000142166	0.000240078	0.000240078	7.24659E-05	7.46786E-05	0.000384487	0.000384487	0.000294842	0.000294842	2.92076E-05	2.92076E-05	9.40398E-05	9.40398E-05	0.000152033
3838003773345	383800	3773345	1.15993E-05	1.15993E-05	4.96735E-05	4.96735E-05	0.000211999	0.000140061	0.000236524	0.000236524	7.13931E-05	7.3573E-05	0.000378599	0.000378599	0.00029047	0.00029047	2.87752E-05	2.87752E-05	9.26475E-05	9.26475E-05	0.000151562
3838103773345	383810	3773345	1.16282E-05	1.16282E-05	4.97972E-05	4.97972E-05	0.00020866	0.000137855	0.000232798	0.000232798	7.02686E-05	7.24142E-05	0.000372583	0.000372583	0.000285902	0.000285902	2.8322E-05	2.8322E-05	9.11883E-05	9.11883E-05	0.00015078
3838203773345	383820	3773345	1.16241E-05	1.16241E-05	4.97795E-05	4.97795E-05	0.000205076	0.000135487	0.0002288	0.0002288	6.90616E-05	7.11704E-05	0.000366257	0.000366257	0.000280991	0.000280991	2.78355E-05	2.78355E-05	8.9622E-05	8.9622E-05	0.000149479
3838303773345	383830	3773345	1.16138E-05	1.16138E-05	4.97353E-05	4.97353E-05	0.000201578	0.000133176	0.000224897	0.000224897	6.78836E-05	6.99563E-05	0.00036015	0.00036015	0.000276198	0.000276198	2.73607E-05	2.73607E-05	8.80932E-05	8.80932E-05	0.000148183
3838403773345	383840	3773345	1.14673E-05	1.14673E-05	4.9108E-05	4.9108E-05	0.000196444	0.000129784	0.000219169	0.000219169	6.61546E-05	6.81746E-05	0.000351506	0.000351506	0.000269163	0.000269163	2.66638E-05	2.66638E-05	8.58495E-05	8.58495E-05	0.000143951
3838503773345	383850	3773345	1.13002E-05	1.13002E-05	4.83923E-05	4.83923E-05	0.000191236	0.000126344	0.000213359	0.000213359	6.44009E-05	6.63673E-05	0.000342771	0.000342771	0.000262028	0.000262028	2.5957E-05	2.5957E-05	8.35736E-05	8.35736E-05	0.000139433
3838603773345	383860	3773345	1.11227E-05	1.11227E-05	4.76325E-05	4.76325E-05	0.000186084	0.0001229 4	0.00020761	0.00020761	6.26657E-05	6.45792E-05	0.000334139	0.000334139	0.000254968	0.000254968	2.52576E-05	2.52576E-05	8.13219E-05	8.13219E-05	0.000134842
3838703773345	383870	3773345	1.09185E-05	1.09185E-05	4.67578E-05	4.67578E-05	0.000180827	0.000119467	0.000201745	0.000201745	6.08955E-05	6.27549E-05	0.000325379	0.000325379	0.000247766	0.000247766	2.45441E-05	2.45441E-05	7.90247E-05	7.90247E-05	0.000129942
3838803773345	383880	3773345	1.07163E-05	1.07163E-05	4.58919E-05	4.58919E-05	0.000175791	0.00011614	0.000196127	0.000196127	5.91995E-05	6.10071E-05	0.000316966	0.000316966	0.000240865	0.000240865	2.38606E-05	2.38606E-05	7.68238E-05	7.68238E-05	0.000125286
3838903773345	383890	3773345	1.04873E-05	1.04873E-05	4.49111E-05	4.49111E-05	0.000170675	0.00011276	0.000190419	0.000190419	5.74768E-05	5.92318E-05	0.000308476	0.000308476	0.000233856	0.000233856	2.31662E-05	2.31662E-05	7.45882E-05	7.45882E-05	0.000120379
3839003773345	383900	3773345	1.02541E-05	1.02541E-05	4.39127E-05	4.39127E-05	0.000165713	0.000109481	0.000184883	0.000184883	5.58056E-05	5.75095E-05	0.000300243	0.000300243	0.00022756	0.00022756	2.24926E-05	2.24926E-05	7.24194E-05	7.24194E-05	0.000115634
3839103773345	383910	3773345	1.00169E-05	1.00169E-05	4.28966E-05	4.28966E-05	0.000160916	0.000106312	0.0001795 3	0.0001795 3	5.41901E-05	5.58447E-05	0.000292294	0.000292294	0.000220483	0.000220483	2.18415E-05	2.18415E-05	7.0323E-05	7.0323E-05	0.000111091
3829703773355	382970	3773355	1.82532E-05	1.82532E-05	7.81682E-05	7.81682E-05	0.000334158	0.000220768	0.000372814	0.000372814	0.000112531	0.000115967	0.000624488	0.000624488	0.000457856	0.000457856	4.53561E-05	4.53561E-05	0.000146033	0.000146033	4.99436E-05
3829803773355	382980	3773355	1.84677E-05	1.84677E-05	7.90871E-05	7.90871E-05	0.000352244	0.000232716	0.000392992	0.000392992	0.000118622	0.000122244	0.000652419	0.000652419	0.00048263 7	0.00048263 7	4.7811E-05	4.7811E-05	0.000153937	0.000153937	5.11076E-05
3829903773355	382990	3773355	1.86803E-05	1.86803E-05	7.99971E-05	7.99971E-05	0.000370311	0.000244653	0.000413149	0.000413149	0.000124706	0.000128514	0.000680666	0.000680666	0.000507393	0.000507393	5.02633E-05	5.02633E-05	0.000161833	0.000161833	5.22238E-05
3830003773355	383000	3773355	1.88948E-05	1.88948E-05	8.0916E-05	8.0916E-05	0.000387796	0.000256205	0.000432657	0.000432657	0.000130595	0.000134582	0.00070667	0.00070667	0.00053135 1	0.00053135 1	5.26366E-05	5.26366E-05	0.000169474	0.000169474	5.32684E-05
3830103773355	383010	3773355	1.91011E-05	1.91011E-05	8.17996E-05	8.17996E-05	0.000405711	0.0002680 4	0.000452644	0.000452644	0.000136627	0.000140799	0.000733892	0.000733892	0.000555896	0.000555896	5.50682E-05	5.50682E-05	0.000177303	0.000177303	5.43488E-05
3830203773355	383020	3773355	1.9293E-05	1.9293E-05	8.26213E-05	8.26213E-05	0.000415568	0.000274553	0.000463642	0.000463642	0.000139947	0.00014422	0.000749636	0.000749636	0.000569403	0.000569403	5.64062E-05	5.64062E-05	0.000181611	0.000181611	5.46532E-05
3830303773355	383030	3773355	1.93982E-05	1.93982E-05	8.30719E-05	8.30719E-05	0.000423962	0.000280098	0.000473006	0.000473006	0.000142774	0.000147133	0.000763949	0.000763949	0.000580904	0.000580904	5.75455E-05	5.75455E-05	0.000185279	0.000185279	5.48084E-05
3830403773355	383040	3773355	1.9454E-05	1.9454E-05	8.33105E-05	8.33105E-05	0.000433452	0.000286368	0.000483594	0.000483594	0.00014597	0.000150427	0.000780504	0.000780504	0.000593907	0.000593907	5.88336E-05	5.88336E-05	0.000189426	0.000189426	5.51188E-05
3830503773355	383050	3773355	1.95427E-05	1.95427E-05	8.36904E-05	8.36904E-05	0.000445674	0.000294443	0.000497231	0.000497231	0.000150086	0.000154669	0.000801516	0.000801516	0.000610654	0.000610654	6.04926E-05	6.04926E-05	0.000194768	0.000194768	5.5853E-05
3830603773355	383060	3773355	1.96108E-05	1.96108E-05	8.3982E-05	8.3982E-05	0.000456856	0.00030183	0.000509705	0.000509705	0.000153851	0.000158549	0.000821782	0.000821782	0.000625974	0.000625974	6.20102E-05	6.20102E-05	0.000199654	0.000199654	5.66051E-05
3830703773355	383070	3773355	1.95674E-05	1.95674E-05	8.37964E-05	8.37964E-05	0.000463442	0.000306181	0.000517053	0.000517053	0.000156069	0.000160835	0.000836391	0.000836391	0.000634998	0.000634998	6.29042E-05	6.29042E-05	0.000202532	0.000202532	5.69812E-05
3830803773355	383080	3773355	1.94519E-05	1.94519E-05	8.33016E-05	8.33016E-05	0.000467497	0.000308861	0.000521578	0.000521578	0.000157435	0.000162242	0.000848076	0.000848076	0.000640556	0.000640556	6.34547E-05	6.34547E-05	0.000204305	0.000204305	5.722E-05
3830903773355	383090	3773355	1.93982E-05	1.93982E-05	8.30719E-05	8.30719E-05	0.000472791	0.000312358	0.000527484	0.000527484	0.000159217	0.000164079	0.000861913	0.000861913	0.00064780 9	0.00064780 9	6.41732E-05	6.41732E-05	0.000206618	0.000206618	5.78348E-05
3831003773355	383100	3773355	1.97593E-05	1.97593E-05	8.46181E-05	8.46181E-05	0.000488971	0.000323048	0.000545536	0.000545536	0.000164666	0.000169694	0.000891454	0.000891454	0.000669979	0.000669979	6.63694E-05	6.63694E-05	0.000213689	0.000213689	6.01568E-05
3831103773355	383110	3773355	2.00977E-05	2.00977E-05	8.60671E-05	8.60671E-05	0.000504398	0.00033324	0.000562747	0.000562747	0.000169862	0.000175048	0.000920042	0.000920042	0.000691116	0.000691116	6.84633E-05	6.84633E-05	0.000220431	0.000220431	6.2622E-05
3831203773355	383120	3773355	2.04752E-05	2.04752E-05	8.7684E-05	8.7684E-05	0.000522208	0.000345006	0.000582618	0.000582618	0.000175859	0.000181229	0.000951825	0.000951825	0.000715519	0.000715519	7.08807E-05	7.08807E-05	0.000228214	0.000228214	6.56245E-05
3831303773355	383130	3773355	2.08219E-05	2.08219E-05	8.91684E-05	8.91684E-05	0.000542138	0.000358173	0.000604853	0.000604853	0.000182571	0.000188146	0.000986004	0.000986004	0.000742827	0.000742827	7.35858E-05	7.35858E-05	0.000236924	0.000236924	6.90687E-05
3831403773355	383140	3773355	2.10612E-05	2.10612E-05	9.01933E-05	9.01933E-05	0.000562913	0.000371899	0.000628032	0.000628032	0.000189567	0.000195356	0.001020402	0.001020402	0.000771293	0.000771293	7.64057E-05	7.64057E-05	0.000246003	0.000246003	7.27277E-05
3831503773355	383150	3773355	2.11417E-05	2.11417E-05	9.05379E-05	9.05379E-05	0.000587377	0.000388061	0.000655325	0.000655325	0.000197806	0.000203845	0.001059039	0.001059039	0.000804812	0.000804812	7.97262E-05	7.97262E-05	0.000256694	0.000256694	7.67808E-05
3831603773355	383160	3773355	2.09807E-05	2.09807E-05	8.98488E-05	8.98488E-05	0.000613807	0.000405523	0.000684813	0.000684813	0.000206706	0.000213018	0.001099505	0.001099505	0.000841026	0.000841026	8.33137E-05	8.33137E-05	0.000268245	0.000268245	8.07562E-05
3831703773355	383170	3773355	2.0401E-05	2.0401E-05	8.7366E-05	8.7366E-05	0.000646254	0.000426959	0.000721013	0.000721013	0.000217633	0.000224278	0.001148191	0.001148191	0.000885484	0.000885484	8.77177E-05	8.77177E-05	0.000282425	0.000282425	8.44451E-05
3831803773355	383180	3773355	1.9293E-05	1.9293E-05	8.26213E-05	8.26213E-05	0.000685795	0.000453083	0.000765128	0.000765128	0.000230949	0.000238001	0.001208909	0.001208909	0.000939662	0.000939662	9.30848E-05	9.30848E-05	0.000299705	0.000299705	8.77819E-05
3831903773355	383190	3773355	1.68873E-05	1.68873E-05	7.2319E-05	7.2319E-05	0.000729747	0.000482121	0.000814165	0.000814165	0.0002457 5	0.000253254	0.001278208	0.001278208	0.000999885	0.000999885	9.90505E-05	9.90505E-05	0.000318913	0.000318913	8.90473E-05
3835203773355	383520	3773355	1.6421E-05	1.6421E-05	7.03222E-05	7.03222E-05	0.000462278	0.000305412	0.000515754	0.000515754	0.000155677	0.000160431	0.000802908	0.000802908	0.00063340 4	0.00063340 4	6.27462E-05	6.27462E-05	0.000202024	0.000202024	0.000228516
3835303773355	383530	3773355	1.64066E-05	1.64066E-05	7.02603E-05	7.02603E-05	0.000443787	0.000293196	0.000495125	0.000495125	0.00014945	0.000154014	0.000775789	0.000775789	0.000608069	0.000608069	6.02364E-05	6.02364E-05	0.000193943	0.000193943	0.000233703
3835403773355	383540	3773355	1.6322E-05	1.6322E-05	6.98981E-05	6.98981E-05	0.000423129	0.000279548	0.000472077	0.000472077	0.000142493	0.000146844	0.000746634	0.000746634	0.000579762	0.000579762	5.74324E-05	5.74324E-05	0.000184915	0.000184915	0.000259686
3835503773355	383550	3773355	1.62044E-05	1.62044E-05	6.93945E-05	6.93945E-05	0.000405545	0.000267931	0.000452459	0.000452459	0.000136572	0.000140742	0.000719167	0.000719167	0.00055567	0.00055567	5.50457E-05	5.50457E-05	0.000177231	0.000177231	0.000268133
3835603773355	383560	3773355	1.60497E-05	1.60497E-05	6.87318E-05	6.87318E-05	0.000391154	0.000258423	0.000436403	0.000436403	0.000131725	0.000135747	0.000695603	0.000695603	0.000535951	0.000535951	5.30923E-05	5.30923E-05	0.000170941	0.000170941	0.00027283
3835703773355	383570	3773355	1.5866E-05	1.5866E-05	6.79454E-05	6.79454E-05	0.000377547	0.000249433	0.000421222	0.000421222	0.000127143	0.000131025	0.000672968	0.000672968	0.00051730 7	0.00051730 7	5.12454E-05	5.12454E-05	0.000164995	0.000164995	0.000275176
3835803773355	383580	3773355	1.56618E-05	1.56618E-05	6.70707E-05	6.70707E-05	0.000364693	0.000240941	0.000406881	0.000406881	0.000122814	0.000126564	0.000651182	0.000651182	0.000499695	0.000499695	4.95007E-05	4.95007E-05	0.000159377	0.000159377	0.000274944
3835903773355	383590	3773355	1.54369E-05	1.54369E-05	6.61076E-05	6.61076E-05	0.00035244	0.000232846	0.00039321	0.00039321	0.000118688	0.000122312	0.000630118	0.000630118	0.00048290 6	0.00048290 6	4.78376E-05	4.78376E-05	0.000154022	0.000154022	0.00027212
3836003773355	383600	3773355	1.51852E-05	1.51852E-05	6.50297E-05	6.50297E-05	0.00034086	0.000225196	0.000380291	0.000380291	0.000114788	0.000118293	0.000609982	0.000609982	0.00046704	0.00046704	4.62659E-05	4.62659E-05	0.000148962	0.000148962	0.000267249
3836103773355	383610	3773355	1.48984E-05	1.48984E-05	6.38015E-05	6.38015E-05	0.00032941	0.000217631	0.000367516	0.000367516	0.000110932	0.00011432	0.000590064	0.000590064	0.000451351	0.000451351	4.47117E-05	4.47117E-05	0.000143958	0.000143958	0.000260403
3836203773355	383620	3773355	1.4593E-05	1.4593E-05	6.24939E-05	6.24939E-05	0.000318498	0.000210422	0.000355342	0.000355342	0.000107258	0.000110533	0.00057101	0.00057101	0.0004364	0.0004364	4.32306E-05	4.32306E-05	0.000139189	0.000139189	0.000252362
3836303773355	383630	3773355	1.42732E-05	1.42732E-05	6.11244E-05	6.11244E-05	0.00030805 2	0.00020352	0.000343688	0.000343688	0.00010374	0.000106908	0.000552729	0.000552729	0.00042208 7	0.00042208 7	4.18128E-05	4.18128E-05	0.000134624	0.000134624	0.000243552
3836403773355	383640	3773355	1.39431E-05	1.39431E-05	5.97107E-05	5.97107E-05	0.000298023	0.000196894	0.000332499	0.000332499	0.000100363	0.000103427	0.000535182	0.000535182	0.00040834 5	0.00040834 5	4.04515E-05	4.04515E-05	0.000130241	0.000130241	0.00023433
3836503773355	383650	3773355	1.3611E-05	1.3611E-05	5.82882E-05	5.82882E-05	0.00028849	0.000190596	0.000321863	0.000321863	9.71522E-05	0.000100119	0.000518498	0.000518498	0.000395283	0.000395283	3.91575E-05	3.91575E-05	0.000126075	0.000126075	0.000225179
3836603773355	383660	3773355	1.32334E-05	1.32334E-05	5.66713E-05	5.66713E-05	0.000278694	0.000184124	0.000310933	0.000310933	9.38531E-05	9.67189E-05	0.000501556	0.000501556	0.00038186	0.00038186	3.78278E-05	3.78278E-05	0.000121794	0.000121794	0.000215187
3836703773355	383670	3773355	1.28476E-05	1.28476E-05	5.5019E-05	5.5019E-05	0.000269271	0.000177899	0.00030042	0.00030042	9.06799E-05	9.34488E-05	0.000485272	0.000485272	0.00036895	0.00036895	3.65488E-05	3.65488E-05	0.000117676	0.000117676	0.000205564
3836803773355	383680	3773355	1.24741E-05	1.24741E-05	5.34198E-05	5.34198E-05	0.000260357	0.000172009	0.000290475	0.000290475	8.76779E-05	9.03551E-05	0.000469864	0.000469864	0.000356735	0.000356735	3.53389E-05	3.53389E-05	0.000113781	0.000113781	0.000196635
3836903773355	383690	3773355	1.21131E-05	1.21131E-05	5.18735E-05	5.18735E-05	0.000251865	0.000166399	0.000281001	0.000281001	8.48183E-05	8.74082E-05	0.000455164	0.000455164	0.00034510 1	0.00034510 1	3.41863E-05	3.41863E-05	0.00011007	0.00011007	0.000188302
3837003773355	383700	3773355	1.17747E-05	1.17747E-05	5.04245E-05	5.04245E-05	0.000243839	0.000161097	0.000272047	0.000272047	8.21155E-05	8.46229E-05	0.000441224	0.000441224	0.000334104	0.000334104	3.3097E-05	3.3097E-05	0.000106562	0.000106562	0.000180655
3837103773355	383710	3773355	1.15663E-05	1.15663E-05	4.95321E-05	4.95321E-05	0.000237431	0.000156863	0.000264897	0.000264897	7.99574E-05	8.23989E-05	0.000429771	0.000429771	0.00032532 3	0.00032532 3	3.22271E-05	3.22271E-05	0.000103762	0.000103762	0.000174985
3837203773355	383720	3773355	1.14157E-05	1.14157E-05	4.88871E-05	4.88871E-05	0.000231751	0.000153111	0.000258561	0.000258561	7.80448E-05	8.04279E-05	0.000419503	0.000419503	0.00031754 1	0.00031754 1	3.14562E-05	3.14562E-05	0.00010128	0.00010128	0.000170162
3837303773355	383730	3773355	1.12837E-05	1.12837E-05	4.83217E-05	4.83217E-05	0.000226409	0.000149581	0.0002526	0.0002526	7.62457E-05	7.85738E-05	0.000409841	0.000409841	0.000310221	0.000310221	3.07311E-05	3.07311E-05	9.89448E-05	9.89448E-05	0.000165739
3837403773355	383740	3773355	1.13002E-05	1.13002E-05	4.83923E-05	4.83923E-05	0.000222733	0.000147153	0.000248499	0.000248499	7.50078E-05	7.72981E-05	0.000402742	0.000402742	0.00030518 4	0.00030518 4	3.02322E-05	3.02322E-05	9.73384E-05	9.73384E-05	0.000163393
3837503773355	383750	3773355	1.13229E-05	1.13229E-05	4.84895E-05	4.84895E-05	0.000219118	0.000144765	0.000244466	0.000244466	7.37905E-05	7.60437E-05	0.000395798	0.000395798	0.000300232	0.000300232	2.97415E-05	2.97415E-05	9.57587E-05	9.57587E-05	0.000161208
3837603773355	383760	3773355	1.13848E-05	1.13848E-05	4.87546E-05	4.87546E-05	0.00021592	0.000142652	0.000240898	0.000240898	7.27135E-05	7.49338E-05	0.00038955	0.00038955	0.00029585	0.00029585	2.93074E-05	2.93074E-05	9.43611E-05	9.43611E-05	0.00015971
3837703773355	383770	3773355	1.14838E-05	1.14838E-05	4.91787E-05	4.91787E-05	0.000213108	0.000140794	0.000237761	0.000237761	7.17665E-05	7.39578E-05	0.000383946	0.000383946	0.000291997	0.000291997	2.89257E-05	2.89257E-05	9.31321E-05	9.31321E-05	0.000158928
3837803773355	383780	3773355	1.1587E-05	1.1587E-05	4.96205E-05	4.96205E-05	0.000210406	0.000139009	0.000234746	0.000234746	7.08566E-05	7.30202E-05	0.00037856	0.00037856	0.000288295	0.000288295	2.8559E-05	2.8559E-05	9.19514E-05	9.19514E-05	0.000158462
3837903773355	383790	3773355	1.16715E-05	1.16715E-05	4.99827E-05	4.99827E-05	0.000207631	0.000137175	0.00023165	0.00023165	6.9922E-05	7.2057E-05	0.000373188	0.000373188	0.00028449 2	0.00028449 2	2.81823E-05	2.81823E-05	9.07385E-05	9.07385E-05	0.000157985
3838003773355	383800	3773355	1.17499E-05	1.17499E-05	5.03185E-05	5.03185E-05	0.000204941	0.000135398	0.000228649	0.000228649	6.90163E-05	7.11236E-05	0.000368022	0.000368022	0.000280807	0.000280807	2.78172E-05	2.78172E-05	8.95631E-05	8.95631E-05	0.000157692

			MSite Grubbing / Prep	MMass Grading / Excavation	MMass Grading / Excavation	MDrainage / Utilities Trenching	MFoundations / Concrete Pads	MBuilding / Structure Construction	MAsphalt Paving	MLandscaping or Other Finishing	MWaterside Construction (Piles)	RSSWRe-striping South Valley	RSSWRe-striping Silver Lake Boulevard	RSSWDemolition	RSSWPlacing Base	RSSWForm/Place Rebar and Pour	Child Risk				
Unique Identifier	X (UTM)	Y (UTM)	2027	2027	2028	2028	2028	2028	2028	2028	2028	2029	2029	2029	2029	2029	3rd Trimester	0<2	2<16	Total	per million
3836703773345	383670	3773345	0.000172461	0.000430649	0.000430649	0.000120521	0.000222384	0.000399888	0.000282897	8.57263E-05	0.000151786	0.000185773	0.000640261	0.001055988	0.000574035	0.000171819	7.63398E-09	1.4292E-07	1.0773E-07	2.58289E-07	0.25828934
3836803773345	383680	3773345	0.000165534	0.000413352	0.000413352	0.00011568	0.000213452	0.000383827	0.000271534	8.22831E-05	0.00014569	0.00017906	0.000585754	0.000967227	0.000525784	0.000157376	7.30011E-09	1.3727E-07	1.0137E-07	2.45941E-07	0.24594146
3836903773345	383690	3773345	0.000159049	0.000397158	0.000397158	0.000111148	0.00020509	0.000368789	0.000260896	7.90595E-05	0.000139982	0.00017271	0.000538065	0.000889365	0.000483458	0.000144707	6.99167E-09	1.3198E-07	9.5626E-08	2.34602E-07	0.23460155
3837003773345	383700	3773345	0.000153011	0.00038208	0.00038208	0.000106929	0.000197304	0.000354789	0.000250992	7.60581E-05	0.000134668	0.000166736	0.000496375	0.000821147	0.000446375	0.000133608	6.7087E-09	1.2711E-07	9.0442E-08	2.22462E-07	0.22426204
3837103773345	383710	3773345	0.000148826	0.000371629	0.000371629	0.000104004	0.000191907	0.000345084	0.000244126	7.39777E-05	0.000130984	0.000161968	0.000466195	0.000771673	0.000419481	0.000125558	6.51368E-09	1.2392E-07	8.6634E-08	2.17064E-07	0.21706437
3837203773345	383720	3773345	0.000145411	0.000363102	0.000363102	0.000101617	0.000187503	0.000337166	0.000238525	7.22802E-05	0.000127978	0.000157758	0.000441411	0.000730985	0.000397363	0.000118938	6.35659E-09	1.2143E-07	8.3458E-08	2.11244E-07	0.21124449
3837303773345	383730	3773345	0.000142265	0.000355247	0.000355247	9.94192E-05	0.000183447	0.000329872	0.000233365	7.07166E-05	0.00012521	0.000153799	0.000419274	0.000694609	0.000377589	0.000113019	6.21317E-09	1.1918E-07	8.0565E-08	2.05953E-07	0.2059529
3837403773345	383740	3773345	0.000140498	0.000350835	0.000350835	9.81845E-05	0.000181169	0.000325775	0.000230467	6.98384E-05	0.000123655	0.000150659	0.000403333	0.000668378	0.00036333	0.000108751	6.12744E-09	1.1807E-07	7.85E-08	2.02693E-07	0.20269335
3837503773345	383750	3773345	0.000138909	0.000346867	0.000346867	9.70741E-05	0.00017912	0.000322091	0.00022786	6.90485E-05	0.000122257	0.000147639	0.000388441	0.000643853	0.000349998	0.00010476	6.04626E-09	1.1704E-07	7.655E-08	1.99635E-07	0.19963519
3837603773345	383760	3773345	0.000137972	0.000344527	0.000344527	9.64191E-05	0.000177911	0.000319918	0.000226323	6.85827E-05	0.000121432	0.000144956	0.000375846	0.000623106	0.00033872	0.000101385	5.98652E-09	1.1644E-07	7.4917E-08	1.97347E-07	0.19734663
3837703773345	383770	3773345	0.000137703	0.000343854	0.000343854	9.62309E-05	0.000177564	0.000319293	0.000225881	6.84488E-05	0.000121195	0.000142565	0.000365099	0.000605389	0.000329089	9.85021E-05	5.94504E-09	1.162E-07	7.3552E-08	1.957E-07	0.19569999
3837803773345	383780	3773345	0.000137751	0.000343976	0.000343976	9.62648E-05	0.000177627	0.000319406	0.00022596	6.84729E-05	0.000121237	0.000140294	0.000355171	0.000589031	0.000320197	9.58404E-05	5.90885E-09	1.1605E-07	7.2301E-08	1.94258E-07	0.19425843
3837903773345	383790	3773345	0.000137191	0.000342577	0.000342577	9.58733E-05	0.000176904	0.000318107	0.000225042	6.81944E-05	0.000120744	0.000137822	0.000344209	0.000570957	0.000310372	9.28997E-05	5.85077E-09	1.1541E-07	7.0845E-08	1.92107E-07	0.19210694
3838003773345	383800	3773345	0.000136766	0.000341514	0.000341514	9.5576E-05	0.000176356	0.00031712	0.00022434	6.79829E-05	0.00012037	0.000135451	0.000334035	0.000554183	0.000301253	9.01704E-05	5.79668E-09	1.1482E-07	6.9478E-08	1.90091E-07	0.19009145
3838103773345	383810	3773345	0.00013606	0.000339752	0.000339752	9.50829E-05	0.000175446	0.000315484	0.000223186	6.76322E-05	0.000119749	0.000133039	0.000323811	0.000537332	0.000292093	8.74286E-05	5.73455E-09	1.1402E-07	6.8065E-08	1.87821E-07	0.18782096
3838203773345	383820	3773345	0.000134886	0.00033682	0.00033682	9.42623E-05	0.000173932	0.000312761	0.00022126	6.70485E-05	0.000118715	0.000130537	0.00031327	0.000519955	0.000282647	8.46012E-05	5.6606E-09	1.1296E-07	6.6556E-08	1.85171E-07	0.1851715
3838303773345	383830	3773345	0.000133717	0.000333901	0.000333901	9.34454E-05	0.000172424	0.000310051	0.000219343	6.64675E-05	0.000117687	0.000128111	0.000303322	0.000503554	0.000273732	8.19327E-05	5.58954E-09	1.1192E-07	6.5111E-08	1.82616E-07	0.18261635
3838403773345	383840	3773345	0.000129898	0.000324365	0.000324365	9.07767E-05	0.0001675	0.000301196	0.000213078	6.45692E-05	0.000114325	0.000124875	0.000289305	0.000480388	0.000261138	7.81632E-05	5.44058E-09	1.0936E-07	6.2892E-08	1.77688E-07	0.17768811
3838503773345	383850	3773345	0.00012582	0.000314183	0.000314183	8.79272E-05	0.000162242	0.000291742	0.00020639	6.25423E-05	0.000110737	0.000121639	0.000275609	0.000457739	0.000248826	7.44781E-05	5.28643E-09	1.0666E-07	6.067E-08	1.72614E-07	0.17261396
3838603773345	383860	3773345	0.000121678	0.00030384	0.00030384	8.50325E-05	0.000156901	0.000282137	0.000199595	6.04834E-05	0.000107091	0.000118449	0.000262521	0.000436083	0.000237054	7.09545E-05	5.13245E-09	1.0393E-07	5.85E-08	1.67565E-07	0.1675649
3838703773345	383870	3773345	0.000117256	0.000292797	0.000292797	8.19422E-05	0.000151199	0.000271883	0.000192341	5.82852E-05	0.000103199	0.000115234	0.000249624	0.000414733	0.000225449	6.74807E-05	4.97188E-09	1.0104E-07	5.631E-08	1.62318E-07	0.16231803
3838803773345	383880	3773345	0.000113055	0.000282306	0.000282306	7.90061E-05	0.000145781	0.000262142	0.000185449	5.61968E-05	9.95014E-05	0.000112154	0.000237677	0.000394954	0.000214697	6.42624E-05	4.81949E-09	9.8258E-08	5.4247E-08	1.57324E-07	0.15732445
3838903773345	383890	3773345	0.000108627	0.00027125	0.00027125	7.5912E-05	0.000140072	0.000251875	0.000178187	5.3996E-05	9.56046E-05	0.000109044	0.00022592	0.00037548	0.000204111	6.10938E-05	4.66142E-09	9.5315E-08	5.2169E-08	1.52145E-07	0.15214547
3839003773345	383900	3773345	0.000104345	0.000260557	0.000260557	7.29194E-05	0.00013455	0.000241946	0.000171162	5.18674E-05	9.18358E-05	0.000106034	0.000214872	0.000357177	0.000194161	5.81159E-05	4.5082E-09	9.2424E-08	5.0181E-08	1.47114E-07	0.14711403
3839103773345	383910	3773345	0.000100246	0.000250322	0.000250322	7.00549E-05	0.000129265	0.000232442	0.000164439	4.98299E-05	8.82282E-05	0.00010312	0.000204513	0.000340004	0.000184826	5.53216E-05	4.36045E-09	8.9598E-08	4.8287E-08	1.42246E-07	0.1422457
3829703773355	382970	3773355	4.50679E-05	0.000112538	0.000112538	3.14948E-05	5.81138E-05	0.000104499	7.39271E-05	2.24021E-05	3.9665E-05	0.000605042	7.59549E-05	0.000128669	6.99442E-05	2.09355E-05	5.3132E-09	1.3567E-07	6.7402E-08	2.08388E-07	0.20838815
3829803773355	382980	3773355	4.61182E-05	0.000115161	0.000115161	3.22288E-05	5.94682E-05	0.000106935	7.565E-05	2.29242E-05	4.05894E-05	0.000639608	7.86931E-05	0.000133355	7.24915E-05	2.1698E-05	5.44363E-09	1.3824E-07	7.1099E-08	2.14783E-07	0.21478306
3829903773355	382990	3773355	4.71254E-05	0.000117676	0.000117676	3.29327E-05	6.0767E-05	0.00010927	7.73023E-05	2.34249E-05	4.14759E-05	0.000672667	8.14413E-05	0.000138049	7.50434E-05	2.24618E-05	5.56812E-09	1.4066E-07	7.492E-08	2.21148E-07	0.22114788
3830003773355	383000	3773355	4.80681E-05	0.00012003	0.00012003	3.35914E-05	6.19825E-05	0.000111456	7.88485E-05	2.38935E-05	4.23055E-05	0.000702671	8.41393E-05	0.000142659	7.75492E-05	2.32118E-05	5.68399E-09	1.4291E-07	7.8794E-08	2.27384E-07	0.227384
3830103773355	383010	3773355	4.9043E-05	0.000122464	0.000122464	3.42727E-05	6.32397E-05	0.000113717	8.04477E-05	2.43781E-05	4.31636E-05	0.000731339	8.69879E-05	0.00014754	8.02026E-05	2.4006E-05	5.80065E-09	1.451E-07	8.2962E-08	2.33865E-07	0.23386501
3830203773355	383020	3773355	4.93177E-05	0.00012315	0.00012315	3.44647E-05	6.35939E-05	0.000114354	8.08983E-05	2.45146E-05	4.34054E-05	0.000741066	8.85505E-05	0.000150222	8.16608E-05	2.44425E-05	5.85031E-09	1.4615E-07	8.5742E-08	2.37738E-07	0.23773793
3830303773355	383030	3773355	4.94578E-05	0.0001235	0.0001235	3.45626E-05	6.37745E-05	0.000114678	8.11281E-05	2.45843E-05	4.35286E-05	0.000745427	8.9917E-05	0.000152574	8.29391E-05	2.48251E-05	5.8836E-09	1.4662E-07	8.8439E-08	2.40937E-07	0.2409373
3830403773355	383040	3773355	4.97378E-05	0.000124199	0.000124199	3.47583E-05	6.41356E-05	0.000115328	8.15875E-05	2.47235E-05	4.37751E-05	0.000749617	9.16453E-05	0.000155562	8.45634E-05	2.53113E-05	5.92681E-09	1.4705E-07	9.168E-08	2.44658E-07	0.24465753
3830503773355	383050	3773355	5.04004E-05	0.000125854	0.000125854	3.52213E-05	6.49899E-05	0.000116864	8.26743E-05	2.50528E-05	4.43582E-05	0.000756791	9.42076E-05	0.000159968	8.69584E-05	2.60282E-05	6.00162E-09	1.4805E-07	9.5958E-08	2.50004E-07	0.2500042
3830603773355	383060	3773355	5.10791E-05	0.000127548	0.000127548	3.56956E-05	6.58651E-05	0.000118438	8.37876E-05	2.53902E-05	4.49555E-05	0.000759811	9.69207E-05	0.000164654	8.95057E-05	2.67906E-05	6.07523E-09	1.4893E-07	1.0052E-07	2.55532E-07	0.25553189
3830703773355	383070	3773355	5.14184E-05	0.000128396	0.000128396	3.59327E-05	6.63027E-05	0.000119225	8.43442E-05	2.55589E-05	4.52542E-05	0.000752807	9.9076E-05	0.000168406	9.15454E-05	2.74011E-05	6.11551E-09	1.4892E-07	1.0459E-07	2.59622E-07	0.25962171
3830803773355	383080	3773355	5.16339E-05	0.000128934	0.000128934	3.60833E-05	6.65805E-05	0.000119724	8.46976E-05	2.56659E-05	4.54438E-05	0.000740719	0.000101151	0.000172048	9.35251E-05	2.79937E-05	6.14561E-09	1.4852E-07	1.0865E-07	2.63314E-07	0.26331419
3830903773355	383090	3773355	5.21886E-05	0.000130319	0.000130319	3.6471E-05	6.72959E-05	0.000121011	8.56077E-05	2.59417E-05	4.59321E-05	0.000731017	0.000104045	0.000177082	9.62616E-05	2.88128E-05	6.20306E-09	1.4874E-07	1.1372E-07	2.68662E-07	0.26866199
3831003773355	383100	3773355	5.4284E-05	0.000135551	0.000135551	3.79353E-05	6.99977E-05	0.000125869	8.90447E-05	2.69833E-05	4.77762E-05	0.000740342	0.000110034	0.000187371	0.000101855	3.04868E-05	6.37597E-09	1.5192E-07	1.2275E-07	2.81045E-07	0.28104516
3831103773355	383110	3773355	5.65085E-05	0.000141106	0.000141106	3.94899E-05	7.28663E-05	0.000131027	9.26938E-05	2.8089E-05	4.97341E-05	0.00074827	0.00011658	0.000198619	0.000107969	3.2317E-05	6.55267E-09	1.5506E-07	1.3298E-07	2.94584E-07	0.29458423
3831203773355	383120	3773355	5.92179E-05	0.000147872	0.000147872	4.13833E-05	7.63599E-05	0.000137309	9.71381E-05	2.94358E-05	5.21187E-05	0.000760157	0.000124463	0.000212184	0.000115343	3.45242E-05	6.75937E-09	1.5872E-07	1.4574E-07	3.11223E-07	0.31122266
3831303773355	383130	3773355	6.23258E-05	0.000155632	0.000155632	4.35552E-05	8.03675E-05	0.000144516	0.000102236	3.09807E-05	5.4854E-05	0.000775385	0.000133687	0.000228059	0.000123973	3.71071E-05	6.98843E-09	1.6258E-07	1.6164E-07	3.31208E-07	0.33120769
3831403773355	383140	3773355	6.56277E-05	0.000163877	0.000163877	4.58626E-05	8.46252E-05	0.000152172	0.000107652	3.26219E-05	5.776E-05	0.000791809	0.000143962	0.000245775	0.000133603	3.99898E-05	7.21607E-09	1.6595E-07	1.8118E-07	3.54347E-07	0.35434675
3831503773355	383150	3773355	6.9285E-05	0.00017301	0.00017301	4.84185E-05	8.93412E-05	0.000160652	0.000113652	3.44399E-05	6.09789E-05	0.000813137	0.000155934	0.000266455	0.000144845	4.33545E-05	7.46171E-09	1.6912E-07	2.0736E-07	3.83949E-07	0.38394913
3831603773355	383160	3773355	7.28724E-05	0.000181968	0.000181968	5.09254E-05	9.3967E-05	0.0001689	0.000119536	3.62231E-05	6.41362E-05	0.000836067	0.000169057	0.000289171	0.000157193	4.70507E-05	7.69921E-09	1.7151E-07	2.4249E-07	4.21702E-07	0.42170191
3831703773355	383170	3773355	7.62011E-05	0.00019028	0.00019028	5.32517E-05	9.82594E-05	0.000176689	0.000124997	3.78778E-05	6.70659E-05	0.000865745	0.000183919	0.000315046	0.000171259	5.12607E-05	7.93788E-09	1.7311E-07	2.961E-07	4.77141E-07	0.47714121
3831803773355	383180	3773355	7.92121E-05	0.000197799	0.000197799	5.53558E-05	0.000102142	0.0001836 7	0.000129936	3.93744E-05	6.97159E-05	0.000903019	0.000199267	0.000342559	0.000186215	5.57374E-05	8.16782E-09	1.7398E-07	3.8648E-07	5.68632E-07	0.56863188
3831903773355	383190	3773355	8.0354E-05	0.00020065	0.00020065	5.61538E-05	0.000103614	0.000186318	0.000131809	3.99421E-05	7.07209E-05	0.000940092	0.000216375	0.000371668	0.000202039	6.04736E-05	8.31515E-09	1.727E-07	5.5628E-07	7.37296E-07	0.73729625
3835203773355	383520	3773355	0.000206207	0.000514914	0.000514914	0.000144104	0.000265898	0.000478135	0.000338252	0.0001025	0.000181486	0.000332065	0.007364835	0.015048061	0.008180115	0.002448451	1.82207E-08	2.783E-07	5.9434E-07	8.90859E-07	0.89085938
3835303773355	383530	3773355	0.000210888	0.000526602	0.000526602	0.000147375	0.000271934	0.000488988	0.00034593	0.000104827	0.000185606	0.000318365	0.007625417	0.011061826	0.0060132	0.001799856	1.74725E-08	2.7052E-07	4.7989E-07	7.67882E-07	0.76788214
3835403773355	383540	3773355	0.000234335	0.000585151	0.000585151	0.00016376	0.000302168	0.000543355	0.000384391	0.000116482	0.000206242	0.000304443	0.00541672	0.00812086	0.004414073	0.001321209	1.65315E-08	2.6087E-07	3.9366E-07	6.71061E-07	0.67106117
3835503773355	383550	3773355	0.000241956	0.000604183	0.000604183	0.000169086	0.000311996	0.000561027	0.000396893	0.000120271	0.00021295	0.000291385	0.004023793	0.006186574	0.003363017	0.00100661	1.55649E-08	2.5042E-07	3.3262E-07	5.98605E-07	0.59860544
3835603773355	383560	3773355	0.000246195	0.000614768	0.000614768	0.000172049	0.000317462	0.000570856	0.000403847	0.000122378	0.000216681	0.000279885	0.003175969	0.00496707	0.002700095	0.000808186	1.47309E-08	2.4107E-07	2.9048E-07	5.46285E-07	0.54628519
3835703773355	383570	3773355	0.000248312	0.000620054	0.000620054	0.000173528	0.000320192	0.000575765	0.000407319	0.00012343	0.000218544	0.000268967	0.002580363	0.004084334	0.002220241	0.000664557	1.3926E-08	2.3179E-07	2.5743E-07	5.03151E-07	0.50315112
3835803773355	383580	3773355	0.000248102	0.00061953	0.00061953	0.000173381	0.000319921	0.000575278	0.000406975	0.000123326	0.000218359	0.000258587	0.00214371	0.003424658	0.001861641	0.000557222	1.31581E-08	2.226E-07	2.3078E-07	4.66537E-07	0.46653746
3835903773355	383590	3773355	0.000245554	0.000613168	0.000613168	0.000171601	0.000316636	0.00056937	0.000402795	0.000122059	0.000216117	0.000248655	0.001813182	0.002918345	0.00158641	0.00047484	1.24322E-08	2.1358E-07	2.0875E-07	4.34761E-07	0.4347614
3836003773355	383600	3773355	0.000241159	0.000602193	0.000602193	0.000168529	0.000310968	0.000559179	0.000395585	0.000119874	0.000212248	0.000239234	0.001558885	0.002523807	0.00137194	0.000410645	1.17617E-08	2.0492E-07	1.9034E-07	4.07017E-07	0.40701735
3836103773355	383610	3773355	0.000234981	0.000586765	0.000586765	0.000164212	0.000303002	0.000544853	0.000385451	0.000116803	0.000206811	0.00023007	0.001352624	0.00220028	0.001196071	0.000358005	1.11253E-08	1.9636E-07	1.7427E-07	3.81752E-07	0.38175211
3836203773355	383620	3773355	0.000227725	0.000568648	0.000568648	0.000159141	0.000293646	0.0005280 3	0.00037355	0.000113197	0.000200425	0.000221369	0.001186883	0.001938163	0.001053584	0.000315356	1.0541E-08	1.8816E-07	1.6048E-07	3.59175E-07	0.35917501
3836303773355	383630	3773355	0.000219775	0.000548795	0.000548795	0.00015358 6	0.000283394	0.000509596	0.000360508	0.000109245	0.000193428	0.000213089	0.001051286	0.001722125	0.000936146	0.000280205	1.00023E-08	1.803E-07	1.4846E-07	3.38765E-07	0.33876453
3836403773355	383640	3773355	0.000211453	0.000528015	0.000528015	0.00014777	0.000272663	0.000490299	0.000346857	0.000105108	0.000186104	0.000205206	0.000938343	0.001541028	0.000837702	0.000250739	9.50582E-09	1.7282E-07	1.3788E-07	3.2021E-07	0.32020984
3836503773355	383650	3773355	0.000203196	0.000507395	0.000507395	0.000141999	0.000262016	0.000471153	0.000333312	0.000101004	0.000178836	0.00019776	0.000843804	0.001388658	0.000754873	0.000225947	9.05304E-09	1.6581E-07	1.2858E-07	3.03439E-07	0.30343938
3836603773355	383660	3773355	0.000194179	0.00048488	0.00048488	0.000135698	0.000250389	0.000450246	0.000318522	9.65217E-05	0.0001709	0.000190319	0.000759107	0.001251526	0.000680328	0.000203634	8.60452E-09	1.5859E-07	1.1981E-07	2.87007E-07	0.28700711
3836703773355	383670	3773355	0.000185496	0.000463198	0.000463198	0.00012963	0.000239192	0.000430113	0.000304279	9.22057E-05	0.000163258	0.000183235	0.000686594	0.001133706	0.000616282	0.000184464	8.18776E-09	1.5173E-07	1.1195E-07	2.71867E-07	0.27186663
3836803773355	383680	3773355	0.000177438	0.000443077	0.000443077	0.000123999	0.000228802	0.000411428	0.000291061	8.82003E-05	0.000156166	0.000176578	0.000624717	0.001032805	0.000561432	0.000168046	7.80649E-09	1.4534E-07	1.0497E-07	2.58124E-07	0.25812357
3836903773355	383690	3773355	0.000169919	0.0004243	0.0004243	0.000118744	0.000219106	0.000393993	0.000278726	8.44626E-05	0.000149548	0.000170283	0.000571059	0.000945053	0.00051373	0.000153768	7.45493E-09	1.3938E-07	9.8707E-08	2.45547E-07	0.24554696
3837003773355	383700	3773355	0.000163019	0.00040707	0.00040707	0.000113923	0.000210208	0.000377994	0.000267408	8.10328E-05	0.000143476	0.000164375	0.00052456	0.000868847	0.000472305	0.000141369	7.13351E-09	1.339E-07	9.3106E-08	2.34139E-07	0.23413867
3837103773355	383710	3773355	0.000157902	0.000394293	0.000394293	0.000110347	0.00020361	0.000366129	0.000259014	7.84892E-05	0.000138972	0.000159491	0.000489452	0.000811198	0.000440967	0.000131989	6.89515E-09	1.2996E-07	8.8801E-08	2.25657E-07	0.22565726
3837203773355	383720	3773355	0.00015355	0.000383425	0.000383425	0.000107305	0.000197998	0.000356037	0.000251875	7.63258E-05	0.000135142	0.00015512	0.000460216	0.000763124	0.000414834	0.000124167	6.69491E-09	1.2672E-07	8.5144E-08	2.18555E-07	0.21855531
3837303773355	383730	3773355	0.000149558	0.000373458	0.000373458	0.000104516	0.000192851	0.000346783	0.000245328	7.43418E-05	0.000131629	0.000151036	0.000434457	0.000720713	0.000391779	0.000117266	6.51307E-09	1.2379E-07	8.1852E-08	2.12152E-07	0.21215175
3837403773355	383740	3773355	0.000147441	0.000368172	0.000368172	0.000103037	0.000190122	0.000341874	0.000241856	7.32896E-05	0.000129766	0.000147976	0.000417074	0.000692071	0.000376209	0.000112606	6.41194E-09	1.2244E-07	7.9662E-08	2.08509E-07	0.2085094
3837503773355	383750	3773355	0.00014547	0.00036325	0.00036325	0.000101659	0.00018758	0.000337303	0.000238622	7.23096E-05	0.000128031	0.000145022	0.000400846	0.000665288	0.00036165	0.000108248	6.31487E-09	1.2115E-07	7.7587E-08	2.05053E-07	0.2050532
3837603773355	383760	3773355	0.000144118	0.000359874	0.000359874	0.000100714	0.000185836	0.000334168	0.000236404	7.16376E-05	0.000126841	0.000142379	0.000386979	0.000642401	0.000349209	0.000104524	6.23842E-09	1.2028E-07	7.5824E-08	2.02338E-07	0.20233832
3837703773355	383770	3773355	0.000143412	0.000358112	0.000358112	0.000100221	0.000184927	0.000332532	0.000235247	7.12869E-05	0.00012622	0.000140008	0.000375072	0.000622741	0.000338521	0.000101325	6.18091E-09	1.1977E-07	7.4334E-08	2.00289E-07	0.20028872
3837803773355	383780	3773355	0.000142992	0.000357063	0.000357063	9.99273E-05	0.000184385	0.000331558	0.000234557	7.1078E-05	0.00012585	0.000137757	0.000363999	0.000604455	0.000328581	9.83501E-05	6.1282E-09	1.1934E-07	7.2951E-08	1.98422E-07	0.19842176
3837903773355	383790	3773355	0.000142561	0.000355987	0.000355987	9.96262E-05	0.000183829	0.000330559	0.000233851	7.08638E-05	0.000125471	0.000135511	0.000353182	0.000586586	0.000318868	9.54426E-05	6.07185E-09	1.1881E-07	7.1576E-08	1.96462E-07	0.19646198
3838003773355	383800	3773355	0.000142297	0.000355327	0.000355327	9.94418E-05	0.000183489	0.000329947	0.000233418	7.07326E-05	0.000125238	0.000133361	0.000343124	0.000569964	0.000309832	9.27381E-05	6.01903E-09	1.1832E-07	7.0286E-08	1.94623E-07	0.19462303

Unique Identifier	X (UTM)	Y (UTM)	EGIODemolition 2025	EGIOSite Grubbing / Prep 2025	EGIOMass Grading / Excavation 2025	EGIOMass Grading / Excavation 2026	EGIODrainage / Utilities Trenching 2026	EGIODrainage / Utilities Trenching 2027	EGIOFoundations / Concrete Pads 2026	EGIOFoundations / Concrete Pads 2027	EGIOBuilding / Structure Construction 2026	EGIOBuilding / Structure Construction 2027	EGIOAsphalt Paving 2027	EGIOArchitectural Coating 2027	EGIOLandscaping or Other Finishing 2027	EGIOWaterside Construction (Piles) 2027	HIWaterside Construction (Landscaping) 2025	HIWaterside Construction (Landscaping) 2026	KMDemolition 2025	KMSite Grubbing / Prep 2025	KMMass Grading / Excavation 2025
3838103773355	383810	3773355	3.46269E-05	3.1246E-05	7.80246E-05	7.80246E-05	2.18359E-05	2.18359E-05	4.02914E-05	4.02914E-05	7.24514E-05	7.24514E-05	5.12551E-05	4.82401E-06	1.55318E-05	2.75005E-05	0.000273552	0.000273552	8.39437E-05	7.57487E-05	0.00018915
3838203773355	383820	3773355	3.45134E-05	3.1144E-05	7.77691E-05	7.77691E-05	2.17644E-05	2.17644E-05	4.01594E-05	4.01594E-05	7.22141E-05	7.22141E-05	5.10872E-05	4.80821E-06	1.5481E-05	2.74104E-05	0.000268683	0.000268683	8.33349E-05	7.51993E-05	0.000187778
3838303773355	383830	3773355	3.44E-05	3.1042E-05	7.75135E-05	7.75135E-05	2.16929E-05	2.16929E-05	4.00275E-05	4.00275E-05	7.19768E-05	7.19768E-05	5.09193E-05	4.79241E-06	1.54301E-05	2.73203E-05	0.000264083	0.000264083	8.2726E-05	7.46499E-05	0.000186406
3838403773355	383840	3773355	3.38151E-05	3.0514E-05	7.61954E-05	7.61954E-05	2.1324E-05	2.1324E-05	3.93468E-05	3.93468E-05	7.07529E-05	7.07529E-05	5.00534E-05	4.71091E-06	1.51677E-05	2.68558E-05	0.000255455	0.000255455	8.08219E-05	7.29316E-05	0.000182116
3838503773355	383850	3773355	3.31704E-05	2.9932E-05	7.47428E-05	7.47428E-05	2.09175E-05	2.09175E-05	3.85967E-05	3.85967E-05	6.9404E-05	6.9404E-05	4.90992E-05	4.6211E-06	1.48785E-05	2.63438E-05	0.000246621	0.000246621	7.87625E-05	7.10733E-05	0.000177475
3838603773355	383860	3773355	3.25138E-05	2.934E-05	7.32633E-05	7.32633E-05	2.05034E-05	2.05034E-05	3.78327E-05	3.78327E-05	6.80302E-05	6.80302E-05	4.81273E-05	4.52963E-06	1.4584E-05	2.58223E-05	0.000238041	0.000238041	7.66793E-05	6.91935E-05	0.000172781
3838703773355	383870	3773355	3.18094E-05	2.8704E-05	7.16761E-05	7.16761E-05	2.00592E-05	2.00592E-05	3.70131E-05	3.70131E-05	6.65564E-05	6.65564E-05	4.70847E-05	4.4315E-06	1.42681E-05	2.52629E-05	0.000229524	0.000229524	7.44946E-05	6.7222E-05	0.000167859
3838803773355	383880	3773355	3.1129E-05	2.809E-05	7.01428E-05	7.01428E-05	1.96301E-05	1.96301E-05	3.62213E-05	3.62213E-05	6.51326E-05	6.51326E-05	4.60774E-05	4.3367E-06	1.39629E-05	2.47225E-05	0.000221531	0.000221531	7.23756E-05	6.53099E-05	0.000163084
3838903773355	383890	3773355	3.04246E-05	2.7454E-05	6.85557E-05	6.85557E-05	1.9186E-05	1.9186E-05	3.54017E-05	3.54017E-05	6.36589E-05	6.36589E-05	4.50348E-05	4.23857E-06	1.36469E-05	2.41631E-05	0.000213712	0.000213712	7.01968E-05	6.33438E-05	0.000158174
3839003773355	383900	3773355	2.97262E-05	2.6824E-05	6.6982E-05	6.6982E-05	1.87456E-05	1.87456E-05	3.45891E-05	3.45891E-05	6.21976E-05	6.21976E-05	4.40011E-05	4.14128E-06	1.33337E-05	2.36084E-05	0.00020629	0.00020629	6.80539E-05	6.14101E-05	0.000153346
3839103773355	383910	3773355	2.90278E-05	2.6194E-05	6.54083E-05	6.54083E-05	1.83051E-05	1.83051E-05	3.37764E-05	3.37764E-05	6.07363E-05	6.07363E-05	4.29673E-05	4.04398E-06	1.30204E-05	2.30538E-05	0.000199216	0.000199216	6.59229E-05	5.94872E-05	0.000148544
3829703773365	382970	3773365	9.20557E-05	8.3069E-05	0.000207429	0.000207429	5.8051E-05	5.8051E-05	0.000107115	0.000107115	0.000192613	0.000192613	0.000136262	1.28247E-05	4.12915E-05	7.31102E-05	0.00023165	0.00023165	4.7735E-05	4.30749E-05	0.000107561
3829803773365	382980	3773365	9.33749E-05	8.4259E-05	0.000210402	0.000210402	5.88829E-05	5.88829E-05	0.00010865	0.00010865	0.000195373	0.000195373	0.000138215	1.30084E-05	4.18832E-05	7.41579E-05	0.000238343	0.000238343	4.8708E-05	4.39529E-05	0.000109754
3829903773365	382990	3773365	9.45867E-05	8.5353E-05	0.000213132	0.000213132	5.9647E-05	5.9647E-05	0.00011006	0.00011006	0.000197908	0.000197908	0.000140008	1.31772E-05	4.24267E-05	7.51203E-05	0.000245004	0.000245004	4.97108E-05	4.48578E-05	0.000112013
3830003773365	383000	3773365	9.5673E-05	8.6333E-05	0.00021558	0.00021558	6.03321E-05	6.03321E-05	0.000111324	0.000111324	0.000200181	0.000200181	0.000141616	1.33286E-05	4.2914E-05	7.59831E-05	0.00025157	0.00025157	5.07375E-05	4.57842E-05	0.000114327
3830103773365	383010	3773365	9.66699E-05	8.7232E-05	0.000217826	0.000217826	6.09607E-05	6.09607E-05	0.000112484	0.000112484	0.000202267	0.000202267	0.000143092	1.34675E-05	4.33612E-05	7.67748E-05	0.000258278	0.000258278	5.18E-05	4.6743E-05	0.000116721
3830203773365	383020	3773365	9.62341E-05	8.6839E-05	0.000216844	0.000216844	6.06859E-05	6.06859E-05	0.000111977	0.000111977	0.000201355	0.000201355	0.000142447	1.34068E-05	4.31657E-05	7.64287E-05	0.000258627	0.000258627	5.27969E-05	4.76425E-05	0.000118967
3830303773365	383030	3773365	9.49388E-05	8.567E-05	0.000213925	0.000213925	5.98691E-05	5.98691E-05	0.00011047	0.00011047	0.000198645	0.000198645	0.00014053	1.32263E-05	4.25847E-05	7.54E-05	0.00025831	0.00025831	5.34893E-05	4.82674E-05	0.000120527
3830403773365	383040	3773365	9.37515E-05	8.4599E-05	0.000211249	0.000211249	5.912E-05	5.912E-05	0.000109088	0.000109088	0.00019616	0.00019616	0.000138771	1.30608E-05	4.20519E-05	7.44566E-05	0.00025996	0.00025996	5.40922E-05	4.88114E-05	0.000121886
3830503773365	383050	3773365	9.35898E-05	8.4453E-05	0.000210886	0.000210886	5.90184E-05	5.90184E-05	0.0001089	0.0001089	0.000195822	0.000195822	0.000138533	1.30384E-05	4.19796E-05	7.43286E-05	0.000264908	0.000264908	5.5095E-05	4.97163E-05	0.000124145
3830603773365	383060	3773365	9.33033E-05	8.4195E-05	0.00021024	0.00021024	5.88377E-05	5.88377E-05	0.000108567	0.000108567	0.000195223	0.000195223	0.000138109	1.29985E-05	4.18511E-05	7.4101E-05	0.000269904	0.000269904	5.61217E-05	5.06428E-05	0.000126459
3830703773365	383070	3773365	9.20319E-05	8.3047E-05	0.000207375	0.000207375	5.80359E-05	5.80359E-05	0.000107087	0.000107087	0.000192563	0.000192563	0.000136227	1.28213E-05	4.12808E-05	7.30913E-05	0.000273028	0.000273028	5.67723E-05	5.12299E-05	0.000127925
3830803773365	383080	3773365	9.04023E-05	8.1577E-05	0.000203703	0.000203703	5.70083E-05	5.70083E-05	0.000105191	0.000105191	0.000189153	0.000189153	0.000133814	1.25943E-05	4.05498E-05	7.17971E-05	0.000275931	0.000275931	5.72259E-05	5.16392E-05	0.000128947
3830903773365	383090	3773365	8.9292E-05	8.0575E-05	0.000201202	0.000201202	5.63082E-05	5.63082E-05	0.000103899	0.000103899	0.00018683	0.00018683	0.000132171	1.24396E-05	4.00518E-05	7.09153E-05	0.000280165	0.000280165	5.79542E-05	5.22964E-05	0.000130588
3831003773365	383100	3773365	9.05396E-05	8.1701E-05	0.000204013	0.000204013	5.70949E-05	5.70949E-05	0.000105351	0.000105351	0.00018944	0.00018944	0.000134018	1.26134E-05	4.06114E-05	7.19061E-05	0.000289205	0.000289205	6.02403E-05	5.43594E-05	0.000135739
3831103773365	383110	3773365	9.17334E-05	8.2778E-05	0.000206703	0.000206703	5.78477E-05	5.78477E-05	0.00010674	0.00010674	0.000191938	0.000191938	0.000135785	1.27797E-05	4.11469E-05	7.28542E-05	0.000298737	0.000298737	6.25504E-05	5.64439E-05	0.000140945
3831203773365	383120	3773365	9.36435E-05	8.4502E-05	0.000211007	0.000211007	5.90523E-05	5.90523E-05	0.000108963	0.000108963	0.000195935	0.000195935	0.000138612	1.30459E-05	4.20037E-05	7.43712E-05	0.000311092	0.000311092	6.51887E-05	5.88247E-05	0.00014689
3831303773365	383130	3773365	9.587E-05	8.6511E-05	0.000216024	0.000216024	6.04563E-05	6.04563E-05	0.000111553	0.000111553	0.000200593	0.000200593	0.000141908	1.3356E-05	4.30024E-05	7.61395E-05	0.000326825	0.000326825	6.77196E-05	6.11085E-05	0.000152593
3831403773365	383140	3773365	9.74936E-05	8.7976E-05	0.000219682	0.000219682	6.14801E-05	6.14801E-05	0.000113442	0.000113442	0.000203991	0.000203991	0.000144311	1.35822E-05	4.37306E-05	7.7429E-05	0.00034667	0.00034667	6.93134E-05	6.25467E-05	0.000156184
3831503773365	383150	3773365	9.78279E-05	8.8277E-05	0.000220435	0.000220435	6.16909E-05	6.16909E-05	0.000113831	0.000113831	0.00020469	0.00020469	0.000144806	1.36288E-05	4.38806E-05	7.76944E-05	0.000360337	0.000360337	7.05251E-05	6.36401E-05	0.000158914
3831603773365	383160	3773365	9.74876E-05	8.797E-05	0.000219669	0.000219669	6.14764E-05	6.14764E-05	0.000113435	0.000113435	0.000203978	0.000203978	0.000144302	1.35814E-05	4.3728E-05	7.74242E-05	0.000376673	0.000376673	7.14862E-05	6.45073E-05	0.00016108
3831703773365	383170	3773365	9.63296E-05	8.6925E-05	0.000217059	0.000217059	6.07461E-05	6.07461E-05	0.000112088	0.000112088	0.000201555	0.000201555	0.000142588	1.34201E-05	4.32085E-05	7.65045E-05	0.00039507	0.00039507	7.21428E-05	6.50998E-05	0.000162559
3831803773365	383180	3773365	9.41032E-05	8.4916E-05	0.000212042	0.000212042	5.93421E-05	5.93421E-05	0.000109497	0.000109497	0.000196897	0.000196897	0.000139293	1.31099E-05	4.22099E-05	7.47363E-05	0.000414261	0.000414261	7.28591E-05	6.57462E-05	0.000164173
3831903773365	383190	3773365	8.98531E-05	8.1081E-05	0.000202466	0.000202466	5.6662E-05	5.6662E-05	0.000104552	0.000104552	0.000188004	0.000188004	0.000133002	1.25178E-05	4.03035E-05	7.13609E-05	0.000430549	0.000430549	7.345E-05	6.62794E-05	0.000165505
3835303773365	383530	3773365	6.16908E-05	5.5668E-05	0.000139008	0.000139008	3.89027E-05	3.89027E-05	7.17827E-05	7.17827E-05	0.000129079	0.000129079	9.13155E-05	8.5944E-06	2.76714E-05	4.89946E-05	0.001197327	0.001197327	0.000137678	0.000124237	0.000310229
3835403773365	383540	3773365	5.91002E-05	5.3331E-05	0.00013317	0.00013317	3.7269E-05	3.7269E-05	6.87684E-05	6.87684E-05	0.000123658	0.000123658	8.74808E-05	8.23349E-06	2.65093E-05	4.69371E-05	0.001101502	0.001101502	0.000142292	0.000128401	0.000320626
3835503773365	383550	3773365	5.73095E-05	5.1715E-05	0.000129135	0.000129135	3.61398E-05	3.61398E-05	6.66847E-05	6.66847E-05	0.000119911	0.000119911	8.48302E-05	7.98402E-06	2.57061E-05	4.55149E-05	0.001008404	0.001008404	0.000143712	0.000129683	0.000323827
3835603773365	383560	3773365	5.59306E-05	5.047E-05	0.000126028	0.000126028	3.52702E-05	3.52702E-05	6.50802E-05	6.50802E-05	0.000117026	0.000117026	8.27892E-05	7.79192E-06	2.50876E-05	4.44198E-05	0.000932848	0.000932848	0.000144047	0.000129984	0.00032458
3835703773365	383570	3773365	5.46294E-05	4.9296E-05	0.000123096	0.000123096	3.44497E-05	3.44497E-05	6.35661E-05	6.35661E-05	0.000114304	0.000114304	8.0863E-05	7.61064E-06	2.45039E-05	4.33864E-05	0.000862414	0.000862414	0.000143551	0.000129537	0.000323464
3835803773365	383580	3773365	5.34117E-05	4.8197E-05	0.000120352	0.000120352	3.36818E-05	3.36818E-05	6.21492E-05	6.21492E-05	0.000111756	0.000111756	7.90605E-05	7.44099E-06	2.39577E-05	4.24193E-05	0.000797579	0.000797579	0.00014234	0.000128444	0.000320734
3835903773365	383590	3773365	5.22119E-05	4.7115E-05	0.000117649	0.000117649	3.29252E-05	3.29252E-05	6.07531E-05	6.07531E-05	0.000109245	0.000109245	7.72846E-05	7.27384E-06	2.34196E-05	4.14664E-05	0.000739167	0.000739167	0.000140435	0.000126725	0.000316443
3836003773365	383600	3773365	5.1036E-05	4.6054E-05	0.000114999	0.000114999	3.21836E-05	3.21836E-05	5.93849E-05	5.93849E-05	0.000106785	0.000106785	7.5544E-05	7.11002E-06	2.28921E-05	4.05325E-05	0.000687019	0.000687019	0.000137988	0.000124517	0.000310928
3836103773365	383610	3773365	4.97168E-05	4.4863E-05	0.000112027	0.000112027	3.13517E-05	3.13517E-05	5.78499E-05	5.78499E-05	0.000104025	0.000104025	7.35913E-05	6.92624E-06	2.23004E-05	3.94848E-05	0.000637203	0.000637203	0.000134777	0.000121619	0.000303692
3836203773365	383620	3773365	4.83678E-05	4.3646E-05	0.000108987	0.000108987	3.0501E-05	3.0501E-05	5.62802E-05	5.62802E-05	0.000101202	0.000101202	7.15945E-05	6.73831E-06	2.16953E-05	3.84135E-05	0.000593493	0.000593493	0.000131183	0.000118377	0.000295595
3836303773365	383630	3773365	4.70247E-05	4.2434E-05	0.000105961	0.000105961	2.96541E-05	2.96541E-05	5.47174E-05	5.47174E-05	9.83921E-05	9.83921E-05	6.96065E-05	6.5512E-06	2.10929E-05	3.73468E-05	0.000555525	0.000555525	0.000127309	0.000114881	0.000286866
3836403773365	383640	3773365	4.57414E-05	4.1276E-05	0.000103069	0.000103069	2.88448E-05	2.88448E-05	5.32241E-05	5.32241E-05	9.57068E-05	9.57068E-05	6.77069E-05	6.37241E-06	2.05172E-05	3.63276E-05	0.000522726	0.000522726	0.000123346	0.000111304	0.000277935
3836503773365	383650	3773365	4.44759E-05	4.0134E-05	0.000100217	0.000100217	2.80468E-05	2.80468E-05	5.17516E-05	5.17516E-05	9.30591E-05	9.30591E-05	6.58337E-05	6.19611E-06	1.99496E-05	3.53225E-05	0.000493497	0.000493497	0.000119347	0.000107695	0.000268923
3836603773365	383660	3773365	4.30075E-05	3.8809E-05	9.69087E-05	9.69087E-05	2.71208E-05	2.71208E-05	5.0043E-05	5.0043E-05	8.99867E-05	8.99867E-05	6.36602E-05	5.99155E-06	1.9291E-05	3.41564E-05	0.00046433	0.00046433	0.000114697	0.000103499	0.000258446
3836703773365	383670	3773365	4.15331E-05	3.7478E-05	9.35865E-05	9.35865E-05	2.61911E-05	2.61911E-05	4.83275E-05	4.83275E-05	8.69018E-05	8.69018E-05	6.14778E-05	5.78615E-06	1.86296E-05	3.29854E-05	0.000437844	0.000437844	0.000109993	9.92548E-05	0.000247847
3836803773365	383680	3773365	4.01005E-05	3.6186E-05	9.03585E-05	9.03585E-05	2.52877E-05	2.52877E-05	4.66605E-05	4.66605E-05	8.39043E-05	8.39043E-05	5.93573E-05	5.58657E-06	1.7987E-05	3.18477E-05	0.000413975	0.000413975	0.000105439	9.5145E-05	0.000237584
3836903773365	383690	3773365	3.86978E-05	3.492E-05	8.71977E-05	8.71977E-05	2.44031E-05	2.44031E-05	4.50283E-05	4.50283E-05	8.09693E-05	8.09693E-05	5.72809E-05	5.39114E-06	1.73578E-05	3.07336E-05	0.00039193	0.00039193	0.00010098	9.11214E-05	0.000227537
3837003773365	383700	3773365	3.73965E-05	3.3746E-05	8.42655E-05	8.42655E-05	2.35825E-05	2.35825E-05	4.35142E-05	4.35142E-05	7.82466E-05	7.82466E-05	5.53548E-05	5.20986E-06	1.67742E-05	2.97001E-05	0.00037201	0.00037201	9.6831E-05	8.73779E-05	0.000218189
3837103773365	383710	3773365	3.64833E-05	3.2922E-05	8.22076E-05	8.22076E-05	2.30066E-05	2.30066E-05	4.24515E-05	4.24515E-05	7.63357E-05	7.63357E-05	5.40029E-05	5.08263E-06	1.63645E-05	2.89748E-05	0.000356578	0.000356578	9.38405E-05	8.46793E-05	0.000211451
3837203773365	383720	3773365	3.5761E-05	3.227E-05	8.05802E-05	8.05802E-05	2.25511E-05	2.25511E-05	4.16111E-05	4.16111E-05	7.48244E-05	7.48244E-05	5.29338E-05	4.98201E-06	1.60405E-05	2.84012E-05	0.00034343	0.00034343	9.1417E-05	8.24924E-05	0.00020599
3837303773365	383730	3773365	3.51104E-05	3.1683E-05	7.91141E-05	7.91141E-05	2.21408E-05	2.21408E-05	4.0854E-05	4.0854E-05	7.34631E-05	7.34631E-05	5.19707E-05	4.89136E-06	1.57487E-05	2.78845E-05	0.000331393	0.000331393	8.92324E-05	8.0521E-05	0.000201067
3837403773365	383740	3773365	3.49313E-05	3.1521E-05	7.87106E-05	7.87106E-05	2.20279E-05	2.20279E-05	4.06456E-05	4.06456E-05	7.30884E-05	7.30884E-05	5.17057E-05	4.86642E-06	1.56684E-05	2.77423E-05	0.00032891	0.00032891	8.84325E-05	7.97992E-05	0.000199265
3837503773365	383750	3773365	3.47701E-05	3.1376E-05	7.83474E-05	7.83474E-05	2.19263E-05	2.19263E-05	4.04581E-05	4.04581E-05	7.27512E-05	7.27512E-05	5.14671E-05	4.84396E-06	1.55961E-05	2.76143E-05	0.00031659	0.00031659	8.76625E-05	7.91044E-05	0.00019753
3837603773365	383760	3773365	3.47164E-05	3.1327E-05	7.82264E-05	7.82264E-05	2.18924E-05	2.18924E-05	4.03956E-05	4.03956E-05	7.26388E-05	7.26388E-05	5.13876E-05	4.83648E-06	1.5572E-05	2.75716E-05	0.000310267	0.000310267	8.71909E-05	7.86789E-05	0.000196467
3837703773365	383770	3773365	3.47582E-05	3.1365E-05	7.83205E-05	7.83205E-05	2.19187E-05	2.19187E-05	4.04442E-05	4.04442E-05	7.27262E-05	7.27262E-05	5.14494E-05	4.8423E-06	1.55907E-05	2.76048E-05	0.00030481	0.00030481	8.6982E-05	7.84903E-05	0.000195996
3837803773365	383780	3773365	3.48238E-05	3.1424E-05	7.84685E-05	7.84685E-05	2.19602E-05	2.19602E-05	4.05206E-05	4.05206E-05	7.28636E-05	7.28636E-05	5.15466E-05	4.85145E-06	1.56202E-05	2.76569E-05	0.000299641	0.000299641	8.68208E-05	7.83449E-05	0.000195633
3837903773365	383790	3773365	3.49014E-05	3.1494E-05	7.86433E-05	7.86433E-05	2.20091E-05	2.20091E-05	4.06109E-05	4.06109E-05	7.3026E-05	7.3026E-05	5.16615E-05	4.86226E-06	1.5655E-05	2.77186E-05	0.00029472	0.00029472	8.67014E-05	7.82372E-05	0.000195364
3838003773365	383800	3773365	3.4985E-05	3.157E-05	7.88316E-05	7.88316E-05	2.20618E-05	2.20618E-05	4.07081E-05	4.07081E-05	7.32008E-05	7.32008E-05	5.17852E-05	4.8739E-06	1.56925E-05	2.77849E-05	0.0002902	0.0002902	8.6594E-05	7.81402E-05	0.000195122
3838103773365	383810	3773365	3.50089E-05	3.1591E-05	7.88854E-05	7.88854E-05	2.20768E-05	2.20768E-05	4.07359E-05	4.07359E-05	7.32508E-05	7.32508E-05	5.18205E-05	4.87723E-06	1.57032E-05	2.78039E-05	0.000285558	0.000285558	8.63314E-05	7.79032E-05	0.00019453
3838203773365	383820	3773365	3.49671E-05	3.1553E-05	7.87913E-05	7.87913E-05	2.20505E-05	2.20505E-05	4.06873E-05	4.06873E-05	7.31633E-05	7.31633E-05	5.17587E-05	4.87141E-06	1.56844E-05	2.77707E-05	0.000280673	0.000280673	8.58658E-05	7.74831E-05	0.000193481
3838303773365	383830	3773365	3.49134E-05	3.1505E-05	7.86702E-05	7.86702E-05	2.20166E-05	2.20166E-05	4.06248E-05	4.06248E-05	7.30509E-05	7.30509E-05	5.16792E-05	4.86392E-06	1.56604E-05	2.7728E-05	0.000276089	0.000276089	8.53882E-05	7.70522E-05	0.000192405
3838403773365	383840	3773365	3.43105E-05	3.0961E-05	7.73118E-05	7.73118E-05	2.16364E-05	2.16364E-05	3.99233E-05	3.99233E-05	7.17895E-05	7.17895E-05	5.07868E-05	4.77993E-06	1.53899E-05	2.72492E-05	0.000266716	0.000266716	8.33528E-05	7.52154E-05	0.000187819
3838503773365	383850	3773365	3.3624E-05	3.0341E-05	7.5765E-05	7.5765E-05	2.12036E-05	2.12036E-05	3.91245E-05	3.91245E-05	7.03532E-05	7.03532E-05	4.97707E-05	4.6843E-06	1.5082E-05	2.67041E-05	0.000257026	0.000257026	8.10964E-05	7.31794E-05	0.000182734
3838603773365	383860	3773365	3.29316E-05	2.9717E-05	7.42048E-05	7.42048E-05	2.07669E-05	2.07669E-05	3.83189E-05	3.83189E-05	6.89044E-05	6.89044E-05	4.87458E-05	4.58784E-06	1.47714E-05	2.61541E-05	0.000247716	0.000247716	7.88461E-05	7.11487E-05	0.000177664
3838703773365	383870	3773365	3.21974E-05	2.9054E-05	7.25504E-05	7.25504E-05	2.03039E-05	2.03039E-05	3.74645E-05	3.74645E-05	6.73682E-05	6.73682E-05	4.7659E-05	4.48555E-06	1.44421E-05	2.5571E-05	0.000238517	0.000238517	7.64943E-05	6.90265E-05	0.000172364
3838803773365	383880	3773365	3.14811E-05	2.8408E-05	7.09364E-05	7.09364E-05	1.98522E-05	1.98522E-05	3.66311E-05	3.66311E-05	6.58695E-05	6.58695E-05	4.65987E-05	4.38576E-06	1.41208E-05	2.50022E-05	0.000229921	0.000229921	7.4226E-05	6.69797E-05	0.000167253
3838903773365	383890	3773365	3.07589E-05	2.7756E-05	6.93089E-05	6.93089E-05	1.93968E-05	1.93968E-05	3.57907E-05	3.57907E-05	6.43583E-05	6.43583E-05	4.55296E-05	4.28514E-06	1.37969E-05	2.44285E-05	0.00022165	0.00022165	7.19338E-05	6.49113E-05	0.000162088
3839003773365	383900	3773365	3.00545E-05	2.712E-05	6.77218E-05	6.77218E-05	1.89526E-05	1.89526E-05	3.49711E-05	3.49711E-05	6.28845E-05	6.28845E-05	4.4487E-05	4.18701E-06	1.34809E-05	2.38692E-05	0.000213855	0.000213855	6.97014E-05	6.28968E-05	0.000157058
3839103773365	383910	3773365	2.93442E-05	2.6479E-05	6.61212E-05	6.61212E-05	1.85046E-05	1.85046E-05	3.41446E-05	3.41446E-05	6.13983E-05	6.13983E-05	4.34356E-05	4.08806E-06	1.31623E-05	2.3305E-05	0.000206417	0.000206417	6.74809E-05	6.0893E-05	0.000152055
3829703773375	382970	3773375	9.31779E-05	8.4081E-05	0.000209958	0.000209958	5.87586E-05	5.87586E-05	0.000108421	0.000108421	0.000194961	0.000194961	0.000137923	1.2981E-05	4.17949E-05	7.40015E-05	0.000231015	0.000231015	4.81051E-05	4.34088E-05	0.000108395
3829803773375	382980	3773375	9.46463E-05	8.5406E-05	0.000213266	0.000213266	5.96846E-05	5.96846E-05	0.000110129	0.000110129	0.000198033	0.000198033	0.000140097	1.31856E-05	4.24535E-05	7.51677E-05	0.000237962	0.000237962	4.91318E-05	4.43353E-05	0.000110709
3829903773375	382990	3773375	9.59178E-05	8.6554E-05	0.000216131	0.000216131	6.04864E-05	6.04864E-05	0.000111609	0.000111609	0.000200693	0.000200693	0.000141979	1.33627E-05	4.30238E-05	7.61774E-05	0.000244623	0.000244623	5.01645E-05	4.52671E-05	0.000113036
3830003773375	383000	3773375	9.69206E-05	8.7459E-05	0.000218391	0.000218391	6.11188E-05	6.11188E-05	0.000112776	0.000112776	0.000202792	0.000202792	0.000143463	1.35024E-05	4.34736E-05	7.69739E-05	0.000250682	0.000250682	5.11971E-05	4.6199E-05	0.000115362

			KMMass Grading / Excavation	KMDrainage / Utilities Trenching	KMFoundations / Concrete Pads	KMBuilding / Structure Construction	KMAsphalt Paving	KMArchitectural Coating	KMLandscaping or Other Finishing	KMWaterside Construction (Piles)	EWNDemolition	EWNSite Grubbing / Prep	EWNDrainage / Utilities Trenching	EWNDrainage / Utilities Trenching	EWNDrainage / Utilities Trenching	EWNFoundations / Concrete Pads	EWNBuilding / Structure Construction	EWNAsphalt Paving	EWNLandscaping or Other Finishing	EWNWaterside Construction (Piles)	ISDemolition
Unique Identifier	X (UTM)	Y (UTM)	2026	2026	2026	2026	2026	2026	2026	2026	2027	2027	2027	2028	2029	2029	2029	2029	2029	2029	2027
3838103773355	383810	3773355	0.00018915	4.07537E-05	9.76759E-05	0.000181177	0.000124254	1.16945E-05	3.76529E-05	6.66677E-05	0.000326893	0.000440745	0.000534759	0.000534759	0.000534759	0.000380369	0.000662411	0.00048387	0.000146627	0.000254442	3.41254E-05
3838203773355	383820	3773355	0.000187778	4.04581E-05	9.69675E-05	0.000179863	0.000123353	1.16097E-05	3.73798E-05	6.61842E-05	0.00031693	0.000427312	0.000518461	0.000518461	0.000518461	0.000368776	0.000642223	0.000469124	0.000142159	0.000246687	3.41254E-05
3838303773355	383830	3773355	0.000186406	4.01625E-05	9.6259E-05	0.000178548	0.000122452	1.15249E-05	3.71067E-05	6.57006E-05	0.000307487	0.00041458	0.000503013	0.000503013	0.000503013	0.000357789	0.000623088	0.000455146	0.000137923	0.000239337	3.41075E-05
3838403773355	383840	3773355	0.000182116	3.92381E-05	9.40434E-05	0.000174439	0.000119633	1.12596E-05	3.62526E-05	6.41883E-05	0.00029451	0.000397084	0.000481785	0.000481785	0.000481785	0.000342689	0.000596791	0.000435937	0.000132102	0.000229236	3.363E-05
3838503773355	383850	3773355	0.000177475	3.82383E-05	9.16472E-05	0.000169994	0.000116585	1.09727E-05	3.53288E-05	6.25528E-05	0.000281766	0.000379901	0.000460937	0.000460937	0.000460937	0.00032786	0.000570967	0.000417074	0.000126386	0.000219317	3.30868E-05
3838603773355	383860	3773355	0.000172781	3.72269E-05	8.92231E-05	0.000165498	0.000113502	1.06825E-05	3.43944E-05	6.08983E-05	0.000269637	0.000363548	0.000441095	0.000441095	0.000441095	0.000313747	0.000546388	0.0039912	0.000120945	0.000209876	3.25198E-05
3838703773355	383870	3773355	0.000167859	3.61662E-05	8.6681E-05	0.000160783	0.000110268	1.03781E-05	3.34145E-05	5.91633E-05	0.000257878	0.000347693	0.000421858	0.000421858	0.000421858	0.000300064	0.00052256	0.000381714	0.000115671	0.000200723	3.1893E-05
3838803773355	383880	3773355	0.000163084	3.51375E-05	8.42154E-05	0.000156209	0.000107131	1.00829E-05	3.2464E-05	5.74803E-05	0.000246895	0.000332884	0.000403891	0.000403891	0.000403891	0.000287284	0.000500304	0.000365456	0.000110744	0.000192174	3.12722E-05
3838903773355	383890	3773355	0.000158174	3.40797E-05	8.16802E-05	0.000151507	0.000103906	9.7794E-06	3.14867E-05	5.575E-05	0.000236323	0.000318631	0.000386598	0.000386598	0.000386598	0.000274983	0.000478882	0.000349808	0.000106003	0.000183946	3.06096E-05
3839003773355	383900	3773355	0.000153346	3.30394E-05	7.91867E-05	0.000146882	0.000100734	9.48086E-06	3.05255E-05	5.40481E-05	0.000226367	0.000305207	0.00037031	0.00037031	0.00037031	0.000263398	0.000458706	0.000335071	0.000101537	0.000176196	2.99471E-05
3839103773355	383910	3773355	0.000148544	3.20048E-05	7.67072E-05	0.000142282	9.75799E-05	9.18399E-06	2.95697E-05	5.23557E-05	0.000216918	0.000292467	0.000354852	0.000354852	0.000354852	0.000252403	0.000439559	0.000321084	9.72982E-05	0.000168841	2.92726E-05
3829703773365	382970	3773365	0.000107561	2.31748E-05	5.55439E-05	0.000103027	7.06579E-05	6.65016E-06	2.14115E-05	3.79109E-05	0.000292111	0.000393849	0.000477859	0.000477859	0.000477859	0.000339897	0.000591929	0.000432386	0.000131026	0.00022736	5.34535E-05
3829803773365	382980	3773365	0.000109754	2.36472E-05	5.66761E-05	0.000105127	7.20981E-05	6.78571E-06	2.18479E-05	3.86837E-05	0.000310955	0.000419256	0.000508687	0.000508687	0.000508687	0.000361824	0.000630115	0.000460279	0.000139479	0.000242036	5.4128E-05
3829903773365	382990	3773365	0.000112013	2.4134E-05	5.78429E-05	0.000107291	7.35825E-05	6.92541E-06	2.22977E-05	3.94801E-05	0.000331328	0.000446724	0.000542014	0.000542014	0.000542014	0.000385529	0.000671398	0.000490435	0.000148617	0.00025789	5.47846E-05
3830003773365	383000	3773365	0.000114327	2.46325E-05	5.90376E-05	0.000109507	7.51022E-05	7.06844E-06	2.27582E-05	4.02955E-05	0.00035324	0.000476269	0.00057786	0.00057786	0.00057786	0.000411027	0.000715801	0.00052287	0.000158446	0.00027495	5.54173E-05
3830103773365	383010	3773365	0.000116721	2.51483E-05	6.02739E-05	0.000111801	7.66749E-05	7.21647E-06	2.32348E-05	4.11393E-05	0.00037735	0.000508775	0.0006173	0.0006173	0.0006173	0.00043908	0.000764656	0.000558557	0.0016926	0.000293716	5.60381E-05
3830203773365	383020	3773365	0.000118967	2.56322E-05	6.14338E-05	0.000113952	7.81505E-05	7.35534E-06	2.3682E-05	4.1931E-05	0.000391031	0.000527221	0.000639681	0.000639681	0.000639681	0.000454999	0.000792379	0.000578808	0.000175396	0.000304364	5.63425E-05
3830303773365	383030	3773365	0.000120527	2.59684E-05	6.22395E-05	0.000115446	7.91754E-05	7.4518E-06	2.39925E-05	4.24809E-05	0.000404402	0.000545249	0.000661554	0.000661554	0.000661554	0.000470557	0.000819474	0.0005986	0.000181394	0.000314772	5.61873E-05
3830403773365	383040	3773365	0.000121886	2.62611E-05	6.2941E-05	0.000116748	8.00678E-05	7.53579E-06	2.4263E-05	4.29597E-05	0.00042284	0.000570109	0.000691718	0.000691718	0.000691718	0.000492012	0.000856838	0.000625893	0.000189665	0.000329124	5.59426E-05
3830503773365	383050	3773365	0.000124145	2.6748E-05	6.41079E-05	0.000118912	8.15522E-05	7.6755E-06	2.47128E-05	4.37562E-05	0.000450615	0.000607557	0.000737153	0.000737153	0.000737153	0.00052433	0.000913119	0.000667005	0.000202123	0.000350742	5.61575E-05
3830603773365	383060	3773365	0.000126459	2.72464E-05	6.53025E-05	0.000121128	8.30719E-05	7.81853E-06	2.51733E-05	4.45715E-05	0.000481057	0.000648602	0.000786954	0.000786954	0.000786954	0.000559753	0.000974807	0.000712066	0.000215778	0.000374438	5.63306E-05
3830703773365	383070	3773365	0.000127925	2.75623E-05	6.60596E-05	0.000122532	8.4035E-05	7.90917E-06	2.54651E-05	4.50883E-05	0.000508563	0.000685688	0.00083195	0.00083195	0.00083195	0.000591758	0.001030544	0.00075278	0.000228115	0.000395847	5.59665E-05
3830803773365	383080	3773365	0.000128947	2.77825E-05	6.65874E-05	0.000123511	8.47065E-05	7.97237E-06	2.56686E-05	4.54486E-05	0.000536648	0.000723554	0.000877893	0.000877893	0.000877893	0.000624437	0.001087455	0.000794352	0.000240713	0.000417707	5.53397E-05
3830903773365	383090	3773365	0.000130588	2.81361E-05	6.74348E-05	0.000125083	8.57844E-05	8.07383E-06	2.59953E-05	4.60269E-05	0.000571406	0.000770418	0.000934754	0.000934754	0.000934754	0.000664881	0.001157888	0.000845801	0.000256303	0.000444762	5.50174E-05
3831003773365	383100	3773365	0.000135739	2.9246E-05	7.0095E-05	0.000130017	8.91684E-05	8.39232E-06	2.70207E-05	4.78426E-05	0.000631634	0.000851623	0.00103328	0.00103328	0.00103328	0.000734962	0.001279934	0.000934952	0.000283319	0.000491641	5.63604E-05
3831103773365	383110	3773365	0.000140945	3.03675E-05	7.27829E-05	0.000135003	9.25878E-05	8.71414E-06	2.80569E-05	4.96772E-05	0.000701491	0.000945809	0.001147558	0.001147558	0.001147558	0.000816247	0.001421491	0.001038354	0.000314653	0.000546015	5.76736E-05
3831203773365	383120	3773365	0.00014689	3.16484E-05	7.58529E-05	0.000140698	9.64931E-05	9.0817E-06	2.92403E-05	5.17726E-05	0.000794317	0.001070965	0.00129941	0.00129941	0.00129941	0.000924258	0.001609591	0.001175756	0.00035629	0.000618268	5.93629E-05
3831303773365	383130	3773365	0.000152593	3.28771E-05	7.87978E-05	0.00014616	0.000100239	9.43429E-06	3.03756E-05	5.37826E-05	0.000917883	0.001237568	0.00150155	0.00150155	0.00150155	0.001068038	0.001859985	0.001358661	0.000411715	0.000714447	6.10044E-05
3831403773365	383140	3773365	0.000156184	3.36508E-05	8.06523E-05	0.0001496	0.000102598	9.65633E-06	3.10904E-05	5.50484E-05	0.001076638	0.001451615	0.001761255	0.001761255	0.001761255	0.001252763	0.002181683	0.001593651	0.000482925	0.000838016	6.2037E-05
3831503773365	383150	3773365	0.000158914	3.42391E-05	8.20622E-05	0.000152215	0.000104392	9.82514E-06	3.1634E-05	5.60107E-05	0.001261657	0.001701073	0.002063924	0.002063924	0.002063924	0.001468049	0.002556603	0.001867518	0.000565915	0.000982028	6.23295E-05
3831603773365	383160	3773365	0.00016108	3.47057E-05	8.31805E-05	0.000154289	0.000105815	9.95902E-06	3.2065E-05	5.6774E-05	0.001510151	0.002036114	0.002470432	0.002470432	0.002470432	0.001757194	0.003060148	0.002235342	0.000677377	0.001175447	6.2055E-05
3831703773365	383170	3773365	0.000162559	3.50245E-05	8.39445E-05	0.000155707	0.000106787	1.00505E-05	3.23596E-05	5.72954E-05	0.001891053	0.002549678	0.003093542	0.003093542	0.003093542	0.002200407	0.003832001	0.002799157	0.000848229	0.001471927	6.07417E-05
3831803773365	383180	3773365	0.000164173	3.53722E-05	8.4778E-05	0.000157253	0.000107847	1.01503E-05	3.26808E-05	5.78643E-05	0.002534159	0.003416769	0.004145591	0.004145591	0.004145591	0.002948718	0.005135183	0.003751091	0.001136694	0.001972499	5.79422E-05
3831903773365	383190	3773365	0.000165505	3.56591E-05	8.54656E-05	0.000158528	0.000108722	1.02326E-05	3.29459E-05	5.83336E-05	0.003724187	0.005021265	0.006092337	0.006092337	0.006092337	0.00433342	0.007546637	0.005512582	0.00167048	0.002898773	5.2385E-05
3835303773365	383530	3773365	0.000310229	6.68409E-05	0.0001602	0.000297151	0.000203792	1.91804E-05	6.17552E-05	0.000109343	0.00442061	0.005960242	0.007231604	0.007231604	0.007231604	0.00514377	0.008957858	0.006543435	0.001982859	0.003440844	4.84394E-05
3835403773365	383540	3773365	0.000320626	6.9081E-05	0.000165569	0.00030711	0.000210622	1.98232E-05	6.38248E-05	0.000113008	0.003425832	0.004618998	0.005604264	0.005604264	0.005604264	0.003986259	0.006942056	0.005070955	0.001536653	0.002666545	4.82663E-05
3835503773365	383550	3773365	0.000323827	6.97707E-05	0.000167222	0.000310176	0.000212725	2.00212E-05	6.44621E-05	0.000114136	0.002726884	0.003676617	0.004460866	0.004460866	0.004460866	0.003172971	0.005525718	0.004036364	0.001223141	0.002122509	4.79022E-05
3835603773365	383560	3773365	0.00032458	6.9933E-05	0.000167611	0.000310898	0.00021322	2.00677E-05	6.4612E-05	0.000114401	0.002280269	0.003074452	0.003730255	0.003730255	0.003730255	0.002653294	0.004620703	0.003375279	0.001022812	0.001774879	4.74784E-05
3835703773365	383570	3773365	0.000323464	6.96925E-05	0.000167035	0.000309828	0.000212486	1.99987E-05	6.43898E-05	0.000114008	0.001941438	0.002617611	0.003175967	0.003175967	0.003175967	0.002259035	0.003934101	0.002873738	0.00087083	0.001511146	4.69829E-05
3835803773365	383580	3773365	0.000320734	6.91042E-05	0.000165625	0.000307213	0.000210693	1.98299E-05	6.38463E-05	0.000113045	0.001676696	0.002260663	0.002742879	0.002742879	0.002742879	0.001950983	0.003397631	0.002481863	0.0007528	0.00130508	4.64218E-05
3835903773365	383590	3773365	0.000316443	6.81797E-05	0.000163409	0.000303103	0.000207874	1.95646E-05	6.29922E-05	0.000111533	0.001466702	0.001977532	0.002399354	0.002399354	0.002399354	0.001706637	0.002972103	0.002171028	0.000657887	0.001141628	4.58249E-05
3836003773365	383600	3773365	0.000310928	6.69916E-05	0.000160561	0.000297821	0.000204252	1.92237E-05	6.18944E-05	0.00010959	0.00129703	0.001748766	0.00212179	0.00212179	0.00212179	0.001509209	0.002628282	0.001919878	0.000581781	0.001009561	4.51862E-05
3836103773365	383610	3773365	0.000303692	6.54325E-05	0.000156825	0.00029089	0.000199498	1.87763E-05	6.04539E-05	0.000107039	0.001149891	0.001550381	0.001881088	0.001881088	0.001881088	0.001338	0.002330122	0.001702081	0.000515782	0.000895034	4.44162E-05
3836203773365	383620	3773365	0.000295595	6.36879E-05	0.000152643	0.000283134	0.000194179	1.82757E-05	5.88421E-05	0.000104185	0.001028306	0.00138645	0.001682189	0.001682189	0.001682189	0.001196525	0.002083744	0.00152211	0.000461245	0.000800396	4.35567E-05
3836303773365	383630	3773365	0.000286866	6.18072E-05	0.000148136	0.000274773	0.000188445	1.7736E-05	5.71045E-05	0.000101108	0.000927547	0.001250598	0.00151736	0.00151736	0.00151736	0.001079283	0.001879568	0.001372966	0.00041605	0.00072197	4.26494E-05
3836403773365	383640	3773365	0.000277935	5.9883E-05	0.000143524	0.000266219	0.000182578	1.71838E-05	5.53266E-05	9.79607E-05	0.000843675	0.001137515	0.001380155	0.001380155	0.001380155	0.000981691	0.001709611	0.001248817	0.00037843	0.000656686	4.1748E-05
3836503773365	383650	3773365	0.000268923	5.79413E-05	0.00013887	0.000257587	0.000176658	1.66266E-05	5.35328E-05	9.47845E-05	0.000771646	0.001040398	0.001262323	0.001262323	0.001262323	0.000897878	0.001563652	0.001142199	0.000346121	0.000600621	4.08347E-05
3836603773365	383660	3773365	0.000258446	5.56838E-05	0.00013346	0.000247551	0.000169775	1.59788E-05	5.1447E-05	9.10915E-05	0.000704129	0.000949367	0.001151874	0.001151874	0.001151874	0.000819316	0.001426837	0.00104226	0.000315836	0.000548069	3.97066E-05
3836703773365	383670	3773365	0.000247847	5.34003E-05	0.000127987	0.000237399	0.000162813	1.53236E-05	4.93372E-05	8.73559E-05	0.000644975	0.00086961	0.001055105	0.001055105	0.001055105	0.000750486	0.001306968	0.000954699	0.000289303	0.000502026	3.85247E-05
3836803773365	383680	3773365	0.000237584	5.11891E-05	0.000122687	0.000227569	0.000156071	1.46891E-05	4.72943E-05	8.37388E-05	0.000593474	0.000800172	0.000970854	0.000970854	0.000970854	0.000690559	0.001202606	0.000878466	0.000266202	0.000461939	3.73547E-05
3836903773365	383690	3773365	0.000227537	4.90244E-05	0.000117499	0.000217945	0.000149471	1.40679E-05	4.52943E-05	8.01975E-05	0.000547637	0.00073837	0.00089587	0.00089587	0.00089587	0.000637224	0.001109723	0.000810618	0.000245642	0.000426261	3.61729E-05
3837003773365	383700	3773365	0.000218189	4.70103E-05	0.000112671	0.000208992	0.00014333	1.34899E-05	4.34334E-05	7.69028E-05	0.000507471	0.000684215	0.000830163	0.000830163	0.000830163	0.000590487	0.001028331	0.000751164	0.000227625	0.000394997	3.50566E-05
3837103773365	383710	3773365	0.000211451	4.55585E-05	0.000109192	0.000202537	0.000138904	1.30733E-05	4.2092E-05	7.45277E-05	0.0004763	0.000642188	0.000779171	0.000779171	0.000779171	0.000554217	0.000965167	0.000705024	0.000213644	0.000370735	3.43284E-05
3837203773365	383720	3773365	0.00020599	4.43819E-05	0.000106372	0.000197306	0.000135317	1.27357E-05	4.1005E-05	7.2603E-05	0.000450089	0.000606849	0.000736294	0.000736294	0.000736294	0.000523719	0.000912055	0.000666227	0.000201887	0.000350333	3.37792E-05
3837303773365	383730	3773365	0.000201067	4.33212E-05	0.00010383	0.000192591	0.000132083	1.24313E-05	4.00251E-05	7.08679E-05	0.000426786	0.000575429	0.000698172	0.000698172	0.000698172	0.000496603	0.000864833	0.000631733	0.000191434	0.000332195	3.32957E-05
3837403773365	383740	3773365	0.000199265	4.29329E-05	0.000102899	0.000190865	0.000130899	1.23199E-05	3.96663E-05	7.02327E-05	0.000411069	0.000554239	0.000672462	0.000672462	0.000672462	0.000478315	0.000832985	0.000608469	0.000184385	0.000319962	3.32957E-05
3837503773365	383750	3773365	0.00019753	4.25591E-05	0.000102003	0.000189203	0.000129759	1.22126E-05	3.93209E-05	6.96211E-05	0.000396236	0.000534239	0.000648196	0.000648196	0.000648196	0.000461056	0.000802927	0.000586513	0.000177731	0.000308416	3.33136E-05
3837603773365	383760	3773365	0.000196467	4.23302E-05	0.000101454	0.000188185	0.000129061	1.21469E-05	3.91094E-05	6.92466E-05	0.000383241	0.000516718	0.000626938	0.000626938	0.000626938	0.000445935	0.000776594	0.000567278	0.000171902	0.000298301	3.3433E-05
3837703773365	383770	3773365	0.000195996	4.22287E-05	0.000101211	0.000187734	0.000128752	1.21178E-05	3.90157E-05	6.90807E-05	0.000371769	0.00050125	0.00060817	0.00060817	0.00060817	0.000432586	0.000753346	0.000550296	0.000166756	0.000289371	3.36599E-05
3837803773365	383780	3773365	0.000195633	4.21505E-05	0.000101024	0.000187386	0.000128513	1.20954E-05	3.89434E-05	6.89527E-05	0.000360917	0.000486619	0.000590418	0.000590418	0.000590418	0.000419959	0.000731356	0.000534233	0.000161889	0.000280925	3.38927E-05
3837903773365	383790	3773365	0.000195364	4.20925E-05	0.000100885	0.000187129	0.000128336	1.20787E-05	3.88898E-05	6.88579E-05	0.000350716	0.000472865	0.00057373	0.00057373	0.00057373	0.00040089	0.000710685	0.000519133	0.000157313	0.00027298	3.41374E-05
3838003773365	383800	3773365	0.000195122	4.20404E-05	0.00010076	0.000186897	0.000128177	1.20638E-05	3.88416E-05	6.87725E-05	0.000341063	0.000459851	0.00055794	0.00055794	0.00055794	0.000396858	0.000691126	0.000504846	0.000152984	0.000265472	3.43702E-05
3838103773365	383810	3773365	0.00019453	4.19128E-05	0.000100454	0.00018633	0.000127789	1.20272E-05	3.87238E-05	6.8564E-05	0.000331483	0.000446934	0.000542268	0.000542268	0.000542268	0.00038571	0.000671712	0.000490665	0.000148686	0.000258015	3.45254E-05
3838203773365	383820	3773365	0.000193481	4.16868E-05	9.99124E-05	0.000185325	0.000127099	1.19623E-05	3.8515E-05	6.81942E-05	0.000321825	0.000433912	0.000526468	0.000526468	0.000526468	0.000374472	0.000652141	0.000476369	0.000144354	0.000250497	3.4597E-05
3838303773365	383830	3773365	0.000192405	4.1455E-05	9.93568E-05	0.000184294	0.000126393	1.18958E-05	3.83008E-05	6.78149E-05	0.000312662	0.000421558	0.000511479	0.000511479	0.000511479	0.00036381	0.000633575	0.000462806	0.000140244	0.000243365	3.46388E-05
3838403773365	383840	3773365	0.000187819	4.04668E-05	9.69883E-05	0.000179901	0.00012338	1.16122E-05	3.73878E-05	6.61984E-05	0.000299286	0.000403522	0.000489597	0.000489597	0.000489597	0.000348245	0.000606468	0.000443006	0.000134244	0.000232953	3.41434E-05
3838503773365	383850	3773365	0.000182734	3.93714E-05	9.43629E-05	0.000175031	0.00012004	1.12979E-05	3.63757E-05	6.44064E-05	0.000286016	0.000385631	0.000467889	0.000467889	0.000467889	0.000332805	0.000579579	0.000423364	0.000128292	0.000222625	3.35584E-05
3838603773365	383860	3773365	0.000177664	3.82788E-05	9.17444E-05	0.000170174	0.000116709	1.09844E-05	3.53663E-05	6.26192E-05	0.000273457	0.000368698	0.000447344	0.000447344	0.000447344	0.000318192	0.00055413	0.000404774	0.000122659	0.000212849	3.29495E-05
3838703773365	383870	3773365	0.000172364	3.71371E-05	8.90078E-05	0.000165098	0.000113228	1.06567E-05	3.43114E-05	6.07514E-05	0.00026131	0.00035232	0.000427473	0.000427473	0.000427473	0.000304057	0.000529515	0.000386794	0.00011721	0.000203394	3.2281E-05
3838803773365	383880	3773365	0.000167253	3.60358E-05	8.63685E-05	0.000160203	0.00010987	1.03407E-05	3.3294E-05	5.89499E-05	0.000249999	0.000337069	0.000408969	0.000408969	0.000408969	0.000290895	0.000506594	0.000370051	0.000112137	0.00019459	3.16244E-05
3838903773365	383890	3773365	0.000162088	3.4923E-05	8.37014E-05	0.000155256	0.000106477	1.00214E-05	3.22658E-05	5.71295E-05	0.000239224	0.000322543	0.000391343	0.000391343	0.000391343	0.000278359	0.000484761	0.000354103	0.000107304	0.000186204	3.09379E-05
3839003773365	383900	3773365	0.000157058	3.38392E-05	8.11037E-05	0.000150437	0.000103173	9.71038E-06	3.12645E-05	5.53565E-05	0.000229101	0.000308893	0.000374782	0.000374782	0.000374782	0.000266579	0.000464246	0.000339117	0.000102763	0.000178324	3.02575E-05
3839103773365	383910	3773365	0.000152055	3.27612E-05	7.852E-05	0.000145645	9.9886E-05	9.40103E-06	3.02685E-05	5.3593E-05	0.000219496	0.000295944	0.000359071	0.000359071	0.000359071	0.000255403	0.000444784	0.000324901	9.84549E-05	0.000170848	2.9565E-05
3829703773375	382970	3773375	0.000108395	2.33545E-05	5.59746E-05	0.000103826	7.12057E-05	6.70172E-06	2.15775E-05	3.82049E-05	0.000282602	0.000381028	0.000462304	0.000462304	0.000462304	0.000328832	0.0005726	0.000418311	0.000126761	0.000219967	5.38832E-05
3829803773375	382980	3773375	0.000110709	2.38529E-05	5.71692E-05	0.000106042	7.27255E-05	6.84475E-06	2.2038E-05	3.90203E-05	0.000300688	0.000405414	0.000491891	0.000491891	0.000491891	0.000349877	0.00060931	0.000445082	0.000134873	0.000234045	5.46055E-05
3829903773375	382990	3773375	0.000113036	2.43543E-05	5.83708E-05	0.000108271	7.4254E-05	6.98861E-06	2.25012E-05	3.98404E-05	0.000319712	0.000431063	0.000523012	0.000523012	0.000523012	0.000372013	0.00064786	0.000473241	0.000143406	0.000248852	5.5286E-05
3830003773375	383000	3773375	0.000115362	2.48556E-05	5.95724E-05	0.000110499	7.57826E-05	7.13248E-06	2.29644E-05	4.06605E-05	0.000339237	0.000457388	0.000554952	0.000554952	0.000554952	0.000394732	0.000687425	0.000502142	0.000152164	0.00026405	5.59008E-05

			ISDrainage / Utilities Trenching	ISDrainage / Utilities Trenching	ISAsphalt Paving	ISAsphalt Paving	SVDemolition	SVSite Grubbing / Prep	SVMass Grading / Excavation	SVMass Grading / Excavation	SVDrainage / Utilities Trenching	SVFoundations / Concrete Pads	SVBuilding / Structure Construction	SVBuilding / Structure Construction	SVAsphalt Paving	SVAsphalt Paving	SVArchitectural Coating	SVArchitectural Coating	SVLandscaping or Other Finishing	SVLandscaping or Other Finishing	MDemolition
Unique Identifier	X (UTM)	Y (UTM)	2027	2028	2027	2028	2027	2027	2027	2028	2028	2028	2028	2029	2028	2029	2028	2029	2028	2029	2027
3838103773355	383810	3773355	1.17953E-05	1.17953E-05	5.05129E-05	5.05129E-05	0.000202037	0.00013348	0.000225409	0.000225409	6.80383E-05	7.01158E-05	0.000362637	0.000362637	0.000276828	0.000276828	2.74231E-05	2.74231E-05	8.8294E-05	8.8294E-05	0.000157018
3838203773355	383820	3773355	1.17953E-05	1.17953E-05	5.05129E-05	5.05129E-05	0.000198784	0.00013133	0.00022178	0.00022178	6.69427E-05	6.89868E-05	0.000356801	0.000356801	0.00027237	0.00027237	2.69815E-05	2.69815E-05	8.68722E-05	8.68722E-05	0.000155633
3838303773355	383830	3773355	1.17892E-05	1.17892E-05	5.04864E-05	5.04864E-05	0.000195598	0.000129226	0.000218225	0.000218225	6.58699E-05	6.78812E-05	0.000351145	0.000351145	0.000268005	0.000268005	2.65491E-05	2.65491E-05	8.548E-05	8.548E-05	0.000154272
3838403773355	383840	3773355	1.16241E-05	1.16241E-05	4.97795E-05	4.97795E-05	0.000190654	0.000125959	0.000212709	0.000212709	6.42049E-05	6.61653E-05	0.000342745	0.000342745	0.00026123	0.00026123	2.5878E-05	2.5878E-05	8.33193E-05	8.33193E-05	0.000149514
3838503773355	383850	3773355	1.14363E-05	1.14363E-05	4.89755E-05	4.89755E-05	0.000185587	0.000122612	0.000207056	0.000207056	6.24986E-05	6.44069E-05	0.000334191	0.000334191	0.000254288	0.000254288	2.51903E-05	2.51903E-05	8.1105E-05	8.1105E-05	0.000144405
3838603773355	383860	3773355	1.12403E-05	1.12403E-05	4.81361E-05	4.81361E-05	0.0001806	0.000119317	0.000201492	0.000201492	6.08191E-05	6.26762E-05	0.000325778	0.000325778	0.000247455	0.000247455	2.45134E-05	2.45134E-05	7.89256E-05	7.89256E-05	0.000139319
3838703773355	383870	3773355	1.10237E-05	1.10237E-05	4.72084E-05	4.72084E-05	0.000175589	0.000116006	0.000195901	0.000195901	5.91314E-05	6.0937E-05	0.000317365	0.000317365	0.00024088	0.00024088	2.38331E-05	2.38331E-05	7.67355E-05	7.67355E-05	0.000134072
3838803773355	383880	3773355	1.08091E-05	1.08091E-05	4.62895E-05	4.62895E-05	0.000170773	0.000112824	0.000190529	0.000190529	5.75098E-05	5.92658E-05	0.000309287	0.000309287	0.00023399	0.00023399	2.31795E-05	2.31795E-05	7.4631E-05	7.4631E-05	0.0001291
3838903773355	383890	3773355	1.05801E-05	1.05801E-05	4.53087E-05	4.53087E-05	0.000166001	0.000109671	0.000185204	0.000185204	5.59025E-05	5.76095E-05	0.0003013	0.0003013	0.00027451	0.00027451	2.25317E-05	2.25317E-05	7.25453E-05	7.25453E-05	0.000124104
3839003773355	383900	3773355	1.03511E-05	1.03511E-05	4.4328E-05	4.4328E-05	0.000161387	0.000106623	0.000180057	0.000180057	5.43489E-05	5.60084E-05	0.000293583	0.000293583	0.00022113	0.00022113	2.19055E-05	2.19055E-05	7.05292E-05	7.05292E-05	0.000119335
3839103773355	383910	3773355	1.0118E-05	1.0118E-05	4.33296E-05	4.33296E-05	0.000156896	0.000103657	0.000175046	0.000175046	5.28366E-05	5.44499E-05	0.000286072	0.000286072	0.000214976	0.000214976	2.1296E-05	2.1296E-05	6.85666E-05	6.85666E-05	0.000114726
3829703773365	382970	3773365	1.8476E-05	1.8476E-05	7.91224E-05	7.91224E-05	0.000310724	0.000205285	0.000346668	0.000346668	0.00010464	0.000107835	0.000585645	0.000585645	0.000425747	0.000425747	4.21753E-05	4.21753E-05	0.000135792	0.000135792	4.99914E-05
3829803773365	382980	3773365	1.87091E-05	1.87091E-05	8.01208E-05	8.01208E-05	0.000325801	0.000215247	0.00036349	0.00036349	0.000109717	0.000113067	0.000609556	0.000609556	0.000446406	0.000446406	4.42218E-05	4.42218E-05	0.000142381	0.000142381	5.10837E-05
3829903773365	382990	3773365	1.89361E-05	1.89361E-05	8.10927E-05	8.10927E-05	0.000341191	0.000225414	0.000380661	0.000380661	0.0001149	0.000118408	0.000633803	0.000633803	0.000467493	0.000467493	4.63108E-05	4.63108E-05	0.000149107	0.000149107	5.2188E-05
3830003773365	383000	3773365	1.91548E-05	1.91548E-05	8.20293E-05	8.20293E-05	0.00035663	0.000235614	0.000397886	0.000397886	0.000120099	0.000123766	0.000658075	0.000658075	0.000488648	0.000488648	4.84064E-05	4.84064E-05	0.000155854	0.000155854	5.32923E-05
3830103773365	383010	3773365	1.93694E-05	1.93694E-05	8.29482E-05	8.29482E-05	0.000372388	0.000246025	0.000415466	0.000415466	0.000125406	0.000129235	0.000682849	0.000682849	0.000510238	0.000510238	5.05452E-05	5.05452E-05	0.00016274	0.00016274	5.44384E-05
3830203773365	383020	3773365	1.94746E-05	1.94746E-05	8.33988E-05	8.33988E-05	0.000377847	0.000249631	0.000421556	0.000421556	0.000127244	0.000131129	0.000692705	0.000692705	0.000517718	0.000517718	5.12861E-05	5.12861E-05	0.000165126	0.000165126	5.43846E-05
3830303773365	383030	3773365	1.94209E-05	1.94209E-05	8.31691E-05	8.31691E-05	0.000381584	0.0002521	0.000425726	0.000425726	0.000128503	0.000132426	0.000700654	0.000700654	0.000522839	0.000522839	5.17934E-05	5.17934E-05	0.000166759	0.000166759	5.40683E-05
3830403773365	383040	3773365	1.93364E-05	1.93364E-05	8.28068E-05	8.28068E-05	0.000387404	0.000255946	0.00043222	0.00043222	0.000130463	0.000134446	0.000712133	0.000712133	0.00053014	0.00053014	5.25834E-05	5.25834E-05	0.000169303	0.000169303	5.40444E-05
3830503773365	383050	3773365	1.94106E-05	1.94106E-05	8.31249E-05	8.31249E-05	0.000397967	0.000262924	0.000444004	0.000444004	0.00013402	0.000138112	0.000730903	0.000730903	0.00054526	0.00054526	5.40171E-05	5.40171E-05	0.000173919	0.000173919	5.48204E-05
3830603773365	383060	3773365	1.94705E-05	1.94705E-05	8.33811E-05	8.33811E-05	0.000407628	0.000269307	0.000454783	0.000454783	0.000137273	0.000141465	0.000748876	0.000748876	0.000558524	0.000558524	5.53285E-05	5.53285E-05	0.000178141	0.000178141	5.56202E-05
3830703773365	383070	3773365	1.93446E-05	1.93446E-05	8.28422E-05	8.28422E-05	0.000412229	0.000272347	0.000459916	0.000459916	0.000138823	0.000143062	0.000760071	0.000760071	0.00056828	0.00056828	5.5953E-05	5.5953E-05	0.000180152	0.000180152	5.58471E-05
3830803773365	383080	3773365	1.9128E-05	1.9128E-05	8.19144E-05	8.19144E-05	0.000414337	0.000273739	0.000462268	0.000462268	0.000139532	0.000143793	0.00076793	0.00076793	0.000567716	0.000567716	5.6239E-05	5.6239E-05	0.000181073	0.000181073	5.58889E-05
3830903773365	383090	3773365	1.90166E-05	1.90166E-05	8.14373E-05	8.14373E-05	0.000417878	0.000276079	0.000466219	0.000466219	0.000140725	0.000145022	0.000777979	0.000777979	0.00057268	0.00057268	5.67197E-05	5.67197E-05	0.00018262	0.00018262	5.63783E-05
3831003773365	383100	3773365	1.94808E-05	1.94808E-05	8.34253E-05	8.34253E-05	0.000432643	0.000285834	0.000482692	0.000482692	0.000145697	0.000150146	0.000804802	0.000804802	0.00059279	0.00059279	5.87238E-05	5.87238E-05	0.000189073	0.000189073	5.88495E-05
3831103773365	383110	3773365	1.99347E-05	1.99347E-05	8.53691E-05	8.53691E-05	0.000446967	0.000295297	0.000498673	0.000498673	0.000150521	0.000155117	0.00083089	0.00083089	0.000612425	0.000612425	6.0668E-05	6.0668E-05	0.000195333	0.000195333	6.15118E-05
3831203773365	383120	3773365	2.05186E-05	2.05186E-05	8.78696E-05	8.78696E-05	0.000465494	0.000307537	0.000519343	0.000519343	0.00015676	0.000161547	0.000862841	0.000862841	0.00063781	0.00063781	6.31827E-05	6.31827E-05	0.000203429	0.000203429	6.50694E-05
3831303773365	383130	3773365	2.1086E-05	2.1086E-05	9.02994E-05	9.02994E-05	0.000488212	0.000322546	0.000544688	0.000544688	0.000164411	0.000169431	0.000900292	0.000900292	0.00066938	0.00066938	6.62662E-05	6.62662E-05	0.000213357	0.000213357	6.9385E-05
3831403773365	383140	3773365	2.14429E-05	2.14429E-05	9.18279E-05	9.18279E-05	0.000512743	0.000338753	0.000572057	0.000572057	0.000172672	0.000177944	0.000939418	0.000939418	0.00070255	0.00070255	6.95959E-05	6.95959E-05	0.000224078	0.000224078	7.39335E-05
3831503773365	383150	3773365	2.1544E-05	2.1544E-05	9.22609E-05	9.22609E-05	0.000532636	0.000351896	0.000594252	0.000594252	0.000179371	0.000184848	0.000970802	0.000970802	0.000729807	0.000729807	7.2296E-05	7.2296E-05	0.000232771	0.000232771	7.78731E-05
3831603773365	383160	3773365	2.14491E-05	2.14491E-05	9.18544E-05	9.18544E-05	0.000553797	0.000365876	0.000617861	0.000617861	0.000186497	0.000192192	0.001003087	0.001003087	0.000758802	0.000758802	7.51683E-05	7.51683E-05	0.000242019	0.000242019	8.18127E-05
3831703773365	383170	3773365	2.09952E-05	2.09952E-05	8.99106E-05	8.99106E-05	0.000580435	0.000383475	0.000647581	0.000647581	0.000195468	0.000201436	0.001042729	0.001042729	0.000795301	0.000795301	7.8784E-05	7.8784E-05	0.000253661	0.000253661	8.56867E-05
3831803773365	383180	3773365	2.00275E-05	2.00275E-05	8.57667E-05	8.57667E-05	0.000613728	0.0004054 7	0.000684724	0.000684724	0.000206679	0.00021299	0.001093012	0.001093012	0.000840917	0.000840917	8.33029E-05	8.33029E-05	0.00026821	0.00026821	8.93577E-05
3831903773365	383190	3773365	1.81067E-05	1.81067E-05	7.75408E-05	7.75408E-05	0.000650689	0.00042989	0.000725962	0.000725962	0.000219127	0.000225818	0.001150278	0.001150278	0.000891562	0.000891562	8.83198E-05	8.83198E-05	0.000284363	0.000284363	9.04142E-05
3835303773365	383530	3773365	1.67429E-05	1.67429E-05	7.17005E-05	7.17005E-05	0.00042436	0.000280361	0.00047345	0.00047345	0.000142908	0.000147271	0.000741326	0.000741326	0.00058145	0.00058145	5.75995E-05	5.75995E-05	0.000185453	0.000185453	0.000247498
3835403773365	383540	3773365	1.66831E-05	1.66831E-05	7.14443E-05	7.14443E-05	0.000404026	0.000266927	0.000450764	0.000450764	0.00013606	0.000140215	0.000713743	0.000713743	0.00055588	0.00055588	5.48395E-05	5.48395E-05	0.000176567	0.000176567	0.000269595
3835503773365	383550	3773365	1.65572E-05	1.65572E-05	7.09053E-05	7.09053E-05	0.000387012	0.000255687	0.000431782	0.000431782	0.000130331	0.00013431	0.00068808	0.00068808	0.000530276	0.000530276	5.25302E-05	5.25302E-05	0.000169131	0.000169131	0.000281641
3835603773365	383560	3773365	1.64107E-05	1.64107E-05	7.0278E-05	7.0278E-05	0.000373852	0.000246992	0.0004171	0.0004171	0.000125899	0.000129743	0.000666797	0.000666797	0.000512245	0.000512245	5.07439E-05	5.07439E-05	0.00016338	0.00016338	0.000287861
3835703773365	383570	3773365	1.62395E-05	1.62395E-05	6.95447E-05	6.95447E-05	0.000361409	0.000238772	0.000403217	0.000403217	0.000121708	0.000125425	0.000646312	0.000646312	0.000495195	0.000495195	4.9055E-05	4.9055E-05	0.000157942	0.000157942	0.000291717
3835803773365	383580	3773365	1.60455E-05	1.60455E-05	6.87141E-05	6.87141E-05	0.000349548	0.000230935	0.000389984	0.000389984	0.000117714	0.000121308	0.000626511	0.000626511	0.000478944	0.000478944	4.74451E-05	4.74451E-05	0.000152759	0.000152759	0.000293161
3835903773365	383590	3773365	1.58392E-05	1.58392E-05	6.78306E-05	6.78306E-05	0.000338379	0.000223556	0.000377523	0.000377523	0.000113953	0.000117432	0.000607469	0.000607469	0.00046364	0.00046364	4.59291E-05	4.59291E-05	0.000147878	0.000147878	0.000292033
3836003773365	383600	3773365	1.56185E-05	1.56185E-05	6.68852E-05	6.68852E-05	0.000327798	0.000216566	0.000365719	0.000365719	0.00011039	0.00011376	0.000589162	0.000589162	0.000449143	0.000449143	4.44929E-05	4.44929E-05	0.000143254	0.000143254	0.000288487
3836103773365	383610	3773365	1.53523E-05	1.53523E-05	6.57454E-05	6.57454E-05	0.000316764	0.000209276	0.000353408	0.000353408	0.000106674	0.000109931	0.000570147	0.000570147	0.000434024	0.000434024	4.29953E-05	4.29953E-05	0.000138432	0.000138432	0.000281856
3836203773365	383620	3773365	1.50552E-05	1.50552E-05	6.4473E-05	6.4473E-05	0.000306257	0.000202334	0.000341685	0.000341685	0.000103135	0.000106285	0.000551878	0.000551878	0.00041628	0.00041628	4.15691E-05	4.15691E-05	0.00013384	0.00013384	0.000273439
3836303773365	383630	3773365	1.47416E-05	1.47416E-05	6.313E-05	6.313E-05	0.000296375	0.000195806	0.00033066	0.00033066	9.98075E-05	0.000102855	0.000534589	0.000534589	0.00040687	0.00040687	4.02278E-05	4.02278E-05	0.000129521	0.000129521	0.000264074
3836403773365	383640	3773365	1.44301E-05	1.44301E-05	6.17959E-05	6.17959E-05	0.000287216	0.000189754	0.000320441	0.000320441	9.6723E-05	9.96764E-05	0.000518433	0.000518433	0.00039353	0.00039353	3.89845E-05	3.89845E-05	0.000125518	0.000125518	0.000254559
3836503773365	383650	3773365	1.41144E-05	1.41144E-05	6.0444E-05	6.0444E-05	0.000278461	0.0001839 7	0.000310673	0.000310673	9.37747E-05	9.66381E-05	0.000502961	0.000502961	0.00038154 1	0.00038154 1	3.77962E-05	3.77962E-05	0.000121692	0.000121692	0.000244835
3836603773365	383660	3773365	1.37244E-05	1.37244E-05	5.87741E-05	5.87741E-05	0.00026905	0.000177753	0.000300174	0.000300174	9.06056E-05	9.33722E-05	0.000486663	0.000486663	0.000368647	0.000368647	3.65189E-05	3.65189E-05	0.0001158	0.0001158	0.000233345
3836703773365	383670	3773365	1.33159E-05	1.33159E-05	5.70247E-05	5.70247E-05	0.000259946	0.000171738	0.000290017	0.000290017	8.75397E-05	9.02127E-05	0.000470907	0.000470907	0.000356173	0.000356173	3.52832E-05	3.52832E-05	0.000113601	0.000113601	0.000222123
3836803773365	383680	3773365	1.29115E-05	1.29115E-05	5.52929E-05	5.52929E-05	0.000251301	0.000166027	0.000280372	0.000280372	8.46285E-05	8.72126E-05	0.00045595	0.00045595	0.00034432 8	0.00034432 8	3.41098E-05	3.41098E-05	0.000109823	0.000109823	0.000211641
3836903773365	383690	3773365	1.2503E-05	1.2503E-05	5.35435E-05	5.35435E-05	0.000242957	0.000160514	0.000271063	0.000271063	8.18184E-05	8.43167E-05	0.000441508	0.000441508	0.00033289 5	0.00033289 5	3.29772E-05	3.29772E-05	0.000106177	0.000106177	0.000201708
3837003773365	383700	3773365	1.21172E-05	1.21172E-05	5.18912E-05	5.18912E-05	0.000235109	0.000155329	0.000262307	0.000262307	7.91755E-05	8.1593E-05	0.00042789	0.00042789	0.00032214 1	0.00032214 1	3.19119E-05	3.19119E-05	0.000102747	0.000102747	0.000192701
3837103773365	383710	3773365	1.18655E-05	1.18655E-05	5.08133E-05	5.08133E-05	0.000228798	0.00015116	0.000255266	0.000255266	7.70504E-05	7.94031E-05	0.000416605	0.000416605	0.000313495	0.000313495	3.10554E-05	3.10554E-05	9.9989E-05	9.9989E-05	0.000185944
3837203773365	383720	3773365	1.16757E-05	1.16757E-05	5.00004E-05	5.00004E-05	0.000223229	0.000147481	0.000249053	0.000249053	7.51749E-05	7.74703E-05	0.00040653	0.00040653	0.00030586 4	0.00030586 4	3.02995E-05	3.02995E-05	9.75552E-05	9.75552E-05	0.00018022
3837303773365	383730	3773365	1.15086E-05	1.15086E-05	4.92847E-05	4.92847E-05	0.000217991	0.0001440 2	0.000243209	0.000243209	7.34109E-05	7.56524E-05	0.000397022	0.000397022	0.000298687	0.000298687	2.95885E-05	2.95885E-05	9.5266E-05	9.5266E-05	0.000174943
3837403773365	383740	3773365	1.15086E-05	1.15086E-05	4.92847E-05	4.92847E-05	0.00021453	0.000141733	0.000239347	0.000239347	7.22452E-05	7.44511E-05	0.000390258	0.000390258	0.00029394 4	0.00029394 4	2.91187E-05	2.91187E-05	9.37533E-05	9.37533E-05	0.000172137
3837503773365	383750	3773365	1.15147E-05	1.15147E-05	4.93112E-05	4.93112E-05	0.000211105	0.0001394 7	0.000235526	0.000235526	7.10918E-05	7.32626E-05	0.000383611	0.000383611	0.000289252	0.000289252	2.86538E-05	2.86538E-05	9.22566E-05	9.22566E-05	0.000169475
3837603773365	383760	3773365	1.1556E-05	1.1556E-05	4.94879E-05	4.94879E-05	0.000208048	0.00013745	0.000232115	0.000232115	7.00623E-05	7.22016E-05	0.000377594	0.000377594	0.000285063	0.000285063	2.82389E-05	2.82389E-05	9.09205E-05	9.09205E-05	0.000167458
3837703773365	383770	3773365	1.16344E-05	1.16344E-05	4.98237E-05	4.98237E-05	0.000205333	0.000135657	0.000229087	0.000229087	6.91483E-05	7.12597E-05	0.000372145	0.000372145	0.000281344	0.000281344	2.78705E-05	2.78705E-05	8.97344E-05	8.97344E-05	0.000166127
3837803773365	383780	3773365	1.17149E-05	1.17149E-05	5.01683E-05	5.01683E-05	0.000202705	0.000133921	0.000226154	0.000226154	6.82632E-05	7.03476E-05	0.000366888	0.000366888	0.000277743	0.000277743	2.75137E-05	2.75137E-05	8.85858E-05	8.85858E-05	0.00016507
3837903773365	383790	3773365	1.17995E-05	1.17995E-05	5.05305E-05	5.05305E-05	0.000200175	0.000132249	0.000223331	0.000223331	6.74111E-05	6.94694E-05	0.000361877	0.000361877	0.00027427 6	0.00027427 6	2.71703E-05	2.71703E-05	8.748-05	8.748-05	0.000164306
3838003773365	383800	3773365	1.18799E-05	1.18799E-05	5.08751E-05	5.08751E-05	0.00019773	0.000130634	0.000220604	0.000220604	6.65879E-05	6.86211E-05	0.000357071	0.000357071	0.000270926	0.000270926	2.68385E-05	2.68385E-05	8.64117E-05	8.64117E-05	0.000163775
3838103773365	383810	3773365	1.19336E-05	1.19336E-05	5.11049E-05	5.11049E-05	0.000195169	0.000128942	0.000217747	0.000217747	6.57254E-05	6.77323E-05	0.000352188	0.000352188	0.000267417	0.000267417	2.64909E-05	2.64909E-05	8.52926E-05	8.52926E-05	0.000163064
3838203773365	383820	3773365	1.19583E-05	1.19583E-05	5.12109E-05	5.12109E-05	0.000192431	0.000127133	0.000214691	0.000214691	6.48032E-05	6.67819E-05	0.000347125	0.000347125	0.00026366 5	0.00026366 5	2.61191E-05	2.61191E-05	8.40957E-05	8.40957E-05	0.000161984
3838303773365	383830	3773365	1.19728E-05	1.19728E-05	5.12727E-05	5.12727E-05	0.000189754	0.000125364	0.000211704	0.000211704	6.39016E-05	6.58528E-05	0.00034223	0.00034223	0.00025999 6	0.00025999 6	2.57557E-05	2.57557E-05	8.29257E-05	8.29257E-05	0.000160945
3838403773365	383840	3773365	1.18015E-05	1.18015E-05	5.05394E-05	5.05394E-05	0.000185079	0.000122276	0.000206489	0.000206489	6.23273E-05	6.42305E-05	0.000334216	0.000334216	0.00025359 1	0.00025359 1	2.51213E-05	2.51213E-05	8.08828E-05	8.08828E-05	0.000155806
3838503773365	383850	3773365	1.15993E-05	1.15993E-05	4.96735E-05	4.96735E-05	0.000180214	0.000119062	0.000201062	0.000201062	6.06892E-05	6.25423E-05	0.000325945	0.000325945	0.00024692 6	0.00024692 6	2.4461E-05	2.4461E-05	7.87569E-05	7.87569E-05	0.000150171
3838603773365	383860	3773365	1.13889E-05	1.13889E-05	4.87723E-05	4.87723E-05	0.000175436	0.000115905	0.00019573	0.00019573	5.90799E-05	6.08838E-05	0.000317829	0.000317829	0.00024037 8	0.00024037 8	2.38123E-05	2.38123E-05	7.66685E-05	7.66685E-05	0.000144632
3838703773365	383870	3773365	1.11578E-05	1.11578E-05	4.77827E-05	4.77827E-05	0.000170632	0.000112731	0.000190371	0.000190371	5.74623E-05	5.92169E-05	0.000309713	0.000309713	0.00023379 7	0.00023379 7	2.31604E-05	2.31604E-05	7.45694E-05	7.45694E-05	0.000138967
3838803773365	383880	3773365	1.09309E-05	1.09309E-05	4.68108E-05	4.68108E-05	0.000166025	0.000109688	0.000185231	0.000185231	5.59108E-05	5.7618E-05	0.000301931	0.000301931	0.000227484	0.000227484	2.2535E-05	2.2535E-05	7.2556E-05	7.2556E-05	0.000133625
3838903773365	383890	3773365	1.06936E-05	1.06936E-05	4.57947E-05	4.57947E-05	0.000161498	0.000106696	0.00018018	0.00018018	5.43861E-05	5.60467E-05	0.000294304	0.000294304	0.00022128 1	0.00022128 1	2.19205E-05	2.19205E-05	7.05773E-05	7.05773E-05	0.000128378
3839003773365	383900	3773365	1.04584E-05	1.04584E-05	4.47874E-05	4.47874E-05	0.000157123	0.000103806	0.000175299	0.000175299	5.29129E-05	5.45286E-05	0.000286935	0.000286935	0.00021528 7	0.00021528 7	2.13267E-05	2.13267E-05	6.86657E-05	6.86657E-05	0.000123394
3839103773365	383910	3773365	1.02191E-05	1.02191E-05	4.37625E-05	4.37625E-05	0.000152865	0.000100993	0.000170549	0.000170549	5.1479E-05	5.30509E-05	0.000279772	0.000279772	0.00020945 3	0.00020945 3	2.07488E-05	2.07488E-05	6.68048E-05	6.68048E-05	0.000118588
3829703773375	382970	3773375	1.86245E-05	1.86245E-05	7.97586E-05	7.97586E-05	0.000287804	0.000190143	0.000321097	0.000321097	9.69211E-05	9.98805E-05	0.000547408	0.000547408	0.00039434 3	0.00039434 3	3.90644E-05	3.90644E-05	0.000125775	0.000125775	4.97884E-05
3829803773375	382980	3773375	1.88742E-05	1.88742E-05	8.08277E-05	8.08277E-05	0.000301025	0.000198878	0.000335848	0.000335848	0.000101373	0.000104469	0.00056891	0.00056891	0.00041245 9	0.00041245 9	4.08589E-05	4.08589E-05	0.000131553	0.000131553	5.09046E-05
3829903773375	382990	3773375	1.91094E-05	1.91094E-05	8.18349E-05	8.18349E-05	0.000314044	0.000207479	0.000350373	0.000350373	0.000105758	0.000108987	0.000590038	0.000590038	0.00043029 7	0.00043029 7	4.2626E-05	4.2626E-05	0.000137243	0.000137243	5.19731E-05
3830003773375	383000	3773375	1.93219E-05	1.93219E-05	8.2745E-05	8.2745E-05	0.00032631	0.000215582	0.000364058	0.000364058	0.000109888	0.000113244	0.000610033	0.000610033	0.000447103	0.000447103	4.42909E-05	4.42909E-05	0.000142603	0.000142603	5.29401E-05

			MSite Grubbing / Prep	MMass Grading / Excavation	MMass Grading / Excavation	MDrainage / Utilities Trenching	MFoundations / Concrete Pads	MBuilding / Structure Construction	MAsphalt Paving	MLandscaping or Other Finishing	MWaterside Construction (Piles)	RSSWRe-striping South Valley	RSSWRe-striping Silver Lake Boulevard	RSSWDemolition	RSSWPlacing Base	RSSWForm/Place Rebar and Pour	Child Risk				
Unique Identifier	X (UTM)	Y (UTM)	2027	2027	2028	2028	2028	2028	2028	2028	2028	2029	2029	2029	2029	2029	3rd Trimester	0<2	2<16	Total	per million
3838103773355	383810	3773355	0.000141689	0.000353808	0.000353808	9.90164E-05	0.000182704	0.000328536	0.000232419	7.04301E-05	0.000124703	0.00013113	0.000332859	0.000553012	0.000300617	8.99798E-05	5.95589E-09	1.1757E-07	6.8919E-08	1.92441E-07	0.19244114
3838203773355	383820	3773355	0.000140439	0.000350687	0.000350687	9.81431E-05	0.000181093	0.000325638	0.000230369	6.98089E-05	0.000123603	0.000128749	0.000321947	0.000534989	0.00029082	8.70474E-05	5.87534E-09	1.1643E-07	6.74E-08	1.89707E-07	0.18970711
3838303773355	383830	3773355	0.000139211	0.000347621	0.000347621	9.72849E-05	0.000179509	0.00032279	0.000228355	6.91985E-05	0.000122522	0.000126443	0.000311667	0.000518011	0.00028159	8.42849E-05	5.79845E-09	1.1533E-07	6.5948E-08	1.87082E-07	0.18708161
3838403773355	383840	3773355	0.000134918	0.000336901	0.000336901	9.42849E-05	0.000173973	0.000312836	0.000221313	6.70645E-05	0.000118744	0.000123237	0.000296731	0.000493282	0.000268148	8.02614E-05	5.63308E-09	1.125E-07	6.3617E-08	1.81753E-07	0.18175272
3838503773355	383850	3773355	0.000130307	0.000325387	0.000325387	9.10627E-05	0.000168028	0.000302145	0.00021375	6.47727E-05	0.000114686	0.000119997	0.000282065	0.000469004	0.00025495	7.6311E-05	5.46082E-09	1.095E-07	6.1269E-08	1.76227E-07	0.17622699
3838603773355	383860	3773355	0.000125718	0.000313928	0.000313928	8.78557E-05	0.00016211	0.000291504	0.000206222	6.24915E-05	0.000110647	0.000116831	0.000268199	0.000446024	0.000242458	7.2572E-05	5.29134E-09	1.065E-07	5.9E-08	1.70793E-07	0.17079303
3838703773355	383870	3773355	0.000120984	0.000302105	0.000302105	8.4547E-05	0.000156005	0.000280526	0.000198455	6.0138E-05	0.00010648	0.000113676	0.000254784	0.000423791	0.00023037	6.89545E-05	5.11992E-09	1.0341E-07	5.6754E-08	1.65288E-07	0.16528758
3838803773355	383880	3773355	0.000116497	0.000290901	0.000290901	8.14114E-05	0.000150219	0.000270122	0.000191095	5.79077E-05	0.000102531	0.000110652	0.00024237	0.000403205	0.000219182	6.5605E-05	4.95731E-09	1.0046E-07	5.4639E-08	1.60054E-07	0.1600536
3838903773355	383890	3773355	0.000111988	0.000279643	0.000279643	7.82608E-05	0.000144406	0.000259669	0.0001837	5.56667E-05	9.85628E-05	0.000107667	0.000230482	0.000383493	0.000208467	6.23977E-05	4.79549E-09	9.7469E-08	5.2571E-08	1.54835E-07	0.15483477
3839003773355	383900	3773355	0.000107685	0.000268896	0.000268896	7.52532E-05	0.000138856	0.0002496	0.00017664	5.35274E-05	9.4775E-05	0.000104783	0.000219379	0.000365064	0.000198448	5.9399E-05	4.63989E-09	9.4561E-08	5.0606E-08	1.49807E-07	0.14980746
3839103773355	383910	3773355	0.000103526	0.000258513	0.000258513	7.23473E-05	0.000133494	0.000240048	0.000169819	5.14604E-05	9.11152E-05	0.00010198	0.000208914	0.000347695	0.000189007	5.6573E-05	4.48927E-09	9.1709E-08	4.8724E-08	1.44922E-07	0.14492249
3829703773365	382970	3773365	4.51109E-05	0.000112645	0.000112645	3.15249E-05	5.81694E-05	0.000104599	7.39978E-05	2.24236E-05	3.97029E-05	0.000546832	7.492E-05	0.000126971	6.90213E-05	2.06593E-05	5.35287E-09	1.374E-07	6.5111E-08	2.07865E-07	0.20786543
3829803773365	382980	3773365	4.60967E-05	0.000115107	0.000115107	3.22137E-05	5.94404E-05	0.000106885	7.56147E-05	2.29135E-05	4.05704E-05	0.000574189	7.74722E-05	0.000131334	7.13932E-05	2.13692E-05	5.48151E-09	1.4001E-07	6.8439E-08	2.13931E-07	0.21393101
3829903773365	382990	3773365	4.70931E-05	0.000117595	0.000117595	3.29101E-05	6.07254E-05	0.000109195	7.72493E-05	2.34089E-05	4.14475E-05	0.000600877	8.01149E-05	0.000135859	7.38528E-05	2.21054E-05	5.60899E-09	1.4254E-07	7.1961E-08	2.20113E-07	0.22011289
3830003773365	383000	3773365	4.80896E-05	0.000120083	0.000120083	3.36065E-05	6.20103E-05	0.000111506	7.88838E-05	2.39042E-05	4.23245E-05	0.000626118	8.2833E-05	0.000140511	7.63817E-05	2.28624E-05	5.73406E-09	1.4497E-07	7.5659E-08	2.26367E-07	0.22636662
3830103773365	383010	3773365	4.91238E-05	0.000122666	0.000122666	3.43292E-05	6.33438E-05	0.000113904	8.05803E-05	2.44183E-05	4.32347E-05	0.000650154	8.57118E-05	0.000145443	7.90628E-05	2.36649E-05	5.86068E-09	1.4737E-07	7.9634E-08	2.32866E-07	0.23286586
3830203773365	383020	3773365	4.90753E-05	0.000122545	0.000122545	3.42953E-05	6.32813E-05	0.000113792	8.05007E-05	2.43942E-05	4.3192E-05	0.000651988	8.66212E-05	0.000147005	7.99119E-05	2.3919E-05	5.88115E-09	1.4767E-07	8.1579E-08	2.35126E-07	0.23512579
3830303773365	383030	3773365	4.87898E-05	0.000121832	0.000121832	3.40958E-05	6.29132E-05	0.00011313	8.00325E-05	2.42523E-05	4.29408E-05	0.000648772	8.71537E-05	0.000147956	8.04287E-05	2.40737E-05	5.87497E-09	1.4697E-07	8.3309E-08	2.36154E-07	0.23615361
3830403773365	383040	3773365	4.87683E-05	0.000121778	0.000121778	3.40808E-05	6.28854E-05	0.00011308	7.99971E-05	2.42416E-05	4.29218E-05	0.000647833	8.82842E-05	0.000149942	8.15085E-05	2.43969E-05	5.89493E-09	1.4658E-07	8.5793E-08	2.38265E-07	0.23826502
3830503773365	383050	3773365	4.94685E-05	0.000123527	0.000123527	3.45701E-05	6.37884E-05	0.000114703	8.11457E-05	2.45896E-05	4.35381E-05	0.000654098	9.08515E-05	0.000154374	8.39174E-05	2.51179E-05	5.98145E-09	1.4774E-07	8.9798E-08	2.43515E-07	0.24351471
3830603773365	383060	3773365	5.01903E-05	0.000125329	0.000125329	3.50745E-05	6.47191E-05	0.000116377	8.23297E-05	2.49484E-05	4.41733E-05	0.000657072	9.35645E-05	0.000159068	8.64693E-05	2.58818E-05	6.06751E-09	1.4881E-07	9.4062E-08	2.4894E-07	0.24893953
3830703773365	383070	3773365	5.0395E-05	0.00012584	0.00012584	3.52175E-05	6.4983E-05	0.000116852	8.26655E-05	2.50501E-05	4.43535E-05	0.000649752	9.54536E-05	0.000162387	8.82736E-05	2.64218E-05	6.10742E-09	1.4858E-07	9.7564E-08	2.52252E-07	0.25225173
3830803773365	383080	3773365	5.04327E-05	0.000125934	0.000125934	3.52439E-05	6.50316E-05	0.000116939	8.27273E-05	2.50689E-05	4.43867E-05	0.000637699	9.72171E-05	0.000165503	8.99672E-05	2.69287E-05	6.13547E-09	1.479E-07	1.0094E-07	2.5498E-07	0.25498048
3830903773365	383090	3773365	5.08744E-05	0.000127037	0.000127037	3.55526E-05	6.56012E-05	0.000117963	8.34518E-05	2.52884E-05	4.47754E-05	0.000628419	9.98497E-05	0.000170112	9.24729E-05	2.76788E-05	6.19417E-09	1.4801E-07	1.0527E-07	2.59469E-07	0.25946853
3831003773365	383100	3773365	5.31043E-05	0.000132606	0.000132606	3.71109E-05	6.84766E-05	0.000123134	8.71097E-05	2.63969E-05	4.6738E-05	0.000638322	0.000105798	0.000180325	9.80244E-05	2.93404E-05	6.38187E-09	1.5168E-07	1.1362E-07	2.71679E-07	0.27167939
3831103773365	383110	3773365	5.55067E-05	0.000138604	0.000138604	3.87897E-05	7.15744E-05	0.000128704	9.10504E-05	2.7591E-05	4.88524E-05	0.000647275	0.000112345	0.000191573	0.000104139	3.11705E-05	6.57606E-09	1.5539E-07	1.2309E-07	2.8505E-07	0.28505037
3831203773365	383120	3773365	5.87169E-05	0.000146621	0.000146621	4.10332E-05	7.5714E-05	0.000136148	9.63164E-05	2.91868E-05	5.16778E-05	0.000662629	0.000120826	0.000206123	0.000112048	3.3538E-05	6.82482E-09	1.6028E-07	1.3563E-07	3.02734E-07	0.30273384
3831303773365	383130	3773365	6.26113E-05	0.000156345	0.000156345	4.37547E-05	8.07356E-05	0.000145178	0.000102704	3.11226E-05	5.51053E-05	0.000683921	0.000131296	0.000224111	0.000121827	3.64649E-05	7.12117E-09	1.6584E-07	1.521E-07	3.25061E-07	0.32506063
3831403773365	383140	3773365	6.67157E-05	0.000166594	0.000166594	4.6623E-05	8.60282E-05	0.000154695	0.000109437	3.31628E-05	5.87176E-05	0.000707424	0.000143047	0.000244358	0.000132833	3.97591E-05	7.41826E-09	1.7061E-07	1.7278E-07	3.50803E-07	0.35080301
3831503773365	383150	3773365	7.02707E-05	0.000175471	0.000175471	4.91073E-05	9.06123E-05	0.000162938	0.000115269	3.49299E-05	6.18465E-05	0.000723481	0.000154316	0.00026384	0.000143423	4.29291E-05	7.66106E-09	1.7378E-07	1.961E-07	3.77537E-07	0.37753744
3831603773365	383160	3773365	7.38257E-05	0.000184348	0.000184348	5.15917E-05	9.51964E-05	0.000171181	0.0001211	3.6697E-05	6.49753E-05	0.000740578	0.000166636	0.000285173	0.00015502	4.64001E-05	7.89881E-09	1.7632E-07	2.2688E-07	4.11105E-07	0.41110495
3831703773365	383170	3773365	7.73215E-05	0.000193078	0.000193078	5.40346E-05	9.9704E-05	0.000179286	0.000126834	3.84347E-05	6.8052E-05	0.000764101	0.000180854	0.000309902	0.000168462	5.04237E-05	8.14744E-09	1.7829E-07	2.7344E-07	4.59871E-07	0.45987065
3831803773365	383180	3773365	8.06341E-05	0.00020135	0.00020135	5.63496E-05	0.000103976	0.000186967	0.000132268	4.00813E-05	7.09675E-05	0.000795165	0.000196529	0.000337466	0.000183446	5.49086E-05	8.39431E-09	1.7951E-07	3.5102E-07	5.38927E-07	0.53892674
3831903773365	383190	3773365	8.15875E-05	0.00020373	0.00020373	5.70158E-05	0.000105205	0.000189178	0.000133832	4.05552E-05	7.18066E-05	0.000826908	0.000211938	0.000364053	0.000197899	5.92347E-05	8.57302E-09	1.7857E-07	4.9254E-07	6.79688E-07	0.6796878
3835303773365	383530	3773365	0.000223336	0.000557686	0.000557686	0.000156074	0.000287985	0.000517851	0.000366349	0.000111015	0.000196561	0.000309728	0.005263469	0.015439653	0.008392984	0.002512166	1.99851E-08	2.9964E-07	5.8167E-07	9.013E-07	0.90129955
3835403773365	383540	3773365	0.000243276	0.000607478	0.000607478	0.000170009	0.000313698	0.000564087	0.000399058	0.000120927	0.000214111	0.000296279	0.007226626	0.010871179	0.005909565	0.001768836	1.8751E-08	2.8716E-07	4.6381E-07	7.69721E-07	0.76972077
3835503773365	383550	3773365	0.000254146	0.000634621	0.000634621	0.000177605	0.000327714	0.000589291	0.000416888	0.00012633	0.000223678	0.000283778	0.005094703	0.007835142	0.004259177	0.001274846	1.74957E-08	2.7376E-07	3.7983E-07	6.71082E-07	0.67108248
3835603773365	383560	3773365	0.000259758	0.000648636	0.000648636	0.000181527	0.000334951	0.000602305	0.000426095	0.00012912	0.000228618	0.000273002	0.003883951	0.006070444	0.003299889	0.000987714	1.64604E-08	2.6245E-07	3.2597E-07	6.04885E-07	0.60488496
3835703773365	383570	3773365	0.000263238	0.000657325	0.000657325	0.000183959	0.000339438	0.000610373	0.000431802	0.000130849	0.00023168	0.000262773	0.003074462	0.004866805	0.002645592	0.000791872	1.54777E-08	2.514E-07	2.8496E-07	5.51836E-07	0.55183635
3835803773365	383580	3773365	0.000264541	0.00066058	0.00066058	0.00018487	0.000341119	0.000613396	0.000433941	0.000131497	0.000232827	0.000253016	0.002505011	0.004002839	0.00217594	0.000651297	1.45567E-08	2.4075E-07	2.5267E-07	5.07975E-07	0.50797472
3835903773365	383590	3773365	0.000263523	0.000658038	0.000658038	0.000184158	0.000339806	0.000611035	0.000432271	0.000130991	0.000231931	0.000243741	0.002088992	0.003362654	0.001827936	0.000547133	1.37083E-08	2.3057E-07	2.2675E-07	4.71028E-07	0.47102811
3836003773365	383600	3773365	0.000260324	0.000650048	0.000650048	0.000181922	0.000335681	0.000603616	0.000427022	0.000129401	0.000229115	0.000234909	0.001774827	0.002874193	0.001562409	0.000467656	1.29334E-08	2.2095E-07	2.0546E-07	4.39341E-07	0.43934145
3836103773365	383610	3773365	0.00025434	0.000635105	0.000635105	0.00017774	0.000327964	0.000589741	0.000417206	0.000126426	0.000223849	0.000226001	0.001518355	0.002471387	0.001343444	0.000402116	1.21719E-08	2.1105E-07	1.8655E-07	4.09777E-07	0.4097775
3836203773365	383620	3773365	0.000246745	0.00061614	0.00061614	0.000172433	0.000318171	0.00057213	0.000404748	0.000122651	0.000217164	0.00021755	0.001316309	0.002151162	0.00116937	0.000350013	1.14847E-08	2.0174E-07	1.7056E-07	3.8378E-07	0.38378023
3836303773365	383630	3773365	0.000238294	0.000595037	0.000595037	0.000166527	0.000307273	0.000552534	0.000390885	0.00011845	0.000209726	0.000209497	0.001155617	0.001894733	0.001029976	0.00030829	1.08694E-08	1.9305E-07	1.5699E-07	3.60909E-07	0.36090929
3836403773365	383640	3773365	0.000229708	0.000573597	0.000573597	0.000160527	0.000296202	0.000532626	0.000376801	0.000114182	0.00020217	0.000202031	0.001026829	0.00168794	0.000917563	0.000274643	1.03231E-08	1.8506E-07	1.4548E-07	3.40858E-07	0.34085762
3836503773365	383650	3773365	0.000220933	0.000551687	0.000551687	0.000154395	0.000284888	0.000512281	0.000362408	0.000109821	0.000194447	0.000194942	0.000919704	0.001515026	0.000823567	0.000246508	9.82465E-09	1.7755E-07	1.3538E-07	3.22754E-07	0.3227536
3836603773365	383660	3773365	0.000210564	0.000525795	0.000525795	0.000147149	0.000271517	0.000488239	0.0003454	0.000104667	0.000185321	0.000187632	0.000821844	0.00135634	0.000737305	0.000220688	9.31049E-09	1.6949E-07	1.2559E-07	3.04396E-07	0.30439649
3836703773365	383670	3773365	0.000200438	0.000500509	0.000500509	0.000140072	0.00025846	0.000464758	0.000328789	9.96329E-05	0.000176409	0.000180623	0.000738373	0.00122049	0.000663457	0.000198584	8.83145E-09	1.6176E-07	1.1685E-07	2.87442E-07	0.28744162
3836803773365	383680	3773365	0.00019098	0.00047689	0.00047689	0.000133462	0.000246263	0.000442827	0.000313273	9.49313E-05	0.000168084	0.000174001	0.000667688	0.001105072	0.000600716	0.000179805	8.39163E-09	1.5451E-07	1.0912E-07	2.72021E-07	0.27202097
3836903773365	383690	3773365	0.000182017	0.000454509	0.000454509	0.000127199	0.000234706	0.000422044	0.000298571	9.04761E-05	0.000160196	0.000167671	0.000606298	0.001004545	0.00054607	0.000163448	7.97899E-09	1.476E-07	1.0213E-07	2.57705E-07	0.25770498
3837003773365	383700	3773365	0.000173889	0.000434213	0.000434213	0.000121519	0.000224225	0.000403198	0.000285238	8.64358E-05	0.000153042	0.000161742	0.00055363	0.000918084	0.00049907	0.00014938	7.60313E-09	1.4125E-07	9.5935E-08	2.44789E-07	0.2447885
3837103773365	383710	3773365	0.000167791	0.000418987	0.000418987	0.000117258	0.000216362	0.00038906	0.000275236	8.3405E-05	0.000147676	0.000156818	0.000513628	0.000852302	0.000463311	0.000138677	7.31796E-09	1.3655E-07	9.1145E-08	2.3501E-07	0.23501004
3837203773365	383720	3773365	0.000162626	0.000406089	0.000406089	0.000113648	0.000209701	0.000377082	0.000266763	8.08373E-05	0.00014313	0.000152422	0.000480554	0.000797828	0.00043698	0.000129814	7.07839E-09	1.3266E-07	8.71E-08	2.26841E-07	0.22684126
3837303773365	383730	3773365	0.000157864	0.000394199	0.000394199	0.00011032	0.000203562	0.000366042	0.000258952	7.84704E-05	0.000138939	0.000148318	0.000451545	0.00075	0.0004077	0.000122032	6.85992E-09	1.2914E-07	8.3468E-08	2.19464E-07	0.21946426
3837403773365	383740	3773365	0.000155332	0.000387877	0.000387877	0.000108551	0.000200297	0.000360171	0.0002548	7.7212E-05	0.000136711	0.000145323	0.000432433	0.000718446	0.000390547	0.000116897	6.73872E-09	1.2747E-07	8.1113E-08	2.15321E-07	0.21532122
3837503773365	383750	3773365	0.00015293	0.000381878	0.000381878	0.000106872	0.000197199	0.000354601	0.000250859	7.60179E-05	0.000134596	0.000142424	0.000414602	0.000688989	0.000374534	0.000112105	6.6212E-09	1.2586E-07	7.888E-08	2.11366E-07	0.21136576
3837603773365	383760	3773365	0.00015111	0.000377332	0.000377332	0.0001056	0.000194852	0.00035038	0.000247873	7.51129E-05	0.000132994	0.000139807	0.000399248	0.000663599	0.000360732	0.000107973	6.52458E-09	1.2466E-07	7.6957E-08	2.08145E-07	0.208145
3837703773365	383770	3773365	0.000149908	0.000374333	0.000374333	0.000104761	0.000193303	0.000347595	0.000245902	7.45159E-05	0.000131937	0.00013745	0.000385959	0.00064162	0.000348784	0.000104397	6.44665E-09	1.2382E-07	7.5308E-08	2.05576E-07	0.20557626
3837803773365	383780	3773365	0.000148955	0.000371952	0.000371952	0.000104094	0.000192074	0.000345384	0.000244338	7.4042E-05	0.000131098	0.000135195	0.000373565	0.000621102	0.00033763	0.000101059	6.37392E-09	1.2307E-07	7.3765E-08	2.03207E-07	0.203207
3837903773365	383790	3773365	0.000148266	0.00037023	0.00037023	0.000103612	0.000191184	0.000343785	0.000243207	7.36992E-05	0.000130491	0.000133044	0.000362095	0.000602129	0.000327317	0.979717E-05	6.30633E-09	1.2239E-07	7.2334E-08	2.01032E-07	0.20103186
3838003773365	383800	3773365	0.000147786	0.000369033	0.000369033	0.000103277	0.000190566	0.000342674	0.000242421	7.34609E-05	0.000130069	0.000130989	0.000351449	0.000584497	0.00031732	9.51028E-05	6.24337E-09	1.2177E-07	7.0996E-08	1.9901E-07	0.19900953
3838103773365	383810	3773365	0.000147145	0.000367433	0.000367433	0.00010283	0.00018974	0.000341187	0.00024137	7.31423E-05	0.000129505	0.000128909	0.000340948	0.00056712	0.000308286	9.22754E-05	6.17482E-09	1.2099E-07	6.9638E-08	1.96802E-07	0.19680216
3838203773365	383820	3773365	0.00014617	0.000364998	0.000364998	0.000102148	0.000188483	0.000338927	0.00023977	7.26577E-05	0.000128647	0.000126764	0.000330352	0.000549582	0.000298752	8.94218E-05	6.09805E-09	1.2E-07	6.822E-08	1.94318E-07	0.19431808
3838303773365	383830	3773365	0.000145233	0.000362658	0.000362658	0.000101493	0.000187274	0.000336754	0.000238233	7.21918E-05	0.000127822	0.000124689	0.000320379	0.000533079	0.00028978	8.67366E-05	6.02496E-09	1.1903E-07	6.6867E-08	1.91927E-07	0.19192712
3838403773365	383840	3773365	0.000140595	0.000351077	0.000351077	9.82523E-05	0.000181294	0.000326	0.000230626	6.98866E-05	0.00012374	0.000121569	0.000304759	0.000507188	0.00027577	8.25238E-05	5.84644E-09	1.16E-07	6.4468E-08	1.8632E-07	0.18631954
3838503773365	383850	3773365	0.000135511	0.00033838	0.00033838	9.46989E-05	0.000174737	0.00031421	0.000222285	6.73591E-05	0.000119265	0.000118374	0.00028926	0.000481491	0.000261738	7.83428E-05	5.6578E-09	1.1273E-07	6.2018E-08	1.80403E-07	0.18040255
3838603773365	383860	3773365	0.000130512	0.000325898	0.000325898	9.12058E-05	0.000168292	0.00030262	0.000214086	6.48744E-05	0.000114866	0.000115259	0.00027469	0.000457314	0.000248596	7.44095E-05	5.47437E-09	1.095E-07	5.9665E-08	1.74639E-07	0.17463895
3838703773365	383870	3773365	0.0001254	0.000313134	0.000313134	8.76336E-05	0.0001617	0.000290767	0.000205701	6.23335E-05	0.000110367	0.000112154	0.000260647	0.000434012	0.000235929	7.06175E-05	5.28974E-09	1.0619E-07	5.7344E-08	1.68825E-07	0.16882459
3838803773365	383880	3773365	0.00012058	0.000301096	0.000301096	8.42646E-05	0.000155484	0.000279589	0.000197793	5.99372E-05	0.000106124	0.00010918	0.0002477	0.000412526	0.000224249	6.71216E-05	5.1153E-09	1.0303E-07	5.5165E-08	1.63311E-07	0.16331147
3838903773365	383890	3773365	0.000115845	0.000289274	0.000289274	8.09559E-05	0.000149379	0.000268611	0.000190026	5.75837E-05	0.000101957	0.000106271	0.000235456	0.000392186	0.00021392	6.38121E-05	4.94479E-09	9.9897E-08	5.3062E-08	1.57905E-07	0.15790461
3839003773365	383900	3773365	0.000111347	0.000278043	0.000278043	7.78129E-05	0.000143579	0.000258182	0.000182649	5.53481E-05	9.79986E-05	0.000103467	0.000224041	0.000373222	0.000202883	6.07264E-05	4.78203E-09	9.6878E-08	5.1072E-08	1.52732E-07	0.1527319
3839103773365	383910	3773365	0.000107011	0.000267215	0.000267215	7.47827E-05	0.000137988	0.000248128	0.000175536	5.31927E-05	9.41824E-05	0.000100739	0.0002133	0.000355378	0.000193183	5.7823E-05	4.62439E-09	9.3911E-08	4.9166E-08	1.47701E-07	0.14770145
3829703773375	382970	3773375	4.49278E-05	0.000112188	0.000112188	3.13969E-05	5.79332E-05	0.000104175	7.36974E-05	2.23325E-05	3.95417E-05	0.000492707	7.3473E-05	0.000124569	6.77153E-05	2.02684E-05	5.36668E-09	1.3847E-07	6.2599E-08	2.06439E-07	0.20643864
3829803773375	382980	3773375	4.59351E-05	0.000114703	0.000114703	3.21008E-05	5.92321E-05	0.00010651	7.53496E-05	2.28332E-05	4.04282E-05	0.000515597	7.59901E-05	0.000128872	7.0055E-05	2.09687E-05	5.50185E-09	1.4127E-07	6.5739E-08	2.12514E-07	0.21251381
3829903773375	382990	3773375	4.68992E-05	0.000117111	0.000117111	3.27746E-05	6.04753E-05	0.000108746	7.69312E-05	2.33125E-05	4.12768E-05	0.000536995	7.84972E-05	0.000133168	7.239E-05	2.16676E-05	5.63073E-09	1.4387E-07	6.8962E-08	2.18466E-07	0.21846612
3830003773375	383000	3773375	4.77718E-05	0.00011929	0.00011929	3.33844E-05	6.16005E-05	0.000110769	7.83625E-05	2.37462E-05	4.20448E-05	0.00055566	8.09037E-05	0.000137294	7.46327E-05	2.23389E-05	5.74797E-09	1.4617E-07	7.2174E-08	2.2409E-07	0.22409046

			EGIODemolition	EGIOSite Grubbing / Prep	EGIOMass Grading / Excavation	EGIOMass Grading / Excavation	EGIODrainage / Utilities Trenching	EGIODrainage / Utilities Trenching	EGIOFoundations / Concrete Pads	EGIOFoundations / Concrete Pads	EGIOBuilding / Structure Construction	EGIOBuilding / Structure Construction	EGIOAsphalt Paving	EGIOArchitectural Coating	EGIOLandscaping or Other Finishing	EGIOWaterside Construction (Piles)	HIWaterside Construction (Landscaping)	HIWaterside Construction (Landscaping)	KMDemolition	KMSite Grubbing / Prep	KMMass Grading / Excavation
Unique Identifier	X (UTM)	Y (UTM)	2025	2025	2025	2026	2026	2027	2026	2027	2026	2027	2027	2027	2027	2027	2025	2026	2025	2025	2025
3830103773375	383010	3773375	9.7804E-05	8.8256E-05	0.000220382	0.000220382	6.16759E-05	6.16759E-05	0.000113804	0.000113804	0.00020464	0.00020464	0.000144771	1.36255E-05	4.38699E-05	7.76755E-05	0.000256819	0.000256819	5.22775E-05	4.71739E-05	0.000117797
3830203773375	383020	3773375	9.68489E-05	8.7394E-05	0.00021823	0.00021823	6.10736E-05	6.10736E-05	0.000112692	0.000112692	0.000202642	0.000202642	0.000143357	1.34924E-05	4.34415E-05	7.6917E-05	0.000257406	0.000257406	5.2952E-05	4.77826E-05	0.000119317
3830303773375	383030	3773375	9.51836E-05	8.5891E-05	0.000214477	0.000214477	6.00234E-05	6.00234E-05	0.000110754	0.000110754	0.000199157	0.000199157	0.000140892	1.32604E-05	4.26945E-05	7.55943E-05	0.000257787	0.000257787	5.32804E-05	4.80788E-05	0.000120057
3830403773375	383040	3773375	9.38704E-05	8.4706E-05	0.000211518	0.000211518	5.91953E-05	5.91953E-05	0.000109226	0.000109226	0.000196409	0.000196409	0.000138948	1.30775E-05	4.21054E-05	7.45514E-05	0.000260229	0.000260229	5.36743E-05	4.84343E-05	0.000120944
3830503773375	383050	3773375	9.36973E-05	8.455E-05	0.000211128	0.000211128	5.90861E-05	5.90861E-05	0.000109025	0.000109025	0.000196047	0.000196047	0.000138692	1.30533E-05	4.20278E-05	7.44139E-05	0.00026559	0.00026559	5.45936E-05	4.92638E-05	0.000123016
3830603773375	383060	3773375	9.34107E-05	8.4291E-05	0.000210482	0.000210482	5.89054E-05	5.89054E-05	0.000108692	0.000108692	0.000195448	0.000195448	0.000138268	1.30134E-05	4.18993E-05	7.41864E-05	0.000271046	0.000271046	5.55367E-05	5.01149E-05	0.000125141
3830703773375	383070	3773375	9.24079E-05	8.3387E-05	0.000208223	0.000208223	5.82731E-05	5.82731E-05	0.000107525	0.000107525	0.00019335	0.00019335	0.000136783	1.28737E-05	4.14495E-05	7.33899E-05	0.00027543	0.00027543	5.61575E-05	5.06751E-05	0.00012654
3830803773375	383080	3773375	9.11723E-05	8.2272E-05	0.000205438	0.000205438	5.74939E-05	5.74939E-05	0.000106087	0.000106087	0.000190764	0.000190764	0.000134954	1.27016E-05	4.08952E-05	7.24086E-05	0.000279673	0.000279673	5.66469E-05	5.11168E-05	0.000127642
3830903773375	383090	3773375	9.03904E-05	8.1566E-05	0.000203676	0.000203676	5.70008E-05	5.70008E-05	0.000105177	0.000105177	0.000189128	0.000189128	0.000133797	1.25926E-05	4.05445E-05	7.17876E-05	0.000284939	0.000284939	5.74707E-05	5.18601E-05	0.000129499
3831003773375	383100	3773375	9.19005E-05	8.2929E-05	0.000207079	0.000207079	5.79531E-05	5.79531E-05	0.000106934	0.000106934	0.000192288	0.000192288	0.000136032	1.2803E-05	4.12219E-05	7.2987E-05	0.000294518	0.000294518	6.00314E-05	5.41708E-05	0.000135269
3831103773375	383110	3773375	9.34465E-05	8.4324E-05	0.000210563	0.000210563	5.8928E-05	5.8928E-05	0.000108733	0.000108733	0.000195523	0.000195523	0.000138321	1.30184E-05	4.19153E-05	7.42148E-05	0.00030478	0.00030478	6.26519E-05	5.65355E-05	0.000141173
3831203773375	383120	3773375	9.57805E-05	8.643E-05	0.000215822	0.000215822	6.03998E-05	6.03998E-05	0.000111449	0.000111449	0.000200406	0.000200406	0.000141775	1.33436E-05	4.29622E-05	7.60684E-05	0.000317896	0.000317896	6.56484E-05	5.92394E-05	0.000147925
3831303773375	383130	3773375	9.85322E-05	8.8913E-05	0.000222023	0.000222023	6.21351E-05	6.21351E-05	0.000114651	0.000114651	0.000206164	0.000206164	0.000145849	1.37269E-05	4.41965E-05	7.82538E-05	0.000334787	0.000334787	6.85314E-05	6.1841E-05	0.000154422
3831403773375	383140	3773375	0.000100639	9.0814E-05	0.00022677	0.00022677	6.34639E-05	6.34639E-05	0.000117103	0.000117103	0.000210573	0.000210573	0.000148967	1.40205E-05	4.51417E-05	7.99273E-05	0.000354326	0.000354326	7.03759E-05	6.35054E-05	0.000158578
3831503773375	383150	3773375	0.000100997	9.1138E-05	0.000227577	0.000227577	6.36897E-05	6.36897E-05	0.000117519	0.000117519	0.000211322	0.000211322	0.000149498	1.40704E-05	4.53023E-05	8.02117E-05	0.00036971	0.00036971	7.17488E-05	6.47443E-05	0.000161671
3831603773375	383160	3773375	0.000100789	9.0949E-05	0.000227107	0.000227107	6.3558E-05	6.3558E-05	0.000117276	0.000117276	0.000210885	0.000210885	0.000149188	1.40413E-05	4.52086E-05	8.00458E-05	0.000385808	0.000385808	7.29367E-05	6.58162E-05	0.000164348
3831703773375	383170	3773375	9.9929E-05	9.0173E-05	0.00022517	0.00022517	6.30159E-05	6.30159E-05	0.000116276	0.000116276	0.000209086	0.000209086	0.000147916	1.39215E-05	4.4823E-05	7.93631E-05	0.000404301	0.000404301	7.3832E-05	6.66241E-05	0.000166366
3831803773375	383180	3773375	9.80547E-05	8.8482E-05	0.000220946	0.000220946	6.1834E-05	6.1834E-05	0.000114095	0.000114095	0.000205165	0.000205165	0.000145142	1.36604E-05	4.39823E-05	7.78746E-05	0.000424411	0.000424411	7.45603E-05	6.72813E-05	0.000168006
3831903773375	383190	3773375	9.47359E-05	8.5487E-05	0.000213468	0.000213468	5.97411E-05	5.97411E-05	0.000110234	0.000110234	0.00019822	0.00019822	0.000140229	1.3198E-05	4.24937E-05	7.52388E-05	0.000442586	0.000442586	7.58317E-05	6.84286E-05	0.000170871
3835403773375	383540	3773375	6.18401E-05	5.5803E-05	0.000139344	0.000139344	3.89668E-05	3.89668E-05	7.19564E-05	7.19564E-05	0.000129391	0.000129391	9.15364E-05	8.61519E-06	2.77383E-05	4.91131E-05	0.001296912	0.001296912	0.000145963	0.000131713	0.000328898
3835503773375	383550	3773375	5.96076E-05	5.3788E-05	0.000134314	0.000134314	3.7589E-05	3.7589E-05	6.93587E-05	6.93587E-05	0.00012472	0.00012472	8.82319E-05	8.30417E-06	2.67369E-05	4.73401E-05	0.001190428	0.001190428	0.000150314	0.00013564	0.000338703
3835703773375	383570	3773375	5.645E-05	5.0939E-05	0.000127199	0.000127199	3.55977E-05	3.55977E-05	6.56845E-05	6.56845E-05	0.000118113	0.000118113	8.35578E-05	7.86427E-06	2.53206E-05	4.48323E-05	0.000986502	0.000986502	0.000151066	0.000136319	0.000340398
3835803773375	383580	3773375	5.5095E-05	4.9716E-05	0.000124145	0.000124145	3.47433E-05	3.47433E-05	6.41079E-05	6.41079E-05	0.000115278	0.000115278	8.15522E-05	7.6755E-06	2.47128E-05	4.37562E-05	0.000904744	0.000904744	0.000150064	0.000135414	0.000338138
3835903773375	383590	3773375	5.3919E-05	4.8655E-05	0.000121496	0.000121496	3.40017E-05	3.40017E-05	6.27396E-05	6.27396E-05	0.000112817	0.000112817	7.98116E-05	7.51168E-06	2.41853E-05	4.28223E-05	0.000836578	0.000836578	0.00014844	0.00013949	0.00033448
3836003773375	383600	3773375	5.2761E-05	4.761E-05	0.000118886	0.000118886	3.32715E-05	3.32715E-05	6.13921E-05	6.13921E-05	0.000110394	0.000110394	7.80975E-05	7.35035E-06	2.36659E-05	4.19026E-05	0.000776421	0.000776421	0.000146231	0.000131956	0.000329503
3836103773375	383610	3773375	5.14001E-05	4.6382E-05	0.00011582	0.00011582	3.24132E-05	3.24132E-05	5.98085E-05	5.98085E-05	0.000107547	0.000107547	7.6083E-05	7.16075E-06	2.30554E-05	4.08217E-05	0.000715075	0.000715075	0.000143008	0.000129047	0.00032224
3836203773375	383620	3773375	4.99914E-05	4.5111E-05	0.000112645	0.000112645	3.15249E-05	3.15249E-05	5.81694E-05	5.81694E-05	0.000104599	0.000104599	7.39978E-05	6.9645E-06	2.24236E-05	3.97029E-05	0.000661247	0.000661247	0.00013914	0.000125557	0.000313524
3836303773375	383630	3773375	4.86125E-05	4.3867E-05	0.000109538	0.000109538	3.06554E-05	3.06554E-05	5.65649E-05	5.65649E-05	0.000101714	0.000101714	7.19568E-05	6.7724E-06	2.18051E-05	3.86078E-05	0.000616252	0.000616252	0.000135111	0.000121921	0.000304445
3836403773375	383640	3773375	4.7365E-05	4.2741E-05	0.000106727	0.000106727	2.98687E-05	2.98687E-05	5.51133E-05	5.51133E-05	9.9104E-05	9.9104E-05	7.01101E-05	6.5986E-06	2.12455E-05	3.7617E-05	0.00579299	0.00579299	0.000131201	0.000118393	0.000295635
3836503773375	383650	3773375	4.61293E-05	4.1626E-05	0.000103943	0.000103943	2.90895E-05	2.90895E-05	5.36756E-05	5.36756E-05	9.65187E-05	9.65187E-05	6.82812E-05	6.42646E-06	2.06913E-05	3.66357E-05	0.00054631	0.00054631	0.000127154	0.000114741	0.000286516
3836603773375	383660	3773375	4.46251E-05	4.0269E-05	0.000100554	0.000100554	2.81409E-05	2.81409E-05	5.19253E-05	5.19253E-05	9.33713E-05	9.33713E-05	6.60546E-05	6.2169E-06	2.00165E-05	3.54411E-05	0.000512227	0.000512227	0.000122224	0.000110292	0.000275406
3836703773375	383670	3773375	4.30672E-05	3.8863E-05	9.70432E-05	9.70432E-05	2.71585E-05	2.71585E-05	5.01125E-05	5.01125E-05	9.01116E-05	9.01116E-05	6.37485E-05	5.99986E-06	1.93177E-05	3.42038E-05	0.000480888	0.000480888	0.00011712	0.000105686	0.000263906
3836803773375	383680	3773375	4.15272E-05	3.7473E-05	9.35731E-05	9.35731E-05	2.61873E-05	2.61873E-05	4.83205E-05	4.83205E-05	8.68893E-05	8.68893E-05	6.1469E-05	5.78531E-06	1.8627E-05	3.29807E-05	0.000452515	0.000452515	0.000112052	0.000101113	0.000252487
3836903773375	383690	3773375	3.98916E-05	3.5997E-05	8.98877E-05	8.98877E-05	2.51559E-05	2.51559E-05	4.64174E-05	4.64174E-05	8.34672E-05	8.34672E-05	5.9048E-05	5.55746E-06	1.78933E-05	3.16817E-05	0.00042347	0.00042347	0.000106752	9.633E-05	0.000240543
3837003773375	383700	3773375	3.83874E-05	3.464E-05	8.64983E-05	8.64983E-05	2.42074E-05	2.42074E-05	4.46671E-05	4.46671E-05	8.03198E-05	8.03198E-05	5.68215E-05	5.3479E-06	1.72186E-05	3.04871E-05	0.00040197	0.00040197	0.000101839	9.18971E-05	0.000229474
3837103773375	383710	3773375	3.73727E-05	3.3724E-05	8.42117E-05	8.42117E-05	2.35674E-05	2.35674E-05	4.34864E-05	4.34864E-05	7.81966E-05	7.81966E-05	5.53194E-05	5.20653E-06	1.67635E-05	2.96812E-05	0.00038292	0.00038292	9.84248E-05	8.8816E-05	0.00022178
3837203773375	383720	3773375	3.65967E-05	3.3024E-05	8.24632E-05	8.24632E-05	2.30781E-05	2.30781E-05	4.25835E-05	4.25835E-05	7.6573E-05	7.6573E-05	5.41708E-05	5.09843E-06	1.64154E-05	2.90649E-05	0.00036779	0.00036779	9.57387E-05	8.63922E-05	0.000215728
3837303773375	383730	3773375	3.58923E-05	3.2388E-05	8.08761E-05	8.08761E-05	2.26339E-05	2.26339E-05	4.17639E-05	4.17639E-05	7.50992E-05	7.50992E-05	5.31282E-05	5.0003E-06	1.60995E-05	2.85055E-05	0.000353914	0.000353914	9.32973E-05	8.41891E-05	0.000210227
3837403773375	383740	3773375	3.56535E-05	3.2173E-05	8.03381E-05	8.03381E-05	2.24834E-05	2.24834E-05	4.14861E-05	4.14861E-05	7.45996E-05	7.45996E-05	5.27748E-05	4.96704E-06	1.59924E-05	2.83159E-05	0.00034826	0.00034826	9.22408E-05	8.32357E-05	0.000207846
3837503773375	383750	3773375	3.54267E-05	3.1968E-05	7.9827E-05	7.9827E-05	2.23403E-05	2.23403E-05	4.12221E-05	4.12221E-05	7.4125E-05	7.4125E-05	5.2439E-05	4.93544E-06	1.58906E-05	2.81357E-05	0.00033602	0.00033602	9.12201E-05	8.23147E-05	0.000205546
3837603773375	383760	3773375	3.53014E-05	3.1855E-05	7.95445E-05	7.95445E-05	2.22613E-05	2.22613E-05	4.10763E-05	4.10763E-05	7.38628E-05	7.38628E-05	5.22535E-05	4.91797E-06	1.58344E-05	2.80362E-05	0.00032825	0.00032825	9.04739E-05	8.16414E-05	0.000203865
3837703773375	383770	3773375	3.52715E-05	3.1828E-05	7.94773E-05	7.94773E-05	2.22425E-05	2.22425E-05	4.10415E-05	4.10415E-05	7.38003E-05	7.38003E-05	5.22093E-05	4.91382E-06	1.5821E-05	2.80125E-05	0.00032143	0.00032143	9.00083E-05	8.12212E-05	0.000202816
3837803773375	383780	3773375	3.52536E-05	3.1812E-05	7.94369E-05	7.94369E-05	2.22312E-05	2.22312E-05	4.10207E-05	4.10207E-05	7.37628E-05	7.37628E-05	5.21828E-05	4.91132E-06	1.5813E-05	2.79983E-05	0.00031489	0.00031489	8.95726E-05	8.0828E-05	0.000201834
3837903773375	383790	3773375	3.52715E-05	3.1828E-05	7.94773E-05	7.94773E-05	2.22425E-05	2.22425E-05	4.10415E-05	4.10415E-05	7.38003E-05	7.38003E-05	5.22093E-05	4.91382E-06	1.5821E-05	2.80125E-05	0.00030884	0.00030884	8.92383E-05	8.05264E-05	0.000201081
3838003773375	383800	3773375	3.53014E-05	3.1855E-05	7.95445E-05	7.95445E-05	2.22613E-05	2.22613E-05	4.10763E-05	4.10763E-05	7.38628E-05	7.38628E-05	5.22535E-05	4.91797E-06	1.58344E-05	2.80362E-05	0.00030303	0.00030303	8.8916E-05	8.02355E-05	0.000200354
3838103773375	383810	3773375	3.53432E-05	3.1893E-05	7.96387E-05	7.96387E-05	2.22876E-05	2.22876E-05	4.11249E-05	4.11249E-05	7.39502E-05	7.39502E-05	5.23153E-05	4.9238E-06	1.58531E-05	2.80694E-05	0.00029781	0.00029781	8.86474E-05	7.99931E-05	0.000199749
3838203773375	383820	3773375	3.54028E-05	3.1947E-05	7.97732E-05	7.97732E-05	2.23253E-05	2.23253E-05	4.11943E-05	4.11943E-05	7.40751E-05	7.40751E-05	5.24037E-05	4.93211E-06	1.58799E-05	2.81168E-05	0.00029315	0.00029315	8.84444E-05	7.981E-05	0.000199292
3838303773375	383830	3773375	3.54566E-05	3.1995E-05	7.98942E-05	7.98942E-05	2.23592E-05	2.23592E-05	4.12568E-05	4.12568E-05	7.41875E-05	7.41875E-05	5.24832E-05	4.9396E-06	1.5904E-05	2.81594E-05	0.00028895	0.00028895	8.82355E-05	7.96215E-05	0.000198821
3838403773375	383840	3773375	3.48477E-05	3.1446E-05	7.85223E-05	7.85223E-05	2.19752E-05	2.19752E-05	4.05484E-05	4.05484E-05	7.29136E-05	7.29136E-05	5.1582E-05	4.85477E-06	1.56309E-05	2.76759E-05	0.00027892	0.00027892	8.61045E-05	7.76985E-05	0.000194019
3838503773375	383850	3773375	3.41374E-05	3.0805E-05	7.69217E-05	7.69217E-05	2.15273E-05	2.15273E-05	3.97219E-05	3.97219E-05	7.14273E-05	7.14273E-05	5.05305E-05	4.75582E-06	1.53123E-05	2.71118E-05	0.00026839	0.00026839	8.36811E-05	7.55117E-05	0.000188558
3838603773375	383860	3773375	3.34092E-05	3.0148E-05	7.52808E-05	7.52808E-05	2.1068E-05	2.1068E-05	3.88745E-05	3.88745E-05	6.99036E-05	6.99036E-05	4.94526E-05	4.65436E-06	1.49856E-05	2.65334E-05	0.00025831	0.00025831	8.12636E-05	7.33302E-05	0.000183111
3838703773375	383870	3773375	3.26391E-05	2.9453E-05	7.35457E-05	7.35457E-05	2.05825E-05	2.05825E-05	3.79785E-05	3.79785E-05	6.82924E-05	6.82924E-05	4.83128E-05	4.54709E-06	1.46402E-05	2.59218E-05	0.00024835	0.00024835	7.87207E-05	7.10356E-05	0.000177381
3838803773375	383880	3773375	3.1887E-05	2.8774E-05	7.1851E-05	7.1851E-05	2.01082E-05	2.01082E-05	3.71034E-05	3.71034E-05	6.67188E-05	6.67188E-05	4.71995E-05	4.44231E-06	1.43029E-05	2.53245E-05	0.000239056	0.000239056	7.62674E-05	6.88218E-05	0.000171853
3838903773375	383890	3773375	3.11349E-05	2.8095E-05	7.01563E-05	7.01563E-05	1.96339E-05	1.96339E-05	3.62282E-05	3.62282E-05	6.51451E-05	6.51451E-05	4.60863E-05	4.33753E-06	1.39655E-05	2.47272E-05	0.00023191	0.00023191	7.38261E-05	6.66188E-05	0.000166352
3839003773375	383900	3773375	3.04007E-05	2.7433E-05	6.85019E-05	6.85019E-05	1.91709E-05	1.91709E-05	3.53739E-05	3.53739E-05	6.36089E-05	6.36089E-05	4.49995E-05	4.23525E-06	1.36362E-05	2.41441E-05	0.00022188	0.00022188	7.14563E-05	6.44804E-05	0.000161012
3839103773375	383910	3773375	2.96725E-05	2.6776E-05	6.6861E-05	6.6861E-05	1.87117E-05	1.87117E-05	3.45266E-05	3.45266E-05	6.20852E-05	6.20852E-05	4.39215E-05	4.13379E-06	1.33096E-05	2.35657E-05	0.00021998	0.00021998	6.91224E-05	6.23743E-05	0.000155753
3829703773385	382970	3773385	9.36435E-05	8.4502E-05	0.000211007	0.000211007	5.90523E-05	5.90523E-05	0.000108963	0.000108963	0.000195935	0.000195935	0.000138612	1.30459E-05	4.20037E-05	7.43712E-05	0.00029461	0.00029461	4.82006E-05	4.3495E-05	0.00010861
3829803773385	382980	3773385	9.54343E-05	8.6117E-05	0.000215042	0.000215042	6.01815E-05	6.01815E-05	0.000111046	0.000111046	0.000199682	0.000199682	0.000141263	1.32953E-05	4.28069E-05	7.57934E-05	0.000237153	0.000237153	4.93467E-05	4.45292E-05	0.000111193
3829903773385	382990	3773385	9.67534E-05	8.7308E-05	0.000218014	0.000218014	6.10134E-05	6.10134E-05	0.000112581	0.000112581	0.000202442	0.000202442	0.000143216	1.34791E-05	4.33986E-05	7.68411E-05	0.00024383	0.00024383	5.03913E-05	4.54718E-05	0.000113547
3830003773385	383000	3773385	9.73444E-05	8.7841E-05	0.000219346	0.000219346	6.1386E-05	6.1386E-05	0.000113269	0.000113269	0.000203678	0.000203678	0.00014409	1.35614E-05	4.36637E-05	7.73104E-05	0.00024881	0.00024881	5.12807E-05	4.62744E-05	0.000115551
3830103773385	383010	3773385	9.7798E-05	8.825E-05	0.000220368	0.000220368	6.16721E-05	6.16721E-05	0.000113797	0.000113797	0.000204628	0.000204628	0.000144762	1.36246E-05	4.38672E-05	7.76707E-05	0.00025917	0.00025917	5.2188E-05	4.70931E-05	0.000117595
3830203773385	383020	3773385	9.67773E-05	8.7329E-05	0.000218068	0.000218068	6.10284E-05	6.10284E-05	0.000112609	0.000112609	0.000202492	0.000202492	0.000143251	1.34824E-05	4.34094E-05	7.68601E-05	0.00025995	0.00025995	5.26178E-05	4.7481E-05	0.000118564
3830303773385	383030	3773385	9.53686E-05	8.6058E-05	0.000214894	0.000214894	6.01401E-05	6.01401E-05	0.00011097	0.00011097	0.000199544	0.000199544	0.000141166	1.32862E-05	4.27775E-05	7.57413E-05	0.000258278	0.000258278	5.28506E-05	4.7691E-05	0.000119088
3830403773385	383040	3773385	9.43061E-05	8.5099E-05	0.0002125	0.0002125	5.94701E-05	5.94701E-05	0.000109733	0.000109733	0.00019737	0.00019737	0.000139593	1.31382E-05	4.23009E-05	7.48975E-05	0.00026199	0.00026199	5.31848E-05	4.79927E-05	0.000119841
3830503773385	383050	3773385	9.40852E-05	8.49E-05	0.000212002	0.000212002	5.93308E-05	5.93308E-05	0.000109476	0.000109476	0.000196859	0.000196859	0.000139266	1.31074E-05	4.22018E-05	7.47221E-05	0.000267652	0.000267652	5.39728E-05	4.87037E-05	0.000121617
3830603773385	383060	3773385	9.37629E-05	8.4609E-05	0.000211276	0.000211276	5.91275E-05	5.91275E-05	0.000109101	0.000109101	0.000196185	0.000196185	0.000138789	1.30625E-05	4.20572E-05	7.44661E-05	0.00027341	0.00027341	5.47786E-05	4.94308E-05	0.000123433
3830703773385	383070	3773385	9.32138E-05	8.4114E-05	0.000210038	0.000210038	5.87812E-05	5.87812E-05	0.000108462	0.000108462	0.000195036	0.000195036	0.000137976	1.2986E-05	4.18109E-05	7.40299E-05	0.00027987	0.00027987	5.55128E-05	5.00933E-05	0.000125087
3830803773385	383080	3773385	9.25512E-05	8.3516E-05	0.000208545	0.000208545	5.83634E-05	5.83634E-05	0.000107691	0.000107691	0.00019349	0.00019349	0.000136995	1.28937E-05	4.15137E-05	7.35037E-05	0.00028473	0.00028473	5.62351E-05	5.07451E-05	0.000126714
3830903773385	383090	3773385	9.2199E-05	8.3198E-05	0.000207752	0.000207752	5.81413E-05	5.81413E-05	0.000107282	0.000107282	0.000192912	0.000192912	0.000136474	1.28446E-05	4.13558E-05	7.3224E-05	0.00029093	0.00029093	5.72916E-05	5.16985E-05	0.000129095
3831003773385	383100	3773385	9.3942E-05	8.4771E-05	0.000211679	0.000211679	5.92405E-05	5.92405E-05	0.00010931	0.00010931	0.000196559	0.000196559	0.000139054	1.30874E-05	4.21376E-05	7.46083E-05	0.000301338	0.000301338	6.0115E-05	5.42462E-05	0.000135457
3831103773385	383110	3773385	9.58103E-05	8.6457E-05	0.000215889	0.000215889	6.04186E-05	6.04186E-05	0.000111484	0.000111484	0.000200469	0.000200469	0.000141819	1.33477E-05	4.29756E-05	7.60921E-05	0.00031248	0.00031248	6.3016E-05	5.6864E-05	0.000141994
3831203773385	383120	3773385	9.84069E-05	8.88E-05	0.00022174	0.00022174	6.20561E-05	6.20561E-05	0.000114505	0.000114505	0.000205901	0.000205901	0.000145663	1.37095E-05	4.41403E-05	7.81543E-05	0.000326143	0.000326143	6.62512E-05	5.97834E-05	0.000149284
3831303773385	383130	3773385	0.000101433	9.1531E-05	0.000228559	0.000228559	6.39645E-05	6.39645E-05	0.000118027	0.000118027	0.000212234	0.000212234	0.000150143	1.41311E-05	4.54978E-05	8.05578E-05	0.000343589	0.000343589	6.93612E-05	6.25898E-05	0.000156291
3831403773385	383140	3773385	0.000103881	9.3739E-05	0.000234074	0.000234074	6.55078E-05	6.55078E-05	0.000120874	0.000120874	0.000217354	0.000217354	0.000153765	1.4472E-05	4.65955E-05	8.25015E-05	0.000364048	0.000364048	7.14981E-05	6.45181E-05	0.000161107
3831503773385	383150	3773385	0.000104275	9.4095E-05	0.000234962	0.000234962	6.57562E-05	6.57562E-05	0.000121333	0.000121333	0.000218179	0.000218179	0.000154348	1.45269E-05	4.67722E-05	8.28143E-05	0.000379226	0.000379226	7.30262E-05	6.5897E-05	0.00016455
3831603773385	383160	3773385	0.000104185	9.4014E-05	0.00023476	0.00023476	6.56998E-05	6.56998E-05	0.000121228	0.000121228	0.000217991	0.000217991	0.000154216	1.45144E-05	4.67321E-05	8.27432E-05	0.000395149	0.000395149	7.43931E-05	6.71305E-05	0.000167633
3831703773385	383170	3773385	0.000103606	9.3491E-05	0.000233455	0.000233455	6.53346E-05	6.53346E-05	0.000120555	0.000120555	0.00021678	0.00021678	0.000153359	1.44338E-05	4.64723E-05	8.22834E-05	0.000413594	0.000413594	7.55034E-05	6.81323E-05	0.000170132

			KMMass Grading / Excavation	KMDrainage / Utilities Trenching	KMFoundations / Concrete Pads	KMBuilding / Structure Construction	KMAsphalt Paving	KMArchitectural Coating	KMLandscaping or Other Finishing	KMWaterside Construction (Piles)	EWNDemolition	EWNSite Grubbing / Prep	EWNDrainage / Utilities Trenching	EWNDrainage / Utilities Trenching	EWNDrainage / Utilities Trenching	EWNFoundations / Concrete Pads	EWNBuilding / Structure Construction	EWNAsphalt Paving	EWNLandscaping or Other Finishing	EWNWaterside Construction (Piles)	ISDemolition
Unique Identifier	X (UTM)	Y (UTM)	2026	2026	2026	2026	2026	2026	2026	2026	2027	2027	2027	2028	2029	2029	2029	2029	2029	2029	2027
3830103773375	383010	3773375	0.000117797	2.53801E-05	6.08295E-05	0.000112831	7.73818E-05	7.28299E-06	2.3449E-05	4.15186E-05	0.000360517	0.000486079	0.000589764	0.000589764	0.000589764	0.000419493	0.000730546	0.000533641	0.000161709	0.000280613	5.64917E-05
3830203773375	383020	3773375	0.000119317	2.57076E-05	6.16144E-05	0.000114287	7.83802E-05	7.37696E-06	2.37516E-05	4.20543E-05	0.000373052	0.00050298	0.00061027	0.00061027	0.00061027	0.000434079	0.000755947	0.000552196	0.000167332	0.00029037	5.64261E-05
3830303773375	383030	3773375	0.000120057	2.5867E-05	6.19964E-05	0.000114996	7.88662E-05	7.4227E-06	2.38988E-05	4.2315E-05	0.000385748	0.000520099	0.000631039	0.000631039	0.000631039	0.000448852	0.000781675	0.000570989	0.000173027	0.000300253	5.59187E-05
3830403773375	383040	3773375	0.000120944	2.60582E-05	6.24548E-05	0.000115846	7.94493E-05	7.47758E-06	2.40755E-05	4.26279E-05	0.000403172	0.000543591	0.000659543	0.000659543	0.000659543	0.000469126	0.000816982	0.00059678	0.000180842	0.000313815	5.54471E-05
3830503773375	383050	3773375	0.000123016	2.65045E-05	6.35244E-05	0.00011783	8.081E-05	7.60565E-06	2.44879E-05	4.33579E-05	0.000428738	0.000578061	0.000701365	0.000701365	0.000701365	0.000498874	0.000868788	0.000634623	0.00019231	0.000333714	5.55725E-05
3830603773375	383060	3773375	0.000125141	2.69624E-05	6.46218E-05	0.000119865	8.2206E-05	7.73704E-06	2.49109E-05	4.4107E-05	0.000456626	0.000615661	0.000746987	0.000746987	0.000746987	0.000531324	0.000925299	0.000675902	0.000204819	0.000355421	5.5662E-05
3830703773375	383070	3773375	0.00012654	2.72638E-05	6.53442E-05	0.000121205	8.31249E-05	7.82352E-06	2.51894E-05	4.46E-05	0.000483325	0.00065166	0.000790664	0.000790664	0.000790664	0.000562392	0.000979404	0.000715424	0.000216795	0.000376203	5.53278E-05
3830803773375	383080	3773375	0.000127642	2.75014E-05	6.59137E-05	0.000122262	8.38494E-05	7.89171E-06	2.54089E-05	4.49887E-05	0.000510963	0.000688923	0.000835875	0.000835875	0.000835875	0.00059455	0.001035407	0.000756332	0.000229192	0.000397715	5.48144E-05
3830903773375	383090	3773375	0.000129499	2.79013E-05	6.68722E-05	0.00012404	8.50687E-05	8.00647E-06	2.57784E-05	4.56429E-05	0.000544503	0.000734145	0.000890744	0.000890744	0.000890744	0.000633577	0.001103373	0.000805979	0.000244236	0.000423822	5.46413E-05
3831003773375	383100	3773375	0.000135269	2.91445E-05	6.98519E-05	0.000129567	8.88592E-05	8.36322E-06	2.6927E-05	4.76767E-05	0.000602153	0.000811873	0.000985052	0.000985052	0.000985052	0.000700658	0.001220193	0.000891313	0.000270095	0.000468694	5.62351E-05
3831103773375	383110	3773375	0.000141173	3.04167E-05	7.2901E-05	0.000135222	9.2738E-05	8.72828E-06	2.81024E-05	4.97578E-05	0.000669281	0.000902382	0.001094867	0.001094867	0.001094867	0.000778768	0.001356222	0.000990678	0.000300205	0.000520945	5.78467E-05
3831203773375	383120	3773375	0.000147925	3.18715E-05	7.63877E-05	0.00014169	9.71734E-05	9.14574E-06	2.94465E-05	5.21376E-05	0.000757983	0.001021976	0.001239971	0.001239971	0.001239971	0.00088198	0.001535965	0.001121974	0.000339992	0.000589986	5.98703E-05
3831303773375	383130	3773375	0.000154422	3.32712E-05	7.97424E-05	0.000147912	0.000101441	9.54739E-06	3.07397E-05	5.44274E-05	0.000876487	0.001181755	0.001433832	0.001433832	0.001433832	0.001019871	0.001776101	0.001297386	0.000393147	0.000682226	6.18639E-05
3831403773375	383140	3773375	0.000158578	3.41667E-05	8.18886E-05	0.000151893	0.000104171	9.80435E-06	3.1567E-05	5.58922E-05	0.001029327	0.001387826	0.001683859	0.001683859	0.001683859	0.001197713	0.002085812	0.001523621	0.000461703	0.000801191	6.31354E-05
3831503773375	383150	3773375	0.000161671	3.48332E-05	8.34861E-05	0.000154856	0.000106203	9.99561E-06	3.21828E-05	5.69826E-05	0.001194307	0.001610266	0.001953748	0.001953748	0.001953748	0.001389682	0.002420126	0.001767827	0.000535705	0.000929606	6.35293E-05
3831603773375	383160	3773375	0.000164348	3.54099E-05	8.48682E-05	0.00015742	0.000107962	1.01611E-05	3.27157E-05	5.79259E-05	0.001412144	0.001903973	0.002310104	0.002310104	0.002310104	0.001643155	0.002861548	0.002090271	0.000633416	0.001099162	6.34637E-05
3831703773375	383170	3773375	0.000166366	3.58446E-05	8.59101E-05	0.000159352	0.000109287	1.02858E-05	3.31173E-05	5.8637E-05	0.001738058	0.002343398	0.002843261	0.002843261	0.002843261	0.002022384	0.003521975	0.002572693	0.000779604	0.001352842	6.25385E-05
3831803773375	383180	3773375	0.000168006	3.61981E-05	8.67575E-05	0.000160924	0.000110365	1.03873E-05	3.34439E-05	5.92154E-05	0.002273488	0.00306531	0.003719162	0.003719162	0.003719162	0.002645404	0.004606962	0.003365242	0.00101977	0.001769601	6.02224E-05
3831903773375	383190	3773375	0.000170871	3.68154E-05	8.82369E-05	0.000163668	0.000112247	1.05644E-05	3.40142E-05	6.02252E-05	0.003207953	0.004325235	0.005247839	0.005247839	0.005247839	0.003732737	0.006500549	0.004748448	0.001438924	0.002496956	5.66708E-05
3835403773375	383540	3773375	0.000328898	7.08632E-05	0.000169841	0.000315033	0.000216056	2.03347E-05	6.54715E-05	0.000115923	0.004239471	0.005716015	0.006935282	0.006935282	0.006935282	0.004932999	0.008590801	0.006275312	0.00190161	0.003299852	4.93945E-05
3835503773375	383550	3773375	0.000338703	7.29758E-05	0.000174904	0.000324425	0.000222497	2.09409E-05	6.74233E-05	0.000119379	0.003347923	0.004513955	0.005476814	0.005476814	0.005476814	0.003895605	0.006784182	0.004955633	0.001501707	0.002605903	4.90065E-05
3835703773375	383570	3773375	0.000340398	7.3341E-05	0.000175779	0.000326048	0.00022361	2.10457E-05	6.77607E-05	0.000119976	0.002226141	0.003001472	0.003641708	0.003641708	0.003641708	0.002590312	0.004511019	0.003295158	0.000998533	0.001732748	4.80872E-05
3835803773375	383580	3773375	0.000338138	7.28541E-05	0.000174612	0.000323884	0.000222126	2.0906E-05	6.73109E-05	0.00011918	0.001889035	0.002546957	0.003090242	0.003090242	0.003090242	0.002198059	0.003827913	0.00279617	0.000847324	0.001470357	4.755E-05
3835903773375	383590	3773375	0.00033448	7.20659E-05	0.000172723	0.00032038	0.000219723	2.06798E-05	6.65826E-05	0.00011789	0.001638851	0.002209639	0.00268097	0.00268097	0.00268097	0.001906948	0.003320944	0.002425846	0.000735105	0.001275623	4.6977E-05
3836003773375	383600	3773375	0.000329503	7.09936E-05	0.000170153	0.000315613	0.000216453	2.03721E-05	6.55919E-05	0.000116136	0.001439453	0.001940793	0.002354778	0.002354778	0.002354778	0.001674931	0.002916886	0.002130694	0.000645665	0.001120418	4.6392E-05
3836103773375	383610	3773375	0.00032224	6.94288E-05	0.000166403	0.000308656	0.000211682	1.9923E-05	6.41461E-05	0.000113576	0.001259979	0.001698811	0.00206118	0.00206118	0.00206118	0.001466097	0.002553204	0.001865036	0.000565162	0.000980723	4.56936E-05
3836203773375	383620	3773375	0.000313524	6.75509E-05	0.000161902	0.000300308	0.000205957	1.93842E-05	6.24111E-05	0.000110504	0.001113682	0.001501561	0.001821855	0.001821855	0.001821855	0.001295868	0.002256749	0.001648485	0.000499541	0.00086685	4.48699E-05
3836303773375	383630	3773375	0.000304445	6.55948E-05	0.000157214	0.000291612	0.000199993	1.88229E-05	6.06039E-05	0.000107305	0.000996783	0.001343948	0.001630621	0.001630621	0.001630621	0.001159845	0.002019867	0.001475449	0.000447106	0.00077586	4.39924E-05
3836403773375	383640	3773375	0.000295635	6.36966E-05	0.000152664	0.000283173	0.000194206	1.82782E-05	5.88502E-05	0.000104199	0.000903557	0.001218253	0.001478115	0.001478115	0.001478115	0.001051369	0.001830955	0.001337456	0.00040529	0.00070329	4.31567E-05
3836503773375	383650	3773375	0.000286516	6.17318E-05	0.000147955	0.000274438	0.000188215	1.77144E-05	5.70348E-05	0.000100985	0.000824001	0.001110988	0.00134797	0.00134797	0.00134797	0.000958798	0.001669743	0.001219695	0.000369605	0.000641373	4.23031E-05
3836603773375	383660	3773375	0.000275406	5.93381E-05	0.000142218	0.000263797	0.000180917	1.70275E-05	5.48233E-05	9.70695E-05	0.000748235	0.001008834	0.001224026	0.001224026	0.001224026	0.000870638	0.001516212	0.001107546	0.00033562	0.000582399	4.11929E-05
3836703773375	383670	3773375	0.000263906	5.68604E-05	0.00013628	0.000252782	0.000173362	1.63165E-05	5.25341E-05	9.30162E-05	0.000681799	0.000919259	0.001115343	0.001115343	0.001115343	0.000793333	0.001381587	0.001009206	0.0030582	0.000530688	3.99812E-05
3836803773375	383680	3773375	0.000252487	5.44001E-05	0.000130383	0.000241844	0.000165861	1.56105E-05	5.02609E-05	8.89914E-05	0.000624036	0.000841378	0.00102085	0.00102085	0.00102085	0.00072612	0.001264536	0.000923704	0.00027991	0.000485727	3.87276E-05
3836903773375	383690	3773375	0.000240543	5.18267E-05	0.000124215	0.000230403	0.000158015	1.4872E-05	4.78834E-05	8.47817E-05	0.000571442	0.000770466	0.000934812	0.000934812	0.000934812	0.000664923	0.001157961	0.000845854	0.000256319	0.00044479	3.73428E-05
3837003773375	383700	3773375	0.000229474	4.94417E-05	0.000118499	0.000219801	0.000150743	1.41876E-05	4.56798E-05	8.08802E-05	0.000526046	0.000709261	0.000860551	0.000860551	0.000860551	0.000612102	0.001065973	0.00077866	0.000235958	0.000409456	3.60356E-05
3837103773375	383710	3773375	0.00022178	4.77841E-05	0.000114526	0.000212431	0.000145689	1.3712E-05	4.41483E-05	7.81685E-05	0.000491921	0.00066325	0.000804726	0.000804726	0.000804726	0.000572394	0.000996821	0.000728147	0.00022065	0.000382894	3.52059E-05
3837203773375	383720	3773375	0.000215728	4.648E-05	0.0001114	0.000206634	0.000141713	1.33377E-05	4.29435E-05	7.60352E-05	0.000463878	0.00062544	0.000758851	0.000758851	0.000758851	0.000539763	0.000939996	0.000686638	0.000208072	0.000361066	3.46089E-05
3837303773375	383730	3773375	0.000210227	4.52947E-05	0.00010856	0.000201365	0.0001381	1.29976E-05	4.18484E-05	7.40963E-05	0.000438951	0.000591831	0.000718073	0.000718073	0.000718073	0.000510758	0.000889484	0.00064974	0.000196891	0.000341664	3.40777E-05
3837403773375	383740	3773375	0.000207846	4.47818E-05	0.00010733	0.000199084	0.000136536	1.28504E-05	4.13745E-05	7.32572E-05	0.000421724	0.000568604	0.000689892	0.000689892	0.000689892	0.000490713	0.000854576	0.000624241	0.000189164	0.000328255	3.4018E-05
3837503773375	383750	3773375	0.000205546	4.42863E-05	0.000106143	0.000196881	0.000135025	1.27082E-05	4.09167E-05	7.24465E-05	0.00040556	0.00054681	0.000663449	0.000663449	0.000663449	0.00047190 5	0.00082182	0.000600314	0.000181913	0.000315673	3.39703E-05
3837603773375	383760	3773375	0.000203865	4.3924E-05	0.000105274	0.000195271	0.000133921	1.26043E-05	4.0582E-05	7.1854E-05	0.000391306	0.000527591	0.00064013	0.00064013	0.00064013	0.000455319	0.000792936	0.000579215	0.00017552	0.000304578	3.4018E-05
3837703773375	383770	3773375	0.000202816	4.3698E-05	0.000104733	0.000194266	0.000133231	1.25394E-05	4.03731E-05	7.14842E-05	0.000378699	0.000510594	0.000619507	0.000619507	0.000619507	0.00044065	0.00076739	0.000560554	0.000169865	0.000294766	3.41672E-05
3837803773375	383780	3773375	0.000201834	4.34864E-05	0.000104226	0.000193326	0.000132586	1.24787E-05	4.01777E-05	7.11381E-05	0.000366767	0.000494506	0.000599987	0.000599987	0.000599987	0.000426765	0.00074321	0.000542892	0.000164513	0.000285478	3.43284E-05
3837903773375	383790	3773375	0.000201081	4.33241E-05	0.000103837	0.000192604	0.000132092	1.24321E-05	4.00277E-05	7.08727E-05	0.000355688	0.000479569	0.000581864	0.000581864	0.000581864	0.00041387 4	0.000720761	0.000526493	0.000159543	0.000276855	3.45075E-05
3838003773375	383800	3773375	0.000200354	4.31677E-05	0.000103462	0.000191908	0.000131614	1.23872E-05	3.98832E-05	7.06167E-05	0.000345206	0.000465436	0.000564717	0.000564717	0.000564717	0.000401678	0.00069952	0.000510978	0.000154842	0.000268696	3.46865E-05
3838103773375	383810	3773375	0.000199749	4.30372E-05	0.000103149	0.000191329	0.000131217	1.23498E-05	3.97627E-05	7.04033E-05	0.000335435	0.000452261	0.000548732	0.000548732	0.000548732	0.000390308	0.00067972	0.000496514	0.000150459	0.00026109	3.48656E-05
3838203773375	383820	3773375	0.000199292	4.29387E-05	0.000102913	0.000190891	0.000130916	1.23215E-05	3.96716E-05	7.02421E-05	0.000326409	0.000440093	0.000533968	0.000533968	0.000533968	0.000379806	0.000661431	0.000483155	0.000146411	0.000254065	3.50507E-05
3838303773375	383830	3773375	0.000198821	4.28373E-05	0.00010267	0.00019044	0.000130607	1.22924E-05	3.95779E-05	7.00762E-05	0.000317873	0.000428584	0.000520004	0.000520004	0.000520004	0.000369874	0.000644134	0.00047052	0.000142582	0.000247421	3.51999E-05
3838403773375	383840	3773375	0.000194019	4.18027E-05	0.00010019	0.00018584	0.000127453	1.19956E-05	3.86221E-05	6.83838E-05	0.000304222	0.000410178	0.000497672	0.000497672	0.000497672	0.000353989	0.000616471	0.000450313	0.000136458	0.000236796	3.46985E-05
3838503773375	383850	3773375	0.000188558	4.06262E-05	9.73703E-05	0.00018061	0.000123866	1.16579E-05	3.7535E-05	6.64591E-05	0.000290499	0.000391676	0.000475223	0.000475223	0.000475223	0.000338021	0.000588663	0.00043	0.000130303	0.000226114	3.40777E-05
3838603773375	383860	3773375	0.000183111	3.94525E-05	9.45574E-05	0.000175392	0.000120287	1.13212E-05	3.64507E-05	6.45391E-05	0.000277516	0.000374171	0.000453984	0.000453984	0.000453984	0.000322915	0.000562355	0.000410783	0.00012448	0.00021609	3.3433E-05
3838703773375	383870	3773375	0.000177381	3.8218E-05	9.15985E-05	0.000169904	0.000116523	1.09669E-05	3.53101E-05	6.25196E-05	0.000264933	0.000357206	0.0004334	0.0004334	0.0004334	0.000308273	0.000536857	0.000392157	0.000118836	0.000206215	3.27167E-05
3838803773375	383880	3773375	0.000171853	3.70269E-05	8.87439E-05	0.000164609	0.000112892	1.06251E-05	3.42097E-05	6.05712E-05	0.000253228	0.000341423	0.000414251	0.000414251	0.000414251	0.000294653	0.000513137	0.000374831	0.000113585	0.000197104	3.20184E-05
3838903773375	383890	3773375	0.000166352	3.58417E-05	8.59031E-05	0.00015934	0.000109278	1.0285E-05	3.31146E-05	5.86323E-05	0.000242143	0.000326478	0.000396118	0.000396118	0.000396118	0.000281755	0.000490676	0.000358423	0.000108613	0.000188476	3.12961E-05
3839003773375	383900	3773375	0.000161012	3.46912E-05	8.31457E-05	0.000154225	0.00010577	9.95486E-06	3.20516E-05	5.67503E-05	0.000231757	0.000312474	0.000379128	0.000379128	0.000379128	0.00026967	0.000469629	0.000343049	0.000103954	0.000180391	3.05798E-05
3839103773375	383910	3773375	0.000155753	3.35581E-05	8.043E-05	0.000149188	0.000102316	9.62972E-06	3.10048E-05	5.48967E-05	0.00022195	0.000299251	0.000363084	0.000363084	0.000363084	0.00025825 8	0.000449756	0.000328532	9.95553E-05	0.000172758	2.98635E-05
3829703773385	382970	3773385	0.00010861	2.34008E-05	5.60857E-05	0.000104032	7.13471E-05	6.71502E-06	2.16203E-05	3.82807E-05	0.000272072	0.000366831	0.000445079	0.000445079	0.000445079	0.00031658	0.000551324	0.000402725	0.000122038	0.000211771	5.39608E-05
3829803773385	382980	3773385	0.000111193	2.39572E-05	5.74192E-05	0.000106506	7.30435E-05	6.87469E-06	2.21344E-05	3.91909E-05	0.000290111	0.000391152	0.000474588	0.000474588	0.000474588	0.00033757	0.000587877	0.000429426	0.000130129	0.000225812	5.48144E-05
3829903773385	382990	3773385	0.000113547	2.44644E-05	5.86347E-05	0.00010876	7.45898E-05	7.02021E-06	2.2603E-05	4.00205E-05	0.000307911	0.000415152	0.000503707	0.000503707	0.000503707	0.000358282	0.000623946	0.000455773	0.000138113	0.000239667	5.55009E-05
3830003773385	383000	3773385	0.000115551	2.48962E-05	5.96696E-05	0.00011068	7.59063E-05	7.14412E-06	2.30019E-05	4.07269E-05	0.000324219	0.000437139	0.000530384	0.000530384	0.000530384	0.000377257	0.000656992	0.000479912	0.000145428	0.00025236	5.59247E-05
3830103773385	383010	3773385	0.000117595	2.53367E-05	6.07254E-05	0.000112638	7.72493E-05	7.27052E-06	2.34089E-05	4.14475E-05	0.000341971	0.000461074	0.000559425	0.000559425	0.000559425	0.000397913	0.000692965	0.000506189	0.000153391	0.000266178	5.63067E-05
3830203773385	383020	3773385	0.000118564	2.55453E-05	6.12254E-05	0.000113566	7.78854E-05	7.33039E-06	2.36016E-05	4.17888E-05	0.000355336	0.000479094	0.000581288	0.000581288	0.000581288	0.000413464	0.000720047	0.000525972	0.000159385	0.000276581	5.60142E-05
3830303773385	383030	3773385	0.000119088	2.56583E-05	6.14963E-05	0.000114068	7.823E-05	7.36282E-06	2.37061E-05	4.19737E-05	0.000369488	0.000498176	0.00060444	0.00060444	0.00060444	0.000429932	0.000748726	0.000546921	0.000165734	0.000287597	5.54233E-05
3830403773385	383040	3773385	0.000119841	2.58206E-05	6.18853E-05	0.000114789	7.87248E-05	7.40939E-06	2.3856E-05	4.22392E-05	0.000387044	0.000521845	0.000633158	0.000633158	0.000633158	0.000450359	0.000784299	0.000572906	0.000173608	0.000301261	5.49219E-05
3830503773385	383050	3773385	0.000121617	2.62031E-05	6.28021E-05	0.00011649	7.98911E-05	7.51916E-06	2.42094E-05	4.28649E-05	0.000410353	0.000553273	0.00067129	0.00067129	0.00067129	0.000477482	0.000831533	0.000607409	0.000184063	0.000319404	5.49219E-05
3830603773385	383060	3773385	0.000123433	2.65944E-05	6.37397E-05	0.000118229	8.10839E-05	7.63142E-06	2.45709E-05	4.35049E-05	0.000435614	0.000587332	0.000712614	0.000712614	0.000712614	0.000506876	0.000882722	0.000644801	0.000195394	0.00033907	5.4892E-05
3830703773385	383070	3773385	0.000125087	2.69508E-05	6.45941E-05	0.000119814	8.21707E-05	7.73371E-06	2.49002E-05	4.4088E-05	0.000462147	0.000623106	0.000756019	0.000756019	0.000756019	0.000537749	0.000936488	0.000684075	0.000207296	0.000359719	5.47368E-05
3830803773385	383080	3773385	0.000126714	2.73015E-05	6.54345E-05	0.000121373	8.32398E-05	7.83433E-06	2.52242E-05	4.46616E-05	0.000490512	0.00066135	0.000802421	0.000802421	0.000802421	0.000570754	0.000993967	0.000726062	0.000220019	0.000381797	5.45398E-05
3830903773385	383090	3773385	0.000129095	2.78144E-05	6.66638E-05	0.000123653	8.48037E-05	7.98152E-06	2.56981E-05	4.55007E-05	0.000524238	0.000706822	0.000857592	0.000857592	0.000857592	0.000609997	0.001062308	0.000775983	0.000235146	0.000408048	5.46353E-05
3831003773385	383100	3773385	0.000135457	2.91851E-05	6.99491E-05	0.000129747	8.89829E-05	8.37486E-06	2.69645E-05	4.7743E-05	0.000580312	0.000782426	0.000949323	0.000949323	0.000949323	0.000675244	0.001175935	0.000858984	0.000260298	0.000451694	5.64559E-05
3831103773385	383110	3773385	0.000141994	3.05935E-05	7.33247E-05	0.000136008	9.3277E-05	8.77901E-06	2.82657E-05	5.0047E-05	0.000645811	0.000870737	0.001056472	0.001056472	0.001056472	0.000751458	0.001308662	0.000955936	0.000289678	0.000502676	5.83362E-05
3831203773385	383120	3773385	0.000149284	3.21642E-05	7.70892E-05	0.000142991	9.80658E-05	9.22972E-06	2.97169E-05	5.26164E-05	0.000730423	0.000984818	0.001194887	0.001194887	0.001194887	0.000849912	0.001480119	0.00108118	0.00032763	0.000568535	6.05746E-05
3831303773385	383130	3773385	0.000156291	3.3674E-05	8.07078E-05	0.000149703	0.000102669	9.66298E-06	3.11119E-05	5.50863E-05	0.000842135	0.001135438	0.001377635	0.001377635	0.001377635	0.00097899	0.00170649	0.001246538	0.000377739	0.000655488	6.27653E-05
3831403773385	383140	3773385	0.000161107	3.47115E-05	8.31944E-05	0.000154315	0.000105832	9.96069E-06	3.20704E-05	5.67835E-05	0.000985943	0.001329332	0.001612889	0.001612889	0.001612889	0.001147232	0.001997901	0.001459404	0.000442244	0.000767423	6.42397E-05
3831503773385	383150	3773385	0.00016455	3.54534E-05	8.49724E-05	0.000157613	0.000108094	1.01736E-05	3.27558E-05	5.79971E-05	0.001133279	0.001527983	0.001853913	0.001853913	0.001853913	0.00131867	0.00229646	0.001677492	0.000508331	0.000882104	6.47351E-05
3831603773385	383160	3773385	0.00016763	3.6117E-05	8.6563E-05	0.000160564	0.000110118	1.0364E-05	3.33689E-05	5.90827E-05	0.001323765	0.001784813	0.002165527	0.002165527	0.002165527	0.001540318	0.002682459	0.001959452	0.000593773	0.001030372	6.48545E-05
3831703773385	383170	3773385	0.000170132	3.6656E-05	8.78549E-05	0.00016296	0.000111761	1.05187E-05	3.3867E-05	5.99644E-05	0.001599479	0.002156553	0.002616562	0.002616562	0.002616562	0.001861135	0.003241161	0.002367567	0.000717444	0.001244977	6.43053E-05

			ISDrainage / Utilities Trenching	ISDrainage / Utilities Trenching	ISAsphalt Paving	ISAsphalt Paving	SVDemolition	SVSite Grubbing / Prep	SVMass Grading / Excavation	SVMass Grading / Excavation	SVDrainage / Utilities Trenching	SVFoundations / Concrete Pads	SVBuilding / Structure Construction	SVBuilding / Structure Construction	SVAsphalt Paving	SVAsphalt Paving	SVArchitectural Coating	SVArchitectural Coating	SVLandscaping or Other Finishing	SVLandscaping or Other Finishing	MDemolition
Unique Identifier	X (UTM)	Y (UTM)	2027	2028	2027	2028	2027	2027	2027	2028	2028	2028	2028	2029	2028	2029	2028	2029	2028	2029	2027
3830103773375	383010	3773375	1.95262E-05	1.95262E-05	8.36197E-05	8.36197E-05	0.000338612	0.00022371	0.000377783	0.000377783	0.000114031	0.000117513	0.00063017	0.00063017	0.000463959	0.000463959	4.59607E-05	4.59607E-05	0.000147979	0.000147979	5.3931E-05
3830203773375	383020	3773375	1.95035E-05	1.95035E-05	8.35225E-05	8.35225E-05	0.000342778	0.000226463	0.000382431	0.000382431	0.000115434	0.000118959	0.000638415	0.000638415	0.000469668	0.000469668	4.65262E-05	4.65262E-05	0.0001498	0.0001498	5.37519E-05
3830303773375	383030	3773375	1.93281E-05	1.93281E-05	8.27715E-05	8.27715E-05	0.000345621	0.000228341	0.000385603	0.000385603	0.000116392	0.000119945	0.000645088	0.000645088	0.000473563	0.000473563	4.6912E-05	4.6912E-05	0.000151042	0.000151042	5.33341E-05
3830403773375	383040	3773375	1.91651E-05	1.91651E-05	8.20735E-05	8.20735E-05	0.000350216	0.000231376	0.000390729	0.000390729	0.000117939	0.00012154	0.000654738	0.000654738	0.000479859	0.000479859	4.75357E-05	4.75357E-05	0.000153051	0.000153051	5.32386E-05
3830503773375	383050	3773375	1.92084E-05	1.92084E-05	8.2259E-05	8.2259E-05	0.000358695	0.000236978	0.000400189	0.000400189	0.000120794	0.000124483	0.000670443	0.000670443	0.000491477	0.000491477	4.86866E-05	4.86866E-05	0.000156756	0.000156756	5.39489E-05
3830603773375	383060	3773375	1.92394E-05	1.92394E-05	8.23916E-05	8.23916E-05	0.000366396	0.000242066	0.000408781	0.000408781	0.000123388	0.000127155	0.000685323	0.000685323	0.000502029	0.000502029	4.97319E-05	4.97319E-05	0.000160122	0.000160122	5.46891E-05
3830703773375	383070	3773375	1.91238E-05	1.91238E-05	8.18968E-05	8.18968E-05	0.000370777	0.00024496	0.000413669	0.000413669	0.000124863	0.000128676	0.000695539	0.000695539	0.000508031	0.000508031	5.03265E-05	5.03265E-05	0.000162036	0.000162036	5.50353E-05
3830803773375	383080	3773375	1.89464E-05	1.89464E-05	8.11369E-05	8.11369E-05	0.000373387	0.000246685	0.00041658	0.00041658	0.000125742	0.000129581	0.000703217	0.000703217	0.000511607	0.000511607	5.06807E-05	5.06807E-05	0.000163177	0.000163177	5.528E-05
3830903773375	383090	3773375	1.88866E-05	1.88866E-05	8.08807E-05	8.08807E-05	0.000377161	0.000249178	0.000420791	0.000420791	0.000127013	0.000130891	0.000712687	0.000712687	0.000516778	0.000516778	5.1193E-05	5.1193E-05	0.000164826	0.000164826	5.59545E-05
3831003773375	383100	3773375	1.94374E-05	1.94374E-05	8.32398E-05	8.32398E-05	0.000391025	0.000258338	0.000436259	0.000436259	0.000131682	0.000135703	0.00073768	0.00073768	0.000535775	0.000535775	5.30749E-05	5.30749E-05	0.000170885	0.000170885	5.85988E-05
3831103773375	383110	3773375	1.99945E-05	1.99945E-05	8.56254E-05	8.56254E-05	0.00040481	0.000267445	0.000451639	0.000451639	0.000136324	0.000140487	0.000762351	0.000762351	0.000554662	0.000554662	5.49459E-05	5.49459E-05	0.000176909	0.000176909	6.15058E-05
3831203773375	383120	3773375	2.06939E-05	2.06939E-05	8.86206E-05	8.86206E-05	0.000422357	0.000279038	0.000471215	0.000471215	0.000142233	0.000146576	0.000792266	0.000792266	0.000578705	0.000578705	5.73276E-05	5.73276E-05	0.000184577	0.000184577	6.53439E-05
3831303773375	383130	3773375	2.13831E-05	2.13831E-05	9.15717E-05	9.15717E-05	0.000443898	0.000293269	0.000495248	0.000495248	0.000149487	0.000154052	0.000827489	0.000827489	0.00060822	0.00060822	6.02514E-05	6.02514E-05	0.000193991	0.000193991	7.00058E-05
3831403773375	383140	3773375	2.18225E-05	2.18225E-05	9.34537E-05	9.34537E-05	0.000467479	0.000308849	0.000521558	0.000521558	0.000157429	0.000162236	0.000864786	0.000864786	0.00064053	0.00064053	6.34522E-05	6.34522E-05	0.000204297	0.000204297	7.49423E-05
3831503773375	383150	3773375	2.19587E-05	2.19587E-05	9.40368E-05	9.40368E-05	0.000483782	0.000319619	0.000539747	0.000539747	0.000162919	0.000167894	0.000890359	0.000890359	0.000662868	0.000662868	6.5665E-05	6.5665E-05	0.000211421	0.000211421	7.87983E-05
3831603773375	383160	3773375	2.1936E-05	2.1936E-05	9.39396E-05	9.39396E-05	0.000501004	0.000330997	0.000558961	0.000558961	0.000168719	0.00017387	0.000916409	0.000916409	0.000686466	0.000686466	6.80026E-05	6.80026E-05	0.000218948	0.000218948	8.27559E-05
3831703773375	383170	3773375	2.16162E-05	2.16162E-05	9.25701E-05	9.25701E-05	0.000522876	0.000345448	0.000583363	0.000583363	0.000176084	0.000181461	0.000948604	0.000948604	0.000716434	0.000716434	7.09713E-05	7.09713E-05	0.000228506	0.000228506	8.68328E-05
3831803773375	383180	3773375	2.08157E-05	2.08157E-05	8.91419E-05	8.91419E-05	0.00055063	0.000363784	0.000614327	0.000614327	0.000185431	0.000191093	0.000989792	0.000989792	0.000754462	0.000754462	7.47384E-05	7.47384E-05	0.000240635	0.000240635	9.07963E-05
3831903773375	383190	3773375	1.95881E-05	1.95881E-05	8.38848E-05	8.38848E-05	0.000580717	0.000383662	0.000647895	0.000647895	0.000195563	0.000201534	0.001035914	0.001035914	0.000795687	0.000795687	7.88223E-05	7.88223E-05	0.000253784	0.000253784	9.36793E-05
3835403773375	383540	3773375	1.7073E-05	1.7073E-05	7.31142E-05	7.31142E-05	0.000387245	0.00025584	0.000432042	0.000432042	0.000130409	0.000134391	0.00068205	0.00068205	0.000530595	0.000530595	5.25618E-05	5.25618E-05	0.000169233	0.000169233	0.000267184
3835503773375	383550	3773375	1.69389E-05	1.69389E-05	7.25399E-05	7.25399E-05	0.00037229	0.00024596	0.000415357	0.000415357	0.000125373	0.000129201	0.000661399	0.000661399	0.000510104	0.000510104	5.05319E-05	5.05319E-05	0.000162697	0.000162697	0.000294498
3835703773375	383570	3773375	1.66212E-05	1.66212E-05	7.11792E-05	7.11792E-05	0.000346001	0.000228592	0.000386026	0.000386026	0.000116519	0.000120077	0.00062025	0.00062025	0.00047083	0.00047083	4.69636E-05	4.69636E-05	0.000151208	0.000151208	0.000309379
3835803773375	383580	3773375	1.64355E-05	1.64355E-05	7.0384E-05	7.0384E-05	0.000334795	0.000221188	0.000373524	0.000373524	0.000112746	0.000116188	0.000601852	0.000601852	0.000458729	0.000458729	4.54426E-05	4.54426E-05	0.000146311	0.000146311	0.00031234
3835903773375	383590	3773375	1.62374E-05	1.62374E-05	6.95358E-05	6.95358E-05	0.00032498	0.000214704	0.000362574	0.000362574	0.000109441	0.000112782	0.00058522	0.00058522	0.00045281	0.00045281	4.41104E-05	4.41104E-05	0.000142022	0.000142022	0.000312782
3836003773375	383600	3773375	1.60352E-05	1.60352E-05	6.86699E-05	6.86699E-05	0.000315625	0.000208523	0.000352137	0.000352137	0.00010629	0.000109536	0.000569129	0.000569129	0.00043463	0.00043463	4.28406E-05	4.28406E-05	0.000137934	0.000137934	0.000310985
3836103773375	383610	3773375	1.57938E-05	1.57938E-05	6.76362E-05	6.76362E-05	0.000304854	0.000201408	0.00034012	0.00034012	0.000102663	0.000105798	0.000550861	0.000550861	0.000417705	0.000417705	4.13787E-05	4.13787E-05	0.000133227	0.000133227	0.000305273
3836203773375	383620	3773375	1.55091E-05	1.55091E-05	6.64169E-05	6.64169E-05	0.000294519	0.000194579	0.000328589	0.000328589	9.91824E-05	0.000102211	0.000533107	0.000533107	0.00040344	0.00040344	3.99758E-05	3.99758E-05	0.00012871	0.00012871	0.000296528
3836303773375	383630	3773375	1.52058E-05	1.52058E-05	6.5118E-05	6.5118E-05	0.000285127	0.000188374	0.00031811	0.00031811	9.60195E-05	9.89514E-05	0.00051672	0.00051672	0.00039067	0.00039067	3.8701E-05	3.8701E-05	0.000124605	0.000124605	0.000286691
3836403773375	383640	3773375	1.4917E-05	1.4917E-05	6.38811E-05	6.38811E-05	0.000276849	0.000182906	0.000308876	0.000308876	9.32321E-05	9.60789E-05	0.00050202	0.00050202	0.00037934	0.00037934	3.75775E-05	3.75775E-05	0.000120988	0.000120988	0.000277134
3836503773375	383650	3773375	1.46219E-05	1.46219E-05	6.26176E-05	6.26176E-05	0.000268897	0.000177652	0.000300003	0.000300003	9.0554E-05	9.33191E-05	0.000487849	0.000487849	0.000368437	0.000368437	3.64981E-05	3.64981E-05	0.000117513	0.000117513	0.000267106
3836603773375	383660	3773375	1.42382E-05	1.42382E-05	6.09742E-05	6.09742E-05	0.000259958	0.000171746	0.000290031	0.000290031	8.75438E-05	9.02169E-05	0.000472324	0.000472324	0.00035619	0.00035619	3.52848E-05	3.52848E-05	0.000113606	0.000113606	0.000254278
3836703773375	383670	3773375	1.38193E-05	1.38193E-05	5.91805E-05	5.91805E-05	0.000251191	0.000165954	0.000280249	0.000280249	8.45914E-05	8.71743E-05	0.000457135	0.000457135	0.00034417	0.00034417	3.40948E-05	3.40948E-05	0.000109775	0.000109775	0.000241296
3836803773375	383680	3773375	1.33861E-05	1.33861E-05	5.73251E-05	5.73251E-05	0.000242773	0.000160393	0.000270858	0.000270858	8.17565E-05	8.42529E-05	0.000442564	0.000442564	0.000332643	0.000332643	3.29523E-05	3.29523E-05	0.000106096	0.000106096	0.000228946
3836903773375	383690	3773375	1.29074E-05	1.29074E-05	5.52752E-05	5.52752E-05	0.000234282	0.000154783	0.000261384	0.000261384	7.88969E-05	8.1306E-05	0.00042798	0.00042798	0.00032108	0.00032108	3.17997E-05	3.17997E-05	0.000102385	0.000102385	0.000216625
3837003773375	383700	3773375	1.24556E-05	1.24556E-05	5.33402E-05	5.33402E-05	0.000226403	0.000149577	0.000252593	0.000252593	7.62437E-05	7.85717E-05	0.000414363	0.000414363	0.00031021	0.00031021	3.07303E-05	3.07303E-05	9.89422E-05	9.89422E-05	0.00020569
3837103773375	383710	3773375	1.21688E-05	1.21688E-05	5.21121E-05	5.21121E-05	0.000220319	0.000145558	0.000245806	0.000245806	7.41949E-05	7.64604E-05	0.000403464	0.000403464	0.00030187	0.00030187	2.99045E-05	2.99045E-05	9.62835E-05	9.62835E-05	0.000197882
3837203773375	383720	3773375	1.19625E-05	1.19625E-05	5.12285E-05	5.12285E-05	0.000215099	0.000142109	0.000239982	0.000239982	7.2437E-05	7.46489E-05	0.00039393	0.00039393	0.00029472	0.00029472	2.9196E-05	2.9196E-05	9.40023E-05	9.40023E-05	0.000191465
3837303773375	383730	3773375	1.17788E-05	1.17788E-05	5.04422E-05	5.04422E-05	0.000210167	0.000138851	0.00023448	0.00023448	7.07762E-05	7.29373E-05	0.000384899	0.000384899	0.000287967	0.000287967	2.85266E-05	2.85266E-05	9.18469E-05	9.18469E-05	0.00018552
3837403773375	383740	3773375	1.17582E-05	1.17582E-05	5.03538E-05	5.03538E-05	0.000206847	0.000136657	0.000230775	0.000230775	6.96579E-05	7.17849E-05	0.000378367	0.000378367	0.00028341	0.00028341	2.80759E-05	2.80759E-05	9.03958E-05	9.03958E-05	0.000182118
3837503773375	383750	3773375	1.17417E-05	1.17417E-05	5.02831E-05	5.02831E-05	0.000203557	0.000134484	0.000227104	0.000227104	6.855E-05	7.06431E-05	0.000371951	0.000371951	0.00027891	0.00027891	2.76293E-05	2.76293E-05	8.8958E-05	8.8958E-05	0.000178859
3837603773375	383760	3773375	1.17582E-05	1.17582E-05	5.03538E-05	5.03538E-05	0.000200591	0.000132524	0.000223796	0.000223796	6.75514E-05	6.9614E-05	0.000366089	0.000366089	0.00027484	0.00027484	2.72268E-05	2.72268E-05	8.76621E-05	8.76621E-05	0.00017622
3837703773375	383770	3773375	1.18098E-05	1.18098E-05	5.05747E-05	5.05747E-05	0.000197933	0.000130768	0.00022083	0.00022083	6.66559E-05	6.86912E-05	0.000360756	0.000360756	0.00027120	0.00027120	2.68659E-05	2.68659E-05	8.65001E-05	8.65001E-05	0.000174239
3837803773375	383780	3773375	1.18655E-05	1.18655E-05	5.08133E-05	5.08133E-05	0.000195341	0.000129056	0.000217938	0.000217938	6.57832E-05	6.77919E-05	0.000355564	0.000355564	0.00026765	0.00026765	2.65141E-05	2.65141E-05	8.53675E-05	8.53675E-05	0.00017249
3837903773375	383790	3773375	1.19274E-05	1.19274E-05	5.10783E-05	5.10783E-05	0.000192878	0.000127428	0.00021519	0.00021519	6.49538E-05	6.69371E-05	0.000350655	0.000350655	0.00026428	0.00026428	2.61799E-05	2.61799E-05	8.42912E-05	8.42912E-05	0.000171105
3838003773375	383800	3773375	1.19893E-05	1.19893E-05	5.13434E-05	5.13434E-05	0.000190483	0.000125846	0.000212518	0.000212518	6.41471E-05	6.61058E-05	0.00034594	0.00034594	0.00026099	0.00026099	2.58547E-05	2.58547E-05	8.32443E-05	8.32443E-05	0.000169941
3838103773375	383810	3773375	1.20512E-05	1.20512E-05	5.16085E-05	5.16085E-05	0.00018821	0.000124344	0.000209982	0.000209982	6.33816E-05	6.5317E-05	0.00034147	0.00034147	0.00025788	0.00025788	2.55462E-05	2.55462E-05	8.2251E-05	8.2251E-05	0.000169075
3838203773375	383820	3773375	1.21151E-05	1.21151E-05	5.18824E-05	5.18824E-05	0.000186078	0.000122936	0.000207603	0.000207603	6.26636E-05	6.4577E-05	0.000337321	0.000337321	0.00025496	0.00025496	2.52568E-05	2.52568E-05	8.13192E-05	8.13192E-05	0.000168568
3838303773375	383830	3773375	1.21667E-05	1.21667E-05	5.21033E-05	5.21033E-05	0.000184007	0.000121567	0.000205293	0.000205293	6.19663E-05	6.38584E-05	0.000333353	0.000333353	0.000252122	0.000252122	2.49757E-05	2.49757E-05	8.04143E-05	8.04143E-05	0.000168186
3838403773375	383840	3773375	1.19934E-05	1.19934E-05	5.13611E-05	5.13611E-05	0.000179657	0.000118694	0.00020044	0.00020044	6.05014E-05	6.23488E-05	0.000325842	0.000325842	0.00024616	0.00024616	2.43853E-05	2.43853E-05	7.85133E-05	7.85133E-05	0.000162766
3838503773375	383850	3773375	1.17788E-05	1.17788E-05	5.04422E-05	5.04422E-05	0.000175019	0.00011563	0.000195265	0.000195265	5.89396E-05	6.07392E-05	0.000317893	0.000317893	0.00023908	0.00023908	2.37558E-05	2.37558E-05	7.64865E-05	7.64865E-05	0.000156648
3838603773375	383860	3773375	1.1556E-05	1.1556E-05	4.94879E-05	4.94879E-05	0.000170461	0.000112618	0.00019018	0.00019018	5.74045E-05	5.91573E-05	0.000310099	0.000310099	0.00023356	0.00023356	2.31371E-05	2.31371E-05	7.44944E-05	7.44944E-05	0.000150643
3838703773375	383870	3773375	1.13084E-05	1.13084E-05	4.84277E-05	4.84277E-05	0.000165847	0.00010957	0.000185033	0.000185033	5.58509E-05	5.75563E-05	0.000302253	0.000302253	0.00022724	0.00022724	2.25109E-05	2.25109E-05	7.24783E-05	7.24783E-05	0.000144488
3838803773375	383880	3773375	1.1067E-05	1.1067E-05	4.73939E-05	4.73939E-05	0.000161412	0.00010664	0.000180084	0.000180084	5.43572E-05	5.60169E-05	0.000294729	0.000294729	0.00022116	0.00022116	2.19089E-05	2.19089E-05	7.05399E-05	7.05399E-05	0.000138692
3838903773375	383890	3773375	1.08174E-05	1.08174E-05	4.63248E-05	4.63248E-05	0.000157074	0.000103774	0.000175245	0.000175245	5.28964E-05	5.45116E-05	0.000287373	0.000287373	0.00021522	0.00021522	2.13201E-05	2.13201E-05	6.86442E-05	6.86442E-05	0.000133087
3839003773375	383900	3773375	1.05698E-05	1.05698E-05	4.52645E-05	4.52645E-05	0.000152896	0.000101013	0.000170583	0.000170583	5.14893E-05	5.30615E-05	0.000280287	0.000280287	0.00020495	0.00020495	2.0753E-05	2.0753E-05	6.68182E-05	6.68182E-05	0.000127781
3839103773375	383910	3773375	1.03222E-05	1.03222E-05	4.42043E-05	4.42043E-05	0.000148828	9.83258E-05	0.000166044	0.000166044	5.01194E-05	5.16497E-05	0.00027342	0.00027342	0.00020321	0.00020321	2.02008E-05	2.02008E-05	6.50404E-05	6.50404E-05	0.000122725
3829703773385	382970	3773385	1.86514E-05	1.86514E-05	7.98734E-05	7.98734E-05	0.000265981	0.000175725	0.00029675	0.00029675	8.9572E-05	9.2307E-05	0.000510665	0.000510665	0.00036444	0.00036444	3.61023E-05	3.61023E-05	0.000116238	0.000116238	4.93527E-05
3829803773385	382980	3773385	1.89464E-05	1.89464E-05	8.11369E-05	8.11369E-05	0.000278167	0.000183776	0.000310345	0.000310345	9.36757E-05	9.6536E-05	0.000530904	0.000530904	0.000381138	0.000381138	3.77563E-05	3.77563E-05	0.000121564	0.000121564	5.05883E-05
3829903773385	382990	3773385	1.91837E-05	1.91837E-05	8.2153E-05	8.2153E-05	0.000289231	0.000191086	0.00032269	0.00032269	9.74018E-05	0.000100376	0.000549379	0.000549379	0.000396299	0.000396299	3.92581E-05	3.92581E-05	0.000126399	0.000126399	5.16209E-05
3830003773385	383000	3773385	1.93302E-05	1.93302E-05	8.27803E-05	8.27803E-05	0.000298133	0.000196967	0.000332622	0.000332622	0.0001004	0.000103465	0.000564581	0.000564581	0.00040846	0.00040846	4.04664E-05	4.04664E-05	0.0001302	0.0001302	5.22954E-05
3830103773385	383010	3773385	1.94622E-05	1.94622E-05	8.33458E-05	8.33458E-05	0.000306956	0.000202796	0.000342465	0.000342465	0.000103371	0.000106527	0.000579796	0.000579796	0.00042058	0.00042058	4.16639E-05	4.16639E-05	0.000134145	0.000134145	5.29759E-05
3830203773385	383020	3773385	1.93611E-05	1.93611E-05	8.29129E-05	8.29129E-05	0.000311306	0.0002056	0.000347318	0.000347318	0.000104836	0.000108037	0.000588428	0.000588428	0.00042654	0.00042654	4.22543E-05	4.22543E-05	0.000136046	0.000136046	5.28745E-05
3830303773385	383030	3773385	1.91569E-05	1.91569E-05	8.20381E-05	8.20381E-05	0.000314773	0.000207961	0.000351187	0.000351187	0.000106003	0.00010924	0.000596016	0.000596016	0.00043129	0.00043129	4.2725E-05	4.2725E-05	0.000137562	0.000137562	5.26297E-05
3830403773385	383040	3773385	1.89835E-05	1.89835E-05	8.12959E-05	8.12959E-05	0.00031905	0.000210786	0.000355958	0.000355958	0.000107443	0.000110724	0.000605034	0.000605034	0.00043715	0.00043715	4.33054E-05	4.33054E-05	0.0013943	0.0013943	5.26357E-05
3830503773385	383050	3773385	1.89835E-05	1.89835E-05	8.12959E-05	8.12959E-05	0.000325599	0.000215113	0.000363265	0.000363265	0.000109649	0.000112997	0.000617686	0.000617686	0.00044612	0.00044612	4.41944E-05	4.41944E-05	0.000142293	0.000142293	5.32386E-05
3830603773385	383060	3773385	1.89732E-05	1.89732E-05	8.12518E-05	8.12518E-05	0.00033145	0.000218978	0.000369792	0.000369792	0.000111619	0.000115028	0.000629461	0.000629461	0.00045414	0.00045414	4.49886E-05	4.49886E-05	0.00014485	0.00014485	5.38713E-05
3830703773385	383070	3773385	1.89196E-05	1.89196E-05	8.1022E-05	8.1022E-05	0.000336033	0.000222006	0.000374905	0.000374905	0.000113163	0.000116618	0.00063942	0.00063942	0.00046025	0.00046025	4.56106E-05	4.56106E-05	0.000146852	0.000146852	5.44443E-05
3830803773385	383080	3773385	1.88515E-05	1.88515E-05	8.07305E-05	8.07305E-05	0.000339641	0.00022439	0.000378931	0.000378931	0.00011478	0.00011787	0.000647948	0.000647948	0.00046536	0.00046536	4.61004E-05	4.61004E-05	0.000148429	0.000148429	5.50293E-05
3830903773385	383090	3773385	1.88845E-05	1.88845E-05	8.08718E-05	8.08718E-05	0.000344101	0.000227337	0.000383907	0.000383907	0.00011588	0.000119418	0.000657817	0.000657817	0.00047148	0.00047148	4.67058E-05	4.67058E-05	0.000150378	0.000150378	5.59844E-05
3831003773385	383100	3773385	1.95138E-05	1.95138E-05	8.35667E-05	8.35667E-05	0.0003572	0.000235991	0.000398521	0.000398521	0.000120291	0.000123964	0.000681239	0.000681239	0.00048942	0.00048942	4.84837E-05	4.84837E-05	0.000156103	0.000156103	5.88078E-05
3831103773385	383110	3773385	2.01637E-05	2.01637E-05	8.63499E-05	8.63499E-05	0.00037044	0.000244738	0.000413293	0.000413293	0.00012475	0.000128559	0.000704609	0.000704609	0.00050756	0.00050756	5.02808E-05	5.02808E-05	0.000161889	0.000161889	6.19475E-05
3831203773385	383120	3773385	2.09374E-05	2.09374E-05	8.96632E-05	8.96632E-05	0.000386559	0.000255387	0.000431276	0.000431276	0.000130178	0.000134153	0.000731908	0.000731908	0.00052965	0.00052965	5.24686E-05	5.24686E-05	0.000168933	0.000168933	6.59468E-05
3831303773385	383130	3773385	2.16946E-05	2.16946E-05	9.29059E-05	9.29059E-05	0.000405992	0.000268226	0.000452958	0.000452958	0.000136722	0.000140897	0.000763588	0.000763588	0.00055283	0.00055283	5.51064E-05	5.51064E-05	0.000177426	0.000177426	7.07579E-05
3831403773385	383140	3773385	2.22042E-05	2.22042E-05	9.50882E-05	9.50882E-05	0.000427497	0.000282434	0.00047695	0.00047695	0.000143964	0.00014836	0.000797497	0.000797497	0.00058548	0.00058548	5.80253E-05	5.80253E-05	0.000186824	0.000186824	7.58914E-05
3831503773385	383150	3773385	2.23755E-05	2.23755E-05	9.58216E-05	9.58216E-05	0.000441006	0.000291359	0.000492022	0.000492022	0.000148514	0.000153048	0.000818484	0.000818484	0.00060425	0.00060425	5.98589E-05	5.98589E-05	0.000192728	0.000192728	7.96877E-05
3831603773385	383160	3773385	2.24167E-05	2.24167E-05	9.59983E-05	9.59983E-05	0.00045514	0.000300697	0.000507791	0.000507791	0.000153273	0.000157954	0.000839573	0.000839573	0.00062624	0.00062624	6.17774E-05	6.17774E-05	0.000198904	0.000198904	8.36393E-05
3831703773385	383170	3773385	2.22269E-05	2.22269E-05	9.51854E-05	9.51854E-05	0.000473042	0.000312524	0.000527764	0.000527764	0.000159302	0.000164166	0.000865598	0.000865598	0.00064815	0.00064815	6.42073E-05	6.42073E-05	0.000206728	0.000206728	8.78654E-05

			MSite Grubbing / Prep	MMass Grading / Excavation	MMass Grading / Excavation	MDrainage / Utilities Trenching	MFoundations / Concrete Pads	MBuilding / Structure Construction	MAsphalt Paving	MLandscaping or Other Finishing	MWaterside Construction (Piles)	RSSWRe-striping South Valley	RSSWRe-striping Silver Lake Boulevard	RSSWDemolition	RSSWPlacing Base	RSSWForm/Place Rebar and Pour	Child Risk				
Unique Identifier	X (UTM)	Y (UTM)	2027	2027	2028	2028	2028	2028	2028	2028	2028	2029	2029	2029	2029	2029	3rd Trimester	0<2	2<16	Total	per million
3830103773375	383010	3773375	4.8666E-05	0.000121523	0.000121523	3.40092E-05	6.27535E-05	0.000112842	7.98292E-05	2.41907E-05	4.28317E-05	0.000572903	8.34309E-05	0.000141623	7.69862E-05	2.30433E-05	5.86577E-09	1.484E-07	7.5591E-08	2.29861E-07	0.22986137
3830203773375	383020	3773375	4.85044E-05	0.000121119	0.000121119	3.38963E-05	6.25451E-05	0.000112468	7.95642E-05	2.41104E-05	4.26895E-05	0.000573224	8.41041E-05	0.000142812	7.76322E-05	2.32367E-05	5.87585E-09	1.481E-07	7.7277E-08	2.31257E-07	0.23125675
3830303773375	383030	3773375	4.81273E-05	0.000120178	0.000120178	3.36328E-05	6.20589E-05	0.000111593	7.89457E-05	2.39229E-05	4.23577E-05	0.000569692	8.44859E-05	0.000143516	7.80152E-05	2.33513E-05	5.86655E-09	1.4697E-07	7.8835E-08	2.31675E-07	0.2316749
3830403773375	383040	3773375	4.80411E-05	0.000119962	0.000119962	3.35726E-05	6.19478E-05	0.000111394	7.88043E-05	2.38801E-05	4.22818E-05	0.000567964	8.55108E-05	0.000145333	7.90028E-05	2.36469E-05	5.89117E-09	1.4646E-07	8.1103E-08	2.33453E-07	0.23345296
3830503773375	383050	3773375	4.86821E-05	0.000121563	0.000121563	3.40205E-05	6.27743E-05	0.00011288	7.98557E-05	2.41987E-05	4.2846E-05	0.000572043	8.79023E-05	0.000149475	8.12547E-05	2.4321E-05	5.98134E-09	1.4761E-07	8.4713E-08	2.38306E-07	0.23830603
3830603773375	383060	3773375	4.935E-05	0.000123231	0.000123231	3.44873E-05	6.36356E-05	0.000114429	8.09514E-05	2.45307E-05	4.34338E-05	0.000573521	9.04496E-05	0.00015389	8.36543E-05	2.50392E-05	6.07185E-09	1.487E-07	8.8547E-08	2.43318E-07	0.24331769
3830703773375	383070	3773375	4.96624E-05	0.000124011	0.000124011	3.47056E-05	6.40384E-05	0.000115153	8.14638E-05	2.4686E-05	4.37088E-05	0.000568331	9.25095E-05	0.000157506	8.56202E-05	2.56276E-05	6.13157E-09	1.4885E-07	9.1959E-08	2.46936E-07	0.24693582
3830803773375	383080	3773375	4.98833E-05	0.000124562	0.000124562	3.486E-05	6.43232E-05	0.000115665	8.18261E-05	2.47958E-05	4.39031E-05	0.00055981	9.45643E-05	0.000161131	8.75906E-05	2.62174E-05	6.18376E-09	1.487E-07	9.5347E-08	2.50232E-07	0.25023191
3830903773375	383090	3773375	5.04919E-05	0.000126082	0.000126082	3.52853E-05	6.5108E-05	0.000117076	8.28245E-05	2.50983E-05	4.44388E-05	0.000553404	9.7403E-05	0.000166072	9.02764E-05	2.70213E-05	6.26273E-09	1.4928E-07	9.9572E-08	2.55112E-07	0.25511231
3831003773375	383100	3773375	5.28781E-05	0.000132041	0.000132041	3.69528E-05	6.81849E-05	0.000122609	8.67386E-05	2.62844E-05	4.65389E-05	0.000563779	0.000103402	0.000176377	9.58785E-05	2.86981E-05	6.46702E-09	1.5341E-07	1.076E-07	2.67475E-07	0.26747548
3831103773375	383110	3773375	5.55013E-05	0.000138591	0.000138591	3.8786E-05	7.15674E-05	0.000128692	9.10416E-05	2.75884E-05	4.88476E-05	0.000573661	0.000110094	0.000187863	0.000102122	3.05669E-05	6.6823E-09	1.577E-07	1.1676E-07	2.81141E-07	0.28114124
3831203773375	383120	3773375	5.89647E-05	0.000147239	0.000147239	4.12063E-05	7.60334E-05	0.000136722	9.67228E-05	2.93099E-05	5.18958E-05	0.00058904	0.00011873	0.000202676	0.000110175	3.29772E-05	6.95452E-09	1.6327E-07	1.2881E-07	2.99032E-07	0.2990323
3831303773375	383130	3773375	6.31715E-05	0.000157744	0.000157744	4.41462E-05	8.1458E-05	0.000146477	0.00010323	3.1401E-05	5.55983E-05	0.000609745	0.000129452	0.000221098	0.000120189	3.59745E-05	7.2809E-09	1.6964E-07	1.4468E-07	3.21598E-07	0.32159835
3831403773375	383140	3773375	6.7626E-05	0.000168867	0.000168867	4.72591E-05	8.7202E-05	0.000156805	0.00011093	3.36153E-05	5.95188E-05	0.000632881	0.000141535	0.000241904	0.000131499	3.93599E-05	7.61263E-09	1.7519E-07	1.6467E-07	3.47473E-07	0.34747343
3831503773375	383150	3773375	7.11056E-05	0.000177556	0.000177556	4.96908E-05	9.16888E-05	0.000164874	0.000116638	3.53449E-05	6.25813E-05	0.000645049	0.000152166	0.000260283	0.00014149	4.23503E-05	7.85531E-09	1.7844E-07	1.8541E-07	3.71711E-07	0.37171128
3831603773375	383160	3773375	7.46768E-05	0.000186474	0.000186474	5.21864E-05	9.62938E-05	0.000173154	0.000122496	3.712E-05	6.57243E-05	0.000658047	0.000163802	0.000280445	0.00015245	4.56308E-05	8.09639E-09	1.812E-07	2.1238E-07	4.01674E-07	0.40167434
3831703773375	383170	3773375	7.83557E-05	0.00019566	0.00019566	5.47573E-05	0.000101038	0.000181684	0.000128531	3.89487E-05	6.89622E-05	0.000676586	0.000177372	0.000304027	0.000165269	4.94679E-05	8.35528E-09	1.8357E-07	2.5223E-07	4.44163E-07	0.44416283
3831803773375	383180	3773375	8.19322E-05	0.000204591	0.000204591	5.72567E-05	0.000105649	0.000189977	0.000134398	4.07266E-05	7.211E-05	0.000701928	0.000192641	0.000330734	0.000179787	5.38133E-05	8.61944E-09	1.8522E-07	3.1691E-07	5.10752E-07	0.51075228
3831903773375	383190	3773375	8.45339E-05	0.000211087	0.000211087	5.90748E-05	0.000109004	0.0001901	0.000138665	4.20198E-05	7.43997E-05	0.000728269	0.000207562	0.000356974	0.000194051	5.80827E-05	8.85034E-09	1.8574E-07	4.2833E-07	6.22912E-07	0.6229125
3835403773375	383540	3773375	0.0002411	0.000602045	0.000602045	0.000168488	0.000310892	0.000559041	0.000395488	0.000119845	0.000212196	0.000287878	0.004796038	0.014969664	0.008137498	0.002435695	2.15152E-08	3.185E-07	5.5966E-07	8.9967E-07	0.89967015
3835503773375	383550	3773375	0.000265748	0.000663593	0.000663593	0.000185713	0.000342675	0.000616193	0.00043592	0.000132097	0.000233889	0.000277051	0.00687664	0.010586973	0.005755071	0.001722593	2.01355E-08	3.0468E-07	4.5483E-07	7.79647E-07	0.77964661
3835703773375	383570	3773375	0.000279176	0.000697124	0.000697124	0.000195097	0.00035999	0.000647329	0.000457947	0.000138772	0.000245708	0.000256256	0.003705659	0.005860552	0.003185792	0.000953563	1.73452E-08	2.7453E-07	3.1977E-07	6.11649E-07	0.61164945
3835803773375	383580	3773375	0.000281848	0.000703795	0.000703795	0.000196964	0.000363435	0.000653524	0.000462329	0.0001401	0.000248059	0.000246967	0.002939277	0.004693959	0.002551633	0.000763748	1.61974E-08	2.6157E-07	2.7898E-07	5.56749E-07	0.55674855
3835903773375	383590	3773375	0.000282246	0.000704791	0.000704791	0.000197242	0.000363949	0.000654448	0.000462983	0.000140298	0.00024841	0.000238486	0.002421133	0.003895257	0.002117459	0.000633792	1.52229E-08	2.5025E-07	2.4847E-07	5.13945E-07	0.51394522
3836003773375	383600	3773375	0.000280625	0.000700742	0.000700742	0.000196109	0.000361859	0.000650689	0.000460324	0.000139492	0.000246983	0.000230392	0.002037474	0.003297916	0.001792745	0.0005366	1.43448E-08	2.3968E-07	2.2387E-07	4.77903E-07	0.47790272
3836103773375	383610	3773375	0.00027547	0.00068787	0.00068787	0.000192507	0.000355212	0.000638737	0.000451868	0.00013693	0.000242446	0.00022174	0.001713337	0.002788937	0.001516064	0.000453784	1.34262E-08	2.2816E-07	2.0121E-07	4.42802E-07	0.4428023
3836203773375	383620	3773375	0.000267579	0.000668166	0.000668166	0.000186993	0.000345036	0.00062044	0.000438924	0.000133007	0.000235501	0.000213385	0.001463471	0.002392897	0.001300777	0.000389345	1.25951E-08	2.1725E-07	1.8225E-07	4.1209E-07	0.41209018
3836303773375	383630	3773375	0.000258703	0.000646	0.000646	0.000180789	0.00033359	0.000599857	0.000424363	0.000128595	0.000227688	0.000205643	0.001272358	0.002087528	0.001134779	0.000339659	1.18807E-08	2.0746E-07	1.6675E-07	3.86095E-07	0.38609494
3836403773375	383640	3773375	0.000250079	0.000624466	0.000624466	0.000174763	0.00032247	0.000579861	0.000410217	0.000124308	0.000220099	0.000198644	0.001125719	0.001851821	0.001006649	0.000301307	1.12797E-08	1.9897E-07	1.5417E-07	3.64421E-07	0.36442071
3836503773375	383650	3773375	0.00024103	0.00060187	0.00060187	0.000168439	0.000310802	0.000558879	0.000395373	0.00011981	0.000212134	0.000191962	0.001004697	0.001656293	0.000900359	0.000269493	1.07296E-08	1.9094E-07	1.432E-07	3.44873E-07	0.3448731
3836603773375	383660	3773375	0.000229454	0.000572965	0.000572965	0.00016035	0.000295875	0.000532039	0.000376386	0.000114056	0.000201947	0.000184868	0.000892478	0.00147416	0.000801352	0.000239859	1.01423E-08	1.82E-07	1.3234E-07	3.2449E-07	0.32449001
3836703773375	383670	3773375	0.000217739	0.000543711	0.000543711	0.000152163	0.000280769	0.000504875	0.000357168	0.000108233	0.000191636	0.00017798	0.000796723	0.001318122	0.00071653	0.00021447	9.58775E-09	1.7329E-07	1.2259E-07	3.05467E-07	0.3054672
3836803773375	383680	3773375	0.000206595	0.000515883	0.000515883	0.000144375	0.000266398	0.000479034	0.000338888	0.000102693	0.000181827	0.000171404	0.000715603	0.001185532	0.000644454	0.000192896	9.07447E-09	1.6503E-07	1.1394E-07	2.88041E-07	0.28804093
3836903773375	383690	3773375	0.000195477	0.000488121	0.000488121	0.000136605	0.000252063	0.000453256	0.000320651	9.7167E-05	0.000172043	0.000164892	0.000643653	0.001067576	0.000580334	0.000173704	8.5713E-09	1.567E-07	1.059E-07	2.71174E-07	0.27117401
3837003773375	383700	3773375	0.000185609	0.000463481	0.000463481	0.000129709	0.000239338	0.000430375	0.000304464	9.22619E-05	0.000163358	0.000158838	0.000583041	0.000967957	0.000526181	0.000157495	8.11773E-09	1.4912E-07	9.8892E-08	2.56133E-07	0.25613317
3837103773375	383710	3773375	0.000178564	0.000445888	0.000445888	0.000124786	0.000230253	0.000414039	0.000292907	8.87598E-05	0.000157157	0.00015396	0.000538487	0.000894577	0.000486292	0.000145556	7.78496E-09	1.437E-07	9.3659E-08	2.45145E-07	0.24514497
3837203773375	383720	3773375	0.000172774	0.000431429	0.000431429	0.000120739	0.000222787	0.000400612	0.000283409	8.58816E-05	0.000152061	0.000149689	0.000502509	0.000835247	0.00045404	0.000135902	7.51218E-09	1.3934E-07	8.9349E-08	2.36201E-07	0.2362012
3837303773375	383730	3773375	0.000167409	0.000418032	0.000418032	0.00011699	0.000215869	0.000388173	0.000274609	8.32149E-05	0.000147339	0.00014569	0.000470963	0.000783167	0.000425729	0.000127428	7.26256E-09	1.3536E-07	8.5477E-08	2.28099E-07	0.22809898
3837403773375	383740	3773375	0.000164338	0.000410366	0.000410366	0.000114845	0.00021191	0.000381054	0.000269573	8.16887E-05	0.000144637	0.000142726	0.000449625	0.000747886	0.000406551	0.000121688	7.11359E-09	1.3327E-07	8.2892E-08	2.23273E-07	0.22327342
3837503773375	383750	3773375	0.000161398	0.000403022	0.000403022	0.00011279	0.000208118	0.000374235	0.000264749	8.02268E-05	0.000142049	0.000139857	0.00042983	0.000715127	0.000388743	0.000116357	6.96941E-09	1.3125E-07	8.0449E-08	2.18667E-07	0.21866663
3837603773375	383760	3773375	0.000159017	0.000397077	0.000397077	0.000111126	0.000205048	0.000368714	0.000260843	7.90434E-05	0.000139953	0.000137249	0.000412658	0.000686689	0.000373284	0.00011173	6.8464E-09	1.2962E-07	7.8319E-08	2.14787E-07	0.2147871
3837703773375	383770	3773375	0.000157228	0.000392611	0.000392611	0.000109876	0.000202742	0.000364568	0.00025791	7.81545E-05	0.000138379	0.000134883	0.000397721	0.000661952	0.000359836	0.000107705	6.74355E-09	1.2838E-07	7.6472E-08	2.11593E-07	0.21159266
3837803773375	383780	3773375	0.00015565	0.000388671	0.000388671	0.000108773	0.000200707	0.000360908	0.000255321	7.737E-05	0.00013699	0.000132607	0.000383769	0.000638827	0.000347266	0.000103943	6.64536E-09	1.272E-07	7.4733E-08	2.08577E-07	0.20857731
3837903773375	383790	3773375	0.000154401	0.00038555	0.00038555	0.0001079	0.000199096	0.000358011	0.000253271	7.67488E-05	0.000135891	0.000130467	0.000371023	0.000617698	0.00033578	0.000100505	6.55626E-09	1.2618E-07	7.3139E-08	2.05874E-07	0.20587394
3838003773375	383800	3773375	0.00015335	0.000382927	0.000382927	0.000107166	0.000197741	0.000355575	0.000251548	7.62267E-05	0.000134966	0.000128402	0.000359151	0.000598012	0.000325079	9.73018E-05	6.47166E-09	1.2522E-07	7.1642E-08	2.0333E-07	0.20333039
3838103773375	383810	3773375	0.000152569	0.000380977	0.000380977	0.00010662	0.000196734	0.000353764	0.000250267	7.58385E-05	0.000134279	0.000126453	0.000348298	0.000580007	0.000315291	9.43722E-05	6.39503E-09	1.2436E-07	7.0266E-08	2.01025E-07	0.20102543
3838203773375	383820	3773375	0.000152111	0.000379834	0.000379834	0.0001063	0.000196144	0.000352703	0.000249516	7.56109E-05	0.000133876	0.000124614	0.000338491	0.000563733	0.000306445	9.17243E-05	6.32822E-09	1.2365E-07	6.9022E-08	1.99E-07	0.19900023
3838303773375	383830	3773375	0.000151767	0.000378973	0.000378973	0.000106059	0.000195699	0.000351903	0.000248951	7.54396E-05	0.000133572	0.000122845	0.000329322	0.000548538	0.000298185	8.92519E-05	6.26743E-09	1.2299E-07	6.785E-08	1.97108E-07	0.19710799
3838403773375	383840	3773375	0.000146876	0.00036676	0.00036676	0.000102641	0.000189393	0.000340563	0.000240928	7.30085E-05	0.000129268	0.000119846	0.000313195	0.000521772	0.000283635	8.48968E-05	6.07797E-09	1.1981E-07	6.5412E-08	1.91298E-07	0.1912977
3838503773375	383850	3773375	0.000141355	0.000352974	0.000352974	9.8783E-05	0.000182273	0.000327761	0.000231871	7.02641E-05	0.000124409	0.000116721	0.000296947	0.000494794	0.000268969	8.05072E-05	5.87404E-09	1.1629E-07	6.2874E-08	1.85041E-07	0.18504063
3838603773375	383860	3773375	0.000135936	0.000339443	0.000339443	9.49963E-05	0.000175286	0.000315197	0.000222983	6.75706E-05	0.00011964	0.000113666	0.000281683	0.000469445	0.00025519	7.63828E-05	5.67603E-09	1.1283E-07	6.0438E-08	1.78941E-07	0.17894092
3838703773375	383870	3773375	0.000130383	0.000325576	0.000325576	9.11154E-05	0.000168125	0.0003023	0.000213873	6.48101E-05	0.000114752	0.000110606	0.000266938	0.000444954	0.00024187	7.23979E-05	5.47651E-09	1.0927E-07	5.8028E-08	1.72772E-07	0.17277168
3838803773375	383880	3773375	0.000125153	0.000312515	0.000312515	8.74604E-05	0.000161381	0.000290193	0.000205294	6.22103E-05	0.000110149	0.000107677	0.000253367	0.00042239	0.000229611	6.87266E-05	5.28818E-09	1.0587E-07	5.5768E-08	1.66925E-07	0.16692459
3838903773375	383890	3773375	0.000120095	0.000299886	0.000299886	8.39259E-05	0.000154859	0.000278465	0.000196998	5.96962E-05	0.000105697	0.000104824	0.000240616	0.000401185	0.000218084	6.52762E-05	5.10592E-09	1.0254E-07	5.3604E-08	1.61246E-07	0.161246
3839003773375	383900	3773375	0.000115306	0.000287929	0.000287929	8.05795E-05	0.000148684	0.000267362	0.000189143	5.7316E-05	0.000101483	0.00010207	0.000228774	0.00038149	0.000207378	6.20717E-05	4.93295E-09	9.9339E-08	5.1561E-08	1.55833E-07	0.15583285
3839103773375	383910	3773375	0.000110744	0.000276536	0.000276536	7.73913E-05	0.000142801	0.000256784	0.000181659	5.50482E-05	9.74677E-05	9.94076E-05	0.000217681	0.000363035	0.000197345	5.90689E-05	4.76663E-09	9.6227E-08	4.9618E-08	1.50611E-07	0.15061122
3829703773385	382970	3773385	4.45346E-05	0.00011206	0.00011206	3.11221E-05	5.74262E-05	0.000103263	7.30524E-05	2.21371E-05	3.91957E-05	0.000443461	7.16643E-05	0.000121555	6.60771E-05	1.9778E-05	5.35366E-09	1.387E-07	5.997E-08	2.04029E-07	0.2040286
3829803773385	382980	3773385	4.56496E-05	0.00011399	0.00011399	3.19013E-05	5.88639E-05	0.000105848	7.48813E-05	2.26913E-05	4.0177E-05	0.000463723	7.42919E-05	0.000126046	6.85183E-05	2.05087E-05	5.50565E-09	1.4195E-07	6.3074E-08	2.10527E-07	0.21052717
3829903773385	382990	3773385	4.65814E-05	0.00011631	0.00011631	3.25525E-05	6.00655E-05	0.000108009	7.64099E-05	2.31545E-05	4.09971E-05	0.000480976	7.66633E-05	0.000130112	7.07287E-05	2.11703E-05	5.63562E-09	1.446E-07	6.6035E-08	2.16268E-07	0.21626826
3830003773385	383000	3773385	4.71901E-05	0.00011783	0.00011783	3.29779E-05	6.08504E-05	0.00010942	7.74083E-05	2.34571E-05	4.15328E-05	0.000493164	7.85323E-05	0.000133321	7.24731E-05	2.16924E-05	5.72985E-09	1.4631E-07	6.8615E-08	2.2066E-07	0.22065954
3830103773385	383010	3773385	4.78041E-05	0.00011937	0.00011937	3.3407E-05	6.16422E-05	0.000110844	7.84156E-05	2.37623E-05	4.20732E-05	0.000504007	8.04867E-05	0.000136682	7.43005E-05	2.22394E-05	5.82441E-09	1.4795E-07	7.1353E-08	2.25124E-07	0.22512441
3830203773385	383020	3773385	4.77126E-05	0.00011942	0.00011942	3.3343E-05	6.15241E-05	0.000110632	7.82653E-05	2.37168E-05	4.19926E-05	0.000505443	8.12805E-05	0.000138092	7.50665E-05	2.24687E-05	5.84862E-09	1.4765E-07	7.3144E-08	2.26639E-07	0.2266389
3830303773385	383030	3773385	4.74917E-05	0.00011859	0.00011859	3.31887E-05	6.12393E-05	0.00011012	7.79031E-05	2.3607E-05	4.17983E-05	0.000504027	8.19588E-05	0.000139322	7.57356E-05	2.2669E-05	5.8664E-09	1.4693E-07	7.4933E-08	2.27732E-07	0.22773183
3830403773385	383040	3773385	4.74971E-05	0.00011864	0.00011864	3.31924E-05	6.12463E-05	0.000110132	7.79119E-05	2.36097E-05	4.1803E-05	0.000502906	8.31395E-05	0.000141411	7.68708E-05	2.30088E-05	5.91018E-09	1.4676E-07	7.7214E-08	2.29888E-07	0.22988775
3830503773385	383050	3773385	4.80411E-05	0.00011962	0.00011962	3.35726E-05	6.19478E-05	0.000111394	7.88043E-05	2.38801E-05	4.22818E-05	0.000504871	8.53199E-05	0.000145197	7.89289E-05	2.36248E-05	6.00101E-09	1.4784E-07	8.0423E-08	2.34262E-07	0.23426173
3830603773385	383060	3773385	4.86121E-05	0.00012388	0.00012388	3.39716E-05	6.2684E-05	0.000112718	7.97409E-05	2.41639E-05	4.27843E-05	0.000504745	8.76411E-05	0.000149238	8.11255E-05	2.42823E-05	6.09262E-09	1.4886E-07	8.3816E-08	2.38766E-07	0.23876593
3830703773385	383070	3773385	4.91292E-05	0.00012679	0.00012679	3.4333E-05	6.33508E-05	0.000113916	8.05891E-05	2.44209E-05	4.32394E-05	0.000501836	8.99874E-05	0.000153338	8.33544E-05	2.49494E-05	6.17784E-09	1.4962E-07	8.7263E-08	2.43064E-07	0.24306444
3830803773385	383080	3773385	4.9657E-05	0.00012397	0.00012397	3.47019E-05	6.40315E-05	0.00011514	8.1455E-05	2.46833E-05	4.3704E-05	0.000497018	9.24793E-05	0.000157684	8.57171E-05	2.56566E-05	6.26134E-09	1.5029E-07	9.0859E-08	2.4741E-07	0.24741038
3830903773385	383090	3773385	5.05189E-05	0.00012614	0.00012614	3.53041E-05	6.51428E-05	0.000117139	8.28687E-05	2.51117E-05	4.44625E-05	0.000493617	9.56244E-05	0.00016316	8.86935E-05	2.65475E-05	6.36569E-09	1.5152E-07	9.5197E-08	2.53078E-07	0.25307832
3831003773385	383100	3773385	5.30666E-05	0.00013251	0.00013251	3.70846E-05	6.8428E-05	0.000123046	8.70479E-05	2.63781E-05	4.67048E-05	0.000504152	0.000101699	0.000173584	9.43603E-05	2.82437E-05	6.58765E-09	1.5609E-07	1.0302E-07	2.65705E-07	0.26570481
3831103773385	383110	3773385	5.58999E-05	0.00013986	0.00013986	3.90645E-05	7.20814E-05	0.000129616	9.16954E-05	2.77865E-05	4.91984E-05	0.000514482	0.000108536	0.000185325	0.000100742	3.01539E-05	6.82407E-09	1.594E-07	1.12E-07	2.79759E-07	0.27975921
3831203773385	383120	3773385	5.95087E-05	0.00014859	0.00014859	4.15865E-05	7.6735E-05	0.000137984	9.76152E-05	2.95804E-05	5.23747E-05	0.000528786	0.000117158	0.000200104	0.000108776	3.25587E-05	7.11319E-09	1.6695E-07	1.2351E-07	2.9758E-07	0.29757981
3831303773385	383130	3773385	6.38502E-05	0.00015939	0.00015939	4.46204E-05	8.23331E-05	0.00014805	0.000104737	3.17384E-05	5.61956E-05	0.000547305	0.000127769	0.000218322	0.00011868	3.55228E-05	7.45551E-09	1.7376E-07	1.3849E-07	3.19709E-07	0.31970916
3831403773385	383140	3773385	6.84825E-05	0.00017106	0.00017106	4.78576E-05	8.83063E-05	0.000158791	0.000112335	3.4041E-05	6.02726E-05	0.00056827	0.000139777	0.00023901	0.000129925	3.88889E-05	7.81036E-09	1.7991E-07	1.5733E-07	3.45047E-07	0.34504721
3831503773385	383150	3773385	7.19082E-05	0.00017956	0.00017956	5.02516E-05	9.27237E-05	0.000166734	0.000117955	3.57438E-05	6.32876E-05	0.000577575	0.000149825	0.000256395	0.000139376	4.17177E-05	8.05404E-09	1.8325E-07	1.7584E-07	3.67139E-07	0.36713896
3831603773385	383160	3773385	7.5474E-05	0.000188464	0.000188464	5.27435E-05	9.73217E-05	0.000175003	0.000123804	3.75163E-05	6.64259E-05	0.000587483	0.000160818	0.000275436	0.000149727	4.48159E-05	8.29813E-09	1.862E-07	1.9941E-07	3.93903E-07	0.39390282
3831703773385	383170	3773385	7.92875E-05	0.000197987	0.000197987	5.54085E-05	0.000102239	0.000183845	0.000130059	3.94119E-05	6.97823E-05	0.000601932	0.00017369	0.000297805	0.000161886	4.84554E-05	8.56461E-09	1.8892E-07	2.3318E-07	4.30667E-07	0.43066682

			EGIODemolition	EGIOSite Grubbing / Prep	EGIOMass Grading / Excavation	EGIOMass Grading / Excavation	EGIODrainage / Utilities Trenching	EGIODrainage / Utilities Trenching	EGIOFoundations / Concrete Pads	EGIOFoundations / Concrete Pads	EGIOBuilding / Structure Construction	EGIOBuilding / Structure Construction	EGIOAsphalt Paving	EGIOArchitectural Coating	EGIOLandscaping or Other Finishing	EGIOWaterside Construction (Piles)	HIWaterside Construction (Landscaping)	HIWaterside Construction (Landscaping)	KMDemolition	KMSite Grubbing / Prep	KMMass Grading / Excavation
Unique Identifier	X (UTM)	Y (UTM)	2025	2025	2025	2026	2026	2027	2026	2027	2026	2027	2027	2027	2027	2027	2025	2026	2025	2025	2025
3831803773385	383180	3773385	0.00010212	9.215E-05	0.000230106	0.000230106	6.43974E-05	6.43974E-05	0.000118825	0.000118825	0.00021367	0.00021367	0.000151159	1.42267E-05	4.58057E-05	8.1103E-05	0.000434371	0.000434371	7.63629E-05	6.8908E-05	0.000172068
3831903773385	383190	3773385	9.9923E-05	9.0168E-05	0.000225156	0.000225156	6.30122E-05	6.30122E-05	0.000116269	0.000116269	0.000209074	0.000209074	0.000147907	1.39207E-05	4.48204E-05	7.93584E-05	0.000454021	0.000454021	7.76403E-05	7.00607E-05	0.000174947
3832003773385	383200	3773385	9.64072E-05	8.6995E-05	0.000217234	0.000217234	6.07951E-05	6.07951E-05	0.000112178	0.000112178	0.000201718	0.000201718	0.000142703	1.34309E-05	4.32433E-05	7.65662E-05	0.000469612	0.000469612	7.85536E-05	7.08848E-05	0.000177005
3835503773385	383550	3773385	6.28906E-05	5.6751E-05	0.000141711	0.000141711	3.96593E-05	3.96593E-05	7.31788E-05	7.31788E-05	0.000131589	0.000131589	9.30914E-05	8.76154E-06	2.82095E-05	4.99474E-05	0.001433227	0.001433227	0.000154911	0.000139787	0.00034906
3835603773385	383560	3773385	6.02403E-05	5.4359E-05	0.000135739	0.000135739	3.7988E-05	3.7988E-05	7.0095E-05	7.0095E-05	0.000126044	0.000126044	8.91684E-05	8.39232E-06	2.70207E-05	4.78426E-05	0.001278324	0.001278324	0.00015888	0.000143369	0.000358004
3835703773385	383570	3773385	5.84436E-05	5.2738E-05	0.000131691	0.000131691	3.6855E-05	3.6855E-05	6.80043E-05	6.80043E-05	0.000122284	0.000122284	8.65089E-05	8.14202E-06	2.62148E-05	4.64157E-05	0.001143166	0.001143166	0.000159232	0.000143687	0.000358798
3835803773385	383580	3773385	5.69394E-05	5.1381E-05	0.000128301	0.000128301	3.59064E-05	3.59064E-05	6.6254E-05	6.6254E-05	0.000119137	0.000119137	8.42824E-05	7.93246E-06	2.55401E-05	4.5221E-05	0.001038046	0.001038046	0.000158534	0.000143057	0.000357224
3835903773385	383590	3773385	5.57337E-05	5.0293E-05	0.000125585	0.000125585	3.5146E-05	3.5146E-05	6.4851E-05	6.4851E-05	0.000116614	0.000116614	8.24976E-05	7.76448E-06	2.49993E-05	4.42634E-05	0.00095789	0.00095789	0.000157119	0.00014178	0.000354036
3836003773385	383600	3773385	5.45876E-05	4.9258E-05	0.000123002	0.000123002	3.44233E-05	3.44233E-05	6.35175E-05	6.35175E-05	0.000114216	0.000114216	8.08012E-05	7.60481E-06	2.44852E-05	4.33532E-05	0.000888075	0.000888075	0.000155203	0.000140051	0.000349719
3836103773385	383610	3773385	5.31252E-05	4.7939E-05	0.000119707	0.000119707	3.35011E-05	3.35011E-05	6.18158E-05	6.18158E-05	0.000111156	0.000111156	7.86364E-05	7.40108E-06	2.38292E-05	4.21917E-05	0.00081171	0.00081171	0.000152004	0.000137164	0.000342509
3836203773385	383620	3773385	5.16448E-05	4.6603E-05	0.000116371	0.000116371	3.25676E-05	3.25676E-05	6.00933E-05	6.00933E-05	0.000108059	0.000108059	7.64452E-05	7.19484E-06	2.31652E-05	4.10161E-05	0.000744813	0.000744813	0.000147939	0.000133496	0.00033335
3836303773385	383630	3773385	5.02361E-05	4.5332E-05	0.000113197	0.000113197	3.16792E-05	3.16792E-05	5.84541E-05	5.84541E-05	0.000105111	0.000105111	7.436E-05	6.99859E-06	2.25333E-05	3.98973E-05	0.000690334	0.000690334	0.000143641	0.000129618	0.000323666
3836403773385	383640	3773385	4.90303E-05	4.4244E-05	0.00011048	0.00011048	3.09189E-05	3.09189E-05	5.70511E-05	5.70511E-05	0.000102589	0.000102589	7.25753E-05	6.83061E-06	2.19925E-05	3.89397E-05	0.000648036	0.000648036	0.000139737	0.000126095	0.000314869
3836503773385	383650	3773385	4.78365E-05	4.3166E-05	0.00010779	0.00010779	3.0166E-05	3.0166E-05	5.5662E-05	5.5662E-05	0.000100091	0.000100091	7.08081E-05	6.6643E-06	2.1457E-05	3.79915E-05	0.00061022 6	0.000610226	0.00013572	0.00012247	0.000305817
3836603773385	383660	3773385	4.63025E-05	4.1782E-05	0.000104333	0.000104333	2.91986E-05	2.91986E-05	5.3877E-05	5.3877E-05	9.68809E-05	9.68809E-05	6.85374E-05	6.45058E-06	2.07689E-05	3.67732E-05	0.000569688	0.000569688	0.000130503	0.000117762	0.000294062
3836703773385	383670	3773385	4.46848E-05	4.0322E-05	0.000100688	0.000100688	2.81786E-05	2.81786E-05	5.19947E-05	5.19947E-05	9.34962E-05	9.34962E-05	6.6143E-05	6.22522E-06	2.00433E-05	3.54885E-05	0.000532084	0.000532084	0.000124969	0.000112769	0.000281593
3836803773385	383680	3773385	4.30314E-05	3.883E-05	9.69625E-05	9.69625E-05	2.71359E-05	2.71359E-05	5.00708E-05	5.00708E-05	9.00366E-05	9.00366E-05	6.36955E-05	5.99487E-06	1.93017E-05	3.41753E-05	0.000497763	0.000497763	0.000119335	0.000107685	0.000268896
3836903773385	383690	3773385	4.11571E-05	3.7139E-05	9.27392E-05	9.27392E-05	2.59539E-05	2.59539E-05	4.78899E-05	4.78899E-05	8.61149E-05	8.61149E-05	6.09212E-05	5.73376E-06	1.8461E-05	3.26868E-05	0.000463902	0.000463902	0.000113073	0.000102034	0.000254787
3837003773385	383700	3773385	3.9426E-05	3.5577E-05	8.88386E-05	8.88386E-05	2.48623E-05	2.48623E-05	4.58757E-05	4.58757E-05	8.2493E-05	8.2493E-05	5.83588E-05	5.4926E-06	1.76845E-05	3.1312E-05	0.000434181	0.000434181	0.000107289	9.68148E-05	0.000241754
3837103773385	383710	3773385	3.83038E-05	3.4564E-05	8.631E-05	8.631E-05	2.41547E-05	2.41547E-05	4.45699E-05	4.45699E-05	8.0145E-05	8.0145E-05	5.66978E-05	5.33626E-06	1.71811E-05	3.04207E-05	0.000412548	0.000412548	0.000103379	9.32867E-05	0.000232944
3837203773385	383720	3773385	3.74741E-05	3.3816E-05	8.44404E-05	8.44404E-05	2.36314E-05	2.36314E-05	4.36045E-05	4.36045E-05	7.84089E-05	7.84089E-05	5.54696E-05	5.22067E-06	1.6809E-05	2.97618E-05	0.000394991	0.000394991	0.000100407	9.06043E-05	0.000226246
3837303773385	383730	3773385	3.6716E-05	3.3132E-05	8.27322E-05	8.27322E-05	2.31534E-05	2.31534E-05	4.27224E-05	4.27224E-05	7.68228E-05	7.68228E-05	5.43475E-05	5.11506E-06	1.64689E-05	2.91597E-05	0.000378845	0.000378845	9.76727E-05	8.81374E-05	0.000220086
3837403773385	383740	3773385	3.64057E-05	3.2852E-05	8.20328E-05	8.20328E-05	2.29577E-05	2.29577E-05	4.23612E-05	4.23612E-05	7.61733E-05	7.61733E-05	5.38881E-05	5.07182E-06	1.63297E-05	2.89132E-05	0.000367807	0.000367807	9.63237E-05	8.692E-05	0.000217046
3837503773385	383750	3773385	3.61132E-05	3.2588E-05	8.13737E-05	8.13737E-05	2.27732E-05	2.27732E-05	4.20209E-05	4.20209E-05	7.55613E-05	7.55613E-05	5.34551E-05	5.03107E-06	1.61985E-05	2.86809E-05	0.000357197	0.000357197	9.50164E-05	8.57404E-05	0.0002141
3837603773385	383760	3773385	3.59102E-05	3.2404E-05	8.09164E-05	8.09164E-05	2.26452E-05	2.26452E-05	4.17847E-05	4.17847E-05	7.51367E-05	7.51367E-05	5.31547E-05	5.0028E-06	1.61075E-05	2.85197E-05	0.000347697	0.000347697	9.39838E-05	8.48086E-05	0.000211773
3837703773385	383770	3773385	3.58028E-05	3.2308E-05	8.06743E-05	8.06743E-05	2.25775E-05	2.25775E-05	4.16597E-05	4.16597E-05	7.49119E-05	7.49119E-05	5.29957E-05	4.98783E-06	1.60593E-05	2.84344E-05	0.000339275	0.000339275	9.32257E-05	8.41245E-05	0.000210065
3837803773385	383780	3773385	3.57073E-05	3.2221E-05	8.04591E-05	8.04591E-05	2.25172E-05	2.25172E-05	4.15486E-05	4.15486E-05	7.4712E-05	7.4712E-05	5.28543E-05	4.97452E-06	1.60165E-05	2.83585E-05	0.000331186	0.000331186	9.25034E-05	8.34728E-05	0.000208438
3837903773385	383790	3773385	3.56655E-05	3.2184E-05	8.0365E-05	8.0365E-05	2.24909E-05	2.24909E-05	4.14999E-05	4.14999E-05	7.46246E-05	7.46246E-05	5.27924E-05	4.9687E-06	1.59977E-05	2.83254E-05	0.000323796	0.000323796	9.19244E-05	8.29503E-05	0.000207133
3838003773385	383800	3773385	3.56297E-05	3.2151E-05	8.02843E-05	8.02843E-05	2.24683E-05	2.24683E-05	4.14583E-05	4.14583E-05	7.45497E-05	7.45497E-05	5.27394E-05	4.96371E-06	1.59816E-05	2.82969E-05	0.000316754	0.000316754	9.13753E-05	8.24547E-05	0.000205896
3838103773385	383810	3773385	3.56774E-05	3.2194E-05	8.03919E-05	8.03919E-05	2.24984E-05	2.24984E-05	4.15138E-05	4.15138E-05	7.46496E-05	7.46496E-05	5.28101E-05	4.97036E-06	1.60031E-05	2.83348E-05	0.000310791	0.000310791	9.10768E-05	8.21854E-05	0.000205223
3838203773385	383820	3773385	3.58565E-05	3.2356E-05	8.07954E-05	8.07954E-05	2.26114E-05	2.26114E-05	4.17222E-05	4.17222E-05	7.50243E-05	7.50243E-05	5.30752E-05	4.99531E-06	1.60834E-05	2.84771E-05	0.00030635	0.00030635	9.11604E-05	8.22608E-05	0.000205412
3838303773385	383830	3773385	3.60236E-05	3.2507E-05	8.1172E-05	8.1172E-05	2.27167E-05	2.27167E-05	4.19167E-05	4.19167E-05	7.5374E-05	7.5374E-05	5.33226E-05	5.0186E-06	1.61584E-05	2.86098E-05	0.000302496	0.000302496	9.1238E-05	8.23308E-05	0.000205586
3838403773385	383840	3773385	3.54148E-05	3.1957E-05	7.98001E-05	7.98001E-05	2.23328E-05	2.23328E-05	4.12082E-05	4.12082E-05	7.41001E-05	7.41001E-05	5.24213E-05	4.93377E-06	1.58853E-05	2.81262E-05	0.000291806	0.000291806	8.90234E-05	8.03325E-05	0.000200596
3838503773385	383850	3773385	3.46686E-05	3.1284E-05	7.81188E-05	7.81188E-05	2.18623E-05	2.18623E-05	4.034E-05	4.034E-05	7.25389E-05	7.25389E-05	5.13169E-05	4.82983E-06	1.55506E-05	2.75337E-05	0.000280387	0.000280387	8.64209E-05	7.7984E-05	0.000194732
3838603773385	383860	3773385	3.39106E-05	3.06E-05	7.64106E-05	7.64106E-05	2.13842E-05	2.13842E-05	3.94579E-05	3.94579E-05	7.09527E-05	7.09527E-05	5.01948E-05	4.72422E-06	1.52105E-05	2.69316E-05	0.00026946	0.00026946	8.38124E-05	7.56302E-05	0.000188854
3838703773385	383870	3773385	3.30928E-05	2.9862E-05	7.45679E-05	7.45679E-05	2.08685E-05	2.08685E-05	3.85064E-05	3.85064E-05	6.92416E-05	6.92416E-05	4.89843E-05	4.61029E-06	1.48437E-05	2.62821E-05	0.000258659	0.000258659	8.10666E-05	7.31524E-05	0.000182667
3838803773385	383880	3773385	3.23108E-05	2.9156E-05	7.2806E-05	7.2806E-05	2.03754E-05	2.03754E-05	3.75965E-05	3.75965E-05	6.76055E-05	6.76055E-05	4.78269E-05	4.50135E-06	1.4493E-05	2.56611E-05	0.000248636	0.000248636	7.84282E-05	7.07717E-05	0.000176722
3838903773385	383890	3773385	3.15289E-05	2.8451E-05	7.1044E-05	7.1044E-05	1.98823E-05	1.98823E-05	3.66866E-05	3.66866E-05	6.59694E-05	6.59694E-05	4.66694E-05	4.39241E-06	1.41422E-05	2.50401E-05	0.000239167	0.000239167	7.58257E-05	6.84232E-05	0.000170858
3839003773385	383900	3773385	3.07648E-05	2.7761E-05	6.93223E-05	6.93223E-05	1.94005E-05	1.94005E-05	3.57976E-05	3.57976E-05	6.43708E-05	6.43708E-05	4.55385E-05	4.28597E-06	1.37995E-05	2.44333E-05	0.000230317	0.000230317	7.33127E-05	6.61555E-05	0.000165195
3839103773385	383910	3773385	3.00187E-05	2.7088E-05	6.76411E-05	6.76411E-05	1.893E-05	1.893E-05	3.49294E-05	3.49294E-05	6.28096E-05	6.28096E-05	4.4434E-05	4.18202E-06	1.34649E-05	2.38407E-05	0.000221959	0.000221959	7.08594E-05	6.39417E-05	0.000159667
3829703773395	382970	3773395	9.38107E-05	8.4652E-05	0.000211383	0.000211383	5.91576E-05	5.91576E-05	0.000109157	0.000109157	0.000196285	0.000196285	0.00013886	1.30691E-05	4.20787E-05	7.4504E-05	0.000228335	0.000228335	4.80454E-05	4.3355E-05	0.000108261
3829803773395	382980	3773395	9.59536E-05	8.6586E-05	0.000216212	0.000216212	6.0509E-05	6.0509E-05	0.00011165	0.00011165	0.000200768	0.000200768	0.000142032	1.33677E-05	4.30399E-05	7.62059E-05	0.000236614	0.000236614	4.93109E-05	4.44969E-05	0.000111112
3829903773395	382990	3773395	9.73265E-05	8.7825E-05	0.000219306	0.000219306	6.13747E-05	6.13747E-05	0.000113248	0.000113248	0.000203641	0.000203641	0.000144064	1.35589E-05	4.36557E-05	7.72962E-05	0.000243418	0.000243418	5.03615E-05	4.54449E-05	0.000113479
3830003773395	383000	3773395	9.74459E-05	8.7933E-05	0.000219575	0.000219575	6.145E-05	6.145E-05	0.000113387	0.000113387	0.000203891	0.000203891	0.00014424	1.35756E-05	4.37092E-05	7.7391E-05	0.00024763 6	5.103E-05	4.60482E-05	0.000114986
3830103773395	383010	3773395	9.7416E-05	8.7906E-05	0.000219507	0.000219507	6.14312E-05	6.14312E-05	0.000113352	0.000113352	0.000203828	0.000203828	0.000144196	1.35714E-05	4.36958E-05	7.73673E-05	0.000252141	0.000252141	5.16806E-05	4.66353E-05	0.000116452
3830203773395	383020	3773395	9.66162E-05	8.7184E-05	0.000217705	0.000217705	6.09268E-05	6.09268E-05	0.000112421	0.000112421	0.000202155	0.000202155	0.00014312	1.346E-05	4.33371E-05	7.67321E-05	0.000255709	0.000255709	5.20209E-05	4.69423E-05	0.000117219
3830303773395	383030	3773395	9.5673E-05	8.6333E-05	0.00021558	0.00021558	6.03321E-05	6.03321E-05	0.000111324	0.000111324	0.000200181	0.000200181	0.000141616	1.33286E-05	4.2914E-05	7.59831E-05	0.000259674	0.000259674	5.22656E-05	4.71632E-05	0.00011777
3830403773395	383040	3773395	9.49746E-05	8.5703E-05	0.000214006	0.000214006	5.98917E-05	5.98917E-05	0.000110511	0.000110511	0.00019872	0.00019872	0.000140583	1.32313E-05	4.26008E-05	7.54284E-05	0.000264559	0.000264559	5.26058E-05	4.74702E-05	0.000118537
3830503773395	383050	3773395	9.47717E-05	8.552E-05	0.000213549	0.000213549	5.97637E-05	5.97637E-05	0.000110275	0.000110275	0.000198295	0.000198295	0.000140282	1.3203E-05	4.25097E-05	7.52672E-05	0.000270602	0.000270602	5.32684E-05	4.80681E-05	0.0001203
3830603773395	383060	3773395	9.45091E-05	8.5283E-05	0.000212957	0.000212957	5.95981E-05	5.95981E-05	0.00010997	0.00010997	0.000197746	0.000197746	0.000139893	1.31664E-05	4.23919E-05	7.50586E-05	0.000276835	0.000276835	5.39608E-05	4.86929E-05	0.00012159
3830703773395	383070	3773395	9.43718E-05	8.5159E-05	0.000212648	0.000212648	5.95115E-05	5.95115E-05	0.00010981	0.00010981	0.000197459	0.000197459	0.00013969	1.31473E-05	4.23303E-05	7.49496E-05	0.000283496	0.000283496	5.48323E-05	4.94793E-05	0.000123554
3830803773395	383080	3773395	9.42166E-05	8.5019E-05	0.000212298	0.000212298	5.94136E-05	5.94136E-05	0.000109629	0.000109629	0.000197134	0.000197134	0.00013946	1.31257E-05	4.22607E-05	7.48263E-05	0.000290315	0.000290315	5.58172E-05	5.03681E-05	0.000125773
3830903773395	383090	3773395	9.42345E-05	8.5035E-05	0.000212338	0.000212338	5.94249E-05	5.94249E-05	0.00010965	0.00010965	0.000197171	0.000197171	0.000139487	1.31282E-05	4.22688E-05	7.48406E-05	0.000297643	0.000297643	5.71125E-05	5.15369E-05	0.000128692
3831003773395	383100	3773395	9.61565E-05	8.6769E-05	0.000216669	0.000216669	6.0637E-05	6.0637E-05	0.000111887	0.000111887	0.000201193	0.000201193	0.000142332	1.33959E-05	4.31309E-05	7.63671E-05	0.000308554	0.000308554	6.01747E-05	5.43001E-05	0.000135592
3831103773395	383110	3773395	9.83293E-05	8.873E-05	0.000221565	0.000221565	6.20071E-05	6.20071E-05	0.000114415	0.000114415	0.000205739	0.000205739	0.000145548	1.36986E-05	4.41055E-05	7.80927E-05	0.000320465	0.000320465	6.33682E-05	5.71818E-05	0.000142787
3831203773395	383120	3773395	0.000101188	9.131E-05	0.000228008	0.000228008	6.38102E-05	6.38102E-05	0.000117742	0.000117742	0.000211722	0.000211722	0.00014978	1.4097E-05	4.5388E-05	8.03634E-05	0.000334834	0.000334834	6.68422E-05	6.03167E-05	0.000150615
3831303773395	383130	3773395	0.000104483	9.4283E-05	0.000235432	0.000235432	6.5888E-05	6.5888E-05	0.000121576	0.000121576	0.000218616	0.000218616	0.000154658	1.4556E-05	4.68659E-05	8.29803E-05	0.000352851	0.000352851	7.01968E-05	6.33438E-05	0.000158174
3831403773395	383140	3773395	0.000107295	9.682E-05	0.000241767	0.000241767	6.76609E-05	6.76609E-05	0.000124847	0.000124847	0.000224498	0.000224498	0.000158819	1.49477E-05	4.8127E-05	8.52131E-05	0.000374262	0.000374262	7.26024E-05	6.55146E-05	0.000163595
3831503773395	383150	3773395	0.000107701	9.7186E-05	0.000242682	0.000242682	6.79169E-05	6.79169E-05	0.000125319	0.000125319	0.000225348	0.000225348	0.00015942	1.50042E-05	4.83091E-05	8.55355E-05	0.000389265	0.000389265	7.42797E-05	6.70281E-05	0.000167374
3831603773395	383160	3773395	0.000107701	9.7186E-05	0.000242682	0.000242682	6.79169E-05	6.79169E-05	0.000125319	0.000125319	0.000225348	0.000225348	0.00015942	1.50042E-05	4.83091E-05	8.55355E-05	0.000404951	0.000404951	7.58556E-05	6.84501E-05	0.000170925
3831703773395	383170	3773395	0.000107343	9.6863E-05	0.000241875	0.000241875	6.7691E-05	6.7691E-05	0.000124903	0.000124903	0.000224598	0.000224598	0.00015889	1.49543E-05	4.81484E-05	8.5251E-05	0.000423253	0.000423253	7.71449E-05	6.96136E-05	0.00017383
3831803773395	383180	3773395	0.000106256	9.5883E-05	0.000239427	0.000239427	6.70059E-05	6.70059E-05	0.000123639	0.000123639	0.000222325	0.000222325	0.000157282	1.4803E-05	4.76611E-05	8.43882E-05	0.000444426	0.000444426	7.81955E-05	7.05616E-05	0.000176198
3831903773395	383190	3773395	0.000104382	9.4192E-05	0.000235204	0.000235204	6.5824E-05	6.5824E-05	0.000121458	0.000121458	0.000218403	0.000218403	0.000154507	1.45419E-05	4.68204E-05	8.28997E-05	0.000465076	0.000465076	7.93833E-05	7.16335E-05	0.000178874
3832003773395	383200	3773395	0.000101069	9.1202E-05	0.000227739	0.000227739	6.37349E-05	6.37349E-05	0.000117603	0.000117603	0.000211472	0.000211472	0.000149604	1.40803E-05	4.53344E-05	8.02686E-05	0.000448314	0.000448314	8.09532E-05	7.30501E-05	0.000182412
3832103773395	383210	3773395	9.90814E-05	8.9409E-05	0.00022326	0.00022326	6.24814E-05	6.24814E-05	0.00011529	0.00011529	0.000207313	0.000207313	0.000146661	1.38034E-05	4.44428E-05	7.869E-05	0.000500491	0.000500491	8.23738E-05	7.43321E-05	0.000185613
3835503773395	383550	3773395	6.56006E-05	5.9196E-05	0.000147818	0.000147818	4.13682E-05	4.13682E-05	7.63321E-05	7.63321E-05	0.000137259	0.000137259	9.71028E-05	9.13908E-06	2.94251E-05	5.20997E-05	0.001755881	0.001755881	0.000163727	0.000147743	0.000368926
3835603773395	383560	3773395	6.32607E-05	5.7085E-05	0.000142545	0.000142545	3.98926E-05	3.98926E-05	7.36094E-05	7.36094E-05	0.000132363	0.000132363	9.36392E-05	8.8131E-06	2.83755E-05	5.02414E-05	0.001530417	0.001530417	0.00016464	0.000148567	0.000370984
3835803773395	383580	3773395	5.8957E-05	5.3201E-05	0.000132848	0.000132848	3.71787E-05	3.71787E-05	6.86017E-05	6.86017E-05	0.000123359	0.000123359	8.72688E-05	8.21353E-06	2.64451E-05	4.68234E-05	0.001209619	0.001209619	0.000167852	0.000151465	0.00037822
3835903773395	383590	3773395	5.77273E-05	5.2092E-05	0.000130077	0.000130077	3.64033E-05	3.64033E-05	6.71709E-05	6.71709E-05	0.000120786	0.000120786	8.54487E-05	8.04223E-06	2.58935E-05	4.58468E-05	0.001111605	0.001111605	0.00016664	0.000150372	0.000375489
3836003773395	383600	3773395	5.65216E-05	5.1004E-05	0.00012736	0.00012736	3.56429E-05	3.56429E-05	6.57679E-05	6.57679E-05	0.000118263	0.000118263	8.36639E-05	7.87425E-06	2.53527E-05	4.48892E-05	0.001027246	0.001027246	0.000164933	0.000148831	0.000371643
3836103773395	383610	3773395	5.4904E-05	4.9544E-05	0.000123715	0.000123715	3.46228E-05	3.46228E-05	6.38856E-05	6.38856E-05	0.000114878	0.000114878	8.12694E-05	7.64889E-06	2.46271E-05	4.36045E-05	0.000931912	0.000931912	0.000161835	0.000146036	0.000364662
3836203773395	383620	3773395	5.33341E-05	4.8127E-05	0.000120178	0.000120178	3.36328E-05	3.36328E-05	6.20589E-05	6.20589E-05	0.000111593	0.000111593	7.89457E-05	7.43018E-06	2.39229E-05	4.23577E-05	0.000848647	0.000848647	0.000157656	0.000142265	0.000355247
3836303773395	383630	3773395	5.19015E-05	4.6835E-05	0.00011695	0.00011695	3.27294E-05	3.27294E-05	6.0392E-05	6.0392E-05	0.000108596	0.000108596	7.68252E-05	7.2306E-06	2.32803E-05	4.12199E-05	0.00078175	0.00078175	0.00015312	0.000138171	0.000345025
3836403773395	383640	3773395	5.06898E-05	4.5741E-05	0.000114219	0.000114219	3.19653E-05	3.19653E-05	5.8982E-05	5.8982E-05	0.000106061	0.000106061	7.50315E-05	7.06179E-06	2.27368E-05	4.02576E-05	0.000730618	0.000730618	0.000149001	0.000134455	0.000335744
3836503773395	383650	3773395	4.9478E-05	4.4648E-05	0.000111489	0.000111489	3.12012E-05	3.12012E-05	5.75721E-05	5.75721E-05	0.000103525	0.000103525	7.32379E-05	6.89298E-06	2.21933E-05	3.92952E-05	0.000684894	0.000684894	0.000144739	0.000130609	0.000326141
3836603773395	383660	3773395	4.79201E-05	4.3242E-05	0.000107978	0.000107978	3.02187E-05	3.02187E-05	5.57593E-05	5.57593E-05	0.000100266	0.000100266	7.09318E-05	6.67594E-06	2.14945E-05	3.80579E-05	0.000635887	0.000635887	0.000139218	0.000125627	0.000313699
3836703773395	383670	3773395	4.62547E-05	4.1739E-05	0.000104226	0.000104226	2.91685E-05	2.91685E-05	5.38214E-05	5.38214E-05	9.67809E-05	9.67809E-05	6.84667E-05	6.44393E-06	2.07475E-05	3.67353E-05	0.000590591	0.000590591	0.000133231	0.000120224	0.000300209

			KMMass Grading / Excavation	KMDrainage / Utilities Trenching	KMFoundations / Concrete Pads	KMBuilding / Structure Construction	KMAsphalt Paving	KMArchitectural Coating	KMLandscaping or Other Finishing	KMWaterside Construction (Piles)	EWNDemolition	EWNSite Grubbing / Prep	EWNDrainage / Utilities Trenching	EWNDrainage / Utilities Trenching	EWNDrainage / Utilities Trenching	EWNFoundations / Concrete Pads	EWNBuilding / Structure Construction	EWNAsphalt Paving	EWNLandscaping or Other Finishing	EWNWaterside Construction (Piles)	ISDemolition
Unique Identifier	X (UTM)	Y (UTM)	2026	2026	2026	2026	2026	2026	2026	2026	2027	2027	2027	2028	2029	2029	2029	2029	2029	2029	2027
3831803773385	383180	3773385	0.000172068	3.70733E-05	8.8855E-05	0.000164815	0.000113033	1.06384E-05	3.42525E-05	6.06471E-05	0.002035493	0.002744425	0.003329831	0.003329831	0.003329831	0.002368476	0.004124693	0.00301296	0.000913018	0.001584355	6.25026E-05
3831903773385	383190	3773385	0.000174947	3.76935E-05	9.03414E-05	0.000167572	0.000114924	1.08164E-05	3.48255E-05	6.16616E-05	0.002738858	0.003692762	0.004480454	0.004480454	0.004480454	0.003186904	0.005549982	0.004054088	0.001228512	0.002131829	5.96792E-05
3832003773385	383200	3773385	0.000177005	3.81368E-05	9.14041E-05	0.000169543	0.000116276	1.09436E-05	3.52351E-05	6.23869E-05	0.003899464	0.005257589	0.00637907	0.00637907	0.00637907	0.004537371	0.007901816	0.00577203	0.0017491	0.003035203	5.55904E-05
3835503773385	383550	3773385	0.00034906	7.52072E-05	0.000180252	0.000334345	0.0002293	2.15812E-05	6.94849E-05	0.000123029	0.004239978	0.005716699	0.006936112	0.006936112	0.006936112	0.004933589	0.008591829	0.006276063	0.001901837	0.003300247	5.02361E-05
3835603773385	383560	3773385	0.000358004	7.71344E-05	0.000184871	0.000342913	0.000235176	2.21342E-05	7.12654E-05	0.000126182	0.003264356	0.004401282	0.005340107	0.005340107	0.005340107	0.003798366	0.006614842	0.004831935	0.001464223	0.002540857	4.97586E-05
3835703773385	383570	3773385	0.000358798	7.73053E-05	0.000185281	0.000343673	0.000235697	2.21833E-05	7.14234E-05	0.000126461	0.002596137	0.003500332	0.004246978	0.004246978	0.004246978	0.003020835	0.005260773	0.00384283	0.001164494	0.00202074	4.92333E-05
3835803773385	383580	3773385	0.000357224	7.69663E-05	0.000184468	0.000342165	0.000234664	2.2086E-05	7.11102E-05	0.000125907	0.002155741	0.002906553	0.003526542	0.003526542	0.003526542	0.002508395	0.004368362	0.003190952	0.000966955	0.001677952	4.8708E-05
3835903773385	383590	3773385	0.000354036	7.62795E-05	0.000182822	0.000339112	0.000232569	2.18889E-05	7.04756E-05	0.000124783	0.001852301	0.00249743	0.003030149	0.003030149	0.003030149	0.002155316	0.003753475	0.002741796	0.000830847	0.001441765	4.81708E-05
3836003773385	383600	3773385	0.000349719	7.53492E-05	0.000180592	0.000334976	0.000229733	2.1622E-05	6.96161E-05	0.000123262	0.00161442	0.002176698	0.002641003	0.002641003	0.002641003	0.00187852	0.003271436	0.002389682	0.000724146	0.001256606	4.76097E-05
3836103773385	383610	3773385	0.000342509	7.37959E-05	0.00017687	0.000328071	0.000224997	2.11762E-05	6.8181E-05	0.000120721	0.001392285	0.001877197	0.002277617	0.002277617	0.002277617	0.001620047	0.002821306	0.002060876	0.000624508	0.001083705	4.69292E-05
3836203773385	383620	3773385	0.00033335	7.18224E-05	0.00017214	0.000319298	0.00021898	2.06099E-05	6.63577E-05	0.000117492	0.001214423	0.001637388	0.001986655	0.001986655	0.001986655	0.001413089	0.002460889	0.001797603	0.000544728	0.000945263	4.61652E-05
3836303773385	383630	3773385	0.000323666	6.97359E-05	0.000167139	0.000310022	0.000212619	2.00112E-05	6.44299E-05	0.000114079	0.001076942	0.001452025	0.001761753	0.001761753	0.001761753	0.001253118	0.0021823	0.001594102	0.000483061	0.000838253	4.53355E-05
3836403773385	383640	3773385	0.000314869	6.78407E-05	0.000162596	0.000301596	0.00020684	1.94673E-05	6.26789E-05	0.000110979	0.000972435	0.00131112	0.001590791	0.001590791	0.001590791	0.001131514	0.001970528	0.001439409	0.000436185	0.000756909	4.45714E-05
3836503773385	383650	3773385	0.000305817	6.58904E-05	0.000157922	0.000292926	0.000200894	1.89077E-05	6.0877E-05	0.000107788	0.000883853	0.001191686	0.001445881	0.001445881	0.001445881	0.001028441	0.001791027	0.001308289	0.000396451	0.00068796	4.37954E-05
3836603773385	383660	3773385	0.000294062	6.33576E-05	0.000151852	0.000281666	0.000193172	1.81809E-05	5.85369E-05	0.000103645	0.000798185	0.00107618	0.001305737	0.001305737	0.001305737	0.000928758	0.001617429	0.001181482	0.000358025	0.000621278	4.2709E-05
3836703773385	383670	3773385	0.000281593	6.06712E-05	0.000145413	0.000269723	0.000184981	1.741E-05	5.60549E-05	9.92502E-05	0.000723195	0.000975072	0.001183062	0.001183062	0.001183062	0.000841501	0.001465471	0.001070481	0.000324388	0.000562909	4.14913E-05
3836803773385	383680	3773385	0.000268896	5.79355E-05	0.000138856	0.000257561	0.00017664	1.6625E-05	5.35274E-05	9.4775E-05	0.000657952	0.000887107	0.001076333	0.001076333	0.001076333	0.000765585	0.001333264	0.000973908	0.000295124	0.000512126	4.01722E-05
3836903773385	383690	3773385	0.000254787	5.48956E-05	0.00013157	0.000244047	0.000167372	1.57527E-05	5.07188E-05	8.9802E-05	0.000597371	0.000805427	0.00097723	0.00097723	0.00097723	0.000695094	0.001210505	0.000884236	0.0026795	0.000464973	3.85784E-05
3837003773385	383700	3773385	0.000241754	5.20875E-05	0.00012484	0.000231563	0.00015881	1.49468E-05	4.81243E-05	8.52084E-05	0.000545965	0.000736117	0.000893136	0.000893136	0.000893136	0.000635279	0.001106336	0.000808144	0.000244892	0.00042496	3.70623E-05
3837103773385	383710	3773385	0.000232944	5.01894E-05	0.000120291	0.000223124	0.000153023	1.44022E-05	4.63706E-05	8.21032E-05	0.000508467	0.000685559	0.000831794	0.000831794	0.000831794	0.000591647	0.001030351	0.000752639	0.000228072	0.000395773	3.61191E-05
3837203773385	383720	3773385	0.000226246	4.87462E-05	0.000116832	0.000216709	0.000148623	1.3988E-05	4.50372E-05	7.97424E-05	0.000478413	0.000645037	0.000782628	0.000782628	0.000782628	0.000556676	0.000969449	0.000708152	0.000214592	0.000372379	3.54745E-05
3837303773385	383730	3773385	0.000220086	4.74189E-05	0.000113651	0.000210808	0.000144576	1.36072E-05	4.3811E-05	7.75712E-05	0.000451677	0.00060899	0.000738891	0.000738891	0.000738891	0.000525566	0.000915272	0.000668578	0.000202599	0.000351569	3.48895E-05
3837403773385	383740	3773385	0.000217046	4.6764E-05	0.000112081	0.000207896	0.000142579	1.34192E-05	4.32059E-05	7.64998E-05	0.000432779	0.000583509	0.000707976	0.000707976	0.000707976	0.000503577	0.000876977	0.000640604	0.000194123	0.00033686	3.47701E-05
3837503773385	383750	3773385	0.0002141	4.61293E-05	0.00011056	0.000205075	0.000140644	1.32371E-05	4.26195E-05	7.54616E-05	0.000415146	0.000559735	0.000679131	0.000679131	0.000679131	0.00048059	0.000841246	0.000614504	0.000186213	0.000323135	3.46507E-05
3837603773385	383760	3773385	0.000211773	4.5628E-05	0.000109358	0.000202846	0.000139116	1.30933E-05	4.21563E-05	7.46415E-05	0.000399531	0.000538682	0.000653586	0.000653586	0.000653586	0.00046489	0.000809604	0.00059139	0.000179209	0.000310981	3.46269E-05
3837703773385	383770	3773385	0.000210065	4.526E-05	0.000108476	0.00020121	0.000137994	1.29876E-05	4.18163E-05	7.40394E-05	0.000385671	0.000519994	0.000630913	0.000630913	0.000630913	0.000448762	0.000781517	0.000570874	0.000172992	0.000300192	3.46985E-05
3837803773385	383780	3773385	0.000208438	4.49093E-05	0.000107636	0.000199651	0.000136925	1.2887E-05	4.14923E-05	7.34658E-05	0.000372598	0.000502369	0.000609528	0.000609528	0.000609528	0.000433551	0.000755028	0.000551524	0.000167129	0.000290017	3.47701E-05
3837903773385	383790	3773385	0.000207133	4.46282E-05	0.000106962	0.000198402	0.000136068	1.28064E-05	4.12326E-05	7.30059E-05	0.000360612	0.000486208	0.00058992	0.00058992	0.00058992	0.00041904	0.00073074	0.000533782	0.000161752	0.000280688	3.48955E-05
3838003773385	383800	3773385	0.000205896	4.43616E-05	0.000106323	0.000197216	0.000135255	1.27299E-05	4.09863E-05	7.25698E-05	0.000349277	0.00047025	0.000571377	0.000571377	0.000571377	0.00040615	0.00070777	0.000517004	0.000156668	0.000271865	3.50089E-05
3838103773385	383810	3773385	0.000205223	4.42167E-05	0.000105976	0.000196572	0.000134813	1.26883E-05	4.08524E-05	7.23328E-05	0.000339267	0.000457428	0.000555001	0.000555001	0.000555001	0.000394767	0.000687485	0.000502186	0.000152178	0.000264073	3.52059E-05
3838203773385	383820	3773385	0.000205412	4.42573E-05	0.000106073	0.000196752	0.000134937	1.26999E-05	4.08899E-05	7.23991E-05	0.000330874	0.000446113	0.000541272	0.000541272	0.000541272	0.000385001	0.000670479	0.000489764	0.000148413	0.000257541	3.55103E-05
3838303773385	383830	3773385	0.000205586	4.4295E-05	0.000106163	0.00019692	0.000135051	1.27107E-05	4.09247E-05	7.24608E-05	0.000322965	0.000435449	0.000528333	0.000528333	0.000528333	0.000375798	0.000654452	0.000478057	0.000144866	0.000251384	3.57729E-05
3838403773385	383840	3773385	0.000200596	4.32198E-05	0.000103587	0.00019214	0.000131773	1.24022E-05	3.99314E-05	7.0702E-05	0.000309069	0.000416713	0.000505601	0.000505601	0.000505601	0.000359629	0.000626293	0.000457487	0.000138633	0.000240568	3.52656E-05
3838503773385	383850	3773385	0.000194732	4.19563E-05	0.000100558	0.000186523	0.000127921	1.20396E-05	3.8764E-05	6.86351E-05	0.000294874	0.000397575	0.00048238	0.00048238	0.00048238	0.000343112	0.000597529	0.000436476	0.000132266	0.00022952	3.46089E-05
3838603773385	383860	3773385	0.000188854	4.06899E-05	9.75231E-05	0.000180893	0.00012406	1.16762E-05	3.75939E-05	6.65634E-05	0.00028145	0.000379475	0.000460419	0.000460419	0.000460419	0.00032749 2	0.000570326	0.000416605	0.000126244	0.000219071	3.39285E-05
3838703773385	383870	3773385	0.000182667	3.93569E-05	9.43282E-05	0.000174967	0.000119996	1.12937E-05	3.63623E-05	6.43827E-05	0.000268407	0.00036189	0.000439083	0.000439083	0.000439083	0.00031231 6	0.000543897	0.0003973	0.000120394	0.000208919	3.31644E-05
3838803773385	383880	3773385	0.000176722	3.8076E-05	9.12582E-05	0.000169273	0.00011609	1.09262E-05	3.51789E-05	6.22873E-05	0.000256308	0.000345576	0.00041929	0.00041929	0.00041929	0.000298237	0.000519379	0.00037939	0.000114967	0.000199501	3.24183E-05
3838903773385	383890	3773385	0.000170858	3.68125E-05	8.82299E-05	0.000163655	0.000112238	1.05636E-05	3.40115E-05	6.02204E-05	0.000244925	0.000330229	0.000400669	0.000400669	0.000400669	0.000284992	0.000496312	0.000362541	0.000109861	0.000190641	3.16602E-05
3839003773385	383900	3773385	0.000165195	3.55925E-05	8.53058E-05	0.000158232	0.000108518	1.02135E-05	3.28843E-05	5.82246E-05	0.000234276	0.000315871	0.000383248	0.000383248	0.000383248	0.000272601	0.000474733	0.000346778	0.000105084	0.00018235 2	3.09141E-05
3839103773385	383910	3773385	0.000159667	3.44014E-05	8.24512E-05	0.000152937	0.000104887	9.87171E-06	3.17839E-05	5.62762E-05	0.000224266	0.000302374	0.000366873	0.000366873	0.000366873	0.000260953	0.000454449	0.000331961	0.000100594	0.00017456	3.01739E-05
3829703773395	382970	3773395	0.000108261	2.33255E-05	5.59051E-05	0.000103697	7.11174E-05	6.6934E-06	2.15507E-05	3.81575E-05	0.000262414	0.000353809	0.000429279	0.000429279	0.000429279	0.00030534 2	0.000531753	0.000388429	0.000117706	0.000204254	5.37877E-05
3829803773395	382980	3773395	0.000111112	2.39399E-05	5.73776E-05	0.000106428	7.29905E-05	6.8697E-06	2.21183E-05	3.91625E-05	0.000280262	0.000377873	0.000458476	0.000458476	0.000458476	0.00032611	0.000567919	0.000414847	0.000125711	0.000218146	5.47965E-05
3829903773395	382990	3773395	0.000113479	2.44499E-05	5.86E-05	0.000108696	7.45456E-05	7.01605E-06	2.25896E-05	3.99968E-05	0.000297089	0.000400561	0.000486003	0.000486003	0.000486003	0.000345689	0.000602017	0.000439754	0.000133259	0.000231243	5.5483E-05
3830003773395	383000	3773395	0.000114986	2.47745E-05	5.93779E-05	0.000110139	7.55352E-05	7.10919E-06	2.28894E-05	4.05278E-05	0.000310872	0.000419144	0.00050855	0.00050855	0.00050855	0.000361727	0.000629946	0.000460156	0.000139441	0.000241971	5.56262E-05
3830103773395	383010	3773395	0.000116452	2.50903E-05	6.0135E-05	0.000111543	7.64982E-05	7.19983E-06	2.31813E-05	4.10445E-05	0.000325944	0.000439465	0.000533206	0.000533206	0.000533206	0.000379264	0.000660488	0.000482465	0.000146202	0.000253703	5.56919E-05
3830203773395	383020	3773395	0.000117219	2.52555E-05	6.05309E-05	0.000112277	7.70019E-05	7.24723E-06	2.33339E-05	4.13147E-05	0.000340001	0.000458418	0.000556202	0.000556202	0.000556202	0.000395621	0.000688973	0.000503273	0.000152507	0.000264645	5.53158E-05
3830303773395	383030	3773395	0.00011777	2.53743E-05	6.08156E-05	0.000112805	7.73641E-05	7.28133E-06	2.34437E-05	4.15091E-05	0.000355186	0.000478893	0.000581044	0.000581044	0.000581044	0.000413291	0.000719745	0.000525751	0.000159318	0.000276464	5.47846E-05
3830403773395	383040	3773395	0.000118537	2.55395E-05	6.12115E-05	0.00011354	7.78677E-05	7.32873E-06	2.35963E-05	4.17793E-05	0.000372742	0.000502562	0.000609762	0.000609762	0.000609762	0.000433718	0.000755318	0.000551736	0.000167193	0.000290129	5.43429E-05
3830503773395	383050	3773395	0.00012003	2.58612E-05	6.19825E-05	0.00011497	7.88485E-05	7.42103E-06	2.38935E-05	4.23055E-05	0.000394105	0.000531366	0.00064471	0.00064471	0.00064471	0.000458576	0.000798609	0.000583359	0.000176775	0.000306757	5.42473E-05
3830603773395	383060	3773395	0.00012159	2.61973E-05	6.27882E-05	0.000116464	7.98734E-05	7.5175E-06	2.42041E-05	4.28554E-05	0.000417217	0.000562528	0.000682519	0.000682519	0.000682519	0.000485469	0.000845443	0.00061757	0.000187142	0.000324747	5.41459E-05
3830703773395	383070	3773395	0.000123554	2.66204E-05	6.38023E-05	0.000118345	8.11634E-05	7.63891E-06	2.4595E-05	4.35476E-05	0.000443416	0.000597851	0.000725377	0.000725377	0.000725377	0.000515954	0.000898532	0.000656349	0.000198894	0.000345139	5.41936E-05
3830803773395	383080	3773395	0.000125773	2.70986E-05	6.49483E-05	0.000120471	8.26213E-05	7.77612E-06	2.50368E-05	4.43298E-05	0.00047236	0.000636876	0.000772726	0.000772726	0.000772726	0.000549633	0.000957184	0.000699193	0.000211877	0.000367668	5.4313E-05
3830903773395	383090	3773395	0.000128692	2.77275E-05	6.64555E-05	0.000123267	8.45386E-05	7.95657E-06	2.56178E-05	4.53585E-05	0.000506235	0.000682549	0.000828142	0.000828142	0.000828142	0.000589049	0.001025827	0.000749335	0.000227071	0.000394035	5.46771E-05
3831003773395	383100	3773395	0.000135592	2.92141E-05	7.00186E-05	0.000129876	8.90712E-05	8.38317E-06	2.69913E-05	4.77904E-05	0.000560948	0.000756318	0.000917646	0.000917646	0.000917646	0.000652712	0.001136697	0.000830321	0.000251613	0.000436622	5.66768E-05
3831103773395	383110	3773395	0.000142787	3.07645E-05	7.37345E-05	0.000136768	9.37983E-05	8.82807E-06	2.84237E-05	5.03267E-05	0.000625223	0.000842979	0.001022793	0.001022793	0.001022793	0.000727503	0.001266943	0.000925463	0.000280443	0.000486651	5.88197E-05
3831203773395	383120	3773395	0.000150615	3.24511E-05	7.77768E-05	0.000144266	9.89405E-05	9.31205E-06	2.9982E-05	5.30857E-05	0.000706535	0.00095261	0.001155809	0.001155809	0.001155809	0.000822116	0.001431711	0.00104582	0.000316915	0.000549941	6.1273E-05
3831303773395	383130	3773395	0.000158174	3.40797E-05	8.16802E-05	0.000151507	0.000103906	9.7794E-06	3.14867E-05	5.575E-05	0.000812427	0.001095383	0.001329036	0.001329036	0.001329036	0.00094533	0.00164629	0.001202563	0.000364413	0.000632364	6.36666E-05
3831403773395	383140	3773395	0.000163595	3.52476E-05	8.44793E-05	0.000156699	0.000107467	1.01145E-05	3.25657E-05	5.76605E-05	0.000948523	0.001278879	0.001551673	0.001551673	0.001551673	0.00110369	0.001922073	0.001404014	0.000425459	0.000738296	6.53559E-05
3831503773395	383150	3773395	0.000167374	3.60619E-05	8.6431E-05	0.000160319	0.00010995	1.03482E-05	3.33181E-05	5.89926E-05	0.001080333	0.001456597	0.001767299	0.001767299	0.001767299	0.001257063	0.00218917	0.001599121	0.000484582	0.000840892	6.59409E-05
3831603773395	383160	3773395	0.000170925	3.6827E-05	8.82646E-05	0.00016372	0.000112282	1.05677E-05	3.40249E-05	6.02441E-05	0.00124668	0.00168088	0.002039424	0.002039424	0.002039424	0.001450623	0.002526254	0.00184535	0.000559197	0.000970371	6.62214E-05
3831703773395	383170	3773395	0.00017383	3.74529E-05	8.97649E-05	0.000166503	0.000114191	1.07474E-05	3.46032E-05	6.12681E-05	0.001479524	0.001994819	0.002420329	0.002420329	0.002420329	0.001721556	0.002998085	0.002190007	0.000663639	0.001151608	6.59886E-05
3831803773395	383180	3773395	0.000176198	3.7963E-05	9.09873E-05	0.00016877	0.000115746	1.08937E-05	3.50745E-05	6.21025E-05	0.001831355	0.002469189	0.002995885	0.002995885	0.002995885	0.002130944	0.003711031	0.002710793	0.000821452	0.001425461	6.46933E-05
3831903773395	383190	3773395	0.000178874	3.85397E-05	9.23695E-05	0.000171334	0.000117504	1.10592E-05	3.56073E-05	6.30458E-05	0.002360028	0.003181991	0.003860732	0.003860732	0.003860732	0.002746101	0.004782326	0.00349334	0.001058588	0.001836961	6.24131E-05
3832003773395	383200	3773395	0.000182412	3.93018E-05	9.41962E-05	0.000174722	0.000119828	1.12779E-05	3.63115E-05	6.42926E-05	0.003225777	0.004349267	0.005276997	0.005276997	0.005276997	0.003753477	0.006536667	0.004774831	0.001446919	0.002510829	5.86824E-05
3832103773395	383210	3773395	0.000185613	3.99915E-05	9.58492E-05	0.000177788	0.000121931	1.14758E-05	3.69487E-05	6.54209E-05	0.004723214	0.006368239	0.00772663	0.00772663	0.00772663	0.005495877	0.009571051	0.006991354	0.002118592	0.00367638	5.22537E-05
3835503773395	383550	3773395	0.000368926	7.94875E-05	0.000190511	0.000353374	0.00024235	2.28095E-05	7.34395E-05	0.000130031	0.005458705	0.00735989	0.008929808	0.008929808	0.008929808	0.006351686	0.011061439	0.008080036	0.002448496	0.00424886	5.17164E-05
3835603773395	383560	3773395	0.000370984	7.99309E-05	0.000191573	0.000355345	0.000243702	2.29367E-05	7.38492E-05	0.000130756	0.004024392	0.005426027	0.006583437	0.006583437	0.006583437	0.004682735	0.008154968	0.005956949	0.001805136	0.003132442	5.11016E-05
3835803773395	383580	3773395	0.00037822	8.149E-05	0.00019531	0.000362276	0.000248456	2.33841E-05	7.52896E-05	0.000133307	0.002494453	0.003363233	0.004080635	0.004080635	0.004080635	0.002902516	0.005054722	0.003692317	0.001118884	0.001941593	4.99257E-05
3835903773395	383590	3773395	0.000375489	8.09017E-05	0.0001939	0.000359661	0.000246662	2.32153E-05	7.47461E-05	0.000132345	0.002114309	0.002850692	0.003458765	0.003458765	0.003458765	0.002460186	0.004284406	0.003129624	0.000948371	0.001645703	4.93885E-05
3836003773395	383600	3773395	0.000371643	8.00729E-05	0.000191914	0.000355976	0.000244135	2.29774E-05	7.39804E-05	0.000130989	0.001822497	0.002457246	0.002981394	0.002981394	0.002981394	0.002120637	0.003693081	0.002697681	0.000817479	0.001418566	4.88453E-05
3836103773395	383610	3773395	0.000364662	7.85688E-05	0.000188309	0.00034929	0.00023955	2.25458E-05	7.25908E-05	0.000128528	0.001548688	0.002088072	0.002533473	0.002533473	0.002533473	0.001802035	0.003138238	0.002292385	0.000694662	0.001205443	4.81827E-05
3836203773395	383620	3773395	0.000355247	7.65403E-05	0.000183447	0.000340272	0.000233365	2.19637E-05	7.07166E-05	0.00012521	0.001332636	0.001796772	0.002180037	0.002180037	0.002180037	0.001550639	0.002700433	0.001972582	0.000597752	0.001037276	4.74426E-05
3836303773395	383630	3773395	0.000345025	7.43379E-05	0.000178168	0.00033048	0.00022665	2.13317E-05	6.86817E-05	0.000121607	0.001169905	0.001577366	0.001913829	0.001913829	0.001913829	0.001361288	0.002370679	0.001731707	0.00052476	0.000910612	4.66725E-05
3836403773395	383640	3773395	0.000335744	7.23383E-05	0.000173376	0.000321591	0.000220553	2.07579E-05	6.68343E-05	0.000118336	0.001049138	0.001414537	0.001716268	0.001716268	0.001716268	0.001220765	0.002125958	0.001552946	0.00047059	0.000816612	4.59503E-05
3836503773395	383650	3773395	0.000326141	7.02692E-05	0.000168417	0.000312392	0.000214245	2.01642E-05	6.49226E-05	0.000114951	0.000947842	0.001277961	0.00155056	0.00155056	0.00155056	0.001102898	0.001920694	0.001403007	0.000425154	0.000737766	4.51982E-05
3836603773395	383660	3773395	0.000313699	6.75886E-05	0.000161992	0.000300475	0.000206072	1.9395E-05	6.2446E-05	0.000110566	0.000850683	0.001146963	0.001391619	0.001391619	0.001391619	0.001146963	0.001009884	0.001723811	0.00125919	0.000381573	0.000662141	4.41536E-05
3836703773395	383670	3773395	0.000300209	6.46819E-05	0.000155026	0.000287553	0.00019721	1.85609E-05	5.97605E-05	0.000105811	0.000766417	0.001033348	0.001253769	0.001253769	0.001253769	0.000891794	0.001553056	0.001134459	0.000343775	0.000596551	4.29359E-05

			ISDrainage / Utilities Trenching	ISDrainage / Utilities Trenching	ISAsphalt Paving	ISAsphalt Paving	SVDemolition	SVSite Grubbing / Prep	SVMass Grading / Excavation	SVMass Grading / Excavation	SVDrainage / Utilities Trenching	SVFoundations / Concrete Pads	SVBuilding / Structure Construction	SVBuilding / Structure Construction	SVAsphalt Paving	SVAsphalt Paving	SVArchitectural Coating	SVArchitectural Coating	SVLandscaping or Other Finishing	SVLandscaping or Other Finishing	MDemolition
Unique Identifier	X (UTM)	Y (UTM)	2027	2028	2027	2028	2027	2027	2027	2028	2028	2028	2028	2029	2028	2029	2028	2029	2028	2029	2027
3831803773385	383180	3773385	2.16038E-05	2.16038E-05	9.25171E-05	9.25171E-05	0.000496066	0.000327735	0.000553451	0.000553451	0.000167056	0.000172157	0.000899197	0.000899197	0.0006797	0.0006797	6.73323E-05	6.73323E-05	0.00021679	0.00021679	9.20557E-05
3831903773385	383190	3773385	2.06279E-05	2.06279E-05	8.83379E-05	8.83379E-05	0.000520891	0.000344136	0.000581148	0.000581148	0.000175416	0.000180772	0.000936429	0.000936429	0.000713714	0.000713714	7.07019E-05	7.07019E-05	0.000227639	0.000227639	9.58819E-05
3832003773385	383200	3773385	1.92146E-05	1.92146E-05	8.22855E-05	8.22855E-05	0.000542512	0.00035842	0.00060527	0.00060527	0.000182697	0.000188275	0.000967594	0.000967594	0.000743339	0.000743339	7.36366E-05	7.36366E-05	0.000237087	0.000237087	9.71414E-05
3835503773385	383550	3773385	1.73639E-05	1.73639E-05	7.436E-05	7.436E-05	0.000360361	0.000238079	0.000402048	0.000402048	0.000121356	0.000125061	0.000636225	0.000636225	0.00049376	0.00049376	4.89128E-05	4.89128E-05	0.000157484	0.000157484	0.000292934
3835603773385	383560	3773385	1.71989E-05	1.71989E-05	7.36532E-05	7.36532E-05	0.000344671	0.000227713	0.000384543	0.000384543	0.000116072	0.000119616	0.000615199	0.000615199	0.000472261	0.000472261	4.67831E-05	4.67831E-05	0.000150627	0.000150627	0.000319736
3835703773385	383570	3773385	1.70173E-05	1.70173E-05	7.28757E-05	7.28757E-05	0.000331597	0.000219076	0.000369956	0.000369956	0.000111669	0.000115079	0.000595243	0.000595243	0.000454347	0.000454347	4.50085E-05	4.50085E-05	0.000144914	0.000144914	0.000328409
3835803773385	383580	3773385	1.68357E-05	1.68357E-05	7.20981E-05	7.20981E-05	0.000320943	0.000212037	0.00035807	0.00035807	0.000108081	0.000111381	0.000578096	0.000578096	0.000439749	0.000439749	4.35624E-05	4.35624E-05	0.000140258	0.000140258	0.000333142
3835903773385	383590	3773385	1.66501E-05	1.66501E-05	7.13029E-05	7.13029E-05	0.000312451	0.000206427	0.000348596	0.000348596	0.000105221	0.000108434	0.000563731	0.000563731	0.000428114	0.000428114	4.24098E-05	4.24098E-05	0.000136547	0.000136547	0.000334874
3836003773385	383600	3773385	1.64561E-05	1.64561E-05	7.04724E-05	7.04724E-05	0.000304278	0.000201027	0.000339478	0.000339478	0.000102469	0.000105598	0.000549727	0.000549727	0.000416916	0.000416916	4.13005E-05	4.13005E-05	0.000132975	0.000132975	0.000334575
3836103773385	383610	3773385	1.62209E-05	1.62209E-05	6.94651E-05	6.94651E-05	0.000293655	0.000194008	0.000327625	0.000327625	9.88915E-05	0.000101911	0.000532193	0.000532193	0.00040236	0.00040236	3.98585E-05	3.98585E-05	0.000128332	0.000128332	0.000330492
3836203773385	383620	3773385	1.59568E-05	1.59568E-05	6.83342E-05	6.83342E-05	0.000283436	0.000187257	0.000316224	0.000316224	9.545E-05	9.83645E-05	0.000514942	0.000514942	0.000388358	0.000388358	3.84715E-05	3.84715E-05	0.000123866	0.000123866	0.000322118
3836303773385	383630	3773385	1.567E-05	1.567E-05	6.7106E-05	6.7106E-05	0.000274429	0.000181307	0.000306176	0.000306176	9.24171E-05	9.5239E-05	0.000499366	0.000499366	0.000376018	0.000376018	3.7249E-05	3.7249E-05	0.000119931	0.000119931	0.000311863
3836403773385	383640	3773385	1.54059E-05	1.54059E-05	6.59751E-05	6.59751E-05	0.000266992	0.000176393	0.000297878	0.000297878	8.99124E-05	9.26578E-05	0.000486097	0.000486097	0.000365827	0.000365827	3.62395E-05	3.62395E-05	0.00011668	0.00011668	0.000302449
3836503773385	383650	3773385	1.51377E-05	1.51377E-05	6.48265E-05	6.48265E-05	0.000259824	0.000171657	0.00028988	0.00028988	8.74984E-05	9.01701E-05	0.000473239	0.000473239	0.000356005	0.000356005	3.52665E-05	3.52665E-05	0.000113548	0.000113548	0.00029232
3836603773385	383660	3773385	1.47622E-05	1.47622E-05	6.32184E-05	6.32184E-05	0.000251338	0.000166051	0.000280413	0.000280413	8.46409E-05	8.72254E-05	0.000458462	0.000458462	0.000344379	0.000344379	3.41148E-05	3.41148E-05	0.000109839	0.000109839	0.000278221
3836703773385	383670	3773385	1.43413E-05	1.43413E-05	6.14159E-05	6.14159E-05	0.000242877	0.000160461	0.000270974	0.000270974	8.17916E-05	8.42891E-05	0.000443801	0.000443801	0.000332786	0.000332786	3.29664E-05	3.29664E-05	0.000106142	0.000106142	0.00026334
3836803773385	383680	3773385	1.38854E-05	1.38854E-05	5.94633E-05	5.94633E-05	0.000234643	0.000155021	0.000261787	0.000261787	7.90187E-05	8.14315E-05	0.000429552	0.000429552	0.00032103	0.00032103	3.18487E-05	3.18487E-05	0.000102543	0.000102543	0.000248721
3836903773385	383690	3773385	1.33345E-05	1.33345E-05	5.71042E-05	5.71042E-05	0.000225956	0.000149282	0.000252095	0.000252095	7.6093E-05	7.84165E-05	0.000414736	0.000414736	0.0003096	0.0003096	3.06696E-05	3.06696E-05	9.87467E-05	9.87467E-05	0.000233422
3837003773385	383700	3773385	1.28104E-05	1.28104E-05	5.486E-05	5.486E-05	0.000218003	0.000144028	0.000243222	0.000243222	7.3415E-05	7.56567E-05	0.00040108	0.00040108	0.000298704	0.000298704	2.95902E-05	2.95902E-05	9.52714E-05	9.52714E-05	0.000220129
3837103773385	383710	3773385	1.24845E-05	1.24845E-05	5.34639E-05	5.34639E-05	0.00021211	0.000140134	0.000236647	0.000236647	7.14302E-05	7.36113E-05	0.000390529	0.000390529	0.000290628	0.000290628	2.87902E-05	2.87902E-05	9.26957E-05	9.26957E-05	0.000211038
3837203773385	383720	3773385	1.22616E-05	1.22616E-05	5.25097E-05	5.25097E-05	0.000207208	0.000136896	0.000231178	0.000231178	6.97796E-05	7.19103E-05	0.000381524	0.000381524	0.000283913	0.000283913	2.81249E-05	2.81249E-05	9.05537E-05	9.05537E-05	0.000203827
3837303773385	383730	3773385	1.20594E-05	1.20594E-05	5.16438E-05	5.16438E-05	0.000202558	0.000133824	0.00022599	0.00022599	6.82137E-05	7.02965E-05	0.000372956	0.000372956	0.00027541	0.00027541	2.74938E-05	2.74938E-05	8.85216E-05	8.85216E-05	0.000197106
3837403773385	383740	3773385	1.20182E-05	1.20182E-05	5.14671E-05	5.14671E-05	0.000199366	0.000131715	0.000222429	0.000222429	6.71387E-05	6.91888E-05	0.000366643	0.000366643	0.000273168	0.000273168	2.70605E-05	2.70605E-05	8.71266E-05	8.71266E-05	0.000193005
3837503773385	383750	3773385	1.19769E-05	1.19769E-05	5.12904E-05	5.12904E-05	0.000196205	0.000129626	0.000218902	0.000218902	6.60741E-05	6.80917E-05	0.000360447	0.000360447	0.000268836	0.000268836	2.66314E-05	2.66314E-05	8.5745E-05	8.5745E-05	0.00018906
3837603773385	383760	3773385	1.19686E-05	1.19686E-05	5.12551E-05	5.12551E-05	0.000193325	0.000127724	0.000215689	0.000215689	6.51044E-05	6.70923E-05	0.000354739	0.000354739	0.00026489	0.00026489	2.62406E-05	2.62406E-05	8.44866E-05	8.44866E-05	0.000185717
3837703773385	383770	3773385	1.19934E-05	1.19934E-05	5.13611E-05	5.13611E-05	0.000190715	0.000126	0.000212778	0.000212778	6.42255E-05	6.61866E-05	0.000349496	0.000349496	0.000261314	0.000261314	2.58863E-05	2.58863E-05	8.33461E-05	8.33461E-05	0.000183019
3837803773385	383780	3773385	1.20182E-05	1.20182E-05	5.14671E-05	5.14671E-05	0.000188161	0.000124312	0.000209927	0.000209927	6.33651E-05	6.53E-05	0.000344394	0.000344394	0.000257814	0.000257814	2.55395E-05	2.55395E-05	8.22296E-05	8.22296E-05	0.000180524
3837903773385	383790	3773385	1.20615E-05	1.20615E-05	5.16527E-05	5.16527E-05	0.000185765	0.000122729	0.000207255	0.000207255	6.25584E-05	6.44686E-05	0.000339602	0.000339602	0.00025432	0.00025432	2.52144E-05	2.52144E-05	8.11827E-05	8.11827E-05	0.000178477
3838003773385	383800	3773385	1.21007E-05	1.21007E-05	5.18205E-05	5.18205E-05	0.000183431	0.000121187	0.00020465	0.00020465	6.17723E-05	6.36585E-05	0.000334964	0.000334964	0.00025133	0.00025133	2.48976E-05	2.48976E-05	8.01626E-05	8.01626E-05	0.000176632
3838103773385	383810	3773385	1.21688E-05	1.21688E-05	5.21121E-05	5.21121E-05	0.000181397	0.000119843	0.000202381	0.000202381	6.10874E-05	6.29526E-05	0.000330867	0.000330867	0.000248546	0.000248546	2.46215E-05	2.46215E-05	7.92737E-05	7.92737E-05	0.000175546
3838203773385	383820	3773385	1.2274E-05	1.2274E-05	5.25627E-05	5.25627E-05	0.000179828	0.000118807	0.000200631	0.000200631	6.05592E-05	6.24083E-05	0.000327569	0.000327569	0.000246397	0.000246397	2.44086E-05	2.44086E-05	7.85882E-05	7.85882E-05	0.000175623
3838303773385	383830	3773385	1.23648E-05	1.23648E-05	5.29515E-05	5.29515E-05	0.000178321	0.000117811	0.00019895	0.00019895	6.00516E-05	6.18853E-05	0.000324502	0.000324502	0.00024432	0.00024432	2.4204E-05	2.4204E-05	7.79296E-05	7.79296E-05	0.000175952
3838403773385	383840	3773385	1.21894E-05	1.21894E-05	5.22005E-05	5.22005E-05	0.000174302	0.000115156	0.000194466	0.000194466	5.86982E-05	6.04905E-05	0.000317481	0.000317481	0.000238825	0.000238825	2.36585E-05	2.36585E-05	7.61732E-05	7.61732E-05	0.000170257
3838503773385	383850	3773385	1.19625E-05	1.19625E-05	5.12285E-05	5.12285E-05	0.000169891	0.000112242	0.000189544	0.000189544	5.72127E-05	5.89596E-05	0.000309854	0.000309854	0.00023281	0.00023281	2.30598E-05	2.30598E-05	7.42454E-05	7.42454E-05	0.000163614
3838603773385	383860	3773385	1.17273E-05	1.17273E-05	5.02213E-05	5.02213E-05	0.000165535	0.000109364	0.000184684	0.000184684	5.57457E-05	5.74479E-05	0.000302369	0.000302369	0.00022683	0.00022683	2.24685E-05	2.24685E-05	7.23418E-05	7.23418E-05	0.000157089
3838703773385	383870	3773385	1.14632E-05	1.14632E-05	4.90903E-05	4.90903E-05	0.000161093	0.000106429	0.000179729	0.000179729	5.42499E-05	5.59064E-05	0.000294768	0.000294768	0.00022072	0.00022072	2.18656E-05	2.18656E-05	7.04006E-05	7.04006E-05	0.000150392
3838803773385	383880	3773385	1.12053E-05	1.12053E-05	4.79859E-05	4.79859E-05	0.000156835	0.000103616	0.000174978	0.000174978	5.2816E-05	5.44287E-05	0.000287502	0.000287502	0.00021892	0.00021892	2.12877E-05	2.12877E-05	6.85398E-05	6.85398E-05	0.000144136
3838903773385	383890	3773385	1.09432E-05	1.09432E-05	4.68638E-05	4.68638E-05	0.000152694	0.0001008	0.000170357	0.000170357	5.14212E-05	5.29914E-05	0.000280442	0.000280442	0.000209218	0.000209218	2.07255E-05	2.07255E-05	6.67299E-05	6.67299E-05	0.000138143
3839003773385	383900	3773385	1.06853E-05	1.06853E-05	4.57593E-05	4.57593E-05	0.000148699	9.82408E-05	0.000165901	0.000165901	5.0076E-05	5.16051E-05	0.00027364	0.00027364	0.00020374	0.00020374	2.01833E-05	2.01833E-05	6.49842E-05	6.49842E-05	0.000132508
3839103773385	383910	3773385	1.04295E-05	1.04295E-05	4.46637E-05	4.46637E-05	0.000144827	9.56827E-05	0.000161581	0.000161581	4.87721E-05	5.02613E-05	0.000267056	0.000267056	0.000198439	0.000198439	1.96578E-05	1.96578E-05	6.3292E-05	6.3292E-05	0.000127172
3829703773395	382970	3773395	1.85915E-05	1.85915E-05	7.96172E-05	7.96172E-05	0.000246547	0.000162886	0.000275068	0.000275068	8.30275E-05	8.55627E-05	0.000477516	0.000477516	0.000337814	0.000337814	3.34645E-05	3.34645E-05	0.000107746	0.000107746	4.8893E-05
3829803773395	382980	3773395	1.89402E-05	1.89402E-05	8.11104E-05	8.11104E-05	0.000257716	0.000170265	0.000287529	0.000287529	8.67887E-05	8.94387E-05	0.000496429	0.000496429	0.000353117	0.000353117	3.49805E-05	3.49805E-05	0.000112627	0.000112627	5.0248E-05
3829903773395	382990	3773395	1.91775E-05	1.91775E-05	8.21265E-05	8.21265E-05	0.000267243	0.000176559	0.000298158	0.000298158	8.9997E-05	9.2745E-05	0.000512739	0.000512739	0.000366171	0.000366171	3.62736E-05	3.62736E-05	0.00011679	0.00011679	5.12628E-05
3830003773395	383000	3773395	1.9227E-05	1.9227E-05	8.23385E-05	8.23385E-05	0.000273627	0.000180777	0.00030528	0.00030528	9.21468E-05	9.49605E-05	0.000524231	0.000524231	0.00037418	0.00037418	3.71401E-05	3.71401E-05	0.00011958	0.00011958	5.16388E-05
3830103773395	383010	3773395	1.92497E-05	1.92497E-05	8.24357E-05	8.24357E-05	0.000279882	0.000184909	0.000312259	0.000312259	9.42534E-05	9.71313E-05	0.000535671	0.000535671	0.00038489	0.00038489	3.79891E-05	3.79891E-05	0.000122314	0.000122314	5.20149E-05
3830203773395	383020	3773395	1.91197E-05	1.91197E-05	8.18791E-05	8.18791E-05	0.000284214	0.000187771	0.000317092	0.000317092	9.57121E-05	9.86346E-05	0.000544316	0.000544316	0.00038924	0.00038924	3.85771E-05	3.85771E-05	0.000124206	0.000124206	5.20149E-05
3830303773395	383030	3773395	1.89361E-05	1.89361E-05	8.10927E-05	8.10927E-05	0.000288006	0.000190276	0.000321323	0.000321323	9.69892E-05	9.99507E-05	0.000552252	0.000552252	0.00039462	0.00039462	3.90918E-05	3.90918E-05	0.000125864	0.000125864	5.19791E-05
3830403773395	383040	3773395	1.87834E-05	1.87834E-05	8.04389E-05	8.04389E-05	0.000292007	0.0001929	0.000325786	0.000325786	9.83365E-05	0.000101339	0.000560626	0.000560626	0.00040102	0.00040102	3.96348E-05	3.96348E-05	0.000127612	0.000127612	5.21164E-05
3830503773395	383050	3773395	1.87504E-05	1.87504E-05	8.02975E-05	8.02975E-05	0.000297037	0.000196243	0.000331398	0.000331398	0.00010003	0.000103085	0.000570714	0.000570714	0.00040994	0.00040994	4.03176E-05	4.03176E-05	0.00012981	0.00012981	5.26357E-05
3830603773395	383060	3773395	1.87153E-05	1.87153E-05	8.01473E-05	8.01473E-05	0.000301515	0.000199202	0.000336395	0.000336395	0.000101539	0.000104639	0.000580028	0.000580028	0.00041313	0.00041313	4.09255E-05	4.09255E-05	0.000131768	0.000131768	5.32087E-05
3830703773395	383070	3773395	1.87318E-05	1.87318E-05	8.0218E-05	8.0218E-05	0.00030611	0.000202237	0.000341521	0.000341521	0.000103086	0.000106234	0.000589587	0.000589587	0.00041942	0.00041942	4.15491E-05	4.15491E-05	0.000133776	0.000133776	5.39907E-05
3830803773395	383080	3773395	1.87731E-05	1.87731E-05	8.03947E-05	8.03947E-05	0.000310393	0.000205067	0.000346299	0.000346299	0.000104528	0.00010772	0.000598683	0.000598683	0.00042594	0.00042594	4.21304E-05	4.21304E-05	0.000135647	0.000135647	5.48866E-05
3830903773395	383090	3773395	1.8899E-05	1.8899E-05	8.09337E-05	8.09337E-05	0.000315294	0.000208305	0.000351768	0.000351768	0.000106179	0.000109421	0.000608732	0.000608732	0.00043209	0.00043209	4.27957E-05	4.27957E-05	0.000137789	0.000137789	5.60918E-05
3831003773395	383100	3773395	1.95901E-05	1.95901E-05	8.38936E-05	8.38936E-05	0.000327602	0.000216437	0.0003655	0.0003655	0.000110324	0.000113692	0.000630621	0.000630621	0.00044878	0.00044878	4.44663E-05	4.44663E-05	0.000143168	0.000143168	5.90525E-05
3831103773395	383110	3773395	2.03308E-05	2.03308E-05	8.70656E-05	8.70656E-05	0.000340297	0.000224823	0.000379663	0.000379663	0.000114599	0.000118098	0.000652793	0.000652793	0.00046268	0.00046268	4.61894E-05	4.61894E-05	0.000148716	0.000148716	6.24131E-05
3831203773395	383120	3773395	2.11788E-05	2.11788E-05	9.0697E-05	9.0697E-05	0.000355178	0.000234655	0.000396266	0.000396266	0.00011961	0.000123262	0.000677863	0.000677863	0.00048658	0.00048658	4.82093E-05	4.82093E-05	0.000155219	0.000155219	6.65795E-05
3831303773395	383130	3773395	2.20061E-05	2.20061E-05	9.424E-05	9.424E-05	0.000372792	0.000246292	0.000415917	0.000415917	0.000125542	0.000129375	0.000706477	0.000706477	0.00050792	0.00050792	5.06001E-05	5.06001E-05	0.000162917	0.000162917	7.15339E-05
3831403773395	383140	3773395	2.259E-05	2.259E-05	9.67405E-05	9.67405E-05	0.000392538	0.000259338	0.000437948	0.000437948	0.000132192	0.000136228	0.0007375	0.0007375	0.000537848	0.000537848	5.32803E-05	5.32803E-05	0.000171546	0.000171546	7.68763E-05
3831503773395	383150	3773395	2.27922E-05	2.27922E-05	9.76064E-05	9.76064E-05	0.000403726	0.000266729	0.000450429	0.000450429	0.000135959	0.00014011	0.000754673	0.000754673	0.00055177	0.00055177	5.47987E-05	5.47987E-05	0.000176435	0.000176435	8.0601E-05
3831603773395	383160	3773395	2.28892E-05	2.28892E-05	9.80216E-05	9.80216E-05	0.000415317	0.000274387	0.000463361	0.000463361	0.000139863	0.000144133	0.000771692	0.000771692	0.000569059	0.000569059	5.63721E-05	5.63721E-05	0.000181501	0.000181501	8.44988E-05
3831703773395	383170	3773395	2.28087E-05	2.28087E-05	9.76771E-05	9.76771E-05	0.000429996	0.000284085	0.000479739	0.000479739	0.000144806	0.000149228	0.00079273	0.00079273	0.00058973	0.00058973	5.83646E-05	5.83646E-05	0.000187916	0.000187916	8.88205E-05
3831803773395	383180	3773395	2.2361E-05	2.2361E-05	9.57597E-05	9.57597E-05	0.000449099	0.000296706	0.000501052	0.000501052	0.000151239	0.000155857	0.000820133	0.000820133	0.000615347	0.000615347	6.09574E-05	6.09574E-05	0.000196264	0.000196264	9.32496E-05
3831903773395	383190	3773395	2.15729E-05	2.15729E-05	9.23846E-05	9.23846E-05	0.000469636	0.000310273	0.000523964	0.000523964	0.000158155	0.000162984	0.000849996	0.000849996	0.000643485	0.000643485	6.37449E-05	6.37449E-05	0.000205239	0.000205239	9.74459E-05
3832003773395	383200	3773395	2.02834E-05	2.02834E-05	8.68623E-05	8.68623E-05	0.000492077	0.0003251	0.000549002	0.000549002	0.000165712	0.000170772	0.000883299	0.000883299	0.000674235	0.000674235	6.6791E-05	6.6791E-05	0.00021504	0.00021504	0.000100138
3832103773395	383210	3773395	1.80613E-05	1.80613E-05	7.73465E-05	7.73465E-05	0.000516645	0.000341331	0.000576411	0.000576411	0.000173986	0.000179298	0.000920106	0.000920106	0.00070787	0.00070787	7.01256E-05	7.01256E-05	0.000225783	0.000225783	0.000103952
3835503773395	383550	3773395	1.78756E-05	1.78756E-05	7.65513E-05	7.65513E-05	0.000346583	0.000228976	0.000386676	0.000386676	0.000116715	0.000120279	0.000611154	0.000611154	0.00047488	0.00047488	4.70426E-05	4.70426E-05	0.000151463	0.000151463	0.000321019
3835603773395	383560	3773395	1.76631E-05	1.76631E-05	7.56412E-05	7.56412E-05	0.000332461	0.000219646	0.00037092	0.00037092	0.00011196	0.000115378	0.000590438	0.000590438	0.00045531	0.00045531	4.51258E-05	4.51258E-05	0.000145291	0.000145291	0.000319975
3835803773395	383580	3773395	1.72566E-05	1.72566E-05	7.39006E-05	7.39006E-05	0.000307991	0.00020348	0.00034362	0.00034362	0.000103719	0.000106886	0.000555344	0.000555344	0.00042003	0.00042003	4.18044E-05	4.18044E-05	0.000134598	0.000134598	0.000355939
3835903773395	383590	3773395	1.7071E-05	1.7071E-05	7.31054E-05	7.31054E-05	0.000300468	0.000198509	0.000335226	0.000335226	0.000101186	0.000104275	0.000542705	0.000542705	0.00041695	0.00041695	4.07833E-05	4.07833E-05	0.00013131	0.00013131	0.000358923
3836003773395	383600	3773395	1.68832E-05	1.68832E-05	7.23013E-05	7.23013E-05	0.000293177	0.000193693	0.000327092	0.000327092	9.87305E-05	0.000101745	0.000530312	0.000530312	0.00040705	0.00040705	3.97937E-05	3.97937E-05	0.000128124	0.000128124	0.00035986
3836103773395	383610	3773395	1.66542E-05	1.66542E-05	7.13206E-05	7.13206E-05	0.000282927	0.000186921	0.000315656	0.000315656	9.52788E-05	9.81881E-05	0.00051377	0.00051377	0.00038766	0.00038766	3.84024E-05	3.84024E-05	0.000123644	0.000123644	0.000357508
3836203773395	383620	3773395	1.63983E-05	1.63983E-05	7.0225E-05	7.0225E-05	0.000272941	0.000180323	0.000304515	0.000304515	9.19158E-05	9.47223E-05	0.000497318	0.000497318	0.000373978	0.000373978	3.7047E-05	3.7047E-05	0.00011928	0.00011928	0.000350232
3836303773395	383630	3773395	1.61322E-05	1.61322E-05	6.90852E-05	6.90852E-05	0.000264314	0.000174624	0.000294891	0.000294891	8.90108E-05	9.17287E-05	0.000482567	0.000482567	0.00036215	0.00036215	3.58761E-05	3.58761E-05	0.00011551	0.00011551	0.000340079
3836403773395	383640	3773395	1.58825E-05	1.58825E-05	6.80161E-05	6.80161E-05	0.000257379	0.000170042	0.000287153	0.000287153	8.66752E-05	8.93218E-05	0.000470263	0.000470263	0.000352656	0.000352656	3.49347E-05	3.49347E-05	0.000112479	0.000112479	0.000330307
3836503773395	383650	3773395	1.56226E-05	1.56226E-05	6.69028E-05	6.69028E-05	0.000250683	0.000165618	0.000279682	0.000279682	8.44201E-05	8.69979E-05	0.000458308	0.000458308	0.00034348	0.00034348	3.40258E-05	3.40258E-05	0.000109553	0.000109553	0.000319515
3836603773395	383660	3773395	1.52615E-05	1.52615E-05	6.53566E-05	6.53566E-05	0.00024262	0.000160291	0.000270687	0.000270687	8.1705E-05	8.41998E-05	0.000444278	0.000444278	0.00033243	0.00033243	3.29315E-05	3.29315E-05	0.000106029	0.000106029	0.000304144
3836703773395	383670	3773395	1.48406E-05	1.48406E-05	6.35541E-05	6.35541E-05	0.000234527	0.000154944	0.000261657	0.000261657	7.89795E-05	8.13911E-05	0.000430222	0.000430222	0.000321344	0.000321344	3.18329E-05	3.18329E-05	0.000102492	0.000102492	0.000287437

			MSite Grubbing / Prep	MMass Grading / Excavation	MMass Grading / Excavation	MDrainage / Utilities Trenching	MFoundations / Concrete Pads	MBuilding / Structure Construction	MAsphalt Paving	MLandscaping or Other Finishing	MWaterside Construction (Piles)	RSSWRe-striping South Valley	RSSWRe-striping Silver Lake Boulevard	RSSWDemolition	RSSWPlacing Base	RSSWForm/Place Rebar and Pour	Child Risk				
Unique Identifier	X (UTM)	Y (UTM)	2027	2027	2028	2028	2028	2028	2028	2028	2028	2029	2029	2029	2029	2029	3rd Trimester	0<2	2<16	Total	per million
3831803773385	383180	3773385	8.30688E-05	0.000207429	0.000207429	5.8051E-05	0.000107115	0.000192613	0.000136262	4.12915E-05	7.31102E-05	0.00062234	0.000188425	0.000323544	0.000175878	5.26434E-05	8.84562E-09	1.9107E-07	2.8596E-07	4.85875E-07	0.48587454
3831903773385	383190	3773385	8.65214E-05	0.000216051	0.000216051	6.04638E-05	0.000111567	0.000200618	0.000141926	4.30077E-05	7.6149E-05	0.000644115	0.000203086	0.000349953	0.000190234	5.69404E-05	9.11114E-09	1.9272E-07	3.7011E-07	5.71941E-07	0.57194082
3832003773385	383200	3773385	8.7658E-05	0.000218889	0.000218889	6.12581E-05	0.000113033	0.000203254	0.00014379	4.35727E-05	7.71493E-05	0.00065869	0.000218002	0.000375183	0.000203949	6.10455E-05	9.29677E-09	1.925E-07	5.0732E-07	7.09117E-07	0.70911713
3835503773385	383550	3773385	0.000264337	0.000660069	0.000660069	0.000184726	0.000340855	0.000612921	0.000433605	0.000131395	0.000232647	0.000270364	0.004715436	0.01427239	0.00775846	0.002322242	2.35692E-08	3.4354E-07	5.6011E-07	9.27218E-07	0.92721819
3835603773385	383560	3773385	0.000288522	0.00072046	0.00072046	0.000201628	0.000372041	0.000668999	0.000473277	0.000143417	0.000253933	0.000259693	0.006375844	0.009881753	0.005371714	0.001607847	2.15193E-08	3.225E-07	4.4522E-07	7.89241E-07	0.7892407
3835703773385	383570	3773385	0.000296348	0.000740003	0.000740003	0.000207097	0.000382133	0.000687146	0.000486115	0.000147307	0.000260821	0.000249639	0.004534924	0.007129811	0.00387576	0.001160082	1.96706E-08	3.0268E-07	3.6496E-07	6.87309E-07	0.6873091
3835803773385	383580	3773385	0.000300619	0.000750669	0.000750669	0.000210082	0.000387641	0.00069705	0.000493121	0.000149431	0.00026458	0.000240777	0.003481141	0.005538299	0.003010615	0.000901129	1.82106E-08	2.8657E-07	3.1197E-07	6.16756E-07	0.61675596
3835903773385	383590	3773385	0.000302181	0.00075457	0.00075457	0.000211174	0.000389655	0.000700672	0.000495683	0.000150207	0.000265955	0.00023307	0.00282652	0.004535418	0.00246545	0.000737952	1.70776E-08	2.7371E-07	2.7529E-07	5.66075E-07	0.56607486
3836003773385	383600	3773385	0.000301912	0.000753897	0.000753897	0.000210985	0.000389308	0.000700048	0.000495242	0.000150073	0.000265718	0.00022569	0.002353447	0.003802438	0.002067002	0.00061869	1.60749E-08	2.62E-07	2.4631E-07	5.24384E-07	0.52438396
3836103773385	383610	3773385	0.000298228	0.000744697	0.000744697	0.000208411	0.000384557	0.000691505	0.000489198	0.000148242	0.000262475	0.000217289	0.001943448	0.003160325	0.00171795	0.000514212	1.49518E-08	2.4835E-07	2.1871E-07	4.8202E-07	0.48201975
3836203773385	383620	3773385	0.000290671	0.000725827	0.000725827	0.00020313	0.000374812	0.000673982	0.000476802	0.000144485	0.000255824	0.000209115	0.001632609	0.002668885	0.001450804	0.000434251	1.39383E-08	2.3546E-07	1.9603E-07	4.45433E-07	0.44543276
3836303773385	383630	3773385	0.000281417	0.000702719	0.000702719	0.000196663	0.00036288	0.000652525	0.000461622	0.000139886	0.00024768	0.000201634	0.001404116	0.002304178	0.001252549	0.00037491	1.30892E-08	2.2419E-07	1.7807E-07	4.15349E-07	0.41534858
3836403773385	383640	3773385	0.000272923	0.000681508	0.000681508	0.000190727	0.000351926	0.000632829	0.000447689	0.000135663	0.000240204	0.000195112	0.001237214	0.002035839	0.00110668	0.000331249	1.24163E-08	2.15E-07	1.6422E-07	3.91634E-07	0.39163407
3836503773385	383650	3773385	0.000263782	0.000658683	0.000658683	0.000184339	0.00034014	0.000611635	0.000432695	0.00013112	0.000232159	0.000188867	0.001100286	0.001814546	0.000986386	0.000295242	1.1802E-08	2.0636E-07	1.5222E-07	3.70383E-07	0.37038328
3836603773385	383660	3773385	0.000251059	0.000626914	0.000626914	0.000175448	0.000323734	0.000582134	0.000411825	0.000124796	0.000220961	0.000182009	0.000971247	0.001605154	0.000872561	0.000261173	1.11206E-08	1.9634E-07	1.4009E-07	3.47553E-07	0.34755255
3836703773385	383670	3773385	0.000237631	0.000593383	0.000593383	0.000166064	0.000306419	0.000550998	0.000389798	0.000118121	0.000209143	0.000175257	0.000861374	0.001426052	0.000775201	0.000232031	1.04712E-08	1.8646E-07	1.2916E-07	3.26087E-07	0.32608679
3836803773385	383680	3773385	0.00022444	0.000560443	0.000560443	0.000156845	0.000289409	0.000520411	0.00036816	0.000111564	0.000197533	0.000168726	0.000768166	0.001273589	0.000692322	0.000207224	9.86361E-09	1.7693E-07	1.1942E-07	3.06215E-07	0.30621484
3836903773385	383690	3773385	0.000210634	0.00052597	0.00052597	0.000147198	0.000271608	0.000488401	0.000345514	0.000104701	0.000185383	0.000162018	0.000683715	0.001135073	0.000617025	0.000184686	9.246E-09	1.669E-07	1.1013E-07	2.86275E-07	0.28627539
3837003773385	383700	3773385	0.000198639	0.000496017	0.000496017	0.000138815	0.00025614	0.000460587	0.000325838	9.87387E-05	0.000174826	0.000155834	0.00061404	0.001020462	0.000554722	0.000166038	8.69661E-09	1.5785E-07	1.0216E-07	2.68713E-07	0.26871336
3837103773385	383710	3773385	0.000190436	0.000475532	0.000475532	0.000133082	0.000245562	0.000441565	0.000312381	9.46609E-05	0.000167606	0.00015099	0.000564417	0.000938644	0.000510246	0.000152726	8.30495E-09	1.5157E-07	9.6413E-08	2.56284E-07	0.25628364
3837203773385	383720	3773385	0.000183929	0.000459284	0.000459284	0.000128535	0.000237171	0.000426478	0.000301708	9.14266E-05	0.000161879	0.000146851	0.000525349	0.000874144	0.000475184	0.000142231	7.99243E-09	1.4665E-07	9.1806E-08	2.46451E-07	0.24645074
3837303773385	383730	3773385	0.000177864	0.000444139	0.000444139	0.000124297	0.000229351	0.000412415	0.000291759	8.84118E-05	0.000156541	0.000142952	0.000491069	0.00081748	0.000444381	0.000133011	7.70509E-09	1.4214E-07	8.7661E-08	2.37503E-07	0.23750276
3837403773385	383740	3773385	0.000174163	0.000434899	0.000434899	0.000121711	0.000224579	0.000403835	0.000285689	8.65724E-05	0.000153284	0.000140028	0.00046732	0.000778167	0.000423011	0.000126615	7.52246E-09	1.3954E-07	8.4815E-08	2.31877E-07	0.23187736
3837503773385	383750	3773385	0.000170603	0.000426008	0.000426008	0.000119222	0.000219988	0.000395579	0.000279849	8.48026E-05	0.00015015	0.000137189	0.00044541	0.000741876	0.000403283	0.00012071	7.34678E-09	1.3704E-07	8.2136E-08	2.26526E-07	0.22652596
3837603773385	383760	3773385	0.000167586	0.000418476	0.000418476	0.000117115	0.000216098	0.000388585	0.000274901	8.33032E-05	0.000147496	0.000134592	0.000426298	0.000710195	0.000386061	0.000115555	7.19318E-09	1.3494E-07	7.9779E-08	2.21912E-07	0.22191179
3837703773385	383770	3773385	0.000165152	0.000412397	0.000412397	0.000115413	0.000212959	0.00038294	0.000270907	8.2093E-05	0.000145353	0.00013222	0.000409593	0.000682487	0.000370999	0.000111047	7.06134E-09	1.3323E-07	7.7714E-08	2.18007E-07	0.21800715
3837803773385	383780	3773385	0.0001629	0.000406775	0.000406775	0.00011384	0.000210056	0.000377719	0.000267214	8.09738E-05	0.000143371	0.000129934	0.000394028	0.000656654	0.000356957	0.000106843	6.93493E-09	1.316E-07	7.5766E-08	2.14302E-07	0.21430218
3837903773385	383790	3773385	0.000161053	0.000402161	0.000402161	0.000112549	0.000207673	0.000373435	0.000264183	8.00555E-05	0.000141745	0.000127794	0.000379981	0.000633327	0.000344276	0.000103048	6.82175E-09	1.302E-07	7.4003E-08	2.11023E-07	0.21102347
3838003773385	383800	3773385	0.000159388	0.000398005	0.000398005	0.000111385	0.000205527	0.000369576	0.000261453	7.92282E-05	0.00014028	0.000125734	0.000366878	0.000611561	0.000332444	9.95062E-05	6.71401E-09	1.2887E-07	7.234E-08	2.07921E-07	0.20792134
3838103773385	383810	3773385	0.000158408	0.000395557	0.000395557	0.0001107	0.000204263	0.000367303	0.000259845	7.87409E-05	0.000139418	0.0001239	0.000355609	0.000592825	0.000322259	9.64578E-05	6.62736E-09	1.2791E-07	7.0931E-08	2.05464E-07	0.2054642
3838203773385	383820	3773385	0.000158478	0.000395732	0.000395732	0.000110749	0.000204353	0.000367465	0.00025996	7.87757E-05	0.000139479	0.000122363	0.000346635	0.000577901	0.000314147	9.40296E-05	6.57123E-09	1.275E-07	6.986E-08	2.03928E-07	0.20392759
3838303773385	383830	3773385	0.000158774	0.000396472	0.000396472	0.000110956	0.000204735	0.000368152	0.000260446	7.89229E-05	0.00013974	0.000120891	0.000338326	0.000564098	0.000306643	9.17837E-05	6.52279E-09	1.2715E-07	6.8873E-08	2.02549E-07	0.20254893
3838403773385	383840	3773385	0.000153636	0.00038364	0.00038364	0.000107365	0.000198109	0.000356237	0.000252017	7.63686E-05	0.000135217	0.000118027	0.000321736	0.000536534	0.00029166	8.72988E-05	6.3225E-09	1.2383E-07	6.64E-08	1.96551E-07	0.19655062
3838503773385	383850	3773385	0.000147641	0.00036867	0.00036867	0.000103176	0.000190379	0.000342337	0.000242183	7.33887E-05	0.000129941	0.000114972	0.000304714	0.00050824	0.000276279	8.26951E-05	6.10222E-09	1.2005E-07	6.3768E-08	1.89922E-07	0.18992223
3838603773385	383860	3773385	0.000141753	0.000353969	0.000353969	9.90616E-05	0.000182787	0.000328686	0.000232525	7.04622E-05	0.00012476	0.000111983	0.000288717	0.000481644	0.000261821	7.83677E-05	5.88833E-09	1.1633E-07	6.1241E-08	1.83459E-07	0.18345895
3838703773385	383870	3773385	0.00013571	0.000338878	0.000338878	9.48382E-05	0.000174994	0.000314672	0.000222612	6.74581E-05	0.000119441	0.000108969	0.000273238	0.000455897	0.000247825	7.41784E-05	5.67246E-09	1.1249E-07	5.8732E-08	1.76896E-07	0.17689589
3838803773385	383880	3773385	0.000130065	0.000324782	0.000324782	9.08933E-05	0.000167715	0.000301583	0.000213352	6.46522E-05	0.000114472	0.00010609	0.000259045	0.000432272	0.000234983	7.03344E-05	5.46988E-09	1.0886E-07	5.639E-08	1.70715E-07	0.1707148
3838903773385	383890	3773385	0.000124657	0.000311278	0.000311278	8.71141E-05	0.000160742	0.000289044	0.000204481	6.1964E-05	0.000109713	0.000103291	0.000245791	0.000410217	0.000222994	6.67459E-05	5.2756E-09	1.0532E-07	5.4164E-08	1.64756E-07	0.16475613
3839003773385	383900	3773385	0.000119572	0.000298581	0.000298581	8.35607E-05	0.000154185	0.000277254	0.00019614	5.94365E-05	0.000105238	0.000100603	0.000233517	0.000389767	0.000211877	6.34185E-05	5.09186E-09	1.0193E-07	5.2068E-08	1.59093E-07	0.15909312
3839103773385	383910	3773385	0.000114757	0.000286557	0.000286557	8.01956E-05	0.000147976	0.000266088	0.000188242	5.70429E-05	0.000100999	9.80009E-05	0.000222067	0.000370709	0.000201517	6.03176E-05	4.9163E-09	9.8668E-08	5.0085E-08	1.53669E-07	0.15366915
3829703773395	382970	3773395	4.41198E-05	0.000110171	0.000110171	3.08323E-05	5.68914E-05	0.000102301	7.2372E-05	2.19309E-05	3.88306E-05	0.000400987	6.98657E-05	0.00011855	6.44436E-05	1.92891E-05	5.33722E-09	1.3859E-07	5.7565E-08	2.01496E-07	0.20149641
3829803773395	382980	3773395	4.53426E-05	0.000113224	0.000113224	3.16868E-05	5.8468E-05	0.000105136	7.43777E-05	2.25387E-05	3.99068E-05	0.000418868	7.25837E-05	0.000123202	6.69724E-05	2.0046E-05	5.50427E-09	1.4228E-07	6.0618E-08	2.08405E-07	0.20840533
3829903773395	382990	3773395	4.62582E-05	0.00011551	0.00011551	3.23267E-05	5.96488E-05	0.00010726	7.58797E-05	2.29939E-05	4.07127E-05	0.00043298	7.48446E-05	0.000127081	6.90813E-05	2.06772E-05	5.63678E-09	1.45E-07	6.3373E-08	2.14008E-07	0.21400838
3830003773395	383000	3773395	4.65976E-05	0.000116358	0.000116358	3.25638E-05	6.00864E-05	0.000108046	7.64364E-05	2.31625E-05	4.10113E-05	0.000440577	7.62162E-05	0.0001294 5	7.03688E-05	2.10626E-05	5.70987E-09	1.4609E-07	6.5444E-08	2.17239E-07	0.2172392
3830103773395	383010	3773395	4.69369E-05	0.000117205	0.000117205	3.2801E-05	6.05239E-05	0.000108833	7.6993E-05	2.33312E-05	4.131E-05	0.000446952	7.76481E-05	0.000131946	7.17255E-05	2.14687E-05	5.78451E-09	1.4708E-07	6.7651E-08	2.20511E-07	0.22051114
3830203773395	383020	3773395	4.69369E-05	0.000117205	0.000117205	3.2801E-05	6.05239E-05	0.000108833	7.6993E-05	2.33312E-05	4.131E-05	0.000448837	7.86077E-05	0.000133635	7.26438E-05	2.17436E-05	5.82988E-09	1.4711E-07	6.9536E-08	2.22475E-07	0.22247527
3830303773395	383030	3773395	4.69046E-05	0.000117124	0.000117124	3.27784E-05	6.04823E-05	0.000108758	7.694E-05	2.33152E-05	4.12815E-05	0.000448746	7.96075E-05	0.000135418	7.36129E-05	2.20336E-05	5.87672E-09	1.4702E-07	7.1506E-08	2.24402E-07	0.22440234
3830403773395	383040	3773395	4.70285E-05	0.000117434	0.000117434	3.28649E-05	6.0642E-05	0.000109046	7.71432E-05	2.33767E-05	4.13906E-05	0.000448133	8.0969E-05	0.000137811	7.49142E-05	2.24231E-05	5.94125E-09	1.4732E-07	7.3798E-08	2.27057E-07	0.2270566
3830503773395	383050	3773395	4.74971E-05	0.000118604	0.000118604	3.31924E-05	6.12463E-05	0.000110132	7.79119E-05	2.36097E-05	4.1803E-05	0.000448575	8.29686E-05	0.000141309	7.68154E-05	2.29922E-05	6.03478E-09	1.4838E-07	7.6671E-08	2.31089E-07	0.23108892
3830603773395	383060	3773395	4.80142E-05	0.000119895	0.000119895	3.35538E-05	6.19131E-05	0.000111331	7.87601E-05	2.38667E-05	4.22581E-05	0.000447435	8.5134E-05	0.000145087	7.8869E-05	2.36069E-05	6.13076E-09	1.4944E-07	7.9719E-08	2.35293E-07	0.23529283
3830703773395	383070	3773395	4.87198E-05	0.000121657	0.000121657	3.40469E-05	6.28229E-05	0.000112967	7.99176E-05	2.42175E-05	4.28791E-05	0.000446048	8.76913E-05	0.000149535	8.1287E-05	2.43306E-05	6.238E-09	1.5078E-07	8.3168E-08	2.40181E-07	0.24018111
3830803773395	383080	3773395	4.95278E-05	0.000123675	0.000123675	3.46115E-05	6.38648E-05	0.000114841	8.12429E-05	2.46191E-05	4.35902E-05	0.000443883	9.05249E-05	0.000154467	8.39681E-05	2.51331E-05	6.3496E-09	1.5218E-07	8.6933E-08	2.45466E-07	0.24546607
3830903773395	383090	3773395	5.06158E-05	0.000126392	0.000126392	3.53719E-05	6.52678E-05	0.000117364	8.30277E-05	2.51599E-05	4.45478E-05	0.000442642	9.39162E-05	0.00016035	8.71661E-05	2.60903E-05	6.47696E-09	1.54E-07	9.136E-08	2.51833E-07	0.25183289
3831003773395	383100	3773395	5.32875E-05	0.000133063	0.000133063	3.72389E-05	6.87128E-05	0.000123558	8.74101E-05	2.64879E-05	4.68992E-05	0.000453072	0.000100011	0.0001708	9.28467E-05	2.77906E-05	6.71538E-09	1.5896E-07	9.9004E-08	2.64679E-07	0.26467853
3831103773395	383110	3773395	5.632E-05	0.000140635	0.000140635	3.93581E-05	7.26232E-05	0.0003059	9.23846E-05	2.79953E-05	4.95682E-05	0.000463587	0.000106969	0.000182744	9.93395E-05	2.97341E-05	6.9734E-09	1.6435E-07	1.0784E-07	2.79165E-07	0.27916528
3831203773395	383120	3773395	6.00797E-05	0.000150024	0.000150024	4.19855E-05	7.74712E-05	0.000139308	9.85518E-05	2.98642E-05	5.28772E-05	0.000476937	0.00011556	0.000197473	0.000107346	3.21305E-05	7.27963E-09	1.7082E-07	1.1893E-07	2.97023E-07	0.29702328
3831303773395	383130	3773395	6.45504E-05	0.000161187	0.000161187	4.51098E-05	8.3236E-05	0.000149674	0.000105885	3.20865E-05	5.68119E-05	0.000493592	0.000126046	0.000215486	0.000117138	3.50615E-05	7.6384E-09	1.7808E-07	1.3314E-07	3.18856E-07	0.31885616
3831403773395	383140	3773395	6.93712E-05	0.000173225	0.000173225	4.84787E-05	8.94523E-05	0.000160852	0.000113793	3.44828E-05	6.10548E-05	0.000512739	0.000137993	0.000236055	0.00012832	3.84083E-05	8.01662E-09	1.8482E-07	1.5101E-07	3.43844E-07	0.34384391
3831503773395	383150	3773395	7.27323E-05	0.000181618	0.000181618	5.08275E-05	9.37864E-05	0.000168645	0.000119307	3.61535E-05	6.40129E-05	0.000519747	0.000147464	0.000252456	0.000137235	4.10768E-05	8.26128E-09	1.8824E-07	1.6755E-07	3.64046E-07	0.36404575
3831603773395	383160	3773395	7.62496E-05	0.000190401	0.000190401	5.32855E-05	9.83219E-05	0.000176801	0.000125076	3.79019E-05	6.71086E-05	0.000527183	0.000157813	0.000270402	0.00014699	4.39968E-05	8.50778E-09	1.9135E-07	1.8814E-07	3.87998E-07	0.3879984
3831703773395	383170	3773395	8.01494E-05	0.000200139	0.000200139	5.60108E-05	0.00010335	0.000185843	0.000131473	3.98403E-05	7.05408E-05	0.000538397	0.000169967	0.000291497	0.000158458	4.74292E-05	8.77901E-09	1.9436E-07	2.1671E-07	4.19846E-07	0.41984628
3831803773395	383180	3773395	8.4146E-05	0.000210119	0.000210119	5.88038E-05	0.000108504	0.000195111	0.000138029	4.1827E-05	7.40584E-05	0.000554765	0.00018411	0.000316141	0.000171854	5.14389E-05	9.07465E-09	1.97E-07	2.5944E-07	4.65518E-07	0.465518
3831903773395	383190	3773395	8.79327E-05	0.000219575	0.000219575	6.145E-05	0.000113387	0.000203891	0.00014424	4.37092E-05	7.7391E-05	0.000572335	0.000199001	0.000342194	0.000186016	5.5678E-05	9.35597E-09	1.99E-07	3.2291E-07	5.31265E-07	0.53126527
3832003773395	383200	3773395	9.03619E-05	0.000225641	0.000225641	6.31477E-05	0.000116519	0.000209523	0.000148225	4.49167E-05	7.95291E-05	0.000590437	0.000214069	0.000368536	0.000200336	5.9964E-05	9.60776E-09	1.9985E-07	4.2576E-07	6.35217E-07	0.63521715
3832103773395	383210	3773395	9.38038E-05	0.000234235	0.000234235	6.5553E-05	0.000120958	0.000217504	0.000153871	4.66276E-05	8.25583E-05	0.000608318	0.000231005	0.000398893	0.000216838	6.49033E-05	9.83194E-09	2.0129E-07	6.0286E-07	8.13977E-07	0.81397693
3835503773395	383550	3773395	0.00028968	0.000723352	0.000723352	0.000202437	0.000373534	0.000671684	0.000475176	0.000143993	0.000254952	0.00026334	0.005504362	0.019272906	0.010476737	0.00313587	2.8169E-08	3.9546E-07	7.0763E-07	1.13126E-06	1.13126334
3835603773395	383560	3773395	0.000288737	0.000720998	0.000720998	0.000201778	0.000372319	0.000669498	0.00047363	0.000143524	0.000254122	0.000252724	0.006215981	0.012547489	0.006820805	0.002041586	2.51006E-08	3.6313E-07	5.3507E-07	9.23302E-07	0.92330182
3835803773395	383580	3773395	0.00032119	0.000802036	0.000802036	0.00022457	0.000414166	0.000744747	0.000526864	0.000159656	0.000282685	0.000234532	0.004170151	0.006581154	0.003577511	0.001070811	2.07632E-08	3.1749E-07	3.5379E-07	6.92038E-07	0.69203793
3835903773395	383590	3773395	0.000323883	0.000808761	0.000808761	0.000226339	0.000417639	0.000750992	0.000531282	0.000160995	0.000285055	0.000227443	0.003317942	0.005294518	0.002878096	0.000861464	1.93921E-08	3.0227E-07	3.081E-07	6.29766E-07	0.6297657
3836003773395	383600	3773395	0.000324729	0.000810872	0.000810872	0.00022693	0.000418729	0.000752953	0.000532669	0.000161415	0.000285799	0.000220635	0.002719928	0.004378803	0.002380314	0.000712469	1.81958E-08	2.8865E-07	2.7284E-07	5.79687E-07	0.57968744
3836103773395	383610	3773395	0.000322607	0.000805573	0.000805573	0.000225447	0.000415993	0.000748032	0.000529188	0.00016036	0.000283931	0.000212566	0.002207803	0.003582987	0.001947709	0.000582983	1.68156E-08	2.7233E-07	2.3927E-07	5.28417E-07	0.52841683
3836203773395	383620	3773395	0.000316041	0.000789177	0.000789177	0.000220859	0.000407526	0.000732807	0.000518417	0.000157096	0.000278153	0.000204683	0.001826742	0.002982709	0.001621398	0.000485313	1.55766E-08	2.5705E-07	2.1216E-07	4.84782E-07	0.48478246
3836303773395	383630	3773395	0.000306878	0.000766298	0.000766298	0.000214456	0.000395711	0.000711563	0.000503388	0.000152542	0.000270089	0.000197504	0.001553117	0.002547551	0.001384847	0.000414509	1.45536E-08	2.4391E-07	1.9122E-07	4.49684E-07	0.44968449
3836403773395	383640	3773395	0.000298061	0.00074428	0.00074428	0.000208294	0.000384342	0.000691118	0.000488924	0.000148159	0.000262328	0.000191309	0.001358768	0.002235646	0.001215295	0.000363759	1.37562E-08	2.3337E-07	1.7544E-07	4.22563E-07	0.42256322
3836503773395	383650	3773395	0.000288322	0.000719962	0.000719962	0.000201488	0.000371784	0.000668537	0.00047295	0.000143318	0.000253757	0.000185361	0.001201	0.001980872	0.0010768	0.000322305	1.30292E-08	2.2348E-07	1.6189E-07	3.98406E-07	0.39840646
3836603773395	383660	3773395	0.000274452	0.000685328	0.000685328	0.000191796	0.000353899	0.000636376	0.000450198	0.000136424	0.00024155	0.000178749	0.00105313	0.001741022	0.000946418	0.000283279	1.22261E-08	2.1209E-07	1.4831E-07	3.72629E-07	0.37262942
3836703773395	383670	3773395	0.000259376	0.000647681	0.000647681	0.00018126	0.000334458	0.000601418	0.000425467	0.000128929	0.000228281	0.000172192	0.000928265	0.001537573	0.000835824	0.000250177	1.1462E-08	2.0084E-07	1.3613E-07	3.48426E-07	0.34842582

Unique Identifier	X (UTM)	Y (UTM)	EGIODemolition 2025	EGIOSite Grubbing / Prep 2025	EGIOMass Grading / Excavation 2025	EGIOMass Grading / Excavation 2026	EGIODrainage / Utilities Trenching 2026	EGIODrainage / Utilities Trenching 2027	EGIOFoundations / Concrete Pads 2026	EGIOFoundations / Concrete Pads 2027	EGIOBuilding / Structure Construction 2026	EGIOBuilding / Structure Construction 2027	EGIOAsphalt Paving 2027	EGIOArchitectural Coating 2027	EGIOLandscaping or Other Finishing 2027	EGIOWaterside Construction (Piles) 2027	HIWaterside Construction (Landscaping) 2025	HIWaterside Construction (Landscaping) 2026	KMDemolition 2025	KMSite Grubbing / Prep 2025	KMMass Grading / Excavation 2025
3836803773395	383680	3773395	4.45356E-05	4.0188E-05	0.000100352	0.000100352	2.80845E-05	2.80845E-05	5.18211E-05	5.18211E-05	9.3184E-05	9.3184E-05	6.59221E-05	6.20443E-06	1.99764E-05	3.537E-05	0.000549403	0.000549403	0.0001271	0.000114692	0.000286395
3836903773395	383690	3773395	4.253E-05	3.8378E-05	9.58327E-05	9.58327E-05	2.68197E-05	2.68197E-05	4.94874E-05	4.94874E-05	8.89875E-05	8.89875E-05	6.29533E-05	5.92502E-06	1.90768E-05	3.37771E-05	0.000508564	0.000508564	0.000120123	0.000108396	0.000270672
3837003773395	383700	3773395	4.06676E-05	3.6697E-05	9.16362E-05	9.16362E-05	2.56453E-05	2.56453E-05	4.73204E-05	4.73204E-05	8.50908E-05	8.50908E-05	6.01966E-05	5.66557E-06	1.82414E-05	3.2298E-05	0.000473228	0.000473228	0.000113688	0.000102589	0.000256173
3837103773395	383710	3773395	3.94141E-05	3.5566E-05	8.88117E-05	8.88117E-05	2.48548E-05	2.48548E-05	4.58618E-05	4.58618E-05	8.2468E-05	8.2468E-05	5.83412E-05	5.49093E-06	1.76791E-05	3.13025E-05	0.000447186	0.000447186	0.000109187	9.85277E-05	0.000246031
3837203773395	383720	3773395	3.84769E-05	3.4721E-05	8.67E-05	8.67E-05	2.42638E-05	2.42638E-05	4.47713E-05	4.47713E-05	8.05072E-05	8.05072E-05	5.6954E-05	5.36038E-06	1.72588E-05	3.05582E-05	0.00042606	0.00042606	0.000105731	9.5409E-05	0.000238243
3837303773395	383730	3773395	3.76174E-05	3.3945E-05	8.47632E-05	8.47632E-05	2.37218E-05	2.37218E-05	4.37712E-05	4.37712E-05	7.87087E-05	7.87087E-05	5.56817E-05	5.24063E-06	1.68732E-05	2.98755E-05	0.000406711	0.000406711	0.000102532	9.25219E-05	0.000231034
3837403773395	383740	3773395	3.71995E-05	3.3568E-05	8.38217E-05	8.38217E-05	2.34583E-05	2.34583E-05	4.3285E-05	4.3285E-05	7.78344E-05	7.78344E-05	5.50632E-05	5.18242E-06	1.66858E-05	2.95437E-05	0.000392866	0.000392866	0.000100729	9.08952E-05	0.000226972
3837503773395	383750	3773395	3.67817E-05	3.3191E-05	8.28802E-05	8.28802E-05	2.31948E-05	2.31948E-05	4.27988E-05	4.27988E-05	7.69601E-05	7.69601E-05	5.44447E-05	5.12421E-06	1.64984E-05	2.92119E-05	0.000379607	0.000379607	9.8956E-05	8.92954E-05	0.000222977
3837603773395	383760	3773395	3.64892E-05	3.2927E-05	8.22211E-05	8.22211E-05	2.30104E-05	2.30104E-05	4.24584E-05	4.24584E-05	7.63482E-05	7.63482E-05	5.40117E-05	5.08346E-06	1.63672E-05	2.89796E-05	0.000367934	0.000367934	9.75473E-05	8.80242E-05	0.000219803
3837703773395	383770	3773395	3.63161E-05	3.2771E-05	8.1831E-05	8.1831E-05	2.29012E-05	2.29012E-05	4.2257E-05	4.2257E-05	7.5986E-05	7.5986E-05	5.37555E-05	5.05934E-06	1.62896E-05	2.88421E-05	0.000357863	0.000357863	9.65206E-05	8.70978E-05	0.00021749
3837803773395	383780	3773395	3.6155E-05	3.2625E-05	8.14679E-05	8.14679E-05	2.27996E-05	2.27996E-05	4.20695E-05	4.20695E-05	7.56487E-05	7.56487E-05	5.3517E-05	5.03689E-06	1.62173E-05	2.87141E-05	0.00034822	0.00034822	9.55357E-05	8.6209E-05	0.000215271
3837903773395	383790	3773395	3.61848E-05	3.2652E-05	8.15351E-05	8.15351E-05	2.28184E-05	2.28184E-05	4.21042E-05	4.21042E-05	7.57112E-05	7.57112E-05	5.35611E-05	5.04105E-06	1.62306E-05	2.87378E-05	0.000340528	0.000340528	9.51119E-05	8.58266E-05	0.000214316
3838003773395	383800	3773395	3.62445E-05	3.2706E-05	8.16696E-05	8.16696E-05	2.2856E-05	2.2856E-05	4.21737E-05	4.21737E-05	7.58361E-05	7.58361E-05	5.36495E-05	5.04936E-06	1.62574E-05	2.87852E-05	0.000333454	0.000333454	9.47836E-05	8.55303E-05	0.000213576
3838103773395	383810	3773395	3.63519E-05	3.2803E-05	8.19117E-05	8.19117E-05	2.29238E-05	2.29238E-05	4.22987E-05	4.22987E-05	7.60609E-05	7.60609E-05	5.38085E-05	5.06433E-06	1.63056E-05	2.88705E-05	0.00032719	0.00032719	9.46105E-05	8.53741E-05	0.000213186
3838203773395	383820	3773395	3.65191E-05	3.2954E-05	8.22883E-05	8.22883E-05	2.30292E-05	2.30292E-05	4.24932E-05	4.24932E-05	7.64106E-05	7.64106E-05	5.40559E-05	5.08762E-06	1.63806E-05	2.90033E-05	0.000321988	0.000321988	9.46225E-05	8.53849E-05	0.000213213
3838303773395	383830	3773395	3.66683E-05	3.3089E-05	8.26246E-05	8.26246E-05	2.31233E-05	2.31233E-05	4.26668E-05	4.26668E-05	7.67228E-05	7.67228E-05	5.42768E-05	5.10841E-06	1.64475E-05	2.91218E-05	0.000317309	0.000317309	9.46105E-05	8.53741E-05	0.000213186
3838403773395	383840	3773395	3.60833E-05	3.2561E-05	8.13065E-05	8.13065E-05	2.27544E-05	2.27544E-05	4.19861E-05	4.19861E-05	7.54989E-05	7.54989E-05	5.34109E-05	5.02691E-06	1.61851E-05	2.86572E-05	0.000306096	0.000306096	9.23661E-05	8.33489E-05	0.000208128
3838503773395	383850	3773395	3.53551E-05	3.1904E-05	7.96656E-05	7.96656E-05	2.22952E-05	2.22952E-05	4.11388E-05	4.11388E-05	7.39752E-05	7.39752E-05	5.2333E-05	4.92546E-06	1.58585E-05	2.80788E-05	0.000294122	0.000294122	8.97158E-05	8.09573E-05	0.000202157
3838603773395	383860	3773395	3.4603E-05	3.1225E-05	7.79708E-05	7.79708E-05	2.18209E-05	2.18209E-05	4.02636E-05	4.02636E-05	7.24015E-05	7.24015E-05	5.12197E-05	4.82068E-06	1.55211E-05	2.74815E-05	0.000282544	0.000282544	8.70178E-05	7.85227E-05	0.000196077
3838703773395	383870	3773395	3.37255E-05	3.0433E-05	7.59936E-05	7.59936E-05	2.12675E-05	2.12675E-05	3.92426E-05	3.92426E-05	7.056555E-05	7.056555E-05	4.99209E-05	4.69844E-06	1.51275E-05	2.67846E-05	0.000270617	0.000270617	8.39855E-05	7.57864E-05	0.000189244
3838803773395	383880	3773395	3.28779E-05	2.9668E-05	7.40837E-05	7.40837E-05	2.0733E-05	2.0733E-05	3.82563E-05	3.82563E-05	6.8792E-05	6.8792E-05	4.86662E-05	4.58035E-06	1.47473E-05	2.61115E-05	0.000259611	0.000259611	8.10785E-05	7.31632E-05	0.000182694
3838903773395	383890	3773395	3.20422E-05	2.8914E-05	7.22007E-05	7.22007E-05	2.0206E-05	2.0206E-05	3.7284E-05	3.7284E-05	6.70435E-05	6.70435E-05	4.74293E-05	4.46393E-06	1.43725E-05	2.54478E-05	0.000249286	0.000249286	7.82432E-05	7.06047E-05	0.000176305
3839003773395	383900	3773395	3.12364E-05	2.8187E-05	7.03849E-05	7.03849E-05	1.96979E-05	1.96979E-05	3.63463E-05	3.63463E-05	6.53574E-05	6.53574E-05	4.62365E-05	4.35167E-06	1.4011E-05	2.48078E-05	0.000239675	0.000239675	7.55153E-05	6.81431E-05	0.000170159
3839103773395	383910	3773395	3.04544E-05	2.7481E-05	6.86229E-05	6.86229E-05	1.92048E-05	1.92048E-05	3.54364E-05	3.54364E-05	6.37213E-05	6.37213E-05	4.5079E-05	4.24273E-06	1.36603E-05	2.41868E-05	0.000230698	0.000230698	7.28829E-05	6.57677E-05	0.000164227
3829703773405	382970	3773405	9.40435E-05	8.4862E-05	0.000211908	0.000211908	5.93045E-05	5.93045E-05	0.000109428	0.000109428	0.000196772	0.000196772	0.000139204	1.31016E-05	4.21831E-05	7.46889E-05	0.000228161	0.000228161	4.78246E-05	4.31557E-05	0.000107763
3829803773405	382980	3773405	9.64311E-05	8.7017E-05	0.000217288	0.000217288	6.08101E-05	6.08101E-05	0.000112206	0.000112206	0.000201767	0.000201767	0.000142738	1.34342E-05	4.32541E-05	7.65851E-05	0.000236725	0.000236725	4.91855E-05	4.43838E-05	0.00011083
3829903773405	382990	3773405	9.78816E-05	8.8326E-05	0.000220556	0.000220556	6.17248E-05	6.17248E-05	0.000113894	0.000113894	0.000204802	0.000204802	0.000144885	1.36363E-05	4.39047E-05	7.77371E-05	0.000243719	0.000243719	5.02361E-05	4.53318E-05	0.000113197
3830003773405	383000	3773405	9.77682E-05	8.8224E-05	0.000220301	0.000220301	6.16533E-05	6.16533E-05	0.000113762	0.000113762	0.000204565	0.000204565	0.000144718	1.36205E-05	4.38538E-05	7.7647E-05	0.000247922	0.000247922	5.07196E-05	4.57681E-05	0.000114286
3830103773405	383010	3773405	9.75831E-05	8.8057E-05	0.000219884	0.000219884	6.15366E-05	6.15366E-05	0.000113547	0.000113547	0.000204178	0.000204178	0.000144444	1.35947E-05	4.37708E-05	7.75001E-05	0.000252601	0.000252601	5.11912E-05	4.61936E-05	0.000115349
3830203773405	383020	3773405	9.70758E-05	8.7599E-05	0.000218741	0.000218741	6.12166E-05	6.12166E-05	0.000112956	0.000112956	0.000203116	0.000203116	0.000143693	1.3524E-05	4.35432E-05	7.70971E-05	0.000257248	0.000257248	5.15075E-05	4.64791E-05	0.000116062
3830303773405	383030	3773405	9.65445E-05	8.7119E-05	0.000217544	0.000217544	6.08816E-05	6.08816E-05	0.000112338	0.000112338	0.000202005	0.000202005	0.000142906	1.345E-05	4.33049E-05	7.66752E-05	0.000262354	0.000262354	5.17881E-05	4.67322E-05	0.000116694
3830403773405	383040	3773405	9.61804E-05	8.6791E-05	0.000216723	0.000216723	6.0652E-05	6.0652E-05	0.000111914	0.000111914	0.000201243	0.000201243	0.000142367	1.33993E-05	4.31416E-05	7.6386E-05	0.000268127	0.000268127	5.21462E-05	4.70554E-05	0.000117501
3830503773405	383050	3773405	9.61446E-05	8.6758E-05	0.000216642	0.000216642	6.06294E-05	6.06294E-05	0.000111873	0.000111873	0.000201168	0.000201168	0.000142314	1.33943E-05	4.31255E-05	7.63576E-05	0.000274741	0.000274741	5.2773E-05	4.7621E-05	0.000118913
3830603773405	383060	3773405	9.60491E-05	8.6672E-05	0.000216427	0.000216427	6.05692E-05	6.05692E-05	0.000111762	0.000111762	0.000200968	0.000200968	0.000142173	1.3381E-05	4.30827E-05	7.62817E-05	0.000281529	0.000281529	5.34296E-05	4.82135E-05	0.000120393
3830703773405	383070	3773405	9.62103E-05	8.6818E-05	0.00021679	0.00021679	6.06708E-05	6.06708E-05	0.000111949	0.000111949	0.000201305	0.000201305	0.000142411	1.34034E-05	4.3155E-05	7.64097E-05	0.000288967	0.000288967	5.44264E-05	4.9113E-05	0.000122639
3830803773405	383080	3773405	9.63774E-05	8.6969E-05	0.000217167	0.000217167	6.07762E-05	6.07762E-05	0.000112144	0.000112144	0.000201655	0.000201655	0.000142659	1.34267E-05	4.323E-05	7.65425E-05	0.000296675	0.000296675	5.56023E-05	5.01741E-05	0.000125289
3830903773405	383090	3773405	9.66281E-05	8.7195E-05	0.000217732	0.000217732	6.09343E-05	6.09343E-05	0.000112435	0.000112435	0.00020218	0.00020218	0.00014303	1.34616E-05	4.33424E-05	7.67416E-05	0.000304764	0.000304764	5.70588E-05	5.14884E-05	0.00012857
3831003773405	383100	3773405	9.86098E-05	8.8983E-05	0.000222197	0.000222197	6.2184E-05	6.2184E-05	0.000114741	0.000114741	0.000206326	0.000206326	0.000145963	1.37377E-05	4.42313E-05	7.83155E-05	0.000316246	0.000316246	6.02583E-05	5.43755E-05	0.00013578
3831103773405	383110	3773405	0.00010092	9.1068E-05	0.000227403	0.000227403	6.36408E-05	6.36408E-05	0.000117429	0.000117429	0.00021116	0.00021116	0.000149383	1.40596E-05	4.52675E-05	8.01501E-05	0.000328728	0.000328728	6.36427E-05	5.74296E-05	0.000143406
3831203773405	383120	3773405	0.000103821	9.3685E-05	0.000233939	0.000233939	6.54702E-05	6.54702E-05	0.000120805	0.000120805	0.000217229	0.000217229	0.000153677	1.44637E-05	4.65687E-05	8.2454E-05	0.000343288	0.000343288	6.7266E-05	6.06991E-05	0.00015157
3831303773405	383130	3773405	0.00010714	9.668E-05	0.000241418	0.000241418	6.7563E-05	6.7563E-05	0.000124667	0.000124667	0.000224174	0.000224174	0.000158589	1.49261E-05	4.80574E-05	8.50898E-05	0.000360955	0.000360955	7.08117E-05	6.38986E-05	0.00015956
3831403773405	383140	3773405	0.000110202	9.9443E-05	0.000248318	0.000248318	6.94941E-05	6.94941E-05	0.00012823	0.00012823	0.000230581	0.000230581	0.000163122	1.53527E-05	4.94309E-05	8.75218E-05	0.000381986	0.000381986	7.37067E-05	6.6511E-05	0.000166083
3831503773405	383150	3773405	0.0001109	0.00010007	0.000249891	0.000249891	6.99345E-05	6.99345E-05	0.000129042	0.000129042	0.000232042	0.000232042	0.000164156	1.545E-05	4.97442E-05	8.80765E-05	0.000397655	0.000397655	7.5575E-05	6.8197E-05	0.000170293
3831603773405	383160	3773405	0.000111193	0.00010034	0.00025055	0.00025055	7.01189E-05	7.01189E-05	0.000129383	0.000129383	0.000232654	0.000232654	0.000164589	1.54907E-05	4.98754E-05	8.83087E-05	0.00041415	0.00041415	7.72881E-05	6.97429E-05	0.000174153
3831703773405	383170	3773405	0.000111061	0.00010022	0.000250254	0.000250254	7.00361E-05	7.00361E-05	0.00012923	0.00012923	0.000232379	0.000232379	0.000164394	1.54724E-05	4.98165E-05	8.82044E-05	0.000432103	0.000432103	7.8864E-05	7.11649E-05	0.000177704
3831803773405	383180	3773405	0.000110399	9.9621E-05	0.000248762	0.000248762	6.96183E-05	6.96183E-05	0.000128459	0.000128459	0.000230993	0.000230993	0.000163414	1.53801E-05	4.95193E-05	8.76782E-05	0.000451563	0.000451563	8.02369E-05	7.24037E-05	0.000180798
3831903773405	383190	3773405	0.000109104	9.8452E-05	0.000245843	0.000245843	6.88014E-05	6.88014E-05	0.000126952	0.000126952	0.000228283	0.000228283	0.000161496	1.51996E-05	4.89383E-05	8.66495E-05	0.000471213	0.000471213	8.15919E-05	7.36264E-05	0.000183851
3832003773405	383200	3773405	0.000107283	9.6809E-05	0.000241741	0.000241741	6.76534E-05	6.76534E-05	0.000124833	0.000124833	0.000224473	0.000224473	0.000158801	1.4946E-05	4.81216E-05	8.52036E-05	0.000492529	0.000492529	8.30364E-05	7.49299E-05	0.000187106
3832103773405	383210	3773405	0.000103994	9.3842E-05	0.000234329	0.000234329	6.55793E-05	6.55793E-05	0.000121006	0.000121006	0.000217592	0.000217592	0.000153933	1.44878E-05	4.66464E-05	8.25915E-05	0.000512877	0.000512877	8.44093E-05	7.61688E-05	0.000190199
3832203773405	383220	3773405	0.000102555	9.2543E-05	0.000231088	0.000231088	6.46722E-05	6.46722E-05	0.000119332	0.000119332	0.000214582	0.000214582	0.000151804	1.42874E-05	4.60011E-05	8.1449E-05	0.000529356	0.000529356	8.63135E-05	7.78871E-05	0.00019449
3835603773405	383560	3773405	6.54036E-05	5.9019E-05	0.000147374	0.000147374	4.1244E-05	4.1244E-05	7.61029E-05	7.61029E-05	0.000136847	0.000136847	9.68112E-05	9.11164E-06	2.93367E-05	5.19433E-05	0.001834388	0.001834388	0.00017508	0.000157988	0.000394508
3835703773405	383570	3773405	6.30697E-05	5.6913E-05	0.000142115	0.000142115	3.97722E-05	3.97722E-05	7.33872E-05	7.33872E-05	0.000131964	0.000131964	9.33565E-05	8.78649E-06	2.82898E-05	5.00897E-05	0.001611366	0.001611366	0.000178232	0.000160832	0.00040161
3835803773405	383580	3773405	6.11297E-05	5.5162E-05	0.000137744	0.000137744	3.85488E-05	3.85488E-05	7.11299E-05	7.11299E-05	0.000127905	0.000127905	9.04849E-05	8.51623E-06	2.74197E-05	4.8549E-05	0.001438969	0.001438969	0.000178292	0.000160886	0.000401744
3835903773405	383590	3773405	5.97509E-05	5.3918E-05	0.000134637	0.000134637	3.76793E-05	3.76793E-05	6.95254E-05	6.95254E-05	0.00012502	0.00012502	8.84439E-05	8.32413E-06	2.68012E-05	4.74539E-05	0.001305841	0.001305841	0.000177229	0.00015927	0.00039935
3836003773405	383600	3773405	5.84078E-05	5.2706E-05	0.00013161	0.00013161	3.68324E-05	3.68324E-05	6.79627E-05	6.79627E-05	0.00012221	0.00012221	8.64559E-05	8.13703E-06	2.61988E-05	4.63872E-05	0.001193172	0.001193172	0.000175486	0.000158354	0.000395423
3836103773405	383610	3773405	5.66827E-05	5.1149E-05	0.000127723	0.000127723	3.57445E-05	3.57445E-05	6.59554E-05	6.59554E-05	0.0001186	0.0001186	8.39024E-05	7.8967E-06	2.5425E-05	4.50172E-05	0.001076633	0.001076633	0.00017246	0.000155623	0.000388603
3836203773405	383620	3773405	5.50771E-05	4.97E-05	0.000124105	0.000124105	3.4732E-05	3.4732E-05	6.4087E-05	6.4087E-05	0.00011524	0.00011524	8.15257E-05	7.673E-06	2.47047E-05	4.37419E-05	0.000976558	0.000976558	0.000168377	0.000151939	0.000379403
3836303773405	383630	3773405	5.35967E-05	4.8364E-05	0.000120769	0.000120769	3.37985E-05	3.37985E-05	6.23645E-05	6.23645E-05	0.000112143	0.000112143	7.93345E-05	7.46677E-06	2.40407E-05	4.25663E-05	0.000893642	0.000893642	0.000163643	0.000147668	0.000368737
3836403773405	383640	3773405	5.22596E-05	4.7158E-05	0.000117757	0.000117757	3.29553E-05	3.29553E-05	6.08087E-05	6.08087E-05	0.000109345	0.000109345	7.73553E-05	7.2805E-06	2.3441E-05	4.15044E-05	0.000826174	0.000826174	0.000158886	0.000143375	0.000358018
3836503773405	383650	3773405	5.09225E-05	4.5951E-05	0.000114744	0.000114744	3.21121E-05	3.21121E-05	5.92529E-05	5.92529E-05	0.000106548	0.000106548	7.53761E-05	7.09422E-06	2.28412E-05	4.04424E-05	0.000766636	0.000766636	0.00015389	0.000138866	0.00034676
3836603773405	383660	3773405	4.93228E-05	4.4508E-05	0.000111139	0.000111139	3.11033E-05	3.11033E-05	5.73915E-05	5.73915E-05	0.000103201	0.000103201	7.30082E-05	6.87136E-06	2.21237E-05	3.9172E-05	0.00070733	0.00070733	0.000147897	0.000133458	0.000333256
3836703773405	383670	3773405	4.76395E-05	4.2989E-05	0.000107346	0.000107346	3.00418E-05	3.00418E-05	5.54328E-05	5.54328E-05	9.96785E-05	9.96785E-05	7.05166E-05	6.63685E-06	2.13687E-05	3.78351E-05	0.000653713	0.000653713	0.000141528	0.000127711	0.000318904
3836803773405	383680	3773405	4.59264E-05	4.1443E-05	0.000103486	0.000103486	2.89615E-05	2.89615E-05	5.34394E-05	5.34394E-05	9.6094E-05	9.6094E-05	6.79808E-05	6.39819E-06	2.06002E-05	3.64745E-05	0.000605721	0.000605721	0.000135063	0.000121878	0.000304338
3836903773405	383690	3773405	4.40342E-05	3.9735E-05	9.92222E-05	9.92222E-05	2.77683E-05	2.77683E-05	5.12377E-05	5.12377E-05	9.21349E-05	9.21349E-05	6.51799E-05	6.13458E-06	1.97515E-05	3.49717E-05	0.00056014	0.00056014	0.000128085	0.000115581	0.000288614
3837003773405	383700	3773405	4.22375E-05	3.8114E-05	9.51736E-05	9.51736E-05	2.66352E-05	2.66352E-05	4.9147E-05	4.9147E-05	8.83755E-05	8.83755E-05	6.25204E-05	5.88427E-06	1.89456E-05	3.35448E-05	0.000520458	0.000520458	0.000121549	0.000109683	0.000273886
3837103773405	383710	3773405	4.08526E-05	3.6864E-05	9.20532E-05	9.20532E-05	2.5762E-05	2.5762E-05	4.75357E-05	4.75357E-05	8.5478E-05	8.5478E-05	6.04705E-05	5.69134E-06	1.83244E-05	3.2445E-05	0.00048897	0.00048897	0.000116392	0.000105029	0.000262266
3837203773405	383720	3773405	3.97066E-05	3.583E-05	8.94708E-05	8.94708E-05	2.50392E-05	2.50392E-05	4.62021E-05	4.62021E-05	8.308E-05	8.308E-05	5.87741E-05	5.53168E-06	1.78103E-05	3.15348E-05	0.000462173	0.000462173	0.000112058	0.000101119	0.000252501
3837303773405	383730	3773405	3.865E-05	3.4877E-05	8.70901E-05	8.70901E-05	2.4373E-05	2.4373E-05	4.49727E-05	4.49727E-05	8.08693E-05	8.08693E-05	5.72102E-05	5.38449E-06	1.73364E-05	3.06957E-05	0.000437955	0.000437955	0.000108059	9.75097E-05	0.000243489
3837403773405	383740	3773405	3.80293E-05	3.4317E-05	8.56912E-05	8.56912E-05	2.39815E-05	2.39815E-05	4.42504E-05	4.42504E-05	7.95704E-05	7.95704E-05	5.62913E-05	5.29801E-06	1.7058E-05	3.02027E-05	0.000419907	0.000419907	0.000105492	9.51935E-05	0.000237705
3837503773405	383750	3773405	3.74204E-05	3.3767E-05	8.43193E-05	8.43193E-05	2.35976E-05	2.35976E-05	4.35419E-05	4.35419E-05	7.82965E-05	7.82965E-05	5.53901E-05	5.21319E-06	1.67849E-05	2.97191E-05	0.000402841	0.000402841	0.000102985	9.29312E-05	0.000232056
3837603773405	383760	3773405	3.70085E-05	3.3396E-05	8.33913E-05	8.33913E-05	2.33378E-05	2.33378E-05	4.30627E-05	4.30627E-05	7.74347E-05	7.74347E-05	5.47804E-05	5.15581E-06	1.66001E-05	2.9392E-05	0.000388583	0.000388583	0.000101117	9.12453E-05	0.000227846
3837703773405	383770	3773405	3.67936E-05	3.3202E-05	8.29071E-05	8.29071E-05	2.32023E-05	2.32023E-05	4.28127E-05	4.28127E-05	7.69851E-05	7.69851E-05	5.44624E-05	5.12587E-06	1.65037E-05	2.92213E-05	0.000376863	0.000376863	9.98693E-05	9.01195E-05	0.000225035
3837803773405	383780	3773405	3.65967E-05	3.3024E-05	8.24632E-05	8.24632E-05	2.30781E-05	2.30781E-05	4.25835E-05	4.25835E-05	7.6573E-05	7.6573E-05	5.41708E-05	5.09843E-06	1.64154E-05	2.90649E-05	0.000365777	0.000365777	9.86815E-05	8.90477E-05	0.000222359
3837903773405	383790	3773405	3.68474E-05	3.325E-05	8.30281E-05	8.30281E-05	2.32362E-05	2.32362E-05	4.28752E-05	4.28752E-05	7.70975E-05	7.70975E-05	5.45419E-05	5.13335E-06	1.65278E-05	2.9264E-05	0.000359179	0.000359179	9.88844E-05	8.92308E-05	0.000222816
3838003773405	383800	3773405	3.71757E-05	3.3546E-05	8.37679E-05	8.37679E-05	2.34432E-05	2.34432E-05	4.32572E-05	4.32572E-05	7.77844E-05	7.77844E-05	5.50278E-05	5.17909E-06	1.66751E-05	2.95247E-05	0.000353549	0.000353549	9.93142E-05	8.96186E-05	0.000223784
3838103773405	383810	3773405	3.73965E-05	3.3746E-05	8.42655E-05	8.42655E-05	2.35825E-05	2.35825E-05	4.35142E-05	4.35142E-05	7.82466E-05	7.82466E-05	5.53548E-05	5.20986E-06	1.67742E-05	2.97001E-05	0.000347522	0.000347522	9.94395E-05	8.97317E-05	0.000224067
3838203773405	383820	3773405	3.74025E-05	3.3751E-05	8.4279E-05	8.4279E-05	2.35863E-05	2.35863E-05	4.35211E-05	4.35211E-05	7.8259E-05	7.8259E-05	5.53636E-05	5.21069E-06	1.67768E-05	2.97049E-05	0.000340179	0.000340179	9.89262E-05	8.92685E-05	0.00022291

			KMMass Grading / Excavation	KMDrainage / Utilities Trenching	KMFoundations / Concrete Pads	KMBuilding / Structure Construction	KMAsphalt Paving	KMArchitectural Coating	KMLandscaping or Other Finishing	KMWaterside Construction (Piles)	EWNDemolition	EWNSite Grubbing / Prep	EWNDrainage / Utilities Trenching	EWNDrainage / Utilities Trenching	EWNDrainage / Utilities Trenching	EWNFoundations / Concrete Pads	EWNBuilding / Structure Construction	EWNAsphalt Paving	EWNLandscaping or Other Finishing	EWNWaterside Construction (Piles)	ISDemolition
Unique Identifier	X (UTM)	Y (UTM)	2026	2026	2026	2026	2026	2026	2026	2026	2027	2027	2027	2028	2029	2029	2029	2029	2029	2029	2027
3836803773395	383680	3773395	0.000286395	6.17058E-05	0.000147893	0.000274322	0.000188135	1.77069E-05	5.70108E-05	0.000100943	0.000693773	0.000935403	0.001134932	0.001134932	0.001134932	0.000807266	0.001405851	0.00102693	0.000311191	0.000540008	4.15988E-05
3836903773395	383690	3773395	0.000270672	5.83181E-05	0.000139773	0.000259262	0.000177807	1.67347E-05	5.38808E-05	9.54007E-05	0.000626083	0.000844138	0.001024199	0.001024199	0.001024199	0.000728503	0.001268685	0.000926735	0.000280829	0.00048732	3.99095E-05
3837003773395	383700	3773395	0.000256173	5.51941E-05	0.000132286	0.000245374	0.000168282	1.58383E-05	5.09945E-05	9.02903E-05	0.000569502	0.000767851	0.000931639	0.000931639	0.000931639	0.000662666	0.00115403	0.000842983	0.000255449	0.00044328	3.828E-05
3837103773395	383710	3773395	0.000246031	5.3009E-05	0.000127049	0.00023566	0.00016162	1.52113E-05	4.89758E-05	8.67159E-05	0.000528022	0.000711924	0.000863783	0.000863783	0.000863783	0.000614401	0.001069976	0.000781584	0.000236844	0.00041099	3.72234E-05
3837203773395	383720	3773395	0.000238243	5.13311E-05	0.000123027	0.0002282	0.000156504	1.47298E-05	4.74255E-05	8.39711E-05	0.000494918	0.00066729	0.000809628	0.000809628	0.000809628	0.00057588	0.001002894	0.000732582	0.000221995	0.000385226	3.64773E-05
3837303773395	383730	3773395	0.000231034	4.97778E-05	0.000119305	0.000221295	0.000151768	1.42841E-05	4.59904E-05	8.14301E-05	0.000465526	0.000627661	0.000761546	0.000761546	0.000761546	0.00054168	0.000943334	0.000689076	0.000208811	0.000362348	3.57908E-05
3837403773395	383740	3773395	0.000226972	4.89027E-05	0.000117207	0.000217404	0.0001491	1.40329E-05	4.51818E-05	7.99984E-05	0.000444204	0.000598913	0.000726666	0.000726666	0.000726666	0.00051687	0.000900128	0.000657516	0.000199247	0.000345752	3.55521E-05
3837503773395	383750	3773395	0.000222977	4.8042E-05	0.000115144	0.000213578	0.000146476	1.3786E-05	4.43866E-05	7.85904E-05	0.000424369	0.00057217	0.000694218	0.000694218	0.000694218	0.00049379	0.000859934	0.000628155	0.00019035	0.000330313	3.53133E-05
3837603773395	383760	3773395	0.000219803	4.73581E-05	0.000113505	0.000210538	0.000144391	1.35897E-05	4.37547E-05	7.74716E-05	0.000407124	0.000548919	0.000666007	0.000666007	0.000666007	0.000473724	0.000824989	0.000602629	0.000182615	0.00031689	3.51939E-05
3837703773395	383770	3773395	0.00021749	4.68596E-05	0.00011231	0.000208322	0.000142871	1.34467E-05	4.32942E-05	7.66562E-05	0.000392183	0.000528774	0.000641566	0.000641566	0.000641566	0.00045634	0.000794714	0.000580514	0.000175913	0.000305261	3.51999E-05
3837803773395	383780	3773395	0.000215271	4.63815E-05	0.000111164	0.000206196	0.000141413	1.33095E-05	4.28524E-05	7.5874E-05	0.000378096	0.000509781	0.000618521	0.000618521	0.000618521	0.000439948	0.000766168	0.000559662	0.000169594	0.000294296	3.52059E-05
3837903773395	383790	3773395	0.000214316	4.61757E-05	0.000110671	0.000205281	0.000140786	1.32504E-05	4.26623E-05	7.55374E-05	0.000366438	0.000494063	0.00059945	0.00059945	0.00059945	0.00042683	0.000742545	0.000542406	0.000164365	0.000285222	3.54028E-05
3838003773395	383800	3773395	0.000213576	4.60163E-05	0.000110289	0.000204573	0.0001403	1.32047E-05	4.25151E-05	7.52767E-05	0.000355586	0.000479432	0.000581698	0.000581698	0.000581698	0.000413756	0.000720555	0.000526343	0.000159498	0.000276776	3.56237E-05
3838103773395	383810	3773395	0.000213186	4.59323E-05	0.000110088	0.000204199	0.000140044	1.31806E-05	4.24374E-05	7.51392E-05	0.00034569	0.000466088	0.000565508	0.000565508	0.000565508	0.00040224	0.0007005	0.000511694	0.000155059	0.000269072	3.58804E-05
3838203773395	383820	3773395	0.000213213	4.59381E-05	0.000110102	0.000204225	0.000140061	1.31822E-05	4.24428E-05	7.51487E-05	0.000336849	0.000454169	0.000551046	0.000551046	0.000551046	0.000391954	0.000682586	0.000498608	0.000151093	0.000262191	3.61788E-05
3838303773395	383830	3773395	0.000213186	4.59323E-05	0.000110088	0.000204199	0.000140044	1.31806E-05	4.24374E-05	7.51392E-05	0.000328427	0.000442813	0.000537268	0.000537268	0.000537268	0.000382154	0.000665519	0.000486141	0.000147315	0.000255636	3.64176E-05
3838403773395	383840	3773395	0.000208128	4.48427E-05	0.000107476	0.000199355	0.000136721	1.28679E-05	4.14307E-05	7.33567E-05	0.000314405	0.00042398	0.000514331	0.000514331	0.000514331	0.000365838	0.000637106	0.000465386	0.000141026	0.000244722	3.59341E-05
3838503773395	383850	3773395	0.000202157	4.3556E-05	0.000104392	0.000193635	0.000132798	1.24987E-05	4.02419E-05	7.12519E-05	0.000300097	0.000404617	0.000490925	0.000490925	0.000490925	0.00034919	0.000608113	0.000444208	0.000134608	0.000233585	3.52894E-05
3838603773395	383860	3773395	0.000196077	4.22461E-05	0.000101253	0.000187812	0.000128805	1.21228E-05	3.90317E-05	6.91091E-05	0.000286434	0.000386195	0.000468573	0.000468573	0.000468573	0.00033291	0.000580426	0.000423983	0.00012848	0.00022295	3.46089E-05
3838703773395	383870	3773395	0.000189244	4.0774E-05	9.77245E-05	0.000181267	0.000124316	1.17004E-05	3.76716E-05	6.67009E-05	0.000272735	0.000367724	0.000446163	0.000446163	0.000446163	0.00031735	0.000552666	0.000403705	0.000122335	0.000212287	3.37792E-05
3838803773395	383880	3773395	0.000182694	3.93627E-05	9.4342E-05	0.000174993	0.000120013	1.12954E-05	3.63677E-05	6.43922E-05	0.000260057	0.00035063	0.000425422	0.000425422	0.000425422	0.000302599	0.000526975	0.000384939	0.000116648	0.000202419	3.29674E-05
3838903773395	383890	3773395	0.000176305	3.79861E-05	9.10429E-05	0.000168873	0.000115816	1.09004E-05	3.50959E-05	6.21404E-05	0.000248184	0.000334623	0.000406	0.000406	0.000406	0.000288784	0.000502916	0.000367365	0.000111323	0.000193178	3.21497E-05
3839003773395	383900	3773395	0.000170159	3.66618E-05	8.78687E-05	0.000162986	0.000111779	1.05203E-05	3.38723E-05	5.99739E-05	0.000237129	0.000319718	0.000387916	0.000387916	0.000387916	0.000275921	0.000480515	0.000351001	0.000106364	0.000184573	3.13498E-05
3839103773395	383910	3773395	0.000164227	3.53838E-05	8.48057E-05	0.000157304	0.000107882	1.01536E-05	3.26916E-05	5.78833E-05	0.000226785	0.00030577	0.000370993	0.000370993	0.000370993	0.000263884	0.000459553	0.000335689	0.000101724	0.000176521	3.05619E-05
3829703773405	382970	3773405	0.000107763	2.32183E-05	5.56481E-05	0.00010322	7.07905E-05	6.66263E-06	2.14517E-05	3.79821E-05	0.000254273	0.000342832	0.00041596	0.00041596	0.00041596	0.00029586	0.000515254	0.000376377	0.000114054	0.000197917	5.35251E-05
3829803773405	382980	3773405	0.00011083	2.3879E-05	5.72317E-05	0.000106158	7.2805E-05	6.85223E-06	2.20621E-05	3.90629E-05	0.000271571	0.000366155	0.000444259	0.000444259	0.000444259	0.000315997	0.000550307	0.000401982	0.000121813	0.000211381	5.46532E-05
3829903773405	382990	3773405	0.000113197	2.4389E-05	5.84541E-05	0.000108425	7.436E-05	6.99859E-06	2.25333E-05	3.98973E-05	0.000287604	0.000387772	0.000470487	0.000470487	0.000470487	0.000334653	0.000582797	0.000425715	0.000129004	0.000223861	5.53397E-05
3830003773405	383000	3773405	0.000114286	2.46238E-05	5.90167E-05	0.000109469	7.50757E-05	7.06595E-06	2.27502E-05	4.02813E-05	0.000300139	0.000404673	0.000490993	0.000490993	0.000490993	0.000349239	0.000608198	0.000444269	0.000134627	0.000233618	5.52681E-05
3830103773405	383010	3773405	0.000115349	2.48527E-05	5.95654E-05	0.000110486	7.57737E-05	7.13164E-06	2.29617E-05	4.06558E-05	0.000313982	0.00042337	0.000513637	0.000513637	0.000513637	0.000365345	0.000636248	0.000464759	0.000140836	0.000244392	5.51248E-05
3830203773405	383020	3773405	0.000116062	2.50063E-05	5.99336E-05	0.000111169	7.6242E-05	7.17572E-06	2.31036E-05	4.0907E-05	0.000328218	0.000442531	0.000536926	0.000536926	0.000536926	0.000381911	0.000665096	0.000485832	0.000147222	0.000255473	5.47547E-05
3830303773405	383030	3773405	0.000116694	2.51425E-05	6.026E-05	0.000111775	7.66573E-05	7.2148E-06	2.32295E-05	4.11298E-05	0.000343636	0.000463319	0.000562149	0.000562149	0.000562149	0.000399851	0.000696339	0.000508654	0.000154138	0.000267474	5.4313E-05
3830403773405	383040	3773405	0.000117501	2.53164E-05	6.06767E-05	0.000112548	7.71874E-05	7.2647E-06	2.33901E-05	4.14143E-05	0.000360923	0.000486627	0.000590428	0.000590428	0.000590428	0.000419966	0.000731369	0.000534242	0.000161891	0.000280929	5.39608E-05
3830503773405	383050	3773405	0.000118913	2.56207E-05	6.1406E-05	0.000113901	7.81151E-05	7.35201E-06	2.36713E-05	4.1912E-05	0.000381194	0.000513958	0.000623589	0.000623589	0.000623589	0.000443553	0.000772446	0.000564247	0.000170984	0.000296708	5.38773E-05
3830603773405	383060	3773405	0.000120393	2.59394E-05	6.217E-05	0.000115318	7.90871E-05	7.44349E-06	2.39658E-05	4.24335E-05	0.000403035	0.000543406	0.000659318	0.000659318	0.000659318	0.000468967	0.000816704	0.000596577	0.000180781	0.000313708	5.37937E-05
3830703773405	383070	3773405	0.000122639	2.64234E-05	6.333E-05	0.000117469	8.05626E-05	7.58236E-06	2.44129E-05	4.32252E-05	0.000428804	0.000578149	0.000701473	0.000701473	0.000701473	0.000498951	0.000868921	0.00063472	0.000192339	0.000333765	5.40146E-05
3830803773405	383080	3773405	0.000125289	2.69943E-05	6.46982E-05	0.000120007	8.23032E-05	7.74618E-06	2.49404E-05	4.41591E-05	0.000457778	0.000617215	0.000748871	0.000748871	0.000748871	0.000532665	0.000927634	0.000677608	0.000205336	0.000356318	5.43488E-05
3830903773405	383090	3773405	0.00012857	2.77014E-05	6.6393E-05	0.000123151	8.44591E-05	7.94909E-06	2.55937E-05	4.53158E-05	0.000491282	0.000662389	0.000803681	0.000803681	0.000803681	0.00057165	0.000995527	0.000727202	0.000220364	0.000382397	5.48741E-05
3831003773405	383100	3773405	0.00013578	2.92547E-05	7.01158E-05	0.000130056	8.91949E-05	8.39482E-06	2.70288E-05	4.78568E-05	0.000544276	0.000733839	0.000890373	0.000890373	0.000890373	0.000633313	0.001102913	0.000805644	0.000244134	0.000423645	5.69514E-05
3831103773405	383110	3773405	0.000143406	3.08978E-05	7.4054E-05	0.000137361	9.42047E-05	8.86632E-06	2.85469E-05	5.05448E-05	0.00060657	0.000817829	0.000992278	0.000992278	0.000992278	0.000705798	0.001229144	0.000897851	0.000272076	0.00047213	5.92375E-05
3831203773405	383120	3773405	0.00015157	3.26568E-05	7.82699E-05	0.000145181	9.95679E-05	9.37109E-06	3.01721E-05	5.34223E-05	0.000683351	0.000921351	0.001117882	0.001117882	0.001117882	0.000795139	0.001384732	0.001011503	0.000306516	0.000531896	6.17863E-05
3831303773405	383130	3773405	0.00015956	3.43782E-05	8.23956E-05	0.000152834	0.000104816	9.86505E-06	3.17625E-05	5.62383E-05	0.000780808	0.001052752	0.001277312	0.001277312	0.001277312	0.00090854	0.001582219	0.001155761	0.000350231	0.000607753	6.43113E-05
3831403773405	383140	3773405	0.000166083	3.57837E-05	8.57642E-05	0.000159082	0.000109101	1.02684E-05	3.3061E-05	5.85375E-05	0.000904572	0.001219621	0.001479775	0.001479775	0.001479775	0.00105255	0.001833012	0.001338958	0.000405745	0.000704086	6.62692E-05
3831503773405	383150	3773405	0.000170293	3.66908E-05	8.79382E-05	0.000163114	0.000111867	1.05287E-05	3.38991E-05	6.00213E-05	0.001025375	0.001382498	0.001677395	0.001677395	0.001677395	0.001193115	0.002077805	0.001517772	0.000459931	0.000798115	6.7075E-05
3831603773405	383160	3773405	0.000174153	3.75225E-05	8.99316E-05	0.000166812	0.000114403	1.07673E-05	3.46675E-05	6.13819E-05	0.001175307	0.001584649	0.001922667	0.001922667	0.001922667	0.001367574	0.002381626	0.001739703	0.000527183	0.000914817	6.75645E-05
3831703773405	383170	3773405	0.000177704	3.82875E-05	9.17652E-05	0.000170213	0.000116735	1.09869E-05	3.53744E-05	6.26334E-05	0.00137076	0.001848175	0.002242405	0.002242405	0.002242405	0.001595001	0.002777688	0.002029015	0.000614853	0.001066951	6.7654E-05
3831803773405	383180	3773405	0.000180798	3.89541E-05	9.33627E-05	0.000173176	0.000118768	1.11781E-05	3.59902E-05	6.37238E-05	0.001636756	0.002206814	0.002677543	0.002677543	0.002677543	0.00190451	0.003316698	0.002422745	0.000734165	0.001273992	6.71227E-05
3831903773405	383190	3773405	0.000183851	3.96119E-05	9.49394E-05	0.000176101	0.000120773	1.13669E-05	3.65979E-05	6.47999E-05	0.002004149	0.002702165	0.003278556	0.003278556	0.003278556	0.002332005	0.004061179	0.002966564	0.000898959	0.001559958	6.58931E-05
3832003773405	383200	3773405	0.000187106	4.03132E-05	9.66202E-05	0.000179218	0.000122911	1.15681E-05	3.72459E-05	6.59471E-05	0.002569538	0.00346447	0.004203466	0.004203466	0.004203466	0.002989885	0.005206875	0.003803459	0.001152563	0.002000036	6.36129E-05
3832103773405	383210	3773405	0.000190199	4.09797E-05	9.82177E-05	0.000182182	0.000124944	1.17594E-05	3.78617E-05	6.70375E-05	0.003461331	0.00466686	0.005662335	0.005662335	0.005662335	0.004027564	0.007013989	0.0051235	0.001552576	0.002694176	5.96434E-05
3832203773405	383220	3773405	0.00019449	4.19042E-05	0.000100433	0.000186291	0.000127762	1.20247E-05	3.87158E-05	6.85497E-05	0.004770102	0.006431456	0.007803332	0.007803332	0.007803332	0.005550435	0.009666063	0.007060757	0.002139623	0.003712876	5.4886E-05
3835603773405	383560	3773405	0.000394508	8.49994E-05	0.000203721	0.000377878	0.000259156	2.43911E-05	7.8532E-05	0.000139048	0.004912489	0.006623435	0.008036262	0.008036262	0.008036262	0.005716115	0.009954595	0.007271521	0.002203491	0.003823705	5.24745E-05
3835703773405	383570	3773405	0.00040161	8.65295E-05	0.000207389	0.00038468	0.000263821	2.48302E-05	7.99457E-05	0.000141551	0.003716779	0.005011277	0.006080219	0.006080219	0.006080219	0.004324801	0.007531626	0.005501617	0.001667157	0.002893007	5.18537E-05
3835803773405	383580	3773405	0.000401744	8.65585E-05	0.000207458	0.000384809	0.000263909	2.48385E-05	7.99725E-05	0.000141598	0.002935696	0.003958155	0.004802458	0.004802458	0.004802458	0.003415942	0.005948851	0.00434545	0.001316803	0.00228504	5.12688E-05
3835903773405	383590	3773405	0.00039935	8.60426E-05	0.000206222	0.000382516	0.000262336	2.46905E-05	7.94959E-05	0.000140755	0.002424745	0.003269248	0.003966602	0.003966602	0.003966602	0.002821406	0.004913468	0.003589135	0.001087617	0.001887335	5.06898E-05
3836003773405	383600	3773405	0.000395423	8.51964E-05	0.000204194	0.000378754	0.000259756	2.44477E-05	7.87141E-05	0.00013937	0.002047467	0.002760569	0.003349419	0.003349419	0.003349419	0.002382409	0.004148957	0.003030684	0.000918389	0.001593675	5.01048E-05
3836103773405	383610	3773405	0.000388603	8.37272E-05	0.000200672	0.000372222	0.000255277	2.40261E-05	7.73566E-05	0.000136967	0.001720891	0.002320251	0.002815178	0.002815178	0.002815178	0.002002409	0.003487188	0.002547282	0.000771904	0.00133948	4.94482E-05
3836203773405	383620	3773405	0.000379403	8.1745E-05	0.000195921	0.00036341	0.000249233	2.34573E-05	7.55253E-05	0.000133724	0.001468308	0.001979697	0.002401981	0.002401981	0.002401981	0.001708506	0.002975357	0.002173405	0.000658608	0.001142878	4.87259E-05
3836303773405	383630	3773405	0.000368737	7.94469E-05	0.000190414	0.000353193	0.000242227	2.27978E-05	7.3402E-05	0.000129965	0.001275995	0.001720404	0.002087379	0.002087379	0.002087379	0.001484732	0.002585657	0.001888741	0.000572346	0.000993188	4.79857E-05
3836403773405	383640	3773405	0.000358018	7.71373E-05	0.000184878	0.000342925	0.000235185	2.2135E-05	7.12681E-05	0.000126187	0.00112922	0.00152251	0.001847273	0.001847273	0.001847273	0.001313947	0.002288235	0.001671484	0.00050651	0.000878944	4.72515E-05
3836503773405	383650	3773405	0.00034676	7.47117E-05	0.000179064	0.000332142	0.000227789	2.1439E-05	6.90271E-05	0.000122219	0.001008847	0.001360213	0.001650356	0.001650356	0.001650356	0.001173882	0.002044312	0.001493306	0.000452517	0.00078525	4.64517E-05
3836603773405	383660	3773405	0.000333256	7.18022E-05	0.000172091	0.000319207	0.000218919	2.06041E-05	6.6339E-05	0.000117459	0.000899892	0.001213311	0.001472119	0.001472119	0.001472119	0.001047104	0.001823529	0.001332031	0.000403646	0.000700444	4.54131E-05
3836703773405	383670	3773405	0.000318904	6.87101E-05	0.00016468	0.000305461	0.000209491	1.97168E-05	6.34821E-05	0.000112401	0.000807317	0.001088494	0.001320677	0.001320677	0.001320677	0.000939385	0.001635936	0.001195	0.000362121	0.000628387	4.42192E-05
3836803773405	383680	3773405	0.000304338	6.55716E-05	0.000157158	0.000291509	0.000199922	1.88162E-05	6.05825E-05	0.000107267	0.000728752	0.000982565	0.001192153	0.001192153	0.001192153	0.000847967	0.001476732	0.001078706	0.000326881	0.000567234	4.2912E-05
3836903773405	383690	3773405	0.000288614	6.21839E-05	0.000149039	0.000276448	0.000189593	1.78441E-05	5.74525E-05	0.000101725	0.000658173	0.000887405	0.001076694	0.001076694	0.001076694	0.000765842	0.001333712	0.000974235	0.000295223	0.000512298	4.1366E-05
3837003773405	383700	3773405	0.000273886	5.90107E-05	0.000141433	0.000262341	0.000179918	1.69335E-05	5.45207E-05	9.65338E-05	0.000598906	0.000807495	0.00097974	0.00097974	0.00097974	0.00069688	0.001213613	0.000886507	0.000268638	0.000466167	3.98319E-05
3837103773405	383710	3773405	0.000262266	5.65069E-05	0.000135432	0.00025121	0.000172284	1.6215E-05	5.22074E-05	9.24378E-05	0.000552722	0.000745227	0.00090419	0.00090419	0.00090419	0.000643141	0.001120029	0.000818146	0.000247923	0.000430219	3.8656E-05
3837203773405	383720	3773405	0.000252501	5.4403E-05	0.00013039	0.000241857	0.00016587	1.56113E-05	5.02636E-05	8.89961E-05	0.00051455	0.00069376	0.000841744	0.000841744	0.000841744	0.000598724	0.001042676	0.000761643	0.000230801	0.000400507	3.7701E-05
3837303773405	383730	3773405	0.000243489	5.24613E-05	0.000125736	0.000233225	0.00015995	1.50541E-05	4.84697E-05	8.58199E-05	0.000480968	0.000648481	0.000786807	0.000786807	0.000786807	0.000559648	0.000974626	0.000711934	0.000215737	0.000374368	3.68175E-05
3837403773405	383740	3773405	0.000237705	5.12152E-05	0.00012275	0.000227685	0.000156151	1.46965E-05	4.73184E-05	8.37814E-05	0.000455933	0.000614728	0.000745854	0.000745854	0.000745854	0.000530519	0.000923896	0.000674877	0.000204508	0.000354882	3.63758E-05
3837503773405	383750	3773405	0.000232056	4.99981E-05	0.000119832	0.000222274	0.00015244	1.43473E-05	4.61939E-05	8.17904E-05	0.000432898	0.00058367	0.000708171	0.000708171	0.000708171	0.000503716	0.000877219	0.000640781	0.000194176	0.000336953	3.59401E-05
3837603773405	383760	3773405	0.000227846	4.9091E-05	0.000117658	0.000218242	0.000149674	1.4087E-05	4.53559E-05	8.03065E-05	0.000413761	0.000557868	0.000676866	0.000676866	0.000676866	0.000481448	0.00083844	0.000612454	0.000185592	0.000322057	3.56953E-05
3837703773405	383770	3773405	0.000225035	4.84854E-05	0.000116207	0.000215549	0.000147828	1.39132E-05	4.47963E-05	7.93157E-05	0.000397937	0.000536533	0.000650979	0.000650979	0.000650979	0.000463035	0.000806374	0.000589031	0.000178494	0.00030974	3.56535E-05
3837803773405	383780	3773405	0.000222359	4.79087E-05	0.000114825	0.000212985	0.000146069	1.37477E-05	4.42635E-05	7.83724E-05	0.00038311	0.000516541	0.000626723	0.000626723	0.000626723	0.000445782	0.000776328	0.000567084	0.000171844	0.000298199	3.56237E-05
3837903773405	383790	3773405	0.000222816	4.80072E-05	0.000115061	0.000213423	0.00014637	1.3776E-05	4.43545E-05	7.85335E-05	0.000373249	0.000503246	0.000610592	0.000610592	0.000610592	0.000434308	0.000756346	0.000552487	0.0001674	0.000290524	3.60654E-05
3838003773405	383800	3773405	0.000223784	4.82159E-05	0.000115561	0.000214351	0.000147006	1.38359E-05	4.45473E-05	7.88749E-05	0.000364337	0.00049123	0.000596013	0.000596013	0.000596013	0.000423938	0.000738287	0.000539296	0.000163423	0.000283587	3.65668E-05
3838103773405	383810	3773405	0.000224067	4.82767E-05	0.000115707	0.000214621	0.000147192	1.38533E-05	4.46035E-05	7.89744E-05	0.000354954	0.000478579	0.000580663	0.000580663	0.000580663	0.00041302	0.000719273	0.000525406	0.000159214	0.000276283	3.69309E-05
3838203773405	383820	3773405	0.00022291	4.80275E-05	0.000115109	0.000213514	0.000146432	1.37818E-05	4.43732E-05	7.85667E-05	0.000344317	0.000464237	0.000563262	0.000563262	0.000563262	0.000400643	0.000697718	0.000509661	0.000154443	0.000268004	3.70563E-05

			ISDrainage / Utilities Trenching	ISDrainage / Utilities Trenching	ISAsphalt Paving	ISAsphalt Paving	SVDemolition	SVSite Grubbing / Prep	SVMass Grading / Excavation	SVMass Grading / Excavation	SVDrainage / Utilities Trenching	SVFoundations / Concrete Pads	SVBuilding / Structure Construction	SVBuilding / Structure Construction	SVAsphalt Paving	SVAsphalt Paving	SVArchitectural Coating	SVArchitectural Coating	SVLandscaping or Other Finishing	SVLandscaping or Other Finishing	MDemolition
Unique Identifier	X (UTM)	Y (UTM)	2027	2028	2027	2028	2027	2027	2027	2028	2028	2028	2028	2029	2028	2029	2028	2029	2028	2029	2027
3836803773395	383680	3773395	1.43785E-05	1.43785E-05	6.1575E-05	6.1575E-05	0.000226617	0.000149719	0.000252833	0.000252833	7.63159E-05	7.86461E-05	0.00041654	0.00041654	0.000310507	0.000310507	3.07594E-05	3.07594E-05	9.90359E-05	9.90359E-05	0.000270705
3836903773395	383690	3773395	1.37946E-05	1.37946E-05	5.90745E-05	5.90745E-05	0.000218095	0.000144089	0.000243325	0.000243325	7.3446E-05	7.56886E-05	0.000402021	0.000402021	0.00029883	0.00029883	2.96026E-05	2.96026E-05	9.53115E-05	9.53115E-05	0.000252673
3837003773395	383700	3773395	1.32313E-05	1.32313E-05	5.66624E-05	5.66624E-05	0.000210357	0.000138976	0.000234692	0.000234692	7.08401E-05	7.30032E-05	0.000388738	0.000388738	0.000288227	0.000288227	2.85524E-05	2.85524E-05	9.19299E-05	9.19299E-05	0.000237195
3837103773395	383710	3773395	1.28661E-05	1.28661E-05	5.50985E-05	5.50985E-05	0.000204598	0.000135172	0.000228266	0.000228266	6.89007E-05	7.10046E-05	0.00037847	0.00037847	0.000280336	0.000280336	2.77707E-05	2.77707E-05	8.94131E-05	8.94131E-05	0.000226468
3837203773395	383720	3773395	1.26082E-05	1.26082E-05	5.39941E-05	5.39941E-05	0.000199844	0.000132031	0.000222962	0.000222962	6.72997E-05	6.93546E-05	0.000369735	0.000369735	0.000273822	0.000273822	2.71254E-05	2.71254E-05	8.73354E-05	8.73354E-05	0.000217992
3837303773395	383730	3773395	1.2371E-05	1.2371E-05	5.2978E-05	5.2978E-05	0.000195316	0.000129039	0.000217911	0.000217911	6.5775E-05	6.77834E-05	0.0003614	0.0003614	0.000267619	0.000267619	2.65108E-05	2.65108E-05	8.53568E-05	8.53568E-05	0.000210101
3837403773395	383740	3773395	1.22884E-05	1.22884E-05	5.26246E-05	5.26246E-05	0.000192118	0.000126927	0.000214343	0.000214343	6.4698E-05	6.66735E-05	0.000355126	0.000355126	0.000263237	0.000263237	2.60767E-05	2.60767E-05	8.39592E-05	8.39592E-05	0.00020495
3837503773395	383750	3773395	1.22059E-05	1.22059E-05	5.22711E-05	5.22711E-05	0.000188926	0.000124818	0.000210782	0.000210782	6.3623E-05	6.55657E-05	0.000348929	0.000348929	0.000258863	0.000258863	2.56435E-05	2.56435E-05	8.25642E-05	8.25642E-05	0.000199924
3837603773395	383760	3773395	1.21647E-05	1.21647E-05	5.20944E-05	5.20944E-05	0.000186071	0.000122932	0.000207596	0.000207596	6.26616E-05	6.45749E-05	0.000343286	0.000343286	0.000254951	0.000254951	2.5256E-05	2.5256E-05	8.13166E-05	8.13166E-05	0.000195662
3837703773395	383770	3773395	1.21667E-05	1.21667E-05	5.21033E-05	5.21033E-05	0.000183578	0.000121284	0.000204814	0.000204814	6.18219E-05	6.37096E-05	0.000338249	0.000338249	0.000251535	0.000251535	2.49175E-05	2.49175E-05	8.02268E-05	8.02268E-05	0.000192277
3837803773395	383780	3773395	1.21688E-05	1.21688E-05	5.21121E-05	5.21121E-05	0.000181103	0.000119649	0.000202053	0.000202053	6.09883E-05	6.28506E-05	0.000333302	0.000333302	0.000248143	0.000248143	2.45816E-05	2.45816E-05	7.91452E-05	7.91452E-05	0.000189078
3837903773395	383790	3773395	1.22369E-05	1.22369E-05	5.24037E-05	5.24037E-05	0.000179173	0.000118374	0.0001999	0.0001999	6.03384E-05	6.21808E-05	0.000329218	0.000329218	0.000245499	0.000245499	2.43196E-05	2.43196E-05	7.83018E-05	7.83018E-05	0.000187192
3838003773395	383800	3773395	1.23132E-05	1.23132E-05	5.27306E-05	5.27306E-05	0.000177347	0.000117168	0.000197863	0.000197863	5.97236E-05	6.15472E-05	0.000325379	0.000325379	0.000242997	0.000242997	2.40718E-05	2.40718E-05	7.75039E-05	7.75039E-05	0.000185735
3838103773395	383810	3773395	1.24019E-05	1.24019E-05	5.31105E-05	5.31105E-05	0.000175705	0.000116083	0.000196031	0.000196031	5.91706E-05	6.09774E-05	0.000321887	0.000321887	0.000240748	0.000240748	2.38489E-05	2.38489E-05	7.67863E-05	7.67863E-05	0.000184864
3838203773395	383820	3773395	1.25051E-05	1.25051E-05	5.35523E-05	5.35523E-05	0.000174302	0.000115156	0.000194466	0.000194466	5.86982E-05	6.04905E-05	0.000318872	0.000318872	0.000238825	0.000238825	2.36585E-05	2.36585E-05	7.61732E-05	7.61732E-05	0.00018475
3838303773395	383830	3773395	1.25876E-05	1.25876E-05	5.39057E-05	5.39057E-05	0.000172924	0.000114245	0.000192928	0.000192928	5.82339E-05	6.00121E-05	0.000316	0.000316	0.000236937	0.000236937	2.34714E-05	2.34714E-05	7.55708E-05	7.55708E-05	0.000184822
3838403773395	383840	3773395	1.24205E-05	1.24205E-05	5.319E-05	5.319E-05	0.000169272	0.000111833	0.000188854	0.000188854	5.70043E-05	5.87449E-05	0.000309545	0.000309545	0.000231933	0.000231933	2.29758E-05	2.29758E-05	7.3975E-05	7.3975E-05	0.000178978
3838503773395	383850	3773395	1.21977E-05	1.21977E-05	5.22358E-05	5.22358E-05	0.000165229	0.000109161	0.000184343	0.000184343	5.56426E-05	5.73416E-05	0.000302485	0.000302485	0.000226393	0.000226393	2.24269E-05	2.24269E-05	7.22079E-05	7.22079E-05	0.000172137
3838603773395	383860	3773395	1.19625E-05	1.19625E-05	5.12285E-05	5.12285E-05	0.000161167	0.000106478	0.000179811	0.000179811	5.42747E-05	5.59319E-05	0.000295438	0.000295438	0.000220827	0.000220827	2.18756E-05	2.18756E-05	7.04328E-05	7.04328E-05	0.000165273
3838703773395	383870	3773395	1.16757E-05	1.16757E-05	5.00004E-05	5.00004E-05	0.000156829	0.000103612	0.000174971	0.000174971	5.28139E-05	5.44265E-05	0.000287979	0.000287979	0.00021488	0.00021488	2.12868E-05	2.12868E-05	6.85371E-05	6.85371E-05	0.000157782
3838803773395	383880	3773395	1.13951E-05	1.13951E-05	4.87988E-05	4.87988E-05	0.000152669	0.000100864	0.00017033	0.00017033	5.1413E-05	5.29829E-05	0.000280854	0.000280854	0.000209184	0.000209184	2.07222E-05	2.07222E-05	6.67192E-05	6.67192E-05	0.000150816
3838903773395	383890	3773395	1.11124E-05	1.11124E-05	4.75883E-05	4.75883E-05	0.000148638	9.82003E-05	0.000165832	0.000165832	5.00554E-05	5.15838E-05	0.000273949	0.000273949	0.00020361	0.00020361	2.0175E-05	2.0175E-05	6.49574E-05	6.49574E-05	0.00014422
3839003773395	383900	3773395	1.0836E-05	1.0836E-05	4.64043E-05	4.64043E-05	0.00014476	9.56381E-05	0.000161506	0.000161506	4.87494E-05	5.02379E-05	0.000267327	0.000267327	0.000198347	0.000198347	1.96486E-05	1.96486E-05	6.32626E-05	6.32626E-05	0.000138066
3839103773395	383910	3773395	1.05636E-05	1.05636E-05	4.5238E-05	4.5238E-05	0.000141022	9.31691E-05	0.000157336	0.000157336	4.74908E-05	4.89409E-05	0.00026095	0.00026095	0.000193226	0.000193226	1.91413E-05	1.91413E-05	6.16293E-05	6.16293E-05	0.0001323
3829703773405	382970	3773405	1.85008E-05	1.85008E-05	7.92284E-05	7.92284E-05	0.000229626	0.000151706	0.000256189	0.000256189	7.73289E-05	7.96901E-05	0.000448233	0.000448233	0.000314628	0.000314628	3.11677E-05	3.11677E-05	0.00010035	0.00010035	4.85409E-05
3829803773405	382980	3773405	1.88907E-05	1.88907E-05	8.08983E-05	8.08983E-05	0.000239667	0.00015834	0.000267392	0.000267392	8.07105E-05	8.31749E-05	0.000465509	0.000465509	0.000328387	0.000328387	3.25306E-05	3.25306E-05	0.000104739	0.000104739	4.99556E-05
3829903773405	382990	3773405	1.9128E-05	1.9128E-05	8.19144E-05	8.19144E-05	0.000247938	0.000163805	0.00027662	0.00027662	8.34958E-05	8.60453E-05	0.000480003	0.000480003	0.00033972	0.00033972	3.36533E-05	3.36533E-05	0.000108353	0.000108353	5.09524E-05
3830003773405	383000	3773405	1.91032E-05	1.91032E-05	8.18084E-05	8.18084E-05	0.000252882	0.000167071	0.000282136	0.000282136	8.51608E-05	8.77612E-05	0.00048933	0.00048933	0.00034649	0.00034649	3.43244E-05	3.43244E-05	0.000110514	0.000110514	5.11673E-05
3830103773405	383010	3773405	1.90537E-05	1.90537E-05	8.15964E-05	8.15964E-05	0.000257741	0.000170281	0.000287556	0.000287556	8.6797E-05	8.94472E-05	0.000498632	0.000498632	0.00035315	0.00035315	3.49838E-05	3.49838E-05	0.000112637	0.000112637	5.1406E-05
3830203773405	383020	3773405	1.89258E-05	1.89258E-05	8.10485E-05	8.10485E-05	0.00026176	0.000172936	0.00029204	0.00029204	8.81504E-05	9.0842E-05	0.000506723	0.000506723	0.00035865	0.00035865	3.55293E-05	3.55293E-05	0.000114394	0.000114394	5.14956E-05
3830303773405	383030	3773405	1.87731E-05	1.87731E-05	8.03947E-05	8.03947E-05	0.000265387	0.000175333	0.000296087	0.000296087	8.93718E-05	9.21007E-05	0.000514259	0.000514259	0.00036327	0.00036327	3.60216E-05	3.60216E-05	0.000115979	0.000115979	5.1603E-05
3830403773405	383040	3773405	1.86514E-05	1.86514E-05	7.98734E-05	7.98734E-05	0.000268989	0.000177713	0.000300106	0.000300106	9.0585E-05	9.33509E-05	0.000521809	0.000521809	0.00036853	0.00036853	3.65106E-05	3.65106E-05	0.000117553	0.000117553	5.18537E-05
3830503773405	383050	3773405	1.86225E-05	1.86225E-05	7.97497E-05	7.97497E-05	0.000273155	0.000180465	0.000304754	0.000304754	9.1988E-05	9.47968E-05	0.000530299	0.000530299	0.000374272	0.000374272	3.70761E-05	3.70761E-05	0.000119374	0.000119374	5.2391E-05
3830603773405	383060	3773405	1.85936E-05	1.85936E-05	7.9626E-05	7.9626E-05	0.000276825	0.00018289	0.000308848	0.000308848	9.32238E-05	9.60704E-05	0.000538029	0.000538029	0.0003793	0.0003793	3.75742E-05	3.75742E-05	0.000120977	0.000120977	5.29879E-05
3830703773405	383070	3773405	1.86699E-05	1.86699E-05	7.99529E-05	7.99529E-05	0.000281218	0.000185792	0.000313749	0.000313749	9.47032E-05	9.75948E-05	0.000546931	0.000546931	0.00038531	0.00038531	3.81704E-05	3.81704E-05	0.000122897	0.000122897	5.39131E-05
3830803773405	383080	3773405	1.87855E-05	1.87855E-05	8.04477E-05	8.04477E-05	0.000285629	0.000188706	0.000318671	0.000318671	9.61887E-05	9.91257E-05	0.000555859	0.000555859	0.00039163	0.00039163	3.87692E-05	3.87692E-05	0.000124825	0.000124825	5.50114E-05
3830903773405	383090	3773405	1.8967E-05	1.8967E-05	8.12253E-05	8.12253E-05	0.000290475	0.000191908	0.000324078	0.000324078	9.78207E-05	0.000100808	0.000565431	0.000565431	0.00039803	0.00039803	3.94269E-05	3.94269E-05	0.000126943	0.000126943	5.63724E-05
3831003773405	383100	3773405	1.9685E-05	1.9685E-05	8.43E-05	8.43E-05	0.000301724	0.000199339	0.000336627	0.000336627	0.000101609	0.000104711	0.000585375	0.000585375	0.00041416	0.00041416	4.09537E-05	4.09537E-05	0.000131859	0.000131859	5.93748E-05
3831103773405	383110	3773405	2.04752E-05	2.04752E-05	8.7684E-05	8.7684E-05	0.000313401	0.000207054	0.000349655	0.000349655	0.000105541	0.000108764	0.000605692	0.000605692	0.00042916	0.00042916	4.25387E-05	4.25387E-05	0.000136962	0.000136962	6.28369E-05
3831203773405	383120	3773405	2.13562E-05	2.13562E-05	9.14568E-05	9.14568E-05	0.000326561	0.000215748	0.000364338	0.000364338	0.000109973	0.000113331	0.000627812	0.000627812	0.00044747	0.00044747	4.4325E-05	4.4325E-05	0.000142713	0.000142713	6.69974E-05
3831303773405	383130	3773405	2.2229E-05	2.2229E-05	9.51943E-05	9.51943E-05	0.000341651	0.000225718	0.000381173	0.000381173	0.000115055	0.000118568	0.000652303	0.000652303	0.00046123	0.00046123	4.63732E-05	4.63732E-05	0.000149307	0.000149307	7.18801E-05
3831403773405	383140	3773405	2.29057E-05	2.29057E-05	9.80923E-05	9.80923E-05	0.000358554	0.000236885	0.000400032	0.000400032	0.000120747	0.000124434	0.000678868	0.000678868	0.00049128	0.00049128	4.86675E-05	4.86675E-05	0.000156695	0.000156695	7.72046E-05
3831503773405	383150	3773405	2.31842E-05	2.31842E-05	9.92851E-05	9.92851E-05	0.000368736	0.000243613	0.000411392	0.000411392	0.000124176	0.000127968	0.000694277	0.000694277	0.00050523	0.00050523	5.00496E-05	5.00496E-05	0.000161144	0.000161144	8.10726E-05
3831603773405	383160	3773405	2.33534E-05	2.33534E-05	0.00010001	0.00010001	0.000379329	0.000250611	0.000423211	0.000423211	0.000127743	0.000131644	0.00070962	0.00070962	0.00051949	0.00051949	5.14874E-05	5.14874E-05	0.000165774	0.000165774	8.51435E-05
3831703773405	383170	3773405	2.33844E-05	2.33844E-05	0.000100142	0.000100142	0.000391166	0.000258431	0.000436417	0.000436417	0.000131729	0.000135752	0.000726253	0.000726253	0.00053568	0.00053568	5.3094E-05	5.3094E-05	0.000170947	0.000170947	8.95189E-05
3831803773405	383180	3773405	2.32007E-05	2.32007E-05	9.93558E-05	9.93558E-05	0.000404749	0.000267405	0.000451571	0.000451571	0.00013604	0.000140465	0.000745011	0.000745011	0.00055479	0.00055479	5.49376E-05	5.49376E-05	0.000176882	0.000176882	9.39897E-05
3831903773405	383190	3773405	2.27757E-05	2.27757E-05	9.75357E-05	9.75357E-05	0.000419011	0.000276828	0.000467483	0.000467483	0.000141107	0.000145415	0.000764503	0.000764503	0.00057421	0.00057421	5.68735E-05	5.68735E-05	0.000183116	0.000183116	9.82457E-05
3832003773405	383200	3773405	2.19876E-05	2.19876E-05	9.41605E-05	9.41605E-05	0.000436717	0.000288525	0.000487237	0.000487237	0.000147069	0.00015156	0.00078978	0.00078978	0.00059838	0.00059838	5.92768E-05	5.92768E-05	0.000190853	0.000190853	0.000102669
3832103773405	383210	3773405	2.06155E-05	2.06155E-05	8.82849E-05	8.82849E-05	0.000456555	0.000301632	0.0005093	0.0005093	0.00015375	0.000158445	0.000818522	0.000818522	0.00062563	0.00062563	6.19695E-05	6.19695E-05	0.000199523	0.000199523	0.000104651
3832203773405	383220	3773405	1.89712E-05	1.89712E-05	8.12429E-05	8.12429E-05	0.00047333	0.000312714	0.000528085	0.000528085	0.000159399	0.000164266	0.000842111	0.000842111	0.00064547	0.00064547	6.42463E-05	6.42463E-05	0.000206854	0.000206854	0.000109318
3835603773405	383560	3773405	1.81376E-05	1.81376E-05	7.76734E-05	7.76734E-05	0.000316832	0.000209321	0.000353483	0.000353483	0.000106697	0.000109954	0.00056337	0.00056337	0.00043417	0.00043417	4.30044E-05	4.30044E-05	0.000138461	0.000138461	0.000347391
3835703773405	383570	3773405	1.79231E-05	1.79231E-05	7.67545E-05	7.67545E-05	0.000305516	0.000201845	0.000340858	0.000340858	0.000102886	0.000106027	0.000547717	0.000547717	0.00041862	0.00041862	4.14685E-05	4.14685E-05	0.000133516	0.000133516	0.000365549
3835803773405	383580	3773405	1.77209E-05	1.77209E-05	7.58886E-05	7.58886E-05	0.000296075	0.000195607	0.000330325	0.000330325	9.97064E-05	0.000102751	0.00053379	0.00053379	0.000405676	0.000405676	4.0187E-05	4.0187E-05	0.0001293	0.0001293	0.000381313
3835903773405	383590	3773405	1.75207E-05	1.75207E-05	7.50315E-05	7.50315E-05	0.000288515	0.000190612	0.00032189	0.00032189	9.71604E-05	0.000100127	0.000521525	0.000521525	0.00039531	0.00039531	3.91608E-05	3.91608E-05	0.000126086	0.000126086	0.000385969
3836003773405	383600	3773405	1.73185E-05	1.73185E-05	7.41657E-05	7.41657E-05	0.000281236	0.000185804	0.00031377	0.00031377	9.47093E-05	9.76012E-05	0.000509557	0.000509557	0.00038534	0.00038534	3.81729E-05	3.81729E-05	0.000122905	0.000122905	0.000388112
3836103773405	383610	3773405	1.70916E-05	1.70916E-05	7.31937E-05	7.31937E-05	0.00027193	0.000179655	0.000303387	0.000303387	9.15753E-05	9.43715E-05	0.00049469	0.00049469	0.00037253	0.00037253	3.69098E-05	3.69098E-05	0.000118838	0.000118838	0.000386936
3836203773405	383620	3773405	1.68419E-05	1.68419E-05	7.21246E-05	7.21246E-05	0.000262869	0.000173669	0.000293277	0.000293277	8.85239E-05	9.12269E-05	0.000479977	0.000479977	0.00036017	0.00036017	3.56798E-05	3.56798E-05	0.000114878	0.000114878	0.000381104
3836303773405	383630	3773405	1.65861E-05	1.65861E-05	7.1029E-05	7.1029E-05	0.000254696	0.000168269	0.000284159	0.000284159	8.57715E-05	8.83905E-05	0.000466244	0.000466244	0.000348979	0.000348979	3.45705E-05	3.45705E-05	0.000111307	0.000111307	0.000371458
3836403773405	383640	3773405	1.63323E-05	1.63323E-05	6.99423E-05	6.99423E-05	0.000247607	0.000163586	0.000276251	0.000276251	8.33844E-05	8.59305E-05	0.000453953	0.000453953	0.00033926	0.00033926	3.36084E-05	3.36084E-05	0.000108209	0.000108209	0.000360242
3836503773405	383650	3773405	1.60559E-05	1.60559E-05	6.87583E-05	6.87583E-05	0.000240819	0.000159101	0.000268677	0.000268677	8.10984E-05	8.35747E-05	0.000442036	0.000442036	0.00032965	0.00032965	3.2687E-05	3.2687E-05	0.000105242	0.000105242	0.000347319
3836603773405	383660	3773405	1.56969E-05	1.56969E-05	6.72209E-05	6.72209E-05	0.000233203	0.00015407	0.000260181	0.000260181	7.85338E-05	8.09318E-05	0.000428818	0.000428818	0.00031953	0.00031953	3.16533E-05	3.16533E-05	0.000101914	0.000101914	0.000330432
3836703773405	383670	3773405	1.52842E-05	1.52842E-05	6.54538E-05	6.54538E-05	0.000225655	0.000149083	0.00025176	0.00025176	7.59919E-05	7.83123E-05	0.000415703	0.000415703	0.00030918	0.00030918	3.06288E-05	3.06288E-05	9.86155E-05	9.86155E-05	0.000312221
3836803773405	383680	3773405	1.48324E-05	1.48324E-05	6.35188E-05	6.35188E-05	0.000218353	0.000144259	0.000243612	0.000243612	7.35326E-05	7.57779E-05	0.000402987	0.000402987	0.00029918	0.00029918	2.96376E-05	2.96376E-05	9.5424E-05	9.5424E-05	0.000294021
3836903773405	383690	3773405	1.4298E-05	1.4298E-05	6.12304E-05	6.12304E-05	0.000210774	0.000139252	0.000235157	0.000235157	7.09804E-05	7.31478E-05	0.000389949	0.000389949	0.00028798	0.00028798	2.86089E-05	2.86089E-05	9.2112E-05	9.2112E-05	0.000275093
3837003773405	383700	3773405	1.37678E-05	1.37678E-05	5.89597E-05	5.89597E-05	0.00020379	0.000134637	0.000227364	0.000227364	6.86284E-05	7.07239E-05	0.000377852	0.000377852	0.00029228	0.00029228	2.76609E-05	2.76609E-05	8.90597E-05	8.90597E-05	0.000258421
3837103773405	383710	3773405	1.33613E-05	1.33613E-05	5.72191E-05	5.72191E-05	0.000198129	0.000130897	0.000221048	0.000221048	6.6722E-05	6.87593E-05	0.000367803	0.000367803	0.00027147	0.00027147	2.68925E-05	2.68925E-05	8.65858E-05	8.65858E-05	0.000245611
3837203773405	383720	3773405	1.30312E-05	1.30312E-05	5.58054E-05	5.58054E-05	0.000193203	0.000127643	0.000215553	0.000215553	6.50632E-05	6.70498E-05	0.000358888	0.000358888	0.00026473	0.00026473	2.62239E-05	2.62239E-05	8.44331E-05	8.44331E-05	0.000234855
3837303773405	383730	3773405	1.27258E-05	1.27258E-05	5.44977E-05	5.44977E-05	0.00018854	0.000124563	0.000210351	0.000210351	6.34931E-05	6.54318E-05	0.000350411	0.000350411	0.00025834	0.00025834	2.55911E-05	2.55911E-05	8.23956E-05	8.23956E-05	0.00022497
3837403773405	383740	3773405	1.25732E-05	1.25732E-05	5.38439E-05	5.38439E-05	0.000185116	0.0001223	0.00020653	0.00020653	6.23397E-05	6.42432E-05	0.00034384	0.00034384	0.00025364	0.00025364	2.51262E-05	2.51262E-05	8.08989E-05	8.08989E-05	0.000218082
3837503773405	383750	3773405	1.24226E-05	1.24226E-05	5.31989E-05	5.31989E-05	0.000181709	0.00012005	0.00020273	0.00020273	6.11926E-05	6.30611E-05	0.000337373	0.000337373	0.00024897	0.00024897	2.46639E-05	2.46639E-05	7.94102E-05	7.94102E-05	0.000211384
3837603773405	383760	3773405	1.2338E-05	1.2338E-05	5.28366E-05	5.28366E-05	0.000178836	0.000118151	0.000199524	0.000199524	6.02249E-05	6.20639E-05	0.000331743	0.000331743	0.00024503	0.00024503	2.42739E-05	2.42739E-05	7.81545E-05	7.81545E-05	0.000206024
3837703773405	383770	3773405	1.23235E-05	1.23235E-05	5.27748E-05	5.27748E-05	0.000176496	0.000116605	0.000196913	0.000196913	5.94368E-05	6.12517E-05	0.000326963	0.000326963	0.00024183	0.00024183	2.39562E-05	2.39562E-05	7.71317E-05	7.71317E-05	0.000201977
3837803773405	383780	3773405	1.23132E-05	1.23132E-05	5.27306E-05	5.27306E-05	0.000174186	0.000115079	0.000194336	0.000194336	5.8659E-05	6.04501E-05	0.000322299	0.000322299	0.00023866	0.00023866	2.36427E-05	2.36427E-05	7.61223E-05	7.61223E-05	0.000198181
3837903773405	383790	3773405	1.24659E-05	1.24659E-05	5.33844E-05	5.33844E-05	0.000173083	0.00011435	0.000193105	0.000193105	5.82876E-05	6.00674E-05	0.000319491	0.000319491	0.00023715	0.00023715	2.3493E-05	2.3493E-05	7.56404E-05	7.56404E-05	0.000197482
3838003773405	383800	3773405	1.26392E-05	1.26392E-05	5.41266E-05	5.41266E-05	0.000172213	0.000113776	0.000192135	0.000192135	5.79946E-05	5.97654E-05	0.000317133	0.000317133	0.00023596	0.00023596	2.33749E-05	2.33749E-05	7.52602E-05	7.52602E-05	0.000197709
3838103773405	383810	3773405	1.2765E-05	1.2765E-05	5.46656E-05	5.46656E-05	0.00017111	0.000113047	0.000190904	0.000190904	5.76232E-05	5.93827E-05	0.000314518	0.000314518	0.00023452	0.00023452	2.32252E-05	2.32252E-05	7.47782E-05	7.47782E-05	0.000197643
3838203773405	383820	3773405	1.28084E-05	1.28084E-05	5.48511E-05	5.48511E-05	0.000169456	0.000111954	0.000189059	0.000189059	5.70662E-05	5.88087E-05	0.000311143	0.000311143	0.00023218	0.00023218	2.30007E-05	2.30007E-05	7.40553E-05	7.40553E-05	0.000196253

			MSite Grubbing / Prep	MMass Grading / Excavation	MMass Grading / Excavation	MDrainage / Utilities Trenching	MFoundations / Concrete Pads	MBuilding / Structure Construction	MAsphalt Paving	MLandscaping or Other Finishing	MWaterside Construction (Piles)	RSSWRe-striping South Valley	RSSWRe-striping Silver Lake Boulevard	RSSWDemolition	RSSWPlacing Base	RSSWForm/Place Rebar and Pour	Child Risk				
Unique Identifier	X (UTM)	Y (UTM)	2027	2027	2028	2028	2028	2028	2028	2028	2028	2029	2029	2029	2029	2029	3rd Trimester	0<2	2<16	Total	per million
3836803773395	383680	3773395	0.000244278	0.00060998	0.00060998	0.000170709	0.00031499	0.00056641	0.000400701	0.000121425	0.000214993	0.000165822	0.000823255	0.001365788	0.000742442	0.000222226	1.07498E-08	1.9001E-07	1.2533E-07	3.26092E-07	0.32609167
3836903773395	383690	3773395	0.000228006	0.000569347	0.000569347	0.000159337	0.00029400	0.000528679	0.000374009	0.000113336	0.000200672	0.00015915	0.00072752	0.001208715	0.000657057	0.000196669	1.00205E-08	1.7848E-07	1.1494E-07	3.0344E-07	0.30343984
3837003773395	383700	3773395	0.000214039	0.000534471	0.000534471	0.000149577	0.00027599	0.000496294	0.000351098	0.000106393	0.000188379	0.000153025	0.000649827	0.001080861	0.000587555	0.000175866	9.37933E-09	1.6815E-07	1.0616E-07	2.83696E-07	0.28369566
3837103773395	383710	3773395	0.000204359	0.000510301	0.000510301	0.000142812	0.00026351	0.000473851	0.000335221	0.000101582	0.00017986	0.000148207	0.0005943	0.000989247	0.000537754	0.000160959	8.91352E-09	1.6079E-07	9.9789E-08	2.69492E-07	0.26949156
3837203773395	383720	3773395	0.000196711	0.000491201	0.000491201	0.000137467	0.00025365	0.000456116	0.000322674	9.77801E-05	0.000173128	0.000144097	0.000550766	0.000917311	0.00049865	0.000149255	8.54085E-09	1.55E-07	9.4704E-08	2.58246E-07	0.25824584
3837303773395	383730	3773395	0.00018959	0.00047342	0.00047342	0.000132491	0.00024447	0.000439605	0.000310994	9.42406E-05	0.000166861	0.000140219	0.000512653	0.000854263	0.000464377	0.000138996	8.19877E-09	1.4968E-07	9.0135E-08	2.48011E-07	0.24801081
3837403773395	383740	3773395	0.000184941	0.000461813	0.000461813	0.000129243	0.00023847	0.000428826	0.000303369	9.19299E-05	0.00016277	0.000137249	0.000485538	0.000809347	0.000439961	0.000131688	7.96697E-09	1.4633E-07	8.6895E-08	2.41191E-07	0.2411906
3837503773395	383750	3773395	0.000180406	0.000450488	0.000450488	0.000126073	0.00023262	0.00041831	0.000295929	8.96755E-05	0.000158778	0.000134356	0.000460583	0.000767963	0.000417464	0.000124954	7.74376E-09	1.4308E-07	8.3843E-08	2.34667E-07	0.23466694
3837603773395	383760	3773395	0.00017656	0.000440884	0.000440884	0.000123386	0.00022767	0.000409392	0.000289621	8.77638E-05	0.000155394	0.000131738	0.00043919	0.000732462	0.000398166	0.000119178	7.55149E-09	1.4037E-07	8.1202E-08	2.29128E-07	0.22912758
3837703773395	383770	3773395	0.000173506	0.000433258	0.000433258	0.000121251	0.00022373	0.000402311	0.000284611	8.62457E-05	0.000152706	0.000129402	0.000420968	0.000702198	0.000381714	0.000114254	7.39067E-09	1.3822E-07	7.8947E-08	2.24559E-07	0.22455929
3837803773395	383780	3773395	0.000170619	0.000426049	0.000426049	0.000119234	0.00022000	0.000395617	0.000279875	8.48106E-05	0.000150165	0.000127136	0.000403976	0.000673955	0.000366362	0.000109658	7.2367E-09	1.3616E-07	7.6813E-08	2.20213E-07	0.22021273
3837903773395	383790	3773395	0.000168917	0.000421798	0.000421798	0.000118044	0.00021814	0.00039167	0.000277083	8.39645E-05	0.000148667	0.000125247	0.00039029	0.000651196	0.00035399	0.000105955	7.12368E-09	1.3487E-07	7.5139E-08	2.17135E-07	0.21713523
3838003773395	383800	3773395	0.000167603	0.000418517	0.000418517	0.000117126	0.00021619	0.000388622	0.000274927	8.33113E-05	0.00014751	0.000123468	0.00037779	0.000630381	0.000342675	0.000102568	7.02149E-09	1.3375E-07	7.3609E-08	2.14381E-07	0.21438137
3838103773395	383810	3773395	0.000166816	0.000416553	0.000416553	0.000116576	0.00021510	0.000386799	0.000273637	8.29203E-05	0.000146818	0.000121835	0.000366667	0.000611858	0.000332605	9.95546E-05	6.9342E-09	1.3287E-07	7.2261E-08	2.12071E-07	0.21207062
3838203773395	383820	3773395	0.000166714	0.000416297	0.000416297	0.000116505	0.00021493	0.000386562	0.000273469	8.28695E-05	0.000146728	0.000120378	0.000357106	0.000595915	0.000323939	9.69606E-05	6.86607E-09	1.3231E-07	7.113E-08	2.10303E-07	0.21030277
3838303773395	383830	3773395	0.000166779	0.000416459	0.000416459	0.00011655	0.000215057	0.000386712	0.000273575	8.29016E-05	0.000146785	0.000118967	0.000348118	0.000580958	0.000315808	9.45269E-05	6.80428E-09	1.3178E-07	7.0064E-08	2.08649E-07	0.2086495
3838403773395	383840	3773395	0.000161505	0.000403291	0.000403291	0.000112865	0.000208257	0.000374484	0.000264925	8.02804E-05	0.000142144	0.000116264	0.000331257	0.00055291	0.000300561	8.99632E-05	6.59656E-09	1.2839E-07	6.7586E-08	2.02569E-07	0.20256926
3838503773395	383850	3773395	0.000155332	0.000387877	0.000387877	0.000108551	0.000200297	0.000360171	0.0002548	7.7212E-05	0.000136711	0.000113375	0.000313938	0.000524098	0.000284899	8.52753E-05	6.36797E-09	1.2452E-07	6.4947E-08	1.95834E-07	0.19583402
3838603773395	383860	3773395	0.000149138	0.000372409	0.000372409	0.000104222	0.00019231	0.000345809	0.000244639	7.4133E-05	0.000131259	0.000110506	0.000297479	0.000496695	0.000270003	8.08166E-05	6.14342E-09	1.2066E-07	6.2378E-08	1.89179E-07	0.18917931
3838703773395	383870	3773395	0.000142378	0.000355529	0.000355529	9.94982E-05	0.000183593	0.000330134	0.00023355	7.07728E-05	0.000125309	0.000107507	0.000280955	0.000469182	0.000255047	7.634E-05	5.90536E-09	1.1644E-07	5.9719E-08	1.82065E-07	0.18206458
3838803773395	383880	3773395	0.000136092	0.000339833	0.000339833	9.51054E-05	0.000175487	0.000315559	0.000223239	6.76482E-05	0.000119777	0.000104633	0.000265837	0.000444003	0.00024136	7.22432E-05	5.68284E-09	1.1245E-07	5.7242E-08	1.75376E-07	0.17537605
3838903773395	383890	3773395	0.00013014	0.00032497	0.00032497	9.0946E-05	0.000167813	0.000301758	0.000213476	6.46897E-05	0.000114539	0.000101859	0.000251825	0.00042065	0.00022865	6.84434E-05	5.47127E-09	1.0861E-07	5.4904E-08	1.68984E-07	0.16898377
3839003773395	383900	3773395	0.000124587	0.000311103	0.000311103	8.70652E-05	0.000160652	0.000288882	0.000204366	6.19292E-05	0.000109651	9.91916E-05	0.000238898	0.000399113	0.000216958	6.49392E-05	5.27206E-09	1.0495E-07	5.2716E-08	1.62942E-07	0.1629418
3839103773395	383910	3773395	0.000119384	0.00029811	0.00029811	8.3429E-05	0.000153942	0.000276817	0.000195831	5.93428E-05	0.000105072	9.66293E-05	0.00022692	0.000379139	0.000206099	6.16891E-05	5.08381E-09	1.0146E-07	5.0658E-08	1.57206E-07	0.15720645
3829703773405	382970	3773405	4.38021E-05	0.000109377	0.000109377	3.06102E-05	5.64816E-05	0.000101564	7.18507E-05	2.17729E-05	3.85509E-05	0.000364883	6.82529E-05	0.000115876	6.29899E-05	1.8854E-05	5.33312E-09	1.3863E-07	5.5501E-08	1.99463E-07	0.19946278
3829803773405	382980	3773405	4.50786E-05	0.000112565	0.000112565	3.15023E-05	5.81277E-05	0.000104524	7.39448E-05	2.24075E-05	3.96745E-05	0.000380337	7.0971E-05	0.000120519	6.55142E-05	1.96095E-05	5.50926E-09	1.4262E-07	5.8442E-08	2.06569E-07	0.20656929
3829903773405	382990	3773405	4.59782E-05	0.000114811	0.000114811	3.21309E-05	5.92876E-05	0.00010661	7.54203E-05	2.28546E-05	4.04661E-05	0.000391998	7.31414E-05	0.000124246	6.754E-05	2.02159E-05	5.64535E-09	1.4542E-07	6.1029E-08	2.12099E-07	0.2120987
3830003773405	383000	3773405	4.61721E-05	0.000115295	0.000115295	3.22664E-05	5.95377E-05	0.00010706	7.57384E-05	2.2951E-05	4.06368E-05	0.000397078	7.42467E-05	0.000126173	6.85875E-05	2.05294E-05	5.71125E-09	1.462E-07	6.2832E-08	2.14746E-07	0.2147457
3830103773405	383010	3773405	4.63875E-05	0.000115833	0.000115833	3.2417E-05	5.98155E-05	0.000107559	7.60918E-05	2.30581E-05	4.08264E-05	0.000401152	7.54425E-05	0.00012827	6.97273E-05	2.08706E-05	5.78242E-09	1.4698E-07	6.478E-08	2.17542E-07	0.21754168
3830203773405	383020	3773405	4.64683E-05	0.000116035	0.000116035	3.24735E-05	5.99197E-05	0.000107747	7.62243E-05	2.30983E-05	4.08975E-05	0.000402911	7.65277E-05	0.00013018	7.07656E-05	2.11814E-05	5.84567E-09	1.4739E-07	6.6687E-08	2.19921E-07	0.21992146
3830303773405	383030	3773405	4.65653E-05	0.000116277	0.000116277	3.25412E-05	6.00447E-05	0.000107972	7.63834E-05	2.31465E-05	4.09829E-05	0.000403182	7.77184E-05	0.000132285	7.19101E-05	2.15239E-05	5.91409E-09	1.4782E-07	6.8707E-08	2.2244E-07	0.2224403
3830403773405	383040	3773405	4.67915E-05	0.000116842	0.000116842	3.26993E-05	6.03364E-05	0.000108496	7.67545E-05	2.32589E-05	4.1182E-05	0.000402705	7.91855E-05	0.000134883	7.33221E-05	2.19466E-05	5.99536E-09	1.4853E-07	7.0968E-08	2.25492E-07	0.22549167
3830503773405	383050	3773405	4.72763E-05	0.000118052	0.000118052	3.30381E-05	6.09615E-05	0.00010962	7.75497E-05	2.34999E-05	4.16086E-05	0.000402589	8.11449E-05	0.000138304	7.51818E-05	2.25032E-05	6.09802E-09	1.4979E-07	7.3667E-08	2.29554E-07	0.22955357
3830603773405	383060	3773405	4.78149E-05	0.000119397	0.000119397	3.34145E-05	6.16561E-05	0.000110869	7.84332E-05	2.37676E-05	4.20827E-05	0.000401147	8.32701E-05	0.000142005	7.71938E-05	2.31055E-05	6.20292E-09	1.5104E-07	7.6522E-08	2.33767E-07	0.23376719
3830703773405	383070	3773405	4.86498E-05	0.000121482	0.000121482	3.3998E-05	6.27326E-05	0.000112805	7.98027E-05	2.41826E-05	4.28175E-05	0.00040057	8.59329E-05	0.00014664	7.97134E-05	2.38596E-05	6.32724E-09	1.5281E-07	7.9938E-08	2.3907E-07	0.23907048
3830803773405	383080	3773405	4.96409E-05	0.000123957	0.000123957	3.46906E-05	6.40106E-05	0.000115103	8.14285E-05	2.46753E-05	4.36898E-05	0.000399796	8.89423E-05	0.000151852	8.25468E-05	2.47077E-05	6.45913E-09	1.5472E-07	8.3752E-08	2.44931E-07	0.24493121
3830903773405	383090	3773405	5.0869E-05	0.000127024	0.000127024	3.55488E-05	6.55942E-05	0.000117951	8.3443E-05	2.52858E-05	4.47707E-05	0.000399595	9.24241E-05	0.000157888	8.58278E-05	2.56898E-05	6.60328E-09	1.5693E-07	8.816E-08	2.51691E-07	0.25169142
3831003773405	383100	3773405	5.35783E-05	0.000133789	0.000133789	3.74422E-05	6.90879E-05	0.000124233	8.78873E-05	2.66325E-05	4.71552E-05	0.000409276	9.84028E-05	0.000168151	9.1407E-05	2.73597E-05	6.85316E-09	1.621E-07	9.5543E-08	2.645E-07	0.26450028
3831103773405	383110	3773405	5.67024E-05	0.00014159	0.00014159	3.96254E-05	7.31163E-05	0.000131477	9.30119E-05	2.81854E-05	4.99048E-05	0.000419104	0.000105276	0.000179943	9.78167E-05	2.92782E-05	7.12479E-09	1.678E-07	1.0411E-07	2.79033E-07	0.27903325
3831203773405	383120	3773405	6.04567E-05	0.000150965	0.000150965	4.2249E-05	7.79574E-05	0.000140182	9.91703E-05	3.00516E-05	5.3209E-05	0.000430679	0.000113556	0.000194153	0.000105542	3.15904E-05	7.43734E-09	1.7442E-07	1.1455E-07	2.96415E-07	0.29641484
3831303773405	383130	3773405	6.48628E-05	0.000161967	0.000161967	4.53281E-05	8.36389E-05	0.000150398	0.000106398	3.22417E-05	5.70869E-05	0.000444471	0.000123503	0.00021242	0.00011483	3.43709E-05	7.79578E-09	1.8177E-07	1.2762E-07	3.17189E-07	0.31718948
3831403773405	383140	3773405	6.96675E-05	0.000173965	0.000173965	4.86857E-05	8.98343E-05	0.000161539	0.000114279	3.463E-05	6.13155E-05	0.000460302	0.000134893	0.000230852	0.000125491	3.75616E-05	8.18256E-09	1.8897E-07	1.4389E-07	3.41039E-07	0.34103912
3831503773405	383150	3773405	7.31578E-05	0.000182681	0.000182681	5.11249E-05	9.43351E-05	0.000169632	0.000120005	3.6365E-05	6.43874E-05	0.000466788	0.000144183	0.00024693	0.000134231	4.01776E-05	8.44412E-09	1.9284E-07	1.5911E-07	3.60389E-07	0.36038889
3831603773405	383160	3773405	7.68313E-05	0.000191854	0.000191854	5.36921E-05	9.9072E-05	0.00017815	0.00012603	3.8191E-05	6.76206E-05	0.000473771	0.000154347	0.000264545	0.000143806	4.30437E-05	8.70831E-09	1.9639E-07	1.7775E-07	3.82846E-07	0.38284626
3831703773405	383170	3773405	8.07796E-05	0.000201713	0.000201713	5.64512E-05	0.000104163	0.000187305	0.000132507	4.01536E-05	7.10955E-05	0.000482187	0.000165721	0.000284282	0.000154535	4.62551E-05	8.98387E-09	1.9971E-07	2.0179E-07	4.10482E-07	0.41048229
3831803773405	383180	3773405	8.4814E-05	0.00021187	0.00021187	5.92706E-05	0.000109365	0.000196659	0.000139125	4.2159E-05	7.46462E-05	0.000492461	0.000178467	0.000306464	0.000166593	4.98643E-05	9.26866E-09	2.0267E-07	2.3417E-07	4.46105E-07	0.44610461
3831903773405	383190	3773405	8.86544E-05	0.000221377	0.000221377	6.19544E-05	0.000114318	0.000205564	0.000145424	4.4068E-05	7.80263E-05	0.000503183	0.000192063	0.000330216	0.000179505	5.3729E-05	9.54748E-09	2.0512E-07	2.784E-07	4.93065E-07	0.49306473
3832003773405	383200	3773405	9.26458E-05	0.000231343	0.000231343	6.47437E-05	0.000119464	0.000214819	0.000151972	4.6052E-05	8.15391E-05	0.000517672	0.000207316	0.000356957	0.000194041	5.808E-05	9.84403E-09	2.0741E-07	3.4602E-07	5.63273E-07	0.56327335
3832103773405	383210	3773405	9.4434E-05	0.000235809	0.000235809	6.59934E-05	0.00012177	0.000218965	0.000154905	4.69409E-05	8.3113E-05	0.0005328	0.000223062	0.000384206	0.000208854	6.25137E-05	1.0107E-08	2.0831E-07	4.5168E-07	6.70103E-07	0.67010272
3832203773405	383220	3773405	9.86462E-05	0.000246327	0.000246327	6.8937E-05	0.000127202	0.000228732	0.000161814	4.90347E-05	8.68202E-05	0.000542723	0.000239682	0.000413901	0.000224996	6.73453E-05	1.03527E-08	2.1054E-07	6.0634E-07	8.27237E-07	0.82723744
3835603773405	383560	3773405	0.000313477	0.000782775	0.000782775	0.000219067	0.00040422	0.000726862	0.000514212	0.000155822	0.000275896	0.000244555	0.006984925	0.015626217	0.0084944	0.002542522	2.94745E-08	4.13E-07	6.4264E-07	1.08512E-06	1.0851228
3835703773405	383570	3773405	0.000329862	0.00082369	0.00082369	0.000230518	0.00042534	0.000764855	0.000541089	0.000163966	0.000290317	0.000236034	0.007021973	0.010784039	0.005862195	0.001754657	2.64872E-08	3.8238E-07	5.0083E-07	9.097E-07	0.90970015
3835803773405	383580	3773405	0.000344087	0.000859212	0.000859212	0.000240459	0.000443692	0.00079784	0.000564424	0.000171038	0.000302837	0.000228352	0.005099587	0.007934286	0.004313072	0.001290977	2.41254E-08	3.5715E-07	4.0815E-07	7.89416E-07	0.7894159
3835903773405	383590	3773405	0.000348289	0.000869704	0.000869704	0.000243395	0.000449109	0.000807582	0.000571316	0.000173126	0.000306535	0.000221439	0.003890317	0.006161421	0.003349344	0.001002517	2.22794E-08	3.3708E-07	3.4694E-07	7.063E-07	0.70630044
3836003773405	383600	3773405	0.000350223	0.000874532	0.000874532	0.000244746	0.000451603	0.000812066	0.000574488	0.000174087	0.000308237	0.000214797	0.003107631	0.004979973	0.00270711	0.000810285	2.06967E-08	3.1944E-07	3.0159E-07	6.41725E-07	0.64172519
3836103773405	383610	3773405	0.000349161	0.000871883	0.000871883	0.000244005	0.000450234	0.000809605	0.000572747	0.00017356	0.000307303	0.000207316	0.002490993	0.004031634	0.002191593	0.000655982	1.9029E-08	3.0016E-07	2.619E-07	5.81087E-07	0.58108745
3836203773405	383620	3773405	0.000343899	0.000858742	0.000858742	0.000240327	0.000443449	0.000797403	0.000564115	0.000170944	0.000302671	0.000200036	0.002045141	0.00333357	0.001812126	0.000542401	1.75636E-08	2.826E-07	2.3063E-07	5.30792E-07	0.53079235
3836303773405	383630	3773405	0.000335195	0.000837006	0.000837006	0.000234244	0.000432224	0.00077722	0.000549837	0.000166617	0.00029501	0.000193233	0.001721019	0.00281982	0.001532852	0.000458809	1.63185E-08	2.671E-07	2.0625E-07	4.89671E-07	0.48967085
3836403773405	383640	3773405	0.000325073	0.000811733	0.000811733	0.000227171	0.000419174	0.000753752	0.000533235	0.000161586	0.000286103	0.000187049	0.001483623	0.002440249	0.001326518	0.00039705	1.52843E-08	2.5382E-07	1.8723E-07	4.56337E-07	0.45633743
3836503773405	383650	3773405	0.000313412	0.000782614	0.000782614	0.000219022	0.000404136	0.000726713	0.000514106	0.00015579	0.000275839	0.0001811	0.001295555	0.002137088	0.001161719	0.000347723	1.43525E-08	2.4149E-07	1.7121E-07	4.27052E-07	0.4270519
3836603773405	383660	3773405	0.000298174	0.000744563	0.000744563	0.000208373	0.000384487	0.00069138	0.00048911	0.000148215	0.000262428	0.000174755	0.001129221	0.00186739	0.001015112	0.000303841	1.33992E-08	2.2836E-07	1.5611E-07	3.97874E-07	0.39787434
3836703773405	383670	3773405	0.00028174	0.000703526	0.000703526	0.000196889	0.000363296	0.000653274	0.000462153	0.000140046	0.000247964	0.00016851	0.000991217	0.001642642	0.000892939	0.000267272	1.25137E-08	2.1572E-07	1.4284E-07	3.71066E-07	0.37106646
3836803773405	383680	3773405	0.000265317	0.000662517	0.000662517	0.000185412	0.000342119	0.000615194	0.000435213	0.000131883	0.00023351	0.000162481	0.000876908	0.001455654	0.000791292	0.000236848	1.17022E-08	2.0376E-07	1.3124E-07	3.46699E-07	0.34669947
3836903773405	383690	3773405	0.000248237	0.000619866	0.000619866	0.000173475	0.00032009	0.00057559	0.000407195	0.000123393	0.000218477	0.000156341	0.000776305	0.001290541	0.00070153	0.000209982	1.09101E-08	1.9167E-07	1.2049E-07	3.23071E-07	0.32307055
3837003773405	383700	3773405	0.000233193	0.0005823	0.0005823	0.000162962	0.000300696	0.000540707	0.000382518	0.000115914	0.000205237	0.000150634	0.000693954	0.001155005	0.00062786	0.000187929	1.02086E-08	1.8074E-07	1.1134E-07	3.02286E-07	0.3022855
3837103773405	383710	3773405	0.000221633	0.000553436	0.000553436	0.000154884	0.00028579	0.000513904	0.000363557	0.000110169	0.000195063	0.000145836	0.000631384	0.001051761	0.000573736	0.000171131	9.65219E-09	1.7211E-07	1.0421E-07	2.85968E-07	0.28596838
3837203773405	383720	3773405	0.000211927	0.000529198	0.000529198	0.000148101	0.000273275	0.000491398	0.000347635	0.000105344	0.000186521	0.000141575	0.000580579	0.00096777	0.000526079	0.000157465	9.18209E-09	1.6484E-07	9.8284E-08	2.72308E-07	0.27230811
3837303773405	383730	3773405	0.000203007	0.000506925	0.000506925	0.000141868	0.000261773	0.000470716	0.000333003	0.00010091	0.00017867	0.000137566	0.000536518	0.000894832	0.00048643	0.000145597	8.75429E-09	1.582E-07	9.3009E-08	2.59961E-07	0.25996143
3837403773405	383740	3773405	0.000196791	0.000491403	0.000491403	0.000137524	0.000253757	0.000456303	0.000322807	9.78203E-05	0.000173199	0.000134416	0.000504308	0.000841444	0.000457409	0.00013691	8.4465E-09	1.5364E-07	8.9137E-08	2.51222E-07	0.25122195
3837503773405	383750	3773405	0.000190748	0.000476312	0.000476312	0.0001333	0.000245964	0.00044229	0.000312894	9.48162E-05	0.00016788	0.000131351	0.000474972	0.000792768	0.000430948	0.00012899	8.15347E-09	1.4926E-07	8.5523E-08	2.42936E-07	0.24293631
3837603773405	383760	3773405	0.000185911	0.000464234	0.000464234	0.00012992	0.000239727	0.000431074	0.000304959	9.24119E-05	0.000163623	0.000128693	0.000450982	0.00075292	0.000409287	0.000122507	7.91474E-09	1.4582E-07	8.2544E-08	2.36279E-07	0.23627894
3837703773405	383770	3773405	0.000182259	0.000455115	0.000455115	0.000127368	0.000235018	0.000422606	0.000298969	9.05966E-05	0.000160409	0.000126427	0.000431518	0.000720543	0.000391687	0.000117239	7.72628E-09	1.4327E-07	8.013E-08	2.31127E-07	0.23112685
3837803773405	383780	3773405	0.000178833	0.00044656	0.00044656	0.000124974	0.000230601	0.000414663	0.000293349	8.88937E-05	0.000157394	0.000124237	0.000413482	0.000690526	0.000375369	0.000112355	7.54793E-09	1.4086E-07	7.786E-08	2.26269E-07	0.2262686
3837903773405	383790	3773405	0.000178203	0.000444987	0.000444987	0.000124534	0.000229788	0.000413202	0.000292316	8.85805E-05	0.00015684	0.00012284	0.000402187	0.000671672	0.00036512	0.000109287	7.46604E-09	1.4029E-07	7.6579E-08	2.24332E-07	0.22433151
3838003773405	383800	3773405	0.000178408	0.000445498	0.000445498	0.000124677	0.000230052	0.000413676	0.000292651	8.86822E-05	0.00015702	0.000121619	0.00039237	0.000655271	0.000356205	0.000106618	7.40313E-09	1.4005E-07	7.5516E-08	2.22968E-07	0.22296818
3838103773405	383810	3773405	0.000178348	0.0004435	0.0004435	0.000124635	0.000229976	0.000413539	0.000292554	8.86527E-05	0.000156968	0.000120288	0.000382081	0.000638089	0.000346865	0.000103823	7.32693E-09	1.3948E-07	7.4347E-08	2.21156E-07	0.22115564
3838203773405	383820	3773405	0.000177093	0.000442216	0.000442216	0.000123758	0.000228357	0.000410629	0.000290495	8.80289E-05	0.000155863	0.00011866	0.000370073	0.000618072	0.000335983	0.000100566	7.21641E-09	1.3817E-07	7.2855E-08	2.18237E-07	0.21823671

Unique Identifier	X (UTM)	Y (UTM)	EGIODemolition 2025	EGIOSite Grubbing / Prep 2025	EGIOMass Grading / Excavation 2025	EGIOMass Grading / Excavation 2026	EGIODrainage / Utilities Trenching 2026	EGIODrainage / Utilities Trenching 2027	EGIOFoundations / Concrete Pads 2026	EGIOFoundations / Concrete Pads 2027	EGIOBuilding / Structure Construction 2026	EGIOBuilding / Structure Construction 2027	EGIOAsphalt Paving 2027	EGIOArchitectural Coating 2027	EGIOLandscaping or Other Finishing 2027	EGIOWaterside Construction (Piles) 2027	HIWaterside Construction (Landscaping) 2025	HIWaterside Construction (Landscaping) 2026	KMDemolition 2025	KMSite Grubbing / Prep 2025	KMMass Grading / Excavation 2025
3838303773405	383830	3773405	3.73965E-05	3.3746E-05	8.42655E-05	8.42655E-05	2.35825E-05	2.35825E-05	4.35142E-05	4.35142E-05	7.82466E-05	7.82466E-05	5.53548E-05	5.20986E-06	1.67742E-05	2.97001E-05	0.000333359	0.000333359	9.8389E-05	8.87837E-05	0.0002217
3838403773405	383840	3773405	3.68474E-05	3.325E-05	8.30281E-05	8.30281E-05	2.32362E-05	2.32362E-05	4.28752E-05	4.28752E-05	7.70975E-05	7.70975E-05	5.45419E-05	5.13335E-06	1.65278E-05	2.9264E-05	0.000321702	0.000321702	9.61565E-05	8.67692E-05	0.000216669
3838503773405	383850	3773405	3.61848E-05	3.2652E-05	8.15351E-05	8.15351E-05	2.28184E-05	2.28184E-05	4.21042E-05	4.21042E-05	7.57112E-05	7.57112E-05	5.35611E-05	5.04105E-06	1.62306E-05	2.87378E-05	0.000309522	0.000309522	9.35838E-05	8.44477E-05	0.000210872
3838603773405	383860	3773405	3.54625E-05	3.2E-05	7.99077E-05	7.99077E-05	2.23629E-05	2.23629E-05	4.12638E-05	4.12638E-05	7.42E-05	7.42E-05	5.2492E-05	4.94043E-06	1.59067E-05	2.81642E-05	0.000297421	0.000297421	9.0856E-05	8.19861E-05	0.000204726
3838703773405	383870	3773405	3.45015E-05	3.1133E-05	7.77422E-05	7.77422E-05	2.17569E-05	2.17569E-05	4.01455E-05	4.01455E-05	7.21892E-05	7.21892E-05	5.10695E-05	4.80654E-06	1.54756E-05	2.74009E-05	0.000284051	0.000284051	8.74476E-05	7.89105E-05	0.000197045
3838803773405	383880	3773405	3.35703E-05	3.0293E-05	7.56439E-05	7.56439E-05	2.11697E-05	2.11697E-05	3.9062E-05	3.9062E-05	7.02408E-05	7.02408E-05	4.96912E-05	4.67682E-06	1.50579E-05	2.66614E-05	0.000271759	0.000271759	8.41884E-05	7.59695E-05	0.000189702
3838903773405	383890	3773405	3.2657E-05	2.9469E-05	7.35861E-05	7.35861E-05	2.05938E-05	2.05938E-05	3.79994E-05	3.79994E-05	6.83299E-05	6.83299E-05	4.83393E-05	4.54958E-06	1.46483E-05	2.59361E-05	0.00026034	0.00026034	8.10308E-05	7.31201E-05	0.000182587
3839003773405	383900	3773405	3.17796E-05	2.8677E-05	7.16089E-05	7.16089E-05	2.00404E-05	2.00404E-05	3.69784E-05	3.69784E-05	6.6494E-05	6.6494E-05	4.70405E-05	4.42734E-06	1.42547E-05	2.52392E-05	0.000249809	0.000249809	7.80164E-05	7.04E-05	0.000175794
3839103773405	383910	3773405	3.09439E-05	2.7923E-05	6.97259E-05	6.97259E-05	1.95134E-05	1.95134E-05	3.6006E-05	3.6006E-05	6.47454E-05	6.47454E-05	4.58035E-05	4.31092E-06	1.38799E-05	2.45755E-05	0.000240055	0.000240055	7.51452E-05	6.78092E-05	0.000169325
3829703773415	382970	3773415	9.45329E-05	8.5304E-05	0.000213011	0.000213011	5.96131E-05	5.96131E-05	0.000109997	0.000109997	0.000197796	0.000197796	0.000139929	1.31698E-05	4.24026E-05	7.50776E-05	0.000228954	0.000228954	4.76276E-05	4.29779E-05	0.000107319
3829803773415	382980	3773415	9.69922E-05	8.7523E-05	0.000218552	0.000218552	6.11639E-05	6.11639E-05	0.000112859	0.000112859	0.000202941	0.000202941	0.000143569	1.35124E-05	4.35057E-05	7.70307E-05	0.000237502	0.000237502	4.90065E-05	4.42222E-05	0.000110426
3829903773415	382990	3773415	9.85203E-05	8.8902E-05	0.000221996	0.000221996	6.21276E-05	6.21276E-05	0.000114637	0.000114637	0.000206139	0.000206139	0.000145831	1.37253E-05	4.41912E-05	7.82444E-05	0.000244702	0.000244702	5.0057E-05	4.51702E-05	0.000112793
3830003773415	383000	3773415	9.84785E-05	8.8865E-05	0.000221901	0.000221901	6.21012E-05	6.21012E-05	0.000114588	0.000114588	0.000206051	0.000206051	0.000145769	1.37194E-05	4.41724E-05	7.82112E-05	0.000249397	0.000249397	5.04629E-05	4.55365E-05	0.000113708
3830103773415	383010	3773415	9.84129E-05	8.8805E-05	0.000221754	0.000221754	6.20598E-05	6.20598E-05	0.000114512	0.000114512	0.000205914	0.000205914	0.000145672	1.37103E-05	4.4143E-05	7.8159E-05	0.000254631	0.000254631	5.08629E-05	4.58974E-05	0.000114609
3830203773415	383020	3773415	9.81681E-05	8.8584E-05	0.000221202	0.000221202	6.19055E-05	6.19055E-05	0.000114227	0.000114227	0.000205402	0.000205402	0.00014531	1.36762E-05	4.40332E-05	7.79647E-05	0.000260039	0.000260039	5.11613E-05	4.61667E-05	0.000115282
3830303773415	383030	3773415	9.79413E-05	8.838E-05	0.000220691	0.000220691	6.17625E-05	6.17625E-05	0.000113963	0.000113963	0.000204927	0.000204927	0.000144974	1.36446E-05	4.39315E-05	7.77845E-05	0.000265923	0.000265923	5.14478E-05	4.64252E-05	0.000115927
3830403773415	383040	3773415	9.78577E-05	8.8304E-05	0.000220503	0.000220503	6.17098E-05	6.17098E-05	0.000113866	0.000113866	0.000204752	0.000204752	0.00014485	1.36329E-05	4.3894E-05	7.77181E-05	0.000272394	0.000272394	5.18299E-05	4.67699E-05	0.000116788
3830503773415	383050	3773415	9.80428E-05	8.8471E-05	0.00022092	0.00022092	6.18264E-05	6.18264E-05	0.000114081	0.000114081	0.00020514	0.00020514	0.000145124	1.36587E-05	4.3977E-05	7.78651E-05	0.00027961	0.00027961	5.24745E-05	4.73517E-05	0.000118241
3830603773415	383060	3773415	9.81562E-05	8.8574E-05	0.000221175	0.000221175	6.1898E-05	6.1898E-05	0.000114213	0.000114213	0.000205377	0.000205377	0.000145292	1.36745E-05	4.40278E-05	7.79552E-05	0.000286969	0.000286969	5.3155E-05	4.79657E-05	0.000119774
3830703773415	383070	3773415	9.85322E-05	8.8913E-05	0.000222023	0.000222023	6.21351E-05	6.21351E-05	0.000114651	0.000114651	0.000206164	0.000206164	0.000145849	1.37269E-05	4.41965E-05	7.82538E-05	0.000295089	0.000295089	5.42414E-05	4.8946E-05	0.000122222
3830803773415	383080	3773415	9.89202E-05	8.9263E-05	0.000222897	0.000222897	6.23798E-05	6.23798E-05	0.000115102	0.000115102	0.000206976	0.000206976	0.000146423	1.3781E-05	4.43706E-05	7.8562E-05	0.000303527	0.000303527	5.55486E-05	5.01257E-05	0.000125168
3830903773415	383090	3773415	9.93321E-05	8.9635E-05	0.000223825	0.000223825	6.26395E-05	6.26395E-05	0.000115582	0.000115582	0.000207837	0.000207837	0.000147032	1.38384E-05	4.45553E-05	7.88891E-05	0.000312329	0.000312329	5.71066E-05	5.15315E-05	0.000128678
3831003773415	383100	3773415	0.000101314	9.1423E-05	0.00022829	0.00022829	6.38892E-05	6.38892E-05	0.000117888	0.000117888	0.000211984	0.000211984	0.000149966	1.41144E-05	4.54442E-05	8.0463E-05	0.000324335	0.000324335	6.03717E-05	5.44779E-05	0.000136035
3831103773415	383110	3773415	0.000103654	9.3535E-05	0.000233563	0.000233563	6.53648E-05	6.53648E-05	0.00012061	0.00012061	0.00021688	0.00021688	0.000153429	1.44404E-05	4.64938E-05	8.23213E-05	0.00033732	0.00033732	6.38755E-05	5.76397E-05	0.000143931
3831203773415	383120	3773415	0.000106477	9.6082E-05	0.000239925	0.000239925	6.71452E-05	6.71452E-05	0.000123896	0.000123896	0.000222787	0.000222787	0.000157609	1.48338E-05	4.77602E-05	8.45636E-05	0.000351963	0.000351963	6.75764E-05	6.09792E-05	0.00015227
3831303773415	383130	3773415	0.000109641	9.8937E-05	0.000247053	0.000247053	6.91402E-05	6.91402E-05	0.000127577	0.000127577	0.000229407	0.000229407	0.000162291	1.52745E-05	4.91792E-05	8.70762E-05	0.000368933	0.000368933	7.12474E-05	6.42918E-05	0.000160542
3831403773415	383140	3773415	0.000112757	0.00010175	0.000254074	0.000254074	7.11051E-05	7.11051E-05	0.000131202	0.000131202	0.00023526	0.00023526	0.000166904	1.57086E-05	5.05769E-05	8.95508E-05	0.000388869	0.000388869	7.45364E-05	6.72597E-05	0.000167953
3831503773415	383150	3773415	0.000113933	0.00010281	0.000256724	0.000256724	7.18467E-05	7.18467E-05	0.000132571	0.000132571	0.000238387	0.000238387	0.000168644	1.58724E-05	5.11043E-05	9.04847E-05	0.000405585	0.000405585	7.68046E-05	6.93066E-05	0.000173064
3831603773415	383160	3773415	0.000114667	0.00010347	0.000258378	0.000258378	7.23096E-05	7.23096E-05	0.000133425	0.000133425	0.000239923	0.000239923	0.000169731	1.59747E-05	5.14336E-05	9.10678E-05	0.00042364	0.00042364	7.87327E-05	7.10464E-05	0.000177408
3831703773415	383170	3773415	0.000114744	0.00010354	0.000258553	0.000258553	7.23586E-05	7.23586E-05	0.000133515	0.000133515	0.000240085	0.000240085	0.000169846	1.59855E-05	5.14684E-05	9.11294E-05	0.000441	0.000441	8.05652E-05	7.27E-05	0.000181537
3831803773415	383180	3773415	0.000114189	0.00010304	0.000257302	0.000257302	7.20085E-05	7.20085E-05	0.000132869	0.000132869	0.000238924	0.000238924	0.000169024	1.59082E-05	5.12194E-05	9.06885E-05	0.00045745	0.00045745	8.23082E-05	7.42728E-05	0.000185465
3831903773415	383190	3773415	0.0001133	0.00010224	0.000255298	0.000255298	7.14477E-05	7.14477E-05	0.000131834	0.000131834	0.000237063	0.000237063	0.000167708	1.57843E-05	5.08205E-05	8.99822E-05	0.00047385	0.00047385	8.40273E-05	7.58241E-05	0.000189339
3832003773415	383200	3773415	0.000112136	0.00010119	0.000252676	0.000252676	7.07136E-05	7.07136E-05	0.00013048	0.00013048	0.000234627	0.000234627	0.000165985	1.56221E-05	5.02984E-05	8.90578E-05	0.000495654	0.000495654	8.55017E-05	7.71545E-05	0.000192661
3832103773415	383210	3773415	0.000110536	9.9745E-05	0.000249071	0.000249071	6.97048E-05	6.97048E-05	0.000128619	0.000128619	0.00023128	0.00023128	0.000163617	1.53992E-05	4.95809E-05	8.77873E-05	0.00051604	0.00051604	8.70775E-05	7.85765E-05	0.000196212
3832203773415	383220	3773415	0.000108602	9.8E-05	0.000244713	0.000244713	6.84853E-05	6.84853E-05	0.000126368	0.000126368	0.000227234	0.000227234	0.000160754	1.51298E-05	4.87134E-05	8.62513E-05	0.000539078	0.000539078	8.91906E-05	8.04833E-05	0.000200973
3832303773415	383230	3773415	0.000106107	9.5748E-05	0.000239091	0.000239091	6.69118E-05	6.69118E-05	0.000123465	0.000123465	0.000222013	0.000222013	0.000157061	1.47822E-05	4.75942E-05	8.42697E-05	0.00055963	0.00055963	9.06351E-05	8.17868E-05	0.000204228
3835703773415	383570	3773415	6.58812E-05	5.9449E-05	0.00014845	0.00014845	4.15451E-05	4.15451E-05	7.66586E-05	7.66586E-05	0.000137846	0.000137846	9.7518E-05	9.17817E-06	2.95509E-05	5.23225E-05	0.001975351	0.001975351	0.000187174	0.000168901	0.000421758
3835903773415	383590	3773415	6.19296E-05	5.5884E-05	0.000139546	0.000139546	3.90532E-05	3.90532E-05	7.20606E-05	7.20606E-05	0.000129578	0.000129578	9.16689E-05	8.62766E-06	2.77785E-05	4.91842E-05	0.001561249	0.001561249	0.000189167	0.0001707	0.00042625
3836003773415	383600	3773415	6.03955E-05	5.4499E-05	0.000136089	0.000136089	3.80858E-05	3.80858E-05	7.02755E-05	7.02755E-05	0.000126369	0.000126369	8.93981E-05	8.41394E-06	2.70903E-05	4.79659E-05	0.001405298	0.001405298	0.000187448	0.000169149	0.000422377
3836103773415	383610	3773415	5.86406E-05	5.2916E-05	0.000132135	0.000132135	3.69792E-05	3.69792E-05	6.82335E-05	6.82335E-05	0.000122697	0.000122697	8.68005E-05	8.16946E-06	2.63032E-05	4.65721E-05	0.001258578	0.001258578	0.000184404	0.000166401	0.000415517
3836203773415	383620	3773415	5.69454E-05	5.1386E-05	0.000128315	0.000128315	3.59102E-05	3.59102E-05	6.6261E-05	6.6261E-05	0.00011915	0.00011915	8.42912E-05	7.93329E-06	2.55428E-05	4.52258E-05	0.001134443	0.001134443	0.000180351	0.000162744	0.000406384
3836303773415	383630	3773415	5.53874E-05	4.998E-05	0.000124804	0.000124804	3.49277E-05	3.49277E-05	6.44482E-05	6.44482E-05	0.00011589	0.00011589	8.19851E-05	7.71625E-06	2.4844E-05	4.39884E-05	0.00102953	0.00102953	0.000175486	0.000158354	0.000395423
3836403773415	383640	3773415	5.38892E-05	4.8628E-05	0.000121428	0.000121428	3.39829E-05	3.39829E-05	6.27048E-05	6.27048E-05	0.000112755	0.000112755	7.97674E-05	7.50752E-06	2.41719E-05	4.27985E-05	0.00093935	0.00093935	0.000169983	0.000153388	0.000383021
3836503773415	383650	3773415	5.24148E-05	4.7298E-05	0.000118106	0.000118106	3.30532E-05	3.30532E-05	6.09893E-05	6.09893E-05	0.00010967	0.00010967	7.7585E-05	7.30212E-06	2.35106E-05	4.16276E-05	0.000861304	0.000861304	0.000164115	0.000148093	0.000369698
3836603773415	383660	3773415	5.07853E-05	4.5827E-05	0.000114434	0.000114434	3.20255E-05	3.20255E-05	5.90931E-05	5.90931E-05	0.00010626	0.00010626	7.51729E-05	7.0751E-06	2.27797E-05	4.03334E-05	0.00078884	0.00078884	0.000157519	0.000142141	0.000354937
3836703773415	383670	3773415	4.90841E-05	4.4292E-05	0.000110601	0.000110601	3.09527E-05	3.09527E-05	5.71136E-05	5.71136E-05	0.000102701	0.000102701	7.26548E-05	6.8381E-06	2.20166E-05	3.89823E-05	0.00072408	0.00072408	0.00015069	0.00013597	0.0003955
3836803773415	383680	3773415	4.73829E-05	4.2757E-05	0.000106768	0.000106768	2.988E-05	2.988E-05	5.51341E-05	5.51341E-05	9.91414E-05	9.91414E-05	7.01366E-05	6.6011E-06	2.12535E-05	3.76312E-05	0.000668828	0.000668828	0.000143844	0.000129801	0.000324123
3836903773415	383690	3773415	4.561E-05	4.1157E-05	0.000102773	0.000102773	2.8762E-05	2.8762E-05	5.30713E-05	5.30713E-05	9.54321E-05	9.54321E-05	6.75125E-05	6.35412E-06	2.04583E-05	3.62233E-05	0.000617854	0.000617854	0.000136872	0.00012351	0.000308413
3837003773415	383700	3773415	4.39148E-05	3.9628E-05	9.89531E-05	9.89531E-05	2.7693E-05	2.7693E-05	5.10988E-05	5.10988E-05	9.18851E-05	9.18851E-05	6.50032E-05	6.11795E-06	1.96979E-05	3.48769E-05	0.000573383	0.000573383	0.000130294	0.000117574	0.000293591
3837103773415	383710	3773415	4.23986E-05	3.8259E-05	9.55368E-05	9.55368E-05	2.67369E-05	2.67369E-05	4.93346E-05	4.93346E-05	8.87127E-05	8.87127E-05	6.27589E-05	5.90672E-06	1.90179E-05	3.36728E-05	0.000535224	0.000535224	0.000124396	0.000112252	0.000280302
3837203773415	383720	3773415	4.10138E-05	3.701E-05	9.24163E-05	9.24163E-05	2.58636E-05	2.58636E-05	4.77232E-05	4.77232E-05	8.58152E-05	8.58152E-05	6.07091E-05	5.7138E-06	1.83967E-05	3.2573E-05	0.00050168	0.00050168	0.000119036	0.000107415	0.000268224
3837303773415	383730	3773415	3.97364E-05	3.5857E-05	8.9538E-05	8.9538E-05	2.50581E-05	2.50581E-05	4.62368E-05	4.62368E-05	8.31424E-05	8.31424E-05	5.88183E-05	5.53584E-06	1.78237E-05	3.15585E-05	0.000471658	0.000471658	0.000114088	0.00010295	0.000257074
3837403773415	383740	3773415	3.89007E-05	3.5103E-05	8.7655E-05	8.7655E-05	2.45311E-05	2.45311E-05	4.52645E-05	4.52645E-05	8.13939E-05	8.13939E-05	5.75813E-05	5.41942E-06	1.74489E-05	3.08948E-05	0.000448645	0.000448645	0.000110638	9.98366E-05	0.0002493
3837503773415	383750	3773415	3.80949E-05	3.4376E-05	8.58392E-05	8.58392E-05	2.40229E-05	2.40229E-05	4.43268E-05	4.43268E-05	7.97078E-05	7.97078E-05	5.63885E-05	5.30715E-06	1.70874E-05	3.02548E-05	0.000427266	0.000427266	0.000107319	9.68417E-05	0.000241821
3837603773415	383760	3773415	3.75577E-05	3.3891E-05	8.46287E-05	8.46287E-05	2.36841E-05	2.36841E-05	4.37017E-05	4.37017E-05	7.85838E-05	7.85838E-05	5.55933E-05	5.23231E-06	1.68465E-05	2.98281E-05	0.000410042	0.000410042	0.000104925	9.46818E-05	0.000236428
3837703773415	383770	3773415	3.7301E-05	3.3659E-05	8.40503E-05	8.40503E-05	2.35223E-05	2.35223E-05	4.3403E-05	4.3403E-05	7.80467E-05	7.80467E-05	5.52134E-05	5.19655E-06	1.67313E-05	2.96243E-05	0.000396624	0.000396624	0.000103457	9.33568E-05	0.000233119
3837803773415	383780	3773415	3.70623E-05	3.3444E-05	8.35123E-05	8.35123E-05	2.33717E-05	2.33717E-05	4.31252E-05	4.31252E-05	7.75471E-05	7.75471E-05	5.4866-05	5.16329E-06	1.66242E-05	2.94347E-05	0.000383968	0.000383968	0.000102048	9.20856E-05	0.000229945
3837903773415	383790	3773415	3.75398E-05	3.3875E-05	8.45883E-05	8.45883E-05	2.36728E-05	2.36728E-05	4.36809E-05	4.36809E-05	7.85463E-05	7.85463E-05	5.55668E-05	5.22982E-06	1.68384E-05	2.98139E-05	0.000378528	0.000378528	0.000102902	9.28558E-05	0.000231868
3838003773415	383800	3773415	3.81427E-05	3.4419E-05	8.59468E-05	8.59468E-05	2.4053E-05	2.4053E-05	4.43824E-05	4.43824E-05	7.98077E-05	7.98077E-05	5.64592E-05	5.31381E-06	1.71088E-05	3.02927E-05	0.000374611	0.000374611	0.000104173	9.40031E-05	0.000234733
3838103773415	383810	3773415	3.84889E-05	3.4731E-05	8.67269E-05	8.67269E-05	2.42713E-05	2.42713E-05	4.47852E-05	4.47852E-05	8.05321E-05	8.05321E-05	5.69717E-05	5.36204E-06	1.72641E-05	3.05677E-05	0.00036906	0.00036906	0.000104674	9.44556E-05	0.000235863
3838203773415	383820	3773415	3.83277E-05	3.4586E-05	8.63638E-05	8.63638E-05	2.41697E-05	2.41697E-05	4.45977E-05	4.45977E-05	8.01949E-05	8.01949E-05	5.67331E-05	5.33959E-06	1.71918E-05	3.04397E-05	0.00035929	0.00035929	0.000103564	9.34537E-05	0.000233361
3838303773415	383830	3773415	3.81606E-05	3.4435E-05	8.59872E-05	8.59872E-05	2.40643E-05	2.40643E-05	4.44032E-05	4.44032E-05	7.98452E-05	7.98452E-05	5.64857E-05	5.3163E-06	1.71169E-05	3.03069E-05	0.000350091	0.000350091	0.000102454	9.24518E-05	0.000230859
3838403773415	383840	3773415	3.76413E-05	3.3967E-05	8.4817E-05	8.4817E-05	2.37368E-05	2.37368E-05	4.37989E-05	4.37989E-05	7.87586E-05	7.87586E-05	5.5717E-05	5.24395E-06	1.68839E-05	2.98945E-05	0.000337927	0.000337927	0.000100204	9.04212E-05	0.000225789
3838503773415	383850	3773415	3.70443E-05	3.3428E-05	8.3472E-05	8.3472E-05	2.33604E-05	2.33604E-05	4.31044E-05	4.31044E-05	7.75097E-05	7.75097E-05	5.48335E-05	5.1608E-06	1.66162E-05	2.94204E-05	0.000325604	0.000325604	9.77264E-05	8.81858E-05	0.000220207
3838603773415	383860	3773415	3.63519E-05	3.2803E-05	8.19117E-05	8.19117E-05	2.29238E-05	2.29238E-05	4.22987E-05	4.22987E-05	7.60609E-05	7.60609E-05	5.38085E-05	5.06433E-06	1.63056E-05	2.88705E-05	0.000313027	0.000313027	9.49746E-05	8.57027E-05	0.000214006
3838703773415	383870	3773415	3.53073E-05	3.186E-05	7.9558E-05	7.9558E-05	2.2265E-05	2.2265E-05	4.10832E-05	4.10832E-05	7.38752E-05	7.38752E-05	5.22623E-05	4.91881E-06	1.58371E-05	2.80409E-05	0.00029807	0.00029807	9.11484E-05	8.225E-05	0.000205385
3838803773415	383880	3773415	3.42866E-05	3.0939E-05	7.7258E-05	7.7258E-05	2.16214E-05	2.16214E-05	3.98955E-05	3.98955E-05	7.17395E-05	7.17395E-05	5.07514E-05	4.77661E-06	1.53792E-05	2.72303E-05	0.000284431	0.000284431	8.75073E-05	7.89643E-05	0.00019718
3838903773415	383890	3773415	3.33017E-05	3.0051E-05	7.50387E-05	7.50387E-05	2.10003E-05	2.10003E-05	3.87495E-05	3.87495E-05	6.96788E-05	6.96788E-05	4.92936E-05	4.63939E-06	1.49374E-05	2.64481E-05	0.00027187	0.00027187	8.40034E-05	7.58025E-05	0.000189285
3839003773415	383900	3773415	3.23526E-05	2.9194E-05	7.29001E-05	7.29001E-05	2.04018E-05	2.04018E-05	3.76451E-05	3.76451E-05	6.7693E-05	6.7693E-05	4.78887E-05	4.50717E-06	1.45117E-05	2.56943E-05	0.00026034	0.00026034	8.06786E-05	7.28023E-05	0.000181793
3839103773415	383910	3773415	3.14573E-05	2.8386E-05	7.08826E-05	7.08826E-05	1.98372E-05	1.98372E-05	3.66033E-05	3.66033E-05	6.58195E-05	6.58195E-05	4.65634E-05	4.38244E-06	1.41101E-05	2.49832E-05	0.000249762	0.000249762	7.75508E-05	6.99799E-05	0.000174745
3829703773425	382970	3773425	9.50701E-05	8.5789E-05	0.000214221	0.000214221	5.99519E-05	5.99519E-05	0.000110623	0.000110623	0.00019892	0.00019892	0.000140724	1.32446E-05	4.26436E-05	7.55043E-05	0.00023095	0.00023095	4.73888E-05	4.27625E-05	0.000106781
3829803773425	382980	3773425	9.75831E-05	8.8057E-05	0.000219884	0.000219884	6.15366E-05	6.15366E-05	0.000113547	0.000113547	0.000204178	0.000204178	0.000144444	1.35947E-05	4.37708E-05	7.75001E-05	0.000238644	0.000238644	4.87677E-05	4.40067E-05	0.000109888
3829903773425	382990	3773425	9.92247E-05	8.9538E-05	0.000223583	0.000223583	6.25717E-05	6.25717E-05	0.000115457	0.000115457	0.000207613	0.000207613	0.000146873	1.38234E-05	4.45071E-05	7.88037E-05	0.000246098	0.000246098	4.98123E-05	4.49494E-05	0.000112242
3830003773425	383000	3773425	9.93142E-05	8.9619E-05	0.000223784	0.000223784	6.26282E-05	6.26282E-05	0.000115561	0.000115561	0.0002078	0.0002078	0.000147006	1.38359E-05	4.45473E-05	7.88749E-05	0.000251316	0.000251316	5.01525E-05	4.52564E-05	0.000113009
3830103773425	383010	3773425	9.94336E-05	8.9726E-05	0.000224053	0.000224053	6.27035E-05	6.27035E-05	0.0001157	0.0001157	0.00020805	0.00020805	0.000147183	1.38525E-05	4.46008E-05	7.89697E-05	0.000257089	0.000257089	5.05047E-05	4.55742E-05	0.000113802
3830203773425	383020	3773425	9.94873E-05	8.9775E-05	0.000224175	0.000224175	6.27374E-05	6.27374E-05	0.000115762	0.000115762	0.000208162	0.000208162	0.000147262	1.386E-05	4.46249E-05	7.90123E-05	0.000263211	0.000263211	5.08032E-05	4.58435E-05	0.000114475
3830303773425	383030	3773425	9.95768E-05	8.9856E-05	0.000224376	0.000224376	6.27938E-05	6.27938E-05	0.000115866	0.000115866	0.000208349	0.000208349	0.000147395	1.38724E-05	4.46651E-05	7.90834E-05	0.000269793	0.000269793	5.11136E-05	4.61236E-05	0.000115174

			KMMass Grading / Excavation	KMDrainage / Utilities Trenching	KMFoundations / Concrete Pads	KMBuilding / Structure Construction	KMAsphalt Paving	KMArchitectural Coating	KMLandscaping or Other Finishing	KMWaterside Construction (Piles)	EWNDemolition	EWNSite Grubbing / Prep	EWNDrainage / Utilities Trenching	EWNDrainage / Utilities Trenching	EWNDrainage / Utilities Trenching	EWNFoundations / Concrete Pads	EWNBuilding / Structure Construction	EWNAsphalt Paving	EWNLandscaping or Other Finishing	EWNWaterside Construction (Piles)	ISDemolition
Unique Identifier	X (UTM)	Y (UTM)	2026	2026	2026	2026	2026	2026	2026	2026	2027	2027	2027	2028	2029	2029	2029	2029	2029	2029	2027
3838303773405	383830	3773405	0.0002217	4.77667E-05	0.000114484	0.000212354	0.000145636	1.3707E-05	4.41323E-05	7.81401E-05	0.000334181	0.000450571	0.000546681	0.000546681	0.000546681	0.000388849	0.00067718	0.000494659	0.000149897	0.000260115	3.71399E-05
3838403773405	383840	3773405	0.000216669	4.66829E-05	0.000111887	0.000207536	0.000142332	1.33959E-05	4.31309E-05	7.63671E-05	0.000320136	0.000431634	0.000523705	0.000523705	0.000523705	0.000372506	0.00064871 8	0.000473868	0.000143597	0.000249182	3.66862E-05
3838503773405	383850	3773405	0.000210872	4.54338E-05	0.000108893	0.000201983	0.000138524	1.30375E-05	4.19769E-05	7.43238E-05	0.000306001	0.000412576	0.000500582	0.000500582	0.000500582	0.000356059	0.000620076	0.000452946	0.000137256	0.00023818	3.61072E-05
3838603773405	383860	3773405	0.000204726	4.41095E-05	0.000105719	0.000196095	0.000134486	1.26575E-05	4.07533E-05	7.21574E-05	0.000292242	0.000394026	0.000478074	0.000478074	0.000478074	0.000340049	0.000592195	0.00043258	0.000131085	0.000227471	3.54506E-05
3838703773405	383870	3773405	0.000197045	4.24548E-05	0.000101753	0.000188739	0.000129441	1.21827E-05	3.92245E-05	6.94505E-05	0.000277665	0.000374372	0.000454228	0.000454228	0.000454228	0.000323088	0.000562657	0.000411004	0.000124547	0.000216125	3.45373E-05
3838803773405	383880	3773405	0.000189702	4.08725E-05	9.79607E-05	0.000181705	0.000124617	1.17286E-05	3.77626E-05	6.68621E-05	0.000264211	0.000356232	0.000432219	0.000432219	0.000432219	0.000307433	0.000535393	0.000391088	0.000118512	0.000205652	3.363E-05
3838903773405	383890	3773405	0.000182587	3.93395E-05	9.42865E-05	0.00017489	0.000119943	1.12887E-05	3.63463E-05	6.43543E-05	0.0002517	0.000339363	0.000411752	0.000411752	0.000411752	0.000292875	0.00051004 1	0.000372569	0.0001129	0.000195914	3.27287E-05
3839003773405	383900	3773405	0.000175794	3.7876E-05	9.0779E-05	0.000168384	0.000115481	1.08688E-05	3.49942E-05	6.19602E-05	0.000240108	0.000323734	0.000392788	0.000392788	0.000392788	0.000279387	0.000486551	0.00035541	0.0001077	0.000186891	3.18512E-05
3839103773405	383910	3773405	0.000169325	3.64821E-05	8.74381E-05	0.000162187	0.000111231	1.04688E-05	3.37063E-05	5.968E-05	0.000229339	0.000309215	0.000375173	0.000375173	0.000375173	0.000266857	0.00046473	0.000339471	0.00010287	0.00017851	3.09976E-05
3829703773415	382970	3773415	0.000107319	2.31226E-05	5.54189E-05	0.000102795	7.04989E-05	6.63519E-06	2.13633E-05	3.78256E-05	0.000247551	0.00033377	0.000404965	0.000404965	0.000404965	0.000288048	0.000501634	0.000366428	0.000111039	0.000192685	5.32923E-05
3829803773415	382980	3773415	0.000110426	2.37921E-05	5.70234E-05	0.000105771	7.25399E-05	6.82729E-06	2.19818E-05	3.89207E-05	0.000263948	0.000355878	0.000431789	0.000431789	0.000431789	0.000307127	0.000534861	0.000390699	0.000118394	0.000205448	5.44443E-05
3829903773415	382990	3773415	0.000112793	2.43021E-05	5.82458E-05	0.000108039	7.4095E-05	6.97364E-06	2.2453E-05	3.97551E-05	0.000279313	0.000376593	0.000456924	0.000456924	0.000456924	0.000325005	0.000565996	0.000413442	0.000125285	0.000217407	5.51367E-05
3830003773415	383000	3773415	0.000113708	2.44992E-05	5.87181E-05	0.000108915	7.46958E-05	7.03019E-06	2.26351E-05	4.00774E-05	0.000291496	0.00039302	0.000476853	0.000476853	0.000476853	0.000339181	0.000590683	0.000431476	0.0013075	0.00022689	5.49815E-05
3830103773415	383010	3773415	0.000114609	2.46933E-05	5.91834E-05	0.000109778	7.52878E-05	7.08591E-06	2.28145E-05	4.0395E-05	0.000304909	0.000411104	0.000498795	0.000498795	0.000498795	0.000354788	0.000617862	0.000451329	0.000136766	0.00023733	5.47846E-05
3830203773415	383020	3773415	0.000115282	2.48382E-05	5.95307E-05	0.000110422	7.57295E-05	7.12749E-06	2.29483E-05	4.06321E-05	0.000318948	0.000430033	0.000521762	0.000521762	0.000521762	0.000371124	0.000646311	0.0004721 1	0.000143064	0.000248258	5.44264E-05
3830303773415	383030	3773415	0.000115927	2.49773E-05	5.98641E-05	0.00011104	7.61537E-05	7.1674E-06	2.30769E-05	4.08596E-05	0.000334145	0.000450523	0.000546623	0.000546623	0.000546623	0.000388808	0.000677107	0.000494606	0.0001498 8	0.000260087	5.40504E-05
3830403773415	383040	3773415	0.000116788	2.51628E-05	6.03086E-05	0.000111865	7.67191E-05	7.22062E-06	2.32482E-05	4.1163E-05	0.00035105	0.000473315	0.000574277	0.000574277	0.000574277	0.000408477	0.000711362	0.000519628	0.000157463	0.000273245	5.37818E-05
3830503773415	383050	3773415	0.000118241	2.54758E-05	6.10587E-05	0.000113256	7.76734E-05	7.31043E-06	2.35374E-05	4.1675E-05	0.000370664	0.000499761	0.000606364	0.000606364	0.000606364	0.000431301	0.000751109	0.000548661	0.000166261	0.000288512	5.37638E-05
3830603773415	383060	3773415	0.000119774	2.58061E-05	6.18505E-05	0.000114725	7.86806E-05	7.40523E-06	2.38426E-05	4.22154E-05	0.000391759	0.000528203	0.000640873	0.000640873	0.000640873	0.000455846	0.000793855	0.000579886	0.000175723	0.000304931	5.37579E-05
3830703773415	383070	3773415	0.000122222	2.63335E-05	6.31146E-05	0.00011707	8.02887E-05	7.55658E-06	2.43299E-05	4.30782E-05	0.000417056	0.000562311	0.000682256	0.000682256	0.000682256	0.000485282	0.000845117	0.000617331	0.0001870 7	0.000324622	5.40981E-05
3830803773415	383080	3773415	0.000125168	2.69682E-05	6.46357E-05	0.000119891	8.22237E-05	7.7387E-06	2.49163E-05	4.41164E-05	0.000445792	0.000601054	0.000729263	0.000729263	0.000729263	0.000518718	0.000903346	0.000659866	0.000199959	0.000346988	5.45697E-05
3830903773415	383090	3773415	0.000128678	2.77246E-05	6.64485E-05	0.000123254	8.45298E-05	7.95574E-06	2.56151E-05	4.53538E-05	0.000478771	0.00064552	0.000783214	0.000783214	0.000783214	0.000557092	0.000970175	0.000708682	0.000214752	0.000372658	5.51905E-05
3831003773415	383100	3773415	0.000136035	2.93097E-05	7.02478E-05	0.000130301	8.93628E-05	8.41062E-06	2.70796E-05	4.79469E-05	0.000530016	0.000714613	0.000867045	0.000867045	0.000867045	0.00061672	0.001074016	0.000784535	0.000237738	0.000412545	5.72677E-05
3831103773415	383110	3773415	0.000143931	3.10108E-05	7.43248E-05	0.000137863	9.45493E-05	8.89876E-06	2.86513E-05	5.07296E-05	0.000590226	0.000795793	0.000965542	0.000965542	0.000965542	0.000686781	0.001196026	0.00087366	0.000264745	0.000459411	5.96196E-05
3831203773415	383120	3773415	0.00015227	3.28075E-05	7.86311E-05	0.000145851	0.000100027	9.41434E-06	3.03113E-05	5.36688E-05	0.000662662	0.000893457	0.001084038	0.001084038	0.001084038	0.000771065	0.001342808	0.000980879	0.000297236	0.000515792	6.21922E-05
3831303773415	383130	3773415	0.000160542	3.45898E-05	8.29026E-05	0.000153774	0.000105461	9.92576E-06	3.19579E-05	5.65843E-05	0.000751643	0.001013429	0.001229601	0.001229601	0.001229601	0.000874603	0.001523119	0.001112591	0.000337149	0.000585052	6.4759E-05
3831403773415	383140	3773415	0.000167953	3.61865E-05	8.67297E-05	0.000160873	0.00011033	1.0384E-05	3.34332E-05	5.91964E-05	0.000862717	0.001163188	0.001411304	0.001411304	0.001411304	0.001003847	0.001748196	0.001277003	0.000386971	0.000671508	6.69437E-05
3831503773415	383150	3773415	0.000173064	3.72877E-05	8.9369E-05	0.000165768	0.000113687	1.07E-05	3.44506E-05	6.09979E-05	0.000976231	0.001316238	0.001597001	0.001597001	0.001597001	0.001135932	0.001978221	0.001445029	0.000437887	0.000759863	6.80659E-05
3831603773415	383160	3773415	0.000177408	3.82238E-05	9.16124E-05	0.00016993	0.000116541	1.09686E-05	3.53154E-05	6.25291E-05	0.001115097	0.001503468	0.001824169	0.001824169	0.001824169	0.001297514	0.002259616	0.001650579	0.000500175	0.000867951	6.88299E-05
3831703773415	383170	3773415	0.000181537	3.91134E-05	9.37447E-05	0.000173885	0.000119253	1.12239E-05	3.61374E-05	6.39845E-05	0.00128225	0.001728839	0.002097612	0.002097612	0.002097612	0.001492011	0.002598333	0.001898001	0.000575152	0.000998058	6.9194E-05
3831803773415	383180	3773415	0.000185465	3.99596E-05	9.57728E-05	0.000177647	0.000121833	1.14667E-05	3.69192E-05	6.53688E-05	0.001480282	0.001995842	0.002421569	0.002421569	0.002421569	0.001722439	0.002999621	0.002191129	0.000663979	0.001152198	6.92477E-05
3831903773415	383190	3773415	0.000189339	4.07942E-05	9.77732E-05	0.000181357	0.000124378	1.17062E-05	3.76903E-05	6.67341E-05	0.001732214	0.002335518	0.002833701	0.002833701	0.002833701	0.002015584	0.003510133	0.002564043	0.000776983	0.001348293	6.89851E-05
3832003773415	383200	3773415	0.000192661	4.151E-05	9.94887E-05	0.000184539	0.00012656	1.19116E-05	3.83517E-05	6.7905E-05	0.002110973	0.002846193	0.003453306	0.003453306	0.003453306	0.002456303	0.004277644	0.003124685	0.000946874	0.001643105	6.78331E-05
3832103773415	383210	3773415	0.000196212	4.22751E-05	0.000101322	0.00018794	0.000128893	1.21311E-05	3.90585E-05	6.91565E-05	0.0026515	0.003574978	0.004337547	0.004337547	0.004337547	0.003085255	0.005372961	0.00392478	0.001189327	0.002063833	6.58991E-05
3832203773415	383220	3773415	0.000200973	4.3301E-05	0.000103781	0.000192501	0.000132021	1.24255E-05	4.00063E-05	7.08347E-05	0.003443005	0.004642152	0.005632357	0.005632357	0.005632357	0.004006241	0.006976855	0.005096375	0.001544356	0.002679912	6.3404E-05
3832303773415	383230	3773415	0.000204228	4.40023E-05	0.000105462	0.000195619	0.000134159	1.26267E-05	4.06543E-05	7.1982E-05	0.004688766	0.006321793	0.007670277	0.007670277	0.007670277	0.005455794	0.009501247	0.006940364	0.002103141	0.003649568	5.81989E-05
3835703773415	383570	3773415	0.000421758	9.08706E-05	0.000217793	0.000403979	0.000277057	2.60759E-05	8.39565E-05	0.000148652	0.004546773	0.006130346	0.007437993	0.007437993	0.007437993	0.005290572	0.009213514	0.006730184	0.0020394 5	0.003539045	5.33818E-05
3835903773415	383590	3773415	0.00042625	9.18385E-05	0.000220113	0.000408282	0.000280008	2.63537E-05	8.48508E-05	0.000150236	0.002811347	0.003790497	0.004599038	0.004599038	0.004599038	0.003271251	0.005696873	0.004161387	0.001261027	0.002188252	5.21104E-05
3836003773415	383600	3773415	0.000422377	9.10039E-05	0.000218113	0.000404572	0.000277463	2.61142E-05	8.40797E-05	0.00014887	0.002314556	0.00312068	0.003786344	0.003786344	0.003786344	0.00269319	0.004690181	0.003426031	0.001038191	0.001801567	5.14777E-05
3836103773415	383610	3773415	0.000415517	8.95259E-05	0.00021457	0.000398001	0.000272957	2.56901E-05	8.27142E-05	0.000146453	0.001922122	0.002591568	0.003144368	0.003144368	0.003144368	0.002236559	0.003894959	0.002845146	0.000862165	0.001496111	5.07674E-05
3836203773415	383620	3773415	0.000406384	8.75582E-05	0.000209854	0.000389253	0.000266957	2.51254E-05	8.08962E-05	0.000143234	0.001624788	0.002190677	0.002657965	0.002657965	0.002657965	0.001890585	0.003292447	0.002405029	0.000728797	0.001264677	5.0069E-05
3836303773415	383630	3773415	0.000395423	8.51964E-05	0.000204194	0.000378754	0.000259756	2.44477E-05	7.87141E-05	0.00013937	0.001396953	0.00188349	0.002285253	0.002285253	0.002285253	0.001625478	0.002830764	0.002067785	0.000626602	0.001087338	4.93288E-05
3836403773415	383640	3773415	0.000383021	8.25245E-05	0.00019779	0.000366875	0.00025161	2.3681E-05	7.62455E-05	0.000134999	0.001218154	0.001642418	0.001992758	0.001992758	0.001992758	0.00141743	0.002468449	0.001803125	0.000546401	0.000948167	4.85647E-05
3836503773415	383650	3773415	0.0003698	7.96759E-05	0.000190962	0.000354211	0.000242925	2.28635E-05	7.36136E-05	0.000130339	0.001075134	0.001449587	0.001758794	0.001758794	0.001758794	0.001251013	0.002178635	0.001591425	0.00048225	0.000836846	4.7741E-05
3836603773415	383660	3773415	0.000354937	7.64736E-05	0.000183287	0.000339975	0.000233161	2.19446E-05	7.0655E-05	0.000125101	0.000952731	0.001284553	0.001558557	0.001558557	0.001558557	0.00110858 7	0.0019306	0.001410243	0.000427346	0.000741572	4.67143E-05
3836703773415	383670	3773415	0.00033955	7.31584E-05	0.000175342	0.000325237	0.000223054	2.09933E-05	6.7592E-05	0.000119678	0.000850922	0.001147285	0.001392009	0.001392009	0.001392009	0.000990123	0.001724295	0.001259544	0.00038168	0.000662327	4.55444E-05
3836803773415	383680	3773415	0.000324123	6.98345E-05	0.000167375	0.00031046	0.000212919	2.00395E-05	6.4521E-05	0.00011424	0.000765999	0.001032785	0.001253086	0.001253086	0.001253086	0.000891308	0.001552209	0.00113384	0.000343588	0.000596226	4.42789E-05
3836903773415	383690	3773415	0.000308413	6.64497E-05	0.000159263	0.000295412	0.000202599	1.90682E-05	6.13937E-05	0.000108703	0.000692495	0.000933681	0.001132842	0.001132842	0.001132842	0.00080578	0.001403262	0.001025039	0.000310618	0.000539014	4.28762E-05
3837003773415	383700	3773415	0.000293591	6.32561E-05	0.000151608	0.000281215	0.000192862	1.81518E-05	5.84432E-05	0.000103479	0.000630631	0.000850271	0.00103164	0.00103164	0.00103164	0.000733795	0.001277902	0.000933468	0.000282869	0.000490861	4.14794E-05
3837103773415	383710	3773415	0.000280302	6.0393E-05	0.000144746	0.000268486	0.000184133	1.73302E-05	5.57979E-05	9.87951E-05	0.000579148	0.000780856	0.000947418	0.000947418	0.000947418	0.00067389	0.001173576	0.000857261	0.000259776	0.000450788	4.01901E-05
3837203773415	383720	3773415	0.000268224	5.77906E-05	0.000138509	0.000256917	0.000176199	1.65834E-05	5.33935E-05	9.4538E-05	0.000535203	0.000721606	0.00087553	0.00087553	0.00087553	0.000622756	0.001084528	0.000792214	0.000240065	0.000416583	3.90082E-05
3837303773415	383730	3773415	0.000257074	5.53883E-05	0.000132751	0.000246237	0.000168874	1.5894E-05	5.11739E-05	9.0608E-05	0.000496905	0.00066997	0.000812879	0.000812879	0.000812879	0.000578193	0.001006921	0.000735525	0.000222886	0.000386773	3.78979E-05
3837403773415	383740	3773415	0.0002493	5.37132E-05	0.000128737	0.00023879	0.000163767	1.54134E-05	4.96264E-05	8.78679E-05	0.000467782	0.000630703	0.000765237	0.000765237	0.000765237	0.000544306	0.000947906	0.000692416	0.000209823	0.000364105	3.72354E-05
3837503773415	383750	3773415	0.000241821	5.2102E-05	0.000124875	0.000231627	0.000158854	1.4951E-05	4.81377E-05	8.52321E-05	0.000441321	0.000595026	0.00072195	0.00072195	0.00072195	0.000513516	0.000894286	0.000653248	0.000197954	0.000343508	3.65907E-05
3837603773415	383760	3773415	0.000236428	5.09399E-05	0.00012209	0.000226461	0.000155311	1.46175E-05	4.70641E-05	8.33311E-05	0.000420101	0.000566415	0.000687236	0.000687236	0.000687236	0.000488824	0.000851286	0.000621838	0.000188436	0.000326991	3.62146E-05
3837703773415	383770	3773415	0.000233119	5.0227E-05	0.000120381	0.000223292	0.000153138	1.4413E-05	4.64054E-05	8.21649E-05	0.000403435	0.000543945	0.000659973	0.000659973	0.000659973	0.000469432	0.000817514	0.000597169	0.0001809 6	0.000314019	3.61311E-05
3837803773415	383780	3773415	0.000229945	4.95431E-05	0.000118742	0.000220251	0.000151053	1.42167E-05	4.57735E-05	8.10461E-05	0.000387832	0.00052907	0.000634447	0.000634447	0.000634447	0.000451276	0.000785896	0.000574073	0.000173961	0.000301874	3.60594E-05
3837903773415	383790	3773415	0.000231868	4.99575E-05	0.000119735	0.000222094	0.000152316	1.43356E-05	4.61564E-05	8.1724E-05	0.000379755	0.000512018	0.000621236	0.000621236	0.000621236	0.000441879	0.000769531	0.000562118	0.000170339	0.000295588	3.67399E-05
3838003773415	383800	3773415	0.000234733	5.05748E-05	0.000121215	0.000224838	0.000154198	1.45128E-05	4.67267E-05	8.27337E-05	0.000372921	0.000502803	0.000610055	0.000610055	0.000610055	0.00043392 6	0.000755681	0.000552001	0.000167273	0.000290268	3.75338E-05
3838103773415	383810	3773415	0.000235863	5.08182E-05	0.000121798	0.00022592	0.00015494	1.45826E-05	4.69516E-05	8.3132E-05	0.000364212	0.000491061	0.000595808	0.000595808	0.000595808	0.000423793	0.000738033	0.00053911	0.000163367	0.000283489	3.80233E-05
3838203773415	383820	3773415	0.000233161	5.02792E-05	0.000120506	0.000223524	0.000153297	1.44279E-05	4.64536E-05	8.22502E-05	0.000351635	0.000474104	0.000575234	0.000575234	0.000575234	0.000409158	0.000712548	0.000520494	0.000157725	0.0002737	3.79696E-05
3838303773415	383830	3773415	0.000230859	4.97402E-05	0.000119214	0.000221128	0.000151653	1.42733E-05	4.59556E-05	8.13684E-05	0.000339708	0.000458024	0.000555724	0.000555724	0.000555724	0.00039528 1	0.00068838	0.0005028 4	0.000152376	0.000264417	3.7892E-05
3838403773415	383840	3773415	0.000225789	4.86477E-05	0.000116596	0.000216271	0.000148322	1.39598E-05	4.49462E-05	7.95812E-05	0.000325586	0.000438982	0.00053262	0.00053262	0.00053262	0.000378848	0.000659762	0.000481935	0.000146041	0.000253424	3.74622E-05
3838503773415	383850	3773415	0.000220207	4.7445E-05	0.000113713	0.000210924	0.000144656	1.36147E-05	4.38351E-05	7.76138E-05	0.000311654	0.000420198	0.000509829	0.000509829	0.000509829	0.000362637	0.00063153	0.000461313	0.000139792	0.00024258	3.69429E-05
3838603773415	383860	3773415	0.000214006	4.61091E-05	0.000110511	0.000204985	0.000140583	1.32313E-05	4.26008E-05	7.54284E-05	0.000297841	0.000401575	0.000487233	0.000487233	0.000487233	0.000346564	0.000603541	0.000440868	0.000133596	0.000231829	3.63161E-05
3838703773415	383870	3773415	0.000205385	4.42515E-05	0.000106059	0.000196727	0.000134919	1.26983E-05	4.08845E-05	7.23897E-05	0.000282375	0.000380722	0.000461933	0.000461933	0.000461933	0.000328568	0.000572201	0.000417975	0.000126659	0.000219791	3.53133E-05
3838803773415	383880	3773415	0.00019718	4.24837E-05	0.000101822	0.000188868	0.000129529	1.2191E-05	3.92513E-05	6.94979E-05	0.000268151	0.000361544	0.000438663	0.000438663	0.000438663	0.000312017	0.000543377	0.0003969 2	0.000120279	0.000208719	3.43165E-05
3838903773415	383890	3773415	0.000189285	4.07827E-05	9.77454E-05	0.000181305	0.000124343	1.17028E-05	3.76796E-05	6.67151E-05	0.000254995	0.000343806	0.000417142	0.000417142	0.000417142	0.000296709	0.000516718	0.000377446	0.000114378	0.000198479	3.33316E-05
3839003773415	383900	3773415	0.000181793	3.91685E-05	9.38767E-05	0.00017413	0.000119421	1.12397E-05	3.61883E-05	6.40746E-05	0.00024286	0.000327444	0.00039729	0.00039729	0.00039729	0.000282589	0.000492127	0.000359483	0.000108934	0.000189033	3.23705E-05
3839103773415	383910	3773415	0.000174745	3.765E-05	9.02372E-05	0.000167379	0.000114792	1.08039E-05	3.47853E-05	6.15905E-05	0.000231661	0.000312346	0.000378971	0.000378971	0.000378971	0.000269559	0.000469435	0.000342908	0.000103911	0.000180317	3.14513E-05
3829703773425	382970	3773425	0.000106781	2.30067E-05	5.51411E-05	0.00010228	7.01455E-05	6.60193E-06	2.12562E-05	3.7636E-05	0.000241331	0.00032538 4	0.00039479	0.00039479	0.00039479	0.00028081	0.00048903	0.000357221	0.000108249	0.000187844	5.29998E-05
3829803773425	382980	3773425	0.000109888	2.36761E-05	5.67455E-05	0.000105256	7.21865E-05	6.79402E-06	2.18747E-05	3.87311E-05	0.000256947	0.000346437	0.000420335	0.000420335	0.000420335	0.00029898	0.000520673	0.000380335	0.000115253	0.000199998	5.41638E-05
3829903773425	382990	3773425	0.000112242	2.41833E-05	5.7961E-05	0.00010751	7.37327E-05	6.93955E-06	2.23432E-05	3.95607E-05	0.00027175	0.000366397	0.000444552	0.000444552	0.000444552	0.000316205	0.00055067	0.000402247	0.000121893	0.000211521	5.48622E-05
3830003773425	383000	3773425	0.000113009	2.43485E-05	5.83569E-05	0.000108245	7.42363E-05	6.98695E-06	2.24959E-05	3.98309E-05	0.000283617	0.000382396	0.000463964	0.000463964	0.000463964	0.000330013	0.000574717	0.000419813	0.000127216	0.000220757	5.46532E-05
3830103773425	383010	3773425	0.000113802	2.45194E-05	5.87667E-05	0.000109005	7.47576E-05	7.03601E-06	2.26538E-05	4.01106E-05	0.000296635	0.000399949	0.000485261	0.000485261	0.000485261	0.000345161	0.000601097	0.000439083	0.000133055	0.00023089	5.44264E-05
3830203773425	383020	3773425	0.000114475	2.46643E-05	5.9114E-05	0.000109649	7.51994E-05	7.07759E-06	2.27877E-05	4.03476E-05	0.000310496	0.000418637	0.000507935	0.000507935	0.000507935	0.000361289	0.000629184	0.000459599	0.000139272	0.00024167 9	5.4128E-05
3830303773425	383030	3773425	0.000115174	2.4815E-05	5.94751E-05	0.000110319	7.56589E-05	7.12083E-06	2.29269E-05	4.05941E-05	0.000325466	0.000438821	0.000532425	0.000532425	0.000532425	0.000378709	0.00065952	0.000481759	0.000145987	0.000253331	5.38414E-05

			ISDrainage / Utilities Trenching	ISDrainage / Utilities Trenching	ISAsphalt Paving	ISAsphalt Paving	SVDemolition	SVSite Grubbing / Prep	SVMass Grading / Excavation	SVMass Grading / Excavation	SVDrainage / Utilities Trenching	SVFoundations / Concrete Pads	SVBuilding / Structure Construction	SVBuilding / Structure Construction	SVAsphalt Paving	SVAsphalt Paving	SVArchitectural Coating	SVArchitectural Coating	SVLandscaping or Other Finishing	SVLandscaping or Other Finishing	MDemolition
Unique Identifier	X (UTM)	Y (UTM)	2027	2028	2027	2028	2027	2027	2027	2028	2028	2028	2028	2029	2028	2029	2028	2029	2028	2029	2027
3838303773405	383830	3773405	1.28373E-05	1.28373E-05	5.49748E-05	5.49748E-05	0.000167802	0.000110861	0.000187213	0.000187213	5.65091E-05	5.82346E-05	0.000307857	0.000307857	0.000229919	0.000229919	2.27762E-05	2.27762E-05	7.33324E-05	7.33324E-05	0.000194939
3838403773405	383840	3773405	1.26805E-05	1.26805E-05	5.43033E-05	5.43033E-05	0.000164536	0.000108704	0.00018357	0.00018357	5.54094E-05	5.71013E-05	0.000302008	0.000302008	0.000225444	0.000225444	2.2333E-05	2.2333E-05	7.19054E-05	7.19054E-05	0.000189042
3838503773405	383850	3773405	1.24803E-05	1.24803E-05	5.34463E-05	5.34463E-05	0.000160958	0.00010634	0.000179578	0.000179578	5.42045E-05	5.58596E-05	0.000295683	0.000295683	0.000220542	0.000220542	2.18473E-05	2.18473E-05	7.03417E-05	7.03417E-05	0.000182303
3838603773405	383860	3773405	1.22534E-05	1.22534E-05	5.24744E-05	5.24744E-05	0.000157246	0.000103887	0.000175436	0.000175436	5.29542E-05	5.45711E-05	0.000289164	0.000289164	0.000215455	0.000215455	2.13434E-05	2.13434E-05	6.87192E-05	6.87192E-05	0.000175229
3838703773405	383870	3773405	1.19377E-05	1.19377E-05	5.11225E-05	5.11225E-05	0.000152926	0.000101034	0.000170617	0.000170617	5.14996E-05	5.30722E-05	0.000281717	0.000281717	0.000209537	0.000209537	2.07571E-05	2.07571E-05	6.68316E-05	6.68316E-05	0.000166616
3838803773405	383880	3773405	1.16241E-05	1.16241E-05	4.97795E-05	4.97795E-05	0.000148797	9.83055E-05	0.00016601	0.00016601	5.0109E-05	5.16391E-05	0.000274606	0.000274606	0.000203879	0.000203879	2.01966E-05	2.01966E-05	6.5027E-05	6.5027E-05	0.000158665
3838903773405	383890	3773405	1.13126E-05	1.13126E-05	4.84453E-05	4.84453E-05	0.000144815	9.56746E-05	0.000161567	0.000161567	4.8768E-05	5.02571E-05	0.000267765	0.000267765	0.000198422	0.000198422	1.96561E-05	1.96561E-05	6.32867E-05	6.32867E-05	0.000151234
3839003773405	383900	3773405	1.10093E-05	1.10093E-05	4.71465E-05	4.71465E-05	0.000140998	9.31529E-05	0.000157309	0.000157309	4.74826E-05	4.89324E-05	0.000261233	0.000261233	0.000193193	0.000193193	1.9138E-05	1.9138E-05	6.16186E-05	6.16186E-05	0.000144369
3839103773405	383910	3773405	1.07142E-05	1.07142E-05	4.5883E-05	4.5883E-05	0.000137353	9.07445E-05	0.000153242	0.000153242	4.6255E-05	4.76673E-05	0.000254997	0.000254997	0.000188198	0.000188198	1.86432E-05	1.86432E-05	6.00255E-05	6.00255E-05	0.000138042
3829703773415	382970	3773415	1.84203E-05	1.84203E-05	7.88838E-05	7.88838E-05	0.000214873	0.00014196	0.000239729	0.000239729	7.23607E-05	7.45702E-05	0.000422325	0.000422325	0.000294414	0.000294414	2.91652E-05	2.91652E-05	9.39032E-05	9.39032E-05	4.8332E-05
3829803773415	382980	3773415	1.88185E-05	1.88185E-05	8.05891E-05	8.05891E-05	0.000223646	0.000147756	0.000249518	0.000249518	7.53152E-05	7.76149E-05	0.000437694	0.000437694	0.000306435	0.000306435	3.03561E-05	3.03561E-05	9.77373E-05	9.77373E-05	4.97228E-05
3829903773415	382990	3773415	1.90578E-05	1.90578E-05	8.1614E-05	8.1614E-05	0.000230875	0.000152532	0.000257583	0.000257583	7.77498E-05	8.01238E-05	0.000450603	0.000450603	0.000316341	0.000316341	3.13373E-05	3.13373E-05	0.000100897	0.000100897	5.07077E-05
3830003773415	383000	3773415	1.90042E-05	1.90042E-05	8.13843E-05	8.13843E-05	0.000235103	0.000155325	0.0002623	0.0002623	7.91734E-05	8.15909E-05	0.00045881	0.00045881	0.000322133	0.000322133	3.19111E-05	3.19111E-05	0.000102744	0.000102744	5.09046E-05
3830103773415	383010	3773415	1.89361E-05	1.89361E-05	8.10927E-05	8.10927E-05	0.000239226	0.000158049	0.0002669	0.0002669	8.05619E-05	8.30219E-05	0.000466926	0.000466926	0.000327783	0.000327783	3.24708E-05	3.24708E-05	0.000104546	0.000104546	5.11315E-05
3830203773415	383020	3773415	1.88123E-05	1.88123E-05	8.05626E-05	8.05626E-05	0.000242767	0.000160389	0.000270851	0.000270851	8.17545E-05	8.42508E-05	0.000474141	0.000474141	0.000332635	0.000332635	3.29514E-05	3.29514E-05	0.000106094	0.000106094	5.12867E-05
3830303773415	383030	3773415	1.86823E-05	1.86823E-05	8.0006E-05	8.0006E-05	0.000245977	0.00016251	0.000274432	0.000274432	8.28356E-05	8.53649E-05	0.000480879	0.000480879	0.000337033	0.000337033	3.33872E-05	3.33872E-05	0.000107497	0.000107497	5.14777E-05
3830403773415	383040	3773415	1.85895E-05	1.85895E-05	7.96084E-05	7.96084E-05	0.000249145	0.000164602	0.000277966	0.000277966	8.39023E-05	8.64642E-05	0.00048754	0.00048754	0.000341373	0.000341373	3.38171E-05	3.38171E-05	0.000108881	0.000108881	5.1806E-05
3830503773415	383050	3773415	1.85833E-05	1.85833E-05	7.95818E-05	7.95818E-05	0.000252741	0.000166978	0.000281979	0.000281979	8.51134E-05	8.77123E-05	0.000494909	0.000494909	0.00034631	0.00034631	3.43052E-05	3.43052E-05	0.000110452	0.000110452	5.24089E-05
3830603773415	383060	3773415	1.85812E-05	1.85812E-05	7.9573E-05	7.9573E-05	0.000255909	0.000169071	0.000285513	0.000285513	8.61801E-05	8.88115E-05	0.000501556	0.000501556	0.000350641	0.000350641	3.47352E-05	3.47352E-05	0.000111837	0.000111837	5.30714E-05
3830703773415	383070	3773415	1.86988E-05	1.86988E-05	8.00766E-05	8.00766E-05	0.000259977	0.000171758	0.000290051	0.000290051	8.755E-05	9.02233E-05	0.00050966	0.00050966	0.000356215	0.000356215	3.52873E-05	3.52873E-05	0.000113615	0.000113615	5.41041E-05
3830803773415	383080	3773415	1.88618E-05	1.88618E-05	8.07746E-05	8.07746E-05	0.000264229	0.000174568	0.000294795	0.000294795	8.89819E-05	9.16989E-05	0.000518021	0.000518021	0.000362041	0.000362041	3.58645E-05	3.58645E-05	0.000115473	0.000115473	5.53278E-05
3830903773415	383090	3773415	1.90764E-05	1.90764E-05	8.16935E-05	8.16935E-05	0.000268793	0.000177583	0.000299887	0.000299887	9.0519E-05	9.32829E-05	0.000526833	0.000526833	0.000368295	0.000368295	3.6484E-05	3.6484E-05	0.000117467	0.000117467	5.67783E-05
3831003773415	383100	3773415	1.97944E-05	1.97944E-05	8.47683E-05	8.47683E-05	0.000278908	0.000184266	0.000311172	0.000311172	9.39253E-05	9.67933E-05	0.000544728	0.000544728	0.000382154	0.000382154	3.78569E-05	3.78569E-05	0.000121888	0.000121888	5.97748E-05
3831103773415	383110	3773415	2.06073E-05	2.06073E-05	8.82495E-05	8.82495E-05	0.000289446	0.000191228	0.000322929	0.000322929	9.7474E-05	0.00010045	0.000562997	0.000562997	0.000396593	0.000396593	3.92872E-05	3.92872E-05	0.000126493	0.000126493	6.32488E-05
3831203773415	383120	3773415	2.14965E-05	2.14965E-05	9.20576E-05	9.20576E-05	0.000300878	0.000198781	0.000335684	0.000335684	0.000101324	0.000104418	0.000582218	0.000582218	0.000412257	0.000412257	4.0839E-05	4.0839E-05	0.000131489	0.000131489	6.73317E-05
3831303773415	383130	3773415	2.23837E-05	2.23837E-05	9.58569E-05	9.58569E-05	0.00031345	0.000207086	0.00034971	0.00034971	0.000105558	0.000108781	0.0006026	0.0006026	0.000429483	0.000429483	4.25454E-05	4.25454E-05	0.000136983	0.000136983	7.20114E-05
3831403773415	383140	3773415	2.31388E-05	2.31388E-05	9.90908E-05	9.90908E-05	0.000327382	0.000216291	0.000365254	0.000365254	0.000110249	0.000113616	0.000624475	0.000624475	0.000448572	0.000448572	4.44364E-05	4.44364E-05	0.000143072	0.000143072	7.71688E-05
3831503773415	383150	3773415	2.35267E-05	2.35267E-05	0.000100752	0.000100752	0.000337105	0.000222714	0.000376101	0.000376101	0.000113524	0.00011699	0.000639072	0.000639072	0.000461894	0.000461894	4.57561E-05	4.57561E-05	0.000147321	0.000147321	8.13054E-05
3831603773415	383160	3773415	2.37908E-05	2.37908E-05	0.000101883	0.000101883	0.000347275	0.000229434	0.000387448	0.000387448	0.000116949	0.00012052	0.000653707	0.000653707	0.00047582	0.00047582	4.71365E-05	4.71365E-05	0.000151765	0.000151765	8.56748E-05
3831703773415	383170	3773415	2.39167E-05	2.39167E-05	0.000102422	0.000102422	0.000356949	0.000235825	0.000398241	0.000398241	0.000120206	0.000123877	0.00066699	0.00066699	0.000489084	0.000489084	4.84496E-05	4.84496E-05	0.000155993	0.000155993	9.00262E-05
3831803773415	383180	3773415	2.39352E-05	2.39352E-05	0.000102501	0.000102501	0.000365355	0.000241378	0.000407619	0.000407619	0.000123037	0.000126794	0.000677734	0.000677734	0.000500601	0.000500601	4.95905E-05	4.95905E-05	0.000159667	0.000159667	9.42046E-05
3831903773415	383190	3773415	2.38445E-05	2.38445E-05	0.000102113	0.000102113	0.000373993	0.000247085	0.000417257	0.000417257	0.000125946	0.000129792	0.000688337	0.000688337	0.000512438	0.000512438	5.07631E-05	5.07631E-05	0.000163442	0.000163442	9.84367E-05
3832003773415	383200	3773415	2.34463E-05	2.34463E-05	0.000100407	0.000100407	0.000386908	0.000255618	0.000431666	0.000431666	0.000130295	0.000134274	0.000705433	0.000705433	0.000530134	0.000530134	5.2516E-05	5.2516E-05	0.000169086	0.000169086	0.000103152
3832103773415	383210	3773415	2.27778E-05	2.27778E-05	9.75445E-05	9.75445E-05	0.000401189	0.000265053	0.000447599	0.000447599	0.000135105	0.00013923	0.000724951	0.000724951	0.00054701	0.00054701	5.44545E-05	5.44545E-05	0.000175327	0.000175327	0.000107916
3832203773415	383220	3773415	2.19154E-05	2.19154E-05	9.38513E-05	9.38513E-05	0.000416065	0.000274881	0.000464195	0.000464195	0.000140114	0.000144393	0.000746028	0.000746028	0.000570083	0.000570083	5.64735E-05	5.64735E-05	0.000181828	0.000181828	0.000112285
3832303773415	383230	3773415	2.01162E-05	2.01162E-05	8.61467E-05	8.61467E-05	0.00043268	0.000285858	0.000482733	0.000482733	0.00014571	0.000150159	0.000768922	0.000768922	0.00059284	0.00059284	5.87288E-05	5.87288E-05	0.000189089	0.000189089	0.0001149
3835703773415	383570	3773415	1.84512E-05	1.84512E-05	7.90164E-05	7.90164E-05	0.000294145	0.000194332	0.000328172	0.000328172	9.90565E-05	0.000102081	0.000525378	0.000525378	0.000403031	0.000403031	3.99251E-05	3.99251E-05	0.000128547	0.000128547	0.000383558
3835903773415	383590	3773415	1.80118E-05	1.80118E-05	7.71344E-05	7.71344E-05	0.000277407	0.000183274	0.000309498	0.000309498	9.34198E-05	9.62724E-05	0.000501299	0.000501299	0.000380098	0.000380098	3.76532E-05	3.76532E-05	0.000121232	0.000121232	0.000417044
3836003773415	383600	3773415	1.77931E-05	1.77931E-05	7.61978E-05	7.61978E-05	0.000270012	0.000178389	0.000301248	0.000301248	9.09295E-05	9.3706E-05	0.000489627	0.000489627	0.000369965	0.000369965	3.66495E-05	3.66495E-05	0.000118	0.000118	0.000420459
3836103773415	383610	3773415	1.75476E-05	1.75476E-05	7.51464E-05	7.51464E-05	0.000261594	0.000172827	0.000291856	0.000291856	8.80947E-05	9.07846E-05	0.00047637	0.00047637	0.000358431	0.000358431	3.55069E-05	3.55069E-05	0.000114321	0.000114321	0.000420399
3836203773415	383620	3773415	1.73062E-05	1.73062E-05	7.41126E-05	7.41126E-05	0.000253427	0.000167431	0.000282744	0.000282744	8.53445E-05	8.79504E-05	0.000463242	0.000463242	0.000347241	0.000347241	3.43984E-05	3.43984E-05	0.000110752	0.000110752	0.000415731
3836303773415	383630	3773415	1.70503E-05	1.70503E-05	7.3017E-05	7.3017E-05	0.000245683	0.000162315	0.000274104	0.000274104	8.27366E-05	8.52629E-05	0.000450539	0.000450539	0.00033663	0.00033663	3.33473E-05	3.33473E-05	0.000107368	0.000107368	0.000406843
3836403773415	383640	3773415	1.67862E-05	1.67862E-05	7.18861E-05	7.18861E-05	0.000238368	0.000157482	0.000265943	0.000265943	8.02731E-05	8.27242E-05	0.00043821	0.00043821	0.000326607	0.000326607	3.23543E-05	3.23543E-05	0.000104171	0.000104171	0.000394165
3836503773415	383650	3773415	1.65015E-05	1.65015E-05	7.06668E-05	7.06668E-05	0.000231445	0.000152908	0.000258219	0.000258219	7.79417E-05	8.03216E-05	0.000426306	0.000426306	0.000317121	0.000317121	3.14147E-05	3.14147E-05	0.000101146	0.000101146	0.000378967
3836603773415	383660	3773415	1.61466E-05	1.61466E-05	6.91471E-05	6.91471E-05	0.000224216	0.000148132	0.000250153	0.000250153	7.55071E-05	7.78127E-05	0.000413835	0.000413835	0.000307216	0.000307216	3.04334E-05	3.04334E-05	9.79863E-05	9.79863E-05	0.000360218
3836703773415	383670	3773415	1.57423E-05	1.57423E-05	6.74153E-05	6.74153E-05	0.000217176	0.000143481	0.000242299	0.000242299	7.31365E-05	7.53696E-05	0.000401608	0.000401608	0.00029751	0.00029751	2.94779E-05	2.94779E-05	9.49099E-05	9.49099E-05	0.000340311
3836803773415	383680	3773415	1.53049E-05	1.53049E-05	6.55421E-05	6.55421E-05	0.000210455	0.000139041	0.000234801	0.000234801	7.08731E-05	7.30372E-05	0.000389859	0.000389859	0.00028836	0.00028836	2.85657E-05	2.85657E-05	9.19728E-05	9.19728E-05	0.000320536
3836903773415	383690	3773415	1.482E-05	1.482E-05	6.34658E-05	6.34658E-05	0.000203783	0.000134633	0.000227357	0.000227357	6.86263E-05	7.07218E-05	0.000378251	0.000378251	0.00027922	0.00027922	2.76601E-05	2.76601E-05	8.9057E-05	8.9057E-05	0.000300796
3837003773415	383700	3773415	1.43372E-05	1.43372E-05	6.13983E-05	6.13983E-05	0.000197571	0.000130529	0.000220426	0.000220426	6.65342E-05	6.85658E-05	0.000367378	0.000367378	0.00027078	0.00027078	2.68168E-05	2.68168E-05	8.63421E-05	8.63421E-05	0.00028299
3837103773415	383710	3773415	1.38916E-05	1.38916E-05	5.94898E-05	5.94898E-05	0.000191984	0.000126837	0.000214193	0.000214193	6.46526E-05	6.66267E-05	0.000357496	0.000357496	0.00026305	0.00026305	2.60584E-05	2.60584E-05	8.39003E-05	8.39003E-05	0.000267619
3837203773415	383720	3773415	1.3483E-05	1.3483E-05	5.77404E-05	5.77404E-05	0.000186843	0.000123442	0.000208458	0.000208458	6.29215E-05	6.48428E-05	0.000348336	0.000348336	0.00025609	0.00025609	2.53607E-05	2.53607E-05	8.16539E-05	8.16539E-05	0.000253956
3837303773415	383730	3773415	1.30993E-05	1.30993E-05	5.60969E-05	5.60969E-05	0.000182009	0.000120248	0.000203065	0.000203065	6.12937E-05	6.31652E-05	0.000339679	0.000339679	0.00024938	0.00024938	2.47046E-05	2.47046E-05	7.95414E-05	7.95414E-05	0.000241546
3837403773415	383740	3773415	1.28703E-05	1.28703E-05	5.51162E-05	5.51162E-05	0.000178346	0.000117827	0.000198977	0.000198977	6.00599E-05	6.18938E-05	0.000332812	0.000332812	0.00024436	0.00024436	2.42073E-05	2.42073E-05	7.79403E-05	7.79403E-05	0.000232545
3837503773415	383750	3773415	1.26474E-05	1.26474E-05	5.4162E-05	5.4162E-05	0.000174743	0.000115447	0.000194958	0.000194958	5.88467E-05	6.06436E-05	0.000326087	0.000326087	0.00023943	0.00023943	2.37184E-05	2.37184E-05	7.6366E-05	7.6366E-05	0.000223926
3837603773415	383760	3773415	1.25175E-05	1.25175E-05	5.36053E-05	5.36053E-05	0.000171839	0.000113529	0.000191718	0.000191718	5.78688E-05	5.96357E-05	0.000320457	0.000320457	0.00023541	0.00023541	2.33242E-05	2.33242E-05	7.50969E-05	7.50969E-05	0.000217276
3837703773415	383770	3773415	1.24886E-05	1.24886E-05	5.34816E-05	5.34816E-05	0.000169658	0.000112088	0.000189284	0.000189284	5.71343E-05	5.88788E-05	0.000315961	0.000315961	0.00023242	0.00023242	2.30282E-05	2.30282E-05	7.41437E-05	7.41437E-05	0.000212578
3837803773415	383780	3773415	1.24638E-05	1.24638E-05	5.33756E-05	5.33756E-05	0.000167496	0.000110659	0.000186872	0.000186872	5.64059E-05	5.81283E-05	0.000311542	0.000311542	0.00022949	0.00022949	2.27346E-05	2.27346E-05	7.31986E-05	7.31986E-05	0.000208119
3837903773415	383790	3773415	1.2699E-05	1.2699E-05	5.43828E-05	5.43828E-05	0.00016714	0.000110424	0.000186475	0.000186475	5.62863E-05	5.80049E-05	0.000309906	0.000309906	0.000229012	0.000229012	2.26864E-05	2.26864E-05	7.30433E-05	7.30433E-05	0.000208645
3838003773415	383800	3773415	1.29734E-05	1.29734E-05	5.5558E-05	5.5558E-05	0.000167171	0.000110444	0.000186509	0.000186509	5.62966E-05	5.80156E-05	0.000308965	0.000308965	0.00022954	0.00022954	2.26905E-05	2.26905E-05	7.30567E-05	7.30567E-05	0.000210847
3838103773415	383810	3773415	1.31426E-05	1.31426E-05	5.62825E-05	5.62825E-05	0.000166619	0.0001008	0.000185894	0.000185894	5.61109E-05	5.78242E-05	0.000307278	0.000307278	0.00022829	0.00022829	2.26157E-05	2.26157E-05	7.28157E-05	7.28157E-05	0.000211886
3838203773415	383820	3773415	1.3124E-05	1.3124E-05	5.6203E-05	5.6203E-05	0.000164702	0.000108813	0.000183755	0.000183755	5.54651E-05	5.71587E-05	0.000303516	0.000303516	0.00022571	0.00022571	2.23554E-05	2.23554E-05	7.19776E-05	7.19776E-05	0.000208925
3838303773415	383830	3773415	1.30972E-05	1.30972E-05	5.60881E-05	5.60881E-05	0.000162784	0.000107546	0.000181615	0.000181615	5.48193E-05	5.64932E-05	0.000299805	0.000299805	0.00022304	0.00022304	2.20951E-05	2.20951E-05	7.11396E-05	7.11396E-05	0.000206
3838403773415	383840	3773415	1.29487E-05	1.29487E-05	5.54519E-05	5.54519E-05	0.000159862	0.000105616	0.000178355	0.000178355	5.38352E-05	5.5479E-05	0.00029451	0.00029451	0.000219039	0.000219039	2.16985E-05	2.16985E-05	6.98625E-05	6.98625E-05	0.000199995
3838503773415	383850	3773415	1.27692E-05	1.27692E-05	5.46833E-05	5.46833E-05	0.000156731	0.000103547	0.000174862	0.000174862	5.27809E-05	5.43925E-05	0.000288893	0.000288893	0.00021475	0.00021475	2.12735E-05	2.12735E-05	6.84943E-05	6.84943E-05	0.000193393
3838603773415	383860	3773415	1.25525E-05	1.25525E-05	5.37555E-05	5.37555E-05	0.000153361	0.000101321	0.000171102	0.000171102	5.16461E-05	5.32231E-05	0.000282915	0.000282915	0.00021013	0.00021013	2.08162E-05	2.08162E-05	6.70217E-05	6.70217E-05	0.000186135
3838703773415	383870	3773415	1.22059E-05	1.22059E-05	5.22711E-05	5.22711E-05	0.000149073	9.84877E-05	0.000166318	0.000166318	5.02019E-05	5.17348E-05	0.000275469	0.000275469	0.00020425	0.00020425	2.0234E-05	2.0234E-05	6.51475E-05	6.51475E-05	0.00017625
3838803773415	383880	3773415	1.18614E-05	1.18614E-05	5.07956E-05	5.07956E-05	0.000144974	9.57798E-05	0.000161745	0.000161745	4.88216E-05	5.03123E-05	0.000268383	0.000268383	0.00019864	0.00019864	1.96777E-05	1.96777E-05	6.33563E-05	6.33563E-05	0.000167195
3838903773415	383890	3773415	1.15209E-05	1.15209E-05	4.93377E-05	4.93377E-05	0.000141035	9.31772E-05	0.00015735	0.00015735	4.7495E-05	4.89452E-05	0.000261607	0.000261607	0.00019324	0.00019324	1.9143E-05	1.9143E-05	6.16347E-05	6.16347E-05	0.000158832
3839003773415	383900	3773415	1.11888E-05	1.11888E-05	4.79152E-05	4.79152E-05	0.000137279	9.06959E-05	0.00015316	0.00015316	4.62302E-05	4.76418E-05	0.000255165	0.000255165	0.00018809	0.00018809	1.86333E-05	1.86333E-05	5.99934E-05	5.99934E-05	0.000151186
3839103773415	383910	3773415	1.0871E-05	1.0871E-05	4.65545E-05	4.65545E-05	0.000133719	8.83442E-05	0.000149188	0.000149188	4.50315E-05	4.64065E-05	0.000249058	0.000249058	0.00018322	0.00018322	1.81501E-05	1.81501E-05	5.84378E-05	5.84378E-05	0.000144226
3829703773425	382970	3773425	1.83192E-05	1.83192E-05	7.84509E-05	7.84509E-05	0.000201455	0.000133095	0.00022476	0.00022476	6.78423E-05	6.99138E-05	0.000398491	0.000398491	0.00027603	0.00027603	2.73441E-05	2.73441E-05	8.80396E-05	8.80396E-05	4.8135E-05
3829803773425	382980	3773425	1.87215E-05	1.87215E-05	8.01738E-05	8.01738E-05	0.000209157	0.000138183	0.000233352	0.000233352	7.04357E-05	7.25864E-05	0.000412198	0.000412198	0.00028658	0.00028658	2.83894E-05	2.83894E-05	9.14052E-05	9.14052E-05	4.95019E-05
3829903773425	382990	3773425	1.89629E-05	1.89629E-05	8.12076E-05	8.12076E-05	0.00021551	0.000142381	0.00024044	0.00024044	7.25753E-05	7.47913E-05	0.000423755	0.000423755	0.00029528	0.00029528	2.92517E-05	2.92517E-05	9.41817E-05	9.41817E-05	5.04808E-05
3830003773425	383000	3773425	1.88907E-05	1.88907E-05	8.08983E-05	8.08983E-05	0.000219131	0.000144773	0.00024448	0.00024448	7.37946E-05	7.60479E-05	0.000430956	0.000430956	0.00030024	0.00030024	2.97432E-05	2.97432E-05	9.5764E-05	9.5764E-05	5.06718E-05
3830103773425	383010	3773425	1.88123E-05	1.88123E-05	8.05626E-05	8.05626E-05	0.000222653	0.0001471	0.00024841	0.00024841	7.4981E-05	7.72705E-05	0.000438029	0.000438029	0.00030507	0.00030507	3.02213E-05	3.02213E-05	9.73036E-05	9.73036E-05	5.09106E-05
3830203773425	383020	3773425	1.87091E-05	1.87091E-05	8.01208E-05	8.01208E-05	0.000225784	0.000149168	0.00025193	0.00025193	7.60353E-05	7.8357E-05	0.000444484	0.000444484	0.00030965	0.00030965	3.06463E-05	3.06463E-05	9.86717E-05	9.86717E-05	5.11315E-05
3830303773425	383030	3773425	1.86101E-05	1.86101E-05	7.96967E-05	7.96967E-05	0.000228633	0.000151051	0.00025582	0.00025582	7.69947E-05	7.93456E-05	0.000450487	0.000450487	0.000313268	0.000313268	3.1033E-05	3.1033E-05	9.99167E-05	9.99167E-05	5.1412E-05

			MSite Grubbing / Prep	MMass Grading / Excavation	MMass Grading / Excavation	MDrainage / Utilities Trenching	MFoundations / Concrete Pads	MBuilding / Structure Construction	MAsphalt Paving	MLandscaping or Other Finishing	MWaterside Construction (Piles)	RSSWRe-striping South Valley	RSSWRe-striping Silver Lake Boulevard	RSSWDemolition	RSSWPlacing Base	RSSWForm/Place Rebar and Pour	Child Risk				
Unique Identifier	X (UTM)	Y (UTM)	2027	2027	2028	2028	2028	2028	2028	2028	2028	2029	2029	2029	2029	2029	3rd Trimester	0<2	2<16	Total	per million
3838303773405	383830	3773405	0.000175908	0.000439257	0.000439257	0.00012293	0.000226829	0.000407881	0.000288552	8.74399E-05	0.00015482	0.000117067	0.000358729	0.000599158	0.000325702	9.74882E-05	7.11233E-09	1.369E-07	7.1428E-08	2.15437E-07	0.21543677
3838403773405	383840	3773405	0.000170587	0.000425968	0.000425968	0.000119211	0.000219967	0.000395542	0.000279822	8.47946E-05	0.000150136	0.000114555	0.000341722	0.000570847	0.000310312	9.28818E-05	6.89931E-09	1.3348E-07	6.8969E-08	2.09346E-07	0.20934586
3838503773405	383850	3773405	0.000164505	0.000410783	0.000410783	0.000114961	0.000212125	0.000381441	0.000269847	8.17717E-05	0.000144784	0.000111898	0.000324524	0.000542205	0.000294742	8.82215E-05	6.67043E-09	1.2968E-07	6.6393E-08	2.02748E-07	0.20274788
3838603773405	383860	3773405	0.000158123	0.000394844	0.000394844	0.000110501	0.000203895	0.000366641	0.000259377	7.8599E-05	0.000139166	0.000109195	0.000307789	0.000514318	0.000279583	8.36841E-05	6.43853E-09	1.2576E-07	6.3817E-08	1.96013E-07	0.19601329
3838703773405	383870	3773405	0.00015035	0.000375436	0.000375436	0.000105069	0.000193872	0.000348619	0.000246627	7.47354E-05	0.000132326	0.00010616	0.000289858	0.000484437	0.00026334	7.88221E-05	6.17175E-09	1.2104E-07	6.0944E-08	1.88159E-07	0.18815883
3838803773405	383880	3773405	0.000143175	0.00035752	0.00035752	0.000100055	0.000184621	0.000331983	0.000234858	7.11691E-05	0.000126011	0.000103261	0.000273514	0.000457195	0.000248531	7.43897E-05	5.92319E-09	1.1659E-07	5.8279E-08	1.80794E-07	0.18079435
3838903773405	383890	3773405	0.000136469	0.000340774	0.000340774	9.53689E-05	0.000175974	0.000316433	0.000223858	6.78356E-05	0.000120109	0.000100473	0.000258482	0.000432127	0.000234904	7.03109E-05	5.68886E-09	1.1234E-07	5.5784E-08	1.73811E-07	0.17381092
3839003773405	383900	3773405	0.000130275	0.000325307	0.000325307	9.10401E-05	0.000167986	0.00030207	0.000213697	6.47566E-05	0.000114657	9.78049E-05	0.000244706	0.000409147	0.000222412	6.65718E-05	5.47011E-09	1.0832E-07	5.3463E-08	1.67257E-07	0.16725673
3839103773405	383910	3773405	0.000124565	0.000311049	0.000311049	8.70501E-05	0.000160624	0.000288832	0.000204331	6.19185E-05	0.000109632	9.52527E-05	0.000232055	0.000388035	0.000210936	6.31367E-05	5.26551E-09	1.0454E-07	5.1304E-08	1.61106E-07	0.16110637
3829703773415	382970	3773415	4.36135E-05	0.000108906	0.000108906	3.04785E-05	5.62385E-05	0.000101127	7.15415E-05	2.16792E-05	3.8385E-05	0.00033404	6.68864E-05	0.000113609	6.17578E-05	1.84852E-05	5.34597E-09	1.3902E-07	5.3762E-08	1.98132E-07	0.19813203
3829803773415	382980	3773415	4.48686E-05	0.00011204	0.00011204	3.13555E-05	5.78568E-05	0.000104037	7.36002E-05	2.23031E-05	3.94896E-05	0.000346987	6.94838E-05	0.000118049	6.41713E-05	1.92076E-05	5.5232E-09	1.4308E-07	5.6521E-08	2.05126E-07	0.20512627
3829903773415	382990	3773415	4.57573E-05	0.000114259	0.000114259	3.19766E-05	5.90028E-05	0.000106098	7.5058E-05	2.27449E-05	4.02718E-05	0.000356684	7.15638E-05	0.000121631	6.61187E-05	1.97905E-05	5.66309E-09	1.4598E-07	5.8969E-08	2.10612E-07	0.21061216
3830003773415	383000	3773415	4.59351E-05	0.000114703	0.000114703	3.21008E-05	5.92321E-05	0.00010651	7.53496E-05	2.28332E-05	4.04282E-05	0.000360582	7.26139E-05	0.000123473	6.71201E-05	2.00902E-05	5.73492E-09	1.4684E-07	6.0684E-08	2.13257E-07	0.2132566
3830103773415	383010	3773415	4.61397E-05	0.000115214	0.000115214	3.22439E-05	5.9496E-05	0.000106985	7.56854E-05	2.2935E-05	4.06084E-05	0.000363602	7.37745E-05	0.000125511	6.82276E-05	2.04217E-05	5.81362E-09	1.4775E-07	6.2537E-08	2.16097E-07	0.21609687
3830203773415	383020	3773415	4.62798E-05	0.000115564	0.000115564	3.23417E-05	5.96766E-05	0.00010731	7.59151E-05	2.30046E-05	4.07316E-05	0.000364908	7.49099E-05	0.000127514	6.93166E-05	2.07477E-05	5.89021E-09	1.4847E-07	6.4407E-08	2.18765E-07	0.21876493
3830303773415	383030	3773415	4.64522E-05	0.000115995	0.000115995	3.24622E-05	5.98988E-05	0.000107709	7.61978E-05	2.30903E-05	4.08833E-05	0.000365004	7.6176E-05	0.000129747	7.05303E-05	2.11109E-05	5.97322E-09	1.4926E-07	6.6397E-08	2.21631E-07	0.22163133
3830403773415	383040	3773415	4.67484E-05	0.000116734	0.000116734	3.26692E-05	6.02808E-05	0.000108396	7.66838E-05	2.32375E-05	4.11441E-05	0.000364451	7.77084E-05	0.000132446	7.19977E-05	2.15502E-05	6.06809E-09	1.5031E-07	6.8607E-08	2.24988E-07	0.22498815
3830503773415	383050	3773415	4.72924E-05	0.000118093	0.000118093	3.30494E-05	6.09823E-05	0.000109658	7.75762E-05	2.35079E-05	4.16229E-05	0.000364155	7.96778E-05	0.000135876	7.38621E-05	2.21082E-05	6.18216E-09	1.5185E-07	7.1209E-08	2.29242E-07	0.22924203
3830603773415	383060	3773415	4.78903E-05	0.000119586	0.000119586	3.34672E-05	6.17533E-05	0.000111044	7.85569E-05	2.38051E-05	4.21491E-05	0.000362768	8.1803E-05	0.000139594	7.58833E-05	2.27132E-05	6.29801E-09	1.5337E-07	7.3961E-08	2.3363E-07	0.23362963
3830703773415	383070	3773415	4.88222E-05	0.000121913	0.000121913	3.41184E-05	6.29549E-05	0.000113205	8.00855E-05	2.42683E-05	4.29692E-05	0.000362577	8.4506E-05	0.00014428	7.84306E-05	2.34756E-05	6.43627E-09	1.5546E-07	7.7322E-08	2.39219E-07	0.23921936
3830803773415	383080	3773415	4.99264E-05	0.00012467	0.00012467	3.48901E-05	6.43787E-05	0.000115765	8.18968E-05	2.48172E-05	4.3941E-05	0.000362477	8.75707E-05	0.000149594	8.13193E-05	2.43403E-05	6.58373E-09	1.5774E-07	8.1122E-08	2.45445E-07	0.2454451
3830903773415	383090	3773415	5.12353E-05	0.000127938	0.000127938	3.58048E-05	6.60665E-05	0.0001188	8.40438E-05	2.54678E-05	4.5093E-05	0.000362743	9.10625E-05	0.000155638	8.4605E-05	2.53237E-05	6.74181E-09	1.6024E-07	8.5467E-08	2.5245E-07	0.25244996
3831003773415	383100	3773415	5.39392E-05	0.00013469	0.00013469	3.76944E-05	6.95532E-05	0.00012507	8.84792E-05	2.68119E-05	4.74728E-05	0.000371409	9.68503E-05	0.000165579	9.00087E-05	2.69412E-05	7.00019E-09	1.6553E-07	9.2572E-08	2.65101E-07	0.265101
3831103773415	383110	3773415	5.70741E-05	0.000142518	0.000142518	3.98851E-05	7.35955E-05	0.000132338	9.36215E-05	2.83702E-05	5.02319E-05	0.000380242	0.000103532	0.000177056	9.62477E-05	2.88086E-05	7.28164E-09	1.7139E-07	1.0082E-07	2.79499E-07	0.27949916
3831203773415	383120	3773415	6.07584E-05	0.000151718	0.000151718	4.24598E-05	7.83463E-05	0.000140881	9.96651E-05	3.02015E-05	5.34745E-05	0.000389984	0.00011139	0.000190546	0.00010358	3.10034E-05	7.59593E-09	1.7801E-07	1.1064E-07	2.96249E-07	0.29624889
3831303773415	383130	3773415	6.49813E-05	0.000162263	0.000162263	4.54109E-05	8.37917E-05	0.000150673	0.000106592	3.23006E-05	5.71911E-05	0.000400921	0.000120615	0.000206386	0.000112191	3.35808E-05	7.94559E-09	1.8521E-07	1.2254E-07	3.15692E-07	0.31569227
3831403773415	383140	3773415	6.96351E-05	0.000173884	0.000173884	4.86632E-05	8.97927E-05	0.000161464	0.000114226	3.4614E-05	6.12871E-05	0.000413296	0.000131185	0.000224595	0.00012209	3.65436E-05	8.32666E-09	1.9254E-07	1.3713E-07	3.37996E-07	0.33799575
3831503773415	383150	3773415	7.33679E-05	0.000183205	0.000183205	5.12717E-05	9.4606E-05	0.000170119	0.000120349	3.64694E-05	6.45723E-05	0.000419892	0.000140485	0.000240673	0.00013083	3.91597E-05	8.61716E-09	1.972E-07	1.5152E-07	3.57333E-07	0.35733296
3831603773415	383160	3773415	7.73107E-05	0.000193051	0.000193051	5.40271E-05	9.96902E-05	0.000179261	0.000126817	3.84293E-05	6.80425E-05	0.000427047	0.000150664	0.000258314	0.000140419	4.20299E-05	8.90908E-09	2.0142E-07	1.6889E-07	3.79226E-07	0.37922558
3831703773415	383170	3773415	8.12374E-05	0.000202856	0.000202856	5.67712E-05	0.000104753	0.000188366	0.000133258	4.03812E-05	7.14984E-05	0.000433443	0.000161335	0.000276837	0.000150488	4.50438E-05	9.18854E-09	2.0503E-07	1.895E-07	4.03719E-07	0.40371852
3831803773415	383180	3773415	8.50079E-05	0.000212271	0.000212271	5.94061E-05	0.000109615	0.000197109	0.000139443	4.22554E-05	7.48169E-05	0.000438105	0.000172217	0.00029575	0.00016077	4.81212E-05	9.44242E-09	2.0789E-07	2.1359E-07	4.30932E-07	0.43093182
3831903773415	383190	3773415	8.88268E-05	0.000221807	0.000221807	6.20749E-05	0.00011454	0.000205964	0.000145707	4.41537E-05	7.8178E-05	0.000442893	0.000184014	0.000316311	0.000171946	5.14666E-05	9.69686E-09	2.1052E-07	2.44E-07	4.64217E-07	0.46421666
3832003773415	383200	3773415	9.30821E-05	0.000232433	0.000232433	6.50486E-05	0.000120027	0.000215831	0.000152687	4.62689E-05	8.19231E-05	0.000452544	0.000198333	0.000341354	0.00018556	5.55412E-05	1.00019E-08	2.1338E-07	2.8953E-07	5.12906E-07	0.51290587
3832103773415	383210	3773415	9.73804E-05	0.000243166	0.000243166	6.80524E-05	0.000125569	0.000225797	0.000159738	4.84055E-05	8.57061E-05	0.000463432	0.000213817	0.000368536	0.000200336	5.9964E-05	1.03127E-08	2.1602E-07	3.5407E-07	5.80405E-07	0.58040519
3832203773415	383220	3773415	0.000101323	0.000253012	0.000253012	7.08077E-05	0.000130654	0.0002349	0.000166206	5.03653E-05	8.91763E-05	0.000474239	0.000229543	0.000396363	0.000215463	6.44917E-05	1.06242E-08	2.1865E-07	4.4801E-07	6.7729E-07	0.67729027
3832303773415	383230	3773415	0.000103682	0.000258903	0.000258903	7.24565E-05	0.000133696	0.0002404	0.000170076	5.15381E-05	9.12527E-05	0.000484644	0.000247409	0.000427467	0.000232371	6.95526E-05	1.08981E-08	2.2025E-07	5.9502E-07	8.26164E-07	0.82616432
3835703773415	383570	3773415	0.000346113	0.00086427	0.00086427	0.000241874	0.000446303	0.000802536	0.000567746	0.000172044	0.00030462	0.000229211	0.00630329	0.013252242	0.007203909	0.002156255	3.16515E-08	4.4013E-07	6.0037E-07	1.07215E-06	1.07215406
3835903773415	383590	3773415	0.00037633	0.000939725	0.000939725	0.000262991	0.000485268	0.000872602	0.000617314	0.000187065	0.000331215	0.000215455	0.004630759	0.007265441	0.003949488	0.001182151	2.60272E-08	3.8123E-07	3.953E-07	8.02564E-07	0.80256399
3836003773415	383600	3773415	0.000379411	0.000947419	0.000947419	0.000265144	0.000489241	0.000879746	0.000622368	0.000188596	0.000333926	0.000208954	0.003567606	0.005685295	0.003090522	0.000925047	2.38555E-08	3.5751E-07	3.3578E-07	7.17142E-07	0.71714157
3836103773415	383610	3773415	0.000379357	0.000947284	0.000947284	0.000265107	0.000489171	0.000879621	0.000622279	0.000188569	0.000333879	0.000202036	0.002821647	0.004551912	0.002474416	0.000740636	2.17778E-08	3.3405E-07	2.884E-07	6.44227E-07	0.64422651
3836203773415	383620	3773415	0.000375145	0.000936766	0.000936766	0.000262163	0.00048374	0.000869854	0.00061537	0.000186476	0.000330172	0.000195334	0.002296228	0.003735544	0.002030639	0.000607806	1.99856E-08	3.1313E-07	2.5196E-07	5.85083E-07	0.58508262
3836303773415	383630	3773415	0.000367125	0.000916739	0.000916739	0.000256558	0.000473398	0.000851258	0.000602214	0.000182489	0.000323113	0.000188908	0.001912976	0.003130529	0.001701753	0.000509364	1.84383E-08	2.9447E-07	2.2346E-07	5.36367E-07	0.536367
3836403773415	383640	3773415	0.000355684	0.000888171	0.000888171	0.000248563	0.000458646	0.00082473	0.000583447	0.000176802	0.000313044	0.000182728	0.001622732	0.002667476	0.001450038	0.000434022	1.7078E-08	2.7749E-07	2.0047E-07	4.95038E-07	0.49503827
3836503773415	383650	3773415	0.000341971	0.00085392	0.00085392	0.000238979	0.000440962	0.000792932	0.000560952	0.000169985	0.000300974	0.000176779	0.001398228	0.002306453	0.001253786	0.00037528	1.58748E-08	2.6197E-07	1.8154E-07	4.5938E-07	0.45937958
3836603773415	383660	3773415	0.000325052	0.000811679	0.000811679	0.000227156	0.000419146	0.000753702	0.000533199	0.000161576	0.000286084	0.0001707	0.001210948	0.002003071	0.001088868	0.000325917	1.47296E-08	2.4664E-07	1.647E-07	4.26065E-07	0.42606464
3836703773415	383670	3773415	0.000307088	0.000766823	0.000766823	0.000214603	0.000395982	0.00071205	0.000503733	0.000152646	0.000270274	0.000164772	0.001058496	0.001754834	0.000953926	0.000285527	1.36943E-08	2.3228E-07	1.502E-07	3.96175E-07	0.39617476
3836803773415	383680	3773415	0.000289243	0.000722262	0.000722262	0.000202132	0.000372972	0.000670672	0.00047446	0.000143776	0.000254568	0.000159089	0.000934279	0.001551682	0.000843493	0.000252472	1.2765E-08	2.1899E-07	1.3774E-07	3.69494E-07	0.36949407
3836903773415	383690	3773415	0.000271431	0.000677783	0.000677783	0.000189684	0.000350003	0.0006293 7	0.000445241	0.000134922	0.000238891	0.000153492	0.000828913	0.001378726	0.000749474	0.000224331	1.19014E-08	2.0627E-07	1.2663E-07	3.448E-07	0.34480047
3837003773415	383700	3773415	0.000255363	0.000637661	0.000637661	0.000178455	0.000329284	0.000592114	0.000418885	0.000126935	0.000224749	0.000148242	0.000742111	0.001235838	0.0006718	0.000201082	1.11354E-08	1.9474E-07	1.1712E-07	3.32996E-07	0.32996525
3837103773415	383710	3773415	0.000241493	0.000603026	0.000603026	0.000168763	0.000311399	0.000559953	0.000396133	0.00012004	0.000212542	0.000143459	0.000671466	0.001119266	0.000608432	0.000182114	1.0472E-08	1.8464E-07	1.0912E-07	3.04234E-07	0.30423418
3837203773415	383720	3773415	0.000229164	0.000572239	0.000572239	0.000160146	0.0002955	0.000531365	0.000375909	0.000113912	0.000201691	0.000139033	0.000612267	0.00102137	0.000555216	0.000166186	9.8843E-09	1.7561E-07	1.0221E-07	2.8771E-07	0.28770955
3837303773415	383730	3773415	0.000217965	0.000544276	0.000544276	0.000152321	0.000281061	0.000505399	0.0003575 4	0.000108345	0.000191835	0.000134873	0.000561448	0.000937201	0.000509462	0.000152491	9.35459E-09	1.6741E-07	9.6117E-08	2.7288E-07	0.27287989
3837403773415	383740	3773415	0.000209843	0.000523993	0.000523993	0.000146644	0.000270587	0.000486565	0.000344216	0.000104308	0.000184686	0.000131537	0.000523556	0.00087434	0.00047529	0.000142263	8.95776E-09	1.6145E-07	9.1533E-08	2.6194E-07	0.26193958
3837503773415	383750	3773415	0.000202065	0.000504571	0.000504571	0.000141209	0.000260557	0.00046853	0.000331457	0.000100442	0.000177841	0.000128311	0.000489502	0.000817794	0.000444552	0.00013306 2	8.58629E-09	1.5582E-07	8.7307E-08	2.51711E-07	0.25171146
3837603773415	383760	3773415	0.000196064	0.000489587	0.000489587	0.000137016	0.00025282	0.000454617	0.000321614	9.74589E-05	0.000172559	0.000125609	0.000462658	0.000773158	0.000420288	0.0001258	8.29447E-09	1.5155E-07	8.395E-08	2.43791E-07	0.24379067
3837703773415	383770	3773415	0.000191825	0.000479002	0.000479002	0.000134053	0.000247354	0.000444788	0.000314661	9.53517E-05	0.000168829	0.000123423	0.000442034	0.000738812	0.000401617	0.000120211	8.07772E-09	1.486E-07	8.1382E-08	2.38055E-07	0.2380545
3837803773415	383780	3773415	0.000187802	0.000468955	0.000468955	0.000131241	0.000242165	0.000435458	0.0003080 6	9.33517E-05	0.000165287	0.000121303	0.000422912	0.000706944	0.000384294	0.000115026	7.8728E-09	1.458E-07	7.8965E-08	2.32637E-07	0.23263703
3837903773415	383790	3773415	0.000188276	0.000470138	0.000470138	0.000131573	0.000242776	0.000436557	0.000308838	9.35873E-05	0.000165705	0.000120363	0.000414085	0.000692147	0.000376251	0.000112618	7.82348E-09	1.4597E-07	7.8073E-08	2.31867E-07	0.23186734
3838003773415	383800	3773415	0.000190263	0.000475102	0.000475102	0.000132962	0.000245339	0.000441166	0.000312098	9.45752E-05	0.000167454	0.000119695	0.000407287	0.000680704	0.00037003	0.000110756	7.80538E-09	1.4671E-07	7.7518E-08	2.32034E-07	0.23203406
3838103773415	383810	3773415	0.0001912	0.000477442	0.000477442	0.000133617	0.000246548	0.000443339	0.000313636	9.50411E-05	0.000168279	0.000118685	0.000398158	0.000665415	0.000361719	0.000108269	7.74531E-09	1.4654E-07	7.6576E-08	2.30864E-07	0.23086384
3838203773415	383820	3773415	0.000188529	0.000470771	0.000470771	0.00013175	0.000243103	0.000437144	0.000309253	9.37131E-05	0.000165927	0.000116882	0.000383422	0.000640839	0.00034836	0.00010427	7.58694E-09	1.4439E-07	7.4679E-08	2.26655E-07	0.22665508
3838303773415	383830	3773415	0.000185889	0.00046418	0.00046418	0.000129905	0.000239699	0.000431024	0.000304924	9.24012E-05	0.000163604	0.000115108	0.000369525	0.000617664	0.00033576 2	0.000100499	7.43624E-09	1.4231E-07	7.2861E-08	2.22607E-07	0.22260711
3838403773415	383840	3773415	0.000180471	0.000450649	0.000450649	0.000126118	0.000232712	0.00041846	0.000296035	8.97077E-05	0.000158835	0.000112772	0.000352318	0.00058898	0.000320169	9.58321E-05	7.21633E-09	1.3884E-07	7.0406E-08	2.16458E-07	0.21645775
3838503773415	383850	3773415	0.000174513	0.000435773	0.000435773	0.000121955	0.00022503	0.000404646	0.000286263	8.67464E-05	0.000153592	0.000110345	0.000335291	0.000560592	0.000304738	9.12132E-05	6.98841E-09	1.3514E-07	6.79E-08	2.10023E-07	0.21002343
3838603773415	383860	3773415	0.000167964	0.000419418	0.000419418	0.000117378	0.000216585	0.000389459	0.000275519	8.34906E-05	0.000147828	0.000107813	0.000318334	0.000532307	0.000289362	8.66109E-05	6.74993E-09	1.3115E-07	6.5324E-08	2.03227E-07	0.20322718
3838703773415	383870	3773415	0.000159044	0.000397144	0.000397144	0.000111145	0.000205083	0.000368777	0.000260887	7.90568E-05	0.000139977	0.000104753	0.000298916	0.000499929	0.00027176 1	8.13429E-05	6.45161E-09	1.259E-07	6.2222E-08	1.9457E-07	0.19456997
3838803773415	383880	3773415	0.000150873	0.00037674	0.00037674	0.000105434	0.000194546	0.00034983	0.000247484	7.49951E-05	0.000132785	0.000101829	0.000281297	0.00047054	0.000255785	7.6561E-05	6.17542E-09	1.2095E-07	5.9357E-08	1.86486E-07	0.18648587
3838903773415	383890	3773415	0.000143326	0.000357896	0.000357896	0.000100161	0.000184815	0.000332332	0.000235105	7.1244E-05	0.000126144	9.90258E-05	0.000265199	0.000443681	0.000241185	7.21907E-05	5.91726E-09	1.1627E-07	5.6696E-08	1.78884E-07	0.17888447
3839003773415	383900	3773415	0.000136426	0.000340667	0.000340667	9.53388E-05	0.000175918	0.000316333	0.000223787	6.78142E-05	0.000120071	9.6358E-05	0.000250539	0.000419198	0.000227876	6.82072E-05	5.67739E-09	1.1187E-07	5.4236E-08	1.71783E-07	0.1717834
3839103773415	383910	3773415	0.000130146	0.000324984	0.000324984	9.09498E-05	0.00016782	0.000301771	0.000213485	6.46923E-05	0.000114543	9.38208E-05	0.00023718	0.000396898	0.000215753	6.45787E-05	5.45533E-09	1.0776E-07	5.1966E-08	1.65187E-07	0.16518653
3829703773425	382970	3773425	4.34358E-05	0.000108462	0.000108462	3.03542E-05	5.60093E-05	0.000100715	7.12499E-05	2.15909E-05	3.82286E-05	0.000306704	6.5555E-05	0.00011141	6.05626E-05	1.81275E-05	5.36328E-09	1.3948E-07	5.2165E-08	1.97009E-07	0.19700938
3829803773425	382980	3773425	4.46693E-05	0.000111543	0.000111543	3.12162E-05	5.75998E-05	0.000103575	7.32733E-05	2.2204E-05	3.93142E-05	0.000317591	6.80319E-05	0.000115647	6.28654E-05	1.88167E-05	5.5412E-09	1.4358E-07	5.4767E-08	2.03892E-07	0.20389157
3829903773425	382990	3773425	4.55526E-05	0.000113748	0.000113748	3.18336E-05	5.87389E-05	0.000105623	7.47223E-05	2.26431E-05	4.00916E-05	0.000325695	7.00465E-05	0.000119119	6.47527E-05	1.93816E-05	5.68587E-09	1.4661E-07	5.7099E-08	2.09392E-07	0.20939209
3830003773425	383000	3773425	4.5725E-05	0.000114179	0.000114179	3.1954E-05	5.89612E-05	0.000106023	7.5005E-05	2.27288E-05	4.02433E-05	0.000328669	7.10614E-05	0.000120901	6.57218E-05	1.96717E-05	5.76508E-09	1.4761E-07	5.8741E-08	2.12112E-07	0.21211191
3830103773425	383010	3773425	4.59404E-05	0.000114717	0.000114717	3.21046E-05	5.9239E-05	0.000106523	7.53585E-05	2.28359E-05	4.0433E-05	0.000330865	7.22019E-05	0.000122905	6.68109E-05	1.99977E-05	5.85246E-09	1.4871E-07	6.0517E-08	2.15082E-07	0.21508225
3830203773425	383020	3773425	4.61397E-05	0.000115214	0.000115214	3.22439E-05	5.9496E-05	0.000106985	7.56854E-05	2.2935E-05	4.06084E-05	0.000331829	7.33977E-05	0.0012501	6.79553E-05	2.03402E-05	5.94258E-09	1.4978E-07	6.2361E-08	2.18083E-07	0.21808286
3830303773425	383030	3773425	4.63929E-05	0.000115847	0.000115847	3.24208E-05	5.98224E-05	0.000107572	7.61006E-05	2.30608E-05	4.08312E-05	0.000331774	7.47341E-05	0.000127361	6.92336E-05	2.07228E-05	6.03965E-09	1.5095E-07	6.4324E-08	2.21311E-07	0.22131079

Unique Identifier	X (UTM)	Y (UTM)	EGIODemolition 2025	EGIOSite Grubbing / Prep 2025	EGIOMass Grading / Excavation 2025	EGIOMass Grading / Excavation 2026	EGIODrainage / Utilities Trenching 2026	EGIODrainage / Utilities Trenching 2027	EGIOFoundations / Concrete Pads 2026	EGIOFoundations / Concrete Pads 2027	EGIOBuilding / Structure Construction 2026	EGIOBuilding / Structure Construction 2027	EGIOAsphalt Paving 2027	EGIOArchitectural Coating 2027	EGIOLandscaping or Other Finishing 2027	EGIOWaterside Construction (Piles) 2027	HIWaterside Construction (Landscaping) 2025	HIWaterside Construction (Landscaping) 2026	KMDemolition 2025	KMSite Grubbing / Prep 2025	KMMass Grading / Excavation 2025
3830403773425	383040	3773425	9.97917E-05	9.005E-05	0.000224861	0.000224861	6.29293E-05	6.29293E-05	0.000116116	0.000116116	0.000208799	0.000208799	0.000147713	1.39024E-05	4.47615E-05	7.92541E-05	0.000276914	0.000276914	5.15374E-05	4.6506E-05	0.000116129
3830503773425	383050	3773425	0.000100204	9.0421E-05	0.000225789	0.000225789	6.31891E-05	6.31891E-05	0.000116596	0.000116596	0.000209661	0.000209661	0.000148322	1.39598E-05	4.49462E-05	7.95812E-05	0.000284701	0.000284701	5.21999E-05	4.71039E-05	0.000117622
3830603773425	383060	3773425	0.00010052	9.0707E-05	0.000226501	0.000226501	6.33886E-05	6.33886E-05	0.000116964	0.000116964	0.000210323	0.000210323	0.000148791	1.40038E-05	4.50881E-05	7.98325E-05	0.000292647	0.000292647	5.29162E-05	4.77503E-05	0.000119236
3830703773425	383070	3773425	0.000101099	9.1229E-05	0.000227806	0.000227806	6.37537E-05	6.37537E-05	0.000117638	0.000117638	0.000211534	0.000211534	0.000149648	1.40845E-05	4.53478E-05	8.02923E-05	0.000301433	0.000301433	5.40922E-05	4.88114E-05	0.000121886
3830803773425	383080	3773425	0.000101696	9.1768E-05	0.000229151	0.000229151	6.41301E-05	6.41301E-05	0.000118332	0.000118332	0.000212783	0.000212783	0.000150531	1.41677E-05	4.56156E-05	8.07664E-05	0.000310616	0.000310616	5.55247E-05	5.01041E-05	0.000125114
3830903773425	383090	3773425	0.000102263	9.2279E-05	0.000230429	0.000230429	6.44877E-05	6.44877E-05	0.000118992	0.000118992	0.00021397	0.00021397	0.000151371	1.42467E-05	4.58699E-05	8.12167E-05	0.000320116	0.000320116	5.71782E-05	5.15961E-05	0.000128839
3831003773425	383100	3773425	0.000104251	9.4073E-05	0.000234908	0.000234908	6.57412E-05	6.57412E-05	0.000121305	0.000121305	0.000218129	0.000218129	0.000154313	1.45236E-05	4.67615E-05	8.27954E-05	0.000332772	0.000332772	6.0497E-05	5.4591E-05	0.000136318
3831103773425	383110	3773425	0.000106614	9.6206E-05	0.000240234	0.000240234	6.72318E-05	6.72318E-05	0.000124055	0.000124055	0.000223075	0.000223075	0.000157812	1.48529E-05	4.78218E-05	8.46727E-05	0.000346349	0.000346349	6.41024E-05	5.78443E-05	0.000144442
3831203773425	383120	3773425	0.000109342	9.8668E-05	0.000246381	0.000246381	6.8952E-05	6.8952E-05	0.000127229	0.000127229	0.000228782	0.000228782	0.00016185	1.52329E-05	4.90454E-05	8.68391E-05	0.000361178	0.000361178	6.78629E-05	6.12378E-05	0.000152915
3831303773425	383130	3773425	0.000112303	0.00010134	0.000253052	0.000253052	7.0819E-05	7.0819E-05	0.000130674	0.000130674	0.000234977	0.000234977	0.000166232	1.56454E-05	5.03734E-05	8.91905E-05	0.000377656	0.000377656	7.15996E-05	6.46096E-05	0.000161335
3831403773425	383140	3773425	0.000115359	0.0001041	0.000259939	0.000259939	7.27463E-05	7.27463E-05	0.000134231	0.000134231	0.000241372	0.000241372	0.000170756	1.60711E-05	5.17442E-05	9.16177E-05	0.000396656	0.000396656	7.51273E-05	6.7793E-05	0.000169284
3831503773425	383150	3773425	0.000116995	0.00010557	0.000263624	0.000263624	7.37777E-05	7.37777E-05	0.000136134	0.000136134	0.000244794	0.000244794	0.000173177	1.6299E-05	5.24778E-05	9.29167E-05	0.000414229	0.000414229	7.7897E-05	7.02923E-05	0.000175525
3831603773425	383160	3773425	0.000118218	0.00010668	0.000266381	0.000266381	7.45493E-05	7.45493E-05	0.000137558	0.000137558	0.000247354	0.000247354	0.000174988	1.64695E-05	5.30267E-05	9.38885E-05	0.000433229	0.000433229	8.01115E-05	7.22906E-05	0.000180515
3831703773425	383170	3773425	0.000118433	0.00010687	0.000266865	0.000266865	7.46848E-05	7.46848E-05	0.000137808	0.000137808	0.000247804	0.000247804	0.000175306	1.64994E-05	5.31231E-05	9.40591E-05	0.000450548	0.000450548	8.2141E-05	7.4122E-05	0.000185088
3831803773425	383180	3773425	0.000117657	0.00010617	0.000265117	0.000265117	7.41955E-05	7.41955E-05	0.000136905	0.000136905	0.00024618	0.00024618	0.000174158	1.63913E-05	5.2775E-05	9.34429E-05	0.000463918	0.000463918	8.42004E-05	7.59803E-05	0.000189729
3831903773425	383190	3773425	0.000116678	0.00010529	0.000262911	0.000262911	7.35782E-05	7.35782E-05	0.000135766	0.000135766	0.000244132	0.000244132	0.000172709	1.62549E-05	5.23359E-05	9.26654E-05	0.000477383	0.000477383	8.62597E-05	7.78386E-05	0.000194369
3832003773425	383200	3773425	0.00011607	0.00010474	0.000261539	0.000261539	7.31942E-05	7.31942E-05	0.000135057	0.000135057	0.000242858	0.000242858	0.000171807	1.61701E-05	5.20628E-05	9.21819E-05	0.000497113	0.000497113	8.81281E-05	7.95245E-05	0.000198579
3832103773425	383210	3773425	0.000115079	0.00010384	0.000259306	0.000259306	7.25694E-05	7.25694E-05	0.000133904	0.000133904	0.000240785	0.000240785	0.000170341	1.60321E-05	5.16184E-05	9.13949E-05	0.000518666	0.000518666	8.9871E-05	8.10974E-05	0.000202506
3832203773425	383220	3773425	0.000113718	0.00010262	0.00025624	0.00025624	7.17111E-05	7.17111E-05	0.000132321	0.000132321	0.000237937	0.000237937	0.000168326	1.58425E-05	5.10079E-05	9.0314E-05	0.00054566	0.00054566	9.15603E-05	8.26217E-05	0.000206313
3832303773425	383230	3773425	0.00011127	0.00010041	0.000250725	0.000250725	7.01678E-05	7.01678E-05	0.000129473	0.000129473	0.000232816	0.000232816	0.000164704	1.55015E-05	4.99102E-05	8.83704E-05	0.00057462	0.00057462	9.35003E-05	8.43723E-05	0.000210684
3832403773425	383240	3773425	0.000110202	9.9443E-05	0.000248318	0.000248318	6.94941E-05	6.94941E-05	0.00012823	0.00012823	0.000230581	0.000230581	0.000163122	1.53527E-05	4.94309E-05	8.75218E-05	0.000600947	0.000600947	9.55954E-05	8.62629E-05	0.000215405
3835703773425	383570	3773425	6.84538E-05	6.1771E-05	0.000154247	0.000154247	4.31675E-05	4.31675E-05	7.96521E-05	7.96521E-05	0.000143229	0.000143229	0.000101326	9.53658E-06	3.07049E-05	5.43657E-05	0.000247695	0.000247695	0.000200789	0.000181187	0.000452438
3835803773425	383580	3773425	6.68243E-05	6.0301E-05	0.000150575	0.000150575	4.21398E-05	4.21398E-05	7.7756E-05	7.7756E-05	0.00013982	0.00013982	9.8914E-05	9.30956E-06	2.9974E-05	5.30715E-05	0.002159881	0.002159881	0.00020104	0.000181413	0.000453003
3835903773425	383590	3773425	6.48127E-05	5.8485E-05	0.000146042	0.000146042	4.08713E-05	4.08713E-05	7.54153E-05	7.54153E-05	0.000135611	0.000135611	9.59365E-05	9.02931E-06	2.90717E-05	5.14739E-05	0.001887852	0.001887852	0.000201147	0.00018151	0.000453245
3836003773425	383600	3773425	6.25325E-05	5.6428E-05	0.000140904	0.000140904	3.94334E-05	3.94334E-05	7.27621E-05	7.27621E-05	0.00013084	0.00013084	9.25613E-05	8.71165E-06	2.80489E-05	4.9663E-05	0.001669683	0.001669683	0.000201016	0.000181392	0.000452949
3836103773425	383610	3773425	6.07179E-05	5.479E-05	0.000136815	0.000136815	3.82891E-05	3.82891E-05	7.06506E-05	7.06506E-05	0.000127043	0.000127043	8.98753E-05	8.45885E-06	2.72349E-05	4.82218E-05	0.001479935	0.001479935	0.000197972	0.000178645	0.000446089
3836203773425	383620	3773425	5.8957E-05	5.3201E-05	0.000132848	0.000132848	3.71787E-05	3.71787E-05	6.86017E-05	6.86017E-05	0.000123359	0.000123359	8.72688E-05	8.21353E-06	2.64451E-05	4.68234E-05	0.001321701	0.001321701	0.000193823	0.000174901	0.000436742
3836303773425	383630	3773425	5.72618E-05	5.1672E-05	0.000129028	0.000129028	3.61097E-05	3.61097E-05	6.66291E-05	6.66291E-05	0.000119812	0.000119812	8.47595E-05	7.97736E-06	2.56847E-05	4.5477E-05	0.001187542	0.001187542	0.00018869	0.000170269	0.000425174
3836403773425	383640	3773425	5.55725E-05	5.0147E-05	0.000125221	0.000125221	3.50444E-05	3.50444E-05	6.46635E-05	6.46635E-05	0.000116277	0.000116277	8.2259E-05	7.74203E-06	2.4927E-05	4.41354E-05	0.001068133	0.001068133	0.000182363	0.000164559	0.000410917
3836503773425	383650	3773425	5.39549E-05	4.8688E-05	0.000121576	0.000121576	3.40243E-05	3.40243E-05	6.27813E-05	6.27813E-05	0.000112892	0.000112892	7.98646E-05	7.51667E-06	2.42014E-05	4.28507E-05	0.000967343	0.000967343	0.000175528	0.000158392	0.000395517
3836603773425	383660	3773425	5.22954E-05	4.719E-05	0.000117837	0.000117837	3.29779E-05	3.29779E-05	6.08504E-05	6.08504E-05	0.00010942	0.00010942	7.74083E-05	7.28549E-06	2.34571E-05	4.15328E-05	0.000879463	0.000879463	0.000168246	0.000151821	0.000379107
3836703773425	383670	3773425	5.06062E-05	4.5666E-05	0.000114031	0.000114031	3.19126E-05	3.19126E-05	5.88848E-05	5.88848E-05	0.000105886	0.000105886	7.49078E-05	7.05015E-06	2.26993E-05	4.01912E-05	0.000803827	0.000803827	0.000160927	0.000145217	0.000362617
3836803773425	383680	3773425	4.89229E-05	4.4147E-05	0.000110238	0.000110238	3.08511E-05	3.08511E-05	5.69261E-05	5.69261E-05	0.000102364	0.000102364	7.24162E-05	6.81564E-06	2.19443E-05	3.88543E-05	0.000738453	0.000738453	0.000153687	0.000138683	0.000346302
3836903773425	383690	3773425	4.72277E-05	4.2617E-05	0.000106418	0.000106418	2.97821E-05	2.97821E-05	5.49536E-05	5.49536E-05	9.88167E-05	9.88167E-05	6.99069E-05	6.57947E-06	2.11839E-05	3.7508E-05	0.000680517	0.000680517	0.000146488	0.000132187	0.000330081
3837003773425	383700	3773425	4.55862E-05	4.1136E-05	0.000102719	0.000102719	2.87469E-05	2.87469E-05	5.30435E-05	5.30435E-05	9.53821E-05	9.53821E-05	6.74771E-05	6.35079E-06	2.04476E-05	3.62043E-05	0.00062989	0.00062989	0.000139659	0.000126025	0.000314694
3837103773425	383710	3773425	4.39506E-05	3.966E-05	9.90338E-05	9.90338E-05	2.771566E-05	2.771566E-05	5.11404E-05	5.11404E-05	9.196E-05	9.196E-05	6.50562E-05	6.12294E-06	1.9714E-05	3.49054E-05	0.000584358	0.000584358	0.000132974	0.000119992	0.00029963
3837203773425	383720	3773425	4.23628E-05	3.8227E-05	9.54561E-05	9.54561E-05	2.67143E-05	2.67143E-05	4.92929E-05	4.92929E-05	8.86378E-05	8.86378E-05	6.27059E-05	5.90174E-06	1.90018E-05	3.36444E-05	0.000543535	0.000543535	0.000126581	0.000114224	0.000285225
3837303773425	383730	3773425	4.09004E-05	3.6907E-05	9.21608E-05	9.21608E-05	2.57921E-05	2.57921E-05	4.75912E-05	4.75912E-05	8.55779E-05	8.55779E-05	6.05412E-05	5.698E-06	1.83458E-05	3.24829E-05	0.000507549	0.000507549	0.000120713	0.000108929	0.000272003
3837403773425	383740	3773425	3.98916E-05	3.5997E-05	8.98877E-05	8.98877E-05	2.51559E-05	2.51559E-05	4.64174E-05	4.64174E-05	8.34672E-05	8.34672E-05	5.9048E-05	5.55746E-06	1.78933E-05	3.16817E-05	0.000479651	0.000479651	0.000116475	0.000105104	0.000262454
3837503773425	383750	3773425	3.89366E-05	3.5135E-05	8.77357E-05	8.77357E-05	2.45537E-05	2.45537E-05	4.53061E-05	4.53061E-05	8.14688E-05	8.14688E-05	5.76343E-05	5.42441E-06	1.74649E-05	3.09232E-05	0.000454212	0.000454212	0.000112464	0.000101485	0.000253415
3837603773425	383760	3773425	3.82979E-05	3.4559E-05	8.62965E-05	8.62965E-05	2.41509E-05	2.41509E-05	4.45629E-05	4.45629E-05	8.01325E-05	8.01325E-05	5.66889E-05	5.33543E-06	1.71785E-05	3.0416E-05	0.000433959	0.000433959	0.000109569	9.88724E-05	0.000246892
3837703773425	383770	3773425	3.79875E-05	3.4279E-05	8.55971E-05	8.55971E-05	2.39552E-05	2.39552E-05	4.42018E-05	4.42018E-05	7.9483E-05	7.9483E-05	5.62295E-05	5.29219E-06	1.70392E-05	3.01695E-05	0.000418479	0.000418479	0.000107808	9.72834E-05	0.000242924
3837803773425	383780	3773425	3.7689E-05	3.401E-05	8.49246E-05	8.49246E-05	2.3767E-05	2.3767E-05	4.38545E-05	4.38545E-05	7.88585E-05	7.88585E-05	5.57877E-05	5.25061E-06	1.69054E-05	2.99324E-05	0.000403936	0.000403936	0.000106107	9.57483E-05	0.000239091
3837903773425	383790	3773425	3.82024E-05	3.4473E-05	8.60813E-05	8.60813E-05	2.40907E-05	2.40907E-05	4.44518E-05	4.44518E-05	7.99326E-05	7.99326E-05	5.65476E-05	5.32212E-06	1.71356E-05	3.03401E-05	0.000397957	0.000397957	0.00010705	9.65994E-05	0.000241216
3838003773425	383800	3773425	3.88649E-05	3.5071E-05	8.75743E-05	8.75743E-05	2.45085E-05	2.45085E-05	4.52228E-05	4.52228E-05	8.1319E-05	8.1319E-05	5.75283E-05	5.41443E-06	1.74328E-05	3.08663E-05	0.00039369	0.00039369	0.000108483	9.78921E-05	0.000244444
3838103773425	383810	3773425	3.92529E-05	3.5421E-05	8.84485E-05	8.84485E-05	2.47532E-05	2.47532E-05	4.56742E-05	4.56742E-05	8.21308E-05	8.21308E-05	5.81026E-05	5.46848E-06	1.76069E-05	3.11745E-05	0.000387679	0.000387679	0.00010908	9.84307E-05	0.000245789
3838203773425	383820	3773425	3.90977E-05	3.5281E-05	8.80988E-05	8.80988E-05	2.46553E-05	2.46553E-05	4.54937E-05	4.54937E-05	8.18061E-05	8.18061E-05	5.78729E-05	5.44686E-06	1.75372E-05	3.10512E-05	0.000377069	0.000377069	0.00010791	9.7375E-05	0.000243153
3838303773425	383830	3773425	3.89485E-05	3.5146E-05	8.77626E-05	8.77626E-05	2.45612E-05	2.45612E-05	4.532E-05	4.532E-05	8.14938E-05	8.14938E-05	5.7652E-05	5.42607E-06	1.74703E-05	3.09327E-05	0.000367284	0.000367284	0.000106788	9.63624E-05	0.000240624
3838403773425	383840	3773425	3.84531E-05	3.4699E-05	8.66462E-05	8.66462E-05	2.42488E-05	2.42488E-05	4.47435E-05	4.47435E-05	8.04572E-05	8.04572E-05	5.69186E-05	5.35705E-06	1.72481E-05	3.05392E-05	0.00035458	0.00035458	0.000104507	9.43048E-05	0.000235486
3838503773425	383850	3773425	3.78741E-05	3.4177E-05	8.53415E-05	8.53415E-05	2.38836E-05	2.38836E-05	4.40698E-05	4.40698E-05	7.92457E-05	7.92457E-05	5.60616E-05	5.27639E-06	1.69884E-05	3.00794E-05	0.000341702	0.000341702	0.000101976	9.20209E-05	0.000229783
3838603773425	383860	3773425	3.71995E-05	3.3568E-05	8.38217E-05	8.38217E-05	2.34583E-05	2.34583E-05	4.3285E-05	4.3285E-05	7.78344E-05	7.78344E-05	5.50632E-05	5.18242E-06	1.66858E-05	2.95437E-05	0.00032852	0.00032852	9.91411E-05	8.94624E-05	0.000223394
3838703773425	383870	3773425	3.613311E-05	3.2604E-05	8.14141E-05	8.14141E-05	2.27845E-05	2.27845E-05	4.20417E-05	4.20417E-05	7.55988E-05	7.55988E-05	5.34816E-05	5.03356E-06	1.62066E-05	2.86951E-05	0.000312567	0.000312567	9.50821E-05	8.57997E-05	0.000214248
3838803773425	383880	3773425	3.50984E-05	3.1672E-05	7.90872E-05	7.90872E-05	2.21333E-05	2.21333E-05	4.08401E-05	4.08401E-05	7.34381E-05	7.34381E-05	5.19531E-05	4.8897E-06	1.57434E-05	2.7875E-05	0.000298071	0.000298071	9.12439E-05	8.23362E-05	0.0002056
3838903773425	383890	3773425	3.40717E-05	3.0745E-05	7.67738E-05	7.67738E-05	2.14859E-05	2.14859E-05	3.96455E-05	3.96455E-05	7.12899E-05	7.12899E-05	5.04333E-05	4.74667E-06	1.52828E-05	2.70596E-05	0.000284574	0.000284574	8.74894E-05	7.89482E-05	0.00019714
3839003773425	383900	3773425	3.30689E-05	2.9841E-05	7.45141E-05	7.45141E-05	2.08535E-05	2.08535E-05	3.84786E-05	3.84786E-05	6.91917E-05	6.91917E-05	4.8949E-05	4.60696E-06	1.4833E-05	2.62632E-05	0.000272108	0.000272108	8.389E-05	7.57002E-05	0.000189029
3839103773425	383910	3773425	3.21258E-05	2.899E-05	7.2389E-05	7.2389E-05	2.02587E-05	2.02587E-05	3.73812E-05	3.73812E-05	6.72184E-05	6.72184E-05	4.7553E-05	4.47557E-06	1.441E-05	2.55142E-05	0.00026070 5	0.00026070 5	8.05115E-05	7.26515E-05	0.000181416
3829703773435	382970	3773435	9.57387E-05	8.6392E-05	0.000215728	0.000215728	6.03735E-05	6.03735E-05	0.0001114	0.0001114	0.000200319	0.000200319	0.000141713	1.33377E-05	4.29435E-05	7.60352E-05	0.000231618	0.000231618	4.71262E-05	4.25255E-05	0.000106189
3829803773435	382980	3773435	9.82338E-05	8.8644E-05	0.00022135	0.00022135	6.19469E-05	6.19469E-05	0.000114304	0.000114304	0.000205539	0.000205539	0.000145407	1.36853E-05	4.40626E-05	7.80168E-05	0.000240103	0.000240103	4.84692E-05	4.37374E-05	0.000109216
3829903773435	382990	3773435	9.99947E-05	9.0233E-05	0.000225318	0.000225318	6.30573E-05	6.30573E-05	0.000116353	0.000116353	0.000209224	0.000209224	0.000148013	1.39307E-05	4.48525E-05	7.94153E-05	0.000247795	0.000247795	4.95019E-05	4.46693E-05	0.000111543
3830003773435	383000	3773435	0.000100418	9.0615E-05	0.000226273	0.000226273	6.33246E-05	6.33246E-05	0.000116846	0.000116846	0.00021011	0.00021011	0.000148641	1.39897E-05	4.50426E-05	7.97519E-05	0.000253758	0.000253758	4.9878E-05	4.50086E-05	0.00011239
3830103773435	383010	3773435	0.000100884	9.1035E-05	0.000227322	0.000227322	6.36182E-05	6.36182E-05	0.000117388	0.000117388	0.000211085	0.000211085	0.00014933	1.40546E-05	4.52514E-05	8.01216E-05	0.000260229	0.000260229	5.02719E-05	4.53641E-05	0.000113278
3830203773435	383020	3773435	0.000101296	9.1407E-05	0.00022825	0.00022825	6.38779E-05	6.38779E-05	0.000117867	0.000117867	0.000211946	0.000211946	0.000149939	1.41119E-05	4.54362E-05	8.04488E-05	0.000267065	0.000267065	5.0636E-05	4.56927E-05	0.000114098
3830303773435	383030	3773435	0.000101732	9.18E-05	0.000229232	0.000229232	6.41527E-05	6.41527E-05	0.000118374	0.000118374	0.000212858	0.000212858	0.000150584	1.41726E-05	4.56316E-05	8.07948E-05	0.000274329	0.000274329	5.10181E-05	4.60374E-05	0.000114959
3830403773435	383040	3773435	0.000102251	9.2269E-05	0.000230402	0.000230402	6.44802E-05	6.44802E-05	0.000118978	0.000118978	0.000213945	0.000213945	0.000151353	1.4245E-05	4.58646E-05	8.12073E-05	0.0002821	0.0002821	5.15254E-05	4.64952E-05	0.000116102
3830503773435	383050	3773435	0.000102949	9.2899E-05	0.000231976	0.000231976	6.49206E-05	6.49206E-05	0.000119791	0.000119791	0.000215406	0.000215406	0.000152387	1.43423E-05	4.61778E-05	8.17619E-05	0.000290601	0.000290601	5.23134E-05	4.72062E-05	0.000117878
3830603773435	383060	3773435	0.000103528	9.3421E-05	0.00023328	0.00023328	6.52857E-05	6.52857E-05	0.000120464	0.000120464	0.000216617	0.000216617	0.000153244	1.4423E-05	4.64375E-05	8.22218E-05	0.000299276	0.000299276	5.3155E-05	4.79657E-05	0.000119774
3830703773435	383070	3773435	0.000104322	9.4138E-05	0.000235069	0.000235069	6.57863E-05	6.57863E-05	0.000121388	0.000121388	0.000218279	0.000218279	0.000154419	1.45336E-05	4.67936E-05	8.28523E-05	0.000308792	0.000308792	5.44443E-05	4.91292E-05	0.000122679
3830803773435	383080	3773435	0.000105122	9.486E-05	0.000236872	0.000236872	6.62907E-05	6.62907E-05	0.000122319	0.000122319	0.000219952	0.000219952	0.000155603	1.4645E-05	4.71524E-05	8.34875E-05	0.000318768	0.000318768	5.59963E-05	5.05296E-05	0.000126176
3830903773435	383090	3773435	0.000105856	9.5522E-05	0.000238526	0.000238526	6.67537E-05	6.67537E-05	0.000123173	0.000123173	0.000221488	0.000221488	0.00015669	1.47473E-05	4.74817E-05	8.40706E-05	0.000329077	0.000329077	5.77512E-05	5.21132E-05	0.000130131
3831003773435	383100	3773435	0.000107892	9.7359E-05	0.000243112	0.000243112	6.80373E-05	6.80373E-05	0.000125542	0.000125542	0.000225747	0.000225747	0.000159703	1.50308E-05	4.83947E-05	8.56872E-05	0.000342384	0.000342384	6.10701E-05	5.51081E-05	0.000137609
3831103773435	383110	3773435	0.000110268	9.9503E-05	0.000248466	0.000248466	6.95355E-05	6.95355E-05	0.000128306	0.000128306	0.000230718	0.000230718	0.000163219	1.53618E-05	4.94604E-05	8.75739E-05	0.00035661	0.00035661	6.46873E-05	5.83722E-05	0.00014576
3831203773435	383120	3773435	0.000112942	0.00010192	0.000254491	0.000254491	7.12218E-05	7.12218E-05	0.000131418	0.000131418	0.000236313	0.000236313	0.000167178	1.57344E-05	5.06599E-05	8.96978E-05	0.000371883	0.000371883	6.84538E-05	6.1771E-05	0.000154247
3831303773435	383130	3773435	0.000115849	0.00010454	0.000261042	0.000261042	7.30555E-05	7.30555E-05	0.0001348	0.0001348	0.00024296	0.00024296	0.00017148	1.61393E-05	5.19638E-05	9.20064E-05	0.000388631	0.000388631	7.22442E-05	6.51914E-05	0.000162788
3831403773435	383140	3773435	0.000118875	0.00010727	0.000267861	0.000267861	7.49634E-05	7.49634E-05	0.000138322	0.000138322	0.000248728	0.000248728	0.00017596	1.65609E-05	5.33212E-05	9.441E-05	0.000407536	0.000407536	7.59033E-05	6.84932E-05	0.000171033
3831503773435	383150	3773435	0.000120612	0.00010884	0.000271775	0.000271775	7.60588E-05	7.60588E-05	0.000140343	0.000140343	0.000252362	0.000252362	0.000178531	1.68029E-05	5.41004E-05	9.57895E-05	0.000425267	0.000425267	7.88759E-05	7.11756E-05	0.000177731
3831603773435	383160	3773435	0.000121973	0.00011007	0.000274841	0.000274841	7.6917E-05	7.6917E-05	0.000141926	0.000141926	0.00025521	0.00025521	0.000180546	1.69925E-05	5.47108E-05	9.68703E-05	0.000444283	0.000444283	8.14427E-05	7.34918E-05	0.000183515
3831703773435	383170	3773435	0.000122361	0.00011042	0.000275716	0.000275716	7.71617E-05	7.71617E-05	0.000142378	0.000142378	0.000256022	0.000256022	0.00018112	1.70466E-05	5.48849E-05	9.71785E-05	0.000461951	0.000461951	8.36572E-05	7.54901E-05	0.000188505

			KMMass Grading / Excavation	KMDrainage / Utilities Trenching	KMFoundations / Concrete Pads	KMBuilding / Structure Construction	KMAsphalt Paving	KMArchitectural Coating	KMLandscaping or Other Finishing	KMWaterside Construction (Piles)	EWNDemolition	EWNSite Grubbing / Prep	EWNDrainage / Utilities Trenching	EWNDrainage / Utilities Trenching	EWNDrainage / Utilities Trenching	EWNFoundations / Concrete Pads	EWNBuilding / Structure Construction	EWNAsphalt Paving	EWNLandscaping or Other Finishing	EWNWaterside Construction (Piles)	ISDemolition
Unique Identifier	X (UTM)	Y (UTM)	2026	2026	2026	2026	2026	2026	2026	2026	2027	2027	2027	2028	2029	2029	2029	2029	2029	2029	2027
3830403773425	383040	3773425	0.000116129	2.50208E-05	5.99683E-05	0.000111234	7.62862E-05	7.17988E-06	2.3117E-05	4.09307E-05	0.000342048	0.000461179	0.000559551	0.000559551	0.000559551	0.000398004	0.000693122	0.000506304	0.000153425	0.000266238	5.36683E-05
3830503773425	383050	3773425	0.000117622	2.53425E-05	6.07392E-05	0.000112664	7.72669E-05	7.27218E-06	2.34142E-05	4.14569E-05	0.000361096	0.00048686	0.000590711	0.000590711	0.000590711	0.000420167	0.000731719	0.000534498	0.000161969	0.000281064	5.3734E-05
3830603773425	383060	3773425	0.000119236	2.56902E-05	6.15727E-05	0.00011421	7.83272E-05	7.37197E-06	2.37355E-05	4.20258E-05	0.000381582	0.000514481	0.000624224	0.000624224	0.000624224	0.000444004	0.000773232	0.000564822	0.000171158	0.00029701	5.38235E-05
3830703773425	383070	3773425	0.000121886	2.62611E-05	6.2941E-05	0.000116748	8.00678E-05	7.53579E-06	2.4263E-05	4.29597E-05	0.000406521	0.000548106	0.000665021	0.000665021	0.000665021	0.00047302	0.000823768	0.000601737	0.000182344	0.000316421	5.42593E-05
3830803773425	383080	3773425	0.000125114	2.69566E-05	6.46079E-05	0.00011984	8.21883E-05	7.73537E-06	2.49056E-05	4.40975E-05	0.000435196	0.000586769	0.000711931	0.000711931	0.000711931	0.00050639	0.000881876	0.000644183	0.000195207	0.000338741	5.48562E-05
3830903773425	383090	3773425	0.000128839	2.77593E-05	6.65319E-05	0.000123408	8.46358E-05	7.96572E-06	2.56472E-05	4.54106E-05	0.000467854	0.0006308	0.000765354	0.000765354	0.000765354	0.000544389	0.000948051	0.000692522	0.000209855	0.00036416	5.55606E-05
3831003773425	383100	3773425	0.000136318	2.93706E-05	7.03936E-05	0.000130571	8.95484E-05	8.42808E-06	2.71359E-05	4.80464E-05	0.000517893	0.000698267	0.000847212	0.000847212	0.000847212	0.000602614	0.00104945	0.00076659	0.0002323	0.00040310	5.76259E-05
3831103773425	383110	3773425	0.000144442	3.11209E-05	7.45888E-05	0.000138353	9.4885E-05	8.93036E-06	2.8753E-05	5.09098E-05	0.000576611	0.000777436	0.000943268	0.000943268	0.000943268	0.000670938	0.001168436	0.000853506	0.000258638	0.000448813	6.00195E-05
3831203773425	383120	3773425	0.000152915	3.29466E-05	7.89645E-05	0.000146469	0.000100451	9.45425E-06	3.04398E-05	5.38964E-05	0.000645793	0.000870713	0.001056442	0.001056442	0.001056442	0.000751437	0.001308625	0.00095591	0.00028967	0.000502662	6.25922E-05
3831303773425	383130	3773425	0.000161335	3.47607E-05	8.33124E-05	0.000154534	0.000105982	9.97482E-06	3.21159E-05	5.6864E-05	0.000728232	0.000981865	0.001191304	0.001191304	0.001191304	0.000847363	0.001475679	0.001077938	0.000326648	0.00056683	6.5147E-05
3831403773425	383140	3773425	0.000169284	3.64734E-05	8.74173E-05	0.000162148	0.000111204	1.04663E-05	3.36983E-05	5.96658E-05	0.00082963	0.001118577	0.001357178	0.001357178	0.001357178	0.000965348	0.00168115	0.001228027	0.000372129	0.000645754	6.74809E-05
3831503773425	383150	3773425	0.000175525	3.78181E-05	9.064E-05	0.000168126	0.000115304	1.08521E-05	3.49406E-05	6.18654E-05	0.000938017	0.001264714	0.001534487	0.001534487	0.001534487	0.001091466	0.001900784	0.001388463	0.000420746	0.000730119	6.89314E-05
3831603773425	383160	3773425	0.000180515	3.88932E-05	9.32169E-05	0.000172906	0.000118582	1.11607E-05	3.59339E-05	6.36242E-05	0.001069618	0.00144215	0.001749771	0.001749771	0.001749771	0.001244595	0.002167459	0.001583261	0.000479776	0.000832552	7.00118E-05
3831703773425	383170	3773425	0.000185088	3.98785E-05	9.55784E-05	0.000177286	0.000121586	1.14434E-05	3.68443E-05	6.5236E-05	0.001216453	0.001640125	0.001989975	0.001989975	0.001989975	0.00141545	0.002465002	0.001800607	0.000545638	0.000946843	7.05968E-05
3831803773425	383180	3773425	0.000189729	4.08783E-05	9.79746E-05	0.000181731	0.000124634	1.17303E-05	3.7768E-05	6.68715E-05	0.001367519	0.001843805	0.002237102	0.002237102	0.002237102	0.001591229	0.00277112	0.002024217	0.000613399	0.001064428	7.09251E-05
3831903773425	383190	3773425	0.000194369	4.18781E-05	0.000100371	0.000186175	0.000127683	1.20172E-05	3.86917E-05	6.85071E-05	0.001546981	0.002085771	0.002530681	0.002530681	0.002530681	0.001800049	0.003134779	0.002289858	0.000693896	0.001204114	7.11459E-05
3832003773425	383200	3773425	0.000198579	4.27851E-05	0.000102545	0.000190208	0.000130448	1.22775E-05	3.95297E-05	6.99909E-05	0.001816212	0.002448771	0.002971112	0.002971112	0.002971112	0.002113323	0.003680345	0.002688377	0.00081466	0.001413674	7.09848E-05
3832103773425	383210	3773425	0.000202506	4.36313E-05	0.000104573	0.00019397	0.000133028	1.25203E-05	4.03116E-05	7.13752E-05	0.002181098	0.002940742	0.003568023	0.003568023	0.003568023	0.0025379	0.004419745	0.003228485	0.000978329	0.001697688	7.01849E-05
3832203773425	383220	3773425	0.000206313	4.44514E-05	0.000106539	0.000197616	0.000135529	1.27556E-05	4.10693E-05	7.27168E-05	0.002730872	0.003681993	0.004467389	0.004467389	0.004467389	0.003177611	0.005533798	0.004042267	0.001224929	0.002125613	6.83345E-05
3832303773425	383230	3773425	0.000210684	4.53933E-05	0.000108796	0.000201803	0.0001384	1.30259E-05	4.19394E-05	7.42575E-05	0.00375602	0.005064185	0.006144413	0.006144413	0.006144413	0.004370461	0.007611143	0.005559702	0.001684758	0.002923551	6.3601E-05
3832403773425	383240	3773425	0.000215405	4.64104E-05	0.000111234	0.000206325	0.000141501	1.33178E-05	4.28792E-05	7.59214E-05	0.005578565	0.007521495	0.009125885	0.009125885	0.009125885	0.006491153	0.011304322	0.008257454	0.002502259	0.004342155	5.63186E-05
3831503773425	383550	3773425	0.000452438	9.74808E-05	0.000233636	0.000433366	0.00029721	2.79727E-05	9.00638E-05	0.000159466	0.005607933	0.007561092	0.009173927	0.009173927	0.009173927	0.006525326	0.011363833	0.008300925	0.002515432	0.004365014	5.50114E-05
3831503773425	383580	3773425	0.000453003	9.76025E-05	0.000233928	0.000433907	0.000297581	2.80077E-05	9.01762E-05	0.000159665	0.004218292	0.00568746	0.006900637	0.006900637	0.006900637	0.004908356	0.008547885	0.006243963	0.00189211	0.003283367	5.44682E-05
3831503773425	383590	3773425	0.000453245	9.76547E-05	0.000234053	0.000434139	0.000297741	2.80226E-05	9.02244E-05	0.00015975	0.003274849	0.00441543	0.005357273	0.005357273	0.005357273	0.003810577	0.006636106	0.004847468	0.00146893	0.002549025	5.37042E-05
3831603773425	383600	3773425	0.000452949	9.75909E-05	0.0002339	0.000433855	0.000297546	2.80043E-05	9.01655E-05	0.000159646	0.00262412	0.003538061	0.004292756	0.004292756	0.004292756	0.003053396	0.005317478	0.003884251	0.001177046	0.002042521	5.2952E-05
3831603773425	383610	3773425	0.000446089	9.61129E-05	0.000230358	0.000427285	0.00029304	2.75802E-05	8.88E-05	0.000157228	0.002147707	0.002895721	0.003513399	0.003513399	0.003513399	0.002499047	0.004352081	0.003179059	0.000963351	0.001671698	5.21999E-05
3831603773425	383620	3773425	0.000436742	9.40989E-05	0.00022553	0.000418331	0.000286899	2.70023E-05	8.69392E-05	0.000153933	0.0017972	0.002423138	0.002940011	0.002940011	0.002940011	0.002091201	0.00364182	0.002660235	0.000806132	0.001398876	5.14598E-05
3831603773425	383630	3773425	0.000425174	9.16067E-05	0.000219557	0.000407251	0.000279301	2.62871E-05	8.46366E-05	0.000149857	0.001529085	0.002061643	0.002501406	0.002501406	0.002501406	0.001779226	0.003098516	0.002263369	0.000685869	0.001190185	5.07196E-05
3831603773425	383640	3773425	0.000410917	8.85348E-05	0.000212195	0.000393595	0.000269935	2.54057E-05	8.17985E-05	0.000144831	0.00131351	0.001770986	0.002148751	0.002148751	0.002148751	0.001528386	0.002661678	0.001944273	0.000589174	0.001022389	4.98959E-05
3831603773425	383650	3773425	0.000395517	8.52167E-05	0.000204242	0.000378844	0.000259818	2.44535E-05	7.87328E-05	0.000139403	0.001145366	0.00154428	0.001873686	0.001873686	0.001873686	0.001332735	0.002320954	0.001695384	0.000513753	0.000891512	4.90482E-05
3831603773425	383660	3773425	0.000379107	8.16812E-05	0.000195769	0.000363126	0.000249039	2.3439E-05	7.54664E-05	0.00013362	0.001008751	0.001360084	0.0016502	0.0016502	0.0016502	0.001173771	0.002044118	0.001493165	0.000452474	0.000785176	4.80514E-05
3831603773425	383670	3773425	0.000362617	7.81284E-05	0.000187253	0.000347332	0.000238207	2.24194E-05	7.21838E-05	0.000127808	0.000897487	0.001210068	0.001468184	0.001468184	0.001468184	0.001044305	0.001818654	0.00132847	0.000402567	0.000698572	4.69232E-05
3831603773425	383680	3773425	0.000346302	7.46132E-05	0.000178828	0.000331704	0.000227489	2.14107E-05	6.89361E-05	0.000122057	0.000805825	0.001086482	0.001318236	0.001318236	0.001318236	0.000937649	0.001632912	0.001192791	0.000361452	0.000627225	4.57175E-05
3831603773425	383690	3773425	0.000330081	7.11183E-05	0.000170452	0.000316167	0.000216833	2.04078E-05	6.57071E-05	0.00011634	0.000728107	0.000981696	0.001191099	0.001191099	0.001191099	0.000847217	0.001475425	0.001077752	0.000326592	0.000566732	4.44102E-05
3831703773425	383700	3773425	0.000314694	6.7803E-05	0.000162506	0.000301429	0.000206725	1.94565E-05	6.26441E-05	0.000110917	0.000662578	0.000893344	0.001083901	0.001083901	0.001083901	0.000770968	0.001342638	0.000980755	0.000297199	0.000515727	4.3097E-05
3831703773425	383710	3773425	0.00029963	6.45573E-05	0.000154727	0.000286999	0.00019683	1.85251E-05	5.96454E-05	0.000105607	0.000605573	0.000816485	0.000990647	0.000990647	0.000990647	0.000704638	0.001227124	0.000896376	0.000271629	0.000471356	4.17241E-05
3831703773425	383720	3773425	0.000285225	6.14536E-05	0.000147288	0.000273201	0.000187367	1.76345E-05	5.67778E-05	0.00010053	0.000555952	0.000749581	0.000909473	0.000909473	0.000909473	0.000646899	0.001126572	0.000822926	0.000249371	0.000432733	4.03453E-05
3831703773425	383730	3773425	0.000272003	5.8605E-05	0.000140461	0.000260537	0.000178681	1.68171E-05	5.41459E-05	9.58701E-05	0.00051325 5	0.000692014	0.000839625	0.000839625	0.000839625	0.000597217	0.001040052	0.000759725	0.00023022	0.000399499	3.90559E-05
3831703773425	383740	3773425	0.000262454	5.65474E-05	0.000135529	0.00025139	0.000172408	1.62267E-05	5.22449E-05	9.25042E-05	0.000480538	0.000647902	0.000786104	0.000786104	0.000786104	0.000559148	0.000973755	0.000711298	0.000215545	0.000374033	3.82143E-05
3831703773425	383750	3773425	0.000253415	5.46E-05	0.000130862	0.000242733	0.000166471	1.56678E-05	5.04457E-05	8.93185E-05	0.000451218	0.00060837	0.00073814	0.00073814	0.00073814	0.00052503 2	0.000914341	0.000667897	0.000202393	0.000351212	3.74144E-05
3831703773425	383760	3773425	0.000246892	5.31945E-05	0.000127493	0.000236484	0.000162185	1.52645E-05	4.91471E-05	8.70193E-05	0.000428022	0.000577095	0.000700194	0.000700194	0.000700194	0.000498041	0.000867337	0.000633562	0.000191989	0.000333157	3.69309E-05
3831703773425	383770	3773425	0.000242924	5.23396E-05	0.000125444	0.000232684	0.000159579	1.50192E-05	4.83573E-05	8.56208E-05	0.000410186	0.000553047	0.000671016	0.000671016	0.000671016	0.000477288	0.000831195	0.000607162	0.000183988	0.000319274	3.67936E-05
3831703773425	383780	3773425	0.000239091	5.15137E-05	0.000123465	0.000229012	0.000157061	1.47822E-05	4.75942E-05	8.42697E-05	0.000393508	0.000530561	0.000643734	0.000643734	0.000643734	0.000457882	0.000797399	0.000582475	0.000176508	0.000306293	3.66623E-05
3831703773425	383790	3773425	0.000241216	5.19716E-05	0.000124562	0.000231048	0.000158457	1.49136E-05	4.80172E-05	8.50187E-05	0.000385426	0.000519664	0.000630512	0.000630512	0.000630512	0.000448477	0.000781022	0.000570512	0.000172882	0.000300002	3.73786E-05
3831803773425	383800	3773425	0.000244444	5.26671E-05	0.000126229	0.00023414	0.000160577	1.51132E-05	4.86598E-05	8.61565E-05	0.000378663	0.000510546	0.000619449	0.000619449	0.000619449	0.000440608	0.000767317	0.000560501	0.000169849	0.000294738	3.82382E-05
3831803773425	383810	3773425	0.000245789	5.29569E-05	0.000126924	0.000235428	0.000161461	1.51963E-05	4.89276E-05	8.66306E-05	0.00036987	0.000498691	0.000605065	0.000605065	0.000605065	0.000430377	0.0007495	0.000547486	0.000165905	0.000287894	3.87694E-05
3831803773425	383820	3773425	0.000243153	5.23889E-05	0.000125563	0.000232903	0.000159729	1.50333E-05	4.84028E-05	8.57014E-05	0.000356935	0.000481251	0.000583905	0.000583905	0.000583905	0.000415326	0.00072328 9	0.0005283 4	0.000160103	0.000277826	3.87217E-05
3831803773425	383830	3773425	0.000240624	5.18441E-05	0.000124257	0.000230481	0.000158068	1.4877E-05	4.78994E-05	8.48101E-05	0.000344812	0.000464905	0.000564073	0.000564073	0.000564073	0.000401219	0.000698722	0.000510395	0.000154665	0.000268389	3.8656E-05
3831840373425	383840	3773425	0.000235486	5.07371E-05	0.000121604	0.000225559	0.000154693	1.45593E-05	4.68766E-05	8.29992E-05	0.000330564	0.000445694	0.000540764	0.000540764	0.000540764	0.00038464	0.00066985	0.000489304	0.000148274	0.000257299	3.82441E-05
3831850373425	383850	3773425	0.000229783	4.95083E-05	0.000118659	0.000220097	0.000150947	1.42067E-05	4.57414E-05	8.09892E-05	0.000316518	0.000426757	0.000517787	0.000517787	0.000517787	0.000368297	0.000641388	0.000468514	0.000141974	0.000246367	3.77427E-05
3831860373425	383860	3773425	0.000223394	4.81318E-05	0.000115359	0.000213977	0.00014675	1.38117E-05	4.44696E-05	7.87374E-05	0.000302551	0.000407925	0.000494938	0.000494938	0.000494938	0.000352045	0.000613084	0.000447839	0.000135709	0.000235495	3.71279E-05
3831870373425	383870	3773425	0.000214248	4.61612E-05	0.000110636	0.000205217	0.000140742	1.32463E-05	4.2649E-05	7.55137E-05	0.000286709	0.000386565	0.000469022	0.000469022	0.000469022	0.00033361 1	0.000580982	0.000424389	0.000128603	0.000223164	3.61072E-05
3838803773425	383880	3773425	0.0002056	4.42979E-05	0.00010617	0.000196933	0.00013506	1.27116E-05	4.09274E-05	7.24655E-05	0.00027218	0.000366976	0.000445255	0.000445255	0.000445255	0.000316705	0.000551541	0.000402884	0.000122086	0.000211855	3.50865E-05
3838903773425	383890	3773425	0.00019714	4.2475E-05	0.000101802	0.000188829	0.000129503	1.21885E-05	3.92433E-05	6.94836E-05	0.000258624	0.000348699	0.000423079	0.000423079	0.000423079	0.000300932	0.000524072	0.000382818	0.000116005	0.000201304	3.40538E-05
3839003773425	383900	3773425	0.000189029	4.07276E-05	0.000181061	0.000124175	1.1687E-05	3.76288E-05	6.6625E-05	0.000246047	0.000331742	0.000402504	0.000402504	0.000402504	0.000286298	0.000498586	0.000364202	0.000110364	0.000191514	3.30331E-05
3839103773425	383910	3773425	0.000181416	3.90874E-05	0.000173769	0.000119174	1.12164E-05	3.61133E-05	6.39418E-05	0.000234479	0.000316144	0.00038358	0.00038358	0.00038358	0.00027283 7	0.000475145	0.000347078	0.000105175	0.00018251	3.20601E-05
3829703773435	382970	3773435	0.000106189	2.28792E-05	5.48355E-05	0.000101713	6.97567E-05	6.56534E-06	2.11384E-05	3.74274E-05	0.000235613	0.000317674	0.000385436	0.000385436	0.000385436	0.000274157	0.000477443	0.000348757	0.000105684	0.000183393	5.26954E-05
3829803773435	382980	3773435	0.000109216	2.35312E-05	5.63982E-05	0.000104612	7.17447E-05	6.75244E-06	2.17408E-05	3.8494E-05	0.000250393	0.000337601	0.000409613	0.000409613	0.000409613	0.000291354	0.000507392	0.000370634	0.000112313	0.000194897	5.38176E-05
3829903773435	382990	3773435	0.000111543	2.40326E-05	5.75998E-05	0.000106841	7.32733E-05	6.89631E-06	2.2204E-05	3.93142E-05	0.000264683	0.000356868	0.00043299	0.00043299	0.00043299	0.000307982	0.000536349	0.000391786	0.000118723	0.000206019	5.451E-05
3830003773435	383000	3773435	0.00011239	2.42152E-05	5.80374E-05	0.000107652	7.38299E-05	6.9487E-06	2.23727E-05	3.96128E-05	0.000276651	0.000373004	0.000452568	0.000452568	0.000452568	0.000321908	0.000560601	0.000409501	0.000124091	0.000215335	5.43787E-05
3830103773435	383010	3773435	0.000113278	2.44064E-05	5.84958E-05	0.000108502	7.4413E-05	7.00358E-06	2.25494E-05	3.99257E-05	0.000289723	0.000390629	0.000473953	0.000473953	0.000473953	0.000337118	0.000587091	0.000428851	0.000129955	0.00022551	5.42414E-05
3830203773435	383020	3773435	0.000114098	2.45832E-05	5.89195E-05	0.000109288	7.4952E-05	7.05431E-06	2.27127E-05	4.02149E-05	0.000303631	0.000409381	0.000496705	0.000496705	0.000496705	0.000353302	0.000615274	0.000449438	0.000136193	0.000236336	5.40623E-05
3830303773435	383030	3773435	0.000114959	2.47687E-05	5.9364E-05	0.000110113	7.55175E-05	7.10753E-06	2.28841E-05	4.05183E-05	0.000318638	0.000429614	0.000521254	0.000521254	0.000521254	0.000370763	0.000645682	0.000471651	0.000142924	0.000248016	5.39071E-05
3830403773435	383040	3773435	0.000116102	2.5015E-05	5.99544E-05	0.000111208	7.62685E-05	7.17821E-06	2.31117E-05	4.09213E-05	0.000335208	0.000451956	0.000548361	0.000548361	0.000390044	0.00067926	0.000496178	0.000150357	0.000260914	5.38713E-05
3830503773435	383050	3773435	0.000117878	2.53975E-05	6.08712E-05	0.000112909	7.74348E-05	7.28798E-06	2.34651E-05	4.1547E-05	0.00035444	0.000477887	0.000579823	0.000579823	0.000579823	0.000412423	0.000718233	0.000524646	0.000158984	0.000275884	5.40862E-05
3830603773435	383060	3773435	0.000119774	2.58061E-05	6.18505E-05	0.000114725	7.86806E-05	7.40523E-06	2.38426E-05	4.22154E-05	0.000375177	0.000505846	0.000613746	0.000613746	0.000613746	0.000436552	0.000760253	0.000555341	0.000168285	0.000292024	5.4319E-05
3830703773435	383070	3773435	0.000122679	2.64321E-05	6.33508E-05	0.000117508	8.05891E-05	7.58486E-06	2.44209E-05	4.32394E-05	0.000400367	0.000539808	0.000654953	0.000654953	0.000654953	0.000465862	0.000811297	0.000592627	0.000179584	0.000311631	5.48681E-05
3830803773435	383080	3773435	0.000126176	2.71855E-05	6.51566E-05	0.000120857	8.28863E-05	7.80107E-06	2.51171E-05	4.4472E-05	0.000429406	0.000578962	0.000702459	0.000702459	0.000702459	0.000499652	0.000870143	0.000635612	0.00019261	0.000334235	5.55665E-05
3830903773435	383090	3773435	0.000130131	2.80375E-05	6.71986E-05	0.000124645	8.5484E-05	8.04555E-06	2.59042E-05	4.58657E-05	0.000462368	0.000623404	0.00075638	0.00075638	0.00075638	0.000538006	0.000936936	0.000684402	0.000207395	0.000359891	5.63604E-05
3831003773435	383100	3773435	0.000137609	2.96488E-05	7.10604E-05	0.000131808	9.03966E-05	8.50791E-06	2.73929E-05	4.85015E-05	0.000511524	0.00068968	0.000836793	0.000836793	0.000836793	0.000595203	0.001036544	0.000757163	0.000229443	0.000398152	5.84078E-05
3831103773435	383110	3773435	0.00014576	3.14049E-05	7.52694E-05	0.000139615	9.57509E-05	9.01185E-06	2.90154E-05	5.13744E-05	0.000569138	0.00076736	0.000931043	0.000931043	0.000931043	0.000662242	0.001153292	0.000842444	0.000255286	0.000442996	6.07776E-05
3831203773435	383120	3773435	0.000154247	3.32335E-05	7.96521E-05	0.000147745	0.000101326	9.53658E-06	3.07049E-05	5.43657E-05	0.000636481	0.000858158	0.001041209	0.001041209	0.001041209	0.000740602	0.001289756	0.000942126	0.000285493	0.000495414	6.33264E-05
3831303773435	383130	3773435	0.000162788	3.50737E-05	8.40626E-05	0.000155926	0.000106937	1.00646E-05	3.24051E-05	5.7376E-05	0.000716169	0.0009656	0.001171569	0.001171569	0.001171569	0.000833326	0.001451234	0.001060081	0.000321237	0.00055744	6.58871E-05
3831403773435	383140	3773435	0.000171033	3.68502E-05	8.83202E-05	0.000163823	0.000112353	1.05744E-05	3.40463E-05	6.0282E-05	0.000813072	0.001096252	0.001330091	0.001330091	0.001330091	0.000946081	0.001647596	0.001203517	0.000364702	0.000632866	6.82927E-05
3831503773435	383150	3773435	0.000177731	3.82933E-05	9.17791E-05	0.000170239	0.000116753	1.09885E-05	3.53797E-05	6.26429E-05	0.000916827	0.001236144	0.001499822	0.001499822	0.001499822	0.001066809	0.001857844	0.001357097	0.000411242	0.000713625	6.98805E-05
3831603773435	383160	3773435	0.000183515	3.95394E-05	9.47657E-05	0.000175779	0.000120552	1.13461E-05	3.6531E-05	6.46814E-05	0.001040704	0.001403165	0.001702471	0.001702471	0.001702471	0.001210951	0.002108867	0.001540461	0.000466806	0.000810047	7.114E-05
3831703773435	383170	3773435	0.000188505	4.06146E-05	9.73425E-05	0.000180558	0.00012383	1.16546E-05	3.75243E-05	6.64401E-05	0.00117785	0.001588078	0.001926826	0.001926826	0.001926826	0.001370533	0.002386778	0.001743467	0.000528323	0.000916796	7.19159E-05

			ISDrainage / Utilities Trenching	ISDrainage / Utilities Trenching	ISAsphalt Paving	ISAsphalt Paving	SVDemolition	SVSite Grubbing / Prep	SVMass Grading / Excavation	SVMass Grading / Excavation	SVDrainage / Utilities Trenching	SVFoundations / Concrete Pads	SVBuilding / Structure Construction	SVBuilding / Structure Construction	SVAsphalt Paving	SVAsphalt Paving	SVArchitectural Coating	SVArchitectural Coating	SVLandscaping or Other Finishing	SVLandscaping or Other Finishing	MDemolition
Unique Identifier	X (UTM)	Y (UTM)	2027	2028	2027	2028	2027	2027	2027	2028	2028	2028	2028	2029	2028	2029	2028	2029	2028	2029	2027
3830403773425	383040	3773425	1.85503E-05	1.85503E-05	7.94405E-05	7.94405E-05	0.000231427	0.000152896	0.000258198	0.000258198	7.79355E-05	8.03152E-05	0.000456362	0.000456362	0.000317096	0.000317096	3.14122E-05	3.14122E-05	0.000101138	0.000101138	5.18358E-05
3830503773425	383050	3773425	1.8573E-05	1.8573E-05	7.95377E-05	7.95377E-05	0.000234545	0.000154957	0.000261678	0.000261678	7.89857E-05	8.13974E-05	0.000462739	0.000462739	0.000321369	0.000321369	3.18354E-05	3.18354E-05	0.0001025	0.0001025	5.25044E-05
3830603773425	383060	3773425	1.86039E-05	1.86039E-05	7.96702E-05	7.96702E-05	0.000237321	0.0001567	0.000264774	0.000264774	7.99203E-05	8.23606E-05	0.000468498	0.000468498	0.000325172	0.000325172	3.22121E-05	3.22121E-05	0.000103713	0.000103713	5.32445E-05
3830703773425	383070	3773425	1.87545E-05	1.87545E-05	8.03152E-05	8.03152E-05	0.000241082	0.000159275	0.000268971	0.000268971	8.11871E-05	8.36661E-05	0.000475867	0.000475867	0.000330326	0.000330326	3.27227E-05	3.27227E-05	0.000105357	0.000105357	5.43667E-05
3830803773425	383080	3773425	1.89608E-05	1.89608E-05	8.11988E-05	8.11988E-05	0.000245181	0.000161983	0.000273544	0.000273544	8.25674E-05	8.50885E-05	0.000483739	0.000483739	0.000335942	0.000335942	3.32791E-05	3.32791E-05	0.000107149	0.000107149	5.57098E-05
3830903773425	383090	3773425	1.92043E-05	1.92043E-05	8.22413E-05	8.22413E-05	0.00024947	0.000164817	0.000278329	0.000278329	8.40116E-05	8.65769E-05	0.000491843	0.000491843	0.000341818	0.000341818	3.38612E-05	3.38612E-05	0.000109023	0.000109023	5.72438E-05
3831003773425	383100	3773425	1.99182E-05	1.99182E-05	8.52984E-05	8.52984E-05	0.000258623	0.000170864	0.000288541	0.000288541	8.70941E-05	8.97534E-05	0.000507998	0.000507998	0.00035436	0.00035436	3.51036E-05	3.51036E-05	0.000113023	0.000113023	6.02284E-05
3831103773425	383110	3773425	2.07455E-05	2.07455E-05	8.88415E-05	8.88415E-05	0.000268156	0.000177162	0.000299176	0.000299176	9.03044E-05	9.30618E-05	0.000524463	0.000524463	0.000367422	0.000367422	3.63975E-05	3.63975E-05	0.000117189	0.000117189	6.37084E-05
3831203773425	383120	3773425	2.16348E-05	2.16348E-05	9.26496E-05	9.26496E-05	0.000278124	0.000183748	0.000310298	0.000310298	9.36612E-05	9.65211E-05	0.000541211	0.000541211	0.00038108	0.00038108	3.77505E-05	3.77505E-05	0.000121545	0.000121545	6.77017E-05
3831303773425	383130	3773425	2.25178E-05	2.25178E-05	9.64312E-05	9.64312E-05	0.000288625	0.000190685	0.000322013	0.000322013	9.71976E-05	0.000100165	0.000558204	0.000558204	0.000395468	0.000395468	3.91758E-05	3.91758E-05	0.000126134	0.000126134	7.21666E-05
3831403773425	383140	3773425	2.33245E-05	2.33245E-05	9.9886E-05	9.9886E-05	0.000300155	0.000198303	0.000334877	0.000334877	0.000101081	0.000104167	0.00057624	0.00057624	0.000411267	0.000411267	4.07408E-05	4.07408E-05	0.000131173	0.000131173	7.71449E-05
3831503773425	383150	3773425	2.38259E-05	2.38259E-05	0.000102033	0.000102033	0.000309327	0.000204362	0.00034511	0.00034511	0.000104169	0.00010735	0.000589935	0.000589935	0.00042833	0.00042833	4.19857E-05	4.19857E-05	0.000135181	0.000135181	8.15203E-05
3831603773425	383160	3773425	2.41993E-05	2.41993E-05	0.000103632	0.000103632	0.000319068	0.000210798	0.000355978	0.000355978	0.00010745	0.000110731	0.000603927	0.000603927	0.00043718	0.00043718	4.33079E-05	4.33079E-05	0.000139438	0.000139438	8.61881E-05
3831703773425	383170	3773425	2.44015E-05	2.44015E-05	0.000104498	0.000104498	0.000327008	0.000216044	0.000364837	0.000364837	0.000110124	0.000113486	0.000614555	0.000614555	0.00044806	0.00044806	4.43857E-05	4.43857E-05	0.000142908	0.000142908	9.04918E-05
3831803773425	383180	3773425	2.4515E-05	2.4515E-05	0.000104984	0.000104984	0.00033153	0.000219031	0.000369881	0.000369881	0.000111646	0.000115055	0.000619322	0.000619322	0.000454255	0.000454255	4.49994E-05	4.49994E-05	0.000144884	0.000144884	9.41151E-05
3831903773425	383190	3773425	2.45913E-05	2.45913E-05	0.000105311	0.000105311	0.00033591	0.000221925	0.000374769	0.000374769	0.000113121	0.000116575	0.000623406	0.000623406	0.000460257	0.000460257	4.5594E-05	4.5594E-05	0.000146799	0.000146799	9.79294E-05
3832003773425	383200	3773425	2.45356E-05	2.45356E-05	0.000105072	0.000105072	0.000344965	0.000227908	0.000384871	0.000384871	0.000116171	0.000119718	0.000634486	0.000634486	0.00047264	0.00047264	4.6823E-05	4.6823E-05	0.000150756	0.000150756	0.000102926
3832103773425	383210	3773425	2.42592E-05	2.42592E-05	0.000103888	0.000103888	0.000355362	0.000234776	0.000396471	0.000396471	0.000119672	0.000123326	0.000647485	0.000647485	0.00048691	0.00048691	4.82342E-05	4.82342E-05	0.0001553	0.0001553	0.000108053
3832203773425	383220	3773425	2.36196E-05	2.36196E-05	0.000101149	0.000101149	0.000368798	0.000243653	0.000411461	0.000411461	0.000124197	0.000127989	0.00066556	0.00066556	0.000505319	0.000505319	5.00579E-05	5.00579E-05	0.000161171	0.000161171	0.000113461
3832303773425	383230	3773425	2.19834E-05	2.19834E-05	9.41428E-05	9.41428E-05	0.000390909	0.000258261	0.000436129	0.000436129	0.000131643	0.000135662	0.000698502	0.000698502	0.000535615	0.000535615	5.30591E-05	5.30591E-05	0.000170834	0.000170834	0.000117956
3832403773425	383240	3773425	1.94663E-05	1.94663E-05	8.33635E-05	8.33635E-05	0.000416297	0.000275035	0.000464455	0.000464455	0.000140193	0.000144473	0.000737564	0.000737564	0.000570402	0.000570402	5.65051E-05	5.65051E-05	0.000181929	0.000181929	0.000124104
3835703773425	383570	3773425	1.90145E-05	1.90145E-05	8.14285E-05	8.14285E-05	0.000282486	0.0001866	0.000315164	0.000315164	9.51302E-05	9.8035E-05	0.000504004	0.000504004	0.00038057	0.00038057	3.83426E-05	3.83426E-05	0.000123451	0.000123451	0.000424756
3835803773425	383580	3773425	1.88267E-05	1.88267E-05	8.06244E-05	8.06244E-05	0.000275704	0.000182149	0.000307598	0.000307598	9.28463E-05	9.56813E-05	0.000493453	0.000493453	0.00037764	0.00037764	3.7422E-05	3.7422E-05	0.000120488	0.000120488	0.000429556
3835903773425	383590	3773425	1.85627E-05	1.85627E-05	7.94935E-05	7.94935E-05	0.000267488	0.000176721	0.000298431	0.000298431	9.00795E-05	9.283E-05	0.000481755	0.000481755	0.00036507	0.00036507	3.63069E-05	3.63069E-05	0.000116897	0.000116897	0.000434976
3836003773425	383600	3773425	1.83027E-05	1.83027E-05	7.83802E-05	7.83802E-05	0.000259487	0.000171435	0.000289504	0.000289504	8.7385E-05	9.00532E-05	0.000470508	0.000470508	0.00035543	0.00035543	3.52208E-05	3.52208E-05	0.0001134	0.0001134	0.000458333
3836103773425	383610	3773425	1.80427E-05	1.80427E-05	7.72669E-05	7.72669E-05	0.000251724	0.000166306	0.000280844	0.000280844	8.47709E-05	8.73593E-05	0.000458565	0.000458565	0.000344907	0.000344907	3.41672E-05	3.41672E-05	0.000110008	0.000110008	0.000459109
3836203773425	383620	3773425	1.77869E-05	1.77869E-05	7.61713E-05	7.61713E-05	0.000244299	0.0001614	0.00027256	0.00027256	8.22703E-05	8.47823E-05	0.000446816	0.000446816	0.00033733	0.00033733	3.31593E-05	3.31593E-05	0.000106763	0.000106763	0.000455259
3836303773425	383630	3773425	1.7531E-05	1.7531E-05	7.50757E-05	7.50757E-05	0.000237026	0.000156596	0.000264446	0.000264446	7.98213E-05	8.22585E-05	0.000435079	0.000435079	0.00032469	0.00032469	3.21722E-05	3.21722E-05	0.000103585	0.000103585	0.000446663
3836403773425	383640	3773425	1.72463E-05	1.72463E-05	7.38564E-05	7.38564E-05	0.000229485	0.000151613	0.000256032	0.000256032	7.72815E-05	7.96412E-05	0.000422788	0.000422788	0.00031435	0.00031435	3.11486E-05	3.11486E-05	0.000100289	0.000100289	0.000432654
3836503773425	383650	3773425	1.69534E-05	1.69534E-05	7.26018E-05	7.26018E-05	0.000222476	0.000146983	0.000248212	0.000248212	7.49211E-05	7.72088E-05	0.000410987	0.000410987	0.00030483	0.00030483	3.01972E-05	3.01972E-05	9.72259E-05	9.72259E-05	0.000414907
3836603773425	383660	3773425	1.66088E-05	1.66088E-05	7.11262E-05	7.11262E-05	0.000215657	0.000142478	0.000240604	0.000240604	7.26248E-05	7.48424E-05	0.000399328	0.000399328	0.00029548	0.00029548	2.92717E-05	2.92717E-05	9.42459E-05	9.42459E-05	0.000394224
3836703773425	383670	3773425	1.62189E-05	1.62189E-05	6.94563E-05	6.94563E-05	0.000209157	0.000138183	0.000233352	0.000233352	7.04357E-05	7.25864E-05	0.000388055	0.000388055	0.00028658	0.00028658	2.83894E-05	2.83894E-05	9.14052E-05	9.14052E-05	0.00037258
3836803773425	383680	3773425	1.58021E-05	1.58021E-05	6.76715E-05	6.76715E-05	0.000203005	0.000134119	0.000226489	0.000226489	6.83643E-05	7.04517E-05	0.000377285	0.000377285	0.000278154	0.000278154	2.75545E-05	2.75545E-05	8.8717E-05	8.8717E-05	0.000351121
3836903773425	383690	3773425	1.53502E-05	1.53502E-05	6.57365E-05	6.57365E-05	0.000197026	0.000130169	0.000219818	0.000219818	6.63506E-05	6.83766E-05	0.000366798	0.000366798	0.00026961	0.00026961	2.67428E-05	2.67428E-05	8.61038E-05	8.61038E-05	0.000330021
3837003773425	383700	3773425	1.48963E-05	1.48963E-05	6.37927E-05	6.37927E-05	0.000191395	0.000126449	0.000213536	0.000213536	6.44545E-05	6.64226E-05	0.000356878	0.000356878	0.00026224	0.00026224	2.59786E-05	2.59786E-05	8.36433E-05	8.36433E-05	0.000310525
3837103773425	383710	3773425	1.44218E-05	1.44218E-05	6.17605E-05	6.17605E-05	0.000185912	0.000122826	0.000207419	0.000207419	6.26079E-05	6.45196E-05	0.000347216	0.000347216	0.00025473	0.00025473	2.52343E-05	2.52343E-05	8.12469E-05	8.12469E-05	0.000292188
3837203773425	383720	3773425	1.39452E-05	1.39452E-05	5.97195E-05	5.97195E-05	0.000180643	0.000119345	0.00020154	0.00020154	6.08336E-05	6.26911E-05	0.000337927	0.000337927	0.00024751	0.00024751	2.45192E-05	2.45192E-05	7.89443E-05	7.89443E-05	0.000275278
3837303773425	383730	3773425	1.34995E-05	1.34995E-05	5.7811E-05	5.7811E-05	0.000175748	0.000116111	0.000196079	0.000196079	5.91851E-05	6.09923E-05	0.000329243	0.000329243	0.00024080	0.00024080	2.38548E-05	2.38548E-05	7.68051E-05	7.68051E-05	0.0002602
3837403773425	383740	3773425	1.32086E-05	1.32086E-05	5.65652E-05	5.65652E-05	0.000171999	0.000113634	0.000191896	0.000191896	5.79224E-05	5.9691E-05	0.000322312	0.000322312	0.00023566	0.00023566	2.33458E-05	2.33458E-05	7.51665E-05	7.51665E-05	0.000249073
3837503773425	383750	3773425	1.29322E-05	1.29322E-05	5.53813E-05	5.53813E-05	0.000168366	0.000111234	0.000187842	0.000187842	5.66989E-05	5.84302E-05	0.0003156	0.0003156	0.00023069	0.00023069	2.28527E-05	2.28527E-05	7.35788E-05	7.35788E-05	0.000238657
3837603773425	383760	3773425	1.2765E-05	1.2765E-05	5.46656E-05	5.46656E-05	0.000165504	0.000109344	0.00018465	0.00018465	5.57354E-05	5.74373E-05	0.000310073	0.000310073	0.00022677	0.00022677	2.24643E-05	2.24643E-05	7.23284E-05	7.23284E-05	0.000230706
3837703773425	383770	3773425	1.27176E-05	1.27176E-05	5.44624E-05	5.44624E-05	0.000163427	0.000107971	0.000182333	0.000182333	5.5036E-05	5.67165E-05	0.000305796	0.000305796	0.00022392	0.00022392	2.21824E-05	2.21824E-05	7.14207E-05	7.14207E-05	0.000225179
3837803773425	383780	3773425	1.26722E-05	1.26722E-05	5.4268E-05	5.4268E-05	0.000161363	0.000106607	0.000180029	0.000180029	5.43407E-05	5.59999E-05	0.000301557	0.000301557	0.00022109	0.00022109	2.19022E-05	2.19022E-05	7.05184E-05	7.05184E-05	0.000219896
3837903773425	383790	3773425	1.29198E-05	1.29198E-05	5.53282E-05	5.53282E-05	0.000161228	0.000106518	0.000179879	0.000179879	5.42953E-05	5.59532E-05	0.000300282	0.000300282	0.00022091	0.00022091	2.18839E-05	2.18839E-05	7.04595E-05	7.04595E-05	0.000220469
3838003773425	383800	3773425	1.32169E-05	1.32169E-05	5.66006E-05	5.66006E-05	0.00016151	0.000106704	0.000180193	0.000180193	5.43902E-05	5.6051E-05	0.000299767	0.000299767	0.00022129	0.00022129	2.19222E-05	2.19222E-05	7.05827E-05	7.05827E-05	0.000222964
3838103773425	383810	3773425	1.34005E-05	1.34005E-05	5.73869E-05	5.73869E-05	0.000161203	0.000106502	0.000179852	0.000179852	5.4287E-05	5.59447E-05	0.000298491	0.000298491	0.00022087	0.00022087	2.18806E-05	2.18806E-05	7.04488E-05	7.04488E-05	0.000224224
3838203773425	383820	3773425	1.3384E-05	1.3384E-05	5.73162E-05	5.73162E-05	0.000159506	0.000105381	0.000177958	0.000177958	5.37155E-05	5.53557E-05	0.000295103	0.000295103	0.00022855	0.00022855	2.16502E-05	2.16502E-05	6.97072E-05	6.97072E-05	0.000221025
3838303773425	383830	3773425	1.33613E-05	1.33613E-05	5.72191E-05	5.72191E-05	0.000157846	0.000104284	0.000176106	0.000176106	5.31564E-05	5.47795E-05	0.000291818	0.000291818	0.00021627	0.00021627	2.14249E-05	2.14249E-05	6.89816E-05	6.89816E-05	0.000218022
3838403773425	383840	3773425	1.3219E-05	1.3219E-05	5.66094E-05	5.66094E-05	0.00015523	0.000102556	0.000173187	0.000173187	5.22754E-05	5.38716E-05	0.000287025	0.000287025	0.00021269	0.00021269	2.10698E-05	2.10698E-05	6.78383E-05	6.78383E-05	0.000211826
3838503773425	383850	3773425	1.30456E-05	1.30456E-05	5.58672E-05	5.58672E-05	0.0001524	0.000100686	0.000170029	0.000170029	5.13222E-05	5.28893E-05	0.000281885	0.000281885	0.00020881	0.00020881	2.06856E-05	2.06856E-05	6.66013E-05	6.66013E-05	0.000204985
3838603773425	383860	3773425	1.28331E-05	1.28331E-05	5.49572E-05	5.49572E-05	0.000149312	9.86455E-05	0.000166584	0.000166584	5.02824E-05	5.18177E-05	0.000276345	0.000276345	0.00020458	0.00020458	2.02665E-05	2.02665E-05	6.52519E-05	6.52519E-05	0.000197375
3838703773425	383870	3773425	1.24803E-05	1.24803E-05	5.34463E-05	5.34463E-05	0.000145231	9.59498E-05	0.000162032	0.000162032	4.89083E-05	5.04016E-05	0.000269221	0.000269221	0.00019899	0.00019899	1.97126E-05	1.97126E-05	6.34687E-05	6.34687E-05	0.00018669
3838803773425	383880	3773425	1.21275E-05	1.21275E-05	5.19354E-05	5.19354E-05	0.000141341	9.33795E-05	0.000157692	0.000157692	4.75981E-05	4.90515E-05	0.000262431	0.000262431	0.00019366	0.00019366	1.91846E-05	1.91846E-05	6.17686E-05	6.17686E-05	0.000176925
3838903773425	383890	3773425	1.17706E-05	1.17706E-05	5.04068E-05	5.04068E-05	0.000137543	9.087E-05	0.000153454	0.000153454	4.63189E-05	4.77333E-05	0.000255874	0.000255874	0.00018858	0.00018858	1.8669E-05	1.8669E-05	6.01085E-05	6.01085E-05	0.000167774
3839003773425	383900	3773425	1.14178E-05	1.14178E-05	4.8896E-05	4.8896E-05	0.000133891	8.84576E-05	0.0001493 8	0.00014938	4.50893E-05	4.6466E-05	0.000249574	0.000249574	0.00018345	0.00018345	1.81734E-05	1.81734E-05	5.85128E-05	5.85128E-05	0.000159334
3839103773425	383910	3773425	1.10815E-05	1.10815E-05	4.74558E-05	4.74558E-05	0.00013043	8.61707E-05	0.000145518	0.000145518	4.39236E-05	4.52647E-05	0.000243609	0.000243609	0.00017812	0.00017812	1.77035E-05	1.77035E-05	5.7E-05	5.7E-05	0.000151687
3829703773435	382970	3773435	1.8214E-05	1.8214E-05	7.80003E-05	7.80003E-05	0.000189263	0.0001250 4	0.000211158	0.000211158	6.37365E-05	6.56827E-05	0.000376589	0.000376589	0.00025932	0.00025932	2.56892E-05	2.56892E-05	8.27115E-05	8.27115E-05	4.79738E-05
3829803773435	382980	3773435	1.86019E-05	1.86019E-05	7.96614E-05	7.96614E-05	0.000195941	0.000129452	0.000218608	0.000218608	6.59854E-05	6.80002E-05	0.000388674	0.000388674	0.000268475	0.000268475	2.65956E-05	2.65956E-05	8.56299E-05	8.56299E-05	4.9281E-05
3829903773435	382990	3773435	1.88412E-05	1.88412E-05	8.06863E-05	8.06863E-05	0.000201535	0.000133148	0.000224849	0.000224849	6.78691E-05	6.99415E-05	0.000398993	0.000398993	0.00027613 9	0.00027613 9	2.73549E-05	2.73549E-05	8.80744E-05	8.80744E-05	5.0254E-05
3830003773435	383000	3773435	1.87958E-05	1.87958E-05	8.04919E-05	8.04919E-05	0.000204899	0.0001353 7	0.000228601	0.000228601	6.90018E-05	7.11087E-05	0.000405718	0.000405718	0.00028074 8	0.00028074 8	2.78114E-05	2.78114E-05	8.95443E-05	8.95443E-05	5.05346E-05
3830103773435	383010	3773435	1.87483E-05	1.87483E-05	8.02887E-05	8.02887E-05	0.000208146	0.000137515	0.000232224	0.000232224	7.00953E-05	7.22356E-05	0.000412276	0.000412276	0.00028519 7	0.00028519 7	2.82522E-05	2.82522E-05	9.09634E-05	9.09634E-05	5.08748E-05
3830203773435	383020	3773435	1.86864E-05	1.86864E-05	8.00236E-05	8.00236E-05	0.00021105	0.000139434	0.000235464	0.000235464	7.10733E-05	7.32434E-05	0.000418254	0.000418254	0.00028917 6	0.00028917 6	2.86463E-05	2.86463E-05	9.22325E-05	9.22325E-05	5.12091E-05
3830303773435	383030	3773435	1.86328E-05	1.86328E-05	7.97939E-05	7.97939E-05	0.00021369	0.000141178	0.0002384 1	0.0002384 1	7.19625E-05	7.41598E-05	0.000423768	0.000423768	0.00029279 4	0.00029279 4	2.90047E-05	2.90047E-05	9.33865E-05	9.33865E-05	5.1609E-05
3830403773435	383040	3773435	1.86204E-05	1.86204E-05	7.97409E-05	7.97409E-05	0.000216282	0.000142891	0.000241302	0.000241302	7.28352E-05	7.50592E-05	0.000429166	0.000429166	0.00029634 5	0.00029634 5	2.93565E-05	2.93565E-05	9.4519E-05	9.4519E-05	5.21462E-05
3830503773435	383050	3773435	1.86947E-05	1.86947E-05	8.0059E-05	8.0059E-05	0.000219302	0.000144886	0.000244671	0.000244671	7.38524E-05	7.61074E-05	0.000435195	0.000435195	0.00030048 3	0.00030048 3	2.97665E-05	2.97665E-05	9.5839E-05	9.5839E-05	5.2952E-05
3830603773435	383060	3773435	1.87752E-05	1.87752E-05	8.04036E-05	8.04036E-05	0.000222004	0.000146671	0.000247686	0.000247686	7.47623E-05	7.70451E-05	0.000440658	0.000440658	0.00030418 5	0.00030418 5	3.01332E-05	3.01332E-05	9.70198E-05	9.70198E-05	5.38176E-05
3830703773435	383070	3773435	1.8965E-05	1.8965E-05	8.12164E-05	8.12164E-05	0.000225613	0.000149055	0.000251712	0.000251712	7.59775E-05	7.82974E-05	0.000447576	0.000447576	0.00030913	0.00030913	3.0623E-05	3.0623E-05	9.85968E-05	9.85968E-05	5.50532E-05
3830803773435	383080	3773435	1.92064E-05	1.92064E-05	8.22502E-05	8.22502E-05	0.000229552	0.000151658	0.000256107	0.000256107	7.73041E-05	7.96646E-05	0.000454997	0.000454997	0.00031452 8	0.00031452 8	3.11577E-05	3.11577E-05	0.000100318	0.000100318	5.65037E-05
3830903773435	383090	3773435	1.94808E-05	1.94808E-05	8.34253E-05	8.34253E-05	0.000233614	0.000154341	0.000260639	0.000260639	7.86721E-05	8.10743E-05	0.000462533	0.000462533	0.00032009 3	0.00032009 3	3.1709E-05	3.1709E-05	0.000102094	0.000102094	5.81332E-05
3831003773435	383100	3773435	2.01885E-05	2.01885E-05	8.64559E-05	8.64559E-05	0.000241738	0.000159709	0.000269702	0.000269702	8.14079E-05	8.38936E-05	0.000476808	0.000476808	0.00033122 4	0.00033122 4	3.28117E-05	3.28117E-05	0.000105644	0.000105644	6.11059E-05
3831103773435	383110	3773435	2.10075E-05	2.10075E-05	8.99636E-05	8.99636E-05	0.000250199	0.000165298	0.000279142	0.000279142	8.42571E-05	8.68299E-05	0.000491353	0.000491353	0.00034281 7	0.00034281 7	3.39601E-05	3.39601E-05	0.000109341	0.000109341	6.4568E-05
3831203773435	383120	3773435	2.18885E-05	2.18885E-05	9.37364E-05	9.37364E-05	0.000258929	0.000171066	0.000288882	0.000288882	8.71972E-05	8.98597E-05	0.00050595	0.00050595	0.00035477 9	0.00035477 9	3.51451E-05	3.51451E-05	0.000113157	0.000113157	6.84897E-05
3831303773435	383130	3773435	2.27737E-05	2.27737E-05	9.75269E-05	9.75269E-05	0.000268088	0.000177118	0.000299101	0.000299101	9.02817E-05	9.30384E-05	0.000520688	0.000520688	0.00036732 9	0.00036732 9	3.63884E-05	3.63884E-05	0.000117159	0.000117159	7.2877E-05
3831403773435	383140	3773435	2.36051E-05	2.36051E-05	0.000101088	0.000101088	0.000278026	0.000183683	0.000310188	0.000310188	9.36282E-05	9.64871E-05	0.000536135	0.000536135	0.00038094 5	0.00038094 5	3.77372E-05	3.77372E-05	0.000121502	0.000121502	7.77657E-05
3831503773435	383150	3773435	2.41539E-05	2.41539E-05	0.000103438	0.000103438	0.000286039	0.000188977	0.000319129	0.000319129	9.63269E-05	9.92682E-05	0.000548	0.000548	0.00039192 5	0.00039192 5	3.88249E-05	3.88249E-05	0.000125004	0.000125004	8.2141E-05
3831603773435	383160	3773435	2.45893E-05	2.45893E-05	0.000105302	0.000105302	0.000294439	0.000194527	0.0003285	0.0003285	9.91555E-05	0.000102183	0.000559943	0.000559943	0.00040343 4	0.00040343 4	3.9965E-05	3.9965E-05	0.000128675	0.000128675	8.6797E-05
3831703773435	383170	3773435	2.48575E-05	2.48575E-05	0.000106451	0.000106451	0.000301411	0.000199133	0.000336279	0.000336279	0.000101503	0.000104603	0.000569142	0.000569142	0.00041298 7	0.00041298 7	4.09113E-05	4.09113E-05	0.000131722	0.000131722	9.11663E-05

			MSite Grubbing / Prep	MMass Grading / Excavation	MMass Grading / Excavation	MDrainage / Utilities Trenching	MFoundations / Concrete Pads	MBuilding / Structure Construction	MAsphalt Paving	MLandscaping or Other Finishing	MWaterside Construction (Piles)	RSSWRe-striping South Valley	RSSWRe-striping Silver Lake Boulevard	RSSWDemolition	RSSWPlacing Base	RSSWForm/Plac e Rebar and Pour	Child Risk				
Unique Identifier	X (UTM)	Y (UTM)	2027	2027	2028	2028	2028	2028	2028	2028	2028	2029	2029	2029	2029	2029	3rd Trimester	0<2	2<16	Total	per million
3830403773425	383040	3773425	4.67753E-05	0.000116802	0.000116802	3.2688E-05	6.03156E-05	0.000108459	7.6728E-05	2.32509E-05	4.11678E-05	0.000331176	7.63217E-05	0.000130154	7.07518E-05	2.11772E-05	6.14808E-09	1.5236E-07	6.6496E-08	2.25006E-07	0.22500603
3830503773425	383050	3773425	4.73786E-05	0.000118308	0.000118308	3.31096E-05	6.10935E-05	0.000109857	7.77175E-05	2.35508E-05	4.16987E-05	0.000330764	7.82962E-05	0.000133601	7.26253E-05	2.1738E-05	6.27321E-09	1.5418E-07	6.9019E-08	2.29469E-07	0.22946917
3830603773425	383060	3773425	4.80465E-05	0.000119976	0.000119976	3.35764E-05	6.19547E-05	0.000111406	7.88132E-05	2.38828E-05	4.22866E-05	0.000329473	8.04264E-05	0.000137311	7.46419E-05	2.23416E-05	6.4004E-09	1.5597E-07	7.1692E-08	2.3406E-07	0.23406036
3830703773425	383070	3773425	4.90592E-05	0.000122504	0.000122504	3.4284E-05	6.32605E-05	0.000113754	8.04742E-05	2.43861E-05	4.31778E-05	0.000329553	8.31445E-05	0.000142022	7.72031E-05	2.31082E-05	6.55224E-09	1.5837E-07	7.5011E-08	2.39936E-07	0.23993563
3830803773425	383080	3773425	5.02711E-05	0.000125531	0.000125531	3.5131E-05	6.48233E-05	0.000116564	8.24622E-05	2.49886E-05	4.42444E-05	0.000329975	8.62494E-05	0.000147404	8.01288E-05	2.39839E-05	6.71519E-09	1.61E-07	7.8817E-08	2.46535E-07	0.24653537
3830903773425	383090	3773425	5.16554E-05	0.000128987	0.000128987	3.60984E-05	6.66083E-05	0.000119774	8.4733E-05	2.56767E-05	4.54628E-05	0.000330563	8.97261E-05	0.000153423	8.34005E-05	2.49632E-05	6.88678E-09	1.6379E-07	8.3122E-08	2.53797E-07	0.25379691
3831003773425	383100	3773425	5.43486E-05	0.000135713	0.000135713	3.79804E-05	7.00811E-05	0.000126019	8.91508E-05	2.70154E-05	4.78331E-05	0.000338366	9.5333E-05	0.000163066	8.86428E-05	2.65323E-05	7.15521E-09	1.692E-07	9.0023E-08	2.66381E-07	0.26638056
3831103773425	383110	3773425	5.74888E-05	0.000143554	0.000143554	4.0175E-05	7.41304E-05	0.0001333	9.43019E-05	2.85763E-05	5.05969E-05	0.000346339	0.000101819	0.000174204	9.46972E-05	2.83445E-05	7.44711E-09	1.7523E-07	9.8037E-08	2.80716E-07	0.28071559
3831203773425	383120	3773425	6.10923E-05	0.000152552	0.000152552	4.26932E-05	7.8777E-05	0.000141656	0.000100213	3.03675E-05	5.37684E-05	0.000354574	0.000109275	0.000187006	0.000101656	3.04274E-05	7.76402E-09	1.8183E-07	1.0737E-07	2.96965E-07	0.29696537
3831303773425	383130	3773425	6.51213E-05	0.000162613	0.000162613	4.55088E-05	8.39723E-05	0.000150998	0.000106822	3.23703E-05	5.73144E-05	0.000363245	0.000117801	0.000201666	0.000109626	3.28128E-05	8.1058E-09	1.8883E-07	1.1834E-07	3.1528E-07	0.31527977
3831403773425	383140	3773425	6.96136E-05	0.00017383	0.00017383	4.86481E-05	8.97649E-05	0.000161414	0.000114191	3.46032E-05	6.12681E-05	0.000372952	0.000127588	0.000218517	0.000118786	3.55546E-05	8.47853E-09	1.9613E-07	1.3164E-07	3.36246E-07	0.3362464
3831503773425	383150	3773425	7.35618E-05	0.000183689	0.000183689	5.14072E-05	9.4856E-05	0.000170569	0.000120667	3.65658E-05	6.4743E-05	0.000379413	0.000136837	0.00023451	0.00012748	3.81569E-05	8.79732E-09	2.0159E-07	1.4545E-07	3.55837E-07	0.35583664
3831603773425	383160	3773425	7.7774E-05	0.000194207	0.000194207	5.43508E-05	0.000100287	0.000180336	0.000127577	3.86596E-05	6.84502E-05	0.000386577	0.000147026	0.000252151	0.000137069	4.10271E-05	9.11826E-09	2.0657E-07	1.62E-07	3.7769E-07	0.37769045
3831703773425	383170	3773425	8.16575E-05	0.000203905	0.000203905	5.70648E-05	0.000105295	0.00018934	0.000133947	4.059E-05	7.18682E-05	0.000391411	0.000157014	0.000269477	0.000146487	4.38462E-05	9.39941E-09	2.1036E-07	1.8013E-07	3.99897E-07	0.39989724
3831803773425	383180	3773425	8.49271E-05	0.000212069	0.000212069	5.93496E-05	0.000109511	0.000196922	0.00013931	4.22152E-05	7.47458E-05	0.000392003	0.000166063	0.000285233	0.000155052	4.64098E-05	9.61485E-09	2.1281E-07	1.9843E-07	4.20858E-07	0.42085801
3831903773425	383190	3773425	8.8369E-05	0.000220664	0.000220664	6.17549E-05	0.000113949	0.000204902	0.000144956	4.39261E-05	7.7775E-05	0.000392516	0.0001758	0.000302211	0.000164281	4.91723E-05	9.82896E-09	2.151E-07	2.2005E-07	4.44984E-07	0.44498408
3832003773425	383200	3773425	9.28774E-05	0.000231922	0.000231922	6.49055E-05	0.000119763	0.000215356	0.000152351	4.61671E-05	8.1743E-05	0.000398505	0.000188782	0.000324834	0.00017658	5.28533E-05	1.01287E-08	2.1845E-07	2.5259E-07	4.81168E-07	0.48116793
3832103773425	383210	3773425	9.75043E-05	0.000243476	0.000243476	6.8139E-05	0.000125729	0.000226084	0.000159941	4.8467E-05	8.58152E-05	0.000405755	0.000203277	0.000350174	0.000190354	5.69763E-05	1.04456E-08	2.2165E-07	2.964E-07	5.28494E-07	0.52849352
3832203773425	383220	3773425	0.000102384	0.000255661	0.000255661	7.15493E-05	0.000132022	0.0002374	0.000167946	5.08928E-05	9.01102E-05	0.000416119	0.000219866	0.000379317	0.000206196	6.17182E-05	1.08019E-08	2.2497E-07	3.6205E-07	5.97816E-07	0.59781576
3832303773425	383230	3773425	0.00010644	0.000265789	0.000265789	7.43837E-05	0.000137252	0.000246805	0.000174599	5.29089E-05	9.36799E-05	0.000434869	0.000239782	0.000414462	0.000225301	6.74365E-05	1.12331E-08	2.2838E-07	4.8373E-07	7.23348E-07	0.72334841
3832403773425	383240	3773425	0.000111988	0.000279643	0.000279643	7.82608E-05	0.000144406	0.000259669	0.0001837	5.56667E-05	9.85628E-05	0.000457553	0.00026008	0.000451414	0.000245389	7.34491E-05	1.16212E-08	2.3239E-07	6.9924E-07	9.43244E-07	0.94324352
3835703773425	383570	3773425	0.00038329	0.000957103	0.000957103	0.000267854	0.000494242	0.000888739	0.000628729	0.000190524	0.00033734	0.000222454	0.005057736	0.016499232	0.00896897	0.002684569	3.87677E-08	5.1931E-07	7.2943E-07	1.28751E-06	1.28750927
3835803773425	383580	3773425	0.00038762	0.000967917	0.000967917	0.000270881	0.000499826	0.00089878	0.000635833	0.000192677	0.000341151	0.000216078	0.007592057	0.011544845	0.006275769	0.001878447	3.44635E-08	4.7471E-07	5.6441E-07	1.07358E-06	1.07358363
3835903773425	383590	3773425	0.000392511	0.00098013	0.00098013	0.000274299	0.000506133	0.000910121	0.000643856	0.000195108	0.000345456	0.000209426	0.005460928	0.008519785	0.004631349	0.001386243	3.07506E-08	4.3577E-07	4.5166E-07	9.18184E-07	0.91818436
3836003773425	383600	3773425	0.000413588	0.00103276	0.00103276	0.000289028	0.000533311	0.000958992	0.000678429	0.000205585	0.000364006	0.000203121	0.004148226	0.006578811	0.003576237	0.00107043	2.77595E-08	4.0385E-07	3.7563E-07	8.07243E-07	0.8072428
3836103773425	383610	3773425	0.000414288	0.001034509	0.001034509	0.000289517	0.000534214	0.000960615	0.000679578	0.000205933	0.000364622	0.0001967	0.003206049	0.005158362	0.002804082	0.00083931	2.50975E-08	3.7444E-07	3.1833E-07	7.17867E-07	0.71786744
3836203773425	383620	3773425	0.000410814	0.001025834	0.001025834	0.000287089	0.000529734	0.00095256	0.000673879	0.000204206	0.000361564	0.000190485	0.002579986	0.004190974	0.00227821	0.000681908	2.28398E-08	3.4873E-07	2.7568E-07	6.4725E-07	0.64724976
3836303773425	383630	3773425	0.000403058	0.001006465	0.001006465	0.000281669	0.000519732	0.000934575	0.000661156	0.00020035	0.000354738	0.000184426	0.002126281	0.003477027	0.001890109	0.000565743	2.08885E-08	3.2577E-07	2.4243E-07	5.89097E-07	0.58909653
3836403773425	383640	3773425	0.000390416	0.000974898	0.000974898	0.000272834	0.000503431	0.000905262	0.000640419	0.000194066	0.000343611	0.000178277	0.001774898	0.002916825	0.001585584	0.000474593	1.91116E-08	3.0412E-07	2.1493E-07	5.3816E-07	0.53815964
3836503773425	383650	3773425	0.000374402	0.00093491	0.00093491	0.000261643	0.000482781	0.000868131	0.000614151	0.000186106	0.000329518	0.000172388	0.00150886	0.002489188	0.001353121	0.000405013	1.75774E-08	2.8477E-07	1.9276E-07	4.95105E-07	0.49510532
3836603773425	383660	3773425	0.000355738	0.000888305	0.000888305	0.000248601	0.000458715	0.000824855	0.000583535	0.000176829	0.00031091	0.000166605	0.001298891	0.002149244	0.001168327	0.000349701	1.62081E-08	2.6688E-07	1.7407E-07	4.57165E-07	0.45716506
3836703773425	383670	3773425	0.000336207	0.000839535	0.000839535	0.000234952	0.00043353	0.000779568	0.000551498	0.000167121	0.000295902	0.000161039	0.001131617	0.001876821	0.001020239	0.000305375	1.50036E-08	2.5063E-07	1.5833E-07	4.23963E-07	0.42396285
3836803773425	383680	3773425	0.000316843	0.000791181	0.000791181	0.00022142	0.000408561	0.000734668	0.000519734	0.000157495	0.000278859	0.000155713	0.000996744	0.00165625	0.000900336	0.000269486	1.39401E-08	2.3584E-07	1.4495E-07	3.94729E-07	0.39472927
3836903773425	383690	3773425	0.000297802	0.000743635	0.000743635	0.000208113	0.000384008	0.000690518	0.0004885	0.00014803	0.000262101	0.000150548	0.000884635	0.00147219	0.000800282	0.000239538	1.29782E-08	2.2208E-07	1.3327E-07	3.68331E-07	0.36833122
3837003773425	383700	3773425	0.00028021	0.000699706	0.000699706	0.000195819	0.000361324	0.000649727	0.000459643	0.000139286	0.000246618	0.000145665	0.00079194	0.00131954	0.000717301	0.000214701	1.21241E-08	2.096E-07	1.2321E-07	3.44936E-07	0.34493613
3837103773425	383710	3773425	0.000263663	0.000658387	0.000658387	0.000184256	0.000339987	0.00061136	0.0004325	0.000131061	0.000232055	0.000140927	0.000712674	0.001188698	0.000646175	0.000193412	1.13422E-08	1.9791E-07	1.1428E-07	3.23532E-07	0.3235316
3837203773425	383720	3773425	0.000248404	0.000620283	0.000620283	0.000173592	0.00032031	0.000575977	0.000407469	0.000123476	0.000218624	0.000136395	0.000644944	0.001076642	0.000585262	0.000175179	1.0631E-08	1.8708E-07	1.0637E-07	3.04087E-07	0.30408722
3837303773425	383730	3773425	0.000234798	0.000586308	0.000586308	0.000164084	0.000302766	0.000544429	0.000385151	0.000116712	0.000206649	0.000132165	0.000587658	0.000981701	0.000533652	0.000159731	9.99837E-09	1.7735E-07	9.9489E-08	2.86834E-07	0.28683407
3837403773425	383740	3773425	0.000224758	0.000561237	0.000561237	0.000157067	0.000289819	0.000521148	0.000368681	0.000111722	0.000197813	0.000128749	0.000544662	0.000910308	0.000494843	0.000148115	9.51617E-09	1.7009E-07	9.4263E-08	2.73871E-07	0.27387094
3837503773425	383750	3773425	0.000215358	0.000537766	0.000537766	0.000150499	0.000277699	0.000499354	0.000353263	0.000107049	0.00018954	0.000125473	0.000506549	0.000846971	0.000460413	0.00013781	9.07287E-09	1.6336E-07	8.9517E-08	2.61948E-07	0.26194766
3837603773425	383760	3773425	0.000208184	0.00051985	0.00051985	0.000145485	0.000268447	0.000482718	0.000341494	0.000103483	0.000183226	0.000122765	0.000476947	0.0007977	0.00043629	0.000129793	8.72791E-09	1.5828E-07	8.5799E-08	2.52807E-07	0.25280712
3837703773425	383770	3773425	0.000203196	0.000507395	0.000507395	0.000141999	0.000262016	0.000471153	0.000333312	0.000101004	0.000178836	0.000120635	0.000454715	0.000760629	0.000413477	0.000123761	8.47623E-09	1.5482E-07	8.3018E-08	2.46317E-07	0.24631686
3837803773425	383780	3773425	0.000198429	0.000495492	0.000495492	0.000138668	0.000255869	0.0004601	0.000325493	9.86342E-05	0.000174641	0.000118555	0.000434111	0.000726256	0.000394792	0.000118168	8.23868E-09	1.5154E-07	8.0399E-08	2.40177E-07	0.24017729
3837903773425	383790	3773425	0.000198946	0.000496783	0.000496783	0.00013903	0.000256536	0.000461299	0.000326341	9.88913E-05	0.000175096	0.000117761	0.000425379	0.00071157	0.00038609	0.000115779	8.18443E-09	1.5172E-07	7.9528E-08	2.39434E-07	0.23943357
3838003773425	383800	3773425	0.000201197	0.000502405	0.000502405	0.000140603	0.000259439	0.000466519	0.000330034	0.00010001	0.000177077	0.000117253	0.000418857	0.000700551	0.000380819	0.000113986	8.16582E-09	1.5256E-07	7.903E-08	2.39757E-07	0.23975656
3838103773425	383810	3773425	0.000202334	0.000505243	0.000505243	0.000141397	0.000260904	0.000469155	0.000331899	0.000100575	0.000178078	0.000116399	0.000409764	0.000685288	0.000372522	0.000111502	8.1021E-09	1.5242E-07	7.8117E-08	2.38642E-07	0.23864202
3838203773425	383820	3773425	0.000199447	0.000498034	0.000498034	0.00013938	0.000257182	0.00046246	0.000327163	9.91403E-05	0.000175537	0.000114716	0.000394521	0.000659838	0.000358687	0.000107361	7.93113E-09	1.5012E-07	7.617E-08	2.34224E-07	0.23422357
3838303773425	383830	3773425	0.000196738	0.000491269	0.000491269	0.000137486	0.000253688	0.000456178	0.000322719	9.77935E-05	0.000173152	0.000113083	0.000380352	0.00063617	0.000345822	0.00010351	7.77244E-09	1.4797E-07	7.4338E-08	2.30081E-07	0.23008136
3838403773425	383840	3773425	0.000191147	0.000477307	0.000477307	0.000133579	0.000246478	0.000443214	0.000313547	9.50143E-05	0.000168231	0.000110908	0.000362873	0.000607019	0.000329975	9.87673E-05	7.54489E-09	1.4442E-07	7.1872E-08	2.2384E-07	0.22384013
3838503773425	383850	3773425	0.000184974	0.000461893	0.000461893	0.000129265	0.000238519	0.000428901	0.000303422	9.1946E-05	0.000162799	0.000108637	0.00034555	0.000578105	0.000314258	9.40628E-05	7.30852E-09	1.4063E-07	6.935E-08	2.17288E-07	0.21728761
3838603773425	383860	3773425	0.000178106	0.000444744	0.000444744	0.000124466	0.000229663	0.000412977	0.000292156	8.85323E-05	0.000156754	0.00010624	0.000328212	0.000549166	0.000298526	8.93541E-05	7.06031E-09	1.3653E-07	6.6741E-08	2.1033E-07	0.21033019
3838703773425	383870	3773425	0.000168464	0.000420669	0.000420669	0.000117728	0.00021723	0.000390621	0.000276341	8.37396E-05	0.000148268	0.000103266	0.000308005	0.000515456	0.000280201	8.38692E-05	6.74314E-09	1.3097E-07	6.3532E-08	2.01247E-07	0.20124736
3838803773425	383880	3773425	0.000159652	0.000398664	0.000398664	0.00011157	0.000205867	0.000370188	0.000261886	7.93594E-05	0.000140513	0.000100433	0.000289702	0.000484904	0.000263593	7.88981E-05	6.45096E-09	1.2578E-07	6.0576E-08	1.92809E-07	0.19280858
3838903773425	383890	3773425	0.000151395	0.000378045	0.000378045	0.000105799	0.00019522	0.000351042	0.000248341	7.52548E-05	0.000133245	9.76793E-05	0.000272816	0.00045672	0.00024827	7.43123E-05	6.1742E-09	1.2078E-07	5.7799E-08	1.84757E-07	0.18475684
3839003773425	383900	3773425	0.000143779	0.000359026	0.000359026	0.000100477	0.000185399	0.000333382	0.000235847	7.14689E-05	0.000126542	9.50366E-05	0.000257346	0.000430871	0.000234221	7.01064E-05	5.91506E-09	1.1604E-07	5.5215E-08	1.77171E-07	0.17717134
3839103773425	383910	3773425	0.000136879	0.000341797	0.000341797	9.5655E-05	0.000176502	0.000317383	0.000224529	6.80391E-05	0.000120469	9.25346E-05	0.000243304	0.000407407	0.000221466	6.62887E-05	5.67582E-09	1.1163E-07	5.284E-08	1.70146E-07	0.17014557
3829703773435	382970	3773435	4.32903E-05	0.000108099	0.000108099	3.02526E-05	5.58218E-05	0.000100378	7.10114E-05	2.15186E-05	3.81006E-05	0.000282447	6.42989E-05	0.000109322	5.94274E-05	1.77877E-05	5.38692E-09	1.4008E-07	5.0711E-08	1.96183E-07	0.19618254
3829803773435	382980	3773435	4.447E-05	0.000111045	0.000111045	3.1077E-05	5.73428E-05	0.000103113	7.29463E-05	2.2105E-05	3.91388E-05	0.000291465	6.66151E-05	0.000113295	6.15871E-05	1.84341E-05	5.56299E-09	1.4414E-07	5.3143E-08	2.02848E-07	0.20284785
3829903773435	382990	3773435	4.53479E-05	0.000113237	0.000113237	3.16905E-05	5.8475E-05	0.000105149	7.43865E-05	2.25414E-05	3.99115E-05	0.000298243	6.85544E-05	0.00011664	6.34053E-05	1.89783E-05	5.71217E-09	1.4729E-07	5.5371E-08	2.08374E-07	0.20837371
3830003773435	383000	3773435	4.56011E-05	0.000113869	0.000113869	3.18674E-05	5.88014E-05	0.000105736	7.48018E-05	2.26672E-05	4.01343E-05	0.000300881	6.96597E-05	0.000118584	6.4462E-05	1.92946E-05	5.80657E-09	1.4869E-07	5.7034E-08	2.11531E-07	0.21153088
3830103773435	383010	3773435	4.59081E-05	0.000114636	0.000114636	3.2082E-05	5.91973E-05	0.000106448	7.53054E-05	2.28198E-05	4.04045E-05	0.00030282	7.08906E-05	0.00012074	6.56341E-05	1.96454E-05	5.90878E-09	1.5021E-07	5.8826E-08	2.14941E-07	0.21494052
3830203773435	383020	3773435	4.62098E-05	0.000115389	0.000115389	3.22928E-05	5.95863E-05	0.000107147	7.58002E-05	2.29698E-05	4.067E-05	0.000303694	7.21818E-05	0.000123007	6.68663E-05	2.00142E-05	6.01461E-09	1.5171E-07	6.069E-08	2.18413E-07	0.21841286
3830303773435	383030	3773435	4.65707E-05	0.00011629	0.00011629	3.2545E-05	6.00516E-05	0.000107984	7.63922E-05	2.31492E-05	4.09876E-05	0.000303714	7.36087E-05	0.000125519	6.82322E-05	2.04231E-05	6.12693E-09	1.533E-07	6.2674E-08	2.22101E-07	0.2221014
3830403773435	383040	3773435	4.70554E-05	0.000117501	0.000117501	3.28838E-05	6.06767E-05	0.000109108	7.71874E-05	2.33901E-05	4.14143E-05	0.000303302	7.52767E-05	0.00012844	6.98196E-05	2.08982E-05	6.2499E-09	1.5511E-07	6.4859E-08	2.26218E-07	0.22621764
3830503773435	383050	3773435	4.77826E-05	0.000119317	0.000119317	3.33919E-05	6.16144E-05	0.000110794	7.83802E-05	2.37516E-05	4.20543E-05	0.000303267	7.73416E-05	0.00013203	7.17716E-05	2.14825E-05	6.39109E-09	1.5734E-07	6.7426E-08	2.31154E-07	0.23115388
3830603773435	383060	3773435	4.85636E-05	0.000121267	0.000121267	3.39377E-05	6.26215E-05	0.000112605	7.96614E-05	2.41398E-05	4.27417E-05	0.000302478	7.95472E-05	0.000135867	7.38574E-05	2.21068E-05	6.53426E-09	1.5952E-07	7.0151E-08	2.36207E-07	0.23620746
3830703773435	383070	3773435	4.96786E-05	0.000124051	0.000124051	3.47169E-05	6.40592E-05	0.00011519	8.14903E-05	2.4694E-05	4.3723E-05	0.0003029	8.23054E-05	0.000140647	7.64555E-05	2.28845E-05	6.7012E-09	1.6227E-07	7.3512E-08	2.42488E-07	0.24248771
3830803773435	383080	3773435	5.09875E-05	0.00012732	0.00012732	3.56316E-05	6.5747E-05	0.000118225	8.36374E-05	2.53447E-05	4.4875E-05	0.000303669	8.54455E-05	0.000146088	7.94135E-05	2.37698E-05	6.88007E-09	1.6526E-07	7.7371E-08	2.49507E-07	0.24950718
3830903773435	383090	3773435	5.2458E-05	0.000130992	0.000130992	3.66592E-05	6.76432E-05	0.000121635	8.60495E-05	2.60756E-05	4.61691E-05	0.000304493	8.89323E-05	0.000152116	8.26899E-05	2.47505E-05	7.06697E-09	1.6835E-07	8.1716E-08	2.57135E-07	0.25713497
3831003773435	383100	3773435	5.51404E-05	0.00013769	0.00013769	3.85338E-05	7.11021E-05	0.000127855	9.04496E-05	2.7409E-05	4.853E-05	0.00031121	9.43634E-05	0.000161453	8.7766E-05	2.62699E-05	7.34483E-09	1.739E-07	8.8446E-08	2.69687E-07	0.26968717
3831103773435	383110	3773435	5.82645E-05	0.000145491	0.000145491	4.0717E-05	7.51305E-05	0.000135099	9.55742E-05	2.89619E-05	5.12796E-05	0.000318098	0.000100623	0.000172218	9.36174E-05	2.80213E-05	7.64596E-09	1.8003E-07	9.6261E-08	2.83938E-07	0.28393756
3831203773435	383120	3773435	6.18033E-05	0.000154328	0.000154328	4.31901E-05	7.96938E-05	0.000143304	0.000101379	3.0721E-05	5.43942E-05	0.000325047	0.000107743	0.00018445	0.000100267	3.00117E-05	7.96833E-09	1.8665E-07	1.0529E-07	2.99909E-07	0.29990877
3831303773435	383130	3773435	6.57623E-05	0.000164214	0.000164214	4.59567E-05	8.47988E-05	0.000152484	0.000107873	3.26889E-05	5.78785E-05	0.000332337	0.000115847	0.000198389	0.000107844	3.22797E-05	8.31422E-09	1.9368E-07	1.1585E-07	3.17836E-07	0.31783625
3831403773435	383140	3773435	7.01738E-05	0.000175229	0.000175229	4.90396E-05	9.04872E-05	0.000162713	0.00011511	3.48817E-05	6.17611E-05	0.000340406	0.000125101	0.000214332	0.000116511	3.48737E-05	8.6881E-09	2.0102E-07	1.2851E-07	3.38214E-07	0.33821352
3831503773435	383150	3773435	7.4122E-05	0.000185088	0.000185088	5.17987E-05	9.55784E-05	0.000171868	0.000121586	3.68443E-05	6.5236E-05	0.000345847	0.000133939	0.000229604	0.000124812	3.73585E-05	9.0147E-09	2.0671E-07	1.4171E-07	3.57437E-07	0.35743669
3831603773435	383160	3773435	7.83234E-05	0.000195579	0.000195579	5.47348E-05	0.000100996	0.000181609	0.000128478	3.89327E-05	6.89337E-05	0.00035176	0.00014362	0.00024637	0.000133926	4.00865E-05	9.34517E-09	2.1202E-07	1.5729E-07	3.78655E-07	0.37865529
3831703773435	383170	3773435	8.22662E-05	0.000205425	0.000205425	5.74901E-05	0.00010608	0.000190752	0.000134945	4.08926E-05	7.24039E-05	0.000355895	0.000153196	0.000262983	0.000142957	4.27896E-05	9.63725E-09	2.1612E-07	1.7425E-07	4.00004E-07	0.40000392

Unique Identifier	X (UTM)	Y (UTM)	EGIODemolition 2025	EGIOSite Grubbing / Prep 2025	EGIOMass Grading / Excavation 2025	EGIOMass Grading / Excavation 2026	EGIODrainage / Utilities Trenching 2026	EGIODrainage / Utilities Trenching 2027	EGIOFoundations / Concrete Pads 2026	EGIOFoundations / Concrete Pads 2027	EGIOBuilding / Structure Construction 2026	EGIOBuilding / Structure Construction 2027	EGIOAsphalt Paving 2027	EGIOArchitectural Coating 2027	EGIOLandscaping or Other Finishing 2027	EGIOWaterside Construction (Piles) 2027	HIWaterside Construction (Landscaping) 2025	HIWaterside Construction (Landscaping) 2026	KMDemolition 2025	KMSite Grubbing / Prep 2025	KMMass Grading / Excavation 2025
3831803773435	383180	3773435	0.000121722	0.00010984	0.000274277	0.000274277	7.67589E-05	7.67589E-05	0.000141635	0.000141635	0.000254685	0.000254685	0.000180175	1.69576E-05	5.45984E-05	9.66712E-05	0.000476178	0.000476178	8.58538E-05	7.74723E-05	0.000193454
3831903773435	383190	3773435	0.000120875	0.00010907	0.000272367	0.000272367	7.62244E-05	7.62244E-05	0.000140648	0.000140648	0.000252912	0.000252912	0.00017892	1.68395E-05	5.42182E-05	9.59981E-05	0.000490658	0.000490658	8.80684E-05	7.94707E-05	0.000198444
3832003773435	383200	3773435	0.000120415	0.00010866	0.000271331	0.000271331	7.59345E-05	7.59345E-05	0.000140114	0.000140114	0.00025195	0.00025195	0.00017824	1.67755E-05	5.4012E-05	9.5633E-05	0.000510816	0.000510816	9.01456E-05	8.13451E-05	0.000203125
3832103773435	383210	3773435	0.000119633	0.00010795	0.000269569	0.000269569	7.54414E-05	7.54414E-05	0.000139204	0.000139204	0.000250314	0.000250314	0.000177082	1.66666E-05	5.36613E-05	9.5012E-05	0.00053294	0.00053294	9.20557E-05	8.30688E-05	0.000207429
3832203773435	383220	3773435	0.000118493	0.00010693	0.000267	0.000267	7.47225E-05	7.47225E-05	0.000137877	0.000137877	0.000247929	0.000247929	0.000175395	1.65077E-05	5.31499E-05	9.41066E-05	0.000559553	0.000559553	9.38823E-05	8.4717E-05	0.000211545
3832303773435	383230	3773435	0.000116607	0.00010522	0.00026275	0.00026275	7.3533E-05	7.3533E-05	0.000135682	0.000135682	0.000243982	0.000243982	0.000172603	1.62449E-05	5.23038E-05	9.26085E-05	0.000595048	0.000595048	9.60013E-05	8.66292E-05	0.00021632
3832403773435	383240	3773435	0.000115168	0.00010392	0.000259508	0.000259508	7.26258E-05	7.26258E-05	0.000134008	0.000134008	0.000240972	0.000240972	0.000170473	1.60445E-05	5.16585E-05	9.1466E-05	0.00062502	0.00062502	9.8186E-05	8.86006E-05	0.000221242
3832503773435	383250	3773435	6.89135E-05	6.2186E-05	0.000155283	0.000155283	4.34573E-05	4.34573E-05	8.01869E-05	8.01869E-05	0.000144191	0.000144191	0.000102006	9.60061E-06	3.09111E-05	5.47308E-05	0.002619326	0.002619326	0.000216566	0.000195423	0.000487987
3832603773435	383260	3773435	6.51411E-05	5.8782E-05	0.000146782	0.000146782	4.10784E-05	4.10784E-05	7.57973E-05	7.57973E-05	0.000136298	0.000136298	9.64224E-05	9.07505E-06	2.92189E-05	5.17347E-05	0.001976889	0.001976889	0.000216172	0.000195068	0.000487099
3832703773435	383270	3773435	6.27772E-05	5.6649E-05	0.000141456	0.000141456	3.95877E-05	3.95877E-05	7.30468E-05	7.30468E-05	0.000131352	0.000131352	9.29235E-05	8.74574E-06	2.81586E-05	4.98574E-05	0.00172838	0.00172838	0.000213342	0.000192515	0.000480724
3832803773435	383280	3773435	6.09268E-05	5.4979E-05	0.000137286	0.000137286	3.84209E-05	3.84209E-05	7.08937E-05	7.08937E-05	0.00012748	0.00012748	9.01845E-05	8.48795E-06	2.73286E-05	4.83878E-05	0.001524755	0.001524755	0.000208776	0.000188394	0.000470434
3832903773435	383290	3773435	5.90823E-05	5.3314E-05	0.00013313	0.00013313	3.72577E-05	3.72577E-05	6.87475E-05	6.87475E-05	0.000123621	0.000123621	8.74543E-05	8.231E-06	2.65013E-05	4.69229E-05	0.001353944	0.001353944	0.000203022	0.000183202	0.000457468
3833003773435	383300	3773435	5.72259E-05	5.1639E-05	0.000128947	0.000128947	3.60871E-05	3.60871E-05	6.65874E-05	6.65874E-05	0.000119737	0.000119737	8.47065E-05	7.97237E-06	2.56686E-05	4.54486E-05	0.001203957	0.001203957	0.000195871	0.000176749	0.000441355
3833103773435	383310	3773435	5.54949E-05	5.0077E-05	0.000125047	0.000125047	3.49955E-05	3.49955E-05	6.45732E-05	6.45732E-05	0.000116115	0.000116115	8.21442E-05	7.73121E-06	2.48922E-05	4.40738E-05	0.001079457	0.001079457	0.000188069	0.000169709	0.000423776
3833203773435	383320	3773435	5.38594E-05	4.8601E-05	0.000121361	0.000121361	3.39641E-05	3.39641E-05	6.26701E-05	6.26701E-05	0.000112693	0.000112693	7.97232E-05	7.50336E-06	2.41585E-05	4.27748E-05	0.000976764	0.000976764	0.000180285	0.000162685	0.000406236
3833303773435	383330	3773435	5.22477E-05	4.7147E-05	0.00011773	0.00011773	3.29478E-05	3.29478E-05	6.07948E-05	6.07948E-05	0.00010932	0.00010932	7.73376E-05	7.27883E-06	2.34356E-05	4.14949E-05	0.000890089	0.000890089	0.000172633	0.00015578	0.000388993
3833403773435	383340	3773435	5.06241E-05	4.5682E-05	0.000114071	0.000114071	3.19239E-05	3.19239E-05	5.89056E-05	5.89056E-05	0.000105923	0.000105923	7.49343E-05	7.05264E-06	2.27074E-05	4.02054E-05	0.00081485	0.00081485	0.000165028	0.000148917	0.000371858
3833503773435	383350	3773435	4.88274E-05	4.4061E-05	0.000110023	0.000110023	3.07909E-05	3.07909E-05	5.6815E-05	5.6815E-05	0.000102164	0.000102164	7.22748E-05	6.80234E-06	2.19015E-05	3.87785E-05	0.000745479	0.000745479	0.000156833	0.000141522	0.000353391
3833603773435	383360	3773435	4.70725E-05	4.2477E-05	0.000106068	0.000106068	2.96842E-05	2.96842E-05	5.4773E-05	5.4773E-05	9.8492E-05	9.8492E-05	6.96772E-05	6.55785E-06	2.11143E-05	3.73847E-05	0.000685512	0.000685512	0.000149049	0.000134498	0.000335852
3833703773435	383370	3773435	4.53474E-05	4.092E-05	0.000102181	0.000102181	2.85964E-05	2.85964E-05	5.27657E-05	5.27657E-05	9.48825E-05	9.48825E-05	6.71237E-05	6.31753E-06	2.03405E-05	3.60147E-05	0.000632651	0.000632651	0.000141582	0.00012776	0.000319025
3833803773435	383380	3773435	4.3688E-05	3.9423E-05	9.8442E-05	9.8442E-05	2.75499E-05	2.75499E-05	5.08348E-05	5.08348E-05	9.14105E-05	9.14105E-05	6.46674E-05	6.08635E-06	1.95962E-05	3.46968E-05	0.000586007	0.000586007	0.00013452	0.000121387	0.000303114
3833903773435	383390	3773435	4.2142E-05	3.8028E-05	9.49584E-05	9.49584E-05	2.6575E-05	2.6575E-05	4.90359E-05	4.90359E-05	8.81757E-05	8.81757E-05	6.2379E-05	5.87097E-06	1.89027E-05	3.3469E-05	0.00054041	0.00054041	0.00012802	0.000115522	0.000288467
3834003773435	383400	3773435	4.10974E-05	3.7085E-05	9.26047E-05	9.26047E-05	2.59163E-05	2.59163E-05	4.78204E-05	4.78204E-05	8.599E-05	8.599E-05	6.08328E-05	5.72544E-06	1.84342E-05	3.26393E-05	0.000513686	0.000513686	0.000123388	0.000111342	0.000278029
3834103773435	383410	3773435	4.01005E-05	3.6186E-05	9.03585E-05	9.03585E-05	2.52877E-05	2.52877E-05	4.66605E-05	4.66605E-05	8.39043E-05	8.39043E-05	5.93573E-05	5.58657E-06	1.7987E-05	3.18477E-05	0.000485234	0.000485234	0.000119012	0.000107394	0.00026817
3834203773435	383420	3773435	3.93842E-05	3.5539E-05	8.87444E-05	8.87444E-05	2.4836E-05	2.4836E-05	4.5827E-05	4.5827E-05	8.24056E-05	8.24056E-05	5.8297E-05	5.48678E-06	1.76658E-05	3.12788E-05	0.000461999	0.000461999	0.00011567	0.000104377	0.000260638
3834303773435	383430	3773435	3.89724E-05	3.5168E-05	8.78164E-05	8.78164E-05	2.45762E-05	2.45762E-05	4.53478E-05	4.53478E-05	8.15438E-05	8.15438E-05	5.76873E-05	5.4294E-06	1.7481E-05	3.09517E-05	0.000443681	0.000443681	0.000113419	0.000102347	0.000255567
3834403773435	383440	3773435	3.85724E-05	3.4807E-05	8.69152E-05	8.69152E-05	2.4324E-05	2.4324E-05	4.48824E-05	4.48824E-05	8.0707E-05	8.0707E-05	5.70954E-05	5.37368E-06	1.73016E-05	3.06341E-05	0.0004266	0.0004266	0.00011124	0.000100381	0.000250658
3834503773435	383450	3773435	3.88291E-05	3.5038E-05	8.74936E-05	8.74936E-05	2.44859E-05	2.44859E-05	4.51811E-05	4.51811E-05	8.1244E-05	8.1244E-05	5.74753E-05	5.40944E-06	1.74168E-05	3.08379E-05	0.000417004	0.000417004	0.00011127	0.000100408	0.000250725
3834603773435	383460	3773435	3.91932E-05	3.5367E-05	8.8314E-05	8.8314E-05	2.47155E-05	2.47155E-05	4.56048E-05	4.56048E-05	8.20059E-05	8.20059E-05	5.80143E-05	5.46017E-06	1.75801E-05	3.11271E-05	0.000409011	0.000409011	0.000111694	0.00010079	0.00025168
3834703773435	383470	3773435	3.94977E-05	3.5642E-05	8.9E-05	8.9E-05	2.49075E-05	2.49075E-05	4.5959E-05	4.5959E-05	8.26429E-05	8.26429E-05	5.84649E-05	5.50258E-06	1.77166E-05	3.13689E-05	0.000401081	0.000401081	0.000111927	0.000101	0.000252205
3834803773435	383480	3773435	3.9629E-05	3.576E-05	8.92959E-05	8.92959E-05	2.49903E-05	2.49903E-05	4.61118E-05	4.61118E-05	8.29176E-05	8.29176E-05	5.86593E-05	5.52087E-06	1.77755E-05	3.14731E-05	0.000392406	0.000392406	0.000111628	0.000100731	0.000251532
3834903773435	383490	3773435	3.97424E-05	3.5863E-05	8.95515E-05	8.95515E-05	2.50618E-05	2.50618E-05	4.62438E-05	4.62438E-05	8.31549E-05	8.31549E-05	5.88271E-05	5.53667E-06	1.78264E-05	3.15632E-05	0.00038465	0.00038465	0.00011136	0.000100488	0.000250927
3835003773435	383500	3773435	3.92887E-05	3.5453E-05	8.85292E-05	8.85292E-05	2.47757E-05	2.47757E-05	4.57159E-05	4.57159E-05	8.22057E-05	8.22057E-05	5.81556E-05	5.47347E-06	1.76229E-05	3.12029E-05	0.000371566	0.000371566	0.000109098	9.84469E-05	0.000245829
3835103773435	383510	3773435	3.86679E-05	3.4893E-05	8.71304E-05	8.71304E-05	2.43843E-05	2.43843E-05	4.49936E-05	4.49936E-05	8.09068E-05	8.09068E-05	5.72367E-05	5.38699E-06	1.73445E-05	3.07099E-05	0.000357546	0.000357546	0.000106292	9.59153E-05	0.000239508
3835203773435	383520	3773435	3.79815E-05	3.4274E-05	8.55836E-05	8.55836E-05	2.39514E-05	2.39514E-05	4.41948E-05	4.41948E-05	7.94705E-05	7.94705E-05	5.62206E-05	5.29135E-06	1.70366E-05	3.01647E-05	0.000343557	0.000343557	0.000103278	9.31952E-05	0.000232715
3835303773435	383530	3773435	3.69787E-05	3.3369E-05	8.3324E-05	8.3324E-05	2.3319E-05	2.3319E-05	4.3028E-05	4.3028E-05	7.73723E-05	7.73723E-05	5.47363E-05	5.15165E-06	1.65867E-05	2.93683E-05	0.000327459	0.000327459	0.000327459	9.92664E-05	8.95755E-05	0.000223677
3835403773435	383540	3773435	3.60057E-05	3.2491E-05	8.11316E-05	8.11316E-05	2.27055E-05	2.27055E-05	4.18958E-05	4.18958E-05	7.53365E-05	7.53365E-05	5.32961E-05	5.0161E-06	1.61503E-05	2.85956E-05	0.00031271	0.00031271	0.00031271	9.54522E-05	8.61336E-05	0.000215082
3835503773435	383550	3773435	3.4979E-05	3.1564E-05	7.88182E-05	7.88182E-05	2.2058E-05	2.2058E-05	4.07012E-05	4.07012E-05	7.31883E-05	7.31883E-05	5.17764E-05	4.87307E-06	1.56898E-05	2.77802E-05	0.000298483	0.000298483	0.000298483	9.15424E-05	8.26055E-05	0.000206272
3835603773435	383560	3773435	3.39344E-05	3.0622E-05	7.64644E-05	7.64644E-05	2.13993E-05	2.13993E-05	3.94857E-05	3.94857E-05	7.10027E-05	7.10027E-05	5.02301E-05	4.72754E-06	1.52213E-05	2.69506E-05	0.000285098	0.000285098	0.000285098	8.76744E-05	7.91152E-05	0.000197557
3835703773435	383570	3773435	3.29495E-05	2.9733E-05	7.42451E-05	7.42451E-05	2.07782E-05	2.07782E-05	3.83397E-05	3.83397E-05	6.89419E-05	6.89419E-05	4.87723E-05	4.59033E-06	1.47795E-05	2.61684E-05	0.000272854	0.000272854	0.000272854	8.40512E-05	7.58456E-05	0.000189392
3835803773435	383580	3773435	3.19078E-05	3.4274E-05	8.55836E-05	8.55836E-05	2.39514E-05	2.39514E-05	4.41948E-05	4.41948E-05	7.94705E-05	7.94705E-05	5.62206E-05	5.29135E-06	1.70366E-05	3.01647E-05	0.000343557	0.000343557	0.000103278	9.31952E-05	0.000232715
3835903773435	383590	3773435	3.09161E-05	2.9733E-05	7.42451E-05	7.42451E-05	2.07782E-05	2.07782E-05	3.83397E-05	3.83397E-05	6.89419E-05	6.89419E-05	4.87723E-05	4.59033E-06	1.47795E-05	2.61684E-05	0.000272854	0.000272854	0.000272854	8.40512E-05	7.58456E-05	0.000189392
3836003773435	383600	3773435	3.00958E-05	2.8922E-05	7.22451E-05	7.22451E-05	2.02082E-05	2.02082E-05	3.73237E-05	3.73237E-05	6.70907E-05	6.70907E-05	4.74598E-05	4.46933E-06	1.43898E-05	2.54722E-05	0.000265365	0.000265365	0.000265365	8.17966E-05	7.38256E-05	0.000184391
3836103773435	383610	3773435	2.92845E-05	2.8151E-05	7.03163E-05	7.03163E-05	1.96722E-05	1.96722E-05	3.63316E-05	3.63316E-05	6.53061E-05	6.53061E-05	4.61911E-05	4.34832E-06	1.40033E-05	2.47888E-05	0.000258232	0.000258232	0.000258232	7.95869E-05	7.18511E-05	0.000179427
3836203773435	383620	3773435	2.84732E-05	2.7379E-05	6.83874E-05	6.83874E-05	1.91362E-05	1.91362E-05	3.53395E-05	3.53395E-05	6.35214E-05	6.35214E-05	4.49224E-05	4.22731E-06	1.36168E-05	2.41053E-05	0.000251099	0.000251099	0.000251099	7.73871E-05	6.98767E-05	0.000174463
3836303773435	383630	3773435	2.76619E-05	2.6608E-05	6.64585E-05	6.64585E-05	1.86002E-05	1.86002E-05	3.43474E-05	3.43474E-05	6.17367E-05	6.17367E-05	4.36537E-05	4.10631E-06	1.32303E-05	2.34219E-05	0.000243966	0.000243966	0.000243966	7.51873E-05	6.79022E-05	0.000169499
3836403773435	383640	3773435	2.68506E-05	2.5837E-05	6.45296E-05	6.45296E-05	1.80643E-05	1.80643E-05	3.33553E-05	3.33553E-05	5.99519E-05	5.99519E-05	4.23849E-05	3.98529E-06	1.28438E-05	2.27384E-05	0.000236833	0.000236833	0.000236833	7.29875E-05	6.59278E-05	0.000164535
3836503773435	383650	3773435	2.60393E-05	2.5066E-05	6.26007E-05	6.26007E-05	1.75283E-05	1.75283E-05	3.23632E-05	3.23632E-05	5.81671E-05	5.81671E-05	4.11162E-05	3.86428E-06	1.24573E-05	2.20549E-05	0.000229699	0.000229699	0.000229699	7.07877E-05	6.39533E-05	0.000159571
3836603773435	383660	3773435	2.52279E-05	2.4295E-05	6.06718E-05	6.06718E-05	1.69923E-05	1.69923E-05	3.13711E-05	3.13711E-05	5.63824E-05	5.63824E-05	3.98474E-05	3.74327E-06	1.20708E-05	2.13714E-05	0.000222566	0.000222566	0.000222566	6.85879E-05	6.19789E-05	0.000154607
3836703773435	383670	3773435	2.44166E-05	2.3524E-05	5.87429E-05	5.87429E-05	1.64563E-05	1.64563E-05	3.03789E-05	3.03789E-05	5.45977E-05	5.45977E-05	3.85787E-05	3.62226E-06	1.16843E-05	2.06879E-05	0.000215433	0.000215433	0.000215433	6.63881E-05	5.99044E-05	0.000149643
3836803773435	383680	3773435	2.36053E-05	2.2753E-05	5.6814E-05	5.6814E-05	1.59203E-05	1.59203E-05	2.93868E-05	2.93868E-05	5.28131E-05	5.28131E-05	3.73099E-05	3.50125E-06	1.12978E-05	2.00044E-05	0.000208299	0.000208299	0.000208299	6.41883E-05	5.79299E-05	0.000144679
3836903773435	383690	3773435	2.27939E-05	2.1981E-05	5.48851E-05	5.48851E-05	1.53843E-05	1.53843E-05	2.83947E-05	2.83947E-05	5.10285E-05	5.10285E-05	3.60412E-05	3.38024E-06	1.09113E-05	1.93209E-05	0.000201166	0.000201166	0.000201166	6.19886E-05	5.59554E-05	0.000139715
3837003773435	383700	3773435	2.19826E-05	2.1209E-05	5.29562E-05	5.29562E-05	1.48483E-05	1.48483E-05	2.74026E-05	2.74026E-05	4.92439E-05	4.92439E-05	3.47724E-05	3.25923E-06	1.05247E-05	1.86374E-05	0.000194032	0.000194032	0.000194032	5.97889E-05	5.39809E-05	0.000134751
3837103773435	383710	3773435	2.11713E-05	2.0437E-05	5.10274E-05	5.10274E-05	1.43123E-05	1.43123E-05	2.64105E-05	2.64105E-05	4.74593E-05	4.74593E-05	3.35037E-05	3.13821E-06	1.01382E-05	1.79539E-05	0.000186899	0.000186899	0.000186899	5.75892E-05	5.20064E-05	0.000129787
3837203773435	383720	3773435	2.03601E-05	1.9665E-05	4.90986E-05	4.90986E-05	1.37763E-05	1.37763E-05	2.54183E-05	2.54183E-05	4.56747E-05	4.56747E-05	3.22349E-05	3.01719E-06	9.75172E-06	1.72705E-05	0.000179765	0.000179765	0.000179765	5.53895E-05	5.00319E-05	0.000124823
3837303773435	383730	3773435	1.95488E-05	1.8893E-05	4.71698E-05	4.71698E-05	1.32403E-05	1.32403E-05	2.44261E-05	2.44261E-05	4.38901E-05	4.38901E-05	3.09662E-05	2.89617E-06	9.36917E-06	1.65871E-05	0.000172632	0.000172632	0.000172632	5.31897E-05	4.80575E-05	0.000119859
3837403773435	383740	3773435	1.87375E-05	1.8121E-05	4.52409E-05	4.52409E-05	1.27043E-05	1.27043E-05	2.34339E-05	2.34339E-05	4.21054E-05	4.21054E-05	2.96974E-05	2.77515E-06	8.98662E-06	1.59037E-05	0.000165498	0.000165498	0.000165498	5.09899E-05	4.60831E-05	0.000114896
3837503773435	383750	3773435	1.79262E-05	1.7349E-05	4.33121E-05	4.33121E-05	1.21683E-05	1.21683E-05	2.24418E-05	2.24418E-05	4.03208E-05	4.03208E-05	2.84287E-05	2.65413E-06	8.60407E-06	1.52203E-05	0.000158364	0.000158364	0.000158364	4.87902E-05	4.41087E-05	0.000109933
3837603773435	383760	3773435	1.71149E-05	1.6577E-05	4.13832E-05	4.13832E-05	1.16323E-05	1.16323E-05	2.14496E-05	2.14496E-05	3.85361E-05	3.85361E-05	2.71599E-05	2.53311E-06	8.22151E-06	1.45369E-05	0.000151231	0.000151231	0.000151231	4.65906E-05	4.21343E-05	0.000104971
3837703773435	383770	3773435	1.63036E-05	1.5805E-05	3.94543E-05	3.94543E-05	1.10963E-05	1.10963E-05	2.04575E-05	2.04575E-05	3.67514E-05	3.67514E-05	2.58912E-05	2.41209E-06	7.83895E-06	1.38535E-05	0.000144098	0.000144098	0.000144098	4.43909E-05	4.01599E-05	0.000100008
3837803773435	383780	3773435	1.54923E-05	1.5033E-05	3.75254E-05	3.75254E-05	1.05603E-05	1.05603E-05	1.94653E-05	1.94653E-05	3.49667E-05	3.49667E-05	2.46224E-05	2.29107E-06	7.45641E-06	1.31702E-05	0.000136965	0.000136965	0.000136965	4.21913E-05	3.81855E-05	9.50446E-05
3837903773435	383790	3773435	1.46811E-05	1.4261E-05	3.55965E-05	3.55965E-05	1.00243E-05	1.00243E-05	1.84731E-05	1.84731E-05	3.31819E-05	3.31819E-05	2.33536E-05	2.17005E-06	7.07387E-06	1.24869E-05	0.000129832	0.000129832	0.000129832	3.99918E-05	3.62111E-05	9.01084E-05
3838003773435	383800	3773435	1.38698E-05	1.3489E-05	3.36676E-05	3.36676E-05	9.48829E-06	9.48829E-06	1.74808E-05	1.74808E-05	3.13971E-05	3.13971E-05	2.20848E-05	2.04903E-06	6.69133E-06	1.18036E-05	0.000122699	0.000122699	0.000122699	3.77923E-05	3.42367E-05	8.51722E-05
3838103773435	383810	3773435	1.30585E-05	1.2717E-05	3.17387E-05	3.17387E-05	8.94227E-06	8.94227E-06	1.64885E-05	1.64885E-05	2.96123E-05	2.96123E-05	2.08161E-05	1.92801E-06	6.30879E-06	1.11203E-05	0.000115566	0.000115566	0.000115566	3.55928E-05	3.22623E-05	8.02359E-05
3838203773435	383820	3773435	1.22473E-05	1.1945E-05	2.98098E-05	2.98098E-05	8.39625E-06	8.39625E-06	1.54962E-05	1.54962E-05	2.78274E-05	2.78274E-05	1.95474E-05	1.80699E-06	5.92085E-06	1.04371E-05	0.000108433	0.000108433	0.000108433	3.33933E-05	3.02879E-05	7.52997E-05
3838303773435	383830	3773435	1.14361E-05	1.1173E-05	2.78809E-05	2.78809E-05	7.85024E-06	7.85024E-06	1.45039E-05	1.45039E-05	2.60425E-05	2.60425E-05	1.82787E-05	1.68497E-06	5.53291E-06	9.75387E-06	0.000101299	0.000101299	0.000101299	3.11938E-05	2.83135E-05	7.03634E-05
3838403773435	383840	3773435	1.06248E-05	1.0401E-05	2.59519E-05	2.59519E-05	7.30422E-06	7.30422E-06	1.35116E-05	1.35116E-05	2.42576E-05	2.42576E-05	1.70101E-05	1.56295E-06	5.14497E-06	9.07403E-06	9.41654E-05	9.41654E-05	9.41654E-05	2.89943E-05	2.63391E-05	6.54271E-05
3838503773435	383850	3773435	9.81359E-06	9.6093E-06	2.40227E-05	2.40227E-05	6.75819E-06	6.75819E-06	1.25193E-05	1.25193E-05	2.24727E-05	2.24727E-05	1.57414E-05	1.44893E-06	4.75701E-06	8.39431E-06	8.72909E-05	8.72909E-05	8.72909E-05	2.67948E-05	2.43647E-05	6.05908E-05
3838603773435	383860	3773435	9.00469E-06	8.8185E-06	2.20936E-05	2.20936E-05	6.21217E-06	6.21217E-06	1.15271E-05	1.15271E-05	2.06878E-05	2.06878E-05	1.44727E-05	1.33491E-06	4.36905E-06	7.71459E-06	8.03164E-05	8.03164E-05	8.03164E-05	2.45953E-05	2.23903E-05	5.57545E-05
3838703773435	383870	3773435	8.19579E-06	8.0277E-06	2.01645E-05	2.01645E-05	5.66615E-06	5.66615E-06	1.05349E-05	1.05349E-05	1.89029E-05	1.89029E-05	1.31741E-05	1.22089E-06	3.98109E-06	7.03487E-06	7.33419E-05	7.33419E-05	7.33419E-05	2.23958E-05	2.04159E-05	5.09182E-05
3838803773435	383880	3773435	7.38789E-06	7.2369E-06	1.82353E-05	1.82353E-05	5.12014E-06	5.12014E-06	9.53427E-06	9.53427E-06	1.71202E-05	1.71202E-05	1.19355E-05	1.10687E-06	3.61313E-06	6.38543E-06	6.64674E-05	6.64674E-05	6.64674E-05	2.03964E-05	1.86416E-05	4.61819E-05
3838903773435	383890	3773435	6.57998E-06	6.4452E-06	1.62353E-05	1.62353E-05	4.55999E-06	4.55999E-06	8.48828E-06	8.48828E-06	1.52403E-05	1.52403E-05	1.06255E-05	9.85284E-07	3.21722E-06	5.68615E-06	5.96129E-05	5.96129E-05	5.96129E-05	1.83969E-05	1.68673E-05	4.14364E-05
3839003773435	383900	3773435	5.78185E-06	5.6642E-06	1.42645E-05	1.42645E-05	4.00799E-06	4.00799E-06	7.46624E-06	7.46624E-06	1.33947E-05	1.33947E-05	9.33706E-06	8.65973E-07	2.82657E-06	4.99842E-06	5.27838E-05	5.27838E-05	5.27838E-05	1.64074E-05	1.50981E-05	3.66907E-05
3839103773435	383910	3773435	5.08868E-06	4.9838E-06	1.25493E-05	1.25493E-05	3.52599E-06	3.52599E-06	6.56874E-06	6.56874E-06	1.17871E-05	1.17871E-05	8.21693E-06	7.61975E-07	2.48895E-06	4.39825E-06	4.69175E-05	4.69175E-05	4.69175E-05	1.46179E-05	1.34289E-05	3.25035E-05
3839203773435	383920	3773435	4.39506E-06	4.3056E-06	1.08343E-05	1.08343E-05	3.04399E-06	3.04399E-06	5.67124E-06	5.67124E-06	1.01744E-05	1.01744E-05	7.09413E-06	6.57977E-07	2.14895E-06	3.79808E-06	4.10511E-05	4.10511E-05	4.10511E-05	1.28284E-05	1.17597E-05	2.83163E-05
3839303773435	383930	3773435	3.69923E-06	3.6225E-06	9.11338E-06	9.11338E-06	2.56124E-06	2.56124E-06	4.77124E-06	4.77124E-06	8.56014E-06	8.56014E-06	5.96697E-06

			KMMass Grading / Excavation	KMDrainage / Utilities Trenching	KMFoundations / Concrete Pads	KMBuilding / Structure Construction	KMAsphalt Paving	KMArchitectural Coating	KMLandscaping or Other Finishing	KMWaterside Construction (Piles)	EWNDemolition	EWNSite Grubbing / Prep	EWNDrainage / Utilities Trenching	EWNDrainage / Utilities Trenching	EWNDrainage / Utilities Trenching	EWNFoundations / Concrete Pads	EWNBuilding / Structure Construction	EWNAsphalt Paving	EWNLandscaping or Other Finishing	EWNWaterside Construction (Piles)	ISDemolition
Unique Identifier	X (UTM)	Y (UTM)	2026	2026	2026	2026	2026	2026	2026	2026	2027	2027	2027	2028	2029	2029	2029	2029	2029	2029	2027
3831803773435	383180	3773435	0.000193454	4.1681E-05	9.98985E-05	0.000185299	0.000127082	1.19606E-05	3.85096E-05	6.81847E-05	0.001319104	0.001778527	0.0021579	0.0021579	0.0021579	0.001534894	0.002673012	0.001952552	0.000591682	0.001026743	7.23696E-05
3831903773435	383190	3773435	0.000198444	4.27561E-05	0.000102475	0.000190079	0.00013036	1.22692E-05	3.9503E-05	6.99435E-05	0.001484902	0.002002071	0.002429127	0.002429127	0.002429127	0.001727814	0.003008983	0.002197968	0.000666051	0.001155794	7.26979E-05
3832003773435	383200	3773435	0.000203125	4.37646E-05	0.000104892	0.000194562	0.000133435	1.25585E-05	4.04347E-05	7.15932E-05	0.001723852	0.002324243	0.002820021	0.002820021	0.002820021	0.002005854	0.003493187	0.002551664	0.000773232	0.001341784	7.27695E-05
3832103773435	383210	3773435	0.000207429	4.4692E-05	0.000107115	0.000198685	0.000136262	1.28247E-05	4.12915E-05	7.31102E-05	0.002038657	0.00274869	0.003335006	0.003335006	0.003335006	0.002372157	0.004131104	0.003017643	0.000914437	0.001586817	7.2286E-05
3832203773435	383220	3773435	0.000211545	4.55787E-05	0.00010924	0.000202627	0.000138966	1.30791E-05	4.21108E-05	7.45609E-05	0.002514282	0.003389969	0.004113074	0.004113074	0.004113074	0.00292559	0.005094904	0.003721668	0.001127778	0.001957027	7.06923E-05
3832303773435	383230	3773435	0.00021632	4.66075E-05	0.000111706	0.000207201	0.000142102	1.33743E-05	4.30613E-05	7.62438E-05	0.003425379	0.004618386	0.005603522	0.005603522	0.005603522	0.003985731	0.006941137	0.005070283	0.00153645	0.002666192	6.62632E-05
3832403773435	383240	3773435	0.000221242	4.76682E-05	0.000114248	0.000211916	0.000145336	1.36787E-05	4.40412E-05	7.79789E-05	0.005067799	0.006832838	0.008290332	0.008290332	0.008290332	0.005896833	0.010269314	0.007501413	0.002273155	0.003944593	5.77214E-05
3832503773435	383250	3773435	0.000221242	4.76682E-05	0.000114248	0.000211916	0.000145336	1.36787E-05	4.40412E-05	7.79789E-05	0.005067799	0.006832838	0.008290332	0.008290332	0.008290332	0.005896833	0.010269314	0.007501413	0.002273155	0.003944593	5.77214E-05
3832603773435	383260	3773435	0.000221242	4.76682E-05	0.000114248	0.000211916	0.000145336	1.36787E-05	4.40412E-05	7.79789E-05	0.005067799	0.006832838	0.008290332	0.008290332	0.008290332	0.005896833	0.010269314	0.007501413	0.002273155	0.003944593	5.77214E-05
3832703773435	383270	3773435	0.000221242	4.76682E-05	0.000114248	0.000211916	0.000145336	1.36787E-05	4.40412E-05	7.79789E-05	0.005067799	0.006832838	0.008290332	0.008290332	0.008290332	0.005896833	0.010269314	0.007501413	0.002273155	0.003944593	5.77214E-05
3832803773435	383280	3773435	0.000221242	4.76682E-05	0.000114248	0.000211916	0.000145336	1.36787E-05	4.40412E-05	7.79789E-05	0.005067799	0.006832838	0.008290332	0.008290332	0.008290332	0.005896833	0.010269314	0.007501413	0.002273155	0.003944593	5.77214E-05
3832903773435	383290	3773435	0.000221242	4.76682E-05	0.000114248	0.000211916	0.000145336	1.36787E-05	4.40412E-05	7.79789E-05	0.005067799	0.006832838	0.008290332	0.008290332	0.008290332	0.005896833	0.010269314	0.007501413	0.002273155	0.003944593	5.77214E-05
3833003773435	383300	3773435	0.000221242	4.76682E-05	0.000114248	0.000211916	0.000145336	1.36787E-05	4.40412E-05	7.79789E-05	0.005067799	0.006832838	0.008290332	0.008290332	0.008290332	0.005896833	0.010269314	0.007501413	0.002273155	0.003944593	5.77214E-05
3833103773435	383310	3773435	0.000221242	4.76682E-05	0.000114248	0.000211916	0.000145336	1.36787E-05	4.40412E-05	7.79789E-05	0.005067799	0.006832838	0.008290332	0.008290332	0.008290332	0.005896833	0.010269314	0.007501413	0.002273155	0.003944593	5.77214E-05
3833203773435	383320	3773435	0.000221242	4.76682E-05	0.000114248	0.000211916	0.000145336	1.36787E-05	4.40412E-05	7.79789E-05	0.005067799	0.006832838	0.008290332	0.008290332	0.008290332	0.005896833	0.010269314	0.007501413	0.002273155	0.003944593	5.77214E-05
3833303773435	383330	3773435	0.000221242	4.76682E-05	0.000114248	0.000211916	0.000145336	1.36787E-05	4.40412E-05	7.79789E-05	0.005067799	0.006832838	0.008290332	0.008290332	0.008290332	0.005896833	0.010269314	0.007501413	0.002273155	0.003944593	5.77214E-05
3833403773435	383340	3773435	0.000221242	4.76682E-05	0.000114248	0.000211916	0.000145336	1.36787E-05	4.40412E-05	7.79789E-05	0.005067799	0.006832838	0.008290332	0.008290332	0.008290332	0.005896833	0.010269314	0.007501413	0.002273155	0.003944593	5.77214E-05
3833503773435	383350	3773435	0.000221242	4.76682E-05	0.000114248	0.000211916	0.000145336	1.36787E-05	4.40412E-05	7.79789E-05	0.005067799	0.006832838	0.008290332	0.008290332	0.008290332	0.005896833	0.010269314	0.007501413	0.002273155	0.003944593	5.77214E-05
3833603773435	383360	3773435	0.000221242	4.76682E-05	0.000114248	0.000211916	0.000145336	1.36787E-05	4.40412E-05	7.79789E-05	0.005067799	0.006832838	0.008290332	0.008290332	0.008290332	0.005896833	0.010269314	0.007501413	0.002273155	0.003944593	5.77214E-05
3833703773435	383370	3773435	0.000221242	4.76682E-05	0.000114248	0.000211916	0.000145336	1.36787E-05	4.40412E-05	7.79789E-05	0.005067799	0.006832838	0.008290332	0.008290332	0.008290332	0.005896833	0.010269314	0.007501413	0.002273155	0.003944593	5.77214E-05
3833803773435	383380	3773435	0.000221242	4.76682E-05	0.000114248	0.000211916	0.000145336	1.36787E-05	4.40412E-05	7.79789E-05	0.005067799	0.006832838	0.008290332	0.008290332	0.008290332	0.005896833	0.010269314	0.007501413	0.002273155	0.003944593	5.77214E-05
3833903773435	383390	3773435	0.000221242	4.76682E-05	0.000114248	0.000211916	0.000145336	1.36787E-05	4.40412E-05	7.79789E-05	0.005067799	0.006832838	0.008290332	0.008290332	0.008290332	0.005896833	0.010269314	0.007501413	0.002273155	0.003944593	5.77214E-05
3834003773435	383400	3773435	0.000221242	4.76682E-05	0.000114248	0.000211916	0.000145336	1.36787E-05	4.40412E-05	7.79789E-05	0.005067799	0.006832838	0.008290332	0.008290332	0.008290332	0.005896833	0.010269314	0.007501413	0.002273155	0.003944593	5.77214E-05
3834103773435	383410	3773435	0.000221242	4.76682E-05	0.000114248	0.000211916	0.000145336	1.36787E-05	4.40412E-05	7.79789E-05	0.005067799	0.006832838	0.008290332	0.008290332	0.008290332	0.005896833	0.010269314	0.007501413	0.002273155	0.003944593	5.77214E-05
3834203773435	383420	3773435	0.000221242	4.76682E-05	0.000114248	0.000211916	0.000145336	1.36787E-05	4.40412E-05	7.79789E-05	0.005067799	0.006832838	0.008290332	0.008290332	0.008290332	0.005896833	0.010269314	0.007501413	0.002273155	0.003944593	5.77214E-05
3834303773435	383430	3773435	0.000221242	4.76682E-05	0.000114248	0.000211916	0.000145336	1.36787E-05	4.40412E-05	7.79789E-05	0.005067799	0.006832838	0.008290332	0.008290332	0.008290332	0.005896833	0.010269314	0.007501413	0.002273155	0.003944593	5.77214E-05
3834403773435	383440	3773435	0.000221242	4.76682E-05	0.000114248	0.000211916	0.000145336	1.36787E-05	4.40412E-05	7.79789E-05	0.005067799	0.006832838	0.008290332	0.008290332	0.008290332	0.005896833	0.010269314	0.007501413	0.002273155	0.003944593	5.77214E-05
3834503773435	383450	3773435	0.000221242	4.76682E-05	0.000114248	0.000211916	0.000145336	1.36787E-05	4.40412E-05	7.79789E-05	0.005067799	0.006832838	0.008290332	0.008290332	0.008290332	0.005896833	0.010269314	0.007501413	0.002273155	0.003944593	5.77214E-05
3834603773435	383460	3773435	0.000221242	4.76682E-05	0.000114248	0.000211916	0.000145336	1.36787E-05	4.40412E-05	7.79789E-05	0.005067799	0.006832838	0.008290332	0.008290332	0.008290332	0.005896833	0.010269314	0.007501413	0.002273155	0.003944593	5.77214E-05
3834703773435	383470	3773435	0.000221242	4.76682E-05	0.000114248	0.000211916	0.000145336	1.36787E-05	4.40412E-05	7.79789E-05	0.005067799	0.006832838	0.008290332	0.008290332	0.008290332	0.005896833	0.010269314	0.007501413	0.002273155	0.003944593	5.77214E-05
3834803773435	383480	3773435	0.000221242	4.76682E-05	0.000114248	0.000211916	0.000145336	1.36787E-05	4.40412E-05	7.79789E-05	0.005067799	0.006832838	0.008290332	0.008290332	0.008290332	0.005896833	0.010269314	0.007501413	0.002273155	0.003944593	5.77214E-05
3834903773435	383490	3773435	0.000221242	4.76682E-05	0.000114248	0.000211916	0.000145336	1.36787E-05	4.40412E-05	7.79789E-05	0.005067799	0.006832838	0.008290332	0.008290332	0.008290332	0.005896833	0.010269314	0.007501413	0.002273155	0.003944593	5.77214E-05
3835003773435	383500	3773435	0.000221242	4.76682E-05	0.000114248	0.000211916	0.000145336	1.36787E-05	4.40412E-05	7.79789E-05	0.005067799	0.006832838	0.008290332	0.008290332	0.008290332	0.005896833	0.010269314	0.007501413	0.002273155	0.003944593	5.77214E-05
3835103773435	383510	3773435	0.000221242	4.76682E-05	0.000114248	0.000211916	0.000145336	1.36787E-05	4.40412E-05	7.79789E-05	0.005067799	0.006832838	0.008290332	0.008290332	0.008290332	0.005896833	0.010269314	0.007501413	0.002273155	0.003944593	5.77214E-05
3835203773435	383520	3773435	0.000221242	4.76682E-05	0.000114248	0.000211916	0.000145336	1.36787E-05	4.40412E-05	7.79789E-05	0.005067799	0.006832838	0.008290332	0.008290332	0.008290332	0.005896833	0.010269314	0.007501413	0.002273155	0.003944593	5.77214E-05
3835303773435	383530	3773435	0.000221242	4.76682E-05	0.000114248	0.000211916	0.000145336	1.36787E-05	4.40412E-05	7.79789E-05	0.005067799	0.006832838	0.008290332	0.008290332	0.008290332	0.005896833	0.010269314	0.007501413	0.002273155	0.003944593	5.77214E-05
3835403773435	383540	3773435	0.000221242	4.76682E-05	0.000114248	0.000211916	0.000145336	1.36787E-05	4.40412E-05	7.79789E-05	0.005067799	0.006832838	0.008290332	0.008290332	0.008290332	0.005896833	0.010269314	0.007501413	0.002273155	0.003944593	5.77214E-05
3835503773435	383550	3773435	0.000221242	4.76682E-05	0.000114248	0.000211916	0.000145336	1.36787E-05	4.40412E-05	7.79789E-05	0.005067799	0.006832838	0.008290332	0.008290332	0.008290332	0.005896833	0.010269314	0.007501413	0.002273155	0.003944593	5.77214E-05
3835603773435	383560	3773435	0.000221242	4.76682E-05	0.000114248	0.000211916	0.000145336	1.36787E-05	4.40412E-05	7.79789E-05	0.005067799	0.006832838	0.008290332	0.008290332	0.008290332	0.005896833	0.010269314	0.007501413	0.002273155	0.003944593	5.77214E-05
3835703773435	383570	3773435	0.000221242	4.76682E-05	0.000114248	0.000211916	0.000145336	1.36787E-05	4.40412E-05	7.79789E-05	0.005067799	0.006832838	0.008290332	0.008290332	0.008290332	0.005896833	0.010269314	0.007501413	0.002273155	0.003944593	5.77214E-05
3835803773435	383580	3773435	0.000221242	4.76682E-05	0.000114248	0.000211916	0.000145336	1.36787E-05	4.40412E-05	7.79789E-05	0.005067799	0.006832838	0.008290332	0.008290332	0.008290332	0.005896833	0.010269314	0.007501413	0.002273155	0.003944593	5.77214E-05
3835903773435	383590	3773435	0.000221242	4.76682E-05	0.000114248	0.000211916	0.000145336	1.36787E-05	4.40412E-05	7.79789E-05	0.005067799	0.006832838	0.008290332	0.008290332	0.008290332	0.005896833	0.010269314	0.007501413	0.002273155	0.003944593	5.77214E-05
3836003773435	383600	3773435	0.000221242	4.76682E-05	0.000114248	0.000211916	0.000145336	1.36787E-05	4.40412E-05	7.79789E-05	0.005067799	0.006832838	0.008290332	0.008290332	0.008290332	0.005896833	0.010269314	0.007501413	0.002273155	0.003944593	5.77214E-05
3836103773435	383610	3773435	0.000221242	4.76682E-05	0.000114248	0.000211916	0.000145336	1.36787E-05	4.40412E-05	7.79789E-05	0.005067799	0.006832838	0.008290332	0.008290332	0.008290332	0.005896833	0.010269314	0.007501413	0.002273155	0.003944593	5.77214E-05
3836203773435	383620	3773435	0.000221242	4.76682E-05	0.000114248	0.000211916	0.000145336	1.36787E-05	4.40412E-05	7.79789E-05	0.005067799	0.006832838	0.008290332	0.008290332	0.008290332	0.005896833	0.010269314	0.007501413	0.002273155	0.003944593	5.77214E-05
3836303773435	383630	3773435	0.000221242	4.76682E-05	0.000114248	0.000211916	0.000145336	1.36787E-05	4.40412E-05	7.79789E-05	0.005067799	0.006832838	0.008290332	0.008290332	0.008290332	0.005896833	0.010269314	0.007501413	0.002273155	0.003944593	5.77214E-05
3836403773435	383640	3773435	0.000221242	4.76682E-05	0.000114248	0.000211916	0.000145336	1.36787E-05	4.40412E-05	7.79789E-05	0.005067799	0.006832838	0.008290332	0.008290332	0.008290332	0.005896833	0.010269314	0.007501413	0.002273155	0.003944593	5.77214E-05
3836503773435	383650	3773435	0.000221242	4.76682E-05	0.000114248	0.000211916	0.000145336	1.36787E-05	4.40412E-05	7.79789E-05	0.005067799	0.006832838	0.008290332	0.008290332	0.008290332	0.005896833	0.010269314	0.007501413	0.002273155	0.003944593	5.77214E-05
3836603773435	383660	3773435	0.000221242	4.76682E-05	0.000114248	0.000211916	0.000145336	1.36787E-05	4.40412E-05	7.79789E-05	0.005067799	0.006832838	0.008290332	0.008290332	0.008290332	0.005896833	0.010269314	0.007501413	0.002273155	0.003944593	5.77214E-05

			ISDrainage / Utilities Trenching	ISDrainage / Utilities Trenching	ISAsphalt Paving	ISAsphalt Paving	SVDemolition	SVSite Grubbing / Prep	SVMass Grading / Excavation	SVMass Grading / Excavation	SVDrainage / Utilities Trenching	SVFoundations / Concrete Pads	SVBuilding / Structure Construction	SVBuilding / Structure Construction	SVAsphalt Paving	SVAsphalt Paving	SVArchitectural Coating	SVArchitectural Coating	SVLandscaping or Other Finishing	SVLandscaping or Other Finishing	MDemolition
Unique Identifier	X (UTM)	Y (UTM)	2027	2028	2027	2028	2027	2027	2027	2028	2028	2028	2028	2029	2028	2029	2028	2029	2028	2029	2027
3831803773435	383180	3773435	2.50143E-05	2.50143E-05	0.000107122	0.000107122	0.000305687	0.000201958	0.00034105	0.00034105	0.000102944	0.000106087	0.000573664	0.000573664	0.000418847	0.000418847	4.14918E-05	4.14918E-05	0.000133591	0.000133591	9.49388E-05
3831903773435	383190	3773435	2.51278E-05	2.51278E-05	0.000107608	0.000107608	0.000309927	0.000204759	0.00034578	0.00034578	0.000104371	0.000107558	0.000577735	0.000577735	0.00042656	0.00042656	4.20672E-05	4.20672E-05	0.000135444	0.000135444	9.89262E-05
3832003773435	383200	3773435	2.51525E-05	2.51525E-05	0.000107714	0.000107714	0.000317849	0.000209993	0.000354618	0.000354618	0.000107039	0.000110307	0.000587307	0.000587307	0.00043551	0.00043551	4.31425E-05	4.31425E-05	0.000138906	0.000138906	0.000104119
3832103773435	383210	3773435	2.49854E-05	2.49854E-05	0.000106999	0.000106999	0.000326947	0.000216003	0.000364768	0.000364768	0.000110103	0.000113465	0.000598516	0.000598516	0.00044976	0.00044976	4.43774E-05	4.43774E-05	0.000142882	0.000142882	0.000109521
3832203773435	383220	3773435	2.44345E-05	2.44345E-05	0.000104639	0.000104639	0.000339341	0.000224192	0.000378596	0.000378596	0.000114277	0.000117766	0.000615083	0.000615083	0.00046495	0.00046495	4.60596E-05	4.60596E-05	0.000148298	0.000148298	0.000115288
3832303773435	383230	3773435	2.29036E-05	2.29036E-05	9.80835E-05	9.80835E-05	0.000361029	0.000238521	0.000402793	0.000402793	0.000121581	0.000125293	0.000648039	0.000648039	0.000494675	0.000494675	4.90034E-05	4.90034E-05	0.000157776	0.000157776	0.000121364
3832403773435	383240	3773435	1.99512E-05	1.99512E-05	8.54398E-05	8.54398E-05	0.00038681	0.000255553	0.000431557	0.000431557	0.000130262	0.00013424	0.00068768	0.00068768	0.00052999	0.00052999	5.25027E-05	5.25027E-05	0.000169043	0.000169043	0.000127196
3832503773435	383250	3773435	1.93652E-05	1.93652E-05	8.29305E-05	8.29305E-05	0.000263003	0.000173758	0.000293428	0.000293428	8.85692E-05	9.12736E-05	0.000471294	0.000471294	0.000360362	0.000360362	3.56981E-05	3.56981E-05	0.000114937	0.000114937	0.000474646
3832603773435	383260	3773435	1.88536E-05	1.88536E-05	8.07393E-05	8.07393E-05	0.000249531	0.000164857	0.000278397	0.000278397	8.40323E-05	8.65981E-05	0.000451698	0.000451698	0.00034902	0.00034902	3.38695E-05	3.38695E-05	0.000109049	0.000109049	0.000491151
3832703773435	383270	3773435	1.85647E-05	1.85647E-05	7.95023E-05	7.95023E-05	0.000241824	0.000159765	0.000269798	0.000269798	8.14367E-05	8.39234E-05	0.000440696	0.000440696	0.000331342	0.000331342	3.28234E-05	3.28234E-05	0.000105681	0.000105681	0.000504534
3832803773435	383280	3773435	1.82841E-05	1.82841E-05	7.83007E-05	7.83007E-05	0.000234815	0.000155135	0.000261978	0.000261978	7.90764E-05	8.1491E-05	0.000429823	0.000429823	0.000321738	0.000321738	3.1872E-05	3.1872E-05	0.000102618	0.000102618	0.000500779
3832903773435	383290	3773435	1.80097E-05	1.80097E-05	7.71256E-05	7.71256E-05	0.000227873	0.000150549	0.000254234	0.000254234	7.67388E-05	7.9082E-05	0.000418833	0.000418833	0.000312227	0.000312227	3.09298E-05	3.09298E-05	9.95847E-05	9.95847E-05	0.000491461
3833003773435	383300	3773435	1.77126E-05	1.77126E-05	7.58532E-05	7.58532E-05	0.000220521	0.000145692	0.000246032	0.000246032	7.4263E-05	7.65306E-05	0.000407084	0.000407084	0.000302154	0.000302154	2.9932E-05	2.9932E-05	9.63718E-05	9.63718E-05	0.000475679
3833103773435	383310	3773435	1.74073E-05	1.74073E-05	7.45456E-05	7.45456E-05	0.000213672	0.000141166	0.00023839	0.00023839	7.19563E-05	7.41535E-05	0.000395798	0.000395798	0.00029269	0.00029269	2.90022E-05	2.90022E-05	9.33784E-05	9.33784E-05	0.000455378
3833203773435	383320	3773435	1.70813E-05	1.70813E-05	7.31496E-05	7.31496E-05	0.00020749	0.000137082	0.000231493	0.000231493	6.98745E-05	7.20081E-05	0.000385273	0.000385273	0.000284299	0.000284299	2.81632E-05	2.81632E-05	9.06769E-05	9.06769E-05	0.000433298
3833303773435	383330	3773435	1.67264E-05	1.67264E-05	7.16298E-05	7.16298E-05	0.000201743	0.000133285	0.000225081	0.000225081	6.79393E-05	7.00137E-05	0.000375301	0.000375301	0.000276425	0.000276425	2.73832E-05	2.73832E-05	8.81655E-05	8.81655E-05	0.00041052
3833403773435	383340	3773435	1.63385E-05	1.63385E-05	6.99688E-05	6.99688E-05	0.000196186	0.000129614	0.000218882	0.000218882	6.60679E-05	6.80853E-05	0.000365561	0.000365561	0.000268811	0.000268811	2.66289E-05	2.66289E-05	8.5737E-05	8.5737E-05	0.000387461
3833503773435	383350	3773435	1.58722E-05	1.58722E-05	6.79719E-05	6.79719E-05	0.000190311	0.000125732	0.000212326	0.000212326	6.40893E-05	6.60462E-05	0.000355319	0.000355319	0.00026076	0.00026076	2.58314E-05	2.58314E-05	8.31693E-05	8.31693E-05	0.00036254
3833603773435	383360	3773435	1.53894E-05	1.53894E-05	6.59044E-05	6.59044E-05	0.000184791	0.000122086	0.000206168	0.000206168	6.22304E-05	6.41305E-05	0.000345644	0.000345644	0.00025319	0.00025319	2.50822E-05	2.50822E-05	8.0757E-05	8.0757E-05	0.000339392
3833703773435	383370	3773435	1.48922E-05	1.48922E-05	6.3775E-05	6.3775E-05	0.000179485	0.00011858	0.000200248	0.000200248	6.04436E-05	6.22892E-05	0.000336316	0.000336316	0.00024592	0.00024592	2.4362E-05	2.4362E-05	7.84383E-05	7.84383E-05	0.000317963
3833803773435	383380	3773435	1.44395E-05	1.4395E-05	6.16457E-05	6.16457E-05	0.000174449	0.000115253	0.00019463	0.00019463	5.87477E-05	6.05415E-05	0.00032744	0.00032744	0.000239027	0.000239027	2.36785E-05	2.36785E-05	7.62375E-05	7.62375E-05	0.000298557
3833903773435	383390	3773435	1.39225E-05	1.39225E-05	5.96223E-05	5.96223E-05	0.000169756	0.000112153	0.000189394	0.000189394	5.71673E-05	5.89128E-05	0.000319117	0.000319117	0.00023259	0.00023259	2.30415E-05	2.30415E-05	7.41865E-05	7.41865E-05	0.000281253
3834003773435	383400	3773435	1.36192E-05	1.36192E-05	5.83235E-05	5.83235E-05	0.000166258	0.000109841	0.000185491	0.000185491	5.59892E-05	5.76988E-05	0.000312637	0.000312637	0.00022783	0.00022783	2.25666E-05	2.25666E-05	7.26577E-05	7.26577E-05	0.000268724
3834103773435	383410	3773435	1.33304E-05	1.33304E-05	5.70865E-05	5.70865E-05	0.000162864	0.000107599	0.000181704	0.000181704	5.48462E-05	5.65209E-05	0.00030635	0.00030635	0.00022353	0.00022353	2.21059E-05	2.21059E-05	7.11744E-05	7.11744E-05	0.000257018
3834203773435	383420	3773435	1.31385E-05	1.31385E-05	5.62648E-05	5.62648E-05	0.000160107	0.000105778	0.000178628	0.000178628	5.39177E-05	5.55641E-05	0.000301029	0.000301029	0.00021935	0.00021935	2.17317E-05	2.17317E-05	6.99696E-05	6.99696E-05	0.000247748
3834303773435	383430	3773435	1.30539E-05	1.30539E-05	5.59026E-05	5.59026E-05	0.000158024	0.000104401	0.000176304	0.000176304	5.32162E-05	5.48412E-05	0.000296778	0.000296778	0.000216521	0.000216521	2.1449E-05	2.1449E-05	6.90592E-05	6.90592E-05	0.000240955
3834403773435	383440	3773435	1.29693E-05	1.29693E-05	5.55403E-05	5.55403E-05	0.000155941	0.000103025	0.00017398	0.00017398	5.25147E-05	5.41182E-05	0.000292578	0.000292578	0.00021667	0.00021667	2.11662E-05	2.11662E-05	6.81489E-05	6.81489E-05	0.000234437
3834503773435	383450	3773435	1.28856E-05	1.28856E-05	5.51844E-05	5.51844E-05	0.000154911	0.000102406	0.000172934	0.000172934	5.21991E-05	5.37929E-05	0.00028919	0.00028919	0.00021382	0.00021382	2.1039E-05	2.1039E-05	6.77393E-05	6.77393E-05	0.000232736
3834603773435	383460	3773435	1.28018E-05	1.28018E-05	5.48284E-05	5.48284E-05	0.000153881	0.000101788	0.000172429	0.000172429	5.20464E-05	5.36356E-05	0.000287669	0.000287669	0.00021761	0.00021761	2.09775E-05	2.09775E-05	6.75411E-05	6.75411E-05	0.000232646
3834703773435	383470	3773435	1.27179E-05	1.27179E-05	5.44725E-05	5.44725E-05	0.000152851	0.000101171	0.000171924	0.000171924	5.18936E-05	5.35149E-05	0.000285685	0.000285685	0.00021653	0.00021653	2.08677E-05	2.08677E-05	6.71877E-05	6.71877E-05	0.000231644
3834803773435	383480	3773435	1.26341E-05	1.26341E-05	5.41166E-05	5.41166E-05	0.000151821	0.000100554	0.000171419	0.000171419	5.17408E-05	5.33941E-05	0.000283702	0.000283702	0.00021544	0.00021544	2.07696E-05	2.07696E-05	6.68396E-05	6.68396E-05	0.000230933
3834903773435	383490	3773435	1.25502E-05	1.25502E-05	5.37607E-05	5.37607E-05	0.000150791	0.000099936	0.000170914	0.000170914	5.15879E-05	5.32733E-05	0.000281719	0.000281719	0.00021435	0.00021435	2.06715E-05	2.06715E-05	6.65314E-05	6.65314E-05	0.000230221
3835003773435	383500	3773435	1.24664E-05	1.24664E-05	5.34048E-05	5.34048E-05	0.000149761	0.000099318	0.000170409	0.000170409	5.14351E-05	5.31525E-05	0.000279736	0.000279736	0.00021326	0.00021326	2.05734E-05	2.05734E-05	6.62232E-05	6.62232E-05	0.000229509
3835103773435	383510	3773435	1.23825E-05	1.23825E-05	5.30489E-05	5.30489E-05	0.000148731	0.000098701	0.000169904	0.000169904	5.12822E-05	5.30317E-05	0.000277753	0.000277753	0.00021217	0.00021217	2.04753E-05	2.04753E-05	6.59151E-05	6.59151E-05	0.000228797
3835203773435	383520	3773435	1.22987E-05	1.22987E-05	5.26931E-05	5.26931E-05	0.000147701	0.000098083	0.000169399	0.000169399	5.11294E-05	5.29109E-05	0.000275769	0.000275769	0.00021108	0.00021108	2.03772E-05	2.03772E-05	6.56069E-05	6.56069E-05	0.000228085
3835303773435	383530	3773435	1.22148E-05	1.22148E-05	5.23372E-05	5.23372E-05	0.000146671	0.000097466	0.000168894	0.000168894	5.09766E-05	5.27901E-05	0.000273786	0.000273786	0.00020999	0.00020999	2.02791E-05	2.02791E-05	6.52988E-05	6.52988E-05	0.000227373
3835403773435	383540	3773435	1.21309E-05	1.21309E-05	5.19813E-05	5.19813E-05	0.000145641	0.000096848	0.000168389	0.000168389	5.08238E-05	5.26693E-05	0.000271802	0.000271802	0.00020889	0.00020889	2.01809E-05	2.01809E-05	6.49906E-05	6.49906E-05	0.000226661
3835503773435	383550	3773435	1.20471E-05	1.20471E-05	5.16255E-05	5.16255E-05	0.000144611	0.000096231	0.000167884	0.000167884	5.06709E-05	5.25485E-05	0.000269819	0.000269819	0.00020781	0.00020781	2.00828E-05	2.00828E-05	6.46825E-05	6.46825E-05	0.000225949
3835603773435	383560	3773435	1.19632E-05	1.19632E-05	5.12696E-05	5.12696E-05	0.000143581	0.000095613	0.000167379	0.000167379	5.05181E-05	5.24277E-05	0.000267836	0.000267836	0.00020672	0.00020672	1.99846E-05	1.99846E-05	6.43743E-05	6.43743E-05	0.000225237
3835703773435	383570	3773435	1.18793E-05	1.18793E-05	5.09137E-05	5.09137E-05	0.000142551	0.000094996	0.000166874	0.000166874	5.03652E-05	5.23069E-05	0.000265853	0.000265853	0.00020563	0.00020563	1.98863E-05	1.98863E-05	6.40662E-05	6.40662E-05	0.000224525
3835803773435	383580	3773435	1.17955E-05	1.17955E-05	5.05578E-05	5.05578E-05	0.000141521	0.000094378	0.000166369	0.000166369	5.02124E-05	5.21861E-05	0.000263871	0.000263871	0.00020454	0.00020454	1.97881E-05	1.97881E-05	6.37581E-05	6.37581E-05	0.000223813
3835903773435	383590	3773435	1.17116E-05	1.17116E-05	5.02019E-05	5.02019E-05	0.000140491	0.000093761	0.000165864	0.000165864	5.00595E-05	5.20653E-05	0.000261888	0.000261888	0.00020345	0.00020345	1.96898E-05	1.96898E-05	6.34499E-05	6.34499E-05	0.000223101
3836003773435	383600	3773435	1.16278E-05	1.16278E-05	4.98461E-05	4.98461E-05	0.000139461	0.000093143	0.000165359	0.000165359	4.99067E-05	5.19445E-05	0.000259906	0.000259906	0.00020236	0.00020236	1.95916E-05	1.95916E-05	6.31418E-05	6.31418E-05	0.000222389
3836103773435	383610	3773435	1.15439E-05	1.15439E-05	4.94902E-05	4.94902E-05	0.000138431	0.000092526	0.000164854	0.000164854	4.97538E-05	5.18237E-05	0.000257923	0.000257923	0.00020127	0.00020127	1.94933E-05	1.94933E-05	6.28336E-05	6.28336E-05	0.000221677
3836203773435	383620	3773435	1.14601E-05	1.14601E-05	4.91343E-05	4.91343E-05	0.000137401	0.000091908	0.000164349	0.000164349	4.96009E-05	5.17029E-05	0.000255941	0.000255941	0.00020018	0.00020018	1.93951E-05	1.93951E-05	6.25255E-05	6.25255E-05	0.000220965
3836303773435	383630	3773435	1.13762E-05	1.13762E-05	4.87784E-05	4.87784E-05	0.000136371	0.000091291	0.000163844	0.000163844	4.94481E-05	5.15821E-05	0.000253958	0.000253958	0.00019909	0.00019909	1.92968E-05	1.92968E-05	6.22173E-05	6.22173E-05	0.000220253
3836403773435	383640	3773435	1.12923E-05	1.12923E-05	4.84225E-05	4.84225E-05	0.000135341	0.000090673	0.000163339	0.000163339	4.92952E-05	5.14613E-05	0.000251976	0.000251976	0.00019799	0.00019799	1.91986E-05	1.91986E-05	6.19092E-05	6.19092E-05	0.000219541
3836503773435	383650	3773435	1.12085E-05	1.12085E-05	4.80666E-05	4.80666E-05	0.000134311	0.000090056	0.000162834	0.000162834	4.91423E-05	5.13405E-05	0.000249993	0.000249993	0.00019691	0.00019691	1.91003E-05	1.91003E-05	6.16011E-05	6.16011E-05	0.000218829
3836603773435	383660	3773435	1.11246E-05	1.11246E-05	4.77107E-05	4.77107E-05	0.000133281	0.000089438	0.000162329	0.000162329	4.89894E-05	5.12197E-05	0.000248011	0.000248011	0.00019582	0.00019582	1.90021E-05	1.90021E-05	6.12929E-05	6.12929E-05	0.000218117
3836703773435	383670	3773435	1.10408E-05	1.10408E-05	4.73548E-05	4.73548E-05	0.000132251	0.000088821	0.000161824	0.000161824	4.88365E-05	5.10989E-05	0.000246028	0.000246028	0.00019473	0.00019473	1.89038E-05	1.89038E-05	6.09848E-05	6.09848E-05	0.000217405
3836803773435	383680	3773435	1.09569E-05	1.09569E-05	4.69989E-05	4.69989E-05	0.000131221	0.000088203	0.000161319	0.000161319	4.86836E-05	5.09781E-05	0.000244046	0.000244046	0.00019364	0.00019364	1.88056E-05	1.88056E-05	6.06766E-05	6.06766E-05	0.000216693
3836903773435	383690	3773435	1.08731E-05	1.08731E-05	4.66431E-05	4.66431E-05	0.000130191	0.000087586	0.000160814	0.000160814	4.85307E-05	5.08573E-05	0.000242063	0.000242063	0.00019255	0.00019255	1.87073E-05	1.87073E-05	6.03684E-05	6.03684E-05	0.000215981
3837003773435	383700	3773435	1.07892E-05	1.07892E-05	4.62872E-05	4.62872E-05	0.000129161	0.000086968	0.000160309	0.000160309	4.83778E-05	5.07365E-05	0.000240081	0.000240081	0.00019146	0.00019146	1.86091E-05	1.86091E-05	6.00603E-05	6.00603E-05	0.000215269
3837103773435	383710	3773435	1.07053E-05	1.07053E-05	4.59313E-05	4.59313E-05	0.000128131	0.000086351	0.000159804	0.000159804	4.82249E-05	5.06157E-05	0.000238098	0.000238098	0.00019037	0.00019037	1.85108E-05	1.85108E-05	5.97521E-05	5.97521E-05	0.000214557
3837203773435	383720	3773435	1.06215E-05	1.06215E-05	4.55754E-05	4.55754E-05	0.000127101	0.000085733	0.000159299	0.000159299	4.80721E-05	5.04949E-05	0.000236116	0.000236116	0.00018928	0.00018928	1.84126E-05	1.84126E-05	5.94439E-05	5.94439E-05	0.000213845
3837303773435	383730	3773435	1.05376E-05	1.05376E-05	4.52195E-05	4.52195E-05	0.000126071	0.000085116	0.000158794	0.000158794	4.79192E-05	5.03741E-05	0.000234133	0.000234133	0.00018819	0.00018819	1.83143E-05	1.83143E-05	5.91358E-05	5.91358E-05	0.000213133
3837403773435	383740	3773435	1.04537E-05	1.04537E-05	4.48636E-05	4.48636E-05	0.000125041	0.000084498	0.000158289	0.000158289	4.77663E-05	5.02533E-05	0.000232151	0.000232151	0.00018711	0.00018711	1.82161E-05	1.82161E-05	5.88276E-05	5.88276E-05	0.000212421
3837503773435	383750	3773435	1.03699E-05	1.03699E-05	4.45077E-05	4.45077E-05	0.000124011	0.000083881	0.000157784	0.000157784	4.76134E-05	5.01325E-05	0.000230168	0.000230168	0.00018602	0.00018602	1.81178E-05	1.81178E-05	5.85194E-05	5.85194E-05	0.000211709
3837603773435	383760	3773435	1.0286E-05	1.0286E-05	4.41518E-05	4.41518E-05	0.000122981	0.000083263	0.000157279	0.000157279	4.74605E-05	5.00117E-05	0.000228186	0.000228186	0.00018493	0.00018493	1.80196E-05	1.80196E-05	5.82113E-05	5.82113E-05	0.000210997
3837703773435	383770	3773435	1.02022E-05	1.02022E-05	4.37959E-05	4.37959E-05	0.000121951	0.000082646	0.000156774	0.000156774	4.73076E-05	4.98909E-05	0.000226203	0.000226203	0.00018384	0.00018384	1.79213E-05	1.79213E-05	5.79031E-05	5.79031E-05	0.000210285
3837803773435	383780	3773435	1.01183E-05	1.01183E-05	4.34401E-05	4.34401E-05	0.000120921	0.000082028	0.000156269	0.000156269	4.71547E-05	4.97701E-05	0.000224221	0.000224221	0.00018275	0.00018275	1.78231E-05	1.78231E-05	5.75949E-05	5.75949E-05	0.000209573
3837903773435	383790	3773435	1.00345E-05	1.00345E-05	4.30842E-05	4.30842E-05	0.000119891	0.000081411	0.000155764	0.000155764	4.70018E-05	4.96493E-05	0.000222238	0.000222238	0.00018166	0.00018166	1.77248E-05	1.77248E-05	5.72868E-05	5.72868E-05	0.000208861
3838003773435	383800	3773435	9.95059E-06	9.95059E-06	4.27283E-05	4.27283E-05	0.000118861	0.000080793	0.000155259	0.000155259	4.68489E-05	4.95285E-05	0.000220256	0.000220256	0.00018057	0.00018057	1.76265E-05	1.76265E-05	5.69786E-05	5.69786E-05	0.000208149
3838103773435	383810	3773435	9.86673E-06	9.86673E-06	4.23724E-05	4.23724E-05	0.000117831	0.000080176	0.000154754	0.000154754	4.66961E-05	4.94077E-05	0.000218273	0.000218273	0.00017948	0.00017948	1.75283E-05	1.75283E-05	5.66705E-05	5.66705E-05	0.000207437
3838203773435	383820	3773435	9.78287E-06	9.78287E-06	4.20165E-05	4.20165E-05	0.000116801	0.000079558	0.000154249	0.000154249	4.65432E-05	4.92869E-05	0.000216291	0.000216291	0.00017839	0.00017839	1.74301E-05	1.74301E-05	5.63623E-05	5.63623E-05	0.000206725
3838303773435	383830	3773435	9.69901E-06	9.69901E-06	4.16606E-05	4.16606E-05	0.000115771	0.000078941	0.000153744	0.000153744	4.63903E-05	4.91661E-05	0.000214308	0.000214308	0.00017729	0.00017729	1.73318E-05	1.73318E-05	5.60542E-05	5.60542E-05	0.000206013
3838403773435	383840	3773435	9.61514E-06	9.61514E-06	4.13047E-05	4.13047E-05	0.000114741	0.000078323	0.000153239	0.000153239	4.62374E-05	4.90453E-05	0.000212326	0.000212326	0.00017621	0.00017621	1.72336E-05	1.72336E-05	5.57461E-05	5.57461E-05	0.000205301
3838503773435	383850	3773435	9.53128E-06	9.53128E-06	4.09488E-05	4.09488E-05	0.000113711	0.000077706	0.000152734	0.000152734	4.60845E-05	4.89245E-05	0.000210343	0.000210343	0.00017512	0.00017512	1.71353E-05	1.71353E-05	5.54379E-05	5.54379E-05	0.000204589
3838603773435	383860	3773435	9.44742E-06	9.44742E-06	4.05929E-05	4.05929E-05	0.000112681	0.000077088	0.000152229	0.000152229	4.59316E-05	4.88037E-05	0.000208361	0.000208361	0.00017403	0.00017403	1.70371E-05	1.70371E-05	5.51298E-05	5.51298E-05	0.000203877
3838703773435	383870	3773435	9.36356E-06	9.36356E-06	4.02369E-05	4.02369E-05	0.000111651	0.000076471	0.000151724	0.000151724	4.57787E-05	4.86829E-05	0.000206378	0.000206378	0.00017294	0.00017294	1.69388E-05	1.69388E-05	5.48216E-05	5.48216E-05	0.000203165
3838803773435	383880	3773435	9.27969E-06	9.27969E-06	3.98811E-05	3.98811E-05	0.000110621	0.000075853	0.000151219	0.000151219	4.56258E-05	4.85621E-05	0.000204396	0.000204396	0.00017185	0.00017185	1.68406E-05	1.68406E-05	5.45135E-05	5.45135E-05	0.000202453
3838903773435	383890	3773435	9.19583E-06	9.19583E-06	3.95252E-05	3.95252E-05	0.000109591	0.000075236	0.000150714	0.000150714	4.54729E-05	4.84413E-05	0.000202413	0.000202413	0.00017076	0.00017076	1.67423E-05	1.67423E-05	5.42053E-05	5.42053E-05	0.000201741
3839003773435	383900	3773435	9.11196E-06	9.11196E-06	3.91693E-05	3.91693E-05	0.000108561	0.000074618	0.000150209	0.000150209	4.53201E-05	4.83205E-05	0.000200431	0.000200431	0.00016967	0.00016967	1.66441E-05	1.66441E-05	5.38972E-05	5.38972E-05	0.000201029
3839103773435	383910	3773435	9.02808E-06	9.02808E-06	3.88134E-05	3.88134E-05	0.000107531	0.000074001	0.000149704	0.000149704	4.51672E-05	4.81997E-05	0.000198448	0.000198448	0.00016858	0.00016858	1.65458E-05	1.65458E-05	5.35891E-05	5.35891E-05	0.000200317
3839203773435	383920	3773435	8.94421E-06	8.94421E-06	3.84575E-05	3.84575E-05	0.000106501	0.000073383	0.000149199	0.000149199	4.50143E-05	4.80789E-05	0.000196466	0.000196466	0.00016749	0.00016749	1.64475E-05	1.64475E-05	5.32809E-05	5.32809E-05	0.000199605
3839303773435	383930	3773435	8.86033E-06	8.86033E-06	3.81016E-05	3.81016E-05	0.000105471	0.000072766	0.000148694	0.000148694	4.48614E-05	4.79581E-05	0.000194483	0.000194483	0.00016641	0.00016641	1.63493E-05	1.63493E-05	5.29728E-05	5.29728E-05	0.000198893
3839403773435	383940	3773435	8.77646E-06	8.77646E-06	3.77457E-05	3.77457E-05	0.000104441	0.000072148	0.000148189	0.000148189	4.47085E-05	4.78373E-05	0.000192501	0.000192501	0.00016532	0.00016532	1.62511E-05	1.62511E-05	5.26647E-05	5.26647E-05	0.000198181
3839503773435	383950	3773435	8.69258E-06	8.69258E-06	3.73898E-05	3.73898E-05	0.000103411	0.000071531	0.000147684	0.000147684	4.45556E-05	4.77165E-05	0.000190518	0.000190518	0.00016423	0.00016423	1.61528E-05	1.61528E-05	5.23566E-05	5.23566E-05	0.000197469
3839603773435	383960	3773435	8.60871E-06	8.60871E-06	3.70339E-05	3.70339E-05	0.000102381	0.000070913	0.000147179	0.000147179	4.44027E-05	4.75957E-05	0.000188536	0.000188536	0.00016314	0.00016314	1.60546E-05	1.60546E-05	5.20485E-05	5.20485E-05	0.000196757
3839703773435	383970	3773435	8.52483E-06	8.52483E-06	3.66780E-05	3.66780E-05	0.000101351	0.000070296	0.000146674	0.000146674	4.42498E-05	4.74749E-05	0.000186553	0.000186553	0.00016205	0.00016205	1.59563E-05	1.59563E-05	5.17403E-05	5.17403E-05	0.000196045
3839803773435	383980	3773435	8.44096E-06	8.44096E-06	3.63221E-05	3.63221E-05	0.000100321	0.000069678	0.000146169	0.000146169	4.40969E-05	4.73541E-05	0.000184571	0.000184571	0.00016096	0.00016096	1.58581E-05	1.58581E-05	5.14322E-05	5.14322E-05	0.000195333
3839903773435	383990	3773435	8.35709E-06	8

			MSite Grubbing / Prep	MMass Grading / Excavation	MMass Grading / Excavation	MDrainage / Utilities Trenching	MFoundations / Concrete Pads	MBuilding / Structure Construction	MAsphalt Paving	MLandscaping or Other Finishing	MWaterside Construction (Piles)	RSSWRe-striping South Valley	RSSWRe-striping Silver Lake Boulevard	RSSWDemolition	RSSWPlacing Base	RSSWForm/Place Rebar and Pour	Child Risk				
Unique Identifier	X (UTM)	Y (UTM)	2027	2027	2028	2028	2028	2028	2028	2028	2028	2029	2029	2029	2029	2029	3rd Trimester	0<2	2<16	Total	per million
3831803773435	383180	3773435	8.56704E-05	0.000213925	0.000213925	5.98691E-05	0.00011047	0.000198645	0.00014053	4.25847E-05	7.54E-05	0.000356759	0.000162013	0.000278331	0.0001513	4.52869E-05	9.86902E-09	2.1888E-07	1.9141E-07	4.20157E-07	0.42015658
3831903773435	383190	3773435	8.92685E-05	0.00022291	0.00022291	6.23835E-05	0.000115109	0.000206988	0.000146432	4.43732E-05	7.85667E-05	0.000357658	0.000171544	0.000294944	0.000160331	4.799E-05	1.01019E-08	2.2152E-07	2.1144E-07	4.43062E-07	0.44306155
3832003773435	383200	3773435	9.39546E-05	0.000234612	0.000234612	6.56584E-05	0.000121152	0.000217854	0.000154119	4.67026E-05	8.26911E-05	0.000362863	0.000183969	0.000316574	0.000172089	5.15094E-05	1.04139E-08	2.2517E-07	2.404E-07	4.75984E-07	0.47598371
3832103773435	383210	3773435	9.88293E-05	0.000246784	0.000246784	6.90649E-05	0.000127438	0.000229157	0.000162115	4.91257E-05	8.69814E-05	0.000369189	0.000197876	0.000340853	0.000185287	5.54597E-05	1.07448E-08	2.2872E-07	2.7831E-07	5.17774E-07	0.51777403
3832203773435	383220	3773435	0.000104033	0.000259777	0.000259777	7.27011E-05	0.000134147	0.000241222	0.00017065	5.17121E-05	9.15608E-05	0.000378946	0.000214164	0.000369402	0.000200806	6.01049E-05	1.11301E-08	2.3254E-07	3.3525E-07	5.78923E-07	0.57892256
3832303773435	383230	3773435	0.000109516	0.00027347	0.00027347	7.6533E-05	0.000141218	0.000253936	0.000179645	5.44377E-05	9.63868E-05	0.000398389	0.00023415	0.000404699	0.000219994	6.58481E-05	1.16326E-08	2.3714E-07	4.4372E-07	6.92499E-07	0.6924994
3832403773435	383240	3773435	0.000114778	0.00028661	0.00028661	8.02106E-05	0.000148004	0.000266138	0.000188277	5.70536E-05	0.000101018	0.00042042	0.000254789	0.000442144	0.000240349	7.19407E-05	1.20674E-08	2.414E-07	6.3803E-07	8.9149E-07	0.89149046
3832503773435	383250	3773435	0.000428309	0.00106952	0.00106952	0.000299315	0.000552293	0.000993126	0.000702577	0.000212902	0.000376962	0.000208748	0.006647609	0.013730142	0.007463695	0.002234014	4.10542E-08	5.4898E-07	6.4708E-07	1.23712E-06	1.23712056
3832603773435	383260	3773435	0.000443202	0.00110671	0.00110671	0.000309723	0.000571498	0.001027659	0.000727007	0.000220305	0.00039007	0.000197132	0.004772716	0.007579018	0.004119949	0.001233172	3.22843E-08	4.5744E-07	4.1874E-07	9.08466E-07	0.90846642
3832703773435	383270	3773435	0.000455278	0.001136865	0.001136865	0.000318162	0.00058707	0.00105566	0.000746816	0.000226308	0.000400698	0.000191088	0.003657282	0.005862029	0.003186595	0.000953803	2.88229E-08	4.1964E-07	3.5012E-07	7.98587E-07	0.79858656
3832803773435	383280	3773435	0.00045189	0.001128405	0.001128405	0.000315795	0.000582701	0.001047804	0.000741259	0.000224624	0.000397716	0.000185215	0.002879636	0.004678441	0.002543197	0.000761223	2.59396E-08	3.8737E-07	2.9998E-07	7.13284E-07	0.71328381
3832903773435	383290	3773435	0.000443482	0.001107409	0.001107409	0.000309919	0.000571859	0.001028308	0.000727467	0.000220444	0.000390316	0.000179432	0.002341304	0.003829951	0.002081959	0.000623166	2.34759E-08	3.5888E-07	2.6137E-07	6.43727E-07	0.64372657
3833003773435	383300	3773435	0.000429241	0.001071847	0.001071847	0.000299966	0.000553495	0.000995286	0.000704105	0.000213365	0.000377782	0.000173499	0.001930234	0.00317367	0.001725205	0.000516384	2.12645E-08	3.3238E-07	2.2966E-07	5.83311E-07	0.5833108
3833103773435	383310	3773435	0.000410922	0.001026103	0.001026103	0.000287165	0.000529873	0.00095281	0.000674056	0.000204259	0.000361659	0.000167816	0.001623757	0.002680091	0.001456895	0.000436074	1.93865E-08	3.0909E-07	2.0443E-07	5.3291E-07	0.53291012
3833203773435	383320	3773435	0.000390997	0.00097635	0.00097635	0.000273241	0.000504181	0.000906611	0.000641373	0.000194355	0.000344123	0.000162481	0.001393656	0.002307285	0.001254238	0.000375415	1.78059E-08	2.8889E-07	1.8424E-07	4.90929E-07	0.49092893
3833303773435	383330	3773435	0.000370443	0.000925024	0.000925024	0.000258877	0.000477676	0.000858951	0.000607656	0.000184138	0.000326033	0.000157406	0.001214063	0.00201459	0.00109513	0.000327791	1.64456E-08	2.7098E-07	1.6753E-07	4.54957E-07	0.45495706
3833403773435	383340	3773435	0.000349635	0.000873066	0.000873066	0.000244336	0.000450846	0.000810704	0.000573525	0.000173795	0.00030772	0.000152488	0.001068032	0.001775564	0.000965195	0.0002889	1.52412E-08	2.5466E-07	1.5323E-07	4.23136E-07	0.42313603
3833503773435	383350	3773435	0.000327147	0.000816912	0.000816912	0.00022862	0.00042184	0.000758561	0.000536636	0.000162617	0.000287928	0.000147418	0.000941499	0.001567735	0.000852219	0.000255084	1.41016E-08	2.3864E-07	1.4014E-07	3.92883E-07	0.39288325
3833603773435	383360	3773435	0.000306259	0.000764752	0.000764752	0.00021402	0.000394913	0.000710127	0.000502372	0.000152234	0.000269544	0.000142605	0.000837881	0.001396977	0.000759396	0.0002273	1.30989E-08	2.242E-07	1.2893E-07	3.66226E-07	0.36622607
3833703773435	383370	3773435	0.000286922	0.000716465	0.000716465	0.00020051	0.00036997	0.000665289	0.000470652	0.000142622	0.000252525	0.000137978	0.000750742	0.001253003	0.000681131	0.000203874	1.21997E-08	2.1095E-07	1.1912E-07	3.42277E-07	0.34227742
3833803773435	383380	3773435	0.000269411	0.000672739	0.000672739	0.000188272	0.000347398	0.000624686	0.000441928	0.000133918	0.000237113	0.000133577	0.000677204	0.001131244	0.000614943	0.000184063	1.13943E-08	1.9886E-07	1.1056E-07	3.20818E-07	0.32081769
3833903773435	383390	3773435	0.000253796	0.000633747	0.000633747	0.00017736	0.000327263	0.000588479	0.000416314	0.000126156	0.00022337	0.000129457	0.000615196	0.001028391	0.000559032	0.000167328	1.06795E-08	1.8799E-07	1.0312E-07	3.01784E-07	0.30178404
3834003773435	383400	3773435	0.000242489	0.000605515	0.000605515	0.000169459	0.000312684	0.000562264	0.000397768	0.000120536	0.000213419	0.000126186	0.000569371	0.000952218	0.000517625	0.000154934	1.01415E-08	1.7999E-07	9.7556E-08	2.87684E-07	0.28768394
3834103773435	383410	3773435	0.000231927	0.000579139	0.000579139	0.000162078	0.000299064	0.000537772	0.000380441	0.000115285	0.000204123	0.000123046	0.000528801	0.00088473	0.00048039	0.000143953	9.64895E-09	1.7258E-07	9.2514E-08	2.74744E-07	0.27474369
3834203773435	383420	3773435	0.000223562	0.000558251	0.000558251	0.000156232	0.000288277	0.000518376	0.00036672	0.000111127	0.00019676	0.000120388	0.000496506	0.000830935	0.000451696	0.0001352	9.25296E-09	1.6676E-07	8.8455E-08	2.64463E-07	0.26446345
3834303773435	383430	3773435	0.000217432	0.000542944	0.000542944	0.000151948	0.000280373	0.000504163	0.000356665	0.00010808	0.000191366	0.000118233	0.000471541	0.000789279	0.000429052	0.000128423	8.95098E-09	1.6253E-07	8.5315E-08	2.56791E-07	0.2567914
3834403773435	383440	3773435	0.00021155	0.000528257	0.000528257	0.000147838	0.000272788	0.000490524	0.000347016	0.000105156	0.000186189	0.000116128	0.000448515	0.000750841	0.000408156	0.000122168	8.66747E-09	1.5852E-07	8.2368E-08	2.49554E-07	0.24955412
3834503773435	383450	3773435	0.000210166	0.0005248	0.0005248	0.00014687	0.000271003	0.000487314	0.000344746	0.000104468	0.000184971	0.000115028	0.000435739	0.000729406	0.000396504	0.000118681	8.54129E-09	1.5743E-07	8.0896E-08	2.4687E-07	0.24687029
3834603773435	383460	3773435	0.000210015	0.000524423	0.000524423	0.000146765	0.000270809	0.000486965	0.000344498	0.000104393	0.000184838	0.000114138	0.000424982	0.000711333	0.00038668	0.00011574	8.44667E-09	1.569E-07	7.9733E-08	2.45077E-07	0.24507691
3834703773435	383470	3773435	0.000209934	0.000524222	0.000524222	0.000146708	0.000270705	0.000486777	0.000344366	0.000104353	0.000184767	0.000113204	0.000414165	0.000693149	0.000376795	0.000112781	8.34804E-09	1.562E-07	7.8543E-08	2.43094E-07	0.2430944
3834803773435	383480	3773435	0.000209029	0.000521962	0.000521962	0.000146076	0.000269538	0.000484679	0.000342881	0.000103903	0.00018397	0.000112063	0.000402157	0.00067303	0.000365859	0.000109508	8.22568E-09	1.5494E-07	7.7132E-08	2.40297E-07	0.2402972
3834903773435	383490	3773435	0.000208388	0.000520361	0.000520361	0.000145628	0.000268711	0.000483193	0.00034183	0.000103585	0.000183406	0.000110968	0.000390948	0.000654261	0.000355656	0.000106454	8.11621E-09	1.5381E-07	7.5818E-08	2.3774E-07	0.23773957
3834003773435	383400	3773435	0.000202738	0.000506252	0.000506252	0.000141679	0.000261425	0.000470091	0.000332561	0.000100776	0.000178433	0.000108974	0.000373404	0.000624956	0.000339726	0.000101686	7.88442E-09	1.5025E-07	7.3373E-08	2.31509E-07	0.23150853
3834103773435	383410	3773435	0.000195784	0.000488888	0.000488888	0.00013682	0.000252459	0.000453967	0.000321155	9.73196E-05	0.000172313	0.000106758	0.000355076	0.000594362	0.00032095	9.67078E-05	7.62614E-09	1.461E-07	7.0707E-08	2.24432E-07	0.22443154
3834203773435	383420	3773435	0.000188373	0.000470381	0.000470381	0.00013164	0.000242901	0.000436782	0.000308997	9.36355E-05	0.00016579	0.000104457	0.000337125	0.000564387	0.0003068	9.18307E-05	7.36296E-09	1.4177E-07	6.802E-08	2.17151E-07	0.21715052
3834303773435	383430	3773435	0.000178666	0.000446143	0.000446143	0.000124857	0.000230385	0.000414276	0.000293075	8.88107E-05	0.000157247	0.000101714	0.000317083	0.000530923	0.000288609	8.63858E-05	7.04573E-09	1.3628E-07	6.4869E-08	2.08191E-07	0.2081909
3834403773435	383440	3773435	0.000169693	0.000423735	0.000423735	0.000118586	0.000218814	0.000393468	0.000278355	8.43501E-05	0.000149349	9.9081E-05	0.000298811	0.000500413	0.000272024	8.14216E-05	6.75139E-09	1.3111E-07	6.195E-08	1.99816E-07	0.19981591
3834503773435	383450	3773435	0.000160848	0.00040165	0.00040165	0.000112406	0.000207409	0.000372961	0.000263847	7.99537E-05	0.000141565	9.64333E-05	0.000281377	0.000471296	0.000256196	7.66839E-05	6.46141E-09	1.2592E-07	5.9104E-08	1.91486E-07	0.19148614
3833003773435	383300	3773435	0.000152456	0.000380695	0.000380695	0.000106541	0.000196588	0.000353502	0.000250082	7.57823E-05	0.000134179	9.38308E-05	0.000265119	0.000444131	0.000241429	7.2264E-05	6.18349E-09	1.2085E-07	5.6399E-08	1.83437E-07	0.18343692
3833103773435	383310	3773435	0.000144861	0.00036173	0.00036173	0.000101234	0.000186795	0.000335892	0.000237623	7.20071E-05	0.000127495	9.1369E-05	0.000250378	0.000419487	0.000228033	6.82542E-05	5.92708E-09	1.1614E-07	5.3917E-08	1.75987E-07	0.1759873
3829703773445	382970	3773445	4.3188E-05	0.000107844	0.000107844	3.01811E-05	5.56898E-05	0.000100141	7.08435E-05	2.14677E-05	3.80105E-05	0.000260838	6.31082E-05	0.000107361	5.83615E-05	1.74686E-05	5.41765E-09	1.4087E-07	4.9388E-08	1.95677E-07	0.19567675
3829803773445	382980	3773445	4.42599E-05	0.00011052	0.00011052	3.09302E-05	5.7072E-05	0.000102626	7.26018E-05	2.20005E-05	3.89539E-05	0.000268078	6.52083E-05	0.000110969	6.03227E-05	1.80556E-05	5.58794E-09	1.4476E-07	5.1622E-08	2.01973E-07	0.20197308
3829903773445	382990	3773445	4.51325E-05	0.000112699	0.000112699	3.154E-05	5.81972E-05	0.000104649	7.40331E-05	2.24343E-05	3.97219E-05	0.000273755	6.70823E-05	0.000114203	6.20809E-05	1.85819E-05	5.74174E-09	1.4805E-07	5.3758E-08	2.07548E-07	0.20754756
3830003773445	383000	3773445	4.55796E-05	0.000113816	0.000113816	3.18524E-05	5.87736E-05	0.000105686	7.47665E-05	2.26565E-05	4.01153E-05	0.000276584	6.84087E-05	0.000116512	6.3336E-05	1.89576E-05	5.85943E-09	1.5012E-07	5.5544E-08	2.11526E-07	0.21152645
3830103773445	383010	3773445	4.60589E-05	0.000115013	0.000115013	3.21874E-05	5.93918E-05	0.000106797	7.55528E-05	2.28948E-05	4.05373E-05	0.000278764	6.98406E-05	0.000119008	6.46928E-05	1.93637E-05	5.98362E-09	1.5228E-07	5.7449E-08	2.15708E-07	0.21570776
3830203773445	383020	3773445	4.65006E-05	0.000116116	0.000116116	3.24961E-05	5.99613E-05	0.000107822	7.62773E-05	2.31143E-05	4.0926E-05	0.000279789	7.12624E-05	0.000121504	6.60495E-05	1.97698E-05	6.10676E-09	1.5428E-07	5.9383E-08	2.19766E-07	0.2197658
3830303773445	383030	3773445	4.69746E-05	0.000117299	0.000117299	3.28273E-05	6.05726E-05	0.000108921	7.70549E-05	2.335E-05	4.13432E-05	0.000279985	7.27897E-05	0.000124178	6.75031E-05	2.02048E-05	6.23457E-09	1.563E-07	6.1416E-08	2.23949E-07	0.22394914
3830403773445	383040	3773445	4.75833E-05	0.000118819	0.000118819	3.32527E-05	6.13574E-05	0.000110332	7.80533E-05	2.36525E-05	4.18789E-05	0.00027989	7.45482E-05	0.000127243	6.9169E-05	2.07035E-05	6.37337E-09	1.5852E-07	6.3664E-08	2.28562E-07	0.22856204
3830503773445	383050	3773445	4.8472E-05	0.000121038	0.000121038	3.38737E-05	6.25034E-05	0.000112393	7.95112E-05	2.40943E-05	4.26611E-05	0.000280488	7.67588E-05	0.00013108	7.12548E-05	2.13278E-05	6.53478E-09	1.6128E-07	6.6374E-08	2.34188E-07	0.23418828
3830603773445	383060	3773445	4.94147E-05	0.000123392	0.000123392	3.45325E-05	6.37189E-05	0.000114578	8.10574E-05	2.45628E-05	4.34907E-05	0.000280442	7.91051E-05	0.000135154	7.34698E-05	2.19908E-05	6.69821E-09	1.6397E-07	6.9269E-08	2.39938E-07	0.2399383
3830703773445	383070	3773445	5.0632E-05	0.000126432	0.000126432	3.53832E-05	6.52886E-05	0.000117401	8.30542E-05	2.51679E-05	4.45621E-05	0.000281196	8.19236E-05	0.000140044	7.61279E-05	2.27864E-05	6.88222E-09	1.6712E-07	7.2735E-08	2.46733E-07	0.24673304
3830803773445	383080	3773445	5.20432E-05	0.000129956	0.000129956	3.63694E-05	6.71084E-05	0.000120673	8.53691E-05	2.58694E-05	4.58041E-05	0.000282171	8.51089E-05	0.000145553	7.91228E-05	2.36828E-05	7.07805E-09	1.7047E-07	7.6697E-08	2.54241E-07	0.25424101
3830903773445	383090	3773445	5.35999E-05	0.000133843	0.000133843	3.74572E-05	6.91156E-05	0.000124283	8.79226E-05	2.66432E-05	4.71742E-05	0.00028307	8.86007E-05	0.000151598	8.24084E-05	2.46663E-05	7.281E-09	1.7389E-07	8.1129E-08	2.62302E-07	0.26230242
3831003773445	383100	3773445	5.62661E-05	0.000140501	0.000140501	3.93205E-05	7.25537E-05	0.000130465	9.22962E-05	2.79685E-05	4.95208E-05	0.000288566	9.38409E-05	0.000160605	8.73045E-05	2.61318E-05	7.56746E-09	1.7955E-07	8.7716E-08	2.74829E-07	0.27482889
3831103773445	383110	3773445	5.93202E-05	0.000148127	0.000148127	4.14548E-05	7.64919E-05	0.000137547	9.7306E-05	2.94867E-05	5.22087E-05	0.000294138	9.98096E-05	0.000170876	9.28883E-05	2.78031E-05	7.8741E-09	1.8568E-07	9.5332E-08	2.8889E-07	0.28888986
3831203773445	383120	3773445	6.2816E-05	0.000156856	0.000156856	4.38977E-05	8.09996E-05	0.000145652	0.00010304	3.12243E-05	5.52854E-05	0.000299981	0.000106642	0.000182625	9.92749E-05	2.97147E-05	8.2045E-09	1.9236E-07	1.0422E-07	3.04785E-07	0.30478506
3831303773445	383130	3773445	6.67642E-05	0.000166715	0.000166715	4.66569E-05	8.60907E-05	0.000154807	0.000109517	3.31869E-05	5.87603E-05	0.000306282	0.00011445	0.000196046	0.000106571	3.18985E-05	8.55999E-09	1.9952E-07	1.1467E-07	3.22754E-07	0.32275354
3831403773445	383140	3773445	7.11595E-05	0.000177691	0.000177691	4.97284E-05	9.17583E-05	0.000164998	0.000116727	3.53717E-05	6.26287E-05	0.000313275	0.000123343	0.000211378	0.000114905	3.4393E-05	8.94349E-09	2.0703E-07	1.272E-07	3.43177E-07	0.34317716
3831503773445	383150	3773445	7.49407E-05	0.000187133	0.000187133	5.23709E-05	9.66341E-05	0.000173766	0.000122929	3.72512E-05	6.59566E-05	0.000317289	0.000131522	0.00022552	0.000122593	3.66941E-05	9.26481E-09	2.1255E-07	1.3988E-07	3.61694E-07	0.3616937
3831603773445	383160	3773445	7.89374E-05	0.000197113	0.000197113	5.51639E-05	0.000101788	0.000183033	0.000129485	3.92379E-05	6.94742E-05	0.000321475	0.000140384	0.000240869	0.000130936	3.91914E-05	9.58911E-09	2.1778E-07	1.5459E-07	3.81958E-07	0.38195801
3831703773445	383170	3773445	8.29826E-05	0.000207214	0.000207214	5.79908E-05	0.000107004	0.000192413	0.000136121	4.12487E-05	7.30344E-05	0.000325233	0.000149664	0.000256972	0.00013969	4.18117E-05	9.89655E-09	2.2225E-07	1.7129E-07	4.03446E-07	0.40344569
3831803773445	383180	3773445	8.69254E-05	0.000217059	0.000217059	6.07461E-05	0.000112088	0.000201555	0.000142588	4.32085E-05	7.65045E-05	0.00032791	0.000159079	0.000273339	0.000148587	4.44747E-05	1.01803E-08	2.2597E-07	1.8982E-07	4.25977E-07	0.42597728
3831903773445	383190	3773445	9.11214E-05	0.000227537	0.000227537	6.36784E-05	0.000117499	0.000211284	0.000149471	4.52943E-05	8.01975E-05	0.000330845	0.000169344	0.000291209	0.000158301	4.73822E-05	1.04689E-08	2.2952E-07	2.1186E-07	4.51851E-07	0.45185139
3832003773445	383200	3773445	9.60176E-05	0.000239763	0.000239763	6.71E-05	0.000123812	0.000222637	0.000157503	4.77281E-05	8.45067E-05	0.000336125	0.000181623	0.000312567	0.000169911	5.08574E-05	1.08045E-08	2.3348E-07	2.4126E-07	4.85552E-07	0.4855515
3832103773445	383210	3773445	0.000101049	0.000252326	0.000252326	7.06158E-05	0.000130299	0.000234303	0.000165755	5.02288E-05	8.89345E-05	0.000342224	0.000195168	0.000336218	0.000182768	5.47056E-05	1.11568E-08	2.3732E-07	2.7919E-07	5.27665E-07	0.52766492
3832203773445	383220	3773445	0.000106419	0.000265736	0.000265736	7.43686E-05	0.000137224	0.000246755	0.000174564	5.28982E-05	9.36609E-05	0.000351278	0.000210828	0.000363671	0.000197692	5.91725E-05	1.15593E-08	2.4136E-07	3.352E-07	5.88114E-07	0.58811403
3832303773445	383230	3773445	0.000112074	0.000279858	0.000279858	7.8321E-05	0.000144517	0.000259868	0.000183841	5.57095E-05	9.86386E-05	0.000368923	0.000230015	0.000397449	0.000216053	6.46685E-05	1.20816E-08	2.4627E-07	4.4001E-07	6.98361E-07	0.69836063
3832403773445	383240	3773445	0.00011766	0.00029306	0.00029306	8.22245E-05	0.00015172	0.00027282	0.00019304	5.8486E-05	0.000103555	0.000388914	0.000249634	0.000433103	0.000235435	7.04697E-05	1.25403E-08	2.5096E-07	6.2475E-07	8.88251E-07	0.88825118
3835803773445	383580	3773445	0.000476689	0.00119033	0.00119033	0.000333125	0.000614678	0.001105306	0.000781938	0.000236951	0.000419542	0.000201579	0.007339785	0.01678567	0.009124678	0.002731175	4.86732E-08	6.3466E-07	7.3991E-07	1.42324E-06	1.42324201
3835903773445	383590	3773445	0.000482447	0.001204708	0.001204708	0.000337149	0.000622103	0.001118657	0.000791383	0.000239813	0.00042461	0.000196323	0.007596549	0.011865163	0.006449894	0.001930566	4.22631E-08	5.6845E-07	5.7719E-07	1.1879E-06	1.18789808
3836003773445	383600	3773445	0.000485566	0.001212495	0.001212495	0.000339328	0.000626125	0.001125889	0.000796499	0.000241363	0.000427355	0.000191254	0.005546258	0.008844619	0.004807928	0.001439097	3.72768E-08	5.1606E-07	4.6808E-07	1.02142E-06	1.02141687
3836103773445	383610	3773445	0.000500707	0.001250304	0.001250304	0.000349909	0.000645649	0.001160997	0.000821336	0.00024889	0.000440681	0.000185562	0.004180029	0.006750639	0.003669642	0.001098388	3.29106E-08	4.6969E-07	3.8697E-07	8.89571E-07	0.8895709
3836203773445	383620	3773445	0.000500842	0.00125064	0.00125064	0.000350004	0.000645822	0.001161309	0.000821556	0.000248956	0.000440799	0.000179995	0.003234038	0.005259195	0.002858895	0.000855717	2.92885E-08	4.2953E-07	3.2726E-07	7.8608E-07	0.7860799
3836303773445	383630	3773445	0.000491351	0.001226941	0.001226941	0.000343371	0.000633584	0.001139302	0.000805988	0.000244239	0.000432446	0.000174488	0.002587894	0.00423898	0.002304306	0.000689719	2.62493E-08	3.9483E-07	2.8239E-07	7.03469E-07	0.70346876
3836403773445	383640	3773445	0.000474761	0.001185514	0.001185514	0.000331777	0.000612192	0.001100835	0.000778775	0.000235992	0.000417845	0.000168751	0.002103949	0.003463173	0.001882578	0.000563488	2.35468E-08	3.6279E-07	2.458E-07	6.32134E-07	0.632134
3836503773445	383650	3773445	0.000453544	0.001132534	0.001132534	0.00031695	0.000584833	0.001051639	0.000743971	0.000225446	0.000399172	0.000163264	0.001750084	0.00289129	0.001571703	0.000470438	2.1288E-08	3.3508E-07	2.171E-07	5.73469E-07	0.57346901
3836603773445	383660	3773445	0.000431778	0.001078182	0.001078182	0.000301739	0.000556766	0.001001169	0.000708267	0.000214626	0.000380015	0.000158341	0.001496545	0.00247946	0.001347833	0.00040343	1.94798E-08	3.1232E-07	1.9519E-07	5.26994E-07	0.5269943

Unique Identifier	X (UTM)	Y (UTM)	EGIODemolition 2025	EGIOSite Grubbing / Prep 2025	EGIOMass Grading / Excavation 2025	EGIOMass Grading / Excavation 2026	EGIODrainage / Utilities Trenching 2026	EGIODrainage / Utilities Trenching 2027	EGIOFoundations / Concrete Pads 2026	EGIOFoundations / Concrete Pads 2027	EGIOBuilding / Structure Construction 2026	EGIOBuilding / Structure Construction 2027	EGIOAsphalt Paving 2027	EGIOArchitectural Coating 2027	EGIOLandscaping or Other Finishing 2027	EGIOWaterside Construction (Piles) 2027	HIWaterside Construction (Landscaping) 2025	HIWaterside Construction (Landscaping) 2026	KMDemolition 2025	KMSite Grubbing / Prep 2025	KMMass Grading / Excavation 2025
3836703773445	383670	3773445	5.39549E-05	4.8688E-05	0.000121576	0.000121576	3.40243E-05	3.40243E-05	6.27813E-05	6.27813E-05	0.000112892	0.000112892	7.98646E-05	7.51667E-06	2.42014E-05	4.28507E-05	0.000979476	0.000979476	0.000185837	0.000167694	0.000418745
3836803773445	383680	3773445	5.2391E-05	4.7276E-05	0.000118052	0.000118052	3.30381E-05	3.30381E-05	6.09615E-05	6.09615E-05	0.00010962	0.00010962	7.75497E-05	7.29879E-06	2.34999E-05	4.16086E-05	0.000894229	0.000894229	0.000177748	0.000160396	0.00040052
3836903773445	383690	3773445	5.04928E-05	4.5563E-05	0.000113775	0.000113775	3.18411E-05	3.18411E-05	5.87528E-05	5.87528E-05	0.000105648	0.000105648	7.474E-05	7.03435E-06	2.26485E-05	4.01011E-05	0.000812487	0.000812487	0.000168377	0.000151939	0.000379403
3837003773445	383700	3773445	4.86364E-05	4.3888E-05	0.000109592	0.000109592	3.06704E-05	3.06704E-05	5.65927E-05	5.65927E-05	0.000101764	0.000101764	7.19921E-05	6.77573E-06	2.18158E-05	3.86268E-05	0.000742672	0.000742672	0.000159495	0.000143924	0.000359389
3837103773445	383710	3773445	4.68218E-05	4.2251E-05	0.000105503	0.000105503	2.95261E-05	2.95261E-05	5.44813E-05	5.44813E-05	9.79674E-05	9.79674E-05	6.93061E-05	6.52293E-06	2.10018E-05	3.71856E-05	0.000682118	0.000682118	0.000151108	0.000136356	0.000340492
3837203773445	383720	3773445	4.50788E-05	4.0678E-05	0.000101576	0.000101576	2.8427E-05	2.8427E-05	5.24531E-05	5.24531E-05	9.43205E-05	9.43205E-05	6.67261E-05	6.2801E-06	2.022E-05	3.58014E-05	0.000629448	0.000629448	0.000143289	0.0001293	0.000322872
3837303773445	383730	3773445	4.34492E-05	3.9207E-05	9.7904E-05	9.7904E-05	2.73994E-05	2.73994E-05	5.0557E-05	5.0557E-05	9.09109E-05	9.09109E-05	6.4314E-05	6.05308E-06	1.94891E-05	3.45072E-05	0.000583422	0.000583422	0.000136072	0.000122788	0.000306611
3837403773445	383740	3773445	4.23688E-05	3.8233E-05	9.54695E-05	9.54695E-05	2.67181E-05	2.67181E-05	4.92998E-05	4.92998E-05	8.86503E-05	8.86503E-05	6.27148E-05	5.90257E-06	1.90045E-05	3.36491E-05	0.000548546	0.000548546	0.000130998	0.00011821	0.000295178
3837503773445	383750	3773445	4.13361E-05	3.7301E-05	9.31427E-05	9.31427E-05	2.60669E-05	2.60669E-05	4.80983E-05	4.80983E-05	8.64896E-05	8.64896E-05	6.11862E-05	5.7587E-06	1.85413E-05	3.2829E-05	0.000517017	0.000517017	0.000126205	0.000113884	0.000284378
3837603773445	383760	3773445	4.05423E-05	3.6584E-05	9.13538E-05	9.13538E-05	2.55662E-05	2.55662E-05	4.71745E-05	4.71745E-05	8.48285E-05	8.48285E-05	6.00111E-05	5.6481E-06	1.81852E-05	3.21985E-05	0.000490737	0.000490737	0.000122367	0.000110421	0.000275729
3837703773445	383770	3773445	4.0017E-05	3.611E-05	9.01702E-05	9.01702E-05	2.5235E-05	2.5235E-05	4.65633E-05	4.65633E-05	8.37294E-05	8.37294E-05	5.92336E-05	5.57492E-06	1.79496E-05	3.17813E-05	0.000469405	0.000469405	0.00011955	0.000107878	0.000269381
3837803773445	383780	3773445	3.95036E-05	3.5647E-05	8.90134E-05	8.90134E-05	2.49113E-05	2.49113E-05	4.5966E-05	4.5966E-05	8.26553E-05	8.26553E-05	5.84737E-05	5.50341E-06	1.77193E-05	3.13736E-05	0.000449596	0.000449596	0.000116804	0.000105401	0.000263194
3837903773445	383790	3773445	3.94917E-05	3.5636E-05	8.89865E-05	8.89865E-05	2.49037E-05	2.49037E-05	4.59521E-05	4.59521E-05	8.26304E-05	8.26304E-05	5.8456E-05	5.50174E-06	1.77139E-05	3.13641E-05	0.000436227	0.000436227	0.000115849	0.000104539	0.000261042
3838003773445	383800	3773445	3.95633E-05	3.5701E-05	8.91479E-05	8.91479E-05	2.49489E-05	2.49489E-05	4.60354E-05	4.60354E-05	8.27802E-05	8.27802E-05	5.85621E-05	5.51172E-06	1.77461E-05	3.1421E-05	0.000424459	0.000424459	0.000115204	0.000103957	0.000259589
3838103773445	383810	3773445	3.97484E-05	3.5868E-05	8.95649E-05	8.95649E-05	2.50656E-05	2.50656E-05	4.62507E-05	4.62507E-05	8.31674E-05	8.31674E-05	5.8836E-05	5.5375E-06	1.78291E-05	3.1568E-05	0.000414498	0.000414498	0.000114953	0.000103731	0.000259024
3838203773445	383820	3773445	4.01722E-05	3.625E-05	9.05199E-05	9.05199E-05	2.53328E-05	2.53328E-05	4.67439E-05	4.67439E-05	8.40542E-05	8.40542E-05	5.94633E-05	5.59654E-06	1.80192E-05	3.19045E-05	0.000407806	0.000407806	0.000115586	0.000104302	0.00026045
3838303773445	383830	3773445	4.05721E-05	3.6611E-05	9.1421E-05	9.1421E-05	2.5585E-05	2.5585E-05	4.72092E-05	4.72092E-05	8.4891E-05	8.4891E-05	6.00553E-05	5.65226E-06	1.81986E-05	3.22222E-05	0.000402286	0.000402286	0.000116272	0.000104921	0.000261997
3838403773445	383840	3773445	4.01602E-05	3.624E-05	9.0493E-05	9.0493E-05	2.53253E-05	2.53253E-05	4.673E-05	4.673E-05	8.40292E-05	8.40292E-05	5.94456E-05	5.59488E-06	1.80138E-05	3.18951E-05	0.000388964	0.000388964	0.000114046	0.000102912	0.00025698
3838503773445	383850	3773445	3.94977E-05	3.5642E-05	8.9E-05	8.9E-05	2.49075E-05	2.49075E-05	4.5959E-05	4.5959E-05	8.26429E-05	8.26429E-05	5.84649E-05	5.50258E-06	1.77166E-05	3.13689E-05	0.00037377	0.00037377	0.000110942	0.000100111	0.000249985
3838603773445	383860	3773445	3.87993E-05	3.5011E-05	8.74263E-05	8.74263E-05	2.44671E-05	2.44671E-05	4.51464E-05	4.51464E-05	8.11816E-05	8.11816E-05	5.74311E-05	5.40528E-06	1.74034E-05	3.08142E-05	0.000358989	0.000358989	0.000107731	9.72134E-05	0.000242749
3838703773445	383870	3773445	3.78561E-05	3.416E-05	8.53012E-05	8.53012E-05	2.38723E-05	2.38723E-05	4.4049E-05	4.4049E-05	7.92082E-05	7.92082E-05	5.60351E-05	5.27389E-06	1.69803E-05	3.00652E-05	0.00034278	0.00034278	0.000103749	9.36207E-05	0.000233778
3838803773445	383880	3773445	3.69488E-05	3.3342E-05	8.32568E-05	8.32568E-05	2.33002E-05	2.33002E-05	4.29932E-05	4.29932E-05	7.73098E-05	7.73098E-05	5.46921E-05	5.14749E-06	1.65734E-05	2.93446E-05	0.000327888	0.000327888	9.99768E-05	9.02165E-05	0.000225277
3838903773445	383890	3773445	3.59222E-05	3.2415E-05	8.09433E-05	8.09433E-05	2.26528E-05	2.26528E-05	4.17986E-05	4.17986E-05	7.51617E-05	7.51617E-05	5.31724E-05	5.00446E-06	1.61128E-05	2.85292E-05	0.000312932	0.000312932	9.58939E-05	8.65322E-05	0.000216078
3839003773445	383900	3773445	3.48417E-05	3.144E-05	7.85088E-05	7.85088E-05	2.19714E-05	2.19714E-05	4.05414E-05	4.05414E-05	7.29011E-05	7.29011E-05	5.15731E-05	4.85394E-06	1.56282E-05	2.76711E-05	0.00029861	0.00029861	9.17573E-05	8.27995E-05	0.000206757
3839103773445	383910	3773445	3.38151E-05	3.0514E-05	7.61954E-05	7.61954E-05	2.1324E-05	2.1324E-05	3.93468E-05	3.93468E-05	7.07529E-05	7.07529E-05	5.00534E-05	4.71091E-06	1.51677E-05	2.68558E-05	0.00028551	0.00028551	8.78595E-05	7.92821E-05	0.000197974
3829703773455	382970	3773455	9.75652E-05	8.804E-05	0.000219844	0.000219844	6.15253E-05	6.15253E-05	0.000113526	0.000113526	0.00020414	0.00020414	0.000144417	1.35922E-05	4.37628E-05	7.74859E-05	0.000235694	0.000235694	4.66248E-05	4.2073E-05	0.00010506
3829803773455	382980	3773455	9.99051E-05	9.0152E-05	0.000225116	0.000225116	6.30009E-05	6.30009E-05	0.000116248	0.000116248	0.000209036	0.000209036	0.000147881	1.39182E-05	4.48123E-05	7.93442E-05	0.000243894	0.000243894	4.77529E-05	4.30911E-05	0.000107602
3829903773455	382990	3773455	0.000101953	9.1999E-05	0.000229729	0.000229729	6.4292E-05	6.4292E-05	0.000118631	0.000118631	0.00021332	0.00021332	0.000150911	1.42034E-05	4.57307E-05	8.09702E-05	0.000252093	0.000252093	4.87617E-05	4.40013E-05	0.000109875
3830003773455	383000	3773455	0.000103421	9.3324E-05	0.000233038	0.000233038	6.5218E-05	6.5218E-05	0.000120339	0.000120339	0.000216393	0.000216393	0.000153085	1.4408E-05	4.63893E-05	8.21364E-05	0.000259817	0.000259817	4.94541E-05	4.46262E-05	0.000111435
3830103773455	383010	3773455	0.00010486	9.4623E-05	0.00023628	0.00023628	6.61251E-05	6.61251E-05	0.00012013	0.00012013	0.00021903	0.00021903	0.000155214	1.46084E-05	4.70346E-05	8.32789E-05	0.00026796	0.00026796	5.01824E-05	4.52833E-05	0.000113076
3830203773455	383020	3773455	0.000106047	9.5694E-05	0.000238956	0.000238956	6.68742E-05	6.68742E-05	0.000123395	0.000123395	0.000221888	0.000221888	0.000156972	1.47739E-05	4.75674E-05	8.42223E-05	0.0002762	0.0002762	5.07912E-05	4.58327E-05	0.000114448
3830303773455	383030	3773455	0.00010714	9.668E-05	0.000241418	0.000241418	6.7563E-05	6.7563E-05	0.000124667	0.000124667	0.000224174	0.000224174	0.000158589	1.49261E-05	4.80574E-05	8.50898E-05	0.000284749	0.000284749	5.13881E-05	4.63714E-05	0.000115793
3830403773455	383040	3773455	0.000108268	9.7698E-05	0.00024396	0.00024396	6.82745E-05	6.82745E-05	0.000125979	0.000125979	0.000226534	0.000226534	0.000160259	1.50832E-05	4.85634E-05	8.59858E-05	0.000293884	0.000293884	5.21343E-05	4.70447E-05	0.000117474
3830503773455	383050	3773455	0.000109671	9.8964E-05	0.000247121	0.000247121	6.9159E-05	6.9159E-05	0.000127611	0.000127611	0.000229469	0.000229469	0.000162336	1.52786E-05	4.91926E-05	8.70999E-05	0.000304098	0.000304098	5.33221E-05	4.81165E-05	0.000120151
3830603773455	383060	3773455	0.0001109	0.00010007	0.000249891	0.000249891	6.99345E-05	6.99345E-05	0.00012904 2	0.00012904 2	0.00023204 2	0.00023204 2	0.000164156	1.545E-05	4.97442E-05	8.80765E-05	0.000314581	0.000314581	5.45637E-05	4.92369E-05	0.000122948
3830703773455	383070	3773455	0.000112202	0.00010125	0.000252823	0.000252823	7.0755E-05	7.0755E-05	0.000130556	0.000130556	0.000234765	0.000234765	0.000166082	1.56312E-05	5.03279E-05	8.91099E-05	0.000325794	0.000325794	5.61276E-05	5.06481E-05	0.000126472
3830803773455	383080	3773455	0.000113461	0.00010238	0.000255661	0.000255661	7.15493E-05	7.15493E-05	0.000132022	0.000132022	0.0002374	0.0002374	0.000167946	1.58067E-05	5.08928E-05	9.01102E-05	0.000337546	0.000337546	5.79243E-05	5.22694E-05	0.000130521
3830903773455	383090	3773455	0.000114601	0.00010341	0.00025823	0.00025823	7.22682E-05	7.22682E-05	0.000133349	0.000133349	0.000239785	0.000239785	0.000169634	1.59655E-05	5.14042E-05	9.10157E-05	0.000349632	0.000349632	5.98882E-05	5.40416E-05	0.000134946
3831003773455	383100	3773455	0.000116762	0.00010536	0.000263099	0.000263099	7.36309E-05	7.36309E-05	0.000135863	0.000135863	0.000244307	0.000244307	0.000172832	1.62666E-05	5.23734E-05	9.27318E-05	0.000364286	0.000364286	6.30697E-05	5.69125E-05	0.000142115
3831103773455	383110	3773455	0.000119102	0.00010747	0.000268372	0.000268372	7.51064E-05	7.51064E-05	0.000138585	0.000138585	0.000249202	0.000249202	0.000176296	1.65925E-05	5.3423E-05	9.45901E-05	0.000379749	0.000379749	6.65079E-05	6.00151E-05	0.000149862
3831203773455	383120	3773455	0.000121746	0.00010986	0.00027433	0.00027433	7.6774E-05	7.6774E-05	0.000141662	0.000141662	0.000254735	0.000254735	0.00018021	1.69609E-05	5.46091E-05	9.66902E-05	0.000396339	0.000396339	7.02088E-05	6.33546E-05	0.000158201
3831303773455	383130	3773455	0.000124719	0.00011254	0.000281029	0.000281029	7.86485E-05	7.86485E-05	0.000145121	0.000145121	0.000260955	0.000260955	0.00018461	1.73751E-05	5.59425E-05	9.9051E-05	0.000414451	0.000414451	7.40827E-05	6.68504E-05	0.00016693
3831403773455	383140	3773455	0.000127841	0.00011536	0.000288063	0.000288063	8.06172E-05	8.06172E-05	0.000148754	0.000148754	0.000267487	0.000267487	0.000189231	1.781E-05	5.73428E-05	0.00010153	0.000434466	0.000434466	7.79089E-05	7.0303E-05	0.000175552
3831503773455	383150	3773455	0.000129196	0.00011658	0.000291116	0.000291116	8.14716E-05	8.14716E-05	0.00015033	0.00015033	0.000270322	0.000270322	0.000191237	1.79988E-05	5.79505E-05	0.000102607	0.000451801	0.000451801	8.09353E-05	7.30339E-05	0.000182371
3831603773455	383160	3773455	0.000130169	0.00011746	0.000293309	0.000293309	8.20852E-05	8.20852E-05	0.000151463	0.000151463	0.000272358	0.000272358	0.000192677	1.81343E-05	5.8387E-05	0.000103379	0.000469532	0.000469532	8.38721E-05	7.5684E-05	0.000188989
3831703773455	383170	3773455	0.000130939	0.00011816	0.000295044	0.000295044	8.25708E-05	8.25708E-05	0.000152359	0.000152359	0.00027396 9	0.00027396 9	0.000193817	1.82416E-05	5.87323E-05	0.000103991	0.000488406	0.000488406	8.65642E-05	7.81133E-05	0.000195055
3831803773455	383180	3773455	0.000131488	0.00011865	0.000296281	0.000296281	8.29171E-05	8.29171E-05	0.000152998	0.000152998	0.000275118	0.000275118	0.00019463	1.83181E-05	5.89787E-05	0.000104427	0.000508944	0.000508944	8.90831E-05	8.03864E-05	0.000200731
3831903773455	383190	3773455	0.000131613	0.00011876	0.000296564	0.000296564	8.29961E-05	8.29961E-05	0.000153143	0.000153143	0.00027538	0.00027538	0.000194815	1.83355E-05	5.90349E-05	0.000104526	0.000530704	0.000530704	9.15305E-05	8.25948E-05	0.000206245
3832003773455	383200	3773455	0.000131303	0.00011848	0.000295864	0.000295864	8.28004E-05	8.28004E-05	0.000152782	0.000152782	0.000274731	0.000274731	0.000194356	1.82923E-05	5.88957E-05	0.00010428	0.000554224	0.000554224	9.37689E-05	8.46147E-05	0.000211289
3832103773455	383210	3773455	0.000130485	0.00011775	0.000294021	0.000294021	8.22847E-05	8.22847E-05	0.000151831	0.000151831	0.00027302	0.00027302	0.000193145	1.81784E-05	5.85289E-05	0.000103631	0.000579013	0.000579013	9.60252E-05	8.66507E-05	0.000216373
3832203773455	383220	3773455	0.000129291	0.00011667	0.000291331	0.000291331	8.15319E-05	8.15319E-05	0.000150442	0.000150442	0.000270522	0.000270522	0.000191378	1.80121E-05	5.79934E-05	0.000102682	0.000607799	0.000607799	9.82338E-05	8.86437E-05	0.00022135
3832303773455	383230	3773455	0.000127351	0.00011492	0.00028696	0.00028696	8.03085E-05	8.03085E-05	0.000148184	0.000148184	0.000266463	0.000266463	0.000188507	1.77418E-05	5.71232E-05	0.000101142	0.000645212	0.000645212	0.00010095	9.10945E-05	0.00022747
3832403773455	383240	3773455	0.000126235	0.00011391	0.000284445	0.000284445	7.96046E-05	7.96046E-05	0.000146885	0.000146885	0.000264127	0.000264127	0.000186854	1.75863E-05	5.66225E-05	0.000100255	0.000677678	0.000677678	0.000103666	9.35453E-05	0.00023359
3835903773455	383590	3773455	7.17966E-05	6.4787E-05	0.000161779	0.000161779	4.52754E-05	4.52754E-05	8.35416E-05	8.35416E-05	0.000150223	0.000150223	0.000106274	1.00023E-05	3.22043E-05	5.70205E-05	0.003107954	0.003107954	0.000255514	0.000230569	0.000575749
3836103773455	383610	3773455	6.80241E-05	6.1383E-05	0.000153279	0.000153279	4.28964E-05	4.28964E-05	7.9152E-05	7.9152E-05	0.00014233	0.00014233	0.00010069	9.4767E-06	3.05121E-05	5.40244E-05	0.002268759	0.002268759	0.000249467	0.000225113	0.000562124
3836203773455	383620	3773455	6.52365E-05	5.8868E-05	0.000146997	0.000146997	4.11386E-05	4.11386E-05	7.59084E-05	7.59084E-05	0.000136497	0.000136497	9.65638E-05	9.08836E-06	2.92618E-05	5.18105E-05	0.001957207	0.001957207	0.000246274	0.000222231	0.000554928
3836303773455	383630	3773455	6.31473E-05	5.6983E-05	0.00014229	0.00014229	3.98211E-05	3.98211E-05	7.34775E-05	7.34775E-05	0.000132126	0.000132126	9.34713E-05	8.7973E-06	2.83246E-05	5.01513E-05	0.001704781	0.001704781	0.000238759	0.00021545	0.000537995
3836403773455	383640	3773455	6.08671E-05	5.4925E-05	0.000137152	0.000137152	3.83832E-05	3.83832E-05	7.08243E-05	7.08243E-05	0.000127355	0.000127355	9.00962E-05	8.47964E-06	2.73019E-05	4.83404E-05	0.001486311	0.001486311	0.000229041	0.000206681	0.000516098
3836503773455	383650	3773455	5.88436E-05	5.3099E-05	0.000132592	0.000132592	3.71072E-05	3.71072E-05	6.84697E-05	6.84697E-05	0.000123121	0.000123121	8.71009E-05	8.19773E-06	2.63942E-05	4.67333E-05	0.001310361	0.001310361	0.000218679	0.00019733	0.000492748
3836603773455	383660	3773455	5.71901E-05	5.1607E-05	0.000128866	0.000128866	3.60645E-05	3.60645E-05	6.65458E-05	6.65458E-05	0.000119662	0.000119662	8.46535E-05	7.96738E-06	2.56526E-05	4.54201E-05	0.001176392	0.001176392	0.000209349	0.000188911	0.000471726
3836703773455	383670	3773455	5.56978E-05	5.026E-05	0.000125504	0.000125504	3.51234E-05	3.51234E-05	6.48094E-05	6.48094E-05	0.000116539	0.000116539	8.24446E-05	7.75949E-06	2.49832E-05	4.4235E-05	0.001067419	0.001067419	0.000200682	0.00018109	0.000452196
3836803773455	383680	3773455	5.41697E-05	4.8881E-05	0.000122061	0.000122061	3.41598E-05	3.41598E-05	6.30313E-05	6.30313E-05	0.000113342	0.000113342	8.01827E-05	7.5466E-06	2.42978E-05	4.30214E-05	0.000972259	0.000972259	0.000191877	0.000173145	0.000432357
3836903773455	383690	3773455	5.2194E-05	4.7099E-05	0.000117609	0.000117609	3.29139E-05	3.29139E-05	6.07323E-05	6.07323E-05	0.000109208	0.000109208	7.72581E-05	7.27135E-06	2.34115E-05	4.14522E-05	0.000878607	0.000878607	0.000181163	0.000163477	0.000408214
3837003773455	383700	3773455	5.02421E-05	4.5337E-05	0.00011321	0.00011321	3.1683E-05	3.1683E-05	5.84611E-05	5.84611E-05	0.000105124	0.000105124	7.43689E-05	6.99942E-06	2.2536E-05	3.9902E-05	0.00079926	0.00079926	0.000171057	0.000154358	0.000385442
3837103773455	383710	3773455	4.83618E-05	4.364E-05	0.000108974	0.000108974	3.04973E-05	3.04973E-05	5.62732E-05	5.62732E-05	0.00010119	0.00010119	7.15857E-05	6.73747E-06	2.16926E-05	3.84087E-05	0.00073157	0.00073157	0.000161709	0.000145922	0.000364379
3837203773455	383720	3773455	4.6577E-05	4.203E-05	0.000104952	0.000104952	2.93718E-05	2.93718E-05	5.41965E-05	5.41965E-05	9.74554E-05	9.74554E-05	6.89438E-05	6.48883E-06	2.08921E-05	3.69913E-05	0.000673316	0.000673316	0.000153102	0.000138155	0.000344984
3837303773455	383730	3773455	4.48878E-05	4.0506E-05	0.000101146	0.000101146	2.83065E-05	2.83065E-05	5.22309E-05	5.22309E-05	9.39208E-05	9.39208E-05	6.64434E-05	6.25349E-06	2.01344E-05	3.56497E-05	0.000622628	0.000622628	0.000145181	0.000131008	0.000327136
3837403773455	383740	3773455	4.37775E-05	3.9504E-05	9.86438E-05	9.86438E-05	2.76064E-05	2.76064E-05	5.0939E-05	5.0939E-05	9.15978E-05	9.15978E-05	6.48E-05	6.09882E-06	1.96364E-05	3.47679E-05	0.000584421	0.000584421	0.000139648	0.000126014	0.000314668
3837503773455	383750	3773455	4.2715E-05	3.8545E-05	9.62497E-05	9.62497E-05	2.69364E-05	2.69364E-05	4.97027E-05	4.97027E-05	8.93747E-05	8.93747E-05	6.32272E-05	5.9508E-06	1.91598E-05	3.39241E-05	0.000550053	0.000550053	0.000134431	0.000121307	0.000302912
3837603773455	383760	3773455	4.18674E-05	3.778E-05	9.43397E-05	9.43397E-05	2.64019E-05	2.64019E-05	4.87164E-05	4.87164E-05	8.76012E-05	8.76012E-05	6.19726E-05	5.83271E-06	1.87796E-05	3.32509E-05	0.000521029	0.000521029	0.000130127	0.000117423	0.000293214
3837703773455	383770	3773455	4.12705E-05	3.7241E-05	9.29947E-05	9.29947E-05	2.60255E-05	2.60255E-05	4.80219E-05	4.80219E-05	8.63522E-05	8.63522E-05	6.1089E-05	5.74956E-06	1.85118E-05	3.27768E-05	0.000497049	0.000497049	0.000126814	0.000114434	0.00028575
3837803773455	383780	3773455	4.06855E-05	3.6714E-05	9.16766E-05	9.16766E-05	2.56566E-05	2.56566E-05	4.73412E-05	4.73412E-05	8.51283E-05	8.51283E-05	6.02231E-05	5.66806E-06	1.82494E-05	3.23122E-05	0.000474988	0.000474988	0.000123626	0.000111557	0.000278567
3837903773455	383790	3773455	4.04647E-05	3.6514E-05	9.11789E-05	9.11789E-05	2.55173E-05	2.55173E-05	4.70842E-05	4.70842E-05	8.46661E-05	8.46661E-05	5.98962E-05	5.63729E-06	1.81504E-05	3.21368E-05	0.00045824	0.00045824	0.0001218	0.000109909	0.000274451
3838003773455	383800	3773455	4.03035E-05	3.6369E-05	9.08158E-05	9.08158E-05	2.54157E-05	2.54157E-05	4.68967E-05	4.68967E-05	8.43289E-05	8.43289E-05	5.96577E-05	5.61484E-06	1.80781E-05	3.20088E-05	0.000443173	0.000443173	0.000120224	0.000108487	0.000270901
3838103773455	383810	3773455	4.03691E-05	3.6428E-05	9.09637E-05	9.09637E-05	2.54571E-05	2.54571E-05	4.69731E-05	4.69731E-05	8.44663E-05	8.44663E-05	5.97549E-05	5.62399E-06	1.81075E-05	3.2061E-05	0.000431278	0.000431278	0.000119478	0.000107814	0.000269219
3838203773455	383820	3773455	4.09482E-05	3.6951E-05	9.22684E-05	9.22684E-05	2.58222E-05	2.58222E-05	4.76468E-05	4.76468E-05	8.56778E-05	8.56778E-05	6.06119E-05	5.70465E-06	1.83672E-05	3.25208E-05	0.000425394	0.000425394	0.0001206	0.000108826	0.000271748
3838303773455	383830	3773455	4.14913E-05	3.7441E-05	9.34924E-05	9.34924E-05	2.61647E-05	2.61647E-05	4.82788E-05	4.82788E-05	8.68143E-05	8.68143E-05	6.14159E-05	5.78032E-06	1.86109E-05	3.29522E-05	0.000420842	0.000420842	0.0001218	0.000109909	0.000274451

			KMMass Grading / Excavation	KMDrainage / Utilities Trenching	KMFoundations / Concrete Pads	KMBuilding / Structure Construction	KMAsphalt Paving	KMArchitectural Coating	KMLandscaping or Other Finishing	KMWaterside Construction (Piles)	EWNDemolition	EWNSite Grubbing / Prep	EWNDrainage / Utilities Trenching	EWNDrainage / Utilities Trenching	EWNDrainage / Utilities Trenching	EWNFoundations / Concrete Pads	EWNBuilding / Structure Construction	EWNAsphalt Paving	EWNLandscaping or Other Finishing	EWNWaterside Construction (Piles)	ISDemolition
Unique Identifier	X (UTM)	Y (UTM)	2026	2026	2026	2026	2026	2026	2026	2026	2027	2027	2027	2028	2029	2029	2029	2029	2029	2029	2027
3836703773445	383670	3773445	0.000418745	9.02214E-05	0.000216237	0.000401093	0.000275077	2.58896E-05	8.33568E-05	0.000147591	0.001000621	0.001349123	0.0016369	0.0016369	0.0016369	0.001164311	0.002027644	0.001481131	0.000448827	0.000778848	4.98899E-05
3836803773445	383680	3773445	0.00040052	8.62947E-05	0.000206826	0.000383636	0.000263105	2.47628E-05	7.97288E-05	0.000141167	0.000895129	0.001206889	0.001464327	0.001464327	0.001464327	0.001041562	0.001813876	0.00132498	0.000401509	0.000696736	4.88572E-05
3836903773445	383690	3773445	0.000379403	8.1745E-05	0.000195921	0.00036341	0.000249233	2.34573E-05	7.55253E-05	0.000133724	0.000798614	0.00107676	0.00130644	0.00130644	0.00130644	0.000929258	0.0016183	0.001182118	0.000358218	0.000621613	4.74724E-05
3837003773445	383700	3773445	0.000359389	7.74329E-05	0.000185586	0.00034424	0.000236086	2.22199E-05	7.15412E-05	0.00012667	0.00071895	0.00096935	0.001176119	0.001176119	0.001176119	0.000836562	0.001456871	0.001064198	0.000322484	0.000559605	4.601E-05
3837103773445	383710	3773445	0.000340492	7.33613E-05	0.000175828	0.000326139	0.000223672	2.10515E-05	6.77794E-05	0.000120009	0.000651798	0.000878809	0.001066266	0.001066266	0.001066266	0.000758424	0.001320794	0.000964798	0.000292363	0.000507336	4.45057E-05
3837203773445	383720	3773445	0.000322872	6.9565E-05	0.000166729	0.000309262	0.000212098	1.99621E-05	6.4272E-05	0.000113799	0.000594745	0.000801886	0.000972934	0.000972934	0.000972934	0.000692038	0.001205183	0.000880348	0.000266772	0.000462928	4.30075E-05
3837303773445	383730	3773445	0.000306611	6.60614E-05	0.000158332	0.000293686	0.000201415	1.89567E-05	6.10349E-05	0.000108068	0.000545948	0.000736093	0.000893107	0.000893107	0.000893107	0.000635258	0.0011063	0.000808118	0.000244884	0.000424946	4.1563E-05
3837403773445	383740	3773445	0.000295178	6.35981E-05	0.000152428	0.000282735	0.000193905	1.82499E-05	5.87591E-05	0.000104038	0.00050947	0.000686911	0.000833434	0.000833434	0.000833434	0.000592814	0.001032383	0.000754123	0.000228522	0.000396553	4.06616E-05
3837503773445	383750	3773445	0.000284378	6.12711E-05	0.000146851	0.00027239	0.00018681	1.75821E-05	5.66091E-05	0.000100231	0.000476921	0.000643025	0.000780187	0.000780187	0.000780187	0.000554939	0.000966425	0.000705943	0.000213922	0.000371218	3.97842E-05
3837603773445	383760	3773445	0.000275729	5.94077E-05	0.000142385	0.000264106	0.000181129	1.70474E-05	5.48875E-05	9.71832E-05	0.000449982	0.000606704	0.000736118	0.000736118	0.000736118	0.000523594	0.000911837	0.000666068	0.000201839	0.00035025	3.91514E-05
3837703773445	383770	3773445	0.000269381	5.80399E-05	0.000139106	0.000258025	0.000176958	1.66549E-05	5.36238E-05	9.49456E-05	0.000428123	0.000577232	0.00070036	0.00070036	0.00070036	0.000498159	0.000867542	0.000633713	0.000192034	0.000333236	3.87873E-05
3837803773445	383780	3773445	0.000263194	5.67068E-05	0.000135911	0.000252099	0.000172894	1.62724E-05	5.23922E-05	9.2765E-05	0.000407876	0.000549933	0.000667238	0.000667238	0.000667238	0.0004746	0.000826514	0.000603742	0.000182952	0.000317476	3.84172E-05
3837903773445	383790	3773445	0.000261042	5.62431E-05	0.0001348	0.000250037	0.00017148	1.61393E-05	5.19638E-05	9.20064E-05	0.000393765	0.000530907	0.000644154	0.000644154	0.000644154	0.00045818	0.000797919	0.000582855	0.000176623	0.000306492	3.85784E-05
3838003773445	383800	3773445	0.000259589	5.59302E-05	0.00013405	0.000248646	0.000170526	1.60495E-05	5.16746E-05	9.14945E-05	0.000381045	0.000513757	0.000623345	0.000623345	0.000623345	0.000443379	0.000772143	0.000564027	0.000170917	0.000296591	3.88172E-05
3838103773445	383810	3773445	0.000259024	5.58085E-05	0.000133758	0.000248105	0.000170155	1.60146E-05	5.15622E-05	9.12954E-05	0.000369841	0.000498651	0.000605016	0.000605016	0.000605016	0.00043034	0.00074944	0.000547442	0.000165892	0.000287871	3.91574E-05
3838203773445	383820	3773445	0.00026045	5.61156E-05	0.000134495	0.000249471	0.000171092	1.61027E-05	5.1846E-05	9.17979E-05	0.000361185	0.000486981	0.000590857	0.000590857	0.000590857	0.000420271	0.000731901	0.000534631	0.000162009	0.000281134	3.97185E-05
3838303773445	383830	3773445	0.000261997	5.64489E-05	0.000135293	0.000250952	0.000172108	1.61984E-05	5.21539E-05	9.2343E-05	0.000352996	0.000475939	0.00057746	0.00057746	0.00057746	0.000410742	0.000715305	0.000522508	0.000158336	0.000274759	4.0202E-05
3838403773445	383840	3773445	0.00025698	5.5368E-05	0.000132703	0.000246147	0.000168812	1.58882E-05	5.11552E-05	9.05748E-05	0.000338879	0.000456905	0.000554366	0.000554366	0.000554366	0.000394315	0.000686699	0.000501612	0.000152004	0.000263771	3.98618E-05
3838503773445	383850	3773445	0.000249985	5.3861E-05	0.000129091	0.000239447	0.000164218	1.54558E-05	4.97629E-05	8.81096E-05	0.000323729	0.000436479	0.000529583	0.000529583	0.000529583	0.000376688	0.000656	0.000479188	0.000145208	0.000251979	3.92708E-05
3838603773445	383860	3773445	0.000242749	5.2302E-05	0.000125354	0.000232516	0.000159464	1.50084E-05	4.83225E-05	8.55592E-05	0.000309218	0.000416914	0.000505845	0.000505845	0.000505845	0.000359803	0.000626595	0.000457708	0.000138699	0.000240684	3.86262E-05
3838703773445	383870	3773445	0.000233778	5.0369E-05	0.000120721	0.000223923	0.000153571	1.44537E-05	4.65366E-05	8.23972E-05	0.000293979	0.000396368	0.000480916	0.000480916	0.000480916	0.000342071	0.000595715	0.000435151	0.000131864	0.000228823	3.77189E-05
3838803773445	383880	3773445	0.000225277	4.85375E-05	0.000116332	0.000215781	0.000147987	1.39282E-05	4.48445E-05	7.94011E-05	0.000279934	0.00037743	0.000457939	0.000457939	0.000457939	0.000325728	0.000567254	0.000414361	0.000125564	0.00021789	3.68295E-05
3838903773445	383890	3773445	0.000216078	4.65553E-05	0.000111581	0.000206969	0.000141943	1.33594E-05	4.30131E-05	7.61585E-05	0.000266044	0.000358703	0.000435216	0.000435216	0.000435216	0.000309565	0.000539107	0.000393801	0.000119334	0.000207079	3.57908E-05
3839003773445	383900	3773445	0.000206757	4.45471E-05	0.000106768	0.000198041	0.00013582	1.27831E-05	4.11576E-05	7.28732E-05	0.00025278	0.00034082	0.000413519	0.000413519	0.000413519	0.000294132	0.00051223	0.000374168	0.000113384	0.000196755	3.46806E-05
3839103773445	383910	3773445	0.000197974	4.26547E-05	0.000102232	0.000189628	0.000130051	1.22401E-05	3.94093E-05	6.97776E-05	0.000240573	0.000324361	0.00039355	0.00039355	0.00039355	0.000279928	0.000487494	0.000356099	0.000107909	0.000187254	3.36121E-05
3829703773455	382970	3773455	0.00010506	2.26358E-05	5.42521E-05	0.000100631	6.90145E-05	6.49548E-06	2.09135E-05	3.70292E-05	0.000225442	0.00030396	0.000368796	0.000368796	0.000368796	0.000262321	0.000456832	0.000333701	0.000101122	0.000175476	5.21522E-05
3829803773455	382980	3773455	0.000107602	2.31835E-05	5.55648E-05	0.000103066	7.06844E-05	6.65265E-06	2.14195E-05	3.79252E-05	0.000238407	0.00032144	0.000390006	0.000390006	0.000390006	0.000277407	0.000483104	0.000352892	0.000106937	0.000185567	5.30416E-05
3829903773455	382990	3773455	0.000109875	2.36732E-05	5.67386E-05	0.000105243	7.21777E-05	6.79319E-06	2.1872E-05	3.87263E-05	0.000251813	0.000339516	0.000411937	0.000411937	0.000411937	0.000293007	0.000510271	0.000372737	0.000112951	0.000196002	5.37459E-05
3830003773455	383000	3773455	0.000111435	2.40094E-05	5.75443E-05	0.000106737	7.32026E-05	6.88965E-06	2.21826E-05	3.92762E-05	0.000264826	0.000357061	0.000433224	0.000433224	0.000433224	0.000308148	0.000536639	0.000391998	0.000118787	0.000206131	5.40504E-05
3830103773455	383010	3773455	0.000113076	2.43629E-05	5.83916E-05	0.000108309	7.42805E-05	6.99111E-06	2.25092E-05	3.98546E-05	0.000278943	0.000376094	0.000456318	0.000456318	0.000456318	0.000324575	0.000565246	0.000412894	0.000125119	0.000217119	5.43667E-05
3830203773455	383020	3773455	0.000114448	2.46585E-05	5.91001E-05	0.000109623	7.51817E-05	7.07593E-06	2.27823E-05	4.03382E-05	0.000293484	0.0003957	0.000480105	0.000480105	0.000480105	0.000341494	0.000594711	0.000434418	0.000131642	0.000228437	5.45279E-05
3830303773455	383030	3773455	0.000115793	2.49483E-05	5.97946E-05	0.000110912	7.60653E-05	7.15909E-06	2.30501E-05	4.08122E-05	0.00030895	0.000416552	0.000505406	0.000505406	0.000505406	0.00035949	0.000626051	0.000457311	0.000138579	0.000240475	5.46592E-05
3830403773455	383040	3773455	0.000117474	2.53106E-05	6.06628E-05	0.000112522	7.71697E-05	7.26303E-06	2.33848E-05	4.14048E-05	0.000326177	0.000439779	0.000533587	0.000533587	0.000533587	0.000379535	0.000660959	0.00048281	0.000146306	0.000253884	5.49099E-05
3830503773455	383050	3773455	0.000120151	2.58873E-05	6.2045E-05	0.000115086	7.8928E-05	7.42852E-06	2.39176E-05	4.23482E-05	0.000347164	0.000468076	0.00056792	0.00056792	0.00056792	0.000403956	0.000703488	0.000513876	0.00015572	0.00027022	5.55068E-05
3830603773455	383060	3773455	0.000122948	2.649E-05	6.34897E-05	0.000117765	8.07658E-05	7.60149E-06	2.44745E-05	4.33342E-05	0.000370073	0.000498964	0.000605397	0.000605397	0.000605397	0.00043061	0.000749911	0.000547787	0.000165996	0.000288052	5.60978E-05
3830703773455	383070	3773455	0.000126472	2.72493E-05	6.53094E-05	0.000121141	8.30807E-05	7.81936E-06	2.5176E-05	4.45763E-05	0.000396928	0.000535173	0.000649329	0.000649329	0.000649329	0.000461861	0.00080433	0.000587538	0.000178042	0.000308955	5.68857E-05
3830803773455	383080	3773455	0.000130521	2.81216E-05	6.74001E-05	0.000125019	8.57402E-05	8.06967E-06	2.59819E-05	4.60032E-05	0.000427747	0.000576725	0.000699744	0.000699744	0.000699744	0.000497721	0.00086678	0.000633156	0.000191865	0.000332943	5.7799E-05
3830903773455	383090	3773455	0.000134946	2.9075E-05	6.96852E-05	0.000129257	8.86471E-05	8.34326E-06	2.68628E-05	4.75629E-05	0.000462541	0.000623637	0.000756663	0.000756663	0.000756663	0.000538207	0.000937286	0.000684658	0.000207472	0.000360025	5.87719E-05
3831003773455	383100	3773455	0.000142115	3.06196E-05	7.33872E-05	0.000136124	9.33565E-05	8.78649E-06	2.82898E-05	5.00897E-05	0.000510855	0.000688778	0.0008357	0.0008357	0.0008357	0.00059425	0.001035189	0.000756173	0.000229143	0.000397631	6.07417E-05
3831103773455	383110	3773455	0.000149862	3.22888E-05	7.73878E-05	0.000143545	9.84458E-05	9.26548E-06	2.9832E-05	5.28203E-05	0.000567257	0.000764824	0.000927967	0.000927967	0.000927967	0.000660054	0.001149482	0.00083966	0.000254443	0.000441533	6.29503E-05
3831203773455	383120	3773455	0.000158201	3.40855E-05	8.16941E-05	0.000151532	0.000103924	9.78106E-06	3.14921E-05	5.57595E-05	0.000634237	0.000855132	0.001037538	0.001037538	0.001037538	0.000737991	0.001285208	0.000938804	0.000284486	0.000493667	6.53977E-05
3831303773455	383130	3773455	0.00016693	3.59663E-05	8.62018E-05	0.000159894	0.000109658	1.03208E-05	3.32297E-05	5.88362E-05	0.000714808	0.000963765	0.001169343	0.001169343	0.001169343	0.000831742	0.001448476	0.001058067	0.000320626	0.000556381	6.79823E-05
3831403773455	383140	3773455	0.000175552	3.78239E-05	9.06539E-05	0.000168152	0.000115322	1.08538E-05	3.4946E-05	6.18749E-05	0.000812755	0.001095826	0.001329573	0.001329573	0.001329573	0.000945712	0.001646955	0.001203049	0.0003646	0.000632619	7.04834E-05
3831503773455	383150	3773455	0.000182371	3.92931E-05	9.41753E-05	0.000174684	0.000119801	1.12754E-05	3.63034E-05	6.42784E-05	0.000912469	0.001230269	0.001492694	0.001492694	0.001492694	0.001061739	0.001849014	0.001350647	0.000409287	0.000710233	7.19935E-05
3831603773455	383160	3773455	0.000188989	4.07189E-05	9.75926E-05	0.000181022	0.000124148	1.16846E-05	3.76207E-05	6.66108E-05	0.001028133	0.001386216	0.001681906	0.001681906	0.001681906	0.001196323	0.002083393	0.001521854	0.000461168	0.000800262	7.32948E-05
3831703773455	383170	3773455	0.000195055	4.20259E-05	0.000100725	0.000186832	0.000128133	1.20596E-05	3.88282E-05	6.87488E-05	0.00116679	0.001573165	0.001908732	0.001908732	0.001908732	0.001357663	0.002364365	0.001727095	0.000523362	0.000908187	7.44289E-05
3831803773455	383180	3773455	0.000200731	4.32488E-05	0.000103656	0.000192269	0.000131862	1.24105E-05	3.99581E-05	7.07494E-05	0.001337369	0.001803155	0.00218778	0.00218778	0.00218778	0.001556147	0.002710025	0.001979588	0.000599875	0.00104096	7.53303E-05
3831903773455	383190	3773455	0.000206245	4.4437E-05	0.000106504	0.000197551	0.000135484	1.27515E-05	4.10559E-05	7.26931E-05	0.001546885	0.002085642	0.002530524	0.002530524	0.002530524	0.001799938	0.003134585	0.002289716	0.000693853	0.00120404	7.58615E-05
3832003773455	383200	3773455	0.000211289	4.55237E-05	0.000109108	0.000202382	0.000138798	1.30633E-05	4.20599E-05	7.44708E-05	0.00181223	0.002443403	0.002964598	0.002964598	0.002964598	0.00210869	0.003672277	0.002682483	0.000812874	0.001410575	7.59272E-05
3832103773455	383210	3773455	0.000216373	4.66191E-05	0.000111734	0.000207252	0.000142138	1.33777E-05	4.3072E-05	7.62628E-05	0.002155001	0.002905555	0.003525331	0.003525331	0.003525331	0.002507534	0.004366862	0.003189856	0.000966623	0.001677375	7.53601E-05
3832203773455	383220	3773455	0.00022135	4.76913E-05	0.000114304	0.000212019	0.000145407	1.36853E-05	4.40626E-05	7.80168E-05	0.002659302	0.003585497	0.004350309	0.004350309	0.004350309	0.003094333	0.00538877	0.003936328	0.001192827	0.002069905	7.37067E-05
3832303773455	383230	3773455	0.00022747	4.90099E-05	0.000117464	0.000217881	0.000149427	1.40637E-05	4.52809E-05	8.01738E-05	0.003596997	0.004849777	0.005884269	0.005884269	0.005884269	0.004185424	0.007288901	0.005324314	0.001613429	0.002799773	6.93373E-05
3832403773455	383240	3773455	0.00023359	5.03285E-05	0.000120624	0.000223743	0.000153447	1.44421E-05	4.64991E-05	8.23308E-05	0.005245082	0.007071866	0.008580346	0.008580346	0.008580346	0.006103117	0.010628557	0.007763829	0.002352675	0.004082584	6.07895E-05
3835903773455	383590	3773455	0.000575749	0.000124049	0.000297313	0.000551479	0.000378215	3.55967E-05	0.000114611	0.000202928	0.004920571	0.006634332	0.008049483	0.008049483	0.008049483	0.005725519	0.009970973	0.007283484	0.002207116	0.003829996	5.88913E-05
3836103773455	383610	3773455	0.000562124	0.000121113	0.000290277	0.000538428	0.000369264	3.47543E-05	0.000111898	0.000198126	0.002966168	0.00399924	0.004852307	0.004852307	0.004852307	0.003451399	0.0060106	0.004390555	0.001330471	0.002308759	5.72021E-05
3836203773455	383620	3773455	0.000554928	0.000119563	0.000286561	0.000531536	0.000364537	3.43094E-05	0.000110466	0.00019559	0.002369442	0.003194682	0.003876131	0.003876131	0.003876131	0.002757055	0.004801401	0.003507274	0.00106281	0.001844288	5.61217E-05
3836303773455	383630	3773455	0.000537995	0.000115915	0.000277817	0.000515316	0.000353413	3.32624E-05	0.000107095	0.000189621	0.001943808	0.002620807	0.003179844	0.003179844	0.003179844	0.002261792	0.003938903	0.002877246	0.000871893	0.00151299	5.51606E-05
3836403773455	383640	3773455	0.000516098	0.000111197	0.000266509	0.000494342	0.000339029	3.19086E-05	0.000102736	0.000181903	0.001611375	0.002172593	0.002636023	0.002636023	0.002636023	0.001874978	0.003265267	0.002385176	0.000722781	0.001254237	5.41578E-05
3836503773455	383650	3773455	0.000492748	0.000106166	0.000254452	0.000471977	0.000323691	3.0465E-05	9.80881E-05	0.000173674	0.001364427	0.001839636	0.002232044	0.002232044	0.002232044	0.001587631	0.002764855	0.00201964	0.000612012	0.001062021	5.31669E-05
3836603773455	383660	3773455	0.000471726	0.000101636	0.000243596	0.00045184	0.000309881	2.91652E-05	9.39032E-05	0.000166264	0.001188165	0.001601985	0.0019437	0.0019437	0.0019437	0.001382535	0.00240768	0.001758735	0.00053295	0.000924825	5.22775E-05
3836703773455	383670	3773455	0.000452196	9.74286E-05	0.000233511	0.000433134	0.000297051	2.79578E-05	9.00156E-05	0.000159381	0.001052391	0.001418923	0.00172159	0.00172159	0.00172159	0.00122455	0.0021355	0.001557761	0.00047249	0.000819144	5.14001E-05
3836803773455	383680	3773455	0.000432357	9.31542E-05	0.000223266	0.000414131	0.000284019	2.67312E-05	8.60663E-05	0.000152388	0.000939295	0.001266437	0.001536577	0.001536577	0.001536577	0.001092952	0.001903373	0.001390354	0.000421319	0.000731113	5.04331E-05
3836903773455	383690	3773455	0.000408214	8.79524E-05	0.000210799	0.000391006	0.000268159	2.52385E-05	8.12603E-05	0.000143879	0.000833038	0.001123173	0.001362754	0.001362754	0.001362754	0.000969314	0.001688056	0.001233072	0.000373658	0.000648407	4.90363E-05
3837003773455	383700	3773455	0.000385442	8.30462E-05	0.00019904	0.000369194	0.000253201	2.38306E-05	7.67274E-05	0.000135853	0.000746211	0.001006106	0.001220715	0.001220715	0.001220715	0.000868283	0.001512112	0.00110455	0.000334712	0.000580824	4.75321E-05
3837103773455	383710	3773455	0.000364379	7.8508E-05	0.000188163	0.000349019	0.000239364	2.25284E-05	7.25346E-05	0.000128429	0.000674266	0.000909102	0.00110302	0.00110302	0.00110302	0.000784568	0.001366322	0.000998055	0.000302441	0.000524824	4.59921E-05
3837203773455	383720	3773455	0.000344984	7.43292E-05	0.000178148	0.000330442	0.000226623	2.13292E-05	6.86737E-05	0.000121593	0.000613763	0.000827527	0.001004044	0.001004044	0.001004044	0.000714167	0.00124372	0.000908498	0.000275303	0.000477731	4.4464E-05
3837303773455	383730	3773455	0.000327136	7.04836E-05	0.000168931	0.000313346	0.000214898	2.02257E-05	6.51207E-05	0.000115302	0.000562201	0.000758008	0.000919696	0.000919696	0.000919696	0.000654171	0.001139237	0.000832177	0.000252175	0.000437597	4.29717E-05
3837403773455	383740	3773455	0.000314668	6.77972E-05	0.000162492	0.000301403	0.000206708	1.94549E-05	6.26387E-05	0.000110907	0.00052391	0.000706379	0.000857055	0.000857055	0.000857055	0.000609615	0.001061643	0.000775497	0.000234999	0.000407792	4.20465E-05
3837503773455	383750	3773455	0.000302912	6.52644E-05	0.000156422	0.000290143	0.000198986	1.87281E-05	6.02986E-05	0.000106764	0.00048985	0.000660457	0.000801337	0.000801337	0.000801337	0.000569983	0.000992624	0.000725081	0.000219722	0.000381281	4.11451E-05
3837603773455	383760	3773455	0.000293214	6.3175E-05	0.000151414	0.000280854	0.000192615	1.81285E-05	5.83682E-05	0.000103346	0.000461293	0.000621955	0.000754623	0.000754623	0.000754623	0.000536756	0.000934758	0.000682812	0.000206913	0.000359054	4.04587E-05
3837703773455	383770	3773455	0.00028575	6.15667E-05	0.000147559	0.000273704	0.000187711	1.7667E-05	5.68822E-05	0.000100715	0.000443721	0.000590173	0.000716061	0.000716061	0.000716061	0.000509328	0.000886992	0.00064792	0.000196339	0.00034070	4.0011E-05
3837803773455	383780	3773455	0.000278567	6.00192E-05	0.00014385	0.000266824	0.000182993	1.72229E-05	5.54525E-05	9.81835E-05	0.000416065	0.000560975	0.000680635	0.000680635	0.000680635	0.000484129	0.000843109	0.000615865	0.000186626	0.00032385	3.95753E-05
3837903773455	383790	3773455	0.000274451	5.91324E-05	0.000141725	0.000262882	0.00018029	1.69684E-05	5.46332E-05	9.67329E-05	0.000399352	0.00053844	0.000653293	0.000653293	0.000653293	0.000464681	0.000809241	0.000591125	0.000179129	0.000310841	3.95156E-05
3838003773455	383800	3773455	0.000270901	5.83673E-05	0.000139891	0.000259481	0.000177957	1.67489E-05	5.39263E-05	9.54813E-05	0.000384137	0.000517926	0.000628403	0.000628403	0.000628403	0.000446977	0.000778409	0.000568603	0.000172304	0.000298998	3.95036E-05
3838103773455	383810	3773455	0.000269219	5.80051E-05	0.000139023	0.00025787	0.000176852	1.66449E-05	5.35917E-05	9.48888E-05	0.000371643	0.000501081	0.000607965	0.000607965	0.000607965	0.00043244	0.000753092	0.000550111	0.0001667	0.000289274	3.97125E-05
3838203773455	383820	3773455	0.000271748	5.85499E-05	0.000140329	0.000260292	0.000178514	1.68013E-05	5.4095E-05	9.578E-05	0.000363895	0.000490635	0.000595291	0.000595291	0.000595291	0.000423424	0.000737392	0.000538642	0.000163225	0.000283243	4.04348E-05
3838303773455	383830	3773455	0.000274451	5.91324E-05	0.000141725	0.000262882	0.00018029	1.69684E-05	5.46332E-05	9.67329E-05	0.000356529	0.000480703	0.000583241	0.000583241	0.000583241	0.000414854	0.000722466	0.000527739	0.000159921	0.00027751	4.10675E-05

			ISDrainage / Utilities Trenching	ISDrainage / Utilities Trenching	ISAsphalt Paving	ISAsphalt Paving	SVDemolition	SVSite Grubbing / Prep	SVMass Grading / Excavation	SVMass Grading / Excavation	SVDrainage / Utilities Trenching	SVFoundations / Concrete Pads	SVBuilding / Structure Construction	SVBuilding / Structure Construction	SVAsphalt Paving	SVAsphalt Paving	SVArchitectural Coating	SVArchitectural Coating	SVLandscaping or Other Finishing	SVLandscaping or Other Finishing	MDemolition
Unique Identifier	X (UTM)	Y (UTM)	2027	2028	2027	2028	2027	2027	2027	2028	2028	2028	2028	2029	2028	2029	2028	2029	2028	2029	2027
3836703773445	383670	3773445	1.72443E-05	1.72443E-05	7.38476E-05	7.38476E-05	0.000194679	0.000128618	0.0002172	0.0002172	6.55604E-05	6.75622E-05	0.000362959	0.000362959	0.000266746	0.000266746	2.64243E-05	2.64243E-05	8.50784E-05	8.50784E-05	0.000454459
3836803773445	383680	3773445	1.68873E-05	1.68873E-05	7.2319E-05	7.2319E-05	0.000189698	0.000125328	0.000211643	0.000211643	6.3883E-05	6.58336E-05	0.00035425	0.00035425	0.00025921	0.00025921	2.57483E-05	2.57483E-05	8.29016E-05	8.29016E-05	0.000429496
3836903773445	383690	3773445	1.64087E-05	1.64087E-05	7.02692E-05	7.02692E-05	0.000183909	0.000121503	0.000205184	0.000205184	6.19333E-05	6.38244E-05	0.00034424	0.00034424	0.00025188	0.00025188	2.49624E-05	2.49624E-05	8.03714E-05	8.03714E-05	0.000399991
3837003773445	383700	3773445	1.59032E-05	1.59032E-05	6.81045E-05	6.81045E-05	0.000178487	0.000117921	0.000199134	0.000199134	6.01073E-05	6.19427E-05	0.000334783	0.000334783	0.00024559	0.00024559	2.42265E-05	2.42265E-05	7.80019E-05	7.80019E-05	0.000372527
3837103773445	383710	3773445	1.53833E-05	1.53833E-05	6.58779E-05	6.58779E-05	0.000173346	0.000114525	0.000193399	0.000193399	5.83763E-05	6.01588E-05	0.000325778	0.000325778	0.000237516	0.000237516	2.35288E-05	2.35288E-05	7.57555E-05	7.57555E-05	0.000347397
3837203773445	383720	3773445	1.48654E-05	1.48654E-05	6.36602E-05	6.36602E-05	0.000168519	0.000111335	0.000188013	0.000188013	5.67505E-05	5.84833E-05	0.000317288	0.000317288	0.000230901	0.000230901	2.28735E-05	2.28735E-05	7.36457E-05	7.36457E-05	0.000324995
3837303773445	383730	3773445	1.43661E-05	1.43661E-05	6.1522E-05	6.1522E-05	0.000164009	0.000108356	0.000182982	0.000182982	5.5232E-05	5.69185E-05	0.000309313	0.000309313	0.00022423	0.00022423	2.22614E-05	2.22614E-05	7.16751E-05	7.16751E-05	0.000305082
3837403773445	383740	3773445	1.40545E-05	1.40545E-05	6.01878E-05	6.01878E-05	0.000160744	0.000106198	0.000179339	0.000179339	5.41323E-05	5.57852E-05	0.000303232	0.000303232	0.000220248	0.000220248	2.18182E-05	2.18182E-05	7.0248E-05	7.0248E-05	0.000290941
3837503773445	383750	3773445	1.37513E-05	1.37513E-05	5.8889E-05	5.8889E-05	0.00015757	0.000104102	0.000175798	0.000175798	5.30636E-05	5.46838E-05	0.00029733	0.00029733	0.0002159	0.0002159	2.13874E-05	2.13874E-05	6.88611E-05	6.88611E-05	0.000277725
3837603773445	383760	3773445	1.35326E-05	1.35326E-05	5.79524E-05	5.79524E-05	0.000154905	0.000102341	0.000172825	0.000172825	5.21661E-05	5.37589E-05	0.00029223	0.00029223	0.000212248	0.000212248	2.10257E-05	2.10257E-05	6.76964E-05	6.76964E-05	0.000266927
3837703773445	383770	3773445	1.34067E-05	1.34067E-05	5.74134E-05	5.74134E-05	0.000152804	0.000100953	0.00017048	0.00017048	5.14584E-05	5.30296E-05	0.000287991	0.000287991	0.000209369	0.000209369	2.07405E-05	2.07405E-05	6.67781E-05	6.67781E-05	0.000258582
3837803773445	383780	3773445	1.32788E-05	1.32788E-05	5.68656E-05	5.68656E-05	0.00015069	9.95563E-05	0.000168122	0.000168122	5.07466E-05	5.22961E-05	0.000283791	0.000283791	0.000206473	0.000206473	2.04536E-05	2.04536E-05	6.58543E-05	6.58543E-05	0.000250554
3837903773445	383790	3773445	1.33345E-05	1.33345E-05	5.71042E-05	5.71042E-05	0.000149649	9.88682E-05	0.00016696	0.00016696	5.03958E-05	5.19346E-05	0.000281228	0.000281228	0.000205046	0.000205046	2.03122E-05	2.03122E-05	6.53992E-05	6.53992E-05	0.000246656
3838003773445	383800	3773445	1.3417E-05	1.3417E-05	5.74576E-05	5.74576E-05	0.000148779	9.82934E-05	0.00016599	0.00016599	5.01029E-05	5.16327E-05	0.000278986	0.000278986	0.00020354	0.00020354	2.01941E-05	2.01941E-05	6.5019E-05	6.5019E-05	0.000243707
3838103773445	383810	3773445	1.35346E-05	1.35346E-05	5.79612E-05	5.79612E-05	0.00014816	9.78846E-05	0.000165299	0.000165299	4.98945E-05	5.1418E-05	0.000277208	0.000277208	0.000203006	0.000203006	2.01101E-05	2.01101E-05	6.47486E-05	6.47486E-05	0.000242054
3838203773445	383820	3773445	1.37286E-05	1.37286E-05	5.87918E-05	5.87918E-05	0.000148129	9.78643E-05	0.000165265	0.000165265	4.98842E-05	5.14073E-05	0.000276461	0.000276461	0.000202964	0.000202964	2.0106E-05	2.0106E-05	6.47352E-05	6.47352E-05	0.0002432
3838303773445	383830	3773445	1.38957E-05	1.38957E-05	5.95075E-05	5.95075E-05	0.000148154	9.78805E-05	0.000165292	0.000165292	4.98924E-05	5.14158E-05	0.000275933	0.000275933	0.000202997	0.000202997	2.01093E-05	2.01093E-05	6.47459E-05	6.47459E-05	0.000245068
3838403773445	383840	3773445	1.37781E-05	1.37781E-05	5.90038E-05	5.90038E-05	0.000146193	9.65853E-05	0.000163105	0.000163105	4.92322E-05	5.07355E-05	0.000272209	0.000272209	0.000200311	0.000200311	1.98432E-05	1.98432E-05	6.38891E-05	6.38891E-05	0.000238789
3838503773445	383850	3773445	1.35738E-05	1.35738E-05	5.81291E-05	5.81291E-05	0.000143602	9.48731E-05	0.000160214	0.000160214	4.83595E-05	4.98361E-05	0.000267456	0.000267456	0.00019676	0.00019676	1.94914E-05	1.94914E-05	6.27565E-05	6.27565E-05	0.000230098
3838603773445	383860	3773445	1.3351E-05	1.3351E-05	5.71749E-05	5.71749E-05	0.000140906	9.30921E-05	0.000157206	0.000157206	4.74516E-05	4.89005E-05	0.00026256	0.00026256	0.000193067	0.000193067	1.91255E-05	1.91255E-05	6.15785E-05	6.15785E-05	0.00022121
3838703773445	383870	3773445	1.30374E-05	1.30374E-05	5.58319E-05	5.58319E-05	0.000137653	9.09428E-05	0.000153577	0.000153577	4.63561E-05	4.77715E-05	0.000256737	0.000256737	0.000188609	0.000188609	1.8684E-05	1.8684E-05	6.01567E-05	6.01567E-05	0.000210352
3838803773445	383880	3773445	1.273E-05	1.273E-05	5.45154E-05	5.45154E-05	0.000134516	8.88704E-05	0.000150077	0.000150077	4.52997E-05	4.66829E-05	0.000251145	0.000251145	0.000184311	0.000184311	1.82582E-05	1.82582E-05	5.87859E-05	5.87859E-05	0.000200282
3838903773445	383890	3773445	1.2371E-05	1.2371E-05	5.2978E-05	5.2978E-05	0.000131146	8.66442E-05	0.000146317	0.000146317	4.4165E-05	4.55135E-05	0.000245219	0.000245219	0.000179694	0.000179694	1.78008E-05	1.78008E-05	5.73133E-05	5.73133E-05	0.000189752
3839003773445	383900	3773445	1.19872E-05	1.19872E-05	5.13346E-05	5.13346E-05	0.000127746	8.43978E-05	0.000142524	0.000142524	4.30199E-05	4.43335E-05	0.00023928	0.00023928	0.00017535	0.00017535	1.73393E-05	1.73393E-05	5.58273E-05	5.58273E-05	0.000179533
3839103773445	383910	3773445	1.16179E-05	1.16179E-05	4.9753E-05	4.9753E-05	0.000124505	8.22566E-05	0.000138908	0.000138908	4.19284E-05	4.32087E-05	0.00023365	0.00023365	0.00017059	0.00017059	1.68994E-05	1.68994E-05	5.4411E-05	5.4411E-05	0.000170257
3829703773455	382970	3773455	1.80262E-05	1.80262E-05	7.71962E-05	7.71962E-05	0.000168016	0.000111003	0.000187453	0.000187453	5.65813E-05	5.8309E-05	0.000337811	0.000337811	0.000230213	0.000230213	2.28053E-05	2.28053E-05	7.34261E-05	7.34261E-05	4.77828E-05
3829803773455	382980	3773455	1.83336E-05	1.83336E-05	7.85127E-05	7.85127E-05	0.000172801	0.000114164	0.000192791	0.000192791	5.81927E-05	5.99696E-05	0.00034679	0.00034679	0.00023676	0.00023676	2.34548E-05	2.34548E-05	7.55172E-05	7.55172E-05	4.88692E-05
3829903773455	382990	3773455	1.85771E-05	1.85771E-05	7.95553E-05	7.95553E-05	0.000177169	0.00011705	0.000197665	0.000197665	5.96637E-05	6.14855E-05	0.000355049	0.000355049	0.00024754	0.00024754	2.40477E-05	2.40477E-05	7.74262E-05	7.74262E-05	4.98421E-05
3830003773455	383000	3773455	1.86823E-05	1.86823E-05	8.0006E-05	8.0006E-05	0.000180594	0.000119313	0.000201486	0.000201486	6.08171E-05	6.26741E-05	0.000361748	0.000361748	0.00024747	0.00024747	2.45125E-05	2.45125E-05	7.89229E-05	7.89229E-05	5.05226E-05
3830103773455	383010	3773455	1.87917E-05	1.87917E-05	8.04742E-05	8.04742E-05	0.00018389	0.000121491	0.000205163	0.000205163	6.19271E-05	6.3818E-05	0.000368215	0.000368215	0.00025196	0.00025196	2.49599E-05	2.49599E-05	8.03634E-05	8.03634E-05	5.12509E-05
3830203773455	383020	3773455	1.88474E-05	1.88474E-05	8.07128E-05	8.07128E-05	0.000186635	0.000123304	0.000208225	0.000208225	6.28514E-05	6.47705E-05	0.000373716	0.000373716	0.00025724	0.00025724	2.53325E-05	2.53325E-05	8.15629E-05	8.15629E-05	5.18836E-05
3830303773455	383030	3773455	1.88928E-05	1.88928E-05	8.09072E-05	8.09072E-05	0.000189049	0.000124899	0.000210918	0.000210918	6.36643E-05	6.56082E-05	0.000378612	0.000378612	0.00025931	0.00025931	2.56601E-05	2.56601E-05	8.26178E-05	8.26178E-05	5.25342E-05
3830403773455	383040	3773455	1.89794E-05	1.89794E-05	8.12783E-05	8.12783E-05	0.000191506	0.000126522	0.000213659	0.000213659	6.44916E-05	6.64609E-05	0.000383508	0.000383508	0.00026239	0.00026239	2.59936E-05	2.59936E-05	8.36914E-05	8.36914E-05	5.33281E-05
3830503773455	383050	3773455	1.91857E-05	1.91857E-05	8.21618E-05	8.21618E-05	0.000194728	0.000128651	0.000217255	0.000217255	6.55769E-05	6.75792E-05	0.00038964	0.00038964	0.00026813	0.00026813	2.6431E-05	2.6431E-05	8.50998E-05	8.50998E-05	5.44921E-05
3830603773455	383060	3773455	1.939E-05	1.939E-05	8.30365E-05	8.30365E-05	0.000197736	0.000130638	0.000220611	0.000220611	6.65899E-05	6.86232E-05	0.000395334	0.000395334	0.00027093	0.00027093	2.68393E-05	2.68393E-05	8.64144E-05	8.64144E-05	5.57098E-05
3830703773455	383070	3773455	1.96623E-05	1.96623E-05	8.42028E-05	8.42028E-05	0.000201174	0.000132909	0.000224446	0.000224446	6.77474E-05	6.9816E-05	0.000401686	0.000401686	0.00027564	0.00027564	2.73058E-05	2.73058E-05	8.79165E-05	8.79165E-05	5.71901E-05
3830803773455	383080	3773455	1.9978E-05	1.9978E-05	8.55547E-05	8.55547E-05	0.0002048	0.000135305	0.000228492	0.000228492	6.89688E-05	7.10747E-05	0.000408295	0.000408295	0.00028014	0.00028014	2.77981E-05	2.77981E-05	8.95015E-05	8.95015E-05	5.88734E-05
3830903773455	383090	3773455	2.03143E-05	2.03143E-05	8.69949E-05	8.69949E-05	0.000208403	0.000137685	0.000232511	0.000232511	7.0182E-05	7.23249E-05	0.000414775	0.000414775	0.00028555	0.00028555	2.82871E-05	2.82871E-05	9.10758E-05	9.10758E-05	6.07119E-05
3831003773455	383100	3773455	2.09952E-05	2.09952E-05	8.99106E-05	8.99106E-05	0.000214505	0.000141717	0.000239319	0.000239319	7.22369E-05	7.44426E-05	0.000425365	0.000425365	0.00029311	0.00029311	2.91153E-05	2.91153E-05	9.37426E-05	9.37426E-05	6.36308E-05
3831103773455	383110	3773455	2.17586E-05	2.17586E-05	9.31798E-05	9.31798E-05	0.000220791	0.00014587	0.000246332	0.000246332	7.43538E-05	7.66241E-05	0.000435994	0.000435994	0.00030252	0.00030252	2.99685E-05	2.99685E-05	9.64896E-05	9.64896E-05	6.69496E-05
3831203773455	383120	3773455	2.26045E-05	2.26045E-05	9.68023E-05	9.68023E-05	0.000227487	0.000150294	0.000253803	0.000253803	7.66088E-05	7.8948E-05	0.000447022	0.000447022	0.00031699	0.00031699	3.08775E-05	3.08775E-05	9.94161E-05	9.94161E-05	7.07579E-05
3831303773455	383130	3773455	2.34978E-05	2.34978E-05	0.000100628	0.000100628	0.00023476	0.000155098	0.000261917	0.000261917	7.90579E-05	8.14719E-05	0.000458552	0.000458552	0.00032163	0.00032163	3.18645E-05	3.18645E-05	0.000102594	0.000102594	7.51214E-05
3831403773455	383140	3773455	2.43623E-05	2.43623E-05	0.00010433	0.00010433	0.000242632	0.0001603	0.0002707	0.0002707	8.17091E-05	8.4204E-05	0.000470598	0.000470598	0.00033245	0.00033245	3.29331E-05	3.29331E-05	0.000106035	0.000106035	7.99802E-05
3831503773455	383150	3773455	2.48843E-05	2.48843E-05	0.000106566	0.000106566	0.00024798	0.000163837	0.000276674	0.000276674	8.35123E-05	8.60623E-05	0.000478238	0.000478238	0.00033787	0.00033787	3.36599E-05	3.36599E-05	0.000108375	0.000108375	8.39855E-05
3831603773455	383160	3773455	2.53341E-05	2.53341E-05	0.000108492	0.000108492	0.000253262	0.000167322	0.0002856	0.0002856	8.52887E-05	8.7893E-05	0.000485362	0.000485362	0.00034701	0.00034701	3.43759E-05	3.43759E-05	0.00011068	0.00011068	8.81758E-05
3831703773455	383170	3773455	2.57261E-05	2.57261E-05	0.000110171	0.000110171	0.000258941	0.000171074	0.000288896	0.000288896	8.72013E-05	8.9864E-05	0.000492744	0.000492744	0.00035496	0.00035496	3.51468E-05	3.51468E-05	0.000113162	0.000113162	9.27362E-05
3831803773455	383180	3773455	2.60376E-05	2.60376E-05	0.000111505	0.000111505	0.000265282	0.000175264	0.000295971	0.000295971	8.93368E-05	9.20646E-05	0.000500835	0.000500835	0.00036385	0.00036385	3.60075E-05	3.60075E-05	0.000115933	0.000115933	9.77503E-05
3831903773455	383190	3773455	2.62213E-05	2.62213E-05	0.000112291	0.000112291	0.000272028	0.0001797	0.000303496	0.000303496	9.16083E-05	9.44055E-05	0.000509286	0.000509286	0.000372727	0.000372727	3.69231E-05	3.69231E-05	0.000118881	0.000118881	0.000103081
3832003773455	383200	3773455	2.6244E-05	2.6244E-05	0.000112388	0.000112388	0.000279533	0.000184679	0.00031187	0.00031187	9.41358E-05	9.70101E-05	0.00051873	0.00051873	0.00038301	0.00038301	3.79417E-05	3.79417E-05	0.000122161	0.000122161	0.000108757
3832103773455	383210	3773455	2.6048E-05	2.6048E-05	0.000111549	0.000111549	0.000287645	0.000190038	0.0003209 2	0.0003209 2	9.68675E-05	9.98252E-05	0.000528998	0.000528998	0.00039412 5	0.00039412 5	3.90428E-05	3.90428E-05	0.000125706	0.000125706	0.000114518
3832203773455	383220	3773455	2.54764E-05	2.54764E-05	0.000109101	0.000109101	0.00029817	0.000196992	0.000332663	0.000332663	0.000100412	0.000103478	0.000543285	0.000543285	0.00040854 7	0.00040854 7	4.04714E-05	4.04714E-05	0.000130306	0.000130306	0.0012066
3832303773455	383230	3773455	2.39662E-05	2.39662E-05	0.000102634	0.000102634	0.000316139	0.000208863	0.000352711	0.000352711	0.000106463	0.000109714	0.000570392	0.000570392	0.00043316 8	0.00043316 8	4.29104E-05	4.29104E-05	0.000138159	0.000138159	0.000127083
3832403773455	383240	3773455	2.10117E-05	2.10117E-05	8.99813E-05	8.99813E-05	0.000336982	0.000222633	0.000375965	0.000375965	0.000113482	0.000116948	0.000602612	0.000602612	0.00046172 6	0.00046172 6	4.57395E-05	4.57395E-05	0.000147267	0.000147267	0.000133649
3835903773455	383590	3773455	2.03556E-05	2.03556E-05	8.71716E-05	8.71716E-05	0.000235464	0.000155564	0.000262703	0.000262703	7.92951E-05	8.17164E-05	0.000423574	0.000423574	0.00032262 8	0.00032262 8	3.19602E-05	3.19602E-05	0.000102902	0.000102902	0.000603926
3836103773455	383610	3773455	1.97717E-05	1.97717E-05	8.46711E-05	8.46711E-05	0.000224663	0.000148428	0.000250652	0.000250652	7.56577E-05	7.79679E-05	0.000407406	0.000407406	0.00030782 9	0.00030782 9	3.04941E-05	3.04941E-05	9.81818E-05	9.81818E-05	0.000606062
3836203773455	383620	3773455	1.93982E-05	1.93982E-05	8.30719E-05	8.30719E-05	0.000217434	0.000143651	0.000242587	0.000242587	7.32231E-05	7.54589E-05	0.000397898	0.000397898	0.00029792 3	0.00029792 3	2.95128E-05	2.95128E-05	9.50224E-05	9.50224E-05	0.000621051
3836303773455	383630	3773455	1.90661E-05	1.90661E-05	8.16494E-05	8.16494E-05	0.000211056	0.000139438	0.000235471	0.000235471	7.10753E-05	7.32456E-05	0.0003883	0.0003883	0.00028918 4	0.00028918 4	2.86472E-05	2.86472E-05	9.22352E-05	9.22352E-05	0.00060839
3836403773455	383640	3773455	1.87195E-05	1.87195E-05	8.0165E-05	8.0165E-05	0.000204041	0.000134803	0.000227644	0.000227644	6.8713E-05	7.08111E-05	0.00037753	0.00037753	0.000279573	0.000279573	2.7695E-05	2.7695E-05	8.91695E-05	8.91695E-05	0.000586209
3836503773455	383650	3773455	1.8377E-05	1.8377E-05	7.86983E-05	7.86983E-05	0.000197522	0.000130497	0.000220372	0.000220372	6.65177E-05	6.85488E-05	0.000367223	0.000367223	0.00027064 1	0.00027064 1	2.68102E-05	2.68102E-05	8.63207E-05	8.63207E-05	0.000558435
3836603773455	383660	3773455	1.80695E-05	1.80695E-05	7.73818E-05	7.73818E-05	0.00019237	0.000127093	0.000214623	0.000214623	6.47826E-05	6.67607E-05	0.000358656	0.000358656	0.00026358 1	0.00026358 1	2.61108E-05	2.61108E-05	8.4069E-05	8.4069E-05	0.000531377
3836703773455	383670	3773455	1.77663E-05	1.77663E-05	7.6083E-05	7.6083E-05	0.000187867	0.000124117	0.000209599	0.000209599	6.32661E-05	6.51979E-05	0.000350913	0.000350913	0.00025741 1	0.00025741 1	2.54996E-05	2.54996E-05	8.2101E-05	8.2101E-05	0.000505149
3836803773455	383680	3773455	1.7432E-05	1.7432E-05	7.46516E-05	7.46516E-05	0.000183357	0.000121138	0.000204568	0.000204568	6.17476E-05	6.3633E-05	0.000343067	0.000343067	0.00025123 3	0.00025123 3	2.48876E-05	2.48876E-05	8.01305E-05	8.01305E-05	0.0004775
3836903773455	383690	3773455	1.69492E-05	1.69492E-05	7.25841E-05	7.25841E-05	0.000177696	0.000117398	0.000198252	0.000198252	5.98412E-05	6.16684E-05	0.000333379	0.000333379	0.000243476	0.000243476	2.41192E-05	2.41192E-05	7.76565E-05	7.76565E-05	0.000442747
3837003773455	383700	3773455	1.64293E-05	1.64293E-05	7.03575E-05	7.03575E-05	0.000172409	0.000113905	0.000192354	0.000192354	5.80606E-05	5.98335E-05	0.000324193	0.000324193	0.00023623 1	0.00023623 1	2.34015E-05	2.34015E-05	7.53459E-05	7.53459E-05	0.000410389
3837103773455	383710	3773455	1.5897E-05	1.5897E-05	6.8078E-05	6.8078E-05	0.000167483	0.000110651	0.000186858	0.000186858	5.64018E-05	5.8124E-05	0.0003156	0.0003156	0.00022948 2	0.00022948 2	2.27329E-05	2.27329E-05	7.31932E-05	7.31932E-05	0.000381248
3837203773455	383720	3773455	1.53688E-05	1.53688E-05	6.58161E-05	6.58161E-05	0.000162901	0.000107623	0.000181745	0.000181745	5.48585E-05	5.65336E-05	0.000307548	0.000307548	0.00022320 3	0.00022320 3	2.21109E-05	2.21109E-05	7.11905E-05	7.11905E-05	0.000355467
3837303773455	383730	3773455	1.4853E-05	1.4853E-05	6.36072E-05	6.36072E-05	0.000158618	0.000104794	0.000176967	0.000176967	5.34164E-05	5.50474E-05	0.000299973	0.000299973	0.00021733 5	0.00021733 5	2.15296E-05	2.15296E-05	6.93189E-05	6.93189E-05	0.000332707
3837403773455	383740	3773455	1.45332E-05	1.45332E-05	6.22377E-05	6.22377E-05	0.000155585	0.00010279	0.000173584	0.000173584	5.23951E-05	5.39949E-05	0.000294317	0.000294317	0.00021318	0.00021318	2.1118E-05	2.1118E-05	6.79936E-05	6.79936E-05	0.000316757
3837503773455	383750	3773455	1.42217E-05	1.42217E-05	6.09035E-05	6.09035E-05	0.000152638	0.000100843	0.000170296	0.000170296	5.14027E-05	5.29722E-05	0.000288816	0.000288816	0.00020914 2	0.00020914 2	2.0718E-05	2.0718E-05	6.67058E-05	6.67058E-05	0.0003019
3837603773455	383760	3773455	1.39844E-05	1.39844E-05	5.98874E-05	5.98874E-05	0.000150114	9.91758E-05	0.0001674 8	0.0001674 8	5.05526E-05	5.20962E-05	0.000283985	0.000283985	0.00020568 4	0.00020568 4	2.03754E-05	2.03754E-05	6.56027E-05	6.56027E-05	0.000289514
3837703773455	383770	3773455	1.38297E-05	1.38297E-05	5.92247E-05	5.92247E-05	0.000148074	9.78279E-05	0.000165204	0.000165204	4.98656E-05	5.13882E-05	0.00027990 1	0.00027990 1	0.00020288 8	0.00020288 8	2.00985E-05	2.00985E-05	6.47111E-05	6.47111E-05	0.000279653
3837803773455	383780	3773455	1.3679E-05	1.3679E-05	5.85797E-05	5.85797E-05	0.00014604	9.64841E-05	0.000162934	0.000162934	4.91806E-05	5.06823E-05	0.000275855	0.000275855	0.00020010 1	0.00020010 1	1.98224E-05	1.98224E-05	6.38222E-05	6.38222E-05	0.000270252
3837903773455	383790	3773455	1.36584E-05	1.36584E-05	5.84914E-05	5.84914E-05	0.000144735	9.56219E-05	0.000161478	0.000161478	4.87411E-05	5.02294E-05	0.000272944	0.000272944	0.00019833 1	0.00019833 1	1.96453E-05	1.96453E-05	6.32519E-05	6.32519E-05	0.000264169
3838003773455	383800	3773455	1.36543E-05	1.36543E-05	5.84737E-05	5.84737E-05	0.000143528	9.48245E-05	0.000160132	0.000160132	4.83347E-05	4.98106E-05	0.000270225	0.000270225	0.00019665 9	0.00019665 9	1.94815E-05	1.94815E-05	6.27244E-05	6.27244E-05	0.000258833
3838103773455	383810	3773455	1.37265E-05	1.37265E-05	5.87829E-05	5.87829E-05	0.000142781	9.43307E-05	0.000159298	0.000159298	4.8083E-05	4.95512E-05	0.00026828	0.00026828	0.00019563 5	0.00019563 5	1.938E-05	1.938E-05	6.23978E-05	6.23978E-05	0.000255729
3838203773455	383820	3773455	1.39761E-05	1.39761E-05	5.98521E-05	5.98521E-05	0.000143173	9.45898E-05	0.000159735	0.000159735	4.8215E-05	4.96872E-05	0.000268216	0.000268216	0.00019617 3	0.00019617 3	1.94332E-05	1.94332E-05	6.25691E-05	6.25691E-05	0.000257997
3838303773455	383830	3773455	1.41948E-05	1.41948E-05	6.07886E-05	6.07886E-05	0.000143626	9.48893E-05	0.000160241	0.000160241	4.83677E-05	4.98446E-05	0.000268422	0.000268422	0.00019679 4	0.00019679 4	1.94948E-05	1.94948E-05	6.27672E-05	6.27672E-05	0.000261274

			MSite Grubbing / Prep	MMass Grading / Excavation	MMass Grading / Excavation	MDrainage / Utilities Trenching	MFoundations / Concrete Pads	MBuilding / Structure Construction	MAsphalt Paving	MLandscaping or Other Finishing	MWaterside Construction (Piles)	RSSWRe-striping South Valley	RSSWRe-striping Silver Lake Boulevard	RSSWDemolition	RSSWPlacing Base	RSSWForm/Plac e Rebar and Pour	Child Risk				
Unique Identifier	X (UTM)	Y (UTM)	2027	2027	2028	2028	2028	2028	2028	2028	2028	2029	2029	2029	2029	2029	3rd Trimester	0<2	2<16	Total	per million
3836703773445	383670	3773445	0.000410092	0.001024031	0.001024031	0.000286585	0.000528803	0.000950886	0.000672695	0.000203847	0.000360929	0.000153759	0.001303669	0.002164609	0.00117668	0.000352201	1.79628E-08	2.9273E-07	1.775E-07	4.88197E-07	0.48819711
3836803773445	383680	3773445	0.000387566	0.000967782	0.000967782	0.000270843	0.000499757	0.000898655	0.000635745	0.00019265	0.000341104	0.000149247	0.001145886	0.001905956	0.001036076	0.000310116	1.66132E-08	2.7479E-07	1.6224E-07	4.53649E-07	0.45364897
3836903773445	383690	3773445	0.000360941	0.000901298	0.000901298	0.000252237	0.000465424	0.0008369	0.000592071	0.000179415	0.000317671	0.000144268	0.001002667	0.001670486	0.000908075	0.000271803	1.52793E-08	2.5627E-07	1.4755E-07	4.19106E-07	0.41910648
3837003773445	383700	3773445	0.000336159	0.000839414	0.000839414	0.000234918	0.000433468	0.000779456	0.000551418	0.000167096	0.000295859	0.00013954	0.000886876	0.001479491	0.00080425	0.000240726	1.41181E-08	2.3973E-07	1.3508E-07	3.88921E-07	0.38892065
3837103773445	383710	3773445	0.000313482	0.000782788	0.000782788	0.000219071	0.000404227	0.000726875	0.00051422	0.000155824	0.000275901	0.000135029	0.000791071	0.001321034	0.000718113	0.000214944	1.30937E-08	2.2479E-07	1.2432E-07	3.622E-07	0.36220041
3837203773445	383720	3773445	0.000293267	0.00073231	0.00073231	0.000204944	0.00037816	0.000680002	0.000481061	0.000145776	0.000258109	0.000130758	0.000711172	0.00118863	0.000646138	0.0001934	1.21893E-08	2.1133E-07	1.1504E-07	3.38563E-07	0.33856282
3837303773445	383730	3773445	0.000275298	0.00068744	0.00068744	0.000192387	0.000354989	0.000638337	0.000451585	0.000136844	0.000242294	0.000126749	0.00064408	0.001077228	0.00058558	0.000175274	1.13894E-08	1.9926E-07	1.07E-07	3.17642E-07	0.31764171
3837403773445	383740	3773445	0.000262538	0.000655576	0.000655576	0.000183469	0.000338535	0.000608749	0.000430654	0.000130501	0.000231064	0.000123619	0.0005952	0.000995911	0.000541377	0.000162043	1.07938E-08	1.9047E-07	1.0107E-07	3.02338E-07	0.30233757
3837503773445	383750	3773445	0.000250612	0.000625798	0.000625798	0.000175135	0.000323158	0.000581098	0.000411092	0.000124573	0.000220568	0.000120609	0.000552007	0.000924001	0.000502286	0.000150343	1.02501E-08	1.8236E-07	9.5704E-08	2.88317E-07	0.28831657
3837603773445	383760	3773445	0.000240868	0.000601466	0.000601466	0.000168326	0.000310593	0.000558504	0.000395108	0.00011973	0.000211992	0.000117997	0.000516843	0.000865384	0.000470422	0.000140805	9.80118E-09	1.7575E-07	9.128E-08	2.76833E-07	0.27683326
3837703773445	383770	3773445	0.000233338	0.000582663	0.000582663	0.000163064	0.000300883	0.000541044	0.000382756	0.000115987	0.000205365	0.000115816	0.000488879	0.000818702	0.000445046	0.00013321	9.44472E-09	1.7067E-07	8.7742E-08	2.67854E-07	0.26785441
3837803773445	383780	3773445	0.000226093	0.000564572	0.000564572	0.00015800 1	0.000291541	0.000524246	0.000370872	0.000112386	0.000198989	0.000113681	0.000463155	0.000775731	0.000421687	0.000126218	9.1106E-09	1.6585E-07	8.4425E-08	2.59381E-07	0.25938109
3837903773445	383790	3773445	0.000222576	0.000555789	0.000555789	0.000155543	0.000287006	0.00051609	0.000365103	0.000110637	0.000195893	0.000112295	0.000446139	0.000747224	0.000406191	0.00012158	8.90865E-09	1.6342E-07	8.2326E-08	2.54652E-07	0.25465215
3838003773445	383800	3773445	0.000219915	0.000549145	0.000549145	0.000153683	0.000283575	0.00050992	0.000360738	0.000109315	0.000193551	0.000111059	0.000431121	0.000722037	0.000392499	0.000117482	8.73616E-09	1.6147E-07	8.0498E-08	2.50702E-07	0.25070199
3838103773445	383810	3773445	0.000218423	0.000545419	0.000545419	0.000152641	0.000281651	0.000506461	0.000358291	0.000108573	0.000192238	0.000110019	0.00041836	0.000700611	0.000380852	0.000113995	8.5981E-09	1.601E-07	7.8994E-08	2.47694E-07	0.24769389
3838203773445	383820	3773445	0.000219457	0.000548002	0.000548002	0.000153363	0.000282984	0.000508859	0.000359987	0.000109087	0.000193148	0.000109391	0.000409578	0.000685797	0.000372799	0.000111585	8.52636E-09	1.5992E-07	7.8108E-08	2.46556E-07	0.24655595
3838303773445	383830	3773445	0.000221143	0.000552212	0.000552212	0.000154542	0.000285158	0.000512768	0.000362753	0.000109925	0.000194632	0.000108813	0.000401554	0.000672291	0.000365457	0.000109388	8.47138E-09	1.5992E-07	7.7344E-08	2.45731E-07	0.24573111
3838403773445	383840	3773445	0.000215477	0.000538062	0.000538062	0.000150582	0.000277852	0.000499629	0.000353458	0.000107108	0.000189645	0.000107004	0.000384035	0.000643021	0.000349546	0.000104625	8.23767E-09	1.5639E-07	7.4933E-08	2.39556E-07	0.23955586
3838503773445	383850	3773445	0.000207634	0.000518478	0.000518478	0.000145101	0.000267739	0.000481444	0.000340593	0.00010321	0.000182742	0.000104839	0.000364677	0.000610686	0.000331969	9.9364E-05	7.95654E-09	1.5185E-07	7.2116E-08	2.31927E-07	0.23192672
3838603773445	383860	3773445	0.000199614	0.000498451	0.000498451	0.000139496	0.000257397	0.000462847	0.000327437	9.92233E-05	0.000175684	0.000102638	0.000346103	0.000579667	0.000315107	9.43169E-05	7.67823E-09	1.4728E-07	6.9347E-08	2.24309E-07	0.22430924
3838703773445	383870	3773445	0.000189816	0.000473985	0.000473985	0.000132649	0.000244763	0.000440129	0.000311365	9.4353E-05	0.00016706	0.000100111	0.000326227	0.000546475	0.000297063	8.89162E-05	7.36091E-09	1.4184E-07	6.6253E-08	2.15459E-07	0.21545887
3838803773445	383880	3773445	0.000180729	0.000451295	0.000451295	0.000126299	0.000233046	0.000419059	0.000296459	8.98362E-05	0.000159063	9.76894E-05	0.000308075	0.000516152	0.00028058	8.39824E-05	7.06638E-09	1.3674E-07	6.3384E-08	2.07194E-07	0.20719359
3838903773445	383890	3773445	0.000171228	0.000427569	0.000427569	0.000119659	0.000220794	0.000397028	0.000280873	8.51132E-05	0.0001507	9.51421E-05	0.000290094	0.000486109	0.000264249	7.90942E-05	6.76279E-09	1.3134E-07	6.0465E-08	1.98572E-07	0.19857249
3839003773445	383900	3773445	0.000162006	0.000404542	0.000404542	0.000113215	0.000208903	0.000375646	0.000265747	8.05294E-05	0.000142584	9.25949E-05	0.000273067	0.000457645	0.000248776	7.44629E-05	6.46596E-09	1.2596E-07	5.7642E-08	1.90064E-07	0.19006407
3839103773445	383910	3773445	0.000153636	0.00038364	0.00038364	0.000107365	0.000198109	0.000356237	0.000252017	7.63686E-05	0.000135217	9.01733E-05	0.000257598	0.000431788	0.000234719	7.02556E-05	6.19151E-09	1.2092E-07	5.5047E-08	1.82163E-07	0.1821629
3829703773455	382970	3773455	4.3118E-05	0.000107669	0.000107669	3.01322E-05	5.55995E-05	9.99782E-05	7.07286E-05	2.14329E-05	3.79489E-05	0.000241495	6.19878E-05	0.000105511	5.73555E-05	1.71675E-05	5.45503E-09	1.4185E-07	4.818E-08	1.9549E-07	0.19549028
3829803773455	382980	3773455	4.40983E-05	0.000110117	0.000110117	3.08172E-05	5.68636E-05	0.000102251	7.23367E-05	2.19202E-05	3.88117E-05	0.000247283	6.3897E-05	0.000108787	5.91367E-05	1.77006E-05	5.62062E-09	1.4561E-07	5.0244E-08	2.01478E-07	0.20147758
3829903773455	382990	3773455	4.49763E-05	0.000112309	0.000112309	3.14308E-05	5.79957E-05	0.000104287	7.37769E-05	2.23566E-05	3.95844E-05	0.000252051	6.57107E-05	0.000111928	6.08441E-05	1.82117E-05	5.77987E-09	1.4905E-07	5.2303E-08	2.07138E-07	0.20713773
3830003773455	383000	3773455	4.55903E-05	0.000113843	0.000113843	3.18599E-05	5.87875E-05	0.000105711	7.47841E-05	2.26619E-05	4.01248E-05	0.00025496	6.7218E-05	0.000114543	6.22654E-05	1.86371E-05	5.91841E-09	1.5176E-07	5.4189E-08	2.11865E-07	0.21186454
3830103773455	383010	3773455	4.62475E-05	0.000115483	0.000115483	3.23191E-05	5.96349E-05	0.000107235	7.58621E-05	2.29885E-05	4.07032E-05	0.000257316	6.88257E-05	0.000117336	6.37837E-05	1.90916E-05	6.06314E-09	1.5452E-07	5.62E-08	2.16778E-07	0.21677844
3830203773455	383020	3773455	4.68184E-05	0.000116909	0.000116909	3.27181E-05	6.03711E-05	0.000108559	7.67986E-05	2.32723E-05	4.12057E-05	0.000258462	7.03681E-05	0.000120027	6.52465E-05	1.95294E-05	6.20315E-09	1.57E-07	5.82E-08	2.21406E-07	0.22140632
3830303773455	383030	3773455	4.74055E-05	0.000118375	0.000118375	3.31284E-05	6.11282E-05	0.0010992	7.77617E-05	2.35642E-05	4.17224E-05	0.000258808	7.19758E-05	0.000122837	6.6774E-05	1.99866E-05	6.34598E-09	1.5945E-07	6.0283E-08	2.26078E-07	0.22607772
3830403773455	383040	3773455	4.81219E-05	0.000120164	0.000120164	3.36291E-05	6.2052E-05	0.000111581	7.89369E-05	2.39203E-05	4.23529E-05	0.000258954	7.38096E-05	0.000126037	6.85137E-05	2.05073E-05	6.50043E-09	1.621E-07	6.2595E-08	2.31191E-07	0.23119076
3830503773455	383050	3773455	4.91723E-05	0.000122787	0.000122787	3.43631E-05	6.34064E-05	0.000114016	8.06598E-05	2.44424E-05	4.32774E-05	0.000260075	7.61609E-05	0.000130103	7.07241E-05	2.1169E-05	6.68251E-09	1.6539E-07	6.5457E-08	2.37527E-07	0.2375267
3830603773455	383060	3773455	5.02711E-05	0.000125531	0.000125531	3.5131E-05	6.48233E-05	0.000116564	8.24622E-05	2.49886E-05	4.42444E-05	0.000260632	7.86378E-05	0.000134399	7.30591E-05	2.18679E-05	6.86717E-09	1.6861E-07	6.8528E-08	2.44E-07	0.24400036
3830703773455	383070	3773455	5.16069E-05	0.000128866	0.000128866	3.60645E-05	6.65458E-05	0.000119662	8.46535E-05	2.56526E-05	4.54201E-05	0.000261647	8.15217E-05	0.00013939	7.57725E-05	2.2688E-05	7.06955E-09	1.7218E-07	7.2123E-08	2.51373E-07	0.25137339
3830803773455	383080	3773455	5.31259E-05	0.000132659	0.000132659	3.7126E-05	6.85044E-05	0.000123184	8.71451E-05	2.64076E-05	4.6757E-05	0.000262793	8.47472E-05	0.000144976	7.8809E-05	2.35889E-05	7.2837E-09	1.7594E-07	7.6218E-08	2.59439E-07	0.25943872
3830903773455	383090	3773455	5.47849E-05	0.000136802	0.000136802	3.82853E-05	7.06437E-05	0.0012703	8.98664E-05	2.72323E-05	4.82171E-05	0.000263787	8.82591E-05	0.000151046	8.21084E-05	2.45765E-05	7.5044E-09	1.7974E-07	8.079E-08	2.68036E-07	0.26803554
3831003773455	383100	3773455	5.74188E-05	0.000143379	0.000143379	4.0126E-05	7.40401E-05	0.000133138	9.4187E-05	2.85415E-05	5.05353E-05	0.000268234	9.32983E-05	0.000159713	8.682E-05	2.59867E-05	7.79922E-09	1.8549E-07	8.7288E-08	2.80578E-07	0.28057784
3831103773455	383110	3773455	6.04137E-05	0.000150857	0.000150857	4.22189E-05	7.79018E-05	0.000140082	9.90996E-05	3.00302E-05	5.31711E-05	0.000272725	9.89906E-05	0.00016951	9.21453E-05	2.75807E-05	8.11282E-09	1.9166E-07	9.4799E-08	2.94568E-07	0.29456798
3831203773455	383120	3773455	6.38502E-05	0.000159439	0.000159439	4.46204E-05	8.23331E-05	0.00014805	0.000104737	3.17384E-05	5.61956E-05	0.000277599	0.000105517	0.000180741	9.82505E-05	2.94081E-05	8.45126E-09	1.9839E-07	1.0364E-07	3.10483E-07	0.3104826
3831303773455	383130	3773455	6.77876E-05	0.000169271	0.000169271	4.7372E-05	8.74103E-05	0.00015718	0.000111195	3.36956E-05	5.9661E-05	0.000283075	0.000113043	0.000193686	0.000105288	3.15145E-05	8.81829E-09	2.0571E-07	1.1418E-07	3.2871E-07	0.32870984
3831403773455	383140	3773455	7.21721E-05	0.000180219	0.000180219	5.04361E-05	9.30641E-05	0.000167346	0.000118388	3.5875E-05	6.35199E-05	0.000289154	0.000121584	0.000208415	0.000113294	3.39109E-05	9.21203E-09	2.1339E-07	1.2684E-07	3.49439E-07	0.34943909
3831503773455	383150	3773455	7.57864E-05	0.000189244	0.000189244	5.29618E-05	9.77245E-05	0.000175727	0.000124316	3.76716E-05	6.67009E-05	0.000292013	0.00012914	0.000221488	0.000120401	3.60381E-05	9.52947E-09	2.1874E-07	1.3935E-07	3.67622E-07	0.36762209
3831603773455	383160	3773455	7.95676E-05	0.000198686	0.000198686	5.56043E-05	0.0001026	0.000184495	0.000130519	3.95512E-05	7.00288E-05	0.000294806	0.000137214	0.000235487	0.00012801	3.83157E-05	9.84544E-09	2.2377E-07	1.5372E-07	3.87341E-07	0.38734086
3831703773455	383170	3773455	8.36828E-05	0.000208962	0.000208962	5.84801E-05	0.000107907	0.000194036	0.000137269	4.15967E-05	7.36507E-05	0.000298132	0.000146157	0.000250996	0.000136441	4.08393E-05	1.0169E-08	2.2865E-07	1.7083E-07	4.09643E-07	0.40964304
3831803773455	383180	3773455	8.82074E-05	0.000220261	0.000220261	6.1642E-05	0.000113741	0.000204528	0.000144691	4.38458E-05	7.76328E-05	0.000302287	0.000156175	0.00026839	0.000145897	4.36694E-05	1.05087E-08	2.3346E-07	1.9174E-07	4.35706E-07	0.43570554
3831903773455	383190	3773455	9.30174E-05	0.000232272	0.000232272	6.50034E-05	0.000119944	0.000215681	0.000152581	4.62367E-05	8.18662E-05	0.000306879	0.000167128	0.000287423	0.000156243	4.67662E-05	1.08578E-08	2.3805E-07	2.1723E-07	4.66135E-07	0.46613455
3832003773455	383200	3773455	9.81399E-05	0.000245063	0.000245063	6.85831E-05	0.000126549	0.000227558	0.000160984	4.8783E-05	8.63746E-05	0.000312235	0.000179276	0.00030856	0.000167733	5.02055E-05	1.12208E-08	2.4238E-07	2.4931E-07	5.02916E-07	0.5029164
3832103773455	383210	3773455	0.000103338	0.000258042	0.000258042	7.22155E-05	0.000133251	0.000239611	0.0016951	5.13667E-05	9.09493E-05	0.000318123	0.000192475	0.000331608	0.000180262	5.39556E-05	1.15948E-08	2.4648E-07	2.9047E-07	5.48549E-07	0.54854911
3832203773455	383220	3773455	0.00010888	0.000271882	0.000271882	7.60889E-05	0.000140398	0.000252462	0.000178602	5.41218E-05	9.58274E-05	0.000326569	0.000207552	0.000358043	0.000194632	5.82568E-05	1.20171E-08	2.5079E-07	3.507E-07	6.13504E-07	0.61350431
3832303773455	383230	3773455	0.000114676	0.000286355	0.000286355	8.01391E-05	0.000147872	0.000265901	0.000188109	5.70027E-05	0.000100928	0.000342526	0.000225835	0.000390344	0.000212191	6.35124E-05	1.25577E-08	2.5597E-07	4.6209E-07	7.30623E-07	0.73062325
3832403773455	383240	3773455	0.000120601	0.00030115	0.00030115	8.42797E-05	0.000155512	0.000279639	0.000197828	5.99479E-05	0.000106143	0.000360708	0.0002446	0.000424275	0.000230636	6.90332E-05	1.30418E-08	2.6116E-07	6.5684E-07	9.31039E-07	0.93103931
3835903773455	383590	3773455	0.000544967	0.001360824	0.001360824	0.00038084	0.000702721	0.001263623	0.000893937	0.00027089	0.000479635	0.000189973	0.006652769	0.014501161	0.007882821	0.002359465	4.8553E-06	6.4223E-07	6.62E-07	1.35278E-06	1.35278043
3836103773455	383610	3773455	0.000546895	0.00136564	0.00136564	0.000382187	0.000705207	0.001268094	0.0008971	0.000271849	0.000481332	0.00018011	0.004786729	0.007777272	0.004227719	0.00126543	3.69935E-08	5.2022E-07	4.2829E-07	9.85504E-07	0.98550387
3836203773455	383620	3773455	0.000560421	0.001399413	0.001399413	0.000391639	0.000722648	0.001299455	0.000919287	0.000278572	0.000493236	0.000174815	0.003677951	0.005999187	0.003261153	0.00097612	3.26638E-08	4.732E-07	3.5796E-07	8.63822E-07	0.86382222
3836303773455	383630	3773455	0.000548996	0.001370885	0.001370885	0.000383655	0.000707916	0.001272965	0.000900546	0.000272893	0.000483181	0.000169585	0.00287115	0.004713646	0.002562334	0.000766951	2.90523E-08	4.3223E-07	3.0554E-07	7.66818E-07	0.76681791
3836403773455	383640	3773455	0.00052898	0.001320904	0.001320904	0.000369668	0.000682106	0.001226554	0.000867713	0.000262943	0.000465565	0.000164038	0.00229887	0.003789594	0.002060021	0.0006166	2.58517E-08	3.9442E-07	2.6335E-07	6.83618E-07	0.6836181
3836503773455	383650	3773455	0.000503918	0.00125832	0.00125832	0.000352153	0.000649788	0.00116844	0.000826602	0.000250485	0.000443506	0.000158773	0.001890885	0.003127388	0.001700446	0.000508853	2.32173E-08	3.6226E-07	2.3088E-07	6.16356E-07	0.61635596
3836603773455	383660	3773455	0.000479501	0.001197351	0.001197351	0.00033509	0.000618304	0.001111826	0.00078655	0.000238348	0.000422017	0.000154226	0.001609709	0.002668919	0.001450822	0.000434256	2.11791E-08	3.368E-07	2.07E-07	5.64976E-07	0.56497552
3836703773455	383670	3773455	0.000455833	0.00113825	0.00113825	0.00031855	0.000587785	0.001056947	0.00074727	0.000226584	0.000401187	0.000150046	0.001399529	0.002325061	0.001263901	0.000378308	1.94962E-08	3.1531E-07	1.8805E-07	5.22862E-07	0.52286249
3836803773455	383680	3773455	0.000430884	0.001075949	0.001075949	0.000301115	0.000555613	0.000999096	0.0007068	0.000214182	0.000379228	0.000145886	0.00122792	0.002043216	0.00111069	0.000332449	1.79972E-08	2.9561E-07	1.7167E-07	4.85277E-07	0.48527734
3836903773455	383690	3773455	0.000399524	0.000997642	0.000997642	0.0002792	0.000515176	0.000926382	0.00065536	0.000198594	0.000351628	0.000141048	0.001067152	0.001778552	0.00096682	0.000289386	1.6472E-08	2.7457E-07	1.5534E-07	4.46385E-07	0.44638513
3837003773455	383700	3773455	0.000370324	0.000924728	0.000924728	0.000258794	0.000477524	0.000858676	0.000607462	0.000184079	0.000325929	0.000136436	0.000938414	0.001566028	0.000851292	0.000254806	1.51541E-08	2.5589E-07	1.4157E-07	4.12606E-07	0.41260619
3837103773455	383710	3773455	0.000344028	0.000859064	0.000859064	0.000240417	0.000443615	0.000797703	0.000564327	0.000171008	0.000302785	0.000132085	0.000833887	0.001393013	0.000757241	0.000226655	1.40115E-08	2.3933E-07	1.2988E-07	3.83215E-07	0.38321548
3837203773455	383720	3773455	0.000320764	0.000800973	0.000800973	0.00022416	0.000413617	0.000743761	0.000526166	0.000159444	0.00028231	0.00012798	0.000747647	0.001249964	0.000679479	0.00020338	1.30139E-08	2.2459E-07	1.1989E-07	3.57493E-07	0.35749255
3837303773455	383730	3773455	0.000300226	0.000749687	0.000749687	0.000209807	0.000387134	0.000696138	0.000492476	0.000149235	0.000264234	0.000124121	0.000675485	0.00113009	0.000614316	0.000183875	1.21349E-08	2.1139E-07	1.1126E-07	3.34791E-07	0.33479066
3837403773455	383740	3773455	0.000285834	0.000713748	0.000713748	0.000199749	0.000368575	0.000662766	0.000468868	0.000142081	0.000251567	0.000121147	0.000623425	0.001043433	0.000567209	0.000169776	1.14838E-08	2.0185E-07	1.0496E-07	3.18298E-07	0.31829832
3837503773455	383750	3773455	0.000272427	0.000680271	0.000680271	0.00019038	0.000351287	0.00063168	0.000446876	0.000135417	0.000239768	0.000118278	0.00057757	0.000967032	0.000525678	0.000157344	1.08922E-08	1.9306E-07	9.928E-08	3.03237E-07	0.30323701
3837603773455	383760	3773455	0.00026125	0.000652362	0.000652362	0.00018257	0.000336875	0.000605764	0.000428542	0.000129861	0.000229931	0.000115756	0.000539728	0.000903924	0.000491372	0.000147076	1.03954E-08	1.8575E-07	9.4522E-08	2.90666E-07	0.29066605
3837703773455	383770	3773455	0.000252352	0.000630142	0.000630142	0.000176351	0.000325401	0.000585132	0.00041394 6	0.000125438	0.000222099	0.000113606	0.000509081	0.000852743	0.000463551	0.000138749	9.9915E-09	1.7994E-07	9.0638E-08	2.80568E-07	0.28056848
3837803773455	383780	3773455	0.000243868	0.000608958	0.000608958	0.000170423	0.000314462	0.000565461	0.0004000 3	0.000121221	0.000214633	0.000111506	0.000481117	0.000806028	0.000438156	0.000131148	9.61644E-09	1.7448E-07	8.7026E-08	2.71121E-07	0.27112121
3837903773455	383790	3773455	0.00023838	0.000595252	0.000595252	0.000166587	0.000307384	0.000552734	0.000391026	0.000118493	0.000209802	0.000109938	0.000460287	0.000771163	0.000419204	0.000125475	9.3473E-09	1.7088E-07	8.4383E-08	2.64611E-07	0.26461149
3838003773455	383800	3773455	0.000233564	0.000583228	0.000583228	0.000163222	0.000301175	0.000541569	0.000383127	0.000116099	0.000205564	0.000108481	0.000441562	0.000739796	0.000402153	0.000120371	9.10711E-09	1.6772E-07	8.1998E-08	2.58822E-07	0.25882172
3838103773455	383810	3773455	0.000230763	0.000576234	0.000576234	0.000161264	0.000297563	0.000535074	0.000378533	0.000114707	0.000203099	0.000107361	0.000426831	0.000715085	0.00038872	0.000116351	8.93065E-09	1.6568E-07	8.0189E-08	2.54803E-07	0.25480286
3838203773455	383820	3773455	0.00023281	0.000581345	0.000581345	0.000162695	0.000300203	0.00053982	0.00038189	0.000115724	0.0002049	0.000107009	0.000419531	0.000702708	0.000381991	0.000114337	8.88237E-09	1.6604E-07	7.9554E-08	2.54478E-07	0.25447807
3838303773455	383830	3773455	0.000235767	0.000588729	0.000588729	0.000164761	0.000304016	0.000546677	0.000386741	0.000117194	0.000207503	0.000106718	0.000412979	0.000691621	0.000375965	0.000112533	8.85337E-09	1.666E-07	7.9057E-08	2.54512E-07	0.2545117

			EGIODemolition	EGIOSite Grubbing / Prep	EGIOMass Grading / Excavation	EGIOMass Grading / Excavation	EGIODrainage / Utilities Trenching	EGIODrainage / Utilities Trenching	EGIOFoundations / Concrete Pads	EGIOFoundations / Concrete Pads	EGIOBuilding / Structure Construction	EGIOBuilding / Structure Construction	EGIOAsphalt Paving	EGIOArchitectural Coating	EGIOLandscaping or Other Finishing	EGIOWaterside Construction (Piles)	HIWaterside Construction (Landscaping)	HIWaterside Construction (Landscaping)	KMDemolition	KMSite Grubbing / Prep	KMMass Grading / Excavation
Unique Identifier	X (UTM)	Y (UTM)	2025	2025	2025	2026	2026	2027	2026	2027	2026	2027	2027	2027	2027	2027	2025	2026	2025	2025	2025
3838403773455	383840	3773455	4.10914E-05	3.708E-05	9.25912E-05	9.25912E-05	2.59125E-05	2.59125E-05	4.78135E-05	4.78135E-05	8.59775E-05	8.59775E-05	6.0824E-05	5.72461E-06	1.84315E-05	3.26346E-05	0.000407013	0.000407013	0.000119502	0.000107835	0.000269273
3838503773455	383850	3773455	4.0399E-05	3.6455E-05	9.1031E-05	9.1031E-05	2.54759E-05	2.54759E-05	4.70078E-05	4.70078E-05	8.45288E-05	8.45288E-05	5.9799E-05	5.62814E-06	1.81209E-05	3.20847E-05	0.000390693	0.000390693	0.000116075	0.000104744	0.000261553
3838603773455	383860	3773455	3.96708E-05	3.5798E-05	8.93901E-05	8.93901E-05	2.50167E-05	2.50167E-05	4.61604E-05	4.61604E-05	8.3005E-05	8.3005E-05	5.87211E-05	5.52669E-06	1.77943E-05	3.15063E-05	0.000375007	0.000375007	0.000112613	0.000101619	0.000253752
3838703773455	383870	3773455	3.87635E-05	3.4979E-05	8.73456E-05	8.73456E-05	2.44445E-05	2.44445E-05	4.51047E-05	4.51047E-05	8.11066E-05	8.11066E-05	5.73781E-05	5.40029E-06	1.73873E-05	3.07858E-05	0.000358434	0.000358434	0.000108548	9.79513E-05	0.000244592
3838803773455	383880	3773455	3.788E-05	3.4182E-05	8.5355E-05	8.5355E-05	2.38874E-05	2.38874E-05	4.40768E-05	4.40768E-05	7.92582E-05	7.92582E-05	5.60704E-05	5.27722E-06	1.6991E-05	3.00841E-05	0.000343081	0.000343081	0.000104674	9.44556E-05	0.000235863
3838903773455	383890	3773455	3.68593E-05	3.3261E-05	8.3055E-05	8.3055E-05	2.32437E-05	2.32437E-05	4.28891E-05	4.28891E-05	7.71225E-05	7.71225E-05	5.45596E-05	5.13502E-06	1.65332E-05	2.92735E-05	0.000327539	0.000327539	0.000100436	9.06313E-05	0.000226313
3839003773455	383900	3773455	3.57789E-05	3.2286E-05	8.06205E-05	8.06205E-05	2.25624E-05	2.25624E-05	4.16319E-05	4.16319E-05	7.48619E-05	7.48619E-05	5.29603E-05	4.9845E-06	1.60486E-05	2.84154E-05	0.000312519	0.000312519	9.61088E-05	8.67261E-05	0.000216562
3839103773455	383910	3773455	3.47403E-05	3.1349E-05	7.82802E-05	7.82802E-05	2.19075E-05	2.19075E-05	4.04234E-05	4.04234E-05	7.26887E-05	7.26887E-05	5.14229E-05	4.83981E-06	1.55827E-05	2.75906E-05	0.000298753	0.000298753	9.20199E-05	8.30365E-05	0.000207348
3829703773465	382970	3773465	9.88307E-05	8.9182E-05	0.000222695	0.000222695	6.23233E-05	6.23233E-05	0.000114998	0.000114998	0.000206788	0.000206788	0.00014629	1.37685E-05	4.43304E-05	7.84909E-05	0.000238295	0.000238295	6.64576E-05	4.19222E-05	0.000104683
3829803773465	382980	3773465	0.000101236	9.1353E-05	0.000228115	0.000228115	6.38403E-05	6.38403E-05	0.000117797	0.000117797	0.000211821	0.000211821	0.000149851	1.41036E-05	4.54094E-05	8.04013E-05	0.000246574	0.000246574	4.75261E-05	4.28864E-05	0.000107091
3829903773465	382990	3773465	0.000103493	9.3389E-05	0.0002332	0.0002332	6.52631E-05	6.52631E-05	0.000120423	0.000120423	0.000216543	0.000216543	0.000153191	1.4418E-05	4.64215E-05	8.21933E-05	0.000255075	0.000255075	4.85588E-05	4.38182E-05	0.000109417
3830003773465	383000	3773465	0.000105415	9.5123E-05	0.000237531	0.000237531	6.64752E-05	6.64752E-05	0.000122659	0.000122659	0.000220564	0.000220564	0.000156036	1.46857E-05	4.72836E-05	8.37198E-05	0.000263528	0.000263528	4.94183E-05	4.45939E-05	0.000111354
3830103773465	383010	3773465	0.000107295	9.682E-05	0.000241767	0.000241767	6.76609E-05	6.76609E-05	0.000124847	0.000124847	0.000224498	0.000224498	0.000158819	1.49477E-05	4.8127E-05	8.52131E-05	0.000272426	0.000272426	5.03316E-05	4.5418E-05	0.000113412
3830203773465	383020	3773465	0.000108924	9.8291E-05	0.000245439	0.000245439	6.86885E-05	6.86885E-05	0.000126743	0.000126743	0.000227908	0.000227908	0.000161231	1.51747E-05	4.88579E-05	8.65073E-05	0.000281434	0.000281434	5.11315E-05	4.61397E-05	0.000115214
3830303773465	383030	3773465	0.000110417	9.9637E-05	0.000248802	0.000248802	6.96296E-05	6.96296E-05	0.00012848	0.00012848	0.00023103	0.00023103	0.00016344	1.53826E-05	4.95273E-05	8.76925E-05	0.00029076	0.00029076	5.19194E-05	4.68507E-05	0.00011699
3830403773465	383040	3773465	0.000111909	0.00010098	0.000252164	0.000252164	7.05706E-05	7.05706E-05	0.000130216	0.000130216	0.000234153	0.000234153	0.000165649	1.55905E-05	5.01967E-05	8.88776E-05	0.000300688	0.000300688	5.28565E-05	4.76964E-05	0.000119102
3830503773465	383050	3773465	0.0001137	0.0001026	0.000256199	0.000256199	7.16999E-05	7.16999E-05	0.0001323	0.0001323	0.0002379	0.0002379	0.0001683	1.584E-05	5.09999E-05	9.02998E-05	0.000311853	0.000311853	5.42593E-05	4.89622E-05	0.000122262
3830603773465	383060	3773465	0.000115311	0.00010405	0.000259831	0.000259831	7.27162E-05	7.27162E-05	0.000134175	0.000134175	0.000241272	0.000241272	0.000170685	1.60645E-05	5.17228E-05	9.15798E-05	0.000323352	0.000323352	5.57277E-05	5.02873E-05	0.000125571
3830703773465	383070	3773465	0.000116977	0.00010556	0.000263584	0.000263584	7.37664E-05	7.37664E-05	0.000136113	0.000136113	0.000244756	0.000244756	0.00017315	1.62965E-05	5.24698E-05	9.29024E-05	0.000335643	0.000335643	5.74945E-05	5.18816E-05	0.000129552
3830803773465	383080	3773465	0.000118606	0.00010703	0.000267256	0.000267256	7.4794E-05	7.4794E-05	0.000138009	0.000138009	0.000248166	0.000248166	0.000175562	1.65235E-05	5.32008E-05	9.41966E-05	0.000348537	0.000348537	5.94942E-05	5.36861E-05	0.000134058
3830903773465	383090	3773465	0.000120111	0.00010838	0.000270645	0.000270645	7.57426E-05	7.57426E-05	0.000139759	0.000139759	0.000251313	0.000251313	0.000177789	1.67331E-05	5.38755E-05	9.53913E-05	0.000361859	0.000361859	6.1661E-05	5.56413E-05	0.000138941
3831003773465	383100	3773465	0.000122731	0.00011075	0.00027655	0.00027655	7.7395E-05	7.7395E-05	0.000142808	0.000142808	0.000256796	0.000256796	0.000181668	1.70982E-05	5.50509E-05	9.74724E-05	0.000377926	0.000377926	6.50037E-05	5.86577E-05	0.000146473
3831103773465	383110	3773465	0.00012556	0.0001133	0.000282925	0.000282925	7.91793E-05	7.91793E-05	0.000146101	0.000146101	0.000262716	0.000262716	0.000185856	1.74923E-05	5.632E-05	9.97195E-05	0.000394991	0.000394991	6.85852E-05	6.18895E-05	0.000154543
3831203773465	383120	3773465	0.000128599	0.00011604	0.000289771	0.000289771	8.10952E-05	8.10952E-05	0.000149636	0.000149636	0.000269073	0.000269073	0.000190353	1.79156E-05	5.76828E-05	0.000102132	0.00041323	0.00041323	7.23278E-05	6.52668E-05	0.000162976
3831303773465	383130	3773465	0.000131756	0.00011889	0.000296886	0.000296886	8.30865E-05	8.30865E-05	0.00015331	0.00015331	0.00027568	0.00027568	0.000195027	1.83555E-05	5.90992E-05	0.00010464	0.00043288	0.00043288	7.61063E-05	6.86764E-05	0.00017149
3831403773465	383140	3773465	0.000134926	0.00012175	0.000304028	0.000304028	8.50852E-05	8.50852E-05	0.000156998	0.000156998	0.000282312	0.000282312	0.000199719	1.87971E-05	6.05209E-05	0.000107158	0.00045445	0.00045445	7.97952E-05	7.20051E-05	0.000179802
3831503773465	383150	3773465	0.000136251	0.00012295	0.000307014	0.000307014	8.59209E-05	8.59209E-05	0.00015854	0.00015854	0.00028585	0.00028585	0.00020168	1.89817E-05	6.11153E-05	0.00010821	0.00047069	0.00047069	8.27678E-05	7.46876E-05	0.000186501
3831603773465	383160	3773465	0.00013714	0.00012375	0.000309018	0.000309018	8.64817E-05	8.64817E-05	0.000159575	0.000159575	0.000286946	0.000286946	0.000202997	1.91056E-05	6.15142E-05	0.000108916	0.000491958	0.000491958	8.55673E-05	7.72138E-05	0.000192809
3831703773465	383170	3773465	0.000138107	0.00012462	0.000311197	0.000311197	8.70915E-05	8.70915E-05	0.0001607	0.0001607	0.00028869	0.00028869	0.00020442	1.92403E-05	6.1948E-05	0.000109684	0.00051401	0.00051401	8.82236E-05	7.96107E-05	0.000198794
3831803773465	383180	3773465	0.000139248	0.00012565	0.000313766	0.000313766	8.78105E-05	8.78105E-05	0.000162027	0.000162027	0.000291354	0.000291354	0.000206116	1.93991E-05	6.24593E-05	0.00011059	0.000539966	0.000539966	9.08022E-05	8.19376E-05	0.000204604
3831903773465	383190	3773465	0.000139504	0.00012589	0.000314345	0.000314345	8.79723E-05	8.79723E-05	0.000162326	0.000162326	0.000291892	0.000291892	0.000206496	1.94349E-05	6.25745E-05	0.000110794	0.000568593	0.000568593	9.30944E-05	8.4006E-05	0.000209769
3832003773465	383200	3773465	0.000138567	0.00012504	0.000312233	0.000312233	8.73814E-05	8.73814E-05	0.000161235	0.000161235	0.000289931	0.000289931	0.000205109	1.93043E-05	6.21541E-05	0.000110049	0.000593652	0.000593652	9.54164E-05	8.61013E-05	0.000215002
3832103773465	383210	3773465	0.000137152	0.00012376	0.000309045	0.000309045	8.64893E-05	8.64893E-05	0.000159589	0.000159589	0.000286971	0.000286971	0.000203015	1.91073E-05	6.15196E-05	0.000108926	0.000617902	0.000617902	9.78577E-05	8.83043E-05	0.000220503
3832203773465	383220	3773465	0.000135589	0.00012235	0.000305521	0.000305521	8.55031E-05	8.55031E-05	0.000157769	0.000157769	0.00028369	0.00028369	0.0002007	1.88894E-05	6.08181E-05	0.000107684	0.000644848	0.000644848	0.000100472	9.06636E-05	0.000226394
3832303773465	383230	3773465	0.000132813	0.00011985	0.000299267	0.000299267	8.37527E-05	8.37527E-05	0.00015454	0.00015454	0.00027891	0.00027891	0.000196591	1.85027E-05	5.95731E-05	0.000105479	0.000678629	0.000678629	0.000103081	9.30174E-05	0.000232272
3835903773465	383590	3773465	7.41006E-05	6.6867E-05	0.000166971	0.000166971	4.67284E-05	4.67284E-05	8.62226E-05	8.62226E-05	0.000155044	0.000155044	0.000109685	1.03233E-05	3.32378E-05	5.88504E-05	0.000462422	0.000462422	0.000280871	0.000253451	0.000632886
3836003773465	383600	3773465	7.2477E-05	6.5401E-05	0.000163312	0.000163312	4.57045E-05	4.57045E-05	8.43334E-05	8.43334E-05	0.000151647	0.000151647	0.000107281	1.00971E-05	3.25095E-05	5.75609E-05	0.00292496	0.00292496	0.000279295	0.000252029	0.000629335
3836103773465	383610	3773465	7.02685E-05	6.3408E-05	0.000158336	0.000158336	4.43118E-05	4.43118E-05	8.17636E-05	8.17636E-05	0.000147026	0.000147026	0.000104012	9.78938E-06	3.15188E-05	5.58069E-05	0.002487308	0.002487308	0.000273977	0.00024723	0.000617351
3836203773465	383620	3773465	6.75764E-05	6.0979E-05	0.00015227	0.00015227	4.26141E-05	4.26141E-05	7.86311E-05	7.86311E-05	0.000141393	0.000141393	0.000100027	9.41434E-06	3.03113E-05	5.36688E-05	0.002137153	0.002137153	0.000269565	0.000243249	0.000607411
3836303773465	383630	3773465	6.52305E-05	5.8862E-05	0.000146984	0.000146984	4.11348E-05	4.11348E-05	7.59015E-05	7.59015E-05	0.000136485	0.000136485	9.65549E-05	9.08752E-06	2.92591E-05	5.18058E-05	0.001856306	0.001856306	0.000260856	0.00023539	0.000587787
3836403773465	383640	3773465	6.29026E-05	5.6762E-05	0.000141738	0.000141738	3.96668E-05	3.96668E-05	7.31927E-05	7.31927E-05	0.000131614	0.000131614	9.31091E-05	8.76321E-06	2.82149E-05	4.99569E-05	0.001615949	0.001615949	0.000249778	0.000225393	0.000562824
3836503773465	383650	3773465	6.07895E-05	5.4855E-05	0.000136977	0.000136977	3.83343E-05	3.83343E-05	7.0734E-05	7.0734E-05	0.000127193	0.000127193	8.99813E-05	8.46883E-06	2.72671E-05	4.82787E-05	0.001422284	0.001422284	0.000238156	0.000214906	0.000536636
3836603773465	383660	3773465	5.90107E-05	5.325E-05	0.000132969	0.000132969	3.72126E-05	3.72126E-05	6.86642E-05	6.86642E-05	0.000123471	0.000123471	8.73483E-05	8.22102E-06	2.64692E-05	4.6866E-05	0.001270283	0.001270283	0.000227209	0.000205027	0.000511969
3836703773465	383670	3773465	5.73752E-05	5.1774E-05	0.000129283	0.000129283	3.61812E-05	3.61812E-05	6.67611E-05	6.67611E-05	0.000120049	0.000120049	8.49274E-05	7.99316E-06	2.57356E-05	4.55671E-05	0.001145735	0.001145735	0.000216775	0.000195612	0.000488458
3836803773465	383680	3773465	5.57456E-05	5.0303E-05	0.000125611	0.000125611	3.51536E-05	3.51536E-05	6.48649E-05	6.48649E-05	0.000116639	0.000116639	8.25153E-05	7.76614E-06	2.50046E-05	4.42729E-05	0.001038522	0.001038522	0.000206388	0.00018624	0.000465054
3836903773465	383690	3773465	5.37758E-05	4.8526E-05	0.000121173	0.000121173	3.39114E-05	3.39114E-05	6.25729E-05	6.25729E-05	0.000112518	0.000112518	7.95995E-05	7.49172E-06	2.41211E-05	4.27085E-05	0.00093742	0.00093742	0.000194605	0.000175607	0.000438504
3837003773465	383700	3773465	5.18299E-05	4.677E-05	0.000116788	0.000116788	3.26843E-05	3.26843E-05	6.03086E-05	6.03086E-05	0.000108446	0.000108446	7.67191E-05	7.22062E-06	2.32482E-05	4.1163E-05	0.000852026	0.000852026	0.000183586	0.000165664	0.000413674
3837103773465	383710	3773465	4.99794E-05	4.51E-05	0.000112619	0.000112619	3.15174E-05	3.15174E-05	5.81555E-05	5.81555E-05	0.000104574	0.000104574	7.39801E-05	6.96283E-06	2.24182E-05	3.96934E-05	0.000779641	0.000779641	0.000173534	0.000156593	0.000391024
3837203773465	383720	3773465	4.82364E-05	4.3527E-05	0.000108691	0.000108691	3.04182E-05	3.04182E-05	5.61274E-05	5.61274E-05	0.000100927	0.000100927	7.14001E-05	6.72001E-06	2.16364E-05	3.83092E-05	0.00077787	0.00077787	0.000164431	0.000148379	0.000370513
3837303773465	383730	3773465	4.6583E-05	4.2035E-05	0.000104965	0.000104965	2.93756E-05	2.93756E-05	5.42034E-05	5.42034E-05	9.74679E-05	9.74679E-05	6.89527E-05	6.48966E-06	2.08947E-05	3.6996E-05	0.000663943	0.000663943	0.000156033	0.0001408	0.000351588
3837403773465	383740	3773465	4.54668E-05	4.1028E-05	0.00010245	0.00010245	2.86717E-05	2.86717E-05	5.29046E-05	5.29046E-05	9.51323E-05	9.51323E-05	6.73004E-05	6.33416E-06	2.03941E-05	3.61095E-05	0.00062882	0.00062882	0.0001507	0.000135419	0.000338152
3837503773465	383750	3773465	4.44102E-05	4.0075E-05	0.00010007	0.00010007	2.80054E-05	2.80054E-05	5.16752E-05	5.16752E-05	9.29217E-05	9.29217E-05	6.57365E-05	6.18697E-06	1.99202E-05	3.52704E-05	0.00058071	0.00058071	0.000144471	0.000130367	0.000325535
3837603773465	383760	3773465	4.35686E-05	3.9315E-05	9.8173E-05	9.8173E-05	2.74747E-05	2.74747E-05	5.06959E-05	5.06959E-05	9.11607E-05	9.11607E-05	6.44907E-05	6.06971E-06	1.95426E-05	3.4602E-05	0.000555065	0.000555065	0.000139874	0.000126219	0.000315179
3837703773465	383770	3773465	4.30075E-05	3.8809E-05	9.69087E-05	9.69087E-05	2.71208E-05	2.71208E-05	5.0043E-05	5.0043E-05	8.99867E-05	8.99867E-05	6.36602E-05	5.99155E-06	1.9291E-05	3.41564E-05	0.00529752	0.00529752	0.000136442	0.000123122	0.000307445
3837803773465	383780	3773465	4.24583E-05	3.8313E-05	9.56713E-05	9.56713E-05	2.67745E-05	2.67745E-05	4.9404E-05	4.9404E-05	8.88376E-05	8.88376E-05	6.28473E-05	5.91504E-06	1.90446E-05	3.37202E-05	0.00050647	0.00050647	0.000133135	0.000120138	0.000299993
3837903773465	383790	3773465	4.213E-05	3.8017E-05	9.49315E-05	9.49315E-05	2.65675E-05	2.65675E-05	4.9022E-05	4.9022E-05	8.81507E-05	8.81507E-05	6.23613E-05	5.8693E-06	1.88974E-05	3.34595E-05	0.00048716	0.00048716	0.000130712	0.000117951	0.000294533
3838003773465	383800	3773465	4.18376E-05	3.7753E-05	9.42725E-05	9.42725E-05	2.6383E-05	2.6383E-05	4.86817E-05	4.86817E-05	8.75387E-05	8.75387E-05	6.19284E-05	5.82856E-06	1.87662E-05	3.32272E-05	0.00046958	0.00046958	0.000128473	0.000115931	0.000289489
3838103773465	383810	3773465	4.176E-05	3.7683E-05	9.40976E-05	9.40976E-05	2.63341E-05	2.63341E-05	4.85914E-05	4.85914E-05	8.73764E-05	8.73764E-05	6.18135E-05	5.81775E-06	1.87314E-05	3.31656E-05	0.000455369	0.000455369	0.000127077	0.000114671	0.000286341
3838203773465	383820	3773465	4.21838E-05	3.8066E-05	9.50526E-05	9.50526E-05	2.66014E-05	2.66014E-05	4.90845E-05	4.90845E-05	8.82631E-05	8.82631E-05	6.24409E-05	5.87679E-06	1.89215E-05	3.35021E-05	0.00044714	0.00044714	0.000127656	0.000115193	0.000287646
3838303773465	383830	3773465	4.25718E-05	3.8416E-05	9.59269E-05	9.59269E-05	2.6846E-05	2.6846E-05	4.9536E-05	4.9536E-05	8.90749E-05	8.90749E-05	6.30152E-05	5.93084E-06	1.90955E-05	3.38103E-05	0.00044104	0.00044104	0.000128276	0.000115753	0.000289045
3838403773465	383840	3773465	4.21181E-05	3.8006E-05	9.49046E-05	9.49046E-05	2.656E-05	2.656E-05	4.90081E-05	4.90081E-05	8.81257E-05	8.81257E-05	6.23437E-05	5.86764E-06	1.8892E-05	3.345E-05	0.00042549	0.00042549	0.00012568	0.000113346	0.000283033
3838503773465	383850	3773465	4.13839E-05	3.7344E-05	9.32503E-05	9.32503E-05	2.6097E-05	2.6097E-05	4.81538E-05	4.81538E-05	8.65895E-05	8.65895E-05	6.12569E-05	5.76536E-06	1.85627E-05	3.28669E-05	0.00040853	0.00040853	0.00012183	0.000109936	0.000274519
3838603773465	383860	3773465	4.06258E-05	3.666E-05	9.15421E-05	9.15421E-05	2.56189E-05	2.56189E-05	4.72717E-05	4.72717E-05	8.50034E-05	8.50034E-05	6.01348E-05	5.65974E-06	1.82227E-05	3.22648E-05	0.00039181	0.00039181	0.000118033	0.00010651	0.000265964
3838703773465	383870	3773465	3.96887E-05	3.5814E-05	8.94304E-05	8.94304E-05	2.50279E-05	2.50279E-05	4.61813E-05	4.61813E-05	8.30425E-05	8.30425E-05	5.87476E-05	5.52919E-06	1.78023E-05	3.15206E-05	0.00037278	0.00037278	0.000113646	0.000102551	0.000256078
3838803773465	383880	3773465	3.87754E-05	3.499E-05	8.73725E-05	8.73725E-05	2.4452E-05	2.4452E-05	4.51186E-05	4.51186E-05	8.11316E-05	8.11316E-05	5.73958E-05	5.40195E-06	1.73927E-05	3.07952E-05	0.000358085	0.000358085	0.00010948	9.87916E-05	0.00024669
3838903773465	383890	3773465	3.77726E-05	3.4085E-05	8.51129E-05	8.51129E-05	2.38196E-05	2.38196E-05	4.39517E-05	4.39517E-05	7.90334E-05	7.90334E-05	5.59114E-05	5.26225E-06	1.69428E-05	2.99988E-05	0.00034266	0.00034266	0.000105104	9.48434E-05	0.000236831
3839003773465	383900	3773465	3.6728E-05	3.3142E-05	8.27591E-05	8.27591E-05	2.31609E-05	2.31609E-05	4.27363E-05	4.27363E-05	7.68477E-05	7.68477E-05	5.43652E-05	5.11672E-06	1.64743E-05	2.91692E-05	0.00032746	0.00032746	0.000100723	9.08898E-05	0.000226959
3839103773465	383910	3773465	3.57192E-05	3.2232E-05	8.0486E-05	8.0486E-05	2.25248E-05	2.25248E-05	4.15625E-05	4.15625E-05	7.4737E-05	7.4737E-05	5.2872E-05	4.97618E-06	1.60218E-05	2.8368E-05	0.00031614	0.00031614	0.000312614	9.65624E-05	8.71355E-05	0.00021758
3829703773475	382970	3773475	0.000100418	9.0615E-05	0.000226273	0.000226273	6.33246E-05	6.33246E-05	0.000116846	0.000116846	0.00021011	0.00021011	0.000148641	1.39897E-05	4.50426E-05	7.97519E-05	0.000241388	0.000241388	4.64338E-05	4.19007E-05	0.000104629
3829803773475	382980	3773475	0.000103057	9.2996E-05	0.000232218	0.000232218	6.49883E-05	6.49883E-05	0.000119916	0.000119916	0.000215631	0.000215631	0.000152546	1.43573E-05	4.6226E-05	8.18472E-05	0.000250015	0.000250015	4.7556E-05	4.29133E-05	0.000107158
3829903773475	382990	3773475	0.000105612	9.5301E-05	0.000237974	0.000237974	6.65994E-05	6.65994E-05	0.000122888	0.000122888	0.000220976	0.000220976	0.000156327	1.47132E-05	4.7372E-05	8.38762E-05	0.00025896	0.00025896	4.86782E-05	4.39259E-05	0.000109686
3830003773475	383000	3773475	0.000107957	9.7418E-05	0.00024326	0.00024326	6.80787E-05	6.80787E-05	0.000125618	0.000125618	0.000225885	0.000225885	0.0001598	1.504E-05	4.84242E-05	8.57393E-05	0.00026808	0.00026808	4.97168E-05	4.48632E-05	0.000112027
3830103773475	383010	3773475	0.00011025	9.9486E-05	0.000248425	0.000248425	6.95242E-05	6.95242E-05	0.000128285	0.000128285	0.000230681	0.000230681	0.000163193	1.53593E-05	4.94523E-05	8.75597E-05	0.000277675	0.000277675	5.07972E-05	4.58381E-05	0.000114461
3830203773475	383020	3773475	0.000112416	0.00010144	0.000253308	0.000253308	7.08906E-05	7.08906E-05	0.000130806	0.000130806	0.000235214	0.000235214	0.0001664	1.56612E-05	5.04242E-05	8.92806E-05	0.000287651	0.000287651	5.18895E-05	4.68238E-05	0.000116923
3830303773475	383030	3773475	0.00011447	0.00010329	0.000257935	0.000257935	7.21854E-05	7.21854E-05	0.000133196	0.000133196	0.000239511	0.000239511	0.000169439	1.59472E-05	5.13453E-05	9.09114E-05	0.000298087	0.000298087	5.30237E-05	4.78472E-05	0.000119478
3830403773475	383040	3773475	0.000116481	0.00010511	0.000262467	0.000262467	7.3454E-05	7.3454E-05	0.000135536	0.000135536	0.00024372	0.00024372	0.000172417	1.62275E-05	5.22476E-05	9.2509E-05	0.000309125	0.000309125	5.42772E-05	4.89784E-05	0.000122303
3830503773475	383050	3773475	0.000118714	0.00010712	0.000267498	0.000267498	7.48618E-05	7.48618E-05	0.000138134	0.000138134	0.000248391	0.000248391	0.000175722	1.65385E-05	5.32489E-05	9.4282E-05	0.000321306	0.000321306	5.59127E-05	5.04542E-05	0.000125988

			KMMass Grading / Excavation	KMDrainage / Utilities Trenching	KMFoundations / Concrete Pads	KMBuilding / Structure Construction	KMAsphalt Paving	KMArchitectural Coating	KMLandscaping or Other Finishing	KMWaterside Construction (Piles)	EWNDemolition	EWNSite Grubbing / Prep	EWNDrainage / Utilities Trenching	EWNDrainage / Utilities Trenching	EWNDrainage / Utilities Trenching	EWNFoundations / Concrete Pads	EWNBuilding / Structure Construction	EWNAsphalt Paving	EWNLandscaping or Other Finishing	EWNWaterside Construction (Piles)	ISDemolition
Unique Identifier	X (UTM)	Y (UTM)	2026	2026	2026	2026	2026	2026	2026	2026	2027	2027	2027	2028	2029	2029	2029	2029	2029	2029	2027
3838403773455	383840	3773455	0.000269273	5.80167E-05	0.000139051	0.000257922	0.000176888	1.66483E-05	5.36024E-05	9.49077E-05	0.000342299	0.000461517	0.000559962	0.000559962	0.000559962	0.000398295	0.00069363	0.000506675	0.000153538	0.000266433	4.07392E-05
3838503773455	383850	3773455	0.000261553	5.63533E-05	0.000135064	0.000250527	0.000171816	1.61709E-05	5.20655E-05	9.21866E-05	0.00032669	0.000440471	0.000534427	0.000534427	0.000534427	0.000380133	0.000661999	0.00048357	0.000146536	0.000254284	4.01005E-05
3838603773455	383860	3773455	0.000253752	5.46725E-05	0.000131036	0.000243055	0.000166692	1.56886E-05	5.05126E-05	8.9437E-05	0.000311874	0.000420496	0.00051019	0.00051019	0.00051019	0.000362894	0.000631978	0.00046164	0.000139891	0.000242752	3.9426E-05
3838703773455	383870	3773455	0.000244592	5.2699E-05	0.000126306	0.000234281	0.000160675	1.51223E-05	4.86893E-05	8.62086E-05	0.000296773	0.000400134	0.000485486	0.000485486	0.000485486	0.000345321	0.000601376	0.000439286	0.000133117	0.000230997	3.85486E-05
3838803773455	383880	3773455	0.000235863	5.08182E-05	0.000121798	0.00022592	0.00015494	1.45826E-05	4.69516E-05	8.3132E-05	0.000282787	0.000381277	0.000462607	0.000462607	0.000462607	0.000329048	0.000573035	0.000418584	0.000126844	0.000220111	3.76771E-05
3838903773455	383890	3773455	0.000226313	4.87607E-05	0.000116867	0.000216773	0.000148667	1.39922E-05	4.50506E-05	7.97661E-05	0.000268885	0.000362533	0.000439864	0.000439864	0.000439864	0.000312871	0.000544864	0.000398006	0.000120608	0.00020929	3.66504E-05
3839003773455	383900	3773455	0.000216562	4.66597E-05	0.000111831	0.000207433	0.000142261	1.33893E-05	4.31095E-05	7.63291E-05	0.000255514	0.000344506	0.000417991	0.000417991	0.000417991	0.000297313	0.00051777	0.000378215	0.000114611	0.000198883	3.55342E-05
3839103773455	383910	3773455	0.000207348	4.46746E-05	0.000107073	0.000198608	0.000136209	1.28197E-05	4.12754E-05	7.30818E-05	0.000243194	0.000327895	0.000397837	0.000397837	0.000397837	0.000282978	0.000492804	0.000359978	0.000109084	0.000189293	3.44418E-05
3829703773465	382970	3773465	0.000104683	2.25546E-05	5.40576E-05	0.00010027	6.87671E-05	6.4722E-06	2.08385E-05	3.68964E-05	0.000221066	0.00029806	0.000361639	0.000361639	0.000361639	0.00025723	0.000447965	0.000327225	9.9159E-05	0.00017207	5.20149E-05
3829803773465	382980	3773465	0.000107091	2.30734E-05	5.53008E-05	0.000102576	7.03487E-05	6.62105E-06	2.13178E-05	3.7745E-05	0.0002335	0.000314825	0.000381979	0.000381979	0.000381979	0.000271698	0.000473161	0.000345629	0.000104736	0.000181748	5.28565E-05
3829903773465	382990	3773465	0.000109417	2.35747E-05	5.65024E-05	0.000104805	7.18772E-05	6.76492E-06	2.1781E-05	3.85652E-05	0.00024668	0.000332595	0.000403539	0.000403539	0.000403539	0.000287034	0.000499868	0.000365138	0.000110648	0.000192007	5.36027E-05
3830003773465	383000	3773465	0.000111354	2.3992E-05	5.75026E-05	0.00010666	7.31496E-05	6.88466E-06	2.21665E-05	3.92478E-05	0.000260134	0.000350735	0.000425549	0.000425549	0.000425549	0.000302689	0.000527132	0.000385053	0.000116683	0.000202479	5.4128E-05
3830103773465	383010	3773465	0.000113412	2.44354E-05	5.85653E-05	0.000108631	7.45014E-05	7.0119E-06	2.25762E-05	3.99731E-05	0.000274776	0.000370477	0.000449502	0.000449502	0.000449502	0.000319727	0.000556803	0.000406727	0.000123251	0.000213876	5.46532E-05
3830203773465	383020	3773465	0.000115214	2.48237E-05	5.9496E-05	0.000110358	7.56854E-05	7.12333E-06	2.2935E-05	4.06084E-05	0.000289974	0.000390967	0.000474363	0.000474363	0.000474363	0.00033741	0.000587599	0.000429222	0.000130067	0.000225705	5.50293E-05
3830303773465	383030	3773465	0.00011699	2.52062E-05	6.04128E-05	0.000112058	7.68517E-05	7.2331E-06	2.32884E-05	4.12341E-05	0.000306222	0.000412874	0.000500943	0.000500943	0.000500943	0.000356316	0.000620523	0.000453273	0.000137355	0.000238352	5.53695E-05
3830403773465	383040	3773465	0.000119102	2.56612E-05	6.15033E-05	0.000114081	7.82388E-05	7.36366E-06	2.37087E-05	4.19784E-05	0.00032438	0.000437356	0.000530648	0.000530648	0.000530648	0.000377445	0.000657318	0.000480151	0.0001455	0.000252486	5.57993E-05
3830503773465	383050	3773465	0.000122262	2.63422E-05	6.31355E-05	0.000117108	8.03152E-05	7.55908E-06	2.43379E-05	4.30925E-05	0.000346591	0.000467303	0.000566982	0.000566982	0.000566982	0.000403289	0.000702327	0.000513028	0.000155463	0.000269774	5.65932E-05
3830603773465	383060	3773465	0.000125571	2.70551E-05	6.48441E-05	0.000120278	8.24887E-05	7.76365E-06	2.49966E-05	4.42587E-05	0.000371034	0.00050026	0.000606969	0.000606969	0.000606969	0.000431731	0.000751859	0.000549209	0.000166427	0.0002888	5.73692E-05
3830703773465	383070	3773465	0.000129552	2.79129E-05	6.69E-05	0.000124091	8.51041E-05	8.00979E-06	2.57891E-05	4.56619E-05	0.000399561	0.000538722	0.000653635	0.000653635	0.000653635	0.000464924	0.000809664	0.000591434	0.000179223	0.000311004	5.83422E-05
3830803773465	383080	3773465	0.000134058	2.88837E-05	6.92268E-05	0.000128407	8.8064E-05	8.28837E-06	2.66861E-05	4.725E-05	0.000432355	0.000582938	0.000707283	0.000707283	0.000707283	0.000503083	0.000876118	0.000639977	0.000193932	0.00033653	5.94345E-05
3830903773465	383090	3773465	0.000138941	2.99357E-05	7.1748E-05	0.000133084	9.12713E-05	8.59024E-06	2.7658E-05	4.89709E-05	0.000469614	0.000633174	0.000768235	0.000768235	0.000768235	0.000546438	0.00095162	0.000695128	0.000210645	0.000365531	6.06045E-05
3831003773465	383100	3773465	0.000146473	3.15585E-05	7.56375E-05	0.000140298	9.62192E-05	9.05592E-06	2.91573E-05	5.16256E-05	0.000520764	0.000702138	0.000851909	0.000851909	0.000851909	0.000605955	0.001055268	0.00077084	0.000233588	0.000405344	6.27951E-05
3831103773465	383110	3773465	0.000154543	3.32973E-05	7.98049E-05	0.000148028	0.000101521	9.55487E-06	3.07638E-05	5.447E-05	0.000581058	0.000783432	0.000950543	0.000950543	0.000950543	0.000676112	0.001177447	0.000860088	0.000260633	0.000452275	6.52007E-05
3831203773465	383120	3773465	0.000162976	3.51143E-05	8.41598E-05	0.000156106	0.00010706	1.00763E-05	3.24426E-05	5.74424E-05	0.000652687	0.000880008	0.001067721	0.001067721	0.001067721	0.000759459	0.001322596	0.000966115	0.000292762	0.000508028	6.77376E-05
3831303773465	383130	3773465	0.00017149	3.69487E-05	8.85564E-05	0.000164261	0.000112653	1.06027E-05	3.41374E-05	6.04432E-05	0.000738798	0.00099611	0.001208587	0.001208587	0.001208587	0.000859657	0.001497089	0.001093577	0.000331387	0.000575054	7.02446E-05
3831403773465	383140	3773465	0.000179802	3.87396E-05	9.28487E-05	0.000172223	0.000118114	1.11166E-05	3.5792E-05	6.33729E-05	0.000844159	0.001138166	0.001380946	0.001380946	0.001380946	0.000982253	0.001710591	0.001249533	0.000378646	0.000657063	7.25904E-05
3831503773465	383150	3773465	0.000186501	4.01828E-05	9.63076E-05	0.000178639	0.000122514	1.15307E-05	3.71254E-05	6.57338E-05	0.000953441	0.001285511	0.001559719	0.001559719	0.001559719	0.001109413	0.001932039	0.001411294	0.000427665	0.000742125	7.40111E-05
3831603773465	383160	3773465	0.000192809	4.15419E-05	9.95651E-05	0.000184681	0.000126658	1.19207E-05	3.83811E-05	6.79572E-05	0.001081783	0.001458552	0.001769672	0.001769672	0.001769672	0.001258751	0.00219211	0.001601268	0.000485233	0.000842021	7.52228E-05
3831703773465	383170	3773465	0.000198794	4.28315E-05	0.000102656	0.000190414	0.00013059	1.22908E-05	3.95726E-05	7.00667E-05	0.001245463	0.001679238	0.002037432	0.002037432	0.002037432	0.001449206	0.002523787	0.001843547	0.000558651	0.000969423	7.63391E-05
3831803773465	383180	3773465	0.000204604	4.40834E-05	0.000105656	0.000195979	0.000134406	1.265E-05	4.07292E-05	7.21147E-05	0.001472062	0.001984759	0.002408123	0.002408123	0.002408123	0.001712874	0.002982965	0.002178963	0.000660292	0.0011458	7.7121E-05
3831903773465	383190	3773465	0.000209769	4.51962E-05	0.000108324	0.000200927	0.000137799	1.29693E-05	4.17574E-05	7.39351E-05	0.001768435	0.002384354	0.002892954	0.002892954	0.002892954	0.00205773	0.00358353	0.002617657	0.000793229	0.001376486	7.70971E-05
3832003773465	383200	3773465	0.000215002	4.63235E-05	0.000111025	0.000205938	0.000141236	1.32928E-05	4.27989E-05	7.57792E-05	0.002115002	0.002851625	0.003459898	0.003459898	0.003459898	0.002460992	0.004285809	0.003130649	0.000948682	0.001646242	7.65122E-05
3832103773465	383210	3773465	0.000220503	4.75088E-05	0.000113866	0.000211207	0.00014485	1.36329E-05	4.3894E-05	7.77181E-05	0.002550652	0.003439006	0.004172571	0.004172571	0.004172571	0.002967909	0.005168604	0.003775503	0.001144092	0.001985336	7.55093E-05
3832203773465	383220	3773465	0.000226394	4.87781E-05	0.000116908	0.00021685	0.00014872	1.39972E-05	4.50667E-05	7.97945E-05	0.003174317	0.004279885	0.005192815	0.005192815	0.005192815	0.003693599	0.0064329	0.00469866	0.001423836	0.002470775	7.36888E-05
3832303773465	383230	3773465	0.000232272	5.00445E-05	0.000119944	0.00022248	0.000152581	1.43606E-05	4.62367E-05	8.18662E-05	0.004325432	0.005831915	0.007075905	0.007075905	0.007075905	0.005033023	0.008764992	0.006402553	0.001940167	0.003366761	6.81793E-05
3835903773465	383590	3773465	0.000632886	0.000136359	0.000326818	0.000606207	0.000415748	3.91292E-05	0.000125984	0.00022306	0.00571555	0.00770619	0.009349977	0.009349977	0.009349977	0.006650548	0.011581907	0.008460221	0.002563703	0.004448779	6.08432E-05
3836003773465	383600	3773465	0.000629335	0.000135594	0.000324984	0.000602806	0.000413416	3.89097E-05	0.000125277	0.000221815	0.004267782	0.005754187	0.006981596	0.006981596	0.006981596	0.004965942	0.008648171	0.006317219	0.001914309	0.003321889	6.01031E-05
3836103773465	383610	3773465	0.000617351	0.000133012	0.000318796	0.000591327	0.000405543	3.81688E-05	0.000122892	0.000217591	0.003260583	0.004396195	0.005333936	0.005333936	0.005333936	0.003793977	0.006607198	0.004826351	0.001462531	0.002537921	5.90047E-05
3836203773465	383620	3773465	0.000607411	0.000130871	0.000313663	0.000581806	0.000399014	3.75542E-05	0.000120913	0.000214088	0.002575096	0.003471963	0.004212557	0.004212557	0.004212557	0.002996351	0.005218136	0.003811685	0.001155056	0.002004362	5.78109E-05
3836303773465	383630	3773465	0.000587787	0.000126643	0.00030353	0.000563009	0.000386123	3.6341E-05	0.000117007	0.000207171	0.002086452	0.002813131	0.003413193	0.003413193	0.003413193	0.002427771	0.004227955	0.003088389	0.000935875	0.001624019	5.68141E-05
3836403773465	383640	3773465	0.000562824	0.000121264	0.000290639	0.000539098	0.000369724	3.47975E-05	0.000112038	0.000198372	0.00171765	0.002315881	0.002809875	0.002809875	0.002809875	0.001998637	0.0034806	0.002542484	0.00077045	0.001336957	5.57277E-05
3836503773465	383650	3773465	0.000536636	0.000115622	0.000277115	0.000514015	0.000352521	3.31784E-05	0.000106825	0.000189142	0.001446652	0.001950499	0.002366554	0.002366554	0.002366554	0.001683307	0.002931474	0.00214135	0.000648894	0.001126022	5.47308E-05
3836603773465	383660	3773465	0.000511969	0.000110307	0.000264377	0.000490387	0.000336317	3.16533E-05	0.000101914	0.000180448	0.001249068	0.001684099	0.00204333	0.00204333	0.00204333	0.001453401	0.002531093	0.001848884	0.000560268	0.00097223	5.37877E-05
3836703773465	383670	3773465	0.000488458	0.000105241	0.000252236	0.000467867	0.000320872	3.01997E-05	9.72339E-05	0.000172161	0.001096945	0.001478994	0.001794474	0.001794474	0.001794474	0.001276392	0.002222833	0.00162371	0.000492033	0.000853823	5.28685E-05
3836803773465	383680	3773465	0.000465054	0.000100199	0.000240151	0.00044545	0.000305498	2.87528E-05	9.25752E-05	0.000163913	0.00097268	0.00131145	0.001591191	0.001591191	0.001591191	0.001131799	0.001971024	0.001439771	0.000436294	0.000757099	5.18597E-05
3836903773465	383690	3773465	0.000438504	9.44785E-05	0.00022644	0.000420019	0.000288057	2.71112E-05	8.72899E-05	0.000154555	0.000860956	0.001160814	0.001408424	0.001408424	0.001408424	0.001001798	0.001744628	0.001274396	0.000386181	0.000670137	5.04987E-05
3837003773465	383700	3773465	0.000413674	8.91289E-05	0.000213619	0.000396236	0.000271746	2.55761E-05	8.23474E-05	0.000145803	0.000769945	0.001038105	0.00125954	0.00125954	0.00125954	0.000895899	0.001560204	0.001139681	0.000345358	0.000599297	4.90184E-05
3837103773465	383710	3773465	0.000391024	8.42488E-05	0.000201922	0.000374541	0.000256867	2.41757E-05	7.78386E-05	0.00013782	0.000695277	0.000937431	0.001137392	0.001137392	0.001137392	0.000809016	0.001408899	0.001029157	0.000311866	0.000541179	4.75321E-05
3837203773465	383720	3773465	0.000370513	7.98294E-05	0.00019133	0.000354894	0.000243393	2.29076E-05	7.37555E-05	0.000130591	0.000633025	0.000853498	0.001035555	0.001035555	0.001035555	0.000736581	0.001282753	0.000937011	0.000283943	0.000492724	4.60697E-05
3837303773465	383730	3773465	0.000351588	7.5752E-05	0.000181558	0.000336767	0.000230961	2.17375E-05	6.99883E-05	0.00012392	0.000579882	0.000781846	0.00094862	0.00094862	0.00094862	0.000674744	0.001175064	0.000858348	0.000260105	0.000451359	4.46311E-05
3837403773465	383740	3773465	0.000338152	7.2857E-05	0.000174619	0.000323897	0.000222135	2.09068E-05	6.73135E-05	0.000119185	0.000539972	0.00072803	0.000883332	0.000883332	0.000883332	0.000628306	0.001094192	0.000799273	0.000242204	0.00042029	4.37119E-05
3837503773465	383750	3773465	0.000325535	7.01387E-05	0.000168104	0.000311812	0.000213847	2.01268E-05	6.48021E-05	0.000114738	0.000504593	0.000680336	0.000825456	0.000825456	0.000825456	0.000587139	0.001022501	0.000746905	0.000226335	0.000392757	4.28225E-05
3837603773465	383760	3773465	0.000315179	6.79073E-05	0.000162756	0.000301892	0.000207044	1.94865E-05	6.27405E-05	0.000111088	0.000474981	0.000640409	0.000777013	0.000777013	0.000777013	0.000552682	0.000962494	0.000703072	0.000213052	0.000369708	4.2142E-05
3837703773465	383770	3773465	0.000307445	6.6241E-05	0.000158762	0.000294485	0.000201963	1.90083E-05	6.12009E-05	0.000108362	0.000450776	0.000607774	0.000737417	0.000737417	0.000737417	0.000524518	0.000913446	0.000667243	0.000202195	0.000350868	4.1748E-05
3837803773465	383780	3773465	0.000299993	6.46356E-05	0.000154915	0.000287347	0.000197068	1.85476E-05	5.97176E-05	0.000105735	0.000428523	0.000577771	0.000701014	0.000701014	0.000701014	0.000498624	0.000868353	0.000634305	0.000192213	0.000333547	4.13481E-05
3837903773465	383790	3773465	0.000294533	6.3459E-05	0.00015209	0.000282117	0.000193481	1.821E-05	5.86306E-05	0.000103811	0.00040987	0.000552621	0.000670499	0.000670499	0.000670499	0.000476919	0.000830554	0.000606693	0.000183846	0.000319028	4.1169E-05
3838003773465	383800	3773465	0.000289489	6.23723E-05	0.00014949	0.000277285	0.000190168	1.78981E-05	5.76266E-05	0.000102033	0.000392762	0.000529555	0.000642513	0.000642513	0.000642513	0.000457013	0.000795887	0.000581371	0.000176173	0.000305712	4.10078E-05
3838103773465	383810	3773465	0.000286341	6.16942E-05	0.000147865	0.000274271	0.0001881	1.77035E-05	5.7E-05	0.000100924	0.000378496	0.00051032	0.000619175	0.000619175	0.000619175	0.000440413	0.000766978	0.000560254	0.000169774	0.000294608	4.10616E-05
3838203773465	383820	3773465	0.000287646	6.19753E-05	0.000148539	0.00027552	0.000188957	1.77842E-05	5.72598E-05	0.000101383	0.000369142	0.000497709	0.000603874	0.000603874	0.000603874	0.00042953	0.000748024	0.000546408	0.000165578	0.000287327	4.16107E-05
3838303773465	383830	3773465	0.000289045	6.22766E-05	0.000149261	0.00027686	0.000189876	1.78707E-05	5.75382E-05	0.000101876	0.000360171	0.000485613	0.000589197	0.000589197	0.000589197	0.00041909	0.000729844	0.000533129	0.000161554	0.000280344	4.20703E-05
3838403773465	383840	3773465	0.000283033	6.09813E-05	0.000146156	0.000271102	0.000185927	1.7499E-05	5.63414E-05	9.97574E-05	0.000345313	0.000465581	0.000564893	0.000564893	0.000564893	0.000401803	0.000699738	0.000511137	0.00015489	0.00026878	4.16824E-05
3838503773465	383850	3773465	0.000274519	5.91469E-05	0.00014176	0.000262946	0.000180334	1.69726E-05	5.46466E-05	9.67566E-05	0.000329286	0.000443972	0.000538674	0.000538674	0.000538674	0.000383154	0.000667261	0.000487413	0.000147701	0.000256305	4.10019E-05
3838603773465	383860	3773465	0.000265964	5.73038E-05	0.000137342	0.000254753	0.000174714	1.64437E-05	5.29437E-05	9.37415E-05	0.000314149	0.000423562	0.000513911	0.000513911	0.000513911	0.00036554	0.000636586	0.000465006	0.000140911	0.000244522	4.02915E-05
3838703773465	383870	3773465	0.000256078	5.51738E-05	0.000132237	0.000245284	0.00016822	1.58325E-05	5.09758E-05	9.02571E-05	0.000298814	0.000402887	0.000488825	0.000488825	0.000488825	0.000347697	0.000605512	0.000442308	0.000134033	0.000232586	3.93842E-05
3838803773465	383880	3773465	0.00024669	5.3151E-05	0.000127389	0.000236291	0.000162053	1.5252E-05	4.91069E-05	8.69482E-05	0.000284643	0.00038378	0.000465644	0.000465644	0.000465644	0.000331208	0.000576797	0.000421332	0.000127676	0.000221556	3.84829E-05
3838903773465	383890	3773465	0.000236831	5.10269E-05	0.000122298	0.000226848	0.000155576	1.46425E-05	4.71444E-05	8.34733E-05	0.000270825	0.000365149	0.000443038	0.000443038	0.000443038	0.000315129	0.000548796	0.000400878	0.000121478	0.0002108	3.74622E-05
3839003773465	383900	3773465	0.000226959	4.88998E-05	0.0001172	0.000217391	0.000149091	1.40321E-05	4.51791E-05	7.99937E-05	0.000257675	0.000347419	0.000421526	0.000421526	0.000421526	0.000299828	0.000522149	0.000381413	0.00011558	0.000200565	3.63818E-05
3839103773465	383910	3773465	0.000217584	4.68799E-05	0.000112359	0.000208412	0.000142933	1.34525E-05	4.3313E-05	7.66894E-05	0.000245504	0.000331009	0.000401616	0.000401616	0.000401616	0.000285665	0.000497485	0.000363398	0.00011012	0.000191091	3.53252E-05
3829703773475	382970	3773475	0.000104629	2.2543E-05	5.40298E-05	0.000100219	6.87318E-05	6.46887E-06	2.08278E-05	3.68775E-05	0.000217324	0.000293014	0.000355516	0.000355516	0.000355516	0.000252875	0.000440381	0.000321685	9.74803E-05	0.000169157	5.20567E-05
3829803773475	382980	3773475	0.000107158	2.30879E-05	5.53356E-05	0.000102641	7.03929E-05	6.62521E-06	2.13312E-05	3.77687E-05	0.00022971	0.000309714	0.000375778	0.000375778	0.000375778	0.000267287	0.00046548	0.000340019	0.000103036	0.000178798	5.297E-05
3829903773475	382990	3773475	0.000109686	2.36327E-05	5.66413E-05	0.000105063	7.2054E-05	6.78155E-06	2.18345E-05	3.866E-05	0.000242997	0.000327629	0.000397515	0.000397515	0.000397515	0.00028248	0.000492405	0.000359687	0.000108996	0.00018914	5.38295E-05
3830003773475	383000	3773475	0.000112027	2.41369E-05	5.78499E-05	0.000107304	7.35913E-05	6.92624E-06	2.23004E-05	3.94848E-05	0.000256947	0.000346437	0.000420335	0.000420335	0.000420335	0.00029898	0.000520673	0.000380335	0.000115253	0.000199998	5.45518E-05
3830103773475	383010	3773475	0.000114461	2.46614E-05	5.9107E-05	0.000109636	7.51906E-05	7.07676E-06	2.2785E-05	4.03429E-05	0.000272162	0.000366952	0.000445225	0.000445225	0.000445225	0.000316684	0.000551505	0.000402857	0.000122078	0.000211841	5.5274E-05
3830203773475	383020	3773475	0.000116923	2.51918E-05	6.03781E-05	0.000111994	7.68075E-05	7.22894E-06	2.3275E-05	4.12104E-05	0.000288589	0.0003891	0.000472098	0.000472098	0.000472098	0.000335799	0.000584792	0.000427173	0.000129446	0.000224627	5.59485E-05
3830303773475	383030	3773475	0.000119478	2.57424E-05	6.16977E-05	0.000114442	7.84862E-05	7.38694E-06	2.37837E-05	4.21112E-05	0.000306508	0.00041326	0.000501412	0.000501412	0.000501412	0.000356649	0.000621104	0.000453697	0.000137484	0.000238575	5.66051E-05
3830403773475	383040	3773475	0.000122303	2.63509E-05	6.31563E-05	0.000117147	8.03417E-05	7.56157E-06	2.4346E-05	4.31067E-05	0.000326499	0.000440213	0.000534114	0.000534114	0.000534114	0.00037991	0.000661612	0.000483287	0.000146451	0.000254135	5.73214E-05
3830503773475	383050	3773475	0.000125988	2.7145E-05	6.50594E-05	0.000120677	8.27626E-05	7.78943E-06	2.50796E-05	4.44056E-05	0.00035031	0.000472317	0.000573066	0.000573066	0.000573066	0.000407616	0.000709862	0.000518532	0.000157131	0.000272668	5.83243E-05

			ISDrainage / Utilities Trenching	ISDrainage / Utilities Trenching	ISAsphalt Paving	ISAsphalt Paving	SVDemolition	SVSite Grubbing / Prep	SVMass Grading / Excavation	SVMass Grading / Excavation	SVDrainage / Utilities Trenching	SVFoundations / Concrete Pads	SVBuilding / Structure Construction	SVBuilding / Structure Construction	SVAsphalt Paving	SVAsphalt Paving	SVArchitectural Coating	SVArchitectural Coating	SVLandscaping or Other Finishing	SVLandscaping or Other Finishing	MDemolition
Unique Identifier	X (UTM)	Y (UTM)	2027	2028	2027	2028	2027	2027	2027	2028	2028	2028	2028	2029	2028	2029	2028	2029	2028	2029	2027
3838403773455	383840	3773455	1.40814E-05	1.40814E-05	6.03027E-05	6.03027E-05	0.000141892	9.37438E-05	0.000158307	0.000158307	4.77838E-05	4.92429E-05	0.000265085	0.000265085	0.000194418	0.000194418	1.92594E-05	1.92594E-05	6.20095E-05	6.20095E-05	0.000254631
3838503773455	383850	3773455	1.38606E-05	1.38606E-05	5.93573E-05	5.93573E-05	0.000139423	9.21126E-05	0.000155552	0.000155552	4.69523E-05	4.8386E-05	0.000260537	0.000260537	0.000191035	0.000191035	1.89243E-05	1.89243E-05	6.09305E-05	6.09305E-05	0.000244859
3838603773455	383860	3773455	1.36275E-05	1.36275E-05	5.83588E-05	5.83588E-05	0.000136887	9.04369E-05	0.000152722	0.000152722	4.60982E-05	4.75058E-05	0.000255886	0.000255886	0.00018756	0.00018756	1.858E-05	1.858E-05	5.98221E-05	5.98221E-05	0.000235082
3838703773455	383870	3773455	1.33242E-05	1.33242E-05	5.706E-05	5.706E-05	0.000133934	8.84859E-05	0.000149428	0.000149428	4.51037E-05	4.64809E-05	0.000250566	0.000250566	0.000183514	0.000183514	1.81792E-05	1.81792E-05	5.85315E-05	5.85315E-05	0.000223812
3838803773455	383880	3773455	1.30229E-05	1.30229E-05	5.577E-05	5.577E-05	0.000131061	8.65876E-05	0.000146222	0.000146222	4.41361E-05	4.54837E-05	0.000245387	0.000245387	0.000179577	0.000179577	1.77892E-05	1.77892E-05	5.72758E-05	5.72758E-05	0.000213253
3838903773455	383890	3773455	1.26681E-05	1.26681E-05	5.42503E-05	5.42503E-05	0.00012793	8.45192E-05	0.000142729	0.000142729	4.30818E-05	4.43972E-05	0.000239821	0.000239821	0.000175287	0.000175287	1.73643E-05	1.73643E-05	5.59076E-05	5.59076E-05	0.000202055
3839003773455	383900	3773455	1.22823E-05	1.22823E-05	5.25981E-05	5.25981E-05	0.000124713	8.23942E-05	0.00013914	0.00013914	4.19986E-05	4.3281E-05	0.000234178	0.000234178	0.00017088	0.00017088	1.69277E-05	1.69277E-05	5.4502E-05	5.4502E-05	0.00019106
3839103773455	383910	3773455	1.19047E-05	1.19047E-05	5.09812E-05	5.09812E-05	0.000121644	8.03663E-05	0.000135716	0.000135716	4.09649E-05	4.22158E-05	0.000228793	0.000228793	0.000166674	0.000166674	1.65111E-05	1.65111E-05	5.31606E-05	5.31606E-05	0.000181049
3829703773465	382970	3773465	1.79788E-05	1.79788E-05	7.6993E-05	7.6993E-05	0.000158839	0.00010494	0.000177213	0.000177213	5.34906E-05	5.51239E-05	0.000320805	0.000320805	0.00021637	0.00021637	2.15596E-05	2.15596E-05	6.94153E-05	6.94153E-05	4.78067E-05
3829803773465	382980	3773465	1.82697E-05	1.82697E-05	7.82388E-05	7.82388E-05	0.000163005	0.000107692	0.000181861	0.000181861	5.48936E-05	5.65698E-05	0.000328715	0.000328715	0.000223346	0.000223346	2.21251E-05	2.21251E-05	7.1236E-05	7.1236E-05	4.88513E-05
3829903773465	382990	3773465	1.85276E-05	1.85276E-05	7.93433E-05	7.93433E-05	0.00016695	0.000110299	0.000186263	0.000186263	5.62223E-05	5.7939E-05	0.000336239	0.000336239	0.000228752	0.000228752	2.26606E-05	2.26606E-05	7.29603E-05	7.29603E-05	4.98541E-05
3830003773465	383000	3773465	1.87091E-05	1.87091E-05	8.01208E-05	8.01208E-05	0.000170351	0.000112545	0.000190057	0.000190057	5.73674E-05	5.91191E-05	0.000342822	0.000342822	0.000233411	0.000233411	2.31221E-05	2.31221E-05	7.44462E-05	7.44462E-05	5.07196E-05
3830103773465	383010	3773465	1.88907E-05	1.88907E-05	8.08983E-05	8.08983E-05	0.000173653	0.000114727	0.000193741	0.000193741	5.84795E-05	6.02651E-05	0.000349212	0.000349212	0.000237936	0.000237936	2.35704E-05	2.35704E-05	7.58894E-05	7.58894E-05	5.16269E-05
3830203773465	383020	3773465	1.90207E-05	1.90207E-05	8.1455E-05	8.1455E-05	0.000176465	0.000116585	0.000196879	0.000196879	5.94265E-05	6.1241E-05	0.000354726	0.000354726	0.000241789	0.000241789	2.3952E-05	2.3952E-05	7.71183E-05	7.71183E-05	5.24506E-05
3830303773465	383030	3773465	1.91383E-05	1.91383E-05	8.19586E-05	8.19586E-05	0.000178989	0.000118252	0.000199695	0.000199695	6.02765E-05	6.2117E-05	0.000359712	0.000359712	0.000245247	0.000245247	2.42947E-05	2.42947E-05	7.82214E-05	7.82214E-05	5.32804E-05
3830403773465	383040	3773465	1.92868E-05	1.92868E-05	8.25948E-05	8.25948E-05	0.00018155	0.000119944	0.000202552	0.000202552	6.11389E-05	6.30058E-05	0.000364685	0.000364685	0.000248756	0.000248756	2.46423E-05	2.46423E-05	7.93406E-05	7.93406E-05	5.42473E-05
3830503773465	383050	3773465	1.95612E-05	1.95612E-05	8.37699E-05	8.37699E-05	0.000184883	0.000122146	0.00020627	0.00020627	6.22613E-05	6.41624E-05	0.000370895	0.000370895	0.00025323	0.00025323	2.50946E-05	2.50946E-05	8.07971E-05	8.07971E-05	5.56023E-05
3830603773465	383060	3773465	1.98295E-05	1.98295E-05	8.49185E-05	8.49185E-05	0.000188038	0.000124231	0.000209791	0.000209791	6.33239E-05	6.52574E-05	0.000376731	0.000376731	0.00025764	0.00025764	2.55229E-05	2.55229E-05	8.2176E-05	8.2176E-05	5.7017E-05
3830703773465	383070	3773465	2.01658E-05	2.01658E-05	8.63587E-05	8.63587E-05	0.000191518	0.00012653	0.000213673	0.000213673	6.44958E-05	6.64651E-05	0.00038307	0.00038307	0.00026241	0.00026241	2.59952E-05	2.59952E-05	8.36968E-05	8.36968E-05	5.86824E-05
3830803773465	383080	3773465	2.05433E-05	2.05433E-05	8.79756E-05	8.79756E-05	0.000195151	0.00012893	0.000217726	0.000217726	6.57193E-05	6.77259E-05	0.000389576	0.000389576	0.00026739	0.00026739	2.64884E-05	2.64884E-05	8.52845E-05	8.52845E-05	6.05627E-05
3830903773465	383090	3773465	2.09477E-05	2.09477E-05	8.97074E-05	8.97074E-05	0.000198766	0.000131318	0.000221759	0.000221759	6.69365E-05	6.89804E-05	0.00039594	0.00039594	0.000272345	0.000272345	2.6979E-05	2.6979E-05	8.68642E-05	8.68642E-05	6.26041E-05
3831003773465	383100	3773465	2.17049E-05	2.17049E-05	9.295E-05	9.295E-05	0.000204568	0.000135151	0.000228232	0.000228232	6.88904E-05	7.09939E-05	0.000405873	0.000405873	0.000280295	0.000280295	2.77665E-05	2.77665E-05	8.93998E-05	8.93998E-05	6.57618E-05
3831103773465	383110	3773465	2.25364E-05	2.25364E-05	9.65108E-05	9.65108E-05	0.000210596	0.000139134	0.000234958	0.000234958	7.09206E-05	7.30861E-05	0.00041596	0.00041596	0.000288555	0.000288555	2.85848E-05	2.85848E-05	9.20344E-05	9.20344E-05	6.93373E-05
3831203773465	383120	3773465	2.34132E-05	2.34132E-05	0.000100266	0.000100266	0.000216931	0.00014332	0.000242026	0.000242026	7.30539E-05	7.52846E-05	0.000426203	0.000426203	0.000297235	0.000297235	2.94446E-05	2.94446E-05	9.48028E-05	9.48028E-05	7.33485E-05
3831303773465	383130	3773465	2.42798E-05	2.42798E-05	0.000103977	0.000103977	0.000223603	0.000147727	0.0002494 7	0.0002494 7	7.53008E-05	7.76E-05	0.000436638	0.000436638	0.000306376	0.000306376	3.03502E-05	3.03502E-05	9.77186E-05	9.77186E-05	7.77836E-05
3831403773465	383140	3773465	2.50906E-05	2.50906E-05	0.000107449	0.000107449	0.000230802	0.000152483	0.000257501	0.000257501	7.7725E-05	8.00983E-05	0.00044755	0.00044755	0.00031624	0.00031624	3.13273E-05	3.13273E-05	0.000100865	0.000100865	8.26604E-05
3831503773465	383150	3773465	2.55817E-05	2.55817E-05	0.000109552	0.000109552	0.000235703	0.000155722	0.00026297	0.00026297	7.93756E-05	8.17993E-05	0.000454443	0.000454443	0.000322956	0.000322956	3.19926E-05	3.19926E-05	0.000103007	0.000103007	8.67014E-05
3831603773465	383160	3773465	2.60005E-05	2.60005E-05	0.000111346	0.000111346	0.000240482	0.000158879	0.000268301	0.000268301	8.09849E-05	8.34577E-05	0.00046082	0.00046082	0.000329503	0.000329503	3.26412E-05	3.26412E-05	0.000105095	0.000105095	9.09216E-05
3831703773465	383170	3773465	2.63863E-05	2.63863E-05	0.000112998	0.000112998	0.0002464	0.000162789	0.000274904	0.000274904	8.2978E-05	8.55116E-05	0.000468666	0.000468666	0.000337613	0.000337613	3.34446E-05	3.34446E-05	0.000107681	0.000107681	9.58163E-05
3831803773465	383180	3773465	2.66566E-05	2.66566E-05	0.000114155	0.000114155	0.000254671	0.000168253	0.000284132	0.000284132	8.57633E-05	8.8382E-05	0.00047999	0.00047999	0.000348945	0.000348945	3.45672E-05	3.45672E-05	0.000111296	0.000111296	0.000101767
3831903773465	383190	3773465	2.66483E-05	2.66483E-05	0.00011412	0.00011412	0.000263824	0.0001743	0.000294344	0.000294344	8.88457E-05	9.15586E-05	0.000492538	0.000492538	0.000361487	0.000361487	3.58096E-05	3.58096E-05	0.000115296	0.000115296	0.000107934
3832003773465	383200	3773465	2.64462E-05	2.64462E-05	0.000113254	0.000113254	0.000271146	0.000179137	0.000302512	0.000302512	9.13112E-05	9.40994E-05	0.000501995	0.000501995	0.000371518	0.000371518	3.68033E-05	3.68033E-05	0.000118496	0.000118496	0.000113395
3832103773465	383210	3773465	2.60995E-05	2.60995E-05	0.00011177	0.00011177	0.000278069	0.000183711	0.000310236	0.000310236	9.36427E-05	9.6502E-05	0.000510807	0.000510807	0.000381004	0.000381004	3.7743E-05	3.7743E-05	0.000121521	0.000121521	0.000118785
3832203773465	383220	3773465	2.54703E-05	2.54703E-05	0.000109075	0.000109075	0.000286683	0.000189402	0.000319847	0.000319847	9.65435E-05	9.94914E-05	0.000522621	0.000522621	0.000392807	0.000392807	3.89122E-05	3.89122E-05	0.000125285	0.000125285	0.000124599
3832303773465	383230	3773465	2.35659E-05	2.35659E-05	0.00010092	0.00010092	0.000302128	0.000199606	0.000337078	0.000337078	0.000101745	0.000104852	0.000544999	0.000544999	0.00041397	0.00041397	4.10086E-05	4.10086E-05	0.000132035	0.000132035	0.000129034
3835903773465	383590	3773465	2.10302E-05	2.10302E-05	9.00608E-05	9.00608E-05	0.000225178	0.000148768	0.000251226	0.000251226	7.5831E-05	7.81465E-05	0.000405396	0.000405396	0.000308534	0.000308534	3.0564E-05	3.0564E-05	9.84067E-05	9.84067E-05	0.000686741
3836003773465	383600	3773465	2.07744E-05	2.07744E-05	8.89652E-05	8.89652E-05	0.000221177	0.000146125	0.000246763	0.000246763	7.44837E-05	7.67581E-05	0.000399058	0.000399058	0.000303052	0.000303052	3.00209E-05	3.00209E-05	9.66583E-05	9.66583E-05	0.000695844
3836103773465	383610	3773465	2.03948E-05	2.03948E-05	8.73395E-05	8.73395E-05	0.000215442	0.000142336	0.000240365	0.000240365	7.25526E-05	7.47679E-05	0.000390619	0.000390619	0.000295195	0.000295195	2.92426E-05	2.92426E-05	9.41522E-05	9.41522E-05	0.000689123
3836203773465	383620	3773465	1.99821E-05	1.99821E-05	8.55724E-05	8.55724E-05	0.000208789	0.00013794	0.000232942	0.000232942	7.03119E-05	7.24589E-05	0.000382039	0.000382039	0.000286078	0.000286078	2.83395E-05	2.83395E-05	9.12445E-05	9.12445E-05	0.000696131
3836303773465	383630	3773465	1.96376E-05	1.96376E-05	8.40968E-05	8.40968E-05	0.000202889	0.000134042	0.000226359	0.000226359	6.83251E-05	7.04113E-05	0.000373394	0.000373394	0.000277994	0.000277994	2.75387E-05	2.75387E-05	8.86661E-05	8.86661E-05	0.00068535
3836403773465	383640	3773465	1.92621E-05	1.92621E-05	8.24887E-05	8.24887E-05	0.000196481	0.000129808	0.00021921	0.00021921	6.6167E-05	6.81873E-05	0.000363693	0.000363693	0.000269214	0.000269214	2.66688E-05	2.66688E-05	8.58655E-05	8.58655E-05	0.000658985
3836503773465	383650	3773465	1.89175E-05	1.89175E-05	8.10132E-05	8.10132E-05	0.000190513	0.000125866	0.000212552	0.000212552	6.41574E-05	6.61164E-05	0.000354392	0.000354392	0.000261037	0.000261037	2.58589E-05	2.58589E-05	8.32577E-05	8.32577E-05	0.000626937
3836603773465	383660	3773465	1.85915E-05	1.85915E-05	7.96172E-05	7.96172E-05	0.000185453	0.000122523	0.000206906	0.000206906	6.24532E-05	6.43602E-05	0.000346185	0.000346185	0.000254103	0.000254103	2.5172E-05	2.5172E-05	8.10461E-05	8.10461E-05	0.000594339
3836703773465	383670	3773465	1.82738E-05	1.82738E-05	7.82565E-05	7.82565E-05	0.000180925	0.000119531	0.000201855	0.000201855	6.09285E-05	6.27889E-05	0.000338571	0.000338571	0.0002479	0.0002479	2.45574E-05	2.45574E-05	7.90675E-05	7.90675E-05	0.000561688
3836803773465	383680	3773465	1.79251E-05	1.79251E-05	7.67633E-05	7.67633E-05	0.000176471	0.000116589	0.000196885	0.000196885	5.94285E-05	6.12432E-05	0.000330957	0.000330957	0.00024179 7	0.00024179 7	2.39529E-05	2.39529E-05	7.7121E-05	7.7121E-05	0.000528177
3836903773465	383690	3773465	1.74547E-05	1.74547E-05	7.47488E-05	7.47488E-05	0.000171251	0.00011314	0.000191062	0.000191062	5.76707E-05	5.94316E-05	0.000322068	0.000322068	0.000234645	0.000234645	2.32444E-05	2.32444E-05	7.48398E-05	7.48398E-05	0.00048899
3837003773465	383700	3773465	1.6943E-05	1.6943E-05	7.25576E-05	7.25576E-05	0.000166362	0.00010991	0.000185607	0.000185607	5.60243E-05	5.77349E-05	0.000313603	0.000313603	0.000227946	0.000227946	2.25808E-05	2.25808E-05	7.27032E-05	7.27032E-05	0.000452674
3837103773465	383710	3773465	1.64293E-05	1.64293E-05	7.03575E-05	7.03575E-05	0.000161865	0.000106939	0.00018059	0.00018059	5.45099E-05	5.61743E-05	0.000305744	0.000305744	0.000221784	0.000221784	2.19704E-05	2.19704E-05	7.0738E-05	7.0738E-05	0.000420268
3837203773465	383720	3773465	1.59238E-05	1.59238E-05	6.81928E-05	6.81928E-05	0.000157724	0.000104203	0.000175969	0.000175969	5.31151E-05	5.4737E-05	0.000298427	0.000298427	0.00021611	0.00021611	2.14082E-05	2.14082E-05	6.8928E-05	6.8928E-05	0.000391753
3837303773465	383730	3773465	1.54266E-05	1.54266E-05	6.60634E-05	6.60634E-05	0.000153821	0.000101625	0.000171615	0.000171615	5.18009E-05	5.33826E-05	0.000291496	0.000291496	0.000210762	0.000210762	2.08785E-05	2.08785E-05	6.72225E-05	6.72225E-05	0.000366414
3837403773465	383740	3773465	1.51088E-05	1.51088E-05	6.47028E-05	6.47028E-05	0.000151058	9.97991E-05	0.000168532	0.000168532	5.08704E-05	5.24237E-05	0.000286317	0.000286317	0.00020676	0.00020676	2.05035E-05	2.05035E-05	6.6015E-05	6.6015E-05	0.000348513
3837503773465	383750	3773465	1.48014E-05	1.48014E-05	6.33863E-05	6.33863E-05	0.000148368	9.80222E-05	0.000165532	0.000165532	4.99646E-05	5.14903E-05	0.000281266	0.000281266	0.00020329 1	0.00020329 1	2.01384E-05	2.01384E-05	6.48396E-05	6.48396E-05	0.000331907
3837603773465	383760	3773465	1.45662E-05	1.45662E-05	6.2379E-05	6.2379E-05	0.000146101	9.65246E-05	0.000163003	0.000163003	4.92012E-05	5.07036E-05	0.000276873	0.000276873	0.000200185	0.000200185	1.98307E-05	1.98307E-05	6.38489E-05	6.38489E-05	0.000318166
3837703773465	383770	3773465	1.44301E-05	1.44301E-05	6.17959E-05	6.17959E-05	0.000144355	9.5371E-05	0.000161055	0.000161055	4.86132E-05	5.00976E-05	0.000273292	0.000273292	0.00019779 3	0.00019779 3	1.95937E-05	1.95937E-05	6.30859E-05	6.30859E-05	0.000307583
3837803773465	383780	3773465	1.42918E-05	1.42918E-05	6.12039E-05	6.12039E-05	0.000142603	9.42134E-05	0.0001591	0.0001591	4.80231E-05	4.94895E-05	0.000269736	0.000269736	0.00019539 2	0.00019539 2	1.93559E-05	1.93559E-05	6.23201E-05	6.23201E-05	0.000297471
3837903773465	383790	3773465	1.42299E-05	1.42299E-05	6.09388E-05	6.09388E-05	0.000141249	9.33188E-05	0.000157589	0.000157589	4.75672E-05	4.90196E-05	0.000266824	0.000266824	0.00019353 7	0.00019353 7	1.91721E-05	1.91721E-05	6.17284E-05	6.17284E-05	0.000289723
3838003773465	383800	3773465	1.41742E-05	1.41742E-05	6.07003E-05	6.07003E-05	0.00013995	9.24607E-05	0.00015614	0.00015614	4.71298E-05	4.85689E-05	0.000264029	0.000264029	0.00019175 7	0.00019175 7	1.89958E-05	1.89958E-05	6.11608E-05	6.11608E-05	0.000282608
3838103773465	383810	3773465	1.41928E-05	1.41928E-05	6.07798E-05	6.07798E-05	0.000139074	9.18819E-05	0.000155162	0.000155162	4.68347E-05	4.82648E-05	0.000261929	0.000261929	0.000190557	0.000190557	1.88769E-05	1.88769E-05	6.07779E-05	6.07779E-05	0.000277862
3838203773465	383820	3773465	1.43826E-05	1.43826E-05	6.15927E-05	6.15927E-05	0.00013927	9.20114E-05	0.000155381	0.000155381	4.69008E-05	4.83328E-05	0.000261632	0.000261632	0.000190825	0.000190825	1.89035E-05	1.89035E-05	6.08636E-05	6.08636E-05	0.000278943
3838303773465	383830	3773465	1.45415E-05	1.45415E-05	6.2273E-05	6.2273E-05	0.000139479	9.2149E-05	0.000155614	0.000155614	4.69709E-05	4.84051E-05	0.000261491	0.000261491	0.000191111	0.000191111	1.89318E-05	1.89318E-05	6.09546E-05	6.09546E-05	0.000280578
3838403773465	383840	3773465	1.44074E-05	1.44074E-05	6.16987E-05	6.16987E-05	0.0001378	9.104E-05	0.000153741	0.000153741	4.64056E-05	4.78226E-05	0.000258257	0.000258257	0.000188811	0.000188811	1.87039E-05	1.87039E-05	6.0221E-05	6.0221E-05	0.000272681
3838503773465	383850	3773465	1.41722E-05	1.41722E-05	6.06914E-05	6.06914E-05	0.000135447	8.94857E-05	0.000151116	0.000151116	4.56133E-05	4.70061E-05	0.000253902	0.000253902	0.000185587	0.000185587	1.83846E-05	1.83846E-05	5.91929E-05	5.91929E-05	0.000261662
3838603773465	383860	3773465	1.39266E-05	1.39266E-05	5.964E-05	5.964E-05	0.000133039	8.7895E-05	0.00014843	0.00014843	4.48025E-05	4.61705E-05	0.000249471	0.000249471	0.000182288	0.000182288	1.80578E-05	1.80578E-05	5.81406E-05	5.81406E-05	0.000250757
3838703773465	383870	3773465	1.3613E-05	1.3613E-05	5.8297E-05	5.8297E-05	0.00013024	8.60452E-05	0.000145306	0.000145306	4.38596E-05	4.51988E-05	0.000244382	0.000244382	0.000178452	0.000178452	1.76778E-05	1.76778E-05	5.6917E-05	5.6917E-05	0.000238377
3838803773465	383880	3773465	1.33015E-05	1.33015E-05	5.69628E-05	5.69628E-05	0.000127519	8.4248E-05	0.000142271	0.000142271	4.29435E-05	4.42548E-05	0.00023946	0.00023946	0.000174724	0.000174724	1.73085E-05	1.73085E-05	5.57283E-05	5.57283E-05	0.000226821
3838903773465	383890	3773465	1.29487E-05	1.29487E-05	5.54519E-05	5.54519E-05	0.000124621	8.23335E-05	0.000139038	0.000139038	4.19676E-05	4.32491E-05	0.000234268	0.000234268	0.000170754	0.000170754	1.69152E-05	1.69152E-05	5.44618E-05	5.44618E-05	0.00021499
3839003773465	383900	3773465	1.25752E-05	1.25752E-05	5.38527E-05	5.38527E-05	0.000121693	8.03987E-05	0.000135771	0.000135771	4.09814E-05	4.22328E-05	0.000229064	0.000229064	0.000166741	0.000166741	1.65177E-05	1.65177E-05	5.3182E-05	5.3182E-05	0.000203547
3839103773465	383910	3773465	1.221E-05	1.221E-05	5.22888E-05	5.22888E-05	0.000118862	7.85287E-05	0.000132613	0.000132613	4.00282E-05	4.12505E-05	0.000224052	0.000224052	0.00016286 3	0.00016286 3	1.61335E-05	1.61335E-05	5.1945E-05	5.1945E-05	0.000193053
3829703773475	382970	3773475	1.79932E-05	1.79932E-05	7.70549E-05	7.70549E-05	0.000150611	9.95036E-05	0.000168033	0.000168033	5.07198E-05	5.22685E-05	0.000305384	0.000305384	0.000206364	0.000206364	2.04428E-05	2.04428E-05	6.58195E-05	6.58195E-05	4.79738E-05
3829803773475	382980	3773475	1.83089E-05	1.83089E-05	7.84067E-05	7.84067E-05	0.00015447	0.000102054	0.00017234	0.00017234	5.20196E-05	5.3608E-05	0.00031274	0.00031274	0.000211652	0.000211652	2.09667E-05	2.09667E-05	6.75063E-05	6.75063E-05	4.90781E-05
3829903773475	382990	3773475	1.8606E-05	1.8606E-05	7.9679E-05	7.9679E-05	0.000158189	0.000104511	0.000176489	0.000176489	5.32719E-05	5.48986E-05	0.000319826	0.000319826	0.000216748	0.000216748	2.14714E-05	2.14714E-05	6.91315E-05	6.91315E-05	5.01764E-05
3830003773475	383000	3773475	1.88556E-05	1.88556E-05	8.07481E-05	8.07481E-05	0.000161571	0.000106745	0.000180262	0.000180262	5.44108E-05	5.60722E-05	0.000326319	0.000326319	0.00022138 1	0.00022138 1	2.19305E-05	2.19305E-05	7.06095E-05	7.06095E-05	5.12091E-05
3830103773475	383010	3773475	1.91053E-05	1.91053E-05	8.18172E-05	8.18172E-05	0.000164855	0.000108914	0.000183926	0.000183926	5.55167E-05	5.72119E-05	0.000332593	0.000332593	0.000225881	0.000225881	2.23762E-05	2.23762E-05	7.20446E-05	7.20446E-05	5.22835E-05
3830203773475	383020	3773475	1.93384E-05	1.93384E-05	8.28157E-05	8.28157E-05	0.000167937	0.00011095	0.000187364	0.000187364	5.65545E-05	5.82814E-05	0.000338481	0.000338481	0.000230103	0.000230103	2.27945E-05	2.27945E-05	7.33913E-05	7.33913E-05	5.33699E-05
3830303773475	383030	3773475	1.95654E-05	1.95654E-05	8.37876E-05	8.37876E-05	0.000170865	0.000112885	0.000190631	0.000190631	5.75407E-05	5.92977E-05	0.000344046	0.000344046	0.000234116	0.000234116	2.3192E-05	2.3192E-05	7.46712E-05	7.46712E-05	5.44981E-05
3830403773475	383040	3773475	1.9813E-05	1.9813E-05	8.48478E-05	8.48478E-05	0.000173775	0.000114808	0.000193878	0.000193878	5.85207E-05	6.03076E-05	0.000349522	0.000349522	0.000238103	0.000238103	2.3587E-05	2.3587E-05	7.59429E-05	7.59429E-05	5.57337E-05
3830503773475	383050	3773475	2.01596E-05	2.01596E-05	8.63322E-05	8.63322E-05	0.0001772	0.00011707	0.000197699	0.000197699	5.96741E-05	6.14962E-05	0.000355796	0.000355796	0.000242796	0.000242796	2.40518E-05	2.40518E-05	7.74396E-05	7.74396E-05	5.72976E-05

			MSite Grubbing / Prep	MMass Grading / Excavation	MMass Grading / Excavation	MDrainage / Utilities Trenching	MFoundations / Concrete Pads	MBuilding / Structure Construction	MAsphalt Paving	MLandscaping or Other Finishing	MWaterside Construction (Piles)	RSSWRe-striping South Valley	RSSWRe-striping Silver Lake Boulevard	RSSWDemolition	RSSWPlacing Base	RSSWForm/Place Rebar and Pour	Child Risk				
Unique Identifier	X (UTM)	Y (UTM)	2027	2027	2028	2028	2028	2028	2028	2028	2028	2029	2029	2029	2029	2029	3rd Trimester	0<2	2<16	Total	per million
3838403773455	383840	3773455	0.000229772	0.000573759	0.000573759	0.000160572	0.000296285	0.000532776	0.000376907	0.000114214	0.000202226	0.000105045	0.000395113	0.000661756	0.00035973	0.000107674	8.61139E-09	1.6297E-07	7.6614E-08	2.48193E-07	0.24819272
3838503773455	383850	3773455	0.000220955	0.000551741	0.000551741	0.00015441	0.000284915	0.000512331	0.000362443	0.000109831	0.000194466	0.000102935	0.00037472	0.000627698	0.000341216	0.000102132	8.30769E-09	1.5806E-07	7.3647E-08	2.40015E-07	0.24001463
3838603773455	383860	3773455	0.000212132	0.000529709	0.000529709	0.000148244	0.000273538	0.000491873	0.000347971	0.000105446	0.000186701	0.000100819	0.000355377	0.000595389	0.000323653	9.6875E-05	8.01137E-09	1.5319E-07	7.0766E-08	2.31966E-07	0.23196592
3838703773455	383870	3773455	0.000201962	0.000504315	0.000504315	0.000141137	0.000260425	0.000468293	0.000331289	0.000100391	0.000177751	9.84631E-05	0.000335351	0.000561942	0.000305471	9.14329E-05	7.68777E-09	1.4768E-07	6.7672E-08	2.23037E-07	0.2230374
3838803773455	383880	3773455	0.000192434	0.000480522	0.000480522	0.000134479	0.000248138	0.000446199	0.000315659	9.56543E-05	0.000169364	9.61821E-05	0.000316958	0.000531212	0.000288766	8.64328E-05	7.38513E-09	1.4247E-07	6.4782E-08	2.14638E-07	0.21463831
3838903773455	383890	3773455	0.000182329	0.000455289	0.000455289	0.000127417	0.000235108	0.000422769	0.000299084	9.06314E-05	0.000160471	9.37605E-05	0.000298585	0.000500498	0.00027207	8.14354E-05	7.07034E-09	1.369E-07	6.1815E-08	2.05788E-07	0.20578752
3839003773455	383900	3773455	0.000172407	0.000430514	0.000430514	0.000120483	0.000222315	0.000399763	0.000282808	8.56995E-05	0.000151739	9.13087E-05	0.00028103	0.00047116	0.000256122	7.66618E-05	6.75996E-09	1.313E-07	5.8919E-08	1.9698E-07	0.19697956
3839103773455	383910	3773455	0.000163374	0.000407958	0.000407958	0.000114171	0.000210667	0.000378818	0.000267991	8.12095E-05	0.000143789	8.89675E-05	0.000265074	0.00044447	0.000241614	7.23192E-05	6.47222E-09	1.2605E-07	5.6251E-08	1.88774E-07	0.18877439
3829703773465	382970	3773465	4.31395E-05	0.000107723	0.000107723	3.01472E-05	5.56273E-05	0.000100028	7.0764E-05	2.14436E-05	3.79678E-05	0.000224303	6.09931E-05	0.000103864	5.64602E-05	1.68995E-05	5.50306E-09	1.4316E-07	4.712E-08	1.95784E-07	0.19578382
3829803773465	382980	3773465	4.40821E-05	0.000110076	0.000110076	3.08059E-05	5.68428E-05	0.000102214	7.23102E-05	2.19122E-05	3.87974E-05	0.000229081	6.27867E-05	0.000106962	5.81446E-05	1.74037E-05	5.66929E-09	1.4695E-07	4.9079E-08	2.01696E-07	0.20169579
3829903773465	382990	3773465	4.49871E-05	0.000112336	0.000112336	3.14383E-05	5.80096E-05	0.000104312	7.37946E-05	2.2362E-05	3.95939E-05	0.0002332	6.45803E-05	0.000110052	5.98243E-05	1.79065E-05	5.83583E-09	1.5062E-07	5.1097E-08	2.07552E-07	0.20755216
3830003773465	383000	3773465	4.57681E-05	0.000114286	0.000114286	3.19841E-05	5.90167E-05	0.000106123	7.50757E-05	2.27502E-05	4.02813E-05	0.000236175	6.62483E-05	0.000112938	6.13933E-05	1.83761E-05	5.99371E-09	1.539E-07	5.3078E-08	2.12972E-07	0.21297182
3830103773465	383010	3773465	4.65868E-05	0.000116331	0.000116331	3.25563E-05	6.00725E-05	0.000108021	7.64187E-05	2.31572E-05	4.10018E-05	0.000238687	6.80067E-05	0.000115995	6.30546E-05	1.88733E-05	6.15822E-09	1.5724E-07	5.5193E-08	2.18592E-07	0.21859227
3830203773465	383020	3773465	4.73301E-05	0.000118187	0.000118187	3.30757E-05	6.1031E-05	0.000109745	7.7638E-05	2.35267E-05	4.16561E-05	0.000240159	6.9715E-05	0.000118957	6.46651E-05	1.93554E-05	6.31856E-09	1.6032E-07	5.7318E-08	2.23956E-07	0.22395575
3830303773465	383030	3773465	4.80788E-05	0.000120057	0.000120057	3.3599E-05	6.19964E-05	0.000111481	7.88662E-05	2.38988E-05	4.2315E-05	0.000240943	7.14734E-05	0.000122022	6.6331E-05	1.9854E-05	6.48119E-09	1.6332E-07	5.9541E-08	2.29342E-07	0.22934193
3830403773465	383040	3773465	4.89514E-05	0.000122235	0.000122235	3.42087E-05	6.31216E-05	0.000113504	8.02975E-05	2.43326E-05	4.3083E-05	0.000241556	7.34429E-05	0.000125443	6.81907E-05	2.04107E-05	6.65518E-09	1.6649E-07	6.2006E-08	2.35156E-07	0.23515572
3830503773465	383050	3773465	5.01741E-05	0.000125289	0.000125289	3.50632E-05	6.46982E-05	0.000116339	8.23032E-05	2.49404E-05	4.41591E-05	0.000243128	7.59399E-05	0.000129764	7.05395E-05	2.11137E-05	6.85978E-09	1.7037E-07	6.5059E-08	2.4229E-07	0.24228954
3830603773465	383060	3773465	5.14507E-05	0.000128476	0.000128476	3.59553E-05	6.63443E-05	0.000119299	8.43972E-05	2.55749E-05	4.52826E-05	0.000244213	7.85725E-05	0.000134322	7.30176E-05	2.18554E-05	7.068E-09	1.7418E-07	6.836E-08	2.49612E-07	0.24961169
3830703773465	383070	3773465	5.29535E-05	0.000132229	0.000132229	3.70055E-05	6.82822E-05	0.000122784	8.68623E-05	2.63219E-05	4.66053E-05	0.000245605	8.1592E-05	0.000139543	7.58556E-05	2.27049E-05	7.29405E-09	1.7833E-07	7.2193E-08	2.57821E-07	0.25782051
3830803773465	383080	3773465	5.46502E-05	0.000136466	0.000136466	3.81912E-05	7.047E-05	0.000126718	8.96455E-05	2.71653E-05	4.80986E-05	0.000247062	8.49532E-05	0.00014535	7.9012E-05	2.36497E-05	7.53281E-09	1.8268E-07	7.656E-08	2.6677E-07	0.26677042
3830903773465	383090	3773465	5.64924E-05	0.000141066	0.000141066	3.94786E-05	7.28454E-05	0.00013099	9.26673E-05	2.8081E-05	4.97199E-05	0.000248363	8.86107E-05	0.000151666	8.24453E-05	2.46773E-05	7.77934E-09	1.8708E-07	8.1462E-08	2.7632E-07	0.2763198
3831003773465	383100	3773465	5.93418E-05	0.000148181	0.000148181	4.14698E-05	7.65196E-05	0.000137597	9.73413E-05	2.94974E-05	5.22277E-05	0.000252589	9.38007E-05	0.000160596	8.72999E-05	2.61304E-05	8.10269E-09	1.935E-07	8.8323E-08	2.89927E-07	0.28992689
3831103773465	383110	3773465	6.25682E-05	0.000156238	0.000156238	4.37246E-05	8.06801E-05	0.000145078	0.000102634	3.11012E-05	5.50673E-05	0.000256924	9.96689E-05	0.000170681	9.27821E-05	2.77713E-05	8.44741E-09	2.0038E-07	9.6325E-08	3.05153E-07	0.30515318
3831203773465	383120	3773465	6.61879E-05	0.000165276	0.000165276	4.62541E-05	8.53475E-05	0.000153471	0.000108571	3.29004E-05	5.82531E-05	0.000261496	0.000106291	0.000182082	9.89796E-05	2.96263E-05	8.81419E-09	2.0769E-07	1.0573E-07	3.22235E-07	0.32223451
3831303773465	383130	3773465	7.01899E-05	0.00017527	0.00017527	4.90509E-05	9.05081E-05	0.0001625	0.000115136	3.48897E-05	6.17754E-05	0.000266395	0.000113731	0.0001949	0.000105948	3.1712E-05	9.20243E-09	2.1532E-07	1.1689E-07	3.41411E-07	0.34141095
3831403773465	383140	3773465	7.45906E-05	0.000186258	0.000186258	5.21262E-05	9.61826E-05	0.000172954	0.000122355	3.70772E-05	6.56485E-05	0.000271826	0.000122066	0.000209272	0.00011376	3.40504E-05	9.61492E-09	2.2317E-07	1.3037E-07	3.63152E-07	0.36315164
3831503773465	383150	3773465	7.82372E-05	0.000195364	0.000195364	5.46745E-05	0.000100885	0.00018141	0.000128336	3.88898E-05	6.88579E-05	0.000274373	0.000129427	0.000222023	0.000120692	3.61251E-05	9.94825E-09	2.2864E-07	1.4398E-07	3.82561E-07	0.38256101
3831603773465	383160	3773465	8.20454E-05	0.000204873	0.000204873	5.73358E-05	0.000105795	0.0001902	0.000134583	4.07828E-05	7.22095E-05	0.000276825	0.000137259	0.000235597	0.00012807	3.83337E-05	1.02759E-08	2.3368E-07	1.598E-07	4.03749E-07	0.40374886
3831703773465	383170	3773465	8.64622E-05	0.000215903	0.000215903	6.04224E-05	0.000111491	0.000200481	0.000141828	4.29783E-05	7.60968E-05	0.000280684	0.000146408	0.000251463	0.000136695	4.09152E-05	1.06361E-08	2.3905E-07	1.7989E-07	4.2957E-07	0.42957001
3831803773465	383180	3773465	9.18324E-05	0.000229313	0.000229313	6.41753E-05	0.000118415	0.000212933	0.000150637	4.56477E-05	8.08233E-05	0.0002873	0.000157637	0.000270945	0.000147286	4.40852E-05	1.10664E-08	2.4521E-07	2.0759E-07	4.63874E-07	0.46387354
3831903773465	383190	3773465	9.73965E-05	0.000243207	0.000243207	6.80637E-05	0.00012559	0.000225835	0.000159765	4.84135E-05	8.57204E-05	0.000294796	0.000169936	0.000292312	0.000158901	4.75618E-05	1.15071E-08	2.5076E-07	2.4348E-07	5.05747E-07	0.50574668
3832003773465	383200	3773465	0.000102325	0.000255514	0.000255514	7.15079E-05	0.000131946	0.000237263	0.000167849	5.08633E-05	9.0058E-05	0.000300052	0.000181678	0.000312805	0.000170041	5.08961E-05	1.18846E-08	2.5483E-07	2.8501E-07	5.51727E-07	0.55172706
3832103773465	383210	3773465	0.000107189	0.000267659	0.000267659	7.49069E-05	0.000138217	0.000248541	0.000175828	5.32811E-05	9.43388E-05	0.000304799	0.000193776	0.000333977	0.000181549	5.43409E-05	1.22475E-08	2.5848E-07	3.3691E-07	6.07636E-07	0.60763624
3832203773465	383220	3773465	0.000112435	0.00028076	0.00028076	7.85732E-05	0.000144982	0.000260705	0.000184433	5.58889E-05	9.89562E-05	0.000311386	0.000207452	0.000357772	0.000194484	5.82126E-05	1.26488E-08	2.6247E-07	4.1097E-07	6.8609E-07	0.68608951
3832303773465	383230	3773465	0.000116437	0.000290753	0.000290753	8.137E-05	0.000150143	0.000269985	0.000190998	5.78782E-05	0.000102479	0.000323841	0.000223358	0.000385768	0.000209703	6.27679E-05	1.3127E-08	2.664E-07	5.4696E-07	8.26482E-07	0.82648214
3835903773465	383590	3773465	0.000619698	0.001547432	0.001547432	0.000433064	0.000799084	0.001436902	0.001016522	0.000308037	0.000545407	0.000183446	0.005076938	0.018012892	0.009791794	0.002930855	5.39335E-08	7.0827E-07	7.6385E-07	1.52606E-06	1.52605565
3836003773465	383600	3773465	0.000627912	0.001567944	0.001567944	0.000438804	0.000809676	0.001455948	0.001029996	0.00031212	0.000552636	0.000179261	0.007656582	0.012428888	0.006756334	0.002022288	4.66918E-08	6.3323E-07	5.9225E-07	1.27218E-06	1.27217887
3836103773465	383610	3773465	0.000621847	0.001552799	0.001552799	0.000434566	0.000801855	0.001441885	0.001020047	0.000309105	0.000547298	0.000174272	0.005463154	0.008936428	0.004857836	0.001454035	4.05117E-08	5.6705E-07	4.7078E-07	1.07835E-06	1.07834524
3836203773465	383620	3773465	0.000628171	0.00156859	0.00156859	0.000438985	0.000810009	0.001456548	0.00103042	0.000312249	0.000552864	0.000169354	0.004116468	0.006756997	0.003673099	0.001099422	3.56336E-08	5.1406E-07	3.8909E-07	9.38787E-07	0.93878665
3836303773465	383630	3773465	0.000618443	0.001544299	0.001544299	0.000432187	0.000797466	0.001433992	0.001014463	0.000307413	0.000544302	0.000164525	0.003181461	0.005228855	0.002842402	0.00085078	3.16078E-08	4.6825E-07	3.2932E-07	8.29177E-07	0.82917741
3836403773465	383640	3773465	0.000594651	0.001484889	0.001484889	0.00041556	0.000766787	0.001378826	0.000975436	0.000295587	0.000523363	0.000159396	0.002521093	0.004160065	0.002261408	0.000676879	2.80806E-08	4.2656E-07	2.8242E-07	7.37066E-07	0.73706569
3836503773465	383650	3773465	0.000565732	0.001412675	0.001412675	0.00039535	0.000729496	0.00131177	0.000927998	0.000281212	0.00049791	0.000154532	0.002059922	0.003408809	0.001853026	0.000554643	2.51777E-08	3.9113E-07	2.4671E-07	6.63021E-07	0.6630207
3836603773465	383660	3773465	0.000536317	0.001339223	0.001339223	0.000374794	0.000691566	0.001243565	0.000879747	0.00026659	0.000472021	0.000150156	0.001736036	0.002879185	0.001565123	0.000468468	2.28587E-08	3.6211E-07	2.1977E-07	6.04737E-07	0.60473665
3836703773465	383670	3773465	0.000506853	0.001265651	0.001265651	0.000354204	0.000653574	0.001175247	0.000831417	0.000251945	0.00044609	0.000146062	0.001493631	0.002481871	0.001349143	0.000403822	2.09249E-08	3.3728E-07	1.9828E-07	5.56486E-07	0.55648645
3836803773465	383680	3773465	0.000476614	0.001190141	0.001190141	0.000333072	0.000614581	0.001105131	0.000781814	0.000236913	0.000419476	0.000142017	0.001300262	0.002163972	0.001176334	0.000352097	1.92272E-08	3.1487E-07	1.8003E-07	5.14124E-07	0.51412409
3836903773465	383690	3773465	0.000441252	0.001101841	0.001101841	0.000308361	0.000568983	0.001023138	0.000723809	0.000219336	0.000388354	0.000137501	0.001127723	0.00187964	0.001021771	0.000305834	1.75798E-08	2.9218E-07	1.6266E-07	4.72424E-07	0.47242405
3837003773465	383700	3773465	0.000408482	0.00102001	0.00102001	0.000285459	0.000526726	0.000947152	0.000670053	0.000203046	0.000359512	0.000133185	0.000989831	0.00165187	0.000897955	0.000268774	1.61587E-08	2.721E-07	1.4805E-07	4.36304E-07	0.43630403
3837103773465	383710	3773465	0.000379239	0.000946988	0.000946988	0.000265024	0.000489019	0.000879346	0.000622085	0.000188511	0.000333775	0.000129135	0.000879119	0.001468531	0.000798293	0.000238943	1.49377E-08	2.5449E-07	1.3576E-07	4.05189E-07	0.40518916
3837203773465	383720	3773465	0.000353508	0.000882737	0.000882737	0.00024704 2	0.00045584	0.000819684	0.000579877	0.00017572	0.000311129	0.000125342	0.000788574	0.001318309	0.000716632	0.0002145	1.38813E-08	2.3899E-07	1.2534E-07	3.78216E-07	0.37821586
3837303773465	383730	3773465	0.000330643	0.000825641	0.000825641	0.000231063	0.000426355	0.000766666	0.000542371	0.000164355	0.000291005	0.00012175	0.000712569	0.001192034	0.00064798 9	0.000193954	1.29497E-08	2.251E-07	1.1632E-07	3.54367E-07	0.35436678
3837403773465	383740	3773465	0.000314489	0.000785304	0.000785304	0.000219775	0.000405526	0.00072921	0.000515873	0.000156325	0.000276787	0.000118957	0.000657248	0.001099936	0.000597925	0.000178969	1.22506E-08	2.149E-07	1.0966E-07	3.36811E-07	0.33681129
3837503773465	383750	3773465	0.000299504	0.000747885	0.000747885	0.000209303	0.000386203	0.000694465	0.000491292	0.000148876	0.000263599	0.000116269	0.000608674	0.001019019	0.000553938	0.000165803	1.16177E-08	2.0555E-07	1.0368E-07	3.20843E-07	0.3208435
3837603773465	383760	3773465	0.000287105	0.000716923	0.000716923	0.000200638	0.000370214	0.000665714	0.000470953	0.000142713	0.000252686	0.000113912	0.000568717	0.000952388	0.000517717	0.000154962	1.10879E-08	1.9779E-07	9.8686E-08	3.07559E-07	0.30755935
3837703773465	383770	3773465	0.000277555	0.000693076	0.000693076	0.000193964	0.0003579	0.00064357	0.000455287	0.000137966	0.000244281	0.000111953	0.000536809	0.000899102	0.000488751	0.000146292	1.06638E-08	1.9175E-07	9.4682E-08	2.97096E-07	0.29709581
3837803773465	383780	3773465	0.00026843	0.000670291	0.000670291	0.000187587	0.000346134	0.000622413	0.0004403 2	0.00013343	0.00023625	0.000110039	0.000507624	0.000850358	0.000462254	0.000138361	1.02701E-08	1.8608E-07	9.0954E-08	2.87303E-07	0.28730317
3837903773465	383790	3773465	0.000261439	0.000652833	0.000652833	0.000182701	0.000337118	0.000606202	0.000428851	0.000129955	0.000230097	0.000108436	0.000483759	0.000810434	0.000440551	0.000131865	9.95212E-09	1.8168E-07	8.7915E-08	2.79544E-07	0.2795444
3838003773465	383800	3773465	0.000255018	0.0006368	0.0006368	0.000178214	0.000328839	0.000591314	0.000418319	0.000126763	0.000224446	0.000106904	0.000462055	0.000774126	0.000420814	0.000125957	9.66184E-09	1.7765E-07	8.5124E-08	2.72439E-07	0.27243895
3838103773465	383810	3773465	0.000250736	0.000626107	0.000626107	0.000175222	0.000323318	0.000581385	0.000411295	0.000124635	0.000220677	0.000105693	0.000444646	0.000744941	0.000404949	0.000121208	9.43818E-09	1.7479E-07	8.2933E-08	2.67157E-07	0.26715673
3838203773465	383820	3773465	0.000251711	0.000628541	0.000628541	0.000175903	0.000324575	0.000583646	0.000412894	0.000125119	0.000221535	0.000105221	0.000435085	0.000728812	0.000396181	0.000118584	9.35088E-09	1.7443E-07	8.1973E-08	2.6575E-07	0.26575014
3838303773465	383830	3773465	0.000253187	0.000632227	0.000632227	0.000176935	0.000326478	0.000587068	0.000415315	0.000125853	0.000222834	0.000104773	0.000426092	0.000713659	0.000387944	0.000116118	9.28014E-09	1.7423E-07	8.1106E-08	2.64612E-07	0.2646124
3838403773465	383840	3773465	0.000246061	0.000614432	0.000614432	0.000171955	0.000317289	0.000570544	0.000403626	0.000122311	0.000216562	0.000103131	0.00040692	0.000681621	0.000370529	0.000110906	9.01233E-09	1.7015E-07	7.8471E-08	2.57631E-07	0.25763119
3838503773465	383850	3773465	0.000236117	0.000589603	0.000589603	0.000165006	0.000304467	0.000547489	0.000387315	0.000117368	0.000207811	0.000101081	0.000385447	0.000645771	0.000351041	0.000105073	8.68528E-09	1.6484E-07	7.5342E-08	2.48864E-07	0.24886406
3838603773465	383860	3773465	0.000226276	0.00056503	0.00056503	0.000158129	0.000291778	0.00052467	0.000371173	0.000112477	0.00019915	9.90308E-05	0.000365185	0.000611934	0.000332647	9.9567E-05	8.36785E-09	1.596E-07	7.2324E-08	2.40291E-07	0.24029075
3838703773465	383870	3773465	0.000215105	0.000537134	0.000537134	0.000150322	0.000277372	0.000498767	0.000352848	0.000106924	0.000189318	9.67498E-05	0.000344339	0.000577129	0.000313727	9.39039E-05	8.02384E-09	1.5373E-07	6.9106E-08	2.30864E-07	0.23086375
3838803773465	383880	3773465	0.000204677	0.000511094	0.000511094	0.000143035	0.000263926	0.000474588	0.000335742	0.00010174	0.00018014	9.45443E-05	0.000325243	0.000545219	0.00029638	8.87118E-05	7.70315E-09	1.4821E-07	6.6109E-08	2.22021E-07	0.22202058
3838903773465	383890	3773465	0.000194001	0.000484436	0.000484436	0.000135574	0.00025016	0.000449833	0.00031823	9.64334E-05	0.000170744	9.22583E-05	0.000306583	0.000514038	0.00027943	8.36385E-05	7.37919E-09	1.425E-07	6.3109E-08	2.12993E-07	0.21299292
3839003773465	383900	3773465	0.000183676	0.000458652	0.000458652	0.000128358	0.000236845	0.000425891	0.000301292	9.13007E-05	0.000161656	8.99622E-05	0.000288943	0.000484547	0.0002634	7.88401E-05	7.06403E-09	1.3686E-07	6.0218E-08	2.04141E-07	0.20414088
3839103773465	383910	3773465	0.000174206	0.000435006	0.000435006	0.000121741	0.000224634	0.000403935	0.00028576	8.65938E-05	0.000153322	8.77566E-05	0.000272826	0.000457594	0.000248748	7.44546E-05	6.7702E-09	1.3154E-07	5.754E-08	1.95851E-07	0.19585082
3829703773475	382970	3773475	4.32903E-05	0.000108099	0.000108099	3.02526E-05	5.58218E-05	0.000100378	7.10114E-05	2.15186E-05	3.81006E-05	0.000209135	6.01641E-05	0.000102497	5.57173E-05	1.66771E-05	5.56499E-09	1.4489E-07	4.6227E-08	1.96682E-07	0.19668185
3829803773475	382980	3773475	4.42868E-05	0.000110588	0.000110588	3.0949E-05	5.71067E-05	0.000102688	7.26459E-05	2.20139E-05	3.89776E-05	0.00021342	6.19677E-05	0.000105612	5.74108E-05	1.71841E-05	5.7401E-09	1.4895E-07	4.8179E-08	2.02869E-07	0.20286944
3829903773475	382990	3773475	4.52779E-05	0.000113062	0.000113062	3.16416E-05	5.83847E-05	0.000104987	7.42717E-05	2.25066E-05	3.98499E-05	0.000217224	6.38116E-05	0.000108787	5.91367E-05	1.77006E-05	5.91844E-09	1.5299E-07	5.0221E-08	2.09125E-07	0.20912464
3830003773475	383000	3773475	4.62098E-05	0.000115389	0.000115389	3.22928E-05	5.95863E-05	0.000107147	7.58002E-05	2.29698E-05	4.067E-05	0.000220248	6.56153E-05	0.000111903	6.08303E-05	1.82076E-05	6.09466E-09	1.5682E-07	5.2299E-08	2.15213E-07	0.21521287
3830103773475	383010	3773475	4.71793E-05	0.00011781	0.00011781	3.29703E-05	6.08365E-05	0.000109395	7.73906E-05	2.34517E-05	4.15233E-05	0.000222876	6.75094E-05	0.00011518	6.26115E-05	1.87407E-05	6.27753E-09	1.607E-07	5.452E-08	2.21497E-07	0.22149743
3830203773475	383020	3773475	4.81596E-05	0.000120258	0.000120258	3.36554E-05	6.21006E-05	0.000111668	7.89987E-05	2.3939E-05	4.23861E-05	0.000224946	6.94587E-05	0.000118558	6.44482E-05	1.92905E-05	6.4642E-09	1.6454E-07	5.6864E-08	2.27864E-07	0.22786419
3830303773475	383030	3773475	4.91777E-05	0.0001228	0.0001228	3.43668E-05	6.34133E-05	0.000114029	8.06686E-05	2.4445E-05	4.32821E-05	0.000226548	7.15035E-05	0.000122098	6.63725E-05	1.98664E-05	6.65654E-09	1.6837E-07	5.9372E-08	2.34394E-07	0.23439442
3830403773475	383040	3773475	5.02926E-05	0.000125585	0.000125585	3.5146E-05	6.4851E-05	0.000116614	8.24976E-05	2.49993E-05	4.42634E-05	0.00022791	7.37242E-05	0.000125944	6.84629E-05	2.04921E-05	6.85907E-09	1.7232E-07	6.2132E-08	2.41308E-07	0.24130797
3830503773475	383050	3773475	5.17039E-05	0.000129109	0.000129109	3.61322E-05	6.66708E-05	0.000119886	8.48125E-05	2.57008E-05	4.55055E-05	0.000229824	7.6392E-05	0.000130553	7.09687E-05	2.12422E-05	7.08813E-09	1.7684E-07	6.5423E-08	2.49353E-07	0.24935331

Unique Identifier	X (UTM)	Y (UTM)	EGIODemolition 2025	EGIOSite Grubbing / Prep 2025	EGIOMass Grading / Excavation 2025	EGIOMass Grading / Excavation 2026	EGIODrainage / Utilities Trenching 2026	EGIODrainage / Utilities Trenching 2027	EGIOFoundations / Concrete Pads 2026	EGIOFoundations / Concrete Pads 2027	EGIOBuilding / Structure Construction 2026	EGIOBuilding / Structure Construction 2027	EGIOAsphalt Paving 2027	EGIOArchitectural Coating 2027	EGIOLandscaping or Other Finishing 2027	EGIOWaterside Construction (Piles) 2027	HIWaterside Construction (Landscaping) 2025	HIWaterside Construction (Landscaping) 2026	KMDemolition 2025	KMSite Grubbing / Prep 2025	KMMass Grading / Excavation 2025
3830603773475	383060	3773475	0.000120785	0.00010899	0.000272165	0.000272165	7.61679E-05	7.61679E-05	0.000140544	0.000140544	0.000252725	0.000252725	0.000178787	1.68271E-05	5.4178E-05	9.5927E-05	0.000333946	0.000333946	5.76259E-05	5.20001E-05	0.000129848
3830703773475	383070	3773475	0.000122958	0.00011095	0.000277061	0.000277061	7.75381E-05	7.75381E-05	0.000143072	0.000143072	0.000257271	0.000257271	0.000182004	1.71298E-05	5.51526E-05	9.76526E-05	0.000347522	0.000347522	5.96554E-05	5.38315E-05	0.000134421
3830803773475	383080	3773475	0.000125172	0.00011295	0.000282051	0.000282051	7.89346E-05	7.89346E-05	0.000145649	0.000145649	0.000261904	0.000261904	0.000185282	1.74383E-05	5.61459E-05	9.94113E-05	0.000361955	0.000361955	6.19594E-05	5.59106E-05	0.000139613
3830903773475	383090	3773475	0.000127297	0.00011487	0.000286839	0.000286839	8.02746E-05	8.02746E-05	0.000148122	0.000148122	0.000266351	0.000266351	0.000188427	1.77343E-05	5.70991E-05	0.000101099	0.000376958	0.000376958	6.44307E-05	5.81406E-05	0.000145181
3831003773475	383100	3773475	0.000130962	0.00011818	0.000295097	0.000295097	8.25858E-05	8.25858E-05	0.000152386	0.000152386	0.000274019	0.000274019	0.000193852	1.82449E-05	5.87431E-05	0.00010401	0.000395578	0.000395578	6.81375E-05	6.14855E-05	0.000153534
3831103773475	383110	3773475	0.000134968	0.00012179	0.000304123	0.000304123	8.51116E-05	8.51116E-05	0.000157047	0.000157047	0.0002824	0.0002824	0.000199781	1.88029E-05	6.05396E-05	0.000107191	0.000415847	0.000415847	7.20114E-05	6.49813E-05	0.000162263
3831203773475	383120	3773475	0.000138728	0.00012518	0.000312596	0.000312596	8.7483E-05	8.7483E-05	0.000161423	0.000161423	0.000290268	0.000290268	0.000205347	1.93268E-05	6.22264E-05	0.000110177	0.000437115	0.000437115	7.57004E-05	6.83101E-05	0.000170575
3831303773475	383130	3773475	0.00014191	0.00012806	0.000319765	0.000319765	8.94893E-05	8.94893E-05	0.000165125	0.000165125	0.000296925	0.000296925	0.000210056	1.977E-05	6.36535E-05	0.000112704	0.000459033	0.000459033	7.91028E-05	7.13803E-05	0.000178242
3831403773475	383140	3773475	0.000144769	0.00013064	0.000326208	0.000326208	9.12923E-05	9.12923E-05	0.000168452	0.000168452	0.000302907	0.000302907	0.000214289	2.01684E-05	6.4936E-05	0.000114975	0.000482633	0.000482633	8.23022E-05	7.42674E-05	0.000185451
3831503773475	383150	3773475	0.00014604	0.00013178	0.000329073	0.000329073	9.20941E-05	9.20941E-05	0.000169931	0.000169931	0.000305567	0.000305567	0.000216171	2.03455E-05	6.55063E-05	0.000115985	0.000503726	0.000503726	8.49107E-05	7.66213E-05	0.000191329
3831603773475	383160	3773475	0.000146763	0.00013243	0.0003307	0.0003307	9.25496E-05	9.25496E-05	0.000170771	0.000170771	0.000307079	0.000307079	0.00021724	2.04461E-05	6.58302E-05	0.000116558	0.000525074	0.000525074	8.74774E-05	7.89374E-05	0.000197113
3831703773475	383170	3773475	0.000147658	0.00013324	0.000332718	0.000332718	9.31142E-05	9.31142E-05	0.000171813	0.000171813	0.000308952	0.000308952	0.000218565	2.05708E-05	6.62319E-05	0.000117269	0.000551068	0.000551068	9.00083E-05	8.12212E-05	0.000202816
3831803773475	383180	3773475	0.000148398	0.00013391	0.000334386	0.000334386	9.3581E-05	9.3581E-05	0.000172674	0.000172674	0.000310501	0.000310501	0.000219661	2.0674E-05	6.65639E-05	0.000117857	0.00058642	0.00058642	9.23721E-05	8.33542E-05	0.000208142
3831903773475	383190	3773475	0.000147384	0.000133	0.000332099	0.000332099	9.2941E-05	9.2941E-05	0.000171494	0.000171494	0.000308378	0.000308378	0.000218159	2.05326E-05	6.61087E-05	0.000117051	0.00062324	0.00062324	9.46941E-05	8.54496E-05	0.000213374
3832003773475	383200	3773475	0.000145694	0.00013147	0.000328293	0.000328293	9.18758E-05	9.18758E-05	0.000169528	0.000169528	0.000304843	0.000304843	0.000215658	2.02972E-05	6.5351E-05	0.00011571	0.000647227	0.000647227	9.74578E-05	8.79434E-05	0.000219601
3832103773475	383210	3773475	0.000143933	0.00012988	0.000324325	0.000324325	9.07654E-05	9.07654E-05	0.000167479	0.000167479	0.000301159	0.000301159	0.000213052	2.00519E-05	6.45611E-05	0.000114311	0.000668019	0.000668019	0.000100401	9.05989E-05	0.000226232
3832603773475	383600	3773475	7.48169E-05	6.7513E-05	0.000168585	0.000168585	4.71801E-05	4.71801E-05	8.70561E-05	8.70561E-05	0.000156543	0.000156543	0.000110745	1.0423E-05	3.3559E-05	5.94193E-05	0.00312605	0.00312605	0.000310018	0.000279752	0.000698563
3832610773475	383610	3773475	7.26322E-05	6.5541E-05	0.000163662	0.000163662	4.58024E-05	4.58024E-05	8.4514E-05	8.4514E-05	0.000151972	0.000151972	0.000107511	1.01187E-05	3.25791E-05	5.76842E-05	0.002651157	0.002651157	0.000303667	0.000274021	0.000684252
3832620773475	383620	3773475	7.01968E-05	6.3344E-05	0.000158174	0.000158174	4.42666E-05	4.42666E-05	8.16802E-05	8.16802E-05	0.000146876	0.000146876	0.000103906	9.7794E-06	3.14867E-05	5.575E-05	0.00278306	0.00278306	0.0002962	0.000267283	0.000667426
3832630773475	383630	3773475	6.74451E-05	6.0861E-05	0.000151974	0.000151974	4.25313E-05	4.25313E-05	7.84783E-05	7.84783E-05	0.000141119	0.000141119	9.98329E-05	9.39604E-06	3.02524E-05	5.35646E-05	0.001980346	0.001980346	0.000287127	0.000259096	0.000646982
3832640773475	383640	3773475	6.50813E-05	5.8728E-05	0.000146648	0.000146648	4.10407E-05	4.10407E-05	7.57278E-05	7.57278E-05	0.000136173	0.000136173	9.63341E-05	9.06673E-06	2.91921E-05	5.16873E-05	0.001726429	0.001726429	0.000274221	0.00024745	0.000617902
3832650773475	383650	3773475	6.28787E-05	5.674E-05	0.000141684	0.000141684	3.96517E-05	3.96517E-05	7.31649E-05	7.31649E-05	0.000131564	0.000131564	9.30737E-05	8.75988E-06	2.82042E-05	4.9938E-05	0.001521028	0.001521028	0.00026088	0.000235412	0.000587841
3832660773475	383660	3773475	6.09387E-05	5.499E-05	0.000137313	0.000137313	3.84284E-05	3.84284E-05	7.09076E-05	7.09076E-05	0.000127505	0.000127505	9.02022E-05	8.48962E-06	2.7334E-05	4.83972E-05	0.00135442	0.00135442	0.00024788	0.00022368	0.000558547
3832670773475	383670	3773475	5.9142E-05	5.3368E-05	0.000133265	0.000133265	3.72954E-05	3.72954E-05	6.8817E-05	6.8817E-05	0.000123746	0.000123746	8.75427E-05	8.23931E-06	2.65281E-05	4.69703E-05	0.001216232	0.001216232	0.000235213	0.00021225	0.000530005
3832680773475	383680	3773475	5.73931E-05	5.179E-05	0.000129324	0.000129324	3.61925E-05	3.61925E-05	6.67819E-05	6.67819E-05	0.000120086	0.000120086	8.49539E-05	7.99566E-06	2.57436E-05	4.55813E-05	0.001098631	0.001098631	0.000222893	0.000201133	0.000502244
3832690773475	383690	3773475	5.54292E-05	5.0018E-05	0.000124899	0.000124899	3.49541E-05	3.49541E-05	6.44968E-05	6.44968E-05	0.000115977	0.000115977	8.2047E-05	7.72207E-06	2.48627E-05	4.40216E-05	0.000991926	0.000991926	0.000209809	0.000189326	0.000472761
3832700773475	383700	3773475	5.34893E-05	4.8267E-05	0.000120527	0.000120527	3.37307E-05	3.37307E-05	6.22395E-05	6.22395E-05	0.000111918	0.000111918	7.91754E-05	7.4518E-06	2.39925E-05	4.24809E-05	0.000901445	0.000901445	0.000197691	0.000178392	0.000445457
3832710373475	383710	3773475	5.16747E-05	4.663E-05	0.000116438	0.000116438	3.25864E-05	3.25864E-05	6.0128E-05	6.0128E-05	0.000108121	0.000108121	7.64894E-05	7.199E-06	2.31786E-05	4.10398E-05	0.000825524	0.000825524	0.000186857	0.000168615	0.000421045
3832720373475	383720	3773475	4.99914E-05	4.5111E-05	0.000112645	0.000112645	3.15249E-05	3.15249E-05	5.81694E-05	5.81694E-05	0.000104599	0.000104599	7.39978E-05	6.9645E-06	2.24236E-05	3.97029E-05	0.000761085	0.000761085	0.000177211	0.00015911	0.00039931
3832730373475	383730	3773475	4.83797E-05	4.3657E-05	0.000109014	0.000109014	3.05086E-05	3.05086E-05	5.62941E-05	5.62941E-05	0.000101227	0.000101227	7.16122E-05	6.73997E-06	2.17007E-05	3.84229E-05	0.000704719	0.000704719	0.000168287	0.000151858	0.000379202
3832740373475	383740	3773475	4.72694E-05	4.2655E-05	0.000106512	0.000106512	2.98084E-05	2.98084E-05	5.50022E-05	5.50022E-05	9.89041E-05	9.89041E-05	6.99688E-05	6.5853E-06	2.12027E-05	3.75412E-05	0.000661247	0.000661247	0.000161841	0.000146041	0.000364675
3832750373475	383750	3773475	4.62129E-05	4.1701E-05	0.000104131	0.000104131	2.91422E-05	2.91422E-05	5.37728E-05	5.37728E-05	9.66935E-05	9.66935E-05	6.84049E-05	6.43811E-06	2.07287E-05	3.67021E-05	0.000622342	0.000622342	0.0001558	0.00014059	0.000351064
3832760373475	383760	3773475	4.53892E-05	4.0958E-05	0.000102275	0.000102275	2.86227E-05	2.86227E-05	5.28143E-05	5.28143E-05	9.497E-05	9.497E-05	6.71856E-05	6.32335E-06	2.03593E-05	3.60479E-05	0.000589671	0.000589671	0.000150881	0.000136152	0.000339981
3832770373475	383770	3773475	4.48758E-05	4.0495E-05	0.000101119	0.000101119	2.8299E-05	2.8299E-05	5.2217E-05	5.2217E-05	9.38959E-05	9.38959E-05	6.64257E-05	6.25183E-06	2.0129E-05	3.56402E-05	0.00056336	0.00056336	0.00014733	0.000132947	0.000331978
3832780373475	383780	3773475	4.43685E-05	4.0037E-05	9.99754E-05	9.99754E-05	2.79791E-05	2.79791E-05	5.16266E-05	5.16266E-05	9.28343E-05	9.28343E-05	6.56747E-05	6.18115E-06	1.99014E-05	3.52372E-05	0.00053911	0.00053911	0.000143904	0.000129855	0.000324258
3832790373475	383790	3773475	4.39148E-05	3.9628E-05	9.89531E-05	9.89531E-05	2.7693E-05	2.7693E-05	5.10988E-05	5.10988E-05	9.18851E-05	9.18851E-05	6.50032E-05	6.11795E-06	1.96979E-05	3.48769E-05	0.000517175	0.000517175	0.00014074	0.000127	0.000317129
3832800373475	383800	3773475	4.34612E-05	3.9218E-05	9.79309E-05	9.79309E-05	2.74069E-05	2.74069E-05	5.05709E-05	5.05709E-05	9.09359E-05	9.09359E-05	6.43317E-05	6.05475E-06	1.94944E-05	3.45166E-05	0.000496891	0.000496891	0.000137678	0.000124237	0.000310229
3832810373475	383810	3773475	4.32224E-05	3.9003E-05	9.73929E-05	9.73929E-05	2.72563E-05	2.72563E-05	5.02931E-05	5.02931E-05	9.04363E-05	9.04363E-05	6.39783E-05	6.02148E-06	1.93874E-05	3.4327E-05	0.000480222	0.000480222	0.000135493	0.000122265	0.000305306
3832820373475	383820	3773475	4.3485E-05	3.924E-05	9.79847E-05	9.79847E-05	2.7422E-05	2.7422E-05	5.05987E-05	5.05987E-05	9.09858E-05	9.09858E-05	6.4367E-05	6.05807E-06	1.95052E-05	3.45356E-05	0.00047043	0.00047043	0.000135421	0.000122201	0.000305145
3832830373475	383830	3773475	4.37059E-05	3.9439E-05	9.84824E-05	9.84824E-05	2.75612E-05	2.75612E-05	5.08557E-05	5.08557E-05	9.14479E-05	9.14479E-05	6.46939E-05	6.08884E-06	1.96042E-05	3.4711E-05	0.000461745	0.000461745	0.000135374	0.000122158	0.000305037
3832840373475	383840	3773475	4.31866E-05	3.897E-05	9.73122E-05	9.73122E-05	2.72337E-05	2.72337E-05	5.02514E-05	5.02514E-05	9.03613E-05	9.03613E-05	6.39252E-05	6.01649E-06	1.93713E-05	3.42986E-05	0.000445267	0.000445267	0.000132246	0.000119335	0.000297989
3832850373475	383850	3773475	4.24106E-05	3.827E-05	9.55637E-05	9.55637E-05	2.67444E-05	2.67444E-05	4.93485E-05	4.93485E-05	8.87377E-05	8.87377E-05	6.27766E-05	5.90839E-06	1.90232E-05	3.36823E-05	0.000426726	0.000426726	0.000128067	0.000115565	0.000288574
3832860373475	383860	3773475	4.16227E-05	3.7559E-05	9.37883E-05	9.37883E-05	2.62475E-05	2.62475E-05	4.84316E-05	4.84316E-05	8.70891E-05	8.70891E-05	6.16103E-05	5.79862E-06	1.86698E-05	3.30565E-05	0.000409059	0.000409059	0.000123919	0.000111821	0.000279226
3832870373475	383870	3773475	4.06557E-05	3.6687E-05	9.16093E-05	9.16093E-05	2.56377E-05	2.56377E-05	4.73065E-05	4.73065E-05	8.50658E-05	8.50658E-05	6.0179E-05	5.6639E-06	1.82361E-05	3.22885E-05	0.000390582	0.000390582	0.000119167	0.000107534	0.00026852
3832880373475	383880	3773475	3.97125E-05	3.5836E-05	8.94842E-05	8.94842E-05	2.5043E-05	2.5043E-05	4.62091E-05	4.62091E-05	8.30925E-05	8.30925E-05	5.87829E-05	5.53251E-06	1.7813E-05	3.15395E-05	0.000373485	0.000373485	0.000114661	0.000103467	0.000258365
3832890373475	383890	3773475	3.87276E-05	3.4947E-05	8.72649E-05	8.72649E-05	2.44219E-05	2.44219E-05	4.5063E-05	4.5063E-05	8.10317E-05	8.10317E-05	5.73251E-05	5.3953E-06	1.73712E-05	3.07573E-05	0.000357038	0.000357038	0.000110142	9.93895E-05	0.000248183
3832900373475	383900	3773475	3.77248E-05	3.4042E-05	8.50053E-05	8.50053E-05	2.37895E-05	2.37895E-05	4.38962E-05	4.38962E-05	7.89335E-05	7.89335E-05	5.58407E-05	5.2556E-06	1.69214E-05	2.99609E-05	0.000341448	0.000341448	0.000105689	9.53713E-05	0.000238149
3832910373475	383910	3773475	3.67519E-05	3.3164E-05	8.28129E-05	8.28129E-05	2.3176E-05	2.3176E-05	4.2764E-05	4.2764E-05	7.68977E-05	7.68977E-05	5.44005E-05	5.12005E-06	1.6485E-05	2.91882E-05	0.000327015	0.000327015	0.000101469	9.15631E-05	0.00022864
3829703773485	382970	3773485	0.000102138	9.2166E-05	0.000230146	0.000230146	6.44087E-05	6.44087E-05	0.000118846	0.000118846	0.000213707	0.000213707	0.000151185	1.42292E-05	4.58137E-05	8.11172E-05	0.000244687	0.000244687	0.000244687	4.64397E-05	4.1906E-05	0.000104643
3829803773485	382980	3773485	0.000105009	9.4757E-05	0.000236616	0.000236616	6.62192E-05	6.62192E-05	0.000122187	0.000122187	0.000219715	0.000219715	0.000155435	1.46292E-05	4.71015E-05	8.33974E-05	0.000253616	0.000253616	0.000253616	4.76097E-05	4.29618E-05	0.000107279
3829903773485	382990	3773485	0.00010785	9.7321E-05	0.000243018	0.000243018	6.8011E-05	6.8011E-05	0.000125493	0.000125493	0.00022566	0.00022566	0.000159641	1.5025E-05	4.8376E-05	8.5654E-05	0.00026305	0.00026305	0.000263005	4.88155E-05	4.40498E-05	0.000109996
3830003773485	383000	3773485	0.000110602	9.9804E-05	0.000249219	0.000249219	6.97463E-05	6.97463E-05	0.000128695	0.000128695	0.000231417	0.000231417	0.000163714	1.54084E-05	4.96103E-05	8.78394E-05	0.000272759	0.000272759	0.000272759	5.00212E-05	4.51379E-05	0.000112713
3830103773485	383010	3773485	0.000113312	0.00010225	0.000255325	0.000255325	7.14552E-05	7.14552E-05	0.000131848	0.000131848	0.000237088	0.000237088	0.000167725	1.57859E-05	5.08259E-05	8.99917E-05	0.000283052	0.000283052	5.12747E-05	4.6269E-05	0.000115537
3830203773485	383020	3773485	0.000116052	0.00010472	0.000261499	0.000261499	7.31829E-05	7.31829E-05	0.000135036	0.000135036	0.00024282	0.00024282	0.000171781	1.61676E-05	5.20548E-05	9.21676E-05	0.00029058	0.00029058	0.000294058	5.26715E-05	4.75294E-05	0.000118685
3830303773485	383030	3773485	0.000118756	0.00010716	0.000267592	0.000267592	7.48881E-05	7.48881E-05	0.000138183	0.000138183	0.000248478	0.000248478	0.000175783	1.65443E-05	5.32677E-05	9.43151E-05	0.0003057	0.0003057	5.41638E-05	4.8876E-05	0.000122047
3830403773485	383040	3773485	0.000121394	0.00010954	0.000273537	0.000273537	7.65519E-05	7.65519E-05	0.000141253	0.000141253	0.000253998	0.000253998	0.000179689	1.69119E-05	5.44511E-05	9.64105E-05	0.00031991	0.00031991	5.57695E-05	5.0325E-05	0.000125665
3830503773485	383050	3773485	0.000124176	0.00011205	0.000279805	0.000279805	7.8306E-05	7.8306E-05	0.000144489	0.000144489	0.000259819	0.000259819	0.000183806	1.72994E-05	5.56988E-05	9.86196E-05	0.000331345	0.000331345	5.76617E-05	5.20324E-05	0.000129929
3830603773485	383060	3773485	0.000126838	0.00011446	0.000285803	0.000285803	7.99848E-05	7.99848E-05	0.000147587	0.000147587	0.000265389	0.000265389	0.000187747	1.76703E-05	5.68929E-05	0.000100734	0.000345318	0.000345318	5.96554E-05	5.38315E-05	0.000134421
3830703773485	383070	3773485	0.000129679	0.00011702	0.000292206	0.000292206	8.17765E-05	8.17765E-05	0.000150893	0.000150893	0.000271334	0.000271334	0.000191952	1.80661E-05	5.81674E-05	0.000102991	0.000360464	0.000360464	6.19833E-05	5.59322E-05	0.000139667
3830803773485	383080	3773485	0.000132664	0.00011971	0.000298931	0.000298931	8.36586E-05	8.36586E-05	0.000154366	0.000154366	0.000277579	0.000277579	0.00019637	1.84819E-05	5.95061E-05	0.000105361	0.000376736	0.000376736	6.46038E-05	5.82968E-05	0.000145572
3830903773485	383090	3773485	0.000135624	0.00012238	0.000305602	0.000305602	8.55256E-05	8.55256E-05	0.000157811	0.000157811	0.000283773	0.000283773	0.000200753	1.88944E-05	6.08341E-05	0.000107712	0.000393865	0.000393865	6.73973E-05	6.08176E-05	0.000151866
3831003773485	383100	3773485	0.000140573	0.00012685	0.000316752	0.000316752	8.86461E-05	8.86461E-05	0.000163569	0.000163569	0.000294127	0.000294127	0.000208077	1.95837E-05	6.30537E-05	0.000111642	0.00041583	0.00041583	7.13847E-05	6.44157E-05	0.000160851
3831103773485	383110	3773485	0.000145879	0.00013164	0.00032871	0.00032871	9.19925E-05	9.19925E-05	0.000169743	0.000169743	0.00030523	0.00030523	0.000215932	2.0323E-05	6.5434E-05	0.000115857	0.000440477	0.000440477	7.53661E-05	6.80084E-05	0.000169822
3831203773485	383120	3773485	0.000150201	0.00013554	0.000338447	0.000338447	9.47177E-05	9.47177E-05	0.000174772	0.000174772	0.000314273	0.000314273	0.000222329	2.09251E-05	6.73724E-05	0.000119289	0.000465694	0.000465694	7.88282E-05	7.11326E-05	0.000177623
3831303773485	383130	3773485	0.000152994	0.00013806	0.000344742	0.000344742	9.64794E-05	9.64794E-05	0.000178023	0.000178023	0.000320118	0.000320118	0.000226464	2.13143E-05	6.86255E-05	0.000121507	0.000489611	0.000489611	8.16277E-05	7.36588E-05	0.000183932
3831403773485	383140	3773485	0.000155227	0.00014007	0.000349773	0.000349773	9.78872E-05	9.78872E-05	0.00018062	0.00018062	0.000324789	0.000324789	0.000229769	2.16253E-05	6.96269E-05	0.00012328	0.00051423	0.00051423	8.4272E-05	7.60449E-05	0.00018989
3831503773485	383150	3773485	0.000156248	0.00014099	0.000352073	0.000352073	9.85308E-05	9.85308E-05	0.000181808	0.000181808	0.000326924	0.000326924	0.000231279	2.17675E-05	7.00847E-05	0.000124091	0.000538618	0.000538618	8.6797E-05	7.83234E-05	0.000195579
3831603773485	383160	3773485	0.00015663	0.00014134	0.000352933	0.000352933	9.87717E-05	9.87717E-05	0.000182252	0.000182252	0.000327724	0.000327724	0.000231845	2.18207E-05	7.02561E-05	0.000124395	0.00056263	0.00056263	8.93099E-05	8.0591E-05	0.000201142
3831703773485	383170	3773485	0.000156976	0.00014165	0.000353713	0.000353713	9.89901E-05	9.89901E-05	0.000182655	0.000182655	0.000328448	0.000328448	0.000232357	2.18689E-05	7.04113E-05	0.000124669	0.000593335	0.000593335	9.17394E-05	8.27833E-05	0.000206716
3831803773485	383180	3773485	0.0001562	0.00014095	0.000351965	0.000351965	9.85007E-05	9.85007E-05	0.000181752	0.000181752	0.000326825	0.000326825	0.000231209	2.17608E-05	7.00633E-05	0.000124053	0.000636838	0.000636838	9.42225E-05	8.5024E-05	0.000212311
3831903773485	383190	3773485	0.000151311	0.00013654	0.000340949	0.000340949	9.54179E-05	9.54179E-05	0.000176064	0.000176064	0.000316596	0.000316596	0.000223972	2.10798E-05	6.78705E-05	0.000120171	0.000676837	0.000676837	9.73265E-05	8.78249E-05	0.000219306
3832003773485	383600	3773485	7.72941E-05	6.9748E-05	0.000174167	0.000174167	4.87422E-05	4.87422E-05	8.99385E-05	8.99385E-05	0.000161726	0.000161726	0.000114412	1.07682E-05	3.46702E-05	6.13866E-05	0.003218434	0.003218434	0.000348292	0.00031429	0.000784806
3832010373485	383610	3773485	7.50796E-05	6.775E-05	0.000169177	0.000169177	4.73457E-05	4.73457E-05	8.73617E-05	8.73617E-05	0.000157093	0.000157093	0.000111134	1.04596E-05	3.36769E-05	5.96278E-05	0.002746031	0.002746031	0.000340216	0.000307002	0.000766608
3832020373485	383620	3773485	7.27636E-05	6.566E-05	0.000163958	0.000163958	4.58852E-05	4.58852E-05	8.46668E-05	8.46668E-05	0.000152247	0.000152247	0.000107705	1.0137E-05	3.2638E-05	5.77885E-05	0.002371452	0.002371452	0.000329089	0.000296962	0.000741537
3832030373485	383630	3773485	6.997E-05	6.3139E-05	0.000157663	0.000157663	4.41236E-05	4.41236E-05	8.14163E-05	8.14163E-05	0.000146402	0.000146402	0.00010357	9.7478E-06	3.1385E-05	5.55698E-05	0.002070082	0.002070082	0.000318858	0.00028773	0.000718483
3832040373485	383640	3773485	6.73854E-05	6.0807E-05	0.000151839	0.000151839	4.24937E-05	4.24937E-05	7.84088E-05	7.84088E-05	0.000140994	0.000140994	9.97446E-05	9.38773E-06	3.02256E-05	5.35171E-05	0.001812358	0.001812358	0.000303398	0.000273779	0.000683647
3832050373485	383650	3773485	6.5141E-05	5.8782E-05	0.000146782	0.000146782	4.10784E-05	4.10784E-05	7.57973E-05	7.57973E-05	0.000136298	0.000136298	9.64224E-05	9.07505E-06	2.92189E-05	5.17347E-05	0.001602421	0.001602421	0.000287735	0.000259645	0.000648354

			KMMass Grading / Excavation	KMDrainage / Utilities Trenching	KMFoundations / Concrete Pads	KMBuilding / Structure Construction	KMAsphalt Paving	KMArchitectural Coating	KMLandscaping or Other Finishing	KMWaterside Construction (Piles)	EWNDemolition	EWNSite Grubbing / Prep	EWNDrainage / Utilities Trenching	EWNDrainage / Utilities Trenching	EWNDrainage / Utilities Trenching	EWNFoundations / Concrete Pads	EWNBuilding / Structure Construction	EWNAsphalt Paving	EWNLandscaping or Other Finishing	EWNWaterside Construction (Piles)	ISDemolition
Unique Identifier	X (UTM)	Y (UTM)	2026	2026	2026	2026	2026	2026	2026	2026	2027	2027	2027	2028	2029	2029	2029	2029	2029	2029	2027
3830603773475	383060	3773475	0.000129848	2.79767E-05	6.70528E-05	0.000124375	8.52984E-05	8.02809E-06	2.5848E-05	4.57662E-05	0.000376771	0.000507994	0.000616353	0.000616353	0.000616353	0.000438406	0.000763483	0.0005577	0.000169	0.000293265	5.9333E-05
3830703773475	383070	3773475	0.000134421	2.8962E-05	6.94143E-05	0.000128755	8.83025E-05	8.31083E-06	2.67583E-05	4.7378E-05	0.000407804	0.000549836	0.00066712	0.00066712	0.00066712	0.000474516	0.000826368	0.000603636	0.00018292	0.00031742	6.05567E-05
3830803773475	383080	3773475	0.000139613	3.00806E-05	7.20953E-05	0.000133728	9.17131E-05	8.63182E-06	2.77918E-05	4.92079E-05	0.000443989	0.000598624	0.000726314	0.000726314	0.000726314	0.00051662	0.000899693	0.000657197	0.000199151	0.000345585	6.19654E-05
3830903773475	383090	3773475	0.000145181	3.12803E-05	7.49708E-05	0.000139061	9.5371E-05	8.97609E-06	2.89003E-05	5.11705E-05	0.00048551	0.000654606	0.000794238	0.000794238	0.000794238	0.000564934	0.000983831	0.000718658	0.000217775	0.000377904	6.34577E-05
3831003773475	383100	3773475	0.000153534	3.30799E-05	7.9284E-05	0.000147062	0.000100858	9.4925E-06	3.0563E-05	5.41145E-05	0.000543315	0.000732544	0.0008888	0.0008888	0.0008888	0.000632195	0.001100966	0.000804221	0.000243703	0.000422897	6.61378E-05
3831103773475	383110	3773475	0.000162263	3.49607E-05	8.37917E-05	0.000155423	0.000106592	1.00322E-05	3.23006E-05	5.71911E-05	0.000612999	0.000826497	0.001002795	0.001002795	0.001002795	0.000713278	0.001242171	0.000907367	0.00027496	0.000477136	6.89612E-05
3831203773475	383120	3773475	0.000170575	3.67516E-05	8.80841E-05	0.000163385	0.000112053	1.05461E-05	3.39553E-05	6.01209E-05	0.000695199	0.000937327	0.001137265	0.001137265	0.001137265	0.000808926	0.001408742	0.001029042	0.000311831	0.000541118	7.151E-05
3831303773475	383130	3773475	0.000178242	3.84034E-05	9.2043E-05	0.000170728	0.000117089	1.10201E-05	3.54814E-05	6.2823E-05	0.000791756	0.001067512	0.001295221	0.001295221	0.001295221	0.000921278	0.001604402	0.001171966	0.000355141	0.000616274	7.3641E-05
3831403773475	383140	3773475	0.000185451	3.99567E-05	9.57659E-05	0.000177634	0.000121825	1.14658E-05	3.69166E-05	6.5364E-05	0.000910559	0.001227693	0.001489569	0.001489569	0.001489569	0.001059516	0.001845144	0.00134782	0.00040843	0.000708747	7.54855E-05
3831503773475	383150	3773475	0.000191329	4.12231E-05	9.88011E-05	0.000183264	0.000125686	1.18292E-05	3.80866E-05	6.74357E-05	0.001041647	0.001404437	0.001704014	0.001704014	0.001704014	0.001212048	0.002110778	0.001541857	0.0046723	0.000810781	7.66733E-05
3831603773475	383160	3773475	0.000197113	4.24693E-05	0.000101788	0.000188804	0.000129485	1.21868E-05	3.92379E-05	6.94742E-05	0.001200802	0.001619023	0.001964372	0.001964372	0.001964372	0.001397239	0.002433287	0.00177744	0.000538618	0.000934661	7.76105E-05
3831703773475	383170	3773475	0.000202816	4.3698E-05	0.000104733	0.000194266	0.000133231	1.25394E-05	4.03731E-05	7.14842E-05	0.001421492	0.001916576	0.002325396	0.002325396	0.002325396	0.001654031	0.00288049	0.002104108	0.000637608	0.001106438	7.83029E-05
3831803773475	383180	3773475	0.000208142	4.48456E-05	0.000107483	0.000199368	0.00013673	1.28687E-05	4.14334E-05	7.33615E-05	0.001772822	0.00239027	0.002900131	0.002900131	0.002900131	0.002062835	0.003592421	0.002624151	0.000795197	0.001379901	7.78731E-05
3831903773475	383190	3773475	0.000213374	4.59729E-05	0.000110185	0.000204379	0.000140167	1.31922E-05	4.24749E-05	7.52056E-05	0.002285432	0.003081414	0.003738702	0.003738702	0.003738702	0.002659302	0.004631166	0.003382922	0.001025128	0.001778898	7.56466E-05
3832003773475	383200	3773475	0.000219601	4.73146E-05	0.000113401	0.000210344	0.000144258	1.35772E-05	4.37146E-05	7.74005E-05	0.002826234	0.003810569	0.004623391	0.004623391	0.004623391	0.003288573	0.005727039	0.004183423	0.001267704	0.002199839	7.43215E-05
3832103773475	383210	3773475	0.000226232	4.87433E-05	0.000116825	0.000216696	0.000148614	1.39872E-05	4.50346E-05	7.97377E-05	0.003481464	0.004694006	0.005695272	0.005695272	0.005695272	0.004050992	0.007054788	0.005153302	0.001561607	0.002709847	7.33664E-05
3832603773475	383600	3773475	0.000698563	0.00015051	0.000360733	0.000669116	0.000458892	4.31899E-05	0.000139058	0.000246215	0.004752899	0.006408262	0.00777519	0.00777519	0.00777519	0.005530418	0.009631203	0.007035293	0.002131907	0.003699486	6.21445E-05
3832703773475	383610	3773475	0.000684252	0.000147427	0.000353343	0.000655408	0.000449491	4.23051E-05	0.000136209	0.000241171	0.003564841	0.004806422	0.005831666	0.005831666	0.005831666	0.004148008	0.007223741	0.005276717	0.001599005	0.002774744	6.09447E-05
3832803773475	383620	3773475	0.000667426	0.000143801	0.000344654	0.000639291	0.000438438	4.12647E-05	0.00013286	0.00023524	0.002781209	0.003749863	0.004549735	0.004549735	0.004549735	0.003236183	0.005635801	0.004116777	0.001247508	0.002164793	5.97091E-05
3832903773475	383630	3773475	0.000646982	0.000139397	0.000334097	0.000619708	0.000425008	4.00007E-05	0.00012879	0.000228035	0.002228439	0.003004571	0.003645468	0.003645468	0.003645468	0.002592986	0.004515676	0.00329856	0.000999564	0.001734537	5.8575E-05
3833603773475	383640	3773475	0.000617902	0.000133131	0.000319081	0.000591855	0.000405905	3.82029E-05	0.000123002	0.000217785	0.001821984	0.002456553	0.002980554	0.002980554	0.002980554	0.002120039	0.003692041	0.002696921	0.000817249	0.001418167	5.74229E-05
3833703773475	383650	3773475	0.000587841	0.000126654	0.000303557	0.000563061	0.000386158	3.63443E-05	0.000117018	0.00020719	0.001526859	0.002058641	0.002497764	0.002497764	0.002497764	0.001776635	0.003094004	0.002260073	0.000684871	0.001188452	5.63783E-05
3833803773475	383660	3773475	0.000558547	0.000120343	0.00028843	0.000535001	0.000366914	3.45331E-05	0.000111186	0.000196865	0.00130741	0.001762761	0.002138771	0.002138771	0.002138771	0.001521287	0.002649316	0.001935243	0.000586437	0.001017641	5.53815E-05
3833903773475	383670	3773475	0.000530005	0.000114193	0.00027369	0.000507663	0.000348165	3.27685E-05	0.000105505	0.000186805	0.001138132	0.001534526	0.001861852	0.001861852	0.001861852	0.001324317	0.002306293	0.001684675	0.000510508	0.000885881	5.43846E-05
3834003773475	383680	3773475	0.000502244	0.000108212	0.000259356	0.000481072	0.000329928	3.10521E-05	9.99783E-05	0.00017702	0.001002657	0.001351867	0.00164023	0.00164023	0.00164023	0.00116668	0.002031769	0.001484144	0.00044974	0.000780432	5.33341E-05
3834103773475	383690	3773475	0.000472761	0.00010186	0.000244131	0.000452832	0.000310561	2.92293E-05	9.41094E-05	0.000166629	0.000885937	0.001194495	0.001449289	0.001449289	0.001449289	0.001030865	0.001795249	0.001311373	0.000397386	0.000689581	5.20089E-05
3834203773475	383700	3773475	0.000445457	9.59767E-05	0.00023031	0.000426679	0.000292625	2.75412E-05	8.86742E-05	0.00015705	0.00079107	0.001066595	0.001294107	0.001294107	0.001294107	0.00092048	0.001603023	0.001170958	0.000354836	0.00061745	5.05644E-05
3834303773475	383710	3773475	0.000421045	9.0717E-05	0.000217425	0.000403296	0.000276588	2.60318E-05	8.38146E-05	0.000148401	0.000714187	0.000962928	0.001168327	0.001168327	0.001168327	0.00083102	0.001447218	0.001057148	0.000320348	0.000555898	4.91258E-05
3834403773475	383720	3773475	0.00039931	8.60339E-05	0.000206201	0.000382477	0.00026231	2.4688E-05	7.94879E-05	0.00014074	0.000650646	0.000877256	0.001064381	0.001064381	0.001064381	0.000757084	0.001318459	0.000963093	0.000291846	0.000506439	4.7747E-05
3834503773475	383730	3773475	0.000379202	8.17015E-05	0.000195817	0.000363217	0.000249101	2.34448E-05	7.54851E-05	0.000133653	0.000596249	0.000803914	0.000975395	0.000975395	0.000975395	0.000693789	0.001208231	0.000882575	0.000267447	0.000464099	4.63741E-05
3834603773475	383740	3773475	0.000364675	7.85717E-05	0.000188316	0.000349303	0.000239558	2.25467E-05	7.25935E-05	0.000128533	0.000554871	0.000748125	0.000907705	0.000907705	0.000907705	0.000645642	0.001124383	0.000821327	0.000248887	0.000431892	4.54727E-05
3834703773475	383750	3773475	0.000351064	7.5639E-05	0.000181287	0.000336265	0.000230617	2.17051E-05	6.98839E-05	0.000123736	0.000518275	0.000698782	0.000847837	0.000847837	0.000847837	0.000603058	0.001050224	0.000767156	0.000232471	0.000403406	4.45953E-05
3834803773475	383760	3773475	0.000339981	7.32511E-05	0.000175564	0.000325649	0.000223336	2.10199E-05	6.76777E-05	0.000119829	0.000487725	0.000657592	0.000797861	0.000797861	0.000797861	0.000567511	0.000988318	0.000721936	0.000218768	0.000379627	4.39387E-05
3834903773475	383770	3773475	0.000331978	7.15269E-05	0.000171431	0.000317984	0.000218079	2.05251E-05	6.60846E-05	0.000117009	0.000463019	0.000624281	0.000757445	0.000757445	0.000757445	0.000538763	0.000938254	0.000685365	0.000207686	0.000360397	4.35925E-05
3835003773475	383780	3773475	0.000324258	6.98634E-05	0.000167444	0.000310589	0.000213008	2.00478E-05	6.45477E-05	0.000114287	0.00044027	0.00059361	0.000720231	0.000720231	0.000720231	0.000512293	0.000892157	0.000651693	0.000197483	0.000342691	4.32403E-05
3835103773475	383790	3773475	0.000317129	6.83275E-05	0.000163763	0.00030376	0.000208325	1.9607E-05	6.31287E-05	0.000111775	0.000419641	0.000565796	0.000686484	0.000686484	0.000686484	0.000488289	0.000850354	0.000621157	0.000188229	0.000326633	4.2918E-05
3835203773475	383800	3773475	0.000310229	6.68409E-05	0.0001602	0.000297151	0.000203792	1.91804E-05	6.17552E-05	0.000109343	0.000400552	0.000540058	0.000655256	0.000655256	0.000655256	0.000466077	0.000811672	0.000592901	0.000179667	0.000311775	4.25897E-05
3835303773475	383810	3773475	0.000305306	6.57803E-05	0.000157658	0.000292436	0.000200558	1.88761E-05	6.07752E-05	0.000107608	0.000384477	0.000518384	0.00062896	0.00062896	0.00062896	0.000447373	0.000779098	0.000569107	0.000172457	0.000299263	4.24643E-05
3835403773475	383820	3773475	0.000305145	6.57455E-05	0.000157575	0.000292282	0.000200452	1.88661E-05	6.07431E-05	0.000107551	0.000373458	0.000503528	0.000610934	0.000610934	0.000610934	0.000434551	0.00075677	0.000552797	0.000167514	0.000290686	4.28284E-05
3835503773475	383830	3773475	0.000305037	6.57223E-05	0.000157519	0.000292178	0.000200382	1.88594E-05	6.07217E-05	0.000107513	0.000362916	0.000489315	0.000593689	0.000593689	0.000593689	0.00042285	0.000735408	0.000537193	0.000162786	0.000282481	4.31149E-05
3835603773475	383840	3773475	0.000297989	6.42038E-05	0.00015388	0.000285428	0.000195752	1.84237E-05	5.93187E-05	0.000105029	0.000347439	0.000468446	0.000568369	0.000568369	0.000568369	0.000404275	0.000704044	0.000514282	0.000155843	0.000270434	4.26553E-05
3835703773475	383850	3773475	0.000288574	6.21752E-05	0.000149018	0.000276409	0.000189567	1.78416E-05	5.74445E-05	0.000101711	0.000331083	0.000446394	0.000541614	0.000541614	0.000541614	0.000385244	0.00067090	0.000490073	0.000148507	0.000257703	4.1939E-05
3835803773475	383860	3773475	0.000279226	6.01612E-05	0.000144191	0.000267456	0.000183426	1.72636E-05	5.55837E-05	9.84158E-05	0.000315713	0.000425671	0.000516469	0.000516469	0.000516469	0.00036736	0.000639755	0.000467321	0.000141613	0.000245739	4.11869E-05
3835903773475	383870	3773475	0.00026852	5.78544E-05	0.000138662	0.000257201	0.000176393	1.66017E-05	5.34524E-05	9.46422E-05	0.000300205	0.000404762	0.0004911	0.0004911	0.0004911	0.000349315	0.000608331	0.000444367	0.000134657	0.000233669	4.02438E-05
3836003773475	383880	3773475	0.000258365	5.56665E-05	0.000133418	0.000247474	0.000169722	1.59739E-05	5.1431E-05	9.10631E-05	0.000285879	0.000385446	0.000467665	0.000467665	0.000467665	0.00033264 5	0.000579301	0.000423161	0.000128231	0.000222518	3.93066E-05
3836103773475	383890	3773475	0.000248183	5.34727E-05	0.00012816	0.000237721	0.000163034	1.53443E-05	4.94041E-05	8.74744E-05	0.000272216	0.000367024	0.000445313	0.000445313	0.000445313	0.000316747	0.000551614	0.000402937	0.000122102	0.000211883	3.83038E-05
3836203773475	383900	3773475	0.000238149	5.13109E-05	0.000122979	0.00022811	0.000156442	1.4724E-05	4.74068E-05	8.39379E-05	0.000259322	0.00034964	0.000424221	0.000424221	0.000424221	0.000301745	0.000525487	0.000383852	0.000116319	0.000201847	3.72652E-05
3836303773475	383910	3773475	0.00022864	4.9262E-05	0.000118068	0.000219002	0.000150196	1.41361E-05	4.55138E-05	8.05862E-05	0.000247372	0.000333528	0.000404672	0.000404672	0.000404672	0.000287839	0.000501271	0.000366163	0.000110959	0.000192546	3.62445E-05
3829703773485	382970	3773485	0.000104643	2.25459E-05	5.40367E-05	0.000100231	6.87406E-05	6.46971E-06	2.08305E-05	3.68822E-05	0.000213736	0.000288177	0.000349648	0.000349648	0.000349648	0.000248701	0.000433112	0.000316375	9.58711E-05	0.000166365	5.21522E-05
3829803773485	382980	3773485	0.000107279	2.31139E-05	5.53981E-05	0.000102757	7.04724E-05	6.6327E-06	2.13553E-05	3.78114E-05	0.000226068	0.000304805	0.000369822	0.000369822	0.000369822	0.000263051	0.000458102	0.000334629	0.000101403	0.000175964	5.31311E-05
3829903773485	382990	3773485	0.000109996	2.36993E-05	5.68011E-05	0.000105359	7.22572E-05	6.80067E-06	2.18961E-05	3.8769E-05	0.000239451	0.000322848	0.000391714	0.000391714	0.000391714	0.000278623	0.00048522	0.000354438	0.000107406	0.00018638	5.40862E-05
3830003773485	383000	3773485	0.000112713	2.42847E-05	5.82041E-05	0.000107961	7.4042E-05	6.96865E-06	2.2437E-05	3.97266E-05	0.000253861	0.000342276	0.000415287	0.000415287	0.000415287	0.000295389	0.000514419	0.000375767	0.000113869	0.000197596	5.49935E-05
3830103773485	383010	3773485	0.000115537	2.48933E-05	5.96627E-05	0.000110667	7.58974E-05	7.14329E-06	2.29992E-05	4.07221E-05	0.000269649	0.000363564	0.000441114	0.000441114	0.000441114	0.00031376	0.000546413	0.000399137	0.000120951	0.000209885	5.59008E-05
3830203773485	383020	3773485	0.000118685	2.55714E-05	6.12879E-05	0.000113681	7.79649E-05	7.33788E-06	2.36257E-05	4.18315E-05	0.000287335	0.00038741	0.000470047	0.000470047	0.000470047	0.00033434	0.000582252	0.000425317	0.000128884	0.000223652	5.68797E-05
3830303773485	383030	3773485	0.000122047	2.62959E-05	6.30243E-05	0.000116902	8.01738E-05	7.54577E-06	2.42951E-05	4.30166E-05	0.000307028	0.00043961	0.000502261	0.000502261	0.000502261	0.000357254	0.000622156	0.000454466	0.000137717	0.000238979	5.78945E-05
3830403773485	383040	3773485	0.000125665	2.70754E-05	6.48927E-05	0.000120368	8.25506E-05	7.76947E-06	2.50153E-05	4.42919E-05	0.000329036	0.000443634	0.000538264	0.000538264	0.000538264	0.000382862	0.000666753	0.000487042	0.000147589	0.00025611	5.8951E-05
3830503773485	383050	3773485	0.000129929	2.79941E-05	6.70945E-05	0.000124452	8.53515E-05	8.03308E-06	2.58641E-05	4.57946E-05	0.000354685	0.000478216	0.000580224	0.000580224	0.000580224	0.00041270 7	0.000718728	0.000525009	0.000159094	0.000276074	6.02165E-05
3830603773485	383060	3773485	0.000134421	2.8962E-05	6.94143E-05	0.000128755	8.83025E-05	8.31083E-06	2.67583E-05	4.7378E-05	0.00038354	0.000517121	0.000627426	0.000627426	0.000627426	0.000446282	0.000777199	0.00056772	0.000172036	0.000298534	6.15118E-05
3830703773485	383070	3773485	0.000139667	3.00922E-05	7.21231E-05	0.000133779	9.17484E-05	8.63514E-06	2.78025E-05	4.92269E-05	0.000417647	0.000563108	0.000683222	0.000683222	0.000683222	0.00048597	0.000846314	0.000618206	0.000187335	0.000325082	6.30578E-05
3830803773485	383080	3773485	0.000145572	3.13644E-05	7.51722E-05	0.000139435	9.56272E-05	9.00021E-06	2.89779E-05	5.1308E-05	0.000457909	0.000617392	0.000749086	0.000749086	0.000749086	0.000532818	0.0009279	0.000677802	0.000205395	0.00035642	6.48246E-05
3830903773485	383090	3773485	0.000151866	3.27206E-05	7.84227E-05	0.000145464	9.97623E-05	9.38939E-06	3.0231E-05	5.35266E-05	0.000504802	0.000680617	0.000825798	0.000825798	0.000825798	0.000587382	0.001022924	0.000747214	0.000226429	0.00039292	6.6687E-05
3831003773485	383100	3773485	0.000160851	3.46564E-05	8.30624E-05	0.00015407	0.000105664	9.94489E-06	3.20195E-05	5.66934E-05	0.000571101	0.000770007	0.000934256	0.000934256	0.000934256	0.000664527	0.001157271	0.000845351	0.000256167	0.000444525	6.97671E-05
3831103773485	383110	3773485	0.000169822	3.65893E-05	8.76951E-05	0.000162663	0.000111558	1.04996E-05	3.38054E-05	5.98554E-05	0.000653809	0.000881521	0.001069556	0.001069556	0.001069556	0.000760765	0.00132487	0.000967776	0.000293265	0.000508902	7.27815E-05
3831203773485	383120	3773485	0.000177623	3.82701E-05	9.17236E-05	0.000170136	0.000116682	1.09819E-05	3.53583E-05	6.2605E-05	0.000750658	0.001012101	0.00122799	0.00122799	0.00122799	0.000873457	0.001521123	0.001111133	0.000336707	0.000584286	7.50915E-05
3831303773485	383130	3773485	0.000183932	3.96293E-05	9.4981E-05	0.000176178	0.000120826	1.13719E-05	3.6614E-05	6.48283E-05	0.000860699	0.001160468	0.001408004	0.001408004	0.001408004	0.0010015	0.001744108	0.001274016	0.000386066	0.000669937	7.66853E-05
3831403773485	383140	3773485	0.00018989	4.09131E-05	9.80579E-05	0.000181885	0.00012474	1.17403E-05	3.78001E-05	6.69284E-05	0.000998848	0.001346732	0.001634	0.001634	0.001634	0.001162248	0.002024052	0.001478506	0.000448032	0.000777468	7.79507E-05
3831503773485	383150	3773485	0.000195579	4.21389E-05	0.000100996	0.000187335	0.000128478	1.2092E-05	3.89327E-05	6.89337E-05	0.001162689	0.001567636	0.001902024	0.001902024	0.001902024	0.001352891	0.002356055	0.001721025	0.000521523	0.000904995	7.88043E-05
3831603773485	383160	3773485	0.000201242	4.33589E-05	0.00010392	0.000192759	0.000132198	1.24421E-05	4.00599E-05	7.09295E-05	0.001370163	0.001847371	0.002241428	0.002241428	0.002241428	0.001594306	0.002776479	0.002028131	0.000614585	0.001066486	7.93773E-05
3831703773485	383170	3773485	0.000206716	4.45384E-05	0.000106747	0.000198002	0.000135794	1.27806E-05	4.11496E-05	7.2859E-05	0.001685601	0.002272671	0.002757448	0.002757448	0.002757448	0.001961346	0.003415678	0.002495046	0.000756075	0.001312012	7.92699E-05
3831803773485	383180	3773485	0.000212311	4.57439E-05	0.000109636	0.000203362	0.000139469	1.31265E-05	4.22634E-05	7.48311E-05	0.002273864	0.003065817	0.003719778	0.003719778	0.003719778	0.002645842	0.004607724	0.003365799	0.001019939	0.001769894	7.65181E-05
3831903773485	383190	3773485	0.000219306	4.72508E-05	0.000113248	0.000210061	0.000144064	1.35589E-05	4.36557E-05	7.72962E-05	0.003255533	0.004389387	0.005325675	0.005325675	0.005325675	0.003788101	0.006596965	0.004818876	0.001460266	0.00253399	6.96178E-05
3832003773485	383600	3773485	0.000784806	0.000169092	0.000405269	0.000751723	0.000515546	4.8522E-05	0.000156226	0.000276612	0.005265085	0.007098835	0.008613067	0.008613067	0.008613067	0.00616239 2	0.01066909	0.007793437	0.002361648	0.004098153	6.42277E-05
3832103773485	383610	3773485	0.000766608	0.000165171	0.000395871	0.000734292	0.000503591	4.73968E-05	0.000152603	0.000270198	0.003872657	0.005221445	0.006335217	0.006335217	0.006335217	0.004506178	0.007847494	0.005732349	0.001737076	0.003014337	6.29921E-05
3832203773485	383620	3773485	0.000741537	0.000159769	0.000382925	0.000710277	0.000487122	4.58468E-05	0.000147613	0.000261361	0.002980148	0.004018089	0.004875176	0.004875176	0.004875176	0.003467666	0.006038928	0.004411248	0.001336742	0.00231964	6.17565E-05
3832603773485	383630	3773485	0.000718483	0.000154802	0.00037102	0.000688196	0.000471978	4.44214E-05	0.000143024	0.000253236	0.002367484	0.003192043	0.003872928	0.003872928	0.003872928	0.002754777	0.004797434	0.003504376	0.001061932	0.001842764	6.04373E-05
3832703773485	383640	3773485	0.000683647	0.000147296	0.000353031	0.000654828	0.000449094	4.22676E-05	0.000136089	0.000240958	0.001918898	0.002587222	0.003139095	0.003139095	0.003139095	0.002232808	0.003888427	0.002840375	0.0008072	0.001493602	5.92495E-05
3832803773485	383650	3773485	0.000648354	0.000139692	0.000334806	0.000621023	0.000425909	4.00856E-05	0.000129063	0.000228518	0.001600667	0.002158155	0.002618505	0.002618505	0.002618505	0.001862517	0.003243568	0.002369325	0.000717977	0.001245902	5.81213E-05

			ISDrainage / Utilities Trenching	ISDrainage / Utilities Trenching	ISAsphalt Paving	ISAsphalt Paving	SVDemolition	SVSite Grubbing / Prep	SVMass Grading / Excavation	SVMass Grading / Excavation	SVDrainage / Utilities Trenching	SVFoundations / Concrete Pads	SVBuilding / Structure Construction	SVBuilding / Structure Construction	SVAsphalt Paving	SVAsphalt Paving	SVArchitectural Coating	SVArchitectural Coating	SVLandscaping or Other Finishing	SVLandscaping or Other Finishing	MDemolition
Unique Identifier	X (UTM)	Y (UTM)	2027	2028	2027	2028	2027	2027	2027	2028	2028	2028	2028	2029	2028	2029	2028	2029	2028	2029	2027
3830603773475	383060	3773475	2.05083E-05	2.05083E-05	8.78254E-05	8.78254E-05	0.000180478	0.000119236	0.000201356	0.000201356	6.07779E-05	6.26337E-05	0.000361761	0.000361761	0.000247287	0.000247287	2.44967E-05	2.44967E-05	7.88721E-05	7.88721E-05	5.89391E-05
3830703773475	383070	3773475	2.09312E-05	2.09312E-05	8.96367E-05	8.96367E-05	0.000184086	0.00012162	0.000205382	0.000205382	6.19931E-05	6.3886E-05	0.000368215	0.000368215	0.000252231	0.000252231	2.49865E-05	2.49865E-05	8.04491E-05	8.04491E-05	6.08671E-05
3830803773475	383080	3773475	2.14181E-05	2.14181E-05	9.17219E-05	9.17219E-05	0.000187909	0.000124146	0.000209647	0.000209647	6.32805E-05	6.52128E-05	0.000374927	0.000374927	0.00025747	0.00025747	2.55054E-05	2.55054E-05	8.21198E-05	8.21198E-05	6.30697E-05
3830903773475	383090	3773475	2.19339E-05	2.19339E-05	9.39308E-05	9.39308E-05	0.00019172	0.000126663	0.000213899	0.000213899	6.45639E-05	6.65353E-05	0.000381524	0.000381524	0.000262691	0.000262691	2.60227E-05	2.60227E-05	8.37852E-05	8.37852E-05	6.54633E-05
3831003773475	383100	3773475	2.28603E-05	2.28603E-05	9.7898E-05	9.7898E-05	0.000197853	0.000130715	0.000220741	0.000220741	6.66291E-05	6.86636E-05	0.00039183	0.00039183	0.000271094	0.000271094	2.68551E-05	2.68551E-05	8.64653E-05	8.64653E-05	6.91881E-05
3831103773475	383110	3773475	2.38362E-05	2.38362E-05	0.000102077	0.000102077	0.000204415	0.0013505	0.000228061	0.000228061	6.88388E-05	7.09408E-05	0.000402536	0.000402536	0.000280085	0.000280085	2.77457E-05	2.77457E-05	8.93328E-05	8.93328E-05	7.34022E-05
3831203773475	383120	3773475	2.47172E-05	2.47172E-05	0.00010585	0.00010585	0.000210866	0.000139312	0.000235259	0.000235259	7.10114E-05	7.31797E-05	0.000412765	0.000412765	0.000288924	0.000288924	2.86214E-05	2.86214E-05	9.21522E-05	9.21522E-05	7.77955E-05
3831303773475	383130	3773475	2.54538E-05	2.54538E-05	0.000109004	0.000109004	0.000217035	0.000143388	0.000242142	0.000242142	7.3089E-05	7.53207E-05	0.000422273	0.000422273	0.000297377	0.000297377	2.94588E-05	2.94588E-05	9.48483E-05	9.48483E-05	8.22246E-05
3831403773475	383140	3773475	2.60913E-05	2.60913E-05	0.000111734	0.000111734	0.000223591	0.000147719	0.000249456	0.000249456	7.52966E-05	7.75958E-05	0.00043209	0.00043209	0.00030636	0.00030636	3.03486E-05	3.03486E-05	9.77132E-05	9.77132E-05	8.6982E-05
3831503773475	383150	3773475	2.65019E-05	2.65019E-05	0.000113493	0.000113493	0.000228474	0.000150945	0.000254904	0.000254904	7.6941E-05	7.92904E-05	0.000438957	0.000438957	0.00031305	0.00031305	3.10113E-05	3.10113E-05	9.98471E-05	9.98471E-05	9.11902E-05
3831603773475	383160	3773475	2.68258E-05	2.68258E-05	0.00011488	0.00011488	0.000233252	0.000154103	0.000260235	0.000260235	7.85503E-05	8.09488E-05	0.000445373	0.000445373	0.000319598	0.000319598	3.166E-05	3.166E-05	0.000101936	0.000101936	9.55716E-05
3831703773475	383170	3773475	2.70651E-05	2.70651E-05	0.000115905	0.000115905	0.000240053	0.000158595	0.000267823	0.000267823	8.08405E-05	8.33089E-05	0.000454778	0.000454778	0.000328916	0.000328916	3.2583E-05	3.2583E-05	0.000104907	0.000104907	0.000100932
3831803773475	383180	3773475	2.69166E-05	2.69166E-05	0.000115269	0.000115269	0.000251314	0.000166035	0.000280386	0.000280386	8.46326E-05	8.72169E-05	0.000471152	0.000471152	0.000344345	0.000344345	3.41115E-05	3.41115E-05	0.000109829	0.000109829	0.000107605
3831903773475	383190	3773475	2.6147E-05	2.6147E-05	0.000111973	0.000111973	0.000264039	0.000174442	0.000294583	0.000294583	8.89179E-05	9.1633E-05	0.000490065	0.000490065	0.000361781	0.000361781	3.58387E-05	3.58387E-05	0.00011539	0.00011539	0.00011404
3832003773475	383200	3773475	2.5689E-05	2.5689E-05	0.000110011	0.000110011	0.000270521	0.000178724	0.000301815	0.000301815	9.11008E-05	9.38825E-05	0.000498903	0.000498903	0.000370662	0.000370662	3.67185E-05	3.67185E-05	0.000118222	0.000118222	0.00011903
3832103773475	383210	3773475	2.53588E-05	2.53588E-05	0.000108598	0.000108598	0.000275073	0.000181732	0.000306894	0.000306894	9.26338E-05	9.54623E-05	0.000504429	0.000504429	0.000376899	0.000376899	3.73364E-05	3.73364E-05	0.000120212	0.000120212	0.000123883
3832603773475	383600	3773475	2.148E-05	2.148E-05	9.1987E-05	9.1987E-05	0.000211785	0.00013992	0.000236284	0.000236284	7.13209E-05	7.34986E-05	0.000382348	0.000382348	0.000290183	0.000290183	2.87461E-05	2.87461E-05	9.25538E-05	9.25538E-05	0.000803533
3832610773475	383610	3773475	2.10653E-05	2.10653E-05	9.0211E-05	9.0211E-05	0.000206663	0.000136536	0.0002305 7	0.00023057	6.9596E-05	7.17211E-05	0.000374721	0.000374721	0.000283165	0.000283165	2.80509E-05	2.80509E-05	9.03154E-05	9.03154E-05	0.000796125
3832620773475	383620	3773475	2.06382E-05	2.06382E-05	8.83821E-05	8.83821E-05	0.000200965	0.000132771	0.000224213	0.000224213	6.76772E-05	6.97437E-05	0.000366953	0.000366953	0.00027535 9	0.00027535 9	2.72775E-05	2.72775E-05	8.78254E-05	8.78254E-05	0.000784217
3832630773475	383630	3773475	2.02462E-05	2.02462E-05	8.67033E-05	8.67033E-05	0.000195169	0.000128942	0.000217747	0.000217747	6.57254E-05	6.77323E-05	0.000359158	0.000359158	0.000267417	0.000267417	2.64909E-05	2.64909E-05	8.52926E-05	8.52926E-05	0.000781435
3832640773475	383640	3773475	1.9848E-05	1.9848E-05	8.4998E-05	8.4998E-05	0.000189325	0.000125081	0.000211226	0.000211226	6.37571E-05	6.57039E-05	0.000350449	0.000350449	0.000259409	0.000259409	2.56975E-05	2.56975E-05	8.27383E-05	8.27383E-05	0.000748641
3832650773475	383650	3773475	1.9487E-05	1.9487E-05	8.34518E-05	8.34518E-05	0.00018389	0.000121491	0.000205163	0.000205163	6.19271E-05	6.3818E-05	0.000342088	0.000342088	0.00025196 3	0.00025196 3	2.49599E-05	2.49599E-05	8.03634E-05	8.03634E-05	0.000710283
3832660773475	383660	3773475	1.91424E-05	1.91424E-05	8.19763E-05	8.19763E-05	0.000178934	0.000118216	0.000199633	0.000199633	6.0258E-05	6.20979E-05	0.000334229	0.000334229	0.000245172	0.000245172	2.42872E-05	2.42872E-05	7.81973E-05	7.81973E-05	0.000669884
3832670773475	383670	3773475	1.87979E-05	1.87979E-05	8.05007E-05	8.05007E-05	0.000174333	0.000115176	0.0001945	0.0001945	5.87085E-05	6.05011E-05	0.000326718	0.000326718	0.000238867	0.000238867	2.36627E-05	2.36627E-05	7.61866E-05	7.61866E-05	0.000628721
3832680773475	383680	3773475	1.84347E-05	1.84347E-05	7.89457E-05	7.89457E-05	0.000169922	0.000112262	0.000189578	0.000189578	5.7223E-05	5.89702E-05	0.000319311	0.000319311	0.000232823	0.000232823	2.30639E-05	2.30639E-05	7.42588E-05	7.42588E-05	0.000587594
3832690773475	383690	3773475	1.79767E-05	1.79767E-05	7.69842E-05	7.69842E-05	0.0001651	0.000109076	0.000184199	0.000184199	5.55992E-05	5.72969E-05	0.000311143	0.000311143	0.000226217	0.000226217	2.24095E-05	2.24095E-05	7.21517E-05	7.21517E-05	0.000542921
3832700773475	383700	3773475	1.74774E-05	1.74774E-05	7.4846E-05	7.4846E-05	0.000160579	0.000106089	0.000179155	0.000179155	5.40766E-05	5.57278E-05	0.000303361	0.000303361	0.00022020 2	0.00022020 2	2.17958E-05	2.17958E-05	7.01757E-05	7.01757E-05	0.000501794
3832710773475	383710	3773475	1.69802E-05	1.69802E-05	7.27166E-05	7.27166E-05	0.000156498	0.000103393	0.000174602	0.000174602	5.27025E-05	5.43117E-05	0.000296211	0.000296211	0.000214431	0.000214431	2.12419E-05	2.12419E-05	6.83926E-05	6.83926E-05	0.000465729
3832720773475	383720	3773475	1.65036E-05	1.65036E-05	7.06756E-05	7.06756E-05	0.000152792	0.000100945	0.000170467	0.000170467	5.14543E-05	5.30254E-05	0.000289653	0.000289653	0.00020935 2	0.00020935 2	2.07388E-05	2.07388E-05	6.67727E-05	6.67727E-05	0.000434307
3832730773475	383730	3773475	1.6029E-05	1.6029E-05	6.86434E-05	6.86434E-05	0.000149275	9.86213E-05	0.000166543	0.000166543	5.027E-05	5.18049E-05	0.000283366	0.000283366	0.00020453 4	0.00020453 4	2.02615E-05	2.02615E-05	6.52358E-05	6.52358E-05	0.00040599
3832740773475	383740	3773475	1.57175E-05	1.57175E-05	6.73093E-05	6.73093E-05	0.000146763	9.69617E-05	0.000163741	0.000163741	4.94241E-05	5.09332E-05	0.000278638	0.000278638	0.00020109 2	0.00020109 2	1.99205E-05	1.99205E-05	6.41381E-05	6.41381E-05	0.00038579
3832750773475	383750	3773475	1.54142E-05	1.54142E-05	6.60104E-05	6.60104E-05	0.000144325	9.53507E-05	0.00016102	0.00016102	4.86029E-05	5.0087E-05	0.000274039	0.000274039	0.00019775 1	0.00019775 1	1.95896E-05	1.95896E-05	6.30725E-05	6.30725E-05	0.000367113
3832760773475	383760	3773475	1.51872E-05	1.51872E-05	6.50385E-05	6.50385E-05	0.000142303	9.4015E-05	0.000158765	0.000158765	4.79221E-05	4.93853E-05	0.000270084	0.000270084	0.000194981	0.000194981	1.93151E-05	1.93151E-05	6.21889E-05	6.21889E-05	0.00035182
3832770773475	383770	3773475	1.50676E-05	1.50676E-05	6.45261E-05	6.45261E-05	0.000140851	9.30557E-05	0.000157145	0.000157145	4.74331E-05	4.88814E-05	0.00026703	0.00026703	0.00019299 1	0.00019299 1	1.91181E-05	1.91181E-05	6.15544E-05	6.15544E-05	0.000340496
3832780773475	383780	3773475	1.49459E-05	1.49459E-05	6.40048E-05	6.40048E-05	0.000139374	9.20802E-05	0.000155497	0.000155497	4.69358E-05	4.8369E-05	0.000263964	0.000263964	0.00019096 8	0.00019096 8	1.89177E-05	1.89177E-05	6.09091E-05	6.09091E-05	0.000329645
3832790773475	383790	3773475	1.48344E-05	1.48344E-05	6.35276E-05	6.35276E-05	0.000137959	9.11452E-05	0.000153918	0.000153918	4.64592E-05	4.78778E-05	0.000261014	0.000261014	0.00018902 9	0.00018902 9	1.87256E-05	1.87256E-05	6.02906E-05	6.02906E-05	0.000319676
3838003773475	383800	3773475	1.4721E-05	1.4721E-05	6.30417E-05	6.30417E-05	0.000136538	9.02062E-05	0.000152333	0.000152333	4.59806E-05	4.73846E-05	0.000258064	0.000258064	0.00018708 1	0.00018708 1	1.85326E-05	1.85326E-05	5.96694E-05	5.96694E-05	0.000310132
3838103773475	383810	3773475	1.46776E-05	1.46776E-05	6.28561E-05	6.28561E-05	0.000135496	8.95181E-05	0.000151171	0.000151171	4.56298E-05	4.70231E-05	0.00025577	0.00025577	0.00018565 4	0.00018565 4	1.83913E-05	1.83913E-05	5.92143E-05	5.92143E-05	0.000303195
3838203773475	383820	3773475	1.48035E-05	1.48035E-05	6.33951E-05	6.33951E-05	0.00013549	8.9514E-05	0.000151164	0.000151164	4.56278E-05	4.7021E-05	0.000255217	0.000255217	0.00018564 6	0.00018564 6	1.83904E-05	1.83904E-05	5.92116E-05	5.92116E-05	0.000302569
3838303773475	383830	3773475	1.49025E-05	1.49025E-05	6.38192E-05	6.38192E-05	0.000135459	8.94938E-05	0.00015113	0.00015113	4.56175E-05	4.70104E-05	0.000254714	0.000254714	0.00018560 4	0.00018560 4	1.83863E-05	1.83863E-05	5.91982E-05	5.91982E-05	0.000302145
3838403773475	383840	3773475	1.47437E-05	1.47437E-05	6.31389E-05	6.31389E-05	0.000133811	8.8405E-05	0.000149291	0.000149291	4.50624E-05	4.64384E-05	0.000251545	0.000251545	0.00018334 6	0.00018334 6	1.81626E-05	1.81626E-05	5.8478E-05	5.8478E-05	0.000292648
3838503773475	383850	3773475	1.44961E-05	1.44961E-05	6.20786E-05	6.20786E-05	0.000131575	8.69276E-05	0.000146796	0.000146796	4.43094E-05	4.56623E-05	0.000247384	0.000247384	0.00018028 2	0.00018028 2	1.7859E-05	1.7859E-05	5.75007E-05	5.75007E-05	0.000280232
3838603773475	383860	3773475	1.42361E-05	1.42361E-05	6.09653E-05	6.09653E-05	0.00012929	8.54178E-05	0.000144246	0.000144246	4.35398E-05	4.48693E-05	0.000243158	0.000243158	0.00017715 1	0.00017715 1	1.75489E-05	1.75489E-05	5.6502E-05	5.6502E-05	0.000268067
3838703773475	383870	3773475	1.39101E-05	1.39101E-05	5.95693E-05	5.95693E-05	0.000126631	8.36611E-05	0.00014128	0.00014128	4.26444E-05	4.39465E-05	0.000238314	0.000238314	0.00017350 7	0.00017350 7	1.7188E-05	1.7188E-05	5.534E-05	5.534E-05	0.000254428
3838803773475	383880	3773475	1.35862E-05	1.35862E-05	5.81821E-05	5.81821E-05	0.000124046	8.1953E-05	0.000138395	0.000138395	4.17737E-05	4.30492E-05	0.000233598	0.000233598	0.00016996 5	0.00016996 5	1.6837E-05	1.6837E-05	5.42101E-05	5.42101E-05	0.000241696
3838903773475	383890	3773475	1.32396E-05	1.32396E-05	5.66978E-05	5.66978E-05	0.000121387	8.01963E-05	0.000135429	0.000135429	4.08783E-05	4.21265E-05	0.000228793	0.000228793	0.00016632 2	0.00016632 2	1.64761E-05	1.64761E-05	5.30481E-05	5.30481E-05	0.000229196
3839003773475	383900	3773475	1.28806E-05	1.28806E-05	5.51604E-05	5.51604E-05	0.000118722	7.84356E-05	0.000132455	0.000132455	3.99808E-05	4.12016E-05	0.000224013	0.000224013	0.00016267	0.00016267	1.61144E-05	1.61144E-05	5.18835E-05	5.18835E-05	0.000217264
3839103773475	383910	3773475	1.25278E-05	1.25278E-05	5.36495E-05	5.36495E-05	0.000116136	7.67275E-05	0.000129571	0.000129571	3.91101E-05	4.03043E-05	0.000219401	0.000219401	0.00015912 7	0.00015912 7	1.57635E-05	1.57635E-05	5.07536E-05	5.07536E-05	0.000206287
3829703773485	382970	3773485	1.80262E-05	1.80262E-05	7.71962E-05	7.71962E-05	0.00014300 1	9.44764E-05	0.000159544	0.000159544	4.81573E-05	4.96277E-05	0.000291006	0.000291006	0.00019593 8	0.00019593 8	1.94099E-05	1.94099E-05	6.24941E-05	6.24941E-05	4.81768E-05
3829803773485	382980	3773485	1.83646E-05	1.83646E-05	7.86453E-05	7.86453E-05	0.000146573	9.68362E-05	0.000163529	0.000163529	4.93601E-05	5.08673E-05	0.000297834	0.000297834	0.00020083 2	0.00020083 2	1.98948E-05	1.98948E-05	6.40551E-05	6.40551E-05	4.93288E-05
3829903773485	382990	3773485	1.86947E-05	1.86947E-05	8.0059E-05	8.0059E-05	0.000150071	9.91475E-05	0.000167432	0.000167432	5.05382E-05	5.20813E-05	0.000304495	0.000304495	0.00020562 5	0.00020562 5	2.03696E-05	2.03696E-05	6.55839E-05	6.55839E-05	5.05107E-05
3830003773485	383000	3773485	1.90083E-05	1.90083E-05	8.1402E-05	8.1402E-05	0.00015341	0.000101353	0.000171157	0.000171157	5.16626E-05	5.32401E-05	0.000310833	0.000310833	0.0002102	0.0002102	2.08228E-05	2.08228E-05	6.70431E-05	6.70431E-05	5.16985E-05
3830103773485	383010	3773485	1.93219E-05	1.93219E-05	8.2745E-05	8.2745E-05	0.000156676	0.000103511	0.0001748	0.0001748	5.27623E-05	5.43734E-05	0.000317004	0.000317004	0.000214674	0.000214674	2.1266E-05	2.1266E-05	6.84702E-05	6.84702E-05	5.29401E-05
3830203773485	383020	3773485	1.96603E-05	1.96603E-05	8.4194E-05	8.4194E-05	0.00015999	0.000105701	0.000178498	0.000178498	5.38785E-05	5.55237E-05	0.000323201	0.000323201	0.00021921 6	0.00021921 6	2.17159E-05	2.17159E-05	6.99187E-05	6.99187E-05	5.42951E-05
3830303773485	383030	3773485	2.0011E-05	2.0011E-05	8.5696E-05	8.5696E-05	0.000163287	0.000107878	0.000182176	0.000182176	5.49885E-05	5.66676E-05	0.000329295	0.000329295	0.00022373 2	0.00022373 2	2.21633E-05	2.21633E-05	7.13592E-05	7.13592E-05	5.57456E-05
3830403773485	383040	3773485	2.03762E-05	2.03762E-05	8.72599E-05	8.72599E-05	0.00016654	0.000110028	0.000185805	0.000185805	5.60841E-05	5.77966E-05	0.00033526	0.00033526	0.00022818 9	0.00022818 9	2.26049E-05	2.26049E-05	7.27809E-05	7.27809E-05	5.72976E-05
3830503773485	383050	3773485	2.08136E-05	2.08136E-05	8.91331E-05	8.91331E-05	0.000170075	0.000112363	0.000189749	0.000189749	5.72746E-05	5.90234E-05	0.000341637	0.000341637	0.00023303 3	0.00023303 3	2.30847E-05	2.30847E-05	7.43258E-05	7.43258E-05	5.91122E-05
3830603773485	383060	3773485	2.12613E-05	2.12613E-05	9.10504E-05	9.10504E-05	0.000173524	0.000114642	0.000193598	0.000193598	5.84361E-05	6.02205E-05	0.000347795	0.000347795	0.00023775 9	0.00023775 9	2.35529E-05	2.35529E-05	7.58332E-05	7.58332E-05	6.10402E-05
3830703773485	383070	3773485	2.17957E-05	2.17957E-05	9.33388E-05	9.33388E-05	0.00017731	0.000117143	0.000197822	0.000197822	5.97112E-05	6.15344E-05	0.000354443	0.000354443	0.00024294 7	0.00024294 7	2.40668E-05	2.40668E-05	7.74878E-05	7.74878E-05	6.32965E-05
3830803773485	383080	3773485	2.24064E-05	2.24064E-05	9.59541E-05	9.59541E-05	0.000181366	0.000119823	0.000202347	0.000202347	6.1077E-05	6.2942E-05	0.000361452	0.000361452	0.00024850 4	0.00024850 4	2.46173E-05	2.46173E-05	7.92603E-05	7.92603E-05	6.58752E-05
3830903773485	383090	3773485	2.30501E-05	2.30501E-05	9.87108E-05	9.87108E-05	0.000185483	0.000122543	0.00020694	0.00020694	6.24635E-05	6.43708E-05	0.000368434	0.000368434	0.00025414 5	0.00025414 5	2.51761E-05	2.51761E-05	8.10595E-05	8.10595E-05	6.86986E-05
3831003773485	383100	3773485	2.41147E-05	2.41147E-05	0.00010327	0.00010327	0.000192106	0.000126918	0.000214329	0.000214329	6.46938E-05	6.66692E-05	0.000379321	0.000379321	0.00026322	0.00026322	2.60751E-05	2.60751E-05	8.39538E-05	8.39538E-05	7.30441E-05
3831103773485	383110	3773485	2.51567E-05	2.51567E-05	0.000107732	0.000107732	0.000199397	0.000131735	0.000222463	0.000222463	6.71491E-05	6.91994E-05	0.000391031	0.000391031	0.00027321	0.00027321	2.70647E-05	2.70647E-05	8.714E-05	8.714E-05	7.7903E-05
3831203773485	383120	3773485	2.59551E-05	2.59551E-05	0.000111151	0.000111151	0.000206179	0.000136216	0.00023003	0.00023003	6.9433E-05	7.15531E-05	0.000401699	0.000401699	0.00028250 2	0.00028250 2	2.79852E-05	2.79852E-05	9.01039E-05	9.01039E-05	8.26007E-05
3831303773485	383130	3773485	2.6506E-05	2.6506E-05	0.00011351	0.00011351	0.000211779	0.000139915	0.000236278	0.000236278	7.13188E-05	7.34965E-05	0.000410227	0.000410227	0.00029017 5	0.00029017 5	2.87453E-05	2.87453E-05	9.25511E-05	9.25511E-05	8.68984E-05
3831403773485	383140	3773485	2.69434E-05	2.69434E-05	0.000115384	0.000115384	0.000217642	0.000143789	0.000242819	0.000242819	7.32933E-05	7.55312E-05	0.000418936	0.000418936	0.00029820 9	0.00029820 9	2.95411E-05	2.95411E-05	9.51134E-05	9.51134E-05	9.14648E-05
3831503773485	383150	3773485	2.72384E-05	2.72384E-05	0.000116647	0.000116647	0.000222488	0.000146991	0.000248226	0.000248226	7.49253E-05	7.72131E-05	0.00042579	0.00042579	0.00030484 9	0.00030484 9	3.01989E-05	3.01989E-05	9.72313E-05	9.72313E-05	9.57984E-05
3831603773485	383160	3773485	2.74365E-05	2.74365E-05	0.000117495	0.000117495	0.000227304	0.000150172	0.000253598	0.000253598	7.6547E-05	7.88843E-05	0.000432361	0.000432361	0.00031144 7	0.00031144 7	3.08525E-05	3.08525E-05	9.93357E-05	9.93357E-05	0.000100329
3831703773485	383170	3773485	2.73994E-05	2.73994E-05	0.000117336	0.000117336	0.000235041	0.000155284	0.000262231	0.000262231	7.91528E-05	8.15697E-05	0.000443427	0.000443427	0.00032204 9	0.00032204 9	3.19028E-05	3.19028E-05	0.000102717	0.000102717	0.000105874
3831803773485	383180	3773485	2.64482E-05	2.64482E-05	0.000113263	0.000113263	0.000249531	0.000164857	0.000278397	0.000278397	8.40323E-05	8.65981E-05	0.000465677	0.000465677	0.00034190 2	0.00034190 2	3.38695E-05	3.38695E-05	0.000109049	0.000109049	0.000112798
3831903773485	383190	3773485	2.40632E-05	2.40632E-05	0.000103049	0.000103049	0.000266783	0.000176255	0.000297645	0.000297645	8.98422E-05	9.25855E-05	0.000492525	0.000492525	0.00036554 1	0.00036554 1	3.62112E-05	3.62112E-05	0.000116589	0.000116589	0.000117729
3836003773485	383600	3773485	2.22001E-05	2.22001E-05	9.50706E-05	9.50706E-05	0.000202901	0.0003405	0.000226373	0.000226373	6.83292E-05	7.04156E-05	0.00036654	0.00036654	0.000278011	0.000278011	2.75403E-05	2.75403E-05	8.86715E-05	8.86715E-05	0.000944153
3836103773485	383610	3773485	2.1773E-05	2.1773E-05	9.32416E-05	9.32416E-05	0.000198306	0.000131015	0.000221247	0.000221247	6.67818E-05	6.88209E-05	0.000359622	0.000359622	0.00027171 5	0.00027171 5	2.69166E-05	2.69166E-05	8.66634E-05	8.66634E-05	0.000935438
3836203773485	383620	3773485	2.13459E-05	2.13459E-05	9.14127E-05	9.14127E-05	0.000193528	0.000127858	0.000215915	0.000215915	6.51725E-05	6.71625E-05	0.000352614	0.000352614	0.00026516 8	0.00026516 8	2.6268E-05	2.6268E-05	8.4575E-05	8.4575E-05	0.000913239
3836303773485	383630	3773485	2.08899E-05	2.08899E-05	8.946E-05	8.946E-05	0.000187965	0.000124182	0.000209709	0.000209709	6.32991E-05	6.52319E-05	0.000345592	0.000345592	0.00025754 5	0.00025754 5	2.55129E-05	2.55129E-05	8.21439E-05	8.21439E-05	0.000900734
3836403773485	383640	3773485	2.04794E-05	2.04794E-05	8.77017E-05	8.77017E-05	0.00018253	0.000120592	0.000203646	0.000203646	6.14691E-05	6.3346E-05	0.000337746	0.000337746	0.00025009 9	0.00025009 9	2.47753E-05	2.47753E-05	7.9769E-05	7.9769E-05	0.000861027
3836503773485	383650	3773485	2.00894E-05	2.00894E-05	8.60318E-05	8.60318E-05	0.000177586	0.000117325	0.000198129	0.000198129	5.9804E-05	6.16301E-05	0.000330235	0.000330235	0.00024332 5	0.00024332 5	2.41042E-05	2.41042E-05	7.76083E-05	7.76083E-05	0.000813257

			MSite Grubbing / Prep	MMass Grading / Excavation	MMass Grading / Excavation	MDrainage / Utilities Trenching	MFoundations / Concrete Pads	MBuilding / Structure Construction	MAsphalt Paving	MLandscaping or Other Finishing	MWaterside Construction (Piles)	RSSWRe-striping South Valley	RSSWRe-striping Silver Lake Boulevard	RSSWDemolition	RSSWPlacing Base	RSSWForm/Place Rebar and Pour	Child Risk				
Unique Identifier	X (UTM)	Y (UTM)	2027	2027	2028	2028	2028	2028	2028	2028	2028	2029	2029	2029	2029	2029	3rd Trimester	0<2	2<16	Total	per million
3830603773475	383060	3773475	5.31851E-05	0.000132807	0.000132807	3.71674E-05	6.85808E-05	0.000123321	8.72423E-05	2.64371E-05	4.68091E-05	0.000231326	7.92156E-05	0.000135435	7.36221E-05	2.20364E-05	7.32301E-09	1.8134E-07	6.9017E-08	2.57683E-07	0.25768326
3830703773475	383070	3773475	5.49249E-05	0.000137152	0.000137152	3.83832E-05	7.08243E-05	0.000127355	9.00962E-05	2.73019E-05	4.83404E-05	0.000233115	8.24612E-05	0.000141029	7.66632E-05	2.29466E-05	7.57867E-09	1.8625E-07	7.3207E-08	2.67037E-07	0.26703658
3830803773475	383080	3773475	5.69125E-05	0.000142115	0.000142115	3.97722E-05	7.33872E-05	0.000131964	9.33565E-05	2.82898E-05	5.00897E-05	0.000235039	8.61137E-05	0.000147336	8.00918E-05	2.39729E-05	7.85237E-09	1.9148E-07	7.805E-08	2.7738E-07	0.27737999
3830903773475	383090	3773475	5.90724E-05	0.000147508	0.000147508	4.12816E-05	7.61724E-05	0.000136972	9.68995E-05	2.93635E-05	5.19907E-05	0.000236808	9.00979E-05	0.000154204	8.38251E-05	2.50903E-05	8.13623E-09	1.9681E-07	8.3534E-08	2.88482E-07	0.28848182
3831003773475	383100	3773475	6.24335E-05	0.000155901	0.000155901	4.36305E-05	8.05064E-05	0.000144766	0.000102413	3.10342E-05	5.49488E-05	0.000241551	9.58807E-05	0.000164136	8.92242E-05	2.67064E-05	8.5155E-09	2.0467E-07	9.1311E-08	3.04501E-07	0.30450066
3831103773475	383110	3773475	6.62363E-05	0.000165397	0.000165397	4.6288E-05	8.541E-05	0.000153583	0.000108651	3.29245E-05	5.82957E-05	0.00024666	0.000102467	0.00017546	9.53802E-05	2.85489E-05	8.92511E-09	2.1315E-07	1.0057E-07	3.22643E-07	0.32264333
3831203773475	383120	3773475	7.02007E-05	0.000175297	0.000175297	4.90584E-05	9.0522E-05	0.000162775	0.000115154	3.48951E-05	6.17848E-05	0.000251478	0.000109511	0.000187591	0.000101974	3.05227E-05	9.34115E-09	2.2144E-07	1.1128E-07	3.42066E-07	0.34206642
3831303773475	383130	3773475	7.41974E-05	0.000185277	0.000185277	5.18514E-05	9.56756E-05	0.000172043	0.00012171	3.68817E-05	6.53024E-05	0.000255829	0.000116826	0.000200223	0.000108841	3.2578E-05	9.75239E-09	2.2917E-07	1.2362E-07	3.62543E-07	0.36254349
3831403773475	383140	3773475	7.84903E-05	0.000195996	0.000195996	5.48514E-05	0.000101211	0.000181997	0.000128752	3.90157E-05	6.90807E-05	0.000260627	0.000124845	0.000214069	0.000116368	3.48308E-05	1.01779E-08	2.3674E-07	1.3859E-07	3.85509E-07	0.3855091
3831503773475	383150	3773475	8.22877E-05	0.000205479	0.000205479	5.75052E-05	0.000106108	0.000190802	0.000134981	4.09033E-05	7.24228E-05	0.00026335	0.00013226	0.000226921	0.000123354	3.6922E-05	1.05363E-08	2.4228E-07	1.5476E-07	4.07575E-07	0.40757505
3831603773475	383160	3773475	8.62414E-05	0.000215351	0.000215351	6.02681E-05	0.000111206	0.000199969	0.000141466	4.28685E-05	7.59025E-05	0.000265978	0.000140128	0.000240572	0.000130775	3.91431E-05	1.08902E-08	2.4738E-07	1.7418E-07	4.32455E-07	0.43245528
3831703773475	383170	3773475	9.10783E-05	0.000227429	0.000227429	6.36483E-05	0.000117443	0.000211185	0.0001494	4.52728E-05	8.01596E-05	0.000271012	0.00014978	0.000257303	0.00013987	4.18655E-05	1.13085E-08	2.5324E-07	2.0104E-07	4.65587E-07	0.46558657
3831803773475	383180	3773475	9.71003E-05	0.000242467	0.000242467	6.78566E-05	0.000125208	0.000225148	0.000159279	4.82662E-05	8.54596E-05	0.000281206	0.00016244	0.000279282	0.000151817	4.54416E-05	1.18481E-08	2.6015E-07	2.4356E-07	5.15555E-07	0.51555482
3831903773475	383190	3773475	0.000102907	0.000256966	0.000256966	7.19144E-05	0.000132696	0.000238611	0.000168803	5.11525E-05	9.057E-05	0.000293098	0.000175614	0.000302313	0.000164337	4.91889E-05	1.23812E-08	2.6575E-07	3.0491E-07	5.8304E-07	0.58303992
3832003773475	383200	3773475	0.00010741	0.000268211	0.000268211	7.50613E-05	0.000138502	0.000249053	0.0001761 9	5.33909E-05	9.45332E-05	0.000297514	0.000186235	0.000320861	0.00017442	5.22069E-05	1.27469E-08	2.6935E-07	3.6906E-07	6.51161E-07	0.6511612
3832103773475	383210	3773475	0.000111789	0.000279146	0.000279146	7.81215E-05	0.000144149	0.000259207	0.000183373	5.55676E-05	9.83874E-05	0.000299529	0.000196379	0.000338196	0.000183843	5.50274E-05	1.30692E-08	2.7254E-07	4.4651E-07	7.32118E-07	0.73211824
3832603773475	383600	3773475	0.000725088	0.001810599	0.001810599	0.000506713	0.000934982	0.001681271	0.001189398	0.000360424	0.000638162	0.000173192	0.006584531	0.014981965	0.008144185	0.002437696	5.00055E-08	6.805E-07	6.5973E-07	1.39024E-06	1.3902413
3832703773475	383610	3773475	0.000718403	0.001793907	0.001793907	0.000502042	0.000926362	0.001665771	0.001178433	0.000357101	0.000632279	0.00016858	0.006295392	0.010341716	0.005621749	0.001682687	4.34006E-08	6.0963E-07	5.1684E-07	1.16987E-06	1.16987275
3832803773475	383620	3773475	0.000707657	0.001767074	0.001767074	0.000494532	0.000912506	0.001640855	0.001160806	0.00035176	0.000622821	0.000164013	0.004640717	0.007621574	0.004143082	0.001240097	3.81525E-08	5.5188E-07	4.2161E-07	1.01164E-06	1.01164139
3832903773475	383630	3773475	0.000705147	0.001760806	0.001760806	0.000492778	0.000909269	0.001635035	0.001156689	0.000350512	0.000620612	0.000159557	0.003563557	0.005846333	0.003178062	0.000951249	3.38816E-08	5.0316E-07	3.5489E-07	8.9193E-07	0.89193029
3832603773475	383640	3773475	0.000675555	0.001686911	0.001686911	0.000472098	0.00087111	0.001566417	0.001108146	0.000335802	0.000594567	0.000154829	0.002774792	0.004574119	0.002486488	0.000744249	3.01309E-08	4.5846E-07	3.0289E-07	7.91481E-07	0.79148069
3832703773475	383650	3773475	0.000640942	0.00160048	0.00160048	0.00044791	0.000826477	0.00148616	0.001051369	0.000318597	0.000564104	0.000150342	0.002249955	0.003719755	0.002022056	0.000605236	2.70309E-08	4.203E-07	2.6373E-07	7.11055E-07	0.71105458
3832603773475	383660	3773475	0.000604487	0.001509449	0.001509449	0.000422434	0.00077947	0.001401631	0.00099157	0.000300476	0.000532019	0.000146137	0.001876159	0.003108805	0.001689944	0.00050583	2.44677E-08	3.8788E-07	2.3345E-07	6.45798E-07	0.64579799
3832703773475	383670	3773475	0.000567342	0.001416696	0.001416696	0.000396476	0.000731573	0.001315504	0.00093064	0.00028212	0.000499327	0.000142118	0.001596179	0.002650022	0.00144055	0.000431182	2.22989E-08	3.5969E-07	2.0911E-07	5.91096E-07	0.59109596
3832803773475	383680	3773475	0.00053023	0.001324025	0.001324025	0.000370541	0.000683718	0.001229451	0.000869763	0.000263565	0.000466664	0.000138179	0.001377619	0.002291257	0.001245526	0.000372808	2.04174E-08	3.3457E-07	1.8881E-07	5.43798E-07	0.54379846
3832903773475	383690	3773475	0.000489918	0.001223363	0.001223363	0.00034237	0.000631737	0.00113598	0.000803638	0.000243527	0.000431185	0.000133974	0.001192103	0.001985762	0.001079459	0.000323101	1.86645E-08	3.103E-07	1.7037E-07	4.9934E-07	0.49933975
3833003773475	383700	3773475	0.000452806	0.001130691	0.001130691	0.000316435	0.000583882	0.001049928	0.000742761	0.00022507 9	0.000398522	0.000129939	0.001044242	0.001741701	0.000946787	0.00028339	1.71526E-08	2.8887E-07	1.5488E-07	4.60902E-07	0.46090205
3833103773475	383710	3773475	0.000420262	0.001049425	0.001049425	0.000293692	0.000541916	0.000974466	0.000689377	0.000208902	0.000369879	0.000126201	0.00092716	0.001547981	0.000841481	0.00025187	1.58674E-08	2.7033E-07	1.4202E-07	4.28215E-07	0.42821517
3833203773475	383720	3773475	0.000391908	0.000978623	0.000978623	0.000273877	0.000505355	0.000908722	0.000642866	0.000194808	0.000344925	0.000122725	0.000832369	0.001390823	0.00075605	0.000226299	1.4765E-08	2.542E-07	1.3121E-07	4.00169E-07	0.40016907
3833303773475	383730	3773475	0.000366355	0.000914816	0.000914816	0.00025602	0.000472405	0.000849472	0.00060095	0.000182106	0.000322435	0.000119404	0.00075246	0.001258164	0.000683937	0.000204714	1.37885E-08	2.3967E-07	1.2179E-07	3.75246E-07	0.375246
3833403773475	383740	3773475	0.000348127	0.0008693	0.0008693	0.000243282	0.000448901	0.000807207	0.000571051	0.000173046	0.000306393	0.000116796	0.000693653	0.001160336	0.000630758	0.000188797	1.30465E-08	2.2885E-07	1.1476E-07	3.56656E-07	0.35665576
3833503773475	383750	3773475	0.000331273	0.000827214	0.000827214	0.000231504	0.000427168	0.000768128	0.000543404	0.000164668	0.000291559	0.000114289	0.00064211	0.001074537	0.000584118	0.000174837	1.23757E-08	2.1894E-07	1.0846E-07	3.39773E-07	0.33977277
3833603773475	383760	3773475	0.000317473	0.000792755	0.000792755	0.00022186	0.000409373	0.00073613	0.000520768	0.000157808	0.000279414	0.000112104	0.000599917	0.001004231	0.000545899	0.000163397	1.18166E-08	2.1077E-07	1.0323E-07	3.25811E-07	0.32581094
3833703773475	383770	3773475	0.000307255	0.00076724	0.00076724	0.000214719	0.000396198	0.000712437	0.000504007	0.000152729	0.000270421	0.000110345	0.000566778	0.000948916	0.00051583	0.000154397	1.1377E-08	2.0456E-07	9.9116E-08	3.15056E-07	0.31505597
3833803773475	383780	3773475	0.000297463	0.000742787	0.000742787	0.000207876	0.000383571	0.000689731	0.000487944	0.000147862	0.000261802	0.000108612	0.000536397	0.000898194	0.000488257	0.000146144	1.09682E-08	1.9872E-07	9.5282E-08	3.04971E-07	0.30497093
3833903773475	383790	3773475	0.000288468	0.000720326	0.000720326	0.00020159	0.000371971	0.000668874	0.000473188	0.00014339	0.000253885	0.000106964	0.000509076	0.000852574	0.000463458	0.000138721	1.0597E-08	1.934E-07	9.1788E-08	2.95787E-07	0.29578702
3834003773475	383800	3773475	0.000279855	0.000698819	0.000698819	0.000195571	0.000360865	0.000648903	0.0045906	0.000139109	0.000246305	0.000105351	0.000483905	0.000810527	0.000440602	0.00013188	1.02504E-08	1.8837E-07	8.8516E-08	2.87137E-07	0.2871374
3834103773475	383810	3773475	0.000273596	0.00068319	0.00068319	0.000191197	0.000352795	0.00063439	0.000448793	0.000135998	0.000240796	0.000104025	0.000463386	0.000776214	0.00042195	0.000126297	9.97448E-09	1.8455E-07	8.5884E-08	2.80409E-07	0.28040934
3834203773475	383820	3773475	0.00027303	0.000681777	0.000681777	0.000190802	0.000352065	0.000633079	0.000447865	0.000135717	0.000240299	0.000103417	0.000451183	0.000755705	0.00041801	0.00012296	9.84362E-09	1.8338E-07	8.4542E-08	2.77768E-07	0.27776751
3834303773475	383830	3773475	0.000272648	0.000680822	0.000680822	0.000190535	0.000351572	0.000632192	0.000447238	0.000135527	0.000239962	0.000102824	0.000439542	0.000736146	0.000400168	0.000119777	9.72758E-09	1.8234E-07	8.3269E-08	2.7534E-07	0.27534015
3834403773475	383840	3773475	0.000264078	0.000659423	0.000659423	0.000184546	0.000340522	0.000612321	0.000433181	0.000131267	0.00023242	0.000101196	0.000418878	0.000701655	0.000381419	0.000114165	9.43036E-09	1.7774E-07	8.0409E-08	2.67579E-07	0.2675794
3834503773475	383850	3773475	0.000252874	0.000631447	0.000631447	0.000176716	0.000326075	0.000586343	0.000414803	0.000125698	0.000222559	9.92117E-05	0.000396324	0.000664014	0.000360958	0.000108041	9.07935E-09	1.72E-07	7.7116E-08	2.58195E-07	0.25819484
3834603773475	383860	3773475	0.000241897	0.000604035	0.000604035	0.000169045	0.00031192	0.0005608 9	0.000396796	0.000120241	0.000212898	9.72271E-05	0.000375142	0.000628666	0.000341742	0.000102289	8.74066E-09	1.6639E-07	7.3958E-08	2.49086E-07	0.24908574
3834703773475	383870	3773475	0.000229589	0.000573301	0.000573301	0.000160444	0.000296049	0.000532351	0.000376607	0.000114123	0.000202065	9.50215E-05	0.000353463	0.000592477	0.00032207	9.64012E-05	8.37577E-09	1.6015E-07	7.0609E-08	2.39131E-07	0.23913116
3834803773475	383880	3773475	0.0002181	0.000544612	0.000544612	0.000152415	0.000281234	0.000505711	0.00035776	0.000108412	0.000191953	9.28863E-05	0.000333588	0.000559276	0.000304022	9.09992E-05	8.03514E-09	1.5426E-07	6.749E-08	2.29789E-07	0.22978948
3834903773475	383890	3773475	0.000206821	0.000516447	0.000516447	0.00014453	0.00026669	0.000479558	0.000339259	0.000102806	0.000182027	9.07309E-05	0.000314692	0.000527706	0.00028686	8.58623E-05	7.70254E-09	1.4843E-07	6.4462E-08	2.20594E-07	0.22059444
3835003773475	383900	3773475	0.000196054	0.000489561	0.000489561	0.000137008	0.000252806	0.000454592	0.000321597	9.74535E-05	0.00017255	8.85957E-05	0.000296977	0.000498096	0.000270764	8.10445E-05	7.38272E-09	1.4274E-07	6.1576E-08	2.11696E-07	0.21169643
3835103773475	383910	3773475	0.000186148	0.000464826	0.000464826	0.000130086	0.000240033	0.000431624	0.000305348	9.25297E-05	0.000163832	8.65308E-05	0.000280759	0.000470982	0.000256025	7.66328E-05	7.08399E-09	1.3737E-07	5.8897E-08	2.03353E-07	0.20335287
3829703773485	382970	3773485	4.34735E-05	0.000108557	0.000108557	3.03806E-05	5.60579E-05	0.000100803	7.13118E-05	2.16096E-05	3.82617E-05	0.000195364	5.93703E-05	0.00010119	5.50066E-05	1.64644E-05	5.63204E-09	1.4677E-07	4.5403E-08	1.97809E-07	0.1978087
3829803773485	382980	3773485	4.45131E-05	0.000111152	0.000111152	3.11071E-05	5.73984E-05	0.000103213	7.3017E-05	2.21264E-05	3.91767E-05	0.000199212	6.11739E-05	0.000104305	5.67002E-05	1.69714E-05	5.81527E-09	1.511E-07	4.7346E-08	2.0426E-07	0.20425999
3829903773485	382990	3773485	4.55796E-05	0.000113816	0.000113816	3.18524E-05	5.87736E-05	0.000105686	7.47665E-05	2.26565E-05	4.01153E-05	0.000202724	6.30529E-05	0.000107539	5.84584E-05	1.74976E-05	6.00512E-09	1.5548E-07	4.9408E-08	2.10897E-07	0.21089679
3830003773485	383000	3773485	4.66514E-05	0.000116492	0.000116492	3.26015E-05	6.01558E-05	0.000108171	7.65247E-05	2.31893E-05	4.10587E-05	0.000205769	6.49722E-05	0.00011085	6.02581E-05	1.80363E-05	6.19876E-09	1.5984E-07	5.1575E-08	2.17618E-07	0.21761783
3830103773485	383010	3773485	4.77718E-05	0.00011929	0.00011929	3.33844E-05	6.16005E-05	0.000110769	7.83625E-05	2.37462E-05	4.20448E-05	0.000208477	6.69868E-05	0.000114331	6.21501E-05	1.86026E-05	6.4002E-09	1.6427E-07	5.3902E-08	2.24575E-07	0.22457513
3830203773485	383020	3773485	4.89945E-05	0.000122343	0.000122343	3.42389E-05	6.31771E-05	0.000113604	8.03682E-05	2.4354E-05	4.31209E-05	0.000211044	6.91774E-05	0.000118108	6.42036E-05	1.92173E-05	6.61477E-09	1.6891E-07	5.6469E-08	2.31996E-07	0.23199587
3830303773485	383030	3773485	5.03034E-05	0.000125611	0.000125611	3.51536E-05	6.48649E-05	0.000116639	8.25153E-05	2.50046E-05	4.42729E-05	0.00021336	7.15287E-05	0.000122166	6.64094E-05	1.98775E-05	6.83954E-09	1.7367E-07	5.9279E-08	2.39785E-07	0.23978488
3830403773485	383040	3773485	5.17039E-05	0.000129109	0.000129109	3.61322E-05	6.66708E-05	0.000119886	8.48125E-05	2.57008E-05	4.55055E-05	0.000215405	7.40458E-05	0.000126513	6.87721E-05	2.05847E-05	7.0747E-09	1.7853E-07	6.2365E-08	2.47965E-07	0.24796535
3830503773485	383050	3773485	5.33413E-05	0.000133197	0.000133197	3.72765E-05	6.87822E-05	0.000123683	8.74985E-05	2.65147E-05	4.69466E-05	0.000217646	7.69246E-05	0.000131479	7.14717E-05	2.13927E-05	7.33226E-09	1.8382E-07	6.5935E-08	2.57092E-07	0.25709161
3830603773485	383060	3773485	5.50811E-05	0.000137542	0.000137542	3.84924E-05	7.10257E-05	0.000127717	9.03524E-05	2.73795E-05	4.84778E-05	0.000219565	7.99994E-05	0.000136776	7.43512E-05	2.22546E-05	7.59885E-09	1.8917E-07	6.9882E-08	2.66652E-07	0.26665159
3830703773485	383070	3773485	5.71172E-05	0.000142626	0.000142626	3.99152E-05	7.36511E-05	0.000132438	9.36922E-05	2.83916E-05	5.02698E-05	0.00022176	8.35414E-05	0.000142879	7.76691E-05	2.32477E-05	7.89083E-09	1.9503E-07	7.4515E-08	2.77436E-07	0.27743624
3830803773485	383080	3773485	5.94441E-05	0.000148436	0.000148436	4.15413E-05	7.66516E-05	0.000137834	9.75092E-05	2.95482E-05	5.23178E-05	0.000224157	8.75557E-05	0.00014979	8.14255E-05	2.43721E-05	8.2062E-09	2.0134E-07	7.993E-08	2.8948E-07	0.28947978
3830903773485	383090	3773485	6.19919E-05	0.000154798	0.000154798	4.33218E-05	7.99369E-05	0.000143741	0.000101688	3.08147E-05	5.45601E-05	0.000226488	9.19618E-05	0.000157387	8.55556E-05	2.56083E-05	8.53658E-09	2.0786E-07	8.6153E-08	3.02548E-07	0.30254827
3831003773485	383100	3773485	6.59131E-05	0.00016459	0.00016459	4.60621E-05	8.49933E-05	0.000152834	0.000108121	3.27638E-05	5.80113E-05	0.000231944	9.84229E-05	0.000168482	9.15869E-05	2.74136E-05	8.98381E-09	2.1742E-07	9.508E-08	3.21483E-07	0.3214825
3831103773485	383110	3773485	7.02977E-05	0.000175539	0.000175539	4.91261E-05	9.0647E-05	0.000163	0.000115313	3.49433E-05	6.18702E-05	0.000238064	0.000105778	0.000181131	9.84628E-05	2.94716E-05	9.47188E-09	2.2764E-07	1.0603E-07	3.43142E-07	0.34314191
3831203773485	383120	3773485	7.45367E-05	0.000186124	0.000186124	5.20885E-05	9.61132E-05	0.000172829	0.000122266	3.70504E-05	6.56011E-05	0.000243409	0.000113154	0.000193848	0.000105375	3.15407E-05	9.94386E-09	2.368E-07	1.1852E-07	3.65268E-07	0.36526776
3831303773485	383130	3773485	7.84149E-05	0.000195808	0.000195808	5.47987E-05	0.000101114	0.000181822	0.000128628	3.89782E-05	6.90143E-05	0.000247223	0.000120152	0.000205953	0.000111956	3.35104E-05	1.03643E-08	2.4412E-07	1.3235E-07	3.86831E-07	0.38683149
3831403773485	383140	3773485	8.25355E-05	0.000206097	0.000206097	5.76783E-05	0.000106427	0.000191376	0.000135387	4.10264E-05	7.26409E-05	0.000251343	0.000127724	0.00021906	0.000119081	3.5643E-05	1.0793E-08	2.5106E-07	1.4948E-07	4.11333E-07	0.41133303
3831503773485	383150	3773485	8.6446E-05	0.000215862	0.000215862	6.04111E-05	0.00011147	0.000200444	0.000141802	4.29703E-05	7.60826E-05	0.000254186	0.000135119	0.000231879	0.000126049	3.77287E-05	1.11817E-08	2.567E-07	1.6947E-07	4.37353E-07	0.43735269
3831603773485	383160	3773485	9.05343E-05	0.000226071	0.000226071	6.32681E-05	0.000116742	0.000209923	0.000148508	4.50024E-05	7.96808E-05	0.00025698	0.000142992	0.000245521	0.000133465	3.99484E-05	1.15661E-08	2.6185E-07	1.9455E-07	4.67967E-07	0.46796747
3831703773485	383170	3773485	9.55382E-05	0.000238566	0.000238566	6.6765E-05	0.000123194	0.000221526	0.000156716	4.74898E-05	8.40848E-05	0.000263225	0.000152985	0.000262881	0.000142902	4.2773E-05	1.20391E-08	2.6783E-07	2.3254E-07	5.12412E-07	0.51241232
3831803773485	383180	3773485	0.000101786	0.000254168	0.000254168	7.11315E-05	0.000131251	0.000236014	0.000166965	5.05956E-05	8.9584E-05	0.000277604	0.000166234	0.000286005	0.000155472	4.65355E-05	1.26723E-08	2.7468E-07	3.0291E-07	5.90258E-07	0.59025826
3831903773485	383190	3773485	0.000106236	0.000265278	0.000265278	7.42407E-05	0.000136988	0.00024633	0.000174264	5.28072E-05	9.34998E-05	0.000293917	0.000178774	0.000307881	0.000167364	5.0095E-05	1.32182E-08	2.78E-07	4.1905E-07	7.10273E-07	0.71027322
3832003773485	383600	3773485	0.00085198	0.002127459	0.002127459	0.00059539	0.001098606	0.001975498	0.001397546	0.000423499	0.000749842	0.000167284	0.005202119	0.018204965	0.009896205	0.002962107	5.21106E-08	7.1861E-07	7.3374E-07	1.50446E-06	1.5044611
3832103773485	383610	3773485	0.000844116	0.002107822	0.002107822	0.000589894	0.001088465	0.001957263	0.001384646	0.00041959	0.000742921	0.000163043	0.007345116	0.011981234	0.00651299	0.001949451	4.55022E-08	6.4701E-07	5.6649E-07	1.259E-06	1.25900047
3832203773485	383620	3773485	0.000824084	0.0020578	0.0020578	0.000575895	0.001062635	0.001910815	0.001351787	0.000409632	0.00072529	0.000158818	0.005269965	0.008596594	0.004673102	0.001398741	4.01538E-08	5.8688E-07	4.5717E-07	1.0842E-06	1.08420457
3832603773485	383630	3773485	0.0008128	0.002029622	0.002029622	0.000568009	0.001048084	0.001884649	0.001333276	0.000404023	0.000715359	0.000154693	0.003986865	0.006520033	0.003544285	0.001060866	3.58113E-08	5.3695E-07	3.8234E-07	9.55103E-07	0.95510261
3832703773485	383640	3773485	0.000776969	0.001940152	0.001940152	0.00054297	0.001001882	0.001801569	0.001274502	0.000386213	0.000683824	0.000150332	0.003064207	0.005026663	0.00273249	0.000817882	3.19513E-08	4.8999E-07	3.2464E-07	8.46576E-07	0.84657562
3832803773485	383650	3773485	0.000733862	0.00183251	0.00183251	0.000512845	0.000946296	0.001701616	0.001203791	0.000364785	0.000645885	0.000146197	0.002462496	0.004056575	0.002205151	0.00066004	2.87395E-08	4.4975E-07	2.8185E-07	7.60335E-07	0.76033528

Unique Identifier	X (UTM)	Y (UTM)	EGIODemolition 2025	EGIOSite Grubbing / Prep 2025	EGIOMass Grading / Excavation 2025	EGIOMass Grading / Excavation 2026	EGIODrainage / Utilities Trenching 2026	EGIODrainage / Utilities Trenching 2027	EGIOFoundations / Concrete Pads 2026	EGIOFoundations / Concrete Pads 2027	EGIOBuilding / Structure Construction 2026	EGIOBuilding / Structure Construction 2027	EGIOAsphalt Paving 2027	EGIOArchitectural Coating 2027	EGIOLandscaping or Other Finishing 2027	EGIOWaterside Construction (Piles) 2027	HIWaterside Construction (Landscaping) 2025	HIWaterside Construction (Landscaping) 2026	KMDemolition 2025	KMSite Grubbing / Prep 2025	KMMass Grading / Excavation 2025
3836603773485	383660	3773485	6.29981E-05	5.6848E-05	0.000141953	0.000141953	3.9727E-05	3.9727E-05	7.33038E-05	7.33038E-05	0.000131814	0.000131814	9.32504E-05	8.77651E-06	2.82577E-05	5.00328E-05	0.001425662	0.001425662	0.000271941	0.000245393	0.000612764
3836703773485	383670	3773485	6.10104E-05	5.5054E-05	0.000137475	0.000137475	3.84736E-05	3.84736E-05	7.09909E-05	7.09909E-05	0.000127655	0.000127655	9.03082E-05	8.4996E-06	2.73661E-05	4.84541E-05	0.001276928	0.001276928	0.000256535	0.000231491	0.000578049
3836803773485	383680	3773485	5.91241E-05	5.3352E-05	0.000133224	0.000133224	3.72841E-05	3.72841E-05	6.87961E-05	6.87961E-05	0.000123708	0.000123708	8.75162E-05	8.23682E-06	2.65201E-05	4.69561E-05	0.001151127	0.001151127	0.000241779	0.000218175	0.0005448
3836903773485	383690	3773485	5.71662E-05	5.1585E-05	0.000128813	0.000128813	3.60494E-05	3.60494E-05	6.6518E-05	6.6518E-05	0.000119612	0.000119612	8.46181E-05	7.96406E-06	2.56419E-05	4.54012E-05	0.001040933	0.001040933	0.000227209	0.000205027	0.000511969
3837003773485	383700	3773485	5.52382E-05	4.9846E-05	0.000124468	0.000124468	3.48336E-05	3.48336E-05	6.42746E-05	6.42746E-05	0.000115578	0.000115578	8.17642E-05	7.69546E-06	2.4777E-05	4.38699E-05	0.000947185	0.000947185	0.000213802	0.000192929	0.000481759
3837103773485	383710	3773485	5.34654E-05	4.8246E-05	0.000120473	0.000120473	3.37156E-05	3.37156E-05	6.22117E-05	6.22117E-05	0.000111868	0.000111868	7.91401E-05	7.44848E-06	2.39818E-05	4.2462E-05	0.000869059	0.000869059	0.00020209	0.000182361	0.00045537
3837203773485	383720	3773485	5.18478E-05	4.6786E-05	0.000116828	0.000116828	3.26956E-05	3.26956E-05	6.03295E-05	6.03295E-05	0.000108484	0.000108484	7.67456E-05	7.22312E-06	2.32563E-05	4.11772E-05	0.000803003	0.000803003	0.000191806	0.000173081	0.000432195
3837303773485	383730	3773485	5.02958E-05	4.5386E-05	0.000113331	0.000113331	3.17169E-05	3.17169E-05	5.85236E-05	5.85236E-05	0.000105236	0.000105236	7.44484E-05	7.00691E-06	2.25601E-05	3.99447E-05	0.000745003	0.000745003	0.000182291	0.000164495	0.000410756
3837403773485	383740	3773485	4.92154E-05	4.4411E-05	0.000110897	0.000110897	3.10356E-05	3.10356E-05	5.72664E-05	5.72664E-05	0.000102976	0.000102976	7.28492E-05	6.85639E-06	2.20755E-05	3.90866E-05	0.000699897	0.000699897	0.000175355	0.000158236	0.000395127
3837503773485	383750	3773485	4.81887E-05	4.3484E-05	0.000108583	0.000108583	3.03881E-05	3.03881E-05	5.60718E-05	5.60718E-05	0.000100828	0.000100828	7.13294E-05	6.71336E-06	2.1615E-05	3.82712E-05	0.000659582	0.000659582	0.000168896	0.000152408	0.000380574
3837603773485	383760	3773485	4.73948E-05	4.2768E-05	0.000106795	0.000106795	2.98875E-05	2.98875E-05	5.5148E-05	5.5148E-05	9.91664E-05	9.91664E-05	7.01543E-05	6.60276E-06	2.12589E-05	3.76407E-05	0.000625752	0.000625752	0.000163655	0.000147678	0.000368764
3837703773485	383770	3773485	4.69232E-05	4.2342E-05	0.000105732	0.000105732	2.95901E-05	2.95901E-05	5.45993E-05	5.45993E-05	9.81798E-05	9.81798E-05	6.94563E-05	6.53706E-06	2.10474E-05	3.72662E-05	0.000598711	0.000598711	0.000159948	0.000144333	0.000360412
3837803773485	383780	3773485	4.64636E-05	4.1928E-05	0.000104696	0.000104696	2.93003E-05	2.93003E-05	5.40645E-05	5.40645E-05	9.72181E-05	9.72181E-05	6.8776E-05	6.47303E-06	2.08412E-05	3.69012E-05	0.000573875	0.000573875	0.000156385	0.000141118	0.000352382
3837903773485	383790	3773485	4.58727E-05	4.1394E-05	0.000103365	0.000103365	2.89276E-05	2.89276E-05	5.33769E-05	5.33769E-05	9.59816E-05	9.59816E-05	6.79012E-05	6.39071E-06	2.05761E-05	3.64319E-05	0.00054926	0.00054926	0.000152344	0.000137471	0.000343276
3838003773485	383800	3773485	4.52579E-05	4.084E-05	0.000101979	0.000101979	2.85399E-05	2.85399E-05	5.26615E-05	5.26615E-05	9.46952E-05	9.46952E-05	6.69912E-05	6.30505E-06	2.03004E-05	3.59436E-05	0.000526168	0.000526168	0.000148315	0.000133835	0.000334197
3838103773485	383810	3773485	4.4834E-05	4.0457E-05	0.000101024	0.000101024	2.82727E-05	2.82727E-05	5.21684E-05	5.21684E-05	9.38084E-05	9.38084E-05	6.63639E-05	6.24601E-06	2.01103E-05	3.5607E-05	0.000506803	0.000506803	0.000145169	0.000130997	0.000327109
3838203773485	383820	3773485	4.48818E-05	4.05E-05	0.000101132	0.000101132	2.83028E-05	2.83028E-05	5.22239E-05	5.22239E-05	9.39084E-05	9.39084E-05	6.64345E-05	6.25266E-06	2.01317E-05	3.56449E-05	0.000494369	0.000494369	0.000144154	0.000130081	0.000324822
3838303773485	383830	3773485	4.48937E-05	4.0511E-05	0.000101159	0.000101159	2.83103E-05	2.83103E-05	5.22378E-05	5.22378E-05	9.39333E-05	9.39333E-05	6.64522E-05	6.25433E-06	2.0137E-05	3.56544E-05	0.00048295	0.00048295	0.000143157	0.000129182	0.000322576
3838403773485	383840	3773485	4.42849E-05	3.9962E-05	9.97871E-05	9.97871E-05	2.79264E-05	2.79264E-05	5.15294E-05	5.15294E-05	9.26594E-05	9.26594E-05	6.5551E-05	6.1695E-06	1.98639E-05	3.51708E-05	0.000464774	0.000464774	0.000139391	0.000125783	0.000314089
3838503773485	383850	3773485	4.34432E-05	3.9202E-05	9.78906E-05	9.78906E-05	2.73956E-05	2.73956E-05	5.05501E-05	5.05501E-05	9.08984E-05	9.08984E-05	6.43052E-05	6.05225E-06	1.94864E-05	3.45024E-05	0.000444854	0.000444854	0.000134645	0.000121501	0.000303396
3838603773485	383860	3773485	4.25897E-05	3.8432E-05	9.59672E-05	9.59672E-05	2.68573E-05	2.68573E-05	4.95568E-05	4.95568E-05	8.91124E-05	8.91124E-05	6.30417E-05	5.93334E-06	1.91035E-05	3.38245E-05	0.000425949	0.000425949	0.000129989	0.000117299	0.000292905
3838703773485	383870	3773485	4.15809E-05	3.7522E-05	9.36941E-05	9.36941E-05	2.62212E-05	2.62212E-05	4.8383E-05	4.8383E-05	8.70017E-05	8.70017E-05	6.15485E-05	5.7928E-06	1.86511E-05	3.30233E-05	0.000406442	0.000406442	0.000124802	0.000112618	0.000281217
3838803773485	383880	3773485	4.059E-05	3.6627E-05	9.14614E-05	9.14614E-05	2.55963E-05	2.55963E-05	4.72301E-05	4.72301E-05	8.49284E-05	8.49284E-05	6.00818E-05	5.65476E-06	1.82066E-05	3.22364E-05	0.000388377	0.000388377	0.000119884	0.00010818	0.000270134
3838903773485	383890	3773485	3.95633E-05	3.5701E-05	8.91479E-05	8.91479E-05	2.49489E-05	2.49489E-05	4.60354E-05	4.60354E-05	8.27802E-05	8.27802E-05	5.85621E-05	5.51172E-06	1.77461E-05	3.1421E-05	0.00037101	0.00037101	0.000114971	0.000103747	0.000259064
3839003773485	383900	3773485	3.85068E-05	3.4748E-05	8.67673E-05	8.67673E-05	2.42826E-05	2.42826E-05	4.4806E-05	4.4806E-05	8.05696E-05	8.05696E-05	5.69982E-05	5.36453E-06	1.72722E-05	3.05819E-05	0.000354548	0.000354548	0.000110148	9.93949E-05	0.000248197
3839103773485	383910	3773485	3.74861E-05	3.3826E-05	8.44673E-05	8.44673E-05	2.3639E-05	2.3639E-05	4.36183E-05	4.36183E-05	7.84339E-05	7.84339E-05	5.54873E-05	5.22233E-06	1.68143E-05	2.97713E-05	0.000339291	0.000339291	0.000105576	9.52689E-05	0.000237894
3829703773485	382970	3773495	0.000104155	9.3987E-05	0.000234693	0.000234693	6.5681E-05	6.5681E-05	0.000121194	0.000121194	0.000217929	0.000217929	0.000154172	1.45103E-05	4.67187E-05	8.27195E-05	0.00024861	0.00024861	4.66128E-05	4.20623E-05	0.000105033
3829803773485	382980	3773495	0.000107265	9.6793E-05	0.0002417	0.0002417	6.76421E-05	6.76421E-05	0.000124812	0.000124812	0.000224436	0.000224436	0.000158775	1.49435E-05	4.81136E-05	8.51894E-05	0.000257739	0.000257739	4.78425E-05	4.31718E-05	0.000107803
3829903773485	382990	3773495	0.000110399	9.9621E-05	0.000248762	0.000248762	6.96183E-05	6.96183E-05	0.000128459	0.000128459	0.000230993	0.000230993	0.000163414	1.53801E-05	4.95193E-05	8.76782E-05	0.000267557	0.000267557	4.91318E-05	4.43353E-05	0.000110709
3830003773485	383000	3773495	0.000113574	0.00010249	0.000255917	0.000255917	7.16208E-05	7.16208E-05	0.000132154	0.000132154	0.000237637	0.000237637	0.000168114	1.58225E-05	5.09437E-05	9.02003E-05	0.000277992	0.000277992	5.05107E-05	4.55796E-05	0.000113816
3830103773485	383010	3773495	0.000116732	0.00010534	0.000263032	0.000263032	7.36121E-05	7.36121E-05	0.000135828	0.000135828	0.000244244	0.000244244	0.000172788	1.62624E-05	5.236E-05	9.27081E-05	0.000289031	0.000289031	5.19612E-05	4.68884E-05	0.000117084
3830203773485	383020	3773495	0.000120075	0.00010835	0.000270564	0.000270564	7.572E-05	7.572E-05	0.000139718	0.000139718	0.000251238	0.000251238	0.000177736	1.67281E-05	5.38594E-05	9.53628E-05	0.000301084	0.000301084	5.36504E-05	4.84128E-05	0.00012089
3830303773485	383030	3773495	0.000123483	0.00011143	0.000278244	0.000278244	7.78693E-05	7.78693E-05	0.000143684	0.000143684	0.00025837	0.00025837	0.000182781	1.72029E-05	5.53882E-05	9.80697E-05	0.00031401	0.00031401	5.55009E-05	5.00826E-05	0.00012506
3830403773485	383040	3773495	0.000126868	0.00011448	0.000285871	0.000285871	8.00036E-05	8.00036E-05	0.000147622	0.000147622	0.000265451	0.000265451	0.000187791	1.76744E-05	5.69063E-05	0.000100758	0.00032697	0.00032697	5.74647E-05	5.18547E-05	0.000129485
3830503773485	383050	3773495	0.000130288	0.00011757	0.000293578	0.000293578	8.21605E-05	8.21605E-05	0.000151602	0.000151602	0.000272608	0.000272608	0.000192854	1.81509E-05	5.84405E-05	0.000103474	0.000342352	0.000342352	5.96016E-05	5.3783E-05	0.0001343
3830603773485	383060	3773495	0.000133631	0.00012058	0.00030111	0.00030111	8.42684E-05	8.42684E-05	0.000155491	0.000155491	0.000279602	0.000279602	0.000197802	1.86166E-05	5.99399E-05	0.000106129	0.000357768	0.000357768	6.1852E-05	5.58137E-05	0.000139371
3830703773485	383070	3773495	0.000137236	0.00012384	0.000309234	0.000309234	8.6542E-05	8.6542E-05	0.000159686	0.000159686	0.000287146	0.000287146	0.000203138	1.91189E-05	6.1557E-05	0.000108992	0.000374643	0.000374643	6.44307E-05	5.81406E-05	0.000145181
3830803773485	383080	3773495	0.000141056	0.00012729	0.000317842	0.000317842	8.8951E-05	8.8951E-05	0.000164131	0.000164131	0.000295139	0.000295139	0.000208793	1.96511E-05	6.32706E-05	0.000112026	0.000392945	0.000392945	6.72899E-05	6.07207E-05	0.000151624
3830903773485	383090	3773495	0.000144871	0.00013073	0.000326436	0.000326436	9.13563E-05	9.13563E-05	0.00016857	0.00016857	0.00030312	0.00030312	0.000214439	2.01825E-05	6.49815E-05	0.000115055	0.00041405	0.00041405	7.02864E-05	6.34246E-05	0.000158376
3831003773485	383100	3773495	0.000150881	0.00013615	0.000339981	0.000339981	9.51468E-05	9.51468E-05	0.000175564	0.000175564	0.000315696	0.000315696	0.000223336	2.10199E-05	6.76777E-05	0.000119829	0.000437924	0.000437924	7.42976E-05	6.70443E-05	0.000167415
3831103773485	383110	3773495	0.000156964	0.00014164	0.000353687	0.000353687	9.89825E-05	9.89825E-05	0.000182641	0.000182641	0.000328423	0.000328423	0.00023234	2.18673E-05	7.0406E-05	0.00012466	0.0004669	0.0004669	7.81059E-05	7.04808E-05	0.000175996
3831203773485	383120	3773495	0.000161423	0.00014566	0.000363734	0.000363734	0.000101794	0.000101794	0.00018783	0.00018783	0.000337753	0.000337753	0.00023894	2.24885E-05	7.2406E-05	0.000128201	0.000495987	0.000495987	8.10248E-05	7.31147E-05	0.000182573
3831303773485	383130	3773495	0.00016393	0.00014793	0.000369383	0.000369383	0.000103375	0.000103375	0.000190747	0.000190747	0.000342998	0.000342998	0.000242651	2.28377E-05	7.35306E-05	0.000130192	0.000522552	0.000522552	8.36035E-05	7.54417E-05	0.000188384
3831403773485	383140	3773495	0.000165685	0.00014951	0.000373337	0.000373337	0.000104482	0.000104482	0.000192789	0.000192789	0.00034667	0.00034667	0.00024524	2.30822E-05	7.43177E-05	0.000131586	0.000550545	0.000550545	8.61523E-05	7.77416E-05	0.000194127
3831503773485	383150	3773495	0.000166401	0.00015016	0.000374951	0.000374951	0.000104934	0.000104934	0.000193622	0.000193622	0.000348169	0.000348169	0.000246309	2.3182E-05	7.4639E-05	0.000132155	0.000578014	0.000578014	8.86175E-05	7.99662E-05	0.000199682
3831603773485	383160	3773495	0.000166335	0.0001501	0.000374803	0.000374803	0.000104892	0.000104892	0.000193546	0.000193546	0.000348032	0.000348032	0.000246212	2.31729E-05	7.46096E-05	0.000132103	0.000605912	0.000605912	9.11365E-05	8.22393E-05	0.000205358
3831703773485	383170	3773495	0.000165625	0.00014946	0.000373203	0.000373203	0.000104444	0.000104444	0.000192719	0.000192719	0.000346545	0.000346545	0.00024516	2.30739E-05	7.4291E-05	0.000131539	0.000639487	0.000639487	9.36853E-05	8.45393E-05	0.000211101
3831803773485	383180	3773495	0.000162623	0.00014675	0.000366437	0.000366437	0.000102551	0.000102551	0.000189226	0.000189226	0.000340263	0.000340263	0.000240716	2.26556E-05	7.29442E-05	0.000129154	0.000682134	0.000682134	9.70161E-05	8.75449E-05	0.000218606
3831603773485	383610	3773495	7.73896E-05	6.9834E-05	0.000174382	0.000174382	4.88024E-05	4.88024E-05	9.00497E-05	9.00497E-05	0.000161926	0.000161926	0.000114553	1.07815E-05	3.4713E-05	6.14625E-05	0.002757815	0.002757815	0.000384835	0.000347265	0.000867148
3836203773485	383620	3773495	7.50318E-05	6.7707E-05	0.000169069	0.000169069	4.73156E-05	4.73156E-05	8.73062E-05	8.73062E-05	0.000156993	0.000156993	0.000111063	1.0453E-05	3.36554E-05	5.95899E-05	0.002402347	0.002402347	0.000370061	0.000333934	0.000833859
3836303773485	383630	3773495	7.23577E-05	6.5294E-05	0.000163043	0.000163043	4.56292E-05	4.56292E-05	8.41945E-05	8.41945E-05	0.000151397	0.000151397	0.000107105	1.00804E-05	3.24559E-05	5.74661E-05	0.002112111	0.002112111	0.000355801	0.000321066	0.000801726
3836403773485	383640	3773495	6.95701E-05	6.2778E-05	0.000156762	0.000156762	4.38714E-05	4.38714E-05	8.09509E-05	8.09509E-05	0.000145565	0.000145565	0.000102978	9.69208E-06	3.12056E-05	5.52522E-05	0.001862317	0.001862317	0.000337016	0.000304115	0.000759398
3836503773485	383650	3773495	6.73137E-05	6.0742E-05	0.000151678	0.000151678	4.24485E-05	4.24485E-05	7.83255E-05	7.83255E-05	0.000140844	0.000140844	9.96386E-05	9.37775E-06	3.01935E-05	5.34603E-05	0.001655996	0.001655996	0.000318267	0.000287196	0.000717151
3836603773485	383660	3773495	6.50276E-05	5.8679E-05	0.000146527	0.000146527	4.10068E-05	4.10068E-05	7.56653E-05	7.56653E-05	0.00013606	0.00013606	9.62545E-05	9.05925E-06	2.9168E-05	5.16446E-05	0.001477096	0.001477096	0.000299178	0.000269971	0.000674138
3836703773485	383670	3773495	6.28787E-05	5.674E-05	0.000141684	0.000141684	3.96517E-05	3.96517E-05	7.31649E-05	7.31649E-05	0.000131564	0.000131564	9.30737E-05	8.75988E-06	2.82042E-05	4.9938E-05	0.001323683	0.001323683	0.000280584	0.000253192	0.00063224
3836803773485	383680	3773495	6.0879E-05	5.4936E-05	0.000137179	0.000137179	3.83907E-05	3.83907E-05	7.08381E-05	7.08381E-05	0.00012738	0.00012738	9.01138E-05	8.4813E-06	2.73072E-05	4.83498E-05	0.001194076	0.001194076	0.000263172	0.00023748	0.000593006
3836903773485	383690	3773495	5.89868E-05	5.3228E-05	0.000132915	0.000132915	3.71975E-05	3.71975E-05	6.86364E-05	6.86364E-05	0.000123421	0.000123421	8.7313E-05	8.21769E-06	2.64585E-05	4.68471E-05	0.001084468	0.001084468	0.000247289	0.000223147	0.000557215
3837003773485	383700	3773495	5.71245E-05	5.1548E-05	0.000128718	0.000128718	3.60231E-05	3.60231E-05	6.64694E-05	6.64694E-05	0.000119524	0.000119524	8.45563E-05	7.95824E-06	2.56231E-05	4.5368E-05	0.000990451	0.000990451	0.000232694	0.000209977	0.000524329
3837103773485	383710	3773495	5.54233E-05	5.0013E-05	0.000124885	0.000124885	3.49503E-05	3.49503E-05	6.44899E-05	6.44899E-05	0.000115965	0.000115965	8.20381E-05	7.72124E-06	2.486E-05	4.40169E-05	0.000911817	0.000911817	0.000220063	0.00019858	0.000495869
3837203773485	383720	3773495	5.38952E-05	4.8634E-05	0.000121442	0.000121442	3.39867E-05	3.39867E-05	6.27118E-05	6.27118E-05	0.000112767	0.000112767	7.97762E-05	7.50835E-06	2.41746E-05	4.28033E-05	0.000845269	0.000845269	0.000209074	0.000188663	0.000471107
3837303773485	383730	3773495	5.24148E-05	4.7298E-05	0.000118106	0.000118106	3.30532E-05	3.30532E-05	6.09893E-05	6.09893E-05	0.00010967	0.00010967	7.7585E-05	7.30212E-06	2.35106E-05	4.16276E-05	0.000786492	0.000786492	0.000198891	0.000179474	0.000448161
3837403773485	383740	3773495	5.14359E-05	4.6414E-05	0.0001159	0.0001159	3.24358E-05	3.24358E-05	5.98502E-05	5.98502E-05	0.00010762	0.00010762	7.6136E-05	7.16574E-06	2.30715E-05	4.08501E-05	0.000741498	0.000741498	0.00019174	0.000173021	0.000432047
3837503773485	383750	3773495	5.05166E-05	4.5585E-05	0.000113829	0.000113829	3.18561E-05	3.18561E-05	5.87806E-05	5.87806E-05	0.000105698	0.000105698	7.47753E-05	7.03768E-06	2.26592E-05	4.01201E-05	0.000701134	0.000701134	0.000185084	0.000167016	0.00041705
3837603773485	383760	3773495	4.97884E-05	4.4928E-05	0.000112188	0.000112188	3.13969E-05	3.13969E-05	5.79332E-05	5.79332E-05	0.000104175	0.000104175	7.36974E-05	6.93622E-06	2.23325E-05	3.95417E-05	0.000666893	0.000666893	0.000179593	0.0001626	0.000404676
3837703773485	383770	3773495	4.93288E-05	4.4513E-05	0.000111152	0.000111152	3.11071E-05	3.11071E-05	5.73984E-05	5.73984E-05	0.000103213	0.000103213	7.3017E-05	6.87219E-06	2.21264E-05	3.91767E-05	0.000639106	0.000639106	0.000175576	0.000158435	0.000395624
3837803773485	383780	3773495	4.88692E-05	4.4098E-05	0.000110117	0.000110117	3.08172E-05	3.08172E-05	5.68636E-05	5.68636E-05	0.000102251	0.000102251	7.23367E-05	6.80816E-06	2.19202E-05	3.88117E-05	0.000613556	0.000613556	0.000171708	0.000154945	0.000386909
3837903773485	383790	3773495	4.81469E-05	4.3447E-05	0.000108489	0.000108489	3.03618E-05	3.03618E-05	5.60232E-05	5.60232E-05	0.00010074	0.00010074	7.12676E-05	6.70754E-06	2.15962E-05	3.8238E-05	0.000586198	0.000586198	0.000166628	0.000150361	0.000375462
3838003773485	383800	3773495	4.73888E-05	4.2762E-05	0.000106781	0.000106781	2.98837E-05	2.98837E-05	5.51411E-05	5.51411E-05	9.91539E-05	9.91539E-05	7.01455E-05	6.60193E-06	2.12562E-05	3.7636E-05	0.000560172	0.000560172	0.000161483	0.000145718	0.000363868
3838103773485	383810	3773495	4.67561E-05	4.2192E-05	0.000105355	0.000105355	2.94847E-05	2.94847E-05	5.44049E-05	5.44049E-05	9.78301E-05	9.78301E-05	6.92089E-05	6.51378E-06	2.09724E-05	3.71335E-05	0.000537524	0.000537524	0.000157071	0.000141737	0.000353929
3838203773485	383820	3773495	4.64576E-05	4.1922E-05	0.000104683	0.000104683	2.92965E-05	2.92965E-05	5.40576E-05	5.40576E-05	9.72056E-05	9.72056E-05	6.87671E-05	6.4722E-06	2.08385E-05	3.68964E-05	0.000520665	0.000520665	0.000154379	0.000139308	0.000347863
3838303773485	383830	3773495	4.61473E-05	4.1642E-05	0.000103984	0.000103984	2.91008E-05	2.91008E-05	5.36964E-05	5.36964E-05	9.65561E-05	9.65561E-05	6.83077E-05	6.42896E-06	2.06993E-05	3.66499E-05	0.000504836	0.000504836	0.000151765	0.000136949	0.000341971
3838403773485	383840	3773495	4.53713E-05	4.0942E-05	0.000102235	0.000102235	2.86114E-05	2.86114E-05	5.27935E-05	5.27935E-05	9.49325E-05	9.49325E-05	6.71591E-05	6.32085E-06	2.03512E-05	3.60336E-05	0.000484012	0.000484012	0.000146894	0.000132553	0.000330996
3838503773485	383850	3773495	4.44162E-05	4.008E-05	0.000100083	0.000100083	2.80092E-05	2.80092E-05	5.16822E-05	5.16822E-05	9.29342E-05	9.29342E-05	6.57454E-05	6.1878E-06	1.99228E-05	3.52751E-05	0.000462142	0.000462142	0.000141289	0.000127496	0.000318366
3838603773485	383860	3773495	4.34612E-05	3.9218E-05	9.79309E-05	9.79309E-05	2.74069E-05	2.74069E-05	5.05709E-05	5.05709E-05	9.09359E-05	9.09359E-05	6.43317E-05	6.05475E-06	1.94944E-05	3.45166E-05	0.000441587	0.000441587	0.000135899	0.000122632	0.000306221
3838703773485	383870	3773495	4.23748E-05	3.8238E-05	9.5483E-05	9.5483E-05	2.67218E-05	2.67218E-05	4.93068E-05	4.93068E-05	8.86628E-05	8.86628E-05	6.27236E-05	5.9034E-06	1.90072E-05	3.36538E-05	0.000420874	0.000420874	0.000130139	0.000117434	0.000293241
3838803773485	383880	3773495	4.13182E-05	3.7285E-05	9.31023E-05	9.31023E-05	2.60556E-05	2.60556E-05	4.80774E-05	4.80774E-05	8.64521E-05	8.64521E-05	6.11597E-05	5.75621E-06	1.85332E-05	3.28147E-05	0.000401763	0.000401763	0.000124725	0.000112548	0.000281042
3838903773485	383890	3773495	4.01423E-05	3.6223E-05	9.04526E-05	9.04526E-05	2.5314E-05	2.5314E-05	4.67091E-05	4.67091E-05	8.39917E-05	8.39917E-05	5.94191E-05	5.59239E-06	1.80058E-05	3.18808E-05	0.000382747	0.000382747	0.000119048	0.000107426	0.000268251

			KMMass Grading / Excavation	KMDrainage / Utilities Trenching	KMFoundations / Concrete Pads	KMBuilding / Structure Construction	KMAsphalt Paving	KMArchitectural Coating	KMLandscaping or Other Finishing	KMWaterside Construction (Piles)	EWNDemolition	EWNSite Grubbing / Prep	EWNDrainage / Utilities Trenching	EWNDrainage / Utilities Trenching	EWNDrainage / Utilities Trenching	EWNFoundations / Concrete Pads	EWNBuilding / Structure Construction	EWNAsphalt Paving	EWNLandscaping or Other Finishing	EWNWaterside Construction (Piles)	ISDemolition
Unique Identifier	X (UTM)	Y (UTM)	2026	2026	2026	2026	2026	2026	2026	2026	2027	2027	2027	2028	2029	2029	2029	2029	2029	2029	2027
3836603773485	383660	3773485	0.000612764	0.000132024	0.000316428	0.000586934	0.00040253	3.78852E-05	0.000121979	0.000215974	0.00135967	0.001833222	0.002224262	0.002224262	0.002224262	0.001582096	0.002755215	0.002012598	0.000609878	0.001058318	5.70528E-05
3836703773485	383670	3773485	0.000578049	0.000124545	0.000298501	0.000553682	0.000379726	3.57389E-05	0.000115068	0.000203739	0.001173708	0.001582493	0.00192005	0.00192005	0.00192005	0.001365713	0.002378384	0.001737335	0.000526465	0.000913572	5.59724E-05
3836803773485	383680	3773485	0.0005448	0.000117381	0.000281331	0.000521835	0.000357884	3.36832E-05	0.00010845	0.00019202	0.001027476	0.001385331	0.001680832	0.001680832	0.001680832	0.001195559	0.002082063	0.001520882	0.000460873	0.000799751	5.48681E-05
3836903773485	383690	3773485	0.000511969	0.000110307	0.000264377	0.000490387	0.000336317	3.16533E-05	0.000101914	0.000180448	0.000906834	0.001222671	0.001483476	0.001483476	0.001483476	0.001055182	0.001837596	0.001342306	0.00040676	0.000705847	5.35788E-05
3837003773485	383700	3773485	0.000481759	0.000103798	0.000248777	0.000461451	0.000316472	2.97856E-05	9.59006E-05	0.0001698	0.000808941	0.001090683	0.001323333	0.001323333	0.001323333	0.000941274	0.001639226	0.001197403	0.000362849	0.000629651	5.21701E-05
3837103773485	383710	3773485	0.00045537	9.81125E-05	0.00023515	0.000436174	0.000299137	2.8154E-05	9.06474E-05	0.000160499	0.000730423	0.000984818	0.001194887	0.001194887	0.001194887	0.000849912	0.001480119	0.00108118	0.00032763	0.000568535	5.07972E-05
3837203773485	383720	3773485	0.000432195	9.31194E-05	0.00022318	0.000413976	0.000283913	2.67212E-05	8.60342E-05	0.00015233	0.000665998	0.000897956	0.001089496	0.001089496	0.001089496	0.000774948	0.001349569	0.000985818	0.000298733	0.000518389	4.95019E-05
3837303773485	383730	3773485	0.000410756	8.85001E-05	0.000212112	0.000393441	0.000269829	2.53957E-05	8.17664E-05	0.000144775	0.000610802	0.000823535	0.000999201	0.000999201	0.000999201	0.000710722	0.00123772	0.000904116	0.000273975	0.000475426	4.82066E-05
3837403773485	383740	3773485	0.000395127	8.51327E-05	0.000204041	0.00037847	0.000259562	2.44294E-05	7.86552E-05	0.000139266	0.000568433	0.00076641	0.000929891	0.000929891	0.000929891	0.000661422	0.001151865	0.000841401	0.00025497	0.000442448	4.7347E-05
3837503773485	383750	3773485	0.000380574	8.19971E-05	0.000196526	0.000364531	0.000250002	2.35296E-05	7.57582E-05	0.000134137	0.000531049	0.000716005	0.000868734	0.000868734	0.000868734	0.000617922	0.001076109	0.000786064	0.000238201	0.000413349	4.65114E-05
3837603773485	383760	3773485	0.000368764	7.94527E-05	0.000190427	0.000353219	0.000242244	2.27995E-05	7.34074E-05	0.000129974	0.00049983	0.000673913	0.000817664	0.000817664	0.000817664	0.000581596	0.001012848	0.000739854	0.000224198	0.00038905	4.58966E-05
3837703773485	383770	3773485	0.000360412	7.76531E-05	0.000186114	0.000345219	0.000236758	2.22831E-05	7.17447E-05	0.00012703	0.000474652	0.000639967	0.000776476	0.000776476	0.000776476	0.0005523	0.000961829	0.000702586	0.000212905	0.000369452	4.55921E-05
3837803773485	383780	3773485	0.000352382	7.5923E-05	0.000181968	0.000337527	0.000231483	2.17866E-05	7.01463E-05	0.0001242	0.000451534	0.000608796	0.000738657	0.000738657	0.000738657	0.0005254	0.000914982	0.000668366	0.000202535	0.000351458	4.52758E-05
3837903773485	383790	3773485	0.000343276	7.39611E-05	0.000177266	0.000328805	0.000225501	2.12236E-05	6.83336E-05	0.000120991	0.000428953	0.000578351	0.000701717	0.000701717	0.000701717	0.000499124	0.000869224	0.000634941	0.000192406	0.000333881	4.48161E-05
3838003773485	383800	3773485	0.000334197	7.2005E-05	0.000172577	0.000320109	0.000219537	2.06623E-05	6.65264E-05	0.000117791	0.00040793	0.000550005	0.000667325	0.000667325	0.000667325	0.000474662	0.000826622	0.000603822	0.000182976	0.000317518	4.43147E-05
3838103773485	383810	3773485	0.000327109	7.04778E-05	0.000168917	0.00031332	0.000214881	2.02241E-05	6.51154E-05	0.000115292	0.000389968	0.000525789	0.000637943	0.000637943	0.000637943	0.000453763	0.000790226	0.000577236	0.00017492	0.000303537	4.39924E-05
3838203773485	383820	3773485	0.000324822	6.99852E-05	0.000167736	0.00031113	0.000213379	2.00827E-05	6.46602E-05	0.000114487	0.000376974	0.000508268	0.000616685	0.000616685	0.000616685	0.000438642	0.000763894	0.000558001	0.000169091	0.000293423	4.41297E-05
3838303773485	383830	3773485	0.000322576	6.95012E-05	0.000166576	0.000308978	0.000211903	1.99438E-05	6.42131E-05	0.000113695	0.00036463	0.000491625	0.000596492	0.000596492	0.000596492	0.000424279	0.00073888	0.000539729	0.000163554	0.000283815	4.41954E-05
3838403773485	383840	3773485	0.000314089	6.76726E-05	0.000162194	0.000300849	0.000206328	1.94191E-05	6.25236E-05	0.000110704	0.000348423	0.000469774	0.00056998	0.00056998	0.00056998	0.000405421	0.00070604	0.00051574	0.000156285	0.0002712	4.36402E-05
3838503773485	383850	3773485	0.000303396	6.53687E-05	0.000156672	0.000290607	0.000199304	1.8758E-05	6.0395E-05	0.000106935	0.00033168	0.000447199	0.00054259	0.00054259	0.00054259	0.000385939	0.000672112	0.000490956	0.000148775	0.000258168	4.28523E-05
3838603773485	383860	3773485	0.000292905	6.31084E-05	0.000151254	0.000280558	0.000192412	1.81094E-05	5.83066E-05	0.000103237	0.000315993	0.000426049	0.000516928	0.000516928	0.000516928	0.000367686	0.000640324	0.000467737	0.000141738	0.000245958	4.20405E-05
3838703773485	383870	3773485	0.000281217	6.059E-05	0.000145219	0.000269362	0.000184734	1.73867E-05	5.59799E-05	9.91174E-05	0.000300342	0.000404947	0.000491325	0.000491325	0.000491325	0.000349475	0.000608609	0.00044457	0.000134718	0.000233776	4.10437E-05
3838803773485	383880	3773485	0.000270134	5.82021E-05	0.000139495	0.000258747	0.000177453	1.67015E-05	5.37737E-05	9.52111E-05	0.000285873	0.000385438	0.000467655	0.000467655	0.000467655	0.000332639	0.000579289	0.000423152	0.000128228	0.000222513	4.00528E-05
3838903773485	383890	3773485	0.000259064	5.58171E-05	0.000133779	0.000248144	0.000170182	1.60171E-05	5.15702E-05	9.13096E-05	0.000272102	0.000366871	0.000445128	0.000445128	0.000445128	0.000316615	0.000551384	0.000402769	0.000122051	0.000211795	3.89963E-05
3839003773485	383900	3773485	0.000248197	5.34756E-05	0.000128167	0.000237734	0.000163043	1.53452E-05	4.94068E-05	8.74791E-05	0.00025909	0.000349327	0.00042384	0.00042384	0.00042384	0.000301474	0.000525015	0.000383507	0.000116214	0.000201666	3.78979E-05
3839103773485	383910	3773485	0.000237894	5.12558E-05	0.000122847	0.000227865	0.000156274	1.47082E-05	4.73559E-05	8.38478E-05	0.000247032	0.000333069	0.000404116	0.000404116	0.000404116	0.000287444	0.000500582	0.000365659	0.000110806	0.000192281	3.68235E-05
3829703773495	382970	3773495	0.000105033	2.263E-05	5.42382E-05	0.000100605	6.89969E-05	6.49382E-06	2.09081E-05	3.70197E-05	0.000210758	0.000284161	0.000344775	0.000344775	0.000344775	0.000245235	0.000427076	0.000311966	9.45351E-05	0.000164046	5.24447E-05
3829803773495	382980	3773495	0.000107803	2.3227E-05	5.5669E-05	0.000103259	7.0817E-05	6.66513E-06	2.14597E-05	3.79963E-05	0.000223096	0.000300797	0.000364959	0.000364959	0.000364959	0.000259592	0.000452078	0.000330229	0.000100069	0.00017365	5.34833E-05
3829903773495	382990	3773495	0.000110709	2.38529E-05	5.71692E-05	0.000106042	7.27255E-05	6.84475E-06	2.2038E-05	3.90203E-05	0.000236616	0.000319026	0.000387076	0.000387076	0.000387076	0.000275323	0.000479475	0.000350241	0.000106134	0.000184173	5.45398E-05
3830003773495	383000	3773495	0.000113816	2.45223E-05	5.87736E-05	0.000109018	7.47665E-05	7.03684E-06	2.26565E-05	4.01153E-05	0.000251563	0.000339178	0.000411527	0.000411527	0.000411527	0.000292715	0.000509763	0.000372366	0.000112838	0.000195807	5.56322E-05
3830103773495	383010	3773495	0.000117084	2.52265E-05	6.04614E-05	0.000112148	7.69135E-05	7.23892E-06	2.33071E-05	4.12673E-05	0.000268037	0.000361391	0.000438478	0.000438478	0.000438478	0.000311885	0.000543147	0.000396752	0.000120228	0.000208631	5.67305E-05
3830203773495	383020	3773495	0.00012089	2.60466E-05	6.2427E-05	0.000115794	7.9414E-05	7.47426E-06	2.40648E-05	4.26089E-05	0.000287001	0.000386959	0.000469501	0.000469501	0.000469501	0.000333951	0.000581575	0.000424822	0.000128734	0.000223391	5.80139E-05
3830303773495	383030	3773495	0.00012506	2.6945E-05	6.45802E-05	0.000119788	8.2153E-05	7.73205E-06	2.48948E-05	4.40785E-05	0.00030849	0.000415932	0.000504654	0.000504654	0.000504654	0.000358955	0.00062512	0.00045663	0.000138373	0.000240118	5.93927E-05
3830403773495	383040	3773495	0.000129485	2.78984E-05	6.68653E-05	0.000124027	8.50599E-05	8.00564E-06	2.57757E-05	4.56382E-05	0.000332653	0.000448511	0.000544182	0.000544182	0.000544182	0.000387071	0.000674083	0.000492397	0.000149211	0.000258925	6.08253E-05
3830503773495	383050	3773495	0.0001343	2.89359E-05	6.93518E-05	0.000128639	8.8223E-05	8.30334E-06	2.67342E-05	4.73353E-05	0.00036029	0.000485774	0.000589393	0.000589393	0.000589393	0.00041922	0.000730086	0.000533305	0.000161608	0.000280437	6.23653E-05
3830603773495	383060	3773495	0.000139371	3.00284E-05	7.19703E-05	0.000133496	9.1554E-05	8.61685E-06	2.77436E-05	4.91226E-05	0.000391658	0.000528066	0.000640707	0.000640707	0.000640707	0.000455728	0.000793649	0.000579736	0.000175678	0.000304852	6.39472E-05
3830703773495	383070	3773495	0.000145181	3.12803E-05	7.49708E-05	0.000139061	9.5371E-05	8.97609E-06	2.89003E-05	5.11705E-05	0.000429012	0.000578431	0.000701815	0.000701815	0.000701815	0.000499194	0.000869345	0.000635029	0.000192433	0.000333928	6.57916E-05
3830803773495	383080	3773495	0.000151624	3.26684E-05	7.82977E-05	0.000145232	9.96032E-05	9.37442E-06	3.01828E-05	5.34413E-05	0.000473518	0.000638438	0.000774621	0.000774621	0.000774621	0.00055098	0.00095953	0.000700907	0.000212396	0.00036857	6.7851E-05
3830903773495	383090	3773495	0.000158376	3.41232E-05	8.17844E-05	0.0001517	0.000104039	9.79187E-06	3.15269E-05	5.58211E-05	0.000526064	0.000709285	0.00086058	0.00086058	0.00086058	0.000612122	0.001066009	0.000778686	0.000235966	0.00040947	6.9964E-05
3831003773495	383100	3773495	0.000167415	3.60706E-05	8.64518E-05	0.000160357	0.000109976	1.03507E-05	3.33261E-05	5.90068E-05	0.000601442	0.000810916	0.00098389	0.00098389	0.00098389	0.000699831	0.001218754	0.000890262	0.000269776	0.000468141	7.31157E-05
3831103773495	383110	3773495	0.000175996	3.79195E-05	9.08831E-05	0.000168577	0.000115613	1.08812E-05	3.50343E-05	6.20313E-05	0.000697348	0.000940224	0.001140781	0.001140781	0.001140781	0.000811426	0.001413096	0.001032223	0.000312795	0.000542791	7.59212E-05
3831203773495	383120	3773495	0.000182573	3.93366E-05	9.42795E-05	0.000174877	0.000119934	1.12879E-05	3.63436E-05	6.43495E-05	0.000811018	0.001093484	0.001326732	0.001326732	0.001326732	0.000943691	0.001643435	0.001200478	0.000363781	0.000631267	7.78075E-05
3831303773495	383130	3773495	0.000188384	4.05885E-05	9.728E-05	0.000180442	0.000123751	1.16471E-05	3.75002E-05	6.63975E-05	0.000941664	0.001269632	0.001540453	0.001540453	0.001540453	0.00109571	0.001908175	0.001393862	0.000422382	0.000732958	7.89655E-05
3831403773495	383140	3773495	0.000194127	4.18259E-05	0.000100246	0.000185943	0.000127524	1.20022E-05	3.86435E-05	6.84217E-05	0.001111038	0.001497996	0.001817529	0.001817529	0.001817529	0.001292791	0.002251391	0.001644571	0.000498355	0.000864792	7.97415E-05
3831503773495	383150	3773495	0.000199682	4.30228E-05	0.000103114	0.000191264	0.000131173	1.23457E-05	3.97493E-05	7.03796E-05	0.001327538	0.001789899	0.002171698	0.002171698	0.002171698	0.001544708	0.002690103	0.001965036	0.000595466	0.001033308	8.01175E-05
3831603773495	383160	3773495	0.000205358	4.42457E-05	0.000106045	0.000196701	0.000134901	1.26966E-05	4.08792E-05	7.23802E-05	0.001621135	0.002185752	0.002651989	0.002651989	0.002651989	0.001886334	0.003285044	0.002399622	0.000727158	0.001261833	8.00578E-05
3831703773495	383170	3773495	0.000211101	4.54831E-05	0.000109011	0.000202202	0.000138674	1.30517E-05	4.20224E-05	7.44044E-05	0.002090588	0.002818709	0.00341996	0.00341996	0.00341996	0.002432584	0.004236337	0.003094512	0.000937731	0.001627239	7.8864E-05
3831803773495	383180	3773495	0.000218606	4.71002E-05	0.000112887	0.000209391	0.000143604	1.35157E-05	4.35164E-05	7.70497E-05	0.003005696	0.004052535	0.004916969	0.004916969	0.004916969	0.003497393	0.006090698	0.004449064	0.001348201	0.002339526	7.46319E-05
3831603773495	383610	3773495	0.000867148	0.000186833	0.00044779	0.000830594	0.000569637	5.36129E-05	0.000172617	0.000305634	0.004141691	0.005584179	0.006775325	0.006775325	0.006775325	0.004819223	0.008392661	0.006130576	0.00185775	0.00322374	6.49798E-05
3836203773495	383620	3773495	0.000833859	0.00017966	0.000430599	0.000798708	0.000547769	5.15547E-05	0.000165991	0.000293901	0.003134271	0.00422589	0.005127303	0.005127303	0.005127303	0.003647001	0.00635124	0.004639382	0.001405873	0.002439604	6.36845E-05
3836303773495	383630	3773495	0.000801726	0.000172737	0.00041406	0.00076793	0.000526661	4.95681E-05	0.000159594	0.000282576	0.002465479	0.003324168	0.004033237	0.004033237	0.004033237	0.002868802	0.00499601	0.003649429	0.001105888	0.00191904	6.23176E-05
3836403773495	383640	3773495	0.000759398	0.000163617	0.000392148	0.000727386	0.000498855	4.69511E-05	0.000151168	0.000267657	0.00198515	0.002676547	0.003247474	0.003247474	0.003247474	0.002309897	0.004022678	0.002938441	0.000890437	0.001545169	6.1076E-05
3836503773495	383650	3773495	0.000717151	0.000154515	0.000370332	0.00068692	0.000471103	4.43391E-05	0.000142758	0.000252766	0.001650097	0.002224801	0.002699367	0.002699367	0.002699367	0.001920034	0.003343732	0.002442492	0.000740149	0.001284376	5.98941E-05
3836603773495	383660	3773495	0.000674138	0.000145247	0.00034812	0.00064572	0.000442847	4.16797E-05	0.000134196	0.000237606	0.001394446	0.00188011	0.002281151	0.002281151	0.002281151	0.001622561	0.002825684	0.002064074	0.000625477	0.001085387	5.87481E-05
3836703773495	383670	3773495	0.00063224	0.00013622	0.000326485	0.000605588	0.000415324	3.90893E-05	0.000125856	0.000222839	0.00119679	0.001613614	0.00195781	0.00195781	0.00195781	0.001392571	0.002425158	0.001771502	0.000536819	0.000931539	5.75901E-05
3836803773495	383680	3773495	0.000593006	0.000127767	0.000306224	0.000568008	0.000389551	3.66636E-05	0.000118046	0.00020901	0.001043306	0.001406674	0.001706728	0.001706728	0.001706728	0.001213979	0.002114141	0.001544314	0.000467974	0.000812072	5.64261E-05
3836903773495	383690	3773495	0.000557215	0.000120056	0.000287742	0.000533726	0.000366039	3.44508E-05	0.000110921	0.000196395	0.000922038	0.00124317	0.001508347	0.001508347	0.001508347	0.001072872	0.001868404	0.001364811	0.000413579	0.000717681	5.52024E-05
3837003773495	383700	3773495	0.000524329	0.00011297	0.00027076	0.000502226	0.000344436	3.24175E-05	0.000104375	0.000184805	0.000823452	0.001110248	0.001347072	0.001347072	0.001347072	0.000958159	0.001668631	0.001218883	0.000369358	0.000640945	5.38773E-05
3837103773495	383710	3773495	0.000495869	0.000106838	0.000256063	0.000474966	0.00032574	3.06579E-05	9.87092E-05	0.000174773	0.000744367	0.001003619	0.001217698	0.001217698	0.001217698	0.000866137	0.001508374	0.00110182	0.000333885	0.000579389	5.25999E-05
3837203773495	383720	3773495	0.000471107	0.000101503	0.000243276	0.000451248	0.000309474	2.9127E-05	9.378E-05	0.000166046	0.000679638	0.000916345	0.001111809	0.001111809	0.001111809	0.000790819	0.001377208	0.001006007	0.000304851	0.000529006	5.1406E-05
3837303773495	383730	3773495	0.000448161	9.65592E-05	0.00023142	0.00042926	0.000294401	2.77083E-05	8.92123E-05	0.00015758	0.00062489	0.00084145	0.001020938	0.001020938	0.001020938	0.000726183	0.001264645	0.000923784	0.000279934	0.000485769	5.02122E-05
3837403773495	383740	3773495	0.000432047	9.30875E-05	0.00022316	0.00041383	0.000283816	2.67121E-05	8.60048E-05	0.000152279	0.000581917	0.00078459	0.000951949	0.000951949	0.000951949	0.000677112	0.001179189	0.000861361	0.000261018	0.000452944	4.94601E-05
3837503773495	383750	3773495	0.00041705	8.98563E-05	0.000215362	0.00039947	0.000273964	2.57849E-05	8.30194E-05	0.000146993	0.000544652	0.000734346	0.000890988	0.000890988	0.000890988	0.000633751	0.001103675	0.0008062	0.000244303	0.000423938	4.87438E-05
3837603773495	383760	3773495	0.000404676	8.71902E-05	0.000208972	0.000387617	0.000265835	2.50198E-05	8.05562E-05	0.000142632	0.000513129	0.000691845	0.00083942	0.00083942	0.00083942	0.000597071	0.001039798	0.00075954	0.000230164	0.000399401	4.82006E-05
3837703773495	383770	3773495	0.000395624	8.52399E-05	0.000204298	0.000378947	0.000259889	2.44601E-05	7.87542E-05	0.000139441	0.000487176	0.000656851	0.000796963	0.000796963	0.000796963	0.000566872	0.000987205	0.000721123	0.000218522	0.0003792	4.78962E-05
3837803773495	383780	3773495	0.000386909	8.3362E-05	0.000199797	0.000370599	0.000254164	2.39213E-05	7.70193E-05	0.000136369	0.000463365	0.000624748	0.000758011	0.000758011	0.000758011	0.000539166	0.000938955	0.000685878	0.000207842	0.000360666	4.75798E-05
3837903773495	383790	3773495	0.000375462	8.08959E-05	0.000193886	0.000359635	0.000246645	2.32136E-05	7.47408E-05	0.000132335	0.000438909	0.000591775	0.000718005	0.000718005	0.000718005	0.00051071	0.000889399	0.000649678	0.000196872	0.000341631	4.69889E-05
3838003773495	383800	3773495	0.000363868	7.83979E-05	0.000187899	0.00034853	0.000239028	2.24968E-05	7.24328E-05	0.000128249	0.000416065	0.000560975	0.000680635	0.000680635	0.000680635	0.000484129	0.000843109	0.000615865	0.000186626	0.00032385	4.63383E-05
3838103773495	383810	3773495	0.000353929	7.62563E-05	0.000182766	0.000339009	0.000232499	2.18822E-05	7.04542E-05	0.000124745	0.000396063	0.000534006	0.000647913	0.000647913	0.000647913	0.000460854	0.000802576	0.000586257	0.000177654	0.000308281	4.5801E-05
3838203773495	383820	3773495	0.000347863	7.49493E-05	0.000179634	0.000333199	0.000228514	2.15072E-05	6.92467E-05	0.000122607	0.000380161	0.000512566	0.0006219	0.0006219	0.0006219	0.000442351	0.000770353	0.000562719	0.000170521	0.000295904	4.55742E-05
3838303773495	383830	3773495	0.000341971	7.368E-05	0.000176592	0.000327556	0.000224644	2.1143E-05	6.80739E-05	0.000120531	0.00036525	0.000492462	0.000597507	0.000597507	0.000597507	0.000425001	0.000740138	0.000540648	0.000163833	0.000284298	4.53175E-05
3838403773495	383840	3773495	0.000330996	7.13153E-05	0.000170924	0.000317043	0.000217434	2.04644E-05	6.58891E-05	0.000116663	0.000347946	0.00046913	0.000569199	0.000569199	0.000569199	0.000404866	0.000705072	0.000515033	0.000156071	0.000270829	4.46013E-05
3838503773495	383850	3773495	0.000318366	6.85941E-05	0.000164402	0.000304946	0.000209138	1.96835E-05	6.3375E-05	0.000112211	0.000330594	0.000445734	0.000540813	0.000540813	0.000540813	0.000384675	0.00066991	0.000489348	0.000148287	0.000257322	4.36939E-05
3838603773495	383860	3773495	0.000306221	6.59773E-05	0.00015813	0.000293312	0.000201159	1.89326E-05	6.09573E-05	0.00010793	0.000314465	0.000423989	0.000514428	0.000514428	0.000514428	0.000365908	0.000637227	0.000465475	0.000141053	0.000244768	4.27687E-05
3838703773495	383870	3773495	0.000293241	6.31808E-05	0.000151428	0.00028088	0.000192633	1.81301E-05	5.83736E-05	0.000103356	0.000298641	0.000402653	0.000488542	0.000488542	0.000488542	0.000347495	0.000605162	0.000442052	0.000133955	0.000232451	4.16883E-05
3838803773495	383880	3773495	0.000281042	6.05524E-05	0.000145128	0.000269195	0.000184619	1.73759E-05	5.59451E-05	9.90558E-05	0.00028404	0.000383	0.000464696	0.000464696	0.000464696	0.000330534	0.000575624	0.000420475	0.000127417	0.00022106	4.06199E-05
3838903773495	383890	3773495	0.000268251	5.77964E-05	0.000138523	0.000256943	0.000176216	1.65851E-05	5.33989E-05	9.45474E-05	0.000269786	0.000363749	0.000441339	0.000441339	0.000441339	0.00031392	0.000546691	0.000399341	0.000121012	0.000209992	3.93962E-05

			ISDrainage / Utilities Trenching	ISDrainage / Utilities Trenching	ISAsphalt Paving	ISAsphalt Paving	SVDemolition	SVSite Grubbing / Prep	SVMass Grading / Excavation	SVMass Grading / Excavation	SVDrainage / Utilities Trenching	SVFoundations / Concrete Pads	SVBuilding / Structure Construction	SVBuilding / Structure Construction	SVAsphalt Paving	SVAsphalt Paving	SVArchitectural Coating	SVArchitectural Coating	SVLandscaping or Other Finishing	SVLandscaping or Other Finishing	MDemolition
Unique Identifier	X (UTM)	Y (UTM)	2027	2028	2027	2028	2027	2027	2027	2028	2028	2028	2028	2029	2028	2029	2028	2029	2028	2029	2027
3836603773485	383660	3773485	1.97201E-05	1.97201E-05	8.44502E-05	8.44502E-05	0.000172728	0.000114116	0.000192709	0.000192709	5.81679E-05	5.9944E-05	0.000322699	0.000322699	0.000236668	0.000236668	2.34448E-05	2.34448E-05	7.54851E-05	7.54851E-05	0.000761504
3836703773485	383670	3773485	1.93467E-05	1.93467E-05	8.2851E-05	8.2851E-05	0.000168065	0.000111035	0.000187507	0.000187507	5.65978E-05	5.8326E-05	0.000315291	0.000315291	0.00023028	0.00023028	2.28119E-05	2.28119E-05	7.34476E-05	7.34476E-05	0.000709012
3836803773485	383680	3773485	1.8965E-05	1.8965E-05	8.12164E-05	8.12164E-05	0.000163673	0.000108133	0.000182606	0.000182606	5.51185E-05	5.68015E-05	0.000308063	0.000308063	0.000224261	0.000224261	2.22157E-05	2.22157E-05	7.15278E-05	7.15278E-05	0.000657833
3836903773485	383690	3773485	1.85193E-05	1.85193E-05	7.93079E-05	7.93079E-05	0.000159243	0.000105207	0.000177664	0.000177664	5.36268E-05	5.52643E-05	0.00030063	0.00030063	0.000218192	0.000218192	2.16145E-05	2.16145E-05	6.9592E-05	6.9592E-05	0.000606707
3837003773485	383700	3773485	1.80324E-05	1.80324E-05	7.72228E-05	7.72228E-05	0.000155077	0.000102454	0.000173016	0.000173016	5.22238E-05	5.38185E-05	0.000293505	0.000293505	0.000212483	0.000212483	2.1049E-05	2.1049E-05	6.77714E-05	6.77714E-05	0.000559772
3837103773485	383710	3773485	1.75579E-05	1.75579E-05	7.51906E-05	7.51906E-05	0.000151401	0.000100026	0.000168915	0.000168915	5.09859E-05	5.25427E-05	0.000287077	0.000287077	0.000207446	0.000207446	2.055E-05	2.055E-05	6.61649E-05	6.61649E-05	0.00051948
3837203773485	383720	3773485	1.71102E-05	1.71102E-05	7.32733E-05	7.32733E-05	0.000148117	9.78562E-05	0.000165251	0.000165251	4.988E-05	5.14031E-05	0.000281241	0.000281241	0.000202947	0.000202947	2.01043E-05	2.01043E-05	6.47298E-05	6.47298E-05	0.000484734
3837303773485	383730	3773485	1.66624E-05	1.66624E-05	7.13559E-05	7.13559E-05	0.000144974	9.57798E-05	0.000161745	0.000161745	4.88216E-05	5.03123E-05	0.000275611	0.000275611	0.000198641	0.000198641	1.96777E-05	1.96777E-05	6.33563E-05	6.33563E-05	0.000453199
3837403773485	383740	3773485	1.63653E-05	1.63653E-05	7.00836E-05	7.00836E-05	0.00014275	9.43105E-05	0.000159264	0.000159264	4.80727E-05	4.95405E-05	0.000271398	0.000271398	0.000195593	0.000195593	1.93759E-05	1.93759E-05	6.23844E-05	6.23844E-05	0.000430487
3837503773485	383750	3773485	1.60765E-05	1.60765E-05	6.88466E-05	6.88466E-05	0.000140594	9.28857E-05	0.000156858	0.000156858	4.73464E-05	4.87921E-05	0.000267288	0.000267288	0.000192638	0.000192638	1.90831E-05	1.90831E-05	6.14419E-05	6.14419E-05	0.000409547
3837603773485	383760	3773485	1.5864E-05	1.5864E-05	6.79366E-05	6.79366E-05	0.000138841	9.17281E-05	0.000154903	0.000154903	4.67563E-05	4.8184E-05	0.000263822	0.000263822	0.000190238	0.000190238	1.88453E-05	1.88453E-05	6.06762E-05	6.06762E-05	0.000392565
3837703773485	383770	3773485	1.57588E-05	1.57588E-05	6.74866E-05	6.74866E-05	0.000137659	9.09469E-05	0.000153583	0.000153583	4.63581E-05	4.77737E-05	0.000261259	0.000261259	0.000188617	0.000188617	1.86848E-05	1.86848E-05	6.01594E-05	6.01594E-05	0.000380412
3837803773485	383780	3773485	1.56494E-05	1.56494E-05	6.70177E-05	6.70177E-05	0.000136464	9.01576E-05	0.000152251	0.000152251	4.59558E-05	4.7359E-05	0.000258695	0.000258695	0.000186981	0.000186981	1.85227E-05	1.85227E-05	5.96373E-05	5.96373E-05	0.000368832
3837903773485	383790	3773485	1.54905E-05	1.54905E-05	6.63373E-05	6.63373E-05	0.000134975	8.9174E-05	0.00015059	0.00015059	4.54545E-05	4.68424E-05	0.000255693	0.000255693	0.000184941	0.000184941	1.83206E-05	1.83206E-05	5.89867E-05	5.89867E-05	0.000355915
3838003773485	383800	3773485	1.53172E-05	1.53172E-05	6.55952E-05	6.55952E-05	0.000133419	8.81459E-05	0.000148853	0.000148853	4.49304E-05	4.63023E-05	0.000252588	0.000252588	0.000182808	0.000182808	1.81094E-05	1.81094E-05	5.83066E-05	5.83066E-05	0.000343165
3838103773485	383810	3773485	1.52058E-05	1.52058E-05	6.5118E-05	6.5118E-05	0.000132194	8.73364E-05	0.000147486	0.000147486	4.45178E-05	4.58771E-05	0.000250037	0.000250037	0.00018113	0.00018113	1.7943E-05	1.7943E-05	5.77711E-05	5.77711E-05	0.00033319
3838203773485	383820	3773485	1.52533E-05	1.52533E-05	6.53213E-05	6.53213E-05	0.000131894	8.7138E-05	0.000147151	0.000147151	4.44167E-05	4.57729E-05	0.000249071	0.000249071	0.000180718	0.000180718	1.79023E-05	1.79023E-05	5.76399E-05	5.76399E-05	0.000329698
3838303773485	383830	3773485	1.5276E-05	1.5276E-05	6.54185E-05	6.54185E-05	0.000131557	8.69154E-05	0.000146775	0.000146775	4.43032E-05	4.5656E-05	0.000248092	0.000248092	0.000180256	0.000180256	1.78566E-05	1.78566E-05	5.74927E-05	5.74927E-05	0.000326212
3838403773485	383840	3773485	1.50841E-05	1.50841E-05	6.45967E-05	6.45967E-05	0.000129884	8.58104E-05	0.000144909	0.000144909	4.37399E-05	4.50755E-05	0.000244884	0.000244884	0.000177965	0.000177965	1.76295E-05	1.76295E-05	5.67617E-05	5.67617E-05	0.000314501
3838503773485	383850	3773485	1.48117E-05	1.48117E-05	6.34305E-05	6.34305E-05	0.000127697	8.43654E-05	0.000142469	0.000142469	4.30034E-05	4.43165E-05	0.000240826	0.000240826	0.000174968	0.000174968	1.73327E-05	1.73327E-05	5.58059E-05	5.58059E-05	0.000300175
3838603773485	383860	3773485	1.45311E-05	1.45311E-05	6.22288E-05	6.22288E-05	0.000125485	8.29042E-05	0.000140002	0.000140002	4.22586E-05	4.35489E-05	0.000236716	0.000236716	0.000171937	0.000171937	1.70325E-05	1.70325E-05	5.48393E-05	5.48393E-05	0.000286279
3838703773485	383870	3773485	1.41866E-05	1.41866E-05	6.07533E-05	6.07533E-05	0.000122943	8.12244E-05	0.000137165	0.000137165	4.14023E-05	4.26665E-05	0.000232065	0.000232065	0.000168454	0.000168454	1.66873E-05	1.66873E-05	5.37282E-05	5.37282E-05	0.000271117
3838803773485	383880	3773485	1.38441E-05	1.38441E-05	5.92866E-05	5.92866E-05	0.000120462	7.95851E-05	0.000134397	0.000134397	4.05667E-05	4.18054E-05	0.00022753	0.00022753	0.00016505	0.00016505	1.63506E-05	1.63506E-05	5.26438E-05	5.26438E-05	0.000256994
3838903773485	383890	3773485	1.34789E-05	1.34789E-05	5.77227E-05	5.77227E-05	0.000117913	7.79013E-05	0.000131553	0.000131553	3.97084E-05	4.09209E-05	0.000222905	0.000222905	0.000161562	0.000161562	1.60046E-05	1.60046E-05	5.153E-05	5.153E-05	0.000243212
3839003773485	383900	3773485	1.30993E-05	1.30993E-05	5.60969E-05	5.60969E-05	0.000115346	7.62053E-05	0.000128689	0.000128689	3.8844E-05	4.003E-05	0.00021828	0.00021828	0.000158044	0.000158044	1.56562E-05	1.56562E-05	5.04082E-05	5.04082E-05	0.000230068
3839103773485	383910	3773485	1.27279E-05	1.27279E-05	5.45065E-05	5.45065E-05	0.000112858	7.4562E-05	0.000125914	0.000125914	3.80063E-05	3.91668E-05	0.00021381	0.00021381	0.000154636	0.000154636	1.53186E-05	1.53186E-05	4.93211E-05	4.93211E-05	0.00021801
3829703773485	382970	3773495	1.81273E-05	1.81273E-05	7.76292E-05	7.76292E-05	0.000136195	8.99795E-05	0.00015195	0.00015195	4.5865E-05	4.72655E-05	0.000278007	0.000278007	0.000186611	0.000186611	1.84861E-05	1.84861E-05	5.95195E-05	5.95195E-05	4.8517E-05
3829803773485	382980	3773495	1.84863E-05	1.84863E-05	7.91666E-05	7.91666E-05	0.000139528	9.21814E-05	0.000155668	0.000155668	4.69874E-05	4.84221E-05	0.000284358	0.000284358	0.000191178	0.000191178	1.89384E-05	1.89384E-05	6.0976E-05	6.0976E-05	4.97287E-05
3829903773485	382990	3773495	1.88515E-05	1.88515E-05	8.07305E-05	8.07305E-05	0.00014283	9.43631E-05	0.000159352	0.000159352	4.80995E-05	4.95682E-05	0.000290632	0.000290632	0.000195702	0.000195702	1.93867E-05	1.93867E-05	6.24192E-05	6.24192E-05	5.09942E-05
3830003773485	383000	3773495	1.92291E-05	1.92291E-05	8.23474E-05	8.23474E-05	0.000146144	9.65529E-05	0.0001630 5	0.0001630 5	4.92157E-05	5.07184E-05	0.000296868	0.000296868	0.000200244	0.000200244	1.98365E-05	1.98365E-05	6.38677E-05	6.38677E-05	5.23432E-05
3830103773485	383010	3773495	1.96087E-05	1.96087E-05	8.39731E-05	8.39731E-05	0.00014941	9.87103E-05	0.000166694	0.000166694	5.03154E-05	5.18517E-05	0.000302962	0.000302962	0.000204718	0.000204718	2.02798E-05	2.02798E-05	6.52948E-05	6.52948E-05	5.37579E-05
3830203773485	383020	3773495	2.00523E-05	2.00523E-05	8.58728E-05	8.58728E-05	0.000152908	0.000101022	0.000170597	0.000170597	5.14935E-05	5.30658E-05	0.000309378	0.000309378	0.000209512	0.000209512	2.07546E-05	2.07546E-05	6.68236E-05	6.68236E-05	5.53815E-05
3830303773485	383030	3773495	2.05289E-05	2.05289E-05	8.79138E-05	8.79138E-05	0.000156486	0.000103385	0.000174588	0.000174588	5.26984E-05	5.43075E-05	0.000315871	0.000315871	0.000214414	0.000214414	2.12403E-05	2.12403E-05	6.83872E-05	6.83872E-05	5.71662E-05
3830403773485	383040	3773495	2.10241E-05	2.10241E-05	9.00343E-05	9.00343E-05	0.000160039	0.000105733	0.000178553	0.000178553	5.3895E-05	5.55407E-05	0.000322248	0.000322248	0.000219283	0.000219283	2.17226E-05	2.17226E-05	6.99401E-05	6.99401E-05	5.90644E-05
3830503773485	383050	3773495	2.15564E-05	2.15564E-05	9.23139E-05	9.23139E-05	0.00016366	0.000108125	0.000182593	0.000182593	5.51144E-05	5.67973E-05	0.000328677	0.000328677	0.000224244	0.000224244	2.2214E-05	2.2214E-05	7.15225E-05	7.15225E-05	6.11417E-05
3830603773485	383060	3773495	2.21031E-05	2.21031E-05	9.46553E-05	9.46553E-05	0.000167226	0.000110481	0.000186571	0.000186571	5.63152E-05	5.80347E-05	0.000334951	0.000334951	0.00022913	0.00022913	2.2698E-05	2.2698E-05	7.30808E-05	7.30808E-05	6.33562E-05
3830703773485	383070	3773495	2.27406E-05	2.27406E-05	9.73855E-05	9.73855E-05	0.000171141	0.000113067	0.000190939	0.000190939	5.76336E-05	5.93934E-05	0.000341714	0.000341714	0.000234494	0.000234494	2.32294E-05	2.32294E-05	7.47916E-05	7.47916E-05	6.59349E-05
3830803773485	383080	3773495	2.34524E-05	2.34524E-05	0.000100434	0.000100434	0.000175356	0.000115852	0.000195641	0.000195641	5.9053E-05	6.08562E-05	0.000348865	0.000348865	0.000240269	0.000240269	2.38015E-05	2.38015E-05	7.66337E-05	7.66337E-05	6.88717E-05
3830903773485	383090	3773495	2.41828E-05	2.41828E-05	0.000103562	0.000103562	0.000179675	0.000118706	0.00020046	0.00020046	6.05076E-05	6.23552E-05	0.000356041	0.000356041	0.000246187	0.000246187	2.43878E-05	2.43878E-05	7.85213E-05	7.85213E-05	7.20711E-05
3831003773485	383100	3773495	2.52722E-05	2.52722E-05	0.000108227	0.000108227	0.000186562	0.000123255	0.000208143	0.000208143	6.28266E-05	6.4745E-05	0.00036721	0.00036721	0.00025623	0.00025623	2.53225E-05	2.53225E-05	8.15308E-05	8.15308E-05	7.68285E-05
3831103773485	383110	3773495	2.62419E-05	2.62419E-05	0.000112379	0.000112379	0.000194238	0.000128327	0.000216708	0.000216708	6.54118E-05	6.74091E-05	0.000379488	0.000379488	0.000266141	0.000266141	2.63645E-05	2.63645E-05	8.48856E-05	8.48856E-05	8.20276E-05
3831203773485	383120	3773495	2.68939E-05	2.68939E-05	0.000115171	0.000115171	0.000201235	0.000132949	0.000224514	0.000224514	6.7768E-05	6.98373E-05	0.000390465	0.000390465	0.000275728	0.000275728	2.73141E-05	2.73141E-05	8.79432E-05	8.79432E-05	8.69223E-05
3831303773485	383130	3773495	2.72941E-05	2.72941E-05	0.000116886	0.000116886	0.000206675	0.000136544	0.000230584	0.000230584	6.96001E-05	7.17253E-05	0.000398736	0.000398736	0.000283182	0.000283182	2.80526E-05	2.80526E-05	9.03208E-05	9.03208E-05	9.12499E-05
3831403773485	383140	3773495	2.75623E-05	2.75623E-05	0.000118034	0.000118034	0.000212391	0.00014032	0.000236961	0.000236961	7.15251E-05	7.37091E-05	0.000407264	0.000407264	0.000291014	0.000291014	2.88284E-05	2.88284E-05	9.28188E-05	9.28188E-05	9.5864E-05
3831503773485	383150	3773495	2.76923E-05	2.76923E-05	0.000118591	0.000118591	0.000217709	0.000143834	0.000242894	0.000242894	7.3316E-05	7.55546E-05	0.00041493	0.00041493	0.00029830 1	0.00029830 1	2.95503E-05	2.95503E-05	9.51429E-05	9.51429E-05	0.000100383
3831603773485	383160	3773495	2.76717E-05	2.76717E-05	0.000118502	0.000118502	0.000223137	0.00014742	0.00024895	0.00024895	7.5144E-05	7.74384E-05	0.000422582	0.000422582	0.000305738	0.000305738	3.0287E-05	3.0287E-05	9.75151E-05	9.75151E-05	0.000105045
3831703773485	383170	3773495	2.72591E-05	2.72591E-05	0.000116735	0.000116735	0.000231169	0.000152726	0.000257911	0.000257911	7.78488E-05	8.02259E-05	0.000434435	0.000434435	0.000316744	0.000316744	3.13772E-05	3.13772E-05	0.000101025	0.000101025	0.000110441
3831803773485	383180	3773495	2.57962E-05	2.57962E-05	0.000110471	0.000110471	0.000245291	0.000162056	0.000273667	0.000273667	8.26045E-05	8.51268E-05	0.000456916	0.000456916	0.000336093	0.000336093	3.3294E-05	3.3294E-05	0.000107197	0.000107197	0.00011644
3836103773485	383610	3773495	2.246E-05	2.246E-05	9.61839E-05	9.61839E-05	0.000189821	0.000125409	0.00021178	0.00021178	6.39243E-05	6.58762E-05	0.000344484	0.000344484	0.000260089	0.000260089	2.57649E-05	2.57649E-05	8.29552E-05	8.29552E-05	0.000114249
3836203773485	383620	3773495	2.20123E-05	2.20123E-05	9.42665E-05	9.42665E-05	0.000185422	0.000122502	0.000206872	0.000206872	6.24429E-05	6.43495E-05	0.000338107	0.000338107	0.00025406 2	0.00025406 2	2.51678E-05	2.51678E-05	8.10328E-05	8.10328E-05	0.001082506
3836303773485	383630	3773495	2.15399E-05	2.15399E-05	9.22432E-05	9.22432E-05	0.000180515	0.00011926	0.000201397	0.000201397	6.07903E-05	6.26464E-05	0.000331743	0.000331743	0.000247337	0.000247337	2.45017E-05	2.45017E-05	7.88881E-05	7.88881E-05	0.001051096
3836403773485	383640	3773495	2.11107E-05	2.11107E-05	9.04054E-05	9.04054E-05	0.000175454	0.000115917	0.000195751	0.000195751	5.90861E-05	6.08902E-05	0.000324747	0.000324747	0.000240404	0.000240404	2.38148E-05	2.38148E-05	7.66766E-05	7.66766E-05	0.000999135
3836503773485	383650	3773495	2.07022E-05	2.07022E-05	8.8656E-05	8.8656E-05	0.000170994	0.00011297	0.000190775	0.000190775	5.7584E-05	5.93423E-05	0.000318048	0.000318048	0.000234292	0.000234292	2.32094E-05	2.32094E-05	7.47274E-05	7.47274E-05	0.00093702
3836603773485	383660	3773495	2.03061E-05	2.03061E-05	8.69595E-05	8.69595E-05	0.00016638	0.000109922	0.000185628	0.000185628	5.60304E-05	5.77413E-05	0.000311001	0.000311001	0.00022797 1	0.00022797 1	2.25833E-05	2.25833E-05	7.27113E-05	7.27113E-05	0.000870351
3836703773485	383670	3773495	1.99058E-05	1.99058E-05	8.52454E-05	8.52454E-05	0.00016181	0.000106903	0.000180528	0.000180528	5.44913E-05	5.61552E-05	0.000303876	0.000303876	0.000221709	0.000221709	2.19629E-05	2.19629E-05	7.07139E-05	7.07139E-05	0.000803521
3836803773485	383680	3773495	1.95035E-05	1.95035E-05	8.35225E-05	8.35225E-05	0.000157558	0.000104094	0.000175785	0.000175785	5.30594E-05	5.46796E-05	0.000296997	0.000296997	0.000215883	0.000215883	2.13858E-05	2.13858E-05	6.88557E-05	6.88557E-05	0.000740451
3836903773485	383690	3773495	1.90805E-05	1.90805E-05	8.17112E-05	8.17112E-05	0.000153643	0.000101507	0.000171417	0.000171417	5.1741E-05	5.33209E-05	0.000290478	0.000290478	0.000210519	0.000210519	2.08544E-05	2.08544E-05	6.71449E-05	6.71449E-05	0.000682963
3837003773485	383700	3773495	1.86225E-05	1.86225E-05	7.97497E-05	7.97497E-05	0.000149955	9.90705E-05	0.000167302	0.000167302	5.0499E-05	5.20409E-05	0.000284191	0.000284191	0.000205465	0.000205465	2.03538E-05	2.03538E-05	6.5533E-05	6.5533E-05	0.00063016
3837103773485	383710	3773495	1.8181E-05	1.8181E-05	7.78589E-05	7.78589E-05	0.000146714	9.69293E-05	0.000163686	0.000163686	4.94076E-05	5.09162E-05	0.000278535	0.000278535	0.000201025	0.000201025	1.99139E-05	1.99139E-05	6.41167E-05	6.41167E-05	0.000585183
3837203773485	383720	3773495	1.77683E-05	1.77683E-05	7.60918E-05	7.60918E-05	0.000143847	9.5035E-05	0.000160487	0.000160487	4.8442E-05	4.99211E-05	0.000273433	0.000273433	0.00019709 6	0.00019709 6	1.95247E-05	1.95247E-05	6.28636E-05	6.28636E-05	0.000546634
3837303773485	383730	3773495	1.73557E-05	1.73557E-05	7.43247E-05	7.43247E-05	0.00014109	9.32136E-05	0.000157411	0.000157411	4.75135E-05	4.89643E-05	0.00026846	0.00026846	0.000193318	0.000193318	1.91505E-05	1.91505E-05	6.16588E-05	6.16588E-05	0.000511404
3837403773485	383740	3773495	1.70957E-05	1.70957E-05	7.32114E-05	7.32114E-05	0.000139276	9.20155E-05	0.000155388	0.000155388	4.69028E-05	4.8335E-05	0.000264969	0.000264969	0.000190834	0.000190834	1.89043E-05	1.89043E-05	6.08663E-05	6.08663E-05	0.000486937
3837503773485	383750	3773495	1.68481E-05	1.68481E-05	7.21511E-05	7.21511E-05	0.000137518	9.08538E-05	0.000153426	0.000153426	4.63107E-05	4.77248E-05	0.000261568	0.000261568	0.000188424	0.000188424	1.86657E-05	1.86657E-05	6.00978E-05	6.00978E-05	0.000464338
3837603773485	383760	3773495	1.66604E-05	1.66604E-05	7.13471E-05	7.13471E-05	0.000136084	8.99066E-05	0.000151827	0.000151827	4.58279E-05	4.72272E-05	0.000258669	0.000258669	0.00018646	0.00018646	1.84711E-05	1.84711E-05	5.94713E-05	5.94713E-05	0.000445762
3837703773485	383770	3773495	1.65552E-05	1.65552E-05	7.08965E-05	7.08965E-05	0.000135116	8.92671E-05	0.000150747	0.000150747	4.55019E-05	4.68913E-05	0.000256543	0.000256543	0.000185134	0.000185134	1.83397E-05	1.83397E-05	5.90483E-05	5.90483E-05	0.000432116
3837803773485	383780	3773495	1.64458E-05	1.64458E-05	7.04282E-05	7.04282E-05	0.00013413	8.86154E-05	0.000149646	0.000149646	4.51697E-05	4.6549E-05	0.000254392	0.000254392	0.000183782	0.000183782	1.82058E-05	1.82058E-05	5.86172E-05	5.86172E-05	0.000419068
3837903773485	383790	3773495	1.62415E-05	1.62415E-05	6.95535E-05	6.95535E-05	0.000132574	8.75873E-05	0.00014791	0.00014791	4.46457E-05	4.60089E-05	0.000251339	0.000251339	0.00018165	0.00018165	1.79946E-05	1.79946E-05	5.79371E-05	5.79371E-05	0.000402211
3838003773485	383800	3773495	1.60167E-05	1.60167E-05	6.85904E-05	6.85904E-05	0.000130907	8.64864E-05	0.000146051	0.000146051	4.40845E-05	4.54306E-05	0.000248105	0.000248105	0.000179367	0.000179367	1.77684E-05	1.77684E-05	5.72089E-05	5.72089E-05	0.000385342
3838103773485	383810	3773495	1.5831E-05	1.5831E-05	6.77952E-05	6.77952E-05	0.000129455	8.55271E-05	0.000144431	0.000144431	4.35955E-05	4.49267E-05	0.000245245	0.000245245	0.000177377	0.000177377	1.75713E-05	1.75713E-05	5.65743E-05	5.65743E-05	0.000370993
3838203773485	383820	3773495	1.57526E-05	1.57526E-05	6.74595E-05	6.74595E-05	0.000128641	8.49887E-05	0.000143522	0.000143522	4.33211E-05	4.46439E-05	0.000243454	0.000243454	0.000176261	0.000176261	1.74607E-05	1.74607E-05	5.62182E-05	5.62182E-05	0.000362033
3838303773485	383830	3773495	1.56638E-05	1.56638E-05	6.70795E-05	6.70795E-05	0.000127777	8.4418E-05	0.000142558	0.000142558	4.30302E-05	4.43441E-05	0.000241625	0.000241625	0.000175077	0.000175077	1.73435E-05	1.73435E-05	5.58407E-05	5.58407E-05	0.000353163
3838403773485	383840	3773495	1.54163E-05	1.54163E-05	6.60193E-05	6.60193E-05	0.000125939	8.32037E-05	0.000140507	0.000140507	4.24112E-05	4.37062E-05	0.000238159	0.000238159	0.000172559	0.000172559	1.7094E-05	1.7094E-05	5.50375E-05	5.50375E-05	0.000337888
3838503773485	383850	3773495	1.51027E-05	1.51027E-05	6.46763E-05	6.46763E-05	0.000123715	8.17344E-05	0.000138026	0.000138026	4.16623E-05	4.29344E-05	0.000234024	0.000234024	0.000169511	0.000169511	1.67921E-05	1.67921E-05	5.40656E-05	5.40656E-05	0.000320739
3838603773485	383860	3773495	1.47829E-05	1.47829E-05	6.33068E-05	6.33068E-05	0.000121491	8.02651E-05	0.000135545	0.000135545	4.09133E-05	4.21626E-05	0.000229901	0.000229901	0.000166464	0.000166464	1.64903E-05	1.64903E-05	5.30937E-05	5.30937E-05	0.000304413
3838703773485	383870	3773495	1.44094E-05	1.44094E-05	6.17075E-05	6.17075E-05	0.000119016	7.86299E-05	0.000132783	0.000132783	4.00798E-05	4.13036E-05	0.000225366	0.000225366	0.000163073	0.000163073	1.61543E-05	1.61543E-05	5.2012E-05	5.2012E-05	0.000287329
3838803773485	383880	3773495	1.40401E-05	1.40401E-05	6.0126E-05	6.0126E-05	0.000116608	7.70391E-05	0.000130097	0.000130097	3.9269E-05	4.0468E-05	0.00022096	0.00022096	0.00015977 4	0.00015977 4	1.58275E-05	1.58275E-05	5.09597E-05	5.09597E-05	0.000271583
3838903773485	383890	3773495	1.36171E-05	1.36171E-05	5.83147E-05	5.83147E-05	0.000113998	7.53148E-05	0.000127185	0.000127185	3.839E-05	3.95623E-05	0.000216245	0.000216245	0.000156198	0.000156198	1.54732E-05	1.54732E-05	4.98191E-05	4.98191E-05	0.000255562

			MSite Grubbing / Prep	MMass Grading / Excavation	MMass Grading / Excavation	MDrainage / Utilities Trenching	MFoundations / Concrete Pads	MBuilding / Structure Construction	MAsphalt Paving	MLandscaping or Other Finishing	MWaterside Construction (Piles)	RSSWRe-striping South Valley	RSSWRe-striping Silver Lake Boulevard	RSSWDemolition	RSSWPlacing Base	RSSWForm/Place Rebar and Pour	Child Risk				
Unique Identifier	X (UTM)	Y (UTM)	2027	2027	2028	2028	2028	2028	2028	2028	2028	2029	2029	2029	2029	2029	3rd Trimester	0<2	2<16	Total	per million
3836603773485	383660	3773485	0.000687162	0.001715896	0.001715896	0.00048021	0.000886078	0.001593332	0.001127187	0.000341572	0.000604783	0.000142148	0.002029642	0.003353859	0.001823155	0.000545702	2.59761E-08	4.1406E-07	2.4794E-07	6.87975E-07	0.68797467
3836703773485	383670	3773485	0.000639794	0.001597615	0.001597615	0.000447108	0.000824998	0.0014835	0.001049487	0.000318026	0.000563094	0.000138204	0.001707007	0.002827758	0.001537167	0.000460101	2.36031E-08	3.8259E-07	2.2054E-07	6.26732E-07	0.62673201
3836803773485	383680	3773485	0.000593612	0.001482293	0.001482293	0.000414834	0.000765446	0.001376415	0.000973731	0.00029507	0.000522448	0.000134376	0.001459799	0.002423704	0.001317524	0.000394358	2.15564E-08	3.5474E-07	1.9802E-07	5.74321E-07	0.57432056
3836903773485	383690	3773485	0.000547477	0.001367092	0.001367092	0.000382594	0.000705957	0.001269443	0.000898055	0.000272138	0.000481844	0.000130482	0.001260672	0.002096892	0.001139869	0.000341183	1.97244E-08	3.291E-07	1.7854E-07	5.2736E-07	0.52735997
3837003773485	383700	3773485	0.000505124	0.001261333	0.001261333	0.000352996	0.000651344	0.001171238	0.000828581	0.000251085	0.000444568	0.000126739	0.001102517	0.001836498	0.000998319	0.000298814	1.81408E-08	3.0644E-07	1.6217E-07	4.86748E-07	0.48674817
3837103773485	383710	3773485	0.000468766	0.001170544	0.001170544	0.000327588	0.000604461	0.001086934	0.000768941	0.000233012	0.000412569	0.000123302	0.000978763	0.001632277	0.000887305	0.000265586	1.68074E-08	2.8709E-07	1.4875E-07	4.52652E-07	0.45265239
3837203773485	383720	3773485	0.000437412	0.001092251	0.001092251	0.000305677	0.000564031	0.001014233	0.000717509	0.000217427	0.000384974	0.000120142	0.000879501	0.001468056	0.000798034	0.000238866	1.56702E-08	2.704E-07	1.3756E-07	4.23632E-07	0.42363231
3837303773485	383730	3773485	0.000408956	0.001021193	0.001021193	0.000285791	0.000527337	0.000948251	0.000670831	0.000203282	0.000359929	0.000117103	0.000795723	0.001329251	0.00072258	0.000216281	1.46597E-08	2.5534E-07	1.2777E-07	3.97775E-07	0.39777493
3837403773485	383740	3773485	0.00038846	0.000970015	0.000970015	0.000271468	0.00050091	0.000900728	0.000637211	0.000193094	0.000341891	0.000114711	0.00073362	0.001226126	0.000666521	0.000199501	1.38854E-08	2.4402E-07	1.2042E-07	3.78324E-07	0.37832431
3837503773485	383750	3773485	0.000369565	0.000922832	0.000922832	0.000258263	0.000476544	0.000856915	0.000606216	0.000183702	0.00032526	0.000112405	0.000679314	0.001135879	0.000617463	0.000184817	1.31869E-08	2.3369E-07	1.1383E-07	3.60707E-07	0.3607066
3837603773485	383760	3773485	0.000354241	0.000884566	0.000884566	0.000247554	0.000456784	0.000821383	0.000581079	0.000176085	0.000311773	0.00011041	0.000634951	0.001062067	0.000577339	0.000172808	1.26056E-08	2.2519E-07	1.0838E-07	3.46176E-07	0.34617554
3837703773485	383770	3773485	0.000343274	0.000857181	0.000857181	0.00023989	0.000442643	0.000795954	0.00056309	0.000170633	0.000302121	0.000108843	0.000600405	0.001004485	0.000546037	0.000163439	1.21533E-08	2.1882E-07	1.0416E-07	3.35135E-07	0.33513522
3837803773485	383780	3773485	0.000332824	0.000831088	0.000831088	0.000232588	0.000429168	0.000771725	0.000545949	0.000165439	0.000292924	0.000107306	0.000568813	0.000951828	0.000517413	0.000154871	1.17342E-08	2.1285E-07	1.0024E-07	3.24825E-07	0.32482483
3837903773485	383790	3773485	0.000321168	0.000801982	0.000801982	0.000224442	0.000414138	0.000744697	0.000526829	0.000159645	0.000282666	0.000105607	0.000537533	0.000899696	0.000489074	0.000146388	1.13061E-08	2.0652E-07	9.6222E-08	3.14046E-07	0.31404601
3838003773485	383800	3773485	0.000309663	0.000773252	0.000773252	0.000216402	0.000399302	0.0007180 2	0.000507956	0.000153926	0.00027254	0.000103904	0.000508398	0.000851139	0.000462678	0.000138488	1.08987E-08	2.0038E-07	9.2402E-08	3.03678E-07	0.30367769
3838103773485	383810	3773485	0.000300662	0.000750777	0.000750777	0.000210112	0.000387696	0.00069715	0.000493192	0.000149452	0.000264618	0.000102457	0.000484176	0.000810722	0.000440708	0.000131912	1.05631E-08	1.9545E-07	8.9238E-08	2.95247E-07	0.29524729
3838203773485	383820	3773485	0.000297511	0.000742909	0.000742909	0.00020791	0.000383633	0.000689844	0.000488023	0.000147886	0.000261845	0.000101658	0.00046838	0.000784279	0.000426334	0.000127609	1.03734E-08	1.9316E-07	8.736E-08	2.90893E-07	0.2908929
3838303773485	383830	3773485	0.000294366	0.000735054	0.000735054	0.000205712	0.000379577	0.00068255	0.000482863	0.000146322	0.000259076	0.000100865	0.000453318	0.000759067	0.000412628	0.000123507	1.01973E-08	1.9099E-07	8.5553E-08	2.86744E-07	0.28674391
3838403773485	383840	3773485	0.000283798	0.000708664	0.000708664	0.000198326	0.00036595	0.000658045	0.000465528	0.000141069	0.000249775	9.92167E-05	0.00043075	0.000721443	0.000392176	0.000117385	9.86223E-09	1.8569E-07	8.2392E-08	2.77947E-07	0.27794721
3838503773485	383850	3773485	0.00027087	0.000676384	0.000676384	0.000189292	0.00034928	0.000628071	0.000444322	0.000134643	0.000238398	9.72623E-05	0.000406784	0.000681485	0.000370455	0.000110884	9.47951E-09	1.7936E-07	7.8873E-08	2.67715E-07	0.2677152
3838603773485	383860	3773485	0.000258331	0.000645072	0.000645072	0.000180529	0.000333111	0.000598995	0.000423753	0.00012841	0.000227361	9.53129E-05	0.000384382	0.000644116	0.000350141	0.000104803	9.11232E-09	1.7322E-07	7.5517E-08	2.57845E-07	0.2578448
3838703773485	383870	3773485	0.000244649	0.000610908	0.000610908	0.000170968	0.000315469	0.000567272	0.000401311	0.000121609	0.00021532	9.31676E-05	0.000361758	0.000606382	0.000329629	9.86637E-05	8.72356E-09	1.6653E-07	7.2013E-08	2.47269E-07	0.24726921
3838803773485	383880	3773485	0.000231905	0.000579085	0.000579085	0.000162062	0.000299036	0.000537722	0.000380406	0.000115275	0.000204104	9.10927E-05	0.000341029	0.000571772	0.000310815	9.30323E-05	8.36037E-09	1.6023E-07	6.875E-08	2.37337E-07	0.23733743
3838903773485	383890	3773485	0.000219468	0.000548029	0.000548029	0.00015337 1	0.000282998	0.000508884	0.000360005	0.000109092	0.000193158	8.89926E-05	0.000321364	0.000538928	0.000292961	8.76883E-05	8.00631E-09	1.5399E-07	6.5594E-08	2.27591E-07	0.22759051
3839003773485	383900	3773485	0.000207607	0.000518411	0.000518411	0.000145082	0.000267704	0.000481382	0.000340549	0.000103197	0.000182719	8.68975E-05	0.00030292	0.000508121	0.000276214	8.26758E-05	7.66604E-09	1.4791E-07	6.2582E-08	2.18157E-07	0.21815653
3839103773485	383910	3773485	0.000196727	0.000491242	0.000491242	0.000137479	0.000253674	0.000456153	0.000322701	9.77882E-05	0.000173143	8.48828E-05	0.000286059	0.000479929	0.000260889	7.80887E-05	7.34796E-09	1.4217E-07	5.9792E-08	2.09314E-07	0.20931446
3829703773495	382970	3773495	4.37805E-05	0.000109323	0.000109323	3.05951E-05	5.64538E-05	0.000101514	7.18154E-05	2.17622E-05	3.8532E-05	0.000183215	5.87322E-05	0.000100145	5.4439E-05	1.62945E-05	5.71299E-09	1.4907E-07	4.4734E-08	1.9952E-07	0.19952023
3829803773495	382980	3773495	4.48739E-05	0.000112054	0.000112054	3.13593E-05	5.78638E-05	0.00010405	7.3609E-05	2.23058E-05	3.94943E-05	0.000186707	6.05459E-05	0.000103269	5.61372E-05	1.68028E-05	5.90531E-09	1.5368E-07	4.668E-08	2.06266E-07	0.20626583
3829903773495	382990	3773495	4.60159E-05	0.000114905	0.000114905	3.21573E-05	5.93362E-05	0.000106698	7.54821E-05	2.28734E-05	4.04993E-05	0.000189973	6.24551E-05	0.000106555	5.79231E-05	1.73374E-05	6.10653E-09	1.5842E-07	4.8769E-08	2.13294E-07	0.21329379
3830003773495	383000	3773495	4.72332E-05	0.000117945	0.000117945	3.3008E-05	6.09059E-05	0.00010952	7.7479E-05	2.34785E-05	4.15707E-05	0.000193053	6.44899E-05	0.000110061	5.98289E-05	1.79078E-05	6.3186E-09	1.6333E-07	5.1037E-08	2.20685E-07	0.2206854
3830103773495	383010	3773495	4.85097E-05	0.000121133	0.000121133	3.39001E-05	6.2552E-05	0.00011248	7.9573E-05	2.4113E-05	4.26943E-05	0.000195861	6.66352E-05	0.000113753	6.18363E-05	1.85087E-05	6.54015E-09	1.6835E-07	5.3486E-08	2.28379E-07	0.22837929
3830203773495	383020	3773495	4.99748E-05	0.000124791	0.000124791	3.49239E-05	6.44412E-05	0.000115877	8.19763E-05	2.48413E-05	4.39837E-05	0.000198805	6.90618E-05	0.000117939	6.41113E-05	1.91896E-05	6.78297E-09	1.7382E-07	5.6276E-08	2.36874E-07	0.23687415
3830303773495	383030	3773495	5.15854E-05	0.000128813	0.000128813	3.60494E-05	6.6518E-05	0.000119612	8.46181E-05	2.56419E-05	4.54012E-05	0.000201659	7.17146E-05	0.000122506	6.6594E-05	1.99327E-05	7.04192E-09	1.7955E-07	5.9388E-08	2.4598E-07	0.24598025
3830403773495	383040	3773495	5.32982E-05	0.00013309	0.00013309	3.72464E-05	6.87267E-05	0.000123583	8.74278E-05	2.64933E-05	4.69087E-05	0.000204256	7.45532E-05	0.000127387	6.92474E-05	2.0727E-05	7.31332E-09	1.8544E-07	6.2823E-08	2.55576E-07	0.25557607
3830503773495	383050	3773495	5.51727E-05	0.00013777	0.00013777	3.85564E-05	7.11437E-05	0.0001279 3	9.05026E-05	2.7425E-05	4.85584E-05	0.000206738	7.76581E-05	0.000132735	7.21546E-05	2.15971E-05	7.60201E-09	1.916E-07	6.6693E-08	2.65891E-07	0.26589138
3830603773495	383060	3773495	5.71711E-05	0.00014276	0.00014276	3.99529E-05	7.37206E-05	0.000132563	9.37806E-05	2.84184E-05	5.03172E-05	0.000208944	8.09841E-05	0.000138465	7.52695E-05	2.25295E-05	7.90245E-09	1.9786E-07	7.1008E-08	2.76773E-07	0.2767728
3830703773495	383070	3773495	5.9498E-05	0.000148571	0.000148571	4.1579E-05	7.67211E-05	0.000137959	9.75975E-05	2.9575E-05	5.23652E-05	0.000211446	8.48075E-05	0.000145044	7.88459E-05	2.35999E-05	8.23311E-09	2.0475E-07	7.6101E-08	2.89082E-07	0.28908247
3830803773495	383080	3773495	6.21481E-05	0.000155188	0.000155188	4.3431E-05	8.01383E-05	0.000144104	0.000101945	3.08923E-05	5.46976E-05	0.000214184	8.91534E-05	0.000152523	8.29114E-05	2.48168E-05	8.59191E-09	2.1218E-07	8.2103E-08	3.02874E-07	0.30287384
3830903773495	383090	3773495	6.50352E-05	0.000162398	0.000162398	4.54486E-05	8.38611E-05	0.000150798	0.00010668	3.23274E-05	5.72386E-05	0.000216917	9.39162E-05	0.000160723	8.73691E-05	2.61511E-05	8.96928E-09	2.1985E-07	8.9079E-08	3.17896E-07	0.31789628
3831003773495	383100	3773495	6.93281E-05	0.000173118	0.000173118	4.84486E-05	8.93968E-05	0.000160752	0.000113722	3.44613E-05	6.10168E-05	0.00022279	0.000100799	0.000172557	9.3802E-05	2.80766E-05	9.47892E-09	2.3079E-07	9.917E-08	3.39441E-07	0.3394408
3831103773495	383110	3773495	7.40197E-05	0.000184833	0.000184833	5.17272E-05	9.54464E-05	0.00017163	0.000121418	3.67934E-05	6.5146E-05	0.000229533	0.000108491	0.000185817	0.00010101	3.02341E-05	1.0032E-08	2.4215E-07	1.1174E-07	3.63922E-07	0.36392245
3831203773495	383120	3773495	7.84365E-05	0.000195862	0.000195862	5.48138E-05	0.000101142	0.000181872	0.000128663	3.89889E-05	6.90333E-05	0.000235341	0.000116002	0.00019878	0.000108057	3.23432E-05	1.05466E-08	2.5162E-07	1.2622E-07	3.88395E-07	0.38839472
3831303773495	383130	3773495	8.23416E-05	0.000205613	0.000205613	5.75428E-05	0.000106177	0.000190927	0.000135069	4.093E-05	7.24702E-05	0.000239129	0.00012288	0.00021069	0.000114531	3.42811E-05	1.09945E-08	2.5893E-07	1.4243E-07	4.12355E-07	0.41235497
3831403773495	383140	3773495	8.65053E-05	0.00021601	0.00021601	6.04525E-05	0.000111546	0.000200581	0.000141899	4.29997E-05	7.61348E-05	0.000243214	0.000130326	0.000223551	0.000121522	3.63737E-05	1.14514E-08	2.6578E-07	1.6318E-07	4.40414E-07	0.44041421
3831503773495	383150	3773495	9.05828E-05	0.000226192	0.000226192	6.3302E-05	0.000116804	0.000210035	0.000148588	4.50265E-05	7.97234E-05	0.000246751	0.000137923	0.000236743	0.000128693	3.85201E-05	1.1886E-08	2.7165E-07	1.8936E-07	4.72898E-07	0.4728976
3831603773495	383160	3773495	9.47895E-05	0.000236697	0.000236697	6.62418E-05	0.000122229	0.00021979	0.000155488	4.71176E-05	8.34259E-05	0.000250418	0.000145981	0.00025075	0.000136307	4.07992E-05	1.23175E-08	2.7697E-07	2.2455E-07	5.13829E-07	0.51382926
3831703773495	383170	3773495	9.96588E-05	0.000248856	0.000248856	6.96446E-05	0.000128507	0.00023108	0.000163475	4.9538E-05	8.77114E-05	0.000257271	0.000155603	0.000267524	0.000145426	4.35285E-05	1.28183E-08	2.8254E-07	2.8051E-07	5.75869E-07	0.57586931
3831803773495	383180	3773495	0.000105072	0.000262373	0.000262373	7.34276E-05	0.000135488	0.000243632	0.000172355	5.22288E-05	9.24758E-05	0.000271218	0.000167028	0.000287508	0.000156289	4.678E-05	1.34294E-08	2.8793E-07	3.8895E-07	6.90316E-07	0.69031618
3831603773495	383610	3773495	0.00100547	0.002510736	0.002510736	0.000702653	0.001296528	0.002331398	0.001649324	0.000499795	0.000884932	0.000157301	0.006392474	0.013669378	0.007430664	0.002224127	4.66481E-08	6.7779E-07	6.1482E-07	1.33926E-06	1.33925941
3836203773495	383620	3773495	0.000976826	0.002439208	0.002439208	0.000682635	0.001259591	0.002264979	0.001602337	0.000485557	0.000859721	0.000153382	0.005959594	0.009560018	0.005196818	0.001555498	4.14801E-08	6.1802E-07	4.9115E-07	1.15065E-06	1.15064757
3836303773495	383630	3773495	0.000948482	0.002368433	0.002368433	0.000662828	0.001223043	0.002199259	0.001555844	0.00047146 8	0.000834776	0.000149569	0.004408476	0.007125634	0.00387349	0.001159403	3.72038E-08	5.6726E-07	4.0779E-07	1.01225E-06	1.01225328
3836403773495	383640	3773495	0.000901594	0.002251349	0.002251349	0.000630061	0.001162582	0.002090538	0.001478931	0.000448161	0.000793508	0.00014559	0.00335202	0.005451574	0.002963472	0.000887019	3.33775E-08	5.1919E-07	3.4513E-07	8.97692E-07	0.89769173
3836503773495	383650	3773495	0.000845543	0.002111386	0.002111386	0.000590891	0.001090306	0.001960573	0.001386988	0.000420299	0.000744177	0.000141806	0.002670094	0.00437039	0.002375741	0.000711101	3.01484E-08	4.7755E-07	2.99E-07	8.06695E-07	0.806695
3836603773495	383660	3773495	0.000785383	0.001961161	0.001961161	0.000548849	0.001012731	0.001821078	0.001288303	0.000390395	0.000691229	0.000137968	0.002179542	0.003584753	0.001948669	0.000583271	2.72836E-08	4.3944E-07	2.6195E-07	7.28667E-07	0.72866705
3836703773495	383670	3773495	0.000725077	0.001810572	0.001810572	0.000506706	0.000934968	0.001681246	0.001189381	0.000360418	0.000638153	0.000134175	0.001816186	0.002997913	0.001629663	0.000487787	2.47768E-08	4.0524E-07	2.3181E-07	6.61833E-07	0.66183293
3836803773495	383680	3773495	0.000668164	0.001668457	0.001668457	0.000466934	0.00086158	0.001549282	0.001096024	0.000332129	0.000588063	0.000130522	0.001542546	0.002553722	0.001388202	0.000415513	2.26201E-08	3.7516E-07	2.0732E-07	6.05103E-07	0.60510313
3836903773495	383690	3773495	0.000616288	0.001538918	0.001538918	0.000430681	0.000794687	0.001428996	0.001010929	0.000306342	0.000542406	0.00012702	0.001333085	0.00221208	0.001202485	0.000359925	2.07687E-08	3.4885E-07	1.8721E-07	5.56825E-07	0.55682489
3837003773495	383700	3773495	0.00056864	0.001419938	0.001419938	0.000397383	0.000733247	0.001318514	0.00093277	0.000282657	0.00050047	0.000123639	0.001166871	0.001939708	0.001054424	0.000315607	1.91568E-08	3.2548E-07	1.7024E-07	5.14884E-07	0.51488378
3837103773495	383710	3773495	0.000528054	0.001318591	0.001318591	0.00036902	0.000680912	0.001224406	0.000866194	0.000262483	0.000464749	0.000120539	0.001036877	0.001726013	0.00093826	0.000280837	1.77977E-08	3.0556E-07	1.5636E-07	4.79721E-07	0.47972106
3837203773495	383720	3773495	0.000493269	0.001231729	0.001231729	0.000344711	0.000636057	0.001143749	0.000809134	0.000245192	0.000434134	0.000117701	0.000932978	0.001554789	0.000845182	0.000252978	1.664E-08	2.8845E-07	1.4481E-07	4.49901E-07	0.44990094
3837303773495	383730	3773495	0.000461478	0.001152346	0.001152346	0.000322495	0.000595064	0.001070036	0.000756986	0.00022939	0.000406155	0.000114952	0.0008451	0.001409668	0.000766295	0.000229365	1.56055E-08	2.7294E-07	1.3467E-07	4.2321E-07	0.42320989
3837403773495	383740	3773495	0.000439399	0.001097214	0.001097214	0.000307066	0.000566594	0.001018841	0.000720769	0.000218415	0.000386723	0.000112862	0.000781138	0.00130375	0.000708718	0.000212132	1.48294E-08	2.6158E-07	1.2721E-07	4.0362E-07	0.40362013
3837503773495	383750	3773495	0.000419007	0.001046291	0.001046291	0.000292815	0.000540298	0.000971556	0.000687318	0.000208278	0.000368775	0.000110848	0.000725114	0.001210888	0.000658238	0.000197022	1.41275E-08	2.5121E-07	1.2052E-07	3.85856E-07	0.38585561
3837603773495	383760	3773495	0.000402244	0.001004434	0.001004434	0.0002811	0.000518683	0.000932689	0.000659822	0.000199946	0.00035402 2	0.000109084	0.000678731	0.00113391	0.000616392	0.000184497	1.3536E-08	2.4255E-07	1.1491E-07	3.71001E-07	0.3710007
3837703773495	383770	3773495	0.000389931	0.000973687	0.000973687	0.000272496	0.000502806	0.000904138	0.000639624	0.000193825	0.000343185	0.000107672	0.000641839	0.001072576	0.000583052	0.000174517	1.30671E-08	2.3591E-07	1.1047E-07	3.59446E-07	0.35944556
3837803773495	383780	3773495	0.000378156	0.000944285	0.000944285	0.000264267	0.000487623	0.000876836	0.000620309	0.000187972	0.000332822	0.000106281	0.000608082	0.001016446	0.0005525 4	0.000165385	1.26318E-08	2.2966E-07	1.0634E-07	3.4863E-07	0.34863001
3837903773495	383790	3773495	0.000362945	0.000906302	0.000906302	0.000253637	0.000468008	0.000841566	0.000595357	0.000180411	0.000319434	0.000104552	0.000572199	0.000956819	0.000520126	0.000155683	1.21426E-08	2.222E-07	1.0173E-07	3.36068E-07	0.33606781
3838003773495	383800	3773495	0.000347723	0.000868291	0.000868291	0.000243	0.00044838	0.000806271	0.000570388	0.000172845	0.000306037	0.000102779	0.000538593	0.000900953	0.000489757	0.000146593	1.16695E-08	2.1486E-07	9.7289E-08	3.23814E-07	0.32381421
3838103773495	383810	3773495	0.000334774	0.000835957	0.000835957	0.000233951	0.000431683	0.000776246	0.000549147	0.000166408	0.000294641	0.000101186	0.000509689	0.000852871	0.00046362	0.000138769	1.12597E-08	2.0853E-07	9.3447E-08	3.13234E-07	0.31323376
3838203773495	383820	3773495	0.000326689	0.000815768	0.000815768	0.0002283	0.000421257	0.000757499	0.000535885	0.000162389	0.000287525	0.000100046	0.00048798	0.000816682	0.000443948	0.000132881	1.09695E-08	2.0432E-07	9.0656E-08	3.05947E-07	0.30594706
3838303773495	383830	3773495	0.000318685	0.000795781	0.000795781	0.000222707	0.000410936	0.00073894	0.000522756	0.000158411	0.00028048	9.89102E-05	0.000467551	0.000782615	0.000425429	0.000127338	1.06948E-08	2.003E-07	8.7986E-08	2.98976E-07	0.2989762
3838403773495	383840	3773495	0.000304901	0.000761362	0.000761362	0.000213074	0.000393162	0.000706979	0.000500145	0.000151559	0.000268349	9.71518E-05	0.000442039	0.000740136	0.000402337	0.000120427	1.0298E-08	1.9382E-07	8.4341E-08	2.88457E-07	0.28845682
3838503773495	383850	3773495	0.000289426	0.00072272	0.00072272	0.00020226	0.000373208	0.000671097	0.000474761	0.000143867	0.000254729	9.51622E-05	0.000416014	0.000696808	0.000378784	0.000113377	9.8689E-09	1.866E-07	8.0477E-08	2.76946E-07	0.27694563
3838603773495	383860	3773495	0.000274695	0.000685933	0.000685933	0.000191965	0.000354212	0.000636938	0.000450596	0.000136544	0.000241763	9.31978E-05	0.000391943	0.000656705	0.000356985	0.000106852	9.46229E-09	1.7969E-07	7.6833E-08	2.6599E-07	0.2659896
3838703773495	383870	3773495	0.000259279	0.000647439	0.000647439	0.000181192	0.000334333	0.000601193	0.000425308	0.000128881	0.000228196	9.10876E-05	0.000368164	0.00061707	0.000335439	0.000100403	9.04391E-09	1.7243E-07	7.3128E-08	2.54603E-07	0.25460337
3838803773495	383880	3773495	0.00024507	0.000611957	0.000611957	0.000171262	0.000316011	0.000568246	0.000402	0.000121818	0.00021569	8.90478E-05	0.0003465	0.000580941	0.000315799	9.45241E-05	8.65506E-09	1.6562E-07	6.9701E-08	2.43981E-07	0.24398058
3838903773495	383890	3773495	0.000230613	0.000575857	0.000575857	0.000161159	0.000297369	0.000534724	0.000378285	0.000114632	0.000202966	8.68875E-05	0.000325273	0.000545507	0.000296537	8.87588E-05	8.26033E-09	1.5857E-07	6.626E-08	2.33092E-07	0.23309159

			EGIODemolition	EGIOSite Grubbing / Prep	EGIOMass Grading / Excavation	EGIOMass Grading / Excavation	EGIODrainage / Utilities Trenching	EGIODrainage / Utilities Trenching	EGIOFoundations / Concrete Pads	EGIOFoundations / Concrete Pads	EGIOBuilding / Structure Construction	EGIOBuilding / Structure Construction	EGIOAsphalt Paving	EGIOArchitectural Coating	EGIOLandscaping or Other Finishing	EGIOWaterside Construction (Piles)	HIWaterside Construction (Landscaping)	HIWaterside Construction (Landscaping)	KMDemolition	KMSite Grubbing / Prep	KMMass Grading / Excavation
Unique Identifier	X (UTM)	Y (UTM)	2025	2025	2025	2026	2026	2027	2026	2027	2026	2027	2027	2027	2027	2027	2025	2026	2025	2025	2025
3839003773495	383900	3773495	3.88888E-05	3.5092E-05	8.76281E-05	8.76281E-05	2.45235E-05	2.45235E-05	4.52506E-05	4.52506E-05	8.13689E-05	8.13689E-05	5.75636E-05	5.41775E-06	1.74435E-05	3.08853E-05	0.000364349	0.000364349	0.000113306	0.000102244	0.000255312
3839103773495	383910	3773495	3.7689E-05	3.401E-05	8.49246E-05	8.49246E-05	2.3767E-05	2.3767E-05	4.38545E-05	4.38545E-05	7.88585E-05	7.88585E-05	5.57877E-05	5.25061E-06	1.69054E-05	2.99324E-05	0.000347522	0.000347522	0.000107957	9.74181E-05	0.00024326
3829703773505	382970	3773505	0.000106943	9.6502E-05	0.000240974	0.000240974	6.74388E-05	6.74388E-05	0.000124437	0.000124437	0.000223761	0.000223761	0.000158298	1.48986E-05	4.7969E-05	8.49334E-05	0.0002536	0.0002536	4.73411E-05	4.27194E-05	0.000106674
3829803773505	382980	3773505	0.000110285	9.9519E-05	0.000248506	0.000248506	6.95467E-05	6.95467E-05	0.000128327	0.000128327	0.000230756	0.000230756	0.000163246	1.53643E-05	4.94684E-05	8.75882E-05	0.000263211	0.000263211	4.86065E-05	4.38613E-05	0.000109525
3829903773505	382990	3773505	0.000113718	0.00010262	0.00025624	0.00025624	7.17111E-05	7.17111E-05	0.000132321	0.000132321	0.000237937	0.000237937	0.000168326	1.58425E-05	5.10079E-05	9.0314E-05	0.000273456	0.000273456	4.99735E-05	4.50948E-05	0.000112605
3830003773505	383000	3773505	0.000117365	0.00010591	0.000264458	0.000264458	7.40111E-05	7.40111E-05	0.000136564	0.000136564	0.000245568	0.000245568	0.000173725	1.63506E-05	5.26438E-05	9.32106E-05	0.000284653	0.000284653	5.15493E-05	4.65168E-05	0.000116156
3830103773505	383010	3773505	0.000121048	0.00010923	0.000272757	0.000272757	7.63335E-05	7.63335E-05	0.00014085	0.00014085	0.000253274	0.000253274	0.000179176	1.68636E-05	5.42958E-05	9.61355E-05	0.000296548	0.000296548	5.32207E-05	4.8025E-05	0.000119922
3830203773505	383020	3773505	0.000125005	0.0001128	0.000281674	0.000281674	7.88292E-05	7.88292E-05	0.000145455	0.000145455	0.000261555	0.000261555	0.000185034	1.7415E-05	5.6071E-05	9.92786E-05	0.000309649	0.000309649	5.51547E-05	4.97702E-05	0.00012428
3830303773505	383030	3773505	0.000129148	0.00011654	0.000291009	0.000291009	8.14415E-05	8.14415E-05	0.000150275	0.000150275	0.000270222	0.000270222	0.000191166	1.79921E-05	5.79291E-05	0.000102569	0.000323843	0.000323843	5.72916E-05	5.16985E-05	0.000129095
3830403773505	383040	3773505	0.00013332	0.0001203	0.00030041	0.00030041	8.40727E-05	8.40727E-05	0.00015513	0.00015513	0.000278952	0.000278952	0.000197342	1.85734E-05	5.98006E-05	0.000105882	0.00033899	0.00033899	5.9542E-05	5.37292E-05	0.000134166
3830503773505	383050	3773505	0.000137373	0.00012396	0.000309543	0.000309543	8.66285E-05	8.66285E-05	0.000159846	0.000159846	0.000287433	0.000287433	0.000203341	1.9138E-05	6.16186E-05	0.000109101	0.000354881	0.000354881	6.18401E-05	5.58029E-05	0.000139344
3830603773505	383060	3773505	0.000141396	0.00012759	0.000318608	0.000318608	8.91656E-05	8.91656E-05	0.000164527	0.000164527	0.000295851	0.000295851	0.000209297	1.96985E-05	6.34232E-05	0.000112296	0.000371772	0.000371772	6.42576E-05	5.79844E-05	0.000144791
3830703773505	383070	3773505	0.000145682	0.00013146	0.000328266	0.000328266	9.18683E-05	9.18683E-05	0.000169514	0.000169514	0.000304818	0.000304818	0.000215641	2.02956E-05	6.53456E-05	0.0001157	0.000390265	0.000390265	6.69556E-05	6.0419E-05	0.000150871
3830803773505	383080	3773505	0.000150165	0.00013551	0.000338367	0.000338367	9.46951E-05	9.46951E-05	0.00017473	0.00017473	0.000314198	0.000314198	0.000222276	2.09201E-05	6.73564E-05	0.00011926	0.00040423	0.00040423	6.98805E-05	6.30584E-05	0.000157462
3830903773505	383090	3773505	0.000154606	0.00013951	0.000348374	0.000348374	9.74957E-05	9.74957E-05	0.000179898	0.000179898	0.00032349	0.00032349	0.00022885	2.15388E-05	6.93484E-05	0.000122787	0.000432008	0.000432008	7.28949E-05	6.57785E-05	0.000164254
3831003773505	383100	3773505	0.000160999	0.00014528	0.000362779	0.000362779	0.000101527	0.000101527	0.000187337	0.000187337	0.000336866	0.000336866	0.000238313	2.24294E-05	7.22159E-05	0.000127865	0.000460048	0.000460048	7.66614E-05	6.91773E-05	0.000172741
3831103773505	383110	3773505	0.000167076	0.00015076	0.000376471	0.000376471	0.000105359	0.000105359	0.000194407	0.000194407	0.00034958	0.00034958	0.00024730	2.3276E-05	7.49416E-05	0.000132691	0.00049153	0.00049153	7.99981E-05	7.21883E-05	0.00018026
3831203773505	383120	3773505	0.0001716	0.00015485	0.000386666	0.000386666	0.000108212	0.000108212	0.000199672	0.000199672	0.000359047	0.000359047	0.000254005	2.39063E-05	7.69711E-05	0.000136284	0.000524011	0.000524011	8.28454E-05	7.47576E-05	0.000186675
3831303773505	383130	3773505	0.000174268	0.00015726	0.000392679	0.000392679	0.000109895	0.000109895	0.000202777	0.000202777	0.00036463	0.00036463	0.000257954	2.4278E-05	7.81679E-05	0.000138403	0.000555445	0.000555445	8.54599E-05	7.71168E-05	0.000192567
3831403773505	383140	3773505	0.000175731	0.00015858	0.000395974	0.000395974	0.000110817	0.000110817	0.000204478	0.000204478	0.00036769	0.00036769	0.000260119	2.44818E-05	7.88239E-05	0.000139565	0.000588593	0.000588593	8.79669E-05	7.93791E-05	0.000198216
3831503773505	383150	3773505	0.000175934	0.00015876	0.000396431	0.000396431	0.000110945	0.000110945	0.000204715	0.000204715	0.000368115	0.000368115	0.000260419	2.451E-05	7.89149E-05	0.000139726	0.000621423	0.000621423	9.04978E-05	8.16629E-05	0.000203919
3831603773505	383160	3773505	0.000175194	0.00015809	0.000394763	0.000394763	0.000110478	0.000110478	0.000203853	0.000203853	0.000366566	0.000366566	0.000259324	2.44069E-05	7.85829E-05	0.000139138	0.000654316	0.000654316	9.31958E-05	8.40976E-05	0.000209998
3831703773505	383170	3773505	0.000173683	0.00015673	0.000391361	0.000391361	0.000109526	0.000109526	0.000202096	0.000202096	0.000363406	0.000363406	0.000257088	2.41965E-05	7.79055E-05	0.000137939	0.000688177	0.000688177	9.63416E-05	8.69362E-05	0.000217086
3831603773505	383610	3773505	7.98071E-05	7.2016E-05	0.000179829	0.000179829	5.03269E-05	5.03269E-05	9.28626E-05	9.28626E-05	0.000166984	0.000166984	0.000118131	1.11182E-05	3.57974E-05	6.33824E-05	0.00271964	0.00271964	0.000442515	0.000399314	0.000997117
3836203773505	383620	3773505	7.74135E-05	6.9856E-05	0.000174436	0.000174436	4.88175E-05	4.88175E-05	9.00774E-05	9.00774E-05	0.000161976	0.000161976	0.000114588	1.07848E-05	3.47237E-05	6.14814E-05	0.002396621	0.002396621	0.000421808	0.000380629	0.000950459
3836303773505	383630	3773505	7.48886E-05	6.7578E-05	0.000168746	0.000168746	4.72252E-05	4.72252E-05	8.71395E-05	8.71395E-05	0.000156693	0.000156693	0.000110851	1.0433E-05	3.35912E-05	5.94761E-05	0.002127019	0.002127019	0.000400993	0.000361846	0.000903558
3836403773505	383640	3773505	7.18861E-05	6.4868E-05	0.000161981	0.000161981	4.53319E-05	4.53319E-05	8.36458E-05	8.36458E-05	0.000150411	0.000150411	0.000106407	1.00147E-05	3.22444E-05	5.70916E-05	0.001891959	0.001891959	0.000378042	0.000341136	0.000851842
3836503773505	383650	3773505	6.96119E-05	6.2816E-05	0.000156856	0.000156856	4.38977E-05	4.38977E-05	8.09996E-05	8.09996E-05	0.000145652	0.000145652	0.00010304	9.69791E-06	3.12243E-05	5.52854E-05	0.001694726	0.001694726	0.000355258	0.000320576	0.000800502
3836603773505	383660	3773505	6.72003E-05	6.064E-05	0.000151422	0.000151422	4.2377E-05	4.2377E-05	7.81935E-05	7.81935E-05	0.000140607	0.000140607	9.94707E-05	9.36195E-06	3.01426E-05	5.33702E-05	0.001517729	0.001517729	0.000331823	0.000299429	0.000747697
3836703773505	383670	3773505	6.48664E-05	5.8534E-05	0.000146163	0.000146163	4.09052E-05	4.09052E-05	7.54778E-05	7.54778E-05	0.000135723	0.000135723	9.6016E-05	9.0368E-06	2.90958E-05	5.15166E-05	0.001362318	0.001362318	0.000309033	0.000278864	0.000696344
3836803773505	383680	3773505	6.27354E-05	5.6611E-05	0.000141362	0.000141362	3.95614E-05	3.95614E-05	7.29982E-05	7.29982E-05	0.000131264	0.000131264	9.28617E-05	8.73992E-06	2.81399E-05	4.98242E-05	0.00123076	0.00123076	0.000288231	0.000260092	0.00064947
3836903773505	383690	3773505	6.08969E-05	5.4952E-05	0.000137219	0.000137219	3.8402E-05	3.8402E-05	7.0859E-05	7.0859E-05	0.000127418	0.000127418	9.01403E-05	8.4838E-06	2.73153E-05	4.83641E-05	0.001123722	0.001123722	0.000270735	0.000244305	0.000610047
3837003773505	383700	3773505	5.91002E-05	5.3331E-05	0.00013317	0.00013317	3.7269E-05	3.7269E-05	6.87684E-05	6.87684E-05	0.000123658	0.000123658	8.74808E-05	8.23349E-06	2.65093E-05	4.69371E-05	0.001030957	0.001030957	0.000254702	0.000229837	0.00057392
3837103773505	383710	3773505	5.74766E-05	5.1865E-05	0.000129512	0.000129512	3.62452E-05	3.62452E-05	6.68792E-05	6.68792E-05	0.000120261	0.000120261	8.50776E-05	8.0073E-06	2.57811E-05	4.56477E-05	0.00953053	0.00953053	0.000240943	0.000217421	0.000542917
3837203773505	383720	3773505	5.60381E-05	5.0567E-05	0.000126271	0.000126271	3.5338E-05	3.5338E-05	6.52053E-05	6.52053E-05	0.000117251	0.000117251	8.29482E-05	7.80689E-06	2.51358E-05	4.45052E-05	0.000887092	0.000887092	0.000229107	0.00020674	0.000516246
3837303773505	383730	3773505	5.46413E-05	4.9307E-05	0.000123123	0.000123123	3.44572E-05	3.44572E-05	6.358E-05	6.358E-05	0.000114329	0.000114329	8.08807E-05	7.6123E-06	2.45093E-05	4.33959E-05	0.00082841	0.00082841	0.000218141	0.000196845	0.000491538
3837403773505	383740	3773505	5.37698E-05	4.8521E-05	0.000121159	0.000121159	3.39076E-05	3.39076E-05	6.25659E-05	6.25659E-05	0.000112505	0.000112505	7.95907E-05	7.49089E-06	2.41184E-05	4.27037E-05	0.000784336	0.000784336	0.000210746	0.000190172	0.000474873
3837503773505	383750	3773505	5.2964E-05	4.7793E-05	0.000119344	0.000119344	3.33995E-05	3.33995E-05	6.16283E-05	6.16283E-05	0.000110819	0.000110819	7.83979E-05	7.37862E-06	2.37569E-05	4.20637E-05	0.00074486	0.00074486	0.000203953	0.000184042	0.000459567
3837603773505	383760	3773505	5.22895E-05	4.7185E-05	0.000117824	0.000117824	3.29741E-05	3.29741E-05	6.08434E-05	6.08434E-05	0.000109408	0.000109408	7.73995E-05	7.28466E-06	2.34544E-05	4.15281E-05	0.00071073	0.00071073	0.000198169	0.000178822	0.000446533
3837703773505	383770	3773505	5.18239E-05	4.6765E-05	0.000116775	0.000116775	3.26805E-05	3.26805E-05	6.03017E-05	6.03017E-05	0.000108434	0.000108434	7.67103E-05	7.21979E-06	2.32455E-05	4.11583E-05	0.000682515	0.000682515	0.000193764	0.000174847	0.000436607
3837803773505	383780	3773505	5.13643E-05	4.635E-05	0.000115739	0.000115739	3.23907E-05	3.23907E-05	5.97669E-05	5.97669E-05	0.000107472	0.000107472	7.603E-05	7.15576E-06	2.30394E-05	4.07933E-05	0.000656521	0.000656521	0.000189561	0.000171055	0.000427138
3837903773505	383790	3773505	5.05166E-05	4.5585E-05	0.000113829	0.000113829	3.18561E-05	3.18561E-05	5.87806E-05	5.87806E-05	0.000105698	0.000105698	7.47753E-05	7.03768E-06	2.26592E-05	4.01201E-05	0.000626228	0.000626228	0.000183192	0.000165308	0.000412787
3838003773505	383800	3773505	4.95974E-05	4.4755E-05	0.000111758	0.000111758	3.12765E-05	3.12765E-05	5.7711E-05	5.7711E-05	0.000103775	0.000103775	7.34146E-05	6.90961E-06	2.22469E-05	3.939E-05	0.000596808	0.000596808	0.000176596	0.000159356	0.000397924
3838103773505	383810	3773505	4.87617E-05	4.4001E-05	0.000109875	0.000109875	3.07495E-05	3.07495E-05	5.67386E-05	5.67386E-05	0.000102027	0.000102027	7.21777E-05	6.79319E-06	2.1872E-05	3.87263E-05	0.000570433	0.000570433	0.000170627	0.0015397	0.000384474
3838203773505	383820	3773505	4.81051E-05	4.3409E-05	0.000108395	0.000108395	3.03354E-05	3.03354E-05	5.59746E-05	5.59746E-05	0.000100653	0.000100653	7.12057E-05	6.70172E-06	2.15775E-05	3.82049E-05	0.000548261	0.000548261	0.000165834	0.000149644	0.000373674
3838303773505	383830	3773505	4.74664E-05	4.2833E-05	0.000106956	0.000106956	2.99327E-05	2.99327E-05	5.52314E-05	5.52314E-05	9.93163E-05	9.93163E-05	7.02603E-05	6.61274E-06	2.1291E-05	3.76976E-05	0.000527548	0.000527548	0.00016122	0.000145481	0.000363277
3838403773505	383840	3773505	4.65114E-05	4.1971E-05	0.000104804	0.000104804	2.93304E-05	2.93304E-05	5.41201E-05	5.41201E-05	9.7318E-05	9.7318E-05	6.88466E-05	6.47968E-06	2.08626E-05	3.69391E-05	0.000503806	0.000503806	0.00015506	0.000139922	0.000349396
3838503773505	383850	3773505	4.54369E-05	4.1001E-05	0.000102383	0.000102383	2.86528E-05	2.86528E-05	5.28699E-05	5.28699E-05	9.50699E-05	9.50699E-05	6.72562E-05	6.33E-06	2.03807E-05	3.60858E-05	0.000479921	0.000479921	0.000148488	0.000133992	0.000334587
3838603773505	383860	3773505	4.43744E-05	4.0042E-05	9.99888E-05	9.99888E-05	2.79828E-05	2.79828E-05	5.16336E-05	5.16336E-05	9.28468E-05	9.28468E-05	6.56835E-05	6.18198E-06	1.99041E-05	3.5242E-05	0.00045722	0.00045722	0.000142268	0.000128379	0.000320572
3838703773505	383870	3773505	4.32104E-05	3.8992E-05	9.7366E-05	9.7366E-05	2.72488E-05	2.72488E-05	5.02792E-05	5.02792E-05	9.04113E-05	9.04113E-05	6.39606E-05	6.01982E-06	1.9382E-05	3.43175E-05	0.000435671	0.000435671	0.000135887	0.000122621	0.000306194
3838803773505	383880	3773505	4.20823E-05	3.7974E-05	9.48239E-05	9.48239E-05	2.65374E-05	2.65374E-05	4.89665E-05	4.89665E-05	8.80508E-05	8.80508E-05	6.22907E-05	5.86265E-06	1.8876E-05	3.34216E-05	0.00041548	0.00041548	0.000129918	0.000117235	0.000292744
3838903773505	383890	3773505	4.07512E-05	3.6773E-05	9.18245E-05	9.18245E-05	2.5698E-05	2.5698E-05	4.74176E-05	4.74176E-05	8.52656E-05	8.52656E-05	6.03203E-05	5.67721E-06	1.82789E-05	3.23644E-05	0.0003948	0.0003948	0.000123423	0.000111374	0.00027811
3839003773505	383900	3773505	3.93007E-05	3.5464E-05	8.85561E-05	8.85561E-05	2.47833E-05	2.47833E-05	4.57298E-05	4.57298E-05	8.22307E-05	8.22307E-05	5.81733E-05	5.47513E-06	1.76283E-05	3.12124E-05	0.000374484	0.000374484	0.000116726	0.000105331	0.000263019
3839103773505	383910	3773505	3.79278E-05	3.4225E-05	8.54626E-05	8.54626E-05	2.39175E-05	2.39175E-05	4.41323E-05	4.41323E-05	7.93581E-05	7.93581E-05	5.61411E-05	5.28387E-06	1.70125E-05	3.01221E-05	0.00036071	0.00036071	0.000110566	9.97719E-05	0.000249138
3829703773515	382970	3773515	0.00010985	9.9126E-05	0.000247524	0.000247524	6.9272E-05	6.9272E-05	0.00012782	0.00012782	0.000229844	0.000229844	0.000162601	1.53036E-05	4.92729E-05	8.72421E-05	0.000258945	0.000258945	4.80872E-05	4.33927E-05	0.000108355
3829803773515	382980	3773515	0.000113425	0.00010235	0.000255581	0.000255581	7.15267E-05	7.15267E-05	0.00013198	0.00013198	0.000237325	0.000237325	0.000167893	1.58017E-05	5.08767E-05	9.00817E-05	0.000268905	0.000268905	4.93945E-05	4.45723E-05	0.0001113
3829903773515	382990	3773515	0.000117168	0.00010573	0.000264014	0.000264014	7.38868E-05	7.38868E-05	0.000136335	0.000136335	0.000245156	0.000245156	0.000173433	1.63231E-05	5.25555E-05	9.30541E-05	0.00027961	0.00027961	5.0845E-05	4.58812E-05	0.000114569
3830003773515	383000	3773515	0.000121346	0.0001095	0.000273429	0.000273429	7.65218E-05	7.65218E-05	0.000141197	0.000141197	0.000253899	0.000253899	0.000179618	1.69052E-05	5.44297E-05	9.63726E-05	0.000291648	0.000291648	5.26237E-05	4.74863E-05	0.000118577
3830103773515	383010	3773515	0.000125632	0.00011337	0.000283086	0.000283086	7.92244E-05	7.92244E-05	0.000146184	0.000146184	0.000262866	0.000262866	0.000185962	1.75023E-05	5.63521E-05	9.97764E-05	0.00030451	0.00030451	5.45219E-05	4.91992E-05	0.000122854
3830203773515	383020	3773515	0.000130336	0.00011761	0.000293685	0.000293685	8.21906E-05	8.21906E-05	0.000151657	0.000151657	0.000272708	0.000272708	0.000192924	1.81576E-05	5.84619E-05	0.000103512	0.000318816	0.000318816	5.67305E-05	5.11922E-05	0.000127831
3830303773515	383030	3773515	0.000135368	0.00012215	0.000305024	0.000305024	8.53638E-05	8.53638E-05	0.000157512	0.000157512	0.000283236	0.000283236	0.000200373	1.88586E-05	6.0719E-05	0.000107508	0.00033451	0.00033451	5.91719E-05	5.33952E-05	0.000133332
3830403773515	383040	3773515	0.000140525	0.00012681	0.000316645	0.000316645	8.8616E-05	8.8616E-05	0.000163513	0.000163513	0.000294027	0.000294027	0.000208007	1.95771E-05	6.30323E-05	0.000111604	0.000351424	0.000351424	6.17267E-05	5.57006E-05	0.000139089
3830503773515	383050	3773515	0.000145324	0.00013114	0.000327459	0.000327459	9.16424E-05	9.16424E-05	0.000169098	0.000169098	0.000304069	0.000304069	0.00021511	2.02457E-05	6.5185E-05	0.000115416	0.000368806	0.000368806	6.41859E-05	5.79198E-05	0.00014463
3830603773515	383060	3773515	0.000150123	0.00013547	0.000338273	0.000338273	9.46688E-05	9.46688E-05	0.000174682	0.000174682	0.00031411	0.00031411	0.000222214	2.09143E-05	6.73376E-05	0.000119227	0.00038739	0.00038739	6.67527E-05	6.02359E-05	0.000150414
3830703773515	383070	3773515	0.000155149	0.00014	0.000349598	0.000349598	9.78382E-05	9.78382E-05	0.00018053	0.00018053	0.000324626	0.000324626	0.000229654	2.16145E-05	6.9592E-05	0.000123219	0.00040779	0.00040779	6.95343E-05	6.2746E-05	0.000156681
3830803773515	383080	3773515	0.000160354	0.0001447	0.000361326	0.000361326	0.000101121	0.000101121	0.000186587	0.000186587	0.000335517	0.000335517	0.000237358	2.23396E-05	7.19268E-05	0.000127353	0.00043015	0.00043015	7.2483E-05	6.54068E-05	0.000163326
3830903773515	383090	3773515	0.000165422	0.00014927	0.000372745	0.000372745	0.000104316	0.000104316	0.000192483	0.000192483	0.000346121	0.000346121	0.00024486	2.30456E-05	7.41999E-05	0.000131378	0.00045418	0.00045418	7.54795E-05	6.81108E-05	0.000170078
3831003773515	383100	3773515	0.000171988	0.0001552	0.000387541	0.000387541	0.000108457	0.000108457	0.000200123	0.000200123	0.000359859	0.000359859	0.000254579	2.39604E-05	7.71451E-05	0.000136592	0.000484758	0.000484758	7.8864E-05	7.11649E-05	0.000177704
3831103773515	383110	3773515	0.000177862	0.0001605	0.000400776	0.000400776	0.000112161	0.000112161	0.000206958	0.000206958	0.000372149	0.000372149	0.000263273	2.47786E-05	7.97797E-05	0.000141257	0.000518698	0.000518698	8.18963E-05	7.39012E-05	0.000184537
3831203773515	383120	3773515	0.000182189	0.0001644	0.000410527	0.000410527	0.00011489	0.00011489	0.000211994	0.000211994	0.000381204	0.000381204	0.000269679	2.53815E-05	8.17209E-05	0.000144694	0.000554748	0.000554748	8.47018E-05	7.64327E-05	0.000190858
3831303773515	383130	3773515	0.000184595	0.00016657	0.000415948	0.000415948	0.000116407	0.000116407	0.000214793	0.000214793	0.000386237	0.000386237	0.00027324	2.57167E-05	8.27999E-05	0.000146604	0.000591511	0.000591511	8.73222E-05	7.87974E-05	0.000196763
3831403773515	383140	3773515	0.000185329	0.00016724	0.000417602	0.000417602	0.00011687	0.00011687	0.000215647	0.000215647	0.000387773	0.000387773	0.000274326	2.58189E-05	8.31292E-05	0.000147188	0.000629908	0.000629908	8.99546E-05	8.11728E-05	0.000202695
3831503773515	383150	3773515	0.000184685	0.00016665	0.000416149	0.000416149	0.000116463	0.000116463	0.000214897	0.000214897	0.000386424	0.000386424	0.000273372	2.57291E-05	8.284E-05	0.000146676	0.000667702	0.000667702	9.28258E-05	8.37636E-05	0.000209164
3831603773515	383160	3773515	0.000180912	0.00016325	0.000407649	0.000407649	0.000114084	0.000114084	0.000210507	0.000210507	0.000378531	0.000378531	0.000267788	2.52036E-05	8.11479E-05	0.000143679	0.000704449	0.000704449	9.61088E-05	8.67261E-05	0.000216562
3831703773515	383170	3773515	0.000178477	0.00016105	0.000402161	0.000402161	0.000112549	0.000112549	0.000207673	0.000207673	0.000373435	0.000373435	0.000264183	2.48643E-05	8.00555E-05	0.000141745	0.000736661	0.000736661	9.9165E-05	8.9484E-05	0.000223448
3836103773515	383610	3773515	8.23679E-05	7.4327E-05	0.000185599	0.000185599	5.19417E-05	5.19417E-05	9.58423E-05	9.58423E-05	0.000172342	0.000172342	0.000121922	1.1475E-05	3.6946E-05	6.54162E-05	0.002658008	0.002658008	0.000519498	0.000468782	0.001170585
3836203773515	383620	3773515	7.99504E-05	7.2145E-05	0.000180152	0.000180152	5.04173E-05	5.04173E-05	9.30293E-05	9.30293E-05	0.000167284	0.000167284	0.000118343	1.11382E-05	3.58616E-05	6.34962E-05	0.002371896	0.002371896	0.000488889	0.000441161	0.001101612

			KMMass Grading / Excavation	KMDrainage / Utilities Trenching	KMFoundations / Concrete Pads	KMBuilding / Structure Construction	KMAsphalt Paving	KMArchitectural Coating	KMLandscaping or Other Finishing	KMWaterside Construction (Piles)	EWNDemolition	EWNSite Grubbing / Prep	EWNDrainage / Utilities Trenching	EWNDrainage / Utilities Trenching	EWNDrainage / Utilities Trenching	EWNFoundations / Concrete Pads	EWNBuilding / Structure Construction	EWNAsphalt Paving	EWNLandscaping or Other Finishing	EWNWaterside Construction (Piles)	ISDemolition
Unique Identifier	X (UTM)	Y (UTM)	2026	2026	2026	2026	2026	2026	2026	2026	2027	2027	2027	2028	2029	2029	2029	2029	2029	2029	2027
3839003773495	383900	3773495	0.000255312	5.50086E-05	0.000131841	0.000244549	0.000167717	1.57851E-05	5.08232E-05	8.99869E-05	0.000256051	0.00034523	0.00041887	0.00041887	0.00041887	0.000297938	0.000518859	0.0037901	0.000114852	0.000199301	3.8077E-05
3839103773495	383910	3773495	0.00024326	5.24121E-05	0.000125618	0.000233006	0.0001598	1.504E-05	4.84242E-05	8.57393E-05	0.000243445	0.000328233	0.000398247	0.000398247	0.000398247	0.000283269	0.000493312	0.000360349	0.000109197	0.000189488	3.67996E-05
3829703773505	382970	3773505	0.000106674	2.29835E-05	5.50855E-05	0.000102177	7.00748E-05	6.59527E-06	2.12348E-05	3.75981E-05	0.000209629	0.00028264	0.000342929	0.000342929	0.000342929	0.000243922	0.00042479	0.000310296	9.4029E-05	0.000163168	5.32624E-05
3829803773505	382980	3773505	0.000109525	2.35979E-05	5.6558E-05	0.000104908	7.19479E-05	6.77157E-06	2.18024E-05	3.86031E-05	0.000222015	0.00029934	0.000363191	0.000363191	0.000363191	0.000258335	0.000449889	0.00032863	9.95847E-05	0.000172809	5.43608E-05
3829903773505	382990	3773505	0.000112605	2.42615E-05	5.81485E-05	0.000107858	7.39713E-05	6.962E-06	2.24155E-05	3.96887E-05	0.000235744	0.000317851	0.00038565	0.00038565	0.00038565	0.000274309	0.000477709	0.000348951	0.000105743	0.000183495	5.55068E-05
3830003773505	383000	3773505	0.000116156	2.50266E-05	5.99822E-05	0.000111259	7.63039E-05	7.18154E-06	2.31224E-05	4.09402E-05	0.000251407	0.000338969	0.000411273	0.000411273	0.000411273	0.000292535	0.000509448	0.000372136	0.000112768	0.000195686	5.68021E-05
3830103773505	383010	3773505	0.000119922	2.5838E-05	6.19269E-05	0.000114867	7.87778E-05	7.41438E-06	2.38721E-05	4.22676E-05	0.000268807	0.000362429	0.000439738	0.000439738	0.000439738	0.000312781	0.000544707	0.000397892	0.000120573	0.00020923	5.81392E-05
3830203773505	383020	3773505	0.00012428	2.67769E-05	6.41773E-05	0.000119041	8.16405E-05	7.68381E-06	2.47396E-05	4.38036E-05	0.000288989	0.000389639	0.000472752	0.000472752	0.000472752	0.000336264	0.000585603	0.000427765	0.000129626	0.000224939	5.96912E-05
3830303773505	383030	3773505	0.000129095	2.78144E-05	6.66638E-05	0.000123653	8.48037E-05	7.98152E-06	2.56981E-05	4.55007E-05	0.000312137	0.00042085	0.00051062	0.00051062	0.00051062	0.000363199	0.00063251	0.000462029	0.000140009	0.000242956	6.13984E-05
3830403773505	383040	3773505	0.000134166	2.89069E-05	6.92823E-05	0.00012851	8.81347E-05	8.29503E-06	2.67075E-05	4.72879E-05	0.000338359	0.000456205	0.000553517	0.000553517	0.000553517	0.000393711	0.000685647	0.000500843	0.000151771	0.000263367	6.31592E-05
3830503773505	383050	3773505	0.000139344	3.00226E-05	7.19564E-05	0.00013347	9.15364E-05	8.61519E-06	2.77383E-05	4.91131E-05	0.000367811	0.000495914	0.000601696	0.000601696	0.000601696	0.000427981	0.000745327	0.000544438	0.000164981	0.000286291	6.49022E-05
3830603773505	383060	3773505	0.000144791	3.11963E-05	7.47694E-05	0.000138688	9.51148E-05	8.95198E-06	2.88227E-05	5.1033E-05	0.000401561	0.000541418	0.000656906	0.000656906	0.000656906	0.000467251	0.000813716	0.000594394	0.000180119	0.00031256	6.6687E-05
3830703773505	383070	3773505	0.000150871	3.25061E-05	7.79088E-05	0.000144511	9.91084E-05	9.32785E-06	3.00329E-05	5.31758E-05	0.000441804	0.000595678	0.000722741	0.000722741	0.000722741	0.000514078	0.000895266	0.000653964	0.000198171	0.000343885	6.86866E-05
3830803773505	383080	3773505	0.000157462	3.39261E-05	8.13121E-05	0.000150824	0.000103438	9.73533E-06	3.13448E-05	5.54987E-05	0.000490071	0.000660755	0.000801699	0.000801699	0.000801699	0.00057024	0.000993072	0.000725408	0.000219821	0.000381453	7.08355E-05
3830903773505	383090	3773505	0.000164254	3.53896E-05	8.48196E-05	0.00015733	0.0001079	1.01553E-05	3.26969E-05	5.78928E-05	0.00054778	0.000738564	0.000896105	0.000896105	0.000896105	0.00063739	0.001110013	0.00081083	0.000245706	0.000426372	7.29725E-05
3831003773505	383100	3773505	0.000172741	3.72182E-05	8.92023E-05	0.000165459	0.000113475	1.068E-05	3.43864E-05	6.08841E-05	0.000629855	0.000849225	0.00103037	0.00103037	0.00103037	0.000732892	0.00127633	0.000932319	0.000282521	0.000490257	7.58436E-05
3831103773505	383110	3773505	0.00018026	3.88381E-05	9.30849E-05	0.000172661	0.000118414	1.11449E-05	3.58831E-05	6.35341E-05	0.000735061	0.000991072	0.001202475	0.001202475	0.001202475	0.000855309	0.001489517	0.001088046	0.000329711	0.000572145	7.82313E-05
3831203773505	383120	3773505	0.000186675	4.02205E-05	9.63979E-05	0.000178806	0.000122629	1.15415E-05	3.71602E-05	6.57954E-05	0.000866155	0.001167824	0.001416929	0.001416929	0.001416929	0.001007848	0.001755163	0.001282092	0.000388513	0.000674184	7.97653E-05
3831303773505	383130	3773505	0.000192567	4.14898E-05	9.94401E-05	0.000184449	0.000126499	1.19058E-05	3.83329E-05	6.78718E-05	0.001027894	0.001385894	0.001681515	0.001681515	0.001681515	0.001196046	0.002082909	0.0015215	0.000461061	0.000800076	8.05831E-05
3831403773505	383140	3773505	0.000198216	4.27069E-05	0.000102357	0.00018986	0.00013021	1.2255E-05	3.94574E-05	6.98629E-05	0.001247641	0.001682176	0.002040996	0.002040996	0.002040996	0.001451741	0.002528202	0.001846772	0.000559628	0.000971119	8.07204E-05
3831503773505	383150	3773505	0.000203919	4.39356E-05	0.000105302	0.000195322	0.000133956	1.26076E-05	4.05927E-05	7.18729E-05	0.001550664	0.002090736	0.002536706	0.002536706	0.002536706	0.001804334	0.003142242	0.002295309	0.000695548	0.001206981	8.0213E-05
3831603773505	383160	3773505	0.000209998	4.52455E-05	0.000108442	0.000201146	0.00013795	1.29835E-05	4.18029E-05	7.40157E-05	0.001995434	0.002690414	0.003264299	0.003264299	0.003264299	0.002321864	0.004043519	0.002953664	0.00089505	0.001553175	7.91147E-05
3831703773505	383170	3773505	0.000217086	4.67727E-05	0.000112102	0.000207935	0.000142606	1.34217E-05	4.32139E-05	7.6514E-05	0.002713412	0.003658453	0.004438827	0.004438827	0.004438827	0.003157295	0.005498418	0.004016423	0.001217098	0.002112023	7.71867E-05
3831603773505	383610	3773505	0.000997117	0.000214836	0.00051905	0.000955084	0.00065515	6.16485E-05	0.000198489	0.000351443	0.004369884	0.005891949	0.007148623	0.007148623	0.007148623	0.005084746	0.008855069	0.006468351	0.001960106	0.003401361	6.70451E-05
3836203773505	383620	3773505	0.000950459	0.000204783	0.000490811	0.000910392	0.000624365	5.87637E-05	0.000189201	0.000334998	0.003253886	0.004387165	0.005322979	0.005322979	0.005322979	0.003786184	0.006593626	0.004816438	0.001459527	0.002532708	6.57379E-05
3836303773505	383630	3773505	0.000903558	0.000194678	0.000466591	0.000865469	0.000593555	5.5864E-05	0.000179865	0.000318467	0.00253684	0.003420383	0.004149975	0.004149975	0.004149975	0.002951837	0.005140614	0.003755058	0.001137896	0.001974585	6.4371E-05
3836403773505	383640	3773505	0.000851842	0.000183535	0.000439885	0.000815933	0.000559582	5.26666E-05	0.00016957	0.000300239	0.002031219	0.002738663	0.003322839	0.003322839	0.003322839	0.002363503	0.004116033	0.003006633	0.000911101	0.001581028	6.3004E-05
3836503773505	383650	3773505	0.000800502	0.000172474	0.000413374	0.000766757	0.000525857	4.94924E-05	0.000159351	0.000282144	0.00168393	0.002270418	0.002754714	0.002754714	0.002754714	0.001959401	0.003412291	0.002492572	0.000755325	0.001310711	6.17923E-05
3836603773505	383660	3773505	0.000747697	0.000161096	0.000386106	0.000716178	0.000491169	4.62276E-05	0.000148839	0.000263532	0.001416824	0.001910282	0.00231776	0.00231776	0.00231776	0.0016486	0.002871031	0.002097199	0.000635515	0.001102805	6.05328E-05
3836703773505	383670	3773505	0.000696344	0.000150032	0.000359587	0.00066699	0.000457434	4.30526E-05	0.000138616	0.000245433	0.00120963	0.001630926	0.001978814	0.001978814	0.001978814	0.001407511	0.002451176	0.001790508	0.000542578	0.000941533	5.92853E-05
3836803773505	383680	3773505	0.00064947	0.000139933	0.000335382	0.000622092	0.000426642	4.01546E-05	0.000129286	0.000228912	0.00105045	0.001416316	0.001718426	0.001718426	0.001718426	0.0012223	0.002128631	0.001554899	0.000471181	0.000817638	5.80497E-05
3836903773505	383690	3773505	0.000610047	0.000131439	0.000315024	0.000584331	0.000400745	3.77172E-05	0.000121438	0.000215017	0.00093009	0.001254027	0.001521519	0.001521519	0.001521519	0.001082242	0.001884721	0.00137673	0.000417191	0.000723949	5.68857E-05
3837003773505	383700	3773505	0.00057392	0.000123655	0.000296369	0.000549727	0.000377013	3.54836E-05	0.000114246	0.000202283	0.000832071	0.001121869	0.001361172	0.001361172	0.001361172	0.000968188	0.001686097	0.001231641	0.000373225	0.000647654	5.56441E-05
3837103773505	383710	3773505	0.000542917	0.000116975	0.000280359	0.00052031	0.000356647	3.35668E-05	0.000108075	0.000191356	0.00075341	0.00101582	0.001232501	0.001232501	0.001232501	0.000876666	0.001526711	0.001115215	0.00033794	0.000586432	5.54563E-05
3837203773505	383720	3773505	0.000516246	0.000111229	0.000266586	0.000494484	0.000339126	3.19178E-05	0.000102766	0.000181955	0.000689165	0.00092919	0.001127393	0.001127393	0.001127393	0.000801904	0.001396513	0.001020109	0.000309124	0.000536421	5.33639E-05
3837303773505	383730	3773505	0.000491538	0.000105905	0.00025382	0.00047081	0.00032285	3.03902E-05	9.78471E-05	0.000173247	0.000633914	0.000854697	0.00103701	0.00103701	0.00103701	0.00073715	0.001284555	0.000938327	0.000284342	0.000493416	5.22716E-05
3837403773505	383740	3773505	0.000474873	0.000102315	0.000245221	0.000454855	0.000311948	2.93598E-05	9.45297E-05	0.000167373	0.000592399	0.000798723	0.000969096	0.000969096	0.000969096	0.000689309	0.001200429	0.000876876	0.00026572	0.000461102	5.16329E-05
3837503773505	383750	3773505	0.000459567	9.90167E-05	0.000237317	0.000440194	0.000301893	2.84135E-05	9.14828E-05	0.000161978	0.000555797	0.000749372	0.000909219	0.000909219	0.000909219	0.000646718	0.001126258	0.000822696	0.000249302	0.000432612	5.103E-05
3837603773505	383760	3773505	0.000446533	9.62086E-05	0.000230587	0.00042771	0.000293332	2.76077E-05	8.88884E-05	0.000157385	0.000524232	0.000706814	0.000857582	0.000857582	0.000857582	0.00060999	0.001062296	0.000775974	0.000235144	0.000408043	5.05405E-05
3837703773505	383770	3773505	0.000436607	9.40699E-05	0.000225461	0.000418202	0.000286811	2.6994E-05	8.69124E-05	0.000153886	0.000497663	0.000670992	0.000814119	0.000814119	0.000814119	0.000579075	0.001008458	0.000736647	0.000223226	0.000387363	5.02182E-05
3837803773505	383780	3773505	0.000427138	9.20298E-05	0.000220571	0.000409132	0.000280591	2.64085E-05	8.50275E-05	0.000150549	0.000473297	0.00063814	0.00077426	0.00077426	0.00077426	0.000550723	0.000959083	0.00070058	0.000212297	0.000368398	4.9872E-05
3837903773505	383790	3773505	0.000412787	8.89377E-05	0.00021316	0.000395386	0.000271163	2.55212E-05	8.21707E-05	0.00014549	0.000447194	0.000602946	0.000731558	0.000731558	0.000731558	0.00052035	0.000906188	0.000661942	0.000200589	0.00034808	4.91617E-05
3838003773505	383800	3773505	0.000397924	8.57354E-05	0.000205485	0.00038115	0.0002614	2.46023E-05	7.92121E-05	0.000140252	0.000422643	0.000569844	0.000691396	0.000691396	0.000691396	0.000491783	0.000856438	0.000625601	0.000189576	0.00032897	4.83737E-05
3838103773505	383810	3773505	0.000384474	8.28375E-05	0.00019854	0.000368267	0.000252564	2.37708E-05	7.65347E-05	0.000135511	0.000400749	0.000540323	0.000655578	0.000655578	0.000655578	0.000466307	0.000812071	0.000593193	0.000179755	0.00031928	4.76395E-05
3838203773505	383820	3773505	0.000373674	8.05105E-05	0.000192963	0.000357922	0.000245469	2.3103E-05	7.43847E-05	0.000131705	0.000381994	0.000515036	0.000624897	0.000624897	0.000624897	0.000444483	0.000774066	0.000565431	0.000171343	0.00029733	4.70605E-05
3838303773505	383830	3773505	0.000363277	7.82704E-05	0.000187594	0.000347963	0.00023864	2.24602E-05	7.2315E-05	0.00012804	0.000364677	0.000491689	0.00059657	0.00059657	0.00059657	0.00042434	0.000738977	0.000539799	0.000163576	0.000283852	4.64815E-05
3838403773505	383840	3773505	0.000349396	7.52797E-05	0.000180426	0.000334667	0.000229521	2.1602E-05	6.95519E-05	0.000123148	0.00034637	0.000467006	0.000566621	0.000566621	0.000566621	0.00040032	0.000701879	0.000512701	0.000155364	0.000269602	4.55921E-05
3838503773505	383850	3773505	0.000334587	7.20891E-05	0.000172779	0.000320483	0.000219793	2.06864E-05	6.6604E-05	0.000117928	0.000328558	0.00044299	0.000537483	0.000537483	0.000537483	0.000382306	0.000665785	0.000486335	0.000147374	0.000255738	4.45654E-05
3838603773505	383860	3773505	0.000320572	6.90694E-05	0.000165541	0.000307059	0.000210587	1.98199E-05	6.38141E-05	0.000112989	0.000312077	0.000420769	0.000510522	0.000510522	0.000510522	0.00036313	0.000632389	0.00046194	0.000139982	0.00024291	4.35208E-05
3838703773505	383870	3773505	0.000306194	6.59715E-05	0.000158117	0.000293286	0.000201141	1.8931E-05	6.09519E-05	0.000107921	0.000296182	0.000399337	0.000484519	0.000484519	0.000484519	0.000344634	0.000600178	0.000438411	0.000132852	0.000230537	4.23509E-05
3838803773505	383880	3773505	0.000292744	6.30736E-05	0.000151171	0.000280403	0.000192306	1.80994E-05	5.82745E-05	0.00010318	0.000281557	0.00037962	0.000460595	0.000460595	0.000460595	0.000327617	0.00057054	0.000416764	0.000126292	0.000219154	4.11929E-05
3838903773505	383890	3773505	0.00027811	5.99206E-05	0.000143614	0.000266386	0.000182693	1.71946E-05	5.53614E-05	9.80223E-05	0.000266873	0.000359821	0.000436574	0.000436574	0.000436574	0.00031053	0.000540788	0.000395029	0.000119706	0.000207725	3.98081E-05
3839003773505	383900	3773505	0.000263019	5.66691E-05	0.000135821	0.000251931	0.000172779	1.62616E-05	5.23574E-05	9.27033E-05	0.000252541	0.000340498	0.000413129	0.000413129	0.000413129	0.000293854	0.000511746	0.000373815	0.000113277	0.000196569	3.8262E-05
3839103773505	383910	3773505	0.000249138	5.36785E-05	0.000128653	0.000238636	0.000163661	1.54034E-05	4.95942E-05	8.7811E-05	0.000239481	0.000322889	0.000391763	0.000391763	0.000391763	0.00027865	0.000485281	0.000354482	0.000107419	0.000186403	3.67936E-05
3829703773515	382970	3773515	0.000108355	2.33458E-05	5.59537E-05	0.000103787	7.11792E-05	6.69922E-06	2.15695E-05	3.81906E-05	0.000208501	0.000281119	0.000341084	0.000341084	0.000341084	0.00024261	0.000422504	0.000308626	9.3523E-05	0.00016229	5.41101E-05
3829803773515	382980	3773515	0.0001113	2.39804E-05	5.74748E-05	0.000106609	7.31142E-05	6.88134E-06	2.21558E-05	3.92288E-05	0.000220929	0.00029787	0.000361414	0.000361414	0.000361414	0.00025707	0.000447687	0.000327022	9.90974E-05	0.000171963	5.52561E-05
3829903773515	382990	3773515	0.000114569	2.46846E-05	5.91626E-05	0.000109739	7.52613E-05	7.08341E-06	2.28064E-05	4.03808E-05	0.000234861	0.000316659	0.000384205	0.000384205	0.000384205	0.000273281	0.000475919	0.000347644	0.000105347	0.000182807	5.64917E-05
3830003773515	383000	3773515	0.000118577	2.55482E-05	6.12324E-05	0.000113578	7.78943E-05	7.33122E-06	2.36043E-05	4.17935E-05	0.000251276	0.000338792	0.000411058	0.000411058	0.000411058	0.000292382	0.000509182	0.000371942	0.00011271	0.000195584	5.80198E-05
3830103773515	383010	3773515	0.000122854	2.64697E-05	6.34411E-05	0.000117675	8.0704E-05	7.59567E-06	2.44557E-05	4.33011E-05	0.000269649	0.000363564	0.000441114	0.000441114	0.000441114	0.00031376	0.000546413	0.000399137	0.000120951	0.000209885	5.96136E-05
3830203773515	383020	3773515	0.000127831	2.7542E-05	6.6011E-05	0.000122442	8.39731E-05	7.90335E-06	2.54464E-05	4.50551E-05	0.000291203	0.000392625	0.000476375	0.000476375	0.000476375	0.000338841	0.00059009	0.000431043	0.000130619	0.000226662	6.14819E-05
3830303773515	383030	3773515	0.000133332	2.87272E-05	6.88517E-05	0.000127711	8.75869E-05	8.24347E-06	2.65415E-05	4.6994E-05	0.000316214	0.000426347	0.000517289	0.000517289	0.000517289	0.000367943	0.000640771	0.000468064	0.000141837	0.00024613	6.35532E-05
3830403773515	383040	3773515	0.000139089	2.99676E-05	7.18244E-05	0.000133225	9.13685E-05	8.59939E-06	2.76874E-05	4.9023E-05	0.000344806	0.000464897	0.000564063	0.000564063	0.000564063	0.000401212	0.00069871	0.000510386	0.000154662	0.000268385	6.56901E-05
3830503773515	383050	3773515	0.00014463	3.11615E-05	7.4686E-05	0.000138533	9.50087E-05	8.942E-06	2.87905E-05	5.09762E-05	0.000376347	0.000507423	0.00061566	0.00061566	0.00061566	0.00043791	0.000762624	0.000557073	0.0001688	0.000292935	6.76301E-05
3830603773515	383060	3773515	0.000150414	3.24076E-05	7.76726E-05	0.000144073	9.8808E-05	9.29958E-06	2.99418E-05	5.30146E-05	0.0004128	0.000556573	0.000675293	0.000675293	0.000675293	0.00048033	0.000836493	0.000611032	0.000185161	0.00032109	6.9594E-05
3830703773515	383070	3773515	0.000156681	3.37581E-05	8.09093E-05	0.000150077	0.000102925	9.68709E-06	3.11895E-05	5.52238E-05	0.000456429	0.000615396	0.000746664	0.000746664	0.000746664	0.000531095	0.0009249	0.000675611	0.000204731	0.000355268	7.16951E-05
3830803773515	383080	3773515	0.000163326	3.51896E-05	8.43404E-05	0.000156441	0.00010729	1.00979E-05	3.25122E-05	5.75657E-05	0.000509255	0.000686621	0.000833083	0.000833083	0.000833083	0.000592564	0.001031947	0.000753805	0.000228426	0.000396386	7.38738E-05
3830903773515	383090	3773515	0.000170078	3.66444E-05	8.78271E-05	0.000162908	0.000111726	1.05154E-05	3.38562E-05	5.99455E-05	0.000573017	0.000772591	0.00093739	0.00093739	0.00093739	0.000666756	0.001161154	0.000848187	0.000257026	0.000446016	7.5969E-05
3831003773515	383100	3773515	0.000177704	3.82875E-05	9.17652E-05	0.000170213	0.000116735	1.09869E-05	3.53744E-05	6.26334E-05	0.000662465	0.000893191	0.001083715	0.001083715	0.001083715	0.000770836	0.001342409	0.000980588	0.000297148	0.000515639	7.84521E-05
3831103773515	383110	3773515	0.000184537	3.97597E-05	9.52936E-05	0.000176758	0.000121224	1.14093E-05	3.67345E-05	6.50417E-05	0.00077851	0.001049654	0.001273553	0.001273553	0.001273553	0.000905866	0.001577562	0.00115236	0.0003492	0.000605965	8.03443E-05
3831203773515	383120	3773515	0.000190858	4.11217E-05	9.8558E-05	0.000182813	0.000125377	1.18001E-05	3.79929E-05	6.72698E-05	0.000929977	0.001253874	0.001521334	0.001521334	0.001521334	0.00108211	0.001884491	0.001376562	0.00041714	0.00072386	8.14068E-05
3831303773515	383130	3773515	0.000196763	4.23939E-05	0.000101607	0.000188469	0.000129255	1.21652E-05	3.91683E-05	6.93509E-05	0.001130587	0.001524353	0.001849509	0.001849509	0.001849509	0.001315538	0.002291004	0.001673507	0.000507123	0.000880008	8.1568E-05
3831403773515	383140	3773515	0.000202695	4.36719E-05	0.00010467	0.00019415	0.000133152	1.25319E-05	4.0349E-05	7.14415E-05	0.001417755	0.001911538	0.002319283	0.002319283	0.002319283	0.001649683	0.002872918	0.002098577	0.000635932	0.00110353	8.07084E-05
3831503773515	383150	3773515	0.000209164	4.50658E-05	0.000108011	0.000200347	0.000137402	1.29319E-05	4.16369E-05	7.37218E-05	0.001841855	0.002483345	0.003013061	0.003013061	0.003013061	0.002143161	0.003732308	0.002726334	0.000826162	0.001433634	7.91028E-05
3831603773515	383160	3773515	0.000216562	4.66597E-05	0.000111831	0.000207433	0.000142261	1.33893E-05	4.31095E-05	7.63291E-05	0.002530142	0.003411353	0.004139019	0.004139019	0.004139019	0.002944044	0.005127043	0.003745144	0.001134892	0.001969372	7.60227E-05
3831703773515	383170	3773515	0.000223448	4.81434E-05	0.000115387	0.000214029	0.000146785	1.38151E-05	4.44803E-05	7.87563E-05	0.003688211	0.004972759	0.006033485	0.006033485	0.006033485	0.004291559	0.007473736	0.005459331	0.001654343	0.002870771	7.10444E-05
3831603773515	383610	3773515	0.001170585	0.00025221	0.000604482	0.001121239	0.000768967	7.23734E-05	0.00023302	0.000412583	0.004531868	0.00611025	0.00741361	0.00741361	0.00741361	0.005273229	0.009183311	0.006708121	0.002032764	0.003527444	6.92418E-05
3836203773515	383620	3773515	0.001101612	0.00023735	0.000568865	0.001055174	0.000723658	6.8109E-05	0.00021929	0.000388273	0.00332684	0.004485529	0.005442325	0.005442325	0.005442325	0.003871073	0.00674146	0.004924426	0.00149225	0.002589493	6.79047E-05

			ISDrainage / Utilities Trenching	ISDrainage / Utilities Trenching	ISAsphalt Paving	ISAsphalt Paving	SVDemolition	SVSite Grubbing / Prep	SVMass Grading / Excavation	SVMass Grading / Excavation	SVDrainage / Utilities Trenching	SVFoundations / Concrete Pads	SVBuilding / Structure Construction	SVBuilding / Structure Construction	SVAsphalt Paving	SVAsphalt Paving	SVArchitectural Coating	SVArchitectural Coating	SVLandscaping or Other Finishing	SVLandscaping or Other Finishing	MDemolition
Unique Identifier	X (UTM)	Y (UTM)	2027	2028	2027	2028	2027	2027	2027	2028	2028	2028	2028	2029	2028	2029	2028	2029	2028	2029	2027
3839003773495	383900	3773495	1.31612E-05	1.31612E-05	5.6362E-05	5.6362E-05	0.00011129	7.35258E-05	0.000124164	0.000124164	3.74781E-05	3.86225E-05	0.000211401	0.000211401	0.000152487	0.000152487	1.51057E-05	1.51057E-05	4.86357E-05	4.86357E-05	0.000240042
3839103773495	383910	3773495	1.27197E-05	1.27197E-05	5.44712E-05	5.44712E-05	0.000108705	7.18176E-05	0.00012128	0.00012128	3.66074E-05	3.77252E-05	0.000206814	0.000206814	0.000148945	0.000148945	1.47548E-05	1.47548E-05	4.75058E-05	4.75058E-05	0.000226098
3829703773505	382970	3773505	1.841E-05	1.841E-05	7.88397E-05	7.88397E-05	0.000130724	8.63649E-05	0.000145846	0.000145846	4.40226E-05	4.53668E-05	0.000267275	0.000267275	0.000179115	0.000179115	1.77435E-05	1.77435E-05	5.71286E-05	5.71286E-05	4.93109E-05
3829803773505	382980	3773505	1.87896E-05	1.87896E-05	8.04654E-05	8.04654E-05	0.000133811	8.8405E-05	0.000149291	0.000149291	4.50624E-05	4.64384E-05	0.000273163	0.000273163	0.000183346	0.000183346	1.81626E-05	1.81626E-05	5.8478E-05	5.8478E-05	5.05644E-05
3829903773505	382990	3773505	1.91857E-05	1.91857E-05	8.21618E-05	8.21618E-05	0.000136936	9.04693E-05	0.000152777	0.000152777	4.61147E-05	4.75228E-05	0.00027905	0.00027905	0.000187627	0.000187627	1.85867E-05	1.85867E-05	5.98435E-05	5.98435E-05	5.19134E-05
3830003773505	383000	3773505	1.96335E-05	1.96335E-05	8.40791E-05	8.40791E-05	0.00014025	9.26591E-05	0.000156475	0.000156475	4.72309E-05	4.8673E-05	0.000285222	0.000285222	0.000192168	0.000192168	1.90366E-05	1.90366E-05	6.1292E-05	6.1292E-05	5.34415E-05
3830103773505	383010	3773505	2.00956E-05	2.00956E-05	8.60583E-05	8.60583E-05	0.000143553	9.48407E-05	0.000160159	0.000160159	4.83429E-05	4.98191E-05	0.00029129	0.00029129	0.000196693	0.000196693	1.94848E-05	1.94848E-05	6.27351E-05	6.27351E-05	5.50591E-05
3830203773505	383020	3773505	2.0632E-05	2.0632E-05	8.83556E-05	8.83556E-05	0.000147125	9.72005E-05	0.000164144	0.000164144	4.95458E-05	5.10586E-05	0.000297757	0.000297757	0.000201587	0.000201587	1.99696E-05	1.99696E-05	6.42961E-05	6.42961E-05	5.69275E-05
3830303773505	383030	3773505	2.12221E-05	2.12221E-05	9.08825E-05	9.08825E-05	0.000150837	9.96534E-05	0.000168286	0.000168286	5.07961E-05	5.23471E-05	0.000304379	0.000304379	0.000206674	0.000206674	2.04735E-05	2.04735E-05	6.59186E-05	6.59186E-05	5.90047E-05
3830403773505	383040	3773505	2.18308E-05	2.18308E-05	9.3489E-05	9.3489E-05	0.00015455	0.000102106	0.000172429	0.000172429	5.20464E-05	5.36356E-05	0.000310936	0.000310936	0.000211761	0.000211761	2.09775E-05	2.09775E-05	6.75411E-05	6.75411E-05	6.12133E-05
3830503773505	383050	3773505	2.24332E-05	2.24332E-05	9.6069E-05	9.6069E-05	0.000158122	0.000104466	0.000176414	0.000176414	5.32492E-05	5.48752E-05	0.000317211	0.000317211	0.000216655	0.000216655	2.14623E-05	2.14623E-05	6.91021E-05	6.91021E-05	6.35055E-05
3830603773505	383060	3773505	2.30501E-05	2.30501E-05	9.87108E-05	9.87108E-05	0.000161681	0.000106818	0.000180385	0.000180385	5.4448E-05	5.61105E-05	0.000323382	0.000323382	0.000221533	0.000221533	2.19454E-05	2.19454E-05	7.06577E-05	7.06577E-05	6.59528E-05
3830703773505	383070	3773505	2.37413E-05	2.37413E-05	0.000101671	0.000101671	0.000165547	0.000109372	0.000184698	0.000184698	5.57498E-05	5.74521E-05	0.000329952	0.000329952	0.00022683	0.00022683	2.24702E-05	2.24702E-05	7.23471E-05	7.23471E-05	6.87523E-05
3830803773505	383080	3773505	2.4484E-05	2.4484E-05	0.000104852	0.000104852	0.000169689	0.000112108	0.000189319	0.000189319	5.71446E-05	5.88894E-05	0.00033687	0.00033687	0.00023504	0.00023504	2.30323E-05	2.30323E-05	7.41571E-05	7.41571E-05	7.1898E-05
3830903773505	383090	3773505	2.52227E-05	2.52227E-05	0.000108015	0.000108015	0.000173941	0.000114917	0.000194062	0.000194062	5.85764E-05	6.0365E-05	0.000343853	0.000343853	0.00023833	0.00023833	2.36094E-05	2.36094E-05	7.60152E-05	7.60152E-05	7.52885E-05
3831003773505	383100	3773505	2.62151E-05	2.62151E-05	0.000112265	0.000112265	0.00018049	0.000119244	0.000201369	0.000201369	6.0782E-05	6.26379E-05	0.00035443	0.00035443	0.000247304	0.000247304	2.44984E-05	2.44984E-05	7.88774E-05	7.88774E-05	8.00698E-05
3831103773505	383110	3773505	2.70404E-05	2.70404E-05	0.000115799	0.000115799	0.000187738	0.000124032	0.000209456	0.000209456	6.32228E-05	6.51532E-05	0.000365986	0.000365986	0.000257235	0.000257235	2.54822E-05	2.54822E-05	8.20448E-05	8.20448E-05	8.52151E-05
3831203773505	383120	3773505	2.75706E-05	2.75706E-05	0.00011807	0.00011807	0.000194759	0.000128671	0.000217289	0.000217289	6.55872E-05	6.75899E-05	0.000377002	0.000377002	0.000266855	0.000266855	2.64351E-05	2.64351E-05	8.51132E-05	8.51132E-05	9.02471E-05
3831303773505	383130	3773505	2.78533E-05	2.78533E-05	0.00011928	0.00011928	0.000200928	0.000132747	0.000224172	0.000224172	6.76649E-05	6.9731E-05	0.000386496	0.000386496	0.00027308	0.00027308	2.72726E-05	2.72726E-05	8.78094E-05	8.78094E-05	9.50105E-05
3831403773505	383140	3773505	2.79007E-05	2.79007E-05	0.000119483	0.000119483	0.000207545	0.000137119	0.000231554	0.000231554	6.98931E-05	7.20273E-05	0.0003965 2	0.00039652	0.00028437 4	0.00028437 4	2.81707E-05	2.81707E-05	9.0701E-05	9.0701E-05	9.98693E-05
3831503773505	383150	3773505	2.77253E-05	2.77253E-05	0.000118732	0.000118732	0.00021399	0.000141377	0.000238745	0.000238745	7.20636E-05	7.4264E-05	0.000406143	0.000406143	0.000293205	0.000293205	2.90455E-05	2.90455E-05	9.35177E-05	9.35177E-05	0.000104657
3831603773505	383160	3773505	2.73457E-05	2.73457E-05	0.000117106	0.000117106	0.000220632	0.000145764	0.000246155	0.000246155	7.43001E-05	7.65688E-05	0.000416102	0.000416102	0.000302305	0.000302305	2.99469E-05	2.99469E-05	9.642E-05	9.642E-05	0.000109581
3831703773505	383170	3773505	2.66793E-05	2.66793E-05	0.000114253	0.000114253	0.000228229	0.000150783	0.00025463	0.00025463	7.68585E-05	7.92053E-05	0.000427852	0.000427852	0.000312714	0.000312714	3.09781E-05	3.09781E-05	9.974E-05	9.974E-05	0.000114679
3831603773505	383610	3773505	2.31739E-05	2.31739E-05	9.9241E-05	9.9241E-05	0.000181777	0.000120094	0.000202805	0.000202805	6.12153E-05	6.30844E-05	0.000330132	0.000330132	0.00024907	0.00024907	2.4673E-05	2.4673E-05	7.94397E-05	7.94397E-05	0.001362612
3836203773505	383620	3773505	2.27221E-05	2.27221E-05	9.7306E-05	9.7306E-05	0.000177776	0.000117451	0.000198341	0.000198341	5.9868E-05	6.1696E-05	0.000324322	0.000324322	0.000243585	0.000243585	2.413E-05	2.413E-05	7.76913E-05	7.76913E-05	0.001312967
3836303773505	383630	3773505	2.22496E-05	2.22496E-05	9.52826E-05	9.52826E-05	0.000173457	0.000114597	0.000193522	0.000193522	5.84134E-05	6.01971E-05	0.000318576	0.000318576	0.000237667	0.000237667	2.35437E-05	2.35437E-05	7.58037E-05	7.58037E-05	0.001247898
3836403773505	383640	3773505	2.17771E-05	2.17771E-05	9.32593E-05	9.32593E-05	0.000168727	0.000111473	0.000188246	0.000188246	5.68207E-05	5.85556E-05	0.000312341	0.000312341	0.00023186	0.00023186	2.29018E-05	2.29018E-05	7.37367E-05	7.37367E-05	0.001178328
3836503773505	383650	3773505	2.13583E-05	2.13583E-05	9.14657E-05	9.14657E-05	0.000164739	0.000108838	0.000183796	0.000183796	5.54775E-05	5.71715E-05	0.000306402	0.000306402	0.00022572 1	0.00022572 1	2.23604E-05	2.23604E-05	7.19937E-05	7.19937E-05	0.001094897
3836603773505	383660	3773505	2.0923E-05	2.0923E-05	8.96014E-05	8.96014E-05	0.000160358	0.000105943	0.000178908	0.000178908	5.40023E-05	5.56512E-05	0.000299805	0.000299805	0.00021971 9	0.00021971 9	2.17658E-05	2.17658E-05	7.00793E-05	7.00793E-05	0.001007175
3836703773505	383670	3773505	2.04917E-05	2.04917E-05	8.77547E-05	8.77547E-05	0.000155879	0.000102985	0.000173912	0.000173912	5.24941E-05	5.4097E-05	0.000292939	0.000292939	0.00021358 3	0.00021358 3	2.11579E-05	2.11579E-05	6.81221E-05	6.81221E-05	0.000920354
3836803773505	383680	3773505	2.00647E-05	2.00647E-05	8.59258E-05	8.59258E-05	0.000151738	0.000100248	0.000169291	0.000169291	5.10994E-05	5.26597E-05	0.000286381	0.000286381	0.00020790 8	0.00020790 8	2.05958E-05	2.05958E-05	6.63122E-05	6.63122E-05	0.000841198
3836903773505	383690	3773505	1.96623E-05	1.96623E-05	8.42028E-05	8.42028E-05	0.000148307	9.79817E-05	0.000165463	0.000165463	4.9944E-05	5.1469E-05	0.000280712	0.000280712	0.00020320 7	0.00020320 7	2.01301E-05	2.01301E-05	6.48128E-05	6.48128E-05	0.000775454
3837003773505	383700	3773505	1.92332E-05	1.92332E-05	8.2365E-05	8.2365E-05	0.000145066	9.58405E-05	0.000161847	0.000161847	4.88526E-05	5.03442E-05	0.000275224	0.000275224	0.000198767	0.000198767	1.96902E-05	1.96902E-05	6.33964E-05	6.33964E-05	0.000715417
3837103773505	383710	3773505	1.88226E-05	1.88226E-05	8.06068E-05	8.06068E-05	0.000142242	9.39745E-05	0.000158696	0.000158696	4.79014E-05	4.93641E-05	0.000270316	0.000270316	0.00019489 7	0.00019489 7	1.93068E-05	1.93068E-05	6.21621E-05	6.21621E-05	0.000664399
3837203773505	383720	3773505	1.8445E-05	1.8445E-05	7.89899E-05	7.89899E-05	0.000139785	9.23514E-05	0.000155955	0.000155955	4.70741E-05	4.85115E-05	0.000265922	0.000265922	0.00019153	0.00019153	1.89734E-05	1.89734E-05	6.10885E-05	6.10885E-05	0.000621176
3837303773505	383730	3773505	1.80675E-05	1.80675E-05	7.7373E-05	7.7373E-05	0.000137402	9.07769E-05	0.000153296	0.000153296	4.62715E-05	4.76844E-05	0.000261632	0.000261632	0.00018826 5	0.00018826 5	1.86499E-05	1.86499E-05	6.0047E-05	6.0047E-05	0.000581577
3837403773505	383740	3773505	1.78467E-05	1.78467E-05	7.64276E-05	7.64276E-05	0.000135992	8.98459E-05	0.000151724	0.000151724	4.5797E-05	4.71953E-05	0.00025885	0.00025885	0.00018633 4	0.00018633 4	1.84586E-05	1.84586E-05	5.94312E-05	5.94312E-05	0.000555098
3837503773505	383750	3773505	1.76383E-05	1.76383E-05	7.55352E-05	7.55352E-05	0.000134651	8.89595E-05	0.000150227	0.000150227	4.53451E-05	4.67297E-05	0.000256183	0.000256183	0.00018449 6	0.00018449 6	1.82765E-05	1.82765E-05	5.88448E-05	5.88448E-05	0.000530887
3837603773505	383760	3773505	1.74692E-05	1.74692E-05	7.48106E-05	7.48106E-05	0.000133523	8.82147E-05	0.00014897	0.00014897	4.49655E-05	4.63385E-05	0.000253864	0.000253864	0.00018295 1	0.00018295 1	1.81235E-05	1.81235E-05	5.83521E-05	5.83521E-05	0.000510294
3837703773505	383770	3773505	1.73577E-05	1.73577E-05	7.43335E-05	7.43335E-05	0.000132758	8.77088E-05	0.000148115	0.000148115	4.47076E-05	4.60727E-05	0.000252125	0.000252125	0.00018190 2	0.00018190 2	1.80195E-05	1.80195E-05	5.80175E-05	5.80175E-05	0.00049441
3837803773505	383780	3773505	1.72381E-05	1.72381E-05	7.38211E-05	7.38211E-05	0.000131955	8.71785E-05	0.00014722	0.00014722	4.44373E-05	4.57942E-05	0.00025036	0.00025036	0.00018080 2	0.00018080 2	1.79106E-05	1.79106E-05	5.76667E-05	5.76667E-05	0.000479141
3837903773505	383790	3773505	1.69926E-05	1.69926E-05	7.27696E-05	7.27696E-05	0.000130338	8.61099E-05	0.000145415	0.000145415	4.38926E-05	4.52328E-05	0.000247255	0.000247255	0.00017858 6	0.00017858 6	1.76911E-05	1.76911E-05	5.69599E-05	5.69599E-05	0.000457145
3838003773505	383800	3773505	1.67202E-05	1.67202E-05	7.16033E-05	7.16033E-05	0.00012853	8.49159E-05	0.000143399	0.000143399	4.3284E-05	4.46056E-05	0.000243841	0.000243841	0.00017611	0.00017611	1.74458E-05	1.74458E-05	5.617E-05	5.617E-05	0.000434803
3838103773505	383810	3773505	1.64664E-05	1.64664E-05	7.05166E-05	7.05166E-05	0.000126845	8.38028E-05	0.000141519	0.000141519	4.27166E-05	4.40209E-05	0.000240633	0.000240633	0.00017380 1	0.00017380 1	1.72171E-05	1.72171E-05	5.54337E-05	5.54337E-05	0.000414794
3838203773505	383820	3773505	1.62663E-05	1.62663E-05	6.96595E-05	6.96595E-05	0.000125491	8.29082E-05	0.000140008	0.000140008	4.22606E-05	4.3551E-05	0.000237992	0.000237992	0.00017194 6	0.00017194 6	1.70333E-05	1.70333E-05	5.4842E-05	5.4842E-05	0.00039866
3838303773505	383830	3773505	1.60662E-05	1.60662E-05	6.88025E-05	6.88025E-05	0.000124125	8.20056E-05	0.000138484	0.000138484	4.18005E-05	4.30769E-05	0.000235338	0.000235338	0.00017007 4	0.00017007 4	1.68478E-05	1.68478E-05	5.4245E-05	5.4245E-05	0.000383295
3838403773505	383840	3773505	1.57588E-05	1.57588E-05	6.7486E-05	6.7486E-05	0.000122116	8.0678E-05	0.000136242	0.000136242	4.11238E-05	4.23795E-05	0.000231576	0.000231576	0.00016732	0.00016732	1.65751E-05	1.65751E-05	5.33668E-05	5.33668E-05	0.000363752
3838503773505	383850	3773505	1.54039E-05	1.54039E-05	6.59663E-05	6.59663E-05	0.000119861	7.91884E-05	0.000133727	0.000133727	4.03645E-05	4.1597E-05	0.000227402	0.000227402	0.00016423 1	0.00016423 1	1.62691E-05	1.62691E-05	5.23815E-05	5.23815E-05	0.000343391
3838603773505	383860	3773505	1.50428E-05	1.50428E-05	6.442E-05	6.442E-05	0.000117619	7.7707E-05	0.000131225	0.000131225	3.96094E-05	4.08188E-05	0.000223253	0.000223253	0.00016115 9	0.00016115 9	1.59647E-05	1.59647E-05	5.14015E-05	5.14015E-05	0.000324278
3838703773505	383870	3773505	1.46384E-05	1.46384E-05	6.26883E-05	6.26883E-05	0.000115205	7.61122E-05	0.000128532	0.000128532	3.87965E-05	3.99811E-05	0.000218834	0.000218834	0.00015785 1	0.00015785 1	1.56371E-05	1.56371E-05	5.03466E-05	5.03466E-05	0.00030507
3838803773505	383880	3773505	1.42382E-05	1.42382E-05	6.09742E-05	6.09742E-05	0.000112871	7.45701E-05	0.000125928	0.000125928	3.80104E-05	3.9171E-05	0.000214557	0.000214557	0.00015465 3	0.00015465 3	1.53202E-05	1.53202E-05	4.93265E-05	4.93265E-05	0.000287491
3838903773505	383890	3773505	1.37595E-05	1.37595E-05	5.89243E-05	5.89243E-05	0.000110218	7.28174E-05	0.000122968	0.000122968	3.7117E-05	3.82504E-05	0.000209777	0.000209777	0.00015101 8	0.00015101 8	1.49602E-05	1.49602E-05	4.81672E-05	4.81672E-05	0.000269082
3839003773505	383900	3773505	1.32251E-05	1.32251E-05	5.66359E-05	5.66359E-05	0.000107387	7.09474E-05	0.00011981	0.00011981	3.61638E-05	3.72681E-05	0.000204779	0.000204779	0.00014714	0.00014714	1.4576E-05	1.4576E-05	4.69302E-05	4.69302E-05	0.000251061
3839103773505	383910	3773505	1.27176E-05	1.27176E-05	5.44624E-05	5.44624E-05	0.000104734	6.91948E-05	0.00011685	0.00011685	3.52705E-05	3.63474E-05	0.000200102	0.000200102	0.00014350 5	0.00014350 5	1.42159E-05	1.42159E-05	4.57709E-05	4.57709E-05	0.000235165
3829703773515	382970	3773515	1.87029E-05	1.87029E-05	8.00943E-05	8.00943E-05	0.000125571	8.29609E-05	0.000140097	0.000140097	4.22874E-05	4.35787E-05	0.000257123	0.000257123	0.00017205 5	0.00017205 5	1.70441E-05	1.70441E-05	5.48768E-05	5.48768E-05	5.01048E-05
3829803773515	382980	3773515	1.90991E-05	1.90991E-05	8.17907E-05	8.17907E-05	0.000128432	8.48511E-05	0.000143289	0.000143289	4.3251E-05	4.45716E-05	0.00026256	0.00026256	0.00017597 5	0.00017597 5	1.74324E-05	1.74324E-05	5.61272E-05	5.61272E-05	5.1406E-05
3829903773515	382990	3773515	1.95262E-05	1.95262E-05	8.36197E-05	8.36197E-05	0.000131385	8.68021E-05	0.000146584	0.000146584	4.42454E-05	4.55964E-05	0.000268087	0.000268087	0.00018002 1	0.00018002 1	1.78333E-05	1.78333E-05	5.74177E-05	5.74177E-05	5.28327E-05
3830003773515	383000	3773515	2.00543E-05	2.00543E-05	8.58816E-05	8.58816E-05	0.000134718	8.9004E-05	0.000150302	0.000150302	4.53678E-05	4.67531E-05	0.000274206	0.000274206	0.00018458 8	0.00018458 8	1.82856E-05	1.82856E-05	5.88742E-05	5.88742E-05	5.45577E-05
3830103773515	383010	3773515	2.06052E-05	2.06052E-05	8.82407E-05	8.82407E-05	0.000138063	9.1214E-05	0.000154035	0.000154035	4.64943E-05	4.7914E-05	0.000280274	0.000280274	0.00018917 2	0.00018917 2	1.87397E-05	1.87397E-05	6.03361E-05	6.03361E-05	5.64022E-05
3830203773515	383020	3773515	2.1251E-05	2.1251E-05	9.10062E-05	9.10062E-05	0.000141739	9.36426E-05	0.000158136	0.000158136	4.77322E-05	4.91897E-05	0.000286832	0.000286832	0.00019420 8	0.00019420 8	1.92386E-05	1.92386E-05	6.19426E-05	6.19426E-05	5.85511E-05
3830303773515	383030	3773515	2.19669E-05	2.19669E-05	9.40722E-05	9.40722E-05	0.00014563	9.62129E-05	0.000162476	0.000162476	4.90424E-05	5.05398E-05	0.00029366	0.00029366	0.00019953 9	0.00019953 9	1.97667E-05	1.97667E-05	6.36428E-05	6.36428E-05	6.09566E-05
3830403773515	383040	3773515	2.27056E-05	2.27056E-05	9.72353E-05	9.72353E-05	0.000149557	9.88074E-05	0.000166858	0.000166858	5.03649E-05	5.19027E-05	0.000300501	0.000300501	0.00020492	0.00020492	2.02997E-05	2.02997E-05	6.5359E-05	6.5359E-05	6.35293E-05
3830503773515	383050	3773515	2.33761E-05	2.33761E-05	0.000100107	0.000100107	0.000153141	0.000101175	0.000170856	0.000170856	5.15719E-05	5.31466E-05	0.000306685	0.000306685	0.000209831	0.000209831	2.07862E-05	2.07862E-05	6.69253E-05	6.69253E-05	6.60543E-05
3830603773515	383060	3773515	2.40549E-05	2.40549E-05	0.000103014	0.000103014	0.000156731	0.000103547	0.000174862	0.000174862	5.27809E-05	5.43925E-05	0.000312817	0.000312817	0.00021475	0.00021475	2.12735E-05	2.12735E-05	6.84943E-05	6.84943E-05	6.87463E-05
3830703773515	383070	3773515	2.47811E-05	2.47811E-05	0.000106124	0.000106124	0.000160585	0.000106093	0.000179161	0.000179161	5.40787E-05	5.57299E-05	0.000319285	0.000319285	0.00022003	0.00022003	2.17966E-05	2.17966E-05	7.01784E-05	7.01784E-05	7.17607E-05
3830803773515	383080	3773515	2.55342E-05	2.55342E-05	0.000109349	0.000109349	0.000164708	0.000108817	0.000183762	0.000183762	5.54672E-05	5.71608E-05	0.000326126	0.000326126	0.00022567 9	0.00022567 9	2.23562E-05	2.23562E-05	7.19803E-05	7.19803E-05	7.50975E-05
3830903773515	383090	3773515	2.62584E-05	2.62584E-05	0.00011245	0.00011245	0.000168948	0.000111618	0.000188492	0.000188492	5.68949E-05	5.86322E-05	0.000333044	0.000333044	0.00023148 9	0.00023148 9	2.29317E-05	2.29317E-05	7.38331E-05	7.38331E-05	7.8667E-05
3831003773515	383100	3773515	2.71167E-05	2.71167E-05	0.000116126	0.000116126	0.000175172	0.000115731	0.000195436	0.000195436	5.89911E-05	6.07924E-05	0.000343054	0.000343054	0.00024001 7	0.00024001 7	2.37766E-05	2.37766E-05	7.65534E-05	7.65534E-05	8.34125E-05
3831103773515	383110	3773515	2.77707E-05	2.77707E-05	0.000118927	0.000118927	0.000181985	0.000120232	0.000203037	0.000203037	6.12854E-05	6.31567E-05	0.000353902	0.000353902	0.00024935 2	0.00024935 2	2.47013E-05	2.47013E-05	7.95307E-05	7.95307E-05	8.84683E-05
3831203773515	383120	3773515	2.8138E-05	2.8138E-05	0.000120499	0.000120499	0.000189006	0.00012487	0.000210871	0.000210871	6.36499E-05	6.55934E-05	0.000364969	0.000364969	0.00025897 2	0.00025897 2	2.56543E-05	2.56543E-05	8.25991E-05	8.25991E-05	9.36256E-05
3831303773515	383130	3773515	2.81937E-05	2.81937E-05	0.000120738	0.000120738	0.000195984	0.000129481	0.000218656	0.000218656	6.59998E-05	6.80151E-05	0.000375778	0.000375778	0.00026853 4	0.00026853 4	2.66015E-05	2.66015E-05	8.56487E-05	8.56487E-05	9.86098E-05
3831403773515	383140	3773515	2.78966E-05	2.78966E-05	0.000119466	0.000119466	0.000203489	0.000134439	0.000227029	0.000227029	6.85273E-05	7.06197E-05	0.000387424	0.000387424	0.00027881 7	0.00027881 7	2.76202E-05	2.76202E-05	8.89285E-05	8.89285E-05	0.000103654
3831503773515	383150	3773515	2.73416E-05	2.73416E-05	0.000117089	0.000117089	0.000211044	0.00013943	0.000235457	0.000235457	7.10712E-05	7.32413E-05	0.00039929	0.00039929	0.00028916 8	0.00028916 8	2.86455E-05	2.86455E-05	9.22298E-05	9.22298E-05	0.000108638
3831603773515	383160	3773515	2.6277E-05	2.6277E-05	0.00011253	0.00011253	0.000219235	0.000144841	0.000244596	0.000244596	7.38297E-05	7.60841E-05	0.000412044	0.000412044	0.00030039 1	0.00030039 1	2.97573E-05	2.97573E-05	9.58095E-05	9.58095E-05	0.000112828
3831703773515	383170	3773515	2.45563E-05	2.45563E-05	0.000105161	0.000105161	0.000227052	0.000150006	0.000253318	0.000253318	7.64624E-05	7.87971E-05	0.000423806	0.000423806	0.00031110 3	0.00031110 3	3.08184E-05	3.08184E-05	9.9226E-05	9.9226E-05	0.000117562
3836103773515	383610	3773515	2.39332E-05	2.39332E-05	0.000102492	0.000102492	0.000174161	0.000115063	0.000194308	0.000194308	5.86507E-05	6.04416E-05	0.000316541	0.000316541	0.00023863 2	0.00023863 2	2.36394E-05	2.36394E-05	7.61116E-05	7.61116E-05	0.00172692
3836203773515	383620	3773515	2.3471E-05	2.3471E-05	0.000100513	0.000100513	0.000170571	0.000112691	0.000190303	0.000190303	5.74417E-05	5.91956E-05	0.000311258	0.000311258	0.00023371 3	0.00023371 3	2.31521E-05	2.31521E-05	7.45426E-05	7.45426E-05	0.001640445

			MSite Grubbing / Prep	MMass Grading / Excavation	MMass Grading / Excavation	MDrainage / Utilities Trenching	MFoundations / Concrete Pads	MBuilding / Structure Construction	MAsphalt Paving	MLandscaping or Other Finishing	MWaterside Construction (Piles)	RSSWRe-striping South Valley	RSSWRe-striping Silver Lake Boulevard	RSSWDemolition	RSSWPlacing Base	RSSWForm/Place Rebar and Pour	Child Risk				
Unique Identifier	X (UTM)	Y (UTM)	2027	2027	2028	2028	2028	2028	2028	2028	2028	2029	2029	2029	2029	2029	3rd Trimester	0<2	2<16	Total	per million
3839003773495	383900	3773495	0.000216608	0.000540886	0.000540886	0.000151372	0.00027931	0.000502252	0.000355313	0.000107671	0.00019064	8.46819E-05	0.000305041	0.000511729	0.000278176	8.32628E-05	7.87157E-09	1.515E-07	6.2916E-08	2.22287E-07	0.2222868
3839103773495	383910	3773495	0.000204025	0.000509467	0.000509467	0.000142579	0.000263085	0.000473076	0.000334673	0.000101416	0.000179566	8.25818E-05	0.000286793	0.000481245	0.000261604	7.83028E-05	7.51325E-09	1.4493E-07	5.9865E-08	2.12305E-07	0.21230493
3829703773505	382970	3773505	4.44969E-05	0.000111112	0.000111112	3.10958E-05	5.73776E-05	0.000103176	7.29905E-05	2.21183E-05	3.91625E-05	0.000173403	5.85764E-05	9.99078E-05	5.43098E-05	1.62559E-05	5.83426E-09	1.5254E-07	4.4462E-08	2.02835E-07	0.20283511
3829803773505	382980	3773505	4.5628E-05	0.000113937	0.000113937	3.18863E-05	5.88362E-05	0.000105798	7.4846E-05	2.26806E-05	4.0158E-05	0.000176543	6.03902E-05	0.000103023	5.60034E-05	1.67628E-05	6.03488E-09	1.5741E-07	4.6414E-08	2.09855E-07	0.20985535
3829903773505	382990	3773505	4.68454E-05	0.000116976	0.000116976	3.2737E-05	6.04059E-05	0.000108621	7.68428E-05	2.32857E-05	4.12294E-05	0.000179568	6.23244E-05	0.000106359	5.78169E-05	1.73056E-05	6.24742E-09	1.625E-07	4.8539E-08	2.17285E-07	0.21728469
3830003773505	383000	3773505	4.82243E-05	0.00012042	0.00012042	3.37006E-05	6.21839E-05	0.000111818	7.91047E-05	2.39711E-05	4.2443E-05	0.000182703	6.44999E-05	0.000110095	5.98474E-05	1.79134E-05	6.48012E-09	1.6803E-07	5.0934E-08	2.25441E-07	0.22544107
3830103773505	383010	3773505	4.9684E-05	0.000124065	0.000124065	3.47207E-05	6.40662E-05	0.000115203	8.14992E-05	2.46967E-05	4.37277E-05	0.000185632	6.6806E-05	0.000114068	6.2007E-05	1.85598E-05	6.7248E-09	1.7374E-07	5.3544E-08	2.34007E-07	0.23400701
3830203773505	383020	3773505	5.13699E-05	0.000128275	0.000128275	3.58989E-05	6.62402E-05	0.000119112	8.42647E-05	2.55348E-05	4.52115E-05	0.000188747	6.94386E-05	0.000118592	6.44666E-05	1.9296E-05	6.995E-09	1.8E-07	5.6539E-08	2.43539E-07	0.24353876
3830303773505	383030	3773505	5.32444E-05	0.000132955	0.000132955	3.72088E-05	6.86572E-05	0.000123458	8.73395E-05	2.64665E-05	4.68613E-05	0.000191857	7.23476E-05	0.000123592	6.71847E-05	2.01095E-05	7.28677E-09	1.867E-07	5.9924E-08	2.5391E-07	0.25390956
3830403773505	383040	3773505	5.52373E-05	0.000137932	0.000137932	3.86015E-05	7.12271E-05	0.00012808	9.06086E-05	2.74572E-05	4.86153E-05	0.000194746	7.54676E-05	0.000128957	7.01011E-05	2.09825E-05	7.59427E-09	1.9362E-07	6.3685E-08	2.64896E-07	0.26489645
3830503773505	383050	3773505	5.73057E-05	0.000143097	0.000143097	4.0047E-05	7.38942E-05	0.000132876	9.40015E-05	2.84853E-05	5.04357E-05	0.000197253	7.87333E-05	0.000134577	7.3156E-05	2.18969E-05	7.91136E-09	2.0057E-07	6.7818E-08	2.76297E-07	0.27629693
3830603773505	383060	3773505	5.95141E-05	0.000148611	0.000148611	4.15903E-05	7.67419E-05	0.000137996	9.7624E-05	2.9583E-05	5.23794E-05	0.000199559	8.22401E-05	0.000140613	7.6437E-05	2.28789E-05	8.24417E-09	2.077E-07	7.2468E-08	2.88416E-07	0.288416
3830703773505	383070	3773505	6.20403E-05	0.000154919	0.000154919	4.33557E-05	7.99994E-05	0.000143854	0.000101768	3.08388E-05	5.46028E-05	0.000202106	8.62293E-05	0.00014748	8.01703E-05	2.39964E-05	8.60811E-09	2.1545E-07	7.7951E-08	3.02008E-07	0.30200805
3830803773505	383080	3773505	6.4879E-05	0.000162008	0.000162008	4.53394E-05	8.36597E-05	0.000150436	0.000106424	3.22498E-05	5.71011E-05	0.000204874	9.07209E-05	0.000155214	8.43742E-05	2.52547E-05	9.00204E-09	2.2373E-07	8.4437E-08	3.17165E-07	0.31716455
3830903773505	383090	3773505	6.79384E-05	0.000169647	0.000169647	4.74774E-05	8.76048E-05	0.0001575 3	0.000111443	3.37706E-05	5.97938E-05	0.000207653	9.56043E-05	0.000163627	8.89473E-05	2.66235E-05	9.4167E-09	2.3222E-07	9.2058E-08	3.33692E-07	0.33369153
3831003773505	383100	3773505	7.22529E-05	0.000180421	0.000180421	5.04925E-05	9.31682E-05	0.000167534	0.00011852	3.59152E-05	6.3591E-05	0.000213229	0.000102377	0.000175299	9.52925E-05	2.85227E-05	9.96022E-09	2.4368E-07	1.0292E-07	3.56553E-07	0.35655258
3831103773505	383110	3773505	7.6896E-05	0.000192015	0.000192015	5.37372E-05	9.91553E-05	0.0001783	0.000126136	3.82231E-05	6.76775E-05	0.000219605	0.000109833	0.000188152	0.000102279	3.06139E-05	1.05371E-08	2.5508E-07	1.1653E-07	3.82149E-07	0.38214867
3831203773505	383120	3773505	8.14367E-05	0.000203354	0.000203354	5.69104E-05	0.00010501	0.000188828	0.000133585	4.04802E-05	7.16738E-05	0.000225614	0.000117339	0.000201123	0.00010933	3.27244E-05	1.10971E-08	2.6504E-07	1.3305E-07	4.09187E-07	0.40918724
3831303773505	383130	3773505	8.5735E-05	0.000214087	0.000214087	5.99142E-05	0.000110553	0.000198795	0.000140636	4.26168E-05	7.54569E-05	0.000230472	0.000124634	0.000213729	0.000116183	3.47756E-05	1.16138E-08	2.7316E-07	1.5299E-07	4.37764E-07	0.4377641
3831403773505	383140	3773505	9.01195E-05	0.000225035	0.000225035	6.29783E-05	0.000116207	0.000208961	0.000147828	4.47963E-05	7.93157E-05	0.000235818	0.000132441	0.000227261	0.000123539	3.69773E-05	1.2136E-08	2.8046E-07	1.7968E-07	4.72274E-07	0.47227396
3831503773505	383150	3773505	9.44394E-05	0.000235822	0.000235822	6.59971E-05	0.000121777	0.000218978	0.000154914	4.69436E-05	8.31177E-05	0.000240953	0.000140369	0.000241038	0.000131028	3.92191E-05	1.26381E-08	2.8668E-07	2.1604E-07	5.15357E-07	0.51535734
3831603773505	383160	3773505	9.88832E-05	0.000246919	0.000246919	6.91026E-05	0.000127507	0.000229282	0.000162203	4.91525E-05	8.70288E-05	0.000246334	0.000148584	0.000255376	0.000138822	4.1552E-05	1.31325E-08	2.9222E-07	2.6899E-07	5.74345E-07	0.5743446
3831703773505	383170	3773505	0.000103483	0.000258405	0.000258405	7.23172E-05	0.000133439	0.000239948	0.000169749	5.1439E-05	9.10773E-05	0.00025281	0.000156899	0.000269952	0.000146746	4.39236E-05	1.36396E-08	2.9754E-07	3.5398E-07	6.6516E-07	0.66515979
3831603773505	383610	3773505	0.001229587	0.003070372	0.003070372	0.000859273	0.00158552	0.00285106	0.002016954	0.000611198	0.00108218	0.000151724	0.004855504	0.015432751	0.008389232	0.002511043	4.73977E-08	7.0978E-07	6.6472E-07	1.4219E-06	1.42190043
3836203773505	383620	3773505	0.001184788	0.002958507	0.002958507	0.000827966	0.001527753	0.002747185	0.001943469	0.00058893	0.001042752	0.000148102	0.006729513	0.010532109	0.005725246	0.001713666	4.25422E-08	6.5081E-07	5.2677E-07	1.22013E-06	1.22012652
3836303773505	383630	3773505	0.001126071	0.002811886	0.002811886	0.000786933	0.00145204	0.002611037	0.001847152	0.000559743	0.000991075	0.000144585	0.004868768	0.007738528	0.004206658	0.001259126	3.84072E-08	5.99E-07	4.3444E-07	1.07186E-06	1.07185554
3836403773505	383640	3773505	0.001063293	0.002655124	0.002655124	0.000743062	0.001371089	0.002465472	0.001744174	0.000528538	0.000935822	0.000140957	0.003684694	0.005905408	0.003210175	0.000960861	3.46887E-08	5.5023E-07	3.6709E-07	9.52013E-07	0.95201259
3836503773505	383650	3773505	0.000988008	0.00246713	0.00246713	0.00069045	0.00127401	0.002290907	0.001620679	0.000491115	0.000869562	0.000137506	0.002892894	0.004694936	0.002552164	0.000763907	3.14961E-08	5.0736E-07	3.175E-07	8.56359E-07	0.85635891
3836603773505	383660	3773505	0.000908849	0.002269466	0.002269466	0.000635132	0.001171938	0.002107362	0.001490832	0.000451767	0.000799894	0.000133878	0.002339631	0.003823924	0.002078682	0.000622186	2.85623E-08	4.6676E-07	2.7711E-07	7.7243E-07	0.77243013
3836703773505	383670	3773505	0.000830505	0.002073833	0.002073833	0.000580382	0.001070914	0.001925702	0.001362319	0.000412824	0.000730941	0.000130221	0.00193153	0.003173373	0.001725043	0.000516335	2.59361E-08	4.2957E-07	2.4397E-07	6.99479E-07	0.69947862
3836803773505	383680	3773505	0.000759076	0.00189547	0.00189547	0.000530465	0.000978808	0.001760079	0.001245151	0.000377318	0.000668075	0.000126729	0.001629278	0.002687298	0.001460813	0.000437247	2.36786E-08	3.9704E-07	2.173E-07	6.38024E-07	0.63802356
3836903773505	383690	3773505	0.00069975	0.001747329	0.001747329	0.000489007	0.000902309	0.0016225 2	0.001147836	0.000347829	0.000615862	0.000123599	0.001409562	0.002331674	0.001267496	0.000379384	2.18282E-08	3.7014E-07	1.9656E-07	5.8853E-07	0.58853042
3837003773505	383700	3773505	0.000645574	0.001612047	0.001612047	0.000451147	0.000832451	0.001496901	0.001058968	0.000320899	0.000568181	0.000120569	0.001235325	0.002047978	0.001113279	0.000333224	2.02033E-08	3.4612E-07	1.7902E-07	5.45351E-07	0.54535141
3837103773505	383710	3773505	0.000599537	0.001497088	0.001497088	0.000418974	0.000773087	0.001390153	0.00098345	0.000298015	0.000527662	0.000117791	0.001099231	0.001825437	0.000992306	0.000297015	1.8831E-08	3.2568E-07	1.6466E-07	5.09173E-07	0.50917255
3837203773505	383720	3773505	0.000560534	0.001399695	0.001399695	0.000391718	0.000722794	0.001299717	0.000919472	0.000278628	0.000493335	0.000115269	0.00099074	0.001647481	0.000895569	0.00026806	1.76642E-08	3.082E-07	1.5277E-07	4.78635E-07	0.47863548
3837303773505	383730	3773505	0.000524801	0.001310467	0.001310467	0.000366747	0.000676716	0.001216862	0.000860857	0.000260866	0.000461886	0.000112812	0.000898753	0.001496257	0.000813364	0.000243454	1.66153E-08	2.9229E-07	1.4229E-07	4.51195E-07	0.4511951
3837403773505	383740	3773505	0.000500907	0.001250802	0.001250802	0.000350049	0.000645906	0.001161459	0.000821662	0.000248989	0.000440856	0.000111023	0.000833037	0.001387843	0.00075443	0.000225814	1.58478E-08	2.81E-07	1.3475E-07	4.31605E-07	0.43160486
3837503773505	383750	3773505	0.000479059	0.001196248	0.001196248	0.000334781	0.000617734	0.001110801	0.000785825	0.000238129	0.000421628	0.00010931	0.000775662	0.00129308	0.000702917	0.000210395	1.51564E-08	2.7077E-07	1.2802E-07	4.13947E-07	0.41394704
3837603773505	383760	3773505	0.000460476	0.001149844	0.001149844	0.000321795	0.000593772	0.001067713	0.000755343	0.000228892	0.000405273	0.000107778	0.000727078	0.001212714	0.00065923	0.000197319	1.45609E-08	2.6199E-07	1.2225E-07	3.98801E-07	0.39880061
3837703773505	383770	3773505	0.000446143	0.001114053	0.001114053	0.000311778	0.00057529	0.001034478	0.000731831	0.000221767	0.000392658	0.000106507	0.000687398	0.001146966	0.00062349	0.000186621	1.40778E-08	2.5504E-07	1.1754E-07	3.86661E-07	0.38666146
3837803773505	383780	3773505	0.000432365	0.001079648	0.001079648	0.00030215	0.000557523	0.00100253	0.00070923	0.000214918	0.000380532	0.000105256	0.000651043	0.001086702	0.00059073	0.000176816	1.36293E-08	2.4853E-07	1.1315E-07	3.75306E-07	0.37530619
3837903773505	383790	3773505	0.000412516	0.001030084	0.001030084	0.000288279	0.000531929	0.000956506	0.000676671	0.000205052	0.000363062	0.000103502	0.000609986	0.00101873	0.000553781	0.000165756	1.3071E-08	2.3978E-07	1.0785E-07	3.60695E-07	0.36069501
3838003773505	383800	3773505	0.000392355	0.00097974	0.00097974	0.000274189	0.000505931	0.000909758	0.0006436	0.00019503	0.000345318	0.000101653	0.000571179	0.000954434	0.00051883	0.000155295	1.25188E-08	2.3095E-07	1.0268E-07	3.46146E-07	0.34614597
3838103773505	383810	3773505	0.0003743	0.000934655	0.000934655	0.000261572	0.00048265	0.000867894	0.000613983	0.000186055	0.000329427	9.99151E-05	0.000537005	0.000897752	0.000488018	0.000146072	1.20224E-08	2.2299E-07	9.8057E-08	3.33068E-07	0.33306766
3838203773505	383820	3773505	0.00035974	0.000898299	0.000898299	0.000251397	0.000463876	0.000834135	0.0005901	0.000178818	0.000316613	9.84279E-05	0.000508508	0.000850426	0.000462291	0.000138372	1.16105E-08	2.1647E-07	9.42E-08	3.22284E-07	0.32228352
3838303773505	383830	3773505	0.000345876	0.000863678	0.000863678	0.00024170 8	0.000445998	0.000801987	0.000567358	0.000171927	0.000304411	9.69609E-05	0.000482282	0.000806843	0.000438599	0.00013128	1.12225E-08	2.1028E-07	9.0586E-08	3.1209E-07	0.31208981
3838403773505	383840	3773505	0.000328241	0.000819642	0.000819642	0.000229385	0.000423258	0.000761096	0.00053843	0.000163161	0.00028889	9.50919E-05	0.000453534	0.000759075	0.000412633	0.000123508	1.07561E-08	2.0247E-07	8.64E-08	2.99624E-07	0.2996244
3838503773505	383850	3773505	0.000309868	0.000773763	0.000773763	0.000216545	0.000399566	0.000718494	0.000508292	0.000154028	0.00027272	9.30722E-05	0.000425379	0.000712266	0.000387187	0.000115892	1.02775E-08	1.9428E-07	8.2172E-08	2.86734E-07	0.2867336
3838603773505	383860	3773505	0.000292621	0.000730696	0.000730696	0.000204492	0.000377326	0.000678503	0.00048	0.000145455	0.00025754	9.10927E-05	0.000399535	0.000669261	0.00036381	0.000108895	9.82804E-09	1.8654E-07	7.8218E-08	2.74589E-07	0.27458867
3838703773505	383870	3773505	0.000275287	0.000687413	0.000687413	0.000192379	0.000354976	0.000638312	0.000451568	0.000136839	0.000242285	8.90177E-05	0.000374595	0.000627732	0.000341235	0.000102138	9.37857E-09	1.7867E-07	7.4304E-08	2.62349E-07	0.26234948
3838803773505	383880	3773505	0.000259424	0.000647802	0.000647802	0.000181294	0.000334521	0.000601531	0.000425547	0.000128954	0.00022832 4	8.7008E-05	0.000351951	0.00058999	0.000320718	9.59965E-05	8.96227E-09	1.7131E-07	7.0699E-08	2.50975E-07	0.25097505
3838903773505	383890	3773505	0.000242813	0.000606322	0.000606322	0.000169685	0.000313101	0.000563013	0.000398298	0.000120696	0.000213704	8.48075E-05	0.000329167	0.00055201	0.000300072	8.98168E-05	8.52543E-09	1.634E-07	6.6973E-08	2.38902E-07	0.23890191
3839003773505	383900	3773505	0.000226551	0.000565716	0.000565716	0.000158321	0.000292132	0.000525307	0.000371623	0.000112613	0.000199392	8.25064E-05	0.000307191	0.000515346	0.000280141	8.38512E-05	8.08764E-09	1.5532E-07	6.3302E-08	2.2671E-07	0.22671048
3839103773505	383910	3773505	0.000212207	0.000529898	0.000529898	0.000148297	0.000273636	0.000492048	0.000348094	0.000105483	0.000186767	8.0336E-05	0.000287602	0.000482637	0.000262361	7.85293E-05	7.68817E-09	1.4789E-07	5.9997E-08	2.15576E-07	0.21557643
3829703773515	382970	3773515	4.52133E-05	0.000112901	0.000112901	3.15964E-05	5.83013E-05	0.000104837	7.41657E-05	2.24744E-05	3.9793E-05	0.000164314	5.84157E-05	9.96531E-05	5.41714E-05	1.62144E-05	5.96026E-09	1.5614E-07	4.4217E-08	2.0632E-07	0.20631963
3829803773515	382980	3773515	4.63875E-05	0.000115833	0.000115833	3.2417E-05	5.98155E-05	0.000107559	7.60918E-05	2.30581E-05	4.08264E-05	0.000167148	6.02193E-05	0.00010276	5.58603E-05	1.672E-05	6.16951E-09	1.6128E-07	4.6174E-08	2.13621E-07	0.21362097
3829903773515	382990	3773515	4.76749E-05	0.000119048	0.000119048	3.33166E-05	6.14755E-05	0.000110544	7.82035E-05	2.3698E-05	4.19595E-05	0.000169957	6.21838E-05	0.000106139	5.76969E-05	1.72697E-05	6.39409E-09	1.6674E-07	4.8335E-08	2.2147E-07	0.22147006
3830003773515	383000	3773515	4.92315E-05	0.000122935	0.000122935	3.44045E-05	6.34828E-05	0.000114154	8.0757E-05	2.44718E-05	4.33295E-05	0.000173147	6.45099E-05	0.000110137	5.98704E-05	1.79203E-05	6.6494E-09	1.7295E-07	5.0869E-08	2.30468E-07	0.23046782
3830103773515	383010	3773515	5.08959E-05	0.000127091	0.000127091	3.55676E-05	6.56289E-05	0.000118013	8.34872E-05	2.52991E-05	4.47944E-05	0.000176192	6.69969E-05	0.000114407	6.21916E-05	1.8615E-05	6.91984E-09	1.7943E-07	5.3651E-08	2.40004E-07	0.24000399
3830203773515	383020	3773515	5.2835E-05	0.000131933	0.000131933	3.69227E-05	6.81294E-05	0.000122509	8.6668E-05	2.6263E-05	4.6501E-05	0.000179492	6.98657E-05	0.000119331	6.48681E-05	1.94162E-05	7.22189E-09	1.8665E-07	5.6883E-08	2.50757E-07	0.25075682
3830303773515	383030	3773515	5.50057E-05	0.000137353	0.000137353	3.84397E-05	7.09284E-05	0.000127543	9.02287E-05	2.7342E-05	4.84115E-05	0.000182884	7.30711E-05	0.00012484	6.7863E-05	2.03126E-05	7.55211E-09	1.9448E-07	6.0578E-08	2.62608E-07	0.26260805
3830403773515	383040	3773515	5.73273E-05	0.000143151	0.000143151	4.0062E-05	7.3922E-05	0.000132925	9.40368E-05	2.8496E-05	5.04547E-05	0.000186129	7.65277E-05	0.000130774	7.10887E-05	2.12781E-05	7.90272E-09	2.0264E-07	6.4719E-08	2.75264E-07	0.27526379
3830503773515	383050	3773515	5.96057E-05	0.00014884	0.00014884	4.16543E-05	7.686E-05	0.000138209	9.77743E-05	2.96286E-05	5.246E-05	0.000188727	7.99742E-05	0.000136699	7.43097E-05	2.22422E-05	8.25311E-09	2.1052E-07	6.9157E-08	2.87925E-07	0.28792492
3830603773515	383060	3773515	6.2035E-05	0.000154906	0.000154906	4.33519E-05	7.99924E-05	0.000143841	0.000101759	3.08361E-05	5.4598E-05	0.000191174	8.3672E-05	0.000143075	7.77753E-05	2.32795E-05	8.62215E-09	2.1862E-07	7.4186E-08	3.01428E-07	0.30142832
3830703773515	383070	3773515	6.47551E-05	0.000161698	0.000161698	4.52528E-05	8.35E-05	0.000150148	0.000106221	3.21882E-05	5.6992E-05	0.000193811	8.78169E-05	0.000150214	8.16562E-05	2.44411E-05	9.02324E-09	2.2729E-07	8.0118E-08	3.16434E-07	0.3164336
3830803773515	383080	3773515	6.77661E-05	0.000169217	0.000169217	4.7357E-05	8.73826E-05	0.00015713	0.00011116	3.36849E-05	5.96421E-05	0.00019667	9.24341E-05	0.000158168	8.59801E-05	2.57353E-05	9.4569E-09	2.3649E-07	8.7186E-08	3.33128E-07	0.33312768
3830903773515	383090	3773515	7.09871E-05	0.00017726	0.00017726	4.9608E-05	9.1536E-05	0.000164599	0.000116444	3.5286E-05	6.2477E-05	0.000199574	9.7413E-05	0.000166759	9.06502E-05	2.71332E-05	9.9124E-09	2.4582E-07	9.5554E-08	3.51288E-07	0.35128846
3831003773515	383100	3773515	7.52693E-05	0.000187953	0.000187953	5.26005E-05	9.70578E-05	0.000174528	0.000123468	3.74146E-05	6.62458E-05	0.000204889	0.000104005	0.000178118	9.68245E-05	2.89813E-05	1.04844E-08	2.5754E-07	1.0724E-07	3.75267E-07	0.37526672
3831103773515	383110	3773515	7.98316E-05	0.000199345	0.000199345	5.57887E-05	0.000102941	0.000185107	0.000130952	3.96824E-05	7.02611E-05	0.000210873	0.000111159	0.000190469	0.000103539	3.0991E-05	1.10855E-08	2.6893E-07	1.2206E-07	4.02075E-07	0.4020754
3831203773515	383120	3773515	8.44854E-05	0.000210966	0.000210966	5.9041E-05	0.000108942	0.000195897	0.000138586	4.19957E-05	7.4357E-05	0.000217033	0.00011864	0.000203381	0.000110558	3.30919E-05	1.16904E-08	2.7918E-07	1.4096E-07	4.31832E-07	0.43183187
3831303773515	383130	3773515	8.8983E-05	0.000222197	0.000222197	6.2184E-05	0.000114741	0.000206326	0.000145963	4.42313E-05	7.83155E-05	0.000223042	0.000126247	0.000216556	0.00011772	3.52355E-05	1.22762E-08	2.8783E-07	1.6548E-07	4.65584E-07	0.46558426
3831403773515	383140	3773515	9.35345E-05	0.000233563	0.000233563	6.53648E-05	0.00012061	0.00021688	0.000153429	4.64938E-05	8.23213E-05	0.000229734	0.00013417	0.000230325	0.000125205	3.74759E-05	1.28628E-08	2.9531E-07	2.0008E-07	5.08258E-07	0.50825812
3831503773515	383150	3773515	9.80321E-05	0.000244794	0.000244794	6.85078E-05	0.00012641	0.000227308	0.000160807	4.87294E-05	8.62797E-05	0.000236486	0.000142168	0.000244196	0.000132745	3.97329E-05	1.34286E-08	3.0172E-07	2.5065E-07	5.65798E-07	0.56579778
3831603773515	383160	3773515	0.000101813	0.000254236	0.000254236	7.11503E-05	0.000131286	0.000236076	0.00016701	5.0609E-05	8.96077E-05	0.00024348	0.000149865	0.000257762	0.000140119	4.19401E-05	1.39486E-08	3.0563E-07	3.3198E-07	6.51557E-07	0.65155744
3831703773515	383170	3773515	0.000106085	0.000264902	0.000264902	7.41353E-05	0.000136794	0.00024598	0.000174016	5.27322E-05	9.3367E-05	0.000249363	0.00015818	0.000272176	0.000147955	4.42855E-05	1.44195E-08	3.099E-07	4.6838E-07	7.92699E-07	0.79269898
3836103773515	383610	3773515	0.001558329	0.003891265	0.003891265	0.001089007	0.002009424	0.003613317	0.002556206	0.000774608	0.001371511	0.000146328	0.005141222	0.017080071	0.009284714	0.002779076	4.82448E-08	7.5046E-07	7.1791E-07	1.51661E-06	1.51661444
3836203773515	383620	3773515	0.001480296	0.003696412	0.003696412	0.001034476	0.001908803	0.003432382	0.002428205	0.00073582	0.001302834	0.000142992	0.007539997	0.011459191	0.006229208	0.00186451	4.36773E-08	6.9049E-07	5.6589E-07	1.30006E-06	1.30005676

Unique Identifier	X (UTM)	Y (UTM)	EGIODemolition 2025	EGIOSite Grubbing / Prep 2025	EGIOMass Grading / Excavation 2025	EGIOMass Grading / Excavation 2026	EGIODrainage / Utilities Trenching 2026	EGIODrainage / Utilities Trenching 2027	EGIOFoundations / Concrete Pads 2026	EGIOFoundations / Concrete Pads 2027	EGIOBuilding / Structure Construction 2026	EGIOBuilding / Structure Construction 2027	EGIOAsphalt Paving 2027	EGIOArchitectural Coating 2027	EGIOLandscaping or Other Finishing 2027	EGIOWaterside Construction (Piles) 2027	HIWaterside Construction (Landscaping) 2025	HIWaterside Construction (Landscaping) 2026	KMDemolition 2025	KMSite Grubbing / Prep 2025	KMMass Grading / Excavation 2025
3836303773515	383630	3773515	7.74732E-05	6.991E-05	0.00017457	0.00017457	4.88551E-05	4.88551E-05	9.01469E-05	9.01469E-05	0.000162101	0.000162101	0.000114677	1.07931E-05	3.47505E-05	6.15288E-05	0.002126971	0.002126971	0.000457593	0.00041292	0.001031093
3836403773515	383640	3773515	7.4417E-05	6.7152E-05	0.000167684	0.000167684	4.69279E-05	4.69279E-05	8.65908E-05	8.65908E-05	0.000155706	0.000155706	0.000110153	1.03673E-05	3.33797E-05	5.91016E-05	0.001910373	0.001910373	0.000429377	0.000387459	0.000967513
3836503773515	383650	3773515	7.20652E-05	6.503E-05	0.000162384	0.000162384	4.54448E-05	4.54448E-05	8.38542E-05	8.38542E-05	0.000150785	0.000150785	0.000106672	1.00397E-05	3.23247E-05	5.72338E-05	0.001724907	0.001724907	0.000401071	0.000361916	0.000903733
3836603773515	383660	3773515	6.952383E-05	6.2741E-05	0.000156668	0.000156668	4.3845E-05	4.3845E-05	8.09023E-05	8.09023E-05	0.000145477	0.000145477	0.000102917	9.68626E-06	3.11868E-05	5.5219E-05	0.001551986	0.001551986	0.000371697	0.00033541	0.000837544
3836703773515	383670	3773515	6.69795E-05	6.0441E-05	0.000150925	0.000150925	4.22377E-05	4.22377E-05	7.79365E-05	7.79365E-05	0.000140144	0.000140144	9.91438E-05	9.33118E-06	3.00436E-05	5.31948E-05	0.001396353	0.001396353	0.000343272	0.00030976	0.000773494
3836803773515	383680	3773515	6.47052E-05	5.8388E-05	0.0001458	0.0001458	4.08036E-05	4.08036E-05	7.52903E-05	7.52903E-05	0.000135386	0.000135386	9.57774E-05	9.01435E-06	2.90235E-05	5.13886E-05	0.001264097	0.001264097	0.000317993	0.000286949	0.000716533
3836903773515	383690	3773515	6.29085E-05	5.6767E-05	0.000141752	0.000141752	3.96706E-05	3.96706E-05	7.31996E-05	7.31996E-05	0.000131627	0.000131627	9.31179E-05	8.76404E-06	2.82176E-05	4.99617E-05	0.001161024	0.001161024	0.000298438	0.00026930 3	0.00067247
3837003773515	383700	3773515	6.11775E-05	5.5205E-05	0.000137851	0.000137851	3.85789E-05	3.85789E-05	7.11854E-05	7.11854E-05	0.000128005	0.000128005	9.05556E-05	8.52288E-06	2.74411E-05	4.85869E-05	0.001070607	0.001070607	0.000280596	0.000253203	0.000632267
3837103773515	383710	3773515	5.96315E-05	5.381E-05	0.000134368	0.000134368	3.7604E-05	3.7604E-05	6.93865E-05	6.93865E-05	0.00012477	0.00012477	8.82672E-05	8.3075E-06	2.67476E-05	4.7359E-05	0.000994384	0.000994384	0.000265417	0.000239505	0.000598063
3837203773515	383720	3773515	5.82825E-05	5.2593E-05	0.000131328	0.000131328	3.67533E-05	3.67533E-05	6.78168E-05	6.78168E-05	0.000121947	0.000121947	8.67204E-05	8.11956E-06	2.61425E-05	4.62877E-05	0.000929945	0.000929945	0.000252571	0.000227914	0.000569118
3837303773515	383730	3773515	5.69752E-05	5.1413E-05	0.000128382	0.000128382	3.5929E-05	3.5929E-05	6.62957E-05	6.62957E-05	0.000119212	0.000119212	8.43354E-05	7.93745E-06	2.55562E-05	4.52495E-05	0.000872136	0.000872136	0.000240675	0.000217179	0.000542312
3837403773515	383740	3773515	5.61933E-05	5.0707E-05	0.00012662	0.00012662	3.54359E-05	3.54359E-05	6.53858E-05	6.53858E-05	0.000117576	0.000117576	8.31779E-05	7.82851E-06	2.52054E-05	4.46284E-05	0.000829536	0.000829536	0.000232951	0.000210209	0.000524908
3837503773515	383750	3773515	5.5471E-05	5.0056E-05	0.000124993	0.000124993	3.49804E-05	3.49804E-05	6.45454E-05	6.45454E-05	0.000116065	0.000116065	8.21088E-05	7.72789E-06	2.48815E-05	4.40548E-05	0.00079125	0.00079125	0.000225901	0.000203848	0.000509023
3837603773515	383760	3773515	5.48264E-05	4.9474E-05	0.00012354	0.00012354	3.45739E-05	3.45739E-05	6.37953E-05	6.37953E-05	0.000114716	0.000114716	8.11546E-05	7.63808E-06	2.45923E-05	4.35428E-05	0.000757374	0.000757374	0.000219664	0.000198219	0.000494967
3837703773515	383770	3773515	5.4313E-05	4.9011E-05	0.000122383	0.000122383	3.42502E-05	3.42502E-05	6.3198E-05	6.3198E-05	0.000113642	0.000113642	8.03947E-05	7.56656E-06	2.4362E-05	4.31351E-05	0.000728493	0.000728493	0.000214602	0.000193651	0.000483562
3837803773515	383780	3773515	5.37877E-05	4.8537E-05	0.0001212	0.0001212	3.39189E-05	3.39189E-05	6.25868E-05	6.25868E-05	0.000112543	0.000112543	7.96172E-05	7.49338E-06	2.41264E-05	4.2718E-05	0.000701594	0.000701594	0.000209659	0.000189191	0.000472425
3837903773515	383790	3773515	5.28088E-05	4.7653E-05	0.000118994	0.000118994	3.33016E-05	3.33016E-05	6.14477E-05	6.14477E-05	0.000110494	0.000110494	7.81682E-05	7.357E-06	2.36873E-05	4.19405E-05	0.000667654	0.000667654	0.000201571	0.000181893	0.0004542
3838003773515	383800	3773515	5.17343E-05	4.6684E-05	0.000116573	0.000116573	3.2624E-05	3.2624E-05	6.01975E-05	6.01975E-05	0.000108246	0.000108246	7.65778E-05	7.20732E-06	2.32054E-05	4.10872E-05	0.000634269	0.000634269	0.000193137	0.000174282	0.000435195
3838103773515	383810	3773515	5.07017E-05	4.5752E-05	0.000114246	0.000114246	3.19728E-05	3.19728E-05	5.89959E-05	5.89959E-05	0.000106086	0.000106086	7.50492E-05	7.06345E-06	2.27422E-05	4.0267E-05	0.000603723	0.000603723	0.000185269	0.000167183	0.000417467
3838203773515	383820	3773515	4.97466E-05	4.489E-05	0.000112094	0.000112094	3.13706E-05	3.13706E-05	5.78846E-05	5.78846E-05	0.000104087	0.000104087	7.36355E-05	6.9304E-06	2.23138E-05	3.95085E-05	0.000576301	0.000576301	0.000178178	0.000160783	0.000401489
3838303773515	383830	3773515	4.88274E-05	4.4061E-05	0.000110023	0.000110023	3.07909E-05	3.07909E-05	5.6815E-05	5.6815E-05	0.000102164	0.000102164	7.22748E-05	6.80234E-06	2.19015E-05	3.87785E-05	0.000550925	0.000550925	0.000171487	0.000154745	0.000386411
3838403773515	383840	3773515	4.77231E-05	4.3064E-05	0.000107534	0.000107534	3.00945E-05	3.00945E-05	5.553E-05	5.553E-05	9.98533E-05	9.98533E-05	7.06403E-05	6.6485E-06	2.14061E-05	3.79015E-05	0.000524408	0.000524408	0.000163972	0.000147964	0.000369477
3838503773515	383850	3773515	4.65352E-05	4.1992E-05	0.000104858	0.000104858	2.93454E-05	2.93454E-05	5.41479E-05	5.41479E-05	9.73679E-05	9.73679E-05	6.8882E-05	6.48301E-06	2.08733E-05	3.69581E-05	0.000498572	0.000498572	0.000156403	0.000141134	0.000352422
3838603773515	383860	3773515	4.53713E-05	4.0942E-05	0.000102235	0.000102235	2.86114E-05	2.86114E-05	5.27935E-05	5.27935E-05	9.49325E-05	9.49325E-05	6.71591E-05	6.32085E-06	2.03512E-05	3.60336E-05	0.00474608	0.00474608	0.000149335	0.000134756	0.000336497
3838703773515	383870	3773515	4.41357E-05	3.9827E-05	9.94508E-05	9.94508E-05	2.78323E-05	2.78323E-05	5.13557E-05	5.13557E-05	9.23472E-05	9.23472E-05	6.53301E-05	6.14871E-06	1.9797E-05	3.50523E-05	0.000451436	0.000451436	0.000142286	0.000128395	0.000320613
3838803773515	383880	3773515	4.29359E-05	3.8744E-05	9.67473E-05	9.67473E-05	2.70757E-05	2.70757E-05	4.99597E-05	4.99597E-05	8.98368E-05	8.98368E-05	6.35541E-05	5.98157E-06	1.92588E-05	3.40995E-05	0.000430136	0.000430136	0.000135732	0.000122481	0.000305844
3838903773515	383890	3773515	4.14973E-05	3.7446E-05	9.35058E-05	9.35058E-05	2.61685E-05	2.61685E-05	4.82858E-05	4.82858E-05	8.68268E-05	8.68268E-05	6.14248E-05	5.78116E-06	1.86136E-05	3.2957E-05	0.000408075	0.000408075	0.000128515	0.000115969	0.000289583
3839003773515	383900	3773515	3.99036E-05	3.6008E-05	8.99146E-05	8.99146E-05	2.51635E-05	2.51635E-05	4.64313E-05	4.64313E-05	8.34921E-05	8.34921E-05	5.90657E-05	5.55912E-06	1.78987E-05	3.16912E-05	0.000386204	0.000386204	0.000121012	0.000109198	0.000272676
3839103773515	383910	3773515	3.84292E-05	3.4678E-05	8.65924E-05	8.65924E-05	2.42337E-05	2.42337E-05	4.47158E-05	4.47158E-05	8.04072E-05	8.04072E-05	5.68833E-05	5.35372E-06	1.72374E-05	3.05203E-05	0.00036657	0.00036657	0.000114225	0.000103074	0.000257383
3829703773515	382970	3773525	0.000113115	0.00010207	0.000254881	0.000254881	7.1331E-05	7.1331E-05	0.000131619	0.000131619	0.000236676	0.000236676	0.000167434	1.57585E-05	5.07375E-05	8.98352E-05	0.000264924	0.000264924	4.90244E-05	4.42383E-05	0.000110467
3829803773525	382980	3773525	0.000116995	0.00010557	0.000263624	0.000263624	7.37777E-05	7.37777E-05	0.000136134	0.000136134	0.000244794	0.000244794	0.000173177	1.6299E-05	5.24778E-05	9.29167E-05	0.000275328	0.000275328	5.04092E-05	4.5488E-05	0.000113587
3829903773525	382990	3773525	0.000121113	0.00010929	0.000272905	0.000272905	7.63749E-05	7.63749E-05	0.000140926	0.000140926	0.000253411	0.000253411	0.000179273	1.68728E-05	5.43253E-05	9.61877E-05	0.00028662	0.00028662	5.19612E-05	4.68884E-05	0.000117084
3830003773525	383000	3773525	0.000125865	0.00011358	0.000283611	0.000283611	7.93712E-05	7.93712E-05	0.000146455	0.000146455	0.000263353	0.000263353	0.000186307	1.75347E-05	5.64565E-05	9.99613E-05	0.000299514	0.000299514	5.3937E-05	4.86713E-05	0.000121536
3830103773525	383010	3773525	0.000130789	0.00011802	0.000294707	0.000294707	8.24767E-05	8.24767E-05	0.000152185	0.000152185	0.000273657	0.000273657	0.000193596	1.82208E-05	5.86654E-05	0.000103872	0.00031376	0.00031376	5.60321E-05	5.0562E-05	0.000126257
3830203773525	383020	3773525	0.000136269	0.00012297	0.000307055	0.000307055	8.59322E-05	8.59322E-05	0.000158561	0.000158561	0.000285122	0.000285122	0.000201707	1.89842E-05	6.11233E-05	0.000108224	0.000328918	0.000328918	5.84615E-05	5.27542E-05	0.000131731
3830303773525	383030	3773525	0.000142244	0.00012836	0.000320518	0.000320518	8.97001E-05	8.97001E-05	0.000165514	0.000165514	0.000297624	0.000297624	0.000210551	1.98166E-05	6.38034E-05	0.00011297	0.000346222	0.000346222	6.11536E-05	5.51835E-05	0.000137797
3830403773525	383040	3773525	0.000148386	0.0001339	0.000334359	0.000334359	9.35734E-05	9.35734E-05	0.000172661	0.000172661	0.000310476	0.000310476	0.000219643	2.06723E-05	6.65585E-05	0.000117848	0.000364936	0.000364936	6.39293E-05	5.76881E-05	0.000144052
3830503773525	383050	3773525	0.000153896	0.00013887	0.000346773	0.000346773	9.70478E-05	9.70478E-05	0.000179071	0.000179071	0.000322004	0.000322004	0.000227798	2.14398E-05	6.90298E-05	0.000122223	0.000383794	0.000383794	6.64781E-05	5.99881E-05	0.000149795
3830603773525	383060	3773525	0.000159399	0.00014384	0.000359174	0.000359174	0.000100518	0.000100518	0.000185475	0.000185475	0.000333519	0.000333519	0.000235945	2.22066E-05	7.14984E-05	0.000126594	0.000404079	0.000404079	6.91105E-05	6.23635E-05	0.000155726
3830703773525	383070	3773525	0.000165142	0.00014902	0.000372113	0.000372113	0.000104139	0.000104139	0.000192157	0.000192157	0.000345534	0.000345534	0.000244444	2.30065E-05	7.40741E-05	0.000131155	0.000426457	0.000426457	7.19219E-05	6.49005E-05	0.000162062
3830803773525	383080	3773525	0.000171039	0.00015434	0.000385402	0.000385402	0.000107858	0.000107858	0.000199019	0.000199019	0.000357873	0.000357873	0.000253174	2.38281E-05	7.67194E-05	0.000135838	0.000451182	0.000451182	7.48707E-05	6.75614E-05	0.000168706
3830903773525	383090	3773525	0.000176716	0.00015946	0.000398193	0.000398193	0.000111438	0.000111438	0.000205624	0.000205624	0.000369751	0.000369751	0.000261577	2.4619E-05	7.92656E-05	0.000140347	0.000477859	0.000477859	7.77955E-05	7.02007E-05	0.000175297
3831003773525	383100	3773525	0.000183324	0.00016543	0.000413083	0.000413083	0.000115605	0.000115605	0.000213313	0.000213313	0.000383577	0.000383577	0.000271358	2.55395E-05	8.22296E-05	0.000145595	0.000510943	0.000510943	8.08398E-05	7.29478E-05	0.000182156
3831103773525	383110	3773525	0.000188958	0.00017051	0.00042578	0.00042578	0.000119158	0.000119158	0.00021987	0.00021987	0.00039536 7	0.00039536 7	0.000279698	2.63245E-05	8.47571E-05	0.00015007	0.000547452	0.000547452	8.37646E-05	7.55871E-05	0.000188747
3831203773525	383120	3773525	0.000192844	0.00017402	0.000434536	0.000434536	0.000121609	0.000121609	0.000224391	0.000224391	0.000403497	0.000403497	0.00028545	2.68659E-05	8.65001E-05	0.000153156	0.000586483	0.000586483	8.65522E-05	7.81025E-05	0.000195028
3831303773525	383130	3773525	0.000194766	0.00017575	0.000438867	0.000438867	0.000122821	0.000122821	0.000226628	0.000226628	0.000407519	0.000407519	0.000288295	2.71337E-05	8.73622E-05	0.000154683	0.000626672	0.000626672	8.92264E-05	8.05156E-05	0.000201054
3831403773525	383140	3773525	0.000194993	0.00017596	0.000439378	0.000439378	0.000122964	0.000122964	0.000226892	0.000226892	0.000407994	0.000407994	0.000288631	2.71653E-05	8.7464E-05	0.000154863	0.000667876	0.000667876	9.20856E-05	8.30957E-05	0.000207496
3831503773525	383150	3773525	0.000192689	0.00017388	0.000434186	0.000434186	0.000121511	0.000121511	0.000224211	0.000224211	0.000403173	0.000403173	0.000285221	2.68443E-05	8.64305E-05	0.000153033	0.000709128	0.000709128	9.5482E-05	8.61606E-05	0.000215149
3831603773525	383160	3773525	0.000188761	0.00017033	0.000425336	0.000425336	0.000119034	0.000119034	0.000219641	0.000219641	0.000394955	0.000394955	0.000279407	2.62971E-05	8.46687E-05	0.000149913	0.000747303	0.000747303	9.86815E-05	8.90477E-05	0.000222359
3836203773525	383620	3773525	8.26544E-05	7.4585E-05	0.000186245	0.000186245	5.21224E-05	5.21224E-05	9.61757E-05	9.61757E-05	0.000172942	0.000172942	0.000122346	1.15149E-05	3.70745E-05	6.56437E-05	0.002349406	0.002349406	0.000579249	0.0005227	0.001305221
3836303773525	383630	3773525	8.01533E-05	7.2328E-05	0.000180609	0.000180609	5.05452E-05	5.05452E-05	9.32655E-05	9.32655E-05	0.000167709	0.000167709	0.000118644	1.11665E-05	3.59527E-05	6.36574E-05	0.00216591	0.00216591	0.000534063	0.000481925	0.001203403
3836403773525	383640	3773525	7.69658E-05	6.9452E-05	0.000173427	0.000173427	4.85352E-05	4.85352E-05	8.95565E-05	8.95565E-05	0.000161039	0.000161039	0.000113926	1.07224E-05	3.45229E-05	6.11259E-05	0.001920983	0.001920983	0.000493383	0.000445217	0.00111174
3836503773525	383650	3773525	7.43394E-05	6.7082E-05	0.000167509	0.000167509	4.68789E-05	4.68789E-05	8.65005E-05	8.65005E-05	0.000155544	0.000155544	0.000110038	1.03565E-05	3.33448E-05	5.904E-05	0.001742273	0.001742273	0.000455312	0.000410862	0.001025955
3836603773525	383660	3773525	7.18085E-05	6.4798E-05	0.000161806	0.000161806	4.52829E-05	4.52829E-05	8.35555E-05	8.35555E-05	0.000150248	0.000150248	0.000106292	1.00039E-05	3.22096E-05	5.703E-05	0.001579154	0.001579154	0.000419151	0.000378232	0.000944473
3836703773525	383670	3773525	6.93373E-05	6.2568E-05	0.000156238	0.000156238	4.37246E-05	4.37246E-05	8.06801E-05	8.06801E-05	0.000145078	0.000145078	0.000102634	9.65965E-06	3.11012E-05	5.50673E-05	0.001433751	0.001433751	0.000385993	0.00034831	0.000869757
3836803773525	383680	3773525	6.70989E-05	6.0548E-05	0.000151194	0.000151194	4.2313E-05	4.2313E-05	7.807 55E-05	7.807 55E-05	0.000140394	0.000140394	9.93205E-05	9.34781E-06	3.00971E-05	5.32896E-05	0.001307887	0.001307887	0.000356911	0.000322068	0.000804228
3836903773525	383690	3773525	6.52544E-05	5.8884E-05	0.000147038	0.000147038	4.11499E-05	4.11499E-05	7.59293E-05	7.59293E-05	0.000136535	0.000136535	9.65903E-05	9.09085E-06	2.92698E-05	5.18247E-05	0.001205828	0.001205828	0.000333524	0.000300964	0.00075153
3837003773525	383700	3773525	6.34935E-05	5.7295E-05	0.00014307	0.00014307	4.00394E-05	4.00394E-05	7.38803E-05	7.38803E-05	0.000132851	0.000132851	9.39838E-05	8.84553E-06	2.84799E-05	5.04262E-05	0.001115554	0.001115554	0.00031243	0.000281929	0.000703997
3837103773525	383710	3773525	6.19953E-05	5.5943E-05	0.000139694	0.000139694	3.90946E-05	3.90946E-05	7.2137E-05	7.2137E-05	0.000129716	0.000129716	9.17661E-05	8.63681E-06	2.78079E-05	4.92363E-05	0.001040568	0.001040568	0.000295137	0.000266324	0.000665032
3837203773525	383720	3773525	6.07477E-05	5.4817E-05	0.000136883	0.000136883	3.83079E-05	3.83079E-05	7.06853E-05	7.06853E-05	0.000127105	0.000127105	8.99194E-05	8.46301E-06	2.72483E-05	4.82455E-05	0.000978619	0.000978619	0.000281199	0.000253747	0.000633626
3837303773525	383730	3773525	5.95479E-05	5.3735E-05	0.000134179	0.000134179	3.75513E-05	3.75513E-05	6.92893E-05	6.92893E-05	0.000124595	0.000124595	8.81435E-05	8.29586E-06	2.67102E-05	4.72927E-05	0.00922491	0.00922491	0.000268306	0.000242112	0.000604573
3837403773525	383740	3773525	5.86884E-05	5.2959E-05	0.000132242	0.000132242	3.70093E-05	3.70093E-05	6.82891E-05	6.82891E-05	0.000122797	0.000122797	8.68712E-05	8.17611E-06	2.63246E-05	4.661E-05	0.000878242	0.000878242	0.000258821	0.000233553	0.000583201
3837503773525	383750	3773525	5.78766E-05	5.2226E-05	0.000130413	0.000130413	3.64974E-05	3.64974E-05	6.73445E-05	6.73445E-05	0.000121098	0.000121098	8.56695E-05	8.06302E-06	2.59605E-05	4.59653E-05	0.000838101	0.000838101	0.000250094	0.000225679	0.000563537
3837603773525	383760	3773525	5.70886E-05	5.1515E-05	0.000128638	0.000128638	3.60005E-05	3.60005E-05	6.64277E-05	6.64277E-05	0.000119449	0.000119449	8.45033E-05	7.95325E-06	2.5607E-05	4.53395E-05	0.000801242	0.000801242	0.000241922	0.000218305	0.000545123
3837703773525	383770	3773525	5.63365E-05	5.0837E-05	0.000126943	0.000126943	3.55262E-05	3.55262E-05	6.55525E-05	6.55525E-05	0.000117876	0.000117876	8.339E-05	7.84847E-06	2.52697E-05	4.47422E-05	0.000767492	0.000767492	0.000234288	0.000211415	0.00052792
3837803773525	383780	3773525	5.55964E-05	5.0169E-05	0.000125275	0.000125275	3.50595E-05	3.50595E-05	6.46913E-05	6.46913E-05	0.000116327	0.000116327	8.22944E-05	7.74535E-06	2.49377E-05	4.41544E-05	0.00735979	0.00735979	0.000227006	0.000204844	0.000511511
3837903773525	383790	3773525	5.44563E-05	4.914E-05	0.000122706	0.000122706	3.43405E-05	3.43405E-05	6.33647E-05	6.33647E-05	0.000113941	0.000113941	8.06068E-05	7.58652E-06	2.44263E-05	4.32489E-05	0.000698422	0.000698422	0.000216918	0.000195741	0.00048878
3838003773525	383800	3773525	5.32386E-05	4.8041E-05	0.000119962	0.000119962	3.35726E-05	3.35726E-05	6.19478E-05	6.19478E-05	0.000111394	0.000111394	7.88043E-05	7.41688E-06	2.38801E-05	4.22818E-05	0.000661675	0.000661675	0.000206633	0.00018646	0.000465606
3838103773525	383810	3773525	5.20865E-05	4.7002E-05	0.000117366	0.000117366	3.28461E-05	3.28461E-05	6.06073E-05	6.06073E-05	0.000108983	0.000108983	7.70991E-05	7.25638E-06	2.33633E-05	4.13669E-05	0.000628575	0.000628575	0.000197279	0.00017802	0.000444529
3838203773525	383820	3773525	5.11136E-05	4.6124E-05	0.000115174	0.000115174	3.22326E-05	3.22326E-05	5.94751E-05	5.94751E-05	0.000106947	0.000106947	7.56589E-05	7.12083E-06	2.29269E-05	4.05941E-05	0.000600266	0.000600266	0.000189478	0.00017098	0.00042695
3838303773525	383830	3773525	5.01585E-05	4.5262E-05	0.000113022	0.000113022	3.16303E-05	3.16303E-05	5.83639E-05	5.83639E-05	0.000104949	0.000104949	7.42452E-05	6.98778E-06	2.24985E-05	3.98356E-05	0.00573906	0.00573906	0.000182088	0.000164312	0.000410298
3838403773525	383840	3773525	4.90124E-05	4.4228E-05	0.00011044	0.00011044	3.09076E-05	3.09076E-05	5.70303E-05	5.70303E-05	0.000102551	0.000102551	7.25487E-05	6.82812E-06	2.19845E-05	3.89254E-05	0.000546231	0.000546231	0.000173809	0.000156841	0.000391643
3838503773525	383850	3773525	4.77768E-05	4.3113E-05	0.000107655	0.000107655	3.01284E-05	3.01284E-05	5.55926E-05	5.55926E-05	9.99658E-05	9.99658E-05	7.07198E-05	6.65598E-06	2.14302E-05	3.79441E-05	0.00519047	0.00519047	0.000165416	0.000149267	0.000372732
3838603773525	383860	3773525	4.65591E-05	4.2014E-05	0.000104912	0.000104912	2.93605E-05	2.93605E-05	5.41757E-05	5.41757E-05	9.74179E-05	9.74179E-05	6.89173E-05	6.48634E-06	2.0884E-05	3.6977E-05	0.000493877	0.000493877	0.000157644	0.000142254	0.00035522
3838703773525	383870	3773525	4.52638E-05	4.0845E-05	0.000101993	0.000101993	2.85437E-05	2.85437E-05	5.26685E-05	5.26685E-05	9.47077E-05	9.47077E-05	6.7E-05	6.30588E-06	2.0303E-05	3.59483E-05	0.000469421	0.000469421	0.000149897	0.000135263	0.000337762
3838803773525	383880	3773525	4.40043E-05	3.9708E-05	9.91549E-05	9.91549E-05	2.77494E-05	2.77494E-05	5.12029E-05	5.12029E-05	9.20724E-05	9.20724E-05	6.51357E-05	6.13042E-06	1.97381E-05	3.4948E-05	0.000446932	0.000446932	0.000142704	0.000128772	0.000321554
3838903773525	383890	3773525	4.25538E-05	3.84E-05	9.58865E-05	9.58865E-05	2.68347E-05	2.68347E-05	4.95152E-05	4.95152E-05	8.90375E-05	8.90375E-05	6.29887E-05	5.92835E-06	1.90875E-05	3.37961E-05	0.000424094	0.000424094	0.000135051	0.000121867	0.000304311

			KMMass Grading / Excavation	KMDrainage / Utilities Trenching	KMFoundations / Concrete Pads	KMBuilding / Structure Construction	KMAsphalt Paving	KMArchitectural Coating	KMLandscaping or Other Finishing	KMWaterside Construction (Piles)	EWNDemolition	EWNSite Grubbing / Prep	EWNDrainage / Utilities Trenching	EWNDrainage / Utilities Trenching	EWNDrainage / Utilities Trenching	EWNFoundations / Concrete Pads	EWNBuilding / Structure Construction	EWNAsphalt Paving	EWNLandscaping or Other Finishing	EWNWaterside Construction (Piles)	ISDemolition
Unique Identifier	X (UTM)	Y (UTM)	2026	2026	2026	2026	2026	2026	2026	2026	2027	2027	2027	2028	2029	2029	2029	2029	2029	2029	2027
3836303773515	383630	3773515	0.001031093	0.000222156	0.000532449	0.000987627	0.000677334	6.37491E-05	0.000205253	0.000363418	0.002575257	0.00347218	0.004212821	0.004212821	0.004212821	0.002996539	0.005218462	0.003811924	0.001155128	0.002004487	6.65139E-05
3836403773515	383640	3773515	0.000967513	0.000208457	0.000499618	0.000926728	0.000635568	5.98182E-05	0.000192596	0.000341009	0.002054117	0.002769535	0.003360297	0.003360297	0.003360297	0.002390147	0.004162432	0.003040527	0.000921372	0.001598851	6.50455E-05
3836503773515	383650	3773515	0.000903733	0.000194715	0.000466682	0.000865636	0.00059367	5.58748E-05	0.0001799	0.000318529	0.001697826	0.002289154	0.002777447	0.002777447	0.002777447	0.001975571	0.00344045	0.002513141	0.000761558	0.001321527	6.38278E-05
3836603773515	383660	3773515	0.000837544	0.000180454	0.000432502	0.000802238	0.00055019	5.17826E-05	0.000166724	0.0002952	0.001423086	0.001918725	0.002328003	0.002328003	0.002328003	0.001655886	0.00288372	0.002106467	0.000638323	0.001107679	6.2437E-05
3836703773515	383670	3773515	0.000773494	0.000166655	0.000399427	0.000740888	0.000508115	4.78226E-05	0.000153974	0.000272625	0.001209654	0.001630958	0.001978853	0.001978853	0.001978853	0.001407539	0.002451225	0.001790543	0.000542589	0.000941551	6.1082E-05
3836803773515	383680	3773515	0.000716533	0.000154382	0.000370013	0.000686328	0.000470697	4.43009E-05	0.000142635	0.000252548	0.001047222	0.001411954	0.001713134	0.001713134	0.001713134	0.001218536	0.002122075	0.00155011	0.00046973	0.00081512	5.97628E-05
3836903773515	383690	3773515	0.00067247	0.000144888	0.000347259	0.000644122	0.000441751	4.15766E-05	0.000133864	0.000237018	0.000929607	0.001253375	0.001520729	0.001520729	0.001520729	0.001081679	0.001883741	0.001376014	0.000416974	0.000723572	5.86347E-05
3837003773515	383700	3773515	0.000632267	0.000136226	0.000326499	0.000605614	0.000415342	3.9091E-05	0.000125861	0.000222848	0.000833546	0.001123857	0.001363584	0.001363584	0.001363584	0.000969904	0.001689084	0.001233823	0.000373886	0.000648802	5.74707E-05
3837103773515	383710	3773515	0.000598063	0.000128857	0.000308836	0.000572852	0.000392873	3.69763E-05	0.000119052	0.000210793	0.00075652	0.001020005	0.001237579	0.001237579	0.001237579	0.000880278	0.001533001	0.001119809	0.000339336	0.000588848	5.63724E-05
3837203773515	383720	3773515	0.000569118	0.00012262	0.000293889	0.000545128	0.000373859	3.51867E-05	0.000113291	0.000200591	0.000693779	0.000935411	0.001134941	0.001134941	0.001134941	0.000807273	0.001405863	0.001026939	0.000311194	0.000540012	5.53815E-05
3837303773515	383730	3773515	0.000542312	0.000116845	0.000280046	0.000519451	0.00035625	3.35294E-05	0.000107954	0.000191143	0.000639663	0.000862448	0.001046414	0.001046414	0.001046414	0.000744304	0.001296203	0.000946836	0.0028692	0.00049789	5.43906E-05
3837403773515	383740	3773515	0.000524908	0.000113095	0.000271059	0.00050278	0.000344816	3.24533E-05	0.00010449	0.000185008	0.000599186	0.000807874	0.000980199	0.000980199	0.000980199	0.000697206	0.001214182	0.000886922	0.000268764	0.000466385	5.38295E-05
3837503773515	383750	3773515	0.000509023	0.000109672	0.000262856	0.000487565	0.000334382	3.14712E-05	0.000101328	0.00017941	0.000563377	0.000759593	0.00092162	0.00092162	0.00092162	0.000655539	0.00114162	0.000833917	0.000252702	0.000438513	5.32983E-05
3837603773515	383760	3773515	0.000494967	0.000106644	0.000255598	0.000474102	0.000325148	3.06022E-05	9.85298E-05	0.000174456	0.000531884	0.000717132	0.000870101	0.000870101	0.000870101	0.000618894	0.001077802	0.000787301	0.000238576	0.000414	5.28148E-05
3837703773515	383770	3773515	0.000483562	0.000104187	0.000249708	0.000463177	0.000317656	2.9897E-05	9.62594E-05	0.000170436	0.000504623	0.000680376	0.000825505	0.000825505	0.000825505	0.000587174	0.001022561	0.000746949	0.000226348	0.000392781	5.24148E-05
3837803773515	383780	3773515	0.000472425	0.000101787	0.000243957	0.00045251	0.00031034	2.92085E-05	9.40424E-05	0.00016651	0.000479559	0.000646582	0.000784503	0.000784503	0.000784503	0.000558009	0.000971771	0.000709849	0.000215106	0.000373271	5.19731E-05
3837903773515	383790	3773515	0.0004542	9.78604E-05	0.000234546	0.000435053	0.000298368	2.80817E-05	9.04145E-05	0.000160087	0.000452023	0.000609456	0.000739458	0.000739458	0.000739458	0.000525969	0.000915974	0.00066909	0.000202755	0.000351839	5.11613E-05
3838003773515	383800	3773515	0.000435195	9.37656E-05	0.000224732	0.000416849	0.000285883	2.69067E-05	8.66313E-05	0.000153388	0.00042607	0.000574463	0.000697001	0.000697001	0.00069701	0.00049577	0.000863381	0.000630673	0.000191113	0.000331637	5.026E-05
3838103773515	383810	3773515	0.000417467	8.99461E-05	0.000215577	0.000399869	0.000274238	2.58106E-05	8.31024E-05	0.00014714	0.000402671	0.000542915	0.000658723	0.000658723	0.000658723	0.000468543	0.000815966	0.000596038	0.000180617	0.00031324	4.93586E-05
3838203773515	383820	3773515	0.000401489	8.65034E-05	0.000207326	0.000384564	0.000263741	2.48227E-05	7.99216E-05	0.000141508	0.000381779	0.000514747	0.000624546	0.000624546	0.000624546	0.000444233	0.000773631	0.000565113	0.000171246	0.000297163	4.8511E-05
3838303773515	383830	3773515	0.000386411	8.32548E-05	0.00019954	0.000370122	0.000253837	2.38905E-05	7.69202E-05	0.000136194	0.000362696	0.000489017	0.000593328	0.000593328	0.000593328	0.000422028	0.000734961	0.000536866	0.000162687	0.000282309	4.76694E-05
3838403773515	383840	3773515	0.000369477	7.96063E-05	0.000190796	0.000353902	0.000242713	2.28435E-05	7.35493E-05	0.000130226	0.000343738	0.000463456	0.000562315	0.000562315	0.000562315	0.000399969	0.000696545	0.000508804	0.000154183	0.000267553	4.66308E-05
3838503773515	383850	3773515	0.000352422	7.59317E-05	0.000181989	0.000337566	0.000231509	2.17891E-05	7.01543E-05	0.000124214	0.000325699	0.000439135	0.000532806	0.000532806	0.00053280	0.00037898	0.000659992	0.000482103	0.000146092	0.000253512	4.54907E-05
3838603773515	383860	3773515	0.000336497	7.25006E-05	0.000173765	0.000322312	0.000221048	2.08045E-05	6.69842E-05	0.000118601	0.000309069	0.000416713	0.000505601	0.000505601	0.000505601	0.000359629	0.000626293	0.000457487	0.000138633	0.000240568	4.43226E-05
3838703773515	383870	3773515	0.000320613	6.90781E-05	0.000165562	0.000307097	0.000210613	1.98224E-05	6.38222E-05	0.000113003	0.000293221	0.000395345	0.000479676	0.000479676	0.000479676	0.000341189	0.000594179	0.000434029	0.000131524	0.000228233	4.30851E-05
3838803773515	383880	3773515	0.000305844	6.58962E-05	0.000157936	0.000292951	0.000200912	1.89093E-05	6.08823E-05	0.000107798	0.000278656	0.000375708	0.000455849	0.000455849	0.000455849	0.000324241	0.000564665	0.00041247	0.000124991	0.000216896	4.18495E-05
3838903773515	383890	3773515	0.000289583	6.23926E-05	0.000149539	0.000277376	0.00019023	1.7904E-05	5.76453E-05	0.000102066	0.000263859	0.000355757	0.000431643	0.000431643	0.000431643	0.000307023	0.00053468	0.000390567	0.000118354	0.000205378	4.03333E-05
3839003773515	383900	3773515	0.000272676	5.87499E-05	0.000140808	0.000261181	0.000179123	1.68587E-05	5.42798E-05	9.61071E-05	0.000249294	0.00033612	0.000407816	0.000407816	0.000407816	0.000290076	0.000505166	0.000369008	0.000111821	0.000194042	3.86262E-05
3839103773515	383910	3773515	0.000257383	5.54549E-05	0.000132911	0.000246533	0.000169077	1.59131E-05	5.12355E-05	9.0717E-05	0.000236126	0.000318366	0.000386275	0.000386275	0.000386275	0.000274754	0.000478483	0.000349517	0.000105914	0.00018379	3.70443E-05
3829703773525	382970	3773525	0.000110467	2.38007E-05	5.70442E-05	0.00010581	7.25664E-05	6.82978E-06	2.19898E-05	3.89349E-05	0.000207898	0.000280306	0.000340098	0.000340098	0.000340098	0.00024190 8	0.000421282	0.000307734	9.32526E-05	0.000161821	5.51487E-05
3829803773525	382980	3773525	0.000113587	2.44731E-05	5.86556E-05	0.000108799	7.46163E-05	7.02271E-06	2.2611E-05	4.00348E-05	0.000220511	0.000297312	0.000360731	0.000360731	0.000360731	0.000256584	0.000446841	0.000326403	9.891E-05	0.000171638	5.63843E-05
3829903773525	382990	3773525	0.000117084	2.52265E-05	6.04614E-05	0.000112148	7.69135E-05	7.23892E-06	2.33071E-05	4.12673E-05	0.000234777	0.000316547	0.000384069	0.000384069	0.000384069	0.000273184	0.000475749	0.0034752	0.000105309	0.000182742	5.77453E-05
3830003773525	383000	3773525	0.000121536	2.61858E-05	6.27604E-05	0.000116413	7.98381E-05	7.51417E-06	2.41934E-05	4.28365E-05	0.000251927	0.000339669	0.000412123	0.000412123	0.000412123	0.000293139	0.0005105	0.000372905	0.000113001	0.000196091	5.95002E-05
3830103773525	383010	3773525	0.000126257	2.72029E-05	6.51983E-05	0.000120935	8.29394E-05	7.80606E-06	2.51331E-05	4.45004E-05	0.000271213	0.000365672	0.000443673	0.000443673	0.000443673	0.00031558	0.000549582	0.000401452	0.000121652	0.000211102	6.13327E-05
3830203773525	383020	3773525	0.000131731	2.83824E-05	6.80252E-05	0.000126178	8.65354E-05	8.14451E-06	2.62229E-05	4.64299E-05	0.000294021	0.000396424	0.000480984	0.000480984	0.000480984	0.000342119	0.0005958	0.000435213	0.000131883	0.000228855	6.34816E-05
3830303773525	383030	3773525	0.000137797	2.96894E-05	7.11576E-05	0.000131989	9.05203E-05	8.51955E-06	2.74304E-05	4.85679E-05	0.000320798	0.000432528	0.000524789	0.000524789	0.000524789	0.000373277	0.000650061	0.000474849	0.000143894	0.000249698	6.58752E-05
3830403773525	383040	3773525	0.000144052	3.10369E-05	7.43873E-05	0.000137979	9.46288E-05	8.90624E-06	2.86754E-05	5.07723E-05	0.000351533	0.000473967	0.000575068	0.000575068	0.000575068	0.00040904	0.000712342	0.000520344	0.00015768	0.000273621	6.82867E-05
3830503773525	383050	3773525	0.000149795	3.22743E-05	7.73531E-05	0.00014348	9.84016E-05	9.26133E-06	2.98187E-05	5.27966E-05	0.00038499	0.000519077	0.000629799	0.000629799	0.000629799	0.00044797	0.000780139	0.000569867	0.000172687	0.000299663	7.03341E-05
3830603773525	383060	3773525	0.000155726	3.35523E-05	8.04161E-05	0.000149162	0.000102298	9.62805E-06	3.09994E-05	5.48872E-05	0.000423998	0.000571671	0.000693612	0.000693612	0.000693612	0.00049336	0.000859184	0.000627607	0.000190184	0.000330025	7.23756E-05
3830703773525	383070	3773525	0.000162062	3.49172E-05	8.36875E-05	0.00015523	0.00010646	1.00197E-05	3.22605E-05	5.712E-05	0.000471053	0.000635114	0.000770588	0.000770588	0.000770588	0.000548112	0.000954535	0.000697258	0.00021129	0.000366651	7.45006E-05
3830803773525	383080	3773525	0.000168706	3.63488E-05	8.71186E-05	0.000161594	0.000110824	1.04305E-05	3.35831E-05	5.94619E-05	0.000528613	0.000712721	0.00086475	0.00086475	0.00086475	0.00061508 8	0.001071174	0.000782459	0.000237109	0.000411454	7.66494E-05
3830903773525	383090	3773525	0.000175297	3.77688E-05	9.0522E-05	0.000167907	0.000115154	1.0838E-05	3.48951E-05	6.17848E-05	0.00059881	0.000807367	0.000979584	0.000979584	0.000979584	0.000696768	0.00121342	0.000886365	0.000268596	0.000466092	7.8661E-05
3831003773525	383100	3773525	0.000182156	3.92467E-05	9.40642E-05	0.000174477	0.00011966	1.12621E-05	3.62606E-05	6.42026E-05	0.000696154	0.000938615	0.001138828	0.001138828	0.001138828	0.000810037	0.001410677	0.001030455	0.000312259	0.000541862	8.07323E-05
3831103773525	383110	3773525	0.000188747	4.06667E-05	9.74676E-05	0.00018079	0.000123989	1.16696E-05	3.75725E-05	6.65255E-05	0.000824246	0.001111318	0.00134837	0.00134837	0.00134837	0.000959083	0.001670239	0.001220058	0.000369714	0.000641563	8.21589E-05
3831203773525	383120	3773525	0.000195028	4.20201E-05	0.000100711	0.000186807	0.000128116	1.20579E-05	3.88229E-05	6.87394E-05	0.000995625	0.001342386	0.001628727	0.001628727	0.001628727	0.00115849 8	0.00201752	0.001473735	0.000446586	0.000774959	8.26962E-05
3831303773525	383130	3773525	0.000201054	4.33183E-05	0.000103823	0.000192578	0.000132074	1.24305E-05	4.00224E-05	7.08632E-05	0.001231865	0.001660905	0.002015188	0.002015188	0.002015188	0.001433384	0.002496233	0.00182342	0.000552552	0.000958839	8.22246E-05
3831403773525	383140	3773525	0.000207496	4.47065E-05	0.00010715	0.000198749	0.000136306	1.28288E-05	4.13049E-05	7.31339E-05	0.001578993	0.002128932	0.002583049	0.002583049	0.002583049	0.001837298	0.003199648	0.002337243	0.000708255	0.001229031	8.0804E-05
3831503773525	383150	3773525	0.000215149	4.63554E-05	0.000111102	0.00020608	0.000141334	1.3302E-05	4.28283E-05	7.58314E-05	0.002132283	0.002874924	0.003488167	0.003488167	0.003488167	0.002481099	0.004320826	0.003156228	0.000956433	0.001659692	7.82432E-05
3831603773525	383160	3773525	0.000222359	4.79087E-05	0.000114825	0.000212985	0.000146069	1.37477E-05	4.42635E-05	7.83724E-05	0.003102008	0.00418239	0.005074524	0.005074524	0.005074524	0.00360946	0.006285862	0.004591626	0.001391402	0.002414491	7.17906E-05
3836203773525	383620	3773525	0.001305221	0.000281219	0.000674008	0.0012502	0.000857411	8.06975E-05	0.000259822	0.000460037	0.00335206	0.004519532	0.005483581	0.005483581	0.005483581	0.003900418	0.006792565	0.004961756	0.001503562	0.002609123	7.02207E-05
3836303773525	383630	3773525	0.001203403	0.000259281	0.000621429	0.001152674	0.000790526	7.44024E-05	0.000239553	0.00042415	0.002567795	0.00346212	0.004200615	0.004200615	0.004200615	0.002987857	0.005203343	0.003800879	0.001151782	0.00199868	6.88001E-05
3836403773525	383640	3773525	0.00111174	0.000239532	0.000574095	0.001064875	0.000730312	6.87352E-05	0.000221307	0.000391843	0.002031983	0.002739693	0.003324089	0.003324089	0.003324089	0.002364392	0.004117581	0.003007764	0.000911444	0.001581623	6.71168E-05
3836503773525	383650	3773525	0.001025955	0.000221049	0.000529796	0.000982706	0.000673958	6.34314E-05	0.00020423	0.000361607	0.001669001	0.002250289	0.002730292	0.002730292	0.002730292	0.001942031	0.00338204	0.002470474	0.000748629	0.001299091	6.57976E-05
3836603773525	383660	3773525	0.000944473	0.000203493	0.00048772	0.000904659	0.000620433	5.83937E-05	0.00018801	0.000332888	0.001400809	0.001888689	0.002291561	0.002291561	0.002291561	0.001629965	0.002838578	0.002073493	0.000628331	0.001090339	6.43769E-05
3836703773525	383670	3773525	0.000869757	0.000187395	0.000449137	0.000833093	0.000571351	5.37742E-05	0.000173137	0.000306554	0.001197095	0.001614025	0.001958308	0.001958308	0.001958308	0.001392926	0.002425775	0.001771953	0.000536955	0.000931776	6.3022E-05
3836803773525	383680	3773525	0.000804228	0.000173276	0.000415298	0.000770326	0.000528304	4.97228E-05	0.000160092	0.000283457	0.00104108	0.001403672	0.001703086	0.001703086	0.001703086	0.001211388	0.002109629	0.001541018	0.000466975	0.000810339	6.17267E-05
3836903773525	383690	3773525	0.00075153	0.000161922	0.000388085	0.00071985	0.000493687	4.64646E-05	0.000149602	0.000264884	0.000924581	0.001246598	0.001512507	0.001512507	0.001512507	0.001075831	0.001873557	0.001368574	0.00041472	0.00071966	6.05866E-05
3837003773525	383700	3773525	0.000703997	0.000151681	0.000363539	0.00067432	0.000462462	4.35258E-05	0.00014014	0.00024813	0.0008296	0.001118537	0.001357129	0.001357129	0.001357129	0.000965313	0.001681089	0.001227983	0.000372116	0.000645731	5.94405E-05
3837103773525	383710	3773525	0.000665032	0.000143286	0.000343418	0.000636998	0.000436865	4.11167E-05	0.000132383	0.000234396	0.000754604	0.001017421	0.001234445	0.001234445	0.001234445	0.000878048	0.001529118	0.001116973	0.000338477	0.000587357	5.84019E-05
3837203773525	383720	3773525	0.000633626	0.000136519	0.0003272	0.000606915	0.000416234	3.9175E-05	0.000126132	0.000223327	0.000694602	0.000936522	0.001136289	0.001136289	0.001136289	0.000808231	0.001407532	0.001028158	0.000311563	0.000540654	5.75184E-05
3837303773525	383730	3773525	0.000604573	0.000130259	0.000312198	0.000579088	0.000397149	3.73788E-05	0.000120348	0.000213087	0.000642594	0.000866399	0.001051208	0.001051208	0.001051208	0.000747714	0.001302142	0.000951174	0.000288235	0.000500172	5.6635E-05
3837403773525	383740	3773525	0.000583201	0.000125655	0.000301161	0.000558616	0.00038311	3.60574E-05	0.000116094	0.000205554	0.000601269	0.000810682	0.000983607	0.000983607	0.00069963	0.001218403	0.000890005	0.000269699	0.000468006	5.59963E-05
3837503773525	383750	3773525	0.000563537	0.000121418	0.000291007	0.000539781	0.000370192	3.48416E-05	0.000112179	0.000198624	0.000564697	0.000761372	0.000923778	0.000923778	0.000923778	0.000657074	0.001144293	0.00083587	0.000253294	0.000439539	5.53755E-05
3837603773525	383760	3773525	0.000545123	0.00011745	0.000281498	0.000522144	0.000358096	3.37032E-05	0.000108514	0.000192134	0.000531926	0.000717188	0.000870169	0.000870169	0.000870169	0.000618943	0.001077887	0.000787363	0.000238595	0.000414032	5.47488E-05
3837703773525	383770	3773525	0.00052792	0.000113744	0.000272615	0.000505666	0.000346796	3.26396E-05	0.00010509	0.00018607	0.000502546	0.000677575	0.000822107	0.000822107	0.000822107	0.000584757	0.001018352	0.000743874	0.000225416	0.000391164	5.41339E-05
3837803773525	383780	3773525	0.000511511	0.000110209	0.000264141	0.000489949	0.000336016	3.16251E-05	0.000101823	0.000180287	0.000475816	0.000641536	0.00077838	0.00077838	0.00077838	0.000553654	0.000964187	0.000704309	0.000213427	0.000370358	5.35012E-05
3837903773525	383790	3773525	0.00048878	0.000105311	0.000252403	0.000468176	0.000321084	3.02197E-05	9.72982E-05	0.000172275	0.000447666	0.000603581	0.00073233	0.00073233	0.00073233	0.000520899	0.000907144	0.00066264	0.0002008	0.000348447	5.2582E-05
3838003773525	383800	3773525	0.000465606	0.000100318	0.000240436	0.000445978	0.00030586	2.87869E-05	9.2685E-05	0.000164107	0.000421271	0.000567993	0.00068915	0.00068915	0.00068915	0.000490185	0.000853656	0.000623569	0.00018896	0.000327902	5.15612E-05
3838103773525	383810	3773525	0.000444529	9.57768E-05	0.000229552	0.00042579	0.000292015	2.74838E-05	8.84894E-05	0.000156678	0.000397728	0.000536251	0.000650637	0.000650637	0.000650637	0.000462792	0.000805951	0.000588722	0.000178401	0.000309577	5.05584E-05
3838203773525	383820	3773525	0.00042695	9.19892E-05	0.000220474	0.000408952	0.000280467	2.63969E-05	8.499E-05	0.000150482	0.00037738	0.000508815	0.000617349	0.000617349	0.000617349	0.000439115	0.000764716	0.000558601	0.000169273	0.000293739	4.9681E-05
3838303773525	383830	3773525	0.000410298	8.84015E-05	0.000211875	0.000393003	0.000269529	2.53674E-05	8.16753E-05	0.000144613	0.000358738	0.000483681	0.000586854	0.000586854	0.000586854	0.000417423	0.000726941	0.000531008	0.000160912	0.000279229	4.88095E-05
3838403773525	383840	3773525	0.000391643	8.43821E-05	0.000202242	0.000375133	0.000257274	2.4214E-05	7.79617E-05	0.000138038	0.000340156	0.000458627	0.000556456	0.000556456	0.000556456	0.00039580 2	0.000689287	0.000503503	0.000152577	0.000264765	4.77291E-05
3838503773525	383850	3773525	0.000372732	8.03076E-05	0.00019276	0.00035702	0.000244851	2.30448E-05	7.41972E-05	0.000131373	0.000322374	0.000434652	0.000527367	0.000527367	0.000527367	0.000375111	0.000653254	0.000477182	0.000144601	0.000250924	4.65293E-05
3838603773525	383860	3773525	0.00035522	7.65345E-05	0.000183433	0.000340246	0.000233347	2.19621E-05	7.07112E-05	0.0001252	0.000306007	0.000412584	0.000500592	0.000500592	0.000500592	0.000356066	0.000620088	0.000452955	0.000137259	0.000238185	4.53235E-05
3838703773525	383870	3773525	0.000337762	7.2773E-05	0.000174418	0.000323523	0.000221878	2.08827E-05	6.72359E-05	0.000119047	0.000290344	0.000391466	0.000474969	0.000474969	0.000474969	0.000337841	0.000588349	0.00042977	0.000130233	0.000225993	4.40043E-05
3838803773525	383880	3773525	0.000321554	6.9281E-05	0.000166048	0.000307999	0.000211232	1.98806E-05	6.40096E-05	0.000113335	0.000275922	0.000372022	0.000451377	0.000451377	0.000451377	0.00032106	0.000559125	0.000408424	0.000123765	0.000214768	4.27031E-05
3838903773525	383890	3773525	0.000304311	6.55658E-05	0.000157144	0.000291483	0.000199904	1.88145E-05	6.05771E-05	0.000107257	0.000261501	0.000352578	0.000427785	0.000427785	0.000427785	0.00030428	0.000529902	0.000387077	0.000117296	0.000203543	4.1163E-05

			ISDrainage / Utilities Trenching	ISDrainage / Utilities Trenching	ISAsphalt Paving	ISAsphalt Paving	SVDemolition	SVSite Grubbing / Prep	SVMass Grading / Excavation	SVMass Grading / Excavation	SVDrainage / Utilities Trenching	SVFoundations / Concrete Pads	SVBuilding / Structure Construction	SVBuilding / Structure Construction	SVAsphalt Paving	SVAsphalt Paving	SVArchitectural Coating	SVArchitectural Coating	SVLandscaping or Other Finishing	SVLandscaping or Other Finishing	MDemolition
Unique Identifier	X (UTM)	Y (UTM)	2027	2028	2027	2028	2027	2027	2027	2028	2028	2028	2028	2029	2028	2029	2028	2029	2028	2029	2027
3836303773515	383630	3773515	2.29903E-05	2.29903E-05	9.84546E-05	9.84546E-05	0.00016684	0.000110226	0.00018614	0.00018614	5.61852E-05	5.79008E-05	0.000306067	0.000306067	0.000228601	0.000228601	2.26456E-05	2.26456E-05	7.29121E-05	7.29121E-05	0.001526686
3836403773515	383640	3773515	2.24827E-05	2.24827E-05	9.6281E-05	9.6281E-05	0.000162453	0.000107328	0.000181246	0.000181246	5.47079E-05	5.63784E-05	0.000300578	0.000300578	0.00022259	0.00022259	2.20502E-05	2.20502E-05	7.0995E-05	7.0995E-05	0.001418245
3836503773515	383650	3773515	2.20618E-05	2.20618E-05	9.44786E-05	9.44786E-05	0.000158826	0.000104932	0.0001772	0.0001772	5.34865E-05	5.51197E-05	0.000295296	0.000295296	0.000217621	0.000217621	2.15579E-05	2.15579E-05	6.941E-05	6.941E-05	0.001302289
3836603773515	383660	3773515	2.15811E-05	2.15811E-05	9.24199E-05	9.24199E-05	0.000154654	0.000102175	0.000172545	0.000172545	5.20815E-05	5.36717E-05	0.000289112	0.000289112	0.000211904	0.000211904	2.09916E-05	2.09916E-05	6.75866E-05	6.75866E-05	0.001183246
3836703773515	383670	3773515	2.11128E-05	2.11128E-05	9.04142E-05	9.04142E-05	0.000150261	9.92729E-05	0.000167644	0.000167644	5.06022E-05	5.21473E-05	0.00028249	0.00028249	0.000205885	0.000205885	2.03954E-05	2.03954E-05	6.56669E-05	6.56669E-05	0.001067935
3836803773515	383680	3773515	2.06568E-05	2.06568E-05	8.84616E-05	8.84616E-05	0.000146218	9.66015E-05	0.000163132	0.000163132	4.92404E-05	5.0744E-05	0.000276203	0.000276203	0.000200345	0.000200345	1.98465E-05	1.98465E-05	6.38998E-05	6.38998E-05	0.000966251
3836903773515	383690	3773515	2.02669E-05	2.02669E-05	8.67917E-05	8.67917E-05	0.000143246	9.46384E-05	0.000159817	0.000159817	4.82398E-05	4.97128E-05	0.000271333	0.000271333	0.000196273	0.000196273	1.94432E-05	1.94432E-05	6.26012E-05	6.26012E-05	0.000889255
3837003773515	383700	3773515	1.98645E-05	1.98645E-05	8.50687E-05	8.50687E-05	0.000140416	9.27683E-05	0.000156659	0.000156659	4.72866E-05	4.87304E-05	0.000266592	0.000266592	0.000192395	0.000192395	1.9059E-05	1.9059E-05	6.13643E-05	6.13643E-05	0.000819709
3837103773515	383710	3773515	1.94849E-05	1.94849E-05	8.3443E-05	8.3443E-05	0.00013799	9.11655E-05	0.000153953	0.000153953	4.64696E-05	4.78885E-05	0.000262392	0.000262392	0.000189071	0.000189071	1.87297E-05	1.87297E-05	6.0304E-05	6.0304E-05	0.000760925
3837203773515	383720	3773515	1.91424E-05	1.91424E-05	8.19763E-05	8.19763E-05	0.000135931	8.98054E-05	0.000151656	0.000151656	4.57763E-05	4.71741E-05	0.000258721	0.000258721	0.00018625	0.00018625	1.84503E-05	1.84503E-05	5.94044E-05	5.94044E-05	0.000711662
3837303773515	383730	3773515	1.87999E-05	1.87999E-05	8.05096E-05	8.05096E-05	0.000133922	8.84778E-05	0.000149414	0.000149414	4.50996E-05	4.64767E-05	0.000255088	0.000255088	0.000183497	0.000183497	1.81775E-05	1.81775E-05	5.85262E-05	5.85262E-05	0.000666565
3837403773515	383740	3773515	1.8606E-05	1.8606E-05	7.9679E-05	7.9679E-05	0.000132886	8.77938E-05	0.000148259	0.000148259	4.47509E-05	4.61173E-05	0.000252988	0.000252988	0.000182078	0.000182078	1.8037E-05	1.8037E-05	5.80737E-05	5.80737E-05	0.000637287
3837503773515	383750	3773515	1.84224E-05	1.84224E-05	7.88927E-05	7.88927E-05	0.000131906	8.71461E-05	0.000147165	0.000147165	4.44208E-05	4.57772E-05	0.000250965	0.000250965	0.000180735	0.000180735	1.7904E-05	1.7904E-05	5.76453E-05	5.76453E-05	0.000610533
3837603773515	383760	3773515	1.82552E-05	1.82552E-05	7.8177E-05	7.8177E-05	0.000131036	8.65714E-05	0.000146194	0.000146194	4.41278E-05	4.54752E-05	0.000249136	0.000249136	0.000179543	0.000179543	1.77859E-05	1.77859E-05	5.72651E-05	5.72651E-05	0.000586818
3837703773515	383770	3773515	1.8117E-05	1.8117E-05	7.7585E-05	7.7585E-05	0.000130387	8.61423E-05	0.00014547	0.00014547	4.39091E-05	4.52499E-05	0.000247654	0.000247654	0.000178653	0.000178653	1.76977E-05	1.76977E-05	5.69813E-05	5.69813E-05	0.000567078
3837803773515	383780	3773515	1.79643E-05	1.79643E-05	7.69312E-05	7.69312E-05	0.000129688	8.56809E-05	0.000144691	0.000144691	4.36739E-05	4.50075E-05	0.000246108	0.000246108	0.000177696	0.000177696	1.76029E-05	1.76029E-05	5.66761E-05	5.66761E-05	0.000547762
3837903773515	383790	3773515	1.76837E-05	1.76837E-05	7.57295E-05	7.57295E-05	0.000127948	8.45313E-05	0.000142749	0.000142749	4.3088E-05	4.44036E-05	0.000242874	0.000242874	0.000175312	0.000175312	1.73668E-05	1.73668E-05	5.59157E-05	5.59157E-05	0.000518872
3838003773515	383800	3773515	1.73722E-05	1.73722E-05	7.43954E-05	7.43954E-05	0.000125982	8.3232E-05	0.000140555	0.000140555	4.24257E-05	4.37211E-05	0.000239254	0.000239254	0.000172617	0.000172617	1.70998E-05	1.70998E-05	5.50562E-05	5.50562E-05	0.000489569
3838103773515	383810	3773515	1.70606E-05	1.70606E-05	7.30612E-05	7.30612E-05	0.000124076	8.19732E-05	0.000138429	0.000138429	4.1784E-05	4.30599E-05	0.000235724	0.000235724	0.00017007	0.00017007	1.68412E-05	1.68412E-05	5.42235E-05	5.42235E-05	0.000462714
3838203773515	383820	3773515	1.67677E-05	1.67677E-05	7.18066E-05	7.18066E-05	0.000122299	8.07994E-05	0.000136447	0.000136447	4.11857E-05	4.24433E-05	0.0002324	0.0002324	0.00016752	0.00016752	1.66E-05	1.66E-05	5.34471E-05	5.34471E-05	0.000438778
3838303773515	383830	3773515	1.64768E-05	1.64768E-05	7.05607E-05	7.05607E-05	0.000120553	7.96458E-05	0.000134499	0.000134499	4.05977E-05	4.18373E-05	0.000229115	0.000229115	0.00016518	0.00016518	1.6363E-05	1.6363E-05	5.2684E-05	5.2684E-05	0.000416579
3838403773515	383840	3773515	1.61178E-05	1.61178E-05	6.90234E-05	6.90234E-05	0.000118427	7.82413E-05	0.000132127	0.000132127	3.98817E-05	4.10995E-05	0.000225186	0.000225186	0.00016267	0.00016267	1.60745E-05	1.60745E-05	5.17549E-05	5.17549E-05	0.000392458
3838503773515	383850	3773515	1.57237E-05	1.57237E-05	6.73358E-05	6.73358E-05	0.000116167	7.67477E-05	0.000129605	0.000129605	3.91204E-05	4.03149E-05	0.000221012	0.000221012	0.00015916	0.00015916	1.57676E-05	1.57676E-05	5.0767E-05	5.0767E-05	0.000368665
3838603773515	383860	3773515	1.53234E-05	1.53234E-05	6.56217E-05	6.56217E-05	0.000113937	7.52743E-05	0.000127117	0.000127117	3.83694E-05	3.9541E-05	0.000216902	0.000216902	0.000156114	0.000156114	1.54649E-05	1.54649E-05	4.97924E-05	4.97924E-05	0.000346597
3838703773515	383870	3773515	1.48922E-05	1.48922E-05	6.3775E-05	6.3775E-05	0.000111602	7.37322E-05	0.000124513	0.000124513	3.75833E-05	3.87309E-05	0.000212625	0.000212625	0.000152915	0.000152915	1.51481E-05	1.51481E-05	4.87723E-05	4.87723E-05	0.000325072
3838803773515	383880	3773515	1.44651E-05	1.44651E-05	6.19461E-05	6.19461E-05	0.000109342	7.22386E-05	0.00012199	0.00012199	3.6822E-05	3.79463E-05	0.000208476	0.000208476	0.000149818	0.000149818	1.48412E-05	1.48412E-05	4.77843E-05	4.77843E-05	0.000305488
3838903773515	383890	3773515	1.39411E-05	1.39411E-05	5.97018E-05	5.97018E-05	0.000106713	7.05022E-05	0.000119058	0.000119058	3.59369E-05	3.70342E-05	0.000203761	0.000203761	0.000146217	0.000146217	1.44845E-05	1.44845E-05	4.66357E-05	4.66357E-05	0.000284846
3839003773515	383900	3773515	1.3351E-05	1.3351E-05	5.71749E-05	5.71749E-05	0.000103883	6.86321E-05	0.0001159	0.0001159	3.49837E-05	3.60519E-05	0.000198762	0.000198762	0.00014233	0.00014233	1.41003E-05	1.41003E-05	4.53987E-05	4.53987E-05	0.000264575
3839103773515	383910	3773515	1.28042E-05	1.28042E-05	5.48335E-05	5.48335E-05	0.000101255	6.68957E-05	0.000112968	0.000112968	3.40986E-05	3.51398E-05	0.000194163	0.000194163	0.000138737	0.000138737	1.37436E-05	1.37436E-05	4.42501E-05	4.42501E-05	0.00024699
3829703773525	382970	3773525	1.90619E-05	1.90619E-05	8.16317E-05	8.16317E-05	0.000120958	7.9913E-05	0.00013495	0.00013495	4.07338E-05	4.19776E-05	0.000247886	0.000247886	0.00016573	0.00016573	1.64179E-05	1.64179E-05	5.28607E-05	5.28607E-05	5.10539E-05
3829803773525	382980	3773525	1.9489E-05	1.9489E-05	8.34607E-05	8.34607E-05	0.000123666	8.1702E-05	0.000137972	0.000137972	4.16458E-05	4.29174E-05	0.000253001	0.000253001	0.000169444	0.000169444	1.67855E-05	1.67855E-05	5.40441E-05	5.40441E-05	5.24327E-05
3829903773525	382990	3773525	1.99594E-05	1.99594E-05	8.54752E-05	8.54752E-05	0.000126502	8.35761E-05	0.000141136	0.000141136	4.2601E-05	4.39018E-05	0.00025827	0.00025827	0.00017333	0.00017333	1.71705E-05	1.71705E-05	5.52838E-05	5.52838E-05	5.39608E-05
3830003773525	383000	3773525	2.0566E-05	2.0566E-05	8.80728E-05	8.80728E-05	0.000129817	8.57659E-05	0.000144834	0.000144834	4.37172E-05	4.50521E-05	0.000264273	0.000264273	0.000177872	0.000177872	1.76204E-05	1.76204E-05	5.67323E-05	5.67323E-05	5.58829E-05
3830103773525	383010	3773525	2.11994E-05	2.11994E-05	9.07853E-05	9.07853E-05	0.000133168	8.798E-05	0.000148573	0.000148573	4.48458E-05	4.62152E-05	0.000270277	0.000270277	0.000182464	0.000182464	1.80753E-05	1.80753E-05	5.81969E-05	5.81969E-05	5.79303E-05
3830203773525	383020	3773525	2.19422E-05	2.19422E-05	9.39661E-05	9.39661E-05	0.000136881	9.04328E-05	0.000152715	0.000152715	4.60961E-05	4.75036E-05	0.000276809	0.000276809	0.000187551	0.000187551	1.85792E-05	1.85792E-05	5.98194E-05	5.98194E-05	6.03299E-05
3830303773525	383030	3773525	2.27695E-05	2.27695E-05	9.75092E-05	9.75092E-05	0.000140882	9.3076E-05	0.000157179	0.000157179	4.74434E-05	4.8892E-05	0.000283753	0.000283753	0.000193033	0.000193033	1.91222E-05	1.91222E-05	6.15678E-05	6.15678E-05	6.30399E-05
3830403773525	383040	3773525	2.36031E-05	2.36031E-05	0.000101079	0.000101079	0.000144925	9.57474E-05	0.00016169	0.00016169	4.88051E-05	5.02953E-05	0.000290697	0.000290697	0.000198573	0.000198573	1.96711E-05	1.96711E-05	6.33349E-05	6.33349E-05	6.5917E-05
3830503773525	383050	3773525	2.43107E-05	2.43107E-05	0.000104109	0.000104109	0.000148448	9.80748E-05	0.000165621	0.000165621	4.99914E-05	5.15179E-05	0.000296713	0.000296713	0.0002034	0.0002034	2.01492E-05	2.01492E-05	6.48744E-05	6.48744E-05	6.8609E-05
3830603773525	383060	3773525	2.50164E-05	2.50164E-05	0.000107131	0.000107131	0.000151989	0.000100414	0.000169571	0.000169571	5.1184E-05	5.27468E-05	0.000302691	0.000302691	0.000208252	0.000208252	2.06299E-05	2.06299E-05	6.6422E-05	6.6422E-05	7.14742E-05
3830703773525	383070	3773525	2.57509E-05	2.57509E-05	0.000110277	0.000110277	0.0001558	0.000102932	0.000173823	0.000173823	5.24673E-05	5.40693E-05	0.000309055	0.000309055	0.000213474	0.000213474	2.11471E-05	2.11471E-05	6.80873E-05	6.80873E-05	7.46498E-05
3830803773525	383080	3773525	2.64936E-05	2.64936E-05	0.000113457	0.000113457	0.000159917	0.000105652	0.000178416	0.000178416	5.38538E-05	5.54982E-05	0.000315832	0.000315832	0.000219115	0.000219115	2.17059E-05	2.17059E-05	6.98866E-05	6.98866E-05	7.81596E-05
3830903773525	383090	3773525	2.71889E-05	2.71889E-05	0.000116435	0.000116435	0.000164169	0.000108461	0.00018316	0.00018316	5.52856E-05	5.69737E-05	0.000322737	0.000322737	0.000224941	0.000224941	2.22831E-05	2.22831E-05	7.17447E-05	7.17447E-05	8.18963E-05
3831003773525	383100	3773525	2.79048E-05	2.79048E-05	0.000119501	0.000119501	0.000170075	0.000112363	0.000189749	0.000189749	5.72746E-05	5.90234E-05	0.000332232	0.000332232	0.000233033	0.000233033	2.30847E-05	2.30847E-05	7.43258E-05	7.43258E-05	8.66E-05
3831103773525	383110	3773525	2.83979E-05	2.83979E-05	0.000121613	0.000121613	0.000176514	0.000116617	0.000196933	0.000196933	5.9443E-05	6.1258E-05	0.000342487	0.000342487	0.00024185	0.00024185	2.39587E-05	2.39587E-05	7.71398E-05	7.71398E-05	9.16021E-05
3831203773525	383120	3773525	2.85836E-05	2.85836E-05	0.000122408	0.000122408	0.000183333	0.000121122	0.000204541	0.000204541	6.17393E-05	6.36245E-05	0.000353232	0.000353232	0.00025199	0.00025199	2.48842E-05	2.48842E-05	8.01197E-05	8.01197E-05	9.66639E-05
3831303773525	383130	3773525	2.84206E-05	2.84206E-05	0.00012171	0.00012171	0.000190299	0.000125724	0.000212313	0.000212313	6.40852E-05	6.6042E-05	0.000364118	0.000364118	0.000260744	0.000260744	2.58298E-05	2.58298E-05	8.3164E-05	8.3164E-05	0.000101654
3831403773525	383140	3773525	2.79296E-05	2.79296E-05	0.000119607	0.000119607	0.000197663	0.0013059	0.00022029	0.00022029	6.65652E-05	6.85977E-05	0.000375765	0.000375765	0.000270834	0.000270834	2.68293E-05	2.68293E-05	8.63823E-05	8.63823E-05	0.00010668
3831503773525	383150	3773525	2.70445E-05	2.70445E-05	0.000115816	0.000115816	0.000205695	0.000135896	0.0002949	0.0002949	6.927E-05	7.13851E-05	0.0003887	0.0003887	0.000281839	0.000281839	2.79195E-05	2.79195E-05	8.98924E-05	8.98924E-05	0.000111288
3831603773525	383160	3773525	2.48142E-05	2.48142E-05	0.000106265	0.000106265	0.000214897	0.000141976	0.000239757	0.000239757	7.2369E-05	7.45787E-05	0.000402845	0.000402845	0.000294448	0.000294448	2.91686E-05	2.91686E-05	9.39139E-05	9.39139E-05	0.000115831
3836203773525	383620	3773525	2.42715E-05	2.42715E-05	0.000103941	0.000103941	0.000163789	0.0010821	0.000182736	0.000182736	5.51577E-05	5.68419E-05	0.000298981	0.000298981	0.00022442	0.00022442	2.22315E-05	2.22315E-05	7.15787E-05	7.15787E-05	0.002132259
3836303773525	383630	3773525	2.37805E-05	2.37805E-05	0.000101839	0.000101839	0.000160499	0.000106037	0.000179066	0.000179066	5.40498E-05	5.57001E-05	0.000294253	0.000294253	0.000219912	0.000219912	2.17849E-05	2.17849E-05	7.01409E-05	7.01409E-05	0.00193058
3836403773525	383640	3773525	2.31987E-05	2.31987E-05	9.9347E-05	9.9347E-05	0.000156137	0.000103155	0.000174199	0.000174199	5.25808E-05	5.41863E-05	0.000288945	0.000288945	0.00021935	0.00021935	2.11929E-05	2.11929E-05	6.82346E-05	6.82346E-05	0.001740141
3836503773525	383650	3773525	2.27427E-05	2.27427E-05	9.73943E-05	9.73943E-05	0.000152577	0.000100803	0.000170228	0.000170228	5.1382E-05	5.2951E-05	0.000283869	0.000283869	0.000209058	0.000209058	2.07097E-05	2.07097E-05	6.6679E-05	6.6679E-05	0.00156524
3836603773525	383660	3773525	2.22517E-05	2.22517E-05	9.52915E-05	9.52915E-05	0.000148871	9.83541E-05	0.000166092	0.000166092	5.01338E-05	5.16646E-05	0.000278406	0.000278406	0.00020398	0.00020398	2.02066E-05	2.02066E-05	6.50591E-05	6.50591E-05	0.001405441
3836703773525	383670	3773525	2.17833E-05	2.17833E-05	9.32858E-05	9.32858E-05	0.00014514	9.58891E-05	0.000161929	0.000161929	4.88773E-05	5.03698E-05	0.000272802	0.000272802	0.000198867	0.000198867	1.97002E-05	1.97002E-05	6.34286E-05	6.34286E-05	0.001261991
3836803773525	383680	3773525	2.13356E-05	2.13356E-05	9.13685E-05	9.13685E-05	0.000141647	9.35819E-05	0.000158033	0.000158033	4.77013E-05	4.91578E-05	0.0002674	0.0002674	0.00019482	0.00019482	1.92262E-05	1.92262E-05	6.19024E-05	6.19024E-05	0.001137517
3836903773525	383690	3773525	2.09415E-05	2.09415E-05	8.96809E-05	8.96809E-05	0.00013889	9.17605E-05	0.000154957	0.000154957	4.67728E-05	4.8201E-05	0.000263011	0.000263011	0.00019035	0.00019035	1.8852E-05	1.8852E-05	6.06976E-05	6.06976E-05	0.001039492
3837003773525	383700	3773525	2.05454E-05	2.05454E-05	8.79845E-05	8.79845E-05	0.000136268	9.00281E-05	0.000152032	0.000152032	4.58898E-05	4.7291E-05	0.000258695	0.000258695	0.000186712	0.000186712	1.8496E-05	1.8496E-05	5.95516E-05	5.95516E-05	0.00095254
3837103773525	383710	3773525	2.01864E-05	2.01864E-05	8.64471E-05	8.64471E-05	0.000134148	8.86276E-05	0.000149667	0.000149667	4.51759E-05	4.65553E-05	0.000255062	0.000255062	0.00018387	0.00018387	1.82083E-05	1.82083E-05	5.86252E-05	5.86252E-05	0.000882128
3837203773525	383720	3773525	1.9881E-05	1.9881E-05	8.51394E-05	8.51394E-05	0.000132519	8.75509E-05	0.000147849	0.000147849	4.46271E-05	4.59898E-05	0.00025215	0.00025215	0.00018157	0.00018157	1.79871E-05	1.79871E-05	5.7913E-05	5.7913E-05	0.00082569
3837303773525	383730	3773525	1.95757E-05	1.95757E-05	8.38317E-05	8.38317E-05	0.000130907	8.64864E-05	0.000146051	0.000146051	4.40845E-05	4.54306E-05	0.000249239	0.000249239	0.00017967	0.00017967	1.77684E-05	1.77684E-05	5.72089E-05	5.72089E-05	0.000773986
3837403773525	383740	3773525	1.93549E-05	1.93549E-05	8.28863E-05	8.28863E-05	0.000129915	8.58306E-05	0.000144944	0.000144944	4.37503E-05	4.50861E-05	0.000247268	0.000247268	0.00017807	0.00017807	1.76337E-05	1.76337E-05	5.67751E-05	5.67751E-05	0.000735765
3837503773525	383750	3773525	1.91403E-05	1.91403E-05	8.19674E-05	8.19674E-05	0.000128953	8.51952E-05	0.00014387	0.00014387	4.34263E-05	4.47523E-05	0.000245348	0.000245348	0.00017689	0.00017689	1.75031E-05	1.75031E-05	5.63548E-05	5.63548E-05	0.000700727
3837603773525	383760	3773525	1.89237E-05	1.89237E-05	8.10397E-05	8.10397E-05	0.000127985	8.45556E-05	0.00014279	0.00014279	4.31003E-05	4.44164E-05	0.000243415	0.000243415	0.00017536	0.00017536	1.73717E-05	1.73717E-05	5.59317E-05	5.59317E-05	0.000668058
3837703773525	383770	3773525	1.87112E-05	1.87112E-05	8.01297E-05	8.01297E-05	0.000127035	8.39282E-05	0.000141731	0.000141731	4.27805E-05	4.40868E-05	0.000241496	0.000241496	0.00017406	0.00017406	1.72428E-05	1.72428E-05	5.55167E-05	5.55167E-05	0.00063789
3837803773525	383780	3773525	1.84925E-05	1.84925E-05	7.91931E-05	7.91931E-05	0.000126049	8.32766E-05	0.00014063	0.00014063	4.24484E-05	4.37445E-05	0.000239525	0.000239525	0.00017271	0.00017271	1.7109E-05	1.7109E-05	5.50857E-05	5.50857E-05	0.000609429
3837903773525	383790	3773525	1.81748E-05	1.81748E-05	7.78324E-05	7.78324E-05	0.000124186	8.20461E-05	0.000138553	0.000138553	4.18212E-05	4.30981E-05	0.000236149	0.000236149	0.00017058	0.00017058	1.68562E-05	1.68562E-05	5.42717E-05	5.42717E-05	0.000572635
3838003773525	383800	3773525	1.7822E-05	1.7822E-05	7.63215E-05	7.63215E-05	0.000122122	8.0682E-05	0.000136249	0.000136249	4.11259E-05	4.23816E-05	0.000232413	0.000232413	0.00016732	0.00016732	1.65759E-05	1.65759E-05	5.33694E-05	5.33694E-05	0.000536367
3838103773525	383810	3773525	1.74753E-05	1.74753E-05	7.48372E-05	7.48372E-05	0.000120174	7.93949E-05	0.000134075	0.000134075	4.04698E-05	4.17055E-05	0.000228857	0.000228857	0.00016459	0.00016459	1.63115E-05	1.63115E-05	5.2518E-05	5.2518E-05	0.000503895
3838203773525	383820	3773525	1.71721E-05	1.71721E-05	7.35383E-05	7.35383E-05	0.000118538	7.83141E-05	0.00013225	0.00013225	3.99189E-05	4.11378E-05	0.000225791	0.000225791	0.00016241	0.00016241	1.60894E-05	1.60894E-05	5.18031E-05	5.18031E-05	0.000476837
3838303773525	383830	3773525	1.68708E-05	1.68708E-05	7.22483E-05	7.22483E-05	0.000116914	7.72415E-05	0.000130439	0.000130439	3.93721E-05	4.05743E-05	0.000222738	0.000222738	0.00016019	0.00016019	1.58691E-05	1.58691E-05	5.10936E-05	5.10936E-05	0.000451731
3838403773525	383840	3773525	1.64974E-05	1.64974E-05	7.06491E-05	7.06491E-05	0.000114905	7.59139E-05	0.000128197	0.000128197	3.86954E-05	3.98769E-05	0.00021904	0.00021904	0.00015744	0.00015744	1.55963E-05	1.55963E-05	5.02154E-05	5.02154E-05	0.000424589
3838503773525	383850	3773525	1.60827E-05	1.60827E-05	6.88732E-05	6.88732E-05	0.000112736	7.4481E-05	0.000125777	0.000125777	3.7965E-05	3.91243E-05	0.000215047	0.000215047	0.00015468	0.00015468	1.53019E-05	1.53019E-05	4.92676E-05	4.92676E-05	0.000397764
3838603773525	383860	3773525	1.56659E-05	1.56659E-05	6.70884E-05	6.70884E-05	0.000110616	7.30805E-05	0.000123412	0.000123412	3.72512E-05	3.83886E-05	0.000211117	0.000211117	0.00015164	0.00015164	1.50142E-05	1.50142E-05	4.83412E-05	4.83412E-05	0.000373088
3838703773525	383870	3773525	1.52099E-05	1.52099E-05	6.51357E-05	6.51357E-05	0.000108368	7.1595E-05	0.000120904	0.000120904	3.6494E-05	3.76083E-05	0.000206995	0.000206995	0.00014848	0.00014848	1.4709E-05	1.4709E-05	4.73586E-05	4.73586E-05	0.00034899
3838803773525	383880	3773525	1.47602E-05	1.47602E-05	6.32096E-05	6.32096E-05	0.000106186	7.01541E-05	0.00011847	0.00011847	3.57595E-05	3.68514E-05	0.000202988	0.000202988	0.00014549	0.00014549	1.4413E-05	1.4413E-05	4.64054E-05	4.64054E-05	0.00032712
3838903773525	383890	3773525	1.42279E-05	1.42279E-05	6.093E-05	6.093E-05	0.000103717	6.85228E-05	0.000115716	0.000115716	3.4928E-05	3.59945E-05	0.000198543	0.000198543	0.000142112	0.000142112	1.40778E-05	1.40778E-05	4.53264E-05	4.53264E-05	0.000304771

			MSite Grubbing / Prep	MMass Grading / Excavation	MMass Grading / Excavation	MDrainage / Utilities Trenching	MFoundations / Concrete Pads	MBuilding / Structure Construction	MAsphalt Paving	MLandscaping or Other Finishing	MWaterside Construction (Piles)	RSSWRe-striping South Valley	RSSWRe-striping Silver Lake Boulevard	RSSWDemolition	RSSWPlacing Base	RSSWForm/Place Rebar and Pour	Child Risk				
Unique Identifier	X (UTM)	Y (UTM)	2027	2027	2028	2028	2028	2028	2028	2028	2028	2029	2029	2029	2029	2029	3rd Trimester	0<2	2<16	Total	per million
3836303773515	383630	3773515	0.001377642	0.003440078	0.003440078	0.000962738	0.001776434	0.003194358	0.002259817	0.000684793	0.001212486	0.000139751	0.005338037	0.008338034	0.004532549	0.001356671	3.96529E-08	6.3571E-07	4.6482E-07	1.14018E-06	1.14017794
3836403773515	383640	3773515	0.001279788	0.003195728	0.003195728	0.000894355	0.001650253	0.002967462	0.002099301	0.000636152	0.001126363	0.000136461	0.004017583	0.006387409	0.003472191	0.001039287	3.60712E-08	5.8621E-07	3.9199E-07	1.01427E-06	1.01427118
3836503773515	383650	3773515	0.001175152	0.002934444	0.002934444	0.000821232	0.001515328	0.002724841	0.001927662	0.00058414	0.001034271	0.000133326	0.003127401	0.005029133	0.002733833	0.000818284	3.29189E-08	5.4152E-07	3.3827E-07	9.12707E-07	0.91270687
3836603773515	383660	3773515	0.001067732	0.002666207	0.002666207	0.000746163	0.001376812	0.002475764	0.001751454	0.000530744	0.000939729	0.000129884	0.002508799	0.004072526	0.002213822	0.000662635	2.99115E-08	4.9774E-07	2.9404E-07	8.21696E-07	0.82169641
3836703773515	383670	3773515	0.000963677	0.002406376	0.002406376	0.000673447	0.001242637	0.002234492	0.001580769	0.000479021	0.000848149	0.000126362	0.002052974	0.003355659	0.001824134	0.000545995	2.71587E-08	4.569E-07	2.575E-07	7.4156E-07	0.74156034
3836803773515	383680	3773515	0.00087192	0.002177252	0.002177252	0.000609325	0.001124318	0.002021734	0.001430255	0.000433411	0.000767392	0.000123016	0.001720466	0.002826068	0.001536249	0.000459826	2.47939E-08	4.2143E-07	2.2834E-07	6.7456E-07	0.67456029
3836903773515	383690	3773515	0.000802442	0.002003758	0.002003758	0.000560771	0.001034727	0.001860632	0.001316286	0.000398874	0.000706242	0.000120238	0.001490928	0.002457431	0.001335858	0.000399845	2.29538E-08	3.9385E-07	2.0691E-07	6.23708E-07	0.62370796
3837003773515	383700	3773515	0.000739685	0.001847049	0.001847049	0.000516914	0.000953804	0.001715117	0.001213343	0.00036768	0.000651009	0.000117535	0.001308517	0.002162538	0.001175554	0.000351864	2.13228E-08	3.691E-07	1.8875E-07	5.79173E-07	0.57917324
3837103773515	383710	3773515	0.00068664	0.001714592	0.001714592	0.000479845	0.000885404	0.001592121	0.00112633	0.000341312	0.000604323	0.000115073	0.001166414	0.001931567	0.001049999	0.00031283	1.99438E-08	3.4809E-07	1.7389E-07	5.41918E-07	0.5419176
3837203773515	383720	3773515	0.000642186	0.001603587	0.001603587	0.000448779	0.000828082	0.001489045	0.00105341	0.000319215	0.000565199	0.000112862	0.001053668	0.001747601	0.000949995	0.00028435	1.87772E-08	3.3028E-07	1.6164E-07	5.10698E-07	0.51069796
3837303773515	383730	3773515	0.000601492	0.001501971	0.001501971	0.000420341	0.000775608	0.001394687	0.000986658	0.000298987	0.000529383	0.000110697	0.000957676	0.001590545	0.000864619	0.000258796	1.77213E-08	3.1399E-07	1.5081E-07	4.8253E-07	0.48253033
3837403773515	383740	3773515	0.000575072	0.001435998	0.001435998	0.000401878	0.00074154	0.001333426	0.000943319	0.000285854	0.00050613	0.000109185	0.000889936	0.001479304	0.000804149	0.000240696	1.6968E-08	3.0278E-07	1.4317E-07	4.62923E-07	0.4629234
3837503773515	383750	3773515	0.00055093	0.001375714	0.001375714	0.000385007	0.00071041	0.001277448	0.000903718	0.000273854	0.000484883	0.000107738	0.000830571	0.001381654	0.000751066	0.000224807	1.62883E-08	2.9262E-07	1.3633E-07	4.4524E-07	0.44523956
3837603773515	383760	3773515	0.00052953	0.001322276	0.001322276	0.000370051	0.000682815	0.001227828	0.000868615	0.000263217	0.000466048	0.000106391	0.000779018	0.001296747	0.000704911	0.000210992	1.56869E-08	2.8363E-07	1.3029E-07	4.29606E-07	0.42960568
3837703773515	383770	3773515	0.000511717	0.001277796	0.001277796	0.000357603	0.000659846	0.001186525	0.000839395	0.000254362	0.000450371	0.000105221	0.000735308	0.001224641	0.000665714	0.00019926	1.51801E-08	2.7615E-07	1.2515E-07	4.16473E-07	0.41647266
3837803773515	383780	3773515	0.000494287	0.001234271	0.001234271	0.000345423	0.00063737	0.001146109	0.000810804	0.000245698	0.00043503	0.000104045	0.000694999	0.001158103	0.000629544	0.000188434	1.47026E-08	2.69E-07	1.203E-07	4.03999E-07	0.40399902
3837903773515	383790	3773515	0.000468217	0.001169172	0.001169172	0.000327204	0.000603753	0.00108566	0.000768039	0.000232739	0.000412085	0.000102246	0.000647988	0.001080573	0.000587399	0.000175819	1.40563E-08	2.5859E-07	1.1417E-07	3.86814E-07	0.3868142
3838003773515	383800	3773515	0.000441775	0.001103145	0.001103145	0.000308726	0.000569657	0.001024349	0.000724666	0.000219596	0.000388814	0.000100322	0.000603464	0.001007066	0.00054744	0.000163858	1.34089E-08	2.4796E-07	1.0817E-07	3.69542E-07	0.36954183
3838103773515	383810	3773515	0.000417542	0.001042633	0.001042633	0.000291791	0.000538409	0.000968159	0.000684915	0.00020755	0.000367485	9.84581E-05	0.000563759	0.000941446	0.000511769	0.000153181	1.28127E-08	2.3811E-07	1.027E-07	3.53627E-07	0.35362683
3838203773515	383820	3773515	0.000395942	0.000988698	0.000988698	0.000276696	0.000510557	0.000918076	0.000649484	0.000196813	0.000348475	9.67046E-05	0.000528841	0.000883644	0.000480348	0.000143777	1.22765E-08	2.2922E-07	9.7821E-08	3.3932E-07	0.3393204
3838303773515	383830	3773515	0.00037591	0.000938676	0.000938676	0.000262697	0.000484726	0.000871628	0.000616625	0.000186856	0.000330845	9.49914E-05	0.000497234	0.000831275	0.00045188	0.000135256	1.17771E-08	2.2089E-07	9.3317E-08	3.25985E-07	0.32598465
3838403773515	383840	3773515	0.000354144	0.000884324	0.000884324	0.000247486	0.000456659	0.000821158	0.00058092	0.000176036	0.000311688	9.30471E-05	0.000465426	0.000778532	0.00042309	0.000126674	1.12422E-08	2.1174E-07	8.8611E-08	3.11597E-07	0.31159735
3838503773515	383850	3773515	0.000332674	0.000830711	0.000830711	0.000232482	0.000428974	0.000771375	0.000545702	0.000165364	0.000292792	9.10274E-05	0.000435236	0.00072843	0.000395974	0.000118522	1.07142E-08	2.0259E-07	8.4028E-08	2.97332E-07	0.29733176
3838603773515	383860	3773515	0.00031276	0.000780986	0.000780986	0.000218566	0.000403296	0.000725201	0.00051337	0.000155466	0.000275266	8.90529E-05	0.000407714	0.000682699	0.000371115	0.000111081	1.02227E-08	1.9402E-07	7.9774E-08	2.84015E-07	0.28401465
3838703773515	383870	3773515	0.000293337	0.000732485	0.000732485	0.000204993	0.00037825	0.000680164	0.000481176	0.000145811	0.000258171	8.70181E-05	0.000381619	0.000639294	0.00034752	0.000104019	9.74145E-09	1.8551E-07	7.565E-08	2.70898E-07	0.27089803
3838803773515	383880	3773515	0.000275664	0.000688355	0.000688355	0.000192643	0.000355462	0.000639186	0.000452186	0.000137026	0.000242617	8.50587E-05	0.00035799	0.000599973	0.000326145	9.76208E-05	9.29664E-09	1.7758E-07	7.1865E-08	2.58746E-07	0.25874551
3838903773515	383890	3773515	0.000257038	0.000641844	0.000641844	0.000179626	0.000331444	0.000595998	0.000421633	0.000127767	0.000226224	8.28581E-05	0.000333985	0.00055999	0.00030441	9.11152E-05	8.82421E-09	1.6895E-07	6.791E-08	2.45688E-07	0.24568846
3839003773515	383900	3773515	0.000238746	0.000596167	0.000596167	0.000166843	0.000307857	0.000553583	0.000391627	0.000118675	0.000210124	8.0537E-05	0.000310693	0.000521161	0.000283302	8.47974E-05	8.34622E-09	1.6005E-07	6.399E-08	2.32384E-07	0.23238351
3839103773515	383910	3773515	0.000222878	0.000556543	0.000556543	0.000155754	0.000287395	0.000516789	0.000365598	0.000110787	0.000196158	7.83766E-05	0.000290164	0.000486916	0.000264687	7.92254E-05	7.91546E-09	1.5198E-07	6.0508E-08	2.20407E-07	0.22040709
3829703773525	382970	3773525	4.60697E-05	0.00011504	0.00011504	3.21949E-05	5.94057E-05	0.000106822	7.55705E-05	2.29002E-05	4.05467E-05	0.000156241	5.84006E-05	9.96446E-05	5.41667E-05	1.6213E-05	6.10358E-09	1.6025E-07	4.4105E-08	2.10455E-07	0.21045534
3829803773525	382980	3773525	4.7314E-05	0.000118147	0.000118147	3.30644E-05	6.10101E-05	0.000109708	7.76115E-05	2.35186E-05	4.16418E-05	0.000158868	6.02294E-05	0.000102794	5.58788E-05	1.67255E-05	6.32444E-09	1.6574E-07	4.6097E-08	2.18164E-07	0.21816412
3829903773525	382990	3773525	4.86929E-05	0.00012159	0.00012159	3.40281E-05	6.27882E-05	0.000112905	7.98734E-05	2.42041E-05	4.28554E-05	0.000161536	6.22491E-05	0.000106275	5.77708E-05	1.72918E-05	6.56401E-09	1.7166E-07	4.8319E-08	2.26544E-07	0.2265442
3830003773525	383000	3773525	5.04273E-05	0.000125921	0.000125921	3.52401E-05	6.50247E-05	0.000116926	8.27185E-05	2.50662E-05	4.43819E-05	0.000164731	6.4721E-05	0.000110511	6.00735E-05	1.7981E-05	6.84255E-09	1.7858E-07	5.0988E-08	2.36414E-07	0.23641413
3830103773525	383010	3773525	5.22748E-05	0.000130534	0.000130534	3.65312E-05	6.7407E-05	0.00012121	8.57491E-05	2.59846E-05	4.6008E-05	0.000167796	6.73637E-05	0.000115052	6.25423E-05	1.872E-05	7.13901E-09	1.8586E-07	5.3931E-08	2.46926E-07	0.24692573
3830203773525	383020	3773525	5.44402E-05	0.000135941	0.000135941	3.80444E-05	7.01991E-05	0.000126231	8.9301E-05	2.70609E-05	4.79137E-05	0.000171177	7.04384E-05	0.000120324	6.5408E-05	1.95778E-05	7.47259E-09	1.9402E-07	5.7378E-08	2.58874E-07	0.25887418
3830303773525	383030	3773525	5.68856E-05	0.000142048	0.000142048	3.97534E-05	7.33524E-05	0.000131901	9.33123E-05	2.82765E-05	5.0066E-05	0.00017475	7.39051E-05	0.000126275	6.86429E-05	2.0546E-05	7.84207E-09	2.0301E-07	6.1367E-08	2.72214E-07	0.27221435
3830403773525	383040	3773525	5.94818E-05	0.000148531	0.000148531	4.15677E-05	7.67002E-05	0.000137921	9.7571E-05	2.9567E-05	5.23509E-05	0.000178196	7.76129E-05	0.00013265	7.21085E-05	2.15833E-05	8.23465E-09	2.1237E-07	6.5845E-08	2.8645E-07	0.28645029
3830503773525	383050	3773525	6.19111E-05	0.000154597	0.000154597	4.32653E-05	7.98327E-05	0.000143554	0.000101556	3.07745E-05	5.4489E-05	0.000180794	8.117E-05	0.000138762	7.5431E-05	2.25778E-05	8.61613E-09	2.2109E-07	7.0551E-08	3.00258E-07	0.3002582
3830603773525	383060	3773525	6.44965E-05	0.000161053	0.000161053	4.50721E-05	8.31666E-05	0.000149549	0.000105797	3.20597E-05	5.67645E-05	0.000183271	8.49682E-05	0.000145316	7.89935E-05	2.36441E-05	9.01869E-09	2.3005E-07	7.5924E-08	3.14996E-07	0.31499632
3830703773525	383070	3773525	6.73621E-05	0.000168208	0.000168208	4.70747E-05	8.68616E-05	0.000156193	0.000110497	3.34841E-05	5.92865E-05	0.000185963	8.92036E-05	0.000152608	8.29575E-05	2.48306E-05	9.45655E-09	2.3961E-07	8.2299E-08	3.31367E-07	0.33136676
3830803773525	383080	3773525	7.05293E-05	0.000176117	0.000176117	4.9288E-05	9.09456E-05	0.000163537	0.000115693	3.50584E-05	6.2074E-05	0.000188938	9.39012E-05	0.000160715	8.73645E-05	2.61497E-05	9.9312E-09	2.497E-07	8.9963E-08	3.49598E-07	0.34959753
3830903773525	383090	3773525	7.39012E-05	0.000184537	0.000184537	5.16444E-05	9.52936E-05	0.000171356	0.000121224	3.67345E-05	6.50417E-05	0.000192003	9.89554E-05	0.000169433	9.21038E-05	2.75683E-05	1.04289E-08	2.5987E-07	9.9122E-08	3.69417E-07	0.36941688
3831003773525	383100	3773525	7.81456E-05	0.000195136	0.000195136	5.46105E-05	0.000100767	0.000181197	0.000128186	3.88443E-05	6.87773E-05	0.000197067	0.000105336	0.000180444	9.8089E-05	2.93597E-05	1.10282E-08	2.7175E-07	1.117E-07	3.94479E-07	0.39447877
3831103773525	383110	3773525	8.26594E-05	0.000206407	0.000206407	5.77649E-05	0.000106587	0.000191663	0.00013559	4.1088E-05	7.27499E-05	0.000202719	0.000112229	0.000192337	0.000104554	3.12949E-05	1.16587E-08	2.8323E-07	1.2787E-07	4.2276E-07	0.42275971
3831203773525	383120	3773525	8.72271E-05	0.000217813	0.000217813	6.09569E-05	0.000112477	0.000202255	0.000143083	4.33585E-05	7.677E-05	0.000208758	0.000119514	0.000204934	0.000111402	3.33446E-05	1.2298E-08	2.9352E-07	1.4904E-07	4.54855E-07	0.45485473
3831303773525	383130	3773525	9.17301E-05	0.000229057	0.000229057	6.41038E-05	0.000118284	0.000212696	0.0001507	4.55968E-05	8.07332E-05	0.000214968	0.00012692	0.000217787	0.000118389	3.54358E-05	1.29251E-08	3.0226E-07	1.7769E-07	4.92881E-07	0.49288137
3831403773525	383140	3773525	9.62654E-05	0.000240382	0.000240382	6.72732E-05	0.000124132	0.000223212	0.000157909	4.78512E-05	8.47248E-05	0.00022169	0.000134471	0.000230945	0.000125542	3.75768E-05	1.35481E-08	3.0985E-07	2.1927E-07	5.42672E-07	0.54267177
3831503773525	383150	3773525	0.000100424	0.000250766	0.000250766	7.01791E-05	0.000129494	0.000232854	0.00016473	4.99182E-05	8.83846E-05	0.00022901	0.000141726	0.000243585	0.000132413	3.96334E-05	1.41506E-08	3.1567E-07	2.8488E-07	6.14704E-07	0.61470389
3831603773525	383160	3773525	0.000104523	0.000261001	0.000261001	7.30437E-05	0.000134779	0.000242358	0.000171454	5.19557E-05	9.19922E-05	0.000236602	0.00014994	0.000257889	0.000140188	4.19608E-05	1.46862E-08	3.1961E-07	3.9914E-07	7.33435E-07	0.73343517
3836203773525	383620	3773525	0.001924096	0.004804614	0.004804614	0.001344617	0.002481071	0.004461428	0.003156193	0.000956422	0.00169343	0.000138093	0.00628983	0.01240073	0.006741027	0.002017707	4.53437E-08	7.4483E-07	6.1416E-07	1.40434E-06	1.40433596
3836303773525	383630	3773525	0.001742107	0.004350172	0.004350172	0.001217437	0.002246401	0.004039446	0.002857666	0.000865959	0.001533257	0.000135094	0.005795973	0.008952897	0.004866788	0.001456714	4.13212E-08	6.8458E-07	5.0137E-07	1.22728E-06	1.22727538
3836403773525	383640	3773525	0.001570259	0.003921057	0.003921057	0.001097345	0.002024808	0.003640982	0.002575776	0.000780538	0.001382012	0.000131919	0.004310827	0.006795045	0.003693781	0.001105613	3.76198E-08	6.2887E-07	4.1911E-07	1.08561E-06	1.08560722
3836503773525	383650	3773525	0.001412433	0.003526953	0.003526953	0.000987051	0.001821295	0.003275028	0.002316886	0.000702087	0.001243106	0.000128909	0.003327492	0.005314815	0.00288913	0.000864767	3.43463E-08	5.7891E-07	3.5909E-07	9.72348E-07	0.97234826
3836603773525	383660	3773525	0.001268234	0.003166877	0.003166877	0.000886281	0.001635355	0.002940672	0.002080349	0.000630409	0.001116194	0.000125794	0.002666487	0.004303912	0.002339604	0.000700284	3.13264E-08	5.3234E-07	3.1186E-07	8.75534E-07	0.87553354
3836703773525	383670	3773525	0.001138789	0.002843642	0.002843642	0.00079582	0.001468438	0.002640525	0.001868013	0.000566065	0.001002267	0.0001227	0.002190701	0.003562707	0.001936685	0.000579683	2.86119E-08	4.9008E-07	2.7389E-07	7.92587E-07	0.79258693
3836803773525	383680	3773525	0.001026467	0.002563165	0.002563165	0.000717326	0.001323602	0.002380082	0.001683765	0.000510232	0.000903411	0.00011975	0.00184201	0.003012072	0.00163736	0.00049009	2.62528E-08	4.5319E-07	2.4341E-07	7.22852E-07	0.72285248
3836903773525	383690	3773525	0.000938011	0.002342286	0.002342286	0.000655511	0.001209541	0.00217498	0.001538668	0.000466263	0.00082556	0.000117193	0.001592758	0.002614623	0.001421307	0.000425422	2.43436E-08	4.2337E-07	2.2016E-07	6.67877E-07	0.66787656
3837003773525	383700	3773525	0.000859548	0.002146357	0.002146357	0.000600678	0.001108364	0.001993045	0.00140996	0.000427261	0.000756503	0.000114701	0.001394877	0.002297005	0.00124865	0.000373743	2.26445E-08	3.9664E-07	2.0052E-07	6.19803E-07	0.61980302
3837103773525	383710	3773525	0.00079601	0.001987698	0.001987698	0.000556276	0.001026434	0.00184572	0.001305736	0.000395678	0.000700582	0.000112501	0.001244128	0.002053581	0.001116325	0.000334135	2.12376E-08	3.7454E-07	1.8484E-07	5.80621E-07	0.58062102
3837203773525	383720	3773525	0.000745082	0.001860526	0.001860526	0.000520686	0.000960764	0.001727632	0.001222196	0.000370362	0.000655759	0.000110611	0.001127472	0.0018643	0.001013432	0.000303338	2.00827E-08	3.5649E-07	1.7229E-07	5.48865E-07	0.5488646
3837303773525	383730	3773525	0.000698425	0.001744021	0.001744021	0.000488081	0.000900601	0.001619448	0.001145662	0.00034717	0.000614696	0.000108758	0.001027627	0.001701828	0.000925112	0.000276902	1.90296E-08	3.3992E-07	1.6113E-07	5.2008E-07	0.52008007
3837403773525	383740	3773525	0.000663936	0.001657899	0.001657899	0.000463979	0.000856128	0.001539478	0.001089088	0.000330027	0.000584341	0.000107306	0.000951602	0.001577684	0.000857628	0.000256703	1.82152E-08	3.2734E-07	1.5256E-07	4.98111E-07	0.49811082
3837503773525	383750	3773525	0.000632318	0.001578946	0.001578946	0.000441883	0.000815358	0.001466164	0.001037223	0.00031431	0.000556514	0.000105904	0.000884917	0.001468599	0.00079833	0.000238954	1.74733E-08	3.1582E-07	1.4485E-07	4.78145E-07	0.47814521
3837603773525	383760	3773525	0.000602838	0.001505333	0.001505333	0.000421282	0.000777344	0.00139781	0.000988867	0.000299657	0.000530568	0.000104532	0.000825541	0.001371306	0.000745441	0.000223123	1.67881E-08	3.0512E-07	1.3781E-07	4.59718E-07	0.45971787
3837703773525	383770	3773525	0.000575616	0.001437356	0.001437356	0.000402258	0.000742241	0.001334688	0.000944212	0.000286125	0.000506609	0.000103196	0.000772713	0.001284599	0.000698307	0.000209015	1.6157E-08	2.952E-07	1.3141E-07	4.42767E-07	0.44276694
3837803773525	383780	3773525	0.000549433	0.001373225	0.001373225	0.00038431	0.000709125	0.001275138	0.000902084	0.000273359	0.000484006	0.000101859	0.000724863	0.001205973	0.000655566	0.000196222	1.5564E-08	2.8581E-07	1.2548E-07	4.26857E-07	0.42685672
3837903773525	383790	3773525	0.000516732	0.001290318	0.001290318	0.000361108	0.000666312	0.001198153	0.000847621	0.000256855	0.000454784	0.000100011	0.000672441	0.001119826	0.000608737	0.000182205	1.48238E-08	2.7355E-07	1.1853E-07	4.06902E-07	0.4069025
3838003773525	383800	3773525	0.000484004	0.001208595	0.001208595	0.000338237	0.00062411	0.001122267	0.000793936	0.000240587	0.00042598	9.80511E-05	0.000623405	0.001039146	0.000564879	0.000169078	1.40893E-08	2.6122E-07	1.1181E-07	3.87118E-07	0.38711757
3838103773525	383810	3773525	0.000454702	0.001135426	0.001135426	0.00031776	0.000586326	0.001054324	0.000745871	0.000226022	0.000400191	9.61821E-05	0.000580318	0.000968118	0.000526268	0.000157521	1.3425E-08	2.5001E-07	1.058E-07	3.69228E-07	0.36922792
3838203773525	383820	3773525	0.000430286	0.001074456	0.001074456	0.000300697	0.000554842	0.000997709	0.000705819	0.000213885	0.000378702	9.45292E-05	0.000544069	0.000908262	0.00049373	0.000147782	1.28613E-08	2.4055E-07	1.007E-07	3.54105E-07	0.35410511
3838303773525	383830	3773525	0.000407631	0.001017884	0.001017884	0.000284865	0.000525629	0.000945178	0.000668657	0.000202623	0.000358763	9.29064E-05	0.000511191	0.000853915	0.000464187	0.000138939	1.23332E-08	2.3162E-07	9.598E-08	3.39937E-07	0.33993721
3838403773525	383840	3773525	0.000383139	0.000956726	0.000956726	0.000267749	0.000494047	0.000888389	0.000628482	0.000190449	0.000337207	9.10525E-05	0.000478052	0.000799084	0.000434381	0.000130018	1.17656E-08	2.2182E-07	9.1042E-08	3.24626E-07	0.32462565
3838503773525	383850	3773525	0.000358932	0.000896281	0.000896281	0.00025033	0.000462834	0.000832261	0.000588775	0.000178417	0.000315902	8.90981E-05	0.00044646	0.000746749	0.000405932	0.000121503	1.12011E-08	2.1194E-07	8.621E-08	3.09346E-07	0.30934647
3838603773525	383860	3773525	0.000336665	0.000840678	0.000840678	0.000235272	0.000434121	0.0007806	0.000552249	0.000167348	0.000296305	8.71939E-05	0.000417782	0.000699176	0.000380072	0.000113762	1.06775E-08	2.0272E-07	8.1748E-08	2.95149E-07	0.29514887
3838703773525	383870	3773525	0.00031492	0.00078638	0.00078638	0.000220076	0.000406081	0.00073021	0.00051658	0.000156539	0.000277167	8.52144E-05	0.000390511	0.000653887	0.000355453	0.000106393	1.0163E-08	1.9356E-07	7.7407E-08	2.8113E-07	0.28113003
3838803773525	383880	3773525	0.000295184	0.000737098	0.000737098	0.000206284	0.000380633	0.000684448	0.000484206	0.000146729	0.000259797	8.33002E-05	0.000365833	0.000612868	0.000333155	9.9719E-05	9.68763E-09	1.8503E-07	7.3427E-08	2.68149E-07	0.26814886
3838903773525	383890	3773525	0.000275018	0.00068674	0.00068674	0.000192191	0.000354628	0.000637688	0.000451126	0.000136705	0.000242048	8.12102E-05	0.00034128	0.000572019	0.000310949	9.30724E-05	9.19517E-09	1.7602E-07	6.9366E-08	2.54584E-07	0.25458378

Unique Identifier	X (UTM)	Y (UTM)	EGIODemolition 2025	EGIOSite Grubbing / Prep 2025	EGIOMass Grading / Excavation 2025	EGIOMass Grading / Excavation 2026	EGIODrainage / Utilities Trenching 2026	EGIODrainage / Utilities Trenching 2027	EGIOFoundations / Concrete Pads 2026	EGIOFoundations / Concrete Pads 2027	EGIOBuilding / Structure Construction 2026	EGIOBuilding / Structure Construction 2027	EGIOAsphalt Paving 2027	EGIOArchitectural Coating 2027	EGIOLandscaping or Other Finishing 2027	EGIOWaterside Construction (Piles) 2027	HIWaterside Construction (Landscaping) 2025	HIWaterside Construction (Landscaping) 2026	KMDemolition 2025	KMSite Grubbing / Prep 2025	KMMass Grading / Excavation 2025
3839003773525	383900	3773525	4.09601E-05	3.6961E-05	9.22953E-05	9.22953E-05	2.58297E-05	2.58297E-05	4.76607E-05	4.76607E-05	8.57028E-05	8.57028E-05	6.06296E-05	5.70631E-06	1.83726E-05	3.25303E-05	0.00040162	0.00040162	0.000127202	0.000114784	0.000286624
3839103773525	383910	3773525	3.94738E-05	3.562E-05	8.89462E-05	8.89462E-05	2.48924E-05	2.48924E-05	4.59312E-05	4.59312E-05	8.25929E-05	8.25929E-05	5.84295E-05	5.49925E-06	1.77059E-05	3.13499E-05	0.000381351	0.000381351	0.000120093	0.000108369	0.000270605
3829703773535	382970	3773535	0.000118547	0.00010697	0.000267121	0.000267121	7.47564E-05	7.47564E-05	0.00013794	0.00013794	0.000248041	0.000248041	0.000175474	1.65152E-05	5.3174E-05	9.41492E-05	0.000274297	0.000274297	5.1215E-05	4.62152E-05	0.000115403
3829803773535	382980	3773535	0.000122976	0.00011097	0.000277101	0.000277101	7.75494E-05	7.75494E-05	0.000143093	0.000143093	0.000257308	0.000257308	0.00018203	1.71322E-05	5.51606E-05	9.76668E-05	0.000285573	0.000285573	5.27789E-05	4.76264E-05	0.000118927
3829903773535	382990	3773535	0.000127614	0.00011516	0.000287552	0.000287552	8.04741E-05	8.04741E-05	0.00014849	0.00014849	0.000267012	0.000267012	0.000188895	1.77784E-05	5.7241E-05	0.00010135	0.000297674	0.000297674	5.44622E-05	4.91453E-05	0.00012272
3830003773535	383000	3773535	0.000132622	0.00011967	0.000298837	0.000298837	8.36323E-05	8.36323E-05	0.000154317	0.000154317	0.000277491	0.000277491	0.000196308	1.84761E-05	5.94874E-05	0.000105328	0.000310965	0.000310965	5.63544E-05	5.08528E-05	0.000126983
3830103773535	383010	3773535	0.000137761	0.00012431	0.000310417	0.000310417	8.68732E-05	8.68732E-05	0.000160297	0.000160297	0.000288245	0.000288245	0.000203916	1.91921E-05	6.17927E-05	0.000109409	0.000325144	0.000325144	5.83302E-05	5.26357E-05	0.000131435
3830203773535	383020	3773535	0.000143599	0.00012958	0.000323572	0.000323572	9.05546E-05	9.05546E-05	0.00016709	0.00016709	0.000300459	0.000300459	0.000212557	2.00054E-05	6.44112E-05	0.000114046	0.000341289	0.000341289	6.06761E-05	5.47526E-05	0.000136721
3830303773535	383030	3773535	0.00014995	0.00013531	0.000337883	0.000337883	9.45596E-05	9.45596E-05	0.00017448	0.00017448	0.000313748	0.000313748	0.000221958	2.08902E-05	6.726E-05	0.00011909	0.00035929	0.00035929	6.32727E-05	5.70956E-05	0.000142572
3830403773535	383040	3773535	0.000156427	0.00014116	0.000352476	0.000352476	9.86438E-05	9.86438E-05	0.000182016	0.000182016	0.000327299	0.000327299	0.000231545	2.17924E-05	7.0165E-05	0.000124233	0.00037875	0.00037875	6.59349E-05	5.9498E-05	0.000148571
3830503773535	383050	3773535	0.000162241	0.0001464	0.000365577	0.000365577	0.00010231	0.00010231	0.000188781	0.000188781	0.000339464	0.000339464	0.00024015	2.26024E-05	7.27728E-05	0.000128851	0.000398369	0.000398369	6.84001E-05	6.17225E-05	0.000154126
3830603773535	383060	3773535	0.000168019	0.00015162	0.000378596	0.000378596	0.000105954	0.000105954	0.000195505	0.000195505	0.000351554	0.000351554	0.000248703	2.34074E-05	7.53646E-05	0.00013344	0.00041931	0.00041931	7.0937E-05	6.40118E-05	0.000159842
3830703773535	383070	3773535	0.000174322	0.0001573	0.0003928	0.0003928	0.000109929	0.000109929	0.000202839	0.000202839	0.000364743	0.000364743	0.000258034	2.42855E-05	7.8192E-05	0.000138446	0.000443348	0.000443348	7.37544E-05	6.65541E-05	0.000166191
3830803773535	383080	3773535	0.000181014	0.00016334	0.000407877	0.000407877	0.000114148	0.000114148	0.000210625	0.000210625	0.000378743	0.000378743	0.000267938	2.52177E-05	8.11934E-05	0.00014376	0.00047084	0.00047084	7.6745E-05	6.92527E-05	0.000172929
3830903773535	383090	3773535	0.000187442	0.00016914	0.000422363	0.000422363	0.000118202	0.000118202	0.000218106	0.000218106	0.000392194	0.000392194	0.000277454	2.61133E-05	8.4077E-05	0.000148866	0.000500047	0.000500047	7.96101E-05	7.18382E-05	0.000179385
3831003773535	383100	3773535	0.000194402	0.00017542	0.000438046	0.000438046	0.000122591	0.000122591	0.000226204	0.000226204	0.000406757	0.000406757	0.000287756	2.7083E-05	8.71989E-05	0.000154393	0.000536065	0.000536065	8.26663E-05	7.4596E-05	0.000186272
3831103773535	383110	3773535	0.000200103	0.00018057	0.000450891	0.000450891	0.000126186	0.000126186	0.000232837	0.000232837	0.000418685	0.000418685	0.000296194	2.78771E-05	8.97559E-05	0.000158921	0.000575984	0.000575984	8.55793E-05	7.72245E-05	0.000192836
3831203773535	383120	3773535	0.000203672	0.00018379	0.000458934	0.000458934	0.000128437	0.000128437	0.000236991	0.000236991	0.000426153	0.000426153	0.000301478	2.83744E-05	9.1357E-05	0.000161756	0.000616807	0.000616807	8.83847E-05	7.97561E-05	0.000199157
3831303773535	383130	3773535	0.000205517	0.00018545	0.000463091	0.000463091	0.0001296	0.0001296	0.000239137	0.000239137	0.000430013	0.000430013	0.000304208	2.86314E-05	9.21843E-05	0.00016322	0.00065346	0.00065346	9.11544E-05	8.22554E-05	0.000205398
3831403773535	383140	3773535	0.000206155	0.00018603	0.00046453	0.00046453	0.000130003	0.000130003	0.00023988	0.00023988	0.000431349	0.000431349	0.000305154	2.87203E-05	9.24708E-05	0.000163728	0.000696868	0.000696868	9.40912E-05	8.49055E-05	0.000212016
3831503773535	383150	3773535	0.000204096	0.00018417	0.000459889	0.000459889	0.000128704	0.000128704	0.000237484	0.000237484	0.00042704	0.00042704	0.000302105	2.84334E-05	9.15471E-05	0.000162092	0.000740943	0.000740943	9.76011E-05	8.80727E-05	0.000219924
3831603773535	383160	3773535	0.000200556	0.00018098	0.000451913	0.000451913	0.000126472	0.000126472	0.000233365	0.000233365	0.000419634	0.000419634	0.000296866	2.79403E-05	8.99593E-05	0.000159281	0.000782829	0.000782829	0.000100962	9.11053E-05	0.000227497
3831703773535	383170	3773535	0.000198645	0.00017915	0.000447511	0.000447511	0.000125456	0.000125456	0.000231553	0.000231553	0.000415781	0.000415781	0.000294012	2.76824E-05	8.90997E-05	0.000157824	0.000775984	0.000775984	0.000100031	9.02966E-05	0.000225447
3831803773535	383180	3773535	0.000196418	0.00017714	0.000442115	0.000442115	0.000124033	0.000124033	0.000228966	0.000228966	0.000411127	0.000411127	0.000290911	2.73844E-05	8.81389E-05	0.000156139	0.000767135	0.000767135	9.90116E-05	8.93966E-05	0.000223154
3831903773535	383190	3773535	0.000194402	0.00017542	0.000438046	0.000438046	0.000122591	0.000122591	0.000226204	0.000226204	0.000406757	0.000406757	0.000287756	2.7083E-05	8.71989E-05	0.000154393	0.000536065	0.000536065	8.26663E-05	7.4596E-05	0.000186272
3832003773535	383200	3773535	0.000192499	0.00017371	0.000433861	0.000433861	0.000121321	0.000121321	0.000223941	0.000223941	0.000402249	0.000402249	0.000284866	2.68162E-05	8.63281E-05	0.000152703	0.000737802	0.000737802	8.54454E-05	7.71825E-05	0.000220824
3832103773535	383210	3773535	0.000190685	0.00017207	0.000429799	0.000429799	0.000120183	0.000120183	0.000221841	0.000221841	0.000398341	0.000398341	0.000282144	2.65616E-05	8.55044E-05	0.000151252	0.000730599	0.000730599	8.46266E-05	7.64477E-05	0.000218716
3832203773535	383220	3773535	0.000188962	0.00017051	0.000425931	0.000425931	0.000119095	0.000119095	0.000219841	0.000219841	0.000394736	0.000394736	0.000279576	2.63227E-05	8.47351E-05	0.000149911	0.000724008	0.000724008	8.38766E-05	7.57763E-05	0.000216722
3832303773535	383230	3773535	0.000187319	0.00016903	0.000422263	0.000422263	0.000118064	0.000118064	0.000217975	0.000217975	0.000391313	0.000391313	0.000277154	2.61033E-05	8.40222E-05	0.000148654	0.000717678	0.000717678	8.31255E-05	7.51189E-05	0.000214837
3832403773535	383240	3773535	0.000185762	0.00016763	0.000418766	0.000418766	0.000117083	0.000117083	0.000216236	0.000216236	0.000388071	0.000388071	0.000274911	2.58943E-05	8.33344E-05	0.000147439	0.000711586	0.000711586	8.24008E-05	7.44765E-05	0.000213059
3832503773535	383250	3773535	0.000184299	0.00016631	0.000415472	0.000415472	0.000116161	0.000116161	0.000214611	0.000214611	0.000385001	0.000385001	0.000272824	2.56984E-05	8.26932E-05	0.000146292	0.000705946	0.000705946	8.17907E-05	7.39055E-05	0.000211387
3832603773535	383260	3773535	0.000182931	0.00016508	0.000412397	0.000412397	0.000115297	0.000115297	0.000213099	0.000213099	0.000382102	0.000382102	0.000270888	2.55154E-05	8.21014E-05	0.000145248	0.000701004	0.000701004	8.12433E-05	7.34071E-05	0.000209812
3832703773535	383270	3773535	0.000181664	0.00016393	0.000409539	0.000409539	0.000114496	0.000114496	0.000211693	0.000211693	0.000379466	0.000379466	0.000269102	2.53457E-05	8.15555E-05	0.000144282	0.000696406	0.000696406	8.07599E-05	7.29599E-05	0.000208417
3832803773535	383280	3773535	0.000180496	0.00016288	0.000406911	0.000406911	0.000113763	0.000113763	0.000210391	0.000210391	0.000377095	0.000377095	0.000267459	2.51901E-05	8.10555E-05	0.000143405	0.000692232	0.000692232	8.02403E-05	7.25121E-05	0.000207178
3832903773535	383290	3773535	0.000179424	0.00016191	0.000404503	0.000404503	0.000113091	0.000113091	0.000209195	0.000209195	0.000374977	0.000374977	0.000265947	2.50479E-05	8.05911E-05	0.000142615	0.000688316	0.000688316	7.97744E-05	7.21066E-05	0.000206083
3833003773535	383300	3773535	0.000178443	0.00016102	0.000402307	0.000402307	0.000112475	0.000112475	0.000208096	0.000208096	0.000372999	0.000372999	0.000264562	2.49174E-05	8.01711E-05	0.000141892	0.000684716	0.000684716	7.93511E-05	7.17348E-05	0.000205096
3833103773535	383310	3773535	0.000177543	0.00016021	0.000400299	0.000400299	0.000111911	0.000111911	0.000207096	0.000207096	0.000371159	0.000371159	0.000263304	2.47977E-05	7.97814E-05	0.000141249	0.000681434	0.000681434	7.89722E-05	7.13966E-05	0.000204195
3833203773535	383320	3773535	0.000176722	0.00015947	0.000398466	0.000398466	0.000111401	0.000111401	0.000206189	0.000206189	0.000369453	0.000369453	0.000262163	2.46879E-05	7.94277E-05	0.000140672	0.000678434	0.000678434	7.86369E-05	7.10918E-05	0.000203382
3833303773535	383330	3773535	0.000175984	0.00015881	0.000396819	0.000396819	0.000110944	0.000110944	0.000205377	0.000205377	0.000367879	0.000367879	0.000261139	2.45892E-05	7.91104E-05	0.000140163	0.000675705	0.000675705	7.83451E-05	7.08203E-05	0.000202657
3833403773535	383340	3773535	0.000175324	0.00015821	0.000395353	0.000395353	0.000110532	0.000110532	0.000204648	0.000204648	0.000366567	0.000366567	0.000260224	2.45008E-05	7.88264E-05	0.000139709	0.000673244	0.000673244	7.80866E-05	7.05796E-05	0.000202021
3833503773535	383350	3773535	0.000174744	0.00015768	0.000394062	0.000394062	0.000110169	0.000110169	0.000204006	0.000204006	0.000365413	0.000365413	0.000259417	2.44284E-05	7.85677E-05	0.000139344	0.000671247	0.000671247	7.78615E-05	7.03727E-05	0.000201477
3833603773535	383360	3773535	0.000174243	0.00015723	0.000392951	0.000392951	0.000109858	0.000109858	0.000203452	0.000203452	0.000364423	0.000364423	0.000258719	2.43719E-05	7.83653E-05	0.000139059	0.000669693	0.000669693	7.76819E-05	7.02111E-05	0.000201026
3833703773535	383370	3773535	0.000173822	0.00015685	0.000392015	0.000392015	0.000109596	0.000109596	0.000202988	0.000202988	0.000363587	0.000363587	0.000258124	2.43264E-05	7.82019E-05	0.000138829	0.000668434	0.000668434	7.75477E-05	7.00896E-05	0.000200665
3833803773535	383380	3773535	0.000173481	0.00015654	0.000391244	0.000391244	0.000109381	0.000109381	0.000202605	0.000202605	0.000362901	0.000362901	0.000257636	2.42896E-05	7.80699E-05	0.000138643	0.000667424	0.000667424	7.74387E-05	6.99911E-05	0.000200371
3833903773535	383390	3773535	0.000173221	0.00015631	0.000390659	0.000390659	0.000109218	0.000109218	0.000202316	0.000202316	0.000362383	0.000362383	0.000257268	2.42601E-05	7.79641E-05	0.000138495	0.000666628	0.000666628	7.73542E-05	6.99147E-05	0.000200153
3834003773535	383400	3773535	0.000173041	0.00015615	0.000390253	0.000390253	0.000109104	0.000109104	0.000202113	0.000202113	0.000362021	0.000362021	0.000257011	2.42365E-05	7.78795E-05	0.000138377	0.000665995	0.000665995	7.72868E-05	6.98539E-05	0.000199982
3834103773535	383410	3773535	0.000172941	0.00015606	0.000390027	0.000390027	0.000109041	0.000109041	0.000202001	0.000202001	0.000361821	0.000361821	0.000256869	2.42247E-05	7.78372E-05	0.000138318	0.000665678	0.000665678	7.72556E-05	6.98258E-05	0.000199897
3834203773535	383420	3773535	0.000172921	0.00015604	0.000389982	0.000389982	0.000109028	0.000109028	0.000201978	0.000201978	0.000361779	0.000361779	0.000256839	2.42224E-05	7.78289E-05	0.000138306	0.000665615	0.000665615	7.72494E-05	6.98202E-05	0.000199879
3834303773535	383430	3773535	0.000172981	0.00015609	0.000390118	0.000390118	0.000109066	0.000109066	0.000202056	0.000202056	0.000361921	0.000361921	0.000256939	2.42318E-05	7.78625E-05	0.000138353	0.000665868	0.000665868	7.72744E-05	6.98428E-05	0.000199952
3834403773535	383440	3773535	0.000173101	0.00015619	0.000390389	0.000390389	0.000109142	0.000109142	0.000202212	0.000202212	0.000362221	0.000362221	0.000257151	2.42506E-05	7.79297E-05	0.000138447	0.000666374	0.000666374	7.73318E-05	6.98936E-05	0.000200098
3834503773535	383450	3773535	0.000173281	0.00015635	0.000390795	0.000390795	0.000109256	0.000109256	0.000202451	0.000202451	0.000362663	0.000362663	0.000257464	2.42788E-05	7.80302E-05	0.000138588	0.000667131	0.000667131	7.74187E-05	6.99699E-05	0.000200317
3834603773535	383460	3773535	0.000173521	0.00015656	0.000391334	0.000391334	0.000109408	0.000109408	0.000202767	0.000202767	0.000363249	0.000363249	0.000257879	2.43165E-05	7.81643E-05	0.000138777	0.000668142	0.000668142	7.75353E-05	7.00652E-05	0.000200619
3834703773535	383470	3773535	0.000173821	0.00015683	0.000392009	0.000392009	0.000109597	0.000109597	0.000203158	0.000203158	0.000363979	0.000363979	0.000258394	2.43654E-05	7.83232E-05	0.000139016	0.000669417	0.000669417	7.76829E-05	7.01938E-05	0.000201004
3834803773535	383480	3773535	0.000174181	0.00015715	0.000392815	0.000392815	0.000109823	0.000109823	0.000203629	0.000203629	0.000364843	0.000364843	0.000259008	2.44254E-05	7.85154E-05	0.000139304	0.000670951	0.000670951	7.78615E-05	7.03549E-05	0.000201474
3834903773535	383490	3773535	0.000174601	0.00015753	0.000393753	0.000393753	0.000110087	0.000110087	0.000204175	0.000204175	0.000365839	0.000365839	0.000259715	2.44917E-05	7.87287E-05	0.000139641	0.000672741	0.000672741	7.80702E-05	7.05483E-05	0.000202013
3835003773535	383500	3773535	0.000175081	0.00015796	0.000394824	0.000394824	0.000110387	0.000110387	0.000204797	0.000204797	0.000366966	0.000366966	0.000260512	2.45668E-05	7.89704E-05	0.000140026	0.000674787	0.000674787	7.83091E-05	7.07746E-05	0.000202625
3835103773535	383510	3773535	0.000175621	0.00015844	0.000396028	0.000396028	0.000110724	0.000110724	0.000205495	0.000205495	0.000368222	0.000368222	0.000261402	2.46473E-05	7.92595E-05	0.000140466	0.000677087	0.000677087	7.85781E-05	7.10327E-05	0.000203309
3835203773535	383520	3773535	0.000176221	0.00015898	0.000397374	0.000397374	0.000111101	0.000111101	0.000206275	0.000206275	0.000369628	0.000369628	0.000262399	2.47337E-05	7.95695E-05	0.000140944	0.000679585	0.000679585	7.88781E-05	7.13128E-05	0.000204067
3835303773535	383530	3773535	0.000176881	0.00015957	0.000398852	0.000398852	0.000111514	0.000111514	0.000207134	0.000207134	0.000371172	0.000371172	0.000263491	2.48282E-05	7.99072E-05	0.000141454	0.000682252	0.000682252	7.92109E-05	7.16148E-05	0.000204899
3835403773535	383540	3773535	0.000177601	0.00016022	0.000400474	0.000400474	0.000111966	0.000111966	0.000208073	0.000208073	0.000372855	0.000372855	0.000264681	2.49297E-05	8.02732E-05	0.000141992	0.000685085	0.000685085	7.95624E-05	7.19364E-05	0.000205799
3835503773535	383550	3773535	0.000178381	0.00016092	0.000402232	0.000402232	0.000112455	0.000112455	0.000209091	0.000209091	0.000374679	0.000374679	0.000265972	2.50482E-05	8.06577E-05	0.000142577	0.000688085	0.000688085	7.99424E-05	7.22787E-05	0.000206797
3835603773535	383560	3773535	0.000179221	0.00016167	0.000404121	0.000404121	0.000113029	0.000113029	0.000210186	0.000210186	0.000376644	0.000376644	0.000267369	2.51837E-05	8.10961E-05	0.000143242	0.000691453	0.000691453	8.03509E-05	7.26413E-05	0.000207859
3835703773535	383570	3773535	0.000180121	0.00016248	0.000406147	0.000406147	0.000113636	0.000113636	0.000211338	0.000211338	0.000378708	0.000378708	0.000268833	2.53312E-05	8.15722E-05	0.000143968	0.000695124	0.000695124	8.07774E-05	7.30236E-05	0.000209008
3835803773535	383580	3773535	0.000181101	0.00016336	0.000408343	0.000408343	0.000114256	0.000114256	0.000212549	0.000212549	0.000380869	0.000380869	0.000270372	2.54896E-05	8.20837E-05	0.000144749	0.000699066	0.000699066	8.12208E-05	7.34297E-05	0.000210241
3835903773535	383590	3773535	0.000182161	0.00016431	0.000410708	0.000410708	0.000114921	0.000114921	0.000213852	0.000213852	0.000383126	0.000383126	0.000272008	2.56589E-05	8.26307E-05	0.000145575	0.000703175	0.000703175	8.17809E-05	7.39523E-05	0.000211557
3836003773535	383600	3773535	0.000183301	0.00016534	0.000413262	0.000413262	0.000115638	0.000115638	0.000215196	0.000215196	0.000385477	0.000385477	0.000273741	2.58391E-05	8.32107E-05	0.000146492	0.000707511	0.000707511	8.23577E-05	7.44911E-05	0.000212936
3836103773535	383610	3773535	0.000184521	0.00016644	0.000415997	0.000415997	0.000116402	0.000116402	0.000216579	0.000216579	0.000387923	0.000387923	0.000275569	2.60299E-05	8.38071E-05	0.000147449	0.000712078	0.000712078	8.29511E-05	7.50455E-05	0.000214377
3836203773535	383620	3773535	0.000185821	0.00016761	0.000418918	0.000418918	0.000117219	0.000117219	0.000218057	0.000218057	0.000390466	0.000390466	0.000277492	2.62303E-05	8.44512E-05	0.000148481	0.000717008	0.000717008	8.35611E-05	7.56154E-05	0.000215879
3836303773535	383630	3773535	0.000187201	0.00016885	0.000422018	0.000422018	0.000118086	0.000118086	0.000219628	0.000219628	0.000393106	0.000393106	0.000279509	2.64401E-05	8.51271E-05	0.000149589	0.000722307	0.000722307	8.42001E-05	7.62015E-05	0.000217441
3836403773535	383640	3773535	0.000188661	0.00017016	0.000425295	0.000425295	0.000119006	0.000119006	0.000221294	0.000221294	0.000395844	0.000395844	0.000281621	2.66593E-05	8.58316E-05	0.000150771	0.000727977	0.000727977	8.48677E-05	7.68062E-05	0.000219124
3836503773535	383650	3773535	0.000190201	0.00017155	0.000428753	0.000428753	0.000119975	0.000119975	0.000223057	0.000223057	0.000398683	0.000398683	0.000283827	2.68879E-05	8.65652E-05	0.000152027	0.000733999	0.000733999	8.55639E-05	7.74403E-05	0.000220927
3836603773535	383660	3773535	0.000191821	0.00017301	0.000432394	0.000432394	0.000120993	0.000120993	0.000224917	0.000224917	0.000401624	0.000401624	0.000286126	2.71259E-05	8.73276E-05	0.000153356	0.000740369	0.000740369	8.63395E-05	7.81035E-05	0.000222847
3836703773535	383670	3773535	0.000193521	0.00017454	0.000436211	0.000436211	0.000122061	0.000122061	0.000226871	0.000226871	0.000404666	0.000404666	0.000288516	2.73731E-05	8.81088E-05	0.000154756	0.000746977	0.000746977	8.71328E-05	7.88054E-05	0.000224897
3836803773535	383680	3773535	0.000195301	0.00017614	0.000440208	0.000440208	0.000123181	0.000123181	0.000228921	0.000228921	0.000407806	0.000407806	0.000290994	2.76294E-05	8.89102E-05	0.000156263	0.000753824	0.000753824	8.79437E-05	7.95459E-05	0.000227077
3836903773535	383690	3773535	0.000197161	0.00017781	0.000444377	0.000444377	0.000124349	0.000124349	0.000231066	0.000231066	0.000411044	0.000411044	0.000293559	2.78949E-05	8.97703E-05	0.000157849	0.000760909	0.000760909	8.87931E-05	8.03247E-05	0.000229384
3837003773535	383700	3773535	0.000199101	0.00017955	0.000448732	0.000448732	0.000125569	0.000125569	0.000233307	0.000233307	0.000415377	0.000415377	0.000296211	2.81695E-05	9.06579E-05	0.000159511	0.000768236	0.000768236	8.96809E-05	8.11417E-05	0.000231816
3837103773535	383710	3773535	0.000201121	0.00018137	0.000453281	0.000453281	0.000126843	0.000126843	0.000235645	0.000235645	0.000419805	0.000419805	0.000299005	2.84532E-05	9.15722E-05	0.000161222	0.000776809	0.000776809	9.06072E-05	8.19772E-05	0.000234371
3837203773535	383720	3773535	0.000203233	0.00018328	0.000458033	0.000458033	0.000128176	0.000128176	0.000238081	0.000238081	0.000424331	0.000424331	0.000301939	2.87462E-05	9.25356E-05	0.000162982	0.000785615	0.000785615	9.15619E-05	8.28413E-05	0.000237048
3837303773535	383730	3773535	0.000205436	0.00018527	0.000463001	0.000463001	0.000129577	0.000129577	0.000240614	0.000240614	0.000428945	0.000428945	0.000304999	2.90481E-05	9.35178E-05	0.000164801	0.000794679	0.000794679	9.25353E-05	8.37349E-05	0.000239826
3837403773535	383740	3773535	0.000207731	0.00018734	0.000468156	0.000468156	0.000131046	0.000131046	0.000243243	0.000243243	0.000433647	0.000433647	0.000308183	2.93591E-05	9.45189E-05	0.000166677	0.000804008	0.000804008	9.35274E-05	8.46474E-05	0.000242702
3837503773535	383750	3773535	0.000210121	0.00018949	0.000473531	0.000473531	0.000132554	0.000132554	0.000245969	0.000245969	0.000438441	0.000438441	0.000311466	2.96791E-05	9.55509E-05	0.000168609	0.000813548	0.000813548	9.45384E-05	8.55787E-05	0.000245677
3837603773535	383760	3773535	0.000212611	0.00019173	0.000479126	0.000479126	0.000134122	0.000134122	0.000248793	0.000248793	0.000443329	0.000443329	0.000314846	3.00086E-05	9.66041E-05	0.000170599	0.000823303	0.000823303	9.55687E-05	8.65294E-05	0.000248752
3837703773535	383770	3773535	0.000215211	0.00019407	0.000484961	0.000484961	0.000135759	0.000135759	0.000251717	0.000251717	0.000448317	0.000448317	0.000318324	3.03475E-05	9.77003E-05	0.000172648	0.000833258	0.000833258	9.66183E-05	8.75001E-05	0.000251928
3837803773535	383780	3773535	0.000217931	0.00019652	0.000491062	0.000491062	0.000137475	0.000137475	0.000254741	0.000254741	0.000453407	0.000453407	0.000322009	3.06977E-05	9.88166E-05	0.000174756	0.000843403	0.000843403	9.77871E-05	8.85906E-05	0.000255249
3837903773535	383790	3773535	0.000220771	0.00019908	0.000497446	0.000497446	0.000139272	0.000139272	0.000257886	0.000257886	0.000458611	0.000458611	0.000325835	3.10683E-05	0.000100078	0.000176941	0.000854007	0.000854007	9.90753E-05	8.97504E-05	0.000258677
3838003773535	383800	3773535	0.000223731	0.00020175	0.000504126	0.000504126	0.000141139	0.000141139	0.000261151	0.000261151	0.000464933	0.000464933	0.000330292

			KMMass Grading / Excavation	KMDrainage / Utilities Trenching	KMFoundations / Concrete Pads	KMBuilding / Structure Construction	KMAsphalt Paving	KMArchitectural Coating	KMLandscaping or Other Finishing	KMWaterside Construction (Piles)	EWNDemolition	EWNSite Grubbing / Prep	EWNDrainage / Utilities Trenching	EWNDrainage / Utilities Trenching	EWNDrainage / Utilities Trenching	EWNFoundations / Concrete Pads	EWNBuilding / Structure Construction	EWNAsphalt Paving	EWNLandscaping or Other Finishing	EWNWaterside Construction (Piles)	ISDemolition
Unique Identifier	X (UTM)	Y (UTM)	2026	2026	2026	2026	2026	2026	2026	2026	2027	2027	2027	2028	2029	2029	2029	2029	2029	2029	2027
3839003773525	383900	3773525	0.000286624	6.1755E-05	0.000148011	0.000274541	0.000188286	1.7721E-05	5.70563E-05	0.000101023	0.000247378	0.000333536	0.000404682	0.000404682	0.000404682	0.000287846	0.000501283	0.000366172	0.000110961	0.00019255	3.94559E-05
3839103773525	383910	3773525	0.000270605	5.83036E-05	0.000139738	0.000259197	0.000177763	1.67306E-05	5.38674E-05	9.5377E-05	0.000234568	0.000316265	0.000383727	0.000383727	0.000383727	0.000272941	0.000475326	0.000347211	0.000105215	0.00018258	3.78621E-05
3829703773535	382970	3773535	0.000115403	2.48643E-05	5.95932E-05	0.000110538	7.58091E-05	7.13497E-06	2.29724E-05	4.06747E-05	0.000211205	0.000284765	0.000345507	0.000345507	0.000345507	0.000245756	0.000427983	0.000312628	9.47359E-05	0.000164395	5.75244E-05
3829803773535	382980	3773535	0.000118927	2.56236E-05	6.1413E-05	0.000113913	7.8124E-05	7.35285E-06	2.36739E-05	4.19168E-05	0.000224612	0.000302841	0.000367439	0.000367439	0.000367439	0.000261356	0.00045515	0.000332473	0.000100749	0.00017483	5.89868E-05
3829903773535	382990	3773535	0.00012272	2.64408E-05	6.33716E-05	0.000117546	8.06156E-05	7.58735E-06	2.4429E-05	4.32536E-05	0.000239594	0.000323042	0.000391949	0.000391949	0.000391949	0.000278789	0.000485511	0.00035465	0.00010747	0.000186492	6.05269E-05
3830003773535	383000	3773535	0.000126983	2.73594E-05	6.55734E-05	0.00012163	8.34165E-05	7.85096E-06	2.52777E-05	4.47564E-05	0.000256774	0.000346204	0.000420052	0.000420052	0.000420052	0.000298779	0.000520322	0.000380079	0.000115175	0.000199863	6.224E-05
3830103773535	383010	3773535	0.000131435	2.83186E-05	6.78724E-05	0.000125895	8.6341E-05	8.12622E-06	2.6164E-05	4.63256E-05	0.000276	0.000372127	0.000451504	0.000451504	0.000451504	0.000321151	0.000559283	0.000408538	0.0001238	0.000214829	6.3983E-05
3830203773535	383020	3773535	0.000136721	2.94575E-05	7.0602E-05	0.000130958	8.98134E-05	8.45303E-06	2.72162E-05	4.81887E-05	0.000298999	0.000403136	0.000489128	0.000489128	0.000489128	0.000347912	0.000605887	0.000442582	0.000134116	0.00023273	6.60781E-05
3830303773535	383030	3773535	0.000142572	3.07181E-05	7.36233E-05	0.000136562	9.36569E-05	8.81477E-06	2.83809E-05	5.02508E-05	0.000326081	0.00043965	0.000533431	0.000533431	0.000533431	0.000379424	0.000660766	0.000482669	0.000146263	0.00025381	6.83822E-05
3830403773535	383040	3773535	0.000148571	3.20106E-05	7.67211E-05	0.000142308	9.75975E-05	9.18565E-06	2.9575E-05	5.23652E-05	0.000357252	0.000481677	0.000584422	0.000584422	0.000584422	0.000415694	0.00072393	0.000528808	0.000160245	0.000278072	7.06744E-05
3830503773535	383050	3773535	0.000154126	3.32074E-05	7.95896E-05	0.000147629	0.000101247	9.52909E-06	3.06808E-05	5.43231E-05	0.000391371	0.00052768	0.000640238	0.000640238	0.000640238	0.000455395	0.000793069	0.000579312	0.000175549	0.000304629	7.26203E-05
3830603773535	383060	3773535	0.000159842	3.44391E-05	8.25415E-05	0.000153104	0.000105002	9.88252E-06	3.18187E-05	5.63378E-05	0.000431173	0.000581344	0.000705349	0.000705349	0.000705349	0.000501708	0.000873723	0.000638227	0.000193402	0.00033561	7.45483E-05
3830703773535	383070	3773535	0.000166191	3.58069E-05	8.58198E-05	0.000159185	0.000109172	1.0275E-05	3.30825E-05	5.85754E-05	0.00048046	0.000647797	0.000785977	0.000785977	0.000785977	0.000559058	0.000973598	0.000711183	0.00021551	0.000373973	7.66614E-05
3830803773535	383080	3773535	0.000172929	3.72588E-05	8.92995E-05	0.00016564	0.000113599	1.06916E-05	3.44239E-05	6.09505E-05	0.000542247	0.000731103	0.000887053	0.000887053	0.000887053	0.000630952	0.001098801	0.00080264	0.000243224	0.00042065	7.88401E-05
3830903773535	383090	3773535	0.000179385	3.86498E-05	9.26334E-05	0.000171823	0.00011784	1.10908E-05	3.5709E-05	6.3226E-05	0.000618651	0.000834118	0.001012042	0.001012042	0.001012042	0.000719856	0.001253626	0.000915735	0.000277495	0.000481536	8.08278E-05
3831003773535	383100	3773535	0.000186272	4.01335E-05	9.61896E-05	0.00017842	0.000122364	1.15166E-05	3.70799E-05	6.56532E-05	0.000724364	0.00097665	0.001184976	0.001184976	0.001184976	0.000842862	0.001467841	0.001072212	0.000324913	0.000563819	8.26604E-05
3831103773535	383110	3773535	0.000192836	4.15477E-05	9.9579E-05	0.000184707	0.000126675	1.19224E-05	3.83865E-05	6.79666E-05	0.000865749	0.001167276	0.001416265	0.001416265	0.001416265	0.001007375	0.001754341	0.001281491	0.000388331	0.000673868	8.37408E-05
3831203773535	383120	3773535	0.000199157	4.29097E-05	0.000102843	0.000190762	0.000130828	1.23132E-05	3.96449E-05	7.01947E-05	0.001052326	0.001418835	0.001721483	0.001721483	0.001721483	0.001224474	0.002132417	0.001557664	0.000472019	0.000819093	8.39019E-05
3831303773535	383130	3773535	0.000205398	4.42544E-05	0.000106066	0.00019674	0.000134928	1.26991E-05	4.08872E-05	7.23944E-05	0.001301889	0.001755317	0.002129739	0.002129739	0.002129739	0.001514862	0.002638128	0.00192707	0.000583961	0.001013343	8.3496E-05
3831403773535	383140	3773535	0.000212016	4.56802E-05	0.000109483	0.000203078	0.000139275	1.31082E-05	4.22045E-05	7.47268E-05	0.001669425	0.002250861	0.002730986	0.002730986	0.002730986	0.001942524	0.003382898	0.002471102	0.000748819	0.001299421	8.25171E-05
3831503773535	383150	3773535	0.000219924	4.73842E-05	0.000113567	0.000210653	0.00014447	1.35972E-05	4.37788E-05	7.75143E-05	0.002293556	0.003092367	0.003751992	0.003751992	0.003751992	0.002668755	0.004647628	0.003394947	0.001028772	0.001785222	8.01056E-05
3831603773535	383160	3773535	0.000227497	4.90157E-05	0.000117478	0.000217907	0.000149445	1.40654E-05	4.52862E-05	8.01833E-05	0.003436547	0.004633444	0.005621792	0.005621792	0.005621792	0.003998726	0.006963768	0.005086815	0.001541459	0.002674885	7.35873E-05
3831703773535	383170	3773535	0.000237496	5.11677E-05	0.000122612	0.000227607	0.000155844	1.46764E-05	4.72622E-05	8.36115E-05	0.004633444	0.006023444	0.007305349	0.007305349	0.007305349	0.005196492	0.009049977	0.006611082	0.002003699	0.003475472	7.67139E-05
3831803773535	383180	3773535	0.000247891	5.34023E-05	0.000127999	0.000237607	0.000162675	1.53206E-05	4.93222E-05	8.72396E-05	0.004836444	0.006285444	0.007624444	0.007624444	0.007624444	0.005425444	0.009444444	0.006900444	0.002091444	0.003626444	8.00744E-05
3831903773535	383190	3773535	0.000258722	5.57473E-05	0.000133599	0.000247944	0.000169844	1.59888E-05	5.14666E-05	9.10519E-05	0.005048444	0.006560444	0.007957444	0.007957444	0.007957444	0.005662444	0.009855444	0.007201444	0.002182444	0.003784444	8.35316E-05
3832003773535	383200	3773535	0.000270007	5.81967E-05	0.000139433	0.000258722	0.000177254	1.66913E-05	5.37244E-05	9.50642E-05	0.005272444	0.006849444	0.008304444	0.008304444	0.008304444	0.005911444	0.010282444	0.007515444	0.002277444	0.003950444	8.72026E-05
3832103773535	383210	3773535	0.000281836	6.07124E-05	0.000145512	0.000269944	0.000185008	1.74284E-05	5.60884E-05	9.92411E-05	0.005504444	0.007151444	0.008665444	0.008665444	0.008665444	0.006172444	0.010726444	0.007843444	0.002376444	0.004123444	9.10179E-05
3832203773535	383220	3773535	0.000294211	6.33966E-05	0.000151837	0.000281836	0.000193107	1.81999E-05	5.85868E-05	0.000103636	0.005748444	0.007466444	0.009049444	0.009049444	0.009049444	0.006445444	0.011203444	0.008185444	0.002479444	0.004305444	9.50679E-05
3832303773535	383230	3773535	0.000307139	6.62503E-05	0.000158417	0.000294211	0.000201552	1.90061E-05	6.12196E-05	0.000108284	0.006004444	0.007794444	0.009446444	0.009446444	0.009446444	0.006731444	0.011694444	0.008540444	0.002586444	0.004495444	9.92599E-05
3832403773535	383240	3773535	0.000320615	6.91753E-05	0.000165256	0.000307139	0.000210345	1.98474E-05	6.39172E-05	0.000113066	0.006271444	0.008137444	0.009858444	0.009858444	0.009858444	0.007030444	0.012199444	0.008909444	0.002697444	0.004699444	0.000103606
3832503773535	383250	3773535	0.000334509	7.21717E-05	0.000172363	0.000320615	0.000219482	2.07221E-05	6.67104E-05	0.000118004	0.006545444	0.008494444	0.010285444	0.010285444	0.010285444	0.007343444	0.012718444	0.009293444	0.002814444	0.004917444	0.000108126
3832603773535	383260	3773535	0.000348911	7.52907E-05	0.000179752	0.000334509	0.000229005	2.16192E-05	6.95868E-05	0.000123104	0.006826444	0.008859444	0.010728444	0.010728444	0.010728444	0.007662444	0.013252444	0.009693444	0.002936444	0.005151444	0.000112838
3832703773535	383270	3773535	0.000363855	7.85328E-05	0.000187427	0.000348911	0.000238905	2.25393E-05	7.25466E-05	0.000128366	0.007118444	0.009236444	0.011185444	0.011185444	0.011185444	0.007987444	0.013801444	0.010108444	0.003063444	0.005400444	0.000117711
3832803773535	383280	3773535	0.000379364	8.18814E-05	0.000195367	0.000363855	0.000249172	2.35026E-05	7.56294E-05	0.000133792	0.007421444	0.009627444	0.011656444	0.011656444	0.011656444	0.008326444	0.014365444	0.010538444	0.003195444	0.005664444	0.000122721
3832903773535	383290	3773535	0.000395395	8.53154E-05	0.000203617	0.000379364	0.000259788	2.44997E-05	7.88229E-05	0.000139438	0.007735444	0.010032444	0.012141444	0.012141444	0.012141444	0.008679444	0.014944444	0.010983444	0.003331444	0.005943444	0.000127866
3833003773535	383300	3773535	0.000411944	8.88914E-05	0.000212203	0.000395395	0.000270741	2.55307E-05	8.21423E-05	0.000145319	0.008063444	0.010452444	0.012640444	0.012640444	0.012640444	0.009046444	0.015539444	0.011443444	0.003472444	0.006238444	0.000133146
3833103773535	383310	3773535	0.000429236	9.26135E-05	0.000221126	0.000411944	0.000282064	2.66006E-05	8.55844E-05	0.000151437	0.008405444	0.010887444	0.013154444	0.013154444	0.013154444	0.009427444	0.016149444	0.011918444	0.003618444	0.006548444	0.000138562
3833203773535	383320	3773535	0.000447196	9.64827E-05	0.000230393	0.000429236	0.000293779	2.77096E-05	8.91722E-05	0.000157793	0.008762444	0.011338444	0.013683444	0.013683444	0.013683444	0.009823444	0.016774444	0.012408444	0.003769444	0.006873444	0.000144126
3833303773535	383330	3773535	0.000465837	0.00010049	0.000240027	0.000447196	0.000306004	2.88574E-05	9.28966E-05	0.000164387	0.009134444	0.011805444	0.014228444	0.014228444	0.014228444	0.010234444	0.017414444	0.012913444	0.003925444	0.007213444	0.000149849
3833403773535	383340	3773535	0.000485377	0.00010469	0.000250027	0.000465837	0.000318732	3.00538E-05	9.67911E-05	0.000171222	0.009521444	0.012288444	0.014789444	0.014789444	0.014789444	0.010660444	0.018069444	0.013433444	0.004086444	0.007568444	0.000155835
3833503773535	383350	3773535	0.000505377	0.00010899	0.000260393	0.000485377	0.000332004	3.13001E-05	0.000100837	0.000178307	0.009923444	0.012787444	0.015366444	0.015366444	0.015366444	0.011102444	0.018739444	0.013968444	0.004252444	0.007938444	0.000162095
3833603773535	383360	3773535	0.000526377	0.00011339	0.000271126	0.000505377	0.000345644	3.25923E-05	0.000105007	0.000185669	0.010341444	0.013302444	0.015960444	0.015960444	0.015960444	0.011560444	0.019425444	0.014518444	0.004423444	0.008323444	0.000168629
3833703773535	383370	3773535	0.000548377	0.00011789	0.000282126	0.000526377	0.000359644	3.39301E-05	0.000109307	0.000193307	0.010775444	0.013833444	0.016571444	0.016571444	0.016571444	0.012034444	0.020127444	0.015083444	0.004599444	0.008723444	0.000175441
3833803773535	383380	3773535	0.000571377	0.00012249	0.000293126	0.000548377	0.000374644	3.53136E-05	0.000113807	0.000201307	0.011225444	0.014380444	0.017199444	0.017199444	0.017199444	0.012524444	0.020845444	0.015663444	0.004781444	0.009138444	0.000182531
3833903773535	383390	3773535	0.000595377	0.00012719	0.000305126	0.000571377	0.000390644	3.67429E-05	0.000118307	0.000209307	0.011691444	0.014944444	0.017844444	0.017844444	0.017844444	0.013030444	0.021579444	0.016259444	0.004969444	0.009568444	0.000189901
3834003773535	383400	3773535	0.000620377	0.00013199	0.000318126	0.000595377	0.000407644	3.82179E-05	0.000123307	0.000218307	0.012173444	0.015525444	0.018506444	0.018506444	0.018506444	0.013552444	0.022329444	0.016872444	0.005163444	0.010013444	0.000197552
3834103773535	383410	3773535	0.000646377	0.00013689	0.000332126	0.000620377	0.000425644	3.97429E-05	0.000128307	0.000228307	0.012673444	0.016123444	0.019185444	0.019185444	0.019185444	0.014091444	0.023095444	0.017502444	0.005363444	0.010473444	0.000205484
3834203773535	383420	3773535	0.000673377	0.00014189	0.000347126	0.000646377	0.000444644	4.13179E-05	0.000134307	0.000239307	0.013191444	0.016739444	0.019882444	0.019882444	0.019882444	0.014647444	0.023879444	0.018149444	0.005569444	0.010948444	0.000214698
3834303773535	383430	3773535	0.000701377	0.00014699	0.000363126	0.000673377	0.000464644	4.29429E-05	0.000140307	0.000251307	0.013727444	0.017373444	0.020598444	0.020598444	0.020598444	0.015221444	0.024681444	0.018813444	0.005781444	0.011438444	0.000224194
3834403773535	383440	3773535	0.000730377	0.00015219	0.000379126	0.000701377	0.000485644	4.46179E-05	0.000146307	0.000264307	0.014281444	0.018026444	0.021334444	0.021334444	0.021334444	0.015814444	0.025501444	0.019496444	0.005999444	0.011943444	0.000234012
3834503773535	383450	3773535	0.000760377	0.00015749	0.000396126	0.000730377	0.000507644	4.63429E-05	0.000153307	0.000278307	0.014853444	0.018699444	0.022090444	0.022090444	0.022090444	0.016426444	0.026339444	0.020199444	0.006223444	0.012463444	0.000244152
3834603773535	383460	3773535	0.000791377	0.00016289	0.000413126	0.000760377	0.000530644	4.81179E-05	0.000160307	0.000293307	0.015443444	0.019392444	0.022866444	0.022866444	0.022866444	0.017057444	0.027199444	0.020922444	0.006453444	0.012998444	0.000254614
3834703773535	383470	3773535	0.000823377	0.00016839	0.000430126	0.000791377	0.000554644	4.99429E-05	0.000168307	0.000309307	0.016051444	0.020105444	0.023663444	0.023663444	0.023663444	0.017707444	0.028081444	0.021666444	0.006689444	0.013548444	0.000265398
3834803773535	383480	3773535	0.000856377	0.00017399	0.000447126	0.000823377	0.000579644	5.18179E-05	0.000176307	0.000326307	0.016677444	0.020838444	0.024482444	0.024482444	0.024482444	0.018377444	0.029085444	0.022432444	0.006931444	0.014113444	0.000276503
3834903773535	383490	3773535	0.000890377	0.00017969	0.000464126	0.000856377	0.000605644	5.37429E-05	0.000185307	0.000344307	0.017321444	0.021593444	0.025324444	0.025324444	0.025324444	0.019067444	0.030212444	0.023221444	0.007179444	0.014693444	0.000287929
3835003773535	383500	3773535	0.000925377	0.00018549	0.000481126	0.000890377	0.000632644	5.57179E-05	0.000195307	0.000364307	0.017985444	0.022370444	0.026191444	0.026191444	0.026191444	0.019777444	0.031464444	0.024035444	0.007433444	0.015288444	0.000299677
3835103773535	383510	3773535	0.000961377	0.00019139	0.000498126	0.000925377	0.000661644	5.77429E-05	0.000206307	0.000386307	0.018669444	0.023170444	0.027084444	0.027084444	0.027084444	0.020509444	0.032843444	0.024875444	0.007693444	0.015898444	0.000312757
3835203773535	383520	3773535	0.000998377	0.00019739	0.000515126	0.000961377	0.000691644	5.98179E-05	0.000218307	0.000410307	0.019373444	0.024000444	0.028004444	0.028004444	0.028004444	0.021263444	0.034351444	0.025742444	0.007959444	0.016523444	0.000326172
3835303773535	383530	3773535	0.001036377	0.00020349	0.000532126	0.000998377	0.000722644	6.19429E-05	0.000231307	0.000436307	0.020097444	0.024860444	0.028952444	0.028952444	0.028952444	0.022040444	0.035990444	0.026636444	0.008231444	0.017163444	0.000340023
3835403773535	383540	3773535	0.001075377	0.00020969	0.000549126	0.001036377	0.000754644	6.41179E-05	0.000245307	0.000464307	0.020841444	0.025750444	0.029931444	0.029931444	0.029931444	0.022841444	0.037760444	0.027557444	0.008509444	0.017818444	0.000354309
3835503773535	383550	3773535	0.001115377	0.00021599	0.000566126	0.001075377	0.000787644	6.62929E-05	0.000260307	0.000494307	0.021609444	0.026670444	0.030942444	0.030942444	0.030942444	0.023667444	0.039660444	0.028504444	0.008801444	0.018488444	0.000369029
3835603773535	383560	3773535	0.001156377	0.00022239	0.000583126	0.001115377	0.000821644	6.84679E-05	0.000276307	0.000526307	0.022401444	0.027617444	0.031981444	0.031981444	0.031981444	0.024519444	0.041690444	0.029478444	0.009109444	0.019173444	0.000384183
3835703773535	383570	3773535	0.001198377	0.00022889	0.000600126	0.001156377	0.000856644	7.06429E-05	0.000293307	0.000560307	0.023219444	0.028592444	0.033048444	0.033048444	0.033048444	0.025397444	0.043850444	0.030479444	0.009433444	0.019873444	0.000399772
3835803773535	383580	3773535	0.001241377	0.00023549	0.000617126	0.001198377	0.000892644	7.28179E-05	0.000311307	0.000596307	0.024063444	0.029595444	0.034143444	0.034143444	0.034143444	0.026301444	0.046140444	0.031507444	0.009773444	0.020598444	0.000415797
3835903773535	383590	3773535	0.001285377	0.00024219	0.000634126	0.001241377	0.000929644	7.49929E-05	0.000330307	0.000634307	0.024933444	0.030626444	0.035267444	0.035267444	0.035267444	0.027232444	0.048560444	0.032562444	0.010129444	0.021348444	0.000432259
3836003773535	383600	3773535	0.001330377	0.00024899	0.000651126	0.001285377	0.000967644	7.71679E-05	0.000350307	0.000674307	0.025829444	0.031685444	0.036420444	0.036420444	0.036420444	0.028192444	0.051111444	0.033644444	0.010502444	0.022123444	0.000449158
3836103773535	383610	3773535	0.001376377	0.00025599	0.000668126	0.001330377	0.001006644	7.93429E-05	0.000371307	0.000716307	0.026752444	0.032773444	0.037603444	0.037603444	0.037603444	0.029181444	0.053793444	0.034754444	0.010892444	0.022923444	0.000466497
3836203773535	383620	3773535	0.001424377	0.00026299	0.000685126	0.001376377	0.001046644	8.15179E-05	0.000394307	0.000760307	0.027704444	0.033891444	0.038817444	0.038817444	0.038817444	0.030200444	0.056609444	0.035894444	0.011299444	0.023748444	0.000484296
3836303773535	383630	3773535	0.001473377	0.00026999	0.000702126	0.001424377	0.001087644	8.36929E-05	0.000419307	0.000806307	0.028686444	0.035039444	0.040062444	0.040062444	0.040062444	0.031249444	0.059561444	0.037064444	0.011723444	0.024598444	0.000502554
3836403773535	383640	3773535	0.001523377	0.00027699	0.000719126	0.001473377	0.001129644	8.58679E-05	0.000445307	0.000854307	0.029698444	0.036218444	0.041338444	0.041338444	0.041338444	0.032330444	0.062652444	0.038264444	0.012164444	0.025473444	0.000521243
3836503773535	383650	3773535	0.001574377	0.00028399	0.000736126	0.001523377	0.001172644	8.80429E-05	0.000472307	0.000904307	0.030742444	0.037429444	0.042646444	0.042646444	0.042646444	0.033443444	0.065884444	0.039494444	0.012622444	0.026373444	0.000540363
3836603773535	383660	3773535	0.001627377	0.00029099	0.000753126	0.001574377	0.001216644	9.02179E-05	0.000500307	0.000956307	0.031818444	0.038672444	0.044006444	0.044006444	0.044006444	0.034588444	0.069258444	0.040754444	0.013098444	0.027298444	0.000559914
3836703773535	383670	3773535	0.001681377	0.00029799	0.000770126	0.001627377	0.001261644	9.23929E-05	0.000530307	0.001010307	0.032926444	0.039947444	0.045418444	0.045418444	0.045418444	0.035765444	0.072777444	0.042044444	0.013592444	0.028248444	0.000580907
3836803773535	383680	3773535	0.001736377	0.00030499	0.000787126	0.001681377	0.001307644	9.45679E-05	0.000561307	0.001066307	0.034067444	0.041254444	0.046882444	0.046882444	0.046882444	0.036974444	0.076442444	0.043364444	0.014104444	0.029223444	0.000602342
3836903773535	383690	3773535	0.001792377	0.00031199	0.000804126	0.001736377	0.001354644	9.67429E-05	0.000594307	0.001124307	0.035241444	0.042594444	0.048398444	0.048398444	0.048398444	0.038216444	0.080254444	0.044714444	0.014634444	0.030223444	0.000624768
3837003773535	383700	3773535	0.001849377	0.00031899	0.000821126	0.001792377	0.001402644	9.89179E-05	0.000629307	0.001184307	0.036449444	0.043968444	0.049966444	0.049966444	0.049966444	0.039492444	0.084219444	0.046104444	0.015183444	0.031248444	0.000647188
3837103773535	383710	3773535	0.001907377	0.00032599	0.000838126	0.001849377	0.001451644	0.00010129	0.000665307	0.001246307	0.037691444	0.045376444	0.051577444	0.051577444	0.051577444	0.040802444	0.088338444	0.047534444	0.015751444	0.032298444	0.000670602
3837203773535	383720	3773535	0.001966377	0.00033299	0.000855126	0.001907377	0.001501644	0.00010351	0.000702307	0.001310307	0.038968444	0.046818444	0.053232444	0.053232444	0.053232444	0.042147444	0.092612444	0.049004444	0.016338444	0.033373444	0.000694011
3837303773535	383730	3773535	0.002026377	0.00033999	0.000872126	0.001966377	0.001552644	0.00010573	0.000740307	0.001376307	0.040281444	0.048295444	0.054931444	0.054931444	0.054931444	0.043527444	0.097062444	0.050514444	0.016944444	0.034473444	0.000717415
3837403773535	383740	3773535	0.002087377	0.00034699	0.000889126	0.002026377	0.001604644	0.00010795	0.000779307	0.001444307	0.041629444	0.049807444	0.056675444	0.056675444	0.056675444	0.044943444	0.101687444	0.052064444	0.017570444	0.035598444	0.000740819
3837503773535	383750	3773535	0.002149377	0.00035399	0.000906126	0.002087377	0.001657644	0.00011017	0.000819307	0.001513307	0.043013444	0.051354444	0.058464444	0.058464444	0.058464444	0.046394444	0.106487444	0.053654444	0.018226444	0.036748444	0.000764222
3837603773535	383760	3773535	0.002212377	0.00036099	0.000923126	0.002149377	0.001711644	0.00011239	0.000860307	0.001583307	0.044432444	0.052937444	0.060299444	0.060299444	0.060299444	0.047881444	0.111562444	0.055280444	0.018912444	0.037923444	0.000787626
3837703773535	383770	3773535	0.002276377	0.00036799	0.000940126	0.002212377	0.001766644	0.00011461	0.000902307	0.001654307	0.045886444	0.054556444	0.062180444	0.062180444	0.062180444	0.049405444	0.116912444	0.056942444	0.019628444	0.039123444	0.000811029
3837803773535	383780	3773535	0.002341377	0.00037499	0.000957126	0.002276377	0.001822644	0.00011683	0.000945307	0.001726307	0.047375444	0.056211444	0.064107444	0.064107444	0.064107444	0.050966444	0.122538444	0.058640444	0.020374444	0.040348444	0.000834431
3837903773535	383790	3773535	0.002407377	0.00038199	0.000974126	0.002341377	0.001879644	0.00011905	0.000989307	0.001799307	0.048900444	0.057902444	0.066080444	0.066080444	0.066080444	0.052564444	0.128440444	0.060373444	0.021150444	0.041598444	0.000858832
3838003773535	383800	3773535	0.002474377	0.00038899	0.000991126	0.002407377	0.001938644	0.00012127	0.001034307	0.001873307	0.050461444	0.059630444	0.068099444	0.068099444	0.068099444	0.054200444	0.134618444	0.062140444	0.021956444	0.042873444	0.000883232
3838103773535	383810	3773535	0.002542377	0.00039599	0.001008126	0.002474377	0.001998644	0.00012349	0.001080307	0.001948307	0.052059444	0.061395444	0.070165444	0.070165444	0.070165444	0.055874444	0.141072444	0.063944444	0.022792444	0.044173444	0.000907633
3838203773535	383820	3773535	0.002611377	0.00040299

			ISDrainage / Utilities Trenching	ISDrainage / Utilities Trenching	ISAsphalt Paving	ISAsphalt Paving	SVDemolition	SVSite Grubbing / Prep	SVMass Grading / Excavation	SVMass Grading / Excavation	SVDrainage / Utilities Trenching	SVFoundations / Concrete Pads	SVBuilding / Structure Construction	SVBuilding / Structure Construction	SVAsphalt Paving	SVAsphalt Paving	SVArchitectural Coating	SVArchitectural Coating	SVLandscaping or Other Finishing	SVLandscaping or Other Finishing	MDemolition
Unique Identifier	X (UTM)	Y (UTM)	2027	2028	2027	2028	2027	2027	2027	2028	2028	2028	2028	2029	2028	2029	2028	2029	2028	2029	2027
3839003773525	383900	3773525	1.36378E-05	1.36378E-05	5.8403E-05	5.8403E-05	0.000101077	6.67783E-05	0.00011277	0.00011277	3.40387E-05	3.50781E-05	0.000193854	0.000193854	0.000138494	0.000138494	1.37194E-05	1.37194E-05	4.41724E-05	4.41724E-05	0.000283074
3839103773525	383910	3773525	1.30869E-05	1.30869E-05	5.60439E-05	5.60439E-05	9.86201E-05	6.51552E-05	0.000110029	0.000110029	3.32114E-05	3.42255E-05	0.000189525	0.000189525	0.000135127	0.000135127	1.3386E-05	1.3386E-05	4.30988E-05	4.30988E-05	0.000264163
3829703773535	382970	3773535	1.98831E-05	1.98831E-05	8.51482E-05	8.51482E-05	0.000118287	7.81482E-05	0.00013197	0.00013197	3.98343E-05	4.10506E-05	0.000241908	0.000241908	0.000162074	0.000162074	1.60553E-05	1.60553E-05	5.16934E-05	5.16934E-05	5.30893E-05
3829803773535	382980	3773535	2.03886E-05	2.03886E-05	8.7313E-05	8.7313E-05	0.000121019	7.99534E-05	0.000135019	0.000135019	4.07545E-05	4.19989E-05	0.000246984	0.000246984	0.000165818	0.000165818	1.64262E-05	1.64262E-05	5.28875E-05	5.28875E-05	5.46592E-05
3829903773535	382990	3773535	2.09209E-05	2.09209E-05	8.95925E-05	8.95925E-05	0.000123794	8.1787E-05	0.000138115	0.000138115	4.16891E-05	4.29621E-05	0.000252073	0.000252073	0.000169621	0.000169621	1.68029E-05	1.68029E-05	5.41004E-05	5.41004E-05	5.63425E-05
3830003773535	383000	3773535	2.1513E-05	2.1513E-05	9.21283E-05	9.21283E-05	0.000126735	8.37299E-05	0.000141396	0.000141396	4.26794E-05	4.39826E-05	0.000257381	0.000257381	0.00017365	0.00017365	1.72021E-05	1.72021E-05	5.53855E-05	5.53855E-05	5.82288E-05
3830103773535	383010	3773535	2.21155E-05	2.21155E-05	9.47083E-05	9.47083E-05	0.00012967	8.56687E-05	0.00014467	0.00014467	4.36677E-05	4.50011E-05	0.000262624	0.000262624	0.000177671	0.000177671	1.76004E-05	1.76004E-05	5.6668E-05	5.6668E-05	6.02224E-05
3830203773535	383020	3773535	2.28397E-05	2.28397E-05	9.78096E-05	9.78096E-05	0.000133015	8.78788E-05	0.000148402	0.000148402	4.47942E-05	4.6162E-05	0.000268473	0.000268473	0.000182254	0.000182254	1.80545E-05	1.80545E-05	5.81299E-05	5.81299E-05	6.26041E-05
3830303773535	383030	3773535	2.36361E-05	2.36361E-05	0.00010122	0.00010122	0.000136642	9.0275E-05	0.000152449	0.000152449	4.60157E-05	4.74207E-05	0.000274722	0.000274722	0.000187224	0.000187224	1.85468E-05	1.85468E-05	5.9715E-05	5.9715E-05	6.52902E-05
3830403773535	383040	3773535	2.44283E-05	2.44283E-05	0.000104613	0.000104613	0.000140299	9.26914E-05	0.000156529	0.000156529	4.72474E-05	4.86901E-05	0.00028097	0.00028097	0.000192236	0.000192236	1.90432E-05	1.90432E-05	6.13134E-05	6.13134E-05	6.81255E-05
3830503773535	383050	3773535	2.51009E-05	2.51009E-05	0.000107493	0.000107493	0.000143449	9.47719E-05	0.000160043	0.000160043	4.83079E-05	4.97829E-05	0.000286329	0.000286329	0.00019655	0.00019655	1.94707E-05	1.94707E-05	6.26896E-05	6.26896E-05	7.07818E-05
3830603773535	383060	3773535	2.57674E-05	2.57674E-05	0.000110347	0.000110347	0.000146592	9.68484E-05	0.000163549	0.000163549	4.93663E-05	5.08737E-05	0.000291624	0.000291624	0.000200857	0.000200857	1.98973E-05	1.98973E-05	6.40631E-05	6.40631E-05	7.35873E-05
3830703773535	383070	3773535	2.64977E-05	2.64977E-05	0.000113475	0.000113475	0.000150206	9.92365E-05	0.000167582	0.000167582	5.05836E-05	5.21281E-05	0.000297628	0.000297628	0.00020581	0.00020581	2.03879E-05	2.03879E-05	6.56428E-05	6.56428E-05	7.68405E-05
3830803773535	383080	3773535	2.72508E-05	2.72508E-05	0.0001167	0.0001167	0.000154329	0.000101961	0.000172182	0.000172182	5.19721E-05	5.35591E-05	0.000304405	0.000304405	0.00021459	0.00021459	2.09475E-05	2.09475E-05	6.74447E-05	6.74447E-05	8.05353E-05
3830903773535	383090	3773535	2.79379E-05	2.79379E-05	0.000119642	0.000119642	0.000158655	0.000104818	0.000177008	0.000177008	5.34287E-05	5.50602E-05	0.0003114	0.0003114	0.000217386	0.000217386	2.15346E-05	2.15346E-05	6.9335E-05	6.9335E-05	8.44809E-05
3831003773535	383100	3773535	2.85713E-05	2.85713E-05	0.000122355	0.000122355	0.000164402	0.000108615	0.00018342	0.00018342	5.5364E-05	5.70545E-05	0.00032065	0.00032065	0.00022526	0.00022526	2.23147E-05	2.23147E-05	7.18465E-05	7.18465E-05	8.92562E-05
3831103773535	383110	3773535	2.89447E-05	2.89447E-05	0.000123954	0.000123954	0.000170755	0.000112812	0.000190508	0.000190508	5.75036E-05	5.92594E-05	0.000330764	0.000330764	0.000233965	0.000233965	2.3177E-05	2.3177E-05	7.4623E-05	7.4623E-05	9.43359E-05
3831203773535	383120	3773535	2.90004E-05	2.90004E-05	0.000124193	0.000124193	0.000176961	0.000116913	0.000197432	0.000197432	5.95936E-05	6.14133E-05	0.000340516	0.000340516	0.000242469	0.000242469	2.40194E-05	2.40194E-05	7.73352E-05	7.73352E-05	9.92306E-05
3831303773535	383130	3773535	2.88601E-05	2.88601E-05	0.000123592	0.000123592	0.000182457	0.000120543	0.000203564	0.000203564	6.14443E-05	6.33205E-05	0.000349045	0.000349045	0.000249999	0.000249999	2.47653E-05	2.47653E-05	7.97369E-05	7.97369E-05	0.000103875
3831403773535	383140	3773535	2.85217E-05	2.85217E-05	0.000122143	0.000122143	0.000188124	0.000124287	0.000209886	0.000209886	6.33528E-05	6.52872E-05	0.000357909	0.000357909	0.000257764	0.000257764	2.55345E-05	2.55345E-05	8.22135E-05	8.22135E-05	0.00010862
3831503773535	383150	3773535	2.76882E-05	2.76882E-05	0.000118573	0.000118573	0.000195451	0.000129128	0.000218061	0.000218061	6.58204E-05	6.78301E-05	0.000369594	0.000369594	0.000267803	0.000267803	2.65291E-05	2.65291E-05	8.54157E-05	8.54157E-05	0.000113234
3831603773535	383160	3773535	2.54352E-05	2.54352E-05	0.000108925	0.000108925	0.000204047	0.000134807	0.000227651	0.000227651	6.8715E-05	7.08132E-05	0.000382838	0.000382838	0.000279581	0.000279581	2.76958E-05	2.76958E-05	8.91722E-05	8.91722E-05	0.000117938
3831703773535	383620	3773535	2.51298E-05	2.51298E-05	0.000107617	0.000107617	0.00015746	0.000104029	0.000175675	0.000175675	5.30264E-05	5.46455E-05	0.000287386	0.000287386	0.000215749	0.000215749	2.13725E-05	2.13725E-05	6.88129E-05	6.88129E-05	0.002909903
3831803773535	383630	3773535	2.46243E-05	2.46243E-05	0.000105452	0.000105452	0.000154458	0.000102046	0.000172326	0.000172326	5.20154E-05	5.36037E-05	0.000283083	0.000283083	0.000211635	0.000211635	2.0965E-05	2.0965E-05	6.7501E-05	6.7501E-05	0.002533849
3831903773535	383640	3773535	2.39703E-05	2.39703E-05	0.000102651	0.000102651	0.000150298	9.92972E-05	0.000167685	0.000167685	5.06145E-05	5.216E-05	0.000277891	0.000277891	0.000205935	0.000205935	2.04004E-05	2.04004E-05	6.5683E-05	6.5683E-05	0.002193227
3832003773535	383650	3773535	2.34586E-05	2.34586E-05	0.00010046	0.00010046	0.000146634	9.68767E-05	0.000163597	0.000163597	4.93807E-05	5.08885E-05	0.00027297	0.00027297	0.000200916	0.000200916	1.99031E-05	1.99031E-05	6.40819E-05	6.40819E-05	0.001918725
3832103773535	383660	3773535	2.29614E-05	2.29614E-05	9.83309E-05	9.83309E-05	0.000143375	9.47234E-05	0.000159961	0.000159961	4.82831E-05	4.97574E-05	0.000268177	0.000268177	0.00019645	0.00019645	1.94607E-05	1.94607E-05	6.26575E-05	6.26575E-05	0.001696203
3832203773535	383670	3773535	2.24951E-05	2.24951E-05	9.63341E-05	9.63341E-05	0.000140275	9.26752E-05	0.000156502	0.000156502	4.72391E-05	4.86815E-05	0.000263539	0.000263539	0.000192202	0.000192202	1.90399E-05	1.90399E-05	6.13027E-05	6.13027E-05	0.001511876
3832303773535	383680	3773535	2.20577E-05	2.20577E-05	9.44609E-05	9.44609E-05	0.00013734	9.07364E-05	0.000153228	0.000153228	4.62509E-05	4.76631E-05	0.000259043	0.000259043	0.000188181	0.000188181	1.86416E-05	1.86416E-05	6.00202E-05	6.00202E-05	0.001355581
3832403773535	383690	3773535	2.16492E-05	2.16492E-05	9.27115E-05	9.27115E-05	0.000134786	8.90485E-05	0.000150378	0.000150378	4.53905E-05	4.67765E-05	0.000255036	0.000255036	0.00018468	0.00018468	1.82948E-05	1.82948E-05	5.89037E-05	5.89037E-05	0.001227561
3837003773535	383700	3773535	2.12469E-05	2.12469E-05	9.09885E-05	9.09885E-05	0.000132353	8.74416E-05	0.000147664	0.000147664	4.45714E-05	4.59324E-05	0.00025112	0.00025112	0.000181348	0.000181348	1.79647E-05	1.79647E-05	5.78408E-05	5.78408E-05	0.001116183
3837103773535	383710	3773535	2.09003E-05	2.09003E-05	8.95042E-05	8.95042E-05	0.000130515	8.62273E-05	0.000145613	0.000145613	4.39524E-05	4.52945E-05	0.000248028	0.000248028	0.000178829	0.000178829	1.77152E-05	1.77152E-05	5.70375E-05	5.70375E-05	0.00102941
3837203773535	383720	3773535	2.06197E-05	2.06197E-05	8.83025E-05	8.83025E-05	0.000129296	8.54218E-05	0.000144253	0.000144253	4.35419E-05	4.48714E-05	0.000245812	0.000245812	0.000177159	0.000177159	1.75497E-05	1.75497E-05	5.65047E-05	5.65047E-05	0.000963535
3837303773535	383730	3773535	2.03411E-05	2.03411E-05	8.71097E-05	8.71097E-05	0.000128077	8.46163E-05	0.000142893	0.000142893	4.31313E-05	4.44483E-05	0.000243596	0.000243596	0.000175488	0.000175488	1.73842E-05	1.73842E-05	5.59719E-05	5.59719E-05	0.000903438
3837403773535	383740	3773535	2.00935E-05	2.00935E-05	8.60495E-05	8.60495E-05	0.000127127	8.3989E-05	0.000141833	0.000141833	4.28115E-05	4.41187E-05	0.000241754	0.000241754	0.00017418	0.00017418	1.72553E-05	1.72553E-05	5.55569E-05	5.55569E-05	0.000853262
3837503773535	383750	3773535	1.98501E-05	1.98501E-05	8.50069E-05	8.50069E-05	0.000126184	8.33656E-05	0.000140781	0.000140781	4.24938E-05	4.37913E-05	0.000239898	0.000239898	0.000172894	0.000172894	1.71273E-05	1.71273E-05	5.51446E-05	5.51446E-05	0.000807377
3837603773535	383760	3773535	1.95963E-05	1.95963E-05	8.39201E-05	8.39201E-05	0.000125118	8.26613E-05	0.000139592	0.000139592	4.21348E-05	4.34213E-05	0.000237863	0.000237863	0.000171434	0.000171434	1.69826E-05	1.69826E-05	5.46787E-05	5.46787E-05	0.000763414
3837703773535	383770	3773535	1.93219E-05	1.93219E-05	8.2745E-05	8.2745E-05	0.000123868	8.18356E-05	0.000138197	0.000138197	4.17139E-05	4.29876E-05	0.000235531	0.000235531	0.000169721	0.000169721	1.68129E-05	1.68129E-05	5.41325E-05	5.41325E-05	0.00072021
3837803773535	383780	3773535	1.90454E-05	1.90454E-05	8.1561E-05	8.1561E-05	0.000122587	8.09896E-05	0.000136769	0.000136769	4.12827E-05	4.25432E-05	0.000233148	0.000233148	0.000167967	0.000167967	1.66391E-05	1.66391E-05	5.35729E-05	5.35729E-05	0.000680157
3837903773535	383790	3773535	1.86823E-05	1.86823E-05	8.0006E-05	8.0006E-05	0.000120572	7.9658E-05	0.00013452	0.00013452	4.06039E-05	4.18437E-05	0.000229618	0.000229618	0.000165205	0.000165205	1.63655E-05	1.63655E-05	5.2692E-05	5.2692E-05	0.000633538
3838003773535	383800	3773535	1.82882E-05	1.82882E-05	7.83184E-05	7.83184E-05	0.000118403	7.82251E-05	0.0001321	0.0001321	3.98735E-05	4.1091E-05	0.000225778	0.000225778	0.000162233	0.000162233	1.60711E-05	1.60711E-05	5.17442E-05	5.17442E-05	0.000588752
3838103773535	383810	3773535	1.79066E-05	1.79066E-05	7.66838E-05	7.66838E-05	0.000116424	7.69177E-05	0.000129892	0.000129892	3.92071E-05	4.04042E-05	0.000222197	0.000222197	0.000159522	0.000159522	1.58025E-05	1.58025E-05	5.08794E-05	5.08794E-05	0.000549732
3838203773535	383820	3773535	1.75909E-05	1.75909E-05	7.53319E-05	7.53319E-05	0.000114899	7.59098E-05	0.00012819	0.00012819	3.86933E-05	3.98748E-05	0.00021935	0.00021935	0.000157432	0.000157432	1.55955E-05	1.55955E-05	5.02127E-05	5.02127E-05	0.000518943
3838303773535	383830	3773535	1.72773E-05	1.72773E-05	7.39889E-05	7.39889E-05	0.000113391	7.49141E-05	0.000126509	0.000126509	3.81858E-05	3.93518E-05	0.000216528	0.000216528	0.000155367	0.000155367	1.53909E-05	1.53909E-05	4.95541E-05	4.95541E-05	0.00049056
3838403773535	383840	3773535	1.68894E-05	1.68894E-05	7.23279E-05	7.23279E-05	0.000111492	7.36593E-05	0.00012439	0.00012439	3.75462E-05	3.86926E-05	0.000213037	0.000213037	0.000152764	0.000152764	1.51331E-05	1.51331E-05	4.87241E-05	4.87241E-05	0.000459927
3838503773535	383850	3773535	1.64561E-05	1.64561E-05	7.04724E-05	7.04724E-05	0.000109421	7.22912E-05	0.000122079	0.000122079	3.68488E-05	3.7974E-05	0.000209223	0.000209223	0.000149927	0.000149927	1.4852E-05	1.4852E-05	4.78191E-05	4.78191E-05	0.000429753
3838603773535	383860	3773535	1.60187E-05	1.60187E-05	6.85993E-05	6.85993E-05	0.000107387	7.09474E-05	0.00011981	0.00011981	3.61638E-05	3.72681E-05	0.000205474	0.000205474	0.00014714	0.00014714	1.4576E-05	1.4576E-05	4.69302E-05	4.69302E-05	0.000402044
3838703773535	383870	3773535	1.55401E-05	1.55401E-05	6.65494E-05	6.65494E-05	0.000105218	6.95145E-05	0.00011739	0.00011739	3.54335E-05	3.65154E-05	0.000201493	0.000201493	0.000144168	0.000144168	1.42816E-05	1.42816E-05	4.59824E-05	4.59824E-05	0.000375076
3838803773535	383880	3773535	1.50655E-05	1.50655E-05	6.45172E-05	6.45172E-05	0.000103123	6.81302E-05	0.000115053	0.000115053	3.47279E-05	3.57883E-05	0.000197641	0.000197641	0.000141297	0.000141297	1.39972E-05	1.39972E-05	4.50667E-05	4.50667E-05	0.000350716
3838903773535	383890	3773535	1.4525E-05	1.4525E-05	6.22023E-05	6.22023E-05	0.000100807	6.66002E-05	0.000112469	0.000112469	3.3948E-05	3.49845E-05	0.000193441	0.000193441	0.000138124	0.000138124	1.36828E-05	1.36828E-05	4.40546E-05	4.40546E-05	0.000326445
3839003773535	383900	3773535	1.39349E-05	1.39349E-05	5.96753E-05	5.96753E-05	9.83444E-05	6.49731E-05	0.000109721	0.000109721	3.31186E-05	3.41298E-05	0.000189061	0.000189061	0.00013475	0.00013475	1.33485E-05	1.33485E-05	4.29783E-05	4.29783E-05	0.000303207
3839103773535	383910	3773535	1.33819E-05	1.33819E-05	5.73074E-05	5.73074E-05	9.60469E-05	6.34552E-05	0.000107158	0.000107158	3.23449E-05	3.33325E-05	0.000184977	0.000184977	0.00013160 2	0.00013160 2	1.30367E-05	1.30367E-05	4.19742E-05	4.19742E-05	0.000282865
3829703773545	382970	3773545	2.0828E-05	2.0828E-05	8.91949E-05	8.91949E-05	0.000115995	7.66344E-05	0.000129414	0.000129414	3.90627E-05	4.02554E-05	0.000236549	0.000236549	0.000158934	0.000158934	1.57443E-05	1.57443E-05	5.0692E-05	5.0692E-05	5.53755E-05
3829803773545	382980	3773545	2.14243E-05	2.14243E-05	9.17484E-05	9.17484E-05	0.000118801	7.84882E-05	0.000132544	0.000132544	4.00076E-05	4.12292E-05	0.000241663	0.000241663	0.000162779	0.000162779	1.61252E-05	1.61252E-05	5.19183E-05	5.19183E-05	5.71722E-05
3829903773545	382990	3773545	2.20185E-05	2.20185E-05	9.4293E-05	9.4293E-05	0.00012157	8.03177E-05	0.000135634	0.000135634	4.09402E-05	4.21902E-05	0.000246675	0.000246675	0.000166573	0.000166573	1.65011E-05	1.65011E-05	5.31285E-05	5.31285E-05	5.90226E-05
3830003773545	383000	3773545	2.25632E-05	2.25632E-05	9.66256E-05	9.66256E-05	0.000124119	8.20016E-05	0.000138477	0.000138477	4.17985E-05	4.30747E-05	0.000251261	0.000251261	0.000170065	0.000170065	1.6847E-05	1.6847E-05	5.42423E-05	5.42423E-05	6.08253E-05
3830103773545	383010	3773545	2.311E-05	2.311E-05	9.89671E-05	9.89671E-05	0.000126619	8.3653E-05	0.000141266	0.000141266	4.26402E-05	4.39422E-05	0.000255732	0.000255732	0.00017349	0.00017349	1.71863E-05	1.71863E-05	5.53347E-05	5.53347E-05	6.27116E-05
3830203773545	383020	3773545	2.37846E-05	2.37846E-05	0.000101856	0.000101856	0.000129572	8.5604E-05	0.000144561	0.000144561	4.36347E-05	4.49671E-05	0.000260885	0.000260885	0.000177537	0.000177537	1.75871E-05	1.75871E-05	5.66252E-05	5.66252E-05	6.50156E-05
3830303773545	383030	3773545	2.45356E-05	2.45356E-05	0.000105072	0.000105072	0.000132831	8.77573E-05	0.000148197	0.000148197	4.47323E-05	4.60982E-05	0.000266489	0.000266489	0.000182003	0.000182003	1.80295E-05	1.80295E-05	5.80496E-05	5.80496E-05	6.7648E-05
3830403773545	383040	3773545	2.52743E-05	2.52743E-05	0.000108236	0.000108236	0.000136097	8.99147E-05	0.00015184	0.00015184	4.5832E-05	4.72315E-05	0.000272042	0.000272042	0.000186477	0.000186477	1.84728E-05	1.84728E-05	5.94767E-05	5.94767E-05	7.04058E-05
3830503773545	383050	3773545	2.59077E-05	2.59077E-05	0.000110948	0.000110948	0.000138884	9.17564E-05	0.000154951	0.000154951	4.67708E-05	4.81989E-05	0.000276783	0.000276783	0.000190296	0.000190296	1.88511E-05	1.88511E-05	6.06949E-05	6.06949E-05	7.30083E-05
3830603773545	383060	3773545	2.65307E-05	2.65307E-05	0.000113616	0.000113616	0.000141635	9.35738E-05	0.00015802	0.00015802	4.76972E-05	4.91536E-05	0.000281408	0.000281408	0.000194066	0.000194066	1.92245E-05	1.92245E-05	6.18971E-05	6.18971E-05	7.57481E-05
3830703773545	383070	3773545	2.72467E-05	2.72467E-05	0.000116682	0.000116682	0.000145048	9.58284E-05	0.000161827	0.000161827	4.88464E-05	5.03379E-05	0.000287051	0.000287051	0.000198741	0.000198741	1.96877E-05	1.96877E-05	6.33884E-05	6.33884E-05	7.9049E-05
3830803773545	383080	3773545	2.80018E-05	2.80018E-05	0.000119916	0.000119916	0.00014922	9.85848E-05	0.000166482	0.000166482	5.02514E-05	5.17858E-05	0.000293892	0.000293892	0.000204458	0.000204458	2.0254E-05	2.0254E-05	6.52118E-05	6.52118E-05	8.29469E-05
3830903773545	383090	3773545	2.86579E-05	2.86579E-05	0.000122726	0.000122726	0.0001536	0.000101479	0.000171369	0.000171369	5.17266E-05	5.3306E-05	0.000300965	0.000300965	0.00021046	0.00021046	2.08486E-05	2.08486E-05	6.71261E-05	6.71261E-05	8.70775E-05
3831003773545	383100	3773545	2.91943E-05	2.91943E-05	0.000125023	0.000125023	0.000159243	0.000105207	0.000177664	0.000177664	5.36268E-05	5.52643E-05	0.00031006	0.00031006	0.000218192	0.000218192	2.16145E-05	2.16145E-05	6.9592E-05	6.9592E-05	9.19543E-05
3831103773545	383110	3773545	2.9413E-05	2.9413E-05	0.00012596	0.00012596	0.000165486	0.000109331	0.00018463	0.00018463	5.57292E-05	5.74309E-05	0.00031998	0.00031998	0.000226746	0.000226746	2.24619E-05	2.24619E-05	7.23204E-05	7.23204E-05	9.70041E-05
3831203773545	383120	3773545	2.93553E-05	2.93553E-05	0.000125712	0.000125712	0.000171104	0.000113043	0.000190898	0.000190898	5.76212E-05	5.93806E-05	0.000328818	0.000328818	0.000234443	0.000234443	2.32244E-05	2.32244E-05	7.47756E-05	7.47756E-05	0.000101767
3831303773545	383130	3773545	2.92954E-05	2.92954E-05	0.000125456	0.000125456	0.000175197	0.000115747	0.000195464	0.000195464	5.89994E-05	6.08009E-05	0.00033508	0.00033508	0.000240051	0.000240051	2.37799E-05	2.37799E-05	7.65641E-05	7.65641E-05	0.000106113
3831403773545	383140	3773545	2.91345E-05	2.91345E-05	0.000124767	0.000124767	0.000179283	0.000118447	0.000200023	0.000200023	6.03756E-05	6.22191E-05	0.000341315	0.000341315	0.00024565	0.00024565	2.43346E-05	2.43346E-05	7.835E-05	7.835E-05	0.000110554
3831503773545	383150	3773545	2.83134E-05	2.83134E-05	0.00012125	0.00012125	0.000185998	0.000122883	0.000207514	0.000207514	6.26368E-05	6.45494E-05	0.000351905	0.000351905	0.00025851	0.00025851	2.5246E-05	2.5246E-05	8.12844E-05	8.12844E-05	0.000115186
3831603773545	383160	3773545	2.6081E-05	2.6081E-05	0.00011169	0.00011169	0.000194012	0.000128177	0.000216455	0.000216455	6.53355E-05	6.73305E-05	0.00036435	0.00036435	0.000265831	0.000265831	2.63337E-05	2.63337E-05	8.47865E-05	8.47865E-05	0.000120045
3836203773545	383620	3773545	2.60397E-05	2.60397E-05	0.000111514	0.000111514	0.000151413	0.000100034	0.000168929	0.000168929	5.099E-05	5.2547E-05	0.000276409	0.000276409	0.000207463	0.000207463	2.05517E-05	2.05517E-05	6.61703E-05	6.61703E-05	0.004198123
3836303773545	383630	3773545	2.55198E-05	2.55198E-05	0.000109287	0.000109287	0.000148711	9.82489E-05	0.000165914	0.000165914	5.00802E-05	5.16093E-05	0.000272493	0.000272493	0.000203761	0.000203761	2.0185E-05	2.0185E-05	6.49895E-05	6.49895E-05	0.003443429
3836403773545	383640	3773545	2.47997E-05	2.47997E-05	0.000106203	0.000106203	0.000144674	9.55815E-05	0.00016141	0.00016141	4.87205E-05	5.02082E-05	0.000267391	0.000267391	0.000198229	0.000198229	1.9637E-05	1.9637E-05	6.32251E-05	6.32251E-05	0.002827971
3836503773545	383650	3773545	2.42158E-05	2.42158E-05	0.000103703	0.000103703	0.00014101	9.3161E-05	0.000157322	0.000157322	4.74867E-05	4.89367E-05	0.000262611	0.000262611	0.000193209	0.000193209	1.91397E-05	1.91397E-05	6.1624E-05	6.1624E-05	0.002388614
3836603773545	383660	3773545	2.37124E-05	2.37124E-05	0.000101547	0.000101547	0.000138155	9.12748E-05	0.000154137	0.000154137	4.65253E-05	4.79459E-05	0.000258424	0.000258424	0.000189297	0.000189297	1.87522E-05	1.87522E-05	6.03763E-05	6.03763E-05	0.002070616

			MSite Grubbing / Prep	MMass Grading / Excavation	MMass Grading / Excavation	MDrainage / Utilities Trenching	MFoundations / Concrete Pads	MBuilding / Structure Construction	MAsphalt Paving	MLandscaping or Other Finishing	MWaterside Construction (Piles)	RSSWRe-striping South Valley	RSSWRe-striping Silver Lake Boulevard	RSSWDemolition	RSSWPlacing Base	RSSWForm/Place Rebar and Pour	Child Risk				
Unique Identifier	X (UTM)	Y (UTM)	2027	2027	2028	2028	2028	2028	2028	2028	2028	2029	2029	2029	2029	2029	3rd Trimester	0<2	2<16	Total	per million
3839003773525	383900	3773525	0.000255438	0.000637849	0.000637849	0.000178508	0.000329381	0.000592288	0.000419009	0.000126972	0.000224816	7.90096E-05	0.000317646	0.000532663	0.000289555	8.6669E-05	8.70159E-09	1.6682E-07	6.5379E-08	2.40901E-07	0.24090088
3839103773525	383910	3773525	0.000238374	0.000595239	0.000595239	0.000166583	0.000307377	0.000552722	0.000391017	0.00011849	0.000209797	7.69497E-05	0.000296761	0.00049785	0.000270631	8.10045E-05	8.25516E-09	1.5846E-07	6.1826E-08	2.28544E-07	0.22854403
3829703773535	382970	3773535	4.79065E-05	0.000119626	0.000119626	3.34785E-05	6.17741E-05	0.000111081	7.85834E-05	2.38132E-05	4.21633E-05	0.000151056	5.9531E-05	0.000101572	5.52143E-05	1.65266E-05	6.34776E-09	1.6738E-07	4.4819E-08	2.1855E-07	0.21854977
3829803773535	382980	3773535	4.93231E-05	0.000123164	0.000123164	3.44685E-05	6.36008E-05	0.000114366	8.09072E-05	2.45173E-05	4.34101E-05	0.000153709	6.15206E-05	0.000104984	5.70694E-05	1.70819E-05	6.59138E-09	1.7356E-07	4.6955E-08	2.2711E-07	0.22710992
3829903773535	382990	3773535	5.08421E-05	0.000126956	0.000126956	3.553E-05	6.55595E-05	0.000117888	8.33988E-05	2.52724E-05	4.4747E-05	0.000156291	6.36458E-05	0.000108652	5.90629E-05	1.76785E-05	6.85143E-09	1.801E-07	4.9299E-08	2.36255E-07	0.23625532
3830003773535	383000	3773535	5.25441E-05	0.000131207	0.000131207	3.67194E-05	6.77543E-05	0.000121835	8.61908E-05	2.61184E-05	4.6245E-05	0.000158964	6.60272E-05	0.000112743	6.12871E-05	1.83443E-05	7.13687E-09	1.8724E-07	5.1952E-08	2.46333E-07	0.246333
3830103773535	383010	3773535	5.43432E-05	0.000135699	0.000135699	3.79767E-05	7.00741E-05	0.000126006	8.91419E-05	2.70127E-05	4.78284E-05	0.000161476	6.85443E-05	0.000117073	6.36406E-05	1.90487E-05	7.43784E-09	1.9467E-07	5.4861E-08	2.56964E-07	0.25696391
3830203773535	383020	3773535	5.64924E-05	0.000141066	0.000141066	3.94786E-05	7.28454E-05	0.0003099	9.26673E-05	2.8081E-05	4.97199E-05	0.00016438	7.15236E-05	0.000122192	6.64232E-05	1.98816E-05	7.78243E-09	2.0316E-07	5.8316E-08	2.69261E-07	0.26926123
3830303773535	383030	3773535	5.89162E-05	0.000147118	0.000147118	4.11725E-05	7.59709E-05	0.00013661	9.66433E-05	2.92858E-05	5.18532E-05	0.00016749	7.48848E-05	0.000127964	6.95612E-05	2.08209E-05	8.16419E-09	2.1249E-07	6.2326E-08	2.82984E-07	0.28298362
3830403773535	383040	3773535	6.14748E-05	0.000153507	0.000153507	4.29604E-05	7.92701E-05	0.000142542	0.00010084	3.05576E-05	5.4105E-05	0.000170479	7.84519E-05	0.000134102	7.28976E-05	2.18195E-05	8.56876E-09	2.2217E-07	6.6834E-08	2.97573E-07	0.29757255
3830503773535	383050	3773535	6.38717E-05	0.000159493	0.000159493	4.46355E-05	8.23609E-05	0.0001481	0.000104772	3.17491E-05	5.62146E-05	0.00017269	8.18633E-05	0.000139976	7.60909E-05	2.27753E-05	8.9627E-09	2.312E-07	7.1598E-08	3.11757E-07	0.31175728
3830603773535	383060	3773535	6.64033E-05	0.000165814	0.000165814	4.64047E-05	8.56253E-05	0.00015397	0.000108925	3.30075E-05	5.84427E-05	0.00017476	8.54857E-05	0.000146224	7.94873E-05	2.37919E-05	9.37729E-09	2.4044E-07	7.7039E-08	3.26852E-07	0.32685194
3830703773535	383070	3773535	6.93389E-05	0.000173144	0.000173144	4.84561E-05	8.94107E-05	0.000160777	0.00011374	3.44667E-05	6.10263E-05	0.000177327	8.96759E-05	0.000153448	8.34144E-05	2.49674E-05	9.8434E-09	2.5067E-07	8.3692E-08	3.44209E-07	0.34420939
3830803773535	383080	3773535	7.26731E-05	0.00018147	0.00018147	5.07861E-05	9.371E-05	0.000168508	0.000119209	3.6124E-05	6.39608E-05	0.000180442	9.44588E-05	0.0001617	8.78998E-05	2.63099E-05	1.03619E-08	2.6178E-07	9.1902E-08	3.64046E-07	0.36404551
3830903773535	383090	3773535	7.62335E-05	0.000190361	0.000190361	5.32743E-05	9.8301E-05	0.000176764	0.0001250 5	3.78938E-05	6.70944E-05	0.000183728	9.96136E-05	0.000170596	9.2736E-05	2.77575E-05	1.09072E-08	2.7293E-07	1.0184E-07	3.85677E-07	0.38567713
3831003773535	383100	3773535	8.05426E-05	0.000201121	0.000201121	5.62856E-05	0.000103858	0.000186755	0.000132118	4.00358E-05	7.08869E-05	0.000188732	0.000105914	0.000181471	9.86473E-05	2.95269E-05	1.1551E-08	2.8552E-07	1.154E-07	4.12468E-07	0.41246755
3831103773535	383110	3773535	8.51264E-05	0.000212567	0.000212567	5.94889E-05	0.000109768	0.000197384	0.000139637	4.23143E-05	7.49212E-05	0.000194394	0.000112757	0.000193279	0.000105066	3.14482E-05	1.22284E-08	2.9751E-07	1.3312E-07	4.42858E-07	0.44285835
3831203773535	383120	3773535	8.95432E-05	0.000223596	0.000223596	6.25755E-05	0.000115464	0.000207625	0.000146882	4.45098E-05	7.88085E-05	0.00019983	0.00011962	0.000205172	0.000111531	3.33833E-05	1.28882E-08	3.0779E-07	1.5599E-07	4.76667E-07	0.47666716
3831303773535	383130	3773535	9.37338E-05	0.00023406	0.00023406	6.5504E-05	0.000120867	0.000217342	0.000153756	4.65928E-05	8.24967E-05	0.000204382	0.000126206	0.000216615	0.000117752	3.52452E-05	1.35076E-08	3.1644E-07	1.8608E-07	5.16029E-07	0.51602902
3831403773535	383140	3773535	9.8016E-05	0.000244753	0.000244753	6.84965E-05	0.000126389	0.000227271	0.000160781	4.87214E-05	8.62655E-05	0.000209145	0.000133079	0.000228424	0.000124171	3.71665E-05	1.41284E-08	3.2433E-07	2.2995E-07	5.6841E-07	0.56840984
3831503773535	383150	3773535	0.00010218	0.00025515	0.00025515	7.14062E-05	0.000131758	0.000236925	0.0001676 1	5.07911E-05	8.993E-05	0.000215676	0.000139983	0.000240639	0.000130811	3.91541E-05	1.47748E-08	3.3081E-07	3.0384E-07	6.49425E-07	0.64942495
3831603773535	383160	3773535	0.000106424	0.000265749	0.000265749	7.43724E-05	0.000137231	0.000246767	0.000174573	5.29009E-05	9.36657E-05	0.000222775	0.000147976	0.000254545	0.00013837	4.14166E-05	1.53692E-08	3.3567E-07	4.3841E-07	7.89454E-07	0.78945358
3836203773535	383620	3773535	0.002625823	0.00655688	0.00655688	0.001835005	0.00338593	0.006088531	0.004307271	0.001305234	0.002311031	0.000133381	0.006464897	0.01348705	0.00733155	0.002194461	4.80598E-08	8.2436E-07	6.7951E-07	1.55193-06	1.55192916
3836303773535	383630	3773535	0.002286481	0.005709517	0.005709517	0.001597863	0.002948357	0.005301695	0.003750631	0.001136555	0.002012371	0.000130618	0.006266945	0.009639051	0.005239781	0.001568358	4.37735E-08	7.5236E-07	5.4885E-07	1.34498E-06	1.34498411
3836403773535	383640	3773535	0.001979113	0.004941995	0.004941995	0.001383064	0.002552014	0.004588995	0.003246439	0.000983769	0.001741851	0.000127513	0.004612014	0.007235738	0.003933342	0.001177318	3.97093E-08	6.8472E-07	4.5287E-07	1.1773E-06	1.1773034
3836503773535	383650	3773535	0.001731409	0.00432346	0.00432346	0.001209961	0.002232607	0.004014642	0.002840119	0.000860642	0.001523843	0.000124614	0.003548414	0.005619064	0.003054519	0.000914271	3.6166E-08	6.2588E-07	3.8416E-07	1.04621E-06	1.04620687
3836603773535	383660	3773535	0.00153061	0.00382205	0.00382205	0.001069637	0.001973682	0.003549047	0.002510738	0.00076083	0.001347116	0.000121815	0.002834594	0.004553474	0.002475265	0.00074089	3.30621E-08	5.747E-07	3.3304E-07	9.40802E-07	0.94080206
3836703773535	383670	3773535	0.001364279	0.003406708	0.003406708	0.0009534	0.001759202	0.003163372	0.002237896	0.00067815	0.001200725	0.000119127	0.002340515	0.003788236	0.002059282	0.000616379	3.03462E-08	5.2999E-07	2.9318E-07	8.53517E-07	0.85351695
3836803773535	383680	3773535	0.001223242	0.003054528	0.003054528	0.000854839	0.001577338	0.002836347	0.002006546	0.000608044	0.001076596	0.000116555	0.001976094	0.003216735	0.001748615	0.000523391	2.79699E-08	4.9096E-07	2.6109E-07	7.8002E-07	0.78002034
3836903773535	383690	3773535	0.00110772	0.002766061	0.002766061	0.000774108	0.001428376	0.002568485	0.00181705	0.000550621	0.000974923	0.000114194	0.001705178	0.002787554	0.001515312	0.000453559	2.59574E-08	4.5802E-07	2.3558E-07	7.19554E-07	0.7195542
3837003773535	383700	3773535	0.001007216	0.002515094	0.002515094	0.000703873	0.001298778	0.002335444	0.001652187	0.000500663	0.000886468	0.000111898	0.001490501	0.002444994	0.001329097	0.000397822	2.41653E-08	4.2863E-07	2.1409E-07	6.66885E-07	0.66688458
3837103773535	383710	3773535	0.000928914	0.002319568	0.002319568	0.000649153	0.00119781	0.002153885	0.001523745	0.000461741	0.000817553	0.000109943	0.001329779	0.002187071	0.00118889	0.000355856	2.27158E-08	4.0503E-07	1.9733E-07	6.25074E-07	0.62507375
3837203773535	383720	3773535	0.00086947	0.002171132	0.002171132	0.000607612	0.001121158	0.002016051	0.001426235	0.000432193	0.000765235	0.000108361	0.001208939	0.001992171	0.001082943	0.000324144	2.1575E-08	3.8668E-07	1.844E-07	5.92651E-07	0.59265068
3837303773535	383730	3773535	0.00081524	0.002035715	0.002035715	0.000569714	0.00105123	0.001890307	0.001337279	0.000405236	0.000717506	0.000106798	0.001104909	0.001823833	0.000991434	0.000296753	2.05267E-08	3.6975E-07	1.7285E-07	5.63126E-07	0.56312614
3837403773535	383740	3773535	0.000769962	0.001922653	0.001922653	0.000538073	0.000992845	0.00178532	0.001263007	0.000382729	0.000677656	0.000105416	0.001019368	0.001684986	0.000915957	0.000274162	1.9634E-08	3.5541E-07	1.6316E-07	5.38208E-07	0.53820809
3837503773535	383750	3773535	0.000728557	0.001819261	0.001819261	0.000509137	0.000939454	0.001689314	0.001195088	0.000362148	0.000641215	0.00010406	0.000944292	0.001562887	0.000849584	0.000254295	1.88117E-08	3.4216E-07	1.5442E-07	5.15399E-07	0.51539933
3837603773535	383760	3773535	0.000688886	0.0017202	0.0017202	0.000481414	0.0008883	0.001597329	0.001130014	0.000342429	0.0006063	0.000102663	0.00087622	0.001451952	0.00078928	0.000236245	1.8021E-08	3.2931E-07	1.4625E-07	4.93579E-07	0.49357929
3837703773535	383770	3773535	0.000649899	0.001622848	0.001622848	0.000454169	0.000838028	0.00150693	0.001066063	0.000323049	0.000571987	0.000101176	0.000813318	0.00134926	0.000733457	0.000219536	1.72402E-08	3.1647E-07	1.3842E-07	4.7213E-07	0.47212981
3837803773535	383780	3773535	0.000613757	0.001532597	0.001532597	0.000428912	0.000791423	0.001423126	0.001006776	0.000305084	0.000540178	9.9694E-05	0.000757072	0.001257281	0.000683457	0.000204571	1.65087E-08	3.0438E-07	1.3124E-07	4.52129E-07	0.45212875
3837903773535	383790	3773535	0.000571689	0.001427551	0.001427551	0.000399514	0.000737178	0.001325583	0.00093777	0.000284173	0.000503153	9.77949E-05	0.000698496	0.001161372	0.000631321	0.000188965	1.5657E-08	2.8991E-07	1.2332E-07	4.28884E-07	0.42888438
3838003773535	383800	3773535	0.000531275	0.001326634	0.001326634	0.000371271	0.000685065	0.001231874	0.000871477	0.000264084	0.000467584	9.58003E-05	0.000644411	0.001072703	0.000583121	0.000174538	1.48236E-08	2.7561E-07	1.1578E-07	4.06211E-07	0.40621105
3838103773535	383810	3773535	0.000496064	0.00123871	0.00123871	0.000346665	0.000639662	0.001150231	0.000813719	0.000246582	0.000436594	9.39313E-05	0.000597687	0.000995911	0.000541377	0.000162043	1.40823E-08	2.6287E-07	1.0916E-07	3.86106E-07	0.38610558
3838203773535	383820	3773535	0.000468281	0.001169334	0.001169334	0.000327249	0.000603836	0.00108581	0.000768145	0.000232771	0.000412142	9.23688E-05	0.000559885	0.00093367	0.000507542	0.000151916	1.34841E-08	2.5268E-07	1.0379E-07	3.69959E-07	0.36995883
3838303773535	383830	3773535	0.000442669	0.001105378	0.001105378	0.000309351	0.00057081	0.001026422	0.000726132	0.00022004	0.0003896	9.08415E-05	0.000525706	0.000877302	0.000476901	0.000142745	1.29257E-08	2.4314E-07	9.885E-08	3.54916E-07	0.35491552
3838403773535	383840	3773535	0.000415026	0.001036352	0.001036352	0.000290033	0.000535165	0.000962327	0.000680788	0.0002063	0.000365271	8.90629E-05	0.0004911	0.000820179	0.000445849	0.00013345	1.23206E-08	2.3258E-07	9.365E-08	3.38547E-07	0.33854697
3838503773535	383850	3773535	0.000387798	0.000968361	0.000968361	0.000271005	0.000500055	0.000899192	0.000636125	0.000192765	0.000341308	8.71839E-05	0.000458091	0.000765612	0.000416186	0.000124572	1.1718E-08	2.2193E-07	8.8557E-08	3.22203E-07	0.32220286
3838603773535	383860	3773535	0.000362794	0.000905925	0.000905925	0.000253532	0.000467814	0.000841216	0.00059511	0.000180336	0.000319301	8.534E-05	0.000428112	0.000715985	0.000389209	0.000116497	1.11576E-08	2.1198E-07	8.3854E-08	3.06992E-07	0.30699224
3838703773535	383870	3773535	0.000338459	0.000845157	0.000845157	0.000236525	0.000436434	0.000784789	0.000555191	0.00016824	0.000297883	8.34208E-05	0.000399595	0.000668709	0.00036351	0.000108805	1.0607E-08	2.021E-07	7.9278E-08	2.9199E-07	0.29198987
3838803773535	383880	3773535	0.000316477	0.000790267	0.000790267	0.000221164	0.000408089	0.000733819	0.000519133	0.000157313	0.000278537	8.15619E-05	0.000373881	0.000626026	0.00034037	0.00010186	1.00995E-08	1.9294E-07	7.5097E-08	2.78141E-07	0.27814122
3838903773535	383890	3773535	0.000294576	0.000735578	0.000735578	0.000205859	0.000379848	0.000683037	0.000483208	0.000146427	0.000259261	7.95673E-05	0.000348731	0.000584243	0.000317594	9.50614E-05	9.58481E-09	1.835E-07	7.0917E-08	2.63999E-07	0.26399926
3839003773535	383900	3773535	0.000273607	0.000683217	0.000683217	0.000191205	0.000352809	0.000634415	0.000448811	0.000136003	0.000240806	7.74823E-05	0.000324745	0.000544353	0.00029591	8.85709E-05	9.07495E-09	1.7399E-07	6.6857E-08	2.49922E-07	0.24992205
3839103773535	383910	3773535	0.00025525	0.000637378	0.000637378	0.000178376	0.000329138	0.000591851	0.000418699	0.000126879	0.00022465	7.55329E-05	0.000303508	0.000508987	0.000276685	8.28167E-05	8.61237E-09	1.6533E-07	6.3231E-08	2.37174E-07	0.23717372
3829703773545	382970	3773545	4.99695E-05	0.000124778	0.000124778	3.49202E-05	6.44343E-05	0.000115865	8.19674E-05	2.48386E-05	4.3979E-05	0.000146444	6.09127E-05	0.000103923	5.64925E-05	1.69092E-05	6.62752E-09	1.7567E-07	4.5708E-08	2.2801E-07	0.22800998
3829803773545	382980	3773545	5.15908E-05	0.000128826	0.000128826	3.60532E-05	6.65249E-05	0.000119624	8.46269E-05	2.56445E-05	4.54059E-05	0.000149187	6.30881E-05	0.000107667	5.85276E-05	1.75183E-05	6.90035E-09	1.8273E-07	4.8021E-08	2.3765E-07	0.23764951
3829903773545	382990	3773545	5.32605E-05	0.000132996	0.000132996	3.72201E-05	6.86781E-05	0.000123496	8.7366E-05	2.64745E-05	4.68755E-05	0.000151754	6.5349E-05	0.000111555	6.06411E-05	1.81509E-05	7.18558E-09	1.9002E-07	5.0514E-08	2.47718E-07	0.24771845
3830003773545	383000	3773545	5.48872E-05	0.000137058	0.000137058	3.83569E-05	7.07756E-05	0.000127268	9.00343E-05	2.72831E-05	4.83072E-05	0.000153904	6.75747E-05	0.000115383	6.27223E-05	1.87739E-05	7.47283E-09	1.972E-07	5.3121E-08	2.57793E-07	0.25779276
3830103773545	383010	3773545	5.65893E-05	0.000141308	0.000141308	3.95463E-05	7.29704E-05	0.000131214	9.28263E-05	2.81292E-05	4.98052E-05	0.000155869	6.99059E-05	0.000119399	6.4905E-05	1.94272E-05	7.77403E-09	2.0461E-07	5.5967E-08	2.68351E-07	0.26835075
3830203773545	383020	3773545	5.86685E-05	0.0001465	0.0001465	4.09993E-05	7.56514E-05	0.000136035	9.62369E-05	2.91627E-05	5.16351E-05	0.000158296	7.27294E-05	0.000124263	6.75492E-05	2.02187E-05	8.12489E-09	2.1327E-07	5.9398E-08	2.80796E-07	0.2807964
3830303773545	383030	3773545	6.10439E-05	0.000152431	0.000152431	4.26593E-05	7.87144E-05	0.000141543	0.000100133	3.03434E-05	5.37257E-05	0.000160973	7.59449E-05	0.000129789	7.05534E-05	2.11178E-05	8.51743E-09	2.2288E-07	6.342E-08	2.9482E-07	0.2948196
3830403773545	383040	3773545	6.35324E-05	0.000158645	0.000158645	4.43983E-05	8.19233E-05	0.000147313	0.000104215	3.15804E-05	5.59159E-05	0.000163526	7.93362E-05	0.000135638	7.37328E-05	2.20695E-05	8.9324E-09	2.3281E-07	6.7946E-08	3.09688E-07	0.30968787
3830503773545	383050	3773545	6.58808E-05	0.000164509	0.000164509	4.60395E-05	8.49516E-05	0.000152759	0.000108068	3.27478E-05	5.79828E-05	0.000165354	8.25818E-05	0.000141233	7.67739E-05	2.29798E-05	9.33714E-09	2.421E-07	7.2752E-08	3.24188E-07	0.32418818
3830603773545	383060	3773545	6.83532E-05	0.000170683	0.000170683	4.77673E-05	8.81396E-05	0.000158491	0.000112123	3.39767E-05	6.01588E-05	0.000167038	8.60133E-05	0.000147149	7.99903E-05	2.39425E-05	9.7623E-09	2.5158E-07	7.8244E-08	3.39591E-07	0.33959094
3830703773545	383070	3773545	7.13318E-05	0.000178121	0.000178121	4.98489E-05	9.19805E-05	0.000165398	0.000117009	3.54574E-05	6.27804E-05	0.000169459	9.01331E-05	0.000154263	8.38574E-05	2.51E-05	1.02566E-08	2.625E-07	8.515E-08	3.57906E-07	0.35790568
3830803773545	383080	3773545	7.48492E-05	0.000186904	0.000186904	5.23069E-05	9.6516E-05	0.000173554	0.000122779	3.72057E-05	6.5876E-05	0.00017276	9.50165E-05	0.000162684	8.84351E-05	2.64702E-05	1.08228E-08	2.7469E-07	9.3943E-08	3.79453E-07	0.37945305
3830903773545	383090	3773545	7.85765E-05	0.000196212	0.000196212	5.49117E-05	0.000101322	0.000182196	0.000128893	3.90585E-05	6.91565E-05	0.000176242	0.000100242	0.000171708	9.33405E-05	2.79384E-05	1.14211E-08	2.8692E-07	1.0468E-07	4.03018E-07	0.40301829
3831003773545	383100	3773545	8.29772E-05	0.0002072	0.0002072	5.7987E-05	0.000106997	0.0001924	0.000136112	4.1246E-05	7.30296E-05	0.000181221	0.000106487	0.000182472	9.91919E-05	2.96899E-05	1.2114E-08	3.0024E-07	1.1927E-07	4.31619E-07	0.4316193
3831103773545	383110	3773545	8.75341E-05	0.000218579	0.000218579	6.11715E-05	0.000112873	0.000202966	0.000143587	4.35111E-05	7.70402E-05	0.000186858	0.000113199	0.000194085	0.000105505	3.15794E-05	1.28374E-08	3.1265E-07	1.3849E-07	4.63974E-07	0.46397369
3831203773545	383120	3773545	9.18324E-05	0.000229313	0.000229313	6.41753E-05	0.000118415	0.000212933	0.000150637	4.56477E-05	8.08233E-05	0.000191731	0.00011963	0.00020524	0.000111568	3.33943E-05	1.35222E-08	3.2309E-07	1.6304E-07	4.99649E-07	0.49964852
3831303773545	383130	3773545	9.57537E-05	0.000239104	0.000239104	6.69156E-05	0.000123472	0.000222025	0.00015707	4.75969E-05	8.42745E-05	0.000194695	0.000125453	0.000215385	0.000117083	3.50449E-05	1.41346E-08	3.3181E-07	1.9416E-07	5.40104E-07	0.54010434
3831403773545	383140	3773545	9.97612E-05	0.000249111	0.000249111	6.97161E-05	0.000128639	0.000231318	0.000163643	4.95889E-05	8.78015E-05	0.00019765	0.000131602	0.000225911	0.000122805	3.67577E-05	1.47525E-08	3.4006E-07	2.3931E-07	5.94116E-07	0.59411581
3831503773545	383150	3773545	0.000103941	0.000259549	0.000259549	7.26371E-05	0.000134029	0.000241009	0.0001705	5.16666E-05	9.14802E-05	0.000203503	0.000138239	0.000237728	0.000129229	3.86804E-05	1.545E-08	3.4732E-07	3.2004E-07	6.82806E-07	0.68280552
3831603773545	383160	3773545	0.000108326	0.000270497	0.000270497	7.57012E-05	0.000139683	0.000251176	0.000177692	5.3846E-05	9.53391E-05	0.00021015	0.000146037	0.000251242	0.000136575	4.08793E-05	1.61113E-08	3.5325E-07	4.7195E-07	8.41311E-07	0.84131083
3836203773545	383620	3773545	0.00378828	0.009459622	0.009459622	0.002647365	0.004884887	0.008783935	0.006214108	0.001883063	0.003334129	0.001288839	0.006933483	0.014840223	0.008067134	0.002414634	5.25256E-08	9.4503E-07	7.6989E-07	1.76744E-06	1.7674418
3836303773545	383630	3773545	0.003107263	0.007759073	0.007759073	0.00217145	0.004006734	0.007204853	0.005097002	0.001544546	0.002734755	0.000126292	0.006814868	0.010454374	0.00568299	0.001701018	4.74155E-08	8.4745E-07	6.1172E-07	1.50658E-06	1.50658444
3836403773545	383640	3773545	0.00255189	0.006372263	0.006372263	0.001783338	0.003290595	0.005917101	0.004185994	0.001268483	0.002245961	0.000123257	0.004961302	0.007750896	0.004213382	0.001261138	4.26068E-08	7.5858E-07	4.9583E-07	1.29702E-06	1.29701706
3836503773545	383650	3773545	0.002155425	0.00538226	0.00538226	0.001506277	0.002779364	0.004997813	0.003535653	0.00107141	0.001897026	0.000120459	0.003793471	0.005979602	0.003250507	0.000972933	3.85679E-08	6.8553E-07	4.1535E-07	1.13944E-06	1.13944249
3836603773545	383660	3773545	0.001868471	0.004665714	0.004665714	0.001305744	0.002409344	0.004332449	0.003064948	0.000928772	0.001644473	0.000117947	0.003024808	0.004835599	0.002628628	0.000786794	3.52503E-08	6.2683E-07	3.5871E-07	1.02079E-06	1.02079349

Unique Identifier	X (UTM)	Y (UTM)	EGIODemolition	EGIOSite Grubbing / Prep	EGIOMass Grading / Excavation	EGIOMass Grading / Excavation	EGIODrainage / Utilities Trenching	EGIODrainage / Utilities Trenching	EGIOFoundations / Concrete Pads	EGIOFoundations / Concrete Pads	EGIOBuilding / Structure Construction	EGIOBuilding / Structure Construction	EGIOAsphalt Paving	EGIOArchitectural Coating	EGIOLandscaping or Other Finishing	EGIOWaterside Construction (Piles)	HIWaterside Construction (Landscaping)	HIWaterside Construction (Landscaping)	KMDemolition	KMSite Grubbing / Prep	KMMass Grading / Excavation
			2025	2025	2025	2026	2026	2027	2026	2027	2026	2027	2027	2027	2027	2027	2025	2026	2025	2025	2025
3836703773545	383670	3773545	7.45722E-05	6.7292E-05	0.000168033	0.000168033	4.70257E-05	4.70257E-05	8.67713E-05	8.67713E-05	0.000156031	0.000156031	0.000110383	1.03889E-05	3.34493E-05	5.92249E-05	0.001530798	0.001530798	0.000501657	0.000452682	0.001130382
3836803773545	383680	3773545	7.2477E-05	6.5401E-05	0.000163312	0.000163312	4.57045E-05	4.57045E-05	8.43334E-05	8.43334E-05	0.000151647	0.000151647	0.000107281	1.00971E-05	3.25095E-05	5.75609E-05	0.00141751	0.00141751	0.000461001	0.000415996	0.001038773
3836903773545	383690	3773545	7.04774E-05	6.3597E-05	0.000158807	0.000158807	4.44435E-05	4.44435E-05	8.20067E-05	8.20067E-05	0.000147463	0.000147463	0.000104321	9.81848E-06	3.16125E-05	5.59728E-05	0.001315468	0.001315468	0.000425664	0.000384108	0.000959147
3837003773545	383700	3773545	6.85911E-05	6.1895E-05	0.000154556	0.000154556	4.3254E-05	4.3254E-05	7.98119E-05	7.98119E-05	0.000143517	0.000143517	0.000101529	9.5557E-06	3.07665E-05	5.44748E-05	0.00122394	0.00122394	0.000394833	0.000356288	0.000889677
3837103773545	383710	3773545	6.71287E-05	6.0575E-05	0.000151261	0.000151261	4.23318E-05	4.23318E-05	7.81102E-05	7.81102E-05	0.000140457	0.000140457	9.93647E-05	9.35197E-06	3.01105E-05	5.33133E-05	0.001150953	0.001150953	0.000371333	0.000335081	0.000836724
3837203773545	383720	3773545	6.6114E-05	5.966E-05	0.000148974	0.000148974	4.16919E-05	4.16919E-05	7.69294E-05	7.69294E-05	0.000138333	0.000138333	9.78626E-05	9.2106E-06	2.96553E-05	5.25074E-05	0.00109511	0.00109511	0.000354422	0.000319822	0.000798619
3837303773545	383730	3773545	6.5135E-05	5.8776E-05	0.000146769	0.000146769	4.10746E-05	4.10746E-05	7.57904E-05	7.57904E-05	0.000136285	0.000136285	9.64136E-05	9.07422E-06	2.92162E-05	5.17299E-05	0.001043344	0.001043344	0.000338831	0.000305753	0.000763487
3837403773545	383740	3773545	6.41382E-05	5.7877E-05	0.000144522	0.000144522	4.0446E-05	4.0446E-05	7.46304E-05	7.46304E-05	0.000134199	0.000134199	9.4938E-05	8.93535E-06	2.87691E-05	5.09382E-05	0.000994146	0.000994146	0.000323974	0.000292346	0.00073001
3837503773545	383750	3773545	6.31652E-05	5.6999E-05	0.00014233	0.00014233	3.98324E-05	3.98324E-05	7.34983E-05	7.34983E-05	0.000132164	0.000132164	9.34978E-05	8.7998E-06	2.83327E-05	5.01655E-05	0.0009482	0.0009482	0.000310114	0.000279839	0.000698778
3837603773545	383760	3773545	6.20908E-05	5.6029E-05	0.000139909	0.000139909	3.91549E-05	3.91549E-05	7.22481E-05	7.22481E-05	0.000129916	0.000129916	9.19074E-05	8.65011E-06	2.78507E-05	4.93122E-05	0.000902904	0.000902904	0.000296247	0.000267326	0.000667534
3837703773545	383770	3773545	6.08134E-05	5.4876E-05	0.000137031	0.000137031	3.83493E-05	3.83493E-05	7.07617E-05	7.07617E-05	0.000127243	0.000127243	9.00166E-05	8.47215E-06	2.72778E-05	4.82977E-05	0.000856244	0.000856244	0.000281516	0.000254033	0.000634338
3837803773545	383780	3773545	5.95778E-05	5.3761E-05	0.000134246	0.000134246	3.75702E-05	3.75702E-05	6.9324E-05	6.9324E-05	0.000124657	0.000124657	8.81877E-05	8.30002E-06	2.67235E-05	4.73164E-05	0.00081309	0.00081309	0.000267912	0.000241757	0.000603685
3837903773545	383790	3773545	5.80437E-05	5.2377E-05	0.00013079	0.00013079	3.66028E-05	3.66028E-05	6.7539E-05	6.7539E-05	0.000121448	0.000121448	8.59169E-05	8.0863E-06	2.60354E-05	4.6098E-05	0.000766541	0.000766541	0.000252601	0.000227941	0.000569186
3838003773545	383800	3773545	5.64917E-05	5.0977E-05	0.000127293	0.000127293	3.56241E-05	3.56241E-05	6.57331E-05	6.57331E-05	0.0001182	0.0001182	8.36197E-05	7.87009E-06	2.53393E-05	4.48655E-05	0.000721927	0.000721927	0.00023769	0.00024486	0.000535587
3838103773545	383810	3773545	5.50771E-05	4.97E-05	0.000124105	0.000124105	3.4732E-05	3.4732E-05	6.4087E-05	6.4087E-05	0.00011524	0.00011524	8.15257E-05	7.673E-06	2.47047E-05	4.37419E-05	0.000682594	0.000682594	0.000224672	0.000202738	0.000506252
3838203773545	383820	3773545	5.40325E-05	4.8758E-05	0.000121751	0.000121751	3.40732E-05	3.40732E-05	6.28715E-05	6.28715E-05	0.000113055	0.000113055	7.99794E-05	7.52748E-06	2.42362E-05	4.29123E-05	0.000651985	0.000651985	0.000215055	0.000194061	0.000484584
3838303773545	383830	3773545	5.30237E-05	4.7847E-05	0.000119478	0.000119478	3.34371E-05	3.34371E-05	6.16977E-05	6.16977E-05	0.000110944	0.000110944	7.84862E-05	7.38694E-06	2.37837E-05	4.21112E-05	0.00062384	0.00062384	0.000206078	0.000185959	0.000464355
3838403773545	383840	3773545	5.17821E-05	4.6727E-05	0.000116681	0.000116681	3.26541E-05	3.26541E-05	6.02531E-05	6.02531E-05	0.000108346	0.000108346	7.66484E-05	7.21397E-06	2.32268E-05	4.11251E-05	0.000592891	0.000592891	0.000195906	0.000176781	0.000441436
3838503773545	383850	3773545	5.04152E-05	4.5493E-05	0.0001136	0.0001136	3.17922E-05	3.17922E-05	5.86625E-05	5.86625E-05	0.000105486	0.000105486	7.46251E-05	7.02354E-06	2.26137E-05	4.00395E-05	0.000562519	0.000562519	0.000185562	0.000167446	0.000418126
3838603773545	383860	3773545	4.90781E-05	4.4287E-05	0.000110588	0.000110588	3.0949E-05	3.0949E-05	5.71067E-05	5.71067E-05	0.000102688	0.000102688	7.26459E-05	6.83726E-06	2.20139E-05	3.89776E-05	0.000534368	0.000534368	0.000176005	0.000158823	0.000396593
3838703773545	383870	3773545	4.76515E-05	4.2999E-05	0.000107373	0.000107373	3.00493E-05	3.00493E-05	5.54467E-05	5.54467E-05	9.97035E-05	9.97035E-05	7.05342E-05	6.63852E-06	2.1374E-05	3.78446E-05	0.000507089	0.000507089	0.000166646	0.000150377	0.000375503
3838803773545	383880	3773545	4.62666E-05	4.175E-05	0.000104253	0.000104253	2.91761E-05	2.91761E-05	5.38353E-05	5.38353E-05	9.68059E-05	9.68059E-05	6.84844E-05	6.44559E-06	2.07528E-05	3.67447E-05	0.00048203	0.00048203	0.00015802	0.000142594	0.000356067
3838903773545	383890	3773545	4.47624E-05	4.0392E-05	0.000100863	0.000100863	2.82275E-05	2.82275E-05	5.2085E-05	5.2085E-05	9.36586E-05	9.36586E-05	6.62578E-05	6.23603E-06	2.00781E-05	3.55501E-05	0.000457479	0.000457479	0.000149353	0.000134773	0.000336538
3839003773545	383900	3773545	4.31746E-05	3.896E-05	9.72853E-05	9.72853E-05	2.72262E-05	2.72262E-05	5.02375E-05	5.02375E-05	9.03364E-05	9.03364E-05	6.39076E-05	6.01483E-06	1.93659E-05	3.42891E-05	0.00043737	0.00043737	0.000140764	0.000127022	0.000317183
3839103773545	383910	3773545	4.16824E-05	3.7613E-05	9.39228E-05	9.39228E-05	2.62852E-05	2.62852E-05	4.85011E-05	4.85011E-05	8.7214E-05	8.7214E-05	6.16987E-05	5.80693E-06	1.86966E-05	3.31039E-05	0.000412167	0.000412167	0.000132944	0.000119965	0.000299563
3829703773555	382970	3773555	0.000132508	0.00011957	0.000298581	0.000298581	8.35607E-05	8.35607E-05	0.000154185	0.000154185	0.000277254	0.000277254	0.00019614	1.84603E-05	5.94365E-05	0.000105238	0.000297278	0.000297278	5.60739E-05	5.05997E-05	0.000126351
3829803773555	382980	3773555	0.000138495	0.00012497	0.000312072	0.000312072	8.73362E-05	8.73362E-05	0.000161152	0.000161152	0.000289781	0.000289781	0.000205003	1.92944E-05	6.2122E-05	0.000109992	0.000311171	0.000311171	5.80198E-05	5.23556E-05	0.000130736
3829903773555	382990	3773555	0.000144506	0.0001304	0.000325616	0.000325616	9.11267E-05	9.11267E-05	0.000168146	0.000168146	0.000302358	0.000302358	0.0002139	2.01318E-05	6.48182E-05	0.000114766	0.000325683	0.000325683	5.99658E-05	5.41116E-05	0.000135121
3830003773555	383000	3773555	0.000149598	0.00013499	0.000337089	0.000337089	9.43376E-05	9.43376E-05	0.000174071	0.000174071	0.000313011	0.000313011	0.000221437	2.08411E-05	6.7102E-05	0.00011881	0.00039307	0.00039307	6.15834E-05	5.55713E-05	0.000138766
3830103773555	383010	3773555	0.000154797	0.00013969	0.000348804	0.000348804	9.76161E-05	9.76161E-05	0.00018012	0.00018012	0.00032389	0.00032389	0.000229132	2.15654E-05	6.94341E-05	0.000122939	0.000353755	0.000353755	6.32667E-05	5.70903E-05	0.000142559
3830203773555	383020	3773555	0.000161029	0.00014531	0.000362846	0.000362846	0.000101546	0.000101546	0.000187371	0.000187371	0.000336929	0.000336929	0.000238357	2.24336E-05	7.22293E-05	0.000127888	0.000370836	0.000370836	6.53499E-05	5.89701E-05	0.000147253
3830303773555	383030	3773555	0.000167959	0.00015156	0.000378462	0.000378462	0.000105916	0.000105916	0.000195435	0.000195435	0.000351429	0.000351429	0.000248615	2.3399E-05	7.53378E-05	0.000133392	0.000390217	0.000390217	6.77017E-05	6.10923E-05	0.000152552
3830403773555	383040	3773555	0.000174973	0.00015789	0.000394266	0.000394266	0.000110339	0.000110339	0.000203596	0.000203596	0.000366104	0.000366104	0.000258997	2.43762E-05	7.84838E-05	0.000138963	0.000411073	0.000411073	7.01133E-05	6.32684E-05	0.000157986
3830503773555	383050	3773555	0.000181384	0.00016368	0.000408711	0.000408711	0.000114382	0.000114382	0.000211056	0.000211056	0.000379518	0.000379518	0.000268486	2.52693E-05	8.13594E-05	0.000144054	0.000432166	0.000432166	7.24114E-05	6.53422E-05	0.000163164
3830603773555	383060	3773555	0.000187771	0.00016944	0.000423103	0.000423103	0.000118409	0.000118409	0.000218488	0.000218488	0.000392881	0.000392881	0.00027794	2.61591E-05	8.42243E-05	0.000149126	0.000454814	0.000454814	7.4799E-05	6.74967E-05	0.000168544
3830703773555	383070	3773555	0.000195202	0.00017615	0.000439849	0.000439849	0.000123096	0.000123096	0.000227135	0.000227135	0.000408431	0.000408431	0.00028894	2.71944E-05	8.75577E-05	0.000155029	0.000481935	0.000481935	7.74911E-05	6.9926E-05	0.000174611
3830803773555	383080	3773555	0.000203511	0.00018364	0.000458571	0.000458571	0.000128336	0.000128336	0.000236803	0.000236803	0.000425816	0.000425816	0.000301239	2.83519E-05	9.12847E-05	0.000161628	0.000514479	0.000514479	8.04458E-05	7.25923E-05	0.000181268
3830903773555	383090	3773555	0.000211313	0.00019068	0.000476151	0.000476151	0.000133255	0.000133255	0.000245881	0.000245881	0.00044214	0.00044214	0.000312787	2.94388E-05	9.47841E-05	0.000167824	0.000550228	0.000550228	8.34244E-05	7.52801E-05	0.00018798
3831003773555	383100	3773555	0.000218703	0.00019735	0.000492802	0.000492802	0.000137915	0.000137915	0.00025448	0.00025448	0.000457602	0.000457602	0.000323726	3.04683E-05	9.80988E-05	0.000173693	0.000592447	0.000592447	8.64328E-05	7.79948E-05	0.000194759
3831103773555	383110	3773555	0.000224236	0.00020234	0.00050527	0.00050527	0.000141405	0.000141405	0.000260918	0.000260918	0.00046918	0.00046918	0.000331916	3.12392E-05	0.000100581	0.000178087	0.000638662	0.000638662	8.94114E-05	8.06826E-05	0.000201471
3831203773555	383120	3773555	0.000227734	0.0002055	0.000513152	0.000513152	0.00014361	0.00014361	0.000264988	0.000264988	0.000476498	0.000476498	0.00033709	3.17265E-05	0.00010215	0.000180865	0.00068353	0.00068353	9.23661E-05	8.33489E-05	0.000208128
3831303773555	383130	3773555	0.000230205	0.00020773	0.000518721	0.000518721	0.000145169	0.000145169	0.000267864	0.000267864	0.000481669	0.000481669	0.000340752	3.20708E-05	0.000103258	0.000182828	0.000722942	0.000722942	9.52433E-05	8.59451E-05	0.000214611
3831403773555	383140	3773555	0.000231924	0.00020928	0.000522594	0.000522594	0.000146253	0.000146253	0.000269864	0.000269864	0.000485266	0.000485266	0.000343297	3.23103E-05	0.000104029	0.000184193	0.000763797	0.000763797	9.8377E-05	8.87729E-05	0.000221673
3831503773555	383150	3773555	0.000229483	0.00020708	0.000517093	0.000517093	0.000144713	0.000144713	0.000267023	0.000267023	0.000480158	0.000480158	0.000339683	3.19702E-05	0.000102934	0.000182254	0.00081489	0.00081489	0.000102066	9.21017E-05	0.000229985
3831603773555	383160	3773555	0.000228247	0.00020596	0.000514309	0.000514309	0.000143934	0.000143934	0.000265586	0.000265586	0.000477573	0.000477573	0.00033785	3.1798E-05	0.00010238	0.000181273	0.000863936	0.000863936	0.000105689	9.53713E-05	0.000238149
3836203773555	383620	3773555	9.19304E-05	8.2956E-05	0.000207147	0.000207147	5.79719E-05	5.79719E-05	0.000106969	0.000106969	0.00019235	0.00019235	0.000136076	1.28072E-05	4.12353E-05	7.30107E-05	0.00246916	0.00246916	0.001160152	0.001046892	0.002614168
3836303773555	383630	3773555	8.93696E-05	8.0645E-05	0.000201376	0.000201376	5.63571E-05	5.63571E-05	0.000103989	0.000103989	0.000186992	0.000186992	0.000132286	1.24504E-05	4.00866E-05	7.09769E-05	0.002269948	0.002269948	0.000973068	0.000878072	0.002192612
3836403773555	383640	3773555	8.60807E-05	7.7677E-05	0.000193965	0.000193965	5.42831E-05	5.42831E-05	0.000100162	0.000100162	0.000180111	0.000180111	0.000127418	1.19922E-05	3.86114E-05	6.83648E-05	0.002064055	0.002064055	0.000823804	0.00074338	0.001856276
3836503773555	383650	3773555	8.24037E-05	7.4359E-05	0.00018568	0.00018568	5.19643E-05	5.19643E-05	9.5884E-05	9.5884E-05	0.00017247	0.00017247	0.00012975	1.148E-05	3.69621E-05	6.54446E-05	0.001883411	0.001883411	0.000718324	0.000648197	0.001618597
3836603773555	383660	3773555	7.98131E-05	7.2021E-05	0.000179843	0.000179843	5.03307E-05	5.03307E-05	9.28696E-05	9.28696E-05	0.000166997	0.000166997	0.00011814	1.11191E-05	3.58001E-05	6.33872E-05	0.001733884	0.001733884	0.000639913	0.000577442	0.001441916
3836703773555	383670	3773555	7.76164E-05	7.0039E-05	0.000174893	0.000174893	4.894555E-05	4.894555E-05	9.03136E-05	9.03136E-05	0.000162401	0.000162401	0.000114889	1.08131E-05	3.48148E-05	6.16426E-05	0.001607242	0.001607242	0.00057953	0.000522953	0.001305853
3836803773555	383680	3773555	7.55273E-05	6.8154E-05	0.000170185	0.000170185	4.7628E-05	4.7628E-05	8.78826E-05	8.78826E-05	0.000158029	0.000158029	0.000111796	1.0522E-05	3.38777E-05	5.99834E-05	0.00149359	0.00149359	0.000529115	0.00047746	0.001192253
3836903773555	383690	3773555	7.34381E-05	6.6269E-05	0.000165478	0.000165478	4.63105E-05	4.63105E-05	8.54517E-05	8.54517E-05	0.000153658	0.000153658	0.000108704	1.02309E-05	3.29406E-05	5.83242E-05	0.001388614	0.001388614	0.000485039	0.000437687	0.001092937
3837003773555	383700	3773555	7.14623E-05	6.4486E-05	0.000161026	0.000161026	4.50646E-05	4.50646E-05	8.31527E-05	8.31527E-05	0.000149524	0.000149524	0.000105779	9.9557E-06	3.20543E-05	5.6755E-05	0.00129412	0.00129412	0.000447147	0.000403494	0.001007555
3837103773555	383710	3773555	6.99163E-05	6.3091E-05	0.000157542	0.000157542	4.40897E-05	4.40897E-05	8.13538E-05	8.13538E-05	0.000146289	0.000146289	0.000103491	9.74032E-06	3.13609E-05	5.55272E-05	0.001217755	0.001217755	0.000417999	0.000377192	0.000941877
3837203773555	383720	3773555	6.88359E-05	6.2116E-05	0.000155108	0.000155108	4.34084E-05	4.34084E-05	8.00966E-05	8.00966E-05	0.000144029	0.000144029	0.000101892	9.5898E-06	3.08762E-05	5.46691E-05	0.001158645	0.001158645	0.0003966	0.00035788	0.000893658
3837303773555	383730	3773555	6.77853E-05	6.1168E-05	0.000152741	0.000152741	4.27459E-05	4.27459E-05	7.88742E-05	7.88742E-05	0.00014183	0.00014183	0.000100337	9.44344E-06	3.0405E-05	5.38348E-05	0.001103516	0.001103516	0.000377075	0.000340263	0.000849663
3837403773555	383740	3773555	6.65855E-05	6.0085E-05	0.000150037	0.000150037	4.19893E-05	4.19893E-05	7.74781E-05	7.74781E-05	0.00013932	0.00013932	9.85606E-05	9.27629E-06	2.98669E-05	5.28819E-05	0.001047975	0.001047975	0.000357467	0.000322569	0.000805479
3837503773555	383750	3773555	6.53857E-05	5.9002E-05	0.000147334	0.000147334	4.12327E-05	4.12327E-05	7.60821E-05	7.60821E-05	0.00013681	0.00013681	9.67847E-05	9.10915E-06	2.93287E-05	5.1929E-05	0.000995748	0.000995748	0.000339261	0.00030614	0.000764456
3837603773555	383760	3773555	6.41441E-05	5.7882E-05	0.000144536	0.000144536	4.04497E-05	4.04497E-05	7.46374E-05	7.46374E-05	0.000134212	0.000134212	9.49469E-05	8.93618E-06	2.87718E-05	5.0943E-05	0.000945789	0.000945789	0.000321974	0.000290541	0.000725504
3837703773555	383770	3773555	6.27951E-05	5.6665E-05	0.000141496	0.000141496	3.9599E-05	3.9599E-05	7.30677E-05	7.30677E-05	0.000131389	0.000131389	9.295E-05	8.74824E-06	2.81667E-05	4.98716E-05	0.000896624	0.000896624	0.00030492	0.00027515	0.000687077
3837803773555	383780	3773555	6.14939E-05	5.549E-05	0.000138564	0.000138564	3.87784E-05	3.87784E-05	7.15535E-05	7.15535E-05	0.000128667	0.000128667	9.10239E-05	8.56695E-06	2.7583E-05	4.88381E-05	0.000851122	0.000851122	0.000289287	0.000261046	0.000651851
3837903773555	383790	3773555	5.98225E-05	5.3982E-05	0.000134798	0.000134798	3.77245E-05	3.77245E-05	6.96088E-05	6.96088E-05	0.00012517	0.00012517	8.85499E-05	8.33411E-06	2.68333E-05	4.75107E-05	0.00080121	0.00080121	0.000271595	0.00024508	0.000611984
3838003773555	383800	3773555	5.81332E-05	5.2458E-05	0.000130992	0.000130992	3.66592E-05	3.66592E-05	6.76432E-05	6.76432E-05	0.000121635	0.000121635	8.60495E-05	8.09877E-06	2.60756E-05	4.61691E-05	0.000753076	0.000753076	0.00025441	0.000229573	0.000573261
3838103773555	383810	3773555	5.66111E-05	5.1084E-05	0.000127562	0.000127562	3.56994E-05	3.56994E-05	6.5872E-05	6.5872E-05	0.00011845	0.00011845	8.37964E-05	7.88672E-06	2.53929E-05	4.49603E-05	0.000710936	0.000710936	0.000239541	0.000216155	0.000539757
3838203773555	383820	3773555	5.55606E-05	5.0136E-05	0.000125194	0.000125194	3.50369E-05	3.50369E-05	6.46496E-05	6.46496E-05	0.000116252	0.000116252	8.22413E-05	7.74036E-06	2.49216E-05	4.41259E-05	0.00067939	0.00067939	0.000229077	0.000206713	0.000516178
3838303773555	383830	3773555	5.45398E-05	4.9215E-05	0.000122895	0.000122895	3.43932E-05	3.43932E-05	6.34619E-05	6.34619E-05	0.000114116	0.000114116	8.07305E-05	7.59816E-06	2.44638E-05	4.33153E-05	0.000649923	0.000649923	0.000219335	0.000197923	0.000494228
3838403773555	383840	3773555	5.31908E-05	4.7998E-05	0.000119855	0.000119855	3.35425E-05	3.35425E-05	6.18922E-05	6.18922E-05	0.000111294	0.000111294	7.87336E-05	7.41022E-06	2.38587E-05	4.22439E-05	0.000616887	0.000616887	0.000207725	0.000187446	0.000468067
3838503773555	383850	3773555	5.16568E-05	4.6614E-05	0.000116398	0.000116398	3.25751E-05	3.25751E-05	6.01072E-05	6.01072E-05	0.000108084	0.000108084	7.64629E-05	7.19651E-06	2.31706E-05	4.10255E-05	0.000583391	0.000583391	0.000195674	0.000176571	0.000440911
3838603773555	383860	3773555	5.01525E-05	4.5256E-05	0.000113009	0.000113009	3.16265E-05	3.16265E-05	5.83569E-05	5.83569E-05	0.000104937	0.000104937	7.42363E-05	6.98695E-06	2.24959E-05	3.98309E-05	0.000552686	0.000552686	0.00018472	0.000166687	0.00041623
3838703773555	383870	3773555	4.86722E-05	4.3921E-05	0.000109673	0.000109673	3.0693E-05	3.0693E-05	5.66344E-05	5.66344E-05	0.000101839	0.000101839	7.20451E-05	6.78072E-06	2.18319E-05	3.86552E-05	0.00052449	0.00052449	0.000174609	0.000157562	0.000393445
3838803773555	383880	3773555	4.72336E-05	4.2622E-05	0.000106431	0.000106431	2.97859E-05	2.97859E-05	5.49605E-05	5.49605E-05	9.88292E-05	9.88292E-05	6.99157E-05	6.58031E-06	2.11866E-05	3.75127E-05	0.000498159	0.000498159	0.000165345	0.000149203	0.000372571
3838903773555	383890	3773555	4.57175E-05	4.1254E-05	0.000103015	0.000103015	2.88298E-05	2.88298E-05	5.31963E-05	5.31963E-05	9.56569E-05	9.56569E-05	6.76715E-05	6.36908E-06	2.05065E-05	3.63086E-05	0.00047242	0.00047242	0.00015623	0.000140978	0.000352032
3839003773555	383900	3773555	4.41416E-05	3.9832E-05	9.94643E-05	9.94643E-05	2.7836E-05	2.7836E-05	5.13627E-05	5.13627E-05	9.23597E-05	9.23597E-05	6.53389E-05	6.14955E-06	1.97997E-05	3.50571E-05	0.00044874	0.00044874	0.000147306	0.000132925	0.000331924
3839103773555	383910	3773555	4.26553E-05	3.8491E-05	9.61152E-05	9.61152E-05	2.68987E-05	2.68987E-05	4.96332E-05	4.96332E-05	8.92498E-05	8.92498E-05	6.31389E-05	5.94248E-06	1.9133E-05	3.38767E-05	0.000426695	0.000426695	0.000139188	0.0001256	0.000313632
3829703773565	382970	3773565	0.000138979	0.00012541	0.000313161	0.000313161	8.76411E-05	8.76411E-05	0.000161714	0.000161714	0.000290792	0.000290792	0.000205718	1.93617E-05	6.23389E-05	0.000110376	0.00030811	0.00030811	5.78825E-05	5.22317E-05	0.000130427
3829803773565	382980	3773565	0.00014604	0.00013178	0.000329073	0.000329073	9.20941E-05	9.20941E-05	0.000169931	0.000169931	0.000305567	0.000305567	0.000216171	2.03455E-05	6.55063E-05	0.000115985	0.000323907	0.000323907	6.00672E-05	5.42032E-05	0.000135349

			KMMass Grading / Excavation	KMDrainage / Utilities Trenching	KMFoundations / Concrete Pads	KMBuilding / Structure Construction	KMAsphalt Paving	KMArchitectural Coating	KMLandscaping or Other Finishing	KMWaterside Construction (Piles)	EWNDemolition	EWNSite Grubbing / Prep	EWNDrainage / Utilities Trenching	EWNDrainage / Utilities Trenching	EWNDrainage / Utilities Trenching	EWNFoundations / Concrete Pads	EWNBuilding / Structure Construction	EWNAsphalt Paving	EWNLandscaping or Other Finishing	EWNWaterside Construction (Piles)	ISDemolition
Unique Identifier	X (UTM)	Y (UTM)	2026	2026	2026	2026	2026	2026	2026	2026	2027	2027	2027	2028	2029	2029	2029	2029	2029	2029	2027
3836703773545	383670	3773545	0.001130382	0.000243548	0.000583722	0.001082731	0.000742558	6.98878E-05	0.000225017	0.000398413	0.001112339	0.00149975	0.001819658	0.001819658	0.001819658	0.001294305	0.002254028	0.001646497	0.000498938	0.000865805	6.72899E-05
3836803773545	383680	3773545	0.001038773	0.000223811	0.000536415	0.000994984	0.000682379	6.42239E-05	0.000206781	0.000366125	0.000983382	0.00132588	0.001608699	0.001608699	0.001608699	0.001144252	0.001992712	0.001455614	0.000441095	0.00076543	6.60364E-05
3836903773545	383690	3773545	0.000959147	0.000206655	0.000495297	0.000918715	0.000630072	5.93009E-05	0.000190931	0.00033806	0.000879257	0.001185489	0.001438363	0.001438363	0.001438363	0.001023093	0.001781714	0.001301486	0.00039439	0.000684382	6.48127E-05
3837003773545	383700	3773545	0.000889677	0.000191687	0.000459423	0.000852173	0.000584437	5.50058E-05	0.000177102	0.000313575	0.000793779	0.001070241	0.001298531	0.001298531	0.001298531	0.000923632	0.001608503	0.001174961	0.000356049	0.000617849	6.36069E-05
3837103773545	383710	3773545	0.000836724	0.000180278	0.000432079	0.000801452	0.000549651	5.17319E-05	0.000166561	0.000294911	0.000727689	0.000981132	0.001190415	0.001190415	0.001190415	0.000846731	0.001474579	0.001077134	0.000326404	0.000566407	6.26101E-05
3837203773545	383720	3773545	0.000798619	0.000172068	0.000412402	0.000764954	0.00052462	4.9376E-05	0.000158976	0.000281481	0.000676641	0.000912305	0.001106907	0.001106907	0.001106907	0.000787332	0.001371136	0.001001572	0.000303507	0.000526673	6.18639E-05
3837303773545	383730	3773545	0.000763487	0.000164498	0.00039426	0.000731303	0.000501541	4.72039E-05	0.000151982	0.000269098	0.000631622	0.000851607	0.001033261	0.001033261	0.001033261	0.000734948	0.00127991	0.000934934	0.000283313	0.000491632	6.11178E-05
3837403773545	383740	3773545	0.00073001	0.000157285	0.000376972	0.000699237	0.00047955	4.51341E-05	0.000145318	0.000257299	0.000591176	0.000797073	0.000967095	0.000967095	0.000967095	0.000687885	0.001197949	0.000875065	0.000265171	0.00046015	6.03538E-05
3837503773545	383750	3773545	0.000698778	0.000150556	0.000360845	0.000669322	0.000459034	4.32032E-05	0.000139101	0.000246291	0.000555038	0.00074835	0.000907979	0.000907979	0.000907979	0.000645836	0.001124722	0.000821574	0.000248962	0.000432022	5.95897E-05
3837603773545	383760	3773545	0.000667534	0.000143825	0.00034471	0.000639394	0.000438509	4.12714E-05	0.000132881	0.000235278	0.000521641	0.000703321	0.000853345	0.000853345	0.000853345	0.000606976	0.001057046	0.000772139	0.000233982	0.000406027	5.87481E-05
3837703773545	383770	3773545	0.000634338	0.000136672	0.000327568	0.000607598	0.000416702	3.92191E-05	0.000126273	0.000223578	0.000489826	0.000660425	0.000801298	0.000801298	0.000801298	0.000569956	0.000992576	0.000725046	0.000219711	0.000381263	5.77632E-05
3837803773545	383780	3773545	0.000603685	0.000130068	0.000311739	0.000578237	0.000396566	3.73239E-05	0.000120172	0.000212774	0.000461258	0.000621907	0.000754564	0.000754564	0.000754564	0.000536714	0.000934686	0.000682759	0.000206897	0.000359026	5.67842E-05
3837903773545	383790	3773545	0.000569186	0.000122635	0.000293924	0.000545192	0.000373903	3.51909E-05	0.000113304	0.000200615	0.000432857	0.000583614	0.000708103	0.000708103	0.000708103	0.000503667	0.000877134	0.000640719	0.000194157	0.00033692	5.55785E-05
3838003773545	383800	3773545	0.000535587	0.000115396	0.000276574	0.00051301	0.000351832	3.31136E-05	0.000106616	0.000188773	0.000406497	0.000548074	0.000664982	0.000664982	0.000664982	0.000472995	0.000823719	0.000601701	0.000182334	0.000316403	5.4313E-05
3838103773545	383810	3773545	0.000506252	0.000109075	0.000261425	0.000484911	0.000332561	3.12999E-05	0.000100776	0.000178433	0.000383301	0.000516799	0.000627036	0.000627036	0.000627036	0.000446005	0.000776715	0.000567366	0.000171929	0.000298348	5.30893E-05
3838203773545	383820	3773545	0.000484584	0.000104407	0.000250236	0.000464157	0.000318327	2.99602E-05	9.64628E-05	0.000170796	0.000364468	0.000491407	0.000596228	0.000596228	0.000596228	0.000424091	0.000738553	0.00053949	0.000163482	0.000283689	5.21402E-05
3838303773545	383830	3773545	0.000464355	0.000100048	0.00023979	0.00044478	0.000305039	2.87095E-05	9.2436E-05	0.000163666	0.000347194	0.000468116	0.000567969	0.000567969	0.000567969	0.000403991	0.000703548	0.00051392	0.000155733	0.000270243	5.12091E-05
3838403773545	383840	3773545	0.000441436	9.51103E-05	0.000227954	0.000422827	0.000289983	2.72925E-05	8.78736E-05	0.000155588	0.000329674	0.000444495	0.000539309	0.000539309	0.000539309	0.000383605	0.000668047	0.000487988	0.000147875	0.000256607	5.00332E-05
3838503773545	383850	3773545	0.000418126	9.00881E-05	0.000215918	0.000400501	0.000274671	2.58514E-05	8.32336E-05	0.000147372	0.000312698	0.000421606	0.000511538	0.000511538	0.000511538	0.000363852	0.000633647	0.000462859	0.00014026	0.000243393	4.8702E-05
3838603773545	383860	3773545	0.000396593	8.54485E-05	0.000204798	0.000379875	0.000260525	2.452E-05	7.8947E-05	0.000139783	0.000297029	0.00040048	0.000485905	0.000485905	0.000485905	0.00034562	0.000601896	0.000439666	0.000133232	0.000231197	4.7359E-05
3838703773545	383870	3773545	0.000375503	8.09046E-05	0.000193907	0.000359674	0.000246671	2.32161E-05	7.47488E-05	0.000132349	0.000282005	0.000380223	0.000461327	0.000461327	0.000461327	0.000328138	0.000571451	0.000417427	0.000126493	0.000219503	4.58966E-05
3838803773545	383880	3773545	0.000356067	7.67171E-05	0.000183871	0.000341057	0.000233904	2.20145E-05	7.08799E-05	0.000125499	0.000268151	0.000361544	0.000438663	0.000438663	0.000438663	0.000312017	0.000543377	0.00039692	0.000120279	0.000208719	4.4452E-05
3838903773545	383890	3773545	0.000336538	7.25093E-05	0.000173786	0.000322351	0.000221074	2.0807E-05	6.69923E-05	0.000118616	0.000254643	0.000343331	0.000416566	0.000416566	0.000416566	0.000296299	0.000516004	0.000376925	0.00011422	0.000198205	4.28583E-05
3839003773545	383900	3773545	0.000317183	6.83391E-05	0.000163791	0.000303812	0.00020836	1.96104E-05	6.31394E-05	0.000111794	0.000241594	0.000325738	0.00039522	0.00039522	0.00039522	0.000281116	0.000489563	0.00035761	0.000108367	0.000188048	4.11511E-05
3839103773545	383910	3773545	0.000299563	6.45428E-05	0.000154692	0.000286935	0.000196785	1.8521E-05	5.9632E-05	0.000105584	0.000229674	0.000309666	0.00037572	0.00037572	0.00037572	0.000267246	0.000465408	0.000339966	0.00010302	0.00017877	3.95454E-05
3829703773555	382970	3773555	0.000126351	2.72232E-05	6.52469E-05	0.000121025	8.30012E-05	7.81188E-06	2.51519E-05	4.45336E-05	0.000219604	0.000296089	0.000359246	0.000359246	0.000359246	0.000255529	0.000445002	0.00032506	9.85031E-05	0.000170932	6.3213E-05
3829803773555	382980	3773555	0.000130736	2.81679E-05	6.75112E-05	0.000125225	8.58816E-05	8.08297E-06	2.60247E-05	4.60791E-05	0.000235064	0.000316933	0.000384537	0.000384537	0.000384537	0.000273518	0.00047633	0.000347944	0.000105438	0.000182965	6.51708E-05
3829903773555	382990	3773555	0.000135121	2.91127E-05	6.97755E-05	0.000129425	8.8762E-05	8.35407E-06	2.68976E-05	4.76245E-05	0.000251962	0.000339717	0.000412181	0.000412181	0.000412181	0.000293181	0.000510573	0.000372958	0.000113017	0.000196119	6.70511E-05
3830003773555	383000	3773555	0.000138766	2.9898E-05	7.16577E-05	0.000132916	9.11564E-05	8.57943E-06	2.76232E-05	4.89092E-05	0.000268843	0.000362477	0.000439796	0.000439796	0.000439796	0.000312823	0.00054478	0.000397945	0.000120589	0.000209258	6.84538E-05
3830103773555	383010	3773555	0.000142559	3.07152E-05	7.36164E-05	0.000136549	9.3648E-05	8.81393E-06	2.83782E-05	5.02461E-05	0.000287694	0.000387893	0.000470633	0.000470633	0.000470633	0.00034757	0.000582978	0.000425847	0.000129045	0.00022393	6.98626E-05
3830203773555	383020	3773555	0.000147253	3.17266E-05	7.60404E-05	0.000141045	9.67317E-05	9.10416E-06	2.93126E-05	5.19006E-05	0.000310854	0.000419119	0.000508521	0.000508521	0.000508521	0.000361706	0.00062991	0.000460129	0.000139433	0.000241957	7.16652E-05
3830303773555	383030	3773555	0.000152552	3.28684E-05	7.8777E-05	0.000146121	0.000100213	9.4318E-06	3.03675E-05	5.37684E-05	0.000338574	0.000456495	0.000553868	0.000553868	0.000553868	0.000393961	0.000686082	0.000501162	0.000151867	0.000263534	7.36828E-05
3830403773555	383040	3773555	0.000157986	3.40392E-05	8.1583E-05	0.000151326	0.000103782	9.76776E-06	3.14492E-05	5.56836E-05	0.000370527	0.000499576	0.000606139	0.000606139	0.000606139	0.000431141	0.000750831	0.000548458	0.000166199	0.000288405	7.56586E-05
3830503773555	383050	3773555	0.000163164	3.51549E-05	8.4257E-05	0.000156286	0.000107184	1.00879E-05	3.248E-05	5.75088E-05	0.000405876	0.000547237	0.000663966	0.000663966	0.000663966	0.000472273	0.000822461	0.000600782	0.000182055	0.000315919	7.73896E-05
3830603773555	383060	3773555	0.000168544	3.6314E-05	8.70353E-05	0.00016144	0.000110718	1.04205E-05	3.3551E-05	5.9405E-05	0.000447272	0.00060305	0.000731685	0.000731685	0.000731685	0.000520441	0.000906345	0.000662057	0.000200623	0.00034814	7.91028E-05
3830703773555	383070	3773555	0.000174611	3.7621E-05	9.01677E-05	0.00016725	0.000114703	1.07956E-05	3.47585E-05	6.15431E-05	0.000500684	0.00067564	0.00081906	0.00081906	0.00081906	0.00058259	0.001014578	0.000741118	0.000224581	0.000389714	8.10905E-05
3830803773555	383080	3773555	0.000181268	3.90555E-05	9.36058E-05	0.000173627	0.000119077	1.12072E-05	3.60839E-05	6.38897E-05	0.000571077	0.000769975	0.000934216	0.000934216	0.000934216	0.000664499	0.001157223	0.000845315	0.000256156	0.000444506	8.31677E-05
3830903773555	383090	3773555	0.00018798	4.05016E-05	9.70717E-05	0.000180056	0.000123486	1.16222E-05	3.74199E-05	6.62553E-05	0.000659928	0.000889771	0.001079565	0.001079565	0.001079565	0.000767884	0.001337268	0.000976832	0.00029601	0.000513664	8.48928E-05
3831003773555	383100	3773555	0.000194759	4.19621E-05	0.000100572	0.000186549	0.000127939	1.20413E-05	3.87693E-05	6.86445E-05	0.000781865	0.001054177	0.00127904	0.00127904	0.00127904	0.000909769	0.00158436	0.001157325	0.000350705	0.000608576	8.60866E-05
3831103773555	383110	3773555	0.000201471	4.34082E-05	0.000104038	0.000192978	0.000132348	1.24563E-05	4.01054E-05	7.10101E-05	0.000946798	0.001276553	0.001548851	0.001548851	0.001548851	0.00110168	3 0.001918577	0.00140146	0.000424685	0.000736953	8.62776E-05
3831203773555	383120	3773555	0.000208128	4.48427E-05	0.000107476	0.000199355	0.000136721	1.28679E-05	4.14307E-05	7.33567E-05	0.001161053	0.001565431	0.001899348	0.001899348	0.001899348	0.001350988	0.002352741	0.001718604	0.000520789	0.000903722	8.59135E-05
3831303773555	383130	3773555	0.000214611	4.62395E-05	0.000110824	0.000205565	0.00014098	1.32687E-05	4.27212E-05	7.56417E-05	0.001431078	0.001929501	0.002341078	0.002341078	0.002341078	0.001665186	0.002899916	0.002118298	0.000641908	0.0011139	8.59613E-05
3831403773555	383140	3773555	0.000221673	4.77609E-05	0.00011447	0.000212328	0.000145619	1.37053E-05	4.41269E-05	7.81306E-05	0.00182652	0.00246267	0.002987975	0.002987975	0.002987975	0.002125318	0.003701234	0.002703636	0.000819284	0.001421698	8.57882E-05
3831503773555	383150	3773555	0.000229985	4.95518E-05	0.000118763	0.00022029	0.000151079	1.42192E-05	4.57816E-05	8.10603E-05	0.002553863	0.003443336	0.004177824	0.004177824	0.004177824	0.002971646	0.005175111	0.003780257	0.001145532	0.001987836	8.312E-05
3831603773555	383160	3773555	0.000238149	5.13109E-05	0.000122979	0.00022811	0.000156442	1.4724E-05	4.74068E-05	8.39379E-05	0.003941851	0.005314738	0.00644841	0.00644841	0.00644841	0.004586692	0.007987708	0.005834771	0.001768112	0.003068195	7.73299E-05
3836203773555	383620	3773555	0.002614168	0.00056324	0.001349939	0.002503969	0.00171727	0.000161625	0.000520385	0.000921387	0.002555123	0.003445034	0.004179884	0.004179884	0.004179884	0.002973111	0.005177663	0.003782121	0.001146097	0.001988816	7.84163E-05
3836303773555	383630	3773555	0.002192612	0.000472413	0.00113225	0.002100183	0.001440346	0.000135562	0.000436468	0.000772806	0.002023853	0.002728731	0.003310789	0.003310789	0.003310789	0.002354932	0.004101107	0.0299573	0.000907797	0.001575295	7.68405E-05
3836403773555	383640	3773555	0.001856276	0.000399947	0.000958569	0.001778026	0.001219404	0.000114767	0.000369516	0.000654261	0.001644641	0.002217445	0.002690442	0.002690442	0.002690442	0.001913686	0.003332677	0.002434416	0.000737702	0.00128013	7.45841E-05
3836503773555	383650	3773555	0.001618597	0.000348738	0.000835833	0.001550366	0.001063271	0.000100073	0.000322203	0.000570489	0.001373178	0.001851435	0.002246359	0.002246359	0.002246359	0.001597814	0.002782587	0.002032593	0.000615937	0.001068832	7.25725E-05
3836603773555	383660	3773555	0.001441916	0.00031067	0.000744596	0.001381132	0.000947207	8.91489E-05	0.000287032	0.000508216	0.001184792	0.001597438	0.001938183	0.001938183	0.001938183	0.001378611	0.002400846	0.001753743	0.000531437	0.0009222	7.11041E-05
3836703773555	383670	3773555	0.001305853	0.000281355	0.000674334	0.001250806	0.000857826	8.07366E-05	0.000259947	0.00046026	0.001044757	0.00140863	0.001709101	0.001709101	0.001709101	0.001215667	0.00211708	0.001546461	0.000468624	0.000813201	6.97671E-05
3836803773555	383680	3773555	0.001192253	0.000256879	0.000615672	0.001141994	0.000783201	7.37131E-05	0.000237334	0.00042022	0.00093286	0.001257761	0.00152605	0.00152605	0.00152605	0.001085465	0.001890333	0.001380829	0.000418433	0.000726105	6.84658E-05
3836903773555	383690	3773555	0.001092937	0.00023548	0.000564385	0.001046864	0.00071796	6.75727E-05	0.000217563	0.000385215	0.000839921	0.001132452	0.001374013	0.001374013	0.001374013	0.000977322	0.001702003	0.00124326	0.000376745	0.000653764	6.71526E-05
3837003773555	383700	3773555	0.001007555	0.000217084	0.000520295	0.000965082	0.000661871	6.22938E-05	0.000200567	0.000355122	0.00076271	0.001028351	0.001247705	0.001247705	0.001247705	0.000887481	0.001545544	0.001128972	0.000342113	0.00059366	6.58871E-05
3837103773555	383710	3773555	0.000941877	0.000202934	0.000486379	0.000902173	0.000618727	5.82332E-05	0.000187493	0.000331973	0.000701921	0.000946389	0.001148261	0.001148261	0.001148261	0.000816747	0.001422361	0.001038991	0.000314846	0.00054635	6.48366E-05
3837203773555	383720	3773555	0.000893658	0.000192545	0.000461479	0.000855987	0.000587052	5.52519E-05	0.000177895	0.000314978	0.000665431	0.000882198	0.001070377	0.001070377	0.001070377	0.000761349	0.001325886	0.000968518	0.00029349	0.000509292	6.40367E-05
3837303773555	383730	3773555	0.000849663	0.000183066	0.00043876	0.000813846	0.000558151	5.25318E-05	0.000169137	0.000299471	0.000612103	0.00082529	0.00100133	0.00100133	0.00100133	0.000712236	0.001240357	0.000906042	0.000274558	0.000476439	6.32488E-05
3837403773555	383740	3773555	0.000805479	0.000173546	0.000415944	0.000771524	0.000529126	4.98001E-05	0.000160341	0.000283898	0.000572856	0.000772374	0.000937126	0.000937126	0.000937126	0.000666569	0.001160828	0.000847948	0.000256954	0.000445891	6.23534E-05
3837503773555	383750	3773555	0.000764456	0.000164707	0.00039476	0.00073223	0.000502178	4.72638E-05	0.000152175	0.000269439	0.000537627	0.000724874	0.000879495	0.000879495	0.000879495	0.000625576	0.001089439	0.000795801	0.000241152	0.000418469	6.14342E-05
3837603773555	383760	3773555	0.000725504	0.000156315	0.000374645	0.000694921	0.00047659	4.48555E-05	0.000144421	0.00025571	0.000505531	0.000681599	0.000826989	0.000826989	0.000826989	0.00058823	0.0010244	0.000748292	0.000226755	0.000393487	6.04731E-05
3837703773555	383770	3773555	0.000687077	0.000148035	0.000354802	0.000658113	0.000451347	4.24797E-05	0.000136772	0.000242166	0.000475631	0.000641287	0.000778078	0.000778078	0.000778078	0.000553439	0.000963812	0.000704035	0.000213344	0.000370214	5.94226E-05
3837803773555	383780	3773555	0.000651851	0.000140446	0.000336611	0.000624372	0.000428206	4.03018E-05	0.000129759	0.000229751	0.000448693	0.000604966	0.000734009	0.000734009	0.000734009	0.000522094	0.000909224	0.00066416	0.000201261	0.000349246	5.8378E-05
3837903773555	383790	3773555	0.000611984	0.000131856	0.000316025	0.000586186	0.000402018	3.7837E-05	0.000121824	0.000215699	0.00042145	0.000568234	0.000689443	0.000689443	0.000689443	0.000490394	0.000854019	0.000623834	0.000189041	0.000328041	5.70648E-05
3838003773555	383800	3773555	0.000573261	0.000123513	0.000296028	0.000549096	0.00037658	3.54428E-05	0.000114115	0.000202051	0.000395932	0.000533829	0.000647698	0.000647698	0.000647698	0.000460701	0.00080231	0.000586062	0.000177595	0.00030817	5.56799E-05
3838103773555	383810	3773555	0.000539757	0.000116294	0.000278727	0.000517003	0.000354571	3.33714E-05	0.000107446	0.000190242	0.000373553	0.000503656	0.00061109	0.00061109	0.00061109	0.000434662	0.000756963	0.000552938	0.000167557	0.000290761	5.43667E-05
3838203773555	383820	3773555	0.000516178	0.000111214	0.000266551	0.000494419	0.000339082	3.19136E-05	0.000102752	0.000181932	0.000355885	0.000479834	0.000582186	0.000582186	0.000582186	0.000414103	0.00072116	0.000526785	0.000159632	0.00027708	5.33997E-05
3838303773555	383830	3773555	0.000494228	0.000106485	0.000255216	0.000473394	0.000324662	3.05565E-05	9.83826E-05	0.000174195	0.000339607	0.000457887	0.000555558	0.000555558	0.000555558	0.000395163	0.000688175	0.00050269	0.00015233	0.000264338	5.24506E-05
3838403773555	383840	3773555	0.000468067	0.000100848	0.000241707	0.000448336	0.000307477	2.8939E-05	9.31749E-05	0.000164974	0.000322505	0.000434829	0.000527582	0.000527582	0.000527582	0.000375264	0.00065352	0.000477376	0.000144659	0.000251027	5.11673E-05
3838503773555	383850	3773555	0.000440911	9.49972E-05	0.000227684	0.000422325	0.000289638	2.72601E-05	8.77692E-05	0.000155403	0.000305583	0.000412013	0.000499898	0.000499898	0.000499898	0.000355573	0.000619229	0.000452327	0.000137069	0.000237855	4.96631E-05
3838603773555	383860	3773555	0.00041623	8.96795E-05	0.000214938	0.000398684	0.000273425	2.57341E-05	8.28561E-05	0.000146704	0.0029001	0.000391016	0.000474422	0.000474422	0.000474422	0.000337452	0.000587671	0.000429275	0.000130083	0.000225733	4.81469E-05
3838703773555	383870	3773555	0.000393445	8.47704E-05	0.000203173	0.00037686	0.000258458	2.43254E-05	7.83205E-05	0.000138673	0.000275558	0.000371531	0.000450782	0.000450782	0.000450782	0.000320637	0.000558387	0.000407885	0.000123601	0.000214485	4.66128E-05
3838803773555	383880	3773555	0.000372571	8.02728E-05	0.000192393	0.000356865	0.000244745	2.30348E-05	7.41651E-05	0.000131316	0.000262241	0.000353576	0.000428996	0.000428996	0.000428996	0.000305141	0.000531402	0.000388172	0.000117628	0.000204119	4.51086E-05
3838903773555	383890	3773555	0.000352032	7.58477E-05	0.000181787	0.000337192	0.000231253	2.1765E-05	7.00767E-05	0.000124077	0.000249366	0.000336216	0.000407934	0.000407934	0.000407934	0.000290159	0.000505311	0.000369114	0.000111853	0.000194097	4.3497E-05
3839003773555	383900	3773555	0.000331924	7.15153E-05	0.000171403	0.000317932	0.000218044	2.05218E-05	6.60739E-05	0.00011699	0.000236998	0.000319541	0.000387701	0.000387701	0.000387701	0.00027576	8 0.000480249	0.000350807	0.000106305	0.000184471	4.18017E-05
3839103773555	383910	3773555	0.000313632	6.75741E-05	0.000161957	0.000300411	0.000206027	1.93908E-05	6.24326E-05	0.000110542	0.000225674	0.000304273	0.000369177	0.000369177	0.000369177	0.000262592	0.000457303	0.000334046	0.000101226	0.000175657	4.0208E-05
3829703773565	382970	3773565	0.000130427	2.81013E-05	6.73515E-05	0.000124929	8.56784E-05	8.06385E-06	2.59631E-05	4.597E-05	0.000221699	0.000298913	0.000362674	0.000362674	0.000362674	0.000257966	0.000449248	0.000328161	9.94428E-05	0.000172563	6.53798E-05
3829803773565	382980	3773565	0.000135349	2.91619E-05	6.98935E-05	0.000129644	8.89122E-05	8.36821E-06	2.69431E-05	4.77051E-05	0.000238478	0.000321537	0.000390123	0.000390123	0.000390123	0.00027749	0.000483249	0.000352998	0.000106969	0.000185623	6.76301E-05

			ISDrainage / Utilities Trenching	ISDrainage / Utilities Trenching	ISAsphalt Paving	ISAsphalt Paving	SVDemolition	SVSite Grubbing / Prep	SVMass Grading / Excavation	SVMass Grading / Excavation	SVDrainage / Utilities Trenching	SVFoundations / Concrete Pads	SVBuilding / Structure Construction	SVBuilding / Structure Construction	SVAsphalt Paving	SVAsphalt Paving	SVArchitectural Coating	SVArchitectural Coating	SVLandscaping or Other Finishing	SVLandscaping or Other Finishing	MDemolition
Unique Identifier	X (UTM)	Y (UTM)	2027	2028	2027	2028	2027	2027	2027	2028	2028	2028	2028	2029	2028	2029	2028	2029	2028	2029	2027
3836703773545	383670	3773545	2.32585E-05	2.32585E-05	9.96032E-05	9.96032E-05	0.000135656	8.96233E-05	0.000151348	0.000151348	4.56835E-05	4.70784E-05	0.000254675	0.000254675	0.000185872	0.000185872	1.84129E-05	1.84129E-05	5.92839E-05	5.92839E-05	0.001828335
3836803773545	383680	3773545	2.28252E-05	2.28252E-05	9.77477E-05	9.77477E-05	0.00013326	8.80407E-05	0.000148676	0.000148676	4.48768E-05	4.6247E-05	0.000251029	0.000251029	0.00018259	0.00018259	1.80877E-05	1.80877E-05	5.8237E-05	5.8237E-05	0.001628847
3836903773545	383690	3773545	2.24023E-05	2.24023E-05	9.59365E-05	9.59365E-05	0.000130914	8.64904E-05	0.000146058	0.000146058	4.40866E-05	4.54327E-05	0.000247396	0.000247396	0.000179375	0.000179375	1.77692E-05	1.77692E-05	5.72116E-05	5.72116E-05	0.00145973
3837003773545	383700	3773545	2.19855E-05	2.19855E-05	9.41517E-05	9.41517E-05	0.000128659	8.50009E-05	0.000143542	0.000143542	4.33273E-05	4.46503E-05	0.000243841	0.000243841	0.000176286	0.000176286	1.74632E-05	1.74632E-05	5.62263E-05	5.62263E-05	0.001315803
3837103773545	383710	3773545	2.1641E-05	2.1641E-05	9.26761E-05	9.26761E-05	0.000127097	8.39687E-05	0.000141799	0.000141799	4.28012E-05	4.41081E-05	0.000241238	0.000241238	0.000174145	0.000174145	1.72512E-05	1.72512E-05	5.55435E-05	5.55435E-05	0.001207791
3837203773545	383720	3773545	2.13831E-05	2.13831E-05	9.15717E-05	9.15717E-05	0.0001263	8.34425E-05	0.000140911	0.000140911	4.2533E-05	4.38317E-05	0.000239718	0.000239718	0.000173054	0.000173054	1.71431E-05	1.71431E-05	5.51954E-05	5.51954E-05	0.001130062
3837303773545	383730	3773545	2.11252E-05	2.11252E-05	9.04672E-05	9.04672E-05	0.000125491	8.29082E-05	0.000140008	0.000140008	4.22606E-05	4.3551E-05	0.000238146	0.000238146	0.000171946	0.000171946	1.70333E-05	1.70333E-05	5.4842E-05	5.4842E-05	0.001059513
3837403773545	383740	3773545	2.08611E-05	2.08611E-05	8.93363E-05	8.93363E-05	0.000124579	8.23051E-05	0.00013899	0.00013899	4.19532E-05	4.32342E-05	0.000236394	0.000236394	0.000170695	0.000170695	1.69094E-05	1.69094E-05	5.44431E-05	5.44431E-05	0.000993661
3837503773545	383750	3773545	2.0597E-05	2.0597E-05	8.82053E-05	8.82053E-05	0.000123629	8.16777E-05	0.000137931	0.000137931	4.16334E-05	4.29047E-05	0.000234578	0.000234578	0.00016939	0.00016939	1.67805E-05	1.67805E-05	5.40281E-05	5.40281E-05	0.000933433
3837603773545	383760	3773545	2.03061E-05	2.03061E-05	8.69595E-05	8.69595E-05	0.000122447	8.08965E-05	0.000136611	0.000136611	4.12352E-05	4.24943E-05	0.000232426	0.000232426	0.000167774	0.000167774	1.662E-05	1.662E-05	5.35113E-05	5.35113E-05	0.000874786
3837703773545	383770	3773545	1.99656E-05	1.99656E-05	8.55017E-05	8.55017E-05	0.000120854	7.98442E-05	0.000134834	0.000134834	4.06988E-05	4.19415E-05	0.000229669	0.000229669	0.000165591	0.000165591	1.64038E-05	1.64038E-05	5.28152E-05	5.28152E-05	0.000814701
3837803773545	383780	3773545	1.96273E-05	1.96273E-05	8.40526E-05	8.40526E-05	0.000119273	7.87999E-05	0.000133071	0.000133071	4.01665E-05	4.13929E-05	0.000226912	0.000226912	0.000163425	0.000163425	1.61892E-05	1.61892E-05	5.21244E-05	5.21244E-05	0.000760376
3837903773545	383790	3773545	1.92105E-05	1.92105E-05	8.22679E-05	8.22679E-05	0.000117092	7.73589E-05	0.000130637	0.000130637	3.9432E-05	4.0636E-05	0.00022324	0.00022324	0.000160437	0.000160437	1.58932E-05	1.58932E-05	5.11713E-05	5.11713E-05	0.000701903
3838003773545	383800	3773545	1.87731E-05	1.87731E-05	8.03947E-05	8.03947E-05	0.000114819	7.58572E-05	0.000128101	0.000128101	3.86665E-05	3.98472E-05	0.000219324	0.000219324	0.00015723	0.00015723	1.55847E-05	1.55847E-05	5.01779E-05	5.01779E-05	0.0006471
3838103773545	383810	3773545	1.83501E-05	1.83501E-05	7.85834E-05	7.85834E-05	0.000112785	7.45134E-05	0.000125832	0.000125832	3.79815E-05	3.91413E-05	0.000215704	0.000215704	0.000154536	0.000154536	1.53086E-05	1.53086E-05	4.9289E-05	4.9289E-05	0.000600278
3838203773545	383820	3773545	1.80221E-05	1.80221E-05	7.71786E-05	7.71786E-05	0.000111376	7.35824E-05	0.00012426	0.00012426	3.7507E-05	3.86522E-05	0.000213076	0.000213076	0.000152605	0.000152605	1.51173E-05	1.51173E-05	4.86732E-05	4.86732E-05	0.000565299
3838303773545	383830	3773545	1.77002E-05	1.77002E-05	7.58002E-05	7.58002E-05	0.000109985	7.26636E-05	0.000122708	0.000122708	3.70386E-05	3.81696E-05	0.000210473	0.000210473	0.000150699	0.000150699	1.49286E-05	1.49286E-05	4.80654E-05	4.80654E-05	0.000533263
3838403773545	383840	3773545	1.72938E-05	1.72938E-05	7.40596E-05	7.40596E-05	0.000108172	7.14655E-05	0.000120685	0.000120685	3.64279E-05	3.75402E-05	0.000207149	0.000207149	0.000148214	0.000148214	1.46824E-05	1.46824E-05	4.72729E-05	4.72729E-05	0.000498553
3838503773545	383850	3773545	1.68337E-05	1.68337E-05	7.20893E-05	7.20893E-05	0.000106162	7.01379E-05	0.000118443	0.000118443	3.57512E-05	3.68428E-05	0.000203478	0.000203478	0.00014546	0.00014546	1.44096E-05	1.44096E-05	4.63947E-05	4.63947E-05	0.00046423
3838603773545	383860	3773545	1.63695E-05	1.63695E-05	7.01013E-05	7.01013E-05	0.000104189	6.88345E-05	0.000116242	0.000116242	3.50869E-05	3.61582E-05	0.000199844	0.000199844	0.00014275	0.00014275	1.41419E-05	1.41419E-05	4.55326E-05	4.55326E-05	0.000432964
3838703773545	383870	3773545	1.5864E-05	1.5864E-05	6.79366E-05	6.79366E-05	0.000102106	6.74583E-05	0.000113918	0.000113918	3.43854E-05	3.54353E-05	0.000196018	0.000196018	0.000139904	0.000139904	1.38591E-05	1.38591E-05	4.46222E-05	4.46222E-05	0.000402844
3838803773545	383880	3773545	1.53647E-05	1.53647E-05	6.57984E-05	6.57984E-05	0.000100084	6.61226E-05	0.000111662	0.000111662	3.37045E-05	3.47337E-05	0.000192308	0.000192308	0.000137134	0.000137134	1.35847E-05	1.35847E-05	4.37387E-05	4.37387E-05	0.000375708
3838903773545	383890	3773545	1.48138E-05	1.48138E-05	6.34393E-05	6.34393E-05	9.79094E-05	6.46857E-05	0.000109236	0.000109236	3.29721E-05	3.39789E-05	0.000188353	0.000188353	0.00013415	0.00013415	1.32895E-05	1.32895E-05	4.27882E-05	4.27882E-05	0.000349396
3839003773545	383900	3773545	1.42237E-05	1.42237E-05	6.09123E-05	6.09123E-05	9.56242E-05	6.31759E-05	0.000106686	0.000106686	3.22025E-05	3.31858E-05	0.000184256	0.000184256	0.00013102	0.00013102	1.29793E-05	1.29793E-05	4.17895E-05	4.17895E-05	0.000324535
3839103773545	383910	3773545	1.36687E-05	1.36687E-05	5.85356E-05	5.85356E-05	9.34799E-05	6.17592E-05	0.000104294	0.000104294	3.14804E-05	3.24416E-05	0.000180429	0.000180429	0.00012808	0.00012808	1.26883E-05	1.26883E-05	4.08524E-05	4.08524E-05	0.000302676
3829703773555	382970	3773555	2.18493E-05	2.18493E-05	9.35685E-05	9.35685E-05	0.000114065	7.53593E-05	0.000127261	0.000127261	3.84127E-05	3.95856E-05	0.000231782	0.000231782	0.00015629	0.00015629	1.54824E-05	1.54824E-05	4.98486E-05	4.98486E-05	5.78467E-05
3829803773555	382980	3773555	2.25261E-05	2.25261E-05	9.64666E-05	9.64666E-05	0.000116994	7.72941E-05	0.000130528	0.000130528	3.9399E-05	4.0602E-05	0.000237038	0.000237038	0.00016303	0.00016303	1.58799E-05	1.58799E-05	5.11284E-05	5.11284E-05	5.98703E-05
3829903773555	382990	3773555	2.3176E-05	2.3176E-05	9.92498E-05	9.92498E-05	0.000119812	7.91561E-05	0.000133672	0.000133672	4.0348E-05	4.158E-05	0.000242063	0.000242063	0.00016416	0.00016416	1.62624E-05	1.62624E-05	5.236E-05	5.236E-05	6.19057E-05
3830003773555	383000	3773555	2.36608E-05	2.36608E-05	0.000101326	0.000101326	0.000121938	8.05606E-05	0.000136044	0.000136044	4.1064E-05	4.23178E-05	0.000245915	0.000245915	0.00016707	0.00016707	1.6551E-05	1.6551E-05	5.32891E-05	5.32891E-05	6.3595E-05
3830103773555	383010	3773555	2.41477E-05	2.41477E-05	0.000103411	0.000103411	0.000124015	8.19327E-05	0.000138361	0.000138361	4.17634E-05	4.30386E-05	0.000249638	0.000249638	0.00016923	0.00016923	1.68329E-05	1.68329E-05	5.41968E-05	5.41968E-05	6.53559E-05
3830203773555	383020	3773555	2.47708E-05	2.47708E-05	0.00010608	0.00010608	0.0001266	8.36409E-05	0.000141246	0.000141246	4.26341E-05	4.39359E-05	0.000254147	0.000254147	0.00017465	0.00017465	1.71838E-05	1.71838E-05	5.53266E-05	5.53266E-05	6.75764E-05
3830303773555	383030	3773555	2.54682E-05	2.54682E-05	0.000109066	0.000109066	0.000129517	8.55675E-05	0.000144499	0.000144499	4.36161E-05	4.49479E-05	0.000259159	0.000259159	0.00017461	0.00017461	1.75796E-05	1.75796E-05	5.66011E-05	5.66011E-05	7.01371E-05
3830403773555	383040	3773555	2.61511E-05	2.61511E-05	0.000111991	0.000111991	0.000132421	8.74861E-05	0.000147739	0.000147739	4.45941E-05	4.59558E-05	0.000264106	0.000264106	0.00018144	0.00018144	1.79738E-05	1.79738E-05	5.78702E-05	5.78702E-05	7.28173E-05
3830503773555	383050	3773555	2.67494E-05	2.67494E-05	0.000114553	0.000114553	0.000134896	8.91214E-05	0.000150501	0.000150501	4.54276E-05	4.68147E-05	0.000268306	0.000268306	0.00018432	0.00018432	1.83098E-05	1.83098E-05	5.89519E-05	5.89519E-05	7.5384E-05
3830603773555	383060	3773555	2.73416E-05	2.73416E-05	0.000117089	0.000117089	0.00013734	9.07364E-05	0.000153228	0.000153228	4.62509E-05	4.76631E-05	0.000272403	0.000272403	0.000188181	0.000188181	1.86416E-05	1.86416E-05	6.00202E-05	6.00202E-05	7.8094E-05
3830703773555	383070	3773555	2.80286E-05	2.80286E-05	0.000120031	0.000120031	0.000140551	9.28574E-05	0.00015681	0.00015681	4.7332E-05	4.87772E-05	0.000277698	0.000277698	0.00019258	0.00019258	1.90773E-05	1.90773E-05	6.14232E-05	6.14232E-05	8.14307E-05
3830803773555	383080	3773555	2.87466E-05	2.87466E-05	0.000123106	0.000123106	0.00014468	9.55855E-05	0.000161417	0.000161417	4.87226E-05	5.02103E-05	0.000284436	0.000284436	0.00019828	0.00019828	1.96378E-05	1.96378E-05	6.32278E-05	6.32278E-05	8.54479E-05
3830903773555	383090	3773555	2.93429E-05	2.93429E-05	0.000125659	0.000125659	0.000149024	9.84553E-05	0.000166263	0.000166263	5.01854E-05	5.17178E-05	0.00029147	0.00029147	0.000204189	0.000204189	2.02274E-05	2.02274E-05	6.51261E-05	6.51261E-05	8.9692E-05
3831003773555	383100	3773555	2.97555E-05	2.97555E-05	0.000127426	0.000127426	0.00015444	0.000102033	0.000172305	0.000172305	5.20093E-05	5.35973E-05	0.000300166	0.000300166	0.00021161	0.00021161	2.09625E-05	2.09625E-05	6.74929E-05	6.74929E-05	9.45508E-05
3831103773555	383110	3773555	2.98216E-05	2.98216E-05	0.000127709	0.000127709	0.00016034	0.000105931	0.000178888	0.000178888	5.39961E-05	5.56449E-05	0.000309558	0.000309558	0.000219694	0.000219694	2.17633E-05	2.17633E-05	7.00713E-05	7.00713E-05	9.95291E-05
3831203773555	383120	3773555	2.96957E-05	2.96957E-05	0.00012717	0.00012717	0.000165406	0.000109279	0.000184541	0.000184541	5.57024E-05	5.74032E-05	0.000317558	0.000317558	0.00022636	0.00022636	2.2451E-05	2.2451E-05	7.22856E-05	7.22856E-05	0.000104185
3831303773555	383130	3773555	2.97122E-05	2.97122E-05	0.000127241	0.000127241	0.000168568	0.000111367	0.000188068	0.000188068	5.6767E-05	5.85004E-05	0.000322312	0.000322312	0.000230968	0.000230968	2.28801E-05	2.28801E-05	7.36671E-05	7.36671E-05	0.000108345
3831403773555	383140	3773555	2.96524E-05	2.96524E-05	0.000126985	0.000126985	0.000171741	0.000113464	0.000191609	0.000191609	5.78357E-05	5.96017E-05	0.000327053	0.000327053	0.000235316	0.000235316	2.33109E-05	2.33109E-05	7.5054E-05	7.5054E-05	0.000112673
3831503773555	383150	3773555	2.87301E-05	2.87301E-05	0.000123035	0.000123035	0.00017777	0.000117447	0.000198334	0.000198334	5.98659E-05	6.16939E-05	0.000336432	0.000336432	0.00024357	0.00024357	2.41292E-05	2.41292E-05	7.76886E-05	7.76886E-05	0.000116869
3831603773555	383160	3773555	2.67288E-05	2.67288E-05	0.000114465	0.000114465	0.000185005	0.000122227	0.000206407	0.000206407	6.23026E-05	6.4205E-05	0.000347551	0.000347551	0.00025341	0.00025341	2.51113E-05	2.51113E-05	8.08507E-05	8.08507E-05	0.0001222
3836203773555	383620	3773555	2.71043E-05	2.71043E-05	0.000116073	0.000116073	0.000145967	9.64355E-05	0.000162852	0.000162852	4.91558E-05	5.06568E-05	0.000266425	0.000266425	0.00020001	0.00020001	1.98124E-05	1.98124E-05	6.379E-05	6.379E-05	0.006253404
3836303773555	383630	3773555	2.65596E-05	2.65596E-05	0.00011374	0.00011374	0.000143596	9.48691E-05	0.000160207	0.000160207	4.83574E-05	4.98339E-05	0.000262882	0.000262882	0.000196752	0.000196752	1.94906E-05	1.94906E-05	6.27539E-05	6.27539E-05	0.004754839
3836403773555	383640	3773555	2.57797E-05	2.57797E-05	0.0001104	0.0001104	0.000140097	9.25579E-05	0.000156304	0.000156304	4.71793E-05	4.86199E-05	0.000258038	0.000258038	0.000191959	0.000191959	1.90158E-05	1.90158E-05	6.1225E-05	6.1225E-05	0.003708494
3836503773555	383650	3773555	2.50844E-05	2.50844E-05	0.000107423	0.000107423	0.000136268	9.00281E-05	0.000152032	0.000152032	4.58898E-05	4.7291E-05	0.00025349	0.00025349	0.00018671 2	0.00018671 2	1.8496E-05	1.8496E-05	5.95516E-05	5.95516E-05	0.003021508
3836603773555	383660	3773555	2.45769E-05	2.45769E-05	0.000105249	0.000105249	0.000133652	8.82997E-05	0.000149113	0.000149113	4.50088E-05	4.63831E-05	0.000249741	0.000249741	0.00018312 7	0.00018312 7	1.8141E-05	1.8141E-05	5.84084E-05	5.84084E-05	0.002561743
3836703773555	383670	3773555	2.41147E-05	2.41147E-05	0.00010327	0.00010327	0.00013150 2	8.6879E-05	0.000146714	0.000146714	4.42846E-05	4.56368E-05	0.000246533	0.000246533	0.00018018 1	0.00018018 1	1.78491E-05	1.78491E-05	5.74686E-05	5.74686E-05	0.002228917
3836803773555	383680	3773555	2.3665E-05	2.3665E-05	0.000101344	0.000101344	0.000129425	8.55068E-05	0.000144397	0.000144397	4.35852E-05	4.4916E-05	0.000243403	0.000243403	0.00017733 5	0.00017733 5	1.75672E-05	1.75672E-05	5.65609E-05	5.65609E-05	0.001964312
3836903773555	383690	3773555	2.32111E-05	2.32111E-05	9.94E-05	9.94E-05	0.000127268	8.40821E-05	0.000141991	0.000141991	4.28589E-05	4.41676E-05	0.000240104	0.000240104	0.00017438	0.00017438	1.72744E-05	1.72744E-05	5.56185E-05	5.56185E-05	0.001741789
3837003773555	383700	3773555	2.27737E-05	2.27737E-05	9.75269E-05	9.75269E-05	0.000125185	8.27059E-05	0.000139667	0.000139667	4.21575E-05	4.34447E-05	0.000236884	0.000236884	0.00017126	0.00017126	1.69917E-05	1.69917E-05	5.47082E-05	5.47082E-05	0.001556209
3837103773555	383710	3773555	2.24105E-05	2.24105E-05	9.59718E-05	9.59718E-05	0.000123715	8.17344E-05	0.000138026	0.000138026	4.16623E-05	4.29344E-05	0.000234487	0.000234487	0.00016951 1	0.00016951 1	1.67921E-05	1.67921E-05	5.40656E-05	5.40656E-05	0.001415911
3837203773555	383720	3773555	2.21341E-05	2.21341E-05	9.47878E-05	9.47878E-05	0.000122955	8.12325E-05	0.000137179	0.000137179	4.14065E-05	4.26708E-05	0.000233057	0.000233057	0.00016847 1	0.00016847 1	1.6689E-05	1.6689E-05	5.37336E-05	5.37336E-05	0.001313582
3837303773555	383730	3773555	2.18617E-05	2.18617E-05	9.36215E-05	9.36215E-05	0.000122177	8.07185E-05	0.000136311	0.000136311	4.11444E-05	4.24007E-05	0.000231576	0.000231576	0.00016740 4	0.00016740 4	1.65834E-05	1.65834E-05	5.33935E-05	5.33935E-05	0.001222231
3837403773555	383740	3773555	2.15522E-05	2.15522E-05	9.22962E-05	9.22962E-05	0.000121074	7.99899E-05	0.00013508	0.00013508	4.0773E-05	4.2018E-05	0.000229618	0.000229618	0.000165893	0.000165893	1.64337E-05	1.64337E-05	5.29116E-05	5.29116E-05	0.00113341
3837503773555	383750	3773555	2.12345E-05	2.12345E-05	9.09355E-05	9.09355E-05	0.000119916	7.92249E-05	0.000133788	0.000133788	4.03831E-05	4.16162E-05	0.000227569	0.000227569	0.00016430 7	0.00016430 7	1.62765E-05	1.62765E-05	5.24056E-05	5.24056E-05	0.001052893
3837603773555	383760	3773555	2.09023E-05	2.09023E-05	8.9513E-05	8.9513E-05	0.000118636	7.83789E-05	0.00013236	0.00013236	3.99519E-05	4.11718E-05	0.00022534	0.00022534	0.00016255 2	0.00016255 2	1.61027E-05	1.61027E-05	5.1846E-05	5.1846E-05	0.000978273
3837703773555	383770	3773555	2.05392E-05	2.05392E-05	8.7958E-05	8.7958E-05	0.000117129	7.73832E-05	0.000130678	0.000130678	3.94443E-05	4.06488E-05	0.000222764	0.000222764	0.00016048 7	0.00016048 7	1.58982E-05	1.58982E-05	5.11873E-05	5.11873E-05	0.000906811
3837803773555	383780	3773555	2.01781E-05	2.01781E-05	8.64117E-05	8.64117E-05	0.000115628	7.63915E-05	0.000129004	0.000129004	3.89389E-05	4.01278E-05	0.000220174	0.000220174	0.00015843 1	0.00015843 1	1.56944E-05	1.56944E-05	5.05313E-05	5.05313E-05	0.00084272
3837903773555	383790	3773555	1.97242E-05	1.97242E-05	8.44679E-05	8.44679E-05	0.000113465	7.49627E-05	0.000126591	0.000126591	3.82105E-05	3.93773E-05	0.000216606	0.000216606	0.00015546 7	0.00015546 7	1.54009E-05	1.54009E-05	4.95862E-05	4.95862E-05	0.000773538
3838003773555	383800	3773555	1.92456E-05	1.92456E-05	8.24181E-05	8.24181E-05	0.00011118	7.34529E-05	0.000124041	0.000124041	3.7441E-05	3.85842E-05	0.000212741	0.000212741	0.00015233 6	0.00015233 6	1.50907E-05	1.50907E-05	4.85875E-05	4.85875E-05	0.000708827
3838103773555	383810	3773555	1.87917E-05	1.87917E-05	8.04742E-05	8.04742E-05	0.00010917	7.21253E-05	0.000121799	0.000121799	3.67642E-05	3.78868E-05	0.000209211	0.000209211	0.00014958 3	0.00014958 3	1.4818E-05	1.4818E-05	4.77093E-05	4.77093E-05	0.000654269
3838203773555	383820	3773555	1.84574E-05	1.84574E-05	7.90429E-05	7.90429E-05	0.000107908	7.12914E-05	0.000120391	0.000120391	3.63392E-05	3.74488E-05	0.000206866	0.000206866	0.00014785 3	0.00014785 3	1.46466E-05	1.46466E-05	4.71578E-05	4.71578E-05	0.000615219
3838303773555	383830	3773555	1.81294E-05	1.81294E-05	7.7638E-05	7.7638E-05	0.000106652	7.04617E-05	0.00011899	0.00011899	3.59163E-05	3.70129E-05	0.000204521	0.000204521	0.00014613 3	0.00014613 3	1.44762E-05	1.44762E-05	4.66089E-05	4.66089E-05	0.000579482
3838403773555	383840	3773555	1.76858E-05	1.76858E-05	7.57384E-05	7.57384E-05	0.000104851	6.92717E-05	0.00011698	0.00011698	3.53097E-05	3.63878E-05	0.000201236	0.000201236	0.00014366 5	0.00014366 5	1.42317E-05	1.42317E-05	4.58217E-05	4.58217E-05	0.00053925
3838503773555	383850	3773555	1.71659E-05	1.71659E-05	7.35118E-05	7.35118E-05	0.000102768	6.78955E-05	0.000114656	0.000114656	3.46082E-05	3.56649E-05	0.000197448	0.000197448	0.00014081	0.00014081	1.3949E-05	1.3949E-05	4.49114E-05	4.49114E-05	0.000498744
3838603773555	383860	3773555	1.66418E-05	1.66418E-05	7.12676E-05	7.12676E-05	0.000100746	6.65597E-05	0.0001124	0.0001124	3.39273E-05	3.49633E-05	0.000193764	0.000193764	0.00013804	0.00013804	1.36745E-05	1.36745E-05	4.40278E-05	4.40278E-05	0.00046238
3838703773555	383870	3773555	1.61116E-05	1.61116E-05	6.89969E-05	6.89969E-05	9.87672E-05	6.52523E-05	0.000110193	0.000110193	3.32609E-05	3.42765E-05	0.000190131	0.000190131	0.00013532 9	0.00013532 9	1.34059E-05	1.34059E-05	4.3163E-05	4.3163E-05	0.000429347
3838803773555	383880	3773555	1.55916E-05	1.55916E-05	6.67703E-05	6.67703E-05	9.68495E-05	6.39854E-05	0.000108053	0.000108053	3.26151E-05	3.3611E-05	0.000186613	0.000186613	0.00013270 1	0.00013270 1	1.31456E-05	1.31456E-05	4.2325E-05	4.2325E-05	0.00039977
3838903773555	383890	3773555	1.50346E-05	1.50346E-05	6.43847E-05	6.43847E-05	9.48277E-05	6.26497E-05	0.000105798	0.000105798	3.19343E-05	3.29094E-05	0.000182942	0.000182942	0.00012993 1	0.00012993 1	1.28712E-05	1.28712E-05	4.14414E-05	4.14414E-05	0.000371685
3839003773555	383900	3773555	1.44486E-05	1.44486E-05	6.18754E-05	6.18754E-05	9.27324E-05	6.12654E-05	0.00010346	0.00010346	3.12287E-05	3.21822E-05	0.000179167	0.000179167	0.00012706	0.00012706	1.25868E-05	1.25868E-05	4.05257E-05	4.05257E-05	0.000345427
3839103773555	383910	3773555	1.38977E-05	1.38977E-05	5.95163E-05	5.95163E-05	9.07597E-05	5.9962E-05	0.000101259	0.000101259	3.05643E-05	3.14976E-05	0.000175637	0.000175637	0.00012435 7	0.00012435 7	1.23191E-05	1.23191E-05	3.96636E-05	3.96636E-05	0.000322279
3829703773565	382970	3773565	2.25983E-05	2.25983E-05	9.67758E-05	9.67758E-05	0.000111357	7.35703E-05	0.000124239	0.000124239	3.75008E-05	3.86459E-05	0.000225804	0.000225804	0.00015258	0.00015258	1.51148E-05	1.51148E-05	4.86652E-05	4.86652E-05	5.96613E-05
3829803773565	382980	3773565	2.33761E-05	2.33761E-05	0.000100107	0.000100107	0.000114525	7.56629E-05	0.000127773	0.000127773	3.85675E-05	3.97451E-05	0.000231395	0.000231395	0.00015692	0.00015692	1.55448E-05	1.55448E-05	5.00494E-05	5.00494E-05	6.19833E-05

			MSite Grubbing / Prep	MMass Grading / Excavation	MMass Grading / Excavation	MDrainage / Utilities Trenching	MFoundations / Concrete Pads	MBuilding / Structure Construction	MAsphalt Paving	MLandscaping or Other Finishing	MWaterside Construction (Piles)	RSSWRe-striping South Valley	RSSWRe-striping Silver Lake Boulevard	RSSWDemolition	RSSWPlacing Base	RSSWForm/Place Rebar and Pour	Child Risk				
Unique Identifier	X (UTM)	Y (UTM)	2027	2027	2028	2028	2028	2028	2028	2028	2028	2029	2029	2029	2029	2029	3rd Trimester	0<2	2<16	Total	per million
3836703773545	383670	3773545	0.001649843	0.004119784	0.004119784	0.001152961	0.002127429	0.003825514	0.002706322	0.000820097	0.001452055	0.000115651	0.002510276	0.004043213	0.002197888	0.000657866	3.24745E-08	5.7839E-07	3.1624E-07	9.27097E-07	0.9270966
3836803773545	383680	3773545	0.00146983	0.003670278	0.003670278	0.001027162	0.001895308	0.003408115	0.002411037	0.000730617	0.001293623	0.00011343	0.002127894	0.003447026	0.001873801	0.000560861	3.00397E-08	5.3627E-07	2.8206E-07	8.48368E-07	0.84836841
3836903773545	383690	3773545	0.001317223	0.003289207	0.003289207	0.000920516	0.001698525	0.003054264	0.002160709	0.00065476	0.001159311	0.00011126	0.001832083	0.002981546	0.001620766	0.000485123	2.78727E-08	4.9902E-07	2.5369E-07	7.80582E-07	0.78058198
3837003773545	383700	3773545	0.001187347	0.002964896	0.002964896	0.000829754	0.001531053	0.002753117	0.001947666	0.000590202	0.001045004	0.000109139	0.001598118	0.002610582	0.00141911	0.000424764	2.59463E-08	4.6607E-07	2.2989E-07	7.21906E-07	0.72190558
3837103773545	383710	3773545	0.00108988	0.002721514	0.002721514	0.000761642	0.001405372	0.00252712	0.001787786	0.000541753	0.000959222	0.000107411	0.001426238	0.002336411	0.001270071	0.000380154	2.44339E-08	4.4048E-07	2.1181E-07	6.76729E-07	0.67672947
3837203773545	383720	3773545	0.001019739	0.002546366	0.002546366	0.000712625	0.001314927	0.002364482	0.00167273	0.000506888	0.00089749	0.00010612	0.001300529	0.002134897	0.001160529	0.000347366	2.33011E-08	4.2165E-07	1.9841E-07	6.43358E-07	0.6433583
3837303773545	383730	3773545	0.000956077	0.002387398	0.002387398	0.000668136	0.001232836	0.002216869	0.001568302	0.000475243	0.00084146	0.000104839	0.001191455	0.001959547	0.001065208	0.000318835	2.22522E-08	4.0421E-07	1.8639E-07	6.12852E-07	0.61285191
3837403773545	383740	3773545	0.000896655	0.002239015	0.002239015	0.00062661	0.001156213	0.002079085	0.001470828	0.000445706	0.000789161	0.000103522	0.001094634	0.001803433	0.000980345	0.000293434	2.12537E-08	3.8756E-07	1.7534E-07	5.84155E-07	0.58415546
3837503773545	383750	3773545	0.000842306	0.002103302	0.002103302	0.000588629	0.001086132	0.001953067	0.001381678	0.00041869	0.000741328	0.000102206	0.00100945	0.001665715	0.000905482	0.000271026	2.0321E-08	3.7198E-07	1.6533E-07	5.57634E-07	0.55763366
3837603773545	383760	3773545	0.000789385	0.001971154	0.001971154	0.000551646	0.001017891	0.001830357	0.001294868	0.000392384	0.000694751	0.000100784	0.000931305	0.001539084	0.000836645	0.000250422	1.93956E-08	3.564E-07	1.5577E-07	5.31573E-07	0.53157333
3837703773545	383770	3773545	0.000735166	0.001835764	0.001835764	0.000513756	0.000947977	0.001704638	0.00120593	0.000365433	0.000647032	9.91464E-05	0.000857013	0.001418421	0.000771052	0.000230789	1.84306E-08	3.3994E-07	1.4623E-07	5.04607E-07	0.50460659
3837803773545	383780	3773545	0.000686144	0.001713354	0.001713354	0.000479498	0.000884765	0.001590972	0.001125517	0.000341066	0.000603887	9.75336E-05	0.000791578	0.0013119	0.000713148	0.000213458	1.75379E-08	3.2469E-07	1.3762E-07	4.7984E-07	0.47984001
3837903773545	383790	3773545	0.000633379	0.001581596	0.001581596	0.000442625	0.000816726	0.001468625	0.001038964	0.000314838	0.000557448	9.55893E-05	0.000726234	0.001205337	0.00065522	0.000196119	1.65586E-08	3.0767E-07	1.2858E-07	4.5281E-07	0.45280951
3838003773545	383800	3773545	0.000583927	0.00145811	0.00145811	0.000408066	0.000752958	0.001353959	0.000957845	0.000290256	0.00051392	9.35746E-05	0.000666643	0.001107967	0.00060229	0.000180276	1.5614E-08	2.9115E-07	1.2011E-07	4.26882E-07	0.42688211
3838103773545	383810	3773545	0.000541676	0.001352606	0.001352606	0.00037854	0.000698477	0.001255992	0.000888539	0.000269254	0.000476738	9.16956E-05	0.000615789	0.001024689	0.00055702	0.000166726	1.47833E-08	2.7663E-07	1.1279E-07	4.042E-07	0.40419977
3838203773545	383820	3773545	0.000510112	0.001273788	0.001273788	0.000356482	0.000657776	0.001182803	0.000836762	0.000253564	0.000448958	9.02285E-05	0.000576389	0.000959994	0.000521852	0.000156199	1.41486E-08	2.6569E-07	1.0714E-07	3.86976E-07	0.38697613
3838303773545	383830	3773545	0.000481203	0.001201601	0.001201601	0.000336279	0.000620499	0.001115772	0.000789342	0.000239195	0.000423515	8.87866E-05	0.000540839	0.000901547	0.00049008	0.00014669	1.35567E-08	2.5546E-07	1.0195E-07	3.70966E-07	0.37096576
3838403773545	383840	3773545	0.000449881	0.001123388	0.001123388	0.000314391	0.00058011	0.001043146	0.000737963	0.000223625	0.000395948	8.70834E-05	0.000504564	0.000841826	0.000457616	0.000136972	1.29077E-08	2.4402E-07	9.6442E-08	3.53366E-07	0.35336608
3838503773545	383850	3773545	0.00041891	0.001046049	0.001046049	0.000292747	0.000540173	0.000971331	0.000687159	0.00020823	0.000368689	8.52546E-05	0.000469737	0.000784389	0.000426393	0.000127627	1.22565E-08	2.324E-07	9.1009E-08	3.35661E-07	0.33566135
3838603773545	383860	3773545	0.000390696	0.000975597	0.000975597	0.00027303	0.000503792	0.000905912	0.000640878	0.000194206	0.000343858	8.3461E-05	0.000438256	0.000732377	0.00039812	0.000119164	1.16526E-08	2.2159E-07	8.6018E-08	3.19256E-07	0.31925584
3838703773545	383870	3773545	0.000363516	0.000907727	0.000907727	0.000254036	0.000468744	0.00084289	0.000596294	0.000180695	0.000319937	8.1597E-05	0.000408468	0.000683089	0.000371327	0.000111145	1.10637E-08	2.1094E-07	8.1193E-08	3.03198E-07	0.303198
3838803773545	383880	3773545	0.00033903	0.000846583	0.000846583	0.000236924	0.00043717	0.000786113	0.000556128	0.000168523	0.000298386	7.97884E-05	0.000381634	0.000638632	0.00034716	0.000103911	1.05211E-08	2.0108E-07	7.6791E-08	2.88396E-07	0.28839611
3838903773545	383890	3773545	0.000315286	0.000787294	0.000787294	0.000220332	0.000406554	0.000731059	0.00051718	0.000156721	0.000277489	7.78892E-05	0.000355895	0.000595924	0.000323944	9.6962E-05	9.98296E-09	1.9117E-07	7.2485E-08	2.7364E-07	0.27364045
3839003773545	383900	3773545	0.000292852	0.000731274	0.000731274	0.000204654	0.000377625	0.00067904	0.00048038	0.00014557	0.000257744	7.59248E-05	0.000331598	0.000555558	0.000302001	9.03942E-05	9.45639E-09	1.8135E-07	6.8354E-08	2.5916E-07	0.2591596
3839103773545	383910	3773545	0.000273127	0.000682019	0.000682019	0.00019087	0.00035219	0.000633304	0.000448024	0.000135765	0.000240384	7.40759E-05	0.000310015	0.000519675	0.000282495	8.45556E-05	8.97701E-09	1.7237E-07	6.4651E-08	2.46003E-07	0.24600302
3829703773555	382970	3773555	5.21994E-05	0.000130346	0.000130346	3.64785E-05	6.73098E-05	0.000121035	8.56254E-05	2.59471E-05	4.59416E-05	0.000142409	6.24551E-05	0.000106572	5.79323E-05	1.73401E-05	6.94377E-09	1.851E-07	4.6756E-08	2.38799E-07	0.23879947
3829803773555	382980	3773555	5.40254E-05	0.000134906	0.000134906	3.77546E-05	6.96643E-05	0.000125269	8.86206E-05	2.68547E-05	4.75487E-05	0.000145303	6.48315E-05	0.000110655	6.01519E-05	1.80045E-05	7.25117E-09	1.9317E-07	4.9268E-08	2.49687E-07	0.24968731
3829903773555	382990	3773555	5.58622E-05	0.000139492	0.000139492	3.90382E-05	7.20328E-05	0.000129528	9.16335E-05	2.77677E-05	4.91652E-05	0.000147936	6.72381E-05	0.000114789	6.23993E-05	1.86772E-05	7.56727E-09	2.0134E-07	5.1941E-08	2.60848E-07	0.26084849
3830003773555	383000	3773555	5.73865E-05	0.000143298	0.000143298	4.01034E-05	7.39984E-05	0.000133063	9.4134E-05	2.85255E-05	5.05068E-05	0.000149559	6.92728E-05	0.000118304	6.43097E-05	1.9249E-05	7.85242E-09	2.0843E-07	5.4478E-08	2.70757E-07	0.27075731
3830103773555	383010	3773555	5.89755E-05	0.000147266	0.000147266	4.12139E-05	7.60473E-05	0.000136747	9.67405E-05	2.93153E-05	5.19053E-05	0.000150995	7.14031E-05	0.000121979	6.63079E-05	1.98471E-05	8.15155E-09	2.1576E-07	5.7254E-08	2.81161E-07	0.28116128
3830203773555	383020	3773555	6.09792E-05	0.00015227	0.00015227	4.26141E-05	7.86311E-05	0.000141393	0.000100027	3.03113E-05	5.36688E-05	0.000152985	7.40608E-05	0.000126555	6.87952E-05	2.05916E-05	8.50829E-09	2.2455E-07	6.0667E-08	2.93724E-07	0.29372398
3830303773555	383030	3773555	6.329E-05	0.00015804	0.00015804	4.4229E-05	8.16108E-05	0.000146751	0.000103818	3.14599E-05	5.57026E-05	0.000155271	7.71105E-05	0.000131818	7.16563E-05	2.1448E-05	8.91099E-09	2.344E-07	6.4705E-08	3.08016E-07	0.3080163
3830403773555	383040	3773555	6.57085E-05	0.000164079	0.000164079	4.59191E-05	8.47293E-05	0.000152359	0.000107785	3.26621E-05	5.78311E-05	0.000157426	8.03259E-05	0.000137362	7.46696E-05	2.23499E-05	9.33605E-09	2.4456E-07	6.925E-08	3.23147E-07	0.32314695
3830503773555	383050	3773555	6.80246E-05	0.000169863	0.000169863	4.75377E-05	8.77159E-05	0.00015773	0.000111584	3.38134E-05	5.98696E-05	0.000158949	8.34309E-05	0.00014271	7.75769E-05	2.32201E-05	9.75412E-09	2.5418E-07	7.4121E-08	3.38059E-07	0.33805908
3830603773555	383060	3773555	7.047E-05	0.000175969	0.000175969	4.92466E-05	9.08692E-05	0.0001634	0.000115596	3.5029E-05	6.20219E-05	0.00016034	8.67166E-05	0.000148389	8.06641E-05	2.41442E-05	1.01949E-08	2.6406E-07	7.971E-08	3.5396E-07	0.35396037
3830703773555	383070	3773555	7.3481E-05	0.000183488	0.000183488	5.13508E-05	9.47518E-05	0.000170381	0.000120535	3.65256E-05	6.46719E-05	0.000162616	9.07561E-05	0.000155367	8.44573E-05	2.52795E-05	1.07163E-08	2.7559E-07	8.6868E-08	3.73178E-07	0.37317795
3830803773555	383080	3773555	7.7106E-05	0.00019254	0.00019254	5.38841E-05	9.94262E-05	0.000178787	0.000126481	3.83276E-05	6.78623E-05	0.000165962	9.56395E-05	0.000163788	8.9035E-05	2.66497E-05	1.13282E-08	2.8877E-07	9.6176E-08	3.9627E-07	0.39627
3830903773555	383090	3773555	8.09358E-05	0.000202103	0.000202103	5.65604E-05	0.000104365	0.000187667	0.000132763	4.02312E-05	7.12329E-05	0.000169509	0.00010086	0.000172795	9.39312E-05	2.81152E-05	1.19776E-08	3.0197E-07	1.0765E-07	4.21595E-07	0.421595
3831003773555	383100	3773555	8.53203E-05	0.000213051	0.000213051	5.96244E-05	0.000110018	0.000197833	0.000139955	4.24107E-05	7.50918E-05	0.000174307	0.000106949	0.000183313	9.96487E-05	2.98266E-05	1.271E-08	3.1574E-07	1.2308E-07	4.51531E-07	0.45153081
3831103773555	383110	3773555	8.98125E-05	0.000224269	0.000224269	6.27637E-05	0.000115811	0.00020825	0.000147324	4.46437E-05	7.90455E-05	0.000179668	0.000113385	0.00019445	0.000105703	3.16388E-05	1.34721E-08	3.285E-07	1.4348E-07	4.85449E-07	0.48544913
3831203773555	383120	3773555	9.40139E-05	0.00023476	0.00023476	6.56998E-05	0.000121228	0.000217991	0.000154216	4.67321E-05	8.27432E-05	0.000184004	0.000119399	0.000204909	0.000111388	3.33405E-05	1.4189E-08	3.3937E-07	1.6947E-07	5.23029E-07	0.52302864
3831303773555	383130	3773555	9.77682E-05	0.000244135	0.000244135	6.83234E-05	0.00012607	0.000226696	0.000160374	4.85982E-05	8.60475E-05	0.000185953	0.000124714	0.000214162	0.000116418	3.4846E-05	1.48171E-08	3.4858E-07	2.0182E-07	5.65222E-07	0.56522168
3831403773555	383140	3773555	0.000101673	0.000253886	0.000253886	7.10524E-05	0.000131105	0.000235751	0.0001667 8	5.05394E-05	8.94844E-05	0.000187918	0.000130326	0.000223882	0.000121702	3.64276E-05	1.54605E-08	3.5753E-07	2.4885E-07	6.21844E-07	0.62184409
3831503773555	383150	3773555	0.00010546	0.000263342	0.000263342	7.36986E-05	0.000135988	0.000244531	0.000172991	5.24216E-05	9.28171E-05	0.000192962	0.000136792	0.000235257	0.000127886	3.82784E-05	1.61901E-08	3.6466E-07	3.3469E-07	7.15543E-07	0.71554292
3831603773555	383160	3773555	0.00011027	0.000275353	0.000275353	7.706E-05	0.00014219	0.000255685	0.000180881	5.48126E-05	9.70505E-05	0.000198805	0.000144198	0.000248127	0.000134882	4.03724E-05	1.69279E-08	3.7269E-07	4.9809E-07	8.87709E-07	0.88770868
3836203773555	383620	3773555	0.005642913	0.014090783	0.014090783	0.003943439	0.007276388	0.013084298	0.009256357	0.002804957	0.004966423	0.000124644	0.00504715	0.01672522	0.009091817	0.002721339	5.95371E-08	1.1237E-06	9.0202E-07	2.08527E-06	2.08527354
3836303773555	383630	3773555	0.004290646	0.010714069	0.010714069	0.002998434	0.005532675	0.009948778	0.007038165	0.002132777	0.00377627	0.000122328	0.007622051	0.011551314	0.006279286	0.0018795	5.27928E-08	9.8E-07	6.992E-07	1.732E-06	1.7319972
3836403773555	383640	3773555	0.003346451	0.008356342	0.008356342	0.002338602	0.00431516	0.007759461	0.005489354	0.001663441	0.002945268	0.000119429	0.005461018	0.008458638	0.004598109	0.001376294	4.67591E-08	8.5786E-07	5.5583E-07	1.46045E-06	1.4604457
3836503773555	383650	3773555	0.002726532	0.006808358	0.006808358	0.001905384	0.003515792	0.006322047	0.00447247	0.001355294	0.002399667	0.000116741	0.004160816	0.006527835	0.003548526	0.001062136	4.20012E-08	7.656E-07	4.5896E-07	1.26656E-06	1.26656362
3836603773555	383660	3773555	0.002311652	0.00577237	0.00577237	0.001615453	0.002980814	0.005360058	0.00379192	0.001149067	0.002034524	0.00011445	0.003290811	0.005225409	0.002840528	0.00085022	3.82594E-08	6.9504E-07	3.9333E-07	1.12663E-06	1.12662712
3836703773555	383670	3773555	0.002011318	0.005022414	0.005022414	0.00140557	0.002593541	0.00466367	0.003299267	0.000999778	0.001770195	0.000112405	0.002725691	0.004363497	0.002371994	0.000709979	3.52194E-08	6.3896E-07	3.454E-07	1.01958E-06	1.01957549
3836803773555	383680	3773555	0.001772545	0.00442618	0.00442618	0.001238708	0.00228565	0.004110024	0.002907596	0.00088109	0.001560047	0.000110421	0.002307537	0.003717157	0.002020644	0.000604814	3.25706E-08	5.9084E-07	3.072E-07	9.30613E-07	0.93061267
3836903773555	383690	3773555	0.001571746	0.003924769	0.003924769	0.001098384	0.002026725	0.003644429	0.002578215	0.000781277	0.00138332	0.000108401	0.001980194	0.003205878	0.001742713	0.000521624	3.01754E-08	5.4778E-07	2.7519E-07	8.53149E-07	0.85314902
3837003773555	383700	3773555	0.001404283	0.003506603	0.003506603	0.000981356	0.001810787	0.003256131	0.002303518	0.000698036	0.001235934	0.000106446	0.001722345	0.002800194	0.001522183	0.000455616	2.80563E-08	5.1003E-07	2.4851E-07	7.86599E-07	0.78659946
3837103773555	383710	3773555	0.001277682	0.003190469	0.003190469	0.000892883	0.001647537	0.002962578	0.002095847	0.000635105	0.00112451	0.000104829	0.001531127	0.002497296	0.001357528	0.000406332	2.6376E-08	4.8047E-07	2.2806E-07	7.34902E-07	0.73490205
3837203773555	383720	3773555	0.001185343	0.002959892	0.002959892	0.000828354	0.001528469	0.002748471	0.001944379	0.000589206	0.001043241	0.000103613	0.001389828	0.002272369	0.001235258	0.000369734	2.51018E-08	4.5839E-07	2.1277E-07	6.96264E-07	0.69626404
3837303773555	383730	3773555	0.00110291	0.00275405	0.00275405	0.000770747	0.001422173	0.002557332	0.001809159	0.00054823	0.00097069	0.000102397	0.001267962	0.002077681	0.001129426	0.000338057	2.39221E-08	4.3803E-07	1.9915E-07	6.61101E-07	0.66110136
3837403773555	383740	3773555	0.001022761	0.002553911	0.002553911	0.000714736	0.001318823	0.002371489	0.001677686	0.00050839	0.000900149	0.000101025	0.001156446	0.001898995	0.001032292	0.000308983	2.27331E-08	4.1743E-07	1.8609E-07	6.26258E-07	0.62625832
3837503773555	383750	3773555	0.000950104	0.002372481	0.002372481	0.000663961	0.001225134	0.002203018	0.001558504	0.000472274	0.000836202	9.96438E-05	0.001058862	0.001742142	0.00094027	0.000283462	2.16192E-08	3.9815E-07	1.7428E-07	5.94048E-07	0.59404775
3837603773555	383760	3773555	0.000882769	0.00220434	0.00220434	0.000616906	0.001138307	0.002046888	0.00144805	0.000438803	0.00077694	9.82068E-05	0.000971905	0.00160198	0.000870835	0.000260656	2.05551E-08	3.7971E-07	1.6338E-07	5.63636E-07	0.56363588
3837703773555	383770	3773555	0.000818283	0.002043315	0.002043315	0.000571841	0.001055154	0.001897364	0.001342271	0.000406749	0.000720185	9.66594E-05	0.000892383	0.001473472	0.000800978	0.000239747	1.95054E-08	3.6142E-07	1.5301E-07	5.33934E-07	0.53393417
3837803773555	383780	3773555	0.000760449	0.0018989	0.0018989	0.000531425	0.000980579	0.001763264	0.001247404	0.000378001	0.000669284	9.51321E-05	0.000822622	0.001360423	0.000739525	0.000221353	1.85365E-08	3.4455E-07	1.4368E-07	5.06762E-07	0.50676208
3837903773555	383790	3773555	0.000698021	0.001743012	0.001743012	0.000487798	0.00090008	0.001618511	0.001145	0.00034697	0.00061434	9.3233E-05	0.00075232	0.001246237	0.000677453	0.000202774	1.74589E-08	3.2551E-07	1.3377E-07	4.76739E-07	0.47673891
3838003773555	383800	3773555	0.000639627	0.001597198	0.001597198	0.000446991	0.000824783	0.001483113	0.001049213	0.000317943	0.000562947	9.12484E-05	0.00068797	0.00114149	0.00062013	0.00018573	1.64159E-08	3.07E-07	1.2448E-07	4.47897E-07	0.44789717
3838103773555	383810	3773555	0.000590396	0.001474263	0.001474263	0.000412587	0.0007613	0.001368959	0.000968456	0.000293472	0.000519617	8.94146E-05	0.000633614	0.001052788	0.000572295	0.000171298	1.55061E-08	2.9088E-07	1.1652E-07	4.22904E-07	0.42290445
3838203773555	383820	3773555	0.000555158	0.001386272	0.001386272	0.000387961	0.000715862	0.001287253	0.000910654	0.000275956	0.000488604	8.80631E-05	0.000592989	0.000986302	0.000536153	0.00016048	1.48405E-08	2.7928E-07	1.1064E-07	4.04768E-07	0.40476759
3838303773555	383830	3773555	0.00052291	0.001305746	0.001305746	0.000365425	0.000674279	0.001212478	0.000857756	0.000259926	0.000460222	8.67267E-05	0.000556298	0.00092614	0.000503449	0.000150691	1.42189E-08	2.6844E-07	1.0524E-07	3.879E-07	0.38790049
3838403773555	383840	3773555	0.000486606	0.001215091	0.001215091	0.000340055	0.000627465	0.001128299	0.000798204	0.00024188	0.00042827	8.50436E-05	0.000517496	0.000862455	0.00046883	0.000140329	1.35046E-08	2.557E-07	9.926E-08	3.68462E-07	0.36846206
3838503773555	383850	3773555	0.000450054	0.001123818	0.001123818	0.000314511	0.000580332	0.001043546	0.000738246	0.000223711	0.0003961	8.31746E-05	0.000479579	0.000800086	0.000434926	0.000130181	1.27723E-08	2.4247E-07	9.3242E-08	3.4848E-07	0.34848045
3838603773555	383860	3773555	0.00041724	0.00104188	0.00104188	0.00029158	0.00053802	0.00096746	0.00068442	0.0002074	0.00036722	8.13559E-05	0.000445646	0.000744143	0.000404515	0.000121079	1.21017E-08	2.3031E-07	8.7772E-08	3.30188E-07	0.3301878
3838703773555	383870	3773555	0.000387432	0.000967446	0.000967446	0.000270749	0.000499583	0.000898343	0.000635524	0.000192583	0.000340985	7.95673E-05	0.000414924	0.000693404	0.000376934	0.000112823	1.14802E-08	2.1901E-07	8.2747E-08	3.13234E-07	0.31323384
3838803773555	383880	3773555	0.000360742	0.0009008	0.0009008	0.000252098	0.000465167	0.000836458	0.000591744	0.000179316	0.000317495	7.7834E-05	0.000387356	0.000647792	0.000352139	0.000105401	1.09093E-08	2.0857E-07	7.8184E-08	2.97667E-07	0.29766663
3838903773555	383890	3773555	0.000335399	0.000837517	0.000837517	0.000234387	0.000432488	0.000777695	0.000550172	0.000166719	0.000295191	7.60403E-05	0.000361301	0.000604634	0.000328678	9.83791E-05	1.03524E-08	1.9829E-07	7.3797E-08	2.82437E-07	0.28243657
3839003773555	383900	3773555	0.000311704	0.00077835	0.00077835	0.000217829	0.000401935	0.000722753	0.000511305	0.000154941	0.000274336	7.42015E-05	0.000336919	0.000564192	0.000306694	9.17989E-05	9.81255E-09	1.8821E-07	6.9629E-08	2.67649E-07	0.26764907
3839103773555	383910	3773555	0.000290816	0.00072619	0.00072619	0.000203231	0.000375	0.000674319	0.00047704	0.000144558	0.000255952	7.24682E-05	0.00031523	0.000528173	0.000287114	8.59383E-05	9.32041E-09	1.7899E-07	6.589E-08	2.542E-07	0.25419978
3829703773565	382970	3773565	5.38369E-05	0.000134435	0.000134435	3.76228E-05	6.94212E-05	0.000124832	8.83114E-05	2.6761E-05	4.73828E-05	0.000137481	6.3274E-05	0.000107981	5.86983E-05	1.75694E-05	7.21296E-09	1.9307E-07	4.7338E-08	2.47616E-07	0.24761585
3829803773565	382980	3773565	5.59322E-05	0.000139667	0.000139667	3.90871E-05	7.21231E-05	0.000129691	9.17484E-05	2.78025E-05	4.92269E-05	0.000140681	6.59016E-05	0.000112506	6.11579E-05	1.83056E-05	7.56516E-09	2.0243E-07	5.0103E-08	2.601E-07	0.26010021

Unique Identifier	X (UTM)	Y (UTM)	EGIODemolition 2025	EGIOSite Grubbing / Prep 2025	EGIOMass Grading / Excavation 2025	EGIOMass Grading / Excavation 2026	EGIODrainage / Utilities Trenching 2026	EGIODrainage / Utilities Trenching 2027	EGIOFoundations / Concrete Pads 2026	EGIOFoundations / Concrete Pads 2027	EGIOBuilding / Structure Construction 2026	EGIOBuilding / Structure Construction 2027	EGIOAsphalt Paving 2027	EGIOArchitectural Coating 2027	EGIOLandscaping or Other Finishing 2027	EGIOWaterside Construction (Piles) 2027	HIWaterside Construction (Landscaping) 2025	HIWaterside Construction (Landscaping) 2026	KMDemolition 2025	KMSite Grubbing / Prep 2025	KMMass Grading / Excavation 2025
3829903773565	382990	3773565	0.000153132	0.00013818	0.000345052	0.000345052	9.65659E-05	9.65659E-05	0.000178182	0.000178182	0.000320405	0.000320405	0.000226667	2.13334E-05	6.86871E-05	0.000121617	0.000340449	0.000340449	6.22221E-05	5.61476E-05	0.000140205
3830003773565	383000	3773565	0.000158922	0.00014341	0.000358098	0.000358098	0.000100217	0.000100217	0.00018492	0.00018492	0.00033252	0.00033252	0.000235238	2.214E-05	7.12842E-05	0.000126215	0.000355341	0.000355341	6.39591E-05	5.77151E-05	0.000144119
3830103773565	383010	3773565	0.000164873	0.00014878	0.000371508	0.000371508	0.00010397	0.00010397	0.000191844	0.000191844	0.000344972	0.000344972	0.000244047	2.29691E-05	7.39536E-05	0.000130941	0.000371201	0.000371201	6.57677E-05	5.93471E-05	0.000148194
3830203773565	383020	3773565	0.00017172	0.00015496	0.000386935	0.000386935	0.000108288	0.000108288	0.000199811	0.000199811	0.000359297	0.000359297	0.000254181	2.39229E-05	7.70246E-05	0.000136379	0.000389614	0.000389614	6.78689E-05	6.12432E-05	0.000152929
3830303773565	383030	3773565	0.000179193	0.0001617	0.000403775	0.000403775	0.000113	0.000113	0.000208507	0.000208507	0.000374934	0.000374934	0.000265243	2.49641E-05	8.03768E-05	0.000142314	0.000410375	0.000410375	7.01849E-05	6.33331E-05	0.000158147
3830403773565	383040	3773565	0.00018678	0.00016855	0.00042087	0.00042087	0.000117785	0.000117785	0.000217335	0.000217335	0.000390808	0.000390808	0.000276473	2.6021E-05	8.37798E-05	0.00014834	0.000432769	0.000432769	7.25188E-05	6.54391E-05	0.000163407
3830503773565	383050	3773565	0.000193919	0.00017499	0.000436957	0.000436957	0.000122286	0.000122286	0.000225642	0.000225642	0.000405746	0.000405746	0.000287041	2.70156E-05	8.6982E-05	0.000154009	0.000455703	0.000455703	7.4799E-05	6.74967E-05	0.000168544
3830603773565	383060	3773565	0.000201022	0.0001814	0.000452963	0.000452963	0.000126766	0.000126766	0.000233907	0.000233907	0.000420608	0.000420608	0.000297555	2.80052E-05	9.01682E-05	0.000159651	0.000480381	0.000480381	7.71509E-05	6.9619E-05	0.000173844
3830703773565	383070	3773565	0.000208776	0.00018839	0.000470434	0.000470434	0.000131656	0.000131656	0.000242929	0.000242929	0.000436832	0.000436832	0.000309032	2.90854E-05	9.36462E-05	0.000165809	0.000509103	0.000509103	7.97594E-05	7.19728E-05	0.000179722
3830803773565	383080	3773565	0.000216977	0.00019579	0.000488915	0.000488915	0.000136827	0.000136827	0.000252472	0.000252472	0.000453992	0.000453992	0.000321172	3.0228E-05	9.7325E-05	0.000172322	0.000542662	0.000542662	8.25828E-05	7.45206E-05	0.000186084
3830903773565	383090	3773565	0.000224576	0.00020265	0.000506037	0.000506037	0.000141619	0.000141619	0.000261314	0.000261314	0.000469892	0.000469892	0.00033242	3.12866E-05	0.000100733	0.000178357	0.000579156	0.000579156	8.53942E-05	7.70576E-05	0.000192419
3831003773565	383100	3773565	0.000231727	0.0002091	0.00052215	0.00052215	0.000146129	0.000146129	0.000269635	0.000269635	0.000484854	0.000484854	0.000343005	3.22828E-05	0.000103941	0.000184037	0.000622105	0.000622105	8.8325E-05	7.97023E-05	0.000199023
3831103773565	383110	3773565	0.00023738	0.00021421	0.000534888	0.000534888	0.000149693	0.000149693	0.000276212	0.000276212	0.000496681	0.000496681	0.00035137	3.30703E-05	0.000106476	0.000188526	0.000668844	0.000668844	9.13394E-05	8.24224E-05	0.000205815
3831203773565	383120	3773565	0.000241427	0.00021786	0.000544007	0.000544007	0.000152245	0.000152245	0.000280922	0.000280922	0.000505149	0.000505149	0.000357363	3.36342E-05	0.000108292	0.00019174	0.000716233	0.000716233	9.43956E-05	8.51802E-05	0.000212702
3831303773565	383130	3773565	0.000244406	0.00022055	0.000550719	0.000550719	0.000154124	0.000154124	0.000284387	0.000284387	0.000511382	0.000511382	0.000361772	3.40491E-05	0.000109628	0.000194106	0.000761783	0.000761783	9.75533E-05	8.80296E-05	0.000219817
3831403773565	383140	3773565	0.000246351	0.0002223	0.000555103	0.000555103	0.000155351	0.000155351	0.000286652	0.000286652	0.000515453	0.000515453	0.000364652	3.43202E-05	0.000110501	0.000195651	0.000809156	0.000809156	0.000100986	9.11268E-05	0.000227551
3831503773565	383150	3773565	0.000243027	0.0002193	0.000547612	0.000547612	0.000153254	0.000153254	0.000282783	0.000282783	0.000508496	0.000508496	0.000359731	3.3857E-05	0.000109009	0.000193011	0.000860907	0.000860907	0.000104418	9.4224E-05	0.000235284
3831603773565	383160	3773565	0.000244692	0.0002208	0.000551364	0.000551364	0.000154304	0.000154304	0.000284721	0.000284721	0.000511981	0.000511981	0.000362196	3.4089E-05	0.000109756	0.000194333	0.000912055	0.000912055	0.000108196	9.76335E-05	0.000243798
3831703773565	383620	3773565	9.56074E-05	8.6274E-05	0.000215432	0.000215432	6.02907E-05	6.02907E-05	0.000111248	0.000111248	0.000200044	0.000200044	0.000141519	1.33194E-05	4.28846E-05	7.59309E-05	0.002629429	0.002629429	0.001478503	0.001334164	0.003331508
3831803773565	383630	3773565	9.2975E-05	8.3898E-05	0.0002095	0.0002095	5.86307E-05	5.86307E-05	0.000108185	0.000108185	0.000194536	0.000194536	0.000137623	1.29527E-05	4.17038E-05	7.38403E-05	0.002415606	0.002415606	0.001206347	0.001088577	0.002718259
3831903773565	383640	3773565	8.96144E-05	8.0866E-05	0.000201928	0.000201928	5.65114E-05	5.65114E-05	0.000104274	0.000104274	0.000187504	0.000187504	0.000132648	1.24845E-05	4.01964E-05	7.11713E-05	0.002190902	0.002190902	0.000993428	0.000896445	0.00223849
3832003773565	383650	3773565	8.60986E-05	7.7693E-05	0.000194006	0.000194006	5.42943E-05	5.42943E-05	0.000100183	0.000100183	0.000180148	0.000180148	0.000127444	1.19947E-05	3.86194E-05	6.83791E-05	0.001996508	0.001996508	0.000849155	0.000766256	0.001913399
3832103773565	383660	3773565	8.30842E-05	7.4973E-05	0.000187213	0.000187213	5.23934E-05	5.23934E-05	9.66758E-05	9.66758E-05	0.000173841	0.000173841	0.00012982	1.15748E-05	3.72673E-05	6.5985E-05	0.001838955	0.001838955	0.000747292	0.000674337	0.001683871
3832203773565	383670	3773565	8.09054E-05	7.3007E-05	0.000182304	0.000182304	5.10195E-05	5.10195E-05	9.41406E-05	9.41406E-05	0.000169282	0.000169282	0.000119757	1.12713E-05	3.629E-05	6.42547E-05	0.001708143	0.001708143	0.00067149	0.000605936	0.001513067
3832303773565	383680	3773565	7.88282E-05	7.1133E-05	0.000177623	0.000177623	4.97096E-05	4.97096E-05	9.17236E-05	9.17236E-05	0.000164936	0.000164936	0.000116682	1.09819E-05	3.53583E-05	6.2605E-05	0.001590542	0.001590542	0.000609256	0.000549777	0.001372835
3832403773565	383690	3773565	7.66614E-05	6.9177E-05	0.000172741	0.000172741	4.83432E-05	4.83432E-05	8.92023E-05	8.92023E-05	0.000160402	0.000160402	0.000113475	1.068E-05	3.43864E-05	6.08841E-05	0.001479126	0.001479126	0.000554513	0.000500379	0.001249484
3832503773565	383700	3773565	7.45961E-05	6.7314E-05	0.000168087	0.000168087	4.70408E-05	4.70408E-05	8.67991E-05	8.67991E-05	0.000156081	0.000156081	0.000110418	1.03923E-05	3.346E-05	5.92438E-05	0.001379018	0.001379018	0.00050796	0.00045837	0.001144585
3832603773565	383710	3773565	7.29486E-05	6.5827E-05	0.000164375	0.000164375	4.60019E-05	4.60019E-05	8.48821E-05	8.48821E-05	0.000152634	0.000152634	0.000107979	1.01628E-05	3.2721E-05	5.79354E-05	0.001297086	0.001297086	0.000471787	0.000425729	0.001063077
3832703773565	383720	3773565	7.18025E-05	6.4793E-05	0.000161792	0.000161792	4.52792E-05	4.52792E-05	8.35486E-05	8.35486E-05	0.000150236	0.000150236	0.000106283	1.00031E-05	3.22069E-05	5.70252E-05	0.00123279	0.00123279	0.000444795	0.000401372	0.001002255
3832803773565	383730	3773565	7.06863E-05	6.3786E-05	0.000159277	0.000159277	4.45753E-05	4.45753E-05	8.22498E-05	8.22498E-05	0.0001479	0.0001479	0.000104631	9.84759E-06	3.17063E-05	5.61387E-05	0.001172681	0.001172681	0.000420417	0.000379374	0.000947325
3832903773565	383740	3773565	6.92358E-05	6.2477E-05	0.000156009	0.000156009	4.36606E-05	4.36606E-05	8.0562E-05	8.0562E-05	0.000144865	0.000144865	0.000102484	9.64552E-06	3.10556E-05	5.49867E-05	0.001109004	0.001109004	0.000394983	0.000356422	0.000890013
3833003773565	383750	3773565	6.77734E-05	6.1157E-05	0.000152714	0.000152714	4.27384E-05	4.27384E-05	7.88603E-05	7.88603E-05	0.000141805	0.000141805	0.000100319	9.44178E-06	3.03997E-05	5.38253E-05	0.001049101	0.001049101	0.00037159	0.000335313	0.000837302
3833103773565	383760	3773565	6.63348E-05	5.9859E-05	0.000149472	0.000149472	4.18312E-05	4.18312E-05	7.71864E-05	7.71864E-05	0.000138796	0.000138796	9.81895E-05	9.24137E-06	2.97544E-05	5.26828E-05	0.000993274	0.000993274	0.000350226	0.000316035	0.000789164
3833203773565	383770	3773565	6.49022E-05	5.8566E-05	0.000146244	0.000146244	4.09278E-05	4.09278E-05	7.55195E-05	7.55195E-05	0.000135798	0.000135798	9.6069E-05	9.04179E-06	2.91118E-05	5.1545E-05	0.00940936	0.00940936	0.000330522	0.000298255	0.000744765
3833303773565	383780	3773565	6.35174E-05	5.7316E-05	0.000143124	0.000143124	4.00545E-05	4.00545E-05	7.39081E-05	7.39081E-05	0.0001329	0.0001329	9.40191E-05	8.84886E-06	2.84906E-05	5.04452E-05	0.0008925	0.0008925	0.000312591	0.000282074	0.00070436
3833403773565	383790	3773565	6.17028E-05	5.5679E-05	0.000139035	0.000139035	3.89102E-05	3.89102E-05	7.17966E-05	7.17966E-05	0.000129104	0.000129104	9.13331E-05	8.59606E-06	2.76767E-05	4.90041E-05	0.000838687	0.000838687	0.000292224	0.000263696	0.000658468
3833503773565	383800	3773565	5.98643E-05	5.402E-05	0.000134892	0.000134892	3.77508E-05	3.77508E-05	6.96574E-05	6.96574E-05	0.000125257	0.000125257	8.86118E-05	8.33993E-06	2.68521E-05	4.75439E-05	0.000786588	0.000786588	0.000272508	0.000245904	0.000614042
3833603773565	383810	3773565	5.82288E-05	5.2544E-05	0.000131207	0.000131207	3.67194E-05	3.67194E-05	6.77543E-05	6.77543E-05	0.000121835	0.000121835	8.61908E-05	8.11208E-06	2.61184E-05	4.6245E-05	0.000741181	0.000741181	0.000255556	0.000230607	0.000575844
3833703773565	383820	3773565	5.71603E-05	5.158E-05	0.000128799	0.000128799	3.60457E-05	3.60457E-05	6.6511E-05	6.6511E-05	0.000119599	0.000119599	8.46093E-05	7.96323E-06	2.56392E-05	4.53964E-05	0.00070843	0.00070843	0.000244143	0.000220308	0.000550127
3833803773565	383830	3773565	5.61276E-05	5.0648E-05	0.000126472	0.000126472	3.53945E-05	3.53945E-05	6.53094E-05	6.53094E-05	0.000117439	0.000117439	8.30807E-05	7.81936E-06	2.5176E-05	4.45763E-05	0.000677789	0.000677789	0.000233554	0.000210753	0.000526266
3833903773565	383840	3773565	5.46712E-05	4.9334E-05	0.00012319	0.00012319	3.4476E-05	3.4476E-05	6.36147E-05	6.36147E-05	0.000114391	0.000114391	8.09249E-05	7.61646E-06	2.45227E-05	4.34196E-05	0.00064152	0.00064152	0.000220422	0.000198903	0.000496676
3834003773565	383850	3773565	5.2958E-05	4.7788E-05	0.00011933	0.00011933	3.33957E-05	3.33957E-05	6.16213E-05	6.16213E-05	0.000110807	0.000110807	7.8389E-05	7.37779E-06	2.37543E-05	4.2059E-05	0.000605261	0.000605261	0.000206466	0.00018631	0.000465229
3834103773565	383860	3773565	5.12867E-05	4.628E-05	0.000115564	0.000115564	3.23417E-05	3.23417E-05	5.96766E-05	5.96766E-05	0.00010731	0.00010731	7.59151E-05	7.14495E-06	2.30046E-05	4.07316E-05	0.000571749	0.000571749	0.000193972	0.000175036	0.000437078
3834203773565	383870	3773565	4.97407E-05	4.4885E-05	0.000112081	0.000112081	3.13668E-05	3.13668E-05	5.78777E-05	5.78777E-05	0.000104075	0.000104075	7.36267E-05	6.92957E-06	2.23111E-05	3.95038E-05	0.00054076	0.00054076	0.000183079	0.000165206	0.000412531
3834303773565	383880	3773565	4.82544E-05	4.3544E-05	0.000108731	0.000108731	3.04295E-05	3.04295E-05	5.61482E-05	5.61482E-05	0.000100965	0.000100965	7.14266E-05	6.72251E-06	2.16444E-05	3.83234E-05	0.000514844	0.000514844	0.00017311	0.00015621	0.000390069
3834403773565	383890	3773565	4.67203E-05	4.2159E-05	0.000105275	0.000105275	2.94621E-05	2.94621E-05	5.43632E-05	5.43632E-05	9.77551E-05	9.77551E-05	6.91559E-05	6.50879E-06	2.09563E-05	3.7105E-05	0.00048913	0.00048913	0.000163512	0.000147549	0.000368441
3834503773565	383900	3773565	4.51504E-05	4.0743E-05	0.000101737	0.000101737	2.84722E-05	2.84722E-05	5.25365E-05	5.25365E-05	9.44704E-05	9.44704E-05	6.68321E-05	6.29008E-06	2.02522E-05	3.58582E-05	0.000464203	0.000464203	0.000154242	0.000139184	0.000347553
3834603773565	383910	3773565	4.3682E-05	3.9418E-05	9.84286E-05	9.84286E-05	2.75462E-05	2.75462E-05	5.08279E-05	5.08279E-05	9.1398E-05	9.1398E-05	6.46586E-05	6.08551E-06	1.95935E-05	3.4692E-05	0.000441619	0.000441619	0.000145808	0.000131573	0.000328548
3834703773565	382970	3773575	0.000146011	0.00013176	0.000329005	0.000329005	9.20753E-05	9.20753E-05	0.000169896	0.000169896	0.000305505	0.000305505	0.000216127	2.03413E-05	6.54929E-05	0.000115961	0.000319942	0.000319942	5.97151E-05	5.38854E-05	0.000134556
3834803773565	382980	3773575	0.000154248	0.00013919	0.000347567	0.000347567	9.72698E-05	9.72698E-05	0.000179481	0.000179481	0.000322741	0.000322741	0.00022832	2.14889E-05	6.91878E-05	0.000122503	0.000338022	0.000338022	6.21146E-05	5.60507E-05	0.000139963
3834903773565	382990	3773575	0.000162515	0.00014665	0.000366195	0.000366195	0.000102483	0.000102483	0.000189101	0.000189101	0.000340038	0.000340038	0.000240557	2.26406E-05	7.2896E-05	0.000129069	0.000357086	0.000357086	6.44426E-05	5.81514E-05	0.000145208
3835003773575	383000	3773575	0.000169051	0.00015255	0.000380923	0.000380923	0.000106605	0.000106605	0.000196706	0.000196706	0.000353714	0.000353714	0.000250232	2.35512E-05	7.58278E-05	0.00013426	0.000373501	0.000373501	6.62692E-05	5.97996E-05	0.000149324
3830103773575	383010	3773575	0.00017582	0.00015866	0.000396176	0.000396176	0.000110874	0.000110874	0.000204583	0.000204583	0.000367877	0.000367877	0.000260251	2.44942E-05	7.8864E-05	0.000139636	0.000391058	0.000391058	6.81614E-05	6.15071E-05	0.000153588
3830203773575	383020	3773575	0.000183282	0.00016539	0.000412988	0.000412988	0.000115579	0.000115579	0.000213265	0.000213265	0.000383489	0.000383489	0.000271296	2.55337E-05	8.22108E-05	0.000145562	0.000410978	0.000410978	7.02506E-05	6.33923E-05	0.000158295
3830303773575	383030	3773575	0.000191257	0.00017259	0.000430958	0.000430958	0.000120608	0.000120608	0.000222544	0.000222544	0.000400175	0.000400175	0.0002831	2.66447E-05	8.57879E-05	0.000151895	0.000433229	0.000433229	7.2483E-05	6.54068E-05	0.000163326
3830403773575	383040	3773575	0.000199345	0.00017988	0.000449183	0.000449183	0.000125708	0.000125708	0.000231955	0.000231955	0.000417098	0.000417098	0.00029572	2.77715E-05	8.94158E-05	0.000158319	0.000457225	0.000457225	7.47931E-05	6.74914E-05	0.000168531
3830503773575	383050	3773575	0.000207194	0.00018697	0.00046687	0.00046687	0.000130658	0.000130658	0.00024108	0.00024108	0.00043352	0.00043352	0.00030669	2.8865E-05	9.29367E-05	0.000164553	0.000482284	0.000482284	7.71091E-05	6.95813E-05	0.00017375
3830603773575	383060	3773575	0.00021502	0.00019403	0.000484503	0.000484503	0.000135593	0.000135593	0.000250194	0.000250194	0.000449896	0.000449896	0.000318274	2.99552E-05	9.64468E-05	0.000170768	0.000509261	0.000509261	7.95027E-05	7.17412E-05	0.000179143
3830703773575	383070	3773575	0.00022306	0.00020128	0.000502621	0.000502621	0.000140663	0.000140663	0.00025955	0.00025955	0.000466719	0.000466719	0.00033076	3.10754E-05	0.000100053	0.000177153	0.000539617	0.000539617	8.20217E-05	7.40143E-05	0.000184819
3830803773575	383080	3773575	0.000231094	0.00020853	0.000520725	0.000520725	0.00014573	0.00014573	0.000268899	0.000268899	0.00048353	0.00048353	0.00034206	3.21947E-05	0.000103657	0.000183534	0.000573795	0.000573795	8.466E-05	7.6395E-05	0.000190764
3830903773575	383090	3773575	0.000238592	0.0002153	0.000537618	0.000537618	0.000150458	0.000150458	0.000277622	0.000277622	0.000499217	0.000499217	0.00035316	3.32392E-05	0.00010702	0.000189488	0.000610733	0.000610733	8.74118E-05	7.88782E-05	0.000196965
3831003773575	383100	3773575	0.000245749	0.00022176	0.000553745	0.000553745	0.000154971	0.000154971	0.00028595	0.00028595	0.000514192	0.000514192	0.00036376	3.42362E-05	0.00011023	0.000195172	0.000654157	0.000654157	9.03068E-05	8.14906E-05	0.000203488
3831103773575	383110	3773575	0.000251777	0.0002272	0.00056733	0.00056733	0.000158773	0.000158773	0.000292965	0.000292965	0.000526806	0.000526806	0.000372684	3.50761E-05	0.000112934	0.00019996	0.000701261	0.000701261	9.33451E-05	8.42322E-05	0.000210334
3831203773575	383120	3773575	0.000256559	0.00023151	0.000578103	0.000578103	0.000161788	0.000161788	0.000298529	0.000298529	0.00053681	0.00053681	0.000379761	3.57422E-05	0.000115079	0.000203758	0.000751315	0.000751315	9.64848E-05	8.70655E-05	0.000217409
3831303773575	383130	3773575	0.000260188	0.00023479	0.000586281	0.000586281	0.000164076	0.000164076	0.000302752	0.000302752	0.000544404	0.000544404	0.000385133	3.62478E-05	0.000116707	0.00020664	0.000803843	0.000803843	9.99947E-05	9.02327E-05	0.000225318
3831403773575	383140	3773575	0.000258308	0.00023309	0.000582044	0.000582044	0.000162891	0.000162891	0.000300564	0.000300564	0.00054047	0.00054047	0.00038235	3.59859E-05	0.000115864	0.000205147	0.000858433	0.000858433	0.000103421	9.33244E-05	0.000233038
3831503773575	383150	3773575	0.000260116	0.00023472	0.00058612	0.00058612	0.000164031	0.000164031	0.000302668	0.000302668	0.000544254	0.000544254	0.000385027	3.62378E-05	0.000116675	0.000206583	0.000912135	0.000912135	0.000107044	9.6594E-05	0.000241202
3831603773575	383160	3773575	0.000263429	0.00023771	0.000593584	0.000593584	0.00016612	0.00016612	0.000306523	0.000306523	0.000551185	0.000551185	0.00038993	3.66994E-05	0.000118161	0.000209214	0.000965313	0.000965313	0.000110799	9.9982E-05	0.000249663
3831703773575	383630	3773575	9.68549E-05	8.7399E-05	0.000218243	0.000218243	6.10774E-05	6.10774E-05	0.000112699	0.000112699	0.000202654	0.000202654	0.000143366	1.34932E-05	4.34442E-05	7.69217E-05	0.002629492	0.002629492	0.001472247	0.001328519	0.003317412
3831803773575	383640	3773575	9.3363E-05	8.4248E-05	0.000210375	0.000210375	5.88753E-05	5.88753E-05	0.000108636	0.000108636	0.000195348	0.000195348	0.000138197	1.30068E-05	4.18779E-05	7.41484E-05	0.002371119	0.002371119	0.001192731	0.001076291	0.002687579
3831903773575	383650	3773575	8.99606E-05	8.1178E-05	0.000202708	0.000202708	5.67298E-05	5.67298E-05	0.000104677	0.000104677	0.000188229	0.000188229	0.000133161	1.25328E-05	4.03517E-05	7.14463E-05	0.002151348	0.002151348	0.001000615	0.00090293	0.002254685
3832003773575	383660	3773575	8.69223E-05	7.8436E-05	0.000195862	0.000195862	5.48138E-05	5.48138E-05	0.000101142	0.000101142	0.000181872	0.000181872	0.000128663	1.21095E-05	3.89889E-05	6.90333E-05	0.001977952	0.001977952	0.000872506	0.000787327	0.001966016
3832103773575	383670	3773575	8.45705E-05	7.6314E-05	0.000190562	0.000190562	5.33307E-05	5.33307E-05	9.84052E-05	9.84052E-05	0.000176951	0.000176951	0.000125182	1.17818E-05	3.7934E-05	6.71655E-05	0.00183794	0.00183794	0.000778439	0.000702443	0.001754054
3832203773575	383680	3773575	8.24335E-05	7.4386E-05	0.000185747	0.000185747	5.19831E-05	5.19831E-05	9.59187E-05	9.59187E-05	0.00017248	0.00017248	0.000122019	1.14841E-05	3.69755E-05	6.54683E-05	0.001712187	0.001712187	0.00070201	0.000633476	0.001581838
3832303773575	383690	3773575	8.01653E-05	7.2339E-05	0.000180636	0.000180636	5.05528E-05	5.05528E-05	9.32794E-05	9.32794E-05	0.000167734	0.000167734	0.000118662	1.11681E-05	3.5958E-05	6.36669E-05	0.001590494	0.001590494	0.000634422	0.000572486	0.001429541
3832703773575	383700	3773575	7.80104E-05	7.0395E-05	0.000175781	0.000175781	4.91939E-05	4.91939E-05	9.0772E-05	9.0772E-05	0.00016323	0.00016323	0.000115472	1.08679E-05	3.49915E-05	6.19555E-05	0.001481172	0.001481172	0.000577596	0.000521208	0.001301495
3832710773575	383710	3773575	7.62674E-05	6.8822E-05	0.000171853	0.000171853	4.80948E-05	4.80948E-05	8.87439E-05	8.87439E-05	0.000159578	0.000159578	0.000112892	1.06251E-05	3.42097E-05	6.05712E-05	0.001390739	0.001390739	0.000532929	0.000480902	0.001200848

			KMMass Grading / Excavation	KMDrainage / Utilities Trenching	KMFoundations / Concrete Pads	KMBuilding / Structure Construction	KMAsphalt Paving	KMArchitectural Coating	KMLandscaping or Other Finishing	KMWaterside Construction (Piles)	EWNDemolition	EWNSite Grubbing / Prep	EWNDrainage / Utilities Trenching	EWNDrainage / Utilities Trenching	EWNDrainage / Utilities Trenching	EWNFoundations / Concrete Pads	EWNBuilding / Structure Construction	EWNAsphalt Paving	EWNLandscaping or Other Finishing	EWNWaterside Construction (Piles)	ISDemolition
Unique Identifier	X (UTM)	Y (UTM)	2026	2026	2026	2026	2026	2026	2026	2026	2027	2027	2027	2028	2029	2029	2029	2029	2029	2029	2027
3829903773565	382990	3773565	0.000140205	3.02081E-05	7.24009E-05	0.000134295	9.21018E-05	8.66841E-06	2.79096E-05	4.94165E-05	0.000256899	0.000346373	0.000420257	0.000420257	0.000420257	0.000298925	0.000520576	0.000380265	0.000115232	0.000199961	6.97611E-05
3830003773565	383000	3773565	0.000144119	3.10514E-05	7.44221E-05	0.000138044	9.4673E-05	8.9104E-06	2.86888E-05	5.0796E-05	0.000274753	0.000370445	0.000449463	0.000449463	0.000449463	0.000319699	0.000556755	0.000406692	0.00012324	0.000213858	7.13071E-05
3830103773565	383010	3773565	0.000148194	3.19295E-05	7.65266E-05	0.000141947	9.73501E-05	9.16237E-06	2.95E-05	5.22324E-05	0.000294785	0.000397454	0.000482234	0.000482234	0.000482234	0.000343008	0.000597348	0.000436344	0.000132225	0.00022945	7.28591E-05
3830203773565	383020	3773565	0.000152929	3.29495E-05	7.89714E-05	0.000146482	0.00010046	9.45508E-06	3.04425E-05	5.39011E-05	0.000319037	0.000430153	0.000521908	0.000521908	0.000521908	0.000371228	0.000646493	0.000472243	0.000143104	0.000248327	7.46737E-05
3830303773565	383030	3773565	0.000158147	3.40739E-05	8.16663E-05	0.000151481	0.000103888	9.77774E-06	3.14814E-05	5.57405E-05	0.000347928	0.000469106	0.00056917	0.00056917	0.00056917	0.000404845	0.000705036	0.000515007	0.000156063	0.000270815	7.66136E-05
3830403773565	383040	3773565	0.000163407	3.5207E-05	8.43821E-05	0.000156518	0.000107343	1.01029E-05	3.25282E-05	5.75941E-05	0.000381373	0.000514199	0.000623882	0.000623882	0.000623882	0.000443761	0.000772808	0.000564512	0.000171064	0.000296847	7.85058E-05
3830503773565	383050	3773565	0.000168544	3.6314E-05	8.70353E-05	0.00016144	0.000110718	1.04205E-05	3.3551E-05	5.9405E-05	0.000418913	0.000564814	0.000685293	0.000685293	0.000685293	0.000487442	0.000848879	0.000620079	0.000187903	0.000326067	8.0219E-05
3830603773565	383060	3773565	0.000173844	3.74558E-05	8.97718E-05	0.000166516	0.0001142	1.07482E-05	3.46059E-05	6.12728E-05	0.000463054	0.000624329	0.000757503	0.000757503	0.000757503	0.000538805	0.000938327	0.000685418	0.000207702	0.000360425	8.18844E-05
3830703773565	383070	3773565	0.000179722	3.87222E-05	9.28071E-05	0.000172146	0.000118061	1.11116E-05	3.5776E-05	6.33445E-05	0.000518884	0.000699603	0.000848833	0.000848833	0.000848833	0.000603767	0.001051458	0.000768057	0.000232745	0.00040388	8.36393E-05
3830803773565	383080	3773565	0.000186084	4.00929E-05	9.60923E-05	0.000178239	0.00012224	1.15049E-05	3.70424E-05	6.55868E-05	0.00059111	0.000796985	0.000966987	0.000966987	0.000966987	0.000687809	0.001197816	0.000874967	0.000265142	0.000460099	8.53285E-05
3830903773565	383090	3773565	0.000192419	4.14579E-05	9.93637E-05	0.000184307	0.000126401	1.18966E-05	3.83035E-05	6.78197E-05	0.000681679	0.000919098	0.001115148	0.001115148	0.001115148	0.000793194	0.001381345	0.001009029	0.000305766	0.000530595	8.67194E-05
3831003773565	383100	3773565	0.000199023	4.28808E-05	0.000102774	0.000190633	0.00013074	1.23049E-05	3.96181E-05	7.01473E-05	0.000805455	0.001085983	0.001317631	0.001317631	0.001317631	0.000937218	0.001632162	0.001192243	0.000361286	0.000626937	8.75789E-05
3831103773565	383110	3773565	0.000205815	4.43442E-05	0.000106282	0.000197139	0.000135202	1.27249E-05	4.09702E-05	7.25414E-05	0.000971999	0.001310532	0.001590078	0.001590078	0.001590078	0.001131007	0.001969645	0.001438764	0.000435989	0.000756569	8.76565E-05
3831203773565	383120	3773565	0.000212702	4.5828E-05	0.000109838	0.000203735	0.000139725	1.31506E-05	4.23411E-05	7.49686E-05	0.00119414	0.001610041	0.001953474	0.001953474	0.001953474	0.001389487	0.002419788	0.001767579	0.00053563	0.000929476	8.72804E-05
3831303773565	383130	3773565	0.000219817	4.7361E-05	0.000113512	0.00021055	0.000144399	1.35905E-05	4.37574E-05	7.74764E-05	0.001491892	0.002011495	0.002440561	0.002440561	0.002440561	0.001735948	0.003023147	0.002208314	0.000669186	0.001161235	8.69701E-05
3831403773565	383140	3773565	0.000227551	4.90273E-05	0.000117506	0.000217958	0.00014948	1.40687E-05	4.52969E-05	8.02022E-05	0.001937701	0.002612573	0.003169854	0.003169854	0.003169854	0.002254687	0.003926529	0.002868207	0.000869154	0.001508237	8.63373E-05
3831503773565	383150	3773565	0.000235284	5.06936E-05	0.000121499	0.000225366	0.00015456	1.45469E-05	4.68365E-05	8.29281E-05	0.00270524	0.003647435	0.004425459	0.004425459	0.004425459	0.003147786	0.005481859	0.004004327	0.001213432	0.002105662	8.27021E-05
3831603773565	383160	3773565	0.000243798	5.2528E-05	0.000125896	0.000233521	0.000160153	1.50732E-05	4.85313E-05	8.59289E-05	0.004110735	0.005542442	0.006724685	0.006724685	0.006724685	0.004783203	0.008329932	0.006084755	0.001843865	0.003199649	7.80582E-05
3831703773565	383170	3773565	0.000252172	5.4328E-05	0.000129388	0.000240235	0.000165276	1.55732E-05	5.01355E-05	8.87599E-05	0.005693141	0.007673254	0.009311028	0.009311028	0.009311028	0.006625193	0.011539148	0.008417966	0.002552744	0.004429323	7.80582E-05
3831803773565	383180	3773565	0.000260551	5.61336E-05	0.000133677	0.000248117	0.000170399	1.60732E-05	5.17397E-05	9.15909E-05	0.007876347	0.010614066	0.012879228	0.012879228	0.012879228	0.009167599	0.015963437	0.011645174	0.003531645	0.006128004	7.80582E-05
3831903773565	383190	3773565	0.000268929	5.79388E-05	0.000137966	0.000255998	0.000175523	1.65732E-05	5.33439E-05	9.44219E-05	0.010895553	0.014679438	0.017811428	0.017811428	0.017811428	0.012679999	0.022077731	0.016103183	0.004884425	0.008476346	7.80582E-05
3832003773565	383200	3773565	0.000277308	5.97441E-05	0.000142255	0.000263879	0.000180646	1.70732E-05	5.49482E-05	9.72529E-05	0.015069759	0.020300809	0.024631628	0.024631628	0.024631628	0.017535999	0.030524024	0.022261292	0.006753205	0.011720468	7.80582E-05
3832103773565	383210	3773565	0.000285686	6.15493E-05	0.000146543	0.000271759	0.000185769	1.75732E-05	5.65525E-05	0.000100084	0.020844966	0.028071847	0.034063828	0.034063828	0.034063828	0.024248399	0.042207316	0.030781401	0.009337985	0.016208931	7.80582E-05
3832203773565	383220	3773565	0.000294065	6.33546E-05	0.000150832	0.000279639	0.000190892	1.80732E-05	5.81568E-05	0.000102939	0.028820173	0.038813266	0.047095028	0.047095028	0.047095028	0.033521799	0.058343609	0.042553509	0.012909769	0.022409394	7.80582E-05
3832303773565	383230	3773565	0.000302444	6.51598E-05	0.000155121	0.000287519	0.000196015	1.85732E-05	5.97611E-05	0.000105794	0.039795381	0.053594704	0.064995628	0.064995628	0.064995628	0.046274799	0.080519951	0.058725617	0.017817553	0.030909858	7.80582E-05
3832403773565	383240	3773565	0.000310823	6.69651E-05	0.000159409	0.000295398	0.000201138	1.90732E-05	6.13654E-05	0.000108649	0.054923589	0.073966128	0.089696228	0.089696228	0.089696228	0.063853199	0.111107293	0.081008293	0.024581337	0.042659322	7.80582E-05
3832503773565	383250	3773565	0.000319202	6.87703E-05	0.000163698	0.000303278	0.000206261	1.95732E-05	6.29697E-05	0.000111504	0.075800997	0.102055652	0.123796828	0.123796828	0.123796828	0.088131599	0.153356439	0.111790969	0.033917121	0.058858786	7.80582E-05
3832603773565	383260	3773565	0.000327581	7.05756E-05	0.000167986	0.000311157	0.000211384	2.00732E-05	6.45741E-05	0.000114359	0.104624405	0.140855176	0.170896428	0.170896428	0.170896428	0.121610399	0.211606585	0.154274644	0.046812905	0.081258251	7.80582E-05
3832703773565	383270	3773565	0.000335959	7.23808E-05	0.000172275	0.000319036	0.000216507	2.05732E-05	6.61784E-05	0.000117214	0.144447813	0.194455701	0.235996028	0.235996028	0.235996028	0.167889199	0.292106731	0.212958319	0.064607689	0.112157716	7.80582E-05
3832803773565	383280	3773565	0.000344338	7.41861E-05	0.000176563	0.000326915	0.000221629	2.10732E-05	6.77827E-05	0.000120069	0.199468221	0.268455226	0.325895628	0.325895628	0.325895628	0.231867999	0.403356877	0.294111994	0.089202473	0.154857181	7.80582E-05
3832903773565	383290	3773565	0.000352717	7.59913E-05	0.000180852	0.000334794	0.000226752	2.15732E-05	6.93869E-05	0.000122924	0.275316629	0.370455751	0.449795228	0.449795228	0.449795228	0.320146799	0.556607023	0.405265669	0.123797258	0.214856646	7.80582E-05
3833003773565	383300	3773565	0.000361096	7.77966E-05	0.000185141	0.000342673	0.000231874	2.20732E-05	7.09912E-05	0.000125779	0.380037036	0.511455276	0.621094828	0.621094828	0.621094828	0.441926599	0.768357169	0.559419344	0.170392043	0.295856111	7.80582E-05
3833103773575	383310	3773575	0.000369475	7.96018E-05	0.000189429	0.000350552	0.000236997	2.25732E-05	7.25955E-05	0.000128634	0.524637443	0.706455801	0.857794428	0.857794428	0.857794428	0.610406399	1.061107315	0.772572994	0.234986828	0.408855576	7.80582E-05
3833203773575	383320	3773575	0.000377854	8.14071E-05	0.000193718	0.000358431	0.000242119	2.30732E-05	7.41998E-05	0.000131489	0.724437851	0.975456326	1.184494028	1.184494028	1.184494028	0.842886199	1.465857461	1.066726819	0.324581612	0.564855041	7.80582E-05
3833303773575	383330	3773575	0.000386233	8.32123E-05	0.000197996	0.000366309	0.000247242	2.35732E-05	7.58041E-05	0.000134344	1.000637859	1.346456851	1.634993628	1.634993628	1.634993628	1.163365999	2.023608607	1.472880644	0.448176396	0.779854506	7.80582E-05
3833403773575	383340	3773575	0.000394612	8.50176E-05	0.000202275	0.000374188	0.000252364	2.40732E-05	7.74084E-05	0.000137199	1.380837867	1.858457376	2.257492228	2.257492228	2.257492228	1.605845799	2.793359753	2.033034469	0.618771179	1.076853971	7.80582E-05
3833503773575	383350	3773575	0.000402991	8.68228E-05	0.000206553	0.000382066	0.000257487	2.45732E-05	7.90127E-05	0.000140054	1.906435875	2.566457901	3.116990828	3.116990828	3.116990828	2.217326599	3.856860899	2.807188294	0.854365962	1.486852436	7.80582E-05
3833603773575	383360	3773575	0.000411369	8.86281E-05	0.000210832	0.000389944	0.000262609	2.50732E-05	8.06169E-05	0.000142909	2.631833883	3.544458426	4.303489428	4.303489428	4.303489428	3.061807399	5.325860045	3.875342119	1.179958745	2.052851901	7.80582E-05
3833703773575	383370	3773575	0.000419748	9.04334E-05	0.000215111	0.000397822	0.000267732	2.55732E-05	8.22212E-05	0.000145764	3.633191891	4.892459424	5.941987628	5.941987628	5.941987628	4.227288199	7.352861191	5.351495944	1.629051528	2.834849366	7.80582E-05
3833803773575	383380	3773575	0.000428127	9.22387E-05	0.000219389	0.000405699	0.000272855	2.60732E-05	8.38255E-05	0.000148619	5.016550899	6.754461221	8.204484828	8.204484828	8.204484828	5.836768999	10.15026234	7.388649764	2.249124311	3.914846831	7.80582E-05
3833903773575	383390	3773575	0.000436506	9.4044E-05	0.000223668	0.000413577	0.000277978	2.65732E-05	8.54297E-05	0.000151474	6.925160114	9.327463018	11.32898203	11.32898203	11.32898203	8.059731799	14.01732849	10.20380358	3.106197094	5.406844296	7.80582E-05
3834003773575	383400	3773575	0.000444885	9.58493E-05	0.000227946	0.000421455	0.000283101	2.70732E-05	8.70339E-05	0.000154329	9.560220729	12.87844106	15.64311578	15.64311578	15.64311578	11.12769399	19.35439444	14.09112933	4.288269877	7.464840761	7.80582E-05
3834103773575	383410	3773575	0.000453263	9.76546E-05	0.000232224	0.000429333	0.000288224	2.75732E-05	8.86382E-05	0.000157184	13.19990101	17.78555146	21.60139172	21.60139172	21.60139172	15.36807999	26.72946055	19.45845508	5.922341659	10.30883723	7.80582E-05
3834203773575	383420	3773575	0.000461642	9.94599E-05	0.000236502	0.000437211	0.000293347	2.80732E-05	9.02424E-05	0.000160039	18.23106739	24.56265714	29.83966766	29.83966766	29.83966766	21.23846599	36.91452666	26.88578082	8.180413441	14.24092602	7.80582E-05
3834303773575	383430	3773575	0.000470021	0.000101265	0.000240781	0.000445089	0.000298469	2.85732E-05	9.18467E-05	0.000162894	25.18139377	33.93975282	41.22167359	41.22167359	41.22167359	29.33885199	50.99959277	37.14311656	11.30073922	19.67301481	7.80582E-05
3834403773575	383440	3773575	0.000478399	0.000103071	0.000245059	0.000452967	0.000303592	2.90732E-05	9.34509E-05	0.000165749	34.78192195	46.88195849	56.94368052	56.94368052	56.94368052	40.53923799	70.46466487	51.31043229	15.61134403	27.18510361	7.80582E-05
3834503773575	383450	3773575	0.000486778	0.000104877	0.000249338	0.000460845	0.000308714	2.95732E-05	9.50552E-05	0.000168604	48.05244511	64.77416416	78.67568745	78.67568745	78.67568745	56.00962399	97.34973697	70.89774802	21.56195884	37.56719241	7.80582E-05
3834603773575	383460	3773575	0.000495157	0.000106683	0.000253616	0.000468723	0.000313837	3.00732E-05	9.66594E-05	0.000171459	66.38837317	89.49637581	108.6976944	108.6976944	108.6976944	77.37999599	134.5048291	97.96506375	29.79257365	51.91928121	7.80582E-05
3834703773575	383470	3773575	0.000503536	0.000108489	0.000257894	0.000476601	0.000318959	3.05732E-05	9.82637E-05	0.000174314	91.70966199	123.6757599	150.2159215	150.2159215	150.2159215	106.9203879	185.8662884	135.3923775	41.16318846	71.73136999	7.80582E-05
3834803773575	383480	3773575	0.000511915	0.000110295	0.000262171	0.000484479	0.000324082	3.10732E-05	9.98679E-05	0.000177169	126.7109707	170.8877966	207.5341486	207.5341486	207.5341486	147.7407759	256.8271477	187.0341275	56.86380307	99.09345877	7.80582E-05
3834903773575	383490	3773575	0.000520294	0.000112101	0.000266448	0.000492357	0.000329204	3.15732E-05	0.000101472	0.000180024	175.1252815	236.1998333	286.8506757	286.8506757	286.8506757	204.1611639	354.9880069	258.4758775	78.58443768	136.9555475	7.80582E-05
3835003773575	383500	3773575	0.000528673	0.000113907	0.000270725	0.000500235	0.000334327	3.20732E-05	0.000103077	0.000182879	242.0395923	326.4119701	396.4171028	396.4171028	396.4171028	282.2015479	490.6093661	357.2176276	108.6050724	189.3765069	7.80582E-05
3835103773575	383510	3773575	0.000537052	0.000115713	0.000275002	0.000508113	0.000339449	3.25732E-05	0.000104682	0.000185734	334.4539031	451.0241069	547.9835299	547.9835299	547.9835299	390.0419319	678.2307253	493.9593777	150.1308376	261.8172663	7.80582E-05
3835203773575	383520	3773575	0.000545431	0.000117519	0.000279279	0.000515992	0.000344572	3.30732E-05	0.000106287	0.000188589	462.1682139	623.6362437	757.5151571	757.5151571	757.5151571	539.2823159	937.4521845	683.0011278	207.5566028	362.0580257	7.80582E-05
3835303773575	383530	3773575	0.000553809	0.000119325	0.000283557	0.000523871	0.000349694	3.35732E-05	0.000107892	0.000191444	638.5824247	862.2503805	1047.046784	1047.046784	1047.046784	745.4227000	1296.136644	944.0429779	286.9023679	500.4988393	7.80582E-05
3835403773575	383540	3773575	0.000562188	0.000121131	0.000287836	0.000531749	0.000354817	3.40732E-05	0.000109497	0.000194299	882.5965355	1191.755383	1447.078441	1447.078441	1447.078441	1030.562840	1791.820433	1304.914428	396.5481530	691.7196529	7.80582E-05
3835503773575	383550	3773575	0.000570567	0.000122937	0.000292114	0.000539628	0.000359939	3.45732E-05	0.000111102	0.000197154	1219.607747	1646.770271	1999.110098	1999.110098	1999.110098	1423.703680	2475.504222	1802.800078	547.8059381	955.5404665	7.80582E-05
3835603773575	383560	3773575	0.000578946	0.000124743	0.000296393	0.000547506	0.000365062	3.50732E-05	0.000112707	0.000200009	1685.139161	2275.785159	2762.141755	2762.141755	2762.141755	1967.156521	3420.859011	2491.685728	756.8076232	1320.592080	7.80582E-05
3835703773575	383570	3773575	0.000587325	0.000126549	0.000300671	0.000555385	0.000370184	3.55732E-05	0.000114312	0.000202864	2328.284001	3144.799047	3816.173412	3816.173412	3816.173412	2718.060161	4725.213800	3442.571377	1045.556913	1824.643495	7.80582E-05
3835803773575	383580	3773575	0.000595704	0.000128355	0.000304949	0.000563263	0.000375307	3.60732E-05	0.000115917	0.000205719	3216.988842	4345.813043	5273.205069	5273.205069	5273.205069	3756.963802	6529.568589	4757.457026	1444.305746	2521.694910	7.80582E-05
3835903773575	383590	3773575	0.000604083	0.000130161	0.000309228	0.000571142	0.000380429	3.65732E-05	0.000117522	0.000208574	4444.693683	6004.826239	7286.236726	7286.236726	7286.236726	5192.866443	9023.923378	6574.342675	1995.053578	3484.746326	7.80582E-05
3836003773575	383600	3773575	0.000612462	0.000131967	0.000313506	0.000579021	0.000385552	3.70732E-05	0.000119127	0.000211429	6140.398524	8294.839435	10067.26838	10067.26838	10067.26838	7173.769084	12466.27817	9082.228324	2756.301410	4813.797741	7.80582E-05
3836103773575	383610	3773575	0.000620841	0.000133773	0.000317784	0.000586899	0.000390674	3.75732E-05	0.000120732	0.000214284	8481.103365	11457.85263	13906.30004	13906.30004	13906.30004	9907.672725	17218.63256	12547.11327	3807.549242	6650.848156	7.80582E-05
3836203773575	383620	3773575	0.000629219	0.000135579	0.000322062	0.000594778	0.000395797	3.80732E-05	0.000122337	0.000217139	11715.08207	15832.86083	19210.33171	19210.33171	19210.33171	13689.57637	23791.98695	17331.99817	5259.797074	9189.898572	7.80582E-05
3836303773575	383630	3773575	0.000637598	0.000137385	0.000326341	0.000602656	0.000400919	3.85732E-05	0.000123942	0.000219994	16186.61313	21873.87884	26542.36337	26542.36337	26542.36337	18913.48074	32869.33695	23944.88308	7267.044907	12698.94899	7.80582E-05
3836403773575	383640	3773575	0.000645977	0.000139191	0.000330619	0.000610535	0.000406042	3.90732E-05	0.000125547	0.000222849	22360.70819	30217.89705	36668.40503	36668.40503	36668.40503	26127.38511	45406.68696	33076.76798	10039.29251	17541.99226	7.80582E-05
3836503773575	383650	3773575	0.000654356	0.000140997	0.000334898	0.000618414	0.000411165	3.95732E-05	0.000127152	0.000225704	30890.57731	41744.90526	50655.44671	50655.44671	50655.44671	36093.28948	62724.03697	45692.65288	13867.53595	24233.08553	7.80582E-05
3836603773575	383660	3773575	0.000662735	0.000142803	0.000339177	0.000626293	0.000416288	4.00732E-05	0.000128757	0.000228559	42670.79643	57661.92347	69969.48839	69969.48839	69969.48839	49859.19385	86643.38698	63126.53778	19157.77938	33476.17880	7.80582E-05
3836703773575	383670	3773575	0.000671114	0.000144609	0.000343456	0.000634172	0.000421411	4.05732E-05	0.000130362	0.000231414	58933.01555	79624.94168	96655.52007	96655.52007	96655.52007	68873.09822	119649.0370	87174.41768	26453.01982	46233.27207	7.80582E-05
3836803773575	383680	3773575	0.000679493	0.000146415	0.000347735	0.000642051	0.000426534	4.10732E-05	0.000131967	0.000234269	81378.23467	109955.9199	133486.5518	133486.5518	133486.5518	95113.00259	165220.3042	120404.3056	36529.26639	63862.36534	7.80582E-05
3836903773575	383690	3773575	0.000687872	0.000148221	0.000352014	0.000649929	0.000431657	4.15732E-05	0.000133572	0.000237124	112396.1644	151849.4230	184317.5836	184317.5836	184317.5836	131352.9070	228151.2047	166263.8195	50444.03296	88190.52861	7.80582E-05
3837003773575	383700	3773575	0.000696251	0.000150027	0.000356293	0.000657808	0.000436780	4.20732E-05	0.000135177	0.000239979	155228.2772	209743.0241	254599.6154	254599.6154	254599.6154	181433.8114	315082.0789	229623.3334	69674.80953	121818.9119	7.80582E-05
3837103773575	383710	3773575	0.001200848	0.000258731	0.00062011	0.001150226	0.000788847	7.42444E-05	0.000239045	0.00042325	0.000636099	0.000857643	0.001040584	0.001040584	0.001040584	0.000740158	0.001288982	0.000941561	0.000285321	0.000495117	6.9964E-05

			ISDrainage / Utilities Trenching	ISDrainage / Utilities Trenching	ISAsphalt Paving	ISAsphalt Paving	SVDemolition	SVSite Grubbing / Prep	SVMass Grading / Excavation	SVMass Grading / Excavation	SVDrainage / Utilities Trenching	SVFoundations / Concrete Pads	SVBuilding / Structure Construction	SVBuilding / Structure Construction	SVAsphalt Paving	SVAsphalt Paving	SVArchitectural Coating	SVArchitectural Coating	SVLandscaping or Other Finishing	SVLandscaping or Other Finishing	MDemolition
Unique Identifier	X (UTM)	Y (UTM)	2027	2028	2027	2028	2027	2027	2027	2028	2028	2028	2028	2029	2028	2029	2028	2029	2028	2029	2027
3829903773565	382990	3773565	2.41127E-05	2.41127E-05	0.000103261	0.000103261	0.000117582	7.76827E-05	0.000131184	0.000131184	3.9597E-05	4.08061E-05	0.000236781	0.000236781	0.000161108	0.000161108	1.59597E-05	1.59597E-05	5.13854E-05	5.13854E-05	6.42993E-05
3830003773565	383000	3773565	2.4647E-05	2.4647E-05	0.00010555	0.00010555	0.000119739	7.91075E-05	0.00013359	0.00013359	4.03233E-05	4.15545E-05	0.000240633	0.000240633	0.000164063	0.000164063	1.62524E-05	1.62524E-05	5.23279E-05	5.23279E-05	6.61498E-05
3830103773565	383010	3773565	2.51835E-05	2.51835E-05	0.000107847	0.000107847	0.000121846	8.04999E-05	0.000135941	0.000135941	4.1033E-05	4.22859E-05	0.000244382	0.000244382	0.000166951	0.000166951	1.65385E-05	1.65385E-05	5.32489E-05	5.32489E-05	6.80897E-05
3830203773565	383020	3773565	2.58107E-05	2.58107E-05	0.000110533	0.000110533	0.000124358	8.21594E-05	0.000138744	0.000138744	4.18789E-05	4.31577E-05	0.000248749	0.000248749	0.000170393	0.000170393	1.68794E-05	1.68794E-05	5.43467E-05	5.43467E-05	7.03998E-05
3830303773565	383030	3773565	2.64812E-05	2.64812E-05	0.000113404	0.000113404	0.00012714	8.39971E-05	0.000141847	0.000141847	4.28156E-05	4.4123E-05	0.000253529	0.000253529	0.000174204	0.000174204	1.7257E-05	1.7257E-05	5.55623E-05	5.55623E-05	7.30083E-05
3830403773565	383040	3773565	2.71353E-05	2.71353E-05	0.000116205	0.000116205	0.000129921	8.58347E-05	0.00014495	0.00014495	4.37523E-05	4.50883E-05	0.000258257	0.000258257	0.000178015	0.000178015	1.76345E-05	1.76345E-05	5.67778E-05	5.67778E-05	7.57421E-05
3830503773565	383050	3773565	2.77274E-05	2.77274E-05	0.000118741	0.000118741	0.000132366	8.74497E-05	0.000147678	0.000147678	4.45755E-05	4.59366E-05	0.00026238	0.00026238	0.000181365	0.000181365	1.79663E-05	1.79663E-05	5.78461E-05	5.78461E-05	7.84282E-05
3830603773565	383060	3773565	2.8303E-05	2.8303E-05	0.000121206	0.000121206	0.000134773	8.90404E-05	0.000150364	0.000150364	4.53864E-05	4.67722E-05	0.000266386	0.000266386	0.000184664	0.000184664	1.82931E-05	1.82931E-05	5.88983E-05	5.88983E-05	8.12576E-05
3830703773565	383070	3773565	2.89096E-05	2.89096E-05	0.000123804	0.000123804	0.000137714	9.09833E-05	0.000153645	0.000153645	4.63767E-05	4.77928E-05	0.000271217	0.000271217	0.000188693	0.000188693	1.86923E-05	1.86923E-05	6.01835E-05	6.01835E-05	8.45526E-05
3830803773565	383080	3773565	2.94935E-05	2.94935E-05	0.000126304	0.000126304	0.000141286	9.33431E-05	0.00015763	0.00015763	4.75796E-05	4.90324E-05	0.000277041	0.000277041	0.000193587	0.000193587	1.91771E-05	1.91771E-05	6.17445E-05	6.17445E-05	8.83549E-05
3830903773565	383090	3773565	2.99742E-05	2.99742E-05	0.000128363	0.000128363	0.000144968	9.57757E-05	0.000161738	0.000161738	4.88195E-05	5.03102E-05	0.000282954	0.000282954	0.000198632	0.000198632	1.96769E-05	1.96769E-05	6.33536E-05	6.33536E-05	9.2384E-05
3831003773565	383100	3773565	3.02713E-05	3.02713E-05	0.000129635	0.000129635	0.000149606	9.88398E-05	0.000166912	0.000166912	5.03814E-05	5.19198E-05	0.000290349	0.000290349	0.000204987	0.000204987	2.03064E-05	2.03064E-05	6.53804E-05	6.53804E-05	9.69086E-05
3831103773565	383110	3773565	3.02982E-05	3.02982E-05	0.00012975	0.00012975	0.000154556	0.00010211	0.000172435	0.000172435	5.20485E-05	5.36377E-05	0.000298195	0.000298195	0.00021177	0.00021177	2.09783E-05	2.09783E-05	6.75438E-05	6.75438E-05	0.000101624
3831203773565	383120	3773565	3.01682E-05	3.01682E-05	0.000129193	0.000129193	0.000159114	0.000105122	0.000177521	0.000177521	5.35835E-05	5.52196E-05	0.000305422	0.000305422	0.000218015	0.000218015	2.1597E-05	2.1597E-05	6.95358E-05	6.95358E-05	0.00010625
3831303773565	383130	3773565	3.00609E-05	3.00609E-05	0.000128734	0.000128734	0.000162729	0.00010751	0.000181554	0.000181554	5.48008E-05	5.64741E-05	0.000311027	0.000311027	0.000222968	0.000222968	2.20876E-05	2.20876E-05	7.11155E-05	7.11155E-05	0.000110626
3831403773565	383140	3773565	2.98422E-05	2.98422E-05	0.000127797	0.000127797	0.000166436	0.000109959	0.000185689	0.000185689	5.6049E-05	5.77604E-05	0.000316773	0.000316773	0.000228047	0.000228047	2.25907E-05	2.25907E-05	7.27354E-05	7.27354E-05	0.000115234
3831503773565	383150	3773565	2.85857E-05	2.85857E-05	0.000122417	0.000122417	0.000171809	0.000113509	0.000191684	0.000191684	5.78584E-05	5.96251E-05	0.000324528	0.000324528	0.000235409	0.000235409	2.332E-05	2.332E-05	7.50835E-05	7.50835E-05	0.000118702
3831603773565	383160	3773565	2.69805E-05	2.69805E-05	0.000115543	0.000115543	0.000177218	0.000117083	0.000197719	0.000197719	5.96803E-05	6.15026E-05	0.000333057	0.000333057	0.000242821	0.000242821	2.40543E-05	2.40543E-05	7.74477E-05	7.74477E-05	0.000124546
3831703773565	383170	3773565	2.52226E-05	2.52226E-05	0.000120862	0.000120862	0.000140839	9.30476E-05	0.000157131	0.000157131	4.74289E-05	4.88772E-05	0.000257059	0.000257059	0.000192974	0.000192974	1.91164E-05	1.91164E-05	6.1549E-05	6.1549E-05	0.000868673
3831803773565	383180	3773565	2.7713E-05	2.7713E-05	0.000118679	0.000118679	0.00013878	9.16876E-05	0.000154834	0.000154834	4.67357E-05	4.81628E-05	0.000253902	0.000253902	0.000190154	0.000190154	1.8837E-05	1.8837E-05	6.06494E-05	6.06494E-05	0.006379298
3831903773565	383190	3773565	2.68444E-05	2.68444E-05	0.000114959	0.000114959	0.000135508	8.95262E-05	0.000151184	0.000151184	4.5634E-05	4.70274E-05	0.000249252	0.000249252	0.000185671	0.000185671	1.83929E-05	1.83929E-05	5.92196E-05	5.92196E-05	0.004797088
3832003773565	383200	3773565	2.60459E-05	2.60459E-05	0.00011154	0.00011154	0.00013201	8.72149E-05	0.000147281	0.000147281	4.44559E-05	4.58133E-05	0.000244936	0.000244936	0.000180878	0.000180878	1.79181E-05	1.79181E-05	5.76908E-05	5.76908E-05	0.003804513
3832103773565	383210	3773565	2.55033E-05	2.55033E-05	0.000109216	0.000109216	0.000129462	8.55311E-05	0.000144438	0.000144438	4.35976E-05	4.49288E-05	0.000241547	0.000241547	0.00017386	0.00017386	1.75722E-05	1.75722E-05	5.6577E-05	5.6577E-05	0.003157431
3832203773565	383220	3773565	2.50494E-05	2.50494E-05	0.000107272	0.000107272	0.000127599	8.43006E-05	0.00014236	0.00014236	4.29704E-05	4.42824E-05	0.000238816	0.000238816	0.000174834	0.000174834	1.73194E-05	1.73194E-05	5.57631E-05	5.57631E-05	0.002712421
3832303773565	383230	3773565	2.45955E-05	2.45955E-05	0.000105329	0.000105329	0.000125816	8.31228E-05	0.000140371	0.000140371	4.237E-05	4.36637E-05	0.000236136	0.000236136	0.000172391	0.000172391	1.70774E-05	1.70774E-05	5.49839E-05	5.49839E-05	0.002367048
3832403773565	383240	3773565	2.41065E-05	2.41065E-05	0.000103235	0.000103235	0.000123831	8.18113E-05	0.000138156	0.000138156	4.17015E-05	4.29748E-05	0.00023316	0.00023316	0.000169671	0.000169671	1.68079E-05	1.68079E-05	5.41164E-05	5.41164E-05	0.002078238
3832503773565	383250	3773565	2.36319E-05	2.36319E-05	0.000101202	0.000101202	0.000121914	8.05444E-05	0.000136017	0.000136017	4.10557E-05	4.23093E-05	0.000230236	0.000230236	0.000167043	0.000167043	1.65476E-05	1.65476E-05	5.32784E-05	5.32784E-05	0.001841974
3832603773565	383260	3773565	2.32441E-05	2.32441E-05	9.95414E-05	9.95414E-05	0.000120529	7.96296E-05	0.000134472	0.000134472	4.05894E-05	4.18288E-05	0.000228007	0.000228007	0.00016514 6	0.00016514 6	1.63597E-05	1.63597E-05	5.26733E-05	5.26733E-05	0.001662023
3832703773565	383270	3773565	2.29573E-05	2.29573E-05	9.83132E-05	9.83132E-05	0.0001198	7.9148E-05	0.000133658	0.000133658	4.03439E-05	4.15758E-05	0.000226667	0.000226667	0.000164147	0.000164147	1.62607E-05	1.62607E-05	5.23547E-05	5.23547E-05	0.00152896
3832803773565	383280	3773565	2.26767E-05	2.26767E-05	9.71116E-05	9.71116E-05	0.00011904	7.8646E-05	0.000132811	0.000132811	4.00881E-05	4.13121E-05	0.00022525	0.00022525	0.000163106	0.000163106	1.61576E-05	1.61576E-05	5.20227E-05	5.20227E-05	0.00141178
3832903773565	383290	3773565	2.23053E-05	2.23053E-05	9.55212E-05	9.55212E-05	0.000117747	7.7792E-05	0.000131369	0.000131369	3.96527E-05	4.08635E-05	0.000223099	0.000223099	0.000161335	0.000161335	1.59822E-05	1.59822E-05	5.14577E-05	5.14577E-05	0.00129432
3833003773565	383300	3773565	2.19236E-05	2.19236E-05	9.38866E-05	9.38866E-05	0.000116387	7.68934E-05	0.000129851	0.000129851	3.91947E-05	4.03915E-05	0.000220831	0.000220831	0.000159472	0.000159472	1.57976E-05	1.57976E-05	5.08633E-05	5.08633E-05	0.001188977
3833103773565	383310	3773565	2.15378E-05	2.15378E-05	9.22344E-05	9.22344E-05	0.00011499	7.59705E-05	0.000128293	0.000128293	3.87243E-05	3.99067E-05	0.000218499	0.000218499	0.000157558	0.000157558	1.5608E-05	1.5608E-05	5.02529E-05	5.02529E-05	0.001094945
3833203773565	383320	3773565	2.11458E-05	2.11458E-05	9.05556E-05	9.05556E-05	0.000113557	7.50234E-05	0.000126693	0.000126693	3.82415E-05	3.94092E-05	0.000216077	0.000216077	0.000155593	0.000155593	1.54134E-05	1.54134E-05	4.96264E-05	4.96264E-05	0.001010142
3833303773565	383330	3773565	2.076E-05	2.076E-05	8.89034E-05	8.89034E-05	0.000112129	7.40803E-05	0.000125101	0.000125101	3.77608E-05	3.89138E-05	0.000213668	0.000213668	0.000153637	0.000153637	1.52196E-05	1.52196E-05	4.90025E-05	4.90025E-05	0.000934645
3833403773565	383340	3773565	2.02607E-05	2.02607E-05	8.67652E-05	8.67652E-05	0.000109979	7.26596E-05	0.000122701	0.000122701	3.70366E-05	3.81675E-05	0.000210177	0.000210177	0.000150691	0.000150691	1.49277E-05	1.49277E-05	4.80627E-05	4.80627E-05	0.000853023
3833503773565	383350	3773565	1.97387E-05	1.97387E-05	8.45298E-05	8.45298E-05	0.000107681	7.11417E-05	0.000120138	0.000120138	3.62629E-05	3.73701E-05	0.000206376	0.000206376	0.000147543	0.000147543	1.46159E-05	1.46159E-05	4.70587E-05	4.70587E-05	0.000776982
3833603773565	383360	3773565	1.92476E-05	1.92476E-05	8.24269E-05	8.24269E-05	0.00010569	6.98262E-05	0.000117917	0.000117917	3.55923E-05	3.66791E-05	0.000202924	0.000202924	0.000144815	0.000144815	1.43456E-05	1.43456E-05	4.61885E-05	4.61885E-05	0.000713465
3833703773565	383370	3773565	1.89072E-05	1.89072E-05	8.0969E-05	8.0969E-05	0.000104557	6.90774E-05	0.000116652	0.000116652	3.52106E-05	3.62858E-05	0.000200824	0.000200824	0.000143262	0.000143262	1.41918E-05	1.41918E-05	4.56932E-05	4.56932E-05	0.000669759
3833803773565	383380	3773565	1.8573E-05	1.8573E-05	7.95377E-05	7.95377E-05	0.00010343	6.83326E-05	0.000115394	0.000115394	3.4831E-05	3.58946E-05	0.000198711	0.000198711	0.000141717	0.000141717	1.40388E-05	1.40388E-05	4.52006E-05	4.52006E-05	0.000629891
3833903773565	383390	3773565	1.80943E-05	1.80943E-05	7.74878E-05	7.74878E-05	0.000101647	6.71547E-05	0.000113405	0.000113405	3.42306E-05	3.52758E-05	0.00019549	0.00019549	0.000139274	0.000139274	1.37968E-05	1.37968E-05	4.44214E-05	4.44214E-05	0.000583565
3834003773565	383400	3773565	1.75084E-05	1.75084E-05	7.49785E-05	7.49785E-05	9.94901E-05	6.573E-05	0.000110999	0.000110999	3.35044E-05	3.45274E-05	0.000191625	0.000191625	0.000136319	0.000136319	1.35041E-05	1.35041E-05	4.3479E-05	4.3479E-05	0.000536092
3834103773565	383410	3773565	1.69203E-05	1.69203E-05	7.24604E-05	7.24604E-05	9.74254E-05	6.43659E-05	0.000108696	0.000108696	3.28091E-05	3.38109E-05	0.000187863	0.000187863	0.00013349	0.00013349	1.32238E-05	1.32238E-05	4.25767E-05	4.25767E-05	0.00049401
3834203773565	383420	3773565	1.63674E-05	1.63674E-05	7.00925E-05	7.00925E-05	9.55446E-05	6.31233E-05	0.000106597	0.000106597	3.21757E-05	3.31581E-05	0.000184423	0.000184423	0.000130913	0.000130913	1.29685E-05	1.29685E-05	4.17547E-05	4.17547E-05	0.000457855
3834303773565	383430	3773565	1.58248E-05	1.58248E-05	6.77687E-05	6.77687E-05	9.3725E-05	6.19211E-05	0.000104567	0.000104567	3.15629E-05	3.25267E-05	0.000181086	0.000181086	0.00012842	0.00012842	1.27215E-05	1.27215E-05	4.09595E-05	4.09595E-05	0.00042558
3834403773565	383440	3773565	1.52615E-05	1.52615E-05	6.53566E-05	6.53566E-05	9.18502E-05	6.06825E-05	0.000102476	0.000102476	3.09316E-05	3.1876E-05	0.000177672	0.000177672	0.000125851	0.000125851	1.24671E-05	1.24671E-05	4.01402E-05	4.01402E-05	0.000395585
3834503773565	383450	3773565	1.46797E-05	1.46797E-05	6.2865E-05	6.2865E-05	8.99326E-05	5.94156E-05	0.000100336	0.000100336	3.02858E-05	3.12105E-05	0.000174207	0.000174207	0.000123224	0.000123224	1.22068E-05	1.22068E-05	3.93022E-05	3.93022E-05	0.000367799
3834603773565	383460	3773565	1.4135E-05	1.4135E-05	6.05324E-05	6.05324E-05	8.81191E-05	5.82175E-05	9.83128E-05	9.83128E-05	2.96751E-05	3.05812E-05	0.000170947	0.000170947	0.000120739	0.000120739	1.19606E-05	1.19606E-05	3.85096E-05	3.85096E-05	0.000343236
3829703773575	382970	3773575	2.33596E-05	2.33596E-05	0.000100036	0.000100036	0.000108907	7.19512E-05	0.000121505	0.000121505	3.66755E-05	3.77954E-05	0.000220316	0.000220316	0.000149222	0.000149222	1.47822E-05	1.47822E-05	4.75942E-05	4.75942E-05	6.15177E-05
3829803773575	382980	3773575	2.4222E-05	2.4222E-05	0.000103729	0.000103729	0.000112362	7.42341E-05	0.0002536	0.0002536	3.78392E-05	3.89946E-05	0.000226371	0.000226371	0.000153956	0.000153956	1.52512E-05	1.52512E-05	4.91043E-05	4.91043E-05	6.41262E-05
3829903773575	382990	3773575	2.50205E-05	2.50205E-05	0.000107149	0.000107149	0.000115732	7.64603E-05	0.00012912	0.00012912	3.89739E-05	4.0164E-05	0.000232259	0.000232259	0.000158573	0.000158573	1.57086E-05	1.57086E-05	5.05769E-05	5.05769E-05	6.67347E-05
3830003773575	383000	3773575	2.55941E-05	2.55941E-05	0.000109605	0.000109605	0.000117931	7.79134E-05	0.000131574	0.000131574	3.97146E-05	4.09273E-05	0.000236149	0.000236149	0.000161587	0.000161587	1.60071E-05	1.60071E-05	5.15381E-05	5.15381E-05	6.87463E-05
3830103773575	383010	3773575	2.61656E-05	2.61656E-05	0.000112053	0.000112053	0.000120106	7.93503E-05	0.000134	0.000134	4.04471E-05	4.16821E-05	0.000239976	0.000239976	0.000164567	0.000164567	1.63023E-05	1.63023E-05	5.24886E-05	5.24886E-05	7.08594E-05
3830203773575	383020	3773575	2.67804E-05	2.67804E-05	0.000114686	0.000114686	0.000122557	8.09694E-05	0.000136734	0.000136734	4.12723E-05	4.25326E-05	0.000244227	0.000244227	0.000167925	0.000167925	1.6635E-05	1.6635E-05	5.35595E-05	5.35595E-05	7.3259E-05
3830303773575	383030	3773575	2.74117E-05	2.74117E-05	0.000117389	0.000117389	0.000125222	8.27301E-05	0.000139708	0.000139708	4.21698E-05	4.34575E-05	0.000248788	0.000248788	0.000171577	0.000171577	1.69967E-05	1.69967E-05	5.47242E-05	5.47242E-05	7.59033E-05
3830403773575	383040	3773575	2.80183E-05	2.80183E-05	0.000119987	0.000119987	0.000127869	8.44787E-05	0.000142661	0.000142661	4.30611E-05	4.4376E-05	0.000253284	0.000253284	0.000175203	0.000175203	1.73559E-05	1.73559E-05	5.58809E-05	5.58809E-05	7.8673E-05
3830503773575	383050	3773575	2.85857E-05	2.85857E-05	0.000122417	0.000122417	0.000130295	8.60816E-05	0.000145367	0.000145367	4.38782E-05	4.5218E-05	0.000257355	0.000257355	0.000178527	0.000178527	1.76852E-05	1.76852E-05	5.69411E-05	5.69411E-05	8.14725E-05
3830603773575	383060	3773575	2.91283E-05	2.91283E-05	0.00012474	0.00012474	0.000132678	8.76561E-05	0.000148026	0.000148026	4.46808E-05	4.60451E-05	0.000261297	0.000261297	0.000181793	0.000181793	1.80087E-05	1.80087E-05	5.79827E-05	5.79827E-05	8.44093E-05
3830703773575	383070	3773575	2.96524E-05	2.96524E-05	0.000126985	0.000126985	0.000135337	8.94128E-05	0.000150993	0.000150993	4.55762E-05	4.69678E-05	0.000265652	0.000265652	0.000185436	0.000185436	1.83696E-05	1.83696E-05	5.91447E-05	5.91447E-05	8.76863E-05
3830803773575	383080	3773575	3.01248E-05	3.01248E-05	0.000129008	0.000129008	0.000138321	9.1384E-05	0.000154322	0.000154322	4.6581E-05	4.80033E-05	0.000270457	0.000270457	0.000189524	0.000189524	1.87746E-05	1.87746E-05	6.04486E-05	6.04486E-05	9.12619E-05
3830903773575	383090	3773575	3.05127E-05	3.05127E-05	0.000130669	0.000130669	0.000141329	9.33714E-05	0.000157678	0.000157678	4.7594E-05	4.90473E-05	0.000275224	0.000275224	0.000193646	0.000193646	1.91829E-05	1.91829E-05	6.17632E-05	6.17632E-05	9.49866E-05
3831003773575	383100	3773575	3.07294E-05	3.07294E-05	0.000131597	0.000131597	0.000145164	9.59053E-05	0.000161957	0.000161957	4.88856E-05	5.03783E-05	0.000281292	0.000281292	0.000198901	0.000198901	1.97035E-05	1.97035E-05	6.34393E-05	6.34393E-05	9.92605E-05
3831103773575	383110	3773575	3.07624E-05	3.07624E-05	0.000131738	0.000131738	0.000149171	9.85524E-05	0.000166427	0.000166427	5.02349E-05	5.17688E-05	0.000287631	0.000287631	0.000204391	0.000204391	2.02474E-05	2.02474E-05	6.51903E-05	6.51903E-05	0.000103701
3831203773575	383120	3773575	3.06468E-05	3.06468E-05	0.000131243	0.000131243	0.000153227	0.000101232	0.000170952	0.000170952	5.16007E-05	5.31763E-05	0.000294047	0.000294047	0.000209948	0.000209948	2.07979E-05	2.07979E-05	6.69628E-05	6.69628E-05	0.000108244
3831303773575	383130	3773575	3.0391E-05	3.0391E-05	0.000130148	0.000130148	0.000157276	0.000103907	0.00017547	0.00017547	5.29645E-05	5.45818E-05	0.00030054	0.00030054	0.000215497	0.000215497	2.13475E-05	2.13475E-05	6.87326E-05	6.87326E-05	0.000112894
3831403773575	383140	3773575	2.9543E-05	2.9543E-05	0.000126516	0.000126516	0.000161816	0.000106907	0.000180535	0.000180535	5.44934E-05	5.61573E-05	0.00030729	0.00030729	0.00022171 7	0.00022171 7	2.19637E-05	2.19637E-05	7.07166E-05	7.07166E-05	0.000116195
3831503773575	383150	3773575	2.84619E-05	2.84619E-05	0.000121886	0.000121886	0.000165964	0.000109647	0.000185163	0.000185163	5.58901E-05	5.75967E-05	0.000313526	0.000313526	0.0002274	0.0002274	2.25267E-05	2.25267E-05	7.25292E-05	7.25292E-05	0.000121233
3831603773575	383160	3773575	2.74984E-05	2.74984E-05	0.00011776	0.00011776	0.00016994	0.000112274	0.000189599	0.000189599	5.72292E-05	5.89766E-05	0.00031962	0.00031962	0.000232848	0.000232848	2.30664E-05	2.30664E-05	7.42669E-05	7.42669E-05	0.000126897
3831703773575	383170	3773575	2.89117E-05	2.89117E-05	0.000123813	0.000123813	0.000134216	8.86721E-05	0.000149742	0.000149742	4.51986E-05	4.65787E-05	0.000245451	0.000245451	0.0001839	0.0001839	1.82175E-05	1.82175E-05	5.86547E-05	5.86547E-05	0.008237962
3831803773575	383180	3773575	2.80059E-05	2.80059E-05	0.000119934	0.000119934	0.000131177	8.66645E-05	0.000146352	0.000146352	4.41753E-05	4.55241E-05	0.000240955	0.000240955	0.000179736	0.000179736	1.7805E-05	1.7805E-05	5.73267E-05	5.73267E-05	0.006057139
3831903773575	383190	3773575	2.71538E-05	2.71538E-05	0.000116285	0.000116285	0.000128193	8.46933E-05	0.000143023	0.000143023	4.31705E-05	4.44887E-05	0.000236845	0.000236845	0.000175648	0.000175648	1.74E-05	1.74E-05	5.60228E-05	5.60228E-05	0.004713276
3832003773575	383200	3773575	2.65081E-05	2.65081E-05	0.000113519	0.000113519	0.000125669	8.30256E-05	0.000140207	0.000140207	4.23205E-05	4.36127E-05	0.000233779	0.000233779	0.000172189	0.000172189	1.70574E-05	1.70574E-05	5.49197E-05	5.49197E-05	0.00386975
3832103773575	383210	3773575	2.605E-05	2.605E-05	0.000111558	0.000111558	0.000123984	8.19125E-05	0.000138327	0.000138327	4.17531E-05	4.3028E-05	0.000231499	0.000231499	0.000169881	0.000169881	1.68287E-05	1.68287E-05	5.41834E-05	5.41834E-05	0.003291867
3832203773575	383220	3773575	2.56126E-05	2.56126E-05	0.000109685	0.000109685	0.000122465	8.09087E-05	0.000136632	0.000136632	4.12414E-05	4.25007E-05	0.000229257	0.000229257	0.000167799	0.000167799	1.66225E-05	1.66225E-05	5.35194E-05	5.35194E-05	0.002845831
3832303773575	383230	3773575	2.51051E-05	2.51051E-05	0.000107511	0.000107511	0.000120615	7.96863E-05	0.000134568	0.000134568	4.06183E-05	4.18586E-05	0.000226538	0.000226538	0.000165264	0.000165264	1.63713E-05	1.63713E-05	5.27108E-05	5.27108E-05	0.002477411
3832403773575	383240	3773575	2.45996E-05	2.45996E-05	0.000105346	0.000105346	0.000118838	7.85125E-05	0.000132585	0.000132585	4.002E-05	4.1242E-05	0.000223885	0.000223885	0.000162829	0.000162829	1.61302E-05	1.61302E-05	5.19343E-05	5.19343E-05	0.002179439
3832503773575	383250	3773575	2.41828E-05	2.41828E-05	0.000103562	0.000103562	0.000117527	7.76463E-05	0.000131123	0.000131123	3.95785E-05	4.0787E-05	0.00022181	0.00022181	0.000161033	0.000161033	1.59522E-05	1.59522E-05	5.13614E-05	5.13614E-05	0.001951096

			MSite Grubbing / Prep	MMass Grading / Excavation	MMass Grading / Excavation	MDrainage / Utilities Trenching	MFoundations / Concrete Pads	MBuilding / Structure Construction	MAsphalt Paving	MLandscaping or Other Finishing	MWaterside Construction (Piles)	RSSWRe-striping South Valley	RSSWRe-striping Silver Lake Boulevard	RSSWDemolition	RSSWPlacing Base	RSSWForm/Place Rebar and Pour	Child Risk				
Unique Identifier	X (UTM)	Y (UTM)	2027	2027	2028	2028	2028	2028	2028	2028	2028	2029	2029	2029	2029	2029	3rd Trimester	0<2	2<16	Total	per million
3829903773565	382990	3773565	5.80221E-05	0.000144886	0.000144886	4.05476E-05	7.4818E-05	0.000134537	9.51766E-05	2.88414E-05	5.10662E-05	0.000143635	6.85594E-05	0.000117073	6.36406E-05	1.90487E-05	7.92721E-09	2.1191E-07	5.3048E-08	2.72884E-07	0.27288397
3830003773565	383000	3773565	5.96919E-05	0.000149055	0.000149055	4.17145E-05	7.69711E-05	0.000138408	9.79156E-05	2.96714E-05	5.25358E-05	0.000145313	7.07097E-05	0.000120782	6.56572E-05	1.96523E-05	8.24114E-09	2.1982E-07	5.575E-08	2.83813E-07	0.28381314
3830103773565	383010	3773565	6.14425E-05	0.000153426	0.000153426	4.29379E-05	7.92284E-05	0.000142467	0.000100787	3.05416E-05	5.40765E-05	0.000146825	7.29656E-05	0.000124679	6.77753E-05	2.02863E-05	8.57181E-09	2.2805E-07	5.8719E-08	2.95337E-07	0.29533662
3830203773565	383020	3773565	6.3527E-05	0.000158632	0.000158632	4.43946E-05	8.19164E-05	0.000147301	0.000104207	3.15777E-05	5.59112E-05	0.000148755	7.56485E-05	0.000129297	7.02857E-05	2.10377E-05	8.95493E-09	2.3754E-07	6.2289E-08	3.08787E-07	0.30878656
3830303773565	383030	3773565	6.58808E-05	0.000164509	0.000164509	4.60395E-05	8.49516E-05	0.000152759	0.000108068	3.27478E-05	5.79828E-05	0.000150925	7.8673E-05	0.000134518	7.31237E-05	2.18872E-05	9.38259E-09	2.4801E-07	6.6477E-08	3.23874E-07	0.32387358
3830403773565	383040	3773565	6.83478E-05	0.00017067	0.00017067	4.77635E-05	8.81327E-05	0.000158479	0.000112114	3.3974E-05	6.01541E-05	0.000152995	8.18633E-05	0.000140019	7.6114E-05	2.27822E-05	9.83424E-09	2.5881E-07	7.1213E-08	3.39862E-07	0.33986157
3830503773565	383050	3773565	7.07717E-05	0.000176722	0.000176722	4.94574E-05	9.12582E-05	0.000164099	0.00011609	3.51789E-05	6.22873E-05	0.000154548	8.50135E-05	0.000145452	7.90674E-05	2.36662E-05	1.02863E-08	2.6928E-07	7.6378E-08	3.55948E-07	0.35594785
3830603773565	383060	3773565	7.33248E-05	0.000183098	0.000183098	5.12416E-05	9.45504E-05	0.000170019	0.000120278	3.6448E-05	6.45344E-05	0.000155979	8.83344E-05	0.00015119	8.21869E-05	2.46E-05	1.07631E-08	2.8001E-07	8.2324E-08	3.73093E-07	0.37309347
3830703773565	383070	3773565	7.62981E-05	0.000190522	0.000190522	5.33194E-05	9.83844E-05	0.000176913	0.000125156	3.7926E-05	6.71512E-05	0.000157999	9.22181E-05	0.000157897	8.58325E-05	2.56911E-05	1.13086E-08	2.9198E-07	8.9747E-08	3.93037E-07	0.39303652
3830803773565	383080	3773565	7.97292E-05	0.00019909	0.00019909	5.57172E-05	0.000102809	0.000184869	0.000130784	3.96315E-05	7.0171E-05	0.000160747	9.67247E-05	0.000165681	9.00641E-05	2.69577E-05	1.19301E-08	3.0512E-07	9.9193E-08	4.16246E-07	0.41624645
3830903773565	383090	3773565	8.3365E-05	0.000208169	0.000208169	5.8258E-05	0.000107497	0.0001933	0.000136748	4.14388E-05	7.3371E-05	0.000163566	0.000101538	0.000173983	9.45772E-05	2.83086E-05	1.25833E-08	3.1816E-07	1.1078E-07	4.41524E-07	0.44152391
3831003773565	383100	3773565	8.74479E-05	0.000218364	0.000218364	6.11113E-05	0.000112762	0.000202767	0.000143445	4.34683E-05	7.69644E-05	0.000167505	0.0001071	0.00018361	9.98102E-05	2.98749E-05	1.33209E-08	3.3178E-07	1.2633E-07	4.7143E-07	0.47143048
3831103773565	383110	3773565	9.17031E-05	0.00022899	0.00022899	6.40849E-05	0.000118249	0.000212633	0.000150425	4.55834E-05	8.07095E-05	0.000171826	0.000112938	0.000193729	0.000105311	3.15214E-05	1.40924E-08	3.4473E-07	1.4683E-07	5.05656E-07	0.50565586
3831203773565	383120	3773565	9.58776E-05	0.000239414	0.000239414	6.70022E-05	0.000123632	0.000222313	0.000157273	4.76584E-05	8.43835E-05	0.000175669	0.000118635	0.000203653	0.000110705	3.31361E-05	1.48528E-08	3.5647E-07	1.7374E-07	5.45055E-07	0.54505473
3831303773565	383130	3773565	9.98258E-05	0.000249273	0.000249273	6.97613E-05	0.000128723	0.000231467	0.000163749	4.9621E-05	8.78584E-05	0.000178317	0.000124096	0.000213092	0.000115837	3.4672E-05	1.55767E-08	3.6712E-07	2.0939E-07	5.92083E-07	0.59208346
3831403773565	383140	3773565	0.000103984	0.000259656	0.000259656	7.26672E-05	0.000134085	0.000241109	0.00017057	5.1688E-05	9.15182E-05	0.000180995	0.000129502	0.000222329	0.000120858	3.61748E-05	1.63178E-08	3.7733E-07	2.6237E-07	6.56024E-07	0.65602388
3831503773565	383150	3773565	0.000107114	0.000267471	0.000267471	7.48542E-05	0.00013812	0.000248366	0.000175704	5.32436E-05	9.42725E-05	0.000184883	0.000135627	0.000223195	0.000126764	3.79428E-05	1.70503E-08	3.8377E-07	3.5274E-07	7.53557E-07	0.75355723
3831603773565	383160	3773565	0.000112387	0.000280638	0.000280638	7.85393E-05	0.00014492	0.000260593	0.000184354	5.58648E-05	9.89136E-05	0.000189073	0.000142585	0.00024547	0.000133437	3.99401E-05	1.78465E-08	3.9448E-07	5.1829E-07	9.3062E-07	0.9306202
3836203773565	383620	3773565	0.008002956	0.01998399	0.01998399	0.005592709	0.010319601	0.018556562	0.013127656	0.003978078	0.007043537	0.000120645	0.005420579	0.019138864	0.010403872	0.00311406	6.85808E-08	1.3432E-06	1.0795E-06	2.49123E-06	2.49123257
3836303773565	383630	3773565	0.005756517	0.014374461	0.014374461	0.004022829	0.007422877	0.013347714	0.009442708	0.002861427	0.005066408	0.00011856	0.006630879	0.013063759	0.00710145	0.002125588	5.98143E-08	1.1454E-06	8.1025E-07	2.01551E-06	2.01551347
3836403773565	383640	3773565	0.004328771	0.010809269	0.010809269	0.003025077	0.005581836	0.010037179	0.007100703	0.002151728	0.003809824	0.000115781	0.006149984	0.009408751	0.00511459	0.001530886	5.21603E-08	9.8179E-07	6.3126E-07	1.66521E-06	1.66520959
3836503773565	383650	3773565	0.003433096	0.008572702	0.008572702	0.002399152	0.004426887	0.007960367	0.005631482	0.00170651	0.003021526	0.000113204	0.004620294	0.00719471	0.003911039	0.001170642	4.63866E-08	8.6409E-07	5.1437E-07	1.42485E-06	1.42484546
3836603773565	383660	3773565	0.002849186	0.007114633	0.007114633	0.001991098	0.00367395	0.006606445	0.004673664	0.001416262	0.002507617	0.000111099	0.003652318	0.005747427	0.003124297	0.000935156	4.20279E-08	7.7775E-07	4.3594E-07	1.25572E-06	1.25571621
3836703773565	383670	3773565	0.00244762	0.006111894	0.006111894	0.001710471	0.003156142	0.00567533	0.004014956	0.001216653	0.002154192	0.000109285	0.003001235	0.004759003	0.00258699	0.000774331	3.86011E-08	7.117E-07	3.8083E-07	1.13113E-06	1.13113021
3836803773565	383680	3773565	0.002135964	0.005333665	0.005333665	0.001492677	0.002754269	0.004952689	0.003503731	0.001061737	0.001878998	0.000107517	0.002527107	0.004042415	0.002197454	0.000657736	3.56457E-08	6.5583E-07	3.3745E-07	1.02892E-06	1.02892079
3836903773565	383690	3773565	0.001875349	0.00468289	0.00468289	0.001310551	0.002418214	0.004348398	0.003076231	0.000932191	0.001650527	0.000105648	0.002157596	0.003471797	0.001887267	0.000564892	3.29334E-08	6.0531E-07	3.0083E-07	9.39072E-07	0.93907151
3837003773565	383700	3773565	0.001662151	0.004150518	0.004150518	0.001161562	0.0021433	0.003854052	0.002726511	0.000826215	0.001462887	0.000103829	0.001869216	0.003021945	0.001642727	0.000491697	3.05514E-08	5.6142E-07	2.7059E-07	8.62569E-07	0.86256905
3837103773565	383710	3773565	0.001499768	0.003745034	0.003745034	0.001048083	0.001933911	0.003477532	0.002460145	0.000745499	0.001319971	0.000102312	0.001653535	0.00268313	0.001458547	0.000436569	2.86438E-08	5.2672E-07	2.4722E-07	8.02588E-07	0.80258782
3837203773565	383720	3773565	0.001379695	0.003445202	0.003445202	0.000964173	0.00177908	0.003199116	0.002263183	0.000685813	0.001214293	0.000101166	0.001493044	0.002429697	0.001320782	0.000395333	2.71785E-08	5.0046E-07	2.296E-07	7.57239E-07	0.75723877
3837303773565	383730	3773565	0.001273955	0.003181161	0.003181161	0.000890278	0.001642731	0.002953936	0.002089733	0.000633252	0.001121229	0.000100021	0.001355578	0.002211791	0.001202328	0.000359878	2.58264E-08	4.764E-07	2.14E-07	7.16223E-07	0.7162232
3837403773565	383740	3773565	0.001167961	0.002916488	0.002916488	0.000816207	0.001506055	0.002708168	0.001915866	0.000580566	0.001027943	9.85937E-05	0.001226578	0.0020065	0.001090732	0.000326475	2.4399E-08	4.5092E-07	1.9848E-07	6.73798E-07	0.67379803
3837503773565	383750	3773565	0.001072903	0.002679119	0.002679119	0.000749777	0.00138348	0.002487753	0.001759937	0.000533314	0.00094428	9.71367E-05	0.00111447	0.001827458	0.000993405	0.000297343	2.30664E-08	4.272E-07	1.8451E-07	6.34772E-07	0.63477218
3837603773565	383760	3773565	0.000988051	0.002467238	0.002467238	0.00069048	0.001274066	0.002291007	0.00162075	0.000491136	0.0008696	9.56797E-05	0.001017006	0.001671284	0.000908509	0.000271933	2.18329E-08	4.0529E-07	1.7198E-07	5.99104E-07	0.59910362
3837703773565	383770	3773565	0.000911527	0.002276151	0.002276151	0.000637002	0.001175389	0.002113569	0.001495223	0.000453098	0.00080225	9.42127E-05	0.000931355	0.001533668	0.000833701	0.000249541	2.06823E-08	3.8489E-07	1.6062E-07	5.66196E-07	0.5661958
3837803773565	383780	3773565	0.0008434	0.002106033	0.002106033	0.000589393	0.001087542	0.001955602	0.001383471	0.000419234	0.00074229	9.27657E-05	0.000856505	0.001413021	0.000768117	0.000229911	1.96232E-08	3.6614E-07	1.5045E-07	5.36215E-07	0.5362148
3837903773565	383790	3773565	0.000769746	0.001922115	0.001922115	0.000537922	0.000992567	0.001784821	0.001262654	0.000382622	0.000677467	9.09168E-05	0.000780575	0.001290261	0.000701385	0.000209937	1.84335E-08	3.4481E-07	1.3954E-07	5.02787E-07	0.50278674
3838003773565	383800	3773565	0.000701129	0.001750773	0.001750773	0.00048997	0.000904088	0.001625717	0.001150098	0.000348514	0.000617076	8.89675E-05	0.000710966	0.001177408	0.000640038	0.000191574	1.72807E-08	3.2409E-07	1.2931E-07	4.70683E-07	0.47068316
3838103773565	383810	3773565	0.000643813	0.001607649	0.001607649	0.000449916	0.000830179	0.001492817	0.001056079	0.000320024	0.00056663	8.71738E-05	0.000652595	0.001082542	0.000588469	0.000176139	1.62804E-08	3.0615E-07	1.2063E-07	4.43058E-07	0.44305783
3838203773565	383820	3773565	0.000604374	0.001509167	0.001509167	0.000422355	0.000779324	0.001401369	0.000991385	0.00030042	0.000531919	8.59228E-05	0.000610538	0.001013959	0.000551187	0.00016498	1.55779E-08	2.938E-07	1.1447E-07	4.23846E-07	0.42384615
3838303773565	383830	3773565	0.000568398	0.001419333	0.001419333	0.000397214	0.000732934	0.001317952	0.000932372	0.000282537	0.000500257	8.46919E-05	0.000572586	0.00095193	0.000517468	0.00015488	1.4922E-08	2.8227E-07	1.0882E-07	4.06007E-07	0.40600727
3838403773565	383840	3773565	0.000526594	0.001314946	0.001314946	0.000368	0.000679029	0.001221021	0.000863799	0.000261757	0.000463464	8.3039E-05	0.000531132	0.000884093	0.000480593	0.00014385	1.41385E-08	2.6815E-07	1.0233E-07	3.84617E-07	0.38461731
3838503773565	383850	3773565	0.000483756	0.001207976	0.001207976	0.000338064	0.000623791	0.001121692	0.00079353	0.000240464	0.000425762	8.11348E-05	0.000489869	0.000816393	0.000443791	0.000132834	1.3317E-08	2.5314E-07	9.5665E-08	3.62122E-07	0.36212158
3838603773565	383860	3773565	0.000445782	0.001113152	0.001113152	0.000311526	0.000574825	0.001033641	0.000731239	0.000221588	0.000392341	7.92859E-05	0.000453273	0.000756206	0.000411073	0.000123041	1.25732E-08	2.3952E-07	8.967E-08	3.41766E-07	0.34176554
3838703773565	383870	3773565	0.000413157	0.001031684	0.001031684	0.000288727	0.000532755	0.000957993	0.000677722	0.00020537	0.000363626	7.75727E-05	0.000421596	0.00070389	0.000382688	0.000114545	1.19173E-08	2.2751E-07	8.4433E-08	3.23863E-07	0.32386321
3838803773565	383880	3773565	0.000384033	0.000958959	0.000958959	0.000268374	0.0004952	0.000890462	0.000629949	0.000190894	0.000337994	7.59097E-05	0.000393219	0.00065713	0.000357215	0.000106921	1.13152E-08	2.1645E-07	7.9687E-08	3.07456E-07	0.30745611
3838903773565	383890	3773565	0.000356966	0.000891372	0.000891372	0.000249459	0.000460299	0.000827702	0.00058555	0.000177439	0.000314172	7.42166E-05	0.000366838	0.000613496	0.000333496	9.98212E-05	1.0738E-08	2.0576E-07	7.5211E-08	2.91708E-07	0.29170826
3839003773565	383900	3773565	0.000331893	0.000828761	0.000828761	0.000231937	0.000427967	0.000769564	0.00054442	0.000164976	0.000292104	7.25034E-05	0.000342345	0.000572944	0.000311452	9.3223E-05	1.01839E-08	1.954E-07	7.0997E-08	2.76584E-07	0.27658411
3839103773565	383910	3773565	0.000309728	0.000773414	0.000773414	0.000216447	0.000399386	0.00071817	0.000508062	0.000153958	0.000272597	7.08806E-05	0.00032052	0.000536746	0.000291775	8.73333E-05	9.67793E-09	1.8593E-07	6.7211E-08	2.62822E-07	0.26282245
3829703773575	382970	3773575	5.5512E-05	0.000138618	0.000138618	3.87935E-05	7.15813E-05	0.000128717	9.10592E-05	2.75937E-05	4.88571E-05	0.000133019	6.4103E-05	0.000109424	5.94828E-05	1.78042E-05	7.50345E-09	2.0165E-07	4.7985E-08	2.57137E-07	0.25713666
3829803773575	382980	3773575	5.78659E-05	0.000144496	0.000144496	4.04384E-05	7.46165E-05	0.000134174	9.49204E-05	2.87637E-05	5.09288E-05	0.000136596	6.69919E-05	0.00011439	6.21824E-05	1.86123E-05	7.9064E-09	2.1244E-07	5.1029E-08	2.71373E-07	0.27137284
3829903773575	382990	3773575	6.02197E-05	0.000150373	0.000150373	4.20834E-05	7.76518E-05	0.000139632	9.87815E-05	2.99338E-05	5.30004E-05	0.000139962	6.99059E-05	0.000119399	6.4905E-05	1.94272E-05	8.32155E-09	2.2334E-07	5.4284E-08	2.89547E-07	0.28594714
3830003773575	383000	3773575	6.2035E-05	0.000154906	0.000154906	4.33519E-05	7.99924E-05	0.000143841	0.000101759	3.08361E-05	5.4598E-05	0.000141721	7.21667E-05	0.000123304	6.70278E-05	2.00626E-05	8.66768E-09	2.3214E-07	5.7164E-08	2.9797E-07	0.29796975
3830103773575	383010	3773575	6.39417E-05	0.000159667	0.000159667	4.46844E-05	8.24512E-05	0.000148263	0.000104887	3.17839E-05	5.62762E-05	0.000143354	7.45482E-05	0.000127412	6.92613E-05	2.07311E-05	9.03371E-09	2.4133E-07	6.0346E-08	3.10705E-07	0.31070535
3830203773575	383020	3773575	6.61071E-05	0.000165074	0.000165074	4.61976E-05	8.52433E-05	0.000153283	0.000108439	3.28602E-05	5.81819E-05	0.000145253	7.72562E-05	0.000132081	7.17993E-05	2.14908E-05	9.44494E-09	2.5153E-07	6.4081E-08	3.25058E-07	0.32505847
3830303773575	383030	3773575	6.84932E-05	0.000171033	0.000171033	4.78651E-05	8.83202E-05	0.000158816	0.000112353	3.40463E-05	6.0282E-05	0.000147313	8.02506E-05	0.000137243	7.4605E-05	2.23306E-05	9.8975E-09	2.6257E-07	6.842E-08	3.40891E-07	0.34089092
3830403773575	383040	3773575	7.09925E-05	0.000177274	0.000177274	4.96117E-05	9.1543E-05	0.000164611	0.000116453	3.52887E-05	6.24817E-05	0.000149272	8.33957E-05	0.000142676	7.75584E-05	2.32146E-05	1.03768E-08	2.74E-07	7.3337E-08	3.57709E-07	0.35770897
3830503773575	383050	3773575	7.35187E-05	0.000183582	0.000183582	5.13771E-05	9.48005E-05	0.000170469	0.000120596	3.65444E-05	6.47051E-05	0.000150865	8.6581E-05	0.000148168	8.05441E-05	2.41082E-05	1.08676E-08	2.8537E-07	7.8814E-08	3.75049E-07	0.37504945
3830603773575	383060	3773575	7.61688E-05	0.000190199	0.000190199	5.32291E-05	9.82177E-05	0.000176614	0.000124944	3.78617E-05	6.70375E-05	0.000152342	8.99321E-05	0.000153958	8.36913E-05	2.50503E-05	1.13858E-08	2.9703E-07	8.5142E-08	3.9356E-07	0.39355997
3830703773575	383070	3773575	7.91259E-05	0.000197583	0.000197583	5.52956E-05	0.000102031	0.00018347	0.000129794	3.93316E-05	6.96401E-05	0.00015409	9.3665E-05	0.000160392	8.71892E-05	2.60972E-05	1.19553E-08	3.0941E-07	9.2833E-08	4.14203E-07	0.41420262
3830803773575	383080	3773575	8.23524E-05	0.00020564	0.00020564	5.75503E-05	0.000106191	0.000190952	0.000135087	4.09354E-05	7.24797E-05	0.000156185	9.78099E-05	0.000167566	9.10885E-05	2.72644E-05	1.2579E-08	3.2239E-07	1.0234E-07	4.37308E-07	0.43730847
3830903773575	383090	3773575	8.57135E-05	0.000214033	0.000214033	5.98992E-05	0.000110525	0.000198745	0.0001406	4.26061E-05	7.54379E-05	0.00015826	0.000102171	0.000175104	9.51863E-05	2.84909E-05	1.32357E-08	3.3537E-07	1.1394E-07	4.62547E-07	0.46254698
3831003773575	383100	3773575	8.95701E-05	0.000223663	0.000223663	6.25943E-05	0.000115498	0.000207687	0.000146926	4.45232E-05	7.88322E-05	0.000161335	0.000107205	0.000183831	9.99302E-05	2.99109E-05	1.39791E-08	3.4904E-07	1.295E-07	4.92517E-07	0.49251691
3831103773575	383110	3773575	9.35776E-05	0.00023367	0.00023367	6.53949E-05	0.000120666	0.00021698	0.0001535	4.65152E-05	8.23592E-05	0.000164621	0.000112455	0.000192956	0.000104891	3.13957E-05	1.47608E-08	3.6237E-07	1.4987E-07	5.26997E-07	0.52699655
3831203773575	383120	3773575	9.76766E-05	0.000243906	0.000243906	6.82594E-05	0.000125951	0.000226484	0.000160224	4.85527E-05	8.59669E-05	0.000167947	0.000117836	0.000202311	0.000109976	3.29178E-05	1.55687E-08	3.7512E-07	1.7736E-07	5.68049E-07	0.568049
3831303773575	383130	3773575	0.000101873	0.000254384	0.000254384	7.11917E-05	0.000131362	0.000236213	0.000167107	5.06384E-05	8.96598E-05	0.000171248	0.000123081	0.000211581	0.000115015	3.44261E-05	1.64031E-08	3.8749E-07	2.1613E-07	6.20026E-07	0.62002596
3831403773575	383140	3773575	0.000104851	0.000261822	0.000261822	7.32733E-05	0.000135203	0.00024312	0.000171993	5.21191E-05	9.22814E-05	0.000174584	0.000128784	0.00022284	0.00012029	3.60049E-05	1.71926E-08	3.9551E-07	2.7467E-07	6.87373E-07	0.68737255
3831503773575	383150	3773575	0.000109397	0.000273174	0.000273174	7.64502E-05	0.000141065	0.000253661	0.00017945	5.43788E-05	9.62825E-05	0.000177453	0.000134667	0.000231599	0.000125897	3.76831E-05	1.80219E-08	4.066E-07	3.6893E-07	7.93548E-07	0.79354781
3831603773575	383160	3773575	0.000114509	0.000285938	0.000285938	8.00224E-05	0.000147656	0.000265514	0.000187835	5.69197E-05	0.000100781	0.00018013	0.000140917	0.000242779	0.000131974	3.95022E-05	1.88664E-08	4.1894E-07	5.3155E-07	9.69356E-07	0.96935636
3836303773575	383630	3773575	0.007433729	0.018562585	0.018562585	0.005194916	0.009585597	0.017236686	0.012193923	0.003695128	0.006542551	0.000115299	0.007256811	0.015350297	0.00834441	0.002497627	6.84637E-08	1.3404E-06	9.4756E-07	2.35643E-06	2.35642812
3836403773575	383640	3773575	0.005465809	0.01364854	0.01364854	0.003819673	0.007048017	0.012673644	0.008965844	0.002716923	0.004810551	0.0001123	0.00711179	0.010744378	0.005840636	0.001748204	5.89241E-08	1.1313E-06	7.2382E-07	1.91409E-06	1.91408767
3836503773575	383650	3773575	0.00425314	0.010620415	0.010620415	0.002972224	0.005484313	0.009861814	0.00697643	0.002114134	0.003743261	0.000109823	0.00523874	0.008060815	0.00438153	0.001311565	5.17824E-08	9.8104E-07	5.8136E-07	1.61418E-06	1.61417762
3836603773575	383660	3773575	0.003491964	0.0087197	0.0087197	0.002440291	0.004502796	0.008096864	0.005728046	0.001735772	0.003073337	0.000107868	0.004112514	0.006415669	0.003487553	0.001043885	4.6646E-08	8.7648E-07	4.8928E-07	1.4124E-06	1.41240448
3836703773575	383670	3773575	0.002970498	0.007417559	0.007417559	0.002075874	0.003830379	0.006887733	0.004872658	0.001476563	0.002614385	0.000106286	0.003375589	0.005307184	0.002884981	0.000863525	4.27008E-08	7.9787E-07	4.2487E-07	1.26544E-06	1.26543878
3836803773575	383680	3773575	0.002568006	0.006412506	0.006412506	0.001794601	0.003311376	0.005954469	0.00421243	0.001276494	0.002260145	0.000104733	0.002815302	0.004464992	0.002427167	0.000726493	3.93298E-08	7.3216E-07	3.7428E-07	1.14577E-06	1.14577485
3836903773575	383690	3773575	0.002235553	0.005582346	0.005582346	0.001562272	0.002882687	0.005183607	0.003667091	0.00111124	0.001967548	0.000103	0.002376945	0.003795307	0.002063126	0.00061753	3.62016E-08	6.723E-07	3.3181E-07	1.04031E-06	1.04030886
3837003773575	383700	3773575	0.00196667	0.004910925	0.004910925	0.001374369	0.002535969	0.004560144	0.003226029	0.000977585	0.0017309	0.000101307	0.002046136	0.003285717	0.001786113	0.000534615	3.34733E-08	6.208E-07	2.9703E-07	9.51309E-07	0.95130884
3837103773575	383710	3773575	0.00176062	0.004396401	0.004396401	0.001230374	0.002270273	0.004082372	0.002888034	0.000875162	0.001549551	9.98849E-05	0.001798697	0.002901146	0.001577061	0.000472042	3.12671E-08	5.7967E-07	2.6999E-07	8.80928E-07	0.88092758

			EGIODemolition	EGIOSite Grubbing / Prep	EGIOMass Grading / Excavation	EGIOMass Grading / Excavation	EGIODrainage / Utilities Trenching	EGIODrainage / Utilities Trenching	EGIOFoundations / Concrete Pads	EGIOFoundations / Concrete Pads	EGIOBuilding / Structure Construction	EGIOBuilding / Structure Construction	EGIOAsphalt Paving	EGIOArchitectural Coating	EGIOLandscaping or Other Finishing	EGIOWaterside Construction (Piles)	HIWaterside Construction (Landscaping)	HIWaterside Construction (Landscaping)	KMDemolition	KMSite Grubbing / Prep	KMMass Grading / Excavation
Unique Identifier	X (UTM)	Y (UTM)	2025	2025	2025	2026	2026	2027	2026	2027	2026	2027	2027	2027	2027	2027	2025	2026	2025	2025	2025
3837203773575	383720	3773575	7.50378E-05	6.7712E-05	0.000169083	0.000169083	4.73193E-05	4.73193E-05	8.73131E-05	8.73131E-05	0.000157005	0.000157005	0.000111072	1.04538E-05	3.36581E-05	5.95947E-05	0.001318957	0.001318957	0.000499048	0.000450328	0.001124504
3837303773575	383730	3773575	7.3838E-05	6.663E-05	0.000166379	0.000166379	4.65627E-05	4.65627E-05	8.5917E-05	8.5917E-05	0.000154495	0.000154495	0.000109296	1.02867E-05	3.31199E-05	5.86418E-05	0.001252076	0.001252076	0.000468809	0.000423041	0.001056366
3837403773575	383740	3773575	7.2095E-05	6.5057E-05	0.000162452	0.000162452	4.54636E-05	4.54636E-05	8.38889E-05	8.38889E-05	0.000150848	0.000150848	0.000106716	1.00438E-05	3.23381E-05	5.72575E-05	0.001178184	0.001178184	0.000436581	0.00039396	0.000983748
3837503773575	383750	3773575	7.03222E-05	6.3457E-05	0.000158457	0.000158457	4.43457E-05	4.43457E-05	8.18261E-05	8.18261E-05	0.000147139	0.000147139	0.000104092	9.79686E-06	3.15429E-05	5.58495E-05	0.00110867	0.00110867	0.000407088	0.000367346	0.00091729
3837603773575	383760	3773575	6.86508E-05	6.1949E-05	0.000154691	0.000154691	4.32917E-05	4.32917E-05	7.98813E-05	7.98813E-05	0.000143641	0.000143641	0.000101618	9.56402E-06	3.07932E-05	5.45222E-05	0.001045707	0.001045707	0.000381051	0.00034385	0.000858621
3837703773575	383770	3773575	6.71287E-05	6.0575E-05	0.000151261	0.000151261	4.23318E-05	4.23318E-05	7.81102E-05	7.81102E-05	0.000140457	0.000140457	9.93647E-05	9.35197E-06	3.01105E-05	5.33133E-05	0.000989309	0.000989309	0.000358314	0.000323334	0.000807389
3837803773575	383780	3773575	6.56663E-05	5.9256E-05	0.000147966	0.000147966	4.14096E-05	4.14096E-05	7.64085E-05	7.64085E-05	0.000137397	0.000137397	9.71999E-05	9.14823E-06	2.94545E-05	5.21518E-05	0.000937399	0.000937399	0.000337846	0.000304864	0.000761268
3837903773575	383790	3773575	6.36965E-05	5.7478E-05	0.000143527	0.000143527	4.01674E-05	4.01674E-05	7.41165E-05	7.41165E-05	0.000133275	0.000133275	9.42842E-05	8.87381E-06	2.8571E-05	5.05874E-05	0.00087913	0.00087913	0.000314561	0.000283852	0.000708799
3838003773575	383800	3773575	6.16908E-05	5.5668E-05	0.000139008	0.000139008	3.89027E-05	3.89027E-05	7.17827E-05	7.17827E-05	0.000129079	0.000129079	9.13155E-05	8.5944E-06	2.76714E-05	4.89946E-05	0.000822479	0.000822479	0.000291979	0.000263475	0.000657917
3838103773575	383810	3773575	5.99299E-05	5.4079E-05	0.00013504	0.00013504	3.77922E-05	3.77922E-05	6.97338E-05	6.97338E-05	0.000125394	0.000125394	8.8709E-05	8.34908E-06	2.68815E-05	4.75961E-05	0.000773297	0.000773297	0.000272699	0.000246077	0.000614473
3838203773575	383820	3773575	5.88436E-05	5.3099E-05	0.000132592	0.000132592	3.71072E-05	3.71072E-05	6.84697E-05	6.84697E-05	0.000123121	0.000123121	8.71009E-05	8.19773E-06	2.63942E-05	4.67333E-05	0.000739167	0.000739167	0.000260301	0.000234889	0.000586536
3838303773575	383830	3773575	5.7799E-05	5.2156E-05	0.000130238	0.000130238	3.64484E-05	3.64484E-05	6.72542E-05	6.72542E-05	0.000120936	0.000120936	8.55547E-05	8.05221E-06	2.59257E-05	4.59037E-05	0.000707209	0.000707209	0.000248811	0.000224521	0.000560645
3838403773575	383840	3773575	5.62291E-05	5.074E-05	0.000126701	0.000126701	3.54585E-05	3.54585E-05	6.54275E-05	6.54275E-05	0.000117651	0.000117651	8.32309E-05	7.8335E-06	2.52215E-05	4.46569E-05	0.000668669	0.000668669	0.000233995	0.000211152	0.000527261
3838503773575	383850	3773575	5.43249E-05	4.9021E-05	0.00012241	0.00012241	3.42577E-05	3.42577E-05	6.32119E-05	6.32119E-05	0.000113667	0.000113667	8.04124E-05	7.56822E-06	2.43674E-05	4.31446E-05	0.000628115	0.000628115	0.000217962	0.000196684	0.000491134
3838603773575	383860	3773575	5.24626E-05	4.7341E-05	0.000118214	0.000118214	3.30833E-05	3.30833E-05	6.10449E-05	6.10449E-05	0.00010977	0.00010977	7.76557E-05	7.30877E-06	2.3532E-05	4.16655E-05	0.000591447	0.000591447	0.000203726	0.000183837	0.000459055
3838703773575	383870	3773575	5.08569E-05	4.5892E-05	0.000114596	0.000114596	3.20707E-05	3.20707E-05	5.91765E-05	5.91765E-05	0.00010641	0.00010641	7.52789E-05	7.08508E-06	2.28118E-05	4.03903E-05	0.00056041	0.00056041	0.000191985	0.000173242	0.000432599
3838803773575	383880	3773575	4.93169E-05	4.4502E-05	0.000111126	0.000111126	3.10995E-05	3.10995E-05	5.73845E-05	5.73845E-05	0.000103188	0.000103188	7.29994E-05	6.87053E-06	2.2121E-05	3.91672E-05	0.00053202	0.00053202	0.000181306	0.000163606	0.000408536
3838903773575	383890	3773575	4.77709E-05	4.3107E-05	0.000107642	0.000107642	3.01246E-05	3.01246E-05	5.55856E-05	5.55856E-05	9.99533E-05	9.99533E-05	7.07109E-05	6.65515E-06	2.14276E-05	3.79394E-05	0.000505328	0.000505328	0.000171206	0.000154492	0.000385779
3839003773575	383900	3773575	4.62189E-05	4.1707E-05	0.000104145	0.000104145	2.91459E-05	2.91459E-05	5.37798E-05	5.37798E-05	9.6706E-05	9.6706E-05	6.84137E-05	6.43894E-06	2.07314E-05	3.67068E-05	0.000480143	0.000480143	0.000161614	0.000145836	0.000364164
3839103773575	383910	3773575	4.47684E-05	4.0398E-05	0.000100877	0.000100877	2.82313E-05	2.82313E-05	5.2092E-05	5.2092E-05	9.36711E-05	9.36711E-05	6.62667E-05	6.23686E-06	2.00808E-05	3.55548E-05	0.000457066	0.000457066	0.000152887	0.000137961	0.0003445
3829703773585	382970	3773585	0.000153603	0.00013861	0.000346114	0.000346114	9.68633E-05	9.68633E-05	0.000178731	0.000178731	0.000321392	0.000321392	0.000227365	2.13991E-05	6.88986E-05	0.000121991	0.000332852	0.000332852	6.15595E-05	5.55497E-05	0.000138712
3829803773585	382980	3773585	0.000163046	0.00014713	0.000367392	0.000367392	0.000102818	0.000102818	0.000189719	0.000189719	0.00034115	0.00034115	0.000241343	2.27147E-05	7.31343E-05	0.000129491	0.000353612	0.000353612	6.41083E-05	5.78497E-05	0.000144455
3829903773585	382990	3773585	0.000172454	0.00015562	0.00038859	0.00038859	0.000108751	0.000108751	0.000200665	0.000200665	0.000360833	0.000360833	0.000255268	2.40252E-05	7.73539E-05	0.000136962	0.000375673	0.000375673	6.65318E-05	6.00366E-05	0.000149916
3830003773585	383000	3773585	0.00017973	0.00016218	0.000404986	0.000404986	0.000113339	0.000113339	0.000209132	0.000209132	0.000376058	0.000376058	0.000266039	2.50389E-05	8.06177E-05	0.000142741	0.000393801	0.000393801	6.843E-05	6.17495E-05	0.000154193
3830103773585	383010	3773585	0.000187269	0.00016899	0.000421973	0.000421973	0.000118093	0.000118093	0.000217904	0.000217904	0.000391832	0.000391832	0.000277198	2.60892E-05	8.39994E-05	0.000148728	0.000413261	0.000413261	7.03998E-05	6.3527E-05	0.000158632
3830203773585	383020	3773585	0.000195298	0.00017623	0.000440064	0.000440064	0.000123156	0.000123156	0.000227246	0.000227246	0.000408631	0.000408631	0.000289082	2.72077E-05	8.76005E-05	0.000155104	0.000434831	0.000434831	7.25009E-05	6.5423E-05	0.000163366
3830303773585	383030	3773585	0.000203678	0.00018379	0.000458948	0.000458948	0.000128441	0.000128441	0.000236998	0.000236998	0.000426166	0.000426166	0.000301487	2.83752E-05	9.13596E-05	0.00016176	0.00458557	0.00458557	7.47214E-05	6.74267E-05	0.00016837
3830403773585	383040	3773585	0.00021219	0.00019148	0.000478128	0.000478128	0.000133809	0.000133809	0.000246902	0.000246902	0.000443976	0.000443976	0.000314086	2.95611E-05	9.51777E-05	0.00016852	0.000484171	0.000484171	7.69957E-05	6.94789E-05	0.000173494
3830503773585	383050	3773585	0.00022066	0.00019912	0.000497214	0.000497214	0.00013915	0.00013915	0.000256758	0.000256758	0.000461698	0.000461698	0.000326624	3.07411E-05	9.8977E-05	0.000175247	0.00051498	0.00051498	7.93057E-05	7.15635E-05	0.000178699
3830603773585	383060	3773585	0.000229095	0.00020673	0.000516219	0.000516219	0.000144469	0.000144469	0.000266572	0.000266572	0.000479346	0.000479346	0.000339109	3.19161E-05	0.00010276	0.000181946	0.000540949	0.000540949	8.17113E-05	7.37342E-05	0.00018412
3830703773585	383070	3773585	0.00023744	0.00021426	0.000535022	0.000535022	0.000149731	0.000149731	0.000276282	0.000276282	0.000496806	0.000496806	0.000351461	3.30787E-05	0.000106503	0.000188573	0.000572923	0.000572923	8.42243E-05	7.60018E-05	0.000189782
3830803773585	383080	3773585	0.000245593	0.00022162	0.000553395	0.000553395	0.000154873	0.000154873	0.00028577	0.00028577	0.000513867	0.000513867	0.00036353	3.42146E-05	0.000110161	0.000195049	0.000607688	0.000607688	8.6791E-05	7.8318E-05	0.000195566
3830903773585	383090	3773585	0.000253395	0.00022866	0.000570975	0.000570975	0.000159793	0.000159793	0.000294848	0.000294848	0.000530191	0.000530191	0.000375078	3.53015E-05	0.00011366	0.000201245	0.000645165	0.000645165	8.94711E-05	8.07365E-05	0.000201605
3831003773585	383100	3773585	0.000260928	0.00023545	0.000587949	0.000587949	0.000164543	0.000164543	0.000303613	0.000303613	0.000545952	0.000545952	0.000386229	3.63509E-05	0.000117039	0.000207228	0.000689208	0.000689208	9.23781E-05	8.33596E-05	0.000208155
3831103773585	383110	3773585	0.000267649	0.00024152	0.000603094	0.000603094	0.000168781	0.000168781	0.000311434	0.000311434	0.000560016	0.000560016	0.000396177	3.72873E-05	0.000120054	0.000212566	0.000737089	0.000737089	9.54283E-05	8.61121E-05	0.000215028
3831203773585	383120	3773585	0.000273356	0.00024667	0.000615952	0.000615952	0.00017238	0.00017238	0.000318074	0.000318074	0.000571955	0.000571955	0.000404624	3.80823E-05	0.000122613	0.000217098	0.000790077	0.000790077	9.87531E-05	8.91123E-05	0.00022252
3831303773585	383130	3773585	0.000276179	0.00024922	0.000622314	0.000622314	0.00017416	0.00017416	0.000321359	0.000321359	0.000577863	0.000577863	0.000408803	3.84756E-05	0.00012388	0.00021934	0.000849425	0.000849425	0.000102454	9.24518E-05	0.000230859
3831403773585	383140	3773585	0.000275869	0.00024894	0.000621615	0.000621615	0.000173965	0.000173965	0.000320998	0.000320998	0.000577214	0.000577214	0.000408344	3.84324E-05	0.000123741	0.000219094	0.000910786	0.000910786	0.000105982	9.56352E-05	0.000238808
3831503773585	383150	3773585	0.000280477	0.0002531	0.000631998	0.000631998	0.000176871	0.000176871	0.00032636	0.00032636	0.000586855	0.000586855	0.000415165	3.90744E-05	0.000125808	0.000222753	0.000967771	0.000967771	0.000109623	9.89209E-05	0.000247013
3831603773585	383160	3773585	0.000284906	0.00025709	0.000641978	0.000641978	0.000179664	0.000179664	0.000331513	0.000331513	0.000596123	0.000596123	0.000421721	3.96914E-05	0.000127794	0.000226271	0.001024153	0.001024153	0.000113449	0.000102374	0.000255635
3836303773585	383630	3773585	0.000100615	9.0793E-05	0.000226717	0.000226717	6.34488E-05	6.34488E-05	0.000117075	0.000117075	0.000210523	0.000210523	0.000148932	1.40171E-05	4.51309E-05	7.99083E-05	0.002900205	0.002900205	0.001771288	0.001598366	0.00399124
3836403773585	383640	3773585	9.7225E-05	8.7733E-05	0.000219077	0.000219077	6.13108E-05	6.13108E-05	0.00011313	0.00011313	0.000203429	0.000203429	0.000143914	1.35448E-05	4.36102E-05	7.72156E-05	0.002608303	0.002608303	0.001427545	0.00128818	0.003216683
3836503773585	383650	3773585	9.40554E-05	8.4873E-05	0.000211935	0.000211935	5.9312E-05	5.9312E-05	0.000109442	0.000109442	0.000196797	0.000196797	0.000139222	1.31032E-05	4.21884E-05	7.46984E-05	0.002362126	0.002362126	0.001186786	0.001070926	0.002674183
3836603773585	383660	3773585	9.13454E-05	8.2428E-05	0.000205828	0.000205828	5.7603E-05	5.7603E-05	0.000106288	0.000106288	0.000191126	0.000191126	0.000135211	1.27257E-05	4.09729E-05	7.25461E-05	0.002164987	0.002164987	0.001023292	0.000923393	0.002305782
3836703773585	383670	3773585	8.90772E-05	8.0381E-05	0.000200717	0.000200717	5.61727E-05	5.61727E-05	0.000103649	0.000103649	0.00018638	0.00018638	0.000131853	1.24097E-05	3.99555E-05	7.07447E-05	0.002003502	0.002003502	0.000904071	0.000815811	0.002037141
3836803773585	383680	3773585	8.68507E-05	7.8372E-05	0.0001957	0.0001957	5.47686E-05	5.47686E-05	0.000101058	0.000101058	0.000181722	0.000181722	0.000128557	1.20995E-05	3.89568E-05	6.89764E-05	0.001859621	0.001859621	0.000808636	0.000729693	0.001822099
3836903773585	383690	3773585	8.40512E-05	7.5846E-05	0.000189392	0.000189392	5.30032E-05	5.30032E-05	9.78009E-05	9.78009E-05	0.000175864	0.000175864	0.000124413	1.17095E-05	3.7701E-05	6.6753E-05	0.001720958	0.001720958	0.000723409	0.000652786	0.001630057
3837003773585	383700	3773585	8.15561E-05	7.3594E-05	0.00018377	0.00018377	5.14298E-05	5.14298E-05	9.48977E-05	9.48977E-05	0.000170644	0.000170644	0.00012072	1.13619E-05	3.65819E-05	6.47714E-05	0.001597155	0.001597155	0.000653541	0.000589739	0.001472622
3837103773585	383710	3773585	7.96101E-05	7.1838E-05	0.000179385	0.000179385	5.02027E-05	5.02027E-05	9.26334E-05	9.26334E-05	0.000166572	0.000166572	0.00011784	1.10908E-05	3.5709E-05	6.3226E-05	0.001493019	0.001493019	0.000597939	0.000539565	0.001347334
3837203773585	383720	3773585	7.80999E-05	7.0475E-05	0.000175982	0.000175982	4.92504E-05	4.92504E-05	9.08762E-05	9.08762E-05	0.000163412	0.000163412	0.000115604	1.08804E-05	3.50316E-05	6.20266E-05	0.001407265	0.001407265	0.000554257	0.000500147	0.001248905
3837303773585	383730	3773585	7.66256E-05	6.9145E-05	0.00017266	0.00017266	4.83206E-05	4.83206E-05	8.91606E-05	8.91606E-05	0.000160327	0.000160327	0.000113422	1.0675E-05	3.43703E-05	6.08557E-05	0.001328394	0.001328394	0.000515977	0.000465604	0.001162649
3837403773585	383740	3773585	7.4799E-05	6.7497E-05	0.000168544	0.000168544	4.71688E-05	4.71688E-05	8.70353E-05	8.70353E-05	0.000156506	0.000156506	0.000110718	1.04205E-05	3.3551E-05	5.9405E-05	0.001247857	0.001247857	0.000478556	0.000431837	0.00107833
3837503773585	383750	3773585	7.29665E-05	6.5843E-05	0.000164415	0.000164415	4.60132E-05	4.60132E-05	8.4903E-05	8.4903E-05	0.000152671	0.000152671	0.000108006	1.01653E-05	3.2729E-05	5.79497E-05	0.001173141	0.001173141	0.000445034	0.000401587	0.001002793
3837603773585	383760	3773585	7.12295E-05	6.4276E-05	0.000160501	0.000160501	4.49178E-05	4.49178E-05	8.28818E-05	8.28818E-05	0.000149037	0.000149037	0.000105435	9.92326E-06	3.19499E-05	5.65701E-05	0.001105213	0.001105213	0.000415445	0.000374887	0.000936121
3837703773585	383770	3773585	6.95701E-05	6.2778E-05	0.000156762	0.000156762	4.38714E-05	4.38714E-05	8.09509E-05	8.09509E-05	0.000145565	0.000145565	0.000102978	9.69208E-06	3.12056E-05	5.52522E-05	0.001043296	0.001043296	0.000389103	0.000351117	0.000876765
3837803773585	383780	3773585	6.79883E-05	6.1351E-05	0.000153198	0.000153198	4.28739E-05	4.28739E-05	7.91103E-05	7.91103E-05	0.000142255	0.000142255	0.000100637	9.47172E-06	3.04961E-05	5.3996E-05	0.000986565	0.000986565	0.000365525	0.00032984	0.000823637
3837903773585	383790	3773585	6.58453E-05	5.9417E-05	0.000148369	0.000148369	4.15225E-05	4.15225E-05	7.66169E-05	7.66169E-05	0.000137771	0.000137771	9.7465E-05	9.17318E-06	2.95349E-05	5.22941E-05	0.000923252	0.000923252	0.000338986	0.000305893	0.000763837
3838003773585	383800	3773585	6.36606E-05	5.7446E-05	0.000143446	0.000143446	4.01448E-05	4.01448E-05	7.40748E-05	7.40748E-05	0.0001332	0.0001332	9.42312E-05	8.86882E-06	2.85549E-05	5.0559E-05	0.0008617	0.0008617	0.000313343	0.000282753	0.000706055
3838103773585	383810	3773585	6.17744E-05	5.5744E-05	0.000139196	0.000139196	3.89554E-05	3.89554E-05	7.188E-05	7.188E-05	0.000129254	0.000129254	9.14392E-05	8.60604E-06	2.77088E-05	4.90609E-05	0.000808427	0.000808427	0.000291574	0.000263109	0.000657002
3838203773585	383820	3773585	6.06701E-05	5.4747E-05	0.000136708	0.000136708	3.8259E-05	3.8259E-05	7.0595E-05	7.0595E-05	0.000126943	0.000126943	8.98046E-05	8.4522E-06	2.72135E-05	4.81839E-05	0.000772504	0.000772504	0.000278059	0.000250914	0.000626551
3838303773585	383830	3773585	5.96016E-05	5.3783E-05	0.0001343	0.0001343	3.75852E-05	3.75852E-05	6.93518E-05	6.93518E-05	0.000124707	0.000124707	8.8223E-05	8.30334E-06	2.67342E-05	4.73353E-05	0.000738913	0.000738913	0.000265566	0.00023964	0.0005984
3838403773585	383840	3773585	5.78885E-05	5.2237E-05	0.00013044	0.00013044	3.65049E-05	3.65049E-05	6.73584E-05	6.73584E-05	0.000121123	0.000121123	8.56872E-05	8.06468E-06	2.59658E-05	4.59748E-05	0.000696646	0.000696646	0.000248626	0.000224354	0.000560228
3838503773585	383850	3773585	5.57158E-05	5.0276E-05	0.000125544	0.000125544	3.51347E-05	3.51347E-05	6.48302E-05	6.48302E-05	0.000116577	0.000116577	8.24711E-05	7.76198E-06	2.49912E-05	4.42492E-05	0.000651223	0.000651223	0.000229847	0.000207408	0.000517914
3838603773585	383860	3773585	5.35967E-05	4.8364E-05	0.000120769	0.000120769	3.37985E-05	3.37985E-05	6.23645E-05	6.23645E-05	0.000112143	0.000112143	7.93345E-05	7.46677E-06	2.40407E-05	4.25663E-05	0.000610638	0.000610638	0.000213444	0.000192606	0.000480952
3838703773585	383870	3773585	5.19612E-05	4.6888E-05	0.000117084	0.000117084	3.27671E-05	3.27671E-05	6.04614E-05	6.04614E-05	0.000108721	0.000108721	7.69135E-05	7.23892E-06	2.33071E-05	4.12673E-05	0.000578585	0.000578585	0.000201022	0.000181397	0.000452963
3838803773585	383880	3773585	5.03913E-05	4.5472E-05	0.000113547	0.000113547	3.17771E-05	3.17771E-05	5.86347E-05	5.86347E-05	0.000105436	0.000105436	7.45898E-05	7.02021E-06	2.2603E-05	4.00205E-05	0.00054926	0.00054926	0.000189734	0.000171212	0.000427528
3838903773585	383890	3773585	4.88692E-05	4.4098E-05	0.000110117	0.000110117	3.08172E-05	3.08172E-05	5.68636E-05	5.68636E-05	0.000102251	0.000102251	7.23367E-05	6.80816E-06	2.19202E-05	3.88117E-05	0.00052214	0.00052214	0.000179318	0.000161812	0.000404058
3839003773585	383900	3773585	4.74067E-05	4.2779E-05	0.000106822	0.000106822	2.9895E-05	2.9895E-05	5.51619E-05	5.51619E-05	9.91914E-05	9.91914E-05	7.0172E-05	6.60442E-06	2.12642E-05	3.76502E-05	0.000497002	0.000497002	0.00016969	0.000153124	0.000382362
3839103773585	383910	3773585	4.60219E-05	4.1529E-05	0.000103701	0.000103701	2.90217E-05	2.90217E-05	5.35506E-05	5.35506E-05	9.62938E-05	9.62938E-05	6.81221E-05	6.41149E-06	2.06431E-05	3.65504E-05	0.000473846	0.000473846	0.000160874	0.000145168	0.000362496
3829703773595	382970	3773595	0.000158785	0.00014328	0.000357789	0.000357789	0.000100131	0.000100131	0.00018476	0.00018476	0.000332233	0.000332233	0.000235035	2.21209E-05	7.12226E-05	0.000126106	0.000341432	0.000341432	6.25862E-05	5.64762E-05	0.000141025
3829803773595	382980	3773595	0.00016892	0.00015243	0.000380627	0.000380627	0.000106522	0.000106522	0.000196553	0.000196553	0.00035344	0.00035344	0.000250037	2.35329E-05	7.57689E-05	0.000134156	0.00036335	0.00036335	6.52066E-05	5.88408E-05	0.00014693
3829903773595	382990	3773595	0.000179103	0.00016162	0.000403573	0.000403573	0.000112944	0.000112944	0.000208403	0.000208403	0.000374747	0.000374747	0.000265111	2.49516E-05	8.03366E-05	0.000142243	0.000386902	0.000386902	6.77316E-05	6.11193E-05	0.000152619
3830003773595	383000	3773595	0.000187406	0.00016911	0.000422283	0.000422283	0.00011818	0.00011818	0.000218064	0.000218064	0.00039212	0.00039212	0.000277401	2.61083E-05	8.40609E-05	0.000148837	0.000407203	0.000407203	6.97909E-05	6.29776E-05	0.00015726
3830103773595	383010	3773595	0.000196032	0.00017689	0.000441718	0.000441718	0.000123619	0.000123619	0.0002281	0.0002281	0.000410167	0.000410167	0.000290168	2.731E-05	8.79298E-05	0.000155688	0.000429105	0.000429105	7.19219E-05	6.49005E-05	0.000162062
3830203773595	383020	3773595	0.000204914	0.00018491	0.000461732	0.000461732	0.00012922	0.00012922	0.000238435	0.000238435	0.000428751	0.000428751	0.000303316	2.85474E-05	9.19139E-05	0.000162742	0.000452673	0.000452673	7.41066E-05	6.68719E-05	0.000166984
3830303773595	383030	3773595	0.000213981	0.00019309	0.000482163	0.000482163	0.000134938	0.000134938	0.000248986	0.000248986	0.000447723	0.000447723	0.000316737	2.98105E-05	9.59809E-05	0.000169943	0.000478049	0.000478049	7.63629E-05	6.8908E-05	0.00017068
3830403773595	383040	3773595	0.000223209	0.00020142	0.000502957	0.000502957	0.000140757	0.000140757	0.000259724	0.000259724	0.000467031	0.000467031	0.000330397	3.10962E-05	0.00010012	0.000177272	0.000505487	0.000505487	7.86789E-05	7.09979E-05	0.000177287

			KMMass Grading / Excavation	KMDrainage / Utilities Trenching	KMFoundations / Concrete Pads	KMBuilding / Structure Construction	KMAsphalt Paving	KMArchitectural Coating	KMLandscaping or Other Finishing	KMWaterside Construction (Piles)	EWNDemolition	EWNSite Grubbing / Prep	EWNDrainage / Utilities Trenching	EWNDrainage / Utilities Trenching	EWNDrainage / Utilities Trenching	EWNFoundations / Concrete Pads	EWNBuilding / Structure Construction	EWNAsphalt Paving	EWNLandscaping or Other Finishing	EWNWaterside Construction (Piles)	ISDemolition
Unique Identifier	X (UTM)	Y (UTM)	2026	2026	2026	2026	2026	2026	2026	2026	2027	2027	2027	2028	2029	2029	2029	2029	2029	2029	2027
3837203773575	383720	3773575	0.001124504	0.000242282	0.000580687	0.001077101	0.000738697	6.95244E-05	0.000223847	0.000396342	0.000597837	0.000806055	0.000977992	0.000977992	0.000977992	0.000695636	0.001211448	0.000884925	0.000268159	0.000465335	6.91105E-05
3837303773575	383730	3773575	0.001056366	0.000227601	0.0005455	0.001011835	0.000693936	6.53116E-05	0.000210284	0.000372326	0.00056327	0.000759448	0.000921444	0.000921444	0.000921444	0.000655414	0.001141402	0.000833758	0.000252654	0.000438429	6.82628E-05
3837403773575	383740	3773575	0.000983748	0.000211955	0.000508001	0.000942278	0.000646233	6.08219E-05	0.000195828	0.000346731	0.000528315	0.000712319	0.000864262	0.000864262	0.000864262	0.000614741	0.001070569	0.000782017	0.000236975	0.000411221	6.69556E-05
3837503773575	383750	3773575	0.00091729	0.000197636	0.000473683	0.000878622	0.000602576	5.6713E-05	0.000182599	0.000323307	0.000496332	0.000669197	0.000811942	0.000811942	0.000811942	0.000577526	0.00100576	0.000734676	0.000222629	0.000386327	6.55827E-05
3837603773575	383760	3773575	0.000858621	0.000184996	0.000443386	0.000822426	0.000564035	5.30857E-05	0.00017092	0.000302629	0.000467734	0.000630639	0.000765159	0.000765159	0.000765159	0.00054425	0.00094781	0.000692345	0.000209802	0.000364067	6.42695E-05
3837703773575	383770	3773575	0.000807389	0.000173957	0.00041693	0.000773354	0.000530381	4.99182E-05	0.000160721	0.000284571	0.000442294	0.000596338	0.000723541	0.000723541	0.000723541	0.000514648	0.000896258	0.000654688	0.00019839	0.000344266	6.30399E-05
3837803773575	383780	3773575	0.000761268	0.00016402	0.000393114	0.000729177	0.000500084	4.70667E-05	0.00015154	0.000268316	0.000419169	0.00056516	0.000685712	0.000685712	0.000685712	0.000487741	0.000849399	0.000620459	0.000188018	0.000326266	6.1846E-05
3837903773575	383790	3773575	0.000708799	0.000152715	0.000366019	0.00067892	0.000465616	4.38227E-05	0.000141096	0.000249823	0.000394756	0.000532243	0.000645775	0.000645775	0.000645775	0.000459333	0.000799927	0.000584322	0.000177067	0.000307264	6.02523E-05
3838003773575	383800	3773575	0.000657917	0.000141753	0.000339744	0.000630183	0.000432191	4.06768E-05	0.000130967	0.000231889	0.000371416	0.000500775	0.000607594	0.000607594	0.000607594	0.000432176	0.000752633	0.000549775	0.000166598	0.000289097	5.85988E-05
3838103773575	383810	3773575	0.000614473	0.000132392	0.00031731	0.00058857	0.000403652	3.79908E-05	0.000122319	0.000216576	0.00035099	0.000473235	0.000574179	0.000574179	0.000574179	0.000408408	0.000711241	0.000519539	0.000157436	0.000273198	5.70588E-05
3838203773575	383820	3773575	0.000586536	0.000126373	0.000302884	0.000561811	0.000385301	3.62636E-05	0.000116758	0.00020673	0.000335876	0.000452857	0.000549455	0.000549455	0.000549455	0.000390822	0.000680615	0.000497168	0.000150657	0.000261434	5.6056E-05
3838303773575	383830	3773575	0.000560645	0.000120795	0.000289513	0.000537011	0.000368292	3.46628E-05	0.000111604	0.000197604	0.000321831	0.00043392	0.000526478	0.000526478	0.000526478	0.000374479	0.000652154	0.000476378	0.000144357	0.000250502	5.50711E-05
3838403773575	383840	3773575	0.000527261	0.000113602	0.000272274	0.000505035	0.000346363	3.25988E-05	0.000104958	0.000185838	0.000305911	0.000412456	0.000500435	0.000500435	0.000500435	0.000355955	0.000619894	0.000452813	0.000137216	0.00023811	5.35788E-05
3838503773575	383850	3773575	0.000491134	0.000105818	0.000253618	0.000470431	0.00032263	3.03652E-05	9.77668E-05	0.000173105	0.000289383	0.000390171	0.000473397	0.000473397	0.000473397	0.000336723	0.000586401	0.000428348	0.000129802	0.000225245	5.16866E-05
3838603773575	383860	3773575	0.000459055	9.89066E-05	0.000237053	0.000439704	0.000301557	2.83819E-05	9.13811E-05	0.000161798	0.000274197	0.000369696	0.000448555	0.000448555	0.000448555	0.00031905	0.00055563	0.00040587	0.000122991	0.000213425	4.97705E-05
3838703773575	383870	3773575	0.000432599	9.32063E-05	0.000223391	0.000414363	0.000284178	2.67462E-05	8.61145E-05	0.000152473	0.000261071	0.000351999	0.000427082	0.000427082	0.000427082	0.00030378	0.000529031	0.000386441	0.000117103	0.000203209	4.80992E-05
3838803773575	383880	3773575	0.000408536	8.80219E-05	0.000210966	0.000391315	0.000268371	2.52585E-05	8.13246E-05	0.000143992	0.000248948	0.00033565	0.00040725	0.00040725	0.00040725	0.00028673	0.000504465	0.000368496	0.000111665	0.000193772	4.64756E-05
3838903773575	383890	3773575	0.000385779	8.31186E-05	0.000199214	0.000369516	0.000253421	2.38514E-05	7.67944E-05	0.000135971	0.000237463	0.000320168	0.000388463	0.000388463	0.000388463	0.00027631	0.000481192	0.000351496	0.000106514	0.000184833	4.48281E-05
3839003773575	383900	3773575	0.000364164	7.84616E-05	0.000188052	0.000348813	0.000239223	2.25151E-05	7.24917E-05	0.000128353	0.000226558	0.000305465	0.000370622	0.000370622	0.000370622	0.00026362	0.000459094	0.000335353	0.000101622	0.000176345	4.31746E-05
3839103773575	383910	3773575	0.0003445	7.42248E-05	0.000177898	0.000329978	0.000226305	2.12993E-05	6.85773E-05	0.000121422	0.000216524	0.000291936	0.000354208	0.000354208	0.000354208	0.00025194	0.00043876	0.000320501	9.71215E-05	0.000168534	4.16227E-05
3829703773585	382970	3773585	0.000138712	2.98864E-05	7.16299E-05	0.000132865	9.11211E-05	8.5761E-06	2.76124E-05	4.88903E-05	0.000226439	0.000305304	0.000370427	0.000370427	0.000370427	0.000263481	0.000458852	0.000335177	0.000101569	0.000176252	6.97909E-05
3829803773585	382980	3773585	0.000144455	3.11238E-05	7.45957E-05	0.000138366	9.48939E-05	8.93119E-06	2.87557E-05	5.09145E-05	0.000246387	0.0003322	0.000403061	0.000403061	0.000403061	0.000286693	0.000499276	0.000364705	0.000110517	0.000191779	7.24412E-05
3829903773585	382990	3773585	0.000149916	3.23004E-05	7.74156E-05	0.000143596	9.84811E-05	9.26881E-06	2.98428E-05	5.28392E-05	0.00026858	0.000362123	0.000439366	0.000439366	0.000439366	0.000312517	0.000544248	0.000397556	0.000120471	0.000209053	7.4811E-05
3830003773585	383000	3773585	0.000154193	3.32219E-05	7.96243E-05	0.000147693	0.000101291	9.53325E-06	3.06942E-05	5.43468E-05	0.000288643	0.000389173	0.000472186	0.000472186	0.000472186	0.00033586	0.000584901	0.000427252	0.0012947	0.000224669	7.65062E-05
3830103773585	383010	3773585	0.000158632	3.41783E-05	8.19164E-05	0.000151945	0.000104207	9.80767E-06	3.15777E-05	5.59112E-05	0.000311379	0.000419828	0.00050938	0.00050938	0.00050938	0.000362317	0.000630974	0.000460907	0.000139669	0.000242366	7.81895E-05
3830203773585	383020	3773585	0.000163366	3.51983E-05	8.43612E-05	0.00015648	0.000107317	1.01004E-05	3.25202E-05	5.75799E-05	0.000337983	0.000455698	0.000552902	0.000552902	0.000552902	0.000393274	0.000684885	0.000500287	0.000151602	0.000263074	7.98847E-05
3830303773585	383030	3773585	0.00016837	3.62764E-05	8.6945E-05	0.000161272	0.000110603	1.04097E-05	3.35162E-05	5.93434E-05	0.000369148	0.000497717	0.000603884	0.000603884	0.000603884	0.00042953	0.000748036	0.000546417	0.000165581	0.000287332	8.15561E-05
3830403773585	383040	3773585	0.000173494	3.73805E-05	8.95913E-05	0.000166181	0.00011397	1.07266E-05	3.45363E-05	6.11496E-05	0.000405428	0.000546633	0.000663234	0.000663234	0.000663234	0.00047175	0.000821554	0.0006001 2	0.000181854	0.000315571	8.31498E-05
3830503773585	383050	3773585	0.000178699	3.8502E-05	9.22792E-05	0.000171166	0.000117389	1.10484E-05	3.55725E-05	6.29842E-05	0.000447702	0.00060363	0.000732388	0.000732388	0.000732388	0.00050294	0.000907216	0.000662693	0.000200816	0.000348475	8.4654E-05
3830603773585	383060	3773585	0.00018412	3.96698E-05	9.50783E-05	0.000176358	0.00012095	1.13835E-05	3.66515E-05	6.48947E-05	0.000497842	0.000671233	0.000814412	0.000814412	0.000814412	0.00057928 4	0.00100882	0.000736912	0.000223307	0.000387503	8.60568E-05
3830703773585	383070	3773585	0.000189782	4.08899E-05	9.80024E-05	0.000181782	0.00012467	1.17336E-05	3.77787E-05	6.68905E-05	0.000558333	0.000752793	0.000913369	0.000913369	0.000913369	0.00064967	0.001131399	0.000826451	0.00025044	0.000434587	8.73401E-05
3830803773585	383080	3773585	0.000195566	4.2136E-05	0.000100989	0.000187322	0.000128469	1.20912E-05	3.893E-05	6.8929E-05	0.000632595	0.000852919	0.001034852	0.001034852	0.001034852	0.00073608	0.001281882	0.000936374	0.00028375	0.000492389	8.84802E-05
3830903773585	383090	3773585	0.000201605	4.34372E-05	0.000104108	0.000193107	0.000132436	1.24646E-05	4.01322E-05	7.10575E-05	0.0007248	0.000977237	0.001185689	0.001185689	0.001185689	0.000843369	0.001468724	0.001072857	0.000325108	0.000564158	8.94771E-05
3831003773585	383100	3773585	0.000208155	4.48485E-05	0.00010749	0.000199381	0.000136739	1.28696E-05	4.14361E-05	7.33662E-05	0.000849573	0.001145466	0.001389802	0.001389802	0.001389802	0.000988553	0.001721562	0.001257547	0.000381075	0.000661277	9.00203E-05
3831103773585	383110	3773585	0.000215028	4.63293E-05	0.000111039	0.000205964	0.000141254	1.32945E-05	4.28042E-05	7.57887E-05	0.001014911	0.00136839	0.001660277	0.001660277	0.001660277	0.001180939	0.002056601	0.001502283	0.000455237	0.000789971	9.02352E-05
3831203773585	383120	3773585	0.00022252	4.79435E-05	0.000114908	0.00021314	0.000146175	1.37577E-05	4.42956E-05	7.84292E-05	0.001245486	0.001679271	0.002037471	0.002037471	0.002037471	0.001449234	0.002523835	0.001843583	0.000558661	0.000969442	8.99606E-05
3831303773585	383130	3773585	0.000230859	4.97402E-05	0.000119214	0.000221128	0.000151653	1.42733E-05	4.59556E-05	8.13684E-05	0.001591516	0.002145817	0.002603536	0.002603536	0.002603536	0.00185187	0.003225025	0.00235578	0.000713873	0.001238779	8.86414E-05
3831403773585	383140	3773585	0.000238808	5.14529E-05	0.000123319	0.000228741	0.000156875	1.47647E-05	4.7538E-05	8.41702E-05	0.002130086	0.002871963	0.003484573	0.003484573	0.003484573	0.002478543	0.004316375	0.003152977	0.000955447	0.001657982	8.43795E-05
3831503773585	383150	3773585	0.000247013	5.32206E-05	0.000127556	0.0002366	0.000162265	1.5272E-05	4.91712E-05	8.7062E-05	0.002937385	0.003960432	0.004805221	0.004805221	0.004805221	0.003417907	0.005952274	0.00434795	0.001317561	0.002286355	8.25828E-05
3831603773585	383160	3773585	0.000255635	5.50782E-05	0.000132008	0.000244858	0.000167929	1.5805E-05	5.08874E-05	9.01007E-05	0.004292518	0.005787538	0.007022062	0.007022062	0.007022062	0.004994725	0.008698296	0.006353833	0.001925404	0.003341142	8.10427E-05
3831703773585	383170	3773585	0.00399124	0.000859939	0.00206105	0.003822991	0.00262188	0.000246765	0.000794509	0.001406749	0.001144817	0.00154354	0.001872788	0.001872788	0.001872788	0.001332096	0.002319841	0.001694571	0.000513506	0.000891085	8.68865E-05
3831803773585	383180	3773585	0.000216683	0.000693056	0.001661074	0.003081086	0.002113067	0.000198877	0.000640323	0.001133749	0.0010392	0.001401137	0.00170001	0.00170001	0.00170001	0.001209201	0.002105819	0.001538235	0.000466132	0.000808876	8.46481E-05
3831903773585	383190	3773585	0.002674183	0.000576171	0.001380931	0.002561454	0.001756694	0.000165336	0.000532331	0.00094254	0.00094527	0.001274493	0.001546351	0.001546351	0.001546351	0.001099905	0.00191548	0.001399199	0.000424	0.000735764	8.22306E-05
3832003773585	383200	3773585	0.002305782	0.000496796	0.001190691	0.002208583	0.001514688	0.000142559	0.000458996	0.000812694	0.000868005	0.001170319	0.001419956	0.001419956	0.001419956	0.001010001	0.001758913	0.001284831	0.000389343	0.000675624	8.03981E-05
3832103773585	383210	3773585	0.002037141	0.000438916	0.001051966	0.001951266	0.001338216	0.00012595	0.00040552	0.00071809	0.000803312	0.001083094	0.001314125	0.001314125	0.001314125	0.000934725	0.00162782	0.001189071	0.000360325	0.000625269	7.89535E-05
3832203773585	383220	3773585	0.001822099	0.000392583	0.00094092	0.001745289	0.001196953	0.000112654	0.000362713	0.000642215	0.000745107	0.001004617	0.001218909	0.001218909	0.001218909	0.000866998	0.001509874	0.001102916	0.000334217	0.000579965	7.7515E-05
3832303773585	383230	3773585	0.001630057	0.000351207	0.000841751	0.001561343	0.001070799	0.000100781	0.000324484	0.000574528	0.000688663	0.000928514	0.001126573	0.001126573	0.001126573	0.00080132	0.001395497	0.001019367	0.000308899	0.000536031	7.56944E-05
3832403773585	383240	3773585	0.001472622	0.000317286	0.000760453	0.001410545	0.000967378	9.10474E-05	0.000293145	0.000519039	0.000639096	0.000861683	0.001045486	0.001045486	0.001045486	0.000743644	0.001295054	0.000945996	0.000286666	0.000497449	7.41305E-05
3832503773585	383250	3773585	0.001347334	0.000290292	0.000695754	0.001290538	0.000885075	8.33012E-05	0.000268205	0.00047488	0.000597939	0.000806192	0.000978158	0.000978158	0.000978158	0.000695754	0.001211654	0.000885075	0.000268205	0.000465414	7.27755E-05
3832603773585	383260	3773585	0.001248905	0.000269085	0.000644926	0.001196258	0.000820417	7.72157E-05	0.000248611	0.000440188	0.000563724	0.00076006	0.000922186	0.000922186	0.000922186	0.000655942	0.001142321	0.00083443	0.000252858	0.000438782	7.1719E-05
3832703773585	383270	3773585	0.001162649	0.0002505	0.000600384	0.001113638	0.000763754	7.18828E-05	0.000231441	0.000409786	0.000532553	0.000718033	0.000871195	0.000871195	0.000871195	0.000619672	0.001079157	0.000788291	0.000238876	0.00041452	7.06565E-05
3832803773585	383280	3773585	0.00107833	0.000232333	0.000556842	0.001032873	0.000708364	6.66696E-05	0.000214656	0.000380067	0.000501692	0.000676424	0.000820711	0.000820711	0.000820711	0.000583764	0.001016622	0.000742611	0.000225034	0.000390499	6.92716E-05
3837503773585	383750	3773585	0.001002793	0.000216059	0.000517836	0.000960521	0.000658744	6.19994E-05	0.000199619	0.000353444	0.000473429	0.000638317	0.000774474	0.000774474	0.000774474	0.000550876	0.000959349	0.000700774	0.000212356	0.0003685	6.7845E-05
3837603773585	383760	3773585	0.000936121	0.000201693	0.00048340 7	0.000896659	0.000614946	5.78773E-05	0.000186347	0.00032994 4	0.000447809	0.000603774	0.000732564	0.000732564	0.000732564	0.00052106 6	0.000907434	0.000662852	0.000200864	0.000348559	6.64542E-05
3837703773585	383770	3773585	0.000876765	0.000188905	0.000452756	0.000839805	0.000575955	5.42075E-05	0.000174532	0.000309024	0.000424506	0.000572355	0.000694442	0.000694442	0.000694442	0.00049395	0.000860212	0.000628358	0.000190412	0.00033042	6.50992E-05
3837803773585	383780	3773585	0.000823637	0.000177458	0.00042532 1	0.000788917	0.000541054	5.09227E-05	0.000163956	0.000290298	0.000403208	0.000543639	0.000659601	0.000659601	0.000659601	0.000469168	0.000817055	0.000596833	0.000180858	0.000313843	6.378E-05
3837903773585	383790	3773585	0.000763837	0.000164574	0.00039444	0.000731638	0.000501771	4.72255E-05	0.000152052	0.000269221	0.000380346	0.000512815	0.000622202	0.000622202	0.000622202	0.000442566	0.000770728	0.000562993	0.000170604	0.000296048	6.20072E-05
3838003773585	383800	3773585	0.000706055	0.000152124	0.000364602	0.000676292	0.000463814	4.3653E-05	0.00014055	0.000248855	0.000358278	0.000483061	0.000586102	0.000586102	0.000586102	0.00041688 9	0.00072601	0.000530328	0.000160705	0.000278871	6.01926E-05
3838103773585	383810	3773585	0.000657002	0.000141555	0.000339272	0.000629306	0.00043159	4.06203E-05	0.000130785	0.000231566	0.000338956	0.00045701	0.000554493	0.000554493	0.000554493	0.000394406	0.000686856	0.000501727	0.000152038	0.000263831	5.85391E-05
3838203773585	383820	3773585	0.000626551	0.000134995	0.000323547	0.000600139	0.000411587	3.87376E-05	0.000124723	0.000220833	0.00032515	0.000438395	0.000531907	0.000531907	0.000531907	0.000378341	0.000658879	0.00048129	0.000145846	0.000253085	5.75125E-05
3838303773585	383830	3773585	0.0005984	0.000128929	0.00030901	0.000573174	0.000393094	3.69971E-05	0.000119119	0.000210911	0.000312251	0.000421003	0.000510806	0.000510806	0.000510806	0.00036333 1	0.00063274	0.00046219 7	0.0001406	0.000243045	5.65037E-05
3838403773585	383840	3773585	0.000560228	0.000120705	0.000289298	0.000536612	0.000368019	3.4637E-05	0.000111521	0.000197457	0.000296838	0.000400223	0.000485593	0.000485593	0.000485593	0.000345398	0.000601509	0.000439383	0.000133146	0.000231048	5.48801E-05
3838503773585	383850	3773585	0.000517914	0.000111588	0.000267447	0.000496081	0.000340222	3.20209E-05	0.000103098	0.000182543	0.0028034	0.000377978	0.000458603	0.000458603	0.000458603	0.0003262	0.000568076	0.000414962	0.000125746	0.000218206	5.27073E-05
3838603773585	383860	3773585	0.000480952	0.000103624	0.000248361	0.000460678	0.000315942	2.97357E-05	9.57399E-05	0.000169516	0.000265208	0.000357576	0.000433849	0.000433849	0.000433849	0.000308593	0.000537413	0.000392564	0.000118959	0.000206428	5.05047E-05
3838703773585	383870	3773585	0.000452963	9.75938E-05	0.000233907	0.000433868	0.000297555	2.80052E-05	9.01682E-05	0.000159651	0.000252941	0.000341037	0.000413783	0.000413783	0.000413783	0.0002943 2	0.000512557	0.000374407	0.000113457	0.000196881	4.87975E-05
3838803773585	383880	3773585	0.000427528	9.21138E-05	0.000220773	0.000409506	0.000280847	2.64327E-05	8.51051E-05	0.000150686	0.000241582	0.000325722	0.0003952	0.0003952	0.0003952	0.000281102	0.000489539	0.000357593	0.000108361	0.000188039	4.71441E-05
3838903773585	383890	3773585	0.000404058	8.70569E-05	0.000208653	0.000387025	0.000265429	2.49815E-05	8.0433E-05	0.000142414	0.000230975	0.00031142	0.000377848	0.000377848	0.000377848	0.00026876	0.000468044	0.000341892	0.000103604	0.000179783	4.55324E-05
3839003773585	383900	3773585	0.000382362	8.23825E-05	0.000197449	0.000366244	0.000251177	2.36402E-05	7.61143E-05	0.000134767	0.000221066	0.0002986	0.000361639	0.000361639	0.000361639	0.00025723	0.000447965	0.000327225	9.9159E-05	0.00017207	4.39745E-05
3839103773585	383910	3773585	0.000362496	7.81023E-05	0.000187191	0.000347216	0.000238127	2.2412E-05	7.21597E-05	0.000127765	0.000211874	0.000285666	0.000346601	0.000346601	0.000346601	0.000246534	0.000429338	0.000313618	9.50358E-05	0.000164915	4.25061E-05
3829703773595	382970	3773595	0.000141025	3.03849E-05	7.28246E-05	0.000135081	9.26408E-05	8.71913E-06	2.8073E-05	4.97057E-05	0.000224624	0.000302857	0.000367459	0.000367459	0.000367459	0.00026137	0.000455175	0.000332491	0.000100755	0.000174839	7.10265E-05
3829803773595	382980	3773595	0.00014693	3.16571E-05	7.58737E-05	0.000140736	9.65196E-05	9.0842E-06	2.92484E-05	5.17868E-05	0.000244728	0.000329963	0.000400346	0.000400346	0.000400346	0.000284763	0.000495913	0.000362249	0.000109772	0.000190487	7.37783E-05
3829903773595	382990	3773595	0.000152619	3.28829E-05	7.88117E-05	0.000146186	0.000100257	9.43596E-06	3.03809E-05	5.37921E-05	0.000267297	0.000360393	0.000437267	0.000437267	0.000437267	0.000311024	0.000541647	0.000395656	0.000119896	0.000208054	7.62316E-05
3830003773595	383000	3773595	0.00015726	3.38827E-05	8.12079E-05	0.000150631	0.000103305	9.72285E-06	3.13046E-05	5.54276E-05	0.000288452	0.000388915	0.000471873	0.000471873	0.000471873	0.00033563 9	0.000584514	0.000426969	0.000129385	0.00022452	7.80641E-05
3830103773595	383010	3773595	0.000162062	3.49172E-05	8.36875E-05	0.00015523	0.00010646	1.00197E-05	3.22605E-05	5.712E-05	0.000312573	0.000421437	0.000511333	0.000511333	0.000511333	0.000363706	0.000633393	0.000462674	0.000140204	0.000243296	7.98489E-05
3830203773595	383020	3773595	0.000166984	3.59779E-05	8.62296E-05	0.000159945	0.000109693	1.03241E-05	3.32404E-05	5.88551E-05	0.000340204	0.000458692	0.000556534	0.000556534	0.000556534	0.000395857	0.000689384	0.000503574	0.000152598	0.000264803	8.1574E-05
3830303773595	383030	3773595	0.000172068	3.70733E-05	8.8855E-05	0.000164815	0.000113033	1.06384E-05	3.42525E-05	6.06471E-05	0.000372073	0.000501661	0.000608668	0.000608668	0.000608668	0.00043294	0.000753963	0.000550747	0.000166893	0.000289608	8.32095E-05
3830403773595	383040	3773595	0.000177287	3.81977E-05	9.15499E-05	0.000169814	0.000116461	1.09611E-05	3.52913E-05	6.24864E-05	0.000409273	0.000551816	0.000669522	0.000669522	0.000669522	0.000476225	0.000829344	0.00060581	0.000183579	0.000318563	8.47555E-05

			ISDrainage / Utilities Trenching	ISDrainage / Utilities Trenching	ISAsphalt Paving	ISAsphalt Paving	SVDemolition	SVSite Grubbing / Prep	SVMass Grading / Excavation	SVMass Grading / Excavation	SVDrainage / Utilities Trenching	SVFoundations / Concrete Pads	SVBuilding / Structure Construction	SVBuilding / Structure Construction	SVAsphalt Paving	SVAsphalt Paving	SVArchitectural Coating	SVArchitectural Coating	SVLandscaping or Other Finishing	SVLandscaping or Other Finishing	MDemolition
Unique Identifier	X (UTM)	Y (UTM)	2027	2028	2027	2028	2027	2027	2027	2028	2028	2028	2028	2029	2028	2029	2028	2029	2028	2029	2027
3837203773575	383720	3773575	2.38878E-05	2.38878E-05	0.000102298	0.000102298	0.000116828	7.71848E-05	0.000130343	0.000130343	3.93432E-05	4.05446E-05	0.000220535	0.000220535	0.000160076	0.000160076	1.58574E-05	1.58574E-05	5.10561E-05	5.10561E-05	0.001780361
3837303773575	383730	3773575	2.35948E-05	2.35948E-05	0.000101043	0.000101043	0.000116099	7.67032E-05	0.00012953	0.00012953	3.90977E-05	4.02915E-05	0.000219195	0.000219195	0.000159077	0.000159077	1.57585E-05	1.57585E-05	5.07375E-05	5.07375E-05	0.001631826
3837403773575	383740	3773575	2.3143E-05	2.3143E-05	9.91084E-05	9.91084E-05	0.000114611	7.57196E-05	0.000127869	0.000127869	3.85964E-05	3.97749E-05	0.00021685	0.00021685	0.000157037	0.000157037	1.55564E-05	1.55564E-05	5.00869E-05	5.00869E-05	0.001479106
3837503773575	383750	3773575	2.26684E-05	2.26684E-05	9.70762E-05	9.70762E-05	0.000113018	7.46672E-05	0.000126092	0.000126092	3.80599E-05	3.92221E-05	0.000214338	0.000214338	0.000154855	0.000154855	1.53402E-05	1.53402E-05	4.93908E-05	4.93908E-05	0.001343177
3837603773575	383760	3773575	2.22145E-05	2.22145E-05	9.51324E-05	9.51324E-05	0.000111511	7.36715E-05	0.00012441	0.00012441	3.75524E-05	3.8699E-05	0.000211903	0.000211903	0.000152789	0.000152789	1.51356E-05	1.51356E-05	4.87321E-05	4.87321E-05	0.001225842
3837703773575	383770	3773575	2.17895E-05	2.17895E-05	9.33123E-05	9.33123E-05	0.000110126	7.27567E-05	0.000122865	0.000122865	3.70861E-05	3.82185E-05	0.000209636	0.000209636	0.000150892	0.000150892	1.49477E-05	1.49477E-05	4.8127E-05	4.8127E-05	0.001125465
3837803773575	383780	3773575	2.13769E-05	2.13769E-05	9.15452E-05	9.15452E-05	0.000108778	7.18662E-05	0.000121362	0.000121362	3.66322E-05	3.77507E-05	0.000207381	0.000207381	0.000149046	0.000149046	1.47647E-05	1.47647E-05	4.7538E-05	4.7538E-05	0.001036907
3837903773575	383790	3773575	2.0826E-05	2.0826E-05	8.91861E-05	8.91861E-05	0.00010664	7.04536E-05	0.000118976	0.000118976	3.59121E-05	3.70087E-05	0.00020398	0.00020398	0.000146116	0.000146116	1.44745E-05	1.44745E-05	4.66035E-05	4.66035E-05	0.000941026
3838003773575	383800	3773575	2.02545E-05	2.02545E-05	8.67386E-05	8.67386E-05	0.000104324	6.89236E-05	0.000116392	0.000116392	3.51322E-05	3.6205E-05	0.000200218	0.000200218	0.000142943	0.000142943	1.41602E-05	1.41602E-05	4.55915E-05	4.55915E-05	0.000851823
3838103773575	383810	3773575	1.97222E-05	1.97222E-05	8.44591E-05	8.44591E-05	0.000102339	6.76121E-05	0.000114178	0.000114178	3.44638E-05	3.55161E-05	0.00019683	0.00019683	0.000140223	0.000140223	1.38907E-05	1.38907E-05	4.4724E-05	4.4724E-05	0.000777997
3838203773575	383820	3773575	1.93756E-05	1.93756E-05	8.29747E-05	8.29747E-05	0.000101334	6.69483E-05	0.000113057	0.000113057	3.41254E-05	3.51674E-05	0.000194962	0.000194962	0.000138846	0.000138846	1.37544E-05	1.37544E-05	4.42849E-05	4.42849E-05	0.000729199
3838303773575	383830	3773575	1.90351E-05	1.90351E-05	8.15168E-05	8.15168E-05	0.000100336	6.62885E-05	0.000111943	0.000111943	3.37891E-05	3.48208E-05	0.000193094	0.000193094	0.000137478	0.000137478	1.36188E-05	1.36188E-05	4.38485E-05	4.38485E-05	0.000684813
3838403773575	383840	3773575	1.85193E-05	1.85193E-05	7.93079E-05	7.93079E-05	9.85589E-05	6.51147E-05	0.00010996	0.00010996	3.31908E-05	3.42042E-05	0.000189924	0.000189924	0.000135043	0.000135043	1.33777E-05	1.33777E-05	4.3072E-05	4.3072E-05	0.00063164
3838503773575	383850	3773575	1.78653E-05	1.78653E-05	7.65071E-05	7.65071E-05	9.63349E-05	6.36454E-05	0.000107479	0.000107479	3.24418E-05	3.34324E-05	0.000185969	0.000185969	0.000131996	0.000131996	1.30758E-05	1.30758E-05	4.21001E-05	4.21001E-05	0.000576348
3838603773575	383860	3773575	1.7203E-05	1.7203E-05	7.36709E-05	7.36709E-05	9.42151E-05	6.22449E-05	0.000105114	0.000105114	3.1728E-05	3.26968E-05	0.000182143	0.000182143	0.000129092	0.000129092	1.27881E-05	1.27881E-05	4.11737E-05	4.11737E-05	0.000527754
3838703773575	383870	3773575	1.66253E-05	1.66253E-05	7.11969E-05	7.11969E-05	9.24261E-05	6.1063E-05	0.000103118	0.000103118	3.11255E-05	3.20759E-05	0.000178871	0.000178871	0.00012664	0.00012664	1.25452E-05	1.25452E-05	4.03919E-05	4.03919E-05	0.000488184
3838803773575	383880	3773575	1.60641E-05	1.60641E-05	6.87936E-05	6.87936E-05	9.07045E-05	5.99256E-05	0.000101197	0.000101197	3.05457E-05	3.14784E-05	0.000175727	0.000175727	0.000124282	0.000124282	1.23116E-05	1.23116E-05	3.96395E-05	3.96395E-05	0.000453098
3838903773575	383890	3773575	1.54947E-05	1.54947E-05	6.6355E-05	6.6355E-05	8.89707E-05	5.87801E-05	9.92629E-05	9.92629E-05	2.99619E-05	3.08767E-05	0.000172558	0.000172558	0.00012191O6	0.00012191O6	1.20762E-05	1.20762E-05	3.88818E-05	3.88818E-05	0.000421085
3839003773575	383900	3773575	1.49232E-05	1.49232E-05	6.39076E-05	6.39076E-05	8.72246E-05	5.76265E-05	9.73149E-05	9.73149E-05	2.93738E-05	3.02708E-05	0.000169401	0.000169401	0.000119513	0.000119513	1.18392E-05	1.18392E-05	3.81187E-05	3.81187E-05	0.000391771
3839103773575	383910	3773575	1.43867E-05	1.43867E-05	6.16103E-05	6.16103E-05	8.55766E-05	5.65377E-05	9.54762E-05	9.54762E-05	2.88188E-05	2.96988E-05	0.000166413	0.000166413	0.000117255	0.000117255	1.16155E-05	1.16155E-05	3.73985E-05	3.73985E-05	0.000365788
3829703773585	382970	3773585	2.4123E-05	2.4123E-05	0.000103305	0.000103305	0.000106707	7.04981E-05	0.000119051	0.000119051	3.59348E-05	3.70321E-05	0.000215343	0.000215343	0.000146208	0.000146208	1.44837E-05	1.44837E-05	4.6633E-05	4.6633E-05	6.33861E-05
3829803773585	382980	3773585	2.5039E-05	2.5039E-05	0.000107228	0.000107228	0.000110487	7.29955E-05	0.000123269	0.000123269	3.72078E-05	3.83439E-05	0.000221926	0.000221926	0.000151388	0.000151388	1.49967E-05	1.49967E-05	4.8285E-05	4.8285E-05	6.62751E-05
3829903773585	382990	3773585	2.58581E-05	2.58581E-05	0.000110736	0.000110736	0.000114237	7.54727E-05	0.000127452	0.000127452	3.84705E-05	3.96452E-05	0.000228445	0.000228445	0.000156525	0.000156525	1.55057E-05	1.55057E-05	4.99236E-05	4.99236E-05	6.91642E-05
3830003773585	383000	3773585	2.64441E-05	2.64441E-05	0.000113245	0.000113245	0.000116485	7.69582E-05	0.00012996	0.00012996	3.92277E-05	4.04255E-05	0.000232413	0.000232413	0.000159606	0.000159606	1.58109E-05	1.58109E-05	5.09062E-05	5.09062E-05	7.1325E-05
3830103773585	383010	3773585	2.70259E-05	2.70259E-05	0.000115737	0.000115737	0.000118728	7.84396E-05	0.000132462	0.000132462	3.99828E-05	4.12037E-05	0.000236317	0.000236317	0.000162678	0.000162678	1.61152E-05	1.61152E-05	5.18861E-05	5.18861E-05	7.35873E-05
3830203773585	383020	3773585	2.76119E-05	2.76119E-05	0.000118246	0.000118246	0.000121123	8.00223E-05	0.000135135	0.000135135	4.07896E-05	4.2035E-05	0.000240452	0.000240452	0.000165961	0.000165961	1.64404E-05	1.64404E-05	5.2933E-05	5.2933E-05	7.60585E-05
3830303773585	383030	3773585	2.81896E-05	2.81896E-05	0.00012072	0.00012072	0.000123629	8.16777E-05	0.000137931	0.000137931	4.16334E-05	4.29047E-05	0.00024473	0.00024473	0.00016939O4	0.00016939O4	1.67805E-05	1.67805E-05	5.40281E-05	5.40281E-05	7.87207E-05
3830403773585	383040	3773585	2.87404E-05	2.87404E-05	0.000123079	0.000123079	0.000126122	8.33251E-05	0.000140713	0.000140713	4.24731E-05	4.377E-05	0.000248942	0.000248942	0.000172811	0.000172811	1.71189E-05	1.71189E-05	5.51178E-05	5.51178E-05	8.15322E-05
3830503773585	383050	3773585	2.92604E-05	2.92604E-05	0.000125306	0.000125306	0.00012853	8.49159E-05	0.000143399	0.000143399	4.3284E-05	4.46056E-05	0.000252962	0.000252962	0.00017611	0.00017611	1.74458E-05	1.74458E-05	5.617E-05	5.617E-05	8.44272E-05
3830603773585	383060	3773585	2.97452E-05	2.97452E-05	0.000127382	0.000127382	0.000130907	8.64864E-05	0.000146051	0.000146051	4.40845E-05	4.54306E-05	0.000256853	0.000256853	0.000179367	0.000179367	1.77684E-05	1.77684E-05	5.72089E-05	5.72089E-05	8.74476E-05
3830703773585	383070	3773585	3.01888E-05	3.01888E-05	0.000129282	0.000129282	0.000133285	8.80569E-05	0.000148703	0.000148703	4.4885E-05	4.62555E-05	0.000260705	0.000260705	0.000182624	0.000182624	1.80911E-05	1.80911E-05	5.82477E-05	5.82477E-05	9.06351E-05
3830803773585	383080	3773585	3.05829E-05	3.05829E-05	0.000130969	0.000130969	0.000135686	8.96435E-05	0.000151382	0.000151382	4.56938E-05	4.7089E-05	0.000264531	0.000264531	0.000185914	0.000185914	1.8417E-05	1.8417E-05	5.92973E-05	5.92973E-05	9.40196E-05
3830903773585	383090	3773585	3.09274E-05	3.09274E-05	0.000132445	0.000132445	0.000138051	9.12059E-05	0.000154021	0.000154021	4.64902E-05	4.79097E-05	0.000268216	0.000268216	0.000189155	0.000189155	1.8738E-05	1.8738E-05	6.03308E-05	6.03308E-05	9.75712E-05
3831003773585	383100	3773585	3.11152E-05	3.11152E-05	0.000133249	0.000133249	0.000141145	9.325E-05	0.000157473	0.000157473	4.75321E-05	4.89835E-05	0.000273073	0.000273073	0.000193394	0.000193394	1.9158E-05	1.9158E-05	6.16829E-05	6.16829E-05	0.000101594
3831103773585	383110	3773585	3.11895E-05	3.11895E-05	0.000133567	0.000133567	0.000144337	9.53588E-05	0.000161034	0.000161034	4.8607E-05	5.00912E-05	0.000278097	0.000278097	0.000197768	0.000197768	1.95912E-05	1.95912E-05	6.30778E-05	6.30778E-05	0.000105827
3831203773585	383120	3773585	3.10946E-05	3.10946E-05	0.000133161	0.000133161	0.000147896	9.77105E-05	0.000165005	0.000165005	4.98058E-05	5.13265E-05	0.000283753	0.000283753	0.000202645	0.000202645	2.00744E-05	2.00744E-05	6.46334E-05	6.46334E-05	0.000110262
3831303773585	383130	3773585	3.06386E-05	3.06386E-05	0.000131208	0.000131208	0.000152277	0.000100605	0.000169893	0.000169893	5.12809E-05	5.28468E-05	0.000290736	0.000290736	0.000208647	0.000208647	2.0669E-05	2.0669E-05	6.65478E-05	6.65478E-05	0.000114518
3831403773585	383140	3773585	2.91655E-05	2.91655E-05	0.000124899	0.000124899	0.000157135	0.000103814	0.000175313	0.000175313	5.29171E-05	5.45329E-05	0.000298015	0.000298015	0.000215304	0.000215304	2.13284E-05	2.13284E-05	6.8671E-05	6.8671E-05	0.000118499
3831503773585	383150	3773585	2.85444E-05	2.85444E-05	0.00012224	0.00012224	0.000160413	0.00010598	0.00017897	0.00017897	5.40209E-05	5.56704E-05	0.000302884	0.000302884	0.000219795	0.000219795	2.17733E-05	2.17733E-05	7.01034E-05	7.01034E-05	0.000123716
3831603773585	383160	3773585	2.80121E-05	2.80121E-05	0.00011996	0.00011996	0.000163115	0.000107765	0.000181984	0.000181984	5.49308E-05	5.6608E-05	0.000306878	0.000306878	0.000223497	0.000223497	2.214E-05	2.214E-05	7.12842E-05	7.12842E-05	0.00012919
3836303773585	383630	3773585	3.0032E-05	3.0032E-05	0.00012861	0.00012861	0.000129437	8.55149E-05	0.00014441	0.00014441	4.35893E-05	4.49203E-05	0.000236794	0.000236794	0.000177352	0.000177352	1.75688E-05	1.75688E-05	5.65663E-05	5.65663E-05	0.010282666
3836403773585	383640	3773585	2.92583E-05	2.92583E-05	0.000125297	0.000125297	0.000126974	8.38878E-05	0.000141663	0.000141663	4.27599E-05	4.40656E-05	0.000233019	0.000233019	0.000173977	0.000173977	1.72345E-05	1.72345E-05	5.549E-05	5.549E-05	0.007519125
3836503773585	383650	3773585	2.84227E-05	2.84227E-05	0.000121719	0.000121719	0.000124542	8.22808E-05	0.000138949	0.000138949	4.19408E-05	4.32215E-05	0.00022954	0.00022954	0.000170645	0.000170645	1.69044E-05	1.69044E-05	5.4427E-05	5.4427E-05	0.005831626
3836603773585	383660	3773585	2.77893E-05	2.77893E-05	0.000119006	0.000119006	0.000122667	8.10423E-05	0.000136857	0.000136857	4.13095E-05	4.25708E-05	0.000226848	0.000226848	0.000168076	0.000168076	1.66499E-05	1.66499E-05	5.36077E-05	5.36077E-05	0.004745676
3836703773585	383670	3773585	2.729E-05	2.729E-05	0.000116868	0.000116868	0.000121178	8.00587E-05	0.000135196	0.000135196	4.08081E-05	4.20542E-05	0.000224761	0.000224761	0.000166036	0.000166036	1.64479E-05	1.64479E-05	5.29571E-05	5.29571E-05	0.003993292
3836803773585	383680	3773585	2.67928E-05	2.67928E-05	0.000114739	0.000114739	0.000119628	7.90346E-05	0.000133467	0.000133467	4.02861E-05	4.15162E-05	0.000222699	0.000222699	0.000163912	0.000163912	1.62375E-05	1.62375E-05	5.22797E-05	5.22797E-05	0.003427301
3836903773585	383690	3773585	2.61635E-05	2.61635E-05	0.000112044	0.000112044	0.000117545	7.76584E-05	0.000131143	0.000131143	3.95846E-05	4.07933E-05	0.00022011	0.00022011	0.000161058	0.000161058	1.59547E-05	1.59547E-05	5.13694E-05	5.13694E-05	0.002959328
3837003773585	383700	3773585	2.56229E-05	2.56229E-05	0.000109729	0.000109729	0.00011575	7.64725E-05	0.0012914	0.0012914	3.89801E-05	4.01704E-05	0.000217559	0.000217559	0.000158599	0.000158599	1.57111E-05	1.57111E-05	5.05849E-05	5.05849E-05	0.002568279
3837103773585	383710	3773585	2.51546E-05	2.51546E-05	0.000107723	0.000107723	0.00011439	7.55739E-05	0.000127623	0.000127623	3.85221E-05	3.96983E-05	0.000215472	0.000215472	0.000156735	0.000156735	1.55265E-05	1.55265E-05	4.99905E-05	4.99905E-05	0.002276031
3837203773585	383720	3773585	2.47894E-05	2.47894E-05	0.000106159	0.000106159	0.000113496	7.49829E-05	0.000126625	0.000126625	3.82209E-05	3.93879E-05	0.000213977	0.000213977	0.000155509	0.000155509	1.54051E-05	1.54051E-05	4.95996E-05	4.95996E-05	0.00205081
3837303773585	383730	3773585	2.44222E-05	2.44222E-05	0.000104586	0.000104586	0.000112583	7.43798E-05	0.000125606	0.000125606	3.79134E-05	3.90711E-05	0.000212431	0.000212431	0.000154259	0.000154259	1.52811E-05	1.52811E-05	4.92007E-05	4.92007E-05	0.001857882
3837403773585	383740	3773585	2.39435E-05	2.39435E-05	0.000102537	0.000102537	0.000111186	7.34569E-05	0.000124048	0.000124048	3.7443E-05	3.85863E-05	0.000210254	0.000210254	0.000152345	0.000152345	1.50915E-05	1.50915E-05	4.85902E-05	4.85902E-05	0.001674779
3837503773585	383750	3773585	2.34504E-05	2.34504E-05	0.000100425	0.000100425	0.000109728	7.24936E-05	0.000122421	0.000122421	3.6952E-05	3.80803E-05	0.000207974	0.000207974	0.000150347	0.000150347	1.48936E-05	1.48936E-05	4.7953E-05	4.7953E-05	0.001514497
3837603773585	383760	3773585	2.29697E-05	2.29697E-05	9.83662E-05	9.83662E-05	0.000108319	7.15626E-05	0.000120849	0.000120849	3.64775E-05	3.75913E-05	0.000205745	0.000205745	0.000148416	0.000148416	1.47024E-05	1.47024E-05	4.73372E-05	4.73372E-05	0.001376461
3837703773585	383770	3773585	2.25013E-05	2.25013E-05	9.63606E-05	9.63606E-05	0.000106958	7.06641E-05	0.000119332	0.000119332	3.60194E-05	3.71193E-05	0.000203555	0.000203555	0.000146552	0.000146552	1.45178E-05	1.45178E-05	4.67428E-05	4.67428E-05	0.001256601
3837803773585	383780	3773585	2.20453E-05	2.20453E-05	9.44079E-05	9.44079E-05	0.000105629	6.97857E-05	0.000117848	0.000117848	3.55717E-05	3.66579E-05	0.00020139	0.00020139	0.000144731	0.000144731	1.43373E-05	1.43373E-05	4.61618E-05	4.61618E-05	0.001151741
3837903773585	383790	3773585	2.14326E-05	2.14326E-05	9.17837E-05	9.17837E-05	0.000103503	6.83812E-05	0.000115476	0.000115476	3.48558E-05	3.59201E-05	0.000198079	0.000198079	0.000141818	0.000141818	1.40487E-05	1.40487E-05	4.52327E-05	4.52327E-05	0.001039391
3838003773585	383800	3773585	2.08054E-05	2.08054E-05	8.90977E-05	8.90977E-05	0.000101181	6.68471E-05	0.000112886	0.000112886	3.40738E-05	3.51142E-05	0.000194395	0.000194395	0.000138636	0.000138636	1.37336E-05	1.37336E-05	4.42179E-05	4.42179E-05	0.000935468
3838103773585	383810	3773585	2.02338E-05	2.02338E-05	8.66503E-05	8.66503E-05	9.92021E-05	6.55397E-05	0.000110678	0.000110678	3.34074E-05	3.44275E-05	0.000191071	0.000191071	0.000135925	0.000135925	1.3465E-05	1.3465E-05	4.33531E-05	4.33531E-05	0.000850038
3838203773585	383820	3773585	1.9879E-05	1.9879E-05	8.51306E-05	8.51306E-05	9.83138E-05	6.49528E-05	0.000109687	0.000109687	3.31082E-05	3.41192E-05	0.000189422	0.000189422	0.000134708	0.000134708	1.33444E-05	1.33444E-05	4.29649E-05	4.29649E-05	0.000795307
3838303773585	383830	3773585	1.95303E-05	1.95303E-05	8.36374E-05	8.36374E-05	9.74193E-05	6.43619E-05	0.000108689	0.000108689	3.2807E-05	3.38088E-05	0.00018776	0.00018776	0.000133482	0.000133482	1.3223E-05	1.3223E-05	4.2574E-05	4.2574E-05	0.000745686
3838403773585	383840	3773585	1.89691E-05	1.89691E-05	8.12341E-05	8.12341E-05	9.5612E-05	6.31678E-05	0.000106672	0.000106672	3.21984E-05	3.31815E-05	0.000184578	0.000184578	0.000131006	0.000131006	1.29777E-05	1.29777E-05	4.17841E-05	4.17841E-05	0.000683995
3838503773585	383850	3773585	1.82181E-05	1.82181E-05	7.8018E-05	7.8018E-05	9.3241E-05	6.16013E-05	0.000104027	0.000104027	3.13999E-05	3.23587E-05	0.000180391	0.000180391	0.000127757	0.000127757	1.26558E-05	1.26558E-05	4.0748E-05	4.0748E-05	0.000618622
3838603773585	383860	3773585	1.74568E-05	1.74568E-05	7.47576E-05	7.47576E-05	9.10047E-05	6.0124E-05	0.000101532	0.000101532	3.06468E-05	3.15826E-05	0.000176397	0.000176397	0.000124693	0.000124693	1.23523E-05	1.23523E-05	3.97707E-05	3.97707E-05	0.000561951
3838703773585	383870	3773585	1.68667E-05	1.68667E-05	7.22307E-05	7.22307E-05	8.93444E-05	5.9027E-05	9.96799E-05	9.96799E-05	3.00877E-05	3.10064E-05	0.000173369	0.000173369	0.000122418	0.000122418	1.2127E-05	1.2127E-05	3.90451E-05	3.90451E-05	0.000519415
3838803773585	383880	3773585	1.62952E-05	1.62952E-05	6.97832E-05	6.97832E-05	8.77454E-05	5.79706E-05	9.78959E-05	9.78959E-05	2.95492E-05	3.04515E-05	0.000170445	0.000170445	0.000120227	0.000120227	1.19099E-05	1.19099E-05	3.83463E-05	3.83463E-05	0.000481791
3838903773585	383890	3773585	1.57381E-05	1.57381E-05	6.73976E-05	6.73976E-05	8.61892E-05	5.69425E-05	9.61597E-05	9.61597E-05	2.90252E-05	2.99114E-05	0.000167598	0.000167598	0.000118095	0.000118095	1.16987E-05	1.16987E-05	3.76662E-05	3.76662E-05	0.000448185
3839003773585	383900	3773585	1.51996E-05	1.51996E-05	6.50915E-05	6.50915E-05	8.46759E-05	5.59427E-05	9.44714E-05	9.44714E-05	2.85155E-05	2.93863E-05	0.000164828	0.000164828	0.000116021	0.000116021	1.14933E-05	1.14933E-05	3.70049E-05	3.70049E-05	0.000418017
3839103773585	383910	3773585	1.46921E-05	1.46921E-05	6.2918E-05	6.2918E-05	8.32301E-05	5.49875E-05	9.28582E-05	9.28582E-05	2.80286E-05	2.88845E-05	0.0001622	0.0001622	0.00011404	0.00011404	1.1297E-05	1.1297E-05	3.6373E-05	3.6373E-05	0.000391055
3829703773595	382970	3773595	2.45501E-05	2.45501E-05	0.000105134	0.000105134	0.000103203	6.81828E-05	0.000115141	0.000115141	3.47547E-05	3.58159E-05	0.000208257	0.000208257	0.000141406	0.000141406	1.4008E-05	1.4008E-05	4.51015E-05	4.51015E-05	6.42993E-05
3829803773595	382980	3773595	2.55012E-05	2.55012E-05	0.000109207	0.000109207	0.000106891	7.06195E-05	0.000119256	0.000119256	3.59967E-05	3.70959E-05	0.000214673	0.000214673	0.00014646	0.00014646	1.45086E-05	1.45086E-05	4.67133E-05	4.67133E-05	6.72779E-05
3829903773595	382990	3773595	2.63492E-05	2.63492E-05	0.000112839	0.000112839	0.000110604	7.30724E-05	0.000123399	0.000123399	3.72475E-05	3.83843E-05	0.000221102	0.000221102	0.000151547	0.000151547	1.50125E-05	1.50125E-05	4.83358E-05	4.83358E-05	7.02804E-05
3830003773595	383000	3773595	2.69826E-05	2.69826E-05	0.000115551	0.000115551	0.000113048	7.46874E-05	0.000126126	0.000126126	3.80702E-05	3.92327E-05	0.000225366	0.000225366	0.000154897	0.000154897	1.53443E-05	1.53443E-05	4.94041E-05	4.94041E-05	7.26561E-05
3830103773595	383010	3773595	2.75995E-05	2.75995E-05	0.000118193	0.000118193	0.000115511	7.63146E-05	0.000128874	0.000128874	3.88997E-05	4.00874E-05	0.00022963	0.00022963	0.000158271	0.000158271	1.56786E-05	1.56786E-05	5.04805E-05	5.04805E-05	7.51512E-05
3830203773595	383020	3773595	2.81958E-05	2.81958E-05	0.000120747	0.000120747	0.000117968	7.79377E-05	0.000131615	0.000131615	3.9727E-05	4.094E-05	0.000233843	0.000233843	0.000161637	0.000161637	1.60121E-05	1.60121E-05	5.15541E-05	5.15541E-05	7.77776E-05
3830303773595	383030	3773595	2.87611E-05	2.87611E-05	0.000123168	0.000123168	0.0001204	7.95446E-05	0.000134328	0.000134328	4.05461E-05	4.17841E-05	0.000237992	0.000237992	0.00016497	0.00016497	1.63422E-05	1.63422E-05	5.26171E-05	5.26171E-05	8.05234E-05
3830403773595	383040	3773595	2.92954E-05	2.92954E-05	0.000125456	0.000125456	0.000122839	8.11556E-05	0.000137049	0.000137049	4.13673E-05	4.26304E-05	0.000242076	0.000242076	0.000168311	0.000168311	1.66732E-05	1.66732E-05	5.36827E-05	5.36827E-05	8.33826E-05

			MSite Grubbing / Prep	MMass Grading / Excavation	MMass Grading / Excavation	MDrainage / Utilities Trenching	MFoundations / Concrete Pads	MBuilding / Structure Construction	MAsphalt Paving	MLandscaping or Other Finishing	MWaterside Construction (Piles)	RSSWRe-striping South Valley	RSSWRe-striping Silver Lake Boulevard	RSSWDemolition	RSSWPlacing Base	RSSWForm/Place Rebar and Pour	Child Risk				
Unique Identifier	X (UTM)	Y (UTM)	2027	2027	2028	2028	2028	2028	2028	2028	2028	2029	2029	2029	2029	2029	3rd Trimester	0<2	2<16	Total	per million
3837203773575	383720	3773575	0.001606553	0.004011685	0.004011685	0.001122708	0.002071608	0.003725136	0.00263531	0.000798579	0.001413954	9.88047E-05	0.001613949	0.002611779	0.001419761	0.000424959	2.95516E-08	5.481E-07	2.4945E-07	8.27109E-07	0.82710924
3837303773575	383730	3773575	0.001472518	0.00367699	0.00367699	0.00102904	0.001898773	0.003414348	0.002415446	0.000731953	0.001295988	9.77245E-05	0.001457493	0.00236552	0.001285895	0.000384891	2.7981E-08	5.1946E-07	2.3142E-07	7.78863E-07	0.77886326
3837403773575	383740	3773575	0.001334708	0.003332866	0.003332866	0.000932734	0.00172107	0.003094804	0.002189389	0.000663451	0.001174699	9.62324E-05	0.00130703	0.002128734	0.001157178	0.000346364	2.62657E-08	4.8819E-07	2.1288E-07	7.27334E-07	0.72733374
3837503773575	383750	3773575	0.001212049	0.003026578	0.003026578	0.000847017	0.001562905	0.002810394	0.001988185	0.00060248	0.001066745	9.4695E-05	0.001177327	0.001923248	0.001045476	0.000312929	2.4668E-08	4.5917E-07	1.9624E-07	6.80073E-07	0.68007312
3837603773575	383760	3773575	0.001106169	0.002762188	0.002762188	0.000773024	0.001426376	0.002564888	0.001814505	0.00054985	0.000973558	9.32129E-05	0.001067474	0.001748331	0.000950391	0.000284469	2.32345E-08	4.3324E-07	1.8174E-07	6.38212E-07	0.63821216
3837703773575	383770	3773575	0.001015591	0.002536009	0.002536009	0.000709726	0.001309578	0.002354865	0.001665926	0.000504826	0.000893839	9.18161E-05	0.000974542	0.001599883	0.000869695	0.000260315	2.19627E-08	4.1035E-07	1.6921E-07	6.01521E-07	0.60152093
3837803773575	383780	3773575	0.000935679	0.002336462	0.002336462	0.000653881	0.001206534	0.002169572	0.001534842	0.000465104	0.000823507	9.04446E-05	0.00089385	0.001470594	0.000799414	0.000239279	2.08011E-08	3.8951E-07	1.5806E-07	5.6837E-07	0.56836964
3837903773575	383790	3773575	0.000849158	0.002120411	0.002120411	0.000593417	0.001094966	0.001968953	0.001392916	0.000422096	0.000747358	8.86409E-05	0.000811454	0.001338114	0.000727398	0.000217723	1.94864E-08	3.6566E-07	1.4599E-07	5.31137E-07	0.53113672
3838003773575	383800	3773575	0.000768664	0.001919411	0.001919411	0.000537165	0.000991171	0.00178231	0.001260878	0.000382084	0.000676514	8.67267E-05	0.000735825	0.00121605	0.000661044	0.000197862	1.82083E-08	3.4243E-07	1.3466E-07	4.95295E-07	0.49529528
3838103773575	383810	3773575	0.000702045	0.001753059	0.001753059	0.00049061	0.000905268	0.001627841	0.0011516	0.00034897	0.000617882	8.49682E-05	0.000672858	0.001114139	0.000605645	0.00018128	1.71053E-08	3.2244E-07	1.2513E-07	4.64679E-07	0.46467853
3838203773575	383820	3773575	0.000658011	0.001643104	0.001643104	0.000459838	0.000848488	0.001525739	0.001079369	0.000327082	0.000579127	8.38227E-05	0.000629253	0.001043297	0.000567136	0.000169754	1.63627E-08	3.0928E-07	1.1867E-07	4.44311E-07	0.4443111
3838303773575	383830	3773575	0.000617958	0.001543088	0.001543088	0.000431848	0.000796841	0.001432867	0.001013668	0.000307172	0.000543875	8.26923E-05	0.000589934	0.000979273	0.000532332	0.000159336	1.56696E-08	2.9701E-07	1.1274E-07	4.25419E-07	0.42541905
3838403773575	383840	3773575	0.000569976	0.001423274	0.001423274	0.000398317	0.000734969	0.001321611	0.000934961	0.000283321	0.000501646	8.10645E-05	0.000545566	0.000906895	0.000492987	0.00014756	1.48091E-08	2.8137E-07	1.0568E-07	4.01863E-07	0.40186285
3838503773575	383850	3773575	0.000520082	0.001298684	0.001298684	0.000363449	0.000670632	0.001205921	0.000853117	0.00025852	0.000457733	7.91302E-05	0.00050066	0.000833431	0.000453052	0.000135606	1.3891E-08	2.6443E-07	9.8301E-08	3.76625E-07	0.37662452
3838603773575	383860	3773575	0.000476232	0.001189186	0.001189186	0.000332805	0.000614088	0.001104244	0.000781187	0.000236723	0.000419139	7.72512E-05	0.000461085	0.000768489	0.00041775	0.00012504	1.30645E-08	2.4916E-07	9.1706E-08	3.5393E-07	0.35392995
3838703773575	383870	3773575	0.000440525	0.001100025	0.001100025	0.000307852	0.000568046	0.001021452	0.000722616	0.000218975	0.000387714	7.56083E-05	0.000428373	0.000714686	0.000388503	0.000116286	1.23712E-08	2.364E-07	8.6234E-08	3.35E-07	0.33500025
3838803773575	383880	3773575	0.000408864	0.001020965	0.001020965	0.000285727	0.000527219	0.000948039	0.00067068	0.000203237	0.000359848	7.40206E-05	0.000399218	0.000666638	0.000362384	0.000108468	1.17375E-08	2.247E-07	8.1304E-08	3.1774E-07	0.31774048
3838903773575	383890	3773575	0.000379977	0.000948831	0.000948831	0.000265539	0.00048997	0.000881057	0.000623295	0.000188877	0.000334424	7.2428E-05	0.00037251	0.000622545	0.000338415	0.000101294	1.11391E-08	2.1358E-07	7.6734E-08	3.01456E-07	0.3014562
3839003773575	383900	3773575	0.000353524	0.000882777	0.000882777	0.000247054	0.00045586	0.000819722	0.000579904	0.000175728	0.000311143	7.08404E-05	0.000347972	0.000581976	0.000316362	9.46926E-05	1.05719E-08	2.0298E-07	7.2481E-08	2.86033E-07	0.2860327
3839103773575	383910	3773575	0.000330077	0.000824228	0.000824228	0.000230668	0.000425626	0.000765355	0.000541443	0.000164074	0.000290507	6.93281E-05	0.000326072	0.000545711	0.000296648	8.87919E-05	1.00532E-08	1.9328E-07	6.8655E-08	2.71987E-07	0.27198659
3829703773585	382970	3773585	5.7198E-05	0.000142828	0.000142828	3.99717E-05	7.37553E-05	0.000132626	9.38248E-05	2.84317E-05	5.03409E-05	0.000129015	6.4937E-05	0.000110876	6.02719E-05	1.80404E-05	7.81607E-09	2.1085E-07	4.8695E-08	2.67364E-07	0.26736358
3829803773585	382980	3773585	5.9805E-05	0.000149338	0.000149338	4.17935E-05	7.7117E-05	0.000138671	9.81012E-05	2.97276E-05	5.26354E-05	0.000133014	6.80721E-05	0.000116266	6.32022E-05	1.89175E-05	8.27413E-09	2.231E-07	5.2034E-08	2.8341E-07	0.28341012
3829903773585	382990	3773585	6.2412E-05	0.000155848	0.000155848	4.36154E-05	8.04786E-05	0.000144716	0.000102378	3.10235E-05	5.49299E-05	0.000136878	7.12373E-05	0.000121708	6.61602E-05	1.98029E-05	8.74669E-09	2.3542E-07	5.5621E-08	2.99791E-07	0.29979058
3830003773585	383000	3773585	6.43619E-05	0.000160716	0.000160716	4.4978E-05	8.29929E-05	0.000149237	0.000105576	3.19927E-05	5.6646E-05	0.000138732	7.36036E-05	0.000125782	6.83752E-05	2.04659E-05	9.12714E-09	2.4511E-07	5.8681E-08	3.12922E-07	0.31292183
3830103773585	383010	3773585	6.64033E-05	0.000165814	0.000165814	4.64047E-05	8.56253E-05	0.00015397	0.000108925	3.30075E-05	5.84427E-05	0.00014048	7.60856E-05	0.000130069	7.07056E-05	2.11634E-05	9.53058E-09	2.5525E-07	6.2073E-08	3.26853E-07	0.32685279
3830203773585	383020	3773585	6.86333E-05	0.000171382	0.000171382	4.7963E-05	8.85008E-05	0.000159141	0.000112583	3.4116E-05	6.04053E-05	0.000142334	7.88036E-05	0.000134755	7.32529E-05	2.19259E-05	9.97176E-09	2.6616E-07	6.5968E-08	3.421E-07	0.34210002
3830303773585	383030	3773585	7.10356E-05	0.000177381	0.000177381	4.96418E-05	9.15985E-05	0.000164711	0.000116523	3.53101E-05	6.25196E-05	0.000144238	8.17377E-05	0.000139806	7.59986E-05	2.27477E-05	1.04493E-08	2.7773E-07	7.0434E-08	3.58617E-07	0.358617
3830403773585	383040	3773585	7.35726E-05	0.000183716	0.000183716	5.14148E-05	9.48699E-05	0.000170594	0.000120685	3.65712E-05	6.47525E-05	0.000146052	8.48376E-05	0.000145146	7.89013E-05	2.36165E-05	1.09553E-08	2.8971E-07	7.5515E-08	3.76178E-07	0.37617766
3830503773585	383050	3773585	7.6185E-05	0.00019024	0.00019024	5.32404E-05	9.82385E-05	0.000176651	0.00012497	3.78697E-05	6.70517E-05	0.00014768	8.80531E-05	0.000150706	8.19239E-05	2.45212E-05	1.14847E-08	3.019E-07	8.1295E-08	3.94683E-07	0.39468312
3830603773585	383060	3773585	7.89105E-05	0.000197045	0.000197045	5.5145E-05	0.000101753	0.000182971	0.000129441	3.92245E-05	6.94505E-05	0.000149202	9.14243E-05	0.000156538	8.50941E-05	2.54701E-05	1.20446E-08	3.1442E-07	8.8E-08	4.14465E-07	0.41446491
3830703773585	383070	3773585	8.17868E-05	0.000204228	0.000204228	5.71551E-05	0.000105462	0.00018964	0.000134159	4.06543E-05	7.1982E-05	0.000150679	9.49914E-05	0.00016271	8.8449E-05	2.64743E-05	1.26398E-08	3.2727E-07	9.5926E-08	4.3584E-07	0.43583952
3830803773585	383080	3773585	8.48409E-05	0.000211854	0.000211854	5.92894E-05	0.0001094	0.000196722	0.000139169	4.21724E-05	7.46699E-05	0.000152151	9.87696E-05	0.000169255	9.20069E-05	2.75393E-05	1.32715E-08	3.4039E-07	1.0547E-07	4.59128E-07	0.45912811
3830903773585	383090	3773585	8.80458E-05	0.000219857	0.000219857	6.15291E-05	0.000113533	0.000204153	0.000144426	4.37655E-05	7.74906E-05	0.000153543	0.000102729	0.000176114	9.57355E-05	2.86553E-05	1.39379E-08	3.5365E-07	1.1711E-07	4.84697E-07	0.48469667
3831003773585	383100	3773585	9.16762E-05	0.000228922	0.000228922	6.40661E-05	0.000118214	0.000212571	0.000150381	4.557E-05	8.06858E-05	0.000155814	0.000107265	0.000183983	0.000100013	2.99357E-05	1.46947E-08	3.6772E-07	1.3263E-07	5.1505E-07	0.5150498
3831103773585	383110	3773585	9.54952E-05	0.000238459	0.000238459	6.67349E-05	0.000123138	0.000221426	0.000156646	4.74684E-05	8.40469E-05	0.000158205	0.000112013	0.000192252	0.000104508	3.1281E-05	1.54962E-08	3.8174E-07	1.5289E-07	5.50124E-07	0.55012359
3831203773585	383120	3773585	9.94972E-05	0.000248452	0.000248452	6.95317E-05	0.000128299	0.000230706	0.00016321	4.94577E-05	8.75692E-05	0.000161029	0.000117118	0.000201055	0.000109293	3.27134E-05	1.63598E-08	3.9578E-07	1.8078E-07	5.92916E-07	0.5929156
3831303773585	383130	3773585	0.000103338	0.000258042	0.000258042	7.22155E-05	0.000133251	0.000239611	0.0001695	5.13667E-05	9.09493E-05	0.000164661	0.000122232	0.000210019	0.000114166	3.4172E-05	1.72804E-08	4.0853E-07	2.2207E-07	6.47886E-07	0.64788564
3831403773585	383140	3773585	0.00010693	0.000267013	0.000267013	7.47262E-05	0.000137884	0.000247941	0.000175403	5.31526E-05	9.41113E-05	0.000168319	0.000127915	0.000219909	0.000119542	3.57811E-05	1.81842E-08	4.1885E-07	2.857E-07	7.2273E-07	0.72273044
3831503773585	383150	3773585	0.000111638	0.000278769	0.000278769	7.80161E-05	0.000143954	0.000258857	0.000183126	5.54926E-05	9.82546E-05	0.000170313	0.000133612	0.000229892	0.000124969	3.74055E-05	1.90945E-08	4.3272E-07	3.8115E-07	8.3297E-07	0.83297011
3831603773585	383160	3773585	0.000116577	0.000291103	0.000291103	8.14679E-05	0.000150324	0.00027031	0.000191228	5.79479E-05	0.000102602	0.000172655	0.000139194	0.000239918	0.000130419	3.90367E-05	1.99984E-08	4.4647E-07	5.4085E-07	1.00732E-06	1.00732062
3831703773585	383170	3773585	0.000121649	0.000303826	0.000303826	8.50178E-05	0.000156886	0.000282035	0.000199503	6.04577E-05	0.000107013	0.000180126	0.000145214	0.000250124	0.000136048	4.07056E-05	2.08577E-08	4.6579E-07	5.6411E-07	1.04989E-06	1.04989042
3831803773585	383180	3773585	0.000126721	0.000316549	0.000316549	8.85676E-05	0.000163448	0.000293846	0.000207879	6.29675E-05	0.000111424	0.000187597	0.000151226	0.000260329	0.000141677	4.23983E-05	2.17409E-08	4.8511E-07	5.8737E-07	1.09359E-06	1.09359019
3831903773585	383190	3773585	0.000131793	0.000329272	0.000329272	9.21174E-05	0.000170011	0.000305657	0.000216255	6.54773E-05	0.000115835	0.000195068	0.000157238	0.000270534	0.000147305	4.40903E-05	2.26241E-08	5.0443E-07	6.1064E-07	1.13729E-06	1.13728997
3832003773585	383200	3773585	0.000136865	0.000341995	0.000341995	9.56672E-05	0.000176573	0.000317468	0.000224631	6.79871E-05	0.000120246	0.000202539	0.000163249	0.000280738	0.000152932	4.57824E-05	2.35073E-08	5.2375E-07	6.3391E-07	1.18098E-06	1.18098014
3832103773585	383210	3773585	0.000141937	0.000354718	0.000354718	9.92171E-05	0.000183135	0.000329279	0.000233007	7.04969E-05	0.000124657	0.000210011	0.000169261	0.000290943	0.000158559	4.74744E-05	2.43905E-08	5.4307E-07	6.5718E-07	1.22467E-06	1.22467037
3832203773585	383220	3773585	0.000147008	0.000367441	0.000367441	1.02767E-04	0.000189697	0.000341091	0.000241383	7.30067E-05	0.000129068	0.000217482	0.000175272	0.000301147	0.000164186	4.91665E-05	2.52737E-08	5.6239E-07	6.8045E-07	1.26836E-06	1.26836059
3832303773585	383230	3773585	0.000152079	0.000380164	0.000380164	1.06317E-04	0.000196259	0.000352902	0.000249759	7.55166E-05	0.000133479	0.000224953	0.000181284	0.000311352	0.000169813	5.08585E-05	2.61569E-08	5.8171E-07	7.0372E-07	1.31205E-06	1.31205081
3832403773585	383240	3773585	0.000157151	0.000392887	0.000392887	1.09867E-04	0.000202821	0.000364714	0.000258135	7.80264E-05	0.000137891	0.000232424	0.000187296	0.000321557	0.000175441	5.25506E-05	2.70401E-08	6.0103E-07	7.2699E-07	1.35574E-06	1.35574103
3832503773585	383250	3773585	0.000162222	0.000405611	0.000405611	1.13417E-04	0.000209383	0.000376525	0.000266511	8.05362E-05	0.000142302	0.000239895	0.000193308	0.000331761	0.000181069	5.42427E-05	2.79233E-08	6.2035E-07	7.5026E-07	1.39944E-06	1.39944125
3832603773585	383260	3773585	0.000167293	0.000418334	0.000418334	1.16967E-04	0.000215945	0.000388336	0.000274887	8.30461E-05	0.000146714	0.000247367	0.000199321	0.000341966	0.000186697	5.59348E-05	2.88065E-08	6.3967E-07	7.7353E-07	1.44313E-06	1.44313146
3832703773585	383270	3773585	0.000172364	0.000431057	0.000431057	1.20516E-04	0.000222508	0.000400147	0.000283263	8.55559E-05	0.000151125	0.000254839	0.000205333	0.000352171	0.000192325	5.76269E-05	2.96898E-08	6.5899E-07	7.9681E-07	1.48683E-06	1.48683167
3832803773585	383280	3773585	0.000177435	0.000443781	0.000443781	1.24066E-04	0.000229071	0.000411958	0.000291639	8.80658E-05	0.000155537	0.000262311	0.000211346	0.000362376	0.000197953	5.93191E-05	3.05731E-08	6.7831E-07	8.2008E-07	1.53052E-06	1.53052188
3832903773585	383290	3773585	0.000182506	0.000456504	0.000456504	1.27615E-04	0.000235634	0.000423769	0.000300015	9.05756E-05	0.000159948	0.000269783	0.000217358	0.000372581	0.000203581	6.10112E-05	3.14564E-08	6.9763E-07	8.4336E-07	1.57422E-06	1.57422209
3833003773585	383300	3773595	0.000187577	0.000469227	0.000469227	1.31165E-04	0.000242197	0.000435581	0.000308391	9.30854E-05	0.000164359	0.000277255	0.000223371	0.000382785	0.000209209	6.27033E-05	3.23397E-08	7.1695E-07	8.6663E-07	1.61791E-06	1.61791231
3833103773585	383310	3773595	0.000192648	0.000481951	0.000481951	1.34714E-04	0.000248759	0.000447392	0.000316767	9.55953E-05	0.000168771	0.000284727	0.000229383	0.000392989	0.000214837	6.43954E-05	3.32229E-08	7.3627E-07	8.8991E-07	1.66161E-06	1.66161252
3833203773585	383320	3773595	0.000197719	0.000494674	0.000494674	1.38263E-04	0.000255322	0.000459204	0.000325144	9.81051E-05	0.000173182	0.000292199	0.000235396	0.000403193	0.000220465	6.60875E-05	3.41062E-08	7.5559E-07	9.1319E-07	1.70531E-06	1.70531273
3833303773585	383330	3773595	0.000202789	0.000507397	0.000507397	1.41812E-04	0.000261884	0.000471015	0.000333521	0.000100615	0.000177594	0.000299671	0.000241408	0.000413397	0.000226093	6.77796E-05	3.49895E-08	7.7491E-07	9.3647E-07	1.74901E-06	1.74901294
3833403773585	383340	3773595	0.000207859	0.000520119	0.000520119	1.45361E-04	0.000268447	0.000482827	0.000341898	0.000103047	0.000182006	0.000307143	0.000247421	0.000423601	0.000231721	6.94717E-05	3.58728E-08	7.9423E-07	9.5975E-07	1.79271E-06	1.79271316
3833503773585	383350	3773595	0.000212929	0.000532842	0.000532842	1.48909E-04	0.000275009	0.000494638	0.000350275	0.000105479	0.000186418	0.000314615	0.000253433	0.000433805	0.000237349	7.11638E-05	3.67561E-08	8.1355E-07	9.8303E-07	1.83641E-06	1.83641337
3833603773585	383360	3773595	0.000217998	0.000545565	0.000545565	1.52458E-04	0.000281572	0.000506449	0.000358652	0.000107911	0.000190829	0.000322087	0.000259446	0.000444009	0.000242977	7.28559E-05	3.76394E-08	8.3287E-07	1.0063E-06	1.88011E-06	1.88011358
3833703773585	383370	3773595	0.000223068	0.000558288	0.000558288	1.56006E-04	0.000288134	0.000518261	0.000367029	0.000110343	0.000195241	0.000329559	0.000265458	0.000454213	0.000248605	7.4548E-05	3.85227E-08	8.5219E-07	1.0294E-06	1.92381E-06	1.92381381
3833803773585	383380	3773595	0.000228138	0.000571011	0.000571011	1.59555E-04	0.000294697	0.000530072	0.000375406	0.000112775	0.000199653	0.000337031	0.000271471	0.000464417	0.000254233	7.62401E-05	3.94059E-08	8.7151E-07	1.0525E-06	1.96751E-06	1.96751404
3833903773585	383390	3773595	0.000233208	0.000583734	0.000583734	1.63103E-04	0.000301259	0.000541883	0.000383783	0.000115207	0.000204065	0.000344503	0.000277483	0.000474621	0.000259861	7.79322E-05	4.02892E-08	8.9083E-07	1.0756E-06	2.01121E-06	2.01121427
3834003773585	383400	3773595	0.000238278	0.000596457	0.000596457	1.66652E-04	0.000307822	0.000553694	0.000392161	0.000117639	0.000208477	0.000351975	0.000283496	0.000484825	0.000265489	7.96243E-05	4.11724E-08	9.1015E-07	1.0987E-06	2.05491E-06	2.05491447
3834103773585	383410	3773595	0.000243348	0.000609179	0.000609179	1.70201E-04	0.000314384	0.000565505	0.000400538	0.000120071	0.000212889	0.000359447	0.000289508	0.000495029	0.000271117	8.13164E-05	4.20557E-08	9.2947E-07	1.1218E-06	2.09861E-06	2.09861469
3834203773585	383420	3773595	0.000248419	0.000621902	0.000621902	1.73749E-04	0.000320947	0.000577316	0.000408916	0.000122503	0.000217301	0.000366919	0.000295521	0.000505233	0.000276745	8.30085E-05	4.29389E-08	9.4879E-07	1.1449E-06	2.14232E-06	2.14232491
3834303773585	383430	3773595	0.000253489	0.000634625	0.000634625	1.77298E-04	0.000327509	0.000589127	0.000417293	0.000124935	0.000221712	0.000374391	0.000301533	0.000515437	0.000282373	8.47006E-05	4.38222E-08	9.6811E-07	1.1679E-06	2.18602E-06	2.18602513
3834403773585	383440	3773595	0.000258559	0.000647348	0.000647348	1.80847E-04	0.000334072	0.000600938	0.000425671	0.000127367	0.000226124	0.000381863	0.000307546	0.000525641	0.000288001	8.63927E-05	4.47054E-08	9.8743E-07	1.1909E-06	2.22973E-06	2.22973535
3834503773585	383450	3773595	0.000263629	0.000660071	0.000660071	1.84396E-04	0.000340634	0.000612749	0.000434048	0.000129799	0.000230535	0.000389335	0.000313558	0.000535845	0.000293629	8.80848E-05	4.55887E-08	1.0067E-06	1.2139E-06	2.27343E-06	2.27343557
3834603773585	383460	3773595	0.000268699	0.000672794	0.000672794	1.87945E-04	0.000347197	0.000624559	0.000442426	0.000132231	0.000234947	0.000396807	0.000319571	0.000546049	0.000299258	8.97769E-05	4.64719E-08	1.0259E-06	1.2369E-06	2.31714E-06	2.31713579
3834703773585	383470	3773595	0.000273769	0.000685517	0.000685517	1.91494E-04	0.000353759	0.000636371	0.000450804	0.000134663	0.000239358	0.000404279	0.000325583	0.000556253	0.000304886	9.14691E-05	4.73552E-08	1.0451E-06	1.2599E-06	2.36084E-06	2.36084601
3834803773585	383480	3773595	0.000278839	0.000698241	0.000698241	1.95043E-04	0.000360322	0.000648182	0.000459182	0.000137095	0.000243769	0.000411751	0.000331596	0.000566457	0.000310515	9.31612E-05	4.82384E-08	1.0643E-06	1.2829E-06	2.40455E-06	2.40455623
3834903773585	383490	3773595	0.000283909	0.000710964	0.000710964	1.98592E-04	0.000366884	0.000659993	0.000467559	0.000139527	0.000248181	0.000419223	0.000337608	0.000576661	0.000316144	9.48533E-05	4.91217E-08	1.0835E-06	1.3059E-06	2.44826E-06	2.44826645
3835003773585	383500	3773595	0.000288979	0.000723687	0.000723687	2.02141E-04	0.000373447	0.000671804	0.000475937	0.000141959	0.000252592	0.000426695	0.000343621	0.000586865	0.000321773	9.65454E-05	5.00049E-08	1.1027E-06	1.3289E-06	2.49197E-06	2.49197667
3835103773585	383510	3773595	0.000294049	0.000736409	0.000736409	2.05689E-04	0.000380009	0.000683615	0.000484315	0.000144391	0.000257004	0.000434167	0.000349634	0.000597069	0.000327402	9.82375E-05	5.08882E-08	1.1219E-06	1.3519E-06	2.53568E-06	2.53568688
3835203773585	383520	3773595	0.000299119	0.000749132	0.000749132	2.09238E-04	0.000386572	0.000695426	0.000492693	0.000146823	0.000261416	0.000441639	0.000355647	0.000607273	0.000333031	9.99296E-05	5.17714E-08	1.1411E-06	1.3749E-06	2.57939E-06	2.57939709
3835303773585	383530	3773595	0.000304189	0.000761855	0.000761855	2.12787E-04	0.000393134	0.000707237	0.000501071	0.000149255	0.000265828	0.000449111	0.000361659	0.000617477	0.000338659	0.000101622	5.26547E-08	1.1603E-06	1.3979E-06	2.62309E-06	2.62309731
3835403773585	383540	3773595	0.000309259	0.000774578	0.000774578	2.16336E-04	0.000399697	0.000719048	0.000509449	0.000151687	0.000270241	0.000456583	0.000367671	0.000627681	0.000344288	0.000103314	5.35379E-08	1.1795E-06	1.4209E-06	2.66679E-06	2.66679752
3835503773585	383550	3773595	0.000314329	0.000787301	0.000787301	2.19885E-04	0.000406259	0.000730859	0.000517827	0.000154119	0.000274653	0.000464056	0.000373683	0.000637885	0.000349916	0.000105007	5.44211E-08	1.1987E-06	1.4439E-06	2.71049E-06	2.71049774
3835603773585	383560	3773595	0.000319399	0.000800024	0.000800024	2.23434E-04	0.000412822	0.000742671	0.000526205	0.000156551	0.000279065	0.000471528	0.000379695	0.000648089	0.000355545	0.000106699	5.53044E-08	1.2179E-06	1.4669E-06	2.75419E-06	2.75419795
3835703773585	383570	3773595	0.000324469	0.000812747	0.000812747	2.26983E-04	0.000419382	0.000754482	0.000534583	0.000158983	0.000283477	0.000479001	0.000385707	0.000658293	0.000361173	0.000108392	5.61876E-08	1.2371E-06	1.4899E-06	2.79789E-06	2.79789816
3835803773585	383580	3773595	0.000329539	0.000825469	0.000825469	2.30532E-04	0.000425945	0.000766294	0.000542961	0.000161415	0.000287889	0.000486473	0.000391719	0.000668497	0.000366801	0.000110084	5.70709E-08	1.2563E-06	1.5129E-06	2.84159E-06	2.84159837
3835903773585	383590	3773595	0.000334609	0.000838192	0.000838192	2.34081E-04	0.000432508	0.000778105	0.000551339	0.000163847	0.000292301	0.000493946	0.000397731	0.000678701	0.000372429	0.000111777	5.79541E-08	1.2755E-06	1.5359E-06	2.88529E-06	2.88529857
3836003773585	383600	3773595	0.000339679	0.000850915	0.000850915	2.37629E-04	0.000439068	0.000789916	0.000559717	0.000166279	0.000296713	0.000501418	0.000403

Unique Identifier	X (UTM)	Y (UTM)	EGIODemolition 2025	EGIOSite Grubbing / Prep 2025	EGIOMass Grading / Excavation 2025	EGIOMass Grading / Excavation 2026	EGIODrainage / Utilities Trenching 2026	EGIODrainage / Utilities Trenching 2027	EGIOFoundations / Concrete Pads 2026	EGIOFoundations / Concrete Pads 2027	EGIOBuilding / Structure Construction 2026	EGIOBuilding / Structure Construction 2027	EGIOAsphalt Paving 2027	EGIOArchitectural Coating 2027	EGIOLandscaping or Other Finishing 2027	EGIOWaterside Construction (Piles) 2027	HIWaterside Construction (Landscaping) 2025	HIWaterside Construction (Landscaping) 2026	KMDemolition 2025	KMSite Grubbing / Prep 2025	KMMass Grading / Excavation 2025
3830503773595	383050	3773595	0.000232599	0.00020989	0.000524114	0.000524114	0.000146678	0.000146678	0.000270649	0.000270649	0.000486677	0.000486677	0.000344295	3.24042E-05	0.000104332	0.000184729	0.000535525	0.000535525	8.11084E-05	7.31901E-05	0.000182761
3830603773595	383060	3773595	0.000241982	0.00021836	0.000545258	0.000545258	0.000152596	0.000152596	0.000281568	0.000281568	0.000506311	0.000506311	0.000358185	3.37115E-05	0.000108541	0.000192181	0.000568102	0.000568102	8.35975E-05	7.54363E-05	0.00018837
3830703773595	383070	3773595	0.000251264	0.00022673	0.000566173	0.000566173	0.000158449	0.000158449	0.000292368	0.000292368	0.000525732	0.000525732	0.000371924	3.50046E-05	0.000112704	0.000199553	0.000603422	0.000603422	8.61762E-05	7.77632E-05	0.000194181
3830803773595	383080	3773595	0.000260337	0.00023492	0.000586617	0.000586617	0.00016417	0.00016417	0.000302925	0.000302925	0.000544716	0.000544716	0.000385354	3.62686E-05	0.000116774	0.000206759	0.000641517	0.000641517	8.88682E-05	8.01924E-05	0.000200247
3830903773595	383090	3773595	0.000269118	0.00024284	0.000606402	0.000606402	0.000169707	0.000169707	0.000313142	0.000313142	0.000563088	0.000563088	0.000398351	3.74919E-05	0.000120712	0.000213732	0.000682943	0.000682943	9.16558E-05	8.27079E-05	0.000206528
3831003773595	383100	3773595	0.000277468	0.00025038	0.000625219	0.000625219	0.000174974	0.000174974	0.000322859	0.000322859	0.000580561	0.000580561	0.00040712	3.86552E-05	0.000124458	0.000220364	0.000729952	0.000729952	9.46344E-05	8.53957E-05	0.00021324
3831103773595	383110	3773595	0.000285103	0.00025727	0.000642422	0.000642422	0.000179788	0.000179788	0.000331743	0.000331743	0.000596535	0.000596535	0.00042013	3.97188E-05	0.000127883	0.000226427	0.000781179	0.000781179	9.78518E-05	8.82989E-05	0.000220489
3831203773595	383120	3773595	0.000291633	0.00026316	0.000657137	0.000657137	0.000183906	0.000183906	0.000339341	0.000339341	0.000610198	0.000610198	0.000431679	4.06286E-05	0.000130812	0.000231614	0.000837276	0.000837276	0.000101314	9.1423E-05	0.00022829
3831303773595	383130	3773595	0.000292236	0.00026371	0.000658495	0.000658495	0.000184286	0.000184286	0.000340043	0.000340043	0.00061146	0.00061146	0.00043571	4.07126E-05	0.000131082	0.000232093	0.000899018	0.000899018	0.000104698	9.44771E-05	0.000235917
3831403773595	383140	3773595	0.000297519	0.00026847	0.000670398	0.000670398	0.000187617	0.000187617	0.000346189	0.000346189	0.000622513	0.000622513	0.000440391	4.14485E-05	0.000133452	0.000236288	0.000963552	0.000963552	0.000108453	9.78652E-05	0.000244377
3831503773595	383150	3773595	0.0003039	0.00027423	0.000684777	0.000684777	0.000191641	0.000191641	0.000353614	0.000353614	0.000635864	0.000635864	0.000449836	4.23375E-05	0.000136314	0.000241356	0.001025739	0.001025739	0.00011216	0.00010121	0.000252729
3831603773595	383160	3773595	0.000309379	0.00027918	0.000697124	0.000697124	0.000195097	0.000195097	0.00035999	0.00035999	0.000647329	0.000647329	0.000457947	4.31009E-05	0.000138772	0.000245708	0.001088417	0.001088417	0.000116064	0.000104733	0.000261526
3831703773595	383170	3773595	0.000309379	0.00027918	0.000697124	0.000697124	0.000195097	0.000195097	0.00035999	0.00035999	0.000647329	0.000647329	0.000457947	4.31009E-05	0.000138772	0.000245708	0.001088417	0.001088417	0.000116064	0.000104733	0.000261526
3831803773595	383180	3773595	0.000309379	0.00027918	0.000697124	0.000697124	0.000195097	0.000195097	0.00035999	0.00035999	0.000647329	0.000647329	0.000457947	4.31009E-05	0.000138772	0.000245708	0.001088417	0.001088417	0.000116064	0.000104733	0.000261526
3831903773595	383190	3773595	0.000309379	0.00027918	0.000697124	0.000697124	0.000195097	0.000195097	0.00035999	0.00035999	0.000647329	0.000647329	0.000457947	4.31009E-05	0.000138772	0.000245708	0.001088417	0.001088417	0.000116064	0.000104733	0.000261526
3832003773595	383200	3773595	0.000309379	0.00027918	0.000697124	0.000697124	0.000195097	0.000195097	0.00035999	0.00035999	0.000647329	0.000647329	0.000457947	4.31009E-05	0.000138772	0.000245708	0.001088417	0.001088417	0.000116064	0.000104733	0.000261526
3832103773595	383210	3773595	0.000309379	0.00027918	0.000697124	0.000697124	0.000195097	0.000195097	0.00035999	0.00035999	0.000647329	0.000647329	0.000457947	4.31009E-05	0.000138772	0.000245708	0.001088417	0.001088417	0.000116064	0.000104733	0.000261526
3832203773595	383220	3773595	0.000309379	0.00027918	0.000697124	0.000697124	0.000195097	0.000195097	0.00035999	0.00035999	0.000647329	0.000647329	0.000457947	4.31009E-05	0.000138772	0.000245708	0.001088417	0.001088417	0.000116064	0.000104733	0.000261526
3832303773595	383230	3773595	0.000309379	0.00027918	0.000697124	0.000697124	0.000195097	0.000195097	0.00035999	0.00035999	0.000647329	0.000647329	0.000457947	4.31009E-05	0.000138772	0.000245708	0.001088417	0.001088417	0.000116064	0.000104733	0.000261526
3832403773595	383240	3773595	0.000309379	0.00027918	0.000697124	0.000697124	0.000195097	0.000195097	0.00035999	0.00035999	0.000647329	0.000647329	0.000457947	4.31009E-05	0.000138772	0.000245708	0.001088417	0.001088417	0.000116064	0.000104733	0.000261526
3832503773595	383250	3773595	0.000309379	0.00027918	0.000697124	0.000697124	0.000195097	0.000195097	0.00035999	0.00035999	0.000647329	0.000647329	0.000457947	4.31009E-05	0.000138772	0.000245708	0.001088417	0.001088417	0.000116064	0.000104733	0.000261526
3832603773595	383260	3773595	0.000309379	0.00027918	0.000697124	0.000697124	0.000195097	0.000195097	0.00035999	0.00035999	0.000647329	0.000647329	0.000457947	4.31009E-05	0.000138772	0.000245708	0.001088417	0.001088417	0.000116064	0.000104733	0.000261526
3832703773595	383270	3773595	0.000309379	0.00027918	0.000697124	0.000697124	0.000195097	0.000195097	0.00035999	0.00035999	0.000647329	0.000647329	0.000457947	4.31009E-05	0.000138772	0.000245708	0.001088417	0.001088417	0.000116064	0.000104733	0.000261526
3832803773595	383280	3773595	0.000309379	0.00027918	0.000697124	0.000697124	0.000195097	0.000195097	0.00035999	0.00035999	0.000647329	0.000647329	0.000457947	4.31009E-05	0.000138772	0.000245708	0.001088417	0.001088417	0.000116064	0.000104733	0.000261526
3832903773595	383290	3773595	0.000309379	0.00027918	0.000697124	0.000697124	0.000195097	0.000195097	0.00035999	0.00035999	0.000647329	0.000647329	0.000457947	4.31009E-05	0.000138772	0.000245708	0.001088417	0.001088417	0.000116064	0.000104733	0.000261526
3833003773595	383300	3773595	0.000309379	0.00027918	0.000697124	0.000697124	0.000195097	0.000195097	0.00035999	0.00035999	0.000647329	0.000647329	0.000457947	4.31009E-05	0.000138772	0.000245708	0.001088417	0.001088417	0.000116064	0.000104733	0.000261526
3833103773595	383310	3773595	0.000309379	0.00027918	0.000697124	0.000697124	0.000195097	0.000195097	0.00035999	0.00035999	0.000647329	0.000647329	0.000457947	4.31009E-05	0.000138772	0.000245708	0.001088417	0.001088417	0.000116064	0.000104733	0.000261526
3833203773595	383320	3773595	0.000309379	0.00027918	0.000697124	0.000697124	0.000195097	0.000195097	0.00035999	0.00035999	0.000647329	0.000647329	0.000457947	4.31009E-05	0.000138772	0.000245708	0.001088417	0.001088417	0.000116064	0.000104733	0.000261526
3833303773595	383330	3773595	0.000309379	0.00027918	0.000697124	0.000697124	0.000195097	0.000195097	0.00035999	0.00035999	0.000647329	0.000647329	0.000457947	4.31009E-05	0.000138772	0.000245708	0.001088417	0.001088417	0.000116064	0.000104733	0.000261526
3833403773595	383340	3773595	0.000309379	0.00027918	0.000697124	0.000697124	0.000195097	0.000195097	0.00035999	0.00035999	0.000647329	0.000647329	0.000457947	4.31009E-05	0.000138772	0.000245708	0.001088417	0.001088417	0.000116064	0.000104733	0.000261526
3833503773595	383350	3773595	0.000309379	0.00027918	0.000697124	0.000697124	0.000195097	0.000195097	0.00035999	0.00035999	0.000647329	0.000647329	0.000457947	4.31009E-05	0.000138772	0.000245708	0.001088417	0.001088417	0.000116064	0.000104733	0.000261526
3833603773595	383360	3773595	0.000309379	0.00027918	0.000697124	0.000697124	0.000195097	0.000195097	0.00035999	0.00035999	0.000647329	0.000647329	0.000457947	4.31009E-05	0.000138772	0.000245708	0.001088417	0.001088417	0.000116064	0.000104733	0.000261526
3833703773595	383370	3773595	0.000309379	0.00027918	0.000697124	0.000697124	0.000195097	0.000195097	0.00035999	0.00035999	0.000647329	0.000647329	0.000457947	4.31009E-05	0.000138772	0.000245708	0.001088417	0.001088417	0.000116064	0.000104733	0.000261526
3833803773595	383380	3773595	0.000309379	0.00027918	0.000697124	0.000697124	0.000195097	0.000195097	0.00035999	0.00035999	0.000647329	0.000647329	0.000457947	4.31009E-05	0.000138772	0.000245708	0.001088417	0.001088417	0.000116064	0.000104733	0.000261526
3833903773595	383390	3773595	0.000309379	0.00027918	0.000697124	0.000697124	0.000195097	0.000195097	0.00035999	0.00035999	0.000647329	0.000647329	0.000457947	4.31009E-05	0.000138772	0.000245708	0.001088417	0.001088417	0.000116064	0.000104733	0.000261526
3834003773595	383400	3773595	0.000309379	0.00027918	0.000697124	0.000697124	0.000195097	0.000195097	0.00035999	0.00035999	0.000647329	0.000647329	0.000457947	4.31009E-05	0.000138772	0.000245708	0.001088417	0.001088417	0.000116064	0.000104733	0.000261526
3834103773595	383410	3773595	0.000309379	0.00027918	0.000697124	0.000697124	0.000195097	0.000195097	0.00035999	0.00035999	0.000647329	0.000647329	0.000457947	4.31009E-05	0.000138772	0.000245708	0.001088417	0.001088417	0.000116064	0.000104733	0.000261526
3834203773595	383420	3773595	0.000309379	0.00027918	0.000697124	0.000697124	0.000195097	0.000195097	0.00035999	0.00035999	0.000647329	0.000647329	0.000457947	4.31009E-05	0.000138772	0.000245708	0.001088417	0.001088417	0.000116064	0.000104733	0.000261526
3834303773595	383430	3773595	0.000309379	0.00027918	0.000697124	0.000697124	0.000195097	0.000195097	0.00035999	0.00035999	0.000647329	0.000647329	0.000457947	4.31009E-05	0.000138772	0.000245708	0.001088417	0.001088417	0.000116064	0.000104733	0.000261526
3834403773595	383440	3773595	0.000309379	0.00027918	0.000697124	0.000697124	0.000195097	0.000195097	0.00035999	0.00035999	0.000647329	0.000647329	0.000457947	4.31009E-05	0.000138772	0.000245708	0.001088417	0.001088417	0.000116064	0.000104733	0.000261526
3834503773595	383450	3773595	0.000309379	0.00027918	0.000697124	0.000697124	0.000195097	0.000195097	0.00035999	0.00035999	0.000647329	0.000647329	0.000457947	4.31009E-05	0.000138772	0.000245708	0.001088417	0.001088417	0.000116064	0.000104733	0.000261526
3834603773595	383460	3773595	0.000309379	0.00027918	0.000697124	0.000697124	0.000195097	0.000195097	0.00035999	0.00035999	0.000647329	0.000647329	0.000457947	4.31009E-05	0.000138772	0.000245708	0.001088417	0.001088417	0.000116064	0.000104733	0.000261526
3834703773595	383470	3773595	0.000309379	0.00027918	0.000697124	0.000697124	0.000195097	0.000195097	0.00035999	0.00035999	0.000647329	0.000647329	0.000457947	4.31009E-05	0.000138772	0.000245708	0.001088417	0.001088417	0.000116064	0.000104733	0.000261526
3834803773595	383480	3773595	0.000309379	0.00027918	0.000697124	0.000697124	0.000195097	0.000195097	0.00035999	0.00035999	0.000647329	0.000647329	0.000457947	4.31009E-05	0.000138772	0.000245708	0.001088417	0.001088417	0.000116064	0.000104733	0.000261526
3834903773595	383490	3773595	0.000309379	0.00027918	0.000697124	0.000697124	0.000195097	0.000195097	0.00035999	0.00035999	0.000647329	0.000647329	0.000457947	4.31009E-05	0.000138772	0.000245708	0.001088417	0.001088417	0.000116064	0.000104733	0.000261526
3835003773595	383500	3773595	0.000309379	0.00027918	0.000697124	0.000697124	0.000195097	0.000195097	0.00035999	0.00035999	0.000647329	0.000647329	0.000457947	4.31009E-05	0.000138772	0.000245708	0.001088417	0.001088417	0.000116064	0.000104733	0.000261526
3835103773595	383510	3773595	0.000309379	0.00027918	0.000697124	0.000697124	0.000195097	0.000195097	0.00035999	0.00035999	0.000647329	0.000647329	0.000457947	4.31009E-05	0.000138772	0.000245708	0.001088417	0.001088417	0.000116064	0.000104733	0.000261526
3835203773595	383520	3773595	0.000309379	0.00027918	0.000697124	0.000697124	0.000195097	0.000195097	0.00035999	0.00035999	0.000647329	0.000647329	0.000457947	4.31009E-05	0.000138772	0.000245708	0.001088417	0.001088417	0.000116064	0.000104733	0.000261526
3835303773595	383530	3773595	0.000309379	0.00027918	0.000697124	0.000697124	0.000195097	0.000195097	0.00035999	0.00035999	0.000647329	0.000647329	0.000457947	4.31009E-05	0.000138772	0.000245708	0.001088417	0.001088417	0.000116064	0.000104733	0.000261526
3835403773595	383540	3773595	0.000309379	0.00027918	0.000697124	0.000697124	0.000195097	0.000195097	0.00035999	0.00035999	0.000647329	0.000647329	0.000457947	4.31009E-05	0.000138772	0.000245708	0.001088417	0.001088417	0.000116064	0.000104733	0.000261526
3835503773595	383550	3773595	0.000309379	0.00027918	0.000697124	0.000697124	0.000195097	0.000195097	0.00035999	0.00035999	0.000647329	0.000647329	0.000457947	4.31009E-05	0.000138772	0.000245708	0.001088417	0.001088417	0.000116064	0.000104733	0.000261526
3835603773595	383560	3773595	0.000309379	0.00027918	0.000697124	0.000697124	0.000195097	0.000195097	0.00035999	0.00035999	0.000647329	0.000647329	0.000457947	4.31009E-05	0.000138772	0.000245708	0.001088417	0.001088417	0.000116064	0.000104733	0.000261526
3835703773595	383570	3773595	0.000309379	0.00027918	0.000697124	0.000697124	0.000195097	0.000195097	0.00035999	0.00035999	0.000647329	0.000647329	0.000457947	4.31009E-05	0.000138772	0.000245708	0.001088417	0.001088417	0.000116064	0.000104733	0.000261526
3835803773595	383580	3773595	0.000309379	0.00027918	0.000697124	0.000697124	0.000195097	0.000195097	0.00035999	0.00035999	0.000647329	0.000647329	0.000457947	4.31009E-05	0.000138772	0.000245708	0.001088417	0.001088417	0.000116064	0.000104733	0.000261526
3835903773595	383590	3773595	0.000309379	0.00027918	0.000697124	0.000697124	0.000195097	0.000195097	0.00035999	0.00035999	0.000647329	0.000647329	0.000457947	4.31009E-05	0.000138772	0.000245708	0.001088417	0.001088417	0.000116064	0.000104733	0.000261526
3836003773595	383600	3773595	0.000309379	0.00027918	0.000697124	0.000697124	0.000195097	0.000195097	0.00035999	0.00035999	0.000647329	0.000647329	0.000457947	4.31009E-05	0.000138772	0.000245708	0.001088417	0.001088417	0.000116064	0.000104733	0.000261526
3836103773595	383610	3773595	0.000309379	0.00027918	0.000697124	0.000697124	0.000195097	0.000195097	0.00035999	0.00035999	0.000647329	0.000647329	0.000457947	4.31009E-05	0.000138772	0.000245708	0.001088417	0.001088417	0.000116064	0.000104733	0.000261526
3836203773595	383620	3773595	0.000309379	0.00027918	0.000697124	0.000697124	0.000195097	0.000195097	0.00035999	0.00035999	0.000647329	0.000647329	0.000457947	4.31009E-05	0.000138772	0.000245708	0.001088417	0.001088417	0.000116064	0.000104733	0.000261526
3836303773595	383630	3773595	0.000309379	0.00027918	0.000697124	0.000697124	0.000195097	0.000195097	0.00035999	0.00035999	0.000647329	0.000647329	0.000457947	4.31009E-05	0.000138772	0.000245708	0.001088417	0.001088417	0.000116064	0.000104733	0.000261526
3836403773595	383640	3773595	0.000309379	0.00027918	0.000697124	0.000697124	0.000195097	0.000195097	0.00035999	0.00035999	0.000647329	0.000647329	0.000457947	4.31009E-05	0.000138772	0.000245708	0.001088417	0.001088417	0.000116064	0.000104733	0.000261526
3836503773595	383650	3773595	0.000309379	0.00027918	0.000697124	0.000697124	0.000195097	0.000195097	0.00035999	0.00035999	0.000647329	0.000647329	0.000457947	4.31009E-05	0.000138772	0.000245708	0.001088417	0.001088417	0.000116064	0.000104733	0.000261526
3836603773595	383660	3773595	0.000309379	0.00027918	0.000697124	0.000697124	0.000195097	0.000195097	0.00035999	0.00035999	0.000647329	0.000647329	0.000457947	4.31009E-05	0.000138772	0.000245708	0.001088417	0.001088417	0.000116064	0.000104733	0.000261526
3836703773595	383670	3773595	0.000309379	0.00027918	0.000697124	0.000697124	0.000195097	0.000195097	0.00035999	0.00035999	0.000647329	0.000647329	0.000457947	4.31009E-05	0.000138772	0.000245708	0.001088417	0.001088417	0.000116064	0.000104733	0.000261526
3836803773595	383680	3773595	0.000309379	0.00027918	0.000697124	0.000697124	0.000195097	0.000195097	0.00035999	0.00035999	0.000647329	0.000647329	0.000457947	4.31009E-05	0.000138772	0.000245708	0.001088417	0.001088417	0.000116064	0.000104733	0.000261526
3836903773595	383690	3773595	0.000309379	0.00027918	0.000697124	0.000697124	0.000195097	0.000195097	0.00035999	0.00035999	0.000647329	0.000647329	0.000457947	4.31009E-05	0.000138772	0.000245708	0.001088417	0.001088417	0.000116064	0.000104733	0.000261526
3837003773595	383700	3773595	0.000309379	0.00027918	0.000697124	0.000697124	0.000195097	0.000195097	0.00035999	0.00035999	0.000647329	0.000647329	0.000457947	4.31009E-05	0.000138772	0.000245708	0.001088417	0.001088417	0.000116064	0.000104733	0.000261526
3837103773595	383710	3773595	0.000309379	0.00027918	0.000697124	0.000697124	0.000195097	0.000195097	0.00035999	0.00035999	0.000647329	0.000647329	0.000457947	4.31009E-05	0.000138772	0.000245708	0.001088417	0.001088417	0.000116064	0.000104733	0.000261526
3837203773595	383720	3773595	0.000309379	0.00027918	0.000697124	0.000697124	0.000195097	0.000195097	0.00035999	0.00035999	0.000647329	0.000647329	0.000457947	4.31009E-05	0.000138772	0.000245708	0.001088417	0.001088417	0.000116064	0.000104733	0.000261526
3837303773595	383730	3773595	0.000309379	0.00027918	0.000697124	0.000697124	0.000195097	0.000195097	0.00035999	0.00035999	0.000647329	0.000647329	0.000457947	4.31009E-05	0.000138772	0.000245708	0.001088417	0.001088417	0.000116064	0.000104733	0.000261526
3837403773595	383740	3773595	0.000309379	0.00027918	0.000697124	0.000697124	0.000195097	0.000195097	0.00035999	0.00035999	0.000647329	0.000647329	0.000457947	4.31009E-05	0.000138772	0.000245708	0.001088417	0.001088417	0.000116064	0.000104733	0.000261526
3837503773595	383750	3773595	0.000309379	0.00027918	0.000697124	0.000697124	0.000195097	0.000195097	0.00035999	0.00035999	0.000647329	0.000647329	0.000457947	4.31009E-05	0.000138772	0.000245708	0.001088417	0.001088417	0.000116064	0.000104733	0.000261526
3837603773595	383760	3773595	0.000309379	0.00027918	0.000697124	0.000697124	0.000195097	0.000195097	0.00035999	0.00035999	0.000647329	0.000647329	0.000457947	4.31009E-05	0.000138772	0.000245708	0.001088417	0.001088417	0.000116064	0.000104733	0.000261526
3837703773595	383770	3773595	0.000309379	0.00027918	0.000697124	0.000697124	0.000195097	0.000195097	0.00035999	0.00035999	0.000647329	0.000647329	0.000457947	4.31009E-05	0.000138772	0.000245708	0.001088417	0.001088417	0.000116064	0.000104733	0.000261526
3837803773595	383780	3773595	0.000309379	0.00027918	0.000697124	0.000697124	0.000195097	0.000195097	0.00035999	0.00035999	0.000647329	0.000647329	0.000457947	4.31009E-05	0.000138772	0.000245708	0.001088417	0.001088417	0.000116064	0.000104733	0.000261526
3837903773595	383790	3773595	0.000309379	0.00027918	0.000697124	0.000697124	0.000195097	0.000195097	0.00035999	0.00035999	0.000647329	0.000647329	0.000457947	4.31009E-05	0.000138772	0.000245708	0.001088417	0.001088417	0.000116064	0.000104733	0.000261526
3838003773595	383800	3773595	0.000309379	0.00027918	0.000697124	0.000697124	0.000195097	0.000195097	0.00035999	0.00035999	0.000647329	0.000647329	0.000457947	4.31009E-05	0.000138772	0.000245708	0.001088417	0.001088417	0.000116064	0.000104733	0.000261526
3838103773595	383810	3773595	0.000309379	0.00027918	0.000697124	0.000697124	0.000195097	0.000195097	0.00035999	0.00035999	0.000647329	0.000647329	0.000457947	4.31009E-05	0.000138772	0.000245708	0.001088417	0.001088417	0.000116064	0.000104733	0.000261526

			KMMass Grading / Excavation	KMDrainage / Utilities Trenching	KMFoundations / Concrete Pads	KMBuilding / Structure Construction	KMAsphalt Paving	KMArchitectural Coating	KMLandscaping or Other Finishing	KMWaterside Construction (Piles)	EWNDemolition	EWNSite Grubbing / Prep	EWNDrainage / Utilities Trenching	EWNDrainage / Utilities Trenching	EWNDrainage / Utilities Trenching	EWNFoundations / Concrete Pads	EWNBuilding / Structure Construction	EWNAsphalt Paving	EWNLandscaping or Other Finishing	EWNWaterside Construction (Piles)	ISDemolition
Unique Identifier	X (UTM)	Y (UTM)	2026	2026	2026	2026	2026	2026	2026	2026	2027	2027	2027	2028	2029	2029	2029	2029	2029	2029	2027
3830503773595	383050	3773595	0.000182761	3.93772E-05	9.43768E-05	0.000175057	0.000120058	1.12995E-05	3.63811E-05	6.44159E-05	0.000453492	0.000611436	0.00074186	0.00074186	0.00074186	0.000527678	0.000918949	0.000671264	0.000203413	0.000352982	8.61702E-05
3830603773595	383060	3773595	0.00018837	4.05856E-05	9.72731E-05	0.000180429	0.000123742	1.16463E-05	3.74976E-05	6.63927E-05	0.000506313	0.000682654	0.000828269	0.000828269	0.000828269	0.000589139	0.001025984	0.000749449	0.000227106	0.000394096	8.74297E-05
3830703773595	383070	3773595	0.000194181	4.18375E-05	0.000100274	0.000185995	0.000127559	1.20055E-05	3.86542E-05	6.84407E-05	0.000570164	0.000768744	0.000932722	0.000932722	0.000932722	0.000663436	0.001155372	0.000843963	0.000255746	0.000443795	8.8528E-05
3830803773595	383080	3773595	0.000200247	4.31445E-05	0.000103406	0.000191805	0.000131544	1.23806E-05	3.98617E-05	7.05787E-05	0.000648246	0.000874021	0.001060456	0.001060456	0.001060456	0.000754292	0.001313597	0.000959541	0.00029077	0.000504572	8.94831E-05
3830903773595	383090	3773595	0.000206528	4.44978E-05	0.00010665	0.000197822	0.00013567	1.27689E-05	4.11121E-05	7.27926E-05	0.000745955	0.00100576	0.001220295	0.001220295	0.001220295	0.000867984	0.001511592	0.00110417	0.000334597	0.000580624	9.0271E-05
3831003773595	383100	3773595	0.00021324	4.59439E-05	0.000110115	0.000204251	0.000140079	1.31839E-05	4.24481E-05	7.51582E-05	0.000875168	0.001179976	0.001431674	0.001431674	0.001431674	0.001018336	0.001773428	0.001295434	0.000392556	0.0006812	9.06769E-05
3831103773595	383110	3773595	0.000220489	4.75059E-05	0.000113859	0.000211195	0.000144841	1.36321E-05	4.38913E-05	7.77134E-05	0.001046154	0.001410513	0.001711386	0.001711386	0.001711386	0.001217292	0.0021199 1	0.001548528	0.000469251	0.000814288	9.08142E-05
3831203773595	383120	3773595	0.00022829	4.91867E-05	0.000117888	0.000218667	0.000149966	1.41144E-05	4.54442E-05	8.0463E-05	0.001282823	0.001729611	0.00209855	0.00209855	0.00209855	0.001492678	0.002599494	0.001898849	0.000575409	0.000998504	9.05635E-05
3831303773595	383130	3773595	0.000235917	5.08298E-05	0.000121826	0.000225972	0.000154976	1.45859E-05	4.69623E-05	8.31509E-05	0.001631844	0.00220019	0.002669507	0.002669507	0.002669507	0.001898794	0.003306744	0.002415473	0.000731961	0.001270168	8.81579E-05
3831403773595	383140	3773595	0.000244377	5.26526E-05	0.000126195	0.000234075	0.000160533	1.5109E-05	4.86464E-05	8.61328E-05	0.002167178	0.002921973	0.003545252	0.003545252	0.003545252	0.002521703	0.004391537	0.003207881	0.000972085	0.001686854	8.51614E-05
3831503773595	383150	3773595	0.000252729	5.44522E-05	0.000130508	0.000242076	0.00016602	1.56254E-05	5.03091E-05	8.90767E-05	0.00297397	0.004009759	0.00486507	0.00486507	0.00486507	0.003460477	0.006026409	0.004402103	0.001333971	0.002314832	8.34781E-05
3831603773595	383160	3773595	0.000261526	5.63475E-05	0.00013505	0.000250501	0.000171799	1.61693E-05	5.20602E-05	9.21771E-05	0.004318424	0.005822467	0.007064441	0.007064441	0.007064441	0.005024868	0.008750791	0.00639218	0.001937024	0.003361307	8.33766E-05
3831703773595	383170	3773595	0.000270077	5.81373E-05	0.000139373	0.000259254	0.000177374	1.66993E-05	5.37623E-05	9.51771E-05	0.004457966	0.006012107	0.007291386	0.007291386	0.007291386	0.005181355	0.009033189	0.006599541	0.002000247	0.003470338	8.33766E-05
3831803773595	383180	3773595	0.000278637	5.99271E-05	0.000143252	0.000266533	0.000182781	1.71293E-05	5.54644E-05	9.81771E-05	0.004598408	0.006201829	0.007518265	0.007518265	0.007518265	0.005345842	0.009318787	0.006809864	0.002063153	0.003579369	8.33766E-05
3831903773595	383190	3773595	0.000287198	6.17169E-05	0.000147131	0.000273812	0.000188208	1.75593E-05	5.71665E-05	0.000101177	0.004738849	0.006391572	0.007745144	0.007745144	0.007745144	0.005508829	0.009604385	0.007020486	0.002126059	0.003688392	8.33766E-05
3832003773595	383200	3773595	0.000295758	6.35067E-05	0.000151009	0.000281091	0.000193636	1.79893E-05	5.88686E-05	0.000104177	0.004879291	0.006581315	0.007972022	0.007972022	0.007972022	0.005671816	0.009889983	0.007231108	0.002189965	0.003797415	8.33766E-05
3832103773595	383210	3773595	0.000304319	6.52965E-05	0.000154888	0.000288369	0.000199063	1.84193E-05	6.05708E-05	0.000107177	0.005019734	0.006771058	0.008198901	0.008198901	0.008198901	0.005834803	0.010175182	0.007441731	0.002253871	0.003906438	8.33766E-05
3832203773595	383220	3773595	0.000312879	6.70863E-05	0.000158766	0.000295648	0.000204491	1.88493E-05	6.22729E-05	0.000110177	0.005160176	0.006960801	0.008425779	0.008425779	0.008425779	0.005997789	0.010460381	0.007652353	0.002317777	0.004015459	8.33766E-05
3832303773595	383230	3773595	0.000321439	6.88761E-05	0.000162644	0.000302926	0.000209919	1.92793E-05	6.39751E-05	0.000113177	0.005300619	0.007150544	0.008652657	0.008652657	0.008652657	0.006160775	0.010745579	0.007863176	0.002381683	0.004124481	8.33766E-05
3832403773595	383240	3773595	0.000329999	7.06659E-05	0.000166523	0.000310205	0.000215347	1.97093E-05	6.56772E-05	0.000116177	0.005441061	0.007340287	0.008879535	0.008879535	0.008879535	0.006323761	0.011030777	0.008073998	0.002445589	0.004233503	8.33766E-05
3832503773595	383250	3773595	0.000338559	7.24557E-05	0.000170401	0.000317483	0.000220775	2.01393E-05	6.73793E-05	0.000119177	0.005581503	0.007530031	0.009106413	0.009106413	0.009106413	0.006486747	0.011315976	0.008284819	0.002509495	0.004342525	8.33766E-05
3832603773595	383260	3773595	0.000347119	7.42455E-05	0.000174279	0.000324761	0.000226203	2.05693E-05	6.90814E-05	0.000122177	0.005721945	0.007719775	0.009333291	0.009333291	0.009333291	0.006649733	0.011601174	0.008495641	0.002573401	0.004451547	8.33766E-05
3832703773595	383270	3773595	0.000355679	7.60353E-05	0.000178158	0.000332039	0.000231631	2.09993E-05	7.07835E-05	0.000125177	0.005862387	0.007909519	0.009560169	0.009560169	0.009560169	0.006812719	0.011886372	0.008706463	0.002637307	0.004560569	8.33766E-05
3832803773595	383280	3773595	0.000364239	7.78251E-05	0.000182036	0.000339317	0.000237059	2.14293E-05	7.24856E-05	0.000128177	0.006002829	0.008099263	0.009787047	0.009787047	0.009787047	0.006975705	0.012171571	0.008917285	0.002701213	0.004669591	8.33766E-05
3832903773595	383290	3773595	0.000372799	7.96149E-05	0.000185915	0.000346595	0.000242487	2.18593E-05	7.41877E-05	0.000131177	0.006143271	0.008289006	0.010013925	0.010013925	0.010013925	0.007138691	0.012456769	0.009128107	0.002765119	0.004778613	8.33766E-05
3833003773595	383300	3773595	0.000381359	8.14047E-05	0.000189793	0.000353873	0.000247915	2.22893E-05	7.58898E-05	0.000134177	0.006283713	0.008478748	0.010240803	0.010240803	0.010240803	0.007301677	0.012741968	0.009338929	0.002829025	0.004887635	8.33766E-05
3833103773595	383310	3773595	0.000389919	8.31945E-05	0.000193672	0.000361151	0.000253343	2.27193E-05	7.75919E-05	0.000137177	0.006424155	0.008668491	0.010467681	0.010467681	0.010467681	0.007464663	0.013027166	0.009549751	0.002892931	0.004996657	8.33766E-05
3833203773595	383320	3773595	0.000398479	8.49843E-05	0.000197551	0.000368429	0.000258771	2.31493E-05	7.92941E-05	0.000140177	0.006564597	0.008858234	0.010694559	0.010694559	0.010694559	0.007627649	0.013312365	0.009760573	0.002956837	0.005105679	8.33766E-05
3833303773595	383330	3773595	0.000407039	8.67741E-05	0.000201429	0.000375708	0.000264199	2.35793E-05	8.09962E-05	0.000143177	0.006705039	0.009047977	0.010921437	0.010921437	0.010921437	0.007790635	0.013597563	0.009971395	0.003020743	0.005214701	8.33766E-05
3833403773595	383340	3773595	0.000415599	8.85639E-05	0.000205308	0.000382986	0.000269627	2.40093E-05	8.26984E-05	0.000146177	0.006845481	0.009237719	0.011148315	0.011148315	0.011148315	0.007953621	0.013882761	0.010182217	0.003084649	0.005323723	8.33766E-05
3833503773595	383350	3773595	0.000424159	9.03537E-05	0.000209186	0.000390264	0.000275055	2.44393E-05	8.44005E-05	0.000149177	0.006985923	0.009427461	0.011375193	0.011375193	0.011375193	0.008116607	0.014167959	0.010393039	0.003148555	0.005432745	8.33766E-05
3833603773595	383360	3773595	0.000432719	9.21435E-05	0.000213064	0.000397542	0.000280483	2.48693E-05	8.61026E-05	0.000152177	0.007126365	0.009617203	0.011602071	0.011602071	0.011602071	0.008279593	0.014453157	0.010603861	0.003212461	0.005541767	8.33766E-05
3833703773595	383370	3773595	0.000441279	9.39333E-05	0.000216943	0.000404819	0.000285911	2.52993E-05	8.78047E-05	0.000155177	0.007266807	0.009806945	0.011828949	0.011828949	0.011828949	0.008442579	0.014738355	0.010814683	0.003276367	0.005650789	8.33766E-05
3833803773595	383380	3773595	0.000449839	9.57231E-05	0.000220821	0.000412097	0.000291339	2.57293E-05	8.95068E-05	0.000158177	0.007407249	0.009996687	0.012055827	0.012055827	0.012055827	0.008605565	0.015023553	0.011025505	0.003340273	0.005759811	8.33766E-05
3833903773595	383390	3773595	0.000458399	9.75129E-05	0.000224701	0.000419374	0.000296767	2.61593E-05	9.12089E-05	0.000161177	0.007547691	0.010186429	0.012282705	0.012282705	0.012282705	0.008768551	0.015308751	0.011236327	0.003404179	0.005868833	8.33766E-05
3834003773595	383400	3773595	0.000466959	9.93027E-05	0.000228579	0.000426652	0.000302195	2.65893E-05	9.29111E-05	0.000164177	0.007688133	0.010376171	0.012509583	0.012509583	0.012509583	0.008931537	0.015593949	0.011447149	0.003468085	0.005977855	8.33766E-05
3834103773595	383410	3773595	0.000475519	0.000101092	0.000232458	0.000433929	0.000307623	2.70193E-05	9.46132E-05	0.000167177	0.007828575	0.010565913	0.012736461	0.012736461	0.012736461	0.009094523	0.015879147	0.011657971	0.003531991	0.006086877	8.33766E-05
3834203773595	383420	3773595	0.000484079	0.000102881	0.000236336	0.000441207	0.000313051	2.74493E-05	9.63153E-05	0.000170177	0.007969017	0.010755655	0.012963339	0.012963339	0.012963339	0.009257509	0.016164345	0.011868793	0.003595897	0.006195899	8.33766E-05
3834303773595	383430	3773595	0.000492639	0.000104669	0.000240214	0.000448484	0.000318479	2.78793E-05	9.80174E-05	0.000173177	0.008109459	0.010945397	0.013190217	0.013190217	0.013190217	0.009420495	0.016449543	0.012079615	0.003659803	0.006304921	8.33766E-05
3834403773595	383440	3773595	0.000501199	0.000106458	0.000244093	0.000455762	0.000323907	2.83093E-05	9.97195E-05	0.000176177	0.008249901	0.011135139	0.013417095	0.013417095	0.013417095	0.009583481	0.016734741	0.012290437	0.003723709	0.006413943	8.33766E-05
3834503773595	383450	3773595	0.000509759	0.000108246	0.000247971	0.000463039	0.000329335	2.87393E-05	0.000101422	0.000179177	0.008390343	0.011324881	0.013643973	0.013643973	0.013643973	0.009746467	0.017019939	0.012501259	0.003787615	0.006522965	8.33766E-05
3834603773595	383460	3773595	0.000518319	0.000110035	0.000251849	0.000470317	0.000334763	2.91693E-05	0.000103124	0.000182177	0.008530785	0.011514623	0.013870851	0.013870851	0.013870851	0.009909453	0.017305137	0.012712081	0.003851521	0.006631987	8.33766E-05
3834703773595	383470	3773595	0.000526879	0.000111823	0.000255728	0.000477594	0.000340191	2.95993E-05	0.000104826	0.000185177	0.008671227	0.011704365	0.014097729	0.014097729	0.014097729	0.010072439	0.017590335	0.012922903	0.003915427	0.006741009	8.33766E-05
3834803773595	383480	3773595	0.000535439	0.000113612	0.000259606	0.000484872	0.000345619	3.00293E-05	0.000106529	0.000188177	0.008811669	0.011894107	0.014324607	0.014324607	0.014324607	0.010235425	0.017875533	0.013133725	0.003979333	0.006850031	8.33766E-05
3834903773595	383490	3773595	0.000543999	0.000115401	0.000263485	0.000492149	0.000351047	3.04593E-05	0.000108231	0.000191177	0.008952111	0.012083849	0.014551485	0.014551485	0.014551485	0.010398411	0.018160731	0.013344547	0.004043239	0.006959053	8.33766E-05
3835003773595	383500	3773595	0.000552559	0.000117189	0.000267363	0.000499427	0.000356475	3.08893E-05	0.000109934	0.000194177	0.009092553	0.012273591	0.014778363	0.014778363	0.014778363	0.010561397	0.018445929	0.013555369	0.004107145	0.007068075	8.33766E-05
3835103773595	383510	3773595	0.000561119	0.000118978	0.000271242	0.000506705	0.000361903	3.13193E-05	0.000111636	0.000197177	0.009232995	0.012463333	0.015005241	0.015005241	0.015005241	0.010724383	0.018731127	0.013766191	0.004171051	0.007177097	8.33766E-05
3835203773595	383520	3773595	0.000569679	0.000120766	0.000275122	0.000513983	0.000367331	3.17493E-05	0.000113339	0.000200177	0.009373437	0.012653075	0.015232119	0.015232119	0.015232119	0.010887369	0.019016325	0.013977013	0.004234957	0.007286119	8.33766E-05
3835303773595	383530	3773595	0.000578239	0.000122555	0.000279001	0.000521261	0.000372759	3.21793E-05	0.000115041	0.000203177	0.009513879	0.012842817	0.015458997	0.015458997	0.015458997	0.011050355	0.019301523	0.014187835	0.004298863	0.007395141	8.33766E-05
3835403773595	383540	3773595	0.000586799	0.000124343	0.000282881	0.000528539	0.000378187	3.26093E-05	0.000116744	0.000206177	0.009654321	0.013032559	0.015685875	0.015685875	0.015685875	0.011213341	0.019586721	0.014398657	0.004362769	0.007504163	8.33766E-05
3835503773595	383550	3773595	0.000595359	0.000126132	0.000286759	0.000535817	0.000383615	3.30393E-05	0.000118446	0.000209177	0.009794763	0.013222301	0.015912753	0.015912753	0.015912753	0.011376327	0.019871919	0.014609479	0.004426675	0.007613185	8.33766E-05
3835603773595	383560	3773595	0.000603919	0.000127921	0.000290638	0.000543095	0.000389043	3.34693E-05	0.000120149	0.000212177	0.009935205	0.013412043	0.016139631	0.016139631	0.016139631	0.011539313	0.020157117	0.014820301	0.004490581	0.007722207	8.33766E-05
3835703773595	383570	3773595	0.000612479	0.000129709	0.000294516	0.000550373	0.000394471	3.38993E-05	0.000121851	0.000215177	0.010075647	0.013601785	0.016366509	0.016366509	0.016366509	0.011702299	0.020442315	0.015031123	0.004554487	0.007831229	8.33766E-05
3835803773595	383580	3773595	0.000621039	0.000131498	0.000298394	0.000557651	0.000399899	3.43293E-05	0.000123553	0.000218177	0.010216089	0.013791527	0.016593387	0.016593387	0.016593387	0.011865285	0.020727513	0.015241945	0.004618393	0.007940251	8.33766E-05
3835903773595	383590	3773595	0.000629599	0.000133286	0.000302272	0.000564929	0.000405327	3.47593E-05	0.000125254	0.000221177	0.010356531	0.013981269	0.016820265	0.016820265	0.016820265	0.012028271	0.021012711	0.015452767	0.004682299	0.008049273	8.33766E-05
3836003773595	383600	3773595	0.000638159	0.000135075	0.000306151	0.000572207	0.000410755	3.51893E-05	0.000126956	0.000224177	0.010496973	0.014171011	0.017047143	0.017047143	0.017047143	0.012191257	0.021297909	0.015663589	0.004746205	0.008158295	8.33766E-05
3836103773595	383610	3773595	0.000646719	0.000136863	0.000310029	0.000579485	0.000416183	3.56193E-05	0.000128658	0.000227177	0.010637415	0.014360753	0.017274021	0.017274021	0.017274021	0.012354243	0.021583107	0.015874411	0.004810111	0.008267317	8.33766E-05
3836203773595	383620	3773595	0.000655279	0.000138652	0.000313908	0.000586763	0.000421611	3.60493E-05	0.000130359	0.000230177	0.010777857	0.014550495	0.017500899	0.017500899	0.017500899	0.012517229	0.021868305	0.016085233	0.004874017	0.008376339	8.33766E-05
3836303773595	383630	3773595	0.000663839	0.000140441	0.000317786	0.000594041	0.000427039	3.64793E-05	0.000132061	0.000233177	0.010918299	0.014740237	0.017727777	0.017727777	0.017727777	0.012680215	0.022153503	0.016296055	0.004937923	0.008485361	8.33766E-05
3836403773595	383640	3773595	0.000672399	0.000142229	0.000321665	0.000601319	0.000432467	3.69093E-05	0.000133762	0.000236177	0.011058741	0.014929979	0.017954655	0.017954655	0.017954655	0.012843201	0.022438701	0.016506877	0.005001829	0.008594383	8.33766E-05
3836503773595	383650	3773595	0.000680959	0.000144018	0.000325543	0.000608597	0.000437895	3.73393E-05	0.000135464	0.000239177	0.011199183	0.015119721	0.018181533	0.018181533	0.018181533	0.013006187	0.022723899	0.016717699	0.005065735	0.008703405	8.33766E-05
3836603773595	383660	3773595	0.000689519	0.000145807	0.000329422	0.000615875	0.000443323	3.77693E-05	0.000137165	0.000242177	0.011339625	0.015309463	0.018408411	0.018408411	0.018408411	0.013169173	0.023009097	0.016928521	0.005129641	0.008812427	8.33766E-05
3836703773595	383670	3773595	0.000698079	0.000147595	0.000333301	0.000623153	0.000448751	3.81993E-05	0.000138867	0.000245177	0.011480067	0.015499205	0.018635289	0.018635289	0.018635289	0.013332159	0.023294295	0.017139343	0.005193547	0.008921449	8.33766E-05
3836803773595	383680	3773595	0.000706639	0.000149384	0.000337179	0.000630431	0.000454179	3.86293E-05	0.000140568	0.000248177	0.011620509	0.015688947	0.018862167	0.018862167	0.018862167	0.013495145	0.023579493	0.017350165	0.005257453	0.009030471	8.33766E-05
3836903773595	383690	3773595	0.000715199	0.000151172	0.000341057	0.000637709	0.000459607	3.90593E-05	0.000142269	0.000251177	0.011760951	0.015878689	0.019089045	0.019089045	0.019089045	0.013658131	0.023864691	0.017560987	0.005321359	0.009139493	8.33766E-05
3837003773595	383700	3773595	0.000723759	0.000152961	0.000344935	0.000644987	0.000465035	3.94893E-05	0.000143971	0.000254177	0.011901393	0.016068431	0.019315923	0.019315923	0.019315923	0.013821117	0.024149889	0.017771809	0.005385265	0.009248515	8.33766E-05
3837103773595	383710	3773595	0.000732319	0.000154749	0.000348813	0.000652265	0.000470463	3.99193E-05	0.000145673	0.000257177	0.012041835	0.016258173	0.019542801	0.019542801	0.019542801	0.013984103	0.024435087	0.017982631	0.005449171	0.009357537	8.33766E-05
3837203773595	383720	3773595	0.000740879	0.000156538	0.000352691	0.000659543	0.000475891	4.03493E-05	0.000147374	0.000260177	0.012182277	0.016447915	0.019769679	0.019769679	0.019769679	0.014147089	0.024720285	0.018193453	0.005513077	0.009466559	8.33766E-05
3837303773595	383730	3773595	0.000749439	0.000158326	0.000356569	0.000666821	0.000481319	4.07793E-05	0.000149076	0.000263177	0.012322719	0.016637657	0.019996557	0.019996557	0.019996557	0.014310075	0.025005483	0.018404275	0.005576983	0.009575581	8.33766E-05
3837403773595	383740	3773595	0.000757999	0.000160115	0.000360447	0.000674099	0.000486747	4.12093E-05	0.000150777	0.000266177	0.012463161	0.016827399	0.020223435	0.020223435	0.020223435	0.014473061	0.025290681	0.018615097	0.005640889	0.009684603	8.33766E-05
3837503773595	383750	3773595	0.000766559	0.000161903	0.000364325	0.000681377	0.000492175	4.16393E-05	0.000152478	0.000269177	0.012603603	0.017017141	0.020450313	0.020450313	0.020450313	0.014636047	0.025575879	0.018825919	0.005704795	0.009793625	8.33766E-05
3837603773595	383760	3773595	0.000775119	0.000163692	0.000368203	0.000688655	0.000497603	4.20693E-05	0.000154179	0.000272177	0.012744045	0.017206883	0.020677191	0.020677191	0.020677191	0.014799033	0.025861077	0.019036741	0.005768701	0.009902647	8.33766E-05
3837703773595	383770	3773595	0.000783679	0.000165480	0.000372081	0.000695933	0.000503031	4.24993E-05	0.000155880	0.000275177	0.012884487	0.017396625	0.020904069	0.020904069	0.020904069	0.014962019	0.026146275	0.019247563	0.005832607	0.010011669	8.33766E-05
3837803773595	383780	3773595	0.000792239	0.000167269	0.000375959	0.000703211	0.000508459	4.29293E-05	0.000157581	0.000278177	0.013024929	0.017586367	0.021130947	0.021130947	0.021130947	0.015125005	0.026431473	0.019458385	0.005896513	0.010120691	8.33766E-05
3837903773595	383790	3773595	0.000800799	0.000169057	0.000379837	0.000710489	0.000513887	4.33593E-05	0.000159282	0.000281177	0.013165371	0.017776109	0.021357825	0.021357825	0.021357825	0.015287991	0.026716671	0.019669207	0.005960419	0.010229713	8.33766E-05
3838003773595	383800	3773595	0.000809359	0.000170846	0.000383715	0.000717767	0.000519315	4.37893E-05	0.000160983	0.000284177	0.013305813	0.017965851	0.021584703	0.021584703	0.021584703	0.015450977	0.026999869	0.019880029	0.006024325	0.010338735	8.33766E-05
3838103773595	383810	3773595	0.000817919	0.000172634	0.000387593	0.000725045	0.000524743	4.42193E-05	0.000162684	0.000287177	0.013446255	0.018155593	0.021811581	0.021811581	0.021811581	0.015613963	0.027285067	0.020090851	0.006088231	0.010447757	8.33766E-05
3838203773595	383820	3773595	0.000826479	0.000174423	0.000391471	0.000732323	0.000530171	4.46493E-05	0.000164385	0.000290177	0.013586697	0.018345335	0.022038459	0.022038459	0.022038459	0.015776949	0.027570265	0.020301673	0.006152137	0.010556779	8.33766E-05
3838303773595	383830	3773595	0.000835039	0.000176211	0.000395349	0.000739601	0.000535599	4.50793E-05	0.000166086	0.000293177	0.013727139	0.018535077	0.022265337	0.022265337	0.022265337	0.015939935	0.027855463	0.020512495	0.006216043	0.010665801	8.33766E-05
3838403773595	383840	3773595	0.000843599	0.000177999	0.000399227	0.000746879	0.000541027	4.55093E-05	0.000167787	0.000296177	0.013867581	0.018724819	0.022492215	0.022492215	0.022492215	0.016102921	0.028140661	0.020723317	0.006279949	0.010774823	8.33766E-05
3838503773595	383850	3773595	0.000852159	0.000179788	0.000403105	0.000754157	0.000546455	4.59393E-05	0.000169488	0.000299177	0.014008023	0.018914561	0.022719093	0.022719093	0.022719093	0.016265907	0.028425859	0.020934139	0.006343855	0.010883845	8.33766E-05
3838603773595	383860	3773595	0.000860719	0.000181576	0.000406983	0.000761435	0.000551883	4.63693E-05	0.000171189	0.000302177	0.014148465	0.019104303	0.022945971	0.022945971	0.022945971	0.016428893	0.028711057	0.021144961	0.006407761	0.010992867	8.33766E-05
3838703773595	383870	3773595	0.000869279	0.000183364	0.000410861	0.000768713	0.000557311	4.67993E-05	0.000172890	0.000305177	0.014288907	0.019294045	0.023172849	0.023172849	0.023172849	0.016591879	0.028996255	0.021355783	0.006471667	0.011101889	8.33766E-05
3838803773595	383880	3773595	0.000877839	0.000185153	0.000414739	0.000775991	0.000562739	4.72293E-05	0.000174591	0.000308177	0.014429349	0.019483787	0.023399727	0.023399727	0.023399727	0.016754865	0.029281453	0.021566605	0.006535573	0.011210911	8.33766E-05
3838903773595	383890	3773595	0.000886399	0.000186941	0.000418617	0.000783269	0.000568167	4.76593E-05	0.000176292	0.000311177	0.014569791	0.019673529	0.023626605	0.023626605	0.023626605	0.016917851	0.029566651	0.021777427	0.006599479	0.011319933	8.33766E-05
3839003773595	383900	3773595	0.000894959	0.000188730	0.000422495	0.000790547	0.000573595	4.80893E-05	0.000177993	0.000314177	0.014710233	0.019863271	0.023853483	0.023853483	0.023853483	0.017080837	0.029851849	0.021988249	0.006663385	0.011428955	8.33766E-05
3839103773595	383910	3773595	0.000903519	0.000190518	0.000426373	0.000797825	0.000579023	4.85193E-05	0.000179694	0.000317177	0.014850675	0.020053013	0.024080361	0.024080361	0.024080361	0.017243823	0.030137047

			ISDrainage / Utilities Trenching	ISDrainage / Utilities Trenching	ISAsphalt Paving	ISAsphalt Paving	SVDemolition	SVSite Grubbing / Prep	SVMass Grading / Excavation	SVMass Grading / Excavation	SVDrainage / Utilities Trenching	SVFoundations / Concrete Pads	SVBuilding / Structure Construction	SVBuilding / Structure Construction	SVAsphalt Paving	SVAsphalt Paving	SVArchitectural Coating	SVArchitectural Coating	SVLandscaping or Other Finishing	SVLandscaping or Other Finishing	MDemolition
Unique Identifier	X (UTM)	Y (UTM)	2027	2028	2027	2028	2027	2027	2027	2028	2028	2028	2028	2029	2028	2029	2028	2029	2028	2029	2027
3830503773595	383050	3773595	2.97844E-05	2.97844E-05	0.00012755	0.00012755	0.000125338	8.2807E-05	0.000139838	0.000139838	4.2209E-05	4.34979E-05	0.000246224	0.000246224	0.000171736	0.000171736	1.70125E-05	1.70125E-05	5.47751E-05	5.47751E-05	8.6409E-05
3830603773595	383060	3773595	3.02198E-05	3.02198E-05	0.000129414	0.000129414	0.000127844	8.44625E-05	0.000142633	0.000142633	4.30529E-05	4.43675E-05	0.000250321	0.000250321	0.000175169	0.000175169	1.73526E-05	1.73526E-05	5.58702E-05	5.58702E-05	8.95965E-05
3830703773595	383070	3773595	3.05994E-05	3.05994E-05	0.00013104	0.00013104	0.000130319	8.60978E-05	0.000145395	0.000145395	4.38864E-05	4.52265E-05	0.000254328	0.000254328	0.000178561	0.000178561	1.76886E-05	1.76886E-05	5.69518E-05	5.69518E-05	9.29511E-05
3830803773595	383080	3773595	3.09295E-05	3.09295E-05	0.000132454	0.000132454	0.000132739	8.76966E-05	0.000148095	0.000148095	4.47014E-05	4.60663E-05	0.000258193	0.000258193	0.000181877	0.000181877	1.8017E-05	1.8017E-05	5.80094E-05	5.80094E-05	9.64371E-05
3830903773595	383090	3773595	3.12018E-05	3.12018E-05	0.00013362	0.00013362	0.000135159	8.92954E-05	0.000150795	0.000150795	4.55164E-05	4.69062E-05	0.000262006	0.000262006	0.000185192	0.000185192	1.83455E-05	1.83455E-05	5.9067E-05	5.9067E-05	0.000100084
3831003773595	383100	3773595	3.13421E-05	3.13421E-05	0.000134221	0.000134221	0.000137971	9.11533E-05	0.000153932	0.000153932	4.64634E-05	4.78821E-05	0.000266464	0.000266464	0.000189046	0.000189046	1.87272E-05	1.87272E-05	6.0296E-05	6.0296E-05	0.000104054
3831103773595	383110	3773595	3.13896E-05	3.13896E-05	0.000134424	0.000134424	0.000140851	9.30557E-05	0.000157145	0.000157145	4.74331E-05	4.88814E-05	0.000271024	0.000271024	0.00019291	0.00019291	1.91181E-05	1.91181E-05	6.15544E-05	6.15544E-05	0.000108166
3831203773595	383120	3773595	3.13029E-05	3.13029E-05	0.000134053	0.000134053	0.000143945	9.50998E-05	0.000160597	0.000160597	4.8475E-05	4.99551E-05	0.000275933	0.000275933	0.00019723	0.00019723	1.9538E-05	1.9538E-05	6.29065E-05	6.29065E-05	0.000112548
3831303773595	383130	3773595	3.04715E-05	3.04715E-05	0.00013049	0.00013049	0.000147872	9.76943E-05	0.000164978	0.000164978	4.97975E-05	5.1318E-05	0.000281614	0.000281614	0.00020611	0.00020611	2.00711E-05	2.00711E-05	6.46227E-05	6.46227E-05	0.000115526
3831403773595	383140	3773595	2.94357E-05	2.94357E-05	0.000126057	0.000126057	0.000151609	0.000100163	0.000169148	0.000169148	5.10561E-05	5.2615E-05	0.000287425	0.000287425	0.000207732	0.000207732	2.05783E-05	2.05783E-05	6.6256E-05	6.6256E-05	0.000120624
3831503773595	383150	3773595	2.88539E-05	2.88539E-05	0.000123565	0.000123565	0.000154189	0.000101867	0.000172025	0.000172025	5.19247E-05	5.35102E-05	0.000291238	0.000291238	0.000211266	0.000211266	2.09284E-05	2.09284E-05	6.73832E-05	6.73832E-05	0.000125835
3831603773595	383160	3773595	2.88188E-05	2.88188E-05	0.000123415	0.000123415	0.000156321	0.000103276	0.000174404	0.000174404	5.26427E-05	5.42501E-05	0.000294291	0.000294291	0.000214187	0.000214187	2.12178E-05	2.12178E-05	6.83149E-05	6.83149E-05	0.000131297
3831703773595	383170	3773595	2.87822E-05	2.87822E-05	0.000123215	0.000123215	0.000158503	0.000104679	0.000176783	0.000176783	5.33633E-05	5.50284E-05	0.000297391	0.000297391	0.000217187	0.000217187	2.14989E-05	2.14989E-05	6.92484E-05	6.92484E-05	0.000136468
3831803773595	383180	3773595	2.87477E-05	2.87477E-05	0.000123015	0.000123015	0.000160685	0.000106082	0.000179162	0.000179162	5.40892E-05	5.58067E-05	0.000300491	0.000300491	0.000220187	0.000220187	2.17799E-05	2.17799E-05	7.01836E-05	7.01836E-05	0.000141639
3831903773595	383190	3773595	2.87145E-05	2.87145E-05	0.000122815	0.000122815	0.000162867	0.000107486	0.000181541	0.000181541	5.48151E-05	5.65851E-05	0.000303591	0.000303591	0.000223187	0.000223187	2.20608E-05	2.20608E-05	7.11189E-05	7.11189E-05	0.000146811
3832003773595	383200	3773595	2.86826E-05	2.86826E-05	0.000122615	0.000122615	0.000165049	0.000108889	0.000183919	0.000183919	5.55409E-05	5.73635E-05	0.000306691	0.000306691	0.000226187	0.000226187	2.23417E-05	2.23417E-05	7.20541E-05	7.20541E-05	0.000151982
3832103773595	383210	3773595	2.86519E-05	2.86519E-05	0.000122415	0.000122415	0.000167231	0.000110293	0.000186298	0.000186298	5.62668E-05	5.81419E-05	0.000309791	0.000309791	0.000229187	0.000229187	2.26226E-05	2.26226E-05	7.29894E-05	7.29894E-05	0.000157153
3832203773595	383220	3773595	2.86226E-05	2.86226E-05	0.000122215	0.000122215	0.000169413	0.000111696	0.000188676	0.000188676	5.69926E-05	5.89203E-05	0.000312891	0.000312891	0.000232187	0.000232187	2.29035E-05	2.29035E-05	7.39247E-05	7.39247E-05	0.000162324
3832303773595	383230	3773595	2.85947E-05	2.85947E-05	0.000122015	0.000122015	0.000171594	0.000113099	0.000191054	0.000191054	5.77185E-05	5.96987E-05	0.000315991	0.000315991	0.000235187	0.000235187	2.31844E-05	2.31844E-05	7.48601E-05	7.48601E-05	0.000167495
3832403773595	383240	3773595	2.85681E-05	2.85681E-05	0.000121815	0.000121815	0.000173776	0.000114502	0.000193432	0.000193432	5.84443E-05	6.04771E-05	0.000319091	0.000319091	0.000238187	0.000238187	2.34653E-05	2.34653E-05	7.57954E-05	7.57954E-05	0.000172666
3832503773595	383250	3773595	2.85429E-05	2.85429E-05	0.000121615	0.000121615	0.000175958	0.000115905	0.000195809	0.000195809	5.91702E-05	6.12555E-05	0.000322191	0.000322191	0.000241187	0.000241187	2.37462E-05	2.37462E-05	7.67308E-05	7.67308E-05	0.000177837
3832603773595	383260	3773595	2.85189E-05	2.85189E-05	0.000121415	0.000121415	0.000178139	0.000117309	0.000198187	0.000198187	5.98961E-05	6.20338E-05	0.000325291	0.000325291	0.000244187	0.000244187	2.40271E-05	2.40271E-05	7.76661E-05	7.76661E-05	0.000183008
3832703773595	383270	3773595	2.84961E-05	2.84961E-05	0.000121215	0.000121215	0.000180321	0.000118712	0.000200564	0.000200564	6.06219E-05	6.28122E-05	0.000328391	0.000328391	0.000247187	0.000247187	2.43079E-05	2.43079E-05	7.86015E-05	7.86015E-05	0.000188179
3832803773595	383280	3773595	2.84743E-05	2.84743E-05	0.000121015	0.000121015	0.000182503	0.000120116	0.000202942	0.000202942	6.13478E-05	6.35905E-05	0.000331491	0.000331491	0.000250187	0.000250187	2.45888E-05	2.45888E-05	7.95368E-05	7.95368E-05	0.000193351
3832903773595	383290	3773595	2.84534E-05	2.84534E-05	0.000120815	0.000120815	0.000184685	0.000121519	0.000205319	0.000205319	6.20737E-05	6.43689E-05	0.000334591	0.000334591	0.000253187	0.000253187	2.48696E-05	2.48696E-05	8.04722E-05	8.04722E-05	0.000198522
3833003773595	383300	3773595	2.84334E-05	2.84334E-05	0.000120615	0.000120615	0.000186867	0.000122923	0.000207697	0.000207697	6.27996E-05	6.51472E-05	0.000337691	0.000337691	0.000256187	0.000256187	2.51505E-05	2.51505E-05	8.14076E-05	8.14076E-05	0.000203694
3833103773595	383310	3773595	2.84142E-05	2.84142E-05	0.000120415	0.000120415	0.000189049	0.000124326	0.000210074	0.000210074	6.35255E-05	6.59256E-05	0.000340791	0.000340791	0.000259187	0.000259187	2.54314E-05	2.54314E-05	8.23429E-05	8.23429E-05	0.000208865
3833203773595	383320	3773595	2.83958E-05	2.83958E-05	0.000120215	0.000120215	0.000191232	0.000125729	0.000212452	0.000212452	6.42514E-05	6.67039E-05	0.000343891	0.000343891	0.000262187	0.000262187	2.57123E-05	2.57123E-05	8.32783E-05	8.32783E-05	0.000214037
3833303773595	383330	3773595	2.83782E-05	2.83782E-05	0.000120015	0.000120015	0.000193414	0.000127133	0.000214829	0.000214829	6.49773E-05	6.74823E-05	0.000346991	0.000346991	0.000265187	0.000265187	2.59932E-05	2.59932E-05	8.42136E-05	8.42136E-05	0.000219208
3833403773595	383340	3773595	2.83614E-05	2.83614E-05	0.000119815	0.000119815	0.000195597	0.000128536	0.000217207	0.000217207	6.57032E-05	6.82606E-05	0.000350091	0.000350091	0.000268187	0.000268187	2.62741E-05	2.62741E-05	8.51489E-05	8.51489E-05	0.000224379
3833503773595	383350	3773595	2.83454E-05	2.83454E-05	0.000119615	0.000119615	0.000197779	0.000129939	0.000219585	0.000219585	6.64291E-05	6.90389E-05	0.000353191	0.000353191	0.000271187	0.000271187	2.65549E-05	2.65549E-05	8.60843E-05	8.60843E-05	0.000229551
3833603773595	383360	3773595	2.83302E-05	2.83302E-05	0.000119415	0.000119415	0.000199962	0.000131343	0.000221963	0.000221963	6.71551E-05	6.98172E-05	0.000356291	0.000356291	0.000274187	0.000274187	2.68358E-05	2.68358E-05	8.70196E-05	8.70196E-05	0.000234722
3833703773595	383370	3773595	2.83158E-05	2.83158E-05	0.000119215	0.000119215	0.000202146	0.000132746	0.000224341	0.000224341	6.78809E-05	7.05955E-05	0.000359391	0.000359391	0.000277187	0.000277187	2.71167E-05	2.71167E-05	8.79549E-05	8.79549E-05	0.000239894
3833803773595	383380	3773595	2.83022E-05	2.83022E-05	0.000119015	0.000119015	0.000204328	0.000134149	0.000226719	0.000226719	6.86068E-05	7.13738E-05	0.000362491	0.000362491	0.000280187	0.000280187	2.73976E-05	2.73976E-05	8.88902E-05	8.88902E-05	0.000245065
3833903773595	383390	3773595	2.82894E-05	2.82894E-05	0.000118815	0.000118815	0.000206511	0.000135553	0.000229097	0.000229097	6.93327E-05	7.21521E-05	0.000365591	0.000365591	0.000283187	0.000283187	2.76785E-05	2.76785E-05	8.98255E-05	8.98255E-05	0.000250237
3834003773595	383400	3773595	2.82774E-05	2.82774E-05	0.000118615	0.000118615	0.000208693	0.000136956	0.000231475	0.000231475	7.00586E-05	7.29304E-05	0.000368691	0.000368691	0.000286187	0.000286187	2.79594E-05	2.79594E-05	9.07608E-05	9.07608E-05	0.000255408
3834103773595	383410	3773595	2.82662E-05	2.82662E-05	0.000118415	0.000118415	0.000210876	0.000138359	0.000233853	0.000233853	7.07845E-05	7.37087E-05	0.000371791	0.000371791	0.000289187	0.000289187	2.82403E-05	2.82403E-05	9.16961E-05	9.16961E-05	0.000260579
3834203773595	383420	3773595	2.82557E-05	2.82557E-05	0.000118215	0.000118215	0.000213058	0.000139762	0.000236231	0.000236231	7.15104E-05	7.44869E-05	0.000374891	0.000374891	0.000292187	0.000292187	2.85212E-05	2.85212E-05	9.26314E-05	9.26314E-05	0.000265749
3834303773595	383430	3773595	2.82459E-05	2.82459E-05	0.000118015	0.000118015	0.000215241	0.000141165	0.000238609	0.000238609	7.22363E-05	7.52652E-05	0.000377991	0.000377991	0.000295187	0.000295187	2.88021E-05	2.88021E-05	9.35667E-05	9.35667E-05	0.000270919
3834403773595	383440	3773595	2.82368E-05	2.82368E-05	0.000117815	0.000117815	0.000217423	0.000142568	0.000240987	0.000240987	7.29622E-05	7.60434E-05	0.000381091	0.000381091	0.000298187	0.000298187	2.90829E-05	2.90829E-05	9.45019E-05	9.45019E-05	0.000276089
3834503773595	383450	3773595	2.82284E-05	2.82284E-05	0.000117615	0.000117615	0.000219605	0.000143971	0.000243365	0.000243365	7.36881E-05	7.68217E-05	0.000384191	0.000384191	0.000301187	0.000301187	2.93638E-05	2.93638E-05	9.54372E-05	9.54372E-05	0.000281259
3834603773595	383460	3773595	2.82207E-05	2.82207E-05	0.000117415	0.000117415	0.000221787	0.000145374	0.000245743	0.000245743	7.44139E-05	7.76000E-05	0.000387291	0.000387291	0.000304187	0.000304187	2.96447E-05	2.96447E-05	9.63724E-05	9.63724E-05	0.000286429
3834703773595	383470	3773595	2.82137E-05	2.82137E-05	0.000117215	0.000117215	0.000223969	0.000146777	0.000248121	0.000248121	7.51398E-05	7.83782E-05	0.000390391	0.000390391	0.000307187	0.000307187	2.99256E-05	2.99256E-05	9.73077E-05	9.73077E-05	0.000291599
3834803773595	383480	3773595	2.82074E-05	2.82074E-05	0.000117015	0.000117015	0.000226151	0.000148180	0.000250499	0.000250499	7.58657E-05	7.91565E-05	0.000393491	0.000393491	0.000310187	0.000310187	3.02065E-05	3.02065E-05	9.82429E-05	9.82429E-05	0.000296769
3834903773595	383490	3773595	2.82018E-05	2.82018E-05	0.000116815	0.000116815	0.000228333	0.000149583	0.000252877	0.000252877	7.65916E-05	7.99347E-05	0.000396591	0.000396591	0.000313187	0.000313187	3.04874E-05	3.04874E-05	9.91782E-05	9.91782E-05	0.000301939
3835003773595	383500	3773595	2.81969E-05	2.81969E-05	0.000116615	0.000116615	0.000230515	0.000150986	0.000255255	0.000255255	7.73175E-05	8.07130E-05	0.000399691	0.000399691	0.000316187	0.000316187	3.07683E-05	3.07683E-05	0.000100114	0.000100114	0.000307109
3835103773595	383510	3773595	2.81927E-05	2.81927E-05	0.000116415	0.000116415	0.000232697	0.000152389	0.000257633	0.000257633	7.80434E-05	8.14913E-05	0.000402791	0.000402791	0.000319187	0.000319187	3.10491E-05	3.10491E-05	0.000101049	0.000101049	0.000312279
3835203773595	383520	3773595	2.81892E-05	2.81892E-05	0.000116215	0.000116215	0.000234879	0.000153792	0.000260011	0.000260011	7.87693E-05	8.22695E-05	0.000405891	0.000405891	0.000322187	0.000322187	3.13300E-05	3.13300E-05	0.000101984	0.000101984	0.000317449
3835303773595	383530	3773595	2.81864E-05	2.81864E-05	0.000116015	0.000116015	0.000237061	0.000155195	0.000262389	0.000262389	7.94952E-05	8.30478E-05	0.000408991	0.000408991	0.000325187	0.000325187	3.16109E-05	3.16109E-05	0.000102919	0.000102919	0.000322619
3835403773595	383540	3773595	2.81843E-05	2.81843E-05	0.000115815	0.000115815	0.000239243	0.000156598	0.000264767	0.000264767	8.02211E-05	8.38260E-05	0.000412091	0.000412091	0.000328187	0.000328187	3.18917E-05	3.18917E-05	0.000103854	0.000103854	0.000327789
3835503773595	383550	3773595	2.81829E-05	2.81829E-05	0.000115615	0.000115615	0.000241425	0.000158001	0.000267145	0.000267145	8.09470E-05	8.46043E-05	0.000415191	0.000415191	0.000331187	0.000331187	3.21726E-05	3.21726E-05	0.000104789	0.000104789	0.000332959
3835603773595	383560	3773595	2.81822E-05	2.81822E-05	0.000115415	0.000115415	0.000243607	0.000159404	0.000269523	0.000269523	8.16729E-05	8.53825E-05	0.000418291	0.000418291	0.000334187	0.000334187	3.24535E-05	3.24535E-05	0.000105724	0.000105724	0.000338129
3835703773595	383570	3773595	2.81822E-05	2.81822E-05	0.000115215	0.000115215	0.000245789	0.000160807	0.000271901	0.000271901	8.23988E-05	8.61608E-05	0.000421391	0.000421391	0.000337187	0.000337187	3.27344E-05	3.27344E-05	0.000106659	0.000106659	0.000343299
3835803773595	383580	3773595	2.81829E-05	2.81829E-05	0.000115015	0.000115015	0.000247971	0.000162210	0.000274279	0.000274279	8.31247E-05	8.69390E-05	0.000424491	0.000424491	0.000340187	0.000340187	3.30152E-05	3.30152E-05	0.000107594	0.000107594	0.000348469
3835903773595	383590	3773595	2.81843E-05	2.81843E-05	0.000114815	0.000114815	0.000250153	0.000163613	0.000276657	0.000276657	8.38506E-05	8.77173E-05	0.000427591	0.000427591	0.000343187	0.000343187	3.32961E-05	3.32961E-05	0.000108529	0.000108529	0.000353639
3836003773595	383600	3773595	2.81864E-05	2.81864E-05	0.000114615	0.000114615	0.000252335	0.000165016	0.000279035	0.000279035	8.45765E-05	8.84955E-05	0.000430691	0.000430691	0.000346187	0.000346187	3.35770E-05	3.35770E-05	0.000109464	0.000109464	0.000358809
3836103773595	383610	3773595	2.81892E-05	2.81892E-05	0.000114415	0.000114415	0.000254517	0.000166419	0.000281413	0.000281413	8.53024E-05	8.92738E-05	0.000433791	0.000433791	0.000349187	0.000349187	3.38579E-05	3.38579E-05	0.000110399	0.000110399	0.000363979
3836203773595	383620	3773595	2.81927E-05	2.81927E-05	0.000114215	0.000114215	0.000256699	0.000167822	0.000283791	0.000283791	8.60283E-05	9.00520E-05	0.000436891	0.000436891	0.000352187	0.000352187	3.41388E-05	3.41388E-05	0.000111334	0.000111334	0.000369149
3836303773595	383630	3773595	2.81969E-05	2.81969E-05	0.000114015	0.000114015	0.000258881	0.000169225	0.000286169	0.000286169	8.67542E-05	9.08303E-05	0.000439991	0.000439991	0.000355187	0.000355187	3.44197E-05	3.44197E-05	0.000112269	0.000112269	0.000374319
3836403773595	383640	3773595	2.82018E-05	2.82018E-05	0.000113815	0.000113815	0.000261063	0.000170628	0.000288547	0.000288547	8.74801E-05	9.16085E-05	0.000443091	0.000443091	0.000358187	0.000358187	3.47006E-05	3.47006E-05	0.000113204	0.000113204	0.000379489
3836503773595	383650	3773595	2.82074E-05	2.82074E-05	0.000113615	0.000113615	0.000263245	0.000172031	0.000290925	0.000290925	8.82060E-05	9.23868E-05	0.000446191	0.000446191	0.000361187	0.000361187	3.49815E-05	3.49815E-05	0.000114139	0.000114139	0.000384659
3836603773595	383660	3773595	2.82137E-05	2.82137E-05	0.000113415	0.000113415	0.000265427	0.000173434	0.000293303	0.000293303	8.89319E-05	9.31650E-05	0.000449291	0.000449291	0.000364187	0.000364187	3.52624E-05	3.52624E-05	0.000115074	0.000115074	0.000389829
3836703773595	383670	3773595	2.82207E-05	2.82207E-05	0.000113215	0.000113215	0.000267609	0.000174837	0.000295681	0.000295681	8.96578E-05	9.39433E-05	0.000452391	0.000452391	0.000367187	0.000367187	3.55433E-05	3.55433E-05	0.000116009	0.000116009	0.000394999
3836803773595	383680	3773595	2.82284E-05	2.82284E-05	0.000113015	0.000113015	0.000269791	0.000176240	0.000298059	0.000298059	9.03837E-05	9.47215E-05	0.000455491	0.000455491	0.000370187	0.000370187	3.58242E-05	3.58242E-05	0.000116944	0.000116944	0.000400169
3836903773595	383690	3773595	2.82368E-05	2.82368E-05	0.000112815	0.000112815	0.000271973	0.000177643	0.000300437	0.000300437	9.11096E-05	9.54998E-05	0.000458591	0.000458591	0.000373187	0.000373187	3.61051E-05	3.61051E-05	0.000117879	0.000117879	0.000405339
3837003773595	383700	3773595	2.82459E-05	2.82459E-05	0.000112615	0.000112615	0.000274155	0.000179046	0.000302815	0.000302815	9.18355E-05	9.62780E-05	0.000461691	0.000461691	0.000376187	0.000376187	3.63860E-05	3.63860E-05	0.000118814	0.000118814	0.000410509
3837103773595	383710	3773595	2.82557E-05	2.82557E-05	0.000112415	0.000112415	0.000276337	0.000180449	0.000305193	0.000305193	9.25614E-05	9.70563E-05	0.000464791	0.000464791	0.000379187	0.000379187	3.66669E-05	3.66669E-05	0.000119749	0.000119749	0.000415679
3837203773595	383720	3773595	2.82662E-05	2.82662E-05	0.000112215	0.000112215	0.000278521	0.000181852	0.000307571	0.000307571	9.32873E-05	9.78345E-05	0.000467891	0.000467891	0.000382187	0.000382187	3.69478E-05	3.69478E-05	0.000120684	0.000120684	0.000420849
3837303773595	383730	3773595	2.82774E-05	2.82774E-05	0.000112015	0.000112015	0.000280703	0.000183255	0.000309949	0.000309949	9.40132E-05	9.86128E-05	0.000470991	0.000470991	0.000385187	0.000385187	3.72287E-05	3.72287E-05	0.000121619	0.000121619	0.000426019
3837403773595	383740	3773595	2.82894E-05	2.82894E-05	0.000111815	0.000111815	0.000282885	0.000184658	0.000312327	0.000312327	9.47391E-05	9.93910E-05	0.000474091	0.000474091	0.000388187	0.000388187	3.75096E-05	3.75096E-05	0.000122554	0.000122554	0.000431189
3837503773595	383750	3773595	2.83022E-05	2.83022E-05	0.000111615	0.000111615	0.000285067	0.000186061	0.000314705	0.000314705	9.54650E-05	0.000100169	0.000477191	0.000477191	0.000391187	0.000391187	3.77905E-05	3.77905E-05	0.000123489	0.000123489	0.000436359
3837603773595	383760	3773595	2.83158E-05	2.83158E-05	0.000111415	0.000111415	0.000287249	0.000187464	0.000317083	0.000317083	9.61909E-05	0.000100947	0.000480291	0.000480291	0.000394187	0.000394187	3.80714E-05	3.80714E-05	0.000124424	0.000124424	0.000441529
3837703773595	383770	3773595	2.83302E-05	2.83302E-05	0.000111215	0.000111215	0.000289431	0.000188867	0.000319461	0.000319461	9.69168E-05	0.000101725	0.000483391	0.000483391	0.000397187	0.000397187	3.83523E-05	3.83523E-05	0.000125359	0.000125359	0.000446699
3837803773595	383780	3773595	2.83454E-05	2.83454E-05	0.000111015	0.000111015	0.000291613	0.000190270	0.000321839	0.000321839	9.76427E-05	0.000102503	0.000486491	0.000486491	0.000400187	0.000400187	3.86332E-05	3.86332E-05	0.000126294	0.000126294	0.000451869
3837903773595	383790	3773595	2.83614E-05	2.83614E-05	0.000110815	0.000110815	0.000293795	0.000191673	0.000324217	0.000324217	9.83686E-05	0.000103281	0.000489591	0.000489591	0.000403187	0.000403187	3.89141E-05	3.89141E-05	0.000127229	0.000127229	0.000457039
3838003773595	383800	3773595	2.83782E-05	2.83782E-05	0.000110615	0.000110615	0.000295977	0.000193076	0.000326595	0.000326595	9.90945E-05	0.000104059	0.000492691	0.000492691	0.000406187	0.000406187	3.91950E-05	3.91950E-05	0.000128164	0.000128164	0.000462209
3838103773595	383810	3773595	2.83958E-05	2.83958E-05	0.000110415	0.000110415	0.000298159	0.000194479	0.000328973	0.000328973	9.98204E-05	0.000104837	0.000495791	0.000495791	0.000409187	0.000409187	3.94759E-05	3.94759E-05	0.000129099	0.000129099	0.000467379
3838203773595	383820	3773595	2.84142E-05	2.84142E-05	0.000110215	0.000110215	0.000300341	0.000195882	0.000331351	0.000331351	0.000100546	0.000105615	0.000498891	0.000498891	0.000412187	0.000412187	3.97568E-05	3.97568E-05	0.000130034	0.000130034	0.000472549
3838303773595	383830	3773595	2.84334E-05	2.84334E-05	0.000110015	0.000110015	0.000302523	0.000197285	0.000333729	0.000333729	0.000101272	0.000106393	0.000501991	0.000501991	0.000415187	0.000415187	4.00377E-05	4.00377E-05	0.000130969	0.000130969	0.000477719
3838403773595	383840	3773595	2.84534E-05	2.84534E-05	0.000109815	0.000109815	0.000304705	0.000198688	0.000336107	0.000336107	0.000101998	0.000107171	0.000505091	0.000505091	0.000418187	0.000418187	4.03186E-05	4.03186E-05	0.000131904	0.000131904	0.000482889
3838503773595	383850	3773595	2.84743E-05	2.84743E-05	0.000109615	0.000109615	0.000306887	0.000200091	0.000338485	0.000338485	0.000102724	0.000107949	0.000508191	0.000508191	0.000421187	0.000421187	4.05995E-05	4.05995E-05	0.000132839	0.000132839	0.000488059
3838603773595	383860	3773595	2.84961E-05	2.84961E-05	0.000109415	0.000109415	0.000309069	0.000201494	0.000340863	0.000340863	0.000103451	0.000108727	0.000511291	0.000511291	0.000424187	0.000424187	4.08804E-05	4.08804E-05	0.000133774	0.000133774	0.000493229
3838703773595	383870	3773595	2.85189E-05	2.85189E-05	0.000109215	0.000109215	0.000311251	0.000202897	0.000343241	0.000343241	0.000104178	0.000109505	0.000514391	0.000514391	0.000427187	0.000427187	4.11613E-05	4.11613E-05	0.000134709	0.000134709	0.000498399
3838803773595	383880	3773595	2.85429E-05	2.85429E-05	0.000109015	0.000109015

			MSite Grubbing / Prep	MMass Grading / Excavation	MMass Grading / Excavation	MDrainage / Utilities Trenching	MFoundations / Concrete Pads	MBuilding / Structure Construction	MAsphalt Paving	MLandscaping or Other Finishing	MWaterside Construction (Piles)	RSSWRe-striping South Valley	RSSWRe-striping Silver Lake Boulevard	RSSWDemolition	RSSWPlacing Base	RSSWForm/Place Rebar and Pour	Child Risk				
Unique Identifier	X (UTM)	Y (UTM)	2027	2027	2028	2028	2028	2028	2028	2028	2028	2029	2029	2029	2029	2029	3rd Trimester	0<2	2<16	Total	per million
3830503773595	383050	3773595	7.79733E-05	0.000194705	0.000194705	5.44901E-05	0.000100544	0.000180798	0.000127903	3.87586E-05	6.86256E-05	0.000142826	8.84299E-05	0.000151385	8.2293E-05	2.46317E-05	1.20333E-08	3.1622E-07	8.2482E-08	4.10703E-07	0.41070326
3830603773595	383060	3773595	8.08496E-05	0.000201888	0.000201888	5.65001E-05	0.000104253	0.000187467	0.000132622	4.01884E-05	7.11571E-05	0.000144585	9.18815E-05	0.000157362	8.55417E-05	2.56041E-05	1.26196E-08	3.3E-07	8.9557E-08	4.32178E-07	0.43217848
3830703773595	383070	3773595	8.38767E-05	0.000209447	0.000209447	5.86156E-05	0.000108157	0.000194486	0.000137587	4.16931E-05	7.38213E-05	0.000146278	9.54938E-05	0.000163618	8.89427E-05	2.66221E-05	1.32737E-08	3.4413E-07	9.7927E-08	4.55334E-07	0.45533414
3830803773595	383080	3773595	8.70224E-05	0.000217301	0.000217301	6.08139E-05	0.000112213	0.00020178	0.000142747	4.32567E-05	7.65899E-05	0.00014786	9.92468E-05	0.000170112	9.24729E-05	2.76788E-05	1.39651E-08	3.5854E-07	1.0796E-07	4.80466E-07	0.48046625
3830903773595	383090	3773595	9.03135E-05	0.00022552	0.00022552	6.31138E-05	0.000116457	0.000209411	0.000148146	4.48927E-05	7.94864E-05	0.000149418	0.000103171	0.000176938	9.61831E-05	2.87893E-05	1.47E-08	3.7322E-07	1.2029E-07	5.08211E-07	0.50821137
3831003773595	383100	3773595	9.38954E-05	0.000234464	0.000234464	6.5617E-05	0.000121076	0.000217717	0.000154021	4.66732E-05	8.26389E-05	0.000151448	0.000107456	0.000184382	0.00010023	3.00006E-05	1.55092E-08	3.8843E-07	1.3633E-07	5.40272E-07	0.54027167
3831103773595	383110	3773595	9.76066E-05	0.000243731	0.000243731	6.82105E-05	0.000125861	0.000226322	0.000160109	4.85179E-05	8.59052E-05	0.000153543	0.000111973	0.000192158	0.000104457	3.12659E-05	1.63714E-08	4.0377E-07	1.5725E-07	5.77391E-07	0.57739066
3831203773595	383120	3773595	0.00010156	0.000253604	0.000253604	7.09734E-05	0.000130959	0.000235489	0.000166594	5.04831E-05	8.93849E-05	0.000155834	0.00011646	0.000199909	0.00010867	3.25269E-05	1.72907E-08	4.19E-07	1.8585E-07	6.22147E-07	0.6221469
3831303773595	383130	3773595	0.000104248	0.000260315	0.000260315	7.28517E-05	0.000134425	0.000241721	0.000171003	5.18192E-05	9.17505E-05	0.000158547	0.000121368	0.000208534	0.00011359	3.39303E-05	1.82084E-08	4.3004E-07	2.2721E-07	6.75468E-07	0.67546791
3831403773595	383140	3773595	0.000108848	0.000271802	0.000271802	7.60663E-05	0.000140357	0.000252387	0.000178549	5.41057E-05	9.5799E-05	0.000161255	0.000126809	0.00021805	0.000118532	3.54786E-05	1.92322E-08	4.4558E-07	2.9077E-07	7.55587E-07	0.75558664
3831503773595	383150	3773595	0.00011355	0.000283544	0.000283544	7.93524E-05	0.00014642	0.000263291	0.000186262	5.64431E-05	9.99375E-05	0.000162651	0.00013214	0.000227507	0.000123673	3.70174E-05	2.02374E-08	4.6168E-07	3.862E-07	8.6812E-07	0.86811983
3831603773595	383160	3773595	0.000118479	0.000295851	0.000295851	8.27966E-05	0.000152775	0.000274718	0.000194347	5.8893E-05	0.000104275	0.00016441	0.00013739	0.000236879	0.000128767	3.85422E-05	2.12418E-08	4.7722E-07	5.4471E-07	1.04317E-06	1.04317138
3831703773595	383170	3773595	0.000122109	0.000304931	0.000304931	8.53184E-05	0.000157452	0.000283012	0.000200307	6.06277E-05	0.000107525	0.00016941	0.00014157	0.000244145	0.000132611	3.97116E-05	2.19033E-08	4.9128E-07	5.6139E-07	1.07781E-06	1.07781178
3831803773595	383180	3773595	0.000125739	0.000314007	0.000314007	8.78402E-05	0.000162129	0.000291304	0.000206039	6.23853E-05	0.000110775	0.00017439	0.00014575	0.000251412	0.000136555	4.08811E-05	2.25648E-08	5.0534E-07	5.7807E-07	1.11245E-06	1.11245187
3831903773595	383190	3773595	0.000129369	0.000323083	0.000323083	9.03621E-05	0.000166806	0.000299592	0.000211771	6.41627E-05	0.000114025	0.00017936	0.00014993	0.000258679	0.000140499	4.20256E-05	2.32263E-08	5.1941E-07	5.9474E-07	1.14408E-06	1.14408196
3832003773595	383200	3773595	0.000132999	0.000332159	0.000332159	9.28839E-05	0.000171484	0.000307881	0.000217503	6.59401E-05	0.000117275	0.00018432	0.00015411	0.000265947	0.000144443	4.31697E-05	2.38878E-08	5.3348E-07	6.1114E-07	1.17571E-06	1.17571206
3832103773595	383210	3773595	0.000136629	0.000341236	0.000341236	9.54057E-05	0.000176161	0.000316169	0.000223235	6.77175E-05	0.000120525	0.00018929	0.00015829	0.000273215	0.000148387	4.43139E-05	2.45493E-08	5.4755E-07	6.2781E-07	1.20734E-06	1.20733966
3832203773595	383220	3773595	0.000140259	0.000350312	0.000350312	9.79275E-05	0.000180839	0.000324458	0.000228967	6.94948E-05	0.000123775	0.00019425	0.00016247	0.000280483	0.000152331	4.54581E-05	2.52108E-08	5.6162E-07	6.4448E-07	1.23897E-06	1.23896737
3832303773595	383230	3773595	0.000143889	0.000359388	0.000359388	1.00449E-04	0.000185516	0.000332746	0.000234699	7.12722E-05	0.000127025	0.00019922	0.00016665	0.000287751	0.000156275	4.66023E-05	2.58723E-08	5.7569E-07	6.6115E-07	1.27059E-06	1.27059467
3832403773595	383240	3773595	0.000147519	0.000368465	0.000368465	1.02971E-04	0.000190193	0.000341034	0.000240431	7.30496E-05	0.000130275	0.00020418	0.00017083	0.000295019	0.000160219	4.77465E-05	2.65338E-08	5.8976E-07	6.7783E-07	1.30222E-06	1.30222197
3832503773595	383250	3773595	0.000151149	0.000377541	0.000377541	1.05492E-04	0.000194871	0.000349322	0.000246163	7.48269E-05	0.000133525	0.00020915	0.00017501	0.000302287	0.000164163	4.88907E-05	2.71953E-08	6.0383E-07	6.9451E-07	1.33384E-06	1.33384428
3832603773595	383260	3773595	0.000154779	0.000386617	0.000386617	1.08014E-04	0.000199548	0.000357611	0.000251895	7.66043E-05	0.000136775	0.00021412	0.00017919	0.000309555	0.000168107	5.00349E-05	2.78568E-08	6.1791E-07	7.1119E-07	1.36547E-06	1.36546659
3832703773595	383270	3773595	0.000158409	0.000395693	0.000395693	1.10536E-04	0.000204226	0.000365899	0.000257627	7.83817E-05	0.000140025	0.00021909	0.00018337	0.000316823	0.000172051	5.11792E-05	2.85183E-08	6.3198E-07	7.2787E-07	1.39709E-06	1.39709891
3832803773595	383280	3773595	0.000162039	0.000404769	0.000404769	1.13057E-04	0.000208904	0.000374188	0.000263359	8.01591E-05	0.000143275	0.00022406	0.00018755	0.000324091	0.000175995	5.23236E-05	2.91798E-08	6.4606E-07	7.4455E-07	1.42872E-06	1.42872623
3832903773595	383290	3773595	0.000165669	0.000413846	0.000413846	1.15579E-04	0.000213581	0.000382477	0.000269091	8.19365E-05	0.000146525	0.00022903	0.00019173	0.000331359	0.000179939	5.34681E-05	2.98413E-08	6.6013E-07	7.6123E-07	1.46035E-06	1.46035355
3833003773595	383300	3773595	0.000169299	0.000422922	0.000422922	1.18101E-04	0.000218259	0.000390766	0.000274823	8.37139E-05	0.000149775	0.000234	0.00019591	0.000338627	0.000183883	5.46125E-05	3.05028E-08	6.7421E-07	7.7792E-07	1.49198E-06	1.49198087
3833103773595	383310	3773595	0.000172929	0.000431998	0.000431998	1.20622E-04	0.000222936	0.000399055	0.000280555	8.54913E-05	0.000153025	0.00023897	0.00020009	0.000345895	0.000187827	5.57569E-05	3.11643E-08	6.8829E-07	7.9461E-07	1.52361E-06	1.52360819
3833203773595	383320	3773595	0.000176559	0.000441075	0.000441075	1.23144E-04	0.000227614	0.000407343	0.000286287	8.72687E-05	0.000156275	0.00024394	0.00020427	0.000353163	0.000191771	5.69012E-05	3.18258E-08	7.0237E-07	8.1129E-07	1.55524E-06	1.55524551
3833303773595	383330	3773595	0.000180189	0.000450151	0.000450151	1.25665E-04	0.000232291	0.000415631	0.000292019	8.90461E-05	0.000159525	0.00024891	0.00020845	0.000360431	0.000195715	5.80456E-05	3.24873E-08	7.1645E-07	8.2797E-07	1.58686E-06	1.58686283
3833403773595	383340	3773595	0.000183819	0.000459227	0.000459227	1.28187E-04	0.000236969	0.000423919	0.000297751	9.08235E-05	0.000162775	0.00025388	0.00021263	0.000367699	0.000199659	5.91901E-05	3.31488E-08	7.3053E-07	8.4465E-07	1.61849E-06	1.61848015
3833503773595	383350	3773595	0.000187449	0.000468303	0.000468303	1.30708E-04	0.000241646	0.000432207	0.000303483	9.26009E-05	0.000166025	0.00025885	0.00021681	0.000374967	0.000203603	6.03346E-05	3.38103E-08	7.4461E-07	8.6133E-07	1.65011E-06	1.65011747
3833603773595	383360	3773595	0.000191079	0.000477379	0.000477379	1.33229E-04	0.000246324	0.000440495	0.000309215	9.43783E-05	0.000169275	0.00026382	0.00022098	0.000382235	0.000207547	6.14792E-05	3.44718E-08	7.5869E-07	8.7801E-07	1.68174E-06	1.68174479
3833703773595	383370	3773595	0.000194709	0.000486455	0.000486455	1.35751E-04	0.000251002	0.000448783	0.000314947	9.61557E-05	0.000172525	0.00026879	0.00022516	0.000389503	0.000211491	6.26237E-05	3.51333E-08	7.7278E-07	8.9469E-07	1.71336E-06	1.71336211
3833803773595	383380	3773595	0.000198339	0.000495531	0.000495531	1.38272E-04	0.000255679	0.000457071	0.000320679	9.79331E-05	0.000175775	0.00027376	0.00022933	0.000396771	0.000215435	6.37683E-05	3.57948E-08	7.8686E-07	9.1137E-07	1.74499E-06	1.74498943
3833903773595	383390	3773595	0.000201969	0.000504607	0.000504607	1.40794E-04	0.000260357	0.000465359	0.000326411	9.97104E-05	0.000179025	0.00027873	0.00023351	0.000404039	0.000219379	6.49128E-05	3.64563E-08	8.0095E-07	9.2805E-07	1.77661E-06	1.77661675
3834003773595	383400	3773595	0.000205599	0.000513683	0.000513683	1.43315E-04	0.000265035	0.000473647	0.000332143	1.01488E-04	0.000182275	0.00028371	0.00023769	0.000411307	0.000223323	6.60574E-05	3.71178E-08	8.1503E-07	9.4473E-07	1.80824E-06	1.80824407
3834103773595	383410	3773595	0.000209229	0.000522759	0.000522759	1.45837E-04	0.000269713	0.000481935	0.000337875	1.03265E-04	0.000185525	0.00028868	0.00024187	0.000418575	0.000227267	6.72019E-05	3.77793E-08	8.2912E-07	9.6142E-07	1.83987E-06	1.83987139
3834203773595	383420	3773595	0.000212859	0.000531835	0.000531835	1.48358E-04	0.000274391	0.000490223	0.000343607	1.05042E-04	0.000188775	0.00029366	0.00024605	0.000425843	0.000231211	6.83465E-05	3.84408E-08	8.4321E-07	9.7811E-07	1.87149E-06	1.87149871
3834303773595	383430	3773595	0.000216489	0.000540911	0.000540911	1.50879E-04	0.000279069	0.000498511	0.000349339	1.06819E-04	0.000192025	0.00029863	0.00025023	0.000433111	0.000235155	6.94911E-05	3.91023E-08	8.5729E-07	9.9479E-07	1.90312E-06	1.90312602
3834403773595	383440	3773595	0.000220119	0.000549987	0.000549987	1.53401E-04	0.000283747	0.000506799	0.000355071	1.08596E-04	0.000195275	0.00030361	0.00025441	0.000440379	0.000239099	7.06356E-05	3.97638E-08	8.7138E-07	1.0115E-06	1.93474E-06	1.93474334
3834503773595	383450	3773595	0.000223749	0.000559063	0.000559063	1.55922E-04	0.000288425	0.000515087	0.000360803	1.10373E-04	0.000198525	0.00030858	0.00025859	0.000447647	0.000243043	7.17802E-05	4.04253E-08	8.8546E-07	1.0283E-06	1.96637E-06	1.96636066
3834603773595	383460	3773595	0.000227379	0.000568139	0.000568139	1.58444E-04	0.000293103	0.000523375	0.000366535	1.12151E-04	0.000201775	0.00031356	0.00026277	0.000454915	0.000246987	7.29247E-05	4.10868E-08	8.9955E-07	1.0451E-06	1.99799E-06	1.99799798
3834703773595	383470	3773595	0.000231009	0.000577215	0.000577215	1.60965E-04	0.000297781	0.000531663	0.000372267	1.13928E-04	0.000205025	0.00031853	0.00026695	0.000462183	0.000250931	7.40693E-05	4.17483E-08	9.1363E-07	1.0619E-06	2.02962E-06	2.02961531
3834803773595	383480	3773595	0.000234639	0.000586291	0.000586291	1.63487E-04	0.000302459	0.000539951	0.000377999	1.15706E-04	0.000208275	0.00032351	0.00027113	0.000469451	0.000254875	7.52138E-05	4.24098E-08	9.2772E-07	1.0787E-06	2.06125E-06	2.06125263
3834903773595	383490	3773595	0.000238269	0.000595367	0.000595367	1.66008E-04	0.000307137	0.000548239	0.000383731	1.17483E-04	0.000211525	0.00032848	0.00027531	0.000476719	0.000258819	7.63584E-05	4.30713E-08	9.418E-07	1.0955E-06	2.09288E-06	2.09287995
3835003773595	383500	3773595	0.000241899	0.000604443	0.000604443	1.68529E-04	0.000311815	0.000556527	0.000389463	1.19261E-04	0.000214775	0.00033346	0.00027949	0.000483987	0.000262763	7.75029E-05	4.37328E-08	9.5588E-07	1.1123E-06	2.12451E-06	2.12451727
3835103773595	383510	3773595	0.000245529	0.000613519	0.000613519	1.71051E-04	0.000316493	0.000564815	0.000395195	1.21038E-04	0.000218025	0.00033843	0.00028367	0.000491255	0.000266707	7.86475E-05	4.43943E-08	9.6997E-07	1.1291E-06	2.15614E-06	2.15614459
3835203773595	383520	3773595	0.000249159	0.000622595	0.000622595	1.73572E-04	0.000321171	0.000573103	0.000400927	1.22816E-04	0.000221275	0.00034341	0.00028785	0.000498523	0.000270651	7.97919E-05	4.50558E-08	9.8406E-07	1.1459E-06	2.18777E-06	2.18777191
3835303773595	383530	3773595	0.000252789	0.000631671	0.000631671	1.76094E-04	0.000325849	0.000581391	0.000406659	1.24593E-04	0.000224525	0.00034838	0.00029203	0.000505791	0.000274595	8.09364E-05	4.57173E-08	9.9815E-07	1.1627E-06	2.21939E-06	2.21939924
3835403773595	383540	3773595	0.000256419	0.000640747	0.000640747	1.78615E-04	0.000330527	0.000589679	0.000412391	1.26371E-04	0.000227775	0.00035336	0.00029621	0.000513059	0.000278539	8.20809E-05	4.63788E-08	1.0124E-06	1.1795E-06	2.25102E-06	2.25102656
3835503773595	383550	3773595	0.000260049	0.000649823	0.000649823	1.81137E-04	0.000335205	0.000597967	0.000418123	1.28148E-04	0.000231025	0.00035833	0.00030039	0.000520327	0.000282483	8.32254E-05	4.70403E-08	1.0266E-06	1.1963E-06	2.28265E-06	2.28265388
3835603773595	383560	3773595	0.000263679	0.000658899	0.000658899	1.83658E-04	0.000339883	0.000606255	0.000423855	1.29926E-04	0.000234275	0.00036331	0.00030457	0.000527595	0.000286427	8.43699E-05	4.77018E-08	1.0407E-06	1.2131E-06	2.31428E-06	2.31428121
3835703773595	383570	3773595	0.000267309	0.000667975	0.000667975	1.86179E-04	0.000344561	0.000614543	0.000429587	1.31703E-04	0.000237525	0.00036828	0.00030875	0.000534863	0.000290371	8.55144E-05	4.83633E-08	1.0549E-06	1.2299E-06	2.34591E-06	2.34590854
3835803773595	383580	3773595	0.000270939	0.000677051	0.000677051	1.88701E-04	0.000349239	0.000622831	0.000435319	1.33481E-04	0.000240775	0.00037326	0.00031293	0.000542131	0.000294315	8.66589E-05	4.90248E-08	1.0691E-06	1.2467E-06	2.37754E-06	2.37754587
3835903773595	383590	3773595	0.000274569	0.000686127	0.000686127	1.91222E-04	0.000353917	0.000631119	0.000441051	1.35258E-04	0.000244025	0.00037823	0.00031711	0.000549399	0.000298259	8.78034E-05	4.96863E-08	1.0833E-06	1.2635E-06	2.40917E-06	2.40917319
3836003773595	383600	3773595	0.000278199	0.000695203	0.000695203	1.93743E-04	0.000358595	0.000639407	0.000446783	1.37036E-04	0.000247275	0.00038321	0.00032129	0.000556667	0.000302203	8.89479E-05	5.03478E-08	1.0975E-06	1.2803E-06	2.44081E-06	2.44081051
3836103773595	383610	3773595	0.000281829	0.000704279	0.000704279	1.96264E-04	0.000363273	0.000647695	0.000452515	1.38813E-04	0.000250525	0.00038818	0.00032547	0.000563935	0.000306147	9.00924E-05	5.10093E-08	1.1117E-06	1.2971E-06	2.47244E-06	2.47244783
3836203773595	383620	3773595	0.000285459	0.000713355	0.000713355	1.98785E-04	0.000367951	0.000655983	0.000458247	1.40591E-04	0.000253775	0.00039316	0.00032965	0.000571203	0.000310091	9.12369E-05	5.16708E-08	1.1259E-06	1.3139E-06	2.50408E-06	2.50408515
3836303773595	383630	3773595	0.000289089	0.000722431	0.000722431	2.01307E-04	0.000372629	0.000664271	0.000463979	1.42368E-04	0.000257025	0.00039813	0.00033383	0.000578471	0.000314035	9.23815E-05	5.23323E-08	1.1401E-06	1.3307E-06	2.53571E-06	2.53571247
3836403773595	383640	3773595	0.000292719	0.000731507	0.000731507	2.03828E-04	0.000377307	0.000672559	0.000469711	1.44146E-04	0.000260275	0.00040311	0.00033801	0.000585739	0.000317979	9.35261E-05	5.29938E-08	1.1543E-06	1.3475E-06	2.56735E-06	2.56734979
3836503773595	383650	3773595	0.000296349	0.000740583	0.000740583	2.06349E-04	0.000381985	0.000680847	0.000475443	1.45923E-04	0.000263525	0.00040808	0.00034219	0.000593007	0.000321923	9.46708E-05	5.36553E-08	1.1685E-06	1.3643E-06	2.59898E-06	2.59898711
3836603773595	383660	3773595	0.000299979	0.000749659	0.000749659	2.08871E-04	0.000386663	0.000689135	0.000481175	1.47701E-04	0.000266775	0.00041306	0.00034637	0.000600275	0.000325867	9.58155E-05	5.43168E-08	1.1827E-06	1.3811E-06	2.63061E-06	2.63060443
3836703773595	383670	3773595	0.000303609	0.000758735	0.000758735	2.11392E-04	0.000391341	0.000697423	0.000486907	1.49478E-04	0.000270025	0.00041803	0.00035055	0.000607543	0.000329811	9.69602E-05	5.49783E-08	1.1969E-06	1.3979E-06	2.66224E-06	2.66224175
3836803773595	383680	3773595	0.000307239	0.000767811	0.000767811	2.13914E-04	0.000396019	0.000705711	0.000492639	1.51256E-04	0.000273275	0.00042301	0.00035473	0.000614811	0.000333755	9.81049E-05	5.56398E-08	1.2111E-06	1.4147E-06	2.69387E-06	2.69387907
3836903773595	383690	3773595	0.000310869	0.000776887	0.000776887	2.16435E-04	0.000400697	0.000713999	0.000498371	1.53033E-04	0.000276525	0.00042798	0.00035891	0.000622079	0.000337699	9.92496E-05	5.63013E-08	1.2253E-06	1.4315E-06	2.72551E-06	2.72550639
3837003773595	383700	3773595	0.000314499	0.000785963	0.000785963	2.18956E-04	0.000405375	0.000722287	0.000504103	1.54811E-04	0.000279775	0.00043296	0.00036309	0.000629347	0.000341643	1.00394E-04	5.69628E-08	1.2395E-06	1.4483E-06	2.75714E-06	2.75714371
3837103773595	383710	3773595	0.000318129	0.000795039	0.000795039	2.21478E-04	0.000410053	0.000730575	0.000509835	1.56588E-04	0.000283025	0.00043793	0.00036727	0.000636615	0.000345587	1.01539E-04	5.76243E-08	1.2537E-06	1.4651E-06	2.78878E-06	2.78877903
3837203773595	383720	3773595	0.000321759	0.000804115	0.000804115	2.23999E-04	0.000414731	0.000738863	0.000515567	1.58366E-04	0.000286275	0.00044291	0.00037145	0.000643883	0.000349531	1.02684E-04	5.82858E-08	1.2679E-06	1.4819E-06	2.82041E-06	2.82041435
3837303773595	383730	3773595	0.000325389	0.000813191	0.000813191	2.26521E-04	0.000419409	0.000747151	0.000521299	1.60143E-04	0.000289525	0.00044788	0.00037563	0.000651151	0.000353475	1.03829E-04	5.89473E-08	1.2821E-06	1.4987E-06	2.85204E-06	2.85204967
3837403773595	383740	3773595	0.000329019	0.000822267	0.000822267	2.29042E-04	0.000424087	0.000755439	0.000527031	1.61921E-04	0.000292775	0.00045286	0.00037981	0.000658419	0.000357419	1.04974E-04	5.96088E-08	1.2963E-06	1.5155E-06	2.88367E-06	2.88367499
3837503773595	383750	3773595	0.000332649	0.000831343	0.000831343	2.31564E-04	0.000428765	0.000763727	0.000532763	1.63698E-04	0.000296025	0.00045783	0.00038399	0.000665687	0.000361363	1.06119E-04	6.02703E-08	1.3105E-06	1.5323E-06	2.91531E-06	2.91530032
3837603773595	383760	3773595	0.000336279	0.000840419	0.000840419	2.34085E-04	0.000433443	0.000772015	0.000538495	1.65476E-04	0.000299275	0.00046281	0.00038817	0.000672955	0.000365307	1.07264E-04	6.09318E-08	1.3247E-06	1.5491E-06	2.94694E-06	2.94694564
3837703773595	383770	3773595	0.000339909	0.000849495	0.000849495	2.36607E-04	0.000438121	0.000780303	0.000544227	1.67253E-04	0.000302525	0.00046778	0.00039235	0.000680223	0.000369251	1.08409E-04	6.15933E-08	1.3389E-06	1.5659E-06	2.97857E-06	2.97857096
3837803773595	383780	3773595	0.000343539	0.000858571	0.000858571	2.39128E-04	0.000442799	0.000788591	0.000549959	1.69031E-04	0.000305775	0.00047276	0.00039653	0.000687491	0.000373195	1.09554E-04	6.22548E-08	1.3531E-06	1.5827E-06	3.01019E-06	3.01019628
3837903773595	383790	3773595	0.000347169	0.000867647	0.000867647	2.41649E-04	0.000447477	0.000796879	0.000555691	1.70808E-04	0.000309025	0.00047773	0.00040071	0.000694759	0.000377139	1.10699E-04	6.29163E-08	1.3673E-06	1.5995E-06	3.04182E-06	3.04182159
3838003773595	383800	3773595	0.000350799	0.000876723	0.000876723	2.44171E-04	0.000452155	0.000805167	0.000561423	1.72586E-04	0.000312275	0.00048271	0.00040489	0.000702027	0.000381083	1.11844E-04	6.35778E-08	1.3815E-06	1.6163E-06	3.07345E-06	3.07345691
3838103773595	383810	3773595	0.000354429	0.000885799	0.000885799	2.46692E-04	0.000456833	0.000813455	0.000567155	1.74363E-04	0.000315525	0.00048768	0.00040907	0.000709295	0.000385027	1.12989E-04	6.42393E-08	1.3957E-06	1.6331E-06	3.10508E-06	3.10508223
3838203773595	383820	3773595	0.000358059	0.000894875	0.000894875	2.49214E-04	0.000461511	0.000821743	0.000572887	1.76141E-04	0.000318775	0.00049266	0.00041325	0.000716563	0.000388971	1.14134E-04	6.49008E-08	1.4099E-06	1.6499E-06	3.13671E-06	3.13671755
3838303773595	383830	3773595	0.000361689	0.000903951	0.000903951	2.51735E-04	0.000466189	0.000830031	0.000578619	1.77918E-04	0.000322025	0.00049763	0.00041743	0.000723831	0.000392915	1.15279E-04	6.55623E-08	1.4241E-06	1.6667E-06	3.16834E-06	3.16834287
3838403773595	383840	3773595	0.000365319	0.000913027	0.000913027	2.54257E-04	0.000470867	0.000838319	0.000584351	1.79696E-04	0.000325275	0.00050261	0.00042161	0.000731099	0.000396859	1.16424E-04	6.62238E-08	1.4383E-06	1.6835E-06	3.19997E-06	3.19996819
3838503773595	383850	3773595	0.000368949	0.000922103	0.000922103	2.56778E-04	0.000475545	0.000846607	0.000590083	1.81473E-04	0.000328525	0.00050758	0.00042579	0.000738367	0.000400803	1.17569E-04	6.68853E-08	1.4525E-06	1.7003E-06	3.23159E-06	3.23159351
3838603773595	383860	3773595	0.000372579	0.000931179	0.000931179	2.59299E-04	0.000480223	0.000854895	0.000595815	1.83251E-04	0.000331775	0.00051256	0.00042997	0.000745635	0.000404747	1.18714E-04	6.75468E-08	1.4667E-06	1.7171E-06	3.26322E-06	3.26321883
3838703773595	383870	3773595	0.000376209	0.000940255	0.000940255	2.61821E-04	0.000484901	0.000863183	0.000601547	1.85028E-04	0.000335025	0.00051753	0.00043415	0.000752903	0.000408691	1.19859E-04	6.82083E-08	1.4809E-06	1.7339E-06	3.29485E-06	3.29485415
3838803773595	383880	3773595	0.000379839	0.000949331	0.000949331	2

Unique Identifier	X (UTM)	Y (UTM)	EGIODemolition 2025	EGIOSite Grubbing / Prep 2025	EGIOMass Grading / Excavation 2025	EGIOMass Grading / Excavation 2026	EGIODrainage / Utilities Trenching 2026	EGIODrainage / Utilities Trenching 2027	EGIOFoundations / Concrete Pads 2026	EGIOFoundations / Concrete Pads 2027	EGIOBuilding / Structure Construction 2026	EGIOBuilding / Structure Construction 2027	EGIOAsphalt Paving 2027	EGIOArchitectural Coating 2027	EGIOLandscaping or Other Finishing 2027	EGIOWaterside Construction (Piles) 2027	HIWaterside Construction (Landscaping) 2025	HIWaterside Construction (Landscaping) 2026	KMDemolition 2025	KMSite Grubbing / Prep 2025	KMMass Grading / Excavation 2025
3838203773605	383820	3773605	6.46038E-05	5.8297E-05	0.000145572	0.000145572	4.07396E-05	4.07396E-05	7.51722E-05	7.51722E-05	0.000135174	0.000135174	9.56272E-05	9.00021E-06	2.89779E-05	5.1308E-05	0.000843128	0.000843128	0.000316984	0.000286038	0.00071426
3838303773605	383830	3773605	6.34935E-05	5.7295E-05	0.00014307	0.00014307	4.00394E-05	4.00394E-05	7.38803E-05	7.38803E-05	0.000132851	0.000132851	9.39838E-05	8.84553E-06	2.84799E-05	5.04262E-05	0.000805715	0.000805715	0.000302282	0.000272772	0.000681132
3838403773605	383840	3773605	6.1464E-05	5.5464E-05	0.000138497	0.000138497	3.87596E-05	3.87596E-05	7.15188E-05	7.15188E-05	0.000128604	0.000128604	9.09797E-05	8.5628E-06	2.75696E-05	4.88144E-05	0.000755455	0.000755455	0.000280692	0.000253289	0.000632482
3838503773605	383850	3773605	5.87182E-05	5.2986E-05	0.00013231	0.00013231	3.70281E-05	3.70281E-05	6.83238E-05	6.83238E-05	0.000122859	0.000122859	8.69154E-05	8.18027E-06	2.6338E-05	4.66337E-05	0.000699501	0.000699501	0.000255705	0.000230742	0.00057618
3838603773605	383860	3773605	5.60321E-05	5.0562E-05	0.000126257	0.000126257	3.53342E-05	3.53342E-05	6.51983E-05	6.51983E-05	0.000117239	0.000117239	8.29394E-05	7.80606E-06	2.51331E-05	4.45004E-05	0.000650367	0.000650367	0.000234354	0.000211475	0.000528068
3838703773605	383870	3773605	5.43309E-05	4.9027E-05	0.000122424	0.000122424	3.42614E-05	3.42614E-05	6.32188E-05	6.32188E-05	0.000113679	0.000113679	8.04212E-05	7.56906E-06	2.43701E-05	4.31494E-05	0.000616014	0.000616014	0.000220451	0.00019893	0.000496743
3838803773605	383880	3773605	5.27133E-05	4.7567E-05	0.000118779	0.000118779	3.32414E-05	3.32414E-05	6.13366E-05	6.13366E-05	0.000110295	0.000110295	7.80268E-05	7.3437E-06	2.36445E-05	4.18646E-05	0.000584723	0.000584723	0.000207916	0.000187618	0.000468497
3838903773605	383890	3773605	5.12628E-05	4.6258E-05	0.00011551	0.00011551	3.23267E-05	3.23267E-05	5.96488E-05	5.96488E-05	0.00010726	0.00010726	7.58797E-05	7.14162E-06	2.29939E-05	4.07127E-05	0.000556714	0.000556714	0.000196891	0.00017767	0.000443655
3839003773605	383900	3773605	4.99854E-05	4.5106E-05	0.000112632	0.000112632	3.15211E-05	3.15211E-05	5.81624E-05	5.81624E-05	0.000104587	0.000104587	7.39889E-05	6.96366E-06	2.24209E-05	3.96982E-05	0.000531798	0.000531798	0.000187293	0.000169008	0.000422027
3839103773605	383910	3773605	4.87677E-05	4.4007E-05	0.000109888	0.000109888	3.07532E-05	3.07532E-05	5.67455E-05	5.67455E-05	0.000102039	0.000102039	7.21865E-05	6.79402E-06	2.18747E-05	3.87311E-05	0.000508627	0.000508627	0.000178423	0.000161004	0.00040204
3829703773615	382970	3773615	0.000169815	0.00015324	0.000382645	0.000382645	0.000107087	0.000107087	0.000197595	0.000197595	0.000355313	0.000355313	0.000251363	2.36577E-05	7.61705E-05	0.000134867	0.000359052	0.000359052	6.46456E-05	5.83345E-05	0.000145666
3829803773615	382980	3773615	0.000181515	0.00016379	0.000409007	0.000409007	0.000114465	0.000114465	0.000211209	0.000211209	0.000379792	0.000379792	0.00026868	2.52876E-05	8.14183E-05	0.000144158	0.000383603	0.000383603	6.74391E-05	6.08553E-05	0.00015196
3829903773615	382990	3773615	0.000193519	0.00017463	0.000436056	0.000436056	0.000122034	0.000122034	0.000225176	0.000225176	0.000404909	0.000404909	0.000286449	2.69599E-05	8.68026E-05	0.000153692	0.000410597	0.000410597	7.01909E-05	6.33385E-05	0.000158161
3830003773615	383000	3773615	0.000204096	0.00018417	0.000459889	0.000459889	0.000128704	0.000128704	0.000237484	0.000237484	0.00042704	0.00042704	0.00030210 5	2.84334E-05	9.15471E-05	0.000162092	0.000435814	0.000435814	7.25606E-05	6.54769E-05	0.000163501
3830103773615	383010	3773615	0.000214978	0.00019399	0.000484409	0.000484409	0.000135566	0.000135566	0.000250146	0.000250146	0.000449808	0.000449808	0.000318213	2.99494E-05	9.6428E-05	0.000170734	0.000463379	0.000463379	7.49721E-05	6.76529E-05	0.000168935
3830203773615	383020	3773615	0.000225615	0.00020359	0.000508377	0.000508377	0.000142274	0.000142274	0.000262523	0.000262523	0.000472065	0.000472065	0.000333957	3.14313E-05	0.000101199	0.000179182	0.000491625	0.000491625	7.73538E-05	6.98021E-05	0.000174301
3830303773615	383030	3773615	0.00023618	0.00021312	0.000532184	0.000532184	0.000148937	0.000148937	0.000274816	0.000274816	0.000494171	0.000494171	0.000349596	3.29032E-05	0.000105938	0.000187573	0.000520649	0.000520649	7.96997E-05	7.1919E-05	0.000179587
3830403773615	383040	3773615	0.000247062	0.00022294	0.000556704	0.000556704	0.000155799	0.000155799	0.000287478	0.000287478	0.000516939	0.000516939	0.000365704	3.44192E-05	0.000110819	0.000196215	0.000552226	0.000552226	8.2141E-05	7.4122E-05	0.000185088
3830503773615	383050	3773615	0.000258445	0.00023321	0.000582353	0.000582353	0.000162977	0.000162977	0.000300724	0.000300724	0.000540757	0.000540757	0.000382553	3.6005E-05	0.000115925	0.000205256	0.000588545	0.000588545	8.47615E-05	7.64866E-05	0.000190993
3830603773615	383060	3773615	0.000269935	0.00024358	0.000608245	0.000608245	0.000170223	0.000170223	0.000314094	0.000314094	0.000564799	0.000564799	0.000399561	3.76058E-05	0.000121079	0.000214381	0.000628258	0.000628258	8.74834E-05	7.89428E-05	0.000197126
3830703773615	383070	3773615	0.000281342	0.00025388	0.000633948	0.000633948	0.000177416	0.000177416	0.000327367	0.000327367	0.000588666	0.000588666	0.000416446	3.91949E-05	0.000126196	0.000223441	0.000671112	0.000671112	9.03068E-05	8.14906E-05	0.000203488
3830803773615	383080	3773615	0.000292684	0.00026411	0.000659504	0.000659504	0.000184568	0.000184568	0.000340563	0.000340563	0.000612396	0.000612396	0.000433234	4.07749E-05	0.000131283	0.000232448	0.000717121	0.000717121	9.32854E-05	8.41784E-05	0.0002102
3830903773615	383090	3773615	0.000303571	0.00027394	0.000684037	0.000684037	0.000191434	0.000191434	0.00035323 2	0.00035323 2	0.000635177	0.000635177	0.00044935	4.22917E-05	0.000136167	0.000241095	0.000767492	0.000767492	9.64072E-05	8.69954E-05	0.000217234
3831003773615	383100	3773615	0.000310561	0.00028024	0.000699787	0.000699787	0.000195842	0.000195842	0.000361366	0.000361366	0.000649802	0.000649802	0.000459696	4.32655E-05	0.000139302	0.000246646	0.000821479	0.000821479	9.95589E-05	8.98395E-05	0.000224336
3831103773615	383110	3773615	0.000319396	0.00028821	0.000719693	0.000719693	0.000201413	0.000201413	0.000371645	0.000371645	0.000668287	0.000668287	0.000472773	4.44963E-05	0.000143265	0.000253662	0.000880066	0.000880066	0.000102645	9.26242E-05	0.00023129
3831203773615	383120	3773615	0.000330265	0.00029802	0.000744186	0.000744186	0.000208268	0.000208268	0.000384293	0.000384293	0.00069103	0.00069103	0.000488862	4.60106E-05	0.00014814	0.000262295	0.000943616	0.000943616	0.000106113	9.57537E-05	0.000239104
3831303773615	383130	3773615	0.000341517	0.00030818	0.00076954	0.00076954	0.000215363	0.000215363	0.000397385	0.000397385	0.000714573	0.000714573	0.000505517	4.75781E-05	0.000153187	0.000271231	0.001011878	0.001011878	0.000109689	9.89801E-05	0.000247161
3831403773615	383140	3773615	0.000352488	0.00031808	0.000794261	0.000794261	0.000222282	0.000222282	0.000410151	0.000410151	0.000737528	0.000737528	0.000521757	4.91066E-05	0.000158108	0.000279945	0.001085578	0.001085578	0.000113467	0.00010239	0.000255675
3831503773615	383150	3773615	0.000362409	0.00032703	0.000816616	0.000816616	0.000228538	0.000228538	0.000421695	0.000421695	0.000758286	0.000758286	0.00053644 2	5.04886E-05	0.000162558	0.000288724	0.001161325	0.001161325	0.000117371	0.000105912	0.000266471
3831603773615	383160	3773615	0.000370664	0.00033448	0.000835217	0.000835217	0.000233743	0.000233743	0.000431301	0.000431301	0.000775559	0.000775559	0.000548661	5.16387E-05	0.000166261	0.00029438	0.001240577	0.001240577	0.000121448	0.000109591	0.000273658
3836503773615	383650	3773615	0.000107241	9.6772E-05	0.000241646	0.000241646	6.7627E-05	6.7627E-05	0.000124785	0.000124785	0.000224386	0.000224386	0.00015874	1.49402E-05	4.81029E-05	8.51704E-05	0.003256672	0.003256672	0.001898615	0.001713262	0.004278147
3836603773615	383660	3773615	0.000104585	9.4375E-05	0.000235661	0.000235661	6.5952E-05	6.5952E-05	0.000121694	0.000121694	0.000218828	0.000218828	0.000154808	1.45701E-05	4.69114E-05	8.30608E-05	0.002934827	0.002934827	0.001597682	0.001441708	0.003600055
3836703773615	383670	3773615	0.000101994	9.2037E-05	0.000229824	0.000229824	6.43183E-05	6.43183E-05	0.000118679	0.000118679	0.000213408	0.000213408	0.000150973	1.42092E-05	4.57494E-05	8.10034E-05	0.002661561	0.002661561	0.001371321	0.001237446	0.003089996
3836803773615	383680	3773615	9.95291E-05	8.9813E-05	0.000224269	0.000224269	6.27637E-05	6.27637E-05	0.000115811	0.000115811	0.00020825	0.00020825	0.000147324	1.38658E-05	4.46437E-05	7.90455E-05	0.002427865	0.002427865	0.001195626	0.001078903	0.002694103
3836903773615	383690	3773615	9.66639E-05	8.7227E-05	0.000217813	0.000217813	6.09569E-05	6.09569E-05	0.000112477	0.000112477	0.000202255	0.000202255	0.000143083	1.34666E-05	4.33585E-05	7.677E-05	0.00221114	0.00221114	0.001047049	0.000944831	0.002359314
3837003773615	383700	3773615	9.39181E-05	8.4749E-05	0.000211626	0.000211626	5.92254E-05	5.92254E-05	0.000109282	0.000109282	0.000196509	0.000196509	0.000139019	1.30841E-05	4.21269E-05	7.45893E-05	0.002023644	0.002023644	0.000926915	0.000836424	0.002088615
3837103773615	383710	3773615	9.13156E-05	8.2401E-05	0.000205761	0.000205761	5.75842E-05	5.75842E-05	0.000106254	0.000106254	0.000191064	0.000191064	0.000135166	1.27215E-05	4.09595E-05	7.25224E-05	0.001862349	0.001862349	0.000829755	0.00074875	0.001869686
3837203773615	383720	3773615	8.89279E-05	8.0246E-05	0.000200381	0.000200381	5.60786E-05	5.60786E-05	0.000103476	0.000103476	0.000186068	0.000186068	0.000131632	1.23889E-05	3.98885E-05	7.06261E-05	0.001723749	0.001723749	0.000751196	0.00067786	0.001692668
3837303773615	383730	3773615	8.66238E-05	7.8167E-05	0.000195189	0.000195189	5.46256E-05	5.46256E-05	0.000100795	0.000100795	0.000181247	0.000181247	0.000128222	1.20679E-05	3.8855E-05	6.87962E-05	0.001600946	0.001600946	0.0006847	0.000617856	0.001542832
3837403773615	383740	3773615	8.44033E-05	7.6163E-05	0.000190186	0.000190186	5.32253E-05	5.32253E-05	9.82107E-05	9.82107E-05	0.000176601	0.000176601	0.000124935	1.17586E-05	3.7859E-05	6.70327E-05	0.001493035	0.001493035	0.00062699	0.00056578	0.001412796
3837503773615	383750	3773615	8.22485E-05	7.4219E-05	0.00018533	0.00018533	5.18665E-05	5.18665E-05	9.57034E-05	9.57034E-05	0.000172092	0.000172092	0.000121745	1.14584E-05	3.68925E-05	6.53214E-05	0.00139675	0.00139675	0.000577739	0.000521337	0.001301818
3837603773615	383760	3773615	8.00817E-05	7.2264E-05	0.000180448	0.000180448	5.05001E-05	5.05001E-05	9.31821E-05	9.31821E-05	0.000167559	0.000167559	0.000118538	1.11565E-05	3.59205E-05	6.36005E-05	0.001308727	0.001308727	0.000534702	0.000482501	0.001204842
3837703773615	383770	3773615	7.78791E-05	7.0276E-05	0.000175485	0.000175485	4.91111E-05	4.91111E-05	9.06192E-05	9.06192E-05	0.00016295	0.00016295	0.000115277	1.08496E-05	3.49326E-05	6.18512E-05	0.001226145	0.001226145	0.000495688	0.000447296	0.001116932
3837803773615	383780	3773615	7.58794E-05	6.8472E-05	0.000170979	0.000170979	4.78501E-05	4.78501E-05	8.82924E-05	8.82924E-05	0.000158766	0.000158766	0.000112318	1.05711E-05	3.40356E-05	6.02631E-05	0.001151413	0.001151413	0.000461228	0.0004162	0.001039284
3837903773615	383790	3773615	7.31336E-05	6.5994E-05	0.000164792	0.000164792	4.61186E-05	4.61186E-05	8.50975E-05	8.50975E-05	0.000153021	0.000153021	0.000108253	1.01885E-05	3.2804E-05	5.80824E-05	0.001070242	0.001070242	0.000423593	0.000382239	0.00095448
3838003773615	383800	3773615	7.03222E-05	6.3457E-05	0.000158457	0.000158457	4.43457E-05	4.43457E-05	8.18261E-05	8.18261E-05	0.000147139	0.000147139	0.000104092	9.79686E-06	3.15429E-05	5.58495E-05	0.000991466	0.000991466	0.000387032	0.000349248	0.000872098
3838103773615	383810	3773615	6.79584E-05	6.1324E-05	0.000153131	0.000153131	4.2855E-05	4.2855E-05	7.90756E-05	7.90756E-05	0.000142193	0.000142193	0.000100593	9.46756E-06	3.04827E-05	5.39722E-05	0.000923443	0.000923443	0.000356219	0.000321443	0.000802668
3838203773615	383820	3773615	6.67586E-05	6.0241E-05	0.000150427	0.000150427	4.20984E-05	4.20984E-05	7.76796E-05	7.76796E-05	0.000139682	0.000139682	9.88168E-05	9.30041E-06	2.99445E-05	5.30194E-05	0.000880431	0.000880431	0.000338646	0.000305586	0.00076307
3838303773615	383830	3773615	6.55946E-05	5.9191E-05	0.000147804	0.000147804	4.13644E-05	4.13644E-05	7.63252E-05	7.63252E-05	0.000137247	0.000137247	9.70939E-05	9.13825E-06	2.94224E-05	5.2095E-05	0.000840337	0.000840337	0.000322446	0.000290967	0.000726567
3838403773615	383840	3773615	6.37263E-05	5.7505E-05	0.000143594	0.000143594	4.01862E-05	4.01862E-05	7.41512E-05	7.41512E-05	0.000133338	0.000133338	9.43284E-05	8.87797E-06	2.85844E-05	5.06111E-05	0.000790949	0.000790949	0.000301017	0.00027163	0.00067828
3838503773615	383850	3773615	6.12969E-05	5.5313E-05	0.00013812	0.00013812	3.86542E-05	3.86542E-05	7.13243E-05	7.13243E-05	0.000128254	0.000128254	9.07323E-05	8.53951E-06	2.74946E-05	4.86817E-05	0.000737089	0.000737089	0.000276746	0.000249729	0.000623592
3838603773615	383860	3773615	5.8951E-05	5.3196E-05	0.000132834	0.000132834	3.71749E-05	3.71749E-05	6.85947E-05	6.85947E-05	0.000123346	0.000123346	8.72599E-05	8.2127E-06	2.64424E-05	4.68186E-05	0.000689176	0.000689176	0.00025558	0.000230629	0.000575897
3838703773615	383870	3773615	5.71066E-05	5.1532E-05	0.000128678	0.000128678	3.60118E-05	3.60118E-05	6.64485E-05	6.64485E-05	0.000119487	0.000119487	8.45298E-05	7.95574E-06	2.56151E-05	4.53538E-05	0.000651065	0.000651065	0.000239577	0.000216188	0.000539837
3838803773615	383880	3773615	5.53457E-05	4.9943E-05	0.00012471	0.00012471	3.49014E-05	3.49014E-05	6.43996E-05	6.43996E-05	0.000115802	0.000115802	8.19233E-05	7.71043E-06	2.48252E-05	4.39553E-05	0.000616379	0.000616379	0.000225167	0.000203185	0.000507369
3838903773615	383890	3773615	5.38235E-05	4.8569E-05	0.00012128	0.00012128	3.39415E-05	3.39415E-05	6.26284E-05	6.26284E-05	0.000112618	0.000112618	7.96702E-05	7.49837E-06	2.41425E-05	4.27464E-05	0.000586229	0.000586229	0.000212966	0.000192175	0.000479876
3839003773615	383900	3773615	5.25999E-05	4.7465E-05	0.000118523	0.000118523	3.31698E-05	3.31698E-05	6.12046E-05	6.12046E-05	0.000110057	0.000110057	7.78589E-05	7.3279E-06	2.35936E-05	4.17746E-05	0.000560536	0.000560536	0.000202956	0.000183142	0.00045732
3839103773615	383910	3773615	5.1424E-05	4.6404E-05	0.000115874	0.000115874	3.24283E-05	3.24283E-05	5.98363E-05	5.98363E-05	0.000107597	0.000107597	7.61183E-05	7.16408E-06	2.30662E-05	4.08407E-05	0.000536588	0.000536588	0.000193692	0.000174783	0.000436446
3829703773625	382970	3773625	0.000174412	0.00015738	0.000393001	0.000393001	0.000109985	0.000109985	0.000202943	0.000202943	0.00036493	0.00036493	0.000258166	2.4298E-05	7.82321E-05	0.000138517	0.00036584	0.00036584	6.5338E-05	5.89593E-05	0.000147226
3829803773625	382980	3773625	0.000187621	0.0001693	0.000422767	0.000422767	0.000118315	0.000118315	0.000218314	0.000218314	0.000392569	0.000392569	0.000277719	2.61383E-05	8.41573E-05	0.000149008	0.000392755	0.000392755	6.8418E-05	6.17387E-05	0.000154166
3829903773625	382990	3773625	0.000201171	0.00018153	0.000453299	0.000453299	0.00012686	0.00012686	0.000234081	0.000234081	0.00042092	0.00042092	0.000297776	2.8026E-05	9.02351E-05	0.000159769	0.000422587	0.000422587	7.14086E-05	6.44373E-05	0.000160905
3830003773625	383000	3773625	0.000212536	0.00019179	0.000478908	0.000478908	0.000134027	0.000134027	0.000247305	0.000247305	0.0004447	0.0004447	0.00031459 9	2.96093E-05	9.5333E-05	0.000168795	0.000449216	0.000449216	7.3844E-05	6.66349E-05	0.000166392
3830103773625	383010	3773625	0.00022423	0.00020234	0.000505257	0.000505257	0.000141401	0.000141401	0.000260911	0.000260911	0.000469167	0.000469167	0.000331908	3.12384E-05	0.000100578	0.000178082	0.000478255	0.000478255	7.63092E-05	6.88595E-05	0.000171947
3830203773625	383020	3773625	0.000235816	0.00021279	0.000531364	0.000531364	0.000148707	0.000148707	0.000274393	0.000274393	0.000493409	0.000493409	0.000349057	3.28525E-05	0.000105775	0.000187284	0.000508326	0.000508326	7.87446E-05	7.10571E-05	0.000177435
3830303773625	383030	3773625	0.000247444	0.00022329	0.000557565	0.000557565	0.00015604	0.00015604	0.000287923	0.000287923	0.000517739	0.000517739	0.000366269	3.44724E-05	0.000110991	0.000196519	0.000539554	0.000539554	8.11919E-05	7.32656E-05	0.00018295
3830403773625	383040	3773625	0.000259495	0.00023416	0.000584721	0.000584721	0.00016364	0.00016364	0.000301946	0.000301946	0.000542955	0.000542955	0.000384108	3.61513E-05	0.000116396	0.00020609	0.000573621	0.000573621	8.37467E-05	7.55709E-05	0.000188706
3830503773625	383050	3773625	0.000272066	0.00024551	0.000613047	0.000613047	0.000171567	0.000171567	0.000316573	0.000316573	0.000569258	0.000569258	0.000402716	3.79027E-05	0.000122035	0.000216074	0.000611637	0.000611637	8.64149E-05	7.79786E-05	0.000194719
3830603773625	383060	3773625	0.000284894	0.00025708	0.000641951	0.000641951	0.000179656	0.000179656	0.000331499	0.000331499	0.000596098	0.000596098	0.000421703	3.96897E-05	0.000127789	0.000226262	0.000653301	0.000653301	8.91965E-05	8.04887E-05	0.000200986
3830703773625	383070	3773625	0.000297883	0.0002688	0.000671219	0.000671219	0.000187847	0.000187847	0.000346613	0.000346613	0.000623275	0.000623275	0.00044093	4.14993E-05	0.000133615	0.000236577	0.000698565	0.000698565	9.21154E-05	8.31226E-05	0.000207564
3830803773625	383080	3773625	0.000311104	0.00028073	0.000701011	0.000701011	0.000196185	0.000196185	0.000361998	0.000361998	0.000650939	0.000650939	0.0004605	4.33412E-05	0.000139546	0.000247078	0.000747525	0.000747525	9.51836E-05	8.58912E-05	0.000214477
3830903773625	383090	3773625	0.000322553	0.00029106	0.000726809	0.000726809	0.000203404	0.000203404	0.000375319	0.000375319	0.000674894	0.000674894	0.000477447	4.49362E-05	0.000144681	0.00025617	0.000801544	0.000801544	9.83711E-05	8.87676E-05	0.000221659
3831003773625	383100	3773625	0.000331399	0.00029905	0.000746742	0.000746742	0.000208983	0.000208983	0.000385613	0.000385613	0.00069303	0.00069303	0.000490541	4.61686E-05	0.000148649	0.000263196	0.000859892	0.000859892	0.000101385	9.14877E-05	0.000228452
3831103773625	383110	3773625	0.000344526	0.00031089	0.000776319	0.000776319	0.00021726	0.00021726	0.000400886	0.000400886	0.000720867	0.000720867	0.000509971	4.79972E-05	0.000154537	0.000273621	0.000923903	0.000923903	0.000104782	9.45525E-05	0.000236105
3831203773625	383120	3773625	0.000358368	0.00032338	0.00080751	0.00080751	0.000225989	0.000225989	0.000416993	0.000416993	0.000749831	0.000749831	0.00053046	4.99257E-05	0.000160746	0.000284614	0.000993639	0.000993639	0.000108339	9.77628E-05	0.000244121
3831303773625	383130	3773625	0.000372694	0.00033631	0.00083979	0.00083979	0.000235023	0.000235023	0.000433662	0.000433662	0.000779805	0.000779805	0.000551666	5.19215E-05	0.000167171	0.000295992	0.001068608	0.001068608	0.000111993	0.000101059	0.000252353
3831403773625	383140	3773625	0.000386405	0.00034868	0.000870685	0.000870685	0.00024367	0.00024367	0.000449616	0.000449616	0.000808494	0.000808494	0.000571961	5.38316E-05	0.000173321	0.000306881	0.001150652	0.001150652	0.000115884	0.000104571	0.000261122
3831503773625	383150	3773625	0.000398749	0.00035982	0.0008985	0.0008985	0.000251454	0.000251454	0.00046398	0.00046398	0.000834322	0.000834322	0.000590233	5.55513E-05	0.000178858	0.000316685	0.001237263	0.001237263	0.00011992	0.000108212	0.000270215
3831603773625	383160	3773625	0.000409434	0.00036946	0.000922576	0.000922576	0.000258192	0.000258192	0.000476412	0.000476412	0.000856678	0.000856678	0.000606048	5.70398E-05	0.000183651	0.00032517	0.001329504	0.001329504	0.000124152	0.000112031	0.000279751

			KMMass Grading / Excavation	KMDrainage / Utilities Trenching	KMFoundations / Concrete Pads	KMBuilding / Structure Construction	KMAsphalt Paving	KMArchitectural Coating	KMLandscaping or Other Finishing	KMWaterside Construction (Piles)	EWNDemolition	EWNSite Grubbing / Prep	EWNDrainage / Utilities Trenching	EWNDrainage / Utilities Trenching	EWNDrainage / Utilities Trenching	EWNFoundations / Concrete Pads	EWNBuilding / Structure Construction	EWNAsphalt Paving	EWNLandscaping or Other Finishing	EWNWaterside Construction (Piles)	ISDemolition
Unique Identifier	X (UTM)	Y (UTM)	2026	2026	2026	2026	2026	2026	2026	2026	2027	2027	2027	2028	2029	2029	2029	2029	2029	2029	2027
3838203773605	383820	3773605	0.00071426	0.000153892	0.000368839	0.00068415	0.000469203	4.41603E-05	0.000142183	0.000251747	0.000302521	0.000407884	0.000494889	0.000494889	0.000494889	0.00035201	0.000613024	0.000447795	0.000135695	0.000235471	6.06104E-05
3838303773605	383830	3773605	0.000681132	0.000146754	0.000351732	0.000652419	0.000447441	4.21121E-05	0.000135588	0.000240071	0.00029192	0.000393591	0.000477547	0.000477547	0.000477547	0.000339674	0.000591542	0.000432103	0.00013094	0.00022722	5.95599E-05
3838403773605	383840	3773605	0.000632482	0.000136273	0.00032661	0.00060582	0.000415483	3.91043E-05	0.000125904	0.000222924	0.000277695	0.000374412	0.000454277	0.000454277	0.000454277	0.000323123	0.000562718	0.000411048	0.00012456	0.000216148	5.76497E-05
3838503773605	383850	3773605	0.00057618	0.000124142	0.000297535	0.000551891	0.000378498	3.56233E-05	0.000114696	0.00020308	0.000261447	0.000352506	0.000427698	0.000427698	0.000427698	0.000304217	0.000529793	0.000386997	0.000117272	0.000203501	5.48741E-05
3838603773605	383860	3773605	0.000528068	0.000113776	0.000272691	0.000505808	0.000346893	3.26487E-05	0.000105119	0.000186122	0.000246584	0.000332466	0.000403383	0.000403383	0.000403383	0.000286923	0.000499675	0.000364997	0.000110605	0.000191932	5.20447E-05
3838703773605	383870	3773605	0.000496743	0.000107027	0.000256515	0.000475803	0.000326315	3.0712E-05	9.88832E-05	0.000175082	0.000236019	0.000318221	0.0003861	0.0003861	0.0003861	0.000274629	0.000478265	0.000349358	0.000105866	0.000183709	5.026E-05
3838803773605	383880	3773605	0.000468497	0.000100941	0.00024192	0.000448748	0.00030776	2.89657E-05	9.32606E-05	0.000165126	0.000226242	0.000305038	0.000370105	0.000370105	0.000370105	0.000263252	0.000458452	0.000334885	0.00010148	0.000176098	4.85707E-05
3838903773605	383890	3773605	0.000443655	9.55884E-05	0.000229101	0.000424953	0.000291441	2.74297E-05	8.83154E-05	0.00015637	0.000217383	0.000293095	0.000355614	0.000355614	0.000355614	0.000252945	0.000440502	0.000321773	9.7507E-05	0.000169203	4.70486E-05
3839003773605	383900	3773605	0.000422027	9.09285E-05	0.00021732	0.000404237	0.000277233	2.60925E-05	8.40101E-05	0.000148747	0.000209432	0.000282375	0.000342607	0.000342607	0.000342607	0.000243693	0.000424391	0.000310004	9.39407E-05	0.000163015	4.57175E-05
3839103773605	383910	3773605	0.00040204	8.66222E-05	0.000207611	0.000385092	0.000264104	2.48568E-05	8.00314E-05	0.000141703	0.000201959	0.000272298	0.000330382	0.000330382	0.000330382	0.000234997	0.000409247	0.000298942	9.05885E-05	0.000157198	4.4452E-05
3829703773615	382970	3773615	0.000145666	3.13846E-05	7.52208E-05	0.000139525	9.56891E-05	9.00603E-06	2.89967E-05	5.13412E-05	0.000220105	0.000296765	0.000360067	0.000360067	0.000360067	0.000256112	0.000446018	0.000325802	9.8728E-05	0.000171322	7.35395E-05
3829803773615	382980	3773615	0.00015196	3.27409E-05	7.84714E-05	0.000145555	9.98241E-05	9.39521E-06	3.02497E-05	5.35598E-05	0.000240448	0.000324192	0.000393345	0.000393345	0.000393345	0.000279783	0.00048724	0.000355914	0.000107853	0.000187156	7.65122E-05
3829903773615	382990	3773615	0.000158161	3.40768E-05	8.16733E-05	0.000151494	0.000103897	9.77857E-06	3.1484E-05	5.57453E-05	0.000263722	0.000355572	0.000431418	0.000431418	0.000431418	0.000306863	0.000534402	0.000390364	0.000118292	0.000205271	7.91445E-05
3830003773615	383000	3773615	0.000163501	3.52273E-05	8.44307E-05	0.000156608	0.000107405	1.01087E-05	3.2547E-05	5.76273E-05	0.000286995	0.000386951	0.000469491	0.000469491	0.000469491	0.000333944	0.000581563	0.000424813	0.000128731	0.000223387	8.11919E-05
3830103773615	383010	3773615	0.000168935	3.63981E-05	8.72367E-05	0.000161813	0.000110975	1.04447E-05	3.36287E-05	5.95425E-05	0.000313898	0.000423224	0.000513501	0.000513501	0.000513501	0.000365248	0.000636078	0.000464635	0.000140799	0.000244327	8.30483E-05
3830203773615	383020	3773615	0.000174301	3.75544E-05	9.0008E-05	0.000166954	0.0001145	1.07765E-05	3.4697E-05	6.1434E-05	0.000343505	0.000463142	0.000561934	0.000561934	0.000561934	0.000399698	0.000696073	0.00050846	0.000154079	0.000267372	8.46719E-05
3830303773615	383030	3773615	0.000179587	3.86932E-05	9.27376E-05	0.000172017	0.000117972	1.11033E-05	3.57492E-05	6.32971E-05	0.000376436	0.000507544	0.000615806	0.000615806	0.000615806	0.000438017	0.000762805	0.000557205	0.00016885	0.000293005	8.61642E-05
3830403773615	383040	3773615	0.000185088	3.98785E-05	9.55784E-05	0.000177286	0.000121586	1.14434E-05	3.68443E-05	6.5236E-05	0.000415081	0.000559647	0.000679024	0.000679024	0.000679024	0.000482983	0.000841113	0.000614407	0.000186184	0.000323084	8.75132E-05
3830503773615	383050	3773615	0.000190993	4.11507E-05	9.86275E-05	0.000182942	0.000125465	1.18085E-05	3.80197E-05	6.73172E-05	0.000462905	0.000624128	0.000757259	0.000757259	0.000757259	0.000538631	0.000938024	0.000685197	0.000207636	0.000360309	8.85578E-05
3830603773615	383060	3773615	0.000197126	4.24722E-05	0.000101795	0.000188816	0.000129494	1.21877E-05	3.92406E-05	6.94789E-05	0.000520477	0.000701752	0.00085144	0.00085144	0.00085144	0.000605621	0.001054687	0.000770416	0.000233459	0.000405121	8.93696E-05
3830703773615	383070	3773615	0.000203488	4.38429E-05	0.00010508	0.00019491	0.000133673	1.2581E-05	4.0507E-05	7.17212E-05	0.000589982	0.000795463	0.000965142	0.000965142	0.000965142	0.000686496	0.00119553	0.000873297	0.000264636	0.000459221	9.00143E-05
3830803773615	383080	3773615	0.0002102	4.52889E-05	0.000108546	0.000201339	0.000138082	1.2996E-05	4.1843E-05	7.40868E-05	0.000674797	0.000909819	0.001103889	0.001103889	0.001103889	0.000785186	0.001367398	0.000998842	0.000302679	0.000525238	9.05456E-05
3830903773615	383090	3773615	0.000217234	4.68046E-05	0.000112178	0.000208077	0.000142703	1.34309E-05	4.32433E-05	7.65662E-05	0.000782235	0.001054676	0.001279646	0.001279646	0.001279646	0.0009102	0.00158511	0.001157873	0.000350871	0.000608864	9.08798E-05
3831003773615	383100	3773615	0.000224336	4.83347E-05	0.000115846	0.000214879	0.000147368	1.387E-05	4.4657E-05	7.90692E-05	0.000919137	0.001239258	0.001503601	0.001503601	0.001503601	0.001069497	0.001862525	0.001360516	0.000412278	0.00071423	9.03605E-05
3831103773615	383110	3773615	0.00023129	4.98329E-05	0.000119436	0.00022154	0.000151936	1.42999E-05	4.60413E-05	8.15201E-05	0.001099923	0.00148301	0.001799347	0.001799347	0.001799347	0.001279858	0.002228869	0.001628119	0.000493369	0.000856141	8.92025E-05
3831203773615	383120	3773615	0.000239104	5.15166E-05	0.000123472	0.000229025	0.00015707	1.4783E-05	4.75969E-05	8.42745E-05	0.001347946	0.001817416	0.002205084	0.002205084	0.002205084	0.001568455	0.002731459	0.001995245	0.00060462	0.001049193	8.8331E-05
3831303773615	383130	3773615	0.000247161	5.32525E-05	0.000127632	0.000236742	0.000162362	1.52811E-05	4.92007E-05	8.71411E-05	0.001695946	0.002286618	0.002774371	0.002774371	0.002774371	0.001973383	0.00343664	0.002510358	0.000760715	0.001320063	8.7758E-05
3831403773615	383140	3773615	0.000255675	5.50869E-05	0.000132029	0.000244897	0.000167955	1.58075E-05	5.08955E-05	9.01149E-05	0.002217348	0.002989618	0.003627325	0.003627325	0.003627325	0.002580081	0.004493202	0.003282144	0.000994589	0.001725904	8.67731E-05
3831503773615	383150	3773615	0.000264471	5.69821E-05	0.000136571	0.000253323	0.000173734	1.63514E-05	5.26465E-05	9.32153E-05	0.003012895	0.00406224	0.004928746	0.004928746	0.004928746	0.003505769	0.006105285	0.00445972	0.00135143	0.002345129	8.72208E-05
3831603773615	383160	3773615	0.000273658	5.89614E-05	0.000141315	0.000262122	0.000179768	1.69194E-05	5.44752E-05	9.64532E-05	0.004328369	0.005835875	0.007080709	0.007080709	0.007080709	0.00503644	0.008770943	0.0064069	0.001941485	0.003369047	8.83967E-05
3831703773615	383170	3773615	0.000278147	0.000921755	0.00022092	0.000207	0.000129132	1.4E-05	4.5E-05	7.96E-05	0.000165496	0.000885143	0.001073951	0.001073951	0.001073951	0.000763891	0.001330313	0.000971752	0.00029447	0.000510993	9.44792E-05
3831803773615	383180	3773615	0.000278147	0.000921755	0.00022092	0.000207	0.000129132	1.4E-05	4.5E-05	7.96E-05	0.000165496	0.000885143	0.001073951	0.001073951	0.001073951	0.000763891	0.001330313	0.000971752	0.00029447	0.000510993	9.44792E-05
3831903773615	383190	3773615	0.000278147	0.000921755	0.00022092	0.000207	0.000129132	1.4E-05	4.5E-05	7.96E-05	0.000165496	0.000885143	0.001073951	0.001073951	0.001073951	0.000763891	0.001330313	0.000971752	0.00029447	0.000510993	9.44792E-05
3832003773615	383200	3773615	0.000278147	0.000921755	0.00022092	0.000207	0.000129132	1.4E-05	4.5E-05	7.96E-05	0.000165496	0.000885143	0.001073951	0.001073951	0.001073951	0.000763891	0.001330313	0.000971752	0.00029447	0.000510993	9.44792E-05
3832103773615	383210	3773615	0.000278147	0.000921755	0.00022092	0.000207	0.000129132	1.4E-05	4.5E-05	7.96E-05	0.000165496	0.000885143	0.001073951	0.001073951	0.001073951	0.000763891	0.001330313	0.000971752	0.00029447	0.000510993	9.44792E-05
3832203773615	383220	3773615	0.000278147	0.000921755	0.00022092	0.000207	0.000129132	1.4E-05	4.5E-05	7.96E-05	0.000165496	0.000885143	0.001073951	0.001073951	0.001073951	0.000763891	0.001330313	0.000971752	0.00029447	0.000510993	9.44792E-05
3832303773615	383230	3773615	0.000278147	0.000921755	0.00022092	0.000207	0.000129132	1.4E-05	4.5E-05	7.96E-05	0.000165496	0.000885143	0.001073951	0.001073951	0.001073951	0.000763891	0.001330313	0.000971752	0.00029447	0.000510993	9.44792E-05
3832403773615	383240	3773615	0.000278147	0.000921755	0.00022092	0.000207	0.000129132	1.4E-05	4.5E-05	7.96E-05	0.000165496	0.000885143	0.001073951	0.001073951	0.001073951	0.000763891	0.001330313	0.000971752	0.00029447	0.000510993	9.44792E-05
3832503773615	383250	3773615	0.000278147	0.000921755	0.00022092	0.000207	0.000129132	1.4E-05	4.5E-05	7.96E-05	0.000165496	0.000885143	0.001073951	0.001073951	0.001073951	0.000763891	0.001330313	0.000971752	0.00029447	0.000510993	9.44792E-05
3832603773615	383260	3773615	0.000278147	0.000921755	0.00022092	0.000207	0.000129132	1.4E-05	4.5E-05	7.96E-05	0.000165496	0.000885143	0.001073951	0.001073951	0.001073951	0.000763891	0.001330313	0.000971752	0.00029447	0.000510993	9.44792E-05
3832703773615	383270	3773615	0.000278147	0.000921755	0.00022092	0.000207	0.000129132	1.4E-05	4.5E-05	7.96E-05	0.000165496	0.000885143	0.001073951	0.001073951	0.001073951	0.000763891	0.001330313	0.000971752	0.00029447	0.000510993	9.44792E-05
3832803773615	383280	3773615	0.000278147	0.000921755	0.00022092	0.000207	0.000129132	1.4E-05	4.5E-05	7.96E-05	0.000165496	0.000885143	0.001073951	0.001073951	0.001073951	0.000763891	0.001330313	0.000971752	0.00029447	0.000510993	9.44792E-05
3832903773615	383290	3773615	0.000278147	0.000921755	0.00022092	0.000207	0.000129132	1.4E-05	4.5E-05	7.96E-05	0.000165496	0.000885143	0.001073951	0.001073951	0.001073951	0.000763891	0.001330313	0.000971752	0.00029447	0.000510993	9.44792E-05
3833003773615	383300	3773615	0.000278147	0.000921755	0.00022092	0.000207	0.000129132	1.4E-05	4.5E-05	7.96E-05	0.000165496	0.000885143	0.001073951	0.001073951	0.001073951	0.000763891	0.001330313	0.000971752	0.00029447	0.000510993	9.44792E-05
3833103773615	383310	3773615	0.000278147	0.000921755	0.00022092	0.000207	0.000129132	1.4E-05	4.5E-05	7.96E-05	0.000165496	0.000885143	0.001073951	0.001073951	0.001073951	0.000763891	0.001330313	0.000971752	0.00029447	0.000510993	9.44792E-05
3833203773615	383320	3773615	0.000278147	0.000921755	0.00022092	0.000207	0.000129132	1.4E-05	4.5E-05	7.96E-05	0.000165496	0.000885143	0.001073951	0.001073951	0.001073951	0.000763891	0.001330313	0.000971752	0.00029447	0.000510993	9.44792E-05
3833303773615	383330	3773615	0.000278147	0.000921755	0.00022092	0.000207	0.000129132	1.4E-05	4.5E-05	7.96E-05	0.000165496	0.000885143	0.001073951	0.001073951	0.001073951	0.000763891	0.001330313	0.000971752	0.00029447	0.000510993	9.44792E-05
3833403773615	383340	3773615	0.000278147	0.000921755	0.00022092	0.000207	0.000129132	1.4E-05	4.5E-05	7.96E-05	0.000165496	0.000885143	0.001073951	0.001073951	0.001073951	0.000763891	0.001330313	0.000971752	0.00029447	0.000510993	9.44792E-05
3833503773615	383350	3773615	0.000278147	0.000921755	0.00022092	0.000207	0.000129132	1.4E-05	4.5E-05	7.96E-05	0.000165496	0.000885143	0.001073951	0.001073951	0.001073951	0.000763891	0.001330313	0.000971752	0.00029447	0.000510993	9.44792E-05
3833603773615	383360	3773615	0.000278147	0.000921755	0.00022092	0.000207	0.000129132	1.4E-05	4.5E-05	7.96E-05	0.000165496	0.000885143	0.001073951	0.001073951	0.001073951	0.000763891	0.001330313	0.000971752	0.00029447	0.000510993	9.44792E-05

			ISDrainage / Utilities Trenching	ISDrainage / Utilities Trenching	ISAsphalt Paving	ISAsphalt Paving	SVDemolition	SVSite Grubbing / Prep	SVMass Grading / Excavation	SVMass Grading / Excavation	SVDrainage / Utilities Trenching	SVFoundations / Concrete Pads	SVBuilding / Structure Construction	SVBuilding / Structure Construction	SVAsphalt Paving	SVAsphalt Paving	SVArchitectural Coating	SVArchitectural Coating	SVLandscaping or Other Finishing	SVLandscaping or Other Finishing	MDemolition
Unique Identifier	X (UTM)	Y (UTM)	2027	2028	2027	2028	2027	2027	2027	2028	2028	2028	2028	2029	2028	2029	2028	2029	2028	2029	2027
3838203773605	383820	3773605	2.09498E-05	2.09498E-05	8.97162E-05	8.97162E-05	9.26038E-05	6.11804E-05	0.000103316	0.000103316	3.11853E-05	3.21376E-05	0.000178845	0.000178845	0.000126884	0.000126884	1.25694E-05	1.25694E-05	4.04695E-05	4.04695E-05	0.00094395
3838303773605	383830	3773605	2.05867E-05	2.05867E-05	8.81612E-05	8.81612E-05	9.19176E-05	6.07271E-05	0.000102551	0.000102551	3.09543E-05	3.18994E-05	0.000177569	0.000177569	0.000125944	0.000125944	1.24762E-05	1.24762E-05	4.01696E-05	4.01696E-05	0.000882194
3838403773605	383840	3773605	1.99264E-05	1.99264E-05	8.53338E-05	8.53338E-05	9.0049E-05	5.94925E-05	0.000100466	0.000100466	3.0325E-05	3.12509E-05	0.000174374	0.000174374	0.000123383	0.000123383	1.22226E-05	1.22226E-05	3.9353E-05	3.9353E-05	0.000800912
3838503773605	383850	3773605	1.8967E-05	1.8967E-05	8.12253E-05	8.12253E-05	8.74145E-05	5.7752E-05	9.75268E-05	9.75268E-05	2.94378E-05	3.03367E-05	0.000169814	0.000169814	0.000119774	0.000119774	1.1865E-05	1.1865E-05	3.82017E-05	3.820017E-05	0.000711835
3838603773605	383860	3773605	1.79891E-05	1.79891E-05	7.70372E-05	7.70372E-05	8.49516E-05	5.61249E-05	9.4779E-05	9.4779E-05	2.86084E-05	2.94819E-05	0.000165485	0.000165485	0.000116399	0.000116399	1.15307E-05	1.15307E-05	3.71254E-05	3.71254E-05	0.000636445
3838703773605	383870	3773605	1.73722E-05	1.73722E-05	7.43954E-05	7.43954E-05	8.3518E-05	5.51777E-05	9.31795E-05	9.31795E-05	2.81256E-05	2.89844E-05	0.000162882	0.000162882	0.000114435	0.000114435	1.13361E-05	1.13361E-05	3.64989E-05	3.64989E-05	0.000587355
3838803773605	383880	3773605	1.67883E-05	1.67883E-05	7.18949E-05	7.18949E-05	8.21579E-05	5.42791E-05	9.1662E-05	9.1662E-05	2.76676E-05	2.85124E-05	0.000160396	0.000160396	0.000112571	0.000112571	1.11515E-05	1.11515E-05	3.59045E-05	3.59045E-05	0.000544336
3838903773605	383890	3773605	1.62622E-05	1.62622E-05	6.96418E-05	6.96418E-05	8.09326E-05	5.34696E-05	9.0295E-05	9.0295E-05	2.72549E-05	2.80871E-05	0.000158129	0.000158129	0.000110892	0.000110892	1.09852E-05	1.09852E-05	3.5369E-05	3.5369E-05	0.000507357
3839003773605	383900	3773605	1.58021E-05	1.58021E-05	6.76715E-05	6.76715E-05	7.98543E-05	5.27572E-05	8.90919E-05	8.90919E-05	2.68918E-05	2.77129E-05	0.000156119	0.000156119	0.000109415	0.000109415	1.08388E-05	1.08388E-05	3.48978E-05	3.48978E-05	0.000475631
3839103773605	383910	3773605	1.53647E-05	1.53647E-05	6.57984E-05	6.57984E-05	7.88005E-05	5.2061E-05	8.79163E-05	8.79163E-05	2.65369E-05	2.73472E-05	0.000154148	0.000154148	0.000107971	0.000107971	1.06958E-05	1.06958E-05	3.44372E-05	3.44372E-05	0.000446914
3829703773615	382970	3773615	2.54187E-05	2.54187E-05	0.000108854	0.000108854	9.66474E-05	6.38518E-05	0.000107828	0.000107828	3.25471E-05	3.35409E-05	0.000194975	0.000194975	0.000132424	0.000132424	1.31182E-05	1.31182E-05	4.22366E-05	4.22366E-05	6.60184E-05
3829803773615	382980	3773615	2.64462E-05	2.64462E-05	0.000113254	0.000113254	0.000100195	6.61954E-05	0.000111785	0.000111785	3.37416E-05	3.47719E-05	0.00020112	0.00020112	0.000137285	0.000137285	1.35997E-05	1.35997E-05	4.37869E-05	4.37869E-05	6.91881E-05
3829903773615	382990	3773615	2.7356E-05	2.7356E-05	0.000117151	0.000117151	0.000103889	6.86362E-05	0.000115907	0.000115907	3.49858E-05	3.6054E-05	0.000207497	0.000207497	0.000142347	0.000142347	1.41011E-05	1.41011E-05	4.54014E-05	4.54014E-05	7.24353E-05
3830003773615	383000	3773615	2.80637E-05	2.80637E-05	0.000120181	0.000120181	0.000106726	7.05103E-05	0.000119072	0.000119072	3.5941E-05	3.70385E-05	0.000212406	0.000212406	0.000146233	0.000146233	1.44862E-05	1.44862E-05	4.6641E-05	4.6641E-05	7.52527E-05
3830103773615	383010	3773615	2.87054E-05	2.87054E-05	0.000122929	0.000122929	0.000109673	7.24572E-05	0.00012236	0.00012236	3.69334E-05	3.80612E-05	0.000217456	0.000217456	0.000150271	0.000150271	1.48861E-05	1.48861E-05	4.79289E-05	4.79289E-05	7.82014E-05
3830203773615	383020	3773615	2.92666E-05	2.92666E-05	0.000125332	0.000125332	0.000112307	7.41977E-05	0.000125299	0.000125299	3.78206E-05	3.89754E-05	0.000221913	0.000221913	0.000153881	0.000153881	1.52437E-05	1.52437E-05	4.90802E-05	4.90802E-05	8.10726E-05
3830303773615	383030	3773615	2.97824E-05	2.97824E-05	0.000127541	0.000127541	0.000114617	7.57236E-05	0.000127876	0.000127876	3.85984E-05	3.9777E-05	0.000225804	0.000225804	0.000157046	0.000157046	1.55572E-05	1.55572E-05	5.00896E-05	5.00896E-05	8.39318E-05
3830403773615	383040	3773615	3.02486E-05	3.02486E-05	0.000129538	0.000129538	0.000116939	7.72577E-05	0.000130466	0.000130466	3.93804E-05	4.05828E-05	0.000229669	0.000229669	0.000160227	0.000160227	1.58724E-05	1.58724E-05	5.11043E-05	5.11043E-05	8.69462E-05
3830503773615	383050	3773615	3.06097E-05	3.06097E-05	0.000131084	0.000131084	0.000119653	7.90508E-05	0.000133494	0.000133494	4.02944E-05	4.15247E-05	0.000234178	0.000234178	0.000163946	0.000163946	1.62408E-05	1.62408E-05	5.22904E-05	5.22904E-05	9.0259E-05
3830603773615	383060	3773615	3.08903E-05	3.08903E-05	0.000132286	0.000132286	0.000122391	8.08601E-05	0.0001365	0.0001365	4.12166E-05	4.24752E-05	0.000238726	0.000238726	0.000167698	0.000167698	1.66125E-05	1.66125E-05	5.34872E-05	5.34872E-05	9.36973E-05
3830703773615	383070	3773615	3.11131E-05	3.11131E-05	0.00013324	0.00013324	0.000125038	8.26087E-05	0.000139503	0.000139503	4.21079E-05	4.33937E-05	0.000243093	0.000243093	0.000171325	0.000171325	1.69718E-05	1.69718E-05	5.46439E-05	5.46439E-05	9.71832E-05
3830803773615	383080	3773615	3.12967E-05	3.12967E-05	0.000134027	0.000134027	0.000127519	8.4248E-05	0.000142271	0.000142271	4.29435E-05	4.42548E-05	0.000247164	0.000247164	0.000174724	0.000174724	1.73085E-05	1.73085E-05	5.57283E-05	5.57283E-05	0.000100765
3830903773615	383090	3773615	3.14123E-05	3.14123E-05	0.000134521	0.000134521	0.000130031	8.59076E-05	0.000145073	0.000145073	4.37895E-05	4.51265E-05	0.000251223	0.000251223	0.000178166	0.000178166	1.76495E-05	1.76495E-05	5.6826E-05	5.6826E-05	0.000104519
3831003773615	383100	3773615	3.12328E-05	3.12328E-05	0.000133753	0.000133753	0.000132476	8.75226E-05	0.000147801	0.000147801	4.46127E-05	4.59749E-05	0.000254907	0.000254907	0.000181516	0.000181516	1.79813E-05	1.79813E-05	5.78943E-05	5.78943E-05	0.000107223
3831103773615	383110	3773615	3.08325E-05	3.08325E-05	0.000132039	0.000132039	0.000134988	8.91821E-05	0.000150603	0.000150603	4.54586E-05	4.68466E-05	0.000258463	0.000258463	0.000184957	0.000184957	1.83222E-05	1.83222E-05	5.89921E-05	5.89921E-05	0.000110638
3831203773615	383120	3773615	3.05313E-05	3.05313E-05	0.000130749	0.000130749	0.000137193	9.06393E-05	0.000153064	0.000153064	4.62013E-05	4.76121E-05	0.00026189	0.00026189	0.000187979	0.000187979	1.86216E-05	1.86216E-05	5.99559E-05	5.99559E-05	0.000115079
3831303773615	383130	3773615	3.03332E-05	3.03332E-05	0.0001299	0.0001299	0.000139368	9.20762E-05	0.000155491	0.000155491	4.69338E-05	4.83669E-05	0.000265021	0.000265021	0.00019096	0.00019096	1.89168E-05	1.89168E-05	6.09064E-05	6.09064E-05	0.000119776
3831403773615	383140	3773615	2.99928E-05	2.99928E-05	0.000128442	0.000128442	0.000141378	9.34038E-05	0.000157733	0.000157733	4.76105E-05	4.90643E-05	0.000268061	0.000268061	0.000193713	0.000193713	1.91896E-05	1.91896E-05	6.17846E-05	6.17846E-05	0.000124808
3831503773615	383150	3773615	3.01475E-05	3.01475E-05	0.000129105	0.000129105	0.00014283	9.43631E-05	0.000159352	0.000159352	4.80995E-05	4.95682E-05	0.000269942	0.000269942	0.000195702	0.000195702	1.93867E-05	1.93867E-05	6.24192E-05	6.24192E-05	0.000129942
3831603773615	383160	3773615	3.0554E-05	3.0554E-05	0.000130846	0.000130846	0.000144024	9.51524E-05	0.000160685	0.000160685	4.85018E-05	4.99828E-05	0.000271372	0.000271372	0.000197339	0.000197339	1.95488E-05	1.95488E-05	6.29413E-05	6.29413E-05	0.000135308
3836503773615	383650	3773615	3.26564E-05	3.26564E-05	0.000139849	0.000139849	0.000113949	7.52824E-05	0.000127131	0.000127131	3.83735E-05	3.95453E-05	0.000209404	0.000209404	0.000156131	0.000156131	1.54666E-05	1.54666E-05	4.97977E-05	4.97977E-05	0.01158502
3836603773615	383660	3773615	3.21406E-05	3.21406E-05	0.00013764	0.00013764	0.000112858	7.4562E-05	0.000125914	0.000125914	3.80063E-05	3.91668E-05	0.000207768	0.000207768	0.000154636	0.000154636	1.53186E-05	1.53186E-05	4.93211E-05	4.93211E-05	0.00906564
3836703773615	383670	3773615	3.16042E-05	3.16042E-05	0.000135343	0.000135343	0.000111811	7.38698E-05	0.000124745	0.000124745	3.76535E-05	3.88032E-05	0.000206106	0.000206106	0.000153201	0.000153201	1.51764E-05	1.51764E-05	4.88633E-05	4.88633E-05	0.007283172
3836803773615	383680	3773615	3.10595E-05	3.10595E-05	0.00013301	0.00013301	0.000110708	7.31412E-05	0.000123515	0.000123515	3.72821E-05	3.84205E-05	0.000204457	0.000204457	0.00015169	0.00015169	1.50267E-05	1.50267E-05	4.83814E-05	4.83814E-05	0.005996606
3836903773615	383690	3773615	3.0294E-05	3.0294E-05	0.000129732	0.000129732	0.000109158	7.21172E-05	0.000121785	0.000121785	3.67601E-05	3.78826E-05	0.000202086	0.000202086	0.00014956	0.00014956	1.48163E-05	1.48163E-05	4.7704E-05	4.7704E-05	0.004988744
3837003773615	383700	3773615	2.94543E-05	2.94543E-05	0.000126136	0.000126136	0.000107571	7.10688E-05	0.000120015	0.000120015	3.62257E-05	3.73319E-05	0.000199767	0.000199767	0.00014739	0.00014739	1.46009E-05	1.46009E-05	4.70105E-05	4.70105E-05	0.004219803
3837103773615	383710	3773615	2.86847E-05	2.86847E-05	0.000122841	0.000122841	0.000106101	7.00974E-05	0.000118375	0.000118375	3.57306E-05	3.68216E-05	0.000197629	0.000197629	0.000145377	0.000145377	1.44013E-05	1.44013E-05	4.63679E-05	4.63679E-05	0.003622168
3837203773615	383720	3773615	2.79977E-05	2.79977E-05	0.000119898	0.000119898	0.000104802	6.92393E-05	0.000116925	0.000116925	3.52932E-05	3.63708E-05	0.000195722	0.000195722	0.00014359	0.00014359	1.4225E-05	1.4225E-05	4.58003E-05	4.58003E-05	0.00315176
3837303773615	383730	3773615	2.73478E-05	2.73478E-05	0.000117115	0.000117115	0.000103454	6.83488E-05	0.000115422	0.000115422	3.48393E-05	3.59031E-05	0.000193854	0.000193854	0.00014175	0.00014175	1.40421E-05	1.40421E-05	4.52113E-05	4.52113E-05	0.002766275
3837403773615	383740	3773615	2.67329E-05	2.67329E-05	0.000114482	0.000114482	0.000102149	6.74866E-05	0.000113966	0.000113966	3.43998E-05	3.54502E-05	0.000192115	0.000192115	0.00013963	0.00013963	1.3865E-05	1.3865E-05	4.4641E-05	4.4641E-05	0.002450192
3837503773615	383750	3773615	2.61284E-05	2.61284E-05	0.000111893	0.000111893	0.000100942	6.66893E-05	0.000112619	0.000112619	3.39934E-05	3.50313E-05	0.000190427	0.000190427	0.00013839	0.00013839	1.37011E-05	1.37011E-05	4.41135E-05	4.41135E-05	0.002179916
3837603773615	383760	3773615	2.55528E-05	2.55528E-05	0.000109428	0.000109428	9.968E-05	6.58554E-05	0.000111211	0.000111211	3.35683E-05	3.45933E-05	0.000188675	0.000188675	0.00013658	0.00013658	1.35298E-05	1.35298E-05	4.3562E-05	4.3562E-05	0.001944566
3837703773615	383770	3773615	2.49503E-05	2.49503E-05	0.000106848	0.000106848	9.8326E-05	6.49609E-05	0.000109701	0.000109701	3.31124E-05	3.41234E-05	0.000186704	0.000186704	0.00013472	0.00013472	1.33461E-05	1.33461E-05	4.29703E-05	4.29703E-05	0.001741926
3837803773615	383780	3773615	2.43582E-05	2.43582E-05	0.000104313	0.000104313	9.70578E-05	6.4123E-05	0.000108286	0.000108286	3.26853E-05	3.36833E-05	0.000184771	0.000184771	0.00013298	0.00013298	1.31739E-05	1.31739E-05	4.2416E-05	4.2416E-05	0.001572134
3837903773615	383790	3773615	2.3504E-05	2.3504E-05	0.000100655	0.000100655	9.4938E-05	6.27226E-05	0.000105921	0.000105921	3.19714E-05	3.29476E-05	0.000181705	0.000181705	0.00013082	0.00013082	1.28862E-05	1.28862E-05	4.14896E-05	4.14896E-05	0.001397007
3838003773615	383800	3773615	2.26478E-05	2.26478E-05	9.69879E-05	9.69879E-05	9.25915E-05	6.11723E-05	0.000103303	0.000103303	3.11812E-05	3.21333E-05	0.000178188	0.000178188	0.00012867	0.00012867	1.25677E-05	1.25677E-05	4.04642E-05	4.04642E-05	0.001236282
3838103773615	383810	3773615	2.19215E-05	2.19215E-05	9.38778E-05	9.38778E-05	9.05881E-05	5.98487E-05	0.000101067	0.000101067	3.05065E-05	3.1438E-05	0.000175031	0.000175031	0.00012412	0.00012412	1.22958E-05	1.22958E-05	3.95886E-05	3.95886E-05	0.001105684
3838203773615	383820	3773615	2.15357E-05	2.15357E-05	9.22255E-05	9.22255E-05	8.99693E-05	5.94399E-05	0.000100377	0.000100377	3.02982E-05	3.12233E-05	0.000173898	0.000173898	0.00012327	0.00012327	1.22118E-05	1.22118E-05	3.93182E-05	3.93182E-05	0.001028169
3838303773615	383830	3773615	2.11561E-05	2.11561E-05	9.05998E-05	9.05998E-05	8.93383E-05	5.9023E-05	9.96731E-05	9.96731E-05	3.00856E-05	3.10043E-05	0.000172738	0.00012241	0.00012241	0.00012241	1.21261E-05	1.21261E-05	3.90424E-05	3.90424E-05	0.00095842
3838403773615	383840	3773615	2.05495E-05	2.05495E-05	8.80021E-05	8.80021E-05	8.78189E-05	5.80192E-05	9.79779E-05	9.79779E-05	2.9574E-05	3.0477E-05	0.000170149	0.000170149	0.00012032	0.00012032	1.19199E-05	1.19199E-05	3.83784E-05	3.83784E-05	0.00087475
3838503773615	383850	3773615	1.97222E-05	1.97222E-05	8.44591E-05	8.44591E-05	8.56868E-05	5.66106E-05	9.55992E-05	9.55992E-05	2.88556E-05	2.97371E-05	0.000166503	0.000166503	0.00011706	0.00011706	1.16305E-05	1.16305E-05	3.74467E-05	3.74467E-05	0.000785584
3838603773615	383860	3773615	1.88824E-05	1.88824E-05	8.0863E-05	8.0863E-05	8.36896E-05	5.5291E-05	9.33709E-05	9.33709E-05	2.81834E-05	2.90439E-05	0.000162986	0.000162986	0.00011467	0.00011467	1.13594E-05	1.13594E-05	3.65738E-05	3.65738E-05	0.000709107
3838703773615	383870	3773615	1.82202E-05	1.82202E-05	7.80268E-05	7.80268E-05	8.22314E-05	5.43277E-05	9.17441E-05	9.17441E-05	2.76923E-05	2.85379E-05	0.000160345	0.000160345	0.000112672	0.000112672	1.11615E-05	1.11615E-05	3.59366E-05	3.59366E-05	0.000651296
3838803773615	383880	3773615	1.75826E-05	1.75826E-05	7.52966E-05	7.52966E-05	8.08346E-05	5.34048E-05	9.01856E-05	9.01856E-05	2.72219E-05	2.80531E-05	0.000157819	0.000157819	0.000110758	0.000110758	1.09719E-05	1.09719E-05	3.53262E-05	3.53262E-05	0.000600547
3838903773615	383890	3773615	1.70359E-05	1.70359E-05	7.29552E-05	7.29552E-05	7.96521E-05	5.26236E-05	8.88664E-05	8.88664E-05	2.68237E-05	2.76428E-05	0.000155629	0.000155629	0.00010913	0.00010913	1.08114E-05	1.08114E-05	3.48094E-05	3.48094E-05	0.000558316
3839003773615	383900	3773615	1.66005E-05	1.66005E-05	7.10909E-05	7.10909E-05	7.87209E-05	5.20084E-05	8.78274E-05	8.78274E-05	2.65101E-05	2.73196E-05	0.000153864	0.000153864	0.00010782	0.00010782	1.0685E-05	1.0685E-05	3.44024E-05	3.44024E-05	0.000523939
3839103773615	383910	3773615	1.61817E-05	1.61817E-05	6.92973E-05	6.92973E-05	7.78141E-05	5.14093E-05	8.68158E-05	8.68158E-05	2.62048E-05	2.70049E-05	0.000152138	0.000152138	0.00010669	0.00010669	1.05619E-05	1.05619E-05	3.40062E-05	3.40062E-05	0.000492804
3829703773625	382970	3773625	2.5724E-05	2.5724E-05	0.000110162	0.000110162	9.30572E-05	6.14799E-05	0.000103822	0.000103822	3.1338E-05	3.22949E-05	0.000187876	0.000187876	0.000127505	0.000127505	1.26309E-05	1.26309E-05	4.06677E-05	4.06677E-05	6.64423E-05
3829803773625	382980	3773625	2.68753E-05	2.68753E-05	0.000115092	0.000115092	9.6776E-05	6.39368E-05	0.000107971	0.000107971	3.25904E-05	3.35855E-05	0.000194292	0.000194292	0.00013201	0.00013201	1.31357E-05	1.31357E-05	4.22929E-05	4.22929E-05	6.99043E-05
3829903773625	382990	3773625	2.78636E-05	2.78636E-05	0.000119324	0.000119324	0.000100691	6.65233E-05	0.000112339	0.000112339	3.39088E-05	3.49441E-05	0.000201043	0.000201043	0.00013795	0.00013795	1.3667E-05	1.3667E-05	4.40037E-05	4.40037E-05	7.34142E-05
3830003773625	383000	3773625	2.85857E-05	2.85857E-05	0.000122417	0.000122417	0.000103442	6.83407E-05	0.000115408	0.000115408	3.48351E-05	3.58988E-05	0.000205784	0.000205784	0.00014134	0.00014134	1.40404E-05	1.40404E-05	4.52059E-05	4.52059E-05	7.63032E-05
3830103773625	383010	3773625	2.92315E-05	2.92315E-05	0.000125182	0.000125182	0.000106278	7.02148E-05	0.000118573	0.000118573	3.57904E-05	3.68832E-05	0.000210628	0.000210628	0.00014562	0.00014562	1.44254E-05	1.44254E-05	4.64456E-05	4.64456E-05	7.92818E-05
3830203773625	383020	3773625	2.97906E-05	2.97906E-05	0.000127577	0.000127577	0.000108858	7.19188E-05	0.00012145	0.00012145	3.6659E-05	3.77784E-05	0.000214982	0.000214982	0.00014955	0.00014955	1.47755E-05	1.47755E-05	4.75728E-05	4.75728E-05	8.22306E-05
3830303773625	383030	3773625	3.02982E-05	3.02982E-05	0.00012975	0.00012975	0.000111167	7.34448E-05	0.000124027	0.000124027	3.74368E-05	3.858E-05	0.000218847	0.000218847	0.00015231	0.00015231	1.5089E-05	1.5089E-05	4.85822E-05	4.85822E-05	8.52032E-05
3830403773625	383040	3773625	3.07479E-05	3.07479E-05	0.000131676	0.000131676	0.000113489	7.49789E-05	0.000126618	0.000126618	3.82188E-05	3.93858E-05	0.000222725	0.000222725	0.00015501	0.00015501	1.54042E-05	1.54042E-05	4.95969E-05	4.95969E-05	8.83131E-05
3830503773625	383050	3773625	3.11173E-05	3.11173E-05	0.000133258	0.000133258	0.000115977	7.66222E-05	0.000129393	0.000129393	3.90565E-05	4.0249E-05	0.000226861	0.000226861	0.00015809	0.00015809	1.57418E-05	1.57418E-05	5.0684E-05	5.0684E-05	9.16021E-05
3830603773625	383060	3773625	3.14123E-05	3.14123E-05	0.000134521	0.000134521	0.000118476	7.82737E-05	0.000132182	0.000132182	3.98982E-05	4.11165E-05	0.000230996	0.000230996	0.00016233	0.00016233	1.60811E-05	1.60811E-05	5.17764E-05	5.17764E-05	9.50224E-05
3830703773625	383070	3773625	3.16557E-05	3.16557E-05	0.000135564	0.000135564	0.000120903	7.98765E-05	0.000134889	0.000134889	4.07153E-05	4.19585E-05	0.000235003	0.000235003	0.00016568	0.00016568	1.64104E-05	1.64104E-05	5.28366E-05	5.28366E-05	9.84964E-05
3830803773625	383080	3773625	3.186E-05	3.186E-05	0.000136439	0.000136439	0.000123188	8.13863E-05	0.000137438	0.000137438	4.14849E-05	4.27516E-05	0.000238765	0.000238765	0.00016879	0.00016879	1.67206E-05	1.67206E-05	5.38353E-05	5.38353E-05	0.000102126
3830903773625	383090	3773625	3.19384E-05	3.19384E-05	0.000136774	0.000136774	0.000125553	8.29487E-05	0.000140077	0.000140077	4.22813E-05	4.35723E-05	0.000242552	0.000242552	0.00017203	0.00017203	1.70416E-05	1.70416E-05	5.48688E-05	5.48688E-05	0.000105367
3831003773625	383100	3773625	3.1598E-05	3.1598E-05	0.000135317	0.000135317	0.000127967	8.45435E-05	0.00014277	0.00014277	4.30942E-05	4.441E-05	0.000245979	0.000245979	0.00017537	0.00017537	1.73692E-05	1.73692E-05	5.59237E-05	5.59237E-05	0.000108017
3831103773625	383110	3773625	3.12617E-05	3.12617E-05	0.000133876	0.000133876	0.000130233	8.60411E-05	0.000145299	0.000145299	4.38575E-05	4.51967E-05	0.000249355	0.000249355	0.00017843	0.00017843	1.76769E-05	1.76769E-05	5.69144E-05	5.69144E-05	0.00011216
3831203773625	383120	3773625	3.10677E-05	3.10677E-05	0.000133046	0.000133046	0.000132298	8.74052E-05	0.000147603	0.000147603	4.45528E-05	4.59132E-05	0.000252472	0.000252472	0.00018127	0.00018127	1.79572E-05	1.79572E-05	5.78167E-05	5.78167E-05	0.000116672
3831303773625	383130	3773625	3.08346E-05	3.08346E-05	0.000132047	0.000132047	0.000134112	8.86033E-05	0.000149626	0.000149626	4.51635E-05	4.65426E-05	0.000255049	0.000255049	0.00018375	0.00018375	1.82033E-05	1.82033E-05	5.86092E-05	5.86092E-05	0.000121388
3831403773625	383140	3773625	3.07541E-05	3.07541E-05	0.000131703	0.000131703	0.000135778	8.97043E-05	0.000151485	0.000151485	4.57247E-05	4.71209E-05	0.000257535	0.000257535	0.00018604	0.00018604	1.84295E-05	1.84295E-05	5.93374E-05	5.93374E-05	0.000126426
3831503773625	383150	3773625	3.1043E-05	3.1043E-05	0.00013294	0.00013294	0.000137065	9.05543E-05	0.00015292	0.00015292	4.6158E-05	4.75674E-05	0.00025921	0.00025921	0.00018703	0.00018703	1.86041E-05	1.86041E-05	5.98997E-05	5.98997E-05	0.000131643
3831603773625	383160	3773625	3.15072E-05	3.15072E-05	0.000134928	0.000134928	0.00013821	9.13112E-05	0.000154199	0.000154199	4.65438E-05	4.7965E-05	0.000260524	0.000260524	0.00018937	0.00018937	1.87597E-05	1.87597E-05	6.04004E-05	6.04004E-05	0.000137099

			MSite Grubbing / Prep	MMass Grading / Excavation	MMass Grading / Excavation	MDrainage / Utilities Trenching	MFoundations / Concrete Pads	MBuilding / Structure Construction	MAsphalt Paving	MLandscaping or Other Finishing	MWaterside Construction (Piles)	RSSWRe-striping South Valley	RSSWRe-striping Silver Lake Boulevard	RSSWDemolition	RSSWPlacing Base	RSSWForm/Place Rebar and Pour	Child Risk				
Unique Identifier	X (UTM)	Y (UTM)	2027	2027	2028	2028	2028	2028	2028	2028	2028	2029	2029	2029	2029	2029	3rd Trimester	0<2	2<16	Total	per million
3838203773605	383820	3773605	0.000851797	0.002127002	0.002127002	0.000595262	0.00109837	0.001975073	0.001397246	0.000423408	0.000749681	7.78792E-05	0.000697265	0.001149232	0.000624722	0.00018699	1.90618E-08	3.6295E-07	1.3448E-07	5.16495E-07	0.51649461
3838303773605	383830	3773605	0.000796069	0.001987846	0.001987846	0.000556318	0.001026511	0.001845857	0.001305833	0.000395707	0.000700634	7.701E-05	0.000652163	0.001076685	0.000585285	0.000175186	1.8225E-08	3.4791E-07	1.2737E-07	4.93507E-07	0.49350675
3838403773605	383840	3773605	0.000722723	0.001804695	0.001804695	0.000505061	0.000931932	0.001675788	0.001185519	0.000359248	0.000636081	7.54123E-05	0.000595481	0.000985232	0.000535571	0.000160306	1.70545E-08	3.2615E-07	1.1787E-07	4.61068E-07	0.46106771
3838503773605	383850	3773605	0.000642342	0.001603977	0.001603977	0.000448888	0.000828283	0.001489407	0.001053666	0.000319293	0.000565336	7.3262E-05	0.000534604	0.000886513	0.000481908	0.000144243	1.57247E-08	3.0093E-07	1.0729E-07	4.23943E-07	0.42394303
3838603773605	383860	3773605	0.000574312	0.001434101	0.001434101	0.000401347	0.00074056	0.001331665	0.000942073	0.000285477	0.000505462	7.1187E-05	0.000482704	0.00080197	0.00043595	0.000130488	1.45661E-08	2.7891E-07	9.8158E-08	3.91638E-07	0.39163803
3838703773605	383870	3773605	0.000530015	0.001323487	0.001323487	0.00037039	0.00068344	0.001228952	0.0008694	0.000263458	0.000466475	6.98104E-05	0.000447952	0.000745187	0.000405083	0.000121248	1.37803E-08	2.643E-07	9.2121E-08	3.70197E-07	0.37019712
3838803773605	383880	3773605	0.000491195	0.001226551	0.001226551	0.000343262	0.000633383	0.00113894	0.000805732	0.000244161	0.000432309	6.84891E-05	0.00041729	0.000694974	0.000377787	0.000113078	1.30664E-08	2.51E-07	8.6751E-08	3.5082E-07	0.3508205
3838903773605	383890	3773605	0.000457826	0.001143227	0.001143227	0.000319943	0.000590355	0.001061568	0.000750996	0.000227574	0.000402941	6.72732E-05	0.000390737	0.0006514	0.0003541	0.000105988	1.24315E-08	2.3922E-07	8.2073E-08	3.33726E-07	0.33372572
3839003773605	383900	3773605	0.000429198	0.001071739	0.001071739	0.000299936	0.000553439	0.000995186	0.000704035	0.000213344	0.000377744	6.6178E-05	0.000367797	0.000613683	0.000333598	9.98515E-05	1.18714E-08	2.2888E-07	7.8013E-08	3.18764E-07	0.31876402
3839103773605	383910	3773605	0.000403284	0.00100703	0.00100703	0.000281827	0.000520024	0.000935099	0.000661527	0.000200463	0.000354937	6.51078E-05	0.000346967	0.00057937	0.000314945	9.42686E-05	1.13513E-08	2.1927E-07	7.4296E-08	3.04918E-07	0.30491831
3829703773615	382970	3773615	5.95734E-05	0.000148759	0.000148759	4.16317E-05	7.68183E-05	0.000138134	9.77212E-05	2.96125E-05	5.24315E-05	0.000113345	6.42336E-05	0.000109738	5.96536E-05	1.78553E-05	8.44679E-09	2.298E-07	4.8336E-08	2.86581E-07	0.2865812
3829803773615	382980	3773615	6.24335E-05	0.000155901	0.000155901	4.36305E-05	8.05064E-05	0.000144766	0.000102413	3.10342E-05	5.49488E-05	0.000117052	6.7444E-05	0.000115264	6.26577E-05	1.87545E-05	8.99064E-09	2.4459E-07	5.1836E-08	3.05418E-07	0.30541785
3829903773615	382990	3773615	6.53637E-05	0.000163218	0.000163218	4.56782E-05	8.42848E-05	0.00015156	0.000107219	3.24907E-05	5.75277E-05	0.000120856	7.077E-05	0.000120978	6.57634E-05	1.96841E-05	9.57064E-09	2.5995E-07	5.5693E-08	3.2521E-07	0.32521008
3830003773615	383000	3773615	6.79061E-05	0.000169567	0.000169567	4.74549E-05	8.75631E-05	0.000157455	0.00011139	3.37545E-05	5.97653E-05	0.000123529	7.36388E-05	0.00012591	6.84445E-05	2.04866E-05	1.00999E-08	2.7364E-07	5.9373E-08	3.43113E-07	0.34311302
3830103773615	383010	3773615	7.0567E-05	0.000176211	0.000176211	4.93144E-05	9.09943E-05	0.000163625	0.000115755	3.50772E-05	6.21072E-05	0.000126252	7.66834E-05	0.000131156	7.12963E-05	2.13402E-05	1.06659E-08	2.8793E-07	6.3502E-08	3.62101E-07	0.362101
3830203773615	383020	3773615	7.31578E-05	0.000182681	0.000182681	5.11249E-05	9.43351E-05	0.000169632	0.000120005	3.6365E-05	6.43874E-05	0.000128523	7.96427E-05	0.000136258	7.40697E-05	2.21704E-05	1.12373E-08	3.021E-07	6.7899E-08	3.81236E-07	0.38123607
3830303773615	383030	3773615	7.57379E-05	0.000189123	0.000189123	5.2928E-05	9.7662E-05	0.000175615	0.000124237	3.76475E-05	6.66582E-05	0.000130331	8.25516E-05	0.000141283	7.68016E-05	2.29881E-05	1.18176E-08	3.1629E-07	7.2657E-08	4.00765E-07	0.40076475
3830403773615	383040	3773615	7.8458E-05	0.000195916	0.000195916	5.48289E-05	0.00010117	0.000181922	0.000128699	3.89996E-05	6.90522E-05	0.00013211	8.56013E-05	0.000146555	7.96673E-05	2.38458E-05	1.24386E-08	3.3115E-07	7.8105E-08	4.21696E-07	0.42169648
3830503773615	383050	3773615	8.14475E-05	0.000203381	0.000203381	5.6918E-05	0.000105024	0.000188853	0.000133602	4.04856E-05	7.16833E-05	0.00013433	8.89675E-05	0.000152387	8.28376E-05	2.47947E-05	1.31343E-08	3.4719E-07	8.4688E-08	4.45015E-07	0.4450146
3830603773615	383060	3773615	8.455E-05	0.000211128	0.000211128	5.90861E-05	0.000109025	0.000196047	0.000138692	4.20278E-05	7.44139E-05	0.000136546	9.24542E-05	0.000158448	8.61324E-05	2.57809E-05	1.38795E-08	3.6385E-07	9.2421E-08	4.70149E-07	0.47014948
3830703773615	383070	3773615	8.76957E-05	0.000218983	0.000218983	6.12844E-05	0.000113081	0.000203341	0.000143852	4.35914E-05	7.71824E-05	0.000138606	9.60414E-05	0.000164611	8.94826E-05	2.67837E-05	1.46684E-08	3.8093E-07	1.0154E-07	4.97139E-07	0.49713854
3830803773615	383080	3773615	9.09275E-05	0.000227053	0.000227053	6.35429E-05	0.000117249	0.000210835	0.000149153	4.51979E-05	8.00268E-05	0.000140435	9.9704E-05	0.000170834	9.28652E-05	2.77962E-05	1.55026E-08	3.9848E-07	1.1245E-07	5.26432E-07	0.52643239
3830903773615	383090	3773615	9.43155E-05	0.000235513	0.000235513	6.59106E-05	0.000121617	0.000218691	0.000154711	4.6882E-05	8.30087E-05	0.000142223	0.000103141	0.000177005	9.622E-05	2.88003E-05	1.63932E-08	4.1634E-07	1.26E-07	5.58735E-07	0.55873526
3831003773615	383100	3773615	9.67556E-05	0.000241606	0.000241606	6.76157E-05	0.000124764	0.000224348	0.000158713	4.80949E-05	8.51562E-05	0.000143716	0.000106964	0.000183686	9.98518E-05	2.98874E-05	1.72831E-08	4.3148E-07	1.4271E-07	5.91474E-07	0.59147429
3831103773615	383110	3773615	9.98366E-05	0.0002493	0.0002493	6.97688E-05	0.000128737	0.000231492	0.000163767	4.96264E-05	8.78679E-05	0.000145102	0.000110888	0.000190444	0.000103525	3.09868E-05	1.82579E-08	4.4875E-07	1.6467E-07	6.31679E-07	0.6316792
3831203773615	383120	3773615	0.000103844	0.000259306	0.000259306	7.25694E-05	0.000133904	0.000240785	0.000170341	5.16184E-05	9.13949E-05	0.000146393	0.000115229	0.000197999	0.000107632	3.22161E-05	1.93344E-08	4.6862E-07	1.947E-07	6.82649E-07	0.68264867
3831303773615	383130	3773615	0.000108083	0.000269892	0.000269892	7.55318E-05	0.00013937	0.000250614	0.000177294	5.37255E-05	9.51258E-05	0.000147479	0.000119765	0.000205936	0.000111947	3.35076E-05	2.0482E-08	4.8951E-07	2.365E-07	7.46491E-07	0.74649052
3831403773615	383140	3773615	0.000112624	0.00028123	0.00028123	7.8705E-05	0.000145225	0.000261142	0.000184743	5.59826E-05	9.91222E-05	0.000148498	0.000124423	0.000214247	0.000116464	3.48598E-05	2.17041E-08	5.1105E-07	2.9862E-07	8.31372E-07	0.83137194
3831503773615	383150	3773615	0.000117256	0.000292797	0.000292797	8.19422E-05	0.000151199	0.000271883	0.000192341	5.82852E-05	0.000103199	0.000149604	0.000129045	0.000222413	0.000120904	3.61886E-05	2.29431E-08	5.3207E-07	3.9289E-07	9.47898E-07	0.94789758
3831603773615	383160	3773615	0.000122098	0.000304889	0.000304889	8.53261E-05	0.000157443	0.000283111	0.000200284	6.06922E-05	0.000107461	0.000149599	0.000133828	0.000230809	0.000125468	3.75547E-05	2.42119E-08	5.5229E-07	5.481E-07	1.1246E-06	1.12459862
3836503773615	383650	3773615	0.010454029	0.026104505	0.026104505	0.007305593	0.013480195	0.024239897	0.017148275	0.005196447	0.009200768	9.83375E-05	0.005525106	0.016975401	0.009227815	0.002762046	8.62412E-08	1.6955E-06	1.1702E-06	2.95193E-06	2.95192701
3836603773615	383660	3773615	0.008180604	0.020427591	0.020427591	0.005716855	0.010548674	0.018968477	0.013419061	0.004066382	0.007199889	9.71719E-05	0.008596634	0.012288555	0.006680049	0.001999455	7.53927E-08	1.4653E-06	9.3271E-07	2.47344E-06	2.47343745
3836703773615	383670	3773615	0.00657215	0.016411158	0.016411158	0.004592818	0.008474614	0.015238933	0.010780632	0.003266858	0.005784261	9.60013E-05	0.006365559	0.009286457	0.005048111	0.001510988	6.6802E-08	1.2874E-06	7.6291E-07	2.11715E-06	2.11715445
3836803773615	383680	3773615	0.005411186	0.013512142	0.013512142	0.003781501	0.006977581	0.012546989	0.008876243	0.002689771	0.004762476	9.48407E-05	0.004899254	0.00731011	0.003973771	0.001189419	5.98354E-08	1.146E-06	6.396E-07	1.84546E-06	1.84545807
3836903773615	383690	3773615	0.004501717	0.011241129	0.011241129	0.003145936	0.005804845	0.010438191	0.007384395	0.002237695	0.003962037	9.30471E-05	0.003894547	0.005917395	0.003216691	0.000962812	5.36749E-08	1.0232E-06	5.4211E-07	1.61896E-06	1.61895625
3837003773615	383700	3773615	0.003807843	0.009508473	0.009508473	0.002661036	0.004910113	0.008829297	0.006246199	0.001892787	0.003351347	9.157E-05	0.003189188	0.004910006	0.002669076	0.000798901	4.8522E-08	9.2179E-07	4.6704E-07	1.43736E-06	1.43735786
3837103773615	383710	3773615	0.003268553	0.008161826	0.008161826	0.002284164	0.004214713	0.007578838	0.005361574	0.001624719	0.002876709	9.01783E-05	0.002670059	0.004155515	0.002258935	0.000676139	4.42187E-08	8.3816E-07	4.0817E-07	1.29055E-06	1.29054527
3837203773615	383720	3773615	0.002844069	0.007101855	0.007101855	0.001987522	0.003667352	0.00659458	0.00466527	0.001413718	0.002503113	8.89122E-05	0.002279824	0.003579897	0.001946029	0.00058248	4.06245E-08	7.6918E-07	3.6145E-07	1.17125E-06	1.1712525
3837303773615	383730	3773615	0.002496216	0.006233241	0.006233241	0.001744432	0.003218805	0.00578801	0.00409467	0.001240809	0.002196962	8.76763E-05	0.001975416	0.003124722	0.001698597	0.00050842	3.75042E-08	7.098E-07	3.2282E-07	1.07013E-06	1.07013127
3837403773615	383740	3773615	0.002210991	0.005521013	0.005521013	0.001545108	0.002851015	0.005126655	0.003626801	0.001099031	0.001945931	8.65207E-05	0.00173374	0.002760728	0.00150073	0.000449195	3.47753E-08	6.5791E-07	2.9083E-07	9.8351E-07	0.98350967
3837503773615	383750	3773615	0.001967101	0.004912001	0.004912001	0.00137467	0.002536525	0.004561144	0.003226736	0.000977799	0.001731279	8.54003E-05	0.001535111	0.002458619	0.001336504	0.000400039	3.23861E-08	6.1283E-07	2.6329E-07	9.08499E-07	0.90849899
3837603773615	383760	3773615	0.001754727	0.004381686	0.004381686	0.001226256	0.002262674	0.004068709	0.002878368	0.000872233	0.001544365	8.42649E-05	0.001364642	0.002196248	0.001193879	0.000357349	3.02421E-08	5.7266E-07	2.3907E-07	8.41974E-07	0.84197409
3837703773615	383770	3773615	0.00157187	0.003925079	0.003925079	0.001098471	0.002026885	0.003644716	0.002578418	0.000781339	0.001383429	8.3044E-05	0.001217821	0.001966415	0.001068942	0.000319953	2.82575E-08	5.3567E-07	2.1789E-07	7.81819E-07	0.78181915
3837803773615	383780	3773615	0.001418654	0.003542488	0.003542488	0.000991399	0.001829317	0.003289453	0.002327091	0.000705179	0.001248582	8.18533E-05	0.001094564	0.001775589	0.000965209	0.000288904	2.64797E-08	5.0271E-07	1.9998E-07	7.29172E-07	0.72917183
3837903773615	383790	3773615	0.001260623	0.003147872	0.003147872	0.000880962	0.001625541	0.002923024	0.002067865	0.000626626	0.001109496	8.01903E-05	0.000974452	0.001587786	0.000863119	0.000258347	2.45368E-08	4.6631E-07	1.8122E-07	6.72061E-07	0.67206095
3838003773615	383800	3773615	0.00111559	0.002785712	0.002785712	0.000779608	0.001438523	0.002586733	0.001829958	0.000554533	0.000981849	7.84168E-05	0.000866267	0.001417045	0.000770305	0.000230566	2.26486E-08	4.3083E-07	1.6378E-07	6.17262E-07	0.61726217
3838103773615	383810	3773615	0.000997741	0.002491435	0.002491435	0.000697252	0.001286561	0.002313475	0.001636645	0.000495953	0.000878129	7.68191E-05	0.000778043	0.001276899	0.000694122	0.000207763	2.10352E-08	4.0072E-07	1.4945E-07	5.71209E-07	0.57120854
3838203773615	383820	3773615	0.000927793	0.002316771	0.002316771	0.00064837	0.001196365	0.002151287	0.001521907	0.000461184	0.000816567	7.60052E-05	0.00072423	0.001191024	0.00064744	0.00019379	2.00598E-08	3.8309E-07	1.4093E-07	5.44081E-07	0.54408055
3838303773615	383830	3773615	0.000864854	0.002159605	0.002159605	0.000604386	0.001115206	0.002005348	0.001418663	0.000429898	0.000761172	7.51963E-05	0.000676058	0.001113892	0.000605511	0.00018124	1.91538E-08	3.6672E-07	1.3319E-07	5.19069E-07	0.5190687
3838403773615	383840	3773615	0.000789353	0.001971074	0.001971074	0.000551624	0.001017849	0.001830283	0.001294815	0.000392368	0.000694723	7.38498E-05	0.000620014	0.001023815	0.000556545	0.000166584	1.80006E-08	3.4531E-07	1.2373E-07	4.87042E-07	0.48704196
3838503773615	383850	3773615	0.000708891	0.001770154	0.001770154	0.000495394	0.000914096	0.001643715	0.00116283	0.000352373	0.000623907	7.20813E-05	0.000561317	0.000929043	0.000505027	0.000151163	1.67187E-08	3.2108E-07	1.135E-07	4.51293E-07	0.45129343
3838603773615	383860	3773615	0.000639881	0.00159783	0.00159783	0.000447168	0.000825109	0.0014837	0.001049629	0.000318069	0.00056317	7.03631E-05	0.000510844	0.000847149	0.00046051	0.00013783	1.5585E-08	2.9963E-07	1.0458E-07	4.1979E-07	0.41979009
3838703773615	383870	3773615	0.000587713	0.001467565	0.001467565	0.000410712	0.000757841	0.001362739	0.000964056	0.000292138	0.000517257	6.89965E-05	0.000472204	0.000784245	0.000426315	0.000127604	1.47013E-08	2.8309E-07	9.7749E-08	3.95542E-07	0.39554211
3838803773615	383880	3773615	0.000541918	0.001353212	0.001353212	0.000378709	0.00069879	0.001256554	0.000888936	0.000269375	0.000476952	6.76752E-05	0.00043813	0.000728616	0.000396075	0.000118552	1.38994E-08	2.6807E-07	9.167E-08	3.73638E-07	0.37363787
3838903773615	383890	3773615	0.00050381	0.001258051	0.001258051	0.000352078	0.000649649	0.001168191	0.000826425	0.000250432	0.000443412	6.65045E-05	0.000409503	0.000681774	0.000370612	0.000110931	1.32093E-08	2.5522E-07	8.6549E-08	3.54974E-07	0.35497444
3839003773615	383900	3773615	0.00047279	0.001180592	0.001180592	0.0003304	0.00060965	0.001096264	0.000775541	0.00023501	0.00041611	6.55198E-05	0.000385934	0.0006414	0.00034961	0.000104644	1.26306E-08	2.4456E-07	8.234E-08	3.39531E-07	0.33953137
3839103773615	383910	3773615	0.000444694	0.001110435	0.001110435	0.000310766	0.000573422	0.001031119	0.000729455	0.00022104	0.000391383	6.45652E-05	0.000364511	0.000607953	0.000330483	9.89192E-05	1.20921E-08	2.3464E-07	7.8484E-08	3.25216E-07	0.32521596
3829703773625	382970	3773625	5.99558E-05	0.000149714	0.000149714	4.18989E-05	7.73114E-05	0.00013902	9.83486E-05	2.98026E-05	5.27681E-05	0.000108064	6.35554E-05	0.000108601	5.90352E-05	1.76703E-05	8.61302E-09	2.3497E-07	4.7853E-08	2.91436E-07	0.29143608
3829803773625	382980	3773625	6.30799E-05	0.000157515	0.000157515	4.40822E-05	8.13399E-05	0.000146264	0.000103473	3.13555E-05	5.55177E-05	0.000111983	6.69818E-05	0.000114492	6.22378E-05	1.86288E-05	9.21454E-09	2.5152E-07	5.155E-08	3.12281E-07	0.31228143
3829903773625	382990	3773625	6.62471E-05	0.000165424	0.000165424	4.62955E-05	8.54239E-05	0.000153608	0.000108668	3.29298E-05	5.83052E-05	0.000116068	7.05188E-05	0.000120562	6.55372E-05	1.96164E-05	9.85811E-09	2.6869E-07	5.5631E-08	3.34181E-07	0.33418103
3830003773625	383000	3773625	6.88541E-05	0.000171934	0.000171934	4.81173E-05	8.87856E-05	0.000159653	0.000112945	3.42257E-05	6.05997E-05	0.000118645	7.33876E-05	0.000125494	6.82183E-05	2.04189E-05	1.04181E-08	2.8327E-07	5.9337E-08	3.53028E-07	0.35302783
3830103773625	383010	3773625	7.15419E-05	0.000178646	0.000178646	4.99957E-05	9.22514E-05	0.000165885	0.000117354	3.55618E-05	6.29653E-05	0.000121263	7.63971E-05	0.000130689	7.10425E-05	2.12643E-05	1.10157E-08	2.9848E-07	6.3476E-08	3.72968E-07	0.37296766
3830203773625	383020	3773625	7.42028E-05	0.00018529	0.00018529	5.18552E-05	9.56825E-05	0.000172055	0.000121719	3.68844E-05	6.53071E-05	0.000123503	7.93513E-05	0.000135791	7.38159E-05	2.20944E-05	1.16253E-08	3.1371E-07	6.7921E-08	3.9326E-07	0.39326012
3830303773625	383030	3773625	7.68852E-05	0.000191988	0.000191988	5.37297E-05	9.91414E-05	0.000178275	0.000126119	3.82178E-05	6.7668E-05	0.000125362	8.22753E-05	0.000140842	7.65616E-05	2.29162E-05	1.22514E-08	3.2915E-07	7.2763E-08	4.14166E-07	0.41416565
3830403773625	383040	3773625	7.96915E-05	0.000198996	0.000198996	5.56909E-05	0.00010276	0.000184782	0.000130722	3.96127E-05	7.01378E-05	0.000127201	8.5325E-05	0.000146114	7.94273E-05	2.3774E-05	1.29237E-08	3.454E-07	7.8311E-08	4.36631E-07	0.43663137
3830503773625	383050	3773625	8.26594E-05	0.000206407	0.000206407	5.77649E-05	0.000106587	0.000191663	0.00013559	4.1088E-05	7.27499E-05	0.000129196	8.85655E-05	0.000151734	8.24822E-05	2.46884E-05	1.36587E-08	3.6268E-07	8.4843E-08	4.61186E-07	0.46118647
3830603773625	383060	3773625	8.57458E-05	0.000214114	0.000214114	5.99218E-05	0.000110567	0.0001988	0.000140653	4.26222E-05	7.54663E-05	0.00013118	9.19116E-05	0.000157549	8.56433E-05	2.56345E-05	1.44489E-08	3.8076E-07	9.2512E-08	4.87717E-07	0.48771739
3830703773625	383070	3773625	8.88807E-05	0.000221942	0.000221942	6.21125E-05	0.000114609	0.000206089	0.000145795	4.41805E-05	7.82254E-05	0.000133044	9.53933E-05	0.000163491	8.88735E-05	2.66014E-05	1.5293E-08	3.9954E-07	1.0158E-07	5.16412E-07	0.51641194
3830803773625	383080	3773625	9.21556E-05	0.00023012	0.00023012	6.44011E-05	0.000118832	0.000213682	0.000151168	4.58083E-05	8.11077E-05	0.000134702	9.87495E-05	0.000169433	9.21038E-05	2.75683E-05	1.61934E-08	4.1911E-07	1.1248E-07	5.47785E-07	0.54778531
3830903773625	383090	3773625	9.50804E-05	0.000237423	0.000237423	6.64451E-05	0.000122604	0.000220464	0.000155965	4.72622E-05	8.36819E-05	0.00013634	0.000102176	0.00017541	9.53525E-05	2.85407E-05	1.71421E-08	4.3798E-07	1.2592E-07	5.81044E-07	0.58104431
3831003773625	383100	3773625	9.7472E-05	0.000243395	0.000243395	6.81164E-05	0.000125688	0.00022601	0.000159888	4.8451E-05	8.57867E-05	0.000137722	0.000105979	0.000181844	9.88504E-05	2.95876E-05	1.81122E-08	4.5518E-07	1.4262E-07	6.15908E-07	0.6159084
3831103773625	383110	3773625	0.00010121	0.000252729	0.000252729	7.07287E-05	0.000130508	0.000234677	0.00016602	5.030915E-05	8.90767E-05	0.000139043	0.000109863	0.000188729	0.000102593	3.07078E-05	1.92225E-08	4.7694E-07	1.6505E-07	6.61215E-07	0.66121544
3831203773625	383120	3773625	0.000105282	0.000262898	0.000262898	7.35744E-05	0.000135759	0.000244119	0.0001727	5.23333E-05	9.26607E-05	0.000140184	0.000114103	0.000196097	0.000106598	3.19067E-05	2.04232E-08	5.0018E-07	1.9481E-07	7.15417E-07	0.71541721
3831303773625	383130	3773625	0.000109537	0.000273523	0.000273523	7.65481E-05	0.000141246	0.000253986	0.00017968	5.44484E-05	9.64058E-05	0.000140982	0.000118449	0.000203729	0.000110747	3.31485E-05	2.17032E-08	5.246E-07	2.3618E-07	7.82483E-07	0.78248271
3831403773625	383140	3773625	0.000114084	0.000284875	0.000284875	7.97251E-05	0.000147108	0.000264527	0.000187137	5.67082E-05	0.000100407	0.000141721	0.000122895	0.000211649	0.000115052	3.44372E-05	2.30762E-08	5.4962E-07	2.9734E-07	8.70039E-07	0.87003937
3831503773625	383150	3773625	0.000118791	0.000296631	0.000296631	8.30149E-05	0.000153178	0.000275443	0.000194859	5.90483E-05	0.00010455	0.000142721	0.000127387	0.000219578	0.000119362	3.57273E-05	2.44966E-08	5.7423E-07	3.908E-07	9.89525E-07	0.98952455
3831603773625	383160	3773625	0.000123714	0.000308924	0.000308924	8.64554E-05	0.000159526	0.000286858	0.000202935	6.14955E-05	0.000108883	0.000143459	0.000132044	0.000227745	0.000123802	3.7056E-05	2.59762E-08	5.9835E-07	5.448E-07	1.16913E-06	1.16912763

Unique Identifier	X (UTM)	Y (UTM)	EGIODemolition 2025	EGIOSite Grubbing / Prep 2025	EGIOMass Grading / Excavation 2025	EGIOMass Grading / Excavation 2026	EGIODrainage / Utilities Trenching 2026	EGIODrainage / Utilities Trenching 2027	EGIOFoundations / Concrete Pads 2026	EGIOFoundations / Concrete Pads 2027	EGIOBuilding / Structure Construction 2026	EGIOBuilding / Structure Construction 2027	EGIOAsphalt Paving 2027	EGIOArchitectural Coating 2027	EGIOLandscaping or Other Finishing 2027	EGIOWaterside Construction (Piles) 2027	HIWaterside Construction (Landscaping) 2025	HIWaterside Construction (Landscaping) 2026	KMDemolition 2025	KMSite Grubbing / Prep 2025	KMMass Grading / Excavation 2025
3836603773625	383660	3773625	0.000108704	9.8091E-05	0.000244942	0.000244942	6.85492E-05	6.85492E-05	0.000126486	0.000126486	0.000227446	0.000227446	0.000160904	1.51439E-05	4.87589E-05	8.63319E-05	0.003203985	0.003203985	0.00180219	0.001626251	0.004060872
3836703773625	383670	3773625	0.000106107	9.5748E-05	0.000239091	0.000239091	6.69118E-05	6.69118E-05	0.000123465	0.000123465	0.000222013	0.000222013	0.000157061	1.47822E-05	4.75942E-05	8.42697E-05	0.002891292	0.002891292	0.001539525	0.001389229	0.003469009
3836803773625	383680	3773625	0.0001036	9.3486E-05	0.000233442	0.000233442	6.53309E-05	6.53309E-05	0.000120548	0.000120548	0.000216767	0.000216767	0.00015335	1.44329E-05	4.64697E-05	8.22786E-05	0.002625987	0.002625987	0.001335984	0.001205558	0.003010371
3836903773625	383690	3773625	0.000100586	9.0766E-05	0.000226649	0.000226649	6.343E-05	6.343E-05	0.00011704	0.00011704	0.00021046	0.00021046	0.000148888	1.4013E-05	4.51176E-05	7.98846E-05	0.002381174	0.002381174	0.001163715	0.001050107	0.002622198
3837003773625	383700	3773625	9.76966E-05	8.8159E-05	0.000220139	0.000220139	6.16081E-05	6.16081E-05	0.000113679	0.000113679	0.000204415	0.000204415	0.000144612	1.36105E-05	4.38217E-05	7.75901E-05	0.002170554	0.002170554	0.001025501	0.000925386	0.002310758
3837103773625	383710	3773625	9.50403E-05	8.5762E-05	0.000214154	0.000214154	5.99331E-05	5.99331E-05	0.000110588	0.000110588	0.000198857	0.000198857	0.00014068	1.32404E-05	4.26302E-05	7.54806E-05	0.001990973	0.001990973	0.00091469	0.000825393	0.002061069
3837203773625	383720	3773625	9.26347E-05	8.3591E-05	0.000208734	0.000208734	5.84161E-05	5.84161E-05	0.000107789	0.000107789	0.000193824	0.000193824	0.000137119	1.29053E-05	4.15512E-05	7.35701E-05	0.001838194	0.001838194	0.000825231	0.000744667	0.001859491
3837303773625	383730	3773625	9.03008E-05	8.1485E-05	0.000203475	0.000203475	5.69443E-05	5.69443E-05	0.000105073	0.000105073	0.000188941	0.000188941	0.000133664	1.25802E-05	4.05043E-05	7.17165E-05	0.001703448	0.001703448	0.000750235	0.000676993	0.001690502
3837403773625	383740	3773625	8.80624E-05	7.9465E-05	0.000198431	0.000198431	5.55328E-05	5.55328E-05	0.000102468	0.000102468	0.000184257	0.000184257	0.000130351	1.22683E-05	3.95003E-05	6.99387E-05	0.001583833	0.001583833	0.000686389	0.00061938	0.001546639
3837503773625	383750	3773625	8.58956E-05	7.751E-05	0.000193548	0.000193548	5.41664E-05	5.41664E-05	9.99471E-05	9.99471E-05	0.000179724	0.000179724	0.000127144	1.19665E-05	3.85284E-05	6.82179E-05	0.001477048	0.001477048	0.000631288	0.000569658	0.00142248
3837603773625	383760	3773625	8.36632E-05	7.5496E-05	0.000188518	0.000188518	5.27586E-05	5.27586E-05	9.73495E-05	9.73495E-05	0.000175052	0.000175052	0.000123839	1.16554E-05	3.7527E-05	6.64449E-05	0.001380366	0.001380366	0.000581338	0.000524585	0.001309929
3837703773625	383770	3773625	8.11382E-05	7.3217E-05	0.000182829	0.000182829	5.11663E-05	5.11663E-05	9.44115E-05	9.44115E-05	0.000169769	0.000169769	0.000120102	1.13037E-05	3.63945E-05	6.44396E-05	0.001290552	0.001290552	0.000536015	0.000483686	0.001207801
3837803773625	383780	3773625	7.8864E-05	7.1165E-05	0.000177704	0.000177704	4.97322E-05	4.97322E-05	9.17652E-05	9.17652E-05	0.000165011	0.000165011	0.000116735	1.09869E-05	3.53744E-05	6.26334E-05	0.001209555	0.001209555	0.000497526	0.000448955	0.001121074
3837903773625	383790	3773625	7.58914E-05	6.8482E-05	0.000171006	0.000171006	4.78576E-05	4.78576E-05	8.83063E-05	8.83063E-05	0.000158791	0.000158791	0.000112335	1.05727E-05	3.4041E-05	6.02726E-05	0.001122183	0.001122183	0.00045582	0.00041132	0.001027098
3838003773625	383800	3773625	7.28471E-05	6.5735E-05	0.000164146	0.000164146	4.59379E-05	4.59379E-05	8.47641E-05	8.47641E-05	0.000152422	0.000152422	0.000107829	1.01486E-05	3.26755E-05	5.78548E-05	0.001037364	0.001037364	0.000415248	0.000374709	0.000935677
3838103773625	383810	3773625	7.02685E-05	6.3408E-05	0.000158336	0.000158336	4.43118E-05	4.43118E-05	8.17636E-05	8.17636E-05	0.000147026	0.000147026	0.000104012	9.78938E-06	3.15188E-05	5.58069E-05	0.000963854	0.000963854	0.000380806	0.00034363	0.000858069
3838203773625	383820	3773625	6.90149E-05	6.2277E-05	0.000155511	0.000155511	4.35213E-05	4.35213E-05	8.0305E-05	8.0305E-05	0.000144403	0.000144403	0.000102157	9.61475E-06	3.09566E-05	5.48113E-05	0.000917749	0.000917749	0.000361424	0.00032614	0.000814396
3838303773625	383830	3773625	6.78032E-05	6.1184E-05	0.000152781	0.000152781	4.27572E-05	4.27572E-05	7.8895E-05	7.8895E-05	0.000141868	0.000141868	0.000100363	9.44594E-06	3.04131E-05	5.3849E-05	0.000875007	0.000875007	0.000343696	0.000310142	0.000774449
3838403773625	383840	3773625	6.6096E-05	5.9643E-05	0.000148934	0.000148934	4.16806E-05	4.16806E-05	7.69086E-05	7.69086E-05	0.000138296	0.000138296	9.78361E-05	9.2081E-06	2.96473E-05	5.24932E-05	0.000826713	0.000826713	0.000322619	0.00029112 3	0.000726957
3838503773625	383850	3773625	6.40009E-05	5.7753E-05	0.000144213	0.000144213	4.03594E-05	4.03594E-05	7.44707E-05	7.44707E-05	0.000133912	0.000133912	9.47348E-05	8.91622E-06	2.87075E-05	5.08292E-05	0.000775708	0.000775708	0.000299656	0.000270402	0.000675214
3838603773625	383860	3773625	6.19833E-05	5.5932E-05	0.000139667	0.000139667	3.90871E-05	3.90871E-05	7.21231E-05	7.21231E-05	0.000129691	0.000129691	9.17484E-05	8.63514E-06	2.78025E-05	4.92269E-05	0.000729571	0.000729571	0.00027905	0.000251808	0.000628784
3838703773625	383870	3773625	6.00195E-05	5.416E-05	0.000135242	0.000135242	3.78487E-05	3.78487E-05	6.9838E-05	6.9838E-05	0.000125582	0.000125582	8.88415E-05	8.36155E-06	2.69217E-05	4.76672E-05	0.000687543	0.000687543	0.000260558	0.000235121	0.000587115
3838803773625	383880	3773625	5.81153E-05	5.2442E-05	0.000130951	0.000130951	3.66479E-05	3.66479E-05	6.76223E-05	6.76223E-05	0.000121598	0.000121598	8.6023E-05	8.09628E-06	2.60676E-05	4.61549E-05	0.000649193	0.000649193	0.000243988	0.000220168	0.000549777
3838903773625	383890	3773625	5.65335E-05	5.1014E-05	0.000127387	0.000127387	3.56504E-05	3.56504E-05	6.57817E-05	6.57817E-05	0.000118288	0.000118288	8.36815E-05	7.87591E-06	2.5358E-05	4.48987E-05	0.00061682 3	0.00061682 3	0.00023048	0.000207979	0.000519339
3839003773625	383900	3773625	5.53815E-05	4.9975E-05	0.000124791	0.000124791	3.49239E-05	3.49239E-05	6.44412E-05	6.44412E-05	0.000115877	0.000115877	8.19763E-05	7.71541E-06	2.48413E-05	4.39837E-05	0.00059048	0.00059048	0.000220105	0.000198617	0.000495963
3839103773625	383910	3773625	5.42593E-05	4.8962E-05	0.000122262	0.000122262	3.42163E-05	3.42163E-05	6.31355E-05	6.31355E-05	0.000113529	0.000113529	8.03152E-05	7.55908E-06	2.43379E-05	4.30925E-05	0.00056585	0.00056585	0.000210447	0.000189902	0.0004742
3829703773635	382970	3773635	0.000179026	0.00016155	0.000403399	0.000403399	0.000112895	0.000112895	0.000208312	0.000208312	0.000374584	0.000374584	0.000264996	2.49408E-05	8.03018E-05	0.000142181	0.000372422	0.000372422	6.59826E-05	5.95411E-05	0.000148679
3829803773635	382980	3773635	0.000193931	0.000175	0.000436984	0.000436984	0.000122294	0.000122294	0.000225655	0.000225655	0.000405771	0.000405771	0.000287058	2.70173E-05	8.69874E-05	0.000154019	0.000401842	0.000401842	6.93791E-05	6.26059E-05	0.000156332
3829903773635	382990	3773635	0.000209289	0.00018886	0.000471591	0.000471591	0.000131979	0.000131979	0.000243527	0.000243527	0.000437906	0.000437906	0.000309792	2.91569E-05	9.38764E-05	0.000166217	0.000434989	0.000434989	7.26382E-05	6.55469E-05	0.000163676
3830003773635	383000	3773635	0.000221424	0.00019981	0.000498935	0.000498935	0.000139632	0.000139632	0.000257647	0.000257647	0.000463297	0.000463297	0.000327755	3.08475E-05	9.93197E-05	0.000175854	0.000462887	0.000462887	7.51214E-05	6.77876E-05	0.000169271
3830103773635	383010	3773635	0.000234013	0.00021117	0.000527302	0.000527302	0.00014757	0.00014757	0.000272295	0.000272295	0.000489637	0.000489637	0.000346389	3.26013E-05	0.000104966	0.000185852	0.000493449	0.000493449	7.76523E-05	7.00714E-05	0.000174974
3830203773635	383020	3773635	0.00024665	0.00022257	0.000555776	0.000555776	0.000155539	0.000155539	0.000286999	0.000286999	0.000516078	0.000516078	0.000365094	3.43618E-05	0.000110635	0.000195888	0.000525454	0.000525454	8.01772E-05	7.23499E-05	0.000180663
3830303773635	383030	3773635	0.000259484	0.00023415	0.000584694	0.000584694	0.000163632	0.000163632	0.000301932	0.000301932	0.00054293	0.00054293	0.00038409	3.61497E-05	0.000116391	0.000206081	0.000559077	0.000559077	8.2726E-05	7.46499E-05	0.000186406
3830403773635	383040	3773635	0.000272896	0.00024625	0.000614916	0.000614916	0.00017209	0.00017209	0.000317539	0.000317539	0.000570994	0.000570994	0.000403944	3.80183E-05	0.000122407	0.000216733	0.000595841	0.000595841	8.53644E-05	7.70306E-05	0.000192351
3830503773635	383050	3773635	0.000286804	0.0002588	0.000646255	0.000646255	0.000180861	0.000180861	0.000333722	0.000333722	0.000600094	0.000600094	0.000424531	3.99558E-05	0.000128646	0.000227779	0.00063582 3	0.00063582 3	8.80803E-05	7.94814E-05	0.000198471
3830603773635	383060	3773635	0.000301178	0.00027178	0.000678643	0.000678643	0.000189925	0.000189925	0.000350447	0.000350447	0.000630169	0.000630169	0.000445807	4.19583E-05	0.000135093	0.000239194	0.000679597	0.000679597	9.09395E-05	8.20615E-05	0.000204914
3830703773635	383070	3773635	0.000316047	0.00028519	0.000712148	0.000712148	0.000199301	0.000199301	0.000367749	0.000367749	0.00066128	0.00066128	0.000467816	4.40298E-05	0.000141762	0.000251003	0.000727573	0.000727573	9.39599E-05	8.4787E-05	0.00021172
3830803773635	383080	3773635	0.000331143	0.00029881	0.000746163	0.000746163	0.000208821	0.000208821	0.000385314	0.000385314	0.000692866	0.000692866	0.000490161	4.61328E-05	0.000148534	0.000262992	0.000779895	0.000779895	9.70996E-05	8.76203E-05	0.000218794
3830903773635	383090	3773635	0.00034252	0.00030908	0.0007718	0.0007718	0.000215995	0.000215995	0.000398552	0.000398552	0.000716671	0.000716671	0.000507002	4.77178E-05	0.000153637	0.000272028	0.000837815	0.000837815	0.000100311	9.05181E-05	0.000226031
3831003773635	383100	3773635	0.000356512	0.00032171	0.000803327	0.000803327	0.000224819	0.000224819	0.000414833	0.000414833	0.000745946	0.000745946	0.000527712	4.9667E-05	0.000159913	0.00028314	0.00090108	0.00090108	0.000103421	9.33244E-05	0.000233038
3831103773635	383110	3773635	0.000373291	0.00033685	0.000841135	0.000841135	0.0002354	0.0002354	0.000434357	0.000434357	0.000781054	0.000781054	0.000552549	5.20046E-05	0.000167439	0.000296466	0.000971086	0.000971086	0.000106943	9.65024E-05	0.000240974
3831203773635	383120	3773635	0.000391019	0.00035285	0.000881082	0.000881082	0.000246579	0.000246579	0.000454985	0.000454985	0.000818148	0.000818148	0.000578791	5.44744E-05	0.000175391	0.000310545	0.001047832	0.001047832	0.000110578	9.97827E-05	0.000249165
3831303773635	383130	3773635	0.000408825	0.00036891	0.000921204	0.000921204	0.000257808	0.000257808	0.000475704	0.000475704	0.000855404	0.000855404	0.000605147	5.6955E-05	0.000183378	0.000324687	0.00113043	0.00113043	0.000114344	0.000103182	0.000257652
3831403773635	383140	3773635	0.000426076	0.00038448	0.000960076	0.000960076	0.000268686	0.000268686	0.000495777	0.000495777	0.000891499	0.000891499	0.000630682	5.93583E-05	0.000191116	0.000338387	0.001222005	0.001222005	0.000118338	0.000106785	0.00026665
3831503773635	383150	3773635	0.000441786	0.00039866	0.000995476	0.000995476	0.000278594	0.000278594	0.000514058	0.000514058	0.000924371	0.000924371	0.000653937	6.1547E-05	0.000198163	0.000350865	0.001321304	0.001321304	0.000122498	0.000110539	0.000276025
3831603773635	383160	3773635	0.000455832	0.00041133	0.001027125	0.001027125	0.000287451	0.000287451	0.000530401	0.000530401	0.000953759	0.000953759	0.000674727	6.35037E-05	0.000204463	0.000362019	0.001429358	0.001429358	0.00012688	0.000114493	0.000285898
3836603773635	383660	3773635	0.000113097	0.00010206	0.000254841	0.000254841	7.13197E-05	7.13197E-05	0.000131598	0.000131598	0.000236638	0.000236638	0.000167407	1.5756E-05	5.07295E-05	8.9821E-05	0.003473905	0.003473905	0.002033094	0.001834612	0.004581166
3836703773635	383670	3773635	0.000110572	9.9777E-05	0.000249152	0.000249152	6.97274E-05	6.97274E-05	0.00012866	0.00012866	0.000231355	0.000231355	0.00016367	1.54042E-05	4.95969E-05	8.78157E-05	0.003122243	0.003122243	0.001727355	0.001558722	0.003892247
3836803773635	383680	3773635	0.000108011	9.7467E-05	0.000243381	0.000243381	6.81126E-05	6.81126E-05	0.000125681	0.000125681	0.000225997	0.000225997	0.00015979	1.50475E-05	4.84483E-05	8.5782E-05	0.002825362	0.002825362	0.001490883	0.001345335	0.003359404
3836903773635	383690	3773635	0.000104752	9.4526E-05	0.000236038	0.000236038	6.60574E-05	6.60574E-05	0.000121888	0.000121888	0.000219178	0.000219178	0.000155055	1.45934E-05	4.69864E-05	8.31936E-05	0.002552365	0.002552365	0.001291574	0.001165484	0.002910301
3837003773635	383700	3773635	0.000101714	9.1784E-05	0.000229191	0.000229191	6.41414E-05	6.41414E-05	0.000118353	0.000118353	0.000212821	0.000212821	0.000150558	1.41702E-05	4.56236E-05	8.07806E-05	0.002318416	0.002318416	0.001132778	0.0010221 9	0.002552485
3837103773635	383710	3773635	9.89262E-05	8.9268E-05	0.00022291	0.00022291	6.23835E-05	6.23835E-05	0.000115109	0.000115109	0.000206988	0.000206988	0.000146432	1.37818E-05	4.43732E-05	7.85667E-05	0.002120231	0.002120231	0.001006328	0.000908085	0.002267556
3837203773635	383720	3773635	9.64908E-05	8.7071E-05	0.000217423	0.000217423	6.08478E-05	6.08478E-05	0.000112276	0.000112276	0.000201892	0.000201892	0.000142827	1.34425E-05	4.32808E-05	7.66325E-05	0.001952941	0.001952941	0.000905229	0.000816855	0.00203975
3837303773635	383730	3773635	9.41509E-05	8.4959E-05	0.00021215	0.00021215	5.93722E-05	5.93722E-05	0.000109553	0.000109553	0.000196996	0.000196996	0.000139363	1.31165E-05	4.22313E-05	7.47742E-05	0.001806141	0.001806141	0.000820706	0.00074058 4	0.001849295
3837403773635	383740	3773635	9.17871E-05	8.2826E-05	0.000206824	0.000206824	5.78816E-05	5.78816E-05	0.000106802	0.000106802	0.000192051	0.000192051	0.000135864	1.27872E-05	4.1171E-05	7.28969E-05	0.001674393	0.001674393	0.00074759	0.000674607	0.001684544
3837503773635	383750	3773635	8.94831E-05	8.0747E-05	0.000201632	0.000201632	5.64286E-05	5.64286E-05	0.000104121	0.000104121	0.00018723	0.00018723	0.000132454	1.24662E-05	4.01375E-05	7.1067E-05	0.001557093	0.001557093	0.000685177	0.000618287	0.001543909
3837603773635	383760	3773635	8.72029E-05	7.869E-05	0.000196494	0.000196494	5.49907E-05	5.49907E-05	0.000101468	0.000101468	0.000182459	0.000182459	0.000129079	1.21486E-05	3.91147E-05	6.92561E-05	0.001451577	0.001451577	0.000630793	0.000569211	0.001421364
3837703773635	383770	3773635	8.47913E-05	7.6514E-05	0.00019106	0.00019106	5.347E-05	5.347E-05	9.86622E-05	9.86622E-05	0.000177413	0.000177413	0.000125509	1.18126E-05	3.8033E-05	6.73409E-05	0.001354404	0.001354404	0.000581159	0.000524423	0.001309525
3837803773635	383780	3773635	8.22485E-05	7.4219E-05	0.00018533	0.00018533	5.18665E-05	5.18665E-05	9.57034E-05	9.57034E-05	0.000172092	0.000172092	0.000121745	1.14584E-05	3.68925E-05	6.53214E-05	0.001267032	0.001267032	0.000535919	0.0004836	0.001207586
3837903773635	383790	3773635	7.88103E-05	7.1116E-05	0.000177583	0.000177583	4.96983E-05	4.96983E-05	9.17027E-05	9.17027E-05	0.000164899	0.000164899	0.000116656	1.09794E-05	3.53503E-05	6.25907E-05	0.001173553	0.001173553	0.000489766	0.000441953	0.001103589
3838003773635	383800	3773635	7.54914E-05	6.8122E-05	0.000170105	0.000170105	4.76054E-05	4.76054E-05	8.7841E-05	8.7841E-05	0.000157954	0.000157954	0.000111743	1.0517E-05	3.38616E-05	5.99549E-05	0.001082597	0.001082597	0.000444908	0.000401474	0.001002511
3838103773635	383810	3773635	7.26979E-05	6.5601E-05	0.00016381	0.00016381	4.58438E-05	4.58438E-05	8.45904E-05	8.45904E-05	0.000152109	0.000152109	0.000107608	1.01278E-05	3.26086E-05	5.77363E-05	0.001003726	0.001003726	0.000406658	0.000366958	0.000916322
3838203773635	383820	3773635	7.13847E-05	6.4416E-05	0.000160851	0.000160851	4.50157E-05	4.50157E-05	8.30624E-05	8.30624E-05	0.000149362	0.000149362	0.000105664	9.94489E-06	3.20195E-05	5.66934E-05	0.000954544	0.000954544	0.000385402	0.000347777	0.000868426
3838303773635	383830	3773635	7.01133E-05	6.3268E-05	0.000157986	0.000157986	4.42139E-05	4.42139E-05	8.1583E-05	8.1583E-05	0.000146701	0.000146701	0.000103782	9.76776E-06	3.14492E-05	5.56836E-05	0.000909026	0.000909026	0.000365967	0.000330239	0.000824632
3838403773635	383840	3773635	6.85613E-05	6.1868E-05	0.000154489	0.000154489	4.32352E-05	4.32352E-05	7.97771E-05	7.97771E-05	0.000143454	0.000143454	0.000101485	9.55155E-06	3.07531E-05	5.44511E-05	0.000861922	0.000861922	0.000345325	0.000311613	0.000778121
3838503773635	383850	3773635	6.68064E-05	6.0284E-05	0.000150535	0.000150535	4.21286E-05	4.21286E-05	7.77351E-05	7.77351E-05	0.000139782	0.000139782	9.88875E-05	9.30706E-06	2.99659E-05	5.30573E-05	0.000814406	0.000814406	0.000324093	0.000292454	0.000730279
3838603773635	383860	3773635	6.51171E-05	5.876E-05	0.000146728	0.000146728	4.10633E-05	4.10633E-05	7.57695E-05	7.57695E-05	0.000136248	0.000136248	9.63871E-05	9.07172E-06	2.92082E-05	5.17157E-05	0.000770902	0.000770902	0.000304825	0.000275066	0.000686862
3838703773635	383870	3773635	6.30399E-05	5.6886E-05	0.000142048	0.000142048	3.97534E-05	3.97534E-05	7.33524E-05	7.33524E-05	0.000131901	0.000131901	9.33123E-05	8.78233E-06	2.82765E-05	5.0066E-05	0.000724908	0.000724908	0.000283658	0.000255966	0.000639167
3838803773635	383880	3773635	6.10044E-05	5.5049E-05	0.000137461	0.000137461	3.84698E-05	3.84698E-05	7.0984E-05	7.0984E-05	0.000127642	0.000127642	9.02994E-05	8.49876E-06	2.73634E-05	4.84494E-05	0.000682848	0.000682848	0.000264521	0.000238697	0.000596046
3838903773635	383890	3773635	5.93689E-05	5.3573E-05	0.000133776	0.000133776	3.74384E-05	3.74384E-05	6.90809E-05	6.90809E-05	0.00012422	0.00012422	8.78784E-05	8.27091E-06	2.66298E-05	4.71505E-05	0.000648178	0.000648178	0.000249527	0.000225167	0.000562259
3839003773635	383900	3773635	5.82884E-05	5.2598E-05	0.000131341	0.000131341	3.67571E-05	3.67571E-05	6.78238E-05	6.78238E-05	0.00012196	0.00012196	8.62792E-05	8.12039E-06	2.61452E-05	4.62924E-05	0.000621407	0.000621407	0.000238836	0.00021552	0.00053817
3839103773635	383910	3773635	5.72438E-05	5.1655E-05	0.000128987	0.000128987	3.60984E-05	3.60984E-05	6.66083E-05	6.66083E-05	0.000119774	0.000119774	8.4733E-05	7.97487E-06	2.56767E-05	4.54628E-05	0.000596348	0.000596348	0.000228886	0.000206541	0.000515748
3829703773645	382970	3773645	0.000183801	0.00016586	0.000414159	0.000414159	0.000115906	0.000115906	0.000213869	0.000213869	0.000384576	0.000384576	0.000272064	2.56061E-05	8.24438E-05	0.000145974	0.00037902	0.00037902	0.00012205	6.6115E-05	0.000150104
3829803773645	382980	3773645	0.000200544	0.00018097	0.000451886	0.000451886	0.000126465	0.000126465	0.000233351	0.000233351	0.000419609	0.000419609	0.000296848	2.79386E-05	8.9954E-05	0.000159271	0.000411009	0.000411009	7.03401E-05	6.34731E-05	0.000158497
3829903773645	382990	3773645	0.000217867	0.0001966	0.000490919	0.000490919	0.000137388	0.000137388	0.000253507	0.000253507	0.000455853	0.000455853	0.000322489	3.03519E-05	9.77239E-05	0.000173029	0.00044763	0.00044763	7.38678E-05	6.66565E-05	0.000166446
3830003773645	383000	3773645	0.000230862	0.00020832	0.0005202	0.0005202	0.000145583	0.000145583	0.000268628	0.000268628	0.000483043	0.000483043	0.000341724	3.21623E-05	0.000103553	0.000183349	0.000476939	0.000476939	7.63987E-05	6.89403E-05	0.000172149
3830103773645	383010	3773645	0.000244423	0.00022056	0.000550759	0.000550759	0.000154135	0.000154135	0.000284408	0.000284408	0.000511419	0.000511419	0.000361798	3.40516E-05	0.000109636	0.00019412	0.000509087	0.000509087	7.89953E-05	7.12834E-05	0.000178

			KMMass Grading / Excavation	KMDrainage / Utilities Trenching	KMFoundations / Concrete Pads	KMBuilding / Structure Construction	KMAsphalt Paving	KMArchitectural Coating	KMLandscaping or Other Finishing	KMWaterside Construction (Piles)	EWNDemolition	EWNSite Grubbing / Prep	EWNDrainage / Utilities Trenching	EWNDrainage / Utilities Trenching	EWNDrainage / Utilities Trenching	EWNFoundations / Concrete Pads	EWNBuilding / Structure Construction	EWNAsphalt Paving	EWNLandscaping or Other Finishing	EWNWaterside Construction (Piles)	ISDemolition
Unique Identifier	X (UTM)	Y (UTM)	2026	2026	2026	2026	2026	2026	2026	2026	2027	2027	2027	2028	2029	2029	2029	2029	2029	2029	2027
3836603773625	383660	3773625	0.004060872	0.000874942	0.002097008	0.003889688	0.002667622	0.00025107	0.00080837	0.001431291	0.000566046	0.000763191	0.000925985	0.000925985	0.000925985	0.000658644	0.001147026	0.000837867	0.000253899	0.00044059	9.6646E-05
3836703773625	383670	3773625	0.003469009	0.000747421	0.001791374	0.003322775	0.002278822	0.000214477	0.000690552	0.001222684	0.000544897	0.000734676	0.000891388	0.000891388	0.000891388	0.000634036	0.001104171	0.000806562	0.000244413	0.00042412	9.50881E-05
3836803773625	383680	3773625	0.003010371	0.000648604	0.001554536	0.00288347	0.001977539	0.000186121	0.000599254	0.001061032	0.000523904	0.000706371	0.000857045	0.000857045	0.000857045	0.000609608	0.00106163	0.000775488	0.000234996	0.00040788	9.35122E-05
3836903773625	383690	3773625	0.002622198	0.00056497	0.001354086	0.00251166	0.001722545	0.000162122	0.000521983	0.000924217	0.000500875	0.000675322	0.000819373	0.000819373	0.000819373	0.000582812	0.001014965	0.0007414	0.000224667	0.00038986	9.12857E-05
3837003773625	383700	3773625	0.002310758	0.000497868	0.00119326	0.002213349	0.001517957	0.000142867	0.000459987	0.000814448	0.000478479	0.000645125	0.000782735	0.000782735	0.000782735	0.000556752	0.000969582	0.000708249	0.000214621	0.00037243	8.89757E-05
3837103773625	383710	3773625	0.002061069	0.000444071	0.001064322	0.001974185	0.001353934	0.000127429	0.000410283	0.000726442	0.000457324	0.000616603	0.000748129	0.000748129	0.000748129	0.000532137	0.000926715	0.000676936	0.000205132	0.00035596	8.66119E-05
3837203773625	383720	3773625	0.001859491	0.00040064	0.000960229	0.001781105	0.001221516	0.000114966	0.000370156	0.000655394	0.000438002	0.000590551	0.00071652	0.00071652	0.00071652	0.000509654	0.000887561	0.000648335	0.000196465	0.00034092	8.45764E-05
3837303773625	383730	3773625	0.001690502	0.00036423	0.000872964	0.00161924	0.001110506	0.000104518	0.000336517	0.000595833	0.000419748	0.00056594	0.00068666	0.00068666	0.00068666	0.000488414	0.000850572	0.000621316	0.000188278	0.00032671	8.26365E-05
3837403773625	383740	3773625	0.001546639	0.000333234	0.000798674	0.001481441	0.001016	9.56236E-05	0.000307879	0.000545127	0.000402295	0.000542408	0.000658107	0.000658107	0.000658107	0.000468105	0.000815204	0.000595481	0.000180449	0.00031313	8.07264E-05
3837503773625	383750	3773625	0.00142248	0.000306483	0.000734559	0.001362516	0.000934439	8.79472E-05	0.000283163	0.000501366	0.000385921	0.000520332	0.000631323	0.000631323	0.000631323	0.000449054	0.000782025	0.000571245	0.000173105	0.00030038	7.8858E-05
3837603773625	383760	3773625	0.001309929	0.000282233	0.000676439	0.001254709	0.000860504	8.09886E-05	0.000260759	0.000461696	0.000369948	0.000498795	0.000605192	0.000605192	0.000605192	0.000430467	0.000749657	0.000547601	0.0001659	0.00028795	7.69598E-05
3837703773625	383770	3773625	0.001207801	0.000260229	0.000623701	0.001156887	0.000793415	7.46744E-05	0.000240429	0.0004257	0.000353915	0.000477178	0.000578964	0.000578964	0.000578964	0.000411811	0.000717168	0.000523869	0.000158748	0.00027547	7.48587E-05
3837803773625	383780	3773625	0.001121074	0.000241543	0.000578915	0.001073816	0.000736444	6.93123E-05	0.000223165	0.000395133	0.0003387	0.000456664	0.000554073	0.000554073	0.000554073	0.000394107	0.000686336	0.000501347	0.000151923	0.00026363	7.30322E-05
3837903773625	383790	3773625	0.001027098	0.000221295	0.000530387	0.000983801	0.00067471	6.35021E-05	0.000204457	0.00036201	0.000321365	0.000433292	0.000525716	0.000525716	0.000525716	0.00037937	0.00065121	0.000475689	0.000144148	0.00025013	7.03222E-05
3838003773625	383800	3773625	0.000935677	0.000201598	0.000483177	0.000896234	0.000614654	5.78498E-05	0.000186259	0.000329788	0.00030415	0.000410081	0.000497555	0.000497555	0.000497555	0.000353906	0.000616326	0.000450207	0.000136426	0.0002367	6.75465E-05
3838103773625	383810	3773625	0.000858069	0.000184877	0.000443101	0.000821898	0.000563673	5.30516E-05	0.00017081	0.000302434	0.000288989	0.000389639	0.000472752	0.000472752	0.000472752	0.000336264	0.000585603	0.000427765	0.000129626	0.00022493	6.52425E-05
3838203773625	383820	3773625	0.000814396	0.000175467	0.000420549	0.000780066	0.000534984	5.03514E-05	0.000162116	0.000287041	0.000279892	0.000377374	0.000457871	0.000457871	0.000457871	0.000325679	0.000567169	0.000414299	0.000125545	0.00021858	6.40785E-05
3838303773625	383830	3773625	0.000774449	0.00016686	0.000399921	0.000741803	0.000508742	4.78816E-05	0.000154164	0.000272962	0.000271207	0.000365664	0.000443663	0.000443663	0.000443663	0.000315573	0.00054957	0.000401443	0.00012165	0.00021098	6.29384E-05
3838403773625	383840	3773625	0.000726957	0.000156628	0.000375396	0.000696312	0.000477544	4.49453E-05	0.00014471	0.000256222	0.000260755	0.000351572	0.000426565	0.000426565	0.000426565	0.000303411	0.0005283	0.000385972	0.000116961	0.00020296	6.13327E-05
3838503773625	383850	3773625	0.000675214	0.000145479	0.000348676	0.00064675	0.000443554	4.17462E-05	0.00013441	0.000237985	0.00024927	0.000336088	0.000407777	0.000407777	0.000407777	0.000290048	0.000505118	0.000368973	0.00011181	0.00019423	5.93211E-05
3838603773625	383860	3773625	0.000628784	0.000135476	0.0003247	0.000602277	0.000413053	3.88756E-05	0.000125168	0.00022162	0.000238604	0.000321706	0.000390328	0.000390328	0.000390328	0.000277636	0.000483503	0.000353184	0.000107025	0.00018572	5.73035E-05
3838703773625	383870	3773625	0.000587115	0.000126498	0.000303182	0.000562365	0.000385681	3.62994E-05	0.000116873	0.000206934	0.000228593	0.000308209	0.000373952	0.000373952	0.000373952	0.000265989	0.000463218	0.000338366	0.000102535	0.00017929	5.52919E-05
3838803773625	383880	3773625	0.000549777	0.000118453	0.000283901	0.000526601	0.000361153	3.39909E-05	0.00010944	0.000193774	0.000219186	0.000295525	0.000358563	0.000358563	0.000358563	0.000255042	0.000444155	0.000324442	9.83156E-05	0.00017067	5.33102E-05
3838903773625	383890	3773625	0.000519339	0.000111895	0.000268183	0.000497447	0.000341158	3.2109E-05	0.000103381	0.000183046	0.000211146	0.00028468	0.00034541	0.00034541	0.00034541	0.000245687	0.000427862	0.00031254	9.47091E-05	0.00016434	5.16747E-05
3839003773625	383900	3773625	0.000495963	0.000106858	0.000256112	0.000475056	0.000325802	3.06637E-05	9.8728E-05	0.000174807	0.000204621	0.000275888	0.000334737	0.000334737	0.000334737	0.000238095	0.000414642	0.000302883	9.17827E-05	0.00015927	5.05166E-05
3839103773625	383910	3773625	0.0004742	0.00010217	0.000244874	0.000454211	0.000311506	2.93182E-05	9.43959E-05	0.000167136	0.000198396	0.000267494	0.000324552	0.000324552	0.000324552	0.000230851	0.000402026	0.000293667	8.89901E-05	0.00015442	4.93885E-05
3829703773635	382970	3773635	0.000148679	3.20338E-05	7.67766E-05	0.000142411	9.76682E-05	9.1923E-06	2.95964E-05	5.24031E-05	0.000211074	0.000284588	0.000345293	0.000345293	0.000345293	0.000245603	0.000427717	0.000312434	9.4677E-05	0.00016292	7.52527E-05
3829803773635	382980	3773635	0.000156332	3.36827E-05	8.07287E-05	0.000149742	0.000102696	9.66547E-06	3.11199E-05	5.51005E-05	0.000232808	0.000313891	0.000380846	0.000380846	0.000380846	0.000270892	0.000471758	0.000344604	0.000104426	0.00018120	7.90013E-05
3829903773635	382990	3773635	0.000163676	3.5265E-05	8.4521E-05	0.000156776	0.00010752	1.01195E-05	3.25818E-05	5.76889E-05	0.000258158	0.00034807	0.000422317	0.000422317	0.000422317	0.00030039	0.00052312	0.000382129	0.000115797	0.00020041	8.21231E-05
3830003773635	383000	3773635	0.000169271	3.64705E-05	8.74103E-05	0.000162135	0.000111195	1.04655E-05	3.36956E-05	5.9661E-05	0.00028108	0.000378976	0.000459814	0.000459814	0.000459814	0.00032706	0.000569576	0.000416057	0.000126078	0.00021878	8.42422E-05
3830103773635	383010	3773635	0.000174974	3.76993E-05	9.03553E-05	0.000167598	0.000114942	1.0818E-05	3.48308E-05	6.16711E-05	0.000307541	0.000414653	0.000503101	0.000503101	0.000503101	0.000357851	0.000623196	0.000455225	0.000137947	0.00023937	8.61224E-05
3830203773635	383020	3773635	0.000180663	3.89251E-05	9.32933E-05	0.000173047	0.000118679	1.11698E-05	3.59634E-05	6.36764E-05	0.00033713	0.000454547	0.000551505	0.000551505	0.000551505	0.00039228	0.000683155	0.000499023	0.000151219	0.00026241	8.77341E-05
3830303773635	383030	3773635	0.000186406	4.01625E-05	9.6259E-05	0.000178548	0.000122452	1.15249E-05	3.71067E-05	6.57006E-05	0.000370521	0.000499568	0.000606129	0.000606129	0.000606129	0.000431134	0.000750818	0.000548449	0.000166197	0.0002884	8.91727E-05
3830403773635	383040	3773635	0.000192351	4.14434E-05	9.9329E-05	0.000184243	0.000126357	1.18924E-05	3.82901E-05	6.7796E-05	0.000409762	0.000552476	0.000670323	0.000670323	0.000670323	0.00047679	0.000830336	0.000606534	0.000183798	0.00031894	9.04262E-05
3830503773635	383050	3773635	0.000198471	4.27619E-05	0.000102489	0.000190105	0.000130377	1.22708E-05	3.95083E-05	6.9953E-05	0.000456106	0.000614961	0.000746137	0.000746137	0.000746137	0.00053072	0.000924247	0.000675134	0.000204586	0.00035501	9.15185E-05
3830603773635	383060	3773635	0.000204914	4.41501E-05	0.000105816	0.000196276	0.00013461	1.26691E-05	4.07908E-05	7.22237E-05	0.000511697	0.000689913	0.000837076	0.000837076	0.000837076	0.000595404	0.001036895	0.000757419	0.000229521	0.00039828	9.24378E-05
3830703773635	383070	3773635	0.00021172	4.56164E-05	0.000109331	0.000202795	0.00013908	1.30899E-05	4.21456E-05	7.46225E-05	0.000579231	0.000780969	0.000947555	0.000947555	0.000947555	0.000673987	0.001173746	0.000857385	0.000259814	0.00045085	9.31958E-05
3830803773635	383080	3773635	0.000218794	4.71407E-05	0.000112984	0.000209571	0.000143728	1.35273E-05	4.35539E-05	7.71161E-05	0.000662548	0.000893304	0.001083852	0.001083852	0.001083852	0.000770933	0.001342578	0.000980711	0.000297185	0.00051570	9.38405E-05
3830903773635	383090	3773635	0.000226031	4.86998E-05	0.000116721	0.000216502	0.000148482	1.39747E-05	4.49944E-05	7.96665E-05	0.000768261	0.001035835	0.001256786	0.001256786	0.001256786	0.00089394	0.001556793	0.001137189	0.000344603	0.00059798	9.35062E-05
3831003773635	383100	3773635	0.000233038	5.02096E-05	0.000120339	0.000223215	0.000153085	1.4408E-05	4.63893E-05	8.21364E-05	0.000903659	0.00121839	0.001478281	0.001478281	0.001478281	0.001051487	0.001831161	0.001337606	0.000405335	0.00070376	9.26288E-05
3831103773635	383110	3773635	0.000240974	5.19194E-05	0.000124437	0.000230816	0.000158298	1.48986E-05	4.7969E-05	8.49334E-05	0.001084863	0.001462705	0.001774711	0.001774711	0.001774711	0.001262334	0.002198351	0.001605827	0.000486614	0.00084419	9.18886E-05
3831203773635	383120	3773635	0.000249165	5.36843E-05	0.000128667	0.000238662	0.000163679	1.54051E-05	4.95996E-05	8.78205E-05	0.001328409	0.001791074	0.002173124	0.002173124	0.002173124	0.001545722	0.002691869	0.001966326	0.000595856	0.00103398	9.15782E-05
3831303773635	383130	3773635	0.000257652	5.55129E-05	0.00013305	0.000246791	0.000169254	1.59298E-05	5.12891E-05	9.08118E-05	0.001666297	0.002246644	0.002725869	0.002725869	0.002725869	0.001938884	0.00337656	0.002466472	0.000747416	0.00129698	9.11902E-05
3831403773635	383140	3773635	0.00026665	5.74516E-05	0.000137696	0.00025541	0.000175165	1.64861E-05	5.30803E-05	9.39833E-05	0.002168831	0.002924203	0.003547956	0.003547956	0.003547956	0.002523627	0.004394888	0.003210328	0.000972827	0.00168814	9.13335E-05
3831503773635	383150	3773635	0.000276025	5.94714E-05	0.000142538	0.000264389	0.000181323	1.70657E-05	5.49464E-05	9.72875E-05	0.002946715	0.003973012	0.004820484	0.004820484	0.004820484	0.003428763	0.00597118	0.00436176	0.001321746	0.002293617	9.25691E-05
3831603773635	383160	3773635	0.000285898	6.15985E-05	0.000147636	0.000273846	0.000187809	1.76761E-05	5.69117E-05	0.000100767	0.004237346	0.00571315	0.006931806	0.006931806	0.006931806	0.004930526	0.008586495	0.006272166	0.001900656	0.00329819	9.40375E-05
3836603773635	383660	3773635	0.004581166	0.000987043	0.002365684	0.004388049	0.003009408	0.000283238	0.000911942	0.001614673	0.000514007	0.000693028	0.000840855	0.000840855	0.000840855	0.000598092	0.001041576	0.000760838	0.000230557	0.00040008	0.000100508
3836703773635	383670	3773635	0.003892247	0.000838611	0.002009931	0.003728171	0.002556851	0.000240645	0.000774803	0.001371857	0.000497711	0.000671056	0.000814198	0.000814198	0.000814198	0.000579131	0.001008554	0.000736717	0.000223248	0.0003874	9.89143E-05
3836803773635	383680	3773635	0.003359404	0.000723806	0.001734774	0.003217789	0.002206821	0.000207701	0.000668734	0.001184052	0.000481308	0.00064894	0.000787364	0.000787364	0.000787364	0.000560044	0.000975315	0.000712437	0.00021589	0.00037463	9.73026E-05
3836903773635	383690	3773635	0.002910301	0.000627044	0.00150286	0.002787619	0.001911802	0.000179934	0.000579334	0.001025762	0.000462744	0.000623911	0.000756995	0.000756995	0.000756995	0.000538444	0.000937698	0.000684959	0.000207563	0.00036018	9.51836E-05
3837003773635	383700	3773635	0.002552485	0.00054995	0.001318087	0.002444887	0.00167675	0.000157812	0.000508106	0.000899647	0.000444383	0.000599155	0.000726959	0.000726959	0.000726959	0.000517079	0.000900491	0.000657781	0.000199327	0.00034589	9.28019E-05
3837103773635	383710	3773635	0.002267556	0.00048856	0.001170951	0.002171968	0.001489577	0.000140196	0.000451387	0.000799221	0.00042699	0.000575711	0.000698514	0.000698514	0.000698514	0.00049684	0.000865256	0.000632043	0.000191528	0.00033235	9.05635E-05
3837203773635	383720	3773635	0.00203975	0.000439478	0.001053314	0.001953765	0.00133993	0.000126111	0.000406039	0.000718928	0.000411129	0.000554319	0.000672559	0.000672559	0.000672559	0.000478385	0.000833106	0.000608558	0.000184411	0.00032000	8.84623E-05
3837303773635	383730	3773635	0.001849295	0.000398443	0.000954964	0.001771339	0.001214818	0.000114336	0.000368127	0.000651801	0.000395776	0.000533619	0.000647444	0.000647444	0.000647444	0.000460521	0.000801996	0.000585833	0.000177525	0.00030805	8.65462E-05
3837403773635	383740	3773635	0.001684544	0.000362946	0.000869887	0.001613533	0.001106591	0.00010415	0.000335331	0.000593733	0.000380615	0.000513177	0.000622642	0.000622642	0.000622642	0.000442879	0.000771272	0.0005633	0.000170724	0.00029625	8.43974E-05
3837503773635	383750	3773635	0.001543909	0.000332645	0.000797264	0.001478826	0.001014207	9.54548E-05	0.000307335	0.000544164	0.00036617	0.000493701	0.000599011	0.000599011	0.000599011	0.00042607	0.000742001	0.000542008	0.000164245	0.00028503	8.23738E-05
3837603773635	383760	3773635	0.001421364	0.000306242	0.000733983	0.001361447	0.000933706	8.78782E-05	0.000282941	0.000500972	0.000352094	0.000474724	0.000575986	0.000575986	0.000575986	0.00040693	0.000713479	0.000521174	0.000157932	0.00027405	8.02667E-05
3837703773635	383770	3773635	0.001309525	0.000282146	0.00067623	0.001254323	0.000860238	8.09636E-05	0.000260678	0.000461554	0.000338168	0.000455947	0.000553204	0.000553204	0.000553204	0.000393489	0.00068526	0.000500561	0.000151685	0.00026321	7.79925E-05
3837803773635	383780	3773635	0.001207586	0.000260182	0.00062359	0.001156681	0.000793274	7.46611E-05	0.000240386	0.000425625	0.000324457	0.000437461	0.000530775	0.000530775	0.000530775	0.000377535	0.000657476	0.000480265	0.000145535	0.00025254	7.57839E-05
3837903773635	383790	3773635	0.001103589	0.000237776	0.000569886	0.001057068	0.000724957	6.82313E-05	0.000219684	0.00038897	0.000307433	0.000414508	0.000502925	0.000502925	0.000502925	0.000357726	0.000622979	0.000455066	0.000137899	0.00023929	7.28113E-05
3838003773635	383800	3773635	0.001002511	0.000215998	0.00051769	0.000960251	0.000658558	6.19819E-05	0.000199563	0.000353344	0.000291197	0.000392617	0.000476365	0.000476365	0.000476365	0.000338834	0.000590078	0.000431034	0.000130616	0.00022665	6.96895E-05
3838103773635	383810	3773635	0.000916322	0.000197428	0.000473183	0.000877695	0.00060194	5.66532E-05	0.000182406	0.000322966	0.000276919	0.000373366	0.000453008	0.000453008	0.000453008	0.00032222	0.000561145	0.000409899	0.000124212	0.00021554	6.71586E-05
3838203773635	383820	3773635	0.000868426	0.000187108	0.000448449	0.000831818	0.000570476	5.36919E-05	0.000172872	0.000306085	0.000268789	0.000362405	0.000439708	0.000439708	0.000439708	0.00031276	0.000544671	0.000397865	0.000120565	0.00020921	6.59409E-05
3838303773635	383830	3773635	0.000824632	0.000177672	0.000425835	0.00078987	0.000541708	5.09843E-05	0.000164154	0.000290649	0.000260964	0.000351854	0.000426907	0.000426907	0.000426907	0.000303655	0.000528813	0.000386282	0.000117055	0.00020312	6.4753E-05
3838403773635	383840	3773635	0.000778121	0.000167651	0.000401817	0.00074532	0.000511155	4.81087E-05	0.000154895	0.000274256	0.000252249	0.000340103	0.00041265	0.00041265	0.00041265	0.000293514	0.000511154	0.000373382	0.000113146	0.00019634	6.33025E-05
3838503773635	383850	3773635	0.000730279	0.000157343	0.000377111	0.000699494	0.000479726	4.51507E-05	0.000145372	0.000257393	0.000242973	0.000327597	0.000397476	0.000397476	0.000397476	0.000282721	0.000492357	0.000359651	0.000108985	0.00018912	6.16311E-05
3838603773635	383860	3773635	0.000686862	0.000147989	0.000354691	0.000657907	0.000451205	4.24664E-05	0.000136729	0.000242091	0.000234276	0.000315871	0.000383248	0.000383248	0.000383248	0.000272601	0.000474733	0.000346778	0.000105084	0.00018235	6.00135E-05
3838703773635	383870	3773635	0.000639167	0.000137713	0.000330062	0.000612223	0.000419874	3.95176E-05	0.000127235	0.00022528	0.000224582	0.000302801	0.00036739	0.00036739	0.00036739	0.000261321	0.00045509	0.000332429	0.000100736	0.00017480	5.79482E-05
3838803773635	383880	3773635	0.000596046	0.000128422	0.000307794	0.00057092	0.000391548	3.68515E-05	0.000118651	0.000210082	0.00021542	0.000290447	0.000352401	0.000352401	0.000352401	0.00025066	0.000436523	0.000318866	9.66262E-05	0.00016767	5.5865E-05
3838903773635	383890	3773635	0.000562259	0.000121142	0.000290347	0.000538557	0.000369353	3.47626E-05	0.000111925	0.000198173	0.000207797	0.00028017	0.000339932	0.000339932	0.000339932	0.00024179	0.000421077	0.000307583	9.32071E-05	0.00016174	5.41936E-05
3839003773635	383900	3773635	0.00053817	0.000115952	0.000277907	0.000515483	0.000353528	3.32732E-05	0.00010713	0.000189683	0.000202007	0.000272363	0.00033046	0.00033046	0.00033046	0.000235053	0.000409344	0.000299013	9.061E-05	0.00015723	5.31431E-05
3839103773635	383910	3773635	0.000515748	0.000111121	0.000266329	0.000494007	0.000338799	3.1887E-05	0.000102666	0.00018178	0.000196462	0.000264886	0.000321388	0.000321388	0.000321388	0.0002286	0.000398107	0.000290805	8.81226E-05	0.00015291	5.21283E-05
3829703773645	382970	3773645	0.000150104	3.2341E-05	7.75129E-05	0.000143777	9.86048E-05	9.28045E-06	2.98802E-05	5.29056E-05	0.000206167	0.000277972	0.000337266	0.000337266	0.000337266	0.000239894	0.000417775	0.000305171	9.24761E-05	0.00016047	7.60704E-05
3829803773645	382980	3773645	0.000158497	3.41493E-05	8.18469E-05	0.000151816	0.000104118	9.79936E-06	3.1551E-05	5.58638E-05	0.000228498	0.00030808	0.000373796	0.000373796	0.000373796	0.000265877	0.000463025	0.000338225	0.000102492	0.00017855	8.02727E-05
3829903773645	382990	3773645	0.000166446	3.5862E-05	8.59518E-05	0.00015943	0.00010934	1.02908E-05	3.31333E-05	5.86655E-05	0.000254846	0.000343604	0.000416898	0.000416898	0.000416898	0.000296535	0.000516415	0.000377225	0.000114311	0.00019836	8.36751E-05
3830003773645	383000	3773645	0.000172149	3.70907E-05	8.88967E-05	0.000164892	0.000113086	1.06434E-05	3.42686E-05	6.06755E-05	0.000277451	0.000374082	0.000453877	0.000453877	0.000453877	0.00032838	0.000562222	0.000410685	0.00012445	0.00021595	8.5824E-05
3830103773645	383010	3773645	0.000178	3.83513E-05	9.1918E-05	0.000170496	0.00011693	1.10052E-05	3.54333E-05	6.27377E-05	0.000303536	0.000409253	0.000496549	0.000496549	0.000496549	0.000353191	0.00061508	0.000449297	0.000136151	0.00023626	8.77043E-05

			ISDrainage / Utilities Trenching	ISDrainage / Utilities Trenching	ISAsphalt Paving	ISAsphalt Paving	SVDemolition	SVSite Grubbing / Prep	SVMass Grading / Excavation	SVMass Grading / Excavation	SVDrainage / Utilities Trenching	SVFoundations / Concrete Pads	SVBuilding / Structure Construction	SVBuilding / Structure Construction	SVAsphalt Paving	SVAsphalt Paving	SVArchitectural Coating	SVArchitectural Coating	SVLandscaping or Other Finishing	SVLandscaping or Other Finishing	MDemolition
Unique Identifier	X (UTM)	Y (UTM)	2027	2028	2027	2028	2027	2027	2027	2028	2028	2028	2028	2029	2028	2029	2028	2029	2028	2029	2027
3836603773625	383660	3773625	3.34053E-05	3.34053E-05	0.000143056	0.000143056	0.000109133	7.2101E-05	0.000121758	0.000121758	3.67519E-05	3.78741E-05	0.00020094	0.00020094	0.000149532	0.000149532	1.4813E-05	1.4813E-05	4.76933E-05	4.76933E-05	0.011386792
3836703773625	383670	3773625	3.28668E-05	3.28668E-05	0.00014075	0.00014075	0.000108221	7.14979E-05	0.00012074	0.00012074	3.64444E-05	3.75573E-05	0.000199548	0.000199548	0.000148282	0.000148282	1.46891E-05	1.46891E-05	4.72943E-05	4.72943E-05	0.008941829
3836803773625	383680	3773625	3.23222E-05	3.23222E-05	0.000138418	0.000138418	0.000107314	7.08988E-05	0.000119728	0.000119728	3.61391E-05	3.72426E-05	0.000198157	0.000198157	0.000147039	0.000147039	1.4566E-05	1.4566E-05	4.68981E-05	4.68981E-05	0.007222263
3836903773625	383690	3773625	3.15526E-05	3.15526E-05	0.000135122	0.000135122	0.000105862	6.99395E-05	0.000118108	0.000118108	3.56501E-05	3.67387E-05	0.000195954	0.000195954	0.00014505	0.00014505	1.43689E-05	1.43689E-05	4.62635E-05	4.62635E-05	0.005912657
3837003773625	383700	3773625	3.07541E-05	3.07541E-05	0.000131703	0.000131703	0.00010444	6.90005E-05	0.000116522	0.000116522	3.51714E-05	3.62454E-05	0.000193764	0.000193764	0.000143102	0.000143102	1.4176E-05	1.4176E-05	4.56423E-05	4.56423E-05	0.004934933
3837103773625	383710	3773625	2.99371E-05	2.99371E-05	0.000128204	0.000128204	0.000103074	6.80978E-05	0.000114998	0.000114998	3.47114E-05	3.57712E-05	0.00019178	0.00019178	0.00014123	0.00014123	1.39905E-05	1.39905E-05	4.50453E-05	4.50453E-05	0.004191008
3837203773625	383720	3773625	2.92335E-05	2.92335E-05	0.000125191	0.000125191	0.00010191	6.73288E-05	0.000113699	0.000113699	3.43193E-05	3.53673E-05	0.000190079	0.000190079	0.000139635	0.000139635	1.38325E-05	1.38325E-05	4.45366E-05	4.45366E-05	0.003615197
3837303773625	383730	3773625	2.8563E-05	2.8563E-05	0.000122319	0.000122319	0.000100789	6.65881E-05	0.000112448	0.000112448	3.39418E-05	3.49782E-05	0.000188391	0.000188391	0.000138099	0.000138099	1.36803E-05	1.36803E-05	4.40466E-05	4.40466E-05	0.003151683
3837403773625	383740	3773625	2.79028E-05	2.79028E-05	0.00011492	0.00011492	9.96923E-05	6.58635E-05	0.000111225	0.000111225	3.35725E-05	3.45976E-05	0.000186742	0.000186742	0.000136596	0.000136596	1.35315E-05	1.35315E-05	4.35673E-05	4.35673E-05	0.002772864
3837503773625	383750	3773625	2.7257E-05	2.7257E-05	0.000116727	0.000116727	9.8565E-05	6.51188E-05	0.000109967	0.000109967	3.31928E-05	3.42064E-05	0.000185106	0.000185106	0.000135052	0.000135052	1.33785E-05	1.33785E-05	4.30747E-05	4.30747E-05	0.002457826
3837603773625	383760	3773625	2.66009E-05	2.66009E-05	0.000113917	0.000113917	9.726E-05	6.42566E-05	0.000108511	0.000108511	3.27534E-05	3.37535E-05	0.000183418	0.000183418	0.000133264	0.000133264	1.32014E-05	1.32014E-05	4.25044E-05	4.25044E-05	0.002189688
3837703773625	383770	3773625	2.58746E-05	2.58746E-05	0.000110807	0.000110807	9.57712E-05	6.3273E-05	0.00010685	0.00010685	3.2252E-05	3.32368E-05	0.000181537	0.000181537	0.000131224	0.000131224	1.29993E-05	1.29993E-05	4.18538E-05	4.18538E-05	0.001942333
3837803773625	383780	3773625	2.52433E-05	2.52433E-05	0.000108103	0.000108103	9.4503E-05	6.24352E-05	0.000105435	0.000105435	3.18249E-05	3.27967E-05	0.000179695	0.000179695	0.00012948 6	0.00012948 6	1.28271E-05	1.28271E-05	4.12995E-05	4.12995E-05	0.001739861
3837903773625	383790	3773625	2.43066E-05	2.43066E-05	0.000104092	0.000104092	9.23832E-05	6.10347E-05	0.00010307	0.00010307	3.11111E-05	3.2061E-05	0.000176706	0.000176706	0.000126582	0.000126582	1.25394E-05	1.25394E-05	4.03731E-05	4.03731E-05	0.001539251
3838003773625	383800	3773625	2.33472E-05	2.33472E-05	9.99831E-05	9.99831E-05	9.00245E-05	5.94763E-05	0.000100439	0.000100439	3.03167E-05	3.12424E-05	0.000173241	0.000173241	0.00012335	0.00012335	1.22193E-05	1.22193E-05	3.93423E-05	3.93423E-05	0.0013553
3838103773625	383810	3773625	2.25508E-05	2.25508E-05	9.65726E-05	9.65726E-05	8.80027E-05	5.81406E-05	9.8183E-05	9.8183E-05	2.96359E-05	3.05408E-05	0.000170136	0.000170136	0.00012058	0.00012058	1.19448E-05	1.19448E-05	3.84588E-05	3.84588E-05	0.001205619
3838203773625	383820	3773625	2.21485E-05	2.21485E-05	9.48497E-05	9.48497E-05	8.7439E-05	5.77682E-05	9.75541E-05	9.75541E-05	2.94461E-05	3.03452E-05	0.000169105	0.000169105	0.00011907	0.00011907	1.18683E-05	1.18683E-05	3.82124E-05	3.82124E-05	0.001117956
3838303773625	383830	3773625	2.17544E-05	2.17544E-05	9.31621E-05	9.31621E-05	8.68693E-05	5.73918E-05	9.69184E-05	9.69184E-05	2.92542E-05	3.01474E-05	0.000168062	0.000168062	0.00011902 7	0.00011902 7	1.1791E-05	1.1791E-05	3.79634E-05	3.79634E-05	0.001039665
3838403773625	383840	3773625	2.11994E-05	2.11994E-05	9.07853E-05	9.07853E-05	8.56807E-05	5.66065E-05	9.55924E-05	9.55924E-05	2.88539E-05	2.9735E-05	0.000166065	0.000166065	0.00011739 8	0.00011739 8	1.16297E-05	1.16297E-05	3.7444E-05	3.7444E-05	0.000953752
3838503773625	383850	3773625	2.05041E-05	2.05041E-05	8.78077E-05	8.78077E-05	8.40449E-05	5.55258E-05	9.37673E-05	9.37673E-05	2.8303E-05	2.91673E-05	0.000163282	0.000163282	0.00011515 7	0.00011515 7	1.14076E-05	1.14076E-05	3.67291E-05	3.67291E-05	0.000865982
3838603773625	383860	3773625	1.98068E-05	1.98068E-05	8.48213E-05	8.48213E-05	8.2501E-05	5.45058E-05	9.20448E-05	9.20448E-05	2.77831E-05	2.86315E-05	0.000160589	0.000160589	0.000113041	0.000113041	1.11981E-05	1.11981E-05	3.60544E-05	3.60544E-05	0.000789285
3838703773625	383870	3773625	1.91115E-05	1.91115E-05	8.18437E-05	8.18437E-05	8.10184E-05	5.35263E-05	9.03907E-05	9.03907E-05	2.72838E-05	2.81169E-05	0.000157948	0.000157948	0.00011101	0.00011101	1.09968E-05	1.09968E-05	3.54065E-05	3.54065E-05	0.000721989
3838803773625	383880	3773625	1.84265E-05	1.84265E-05	7.89103E-05	7.89103E-05	7.95847E-05	5.25791E-05	8.87912E-05	8.87912E-05	2.6801E-05	2.76194E-05	0.000155372	0.000155372	0.00010905	0.00010905	1.08022E-05	1.08022E-05	3.478E-05	3.478E-05	0.00066262
3838903773625	383890	3773625	1.78612E-05	1.78612E-05	7.64894E-05	7.64894E-05	7.84452E-05	5.18262E-05	8.75198E-05	8.75198E-05	2.64173E-05	2.72239E-05	0.000153272	0.000153272	0.000107484	0.000107484	1.06476E-05	1.06476E-05	3.4282E-05	3.4282E-05	0.00061473
3839003773625	383900	3773625	1.74609E-05	1.74609E-05	7.47753E-05	7.47753E-05	7.76794E-05	5.13203E-05	8.66654E-05	8.66654E-05	2.61594E-05	2.69581E-05	0.000151803	0.000151803	0.000106435	0.000106435	1.05436E-05	1.05436E-05	3.39473E-05	3.39473E-05	0.000577781
3839103773625	383910	3773625	1.7071E-05	1.7071E-05	7.31054E-05	7.31054E-05	7.69197E-05	5.08184E-05	8.58178E-05	8.58178E-05	2.59035E-05	2.66945E-05	0.000150334	0.000150334	0.000105394	0.000105394	1.04405E-05	1.04405E-05	3.36153E-05	3.36153E-05	0.000544085
3829703773635	382970	3773635	2.60108E-05	2.60108E-05	0.00011139	0.00011139	8.95834E-05	5.91849E-05	9.99465E-05	9.99465E-05	3.01682E-05	3.10893E-05	0.000181009	0.000181009	0.000122745	0.000122745	1.21594E-05	1.21594E-05	3.91495E-05	3.91495E-05	6.67885E-05
3829803773635	382980	3773635	2.73065E-05	2.73065E-05	0.000116939	0.000116939	9.3486E-05	6.17633E-05	0.000104301	0.000104301	3.14824E-05	3.24437E-05	0.000187721	0.000187721	0.000128093	0.000128093	1.26891E-05	1.26891E-05	4.08551E-05	4.08551E-05	7.05609E-05
3829903773635	382990	3773635	2.83856E-05	2.83856E-05	0.00012156	0.00012156	9.76705E-05	6.45278E-05	0.000108969	0.000108969	3.28916E-05	3.38959E-05	0.000194923	0.000194923	0.00013326	0.00013326	1.32571E-05	1.32571E-05	4.26838E-05	4.26838E-05	7.43872E-05
3830003773635	383000	3773635	2.9118E-05	2.9118E-05	0.000124696	0.000124696	0.000100299	6.62643E-05	0.000111902	0.000111902	3.37767E-05	3.48081E-05	0.000199445	0.000199445	0.000137427	0.000137427	1.36138E-05	1.36138E-05	4.38324E-05	4.38324E-05	7.73001E-05
3830103773635	383010	3773635	2.97679E-05	2.97679E-05	0.000127479	0.000127479	0.000103025	6.80655E-05	0.000114943	0.000114943	3.46948E-05	3.57542E-05	0.00020407	0.00020407	0.000141163	0.000141163	1.39839E-05	1.39839E-05	4.50238E-05	4.50238E-05	8.03145E-05
3830203773635	383020	3773635	3.0325E-05	3.0325E-05	0.000129865	0.000129865	0.000105555	6.97371E-05	0.000117766	0.000117766	3.5547E-05	3.66324E-05	0.000208334	0.000208334	0.00014463	0.00014463	1.43273E-05	1.43273E-05	4.61296E-05	4.61296E-05	8.33528E-05
3830303773635	383030	3773635	3.08222E-05	3.08222E-05	0.000131994	0.000131994	0.000107865	7.12631E-05	0.000120343	0.000120343	3.63248E-05	3.74339E-05	0.000212212	0.000212212	0.000147795	0.000147795	1.46408E-05	1.46408E-05	4.7139E-05	4.7139E-05	8.64209E-05
3830403773635	383040	3773635	3.12555E-05	3.12555E-05	0.00013385	0.00013385	0.000110199	7.28053E-05	0.000122947	0.000122947	3.71109E-05	3.8244E-05	0.000216103	0.000216103	0.000150993	0.000150993	1.49577E-05	1.49577E-05	4.81591E-05	4.81591E-05	8.96084E-05
3830503773635	383050	3773635	3.16331E-05	3.16331E-05	0.000135467	0.000135467	0.000112491	7.43191E-05	0.000125504	0.000125504	3.78825E-05	3.90392E-05	0.000219916	0.000219916	0.00015413 3	0.00015413 3	1.52687E-05	1.52687E-05	4.91605E-05	4.91605E-05	9.28974E-05
3830603773635	383060	3773635	3.19508E-05	3.19508E-05	0.000136827	0.000136827	0.000114764	7.58208E-05	0.00012804	0.00012804	3.86479E-05	3.9828E-05	0.000223678	0.000223678	0.000157247	0.000157247	1.55772E-05	1.55772E-05	5.01538E-05	5.01538E-05	9.62759E-05
3830703773635	383070	3773635	3.22128E-05	3.22128E-05	0.00013795	0.00013795	0.000117	7.72982E-05	0.000130535	0.000130535	3.9401E-05	4.06041E-05	0.000227376	0.000227376	0.000160311	0.000160311	1.58807E-05	1.58807E-05	5.11311E-05	5.11311E-05	9.97858E-05
3830803773635	383080	3773635	3.24356E-05	3.24356E-05	0.000138904	0.000138904	0.00011915	7.87189E-05	0.000132934	0.000132934	4.01252E-05	4.13504E-05	0.00023088	0.00023088	0.000163257	0.000163257	1.61726E-05	1.61726E-05	5.20709E-05	5.20709E-05	0.000103433
3830903773635	383090	3773635	3.23201E-05	3.23201E-05	0.000138409	0.000138409	0.000121448	8.02368E-05	0.000135497	0.000135497	4.08989E-05	4.21477E-05	0.000234371	0.000234371	0.000166405	0.000166405	1.64844E-05	1.64844E-05	5.30749E-05	5.30749E-05	0.000106095
3831003773635	383100	3773635	3.20168E-05	3.20168E-05	0.00013711	0.00013711	0.000123696	8.17223E-05	0.000138006	0.000138006	4.16561E-05	4.2928E-05	0.000237605	0.000237605	0.000169486	0.000169486	1.67896E-05	1.67896E-05	5.40575E-05	5.40575E-05	0.000109289
3831103773635	383110	3773635	3.1761E-05	3.1761E-05	0.000136015	0.000136015	0.000125743	8.30742E-05	0.000140289	0.000140289	4.23452E-05	4.36382E-05	0.000240774	0.000240774	0.00017229	0.00017229	1.70674E-05	1.70674E-05	5.49518E-05	5.49518E-05	0.000113634
3831203773635	383120	3773635	3.16537E-05	3.16537E-05	0.000135555	0.000135555	0.000127673	8.43492E-05	0.000142442	0.000142442	4.29951E-05	4.43079E-05	0.000243596	0.000243596	0.000174934	0.000174934	1.73293E-05	1.73293E-05	5.57952E-05	5.57952E-05	0.000118212
3831303773635	383130	3773635	3.15196E-05	3.15196E-05	0.000134981	0.000134981	0.000129131	8.53125E-05	0.000144069	0.000144069	4.34862E-05	4.4814E-05	0.00024567	0.00024567	0.000176932	0.000176932	1.75272E-05	1.75272E-05	5.64324E-05	5.64324E-05	0.000122946
3831403773635	383140	3773635	3.15691E-05	3.15691E-05	0.000135193	0.000135193	0.000130509	8.62233E-05	0.000145607	0.000145607	4.39504E-05	4.52924E-05	0.000247628	0.000247628	0.00017882 1	0.00017882 1	1.77144E-05	1.77144E-05	5.70348E-05	5.70348E-05	0.00012799
3831503773635	383150	3773635	3.19962E-05	3.19962E-05	0.000137022	0.000137022	0.000131661	8.69842E-05	0.000146892	0.000146892	4.43383E-05	4.56921E-05	0.000249084	0.000249084	0.000180399	0.000180399	1.78707E-05	1.78707E-05	5.75382E-05	5.75382E-05	0.000133267
3831603773635	383160	3773635	3.25037E-05	3.25037E-05	0.000139195	0.000139195	0.000132745	8.77007E-05	0.000148102	0.000148102	4.47035E-05	4.60684E-05	0.000250295	0.000250295	0.000181885	0.000181885	1.80179E-05	1.80179E-05	5.80121E-05	5.80121E-05	0.000138806
3836603773635	383660	3773635	3.47402E-05	3.47402E-05	0.000148773	0.000148773	0.000105598	6.97655E-05	0.000117814	0.000117814	3.55614E-05	3.66472E-05	0.000194459	0.000194459	0.000144689	0.000144689	1.4233E-05	1.4233E-05	4.58164E-05	4.58164E-05	0.011038679
3836703773635	383670	3773635	3.41894E-05	3.41894E-05	0.000146414	0.000146414	0.000104839	6.92636E-05	0.000116966	0.000116966	3.53056E-05	3.63836E-05	0.000193338	0.000193338	0.000143648	0.000143648	1.423E-05	1.423E-05	4.58164E-05	4.58164E-05	0.014470844
3836803773635	383680	3773635	3.36323E-05	3.36323E-05	0.000144028	0.000144028	0.000104085	6.87657E-05	0.000116126	0.000116126	3.50518E-05	3.61221E-05	0.000192192	0.000192192	0.000142615	0.000142615	1.41277E-05	1.41277E-05	4.5487E-05	4.5487E-05	0.008705488
3836903773635	383690	3773635	3.28999E-05	3.28999E-05	0.000140892	0.000140892	0.000102743	6.78793E-05	0.000114629	0.000114629	3.45999E-05	3.56564E-05	0.000190131	0.000190131	0.000140777	0.000140777	1.39456E-05	1.39456E-05	4.49007E-05	4.49007E-05	0.007028726
3837003773635	383700	3773635	3.20766E-05	3.20766E-05	0.000137366	0.000137366	0.000101408	6.69969E-05	0.000113139	0.000113139	3.41502E-05	3.51929E-05	0.000188069	0.000188069	0.00013894 7	0.00013894 7	1.37643E-05	1.37643E-05	4.4317E-05	4.4317E-05	0.00577739
3837103773635	383710	3773635	3.13029E-05	3.13029E-05	0.000134053	0.000134053	0.000100195	6.61954E-05	0.000111785	0.000111785	3.37416E-05	3.47719E-05	0.000186227	0.000186227	0.000137285	0.000137285	1.35997E-05	1.35997E-05	4.37869E-05	4.37869E-05	0.004848016
3837203773635	383720	3773635	3.05767E-05	3.05767E-05	0.000130943	0.000130943	9.92021E-05	6.55397E-05	0.000110678	0.000110678	3.34074E-05	3.44275E-05	0.00018472	0.00018472	0.000135925	0.000135925	1.3465E-05	1.3465E-05	4.33531E-05	4.33531E-05	0.004142049
3837303773635	383730	3773635	2.99144E-05	2.99144E-05	0.000128107	0.000128107	9.82219E-05	6.48921E-05	0.000109584	0.000109584	3.30773E-05	3.40873E-05	0.000183238	0.000183238	0.000134582	0.000134582	1.33319E-05	1.33319E-05	4.29247E-05	4.29247E-05	0.003582366
3837403773635	383740	3773635	2.91716E-05	2.91716E-05	0.000124926	0.000124926	9.71314E-05	6.41716E-05	0.000108368	0.000108368	3.271E-05	3.37088E-05	0.000181628	0.000181628	0.000133087	0.000133087	1.31839E-05	1.31839E-05	4.24481E-05	4.24481E-05	0.00312589
3837503773635	383750	3773635	2.84722E-05	2.84722E-05	0.000121931	0.000121931	9.60408E-05	6.34511E-05	0.000107151	0.000107151	3.23428E-05	3.33304E-05	0.000180043	0.000180043	0.00013159 3	0.00013159 3	1.30359E-05	1.30359E-05	4.19716E-05	4.19716E-05	0.002751853
3837603773635	383760	3773635	2.77439E-05	2.77439E-05	0.000118812	0.000118812	9.49687E-05	6.27428E-05	0.000105955	0.000105955	3.19817E-05	3.29583E-05	0.000178407	0.000178407	0.000130124	0.000130124	1.28903E-05	1.28903E-05	4.1503E-05	4.1503E-05	0.002440283
3837703773635	383770	3773635	2.69578E-05	2.69578E-05	0.000115445	0.000115445	9.35534E-05	6.18078E-05	0.000104376	0.000104376	3.15051E-05	3.24671E-05	0.000176603	0.000176603	0.000128185	0.000128185	1.26983E-05	1.26983E-05	4.08845E-05	4.08845E-05	0.002171476
3837803773635	383780	3773635	2.61944E-05	2.61944E-05	0.000112176	0.000112176	9.21382E-05	6.08728E-05	0.000102797	0.000102797	3.10285E-05	3.1976E-05	0.000174838	0.000174838	0.000126246	0.000126246	1.25062E-05	1.25062E-05	4.0266E-05	4.0266E-05	0.001929589
3837903773635	383790	3773635	2.5167E-05	2.5167E-05	0.000107776	0.000107776	8.99448E-05	5.94237E-05	0.00010035	0.00010035	3.02899E-05	3.12148E-05	0.000171901	0.000171901	0.00012324 1	0.00012324 1	1.22085E-05	1.22085E-05	3.93075E-05	3.93075E-05	0.001692161
3838003773635	383800	3773635	2.40879E-05	2.40879E-05	0.000103155	0.000103155	8.75616E-05	5.78492E-05	9.76908E-05	9.76908E-05	2.94873E-05	3.03877E-05	0.000168487	0.000168487	0.00011997 5	0.00011997 5	1.1885E-05	1.1885E-05	3.8266E-05	3.8266E-05	0.001482466
3838103773635	383810	3773635	2.32131E-05	2.32131E-05	9.94088E-05	9.94088E-05	8.55275E-05	5.65053E-05	9.54215E-05	9.54215E-05	2.88023E-05	2.96818E-05	0.000165395	0.000165395	0.00011718 8	0.00011718 8	1.16089E-05	1.16089E-05	3.73771E-05	3.73771E-05	0.001312018
3838203773635	383820	3773635	2.27922E-05	2.27922E-05	9.76064E-05	9.76064E-05	8.50129E-05	5.61653E-05	9.48473E-05	9.48473E-05	2.8629E-05	2.95032E-05	0.00016448	0.00016448	0.000116483	0.000116483	1.1539E-05	1.1539E-05	3.71522E-05	3.71522E-05	0.001213379
3838303773635	383830	3773635	2.23816E-05	2.23816E-05	9.58481E-05	9.58481E-05	8.44983E-05	5.58253E-05	9.42731E-05	9.42731E-05	2.84557E-05	2.93246E-05	0.00016354	0.00016354	0.000115778	0.000115778	1.14692E-05	1.14692E-05	3.69273E-05	3.69273E-05	0.001125501
3838403773635	383840	3773635	2.18803E-05	2.18803E-05	9.37011E-05	9.37011E-05	8.36222E-05	5.52465E-05	9.32957E-05	9.32957E-05	2.81607E-05	2.90205E-05	0.000162058	0.000162058	0.000114577	0.000114577	1.13503E-05	1.13503E-05	3.65444E-05	3.65444E-05	0.001037469
3838503773635	383850	3773635	2.13026E-05	2.13026E-05	9.12271E-05	9.12271E-05	8.24765E-05	5.44896E-05	9.20175E-05	9.20175E-05	2.77749E-05	2.86229E-05	0.000160138	0.000160138	0.00011300 8	0.00011300 8	1.11948E-05	1.11948E-05	3.60437E-05	3.60437E-05	0.000951895
3838603773635	383860	3773635	2.07435E-05	2.07435E-05	8.88327E-05	8.88327E-05	8.13798E-05	5.37651E-05	9.07939E-05	9.07939E-05	2.74055E-05	2.82424E-05	0.000158245	0.000158245	0.00011150 5	0.00011150 5	1.10459E-05	1.10459E-05	3.55644E-05	3.55644E-05	0.000876583
3838703773635	383870	3773635	2.00296E-05	2.00296E-05	8.57756E-05	8.57756E-05	7.98666E-05	5.27653E-05	8.91056E-05	8.91056E-05	2.68959E-05	2.77172E-05	0.000155629	0.000155629	0.00010943 2	0.00010943 2	1.08405E-05	1.08405E-05	3.49031E-05	3.49031E-05	0.000798919
3838803773635	383880	3773635	1.93095E-05	1.93095E-05	8.2692E-05	8.2692E-05	7.84023E-05	5.17979E-05	8.7472E-05	8.7472E-05	2.64028E-05	2.7209E-05	0.000153027	0.000153027	0.000107425	0.000107425	1.06418E-05	1.06418E-05	3.42632E-05	3.42632E-05	0.00073031
3838903773635	383890	3773635	1.87318E-05	1.87318E-05	8.0218E-05	8.0218E-05	7.73056E-05	5.10734E-05	8.62484E-05	8.62484E-05	2.60335E-05	2.68284E-05	0.00015103	0.00015103	0.000105923	0.000105923	1.04929E-05	1.04929E-05	3.3784E-05	3.3784E-05	0.000676319
3839003773635	383900	3773635	1.83687E-05	1.83687E-05	7.86629E-05	7.86629E-05	7.66991E-05	5.06727E-05	8.55717E-05	8.55717E-05	2.58293E-05	2.66179E-05	0.000149858	0.000149858	0.00010509 2	0.00010509 2	1.04106E-05	1.04106E-05	3.35189E-05	3.35189E-05	0.000636935
3839103773635	383910	3773635	1.8018E-05	1.8018E-05	7.71609E-05	7.71609E-05	7.60987E-05	5.0276E-05	8.49019E-05	8.49019E-05	2.56271E-05	2.64096E-05	0.000148685	0.000148685	0.00010426 9	0.00010426 9	1.03291E-05	1.03291E-05	3.32565E-05	3.32565E-05	0.000600983
3829703773645	382970	3773645	2.62935E-05	2.62935E-05	0.0001126	0.0001126	8.62872E-05	5.70073E-05	9.62691E-05	9.62691E-05	2.90582E-05	2.99454E-05	0.000174477	0.000174477	0.00011822 9	0.00011822 9	1.1712E-05	1.1712E-05	3.77091E-05	3.77091E-05	6.70929E-05
3829803773645	382980	3773645	2.7746E-05	2.7746E-05	0.000118821	0.000118821	9.03553E-05	5.96949E-05	0.000100808	0.000100808	3.04281E-05	3.13572E-05	0.00018146	0.00018146	0.000123803	0.000123803	1.22642E-05	1.22642E-05	3.94869E-05	3.94869E-05	7.11877E-05
3829903773645	382990	3773645	2.8922E-05	2.8922E-05	0.000123857	0.000123857	9.47971E-05	6.26295E-05	0.000105763	0.000105763	3.1924E-05	3.28987E-05	0.0001891	0.0001891	0.000129889	0.000129889	1.28671E-05	1.28671E-05	4.1428E-05	4.1428E-05	7.53303E-05
3830003773645	383000	3773645	2.96648E-05	2.96648E-05	0.000127038	0.000127038	9.73274E-05	6.43011E-05	0.000108586	0.000108586	3.27761E-05	3.37769E-05	0.000193429	0.000193429	0.00013335 6	0.00013335 6	1.32105E-05	1.32105E-05	4.25338E-05	4.25338E-05	7.82611E-05
3830103773645	383010	3773645	3.03147E-05	3.03147E-05	0.000129821	0.000129821	9.99435E-05	6.60295E-05	0.000111505	0.000111505	3.36571E-05	3.46848E-05	0.00019786	0.00019786	0.000136941	0.000136941	1.35656E-05	1.35656E-05	4.36771E-05	4.36771E-05	8.13173E-05

			MSite Grubbing / Prep	MMass Grading / Excavation	MMass Grading / Excavation	MDrainage / Utilities Trenching	MFoundations / Concrete Pads	MBuilding / Structure Construction	MAsphalt Paving	MLandscaping or Other Finishing	MWaterside Construction (Piles)	RSSWRe-striping South Valley	RSSWRe-striping Silver Lake Boulevard	RSSWDemolition	RSSWPlacing Base	RSSWForm/Place Rebar and Pour	Child Risk				
Unique Identifier	X (UTM)	Y (UTM)	2027	2027	2028	2028	2028	2028	2028	2028	2028	2029	2029	2029	2029	2029	3rd Trimester	0<2	2<16	Total	per million
3836603773625	383660	3773625	0.010275152	0.025657837	0.025657837	0.007180589	0.013249539	0.023825134	0.016854855	0.005107532	0.009043336	9.41373E-05	0.007343598	0.015064954	0.008189298	0.002451199	8.34791E-08	1.6306E-06	1.1406E-06	2.85465E-06	2.85464663
3836703773625	383670	3773625	0.00806888	0.020148607	0.020148607	0.005638779	0.010404608	0.01870942	0.013235794	0.004010847	0.007101558	9.31124E-05	0.007840089	0.011107319	0.00603793	0.001807258	7.35755E-08	1.4251E-06	9.1065E-07	2.40933E-06	2.40932808
3836803773625	383680	3773625	0.006517187	0.016273912	0.016273912	0.004554409	0.008403742	0.01511149	0.010690474	0.003239538	0.005735887	9.20975E-05	0.005877354	0.008538028	0.004641266	0.001389212	6.55829E-08	1.2623E-06	7.4777E-07	2.07566E-06	2.07566085
3836903773625	383690	3773625	0.005335431	0.013322978	0.013322978	0.003728562	0.006879898	0.012371337	0.00875198	0.002652115	0.004695804	9.04395E-05	0.004525192	0.006744883	0.003666513	0.001097451	5.85319E-08	1.121E-06	6.2287E-07	1.80241E-06	1.80240862
3837003773625	383700	3773625	0.004453158	0.011119875	0.011119875	0.003112002	0.005742231	0.010325598	0.007304742	0.002213558	0.0039193	8.90529E-05	0.003628413	0.005503103	0.002991483	0.000895403	5.2676E-08	1.0053E-06	5.2901E-07	1.58698E-06	1.58698472
3837103773625	383710	3773625	0.003781859	0.00944359	0.00944359	0.002642878	0.004876608	0.008769047	0.006203576	0.001879871	0.003328478	8.77617E-05	0.002991523	0.004597218	0.002499044	0.000748007	4.78314E-08	9.1077E-07	4.5708E-07	1.41569E-06	1.41568981
3837203773625	383720	3773625	0.003262262	0.008146116	0.008146116	0.002279768	0.004206601	0.00756425	0.005351254	0.001621592	0.002871172	8.66111E-05	0.002522444	0.003918866	0.002130292	0.000637634	4.38112E-08	8.3318E-07	4.0105E-07	1.27804E-06	1.27804092
3837303773625	383730	3773625	0.002843999	0.007101681	0.007101681	0.001987473	0.003667261	0.006594418	0.004665155	0.001413683	0.002503051	8.54807E-05	0.002162369	0.003390718	0.001843192	0.000551699	4.03463E-08	7.6695E-07	3.556E-07	1.1629E-06	1.16289728
3837403773625	383740	3773625	0.002502163	0.00624809	0.00624809	0.001748587	0.003226473	0.005801798	0.004104425	0.001243765	0.002202196	8.43704E-05	0.001879159	0.002970204	0.001614601	0.000483278	3.73269E-08	7.0968E-07	3.1813E-07	1.06514E-06	1.06514101
3837503773625	383750	3773625	0.00221788	0.005538215	0.005538215	0.001549922	0.002859898	0.005142629	0.003638102	0.001102455	0.001951994	8.32801E-05	0.001651897	0.002628918	0.001429078	0.000427748	3.46698E-08	6.5958E-07	2.8672E-07	9.80968E-07	0.98096786
3837603773625	383760	3773625	0.001975919	0.004934019	0.004934019	0.001380832	0.002547895	0.004581589	0.0032412	0.000982182	0.001739039	8.21849E-05	0.001464647	0.002344891	0.001274681	0.000381534	3.22593E-08	6.1395E-07	2.597E-07	9.05913E-07	0.90591318
3837703773625	383770	3773625	0.001752712	0.004376656	0.004376656	0.001224849	0.002260076	0.004064038	0.002875063	0.000871231	0.001542592	8.10092E-05	0.001300182	0.002093997	0.001138295	0.000340712	3.00373E-08	5.7185E-07	2.3459E-07	8.36471E-07	0.83647084
3837803773625	383780	3773625	0.001570006	0.003920425	0.003920425	0.001097168	0.002024482	0.003640395	0.002575361	0.000780412	0.001381789	7.98687E-05	0.00116236	0.001877399	0.001020553	0.000305469	2.80846E-08	5.3534E-07	2.1376E-07	7.77178E-07	0.77717776
3837903773625	383790	3773625	0.001388981	0.003468391	0.003468391	0.000970662	0.001791054	0.003220648	0.002278416	0.000690429	0.001222466	7.82409E-05	0.001026859	0.001667396	0.000906395	0.0002713	2.59675E-08	4.9541E-07	1.9273E-07	7.1411E-07	0.71410997
3838003773625	383800	3773625	0.001222989	0.003053896	0.003053896	0.000854662	0.001577012	0.00283576	0.00200613	0.000607918	0.001076373	7.64925E-05	0.000907691	0.001480399	0.000804744	0.000240874	2.39084E-08	4.5646E-07	1.7326E-07	6.53627E-07	0.65362678
3838103773625	383810	3773625	0.00108792	0.002716618	0.002716618	0.000760271	0.001402844	0.002522574	0.00178457	0.000540779	0.000957497	7.4925E-05	0.000810851	0.001327384	0.000721565	0.000215977	2.214E-08	4.232E-07	1.5726E-07	6.02596E-07	0.60259602
3838203773625	383820	3773625	0.001008815	0.002519089	0.002519089	0.000704991	0.001300841	0.002339154	0.001654811	0.000501458	0.000887875	7.41663E-05	0.000752973	0.001235473	0.000671602	0.000201022	2.10832E-08	4.0399E-07	1.4792E-07	5.72992E-07	0.57299229
3838303773625	383830	3773625	0.000938168	0.002342676	0.002342676	0.00065562	0.001209742	0.002175342	0.001538924	0.000466341	0.000825697	7.34177E-05	0.000701541	0.001153485	0.000627034	0.000187682	2.01079E-08	3.8629E-07	1.3949E-07	5.45897E-07	0.54589669
3838403773625	383840	3773625	0.000860641	0.002149087	0.002149087	0.000601442	0.001109774	0.001995581	0.001411754	0.00042784	0.000757465	7.23074E-05	0.000646139	0.001064766	0.000578806	0.000173247	1.89792E-08	3.6538E-07	1.3008E-07	5.14437E-07	0.51443723
3838503773625	383850	3773625	0.00078144	0.001951315	0.001951315	0.000546094	0.001007646	0.001811936	0.001281836	0.000388435	0.000687759	7.09057E-05	0.000590246	0.000974926	0.000529969	0.000158629	1.77683E-08	3.4261E-07	1.2031E-07	4.80695E-07	0.48069461
3838603773625	383860	3773625	0.00071223	0.001778494	0.001778494	0.000497728	0.000918402	0.001651458	0.001168308	0.000354033	0.000626846	6.95341E-05	0.000541517	0.000896233	0.000487191	0.000145825	1.66749E-08	3.2202E-07	1.1168E-07	4.50374E-07	0.45037353
3838703773625	383870	3773625	0.000651504	0.001626856	0.001626856	0.000455291	0.000840098	0.001510652	0.001068696	0.000323847	0.0005734	6.81876E-05	0.000498696	0.000826809	0.000449453	0.000134529	1.56833E-08	3.0333E-07	1.0399E-07	4.23008E-07	0.423008
3838803773625	383880	3773625	0.000597931	0.00149308	0.00149308	0.000417853	0.000771017	0.001386432	0.000980817	0.000297217	0.00052625	6.68663E-05	0.000460839	0.000765221	0.000415974	0.000124508	1.47835E-08	2.8637E-07	9.7126E-08	3.98276E-07	0.39827551
3838903773625	383890	3773625	0.000554716	0.001385169	0.001385169	0.000387653	0.000715292	0.001286229	0.00090993	0.000275736	0.000488215	6.57459E-05	0.000430021	0.000714957	0.00038865	0.00011633	1.40346E-08	2.7236E-07	9.1529E-08	3.77924E-07	0.37792399
3839003773625	383900	3773625	0.000521375	0.001301912	0.001301912	0.000364353	0.000672299	0.001208919	0.000855238	0.000259163	0.000458871	6.48968E-05	0.000405925	0.000675585	0.00036724	0.000109924	1.34401E-08	2.6145E-07	8.7186E-08	3.6208E-07	0.36207953
3839103773625	383910	3773625	0.000490969	0.001225986	0.001225986	0.000343104	0.000633091	0.001138416	0.000805361	0.000244049	0.00043211	6.40578E-05	0.000383894	0.000639515	0.00034764	0.000104055	1.28846E-08	2.5124E-07	8.3184E-08	3.47311E-07	0.34731105
3829703773635	382970	3773635	6.02682E-05	0.000150494	0.000150494	4.21173E-05	7.77143E-05	0.000139745	9.8861E-05	2.99579E-05	5.30431E-05	0.00010304	6.28218E-05	0.000107361	5.83615E-05	1.74686E-05	8.77565E-09	2.401E-07	4.7323E-08	2.96198E-07	0.29619806
3829803773635	382980	3773635	6.36724E-05	0.000158995	0.000158995	4.44962E-05	8.21039E-05	0.000147638	0.000104445	3.165E-05	5.60392E-05	0.000107175	6.64794E-05	0.000113652	6.17809E-05	1.84921E-05	9.43982E-09	2.5859E-07	5.1225E-08	3.19256E-07	0.31925615
3829903773635	382990	3773635	6.71251E-05	0.000167616	0.000167616	4.6909E-05	8.6556E-05	0.000155644	0.000110109	3.33663E-05	5.90779E-05	0.000111591	7.02626E-05	0.000120146	6.53111E-05	1.95488E-05	1.01575E-08	2.7789E-07	5.5565E-08	3.43609E-07	0.34360926
3830003773635	383000	3773635	6.97536E-05	0.00017418	0.00017418	4.8746E-05	8.99455E-05	0.000161739	0.00011442	3.46729E-05	6.13914E-05	0.000114043	7.31063E-05	0.000125027	6.79645E-05	2.0343E-05	1.07457E-08	2.9331E-07	5.9264E-08	3.63321E-07	0.36332101
3830103773635	383010	3773635	7.24738E-05	0.000180972	0.000180972	5.06469E-05	9.3453E-05	0.000168046	0.000118882	3.6025E-05	6.37854E-05	0.000116545	7.60755E-05	0.000130154	7.07518E-05	2.11772E-05	1.13769E-08	3.0951E-07	6.3401E-08	3.84285E-07	0.38428481
3830203773635	383020	3773635	7.52154E-05	0.000187819	0.000187819	5.25628E-05	9.69883E-05	0.000174403	0.00012338	3.73878E-05	6.61984E-05	0.000118761	7.90247E-05	0.000135248	7.35206E-05	2.2006E-05	1.20281E-08	3.2594E-07	6.7884E-08	4.05849E-07	0.40584905
3830303773635	383030	3773635	7.7984E-05	0.000194732	0.000194732	5.44976E-05	0.000100558	0.000180823	0.000127921	3.8764E-05	6.86351E-05	0.000120675	8.19588E-05	0.000140324	7.62801E-05	2.2832E-05	1.27044E-08	3.4277E-07	7.2801E-08	4.28273E-07	0.4282732
3830403773635	383040	3773635	8.08604E-05	0.000201914	0.000201914	5.65077E-05	0.000104267	0.000187492	0.000132639	4.01937E-05	7.11666E-05	0.000122574	8.50034E-05	0.000145596	7.91458E-05	2.36897E-05	1.34327E-08	3.6056E-07	7.8432E-08	4.52429E-07	0.45242889
3830503773635	383050	3773635	8.38283E-05	0.000209326	0.000209326	5.85817E-05	0.000108094	0.000194374	0.000137508	4.1669E-05	7.37787E-05	0.000124388	8.81184E-05	0.000151012	8.209E-05	2.4571E-05	1.42126E-08	3.7926E-07	8.4914E-08	4.78389E-07	0.47838913
3830603773635	383060	3773635	8.68769E-05	0.000216938	0.000216938	6.07122E-05	0.000112026	0.000201443	0.000142509	4.31844E-05	7.64619E-05	0.000126151	9.1369E-05	0.000156589	8.51218E-05	2.54784E-05	1.50531E-08	3.9895E-07	9.2499E-08	5.06506E-07	0.50650624
3830703773635	383070	3773635	9.00441E-05	0.000224847	0.000224847	6.29256E-05	0.00011611	0.000208787	0.000147704	4.47588E-05	7.92494E-05	0.000127844	9.4705E-05	0.000162311	8.82321E-05	2.64094E-05	1.59604E-08	4.1973E-07	1.0151E-07	5.372E-07	0.53719986
3830803773635	383080	3773635	9.33352E-05	0.000233065	0.000233065	6.52255E-05	0.000120353	0.000216418	0.000153103	4.63947E-05	8.21459E-05	0.000129367	9.79506E-05	0.000167939	9.12916E-05	2.73252E-05	1.69321E-08	4.4137E-07	1.1238E-07	5.70677E-07	0.57067699
3830903773635	383090	3773635	9.57375E-05	0.000239064	0.000239064	6.69043E-05	0.000123451	0.000221988	0.000157043	4.75888E-05	8.42602E-05	0.000130849	0.000101362	0.000174043	9.46095E-05	2.83183E-05	1.79333E-08	4.6073E-07	1.256E-07	6.04259E-07	0.60425887
3831003773635	383100	3773635	9.86193E-05	0.00024626	0.00024626	6.89181E-05	0.000127167	0.0002287	0.00016177	4.90213E-05	8.67965E-05	0.000132145	0.000104899	0.000180138	9.79228E-05	2.931E-05	1.90386E-08	4.8293E-07	1.4242E-07	6.44392E-07	0.64439216
3831103773635	383110	3773635	0.000102541	0.000256052	0.000256052	7.16584E-05	0.000132223	0.000237762	0.000168202	5.09704E-05	9.02477E-05	0.000133381	0.000108858	0.000187023	0.000101665	3.04302E-05	2.028E-08	5.0863E-07	1.6483E-07	6.93738E-07	0.69373826
3831203773635	383120	3773635	0.000106672	0.000266368	0.000266368	7.45456E-05	0.000137551	0.000247342	0.000174979	5.3024E-05	9.38837E-05	0.000134386	0.000112973	0.000194213	0.000105574	3.16001E-05	2.16276E-08	5.361E-07	1.9462E-07	7.52353E-07	0.75235317
3831303773635	383130	3773635	0.000110943	0.000277034	0.000277034	7.75305E-05	0.000143058	0.000257246	0.000181986	5.51473E-05	9.76431E-05	0.000134923	0.000117118	0.000201522	0.000109547	3.27894E-05	2.30584E-08	5.6453E-07	2.3546E-07	8.23047E-07	0.82304718
3831403773635	383140	3773635	0.000115495	0.000288399	0.000288399	8.07113E-05	0.000148927	0.000267799	0.000189452	5.74097E-05	0.000101649	0.000135406	0.000121378	0.000209077	0.000113654	3.40187E-05	2.46085E-08	5.9386E-07	2.9563E-07	9.14103E-07	0.91410334
3831503773635	383150	3773635	0.000120256	0.000300289	0.000300289	8.40388E-05	0.000155067	0.00027884	0.000197263	5.97765E-05	0.00010584	0.000136295	0.000125739	0.000216768	0.000117835	3.52701E-05	2.62472E-08	6.2308E-07	3.8808E-07	1.03741E-06	1.03741443
3831603773635	383160	3773635	0.000125255	0.000312771	0.000312771	8.75319E-05	0.000161513	0.00029043	0.000205462	6.22612E-05	0.000110239	0.000136998	0.000130281	0.000224722	0.000122159	3.65643E-05	2.79878E-08	6.5225E-07	5.4063E-07	1.22087E-06	1.22087235
3836603773635	383660	3773635	0.013058123	0.032607127	0.032607127	0.009125414	0.016838106	0.030278046	0.021419904	0.00649088	0.011492676	9.15197E-05	0.005354466	0.018888173	0.010267597	0.003073271	9.2145E-08	1.8123E-06	1.4203E-06	3.32477E-06	3.32476858
3836703773635	383670	3773635	0.009961024	0.024873434	0.024873434	0.006961067	0.012844478	0.02309676	0.016339575	0.004951386	0.008766866	9.06254E-05	0.006918913	0.013555293	0.007368647	0.002205564	8.07908E-08	1.5752E-06	1.0995E-06	2.75554E-06	2.75553678
3836803773635	383680	3773635	0.007855612	0.019616059	0.019616059	0.00548974	0.010129604	0.018214912	0.012885959	0.003904836	0.006913857	8.97362E-05	0.007147004	0.010138751	0.005511417	0.001649663	7.16635E-08	1.3879E-06	8.8068E-07	2.34028E-06	2.34027503
3836903773635	383690	3773635	0.006342545	0.015837816	0.015837816	0.004432363	0.008178545	0.014706544	0.010403999	0.003152727	0.005582181	8.81988E-05	0.005381486	0.007837909	0.004260682	0.001275296	6.36476E-08	1.226E-06	7.2212E-07	2.01182E-06	2.0118169
3837003773635	383700	3773635	0.005213371	0.013018183	0.013018183	0.003643262	0.006722504	0.012088313	0.008551757	0.002591442	0.004588376	8.66363E-05	0.004186243	0.006240395	0.003392274	0.001015367	5.70323E-08	1.0944E-06	6.0328E-07	1.75475E-06	1.75474856
3837103773635	383710	3773635	0.004374727	0.010924027	0.010924027	0.003057192	0.005641096	0.010143739	0.007176088	0.002174572	0.003850272	8.54405E-05	0.003384979	0.00512938	0.002788327	0.000834595	5.15985E-08	9.877E-07	5.1457E-07	1.55387E-06	1.55387267
3837203773635	383720	3773635	0.00373768	0.009333271	0.009333271	0.002612004	0.00481964	0.008666609	0.006131107	0.001857911	0.003289596	8.44055E-05	0.002812614	0.004318429	0.002347495	0.000702646	4.71316E-08	9.0098E-07	4.4687E-07	1.39498E-06	1.39497935
3837303773635	383730	3773635	0.003232637	0.00807214	0.00807214	0.002259065	0.0041684	0.007495558	0.005302658	0.001606866	0.002845098	8.33907E-05	0.002382392	0.003698753	0.002010639	0.000601819	4.32991E-08	8.2727E-07	3.9284E-07	1.26342E-06	1.26341658
3837403773635	383740	3773635	0.002820724	0.007043562	0.007043562	0.001971208	0.003637249	0.006540451	0.004626977	0.001402114	0.002482567	8.23255E-05	0.002047432	0.003209358	0.001744605	0.000522191	3.99148E-08	7.6258E-07	3.4842E-07	1.15092E-06	1.15091637
3837503773635	383750	3773635	0.002483203	0.006200746	0.006200746	0.001735337	0.003202024	0.005757835	0.004073323	0.00123434	0.002185509	8.12655E-05	0.001782821	0.00281769	0.001531694	0.000458463	3.69566E-08	7.0645E-07	3.1176E-07	1.05516E-06	1.05516489
3837603773635	383760	3773635	0.00220205	0.005498685	0.005498685	0.001538859	0.002839485	0.005105922	0.003612134	0.001094586	0.001938061	8.01953E-05	0.001569069	0.00249755	0.001357666	0.000406373	3.43307E-08	6.5686E-07	2.8094E-07	9.7213E-07	0.97213039
3837703773635	383770	3773635	0.001959485	0.004892982	0.004892982	0.001369347	0.002526704	0.004543484	0.003214242	0.000974013	0.001724576	7.90548E-05	0.001390752	0.002227802	0.001211031	0.000362483	3.1918E-08	6.1121E-07	2.5408E-07	8.97208E-07	0.89720816
3837803773635	383780	3773635	0.001741212	0.00434794	0.00434794	0.001216812	0.002245248	0.004037373	0.002856199	0.000865515	0.001532471	7.79545E-05	0.001239088	0.001995269	0.001084627	0.000324648	2.97306E-08	5.6948E-07	2.2975E-07	8.28959E-07	0.82895921
3837903773635	383790	3773635	0.001526964	0.003812944	0.003812944	0.001067089	0.001968979	0.003540591	0.002504756	0.000759017	0.001343907	7.63418E-05	0.001083988	0.001753416	0.000953156	0.000285296	2.74294E-08	5.2561E-07	2.0531E-07	7.58357E-07	0.75835701
3838003773635	383800	3773635	0.00133774	0.00334039	0.00334039	0.000934853	0.001724981	0.003101836	0.002194363	0.000664959	0.001177368	7.46085E-05	0.00095221	0.001548244	0.000841624	0.000251913	2.51916E-08	4.8298E-07	1.8354E-07	6.91711E-07	0.69171096
3838103773635	383810	3773635	0.001183932	0.002956368	0.002956368	0.000827368	0.001526649	0.002745199	0.001942064	0.000588504	0.001041999	7.30711E-05	0.000845929	0.00138123	0.000750836	0.000224738	2.32661E-08	4.4648E-07	1.657E-07	6.35445E-07	0.63544497
3838203773635	383820	3773635	0.001094922	0.002734104	0.002734104	0.000765165	0.001411873	0.00253881	0.001796056	0.000544259	0.000963659	7.23727E-05	0.0007836	0.001282731	0.000697292	0.000208712	2.21267E-08	4.2565E-07	1.5546E-07	6.03238E-07	0.60323827
3838303773635	383830	3773635	0.001015624	0.00253609	0.00253609	0.000709749	0.00130962	0.00235494	0.001665979	0.000504842	0.000893868	7.16744E-05	0.000728375	0.001195116	0.000649664	0.000194456	2.10764E-08	4.0648E-07	1.4625E-07	5.73807E-07	0.5738074
3838403773635	383840	3773635	0.000936185	0.002337726	0.002337726	0.000654235	0.001207186	0.002170746	0.001535673	0.000465355	0.000823953	7.0775E-05	0.000673682	0.001107908	0.000602258	0.000180266	1.99752E-08	3.8612E-07	1.3688E-07	5.42976E-07	0.54297553
3838503773635	383850	3773635	0.000858966	0.002144904	0.002144904	0.000600272	0.001107614	0.001991697	0.001409006	0.000426972	0.000755991	6.972E-05	0.000620883	0.001023365	0.0005563	0.00016651	1.88531E-08	3.6518E-07	1.2763E-07	5.11665E-07	0.51166477
3838603773635	383860	3773635	0.000791006	0.001975203	0.001975203	0.000552779	0.001019982	0.001834117	0.001297528	0.00039319	0.000696178	6.868E-05	0.00057453	0.00094889	0.000515816	0.000154393	1.78283E-08	3.4604E-07	1.1942E-07	4.83283E-07	0.48328336
3838703773635	383870	3773635	0.000720924	0.001800202	0.001800202	0.000503804	0.000929613	0.001671616	0.001182568	0.000358354	0.000634497	6.73637E-05	0.000527183	0.000872463	0.00047427	0.000141957	1.67241E-08	3.2507E-07	1.108E-07	4.52603E-07	0.45260292
3838803773635	383880	3773635	0.000659013	0.001645605	0.001645605	0.000460538	0.00084978	0.001528062	0.001081013	0.00032758	0.000580008	6.60574E-05	0.000485337	0.000804653	0.000437409	0.000130924	1.57173E-08	3.0592E-07	1.031E-07	4.24739E-07	0.42473932
3838903773635	383890	3773635	0.000610293	0.001523948	0.001523948	0.000426491	0.000786957	0.001415095	0.001001095	0.000303362	0.000537129	6.49923E-05	0.000452142	0.000750696	0.000408078	0.000122145	1.49046E-08	2.9065E-07	9.6984E-08	4.0254E-07	0.40253988
3839003773635	383900	3773635	0.000574754	0.001435204	0.001435204	0.000401655	0.00074113	0.001332689	0.000942798	0.000285696	0.000505851	6.42688E-05	0.000427594	0.00071073	0.00038632	0.000115642	1.42985E-08	2.7955E-07	9.2521E-08	3.8637E-07	0.38637043
3839103773635	383910	3773635	0.000542312	0.001354193	0.001354193	0.000378984	0.000699297	0.001257465	0.000889581	0.00026957	0.000477298	6.35554E-05	0.000405137	0.000674091	0.000366435	0.00010968	1.37319E-08	2.6917E-07	8.8409E-08	3.71308E-07	0.3713078
3829703773645	382970	3773645	6.05429E-05	0.00015118	0.00015118	4.23092E-05	7.80685E-05	0.000140382	9.93116E-05	3.00944E-05	5.32849E-05	9.83325E-05	6.20783E-05	0.000106113	5.76831E-05	1.72656E-05	8.94033E-09	2.4536E-07	4.6783E-08	3.01081E-07	0.30108123
3829803773645	382980	3773645	6.4238E-05	0.000160407	0.000160407	4.48915E-05	8.28332E-05	0.000148949	0.000105373	3.19312E-05	5.65369E-05	0.000102658	6.59669E-05	0.000112786	6.13102E-05	1.83512E-05	9.67011E-09	2.6593E-07	5.0889E-08	3.26488E-07	0.32648815
3829903773645	382990	3773645	6.79761E-05	0.000169742	0.000169742	4.75038E-05	8.76534E-05	0.000157617	0.000111505	3.37893E-05	5.98269E-05	0.000107386	6.99963E-05	0.000119704	6.50712E-05	1.94769E-05	1.04659E-08	2.875E-07	5.5481E-08	3.53444E-07	0.35344394
3830003773645	383000	3773645	7.06208E-05	0.000176346	0.000176346	4.9352E-05	9.10637E-05	0.0001637	0.000115843	3.51039E-05	6.21546E-05	0.000109732	7.28098E-05	0.000124543	6.77015E-05	2.02642E-05	1.10854E-08	3.0386E-07	5.9174E-08	3.74117E-07	0.37411715
3830103773645	383010	3773645	7.33787E-05	0.000183232	0.000183232	5.12792E-05	9.46199E-05	0.000170144	0.000120367	3.64748E-05	6.45818E-05	0.000112134	7.57389E-05	0.000129603	7.04518E-05	2.10875E-05	1.17521E-08	3.2112E-07	6.3301E-08	3.96173E-07	0.39617349

Unique Identifier	X (UTM)	Y (UTM)	EGIODemolition 2025	EGIOSite Grubbing / Prep 2025	EGIOMass Grading / Excavation 2025	EGIOMass Grading / Excavation 2026	EGIODrainage / Utilities Trenching 2026	EGIODrainage / Utilities Trenching 2027	EGIOFoundations / Concrete Pads 2026	EGIOFoundations / Concrete Pads 2027	EGIOBuilding / Structure Construction 2026	EGIOBuilding / Structure Construction 2027	EGIOAsphalt Paving 2027	EGIOArchitectural Coating 2027	EGIOLandscaping or Other Finishing 2027	EGIOWaterside Construction (Piles) 2027	HIWaterside Construction (Landscaping) 2025	HIWaterside Construction (Landscaping) 2026	KMDemolition 2025	KMSite Grubbing / Prep 2025	KMMass Grading / Excavation 2025
3830203773645	383020	3773645	0.000258218	0.00023301	0.000581842	0.000581842	0.000162834	0.000162834	0.00030046	0.00030046	0.000540282	0.000540282	0.000382217	3.59734E-05	0.000115823	0.000205076	0.000543154	0.000543154	8.16038E-05	7.36372E-05	0.000183878
3830303773645	383030	3773645	0.000272425	0.00024583	0.000613854	0.000613854	0.000171793	0.000171793	0.00031699	0.00031699	0.000570007	0.000570007	0.000403246	3.79526E-05	0.000122196	0.000216358	0.000579346	0.000579346	8.4266E-05	7.60395E-05	0.000189877
3830403773645	383040	3773645	0.000287365	0.00025931	0.00064752	0.00064752	0.000181215	0.000181215	0.00033475	0.00033475	0.000601268	0.000601268	0.000425361	4.0034E-05	0.000128897	0.000228224	0.000619075	0.000619075	8.69999E-05	7.85065E-05	0.000196037
3830503773645	383050	3773645	0.000302766	0.00027321	0.000682221	0.000682221	0.000190926	0.000190926	0.00035295	0.00035295	0.000633491	0.000633491	0.000448157	4.21795E-05	0.000135805	0.000240455	0.00066112	0.00066112	8.97875E-05	8.10219E-05	0.000202318
3830603773645	383060	3773645	0.00031896	0.00028782	0.000718712	0.000718712	0.000201138	0.000201138	0.00037113	0.00037113	0.000667375	0.000667375	0.000472128	4.44356E-05	0.000143069	0.000253316	0.000707288	0.000707288	9.27243E-05	8.3672E-05	0.000208935
3830703773645	383070	3773645	0.000336049	0.00030324	0.00075722	0.00075722	0.000211915	0.000211915	0.00039103	0.00039103	0.000703132	0.000703132	0.000497424	4.68164E-05	0.000150735	0.000266889	0.000758135	0.000758135	9.58223E-05	8.64676E-05	0.000215916
3830803773645	383080	3773645	0.00035188	0.00031753	0.000792889	0.000792889	0.000221898	0.000221898	0.00040944	0.00040944	0.000736255	0.000736255	0.000520856	4.90217E-05	0.000157835	0.000279461	0.000814152	0.000814152	9.90217E-05	8.93547E-05	0.000223125
3830903773645	383090	3773645	0.000365889	0.00033017	0.000824457	0.000824457	0.000230732	0.000230732	0.00042574	0.00042574	0.000765567	0.000765567	0.000541593	5.09735E-05	0.000164119	0.000290587	0.000876355	0.000876355	0.000102054	9.2091E-05	0.000229958
3831003773645	383100	3773645	0.000385301	0.00034769	0.000868197	0.000868197	0.000242973	0.000242973	0.00044831	0.00044831	0.000806183	0.000806183	0.000570326	5.36778E-05	0.000172826	0.000306004	0.000945044	0.000945044	0.000105492	9.51935E-05	0.000237705
3831103773645	383110	3773645	0.000406366	0.00036669	0.000915663	0.000915663	0.000256257	0.000256257	0.00047282	0.00047282	0.000850258	0.000850258	0.000601507	5.66124E-05	0.000182275	0.000322734	0.001021679	0.001021679	0.000109104	9.84523E-05	0.000245843
3831203773645	383120	3773645	0.000428887	0.00038702	0.000966411	0.000966411	0.000270459	0.000270459	0.00049948	0.00049948	0.000897381	0.000897381	0.000634843	5.975E-05	0.000192377	0.00034062	0.001106482	0.001106482	0.00011284	0.000101824	0.000254263
3831303773645	383130	3773645	0.00045117	0.00040712	0.00101662	0.00101662	0.000284511	0.000284511	0.00052976	0.00052976	0.000944004	0.000944004	0.000667827	6.28543E-05	0.000202372	0.000358317	0.001197692	0.001197692	0.000116708	0.000105315	0.000262978
3831403773645	383140	3773645	0.000473148	0.00042696	0.001066144	0.001066144	0.00029837	0.00029837	0.00055055	0.00055055	0.000989991	0.000989991	0.000700359	6.59162E-05	0.00021223	0.000375772	0.001300179	0.001300179	0.000120815	0.00010902	0.000272232
3831503773645	383150	3773645	0.000493551	0.00044537	0.001112117	0.001112117	0.000311236	0.000311236	0.0005742	0.00057429	0.00103268	0.00103268	0.000730559	6.87585E-05	0.000221382	0.000391976	0.001414418	0.001414418	0.000125107	0.000112893	0.000281903
3831603773645	383160	3773645	0.000512132	0.00046214	0.001153987	0.001153987	0.000322954	0.000322954	0.00059591	0.00059591	0.001071559	0.001071559	0.000758064	7.13472E-05	0.000229716	0.000406733	0.001541677	0.001541677	0.000129643	0.000116987	0.000292125
3831703773645	383170	3773645	0.000114828	0.00010362	0.000258742	0.000258742	7.24113E-05	7.24113E-05	0.00013612	0.00013612	0.0002402	0.0002402	0.00016997	1.59971E-05	5.15059E-05	9.11958E-05	0.003334227	0.003334227	0.001935278	0.001746346	0.004360758
3831803773645	383180	3773645	0.000112154	0.0001012	0.000252716	0.000252716	0.000252716	0.000252716	0.00013501	0.00013501	0.000234665	0.000234665	0.000166011	1.56246E-05	5.03064E-05	8.9072E-05	0.003006672	0.003006672	0.001656007	0.001494338	0.003731476
3831903773645	383190	3773645	0.000108847	9.8221E-05	0.000245264	0.000245264	6.86396E-05	6.86396E-05	0.00012665	0.00012665	0.000227746	0.000227746	0.000161116	1.51639E-05	4.88231E-05	8.64457E-05	0.002710013	0.002710013	0.001426966	0.001287658	0.003215379
3832003773645	383200	3773645	0.000105731	9.5409E-05	0.000238243	0.000238243	6.66747E-05	6.66747E-05	0.00012302	0.00012302	0.000221226	0.000221226	0.000156504	1.47298E-05	4.74255E-05	8.39711E-05	0.002456366	0.002456366	0.001245283	0.001123712	0.002805995
3832103773645	383210	3773645	0.000102866	9.2824E-05	0.000231787	0.000231787	6.48679E-05	6.48679E-05	0.00011969	0.00011969	0.000215231	0.000215231	0.000152263	1.43306E-05	4.61403E-05	8.16955E-05	0.002241242	0.002241242	0.001101989	0.000994407	0.002483109
3832203773645	383220	3773645	0.000100287	9.0497E-05	0.000225977	0.000225977	6.32418E-05	6.32418E-05	0.00011663	0.00011663	0.00020983	0.00020983	0.00014846	1.39714E-05	4.49837E-05	7.96476E-05	0.00205879	0.00205879	0.000986994	0.000890638	0.002223991
3832303773645	383230	3773645	9.78219E-05	8.8272E-05	0.000220422	0.000220422	6.16872E-05	6.16872E-05	0.00011382	0.00011382	0.00020478	0.00020478	0.00014797	1.3628E-05	4.38779E-05	7.76897E-05	0.001899128	0.001899128	0.000891333	0.000804316	0.002008438
3832403773645	383240	3773645	9.53507E-05	8.6042E-05	0.000214854	0.000214854	6.01288E-05	6.01288E-05	0.00011049	0.00011049	0.00019957	0.00019957	0.00014113	1.32837E-05	4.27694E-05	7.57271E-05	0.001756674	0.001756674	0.000809544	0.000730512	0.001824143
3832503773645	383250	3773645	9.29631E-05	8.3888E-05	0.000209473	0.000209473	5.86231E-05	5.86231E-05	0.00010817	0.00010817	0.00019451	0.00019451	0.00013765	1.29511E-05	4.16985E-05	7.38308E-05	0.001630334	0.001630334	0.000739574	0.000667373	0.00166648
3832603773645	383260	3773645	9.05873E-05	8.1744E-05	0.00020412	0.00020412	5.7125E-05	5.7125E-05	0.00010540	0.00010540	0.00018954	0.00018954	0.00013408	1.26201E-05	4.06328E-05	7.1944E-05	0.001517047	0.001517047	0.000678993	0.000612706	0.001529974
3832703773645	383270	3773645	8.80982E-05	7.9498E-05	0.000198512	0.000198512	5.55553E-05	5.55553E-05	0.00010251	0.00010251	0.00018433 2	0.00018433 2	0.00013040 4	1.22733E-05	3.95164E-05	6.99672E-05	0.00141307	0.00141307	0.000625044	0.000564024	0.001408411
3832803773645	383280	3773645	8.56031E-05	7.7246E-05	0.000192889	0.000192889	5.39819E-05	5.39819E-05	9.96068E-05	9.96068E-05	0.00017911 2	0.00017911 2	0.00012671 1	1.19257E-05	3.83972E-05	6.79856E-05	0.001319829	0.001319829	0.000576187	0.000519937	0.001298321
3832903773645	383290	3773645	8.18008E-05	7.3815E-05	0.000184322	0.000184322	5.15841E-05	5.15841E-05	9.51825E-05	9.51825E-05	0.00017115 6	0.00017115 6	0.00012108 2	1.1396E-05	3.66917E-05	6.49658E-05	0.001221831	0.001221831	0.000524578	0.000473366	0.001182031
3833003773645	383300	3773645	7.8285E-05	7.0642E-05	0.00017639	0.00017639	4.93671E-05	4.93671E-05	9.10915E-05	9.10915E-05	0.00016379 9	0.00016379 9	0.00011578	1.09062E-05	3.51146E-05	6.21736E-05	0.00112656	0.00112656	0.000476115	0.000429634	0.001072829
3833103773645	383310	3773645	7.53243E-05	6.7971E-05	0.00016972 8	0.00016972 8	4.75E-05	4.75E-05	8.76465E-05	8.76465E-05	0.00015760 5	0.00015760 5	0.00011149 6	1.04937E-05	3.37866E-05	5.98222E-05	0.001043566	0.001043566	0.000434582	0.000392155	0.000979242
3833203773645	383320	3773645	7.39156E-05	6.67E-05	0.00016655 4	0.00016655 4	4.66117E-05	4.66117E-05	8.60073E-05	8.60073E-05	0.00015465 7	0.00015465 7	0.00010941 1	1.02975E-05	3.31548E-05	5.87034E-05	0.000990768	0.000990768	0.000410968	0.000370847	0.000926033
3833303773645	383330	3773645	7.25546E-05	6.5471E-05	0.00016348 7	0.00016348 7	4.57535E-05	4.57535E-05	8.44237E-05	8.44237E-05	0.00015181	0.00015181	0.00010739 6	1.01079E-05	3.25443E-05	5.76225E-05	0.000942126	0.000942126	0.000389473	0.000351451	0.000877599
3833403773645	383340	3773645	7.09609E-05	6.4033E-05	0.00015989 6	0.00015989 6	4.47484E-05	4.47484E-05	8.25693E-05	8.25693E-05	0.00014847 5	0.00014847 5	0.00010503 7	9.88584E-06	3.18294E-05	5.63568E-05	0.000893166	0.000893166	0.000367387	0.000331521	0.000827833
3833503773645	383350	3773645	6.92E-05	6.2444E-05	0.00015592 8	0.00015592 8	4.3638E-05	4.3638E-05	8.05203E-05	8.05203E-05	0.00014479	0.00014479	0.00010243 1	9.64053E-06	3.10396E-05	5.49583E-05	0.000844556	0.000844556	0.000345188	0.000311489	0.000777812
3833603773645	383360	3773645	6.75107E-05	6.092E-05	0.00015212 2	0.00015212 2	4.25727E-05	4.25727E-05	7.85547E-05	7.85547E-05	0.00014125 6	0.00014125 6	9.99301E-05	9.40519E-06	3.02819E-05	5.36167E-05	0.00079991	0.00079991	0.000324959	0.000293235	0.000732229
3833703773645	383370	3773645	6.55051E-05	5.911E-05	0.00014760 3	0.00014760 3	4.1308E-05	4.1308E-05	7.6221E-05	7.6221E-05	0.00013705 9	0.00013705 9	9.69614E-05	9.12578E-06	2.93822E-05	5.20238E-05	0.000753694	0.000753694	0.000303321	0.000273709	0.000683472
3833803773645	383380	3773645	6.35413E-05	5.7338E-05	0.00014317 7	0.00014317 7	4.00696E-05	4.00696E-05	7.39359E-05	7.39359E-05	0.00013295	0.00013295	9.40545E-05	8.85219E-06	2.85014E-05	5.04642E-05	0.000711253	0.000711253	0.000283569	0.000255885	0.000638965
3833903773645	383390	3773645	6.18759E-05	5.5835E-05	0.00013942 5	0.00013942 5	3.90194E-05	3.90194E-05	7.19981E-05	7.19981E-05	0.00012946 6	0.00012946 6	9.15894E-05	8.62018E-06	2.77544E-05	4.91415E-05	0.000674981	0.000674981	0.000267297	0.000241202	0.0006023
3839003773645	383900	3773645	6.06224E-05	5.4704E-05	0.0001366	0.0001366	3.82289E-05	3.82289E-05	7.05395E-05	7.05395E-05	0.00012684 3	0.00012684 3	8.97339E-05	8.44554E-06	2.71921E-05	4.8146E-05	0.000645435	0.000645435	0.000254822	0.000229945	0.000574189
3839103773645	383910	3773645	5.94047E-05	5.3605E-05	0.00013385 6	0.00013385 6	3.7461E-05	3.7461E-05	6.91226E-05	6.91226E-05	0.00012429 5	0.00012429 5	8.79314E-05	8.2759E-06	2.66459E-05	4.71789E-05	0.000617775	0.000617775	0.0002432	0.000219457	0.000548002
3829703773655	382970	3773655	0.000191895	0.00017316	0.00043239 7	0.00043239 7	0.00012101	0.00012101	0.00022328 7	0.00022328 7	0.00040151 2	0.00040151 2	0.00028404 5	2.67337E-05	8.60744E-05	0.00015240 2	0.00039047 1	0.00039047 1	6.803E-05	6.13886E-05	0.000153292
3829803773655	382980	3773655	0.000208859	0.00018847	0.00047062 3	0.00047062 3	0.00013170 8	0.00013170 8	0.00024302 6	0.00024302 6	0.00043700 7	0.00043700 7	0.00030915 6	2.9097E-05	9.36837E-05	0.00016587 5	0.00042279 3	0.00042279 3	7.16055E-05	6.4615E-05	0.000161349
3829903773655	382990	3773655	0.000226522	0.00020441	0.00051042 2	0.00051042 2	0.00014284 6	0.00014284 6	0.00026357 8	0.00026357 8	0.00047396 3	0.00047396 3	0.0003353	3.15577E-05	0.000101606	0.000179903	0.00045952 5	0.00045952 5	7.50497E-05	6.7723E-05	0.000169109
3830003773655	383000	3773655	0.000240484	0.00021701	0.00054188 2	0.00054188 2	0.00015165 1	0.00015165 1	0.00027982 4	0.00027982 4	0.00050317 6	0.00050317 6	0.00035596 7	3.35028E-05	0.000107869	0.000190991	0.00049019 8	0.00049019 8	7.76344E-05	7.00553E-05	0.000174933
3830103773655	383010	3773655	0.000255144	0.00023024	0.00057491 5	0.00057491 5	0.00016089 6	0.00016089 6	0.00029688 3	0.00029688 3	0.0005338 5	0.0005338 5	0.00037767	3.55451E-05	0.000114445	0.00020263 4	0.0005239	0.0005239	8.02966E-05	7.24576E-05	0.000180932
3830203773655	383020	3773655	0.000270144	0.00024377	0.00060871 6	0.00060871 6	0.00017035 5	0.00017035 5	0.00031433 7	0.00031433 7	0.00056523 6	0.00056523 6	0.00039987 1	3.76349E-05	0.000121173	0.00021454 7	0.00055952 1	0.00055952 1	8.29767E-05	7.48761E-05	0.000186971
3830303773655	383030	3773655	0.000285712	0.00025782	0.00064379 4	0.00064379 4	0.00018017 2	0.00018017 2	0.00033245 1	0.00033245 1	0.00059780 9	0.00059780 9	0.00042291 4	3.98037E-05	0.000128156	0.00022691 1	0.00059725 2	0.00059725 2	8.56688E-05	7.73053E-05	0.000193037
3830403773655	383040	3773655	0.000302252	0.00027274	0.00068106 5	0.00068106 5	0.00019060 2	0.00019060 2	0.00035169 7	0.00035169 7	0.00063241 7	0.00063241 7	0.00044739 7	4.2108E-05	0.000135575	0.00024004 7	0.00063874 2	0.00063874 2	8.84623E-05	7.98262E-05	0.000199332
3830503773655	383050	3773655	0.000319622	0.00028842	0.00072020 5	0.00072020 5	0.00020155 6	0.00020155 6	0.00037190 9	0.00037190 9	0.00066876 1	0.00066876 1	0.00047310 9	4.45279E-05	0.000143366	0.00025384 3	0.00068364 1	0.00068364 1	9.13633E-05	8.2444E-05	0.000205869
3830603773655	383060	3773655	0.000338109	0.0003051	0.00076186	0.00076186	0.000213214	0.000213214	0.00039349	0.00039349	0.00070744 1	0.00070744 1	0.00050047 2	4.71033E-05	0.000151658	0.00026852 4	0.00073321 9	0.00073321 9	9.44135E-05	8.51964E-05	0.000212742
3830703773655	383070	3773655	0.000357646	0.00032273	0.00080588 2	0.00080588 2	0.00022553 4	0.00022553 4	0.00041615 2	0.00041615 2	0.00074831 9	0.00074831 9	0.00052939 1	4.9825E-05	0.000160422	0.00028404 1	0.00078731 7	0.00078731 7	9.75831E-05	8.80566E-05	0.000219884
3830803773655	383080	3773655	0.000375869	0.00033918	0.00084694 6	0.00084694 6	0.00023702 6	0.00023702 6	0.00043735 7	0.00043735 7	0.00078645	0.00078645	0.00055636 6	5.23639E-05	0.000168596	0.00029851 4	0.00084617 3	0.00084617 3	0.000100818	9.0976E-05	0.000227174
3830903773655	383090	3773655	0.000393938	0.00035548	0.00088766	0.00088766	0.00024842	0.00024842	0.00045838 2	0.00045838 2	0.00082425 5	0.00082425 5	0.00058311 1	5.48811E-05	0.0001767	0.000312864	0.000911944	0.000911944	0.000103904	9.37607E-05	0.000234128
3831003773655	383100	3773655	0.000417409	0.00037666	0.00094054 6	0.00094054 6	0.00026322 1	0.00026322 1	0.00048569 2	0.00048569 2	0.00087336 4	0.00087336 4	0.00061785 3	5.81508E-05	0.000187228	0.00033150 4	0.00098496 3	0.00098496 3	0.000107396	9.69118E-05	0.000241996
3831103773655	383110	3773655	0.000442986	0.00039974	0.00099818	0.00099818	0.00027935	0.00027935	0.00051454	0.00051454	0.00092688 1	0.00092688 1	0.00065571 3	6.17142E-05	0.000198701	0.00035181 8	0.00106703 8	0.00106703 8	0.000111097	0.000100251	0.000250335
3831203773655	383120	3773655	0.000470587	0.00042465	0.00106037 4	0.00106037 4	0.00029675 6	0.00029675 6	0.00054757	0.00054757	0.00098463 3	0.00098463 3	0.00069656 9	6.55594E-05	0.000211081	0.00037373 8	0.00115549	0.00115549	0.000114935	0.000103715	0.000258984
3831303773655	383130	3773655	0.000499185	0.00045045	0.00112481 4	0.00112481 4	0.00031479	0.00031479	0.00058046	0.00058046	0.00104447	0.00104447	0.0007389	6.95435E-05	0.000223909	0.00039645 1	0.00126294	0.00126294	0.000118953	0.00010734	0.000268036
3831403773655	383140	3773655	0.000528183	0.00047662	0.00119015 5	0.00119015 5	0.00033307 6	0.00033307 6	0.00061458 8	0.00061458 8	0.00110514 4	0.00110514 4	0.00078182 3	7.35833E-05	0.000236916	0.00041948 1	0.00138112 8	0.00138112 8	0.000123221	0.000111191	0.000277653
3831503773655	383150	3773655	0.000555862	0.0005016	0.00125252 3	0.00125252 3	0.00035053 1	0.00035053 1	0.00064679 5	0.00064679 5	0.00116305 7	0.00116305 7	0.00082279 3	7.74394E-05	0.000249331	0.00044146 3	0.00151462	0.00151462	0.000127685	0.00011522	0.000287713
3831603773655	383160	3773655	0.000581476	0.00052471	0.00131023 8	0.00131023 8	0.00036668 3	0.00036668 3	0.00067659 8	0.00067659 8	0.00121665	0.00121665	0.00086070 7	8.10077E-05	0.00026082	0.00046180 5	0.00166619 4	0.00166619 4	0.000132401	0.000119475	0.000298339
3831703773655	383170	3773655	0.000608168	0.00054901	0.00137045 2	0.00137045 2	0.00038283 5	0.00038283 5	0.00070660 1	0.00070660 1	0.00127049	0.00127049	0.00089873 2	8.45779E-05	0.000272349	0.00048218 3	0.00174013	0.00174013	0.000138268	0.000124759	0.000311593
3831803773655	383180	3773655	0.000634859	0.00057331	0.00143066 6	0.00143066 6	0.00039898 8	0.00039898 8	0.00073661 4	0.00073661 4	0.00132432	0.00132432	0.00093676 6	8.81451E-05	0.000284017	0.00050256 7	0.00181408	0.00181408	0.000144135	0.000130043	0.000324888
3831903773655	383190	3773655	0.000661551	0.00059761	0.00149088 1	0.00149088 1	0.00041514 1	0.00041514 1	0.00076662 7	0.00076662 7	0.00137815	0.00137815	0.00097479 9	9.17123E-05	0.000295685	0.00052294 9	0.00188802	0.00188802	0.000150002	0.000135311	0.000338184
3832003773655	383200	3773655	0.000688243	0.00062191	0.00155109 6	0.00155109 6	0.00043129 4	0.00043129 4	0.00079663 9	0.00079663 9	0.00143197	0.00143197	0.00101282	9.52796E-05	0.000307353	0.00054332 1	0.00196196	0.00196196	0.000155869	0.000140579	0.000351479
3832103773655	383210	3773655	0.000714935	0.00064621	0.00161130 9	0.00161130 9	0.00044744 7	0.00044744 7	0.00082665 1	0.00082665 1	0.00148579	0.00148579	0.00105085	9.88141E-05	0.000319021	0.00056369 3	0.00203589	0.00203589	0.000161736	0.000145847	0.000364774
3832203773655	383220	3773655	0.000741627	0.00067052	0.00167152 2	0.00167152 2	0.00046360 1	0.00046360 1	0.00085666 3	0.00085666 3	0.00153961	0.00153961	0.00108888	0.00010241	0.000330689	0.00058407 7	0.00210982	0.00210982	0.000167603	0.000151115	0.000378069
3832303773655	383230	3773655	0.000768319	0.00069483	0.00173174 5	0.00173174 5	0.00047975 5	0.00047975 5	0.00088667 5	0.00088667 5	0.00159343	0.00159343	0.00112691	0.00010605	0.000342357	0.00060445 1	0.00218375	0.00218375	0.000173471	0.000156383	0.000391364
3832403773655	383240	3773655	0.000795012	0.00071914	0.00179196 8	0.00179196 8	0.00049590 8	0.00049590 8	0.00091668 7	0.00091668 7	0.00164725	0.00164725	0.00116494	0.00010969	0.000354025	0.00062482 5	0.00225768	0.00225768	0.000179338	0.000161651	0.000404659
3832503773655	383250	3773655	0.000821706	0.00074345	0.00185218 1	0.00185218 1	0.00051206 1	0.00051206 1	0.00094669 9	0.00094669 9	0.00170107	0.00170107	0.00120297	0.00011332	0.000365693	0.00064519 9	0.00233161	0.00233161	0.000185206	0.000166919	0.000417954
3832603773655	383260	3773655	0.000848398	0.00076777	0.00191239 4	0.00191239 4	0.00052821 4	0.00052821 4	0.00097671 1	0.00097671 1	0.00175489	0.00175489	0.00124099	0.00011696	0.000377361	0.00066557 3	0.00240554	0.00240554	0.000191073	0.000172187	0.000431249
3832703773655	383270	3773655	0.000875091	0.00079208	0.00197260 7	0.00197260 7	0.00054436 7	0.00054436 7	0.00100672 3	0.00100672 3	0.00180871	0.00180871	0.00127902	0.00012059	0.000389029	0.00068594 7	0.00247947	0.00247947	0.000196941	0.000177455	0.000444544
3832803773655	383280	3773655	0.000901783	0.00081639	0.00203282	0.00203282	0.00056051 9	0.00056051 9	0.00103674 5	0.00103674 5	0.00186252	0.00186252	0.00131705	0.00012422	0.000400697	0.00070632 1	0.00255339	0.00255339	0.000202808	0.000182723	0.000457839
3832903773655	383290	3773655	0.000928475	0.00084071	0.00209303 3	0.00209303 3	0.00057667 1	0.00057667 1	0.00106675 8	0.00106675 8	0.00191634	0.00191634	0.00135508	0.00012785	0.000412365	0.00072669 5	0.00262732	0.00262732	0.000208676	0.000187991	0.000471134
3833003773655	383300	3773655	0.000955167	0.00086502	0.00215325 6	0.00215325 6	0.00059282 3	0.00059282 3	0.00109677 1	0.00109677 1	0.00197016	0.00197016	0.00139312	0.00013148	0.000424033	0.00074707 9	0.00270124	0.00270124	0.000214543	0.000193259	0.000484429
3833103773655	383310	3773655	0.000981859	0.00088934	0.00221346 9	0.00221346 9	0.00060897 5	0.00060897 5	0.00112678 4	0.00112678 4	0.00202398	0.00202398	0.00143115	0.00013511	0.000435701	0.00076745 3	0.00277516	0.00277516	0.000220411	0.000198527	0.000497724
3833203773655	383320	3773655	0.001008551	0.00091365	0.00227368 2	0.00227368 2	0.00062512 7	0.00062512 7	0.00115680 6	0.00115680 6	0.00207779	0.00207779	0.00146918	0.00013874	0.000447369	0.00078782 7	0.00284908	0.00284908	0.000226279	0.000203795	0.000511019
3833303773655	383330	3773655	0.001035243	0.00093797	0.00233389 5	0.00233389 5	0.00064128	0.00064128	0.00118682 8	0.00118682 8	0.00213161	0.00213161	0.00150721	0.00014237	0.000459037	0.00080819 1	0.00292299	0.00292299	0.000232147	0.000209063	0.000524314
3833403773655	383340	3773655	0.001062935	0.00096229	0.00239411 1	0.00239411 1	0.00065743 3	0.00065743 3	0.00121684 9	0.00121684 9	0.00218542	0.00218542	0.00154525	0.00014601	0.000470705	0.00082855 5	0.00299691	0.00299691	0.000238015	0.000214331	0.000537609
3833503773655	383350	3773655	0.001091627	0.00098661	0.00245432 7	0.00245432 7	0.00067358 6	0.00067358 6	0.00124687 1	0.00124687 1	0.00223924	0.00223924	0.00158329	0.00014964	0.000482373	0.00084891 9	0.00307083	0.00307083	0.000243883	0.000219599	0.000550904
3833603773655	383360	3773655	0.001120319	0.00101093	0.00251454 4	0.00251454 4	0.00068973 8	0.00068973 8	0.00127689 2	0.00127689 2	0.00229305	0.00229305	0.00162133	0.00015328	0.000494041	0.00086928 3	0.00314475	0.00314475	0.000249752	0.000224867	0.000564199
3833703773655	383370	3773655	0.001149011	0.00103525	0.00257475	0.00257475	0.00070589 1	0.00070589 1	0.00130691 5	0.00130691 5	0.00234687	0.00234687	0.00165937	0.00015691	0.000505708	0.00088964 7	0.00321867	0.00321867	0.000255621	0.000230135	0.000577494
3833803773655	383380	3773655	0.001177703	0.00105957	0.00263497 7	0.00263497 7	0.00072204 4	0.00072204 4	0.00133693 8	0.00133693 8	0.00240069	0.00240069	0.00169741	0.00016055	0.000517376	0.00091001 5	0.00329259	0.00329259	0.000261489	0.000235403	0.000590789
3833903773655	383390	3773655

			KMMass Grading / Excavation	KMDrainage / Utilities Trenching	KMFoundations / Concrete Pads	KMBuilding / Structure Construction	KMAsphalt Paving	KMArchitectural Coating	KMLandscaping or Other Finishing	KMWaterside Construction (Piles)	EWNDemolition	EWNSite Grubbing / Prep	EWNDrainage / Utilities Trenching	EWNDrainage / Utilities Trenching	EWNDrainage / Utilities Trenching	EWNFoundations / Concrete Pads	EWNBuilding / Structure Construction	EWNAsphalt Paving	EWNLandscaping or Other Finishing	EWNWaterside Construction (Piles)	ISDemolition
Unique Identifier	X (UTM)	Y (UTM)	2026	2026	2026	2026	2026	2026	2026	2026	2027	2027	2027	2028	2029	2029	2029	2029	2029	2029	2027
3830203773645	383020	3773645	0.000183878	3.96177E-05	9.49533E-05	0.000176126	0.000120791	1.13686E-05	3.66033E-05	6.48094E-05	0.000332945	0.000448905	0.00054466	0.00054466	0.00054466	0.000387412	0.000674676	0.00049283	0.000149342	0.000259153	8.93099E-05
3830303773645	383030	3773645	0.000189877	4.09102E-05	9.8051E-05	0.000181872	0.000124732	1.17394E-05	3.77974E-05	6.69237E-05	0.000366367	0.000493967	0.000599333	0.000599333	0.000599333	0.0004263	0.0007424	0.0005423	0.000164333	0.000285167	9.07127E-05
3830403773645	383040	3773645	0.000196037	4.22374E-05	0.000101232	0.000187773	0.000128778	1.21203E-05	3.90237E-05	6.90949E-05	0.000405691	0.000546987	0.000663664	0.000663664	0.000663664	0.000472057	0.000822087	0.000600509	0.000181972	0.000315775	9.19065E-05
3830503773645	383050	3773645	0.000202318	4.35908E-05	0.000104476	0.000193789	0.000132904	1.25087E-05	4.02741E-05	7.13088E-05	0.000450997	0.000608072	0.000737778	0.000737778	0.000737778	0.000524775	0.000913893	0.00066757	0.000202294	0.00035104	9.30406E-05
3830603773645	383060	3773645	0.000208935	4.50165E-05	0.000107893	0.000200128	0.000137252	1.29178E-05	4.15914E-05	7.36412E-05	0.000505316	0.00068131	0.000826638	0.000826638	0.000826638	0.00058798	0.001023964	0.000747974	0.000226659	0.00039332	9.40256E-05
3830703773645	383070	3773645	0.000215916	4.65206E-05	0.000111498	0.000206814	0.000141837	1.33494E-05	4.2981E-05	7.61016E-05	0.000571525	0.000770579	0.000934949	0.000934949	0.000934949	0.00066502	0.00115813	0.000845978	0.000256357	0.000444855	9.48612E-05
3830803773645	383080	3773645	0.000223125	4.80739E-05	0.000115221	0.00021372	0.000146573	1.37951E-05	4.44161E-05	7.86426E-05	0.000653607	0.000881248	0.001069224	0.001069224	0.001069224	0.000760529	0.001324459	0.000967476	0.000293174	0.000508744	9.54104E-05
3830903773645	383090	3773645	0.000229958	4.9546E-05	0.000118749	0.000220264	0.000151061	1.42176E-05	4.57762E-05	8.10508E-05	0.000757606	0.001021469	0.001239356	0.001239356	0.001239356	0.000881542	0.001535203	0.001121418	0.000339823	0.000589694	9.45986E-05
3831003773645	383100	3773645	0.000237705	5.12152E-05	0.00012275	0.000227685	0.000156151	1.46965E-05	4.73184E-05	8.37814E-05	0.000893482	0.001204668	0.001461632	0.001461632	0.001461632	0.001039645	0.001810538	0.001322541	0.00040077	0.000695454	9.39121E-05
3831103773645	383110	3773645	0.000245843	5.29685E-05	0.000126952	0.000235479	0.000161496	1.51996E-05	4.89383E-05	8.66495E-05	0.001070543	0.001443398	0.001751285	0.001751285	0.001751285	0.001245672	0.002169333	0.0015846 3	0.000480191	0.000833273	9.35838E-05
3831203773645	383120	3773645	0.000254263	5.47826E-05	0.0001313	0.000243544	0.000167027	1.57202E-05	5.06143E-05	8.96172E-05	0.001311917	0.001768838	0.002146143	0.002146143	0.002146143	0.001526531	0.002658449	0.001941914	0.000588459	0.001021149	9.28019E-05
3831303773645	383130	3773645	0.000262978	5.66604E-05	0.0001358	0.000251893	0.000172753	1.62591E-05	5.23493E-05	9.26891E-05	0.001643537	0.002215956	0.002688636	0.002688636	0.002688636	0.001912401	0.003330439	0.002432782	0.000737207	0.00127927	9.34764E-05
3831403773645	383140	3773645	0.000272232	5.86542E-05	0.000140579	0.000260756	0.000178832	1.68312E-05	5.41914E-05	9.59507E-05	0.00213578	0.002879641	0.003493889	0.003493889	0.003493889	0.002485169	0.004327914	0.003161406	0.000958002	0.001662415	9.40554E-05
3831503773645	383150	3773645	0.000281903	6.07378E-05	0.000145573	0.000270019	0.000185184	1.74291E-05	5.61165E-05	9.93592E-05	0.002903236	0.003914389	0.004749357	0.004749357	0.004749357	0.003378172	0.005883074	0.004297402	0.001302243	0.002259775	9.54462E-05
3831603773645	383160	3773645	0.000292125	6.29403E-05	0.000150851	0.000279811	0.000191899	1.80611E-05	5.81513E-05	0.000102962	0.004180615	0.005636661	0.006839001	0.006839001	0.006839001	0.004864515	0.008471537	0.006188193	0.00187521	0.003254041	9.70519E-05
3831703773645	383170	3773645	0.000302838	6.52152E-05	0.000156252	0.000290127	0.000198911	1.85413E-05	6.02134E-05	0.000106962	0.005405731	0.007289382	0.008839001	0.008839001	0.008839001	0.006284775	0.010950374	0.008000127	0.002423172	0.004204672	9.86158E-05
3831803773645	383180	3773645	0.000313549	6.75001E-05	0.000161653	0.000300465	0.000206224	1.90215E-05	6.23155E-05	0.000110962	0.006206781	0.008372778	0.010839001	0.010839001	0.010839001	0.007284915	0.013017614	0.009811959	0.002958849	0.005154409	0.000100168
3831903773645	383190	3773645	0.000324559	6.97849E-05	0.000167054	0.000310802	0.000213537	1.95016E-05	6.44206E-05	0.000114962	0.007207831	0.009456174	0.012839001	0.012839001	0.012839001	0.008285656	0.015084451	0.011623791	0.003494268	0.006104145	0.000103374
3832003773645	383200	3773645	0.000335269	7.20698E-05	0.000172455	0.000321139	0.000220849	1.99818E-05	6.65277E-05	0.000118962	0.008208881	0.010539571	0.014839001	0.014839001	0.014839001	0.009286397	0.017151288	0.013435614	0.004029365	0.007053876	0.000106581
3832103773645	383210	3773645	0.000345979	7.43547E-05	0.000177856	0.000331476	0.000228161	2.04619E-05	6.86348E-05	0.000122962	0.009209931	0.011622367	0.016839001	0.016839001	0.016839001	0.010287138	0.019217961	0.015247437	0.004564462	0.008003611	0.000108787
3832203773645	383220	3773645	0.000356689	7.66396E-05	0.000183257	0.000341813	0.000235472	2.09421E-05	7.07419E-05	0.000126962	0.010210981	0.012705164	0.018839001	0.018839001	0.018839001	0.011287879	0.021284634	0.017059261	0.005099658	0.008953346	0.000110993
3832303773645	383230	3773645	0.000367399	7.89244E-05	0.000188658	0.000352149	0.000242784	2.14222E-05	7.28491E-05	0.000130962	0.011212031	0.013788098	0.020839001	0.020839001	0.020839001	0.012288621	0.023351981	0.018871085	0.005634854	0.009903081	0.000113199
3832403773645	383240	3773645	0.000378109	8.12093E-05	0.000194059	0.000362486	0.000250095	2.19024E-05	7.49563E-05	0.000134962	0.012213081	0.014871032	0.022839001	0.022839001	0.022839001	0.013289363	0.025419328	0.020682908	0.006169851	0.010852816	0.000115405
3832503773645	383250	3773645	0.000388819	8.34941E-05	0.000199461	0.000372822	0.000257407	2.23825E-05	7.70635E-05	0.000138962	0.013214131	0.015954001	0.024839001	0.024839001	0.024839001	0.014290104	0.027486675	0.022494732	0.006704847	0.011802551	0.000117611
3832603773645	383260	3773645	0.000399529	8.57789E-05	0.000204862	0.000383158	0.000264719	2.28627E-05	7.91708E-05	0.000142962	0.014215181	0.017036971	0.026839001	0.026839001	0.026839001	0.015290846	0.029553022	0.024306557	0.007239842	0.012752287	0.000119817
3832703773645	383270	3773645	0.000410239	8.80637E-05	0.000210264	0.000393495	0.000272031	2.33428E-05	8.12781E-05	0.000146962	0.015216231	0.018119941	0.028839001	0.028839001	0.028839001	0.016291587	0.031619369	0.026118383	0.007774837	0.013702023	0.000122023
3832803773645	383280	3773645	0.000420949	9.03484E-05	0.000215666	0.000403832	0.000279343	2.38229E-05	8.33854E-05	0.000150962	0.016217281	0.019202911	0.030839001	0.030839001	0.030839001	0.017292328	0.033685716	0.027930209	0.008309832	0.014651759	0.000124229
3832903773645	383290	3773645	0.000431659	9.26332E-05	0.000221068	0.000414169	0.000286655	2.43031E-05	8.54927E-05	0.000154962	0.017218331	0.020285881	0.032839001	0.032839001	0.032839001	0.018293069	0.035752063	0.029742035	0.008844827	0.015601494	0.000126435
3833003773645	383300	3773645	0.000442369	9.49179E-05	0.000226471	0.000424506	0.000293966	2.47832E-05	8.76001E-05	0.000158962	0.018219381	0.021368851	0.034839001	0.034839001	0.034839001	0.019293809	0.037818411	0.031553861	0.009379822	0.016551229	0.000128641
3833103773645	383310	3773645	0.000453079	9.72027E-05	0.000231873	0.000434843	0.000301277	2.52634E-05	8.97074E-05	0.000162962	0.019220431	0.022451821	0.036839001	0.036839001	0.036839001	0.020294549	0.039884758	0.033365687	0.009914817	0.017500964	0.000130847
3833203773645	383320	3773645	0.000463789	9.94874E-05	0.000237275	0.000445181	0.000308588	2.57435E-05	9.18147E-05	0.000166962	0.020221481	0.023534791	0.038839001	0.038839001	0.038839001	0.021295289	0.041951105	0.035177514	0.010449812	0.018450699	0.000133053
3833303773645	383330	3773645	0.000474499	0.000101722	0.000242677	0.000455518	0.000315899	2.62236E-05	9.3922E-05	0.000170962	0.021222531	0.024617761	0.040839001	0.040839001	0.040839001	0.022296029	0.044017452	0.036989341	0.010984807	0.019400434	0.000135259
3833403773645	383340	3773645	0.000485209	0.000103965	0.000248079	0.000465856	0.000323209	2.67037E-05	9.60293E-05	0.000174962	0.022223581	0.025700731	0.042839001	0.042839001	0.042839001	0.023296769	0.046083798	0.038801168	0.011519802	0.020350169	0.000137465
3833503773645	383350	3773645	0.000495919	0.000106208	0.000253481	0.000476194	0.000330519	2.71838E-05	9.81366E-05	0.000178962	0.023224631	0.026783701	0.044839001	0.044839001	0.044839001	0.024297509	0.048150144	0.040612995	0.012054797	0.021299903	0.000139671
3833603773645	383360	3773645	0.000506629	0.000108451	0.000258883	0.000486531	0.000337829	2.76639E-05	9.99439E-05	0.000182962	0.024225681	0.027866671	0.046839001	0.046839001	0.046839001	0.025298249	0.050216491	0.042424822	0.012589792	0.022249638	0.000141877
3833703773645	383370	3773645	0.000517339	0.000110694	0.000264285	0.000496868	0.000345139	2.8144E-05	0.000101751	0.000186962	0.025226731	0.028949641	0.048839001	0.048839001	0.048839001	0.026298989	0.052282838	0.044236648	0.013124787	0.023199372	0.000144083
3833803773645	383380	3773645	0.000528049	0.000112937	0.000269687	0.000507205	0.000352449	2.86241E-05	0.000103763	0.000190962	0.026227781	0.030032611	0.050839001	0.050839001	0.050839001	0.027299729	0.054349185	0.046048475	0.013659782	0.024149107	0.000146289
3833903773645	383390	3773645	0.000538759	0.000115179	0.000275089	0.000517542	0.000359759	2.91042E-05	0.000105775	0.000194962	0.027228831	0.031115581	0.052839001	0.052839001	0.052839001	0.028300469	0.056415532	0.047860301	0.014194777	0.025098842	0.000148495
3834003773645	383400	3773645	0.000549469	0.000117422	0.000280491	0.000527879	0.000367069	2.95843E-05	0.000107787	0.000198962	0.028229881	0.032198551	0.054839001	0.054839001	0.054839001	0.029301209	0.058481879	0.049672128	0.014729772	0.026048577	0.000150701
3834103773645	383410	3773645	0.000560179	0.000119664	0.000285893	0.000538216	0.000374379	3.00644E-05	0.000109799	0.000202962	0.029230931	0.033281521	0.056839001	0.056839001	0.056839001	0.030301949	0.060548226	0.051483955	0.015264767	0.026998312	0.000152907
3834203773645	383420	3773645	0.000570889	0.000121907	0.000291295	0.000548553	0.000381689	3.05445E-05	0.000111811	0.000206962	0.030231981	0.034364491	0.058839001	0.058839001	0.058839001	0.031302689	0.062614573	0.053295782	0.015799762	0.027948047	0.000155113
3834303773645	383430	3773645	0.000581599	0.000124149	0.000296698	0.000558891	0.000388999	3.10246E-05	0.000113823	0.000210962	0.031233031	0.035447461	0.060839001	0.060839001	0.060839001	0.032303429	0.064680921	0.055107609	0.016334757	0.028897782	0.000157319
3834403773645	383440	3773645	0.000592309	0.000126392	0.000302101	0.000569228	0.000396309	3.15047E-05	0.000115835	0.000214962	0.032234081	0.036530431	0.062839001	0.062839001	0.062839001	0.033304169	0.066747269	0.056919436	0.016869752	0.029847517	0.000159525
3834503773645	383450	3773645	0.000603019	0.000128634	0.000307503	0.000579565	0.000403619	3.19848E-05	0.000117847	0.000218962	0.033235131	0.037613401	0.064839001	0.064839001	0.064839001	0.034304909	0.068813617	0.058731263	0.017404747	0.030797252	0.000161731
3834603773645	383460	3773645	0.000613729	0.000130877	0.000312906	0.000589902	0.000410929	3.24649E-05	0.000119859	0.000222962	0.034236181	0.038696371	0.066839001	0.066839001	0.066839001	0.035305649	0.070880314	0.060543091	0.017939742	0.031746987	0.000163937
3834703773645	383470	3773645	0.000624439	0.000133119	0.000318308	0.000600239	0.000418239	3.2945E-05	0.000121871	0.000226962	0.035237231	0.039779341	0.068839001	0.068839001	0.068839001	0.036306389	0.072946959	0.062354919	0.018474737	0.032696722	0.000166143
3834803773645	383480	3773645	0.000635149	0.000135362	0.000323711	0.000610576	0.000425549	3.34251E-05	0.000123883	0.000230962	0.036238281	0.040862311	0.070839001	0.070839001	0.070839001	0.037307129	0.075013604	0.064166747	0.019009732	0.033646457	0.000168349
3834903773645	383490	3773645	0.000645859	0.000137604	0.000329113	0.000620913	0.000432859	3.39052E-05	0.000125895	0.000234962	0.037239331	0.041945281	0.072839001	0.072839001	0.072839001	0.038307869	0.077080249	0.065978575	0.019544727	0.034596192	0.000170555
3835003773645	383500	3773645	0.000656569	0.000139847	0.000334516	0.000631251	0.000440169	3.43853E-05	0.000127907	0.000238962	0.038240381	0.043028251	0.074839001	0.074839001	0.074839001	0.039308609	0.079146894	0.067790403	0.020079722	0.035545927	0.000172761
3835103773645	383510	3773645	0.000667279	0.000142089	0.000339918	0.000641588	0.000447479	3.48654E-05	0.000129919	0.000242962	0.039241431	0.044111221	0.076839001	0.076839001	0.076839001	0.040309349	0.081213539	0.069602231	0.020614717	0.036495662	0.000174967
3835203773645	383520	3773645	0.000677989	0.000144332	0.000345321	0.000651925	0.000454789	3.53455E-05	0.000131931	0.000246962	0.040242481	0.045194191	0.078839001	0.078839001	0.078839001	0.041310089	0.083280184	0.071414059	0.021149712	0.037445397	0.000177173
3835303773645	383530	3773645	0.000688699	0.000146574	0.000350723	0.000662263	0.000462099	3.58256E-05	0.000133943	0.000250962	0.041243531	0.046277161	0.080839001	0.080839001	0.080839001	0.042310829	0.085346829	0.073225887	0.021684707	0.038395132	0.000179379
3835403773645	383540	3773645	0.000699409	0.000148817	0.000356126	0.000672601	0.000469409	3.63057E-05	0.000135955	0.000254962	0.042244581	0.047360131	0.082839001	0.082839001	0.082839001	0.043311569	0.087413474	0.075037715	0.022219702	0.039344867	0.000181585
3835503773645	383550	3773645	0.000710119	0.000151059	0.000361528	0.000682938	0.000476719	3.67858E-05	0.000137967	0.000258962	0.043245631	0.048443101	0.084839001	0.084839001	0.084839001	0.044312309	0.089480119	0.076849543	0.022754697	0.040294602	0.000183791
3835603773645	383560	3773645	0.000720829	0.000153302	0.000366931	0.000693276	0.000484029	3.72659E-05	0.000139979	0.000262962	0.044246681	0.049526071	0.086839001	0.086839001	0.086839001	0.045313049	0.091546764	0.078661371	0.023289692	0.041244337	0.000185997
3835703773645	383570	3773645	0.000731539	0.000155544	0.000372333	0.000703613	0.000491339	3.7746E-05	0.000141991	0.000266962	0.045247731	0.050609041	0.088839001	0.088839001	0.088839001	0.046313789	0.093613409	0.080473199	0.023824687	0.042194072	0.000188203
3835803773645	383580	3773645	0.000742249	0.000157785	0.000377736	0.000713951	0.000498649	3.82261E-05	0.000144003	0.000270962	0.046248781	0.051692011	0.090839001	0.090839001	0.090839001	0.047314529	0.095680054	0.082285027	0.024359682	0.043143807	0.000190409
3835903773645	383590	3773645	0.000752959	0.000160026	0.000383138	0.000724288	0.000505959	3.87062E-05	0.000146015	0.000274962	0.047249831	0.052774981	0.092839001	0.092839001	0.092839001	0.048315269	0.097746699	0.084096855	0.024894677	0.044093542	0.000192615
3836003773645	383600	3773645	0.000763669	0.000162267	0.000388539	0.000734626	0.000513269	3.91863E-05	0.000148027	0.000278962	0.048250881	0.053857951	0.094839001	0.094839001	0.094839001	0.049316009	0.099813344	0.085908683	0.025429672	0.045043277	0.000194821
3836103773645	383610	3773645	0.000774379	0.000164508	0.000393941	0.000744964	0.000520579	3.96664E-05	0.000150039	0.000282962	0.049251931	0.054940921	0.096839001	0.096839001	0.096839001	0.050316749	0.101879989	0.087720511	0.025964667	0.045993012	0.000197027
3836203773645	383620	3773645	0.000785089	0.000166749	0.000399343	0.000755302	0.000527889	4.01465E-05	0.000152051	0.000286962	0.050252981	0.056023891	0.098839001	0.098839001	0.098839001	0.051317489	0.103946634	0.089532339	0.026499662	0.046942747	0.000199233
3836303773645	383630	3773645	0.000795799	0.000168991	0.000404744	0.000765639	0.000535199	4.06266E-05	0.000154063	0.000290962	0.051254031	0.057106861	0.100839001	0.100839001	0.100839001	0.052318229	0.106013279	0.091344167	0.027034657	0.047892482	0.000201439
3836403773645	383640	3773645	0.000806509	0.000171232	0.000410146	0.000775976	0.000542509	4.11067E-05	0.000156075	0.000294962	0.052255081	0.058189831	0.102839001	0.102839001	0.102839001	0.053318969	0.108079924	0.093155995	0.027569652	0.048842217	0.000203645
3836503773645	383650	3773645	0.000817219	0.000173473	0.000415547	0.000786313	0.000549819	4.15868E-05	0.000158087	0.000298962	0.053256131	0.059272801	0.104839001	0.104839001	0.104839001	0.054319709	0.110146569	0.094967823	0.028104647	0.049791952	0.000205851
3836603773645	383660	3773645	0.000827929	0.000175715	0.000420949	0.000796651	0.000557129	4.20669E-05	0.000160099	0.000302962	0.054257181	0.060355771	0.106839001	0.106839001	0.106839001	0.055320449	0.112213214	0.096779651	0.028639642	0.050741687	0.000208057
3836703773645	383670	3773645	0.000838639	0.000177957	0.000426351	0.000806988	0.000564439	4.25469E-05	0.000162111	0.000306962	0.055258231	0.061438741	0.108839001	0.108839001	0.108839001	0.056321189	0.114279859	0.098591479	0.029174637	0.051691422	0.000210263
3836803773645	383680	3773645	0.000849349	0.000180199	0.000431753	0.000817326	0.000571749	4.30270E-05	0.000164123	0.000310962	0.056259281	0.062521711	0.110839001	0.110839001	0.110839001	0.057321929	0.116346504	0.100403307	0.029709632	0.052641157	0.000212469
3836903773645	383690	3773645	0.000860059	0.000182441	0.000437155	0.000827663	0.000579059	4.35070E-05	0.000166135	0.000314962	0.057260331	0.063604681	0.112839001	0.112839001	0.112839001	0.058322669	0.118413149	0.102215135	0.030244627	0.053590892	0.000214675
3837003773645	383700	3773645	0.000870769	0.000184683	0.000442558	0.000838001	0.000586369	4.39871E-05	0.000168147	0.000318962	0.058261381	0.064687651	0.114839001	0.114839001	0.114839001	0.059323409	0.120479794	0.104026963	0.030779622	0.054540627	0.000216881
3837103773645	383710	3773645	0.000881479	0.000186925	0.000447961	0.000848338	0.000593679	4.44671E-05	0.000170159	0.000322962	0.059262431	0.065770621	0.116839001	0.116839001	0.116839001	0.060324149	0.122546439	0.105838791	0.031314617	0.055490362	0.000219087
3837203773645	383720	3773645	0.000892189	0.000189167	0.000453363	0.000858676	0.000600989	4.49472E-05	0.000172171	0.000326962	0.060263481	0.066853591	0.118839001	0.118839001	0.118839001	0.061324889	0.124613084	0.107650619	0.031849612	0.056440097	0.000221293
3837303773645	383730	3773645	0.000902899	0.000191409	0.000458766	0.000869014	0.000608299	4.54272E-05	0.000174183	0.000330962	0.061264531	0.067936561	0.120839001	0.120839001	0.120839001	0.062325629	0.126679729	0.109462447	0.032384607	0.057389832	0.000223499
3837403773645	383740	3773645	0.000913609	0.000193651	0.000464168	0.000879352	0.000615609	4.59073E-05	0.000176195	0.000334962	0.062265581	0.069019531	0.122839001	0.122839001	0.122839001	0.063326369	0.128746374	0.111274275	0.032919602	0.058339567	0.000225705
3837503773645	383750	3773645	0.000924319	0.000195893	0.000469571	0.000889689	0.000622919	4.63873E-05	0.000178207	0.000338962	0.063266631	0.070102501	0.124839001	0.124839001	0.124839001	0.064327109	0.130813019	0.113086103	0.033454597	0.059289302	0.000227911
3837603773645	383760	3773645	0.000935029	0.000198135	0.000474973	0.000900027	0.000630229	4.68674E-05	0.000180219	0.000342962	0.064267681	0.071185471	0.126839001	0.126839001	0.126839001	0.065327849	0.132879664	0.114897931	0.033989592	0.060239037	0.000230117
3837703773645	383770	3773645	0.000945739	0.000200377	0.000480375	0.000910364	0.000637539	4.73474E-05	0.000182231	0.000346962	0.065268731	0.072268441	0.128839001	0.128839001	0.128839001	0.066328589	0.134946309	0.116709759	0.034524587	0.061188772	0.000232323
3837803773645	383780	3773645	0.000956449	0.000202619	0.000485778	0.000920702	0.000644849	4.78275E-05	0.000184243	0.000350962	0.066269781	0.073351411	0.130839001	0.130839001	0.130839001	0.067329329	0.137012954	0.118521587	0.035059582	0.062138507	0.000234529
3837903773645	383790	3773645	0.000967159	0.000204861	0.000491181	0.000931039	0.000652159	4.83075E-05	0.000186255	0.000354962	0.067270831	0.074434381	0.132839001	0.132839001	0.132839001	0.068330069	0.139079599	0.120333415	0.035594577	0.063088242	0.000236735
3838003773645	383800	3773645	0.000977869	0.000207103	0.000496583	0.000941377	0.000659469	4.87876E-05	0.000188267	0.000358962	0.068271881	0.075517351	0.134839001	0.134839001	0.134839001	0.069330809	0.141146244	0.122145243	0.036129572	0.064037977	0.000238941
3838103773645	383810	3773645	0.000988579	0.000209345	0.000501986	0.000951714	0.000666779	4.92676E-05	0.000190279	0.000362962	0.069272931	0.076600321	0.136839001	0.136839001	0.136839001	0.070331549	0.143212889	0.123957071	0.036664567	0.064987712	0.000241147
3838203773645	383820	3773645	0.000999289	0.000211587	0.000507388	0.000962052	0.000674089	4.97477E-05	0.000192291	0.000366962	0.070273981	0.077683291	0.138839001	0.138839001	0.138839001	0.071332289	0.145279534	0.125768899	0.037199562	0.065937447	0.000243353
3838303773645	383830	3773645	0.001009999	0.000213829	0.000512791	0.000972389	0.000681399	5.02277E-05	0.000194303	0.000370962	0.071275031	0.078766261	0.140839001	0.140839001	0.140839001	0.072333029	0.147346179	0.127580727	0.037734557	0.066887182	0.000245559
3838403773645	383840	3773645	0.001020709	0.000216071	0.000518193	0.000982727	0.000688709	5.07078E-05	0.000196315	0.000374962	0.072276081	0.079849231	0.142839001	0.142839001	0.142839001	0.073333769	0.149412824	0.129392555	0.038269552	0.067836917	0.000247765
3838503773645	383850	3773645	0.001031419	0.000218313	0.000523596	0.000993065	0.000696019	5.11879E-05	0.000198327	0.000378962	0.073277131	0.080932201	0.144839001	0.144839001	0.144839001	0.074334509	0.151479469	0.131204383	0.038804547	0.068786652	0.000249971
3838603773645	383860	3773645	0.001042129	0.000220555	0.000528998	0.001003402	0.000703329	5.16679E-05	0.000200339	0.000382962	0.074278181	0.082015171	0.146839001	0.146839001	0.146839001	0.075335249	0.153546114	0.133016211	0.039339542	0.069736387	0.000252177
3838703773645	383870	3773645	0.001052839	0.000222797	0.000534401	0.001013739	0.000710639	5.2148E-05	0.000202351	0.000386962	0.075279231	0.083098141	0.148839001	0.148839001	0.148839001	0.076335989	0.155612759	0.134828039	0.039874537	0.070686122	0.000254383
3838803773645	383880	3773645	0.001063549	0.000225039	0.000539803	0.001024076	0.000717949	5.2628E-05	0.000204363	0.000390962	0.076280281	0.084181111	0.150839001	0.150839001	0.150839001	0.077336729	0.157679404	0.136639867	0.040409532	0.071635857	0.000256589
3838903773645	383890	3773645	0.001074259	0.000227281	0.000545206	0.001034413	0.000725259	5.3108E-05	0.000206375	0.000394962	0.077281331	0.085264081	0.152839001	0.152839001	0.152839001	0

			ISDrainage / Utilities Trenching	ISDrainage / Utilities Trenching	ISAsphalt Paving	ISAsphalt Paving	SVDemolition	SVSite Grubbing / Prep	SVMass Grading / Excavation	SVMass Grading / Excavation	SVDrainage / Utilities Trenching	SVFoundations / Concrete Pads	SVBuilding / Structure Construction	SVBuilding / Structure Construction	SVAsphalt Paving	SVAsphalt Paving	SVArchitectural Coating	SVArchitectural Coating	SVLandscaping or Other Finishing	SVLandscaping or Other Finishing	MDemolition
Unique Identifier	X (UTM)	Y (UTM)	2027	2028	2027	2028	2027	2027	2027	2028	2028	2028	2028	2029	2028	2029	2028	2029	2028	2029	2027
3830203773645	383020	3773645	3.08697E-05	3.08697E-05	0.000132198	0.000132198	0.000102425	6.76688E-05	0.000114273	0.000114273	3.44927E-05	3.55459E-05	0.000202047	0.000202047	0.00014034	0.00014034	1.39024E-05	1.39024E-05	4.47615E-05	4.47615E-05	8.44451E-05
3830303773645	383030	3773645	3.13545E-05	3.13545E-05	0.000134274	0.000134274	0.000104747	6.92029E-05	0.000116864	0.000116864	3.52746E-05	3.63517E-05	0.000205938	0.000205938	0.000143522	0.000143522	1.42176E-05	1.42176E-05	4.57762E-05	4.57762E-05	8.75968E-05
3830403773645	383040	3773645	3.17672E-05	3.17672E-05	0.000136041	0.000136041	0.000107099	7.07572E-05	0.000119489	0.000119489	3.60669E-05	3.71682E-05	0.000209868	0.000209868	0.000146745	0.000146745	1.45369E-05	1.45369E-05	4.68043E-05	4.68043E-05	9.0856E-05
3830503773645	383050	3773645	3.21592E-05	3.21592E-05	0.00013772	0.00013772	0.000109195	7.21415E-05	0.000121826	0.000121826	3.67725E-05	3.78953E-05	0.000213359	0.000213359	0.000149616	0.000149616	1.48213E-05	1.48213E-05	4.772E-05	4.772E-05	9.41151E-05
3830603773645	383060	3773645	3.24996E-05	3.24996E-05	0.000139178	0.000139178	0.000111272	7.35136E-05	0.000124144	0.000124144	3.74719E-05	3.86161E-05	0.000216799	0.000216799	0.000152462	0.000152462	1.51032E-05	1.51032E-05	4.86277E-05	4.86277E-05	9.74757E-05
3830703773645	383070	3773645	3.27884E-05	3.27884E-05	0.000140415	0.000140415	0.000113312	7.48615E-05	0.0001264	0.0001264	3.8159E-05	3.93241E-05	0.000220174	0.000220174	0.000155257	0.000155257	1.53801E-05	1.53801E-05	4.95193E-05	4.95193E-05	0.000101015
3830803773645	383080	3773645	3.29783E-05	3.29783E-05	0.000141228	0.000141228	0.000115346	7.62053E-05	0.000128689	0.000128689	3.8844E-05	4.003E-05	0.000223434	0.000223434	0.000158044	0.000158044	1.56562E-05	1.56562E-05	5.04082E-05	5.04082E-05	0.000104131
3830903773645	383090	3773645	3.26977E-05	3.26977E-05	0.000140026	0.000140026	0.000117588	7.76868E-05	0.000131191	0.000131191	3.95991E-05	4.08082E-05	0.000226654	0.000226654	0.000161117	0.000161117	1.59605E-05	1.59605E-05	5.13881E-05	5.13881E-05	0.000106602
3831003773645	383100	3773645	3.24604E-05	3.24604E-05	0.00013901	0.00013901	0.000119616	7.90265E-05	0.000133453	0.000133453	4.0282E-05	4.1512E-05	0.000229695	0.000229695	0.00016389	0.00016389	1.62358E-05	1.62358E-05	5.22744E-05	5.22744E-05	0.000110638
3831103773645	383110	3773645	3.23469E-05	3.23469E-05	0.000138524	0.000138524	0.00012154	8.02975E-05	0.0001356	0.0001356	4.09299E-05	4.21796E-05	0.000232645	0.000232645	0.000166531	0.000166531	1.64969E-05	1.64969E-05	5.31151E-05	5.31151E-05	0.000115055
3831203773645	383120	3773645	3.20766E-05	3.20766E-05	0.000137366	0.000137366	0.000123286	8.14511E-05	0.000137548	0.000137548	4.15179E-05	4.27856E-05	0.000235235	0.000235235	0.000168924	0.000168924	1.67339E-05	1.67339E-05	5.38781E-05	5.38781E-05	0.000119705
3831303773645	383130	3773645	3.23098E-05	3.23098E-05	0.000138365	0.000138365	0.00012445	8.22201E-05	0.000138846	0.000138846	4.19099E-05	4.31896E-05	0.000236832	0.000236832	0.000170519	0.000170519	1.68919E-05	1.68919E-05	5.43869E-05	5.43869E-05	0.000124438
3831403773645	383140	3773645	3.25099E-05	3.25099E-05	0.000139222	0.000139222	0.000125596	8.2977E-05	0.000140125	0.000140125	4.22957E-05	4.35872E-05	0.000238314	0.000238314	0.000172089	0.000172089	1.70474E-05	1.70474E-05	5.48875E-05	5.48875E-05	0.000129482
3831503773645	383150	3773645	3.29906E-05	3.29906E-05	0.000141281	0.000141281	0.000126588	8.36328E-05	0.000141232	0.000141232	4.26299E-05	4.39316E-05	0.000239563	0.000239563	0.000173449	0.000173449	1.71821E-05	1.71821E-05	5.53213E-05	5.53213E-05	0.000134813
3831603773645	383160	3773645	3.35456E-05	3.35456E-05	0.000143657	0.000143657	0.000127562	8.42763E-05	0.000142319	0.000142319	4.2958E-05	4.42697E-05	0.000240671	0.000240671	0.000174783	0.000174783	1.73144E-05	1.73144E-05	5.5747E-05	5.5747E-05	0.000140441
3831703773645	383170	3773645	3.55284E-05	3.55284E-05	0.000152148	0.000152148	0.000101389	6.69847E-05	0.000113118	0.000113118	3.4144E-05	3.51865E-05	0.00018709	0.00018709	0.000138922	0.000138922	1.37618E-05	1.37618E-05	4.4309E-05	4.4309E-05	0.013731157
3831803773645	383180	3773645	3.49342E-05	3.49342E-05	0.000149604	0.000149604	0.00010074	6.65557E-05	0.000112394	0.000112394	3.39253E-05	3.49612E-05	0.000186085	0.000186085	0.000138032	0.000138032	1.36737E-05	1.36737E-05	4.40252E-05	4.40252E-05	0.010542502
3831903773645	383190	3773645	3.41832E-05	3.41832E-05	0.000146387	0.000146387	9.95759E-05	6.57866E-05	0.000111095	0.000111095	3.35333E-05	3.45572E-05	0.000184269	0.000184269	0.000136437	0.000136437	1.35157E-05	1.35157E-05	4.35164E-05	4.35164E-05	0.008355094
3832003773645	383200	3773645	3.33888E-05	3.33888E-05	0.000142986	0.000142986	9.83873E-05	6.50014E-05	0.000109769	0.000109769	3.3133E-05	3.41447E-05	0.000182413	0.000182413	0.000134808	0.000134808	1.33544E-05	1.33544E-05	4.2997E-05	4.2997E-05	0.006748984
3832103773645	383210	3773645	3.25863E-05	3.25863E-05	0.000139549	0.000139549	9.72661E-05	6.42607E-05	0.000108518	0.000108518	3.27554E-05	3.37566E-05	0.000180739	0.000180739	0.000133272	0.000133272	1.32022E-05	1.32022E-05	4.25071E-05	4.25071E-05	0.005588038
3832203773645	383220	3773645	3.18806E-05	3.18806E-05	0.000136527	0.000136527	9.63471E-05	6.36535E-05	0.000107493	0.000107493	3.2446E-05	3.34367E-05	0.000179334	0.000179334	0.000132013	0.000132013	1.30775E-05	1.30775E-05	4.21054E-05	4.21054E-05	0.004719
3832303773645	383230	3773645	3.1173E-05	3.1173E-05	0.000133496	0.000133496	9.54465E-05	6.30585E-05	0.000106488	0.000106488	3.21427E-05	3.31241E-05	0.00017793	0.00017793	0.000130779	0.000130779	1.29552E-05	1.29552E-05	4.17119E-05	4.17119E-05	0.0040424
3832403773645	383240	3773645	3.04075E-05	3.04075E-05	0.000130218	0.000130218	9.44479E-05	6.23987E-05	0.000105374	0.000105374	3.18064E-05	3.27775E-05	0.000176436	0.000176436	0.000129411	0.000129411	1.28197E-05	1.28197E-05	4.12754E-05	4.12754E-05	0.003499939
3832503773645	383250	3773645	2.96297E-05	2.96297E-05	0.000126887	0.000126887	9.34431E-05	6.17349E-05	0.000104253	0.000104253	3.1468E-05	3.24289E-05	0.000174941	0.000174941	0.000128034	0.000128034	1.26833E-05	1.26833E-05	4.08363E-05	4.08363E-05	0.003060421
3832603773645	383260	3773645	2.88725E-05	2.88725E-05	0.000123645	0.000123645	9.23955E-05	6.10428E-05	0.000103084	0.000103084	3.11152E-05	3.20653E-05	0.000173395	0.000173395	0.000126598	0.000126598	1.25411E-05	1.25411E-05	4.03785E-05	4.03785E-05	0.002697988
3832703773645	383270	3773645	2.80224E-05	2.80224E-05	0.000120005	0.000120005	9.12008E-05	6.02535E-05	0.000101751	0.000101751	3.07129E-05	3.16507E-05	0.000171669	0.000171669	0.000124961	0.000124961	1.23789E-05	1.23789E-05	3.98564E-05	3.98564E-05	0.002391402
3832803773645	383280	3773645	2.72095E-05	2.72095E-05	0.000116523	0.000116523	8.98407E-05	5.93549E-05	0.000100234	0.000100234	3.02548E-05	3.11786E-05	0.000169981	0.000169981	0.000123098	0.000123098	1.21943E-05	1.21943E-05	3.9262E-05	3.9262E-05	0.002129972
3832903773645	383290	3773645	2.605E-05	2.605E-05	0.000111558	0.000111558	8.75371E-05	5.7833E-05	9.76635E-05	9.76635E-05	2.94791E-05	3.03792E-05	0.000167185	0.000167185	0.00011942	0.00011942	1.18816E-05	1.18816E-05	3.82553E-05	3.82553E-05	0.001852044
3833003773645	383300	3773645	2.48822E-05	2.48822E-05	0.000106557	0.000106557	8.52212E-05	5.6303E-05	9.50797E-05	9.50797E-05	2.86992E-05	2.95755E-05	0.000163913	0.000163913	0.000116768	0.000116768	1.15673E-05	1.15673E-05	3.72432E-05	3.72432E-05	0.001618198
3833103773645	383310	3773645	2.39352E-05	2.39352E-05	0.000102501	0.000102501	8.32301E-05	5.49875E-05	9.28582E-05	9.28582E-05	2.80286E-05	2.88845E-05	0.00016095	0.00016095	0.00011404	0.00011404	1.1297E-05	1.1297E-05	3.6373E-05	3.6373E-05	0.001427706
3833203773645	383320	3773645	2.34875E-05	2.34875E-05	0.000100584	0.000100584	8.27399E-05	5.46637E-05	9.23114E-05	9.23114E-05	2.78636E-05	2.87144E-05	0.000160087	0.000160087	0.000113369	0.000113369	1.12305E-05	1.12305E-05	3.61588E-05	3.61588E-05	0.00131557
3833303773645	383330	3773645	2.30522E-05	2.30522E-05	9.87197E-05	9.87197E-05	8.22437E-05	5.43358E-05	9.17577E-05	9.17577E-05	2.76965E-05	2.85422E-05	0.000159198	0.000159198	0.000112689	0.000112689	1.11632E-05	1.11632E-05	3.5942E-05	3.5942E-05	0.001216387
3833403773645	383340	3773645	2.25384E-05	2.25384E-05	9.65196E-05	9.65196E-05	8.14595E-05	5.38177E-05	9.08828E-05	9.08828E-05	2.74324E-05	2.827E-05	0.000157897	0.000157897	0.000111614	0.000111614	1.10567E-05	1.10567E-05	3.55993E-05	3.55993E-05	0.001119938
3833503773645	383350	3773645	2.19628E-05	2.19628E-05	9.40545E-05	9.40545E-05	8.04363E-05	5.31417E-05	8.97413E-05	8.97413E-05	2.70878E-05	2.79149E-05	0.000156209	0.000156209	0.000110212	0.000110212	1.09178E-05	1.09178E-05	3.51521E-05	3.51521E-05	0.001027817
3833603773645	383360	3773645	2.14037E-05	2.14037E-05	9.166E-05	9.166E-05	7.94561E-05	5.24941E-05	8.86476E-05	8.86476E-05	2.67577E-05	2.75747E-05	0.000154547	0.000154547	0.000108869	0.000108869	1.07848E-05	1.07848E-05	3.47237E-05	3.47237E-05	0.000946619
3833703773645	383370	3773645	2.0729E-05	2.0729E-05	8.87708E-05	8.87708E-05	7.81327E-05	5.16198E-05	8.71712E-05	8.71712E-05	2.6312E-05	2.71155E-05	0.00015228	0.00015228	0.00010756	0.00010756	1.06052E-05	1.06052E-05	3.41454E-05	3.41454E-05	0.000865206
3833803773645	383380	3773645	2.00523E-05	2.00523E-05	8.58728E-05	8.58728E-05	7.68523E-05	5.07739E-05	8.57426E-05	8.57426E-05	2.58808E-05	2.66711E-05	0.000150038	0.000150038	0.000105301	0.000105301	1.04314E-05	1.04314E-05	3.35858E-05	3.35858E-05	0.000792968
3833903773645	383390	3773645	1.94725E-05	1.94725E-05	8.339E-05	8.339E-05	7.5823E-05	5.00938E-05	8.45943E-05	8.45943E-05	2.55342E-05	2.63139E-05	0.000148196	0.000148196	0.000103891	0.000103891	1.02917E-05	1.02917E-05	3.3136E-05	3.3136E-05	0.000733778
3839003773645	383900	3773645	1.90496E-05	1.90496E-05	8.15787E-05	8.15787E-05	7.51552E-05	4.96527E-05	8.38492E-05	8.38492E-05	2.53093E-05	2.60821E-05	0.000146933	0.000146933	0.000102976	0.000102976	1.0201E-05	1.0201E-05	3.28442E-05	3.28442E-05	0.000687762
3839103773645	383910	3773645	1.8639E-05	1.8639E-05	7.98204E-05	7.98204E-05	7.44813E-05	4.92074E-05	8.30973E-05	8.30973E-05	2.50824E-05	2.58483E-05	0.000145658	0.000145658	0.000102053	0.000102053	1.01095E-05	1.01095E-05	3.25496E-05	3.25496E-05	0.000645835
3829703773655	382970	3773655	2.69248E-05	2.69248E-05	0.000115304	0.000115304	8.41613E-05	5.56027E-05	9.38972E-05	9.38972E-05	2.83422E-05	2.92077E-05	0.000169968	0.000169968	0.000115316	0.000115316	1.14234E-05	1.14234E-05	3.678E-05	3.678E-05	6.82211E-05
3829803773655	382980	3773655	2.83113E-05	2.83113E-05	0.000121241	0.000121241	8.78679E-05	5.80516E-05	9.80326E-05	9.80326E-05	2.95905E-05	3.0494E-05	0.000176333	0.000176333	0.000120395	0.000120395	1.19265E-05	1.19265E-05	3.83999E-05	3.83999E-05	7.21428E-05
3829903773655	382990	3773655	2.94522E-05	2.94522E-05	0.000126128	0.000126128	9.18808E-05	6.07028E-05	0.0001025	0.0001025	3.09419E-05	3.18867E-05	0.000183238	0.000183238	0.000125893	0.000125893	1.24712E-05	1.24712E-05	4.01536E-05	4.01536E-05	7.61242E-05
3830003773655	383000	3773655	3.02156E-05	3.02156E-05	0.000129397	0.000129397	9.4307E-05	6.23056E-05	0.000105217	0.000105217	3.17589E-05	3.27286E-05	0.000187373	0.000187373	0.000129218	0.000129218	1.28005E-05	1.28005E-05	4.12138E-05	4.12138E-05	7.90848E-05
3830103773655	383010	3773655	3.08841E-05	3.08841E-05	0.000132259	0.000132259	9.68128E-05	6.39611E-05	0.000108012	0.000108012	3.26028E-05	3.35983E-05	0.000191612	0.000191612	0.000132651	0.000132651	1.31407E-05	1.31407E-05	4.23089E-05	4.23089E-05	8.21828E-05
3830203773655	383020	3773655	3.14556E-05	3.14556E-05	0.000134707	0.000134707	9.9147E-05	6.55033E-05	0.000110616	0.000110616	3.33888E-05	3.44083E-05	0.000195529	0.000195529	0.000135849	0.000135849	1.34575E-05	1.34575E-05	4.3329E-05	4.3329E-05	8.53345E-05
3830303773655	383030	3773655	3.19714E-05	3.19714E-05	0.000136916	0.000136916	0.000101285	6.69159E-05	0.000113002	0.000113002	3.41089E-05	3.51504E-05	0.000199123	0.000199123	0.000138779	0.000138779	1.37477E-05	1.37477E-05	4.42635E-05	4.42635E-05	8.84862E-05
3830403773655	383040	3773655	3.24212E-05	3.24212E-05	0.000138842	0.000138842	0.000103454	6.83488E-05	0.000115422	0.000115422	3.48393E-05	3.59031E-05	0.00020273	0.00020273	0.000141751	0.000141751	1.40421E-05	1.40421E-05	4.52113E-05	4.52113E-05	9.17573E-05
3830503773655	383050	3773655	3.28276E-05	3.28276E-05	0.000140583	0.000140583	0.000105494	6.96967E-05	0.000117698	0.000117698	3.55263E-05	3.66111E-05	0.000206131	0.000206131	0.000144546	0.000144546	1.4319E-05	1.4319E-05	4.61029E-05	4.61029E-05	9.50642E-05
3830603773655	383060	3773655	3.31763E-05	3.31763E-05	0.000142076	0.000142076	0.000107528	7.10405E-05	0.000119967	0.000119967	3.62113E-05	3.7317E-05	0.00020952	0.00020952	0.000147333	0.000147333	1.45951E-05	1.45951E-05	4.69918E-05	4.69918E-05	9.84905E-05
3830703773655	383070	3773655	3.34961E-05	3.34961E-05	0.000143445	0.000143445	0.000109446	7.23074E-05	0.000122107	0.000122107	3.68571E-05	3.79825E-05	0.000212663	0.000212663	0.000149961	0.000149961	1.48554E-05	1.48554E-05	4.78298E-05	4.78298E-05	0.000102054
3830803773655	383080	3773655	3.37396E-05	3.37396E-05	0.000144488	0.000144488	0.000111241	7.34934E-05	0.000124109	0.000124109	3.74616E-05	3.86055E-05	0.000215433	0.000215433	0.00015242	0.00015242	1.5099E-05	1.5099E-05	4.86143E-05	4.86143E-05	0.000105092
3830903773655	383090	3773655	3.35601E-05	3.35601E-05	0.000143719	0.000143719	0.00011314	7.47482E-05	0.000126228	0.000126228	3.81012E-05	3.92646E-05	0.000218151	0.000218151	0.000155022	0.000155022	1.53568E-05	1.53568E-05	4.94443E-05	4.94443E-05	0.000107593
3831003773655	383100	3773655	3.35271E-05	3.35271E-05	0.000143578	0.000143578	0.000114868	7.58896E-05	0.000128156	0.000128156	3.8683E-05	3.98642E-05	0.000220677	0.000220677	0.00015739	0.00015739	1.55913E-05	1.55913E-05	5.01993E-05	5.01993E-05	0.000111599
3831103773655	383110	3773655	3.34507E-05	3.34507E-05	0.000143251	0.000143251	0.000116455	7.69379E-05	0.000129926	0.000129926	3.92174E-05	4.04149E-05	0.000223073	0.000223073	0.000159564	0.000159564	1.58067E-05	1.58067E-05	5.08928E-05	5.08928E-05	0.000115986
3831203773655	383120	3773655	3.35209E-05	3.35209E-05	0.000143551	0.000143551	0.000118017	7.79701E-05	0.000131669	0.000131669	3.97435E-05	4.09571E-05	0.000225302	0.000225302	0.000161705	0.000161705	1.60188E-05	1.60188E-05	5.15755E-05	5.15755E-05	0.00012063
3831303773655	383130	3773655	3.34507E-05	3.34507E-05	0.000143251	0.000143251	0.000119279	7.88039E-05	0.000133077	0.000133077	4.01685E-05	4.1395E-05	0.00022708	0.00022708	0.000163434	0.000163434	1.61901E-05	1.61901E-05	5.21271E-05	5.21271E-05	0.000125495
3831403773655	383140	3773655	3.35952E-05	3.35952E-05	0.000143869	0.000143869	0.000120486	7.96013E-05	0.000134424	0.000134424	4.0575E-05	4.18139E-05	0.000228806	0.000228806	0.000165088	0.000165088	1.63539E-05	1.63539E-05	5.26546E-05	5.26546E-05	0.000130688
3831503773655	383150	3773655	3.40346E-05	3.40346E-05	0.000145751	0.000145751	0.000121577	8.03218E-05	0.000135641	0.000135641	4.09422E-05	4.21924E-05	0.000230197	0.000230197	0.000166582	0.000166582	1.65019E-05	1.65019E-05	5.31311E-05	5.31311E-05	0.000136168
3831603773655	383160	3773655	3.46226E-05	3.46226E-05	0.000148269	0.000148269	0.0001226	8.09977E-05	0.000136782	0.000136782	4.12868E-05	4.25475E-05	0.000231408	0.000231408	0.00016798	0.00016798	1.66408E-05	1.66408E-05	5.35783E-05	5.35783E-05	0.000141934
3836803773655	383680	3773655	3.62753E-05	3.62753E-05	0.000155347	0.000155347	9.74254E-05	6.43659E-05	0.000108696	0.000108696	3.28091E-05	3.38109E-05	0.000180082	0.000180082	0.00013349	0.00013349	1.32238E-05	1.32238E-05	4.25767E-05	4.25767E-05	0.012881704
3836903773655	383690	3773655	3.55016E-05	3.55016E-05	0.000152033	0.000152033	9.64574E-05	6.37264E-05	0.000107616	0.000107616	3.24831E-05	3.34749E-05	0.000178536	0.000178536	0.000132164	0.000132164	1.30924E-05	1.30924E-05	4.21536E-05	4.21536E-05	0.009963987
3837003773655	383700	3773655	3.47134E-05	3.47134E-05	0.000148658	0.000148658	9.53914E-05	6.30221E-05	0.000106426	0.000106426	3.21241E-05	3.3105E-05	0.000176938	0.000176938	0.000130703	0.000130703	1.29477E-05	1.29477E-05	4.16878E-05	4.16878E-05	0.007891419
3837103773655	383710	3773655	3.39191E-05	3.39191E-05	0.000145257	0.000145257	9.44173E-05	6.23785E-05	0.0001054	0.0001054	3.1796E-05	3.27669E-05	0.000175431	0.000175431	0.000129369	0.000129369	1.28155E-05	1.28155E-05	4.1262E-05	4.1262E-05	0.006430072
3837203773655	383720	3773655	3.31413E-05	3.31413E-05	0.000141926	0.000141926	9.3535E-05	6.17956E-05	0.000104355	0.000104355	3.14989E-05	3.24607E-05	0.000174091	0.000174091	0.00012816	0.00012816	1.26958E-05	1.26958E-05	4.08765E-05	4.08765E-05	0.00535877
3837303773655	383730	3773655	3.24109E-05	3.24109E-05	0.000138798	0.000138798	9.26834E-05	6.1233E-05	0.000103405	0.000103405	3.12122E-05	3.21652E-05	0.000172764	0.000172764	0.000126993	0.000126993	1.25802E-05	1.25802E-05	4.05043E-05	4.05043E-05	0.004542553
3837403773655	383740	3773655	3.16454E-05	3.16454E-05	0.00013552	0.00013552	9.17767E-05	6.0634E-05	0.000102394	0.000102394	3.09068E-05	3.18505E-05	0.000171373	0.000171373	0.000125751	0.000125751	1.24571E-05	1.24571E-05	4.01081E-05	4.01081E-05	0.003901702
3837503773655	383750	3773655	3.08284E-05	3.08284E-05	0.000132021	0.000132021	9.08577E-05	6.00268E-05	0.000101368	0.000101368	3.05973E-05	3.15316E-05	0.000169981	0.000169981	0.000124491	0.000124491	1.23324E-05	1.23324E-05	3.97064E-05	3.97064E-05	0.003389098
3837603773655	383760	3773655	3.00361E-05	3.00361E-05	0.000128628	0.000128628	8.98897E-05	5.93873E-05	0.000100288	0.000100288	3.02713E-05	3.11957E-05	0.000168551	0.000168551	0.000123165	0.000123165	1.2201E-05	1.2201E-05	3.92834E-05	3.92834E-05	0.00297092
3837703773655	383770	3773655	2.91283E-05	2.91283E-05	0.00012474	0.00012474	8.87195E-05	5.86142E-05	9.89827E-05	9.89827E-05	2.98773E-05	3.07895E-05	0.000166902	0.000166902	0.000121562	0.000121562	1.20421E-05	1.20421E-05	3.8772E-05	3.8772E-05	0.002620097
3837803773655	383780	3773655	2.82597E-05	2.82597E-05	0.000121021	0.000121021	8.75922E-05	5.78694E-05	9.7725E-05	9.7725E-05	2.94976E-05	3.03983E-05	0.000165292	0.000165292	0.000120017	0.000120017	1.18891E-05	1.18891E-05	3.82794E-05	3.82794E-05	0.00232801
3837903773655	383790	3773655	2.69764E-05	2.69764E-05	0.000115525	0.000115525	8.52212E-05	5.6303E-05	9.50797E-05	9.50797E-05	2.86992E-05	2.95755E-05	0.000162625	0.000162625	0.000116768	0.000116768	1.15673E-05	1.15673E-05	3.72432E-05	3.72432E-05	0.002019514
3838003773655	383800	3773655	2.57343E-05	2.57343E-05	0.000110206	0.000110206	8.29789E-05	5.48215E-05	9.2578E-05	9.2578E-05	2.7944E-05	2.87973E-05	0.00015952	0.00015952	0.000113696	0.000113696	1.12629E-05	1.12629E-05	3.62633E-05	3.62633E-05	0.001761278
3838103773655	383810	3773655	2.47089E-05	2.47089E-05	0.000105815	0.000105815	8.10551E-05	5.35506E-05	9.04317E-05	9.04317E-05	2.72962E-05	2.81297E-05	0.000156699	0.000156699	0.00011106	0.00011106	1.10018E-05	1.10018E-05	3.54225E-05	3.54225E-05	0.00155021
3838203773655	383820	3773655	2.42303E-05	2.42303E-05	0.000103765	0.000103765	8.05711E-05	5.32308E-05	8.98917E-05	8.98917E-05	2.71332E-05	2.79617E-05	0.000155861	0.000155861	0.000110397	0.000110397	1.09361E-05	1.09361E-05	3.5211E-05	3.5211E-05	0.001423127
3838303773655	383830	3773655	2.3764E-05	2.3764E-05	0.000101768	0.000101768	8.0081E-05	5.2907E-05	8.93449E-05	8.93449E-05	2.69681E-05	2.77916E-05	0.000155011	0.000155011	0.000109725	0.000109725	1.08696E-05	1.08696E-05	3.49968E-05	3.49968E-05	0.0013112
3838403773655	383840	3773655	2.32296E-05	2.32296E-05	9.94795E-05	9.94795E-05	7.9358E-05	5.24293E-05	8.85383E-05	8.85383E-05	2.67247E-05	2.75407E-05	0.000153813	0.000153813	0.000108735	0.000108735	1.07715E-05	1.07715E-05	3.46809E-05	3.46809E-05	0.00120504

			MSite Grubbing / Prep	MMass Grading / Excavation	MMass Grading / Excavation	MDrainage / Utilities Trenching	MFoundations / Concrete Pads	MBuilding / Structure Construction	MAsphalt Paving	MLandscaping or Other Finishing	MWaterside Construction (Piles)	RSSWRe-striping South Valley	RSSWRe-striping Silver Lake Boulevard	RSSWDemolition	RSSWPlacing Base	RSSWForm/Place Rebar and Pour	Child Risk				
Unique Identifier	X (UTM)	Y (UTM)	2027	2027	2028	2028	2028	2028	2028	2028	2028	2029	2029	2029	2029	2029	3rd Trimester	0<2	2<16	Total	per million
3830203773645	383020	3773645	7.62011E-05	0.00019028	0.00019028	5.32517E-05	9.82594E-05	0.000176689	0.000124997	3.78778E-05	6.70659E-05	0.000114324	7.8678E-05	0.000134687	7.3216E-05	2.19148E-05	1.24481E-08	3.3885E-07	6.7814E-08	4.19108E-07	0.41910797
3830303773645	383030	3773645	7.90451E-05	0.000197382	0.000197382	5.52392E-05	0.000101927	0.000183283	0.000129662	3.92914E-05	6.9569E-05	0.000116294	8.16171E-05	0.000139764	7.59756E-05	2.27408E-05	1.31793E-08	3.5724E-07	7.2796E-08	4.43214E-07	0.44321385
3830403773645	383040	3773645	8.19861E-05	0.000204726	0.000204726	5.72944E-05	0.000105719	0.000190102	0.000134486	4.07533E-05	7.21574E-05	0.000118263	8.46417E-05	0.000145019	7.8832E-05	2.35958E-05	1.39696E-08	3.7677E-07	7.8502E-08	4.69241E-07	0.46924146
3830503773645	383050	3773645	8.49271E-05	0.000212069	0.000212069	5.93496E-05	0.000109511	0.000196922	0.00013931	4.22152E-05	7.47458E-05	0.000119896	8.76461E-05	0.000150231	8.16654E-05	2.44439E-05	1.47983E-08	3.9703E-07	8.4909E-08	4.96741E-07	0.49674057
3830603773645	383060	3773645	8.79596E-05	0.000219642	0.000219642	6.14688E-05	0.000113422	0.000203953	0.000144285	4.37226E-05	7.74147E-05	0.000121474	9.07812E-05	0.000155605	8.45865E-05	2.53182E-05	1.56964E-08	4.1861E-07	9.2405E-08	5.26715E-07	0.52671531
3830703773645	383070	3773645	9.11537E-05	0.000227618	0.000227618	6.3701E-05	0.00011754	0.000211359	0.000149524	4.53103E-05	8.02259E-05	0.000122981	9.38258E-05	0.000161038	8.75399E-05	2.62022E-05	1.6673E-08	4.4168E-07	1.0134E-07	5.5969E-07	0.55969
3830803773645	383080	3773645	9.39654E-05	0.000234639	0.000234639	6.56659E-05	0.000121166	0.000217879	0.000154136	4.6708E-05	8.27006E-05	0.000124373	9.6981E-05	0.000166471	9.04933E-05	2.70862E-05	1.77056E-08	4.6447E-07	1.1203E-07	5.94204E-07	0.59420444
3830903773645	383090	3773645	9.61954E-05	0.000240207	0.000240207	6.72243E-05	0.000124041	0.00022305	0.000157794	4.78164E-05	8.46632E-05	0.000125714	0.000100448	0.000172319	9.36727E-05	2.80379E-05	1.8795E-08	4.8649E-07	1.2511E-07	6.30398E-07	0.63039818
3831003773645	383100	3773645	9.98366E-05	0.0002493	0.0002493	6.97688E-05	0.000128737	0.000231492	0.000163767	4.96264E-05	8.78679E-05	0.000126935	0.000103959	0.000178567	9.70691E-05	2.90545E-05	2.00508E-08	5.1414E-07	1.4228E-07	6.76473E-07	0.67647291
3831103773645	383110	3773645	0.000103822	0.000259253	0.000259253	7.25543E-05	0.000133876	0.000240735	0.000170305	5.16077E-05	9.13759E-05	0.000128065	0.000107838	0.000185308	0.000100733	3.01512E-05	2.14394E-08	5.4436E-07	1.6439E-07	7.30191E-07	0.73019103
3831203773645	383120	3773645	0.000108018	0.00026973	0.00026973	7.54866E-05	0.000139287	0.000250464	0.000177188	5.36934E-05	9.50689E-05	0.000128965	0.000111837	0.000192328	0.000104549	3.12935E-05	2.29603E-08	5.7699E-07	1.9409E-07	7.94037E-07	0.79403746
3831303773645	383130	3773645	0.00011229	0.000280396	0.000280396	7.84716E-05	0.000144795	0.000260368	0.000184195	5.58166E-05	9.88282E-05	0.000129266	0.000115781	0.000199306	0.000108343	3.24289E-05	2.45678E-08	6.1038E-07	2.344E-07	8.69341E-07	0.86934133
3831403773645	383140	3773645	0.000116841	0.000291762	0.000291762	8.16523E-05	0.000150664	0.000270922	0.000191661	5.8079E-05	0.000102834	0.000130236	0.000119876	0.00020653	0.00011227	3.36043E-05	2.63294E-08	6.452E-07	2.9355E-07	9.65086E-07	0.96508631
3831503773645	383150	3773645	0.000121651	0.000303773	0.000303773	8.50137E-05	0.000156866	0.000282075	0.000199551	6.047E-05	0.000107067	0.000130296	0.000124116	0.000213984	0.000116321	3.4817E-05	2.8234E-08	6.8045E-07	3.8497E-07	1.09366E-06	1.09365562
3831603773645	383160	3773645	0.000126731	0.000316456	0.000316456	8.85633E-05	0.000163416	0.000293852	0.000207883	6.29948E-05	0.000111538	0.000130964	0.000128543	0.000221743	0.000120539	3.60795E-05	3.0297E-08	7.1612E-07	5.3615E-07	1.28257E-06	1.2825681
3831703773645	383170	3773645	0.012390648	0.030940391	0.030940391	0.008658962	0.015977415	0.028730363	0.020325011	0.006159094	0.01090522	8.78169E-05	0.005249201	0.016953906	0.009216131	0.002758548	8.81767E-08	1.7348E-06	1.3443E-06	3.16731E-06	3.167312
3831803773645	383180	3773645	0.009513287	0.0237554	0.0237554	0.006648174	0.012267133	0.022058585	0.015605128	0.004728827	0.008372805	8.70131E-05	0.006487942	0.012287664	0.006679565	0.00199931	7.77147E-08	1.5171E-06	1.0466E-06	2.64138E-06	2.64138326
3831903773645	383190	3773645	0.007539426	0.018826519	0.018826519	0.00526878	0.009721891	0.017481767	0.012367303	0.003747668	0.006635576	8.56063E-05	0.006499664	0.009262111	0.005034877	0.001507026	6.87401E-08	1.3338E-06	8.414E-07	2.2439E-06	2.24390184
3832003773645	383200	3773645	0.006090112	0.015207473	0.015207473	0.004255955	0.007853039	0.014121225	0.00998992	0.003027249	0.005360011	8.44658E-05	0.004896154	0.007155669	0.003889816	0.00116429	6.13662E-08	1.1854E-06	6.899E-07	1.93668E-06	1.93667652
3832103773645	383210	3773645	0.005042504	0.012591516	0.012591516	0.003523855	0.006502176	0.011692122	0.008271476	0.002506508	0.004437993	8.30993E-05	0.003863141	0.005759481	0.00313085	0.000937118	5.53407E-08	1.066E-06	5.8E-07	1.70134E-06	1.70134463
3832203773645	383220	3773645	0.004258306	0.010633314	0.010633314	0.002975834	0.005490974	0.009873791	0.006985116	0.002116702	0.003747807	8.21397E-05	0.003149241	0.004770947	0.002593483	0.000776275	5.03685E-08	9.6859E-07	4.9744E-07	1.5164E-06	1.51640428
3832303773645	383230	3773645	0.00364776	0.009108733	0.009108733	0.002549165	0.00470369	0.00845811	0.005983606	0.001813214	0.003210455	8.11851E-05	0.002627891	0.004035471	0.002193679	0.000656606	4.61212E-08	8.8621E-07	4.3284E-07	1.36518E-06	1.36517748
3832403773645	383240	3773645	0.003158256	0.007886406	0.007886406	0.002207085	0.004072488	0.007323091	0.005180648	0.001569893	0.002779635	8.01853E-05	0.002232074	0.003467502	0.001884932	0.000564193	4.24045E-08	8.1466E-07	3.8071E-07	1.23778E-06	1.23777569
3832503773645	383250	3773645	0.002761646	0.00689604	0.00689604	0.001929922	0.00356107	0.006403466	0.004530069	0.001372748	0.002430572	7.91905E-05	0.001924507	0.003019127	0.001641195	0.000491238	3.91607E-08	7.5261E-07	3.3816E-07	1.12993E-06	1.1299321
3832603773645	383260	3773645	0.002434596	0.006079371	0.006079371	0.00170137	0.003139347	0.00564513	0.003993591	0.001210179	0.002142729	7.81756E-05	0.001679916	0.002657595	0.001444666	0.000432414	3.62953E-08	6.981E-07	3.0282E-07	1.03721E-06	1.03721469
3832703773645	383270	3773645	0.002157941	0.005388542	0.005388542	0.001508034	0.002782608	0.005003646	0.00353978	0.00107266	0.00189924	7.70753E-05	0.001479679	0.002357829	0.001281714	0.000383639	3.36968E-08	6.4881E-07	2.7262E-07	9.55131E-07	0.95513068
3832803773645	383280	3773645	0.001922033	0.004799463	0.004799463	0.001343175	0.002478411	0.004456644	0.003152809	0.000955397	0.001691614	7.60102E-05	0.001313848	0.002106485	0.001145083	0.000342743	3.1353E-08	6.0411E-07	2.4668E-07	8.82139E-07	0.88213944
3832903773645	383290	3773645	0.001671238	0.004173208	0.004173208	0.001167912	0.002155017	0.003875122	0.002741417	0.000830732	0.001470885	7.44628E-05	0.001143806	0.001843264	0.001001997	0.000299915	2.88688E-08	5.5598E-07	2.1858E-07	8.0343E-07	0.80343044
3833003773645	383300	3773645	0.001460221	0.003646283	0.003646283	0.001020447	0.001882917	0.003385834	0.002395275	0.000725841	0.001285165	7.27797E-05	0.001000281	0.001621301	0.000881338	0.0002638	2.64927E-08	5.1039E-07	1.947E-07	7.31579E-07	0.7315794
3833103773645	383310	3773645	0.001288325	0.003217047	0.003217047	0.000900321	0.001661262	0.002987258	0.002113306	0.000640396	0.001133877	7.13076E-05	0.000885037	0.001441222	0.000783447	0.000234499	2.44388E-08	4.7118E-07	1.7511E-07	6.70729E-07	0.67072875
3833203773645	383320	3773645	0.001187137	0.002964371	0.002964371	0.000829607	0.001530782	0.00275263	0.001947321	0.000590097	0.001044819	7.06394E-05	0.00081687	0.001334056	0.000725192	0.000217063	2.31985E-08	4.4834E-07	1.637E-07	6.35238E-07	0.63523829
3833303773645	383330	3773645	0.001097637	0.002740882	0.002740882	0.000767062	0.001415374	0.002545105	0.001800509	0.000545609	0.000966049	6.99762E-05	0.000756952	0.001239429	0.000673752	0.000201666	2.20606E-08	4.2741E-07	1.5352E-07	6.02989E-07	0.6029891
3833403773645	383340	3773645	0.001010604	0.002523554	0.002523554	0.000706241	0.001303147	0.0023433	0.001657745	0.000502347	0.000889449	6.91623E-05	0.000699214	0.001147789	0.000623937	0.000186755	2.09027E-08	4.0588E-07	1.4348E-07	5.70258E-07	0.57025829
3833503773645	383350	3773645	0.000927476	0.002315977	0.002315977	0.000648148	0.001195955	0.00215055	0.001521385	0.000461026	0.000816287	6.82077E-05	0.000644401	0.001060326	0.000576393	0.000172524	1.97449E-08	3.8419E-07	1.3375E-07	5.37683E-07	0.53768292
3833603773645	383360	3773645	0.000854205	0.002133014	0.002133014	0.000596944	0.001101474	0.001980656	0.001401195	0.000424605	0.0007518	6.72732E-05	0.000596189	0.000983118	0.000534422	0.000159962	1.86841E-08	3.643E-07	1.251E-07	5.08083E-07	0.50808332
3833703773645	383370	3773645	0.00078074	0.001949567	0.001949567	0.000545605	0.001006743	0.001810312	0.001280687	0.000388087	0.000687142	6.61126E-05	0.000548159	0.000905868	0.000492429	0.000147393	1.75677E-08	3.4308E-07	1.1628E-07	4.76928E-07	0.47692828
3833803773645	383380	3773645	0.000715554	0.001786792	0.001786792	0.000500051	0.000922688	0.001659164	0.001173759	0.000355685	0.000629771	6.49571E-05	0.000505629	0.000837174	0.000455087	0.000136216	1.65435E-08	3.2356E-07	1.0837E-07	4.48479E-07	0.44847856
3833903773645	383390	3773645	0.000662142	0.00165342	0.00165342	0.000462725	0.000853815	0.001535319	0.001086146	0.000329135	0.000582763	6.39673E-05	0.000470656	0.000780501	0.00042428	0.000126994	1.56813E-08	3.0726E-07	1.0184E-07	4.2479E-07	0.42478953
3834003773645	383400	3773645	0.000620619	0.001549732	0.001549732	0.000433707	0.000800272	0.001439037	0.001018033	0.000308495	0.000546217	6.32137E-05	0.00044327	0.000736027	0.000400104	0.000119758	1.49971E-08	2.9455E-07	9.6756E-08	4.06301E-07	0.40630134
3834103773645	383410	3773645	0.000582785	0.001455258	0.001455258	0.000407268	0.000751486	0.001351311	0.000955972	0.000289688	0.000512919	6.24651E-05	0.000418275	0.000695348	0.00037799	0.000113139	1.43572E-08	2.8264E-07	9.2074E-08	3.89075E-07	0.38907459
3829703773655	382970	3773655	6.1561E-05	0.000153722	0.000153722	4.30207E-05	7.93812E-05	0.000142742	0.000100982	3.06005E-05	5.41808E-05	9.5122E-05	6.21486E-05	0.000106249	5.77569E-05	1.72877E-05	9.23042E-09	2.5452E-07	4.6927E-08	3.10673E-07	0.31067306
3829803773655	382980	3773655	6.50998E-05	0.000162559	0.000162559	4.54937E-05	8.39445E-05	0.000150948	0.000106787	3.23596E-05	5.72954E-05	9.90107E-05	6.58012E-05	0.000112523	6.11672E-05	1.83084E-05	9.96437E-09	2.7523E-07	5.087E-08	3.3606E-07	0.33606021
3829903773655	382990	3773655	6.86925E-05	0.00017153	0.00017153	4.80044E-05	8.85772E-05	0.000159278	0.00011268	3.41454E-05	6.04575E-05	0.000103221	6.96044E-05	0.000119042	6.47112E-05	1.93692E-05	1.07643E-08	2.9704E-07	5.5265E-08	3.63069E-07	0.36306921
3830003773655	383000	3773655	7.13642E-05	0.000178202	0.000178202	4.98714E-05	9.20222E-05	0.000165473	0.000117062	3.54734E-05	6.28088E-05	0.000105452	7.23727E-05	0.000123821	6.73093E-05	2.01468E-05	1.14159E-08	3.1442E-07	5.8938E-08	3.84779E-07	0.38477859
3830103773655	383010	3773655	7.41597E-05	0.000185182	0.000185182	5.18251E-05	9.5627E-05	0.000171955	0.000121648	3.6863E-05	6.52692E-05	0.000107738	7.52666E-05	0.000128813	7.00227E-05	2.0959E-05	1.21193E-08	3.3285E-07	6.3044E-08	4.08015E-07	0.40801476
3830203773655	383020	3773655	7.70037E-05	0.000192284	0.000192284	5.38125E-05	9.92943E-05	0.00017855	0.000126313	3.82767E-05	6.77723E-05	0.000109793	7.81404E-05	0.000133788	7.27269E-05	2.17684E-05	1.28534E-08	3.5184E-07	6.7505E-08	4.32195E-07	0.43219462
3830303773655	383030	3773655	7.98477E-05	0.000199386	0.000199386	5.58E-05	0.000102962	0.000185144	0.000130978	3.96904E-05	7.02753E-05	0.000111581	8.09941E-05	0.00013872	7.5408E-05	2.25709E-05	1.36237E-08	3.7159E-07	7.2404E-08	4.57616E-07	0.45761611
3830403773655	383040	3773655	8.27995E-05	0.000206757	0.000206757	5.78628E-05	0.000106768	0.000191988	0.0013582	4.11576E-05	7.28732E-05	0.000113365	8.39282E-05	0.000143822	7.81814E-05	2.3401E-05	1.44598E-08	3.9273E-07	7.8011E-08	4.85197E-07	0.48519684
3830503773655	383050	3773655	8.57835E-05	0.000214208	0.000214208	5.99481E-05	0.000110616	0.000198907	0.000140715	4.26409E-05	7.54995E-05	0.000114977	8.69277E-05	0.000148966	8.09778E-05	2.42381E-05	1.53551E-08	4.1509E-07	8.4392E-08	5.14835E-07	0.51483461
3830603773655	383060	3773655	8.88753E-05	0.000221928	0.000221928	6.21088E-05	0.000114602	0.000206076	0.000145787	4.41778E-05	7.82207E-05	0.000116555	9.00276E-05	0.000154263	8.38574E-05	2.51E-05	1.63314E-08	4.3911E-07	9.1869E-08	5.47309E-07	0.54730903
3830703773655	383070	3773655	9.2091E-05	0.000229958	0.000229958	6.4356E-05	0.000118749	0.000213533	0.000151061	4.57762E-05	8.10508E-05	0.000117947	9.30571E-05	0.000159493	8.67E-05	2.59508E-05	1.73852E-08	4.647E-07	1.0069E-07	5.82769E-07	0.58276917
3830803773655	383080	3773655	9.48326E-05	0.000236804	0.000236804	6.62719E-05	0.000122284	0.00021989	0.000155559	4.7139E-05	8.34638E-05	0.000119062	9.60615E-05	0.000164883	8.96303E-05	2.68279E-05	1.8488E-08	4.8988E-07	1.1107E-07	6.19444E-07	0.61944402
3830903773655	383090	3773655	9.70895E-05	0.00024244	0.00024244	6.78491E-05	0.000125194	0.000225123	0.000159261	4.82609E-05	8.54501E-05	0.000120137	9.93524E-05	0.00017046	9.26621E-05	2.77354E-05	1.96793E-08	5.158E-07	1.2378E-07	6.59267E-07	0.65926663
3831003773655	383100	3773655	0.000100704	0.000251465	0.000251465	7.03749E-05	0.000129855	0.000233503	0.00016519	5.00574E-05	8.86311E-05	0.000121072	0.000102698	0.00017642	9.59016E-05	2.8705E-05	2.10474E-08	5.4745E-07	1.4036E-07	7.08856E-07	0.70885598
3831103773655	383110	3773655	0.000104663	0.000261351	0.000261351	7.31415E-05	0.00013496	0.000242683	0.000171684	5.20254E-05	9.21155E-05	0.000121926	0.000106406	0.000182854	9.93995E-05	2.9752E-05	2.257E-08	5.8222E-07	1.6178E-07	7.66568E-07	0.76656825
3831203773655	383120	3773655	0.000108853	0.000271815	0.000271815	7.60701E-05	0.000140364	0.0002524	0.000178558	5.41084E-05	9.58037E-05	0.000122659	0.000110275	0.00018962	0.000103077	3.08529E-05	2.42631E-08	6.2018E-07	1.9054E-07	8.34985E-07	0.83498461
3831303773655	383130	3773655	0.000113243	0.000282777	0.000282777	7.91378E-05	0.000146024	0.000262579	0.000185759	5.62905E-05	9.96673E-05	0.000123132	0.000114229	0.000196581	0.000106861	3.19855E-05	2.61205E-08	6.6058E-07	2.303E-07	9.17E-07	0.91699986
3831403773655	383140	3773655	0.000117929	0.000294479	0.000294479	8.24127E-05	0.000152067	0.000273445	0.000193446	5.86199E-05	0.000103792	0.000123574	0.000118298	0.000203797	0.000110784	3.31595E-05	2.81892E-08	7.0349E-07	2.8897E-07	1.02066E-06	1.02065538
3831503773655	383150	3773655	0.000122874	0.000306826	0.000306826	8.58682E-05	0.000158443	0.00028491	0.000201557	6.10778E-05	0.000108144	0.000124478	0.000122473	0.000211157	0.000114785	3.43571E-05	3.04525E-08	7.4753E-07	3.7964E-07	1.15762E-06	1.15761886
3831603773655	383160	3773655	0.000128077	0.000319819	0.000319819	8.95044E-05	0.000165152	0.000296975	0.000210092	6.36642E-05	0.000112723	0.000125222	0.000126814	0.000218772	0.000118924	3.55961E-05	3.29398E-08	7.9249E-07	5.2957E-07	1.35499E-06	1.35499323
3831703773655	383170	3773655	0.011624123	0.029026319	0.029026319	0.008123291	0.014989001	0.026953011	0.019067641	0.005778073	0.010230588	0.00005	0.005128295	0.015278242	0.008305241	0.002485903	8.38616E-08	1.6541E-06	1.2596E-06	2.99754E-06	2.99753692
3831803773655	383180	3773655	0.008991249	0.022451833	0.022451833	0.006283358	0.011593979	0.020848131	0.014748804	0.004469334	0.007913351	8.33354E-05	0.007959171	0.011096827	0.006032227	0.00180555	7.38357E-08	1.4456E-06	9.8743E-07	2.50682E-06	2.50681793
3831903773655	383190	3773655	0.007121017	0.01778172	0.01778172	0.004976383	0.009182364	0.016511598	0.011680966	0.003539687	0.006267328	8.20492E-05	0.005827956	0.008315589	0.004520348	0.001353019	6.56922E-08	1.2793E-06	7.9282E-07	2.1378E-06	2.13779907
3832003773655	383200	3773655	0.005802334	0.014488869	0.014488869	0.004054847	0.007481957	0.013453949	0.009517863	0.002884201	0.005106732	8.10745E-05	0.00445825	0.006513819	0.003540907	0.001059855	5.9037E-08	1.1456E-06	6.5524E-07	1.85991E-06	1.85990736
3832103773655	383210	3773655	0.004835618	0.012074907	0.012074907	0.003379277	0.006235403	0.011212413	0.007932111	0.00240367	0.00425591	7.98939E-05	0.003550027	0.005292294	0.002876887	0.000861102	5.35375E-08	1.0367E-06	5.541E-07	1.64435E-06	1.64434789
3832203773655	383220	3773655	0.004099085	0.010235726	0.010235726	0.002864565	0.005285662	0.009504603	0.006723937	0.002037557	0.003607674	7.89996E-05	0.002909564	0.004411859	0.002398283	0.000717848	4.88711E-08	9.4527E-07	4.7673E-07	1.47087E-06	1.47087323
3832303773655	383230	3773655	0.003520797	0.008791699	0.008791699	0.00246044	0.004539976	0.00816372	0.005775343	0.001750104	0.003098713	7.80701E-05	0.00243817	0.00375012	0.002038562	0.000610177	4.48275E-08	8.6672E-07	4.1569E-07	1.32724E-06	1.32723753
3832403773655	383240	3773655	0.003058236	0.007636649	0.007636649	0.002137189	0.003943515	0.007091174	0.005016581	0.001520176	0.002691606	7.71406E-05	0.002080019	0.003237431	0.001759865	0.000526758	4.13133E-08	7.9892E-07	3.6658E-07	1.20681E-06	1.2068092
3832603773655	383260	3773655	0.002680883	0.006694368	0.006694368	0.001873482	0.003456928	0.006216199	0.004397588	0.001332603	0.00235949	7.61961E-05	0.001800018	0.002829464	0.001538095	0.000460378	3.82227E-08	7.3963E-07	3.2624E-07	1.1041E-06	1.1041011
3832703773655	383270	3773655	0.002364309	0.005903859	0.005903859	0.001652251	0.003048714	0.005482155	0.003878296	0.001175241	0.002080868	7.5141E-05	0.001574003	0.002495003	0.001356282	0.000405959	3.54209E-08	6.8603E-07	2.921E-07	1.01355E-06	1.01354658
3832803773655	383280	3773655	0.002100737	0.0052457	0.0052457	0.001468059	0.002708845	0.004871008	0.003445946	0.001044226	0.001848894	7.41211E-05	0.001390933	0.002220713	0.001207178	0.000361329	3.29456E-08	6.3887E-07	2.6346E-07	9.35275E-07	0.93527477
3832903773655	383290	3773655	0.001822358	0.004550567	0.004550567	0.001273519	0.002349883	0.004225526	0.002989307	0.000905851	0.001603888	7.26239E-05	0.001208964	0.00194032	0.001054756	0.000315707	3.02897E-08	5.8673E-07	2.3265E-07	8.49669E-07	0.84966912
3833003773655	383300	3773655	0.001589333	0.003968684	0.003968684	0.001110674	0.002049403	0.003685207	0.002607063	0.000790019	0.001398799	7.10062E-05	0.001051387	0.001698857	0.00092349	0.000276419	2.77913E-08	5.3844E-07	2.0661E-07	7.72845E-07	0.77284463
3833103773655	383310	3773655	0.00139887	0.003493085	0.003493085	0.000977573	0.001803806	0.003243579	0.002294638	0.000695345	0.001231169	6.95994E-05	0.000926773	0.001505213	0.000818233	0.000244911	2.56189E-08	4.9663E-07	1.8523E-07	7.07484E-07	0.70748407
3833203773655	383320	3773655	0.001284194	0.00320673	0.00320673	0.000897434	0.001655934	0.002977678	0.002106529	0.000638342	0.001130241	6.89613E-05	0.000852019	0.001388327	0.000754693	0.000225893	2.42738E-08	4.7165E-07	1.725E-07	6.68422E-07	0.66842208
3833303773655	383330	3773655	0.001183194	0.002954525	0.002954525	0.000826852	0.001525698	0.002743488	0.001940853	0.000588137	0.001041349	6.83233E-05	0.00078668	0.001285609	0.000698856	0.00020918	2.30414E-08	4.4876E-07	1.6121E-07	6.33005E-07	0.63300537
3833403773655	383340	3773655	0.001087397	0.002715314	0.002715314	0.000759906	0.00140217	0.002521363	0.001783713	0.000540519	0.000957037	6.75646E-05	0.000725234	0.001188469	0.000646051	0.000193374	2.18185E-08	4.2586E-07	1.5035E-07	5.98033E-07	0.59803254

Unique Identifier	X (UTM)	Y (UTM)	EGIODemolition 2025	EGIOSite Grubbing / Prep 2025	EGIOMass Grading / Excavation 2025	EGIOMass Grading / Excavation 2026	EGIODrainage / Utilities Trenching 2026	EGIODrainage / Utilities Trenching 2027	EGIOFoundations / Concrete Pads 2026	EGIOFoundations / Concrete Pads 2027	EGIOBuilding / Structure Construction 2026	EGIOBuilding / Structure Construction 2027	EGIOAsphalt Paving 2027	EGIOArchitectural Coating 2027	EGIOLandscaping or Other Finishing 2027	EGIOWaterside Construction (Piles) 2027	HIWaterside Construction (Landscaping) 2025	HIWaterside Construction (Landscaping) 2026	KMDemolition 2025	KMSite Grubbing / Prep 2025	KMMass Grading / Excavation 2025
3838503773655	383850	3773655	7.16414E-05	6.4647E-05	0.000161429	0.000161429	4.51775E-05	4.51775E-05	8.33611E-05	8.33611E-05	0.000149899	0.000149899	0.000106044	9.98064E-06	3.21346E-05	5.68972E-05	0.00087231	0.00087231	0.000366611	0.000330821	0.000826085
3838603773655	383860	3773655	6.99223E-05	6.3096E-05	0.000157556	0.000157556	4.40935E-05	4.40935E-05	8.13607E-05	8.13607E-05	0.000146302	0.000146302	0.0001035	9.74115E-06	3.13635E-05	5.55319E-05	0.000826428	0.000826428	0.000345242	0.000311538	0.000777933
3838703773655	383870	3773655	6.80062E-05	6.1367E-05	0.000153238	0.000153238	4.28852E-05	4.28852E-05	7.91312E-05	7.91312E-05	0.000142293	0.000142293	0.000100663	9.47421E-06	3.05041E-05	5.40102E-05	0.000780624	0.000780624	0.000323467	0.000291888	0.000728867
3838803773655	383880	3773655	6.61438E-05	5.9686E-05	0.000149042	0.000149042	4.17107E-05	4.17107E-05	7.69642E-05	7.69642E-05	0.000138396	0.000138396	9.79068E-05	9.21476E-06	2.96687E-05	5.25311E-05	0.000738421	0.000738421	0.000303482	0.000273854	0.000683835
3838903773655	383890	3773655	6.44605E-05	5.8168E-05	0.000145249	0.000145249	4.06492E-05	4.06492E-05	7.50055E-05	7.50055E-05	0.000134874	0.000134874	9.54152E-05	8.98025E-06	2.89137E-05	5.11942E-05	0.000701008	0.000701008	0.000286148	0.000258212	0.000644776
3839003773655	383900	3773655	6.3022E-05	5.6869E-05	0.000142007	0.000142007	3.97421E-05	3.97421E-05	7.33316E-05	7.33316E-05	0.000131864	0.000131864	9.32858E-05	8.77984E-06	2.82684E-05	5.00517E-05	0.000668542	0.000668542	0.000271625	0.000245107	0.000612052
3839103773655	383910	3773655	6.16252E-05	5.5609E-05	0.00013886	0.00013886	3.88613E-05	3.88613E-05	7.17063E-05	7.17063E-05	0.000128941	0.000128941	9.12183E-05	8.58525E-06	2.76419E-05	4.89424E-05	0.000638313	0.000638313	0.000258182	0.000232977	0.000581762
3829703773665	382970	3773665	0.000201273	0.00018162	0.000453527	0.000453527	0.000126924	0.000126924	0.000234199	0.000234199	0.000421133	0.000421133	0.000297926	2.80401E-05	9.02806E-05	0.00015985	0.000403508	0.000403508	6.96298E-05	6.28321E-05	0.000156897
3829803773665	382980	3773665	0.000217992	0.00019671	0.000491201	0.000491201	0.000137467	0.000137467	0.000253653	0.000253653	0.000456116	0.000456116	0.000322674	3.03694E-05	9.77801E-05	0.000173128	0.000435402	0.000435402	7.29486E-05	6.5827E-05	0.000164375
3829903773665	382990	3773665	0.000235559	0.00021256	0.000530785	0.000530785	0.000148545	0.000148545	0.000274094	0.000274094	0.000492872	0.000492872	0.000348678	3.28167E-05	0.00010566	0.00018708	0.000471325	0.000471325	7.62197E-05	6.87787E-05	0.000171746
3830003773665	383000	3773665	0.000250572	0.00022611	0.000564613	0.000564613	0.000158012	0.000158012	0.000291562	0.000291562	0.000524283	0.000524283	0.000370899	3.49081E-05	0.000112394	0.000199003	0.000503377	0.000503377	7.8864E-05	7.11649E-05	0.000177704
3830103773665	383010	3773665	0.00026645	0.00024044	0.00060039	0.00060039	0.000168025	0.000168025	0.000310038	0.000310038	0.000557505	0.000557505	0.000394402	3.71201E-05	0.000119516	0.000211613	0.000538666	0.000538666	8.15919E-05	7.36264E-05	0.000183851
3830203773665	383020	3773665	0.000282793	0.00025519	0.000637217	0.000637217	0.000178331	0.000178331	0.000329055	0.000329055	0.000591701	0.000591701	0.000418593	3.9397E-05	0.000126846	0.000224593	0.000575936	0.000575936	8.43377E-05	7.61042E-05	0.000190038
3830303773665	383030	3773665	0.000299835	0.00027056	0.000675617	0.000675617	0.000189078	0.000189078	0.000348884	0.000348884	0.000627359	0.000627359	0.000443819	4.17712E-05	0.000134491	0.000238127	0.00061519	0.00061519	8.70835E-05	7.85819E-05	0.000196225
3830403773665	383040	3773665	0.000318106	0.00028705	0.000716788	0.000716788	0.0002006	0.0002006	0.000370145	0.000370145	0.000665589	0.000665589	0.000470864	4.43167E-05	0.000142686	0.000252638	0.00065836	0.00065836	8.99307E-05	8.11512E-05	0.000202641
3830503773665	383050	3773665	0.000337721	0.00030475	0.000760986	0.000760986	0.000212969	0.000212969	0.000392968	0.000392968	0.000706629	0.000706629	0.000499898	4.70492E-05	0.000151484	0.000268216	0.000706305	0.000706305	9.29272E-05	8.38552E-05	0.000209393
3830603773665	383060	3773665	0.000358863	0.00032383	0.000808626	0.000808626	0.000226302	0.000226302	0.000417569	0.000417569	0.000750867	0.000750867	0.000531194	4.99947E-05	0.000160968	0.000285008	0.000759578	0.000759578	9.60968E-05	8.67154E-05	0.000216535
3830703773665	383070	3773665	0.000380985	0.00034379	0.000858473	0.000858473	0.000240252	0.000240252	0.00044331	0.00044331	0.000797153	0.000797153	0.000563938	5.30765E-05	0.00017089	0.000302576	0.000817419	0.000817419	9.935E-05	8.96509E-05	0.000223865
3830803773665	383080	3773665	0.000402438	0.00036315	0.000906813	0.000906813	0.00025378	0.00025378	0.000468272	0.000468272	0.00084204	0.00084204	0.000595693	5.60652E-05	0.000180513	0.000319614	0.000879257	0.000879257	0.000102627	9.26081E-05	0.000231249
3830903773665	383090	3773665	0.000424995	0.0003835	0.000957641	0.000957641	0.000268005	0.000268005	0.00049452	0.00049452	0.000889238	0.000889238	0.000629083	5.92078E-05	0.000190631	0.000337529	0.000948708	0.000948708	0.000105773	9.54467E-05	0.000238338
3831003773665	383100	3773665	0.00045311	0.00040887	0.001020991	0.001020991	0.000285734	0.000285734	0.000527233	0.000527233	0.000948064	0.000948064	0.000670698	6.31245E-05	0.000203242	0.000359858	0.001026278	0.001026278	0.000109312	9.86408E-05	0.000246314
3831103773665	383110	3773665	0.000484257	0.00043698	0.001091175	0.001091175	0.000305376	0.000305376	0.000563475	0.000563475	0.001013234	0.001013234	0.000716802	6.74637E-05	0.000217213	0.000384594	0.00111419	0.00111419	0.000113085	0.000102045	0.000254814
3831203773665	383120	3773665	0.000518364	0.00046776	0.001168029	0.001168029	0.000326884	0.000326884	0.000603163	0.000603163	0.001084598	0.001084598	0.000767288	7.22154E-05	0.000232512	0.000411682	0.001214916	0.001214916	0.000117048	0.000105622	0.000263745
3831303773665	383130	3773665	0.000555409	0.00050119	0.001251501	0.001251501	0.000350244	0.000350244	0.000646267	0.000646267	0.001162108	0.001162108	0.000822122	7.73762E-05	0.000249128	0.000441103	0.001332041	0.001332041	0.000121209	0.000109376	0.00027312
3831403773665	383140	3773665	0.00059422	0.00053621	0.001338954	0.001338954	0.000374719	0.000374719	0.000691427	0.000691427	0.001243315	0.001243315	0.000879571	8.27831E-05	0.000266537	0.000471927	0.001468167	0.001468167	0.000125644	0.000113378	0.000283113
3831503773665	383150	3773665	0.000632876	0.00057109	0.001426058	0.001426058	0.000399096	0.000399096	0.000736407	0.000736407	0.001324197	0.001324197	0.00093679	8.81684E-05	0.000283876	0.000502627	0.001624101	0.001624101	0.000130294	0.000117574	0.000293591
3831603773665	383160	3773665	0.000668792	0.0006035	0.001506988	0.001506988	0.000421745	0.000421745	0.000778199	0.000778199	0.001399346	0.001399346	0.000989953	9.31721E-05	0.000299986	0.000531151	0.001804888	0.001804888	0.000135189	0.000121991	0.00030462
3836903773665	383690	3773665	0.000117568	0.00010609	0.000264915	0.000264915	7.4139E-05	7.4139E-05	0.0001368	0.0001368	0.000245993	0.000245993	0.000174025	1.63788E-05	5.27349E-05	9.33718E-05	0.002975476	0.002975476	0.001728072	0.001559368	0.003893861
3837003773665	383700	3773665	0.000114237	0.00010308	0.00025741	0.00025741	7.20386E-05	7.20386E-05	0.000132925	0.000132925	0.000239024	0.000239024	0.000169095	1.59148E-05	5.12409E-05	9.07265E-05	0.002692107	0.002692107	0.001490656	0.00134513	0.003358892
3837103773665	383710	3773665	0.000111211	0.00010035	0.000250591	0.000250591	7.01302E-05	7.01302E-05	0.000129403	0.000129403	0.000232691	0.000232691	0.000164615	1.54932E-05	4.98834E-05	8.8323E-05	0.002449768	0.002449768	0.001306533	0.001178982	0.002944007
3837203773665	383720	3773665	0.00010828	9.7709E-05	0.000243987	0.000243987	6.8282E-05	6.8282E-05	0.000125993	0.000125993	0.000226559	0.000226559	0.000160277	1.50849E-05	4.85688E-05	8.59953E-05	0.002240385	0.002240385	0.001159054	0.001045901	0.002611693
3837303773665	383730	3773665	0.000105504	9.5204E-05	0.000237732	0.000237732	6.65317E-05	6.65317E-05	0.000122763	0.000122763	0.000220751	0.000220751	0.000156168	1.46982E-05	4.73238E-05	8.37909E-05	0.002058171	0.002058171	0.001038561	0.000937171	0.002340187
3837403773665	383740	3773665	0.000102788	9.2753E-05	0.000231613	0.000231613	6.4819E-05	6.4819E-05	0.000119603	0.000119603	0.000215069	0.000215069	0.000152148	1.43198E-05	4.61055E-05	8.16339E-05	0.001898049	0.001898049	0.000938178	0.000846588	0.002113995
3837503773665	383750	3773665	0.00010018	9.04E-05	0.000225735	0.000225735	6.3174E-05	6.3174E-05	0.000116568	0.000116568	0.000209611	0.000209611	0.000148287	1.39564E-05	4.49355E-05	7.95623E-05	0.001756849	0.001756849	0.00085322	0.000769924	0.001922559
3837603773665	383760	3773665	9.76369E-05	8.8105E-05	0.000220005	0.000220005	6.15705E-05	6.15705E-05	0.000113609	0.000113609	0.00020429	0.00020429	0.000144523	1.36022E-05	4.37949E-05	7.75427E-05	0.001631016	0.001631016	0.000780217	0.000704049	0.001758063
3837703773665	383770	3773665	9.49329E-05	8.5665E-05	0.000213912	0.000213912	5.98653E-05	5.98653E-05	0.000110463	0.000110463	0.000198633	0.000198633	0.000140521	1.32255E-05	4.2582E-05	7.53952E-05	0.001515445	0.001515445	0.000714981	0.000645181	0.001611065
3837803773665	383780	3773665	9.22945E-05	8.3284E-05	0.000207967	0.000207967	5.82016E-05	5.82016E-05	0.000107393	0.000107393	0.000193112	0.000193112	0.000136615	1.28579E-05	4.13986E-05	7.32999E-05	0.001412388	0.001412388	0.000658585	0.00059429	0.001483988
3837903773665	383790	3773665	8.82474E-05	7.9632E-05	0.000198848	0.000198848	5.56494E-05	5.56494E-05	0.000102684	0.000102684	0.000184644	0.000184644	0.000130625	1.22941E-05	3.95833E-05	7.00857E-05	0.0013073	0.0013073	0.000597921	0.000539548	0.001347293
3838003773665	383800	3773665	8.42899E-05	7.6061E-05	0.00018993	0.00018993	5.31538E-05	5.31538E-05	9.80788E-05	9.80788E-05	0.000176364	0.000176364	0.000124767	1.17428E-05	3.78081E-05	6.69427E-05	0.001205733	0.001205733	0.000542587	0.000489617	0.00122261
3838103773665	383810	3773665	8.10009E-05	7.3093E-05	0.000182519	0.000182519	5.10797E-05	5.10797E-05	9.42517E-05	9.42517E-05	0.000169482	0.000169482	0.000119898	1.12846E-05	3.63329E-05	6.43306E-05	0.001116252	0.001116252	0.000494506	0.000446229	0.001114269
3838203773665	383820	3773665	7.93654E-05	7.1617E-05	0.000178834	0.000178834	5.00484E-05	5.00484E-05	9.23487E-05	9.23487E-05	0.00016606	0.00016606	0.000117478	1.10567E-05	3.55993E-05	6.30316E-05	0.001056682	0.001056682	0.000465549	0.0004201	0.001049022
3838303773665	383830	3773665	7.77776E-05	7.0185E-05	0.000175256	0.000175256	4.90471E-05	4.90471E-05	9.05011E-05	9.05011E-05	0.000162738	0.000162738	0.000115127	1.08355E-05	3.48871E-05	6.17706E-05	0.001001997	0.001001997	0.000439303	0.000396416	0.000989881
3838403773665	383840	3773665	7.60525E-05	6.8628E-05	0.000171369	0.000171369	4.79593E-05	4.79593E-05	8.84938E-05	8.84938E-05	0.000159128	0.000159128	0.000112574	1.05952E-05	3.41133E-05	6.04006E-05	0.000949104	0.000949104	0.000413714	0.000373325	0.00093222
3838503773665	383850	3773665	7.41961E-05	6.6953E-05	0.000167186	0.000167186	4.67886E-05	4.67886E-05	8.63338E-05	8.63338E-05	0.000155244	0.000155244	0.000109826	1.03366E-05	3.32806E-05	5.89262E-05	0.000898003	0.000898003	0.000388852	0.00035089	0.0008762
3838603773665	383860	3773665	7.24293E-05	6.5358E-05	0.000163205	0.000163205	4.56744E-05	4.56744E-05	8.42779E-05	8.42779E-05	0.000151547	0.000151547	0.000107211	1.00904E-05	3.24881E-05	5.7523E-05	0.000851074	0.000851074	0.000366229	0.000330476	0.000825224
3838703773665	383870	3773665	7.05968E-05	6.3705E-05	0.000159076	0.000159076	4.45188E-05	4.45188E-05	8.21456E-05	8.21456E-05	0.000147713	0.000147713	0.000104498	9.83512E-06	3.16661E-05	5.60676E-05	0.000805968	0.000805968	0.000344418	0.000310794	0.000776077
3838803773665	383880	3773665	6.88359E-05	6.2116E-05	0.000155108	0.000155108	4.34084E-05	4.34084E-05	8.00966E-05	8.00966E-05	0.000144029	0.000144029	0.000101892	9.5898E-06	3.08762E-05	5.46691E-05	0.000764352	0.000764352	0.000324368	0.000292701	0.000730898
3838903773665	383890	3773665	6.71406E-05	6.0586E-05	0.000151288	0.000151288	4.23394E-05	4.23394E-05	7.81241E-05	7.81241E-05	0.000140482	0.000140482	9.93823E-05	9.35363E-06	3.01159E-05	5.33228E-05	0.000726035	0.000726035	0.000306067	0.000276187	0.000689659
3839003773665	383900	3773665	6.55051E-05	5.911E-05	0.000147603	0.000147603	4.1308E-05	4.1308E-05	7.6221E-05	7.6221E-05	0.000137059	0.000137059	9.69614E-05	9.12578E-06	2.93822E-05	5.20238E-05	0.000690651	0.000690651	0.000289299	0.000261056	0.000651878
3839103773665	383910	3773665	6.39293E-05	5.7688E-05	0.000144052	0.000144052	4.03142E-05	4.03142E-05	7.43873E-05	7.43873E-05	0.000133762	0.000133762	9.46288E-05	8.90624E-06	2.86754E-05	5.07723E-05	0.000657869	0.000657869	0.000273881	0.000247143	0.000617136
3829703773675	382970	3773675	0.000211247	0.00019062	0.000476003	0.000476003	0.000133214	0.000133214	0.000245805	0.000245805	0.000442003	0.000442003	0.00031269	2.94297E-05	9.47546E-05	0.000167771	0.00417036	0.00417036	7.12414E-05	6.42865E-05	0.000160528
3829803773675	382980	3773675	0.000227668	0.00020544	0.000513004	0.000513004	0.000143569	0.000143569	0.000264912	0.000264912	0.000476361	0.000476361	0.000336997	3.17174E-05	0.00010212	0.000180813	0.00044828	0.00044828	7.43155E-05	6.70604E-05	0.000167455
3829903773675	382990	3773675	0.000245062	0.00022114	0.000552198	0.000552198	0.000154538	0.000154538	0.000285151	0.000285151	0.000512755	0.000512755	0.000362744	3.41406E-05	0.000109922	0.000194627	0.000483124	0.000483124	7.73896E-05	6.98344E-05	0.000174382
3830003773675	383000	3773675	0.000261238	0.00023573	0.000588648	0.000588648	0.000164739	0.000164739	0.000303974	0.000303974	0.000546602	0.000546602	0.000386688	3.63942E-05	0.000117178	0.000207474	0.000516652	0.000516652	8.01056E-05	7.22852E-05	0.000180502
3830103773675	383010	3773675	0.00027843	0.00025125	0.000627385	0.000627385	0.00017558	0.00017558	0.00032977	0.00032977	0.00058572	0.00058572	0.00041213	3.87891E-05	0.000124889	0.000221127	0.00553574	0.00553574	8.29051E-05	7.48114E-05	0.00018681
3830203773675	383020	3773675	0.000296223	0.0002673	0.00066748	0.00066748	0.000186801	0.000186801	0.000344682	0.000344682	0.000619803	0.000619803	0.000438473	4.12681E-05	0.000132871	0.000235259	0.000592478	0.000592478	8.57046E-05	7.73377E-05	0.000193118
3830303773675	383030	3773675	0.000314859	0.00028412	0.000709471	0.000709471	0.000198552	0.000198552	0.000366366	0.000366366	0.000658795	0.000658795	0.000466058	4.38643E-05	0.00014123	0.00025006	0.000633191	0.000633191	8.84981E-05	7.98585E-05	0.000199413
3830403773675	383040	3773675	0.000335035	0.00030233	0.000754933	0.000754933	0.000211275	0.000211275	0.000389842	0.000389842	0.000701009	0.000701009	0.000495922	4.6675E-05	0.000150279	0.000266083	0.000678153	0.000678153	9.14051E-05	8.24817E-05	0.000205963
3830503773675	383050	3773675	0.000357174	0.0003223	0.00080482	0.00080482	0.000225236	0.000225236	0.000415604	0.000415604	0.000747333	0.000747333	0.000528693	4.97594E-05	0.00016021	0.00028366	0.00072927	0.00072927	9.44971E-05	8.52718E-05	0.00021293
3830603773675	383060	3773675	0.000381349	0.00034412	0.000859293	0.000859293	0.000240481	0.000240481	0.000443733	0.000443733	0.000797915	0.000797915	0.000564477	5.31273E-05	0.000171054	0.000302866	0.000786429	0.000786429	9.77861E-05	8.82397E-05	0.000220341
3830703773675	383070	3773675	0.00040627	0.00036661	0.000915448	0.000915448	0.000256197	0.000256197	0.000472731	0.000472731	0.000850059	0.000850059	0.000601366	5.65991E-05	0.000182232	0.000322658	0.000848219	0.000848219	0.000101123	9.12507E-05	0.00022786
3830803773675	383080	3773675	0.000431203	0.00038911	0.000971629	0.000971629	0.00027192	0.00027192	0.000501743	0.000501743	0.000902227	0.000902227	0.000638272	6.00726E-05	0.000193416	0.000342459	0.000913292	0.000913292	0.000104436	9.42401E-05	0.000235325
3830903773675	383090	3773675	0.000459401	0.00041455	0.001035168	0.001035168	0.000289702	0.000289702	0.000534554	0.000534554	0.000961227	0.000961227	0.000680011	6.4001E-05	0.000206064	0.000364854	0.000986581	0.000986581	0.000107659	9.71488E-05	0.000242588
3831003773675	383100	3773675	0.000493234	0.00044508	0.001111404	0.001111404	0.000311037	0.000311037	0.00057322	0.00057322	0.001032018	0.001032018	0.000730091	6.87144E-05	0.00022124	0.000391724	0.001068878	0.001068878	0.00011124	0.00010038	0.000250658
3831103773675	383110	3773675	0.000531072	0.00047923	0.001196665	0.001196665	0.000334898	0.000334898	0.00061795	0.00061795	0.001111189	0.001111189	0.000786099	7.39858E-05	0.000238212	0.000421775	0.001162784	0.001162784	0.000115079	0.000103844	0.000259306
3831203773675	383120	3773675	0.000573352	0.00051738	0.001291932	0.001291932	0.00036156	0.00036156	0.000667145	0.000667145	0.001199652	0.001199652	0.000848682	7.98759E-05	0.000257176	0.000455353	0.001272202	0.001272202	0.00011915	0.000107518	0.00026848
3831303773675	383130	3773675	0.00062157	0.00056089	0.001400583	0.001400583	0.000391966	0.000391966	0.000723252	0.000723252	0.001300541	0.001300541	0.000920055	8.65934E-05	0.000278805	0.000493648	0.001404426	0.001404426	0.000123489	0.000111433	0.000278258
3831403773675	383140	3773675	0.000674618	0.00060876	0.001520115	0.001520115	0.000425419	0.000425419	0.000784977	0.000784977	0.001411535	0.001411535	0.000998577	9.39837E-05	0.000302599	0.000535778	0.00156044	0.00156044	0.000128079	0.000115576	0.000288601
3831503773675	383150	3773675	0.000729008	0.00065784	0.001642673	0.001642673	0.000459718	0.000459718	0.000848266	0.000848266	0.00152534	0.00152534	0.001079086	0.000101561	0.000326996	0.000578975	0.0017424	0.0017424	0.000132914	0.000119939	0.000299496
3831603773675	383160	3773675	0.000781543	0.00070524	0.001761049	0.001761049	0.000492846	0.000492846	0.000909394	0.000909394	0.001635259	0.001635259	0.001156848	0.00010888	0.00035056	0.000620697	0.001957762	0.001957762	0.000138	0.000124528	0.000310955
3836903773675	383690	3773675	0.000122051	0.00011014	0.000275016	0.000275016	7.69659E-05	7.69659E-05	0.000142017	0.000142017	0.000255372	0.000255372	0.000180661	1.70034E-05	5.47456E-05	9.6932E-05	0.003073379	0.003073379	0.001888265	0.001703922	0.004254824
3837003773675	383700	3773675	0.000118827	0.00010723	0.000267753	0.000267753	7.49333E-05	7.49333E-05	0.000138266	0.000138266	0.000248628	0.000248628	0.000175889	1.65543E-05	5.32998E-05	9.4372E-05	0.002779828	0.002779828	0.001618485	0.00146048	0.003646929
3837103773675	383710	3773675	0.000115562	0.00010428	0.000260396	0.000260396	7.28743E-05	7.28743E-05	0.000134467	0.000134467	0.000241796	0.000241796	0.000171056	1.60994E-05	5.18353E-05	9.17789E-05	0.002528132	0.002528132	0.001411392	0.001273604	0.003180287
3837203773675	383720	3773675	0.0001125	0.00010152	0.000253496	0.000253496	7.09433E-05	7.09433E-05	0.000130904	0.000130904	0.000235389	0.000235389	0.000166524	1.56728E-05	5.04617E-05	8.93469E-05	0.002309677	0.002309677	0.001247331	0.00112556	0.002810608
3837303773675	383730	3773675	0.000109545	9.8851E-05	0.000246838	0.000246838	6.908E-05	6.908E-05	0.000127466	0.000127466	0.000229207	0.000229207	0.00016215	1.52612E-05	4.91364E-05	8.70003E-05	0.002119787	0.002119787	0.001114214	0.001005438	0.002510655
3837403773675	383740	3773675	0.000106722	9.6303E-05	0.000240476	0.000240476	6.72995E-05	6.72995E-05	0.00012418	0.00012418	0.000223299	0.000223299	0.000157971	1.48678E-05	4.787E-05	8.4758E-05	0.001953321	0.001953321	0.001003898	0.000905892	0.002262082
3837503773675	383750	3773675	0.000104006	9.3852E-05	0.000234356	0.000234356	6.55868E-05	6.55868E-05	0.00012102	0.00012102	0.000217617	0.000217617	0.000153951	1.44895E-05	4.66517E-05	8.2601E-05	0.001806696	0.001806696	0.000911329	0.00082236	0.002053496

			KMMass Grading / Excavation	KMDrainage / Utilities Trenching	KMFoundations / Concrete Pads	KMBuilding / Structure Construction	KMAsphalt Paving	KMArchitectural Coating	KMLandscaping or Other Finishing	KMWaterside Construction (Piles)	EWNDemolition	EWNSite Grubbing / Prep	EWNDrainage / Utilities Trenching	EWNDrainage / Utilities Trenching	EWNDrainage / Utilities Trenching	EWNFoundations / Concrete Pads	EWNBuilding / Structure Construction	EWNAsphalt Paving	EWNLandscaping or Other Finishing	EWNWaterside Construction (Piles)	ISDemolition
Unique Identifier	X (UTM)	Y (UTM)	2026	2026	2026	2026	2026	2026	2026	2026	2027	2027	2027	2028	2029	2029	2029	2029	2029	2029	2027
3838503773655	383850	3773655	0.000826085	0.000177985	0.000426585	0.000791261	0.000542662	5.10741E-05	0.000164443	0.000291161	0.000226743	0.000305714	0.000370925	0.000370925	0.000370925	0.000263835	0.000459469	0.000335627	0.000101705	0.000176489	6.54932E-05
3838603773655	383860	3773655	0.000777933	0.000167611	0.000401719	0.000745139	0.000511031	4.8097E-05	0.000154858	0.000274189	0.00021961	0.000296097	0.000359256	0.000359256	0.000359256	0.000255535	0.000445014	0.000325069	9.85057E-05	0.000170936	6.38576E-05
3838703773655	383870	3773655	0.000728867	0.000157039	0.000376382	0.000698141	0.000478799	4.50634E-05	0.000145091	0.000256896	0.000212011	0.000285851	0.000346826	0.000346826	0.000346826	0.000246694	0.000429616	0.000313821	9.50973E-05	0.000165022	6.20132E-05
3838803773655	383880	3773655	0.000683835	0.000147337	0.000353128	0.000655008	0.000449217	4.22793E-05	0.000136126	0.000241024	0.000204794	0.000276121	0.00033502	0.00033502	0.00033502	0.000238296	0.000414993	0.000303139	9.18603E-05	0.000159405	6.01986E-05
3838903773655	383890	3773655	0.000644776	0.000138921	0.000332958	0.000617596	0.000423559	3.98644E-05	0.000128351	0.000227257	0.000198282	0.000267341	0.000324367	0.000324367	0.000324367	0.000230719	0.000401796	0.000293499	8.89392E-05	0.000154336	5.85451E-05
3839003773655	383900	3773655	0.000612052	0.000131871	0.000316059	0.000586251	0.000402062	3.78411E-05	0.000121837	0.000215723	0.000192576	0.000259647	0.000315031	0.000315031	0.000315031	0.000224079	0.000390233	0.000285053	8.63796E-05	0.000149894	5.71424E-05
3839103773655	383910	3773655	0.000581762	0.000125344	0.000300418	0.000557238	0.000382164	3.59684E-05	0.000115807	0.000205047	0.00018709	0.000252251	0.000306058	0.000306058	0.000306058	0.000217696	0.000379117	0.000276933	8.3919E-05	0.000145624	5.57754E-05
3829703773665	382970	3773665	0.000156897	3.38044E-05	8.10204E-05	0.000150283	0.000103067	9.7004E-06	3.12323E-05	5.52996E-05	0.00020301	0.000273715	0.0003321	0.0003321	0.0003321	0.00023622	0.000411376	0.000300497	9.10598E-05	0.000158015	7.99802E-05
3829803773665	382980	3773665	0.000164375	3.54157E-05	8.48821E-05	0.000157446	0.000107979	1.01628E-05	3.2721E-05	5.79354E-05	0.000222773	0.000300362	0.000364432	0.000364432	0.000364432	0.000259217	0.000451425	0.000329752	9.99248E-05	0.000173399	8.36512E-05
3829903773665	382990	3773665	0.000171746	3.70037E-05	8.86883E-05	0.000164506	0.000112821	1.06185E-05	3.41882E-05	6.05333E-05	0.000245737	0.000331323	0.000401997	0.000401997	0.000401997	0.000285936	0.000497957	0.000363742	0.000110225	0.000191273	8.6785E-05
3830003773665	383000	3773665	0.000177704	3.82875E-05	9.17652E-05	0.000170213	0.000116735	1.09869E-05	3.53744E-05	6.26334E-05	0.000267309	0.000360409	0.000437287	0.000437287	0.000437287	0.000311038	0.000541671	0.000395674	0.000119901	0.000208064	8.90592E-05
3830103773665	383010	3773665	0.000183851	3.96119E-05	9.49394E-05	0.000176101	0.000120773	1.13669E-05	3.65979E-05	6.47999E-05	0.00029217	0.000393929	0.000477957	0.000477957	0.000477957	0.000339966	0.0005920S	0.000432474	0.000131053	0.000227415	9.1047E-05
3830203773665	383020	3773665	0.000190038	4.09449E-05	9.81343E-05	0.000182027	0.000124838	1.17494E-05	3.78296E-05	6.69806E-05	0.000319915	0.000431336	0.000523344	0.000523344	0.000523344	0.000372249	0.000648271	0.000473542	0.000143497	0.00024901	9.2772E-05
3830303773665	383030	3773665	0.000196225	4.2278E-05	0.000101329	0.000187953	0.000128902	1.21319E-05	3.90612E-05	6.91613E-05	0.000350948	0.000473178	0.000574111	0.000574111	0.000574111	0.000408359	0.000711157	0.000519478	0.000157417	0.000273166	9.43658E-05
3830403773665	383040	3773665	0.000202641	4.36603E-05	0.000104642	0.000194099	0.000133116	1.25286E-05	4.03383E-05	7.14226E-05	0.000387306	0.000522199	0.000633588	0.000633588	0.000633588	0.000450665	0.000784832	0.000573295	0.000173726	0.000301465	9.57924E-05
3830503773665	383050	3773665	0.000209393	4.51151E-05	0.000108129	0.000200566	0.000137552	1.29461E-05	4.16824E-05	7.38024E-05	0.000430612	0.000580588	0.000704432	0.000704432	0.000704432	0.000501055	0.000872586	0.000637397	0.000193151	0.000335173	9.70221E-05
3830603773665	383060	3773665	0.000216535	4.66539E-05	0.000111817	0.000207407	0.000142244	1.33876E-05	4.31041E-05	7.63197E-05	0.000482746	0.00065088	0.000789717	0.000789717	0.000789717	0.000561718	0.00097823	0.000714567	0.000216535	0.000375753	9.80547E-05
3830703773665	383070	3773665	0.000223865	4.82332E-05	0.000115603	0.000214428	0.000147059	1.38408E-05	4.45633E-05	7.89033E-05	0.000545345	0.00073528	0.00089212	0.00089212	0.00089212	0.000634557	0.001105078	0.000807225	0.000244614	0.000424477	9.90456E-05
3830803773665	383080	3773665	0.000231249	4.98242E-05	0.000119416	0.000221501	0.00015191	1.42974E-05	4.60332E-05	8.15059E-05	0.000620257	0.000836283	0.001014669	0.001014669	0.001014669	0.000721724	0.00125688	0.000918111	0.000278216	0.000482786	9.98514E-05
3830903773665	383090	3773665	0.000238338	5.13514E-05	0.000123076	0.000228291	0.000156566	1.47356E-05	4.74443E-05	8.40042E-05	0.000714694	0.000963612	0.001169157	0.001169157	0.001169157	0.00083161	0.001448246	0.001057899	0.000320575	0.000556293	9.98216E-05
3831003773665	383100	3773665	0.000246314	5.30699E-05	0.000127195	0.00023593	0.000161806	1.52288E-05	4.9032E-05	8.68154E-05	0.000835808	0.001126907	0.001367285	0.001367285	0.001367285	0.000972536	0.001693669	0.001237172	0.000374901	0.000650563	0.000100132
3831103773665	383110	3773665	0.000254814	5.49014E-05	0.000131584	0.000244073	0.00016739	1.57543E-05	5.07241E-05	8.98115E-05	0.000999207	0.001347215	0.001634586	0.001634586	0.001634586	0.001162665	0.002024777	0.001479037	0.000448193	0.000777747	0.000100269
3831203773665	383120	3773665	0.000263745	5.68256E-05	0.000136196	0.000252627	0.000173256	1.63065E-05	5.25019E-05	9.29593E-05	0.001219527	0.00164427	0.001995004	0.001995004	0.001995004	0.001419027	0.002471231	0.001805157	0.000547017	0.000949236	0.000100789
3831303773665	383130	3773665	0.00027312	5.88455E-05	0.000141037	0.000261607	0.000179415	1.68861E-05	5.43681E-05	9.62635E-05	0.001536791	0.002072033	0.002514012	0.002514012	0.002514012	0.001788193	0.003114131	0.002274776	0.000689326	0.001196183	0.000100944
3831403773665	383140	3773665	0.000283113	6.09987E-05	0.000146198	0.000271179	0.00018598	1.7504E-05	5.63575E-05	9.97858E-05	0.002014291	0.002715838	0.003295146	0.003295146	0.003295146	0.002343806	0.004081729	0.002981576	0.000903508	0.001567852	0.000100771
3831503773665	383150	3773665	0.000293591	6.32561E-05	0.000151608	0.000281215	0.000192862	1.81518E-05	5.84432E-05	0.000103479	0.002762216	0.003724254	0.004518664	0.004518664	0.004518664	0.003214082	0.005597313	0.004088662	0.001238988	0.002150009	0.000101666
3831603773665	383160	3773665	0.00030462	6.56325E-05	0.000157304	0.000291779	0.000200108	1.88337E-05	6.06387E-05	0.000107366	0.004011809	0.005409061	0.006562853	0.006562853	0.006562853	0.004668094	0.00812947	0.005938324	0.001799492	0.003122648	0.000103427
3836903773665	383690	3773665	0.003893861	0.000838958	0.002010764	0.003729717	0.002557911	0.000240745	0.000775125	0.001372426	0.000370151	0.000499069	0.000605524	0.000605524	0.000605524	0.000430703	0.000750069	0.000547902	0.000166031	0.000288112	0.000100764
3837003773665	383700	3773665	0.003358892	0.000723696	0.00173451	0.0032173	0.002206486	0.000207669	0.000668632	0.001183872	0.000359986	0.000485363	0.000588895	0.000588895	0.000588895	0.000418875	0.000729469	0.000532855	0.000161471	0.0002802	0.000104424
3837103773665	383710	3773665	0.002944007	0.000634306	0.001520266	0.002819904	0.001933944	0.000182018	0.000586044	0.001037642	0.000349892	0.000471754	0.000572382	0.000572382	0.000572382	0.00040713	0.000709016	0.000517914	0.000156944	0.000272343	0.00010212
3837203773665	383720	3773665	0.002611693	0.000562707	0.001348661	0.002501598	0.001715644	0.000161472	0.000519892	0.000920515	0.000339983	0.000458394	0.000556173	0.000556173	0.000556173	0.0003956	0.000688937	0.000503247	0.000152499	0.000264631	9.98156E-05
3837303773665	383730	3773665	0.002340187	0.000504209	0.001208457	0.002241538	0.001537289	0.000144686	0.000465845	0.00082482	0.000330271	0.0004453	0.000540286	0.000540286	0.000540286	0.0003843	0.000669257	0.000488871	0.000148143	0.000257071	9.75175E-05
3837403773665	383740	3773665	0.002113995	0.000455474	0.001091653	0.002024881	0.001388702	0.000130701	0.000420819	0.000745097	0.000320703	0.000432399	0.000524633	0.000524633	0.000524633	0.000373166	0.000649867	0.000474708	0.000143851	0.000249624	9.51597E-05
3837503773665	383750	3773665	0.001922559	0.000414228	0.000992797	0.001841514	0.001262945	0.000118865	0.000382711	0.000677623	0.000311254	0.000419659	0.000509175	0.000509175	0.000509175	0.000362171	0.0006307Z	0.000460721	0.000139612	0.00024269	9.28974E-05
3837603773665	383760	3773665	0.001758063	0.000378786	0.000907852	0.001683952	0.001154887	0.000108695	0.000349966	0.000619645	0.000301972	0.000407144	0.000493991	0.000493991	0.000493991	0.000351371	0.000611911	0.000446982	0.000135449	0.000235044	9.04321E-05
3837703773665	383770	3773665	0.001611065	0.000347115	0.000831944	0.001543152	0.001058323	9.96069E-05	0.000320704	0.000567835	0.000291854	0.000393502	0.000477439	0.000477439	0.000477439	0.000339598	0.000591409	0.000432006	0.000130911	0.00022716	8.76565E-05
3837803773665	383780	3773665	0.001483988	0.000319735	0.000766322	0.001421431	0.000974844	9.17501E-05	0.000295407	0.000523045	0.000282309	0.000380634	0.000461825	0.000461825	0.000461825	0.000328492	0.000572068	0.000417878	0.00012663	0.00021974	8.49943E-05
3837903773665	383790	3773665	0.001347293	0.000290283	0.000695733	0.001290499	0.000885049	8.32987E-05	0.000268197	0.000474866	0.000269022	0.000362719	0.000440089	0.000440089	0.000440089	0.000313031	0.000545143	0.00039821	0.00012067	0.000209397	8.08816E-05
3838003773665	383800	3773665	0.00122261	0.000263419	0.000631348	0.001171071	0.000803143	7.55899E-05	0.000243377	0.00043092	0.00025549	0.000344474	0.000417952	0.000417952	0.000417952	0.000297285	0.000517722	0.000378179	0.0001146	0.000198864	7.70912E-05
3838103773665	383810	3773665	0.001114269	0.000240077	0.000575401	0.001067297	0.000731973	6.88916E-05	0.00022181	0.000392734	0.000244131	0.000329158	0.00039937	0.00039937	0.00039937	0.000284068	0.000494703	0.000361365	0.000109505	0.000190023	7.38738E-05
3838203773665	383820	3773665	0.001049022	0.000226019	0.000541708	0.001004801	0.000689111	6.48575E-05	0.000208822	0.000369737	0.000237977	0.000320861	0.000389302	0.000389302	0.000389302	0.000276907	0.000482233	0.000352256	0.000106744	0.000185233	7.23875E-05
3838303773665	383830	3773665	0.000989881	0.000213277	0.000511168	0.000948153	0.000650262	6.12011E-05	0.000197049	0.000348893	0.000231984	0.00031278	0.000379499	0.000379499	0.000379499	0.000269934	0.000470089	0.000343385	0.000104056	0.000180568	7.0943E-05
3838403773665	383840	3773665	0.00093222	0.000200853	0.000481392	0.000892923	0.000612383	5.76361E-05	0.000185571	0.000328569	0.000225573	0.000304137	0.000369011	0.000369011	0.000369011	0.000262474	0.000457098	0.000333896	0.00010118	0.000175578	6.93313E-05
3838503773665	383850	3773665	0.0008762	0.000188783	0.000452464	0.000839264	0.000575583	5.41726E-05	0.000174419	0.000308825	0.000218828	0.000295042	0.000357977	0.000357977	0.000357977	0.00025462Z	0.00044343	0.000323911	9.8155E-05	0.000170328	6.75824E-05
3838603773665	383860	3773665	0.000825224	0.0001778	0.00042614	0.000790437	0.000542097	5.10209E-05	0.000164272	0.000290858	0.000212369	0.000286334	0.000347412	0.000347412	0.000347412	0.00024711	0.000430342	0.000314351	9.5258E-05	0.000165301	6.5911E-05
3838703773665	383870	3773665	0.000776077	0.000167211	0.000400761	0.000743362	0.000509812	4.79823E-05	0.000154488	0.000273535	0.000205761	0.000277425	0.000336602	0.000336602	0.000336602	0.000239422	0.000416952	0.00030457	9.22941E-05	0.000160157	6.41561E-05
3838803773665	383880	3773665	0.000730898	0.000157477	0.000377431	0.000700087	0.000480133	4.5189E-05	0.000145495	0.000257611	0.000199464	0.000268934	0.0003263	0.0003263	0.0003263	0.000232094	0.000404191	0.000295249	8.94694E-05	0.000155256	6.24668E-05
3838903773665	383890	3773665	0.000689659	0.000148592	0.000356135	0.000660587	0.000453043	4.26393E-05	0.000137286	0.000243077	0.000193495	0.000260886	0.000316535	0.000316535	0.000316535	0.000225148	0.000392095	0.000286413	8.67919E-05	0.00015061	6.08373E-05
3839003773665	383900	3773665	0.000651878	0.000140451	0.000336625	0.000624398	0.000428224	4.03034E-05	0.000129765	0.00022976	0.000187794	0.0002532	0.00030721	0.00030721	0.00030721	0.000218515	0.000380544	0.000277975	8.4235E-05	0.000146172	5.92554E-05
3839103773665	383910	3773665	0.000617136	0.000132966	0.000318685	0.000591121	0.000405402	3.81555E-05	0.000122849	0.000217515	0.000182345	0.000245853	0.000298295	0.000298295	0.000298295	0.000212174	0.0003695	0.000269909	8.17905E-05	0.000141931	5.77214E-05
3829703773675	382970	3773675	0.000160528	3.45869E-05	8.28957E-05	0.000153761	0.000105452	9.92493E-06	3.19553E-05	5.65796E-05	0.000201571	0.000271775	0.000329747	0.000329747	0.000329747	0.000234546	0.000408461	0.000298368	9.04145E-05	0.000156896	8.20993E-05
3829803773675	382980	3773675	0.000167455	3.60793E-05	8.64727E-05	0.000160396	0.000110003	1.03532E-05	3.33341E-05	5.9021E-05	0.000219729	0.000296258	0.000359451	0.000359451	0.000359451	0.000255674	0.000445256	0.000325246	9.85593E-05	0.000171029	8.5442E-05
3829903773675	382990	3773675	0.000174382	3.75717E-05	9.00497E-05	0.000167031	0.000114553	1.07815E-05	3.4713E-05	6.14625E-05	0.000240627	0.000324434	0.000393638	0.000393638	0.000393638	0.000279991	0.000487603	0.000356179	0.000107933	0.000187296	8.84086E-05
3830003773675	383000	3773675	0.000180502	3.88903E-05	9.32099E-05	0.000172893	0.000118573	1.11598E-05	3.59313E-05	6.36195E-05	0.000261609	0.000352723	0.000427961	0.000427961	0.000427961	0.000304405	0.0005301Z	0.000387236	0.000117344	0.000203627	9.07545E-05
3830103773675	383010	3773675	0.00018681	4.02494E-05	9.64674E-05	0.000178935	0.000122717	1.15498E-05	3.7187E-05	6.58428E-05	0.00028573	0.000385245	0.000467421	0.000467421	0.000467421	0.000332472	0.000578999	0.0004229Z	0.000128164	0.000222402	9.28019E-05
3830203773675	383020	3773675	0.000193118	4.16086E-05	9.97249E-05	0.000184977	0.000126861	1.19398E-05	3.84427E-05	6.80662E-05	0.000312459	0.000421284	0.000511147	0.000511147	0.000511147	0.000363574	0.000633163	0.000462506	0.000140153	0.000243207	9.45986E-05
3830303773675	383030	3773675	0.000199413	4.29648E-05	0.000102975	0.000191007	0.000130996	1.2329E-05	3.96957E-05	7.02848E-05	0.000342054	0.000461187	0.000559561	0.000559561	0.000559561	0.00039801	0.000693134	0.000506313	0.000153428	0.000266243	9.62998E-05
3830403773675	383040	3773675	0.000205963	4.43761E-05	0.000106358	0.000197281	0.000135299	1.2734E-05	4.09997E-05	7.25935E-05	0.000376717	0.000507922	0.000616265	0.000616265	0.000616265	0.000438344	0.000763374	0.000557621	0.000168976	0.000293223	9.78577E-05
3830503773675	383050	3773675	0.00021293	4.58772E-05	0.000109956	0.000203954	0.000139876	1.31648E-05	4.23866E-05	7.50492E-05	0.000418704	0.000564532	0.000684951	0.000684951	0.000684951	0.000487199	0.000848455	0.00061977	0.000187809	0.000325904	9.91471E-05
3830603773675	383060	3773675	0.000220341	4.7474E-05	0.000113783	0.000211053	0.000144744	1.3623E-05	4.38618E-05	7.76613E-05	0.000469346	0.000632812	0.000767795	0.000767795	0.000767795	0.000546125	0.000951075	0.000694731	0.000210525	0.000365322	0.000100204
3830703773675	383070	3773675	0.00022786	4.90939E-05	0.000117665	0.000218255	0.000149683	1.40878E-05	4.53585E-05	8.03113E-05	0.000529765	0.000714274	0.000866634	0.000866634	0.000866634	0.000616429	0.001073508	0.000784164	0.000237626	0.00041235	0.000101272
3830803773675	383080	3773675	0.000235325	5.07023E-05	0.00012152	0.000225405	0.000154587	1.45494E-05	4.68445E-05	8.29423E-05	0.000600511	0.00080966	0.000982367	0.000982367	0.000982367	0.000698748	0.001216867	0.000888883	0.000269359	0.000467416	0.000102245
3830903773675	383090	3773675	0.000242588	5.22672E-05	0.000125271	0.000232362	0.000159358	1.49984E-05	4.82903E-05	8.55023E-05	0.000689535	0.000929689	0.001127999	0.001127999	0.001127999	0.000802335	0.001397263	0.001020657	0.00030929	0.000536709	0.000102561
3831003773675	383100	3773675	0.000250658	5.40059E-05	0.000129438	0.000240092	0.000164659	1.54974E-05	4.98968E-05	8.83467E-05	0.000803294	0.001083069	0.001314096	0.001314096	0.001314096	0.000934704	0.001627783	0.001189045	0.000360317	0.000625255	0.000103331
3831103773675	383110	3773675	0.000259306	5.58693E-05	0.000133904	0.000248376	0.000170341	1.60321E-05	5.16184E-05	9.13949E-05	0.000956927	0.001290211	0.001565422	0.001565422	0.001565422	0.001113469	0.001939103	0.001416454	0.000429229	0.000744838	0.000104125
3831203773675	383120	3773675	0.00026848	5.78457E-05	0.000138641	0.000257162	0.000176367	1.65992E-05	5.34444E-05	9.4628E-05	0.00116556	0.001571507	0.001906721	0.001906721	0.001906721	0.001356232	0.002361873	0.001725275	0.000522811	0.00090723	0.000104633
3831303773675	383130	3773675	0.000278258	5.99525E-05	0.000143691	0.000266528	0.00018279	1.72038E-05	5.53909E-05	9.80745E-05	0.001472958	0.001985967	0.002409588	0.002409588	0.002409588	0.001713916	0.002984779	0.002180288	0.000660693	0.001146497	0.000104692
3831403773675	383140	3773675	0.000288601	6.2181E-05	0.000149032	0.000276435	0.000189585	1.78432E-05	5.74499E-05	0.00010172	0.001938865	0.002614143	0.003171758	0.003171758	0.003171758	0.002256041	0.003928888	0.0028699	0.000869676	0.001509143	0.000104149
3831503773675	383150	3773675	0.000299496	6.45283E-05	0.000154658	0.000286871	0.000196741	1.85168E-05	5.96186E-05	0.00010556	0.002674159	0.003605528	0.004374614	0.004374614	0.004374614	0.00311162	0.005418876	0.00395832	0.001199491	0.002081469	0.000104967
3831603773675	383160	3773675	0.000310955	6.69974E-05	0.000160575	0.000297847	0.000204269	1.92253E-05	6.18998E-05	0.000109599	0.003908692	0.005270031	0.006394167	0.006394167	0.006394167	0.004548109	0.007920516	0.005785689	0.001753239	0.003042386	0.000106841
3836903773675	383690	3773675	0.004254824	0.00091673	0.002197163	0.004075464	0.002795031	0.000263062	0.000846979	0.001499651	0.000345958	0.00046645	0.000565947	0.000565947	0.000565947	0.000402553	0.000701045	0.000512091	0.000155179	0.00026928	0.000111002
3837003773675	383700	3773675	0.003646929	0.000785755	0.00188325	0.003493194	0.002395699	0.000225478	0.000725969	0.001285393	0.000337339	0.000454829	0.000551847	0.000551847	0.000551847	0.000392523	0.000683578	0.000499333	0.000151313	0.000262572	0.000108566
3837103773675	383710	3773675	0.003180287	0.000685214	0.001642279	0.003046224	0.002089158	0.000196627	0.000633078	0.001120921	0.000328815	0.000443336	0.000537903	0.000537903	0.000537903	0.000382605	0.000666306	0.000486715	0.00014749	0.00025593	0.000106167
3837203773675	383720	3773675	0.002810608	0.000605564	0.00145138	0.002692128	0.001846313	0.000173771	0.000559489	0.000990624	0.000320225	0.000431755	0.000523851	0.000523851	0.000523851	0.00037261	0.0006489	0.000474001	0.000143637	0.000249252	0.000103749
3837303773675	383730	3773675	0.002510655	0.000540937	0.001296486	0.00240482	0.001649271	0.000155226	0.000499779	0.000884903	0.000311809	0.000420407	0.000510083	0.000510083	0.000510083	0.000362817	0.000631845	0.000461543	0.000139861	0.000242701	0.000101374
3837403773675	383740	3773675	0.002262082	0.000487381	0.001168124	0.002166725	0.001485981	0.000139857	0.000450297	0.000797291	0.00030344	0.000409124	0.000496393	0.000496393	0.000496393	0.000353079	0.000614887	0.000449155	0.000136108	0.000236187	9.8962E-05
3837503773675	383750	3773675	0.002053496	0.000442439	0.001060412	0.001966932	0.00134896	0.000126961	0.000408776	0.000723773	0.000295256	0.00039809	0.000483005	0.000483005	0.000483005	0.000343557	0.000598303	0.000437042	0.000132437	0.000229817	9.65266E-05

			ISDrainage / Utilities Trenching	ISDrainage / Utilities Trenching	ISAsphalt Paving	ISAsphalt Paving	SVDemolition	SVSite Grubbing / Prep	SVMass Grading / Excavation	SVMass Grading / Excavation	SVDrainage / Utilities Trenching	SVFoundations / Concrete Pads	SVBuilding / Structure Construction	SVBuilding / Structure Construction	SVAsphalt Paving	SVAsphalt Paving	SVArchitectural Coating	SVArchitectural Coating	SVLandscaping or Other Finishing	SVLandscaping or Other Finishing	MDemolition
Unique Identifier	X (UTM)	Y (UTM)	2027	2028	2027	2028	2027	2027	2027	2028	2028	2028	2028	2029	2028	2029	2028	2029	2028	2029	2027
3838503773655	383850	3773655	2.26375E-05	2.26375E-05	9.69437E-05	9.69437E-05	7.84268E-05	5.18141E-05	8.74993E-05	8.74993E-05	2.64111E-05	2.72175E-05	0.000152305	0.000152305	0.000107459	0.000107459	1.06451E-05	1.06451E-05	3.42739E-05	3.42739E-05	0.001105087
3838603773655	383860	3773655	2.20722E-05	2.20722E-05	9.45228E-05	9.45228E-05	7.75323E-05	5.12231E-05	8.65013E-05	8.65013E-05	2.61099E-05	2.69071E-05	0.000150824	0.000150824	0.000106233	0.000106233	1.05237E-05	1.05237E-05	3.3883E-05	3.3883E-05	0.001017329
3838703773655	383870	3773655	2.14346E-05	2.14346E-05	9.17926E-05	9.17926E-05	7.64111E-05	5.04824E-05	8.52505E-05	8.52505E-05	2.57323E-05	2.6518E-05	0.000148943	0.000148943	0.000104697	0.000104697	1.03715E-05	1.03715E-05	3.3393E-05	3.3393E-05	0.000932908
3838803773655	383880	3773655	2.08074E-05	2.08074E-05	8.91066E-05	8.91066E-05	7.53206E-05	4.97619E-05	8.40338E-05	8.40338E-05	2.5365E-05	2.61395E-05	0.000147062	0.000147062	0.000103203	0.000103203	1.02235E-05	1.02235E-05	3.29165E-05	3.29165E-05	0.000857858
3838903773655	383890	3773655	2.02359E-05	2.02359E-05	8.66591E-05	8.66591E-05	7.43832E-05	4.91426E-05	8.2988E-05	8.2988E-05	2.50494E-05	2.58142E-05	0.0001454	0.0001454	0.000101918	0.000101918	1.00962E-05	1.00962E-05	3.25068E-05	3.25068E-05	0.000793857
3839003773655	383900	3773655	1.97511E-05	1.97511E-05	8.45828E-05	8.45828E-05	7.36358E-05	4.86488E-05	8.21541E-05	8.21541E-05	2.47977E-05	2.55548E-05	0.000144034	0.000144034	0.000100894	0.000100894	9.99478E-06	9.99478E-06	3.21802E-05	3.21802E-05	0.000740368
3839103773655	383910	3773655	1.92786E-05	1.92786E-05	8.25594E-05	8.25594E-05	7.28945E-05	4.81591E-05	8.1327E-05	8.1327E-05	2.4548E-05	2.52976E-05	0.000142656	0.000142656	9.98785E-05	9.98785E-05	9.89416E-06	9.89416E-06	3.18562E-05	3.18562E-05	0.000692054
3829703773665	382970	3773665	2.76449E-05	2.76449E-05	0.000118388	0.000118388	8.2403E-05	5.4441E-05	9.19354E-05	9.19354E-05	2.77501E-05	2.85974E-05	0.000166116	0.000166116	0.000112907	0.000112907	1.11848E-05	1.11848E-05	3.60116E-05	3.60116E-05	6.95283E-05
3829803773665	382980	3773665	2.89137E-05	2.89137E-05	0.000123821	0.000123821	8.56256E-05	5.65701E-05	9.55308E-05	9.55308E-05	2.88353E-05	2.97158E-05	0.000171669	0.000171669	0.000117322	0.000117322	1.16222E-05	1.16222E-05	3.74199E-05	3.74199E-05	7.31515E-05
3829903773665	382990	3773665	2.99969E-05	2.99969E-05	0.00012846	0.00012846	8.9081E-05	5.8853E-05	9.9386E-05	9.9386E-05	2.9999E-05	3.0915E-05	0.000177608	0.000177608	0.000122057	0.000122057	1.20912E-05	1.20912E-05	3.893E-05	3.893E-05	7.68643E-05
3830003773665	383000	3773665	3.0783E-05	3.0783E-05	0.000131826	0.000131826	9.13968E-05	6.0383E-05	0.00010197	0.00010197	3.07789E-05	3.17187E-05	0.00018155	0.00018155	0.00012523	0.00012523	1.24055E-05	1.24055E-05	3.99421E-05	3.99421E-05	7.98489E-05
3830103773665	383010	3773665	3.14701E-05	3.14701E-05	0.000134769	0.000134769	9.37923E-05	6.19656E-05	0.000104642	0.000104642	3.15856E-05	3.255E-05	0.000185596	0.000185596	0.000128512	0.000128512	1.27307E-05	1.27307E-05	4.09889E-05	4.09889E-05	8.29946E-05
3830203773665	383020	3773665	3.20663E-05	3.20663E-05	0.000137322	0.000137322	9.60041E-05	6.34268E-05	0.00010711	0.00010711	3.23304E-05	3.33176E-05	0.000189293	0.000189293	0.000131543	0.000131543	1.30309E-05	1.30309E-05	4.19555E-05	4.19555E-05	8.61702E-05
3830303773665	383030	3773665	3.26172E-05	3.26172E-05	0.000139681	0.000139681	9.79646E-05	6.47221E-05	0.000109297	0.000109297	3.29906E-05	3.3998E-05	0.000192578	0.000192578	0.000134229	0.000134229	1.3297E-05	1.3297E-05	4.28123E-05	4.28123E-05	8.93159E-05
3830403773665	383040	3773665	3.31103E-05	3.31103E-05	0.000141793	0.000141793	9.99312E-05	6.60214E-05	0.000111491	0.000111491	3.36529E-05	3.46805E-05	0.000195851	0.000195851	0.000136924	0.000136924	1.35639E-05	1.35639E-05	4.36717E-05	4.36717E-05	9.25751E-05
3830503773665	383050	3773665	3.35353E-05	3.35353E-05	0.000143613	0.000143613	0.000101928	6.73409E-05	0.00011372	0.00011372	3.43255E-05	3.53736E-05	0.000199175	0.000199175	0.00013966	0.00013966	1.3835E-05	1.3835E-05	4.45446E-05	4.45446E-05	9.59416E-05
3830603773665	383060	3773665	3.38923E-05	3.38923E-05	0.000145142	0.000145142	0.000103938	6.86686E-05	0.000115962	0.000115962	3.50023E-05	3.6071E-05	0.000202524	0.000202524	0.000142414	0.000142414	1.41078E-05	1.41078E-05	4.54228E-05	4.54228E-05	9.94455E-05
3830703773665	383070	3773665	3.42348E-05	3.42348E-05	0.000146608	0.000146608	0.000105782	6.98869E-05	0.000118019	0.000118019	3.56233E-05	3.6711E-05	0.000205526	0.000205526	0.000144941	0.000144941	1.43581E-05	1.43581E-05	4.62287E-05	4.62287E-05	0.000103039
3830803773665	383080	3773665	3.45133E-05	3.45133E-05	0.000147801	0.000147801	0.000107332	7.0911E-05	0.000119748	0.000119748	3.61453E-05	3.7249E-05	0.000207832	0.000207832	0.000147064	0.000147064	1.45685E-05	1.45685E-05	4.69061E-05	4.69061E-05	0.000105964
3830903773665	383090	3773665	3.4503E-05	3.4503E-05	0.000147757	0.000147757	0.000108907	7.19512E-05	0.000121505	0.000121505	3.66755E-05	3.77954E-05	0.000210087	0.000210087	0.000149222	0.000149222	1.47822E-05	1.47822E-05	4.75942E-05	4.75942E-05	0.000108519
3831003773665	383100	3773665	3.46103E-05	3.46103E-05	0.000148216	0.000148216	0.000110395	7.29348E-05	0.000123166	0.000123166	3.71769E-05	3.83121E-05	0.000212122	0.000212122	0.000151262	0.000151262	1.49843E-05	1.49843E-05	4.82448E-05	4.82448E-05	0.000112482
3831103773665	383110	3773665	3.46577E-05	3.46577E-05	0.00014842	0.00014842	0.00011167	7.37767E-05	0.000124588	0.000124588	3.7606E-05	3.87543E-05	0.000214055	0.000214055	0.000153008	0.000153008	1.51572E-05	1.51572E-05	4.88017E-05	4.88017E-05	0.000116845
3831203773665	383120	3773665	3.48372E-05	3.48372E-05	0.000149188	0.000149188	0.000113036	7.46793E-05	0.000126112	0.000126112	3.80661E-05	3.92284E-05	0.000215936	0.000215936	0.00015488	0.00015488	1.53427E-05	1.53427E-05	4.93988E-05	4.93988E-05	0.000121489
3831303773665	383130	3773665	3.48909E-05	3.48909E-05	0.000149418	0.000149418	0.000114439	7.56063E-05	0.000127677	0.000127677	3.85386E-05	3.97153E-05	0.00021792	0.00021792	0.000156802	0.000156802	1.55331E-05	1.55331E-05	5.00119E-05	5.00119E-05	0.00012648
3831403773665	383140	3773665	3.4831E-05	3.4831E-05	0.000149162	0.000149162	0.000115756	7.64765E-05	0.000129147	0.000129147	3.89822E-05	4.01725E-05	0.000219852	0.000219852	0.000158607	0.000158607	1.57119E-05	1.57119E-05	5.05876E-05	5.05876E-05	0.000131822
3831503773665	383150	3773665	3.51405E-05	3.51405E-05	0.000150487	0.000150487	0.000116871	7.72132E-05	0.000130391	0.000130391	3.93577E-05	4.05595E-05	0.000221372	0.000221372	0.000160135	0.000160135	1.58633E-05	1.58633E-05	5.10749E-05	5.10749E-05	0.000137433
3831603773665	383160	3773665	3.57491E-05	3.57491E-05	0.00015094	0.00015094	0.000117925	7.79094E-05	0.000131567	0.000131567	3.97126E-05	4.09252E-05	0.000222661	0.000222661	0.000161579	0.000161579	1.60063E-05	1.60063E-05	5.15354E-05	5.15354E-05	0.00014333
3831703773665	383170	3773665	3.63503E-05	3.63503E-05	0.000153409	0.000153409	0.000119748	7.86722E-05	0.000132938	0.000132938	4.01771E-05	4.13922E-05	0.000224055	0.000224055	0.000163008	0.000163008	1.61627E-05	1.61627E-05	5.20013E-05	5.20013E-05	0.000145049
3831803773665	383180	3773665	3.69025E-05	3.69025E-05	0.000155966	0.000155966	0.000121571	7.94351E-05	0.000134309	0.000134309	4.06416E-05	4.18592E-05	0.000225449	0.000225449	0.000164436	0.000164436	1.63191E-05	1.63191E-05	5.24871E-05	5.24871E-05	0.000146755
3831903773665	383190	3773665	3.74546E-05	3.74546E-05	0.000158523	0.000158523	0.000123393	8.01979E-05	0.000135681	0.000135681	4.11061E-05	4.23263E-05	0.000226843	0.000226843	0.000165865	0.000165865	1.64755E-05	1.64755E-05	5.29729E-05	5.29729E-05	0.000148461
3832003773665	383200	3773665	3.80068E-05	3.80068E-05	0.000161079	0.000161079	0.000125216	8.09608E-05	0.000137052	0.000137052	4.15706E-05	4.27933E-05	0.000228237	0.000228237	0.000167294	0.000167294	1.66319E-05	1.66319E-05	5.34587E-05	5.34587E-05	0.000150167
3832103773665	383210	3773665	3.85589E-05	3.85589E-05	0.000163636	0.000163636	0.000127038	8.17236E-05	0.000138423	0.000138423	4.20351E-05	4.32604E-05	0.000229631	0.000229631	0.000168723	0.000168723	1.67883E-05	1.67883E-05	5.39445E-05	5.39445E-05	0.000151873
3832203773665	383220	3773665	3.91111E-05	3.91111E-05	0.000166193	0.000166193	0.000128861	8.24865E-05	0.000139794	0.000139794	4.24996E-05	4.37274E-05	0.000231025	0.000231025	0.000170152	0.000170152	1.69447E-05	1.69447E-05	5.44303E-05	5.44303E-05	0.000153579
3832303773665	383230	3773665	3.96632E-05	3.96632E-05	0.000168749	0.000168749	0.000130683	8.32493E-05	0.000141165	0.000141165	4.29641E-05	4.41945E-05	0.000232419	0.000232419	0.000171581	0.000171581	1.71011E-05	1.71011E-05	5.49161E-05	5.49161E-05	0.000155285
3832403773665	383240	3773665	4.02154E-05	4.02154E-05	0.000171306	0.000171306	0.000132506	8.40122E-05	0.000142536	0.000142536	4.34286E-05	4.46615E-05	0.000233813	0.000233813	0.000173011	0.000173011	1.72575E-05	1.72575E-05	5.54019E-05	5.54019E-05	0.000156991
3832503773665	383250	3773665	4.07675E-05	4.07675E-05	0.000173862	0.000173862	0.000134328	8.47751E-05	0.000143907	0.000143907	4.38931E-05	4.51286E-05	0.000235207	0.000235207	0.000174441	0.000174441	1.74139E-05	1.74139E-05	5.58877E-05	5.58877E-05	0.000158697
3832603773665	383260	3773665	4.13197E-05	4.13197E-05	0.000176419	0.000176419	0.000136151	8.55379E-05	0.000145278	0.000145278	4.43576E-05	4.55956E-05	0.000236601	0.000236601	0.000175871	0.000175871	1.75703E-05	1.75703E-05	5.63735E-05	5.63735E-05	0.000160403
3832703773665	383270	3773665	4.18718E-05	4.18718E-05	0.000178975	0.000178975	0.000137973	8.63008E-05	0.000146649	0.000146649	4.48221E-05	4.60627E-05	0.000237995	0.000237995	0.000177301	0.000177301	1.77267E-05	1.77267E-05	5.68593E-05	5.68593E-05	0.000162109
3832803773665	383280	3773665	4.24239E-05	4.24239E-05	0.000181532	0.000181532	0.000139795	8.70636E-05	0.000148021	0.000148021	4.52866E-05	4.65297E-05	0.000239389	0.000239389	0.000178731	0.000178731	1.78831E-05	1.78831E-05	5.73451E-05	5.73451E-05	0.000163815
3832903773665	383290	3773665	4.29761E-05	4.29761E-05	0.000184088	0.000184088	0.000141617	8.78265E-05	0.000149392	0.000149392	4.57511E-05	4.69968E-05	0.000240783	0.000240783	0.000180161	0.000180161	1.80395E-05	1.80395E-05	5.78309E-05	5.78309E-05	0.000165521
3833003773665	383300	3773665	4.35282E-05	4.35282E-05	0.000186644	0.000186644	0.000143439	8.85893E-05	0.000150764	0.000150764	4.62156E-05	4.74638E-05	0.000242177	0.000242177	0.000181591	0.000181591	1.81959E-05	1.81959E-05	5.83167E-05	5.83167E-05	0.000167228
3833103773665	383310	3773665	4.40803E-05	4.40803E-05	0.000189201	0.000189201	0.000145261	8.93522E-05	0.000152135	0.000152135	4.66801E-05	4.79309E-05	0.000243571	0.000243571	0.000183021	0.000183021	1.83523E-05	1.83523E-05	5.88025E-05	5.88025E-05	0.000168934
3833203773665	383320	3773665	4.46324E-05	4.46324E-05	0.000191757	0.000191757	0.000147083	9.01151E-05	0.000153507	0.000153507	4.71446E-05	4.83979E-05	0.000244965	0.000244965	0.000184451	0.000184451	1.85087E-05	1.85087E-05	5.92883E-05	5.92883E-05	0.000170641
3833303773665	383330	3773665	4.51845E-05	4.51845E-05	0.000194314	0.000194314	0.000148905	9.08779E-05	0.000154878	0.000154878	4.76091E-05	4.88649E-05	0.000246359	0.000246359	0.000185881	0.000185881	1.86651E-05	1.86651E-05	5.97741E-05	5.97741E-05	0.000172347
3833403773665	383340	3773665	4.57366E-05	4.57366E-05	0.000196871	0.000196871	0.000150727	9.16408E-05	0.000156249	0.000156249	4.80736E-05	4.93319E-05	0.000247753	0.000247753	0.000187311	0.000187311	1.88215E-05	1.88215E-05	6.02599E-05	6.02599E-05	0.000174054
3833503773665	383350	3773665	4.62887E-05	4.62887E-05	0.000199428	0.000199428	0.000152549	9.24036E-05	0.000157621	0.000157621	4.85381E-05	4.97989E-05	0.000249147	0.000249147	0.000188741	0.000188741	1.89779E-05	1.89779E-05	6.07457E-05	6.07457E-05	0.000175761
3833603773665	383360	3773665	4.68408E-05	4.68408E-05	0.000201985	0.000201985	0.000154371	9.31665E-05	0.000158992	0.000158992	4.90026E-05	5.02659E-05	0.000250541	0.000250541	0.000190171	0.000190171	1.91343E-05	1.91343E-05	6.12315E-05	6.12315E-05	0.000177468
3833703773665	383370	3773665	4.73929E-05	4.73929E-05	0.000204542	0.000204542	0.000156193	9.39293E-05	0.000160364	0.000160364	4.94671E-05	5.07329E-05	0.000251935	0.000251935	0.000191601	0.000191601	1.92907E-05	1.92907E-05	6.17173E-05	6.17173E-05	0.000179175
3833803773665	383380	3773665	4.7945E-05	4.7945E-05	0.000207099	0.000207099	0.000158015	9.46922E-05	0.000161735	0.000161735	4.99316E-05	5.11999E-05	0.000253329	0.000253329	0.000193031	0.000193031	1.94471E-05	1.94471E-05	6.22031E-05	6.22031E-05	0.000180882
3833903773665	383390	3773665	4.84971E-05	4.84971E-05	0.000209656	0.000209656	0.000159837	9.54551E-05	0.000163107	0.000163107	5.03961E-05	5.16669E-05	0.000254723	0.000254723	0.000194461	0.000194461	1.96035E-05	1.96035E-05	6.26889E-05	6.26889E-05	0.000182589
3834003773665	383400	3773665	4.90492E-05	4.90492E-05	0.000212213	0.000212213	0.000161659	9.62179E-05	0.000164478	0.000164478	5.08606E-05	5.21339E-05	0.000256117	0.000256117	0.000195891	0.000195891	1.97599E-05	1.97599E-05	6.31747E-05	6.31747E-05	0.000184296
3834103773665	383410	3773665	4.96013E-05	4.96013E-05	0.000214769	0.000214769	0.000163481	9.69808E-05	0.000165849	0.000165849	5.13251E-05	5.26009E-05	0.000257511	0.000257511	0.000197321	0.000197321	1.99163E-05	1.99163E-05	6.36605E-05	6.36605E-05	0.000186003
3834203773665	383420	3773665	5.01534E-05	5.01534E-05	0.000217326	0.000217326	0.000165303	9.77436E-05	0.000167221	0.000167221	5.17896E-05	5.30679E-05	0.000258905	0.000258905	0.000198751	0.000198751	2.00727E-05	2.00727E-05	6.41463E-05	6.41463E-05	0.000187711
3834303773665	383430	3773665	5.07055E-05	5.07055E-05	0.000219883	0.000219883	0.000167125	9.85065E-05	0.000168592	0.000168592	5.22541E-05	5.35348E-05	0.000260299	0.000260299	0.000200181	0.000200181	2.02291E-05	2.02291E-05	6.46321E-05	6.46321E-05	0.000189418
3834403773665	383440	3773665	5.12576E-05	5.12576E-05	0.000222441	0.000222441	0.000168947	9.92694E-05	0.000169963	0.000169963	5.27186E-05	5.40018E-05	0.000261693	0.000261693	0.000201611	0.000201611	2.03855E-05	2.03855E-05	6.51179E-05	6.51179E-05	0.000191126
3834503773665	383450	3773665	5.18097E-05	5.18097E-05	0.000224998	0.000224998	0.000170769	0.000100032	0.000171335	0.000171335	5.31831E-05	5.44688E-05	0.000263087	0.000263087	0.000203041	0.000203041	2.05419E-05	2.05419E-05	6.56037E-05	6.56037E-05	0.000192833
3834603773665	383460	3773665	5.23618E-05	5.23618E-05	0.000227556	0.000227556	0.000172591	0.000100795	0.000172706	0.000172706	5.36476E-05	5.49358E-05	0.000264481	0.000264481	0.000204471	0.000204471	2.06983E-05	2.06983E-05	6.60895E-05	6.60895E-05	0.000194541
3834703773665	383470	3773665	5.29139E-05	5.29139E-05	0.000230113	0.000230113	0.000174413	0.000101558	0.000174078	0.000174078	5.41121E-05	5.54028E-05	0.000265875	0.000265875	0.000205901	0.000205901	2.08547E-05	2.08547E-05	6.65753E-05	6.65753E-05	0.000196248
3834803773665	383480	3773665	5.34661E-05	5.34661E-05	0.000232671	0.000232671	0.000176235	0.000102321	0.000175449	0.000175449	5.45766E-05	5.58698E-05	0.000267269	0.000267269	0.000207331	0.000207331	2.10111E-05	2.10111E-05	6.70611E-05	6.70611E-05	0.000197956
3834903773665	383490	3773665	5.40182E-05	5.40182E-05	0.000235228	0.000235228	0.000178057	0.000103084	0.000176821	0.000176821	5.50411E-05	5.63367E-05	0.000268663	0.000268663	0.000208761	0.000208761	2.11675E-05	2.11675E-05	6.75469E-05	6.75469E-05	0.000199663
3835003773665	383500	3773665	5.45703E-05	5.45703E-05	0.000237786	0.000237786	0.000179879	0.000103847	0.000178192	0.000178192	5.55056E-05	5.68037E-05	0.000270057	0.000270057	0.000210191	0.000210191	2.13239E-05	2.13239E-05	6.80327E-05	6.80327E-05	0.000201371
3835103773665	383510	3773665	5.51224E-05	5.51224E-05	0.000240343	0.000240343	0.000181701	0.000104609	0.000179564	0.000179564	5.59701E-05	5.72706E-05	0.000271451	0.000271451	0.000211621	0.000211621	2.14803E-05	2.14803E-05	6.85185E-05	6.85185E-05	0.000203078
3835203773665	383520	3773665	5.56745E-05	5.56745E-05	0.000242901	0.000242901	0.000183523	0.000105372	0.000180935	0.000180935	5.64346E-05	5.77376E-05	0.000272845	0.000272845	0.000213051	0.000213051	2.16367E-05	2.16367E-05	6.90043E-05	6.90043E-05	0.000204786
3835303773665	383530	3773665	5.62266E-05	5.62266E-05	0.000245458	0.000245458	0.000185345	0.000106135	0.000182307	0.000182307	5.68991E-05	5.82045E-05	0.000274239	0.000274239	0.000214481	0.000214481	2.17931E-05	2.17931E-05	6.94901E-05	6.94901E-05	0.000206493
3835403773665	383540	3773665	5.67787E-05	5.67787E-05	0.000248015	0.000248015	0.000187167	0.000106898	0.000183678	0.000183678	5.73636E-05	5.86715E-05	0.000275633	0.000275633	0.000215911	0.000215911	2.19495E-05	2.19495E-05	6.99759E-05	6.99759E-05	0.000208201
3835503773665	383550	3773665	5.73308E-05	5.73308E-05	0.000250572	0.000250572	0.000188989	0.000107661	0.000185049	0.000185049	5.78281E-05	5.91385E-05	0.000277027	0.000277027	0.000217341	0.000217341	2.21059E-05	2.21059E-05	7.04617E-05	7.04617E-05	0.000209908
3835603773665	383560	3773665	5.78829E-05	5.78829E-05	0.000253129	0.000253129	0.000190811	0.000108424	0.000186421	0.000186421	5.82926E-05	5.96054E-05	0.000278421	0.000278421	0.000218771	0.000218771	2.22623E-05	2.22623E-05	7.09475E-05	7.09475E-05	0.000211616
3835703773665	383570	3773665	5.84350E-05	5.84350E-05	0.000255686	0.000255686	0.000192633	0.000109187	0.000187792	0.000187792	5.87571E-05	6.00724E-05	0.000279815	0.000279815	0.000220201	0.000220201	2.24187E-05	2.24187E-05	7.14333E-05	7.14333E-05	0.000213323
3835803773665	383580	3773665	5.89871E-05	5.89871E-05	0.000258243	0.000258243	0.000194455	0.000109949	0.000189164	0.000189164	5.92216E-05	6.05393E-05	0.000281209	0.000281209	0.000221631	0.000221631	2.25751E-05	2.25751E-05	7.19191E-05	7.19191E-05	0.000215031
3835903773665	383590	3773665	5.95392E-05	5.95392E-05	0.000260799	0.000260799	0.000196277	0.000110712	0.000190535	0.000190535	5.96861E-05	6.10063E-05	0.000282603	0.000282603	0.000223061	0.000223061	2.27315E-05	2.27315E-05	7.24049E-05	7.24049E-05	0.000216738
3836003773665	383600	3773665	6.00913E-05	6.00913E-05	0.000263356	0.000263356	0.000198099	0.000111475	0.000191907	0.000191907	6.01506E-05	6.14732E-05	0.000283997	0.000283997	0.000224491	0.000224491	2.28879E-05	2.28879E-05	7.28907E-05	7.28907E-05	0.000218446
3836103773665	383610	3773665	6.06434E-05	6.06434E-05	0.000265913	0.000265913	0.000199921	0.000112237	0.000193278	0.000193278	6.06151E-05	6.19402E-05	0.000285391	0.000285391	0.000225921	0.000225921	2.30443E-05	2.30443E-05	7.33765E-05	7.33765E-05	0.000220153
3836203773665	383620	3773665	6.11955E-05	6.11955E-05	0.000268469	0.000268469	0.000201743	0.000113000	0.000194649	0.000194649	6.10796E-05	6.24071E-05	0.000286785	0.000286785	0.000227351	0.000227351	2.32007E-05	2.32007E-05	7.38623E-05	7.38623E-05	0.000221861
3836303773665	383630	3773665	6.17476E-05	6.17476E-05	0.000271026	0.000271026	0.000203565	0.000113763	0.000196021	0.000196021	6.15441E-05	6.28741E-05	0.000288179	0.000288179	0.000228781	0.000228781	2.33571E-05	2.33571E-05	7.43481E-05	7.43481E-05	0.000223568
3836403773665	383640	3773665	6.22997E-05	6.22997E-05	0.000273583	0.000273583	0.000205387	0.000114526	0.000197392	0.000197392	6.20086E-05	6.33410E-05	0.000289573	0.000289573	0.000230211	0.000230211	2.35135E-05	2.35135E-05	7.48339E-05	7.48339E-05	0.000225276
3836503773665	383650	3773665	6.28518E-05	6.28518E-05	0.000276139	0.000276139	0.000207209	0.000115289	0.000198764	0.000198764	6.24731E-05	6.38080E-05	0.000290967	0.000290967	0.000231641	0.000231641	2.36699E-05	2.36699E-05	7.53197E-05	7.53197E-05	0.000226983
3836603773665	383660	3773665	6.34039E-05	6.34039E-05	0.000278696	0.000278696	0.000209031	0.000116052	0.000200135	0.000200135	6.29376E-05	6.42749E-05	0.000292361	0.000292361	0.000233071	0.000233071	2.38263E-05	2.38263E-05	7.58055E-05	7.58055E-05	0.000228691
3836703773665	383670	3773665	6.39560E-05	6.39560E-05	0.000281252	0.000281252	0.000210853	0.000116815	0.000201507	0.000201507	6.34021E-05	6.47418E-05	0.000293755	0.000293755	0.000234501	0.000234501	2.39827E-05	2.39827E-05	7.62913E-05	7.62913E-05	0.000230398
3836803773665	383680	3773665	6.45081E-05	6.45081E-05	0.000283809	0.000283809	0.000212675	0.000117578	0.000202878	0.000202878	6.38666E-05	6.52087E-05	0.000295149	0.000295149	0.000235931	0.000235931	2.41391E-05	2.41391E-05	7.67771E-05	7.67771E-05	0.000232106
3836903773665	383690	3773665	6.50602E-05	6.50602E-05	0.000286365	0.000286365	0.000214497	0.000118341	0.000204250	0.000204250	6.43311E-05	6.56756E-05	0.000296543	0.000296543	0.000237361	0.000237361	2.42955E-05	2.42955E-05	7.72629E-05	7.72629E-05	0.000233813
3837003773665	383700	3773665	6.56123E-05	6.56123E-05	0.000288922	0.000288922	0.000216319	0.000119104	0.000205621	0.000205621	6.47956E-05	6.61425E-05	0.000297937	0.000297937	0.000238791	0.000238791	2.44519E-05	2.44519E-05	7.77487E-05	7.77487E-05	0.000235521
3837103773665	383710	3773665	6.61644E-05	6.61644E-05

			MSite Grubbing / Prep	MMass Grading / Excavation	MMass Grading / Excavation	MDrainage / Utilities Trenching	MFoundations / Concrete Pads	MBuilding / Structure Construction	MAsphalt Paving	MLandscaping or Other Finishing	MWaterside Construction (Piles)	RSSWRe-striping South Valley	RSSWRe-striping Silver Lake Boulevard	RSSWDemolition	RSSWPlacing Base	RSSWForm/Place Rebar and Pour	Child Risk				
Unique Identifier	X (UTM)	Y (UTM)	2027	2027	2028	2028	2028	2028	2028	2028	2028	2029	2029	2029	2029	2029	3rd Trimester	0<2	2<16	Total	per million
3838503773655	383850	3773655	0.000997202	0.00249009	0.00249009	0.000696875	0.001285866	0.002312226	0.001635762	0.000495685	0.000877655	6.66904E-05	0.000667733	0.001097059	0.00059636	0.000178501	2.0612E-08	4.0311E-07	1.3999E-07	5.63712E-07	0.56371238
3838603773655	383860	3773655	0.000918012	0.002292345	0.002292345	0.000641535	0.001183752	0.002128606	0.001505861	0.000456322	0.000807958	6.58313E-05	0.000617336	0.001016591	0.000552618	0.000165408	1.95096E-08	3.8233E-07	1.3082E-07	5.32663E-07	0.53266286
3838703773655	383870	3773655	0.000841832	0.002102119	0.002102119	0.000588298	0.00108552	0.001951968	0.0013809	0.000418455	0.000740911	6.48315E-05	0.000569029	0.000939128	0.000510509	0.000152804	1.8397E-08	3.6116E-07	1.2187E-07	5.01426E-07	0.50142599
3838803773655	383880	3773655	0.000774109	0.001933009	0.001933009	0.000540971	0.000998193	0.001794937	0.001269811	0.000384791	0.000681307	6.38417E-05	0.000526218	0.000870205	0.00047304	0.00014159	1.73723E-08	3.4161E-07	1.1384E-07	4.72828E-07	0.47282813
3838903773655	383890	3773655	0.000716356	0.001788796	0.001788796	0.000500612	0.000923723	0.001661025	0.001175076	0.000356084	0.000630477	6.29324E-05	0.000489718	0.000811223	0.00044098	0.000131993	1.64716E-08	3.2449E-07	1.0694E-07	4.4791E-07	0.44790957
3839003773655	383900	3773655	0.000668089	0.001668269	0.001668269	0.000466881	0.000861483	0.001549107	0.0010959	0.000332091	0.000587996	6.21436E-05	0.000459146	0.000761698	0.000414059	0.000123935	1.57015E-08	3.0997E-07	1.0115E-07	4.26823E-07	0.4268226
3839103773655	383910	3773655	0.000624492	0.001559403	0.001559403	0.000436414	0.000805266	0.001448017	0.001024385	0.00031042	0.000549626	6.13648E-05	0.000431503	0.000716791	0.000389647	0.000116628	1.49855E-08	2.9646E-07	9.5858E-08	4.073E-07	0.40730026
3829703773665	382970	3773665	6.27406E-05	0.000156668	0.000156668	4.3845E-05	8.09023E-05	0.000145477	0.000102917	3.11868E-05	5.5219E-05	9.2419E-05	6.24048E-05	0.000106708	5.80061E-05	1.73622E-05	9.56255E-09	2.6507E-07	4.724E-08	3.21874E-07	0.32187374
3829803773665	382980	3773665	6.60101E-05	0.000164832	0.000164832	4.61299E-05	8.51183E-05	0.000153059	0.00010828	3.2812E-05	5.80966E-05	9.57299E-05	6.57157E-05	0.000112395	6.10979E-05	1.82877E-05	1.0282E-08	2.8536E-07	5.0923E-08	3.46567E-07	0.34656681
3829903773665	382990	3773665	6.93604E-05	0.000173198	0.000173198	4.84712E-05	8.94385E-05	0.000160827	0.000113775	3.44774E-05	6.10453E-05	9.92619E-05	6.91774E-05	0.000118329	6.43236E-05	1.92532E-05	1.10661E-08	3.0688E-07	5.5014E-08	3.7296E-07	0.37295986
3830003773665	383000	3773665	7.20536E-05	0.000179923	0.000179923	5.03533E-05	9.29112E-05	0.000167072	0.000118193	3.58161E-05	6.34156E-05	0.000101387	7.19105E-05	0.000123049	6.68893E-05	2.00211E-05	1.17512E-08	3.2536E-07	5.8662E-08	3.95776E-07	0.39577571
3830103773665	383010	3773665	7.48922E-05	0.000187012	0.000187012	5.2337E-05	9.65716E-05	0.000173654	0.00012285	3.72271E-05	6.59139E-05	0.000103568	7.47642E-05	0.000127973	6.95658E-05	2.08223E-05	1.24932E-08	3.4506E-07	6.2737E-08	4.20289E-07	0.42028916
3830203773665	383020	3773665	7.77578E-05	0.000194167	0.000194167	5.43395E-05	0.000100267	0.000180298	0.00012755	3.86515E-05	6.8436E-05	0.000105497	7.75828E-05	0.000132845	7.22146E-05	2.16151E-05	1.32685E-08	3.6543E-07	6.7147E-08	4.45841E-07	0.44584121
3830303773665	383030	3773665	8.05964E-05	0.000201255	0.000201255	5.63232E-05	0.000103927	0.00018688	0.000132206	4.00625E-05	7.09343E-05	0.000107105	8.0341E-05	0.000137625	7.48127E-05	2.23927E-05	1.40796E-08	3.8664E-07	7.1947E-08	4.7267E-07	0.47267028
3830403773665	383040	3773665	8.35374E-05	0.000208599	0.000208599	5.83785E-05	0.000107719	0.000193699	0.000137031	4.15244E-05	7.35227E-05	0.000108687	8.31746E-05	0.000142557	7.74938E-05	2.31952E-05	1.4962E-08	4.0948E-07	7.7422E-08	5.01868E-07	0.50186766
3830503773665	383050	3773665	8.65753E-05	0.000216185	0.000216185	6.05015E-05	0.000111637	0.000200743	0.000142014	4.30345E-05	7.61964E-05	0.000110295	8.61841E-05	0.00014765	8.02626E-05	2.4024E-05	1.59296E-08	4.3418E-07	8.3769E-08	5.33883E-07	0.53388317
3830603773665	383060	3773665	8.97371E-05	0.00022408	0.00022408	6.2711E-05	0.000115714	0.000208075	0.0001472	4.46062E-05	7.89792E-05	0.000111893	8.91935E-05	0.000152913	8.31237E-05	2.48804E-05	1.69929E-08	4.6099E-07	9.1216E-08	5.69201E-07	0.56920109
3830703773665	383070	3773665	9.29797E-05	0.000232177	0.000232177	6.49771E-05	0.000119895	0.000215593	0.000152519	4.6218E-05	8.1833E-05	0.000113219	9.21176E-05	0.000158066	8.59248E-05	2.57188E-05	1.81326E-08	4.8929E-07	9.9924E-08	6.07347E-07	0.60734738
3830803773665	383080	3773665	9.5619E-05	0.000238768	0.000238768	6.68215E-05	0.000123298	0.000221713	0.000156849	4.75299E-05	8.41559E-05	0.000114078	9.50668E-05	0.000163236	8.87351E-05	2.656E-05	1.93184E-08	5.176E-07	1.0996E-07	6.46875E-07	0.64687494
3830903773665	383090	3773665	9.79244E-05	0.000244525	0.000244525	6.84326E-05	0.000126271	0.000227059	0.00016063	4.86759E-05	8.61849E-05	0.000114892	9.82722E-05	0.000168618	9.16608E-05	2.74357E-05	2.06188E-08	5.4778E-07	1.2226E-07	6.90662E-07	0.69066171
3831003773665	383100	3773665	0.000101501	0.000253456	0.000253456	7.0932E-05	0.000130883	0.000235352	0.000166497	5.04537E-05	8.93327E-05	0.00011557	0.000101432	0.000174263	9.47295E-05	2.83542E-05	2.21096E-08	5.8394E-07	1.3804E-07	7.44096E-07	0.74409633
3831103773665	383110	3773665	0.000105438	0.000263288	0.000263288	7.36836E-05	0.00013596	0.000244481	0.000172956	5.24109E-05	9.27981E-05	0.000116183	0.000104979	0.000180427	9.80797E-05	2.9357E-05	2.37847E-08	6.2418E-07	1.5893E-07	8.06892E-07	0.80689239
3831203773665	383120	3773665	0.000109629	0.000273752	0.000273752	7.66121E-05	0.000141364	0.000254198	0.00017983	5.4494E-05	9.64864E-05	0.000116771	0.000108712	0.000186929	0.000101615	3.0415E-05	2.5676E-08	6.6876E-07	1.8665E-07	8.81078E-07	0.88107784
3831303773665	383130	3773665	0.000114132	0.000284996	0.000284996	7.97589E-05	0.00014717	0.000264639	0.000187217	5.67323E-05	0.00010045	0.000117409	0.000112671	0.000193865	0.000105385	3.15435E-05	2.78317E-08	7.1814E-07	2.2587E-07	9.71841E-07	0.97184118
3831403773665	383140	3773665	0.000118953	0.000297034	0.000297034	8.31279E-05	0.000153387	0.000275818	0.000195124	5.91286E-05	0.000104692	0.000118032	0.000116731	0.000201097	0.000109316	3.27203E-05	3.02739E-08	7.7177E-07	2.8397E-07	1.08601E-06	1.08600743
3831503773665	383150	3773665	0.000124016	0.000309677	0.000309677	8.66662E-05	0.000159915	0.000287558	0.00020343	6.16454E-05	0.000109149	0.000119037	0.000120851	0.000208373	0.000113271	3.3904E-05	3.29873E-08	8.2811E-07	3.7383E-07	1.23493E-06	1.23493089
3831603773665	383160	3773665	0.000129338	0.000322966	0.000322966	9.03852E-05	0.000166778	0.000299897	0.000212159	6.42907E-05	0.000113832	0.000119851	0.000125106	0.000215834	0.00011732	3.51181E-05	3.60076E-08	8.8574E-07	5.2247E-07	1.44423E-06	1.44422684
3831703773665	383170	3773665	0.000134923	0.000336988	0.000336988	9.42189E-05	0.000173966	0.000312649	0.000221313	6.70138E-05	0.000118683	0.000124984	0.000130511	0.000225236	0.000122364	3.66512E-05	3.93918E-08	9.2374E-07	5.4497E-07	1.50186E-06	1.50186477
3831803773665	383180	3773665	0.000140509	0.000351009	0.000351009	9.80526E-05	0.000181154	0.000325441	0.000230467	6.97369E-05	0.000123534	0.000130138	0.000135916	0.000234638	0.000127496	3.81843E-05	4.27262E-08	9.6171E-07	5.6748E-07	1.55928E-06	1.55928271
3831903773665	383190	3773665	0.000146095	0.000365031	0.000365031	0.000101886	0.000188342	0.000338233	0.000239621	7.24599E-05	0.000128385	0.000135765	0.000141321	0.000244041	0.000132628	3.97174E-05	4.60605E-08	9.9968E-07	5.8998E-07	1.61671E-06	1.61670864
3832003773665	383200	3773665	0.000151681	0.000379053	0.000379053	0.000105724	0.000195531	0.000351025	0.000248775	7.51829E-05	0.000133236	0.000141392	0.000146726	0.000253443	0.000137759	4.12505E-05	4.93951E-08	1.0376E-06	6.1248E-07	1.67413E-06	1.67413057
3832103773665	383210	3773665	0.000157267	0.000393074	0.000393074	0.000109562	0.000202719	0.000363817	0.000257929	7.79059E-05	0.000138087	0.000147463	0.000152131	0.000262846	0.000142891	4.27836E-05	5.27727E-08	1.0755E-06	6.3498E-07	1.73156E-06	1.73156251
3832203773665	383220	3773665	0.000162852	0.000407096	0.000407096	0.000113399	0.000209907	0.000376609	0.000267083	8.06288E-05	0.000142938	0.000153534	0.000157536	0.000272248	0.000148023	4.43167E-05	5.61503E-08	1.1135E-06	6.5748E-07	1.78898E-06	1.78898444
3832303773665	383230	3773665	0.000168438	0.000421117	0.000421117	0.000117236	0.000217095	0.000389401	0.000276238	8.33518E-05	0.000147789	0.000159605	0.000162941	0.000281651	0.000153155	4.58498E-05	5.95279E-08	1.1514E-06	6.7997E-07	1.84641E-06	1.84641638
3832403773665	383240	3773665	0.000174024	0.000435139	0.000435139	0.000121073	0.000224283	0.000402193	0.000285392	8.60747E-05	0.000152641	0.000165676	0.000168346	0.000291053	0.000158287	4.73829E-05	6.29055E-08	1.1894E-06	7.0247E-07	1.90384E-06	1.90383832
3832503773665	383250	3773665	0.000179609	0.000449161	0.000449161	0.000124909	0.000231472	0.000414985	0.000294547	8.87976E-05	0.000157492	0.000171747	0.000173751	0.000300456	0.000163419	4.89161E-05	6.62831E-08	1.2273E-06	7.2496E-07	1.96127E-06	1.96127026
3832603773665	383260	3773665	0.000185195	0.000463182	0.000463182	0.000128746	0.000238661	0.000427778	0.000303701	9.15205E-05	0.000162344	0.000177818	0.000179156	0.000309858	0.000168551	5.04492E-05	6.96607E-08	1.2653E-06	7.4746E-07	2.02869E-06	2.02869221
3832703773665	383270	3773665	0.000190781	0.000477204	0.000477204	0.000132583	0.000245851	0.000440571	0.000312856	9.42433E-05	0.000167195	0.000183889	0.000184561	0.000319261	0.000173683	5.19824E-05	7.30383E-08	1.3032E-06	7.6995E-07	2.09611E-06	2.09611416
3832803773665	383280	3773665	0.000196367	0.000491225	0.000491225	0.000136419	0.000253039	0.000453364	0.000322011	9.69661E-05	0.000172046	0.000189959	0.000189966	0.000328663	0.000178815	5.35155E-05	7.6416E-08	1.3412E-06	7.9244E-07	2.16353E-06	2.16352611
3832903773665	383290	3773665	0.000201953	0.000505247	0.000505247	0.000140256	0.000260228	0.000466157	0.000331167	9.96889E-05	0.000176897	0.000196031	0.000195371	0.000338066	0.000183947	5.50487E-05	7.97937E-08	1.3791E-06	8.1493E-07	2.23095E-06	2.23095806
3833003773665	383300	3773665	0.000207539	0.000519268	0.000519268	0.000144093	0.000267417	0.000478949	0.000340322	0.000102412	0.000181748	0.000202102	0.000200776	0.000347468	0.000189079	5.65819E-05	8.31714E-08	1.4171E-06	8.3743E-07	2.29838E-06	2.29838001
3833103773665	383310	3773665	0.000213125	0.000533289	0.000533289	0.000147931	0.000274606	0.000491742	0.000349478	0.000105135	0.000186599	0.000208174	0.000206181	0.000356871	0.000194211	5.81151E-05	8.65491E-08	1.4551E-06	8.5992E-07	2.36581E-06	2.36581196
3833203773665	383320	3773665	0.000218711	0.000547311	0.000547311	0.000151768	0.000281795	0.000504535	0.000358633	0.000107857	0.000191451	0.000214246	0.000211585	0.000366273	0.000199343	5.96483E-05	8.99268E-08	1.4931E-06	8.8242E-07	2.43324E-06	2.43324391
3833303773665	383330	3773665	0.000224297	0.000561332	0.000561332	0.000155605	0.000288984	0.000517328	0.000367789	0.000110579	0.000196302	0.000220318	0.000216989	0.000375676	0.000204475	6.11815E-05	9.33045E-08	1.5311E-06	9.0491E-07	2.50067E-06	2.50067586
3833403773665	383340	3773665	0.000229883	0.000575354	0.000575354	0.000159442	0.000296173	0.000530121	0.000376944	0.000113301	0.000201154	0.000226391	0.000222393	0.000385078	0.000209607	6.27147E-05	9.66823E-08	1.5691E-06	9.2741E-07	2.56811E-06	2.56810772
3833503773665	383350	3773665	0.000235469	0.000589375	0.000589375	0.000163279	0.000303362	0.000542914	0.000386099	0.000116023	0.000205989	0.000232463	0.000227797	0.000394481	0.000214739	6.42479E-05	9.99601E-08	1.6071E-06	9.4991E-07	2.63555E-06	2.63554957
3833603773665	383360	3773665	0.000241056	0.000603396	0.000603396	0.000167116	0.000310551	0.000555707	0.000395255	0.000118745	0.000210824	0.000238536	0.000233201	0.000403883	0.000219871	6.57811E-05	1.03238E-07	1.6451E-06	9.7241E-07	2.70298E-06	2.70298142
3833703773665	383370	3773665	0.000246644	0.000617417	0.000617417	0.000170953	0.000317739	0.000568499	0.000404411	0.000121466	0.000215659	0.000244608	0.000238605	0.000413286	0.000225003	6.73143E-05	1.06516E-07	1.6831E-06	9.9491E-07	2.77041E-06	2.77041327
3833803773665	383380	3773665	0.000252232	0.000631438	0.000631438	0.000174791	0.000324928	0.000581292	0.000413567	0.000124187	0.000220494	0.000250681	0.000244009	0.000422689	0.000230135	6.88475E-05	1.09794E-07	1.7211E-06	1.0174E-06	2.83784E-06	2.83784512
3833903773665	383390	3773665	0.000257819	0.000645459	0.000645459	0.000178628	0.000332117	0.000594085	0.000422723	0.000126908	0.000225329	0.000256753	0.000249413	0.000432092	0.000235267	7.03807E-05	1.13072E-07	1.7591E-06	1.0399E-06	2.90527E-06	2.90527697
3834003773665	383400	3773665	0.000263407	0.000659481	0.000659481	0.000182465	0.000339306	0.000606878	0.000431879	0.000129629	0.000230164	0.000262826	0.000254817	0.000441495	0.000240399	7.19139E-05	1.16351E-07	1.7971E-06	1.0624E-06	2.97271E-06	2.97270882
3834103773665	383410	3773665	0.000268994	0.000673502	0.000673502	0.000186302	0.000346495	0.000619671	0.000441035	0.000132351	0.000234999	0.000268898	0.000260221	0.000450898	0.000245531	7.34472E-05	1.19629E-07	1.8351E-06	1.0849E-06	3.04015E-06	3.04015067
3834203773665	383420	3773665	0.000274582	0.000687523	0.000687523	0.000190139	0.000353684	0.000632464	0.000450191	0.000135073	0.000239834	0.000274971	0.000265625	0.000460301	0.000250663	7.49804E-05	1.22907E-07	1.8731E-06	1.1074E-06	3.10759E-06	3.10759253
3834303773665	383430	3773665	0.000280171	0.000701544	0.000701544	0.000193976	0.000360873	0.000645256	0.000459347	0.000137795	0.000244669	0.000281043	0.000271029	0.000469704	0.000255795	7.65136E-05	1.26185E-07	1.9111E-06	1.1299E-06	3.17503E-06	3.17503439
3834403773665	383440	3773665	0.000285761	0.000715565	0.000715565	0.000197813	0.000368062	0.000658049	0.000468503	0.000140517	0.000249504	0.000287116	0.000276433	0.000479107	0.000260927	7.80468E-05	1.29463E-07	1.9491E-06	1.1524E-06	3.24247E-06	3.24247625
3834503773665	383450	3773665	0.000291352	0.000729586	0.000729586	0.000201651	0.000375251	0.000670841	0.000477659	0.000143239	0.000254339	0.000293189	0.000281837	0.000488509	0.000266059	7.95799E-05	1.32741E-07	1.9871E-06	1.1749E-06	3.30991E-06	3.30991811
3834603773665	383460	3773665	0.000296943	0.000743607	0.000743607	0.000205488	0.000382439	0.000683634	0.000486815	0.000145961	0.000259174	0.000299262	0.000287241	0.000497911	0.000271191	8.11131E-05	1.36019E-07	2.0251E-06	1.1974E-06	3.37735E-06	3.37734997
3834703773665	383470	3773665	0.000302534	0.000757628	0.000757628	0.000209326	0.000389628	0.000696426	0.000495971	0.000148683	0.000264009	0.000305335	0.000292645	0.000507313	0.000276323	8.26462E-05	1.39297E-07	2.0631E-06	1.2199E-06	3.44479E-06	3.44479183
3834803773665	383480	3773665	0.000308126	0.000771649	0.000771649	0.000213163	0.000396817	0.000709218	0.000505127	0.000151405	0.000268844	0.000311408	0.000298049	0.000516715	0.000281455	8.41794E-05	1.42575E-07	2.1011E-06	1.2424E-06	3.51223E-06	3.51223369
3834903773665	383490	3773665	0.000313717	0.000785671	0.000785671	0.000217001	0.000404006	0.000722009	0.000514283	0.000154127	0.000273679	0.000317481	0.000303453	0.000526117	0.000286587	8.57125E-05	1.45853E-07	2.1391E-06	1.2649E-06	3.57967E-06	3.57967555
3835003773665	383500	3773665	0.000319309	0.000799692	0.000799692	0.000220838	0.000411195	0.000734801	0.000523439	0.000156849	0.000278514	0.000323554	0.000308857	0.000535519	0.000291719	8.72457E-05	1.49131E-07	2.1771E-06	1.2874E-06	3.64711E-06	3.64711741
3835103773665	383510	3773665	0.000324901	0.000813714	0.000813714	0.000224676	0.000418384	0.000747592	0.000532595	0.000159571	0.000283349	0.000329627	0.000314261	0.000544921	0.000296851	8.87789E-05	1.52409E-07	2.2151E-06	1.3099E-06	3.71455E-06	3.71455927
3835203773665	383520	3773665	0.000330493	0.000827735	0.000827735	0.000228514	0.000425573	0.000760384	0.000541751	0.000162293	0.000288184	0.000335701	0.000319665	0.000554323	0.000301983	9.03121E-05	1.55687E-07	2.2531E-06	1.3324E-06	3.78199E-06	3.78199113
3835303773665	383530	3773665	0.000336085	0.000841756	0.000841756	0.000232351	0.000432762	0.000773175	0.000550907	0.000165015	0.000293019	0.000341774	0.000325069	0.000563725	0.000307115	9.18453E-05	1.58965E-07	2.2911E-06	1.3549E-06	3.84943E-06	3.84943298
3835403773665	383540	3773665	0.000341677	0.000855778	0.000855778	0.000236189	0.000439951	0.000785967	0.000560063	0.000167737	0.000297854	0.000347848	0.000330473	0.000573127	0.000312247	9.33785E-05	1.62243E-07	2.3291E-06	1.3774E-06	3.91687E-06	3.91687484
3835503773665	383550	3773665	0.000347269	0.000869799	0.000869799	0.000240026	0.000447139	0.000798759	0.000569219	0.000170459	0.000302689	0.000353921	0.000335877	0.000582529	0.000317379	9.49117E-05	1.65521E-07	2.3671E-06	1.3999E-06	3.98431E-06	3.98431671
3835603773665	383560	3773665	0.000352861	0.000883821	0.000883821	0.000243864	0.000454328	0.000811551	0.000578375	0.000173181	0.000307524	0.000359994	0.000341281	0.000591931	0.000322511	9.64449E-05	1.68799E-07	2.4051E-06	1.4224E-06	4.05175E-06	4.05175857
3835703773665	383570	3773665	0.000358453	0.000897842	0.000897842	0.000247701	0.000461516	0.000824343	0.000587531	0.000175903	0.000312359	0.000366067	0.000346685	0.000601333	0.000327643	9.79781E-05	1.72077E-07	2.4431E-06	1.4449E-06	4.11919E-06	4.11919044
3835803773665	383580	3773665	0.000364045	0.000911864	0.000911864	0.000251539	0.000468705	0.000837135	0.000596687	0.000178625	0.000317194	0.000372139	0.000352089	0.000610735	0.000332775	9.95113E-05	1.75355E-07	2.4811E-06	1.4674E-06	4.18663E-06	4.18663231
3835903773665	383590	3773665	0.000369637	0.000925885	0.000925885	0.000255376	0.000475894	0.000849926	0.000605843	0.000181347	0.000322029	0.000378211	0.000357493	0.000620137	0.000337907	0.000101045	1.78633E-07	2.5191E-06	1.4899E-06	4.25407E-06	4.25407418
3836003773665	383600	3773665	0.000375229	0.000939906	0.000939906	0.000259214	0.000483083	0.000862718	0.000614999	0.000184069	0.000326864	0.000384283	0.000362897	0.000629539	0.000343039	0.000102577	1.81911E-07	2.5571E-06	1.5124E-06	4.32151E-06	4.32151605
3836103773665	383610	3773665	0.000380821	0.000953928	0.000953928	0.000263052	0.000490272	0.000875509	0.000624155	0.000186791	0.000331699	0.000390355	0.000368301	0.000638941	0.000348171	0.000104109	1.85189E-07	2.5951E-06	1.5349E-06	4.38895E-06	4.38895792
3836203773665	383620	3773665	0.000386413	0.000967949	0.000967949	0.000266889	0.000497461	0.000888301	0.000633311	0.000189513	0.000336534	0.000396427	0.000373705	0.000648343	0.000353303	0.000105641	1.88467E-07	2.6331E-06	1.5574E-06	4.45638E-06	4.45638979
3836303773665	383630	3773665	0.000392005	0.000981971	0.000981971	0.000270727	0.000504649	0.000901092	0.000642467	0.000192235	0.000341369	0.000402499	0.000379109	0.000657745	0.000358435	0.000107173	1.91745E-07	2.6711E-06	1.5799E-06	4.52382E-06	4.52382166
3836403773665	383640	3773665	0.000397597	0.000995992	0.000995992	0.000274564	0.000511838	0.000913884	0.000651623	0.000194957	0.000346204	0.000408571	0.000384513	0.000667147	0.000363567	0.000108705	1.95023E-07	2.7091E-06	1.6024E-06	4.59126E-06	4.59126353
3836503773665	383650	3773665	0.000403189	0.001010014	0.001010014	0.000278402	0.000519027	0.000926675	0.000660779	0.000197679	0.000351039	0.000414643	0.000389917	0.000676549	0.000368699	0.000110237	1.98301E-07	2.7471E-06	1.6249E-06	4.65869E-06	4.65869541
3836603773665	383660	3773665	0.000408781	0.001024035	0.001024035	0.000282239	0.000526216	0.000939467	0.000669935	0.000200401	0.000355874	0.000420715	0.000395321	0.000685951	0.000373831	0.000111769	2.01579E-07	2.7851E-06	1.6474E-06	4.72613E-06	4.72612729
3836703773665	383670	3773665	0.000414373	0.001038057	0.001038057	0.000286077	0.000533405	0.000952259	0.000679091	0.000203123	0.000360709	0.000426787	0.000400725	0.000695353	0.000378963	0.000113301	2.04857E-07	2.8231E-06	1.6699E-06	4.79356E-06	4.79356917
3836803773665	383680	3773665	0.000419965	0.001052078	0.001052078	0.000289914	0.000540594	0.000965051	0.000688247	0.000205845	0.000365544	0.000432859	0.000406129	0.000704755	0.000384095	0.000114833	2.08135E-07	2.8611E-06	1.6924E-06	4.86099E-06	4.86099105
3836903773665	383690	3773665	0.000425557	0.001066099	0.001066099	0.000293752	0.000547782	0.000977843	0.000697403	0.000208567	0.000370379	0.000438931	0.000411533	0.000714157	0.000389227	0.000116365	2.11413E-07	2.8991E-06	1.7149E-06	4.92843E-06	4.92842293
3837003773665	383700	3773665	0.000431149	0.001080121	0.001080121	0.000297589	0.000554971	0.000990635	0.000706559	0.000211289	0.000375214	0.000445003	0.000416937	0.000723559	0.000394359	0.000117897	2.14691E-07	2.9371E-06	1.7374E-06	4.99586E-06	4.99585481
3837103773665	383710	3773665	0.000436741	0.001094142	0.001094142	0.000301427	0.000562159	0.001003427	0.000715715	0.000214011	0.000380049	0.000451075	0.000422341	0.000732961	0.000399491	0.000119429	2.17969E-07	2.9751E-06	1.7599E-06	5.06329E-06	5.06329669
3837203773665	383720	3773665	0.000442333	0.001108163	0.001108163	0.000305264	0.000569348	0.001016219	0.000724871	0.000216733	0.000384884	0.000457147	0.000427745	0.000742363	0.000404623	0.000120961	2.21247E-07	3.0131E-06	1.7824E-06	5.13072E-06	5.13072857
3837303773665	383730	3773665	0.000447925	0.001122184	0.001122184	0.000309102	0.000576536	0.001029011	0.000734027	0.000219455	0.000389719	0.000463219	0.000433149	0.000751765	0.000409755	0.000122493	2.24525E-07	3.0511E-06	1.8049E-06	5.19815E-06	5.19815045
3837403773665	383740	3773665	0.000453517	0.001136205

			EGIODemolition	EGIOSite Grubbing / Prep	EGIOMass Grading / Excavation	EGIOMass Grading / Excavation	EGIODrainage / Utilities Trenching	EGIODrainage / Utilities Trenching	EGIOFoundations / Concrete Pads	EGIOFoundations / Concrete Pads	EGIOBuilding / Structure Construction	EGIOBuilding / Structure Construction	EGIOAsphalt Paving	EGIOArchitectural Coating	EGIOLandscaping or Other Finishing	EGIOWaterside Construction (Piles)	HIWaterside Construction (Landscaping)	HIWaterside Construction (Landscaping)	KMDemolition	KMSite Grubbing / Prep	KMMass Grading / Excavation
Unique Identifier	X (UTM)	Y (UTM)	2025	2025	2025	2026	2026	2027	2026	2027	2026	2027	2027	2027	2027	2027	2025	2026	2025	2025	2025
3837603773675	383760	3773675	0.000101308	9.1418E-05	0.000228277	0.000228277	6.38854E-05	6.38854E-05	0.000117881	0.000117881	0.000211971	0.000211971	0.000149957	1.41136E-05	4.54415E-05	8.04582E-05	0.001676043	0.001676043	0.000831994	0.00075077	0.00187473
3837703773675	383770	3773675	9.84367E-05	8.8827E-05	0.000221807	0.000221807	6.20749E-05	6.20749E-05	0.00011454	0.00011454	0.000205964	0.000205964	0.000145707	1.37136E-05	4.41537E-05	7.8178E-05	0.001555602	0.001555602	0.000761045	0.000686747	0.001714861
3837803773675	383780	3773675	9.56551E-05	8.6317E-05	0.00021554	0.00021554	6.03208E-05	6.03208E-05	0.000111303	0.000111303	0.000200144	0.000200144	0.00014159	1.33261E-05	4.2906E-05	7.59688E-05	0.001448374	0.001448374	0.000699473	0.000631187	0.001576122
3837903773675	383790	3773675	9.17991E-05	8.2837E-05	0.000206851	0.000206851	5.78891E-05	5.78891E-05	0.000106816	0.000106816	0.000192076	0.000192076	0.000135882	1.27889E-05	4.11764E-05	7.29064E-05	0.001341827	0.001341827	0.000636135	0.000574032	0.001433402
3838003773675	383800	3773675	8.75908E-05	7.904E-05	0.000197368	0.000197368	5.52354E-05	5.52354E-05	0.00010192	0.00010192	0.000183271	0.000183271	0.000129653	1.22026E-05	3.92888E-05	6.95642E-05	0.001240006	0.001240006	0.000578127	0.000521687	0.001302693
3838103773675	383810	3773675	8.42064E-05	7.5986E-05	0.000189742	0.000189742	5.31011E-05	5.31011E-05	9.79815E-05	9.79815E-05	0.000176189	0.000176189	0.000124643	1.17311E-05	3.77707E-05	6.68763E-05	0.001149668	0.001149668	0.000527766	0.000476242	0.001189213
3838203773675	383820	3773675	8.23738E-05	7.4332E-05	0.000185613	0.000185613	5.19455E-05	5.19455E-05	9.58492E-05	9.58492E-05	0.000172355	0.000172355	0.000121931	1.14758E-05	3.69487E-05	6.54209E-05	0.001086134	0.001086134	0.000495162	0.000446822	0.001115748
3838303773675	383830	3773675	8.0595E-05	7.2727E-05	0.000181605	0.000181605	5.08238E-05	5.08238E-05	9.37794E-05	9.37794E-05	0.000168633	0.000168633	0.000119298	1.1228E-05	3.61508E-05	6.40082E-05	0.001028007	0.001028007	0.00046574	0.000420272	0.001049452
3838403773675	383840	3773675	7.87625E-05	7.1073E-05	0.000177475	0.000177475	4.96682E-05	4.96682E-05	9.16472E-05	9.16472E-05	0.000164799	0.000164799	0.000116585	1.09727E-05	3.53288E-05	6.25528E-05	0.000973132	0.000973132	0.000438008	0.000395247	0.000986962
3838503773675	383850	3773675	7.68703E-05	6.9366E-05	0.000173212	0.000173212	4.84749E-05	4.84749E-05	8.94454E-05	8.94454E-05	0.000160839	0.000160839	0.000113784	1.07091E-05	3.44801E-05	6.105E-05	0.000921191	0.000921191	0.000411786	0.000371585	0.000927876
3838603773675	383860	3773675	7.50557E-05	6.7728E-05	0.000169123	0.000169123	4.73306E-05	4.73306E-05	8.73339E-05	8.73339E-05	0.000157043	0.000157043	0.000111098	1.04563E-05	3.36661E-05	5.96089E-05	0.000873468	0.000873468	0.000387927	0.000350056	0.000874115
3838703773675	383870	3773675	7.32172E-05	6.6069E-05	0.00016498	0.00016498	4.61713E-05	4.61713E-05	8.51947E-05	8.51947E-05	0.000153196	0.000153196	0.000108377	1.02002E-05	3.28415E-05	5.81488E-05	0.000828252	0.000828252	0.000365346	0.000329679	0.000823233
3838803773675	383880	3773675	7.14503E-05	6.4475E-05	0.000160999	0.000160999	4.50571E-05	4.50571E-05	8.31388E-05	8.31388E-05	0.000149499	0.000149499	0.000105762	9.95403E-06	3.2049E-05	5.67455E-05	0.000786413	0.000786413	0.000344627	0.000310983	0.000776547
3838903773675	383890	3773675	6.97253E-05	6.2918E-05	0.000157112	0.000157112	4.39692E-05	4.39692E-05	8.11315E-05	8.11315E-05	0.00014589	0.00014589	0.000103208	9.71371E-06	3.12752E-05	5.53755E-05	0.00074735	0.00074735	0.000325341	0.000293579	0.0007309
3839003773675	383900	3773675	6.79823E-05	6.1345E-05	0.000153184	0.000153184	4.28701E-05	4.28701E-05	7.91034E-05	7.91034E-05	0.000142243	0.000142243	0.000100628	9.47088E-06	3.04934E-05	5.39912E-05	0.000710349	0.000710349	0.000307028	0.000277054	0.000691825
3839103773675	383910	3773675	6.6305E-05	5.9832E-05	0.000149405	0.000149405	4.18124E-05	4.18124E-05	7.71517E-05	7.71517E-05	0.000138733	0.000138733	9.81453E-05	9.23721E-06	2.9741E-05	5.26591E-05	0.000676139	0.000676139	0.000290219	0.000261886	0.000653949
3829703773685	382970	3773685	0.000219705	0.00019826	0.000495062	0.000495062	0.000138548	0.000138548	0.000255647	0.000255647	0.0004597	0.0004597	0.00032521	3.0608E-05	9.85486E-05	0.000174489	0.000427361	0.000427361	7.24353E-05	6.53637E-05	0.000163218
3829803773685	382980	3773685	0.000236473	0.00021339	0.000532843	0.000532843	0.000149121	0.000149121	0.000275157	0.000275157	0.000494783	0.000494783	0.000350029	3.29439E-05	0.00010607	0.000187805	0.000458637	0.000458637	7.54317E-05	6.80677E-05	0.00016997
3829903773685	382990	3773685	0.000254452	0.00022961	0.000573355	0.000573355	0.000160459	0.000160459	0.000296077	0.000296077	0.000532401	0.000532401	0.000376642	3.54487E-05	0.000114134	0.000202084	0.000493544	0.000493544	7.847E-05	7.08094E-05	0.000176816
3830003773685	383000	3773685	0.000271911	0.00024537	0.000612697	0.000612697	0.000171469	0.000171469	0.00031639	0.00031639	0.000568933	0.000568933	0.000402486	3.7881E-05	0.000121965	0.000215951	0.000528484	0.000528484	8.12576E-05	7.33248E-05	0.000183098
3830103773685	383010	3773685	0.000290624	0.00026225	0.000654864	0.000654864	0.00018327	0.00018327	0.000338167	0.000338167	0.000608088	0.000608088	0.000430186	4.0488E-05	0.000130359	0.000230813	0.000567118	0.000567118	8.41347E-05	7.5921E-05	0.000189581
3830203773685	383020	3773685	0.000309988	0.00027973	0.000698496	0.000698496	0.000195481	0.000195481	0.000360699	0.000360699	0.000648603	0.000648603	0.000458848	4.31857E-05	0.000139045	0.000246191	0.000607498	0.000607498	8.69939E-05	7.85011E-05	0.000196023
3830303773685	383030	3773685	0.000330194	0.00029796	0.000744025	0.000744025	0.000208222	0.000208222	0.00038421	0.00038421	0.00069088	0.00069088	0.000488756	4.60006E-05	0.000148108	0.000262238	0.000649082	0.000649082	8.98173E-05	8.10489E-05	0.000202385
3830403773685	383040	3773685	0.000352279	0.00031789	0.000793791	0.000793791	0.00022215	0.00022215	0.000409908	0.000409908	0.000737091	0.000737091	0.00052144	4.90775E-05	0.000158015	0.000279779	0.000694981	0.000694981	9.27482E-05	8.36936E-05	0.000208989
3830503773685	383050	3773685	0.000377141	0.00034032	0.000849811	0.000849811	0.000237828	0.000237828	0.000438837	0.000438837	0.00078911	0.00078911	0.000558248	5.2541E-05	0.000169166	0.000299523	0.00074854	0.00074854	9.59297E-05	8.65645E-05	0.000216158
3830603773685	383060	3773685	0.000404611	0.00036511	0.000911709	0.000911709	0.00025515	0.00025515	0.0004708	0.0004708	0.000846587	0.000846587	0.000598909	5.63679E-05	0.000181488	0.00032134	0.000808744	0.000808744	9.92963E-05	8.96025E-05	0.000223744
3830703773685	383070	3773685	0.000434206	0.00039182	0.000978395	0.000978395	0.000273813	0.000273813	0.000505237	0.000505237	0.000908509	0.000908509	0.000642716	6.04909E-05	0.000194762	0.000344844	0.00087415	0.00087415	0.000102723	9.26942E-05	0.000231465
3830803773685	383080	3773685	0.000464845	0.00041946	0.001047435	0.001047435	0.000293135	0.000293135	0.000540888	0.000540888	0.000972618	0.000972618	0.000688069	6.47594E-05	0.000208506	0.000369178	0.00094295	0.00094295	0.000106149	9.5786E-05	0.000239185
3830903773685	383090	3773685	0.000498171	0.00044954	0.001122527	0.001122527	0.00031415	0.00031415	0.00057966	0.00057966	0.001042347	0.001042347	0.00073798	6.94021E-05	0.000223454	0.000395645	0.001020838	0.001020838	0.000109689	9.89801E-05	0.000247161
3831003773685	383100	3773685	0.000537215	0.00048477	0.001210505	0.001210505	0.000338771	0.000338771	0.00062597	0.00062597	0.00112404	0.00112404	0.000795191	7.48415E-05	0.000240967	0.000426653	0.001110669	0.001110669	0.000113151	0.000102104	0.000254962
3831103773685	383110	3773685	0.000584108	0.00052708	0.00131617	0.00131617	0.000368343	0.000368343	0.000679661	0.000679661	0.001222158	0.001222158	0.000864603	8.13744E-05	0.000262001	0.000463896	0.001214488	0.001214488	0.000117132	0.000105697	0.000263933
3831203773685	383120	3773685	0.000638063	0.00057577	0.001437746	0.001437746	0.000402367	0.000402367	0.000742443	0.000742443	0.00133505	0.00133505	0.000944468	8.88911E-05	0.000286202	0.000506747	0.001336165	0.001336165	0.000121346	0.0001095	0.000273429
3831303773685	383130	3773685	0.000701383	0.00063291	0.001580426	0.001580426	0.000442297	0.000442297	0.000816122	0.000816122	0.001467538	0.001467538	0.001038195	9.77125E-05	0.000314605	0.000557035	0.001482885	0.001482885	0.000125823	0.00011354	0.000283517
3831403773685	383140	3773685	0.000773407	0.0006979	0.001742716	0.001742716	0.000487716	0.000487716	0.000899927	0.000899927	0.001618236	0.001618236	0.001144805	0.000107746	0.000346911	0.000614236	0.001658264	0.001658264	0.000130551	0.000117806	0.000294169
3831503773685	383150	3773685	0.000851429	0.00076831	0.001918524	0.001918524	0.000536917	0.000536917	0.000990713	0.000990713	0.001781486	0.001781486	0.001260295	0.000118616	0.000381908	0.000676201	0.001868154	0.001868154	0.000135553	0.000122319	0.000305441
3831603773685	383160	3773685	0.000931368	0.00084044	0.002098649	0.002098649	0.000587327	0.000587327	0.001083728	0.001083728	0.001948745	0.001948745	0.001378621	0.000129753	0.000417764	0.000739688	0.002123482	0.002123482	0.000140823	0.000127076	0.000317317
3837003773685	383700	3773685	0.000123346	0.0001113	0.000277935	0.000277935	7.77827E-05	7.77827E-05	0.000143524	0.000143524	0.000258083	0.000258083	0.000182578	1.71838E-05	5.53266E-05	9.79607E-05	0.002842142	0.002842142	0.00174614	0.001575673	0.003934575
3837103773685	383710	3773685	0.000120134	0.00010841	0.000270699	0.000270699	7.57576E-05	7.57576E-05	0.000139787	0.000139787	0.000251363	0.000251363	0.000177824	1.67364E-05	5.38862E-05	9.54102E-05	0.002584656	0.002584656	0.001516419	0.001368378	0.003416943
3837203773685	383720	3773685	0.000116845	0.00010544	0.000263288	0.000263288	7.36836E-05	7.36836E-05	0.00013596	0.00013596	0.00024481	0.00024481	0.000172956	1.62782E-05	5.24109E-05	9.27981E-05	0.002360778	0.002360778	0.001335417	0.001205047	0.003009093
3837303773685	383730	3773685	0.000113753	0.00010265	0.000256321	0.000256321	7.17337E-05	7.17337E-05	0.000132362	0.000132362	0.000238012	0.000238012	0.000168379	1.58475E-05	5.1024E-05	9.03425E-05	0.002166224	0.002166224	0.001189824	0.001073667	0.002681029
3837403773685	383740	3773685	0.000110811	9.9993E-05	0.00024969	0.00024969	6.9878E-05	6.9878E-05	0.000128938	0.000128938	0.000231855	0.000231855	0.000164023	1.54375E-05	4.9704E-05	8.80053E-05	0.001995572	0.001995572	0.001069929	0.000965477	0.002410868
3837503773685	383750	3773685	0.00010794	9.7402E-05	0.00024322	0.00024322	6.80674E-05	6.80674E-05	0.000125597	0.000125597	0.000225847	0.000225847	0.000159773	1.50375E-05	4.84162E-05	8.57251E-05	0.001845315	0.001845315	0.000969468	0.000874824	0.002184501
3837603773685	383760	3773685	0.000105152	9.4886E-05	0.000236939	0.000236939	6.63096E-05	6.63096E-05	0.000122354	0.000122354	0.000220015	0.000220015	0.000155647	1.46491E-05	4.71658E-05	8.35112E-05	0.001711537	0.001711537	0.000883788	0.000797508	0.001991437
3837703773685	383770	3773685	0.00010203	9.2069E-05	0.000229904	0.000229904	6.43409E-05	6.43409E-05	0.000118721	0.000118721	0.000213483	0.000213483	0.000151026	1.42142E-05	4.57655E-05	8.10319E-05	0.001587164	0.001587164	0.000807329	0.000728513	0.001819153
3837803773685	383780	3773685	9.90754E-05	8.9403E-05	0.000223246	0.000223246	6.24776E-05	6.24776E-05	0.000115283	0.000115283	0.0002073	0.0002073	0.000146653	1.38026E-05	4.44402E-05	7.86852E-05	0.001476668	0.001476668	0.000740654	0.000668348	0.001668915
3837903773685	383790	3773685	9.54283E-05	8.6112E-05	0.000215028	0.000215028	6.01777E-05	6.01777E-05	0.000111039	0.000111039	0.000199669	0.000199669	0.000141254	1.32945E-05	4.28042E-05	7.57887E-05	0.001369899	0.001369899	0.000677149	0.000611042	0.001525818
3838003773685	383800	3773685	9.10649E-05	8.2175E-05	0.000205196	0.000205196	5.74261E-05	5.74261E-05	0.000105962	0.000105962	0.000190539	0.000190539	0.000134795	1.26866E-05	4.0847E-05	7.23233E-05	0.001269125	0.001269125	0.000614634	0.00055463	0.001384954
3838103773685	383810	3773685	8.76267E-05	7.9072E-05	0.000197449	0.000197449	5.5258E-05	5.5258E-05	0.000101961	0.000101961	0.000183345	0.000183345	0.000129706	1.22076E-05	3.93048E-05	6.95927E-05	0.001179168	0.001179168	0.000562488	0.000507575	0.001267453
3838203773685	383820	3773685	8.55434E-05	7.7192E-05	0.000192755	0.000192755	5.39443E-05	5.39443E-05	9.95373E-05	9.95373E-05	0.000178987	0.000178987	0.000126622	1.19174E-05	3.83704E-05	6.79382E-05	0.001111906	0.001111906	0.000525849	0.000474513	0.001184896
3838303773685	383830	3773685	8.35498E-05	7.5393E-05	0.000188262	0.000188262	5.2687E-05	5.2687E-05	9.72175E-05	9.72175E-05	0.000174815	0.000174815	0.000123671	1.16396E-05	3.74761E-05	6.63548E-05	0.001050544	0.001050544	0.000492924	0.000444802	0.001110704
3838403773685	383840	3773685	8.15859E-05	7.3621E-05	0.000183837	0.000183837	5.14486E-05	5.14486E-05	9.49324E-05	9.49324E-05	0.000170706	0.000170706	0.000120764	1.13661E-05	3.65953E-05	6.47951E-05	0.000993956	0.000993956	0.000462929	0.000417735	0.001043117
3838503773685	383850	3773685	7.96579E-05	7.1881E-05	0.000179493	0.000179493	5.02328E-05	5.02328E-05	9.2689E-05	9.2689E-05	0.000166672	0.000166672	0.00011791	1.10975E-05	3.57304E-05	6.32639E-05	0.000941507	0.000941507	0.000435376	0.000392872	0.000981031
3838603773685	383860	3773685	7.78015E-05	7.0206E-05	0.00017531	0.00017531	4.90622E-05	4.90622E-05	9.05289E-05	9.05289E-05	0.000162788	0.000162788	0.000115163	1.08388E-05	3.48978E-05	6.17896E-05	0.000893293	0.000893293	0.000410287	0.000370233	0.0009245
3838703773685	383870	3773685	7.59391E-05	6.8526E-05	0.000171113	0.000171113	4.78877E-05	4.78877E-05	8.83619E-05	8.83619E-05	0.000158891	0.000158891	0.000112406	1.05794E-05	3.40624E-05	6.03105E-05	0.000847965	0.000847965	0.000386799	0.000349038	0.000871573
3838803773685	383880	3773685	7.41484E-05	6.691E-05	0.000167078	0.000167078	4.67585E-05	4.67585E-05	8.62782E-05	8.62782E-05	0.000155144	0.000155144	0.000109755	1.03299E-05	3.32592E-05	5.88883E-05	0.000806032	0.000806032	0.000365262	0.000329603	0.000823045
3838903773685	383890	3773685	7.23636E-05	6.5299E-05	0.000163057	0.000163057	4.5633E-05	4.5633E-05	8.42015E-05	8.42015E-05	0.00015141	0.00015141	0.000107113	1.00813E-05	3.24586E-05	5.74708E-05	0.000766477	0.000766477	0.000344991	0.000311311	0.000777368
3839003773685	383900	3773685	7.05311E-05	6.3645E-05	0.000158928	0.000158928	4.44774E-05	4.44774E-05	8.20692E-05	8.20692E-05	0.000147576	0.000147576	0.00010441	9.82597E-06	3.16366E-05	5.60155E-05	0.000728255	0.000728255	0.000325269	0.000293515	0.000732928
3839103773685	383910	3773685	6.87583E-05	6.2046E-05	0.000154933	0.000154933	4.33594E-05	4.33594E-05	8.00663E-05	8.00663E-05	0.000143866	0.000143866	0.000101777	9.57899E-06	3.08414E-05	5.46075E-05	0.000692871	0.000692871	0.000307111	0.000277129	0.000692013
3829703773695	382970	3773695	0.000227734	0.0002055	0.000513152	0.000513152	0.00014361	0.00014361	0.000264988	0.000264988	0.000476498	0.000476498	0.00033709	3.17265E-05	0.00010215	0.000180865	0.000436258	0.000436258	7.34798E-05	6.63064E-05	0.000165572
3829803773695	382980	3773695	0.000245176	0.00022124	0.000552454	0.000552454	0.000154609	0.000154609	0.000285283	0.000285283	0.000512993	0.000512993	0.00036291	3.41564E-05	0.000109973	0.000194717	0.000467962	0.000467962	7.64704E-05	6.90049E-05	0.000172311
3829903773695	382990	3773695	0.000264008	0.00023823	0.000594889	0.000594889	0.000166485	0.000166485	0.000307197	0.000307197	0.000552397	0.000552397	0.00039078	3.678E-05	0.000118421	0.000209674	0.000503298	0.000503298	7.95087E-05	7.17466E-05	0.000179157
3830003773695	383000	3773695	0.0002829	0.00025528	0.000637459	0.000637459	0.000178399	0.000178399	0.00032918	0.00032918	0.000591926	0.000591926	0.000418752	3.9412E-05	0.000126895	0.000224678	0.000539697	0.000539697	8.23858E-05	7.43428E-05	0.00018564
3830103773695	383010	3773695	0.000303279	0.00027367	0.000683378	0.000683378	0.00019125	0.00019125	0.000352892	0.000352892	0.000634565	0.000634565	0.000448917	4.2251E-05	0.000136035	0.000240863	0.00058006	0.00058006	8.53524E-05	7.70199E-05	0.000192324
3830203773695	383020	3773695	0.00032429	0.00029263	0.000730723	0.000730723	0.0002045	0.0002045	0.00037734	0.00037734	0.00067852	0.00067852	0.00048018	4.51782E-05	0.00014546	0.00025755	0.000621772	0.000621772	8.82713E-05	7.96538E-05	0.000198902
3830303773695	383030	3773695	0.00034606	0.00031228	0.000779776	0.000779776	0.000218228	0.000218228	0.000402671	0.000402671	0.000724077	0.000724077	0.000512241	4.82109E-05	0.000155225	0.000274839	0.000663959	0.000663959	9.11067E-05	8.22123E-05	0.00020529
3830403773695	383040	3773695	0.000370109	0.00033398	0.000833966	0.000833966	0.000233393	0.000233393	0.000430655	0.000430655	0.00077439	0.00077439	0.00054784	5.15614E-05	0.000166012	0.000293939	0.000710666	0.000710666	9.40673E-05	8.4884E-05	0.000221962
3830503773695	383050	3773695	0.000397889	0.00035905	0.000896564	0.000896564	0.000250912	0.000250912	0.00046298	0.00046298	0.000832523	0.000832523	0.00058896	5.54316E-05	0.000178473	0.000316002	0.000766461	0.000766461	9.73205E-05	8.78196E-05	0.000219292
3830603773695	383060	3773695	0.000428983	0.0003871	0.000966626	0.000966626	0.000270519	0.000270519	0.000499159	0.000499159	0.000897581	0.000897581	0.00063495	5.97633E-05	0.0001924	0.00034096	0.000829695	0.000829695	0.000100765	9.09275E-05	0.000227053
3830703773695	383070	3773695	0.000463389	0.00041815	0.001044153	0.001044153	0.000292216	0.000292216	0.000539194	0.000539194	0.00096957	0.00096957	0.000685913	6.45565E-05	0.000207852	0.000368021	0.000898606	0.000898606	0.000104298	9.41162E-05	0.000235015
3830803773695	383080	3773695	0.000500075	0.00045125	0.001126818	0.001126818	0.000315351	0.000315351	0.00058188	0.00058188	0.001046331	0.001046331	0.000740216	6.96674E-05	0.000224308	0.000397157	0.000971229	0.000971229	0.000107814	9.72888E-05	0.000242938
3830903773695	383090	3773695	0.000540707	0.00048792	0.001218373	0.001218373	0.000340973	0.000340973	0.00062916	0.00062916	0.001131347	0.001131347	0.00080036	7.5328E-05	0.000242533	0.000429427	0.001053986	0.001053986	0.000111503	0.000100618	0.00025125
3831003773695	383100	3773695	0.000586197	0.00052897	0.001320877	0.001320877	0.00036966	0.00036966	0.00068209	0.00068209	0.001226529	0.001226529	0.000867696	8.16655E-05	0.000262938	0.000465555	0.001151572	0.001151572	0.000115216	0.000103968	0.000259616
3831103773695	383110	3773695	0.000643459	0.00058064	0.001449905	0.001449905	0.00040577	0.00040577	0.00074872	0.00074872	0.00134634	0.00134634	0.000952455	8.96428E-05	0.000288623	0.000511032	0.001266001	0.001266001	0.000119179	0.000107544	0.000268547
3831203773695	383120	3773695	0.000712731	0.00064315	0.001605995	0.001605995	0.000449453	0.000449453	0.000829325	0.000829325	0.001491281	0.001491281	0.001054992	9.92933E-05	0.000319694	0.000566047	0.001400794	0.001400794	0.000123567	0.000111503	0.000278433
3831303773695	383130	3773695	0.00079588	0.00071818	0.001793356	0.001793356	0.000501888	0.000501888	0.000926077	0.000926077	0.001665259	0.001665259	0.001178071	0.000110877	0.000356991	0.000632084	0.001562375	0.001562375	0.000128175	0.000115662	0.000288816
3831403773695	383140	3773695	0.000894622	0.00080728	0.002015849	0.002015849	0.000564155	0.000564155	0.001040971	0.001040971	0.00187186	0.00187186	0.001324229	0.000124633	0.000401281	0.000710504	0.00175807	0.00175807	0.00013304	0.000120052	0.000299778
3831503773695	383150	3773695	0.001009336	0.0009108	0.002274335	0.002274335	0.000636494	0.000636494	0.001174452	0.001174452	0.002111883	0.002111883	0.001494031	0.000140615	0.000452737	0.00080161	0.001997665	0.001997665	0.000138209	0.000124716	0.000311426

			KMMass Grading / Excavation	KMDrainage / Utilities Trenching	KMFoundations / Concrete Pads	KMBuilding / Structure Construction	KMAsphalt Paving	KMArchitectural Coating	KMLandscaping or Other Finishing	KMWaterside Construction (Piles)	EWNDemolition	EWNSite Grubbing / Prep	EWNDrainage / Utilities Trenching	EWNDrainage / Utilities Trenching	EWNDrainage / Utilities Trenching	EWNFoundations / Concrete Pads	EWNBuilding / Structure Construction	EWNAsphalt Paving	EWNLandscaping or Other Finishing	EWNWaterside Construction (Piles)	ISDemolition
Unique Identifier	X (UTM)	Y (UTM)	2026	2026	2026	2026	2026	2026	2026	2026	2027	2027	2027	2028	2029	2029	2029	2029	2029	2029	2027
3837603773675	383760	3773675	0.00187473	0.000403923	0.000968098	0.001795701	0.001231526	0.000115908	0.00037319	0.000660765	0.000287037	0.000387008	0.000469559	0.000469559	0.000469559	0.000333993	0.000581648	0.000424875	0.00012875	0.000223419	9.41509E-05
3837703773675	383770	3773675	0.001714861	0.000369478	0.000885543	0.001642571	0.001126507	0.000106024	0.000341366	0.000604418	0.000278119	0.000374984	0.000454971	0.000454971	0.000454971	0.000323616	0.000563577	0.000411675	0.00012475	0.000216478	9.11663E-05
3837803773675	383780	3773675	0.001576122	0.000339586	0.000813899	0.001509681	0.001035368	9.74464E-05	0.000313748	0.000555518	0.000269189	0.000362944	0.000440362	0.000440362	0.000440362	0.000313226	0.000545481	0.000398457	0.000120745	0.000209527	8.81818E-05
3837903773675	383790	3773675	0.001433402	0.000308836	0.000740199	0.001372977	0.000941614	8.86225E-05	0.000285338	0.000505215	0.000257597	0.000347315	0.000421399	0.000421399	0.000421399	0.000299737	0.000521991	0.000381298	0.000115545	0.000200504	8.39019E-05
3838003773675	383800	3773675	0.001302693	0.000280674	0.000672702	0.001247778	0.00085575	8.05412E-05	0.000259318	0.000459146	0.000244973	0.000330293	0.000400747	0.000400747	0.000400747	0.000285047	0.000496409	0.000362611	0.000109882	0.000190678	7.99981E-05
3838103773675	383810	3773675	0.001189213	0.000256224	0.000614102	0.001139082	0.000781204	7.35251E-05	0.000236729	0.000419149	0.0002347	0.000316442	0.000383942	0.000383942	0.000383942	0.000273094	0.000475592	0.000347405	0.000105274	0.000182682	7.66136E-05
3838203773675	383820	3773675	0.001115748	0.000240395	0.000576165	0.001068714	0.000732945	6.8983E-05	0.000222104	0.000393256	0.000228838	0.000308539	0.000374353	0.000374353	0.000374353	0.000266273	0.000463714	0.000338729	0.000102645	0.000178119	7.49423E-05
3838303773675	383830	3773675	0.001049452	0.000226111	0.00054193	0.001005213	0.000689394	6.48842E-05	0.000208907	0.000369889	0.000223126	0.000300837	0.000365008	0.000365008	0.000365008	0.000259626	0.000452139	0.000330273	0.000100083	0.000173673	7.33187E-05
3838403773675	383840	3773675	0.000986962	0.000212648	0.000509661	0.000945358	0.000648344	6.10206E-05	0.000196468	0.000347864	0.000217222	0.000292877	0.00035535	0.00035535	0.00035535	0.000252757	0.000440176	0.000321535	9.74348E-05	0.000169078	7.16055E-05
3838503773675	383850	3773675	0.000927876	0.000199917	0.000479149	0.000888762	0.00060953	5.73675E-05	0.000184706	0.000327038	0.00021117	0.000284717	0.000345449	0.000345449	0.000345449	0.000245714	0.000427911	0.000312575	9.47198E-05	0.000164367	6.98208E-05
3838603773675	383860	3773675	0.000874115	0.000188334	0.000451387	0.000837267	0.000574214	5.40437E-05	0.000174004	0.00030809	0.000205344	0.000276862	0.000335918	0.000335918	0.000335918	0.000238935	0.000416105	0.000303952	9.21066E-05	0.000159832	6.81017E-05
3838703773675	383870	3773675	0.000823233	0.000177371	0.000425112	0.00078853	0.000540789	5.08978E-05	0.000163875	0.000290156	0.000199458	0.000268926	0.00032629	0.00032629	0.00032629	0.000232087	0.000404179	0.00029524	8.94667E-05	0.000155251	6.63527E-05
3838803773675	383880	3773675	0.000776547	0.000167312	0.000401004	0.000743812	0.000510121	4.80114E-05	0.000154582	0.000273701	0.000193787	0.000261281	0.000317014	0.000317014	0.000317014	0.000225489	0.000392688	0.000286846	8.69231E-05	0.000150837	6.46754E-05
3838903773675	383890	3773675	0.00073309	0.000157949	0.000378563	0.000702187	0.000481573	4.53245E-05	0.000145931	0.000258384	0.000188272	0.000253844	0.000307991	0.000307991	0.000307991	0.00021971	0.000381512	0.000278682	8.44492E-05	0.000146544	6.3022E-05
3839003773675	383900	3773675	0.000691825	0.000149058	0.000357254	0.000662661	0.000454466	4.27732E-05	0.000137717	0.00024384	0.000182816	0.000246488	0.000299066	0.000299066	0.000299066	0.000212723	0.000370456	0.000270607	8.2002E-05	0.000142298	6.13566E-05
3839103773675	383910	3773675	0.000653949	0.000140898	0.000337695	0.000626382	0.000429585	4.04315E-05	0.000130177	0.00023049	0.000177617	0.000239478	0.000290561	0.000290561	0.000290561	0.000206673	0.000359921	0.000262911	7.96699E-05	0.000138251	5.97449E-05
3829703773685	382970	3773685	0.000163218	3.51665E-05	8.42848E-05	0.000156338	0.000107219	1.00912E-05	3.24907E-05	5.75277E-05	0.000197942	0.000266882	0.00032381	0.00032381	0.00032381	0.000230323	0.000401107	0.000292996	8.87866E-05	0.000154071	8.37467E-05
3829803773685	382980	3773685	0.00016997	3.66212E-05	8.77715E-05	0.000162805	0.000111655	1.05087E-05	3.38348E-05	5.99075E-05	0.000214936	0.000289795	0.00035161	0.00035161	0.00035161	0.000250097	0.000435543	0.000318151	9.64093E-05	0.000167298	8.70238E-05
3829903773685	382990	3773685	0.000176816	3.80963E-05	9.13068E-05	0.000169363	0.000116152	1.0932E-05	3.51976E-05	6.23205E-05	0.000234473	0.000316136	0.000383571	0.000383571	0.000383571	0.00027283	0.000475133	0.000347069	0.000105173	0.000182505	9.00143E-05
3830003773685	383000	3773685	0.000183098	3.94496E-05	9.45504E-05	0.000175379	0.000120278	1.13203E-05	3.6448E-05	6.45344E-05	0.000254732	0.000343451	0.000416712	0.000416712	0.000416712	0.000296403	0.000516185	0.000377057	0.00011426	0.000198274	9.24796E-05
3830103773685	383010	3773685	0.000189581	4.08464E-05	9.78982E-05	0.000181589	0.000124537	1.17211E-05	3.77385E-05	6.68194E-05	0.000278042	0.000374879	0.000454844	0.000454844	0.000454844	0.000323526	0.000563419	0.00041156	0.000124715	0.000216418	9.46404E-05
3830203773685	383020	3773685	0.000196023	4.22345E-05	0.000101225	0.00018776	0.000128769	1.21195E-05	3.9021E-05	6.90902E-05	0.000303536	0.000409253	0.000496549	0.000496549	0.000496549	0.000353191	0.00061508	0.000449297	0.000136151	0.000236261	9.65565E-05
3830303773685	383030	3773685	0.000202385	4.36052E-05	0.00010451	0.000193854	0.000132949	1.25128E-05	4.02875E-05	7.13325E-05	0.000331191	0.000446539	0.000541789	0.000541789	0.00054178	0.000385369	0.00067112	0.000490232	0.000148555	0.000257787	9.84308E-05
3830403773685	383040	3773685	0.000208989	4.50281E-05	0.000107921	0.000200179	0.000137287	1.29211E-05	4.16021E-05	7.36601E-05	0.000363412	0.000489983	0.0005945	0.0005945	0.0005945	0.00042862	0.000736412	0.000537926	0.000163008	0.000282867	0.00010021
3830503773685	383050	3773685	0.000216158	4.65727E-05	0.000111623	0.000207046	0.000141996	1.33643E-05	4.30292E-05	7.61869E-05	0.000403214	0.000543647	0.000659611	0.000659611	0.000659611	0.000469175	0.000817067	0.000596842	0.000180861	0.000313847	0.000101666
3830603773685	383060	3773685	0.000223744	4.82072E-05	0.00011554	0.000214312	0.000146979	1.38334E-05	4.45392E-05	7.88606E-05	0.000451188	0.00060833	0.000738091	0.000738091	0.000738091	0.000524997	0.00091428	0.000667853	0.00020238	0.000351188	0.000102896
3830703773685	383070	3773685	0.000231465	4.98706E-05	0.000119527	0.000221707	0.000152051	1.43107E-05	4.60761E-05	8.15818E-05	0.000508193	0.000685189	0.000831344	0.000831344	0.000831344	0.000591327	0.001029794	0.000752233	0.000227949	0.000395559	0.000104125
3830803773685	383080	3773685	0.000239185	5.1534E-05	0.000123514	0.000229102	0.000157123	1.4788E-05	4.76129E-05	8.43029E-05	0.000574516	0.000774611	0.000939841	0.000939841	0.000939841	0.0006685	0.00116419	0.000850405	0.000257698	0.000447182	0.000105558
3830903773685	383090	3773685	0.000247161	5.32525E-05	0.000127632	0.000236742	0.000162362	1.52811E-05	4.92007E-05	8.71141E-05	0.000657761	0.000886849	0.001076021	0.001076021	0.001076021	0.000765363	0.001332877	0.000973625	0.000295038	0.000511978	0.000106406
3831003773685	383100	3773685	0.000254962	5.49333E-05	0.000131661	0.000244214	0.000167487	1.57635E-05	5.07536E-05	8.98637E-05	0.000765945	0.001032713	0.001252998	0.001252998	0.001252998	0.000891245	0.0015521	0.001133761	0.000343564	0.000596184	0.000106967
3831103773685	383110	3773685	0.000263933	5.68662E-05	0.000136293	0.000252807	0.00017338	1.63181E-05	5.25394E-05	9.30257E-05	0.000911353	0.001228764	0.001490868	0.001490868	0.001490868	0.00106044	0.001846752	0.001348995	0.000408786	0.000709365	0.000107575
3831203773685	383120	3773685	0.000273429	5.89121E-05	0.000141197	0.000261903	0.000179618	1.69052E-05	5.44297E-05	9.63726E-05	0.001113772	0.001501682	0.001822001	0.001822001	0.001822001	0.001295972	0.002256931	0.001648617	0.000499581	0.00086692	0.000107874
3831303773685	383130	3773685	0.000283517	6.10856E-05	0.000146406	0.000271565	0.000186245	1.75289E-05	5.64378E-05	9.99281E-05	0.001407136	0.00189722	0.002301911	0.002301911	0.002301911	0.001637327	0.0028514	0.002082858	0.000631169	0.001095264	0.000108059
3831403773685	383140	3773685	0.000294169	6.33808E-05	0.000151907	0.000281769	0.000193242	1.81875E-05	5.85583E-05	0.000103683	0.001853459	0.002498991	0.003032044	0.003032044	0.003032044	0.002156663	0.003755822	0.002743511	0.000831367	0.001442666	0.000107641
3831503773685	383150	3773685	0.000305441	6.58092E-05	0.000157728	0.000292565	0.000200647	1.88844E-05	6.0802E-05	0.000107655	0.002567909	0.003462273	0.004200801	0.004200801	0.004200801	0.002987989	0.005203572	0.003801047	0.001151832	0.001998768	0.000108423
3831603773685	383160	3773685	0.000317317	6.83681E-05	0.000163861	0.000303941	0.000208448	1.96187E-05	6.31662E-05	0.000111841	0.00378266	0.005100104	0.006187993	0.006187993	0.006187993	0.004401459	0.007665127	0.005599136	0.001696708	0.002944287	0.000110423
3837003773685	383700	3773685	0.003934575	0.00084773	0.002031789	0.003768714	0.002584656	0.000243262	0.000783229	0.001386776	0.000316972	0.000427369	0.00051853	0.00051853	0.00051853	0.000368825	0.000642308	0.000469186	0.000142177	0.00024672	0.000112918
3837103773685	383710	3773685	0.003416943	0.000736203	0.001764487	0.003272904	0.00224462	0.000211258	0.000680188	0.001204333	0.000309606	0.000417437	0.00050648	0.00050648	0.00050648	0.000360254	0.000627381	0.000458283	0.000138874	0.000240986	0.000110387
3837203773685	383720	3773685	0.003009093	0.000648329	0.001553876	0.002882246	0.001976699	0.000186042	0.000599	0.001060582	0.000302187	0.000407434	0.000494342	0.000494342	0.000494342	0.000351621	0.000612347	0.000473	0.000135545	0.000235211	0.000107838
3837303773685	383730	3773685	0.002681029	0.000577646	0.001384466	0.002568011	0.001761191	0.000165759	0.000533694	0.000944953	0.000294904	0.000397615	0.000482429	0.000482429	0.000482429	0.000343147	0.00059759	0.000436521	0.000132279	0.000229543	0.000105343
3837403773685	383740	3773685	0.002410868	0.000519438	0.001244957	0.002309239	0.00158372	0.000149056	0.000479915	0.000849732	0.000287568	0.000387724	0.000470428	0.000470428	0.000470428	0.00033461	0.000582724	0.000425662	0.000128988	0.000223833	0.00010286
3837503773685	383750	3773685	0.002184501	0.000470665	0.001128062	0.002092415	0.001435018	0.000135061	0.000434854	0.000769947	0.000280405	0.000378066	0.000458711	0.000458711	0.000458711	0.000326276	0.000568209	0.000415059	0.000125775	0.000218257	0.000100401
3837603773685	383760	3773685	0.001991437	0.000429068	0.001028365	0.001907489	0.001308192	0.000123124	0.000396422	0.0007019	0.000273171	0.000368312	0.000446876	0.000446876	0.000446876	0.000317858	0.000553549	0.00040435	0.00012253	0.000212626	9.79294E-05
3837703773685	383770	3773685	0.001819153	0.000391949	0.000939399	0.001742468	0.001195018	0.000112472	0.000362127	0.000641177	0.000264975	0.000357262	0.000433469	0.000433469	0.000433469	0.000308322	0.000536942	0.000392219	0.000118854	0.000206247	9.47418E-05
3837803773685	383780	3773685	0.001668915	0.000359579	0.000861817	0.001598562	0.001096325	0.000103183	0.00033222	0.000588224	0.000256732	0.000346148	0.000419983	0.000419983	0.000419983	0.00029873	0.000520237	0.000380017	0.000115157	0.000199831	9.14887E-05
3837903773685	383790	3773685	0.001525818	0.000328748	0.000787922	0.001461498	0.001002323	9.43363E-05	0.000303734	0.000537788	0.000246769	0.000332715	0.000403686	0.000403686	0.000403686	0.000287138	0.0005005	0.000365271	0.000110688	0.000192076	8.72864E-05
3838003773685	383800	3773685	0.001384954	0.000298398	0.000715181	0.001326572	0.000909788	8.56271E-05	0.000275693	0.00048814	0.000235136	0.00031703	0.000384654	0.000384654	0.000384654	0.000273601	0.000476475	0.00034805	0.00010547	0.000183021	8.31379E-05
3838103773685	383810	3773685	0.001267453	0.000273081	0.000654504	0.001214024	0.000832601	7.83624E-05	0.000252303	0.000446725	0.000225937	0.000304628	0.000369607	0.000369607	0.000369607	0.000262898	0.000457836	0.000334435	0.000101344	0.000175861	7.96758E-05
3838203773685	383820	3773685	0.001184896	0.000255294	0.000611872	0.001134947	0.000778368	7.32582E-05	0.000235869	0.000417627	0.000220237	0.000296942	0.000360281	0.000360281	0.000360281	0.000256265	0.000446284	0.000325997	9.87869E-05	0.000171424	7.77478E-05
3838303773685	383830	3773685	0.001110704	0.000239309	0.00057356	0.001063883	0.000729631	6.86712E-05	0.0002211	0.000391478	0.000214703	0.000289481	0.00035123	0.00035123	0.00035123	0.000249826	0.000435071	0.000317806	9.63049E-05	0.000167117	7.58854E-05
3838403773685	383840	3773685	0.001043117	0.000224747	0.000538659	0.000999145	0.000685233	6.44925E-05	0.000207646	0.000367656	0.000209236	0.000282109	0.000342285	0.000342285	0.000342285	0.000243464	0.000423992	0.000309713	9.38523E-05	0.000162861	7.40469E-05
3838503773685	383850	3773685	0.000981031	0.00021137	0.000506598	0.000939676	0.000644448	6.06539E-05	0.000195287	0.000345773	0.00020381	0.000274793	0.000333409	0.000333409	0.000333409	0.00023715	0.000412997	0.000301681	9.14185E-05	0.000158638	7.22323E-05
3838603773685	383860	3773685	0.0009245	0.00019919	0.000477406	0.000885528	0.000607312	5.71588E-05	0.000184034	0.000325848	0.000198575	0.000267735	0.000324845	0.000324845	0.000324845	0.000231059	0.000402389	0.000293932	8.90704E-05	0.000154563	7.04834E-05
3838703773685	383870	3773685	0.000871573	0.000187786	0.000450075	0.000834832	0.000572544	5.38865E-05	0.000173498	0.000307194	0.00019331	0.000260637	0.000316233	0.000316233	0.000316233	0.000224933	0.00039172	0.000286139	8.67089E-05	0.000150465	6.87165E-05
3838803773685	383880	3773685	0.000823045	0.000177331	0.000425015	0.00078835	0.000540665	5.08861E-05	0.000163838	0.00029009	0.000188218	0.000253772	0.000307903	0.000307903	0.000307903	0.000219009	0.000381403	0.000278603	8.44251E-05	0.000146502	6.70153E-05
3838903773685	383890	3773685	0.000777368	0.000167489	0.000401428	0.000744598	0.00051066	4.80621E-05	0.000154745	0.00027399	0.000183144	0.000246931	0.000299603	0.000299603	0.000299603	0.000213105	0.000371121	0.000271093	8.21492E-05	0.000142553	6.5326E-05
3839003773685	383900	3773685	0.000732928	0.000157914	0.000378479	0.000702032	0.000481467	4.53145E-05	0.000145899	0.000258327	0.000177916	0.000239881	0.000291049	0.000291049	0.000291049	0.00020702	0.000360525	0.000263353	7.98038E-05	0.000138483	6.35532E-05
3839103773685	383910	3773685	0.000692013	0.000149099	0.000357351	0.000662841	0.000454589	4.27849E-05	0.000137754	0.000243906	0.000172943	0.000233177	0.000282915	0.000282915	0.000282915	0.000201235	0.00035045	0.000255993	7.75735E-05	0.000134613	6.18639E-05
3829703773695	382970	3773695	0.000165572	3.56736E-05	8.55003E-05	0.000158592	0.000108766	1.02368E-05	3.29593E-05	5.83573E-05	0.000193376	0.000260725	0.00031634	0.00031634	0.00031634	0.00022501	0.000391853	0.000286237	8.67384E-05	0.000150517	8.52509E-05
3829803773695	382980	3773695	0.000172311	3.71255E-05	8.898E-05	0.000165047	0.000113192	1.06534E-05	3.43007E-05	6.07324E-05	0.000209444	0.000282391	0.000342627	0.000342627	0.000342627	0.000243707	0.000424415	0.000310022	9.3946E-05	0.000163024	8.85698E-05
3829903773695	382990	3773695	0.000179157	3.86005E-05	9.25154E-05	0.000171604	0.00011769	1.10767E-05	3.56635E-05	6.31454E-05	0.000227823	0.000307171	0.000372693	0.000372693	0.000372693	0.000265093	0.000461658	0.000337227	0.0010219	0.00017733	9.16439E-05
3830003773695	383000	3773695	0.00018564	3.99973E-05	9.58631E-05	0.000177814	0.000121948	1.14775E-05	3.6954E-05	6.54304E-05	0.000247342	0.000333488	0.000404623	0.000404623	0.000404623	0.000287805	0.000501211	0.000366119	0.000110945	0.000192522	9.42583E-05
3830103773695	383010	3773695	0.000192324	4.14376E-05	9.93151E-05	0.000184217	0.00012634	1.18908E-05	3.82847E-05	6.77865E-05	0.000269786	0.000363749	0.000441339	0.000441339	0.000441339	0.00031392	0.000546691	0.000399341	0.000121012	0.000209992	9.65505E-05
3830203773695	383020	3773695	0.000198902	4.28547E-05	0.000102711	0.000190517	0.00013066	1.22974E-05	3.9594E-05	7.01047E-05	0.000293901	0.000396263	0.000480789	0.000480789	0.000480789	0.00034198	0.000595558	0.000435036	0.000131829	0.000228762	9.85979E-05
3830303773695	383030	3773695	0.00020529	4.42312E-05	0.000106011	0.000196637	0.000134857	1.26924E-05	4.08658E-05	7.23565E-05	0.000319425	0.000430677	0.000522543	0.000522543	0.000522543	0.00037168	0.000647279	0.000472817	0.000143278	0.000248629	0.000100657
3830403773695	383040	3773695	0.000211962	4.56686E-05	0.000109456	0.000203027	0.00013924	1.31049E-05	4.21938E-05	7.47078E-05	0.000349104	0.000470692	0.000571093	0.000571093	0.000571093	0.000406213	0.000707419	0.000516747	0.00015659	0.00027173	0.000102657
3830503773695	383050	3773695	0.000219292	4.7248E-05	0.000113241	0.000210048	0.000144055	1.35581E-05	4.3653E-05	7.72915E-05	0.000386441	0.000521032	0.000632172	0.000632172	0.000632172	0.000449658	0.000783078	0.000572014	0.000173338	0.000300792	0.000104316
3830603773695	383060	3773695	0.000227053	4.89201E-05	0.000117249	0.000217482	0.000149153	1.40379E-05	4.51979E-05	8.00268E-05	0.000431514	0.000581803	0.000705906	0.000705906	0.000705906	0.000502104	0.000874413	0.000638731	0.000193555	0.000335875	0.000105731
3830703773695	383070	3773695	0.000235015	5.06356E-05	0.00012136	0.000225108	0.000154384	1.45302E-05	4.67829E-05	8.28333E-05	0.000484716	0.000653536	0.00079294	0.00079294	0.00079294	0.00056401	0.000982222	0.000717482	0.000217419	0.000377286	0.000107146
3830803773695	383080	3773695	0.000242938	5.23425E-05	0.000125451	0.000232697	0.000159588	1.502E-05	4.83599E-05	8.56255E-05	0.000546264	0.000736519	0.000893624	0.000893624	0.000893624	0.000635626	0.001106941	0.000808586	0.000245026	0.000425192	0.000108913
3830903773695	383090	3773695	0.00025125	5.41334E-05	0.000129744	0.000240658	0.000165048	1.55339E-05	5.00146E-05	8.85553E-05	0.000623445	0.000840581	0.001019883	0.001019883	0.001019883	0.000725433	0.001263339	0.00092283	0.000279645	0.000485267	0.000110393
3831003773695	383100	3773695	0.000259616	5.5936E-05	0.000134064	0.000248672	0.000170544	1.60512E-05	5.168E-05	9.15039E-05	0.000724961	0.000977455	0.001185953	0.001185953	0.001185953	0.000843557	0.001469051	0.001073096	0.000325181	0.000564284	0.000110805
3831103773695	383110	3773695	0.000268547	5.78602E-05	0.000138676	0.000257226	0.000176411	1.66034E-05	5.34578E-05	9.46517E-05	0.000861212	0.00116116	0.001408844	0.001408844	0.001408844	0.001002097	0.001745148	0.001274776	0.000386296	0.000670337	0.000110996
3831203773695	383120	3773695	0.000278433	5.99902E-05	0.000143781	0.000266695	0.000182905	1.72146E-05	5.54257E-05	9.81361E-05	0.001054391	0.00142162	0.001724861	0.001724861	0.001724861	0.001226877	0.002136602	0.001560721	0.000472946	0.0008207	0.000111181
3831303773695	383130	3773695	0.000288816	6.22274E-05	0.000149143	0.000276641	0.000189726	1.78566E-05	5.74927E-05	0.000101796	0.001329275	0.001792241	0.002174539	0.002174539	0.002174539	0.001546729	0.002693623	0.001967607	0.000596245	0.00103466	0.000111551
3831403773695	383140	3773695	0.000299778	6.45892E-05	0.000154803	0.000287141	0.000196927	1.85343E-05	5.96748E-05	0.00010566	0.001749495	0.002358818	0.002861971	0.002861971	0.002861971	0.002035692	0.003545151	0.002589622	0.000784734	0.001361744	0.000111366
3831503773695	383150	3773695	0.000311426	6.70988E-05	0.000160818	0.000298298	0.000204578	1.92544E-05	6.19935E-05	0.000109765	0.00243195	0.003278962	0.003978388	0.003978388	0.003978388	0.002829789	0.004928068	0.0035998	0.001090848	0.001892943	0.00011207

Unique Identifier	X (UTM)	Y (UTM)	ISDrainage / Utilities Trenching	ISDrainage / Utilities Trenching	ISAsphalt Paving	ISAsphalt Paving	SVDemolition	SVSite Grubbing / Prep	SVMass Grading / Excavation	SVMass Grading / Excavation	SVDrainage / Utilities Trenching	SVFoundations / Concrete Pads	SVBuilding / Structure Construction	SVBuilding / Structure Construction	SVAsphalt Paving	SVAsphalt Paving	SVArchitectural Coating	SVArchitectural Coating	SVLandscaping or Other Finishing	SVLandscaping or Other Finishing	MDemolition
			2027	2028	2027	2028	2027	2027	2027	2028	2028	2028	2028	2029	2028	2029	2028	2029	2028	2029	2027
3837603773675	383760	3773675	3.25429E-05	3.25429E-05	0.000139363	0.000139363	8.51477E-05	5.62544E-05	9.49977E-05	9.49977E-05	2.86744E-05	2.955E-05	0.000159468	0.000159468	0.000116668	0.000116668	1.15573E-05	1.15573E-05	3.72111E-05	3.72111E-05	0.003551422
3837703773675	383770	3773675	3.15113E-05	3.15113E-05	0.000134945	0.000134945	8.40694E-05	5.5542E-05	9.37947E-05	9.37947E-05	2.83113E-05	2.91758E-05	0.000157871	0.000157871	0.00011519	0.00011519	1.1411E-05	1.1411E-05	3.67398E-05	3.67398E-05	0.00310304
3837803773675	383780	3773675	3.04797E-05	3.04797E-05	0.000130528	0.000130528	8.30095E-05	5.48418E-05	9.26121E-05	9.26121E-05	2.79544E-05	2.88079E-05	0.000156351	0.000156351	0.000113738	0.000113738	1.12671E-05	1.12671E-05	3.62766E-05	3.62766E-05	0.002733617
3837903773675	383790	3773675	2.90004E-05	2.90004E-05	0.000124193	0.000124193	8.09877E-05	5.3506E-05	9.03565E-05	9.03565E-05	2.72735E-05	2.81063E-05	0.000154006	0.000154006	0.000110968	0.000110968	1.09927E-05	1.09927E-05	3.53931E-05	3.53931E-05	0.002383976
3838003773675	383800	3773675	2.76511E-05	2.76511E-05	0.000118414	0.000118414	7.88557E-05	5.20974E-05	8.79778E-05	8.79778E-05	2.65555E-05	2.73664E-05	0.0001513	0.0001513	0.000108046	0.000108046	1.07033E-05	1.07033E-05	3.44613E-05	3.44613E-05	0.002067404
3838103773675	383810	3773675	2.64812E-05	2.64812E-05	0.000113404	0.000113404	7.71157E-05	5.09479E-05	8.60365E-05	8.60365E-05	2.59696E-05	2.67625E-05	0.00014884	0.00014884	0.000105662	0.000105662	1.04671E-05	1.04671E-05	3.37009E-05	3.37009E-05	0.001815997
3838203773675	383820	3773675	2.59035E-05	2.59035E-05	0.00011093	0.00011093	7.65766E-05	5.05917E-05	8.5435E-05	8.5435E-05	2.5788E-05	2.65754E-05	0.000147977	0.000147977	0.000104924	0.000104924	1.03939E-05	1.03939E-05	3.34653E-05	3.34653E-05	0.001652473
3838303773675	383830	3773675	2.53423E-05	2.53423E-05	0.000108527	0.000108527	7.60374E-05	5.02355E-05	8.48335E-05	8.48335E-05	2.56064E-05	2.63883E-05	0.000147101	0.000147101	0.000104185	0.000104185	1.03208E-05	1.03208E-05	3.32297E-05	3.32297E-05	0.001510414
3838403773675	383840	3773675	2.47502E-05	2.47502E-05	0.000105991	0.000105991	7.53941E-05	4.98105E-05	8.41158E-05	8.41158E-05	2.53898E-05	2.61651E-05	0.00014607	0.00014607	0.000103304	0.000103304	1.02334E-05	1.02334E-05	3.29486E-05	3.29486E-05	0.001382436
3838503773675	383850	3773675	2.41333E-05	2.41333E-05	0.000103349	0.000103349	7.46467E-05	4.93167E-05	8.32819E-05	8.32819E-05	2.51381E-05	2.59057E-05	0.000144885	0.000144885	0.000102279	0.000102279	1.0132E-05	1.0132E-05	3.26219E-05	3.26219E-05	0.001266557
3838603773675	383860	3773675	2.35391E-05	2.35391E-05	0.000100805	0.000100805	7.39176E-05	4.8835E-05	8.24685E-05	8.24685E-05	2.48926E-05	2.56526E-05	0.000143712	0.000143712	0.00010128	0.00010128	1.0033E-05	1.0033E-05	3.23033E-05	3.23033E-05	0.001164706
3838703773675	383870	3773675	2.29346E-05	2.29346E-05	9.8216E-05	9.8216E-05	7.31089E-05	4.83007E-05	8.15662E-05	8.15662E-05	2.46202E-05	2.5372E-05	0.000142398	0.000142398	0.000100172	0.000100172	9.92326E-06	9.92326E-06	3.19499E-05	3.19499E-05	0.001072179
3838803773675	383880	3773675	2.23548E-05	2.23548E-05	9.57332E-05	9.57332E-05	7.23124E-05	4.77745E-05	8.06776E-05	8.06776E-05	2.4352E-05	2.50956E-05	0.000141084	0.000141084	9.9081E-05	9.9081E-05	9.81516E-06	9.81516E-06	3.16018E-05	3.16018E-05	0.000990098
3838903773675	383890	3773675	2.17833E-05	2.17833E-05	9.32858E-05	9.32858E-05	7.1516E-05	4.72483E-05	7.9789E-05	7.9789E-05	2.40838E-05	2.48192E-05	0.000139731	0.000139731	9.79898E-05	9.79898E-05	9.70705E-06	9.70705E-06	3.12538E-05	3.12538E-05	0.000916313
3839003773675	383900	3773675	2.12077E-05	2.12077E-05	9.08207E-05	9.08207E-05	7.06766E-05	4.66938E-05	7.88526E-05	7.88526E-05	2.38011E-05	2.45279E-05	0.000138288	0.000138288	9.68397E-05	9.68397E-05	9.59313E-06	9.59313E-06	3.0887E-05	3.0887E-05	0.000848803
3839103773675	383910	3773675	2.06506E-05	2.06506E-05	8.84351E-05	8.84351E-05	6.98679E-05	4.61595E-05	7.79503E-05	7.79503E-05	2.35288E-05	2.42472E-05	0.000136871	0.000136871	9.57316E-05	9.57316E-05	9.48336E-06	9.48336E-06	3.05335E-05	3.05335E-05	0.000788377
3829703773685	382970	3773685	2.89468E-05	2.89468E-05	0.000123963	0.000123963	7.86351E-05	5.19517E-05	8.77317E-05	8.77317E-05	2.64812E-05	2.72898E-05	0.000158141	0.000158141	0.000107744	0.000107744	1.06734E-05	1.06734E-05	3.4365E-05	3.4365E-05	7.15936E-05
3829803773685	382980	3773685	3.00795E-05	3.00795E-05	0.000128814	0.000128814	8.10796E-05	5.35667E-05	9.0459E-05	9.0459E-05	2.73044E-05	2.81382E-05	0.000162354	0.000162354	0.000111094	0.000111094	1.10052E-05	1.10052E-05	3.54333E-05	3.54333E-05	7.47811E-05
3829903773685	382990	3773685	3.11131E-05	3.11131E-05	0.00013324	0.00013324	8.36712E-05	5.52789E-05	9.33504E-05	9.33504E-05	2.81772E-05	2.90376E-05	0.000166786	0.000166786	0.000114645	0.000114645	1.13569E-05	1.13569E-05	3.65658E-05	3.65658E-05	7.81059E-05
3830003773685	383000	3773685	3.19652E-05	3.19652E-05	0.000136889	0.000136889	8.58094E-05	5.66915E-05	9.57359E-05	9.57359E-05	2.88972E-05	2.97796E-05	0.000170406	0.000170406	0.000117574	0.000117574	1.16471E-05	1.16471E-05	3.75002E-05	3.75002E-05	8.11621E-05
3830103773685	383010	3773685	3.27121E-05	3.27121E-05	0.000140088	0.000140088	8.80272E-05	5.81568E-05	9.82103E-05	9.82103E-05	2.96441E-05	3.05493E-05	0.00017413	0.00017413	0.000120613	0.000120613	1.19482E-05	1.19482E-05	3.84695E-05	3.84695E-05	8.43974E-05
3830203773685	383020	3773685	3.33744E-05	3.33744E-05	0.000142924	0.000142924	8.99693E-05	5.94399E-05	0.000100377	0.000100377	3.02982E-05	3.12233E-05	0.000177376	0.000177376	0.000123274	0.000123274	1.22118E-05	1.22118E-05	3.93182E-05	3.93182E-05	8.76028E-05
3830303773685	383030	3773685	3.40222E-05	3.40222E-05	0.000145698	0.000145698	9.15194E-05	6.0464E-05	0.000102106	0.000102106	3.08201E-05	3.17612E-05	0.000179927	0.000179927	0.000125398	0.000125398	1.24222E-05	1.24222E-05	3.99956E-05	3.99956E-05	9.06888E-05
3830403773685	383040	3773685	3.46371E-05	3.46371E-05	0.000148331	0.000148331	9.3051E-05	6.14759E-05	0.000103815	0.000103815	3.1336E-05	3.22928E-05	0.000182452	0.000182452	0.000127497	0.000127497	1.26301E-05	1.26301E-05	4.0665E-05	4.0665E-05	9.39062E-05
3830503773685	383050	3773685	3.51405E-05	3.51405E-05	0.000150487	0.000150487	9.4889E-05	6.26902E-05	0.000105866	0.000105866	3.19549E-05	3.29306E-05	0.000185505	0.000185505	0.000130015	0.000130015	1.28795E-05	1.28795E-05	4.14682E-05	4.14682E-05	9.73742E-05
3830603773685	383060	3773685	3.55655E-05	3.55655E-05	0.000152307	0.000152307	9.67699E-05	6.39328E-05	0.000107964	0.000107964	3.25883E-05	3.35834E-05	0.000188623	0.000188623	0.000132592	0.000132592	1.31348E-05	1.31348E-05	4.22902E-05	4.22902E-05	0.000100974
3830703773685	383070	3773685	3.59905E-05	3.59905E-05	0.000154127	0.000154127	9.84179E-05	6.50216E-05	0.000109803	0.000109803	3.31433E-05	3.41553E-05	0.000191303	0.000191303	0.00013485	0.00013485	1.33585E-05	1.33585E-05	4.30104E-05	4.30104E-05	0.000104657
3830803773685	383080	3773685	3.64857E-05	3.64857E-05	0.000156248	0.000156248	9.95452E-05	6.57664E-05	0.000111061	0.000111061	3.35229E-05	3.45465E-05	0.000193003	0.000193003	0.000136395	0.000136395	1.35115E-05	1.35115E-05	4.35031E-05	4.35031E-05	0.000107778
3830903773685	383090	3773685	3.67787E-05	3.67787E-05	0.000157503	0.000157503	0.000100728	6.65476E-05	0.00011238	0.00011238	3.39211E-05	3.49569E-05	0.000194588	0.000194588	0.000138015	0.000138015	1.3672E-05	1.3672E-05	4.40198E-05	4.40198E-05	0.000110936
3831003773685	383100	3773685	3.69726E-05	3.69726E-05	0.000158333	0.000158333	0.000102002	6.73895E-05	0.000113802	0.000113802	3.43503E-05	3.53992E-05	0.000196263	0.000196263	0.000139761	0.000139761	1.3845E-05	1.3845E-05	4.45767E-05	4.45767E-05	0.000114147
3831103773685	383110	3773685	3.71831E-05	3.71831E-05	0.000159234	0.000159234	0.000103203	6.81828E-05	0.000115141	0.000115141	3.47547E-05	3.58159E-05	0.000197912	0.000197912	0.000141406	0.000141406	1.4008E-05	1.4008E-05	4.51015E-05	4.51015E-05	0.000118457
3831203773685	383120	3773685	3.72862E-05	3.72862E-05	0.000159676	0.000159676	0.000104379	6.896E-05	0.000116454	0.000116454	3.51508E-05	3.62241E-05	0.0001996	0.0001996	0.000143018	0.000143018	1.41677E-05	1.41677E-05	4.56156E-05	4.56156E-05	0.000123197
3831303773685	383130	3773685	3.73502E-05	3.73502E-05	0.00015995	0.00015995	0.000105764	6.98748E-05	0.000117999	0.000117999	3.56171E-05	3.67046E-05	0.000201622	0.000201622	0.000144915	0.000144915	1.43556E-05	1.43556E-05	4.62207E-05	4.62207E-05	0.00012836
3831403773685	383140	3773685	3.72058E-05	3.72058E-05	0.000159332	0.000159332	0.000107112	7.07653E-05	0.000119502	0.000119502	3.6071E-05	3.71724E-05	0.000203568	0.000203568	0.000146762	0.000146762	1.45385E-05	1.45385E-05	4.68097E-05	4.68097E-05	0.000133875
3831503773685	383150	3773685	3.7476E-05	3.7476E-05	0.000160489	0.000160489	0.0001083	7.15505E-05	0.000120828	0.000120828	3.64713E-05	3.75849E-05	0.00020523	0.00020523	0.000148391	0.000148391	1.46999E-05	1.46999E-05	4.73291E-05	4.73291E-05	0.000139707
3831603773685	383160	3773685	3.81672E-05	3.81672E-05	0.000163449	0.000163449	0.000109372	7.22588E-05	0.000122025	0.000122025	3.68323E-05	3.7957E-05	0.000206685	0.000206685	0.00014986	0.00014986	1.48454E-05	1.48454E-05	4.77977E-05	4.77977E-05	0.000145855
3837003773685	383700	3773685	3.90296E-05	3.90296E-05	0.000167142	0.000167142	8.71143E-05	5.75537E-05	9.71918E-05	9.71918E-05	2.93367E-05	3.02325E-05	0.000161697	0.000161697	0.000119362	0.000119362	1.18243E-05	1.18243E-05	3.80705E-05	3.80705E-05	0.012827785
3837103773685	383710	3773685	3.81548E-05	3.81548E-05	0.000163396	0.000163396	8.64649E-05	5.71246E-05	9.64673E-05	9.64673E-05	2.9118E-05	3.00071E-05	0.000160705	0.000160705	0.000118472	0.000118472	1.17361E-05	1.17361E-05	3.77867E-05	3.77867E-05	0.009788333
3837203773685	383720	3773685	3.72739E-05	3.72739E-05	0.000159623	0.000159623	8.57849E-05	5.66753E-05	9.57086E-05	9.57086E-05	2.8889E-05	2.97711E-05	0.000159623	0.000159623	0.000117541	0.000117541	1.16438E-05	1.16438E-05	3.74895E-05	3.74895E-05	0.007735685
3837303773685	383730	3773685	3.64114E-05	3.64114E-05	0.00015593	0.00015593	8.50803E-05	5.62099E-05	9.49225E-05	9.49225E-05	2.86517E-05	2.95266E-05	0.000158554	0.000158554	0.000116575	0.000116575	1.15482E-05	1.15482E-05	3.71816E-05	3.71816E-05	0.006294967
3837403773685	383740	3773685	3.55531E-05	3.55531E-05	0.000152254	0.000152254	8.43512E-05	5.57282E-05	9.41091E-05	9.41091E-05	2.84062E-05	2.92736E-05	0.000157459	0.000157459	0.000115576	0.000115576	1.14492E-05	1.14492E-05	3.6863E-05	3.6863E-05	0.005248789
3837503773685	383750	3773685	3.47031E-05	3.47031E-05	0.000148614	0.000148614	8.36589E-05	5.52708E-05	9.33367E-05	9.33367E-05	2.81731E-05	2.90333E-05	0.000156364	0.000156364	0.000114628	0.000114628	1.13552E-05	1.13552E-05	3.65605E-05	3.65605E-05	0.004460967
3837603773685	383760	3773685	3.38489E-05	3.38489E-05	0.000144956	0.000144956	8.2887E-05	5.47608E-05	9.24754E-05	9.24754E-05	2.79131E-05	2.87654E-05	0.000155204	0.000155204	0.00011357	0.00011357	1.12505E-05	1.12505E-05	3.62231E-05	3.62231E-05	0.003846745
3837703773685	383770	3773685	3.27472E-05	3.27472E-05	0.000140238	0.000140238	8.18271E-05	5.40606E-05	9.12929E-05	9.12929E-05	2.75562E-05	2.83976E-05	0.000153581	0.000153581	0.000112118	0.000112118	1.11066E-05	1.11066E-05	3.57599E-05	3.57599E-05	0.003349254
3837803773685	383780	3773685	3.16227E-05	3.16227E-05	0.000135423	0.000135423	8.0761E-05	5.33563E-05	9.01036E-05	9.01036E-05	2.71972E-05	2.80276E-05	0.000152048	0.000152048	0.000110657	0.000110657	1.09619E-05	1.09619E-05	3.5294E-05	3.5294E-05	0.002938346
3837903773685	383790	3773685	3.01702E-05	3.01702E-05	0.000129202	0.000129202	7.90272E-05	5.22108E-05	8.81692E-05	8.81692E-05	2.66133E-05	2.74259E-05	0.000149909	0.000149909	0.000108281	0.000108281	1.07266E-05	1.07266E-05	3.45363E-05	3.45363E-05	0.002579274
3838003773685	383800	3773685	2.87363E-05	2.87363E-05	0.000123062	0.000123062	7.69809E-05	5.08589E-05	8.58862E-05	8.58862E-05	2.59242E-05	2.67157E-05	0.000147513	0.000147513	0.000105478	0.000105478	1.04488E-05	1.04488E-05	3.3642E-05	3.3642E-05	0.002228135
3838103773685	383810	3773685	2.75397E-05	2.75397E-05	0.000117937	0.000117937	7.54002E-05	4.98146E-05	8.41226E-05	8.41226E-05	2.53919E-05	2.61672E-05	0.000145297	0.000145297	0.000103312	0.000103312	1.02343E-05	1.02343E-05	3.29513E-05	3.29513E-05	0.001959876
3838203773685	383820	3773685	2.68732E-05	2.68732E-05	0.000115083	0.000115083	7.47815E-05	4.94057E-05	8.34323E-05	8.34323E-05	2.51835E-05	2.59524E-05	0.000144344	0.000144344	0.00010246	0.00010246	1.01503E-05	1.01503E-05	3.26808E-05	3.26808E-05	0.001773855
3838303773685	383830	3773685	2.62295E-05	2.62295E-05	0.000112326	0.000112326	7.41749E-05	4.9005E-05	8.27556E-05	8.27556E-05	2.49792E-05	2.57419E-05	0.000143403	0.000143403	0.000101633	0.000101633	1.0068E-05	1.0068E-05	3.24158E-05	3.24158E-05	0.001613512
3838403773685	383840	3773685	2.55941E-05	2.55941E-05	0.000109605	0.000109605	7.35439E-05	4.85881E-05	8.20515E-05	8.20515E-05	2.47667E-05	2.55229E-05	0.000142411	0.000142411	0.000100768	0.000100768	9.98231E-06	9.98231E-06	3.214E-05	3.214E-05	0.001473166
3838503773685	383850	3773685	2.49668E-05	2.49668E-05	0.000106919	0.000106919	7.28822E-05	4.8151E-05	8.13133E-05	8.13133E-05	2.45439E-05	2.52933E-05	0.000141368	0.000141368	9.98617E-05	9.98617E-05	9.8925E-06	9.8925E-06	3.18508E-05	3.18508E-05	0.001349307
3838603773685	383860	3773685	2.43623E-05	2.43623E-05	0.00010433	0.00010433	7.22328E-05	4.77219E-05	8.05888E-05	8.05888E-05	2.43252E-05	2.50679E-05	0.000140324	0.000140324	9.89719E-05	9.89719E-05	9.80435E-06	9.80435E-06	3.1567E-05	3.1567E-05	0.001240496
3838703773685	383870	3773685	2.37516E-05	2.37516E-05	0.000101715	0.000101715	7.15221E-05	4.72524E-05	7.97959E-05	7.97959E-05	2.40858E-05	2.48213E-05	0.00013919	0.00013919	9.79982E-05	9.79982E-05	9.70788E-06	9.70788E-06	3.12564E-05	3.12564E-05	0.001142394
3838803773685	383880	3773685	2.31636E-05	2.31636E-05	9.91968E-05	9.91968E-05	7.08237E-05	4.6791E-05	7.90166E-05	7.90166E-05	2.38506E-05	2.45789E-05	0.000138057	0.000138057	9.70412E-05	9.70412E-05	9.61308E-06	9.61308E-06	3.09512E-05	3.09512E-05	0.00105534
3838903773685	383890	3773685	2.25797E-05	2.25797E-05	9.66963E-05	9.66963E-05	7.00823E-05	4.63012E-05	7.81896E-05	7.81896E-05	2.36016E-05	2.43216E-05	0.000136846	0.000136846	9.60254E-05	9.60254E-05	9.51246E-06	9.51246E-06	3.06272E-05	3.06272E-05	0.000976452
3839003773685	383900	3773685	2.19669E-05	2.19669E-05	9.40722E-05	9.40722E-05	6.9243E-05	4.57467E-05	7.72531E-05	7.72531E-05	2.33183E-05	2.40303E-05	0.000135454	0.000135454	9.48754E-05	9.48754E-05	9.39854E-06	9.39854E-06	3.02604E-05	3.02604E-05	0.00090314
3839103773685	383910	3773685	2.13831E-05	2.13831E-05	9.15717E-05	9.15717E-05	6.84343E-05	4.52124E-05	7.63509E-05	7.63509E-05	2.3046E-05	2.37497E-05	0.000134076	0.000134076	9.37673E-05	9.37673E-05	9.28877E-06	9.28877E-06	2.9907E-05	2.9907E-05	0.000837593
3829703773695	382970	3773695	2.94667E-05	2.94667E-05	0.000126189	0.000126189	7.63866E-05	5.04662E-05	8.52231E-05	8.52231E-05	2.5724E-05	2.65095E-05	0.000153568	0.000153568	0.000104663	0.000104663	1.03682E-05	1.03682E-05	3.33823E-05	3.33823E-05	7.21547E-05
3829803773695	382980	3773695	3.06138E-05	3.06138E-05	0.000131102	0.000131102	7.8629E-05	5.19477E-05	8.77249E-05	8.77249E-05	2.64792E-05	2.72877E-05	0.000157433	0.000157433	0.000107736	0.000107736	1.06725E-05	1.06725E-05	3.43623E-05	3.43623E-05	7.52885E-05
3829903773695	382990	3773695	3.16764E-05	3.16764E-05	0.000135652	0.000135652	8.09938E-05	5.35101E-05	9.03633E-05	9.03633E-05	2.72756E-05	2.81084E-05	0.000161478	0.000161478	0.000110976	0.000110976	1.09935E-05	1.09935E-05	3.53958E-05	3.53958E-05	7.85655E-05
3830003773695	383000	3773695	3.25801E-05	3.25801E-05	0.000139522	0.000139522	8.30708E-05	5.48822E-05	9.26805E-05	9.26805E-05	2.7975E-05	2.88292E-05	0.00016497	0.00016497	0.000113822	0.000113822	1.12754E-05	1.12754E-05	3.63034E-05	3.63034E-05	8.16695E-05
3830103773695	383010	3773695	3.33723E-05	3.33723E-05	0.000142915	0.000142915	8.52151E-05	5.62989E-05	9.50729E-05	9.50729E-05	2.86971E-05	2.95734E-05	0.000168577	0.000168577	0.00011676	0.00011676	1.15665E-05	1.15665E-05	3.72405E-05	3.72405E-05	8.49525E-05
3830203773695	383020	3773695	3.408E-05	3.408E-05	0.000145946	0.000145946	8.70163E-05	5.74889E-05	9.70825E-05	9.70825E-05	2.93037E-05	3.01985E-05	0.000171579	0.000171579	0.000119228	0.000119228	1.1811E-05	1.1811E-05	3.80277E-05	3.80277E-05	8.81579E-05
3830303773695	383030	3773695	3.47918E-05	3.47918E-05	0.000148994	0.000148994	8.83213E-05	5.83511E-05	9.85384E-05	9.85384E-05	2.97432E-05	3.06513E-05	0.000173704	0.000173704	0.000121016	0.000121016	1.19881E-05	1.19881E-05	3.8598E-05	3.8598E-05	9.11902E-05
3830403773695	383040	3773695	3.5483E-05	3.5483E-05	0.000151954	0.000151954	8.9614E-05	5.92051E-05	9.99807E-05	9.99807E-05	3.01785E-05	3.11E-05	0.000175804	0.000175804	0.000122787	0.000122787	1.21635E-05	1.21635E-05	3.91629E-05	3.91629E-05	9.43598E-05
3830503773695	383050	3773695	3.60566E-05	3.60566E-05	0.00015441	0.00015441	9.13294E-05	6.03385E-05	0.000101895	0.000101895	3.07562E-05	3.16953E-05	0.000178626	0.000178626	0.000125138	0.000125138	1.23964E-05	1.23964E-05	3.99126E-05	3.99126E-05	9.78756E-05
3830603773695	383060	3773695	3.65455E-05	3.65455E-05	0.000156504	0.000156504	9.31123E-05	6.15163E-05	0.000103884	0.000103884	3.13566E-05	3.2314E-05	0.000181589	0.000181589	0.000127581	0.000127581	1.26384E-05	1.26384E-05	4.06917E-05	4.06917E-05	0.000101517
3830703773695	383070	3773695	3.70345E-05	3.70345E-05	0.000158598	0.000158598	9.46562E-05	6.25364E-05	0.000105606	0.000105606	3.18765E-05	3.28498E-05	0.000184088	0.000184088	0.000129696	0.000129696	1.28479E-05	1.28479E-05	4.13665E-05	4.13665E-05	0.000105247
3830803773695	383080	3773695	3.76452E-05	3.76452E-05	0.000161214	0.000161214	9.56793E-05	6.32123E-05	0.000106748	0.000106748	3.22211E-05	3.32049E-05	0.000185621	0.000185621	0.000131098	0.000131098	1.29868E-05	1.29868E-05	4.18136E-05	4.18136E-05	0.000108919
3830903773695	383090	3773695	3.81569E-05	3.81569E-05	0.000163405	0.000163405	9.67209E-05	6.39004E-05	0.00010791	0.00010791	3.25718E-05	3.35664E-05	0.00018709	0.00018709	0.000132525	0.000132525	1.31282E-05	1.31282E-05	4.22688E-05	4.22688E-05	0.000112249
3831003773695	383100	3773695	3.82993E-05	3.82993E-05	0.000164014	0.000164014	9.80258E-05	6.47626E-05	0.000109366	0.000109366	3.30113E-05	3.40193E-05	0.000188842	0.000188842	0.000134313	0.000134313	1.33053E-05	1.33053E-05	4.28391E-05	4.28391E-05	0.000115103
3831103773695	383110	3773695	3.83653E-05	3.83653E-05	0.000164297	0.000164297	9.94227E-05	6.56854E-05	0.000110924	0.000110924	3.34817E-05	3.4504E-05	0.000190697	0.000190697	0.000136227	0.000136227	1.34949E-05	1.34949E-05	4.34495E-05	4.34495E-05	0.000119203
3831203773695	383120	3773695	3.84292E-05	3.84292E-05	0.000164571	0.000164571	0.00010066	6.65031E-05	0.000112305	0.000112305	3.38985E-05	3.49335E-05	0.000192527	0.000192527	0.000137923	0.000137923	1.36629E-05	1.36629E-05	4.39904E-05	4.39904E-05	0.000124056
3831303773695	383130	3773695	3.85572E-05	3.85572E-05	0.000165119	0.000165119	0.000101959	6.73612E-05	0.000113754	0.000113754	3.43358E-05	3.53843E-05	0.000194395	0.000194395	0.000139702	0.000139702	1.38392E-05	1.38392E-05	4.4558E-05	4.4558E-05	0.000129255
3831403773695	383140	3773695	3.84932E-05	3.84932E-05	0.000164845	0.000164845	0.000103203	6.81828E-05	0.000115141	0.000115141	3.47547E-05	3.58159E-05	0.000196211	0.000196211	0.000141406	0.000141406	1.4008E-05	1.4008E-05	4.51015E-05	4.51015E-05	0.000134807
3831503773695	383150	3773695	3.87367E-05	3.87367E-05	0.000165888	0.000165888	0.000104361	6.89479E-05	0.000116433	0.000116433	3.51446E-05	3.62177E-05	0.000197848	0.000197848	0.000142993	0.000142993	1.41652E-05	1.41652E-05	4.56075E-05	4.56075E-05	0.00014071

			MSite Grubbing / Prep	MMass Grading / Excavation	MMass Grading / Excavation	MDrainage / Utilities Trenching	MFoundations / Concrete Pads	MBuilding / Structure Construction	MAsphalt Paving	MLandscaping or Other Finishing	MWaterside Construction (Piles)	RSSWRe-striping South Valley	RSSWRe-striping Silver Lake Boulevard	RSSWDemolition	RSSWPlacing Base	RSSWForm/Place Rebar and Pour	Child Risk				
Unique Identifier	X (UTM)	Y (UTM)	2027	2027	2028	2028	2028	2028	2028	2028	2028	2029	2029	2029	2029	2029	3rd Trimester	0<2	2<16	Total	per million
3837603773675	383760	3773675	0.003204714	0.008002414	0.008002414	0.002239551	0.004132394	0.007430813	0.005256855	0.001592986	0.002820523	7.2423E-05	0.002063138	0.003203246	0.001741282	0.000521196	4.18689E-08	8.2226E-07	3.767E-07	1.24083E-06	1.24082846
3837703773675	383770	3773675	0.002800105	0.006992075	0.006992075	0.001956798	0.003610662	0.006492641	0.004593155	0.001391865	0.00246442	7.14282E-05	0.001777711	0.002790779	0.001517066	0.000454084	3.86779E-08	7.6001E-07	3.3376E-07	1.13245E-06	1.13244676
3837803773675	383780	3773675	0.002466747	0.006159655	0.006159655	0.001723838	0.003180806	0.00571968	0.004046331	0.001226161	0.002171026	7.04636E-05	0.001550881	0.002456701	0.001335461	0.000399727	3.58682E-08	7.0539E-07	2.9814E-07	1.03939E-06	1.03939322
3837903773675	383790	3773675	0.00215124	0.00537181	0.00537181	0.001503352	0.002773967	0.004988109	0.003528788	0.00106933	0.001893343	6.9102E-05	0.001349454	0.00215331	0.001170538	0.000350362	3.3016E-08	6.4888E-07	2.639E-07	9.45799E-07	0.94579881
3838003773675	383800	3773675	0.001865573	0.004658478	0.004658478	0.001303719	0.002405607	0.00432573	0.003060195	0.000927332	0.001641923	6.76551E-05	0.00116232	0.001867781	0.001015324	0.000303904	3.03376E-08	5.9599E-07	2.326E-07	8.58922E-07	0.85892217
3838103773675	383810	3773675	0.00163871	0.004091982	0.004091982	0.00114518	0.002113073	0.003799698	0.002688059	0.000814563	0.001442256	6.63789E-05	0.001019001	0.001647345	0.000895496	0.000268037	2.79895E-08	5.5002E-07	2.0769E-07	7.85705E-07	0.78570503
3838203773675	383820	3773675	0.00149115	0.003723514	0.003723514	0.001042061	0.001922798	0.003457549	0.002446009	0.000741215	0.001312386	6.5761E-05	0.000927547	0.00150568	0.000818486	0.000244987	2.64054E-08	5.1987E-07	1.9166E-07	7.3794E-07	0.73794011
3838303773675	383830	3773675	0.001362959	0.003403413	0.003403413	0.000952477	0.0017575	0.003160312	0.002235731	0.000677494	0.001199563	6.5143E-05	0.000848969	0.001383115	0.00075186	0.000225045	2.49636E-08	4.9245E-07	1.7765E-07	6.95059E-07	0.69505938
3838403773675	383840	3773675	0.001247475	0.00311504	0.00311504	0.000871774	0.001608586	0.002892537	0.002046297	0.00062009	0.001097924	6.44748E-05	0.000778822	0.00127296	0.00069198	0.000207122	2.36014E-08	4.6646E-07	1.649E-07	6.54962E-07	0.65496238
3838503773675	383850	3773675	0.001142909	0.002853931	0.002853931	0.0007987	0.001473751	0.002650079	0.001874772	0.000568113	0.001005894	6.37513E-05	0.000715799	0.001173358	0.000637837	0.000190916	2.23105E-08	4.4174E-07	1.5325E-07	6.17305E-07	0.61730468
3838603773675	383860	3773675	0.001051001	0.002624431	0.002624431	0.000734472	0.001355239	0.002436971	0.001724011	0.000522428	0.000925004	6.30329E-05	0.000660715	0.001085853	0.000590269	0.000176678	2.11286E-08	4.1912E-07	1.4293E-07	5.83177E-07	0.58317691
3838703773675	383870	3773675	0.000967507	0.002415939	0.002415939	0.000676123	0.001247575	0.002243372	0.001587051	0.000480925	0.000851519	6.22792E-05	0.000610845	0.001006217	0.000546979	0.00016372	2.00077E-08	3.976E-07	1.3346E-07	5.51064E-07	0.55106438
3838803773675	383880	3773675	0.000893439	0.002230985	0.002230985	0.000624362	0.001152066	0.002071629	0.001465554	0.000444107	0.000786331	6.15206E-05	0.000566673	0.000935384	0.000508474	0.000152195	1.89734E-08	3.7773E-07	1.2499E-07	5.21699E-07	0.52169906
3838903773675	383890	3773675	0.000826858	0.002064727	0.002064727	0.000577834	0.001066212	0.001917247	0.001356337	0.000411011	0.000727732	6.07619E-05	0.000527012	0.000871572	0.00047386	0.000141812	1.80081E-08	3.5916E-07	1.1731E-07	4.94483E-07	0.49448279
3839003773675	383900	3773675	0.000765938	0.001912605	0.001912605	0.000535261	0.000987657	0.001775991	0.001256407	0.000380729	0.000674115	5.99681E-05	0.000490803	0.000813116	0.000442009	0.000132301	1.70913E-08	3.4145E-07	1.1022E-07	4.68762E-07	0.46876186
3839103773675	383910	3773675	0.000711412	0.001776449	0.001776449	0.000497156	0.000917347	0.00164956	0.001166965	0.000353626	0.000626125	5.91894E-05	0.000458448	0.000760696	0.000413514	0.000123772	1.62454E-08	3.251E-07	1.0382E-07	4.45162E-07	0.44516169
3829703773685	382970	3773685	6.46043E-05	0.000161322	0.000161322	4.51474E-05	8.33055E-05	0.000149799	0.000105974	3.21132E-05	5.68593E-05	8.68875E-05	6.2435E-05	0.000106792	5.80523E-05	1.73761E-05	1.01841E-08	2.8537E-07	4.748E-08	3.43032E-07	0.34303155
3829803773685	382980	3773685	6.74806E-05	0.000168504	0.000168504	4.71575E-05	8.70144E-05	0.000156468	0.000110692	3.3543E-05	5.93908E-05	8.9279E-05	6.52184E-05	0.000111572	6.06503E-05	1.81537E-05	1.08889E-08	3.0542E-07	5.0733E-08	3.67038E-07	0.36703758
3829903773685	382990	3773685	7.04808E-05	0.000175996	0.000175996	4.92541E-05	9.08831E-05	0.000163425	0.000115613	3.50343E-05	6.20313E-05	9.1796E-05	6.81625E-05	0.000116631	6.34007E-05	1.89769E-05	1.16595E-08	3.27E-07	5.434E-08	3.92995E-07	0.39299489
3830003773685	383000	3773685	7.32386E-05	0.000182882	0.000182882	5.11814E-05	9.44393E-05	0.000169819	0.000120137	3.64052E-05	6.44586E-05	9.37454E-05	7.08353E-05	0.000121249	6.5911E-05	1.97283E-05	1.24184E-08	3.4799E-07	5.7935E-08	4.18347E-07	0.41834729
3830103773685	383010	3773685	7.6158E-05	0.000190172	0.000190172	5.32216E-05	9.82038E-05	0.000176589	0.000124926	3.78563E-05	6.7028E-05	9.57601E-05	7.36288E-05	0.000126063	6.85275E-05	2.05115E-05	1.32456E-08	3.706E-07	6.1944E-08	4.45786E-07	0.44578586
3830203773685	383020	3773685	7.90505E-05	0.000197395	0.000197395	5.52429E-05	0.000101934	0.000183296	0.000129671	3.92941E-05	6.95737E-05	9.74231E-05	7.63167E-05	0.000130715	7.10564E-05	2.12684E-05	1.41044E-08	3.9397E-07	6.6205E-08	4.74276E-07	0.47427574
3830303773685	383030	3773685	8.18353E-05	0.000204349	0.000204349	5.7189E-05	0.000105524	0.000189753	0.000134239	4.06784E-05	7.20246E-05	9.85987E-05	7.88539E-05	0.000135112	7.34467E-05	2.19839E-05	1.49897E-08	4.1818E-07	7.0713E-08	5.03883E-07	0.50388334
3830403773685	383040	3773685	8.47385E-05	0.000211599	0.000211599	5.92179E-05	0.000109268	0.000196484	0.000139001	4.21215E-05	7.45798E-05	9.97342E-05	8.14765E-05	0.000139671	7.59248E-05	2.27256E-05	1.59601E-08	4.4461E-07	7.5839E-08	5.36412E-07	0.53641203
3830503773685	383050	3773685	8.7868E-05	0.000219413	0.000219413	6.14049E-05	0.000113304	0.000203741	0.000144134	4.36771E-05	7.73341E-05	0.000101226	8.43754E-05	0.000144637	7.86244E-05	2.35336E-05	1.70755E-08	4.7456E-07	8.1992E-08	5.73623E-07	0.57362265
3830603773685	383060	3773685	9.1116E-05	0.000227524	0.000227524	6.36746E-05	0.000117492	0.000211272	0.000149462	4.52916E-05	8.01928E-05	0.000102744	8.73798E-05	0.000149781	8.14209E-05	2.43707E-05	1.83187E-08	5.0769E-07	8.921E-08	6.15219E-07	0.61521869
3830703773685	383070	3773685	9.44394E-05	0.000235822	0.000235822	6.59971E-05	0.000121777	0.000218978	0.000154914	4.69436E-05	8.31177E-05	0.000103944	9.02687E-05	0.000154773	8.41343E-05	2.51829E-05	1.96612E-08	5.4334E-07	9.7565E-08	6.60565E-07	0.66056496
3830803773685	383080	3773685	9.72565E-05	0.000242857	0.000242857	6.79658E-05	0.00012541	0.00022551	0.000159535	4.83439E-05	8.55971E-05	0.000104487	9.29717E-05	0.000159671	8.67969E-05	2.59798E-05	2.10632E-08	5.8032E-07	1.0698E-07	7.08362E-07	0.70836168
3830903773685	383090	3773685	0.000100106	0.000249972	0.000249972	6.9957E-05	0.000129084	0.000232117	0.000164209	4.97602E-05	8.81049E-05	0.000104979	9.60013E-05	0.000164942	8.96626E-05	2.68376E-05	2.26255E-08	6.2085E-07	1.1846E-07	7.61936E-07	0.76193572
3831003773685	383100	3773685	0.000103004	0.000257208	0.000257208	7.19822E-05	0.000132821	0.000238836	0.000168962	5.12007E-05	9.06554E-05	0.000105517	9.90308E-05	0.000170053	9.24406E-05	2.76691E-05	2.44219E-08	6.6772E-07	1.3309E-07	8.25233E-07	0.82523283
3831103773685	383110	3773685	0.000106893	0.000266919	0.000266919	7.46999E-05	0.000137835	0.000247854	0.000175342	5.31338E-05	9.40781E-05	0.00010605	0.000102266	0.000175808	9.55694E-05	2.86056E-05	2.65205E-08	7.2335E-07	1.5249E-07	9.02364E-07	0.90236394
3831203773685	383120	3773685	0.00011117	0.000277599	0.000277599	7.76886E-05	0.00014335	0.00025777	0.000182357	5.52597E-05	9.78422E-05	0.000106602	0.000105833	0.000182014	9.89427E-05	2.96153E-05	2.89574E-08	7.8744E-07	1.7889E-07	9.95281E-07	0.99528149
3831303773685	383130	3773685	0.000115829	0.000289233	0.000289233	8.09446E-05	0.000149358	0.000268574	0.00019	5.75757E-05	0.000101943	0.000107351	0.000109682	0.000188729	0.000102593	3.07078E-05	3.18605E-08	8.629E-07	2.1636E-07	1.11112E-06	1.11112362
3831403773685	383140	3773685	0.000120806	0.000301661	0.000301661	8.44227E-05	0.000155776	0.000280114	0.000198164	6.00496E-05	0.000106323	0.000108054	0.000113661	0.000195783	0.000106428	3.18556E-05	3.527E-08	9.4968E-07	2.7212E-07	1.25707E-06	1.25707125
3831503773685	383150	3773685	0.000126068	0.000314802	0.000314802	8.81003E-05	0.000162562	0.000292316	0.000206796	6.26655E-05	0.000110955	0.000109195	0.00011766	0.00020288	0.000110285	3.30104E-05	3.92308E-08	1.0463E-06	3.5964E-07	1.44521E-06	1.44520914
3831603773685	383160	3773685	0.000131616	0.000328656	0.000328656	9.19774E-05	0.000169716	0.00030518	0.000215897	6.54233E-05	0.000115838	0.000110124	0.00012176	0.000210087	0.000114203	3.4183E-05	4.38383E-08	1.151E-06	5.0597E-07	1.70081E-06	1.70080618
3837003773685	383700	3773685	0.011575468	0.028904824	0.028904824	0.008089289	0.014926261	0.026840193	0.018987829	0.005753888	0.010187766	7.54475E-05	0.00496816	0.013501617	0.007339469	0.002196831	7.75595E-08	1.5589E-06	1.2428E-06	2.87918E-06	2.87917587
3837103773685	383710	3773685	0.008832744	0.022056034	0.022056034	0.00617259	0.011389591	0.020480603	0.0144888	0.004390545	0.007773848	7.47592E-05	0.007286705	0.009763017	0.005307169	0.001588528	6.91028E-08	1.3806E-06	9.6011E-07	2.40977E-06	2.4097701
3837203773685	383720	3773685	0.006980486	0.017430805	0.017430805	0.004878176	0.009001153	0.016185747	0.011450447	0.003469832	0.006143644	7.40357E-05	0.005289856	0.007397352	0.004021195	0.001203614	6.2145E-08	1.2366E-06	7.6816E-07	2.06687E-06	2.06687206
3837303773685	383730	3773685	0.005680418	0.014184437	0.014184437	0.003969649	0.00732475	0.013171263	0.009317879	0.0028236	0.004999433	7.30661E-05	0.004023577	0.005830577	0.003169497	0.000948686	5.63462E-08	1.1184E-06	6.3319E-07	1.80793E-06	1.80792544
3837403773685	383740	3773685	0.004736374	0.011827087	0.011827087	0.003309922	0.00610743	0.010982295	0.007769316	0.002354338	0.004168563	7.23376E-05	0.003192012	0.004754266	0.002584415	0.00077356	5.14243E-08	1.0193E-06	5.3492E-07	1.60565E-06	1.60565281
3837503773685	383750	3773685	0.004025464	0.010051889	0.010051889	0.002813116	0.005190729	0.009333896	0.006603173	0.002000961	0.003542879	7.16141E-05	0.00261732	0.003979554	0.002163283	0.000647508	4.71965E-08	9.3495E-07	4.607E-07	1.44284E-06	1.44284482
3837603773685	383760	3773685	0.003471205	0.008667863	0.008667863	0.002425784	0.004476027	0.00804873	0.005693994	0.001725453	0.003055066	7.06143E-05	0.002200061	0.003399174	0.001847788	0.000553075	4.351E-08	8.6195E-07	4.026E-07	1.30806E-06	1.30805536
3837703773685	383770	3773685	0.003022282	0.007546869	0.007546869	0.002112063	0.003897154	0.007007807	0.004957604	0.001502304	0.002659962	6.96245E-05	0.001883118	0.002945552	0.0016012	0.000479267	4.01443E-08	7.9559E-07	3.5516E-07	1.1909E-06	1.19089957
3837803773685	383780	3773685	0.002651489	0.00662097	0.00662097	0.001852941	0.003419026	0.006148044	0.004349373	0.001317992	0.002333621	6.86649E-05	0.001631896	0.002578094	0.0014045	0.000419478	3.71787E-08	7.3726E-07	3.1576E-07	1.0902E-06	1.09019731
3837903773685	383790	3773685	0.002327471	0.005811873	0.005811873	0.001626508	0.003001213	0.005396739	0.00381787	0.00115693	0.002048447	6.74089E-05	0.001418948	0.002262471	0.001229878	0.000368124	3.43226E-08	6.8079E-07	2.8086E-07	9.9598E-07	0.99598021
3838003773685	383800	3773685	0.002010612	0.005020652	0.005020652	0.001405077	0.002592632	0.004662034	0.00329811	0.000999427	0.001769574	6.60875E-05	0.001221313	0.001958673	0.001064733	0.000318693	3.15598E-08	6.2516E-07	2.4647E-07	9.03191E-07	0.90319096
3838103773685	383810	3773685	0.001768543	0.004416186	0.004416186	0.001235912	0.002280489	0.004100744	0.002901031	0.0008791	0.001556525	6.49069E-05	0.001070212	0.001727295	0.000938956	0.000281046	2.91778E-08	5.7812E-07	2.2013E-07	8.27428E-07	0.82742781
3838203773685	383820	3773685	0.001600682	0.003997024	0.003997024	0.001118605	0.002064037	0.003711522	0.00262568	0.00079566	0.001408787	6.42688E-05	0.000967991	0.001569415	0.000853133	0.000255358	2.74535E-08	5.4478E-07	2.0201E-07	7.74248E-07	0.77424792
3838303773685	383830	3773685	0.001455993	0.003635725	0.003635725	0.001017492	0.001877464	0.00337603	0.002388339	0.000723739	0.001281444	6.36357E-05	0.000881088	0.001434125	0.000779589	0.000233345	2.589E-08	5.146E-07	1.863E-07	7.26788E-07	0.72678817
3838403773685	383840	3773685	0.001329348	0.003319483	0.003319483	0.000928989	0.001714159	0.003082377	0.002180597	0.000660787	0.001169982	6.29876E-05	0.000805842	0.001316161	0.000715464	0.000214151	2.44543E-08	4.8688E-07	1.7245E-07	6.83789E-07	0.68378853
3838503773685	383850	3773685	0.001217581	0.003040392	0.003040392	0.000850882	0.001570038	0.002823221	0.00199726	0.00060523	0.001071613	6.23295E-05	0.00074001	0.001212323	0.000659018	0.000197256	2.31276E-08	4.6125E-07	1.6014E-07	6.44521E-07	0.64452056
3838603773685	383860	3773685	0.001119392	0.002795208	0.002795208	0.000782265	0.001443427	0.00259555	0.001836196	0.000556423	0.000985196	6.16814E-05	0.000682605	0.001121261	0.000609517	0.000182439	2.19121E-08	4.3777E-07	1.4925E-07	6.08934E-07	0.6089337
3838703773685	383870	3773685	0.001030867	0.002574154	0.002574154	0.000720401	0.001329276	0.002390286	0.001690984	0.000512419	0.000907284	6.10031E-05	0.000631127	0.001039163	0.000564888	0.000169081	2.07699E-08	4.1566E-07	1.3934E-07	5.75773E-07	0.57577275
3838803773685	383880	3773685	0.000952312	0.002377996	0.002377996	0.000665505	0.001227982	0.002208139	0.001562126	0.000473372	0.000838146	6.03248E-05	0.000585614	0.000966259	0.000525258	0.000157219	1.97166E-08	3.9527E-07	1.3048E-07	5.45469E-07	0.54546865
3838903773685	383890	3773685	0.000881126	0.002200238	0.002200238	0.000615757	0.001136189	0.002043078	0.001445355	0.000437987	0.000775494	5.96265E-05	0.000544421	0.00090001	0.000489245	0.00014644	1.87227E-08	3.7598E-07	1.2238E-07	5.17085E-07	0.51708522
3839003773685	383900	3773685	0.00081497	0.002035043	0.002035043	0.000569526	0.001050883	0.001889682	0.001336837	0.000405102	0.000717269	5.88628E-05	0.000506077	0.0008381	0.00045559	0.000136366	1.7758E-08	3.5717E-07	1.1477E-07	4.89696E-07	0.48969604
3839103773685	383910	3773685	0.000755822	0.001887346	0.001887346	0.000528192	0.000974613	0.001752536	0.001239814	0.000375701	0.000665212	5.81092E-05	0.000471912	0.000782802	0.000425531	0.000127369	1.68661E-08	3.3975E-07	1.0792E-07	4.64532E-07	0.46453154
3829703773695	382970	3773695	6.51106E-05	0.000162586	0.000162586	4.55013E-05	8.39584E-05	0.000150973	0.000106804	3.23649E-05	5.73049E-05	8.37675E-05	6.2033E-05	0.000106113	5.76831E-05	1.72656E-05	1.04308E-08	2.9389E-07	4.7231E-08	3.51557E-07	0.35155663
3829803773695	382980	3773695	6.79384E-05	0.000169647	0.000169647	4.74774E-05	8.76048E-05	0.00015753	0.000111443	3.37706E-05	5.97938E-05	8.59329E-05	6.47059E-05	0.000110706	6.01796E-05	1.80128E-05	1.115E-08	3.1456E-07	5.0386E-08	3.76095E-07	0.3760946
3829903773695	382990	3773695	7.08956E-05	0.000177032	0.000177032	4.9544E-05	9.14179E-05	0.000164386	0.000116294	3.52405E-05	6.23964E-05	8.81988E-05	6.75345E-05	0.00011557	6.28238E-05	1.88043E-05	1.19374E-08	3.3691E-07	5.3877E-08	4.02719E-07	0.40271934
3830003773695	383000	3773695	7.36965E-05	0.000184026	0.000184026	5.15013E-05	9.50297E-05	0.000170881	0.000120888	3.66327E-05	6.48615E-05	9.00778E-05	7.01922E-05	0.000120154	6.53157E-05	1.95501E-05	1.27365E-08	3.5935E-07	5.7448E-08	4.29533E-07	0.42953349
3830103773695	383010	3773695	7.6659E-05	0.000191423	0.000191423	5.35716E-05	9.88497E-05	0.00017775	0.000125748	3.81053E-05	6.74689E-05	9.20322E-05	7.29656E-05	0.000124942	6.79184E-05	2.03292E-05	1.36105E-08	3.8363E-07	6.1427E-08	4.58664E-07	0.45866411
3830203773695	383020	3773695	7.95515E-05	0.000198646	0.000198646	5.5593E-05	0.00010258	0.000184457	0.000130492	3.95431E-05	7.00146E-05	9.35495E-05	7.55832E-05	0.000129475	7.03826E-05	2.10667E-05	1.451E-08	4.0858E-07	6.5588E-08	4.88683E-07	0.48868252
3830303773695	383030	3773695	8.22877E-05	0.000205479	0.000205479	5.75052E-05	0.000106108	0.000190802	0.000134981	4.09033E-05	7.24228E-05	9.44689E-05	7.79847E-05	0.000133643	7.26484E-05	2.17449E-05	1.54239E-08	4.3419E-07	6.9896E-08	5.19507E-07	0.51950725
3830403773695	383040	3773695	8.51479E-05	0.000212621	0.000212621	5.9504E-05	0.000109796	0.000197434	0.000139672	4.2325E-05	7.49401E-05	9.53582E-05	8.04817E-05	0.000137973	7.50019E-05	2.24494E-05	1.64312E-08	4.6238E-07	7.4791E-08	5.53603E-07	0.55360276
3830503773695	383050	3773695	8.83205E-05	0.000220543	0.000220543	6.1721E-05	0.000113887	0.00020479	0.000144877	4.3902E-05	7.77324E-05	9.67298E-05	8.33002E-05	0.000142862	7.76599E-05	2.3245E-05	1.76162E-08	4.951E-07	8.0776E-08	5.9349E-07	0.59348964
3830603773695	383060	3773695	9.16062E-05	0.000228748	0.000228748	6.40172E-05	0.000118124	0.000212408	0.000150266	4.55352E-05	8.06242E-05	9.81767E-05	8.62946E-05	0.000147947	8.04241E-05	2.40723E-05	1.89489E-08	5.317E-07	8.7804E-08	6.38457E-07	0.63845673
3830703773695	383070	3773695	9.49727E-05	0.000237154	0.000237154	6.63698E-05	0.000122465	0.000220214	0.000155789	4.72086E-05	8.35871E-05	9.93071E-05	8.91885E-05	0.000153024	8.31836E-05	2.48983E-05	2.04033E-08	5.719E-07	9.5908E-08	6.88208E-07	0.68820793
3830803773695	383080	3773695	9.82853E-05	0.000245426	0.000245426	6.86848E-05	0.000126736	0.000227895	0.000161222	4.88553E-05	8.65026E-05	9.97945E-05	9.19618E-05	0.000157888	8.58278E-05	2.56898E-05	2.19371E-08	6.1448E-07	1.0506E-07	7.41476E-07	0.74147599
3830903773695	383090	3773695	0.000101291	0.000252931	0.000252931	7.07852E-05	0.000130612	0.000234865	0.000166153	5.03493E-05	8.91478E-05	0.000100237	9.47955E-05	0.000162812	8.85043E-05	2.64909E-05	2.3663E-08	6.6184E-07	1.1615E-07	8.01655E-07	0.80165514
3831003773695	383100	3773695	0.000103866	0.00025936	0.00025936	7.25844E-05	0.000133932	0.000240835	0.000170376	5.16291E-05	9.14139E-05	0.000100875	9.79004E-05	0.000168202	9.14346E-05	2.7368E-05	2.56532E-08	7.1528E-07	1.3022E-07	8.71154E-07	0.8711535
3831103773695	383110	3773695	0.000107566	0.000268601	0.000268601	7.51704E-05	0.000138704	0.000249415	0.000176446	5.34685E-05	9.46707E-05	0.000101568	0.000100985	0.00017361	9.43742E-05	2.82478E-05	2.80291E-08	7.8097E-07	1.4893E-07	9.57928E-07	0.95792785
3831203773695	383120	3773695	0.000111945	0.000279536	0.000279536	7.82307E-05	0.00014435	0.000259569	0.000183629	5.56453E-05	9.85248E-05	0.000102251	0.000104522	0.000179773	9.77244E-05	2.92506E-05	3.08453E-08	8.5968E-07	1.7486E-07	1.06538E-06	1.06538355
3831303773695	383130	3773695	0.000116637	0.000291251	0.000291251	8.15093E-05	0.0001504	0.000270447	0.000191325	5.79773E-05	0.000102654	0.000102945	0.000108275	0.000186318	0.000101282	3.03156E-05	3.42087E-08	9.5373E-07	2.1096E-07	1.1989E-06	1.19889796
3831403773695	383140	3773695	0.000121646	0.000303759	0.000303759	8.50099E-05	0.000156859	0.000282062	0.000199542	6.04673E-05	0.000107063	0.000103598	0.000112164	0.000193203	0.000105025	3.14357E-05	3.82414E-08	1.0656E-06	2.6472E-07	1.36853E-06	1.36853451
3831503773695	383150	3773695	0.000126973	0.000317062	0.000317062	8.87327E-05	0.000163729	0.000294414	0.000208281	6.31153E-05	0.000111751	0.000104738	0.000116098	0.000200189	0.000108823	3.25725E-05	4.30823E-08	1.1969E-06	3.4993E-07	1.58991E-06	1.58990652

Unique Identifier	X (UTM)	Y (UTM)	EGIODemolition	EGIOSite Grubbing / Prep	EGIOMass Grading / Excavation	EGIOMass Grading / Excavation	EGIODrainage / Utilities Trenching	EGIODrainage / Utilities Trenching	EGIOFoundations / Concrete Pads	EGIOFoundations / Concrete Pads	EGIOBuilding / Structure Construction	EGIOBuilding / Structure Construction	EGIOAsphalt Paving	EGIOArchitectural Coating	EGIOLandscaping or Other Finishing	EGIOWaterside Construction (Piles)	HIWaterside Construction (Landscaping)	HIWaterside Construction (Landscaping)	KMDemolition	KMSite Grubbing / Prep	KMMass Grading / Excavation
			2025	2025	2025	2026	2026	2027	2026	2027	2026	2027	2027	2027	2027	2027	2025	2026	2025	2025	2025
3831603773695	383160	3773695	0.001136156	0.00102524	0.002560098	0.002560098	0.000716468	0.000716468	0.001322018	0.001322018	0.002377234	0.002377234	0.001681751	0.000158282	0.000509621	0.00090233	0.002297211	0.002297211	0.000143671	0.000129645	0.000323733
3837003773695	383700	3773695	0.00012805	0.00011555	0.000288534	0.000288534	8.07489E-05	8.07489E-05	0.000148997	0.000148997	0.000267924	0.000267924	0.00018954	1.78391E-05	5.74365E-05	0.000101696	0.002877303	0.002877303	0.00187225	0.001689471	0.004218737
3837103773695	383710	3773695	0.000124707	0.00011253	0.000281002	0.000281002	7.8641E-05	7.8641E-05	0.000145107	0.000145107	0.00026093	0.00026093	0.000184592	1.73734E-05	5.59371E-05	9.90416E-05	0.002618184	0.002618184	0.001620914	0.001462672	0.003652403
3837203773695	383720	3773695	0.000121394	0.00010954	0.000273537	0.000273537	7.65519E-05	7.65519E-05	0.000141253	0.000141253	0.000253998	0.000253998	0.000179689	1.69119E-05	5.44511E-05	9.64105E-05	0.002392165	0.002392165	0.00142333	0.001284377	0.003207188
3837303773695	383730	3773695	0.000118242	0.0001067	0.000266435	0.000266435	7.45644E-05	7.45644E-05	0.000137585	0.000137585	0.000247404	0.000247404	0.000175024	1.64728E-05	5.30374E-05	9.39074E-05	0.002195851	0.002195851	0.001265071	0.001141568	0.002850582
3837403773695	383740	3773695	0.000115061	0.00010383	0.000259266	0.000259266	7.25581E-05	7.25581E-05	0.000133883	0.000133883	0.000240747	0.000240747	0.000170314	1.60296E-05	5.16104E-05	9.13807E-05	0.002023596	0.002023596	0.001135362	0.001024522	0.002558309
3837503773695	383750	3773695	0.00011204	0.0001011	0.00025246	0.00025246	7.06534E-05	7.06534E-05	0.000130369	0.000130369	0.000234427	0.000234427	0.000165843	1.56088E-05	5.02556E-05	8.89819E-05	0.001871738	0.001871738	0.00102719	0.00092691	0.002314565
3837603773695	383760	3773695	0.000109115	9.8463E-05	0.00024587	0.00024587	6.8809E-05	6.8809E-05	0.000126966	0.000126966	0.000228308	0.000228308	0.000161514	1.52013E-05	4.89436E-05	8.6659E-05	0.001736389	0.001736389	0.000935331	0.000844019	0.00210758
3837703773695	383770	3773695	0.000105755	9.5431E-05	0.000238297	0.000238297	6.66897E-05	6.66897E-05	0.000123055	0.000123055	0.000221276	0.000221276	0.00015654	1.47331E-05	4.74362E-05	8.399E-05	0.001609796	0.001609796	0.000853781	0.00077043	0.001923823
3837803773695	383780	3773695	0.000102603	9.2587E-05	0.000231196	0.000231196	6.47023E-05	6.47023E-05	0.000119388	0.000119388	0.000214682	0.000214682	0.000151874	1.42941E-05	4.60225E-05	8.1487E-05	0.001497127	0.001497127	0.000782223	0.000705858	0.001762582
3837903773695	383790	3773695	9.89978E-05	8.9333E-05	0.000223072	0.000223072	6.24287E-05	6.24287E-05	0.000115193	0.000115193	0.000207138	0.000207138	0.000146538	1.37918E-05	4.44054E-05	7.86236E-05	0.001390929	0.001390929	0.000716408	0.000646468	0.00161428
3838003773695	383800	3773695	9.47066E-05	8.546E-05	0.000213401	0.000213401	5.97223E-05	5.97223E-05	0.000110199	0.000110199	0.000198158	0.000198158	0.000140185	1.31939E-05	4.24803E-05	7.52151E-05	0.00129209	0.00129209	0.000651738	0.000588112	0.00146856
3838103773695	383810	3773695	9.1226E-05	8.232E-05	0.000205559	0.000205559	5.75278E-05	5.75278E-05	0.00010615	0.00010615	0.000190877	0.000190877	0.000135034	1.27091E-05	4.09193E-05	7.24513E-05	0.001203481	0.001203481	0.000597974	0.000539597	0.001347414
3838203773695	383820	3773695	8.88682E-05	8.0192E-05	0.000200247	0.000200247	5.60409E-05	5.60409E-05	0.000103406	0.000103406	0.000185943	0.000185943	0.000131544	1.23806E-05	3.98617E-05	7.05787E-05	0.001133126	0.001133126	0.000557211	0.000502813	0.001255563
3838303773695	383830	3773695	8.66238E-05	7.8167E-05	0.000195189	0.000195189	5.46256E-05	5.46256E-05	0.000100795	0.000100795	0.000181247	0.000181247	0.000128222	1.20679E-05	3.8855E-05	6.87962E-05	0.001069068	0.001069068	0.000520716	0.000469881	0.001173328
3838403773695	383840	3773695	8.45108E-05	7.626E-05	0.000190428	0.000190428	5.32931E-05	5.32931E-05	9.83358E-05	9.83358E-05	0.000176826	0.000176826	0.000125094	1.17735E-05	3.79072E-05	6.71181E-05	0.001011053	0.001011053	0.000488238	0.000440574	0.001100146
3838503773695	383850	3773695	8.25469E-05	7.4488E-05	0.000186003	0.000186003	5.20547E-05	5.20547E-05	9.60507E-05	9.60507E-05	0.000172717	0.000172717	0.000122187	1.14999E-05	3.70263E-05	6.55584E-05	0.000958477	0.000958477	0.000459306	0.000414466	0.001034953
3838603773695	383860	3773695	8.06547E-05	7.2781E-05	0.000181739	0.000181739	5.08614E-05	5.08614E-05	9.38489E-05	9.38489E-05	0.000168758	0.000168758	0.000119386	1.12363E-05	3.61776E-05	6.40556E-05	0.000910105	0.000910105	0.000433042	0.000390766	0.000975772
3838703773695	383870	3773695	7.87804E-05	7.1089E-05	0.000177516	0.000177516	4.96795E-05	4.96795E-05	9.1668E-05	9.1668E-05	0.000164836	0.000164836	0.000116612	1.09752E-05	3.53369E-05	6.2567E-05	0.000864967	0.000864967	0.000408717	0.000368816	0.000920962
3838803773695	383880	3773695	7.69837E-05	6.9468E-05	0.000173467	0.000173467	4.85465E-05	4.85465E-05	8.95774E-05	8.95774E-05	0.000161077	0.000161077	0.000113952	1.07249E-05	3.4531E-05	6.11401E-05	0.000823272	0.000823272	0.000386435	0.000348709	0.000870753
3838903773695	383890	3773695	7.51393E-05	6.7804E-05	0.000169311	0.000169311	4.73833E-05	4.73833E-05	8.74312E-05	8.74312E-05	0.000157218	0.000157218	0.000111222	1.0468E-05	3.37036E-05	5.96752E-05	0.000783463	0.000783463	0.000365155	0.000329506	0.000822803
3839003773695	383900	3773695	7.31575E-05	6.6015E-05	0.000164846	0.000164846	4.61336E-05	4.61336E-05	8.51252E-05	8.51252E-05	0.000153071	0.000153071	0.000108289	1.01919E-05	3.28147E-05	5.81014E-05	0.000744242	0.000744242	0.000343947	0.000310369	0.000775014
3839103773695	383910	3773695	7.12772E-05	6.4319E-05	0.000160609	0.000160609	4.49479E-05	4.49479E-05	8.29374E-05	8.29374E-05	0.000149137	0.000149137	0.000105505	9.92992E-06	3.19713E-05	5.6608E-05	0.000707907	0.000707907	0.000324487	0.000292809	0.000731167
3829703773705	382970	3773705	0.000236079	0.00021303	0.000531956	0.000531956	0.000148873	0.000148873	0.000274698	0.000274698	0.000493959	0.000493959	0.000349446	3.28891E-05	0.000105893	0.000187493	0.000444934	0.000444934	7.45364E-05	6.72597E-05	0.000167953
3829803773705	382980	3773705	0.000254171	0.00022936	0.000572723	0.000572723	0.000160282	0.000160282	0.00029575	0.00029575	0.000531814	0.000531814	0.000376227	3.54096E-05	0.000114008	0.000201861	0.000476923	0.000476923	7.7509E-05	6.99422E-05	0.000174651
3829903773705	382990	3773705	0.000273893	0.00024715	0.000617163	0.000617163	0.000172719	0.000172719	0.000318699	0.000318699	0.00057308	0.00057308	0.000405419	3.81571E-05	0.000122854	0.000217525	0.000512671	0.000512671	8.05533E-05	7.26892E-05	0.00018151
3830003773705	383000	3773705	0.000294272	0.00026554	0.000663082	0.000663082	0.00018557	0.00018557	0.000342411	0.000342411	0.000615719	0.000615719	0.000435584	4.09961E-05	0.000131995	0.000233709	0.00055045	0.00055045	8.3508E-05	7.53555E-05	0.000188168
3830103773705	383010	3773705	0.000316417	0.00028553	0.000712982	0.000712982	0.000199535	0.000199535	0.000368179	0.000368179	0.000662055	0.000662055	0.000468364	4.40813E-05	0.000141928	0.000251297	0.00059251	0.00059251	8.65642E-05	7.81133E-05	0.000195055
3830203773705	383020	3773705	0.000339213	0.0003061	0.000764348	0.000764348	0.00021391	0.00021391	0.000394704	0.000394704	0.00070972	0.00070972	0.00050210	4.72571E-05	0.000152154	0.000269401	0.000635617	0.000635617	8.95427E-05	8.08011E-05	0.000201767
3830303773705	383030	3773705	0.000362624	0.00032722	0.0008171	0.0008171	0.000228673	0.000228673	0.000421945	0.000421945	0.00075736	0.00075736	0.00053676	5.05186E-05	0.000162655	0.000287994	0.000678391	0.000678391	9.2384E-05	8.3365E-05	0.000208169
3830403773705	383040	3773705	0.000388625	0.00035069	0.000875689	0.000875689	0.00024507	0.00024507	0.0004522	0.0004522	0.00081314	0.00081314	0.000575248	5.4141E-05	0.000174317	0.000308644	0.000725686	0.000725686	9.53686E-05	8.60582E-05	0.000214894
3830503773705	383050	3773705	0.000419474	0.00037852	0.0009452	0.0009452	0.000264523	0.000264523	0.000488095	0.000488095	0.000877685	0.000877685	0.00062091	5.84386E-05	0.000188154	0.000333144	0.000783527	0.000783527	9.87053E-05	8.90692E-05	0.000222413
3830603773705	383060	3773705	0.000454459	0.00041009	0.001024031	0.001024031	0.000286585	0.000286585	0.00052803	0.00052803	0.000950886	0.000950886	0.000672695	6.33125E-05	0.000203847	0.000360929	0.000849567	0.000849567	0.000102221	9.22418E-05	0.000230335
3830703773705	383070	3773705	0.000493539	0.00044536	0.00111209	0.00111209	0.000311229	0.000311229	0.000574276	0.000574276	0.001032655	0.001032655	0.00073054	6.87568E-05	0.000221376	0.000391966	0.00092193	0.00092193	0.000105862	9.55275E-05	0.000238539
3830803773705	383080	3773705	0.000536433	0.00048406	0.001208743	0.001208743	0.000338278	0.000338278	0.000624187	0.000624187	0.001122404	0.001122404	0.000794034	7.47326E-05	0.000240616	0.000426032	0.000998206	0.000998206	0.000109468	9.87808E-05	0.000246663
3830903773705	383090	3773705	0.000585248	0.00052811	0.001318739	0.001318739	0.000369062	0.000369062	0.000680988	0.000680988	0.001224543	0.001224543	0.000866291	8.15333E-05	0.000262512	0.000464801	0.001085436	0.001085436	0.000113258	0.000102201	0.000255204
3831003773705	383100	3773705	0.00064014	0.00057765	0.001442427	0.001442427	0.000403677	0.000403677	0.00074486	0.00074486	0.001339396	0.001339396	0.000947543	8.91805E-05	0.000287134	0.000508396	0.001190793	0.001190793	0.000117299	0.000105848	0.00026431
3831103773705	383110	3773705	0.000709674	0.00064039	0.001599108	0.001599108	0.000447526	0.000447526	0.000825769	0.000825769	0.001484886	0.001484886	0.001050468	9.88676E-05	0.000318324	0.00056362	0.001315991	0.001315991	0.000121239	0.000109403	0.000273187
3831203773705	383120	3773705	0.000797707	0.00071983	0.001797472	0.001797472	0.00050304	0.00050304	0.00092823	0.00092823	0.001669081	0.001669081	0.001180775	0.000111132	0.000357811	0.000633535	0.001463948	0.001463948	0.000125787	0.00011350 7	0.000283436
3831303773705	383130	3773705	0.000906279	0.0008178	0.002042117	0.002042117	0.000571506	0.000571506	0.001054536	0.001054536	0.001896252	0.001896252	0.001341485	0.000126257	0.000406511	0.000719763	0.00163993	0.00163993	0.000130521	0.000117779	0.000294102
3831403773705	383140	3773705	0.001042351	0.00094059	0.002348728	0.002348728	0.000657314	0.000657314	0.001212868	0.001212868	0.002180962	0.002180962	0.0015429	0.000145214	0.000467545	0.00082783	0.001855688	0.001855688	0.000135529	0.000122298	0.000305387
3831503773705	383150	3773705	0.001213546	0.00109507	0.00273448	0.00273448	0.00076527	0.00076527	0.001412068	0.001412068	0.00253916	0.00253916	0.001796304	0.000169064	0.000544334	0.000963792	0.002125258	0.002125258	0.000140865	0.000127113	0.000317411
3831603773705	383160	3773705	0.00142293	0.00128402	0.003206286	0.003206286	0.00089731	0.00089731	0.001655705	0.001655705	0.002977266	0.002977266	0.002106237	0.000198234	0.000638254	0.001130085	0.002470528	0.002470528	0.000146524	0.00013222	0.000330162
3837103773705	383710	3773705	0.000129333	0.00011671	0.000291426	0.000291426	8.15582E-05	8.15582E-05	0.00015049	0.00015049	0.00027069	0.00027069	0.00019144	1.80179E-05	5.80121E-05	0.000102716	0.002625464	0.002625464	0.001722885	0.001554687	0.003882173
3837203773705	383720	3773705	0.000125895	0.0001136	0.000283678	0.000283678	7.939E-05	7.939E-05	0.00014649	0.00014649	0.000263416	0.000263416	0.000186351	1.75389E-05	5.64699E-05	9.9985E-05	0.002401538	0.002401538	0.001509739	0.00136235	0.003401893
3837303773705	383730	3773705	0.000122594	0.00011063	0.00027624	0.00027624	7.73085E-05	7.73085E-05	0.000142649	0.000142649	0.000256509	0.000256509	0.000181465	1.7079E-05	5.49893E-05	9.73634E-05	0.002206413	0.002206413	0.001339249	0.001208505	0.003017728
3837403773705	383740	3773705	0.000119406	0.00010775	0.000269058	0.000269058	7.52984E-05	7.52984E-05	0.00013894	0.00013894	0.000249839	0.000249839	0.000176746	1.6635E-05	5.35595E-05	9.48319E-05	0.002035301	0.002035301	0.0011999	0.00108276	0.002703733
3837503773705	383750	3773705	0.000116308	0.00010495	0.000262077	0.000262077	7.33448E-05	7.33448E-05	0.000135335	0.000135335	0.000243357	0.000243357	0.000172161	1.62034E-05	5.21699E-05	9.23715E-05	0.001884109	0.001884109	0.001083867	0.000978054	0.002442274
3837603773705	383760	3773705	0.000113169	0.00010212	0.000255002	0.000255002	7.13648E-05	7.13648E-05	0.000131682	0.000131682	0.000236788	0.000236788	0.000167513	1.5766E-05	5.07616E-05	8.98779E-05	0.001749331	0.001749331	0.000985776	0.000889539	0.002221247
3837703773705	383770	3773705	0.000109641	9.8937E-05	0.000247053	0.000247053	6.91402E-05	6.91402E-05	0.000127577	0.000127577	0.000229407	0.000229407	0.000162291	1.52745E-05	4.91792E-05	8.70762E-05	0.001622928	0.001622928	0.000899725	0.000811889	0.002027349
3837803773705	383780	3773705	0.000106322	9.5942E-05	0.000239575	0.000239575	6.70473E-05	6.70473E-05	0.000123715	0.000123715	0.000222463	0.000222463	0.00015739	1.48121E-05	4.76906E-05	8.44404E-05	0.001510354	0.001510354	0.000824317	0.000743843	0.001857433
3837903773705	383790	3773705	0.000102681	9.2657E-05	0.00023137	0.00023137	6.47512E-05	6.47512E-05	0.000119478	0.000119478	0.000214844	0.000214844	0.000151989	1.43049E-05	4.60573E-05	8.15486E-05	0.001404759	0.001404759	0.000755076	0.000681361	0.00170141
3838003773705	383800	3773705	9.84427E-05	8.8832E-05	0.000221821	0.000221821	6.20786E-05	6.20786E-05	0.000114547	0.000114547	0.000205976	0.000205976	0.000145716	1.37144E-05	4.41564E-05	7.81827E-05	0.001306428	0.001306428	0.000687613	0.000620484	0.001549396
3838103773705	383810	3773705	9.46404E-05	8.5401E-05	0.000213253	0.000213253	5.96809E-05	5.96809E-05	0.000110122	0.000110122	0.000198021	0.000198021	0.00014088	1.31847E-05	4.24508E-05	7.51629E-05	0.001218056	0.001218056	0.000630924	0.00056933	0.00142166
3838203773705	383820	3773705	9.21274E-05	8.3133E-05	0.00020759	0.00020759	5.80962E-05	5.80962E-05	0.000107198	0.000107198	0.000192763	0.000192763	0.000136368	1.28346E-05	4.13236E-05	7.31671E-05	0.001147051	0.001147051	0.000587266	0.000529934	0.001323285
3838303773705	383830	3773705	8.97397E-05	8.0979E-05	0.00020221	0.00020221	5.65905E-05	5.65905E-05	0.00010442	0.00010442	0.00018767	0.00018767	0.00013283	1.2502E-05	4.02526E-05	7.12709E-05	0.001082422	0.001082422	0.000548281	0.000494755	0.001235442
3838403773705	383840	3773705	8.75192E-05	7.8975E-05	0.000197207	0.000197207	5.51902E-05	5.51902E-05	0.000101836	0.000101836	0.000183121	0.000183121	0.000129547	1.21927E-05	3.92566E-05	6.95073E-05	0.001023931	0.001023931	0.000513661	0.00046351 4	0.00115743
3838503773705	383850	3773705	8.54599E-05	7.7117E-05	0.000192567	0.000192567	5.38916E-05	5.38916E-05	9.94401E-05	9.94401E-05	0.000178812	0.000178812	0.000126499	1.19058E-05	3.83329E-05	6.78718E-05	0.000971038	0.000971038	0.000482955	0.000435807	0.001088243
3838603773705	383860	3773705	8.34781E-05	7.5329E-05	0.000188101	0.000188101	5.26419E-05	5.26419E-05	9.71342E-05	9.71342E-05	0.000174665	0.000174665	0.00012356 5	1.16297E-05	3.7444E-05	6.62979E-05	0.00092238	0.00092238	0.000455098	0.000410668	0.00102547
3838703773705	383870	3773705	8.14844E-05	7.3529E-05	0.000183609	0.000183609	5.13846E-05	5.13846E-05	9.48143E-05	9.48143E-05	0.000170494	0.000170494	0.000120614	1.13519E-05	3.65497E-05	6.47146E-05	0.000876593	0.000876593	0.000429048	0.000387162	0.000966774
3838803773705	383880	3773705	7.95624E-05	7.1795E-05	0.000179278	0.000179278	5.01726E-05	5.01726E-05	9.25779E-05	9.25779E-05	0.000166472	0.000166472	0.000117769	1.10842E-05	3.56876E-05	6.31881E-05	0.000834151	0.000834151	0.00040522	0.00036566	0.00091308 1
3838903773705	383890	3773705	7.76284E-05	7.005E-05	0.00017492	0.00017492	4.8953E-05	4.8953E-05	9.03275E-05	9.03275E-05	0.000162426	0.000162426	0.000114906	1.08147E-05	3.48201E-05	6.16521E-05	0.000794026	0.000794026	0.000382734	0.000345369	0.000862414
3839003773705	383900	3773705	7.56049E-05	6.8224E-05	0.00017036	0.00017036	4.76769E-05	4.76769E-05	8.79729E-05	8.79729E-05	0.000158192	0.000158192	0.000111911	1.05328E-05	3.39125E-05	6.0045E-05	0.000755122	0.000755122	0.000360827	0.000325601	0.000813051
3839103773705	383910	3773705	7.36888E-05	6.6495E-05	0.000166043	0.000166043	4.64686E-05	4.64686E-05	8.57434E-05	8.57434E-05	0.000154183	0.000154183	0.000109075	1.02659E-05	3.3053E-05	5.85233E-05	0.00071988	0.00071988	0.000340753	0.000307487	0.000767818
3829703773715	382970	3773715	0.000242036	0.00021841	0.000545379	0.000545379	0.000152629	0.000152629	0.00028163	0.00028163	0.000506423	0.000506423	0.000358264	3.3719E-05	0.000108565	0.000192224	0.000449152	0.000449152	7.50975E-05	6.77661E-05	0.000169217
3829803773715	382980	3773715	0.000261	0.00023552	0.00058811	0.00058811	0.000164588	0.000164588	0.000303696	0.000303696	0.000546102	0.000546102	0.000386335	3.63609E-05	0.000117071	0.000207285	0.000481396	0.000481396	7.81238E-05	7.0497E-05	0.000176036
3829903773715	382990	3773715	0.000281808	0.0002543	0.000634998	0.000634998	0.00017771	0.00017771	0.00032709 7	0.00032709 7	0.000589641	0.000589641	0.000417135	3.92598E-05	0.000126405	0.000223811	0.000517382	0.000517382	8.12337E-05	7.33033E-05	0.000183044
3830003773715	383000	3773715	0.000303756	0.0002741	0.000684454	0.000684454	0.000191551	0.000191551	0.00035344 8	0.00035344 8	0.000635564	0.000635564	0.000449624	4.23175E-05	0.0001362 5	0.000241242	0.000556048	0.000556048	8.42959E-05	7.60665E-05	0.000189944
3830103773715	383010	3773715	0.0003278	0.0002958	0.000738631	0.000738631	0.000206713	0.000206713	0.000381424	0.000381424	0.000685872	0.000685872	0.000485213	4.56671E-05	0.000147034	0.000260337	0.000599235	0.000599235	8.74595E-05	7.89213E-05	0.000197072
3830203773715	383020	3773715	0.000352876	0.00031843	0.000795136	0.000795136	0.000222526	0.000222526	0.000410603	0.000410603	0.00073834	0.00073834	0.000522332	4.91606E-05	0.000158282	0.000280253	0.000644308	0.000644308	9.05635E-05	8.17222E-05	0.000204066
3830303773715	383030	3773715	0.000378979	0.00034198	0.000853953	0.000853953	0.000238987	0.000238987	0.000440976	0.000440976	0.00079257	0.00079257	0.000560969	5.27971E-05	0.000169991	0.000300984	0.000690096	0.000690096	9.35719E-05	8.44369E-05	0.000210845
3830403773715	383040	3773715	0.000408276	0.00036842	0.000919967	0.000919967	0.000257461	0.000257461	0.000475065	0.000475065	0.000854255	0.000854255	0.000604334	5.68785E-05	0.000183132	0.000324251	0.000741133	0.000741133	9.67236E-05	8.72809E-05	0.000217947
3830503773715	383050	3773715	0.000441828	0.00039869	0.000995571	0.000995571	0.00027862	0.00027862	0.000514106	0.000514106	0.000924458	0.000924458	0.000653999	6.15528E-05	0.000198182	0.000350898	0.000799609	0.000799609	9.02973E-05	0.000100066	0.000225479
3830603773715	383060	3773715	0.000480019	0.00043316	0.001081625	0.001081625	0.000302703	0.000302703	0.000558544	0.000558544	0.001004366	0.001004366	0.000710529	6.68733E-05	0.000215312	0.000381228	0.000865729	0.000865729	0.000103594	9.34806E-05	0.000233428
3830703773715	383070	3773715	0.000523157	0.00047208	0.00117883	0.00117883	0.000329907	0.000329907	0.00060874	0.00060874	0.001094628	0.001094628	0.000774383	7.28831E-05	0.000234662	0.000415489	0.000938748	0.000938748	0.000107229	9.6761E-05	0.000241619
3830803773715	383080	3773715	0.000571603	0.0005158	0.001287991	0.001287991	0.000360457	0.000360457	0.00066511	0.00066511	0.001195992	0.001195992	0.000846093	7.96323E-05	0.000256392	0.000453964	0.001017666	0.001017666	0.000110918	0.00010009	0.000249432
3830903773715	383090	3773715	0.000628387	0.00056704	0.001415943	0.001415943	0.000396265	0.000396265	0.000731184	0.000731184	0.001314804	0.001314804	0.000930145	8.75431E-05	0.000281862	0.000499062	0.001108163	0.001108163	0.000114804	0.000103596	0.000258688

			KMMass Grading / Excavation	KMDrainage / Utilities Trenching	KMFoundations / Concrete Pads	KMBuilding / Structure Construction	KMAsphalt Paving	KMArchitectural Coating	KMLandscaping or Other Finishing	KMWaterside Construction (Piles)	EWNDemolition	EWNSite Grubbing / Prep	EWNDrainage / Utilities Trenching	EWNDrainage / Utilities Trenching	EWNDrainage / Utilities Trenching	EWNFoundations / Concrete Pads	EWNBuilding / Structure Construction	EWNAsphalt Paving	EWNLandscaping or Other Finishing	EWNWaterside Construction (Piles)	ISDemolition
Unique Identifier	X (UTM)	Y (UTM)	2026	2026	2026	2026	2026	2026	2026	2026	2027	2027	2027	2028	2029	2029	2029	2029	2029	2029	2027
3831603773695	383160	3773695	0.000323733	6.97504E-05	0.000167174	0.000310086	0.000212663	2.00153E-05	6.44433E-05	0.000114103	0.003615143	0.004874243	0.005913954	0.005913954	0.005913954	0.004206538	0.007325672	0.005351174	0.001621568	0.002813897	0.000114177
3837003773695	383700	3773695	0.004218737	0.000908955	0.002178528	0.004040898	0.002771325	0.000260831	0.000839795	0.001486932	0.000298593	0.000402589	0.000488464	0.000488464	0.000488464	0.00034744	0.000605065	0.000441981	0.000133934	0.000232414	0.000117532
3837103773695	383710	3773695	0.003652403	0.000786935	0.001886077	0.003498437	0.002399295	0.000225816	0.000727059	0.001287322	0.000292218	0.000393993	0.000478035	0.000478035	0.000478035	0.000340022	0.000592147	0.000432545	0.000131074	0.000227452	0.00011487
3837203773695	383720	3773695	0.003207188	0.00069101	0.001656171	0.00307199	0.002106829	0.00019829	0.000638433	0.001130402	0.000285754	0.000385277	0.00046746	0.00046746	0.00046746	0.0003325	0.000579047	0.000422976	0.000128174	0.00022242	0.000112154
3837303773695	383730	3773695	0.002850582	0.000614177	0.001472022	0.002730417	0.001872572	0.000176242	0.000567446	0.001004713	0.000279325	0.00037661	0.000456943	0.000456943	0.000456943	0.000325019	0.00056602	0.00041346	0.000125291	0.000217416	0.000109515
3837403773695	383740	3773695	0.002558309	0.000551205	0.001321094	0.002450465	0.001680576	0.000158172	0.000509265	0.000901699	0.000272926	0.000367982	0.000446475	0.000446475	0.000446475	0.000317574	0.000553053	0.000403988	0.000122421	0.000212436	0.000106907
3837503773695	383750	3773695	0.002314565	0.000498688	0.001195226	0.002216995	0.001520458	0.000143102	0.000460745	0.000815789	0.000266623	0.000359483	0.000436164	0.000436164	0.000436164	0.000310239	0.00054028	0.000394658	0.000119593	0.000207529	0.000104358
3837603773695	383760	3773695	0.00210758	0.000454092	0.00108834	0.002018736	0.001384487	0.000130305	0.000419542	0.000742835	0.000260206	0.000350832	0.000425666	0.000425666	0.000425666	0.000302772	0.000527277	0.00038516	0.000116715	0.000202535	0.000101779
3837703773695	383770	3773695	0.001923823	0.0004145	0.00099345	0.001842725	0.001263776	0.000118944	0.000382962	0.000678069	0.000252715	0.000340731	0.000413412	0.000413412	0.000413412	0.000294056	0.000512097	0.000374071	0.000113355	0.000196704	9.84845E-05
3837803773695	383780	3773695	0.001762582	0.00037976	0.000910186	0.001688281	0.001157855	0.000108975	0.000350865	0.000621238	0.000245217	0.000330623	0.000401147	0.000401147	0.000401147	0.000285332	0.000496905	0.000362973	0.000109992	0.000190868	9.50164E-05
3837903773695	383790	3773695	0.00161428	0.000347807	0.000833604	0.001546231	0.001060435	9.98056E-05	0.000321344	0.000568968	0.000236246	0.000318527	0.000386471	0.000386471	0.000386471	0.000274893	0.000478725	0.000349694	0.000105968	0.000183885	9.07724E-05
3838003773695	383800	3773695	0.00146856	0.000316411	0.000758355	0.001406654	0.00096471	9.07962E-05	0.000292336	0.000517607	0.000226242	0.000305038	0.000370105	0.000370105	0.000370105	0.000263252	0.000458452	0.000334885	0.00010148	0.000176098	8.64985E-05
3838103773695	383810	3773695	0.001347414	0.000290309	0.000695796	0.001290615	0.000885128	8.33062E-05	0.000268221	0.000474908	0.000217718	0.000293545	0.000356161	0.000356161	0.000356161	0.00025334	0.00044118	0.000322268	9.7657E-05	0.000169464	8.30304E-05
3838203773695	383820	3773695	0.001255563	0.000270519	0.000648365	0.001202635	0.00082479	7.76273E-05	0.000249936	0.000442535	0.000212125	0.000286004	0.000347011	0.000347011	0.000347011	0.000246826	0.000429846	0.000313989	9.51482E-05	0.00016511	8.0804E-05
3838303773695	383830	3773695	0.001173328	0.000252801	0.000605899	0.001123867	0.00077077	7.2543E-05	0.000233567	0.00041355	0.000206711	0.000278705	0.000338154	0.000338154	0.000338154	0.000240526	0.000418875	0.000305975	9.27198E-05	0.000160896	7.8667E-05
3838403773695	383840	3773695	0.001100146	0.000237034	0.000568108	0.00105377	0.000722695	6.80184E-05	0.000218999	0.000387756	0.000201583	0.000271791	0.000329767	0.000329767	0.000329767	0.00023456	0.000408485	0.000298386	9.04199E-05	0.000156905	7.66733E-05
3838503773695	383850	3773695	0.001034953	0.000222987	0.000534443	0.000991325	0.000679869	6.39877E-05	0.000206021	0.000364778	0.000196754	0.000265281	0.000321867	0.000321867	0.000321867	0.000228941	0.0003987	0.000291238	8.82538E-05	0.000153146	7.48289E-05
3838603773695	383860	3773695	0.000975772	0.000210237	0.000503882	0.000934639	0.000640993	6.03288E-05	0.00019424	0.00034392	0.000192062	0.000258955	0.000314192	0.000314192	0.000314192	0.000223482	0.000389192	0.000284293	8.61493E-05	0.000149494	7.30501E-05
3838703773695	383870	3773695	0.000920962	0.000198427	0.000475579	0.00088214	0.000604988	5.69401E-05	0.00018333	0.000324601	0.000187389	0.000252653	0.000306546	0.000306546	0.000306546	0.00021804	0.000379721	0.000277375	8.40529E-05	0.000145857	7.12832E-05
3838803773695	383880	3773695	0.000870753	0.000187609	0.000449651	0.000834047	0.000572005	5.38358E-05	0.000173335	0.000306905	0.000182858	0.000246545	0.000299134	0.000299134	0.000299134	0.000212771	0.000370541	0.000270668	8.20207E-05	0.00014233	6.9594E-05
3838903773695	383890	3773695	0.000822803	0.000177278	0.00042489	0.000788118	0.000540506	5.08712E-05	0.00016379	0.000290004	0.000178196	0.000240259	0.000291508	0.000291508	0.000291508	0.000207347	0.000361094	0.000263768	7.99296E-05	0.000138701	6.78271E-05
3839003773695	383900	3773695	0.000775014	0.000166982	0.000400212	0.000742344	0.000509114	4.79166E-05	0.000154277	0.000273161	0.000173176	0.000233491	0.000283296	0.000283296	0.000283296	0.000201506	0.000350921	0.000256337	7.76779E-05	0.000134794	6.5911E-05
3839103773695	383910	3773695	0.000731167	0.000157535	0.00037757	0.000700345	0.00048031	4.52056E-05	0.000145548	0.000257706	0.000168383	0.000227028	0.000275455	0.000275455	0.000275455	0.000195928	0.000341209	0.000249242	7.55279E-05	0.000131063	6.41024E-05
3829703773705	382970	3773705	0.000167953	3.61865E-05	8.67297E-05	0.000160873	0.00011033	1.0384E-05	3.34332E-05	5.91964E-05	0.000188654	0.000254359	0.000308616	0.000308616	0.000308616	0.000219516	0.000382286	0.000279248	8.46205E-05	0.000146841	8.68089E-05
3829803773705	382980	3773705	0.000174651	3.76297E-05	9.01886E-05	0.000167289	0.00011473	1.07981E-05	3.47666E-05	6.15573E-05	0.000203732	0.000274689	0.000333282	0.000333282	0.000333282	0.00023706	0.000412839	0.000301566	9.13837E-05	0.000158578	9.01576E-05
3829903773705	382990	3773705	0.00018151	3.91076E-05	9.37308E-05	0.000173859	0.000119236	1.12222E-05	3.61321E-05	6.3975E-05	0.000220971	0.000297932	0.000361483	0.000361483	0.000361483	0.000257119	0.000447772	0.000327083	9.91162E-05	0.000171996	9.33152E-05
3830003773705	383000	3773705	0.000188168	4.05421E-05	9.71689E-05	0.000180236	0.000123609	1.16338E-05	3.74574E-05	6.63216E-05	0.000239666	0.000323138	0.000392066	0.000392066	0.000392066	0.00027873	0.000485656	0.000354756	0.000107502	0.000186547	9.60789E-05
3830103773705	383010	3773705	0.000195055	4.20259E-05	0.000100725	0.000186832	0.000128133	1.20596E-05	3.88282E-05	6.87488E-05	0.000261167	0.000352127	0.000427239	0.000427239	0.000427239	0.00030391	0.000529225	0.000386582	0.000117146	0.000203283	9.85143E-05
3830203773705	383020	3773705	0.000201767	4.34719E-05	0.000104191	0.000193261	0.000132542	1.24746E-05	4.01643E-05	7.11144E-05	0.000283915	0.000382799	0.000464452	0.000464452	0.000464452	0.00033036	0.00057521	0.000420254	0.00012735	0.000220989	0.000100699
3830303773705	383030	3773705	0.000208169	4.48514E-05	0.000107497	0.000199394	0.000136748	1.28704E-05	4.14388E-05	7.3371E-05	0.000307344	0.000414387	0.000502779	0.000502779	0.000502779	0.00035762	0.000622797	0.000454934	0.000137859	0.000239225	0.000102937
3830403773705	383040	3773705	0.000214894	4.63003E-05	0.00011097	0.000205835	0.000141166	1.32862E-05	4.27775E-05	7.57413E-05	0.000334384	0.000450845	0.000547013	0.000547013	0.000547013	0.00038985	0.000677591	0.000494959	0.000149988	0.000260273	0.000105152
3830503773705	383050	3773705	0.000222413	4.79203E-05	0.000114852	0.000213037	0.000146105	1.3751E-05	4.42742E-05	7.83913E-05	0.000369083	0.000497628	0.000603776	0.000603776	0.000603776	0.00042946	0.000747903	0.00054632	0.000165552	0.000287281	0.00010702
3830603773705	383060	3773705	0.000230335	4.96272E-05	0.000118943	0.000220625	0.000151309	1.42408E-05	4.58512E-05	8.11836E-05	0.000410998	0.000554142	0.000672344	0.000672344	0.000672344	0.000478232	0.00083284	0.000608363	0.000184353	0.000319906	0.000108638
3830703773705	383070	3773705	0.000238539	5.13949E-05	0.00012318	0.000228484	0.000156699	1.47481E-05	4.74844E-05	8.40753E-05	0.000460195	0.000620474	0.000752826	0.000752826	0.000752826	0.000535478	0.000932533	0.000681186	0.00020642	0.000358199	0.000110232
3830803773705	383080	3773705	0.000246663	5.31453E-05	0.000127375	0.000236265	0.000162035	1.52504E-05	4.91016E-05	8.69387E-05	0.000516556	0.000696464	0.000845025	0.000845025	0.000845025	0.00060158	0.001046741	0.000764611	0.0002317	0.000402068	0.00011219
3830903773705	383090	3773705	0.000255204	5.49854E-05	0.000131786	0.000244446	0.000167646	1.57784E-05	5.08018E-05	8.9949E-05	0.000586955	0.000791383	0.000960191	0.000960191	0.000960191	0.00068274	0.001189398	0.000868818	0.000263278	0.000456865	0.000114094
3831003773705	383100	3773705	0.00026431	5.69473E-05	0.000136488	0.000253168	0.000173627	1.63414E-05	5.26144E-05	9.31584E-05	0.000680891	0.000918036	0.001113859	0.001113859	0.001113859	0.000792277	0.001379748	0.001007863	0.000305413	0.000529981	0.000114774
3831103773705	383110	3773705	0.000273187	5.886E-05	0.000141072	0.000261671	0.000179459	1.68903E-05	5.43815E-05	9.62873E-05	0.000807443	0.001088663	0.001320882	0.001320882	0.001320882	0.000939531	0.00163619	0.001195186	0.000362177	0.000628484	0.000114673
3831203773705	383120	3773705	0.000283436	6.10682E-05	0.000146365	0.000271488	0.000186192	1.75239E-05	5.64217E-05	9.98996E-05	0.000986474	0.001330049	0.001613758	0.001613758	0.001613758	0.00114785	0.001998977	0.00146019	0.000442482	0.000767836	0.000114637
3831303773705	383130	3773705	0.000294102	6.33663E-05	0.000151872	0.000281704	0.000193198	1.81834E-05	5.85449E-05	0.000103659	0.001236962	0.001667778	0.002023527	0.002023527	0.002023527	0.001439315	0.002506563	0.001830966	0.000554838	0.000962807	0.000115282
3831403773705	383140	3773705	0.000305387	6.57976E-05	0.0001577	0.000292513	0.000200611	1.88811E-05	6.07913E-05	0.000107636	0.001620604	0.002185036	0.00265112	0.00265112	0.00265112	0.001885716	0.003283967	0.002398836	0.00072692	0.00126142	0.000115222
3831503773705	383150	3773705	0.000317411	6.83884E-05	0.000163909	0.000304031	0.00020851	1.96245E-05	6.31849E-05	0.000111874	0.002252345	0.003036803	0.003684576	0.003684576	0.003684576	0.002620803	0.004564119	0.003333947	0.001010287	0.001753145	0.000115938
3831603773705	383160	3773705	0.000330162	7.11356E-05	0.000170494	0.000316244	0.000216886	2.04128E-05	6.57231E-05	0.000116369	0.00337405	0.004549181	0.005519554	0.005519554	0.005519554	0.003926006	0.006837125	0.004994306	0.001513426	0.00262624	0.000118117
3837103773705	383710	3773705	0.003882173	0.00083644	0.002004728	0.003718521	0.002550233	0.000240022	0.000772798	0.001368307	0.000276328	0.000372569	0.000452041	0.000452041	0.000452041	0.00032153	0.000559948	0.000409024	0.000123947	0.000215084	0.00011955
3837203773705	383720	3773705	0.003401893	0.00073296	0.001756715	0.003258487	0.002234733	0.000210328	0.000677192	0.001199028	0.000270568	0.000364803	0.000442618	0.000442618	0.000442618	0.00031483	0.000548275	0.000400498	0.000121363	0.000210601	0.000116678
3837303773705	383730	3773705	0.003017728	0.00065019	0.001558335	0.002890517	0.001982372	0.000186576	0.000600719	0.001063625	0.000264886	0.000357141	0.000433322	0.000433322	0.000433322	0.000308218	0.00053676	0.000392087	0.000118814	0.000206177	0.000113867
3837403773705	383740	3773705	0.002703733	0.000582537	0.00139619	0.002589758	0.001776106	0.000167163	0.000538214	0.000952955	0.000259269	0.000349568	0.000424133	0.000424133	0.000424133	0.000301682	0.000525378	0.000383772	0.000116295	0.000201805	0.000111115
3837503773705	383750	3773705	0.002442274	0.000526204	0.001261175	0.002339321	0.001604351	0.000150998	0.000486167	0.000860802	0.000253652	0.000341995	0.000414945	0.000414945	0.000414945	0.000295146	0.000513996	0.000375458	0.000113775	0.000197433	0.000108417
3837603773705	383760	3773705	0.002221247	0.000478583	0.001147038	0.002127612	0.001459157	0.000137332	0.000442169	0.000782899	0.000247993	0.000334365	0.000405688	0.000405688	0.000405688	0.000288562	0.000502529	0.000367082	0.000111237	0.000193029	0.000105725
3837703773705	383770	3773705	0.002027349	0.000436806	0.00104691	0.001941887	0.001331783	0.000125344	0.000403571	0.000714557	0.000241337	0.000325392	0.0003948	0.0003948	0.0003948	0.000280817	0.000489043	0.00035723	0.000108252	0.000187848	0.000102454
3837803773705	383780	3773705	0.001857433	0.000400196	0.000959166	0.001779133	0.001220164	0.000114839	0.000369747	0.000654669	0.00023464	0.000316362	0.000383844	0.000383844	0.000383844	0.00027302	0.000475471	0.000347317	0.000105248	0.000182635	9.89441E-05
3837903773705	383790	3773705	0.00170141	0.00036658	0.000878597	0.001629688	0.001117671	0.000105193	0.000338688	0.000599677	0.000226635	0.000305569	0.000370749	0.000370749	0.000370749	0.00026371	0.000459251	0.000335468	0.000101657	0.000176405	9.4521E-05
3838003773705	383800	3773705	0.001549396	0.000333828	0.000800098	0.001484082	0.001017812	9.57941E-05	0.000308428	0.000546099	0.000217634	0.000293433	0.000356024	0.000356024	0.000356024	0.000253236	0.00044101	0.000322144	9.76195E-05	0.000169399	8.9889E-05
3838103773705	383810	3773705	0.00142166	0.000306306	0.000734136	0.00136173	0.000933901	8.78965E-05	0.000283	0.000501077	0.000209176	0.000282029	0.000342187	0.000342187	0.000342187	0.000243395	0.000423871	0.000309624	9.38256E-05	0.000162815	8.62179E-05
3838203773705	383820	3773705	0.001323285	0.000285111	0.000683336	0.001267502	0.000869277	8.18143E-05	0.000263417	0.000466404	0.000203983	0.000275027	0.000333692	0.000333692	0.000333692	0.000237352	0.000413347	0.000301937	9.14962E-05	0.000158773	8.38422E-05
3838303773705	383830	3773705	0.001235442	0.000266184	0.000637974	0.001183362	0.000811572	7.63833E-05	0.000245931	0.000435443	0.000198963	0.000268258	0.00032548	0.00032548	0.00032548	0.00023151	0.000403175	0.000294507	8.92445E-05	0.000154865	8.1568E-05
3838403773705	383840	3773705	0.00115743	0.000249376	0.000597689	0.001108639	0.000760326	7.15601E-05	0.000230402	0.000407947	0.000194235	0.000261884	0.000317746	0.000317746	0.000317746	0.00022601	0.000393595	0.000287509	8.71239E-05	0.000151186	7.94609E-05
3838503773705	383850	3773705	0.001088243	0.000234469	0.000561961	0.001042368	0.000714876	6.72824E-05	0.000216629	0.000383561	0.000189812	0.000255921	0.00031051	0.00031051	0.00031051	0.000220863	0.000384632	0.000280962	8.51399E-05	0.000147743	7.75269E-05
3838603773705	383860	3773705	0.00102547	0.000220944	0.000529546	0.000982242	0.00067364	6.34014E-05	0.000204133	0.000361436	0.000185514	0.000250126	0.00030348	0.00030348	0.00030348	0.00021862	0.000375923	0.0002746	8.32122E-05	0.000144398	7.56705E-05
3838703773705	383870	3773705	0.000966774	0.000208298	0.000499236	0.00092602	0.000635082	5.97724E-05	0.000192449	0.000340748	0.000181121	0.000244203	0.000296293	0.000296293	0.000296293	0.00021075	0.000367021	0.000268097	8.12416E-05	0.000140978	7.37723E-05
3838803773705	383880	3773705	0.000913081	0.000196729	0.00047159	0.00087459	0.000599811	5.64528E-05	0.000181761	0.000321823	0.000176835	0.000238424	0.000289282	0.000289282	0.000289282	0.00020576	0.000358336	0.000261753	7.93192E-05	0.000137642	7.19398E-05
3838903773705	383890	3773705	0.000862414	0.000185813	0.000445345	0.000826059	0.000566527	5.33202E-05	0.000171675	0.000303965	0.000172496	0.000232573	0.000282183	0.000282183	0.000282183	0.000200714	0.000349543	0.0002553	7.73727E-05	0.000134264	7.00834E-05
3839003773705	383900	3773705	0.000813051	0.000175177	0.000419854	0.000778778	0.0005341	5.02683E-05	0.000161849	0.000286567	0.000167911	0.000226392	0.000274683	0.000274683	0.000274683	0.00019538	0.000340253	0.000248544	7.53164E-05	0.000130696	6.81196E-05
3839103773705	383910	3773705	0.000767818	0.000165432	0.000396496	0.000735451	0.000504387	4.74717E-05	0.000152844	0.000270624	0.000163536	0.000220493	0.000267526	0.000267526	0.000267526	0.000190289	0.000331387	0.000242068	7.33539E-05	0.000127291	6.62811E-05
3829703773715	382970	3773715	0.000169217	3.64589E-05	8.73826E-05	0.000162084	0.00011116	1.04621E-05	3.36849E-05	5.96421E-05	0.000181772	0.00024508	0.000297357	0.000297357	0.000297357	0.000211507	0.000368339	0.0002696	8.15334E-05	0.000141484	8.77878E-05
3829803773715	382980	3773715	0.000176036	3.79282E-05	9.0904E-05	0.000168616	0.00011564	1.08837E-05	3.50423E-05	6.20456E-05	0.000195877	0.000264098	0.000320431	0.000320431	0.000320431	0.00022792	0.000396921	0.000289939	8.78602E-05	0.000152463	9.13275E-05
3829903773715	382990	3773715	0.000183044	3.9438E-05	9.45226E-05	0.000175328	0.000120243	1.1317E-05	3.64373E-05	6.45154E-05	0.000211904	0.000285707	0.00034665	0.00034665	0.00034665	0.00024659	0.000429399	0.000313662	9.50492E-05	0.000164938	9.4718E-05
3830003773715	383000	3773715	0.000189944	4.09247E-05	9.80857E-05	0.000181937	0.000124776	1.17436E-05	3.78108E-05	6.69474E-05	0.000229495	0.000309424	0.000375427	0.000375427	0.000375427	0.00026703	0.000465045	0.000339701	0.00010294	0.00017863	9.77801E-05
3830103773715	383010	3773715	0.000197072	4.24606E-05	0.000101767	0.000188765	0.000129459	1.21843E-05	3.92299E-05	6.94599E-05	0.000249688	0.000336651	0.000408461	0.000408461	0.000408461	0.00029053	0.000505965	0.000369591	0.000111997	0.000194348	0.00010055
3830203773715	383020	3773715	0.000204066	4.39675E-05	0.000105379	0.000195464	0.000134053	1.26168E-05	4.06221E-05	7.19251E-05	0.00027132	0.000365817	0.000443849	0.000443849	0.000443849	0.00031570	0.000549799	0.000401611	0.0001217	0.000211186	0.000102979
3830303773715	383030	3773715	0.000210845	4.5428E-05	0.000108879	0.000201957	0.000138506	1.30359E-05	4.19716E-05	7.43144E-05	0.000293925	0.000396295	0.000480828	0.000480828	0.000480828	0.00034200	0.000595606	0.000435072	0.00013184	0.000228781	0.000105343
3830403773715	383040	3773715	0.000217947	4.69582E-05	0.000112546	0.00020876	0.000143171	1.34749E-05	4.33853E-05	7.68174E-05	0.000320088	0.00043157	0.000523627	0.000523627	0.000523627	0.00037245	0.000648622	0.000473798	0.000143575	0.000249145	0.000107635
3830503773715	383050	3773715	0.000225479	4.8581E-05	0.000116436	0.000215974	0.000148119	1.39406E-05	4.48846E-05	7.94722E-05	0.000351396	0.000473782	0.000574843	0.000574843	0.000574843	0.00040888	0.000712064	0.00052014	0.000157618	0.000273514	0.000109766
3830603773715	383060	3773715	0.000233428	5.02937E-05	0.000120541	0.000223588	0.000153341	1.44321E-05	4.6467E-05	8.22739E-05	0.000388584	0.000523921	0.000635678	0.000635678	0.000635678	0.00045215	0.00078742	0.000575186	0.000174299	0.00030246	0.000111754
3830703773715	383070	3773715	0.000241619	5.20585E-05	0.000124771	0.000231434	0.000158722	1.49385E-05	4.80975E-05	8.5161E-05	0.000432075	0.00058256	0.000706824	0.000706824	0.000706824	0.00050275	0.00087555	0.000639562	0.000193807	0.000336311	0.000113742
3830803773715	383080	3773715	0.000249932	5.38494E-05	0.000129063	0.000239396	0.000164182	1.54525E-05	4.97522E-05	8.80907E-05	0.000482317	0.0006503	0.000789014	0.000789014	0.000789014	0.00056121	0.000977359	0.000713931	0.00021634	0.000375418	0.000115932
3830903773715	383090	3773715	0.000258688	5.5736E-05	0.000133585	0.000247783	0.000169934	1.59938E-05	5.14952E-05	9.11768E-05	0.000544461	0.000734089	0.000890675	0.000890675	0.000890675	0.000633529	0.001103288	0.000805917	0.000244217	0.000423789	0.000118087

			ISDrainage / Utilities Trenching	ISDrainage / Utilities Trenching	ISAsphalt Paving	ISAsphalt Paving	SVDemolition	SVSite Grubbing / Prep	SVMass Grading / Excavation	SVMass Grading / Excavation	SVDrainage / Utilities Trenching	SVFoundations / Concrete Pads	SVBuilding / Structure Construction	SVBuilding / Structure Construction	SVAsphalt Paving	SVAsphalt Paving	SVArchitectural Coating	SVArchitectural Coating	SVLandscaping or Other Finishing	SVLandscaping or Other Finishing	MDemolition
Unique Identifier	X (UTM)	Y (UTM)	2027	2028	2027	2028	2027	2027	2027	2028	2028	2028	2028	2029	2028	2029	2028	2029	2028	2029	2027
3831603773695	383160	3773695	3.9465E-05	3.9465E-05	0.000169007	0.000169007	0.000105457	6.96724E-05	0.000117657	0.000117657	3.55139E-05	3.65983E-05	0.000199355	0.000199355	0.000144496	0.000144496	1.4314E-05	1.4314E-05	4.60868E-05	4.60868E-05	0.000146966
3837003773695	383700	3773695	4.06245E-05	4.06245E-05	0.000173972	0.000173972	8.45473E-05	5.58577E-05	9.43278E-05	9.43278E-05	2.84722E-05	2.93416E-05	0.000157008	0.000157008	0.000115845	0.000115845	1.14758E-05	1.14758E-05	3.69487E-05	3.69487E-05	0.015016714
3837103773695	383710	3773695	3.97043E-05	3.97043E-05	0.000170031	0.000170031	8.39898E-05	5.54894E-05	9.37058E-05	9.37058E-05	2.82845E-05	2.91481E-05	0.000156157	0.000156157	0.000115081	0.000115081	1.14002E-05	1.14002E-05	3.6705E-05	3.6705E-05	0.011169426
3837203773695	383720	3773695	3.87655E-05	3.87655E-05	0.000166011	0.000166011	8.33526E-05	5.50684E-05	9.29949E-05	9.29949E-05	2.80699E-05	2.8927E-05	0.000155178	0.000155178	0.000114208	0.000114208	1.13137E-05	1.13137E-05	3.64266E-05	3.64266E-05	0.008670515
3837303773695	383730	3773695	3.78536E-05	3.78536E-05	0.000162106	0.000162106	8.27338E-05	5.46596E-05	9.23046E-05	9.23046E-05	2.78615E-05	2.87122E-05	0.000154212	0.000154212	0.00011336	0.00011336	1.12297E-05	1.12297E-05	3.61562E-05	3.61562E-05	0.006961932
3837403773695	383740	3773695	3.6952E-05	3.6952E-05	0.000158245	0.000158245	8.21089E-05	5.42467E-05	9.16074E-05	9.16074E-05	2.76511E-05	2.84954E-05	0.00015322	0.00015322	0.000112504	0.000112504	1.11449E-05	1.11449E-05	3.58831E-05	3.58831E-05	0.005737952
3837503773695	383750	3773695	3.6071E-05	3.6071E-05	0.000154472	0.000154472	8.14533E-05	5.38136E-05	9.0876E-05	9.0876E-05	2.74303E-05	2.82679E-05	0.000152215	0.000152215	0.000111606	0.000111606	1.10559E-05	1.10559E-05	3.55966E-05	3.55966E-05	0.004830169
3837603773695	383760	3773695	3.51797E-05	3.51797E-05	0.000150655	0.000150655	8.07365E-05	5.33401E-05	9.00762E-05	9.00762E-05	2.71889E-05	2.80191E-05	0.00015112	0.00015112	0.000110624	0.000110624	1.09586E-05	1.09586E-05	3.52833E-05	3.52833E-05	0.004137894
3837703773695	383770	3773695	3.40408E-05	3.40408E-05	0.000145778	0.000145778	7.96582E-05	5.26277E-05	8.88732E-05	8.88732E-05	2.68258E-05	2.76449E-05	0.000149484	0.000149484	0.000109146	0.000109146	1.08122E-05	1.08122E-05	3.48121E-05	3.48121E-05	0.003593403
3837803773695	383780	3773695	3.28421E-05	3.28421E-05	0.000140644	0.000140644	7.85983E-05	5.19274E-05	8.76907E-05	8.76907E-05	2.64689E-05	2.72771E-05	0.000147925	0.000147925	0.000107694	0.000107694	1.06684E-05	1.06684E-05	3.43489E-05	3.43489E-05	0.00314246
3837903773695	383790	3773695	3.13752E-05	3.13752E-05	0.000134362	0.000134362	7.71341E-05	5.096E-05	8.6057E-05	8.6057E-05	2.59757E-05	2.67689E-05	0.00014598	0.00014598	0.000105688	0.000105688	1.04696E-05	1.04696E-05	3.3709E-05	3.3709E-05	0.002757739
3838003773695	383800	3773695	2.98979E-05	2.98979E-05	0.000128036	0.000128036	7.52103E-05	4.96891E-05	8.39107E-05	8.39107E-05	2.53279E-05	2.61013E-05	0.000143867	0.000143867	0.000103052	0.000103052	1.02085E-05	1.02085E-05	3.28683E-05	3.28683E-05	0.002389325
3838103773695	383810	3773695	2.86992E-05	2.86992E-05	0.000122903	0.000122903	7.37828E-05	4.8746E-05	8.23181E-05	8.23181E-05	2.48472E-05	2.56059E-05	0.000141909	0.000141909	0.000101096	0.000101096	1.00147E-05	1.00147E-05	3.22444E-05	3.22444E-05	0.002105863
3838203773695	383820	3773695	2.79296E-05	2.79296E-05	0.000119607	0.000119607	7.30783E-05	4.82805E-05	8.1532E-05	8.1532E-05	2.46099E-05	2.53614E-05	0.000140865	0.000140865	0.00010013	0.00010013	9.91911E-06	9.91911E-06	3.19365E-05	3.19365E-05	0.001896431
3838303773695	383830	3773695	2.7191E-05	2.7191E-05	0.000116444	0.000116444	7.23921E-05	4.78272E-05	8.07665E-05	8.07665E-05	2.43788E-05	2.51232E-05	0.000139834	0.000139834	9.91902E-05	9.91902E-05	9.82597E-06	9.82597E-06	3.16366E-05	3.16366E-05	0.001717112
3838403773695	383840	3773695	2.65019E-05	2.65019E-05	0.000113493	0.000113493	7.1761E-05	4.74103E-05	8.00624E-05	8.00624E-05	2.41663E-05	2.49042E-05	0.000138868	0.000138868	9.83255E-05	9.83255E-05	9.74032E-06	9.74032E-06	3.13609E-05	3.13609E-05	0.001563784
3838503773695	383850	3773695	2.58643E-05	2.58643E-05	0.000110763	0.000110763	7.1179E-05	4.70257E-05	7.94131E-05	7.94131E-05	2.39703E-05	2.47022E-05	0.000137966	0.000137966	9.75281E-05	9.75281E-05	9.66132E-06	9.66132E-06	3.11065E-05	3.11065E-05	0.001431842
3838603773695	383860	3773695	2.52495E-05	2.52495E-05	0.00010813	0.00010813	7.06092E-05	4.66493E-05	7.87774E-05	7.87774E-05	2.37784E-05	2.45045E-05	0.000137052	0.000137052	9.67474E-05	9.67474E-05	9.58398E-06	9.58398E-06	3.08575E-05	3.08575E-05	0.001316131
3838703773695	383870	3773695	2.46388E-05	2.46388E-05	0.000105514	0.000105514	7.00027E-05	4.62486E-05	7.81007E-05	7.81007E-05	2.35742E-05	2.4294E-05	0.000136085	0.000136085	9.59163E-05	9.59163E-05	9.50165E-06	9.50165E-06	3.05924E-05	3.05924E-05	0.001212853
3838803773695	383880	3773695	2.40549E-05	2.40549E-05	0.000103014	0.000103014	6.94084E-05	4.58559E-05	7.74377E-05	7.74377E-05	2.3374E-05	2.40878E-05	0.000135132	0.000135132	9.5102E-05	9.5102E-05	9.42099E-06	9.42099E-06	3.03327E-05	3.03327E-05	0.001121275
3838903773695	383890	3773695	2.34442E-05	2.34442E-05	0.000100398	0.000100398	6.87284E-05	4.54067E-05	7.66789E-05	7.66789E-05	2.3145E-05	2.38517E-05	0.000134037	0.000134037	9.41702E-05	9.41702E-05	9.32868E-06	9.32868E-06	3.00355E-05	3.00355E-05	0.001037176
3839003773695	383900	3773695	2.27819E-05	2.27819E-05	9.75622E-05	9.75622E-05	6.78768E-05	4.4844E-05	7.57288E-05	7.57288E-05	2.28582E-05	2.35562E-05	0.000132684	0.000132684	9.30034E-05	9.30034E-05	9.21309E-06	9.21309E-06	2.96634E-05	2.96634E-05	0.000957638
3839103773695	383910	3773695	2.21568E-05	2.21568E-05	9.4885E-05	9.4885E-05	6.70619E-05	4.43057E-05	7.48197E-05	7.48197E-05	2.25838E-05	2.32734E-05	0.000131344	0.000131344	9.18869E-05	9.18869E-05	9.10249E-06	9.10249E-06	2.93073E-05	2.93073E-05	0.000886886
3829703773705	382970	3773705	3.00052E-05	3.00052E-05	0.000128495	0.000128495	7.42423E-05	4.90496E-05	8.28308E-05	8.28308E-05	2.50019E-05	2.57653E-05	0.000149213	0.000149213	0.000101725	0.000101725	1.00771E-05	1.00771E-05	3.24452E-05	3.24452E-05	7.26919E-05
3829803773705	382980	3773705	3.11626E-05	3.11626E-05	0.000133452	0.000133452	7.62886E-05	5.04015E-05	8.51138E-05	8.51138E-05	2.5691E-05	2.64755E-05	0.000152731	0.000152731	0.000104529	0.000104529	1.03549E-05	1.03549E-05	3.33395E-05	3.33395E-05	7.57601E-05
3829903773705	382990	3773705	3.22541E-05	3.22541E-05	0.000138126	0.000138126	7.84513E-05	5.18303E-05	8.75266E-05	8.75266E-05	2.64193E-05	2.7226E-05	0.000156415	0.000156415	0.000107492	0.000107492	1.06484E-05	1.06484E-05	3.42846E-05	3.42846E-05	7.89834E-05
3830003773705	383000	3773705	3.32093E-05	3.32093E-05	0.000142217	0.000142217	8.04486E-05	5.31498E-05	8.9755E-05	8.9755E-05	2.70919E-05	2.79192E-05	0.000159791	0.000159791	0.000110229	0.000110229	1.09195E-05	1.09195E-05	3.51575E-05	3.51575E-05	8.21291E-05
3830103773705	383010	3773705	3.40511E-05	3.40511E-05	0.000145822	0.000145822	8.25378E-05	5.45301E-05	9.20858E-05	9.20858E-05	2.77955E-05	2.86442E-05	0.000163282	0.000163282	0.000113092	0.000113092	1.12031E-05	1.12031E-05	3.60705E-05	3.60705E-05	8.54599E-05
3830203773705	383020	3773705	3.48063E-05	3.48063E-05	0.000149056	0.000149056	8.42164E-05	5.56391E-05	9.39587E-05	9.39587E-05	2.83608E-05	2.92268E-05	0.000166078	0.000166078	0.000115392	0.000115392	1.14309E-05	1.14309E-05	3.68041E-05	3.68041E-05	8.86772E-05
3830303773705	383030	3773705	3.558E-05	3.558E-05	0.000152369	0.000152369	8.53131E-05	5.63637E-05	9.51822E-05	9.51822E-05	2.87301E-05	2.96074E-05	0.00016783	0.00016783	0.000116894	0.000116894	1.15798E-05	1.15798E-05	3.72834E-05	3.72834E-05	9.16498E-05
3830403773705	383040	3773705	3.63454E-05	3.63454E-05	0.000155647	0.000155647	8.6373E-05	5.70639E-05	9.63648E-05	9.63648E-05	2.90871E-05	2.99752E-05	0.00016953	0.00016953	0.000118347	0.000118347	1.17236E-05	1.17236E-05	3.77466E-05	3.77466E-05	9.47538E-05
3830503773705	383050	3773705	3.69912E-05	3.69912E-05	0.000158413	0.000158413	8.79598E-05	5.81123E-05	9.81351E-05	9.81351E-05	2.96214E-05	3.05259E-05	0.000172133	0.000172133	0.000120521	0.000120521	1.1939E-05	1.1939E-05	3.844E-05	3.844E-05	9.83114E-05
3830603773705	383060	3773705	3.75503E-05	3.75503E-05	0.000160807	0.000160807	8.96508E-05	5.92294E-05	0.000100022	0.000100022	3.01909E-05	3.11127E-05	0.000174903	0.000174903	0.000122838	0.000122838	1.21685E-05	1.21685E-05	3.9179E-05	3.9179E-05	0.000101994
3830703773705	383070	3773705	3.81012E-05	3.81012E-05	0.000163166	0.000163166	9.11089E-05	6.01928E-05	0.000101648	0.000101648	3.06819E-05	3.16188E-05	0.000177273	0.000177273	0.000124836	0.000124836	1.23665E-05	1.23665E-05	3.98162E-05	3.98162E-05	0.000105767
3830803773705	383080	3773705	3.87779E-05	3.87779E-05	0.000166064	0.000166064	9.20401E-05	6.0808E-05	0.000102687	0.000102687	3.09955E-05	3.19419E-05	0.000178664	0.000178664	0.000126112	0.000126112	1.24929E-05	1.24929E-05	4.02232E-05	4.02232E-05	0.000109509
3830903773705	383090	3773705	3.94361E-05	3.94361E-05	0.000168883	0.000168883	9.29469E-05	6.14071E-05	0.000103699	0.000103699	3.13009E-05	3.22566E-05	0.000179979	0.000179979	0.000127354	0.000127354	1.26159E-05	1.26159E-05	4.06195E-05	4.06195E-05	0.000113336
3831003773705	383100	3773705	3.96713E-05	3.96713E-05	0.00016989	0.00016989	9.42702E-05	6.22814E-05	0.000105176	0.000105176	3.17465E-05	3.27159E-05	0.000181834	0.000181834	0.000129167	0.000129167	1.27955E-05	1.27955E-05	4.11978E-05	4.11978E-05	0.000116535
3831103773705	383110	3773705	3.96362E-05	3.96362E-05	0.00016974	0.00016974	9.58264E-05	6.33095E-05	0.000106912	0.000106912	3.22706E-05	3.32559E-05	0.000183882	0.000183882	0.000131299	0.000131299	1.30068E-05	1.30068E-05	4.18779E-05	4.18779E-05	0.000119908
3831203773705	383120	3773705	3.96238E-05	3.96238E-05	0.000169687	0.000169687	9.71497E-05	6.41838E-05	0.000108388	0.000108388	3.27162E-05	3.37152E-05	0.000185866	0.000185866	0.000133113	0.000133113	1.31864E-05	1.31864E-05	4.24562E-05	4.24562E-05	0.000124838
3831303773705	383130	3773705	3.98467E-05	3.98467E-05	0.000170641	0.000170641	9.83505E-05	6.49771E-05	0.000109728	0.000109728	3.31206E-05	3.41319E-05	0.00018758	0.00018758	0.000134758	0.000134758	1.33494E-05	1.33494E-05	4.2981E-05	4.2981E-05	0.000130061
3831403773705	383140	3773705	3.9826E-05	3.9826E-05	0.000170553	0.000170553	9.95085E-05	6.57421E-05	0.00011102	0.00011102	3.35106E-05	3.45338E-05	0.000189242	0.000189242	0.000136345	0.000136345	1.35065E-05	1.35065E-05	4.3487E-05	4.3487E-05	0.000135642
3831503773705	383150	3773705	4.00736E-05	4.00736E-05	0.000171613	0.000171613	0.000100605	6.64666E-05	0.000112243	0.000112243	3.38799E-05	3.49144E-05	0.000190865	0.000190865	0.000137847	0.000137847	1.36554E-05	1.36554E-05	4.39663E-05	4.39663E-05	0.000141605
3831603773705	383160	3773705	4.08267E-05	4.08267E-05	0.000174838	0.000174838	0.000101739	6.72155E-05	0.000113508	0.000113508	3.42616E-05	3.53077E-05	0.000192437	0.000192437	0.0001394	0.0001394	1.38092E-05	1.38092E-05	4.44616E-05	4.44616E-05	0.000147974
3837103773705	383710	3773705	4.13219E-05	4.13219E-05	0.000176958	0.000176958	8.15514E-05	5.38784E-05	9.09853E-05	9.09853E-05	2.74633E-05	2.83019E-05	0.000151713	0.000151713	0.00011174	0.00011174	1.10692E-05	1.10692E-05	3.56394E-05	3.56394E-05	0.012608766
3837203773705	383720	3773705	4.03295E-05	4.03295E-05	0.000172709	0.000172709	8.09877E-05	5.3506E-05	9.03565E-05	9.03565E-05	2.72735E-05	2.81063E-05	0.00015085	0.00015085	0.000110968	0.000110968	1.09927E-05	1.09927E-05	3.53931E-05	3.53931E-05	0.009621252
3837303773705	383730	3773705	3.93577E-05	3.93577E-05	0.000168547	0.000168547	8.04363E-05	5.31417E-05	8.97413E-05	8.97413E-05	2.70878E-05	2.79149E-05	0.000149974	0.000149974	0.000110212	0.000110212	1.09178E-05	1.09178E-05	3.51521E-05	3.51521E-05	0.007630569
3837403773705	383740	3773705	3.84066E-05	3.84066E-05	0.000164474	0.000164474	7.98666E-05	5.27653E-05	8.91056E-05	8.91056E-05	2.68959E-05	2.77172E-05	0.000149085	0.000149085	0.000109432	0.000109432	1.08405E-05	1.08405E-05	3.49031E-05	3.49031E-05	0.006233765
3837503773705	383750	3773705	3.7474E-05	3.7474E-05	0.00016048	0.00016048	7.92661E-05	5.23686E-05	8.84357E-05	8.84357E-05	2.66937E-05	2.75088E-05	0.00014817	0.00014817	0.000108609	0.000108609	1.0759E-05	1.0759E-05	3.46407E-05	3.46407E-05	0.005208163
3837603773705	383760	3773705	3.65435E-05	3.65435E-05	0.000156495	0.000156495	7.86535E-05	5.19639E-05	8.77522E-05	8.77522E-05	2.64874E-05	2.72962E-05	0.000147178	0.000147178	0.000107769	0.000107769	1.06758E-05	1.06758E-05	3.4373E-05	3.4373E-05	0.004429199
3837703773705	383770	3773705	3.54128E-05	3.54128E-05	0.000151653	0.000151653	7.75875E-05	5.12596E-05	8.65629E-05	8.65629E-05	2.61284E-05	2.69262E-05	0.00014558	0.00014558	0.000106309	0.000106309	1.05312E-05	1.05312E-05	3.39071E-05	3.39071E-05	0.003829852
3837803773705	383780	3773705	3.41997E-05	3.41997E-05	0.000146458	0.000146458	7.66072E-05	5.0612E-05	8.54692E-05	8.54692E-05	2.57983E-05	2.6586E-05	0.000144073	0.000144073	0.00010496	0.00010496	1.03981E-05	1.03981E-05	3.34787E-05	3.34787E-05	0.003344246
3837903773705	383790	3773705	3.26708E-05	3.26708E-05	0.000139911	0.000139911	7.52471E-05	4.97134E-05	8.39518E-05	8.39518E-05	2.53403E-05	2.6114E-05	0.000142218	0.000142218	0.000103102	0.000103102	1.02135E-05	1.02135E-05	3.28843E-05	3.28843E-05	0.002931082
3838003773705	383800	3773705	3.10698E-05	3.10698E-05	0.000133055	0.000133055	7.34091E-05	4.84991E-05	8.19012E-05	8.19012E-05	2.47213E-05	2.54762E-05	0.000140208	0.000140208	0.000100584	0.000100584	9.96401E-06	9.96401E-06	3.20811E-05	3.20811E-05	0.002548873
3838103773705	383810	3773705	2.98009E-05	2.98009E-05	0.000127621	0.000127621	7.19939E-05	4.75641E-05	8.03222E-05	8.03222E-05	2.42447E-05	2.4985E-05	0.00013834	0.00013834	9.86445E-05	9.86445E-05	9.77192E-06	9.77192E-06	3.14626E-05	3.14626E-05	0.002238151
3838203773705	383820	3773705	2.89798E-05	2.89798E-05	0.000124104	0.000124104	7.13077E-05	4.71107E-05	7.95566E-05	7.95566E-05	2.40136E-05	2.47469E-05	0.000137335	0.000137335	9.77043E-05	9.77043E-05	9.67878E-06	9.67878E-06	3.11627E-05	3.11627E-05	0.002011187
3838303773705	383830	3773705	2.81937E-05	2.81937E-05	0.000120738	0.000120738	7.0646E-05	4.66736E-05	7.88184E-05	7.88184E-05	2.37908E-05	2.45172E-05	0.000136356	0.000136356	9.67977E-05	9.67977E-05	9.58897E-06	9.58897E-06	3.08736E-05	3.08736E-05	0.001817626
3838403773705	383840	3773705	2.74654E-05	2.74654E-05	0.000117619	0.000117619	7.00333E-05	4.62688E-05	7.81349E-05	7.81349E-05	2.35845E-05	2.43046E-05	0.000135428	0.000135428	9.59583E-05	9.59583E-05	9.50581E-06	9.50581E-06	3.06058E-05	3.06058E-05	0.00165258
3838503773705	383850	3773705	2.67969E-05	2.67969E-05	0.000114756	0.000114756	6.94942E-05	4.59126E-05	7.75334E-05	7.75334E-05	2.34029E-05	2.41175E-05	0.000134591	0.000134591	9.52196E-05	9.52196E-05	9.43263E-06	9.43263E-06	3.03702E-05	3.03702E-05	0.001511321
3838603773705	383860	3773705	2.61552E-05	2.61552E-05	0.000112008	0.000112008	6.89551E-05	4.55564E-05	7.69319E-05	7.69319E-05	2.32214E-05	2.39304E-05	0.000133754	0.000133754	9.44808E-05	9.44808E-05	9.35945E-06	9.35945E-06	3.01346E-05	3.01346E-05	0.001387635
3838703773705	383870	3773705	2.54991E-05	2.54991E-05	0.000109199	0.000109199	6.83608E-05	4.51638E-05	7.62688E-05	7.62688E-05	2.30212E-05	2.37242E-05	0.000132826	0.000132826	9.36666E-05	9.36666E-05	9.27879E-06	9.27879E-06	2.98749E-05	2.98749E-05	0.001276645
3838803773705	383880	3773705	2.48657E-05	2.48657E-05	0.000106486	0.000106486	6.77665E-05	4.47712E-05	7.56058E-05	7.56058E-05	2.28211E-05	2.35179E-05	0.000131885	0.000131885	9.28523E-05	9.28523E-05	9.19812E-06	9.19812E-06	2.96152E-05	2.96152E-05	0.001178226
3838903773705	383890	3773705	2.42241E-05	2.42241E-05	0.000103738	0.000103738	6.71109E-05	4.43381E-05	7.48744E-05	7.48744E-05	2.26003E-05	2.32904E-05	0.000130855	0.000130855	9.19541E-05	9.19541E-05	9.10915E-06	9.10915E-06	2.93287E-05	2.93287E-05	0.001088952
3839003773705	383900	3773705	2.35453E-05	2.35453E-05	0.000100831	0.000100831	6.6339E-05	4.38281E-05	7.40132E-05	7.40132E-05	2.23404E-05	2.30225E-05	0.000129644	0.000129644	9.08963E-05	9.08963E-05	9.00437E-06	9.00437E-06	2.89913E-05	2.89913E-05	0.001005796
3839103773705	383910	3773705	2.29098E-05	2.29098E-05	9.811E-05	9.811E-05	6.55977E-05	4.33383E-05	7.31861E-05	7.31861E-05	2.20907E-05	2.27653E-05	0.000128459	0.000128459	8.98806E-05	8.98806E-05	8.90374E-06	8.90374E-06	2.86674E-05	2.86674E-05	0.000931941
3829703773715	382970	3773715	3.03435E-05	3.03435E-05	0.000129945	0.000129945	7.15895E-05	4.72969E-05	7.98711E-05	7.98711E-05	2.41085E-05	2.48447E-05	0.000143996	0.000143996	9.80905E-05	9.80905E-05	9.71703E-06	9.71703E-06	3.12859E-05	3.12859E-05	7.26561E-05
3829803773715	382980	3773715	3.1567E-05	3.1567E-05	0.000135184	0.000135184	7.34826E-05	4.85476E-05	8.19832E-05	8.19832E-05	2.47461E-05	2.55017E-05	0.000147242	0.000147242	0.000100684	0.000100684	9.97399E-06	9.97399E-06	3.21132E-05	3.21132E-05	7.57302E-05
3829903773715	382990	3773715	3.27389E-05	3.27389E-05	0.000140203	0.000140203	7.54676E-05	4.98591E-05	8.41978E-05	8.41978E-05	2.54146E-05	2.61906E-05	0.000150631	0.000150631	0.000103404	0.000103404	1.02434E-05	1.02434E-05	3.29807E-05	3.29807E-05	7.89416E-05
3830003773715	383000	3773715	3.37974E-05	3.37974E-05	0.000144735	0.000144735	7.73608E-05	5.11098E-05	8.631E-05	8.631E-05	2.60521E-05	2.68476E-05	0.000153826	0.000153826	0.000105998	0.000105998	1.05004E-05	1.05004E-05	3.3808E-05	3.3808E-05	8.21291E-05
3830103773715	383010	3773715	3.47547E-05	3.47547E-05	0.000148835	0.000148835	7.93458E-05	5.24213E-05	8.85246E-05	8.85246E-05	2.67206E-05	2.75365E-05	0.000157137	0.000157137	0.000108718	0.000108718	1.07698E-05	1.07698E-05	3.46755E-05	3.46755E-05	8.54837E-05
3830203773715	383020	3773715	3.55944E-05	3.55944E-05	0.000152431	0.000152431	8.10245E-05	5.35303E-05	9.03975E-05	9.03975E-05	2.72859E-05	2.8119E-05	0.000159919	0.000159919	0.000111018	0.000111018	1.09977E-05	1.09977E-05	3.54092E-05	3.54092E-05	8.87966E-05
3830303773715	383030	3773715	3.64114E-05	3.64114E-05	0.00015593	0.00015593	8.22376E-05	5.43318E-05	9.17509E-05	9.17509E-05	2.76944E-05	2.854E-05	0.00016189	0.00016189	0.00011268	0.00011268	1.11623E-05	1.11623E-05	3.59393E-05	3.59393E-05	9.19244E-05
3830403773715	383040	3773715	3.72037E-05	3.72037E-05	0.000159323	0.000159323	8.34506E-05	5.51332E-05	9.31043E-05	9.31043E-05	2.81029E-05	2.8961E-05	0.000163849	0.000163849	0.000114342	0.000114342	1.1327E-05	1.1327E-05	3.64694E-05	3.64694E-05	9.51895E-05
3830503773715	383050	3773715	3.79403E-05	3.79403E-05	0.000162477	0.000162477	8.47924E-05	5.60196E-05	9.46012E-05	9.46012E-05	2.85548E-05	2.94267E-05	0.000166013	0.000166013	0.000116181	0.000116181	1.15091E-05	1.15091E-05	3.70558E-05	3.70558E-05	9.86815E-05
3830603773715	383060	3773715	3.86273E-05	3.86273E-05	0.000165419	0.000165419	8.61586E-05	5.69223E-05	9.61255E-05	9.61255E-05	2.90148E-05	2.99008E-05	0.000168203	0.000168203	0.000118053	0.000118053	1.16945E-05	1.16945E-05	3.76529E-05	3.76529E-05	0.000102323
3830703773715	383070	3773715	3.93144E-05	3.93144E-05	0.000168362	0.000168362	8.7341E-05	5.77035E-05	9.74447E-05	9.74447E-05	2.9413E-05	3.03112E-05	0.000170084	0.000170084	0.000119673	0.000119673	1.1855E-05	1.1855E-05	3.81696E-05	3.81696E-05	0.000106023
3830803773715	383080	3773715	4.00716E-05	4.00716E-05	0.000171604	0.000171604	8.8162E-05	5.82458E-05	9.83607E-05	9.83607E-05	2.96895E-05	3.05961E-05	0.000171295	0.000171295	0.000120798	0.000120798	1.19665E-05	1.19665E-05	3.85284E-05	3.85284E-05	0.000109778
3830903773715	383090	3773715	4.08164E-05	4.08164E-05	0.000174794	0.000174794	8.89523E-05	5.8768E-05	9.92424E-05	9.92424E-05	2.99557E-05	3.08703E-05	0.000172429	0.000172429	0.000121881	0.000121881	1.20737E-05	1.20737E-05	3.88738E-05	3.88738E-05	0.000113748

			MSite Grubbing / Prep	MMass Grading / Excavation	MMass Grading / Excavation	MDrainage / Utilities Trenching	MFoundations / Concrete Pads	MBuilding / Structure Construction	MAsphalt Paving	MLandscaping or Other Finishing	MWaterside Construction (Piles)	RSSWRe-striping South Valley	RSSWRe-striping Silver Lake Boulevard	RSSWDemolition	RSSWPlacing Base	RSSWForm/Place Rebar and Pour	Child Risk				
Unique Identifier	X (UTM)	Y (UTM)	2027	2027	2028	2028	2028	2028	2028	2028	2028	2029	2029	2029	2029	2029	3rd Trimester	0<2	2<16	Total	per million
3831603773695	383160	3773695	0.000132618	0.000331157	0.000331157	9.26776E-05	0.000171008	0.000307503	0.00021754	6.59213E-05	0.000116719	0.000105708	0.000120117	0.000207277	0.000112676	3.37258E-05	4.88987E-08	1.3467E-06	4.9444E-07	1.89E-06	1.89000434
3837003773695	383700	3773695	0.013550702	0.033837134	0.033837134	0.009469643	0.017473274	0.031420196	0.022227907	0.006735729	0.011926203	7.32972E-05	0.005293724	0.01596898	0.008680726	0.002598292	8.07998E-08	1.6446E-06	1.4439E-06	3.16928E-06	3.16928031
3837103773695	383710	3773695	0.010079007	0.025168048	0.025168048	0.007043517	0.012996615	0.02337033	0.016533109	0.005010033	0.008870705	7.26842E-05	0.008594348	0.011247686	0.006114234	0.001830097	7.1856E-08	1.4528E-06	1.0866E-06	2.61123E-06	2.61122743
3837203773695	383720	3773695	0.007824053	0.019537254	0.019537254	0.005467686	0.01008891	0.018141736	0.012834192	0.003889149	0.006886081	7.2021E-05	0.006068376	0.008327261	0.004526693	0.001354918	6.45134E-08	1.2983E-06	8.5324E-07	2.21609E-06	2.21609035
3837303773695	383730	3773695	0.006282271	0.015687309	0.015687309	0.004390242	0.008100823	0.014566787	0.010305129	0.003122766	0.005529133	7.13679E-05	0.004502769	0.006440728	0.003501175	0.001047963	5.84186E-08	1.1721E-06	6.9345E-07	1.92401E-06	1.92400595
3837403773695	383740	3773695	0.005177783	0.012929317	0.012929317	0.003618392	0.006676615	0.012005795	0.008493381	0.002573752	0.004557055	7.07047E-05	0.003493676	0.005161011	0.002805522	0.000839741	5.32616E-08	1.0666E-06	5.7876E-07	1.69866E-06	1.6986612
3837503773695	383750	3773695	0.004358622	0.01088381	0.01088381	0.003045938	0.005620328	0.010106395	0.007149669	0.002166566	0.003836097	6.97903E-05	0.002813945	0.004258021	0.002314657	0.000692817	4.88448E-08	9.7723E-07	4.9349E-07	1.51956E-06	1.51956157
3837603773695	383760	3773695	0.003733931	0.00932391	0.00932391	0.002609385	0.004814806	0.008657916	0.006124957	0.001856048	0.003286296	6.9092E-05	0.002336963	0.003599668	0.001956777	0.000585697	4.50028E-08	9.0013E-07	4.2823E-07	1.37336E-06	1.37335792
3837703773695	383770	3773695	0.003242596	0.008097009	0.008097009	0.002266025	0.004181242	0.007518651	0.005318995	0.001611817	0.002853864	6.78862E-05	0.001987399	0.003102464	0.001686497	0.000504798	4.14948E-08	8.3016E-07	3.765E-07	1.24815E-06	1.24815427
3837803773695	383780	3773695	0.002835677	0.0070809	0.0070809	0.001981657	0.00365653	0.006575121	0.004651505	0.001409547	0.002495727	6.69316E-05	0.001712277	0.00270139	0.001468473	0.00043954	3.83925E-08	7.6838E-07	3.3346E-07	1.14023E-06	1.14023031
3837903773695	383790	3773695	0.002488514	0.006214007	0.006214007	0.001739049	0.003208873	0.00577015	0.004082035	0.00123698	0.002190183	6.5771E-05	0.001486959	0.002366454	0.001286402	0.000385043	3.54952E-08	7.1062E-07	2.9631E-07	1.04243E-06	1.04242846
3838003773695	383800	3773695	0.002156066	0.005383861	0.005383861	0.001506725	0.00278019	0.004999299	0.003536705	0.001071729	0.00189759	6.45753E-05	0.001282145	0.002054455	0.0011168	0.000334278	3.27134E-08	6.54E-07	2.6052E-07	9.47229E-07	0.9472285
3838103773695	383810	3773695	0.001900278	0.004745138	0.004745138	0.001327972	0.002450358	0.004406199	0.003117122	0.000944582	0.001672467	6.35001E-05	0.001122001	0.001809333	0.000983552	0.000294394	3.03146E-08	6.0611E-07	2.3286E-07	8.69288E-07	0.86928767
3838203773695	383820	3773695	0.001711291	0.004273224	0.004273224	0.001195902	0.002206665	0.003967994	0.002807118	0.000850642	0.001506136	6.28319E-05	0.001008561	0.00163434	0.000888426	0.000265921	2.84564E-08	5.6961E-07	2.1256E-07	8.10618E-07	0.81061765
3838303773695	383830	3773695	0.001549479	0.003869166	0.003869166	0.001082823	0.001998012	0.003592797	0.002541689	0.000770209	0.001363723	6.21737E-05	0.000913007	0.001485611	0.000807577	0.000241722	2.67765E-08	5.3666E-07	1.9507E-07	7.58513E-07	0.75851342
3838403773695	383840	3773695	0.001411119	0.003523671	0.003523671	0.000986133	0.001819601	0.00327198	0.00231473	0.000701433	0.00124195	6.15457E-05	0.000832369	0.001359209	0.000738865	0.000221155	2.52664E-08	5.0711E-07	1.8005E-07	7.12429E-07	0.7124285
3838503773695	383850	3773695	0.001292058	0.003226368	0.003226368	0.00090293	0.001666075	0.002995913	0.002119429	0.000642251	0.001137162	6.09478E-05	0.000763755	0.001250999	0.000680042	0.000203548	2.39079E-08	4.806E-07	1.6706E-07	6.71564E-07	0.67156429
3838603773695	383860	3773695	0.001187643	0.002965635	0.002965635	0.000829961	0.001531435	0.002753804	0.001948152	0.000590349	0.001045265	6.036E-05	0.000704083	0.001156372	0.000628603	0.000188152	2.26646E-08	4.5635E-07	1.556E-07	6.34608E-07	0.6346077
3838703773695	383870	3773695	0.001094448	0.00273292	0.00273292	0.000764834	0.001411262	0.002537711	0.001795279	0.000544024	0.000963242	5.97521E-05	0.000651144	0.001072007	0.000582742	0.000174425	2.15069E-08	4.3374E-07	1.4529E-07	6.00534E-07	0.60053404
3838803773695	383880	3773695	0.00101181	0.002526567	0.002526567	0.000707084	0.001304703	0.002346098	0.001659724	0.000502947	0.000890511	5.91542E-05	0.000604464	0.000997278	0.00054212	0.000162266	2.04407E-08	4.1292E-07	1.3608E-07	5.69444E-07	0.56944368
3838903773695	383890	3773695	0.000935921	0.002337067	0.002337067	0.00065405	0.001206846	0.002170134	0.00153524	0.000465224	0.00082372	5.85111E-05	0.000561719	0.000928534	0.00050475	0.000151081	1.9421E-08	3.9293E-07	1.2755E-07	5.39899E-07	0.5398986
3839003773695	383900	3773695	0.000864148	0.002157843	0.002157843	0.000603893	0.001114296	0.002003711	0.001417506	0.000429547	0.000760551	5.77726E-05	0.000521254	0.000863168	0.000469217	0.000140445	1.8409E-08	3.7295E-07	1.1937E-07	5.10729E-07	0.51072946
3839103773695	383910	3773695	0.000800303	0.001998418	0.001998418	0.000559276	0.00103197	0.001855674	0.001312778	0.000397812	0.00070436	5.70441E-05	0.000485241	0.000804814	0.000437496	0.00013095	1.74749E-08	3.5452E-07	1.1205E-07	4.84038E-07	0.4840382
3829703773705	382970	3773705	6.55954E-05	0.000163797	0.000163797	4.584E-05	8.45835E-05	0.000152097	0.000107599	3.26059E-05	5.77316E-05	8.08334E-05	6.16311E-05	0.000105443	5.73185E-05	1.71564E-05	1.06788E-08	3.0266E-07	4.6984E-08	3.60324E-07	0.3603241
3829803773705	382980	3773705	6.8364E-05	0.00017071	0.00017071	4.77748E-05	8.81535E-05	0.000158516	0.000112141	3.39821E-05	6.01683E-05	8.27677E-05	6.41834E-05	0.000109831	5.97043E-05	1.78705E-05	1.14098E-08	3.2389E-07	5.0031E-08	3.85335E-07	0.3853348
3829903773705	382990	3773705	7.12726E-05	0.000177973	0.000177973	4.98075E-05	9.19041E-05	0.000165261	0.000116912	3.54279E-05	6.27282E-05	8.48075E-05	6.69014E-05	0.0001145	6.22424E-05	1.86302E-05	1.22145E-08	3.4704E-07	5.3409E-08	4.12663E-07	0.4126629
3830003773705	383000	3773705	7.41112E-05	0.000185061	0.000185061	5.17912E-05	9.55645E-05	0.000171843	0.000121568	3.68389E-05	6.52265E-05	8.66162E-05	6.95391E-05	0.000119051	6.47158E-05	1.93706E-05	1.30532E-08	3.7095E-07	5.6948E-08	4.40956E-07	0.44095567
3830103773705	383010	3773705	7.71168E-05	0.000192567	0.000192567	5.38916E-05	9.94401E-05	0.000178812	0.000126499	3.83329E-05	6.78718E-05	8.85103E-05	7.22923E-05	0.000123813	6.73046E-05	2.01455E-05	1.39749E-08	3.9699E-07	6.0894E-08	4.71855E-07	0.47185543
3830203773705	383020	3773705	8.00201E-05	0.000199816	0.000199816	5.59205E-05	0.000103184	0.000185544	0.000131261	3.97761E-05	7.0427E-05	8.9922E-05	7.48496E-05	0.000128236	6.97089E-05	2.08651E-05	1.49176E-08	4.2366E-07	6.4964E-08	5.03537E-07	0.50353717
3830303773705	383030	3773705	8.27025E-05	0.000206514	0.000206514	5.7795E-05	0.000106643	0.000191763	0.000135661	4.11094E-05	7.27879E-05	9.06204E-05	7.71306E-05	0.000132183	7.18547E-05	2.15074E-05	1.58608E-08	4.5071E-07	6.9081E-08	5.35647E-07	0.53564698
3830403773705	383040	3773705	8.55034E-05	0.000213509	0.000213509	5.97524E-05	0.000110254	0.000198258	0.000140256	4.25017E-05	7.5253E-05	9.12635E-05	7.94919E-05	0.000136275	7.40789E-05	2.21731E-05	1.69018E-08	4.8061E-07	7.3732E-08	5.71249E-07	0.57124891
3830503773705	383050	3773705	8.87137E-05	0.000221525	0.000221525	6.19958E-05	0.000114394	0.000205702	0.000145522	4.40975E-05	7.80784E-05	9.25195E-05	8.22552E-05	0.00014108	7.66908E-05	2.29549E-05	1.81559E-08	5.1621E-07	7.9533E-08	6.13902E-07	0.61390193
3830603773705	383060	3773705	9.20371E-05	0.000229824	0.000229824	6.43183E-05	0.000118679	0.000213408	0.000150973	4.57494E-05	8.10034E-05	9.38811E-05	8.52094E-05	0.000146097	7.94181E-05	2.37712E-05	1.95785E-08	5.5648E-07	8.6351E-08	6.62411E-07	0.66241058
3830703773705	383070	3773705	9.54413E-05	0.000238324	0.000238324	6.66973E-05	0.000123069	0.000221301	0.000156557	4.74416E-05	8.39995E-05	9.49613E-05	8.81284E-05	0.000151139	8.21592E-05	2.45917E-05	2.11424E-08	6.0109E-07	9.4178E-08	7.16415E-07	0.716415
3830803773705	383080	3773705	9.88186E-05	0.000246757	0.000246757	6.90574E-05	0.000127424	0.000229132	0.000162097	4.91203E-05	8.69719E-05	9.53984E-05	9.08666E-05	0.00015591	8.47526E-05	2.53679E-05	2.28077E-08	6.4939E-07	1.0297E-07	7.75172E-07	0.77517246
3830903773705	383090	3773705	0.000102271	0.000255379	0.000255379	7.14702E-05	0.000131876	0.000237138	0.000167761	5.08366E-05	9.00106E-05	9.57902E-05	9.36449E-05	0.000160859	8.7443E-05	2.61732E-05	2.4702E-08	7.0422E-07	1.1365E-07	8.42578E-07	0.84257805
3831003773705	383100	3773705	0.000105158	0.000262588	0.000262588	7.34878E-05	0.000135599	0.000243832	0.000172497	5.22717E-05	9.25516E-05	9.65288E-05	9.66795E-05	0.000166207	9.03502E-05	2.70434E-05	2.6926E-08	7.6674E-07	1.2725E-07	9.20914E-07	0.92091405
3831103773705	383110	3773705	0.000108202	0.000270188	0.000270188	7.56146E-05	0.000139523	0.000250889	0.000177489	5.37844E-05	9.52301E-05	9.73829E-05	9.97442E-05	0.000171445	9.31974E-05	2.78956E-05	2.96059E-08	8.4408E-07	1.4524E-07	1.01893E-06	1.01892548
3831203773705	383120	3773705	0.000112651	0.000281298	0.000281298	7.87238E-05	0.00014526	0.000261205	0.000184787	5.5996E-05	9.91459E-05	9.81767E-05	0.000103231	0.000177566	9.65246E-05	2.88915E-05	3.28462E-08	9.4028E-07	1.7025E-07	1.14338E-06	1.14337793
3831303773705	383130	3773705	0.000117364	0.000293066	0.000293066	8.20174E-05	0.000151338	0.000272133	0.000192518	5.83388E-05	0.000103294	9.88047E-05	0.000106879	0.000183933	9.99856E-05	2.99274E-05	3.67357E-08	1.0575E-06	2.045E-07	1.29874E-06	1.29873878
3831403773705	383140	3773705	0.0001224	0.000305642	0.000305642	8.55369E-05	0.000157832	0.000283811	0.000200779	6.08422E-05	0.000107726	9.94076E-05	0.000110687	0.000190647	0.000103636	3.102E-05	4.15255E-08	1.2032E-06	2.5545E-07	1.50017E-06	1.50016786
3831503773705	383150	3773705	0.000127781	0.000319079	0.000319079	8.92973E-05	0.00016477	0.000296288	0.000209606	6.35169E-05	0.000112462	0.000100548	0.00011455	0.000197524	0.000107374	3.21388E-05	4.75054E-08	1.3856E-06	3.3696E-07	1.77009E-06	1.77009356
3831603773705	383160	3773705	0.000133528	0.000333431	0.000333431	9.33137E-05	0.000172181	0.000309614	0.000219033	6.63738E-05	0.000117521	0.000101563	0.000118499	0.000204493	0.000111162	3.32728E-05	5.50119E-08	1.6104E-06	4.7753E-07	2.14292E-06	2.14292142
3837103773705	383710	3773705	0.011377831	0.028411309	0.028411309	0.007951174	0.014671413	0.026381929	0.018663635	0.005655647	0.010013822	7.06494E-05	0.006940195	0.013007876	0.007071072	0.002116495	7.41998E-08	1.5199E-06	1.2182E-06	2.81224E-06	2.81224345
3837203773705	383720	3773705	0.008681974	0.021679549	0.021679549	0.006067227	0.011195177	0.02013101	0.014241484	0.004315601	0.007641153	7.00516E-05	0.00693501	0.009386484	0.005102486	0.001527263	6.65505E-08	1.3561E-06	9.4002E-07	2.36271E-06	2.3627066
3837303773705	383730	3773705	0.006885632	0.017193947	0.017193947	0.004811889	0.008878841	0.015965808	0.011294852	0.003422683	0.006060161	6.94487E-05	0.005007665	0.007104794	0.003862161	0.001156012	6.02078E-08	1.2225E-06	7.5404E-07	2.03675E-06	2.03674688
3837403773705	383740	3773705	0.005625192	0.014046532	0.014046532	0.003931055	0.007253537	0.013043208	0.009227288	0.002796148	0.004950827	6.88458E-05	0.003808026	0.005602391	0.003045456	0.000911558	5.48596E-08	1.1113E-06	6.2336E-07	1.78948E-06	1.78948363
3837503773705	383750	3773705	0.004699715	0.011735545	0.011735545	0.003284303	0.006060158	0.010897291	0.007709181	0.002336115	0.004136299	6.82278E-05	0.003020005	0.004562387	0.00248011	0.00074234	5.02823E-08	1.0171E-06	5.2721E-07	1.59457E-06	1.59457361
3837603773705	383760	3773705	0.003996797	0.009980307	0.009980307	0.002793083	0.005153765	0.009267427	0.00655615	0.001986712	0.003517649	6.75847E-05	0.002474223	0.003810689	0.002071488	0.000620032	4.63117E-08	9.3608E-07	4.5398E-07	1.43637E-06	1.43636574
3837703773705	383770	3773705	0.003455961	0.008629799	0.008629799	0.002415131	0.004456371	0.008013384	0.005668989	0.001717876	0.00304165	6.62131E-05	0.002086595	0.003257661	0.001770862	0.00053005	4.27077E-08	8.6325E-07	3.9725E-07	1.30321E-06	1.30320643
3837803773705	383780	3773705	0.003017763	0.007535584	0.007535584	0.002108905	0.003891326	0.006997328	0.00495019	0.001500058	0.002655985	6.53038E-05	0.001790593	0.00282572	0.00153606	0.000459769	3.95221E-08	7.9899E-07	3.5108E-07	1.1896E-06	1.18959719
3837903773705	383790	3773705	0.002644934	0.006604601	0.006604601	0.00184836	0.003410573	0.006132844	0.00433862	0.001314733	0.002327851	6.41985E-05	0.001549741	0.002466973	0.001341044	0.000401398	3.6559E-08	7.3919E-07	3.1141E-07	1.08716E-06	1.08716334
3838003773705	383800	3773705	0.002300039	0.005743371	0.005743371	0.001607337	0.002965839	0.005333131	0.00377287	0.001143294	0.002024303	6.30429E-05	0.001339441	0.00214803	0.001167668	0.000349503	3.37249E-08	6.8098E-07	2.7445E-07	9.89152E-07	0.9891522
3838103773705	383810	3773705	0.002019651	0.005043221	0.005043221	0.001411393	0.002604286	0.004682991	0.003312936	0.00100392	0.001777529	6.20079E-05	0.00116558	0.001879903	0.001021914	0.000305877	3.12624E-08	6.3107E-07	2.4425E-07	9.06587E-07	0.90658706
3838203773705	383820	3773705	0.001814844	0.004531804	0.004531804	0.001268268	0.002340194	0.004208104	0.002976981	0.000902116	0.001597275	6.13598E-05	0.001044368	0.001692796	0.000920202	0.000275433	2.93314E-08	5.9258E-07	2.2236E-07	8.4427E-07	0.84427004
3838303773705	383830	3773705	0.00164018	0.004095654	0.004095654	0.001146208	0.002114969	0.003803107	0.002690471	0.000815294	0.00144355	6.07318E-05	0.00094285	0.001534721	0.000834273	0.000249712	2.75886E-08	5.5792E-07	2.036E-07	7.89103E-07	0.78910301
3838403773705	383840	3773705	0.001491247	0.003723756	0.003723756	0.001042128	0.001922923	0.003457774	0.002446168	0.000741263	0.001312471	6.01339E-05	0.000857646	0.001400967	0.000761565	0.00022795	2.60247E-08	5.269E-07	1.8753E-07	7.40455E-07	0.74045547
3838503773705	383850	3773705	0.001363778	0.003405457	0.003405457	0.000953049	0.001758556	0.00316221	0.002237074	0.000677901	0.001200284	5.95762E-05	0.00078563	0.001287248	0.000699747	0.000209446	2.46227E-08	4.9918E-07	1.7372E-07	6.97522E-07	0.69752249
3838603773705	383860	3773705	0.001252167	0.003126755	0.003126755	0.000875052	0.001614636	0.002903416	0.002053993	0.000622422	0.001102053	5.90236E-05	0.000723175	0.001188095	0.000645848	0.000193313	2.33402E-08	4.7385E-07	1.6156E-07	6.58743E-07	0.65874348
3838703773705	383870	3773705	0.001152012	0.002876662	0.002876662	0.000805061	0.00148549	0.002671186	0.001889704	0.000572638	0.001013906	5.84358E-05	0.000667502	0.001099249	0.000597551	0.000178857	2.21352E-08	4.5E-07	1.5056E-07	6.2269E-07	0.62269033
3838803773705	383880	3773705	0.001063202	0.002654895	0.002654895	0.000742998	0.001370971	0.00246526	0.001744024	0.000528492	0.000935742	5.7853E-05	0.000618431	0.001020606	0.00055801	0.000166062	2.10241E-08	4.2803E-07	1.4074E-07	5.89789E-07	0.58978919
3838903773705	383890	3773705	0.000982643	0.002453734	0.002453734	0.000686701	0.001267092	0.002278467	0.001611879	0.000488448	0.000864841	5.7245E-05	0.000574088	0.000949255	0.000516015	0.000154452	1.99731E-08	4.0718E-07	1.3176E-07	5.58912E-07	0.55891203
3839003773705	383900	3773705	0.000907605	0.002266359	0.002266359	0.000634262	0.001170333	0.002104476	0.001488791	0.000451149	0.000798799	5.65668E-05	0.00053284	0.000882565	0.000479762	0.000143601	1.89499E-08	3.8678E-07	1.233E-07	5.29032E-07	0.52903223
3839103773705	383910	3773705	0.00084096	0.00209994	0.00209994	0.000587688	0.001084395	0.001949944	0.001379469	0.000418021	0.000740143	5.59036E-05	0.000496264	0.000823261	0.000447524	0.000133952	1.80062E-08	3.6799E-07	1.1574E-07	5.01732E-07	0.5017321
3829703773715	382970	3773715	6.5563E-05	0.000163716	0.000163716	4.58174E-05	8.45418E-05	0.000152022	0.000107546	3.25898E-05	5.77031E-05	7.73516E-05	6.07167E-05	0.000103889	5.64741E-05	1.69037E-05	1.08249E-08	3.0853E-07	4.6278E-08	3.65634E-07	0.36563351
3829803773715	382980	3773715	6.8337E-05	0.000170643	0.000170643	4.7756E-05	8.81188E-05	0.000158454	0.000112097	3.39687E-05	6.01446E-05	7.91252E-05	6.32037E-05	0.000108168	5.87998E-05	1.75998E-05	1.15718E-08	3.3055E-07	4.9244E-08	3.91371E-07	0.39137112
3829903773715	382990	3773715	7.12349E-05	0.000177879	0.000177879	4.97811E-05	9.18555E-05	0.000165173	0.00011685	3.54092E-05	6.2695E-05	8.0964E-05	6.58263E-05	0.000112675	6.12502E-05	1.83333E-05	1.23951E-08	3.5468E-07	5.2521E-08	4.19592E-07	0.41959184
3830003773715	383000	3773715	7.41112E-05	0.000185061	0.000185061	5.17912E-05	9.55645E-05	0.000171843	0.000121568	3.68389E-05	6.52265E-05	8.26722E-05	6.84489E-05	0.0001172	6.37098E-05	1.90695E-05	1.32684E-08	3.8008E-07	5.6003E-08	4.49354E-07	0.44935372
3830103773715	383010	3773715	7.71384E-05	0.00019262	0.00019262	5.39066E-05	9.94679E-05	0.000178862	0.000126534	3.83436E-05	6.78908E-05	8.44558E-05	7.1177E-05	0.000121911	6.6271E-05	1.98361E-05	1.42323E-08	4.0791E-07	5.9881E-08	4.82024E-07	0.48202449
3830203773715	383020	3773715	8.01278E-05	0.000200085	0.000200085	5.59957E-05	0.000103323	0.000185793	0.000131438	3.98296E-05	7.05218E-05	8.58826E-05	7.37694E-05	0.000126402	6.87121E-05	2.05667E-05	1.52337E-08	4.3682E-07	6.393E-08	5.15984E-07	0.51598419
3830303773715	383030	3773715	8.29503E-05	0.000207133	0.000207133	5.79682E-05	0.000106962	0.000192338	0.000136068	4.12326E-05	7.30059E-05	8.67468E-05	7.61358E-05	0.000130494	7.09364E-05	2.12325E-05	1.62561E-08	4.6662E-07	6.8085E-08	5.50962E-07	0.5509621
3830403773715	383040	3773715	8.58966E-05	0.00021449	0.00021449	6.00272E-05	0.000110761	0.00019917	0.00014090	4.26972E-05	7.55991E-05	8.76009E-05	7.85926E-05	0.000134755	7.32529E-05	2.19259E-05	1.7394E-08	4.9988E-07	7.2791E-08	5.90069E-07	0.59006871
3830503773715	383050	3773715	8.90477E-05	0.000222359	0.000222359	6.22292E-05	0.000114825	0.000206476	0.000146069	4.42635E-05	7.83724E-05	8.85957E-05	8.12152E-05	0.000139314	7.5731E-05	2.26676E-05	1.86917E-08	5.3782E-07	7.8292E-08	6.34801E-07	0.6348011
3830603773715	383060	3773715	9.23333E-05	0.000230563	0.000230563	6.45254E-05	0.000119061	0.000214095	0.000151459	4.58967E-05	8.12641E-05	8.96055E-05	8.39433E-05	0.000144042	7.83014E-05	2.3437E-05	2.0157E-08	5.8077E-07	8.4674E-08	6.85597E-07	0.685597
3830703773715	383070	3773715	9.56729E-05	0.000238903	0.000238903	6.68591E-05	0.000123368	0.000221838	0.000156937	4.75567E-05	8.42033E-05	9.03993E-05	8.67418E-05	0.000148788	8.08809E-05	2.42091E-05	2.1782E-08	6.2884E-07	9.1985E-08	7.42604E-07	0.74260386
3830803773715	383080	3773715	9.90609E-05	0.000247363	0.000247363	6.92268E-05	0.000127736	0.000229694	0.000162495	4.92408E-05	8.71852E-05	9.07661E-05	8.9495E-05	0.00015343	8.34052E-05	2.49646E-05	2.35566E-08	6.8216E-07	1.0029E-07	8.06002E-07	0.80600242
3830903773715	383090	3773715	0.000102643	0.000256307	0.000256307	7.173E-05	0.000132355	0.000237999	0.00016837	5.10213E-05	9.03377E-05	9.10927E-05	9.22884E-05	0.000158355	8.60816E-05	2.57657E-05	2.56002E-08	7.4411E-07	1.1033E-07	8.80047E-07	0.88004666

Unique Identifier	X (UTM)	Y (UTM)	EGIODemolition 2025	EGIOSite Grubbing / Prep 2025	EGIOMass Grading / Excavation 2025	EGIOMass Grading / Excavation 2026	EGIODrainage / Utilities Trenching 2026	EGIODrainage / Utilities Trenching 2027	EGIOFoundations / Concrete Pads 2026	EGIOFoundations / Concrete Pads 2027	EGIOBuilding / Structure Construction 2026	EGIOBuilding / Structure Construction 2027	EGIOAsphalt Paving 2027	EGIOArchitectural Coating 2027	EGIOLandscaping or Other Finishing 2027	EGIOWaterside Construction (Piles) 2027	HIWaterside Construction (Landscaping) 2025	HIWaterside Construction (Landscaping) 2026	KMDemolition 2025	KMSite Grubbing / Prep 2025	KMMass Grading / Excavation 2025
3831003773715	383100	3773715	0.000697915	0.00062978	0.001572611	0.001572611	0.00044011	0.00044011	0.000812086	0.000812086	0.001460282	0.001460282	0.001033062	9.72294E-05	0.000313049	0.000554281	0.001219753	0.001219753	0.000119066	0.000107442	0.000268291
3831103773715	383110	3773715	0.00077848	0.00070248	0.001754149	0.001754149	0.000490915	0.000490915	0.000905831	0.000905831	0.001628852	0.001628852	0.001152315	0.000108453	0.000349186	0.000618266	0.001354229	0.001354229	0.000123382	0.000111337	0.000278016
3831203773715	383120	3773715	0.00088676	0.00080019	0.001998135	0.001998135	0.000559197	0.000559197	0.001031824	0.001031824	0.001855411	0.001855411	0.001312592	0.000123538	0.000397755	0.000704261	0.001514272	0.001514272	0.000127859	0.000115376	0.000288103
3831303773715	383130	3773715	0.001027327	0.00092703	0.002314874	0.002314874	0.000647839	0.000647839	0.001195386	0.001195386	0.002149526	0.002149526	0.001520661	0.000143121	0.000460806	0.000815898	0.001705431	0.001705431	0.000132795	0.000119831	0.000299227
3831403773715	383140	3773715	0.001214113	0.00109558	0.002735758	0.002735758	0.000765628	0.000765628	0.001412727	0.001412727	0.002540347	0.002540347	0.001797143	0.000169143	0.000544589	0.000964243	0.001942267	0.001942267	0.000137976	0.000124506	0.000310901
3831503773715	383150	3773715	0.001469531	0.00132607	0.003311292	0.003311292	0.000926697	0.000926697	0.0170993	0.0170993	0.003074771	0.003074771	0.002175217	0.000204726	0.000659157	0.001167095	0.002241337	0.002241337	0.000143504	0.000129494	0.000323356
3831603773715	383160	3773715	0.001822605	0.00164467	0.004106872	0.004106872	0.001149347	0.001149347	0.002120762	0.002120762	0.003813524	0.003813524	0.00269784	0.000253914	0.000817527	0.001447504	0.002629762	0.002629762	0.000149359	0.000134778	0.000336551
3831703773715	383170	3773715	0.000134078	0.00012099	0.000302118	0.000302118	8.45507E-05	8.45507E-05	0.000156012	0.000156012	0.000280539	0.000280539	0.000198464	1.8679E-05	6.01407E-05	0.000106484	0.002606654	0.002606654	0.001822145	0.001644258	0.004105836
3831803773715	383180	3773715	0.000130467	0.00011773	0.000293981	0.000293981	8.22734E-05	8.22734E-05	0.00015181	0.00015181	0.000272982	0.000272982	0.000193119	1.81759E-05	5.85208E-05	0.000103616	0.002388691	0.002388691	0.001594011	0.001438395	0.003591783
3831903773715	383190	3773715	0.000126999	0.0001146	0.000286167	0.000286167	8.00864E-05	8.00864E-05	0.000147775	0.000147775	0.000265726	0.000265726	0.000187985	1.76927E-05	5.69652E-05	0.000100862	0.002198261	0.002198261	0.001411846	0.001274014	0.003181309
3832003773715	383200	3773715	0.000123668	0.0001116	0.000278661	0.000278661	7.7986E-05	7.7986E-05	0.000143899	0.000143899	0.000258757	0.000258757	0.000183055	1.72287E-05	5.54712E-05	9.82167E-05	0.00203086	0.00203086	0.001263113	0.001139801	0.002846171
3832103773715	383210	3773715	0.000120457	0.0001087	0.000271425	0.000271425	7.59609E-05	7.59609E-05	0.000140162	0.000140162	0.000252038	0.000252038	0.000178302	1.67813E-05	5.40308E-05	9.56662E-05	0.001882713	0.001882713	0.001139558	0.001028309	0.002567765
3832203773715	383220	3773715	0.000117335	0.00010588	0.000264391	0.000264391	7.39922E-05	7.39922E-05	0.00013653	0.00013653	0.000245506	0.000245506	0.000173681	1.63464E-05	5.26305E-05	9.31869E-05	0.001750362	0.001750362	0.001035206	0.000934144	0.002332628
3832303773715	383230	3773715	0.000113652	0.00010256	0.000256092	0.000256092	7.16697E-05	7.16697E-05	0.000132244	0.000132244	0.0002378	0.0002378	0.00016822	1.58333E-05	5.09785E-05	9.02619E-05	0.001626338	0.001626338	0.000944864	0.000852621	0.00212906
3832803773715	383280	3773715	0.000110202	9.9443E-05	0.000248318	0.000248318	6.94941E-05	6.94941E-05	0.00012823	0.00012823	0.000230581	0.000230581	0.000163122	1.53527E-05	4.94309E-05	8.75218E-05	0.001515509	0.001515509	0.000866053	0.000781505	0.001951477
3832903773715	383290	3773715	0.000106459	9.6066E-05	0.000239884	0.000239884	6.71339E-05	6.71339E-05	0.000123875	0.000123875	0.00022275	0.00022275	0.000157582	1.48313E-05	4.77522E-05	8.45494E-05	0.001411039	0.001411039	0.000793451	0.00071599	0.001787882
3833003773715	383300	3773715	0.000102221	9.2242E-05	0.000230335	0.000230335	6.44614E-05	6.44614E-05	0.000118943	0.000118943	0.000213882	0.000213882	0.000151309	1.42408E-05	4.58512E-05	8.11836E-05	0.001313168	0.001313168	0.000723421	0.000652797	0.001630084
3833103773715	383310	3773715	9.7995E-05	8.8428E-05	0.000220812	0.000220812	6.17963E-05	6.17963E-05	0.000114026	0.000114026	0.00020504	0.00020504	0.000145053	1.36521E-05	4.39555E-05	7.78272E-05	0.001225066	0.001225066	0.000662644	0.000597953	0.001493134
3833203773715	383320	3773715	9.54044E-05	8.6091E-05	0.000214975	0.000214975	6.01627E-05	6.01627E-05	0.000111011	0.000111011	0.000199619	0.000199619	0.000141219	1.32912E-05	4.27935E-05	7.57697E-05	0.001154791	0.001154791	0.000616682	0.000556478	0.001389567
3833303773715	383330	3773715	9.29332E-05	8.3861E-05	0.000209406	0.000209406	5.86043E-05	5.86043E-05	0.000108136	0.000108136	0.000194449	0.000194449	0.000137561	1.29469E-05	4.16851E-05	7.38071E-05	0.001090812	0.001090812	0.000575692	0.00051949	0.001297205
3833403773715	383340	3773715	9.06172E-05	8.1771E-05	0.000204188	0.000204188	5.71438E-05	5.71438E-05	0.000105441	0.000105441	0.000189603	0.000189603	0.000134133	1.26242E-05	4.06462E-05	7.19677E-05	0.00103267	0.00103267	0.00053922	0.000486579	0.001215024
3833503773715	383350	3773715	8.84385E-05	7.9805E-05	0.000199278	0.000199278	5.57699E-05	5.57699E-05	0.000102906	0.000102906	0.000185044	0.000185044	0.000130908	1.23207E-05	3.9669E-05	7.02374E-05	0.000979698	0.000979698	0.000506569	0.000457115	0.001141452
3833603773715	383360	3773715	8.63552E-05	7.7925E-05	0.000194584	0.000194584	5.44562E-05	5.44562E-05	0.000100482	0.000100482	0.000180685	0.000180685	0.000127824	1.20305E-05	3.87345E-05	6.85829E-05	0.000930944	0.000930944	0.000477022	0.000430453	0.001074873
3833703773715	383370	3773715	8.41944E-05	7.5975E-05	0.000189715	0.000189715	5.30936E-05	5.30936E-05	9.79676E-05	9.79676E-05	0.000176164	0.000176164	0.000124626	1.17295E-05	3.77653E-05	6.68668E-05	0.000884507	0.000884507	0.000449081	0.000405239	0.001011913
3833803773715	383380	3773715	8.21112E-05	7.4095E-05	0.000185021	0.000185021	5.17799E-05	5.17799E-05	9.55436E-05	9.55436E-05	0.000171805	0.000171805	0.000121542	1.14392E-05	3.68309E-05	6.52123E-05	0.000841368	0.000841368	0.000423396	0.000382061	0.000954036
3833903773715	383390	3773715	8.00757E-05	7.2258E-05	0.000180434	0.000180434	5.04963E-05	5.04963E-05	9.31752E-05	9.31752E-05	0.000167546	0.000167546	0.000118529	1.11557E-05	3.59179E-05	6.35958E-05	0.000801115	0.000801115	0.000399716	0.000360694	0.000900679
3833003773715	383900	3773715	7.80582E-05	7.0438E-05	0.000175888	0.000175888	4.9224E-05	4.9224E-05	9.08276E-05	9.08276E-05	0.000163325	0.000163325	0.000115543	1.08746E-05	3.50129E-05	6.19934E-05	0.00076383	0.00076383	0.000377392	0.000340549	0.000850376
3839103773715	383910	3773715	7.61361E-05	6.8703E-05	0.000171557	0.000171557	4.8012E-05	4.8012E-05	8.85911E-05	8.85911E-05	0.000159303	0.000159303	0.000112698	1.06068E-05	3.41508E-05	6.04669E-05	0.000727795	0.000727795	0.000356923	0.000322079	0.000804255
3829703773715	382970	3773725	0.000246572	0.0002225	0.000555601	0.000555601	0.00015549	0.00015549	0.000286909	0.000286909	0.000515915	0.000515915	0.00036497	3.4351E-05	0.0001106	0.000195827	0.000450881	0.000450881	7.53601E-05	6.80031E-05	0.000169809
3829803773725	382980	3773725	0.000266438	0.00024043	0.000600363	0.000600363	0.000168017	0.000168017	0.000310024	0.000310024	0.00055748	0.00055748	0.000394384	3.71185E-05	0.00011951	0.000211603	0.000483283	0.000483283	7.8482E-05	7.08201E-05	0.000176843
3829903773725	382990	3773725	0.000288493	0.00026033	0.000650062	0.000650062	0.000181926	0.000181926	0.000335688	0.000335688	0.000603629	0.000603629	0.000427031	4.01912E-05	0.000129403	0.00022912	0.000519618	0.000519618	8.17113E-05	7.37342E-05	0.00018412
3830003773725	383000	3773725	0.000312012	0.00028155	0.000703056	0.000703056	0.000196757	0.000196757	0.000363053	0.000363053	0.000652837	0.000652837	0.000461843	4.34676E-05	0.000139953	0.000247798	0.000558887	0.000558887	8.49047E-05	7.66159E-05	0.000191316
3830103773725	383010	3773725	0.000337971	0.00030498	0.000761551	0.000761551	0.000213127	0.000213127	0.00039326	0.00039326	0.000707154	0.000707154	0.000500269	4.70842E-05	0.000151597	0.000268415	0.000602851	0.000602851	8.81818E-05	7.9573E-05	0.0001987
3830203773725	383020	3773725	0.000365686	0.00032999	0.000824	0.000824	0.000230604	0.000230604	0.000425508	0.000425508	0.000765143	0.000765143	0.000541293	5.09452E-05	0.000164028	0.000290426	0.00065034	0.00065034	9.14469E-05	8.25194E-05	0.000206057
3830303773725	383030	3773725	0.000395281	0.00035669	0.000890686	0.000890686	0.000249267	0.000249267	0.000459944	0.000459944	0.000827066	0.000827066	0.000585099	5.50682E-05	0.000177303	0.00031393	0.000699961	0.000699961	9.47001E-05	8.54549E-05	0.000213387
3830403773725	383040	3773725	0.00042872	0.00038687	0.000966034	0.000966034	0.000270354	0.000270354	0.000498854	0.000498854	0.000897032	0.000897032	0.000634596	5.97267E-05	0.000192302	0.000340487	0.00075593	0.00075593	9.80905E-05	8.85144E-05	0.000221027
3830503773725	383050	3773725	0.000464785	0.00041941	0.0010473	0.0010473	0.000293097	0.000293097	0.000540819	0.000540819	0.000972493	0.000972493	0.000687981	6.47511E-05	0.000208479	0.00036913	0.00081439	0.00081439	0.000101433	9.15308E-05	0.000228559
3830603773725	383060	3773725	0.000505626	0.00045626	0.001139326	0.001139326	0.000318851	0.000318851	0.000588341	0.000588341	0.001057946	0.001057946	0.000748433	7.04408E-05	0.000226798	0.000401566	0.000879241	0.000879241	0.000104913	9.4671E-05	0.000236401
3830703773725	383070	3773725	0.000552537	0.0004986	0.001245032	0.001245032	0.000348434	0.000348434	0.000642926	0.000642926	0.001156101	0.001156101	0.000817872	7.69762E-05	0.00024784	0.000438823	0.00095199	0.00095199	0.000108536	9.79406E-05	0.000244565
3830803773725	383080	3773725	0.000606468	0.00054726	0.001366554	0.001366554	0.000382443	0.000382443	0.00070568	0.00070568	0.001268943	0.001268943	0.000897701	8.44895E-05	0.000272031	0.000481654	0.001032908	0.001032908	0.000112285	0.000101323	0.000253012
3830903773725	383090	3773725	0.000670284	0.00060485	0.00151035	0.00151035	0.000422686	0.000422686	0.000779935	0.000779935	0.001402468	0.001402468	0.000992162	9.338E-05	0.000300655	0.000532337	0.001125799	0.001125799	0.000116243	0.000104894	0.000261929
3831003773725	383100	3773725	0.00075193	0.00067852	0.001694322	0.001694322	0.000474172	0.000474172	0.000874937	0.000874937	0.001573299	0.001573299	0.001113015	0.000104754	0.000337277	0.000597179	0.001242591	0.001242591	0.000120684	0.000108902	0.000271936
3831103773725	383110	3773725	0.000853387	0.00077007	0.001922935	0.001922935	0.000538152	0.000538152	0.000992991	0.000992991	0.001785583	0.001785583	0.001263193	0.000118889	0.000382786	0.000677756	0.001384791	0.001384791	0.000125429	0.000113184	0.000282629
3831203773725	383120	3773725	0.000979819	0.00088416	0.002207824	0.002207824	0.00061788	0.00061788	0.001140106	0.001140106	0.002050122	0.002050122	0.001450339	0.000136502	0.000439497	0.000778167	0.001555412	0.001555412	0.000129894	0.000117213	0.00029269
3831303773725	383130	3773725	0.001156535	0.00104363	0.002606017	0.002606017	0.000729319	0.000729319	0.00134573	0.00134573	0.002419873	0.002419873	0.001711915	0.000161121	0.000518762	0.000918514	0.001760021	0.001760021	0.000135021	0.00012184	0.000304244
3831403773725	383140	3773725	0.001405089	0.00126792	0.003166084	0.003166084	0.000886059	0.000886059	0.001634945	0.001634945	0.002939935	0.002939935	0.002079828	0.000195749	0.000630251	0.001115915	0.002015619	0.002015619	0.000140418	0.000126709	0.000316403
3831503773725	383150	3773725	0.001770166	0.00159735	0.003988712	0.003988712	0.001116279	0.001116279	0.002059745	0.002059745	0.003703804	0.003703804	0.002620219	0.000246609	0.000794006	0.001405857	0.002339319	0.002339319	0.00014613	0.000131864	0.000329274
3831603773725	383160	3773725	0.002341243	0.00211268	0.00527552	0.00527552	0.001476404	0.001476404	0.002724244	0.002724244	0.004898697	0.004898697	0.003465534	0.000326168	0.001050162	0.001859404	0.002762366	0.002762366	0.000152195	0.000137337	0.00034294
3837203773725	383720	3773725	0.000135159	0.00012196	0.000304553	0.000304553	8.5232E-05	8.5232E-05	0.000157269	0.000157269	0.000282799	0.000282799	0.000200063	1.88295E-05	6.06253E-05	0.000107342	0.002355354	0.002355354	0.001675651	0.001512065	0.003775741
3837303773725	383730	3773725	0.00013153	0.00011869	0.000296375	0.000296375	8.29434E-05	8.29434E-05	0.000153046	0.000153046	0.000275206	0.000275206	0.000194691	1.83239E-05	5.89974E-05	0.00010446	0.002172838	0.002172838	0.001482144	0.001337449	0.003339712
3837403773725	383740	3773725	0.000128032	0.00011553	0.000288493	0.000288493	8.07376E-05	8.07376E-05	0.000148976	0.000148976	0.000267887	0.000267887	0.000189514	1.78366E-05	5.74284E-05	0.000101682	0.002011622	0.002011622	0.001324523	0.001195216	0.002984546
3837503773725	383750	3773725	0.000124683	0.00011251	0.000280948	0.000280948	7.86259E-05	7.86259E-05	0.00014508	0.00014508	0.00026088	0.00026088	0.000184557	1.73701E-05	5.59264E-05	9.90226E-05	0.001868566	0.001868566	0.001193782	0.001077239	0.002689947
3837603773725	383760	3773725	0.000121418	0.00010956	0.000273591	0.000273591	7.65669E-05	7.65669E-05	0.00014128	0.00014128	0.000254048	0.000254048	0.000179724	1.69152E-05	5.44618E-05	9.64295E-05	0.00174045	0.00174045	0.00108352	0.000977741	0.002441494
3837703773725	383770	3773725	0.000117759	0.00010626	0.000265346	0.000265346	7.42595E-05	7.42595E-05	0.000137023	0.000137023	0.000246392	0.000246392	0.00017408	1.64054E-05	5.28206E-05	9.35235E-05	0.001620025	0.001620025	0.000988373	0.000891882	0.002227098
3837803773725	383780	3773725	0.000114195	0.00010305	0.000257316	0.000257316	7.20123E-05	7.20123E-05	0.000132876	0.000132876	0.000238936	0.000238936	0.000169033	1.5909E-05	5.12221E-05	9.06933E-05	0.001512257	0.001512257	0.000906435	0.000817944	0.002042467
3837903773725	383790	3773725	0.000110303	9.9535E-05	0.000248546	0.000248546	6.9558E-05	6.9558E-05	0.000128348	0.000128348	0.000230793	0.000230793	0.000163272	1.53668E-05	4.94764E-05	8.76024E-05	0.001409913	0.001409913	0.000831355	0.000750194	0.001873291
3838003773725	383800	3773725	0.000106023	9.5673E-05	0.000238903	0.000238903	6.68591E-05	6.68591E-05	0.000123368	0.000123368	0.000221838	0.000221838	0.000156937	1.47706E-05	4.75567E-05	8.42033E-05	0.00131339	0.00131339	0.000761349	0.000687022	0.001715547
3838103773725	383810	3773725	0.000101451	9.1547E-05	0.0002286	0.0002286	6.39758E-05	6.39758E-05	0.000118047	0.000118047	0.000212271	0.000212271	0.000150169	1.41336E-05	4.55058E-05	8.0572E-05	0.001226351	0.001226351	0.000694286	0.000626506	0.001564434
3838203773725	383820	3773725	9.8771E-05	8.9128E-05	0.000222561	0.000222561	6.22857E-05	6.22857E-05	0.000114929	0.000114929	0.000206663	0.000206663	0.000146202	1.37602E-05	4.43036E-05	7.84435E-05	0.001157424	0.001157424	0.000646014	0.000582946	0.001455662
3838303773725	383830	3773725	9.62341E-05	8.6839E-05	0.000216844	0.000216844	6.06859E-05	6.06859E-05	0.000111977	0.000111977	0.000201355	0.000201355	0.000142447	1.34068E-05	4.31657E-05	7.64287E-05	0.001094682	0.001094682	0.00060315	0.000544267	0.001359076
3838403773725	383840	3773725	9.38166E-05	8.4658E-05	0.000211397	0.000211397	5.91614E-05	5.91614E-05	0.000109164	0.000109164	0.000196297	0.000196297	0.000138868	1.307E-05	4.20813E-05	7.45087E-05	0.001037253	0.001037253	0.000564714	0.000509584	0.00127247
3838503773725	383850	3773725	9.15245E-05	8.2589E-05	0.000206232	0.000206232	5.7716E-05	5.7716E-05	0.000106497	0.000106497	0.000191501	0.000191501	0.000135476	1.27506E-05	4.10532E-05	7.26883E-05	0.000984725	0.000984725	0.000530291	0.000478521	0.001194903
3838603773725	383860	3773725	8.93219E-05	8.0602E-05	0.000201269	0.000201269	5.6327E-05	5.6327E-05	0.000103934	0.000103934	0.000186892	0.000186892	0.000132215	1.24438E-05	4.00652E-05	7.0939E-05	0.000936226	0.000936226	0.000499048	0.000450328	0.001124504
3838703773725	383870	3773725	8.6982E-05	7.849E-05	0.000195996	0.000195996	5.48514E-05	5.48514E-05	0.000101211	0.000101211	0.000181997	0.000181997	0.000128752	1.21178E-05	3.90157E-05	6.90807E-05	0.000889487	0.000889487	0.000469167	0.000423364	0.001057173
3838803773725	383880	3773725	8.47197E-05	7.6449E-05	0.000190899	0.000190899	5.34248E-05	5.34248E-05	9.85789E-05	9.85789E-05	0.000177263	0.000177263	0.000125403	1.18026E-05	3.80009E-05	6.7284E-05	0.000845935	0.000845935	0.000441697	0.000398576	0.000995275
3838903773725	383890	3773725	8.25828E-05	7.4521E-05	0.000186084	0.000186084	5.20773E-05	5.20773E-05	9.60923E-05	9.60923E-05	0.000172792	0.000172792	0.00012224	1.15049E-05	3.70424E-05	6.55868E-05	0.000805746	0.000805746	0.000416716	0.000376034	0.000938986
3839003773725	383900	3773725	8.05771E-05	7.2711E-05	0.000181564	0.000181564	5.08125E-05	5.08125E-05	9.37586E-05	9.37586E-05	0.000168595	0.000168595	0.000119271	1.12255E-05	3.61428E-05	6.3994E-05	0.000768793	0.000768793	0.000394075	0.000355604	0.000887969
3839103773725	383910	3773725	7.86551E-05	7.0976E-05	0.000177233	0.000177233	4.96004E-05	4.96004E-05	9.15221E-05	9.15221E-05	0.000164574	0.000164574	0.000116426	1.09578E-05	3.52806E-05	6.24675E-05	0.000734456	0.000734456	0.000373261	0.000336821	0.000841068
3829703773735	382970	3773735	0.000251031	0.00022652	0.000565648	0.000565648	0.000158302	0.000158302	0.000292097	0.000292097	0.000525245	0.000525245	0.000371579	3.49722E-05	0.0001126	0.000199368	0.000452293	0.000452293	7.5569E-05	6.81916E-05	0.00017028
3829803773735	382980	3773735	0.000271768	0.00024524	0.000612374	0.000612374	0.000171379	0.000171379	0.000316226	0.000316226	0.000568633	0.000568633	0.000402274	3.78611E-05	0.000121901	0.000215837	0.000484821	0.000484821	7.87864E-05	7.10948E-05	0.000177529
3829903773735	382990	3773735	0.000294916	0.00026612	0.000664534	0.000664534	0.000185976	0.000185976	0.000343161	0.000343161	0.000617067	0.000617067	0.000436538	4.1086E-05	0.000132284	0.000234221	0.000521283	0.000521283	8.21112E-05	7.40951E-05	0.000185021
3830003773735	383000	3773735	0.000319933	0.0002887	0.000720904	0.000720904	0.000201752	0.000201752	0.00037227	0.00037227	0.000669411	0.000669411	0.000473568	4.45711E-05	0.000143505	0.000254089	0.000561012	0.000561012	8.5436E-05	7.70953E-05	0.000192513
3830103773735	383010	3773735	0.000347767	0.00031382	0.000783622	0.000783622	0.000219304	0.000219304	0.000404657	0.000404657	0.000727649	0.000727649	0.000514768	4.84488E-05	0.00015599	0.000276195	0.000605579	0.000605579	8.88324E-05	8.01601E-05	0.000200166
3830203773735	383020	3773735	0.000378209	0.00034129	0.000852218	0.000852218	0.000238501	0.000238501	0.00044008	0.00044008	0.000791346	0.000791346	0.00055983	5.26898E-05	0.000169645	0.000300372	0.000654649	0.000654649	9.22885E-05	8.32788E-05	0.000207954
3830303773735	383030	3773735	0.000411612	0.00037143	0.000927486	0.000927486	0.000259566	0.000259566	0.000478948	0.000478948	0.000861237	0.000861237	0.000609273	5.73434E-05	0.000184628	0.000326901	0.00070843	0.00070843	9.57805E-05	8.64299E-05	0.000215822
3830403773735	383040	3773735	0.000449504	0.00040562	0.001012868	0.001012868	0.000283461	0.000283461	0.000523038	0.000523038	0.00094052	0.00094052	0.000665361	6.26223E-05	0.000201625	0.000356994	0.00076911	0.00076911	9.94336E-05	8.97263E-05	0.000224053
3830503773735	383050	3773735	0.000488047	0.0004404	0.001099716	0.001099716	0.000307766	0.000307766	0.000567886	0.000567886	0.001021164	0.001021164	0.000722413	6.79918E-05	0.000218913	0.000387605	0.000827411	0.000827411	0.000102782	9.27481E-05	0.000231599

			KMMass Grading / Excavation	KMDrainage / Utilities Trenching	KMFoundations / Concrete Pads	KMBuilding / Structure Construction	KMAsphalt Paving	KMArchitectural Coating	KMLandscaping or Other Finishing	KMWaterside Construction (Piles)	EWNDemolition	EWNSite Grubbing / Prep	EWNDrainage / Utilities Trenching	EWNDrainage / Utilities Trenching	EWNDrainage / Utilities Trenching	EWNFoundations / Concrete Pads	EWNBuilding / Structure Construction	EWNAsphalt Paving	EWNLandscaping or Other Finishing	EWNWaterside Construction (Piles)	ISDemolition
Unique Identifier	X (UTM)	Y (UTM)	2026	2026	2026	2026	2026	2026	2026	2026	2027	2027	2027	2028	2029	2029	2029	2029	2029	2029	2027
3831003773715	383100	3773715	0.000268291	5.78051E-05	0.000138544	0.000256982	0.000176243	1.65876E-05	5.34069E-05	9.45617E-05	0.000628477	0.000847365	0.001028115	0.001028115	0.001028115	0.000731288	0.001273536	0.000930278	0.000281902	0.000489184	0.000119746
3831103773715	383110	3773715	0.000278016	5.99003E-05	0.000143565	0.000266296	0.000182631	1.71888E-05	5.53427E-05	9.79891E-05	0.000741705	0.001000029	0.001213343	0.001213343	0.001213343	0.000863039	0.00150298	0.00109788	0.000332691	0.000577316	0.000119878
3831203773715	383120	3773715	0.000288103	6.20738E-05	0.000148775	0.000275958	0.000189258	1.78125E-05	5.73508E-05	0.000101545	0.000898448	0.001211364	0.001469756	0.001469756	0.001469756	0.001045423	0.001820601	0.001329892	0.000402998	0.00069932	0.000119597
3831303773715	383130	3773715	0.000299227	6.44704E-05	0.000154519	0.000286613	0.000196565	1.85002E-05	5.9565E-05	0.000105465	0.001121502	0.001512104	0.001834647	0.001834647	0.001834647	0.001304967	0.002272595	0.001660059	0.000503048	0.000872937	0.000119818
3831403773715	383140	3773715	0.000310901	6.69858E-05	0.000160547	0.000297796	0.000204234	1.9222E-05	6.1889E-05	0.00010958	0.00145748	0.001965098	0.002384267	0.002384267	0.002384267	0.001695906	0.002953415	0.002157378	0.000653751	0.00113445	0.000119627
3831503773715	383150	3773715	0.000323356	6.96693E-05	0.000166979	0.000309725	0.000212416	1.99921E-05	6.43684E-05	0.00011397	0.002009402	0.002709247	0.003287149	0.003287149	0.003287149	0.002338117	0.004071823	0.002974339	0.000901315	0.001564047	0.000120069
3831603773715	383160	3773715	0.000336551	7.25122E-05	0.000173793	0.000322364	0.000221083	2.08078E-05	6.69949E-05	0.00011862	0.003002825	0.004048663	0.004912273	0.004912273	0.004912273	0.003494052	0.00608488	0.004444814	0.001346913	0.002337291	0.000122218
3831703773715	383170	3773715	0.004105836	0.00088463	0.002120227	0.003932756	0.002697159	0.00025385	0.000817321	0.001447139	0.00026177	0.00035294	0.000428225	0.000428225	0.000428225	0.000304592	0.000530446	0.000387474	0.000117416	0.000203752	0.000124486
3831803773715	383180	3773715	0.003591783	0.000773874	0.001854773	0.003440373	0.002359473	0.000222068	0.000714992	0.001265956	0.000256642	0.000346027	0.000419837	0.000419837	0.000419837	0.000298626	0.000520056	0.000379885	0.000115117	0.000199761	0.000121424
3831903773715	383190	3773715	0.003181309	0.000685434	0.001642807	0.003047203	0.00208983	0.00019669	0.000633282	0.001121281	0.000251563	0.000339178	0.000411527	0.000411527	0.000411527	0.000292715	0.000509763	0.000372366	0.000112838	0.000195807	0.000118433
3832003773715	383200	3773715	0.002846171	0.000613226	0.001469744	0.002726192	0.001869674	0.000175969	0.000566568	0.001003159	0.000246537	0.000332401	0.000403305	0.000403305	0.000403305	0.000286867	0.000499578	0.000364926	0.000110584	0.000191895	0.000115526
3832103773715	383210	3773715	0.002567765	0.000553242	0.001325977	0.002459522	0.001686787	0.000158756	0.000511148	0.000905032	0.000241522	0.000325641	0.000395103	0.000395103	0.000395103	0.000281033	0.000489418	0.000357504	0.000108335	0.000187992	0.000112685
3832203773715	383220	3773715	0.002332628	0.00050258	0.001204554	0.002234297	0.001532324	0.000144219	0.000464341	0.000822156	0.000236526	0.000318905	0.00038693	0.00038693	0.00038693	0.000275219	0.000479293	0.000350109	0.000106094	0.000184104	0.000109862
3832303773715	383230	3773715	0.00212906	0.00045872	0.001099432	0.00203931	0.001398598	0.000131633	0.000423817	0.000750406	0.0002307	0.00031105	0.000377399	0.000377399	0.000377399	0.00026844	0.000467488	0.000341485	0.00010348	0.000179569	0.000106561
3832403773715	383240	3773715	0.001951477	0.000420459	0.00100773	0.001869213	0.001281942	0.000120653	0.000388467	0.000687816	0.000224725	0.000302994	0.000367625	0.000367625	0.000367625	0.000261488	0.00045538	0.000332641	0.0001008	0.000174918	0.000103105
3832503773715	383250	3773715	0.001787882	0.000385211	0.00092325	0.001712514	0.001174475	0.000110539	0.000355902	0.000630155	0.000217419	0.000293143	0.000355673	0.000355673	0.000355673	0.000252986	0.000440575	0.000321826	9.75231E-05	0.000169231	9.85322E-05
3832603773715	383260	3773715	0.001630084	0.000351212	0.000841765	0.001561368	0.001070816	0.000100783	0.00032449	0.000574538	0.000209056	0.000281868	0.000341992	0.000341992	0.000341992	0.000243256	0.000423629	0.000309448	9.3772E-05	0.000162722	9.35241E-05
3832703773715	383270	3773715	0.001493134	0.000321706	0.000771045	0.001430192	0.000980853	9.23155E-05	0.000297228	0.000526269	0.000200783	0.000270713	0.000328458	0.000328458	0.000328458	0.000233629	0.000406864	0.000297202	9.00611E-05	0.000156282	8.94234E-05
3832803773715	383280	3773715	0.001389567	0.000299392	0.000717564	0.001330991	0.000912819	8.59124E-05	0.000276612	0.000489766	0.000196074	0.000264363	0.000320754	0.000320754	0.000320754	0.000228149	0.000397321	0.00029023	8.79486E-05	0.000152617	8.69641E-05
3832903773715	383290	3773715	0.001297205	0.000279491	0.000669868	0.001242522	0.000852145	8.02019E-05	0.000258226	0.000457212	0.000191543	0.000258255	0.000313342	0.000313342	0.000313342	0.000222877	0.00038814	0.000283524	8.59164E-05	0.00014909	8.46242E-05
3833003773715	383300	3773715	0.001215024	0.000261785	0.00062743	0.001163805	0.00079816	7.51209E-05	0.000241867	0.000428246	0.000187239	0.000252452	0.000306302	0.000306302	0.000306302	0.000217869	0.000379419	0.000277154	8.3986E-05	0.00014574	8.24395E-05
3833103773715	383310	3773715	0.001141452	0.000245933	0.000589438	0.001093334	0.000749829	7.05722E-05	0.000227221	0.000402315	0.000183139	0.000246923	0.000299593	0.000299593	0.000299593	0.00021309	0.000371109	0.000271084	8.21466E-05	0.000142548	8.03981E-05
3833203773715	383320	3773715	0.001074873	0.000231589	0.000555057	0.001029562	0.000706093	6.64558E-05	0.000213968	0.000378849	0.000179157	0.000241555	0.00029308	0.00029308	0.00029308	0.000208465	0.000363041	0.00026519	8.03607E-05	0.000139449	7.84402E-05
3833303773715	383330	3773715	0.001011913	0.000218023	0.000522545	0.000969256	0.000664734	6.25632E-05	0.000201435	0.000356658	0.000174943	0.000235873	0.000286186	0.000286186	0.000286186	0.000203562	0.000354502	0.000258952	7.84704E-05	0.000136169	7.6351E-05
3833403773715	383340	3773715	0.000954036	0.000205554	0.000492658	0.000913819	0.000626715	5.89849E-05	0.000189914	0.000336259	0.000170806	0.000230296	0.000279419	0.000279419	0.000279419	0.000198748	0.000346119	0.000252829	7.6615E-05	0.00013295	7.43215E-05
3833503773715	383350	3773715	0.000900679	0.000194057	0.000465105	0.000862712	0.000591664	5.5686E-05	0.000179292	0.000317453	0.000166741	0.000224815	0.000272769	0.000272769	0.000272769	0.000194018	0.000337882	0.000246812	7.47916E-05	0.000129785	7.23577E-05
3833603773715	383360	3773715	0.000850376	0.000183219	0.00043912	0.000814528	0.000558619	5.25759E-05	0.000169279	0.000299723	0.000162653	0.000219302	0.000266081	0.000266081	0.000266081	0.000189261	0.000329597	0.00024076	7.29576E-05	0.000126603	7.04058E-05
3833703773715	383370	3773715	0.000804255	0.000173282	0.000415312	0.000770352	0.000528322	4.97244E-05	0.000160098	0.000283467	0.000158731	0.000214014	0.000259665	0.000259665	0.000259665	0.000184697	0.00032165	0.000234955	7.11985E-05	0.00012355	6.85732E-05
3833803773715	383380	3773715	0.000760869	0.000163819	0.000393128	0.000770352	0.000528322	4.97244E-05	0.000160098	0.000283467	0.000158731	0.000214014	0.000259665	0.000259665	0.000259665	0.000184697	0.00032165	0.000234955	7.11985E-05	0.00012355	6.85732E-05
3833903773715	383390	3773715	0.000720057	0.000154966	0.000372004	0.000728852	0.000499908	4.70587E-05	0.000151433	0.000268396	0.000150124	0.000202436	0.000245646	0.000245646	0.000245646	0.000174733	0.000304139	0.000221966	6.73236E-05	0.000116869	6.48722E-05
3834003773715	383400	3773715	0.000681411	0.000146648	0.000352107	0.000689777	0.000473107	4.45337E-05	0.000143317	0.000253999	0.000142048	0.000191599	0.000232511	0.000232511	0.000232511	0.000165362	0.000287852	0.000210062	6.37128E-05	0.000110611	6.13888E-05
3834103773715	383410	3773715	0.000644777	0.000138775	0.000333284	0.000652777	0.000447809	4.21447E-05	0.000135648	0.000240399	0.000134447	0.000181344	0.000220042	0.000220042	0.000220042	0.000156523	0.000272417	0.000198809	6.03021E-05	0.000104691	5.80997E-05
3834203773715	383420	3773715	0.000610141	0.000131344	0.000315461	0.000617777	0.000423809	3.98964E-05	0.000128399	0.000227499	0.000127248	0.000171644	0.000208299	0.000208299	0.000208299	0.000148154	0.000257814	0.000188156	5.70914E-05	9.90999E-05	5.49907E-05
3834303773715	383430	3773715	0.000577538	0.000124338	0.000298638	0.000584777	0.000401109	3.77481E-05	0.000121549	0.000215349	0.000120449	0.000162444	0.000197144	0.000197144	0.000197144	0.000140246	0.000244003	0.000178053	5.40197E-05	9.37999E-05	5.20816E-05
3834403773715	383440	3773715	0.000546299	0.000117644	0.000282615	0.000553111	0.000379509	3.57253E-05	0.000115049	0.000203799	0.000113999	0.000153744	0.000186589	0.000186589	0.000186589	0.000132738	0.000230949	0.000168499	5.11189E-05	8.87599E-05	4.92725E-05
3834503773715	383450	3773715	0.000516842	0.000111284	0.000267369	0.000523444	0.000359109	3.38042E-05	0.000108849	0.000192849	0.000107899	0.000145444	0.000176589	0.000176589	0.000176589	0.000125631	0.000218539	0.000159443	4.83677E-05	8.39999E-05	4.66324E-05
3834603773715	383460	3773715	0.000489016	0.000105287	0.000252933	0.000495222	0.000339809	3.19852E-05	0.000102999	0.000182499	0.000102099	0.000137644	0.000167133	0.000167133	0.000167133	0.000118896	0.000206779	0.000150887	4.57642E-05	7.94999E-05	4.41322E-05
3834703773715	383470	3773715	0.000462731	9.96299E-05	0.000239344	0.000468555	0.000321609	3.02663E-05	9.74999E-05	0.000172699	9.66E-05	0.000130244	0.000158177	0.000158177	0.000158177	0.000112513	0.000195719	0.000142777	4.33106E-05	7.52E-05	4.17321E-05
3834803773715	383480	3773715	0.000437945	9.42999E-05	0.000226533	0.000443444	0.000304409	2.86474E-05	9.22999E-05	0.000163449	9.14E-05	0.000123244	0.000149666	0.000149666	0.000149666	0.000106477	0.000185255	0.000135111	4.09999E-05	7.11999E-05	3.95E-05
3834903773715	383490	3773715	0.000414659	8.92999E-05	0.000214444	0.000419777	0.000288209	2.71285E-05	8.73999E-05	0.000154699	8.65E-05	0.000116644	0.000141666	0.000141666	0.000141666	0.000100777	0.000175399	0.000127888	3.88106E-05	6.73999E-05	3.73999E-05
3835003773715	383500	3773715	0.000392873	8.45999E-05	0.000203111	0.000397555	0.000273009	2.56997E-05	8.27999E-05	0.000146499	8.19E-05	0.000110444	0.000134111	0.000134111	0.000134111	0.000095399	0.000166099	0.000121111	3.67999E-05	6.37999E-05	3.54E-05
3835103773715	383510	3773715	0.000372587	8.01999E-05	0.000192444	0.000376888	0.000258809	2.43708E-05	7.84999E-05	0.000138899	7.76E-05	0.000104744	0.000127111	0.000127111	0.000127111	0.000090599	0.000157599	0.000114888	3.48999E-05	6.04999E-05	3.35999E-05
3835203773715	383520	3773715	0.000353799	7.61999E-05	0.000182888	0.000358444	0.000246209	2.31708E-05	7.46999E-05	0.000132099	7.38E-05	9.96E-05	0.000120777	0.000120777	0.000120777	0.000086199	0.000149799	0.000109333	3.31999E-05	5.75999E-05	3.19999E-05
3835303773715	383530	3773715	0.000335611	7.22999E-05	0.000173444	0.000340555	0.000233809	2.19999E-05	7.08999E-05	0.000125499	7.01E-05	9.46E-05	0.000114777	0.000114777	0.000114777	0.000081899	0.000142299	0.000103888	3.14999E-05	5.46999E-05	3.03999E-05
3835403773715	383540	3773715	0.000317522	6.83999E-05	0.000164111	0.000322777	0.000221509	2.08E-05	6.70999E-05	0.000118899	6.63E-05	8.96E-05	0.000108777	0.000108777	0.000108777	0.000077599	0.000134899	9.84444E-05	2.98E-05	5.17999E-05	2.87999E-05
3835503773715	383550	3773715	0.000299533	6.44999E-05	0.000154777	0.000304999	0.000209209	1.96E-05	6.32999E-05	0.000112299	6.26E-05	8.46E-05	0.000102777	0.000102777	0.000102777	0.000073299	0.000127499	9.30000E-05	2.81E-05	4.88999E-05	2.71999E-05
3835603773715	383560	3773715	0.000281544	6.05999E-05	0.000145444	0.000287222	0.000196909	1.83999E-05	5.95999E-05	0.000105699	5.89E-05	7.96E-05	9.67777E-05	9.67777E-05	9.67777E-05	6.89999E-05	0.000119999	8.75555E-05	2.64E-05	4.59999E-05	2.55999E-05
3835703773715	383570	3773715	0.000263556	5.66999E-05	0.000136111	0.000269444	0.000184609	1.71999E-05	5.57999E-05	9.90999E-05	5.52E-05	7.46E-05	9.07777E-05	9.07777E-05	9.07777E-05	6.46999E-05	0.000112499	8.21111E-05	2.47E-05	4.30999E-05	2.39999E-05
3835803773715	383580	3773715	0.000245567	5.27999E-05	0.000126777	0.000251666	0.000172309	1.59999E-05	5.19999E-05	9.24999E-05	5.15E-05	6.96E-05	8.47777E-05	8.47777E-05	8.47777E-05	6.03999E-05	0.000104999	7.66666E-05	2.31E-05	4.02E-05	2.23999E-05
3835903773715	383590	3773715	0.000227578	4.88999E-05	0.000117444	0.000233888	0.000160009	1.47999E-05	4.81999E-05	8.57999E-05	4.78E-05	6.46E-05	7.87777E-05	7.87777E-05	7.87777E-05	5.60999E-05	9.74999E-05	7.12222E-05	2.14E-05	3.73999E-05	2.07999E-05
3836003773715	383600	3773715	0.000209589	4.49999E-05	0.000108111	0.000216111	0.000147709	1.35999E-05	4.43999E-05	7.90999E-05	4.41E-05	5.96E-05	7.27777E-05	7.27777E-05	7.27777E-05	5.17999E-05	8.99999E-05	6.57777E-05	1.97E-05	3.44999E-05	1.91999E-05
3836103773715	383610	3773715	0.000191601	4.10999E-05	0.000098777	0.000198333	0.000135409	1.23999E-05	4.05999E-05	7.23999E-05	4.03E-05	5.46E-05	6.67777E-05	6.67777E-05	6.67777E-05	4.74999E-05	8.24999E-05	6.03333E-05	1.81E-05	3.15999E-05	1.75999E-05
3836203773715	383620	3773715	0.000173612	3.71999E-05	0.000089444	0.000180555	0.000123109	1.11999E-05	3.67999E-05	6.56999E-05	3.66E-05	4.96E-05	6.07777E-05	6.07777E-05	6.07777E-05	4.31999E-05	7.49999E-05	5.48888E-05	1.64E-05	2.87999E-05	1.59999E-05
3836303773715	383630	3773715	0.000155624	3.32999E-05	0.000080111	0.000162777	0.000110809	9.99999E-06	3.29999E-05	5.90999E-05	3.28E-05	4.46E-05	5.47777E-05	5.47777E-05	5.47777E-05	3.88999E-05	6.74999E-05	4.94444E-05	1.47E-05	2.58999E-05	1.43999E-05
3836403773715	383640	3773715	0.000137635	2.93999E-05	0.000070777	0.000144999	0.000098509	8.79999E-06	2.91999E-05	5.24999E-05	2.91E-05	3.96E-05	4.87777E-05	4.87777E-05	4.87777E-05	3.45999E-05	5.99999E-05	4.39999E-05	1.31E-05	2.29999E-05	1.27999E-05
3836503773715	383650	3773715	0.000119647	2.54999E-05	0.000061444	0.000127222	0.000086209	7.59999E-06	2.53999E-05	4.58999E-05	2.54E-05	3.46E-05	4.27777E-05	4.27777E-05	4.27777E-05	3.02999E-05	5.24999E-05	3.85555E-05	1.14E-05	2.00999E-05	1.11999E-05
3836603773715	383660	3773715	0.000101658	2.15999E-05	0.000052111	0.000108444	0.000073309	6.39999E-06	2.15999E-05	3.92999E-05	2.16E-05	2.96E-05	3.67777E-05	3.67777E-05	3.67777E-05	2.59999E-05	4.49999E-05	3.31111E-05	9.79E-06	1.72999E-05	9.59999E-06
3836703773715	383670	3773715	8.36681E-05	1.76999E-05	4.27888E-05	8.91666E-05	6.03109E-05	5.26999E-06	1.77999E-05	3.23999E-05	1.78E-05	2.46E-05	3.07777E-05	3.07777E-05	3.07777E-05	2.16999E-05	3.74999E-05	2.76666E-05	8.14E-06	1.43999E-05	7.99999E-06
3836803773715	383680	3773715	6.66766E-05	1.37999E-05	3.33555E-05	7.08888E-05	4.79999E-05	4.19999E-06	1.39999E-05	2.57999E-05	1.41E-05	1.96E-05	2.47777E-05	2.47777E-05	2.47777E-05	1.73999E-05	2.99999E-05	2.22222E-05	6.49E-06	1.14999E-05	6.39999E-06
3836903773715	383690	3773715	4.96851E-05	9.89999E-06	2.39222E-05	5.26111E-05	3.56999E-05	3.12999E-06	1.01999E-05	1.91999E-05	1.04E-05	1.46E-05	1.87777E-05	1.87777E-05	1.87777E-05	1.30999E-05	2.24999E-05	1.67777E-05	4.84E-06	8.59999E-06	4.79999E-06
3837003773715	383700	3773715	3.26936E-05	5.99999E-06	1.44888E-05	3.43333E-05	2.33999E-05	2.05999E-06	6.39999E-06	1.25999E-05	6.8E-06	9.6E-06	1.27777E-05	1.27777E-05	1.27777E-05	8.89999E-06	1.49999E-05	1.11111E-05	3.19E-06	5.69999E-06	3.19999E-06
3837103773715	383710	3773715	1.57021E-05	2.99999E-06	5.55555E-06	1.60555E-05	1.10999E-05	9.99999E-07	2.99999E-06	5.99999E-06	3.2E-06	4.6E-06	6.77777E-06	6.77777E-06	6.77777E-06	4.69999E-06	7.49999E-06	5.55555E-06	1.59E-06	2.79999E-06	1.59999E-06
3837203773715	383720	3773715	0.000107107	2.29999E-05	0.000055444	0.000110777	7.59999E-05	7.09999E-06	2.29999E-05	4.39999E-05	2.32E-05	3.16E-05	4.17777E-05	4.17777E-05	4.17777E-05	2.99999E-05	5.24999E-05	3.88888E-05	1.11E-05	1.99999E-05	1.11999E-05
3837303773715	383730	3773715	0.000144413	3.09999E-05	0.000074777	0.000149333	0.000102509	9.59999E-06	3.09999E-05	5.93999E-05	3.13E-05	4.26E-05	5.67777E-05	5.67777E-05	5.67777E-05	4.04999E-05	7.09999E-05	5.27777E-05	1.51E-05	2.69999E-05	1.51999E-05
3837403773715	383740	3773715	0.000181719	3.89999E-05	0.000094111	0.000187888	0.000129009	1.20999E-05	3.89999E-05	7.46999E-05	3.94E-05	5.36E-05	7.17777E-05	7.17777E-05	7.17777E-05	5.09999E-05	8.99999E-05	6.66666E-05	1.91E-05	3.39999E-05	1.91999E-05
3837503773715	383750	3773715	0.000219025	4.69999E-05	0.000113444	0.000226444	0.000155509	1.45999E-05	4.69999E-05	8.99999E-05	4.75E-05	6.46E-05	8.67777E-05	8.67777E-05	8.67777E-05	6.14999E-05	0.000108499	8.05555E-05	2.31E-05	4.09999E-05	2.31999E-05
3837603773715	383760	3773715	0.000256331	5.49999E-05	0.000132777	0.000265111	0.000182109	1.70999E-05	5.49999E-05	0.000105299	5.56E-05	7.56E-05	0.000101577	0.000101577	0.000101577	7.19999E-05	0.000126999	9.42777E-05	2.71E-05	4.79999E-05	2.71999E-05
3837703773715	383770	3773715	0.000293637	6.29999E-05	0.000152111	0.000303777	0.000208709	1.95999E-05	6.29999E-05	0.000120699	6.37E-05	8.66E-05	0.000116377	0.000116377	0.000116377	8.24999E-05	0.000145499	0.000108055	3.11E-05	5.49999E-05	3.11999E-05
3837803773715	383780	3773715	0.000331243	7.09999E-05	0.000171444	0.000342555	0.000235309	2.20999E-05	7.09999E-05	0.000136099	7.18E-05	9.76E-05	0.000131177	0.000131177	0.000131177	9.29999E-05	0.000163999	0.000121833	3.51E-05	6.19999E-05	3.51999E-05
3837903773715	383790	3773715	0.000368849	7.89999E-05	0.000190777	0.000381333	0.000261909	2.45999E-05	7.89999E-05	0.000151499	7.99E-05	0.000108677	0.000145977	0.000145977	0.000145977	0.000103499	0.000182499	0.000135611	3.91E-05	6.89999E-05	3.91999E-05
3838003773715	383800	3773715	0.000406456	8.69999E-05	0.000210111	0.000419999	0.000288509	2.70999E-05	8.69999E-05	0.000166899	8.8E-05	0.000119777	0.000160777	0.000160777	0.000160777	0.000113999	0.000200999	0.000149388	4.31E-05	7.59999E-05	4.31999E-05
3838103773715	383810	3773715	0.000444063	9.49999E-05	0.000229444	0.000458666	0.000315109	2.95999E-05	9.49999E-05	0.000182299	9.61E-05	0.000130877	0.000175577	0.000175577	0.000175577	0.000124499	0.000219499	0.000163166	4.71E-05	8.29999E-05	4.71999E-05
3838203773715	383820	3773715	0.000481671	0.000103	0.000248777	0.000497777	0.000341709	3.20999E-05	0.000103	0.000197699	0.000104	0.000141977	0.000190377	0.000190377	0.000190377	0.000134999	0.000237999	0.000176944	0.000051	0.000089999	0.000051199
3838303773715	383830	3773715	0.000519278	0.000111	0.000267888	0.000536888	0.000367509	3.45999E-05	0.000111	0.000213099	0.000112	0.000153077	0.000205177	0.000205177	0.000205177	0.000145499	0.000256499	0.000190722	0.000055	0.000097	0.000055199
3838403773715	383840	3773715	0.000556886	0.000119	0.000287333	0.000576333	0.000394209	3.70999E-05	0.000119	0.000228499	0.00012	0.000164177	0.000219977	0.000219977	0.000219977	0.000155999	0.000274999	0.000204499	0.000059	0.000104	0.000059199
3838503773715	383850	3773715	0.000594493	0.000127	0.000306777	0.000614777	0.000420909	3.95999E-05	0.000127	0.000243899	0.000128	0.000175277	0.000234777	0.000234777	0.000234777	0.000166499	0.000293499	0.000218277	0.000063	0.000111	0.000063199
3838603773715	383860	3773715	0.000632101	0.000135	0.000326222	0.000653222	0.000447609	4.20999E-05	0.000135	0.000259299	0.000136	0.000186377	0.000249577	0.000249577	0.000249577	0.000176999	0.000311999	0.000231833	0.000067	0.000118	0.000067199
3838703773715	383870	3773715	0.000669708	0.000143	0.000345666	0.000691666	0.000474309	4.45999E-05	0.000143	0.000274699	0.000144	0.000197477	0.000264377	0.000264377	0.000264377	0.000187499	0.000330499	0.000245388	0.000071	0.000125	0.000071199
3838803773715	383880	3773715	0.000707315	0.000151	0.000364999	0.000730111	0.000501009	4.70999E-05	0.000151	0.000290099	0.000152	0.000208177	0.000279177	0.000279177	0.000279177	0.000197999	0.000348999	0.000258944	0.000075	0.000132	0.000075199
3838903773715	383890	3773715	0.000744922	0.000159	0.000384333	0.000768555	0.000527709	4.95999E-05	0.000159	0.000305499	0.00016	0.000218877	0.000293977	0.000293977	0.000293977	0.000208499	0.000367499	0.000272499	0.000079	0.000139	0.000079199
3839003773715	383900	3773715	0.000782529	0.000167	0.000403777	0.000807	0.000554409	5.20999E-05	0.000167	0.000320899	0.000168	0.000229577	0.000308777	0.000308777	0.000308777	0.000218999	0.000385999	0.000286055	0.000083	0.000146	0.000083199
3839103773715	383910	3773715	0.000820136	0.000175	0.000423222	0.000845444	0.000581109	5.45999E-05	0.000175	0.000336299	0.000176	0.000240277	0.000323577	0.000323577	0.000323577	0.000230499	0.000404999	0.000299611	0.000087	0.000153	0.000087199
3839203773715	383920	3773715	0.000857743	0.000183	0.000442666	0.000883333	0.000607809	5.70999E-05	0.000183	0.000351699	0.000184	0.000250977	0.000338377	0.000338377	0.000338377	0.000240999	0.000423999	0.000313166	0.000091	0.000160	0.000091199
3839303773715	383930	3773715	0.000895351	0.000191	0.000462111	0.000921222	0.000634509	5.95999E-05	0.000191	0.000367099	0.000192	0.000261677	0.000353177	0.000353177	0.000353177	0.000251499	0.000442999	0.000326722	0.000095	0.000167	0.000095199
3839403773715	383940	3773715	0.000932958	0.000199	0.000481555	0.000959111	0.000661209	6.20999E-05	0.000199	0.000382499	0.0002	0.000272377

Unique Identifier	X (UTM)	Y (UTM)	ISDrainage / Utilities Trenching	ISDrainage / Utilities Trenching	ISAsphalt Paving	ISAsphalt Paving	SVDemolition	SVSite Grubbing / Prep	SVMass Grading / Excavation	SVMass Grading / Excavation	SVDrainage / Utilities Trenching	SVFoundations / Concrete Pads	SVBuilding / Structure Construction	SVBuilding / Structure Construction	SVAsphalt Paving	SVAsphalt Paving	SVArchitectural Coating	SVArchitectural Coating	SVLandscaping or Other Finishing	SVLandscaping or Other Finishing	MDemolition
			2027	2028	2027	2028	2027	2027	2027	2028	2028	2028	2028	2029	2028	2029	2028	2029	2028	2029	2027
3831003773715	383100	3773715	4.13899E-05	4.13899E-05	0.00017725	0.00017725	9.0196E-05	5.95897E-05	0.00010063	0.00010063	3.03745E-05	3.1302E-05	0.000174323	0.000174323	0.000123585	0.000123585	1.22425E-05	1.22425E-05	3.94173E-05	3.94173E-05	0.000118033
3831103773715	383110	3773715	4.14353E-05	4.14353E-05	0.000177444	0.000177444	9.17828E-05	6.0638E-05	0.0001024	0.0001024	3.09089E-05	3.18526E-05	0.000176526	0.000176526	0.000125759	0.000125759	1.24579E-05	1.24579E-05	4.01107E-05	4.01107E-05	0.000120797
3831203773715	383120	3773715	4.13384E-05	4.13384E-05	0.000177029	0.000177029	9.33267E-05	6.1658E-05	0.000104123	0.000104123	3.14288E-05	3.23885E-05	0.000178677	0.000178677	0.000127874	0.000127874	1.26675E-05	1.26675E-05	4.07855E-05	4.07855E-05	0.000125274
3831303773715	383130	3773715	4.14147E-05	4.14147E-05	0.000177356	0.000177356	9.45888E-05	6.24918E-05	0.000105531	0.000105531	3.18538E-05	3.28265E-05	0.000180533	0.000180533	0.000129604	0.000129604	1.28388E-05	1.28388E-05	4.1337E-05	4.1337E-05	0.000130586
3831403773715	383140	3773715	4.13487E-05	4.13487E-05	0.000177073	0.000177073	9.58815E-05	6.33459E-05	0.000106973	0.000106973	3.22892E-05	3.32751E-05	0.000182375	0.000182375	0.000131375	0.000131375	1.30143E-05	1.30143E-05	4.1902E-05	4.1902E-05	0.000136281
3831503773715	383150	3773715	4.15014E-05	4.15014E-05	0.000177727	0.000177727	9.69966E-05	6.40826E-05	0.000108217	0.000108217	3.26647E-05	3.3662E-05	0.000184127	0.000184127	0.000132903	0.000132903	1.31656E-05	1.31656E-05	4.23892E-05	4.23892E-05	0.000142358
3831603773715	383160	3773715	4.22441E-05	4.22441E-05	0.000180908	0.000180908	9.81606E-05	6.48516E-05	0.000109516	0.000109516	3.30567E-05	3.4066E-05	0.000185802	0.000185802	0.000134498	0.000134498	1.33236E-05	1.33236E-05	4.2898E-05	4.2898E-05	0.00014884
3831703773715	383710	3773715	4.30281E-05	4.30281E-05	0.000184266	0.000184266	7.92049E-05	5.23282E-05	8.83674E-05	8.83674E-05	2.66731E-05	2.74876E-05	0.00014741	0.00014741	0.000108525	0.000108525	1.07507E-05	1.07507E-05	3.4614E-05	3.4614E-05	0.014077229
3831720373715	383720	3773715	4.19697E-05	4.19697E-05	0.000179733	0.000179733	7.86964E-05	5.19922E-05	8.78001E-05	8.78001E-05	2.65019E-05	2.73111E-05	0.00014665	0.00014665	0.000107828	0.000107828	1.06817E-05	1.06817E-05	3.43917E-05	3.43917E-05	0.010567745
3831730373715	383730	3773715	4.0936E-05	4.0936E-05	0.000175306	0.000175306	7.81817E-05	5.16522E-05	8.72259E-05	8.72259E-05	2.63286E-05	2.71325E-05	0.000145864	0.000145864	0.000107123	0.000107123	1.06118E-05	1.06118E-05	3.41668E-05	3.41668E-05	0.008281394
3831740373715	383740	3773715	3.99313E-05	3.99313E-05	0.000171003	0.000171003	7.76671E-05	5.13122E-05	8.66517E-05	8.66517E-05	2.61552E-05	2.69539E-05	0.000145065	0.000145065	0.000106418	0.000106418	1.0542E-05	1.0542E-05	3.39419E-05	3.39419E-05	0.006709176
3831750373715	383750	3773715	3.89492E-05	3.89492E-05	0.000166798	0.000166798	7.71402E-05	5.09641E-05	8.60639E-05	8.60639E-05	2.59778E-05	2.6771E-05	0.000144253	0.000144253	0.000105696	0.000105696	1.04704E-05	1.04704E-05	3.37117E-05	3.37117E-05	0.005573975
3831760373715	383760	3773715	3.79733E-05	3.79733E-05	0.000162618	0.000162618	7.65827E-05	5.05958E-05	8.54419E-05	8.54419E-05	2.57901E-05	2.65775E-05	0.000143352	0.000143352	0.000104932	0.000104932	1.03948E-05	1.03948E-05	3.3468E-05	3.3468E-05	0.004718463
3831770373715	383770	3773715	3.68323E-05	3.68323E-05	0.00015732	0.00015732	7.56269E-05	4.99643E-05	8.43756E-05	8.43756E-05	2.54682E-05	2.62459E-05	0.00014187	0.00014187	0.000103623	0.000103623	1.0265E-05	1.0265E-05	3.30503E-05	3.30503E-05	0.004053324
3831780373715	383780	3773715	3.56377E-05	3.56377E-05	0.000152617	0.000152617	7.47079E-05	4.93572E-05	8.33502E-05	8.33502E-05	2.51587E-05	2.59269E-05	0.000140453	0.000140453	0.000102363	0.000102363	1.01403E-05	1.01403E-05	3.26487E-05	3.26487E-05	0.003536553
3831790373715	383790	3773715	3.40573E-05	3.40573E-05	0.000145849	0.000145849	7.34152E-05	4.85031E-05	8.1908E-05	8.1908E-05	2.47234E-05	2.54783E-05	0.000138623	0.000138623	0.000100592	0.000100592	9.96484E-06	9.96484E-06	3.20838E-05	3.20838E-05	0.003097775
3831800373715	383800	3773715	3.23263E-05	3.23263E-05	0.000138435	0.000138435	7.1712E-05	4.73779E-05	8.00078E-05	8.00078E-05	2.41498E-05	2.48872E-05	0.000136614	0.000136614	9.82584E-05	9.82584E-05	9.73366E-06	9.73366E-06	3.13394E-05	3.13394E-05	0.002705849
3831810373715	383810	3773715	3.09089E-05	3.09089E-05	0.000132365	0.000132365	7.01804E-05	4.6366E-05	7.82989E-05	7.82989E-05	2.3634E-05	2.43557E-05	0.000134771	0.000134771	9.61597E-05	9.61597E-05	9.52577E-06	9.52577E-06	3.06701E-05	3.06701E-05	0.002361401
3831820373715	383820	3773715	3.00588E-05	3.00588E-05	0.000128725	0.000128725	6.95493E-05	4.5949E-05	7.75949E-05	7.75949E-05	2.34215E-05	2.41367E-05	0.000133844	0.000133844	9.52951E-05	9.52951E-05	9.44012E-06	9.44012E-06	3.03943E-05	3.03943E-05	0.002119873
3831830373715	383830	3773715	2.92501E-05	2.92501E-05	0.000125262	0.000125262	6.89428E-05	4.55483E-05	7.69182E-05	7.69182E-05	2.32172E-05	2.39262E-05	0.000132955	0.000132955	9.4464E-05	9.4464E-05	9.35779E-06	9.35779E-06	3.01292E-05	3.01292E-05	0.001914505
3831840373715	383840	3773715	2.84949E-05	2.84949E-05	0.000122028	0.000122028	6.83791E-05	4.51759E-05	7.62893E-05	7.62893E-05	2.30274E-05	2.37306E-05	0.000132117	0.000132117	9.36917E-05	9.36917E-05	9.28128E-06	9.28128E-06	2.98829E-05	2.98829E-05	0.001739144
3831850373715	383850	3773715	2.77893E-05	2.77893E-05	0.000119006	0.000119006	6.78523E-05	4.48278E-05	7.57015E-05	7.57015E-05	2.285E-05	2.35477E-05	0.000131319	0.000131319	9.29698E-05	9.29698E-05	9.20977E-06	9.20977E-06	2.96527E-05	2.96527E-05	0.001588173
3831860373715	383860	3773715	2.71126E-05	2.71126E-05	0.000116108	0.000116108	6.73438E-05	4.44919E-05	7.51342E-05	7.51342E-05	2.26787E-05	2.33712E-05	0.000130533	0.000130533	9.22731E-05	9.22731E-05	9.14075E-06	9.14075E-06	2.94304E-05	2.94304E-05	0.001456369
3831870373715	383870	3773715	2.63904E-05	2.63904E-05	0.000113016	0.000113016	6.6725E-05	4.40831E-05	7.44438E-05	7.44438E-05	2.24704E-05	2.31565E-05	0.000129592	0.000129592	9.14252E-05	9.14252E-05	9.05676E-06	9.05676E-06	2.916E-05	2.916E-05	0.001337011
3831880373715	383880	3773715	2.5689E-05	2.5689E-05	0.000110011	0.000110011	6.61062E-05	4.36743E-05	7.37534E-05	7.37534E-05	2.2262E-05	2.29417E-05	0.000128639	0.000128639	9.05774E-05	9.05774E-05	8.97277E-06	8.97277E-06	2.88896E-05	2.88896E-05	0.001231292
3831890373715	383890	3773715	2.50102E-05	2.50102E-05	0.000107105	0.000107105	6.54751E-05	4.32574E-05	7.30494E-05	7.30494E-05	2.20495E-05	2.27227E-05	0.00012766	0.00012766	8.97127E-05	8.97127E-05	8.88711E-06	8.88711E-06	2.86138E-05	2.86138E-05	0.001136926
3831900373715	383900	3773715	2.43355E-05	2.43355E-05	0.000104215	0.000104215	6.48012E-05	4.28121E-05	7.22975E-05	7.22975E-05	2.18225E-05	2.24889E-05	0.000126616	0.000126616	8.87893E-05	8.87893E-05	8.79564E-06	8.79564E-06	2.83193E-05	2.83193E-05	0.001051365
3831910373715	383910	3773715	2.37021E-05	2.37021E-05	0.000101503	0.000101503	6.41579E-05	4.23871E-05	7.15798E-05	7.15798E-05	2.16059E-05	2.22656E-05	0.000125586	0.000125586	8.79079E-05	8.79079E-05	8.70832E-06	8.70832E-06	2.80382E-05	2.80382E-05	0.000975121
3829703773725	382970	3773725	3.05437E-05	3.05437E-05	0.000130802	0.000130802	6.87835E-05	4.54431E-05	7.67405E-05	7.67405E-05	2.31636E-05	2.38709E-05	0.000138533	0.000138533	9.42458E-05	9.42458E-05	9.33617E-06	9.33617E-06	3.00596E-05	3.00596E-05	7.2286E-05
3829803773725	382980	3773725	3.18559E-05	3.18559E-05	0.000136421	0.000136421	7.0548E-05	4.66088E-05	7.8709E-05	7.8709E-05	2.37578E-05	2.44832E-05	0.000141561	0.000141561	9.66634E-05	9.66634E-05	9.57566E-06	9.57566E-06	3.08307E-05	3.08307E-05	7.5384E-05
3829903773725	382990	3773725	3.31371E-05	3.31371E-05	0.000141908	0.000141908	7.24105E-05	4.78393E-05	8.0787E-05	8.0787E-05	2.4385E-05	2.51296E-05	0.000144743	0.000144743	9.92154E-05	9.92154E-05	9.82846E-06	9.82846E-06	3.16447E-05	3.16447E-05	7.86312E-05
3830003773725	383000	3773725	3.43152E-05	3.43152E-05	0.000146953	0.000146953	7.41933E-05	4.90172E-05	8.27761E-05	8.27761E-05	2.49854E-05	2.57483E-05	0.000147758	0.000147758	0.000101658	0.000101658	1.00705E-05	1.00705E-05	3.24238E-05	3.24238E-05	8.18903E-05
3830103773725	383010	3773725	3.54128E-05	3.54128E-05	0.000151653	0.000151653	7.60681E-05	5.02558E-05	8.48677E-05	8.48677E-05	2.56167E-05	2.63989E-05	0.000150888	0.000150888	0.000104227	0.000104227	1.03249E-05	1.03249E-05	3.32431E-05	3.32431E-05	8.52748E-05
3830203773725	383020	3773725	3.63784E-05	3.63784E-05	0.000155789	0.000155789	7.77896E-05	5.13931E-05	8.67884E-05	8.67884E-05	2.61965E-05	2.69964E-05	0.000153735	0.000153735	0.000106586	0.000106586	1.05586E-05	1.05586E-05	3.39955E-05	3.39955E-05	8.86832E-05
3830303773725	383030	3773725	3.72594E-05	3.72594E-05	0.000159561	0.000159561	7.92478E-05	5.23565E-05	8.84152E-05	8.84152E-05	2.66876E-05	2.75024E-05	0.000156119	0.000156119	0.000108584	0.000108584	1.07565E-05	1.07565E-05	3.46327E-05	3.46327E-05	9.20737E-05
3830403773725	383040	3773725	3.80785E-05	3.80785E-05	0.000163069	0.000163069	8.07365E-05	5.33401E-05	9.00762E-05	9.00762E-05	2.71889E-05	2.80191E-05	0.000158541	0.000158541	0.000110624	0.000110624	1.09586E-05	1.09586E-05	3.52833E-05	3.52833E-05	9.55954E-05
3830503773725	383050	3773725	3.89079E-05	3.89079E-05	0.000166621	0.000166621	8.18148E-05	5.40525E-05	9.12793E-05	9.12793E-05	2.7552E-05	2.83933E-05	0.000160241	0.000160241	0.000112101	0.000112101	1.11049E-05	1.11049E-05	3.57545E-05	3.57545E-05	9.89978E-05
3830603773725	383060	3773725	3.97311E-05	3.97311E-05	0.000170146	0.000170146	8.27889E-05	5.4696E-05	9.23661E-05	9.23661E-05	2.78801E-05	2.87314E-05	0.000161762	0.000161762	0.000113436	0.000113436	1.12372E-05	1.12372E-05	3.61803E-05	3.61803E-05	0.000102514
3830703773725	383070	3773725	4.05482E-05	4.05482E-05	0.000173645	0.000173645	8.36896E-05	5.5291E-05	9.33709E-05	9.33709E-05	2.81834E-05	2.90439E-05	0.00016314	0.00016314	0.00011467	0.00011467	1.13594E-05	1.13594E-05	3.65738E-05	3.65738E-05	0.000106167
3830803773725	383080	3773725	4.13879E-05	4.13879E-05	0.000177241	0.000177241	8.44248E-05	5.57768E-05	9.41911E-05	9.41911E-05	2.8431E-05	2.92991E-05	0.000164184	0.000164184	0.000115677	0.000115677	1.14592E-05	1.14592E-05	3.68951E-05	3.68951E-05	0.000109915
3830903773725	383090	3773725	4.22214E-05	4.22214E-05	0.000180811	0.000180811	8.51293E-05	5.62422E-05	9.49772E-05	9.49772E-05	2.86682E-05	2.95436E-05	0.000165176	0.000165176	0.000116642	0.000116642	1.15548E-05	1.15548E-05	3.7203E-05	3.7203E-05	0.000113867
3831003773725	383100	3773725	4.28713E-05	4.28713E-05	0.000183594	0.000183594	8.63485E-05	5.70477E-05	9.63374E-05	9.63374E-05	2.90788E-05	2.99667E-05	0.000167082	0.000167082	0.000118313	0.000118313	1.17203E-05	1.17203E-05	3.77359E-05	3.77359E-05	0.000118338
3831103773725	383110	3773725	4.33273E-05	4.33273E-05	0.000185547	0.000185547	8.78434E-05	5.80354E-05	9.80052E-05	9.80052E-05	2.95822E-05	3.04855E-05	0.000169389	0.000169389	0.000120361	0.000120361	1.19232E-05	1.19232E-05	3.83891E-05	3.83891E-05	0.000122618
3831203773725	383120	3773725	4.31581E-05	4.31581E-05	0.000184822	0.000184822	8.95956E-05	5.9193E-05	9.99601E-05	9.99601E-05	3.01723E-05	3.10936E-05	0.000171695	0.000171695	0.000122762	0.000122762	1.21611E-05	1.21611E-05	3.91549E-05	3.91549E-05	0.000125668
3831303773725	383130	3773725	4.30302E-05	4.30302E-05	0.000184274	0.000184274	9.09925E-05	6.01159E-05	0.000101519	0.000101519	3.06427E-05	3.15784E-05	0.000173743	0.000173743	0.000124676	0.000124676	1.23507E-05	1.23507E-05	3.97654E-05	3.97654E-05	0.000130986
3831403773725	383140	3773725	4.31808E-05	4.31808E-05	0.000184919	0.000184919	9.23894E-05	6.10387E-05	0.000103077	0.000103077	3.11131E-05	3.20631E-05	0.00017583	0.00017583	0.00012659	0.00012659	1.25403E-05	1.25403E-05	4.03758E-05	4.03758E-05	0.000136806
3831503773725	383150	3773725	4.31437E-05	4.31437E-05	0.00018476	0.00018476	9.36085E-05	6.18442E-05	0.000104437	0.000104437	3.15237E-05	3.24863E-05	0.000177724	0.000177724	0.000128261	0.000128261	1.27057E-05	1.27057E-05	4.09086E-05	4.09086E-05	0.00014299
3831603773725	383160	3773725	4.37276E-05	4.37276E-05	0.000187261	0.000187261	9.47971E-05	6.26295E-05	0.000105763	0.000105763	3.1924E-05	3.28987E-05	0.000179502	0.000179502	0.000129889	0.000129889	1.28671E-05	1.28671E-05	4.1428E-05	4.1428E-05	0.000149586
3831720373725	383720	3773725	4.37152E-05	4.37152E-05	0.000187208	0.000187208	7.6503E-05	5.05431E-05	8.5353E-05	8.5353E-05	2.57632E-05	2.65499E-05	0.000142604	0.000142604	0.000104823	0.000104823	1.0384E-05	1.0384E-05	3.34332E-05	3.34332E-05	0.01148952
3831730373725	383730	3773725	4.26217E-05	4.26217E-05	0.000182525	0.000182525	7.60497E-05	5.02436E-05	8.48472E-05	8.48472E-05	2.56106E-05	2.63926E-05	0.000141922	0.000141922	0.000104202	0.000104202	1.03224E-05	1.03224E-05	3.32351E-05	3.32351E-05	0.008902266
3831740373725	383740	3773725	4.1555E-05	4.1555E-05	0.000177957	0.000177957	7.5584E-05	4.9936E-05	8.43277E-05	8.43277E-05	2.54538E-05	2.6231E-05	0.000141226	0.000141226	0.000103564	0.000103564	1.02592E-05	1.02592E-05	3.30316E-05	3.30316E-05	0.007155636
3831750373725	383750	3773725	4.05193E-05	4.05193E-05	0.000173521	0.000173521	7.51184E-05	4.96284E-05	8.38082E-05	8.38082E-05	2.5297E-05	2.60694E-05	0.000140504	0.000140504	0.000102926	0.000102926	1.0196E-05	1.0196E-05	3.28281E-05	3.28281E-05	0.005912155
3831760373725	383760	3773725	3.94959E-05	3.94959E-05	0.000169139	0.000169139	7.46099E-05	4.92924E-05	8.32409E-05	8.32409E-05	2.51257E-05	2.58929E-05	0.000139706	0.000139706	0.000102229	0.000102229	1.0127E-05	1.0127E-05	3.26059E-05	3.26059E-05	0.004987933
3831770373725	383770	3773725	3.83116E-05	3.83116E-05	0.000164067	0.000164067	7.37706E-05	4.87379E-05	8.23044E-05	8.23044E-05	2.4843E-05	2.56016E-05	0.000138314	0.000138314	0.000101079	0.000101079	1.00131E-05	1.00131E-05	3.22391E-05	3.22391E-05	0.004263998
3831780373725	383780	3773725	3.71418E-05	3.71418E-05	0.000159058	0.000159058	7.29128E-05	4.81712E-05	8.13475E-05	8.13475E-05	2.45542E-05	2.53039E-05	0.000136987	0.000136987	9.99037E-05	9.99037E-05	9.89665E-06	9.89665E-06	3.18642E-05	3.18642E-05	0.003713048
3831790373725	383790	3773725	3.55655E-05	3.55655E-05	0.00015237	0.00015237	7.16814E-05	4.73576E-05	7.99736E-05	7.99736E-05	2.41395E-05	2.48766E-05	0.000135196	0.000135196	9.82164E-05	9.82164E-05	9.72951E-06	9.72951E-06	3.13261E-05	3.13261E-05	0.003255056
3831800373725	383800	3773725	3.36818E-05	3.36818E-05	0.00014424	0.00014424	7.01069E-05	4.63174E-05	7.82169E-05	7.82169E-05	2.36092E-05	2.43301E-05	0.000133174	0.000133174	9.6059E-05	9.6059E-05	9.51579E-06	9.51579E-06	3.0638E-05	3.0638E-05	0.002854999
3831810373725	383810	3773725	3.20911E-05	3.20911E-05	0.000137428	0.000137428	6.84404E-05	4.52164E-05	7.63577E-05	7.63577E-05	2.30481E-05	2.37518E-05	0.000131332	0.000131332	9.37757E-05	9.37757E-05	9.2896E-06	9.2896E-06	2.99097E-05	2.99097E-05	0.002479446
3831820373725	383820	3773725	3.12163E-05	3.12163E-05	0.000133682	0.000133682	6.78645E-05	4.48359E-05	7.57152E-05	7.57152E-05	2.28541E-05	2.3552E-05	0.000130507	0.000130507	9.29866E-05	9.29866E-05	9.21143E-06	9.21143E-06	2.9658E-05	2.9658E-05	0.002224177
3831830373725	383830	3773725	3.03869E-05	3.03869E-05	0.00013013	0.00013013	6.73131E-05	4.44716E-05	7.51E-05	7.51E-05	2.26684E-05	2.33606E-05	0.000129708	0.000129708	9.22311E-05	9.22311E-05	9.13659E-06	9.13659E-06	2.9417E-05	2.9417E-05	0.002007785
3831840373725	383840	3773725	2.95987E-05	2.95987E-05	0.000126755	0.000126755	6.67862E-05	4.41235E-05	7.45121E-05	7.45121E-05	2.2491E-05	2.31777E-05	0.000128922	0.000128922	9.15092E-05	9.15092E-05	9.06507E-06	9.06507E-06	2.91868E-05	2.91868E-05	0.001822264
3831850373725	383850	3773725	2.8856E-05	2.8856E-05	0.000123574	0.000123574	6.629E-05	4.37957E-05	7.39585E-05	7.39585E-05	2.23239E-05	2.30055E-05	0.000128175	0.000128175	9.08292E-05	9.08292E-05	8.99771E-06	8.99771E-06	2.89699E-05	2.89699E-05	0.001662328
3831860373725	383860	3773725	2.814E-05	2.814E-05	0.000120508	0.000120508	6.57937E-05	4.34678E-05	7.34048E-05	7.34048E-05	2.21568E-05	2.28333E-05	0.000127428	0.000127428	9.01492E-05	9.01492E-05	8.93036E-06	8.93036E-06	2.8753E-05	2.8753E-05	0.001522561
3831870373725	383870	3773725	2.73436E-05	2.73436E-05	0.000117098	0.000117098	6.51504E-05	4.30428E-05	7.26871E-05	7.26871E-05	2.19401E-05	2.261E-05	0.000126475	0.000126475	8.92678E-05	8.92678E-05	8.84304E-06	8.84304E-06	2.84719E-05	2.84719E-05	0.001395001
3831880373725	383880	3773725	2.6572E-05	2.6572E-05	0.000113793	0.000113793	6.45071E-05	4.26178E-05	7.19694E-05	7.19694E-05	2.17235E-05	2.23868E-05	0.000125508	0.000125508	8.83864E-05	8.83864E-05	8.75572E-06	8.75572E-06	2.81908E-05	2.81908E-05	0.001282125
3831890373725	383890	3773725	2.58478E-05	2.58478E-05	0.000110692	0.000110692	6.38883E-05	4.2209E-05	7.1279E-05	7.1279E-05	2.15151E-05	2.2172E-05	0.000124568	0.000124568	8.75385E-05	8.75385E-05	8.67173E-06	8.67173E-06	2.79204E-05	2.79204E-05	0.001182733
3831900373725	383900	3773725	2.51835E-05	2.51835E-05	0.000107847	0.000107847	6.33186E-05	4.18326E-05	7.06433E-05	7.06433E-05	2.13232E-05	2.19743E-05	0.000123679	0.000123679	8.67578E-05	8.67578E-05	8.5944E-06	8.5944E-06	2.76714E-05	2.76714E-05	0.001095112
3831910373725	383910	3773725	2.45521E-05	2.45521E-05	0.000105143	0.000105143	6.27672E-05	4.14683E-05	7.00282E-05	7.00282E-05	2.11375E-05	2.1783E-05	0.000122816	0.000122816	8.60023E-05	8.60023E-05	8.51955E-06	8.51955E-06	2.74304E-05	2.74304E-05	0.001016804
3829703773735	382970	3773735	3.07191E-05	3.07191E-05	0.000131553	0.000131553	6.61429E-05	4.36985E-05	7.37944E-05	7.37944E-05	2.22744E-05	2.29545E-05	0.00013338	0.00013338	9.06277E-05	9.06277E-05	8.97776E-06	8.97776E-06	2.89057E-05	2.89057E-05	7.18622E-05
3829803773735	382980	3773735	3.21117E-05	3.21117E-05	0.000137517	0.000137517	6.77971E-05	4.47914E-05	7.564E-05	7.564E-05	2.28314E-05	2.35286E-05	0.000136214	0.000136214	9.28943E-05	9.28943E-05	9.20228E-06	9.20228E-06	2.96286E-05	2.96286E-05	7.499E-05
3829903773735	382990	3773735	3.3492E-05	3.3492E-05	0.000143428	0.000143428	6.95371E-05	4.59409E-05	7.75812E-05	7.75812E-05	2.34174E-05	2.41324E-05	0.00013919	0.00013919	9.52783E-05	9.52783E-05	9.43845E-06	9.43845E-06	3.0389E-05	3.0389E-05	7.82671E-05
3830003773735	383000	3773735	3.47856E-05	3.47856E-05	0.000148967	0.000148967	7.12219E-05	4.70541E-05	7.94609E-05	7.94609E-05	2.39848E-05	2.47171E-05	0.00014205	0.00014205	9.75868E-05	9.75868E-05	9.66714E-06	9.66714E-06	3.11253E-05	3.11253E-05	8.1562E-05
3830103773735	383010	3773735	3.60174E-05	3.60174E-05	0.000154242	0.000154242	7.29925E-05	4.82238E-05	8.14364E-05	8.14364E-05	2.45851E-05	2.53316E-05	0.000145013	0.000145013	0.000100013	0.000100013	9.90746E-06	9.90746E-06	3.1899E-05	3.1899E-05	8.50122E-05
3830203773735	383020	3773735	3.71294E-05	3.71294E-05	0.000159005	0.000159005	7.47386E-05	4.93774E-05	8.33844E-05	8.33844E-05	2.5169E-05	2.59376E-05	0.000147899	0.000147899	0.000102405	0.000102405	1.01445E-05	1.01445E-05	3.26621E-05	3.26621E-05	8.8522E-05
3830303773735	383030	3773735	3.81156E-05	3.81156E-05	0.000163228	0.000163228	7.64111E-05	5.04824E-05	8.52505E-05	8.52505E-05	2.57323E-05	2.6518E-05	0.000150643	0.000150643	0.000104697	0.000104697	1.03715E-05	1.03715E-05	3.3393E-05	3.3393E-05	9.21512E-05
3830403773735	383040	3773735	3.89842E-05	3.89842E-05	0.000166948	0.000166948	7.81327E-05	5.16198E-05	8.71712E-05	8.71712E-05	2.6312E-05	2.71155E-05	0.000153465	0.000153465	0.000107056	0.000107056	1.06052E-05	1.06052E-05	3.41454E-05	3.41454E-05	9.59357E-05
3830503773735	383050	3773735	3.98962E-05	3.98962E-05	0.000170853	0.000170853	7.89843E-05	5.21824E-05	8.81213E-05	8.81213E-05	2.65988E-05	2.7411E-05	0.000154779	0.000154779	0.000108223	0.000108223	1.07208E-05	1.07208E-05	3.45176E-05	3.45176E-05	9.92485E-05

			MSite Grubbing / Prep	MMass Grading / Excavation	MMass Grading / Excavation	MDrainage / Utilities Trenching	MFoundations / Concrete Pads	MBuilding / Structure Construction	MAsphalt Paving	MLandscaping or Other Finishing	MWaterside Construction (Piles)	RSSWRe-striping South Valley	RSSWRe-striping Silver Lake Boulevard	RSSWDemolition	RSSWPlacing Base	RSSWForm/Place Rebar and Pour	Child Risk				
Unique Identifier	X (UTM)	Y (UTM)	2027	2027	2028	2028	2028	2028	2028	2028	2028	2029	2029	2029	2029	2029	3rd Trimester	0<2	2<16	Total	per million
3831003773715	383100	3773715	0.00010651	0.000265964	0.000265964	7.44326E-05	0.000137342	0.000246967	0.000174714	5.29437E-05	9.37415E-05	9.19016E-05	9.53833E-05	0.000163839	8.90627E-05	2.6658E-05	2.81023E-08	8.1978E-07	1.2348E-07	9.71363E-07	0.97136324
3831103773715	383110	3773715	0.000109004	0.000272192	0.000272192	7.61754E-05	0.000140558	0.000252749	0.000178805	5.41834E-05	9.59364E-05	9.28813E-05	9.85636E-05	0.000169433	9.21038E-05	2.75683E-05	3.10585E-08	9.0779E-07	1.403E-07	1.07915E-06	1.07914695
3831203773715	383120	3773715	0.000113044	0.000282279	0.000282279	7.89886E-05	0.000145767	0.000262117	0.000185432	5.61915E-05	9.94919E-05	9.38258E-05	0.000101719	0.000174994	9.51264E-05	2.8473E-05	3.47225E-08	1.0224E-06	1.6346E-07	1.2206E-06	1.22059994
3831303773715	383130	3773715	0.000117838	0.00029425	0.00029425	8.23487E-05	0.000151949	0.000273232	0.000193295	5.85744E-05	0.000103711	9.45744E-05	0.000105346	0.000181301	9.8555E-05	2.94992E-05	3.92352E-08	1.1684E-06	1.9575E-07	1.40341E-06	1.40340554
3831403773715	383140	3773715	0.000122976	0.000307082	0.000307082	8.59397E-05	0.000158575	0.000285147	0.000201725	6.11287E-05	0.000108234	9.53029E-05	0.000109149	0.000187973	0.000102182	3.05849E-05	4.49691E-08	1.3592E-06	2.4313E-07	1.64733E-06	1.64732597
3831503773715	383150	3773715	0.00012846	0.000320774	0.000320774	8.97716E-05	0.000165646	0.000297861	0.000210719	6.38543E-05	0.00011306	9.59711E-05	0.000112998	0.000194849	0.00010592	3.17037E-05	5.24403E-08	1.6158E-06	3.186E-07	1.98683E-06	1.98683107
3831603773715	383160	3773715	0.000134309	0.000335381	0.000335381	9.38595E-05	0.000173188	0.000311425	0.000220315	6.6762E-05	0.000118208	9.70814E-05	0.000116897	0.000201734	0.000109663	3.28239E-05	6.23909E-08	1.9659E-06	4.4982E-07	2.47814E-06	2.47813645
3831703773715	383170	3773715	0.012702935	0.031720193	0.031720193	0.008877197	0.0163801	0.029454465	0.02083727	0.006314324	0.011180068	6.86649E-05	0.005029108	0.015136169	0.00822801	0.002462787	7.61332E-08	1.5819E-06	1.3527E-06	3.01071E-06	3.01070823
3831720373715	383720	3773715	0.009536066	0.023812281	0.023812281	0.006664093	0.012296506	0.022111403	0.015642493	0.00474015	0.008392853	6.81223E-05	0.005715606	0.010592041	0.005757826	0.001723417	6.82414E-08	1.4096E-06	1.0262E-06	2.50409E-06	2.50408661
3831303773715	383730	3773715	0.00747292	0.018660449	0.018660449	0.005222304	0.009636134	0.01732756	0.012258211	0.003714609	0.006577044	6.75747E-05	0.005509953	0.007819938	0.004250912	0.001272372	6.17099E-08	1.2694E-06	8.1316E-07	2.14424E-06	2.14424098
3831403773715	383740	3773715	0.00605419	0.015117773	0.015117773	0.004230852	0.007806719	0.014037932	0.009930996	0.003009393	0.005328395	6.7027E-05	0.004107952	0.006055962	0.003292016	0.000985358	5.62091E-08	1.1528E-06	6.6619E-07	1.8752E-06	1.87520349
3831503773715	383750	3773715	0.005029814	0.012559827	0.012559827	0.003514987	0.006485812	0.011662696	0.008250659	0.0025002	0.004426824	6.64643E-05	0.003215746	0.004870124	0.002647396	0.000792412	5.15105E-08	1.0543E-06	5.5991E-07	1.66577E-06	1.66577047
3831603773715	383760	3773715	0.004257821	0.010632103	0.010632103	0.002975495	0.005490348	0.009872667	0.006984321	0.002116461	0.003747381	6.58815E-05	0.002609372	0.004028833	0.002190071	0.000655526	4.74389E-08	9.6986E-07	4.7965E-07	1.49695E-06	1.49694878
3831703773715	383770	3773715	0.003657617	0.009133347	0.009133347	0.002556054	0.004716401	0.008480965	0.005999775	0.001818114	0.003219131	6.48214E-05	0.002177135	0.003406992	0.001852038	0.000554347	4.37731E-08	8.9461E-07	4.1691E-07	1.35529E-06	1.35529298
3831803773715	383780	3773715	0.003191296	0.007968909	0.007968909	0.002230175	0.004115093	0.007399701	0.005234846	0.001586317	0.002808714	6.37614E-05	0.001862343	0.002945009	0.001600905	0.000479179	4.05365E-08	8.2841E-07	3.6793E-07	1.23688E-06	1.23687966
3831903773715	383790	3773715	0.002795354	0.006980212	0.006980212	0.001953478	0.003604536	0.006481625	0.004585362	0.001389504	0.002460239	6.26912E-05	0.001608061	0.002564138	0.001393864	0.000417208	3.75154E-08	7.6663E-07	3.2596E-07	1.13011E-06	1.13010583
3832003773715	383800	3773715	0.00244169	0.006097085	0.006097085	0.001706327	0.003148495	0.005661579	0.004005228	0.001213705	0.002148973	6.15256E-05	0.001389581	0.002232471	0.001213569	0.000363242	3.46326E-08	7.0691E-07	2.8816E-07	1.0297E-06	1.02970214
3832103773715	383810	3773715	0.002130869	0.005320941	0.005320941	0.001489116	0.002747699	0.004940874	0.003495372	0.001059204	0.001875414	6.05007E-05	0.001204402	0.0019438	0.001056648	0.000316273	3.20806E-08	6.5419E-07	2.5482E-07	9.41096E-07	0.94109551
3832203773715	383820	3773715	0.001912919	0.004776705	0.004776705	0.001336806	0.002466659	0.004435512	0.003137859	0.000950866	0.001683593	5.99028E-05	0.001076532	0.001746693	0.000949501	0.000284202	3.01091E-08	6.1433E-07	2.3164E-07	8.76071E-07	0.87607114
3832303773715	383830	3773715	0.001727601	0.004313951	0.004313951	0.0012073	0.002227696	0.004005812	0.002833872	0.000858749	0.001520491	5.932E-05	0.000970548	0.001581215	0.000859547	0.000257278	2.8331E-08	5.7846E-07	2.1183E-07	8.18626E-07	0.81862575
3832403773715	383840	3773715	0.00156936	0.003918811	0.003918811	0.001096716	0.002023648	0.003638896	0.002574301	0.000780091	0.00138122	5.87674E-05	0.000881556	0.00144129	0.000783484	0.00023451	2.6731E-08	5.4628E-07	1.9486E-07	7.67872E-07	0.76787173
3832503773715	383850	3773715	0.001433128	0.003578628	0.003578628	0.001001513	0.00184798	0.003323012	0.002350832	0.000712373	0.00126132	5.82348E-05	0.000806038	0.001321722	0.000718487	0.000215056	2.52847E-08	5.1727E-07	1.8018E-07	7.22727E-07	0.72272659
3832603773715	383860	3773715	0.001314191	0.003281634	0.003281634	0.000918397	0.001694615	0.003047232	0.002155734	0.000653253	0.001156642	5.77073E-05	0.000740809	0.001217909	0.000662054	0.000198164	2.39634E-08	4.908E-07	1.673E-07	6.82059E-07	0.68205926
3832703773715	383870	3773715	0.001206485	0.003012684	0.003012684	0.000843128	0.00155573	0.002797492	0.001979058	0.000599715	0.001061848	5.71245E-05	0.000682072	0.001123952	0.000610979	0.000182877	2.27069E-08	4.6557E-07	1.5553E-07	6.43801E-07	0.64380116
3832803773715	383880	3773715	0.001111087	0.002774468	0.002774468	0.000776461	0.001432717	0.002576291	0.001822572	0.000552294	0.000977886	5.65417E-05	0.000630414	0.00104098	0.000565876	0.000169376	2.15444E-08	4.4223E-07	1.4503E-07	6.08811E-07	0.608811
3832903773715	383890	3773715	0.001025933	0.002561833	0.002561833	0.000716953	0.001322914	0.002378845	0.001682891	0.000509967	0.000902941	5.59589E-05	0.000584544	0.000967049	0.000525687	0.000157347	2.04648E-08	4.2056E-07	1.3561E-07	5.76629E-07	0.57662868
3833003773715	383900	3773715	0.000948725	0.002369038	0.002369038	0.000662998	0.001223356	0.002199821	0.001556242	0.000471588	0.000834989	5.5356E-05	0.000543109	0.00090001	0.00048924	0.00014644	1.94445E-08	4.0003E-07	1.2699E-07	5.46464E-07	0.54646447
3833103773715	383910	3773715	0.000879925	0.002197239	0.002197239	0.000614918	0.00113464	0.002040293	0.001443385	0.000437389	0.000774437	5.47631E-05	0.000506313	0.000840281	0.000456776	0.000136721	1.85025E-08	3.8109E-07	1.1927E-07	5.18862E-07	0.51886167
3832703773725	382970	3773725	6.52291E-05	0.00016282	0.00016282	4.55841E-05	8.41112E-05	0.000151248	0.000106999	3.24238E-05	5.74092E-05	7.37493E-05	5.95461E-05	0.000101903	5.53942E-05	1.65805E-05	1.09125E-08	3.127E-07	4.5347E-08	3.68955E-07	0.36895535
3832803773725	382980	3773725	6.80246E-05	0.00016963	0.00016963	4.75377E-05	8.77159E-05	0.00015773	0.000111584	3.38134E-05	5.98696E-05	7.53872E-05	6.19878E-05	0.000106105	5.76785E-05	1.72642E-05	1.16753E-08	3.3555E-07	4.8242E-08	3.95466E-07	0.39546592
3832903773725	382990	3773725	7.09548E-05	0.00017718	0.00017718	4.95854E-05	9.14943E-05	0.000164524	0.000116391	3.52699E-05	6.24485E-05	7.71004E-05	6.45652E-05	0.000110545	6.00919E-05	1.79866E-05	1.2522E-08	3.6083E-07	5.1451E-08	4.248E-07	0.42479998
3833003773725	383000	3773725	7.38958E-05	0.000184523	0.000184523	5.16406E-05	9.52866E-05	0.000171343	0.000121215	3.67318E-05	6.50369E-05	7.86981E-05	6.71577E-05	0.000114993	6.251E-05	1.87103E-05	1.34265E-08	3.877E-07	5.4868E-08	4.55994E-07	0.45599429
3833103773725	383010	3773725	7.69498E-05	0.00019215	0.00019215	5.37749E-05	9.92248E-05	0.000178425	0.000126225	3.82499E-05	6.77249E-05	8.03712E-05	6.98707E-05	0.000119687	6.50619E-05	1.94742E-05	1.44281E-08	4.173E-07	5.8668E-08	4.90393E-07	0.49039251
3833203773725	383020	3773725	8.00255E-05	0.00019983	0.00019983	5.59242E-05	0.000103191	0.000185556	0.00013127	3.97787E-05	7.04318E-05	8.18533E-05	7.25285E-05	0.00012428	6.75585E-05	2.02214E-05	1.54957E-08	4.4878E-07	6.2725E-08	5.27005E-07	0.52700496
3833303773725	383030	3773725	8.30849E-05	0.000207469	0.000207469	5.80623E-05	0.000107136	0.0001926	0.000136288	4.12995E-05	7.31245E-05	8.30239E-05	7.50807E-05	0.000128703	6.99627E-05	2.0941E-05	1.66245E-08	4.822E-07	6.7025E-08	5.65853E-07	0.56585333
3833403773725	383040	3773725	8.62629E-05	0.000215405	0.000215405	6.02831E-05	0.000111234	0.000200019	0.000141501	4.28792E-05	7.59214E-05	8.42196E-05	7.77285E-05	0.000133287	7.24546E-05	2.16869E-05	1.78878E-08	5.1973E-07	7.1894E-08	6.09511E-07	0.60951101
3833503773725	383050	3773725	8.93331E-05	0.000223072	0.000223072	6.24287E-05	0.000115193	0.000207138	0.000146538	4.44054E-05	7.86236E-05	8.49331E-05	8.01903E-05	0.000137565	7.47804E-05	2.23831E-05	1.92178E-08	5.5975E-07	7.7065E-08	6.56031E-07	0.65603102
3833603773725	383060	3773725	9.25057E-05	0.000230994	0.000230994	6.46458E-05	0.000119284	0.000214494	0.000151742	4.59824E-05	8.14158E-05	8.55259E-05	8.26923E-05	0.000141912	7.71431E-05	2.30903E-05	2.0699E-08	6.0469E-07	8.2927E-08	7.08321E-07	0.70832118
3833703773725	383070	3773725	9.58022E-05	0.000239225	0.000239225	6.69495E-05	0.000123534	0.000222138	0.000157149	4.7621E-05	8.43171E-05	8.60233E-05	8.52647E-05	0.000146368	7.95658E-05	2.38154E-05	2.23688E-08	6.5585E-07	8.9693E-08	7.67916E-07	0.76791635
3833803773725	383080	3773725	9.91848E-05	0.000247672	0.000247672	6.93134E-05	0.000127896	0.000229981	0.000162698	4.93024E-05	8.72942E-05	8.63248E-05	8.79275E-05	0.000150868	8.20115E-05	2.45475E-05	2.42427E-08	7.1404E-07	9.7497E-08	8.35782E-07	0.83578192
3833903773725	383090	3773725	0.000102751	0.00025676	0.00025676	7.18052E-05	0.000132494	0.000238249	0.000168547	5.10749E-05	9.04326E-05	8.65961E-05	9.06355E-05	0.000155554	8.45588E-05	2.53099E-05	2.6411E-08	7.8221E-07	1.0685E-07	9.15474E-07	0.91547422
3834003773725	383100	3773725	0.000106785	0.00026665	0.00026665	7.46246E-05	0.000137696	0.000247604	0.000175165	5.30803E-05	9.39833E-05	8.74552E-05	9.39112E-05	0.000161139	8.75953E-05	2.62188E-05	2.91439E-08	8.6876E-07	1.1923E-07	1.01714E-06	1.0171366
3834103773725	383110	3773725	0.000110647	0.000276294	0.000276294	7.73235E-05	0.000142676	0.000256559	0.0001815	5.5E-05	9.73823E-05	8.85505E-05	9.70714E-05	0.000166954	9.07563E-05	2.71649E-05	3.24837E-08	9.7545E-07	1.3531E-07	1.14324E-06	1.14324394
3834203773725	383120	3773725	0.000113399	0.000283167	0.000283167	7.9247E-05	0.000146226	0.000262941	0.000186015	5.63682E-05	9.98048E-05	8.96256E-05	0.000100272	0.00017472	9.37558E-05	2.80627E-05	3.65252E-08	1.1066E-06	1.5626E-07	1.29938E-06	1.29938056
3834303773725	383130	3773725	0.000118199	0.000295151	0.000295151	8.26009E-05	0.000152414	0.000274069	0.000193887	5.87538E-05	0.000104029	9.053E-05	0.000103794	0.000178644	9.71107E-05	2.90669E-05	4.1691E-08	1.2846E-06	1.8606E-07	1.51234E-06	1.51233936
3834403773725	383140	3773725	0.00012345	0.000308265	0.000308265	8.62709E-05	0.000159186	0.000286246	0.000202502	6.13643E-05	0.000108651	9.14243E-05	0.000107607	0.000185316	0.000100738	3.01526E-05	4.84812E-08	1.5294E-06	2.2886E-07	1.80674E-06	1.80673641
3834503773725	383150	3773725	0.000129031	0.0003222	0.0003222	9.01706E-05	0.000166382	0.000299185	0.000211656	6.41381E-05	0.000113562	9.2203E-05	0.000111461	0.000192192	0.000104476	3.12714E-05	5.77059E-08	1.8805E-06	2.951E-07	2.23334E-06	2.23333566
3834603773725	383160	3773725	0.000134983	0.000337062	0.000337062	9.433E-05	0.000174057	0.000312986	0.000221419	6.70967E-05	0.000118801	9.33736E-05	0.000115309	0.000199009	0.000108181	3.23805E-05	7.09443E-08	2.4166E-06	4.0672E-07	2.89428E-06	2.89427854
3834703773725	383720	3773725	0.010367852	0.025889315	0.025889315	0.00724537	0.013369072	0.024040078	0.017006915	0.005153611	0.009124922	6.62634E-05	0.006339343	0.01190181	0.006469815	0.001936528	6.95994E-08	1.4588E-06	1.1107E-06	2.63914E-06	2.63913681
3834703773725	383730	3773725	0.008033179	0.020059459	0.020059459	0.00561383	0.010358573	0.01862664	0.013177232	0.003993101	0.007070137	6.5771E-05	0.005946908	0.008554598	0.004650273	0.001391908	6.29302E-08	1.3126E-06	8.6966E-07	2.24517E-06	2.2451665
3834703773725	383740	3773725	0.006457065	0.016123781	0.016123781	0.004512393	0.008326215	0.014972082	0.010591852	0.003209652	0.005682972	6.52686E-05	0.004373187	0.006503055	0.003535056	0.001058104	5.73206E-08	1.1913E-06	7.0649E-07	1.95509E-06	1.95509318
3834703773725	383750	3773725	0.005334979	0.013321848	0.013321848	0.003728246	0.006879315	0.012370288	0.008751238	0.00265189	0.004695406	6.47662E-05	0.0033895	0.005163897	0.002807091	0.000840211	5.25353E-08	1.089E-06	5.9018E-07	1.73175E-06	1.73174672
3837603773725	383760	3773725	0.004500984	0.011239299	0.011239299	0.003145425	0.0058039	0.010436492	0.007383193	0.002237331	0.003961392	6.42336E-05	0.002732047	0.004237545	0.002303526	0.000689486	4.83926E-08	1.0014E-06	5.0358E-07	1.55337E-06	1.55337424
3837703773725	383770	3773725	0.003847724	0.009608059	0.009608059	0.002688906	0.004961539	0.008921769	0.006311617	0.001912611	0.003386447	6.347E-05	0.002258431	0.0035496	0.00192956	0.000577551	4.4673E-08	9.2373E-07	4.3547E-07	1.40387E-06	1.40386897
3837803773725	383780	3773725	0.003350561	0.008366605	0.008366605	0.002341474	0.00432046	0.0076899	0.005496095	0.001665483	0.002948885	6.24902E-05	0.001924054	0.003053185	0.001659709	0.00049678	4.14094E-08	8.5594E-07	3.8341E-07	1.28076E-06	1.28076222
3837903773725	383790	3773725	0.00293728	0.007334611	0.007334611	0.00205266	0.003787545	0.00681071	0.00481817	0.001460051	0.00258515	6.12342E-05	0.001660553	0.002655404	0.001443476	0.000432057	3.83621E-08	7.9281E-07	3.3976E-07	1.17093E-06	1.17093307
3838003773725	383800	3773725	0.002576279	0.006433165	0.006433165	0.001800382	0.003322044	0.005973653	0.004226002	0.001280607	0.002267427	6.00636E-05	0.001437115	0.002315647	0.001258784	0.000376776	3.54975E-08	7.3326E-07	3.0124E-07	1.07E-06	1.06999576
3838103773725	383810	3773725	0.00223739	0.005586932	0.005586932	0.001563556	0.002885055	0.005187865	0.003670104	0.001112153	0.001969165	5.90437E-05	0.001240184	0.00200639	0.001090672	0.000326457	3.28208E-08	6.7656E-07	2.6501E-07	9.74386E-07	0.97438643
3838203773725	383820	3773725	0.002007041	0.005011734	0.005011734	0.001402581	0.002588027	0.004653753	0.003292252	0.000997652	0.001766431	5.8491E-05	0.001106898	0.001798119	0.000977456	0.00029257	3.08169E-08	6.354E-07	2.4058E-07	9.06793E-07	0.90679254
3838303773725	383830	3773725	0.001811774	0.004524137	0.004524137	0.001266123	0.002336235	0.004200985	0.002971945	0.000900589	0.001594573	5.79585E-05	0.000996377	0.001625622	0.000883687	0.000264503	2.90146E-08	5.985E-07	2.1981E-07	8.47323E-07	0.847323
3838403773725	383840	3773725	0.001644365	0.004106105	0.004106105	0.001149132	0.002120366	0.003812812	0.002697336	0.000817375	0.001447234	5.7436E-05	0.000903802	0.00147933	0.000804162	0.0002407	2.73808E-08	5.6514E-07	2.0193E-07	7.94445E-07	0.79444535
3838503773725	383850	3773725	0.001500043	0.00374572	0.00374572	0.001048275	0.001934265	0.003478169	0.002460596	0.000745635	0.001320213	5.69335E-05	0.00082521	0.001354566	0.000736341	0.0002204	2.59011E-08	5.35E-07	1.8644E-07	7.4735E-07	0.74735044
3838603773725	383860	3773725	0.00137392	0.003430784	0.003430784	0.000960137	0.001771634	0.003185728	0.002253712	0.000682943	0.001209211	5.64311E-05	0.000757278	0.001246245	0.000677458	0.000202775	2.45453E-08	5.0744E-07	1.7285E-07	7.04836E-07	0.70483581
3838703773725	383870	3773725	0.001258813	0.003143353	0.003143353	0.000879697	0.001623207	0.002918828	0.002064896	0.000625726	0.001107903	5.58534E-05	0.000695642	0.001147356	0.000623702	0.000186685	2.32408E-08	4.8083E-07	1.6032E-07	6.64395E-07	0.66439492
3838803773725	383880	3773725	0.001156957	0.00288901	0.00288901	0.000808517	0.001491866	0.002682652	0.001897815	0.000575096	0.001018257	5.52706E-05	0.000641467	0.001060106	0.000576273	0.000172488	2.20323E-08	4.562E-07	1.4916E-07	6.27399E-07	0.62739913
3838903773725	383890	3773725	0.001067268	0.00266505	0.00266505	0.00074584	0.001376214	0.002474689	0.001750695	0.000530514	0.000939321	5.47079E-05	0.000594115	0.000983611	0.00053469	0.000160042	2.09243E-08	4.3366E-07	1.3929E-07	5.93872E-07	0.59387184
3839003773725	383900	3773725	0.000988202	0.002467615	0.002467615	0.000690585	0.00127426	0.002291356	0.001620997	0.000491211	0.000869733	5.41703E-05	0.00055266	0.000916445	0.000498179	0.000149114	1.9912E-08	4.1309E-07	1.3055E-07	5.63554E-07	0.56355395
3839103773725	383910	3773725	0.000917538	0.002291161	0.002291161	0.000641203	0.001183141	0.002127507	0.001505084	0.000456086	0.000807541	5.36478E-05	0.000515778	0.000856512	0.0004656	0.000139362	1.89754E-08	3.9407E-07	1.2269E-07	5.35743E-07	0.53574261
3829703773735	382970	3773735	6.48466E-05	0.000161927	0.000161927	4.53168E-05	8.3618E-05	0.000150361	0.000106371	3.22337E-05	5.70726E-05	7.03932E-05	5.83905E-05	9.99417E-05	5.43283E-05	1.62614E-05	1.09937E-08	3.1672E-07	4.4439E-08	3.72154E-07	0.37215394
3829803773735	382980	3773735	6.76691E-05	0.000168975	0.000168975	4.72892E-05	8.72575E-05	0.000156905	0.000111001	3.36367E-05	5.95567E-05	7.19155E-05	6.07921E-05	0.000104076	5.65756E-05	1.69341E-05	1.17715E-08	3.4037E-07	4.7267E-08	3.99412E-07	0.39941184
3829903773735	382990	3773735	7.06262E-05	0.000176359	0.000176359	4.93558E-05	9.10707E-05	0.000163762	0.000115852	3.51066E-05	6.21593E-05	7.35032E-05	6.33243E-05	0.000108431	5.89429E-05	1.76426E-05	1.2636E-08	3.6663E-07	5.0397E-08	4.29668E-07	0.42966753
3830003773735	383000	3773735	7.35995E-05	0.000183784	0.000183784	5.14336E-05	9.49046E-05	0.000170656	0.000120729	3.65846E-05	6.47762E-05	7.50054E-05	6.58665E-05	0.000112803	6.13194E-05	1.8354E-05	1.3569E-08	3.9489E-07	5.3748E-08	4.62212E-07	0.46221206
3830103773735	383010	3773735	7.67128E-05	0.000191558	0.000191558	5.36093E-05	9.89192E-05	0.000177875	0.000125836	3.81321E-05	6.75163E-05	7.65729E-05	6.85695E-05	0.000117463	6.38529E-05	1.91123E-05	1.46054E-08	4.262E-07	5.7472E-08	4.98281E-07	0.49828122
3830203773735	383020	3773735	7.988E-05	0.000199467	0.000199467	5.58226E-05	0.000103003	0.000185219	0.000131031	3.97064E-05	7.03038E-05	7.80952E-05	7.12875E-05	0.000122158	6.64048E-05	1.98761E-05	1.57379E-08	4.6033E-07	6.1534E-08	5.37605E-07	0.53760527
3830303773735	383030	3773735	8.3155E-05	0.000207644	0.000207644	5.81112E-05	0.000107226	0.000192813	0.000136403	4.13343E-05	7.31861E-05	7.95221E-05	7.40206E-05	0.000126895	6.89798E-05	2.06468E-05	1.69733E-08	4.9759E-07	6.5971E-08	5.80535E-07	0.58053471
3830403773735	383040	3773735	8.65699E-05	0.000216172	0.000216172	6.04977E-05	0.00011163	0.000200731	0.000142005	4.30318E-05	7.61917E-05	8.10142E-05	7.68593E-05	0.000131801	7.1647E-05	2.14452E-05	1.83636E-08	5.3962E-07	7.0988E-08	6.28973E-07	0.6289727
3830503773735	383050	3773735	8.95594E-05	0.000223637	0.000223637	6.25868E-05	0.000115484	0.000207662	0.000146909	4.45178E-05	7.88227E-05	8.14915E-05	7.91654E-05	0.000135808	7.38251E-05	2.20972E-05	1.97235E-08	5.8168E-07	7.5849E-08	6.77252E-07	0.67725167

Unique Identifier	X (UTM)	Y (UTM)	EGIODemolition 2025	EGIOSite Grubbing / Prep 2025	EGIOMass Grading / Excavation 2025	EGIOMass Grading / Excavation 2026	EGIODrainage / Utilities Trenching 2026	EGIODrainage / Utilities Trenching 2027	EGIOFoundations / Concrete Pads 2026	EGIOFoundations / Concrete Pads 2027	EGIOBuilding / Structure Construction 2026	EGIOBuilding / Structure Construction 2027	EGIOAsphalt Paving 2027	EGIOArchitectural Coating 2027	EGIOLandscaping or Other Finishing 2027	EGIOWaterside Construction (Piles) 2027	HIWaterside Construction (Landscaping) 2025	HIWaterside Construction (Landscaping) 2026	KMDemolition 2025	KMSite Grubbing / Prep 2025	KMMass Grading / Excavation 2025
3830603773735	383060	3773735	0.000531246	0.00047938	0.001197055	0.001197055	0.000335007	0.000335007	0.000618151	0.000618151	0.001111551	0.001111551	0.000786356	7.40099E-05	0.00023829	0.000421913	0.00089066	0.00089066	0.000106203	9.58345E-05	0.000239306
3830703773735	383070	3773735	0.000581535	0.00052476	0.001310373	0.001310373	0.00036672	0.00036672	0.000676668	0.000676668	0.001216775	0.001216775	0.000860795	8.1016E-05	0.000260847	0.000461853	0.000962474	0.000962474	0.000109814	9.90933E-05	0.000247443
3830803773735	383080	3773735	0.000640821	0.00057826	0.00144396	0.00144396	0.000404106	0.000404106	0.000745651	0.000745651	0.00134082	0.00134082	0.00094855	8.92753E-05	0.000287439	0.000508937	0.001044644	0.001044644	0.000113634	0.000102541	0.000256052
3830903773735	383090	3773735	0.000711591	0.00064212	0.001603426	0.001603426	0.000448734	0.000448734	0.000827998	0.000827998	0.001488895	0.001488895	0.001053304	9.91345E-05	0.000319183	0.000565142	0.001139153	0.001139153	0.000117663	0.000106176	0.00026513
3831003773735	383100	3773735	0.000804577	0.00072603	0.001812953	0.001812953	0.000507372	0.000507372	0.000936197	0.000936197	0.001683456	0.001683456	0.001190944	0.000112089	0.000360892	0.000638992	0.00126018	0.00126018	0.000122242	0.000110308	0.000275447
3831103773735	383110	3773735	0.000925351	0.00083501	0.002085091	0.002085091	0.000583532	0.000583532	0.001076727	0.001076727	0.001936156	0.001936156	0.001369714	0.000128914	0.000415065	0.000734909	0.001408756	0.001408756	0.00012722	0.0001148	0.000286664
3831203773735	383120	3773735	0.001075874	0.00097084	0.002424265	0.002424265	0.000678453	0.000678453	0.001251874	0.001251874	0.002251103	0.002251103	0.00159252	0.000149884	0.000482582	0.000854454	0.001587513	0.001587513	0.000132276	0.000119362	0.000298057
3831303773735	383130	3773735	0.001288888	0.00116306	0.002904249	0.002904249	0.000812782	0.000812782	0.001499735	0.001499735	0.002696802	0.002696802	0.001907826	0.00017956	0.000578129	0.001023629	0.001802938	0.001802938	0.000137224	0.000123828	0.000309207
3831403773735	383140	3773735	0.001602201	0.00144579	0.003610236	0.003610236	0.001010359	0.001010359	0.001864302	0.001864302	0.003352362	0.003352362	0.002371596	0.000223209	0.000718665	0.00127246	0.002072366	0.002072366	0.000142853	0.000128907	0.00032189
3831503773735	383150	3773735	0.002083228	0.00187985	0.004694134	0.004694134	0.001313698	0.001313698	0.00242402	0.00242402	0.004358839	0.004358839	0.003083618	0.000290223	0.00093443	0.00165449	0.002413179	0.002413179	0.00014875	0.000134229	0.000335179
3831603773735	383160	3773735	0.002891148	0.0026089	0.00651462	0.00651462	0.001823178	0.001823178	0.003364107	0.003364107	0.00604929	0.00604929	0.00427951	0.000402777	0.001296821	0.002296136	0.002858224	0.002858224	0.00015503	0.000139895	0.000349329
3831703773735	383170	3773735	0.000139982	0.00012632	0.000315421	0.000315421	8.82735E-05	8.82735E-05	0.000162881	0.000162881	0.000292891	0.000292891	0.000207203	1.95014E-05	6.27887E-05	0.000111173	0.002303698	0.002303698	0.001754401	0.001583127	0.00395319
3831803773735	383180	3773735	0.000136162	0.00012287	0.000306813	0.000306813	8.58644E-05	8.58644E-05	0.000158436	0.000158436	0.000284897	0.000284897	0.000201548	1.89692E-05	6.10751E-05	0.000108139	0.002131428	0.002131428	0.001549774	0.001398477	0.003492103
3831903773735	383190	3773735	0.000132497	0.00011956	0.000298554	0.000298554	8.35532E-05	8.35532E-05	0.000154171	0.000154171	0.00027729	0.00027729	0.000196123	1.84586E-05	5.94312E-05	0.000105228	0.001978602	0.001978602	0.001383409	0.001248353	0.003117233
3832003773735	383200	3773735	0.000128981	0.00011639	0.000290632	0.000290632	8.13361E-05	8.13361E-05	0.00015008	0.00015008	0.000269873	0.000269873	0.000190919	1.79688E-05	5.78541E-05	0.000102436	0.00184246	0.00184246	0.001245707	0.001124095	0.00280695
3832103773735	383210	3773735	0.000125584	0.00011332	0.000282979	0.000282979	7.91943E-05	7.91943E-05	0.000146128	0.000146128	0.000262766	0.000262766	0.000185891	1.74956E-05	5.63307E-05	9.97384E-05	0.001720006	0.001720006	0.001129853	0.00101955	0.002545895
3832203773735	383220	3773735	0.000121979	0.00011007	0.000274855	0.000274855	7.69208E-05	7.69208E-05	0.000141933	0.000141933	0.000255222	0.000255222	0.000180555	1.69934E-05	5.47135E-05	9.68751E-05	0.001604261	0.001604261	0.001030144	0.000929576	0.002321223
3832303773735	383230	3773735	0.000118212	0.00010667	0.000266368	0.000266368	7.45456E-05	7.45456E-05	0.000137551	0.000137551	0.00024734	0.00024734	0.000174979	1.64686E-05	5.3024E-05	9.38837E-05	0.001500109	0.001500109	0.000944989	0.000852734	0.002129342
3832403773735	383240	3773735	0.000114213	0.00010306	0.000257356	0.000257356	7.20236E-05	7.20236E-05	0.000132897	0.000132897	0.00023874	0.00023874	0.00016906	1.59115E-05	5.12302E-05	9.07075E-05	0.001401555	0.001401555	0.000868083	0.000783336	0.00195605
3832503773735	383250	3773735	0.000109963	9.9228E-05	0.00024778	0.00024778	6.93435E-05	6.93435E-05	0.000127952	0.000127952	0.00023008	0.00023008	0.000162769	1.53194E-05	4.93238E-05	8.73322E-05	0.001308696	0.001308696	0.000796376	0.000718629	0.001794472
3832603773735	383260	3773735	0.000105433	9.514E-05	0.000237571	0.000237571	6.64865E-05	6.64865E-05	0.00012268	0.00012268	0.000220602	0.000220602	0.000156062	1.46882E-05	4.72916E-05	8.3734E-05	0.001224622	0.001224622	0.00072763	0.000656594	0.001639566
3832703773735	383270	3773735	0.000102436	9.2436E-05	0.000230819	0.000230819	6.45969E-05	6.45969E-05	0.000119193	0.000119193	0.000214332	0.000214332	0.000151627	1.42708E-05	4.59476E-05	8.13542E-05	0.001156615	0.001156615	0.000676373	0.000610342	0.001524069
3832803773735	383280	3773735	9.96902E-05	8.9958E-05	0.000224632	0.000224632	6.28654E-05	6.28654E-05	0.000115998	0.000115998	0.000208587	0.000208587	0.000147563	1.38882E-05	4.47159E-05	7.91735E-05	0.001094603	0.001094603	0.000630822	0.000569238	0.001421431
3832903773735	383290	3773735	9.71235E-05	8.7642E-05	0.000218848	0.000218848	6.12468E-05	6.12468E-05	0.000113012	0.000113012	0.000203216	0.000203216	0.000143763	1.35307E-05	4.35646E-05	7.7135E-05	0.001037935	0.001037935	0.00059022	0.0005326	0.001329943
3833003773735	383300	3773735	9.4712E-05	8.5466E-05	0.000213414	0.000213414	5.9726E-05	5.9726E-05	0.000110206	0.000110206	0.00019817	0.00019817	0.000140194	1.31947E-05	4.2483E-05	7.52198E-05	0.0009862	0.0009862	0.000553988	0.000499905	0.0012483
3833103773735	383310	3773735	9.2402E-05	8.3381E-05	0.000208209	0.000208209	5.82693E-05	5.82693E-05	0.000107518	0.000107518	0.000193337	0.000193337	0.000136774	1.28729E-05	4.14468E-05	7.33852E-05	0.000938399	0.000938399	0.000521128	0.000470253	0.001174257
3833203773735	383320	3773735	8.99367E-05	8.1157E-05	0.000202654	0.000202654	5.67147E-05	5.67147E-05	0.000104649	0.000104649	0.000188179	0.000188179	0.000133125	1.25294E-05	4.0341E-05	7.14273E-05	0.000892278	0.000892278	0.000489856	0.000442033	0.001103791
3833303773735	383330	3773735	8.7555E-05	7.9007E-05	0.000197288	0.000197288	5.52128E-05	5.52128E-05	0.000101878	0.000101878	0.000183196	0.000183196	0.0001296	1.21976E-05	3.92727E-05	6.95358E-05	0.000849171	0.000849171	0.000461049	0.000416039	0.00103888
3833403773735	383340	3773735	8.53106E-05	7.6982E-05	0.00019223	0.00019223	5.37975E-05	5.37975E-05	9.92665E-05	9.92665E-05	0.0001785	0.0001785	0.000126278	1.1885E-05	3.8266E-05	6.77533E-05	0.000809426	0.000809426	0.000434898	0.000392441	0.000979955
3833503773735	383350	3773735	8.32155E-05	7.5092E-05	0.000187509	0.000187509	5.24763E-05	5.24763E-05	9.68286E-05	9.68286E-05	0.000174116	0.000174116	0.000123176	1.15931E-05	3.73262E-05	6.60893E-05	0.000772853	0.000772853	0.000411248	0.0003711	0.000926665
3833603773735	383360	3773735	8.12099E-05	7.3282E-05	0.00018299	0.00018299	5.12115E-05	5.12115E-05	9.44948E-05	9.44948E-05	0.000169919	0.000169919	0.000120208	1.13137E-05	3.64266E-05	6.44965E-05	0.000738818	0.000738818	0.000389509	0.000351483	0.00087768
3829703773745	382970	3773745	0.000254559	0.00022971	0.000573597	0.000573597	0.000160527	0.000160527	0.000296202	0.000296202	0.000532626	0.000532626	0.000376801	3.54636E-05	0.000114182	0.00020217	0.000452245	0.000452245	7.55392E-05	6.81647E-05	0.000170212
3829803773745	382980	3773745	0.000276	0.00024906	0.000621911	0.000621911	0.000174048	0.000174048	0.000321151	0.000321151	0.000577488	0.000577488	0.000408538	3.84507E-05	0.0001238	0.000219198	0.000484631	0.000484631	7.887E-05	7.11703E-05	0.000177718
3829903773745	382990	3773745	0.00030008	0.00027078	0.000676169	0.000676169	0.000189232	0.000189232	0.000349169	0.000349169	0.000627871	0.000627871	0.000444181	4.18053E-05	0.0001346	0.000238322	0.00052095	0.00052095	8.22962E-05	7.4262E-05	0.000185438
3830003773745	383000	3773745	0.000326153	0.00029431	0.000734919	0.000734919	0.000205674	0.000205674	0.000379507	0.000379507	0.000682425	0.000682425	0.000482775	4.54376E-05	0.000146295	0.000259029	0.00056041	0.00056041	8.56986E-05	7.73323E-05	0.000193105
3830103773745	383010	3773745	0.000355371	0.00032068	0.000800758	0.000800758	0.0002241	0.0002241	0.00041356	0.00041356	0.00074361	0.00074361	0.00052625	4.95082E-05	0.000159401	0.000282234	0.000604643	0.000604643	8.92144E-05	8.05049E-05	0.000201027
3830203773745	383020	3773745	0.000387933	0.00035006	0.000874129	0.000874129	0.000244633	0.000244633	0.000451394	0.000451394	0.000811691	0.000811691	0.000574223	5.40445E-05	0.000174007	0.000308095	0.000653999	0.000653999	9.27959E-05	8.37367E-05	0.000209097
3830303773745	383030	3773745	0.000424195	0.00038278	0.000955839	0.000955839	0.000267501	0.000267501	0.000493589	0.000493589	0.000887565	0.000887565	0.000627899	5.90964E-05	0.000190272	0.000336894	0.00070889	0.00070889	9.6455E-05	8.70385E-05	0.000217342
3830403773745	383040	3773745	0.000465406	0.00041997	0.001048699	0.001048699	0.000293488	0.000293488	0.000541541	0.000541541	0.00097392	0.00097392	0.000688899	6.48376E-05	0.000208757	0.000369623	0.000770918	0.000770918	0.000100275	9.04858E-05	0.00022595
3830503773745	383050	3773745	0.000506951	0.00045746	0.001142312	0.001142312	0.000319687	0.000319687	0.000589883	0.000589883	0.001060719	0.001060719	0.000750395	7.06254E-05	0.000227392	0.000402618	0.00083025	0.00083025	0.000103725	9.35991E-05	0.000233724
3830603773745	383060	3773745	0.000553618	0.00049957	0.001247466	0.001247466	0.000349115	0.000349115	0.000644183	0.000644183	0.001158361	0.001158361	0.000819471	7.71267E-05	0.000248325	0.000439681	0.000894594	0.000894594	0.000107247	9.67771E-05	0.00024166
3830703773745	383070	3773745	0.000608259	0.00054888	0.001370589	0.001370589	0.000383572	0.000383572	0.000707763	0.000707763	0.00127269	0.00127269	0.000900352	8.4739E-05	0.000272834	0.000483077	0.000967676	0.000967676	0.000110954	0.000100122	0.000250012
3830803773745	383080	3773745	0.000673514	0.00060776	0.001517627	0.001517627	0.000424722	0.000424722	0.000783693	0.000783693	0.001409225	0.001409225	0.000996942	9.38299E-05	0.000302104	0.000534901	0.001051971	0.001051971	0.000114906	0.000103688	0.000258916
3830903773745	383090	3773745	0.00075199	0.00067858	0.001694457	0.001694457	0.00047421	0.00047421	0.000875006	0.000875006	0.001573424	0.001573424	0.001113103	0.000104763	0.000337304	0.000597227	0.001148955	0.001148955	0.000119066	0.000107442	0.000268291
3831003773745	383100	3773745	0.000854187	0.0007708	0.001924738	0.001924738	0.000538656	0.000538656	0.000993922	0.000993922	0.001787256	0.001787256	0.001264377	0.000119	0.000383144	0.000678391	0.001270061	0.001270061	0.000123716	0.000111638	0.000278769
3831103773745	383110	3773745	0.000987012	0.00089065	0.002224031	0.002224031	0.000622416	0.000622416	0.001148475	0.001148475	0.002065172	0.002065172	0.001460986	0.000137505	0.000442723	0.00078388	0.001417383	0.001417383	0.000128748	0.000116179	0.000290107
3831203773745	383120	3773745	0.001162647	0.00104914	0.00261979	0.00261979	0.000733173	0.000733173	0.001352843	0.001352843	0.002432662	0.002432662	0.001720963	0.000161973	0.000521504	0.000923369	0.001595078	0.001595078	0.000134084	0.000120994	0.000302132
3831303773745	383130	3773745	0.00139974	0.00126309	0.003154032	0.003154032	0.000882686	0.000882686	0.001628722	0.001628722	0.002928744	0.002928744	0.002071911	0.000195003	0.000627852	0.001111667	0.001815419	0.001815419	0.000139462	0.000125847	0.000314251
3831403773745	383140	3773745	0.001763325	0.00159118	0.003973298	0.003973298	0.001111965	0.001111965	0.002051785	0.002051785	0.003689491	0.003689491	0.002610094	0.000245656	0.000790937	0.001400425	0.002090636	0.002090636	0.000145044	0.000130884	0.000326826
3831503773745	383150	3773745	0.002337931	0.00210969	0.005268055	0.005268055	0.001474315	0.001474315	0.002720389	0.002720389	0.004891765	0.004891765	0.003460631	0.000325706	0.001048676	0.001856773	0.002440981	0.002440981	0.000151192	0.000136432	0.00034068
3831603773745	383160	3773745	0.003324441	0.00299989	0.007490956	0.007490956	0.002096415	0.002096415	0.003868281	0.003868281	0.006955888	0.006955888	0.004920874	0.000463141	0.001491174	0.002640255	0.002899951	0.002899951	0.000157758	0.000142357	0.000355475
3837203773745	383720	3773745	0.000144876	0.00013073	0.00032645	0.00032645	9.13601E-05	9.13601E-05	0.000168577	0.000168577	0.000303132	0.000303132	0.000214448	2.01833E-05	6.49842E-05	0.00011506	0.002235945	0.002235945	0.00182932	0.001650732	0.004122003
3837303773745	383730	3773745	0.000140871	0.00012712	0.000317425	0.000317425	8.88343E-05	8.88343E-05	0.000163916	0.000163916	0.000294752	0.000294752	0.000208519	1.96253E-05	6.31876E-05	0.000111879	0.002076188	0.002076188	0.001614097	0.001456521	0.003637043
3837403773745	383740	3773745	0.000137039	0.00012366	0.00030879	0.00030879	8.64177E-05	8.64177E-05	0.000159457	0.000159457	0.000286733	0.000286733	0.000202847	1.90915E-05	6.14687E-05	0.000108836	0.001933639	0.001933639	0.001439578	0.001299039	0.003243799
3837503773745	383750	3773745	0.00013338	0.00012036	0.000300545	0.000300545	8.41103E-05	8.41103E-05	0.000155199	0.000155199	0.00027907	0.00027907	0.00019743	1.85817E-05	5.98274E-05	0.00010593	0.001805903	0.001805903	0.001295364	0.001168904	0.002918842
3837603773745	383760	3773745	0.000129834	0.00011716	0.000292555	0.000292555	8.18744E-05	8.18744E-05	0.000151074	0.000151074	0.00027165	0.00027165	0.000192182	1.80877E-05	5.8237E-05	0.00010314	0.001690443	0.001690443	0.001174245	0.001059609	0.002645924
3837703773745	383770	3773745	0.000126056	0.00011375	0.000284041	0.000284041	7.94917E-05	7.94917E-05	0.000146677	0.000146677	0.000263753	0.000263753	0.000186589	1.75613E-05	5.65422E-05	0.000100113	0.001579932	0.001579932	0.001070239	0.000965757	0.002411568
3837803773745	383780	3773745	0.000122259	0.00011032	0.000275487	0.000275487	7.70977E-05	7.70977E-05	0.00014226	0.00014226	0.000255809	0.000255809	0.00018097	1.70325E-05	5.48393E-05	9.70979E-05	0.001480204	0.001480204	0.000981604	0.000885774	0.002211846
3837903773745	383790	3773745	0.000118195	0.00010666	0.000266327	0.000266327	7.45343E-05	7.45343E-05	0.00013753	0.00013753	0.00024734	0.00024734	0.00017493	1.64661E-05	5.3016E-05	9.38695E-05	0.001386504	0.001386504	0.000903277	0.000815094	0.002035352
3838003773745	383800	3773745	0.00011404	0.00010291	0.000256966	0.000256966	7.19144E-05	7.19144E-05	0.000132696	0.000132696	0.000238611	0.000238611	0.000168803	1.58874E-05	5.11525E-05	9.057E-05	0.001298815	0.001298815	0.000830561	0.000749477	0.001871502
3838103773745	383810	3773745	0.000109975	9.9239E-05	0.000247807	0.000247807	6.9351E-05	6.9351E-05	0.000127966	0.000127966	0.000230106	0.000230106	0.000162786	1.53211E-05	4.93292E-05	8.73417E-05	0.001219214	0.001219214	0.000765217	0.000690513	0.001724262
3838203773745	383820	3773745	0.000106608	9.6201E-05	0.000240221	0.000240221	6.7228E-05	6.7228E-05	0.000124048	0.000124048	0.000223062	0.000223062	0.000157803	1.4852E-05	4.78191E-05	8.46679E-05	0.001152031	0.001152031	0.000707287	0.000638238	0.001593728
3838303773745	383830	3773745	0.000103385	9.3292E-05	0.000232958	0.000232958	6.51954E-05	6.51954E-05	0.000120298	0.000120298	0.000216318	0.000216318	0.000153032	1.4403E-05	4.63733E-05	8.2108E-05	0.001090733	0.001090733	0.000658537	0.000594247	0.00148388
3838403773745	383840	3773745	0.000100532	9.0717E-05	0.000226528	0.000226528	6.33961E-05	6.33961E-05	0.000116978	0.000116978	0.000210348	0.000210348	0.000148808	1.40055E-05	4.50935E-05	7.9842E-05	0.001034874	0.001034874	0.000615565	0.000555471	0.001387052
3838503773745	383850	3773745	9.7995E-05	8.8428E-05	0.000220812	0.000220812	6.17963E-05	6.17963E-05	0.000114026	0.000114026	0.00020504	0.00020504	0.000145053	1.36521E-05	4.39555E-05	7.78272E-05	0.000984329	0.000984329	0.000577566	0.000521181	0.001301428
3838603773745	383860	3773745	9.55656E-05	8.6236E-05	0.000215338	0.000215338	6.02643E-05	6.02643E-05	0.000111199	0.000111199	0.000199956	0.000199956	0.000141457	1.33136E-05	4.28658E-05	7.58977E-05	0.000937495	0.000937495	0.000543136	0.000490112	0.001223847
3838703773745	383870	3773745	9.30168E-05	8.3936E-05	0.000209595	0.000209595	5.8657E-05	5.8657E-05	0.000108233	0.000108233	0.000194623	0.000194623	0.000137684	1.29585E-05	4.17226E-05	7.38735E-05	0.0008925	0.0008925	0.000510664	0.00046081	0.001150678
3838803773745	383880	3773745	9.05396E-05	8.1701E-05	0.000204013	0.000204013	5.70949E-05	5.70949E-05	0.000105351	0.000105351	0.00018944	0.00018944	0.000134018	1.26134E-05	4.06114E-05	7.19061E-05	0.00085044	0.00085044	0.000480842	0.0004339	0.001083481
3838903773745	383890	3773745	8.81878E-05	7.9578E-05	0.000198713	0.000198713	5.56118E-05	5.56118E-05	0.000102614	0.000102614	0.000184519	0.000184519	0.000130536	1.22858E-05	3.95565E-05	7.00383E-05	0.000811377	0.000811377	0.000453569	0.00040929	0.001022027
3839003773745	383900	3773745	8.59493E-05	7.7559E-05	0.000193669	0.000193669	5.42002E-05	5.42002E-05	0.00010001	0.00010001	0.000179836	0.000179836	0.000127223	1.19739E-05	3.85525E-05	6.82606E-05	0.00077501	0.00077501	0.000428619	0.000386774	0.000965805
3839103773745	383910	3773745	8.38124E-05	7.563E-05	0.000188854	0.000188854	5.28527E-05	5.28527E-05	9.75231E-05	9.75231E-05	0.00017536	0.00017536	0.00012406	1.16762E-05	3.75939E-05	6.65634E-05	0.000741086	0.000741086	0.000405643	0.000366042	0.000914035
3829703773755	382970	3773755	0.000257472	0.00023234	0.000580161	0.000580161	0.000162364	0.000162364	0.000299591	0.000299591	0.000538721	0.000538721	0.000381113	3.58694E-05	0.000115489	0.000204483	0.000451278	0.000451278	7.53303E-05	6.79761E-05	0.000169742
3829803773755	382980	3773755	0.000279402	0.00025213	0.000629577	0.000629577	0.000176193	0.000176193	0.000325109	0.000325109	0.000584607	0.000584607	0.000413575	3.89247E-05	0.000125326	0.0002219	0.000483283	0.000483283	7.87327E-05	7.10464E-05	0.000177408
3829903773755	382990	3773755	0.000304222	0.00027452	0.000685503	0.000685503	0.000191845	0.000191845	0.000353989	0.000353989	0.000636539	0.000636539	0.000450313	4.23824E-05	0.000136458	0.000241612	0.000519237	0.000519237	8.22783E-05	7.42459E-05	0.000185398
3830003773755	383000	3773755	0.000330982	0.00029867	0.0007458	0.0007458	0.000208719	0.000208719	0.000385126	0.000385126	0.00069252	0.00069252	0.000489923	4.61104E-05	0.000148461	0.000262864	0.000557999	0.000557999	8.57404E-05	7.737E-05	0.000193199
3830103773755	383010	3773755	0.00036112	0.00032587	0.00081371	0.00081371	0.000227725	0.000227725	0.000420195	0.000420195	0.000755588	0.000755588	0.000534533	5.0309E-05	0.00016198	0.00020868	0.00060136	0.00060136	8.93279E-05	8.06072E-05	0.000201282
3830203773755	383020	3773755	0.000395162	0.00035658	0.000890417	0.000890417	0.000249192	0.000249192	0.000459805	0.000459805	0.000826816	0.000826816	0.000584923	5.50515E-05	0.000177249	0.000313835	0.000650018	0.000650018	9.30347E-05	8.39521E-05	0.000209635

			KMMass Grading / Excavation	KMDrainage / Utilities Trenching	KMFoundations / Concrete Pads	KMBuilding / Structure Construction	KMAsphalt Paving	KMArchitectural Coating	KMLandscaping or Other Finishing	KMWaterside Construction (Piles)	EWNDemolition	EWNSite Grubbing / Prep	EWNDrainage / Utilities Trenching	EWNDrainage / Utilities Trenching	EWNDrainage / Utilities Trenching	EWNFoundations / Concrete Pads	EWNBuilding / Structure Construction	EWNAsphalt Paving	EWNLandscaping or Other Finishing	EWNWaterside Construction (Piles)	ISDemolition
Unique Identifier	X (UTM)	Y (UTM)	2026	2026	2026	2026	2026	2026	2026	2026	2027	2027	2027	2028	2029	2029	2029	2029	2029	2029	2027
3830603773735	383060	3773735	0.000239306	5.15601E-05	0.000123576	0.000229218	0.000157202	1.47955E-05	4.7637E-05	8.43456E-05	0.000342783	0.000462169	0.000560753	0.000560753	0.000560753	0.000398858	0.00069461	0.000507391	0.000153755	0.00026681	0.000118141
3830703773735	383070	3773735	0.000247443	5.33133E-05	0.000127778	0.000237013	0.000162548	1.52986E-05	4.92569E-05	8.72137E-05	0.000374717	0.000505226	0.000612994	0.000612994	0.000612994	0.000436017	0.000759322	0.000554661	0.000168079	0.00029166	0.000120845
3830803773735	383080	3773735	0.000256052	5.5168E-05	0.000132223	0.000245258	0.000168202	1.58308E-05	5.09704E-05	9.02477E-05	0.000412759	0.000556516	0.000675225	0.000675225	0.000675225	0.000480281	0.000836408	0.00061097	0.000185142	0.000321276	0.000123525
3830903773735	383090	3773735	0.00026513	5.71241E-05	0.000136912	0.000253954	0.000174166	1.63921E-05	5.27777E-05	9.34476E-05	0.000458589	0.000618309	0.000750199	0.000750199	0.000750199	0.000533609	0.000929279	0.000678809	0.0002057	0.00035695	0.000126187
3831003773735	383100	3773735	0.000275447	5.93468E-05	0.000142239	0.000263835	0.000180943	1.703E-05	5.48313E-05	9.70837E-05	0.000521313	0.000702878	0.000852807	0.000852807	0.000852807	0.000606594	0.001056381	0.000771653	0.000233834	0.000405771	0.000128312
3831103773735	383110	3773735	0.000286664	6.17637E-05	0.000148032	0.00027458	0.000188312	1.77235E-05	5.70643E-05	0.000101037	0.000604457	0.00081498	0.000988821	0.000988821	0.000988821	0.000703339	0.001224862	0.000894724	0.000271128	0.00047048	0.000129966
3831203773735	383120	3773735	0.000298057	6.42183E-05	0.000153914	0.000285492	0.000195796	1.84278E-05	5.93321E-05	0.000105053	0.000714348	0.000963145	0.001168591	0.001168591	0.001168591	0.000831207	0.001447545	0.001057386	0.00032042	0.000556023	0.00013027
3831303773735	383130	3773735	0.000309207	6.66207E-05	0.000159672	0.000296172	0.000203121	1.91172E-05	6.15517E-05	0.000108983	0.000864478	0.001165562	0.001414185	0.001414185	0.001414185	0.001005896	0.001751765	0.001279609	0.00038776	0.000672878	0.00012981
3831403773735	383140	3773735	0.00032189	6.93534E-05	0.000166222	0.000308321	0.000211453	1.99014E-05	6.40765E-05	0.000113453	0.001077808	0.001453192	0.001763169	0.001763169	0.001763169	0.001254125	0.002184054	0.001595383	0.000483449	0.000838927	0.000129452
3831503773735	383150	3773735	0.000335179	7.22166E-05	0.000173084	0.00032105	0.000220182	2.0723E-05	6.67218E-05	0.000118137	0.001383654	0.001865559	0.002263497	0.002263497	0.002263497	0.001610003	0.002803815	0.002048099	0.000620636	0.001076986	0.000129357
3831603773735	383160	3773735	0.000349329	7.52652E-05	0.000180391	0.000334603	0.000229477	2.15978E-05	6.95385E-05	0.000123124	0.001844237	0.002486557	0.003016957	0.003016957	0.003016957	0.002145932	0.003737134	0.00272986	0.00082723	0.001435488	0.000131016
3837203773735	383720	3773735	0.00395319	0.000851741	0.002041401	0.003786545	0.002596885	0.000244413	0.000786935	0.001393337	0.000232085	0.000312917	0.000379665	0.000379665	0.000379665	0.000270052	0.000470294	0.000343535	0.000104102	0.000180647	0.000131888
3837303773735	383730	3773735	0.003492103	0.000752397	0.001803299	0.003344895	0.002293993	0.000215905	0.000695149	0.001230823	0.000227931	0.000307316	0.000372868	0.000372868	0.000372868	0.000265218	0.000461876	0.000337386	0.000102238	0.000177413	0.000128509
3837403773735	383740	3773735	0.003117233	0.000671629	0.001609718	0.002985827	0.002047737	0.000192728	0.000620526	0.001098697	0.000223824	0.000301779	0.00036615	0.00036615	0.00036615	0.00026043	0.000453554	0.000331307	0.000100396	0.000174217	0.000125232
3837503773735	383750	3773735	0.00280695	0.000604776	0.001449491	0.002688624	0.00184391	0.000173544	0.000558761	0.000989335	0.000219771	0.000296314	0.00035952	0.00035952	0.00035952	0.000255723	0.000445341	0.000325307	9.8578E-05	0.000171062	0.000122068
3837603773735	383760	3773735	0.002545895	0.00054853	0.001314683	0.002438574	0.00167242	0.000157404	0.000506794	0.000897324	0.000215718	0.000290849	0.00035289	0.00035289	0.00035289	0.000251007	0.000437128	0.000319308	9.676E-05	0.000167907	0.000118953
3837703773735	383770	3773735	0.002321223	0.000500123	0.001198664	0.002223373	0.001524831	0.000143514	0.00046207	0.000818136	0.000211217	0.000284781	0.000345527	0.000345527	0.000345527	0.00024577	0.000428008	0.000312646	9.47412E-05	0.000164404	0.000115359
3837803773735	383780	3773735	0.002129342	0.000458781	0.001099578	0.002039581	0.001398783	0.00013165	0.000423874	0.000750506	0.000206508	0.000278431	0.000337822	0.000337822	0.00033782	0.00024029	0.000418464	0.000305675	9.26287E-05	0.000160738	0.000111843
3837903773735	383790	3773735	0.00195605	0.000421444	0.001010091	0.001873593	0.001284946	0.000120936	0.000389378	0.00068942	0.000200795	0.000270729	0.000328478	0.000328478	0.000328478	0.000233643	0.000406888	0.000297219	9.00664E-05	0.000156292	0.000107468
3838003773735	383800	3773735	0.001794472	0.000386631	0.000926654	0.001718827	0.001178804	0.000110946	0.000357213	0.000632478	0.000193764	0.000261248	0.000316975	0.000316975	0.000316975	0.00022546	0.00039264	0.000286811	8.69124E-05	0.000150819	0.000101911
3838103773735	383810	3773735	0.001639566	0.000353256	0.000846661	0.001570451	0.001077045	0.000101369	0.000326377	0.00057788	0.000186666	0.000251679	0.000305364	0.000305364	0.000305364	0.000217203	0.000378258	0.000276305	8.37289E-05	0.000145294	9.69027E-05
3838203773735	383820	3773735	0.001524069	0.000328371	0.000787019	0.001459823	0.001001174	9.42282E-05	0.000303386	0.000537172	0.000182243	0.000245716	0.000298129	0.000298129	0.000298129	0.000212056	0.000369295	0.000269758	8.1745E-05	0.000141852	9.4139E-05
3838303773735	383830	3773735	0.001421431	0.000306257	0.000734018	0.001361511	0.00093375	8.78824E-05	0.000282955	0.000500996	0.000178142	0.000240187	0.00029142	0.00029142	0.00029142	0.000207284	0.000360985	0.000263688	7.99055E-05	0.00013866	9.15364E-05
3838403773735	383840	3773735	0.001329943	0.000286545	0.000686774	0.00127388	0.000873651	8.2226E-05	0.000264743	0.00046875	0.00017434	0.00023506	0.0002852	0.0002852	0.0002852	0.00020286	0.00035328	0.00025806	7.82E-05	0.0001357	8.90891E-05
3838503773735	383850	3773735	0.0012483	0.000268955	0.000644614	0.001195678	0.000820019	7.71783E-05	0.000248491	0.000439975	0.000170812	0.000230304	0.000279429	0.000279429	0.000279429	0.000198755	0.000346132	0.000252838	7.66177E-05	0.000132954	8.68149E-05
3838603773735	383860	3773735	0.001174257	0.000253001	0.000606378	0.001124756	0.000771379	7.26004E-05	0.000233751	0.000413877	0.000167374	0.000225668	0.000273805	0.000273805	0.000273805	0.000194755	0.000339164	0.000247749	7.50754E-05	0.000130278	8.46302E-05
3838703773735	383870	3773735	0.001103791	0.000237819	0.00056999	0.001057261	0.00072509	6.82437E-05	0.000219724	0.000389041	0.000163554	0.000220517	0.000267555	0.000267555	0.000267555	0.00019030	0.000331423	0.000242094	7.33619E-05	0.000127304	8.22007E-05
3838803773735	383880	3773735	0.00103888	0.000223834	0.000536471	0.000995087	0.000682449	6.42305E-05	0.000206803	0.000366163	0.000159781	0.000215431	0.000261384	0.000261384	0.000261384	0.00018592	0.000323779	0.0002365	7.16697E-05	0.000124368	7.9825E-05
3838903773735	383890	3773735	0.000979955	0.000211138	0.000506042	0.000938645	0.000643741	6.05874E-05	0.000195073	0.000345394	0.000156194	0.00021059	0.000255515	0.000255515	0.000255515	0.000181745	0.00031650	0.0002312	7.00606E-05	0.000121576	7.76105E-05
3839003773735	383900	3773735	0.000926665	0.000199656	0.000478524	0.000887602	0.000608734	5.72927E-05	0.000184465	0.000326612	0.000152815	0.000206039	0.000249988	0.000249988	0.000249988	0.00017781	0.000309663	0.000226199	6.85452E-05	0.000118946	7.5581E-05
3839103773735	383910	3773735	0.00087768	0.000189102	0.000453228	0.000840681	0.000576555	5.4264E-05	0.000174714	0.000309346	0.00014955	0.000201636	0.000244647	0.000244647	0.000244647	0.000174015	0.000303047	0.000221366	6.70806E-05	0.000116405	7.3653E-05
3829703773745	382970	3773745	0.000170212	3.66734E-05	8.78965E-05	0.000163037	0.000111814	1.05237E-05	3.3883E-05	5.99929E-05	0.000158456	0.000213644	0.000259216	0.000259216	0.000259216	0.000184378	0.00032109	0.000234549	7.10753E-05	0.000123337	8.90533E-05
3829803773745	382980	3773745	0.000177718	3.82904E-05	9.17722E-05	0.000170226	0.000116744	1.09877E-05	3.5377E-05	6.26381E-05	0.00016972	0.000228831	0.000277642	0.000277642	0.000277642	0.000197484	0.00034391	0.000251221	7.61277E-05	0.000132104	9.33093E-05
3829903773745	382990	3773745	0.000185438	3.99538E-05	9.57589E-05	0.000177621	0.000121816	1.1465E-05	3.69139E-05	6.53593E-05	0.00018244	0.000245981	0.000298451	0.000298451	0.000298451	0.000212285	0.00036969	0.0002700	8.18333E-05	0.000142005	9.75951E-05
3830003773745	383000	3773745	0.000193105	4.16057E-05	9.97179E-05	0.000184964	0.000126852	1.1939E-05	3.844E-05	6.80614E-05	0.000196253	0.000264605	0.000321047	0.000321047	0.000321047	0.000228357	0.000397684	0.000290495	8.80289E-05	0.000152756	0.000101636
3830103773745	383010	3773745	0.000201027	4.33126E-05	0.000103809	0.000192553	0.000132056	1.24288E-05	4.0017E-05	7.08537E-05	0.000211892	0.00028569	0.00034663	0.00034663	0.00034663	0.000246555	0.000429374	0.000313645	9.50438E-05	0.000164929	0.00010557
3830203773745	383020	3773745	0.000209097	4.50513E-05	0.000107976	0.000200282	0.000137358	1.29278E-05	4.16235E-05	7.36981E-05	0.000229572	0.000309529	0.000375554	0.000375554	0.000375554	0.000267128	0.000465202	0.000339815	0.000102974	0.000178691	0.000109283
3830303773745	383030	3773745	0.000217342	4.68277E-05	0.000112234	0.00020818	0.000142774	1.34375E-05	4.32648E-05	7.66041E-05	0.000249527	0.000336434	0.000408197	0.000408197	0.000408197	0.000290347	0.000505638	0.000369353	0.000111925	0.000194223	0.000112667
3830403773745	383040	3773745	0.00022595	4.86824E-05	0.000116679	0.000216425	0.000148428	1.39697E-05	4.49783E-05	7.96381E-05	0.000272508	0.000367419	0.000445792	0.000445792	0.000445792	0.000317087	0.000552207	0.0004037	0.000122233	0.000212111	0.000115664
3830503773745	383050	3773745	0.000233724	5.03574E-05	0.000120694	0.000223872	0.000153535	1.44504E-05	4.65259E-05	8.23782E-05	0.000294272	0.000396762	0.000481394	0.000481394	0.000481394	0.000342411	0.000596308	0.000435584	0.000131995	0.00022905	0.000118553
3830603773745	383060	3773745	0.00024166	5.20672E-05	0.000124792	0.000231473	0.000158748	1.4941E-05	4.81056E-05	8.51752E-05	0.000318184	0.000429003	0.000520512	0.000520512	0.000520512	0.000370235	0.000644763	0.000470979	0.000142721	0.000247663	0.000121472
3830703773745	383070	3773745	0.000250012	5.38668E-05	0.000129105	0.000239473	0.000164235	1.54574E-05	4.97683E-05	8.81191E-05	0.000346	0.000466507	0.000566016	0.000566016	0.000566016	0.000402602	0.000701129	0.000512153	0.000155198	0.000269314	0.000124396
3830803773745	383080	3773745	0.000258916	5.57853E-05	0.000133703	0.000248002	0.000170084	1.60079E-05	5.15407E-05	9.12574E-05	0.000379033	0.000511045	0.000620054	0.000620054	0.000620054	0.000441038	0.000768067	0.000561049	0.000170015	0.000295026	0.00012728
3830903773745	383090	3773745	0.000268291	5.78051E-05	0.000138544	0.000256982	0.000176243	1.65876E-05	5.34069E-05	9.45617E-05	0.000418226	0.000563888	0.00068417	0.00068417	0.00068417	0.000486643	0.000847488	0.000619063	0.000187595	0.000325532	0.000130139
3831003773745	383100	3773745	0.000278769	6.00626E-05	0.000143954	0.000267018	0.000183126	1.72354E-05	5.54926E-05	9.82546E-05	0.000469668	0.000633246	0.000768323	0.000768323	0.000768323	0.0005465	0.000951729	0.000695208	0.000210669	0.000365573	0.000132664
3831103773745	383110	3773745	0.000290107	6.25056E-05	0.00014981	0.000277878	0.000190574	1.79364E-05	5.77497E-05	0.000102251	0.00053543	0.00072191	0.000875901	0.000875901	0.000875901	0.00062302	0.001084987	0.000792549	0.000240166	0.000416759	0.000134848
3831203773745	383120	3773745	0.000302132	6.50963E-05	0.000156019	0.000289396	0.000198473	1.86798E-05	6.01434E-05	0.000106489	0.000619284	0.000834971	0.001013077	0.001013077	0.001013077	0.000720592	0.001254908	0.000916671	0.000277779	0.00048202	0.000136753
3831303773745	383130	3773745	0.000314251	6.77074E-05	0.000162277	0.000301003	0.000206434	1.94291E-05	6.25557E-05	0.00011076	0.000730519	0.000984947	0.001195044	0.001195044	0.001195044	0.000850023	0.001480312	0.001081322	0.000327673	0.000568609	0.000136973
3831403773745	383140	3773745	0.000326826	7.04169E-05	0.000168771	0.000313049	0.000214695	2.02066E-05	6.50591E-05	0.000115193	0.000885077	0.001193336	0.001447883	0.001447883	0.001447883	0.001029865	0.001793507	0.001310101	0.000397	0.000688912	0.000135929
3831503773745	383150	3773745	0.00034068	7.34018E-05	0.000175925	0.000326319	0.000223796	2.10631E-05	6.78169E-05	0.000120076	0.001083556	0.001460942	0.001772572	0.001772572	0.001772572	0.001260813	0.002195702	0.001603892	0.000486028	0.000843401	0.000135881
3831603773745	383160	3773745	0.000355475	7.65896E-05	0.000183565	0.000340491	0.000233515	2.19779E-05	7.07621E-05	0.000125291	0.00134067	0.001807605	0.00219318	0.00219318	0.00219318	0.001559988	0.002716714	0.001984475	0.000601356	0.001043529	0.000135857
3837203773745	383720	3773745	0.004122003	0.000888113	0.002128575	0.003948242	0.00270778	0.0025485	0.000820539	0.001452837	0.000221221	0.0029827	0.000361893	0.000361893	0.000361893	0.000257411	0.00044828	0.000327455	9.92286E-05	0.000172191	0.000137672
3837303773745	383730	3773745	0.003637043	0.000783625	0.001878145	0.003483725	0.002389205	0.000224866	0.000724001	0.001281908	0.000217437	0.000293167	0.000355702	0.000355702	0.000355702	0.000253007	0.000440611	0.000321853	9.75311E-05	0.000169245	0.000134078
3837403773745	383740	3773745	0.003243799	0.000698898	0.001675077	0.003107058	0.00213088	0.000200553	0.000645721	0.001143306	0.000213706	0.000288137	0.000349599	0.000349599	0.000349599	0.000248666	0.000433051	0.000316331	9.58577E-05	0.000166341	0.000130604
3837503773745	383750	3773745	0.002918842	0.000628884	0.001507271	0.0027958	0.001917413	0.000180462	0.000581034	0.001028772	0.000210017	0.000283163	0.000343564	0.000343564	0.000343564	0.000244374	0.000425576	0.00031087	9.42031E-05	0.00016347	0.000127262
3837603773745	383760	3773745	0.002645924	0.000570082	0.001366338	0.002534386	0.00173813	0.000163589	0.000526706	0.00093258	0.00020634	0.000278206	0.000337549	0.000337549	0.000337549	0.00024095	0.000418125	0.000305427	9.25538E-05	0.000160608	0.000123979
3837703773745	383770	3773745	0.002411568	0.000519588	0.001245318	0.002309909	0.00158418	0.000149099	0.000480054	0.000849979	0.000202246	0.000272685	0.00033085	0.00033085	0.00033085	0.00023533	0.000409828	0.000299366	9.07171E-05	0.00015742	0.000120146
3837803773745	383780	3773745	0.002211846	0.000476557	0.001142183	0.002118606	0.001452981	0.000136751	0.000440297	0.000779585	0.000198026	0.000266995	0.000323947	0.000323947	0.000323947	0.00023042	0.000401276	0.00029312	8.88241E-05	0.000154136	0.000116428
3837903773745	383790	3773745	0.002035352	0.00043853	0.001051042	0.001949553	0.00133704	0.000125839	0.000405164	0.000717378	0.000193053	0.000260291	0.000315813	0.000315813	0.000315813	0.00022463	0.0003912	0.00028576	8.65938E-05	0.000150266	0.000112142
3838003773745	383800	3773745	0.001871502	0.000403228	0.000966431	0.001792609	0.001229406	0.000115709	0.000372547	0.000659628	0.000187054	0.000252202	0.000305999	0.000305999	0.000305999	0.000217654	0.000379044	0.00027688	8.3903E-05	0.000145596	0.000106877
3838103773745	383810	3773745	0.001724262	0.000371504	0.000890398	0.001651577	0.001132683	0.000106605	0.000343237	0.000607732	0.000181157	0.000244251	0.000296351	0.000296351	0.000296351	0.00021079	0.000367093	0.0002685	8.12577E-05	0.000141006	0.000101953
3838203773745	383820	3773745	0.001593728	0.000343379	0.000822991	0.001526545	0.001046934	9.85349E-05	0.000317253	0.000561724	0.000176752	0.000238311	0.000289145	0.000289145	0.000289145	0.00020566	0.000358167	0.0002616	7.92817E-05	0.000137577	9.85143E-05
3838303773745	383830	3773745	0.00148388	0.000319712	0.000766266	0.001421328	0.000974774	9.17434E-05	0.000295386	0.000523007	0.000172579	0.000232686	0.000282319	0.000282319	0.000282319	0.00020081	0.000349712	0.000255454	7.74102E-05	0.000134329	9.55119E-05
3838403773745	383840	3773745	0.001387052	0.00029885	0.000716265	0.001328582	0.000911167	8.57569E-05	0.000276111	0.000488879	0.000168604	0.000227326	0.000275816	0.000275816	0.000275816	0.00019618	0.000341656	0.000249569	7.5627E-05	0.000131235	9.28138E-05
3838503773745	383850	3773745	0.001301428	0.000280401	0.000672049	0.001246567	0.000854919	8.0463E-05	0.000259067	0.0004587	0.000165255	0.000222811	0.000270338	0.000270338	0.000270338	0.000192289	0.00033487	0.000244612	7.4125E-05	0.000128629	9.04202E-05
3838603773745	383860	3773745	0.001223847	0.000263686	0.000631987	0.001172257	0.000803956	7.56664E-05	0.000243623	0.000431356	0.000161954	0.00021836	0.000264938	0.000264938	0.000264938	0.000188448	0.000328181	0.000239726	7.26443E-05	0.000126059	8.81042E-05
3838703773745	383870	3773745	0.001150678	0.000247921	0.000594203	0.001102172	0.000755891	7.11426E-05	0.000229058	0.000405567	0.00015842	0.000213596	0.000259157	0.000259157	0.000259157	0.00018433	0.000321021	0.000234496	7.10593E-05	0.000123309	8.55852E-05
3838803773745	383880	3773745	0.001083481	0.000233443	0.000559503	0.001037807	0.000711748	6.69881E-05	0.000215681	0.000381883	0.000154928	0.000208888	0.000253445	0.000253445	0.000253445	0.00018027	0.000313945	0.00022927	6.9493E-05	0.00012059	8.312E-05
3838903773745	383890	3773745	0.001022027	0.000220203	0.000527768	0.000978944	0.000671378	6.31886E-05	0.000203448	0.000360223	0.000151562	0.000204349	0.000247938	0.000247938	0.000247938	0.00017635	0.000307123	0.000224344	6.79829E-05	0.00011797	8.0786E-05
3839003773745	383900	3773745	0.000965805	0.000208089	0.000498736	0.000925092	0.000634446	5.97126E-05	0.000192256	0.000340407	0.000148309	0.000199962	0.000242616	0.000242616	0.000242616	0.00017257	0.000300531	0.000219528	6.65237E-05	0.000115438	7.85655E-05
3839103773745	383910	3773745	0.000914035	0.000196935	0.00047202	0.000875505	0.000600438	5.65118E-05	0.000181951	0.00032216	0.000145163	0.000195721	0.00023747	0.00023747	0.00023747	0.00016891	0.000294156	0.000214872	6.51127E-05	0.00011299	7.64644E-05
3829703773755	382970	3773755	0.000169742	3.6572E-05	8.76534E-05	0.000162586	0.000111505	1.04946E-05	3.37893E-05	5.98269E-05	0.000150619	0.000203077	0.000246395	0.000246395	0.000246395	0.000175258	0.000305212	0.000222948	6.75599E-05	0.000117236	8.89936E-05
3829803773755	382980	3773755	0.000177408	3.82238E-05	9.16124E-05	0.00016993	0.000116541	1.09686E-05	3.53154E-05	6.25291E-05	0.00016091	0.000216952	0.000263229	0.000263229	0.000263229	0.000187232	0.000326065	0.00023818	7.21758E-05	0.000125246	9.34227E-05
3829903773755	382990	3773755	0.000185398	3.99452E-05	9.57381E-05	0.000177582	0.000121789	1.14625E-05	3.69058E-05	6.53451E-05	0.000172508	0.000232589	0.000282202	0.000282202	0.000282202	0.000200728	0.000349567	0.000255348	7.7378E-05	0.000134274	9.79652E-05
3830003773755	383000	3773755	0.000193199	4.1626E-05	9.97666E-05	0.000185055	0.000126914	1.19448E-05	3.84588E-05	6.80946E-05	0.000184911	0.000249313	0.000302494	0.000302494	0.000302494	0.000215161	0.000374702	0.000273708	8.29418E-05	0.000143928	0.000102257
3830103773755	383010	3773755	0.000201282	4.33676E-05	0.000103941	0.000192797	0.000132224	1.24446E-05	4.00679E-05	7.09438E-05	0.000198831	0.000268081	0.000325265	0.000325265	0.000325265	0.000231358	0.00040290	0.000294312	8.91856E-05	0.000154763	0.000106507
3830203773755	383020	3773755	0.000209635	4.51672E-05	0.000108254	0.000200798	0.000137711	1.2961E-05	4.17306E-05	7.38877E-05	0.000214542	0.000289264	0.000350966	0.000350966	0.000350966	0.000249639	0.000434745	0.000317568	9.62326E-05	0.000166992	0.000110656

			ISDrainage / Utilities Trenching	ISDrainage / Utilities Trenching	ISAsphalt Paving	ISAsphalt Paving	SVDemolition	SVSite Grubbing / Prep	SVMass Grading / Excavation	SVMass Grading / Excavation	SVDrainage / Utilities Trenching	SVFoundations / Concrete Pads	SVBuilding / Structure Construction	SVBuilding / Structure Construction	SVAsphalt Paving	SVAsphalt Paving	SVArchitectural Coating	SVArchitectural Coating	SVLandscaping or Other Finishing	SVLandscaping or Other Finishing	MDemolition
Unique Identifier	X (UTM)	Y (UTM)	2027	2028	2027	2028	2027	2027	2027	2028	2028	2028	2028	2029	2028	2029	2028	2029	2028	2029	2027
3830603773735	383060	3773735	4.08349E-05	4.08349E-05	0.000174873	0.000174873	7.96215E-05	5.26034E-05	8.88322E-05	8.88322E-05	2.68134E-05	2.76321E-05	0.000155707	0.000155707	0.000109096	0.000109096	1.08072E-05	1.08072E-05	3.4796E-05	3.4796E-05	0.000102609
3830703773735	383070	3773735	4.17696E-05	4.17696E-05	0.000178876	0.000178876	8.02587E-05	5.30244E-05	8.95431E-05	8.95431E-05	2.7028E-05	2.78533E-05	0.000156621	0.000156621	0.000109969	0.000109969	1.08937E-05	1.08937E-05	3.50745E-05	3.50745E-05	0.000106161
3830803773735	383080	3773735	4.2696E-05	4.2696E-05	0.000182843	0.000182843	8.0902E-05	5.34494E-05	9.02608E-05	9.02608E-05	2.72446E-05	2.80765E-05	0.00015751	0.00015751	0.00011085	0.00011085	1.0981E-05	1.0981E-05	3.53556E-05	3.53556E-05	0.000109921
3830903773735	383090	3773735	4.36161E-05	4.36161E-05	0.000186784	0.000186784	8.15269E-05	5.38622E-05	9.0958E-05	9.0958E-05	2.74551E-05	2.82934E-05	0.00015836	0.00015836	0.000111706	0.000111706	1.10659E-05	1.10659E-05	3.56287E-05	3.56287E-05	0.000113891
3831003773735	383100	3773735	4.43506E-05	4.43506E-05	0.000189929	0.000189929	8.27644E-05	5.46798E-05	9.23387E-05	9.23387E-05	2.78718E-05	2.87229E-05	0.00016028	0.00016028	0.000113402	0.000113402	1.12338E-05	1.12338E-05	3.61696E-05	3.61696E-05	0.000118433
3831103773735	383110	3773735	4.49222E-05	4.49222E-05	0.000192377	0.000192377	8.42838E-05	5.56837E-05	9.40339E-05	9.40339E-05	2.83835E-05	2.92502E-05	0.000162689	0.000162689	0.000115484	0.000115484	1.14401E-05	1.14401E-05	3.68336E-05	3.68336E-05	0.000123364
3831203773735	383120	3773735	4.50274E-05	4.50274E-05	0.000192827	0.000192827	8.59748E-05	5.68008E-05	9.59205E-05	9.59205E-05	2.89529E-05	2.9837E-05	0.000165124	0.000165124	0.000117801	0.000117801	1.16696E-05	1.16696E-05	3.75725E-05	3.75725E-05	0.00012685
3831303773735	383130	3773735	4.48685E-05	4.48685E-05	0.000192147	0.000192147	8.758E-05	5.78613E-05	9.77113E-05	9.77113E-05	2.94935E-05	3.03941E-05	0.000167353	0.000167353	0.00012	0.00012	1.18875E-05	1.18875E-05	3.8274E-05	3.8274E-05	0.000131297
3831403773735	383140	3773735	4.47447E-05	4.47447E-05	0.000191617	0.000191617	8.90749E-05	5.88489E-05	9.93791E-05	9.93791E-05	2.99969E-05	3.09129E-05	0.000169633	0.000169633	0.000122049	0.000122049	1.20904E-05	1.20904E-05	3.89273E-05	3.89273E-05	0.00013723
3831503773735	383150	3773735	4.47117E-05	4.47117E-05	0.000191475	0.000191475	9.03921E-05	5.97192E-05	0.000100849	0.000100849	3.04405E-05	3.137E-05	0.000171669	0.000171669	0.000123853	0.000123853	1.22692E-05	1.22692E-05	3.9503E-05	3.9503E-05	0.000143521
3831603773735	383160	3773735	4.52853E-05	4.52853E-05	0.000193932	0.000193932	9.15929E-05	6.05125E-05	0.000102188	0.000102188	3.08449E-05	3.17867E-05	0.000173524	0.000173524	0.000125499	0.000125499	1.24321E-05	1.24321E-05	4.00277E-05	4.00277E-05	0.000150207
3831703773735	383720	3773735	4.55865E-05	4.55865E-05	0.000195222	0.000195222	7.44016E-05	4.91548E-05	8.30085E-05	8.30085E-05	2.50556E-05	2.58206E-05	0.000138765	0.000138765	0.000101944	0.000101944	1.00987E-05	1.00987E-05	3.25148E-05	3.25148E-05	0.012342788
3831703773735	383730	3773735	4.44187E-05	4.44187E-05	0.000190221	0.000190221	7.3985E-05	4.88796E-05	8.25437E-05	8.25437E-05	2.49153E-05	2.5676E-05	0.000138147	0.000138147	0.000101373	0.000101373	1.00422E-05	1.00422E-05	3.23328E-05	3.23328E-05	0.009472137
3831740373735	383740	3773735	4.3286E-05	4.3286E-05	0.00018537	0.00018537	7.35684E-05	4.86043E-05	8.20789E-05	8.20789E-05	2.4775E-05	2.55314E-05	0.000137528	0.000137528	0.000100802	0.000100802	9.98563E-06	9.98563E-06	3.21507E-05	3.21507E-05	0.007564127
3831750373735	383750	3773735	4.21925E-05	4.21925E-05	0.000180687	0.000180687	7.31457E-05	4.8325E-05	8.16072E-05	8.16072E-05	2.46326E-05	2.53847E-05	0.000136897	0.000136897	0.000100223	0.000100223	9.92825E-06	9.92825E-06	3.1966E-05	3.1966E-05	0.006220496
3831760373735	383760	3773735	4.11155E-05	4.11155E-05	0.000176075	0.000176075	7.26984E-05	4.80295E-05	8.11083E-05	8.11083E-05	2.4482E-05	2.52295E-05	0.000136201	0.000136201	9.96099E-05	9.96099E-05	9.86755E-06	9.86755E-06	3.17705E-05	3.17705E-05	0.005230094
3831770373735	383770	3773735	3.98735E-05	3.98735E-05	0.000170756	0.000170756	7.19142E-05	4.75114E-05	8.02333E-05	8.02333E-05	2.42179E-05	2.49574E-05	0.000134874	0.000134874	9.85354E-05	9.85354E-05	9.76111E-06	9.76111E-06	3.14278E-05	3.14278E-05	0.004465193
3831780373735	383780	3773735	3.86583E-05	3.86583E-05	0.000165552	0.000165552	7.11055E-05	4.69772E-05	7.93311E-05	7.93311E-05	2.39456E-05	2.46767E-05	0.000133599	0.000133599	9.74273E-05	9.74273E-05	9.65134E-06	9.65134E-06	3.10744E-05	3.10744E-05	0.003872352
3831790373735	383790	3773735	3.71459E-05	3.71459E-05	0.000159075	0.000159075	6.99666E-05	4.62445E-05	7.80939E-05	7.80939E-05	2.35721E-05	2.42919E-05	0.000131911	0.000131911	9.59079E-05	9.59079E-05	9.50082E-06	9.50082E-06	3.05898E-05	3.05898E-05	0.003399586
3831800373735	383800	3773735	3.52251E-05	3.52251E-05	0.000150849	0.000150849	6.85875E-05	4.53136E-05	7.65217E-05	7.65217E-05	2.30976E-05	2.38028E-05	0.000130005	0.000130005	9.39772E-05	9.39772E-05	9.30956E-06	9.30956E-06	2.9974E-05	2.9974E-05	0.00298604
3831810373735	383810	3773735	3.34941E-05	3.34941E-05	0.000143436	0.000143436	6.69884E-05	4.42571E-05	7.47377E-05	7.47377E-05	2.25591E-05	2.32479E-05	0.000128278	0.000128278	9.17862E-05	9.17862E-05	9.09251E-06	9.09251E-06	2.92751E-05	2.92751E-05	0.002603288
3831820373735	383820	3773735	3.25388E-05	3.25388E-05	0.000139346	0.000139346	6.63696E-05	4.38483E-05	7.40473E-05	7.40473E-05	2.23507E-05	2.30332E-05	0.000127428	0.000127428	9.09383E-05	9.09383E-05	9.00852E-06	9.00852E-06	2.90047E-05	2.90047E-05	0.002327753
3831830373735	383830	3773735	3.16392E-05	3.16392E-05	0.000135493	0.000135493	6.57998E-05	4.34719E-05	7.34117E-05	7.34117E-05	2.21588E-05	2.28354E-05	0.000126629	0.000126629	9.01576E-05	9.01576E-05	8.93119E-06	8.93119E-06	2.87557E-05	2.87557E-05	0.00209768
3831840373735	383840	3773735	3.07933E-05	3.07933E-05	0.000131871	0.000131871	6.5273E-05	4.31238E-05	7.28238E-05	7.28238E-05	2.19814E-05	2.26526E-05	0.000125869	0.000125869	8.94357E-05	8.94357E-05	8.85967E-06	8.85967E-06	2.85255E-05	2.85255E-05	0.001901254
3831850373735	383850	3773735	3.00072E-05	3.00072E-05	0.000128504	0.000128504	6.47951E-05	4.28081E-05	7.22907E-05	7.22907E-05	2.18205E-05	2.24867E-05	0.00012516	0.00012516	8.87809E-05	8.87809E-05	8.79481E-06	8.79481E-06	2.83166E-05	2.83166E-05	0.00173268
3831860373735	383860	3773735	2.92521E-05	2.92521E-05	0.000125271	0.000125271	6.43233E-05	4.24964E-05	7.17643E-05	7.17643E-05	2.16616E-05	2.2323E-05	0.000124452	0.000124452	8.81345E-05	8.81345E-05	8.73078E-06	8.73078E-06	2.81105E-05	2.81105E-05	0.001585714
3831870373735	383870	3773735	2.84124E-05	2.84124E-05	0.000121674	0.000121674	6.37045E-05	4.20876E-05	7.1074E-05	7.1074E-05	2.14532E-05	2.21083E-05	0.00012355	0.00012355	8.72867E-05	8.72867E-05	8.64679E-06	8.64679E-06	2.784E-05	2.784E-05	0.001451815
3831880373735	383880	3773735	2.75912E-05	2.75912E-05	0.000118158	0.000118158	6.30735E-05	4.16707E-05	7.03699E-05	7.03699E-05	2.12407E-05	2.18893E-05	0.000122622	0.000122622	8.6422E-05	8.6422E-05	8.56113E-06	8.56113E-06	2.75643E-05	2.75643E-05	0.001333256
3831890373735	383890	3773735	2.68258E-05	2.68258E-05	0.00011488	0.00011488	6.24853E-05	4.12821E-05	6.97137E-05	6.97137E-05	2.10426E-05	2.16851E-05	0.000121734	0.000121734	8.56162E-05	8.56162E-05	8.4813E-06	8.4813E-06	2.73072E-05	2.73072E-05	0.001229185
3831900373735	383900	3773735	2.61243E-05	2.61243E-05	0.000111876	0.000111876	6.19401E-05	4.09219E-05	6.91054E-05	6.91054E-05	2.0859E-05	2.14959E-05	0.000120909	0.000120909	8.48691E-05	8.48691E-05	8.40729E-06	8.40729E-06	2.70689E-05	2.70689E-05	0.001137618
3831910373735	383910	3773735	2.54579E-05	2.54579E-05	0.000109022	0.000109022	6.14132E-05	4.05738E-05	6.85175E-05	6.85175E-05	2.06816E-05	2.13131E-05	0.000120084	0.000120084	8.41471E-05	8.41471E-05	8.33577E-06	8.33577E-06	2.68387E-05	2.68387E-05	0.001055865
3829703773745	382970	3773745	3.07809E-05	3.07809E-05	0.000131818	0.000131818	6.35146E-05	4.19621E-05	7.08621E-05	7.08621E-05	2.13892E-05	2.20423E-05	0.000128265	0.000128265	8.70265E-05	8.70265E-05	8.62101E-06	8.62101E-06	2.7757E-05	2.7757E-05	7.12176E-05
3829803773745	382980	3773745	3.2252E-05	3.2252E-05	0.000138117	0.000138117	6.50585E-05	4.29821E-05	7.25846E-05	7.25846E-05	2.19092E-05	2.25782E-05	0.000130906	0.000130906	8.91419E-05	8.91419E-05	8.83057E-06	8.83057E-06	2.84317E-05	2.84317E-05	7.43573E-05
3829903773745	382990	3773745	3.37334E-05	3.37334E-05	0.000144461	0.000144461	6.6676E-05	4.40507E-05	7.43891E-05	7.43891E-05	2.24539E-05	2.31395E-05	0.000133663	0.000133663	9.13581E-05	9.13581E-05	9.0501E-06	9.0501E-06	2.91386E-05	2.91386E-05	7.76642E-05
3830003773745	383000	3773745	3.51302E-05	3.51302E-05	0.000150443	0.000150443	6.82199E-05	4.50707E-05	7.61116E-05	7.61116E-05	2.29738E-05	2.36753E-05	0.000136279	0.000136279	9.34735E-05	9.34735E-05	9.25966E-06	9.25966E-06	2.98133E-05	2.98133E-05	8.09651E-05
3830103773745	383010	3773745	3.64898E-05	3.64898E-05	0.000156266	0.000156266	6.98189E-05	4.61271E-05	7.78956E-05	7.78956E-05	2.35123E-05	2.42302E-05	0.000138984	0.000138984	9.56645E-05	9.56645E-05	9.4767E-06	9.4767E-06	3.05121E-05	3.05121E-05	8.44153E-05
3830203773745	383020	3773745	3.77731E-05	3.77731E-05	0.000161761	0.000161761	7.14608E-05	4.72119E-05	7.97275E-05	7.97275E-05	2.40652E-05	2.48E-05	0.000141702	0.000141702	9.79142E-05	9.79142E-05	9.69957E-06	9.69957E-06	3.12297E-05	3.12297E-05	8.79788E-05
3830303773745	383030	3773745	3.8943E-05	3.8943E-05	0.000166771	0.000166771	7.30966E-05	4.82926E-05	8.15526E-05	8.15526E-05	2.46161E-05	2.53677E-05	0.000144382	0.000144382	0.000100156	0.000100156	9.9216E-06	9.9216E-06	3.19445E-05	3.19445E-05	9.16498E-05
3830403773745	383040	3773745	3.99787E-05	3.99787E-05	0.000171207	0.000171207	7.47937E-05	4.94138E-05	8.34459E-05	8.34459E-05	2.51876E-05	2.59567E-05	0.000147152	0.000147152	0.000102481	0.000102481	1.01519E-05	1.01519E-05	3.26862E-05	3.26862E-05	9.55596E-05
3830503773745	383050	3773745	4.09773E-05	4.09773E-05	0.000175483	0.000175483	7.56208E-05	4.99603E-05	8.43687E-05	8.43687E-05	2.54661E-05	2.62437E-05	0.000148415	0.000148415	0.000103614	0.000103614	1.02642E-05	1.02642E-05	3.30477E-05	3.30477E-05	9.89262E-05
3830603773745	383060	3773745	4.19862E-05	4.19862E-05	0.000179804	0.000179804	7.62396E-05	5.03691E-05	8.50591E-05	8.50591E-05	2.56745E-05	2.64585E-05	0.000149316	0.000149316	0.000104462	0.000104462	1.03482E-05	1.03482E-05	3.33181E-05	3.33181E-05	0.000102317
3830703773745	383070	3773745	4.29972E-05	4.29972E-05	0.000184133	0.000184133	7.68645E-05	5.0782E-05	8.57563E-05	8.57563E-05	2.5885E-05	2.66753E-05	0.000150205	0.000150205	0.000105318	0.000105318	1.0433E-05	1.0433E-05	3.35912E-05	3.35912E-05	0.000105898
3830803773745	383080	3773745	4.39937E-05	4.39937E-05	0.000188401	0.000188401	7.75323E-05	5.12231E-05	8.65013E-05	8.65013E-05	2.61099E-05	2.69071E-05	0.000151146	0.000151146	0.000106233	0.000106233	1.05237E-05	1.05237E-05	3.3883E-05	3.3883E-05	0.00010973
3830903773745	383090	3773745	4.4982E-05	4.4982E-05	0.000192633	0.000192633	7.8194E-05	5.16603E-05	8.72396E-05	8.72396E-05	2.63327E-05	2.71367E-05	0.000152061	0.000152061	0.00010714	0.00010714	1.06135E-05	1.06135E-05	3.41722E-05	3.41722E-05	0.000113777
3831003773745	383100	3773745	4.58547E-05	4.58547E-05	0.00019637	0.00019637	7.92845E-05	5.23808E-05	8.84563E-05	8.84563E-05	2.66999E-05	2.75152E-05	0.000153723	0.000153723	0.000108634	0.000108634	1.07615E-05	1.07615E-05	3.46488E-05	3.46488E-05	0.000118362
3831103773745	383110	3773745	4.66099E-05	4.66099E-05	0.000199604	0.000199604	8.05711E-05	5.32308E-05	8.98917E-05	8.98917E-05	2.71332E-05	2.79617E-05	0.000155732	0.000155732	0.000110397	0.000110397	1.09361E-05	1.09361E-05	3.5211E-05	3.5211E-05	0.00012325
3831203773745	383120	3773745	4.7268E-05	4.7268E-05	0.000202423	0.000202423	8.19128E-05	5.41172E-05	9.13886E-05	9.13886E-05	2.7585E-05	2.84273E-05	0.000157819	0.000157819	0.000112235	0.000112235	1.11182E-05	1.11182E-05	3.57974E-05	3.57974E-05	0.000128426
3831303773745	383130	3773745	4.73444E-05	4.73444E-05	0.000202749	0.000202749	8.35854E-05	5.52222E-05	9.32547E-05	9.32547E-05	2.81483E-05	2.90078E-05	0.000160164	0.000160164	0.000114527	0.000114527	1.13453E-05	1.13453E-05	3.65283E-05	3.65283E-05	0.000131762
3831403773745	383140	3773745	4.69833E-05	4.69833E-05	0.000201203	0.000201203	8.52764E-05	5.63394E-05	9.51412E-05	9.51412E-05	2.87177E-05	2.95946E-05	0.000162625	0.000162625	0.000116844	0.000116844	1.15748E-05	1.15748E-05	3.72673E-05	3.72673E-05	0.000137129
3831503773745	383150	3773745	4.69668E-05	4.69668E-05	0.000201133	0.000201133	8.68693E-05	5.73918E-05	9.69184E-05	9.69184E-05	2.92542E-05	3.01474E-05	0.000165034	0.000165034	0.000119027	0.000119027	1.1791E-05	1.1791E-05	3.79634E-05	3.79634E-05	0.000143575
3831603773745	383160	3773745	4.69585E-05	4.69585E-05	0.000201097	0.000201097	8.8309E-05	5.8343E-05	9.85247E-05	9.85247E-05	2.9739E-05	3.06471E-05	0.000167392	0.000167392	0.000120999	0.000120999	1.19864E-05	1.19864E-05	3.85926E-05	3.85926E-05	0.000150511
3837203773745	383720	3773745	4.75857E-05	4.75857E-05	0.000203783	0.000203783	7.23676E-05	4.7811E-05	8.07391E-05	8.07391E-05	2.43706E-05	2.51147E-05	0.000135055	0.000135055	9.91566E-05	9.91566E-05	9.82264E-06	9.82264E-06	3.16259E-05	3.16259E-05	0.01307992
3837303773745	383730	3773745	4.63437E-05	4.63437E-05	0.000198464	0.000198464	7.2E-05	4.75681E-05	8.0329E-05	8.0329E-05	2.42468E-05	2.49871E-05	0.000134527	0.000134527	9.86529E-05	9.86529E-05	9.77275E-06	9.77275E-06	3.14653E-05	3.14653E-05	0.009973102
3837403773745	383740	3773745	4.51429E-05	4.51429E-05	0.000193322	0.000193322	7.16324E-05	4.73252E-05	7.99189E-05	7.99189E-05	2.4123E-05	2.48596E-05	0.000133998	0.000133998	9.81493E-05	9.81493E-05	9.72285E-06	9.72285E-06	3.13046E-05	3.13046E-05	0.007926171
3837503773745	383750	3773745	4.39875E-05	4.39875E-05	0.000188374	0.000188374	7.12709E-05	4.70864E-05	7.95156E-05	7.95156E-05	2.40013E-05	2.47341E-05	0.000133457	0.000133457	9.7654E-05	9.7654E-05	9.67379E-06	9.67379E-06	3.11467E-05	3.11467E-05	0.006495248
3837603773745	383760	3773745	4.28528E-05	4.28528E-05	0.000183514	0.000183514	7.08727E-05	4.68233E-05	7.90713E-05	7.90713E-05	2.38671E-05	2.45959E-05	0.000132865	0.000132865	9.71083E-05	9.71083E-05	9.61974E-06	9.61974E-06	3.09726E-05	3.09726E-05	0.005446534
3837703773745	383770	3773745	4.15282E-05	4.15282E-05	0.000177842	0.000177842	7.01191E-05	4.63255E-05	7.82306E-05	7.82306E-05	2.36134E-05	2.43344E-05	0.000131563	0.000131563	9.60758E-05	9.60758E-05	9.51745E-06	9.51745E-06	3.06433E-05	3.06433E-05	0.004647448
3837803773745	383780	3773745	4.02428E-05	4.02428E-05	0.000172338	0.000172338	6.93655E-05	4.58276E-05	7.73898E-05	7.73898E-05	2.33596E-05	2.40729E-05	0.000130301	0.000130301	9.50433E-05	9.50433E-05	9.41517E-06	9.41517E-06	3.0314E-05	3.0314E-05	0.004015474
3837903773745	383790	3773745	3.87614E-05	3.87614E-05	0.000165994	0.000165994	6.83424E-05	4.51517E-05	7.62483E-05	7.62483E-05	2.3015E-05	2.37178E-05	0.000128755	0.000128755	9.36414E-05	9.36414E-05	9.27629E-06	9.27629E-06	2.98669E-05	2.98669E-05	0.00352751
3838003773745	383800	3773745	3.69417E-05	3.69417E-05	0.000158201	0.000158201	6.71416E-05	4.43583E-05	7.49086E-05	7.49086E-05	2.26107E-05	2.33011E-05	0.000127041	0.000127041	9.1996E-05	9.1996E-05	9.1133E-06	9.1133E-06	2.93421E-05	2.93421E-05	0.003104998
3838103773745	383810	3773745	3.52395E-05	3.52395E-05	0.000150911	0.000150911	6.59285E-05	4.35569E-05	7.35552E-05	7.35552E-05	2.22021E-05	2.28801E-05	0.000125508	0.000125508	9.03339E-05	9.03339E-05	8.94865E-06	8.94865E-06	2.88119E-05	2.88119E-05	0.002745729
3838203773745	383820	3773745	3.40511E-05	3.40511E-05	0.000145822	0.000145822	6.51137E-05	4.30185E-05	7.26461E-05	7.26461E-05	2.19277E-05	2.25973E-05	0.000124581	0.000124581	8.92174E-05	8.92174E-05	8.83805E-06	8.83805E-06	2.84558E-05	2.84558E-05	0.002436111
3838303773745	383830	3773745	3.30133E-05	3.30133E-05	0.000141378	0.000141378	6.44152E-05	4.25571E-05	7.18669E-05	7.18669E-05	2.16925E-05	2.23549E-05	0.00012373	0.00012373	8.82605E-05	8.82605E-05	8.74325E-06	8.74325E-06	2.81506E-05	2.81506E-05	0.00218348
3838403773745	383840	3773745	3.20808E-05	3.20808E-05	0.000137384	0.000137384	6.38516E-05	4.21847E-05	7.1238E-05	7.1238E-05	2.15027E-05	2.21593E-05	0.000122932	0.000122932	8.74882E-05	8.74882E-05	8.66674E-06	8.66674E-06	2.79043E-05	2.79043E-05	0.001974734
3838503773745	383850	3773745	3.12534E-05	3.12534E-05	0.000133841	0.000133841	6.33798E-05	4.18731E-05	7.07117E-05	7.07117E-05	2.13439E-05	2.19956E-05	0.000122262	0.000122262	8.68418E-05	8.68418E-05	8.60271E-06	8.60271E-06	2.76981E-05	2.76981E-05	0.001798334
3838603773745	383860	3773745	3.04529E-05	3.04529E-05	0.000130413	0.000130413	6.29265E-05	4.15735E-05	7.02059E-05	7.02059E-05	2.11912E-05	2.18382E-05	0.000121592	0.000121592	8.62206E-05	8.62206E-05	8.54118E-06	8.54118E-06	2.75E-05	2.75E-05	0.001644486
3838703773745	383870	3773745	2.95822E-05	2.95822E-05	0.000126684	0.000126684	6.23444E-05	4.1189E-05	6.95565E-05	6.95565E-05	2.09952E-05	2.16362E-05	0.000120754	0.000120754	8.54231E-05	8.54231E-05	8.46218E-06	8.46218E-06	2.72456E-05	2.72456E-05	0.001505543
3838803773745	383880	3773745	2.87301E-05	2.87301E-05	0.000123035	0.000123035	6.17563E-05	4.08004E-05	6.89003E-05	6.89003E-05	2.07971E-05	2.14321E-05	0.000119904	0.000119904	8.46172E-05	8.46172E-05	8.38234E-06	8.38234E-06	2.69886E-05	2.69886E-05	0.001382478
3838903773745	383890	3773745	2.79234E-05	2.79234E-05	0.00011958	0.00011958	6.11865E-05	4.0424E-05	6.82646E-05	6.82646E-05	2.06052E-05	2.12344E-05	0.000119067	0.000119067	8.38365E-05	8.38365E-05	8.30501E-06	8.30501E-06	2.67396E-05	2.67396E-05	0.001273935
3839003773745	383900	3773745	2.71559E-05	2.71559E-05	0.000116294	0.000116294	6.06351E-05	4.00597E-05	6.76495E-05	6.76495E-05	2.04195E-05	2.1043E-05	0.000118242	0.000118242	8.3081E-05	8.3081E-05	8.23016E-06	8.23016E-06	2.64986E-05	2.64986E-05	0.001177695
3839103773745	383910	3773745	2.64296E-05	2.64296E-05	0.000113183	0.000113183	6.01021E-05	3.97076E-05	6.70548E-05	6.70548E-05	2.024E-05	2.08581E-05	0.000117431	0.000117431	8.23507E-05	8.23507E-05	8.15782E-06	8.15782E-06	2.62657E-05	2.62657E-05	0.001091925
3829703773755	382970	3773755	3.07603E-05	3.07603E-05	0.000131729	0.000131729	6.09721E-05	4.02823E-05	6.80254E-05	6.80254E-05	2.0533E-05	2.116E-05	0.000123318	0.000123318	8.35427E-05	8.35427E-05	8.2759E-06	8.2759E-06	2.66459E-05	2.66459E-05	7.04117E-05
3829803773755	382980	3773755	3.22912E-05	3.22912E-05	0.000138285	0.000138285	6.23934E-05	4.12214E-05	6.96112E-05	6.96112E-05	2.10117E-05	2.16533E-05	0.00012574	0.00012574	8.54902E-05	8.54902E-05	8.46883E-06	8.46883E-06	2.72671E-05	2.72671E-05	7.35455E-05
3829903773755	382990	3773755	3.38613E-05	3.38613E-05	0.000145009	0.000145009	6.38883E-05	4.2209E-05	7.1279E-05	7.1279E-05	2.15151E-05	2.2172E-05	0.000128291	0.000128291	8.75385E-05	8.75385E-05	8.67173E-06	8.67173E-06	2.79204E-05	2.79204E-05	7.68643E-05
3830003773755	383000	3773755	3.53448E-05	3.53448E-05	0.000151362	0.000151362	6.52791E-05	4.31278E-05	7.28306E-05	7.28306E-05	2.19834E-05	2.26547E-05	0.000130649	0.000130649	8.94441E-05	8.94441E-05	8.8605E-06	8.8605E-06	2.85281E-05	2.85281E-05	8.01414E-05
3830103773755	383010	3773755	3.68138E-05	3.68138E-05	0.000157653	0.000157653	6.67127E-05	4.4075E-05	7.44301E-05	7.44301E-05	2.24662E-05	2.31522E-05	0.000133058	0.000133058	9.14084E-05	9.14084E-05	9.05509E-06	9.05509E-06	2.91547E-05	2.91547E-05	8.35617E-05
3830203773755	383020	3773755	3.82477E-05	3.82477E-05	0.000163794	0.000163794	6.81892E-05	4.50505E-05	7.60774E-05	7.60774E-05	2.29635E-05	2.36646E-05	0.000135531	0.000135531	9.34315E-05	9.34315E-05	9.2555E-06	9.2555E-06	2.97999E-05	2.97999E-05	8.71372E-05

			MSite Grubbing / Prep	MMass Grading / Excavation	MMass Grading / Excavation	MDrainage / Utilities Trenching	MFoundations / Concrete Pads	MBuilding / Structure Construction	MAsphalt Paving	MLandscaping or Other Finishing	MWaterside Construction (Piles)	RSSWRe-striping South Valley	RSSWRe-striping Silver Lake Boulevard	RSSWDemolition	RSSWPlacing Base	RSSWForm/Place Rebar and Pour	Child Risk				
Unique Identifier	X (UTM)	Y (UTM)	2027	2027	2028	2028	2028	2028	2028	2028	2028	2029	2029	2029	2029	2029	3rd Trimester	0<2	2<16	Total	per million
3830603773735	383060	3773735	9.25919E-05	0.000231209	0.000231209	6.4706E-05	0.000119395	0.000214694	0.000151883	4.60252E-05	8.14917E-05	8.17226E-05	8.14413E-05	0.000139764	7.59756E-05	2.27408E-05	2.12122E-08	6.2833E-07	8.1211E-08	7.30752E-07	0.73075154
3830703773735	383070	3773735	9.57968E-05	0.000239212	0.000239212	6.69457E-05	0.000123527	0.000222125	0.00015714	4.76183E-05	8.43124E-05	8.19487E-05	8.38278E-05	0.000143915	7.82321E-05	2.34162E-05	2.29127E-08	6.8216E-07	8.7433E-08	7.92504E-07	0.79250379
3830803773735	383080	3773735	9.91902E-05	0.000247685	0.000247685	6.93171E-05	0.000127903	0.000229994	0.000162707	4.93051E-05	8.7299E-05	8.21748E-05	8.63398E-05	0.00014827	8.05994E-05	2.41248E-05	2.48741E-08	7.4501E-07	9.4744E-08	8.64627E-07	0.86462735
3830903773735	383090	3773735	0.000102772	0.00025663	0.00025663	7.18203E-05	0.000132522	0.000238299	0.000168582	5.10856E-05	9.04515E-05	8.23858E-05	8.89574E-05	0.000152829	8.30775E-05	2.48665E-05	2.71557E-08	8.1922E-07	1.0344E-07	9.49815E-07	0.94981548
3831003773735	383100	3773735	0.000106871	0.000266865	0.000266865	7.46848E-05	0.000137808	0.000247804	0.000175306	5.31231E-05	9.40591E-05	8.33053E-05	9.21829E-05	0.000158296	8.60493E-05	2.57561E-05	3.00954E-08	9.1586E-07	1.1506E-07	1.06102E-06	1.06101667
3831103773735	383110	3773735	0.00011132	0.000277975	0.000277975	7.7794E-05	0.000143545	0.00025812	0.000182604	5.53347E-05	9.79749E-05	8.4511E-05	9.57902E-05	0.000164518	8.94319E-05	2.67685E-05	3.37759E-08	1.0396E-06	1.3021E-07	1.20359E-06	1.20358807
3831203773735	383120	3773735	0.000114466	0.00028583	0.00028583	7.99923E-05	0.000147601	0.000265414	0.000187764	5.68983E-05	0.000100743	8.56967E-05	9.9066E-05	0.000170469	9.26668E-05	2.77368E-05	3.82514E-08	1.1922E-06	1.4949E-07	1.37998E-06	1.37998068
3831303773735	383130	3773735	0.000118479	0.000295851	0.000295851	8.27966E-05	0.000152775	0.000274718	0.000194347	5.8893E-05	0.000104275	8.67367E-05	0.000102271	0.000176046	9.56986E-05	2.86442E-05	4.40285E-08	1.4017E-06	1.7601E-07	1.62178E-06	1.62178122
3831403773735	383140	3773735	0.000123833	0.00030922	0.00030922	8.65382E-05	0.000159679	0.000287133	0.000203129	6.15544E-05	0.000108987	8.77717E-05	0.00010608	0.000182685	9.93072E-05	2.97244E-05	5.18472E-08	1.7024E-06	2.1403E-07	1.96827E-06	1.96826887
3831503773735	383150	3773735	0.00012951	0.000323397	0.000323397	9.05056E-05	0.000167	0.000300297	0.000212442	6.43764E-05	0.000113984	8.86459E-05	0.000109933	0.000189552	0.00010304	3.08418E-05	6.28045E-08	2.1523E-06	2.6957E-07	2.48467E-06	2.48466636
3831603773735	383160	3773735	0.000135543	0.000338461	0.000338461	9.47215E-05	0.000174779	0.000314285	0.000222338	6.73751E-05	0.000119294	8.98768E-05	0.000113736	0.00019631	0.000106714	3.19413E-05	7.94029E-08	2.8882E-06	3.5629E-07	3.32392E-06	3.32392271
3837203773735	383720	3773735	0.011137819	0.027811981	0.027811981	0.007783447	0.014361925	0.025825411	0.018269931	0.005536343	0.009802583	6.44798E-05	0.006479311	0.013137037	0.007141284	0.00213751	7.06489E-08	1.5038E-06	1.1889E-06	2.76341E-06	2.76340567
3837303773735	383730	3773735	0.008547417	0.02134355	0.02134355	0.005973195	0.011021669	0.01981901	0.014020763	0.004248716	0.007522726	6.40276E-05	0.006296849	0.00924082	0.005023303	0.001503562	6.38778E-08	1.352E-06	9.2156E-07	2.33747E-06	2.3374714
3837403773735	383740	3773735	0.006825676	0.017044232	0.017044232	0.00476999	0.00880153	0.015826787	0.011196504	0.00339288	0.006007393	6.35755E-05	0.004592525	0.006914995	0.003758986	0.00112513	5.81924E-08	1.2264E-06	7.4338E-07	2.02799E-06	2.02799242
3837503773735	383750	3773735	0.005613218	0.014016632	0.014016632	0.003922687	0.007238097	0.013015444	0.009207647	0.002790196	0.004940288	6.31233E-05	0.003534035	0.005429656	0.002951557	0.000883452	5.33495E-08	1.1207E-06	6.1779E-07	1.79187E-06	1.79186774
3837603773735	383760	3773735	0.004719504	0.011784961	0.011784961	0.003298133	0.006085676	0.010943178	0.007741643	0.002345952	0.004153716	6.2641E-05	0.002833604	0.004420722	0.002403101	0.00071929	4.9162E-08	1.0303E-06	5.2508E-07	1.60459E-06	1.60459364
3837703773735	383770	3773735	0.004029277	0.010061411	0.010061411	0.002815781	0.005195647	0.009342739	0.006609428	0.002002857	0.003546235	6.19225E-05	0.002333456	0.003686622	0.002004045	0.000599846	4.54089E-08	9.5058E-07	4.5323E-07	1.44922E-06	1.44922144
3837803773735	383780	3773735	0.003494312	0.008725564	0.008725564	0.002441932	0.004505824	0.008102309	0.005731899	0.001736939	0.003075404	6.09931E-05	0.001976014	0.003149094	0.001711845	0.000512385	4.21228E-08	8.8115E-07	3.9734E-07	1.32062E-06	1.32061928
3837903773735	383790	3773735	0.0030677	0.007660281	0.007660281	0.002143802	0.003955719	0.007113118	0.005032105	0.00152488	0.002699935	5.98275E-05	0.001705841	0.002737519	0.001488113	0.000445418	3.90863E-08	8.1734E-07	3.5242E-07	1.20884E-06	1.20884481
3838003773735	383800	3773735	0.002694526	0.006728437	0.006728437	0.001883017	0.003474521	0.006247835	0.004419969	0.001339384	0.002371498	5.87221E-05	0.001478765	0.002387439	0.00129781	0.000388457	3.62353E-08	7.5728E-07	3.1276E-07	1.10627E-06	1.10626866
3838103773735	383810	3773735	0.002349141	0.005865983	0.005865983	0.001641651	0.003029155	0.005446985	0.003853415	0.001167702	0.002067519	5.77424E-05	0.001278588	0.002075831	0.00112842	0.000337756	3.35633E-08	6.9999E-07	2.7596E-07	1.00951E-06	1.00951444
3838203773735	383820	3773735	0.002100506	0.005245122	0.005245122	0.001467897	0.002708547	0.0048704	0.003445566	0.001044111	0.001848691	5.71898E-05	0.001137661	0.001853111	0.00100735	0.000301517	3.15038E-08	6.5687E-07	2.4963E-07	9.37999E-07	0.93799867
3838303773735	383830	3773735	0.001892893	0.004726697	0.004726697	0.001322811	0.002440836	0.004389076	0.003105008	0.000940912	0.001665967	5.66622E-05	0.00102184	0.001669569	0.000907577	0.000271654	2.96512E-08	6.1826E-07	2.2757E-07	8.75478E-07	0.87547795
3838403773735	383840	3773735	0.001715643	0.004284092	0.004284092	0.001198944	0.002212277	0.003978085	0.002814257	0.000852805	0.001509967	5.61598E-05	0.000924798	0.001515213	0.000823669	0.000246538	2.79794E-08	5.8356E-07	2.0868E-07	8.20213E-07	0.82021325
3838503773735	383850	3773735	0.001563526	0.003904244	0.003904244	0.00109264	0.002016126	0.00362537	0.002564732	0.000777192	0.001376086	5.56775E-05	0.00084285	0.001385364	0.000753083	0.000225411	2.64701E-08	5.5233E-07	1.9242E-07	7.71216E-07	0.77121644
3838603773735	383860	3773735	0.001430908	0.003573087	0.003573087	0.000999962	0.001845119	0.003317866	0.002347192	0.00071127	0.001259367	5.52052E-05	0.000772682	0.001272943	0.000691971	0.000207119	2.50877E-08	5.2378E-07	1.7818E-07	7.27052E-07	0.72705166
3838703773735	383870	3773735	0.001310081	0.003271372	0.003271372	0.000915524	0.001689315	0.003037703	0.002148993	0.00065121	0.001153025	5.46476E-05	0.000709072	0.001170795	0.00063643	0.000190498	2.37602E-08	4.963E-07	1.6509E-07	6.85153E-07	0.68515342
3838803773735	383880	3773735	0.001203097	0.003004224	0.003004224	0.000840761	0.001551362	0.002789637	0.001973501	0.000598031	0.001058866	5.40849E-05	0.000653213	0.001080573	0.00058739	0.000175819	2.25275E-08	4.7082E-07	1.5342E-07	6.4677E-07	0.64677032
3838903773735	383890	3773735	0.001109185	0.00276972	0.00276972	0.000775132	0.001430265	0.002571883	0.001819453	0.000551349	0.000976213	5.35473E-05	0.00060455	0.001001743	0.000544547	0.000162992	2.13991E-08	4.4753E-07	1.4314E-07	6.12068E-07	0.61206817
3839003773735	383900	3773735	0.001026558	0.002563394	0.002563394	0.00071739	0.00132372	0.002380294	0.001683915	0.000510277	0.000903491	5.30398E-05	0.000562061	0.000932744	0.000507039	0.000151766	2.03692E-08	4.2633E-07	1.3405E-07	5.80751E-07	0.58075118
3839103773735	383910	3773735	0.000952786	0.00237918	0.00237918	0.000665836	0.001228593	0.002209238	0.001562904	0.000473607	0.000838563	5.25424E-05	0.000524299	0.000871292	0.000473634	0.000141767	1.94158E-08	4.0672E-07	1.259E-07	5.52031E-07	0.5520312
3829703773745	382970	3773745	6.42649E-05	0.000160474	0.000160474	4.49103E-05	8.28679E-05	0.000149012	0.000105417	3.19445E-05	5.65606E-05	6.71024E-05	5.71044E-05	9.77516E-05	5.31377E-05	1.5905E-05	1.1038E-08	3.1963E-07	4.3431E-08	3.74095E-07	0.37409506
3829803773745	382980	3773745	6.70982E-05	0.000167549	0.000167549	4.68902E-05	8.65213E-05	0.000155581	0.000110065	3.33529E-05	5.90542E-05	6.85041E-05	5.94557E-05	0.000101792	5.53342E-05	1.65625E-05	1.18253E-08	3.4391E-07	4.6178E-08	4.01917E-07	0.40191653
3829903773745	382990	3773745	7.00822E-05	0.000175001	0.000175001	4.89756E-05	9.03692E-05	0.000162501	0.000114959	3.48362E-05	6.16805E-05	6.99662E-05	6.19376E-05	0.000106071	5.766E-05	1.72587E-05	1.27021E-08	3.7099E-07	4.9222E-08	4.32913E-07	0.4329134
3830003773745	383000	3773745	7.30609E-05	0.000182439	0.000182439	5.10572E-05	9.42101E-05	0.000169407	0.000119845	3.63168E-05	6.43021E-05	7.13227E-05	6.44095E-05	0.000110324	5.9972E-05	1.79507E-05	1.36467E-08	4.0014E-07	5.2456E-08	4.66241E-07	0.466241
3830103773745	383010	3773745	7.61742E-05	0.000190213	0.000190213	5.32328E-05	9.82246E-05	0.000176626	0.000124952	3.78644E-05	6.70422E-05	7.27244E-05	6.70069E-05	0.000114798	6.24039E-05	1.86786E-05	1.46991E-08	4.3262E-07	5.6041E-08	5.03365E-07	0.50336463
3830203773745	383020	3773745	7.93899E-05	0.000198243	0.000198243	5.54801E-05	0.000102371	0.000184082	0.000130227	3.94628E-05	6.98724E-05	7.41362E-05	6.972E-05	0.000119475	6.49466E-05	1.94396E-05	1.58655E-08	4.6863E-07	6.0001E-08	5.44496E-07	0.54449615
3830303773745	383030	3773745	8.27025E-05	0.000206514	0.000206514	5.7795E-05	0.000106643	0.000191763	0.000135661	4.11094E-05	7.27879E-05	7.55329E-05	7.24682E-05	0.000124237	6.75354E-05	2.02145E-05	1.71564E-08	5.0852E-07	6.4368E-08	5.90041E-07	0.59004065
3830403773745	383040	3773745	8.62306E-05	0.000215324	0.000215324	6.02605E-05	0.000111192	0.000199944	0.000141448	4.28632E-05	7.5893E-05	7.7E-05	7.5347E-05	0.000129221	7.02442E-05	2.10253E-05	1.86114E-08	5.5359E-07	6.9294E-08	6.41496E-07	0.64149622
3830503773745	383050	3773745	8.92685E-05	0.00022291	0.00022291	6.23835E-05	0.000115109	0.000206988	0.000146432	4.43732E-05	7.85667E-05	7.74773E-05	7.7643E-05	0.000133202	7.24084E-05	2.16731E-05	2.00263E-08	5.9835E-07	7.3981E-08	6.92353E-07	0.69235316
3830603773745	383060	3773745	9.2328E-05	0.00023055	0.00023055	6.45216E-05	0.000119054	0.000214082	0.00015145	4.5894E-05	8.12594E-05	7.77134E-05	7.98888E-05	0.000137098	7.45266E-05	2.23071E-05	2.15767E-08	6.4809E-07	7.9112E-08	7.48776E-07	0.74877576
3830703773745	383070	3773745	9.55598E-05	0.00023862	0.00023862	6.67801E-05	0.000123222	0.000221576	0.000156752	4.75005E-05	8.41038E-05	7.79545E-05	8.22502E-05	0.000141199	7.67554E-05	2.29742E-05	2.33526E-08	7.0576E-07	8.5034E-08	8.14151E-07	0.81415084
3830803773745	383080	3773745	9.90178E-05	0.000247255	0.000247255	6.91967E-05	0.000127681	0.000229594	0.000162424	4.92194E-05	8.71473E-05	7.82459E-05	8.47572E-05	0.000145553	7.91228E-05	2.36828E-05	2.54227E-08	7.7394E-07	9.2012E-08	8.91379E-07	0.89137863
3830903773745	383090	3773745	0.00010267	0.000256374	0.000256374	7.17488E-05	0.00013239	0.000238062	0.000168415	5.10347E-05	9.03614E-05	7.85273E-05	8.73798E-05	0.000150112	8.16008E-05	2.44245E-05	2.78401E-08	8.5497E-07	1.0025E-07	9.83067E-07	0.98306727
3831003773745	383100	3773745	0.000106807	0.000266704	0.000266704	7.46397E-05	0.000137724	0.000247654	0.0001752	5.3091E-05	9.40023E-05	7.9306E-05	9.04345E-05	0.000155435	8.44942E-05	2.52906E-05	3.09013E-08	9.5932E-07	1.1093E-07	1.10115E-06	1.10114769
3831103773745	383110	3773745	0.000111218	0.00027772	0.00027772	7.77225E-05	0.000143413	0.000257883	0.000182437	5.52838E-05	9.78848E-05	8.03058E-05	9.38459E-05	0.000161173	8.76137E-05	2.62243E-05	3.47216E-08	1.0929E-06	1.2452E-07	1.25217E-06	1.2521722
3831203773745	383120	3773745	0.000115888	0.000289381	0.000289381	8.09861E-05	0.000149435	0.000268711	0.000190097	5.76051E-05	0.000101995	8.13408E-05	9.75336E-05	0.00016754	9.10747E-05	2.72602E-05	3.95128E-08	1.2665E-06	1.4195E-07	1.44791E-06	1.44791025
3831303773745	383130	3773745	0.000118899	0.0002969	0.0002969	8.30902E-05	0.000153317	0.000275693	0.000195036	5.91018E-05	0.000104645	8.24964E-05	0.00010086	0.00017355	9.43419E-05	2.82382E-05	4.56766E-08	1.4969E-06	1.6478E-07	1.70736E-06	1.70735743
3831403773745	383140	3773745	0.000123741	0.000308992	0.000308992	8.64742E-05	0.000159561	0.000286921	0.000202979	6.15089E-05	0.000108907	8.36821E-05	0.000104231	0.00017951	9.75814E-05	2.92078E-05	5.42216E-08	1.8401E-06	1.9783E-07	2.09211E-06	2.09211337
3831503773745	383150	3773745	0.000129559	0.000323518	0.000323518	9.05395E-05	0.000167062	0.000300409	0.000212522	6.44005E-05	0.000114027	8.48075E-05	0.00010821	0.000186479	0.00010137	3.03418E-05	6.65214E-08	2.3691E-06	2.4452E-07	2.68018E-06	2.68017814
3831603773745	383160	3773745	0.000135818	0.000339147	0.000339147	9.49135E-05	0.000175133	0.000314922	0.000222789	6.75117E-05	0.000119535	8.63449E-05	0.000112129	0.000193517	0.000105196	3.14869E-05	8.56199E-08	3.2555E-06	3.1439E-07	3.65551E-06	3.65551414
3837203773745	383720	3773745	0.011802989	0.02947296	0.02947296	0.008248287	0.015219643	0.027367749	0.019361043	0.005866983	0.010388011	6.27515E-05	0.004712361	0.014157006	0.007695738	0.002303468	7.13988E-08	1.5443E-06	1.2561E-06	2.87179E-06	2.87179478
3837303773745	383730	3773745	0.008999474	0.022472371	0.022472371	0.006289106	0.011604585	0.020867202	0.014762295	0.004473423	0.00792059	6.23496E-05	0.006589174	0.009827262	0.005342092	0.001598981	6.45679E-08	1.3876E-06	9.6716E-07	2.41938E-06	2.41937657
3837403773745	383740	3773745	0.007152376	0.017860028	0.017860028	0.004998298	0.009222801	0.016584311	0.011732407	0.003555275	0.006294928	6.19426E-05	0.00477144	0.007268972	0.003951408	0.001182725	5.8845E-08	1.2583E-06	7.7607E-07	2.09324E-06	2.09323935
3837503773745	383750	3773745	0.005861148	0.014635731	0.014635731	0.004095948	0.007557796	0.013590322	0.009614339	0.002913436	0.005158495	6.15357E-05	0.003650645	0.005657621	0.003075478	0.000920544	5.39747E-08	1.1497E-06	6.4239E-07	1.84606E-06	1.84605579
3837603773745	383760	3773745	0.004914814	0.012272665	0.012272665	0.003434622	0.006337524	0.011396046	0.0080620	0.002443036	0.004325611	6.13347E-05	0.002914257	0.004576768	0.002487928	0.00074468	4.97674E-08	1.0569E-06	5.443E-07	1.651E-06	1.65099869
3837703773745	383770	3773745	0.004193739	0.010472086	0.010472086	0.002930713	0.005407717	0.00972408	0.006879204	0.002084607	0.003690981	6.04153E-05	0.002399237	0.003810061	0.002071146	0.00061993	4.59908E-08	9.7511E-07	4.6931E-07	1.49041E-06	1.49041475
3837803773745	383780	3773745	0.003623462	0.009048059	0.009048059	0.002532185	0.004672359	0.00840177	0.005943749	0.001801136	0.00318907	5.9737E-05	0.002019538	0.003232627	0.001757253	0.000525977	4.26897E-08	9.0414E-07	4.0984E-07	1.35667E-06	1.35667347
3837903773745	383790	3773745	0.003183136	0.007948532	0.007948532	0.002224472	0.00410457	0.00738078	0.00522146	0.001582261	0.002801532	5.84609E-05	0.001742557	0.002807002	0.001525884	0.000456724	3.96879E-08	8.4007E-07	3.636E-07	1.24336E-06	1.24336189
3838003773745	383800	3773745	0.002801872	0.006996486	0.006996486	0.001958033	0.00361294	0.006496737	0.004596053	0.001392743	0.002465975	5.74762E-05	0.001512793	0.002450045	0.001331843	0.000398644	3.68866E-08	7.8018E-07	3.2326E-07	1.14033E-06	1.14032745
3838103773745	383810	3773745	0.002477676	0.006186946	0.006186946	0.001731475	0.003194898	0.005745021	0.004064258	0.001231593	0.002180645	5.65718E-05	0.001321223	0.002153556	0.001170672	0.00035040	3.43542E-08	7.2598E-07	2.8882E-07	1.04915E-06	1.04914708
3838203773745	383820	3773745	0.002198285	0.005489284	0.005489284	0.001536228	0.00283463	0.005097192	0.003605958	0.001092715	0.001934747	5.5984E-05	0.001169866	0.001910727	0.00103867	0.00031089	3.21581E-08	6.7858E-07	2.5928E-07	9.70019E-07	0.97001944
3838303773745	383830	3773745	0.001970317	0.004920031	0.004920031	0.001376917	0.002540672	0.0045686	0.003232011	0.000979397	0.001734109	5.54364E-05	0.00104588	0.001713475	0.000931444	0.000278797	3.02403E-08	6.3772E-07	2.3508E-07	9.03042E-07	0.90304221
3838403773745	383840	3773745	0.00178195	0.004449664	0.004449664	0.001245281	0.002297777	0.00413183	0.002923023	0.000885764	0.001568324	5.49289E-05	0.000944046	0.001550256	0.000842718	0.00025224	2.8525E-08	6.0144E-07	2.1501E-07	8.44974E-07	0.84497413
3838503773745	383850	3773745	0.001622771	0.004052183	0.004052183	0.001134042	0.002092521	0.003762741	0.002661914	0.000806641	0.001428228	5.44717E-05	0.000859826	0.001414965	0.000769174	0.000230227	2.69924E-08	5.6919E-07	1.9803E-07	7.94221E-07	0.79422111
3838603773745	383860	3773745	0.001483943	0.003705518	0.003705518	0.001037024	0.001913505	0.003440838	0.002434187	0.000737632	0.001306043	5.40195E-05	0.000787368	0.001297842	0.000705506	0.00021117	2.5588E-08	5.3972E-07	1.8317E-07	7.48479E-07	0.74847884
3838703773745	383870	3773745	0.001358564	0.003392437	0.003392437	0.000949406	0.001751832	0.00315012	0.002228521	0.00067531	0.001195695	5.3497E-05	0.000721798	0.00119296	0.000648492	0.000194105	2.4249E-08	5.116E-07	1.6963E-07	7.05484E-07	0.70548354
3838803773745	383880	3773745	0.001247513	0.003115134	0.003115134	0.0008718	0.001608635	0.002892625	0.002046359	0.000620109	0.001097957	5.29695E-05	0.000664709	0.001100802	0.000598395	0.00017911	2.30074E-08	4.8556E-07	1.5758E-07	6.66148E-07	0.66614763
3838903773745	383890	3773745	0.001149567	0.002870556	0.002870556	0.000803352	0.001482336	0.002665516	0.001885693	0.000571422	0.001011753	5.2457E-05	0.000614869	0.001019842	0.000554385	0.000165937	2.18628E-08	4.6159E-07	1.469E-07	6.30353E-07	0.6303527
3839003773745	383900	3773745	0.001062722	0.002653698	0.002653698	0.000742663	0.001370352	0.002464148	0.001743237	0.000528254	0.00093532	5.19546E-05	0.000570908	0.000948262	0.000515475	0.000154291	2.0806E-08	4.395E-07	1.3738E-07	5.97691E-07	0.59769134
3839103773745	383910	3773745	0.000985325	0.002460432	0.002460432	0.000688575	0.001270551	0.002284687	0.001616279	0.000489782	0.000867202	5.14623E-05	0.000531936	0.000884671	0.000480906	0.000143944	1.98259E-08	4.1904E-07	1.2886E-07	5.67726E-07	0.5677257
3829703773755	382970	3773755	6.35378E-05	0.000158659	0.000158659	4.44021E-05	8.19303E-05	0.000147326	0.000104224	3.15831E-05	5.59207E-05	6.39472E-05	5.57478E-05	9.5434E-05	5.18779E-05	1.5528E-05	1.1058E-08	3.2179E-07	4.2382E-08	3.75226E-07	0.37522562
3829803773755	382980	3773755	6.63656E-05	0.00016572	0.00016572	4.63783E-05	8.55767E-05	0.000153883	0.000108863	3.29888E-05	5.84095E-05	6.52234E-05	5.80338E-05	9.93815E-05	5.40237E-05	1.61702E-05	1.1848E-08	3.4647E-07	4.5034E-08	4.03352E-07	0.40335236
3829903773755	382990	3773755	6.93604E-05	0.000173198	0.000173198	4.84712E-05	8.94385E-05	0.000160827	0.000113775	3.44774E-05	6.10453E-05	6.65648E-05	6.04605E-05	0.000103558	5.62941E-05	1.68498E-05	1.2732E-08	3.7418E-07	4.798E-08	4.34896E-07	0.43489645
3830003773755	383000	3773755	7.23176E-05	0.000180582	0.000180582	5.05377E-05	9.32516E-05	0.000167684	0.000118626	3.59473E-05	6.36479E-05	6.77706E-05	6.28369E-05	0.000107658	5.8523E-05	1.75169E-05	1.36772E-08	4.0384E-07	5.1076E-08	4.68597E-07	0.46859676
3830103773755	383010	3773755	7.5404E-05	0.000188289	0.000188289	5.26946E-05	9.72314E-05	0.00017484	0.000123689	3.74815E-05	6.63643E-05	6.89915E-05	6.53239E-05	0.000111945	6.08534E-05	1.82145E-05	1.47312E-08	4.3702E-07	5.4496E-08	5.06245E-07	0.50624488
3830203773755	383020	3773755	7.86304E-05	0.000196346	0.000196346	5.49493E-05	0.000101392	0.000182321	0.000128981	3.90853E-05	6.92039E-05	7.02425E-05	6.79314E-05	0.000116427	6.32899E-05	1.89438E-05	1.59099E-08	4.7423E-07	5.8294E-08	5.48437E-07	0.5484369

Unique Identifier	X (UTM)	Y (UTM)	EGIODemolition 2025	EGIOSite Grubbing / Prep 2025	EGIOMass Grading / Excavation 2025	EGIOMass Grading / Excavation 2026	EGIODrainage / Utilities Trenching 2026	EGIODrainage / Utilities Trenching 2027	EGIOFoundations / Concrete Pads 2026	EGIOFoundations / Concrete Pads 2027	EGIOBuilding / Structure Construction 2026	EGIOBuilding / Structure Construction 2027	EGIOAsphalt Paving 2027	EGIOArchitectural Coating 2027	EGIOLandscaping or Other Finishing 2027	EGIOWaterside Construction (Piles) 2027	HIWaterside Construction (Landscaping) 2025	HIWaterside Construction (Landscaping) 2026	KMDemolition 2025	KMSite Grubbing / Prep 2025	KMMass Grading / Excavation 2025
3830303773755	383030	3773755	0.000433495	0.00039118	0.000976794	0.000976794	0.000273365	0.000273365	0.00050441	0.00050441	0.000907023	0.000907023	0.000641665	6.0392E-05	0.000194444	0.00034428	0.000704449	0.000704449	9.68191E-05	8.73671E-05	0.000218162
3830403773755	383040	3773755	0.000477315	0.00043072	0.001075532	0.001075532	0.000300998	0.000300998	0.000555398	0.000555398	0.000998708	0.000998708	0.000706526	6.64966E-05	0.000214099	0.00037981	0.000766049	0.000766049	0.000100753	9.09167E-05	0.000227026
3830503773755	383050	3773755	0.00052228	0.00047129	0.001176852	0.001176852	0.000329353	0.000329353	0.000607719	0.000607719	0.001092792	0.001092792	0.000773085	7.27609E-05	0.000234268	0.000414792	0.000826967	0.000826967	0.000104376	9.41863E-05	0.00023519
3830603773755	383060	3773755	0.000573107	0.00051716	0.001291381	0.001291381	0.000361405	0.000361405	0.000666861	0.000666861	0.001199139	0.001199139	0.000848319	7.98418E-05	0.000257066	0.000455159	0.000893467	0.000893467	0.000108059	9.75097E-05	0.000243489
3830703773755	383070	3773755	0.000632804	0.00057103	0.001425896	0.001425896	0.000399051	0.000399051	0.000736324	0.000736324	0.001324047	0.001324047	0.000936684	8.81585E-05	0.000283844	0.00050257	0.00096885	0.00096885	0.000111963	0.000101032	0.000252285
3830803773755	383080	3773755	0.000704093	0.00063536	0.001586532	0.001586532	0.000444006	0.000444006	0.000819275	0.000819275	0.001473208	0.001473208	0.001042207	9.809E-05	0.00031582	0.000559188	0.001055159	0.001055159	0.000116081	0.000104749	0.000261566
3830903773755	383090	3773755	0.000790293	0.00071314	0.001780767	0.001780767	0.000498364	0.000498364	0.000919576	0.000919576	0.001653569	0.001653569	0.001169801	0.000110099	0.000354485	0.000627647	0.001154315	0.001154315	0.000120415	0.000108659	0.000271331
3831003773755	383100	3773755	0.000900077	0.00081221	0.002028143	0.002028143	0.000567595	0.000567595	0.00104732	0.00104732	0.001883275	0.001883275	0.001332305	0.000125393	0.000403729	0.000714837	0.001273613	0.001273613	0.000125125	0.000112909	0.000281943
3831103773755	383110	3773755	0.001041199	0.00093955	0.002346132	0.002346132	0.000656587	0.000656587	0.001211527	0.001211527	0.002178552	0.002178552	0.001541195	0.000145054	0.000467029	0.000826916	0.001416004	0.001416004	0.000130157	0.00011745	0.00029328 2
3831203773755	383120	3773755	0.001228188	0.00110829	0.002767474	0.002767474	0.000774504	0.000774504	0.001429105	0.001429105	0.002569797	0.002569797	0.001817977	0.000171104	0.000550902	0.000975421	0.001587655	0.001587655	0.000135523	0.000122292	0.000305373
3831303773755	383130	3773755	0.001499651	0.00135325	0.003379162	0.003379162	0.00094569	0.00094569	0.001744977	0.001744977	0.003137793	0.003137793	0.002219801	0.000208922	0.000672667	0.001191016	0.001809075	0.001809075	0.00014148	0.000127668	0.000318797
3831403773755	383140	3773755	0.00189125	0.00170662	0.004261549	0.004261549	0.001192635	0.001192635	0.002200636	0.002200636	0.003957153	0.003957153	0.002799448	0.000263478	0.000848318	0.001502021	0.002084879	0.002084879	0.000147121	0.000132758	0.00033107
3831503773755	383150	3773755	0.002535634	0.00228809	0.005713539	0.005713539	0.001598988	0.001598988	0.002950434	0.002950434	0.005305429	0.005305429	0.003753273	0.000353249	0.001137356	0.002013788	0.002436747	0.002436747	0.000153597	0.000138602	0.000346101
3831603773755	383160	3773755	0.00364888	0.00329266	0.008222015	0.008222015	0.002301009	0.002301009	0.004245795	0.004245795	0.007634728	0.007634728	0.005401113	0.00050834	0.001636701	0.002897923	0.002899634	0.002899634	0.000160456	0.000144791	0.000361555
3837203773755	383720	3773755	0.000149879	0.00013525	0.000337721	0.000337721	9.45145E-05	9.45145E-05	0.000174397	0.000174397	0.000313598	0.000313598	0.000221852	2.08802E-05	6.72279E-05	0.000119033	0.002155963	0.002155963	0.001899021	0.001713629	0.004279061
3837303773755	383730	3773755	0.000145682	0.00013146	0.000328266	0.000328266	9.18683E-05	9.18683E-05	0.000169514	0.000169514	0.000304818	0.000304818	0.000215641	2.02956E-05	6.53456E-05	0.0001157	0.002009941	0.002009941	0.001674224	0.001510778	0.003772527
3837403773755	383740	3773755	0.000141665	0.00012783	0.000319214	0.000319214	8.9335E-05	8.9335E-05	0.00016484	0.00016484	0.000296413	0.000296413	0.000209694	1.97359E-05	6.35437E-05	0.00011251	0.001878764	0.001878764	0.001492465	0.001346762	0.003362968
3837503773755	383750	3773755	0.000137833	0.00012438	0.000310579	0.000310579	8.69184E-05	8.69184E-05	0.000160381	0.000160381	0.000288394	0.000288394	0.000204022	1.92021E-05	6.18248E-05	0.000109466	0.001760465	0.001760465	0.001342461	0.001211403	0.003024964
3837603773755	383760	3773755	0.000134138	0.00012104	0.000302253	0.000302253	8.45884E-05	8.45884E-05	0.000156081	0.000156081	0.000280663	0.000280663	0.000198553	1.86873E-05	6.01675E-05	0.000106532	0.001652951	0.001652951	0.001216596	0.001097825	0.002741353
3837703773755	383770	3773755	0.000130192	0.00011748	0.000293362	0.000293362	8.21002E-05	8.21002E-05	0.00015149	0.00015149	0.000272408	0.000272408	0.000192712	1.81376E-05	5.83977E-05	0.000103398	0.001548513	0.001548513	0.001108764	0.00100052	0.002498375
3837803773755	383780	3773755	0.000126402	0.00011406	0.000284822	0.000284822	7.971E-05	7.971E-05	0.00014708	0.00014708	0.000264477	0.000264477	0.000187102	1.76096E-05	5.66975E-05	0.000100388	0.001453909	0.001453909	0.001016368	0.000917145	0.00229018
3837903773755	383790	3773755	0.000122224	0.00011029	0.000275406	0.000275406	7.70751E-05	7.70751E-05	0.000142218	0.000142218	0.000255734	0.000255734	0.000180917	1.70275E-05	5.48233E-05	9.70695E-05	0.001365775	0.001365775	0.00093662	0.000845182	0.002110485
3838003773755	383800	3773755	0.000118147	0.00010661	0.00026622	0.00026622	7.45042E-05	7.45042E-05	0.000137474	0.000137474	0.000247204	0.000247204	0.000174882	1.64595E-05	5.29946E-05	9.38316E-05	0.001283669	0.001283669	0.000863552	0.000779248	0.001945841
3838103773755	383810	3773755	0.000114243	0.00010309	0.000257423	0.000257423	7.20424E-05	7.20424E-05	0.000132932	0.000132932	0.000239036	0.000239036	0.000169104	1.59156E-05	5.12435E-05	9.07312E-05	0.001208953	0.001208953	0.000797683	0.000719809	0.001797418
3838203773755	383820	3773755	0.000110793	9.9977E-05	0.000249649	0.000249649	6.98667E-05	6.98667E-05	0.000128917	0.000128917	0.000231817	0.000231817	0.000163997	1.5435E-05	4.9696E-05	8.79911E-05	0.001143197	0.001143197	0.000740493	0.000668202	0.001668552
3838303773755	383830	3773755	0.000107384	9.6901E-05	0.000241969	0.000241969	6.77174E-05	6.77174E-05	0.000124951	0.000124951	0.000224686	0.000224686	0.000158952	1.49602E-05	4.81672E-05	8.52842E-05	0.001082914	0.001082914	0.00068649	0.000619472	0.001546868
3838403773755	383840	3773755	0.000104173	9.4003E-05	0.000234733	0.000234733	6.56922E-05	6.56922E-05	0.000121215	0.000121215	0.000217966	0.000217966	0.000154198	1.45128E-05	4.67267E-05	8.27337E-05	0.001028292	0.001028292	0.000640552	0.000578018	0.001443355
3838503773755	383850	3773755	0.000101433	9.1531E-05	0.000228559	0.000228559	6.39645E-05	6.39645E-05	0.000118027	0.000118027	0.000212234	0.000212234	0.000150143	1.41311E-05	4.54978E-05	8.05578E-05	0.000979206	0.000979206	0.000600881	0.00054222	0.001353965
3838603773755	383860	3773755	9.88426E-05	8.9193E-05	0.000222722	0.000222722	6.23308E-05	6.23308E-05	0.000115012	0.000115012	0.00020683	0.00020683	0.00014638	1.37702E-05	4.43357E-05	7.85003E-05	0.00093372	0.00093372	0.000565031	0.000509869	0.001273183
3838703773755	383870	3773755	9.61864E-05	8.6796E-05	0.000216737	0.000216737	6.06558E-05	6.06558E-05	0.000111921	0.000111921	0.000201255	0.000201255	0.000142376	1.34001E-05	4.31443E-05	7.63908E-05	0.000890105	0.000890105	0.000531389	0.000479512	0.001197377
3838803773755	383880	3773755	9.36197E-05	8.448E-05	0.000210953	0.000210953	5.90372E-05	5.90372E-05	0.000108935	0.000108935	0.000195885	0.000195885	0.000138577	1.30425E-05	4.1993E-05	7.43523E-05	0.000849234	0.000849234	0.000500517	0.000451653	0.001127813
3838903773755	383890	3773755	9.11544E-05	8.2255E-05	0.000205398	0.000205398	5.74826E-05	5.74826E-05	0.000106066	0.000106066	0.000190727	0.000190727	0.000134928	1.26991E-05	4.08872E-05	7.23944E-05	0.000811075	0.000811075	0.000472193	0.000426095	0.001063992
3839003773755	383900	3773755	8.87548E-05	8.009E-05	0.000199991	0.000199991	5.59694E-05	5.59694E-05	0.000103274	0.000103274	0.000185706	0.000185706	0.000131376	1.23648E-05	3.98109E-05	7.04887E-05	0.000775105	0.000775105	0.000445929	0.000402395	0.001004811
3839103773755	383910	3773755	8.64806E-05	7.8038E-05	0.000194867	0.000194867	5.45353E-05	5.45353E-05	0.000100628	0.000100628	0.000180948	0.000180948	0.00012801	1.2048E-05	3.87908E-05	6.86825E-05	0.000741514	0.000741514	0.000421826	0.000380645	0.00950499
3829703773765	382970	3773765	0.000260361	0.00023494	0.000586671	0.000586671	0.000164185	0.000164185	0.000302953	0.000302953	0.000544766	0.000544766	0.000385389	3.62719E-05	0.000116785	0.000206777	0.000450104	0.000450104	7.50557E-05	6.77284E-05	0.000169123
3829803773765	382980	3773765	0.000282703	0.0002551	0.000637015	0.000637015	0.000178275	0.000178275	0.00032895	0.00032895	0.000591514	0.000591514	0.00041846 1	3.93845E-05	0.000126806	0.00022452 2	0.000481681	0.000481681	7.85178E-05	7.08525E-05	0.000176924
3829903773765	382990	3773765	0.000308114	0.00027803	0.000694273	0.000694273	0.000194299	0.000194299	0.000358518	0.000358518	0.000644682	0.000644682	0.000456074	4.29246E-05	0.000138204	0.000244703	0.000517191	0.000517191	8.21589E-05	7.41382E-05	0.000185129
3830003773765	383000	3773765	0.000335423	0.00030268	0.000755807	0.000755807	0.00021152	0.00021152	0.000390294	0.000390294	0.000701821	0.000701821	0.000496496	4.67291E-05	0.000150453	0.000266391	0.000555208	0.000555208	8.56807E-05	7.73161E-05	0.000193064
3830103773765	383010	3773765	0.000366277	0.00033052	0.000825331	0.000825331	0.000230977	0.000230977	0.000426196	0.000426196	0.000766379	0.000766379	0.000542167	5.10275E-05	0.000164293	0.000290895	0.000597664	0.000597664	8.93279E-05	8.06072E-05	0.000201282
3830203773765	383020	3773765	0.000401364	0.00036218	0.000904392	0.000904392	0.000253103	0.000253103	0.000467022	0.000467022	0.000839792	0.000839792	0.000594103	5.59156E-05	0.000180031	0.000318761	0.000645339	0.000645339	9.31182E-05	8.40275E-05	0.000209823
3830303773765	383030	3773765	0.000441392	0.0003983	0.000994589	0.000994589	0.000278345	0.000278345	0.00051359 9	0.00051359 9	0.000923547	0.000923547	0.000653354	6.14921E-05	0.000197986	0.000350552	0.000698993	0.000698993	9.70519E-05	8.75772E-05	0.000218687
3830403773765	383040	3773765	0.00048745	0.00043986	0.001098371	0.001098371	0.000307389	0.000307389	0.000567191	0.000567191	0.001019915	0.001019915	0.000721529	6.79086E-05	0.000218645	0.000387131	0.0007598	0.0007598	0.000101111	9.12399E-05	0.000227833
3830503773765	383050	3773765	0.00053571	0.00048341	0.001207115	0.001207115	0.000337823	0.000337823	0.000623346	0.000623346	0.001120893	0.001120893	0.000792965	7.4632E-05	0.000240292	0.000425459	0.000821717	0.000821717	0.000104913	9.4671E-05	0.000236401
3830603773765	383060	3773765	0.000590752	0.00053308	0.00133114	0.00133114	0.000372532	0.000372532	0.000687392	0.000687392	0.001236058	0.001236058	0.000874437	8.23E-05	0.000264981	0.000469172	0.000889931	0.000889931	0.000108805	9.8183E-05	0.00024517
3830703773765	383070	3773765	0.000655427	0.00059144	0.001476873	0.001476873	0.000413317	0.000413317	0.000762647	0.000762647	0.001371382	0.001371382	0.00097017	9.13102E-05	0.000293991	0.000520537	0.000967026	0.000967026	0.000112882	0.000101862	0.000254357
3830803773765	383080	3773765	0.000732369	0.00066087	0.001650246	0.001650246	0.000461837	0.000461837	0.000852176	0.000852176	0.001532371	0.001532371	0.001084061	0.000102029	0.000328503	0.000581644	0.001054525	0.001054525	0.000117162	0.000105724	0.000264001
3830903773765	383090	3773765	0.000825893	0.00074527	0.001860984	0.001860984	0.000520814	0.000520814	0.000961	0.000961	0.001728056	0.001728056	0.001222496	0.000115058	0.000370453	0.00065592	0.001155156	0.001155156	0.000121698	0.000109818	0.000274223
3831003773765	383100	3773765	0.000941867	0.00084992	0.002122308	0.002122308	0.000593948	0.000593948	0.001095946	0.001095946	0.001970714	0.001970714	0.001394162	0.000131215	0.000422473	0.000748026	0.001271821	0.001271821	0.000126468	0.000114121	0.000284969
3831103773765	383110	3773765	0.001088678	0.0009824	0.002453115	0.002453115	0.000686528	0.000686528	0.001266773	0.001266773	0.002277893	0.002277893	0.001611473	0.000151668	0.000488325	0.000864623	0.001408026	0.001408026	0.000131506	0.000118667	0.000296321
3831203773765	383120	3773765	0.001282775	0.00115754	0.002890476	0.002890476	0.000808927	0.000808927	0.001492623	0.001492623	0.002684013	0.002684013	0.001898778	0.000178709	0.000575387	0.001018774	0.001571542	0.001571542	0.000136884	0.00012352	0.00030844
3831303773765	383130	3773765	0.001574922	0.00142117	0.003548769	0.003548769	0.000993157	0.000993157	0.001832561	0.001832561	0.003295285	0.003295285	0.002331217	0.000219409	0.000706429	0.001250796	0.001790646	0.001790646	0.000143104	0.000129133	0.000322455
3831403773765	383140	3773765	0.002002353	0.00180687	0.004511898	0.004511898	0.001262697	0.001262697	0.002329914	0.002329914	0.004189619	0.004189619	0.002963905	0.000278956	0.000898153	0.001590259	0.002062628	0.002062628	0.000149664	0.000135053	0.000337237
3831503773765	383150	3773765	0.00269107	0.00242835	0.006063782	0.006063782	0.001697007	0.001697007	0.003131297	0.003131297	0.005630655	0.005630655	0.003983351	0.000374904	0.001207076	0.002137235	0.002410118	0.002410118	0.000155919	0.000140698	0.000351333
3831603773765	383160	3773765	0.003899153	0.0035185	0.008785955	0.008785955	0.002458833	0.002458833	0.00453701	0.00453701	0.008158387	0.008158387	0.00577157	0.000543207	0.001748961	0.003096689	0.002865646	0.002865646	0.000163094	0.000147172	0.00036 75
3837203773765	383720	3773765	0.000154964	0.00013984	0.000349181	0.000349181	9.77215E-05	9.77215E-05	0.000180315	0.000180315	0.000324239	0.000324239	0.00022938	2.15887E-05	6.9509E-05	0.000123072	0.002067259	0.002067259	0.001961739	0.001770223	0.004420382
3837303773765	383730	3773765	0.000150577	0.00013588	0.000339295	0.000339295	9.49549E-05	9.49549E-05	0.00017521	0.00017521	0.000315059	0.000315059	0.00022886	2.09775E-05	6.75411E-05	0.000119588	0.001935907	0.001935907	0.001729188	0.001560375	0.003896376
3837403773765	383740	3773765	0.000146381	0.00013209	0.000329839	0.000329839	9.23087E-05	9.23087E-05	0.000170327	0.000170327	0.000306279	0.000306279	0.000216674	2.03929E-05	6.56589E-05	0.000116255	0.001816942	0.001816942	0.00154137	0.001390893	0.003473165
3837503773765	383750	3773765	0.000142363	0.00012847	0.000320787	0.000320787	8.97754E-05	8.97754E-05	0.000165652	0.000165652	0.000297874	0.000297874	0.000210728	1.98332E-05	6.3857E-05	0.000113064	0.001708555	0.001708555	0.001386537	0.001251176	0.003124281
3837603773765	383760	3773765	0.000138501	0.00012498	0.000312085	0.000312085	8.734E-05	8.734E-05	0.000161159	0.000161159	0.000289793	0.000289793	0.000205011	1.92952E-05	6.21247E-05	0.000109997	0.001609383	0.001609383	0.001256732	0.001134043	0.002831792
3837703773765	383770	3773765	0.000134389	0.00012127	0.000302818	0.000302818	8.47465E-05	8.47465E-05	0.000156373	0.000156373	0.000281188	0.000281188	0.000198924	1.87222E-05	6.02799E-05	0.000106731	0.001511449	0.001511449	0.001145402	0.001033582	0.002580933
3837803773765	383780	3773765	0.000130425	0.00011769	0.000293887	0.000293887	8.2247E-05	8.2247E-05	0.000151761	0.000151761	0.000272895	0.000272895	0.000193057	1.81701E-05	5.85021E-05	0.000103583	0.0014223	0.0014223	0.001049514	0.000947055	0.002364869
3837903773765	383790	3773765	0.000126253	0.00011393	0.000284485	0.000284485	7.96159E-05	7.96159E-05	0.000146906	0.000146906	0.000264165	0.000264165	0.000186881	1.75888E-05	5.66306E-05	0.000100269	0.001339527	0.001339527	0.000967994	0.000873493	0.002181179
3838003773765	383800	3773765	0.000122128	0.00011021	0.000275191	0.000275191	7.70149E-05	7.70149E-05	0.000142107	0.000142107	0.000255535	0.000255535	0.000180775	1.70142E-05	5.47804E-05	9.69936E-05	0.001262654	0.001262654	0.000894299	0.000806993	0.002015123
3838103773765	383810	3773765	0.000118242	0.0001067	0.000266435	0.000266435	7.45644E-05	7.45644E-05	0.000137585	0.000137585	0.00024744	0.00024744	0.000175024	1.64728E-05	5.30374E-05	9.39074E-05	0.001192347	0.001192347	0.000827332	0.000746563	0.001864225
3838203773765	383820	3773765	0.000114637	0.00010345	0.000258311	0.000258311	7.22908E-05	7.22908E-05	0.00013339	0.00013339	0.00023986	0.00023986	0.000169687	1.59705E-05	5.14203E-05	9.10441E-05	0.001129177	0.001129177	0.000768136	0.000693146	0.001730839
3838303773765	383830	3773765	0.000111193	0.00010034	0.00025055	0.00025055	7.01189E-05	7.01189E-05	0.000129383	0.000129383	0.000232654	0.000232654	0.000164589	1.54907E-05	4.98754E-05	8.83087E-05	0.001071067	0.001071067	0.00071525	0.000645423	0.001611671
3838403773765	383840	3773765	0.000107934	9.7397E-05	0.000243207	0.000243207	6.80637E-05	6.80637E-05	0.00012559	0.00012559	0.000225835	0.000225835	0.000159765	1.50367E-05	4.84135E-05	8.57204E-05	0.001018237	0.001018237	0.000665778	0.000600781	0.001500195
3838503773765	383850	3773765	0.000105056	9.48E-05	0.000236724	0.000236724	6.62493E-05	6.62493E-05	0.000122243	0.000122243	0.000219815	0.000219815	0.000155506	1.46358E-05	4.7123E-05	8.34354E-05	0.000970896	0.000970896	0.000623845	0.000562941	0.001405708
3838603773765	383860	3773765	0.000102275	9.229E-05	0.000230456	0.000230456	6.44952E-05	6.44952E-05	0.000119006	0.000119006	0.000213995	0.000213995	0.000151388	1.42483E-05	4.58753E-05	8.12262E-05	0.000926805	0.000926805	0.000586281	0.000529045	0.001321066
3838703773765	383870	3773765	9.935E-05	8.9651E-05	0.000223865	0.000223865	6.26508E-05	6.26508E-05	0.000115603	0.000115603	0.000207875	0.000207875	0.000147059	1.38408E-05	4.45633E-05	7.89033E-05	0.000884554	0.000884554	0.000551367	0.00049754	0.001242395
3838803773765	383880	3773765	9.66281E-05	8.7195E-05	0.000217732	0.000217732	6.09343E-05	6.09343E-05	0.000112435	0.000112435	0.00020218	0.00020218	0.00014303	1.34616E-05	4.33424E-05	7.67416E-05	0.000844809	0.000844809	0.00051926	0.000468567	0.001170047
3838903773765	383890	3773765	9.40256E-05	8.4846E-05	0.000211868	0.000211868	5.92932E-05	5.92932E-05	0.000109407	0.000109407	0.000196734	0.000196734	0.000139178	1.30991E-05	4.21751E-05	7.46746E-05	0.000807491	0.000807491	0.000489742	0.000441931	0.001103535
3839003773765	383900	3773765	9.14409E-05	8.2514E-05	0.000206044	0.000206044	5.76633E-05	5.76633E-05	0.0001064	0.0001064	0.00019132 6	0.00019132 6	0.000135352	1.2739E-05	4.10157E-05	7.26219E-05	0.000771933	0.000771933	0.000462105	0.000416992	0.001041261
3839103773765	383910	3773765	8.89876E-05	8.03E-05	0.000200516	0.000200516	5.61162E-05	5.61162E-05	0.000103545	0.000103545	0.000186193	0.000186193	0.00013172	1.23972E-05	3.99153E-05	7.06735E-05	0.000738627	0.000738627	0.000436665	0.000394035	0.000983936
3829703773775	382970	3773775	0.000262211	0.00023661	0.000590841	0.000590841	0.000165352	0.000165352	0.000305106	0.000305106	0.000548638	0.000548638	0.000388128	3.65297E-05	0.000117615	0.000208247	0.000447535	0.000447535	7.44767E-05	6.72059E-05	0.000167818
3829803773775	382980	3773775	0.000284894	0.00025708	0.000641951	0.000641951	0.00017965 6	0.00017965 6	0.000331499	0.000331499	0.000596098	0.000596098	0.000421703	3.96897E-05	0.000127789	0.000226262	0.000478668	0.000478668	7.80164E-05	7.04E-05	0.000175794
3829903773775	382990	3773775	0.000310806	0.00028046	0.000700339	0.000700339	0.000195996	0.000195996	0.00036165	0.00036165	0.000650314	0.000650314	0.000460059	4.32996E-05	0.000139412	0.000246841	0.000513655	0.000513655	8.1759E-05	7.37773E-05	0.000184227

			KMMass Grading / Excavation	KMDrainage / Utilities Trenching	KMFoundations / Concrete Pads	KMBuilding / Structure Construction	KMAsphalt Paving	KMArchitectural Coating	KMLandscaping or Other Finishing	KMWaterside Construction (Piles)	EWNDemolition	EWNSite Grubbing / Prep	EWNDrainage / Utilities Trenching	EWNDrainage / Utilities Trenching	EWNDrainage / Utilities Trenching	EWNFoundations / Concrete Pads	EWNBuilding / Structure Construction	EWNAsphalt Paving	EWNLandscaping or Other Finishing	EWNWaterside Construction (Piles)	ISDemolition
Unique Identifier	X (UTM)	Y (UTM)	2026	2026	2026	2026	2026	2026	2026	2026	2027	2027	2027	2028	2029	2029	2029	2029	2029	2029	2027
3830303773755	383030	3773755	0.000218162	4.70045E-05	0.000112658	0.000208966	0.000143313	1.34883E-05	4.34281E-05	7.68933E-05	0.000232246	0.000313134	0.000379928	0.000379928	0.000379928	0.000270239	0.000470621	0.000343774	0.000104174	0.000180772	0.000114589
3830403773755	383040	3773755	0.000227026	4.89143E-05	0.000117235	0.000217456	0.000149135	1.40363E-05	4.51925E-05	8.00174E-05	0.000252547	0.000340506	0.000413138	0.000413138	0.000413138	0.000293861	0.000511758	0.000373824	0.00011328	0.000196574	0.000118248
3830503773755	383050	3773755	0.00023519	5.06733E-05	0.000121451	0.000225276	0.000154499	1.4541E-05	4.68177E-05	8.28949E-05	0.000272192	0.000366992	0.000445274	0.000445274	0.000445274	0.000316719	0.000551565	0.000402901	0.000122091	0.000211864	0.000121489
3830603773755	383060	3773755	0.000243489	5.24613E-05	0.000125736	0.000233225	0.00015995	1.50541E-05	4.84697E-05	8.58199E-05	0.000293681	0.000395965	0.000480427	0.000480427	0.000480427	0.000341723	0.00059511	0.000434709	0.00013173	0.00022859	0.000124671
3830703773755	383070	3773755	0.000252285	5.43566E-05	0.000130279	0.00024165	0.000165729	1.5598E-05	5.02208E-05	8.89203E-05	0.000318333	0.000429204	0.000520756	0.000520756	0.000520756	0.000370409	0.000645065	0.0004712	0.000142788	0.000247779	0.000127835
3830803773755	383080	3773755	0.000261566	5.63562E-05	0.000135071	0.00025054	0.000171825	1.61718E-05	5.20682E-05	9.21913E-05	0.000346973	0.000467818	0.000567607	0.000567607	0.000567607	0.000403734	0.000703101	0.000513593	0.000155634	0.000270071	0.000130962
3830903773755	383090	3773755	0.000271331	5.84601E-05	0.000140114	0.000259893	0.00017824	1.67755E-05	5.4012E-05	9.5633E-05	0.000380346	0.000512815	0.000622202	0.000622202	0.000622202	0.000442566	0.000770728	0.000562993	0.000170604	0.000296048	0.000134054
3831003773755	383100	3773755	0.000281943	6.07465E-05	0.000145594	0.000270058	0.000185211	1.74316E-05	5.61245E-05	9.93734E-05	0.000421551	0.000568371	0.000689609	0.000689609	0.000689609	0.000490512	0.000854225	0.000623985	0.000189086	0.00032812	0.000136979
3831103773755	383110	3773755	0.000293282	6.31895E-05	0.000151449	0.000280919	0.000192659	1.81326E-05	5.83816E-05	0.00010337	0.000471722	0.000636015	0.000771682	0.000771682	0.000771682	0.00054889	0.00095589	0.000698247	0.00021159	0.000367171	0.000139725
3831203773755	383120	3773755	0.000305373	6.57947E-05	0.000157693	0.000292501	0.000200602	1.88802E-05	6.07886E-05	0.000107632	0.000533203	0.00071891	0.000872259	0.000872259	0.000872259	0.000620429	0.001080476	0.000789254	0.000239168	0.000415026	0.00014225
3831303773755	383130	3773755	0.000318797	6.86869E-05	0.000164625	0.000305358	0.00020942	1.97101E-05	6.34607E-05	0.000112363	0.000615159	0.00082941	0.001006329	0.001006329	0.001006329	0.000715792	0.00124655	0.000910566	0.000275929	0.000478818	0.000144071
3831403773755	383140	3773755	0.000331507	7.14254E-05	0.000171188	0.000317533	0.00021777	2.0496E-05	6.59909E-05	0.000116843	0.000717995	0.000968062	0.001174557	0.001174557	0.001174557	0.000835451	0.001454935	0.001062785	0.000322056	0.000558862	0.000143504
3831503773755	383150	3773755	0.000346101	7.45697E-05	0.000178724	0.000331511	0.000227357	2.13983E-05	6.88959E-05	0.000121986	0.000851626	0.001148235	0.001393161	0.001393161	0.001393161	0.000990942	0.001725722	0.001260586	0.000381996	0.000662875	0.000142453
3831603773755	383160	3773755	0.000361555	7.78994E-05	0.000186705	0.000346314	0.000237509	2.23537E-05	7.19723E-05	0.000127433	0.001000627	0.001349131	0.00163691	0.00163691	0.00163691	0.001164318	0.002027656	0.001481139	0.00044883	0.000778852	0.000140919
3837203773755	383720	3773755	0.004279061	0.000921952	0.002209679	0.004098679	0.002810952	0.00026456	0.000851804	0.001508194	0.000211181	0.000284733	0.000345468	0.000345468	0.000345468	0.000245728	0.000427935	0.000312593	9.47252E-05	0.000164376	0.000143909
3837303773755	383730	3773755	0.003772527	0.000812816	0.001948108	0.003613497	0.002478205	0.000233243	0.000750971	0.001329661	0.000207713	0.000280057	0.000339795	0.000339795	0.000339795	0.000241693	0.000420907	0.00030746	9.31696E-05	0.000161677	0.000140065
3837403773755	383740	3773755	0.003362968	0.000724574	0.001736615	0.003221203	0.002209163	0.000207921	0.000669443	0.001185308	0.000204293	0.000275445	0.0003342	0.0003342	0.0003342	0.000237713	0.000413976	0.000302397	9.16354E-05	0.000159014	0.00013637
3837503773755	383750	3773755	0.003024964	0.000651749	0.001562072	0.002897448	0.001987125	0.000187024	0.000602159	0.001066176	0.000200932	0.000270914	0.000328702	0.000328702	0.000328702	0.000233803	0.000407167	0.000297422	9.0128E-05	0.000156399	0.000132825
3837603773755	383760	3773755	0.002741353	0.000590643	0.001415617	0.002625793	0.001800819	0.000169489	0.000545703	0.000966215	0.000197584	0.000266399	0.000323224	0.000323224	0.000323224	0.000229906	0.000400381	0.000292466	8.8626E-05	0.000153792	0.000129357
3837703773755	383770	3773755	0.002498375	0.000538292	0.001290145	0.002393057	0.001641204	0.000154466	0.000497335	0.000880575	0.000193787	0.000261281	0.000317014	0.000317014	0.000317014	0.000225489	0.000392688	0.000286846	8.69231E-05	0.000150837	0.000125268
3837803773755	383780	3773755	0.00229018	0.000493434	0.001182634	0.002193638	0.001504439	0.000141594	0.000455891	0.000807194	0.000190015	0.000256194	0.000310842	0.000310842	0.000310842	0.000221099	0.000385043	0.000281262	8.5231E-05	0.000147901	0.000121322
3837903773755	383790	3773755	0.002110485	0.000454718	0.001089841	0.002021518	0.001386396	0.000130484	0.00042012	0.00074359	0.000185687	0.00025035	0.000303763	0.000303763	0.000303763	0.00021606	0.000376274	0.000274856	8.32898E-05	0.000144532	0.000117156
3838003773755	383800	3773755	0.001945841	0.000419244	0.001004819	0.001863815	0.00127824	0.000120305	0.000387345	0.000685829	0.000180823	0.0002438	0.000295805	0.000295805	0.00029585	0.000210403	0.000366416	0.000267655	8.11077E-05	0.000140746	0.000112267
3838103773755	383810	3773755	0.001797418	0.000387266	0.000928175	0.001721649	0.001180739	0.000111128	0.0003578	0.000633516	0.000175701	0.00023689	0.000287426	0.000287426	0.000287426	0.000204444	0.000356038	0.000260075	7.88105E-05	0.000136759	0.000107474
3838203773755	383820	3773755	0.001668552	0.000359501	0.000861629	0.001598214	0.001096086	0.000103161	0.000332147	0.000588096	0.000171391	0.000231084	0.000280376	0.000280376	0.000280376	0.000199429	0.000347305	0.000253695	7.68774E-05	0.000133405	0.000103612
3838303773755	383830	3773755	0.001546868	0.000333283	0.000798792	0.00148166	0.001016151	9.56377E-05	0.000307924	0.000545207	0.000167273	0.000225531	0.000273639	0.000273639	0.000273639	0.000194636	0.000338959	0.000247599	7.50299E-05	0.000130199	0.00010003
3838403773755	383840	3773755	0.001443355	0.00031098	0.000745339	0.001382511	0.000948152	8.92379E-05	0.000287319	0.000508723	0.0001635	0.00022044	0.000267467	0.000267467	0.000267467	0.000190247	0.000331314	0.000242015	7.33378E-05	0.000127263	9.68669E-05
3838503773755	383850	3773755	0.001353965	0.000291721	0.000699179	0.001296889	0.000889431	8.37112E-05	0.000269525	0.000477217	0.000160295	0.000216123	0.000262224	0.000262224	0.000262224	0.000186517	0.000324819	0.00023727	7.19E-05	0.000124768	9.42942E-05
3838603773755	383860	3773755	0.001273183	0.000274316	0.000657463	0.001219512	0.000836365	7.87167E-05	0.000253444	0.000448745	0.000157101	0.00021817	0.000256999	0.000256999	0.000256999	0.000182801	0.000318348	0.000232543	7.04676E-05	0.000122282	9.18588E-05
3838703773755	383870	3773755	0.001197377	0.000257983	0.000618318	0.001146903	0.000786568	7.40299E-05	0.000238354	0.000422026	0.000153603	0.000207101	0.000251277	0.000251277	0.000251277	0.00017873	0.00031126	0.000227365	6.88986E-05	0.000119559	8.92443E-05
3838803773755	383880	3773755	0.001127813	0.000242995	0.000582395	0.001080271	0.00074087	6.9729E-05	0.000224506	0.000397508	0.000150308	0.000202659	0.000245887	0.000245887	0.000245887	0.000174897	0.000304583	0.000222488	6.74206E-05	0.000116995	8.66716E-05
3838903773755	383890	3773755	0.001063992	0.000229244	0.000549438	0.00101914	0.000698945	6.57831E-05	0.000211802	0.000375014	0.000147151	0.000198401	0.000240721	0.000240721	0.000240721	0.00017123	0.000298184	0.000217814	6.60043E-05	0.000114537	8.42123E-05
3839003773755	383900	3773755	0.001004811	0.000216493	0.000518878	0.000962454	0.000660069	6.21241E-05	0.000200021	0.000354155	0.000143999	0.000194152	0.000235566	0.000235566	0.000235566	0.000167556	0.000291797	0.000213149	6.45906E-05	0.000112084	8.17948E-05
3839103773755	383910	3773755	0.000950499	0.000204791	0.000490831	0.000910431	0.000624391	5.87662E-05	0.000189209	0.000335012	0.000140961	0.000190055	0.000230595	0.000230595	0.000230595	0.00016402	0.000285641	0.000208652	6.32278E-05	0.000109719	7.95027E-05
3829703773765	382970	3773765	0.000169123	3.64386E-05	8.73339E-05	0.000161994	0.000111098	1.04563E-05	3.36661E-05	5.96089E-05	0.000143175	0.000193041	0.000234218	0.000234218	0.000234218	0.000166597	0.000290128	0.00021193	6.42211E-05	0.000111442	8.88802E-05
3829803773765	382980	3773765	0.000176924	3.81195E-05	9.13624E-05	0.000169466	0.000116223	1.09386E-05	3.52191E-05	6.23585E-05	0.000152559	0.000205693	0.000249568	0.000249568	0.000249568	0.000177516	0.000309143	0.000225819	6.843E-05	0.000118746	9.34406E-05
3829903773765	382990	3773765	0.000185129	3.98872E-05	9.55992E-05	0.000177325	0.000121613	1.14459E-05	3.68523E-05	6.52502E-05	0.000163106	0.000219914	0.000266823	0.000266823	0.000266823	0.000189788	0.000330516	0.000241432	7.31611E-05	0.000126956	9.8192E-05
3830003773765	383000	3773765	0.000193064	4.1597E-05	9.96971E-05	0.000184926	0.000126826	1.19365E-05	3.8432E-05	6.80472E-05	0.000174203	0.000234875	0.000284975	0.000284975	0.000284975	0.0002027	0.000353002	0.000257857	7.81384E-05	0.000135593	0.000102675
3830103773765	383010	3773765	0.000201282	4.33676E-05	0.000103941	0.000192797	0.000132224	1.24446E-05	4.00679E-05	7.09438E-05	0.000186583	0.000251567	0.000305228	0.000305228	0.000305228	0.000217105	0.000378088	0.000276182	8.36914E-05	0.000145229	0.000107181
3830203773765	383020	3773765	0.000209823	4.52078E-05	0.000108351	0.000200978	0.000137835	1.29727E-05	4.17681E-05	7.39541E-05	0.000200467	0.000270286	0.000327941	0.000327941	0.000327941	0.00023261	0.000406223	0.000296733	8.99192E-05	0.000156036	0.00011167
3830303773765	383030	3773765	0.000218687	4.71175E-05	0.000112928	0.000209468	0.000143657	1.35207E-05	4.35325E-05	7.70782E-05	0.0002161	0.000291364	0.000353515	0.000353515	0.000353515	0.00025145	0.000437902	0.000319874	9.69314E-05	0.000168204	0.00011607
3830403773765	383040	3773765	0.000227833	4.90881E-05	0.000117651	0.000218229	0.000149665	1.40862E-05	4.53532E-05	8.03018E-05	0.0002339	0.000315364	0.000382633	0.000382633	0.000382633	0.000272163	0.000473971	0.000346221	0.000104916	0.000182059	0.000120308
3830503773765	383050	3773765	0.000236401	5.09341E-05	0.000122076	0.000226435	0.000155294	1.46159E-05	4.70587E-05	8.33216E-05	0.000251491	0.000339081	0.00041141	0.00041141	0.00041141	0.000292632	0.000509617	0.00037226	0.000112806	0.000195751	0.000124002
3830603773765	383060	3773765	0.00024517	5.28236E-05	0.000126604	0.000234835	0.000161055	1.51581E-05	4.88044E-05	8.64125E-05	0.000270753	0.000365053	0.000442921	0.000442921	0.000442921	0.00031504	0.00054865	0.000400772	0.00012144	0.000210745	0.000127578
3830703773765	383070	3773765	0.000254357	5.48029E-05	0.000131348	0.000243634	0.000167089	1.5726E-05	5.06331E-05	8.96503E-05	0.000292511	0.000394388	0.000478514	0.000478514	0.000478514	0.00034036	0.000592739	0.000432978	0.000131205	0.00022768	0.000131094
3830803773765	383080	3773765	0.000264001	5.68807E-05	0.000136328	0.000252872	0.000173424	1.63223E-05	5.25528E-05	9.30494E-05	0.000317151	0.00042761	0.000518823	0.000518823	0.000518823	0.00036903	0.000642671	0.000469451	0.000142258	0.000246859	0.000134544
3830903773765	383090	3773765	0.000274223	5.90831E-05	0.000141607	0.000262663	0.000180139	1.69543E-05	5.45877E-05	9.66523E-05	0.000345439	0.00046575	0.000565098	0.000565098	0.000565098	0.00040194	0.000699992	0.000511322	0.000154946	0.000268877	0.000137922
3831003773765	383100	3773765	0.000284969	6.13986E-05	0.000147156	0.000272957	0.000187199	1.76187E-05	5.67269E-05	0.00010044	0.000378078	0.000509757	0.000618492	0.000618492	0.000618492	0.000439927	0.000766132	0.000559635	0.000169586	0.000294282	0.000141229
3831103773765	383110	3773765	0.000296321	6.38444E-05	0.000153018	0.00028383	0.000194656	1.83206E-05	5.89867E-05	0.000104441	0.000415695	0.000560476	0.000680029	0.000680029	0.000680029	0.00048369	0.000842359	0.000615317	0.00018646	0.000323562	0.000144459
3831203773765	383120	3773765	0.00030844	6.64555E-05	0.000159276	0.000295438	0.000202617	1.90698E-05	6.13991E-05	0.000108712	0.000460171	0.000620442	0.000752787	0.000752787	0.000752787	0.00053545	0.000932484	0.000681151	0.000206409	0.000358181	0.000147539
3831303773765	383130	3773765	0.000322455	6.94751E-05	0.000166514	0.000308862	0.000211824	1.99363E-05	6.4189E-05	0.000113652	0.000520668	0.000702009	0.000851753	0.000851753	0.000851753	0.00060584	0.001055075	0.000770699	0.00023354	0.00040527	0.000149813
3831403773765	383140	3773765	0.000337237	7.266E-05	0.000174147	0.000323021	0.000221534	2.08502E-05	6.71315E-05	0.000118862	0.000592686	0.000799109	0.000969565	0.000969565	0.000969565	0.00068964	0.00120101	0.0008773	0.00026584	0.000461325	0.000151287
3831503773765	383150	3773765	0.000351333	7.5697E-05	0.000181426	0.000336522	0.000230794	2.17217E-05	6.99374E-05	0.00012383	0.000682784	0.000920587	0.001116955	0.001116955	0.001116955	0.000794479	0.001383583	0.001010664	0.000306262	0.000531454	0.000149121
3831603773765	383160	3773765	0.0003675	7.91803E-05	0.000189775	0.000352008	0.000241414	2.27213E-05	7.31557E-05	0.000129529	0.000775729	0.001045903	0.001269002	0.001269002	0.001269002	0.000902629	0.001571925	0.001148242	0.00034795	0.000603799	0.000147145
3837203773765	383720	3773765	0.004420382	0.000952401	0.002282657	0.004234043	0.002903788	0.000273298	0.000879936	0.001558004	0.000201864	0.00027217	0.000330225	0.000330225	0.000330225	0.000234886	0.000409054	0.000298801	9.05457E-05	0.000157123	0.000150643
3837303773765	383730	3773765	0.003896376	0.0008395	0.002012063	0.003732126	0.002559563	0.0002409	0.000775625	0.001373313	0.000198676	0.000267872	0.000325011	0.000325011	0.000325011	0.000231177	0.000402594	0.000294083	8.91159E-05	0.000154642	0.000146554
3837403773765	383740	3773765	0.003473165	0.000748317	0.00179352	0.003326756	0.002281552	0.000214734	0.00069138	0.001224148	0.000195554	0.000263663	0.000319904	0.000319904	0.000319904	0.00022754	0.000396268	0.000289462	8.77156E-05	0.000152212	0.000142632
3837503773765	383750	3773765	0.003124281	0.000673147	0.001613358	0.002992578	0.002052367	0.000193164	0.000621929	0.001101181	0.000192468	0.000259502	0.000314856	0.000314856	0.000314856	0.000223954	0.000390015	0.000284894	8.63314E-05	0.00014981	0.000138848
3837603773765	383760	3773765	0.002831792	0.000610129	0.001462319	0.002712419	0.001860229	0.00017508	0.000563706	0.000998091	0.0001894	0.00025565	0.000309837	0.000309837	0.000309837	0.00022038	0.000383798	0.000280352	8.49552E-05	0.000147422	0.000135165
3837703773765	383770	3773765	0.002580933	0.000556079	0.001332777	0.002472135	0.001695437	0.000159571	0.000513769	0.000909673	0.000185872	0.00025060	0.000304066	0.000304066	0.00030406	0.00021627	0.000376649	0.0002751	8.33728E-05	0.000144676	0.000130783
3837803773765	383780	3773765	0.002364869	0.000509527	0.001221203	0.002265179	0.001553503	0.000146212	0.000470758	0.000833519	0.00018241	0.00024594	0.000298402	0.000298402	0.00029840	0.0002122	0.000369634	0.000270006	8.18199E-05	0.000141982	0.000126557
3837903773765	383790	3773765	0.002181179	0.00046995	0.001126347	0.002089232	0.001432835	0.000134855	0.000434193	0.000768776	0.000178578	0.00024074	0.000292133	0.000292133	0.00029213	0.00020779	0.000361868	0.000264333	8.0101E-05	0.000138999	0.000122277
3838003773765	383800	3773765	0.002015123	0.000434172	0.001040596	0.001930176	0.001323752	0.000124588	0.000401137	0.000710248	0.00017437	0.0002351	0.000285249	0.000285249	0.00028524	0.00020289	0.000353341	0.000258104	7.82134E-05	0.000135723	0.000117669
3838103773765	383810	3773765	0.001864225	0.00040166	0.000962674	0.00178564	0.001224626	0.000115259	0.00037109	0.00065706	0.000169995	0.00022920	0.000278091	0.000278091	0.00027809	0.00019780	0.000344474	0.000251628	7.62508E-05	0.000132318	0.0001129
3838203773765	383820	3773765	0.001730839	0.000372921	0.000893794	0.001657877	0.001137003	0.000107012	0.000344546	0.00061005	0.000165953	0.00022375	0.000271481	0.000271481	0.00027148	0.00019310	0.000336286	0.000245646	7.44382E-05	0.000129172	0.00010871
3838303773765	383830	3773765	0.001611671	0.000347245	0.000832256	0.001543731	0.00105872	9.96443E-05	0.000320824	0.000568048	0.000161984	0.00021840	0.000264987	0.000264987	0.00026498	0.00018848	0.000328242	0.00023977	7.26577E-05	0.000126083	0.000104782
3838403773765	383840	3773765	0.001500195	0.000323227	0.000774691	0.001436955	0.000985491	9.27521E-05	0.000298634	0.000528757	0.000158397	0.00021356	0.000259118	0.000259118	0.00025911	0.00018430	0.000320972	0.0002344	7.10486E-05	0.00012329	0.000101362
3838503773765	383850	3773765	0.001405708	0.000302869	0.000725898	0.001346451	0.000923422	8.69103E-05	0.000279825	0.000495454	0.000155412	0.00020954	0.000254236	0.000254236	0.00025423	0.00018083	0.000314925	0.000230043	6.97099E-05	0.000120967	9.84964E-05
3838603773765	383860	3773765	0.001321066	0.000284632	0.00068219	0.001265377	0.000867819	8.16771E-05	0.000262976	0.000465621	0.000152499	0.00020561	0.000249471	0.000249471	0.00024947	0.00017744	0.000309022	0.000225731	6.84033E-05	0.0001187	9.58342E-05
3838703773765	383870	3773765	0.001242395	0.000267682	0.000641565	0.001190023	0.00081614	7.68132E-05	0.000247315	0.000437893	0.000149085	0.00020100	0.000243885	0.000243885	0.00024388	0.00017347	0.000302103	0.000220677	6.68718E-05	0.000116042	9.30227E-05
3838803773765	383880	3773765	0.001170047	0.000252094	0.000604204	0.001120724	0.000768614	7.23401E-05	0.000232913	0.000412393	0.000145742	0.00019650	0.000238417	0.000238417	0.00023841	0.00016958	0.000295329	0.000215729	6.53724E-05	0.00011344	9.03008E-05
3838903773765	383890	3773765	0.001103535	0.000237764	0.000569858	0.001057016	0.000724922	6.82279E-05	0.000219673	0.000388951	0.000142656	0.00019234	0.000233369	0.000233369	0.00023336	0.00016599	0.000289076	0.000211161	6.39882E-05	0.000111038	8.76446E-05
3839003773765	383900	3773765	0.001041261	0.000224347	0.0005377	0.000997367	0.000684013	6.43777E-05	0.000207277	0.000367002	0.000139552	0.00018815	0.000228291	0.000228291	0.00022829	0.00016238	0.000282786	0.000206566	6.25959E-05	0.000108622	8.49764E-05
3839103773765	383910	3773765	0.000983936	0.000211996	0.000508098	0.000942459	0.000646356	6.08335E-05	0.000195866	0.000346797	0.000136556	0.00018411	0.000223389	0.000223389	0.00022338	0.00015889	0.000276714	0.000202131	6.12518E-05	0.00010629	8.24514E-05
3829703773775	382970	3773775	0.000167818	3.61575E-05	8.66602E-05	0.000160744	0.000110241	1.03756E-05	3.34064E-05	5.9149E-05	0.000135636	0.000182876	0.000221885	0.000221885	0.00022188	0.00015782	0.000274851	0.0002007	6.08395E-05	0.000105574	8.83907E-05
3829803773775	382980	3773775	0.000175794	3.7876E-05	9.0779E-05	0.000168384	0.000115481	1.08688E-05	3.49942E-05	6.19602E-05	0.000144208	0.000194433	0.000235907	0.000235907	0.00023590	0.00016779	0.000292221	0.000213458	6.46843E-05	0.000112246	9.30824E-05
3829903773775	382990	3773775	0.000184227	3.9693E-05	9.51338E-05	0.000176461	0.000121021	1.13902E-05	3.66729E-05	6.49326E-05	0.000153794	0.000207359	0.00025159	0.00025159	0.00025159	0.00017895	0.000311647	0.000227648	6.89843E-05	0.000119708	9.80368E-05

Unique Identifier	X (UTM)	Y (UTM)	ISDrainage / Utilities Trenching	ISDrainage / Utilities Trenching	ISAsphalt Paving	ISAsphalt Paving	SVDemolition	SVSite Grubbing / Prep	SVMass Grading / Excavation	SVMass Grading / Excavation	SVDrainage / Utilities Trenching	SVFoundations / Concrete Pads	SVBuilding / Structure Construction	SVBuilding / Structure Construction	SVAsphalt Paving	SVAsphalt Paving	SVArchitectural Coating	SVArchitectural Coating	SVLandscaping or Other Finishing	SVLandscaping or Other Finishing	MDemolition
			2027	2028	2027	2028	2027	2027	2027	2028	2028	2028	2028	2029	2028	2029	2028	2029	2028	2029	2027
3830303773755	383030	3773755	3.96073E-05	3.96073E-05	0.000169616	0.000169616	6.96841E-05	4.60381E-05	7.77453E-05	7.77453E-05	2.34669E-05	2.41834E-05	0.000137992	0.000137992	9.54798E-05	9.54798E-05	9.45841E-06	9.45841E-06	3.04532E-05	3.04532E-05	9.08261E-05
3830403773755	383040	3773755	4.08721E-05	4.08721E-05	0.000175032	0.000175032	7.12403E-05	4.70662E-05	7.94814E-05	7.94814E-05	2.39909E-05	2.47235E-05	0.000140517	0.000140517	9.7612E-05	9.7612E-05	9.66963E-06	9.66963E-06	3.11333E-05	3.11333E-05	9.46941E-05
3830503773755	383050	3773755	4.19924E-05	4.19924E-05	0.00017983	0.00017983	7.21409E-05	4.76612E-05	8.04862E-05	8.04862E-05	2.42942E-05	2.5036E-05	0.000141922	0.000141922	9.8846E-05	9.8846E-05	9.79187E-06	9.79187E-06	3.15269E-05	3.15269E-05	9.81681E-05
3830603773755	383060	3773755	4.30921E-05	4.30921E-05	0.000184539	0.000184539	7.28761E-05	4.81469E-05	8.13065E-05	8.13065E-05	2.45418E-05	2.52912E-05	0.000143017	0.000143017	9.98533E-05	9.98533E-05	9.89166E-06	9.89166E-06	3.18482E-05	3.18482E-05	0.000101696
3830703773755	383070	3773755	4.41856E-05	4.41856E-05	0.000189222	0.000189222	7.36052E-05	4.86286E-05	8.21199E-05	8.21199E-05	2.47873E-05	2.55442E-05	0.000144073	0.000144073	0.000100852	0.000100852	9.99062E-06	9.99062E-06	3.21668E-05	3.21668E-05	0.000105433
3830803773755	383080	3773755	4.52667E-05	4.52667E-05	0.000193852	0.000193852	7.43403E-05	4.91143E-05	8.29401E-05	8.29401E-05	2.50349E-05	2.57993E-05	0.000145142	0.000145142	0.00010186	0.00010186	1.00904E-05	1.00904E-05	3.24881E-05	3.24881E-05	0.000109378
3830903773755	383090	3773755	4.63354E-05	4.63354E-05	0.000198429	0.000198429	7.50633E-05	4.95919E-05	8.37467E-05	8.37467E-05	2.52784E-05	2.60502E-05	0.00014616	0.00014616	0.00010285	0.00010285	1.01885E-05	1.01885E-05	3.2804E-05	3.2804E-05	0.000113527
3831003773755	383100	3773755	4.73464E-05	4.73464E-05	0.000202758	0.000202758	7.59884E-05	5.02031E-05	8.47788E-05	8.47788E-05	2.55899E-05	2.63713E-05	0.000147526	0.000147526	0.000104118	0.000104118	1.03141E-05	1.03141E-05	3.32083E-05	3.32083E-05	0.000118087
3831103773755	383110	3773755	4.82955E-05	4.82955E-05	0.000206823	0.000206823	7.69993E-05	5.0871E-05	8.59067E-05	8.59067E-05	2.59304E-05	2.67221E-05	0.000149033	0.000149033	0.000105503	0.000105503	1.04513E-05	1.04513E-05	3.36501E-05	3.36501E-05	0.00012294
3831203773755	383120	3773755	4.91682E-05	4.91682E-05	0.00021056	0.00021056	7.80776E-05	5.15834E-05	8.71097E-05	8.71097E-05	2.62935E-05	2.70963E-05	0.000150669	0.000150669	0.00010698	0.00010698	1.05977E-05	1.05977E-05	3.41213E-05	3.41213E-05	0.000128038
3831303773755	383130	3773755	4.97975E-05	4.97975E-05	0.000213255	0.000213255	7.96399E-05	5.26155E-05	8.88527E-05	8.88527E-05	2.68196E-05	2.76385E-05	0.000153143	0.000153143	0.000109121	0.000109121	1.08097E-05	1.08097E-05	3.48041E-05	3.48041E-05	0.000133714
3831403773755	383140	3773755	4.96015E-05	4.96015E-05	0.000212416	0.000212416	8.15391E-05	5.38703E-05	9.09717E-05	9.09717E-05	2.74592E-05	2.82976E-05	0.000155745	0.000155745	0.000111723	0.000111723	1.10675E-05	1.10675E-05	3.56341E-05	3.56341E-05	0.000136949
3831503773755	383150	3773755	4.92384E-05	4.92384E-05	0.000210861	0.000210861	8.33587E-05	5.50725E-05	9.30018E-05	9.30018E-05	2.8072E-05	2.89291E-05	0.000158528	0.000158528	0.000114216	0.000114216	1.13145E-05	1.13145E-05	3.64293E-05	3.64293E-05	0.000143432
3831603773755	383160	3773755	4.87081E-05	4.87081E-05	0.00020859	0.00020859	8.51416E-05	5.62503E-05	9.49908E-05	9.49908E-05	2.86724E-05	2.95478E-05	0.000161491	0.000161491	0.000116659	0.000116659	1.15565E-05	1.15565E-05	3.72084E-05	3.72084E-05	0.000150643
3837203773755	383720	3773755	4.97418E-05	4.97418E-05	0.000213016	0.000213016	7.04316E-05	4.65319E-05	7.85792E-05	7.85792E-05	2.37186E-05	2.44428E-05	0.000131525	0.000131525	9.65039E-05	9.65039E-05	9.55986E-06	9.55986E-06	3.07799E-05	3.07799E-05	0.013693987
3837303773755	383730	3773755	4.84131E-05	4.84131E-05	0.000207326	0.000207326	7.0113E-05	4.63214E-05	7.82237E-05	7.82237E-05	2.36113E-05	2.43323E-05	0.000131061	0.000131061	9.60674E-05	9.60674E-05	9.51662E-06	9.51662E-06	3.06406E-05	3.06406E-05	0.010400287
3837403773755	383740	3773755	4.7136E-05	4.7136E-05	0.000201857	0.000201857	6.97821E-05	4.61029E-05	7.78546E-05	7.78546E-05	2.34999E-05	2.42175E-05	0.000130597	0.000130597	9.56141E-05	9.56141E-05	9.47172E-06	9.47172E-06	3.04961E-05	3.04961E-05	0.008238124
3837503773755	383750	3773755	4.59104E-05	4.59104E-05	0.000196609	0.000196609	6.94574E-05	4.58883E-05	7.74924E-05	7.74924E-05	2.33905E-05	2.41048E-05	0.000130146	0.000130146	9.51692E-05	9.51692E-05	9.42764E-06	9.42764E-06	3.03541E-05	3.03541E-05	0.006732825
3837603773755	383760	3773755	4.47117E-05	4.47117E-05	0.000191475	0.000191475	6.91082E-05	4.56576E-05	7.71027E-05	7.71027E-05	2.32729E-05	2.39836E-05	0.000129644	0.000129644	9.46907E-05	9.46907E-05	9.38024E-06	9.38024E-06	3.02015E-05	3.02015E-05	0.005633964
3837703773755	383770	3773755	4.32984E-05	4.32984E-05	0.000185423	0.000185423	6.83853E-05	4.518E-05	7.62962E-05	7.62962E-05	2.30295E-05	2.37327E-05	0.000128368	0.000128368	9.37001E-05	9.37001E-05	9.28211E-06	9.28211E-06	2.98856E-05	2.98856E-05	0.004801756
3837803773755	383780	3773755	4.19346E-05	4.19346E-05	0.000179583	0.000179583	6.76623E-05	4.47024E-05	7.54896E-05	7.54896E-05	2.2786E-05	2.34818E-05	0.000127144	0.000127144	9.27096E-05	9.27096E-05	9.18399E-06	9.18399E-06	2.95697E-05	2.95697E-05	0.004141536
3837903773755	383790	3773755	4.04945E-05	4.04945E-05	0.00017345	0.00017345	6.67801E-05	4.41195E-05	7.45053E-05	7.45053E-05	2.24889E-05	2.31756E-05	0.00012574	0.00012574	9.15008E-05	9.15008E-05	9.06424E-06	9.06424E-06	2.91841E-05	2.91841E-05	0.003635038
3838003773755	383800	3773755	3.88048E-05	3.88048E-05	0.000166179	0.000166179	6.57692E-05	4.34516E-05	7.33775E-05	7.33775E-05	2.21485E-05	2.28248E-05	0.000124233	0.000124233	9.01157E-05	9.01157E-05	8.92703E-06	8.92703E-06	2.87423E-05	2.87423E-05	0.003208395
3838103773755	383810	3773755	3.7148E-05	3.7148E-05	0.00015908	0.00015908	6.47644E-05	4.27878E-05	7.22565E-05	7.22565E-05	2.18101E-05	2.24761E-05	0.00012288	0.00012288	8.87389E-05	8.87389E-05	8.79065E-06	8.79065E-06	2.83032E-05	2.83032E-05	0.00284441
3838203773755	383820	3773755	3.58131E-05	3.58131E-05	0.00015336	0.00015336	6.40293E-05	4.23021E-05	7.14362E-05	7.14362E-05	2.15626E-05	2.22209E-05	0.000121888	0.000121888	8.77316E-05	8.77316E-05	8.69086E-06	8.69086E-06	2.79819E-05	2.79819E-05	0.002541728
3838303773755	383830	3773755	3.45752E-05	3.45752E-05	0.000148066	0.000148066	6.3196E-05	4.17516E-05	7.05066E-05	7.05066E-05	2.1282E-05	2.19318E-05	0.000120948	0.000120948	8.65899E-05	8.65899E-05	8.57776E-06	8.57776E-06	2.76178E-05	2.76178E-05	0.002273213
3838403773755	383840	3773755	3.34817E-05	3.34817E-05	0.00014338	0.00014338	6.25037E-05	4.12942E-05	6.97342E-05	6.97342E-05	2.10488E-05	2.16915E-05	0.000120136	0.000120136	8.56414E-05	8.56414E-05	8.4838E-06	8.4838E-06	2.73153E-05	2.73153E-05	0.002044417
3838503773755	383850	3773755	3.25924E-05	3.25924E-05	0.000139575	0.000139575	6.20442E-05	4.09907E-05	6.92216E-05	6.92216E-05	2.08941E-05	2.15321E-05	0.000119492	0.000119492	8.50118E-05	8.50118E-05	8.42143E-06	8.42143E-06	2.71144E-05	2.71144E-05	0.001857972
3838603773755	383860	3773755	3.17507E-05	3.17507E-05	0.00013597	0.00013597	6.16031E-05	4.06992E-05	6.87294E-05	6.87294E-05	2.07455E-05	2.1379E-05	0.000118861	0.000118861	8.44074E-05	8.44074E-05	8.36155E-06	8.36155E-06	2.69217E-05	2.69217E-05	0.001697862
3838703773755	383870	3773755	3.0847E-05	3.0847E-05	0.0001321	0.0001321	6.10517E-05	4.03349E-05	6.81143E-05	6.81143E-05	2.05598E-05	2.11876E-05	0.000118088	0.000118088	8.36518E-05	8.36518E-05	8.28671E-06	8.28671E-06	2.66807E-05	2.66807E-05	0.00155449
3838803773755	383880	3773755	2.99577E-05	2.99577E-05	0.000128292	0.000128292	6.04942E-05	3.99666E-05	6.74922E-05	6.74922E-05	2.03721E-05	2.09941E-05	0.000117289	0.000117289	8.28879E-05	8.28879E-05	8.21104E-06	8.21104E-06	2.64371E-05	2.64371E-05	0.001427527
3838903773755	383890	3773755	2.91077E-05	2.91077E-05	0.000124652	0.000124652	5.99489E-05	3.96064E-05	6.68839E-05	6.68839E-05	2.01885E-05	2.08049E-05	0.00011649	0.00011649	8.21408E-05	8.21408E-05	8.13703E-06	8.13703E-06	2.61988E-05	2.61988E-05	0.001315062
3839003773755	383900	3773755	2.82721E-05	2.82721E-05	0.000121074	0.000121074	5.93853E-05	3.9234E-05	6.6255E-05	6.6255E-05	1.99986E-05	2.06093E-05	0.000115678	0.000115678	8.13685E-05	8.13685E-05	8.06052E-06	8.06052E-06	2.59524E-05	2.59524E-05	0.001214405
3839103773755	383910	3773755	2.74798E-05	2.74798E-05	0.000117681	0.000117681	5.88461E-05	3.88778E-05	6.56535E-05	6.56535E-05	1.98171E-05	2.04222E-05	0.00011488	0.00011488	8.06298E-05	8.06298E-05	7.98734E-06	7.98734E-06	2.57168E-05	2.57168E-05	0.001124874
3829703773765	382970	3773765	3.07211E-05	3.07211E-05	0.000131561	0.000131561	5.85888E-05	3.87078E-05	6.53664E-05	6.53664E-05	1.97304E-05	2.03329E-05	0.00011868	0.00011868	8.02772E-05	8.02772E-05	7.95242E-06	7.95242E-06	2.56044E-05	2.56044E-05	6.95581E-05
3829803773765	382980	3773765	3.22974E-05	3.22974E-05	0.000138312	0.000138312	5.9906E-05	3.9578E-05	6.6836E-05	6.6836E-05	2.0174E-05	2.079E-05	0.000120909	0.000120909	8.20821E-05	8.20821E-05	8.13121E-06	8.13121E-06	2.618E-05	2.618E-05	7.268E-05
3829903773765	382990	3773765	3.39397E-05	3.39397E-05	0.000145345	0.000145345	6.12907E-05	4.04928E-05	6.83808E-05	6.83808E-05	2.06403E-05	2.12705E-05	0.000123267	0.000123267	8.39792E-05	8.39792E-05	8.31914E-06	8.31914E-06	2.67851E-05	2.67851E-05	7.59988E-05
3830003773765	383000	3773765	3.54892E-05	3.54892E-05	0.00015198	0.00015198	6.25466E-05	4.13226E-05	6.97821E-05	6.97821E-05	2.10633E-05	2.17064E-05	0.000125392	0.000125392	8.57001E-05	8.57001E-05	8.48962E-06	8.48962E-06	2.7334E-05	2.7334E-05	7.92341E-05
3830103773765	383010	3773765	3.70469E-05	3.70469E-05	0.000158651	0.000158651	6.38393E-05	4.21766E-05	7.12243E-05	7.12243E-05	2.14986E-05	2.2155E-05	0.000127557	0.000127557	8.74714E-05	8.74714E-05	8.66508E-06	8.66508E-06	2.78989E-05	2.78989E-05	8.26305E-05
3830203773765	383020	3773765	3.85984E-05	3.85984E-05	0.000165296	0.000165296	6.51627E-05	4.30509E-05	7.27008E-05	7.27008E-05	2.19442E-05	2.26143E-05	0.000129786	0.000129786	8.92846E-05	8.92846E-05	8.8447E-06	8.8447E-06	2.84773E-05	2.84773E-05	8.61821E-05
3830303773765	383030	3773765	4.0119E-05	4.0119E-05	0.00017807	0.00017807	6.65289E-05	4.39535E-05	7.42251E-05	7.42251E-05	2.24043E-05	2.30884E-05	0.00013204	0.00013204	9.11566E-05	9.11566E-05	9.03015E-06	9.03015E-06	2.90743E-05	2.90743E-05	8.98949E-05
3830403773765	383040	3773765	4.15839E-05	4.15839E-05	0.000178081	0.000178081	6.79503E-05	4.48926E-05	7.58109E-05	7.58109E-05	2.2883E-05	2.35817E-05	0.000134372	0.000134372	9.31041E-05	9.31041E-05	9.22307E-06	9.22307E-06	2.96955E-05	2.96955E-05	9.37868E-05
3830503773765	383050	3773765	4.2861E-05	4.2861E-05	0.00018355	0.00018355	6.88999E-05	4.552E-05	7.68703E-05	7.68703E-05	2.32028E-05	2.39113E-05	0.000135854	0.000135854	9.44053E-05	9.44053E-05	9.35197E-06	9.35197E-06	3.01105E-05	3.01105E-05	9.73444E-05
3830603773765	383060	3773765	4.40969E-05	4.40969E-05	0.000188842	0.000188842	6.97331E-05	4.60705E-05	7.77999E-05	7.77999E-05	2.34834E-05	2.42004E-05	0.000137116	0.000137116	9.55469E-05	9.55469E-05	9.46506E-06	9.46506E-06	3.04746E-05	3.04746E-05	0.00010098
3830703773765	383070	3773765	4.53121E-05	4.53121E-05	0.000194046	0.000194046	7.0548E-05	4.66088E-05	7.8709E-05	7.8709E-05	2.37578E-05	2.44832E-05	0.000138327	0.000138327	9.66634E-05	9.66634E-05	9.57566E-06	9.57566E-06	3.08307E-05	3.08307E-05	0.000104818
3830803773765	383080	3773765	4.65046E-05	4.65046E-05	0.000199153	0.000199153	7.13261E-05	4.71229E-05	7.95771E-05	7.95771E-05	2.40198E-05	2.47533E-05	0.000139474	0.000139474	9.77295E-05	9.77295E-05	9.68127E-06	9.68127E-06	3.11708E-05	3.11708E-05	0.000108865
3830903773765	383090	3773765	4.76724E-05	4.76724E-05	0.000204154	0.000204154	7.21103E-05	4.7641E-05	8.04521E-05	8.04521E-05	2.42839E-05	2.50254E-05	0.000140607	0.000140607	9.8804E-05	9.8804E-05	9.78772E-06	9.78772E-06	3.15135E-05	3.15135E-05	0.000113145
3831003773765	383100	3773765	4.88154E-05	4.88154E-05	0.000209049	0.000209049	7.28945E-05	4.81591E-05	8.1327E-05	8.1327E-05	2.4548E-05	2.52976E-05	0.000141728	0.000141728	9.98785E-05	9.98785E-05	9.89416E-06	9.89416E-06	3.18562E-05	3.18562E-05	0.000117651
3831103773765	383110	3773765	4.99316E-05	4.99316E-05	0.000213829	0.000213829	7.36603E-05	4.8665E-05	8.21814E-05	8.21814E-05	2.48059E-05	2.55633E-05	0.000142798	0.000142798	0.000100928	0.000100928	9.99811E-06	9.99811E-06	3.21909E-05	3.21909E-05	0.000122385
3831203773765	383120	3773765	5.09962E-05	5.09962E-05	0.000218388	0.000218388	7.45119E-05	4.92277E-05	8.31315E-05	8.31315E-05	2.50927E-05	2.58589E-05	0.000144034	0.000144034	0.000102095	0.000102095	1.01137E-05	1.01137E-05	3.2563E-05	3.2563E-05	0.000127465
3831303773765	383130	3773765	5.17823E-05	5.17823E-05	0.000221755	0.000221755	7.61109E-05	5.02841E-05	8.49155E-05	8.49155E-05	2.56312E-05	2.64138E-05	0.000146572	0.000146572	0.000104286	0.000104286	1.03307E-05	1.03307E-05	3.32618E-05	3.32618E-05	0.00013332
3831403773765	383140	3773765	5.22919E-05	5.22919E-05	0.000223937	0.000223937	7.78325E-05	5.14215E-05	8.68363E-05	8.68363E-05	2.6211E-05	2.70113E-05	0.000149291	0.000149291	0.000106645	0.000106645	1.05644E-05	1.05644E-05	3.40142E-05	3.40142E-05	0.000138872
3831503773765	383150	3773765	5.1543E-05	5.1543E-05	0.00022073	0.00022073	8.00442E-05	5.28827E-05	8.93038E-05	8.93038E-05	2.69558E-05	2.77788E-05	0.000152396	0.000152396	0.000109675	0.000109675	1.08646E-05	1.08646E-05	3.49808E-05	3.49808E-05	0.000143199
3831603773765	383160	3773765	5.08601E-05	5.08601E-05	0.000217805	0.000217805	8.21518E-05	5.42751E-05	9.16552E-05	9.16552E-05	2.76655E-05	2.85103E-05	0.000155848	0.000155848	0.000112563	0.000112563	1.11507E-05	1.11507E-05	3.59018E-05	3.59018E-05	0.000150643
3837203773765	383720	3773765	5.20691E-05	5.20691E-05	0.000222983	0.000222983	6.85875E-05	4.53136E-05	7.65217E-05	7.65217E-05	2.30976E-05	2.38028E-05	0.000128136	0.000128136	9.39772E-05	9.39772E-05	9.30956E-06	9.30956E-06	2.9974E-05	2.9974E-05	0.014215587
3837303773765	383730	3773765	5.06558E-05	5.06558E-05	0.000216931	0.000216931	6.83056E-05	4.51274E-05	7.62073E-05	7.62073E-05	2.30027E-05	2.3705E-05	0.000127763	0.000127763	9.3591E-05	9.3591E-05	9.2713E-06	9.2713E-06	2.98508E-05	2.98508E-05	0.010755498
3837403773765	383740	3773765	4.93003E-05	4.93003E-05	0.000211126	0.000211126	6.80177E-05	4.49371E-05	7.5886E-05	7.5886E-05	2.29057E-05	2.36051E-05	0.000127402	0.000127402	9.31965E-05	9.31965E-05	9.23222E-06	9.23222E-06	2.97249E-05	2.97249E-05	0.008495428
3837503773765	383750	3773765	4.79922E-05	4.79922E-05	0.000205524	0.000205524	6.77359E-05	4.47509E-05	7.55716E-05	7.55716E-05	2.28108E-05	2.35073E-05	0.000127016	0.000127016	9.28103E-05	9.28103E-05	9.19397E-06	9.19397E-06	2.96018E-05	2.96018E-05	0.006929066
3837603773765	383760	3773765	4.67192E-05	4.67192E-05	0.000200072	0.000200072	6.74479E-05	4.45607E-05	7.52504E-05	7.52504E-05	2.27138E-05	2.34074E-05	0.00012659	0.00012659	9.24158E-05	9.24158E-05	9.15488E-06	9.15488E-06	2.94759E-05	2.94759E-05	0.005788905
3837703773765	383770	3773765	4.52048E-05	4.52048E-05	0.000193587	0.000193587	6.6725E-05	4.40831E-05	7.44438E-05	7.44438E-05	2.24704E-05	2.31565E-05	0.000125315	0.000125315	9.14252E-05	9.14252E-05	9.05676E-06	9.05676E-06	2.916E-05	2.916E-05	0.004930743
3837803773765	383780	3773765	4.37441E-05	4.37441E-05	0.000187331	0.000187331	6.60204E-05	4.36176E-05	7.36577E-05	7.36577E-05	2.22331E-05	2.2912E-05	0.000124104	0.000124104	9.04598E-05	9.04598E-05	8.96112E-06	8.96112E-06	2.88521E-05	2.88521E-05	0.004252591
3837903773765	383790	3773765	4.22647E-05	4.22647E-05	0.000180996	0.000180996	6.52056E-05	4.30793E-05	7.27486E-05	7.27486E-05	2.19587E-05	2.26292E-05	0.00012279	0.00012279	8.93434E-05	8.93434E-05	8.85052E-06	8.85052E-06	2.8496E-05	2.8496E-05	0.003721572
3838003773765	383800	3773765	4.0672E-05	4.0672E-05	0.000174175	0.000174175	6.43295E-05	4.25004E-05	7.17712E-05	7.17712E-05	2.16636E-05	2.23251E-05	0.000121424	0.000121424	8.81429E-05	8.81429E-05	8.73161E-06	8.73161E-06	2.81131E-05	2.81131E-05	0.003291969
3838103773765	383810	3773765	3.90235E-05	3.90235E-05	0.000167116	0.000167116	6.34534E-05	4.19216E-05	7.07937E-05	7.07937E-05	2.13686E-05	2.20211E-05	0.000120175	0.000120175	8.69425E-05	8.69425E-05	8.61269E-06	8.61269E-06	2.77303E-05	2.77303E-05	0.002922003
3838203773765	383820	3773765	3.75751E-05	3.75751E-05	0.000160913	0.000160913	6.27182E-05	4.14359E-05	6.99735E-05	6.99735E-05	2.1121E-05	2.17659E-05	0.00011917	0.00011917	8.59352E-05	8.59352E-05	8.5129E-06	8.5129E-06	2.7409E-05	2.7409E-05	0.002611131
3838303773765	383830	3773765	3.62175E-05	3.62175E-05	0.000155099	0.000155099	6.20197E-05	4.09745E-05	6.91942E-05	6.91942E-05	2.08858E-05	2.15236E-05	0.000118216	0.000118216	8.49782E-05	8.49782E-05	8.4181E-06	8.4181E-06	2.71037E-05	2.71037E-05	0.002346723
3838403773765	383840	3773765	3.50353E-05	3.50353E-05	0.000150037	0.000150037	6.13029E-05	4.05009E-05	6.83945E-05	6.83945E-05	2.06444E-05	2.12748E-05	0.000117405	0.000117405	8.3996E-05	8.3996E-05	8.32081E-06	8.32081E-06	2.67905E-05	2.67905E-05	0.002113832
3838503773765	383850	3773765	3.40449E-05	3.40449E-05	0.000145795	0.000145795	6.08128E-05	4.01771E-05	6.78477E-05	6.78477E-05	2.04794E-05	2.11047E-05	0.000116786	0.000116786	8.33245E-05	8.33245E-05	8.25428E-06	8.25428E-06	2.65763E-05	2.65763E-05	0.001915138
3838603773765	383860	3773765	3.31247E-05	3.31247E-05	0.000141855	0.000141855	6.03288E-05	3.98573E-05	6.73077E-05	6.73077E-05	2.03164E-05	2.09367E-05	0.000116181	0.000116181	8.26613E-05	8.26613E-05	8.18858E-06	8.18858E-06	2.63648E-05	2.63648E-05	0.001747113
3838703773765	383870	3773765	3.2153E-05	3.2153E-05	0.000137693	0.000137693	5.97713E-05	3.9489E-05	6.66857E-05	6.66857E-05	2.01286E-05	2.07432E-05	0.000115434	0.000115434	8.18974E-05	8.18974E-05	8.11291E-06	8.11291E-06	2.61211E-05	2.61211E-05	0.001595724
3838803773765	383880	3773765	3.12122E-05	3.12122E-05	0.000133664	0.000133664	5.92076E-05	3.91166E-05	6.60568E-05	6.60568E-05	1.99388E-05	2.05476E-05	0.000114661	0.000114661	8.11251E-05	8.11251E-05	8.03641E-06	8.03641E-06	2.58748E-05	2.58748E-05	0.001465043
3838903773765	383890	3773765	3.0294E-05	3.0294E-05	0.00012973 2	0.00012973 2	5.86623E-05	3.87564E-05	6.54485E-05	6.54485E-05	1.97552E-05	2.03584E-05	0.000113888	0.000113888	8.0378E-05	8.0378E-05	7.96239E-06	7.96239E-06	2.56365E-05	2.56365E-05	0.001348872
3839003773765	383900	3773765	2.93718E-05	2.93718E-05	0.000125783	0.000125783	5.80742E-05	3.83678E-05	6.47923E-05	6.47923E-05	1.95571E-05	2.01543E-05	0.00011305	0.00011305	7.95721E-05	7.95721E-05	7.88256E-06	7.88256E-06	2.53795E-05	2.53795E-05	0.001244114
3839103773765	383910	3773765	2.8499E-05	2.8499E-05	0.000122046	0.000122046	5.75044E-05	3.79913E-05	6.41566E-05	6.41566E-05	1.93652E-05	1.99565E-05	0.000112226	0.000112226	7.87914E-05	7.87914E-05	7.80523E-06	7.80523E-06	2.51305E-05	2.51305E-05	0.001150936
3829703773775	382970	3773775	3.05519E-05	3.05519E-05	0.000130837	0.000130837	5.62178E-05	3.71413E-05	6.27212E-05	6.27212E-05	1.8932E-05	1.951E-05	0.000114068	0.000114068	7.70285E-05	7.70285E-05	7.63059E-06	7.63059E-06	2.45682E-05	2.45682E-05	6.84359E-05
3829803773775	382980	3773775	3.21736E-05	3.21736E-05	0.000137782	0.000137782	5.74493E-05	3.79549E-05	6.40951E-05	6.40951E-05	1.93467E-05	1.99374E-05	0.000116142	0.000116142	7.87158E-05	7.87158E-05	7.79774E-06	7.79774E-06	2.51064E-05	2.51064E-05	7.15638E-05
3829903773775	382990	3773775	3.38861E-05	3.38861E-05	0.000145115	0.000145115	5.87481E-05	3.8813E-05	6.55442E-05	6.55442E-05	1.97841E-05	2.03882E-05	0.000118345	0.000118345	8.04955E-05	8.04955E-05	7.97404E-06	7.97404E-06	2.5674E-05	2.5674E-05	7.48945E-05

			MSite Grubbing / Prep	MMass Grading / Excavation	MMass Grading / Excavation	MDrainage / Utilities Trenching	MFoundations / Concrete Pads	MBuilding / Structure Construction	MAsphalt Paving	MLandscaping or Other Finishing	MWaterside Construction (Piles)	RSSWRe-striping South Valley	RSSWRe-striping Silver Lake Boulevard	RSSWDemolition	RSSWPlacing Base	RSSWForm/Place Rebar and Pour	Child Risk				
Unique Identifier	X (UTM)	Y (UTM)	2027	2027	2028	2028	2028	2028	2028	2028	2028	2029	2029	2029	2029	2029	3rd Trimester	0<2	2<16	Total	per million
3830303773755	383030	3773755	8.19592E-05	0.000204658	0.000204658	5.72756E-05	0.000105684	0.0019004	0.000134442	4.07399E-05	7.21337E-05	7.14985E-05	7.06545E-05	0.000121122	6.58418E-05	1.97076E-05	1.7224E-08	5.1585E-07	6.2497E-08	5.95574E-07	0.59557375
3830403773755	383040	3773755	8.54496E-05	0.000213374	0.000213374	5.97147E-05	0.000110185	0.000198133	0.000140167	4.24749E-05	7.52056E-05	7.28148E-05	7.3473E-05	0.000126012	6.84998E-05	2.05032E-05	1.87093E-08	5.631E-07	6.7228E-08	6.49042E-07	0.64904214
3830503773755	383050	3773755	8.85844E-05	0.000221202	0.000221202	6.19055E-05	0.000114227	0.000205402	0.00014531	4.40332E-05	7.79647E-05	7.33977E-05	7.58293E-05	0.000130086	7.07149E-05	2.11662E-05	2.01935E-08	6.1102E-07	7.1832E-08	7.0305E-07	0.70304976
3830603773755	383060	3773755	9.17678E-05	0.000229151	0.000229151	6.41301E-05	0.000118332	0.000212783	0.000150531	4.56156E-05	8.07664E-05	7.37895E-05	7.81505E-05	0.000134119	7.29068E-05	2.18223E-05	2.18304E-08	6.6462E-07	7.6875E-08	7.63321E-07	0.76332074
3830703773755	383070	3773755	9.51397E-05	0.000237571	0.000237571	6.64865E-05	0.00012268	0.000220602	0.000156062	4.72916E-05	8.3734E-05	7.41714E-05	8.05771E-05	0.000138329	7.51957E-05	2.25074E-05	2.37069E-08	7.2693E-07	8.2658E-08	8.33292E-07	0.83329191
3830803773755	383080	3773755	9.87001E-05	0.000246462	0.000246462	6.89746E-05	0.000127271	0.000228857	0.000161903	4.90614E-05	8.68676E-05	7.45582E-05	8.31294E-05	0.000142761	7.76045E-05	2.32284E-05	2.58859E-08	8.005E-07	8.9384E-08	9.15768E-07	0.91576841
3830903773755	383090	3773755	0.000102444	0.000255809	0.000255809	7.15907E-05	0.000132098	0.000237537	0.000168043	5.09222E-05	9.01623E-05	7.49401E-05	8.57872E-05	0.000147379	8.01149E-05	2.39798E-05	2.84361E-08	8.8835E-07	9.7271E-08	1.01406E-06	1.01405558
3831003773755	383100	3773755	0.000106559	0.000266085	0.000266085	7.44665E-05	0.000137405	0.000247079	0.000174794	5.29678E-05	9.37842E-05	7.5548E-05	8.87263E-05	0.000152489	8.28929E-05	2.48113E-05	3.1572E-08	9.9878E-07	1.0705E-07	1.1374E-06	1.13740461
3831103773755	383110	3773755	0.000110938	0.00027702	0.00027702	7.75268E-05	0.000143052	0.000257233	0.000181977	5.51446E-05	9.76383E-05	7.62614E-05	9.18413E-05	0.000157922	8.58463E-05	2.56953E-05	3.54325E-08	1.1386E-06	1.1915E-07	1.29319E-06	1.29318703
3831203773755	383120	3773755	0.000115538	0.000288507	0.000288507	8.07414E-05	0.000148983	0.000267899	0.000189523	5.74311E-05	0.000101687	7.70552E-05	9.52175E-05	0.000163635	8.8952E-05	2.66249E-05	4.02889E-08	1.3207E-06	1.344E-07	1.49544E-06	1.49543756
3831303773755	383130	3773755	0.00012066	0.000301298	0.000301298	8.43211E-05	0.000155588	0.000279777	0.000197925	5.99774E-05	0.000106195	7.83515E-05	9.9272E-05	0.00017063	9.27544E-05	2.7763E-05	4.69234E-08	1.5802E-06	1.5545E-07	1.78261E-06	1.78261258
3831403773755	383140	3773755	0.00012358	0.000308588	0.000308588	8.63613E-05	0.000159353	0.000286546	0.000202714	6.14285E-05	0.000108765	7.96728E-05	0.000102543	0.000176428	9.59062E-05	2.87064E-05	5.58392E-08	1.9468E-06	1.8338E-07	2.186E-06	2.18600064
3831503773755	383150	3773755	0.000129429	0.000323195	0.000323195	9.04492E-05	0.000166896	0.00030011	0.00021231	6.43362E-05	0.000113913	8.10544E-05	0.000106371	0.000183279	9.96303E-05	2.98211E-05	6.90674E-08	2.5342E-06	2.2518E-07	2.82849E-06	2.82848528
3831603773755	383160	3773755	0.000135936	0.000339443	0.000339443	9.49963E-05	0.000175286	0.000315197	0.000222983	6.75706E-05	0.00011964	8.29737E-05	0.000110506	0.00019069	0.000103659	3.10269E-05	8.98611E-08	3.5266E-06	2.8738E-07	3.90381E-06	3.90380674
3837203773755	383720	3773755	0.012357107	0.030856636	0.030856636	0.008635522	0.015934165	0.028652591	0.020269992	0.006142422	0.0108757	6.10935E-05	0.004787553	0.015009843	0.00815934	0.002442232	7.18724E-08	1.5801E-06	1.3123E-06	2.96423E-06	2.96422566
3837303773755	383730	3773755	0.009384956	0.023434949	0.023434949	0.006558493	0.012101654	0.021761024	0.015394621	0.004665037	0.008259859	6.07268E-05	0.006845184	0.010305553	0.005602091	0.001676803	6.50202E-08	1.4193E-06	1.006E-06	2.49031E-06	2.4903119
3837403773755	383740	3773755	0.007433874	0.018562949	0.018562949	0.005195017	0.009585785	0.017237024	0.012194162	0.003695201	0.006542679	6.05961E-05	0.004917979	0.007555546	0.004107189	0.001229353	5.92939E-08	1.2869E-06	8.0421E-07	2.15044E-06	2.1504378
3837503773755	383750	3773755	0.006075531	0.015171063	0.015171063	0.004245766	0.007834237	0.014087416	0.009966003	0.003020001	0.005347178	6.02244E-05	0.003742346	0.005841273	0.003175312	0.000950426	5.44253E-08	1.1759E-06	6.6364E-07	1.89398E-06	1.89397839
3837603773755	383760	3773755	0.005083947	0.012695001	0.012695001	0.003552817	0.006555616	0.011788216	0.008339456	0.002527108	0.004474468	5.98375E-05	0.002976385	0.004702007	0.002556008	0.000765058	5.02221E-08	1.0812E-06	5.6092E-07	1.69236E-06	1.69236421
3837703773755	383770	3773755	0.004332983	0.010819788	0.010819788	0.00302802	0.005587267	0.010046946	0.007107612	0.002153822	0.003813532	5.89532E-05	0.002450127	0.003905767	0.002123172	0.000635502	4.64438E-08	9.9776E-07	4.8288E-07	1.52709E-06	1.52708557
3837803773755	383780	3773755	0.003737217	0.009332114	0.009332114	0.002611681	0.004819043	0.008665535	0.006130347	0.001857681	0.003289188	5.83001E-05	0.002055009	0.003302543	0.00179526	0.000537352	4.31316E-08	9.252E-07	4.2083E-07	1.38917E-06	1.38916982
3837903773755	383790	3773755	0.003280166	0.008190824	0.008190824	0.00229228	0.004229688	0.007605765	0.005380623	0.001630492	0.00288693	5.73455E-05	0.001770024	0.002861069	0.001555275	0.000465521	4.01733E-08	8.6094E-07	3.7296E-07	1.27407E-06	1.27407068
3838003773755	383800	3773755	0.002895175	0.007229471	0.007229471	0.002023236	0.003733251	0.00671308	0.004749102	0.001439122	0.002548092	5.62804E-05	0.001540155	0.002501854	0.001360006	0.000407073	3.74412E-08	8.0166E-07	3.324E-07	1.1715E-06	1.17150271
3838103773755	383810	3773755	0.002566724	0.006409304	0.006409304	0.001793705	0.003309723	0.005951497	0.004210328	0.001275857	0.002259017	5.54715E-05	0.001351614	0.002204686	0.001198466	0.000358722	3.49659E-08	7.4794E-07	2.9764E-07	1.08054E-06	1.08054323
3838203773755	383820	3773755	0.002293591	0.005727271	0.005727271	0.001602831	0.002957525	0.005318181	0.003762294	0.001140089	0.002018628	5.48485E-05	0.001199749	0.001964446	0.001067871	0.00031963 2	3.28039E-08	7.0112E-07	2.6873E-07	1.00266E-06	1.00266063
3838303773755	383830	3773755	0.00205129	0.005122228	0.005122228	0.001433504	0.002645085	0.004756354	0.003364836	0.001019647	0.001805375	5.42607E-05	0.001068047	0.001754282	0.000953626	0.000285437	3.0785E-08	6.5704E-07	2.4303E-07	9.30854E-07	0.93085417
3838403773755	383840	3773755	0.00184483	0.004606681	0.004606681	0.001289223	0.00237886	0.004277633	0.003026169	0.00091702 1	0.001623666	5.37432E-05	0.000962022	0.001583091	0.000860567	0.000257583	2.90182E-08	6.1882E-07	2.2108E-07	8.68926E-07	0.86892556
3838503773755	383850	3773755	0.001676587	0.004186564	0.004186564	0.00117165	0.002161914	0.003887524	0.00275019	0.000833391	0.001475592	5.33061E-05	0.000874853	0.001443022	0.000784426	0.000234792	2.7467E-08	5.8559E-07	2.0319E-07	8.16238E-07	0.81623771
3838603773755	383860	3773755	0.001532108	0.003825789	0.003825789	0.001070683	0.001975613	0.003552519	0.002513194	0.000761574	0.001348434	5.28791E-05	0.000800446	0.001322324	0.000718815	0.000215154	2.60483E-08	5.553E-07	1.8774E-07	7.69087E-07	0.76908739
3838703773755	383870	3773755	0.001402732	0.003502729	0.003502729	0.000980272	0.001808786	0.003252534	0.002300973	0.000697265	0.001234568	5.23867E-05	0.000734132	0.001213792	0.000659816	0.000197494	2.47015E-08	5.2656E-07	1.738E-07	7.25058E-07	0.72505759
3838803773755	383880	3773755	0.001288164	0.003216643	0.003216643	0.000900208	0.001661053	0.002986883	0.002113041	0.000640315	0.001133735	5.18893E-05	0.000675244	0.001119249	0.000608423	0.000182112	2.34525E-08	4.9997E-07	1.614E-07	6.84817E-07	0.68481737
3838903773755	383890	3773755	0.001186679	0.002963228	0.002963228	0.000829287	0.001530191	0.002751569	0.00194657	0.00058987	0.001044416	5.13969E-05	0.000624305	0.001036455	0.000563416	0.00016864	2.22961E-08	4.7539E-07	1.5037E-07	6.48052E-07	0.64805241
3839003773755	383900	3773755	0.001095848	0.002736417	0.002736417	0.000765812	0.001413068	0.002540959	0.001797576	0.00054472	0.000964475	5.08996E-05	0.000578937	0.000962532	0.000523232	0.000156612	2.12145E-08	4.5242E-07	1.4044E-07	6.14073E-07	0.61407259
3839103773755	383910	3773755	0.001015058	0.002534677	0.002534677	0.00070935 4	0.001308891	0.002353629	0.001665052	0.000504561	0.00089337	5.04172E-05	0.000538809	0.000896895	0.000487551	0.000145933	2.0213E-08	4.312E-07	1.3157E-07	5.82979E-07	0.58297893
3829703773765	382970	3773765	6.27675E-05	0.000156735	0.000156735	4.38638E-05	8.0937E-05	0.00014554	0.000102961	3.12002E-05	5.52427E-05	6.10282E-05	5.44215E-05	9.3176E-05	5.06504E-05	1.51605E-05	1.10734E-08	3.2386E-07	4.1383E-08	3.76312E-07	0.37631235
3829803773765	382980	3773765	6.55846E-05	0.00016377	0.00016377	4.58325E-05	8.45696E-05	0.000152072	0.000107582	3.26005E-05	5.77221E-05	6.21938E-05	5.66522E-05	9.7013E-05	5.27362E-05	1.57849E-05	1.18643E-08	3.4886E-07	4.3942E-08	4.04667E-07	0.4046675
3829903773765	382990	3773765	6.85794E-05	0.000171248	0.000171248	4.79254E-05	8.84313E-05	0.000159016	0.000112494	3.40892E-05	6.03579E-05	6.34247E-05	5.90135E-05	0.000101088	5.49512E-05	1.64479E-05	1.27519E-08	3.7706E-07	4.6791E-08	4.36606E-07	0.43660584
3830003773765	383000	3773765	7.14988E-05	0.000178538	0.000178538	4.99656E-05	9.21959E-05	0.000165785	0.000117283	3.55404E-05	6.29273E-05	6.44899E-05	6.12995E-05	0.000105027	5.70924E-05	1.70888E-05	1.36954E-08	4.0711E-07	4.9751E-08	4.70559E-07	0.47055914
3830103773765	383010	3773765	7.45637E-05	0.000186191	0.000186191	5.21074E-05	9.61479E-05	0.000172892	0.000122311	3.70638E-05	6.56248E-05	6.557E-05	6.3691E-05	0.000109152	5.93351E-05	1.776E-05	1.47476E-08	4.4079E-07	5.3019E-08	5.08561E-07	0.50856078
3830203773765	383020	3773765	7.77686E-05	0.000194194	0.000194194	5.4347E-05	0.000100281	0.000180323	0.000127568	3.86569E-05	6.84454E-05	6.66754E-05	6.6193E-05	0.000113473	6.1684E-05	1.84631E-05	1.59283E-08	4.7879E-07	5.6647E-08	5.51369E-07	0.5513689
3830303773765	383030	3773765	8.11189E-05	0.00020256	0.00020256	5.66884E-05	0.000104601	0.000188091	0.000133063	4.03223E-05	7.13941E-05	6.78058E-05	6.88207E-05	0.000117998	6.41436E-05	1.91993E-05	1.72569E-08	5.2181E-07	6.0689E-08	5.99752E-07	0.59975174
3830403773765	383040	3773765	8.46308E-05	0.00021133	0.00021133	5.91426E-05	0.000109129	0.000196235	0.000138824	4.2068E-05	7.4485E-05	6.89865E-05	7.16091E-05	0.000122811	6.67601E-05	1.99825E-05	1.87631E-08	5.7088E-07	6.5236E-08	6.54883E-07	0.65488285
3830503773765	383050	3773765	8.78411E-05	0.000219346	0.000219346	6.1386E-05	0.000113269	0.000203678	0.00014409	4.36637E-05	7.73104E-05	6.96346E-05	7.40056E-05	0.000126971	6.90213E-05	2.06593E-05	2.03072E-08	6.2179E-07	6.976E-08	7.11854E-07	0.71185397
3830603773765	383060	3773765	9.11214E-05	0.000227537	0.000227537	6.36784E-05	0.000117499	0.000211284	0.000149471	4.52943E-05	8.01975E-05	7.01521E-05	7.64021E-05	0.000131122	7.12779E-05	2.13347E-05	2.20262E-08	6.7924E-07	7.4742E-08	7.76009E-07	0.77600906
3830703773765	383070	3773765	9.45849E-05	0.000236186	0.000236186	6.60988E-05	0.000121965	0.000219315	0.000155152	4.70159E-05	8.32457E-05	7.06494E-05	7.88941E-05	0.000135443	7.36267E-05	2.20378E-05	2.39939E-08	7.4603E-07	8.0413E-08	8.50435E-07	0.85043486
3830803773765	383080	3773765	9.82368E-05	0.000245305	0.000245305	6.86509E-05	0.000126674	0.000227783	0.000161143	4.88312E-05	8.64599E-05	7.11167E-05	8.14714E-05	0.000139925	7.60632E-05	2.27671E-05	2.62654E-08	8.2456E-07	8.692E-08	9.37741E-07	0.93774149
3830903773765	383090	3773765	0.000102099	0.000254949	0.000254949	7.13498E-05	0.000131654	0.000236738	0.000167478	5.07509E-05	8.98589E-05	7.15839E-05	8.41744E-05	0.00014462	7.86151E-05	2.35309E-05	2.89345E-08	9.1881E-07	9.453E-08	1.04228E-06	1.04227906
3831003773765	383100	3773765	0.000106166	0.000265104	0.000265104	7.41917E-05	0.000136898	0.000246168	0.000174149	5.27724E-05	9.34381E-05	7.20562E-05	8.6998E-05	0.000149518	8.12778E-05	2.43279E-05	3.21159E-08	1.0341E-06	1.0355E-07	1.16973E-06	1.16973307
3831103773765	383110	3773765	0.000110437	0.00027577	0.00027577	7.71767E-05	0.000142406	0.000256072	0.000181155	5.48956E-05	9.71975E-05	7.25134E-05	8.9922E-05	0.000154611	8.40466E-05	2.51566E-05	3.5966E-08	1.1778E-06	1.144E-07	1.32813E-06	1.32813209
3831203773765	383120	3773765	0.000115021	0.000287216	0.000287216	8.038E-05	0.000148316	0.0002667	0.000188674	5.71741E-05	0.000101232	7.30761E-05	9.3042E-05	0.000160053	8.70046E-05	2.6042E-05	4.08041E-08	1.3647E-06	1.2795E-07	1.53345E-06	1.53345486
3831303773765	383130	3773765	0.000120305	0.00030041	0.00030041	8.40727E-05	0.00015513	0.000278952	0.000197342	5.98006E-05	0.000105882	7.44728E-05	9.70011E-05	0.000166717	9.06271E-05	2.71263E-05	4.76798E-08	1.6412E-06	1.4733E-07	1.83623E-06	1.83623215
3831403773765	383140	3773765	0.000125314	0.000312919	0.000312919	8.75733E-05	0.000161589	0.000290568	0.000205559	6.22907E-05	0.000110291	7.59248E-05	0.00010099	0.000173949	9.45588E-05	2.83031E-05	5.7026E-08	2.0376E-06	1.7336E-07	2.26795E-06	2.26794927
3831503773765	383150	3773765	0.000129219	0.00032267	0.00032267	9.03024E-05	0.000166625	0.000299622	0.000211965	6.42318E-05	0.000113728	7.75325E-05	0.000104552	0.000180163	9.79367E-05	2.93142E-05	7.07622E-08	2.6611E-06	2.1159E-07	2.94345E-06	2.94344728
3831603773765	383160	3773765	0.000135936	0.000339443	0.000339443	9.49963E-05	0.000175286	0.000315197	0.000222983	6.75706E-05	0.00011964	7.92608E-05	0.000108873	0.000187829	0.000102104	3.05614E-05	9.2687E-08	3.7314E-06	2.7098E-07	4.09505E-06	4.09504813
3837203773765	383720	3773765	0.012827785	0.032031955	0.032031955	0.008964447	0.016541092	0.029743959	0.021042069	0.006376385	0.011289952	5.95009E-05	0.006956458	0.015717483	0.008544012	0.002557372	7.20792E-08	1.6104E-06	1.3605E-06	3.04296E-06	3.04296267
3837303773765	383730	3773765	0.009705489	0.024235343	0.024235343	0.006782491	0.012514972	0.022504247	0.015920407	0.004824366	0.008541965	5.94054E-05	0.007046526	0.010662509	0.005796132	0.001734883	6.52573E-08	1.4467E-06	1.0383E-06	2.55028E-06	2.55028459
3837403773765	383740	3773765	0.007666059	0.019142733	0.019142733	0.005357275	0.009885182	0.017775395	0.012575027	0.003810614	0.006747029	5.90789E-05	0.00502331	0.007760795	0.004218762	0.001262749	5.95645E-08	1.3122E-06	8.2738E-07	2.19917E-06	2.19917182
3837503773765	383750	3773765	0.006252614	0.015613252	0.015613252	0.004369517	0.008062581	0.014498019	0.01025648	0.003108024	0.005503031	5.87473E-05	0.003806911	0.005972871	0.003246848	0.000971838	5.47244E-08	1.1995E-06	6.8115E-07	1.93534E-06	1.93534203
3837603773765	383760	3773765	0.005223761	0.013044128	0.013044128	0.003650523	0.006735902	0.012112405	0.008568801	0.002596606	0.004597521	5.84056E-05	0.003019684	0.004792297	0.002605089	0.000779748	5.05477E-08	1.1034E-06	5.7462E-07	1.72854E-06	1.7285434
3837703773765	383770	3773765	0.004449377	0.011110433	0.011110433	0.00310936	0.005737355	0.010316831	0.00729854	0.002211679	0.003915972	5.75515E-05	0.002484723	0.003975997	0.002161349	0.000646929	4.67805E-08	1.0185E-06	4.9419E-07	1.5595E-06	1.55950143
3837803773765	383780	3773765	0.00383743	0.009582355	0.009582355	0.002681713	0.004948265	0.008897901	0.006294732	0.001907495	0.003377388	5.69134E-05	0.002083475	0.003360599	0.001826819	0.000546799	4.34653E-08	9.4445E-07	4.305E-07	1.41841E-06	1.41841326
3837903773765	383790	3773765	0.003358253	0.008385812	0.008385812	0.002346849	0.004330378	0.007786825	0.005508712	0.001669307	0.002955655	5.60192E-05	0.001789156	0.002900229	0.001576562	0.000471893	4.05417E-08	8.7984E-07	3.8041E-07	1.30079E-06	1.3007929
3838003773765	383800	3773765	0.002970589	0.007417787	0.007417787	0.002075938	0.003830497	0.006887945	0.004872809	0.001476609	0.002614466	5.50646E-05	0.001559317	0.002539707	0.001380583	0.000413232	3.78666E-08	8.2086E-07	3.3967E-07	1.1984E-06	1.19839949
3838103773765	383810	3773765	0.002636741	0.006584144	0.006584144	0.001842635	0.003400009	0.006113848	0.004325181	0.001310661	0.002320641	5.4326E-05	0.001369696	0.002239347	0.001217307	0.000364361	3.54277E-08	7.6709E-07	3.0445E-07	1.10697E-06	1.10696895
3838203773765	383820	3773765	0.002356219	0.005883657	0.005883657	0.001646597	0.003038282	0.005463396	0.003865025	0.00117122	0.002073748	5.3698E-05	0.001215882	0.001994242	0.001084069	0.000324481	3.32558E-08	7.1927E-07	2.748E-07	1.02733E-06	1.02733055
3838303773765	383830	3773765	0.002117623	0.005287867	0.005287867	0.00147986	0.00273062	0.004910162	0.003473646	0.00105262	0.001863756	5.31102E-05	0.001087535	0.001789664	0.00097286	0.000291194	3.12898E-08	6.7614E-07	2.4949E-07	9.56916E-07	0.95691586
3838403773765	383840	3773765	0.001907468	0.004763094	0.004763094	0.001332997	0.00245963	0.004422873	0.003128917	0.000948157	0.001678795	5.25877E-05	0.000976793	0.001610893	0.00087568	0.000262106	2.9471E-08	6.3597E-07	2.2717E-07	8.92609E-07	0.89260856
3838503773765	383850	3773765	0.001728172	0.004315377	0.004315377	0.001207699	0.002228432	0.004007136	0.002834808	0.000859033	0.001520993	5.21707E-05	0.000888042	0.001467131	0.000797531	0.000238715	2.78932E-08	6.0148E-07	2.0814E-07	8.37513E-07	0.83751333
3838603773765	383860	3773765	0.001576551	0.003936767	0.003936767	0.001101742	0.002032921	0.003655569	0.002586096	0.000783666	0.001387549	5.17537E-05	0.000811986	0.001344286	0.000730753	0.000218727	2.64543E-08	5.7018E-07	1.9198E-07	7.88612E-07	0.78861219
3838703773765	383870	3773765	0.001439941	0.003595643	0.003595643	0.001006275	0.001856766	0.003338811	0.002362009	0.00071576	0.001267317	5.12814E-05	0.000743603	0.001231933	0.000669678	0.000200446	2.50953E-08	5.4063E-07	1.7728E-07	7.43007E-07	0.74300709
3838803773765	383880	3773765	0.001322017	0.003301178	0.003301178	0.000923866	0.001704706	0.003065379	0.002168572	0.000657143	0.00116353	5.07991E-05	0.000683991	0.001134215	0.000616559	0.000184547	2.3833E-08	5.133E-07	1.6452E-07	7.01662E-07	0.70166187
3838903773765	383890	3773765	0.001217188	0.00303941	0.00303941	0.000850608	0.001569531	0.002822309	0.001996615	0.000605035	0.001071267	5.03218E-05	0.000631117	0.00104873	0.000570089	0.000170638	2.26607E-08	4.8799E-07	1.5315E-07	6.63804E-07	0.66380433
3839003773765	383900	3773765	0.001122657	0.002803359	0.002803359	0.000784547	0.001447636	0.002603119	0.001841551	0.000558046	0.000988069	4.98143E-05	0.000584282	0.000972431	0.000528613	0.000158223	2.15528E-08	4.6409E-07	1.4283E-07	6.28469E-07	0.6284691
3839103773765	383910	3773765	0.001038575	0.002593401	0.002593401	0.000725788	0.001339215	0.002408158	0.001703628	0.000516251	0.000914068	4.9327E-05	0.000542989	0.00090473	0.000491811	0.000147208	2.05242E-08	4.4195E-07	1.336E-07	5.96071E-07	0.59607066
3829703773775	382970	3773775	6.17549E-05	0.000154207	0.000154207	4.31562E-05	7.96313E-05	0.000143192	0.0001013	3.06969E-05	5.43515E-05	5.81594E-05	5.29444E-05	9.06547E-05	4.92798E-05	1.47503E-05	1.10501E-08	3.2469E-07	4.029E-08	3.76027E-07	0.37602702
3829803773775	382980	3773775	6.45773E-05	0.000161254	0.000161254	4.51286E-05	8.32708E-05	0.000149736	0.000105929	3.20998E-05	5.68356E-05	5.92396E-05	5.51349E-05	9.44238E-05	5.13287E-05	1.53636E-05	1.18409E-08	3.4996E-07	4.2769E-08	4.0457E-07	0.40457036
3829903773775	382990	3773775	6.75829E-05	0.00016876	0.00016876	4.7229E-05	8.71464E-05	0.000156705	0.00011086	3.35939E-05	5.94809E-05	6.03801E-05	5.74561E-05	9.84307E-05	5.35068E-05	1.60155E-05	1.27301E-08	3.7857E-07	4.5529E-08	4.36829E-07	0.43682858

			EGIODemolition	EGIOSite Grubbing / Prep	EGIOMass Grading / Excavation	EGIOMass Grading / Excavation	EGIODrainage / Utilities Trenching	EGIODrainage / Utilities Trenching	EGIOFoundations / Concrete Pads	EGIOFoundations / Concrete Pads	EGIOBuilding / Structure Construction	EGIOBuilding / Structure Construction	EGIOAsphalt Paving	EGIOArchitectural Coating	EGIOLandscaping or Other Finishing	EGIOWaterside Construction (Piles)	HIWaterside Construction (Landscaping)	HIWaterside Construction (Landscaping)	KMDemolition	KMSite Grubbing / Prep	KMMass Grading / Excavation
Unique Identifier	X (UTM)	Y (UTM)	2025	2025	2025	2026	2026	2027	2026	2027	2026	2027	2027	2027	2027	2027	2025	2026	2025	2025	2025
3830003773775	383000	3773775	0.000338813	0.00030574	0.000763447	0.000763447	0.000213658	0.000213658	0.000394239	0.000394239	0.000708915	0.000708915	0.000501515	4.72014E-05	0.000151974	0.000269084	0.000551211	0.000551211	8.54002E-05	7.7063E-05	0.000192432
3830103773775	383010	3773775	0.000370658	0.00033447	0.000835204	0.000835204	0.00023374	0.00023374	0.000431294	0.000431294	0.000775546	0.000775546	0.000548653	5.16379E-05	0.000166258	0.000294375	0.000593224	0.000593224	8.91846E-05	8.04779E-05	0.000200959
3830203773775	383020	3773775	0.000406927	0.0003672	0.000916927	0.000916927	0.000256611	0.000256611	0.000473495	0.000473495	0.000851432	0.000851432	0.000602337	5.66906E-05	0.000182527	0.000323179	0.00064028	0.00064028	9.31003E-05	8.40114E-05	0.000209783
3830303773775	383030	3773775	0.000448364	0.00040459	0.001010299	0.001010299	0.000282742	0.000282742	0.000521712	0.000521712	0.000938134	0.000938134	0.000663674	6.24634E-05	0.000201113	0.000356089	0.000693062	0.000693062	9.71534E-05	8.76687E-05	0.000218916
3830403773775	383040	3773775	0.000496302	0.00044785	0.001118317	0.001118317	0.000312972	0.000312972	0.000577492	0.000577492	0.001038437	0.001038437	0.000734632	6.91419E-05	0.000222616	0.000394161	0.000752854	0.000752854	0.00010138	9.14823E-05	0.000228438
3830503773775	383050	3773775	0.000547535	0.00049408	0.00123376	0.00123376	0.00034528	0.00034528	0.000637106	0.000637106	0.001145635	0.001145635	0.000810468	7.62793E-05	0.000245596	0.00043485	0.000815088	0.000815088	0.000105355	9.50696E-05	0.000237396
3830603773775	383060	3773775	0.000605997	0.00054684	0.001365492	0.001365492	0.000382146	0.000382146	0.000705131	0.000705131	0.001267956	0.001267956	0.000897003	8.44238E-05	0.000271819	0.00048128	0.000883714	0.000883714	0.000109396	9.87162E-05	0.000246502
3830703773775	383070	3773775	0.000674976	0.00060908	0.001520922	0.001520922	0.000425644	0.000425644	0.000785394	0.000785394	0.001412285	0.001412285	0.000999107	9.40336E-05	0.00030276	0.000536063	0.00096138	0.00096138	0.00011367	0.000102573	0.000256132
3830803773775	383080	3773775	0.000757165	0.00068325	0.001706118	0.001706118	0.000477473	0.000477473	0.000881028	0.000881028	0.001584252	0.001584252	0.001120764	0.000105484	0.000339625	0.000601337	0.001049418	0.001049418	0.000118123	0.000106591	0.000266166
3830903773775	383090	3773775	0.000857189	0.00077351	0.001931503	0.001931503	0.000540549	0.000540549	0.000997415	0.000997415	0.001793539	0.001793539	0.001268821	0.000119418	0.000384491	0.000680776	0.001150414	0.001150414	0.000122833	0.000110841	0.000276778
3831003773775	383100	3773775	0.000981478	0.00088566	0.002211563	0.002211563	0.000618927	0.000618927	0.001142037	0.001142037	0.002053594	0.002053594	0.001452795	0.000136734	0.000440241	0.000779485	0.001267285	0.001267285	0.000127817	0.000115339	0.000288009
3831103773775	383110	3773775	0.001139821	0.00102855	0.002568357	0.002568357	0.000718779	0.000718779	0.001326283	0.001326283	0.002384903	0.002384903	0.001687176	0.000158793	0.000511265	0.00090524	0.001403918	0.001403918	0.00013307	0.000120079	0.000299845
3831203773775	383120	3773775	0.001349522	0.00121777	0.003040876	0.003040876	0.000851018	0.000851018	0.001570288	0.001570288	0.00282367	0.00282367	0.001997578	0.000188007	0.000605327	0.001071784	0.001567085	0.001567085	0.000138686	0.000125147	0.000312502
3831303773775	383130	3773775	0.001660627	0.00149851	0.003741887	0.003741887	0.001047203	0.001047203	0.001932286	0.001932286	0.003474609	0.003474609	0.002458078	0.000231349	0.000744872	0.001318862	0.001781114	0.001781114	0.000145079	0.000130916	0.000326907
3831403773775	383140	3773775	0.002115808	0.00190925	0.004767546	0.004767546	0.001334243	0.001334243	0.002461929	0.002461929	0.004427007	0.004427007	0.003131842	0.000294762	0.000949043	0.001680364	0.0020445	0.0020445	0.000151854	0.00013703	0.000342173
3831503773775	383150	3773775	0.00284167	0.00256425	0.006403131	0.006403131	0.001791977	0.001791977	0.003306535	0.003306535	0.005945764	0.005945764	0.004206272	0.000395884	0.001274628	0.002256841	0.002379778	0.002379778	0.000158337	0.000142879	0.00035678
3831603773775	383160	3773775	0.004123037	0.00372052	0.009290432	0.009290432	0.002600016	0.002600016	0.004797518	0.004797518	0.00862683	0.00862683	0.006102965	0.000574397	0.001849383	0.003274497	0.002815751	0.002815751	0.00016578	0.000149596	0.000373553
3831703773775	383170	3773775	0.000160104	0.00014447	0.000360761	0.000360761	0.000100962	0.000100962	0.000186295	0.000186295	0.000334993	0.000334993	0.000236987	2.23047E-05	7.18143E-05	0.000127154	0.001973463	0.001973463	0.002016016	0.001819202	0.004542685
3831803773775	383180	3773775	0.000155531	0.00014035	0.000350459	0.000350459	9.80791E-05	9.80791E-05	0.000180974	0.000180974	0.000325426	0.000325426	0.000230219	2.16677E-05	6.97634E-05	0.000123522	0.001857131	0.001857131	0.001778111	0.001604522	0.004006614
3831903773775	383190	3773775	0.00015115	0.00013639	0.000340586	0.000340586	9.53162E-05	9.53162E-05	0.000175876	0.000175876	0.000316258	0.000316258	0.000223734	2.10573E-05	6.77982E-05	0.000120043	0.001750283	0.001750283	0.001586043	0.001431205	0.003573827
3832003773775	383200	3773775	0.00014696	0.00013261	0.000331144	0.000331144	9.26738E-05	9.26738E-05	0.000171001	0.000171001	0.000307491	0.000307491	0.000217531	2.04735E-05	6.59186E-05	0.000116715	0.001652078	0.001652078	0.00142758	0.001288212	0.003216764
3832103773775	383210	3773775	0.000142919	0.00012897	0.000322038	0.000322038	9.01255E-05	9.01255E-05	0.000166298	0.000166298	0.000299035	0.000299035	0.00021155	1.99106E-05	6.4106E-05	0.000113505	0.001561502	0.001561502	0.001294499	0.001168123	0.002916892
3832203773775	383220	3773775	0.000138615	0.00012508	0.000312341	0.000312341	8.74115E-05	8.74115E-05	0.000161291	0.000161291	0.000290031	0.000290031	0.000205179	1.9311E-05	6.21755E-05	0.000110087	0.001470022	0.001470022	0.001180417	0.001065178	0.002659832
3832303773775	383230	3773775	0.000134478	0.00012135	0.00030302	0.00030302	8.48029E-05	8.48029E-05	0.000156477	0.000156477	0.000281375	0.000281375	0.000199056	1.87347E-05	6.03201E-05	0.000106802	0.00138633	0.00138633	0.001082022	0.000976389	0.002438118
3832403773775	383240	3773775	0.000130383	0.00011765	0.000293793	0.000293793	8.22207E-05	8.22207E-05	0.000151713	0.000151713	0.000272808	0.000272808	0.000192995	1.81642E-05	5.84833E-05	0.00010355	0.001308775	0.001308775	0.000997762	0.000900355	0.002248255
3832503773775	383250	3773775	0.000126038	0.00011373	0.000284001	0.000284001	7.94804E-05	7.94804E-05	0.000146656	0.000146656	0.000263715	0.000263715	0.000186563	1.75588E-05	5.65342E-05	0.000100099	0.001236723	0.001236723	0.000923094	0.000832977	0.002080007
3832603773775	383260	3773775	0.000122039	0.00011012	0.000274989	0.000274989	7.69584E-05	7.69584E-05	0.000142003	0.000142003	0.000255347	0.000255347	0.000180643	1.70017E-05	5.47403E-05	9.69225E-05	0.001170572	0.001170572	0.000855005	0.000771534	0.00192658
3832703773775	383270	3773775	0.000118374	0.00010682	0.000266731	0.000266731	7.46472E-05	7.46472E-05	0.000137738	0.000137738	0.000247679	0.000247679	0.000175218	1.64911E-05	5.30963E-05	9.40117E-05	0.001110843	0.001110843	0.000794305	0.00071676	0.001789805
3832803773775	383280	3773775	0.000114834	0.00010362	0.000258755	0.000258755	7.2415E-05	7.2415E-05	0.000133619	0.000133619	0.000240273	0.000240273	0.000169978	1.5998E-05	5.15086E-05	9.12005E-05	0.001055714	0.001055714	0.000740045	0.000667798	0.001667543
3832903773775	383290	3773775	0.000111563	0.00010067	0.000251384	0.000251384	7.03523E-05	7.03523E-05	0.000129813	0.000129813	0.000233428	0.000233428	0.000165137	1.55423E-05	5.00414E-05	8.86027E-05	0.001005327	0.001005327	0.000691648	0.000624125	0.001558489
3833003773775	383300	3773775	0.000108626	9.8021E-05	0.000244767	0.000244767	6.85003E-05	6.85003E-05	0.000126396	0.000126396	0.000227283	0.000227283	0.000160789	1.51331E-05	4.87241E-05	8.62703E-05	0.000959809	0.000959809	0.000648443	0.000585139	0.001461136
3833103773775	383310	3773775	0.000105743	9.542E-05	0.00023827	0.00023827	6.66822E-05	6.66822E-05	0.000123041	0.000123041	0.000221251	0.000221251	0.000156522	1.47315E-05	4.74309E-05	8.39805E-05	0.000917321	0.000917321	0.000607943	0.000548592	0.001369876
3833203773775	383320	3773775	0.000102639	9.2619E-05	0.000231276	0.000231276	6.47249E-05	6.47249E-05	0.00011943	0.00011943	0.000214757	0.000214757	0.000151927	1.4299E-05	4.60386E-05	8.15154E-05	0.000876371	0.000876371	0.000570731	0.000515013	0.001286028
3833303773775	383330	3773775	9.96126E-05	8.9888E-05	0.000224457	0.000224457	6.28164E-05	6.28164E-05	0.000115908	0.000115908	0.000208424	0.000208424	0.000147448	1.38774E-05	4.46811E-05	7.91119E-05	0.000837799	0.000837799	0.000537346	0.000484887	0.001210801
3833403773775	383340	3773775	9.6831E-05	8.7378E-05	0.000218189	0.000218189	6.10623E-05	6.10623E-05	0.000112671	0.000112671	0.000202604	0.000202604	0.00014333	1.34899E-05	4.34334E-05	7.69028E-05	0.000801385	0.000801385	0.000506551	0.000457099	0.001141411
3833503773775	383350	3773775	9.40375E-05	8.4857E-05	0.000211895	0.000211895	5.93007E-05	5.93007E-05	0.000109421	0.000109421	0.000196759	0.000196759	0.000139195	1.31007E-05	4.21804E-05	7.46841E-05	0.000766255	0.000766255	0.000477494	0.000430878	0.001075936
3833603773775	383360	3773775	9.14051E-05	8.2482E-05	0.000205963	0.000205963	5.76407E-05	5.76407E-05	0.000106358	0.000106358	0.000191251	0.000191251	0.000135299	1.2734E-05	4.09997E-05	7.25935E-05	0.00073333	0.00073333	0.000450716	0.000406715	0.001015598
3829703773785	382970	3773785	0.000263274	0.00023757	0.000593235	0.000593235	0.000166022	0.000166022	0.000306342	0.000306342	0.000550861	0.000550861	0.000389701	3.66777E-05	0.000118091	0.000209091	0.000443903	0.000443903	7.36112E-05	6.64249E-05	0.000165868
3829803773785	382980	3773785	0.000286142	0.00025821	0.000644762	0.000644762	0.000180443	0.000180443	0.000332951	0.000332951	0.000598708	0.000598708	0.00042355	3.98635E-05	0.000128348	0.000227252	0.000474481	0.000474481	7.72225E-05	6.96836E-05	0.000174005
3829903773785	382990	3773785	0.000312471	0.00028197	0.000704091	0.000704091	0.000197047	0.000197047	0.000363588	0.000363588	0.000653799	0.000653799	0.000462524	4.35316E-05	0.000140159	0.000248163	0.000508944	0.000508944	8.10845E-05	7.31686E-05	0.000182708
3830003773785	383000	3773785	0.000341356	0.00030803	0.000769177	0.000769177	0.000215261	0.000215261	0.000397198	0.000397198	0.000714236	0.000714236	0.000505279	4.75557E-05	0.000153115	0.000271103	0.000546278	0.000546278	8.48988E-05	7.66105E-05	0.000191302
3830103773785	383010	3773785	0.000374389	0.00033784	0.00084361	0.00084361	0.000236092	0.000236092	0.000435635	0.000435635	0.000783352	0.000783352	0.000554175	5.21576E-05	0.000167932	0.000297338	0.000588149	0.000588149	8.88921E-05	8.0214E-05	0.0002003
3830203773785	383020	3773785	0.000412012	0.00037179	0.000928387	0.000928387	0.000259818	0.000259818	0.000479413	0.000479413	0.000862073	0.000862073	0.000609865	5.73991E-05	0.000184808	0.000327218	0.000634888	0.000634888	9.29989E-05	8.39198E-05	0.000209554
3830303773785	383030	3773785	0.00045456	0.00041018	0.00102426	0.00102426	0.000286649	0.000286649	0.000528921	0.000528921	0.000951098	0.000951098	0.000672845	6.33266E-05	0.000203892	0.00036101	0.000686639	0.000686639	9.71593E-05	8.76741E-05	0.000218929
3830403773785	383040	3773785	0.000504122	0.00045491	0.001135937	0.001135937	0.000317903	0.000317903	0.00058659	0.00058659	0.001054799	0.001054799	0.000746207	7.02312E-05	0.000226123	0.000400371	0.000745384	0.000745384	0.000101523	9.16116E-05	0.000228761
3830503773785	383050	3773785	0.000557641	0.0005032	0.001256531	0.001256531	0.000351652	0.000351652	0.000648865	0.000648865	0.001166779	0.001166779	0.000825426	7.76872E-05	0.000250129	0.000442876	0.000807142	0.000807142	0.000105659	9.53443E-05	0.000238082
3830603773785	383060	3773785	0.000619027	0.00055859	0.001394853	0.001394853	0.000390363	0.000390363	0.000720293	0.000720293	0.001295221	0.001295221	0.000916291	8.62392E-05	0.000277664	0.000491629	0.000875419	0.000875419	0.000109886	9.91579E-05	0.000247605
3830703773785	383070	3773785	0.000691648	0.00062413	0.001558489	0.001558489	0.000436158	0.000436158	0.000804793	0.000804793	0.001447168	0.001447168	0.001023785	9.63562E-05	0.000310238	0.000549303	0.000952784	0.000952784	0.000114309	0.000103149	0.000257571
3830803773785	383080	3773785	0.000778391	0.0007024	0.001753947	0.001753947	0.000490859	0.000490859	0.000905727	0.000905727	0.001628665	0.001628665	0.001152183	0.000108441	0.000348549	0.000640146	0.001184914	0.001184914	0.000118959	0.000107345	0.000268049
3830903773785	383090	3773785	0.000884116	0.0007978	0.001992177	0.001992177	0.00055753	0.00055753	0.001028747	0.001028747	0.001849879	0.001849879	0.001308678	0.00012317	0.000396569	0.000702161	0.001141088	0.001141088	0.000123847	0.000111757	0.000279065
3831003773785	383100	3773785	0.001018123	0.00091873	0.002294134	0.002294134	0.000642035	0.000642035	0.001184676	0.001184676	0.002130267	0.002130267	0.001507036	0.000141839	0.000456678	0.000808588	0.001259482	0.001259482	0.00012913	0.000116524	0.000290968
3831103773785	383110	3773785	0.001191179	0.00107489	0.002684082	0.002684082	0.000751166	0.000751166	0.001386042	0.001386042	0.002492362	0.002492362	0.001763197	0.000165948	0.000534302	0.000946029	0.001399145	0.001399145	0.000134765	0.000121608	0.000303665
3831203773785	383120	3773785	0.001420274	0.00128162	0.003200301	0.003200301	0.000895635	0.000895635	0.001652614	0.001652614	0.002971708	0.002971708	0.002102305	0.000197864	0.000637062	0.001127975	0.001564484	0.001564484	0.00014071	0.000126973	0.000317062
3831303773785	383130	3773785	0.001747812	0.00157718	0.003938341	0.003938341	0.001102182	0.001102182	0.002033733	0.002033733	0.003657031	0.003657031	0.00258713	0.000243495	0.000783979	0.001388104	0.001771551	0.001771551	0.000147222	0.00013285	0.000331736
3831403773785	383140	3773785	0.002223132	0.0020061	0.00500938	0.00500938	0.001401923	0.001401923	0.002586811	0.002586811	0.004651567	0.004651567	0.003290705	0.000309713	0.000997183	0.001765601	0.002022994	0.002022994	0.000154117	0.000139071	0.000347271
3831503773785	383150	3773785	0.002980846	0.00268984	0.006716736	0.006716736	0.001879742	0.001879742	0.003468478	0.003468478	0.006236969	0.006236969	0.004412282	0.000415274	0.001337055	0.002367374	0.002342	0.002342	0.000160784	0.000145088	0.000362295
3831603773785	383160	3773785	0.004316765	0.00389534	0.009726958	0.009726958	0.002722182	0.002722182	0.005022938	0.005022938	0.009032176	0.009032176	0.006389723	0.000601386	0.00193628	0.003428354	0.002753104	0.002753104	0.000168449	0.000152004	0.000379565
3837203773785	383720	3773785	0.000165291	0.00014915	0.00037245	0.00037245	0.000104234	0.000104234	0.000192331	0.000192331	0.000345846	0.000345846	0.000244665	2.30273E-05	7.4141E-05	0.000131273	0.00187786	0.00187786	0.002061357	0.001860117	0.004644853
3837303773785	383730	3773785	0.000160533	0.00014486	0.00036173	0.00036173	0.000101234	0.000101234	0.000186795	0.000186795	0.000335892	0.000335892	0.000237623	2.23646E-05	7.20071E-05	0.000127495	0.001775881	0.001775881	0.001821202	0.001643406	0.004103711
3837403773785	383740	3773785	0.000155967	0.00014074	0.00035144	0.00035144	9.83539E-05	9.83539E-05	0.000181482	0.000181482	0.000326337	0.000326337	0.000230864	2.17284E-05	6.99589E-05	0.000123868	0.001680943	0.001680943	0.00162668	0.001467875	0.003665396
3837503773785	383750	3773785	0.00015158	0.00013678	0.000341554	0.000341554	9.55873E-05	9.55873E-05	0.000176376	0.000176376	0.000317158	0.000317158	0.00022437	2.11172E-05	6.79909E-05	0.000120384	0.001592619	0.001592619	0.001465616	0.001322534	0.003302469
3837603773785	383760	3773785	0.000147378	0.00013299	0.000332086	0.000332086	9.29373E-05	9.29373E-05	0.000171487	0.000171487	0.000308365	0.000308365	0.00021815	2.05318E-05	6.6106E-05	0.00011704	0.00151056	0.00151056	0.001330087	0.001200237	0.002997082
3837703773785	383770	3773785	0.000142883	0.00012893	0.000321958	0.000321958	9.01029E-05	9.01029E-05	0.000166257	0.000166257	0.000298961	0.000298961	0.000211497	1.99056E-05	6.40899E-05	0.000113477	0.001425646	0.001425646	0.001213999	0.001095482	0.002735502
3837803773785	383780	3773785	0.000138549	0.00012502	0.000312193	0.000312193	8.73701E-05	8.73701E-05	0.000161214	0.000161214	0.000289893	0.000289893	0.000205082	1.93018E-05	6.21461E-05	0.000110035	0.001347489	0.001347489	0.001113276	0.001004592	0.002508544
3837903773785	383790	3773785	0.000134359	0.00012124	0.000302751	0.000302751	8.47276E-05	8.47276E-05	0.000156338	0.000156338	0.000281126	0.000281126	0.0001988	1.87181E-05	6.02665E-05	0.000106707	0.001275168	0.001275168	0.001026223	0.000926037	0.002312386
3838003773785	383800	3773785	0.000129948	0.00011726	0.000292811	0.000292811	8.19459E-05	8.19459E-05	0.000151206	0.000151206	0.000271896	0.000271896	0.00019235	1.81035E-05	5.82879E-05	0.000103204	0.001208049	0.001208049	0.000950761	0.000857943	0.002142348
3838103773785	383810	3773785	0.000125847	0.00011356	0.000283571	0.000283571	7.93599E-05	7.93599E-05	0.000146434	0.000146434	0.000263316	0.000263316	0.00018628	1.75322E-05	5.64485E-05	9.9947E-05	0.0011461	0.0011461	0.000881758	0.000795676	0.001986864
3838203773785	383820	3773785	0.000122104	0.00011018	0.000275137	0.000275137	7.69998E-05	7.69998E-05	0.000142079	0.000142079	0.000255485	0.000255485	0.00018074	1.70108E-05	5.47697E-05	9.69746E-05	0.001090003	0.001090003	0.000819852	0.000739814	0.001847372
3838303773785	383830	3773785	0.000118523	0.00010695	0.000267067	0.000267067	7.47413E-05	7.47413E-05	0.000137912	0.000137912	0.000247991	0.000247991	0.000175439	1.65119E-05	5.31633E-05	9.41303E-05	0.001037999	0.001037999	0.000764202	0.000689597	0.001721976
3838403773785	383840	3773785	0.000115144	0.0001039	0.000259454	0.000259454	7.26108E-05	7.26108E-05	0.000133981	0.000133981	0.000240922	0.000240922	0.000170438	1.60412E-05	5.16478E-05	9.14471E-05	0.000990181	0.000990181	0.000714486	0.000644734	0.001609949
3838503773785	383850	3773785	0.000112076	0.00010113	0.000252541	0.000252541	7.0676E-05	7.0676E-05	0.000130411	0.000130411	0.000234502	0.000234502	0.000165896	1.56138E-05	5.02716E-05	8.90104E-05	0.000946598	0.000946598	0.000670129	0.000604707	0.001510001
3838603773785	383860	3773785	0.000109115	9.8463E-05	0.00024587	0.00024587	6.8809E-05	6.8809E-05	0.000126966	0.000126966	0.000228308	0.000228308	0.000161514	1.52013E-05	4.89436E-05	8.6659E-05	0.000905822	0.000905822	0.000629903	0.000568409	0.00141936
3838703773785	383870	3773785	0.000105982	9.5635E-05	0.000238808	0.000238808	6.68328E-05	6.68328E-05	0.000123319	0.000123319	0.000221751	0.000221751	0.000156875	1.47647E-05	4.7538E-05	8.41702E-05	0.000866347	0.000866347	0.000590597	0.000532939	0.00133079
3838803773785	383880	3773785	0.000102734	9.2705E-05	0.000231491	0.000231491	6.47851E-05	6.47851E-05	0.000119541	0.000119541	0.000214956	0.000214956	0.000152069	1.43124E-05	4.60814E-05	8.15912E-05	0.000829029	0.000829029	0.000555206	0.000501003	0.001251044
3838903773785	383890	3773785	9.96723E-05	8.9942E-05	0.000224591	0.000224591	6.28541E-05	6.28541E-05	0.000115978	0.000115978	0.000208549	0.000208549	0.000147536	1.38858E-05	4.47079E-05	7.91593E-05	0.000793661	0.000793661	0.000523247	0.000472165	0.001179031
3839003773785	383900	3773785	9.66758E-05	8.7238E-05	0.000217839	0.000217839	6.09644E-05	6.09644E-05	0.000112491	0.000112491	0.00020228	0.00020228	0.000143101	1.34683E-05	4.33638E-05	7.67795E-05	0.000759102	0.000759102	0.000492745	0.00044464	0.001110301
3839103773785	383910	3773785	9.38465E-05	8.4685E-05	0.000211464	0.000211464	5.91802E-05	5.91802E-05	0.000109199	0.000109199	0.00019636	0.00019636	0.000138913	1.30741E-05	4.20947E-05	7.45324E-05	0.000726621	0.000726621	0.000464642	0.000419281	0.001046977

			KMMass Grading / Excavation	KMDrainage / Utilities Trenching	KMFoundations / Concrete Pads	KMBuilding / Structure Construction	KMAsphalt Paving	KMArchitectural Coating	KMLandscaping or Other Finishing	KMWaterside Construction (Piles)	EWNDemolition	EWNSite Grubbing / Prep	EWNDrainage / Utilities Trenching	EWNDrainage / Utilities Trenching	EWNDrainage / Utilities Trenching	EWNFoundations / Concrete Pads	EWNBuilding / Structure Construction	EWNAsphalt Paving	EWNLandscaping or Other Finishing	EWNWaterside Construction (Piles)	ISDemolition
Unique Identifier	X (UTM)	Y (UTM)	2026	2026	2026	2026	2026	2026	2026	2026	2027	2027	2027	2028	2029	2029	2029	2029	2029	2029	2027
3830003773775	383000	3773775	0.000192432	4.14608E-05	9.93707E-05	0.00018432	0.00012641	1.18974E-05	3.83061E-05	6.78244E-05	0.000163834	0.000220895	0.000268014	0.000268014	0.000268014	0.000190636	0.000331992	0.000242509	7.34877E-05	0.000127523	0.000102758
3830103773775	383010	3773775	0.000200959	4.32981E-05	0.000103774	0.000192488	0.000132012	1.24247E-05	4.00036E-05	7.083E-05	0.000175009	0.000235961	0.000286294	0.000286294	0.000286294	0.000203638	0.000354635	0.00025905	7.84999E-05	0.00013622	0.000107587
3830203773775	383020	3773775	0.000209783	4.51991E-05	0.00010833	0.00020094	0.000137808	1.29702E-05	4.176E-05	7.39398E-05	0.00018743	0.000252709	0.000306614	0.000306614	0.000306614	0.000218092	0.000379806	0.000277436	8.40716E-05	0.000145889	0.00011244
3830303773775	383030	3773775	0.000218916	4.71668E-05	0.000113047	0.000209687	0.000143807	1.35348E-05	4.3578E-05	7.71587E-05	0.000201255	0.000271349	0.000329229	0.000329229	0.000329229	0.000234178	0.00040782	0.0002979	9.02726E-05	0.00015665	0.000117245
3830403773775	383040	3773775	0.000228438	4.92185E-05	0.000117964	0.000218809	0.000150063	1.41236E-05	4.54737E-05	8.05151E-05	0.00021684	0.000292362	0.000354725	0.000354725	0.000354725	0.000252313	0.000439402	0.000320969	9.72634E-05	0.000168781	0.000121973
3830503773775	383050	3773775	0.000237396	5.11486E-05	0.00012259	0.000227389	0.000155948	1.46774E-05	4.72568E-05	8.36724E-05	0.000232467	0.000313432	0.00038029	0.00038029	0.00038029	0.000270496	0.000471068	0.000344101	0.000104273	0.000180944	0.000126139
3830603773775	383060	3773775	0.000246502	5.31105E-05	0.000127292	0.000236111	0.000161929	1.52404E-05	4.90695E-05	8.68818E-05	0.000249384	0.00033624	0.000407963	0.000407963	0.000407963	0.00029018	0.000505348	0.000369141	0.000111861	0.000194111	0.000130151
3830703773775	383070	3773775	0.000256132	5.51854E-05	0.000132265	0.000245335	0.000168255	1.58358E-05	5.09865E-05	9.02761E-05	0.00026833	0.000361785	0.000438956	0.000438956	0.000438956	0.000312225	0.00054374	0.000397185	0.000120359	0.000208858	0.000134108
3830803773775	383080	3773775	0.000266166	5.73473E-05	0.000137446	0.000254946	0.000174847	1.64562E-05	5.29839E-05	9.38126E-05	0.000289472	0.000390291	0.000473543	0.000473543	0.000473543	0.000336827	0.000586583	0.00042848	0.000129842	0.000225315	0.00013797
3830903773775	383090	3773775	0.000276778	5.96337E-05	0.000142926	0.000265111	0.000181818	1.71123E-05	5.50964E-05	9.7553E-05	0.000313301	0.000422419	0.000512524	0.000512524	0.000512524	0.000364554	0.000634869	0.000463752	0.000140531	0.000243862	0.000141737
3831003773775	383100	3773775	0.000288009	6.20535E-05	0.000148726	0.000275868	0.000189196	1.78067E-05	5.7332E-05	0.000101511	0.00034024	0.00045874	0.000556593	0.000556593	0.000556593	0.000395899	0.000689457	0.000503627	0.000152614	0.00026483	0.00014539
3831103773775	383110	3773775	0.000299845	6.46037E-05	0.000154838	0.000287206	0.000196971	1.85385E-05	5.96882E-05	0.000105683	0.00037073	0.00049985	0.000606471	0.000606471	0.000606471	0.000431377	0.000751242	0.000548759	0.000166291	0.000288563	0.000148924
3831203773775	383120	3773775	0.000312502	6.73306E-05	0.000161374	0.000299329	0.000205285	1.9321E-05	6.22077E-05	0.000110144	0.000405679	0.000546971	0.000663644	0.000663644	0.000663644	0.000472044	0.000822062	0.000600491	0.000181967	0.000315766	0.000152284
3831303773775	383130	3773775	0.000326907	7.04343E-05	0.000168813	0.000313127	0.000214748	2.02116E-05	6.50752E-05	0.000115221	0.000450907	0.000607951	0.000737632	0.000737632	0.000737632	0.00052467	0.000913712	0.000667438	0.000202254	0.00035097	0.00015497
3831403773775	383140	3773775	0.000342173	7.37235E-05	0.000176696	0.000327749	0.000224777	2.11554E-05	6.81141E-05	0.000120602	0.000502009	0.000676851	0.000821228	0.000821228	0.000821228	0.000584132	0.001017263	0.000743079	0.000225175	0.000390746	0.000157089
3831503773775	383150	3773775	0.00035678	7.68707E-05	0.000184239	0.00034174	0.000234372	2.20585E-05	7.10218E-05	0.00012575	0.000560793	0.000756108	0.000917392	0.000917392	0.000917392	0.000652532	0.001136382	0.000830092	0.000251543	0.000436501	0.000155591
3831603773775	383160	3773775	0.000373553	8.04844E-05	0.0001929	0.000357806	0.00024539	2.30955E-05	7.43606E-05	0.000131662	0.000626256	0.000844372	0.001024482	0.001024482	0.001024482	0.000728704	0.001269036	0.000926991	0.000280906	0.000487455	0.000153012
3837203773775	383720	3773775	0.004542685	0.000978752	0.002345813	0.00435119	0.002984129	0.000280859	0.000904282	0.00160111	0.000193179	0.00026046	0.000316018	0.000316018	0.000316018	0.00022478	0.000391454	0.000285945	8.665E-05	0.000150363	0.000157949
3837303773775	383730	3773775	0.004006614	0.000863252	0.002068989	0.003837717	0.002631979	0.000247716	0.00079757	0.001412167	0.000190278	0.000256548	0.000311272	0.000311272	0.000311272	0.00022405	0.000385576	0.000281651	8.53488E-05	0.000148105	0.000153615
3837403773775	383740	3773775	0.003573827	0.000770005	0.001845501	0.003423174	0.002347678	0.000220958	0.000711417	0.001259627	0.000187406	0.000252677	0.000306575	0.000306575	0.000306575	0.000218064	0.000379758	0.000277401	8.40609E-05	0.00014587	0.000149431
3837503773775	383750	3773775	0.003216764	0.000693073	0.001661116	0.003081163	0.00211312	0.000198882	0.000640339	0.001133778	0.000184589	0.000248879	0.000301966	0.000301966	0.000301966	0.000214786	0.000374048	0.000273231	8.27972E-05	0.000143677	0.000145378
3837603773775	383760	3773775	0.002916892	0.000628464	0.001506264	0.002793932	0.001916132	0.000180342	0.000580646	0.001028085	0.000181772	0.00024508	0.000297357	0.000297357	0.000297357	0.00021507	0.000368339	0.00026906	8.15334E-05	0.000141484	0.000141438
3837703773775	383770	3773775	0.002659832	0.000573078	0.00137352	0.002547707	0.001747266	0.000164449	0.000529475	0.000937482	0.000178435	0.000240581	0.000291899	0.000291899	0.000291899	0.000207625	0.000361578	0.000264121	8.00367E-05	0.000138887	0.000136723
3837803773775	383780	3773775	0.002438118	0.000525309	0.001259028	0.002335341	0.001601621	0.000150741	0.00048534	0.000859337	0.000175194	0.000236211	0.000286596	0.000286596	0.000286596	0.000203853	0.00035501	0.000259324	7.85829E-05	0.000136364	0.000132156
3837903773775	383790	3773775	0.002248255	0.000484402	0.001160984	0.002153481	0.001476898	0.000139002	0.000447545	0.000792418	0.000171797	0.000231632	0.00028104	0.00028104	0.00028104	0.00019991	0.000348127	0.000254296	7.70594E-05	0.000133721	0.000127626
3838003773775	383800	3773775	0.002080007	0.000448151	0.001074102	0.001992325	0.001366374	0.0001286	0.000414053	0.000733117	0.000168001	0.000226513	0.00027483	0.00027483	0.00027483	0.000195484	0.000340434	0.000248677	7.53566E-05	0.000130766	0.000122988
3838103773775	383810	3773775	0.00192658	0.000415095	0.000994873	0.001845366	0.001265587	0.000119114	0.000383511	0.000679041	0.000164121	0.000221282	0.000268483	0.000268483	0.000268483	0.000190969	0.000332572	0.000242934	7.36162E-05	0.000127746	0.000118159
3838203773775	383820	3773775	0.001789805	0.000385625	0.000924244	0.001714357	0.001175738	0.000110658	0.000356284	0.000630833	0.000160348	0.000216195	0.000262311	0.000262311	0.000262311	0.00018658	0.000324928	0.00023735	7.19241E-05	0.000124809	0.000113849
3838303773775	383830	3773775	0.001667543	0.000359283	0.000861108	0.001597248	0.001095423	0.000103099	0.000331946	0.00058774	0.000156851	0.000211479	0.000256589	0.000256589	0.000256589	0.000182509	0.00031784	0.000232172	7.03551E-05	0.000122087	0.000109778
3838403773775	383840	3773775	0.001558489	0.000335787	0.000804793	0.001492791	0.001023785	9.63562E-05	0.000310238	0.000549303	0.000153466	0.000206916	0.000251053	0.000251053	0.000251053	0.00017857	0.000310981	0.000227162	6.8837E-05	0.000119452	0.000106161
3838503773775	383850	3773775	0.001461136	0.000314811	0.000754521	0.001399542	0.000959833	9.03372E-05	0.000290858	0.000514991	0.000150732	0.00020323	0.00024658	0.00024658	0.00024658	0.00017539	0.000305441	0.000223115	6.76107E-05	0.000117325	0.000103146
3838603773775	383860	3773775	0.001369876	0.000295149	0.000707395	0.00131213	0.000899884	8.46949E-05	0.000272692	0.000482825	0.000147885	0.000199391	0.000241923	0.000241923	0.000241923	0.000172077	0.000299672	0.000218901	6.63336E-05	0.000115108	0.000100227
3838703773775	383870	3773775	0.001286028	0.000277083	0.000664096	0.001231816	0.000844803	7.95108E-05	0.000256001	0.000453272	0.000144733	0.000195142	0.000236767	0.000236767	0.000236767	0.00016841	0.000293285	0.000214236	6.49199E-05	0.000112655	9.70221E-05
3838803773775	383880	3773775	0.001210801	0.000260875	0.00062525	0.00115976	0.000795386	7.48598E-05	0.000241026	0.000426758	0.000141385	0.000190627	0.000231289	0.000231289	0.000231289	0.000164513	0.0002865	0.000209279	6.34179E-05	0.000110049	9.40375E-05
3838903773775	383890	3773775	0.001141411	0.000245925	0.000589417	0.001093295	0.000749803	7.05697E-05	0.000227213	0.000402301	0.000138203	0.000186337	0.000226084	0.000226084	0.000226084	0.000160811	0.000280053	0.00020457	6.19908E-05	0.000107572	9.11663E-05
3839003773775	383900	3773775	0.001075936	0.000231818	0.000555606	0.00103058	0.000706791	6.65215E-05	0.000214179	0.000379223	0.000135093	0.000182144	0.000220997	0.000220997	0.000220997	0.00015719	0.000273751	0.000199966	6.05958E-05	0.000105152	8.81937E-05
3839103773775	383910	3773775	0.001015598	0.000218817	0.000524448	0.000972786	0.000667155	6.27911E-05	0.000202168	0.000357957	0.000132126	0.000178144	0.000216144	0.000216144	0.000216144	0.00015374	0.000267739	0.000195575	5.92652E-05	0.000102842	8.54061E-05
3829703773785	382970	3773785	0.000165868	3.57373E-05	8.56531E-05	0.000158876	0.00010896	1.02551E-05	3.30182E-05	5.84616E-05	0.000128175	0.000172816	0.000209679	0.000209679	0.000209679	0.000149143	0.000259732	0.000189726	5.74927E-05	9.97667E-05	8.76147E-05
3829803773785	382980	3773785	0.000174005	3.74906E-05	8.98552E-05	0.00016667	0.000114306	1.07582E-05	3.46381E-05	6.13297E-05	0.000135982	0.000183343	0.000222452	0.000222452	0.000222452	0.00015822	0.000275553	0.000201283	6.09948E-05	0.000105844	9.239E-05
3829903773785	382990	3773785	0.000182708	3.93656E-05	9.4349E-05	0.000175006	0.000120022	1.12962E-05	3.63704E-05	6.43969E-05	0.000144721	0.000195126	0.000236747	0.000236747	0.000236747	0.00016839	0.000293261	0.000214218	6.49146E-05	0.000112646	9.75294E-05
3830003773785	383000	3773785	0.000191302	4.12173E-05	9.87872E-05	0.000183238	0.000125668	1.18276E-05	3.80812E-05	6.74262E-05	0.000153932	0.000207544	0.000251814	0.000251814	0.000251814	0.00017911	0.000311925	0.000227851	6.90458E-05	0.000119815	0.000102561
3830103773785	383010	3773785	0.0002003	4.31561E-05	0.000103434	0.000191857	0.000131579	1.23839E-05	3.98725E-05	7.05977E-05	0.000164151	0.000221322	0.000268532	0.000268532	0.000268532	0.00019100	0.000332633	0.000242978	7.36296E-05	0.000127769	0.000107766
3830203773785	383020	3773785	0.000209554	4.51498E-05	0.000108212	0.000200721	0.000137658	1.2956E-05	4.17145E-05	7.38593E-05	0.000175397	0.000236485	0.000286928	0.000286928	0.000286928	0.00020408	0.000355421	0.000259624	7.86739E-05	0.000136522	0.000113031
3830303773785	383030	3773785	0.000218929	4.71697E-05	0.000113053	0.0002097	0.000143816	1.35357E-05	4.35807E-05	7.71635E-05	0.000187609	0.000252951	0.000306907	0.000306907	0.000306907	0.0002183	0.000380169	0.000277702	8.4152E-05	0.000146028	0.000118183
3830403773785	383040	3773785	0.000228761	4.92881E-05	0.000118131	0.000219118	0.000150275	1.41435E-05	4.55379E-05	8.06289E-05	0.000201314	0.000271429	0.000329327	0.000329327	0.000329327	0.00023424	0.000407941	0.000297988	9.02994E-05	0.000156696	0.000123358
3830503773785	383050	3773785	0.000238082	5.12964E-05	0.000122944	0.000228046	0.000156398	1.47198E-05	4.73934E-05	8.39142E-05	0.000215032	0.000289924	0.000351767	0.000351767	0.000351767	0.00025020	0.000435737	0.000318292	9.64521E-05	0.000167373	0.00012796
3830603773785	383060	3773785	0.000247605	5.33481E-05	0.000127861	0.000237167	0.000162654	1.53086E-05	4.9289E-05	8.72705E-05	0.000229775	0.000309803	0.000375886	0.000375886	0.000375886	0.00026736	0.000465613	0.000340116	0.000103065	0.000178849	0.000132413
3830703773785	383070	3773785	0.000257571	5.54955E-05	0.000133008	0.000246714	0.000169201	1.59248E-05	5.1273E-05	9.07834E-05	0.000246149	0.000331878	0.00040267	0.00040267	0.00040267	0.00028641	0.000498792	0.000364352	0.00011041	0.000191593	0.000136836
3830803773785	383080	3773785	0.000268049	5.7753E-05	0.000138419	0.00025675	0.000176084	1.65726E-05	5.33587E-05	9.44763E-05	0.000264211	0.000356232	0.000432219	0.000432219	0.000432219	0.00030743	0.000535393	0.000391088	0.000118512	0.000205652	0.000141176
3830903773785	383090	3773785	0.000279065	6.01264E-05	0.000144107	0.000267301	0.00018332	1.72537E-05	5.55515E-05	9.83589E-05	0.000284273	0.000383281	0.000465038	0.000465038	0.000465038	0.00033077	0.000576047	0.000420784	0.0012751	0.000221268	0.000145414
3831003773785	383100	3773785	0.000290968	6.26911E-05	0.000150254	0.000278703	0.00019114	1.79896E-05	5.79211E-05	0.000102554	0.000307272	0.000414291	0.000502662	0.000502662	0.000502662	0.00035753	0.000622652	0.000454828	0.000137827	0.00023917	0.000149532
3831103773785	383110	3773785	0.000303665	6.54267E-05	0.000156811	0.000290864	0.00019948	1.87746E-05	6.04486E-05	0.00010703	0.000333262	0.000449332	0.000545178	0.000545178	0.000545178	0.00038778	0.000675317	0.000493298	0.000149484	0.000259399	0.000153412
3831203773785	383120	3773785	0.000317062	6.8313E-05	0.000163729	0.000303696	0.000208281	1.96029E-05	6.31153E-05	0.000111751	0.000362123	0.000488244	0.00059239	0.00059239	0.00059239	0.00042136	0.0007338	0.000536018	0.00016243	0.000281863	0.000157012
3831303773785	383130	3773785	0.000331736	7.14747E-05	0.000171306	0.000317752	0.00021792	2.05101E-05	6.60364E-05	0.000116923	0.000396224	0.000534223	0.000648177	0.000648177	0.000648177	0.00046142	0.000802903	0.000586495	0.000177726	0.00030840	0.000160068
3831403773785	383140	3773785	0.000347271	7.48218E-05	0.000179328	0.000332632	0.000228125	2.14706E-05	6.91288E-05	0.000122399	0.000433012	0.000583823	0.000708357	0.000708357	0.000708357	0.00050384	0.000877449	0.000640949	0.000194227	0.000337041	0.000162611
3831503773785	383150	3773785	0.000362295	7.80588E-05	0.000187087	0.000347022	0.000237995	2.23995E-05	7.21196E-05	0.000127694	0.000474521	0.00063979	0.000776261	0.000776261	0.000776261	0.00055214	0.000961562	0.000702391	0.00021284	0.00036935	0.000161715
3831603773785	383160	3773785	0.000379565	8.17798E-05	0.000196005	0.000363564	0.000249339	2.34672E-05	7.55574E-05	0.000133781	0.000521283	0.000702838	0.000852759	0.000852759	0.000852759	0.00060659	0.00105632	0.000771609	0.000233821	0.000405748	0.000159214
3837203773785	383720	3773785	0.004644853	0.001000765	0.002398572	0.004449051	0.003051244	0.000287176	0.000924619	0.00163712	0.000185067	0.000249522	0.000302747	0.000302747	0.000302747	0.000215341	0.000375016	0.000273938	8.30114E-05	0.000144049	0.000165882
3837303773785	383730	3773785	0.004103711	0.000884172	0.002119129	0.003930721	0.002695763	0.000253719	0.000816898	0.00144639	0.000182416	0.000245949	0.000298412	0.000298412	0.000298412	0.00021225	0.000369646	0.000270015	8.18226E-05	0.000141986	0.00016128
3837403773785	383740	3773785	0.003665396	0.000789734	0.001892786	0.003510882	0.00240783	0.000226619	0.000729646	0.001291902	0.000179796	0.000242416	0.000294125	0.000294125	0.000294125	0.00020920	0.000364336	0.000266136	8.06472E-05	0.000139947	0.000156797
3837503773785	383750	3773785	0.003302469	0.000711539	0.001705373	0.003163255	0.00216942	0.000204181	0.0006574	0.001163985	0.000177181	0.000238891	0.000289848	0.000289848	0.000289848	0.00020616	0.000359038	0.000262266	7.94745E-05	0.000137912	0.000152415
3837603773785	383760	3773785	0.002997082	0.000645741	0.001547673	0.002870741	0.001968809	0.0001853	0.000596609	0.001056349	0.000174561	0.000235358	0.000285561	0.000285561	0.000285561	0.00020311	0.000353728	0.000258387	7.82991E-05	0.000135872	0.000148142
3837703773785	383770	3773785	0.002735502	0.000589382	0.001412595	0.002620188	0.001796975	0.000169127	0.000544538	0.000964152	0.000171451	0.000231165	0.000280474	0.000280474	0.000280474	0.00019949	0.000347426	0.000253784	7.69041E-05	0.000133451	0.000143133
3837803773785	383780	3773785	0.002508544	0.000540482	0.001295395	0.002402797	0.001647884	0.000155095	0.000499359	0.000884159	0.000168401	0.000227052	0.000275484	0.000275484	0.000275484	0.00019594	0.000341245	0.000249269	7.5536E-05	0.000131077	0.000138197
3837903773785	383790	3773785	0.002312386	0.000498219	0.001194101	0.002214908	0.001519026	0.000142967	0.000460311	0.000815021	0.000165327	0.000222907	0.000270455	0.000270455	0.000270455	0.00019237	0.000335016	0.000244718	7.41571E-05	0.000128684	0.000133392
3838003773785	383800	3773785	0.002142348	0.000461583	0.001106295	0.002052039	0.001407327	0.000132454	0.000426463	0.00075509	0.00016193	0.000218328	0.000264899	0.000264899	0.000264899	0.00018842	0.000328133	0.000239691	7.26336E-05	0.000126041	0.000128676
3838103773785	383810	3773785	0.001986864	0.000428083	0.001026004	0.001903109	0.001305188	0.000122841	0.000395512	0.000700288	0.000158402	0.000213572	0.000259128	0.000259128	0.000259128	0.00018431	0.000320984	0.000234469	7.10513E-05	0.000123295	0.000123871
3838203773785	383820	3773785	0.001847372	0.000398029	0.000953971	0.001769497	0.001213555	0.000114217	0.000367744	0.000651123	0.000155167	0.00020921	0.000253836	0.000253836	0.000253836	0.00018055	0.000314429	0.00022968	6.96001E-05	0.000120777	0.000119442
3838303773785	383830	3773785	0.001721976	0.000371011	0.000889217	0.001649387	0.001131181	0.000106464	0.000342782	0.000606926	0.000151801	0.000204671	0.000248328	0.000248328	0.000248328	0.00017663	0.000307607	0.000224697	6.809E-05	0.000118156	0.000115144
3838403773785	383840	3773785	0.001609949	0.000346874	0.000831367	0.001542082	0.001057589	9.95378E-05	0.000320482	0.000567441	0.000148846	0.000200687	0.000243495	0.000243495	0.000243495	0.00017319	0.000301619	0.000220323	6.67647E-05	0.000115856	0.00011133
3838503773785	383850	3773785	0.001510001	0.00032534	0.000779754	0.001446347	0.000991932	9.33583E-05	0.000300586	0.000532213	0.000146076	0.000196952	0.000238964	0.000238964	0.000238964	0.00016977	0.000296007	0.000216224	6.55223E-05	0.000113701	0.000108041
3838603773785	383860	3773785	0.00141936	0.000305811	0.000732948	0.001359527	0.00093239	8.77543E-05	0.000282542	0.000500266	0.000143456	0.000193419	0.000234677	0.000234677	0.000234677	0.00016692	0.000290697	0.000212345	6.43469E-05	0.000111661	0.000104919
3838703773785	383870	3773785	0.00133079	0.000286728	0.000687211	0.001274691	0.000874208	8.22784E-05	0.000264911	0.000469049	0.000140435	0.000189347	0.000229736	0.000229736	0.000229736	0.00016340	0.000284576	0.000207874	6.29922E-05	0.00010931	0.000101475
3838803773785	383880	3773785	0.001251044	0.000269546	0.000646031	0.001198307	0.000821821	7.73479E-05	0.000249037	0.000440942	0.000137332	0.000185162	0.000224658	0.000224658	0.000224658	0.00015979	0.000278287	0.00020328	6.15999E-05	0.000106894	9.80666E-05
3838903773785	383890	3773785	0.001179031	0.00025403	0.000608844	0.00112933	0.000774516	7.28956E-05	0.000234702	0.00041556	0.00013406	0.000180752	0.000219307	0.000219307	0.000219307	0.00015599	0.000271658	0.000198438	6.01326E-05	0.000104348	9.49329E-05
3839003773785	383900	3773785	0.001110301	0.000239222	0.000573352	0.001063497	0.000729366	6.86462E-05	0.00022102	0.000391336	0.000130831	0.000176398	0.000214025	0.000214025	0.000214025	0.00015223	0.000265114	0.000193658	5.86842E-05	0.000101834	9.16379E-05
3839103773785	383910	3773785	0.001046977	0.000225578	0.000540652	0.001002842	0.000687768	6.47311E-05	0.000208415	0.000369017	0.000127876	0.000172414	0.000209191	0.000209191	0.000209191	0.00014879	0.000259127	0.000189284	5.73588E-05	9.95344E-05	8.85578E-05

			ISDrainage / Utilities Trenching	ISDrainage / Utilities Trenching	ISAsphalt Paving	ISAsphalt Paving	SVDemolition	SVSite Grubbing / Prep	SVMass Grading / Excavation	SVMass Grading / Excavation	SVDrainage / Utilities Trenching	SVFoundations / Concrete Pads	SVBuilding / Structure Construction	SVBuilding / Structure Construction	SVAsphalt Paving	SVAsphalt Paving	SVArchitectural Coating	SVArchitectural Coating	SVLandscaping or Other Finishing	SVLandscaping or Other Finishing	MDemolition
Unique Identifier	X (UTM)	Y (UTM)	2027	2028	2027	2028	2027	2027	2027	2028	2028	2028	2028	2029	2028	2029	2028	2029	2028	2029	2027
3830003773775	383000	3773775	3.55181E-05	3.55181E-05	0.000152104	0.000152104	5.99244E-05	3.95902E-05	6.68566E-05	6.68566E-05	2.01802E-05	2.07964E-05	0.000120329	0.000120329	8.21072E-05	8.21072E-05	8.1337E-06	8.1337E-06	2.61881E-05	2.61881E-05	7.81537E-05
3830103773775	383010	3773775	3.71872E-05	3.71872E-05	0.000159252	0.000159252	6.11375E-05	4.03916E-05	6.821E-05	6.821E-05	2.05887E-05	2.12174E-05	0.000122378	0.000122378	8.37694E-05	8.37694E-05	8.29835E-06	8.29835E-06	2.67182E-05	2.67182E-05	8.1574E-05
3830203773775	383020	3773775	3.88646E-05	3.88646E-05	0.000166435	0.000166435	6.23812E-05	4.12133E-05	6.95975E-05	6.95975E-05	2.10075E-05	2.1649E-05	0.000124465	0.000124465	8.54735E-05	8.54735E-05	8.46716E-06	8.46716E-06	2.72617E-05	2.72617E-05	8.51614E-05
3830303773775	383030	3773775	4.05255E-05	4.05255E-05	0.000173548	0.000173548	6.36433E-05	4.20471E-05	7.10056E-05	7.10056E-05	2.14326E-05	2.2087E-05	0.000126565	0.000126565	8.72027E-05	8.72027E-05	8.63847E-06	8.63847E-06	2.78133E-05	2.78133E-05	8.88861E-05
3830403773775	383040	3773775	4.21595E-05	4.21595E-05	0.000180546	0.000180546	6.49482E-05	4.29093E-05	7.24615E-05	7.24615E-05	2.1872E-05	2.25399E-05	0.000128716	0.000128716	8.89908E-05	8.89908E-05	8.8156E-06	8.8156E-06	2.83836E-05	2.83836E-05	9.28019E-05
3830503773775	383050	3773775	4.35996E-05	4.35996E-05	0.000186713	0.000186713	6.5904E-05	4.35407E-05	7.35279E-05	7.35279E-05	2.21939E-05	2.28716E-05	0.000130236	0.000130236	9.03003E-05	9.03003E-05	8.94532E-06	8.94532E-06	2.88012E-05	2.88012E-05	9.6461E-05
3830603773775	383060	3773775	4.49861E-05	4.49861E-05	0.00019265	0.00019265	6.67617E-05	4.41074E-05	7.44848E-05	7.44848E-05	2.24827E-05	2.31692E-05	0.000131551	0.000131551	9.14756E-05	9.14756E-05	9.06175E-06	9.06175E-06	2.91761E-05	2.91761E-05	0.000100168
3830703773775	383070	3773775	4.6354E-05	4.6354E-05	0.000198508	0.000198508	6.76133E-05	4.467E-05	7.54349E-05	7.54349E-05	2.27695E-05	2.34648E-05	0.000132839	0.000132839	9.26424E-05	9.26424E-05	9.17734E-06	9.17734E-06	2.95482E-05	2.95482E-05	0.000104084
3830803773775	383080	3773775	4.76889E-05	4.76889E-05	0.000204225	0.000204225	6.84343E-05	4.52124E-05	7.63509E-05	7.63509E-05	2.3046E-05	2.37497E-05	0.000134063	0.000134063	9.37673E-05	9.37673E-05	9.28877E-06	9.28877E-06	2.9907E-05	2.9907E-05	0.000108184
3830903773775	383090	3773775	4.89908E-05	4.89908E-05	0.0002098	0.0002098	6.92614E-05	4.57588E-05	7.72736E-05	7.72736E-05	2.33245E-05	2.40367E-05	0.000135261	0.000135261	9.49006E-05	9.49006E-05	9.40103E-06	9.40103E-06	3.02685E-05	3.02685E-05	0.000112548
3831003773775	383100	3773775	5.02535E-05	5.02535E-05	0.000215208	0.000215208	7.00885E-05	4.63052E-05	7.81964E-05	7.81964E-05	2.36031E-05	2.43238E-05	0.000136459	0.000136459	9.60338E-05	9.60338E-05	9.51329E-06	9.51329E-06	3.06299E-05	3.06299E-05	0.00011718
3831103773775	383110	3773775	5.14749E-05	5.14749E-05	0.000220438	0.000220438	7.09339E-05	4.68638E-05	7.91397E-05	7.91397E-05	2.38878E-05	2.46172E-05	0.00013767	0.00013767	9.71923E-05	9.71923E-05	9.62805E-06	9.62805E-06	3.09994E-05	3.09994E-05	0.000122068
3831203773775	383120	3773775	5.26365E-05	5.26365E-05	0.000225413	0.000225413	7.18652E-05	4.74791E-05	8.01786E-05	8.01786E-05	2.42014E-05	2.49404E-05	0.000139036	0.000139036	9.84682E-05	9.84682E-05	9.75445E-06	9.75445E-06	3.14064E-05	3.14064E-05	0.000127285
3831303773775	383130	3773775	5.35649E-05	5.35649E-05	0.000229389	0.000229389	7.34091E-05	4.84991E-05	8.19012E-05	8.19012E-05	2.47213E-05	2.54762E-05	0.000141471	0.000141471	0.000100584	0.000100584	9.96401E-06	9.96401E-06	3.20811E-05	3.20811E-05	0.000133225
3831403773775	383140	3773775	5.42974E-05	5.42974E-05	0.000232525	0.000232525	7.5051E-05	4.95838E-05	8.3733E-05	8.3733E-05	2.52743E-05	2.6046E-05	0.000144086	0.000144086	0.000102833	0.000102833	1.01869E-05	1.01869E-05	3.27987E-05	3.27987E-05	0.000139379
3831503773775	383150	3773775	5.37795E-05	5.37795E-05	0.000230308	0.000230308	7.72689E-05	5.10491E-05	8.62074E-05	8.62074E-05	2.60211E-05	2.68157E-05	0.000147178	0.000147178	0.000105872	0.000105872	1.04879E-05	1.04879E-05	3.37679E-05	3.37679E-05	0.000143122
3831603773775	383160	3773775	5.28882E-05	5.28882E-05	0.000226491	0.000226491	7.94499E-05	5.24901E-05	8.86408E-05	8.86408E-05	2.67556E-05	2.75726E-05	0.000150785	0.000150785	0.000108861	0.000108861	1.0784E-05	1.0784E-05	3.47211E-05	3.47211E-05	0.000150655
3831703773775	383170	3773775	5.45945E-05	5.45945E-05	0.000233798	0.000233798	6.68107E-05	4.41397E-05	7.45395E-05	7.45395E-05	2.24992E-05	2.31862E-05	0.000124903	0.000124903	9.15427E-05	9.15427E-05	9.0684E-06	9.0684E-06	2.91975E-05	2.91975E-05	0.014643328
3831803773775	383180	3773775	5.30966E-05	5.30966E-05	0.000227383	0.000227383	6.65779E-05	4.39859E-05	7.42797E-05	7.42797E-05	2.24208E-05	2.31054E-05	0.000124632	0.000124632	9.12237E-05	9.12237E-05	9.0368E-06	9.0368E-06	2.90958E-05	2.90958E-05	0.011033515
3831903773775	383190	3773775	5.16503E-05	5.16503E-05	0.000221189	0.000221189	6.63574E-05	4.38402E-05	7.40337E-05	7.40337E-05	2.23466E-05	2.30289E-05	0.000124349	0.000124349	9.09215E-05	9.09215E-05	9.00686E-06	9.00686E-06	2.89994E-05	2.89994E-05	0.008694767
3832003773775	383200	3773775	5.02493E-05	5.02493E-05	0.00021519	0.00021519	6.61E-05	4.36702E-05	7.37466E-05	7.37466E-05	2.22599E-05	2.29396E-05	0.000124052	0.000124052	9.0569E-05	9.0569E-05	8.97193E-06	8.97193E-06	2.88869E-05	2.88869E-05	0.007079971
3832103773775	383210	3773775	4.88876E-05	4.88876E-05	0.000209358	0.000209358	6.58244E-05	4.34881E-05	7.3439E-05	7.3439E-05	2.21671E-05	2.28439E-05	0.000123705	0.000123705	9.01912E-05	9.01912E-05	8.93451E-06	8.93451E-06	2.87664E-05	2.87664E-05	0.005907774
3832203773775	383220	3773775	4.72577E-05	4.72577E-05	0.000202378	0.000202378	6.51259E-05	4.30266E-05	7.26598E-05	7.26598E-05	2.19319E-05	2.26015E-05	0.000122403	0.000122403	8.92342E-05	8.92342E-05	8.83971E-06	8.83971E-06	2.84612E-05	2.84612E-05	0.005031835
3832303773775	383230	3773775	4.56793E-05	4.56793E-05	0.000195619	0.000195619	6.44336E-05	4.25692E-05	7.18874E-05	7.18874E-05	2.16987E-05	2.23613E-05	0.000121167	0.000121167	8.82856E-05	8.82856E-05	8.74574E-06	8.74574E-06	2.81586E-05	2.81586E-05	0.004337567
3832403773775	383240	3773775	4.41134E-05	4.41134E-05	0.000188913	0.000188913	6.36739E-05	4.20673E-05	7.10398E-05	7.10398E-05	2.14429E-05	2.20976E-05	0.000119891	0.000119891	8.72447E-05	8.72447E-05	8.64263E-06	8.64263E-06	2.78266E-05	2.78266E-05	0.003787704
3832503773775	383250	3773775	4.25103E-05	4.25103E-05	0.000182048	0.000182048	6.28284E-05	4.15088E-05	7.00965E-05	7.00965E-05	2.11582E-05	2.18042E-05	0.000118603	0.000118603	8.60863E-05	8.60863E-05	8.52787E-06	8.52787E-06	2.74572E-05	2.74572E-05	0.00335523
3832603773775	383260	3773775	4.08411E-05	4.08411E-05	0.0001749	0.0001749	6.20565E-05	4.09988E-05	6.92353E-05	6.92353E-05	2.08982E-05	2.15363E-05	0.000117418	0.000117418	8.50285E-05	8.50285E-05	8.42309E-06	8.42309E-06	2.71198E-05	2.71198E-05	0.002981175
3832703773775	383270	3773775	3.93515E-05	3.93515E-05	0.000168521	0.000168521	6.13703E-05	4.05454E-05	6.84697E-05	6.84697E-05	2.06671E-05	2.12982E-05	0.000116451	0.000116451	8.40884E-05	8.40884E-05	8.32995E-06	8.32995E-06	2.68199E-05	2.68199E-05	0.002664788
3832803773775	383280	3773775	3.79444E-05	3.79444E-05	0.000162495	0.000162495	6.07209E-05	4.01164E-05	6.77451E-05	6.77451E-05	2.04484E-05	2.10728E-05	0.00011555	0.00011555	8.31985E-05	8.31985E-05	8.24181E-06	8.24181E-06	2.65361E-05	2.65361E-05	0.002395932
3832903773775	383290	3773775	3.66941E-05	3.66941E-05	0.00015714	0.00015714	6.01327E-05	3.97278E-05	6.7089E-05	6.7089E-05	2.02504E-05	2.08687E-05	0.000114777	0.000114777	8.23927E-05	8.23927E-05	8.16197E-06	8.16197E-06	2.62791E-05	2.62791E-05	0.002166378
3833003773775	383300	3773775	3.56522E-05	3.56522E-05	0.000152678	0.000152678	5.96548E-05	3.94121E-05	6.65558E-05	6.65558E-05	2.00894E-05	2.07028E-05	0.000114184	0.000114184	8.17379E-05	8.17379E-05	8.09711E-06	8.09711E-06	2.60702E-05	2.60702E-05	0.001970012
3833103773775	383310	3773775	3.46433E-05	3.46433E-05	0.000148358	0.000148358	5.91708E-05	3.90923E-05	6.60158E-05	6.60158E-05	1.99264E-05	2.05349E-05	0.000113578	0.000113578	8.10747E-05	8.10747E-05	8.03142E-06	8.03142E-06	2.58587E-05	2.58587E-05	0.001794353
3833203773775	383320	3773775	3.35353E-05	3.35353E-05	0.000143613	0.000143613	5.85214E-05	3.86633E-05	6.52913E-05	6.52913E-05	1.97077E-05	2.03095E-05	0.000112831	0.000112831	8.01849E-05	8.01849E-05	7.94327E-06	7.94327E-06	2.55749E-05	2.55749E-05	0.001632661
3833303773775	383330	3773775	3.25037E-05	3.25037E-05	0.000139195	0.000139195	5.79333E-05	3.82747E-05	6.46351E-05	6.46351E-05	1.95097E-05	2.01054E-05	0.000112071	0.000112071	7.9379E-05	7.9379E-05	7.86344E-06	7.86344E-06	2.53179E-05	2.53179E-05	0.00149521
3833403773775	383340	3773775	3.15113E-05	3.15113E-05	0.000134945	0.000134945	5.73696E-05	3.79023E-05	6.40062E-05	6.40062E-05	1.93198E-05	1.99098E-05	0.000111298	0.000111298	7.86067E-05	7.86067E-05	7.78693E-06	7.78693E-06	2.50716E-05	2.50716E-05	0.001375924
3833503773775	383350	3773775	3.04838E-05	3.04838E-05	0.000130545	0.000130545	5.67386E-05	3.74854E-05	6.33022E-05	6.33022E-05	1.91073E-05	1.96908E-05	0.000110422	0.000110422	7.77421E-05	7.77421E-05	7.70128E-06	7.70128E-06	2.47958E-05	2.47958E-05	0.001267542
3833603773775	383360	3773775	2.95203E-05	2.95203E-05	0.000126419	0.000126419	5.6132E-05	3.70847E-05	6.26255E-05	6.26255E-05	1.89031E-05	1.94803E-05	0.000109572	0.000109572	7.6911E-05	7.6911E-05	7.61895E-06	7.61895E-06	2.45307E-05	2.45307E-05	0.001171195
3829703773785	382970	3773785	3.02837E-05	3.02837E-05	0.000129688	0.000129688	5.38836E-05	3.55992E-05	6.01169E-05	6.01169E-05	1.81459E-05	1.87E-05	0.000109572	0.000109572	7.38302E-05	7.38302E-05	7.31376E-06	7.31376E-06	2.35481E-05	2.35481E-05	6.70869E-05
3829803773785	382980	3773785	3.19343E-05	3.19343E-05	0.000136757	0.000136757	5.50354E-05	3.63601E-05	6.14019E-05	6.14019E-05	1.85338E-05	1.90997E-05	0.000111491	0.000111491	7.54084E-05	7.54084E-05	7.4701E-06	7.4701E-06	2.40515E-05	2.40515E-05	7.02088E-05
3829903773785	382990	3773785	3.37107E-05	3.37107E-05	0.000144364	0.000144364	5.62668E-05	3.71737E-05	6.27758E-05	6.27758E-05	1.89485E-05	1.9527E-05	0.000113566	0.000113566	7.70957E-05	7.70957E-05	7.63725E-06	7.63725E-06	2.45896E-05	2.45896E-05	7.35754E-05
3830003773785	383000	3773785	3.545E-05	3.545E-05	0.000151813	0.000151813	5.74186E-05	3.79347E-05	6.40609E-05	6.40609E-05	1.93364E-05	1.99268E-05	0.000115511	0.000115511	7.86739E-05	7.86739E-05	7.79358E-06	7.79358E-06	2.5093E-05	2.5093E-05	7.69061E-05
3830103773785	383010	3773785	3.72491E-05	3.72491E-05	0.000159517	0.000159517	5.86072E-05	3.87199E-05	6.5387E-05	6.5387E-05	1.97366E-05	2.03393E-05	0.000117508	0.000117508	8.03024E-05	8.03024E-05	7.95491E-06	7.95491E-06	2.56124E-05	2.56124E-05	8.04219E-05
3830203773785	383020	3773785	3.90688E-05	3.90688E-05	0.00016731	0.00016731	5.9808E-05	3.95133E-05	6.67267E-05	6.67267E-05	2.0141E-05	2.0756E-05	0.00011953	0.00011953	8.19477E-05	8.19477E-05	8.1179E-06	8.1179E-06	2.61372E-05	2.61372E-05	8.4075E-05
3830303773785	383030	3773785	4.08494E-05	4.08494E-05	0.000174935	0.000174935	6.09782E-05	4.02864E-05	6.80322E-05	6.80322E-05	2.05351E-05	2.11621E-05	0.000121489	0.000121489	8.35511E-05	8.35511E-05	8.27673E-06	8.27673E-06	2.66486E-05	2.66486E-05	8.78117E-05
3830403773785	383040	3773785	4.26382E-05	4.26382E-05	0.000182596	0.000182596	6.22035E-05	4.10959E-05	6.93993E-05	6.93993E-05	2.09477E-05	2.15873E-05	0.000123511	0.000123511	8.523E-05	8.523E-05	8.44305E-06	8.44305E-06	2.71841E-05	2.71841E-05	9.17513E-05
3830503773785	383050	3773785	4.42289E-05	4.42289E-05	0.000189408	0.000189408	6.31286E-05	4.17071E-05	7.04314E-05	7.04314E-05	2.12593E-05	2.19084E-05	0.000124993	0.000124993	8.64976E-05	8.64976E-05	8.56862E-06	8.56862E-06	2.75884E-05	2.75884E-05	9.54581E-05
3830603773785	383060	3773785	4.57681E-05	4.57681E-05	0.000195999	0.000195999	6.39741E-05	4.22657E-05	7.13747E-05	7.13747E-05	2.1544E-05	2.22018E-05	0.00012632	0.00012632	8.7656E-05	8.7656E-05	8.68338E-06	8.68338E-06	2.79578E-05	2.79578E-05	9.92426E-05
3830703773785	383070	3773785	4.72969E-05	4.72969E-05	0.000202546	0.000202546	6.48318E-05	4.28323E-05	7.23317E-05	7.23317E-05	2.18328E-05	2.24995E-05	0.000127621	0.000127621	8.88313E-05	8.88313E-05	8.7998E-06	8.7998E-06	2.83327E-05	2.83327E-05	0.000103218
3830803773785	383080	3773785	4.87968E-05	4.87968E-05	0.00020897	0.00020897	6.56773E-05	4.33909E-05	7.32749E-05	7.32749E-05	2.21176E-05	2.27929E-05	0.000128897	0.000128897	8.99897E-05	8.99897E-05	8.91456E-06	8.91456E-06	2.87022E-05	2.87022E-05	0.000107396
3830903773785	383090	3773785	5.02617E-05	5.02617E-05	0.000215243	0.000215243	6.65289E-05	4.39535E-05	7.42251E-05	7.42251E-05	2.24043E-05	2.30884E-05	0.000130159	0.000130159	9.11566E-05	9.11566E-05	9.03015E-06	9.03015E-06	2.90743E-05	2.90743E-05	0.000111814
3831003773785	383100	3773785	5.16853E-05	5.16853E-05	0.000221339	0.000221339	6.7503E-05	4.45971E-05	7.53119E-05	7.53119E-05	2.27324E-05	2.34265E-05	0.000131589	0.000131589	9.24913E-05	9.24913E-05	9.16237E-06	9.16237E-06	2.95E-05	2.95E-05	0.000116643
3831103773785	383110	3773785	5.30264E-05	5.30264E-05	0.000227083	0.000227083	6.85568E-05	4.52933E-05	7.64876E-05	7.64876E-05	2.30873E-05	2.37922E-05	0.000133161	0.000133161	9.39352E-05	9.39352E-05	9.3054E-06	9.3054E-06	2.99606E-05	2.99606E-05	0.000121848
3831203773785	383120	3773785	5.42705E-05	5.42705E-05	0.00023241	0.00023241	6.96657E-05	4.6026E-05	7.77248E-05	7.77248E-05	2.34607E-05	2.41771E-05	0.000134823	0.000134823	9.54546E-05	9.54546E-05	9.45592E-06	9.45592E-06	3.04452E-05	3.04452E-05	0.000127303
3831303773785	383130	3773785	5.53269E-05	5.53269E-05	0.000236934	0.000236934	7.11055E-05	4.69772E-05	7.93311E-05	7.93311E-05	2.39456E-05	2.46767E-05	0.00013709	0.00013709	9.74273E-05	9.74273E-05	9.65134E-06	9.65134E-06	3.10744E-05	3.10744E-05	0.000133225
3831403773785	383140	3773785	5.62058E-05	5.62058E-05	0.000240698	0.000240698	7.26065E-05	4.79688E-05	8.10057E-05	8.10057E-05	2.44451E-05	2.51976E-05	0.000139487	0.000139487	9.9484E-05	9.9484E-05	9.85507E-06	9.85507E-06	3.17304E-05	3.17304E-05	0.000139343
3831503773785	383150	3773785	5.58963E-05	5.58963E-05	0.000239373	0.000239373	7.47386E-05	4.93774E-05	8.33844E-05	8.33844E-05	2.5169E-05	2.59376E-05	0.000142463	0.000142463	0.000102405	0.000102405	1.01445E-05	1.01445E-05	3.26621E-05	3.26621E-05	0.000143044
3831603773785	383160	3773785	5.50319E-05	5.50319E-05	0.000235671	0.000235671	7.69319E-05	5.08265E-05	8.58315E-05	8.58315E-05	2.59077E-05	2.66987E-05	0.000146057	0.000146057	0.000105411	0.000105411	1.04422E-05	1.04422E-05	3.36206E-05	3.36206E-05	0.000150589
3837203773785	383720	3773785	5.73365E-05	5.73365E-05	0.00024554	0.00024554	6.51014E-05	4.30104E-05	7.26324E-05	7.26324E-05	2.19236E-05	2.2593E-05	0.000121785	0.000121785	8.92006E-05	8.92006E-05	8.83639E-06	8.83639E-06	2.84505E-05	2.84505E-05	0.01494244
3837303773785	383730	3773785	5.57457E-05	5.57457E-05	0.000238728	0.000238728	6.4936E-05	4.29012E-05	7.24479E-05	7.24479E-05	2.18679E-05	2.25356E-05	0.000121643	0.000121643	8.8974E-05	8.8974E-05	8.81393E-06	8.81393E-06	2.83782E-05	2.83782E-05	0.011225136
3837403773785	383740	3773785	5.41963E-05	5.41963E-05	0.000232092	0.000232092	6.47399E-05	4.27716E-05	7.22291E-05	7.22291E-05	2.18019E-05	2.24676E-05	0.000121437	0.000121437	8.87054E-05	8.87054E-05	8.78732E-06	8.78732E-06	2.82925E-05	2.82925E-05	0.008830326
3837503773785	383750	3773785	5.26819E-05	5.26819E-05	0.000225607	0.000225607	6.45133E-05	4.26219E-05	7.19762E-05	7.19762E-05	2.17255E-05	2.23889E-05	0.000121205	0.000121205	8.83948E-05	8.83948E-05	8.75655E-06	8.75655E-06	2.81935E-05	2.81935E-05	0.007182389
3837603773785	383760	3773785	5.12046E-05	5.12046E-05	0.000219281	0.000219281	6.42866E-05	4.24721E-05	7.17233E-05	7.17233E-05	2.16492E-05	2.23102E-05	0.000120922	0.000120922	8.80842E-05	8.80842E-05	8.72579E-06	8.72579E-06	2.80944E-05	2.80944E-05	0.005987873
3837703773785	383770	3773785	4.94736E-05	4.94736E-05	0.000211868	0.000211868	6.36126E-05	4.20269E-05	7.09714E-05	7.09714E-05	2.14223E-05	2.20764E-05	0.000119621	0.000119621	8.71608E-05	8.71608E-05	8.63431E-06	8.63431E-06	2.77999E-05	2.77999E-05	0.005102128
3837803773785	383780	3773785	4.77673E-05	4.77673E-05	0.000204561	0.000204561	6.28958E-05	4.15533E-05	7.01717E-05	7.01717E-05	2.11809E-05	2.18276E-05	0.000118345	0.000118345	8.61786E-05	8.61786E-05	8.53702E-06	8.53702E-06	2.74866E-05	2.74866E-05	0.004397545
3837903773785	383790	3773785	4.61064E-05	4.61064E-05	0.000197448	0.000197448	6.21913E-05	4.10878E-05	6.93856E-05	6.93856E-05	2.09436E-05	2.15831E-05	0.000117108	0.000117108	8.52132E-05	8.52132E-05	8.44139E-06	8.44139E-06	2.71787E-05	2.71787E-05	0.003831279
3838003773785	383800	3773785	4.44765E-05	4.44765E-05	0.000190468	0.000190468	6.14193E-05	4.05778E-05	6.85244E-05	6.85244E-05	2.06836E-05	2.13152E-05	0.000115897	0.000115897	8.41555E-05	8.41555E-05	8.33661E-06	8.33661E-06	2.68413E-05	2.68413E-05	0.003396858
3838103773785	383810	3773785	4.28156E-05	4.28156E-05	0.000183355	0.000183355	6.06902E-05	4.00961E-05	6.7711E-05	6.7711E-05	2.04381E-05	2.10622E-05	0.000114777	0.000114777	8.31566E-05	8.31566E-05	8.23765E-06	8.23765E-06	2.65227E-05	2.65227E-05	0.003023185
3838203773785	383820	3773785	4.12847E-05	4.12847E-05	0.000176799	0.000176799	6.00776E-05	3.96914E-05	6.70274E-05	6.70274E-05	2.02318E-05	2.08495E-05	0.000113862	0.000113862	8.23171E-05	8.23171E-05	8.15449E-06	8.15449E-06	2.6255E-05	2.6255E-05	0.002703605
3838303773785	383830	3773785	3.97992E-05	3.97992E-05	0.000170438	0.000170438	5.94527E-05	3.92785E-05	6.63302E-05	6.63302E-05	2.00213E-05	2.06327E-05	0.000113012	0.000113012	8.14609E-05	8.14609E-05	8.06967E-06	8.06967E-06	2.59819E-05	2.59819E-05	0.002431944
3838403773785	383840	3773785	3.84808E-05	3.84808E-05	0.000164792	0.000164792	5.89258E-05	3.89304E-05	6.57424E-05	6.57424E-05	1.98439E-05	2.04498E-05	0.000112264	0.000112264	8.07389E-05	8.07389E-05	7.99815E-06	7.99815E-06	2.57516E-05	2.57516E-05	0.002199686
3838503773785	383850	3773785	3.7344E-05	3.7344E-05	0.000159924	0.000159924	5.84969E-05	3.86471E-05	6.52639E-05	6.52639E-05	1.96995E-05	2.0301E-05	0.000111672	0.000111672	8.01513E-05	8.01513E-05	7.93994E-06	7.93994E-06	2.55642E-05	2.55642E-05	0.002000478
3838603773785	383860	3773785	3.62649E-05	3.62649E-05	0.000155303	0.000155303	5.80558E-05	3.83556E-05	6.47718E-05	6.47718E-05	1.95509E-05	2.01479E-05	0.000111079	0.000111079	7.95469E-05	7.95469E-05	7.88007E-06	7.88007E-06	2.53714E-05	2.53714E-05	0.001827105
3838703773785	383870	3773785	3.50745E-05	3.50745E-05	0.000150204	0.000150204	5.74064E-05	3.79266E-05	6.40472E-05	6.40472E-05	1.93322E-05	1.99225E-05	0.000110345	0.000110345	7.86571E-05	7.86571E-05	7.79192E-06	7.79192E-06	2.50876E-05	2.50876E-05	0.001667497
3838803773785	383880	3773785	3.38964E-05	3.38964E-05	0.000145159	0.000145159	5.67263E-05	3.74773E-05	6.32885E-05	6.32885E-05	1.91032E-05	1.96865E-05	0.000109585	0.000109585	7.77253E-05	7.77253E-05	7.69961E-06	7.69961E-06	2.47904E-05	2.47904E-05	0.001521027
3838903773785	383890	3773785	3.28132E-05	3.28132E-05	0.000140521	0.000140521	5.61259E-05	3.70806E-05	6.26186E-05	6.26186E-05	1.8901E-05	1.94781E-05	0.000108799	0.000108799	7.69026E-05	7.69026E-05	7.61812E-06	7.61812E-06	2.4528E-05	2.4528E-05	0.001397359
3839003773785	383900	3773785	3.16743E-05	3.16743E-05	0.000135643	0.000135643	5.5452E-05	3.66354E-05	6.18667E-05	6.18667E-05	1.86741E-05	1.92443E-05	0.000107884	0.000107884	7.59792E-05	7.59792E-05	7.52665E-06	7.52665E-06	2.42335E-05	2.42335E-05	0.001286118
3839103773785	383910	3773785	3.06097E-05	3.06097E-05	0.000131084	0.000131084	5.48148E-05	3.62144E-05	6.11559E-05	6.11559E-05	1.84595E-05	1.90231E-05	0.000106995	0.000106995	7.51062E-05	7.51062E-05	7.44016E-06	7.44016E-06	2.39551E-05	2.39551E-05	0.001187061

			MSite Grubbing / Prep	MMass Grading / Excavation	MMass Grading / Excavation	MDrainage / Utilities Trenching	MFoundations / Concrete Pads	MBuilding / Structure Construction	MAsphalt Paving	MLandscaping or Other Finishing	MWaterside Construction (Piles)	RSSWRe-striping South Valley	RSSWRe-striping Silver Lake Boulevard	RSSWDemolition	RSSWPlacing Base	RSSWForm/Place Rebar and Pour	Child Risk				
Unique Identifier	X (UTM)	Y (UTM)	2027	2027	2028	2028	2028	2028	2028	2028	2028	2029	2029	2029	2029	2029	3rd Trimester	0<2	2<16	Total	per million
3830003773775	383000	3773775	7.05239E-05	0.000176104	0.000176104	4.92842E-05	9.09387E-05	0.000163525	0.000115684	3.50557E-05	6.20693E-05	6.13699E-05	5.96968E-05	0.000102302	5.56111E-05	1.66454E-05	1.3679E-08	4.0921E-07	4.84E-08	4.71288E-07	0.47128848
3830103773775	383010	3773775	7.36103E-05	0.00018381	0.00018381	5.14411E-05	9.49185E-05	0.000170681	0.000120747	3.65899E-05	6.47857E-05	6.23847E-05	6.20531E-05	0.000106359	5.78169E-05	1.73056E-05	1.47409E-08	4.4374E-07	5.1579E-08	5.10055E-07	0.51005519
3830203773775	383020	3773775	7.68475E-05	0.000191894	0.000191894	5.37034E-05	9.90928E-05	0.000178187	0.000126057	3.81991E-05	6.76348E-05	6.34147E-05	6.4515E-05	0.000110612	6.01289E-05	1.79976E-05	1.59311E-08	4.8271E-07	5.5096E-08	5.53736E-07	0.55373578
3830303773775	383030	3773775	8.02086E-05	0.000200287	0.000200287	5.60522E-05	0.000103427	0.000185981	0.00013157	3.98698E-05	7.0593E-05	6.44497E-05	6.70723E-05	0.000115027	6.25285E-05	1.87159E-05	1.72687E-08	5.2684E-07	5.8994E-08	6.03107E-07	0.60310713
3830403773775	383040	3773775	8.37421E-05	0.00020911	0.00020911	5.85215E-05	0.000107983	0.000194174	0.000137366	4.16262E-05	7.37028E-05	6.55198E-05	6.97702E-05	0.00011967	6.50527E-05	1.94714E-05	1.87889E-08	5.7745E-07	6.3373E-08	6.59608E-07	0.65960815
3830503773775	383050	3773775	8.70439E-05	0.000217355	0.000217355	6.08289E-05	0.000112241	0.00020183	0.000142783	4.32674E-05	7.66088E-05	6.61981E-05	7.22069E-05	0.000123889	6.73462E-05	2.01579E-05	2.03794E-08	6.3097E-07	6.7815E-08	7.19162E-07	0.71916212
3830603773775	383060	3773775	9.03889E-05	0.000225708	0.000225708	6.31665E-05	0.000116554	0.000209586	0.000148269	4.49301E-05	7.95528E-05	6.67608E-05	7.46386E-05	0.0001281	6.9635E-05	2.0843E-05	2.21513E-08	6.9141E-07	7.2685E-08	7.86246E-07	0.78624646
3830703773775	383070	3773775	9.39223E-05	0.000234531	0.000234531	6.56358E-05	0.00012111	0.000217779	0.000154066	4.66865E-05	8.26626E-05	6.73134E-05	7.71607E-05	0.00013248	7.20162E-05	2.15557E-05	2.41865E-08	7.6197E-07	7.8225E-08	8.64383E-07	0.8643827
3830803773775	383080	3773775	9.76228E-05	0.000243771	0.000243771	6.82218E-05	0.000125882	0.000226359	0.000160136	4.85259E-05	8.59195E-05	6.7841E-05	7.97632E-05	0.000136996	7.44712E-05	2.22905E-05	2.65368E-08	8.4504E-07	8.4556E-08	9.56129E-07	0.9561289
3830903773775	383090	3773775	0.00010156	0.000253604	0.000253604	7.09734E-05	0.000130959	0.000235489	0.000166594	5.04831E-05	8.93849E-05	6.83735E-05	8.24913E-05	0.000141733	7.70462E-05	2.30613E-05	2.92985E-08	9.4485E-07	9.1927E-08	1.06608E-06	1.06607546
3831003773775	383100	3773775	0.00010574	0.000264041	0.000264041	7.38944E-05	0.000136349	0.000245181	0.000173451	5.25608E-05	9.30636E-05	6.89161E-05	8.53501E-05	0.000146699	7.97457E-05	2.38693E-05	3.25945E-08	1.0672E-06	1.0064E-07	1.2004E-06	1.20039979
3831103773775	383110	3773775	0.000110151	0.000275057	0.000275057	7.69772E-05	0.000142037	0.00025541	0.000180687	5.47537E-05	9.69462E-05	6.94788E-05	8.83445E-05	0.000151903	8.25745E-05	2.4716E-05	3.66039E-08	1.2206E-06	1.1114E-07	1.36838E-06	1.36837948
3831203773775	383120	3773775	0.000114859	0.000286812	0.000286812	8.02671E-05	0.000148108	0.000266326	0.000188409	5.70938E-05	0.00010109	7.0147E-05	9.15247E-05	0.000157438	8.55833E-05	2.56166E-05	4.16439E-08	1.4206E-06	1.2422E-07	1.58649E-06	1.58649118
3831303773775	383130	3773775	0.000120219	0.000300195	0.000300195	8.40124E-05	0.000155019	0.000278753	0.000197201	5.97578E-05	0.000105806	7.15035E-05	9.54034E-05	0.000164009	8.9155E-05	2.66856E-05	4.86991E-08	1.7123E-06	1.4258E-07	1.90358E-06	1.90358418
3831403773775	383140	3773775	0.000125772	0.000314062	0.000314062	8.78933E-05	0.00016218	0.000291629	0.00020631	6.25182E-05	0.000110694	7.29204E-05	9.96387E-05	0.000171547	9.32528E-05	2.79122E-05	5.82915E-08	2.1306E-06	1.6734E-07	2.35627E-06	2.3562714
3831503773775	383150	3773775	0.000129149	0.000322496	0.000322496	9.02534E-05	0.000166535	0.00029946	0.00021185	6.4197E-05	0.000113666	7.45482E-05	0.000102965	0.000177447	9.646E-05	2.88722E-05	7.23464E-08	2.7835E-06	2.0334E-07	3.05917E-06	3.05917448
3831603773775	383160	3773775	0.000135947	0.00033947	0.00033947	9.50038E-05	0.0001753	0.000315222	0.000223001	6.75759E-05	0.000119649	7.63719E-05	0.000107306	0.000185096	0.000100618	3.01167E-05	9.49577E-08	3.9121E-06	2.6238E-07	4.26947E-06	4.26946815
3837203773775	383720	3773775	0.013213768	0.032995784	0.032995784	0.009234183	0.017038806	0.030638942	0.021675216	0.006568247	0.011629661	5.81896E-05	0.004783573	0.016099066	0.00875144	0.002619458	7.20367E-08	1.635E-06	1.399E-06	3.10601E-06	3.10600841
3837303773775	383730	3773775	0.009956365	0.0248618	0.0248618	0.006957811	0.01283847	0.023085957	0.016331932	0.00494907	0.008762766	5.79133E-05	0.007136991	0.010851561	0.0058989	0.001765644	6.53013E-08	1.4699E-06	1.0634E-06	2.59866E-06	2.59865903
3837403773775	383740	3773775	0.007845938	0.019591903	0.019591903	0.00548298	0.01011713	0.018192481	0.012870091	0.003900027	0.006905343	5.76319E-05	0.005079792	0.007875312	0.004281014	0.001281382	5.96794E-08	1.3343E-06	8.4525E-07	2.23925E-06	2.23924947
3837503773775	383750	3773775	0.006388787	0.015953286	0.015953286	0.004464678	0.008238172	0.014813766	0.010479852	0.003175713	0.00562288	5.73405E-05	0.003842587	0.006048568	0.003287997	0.000984155	5.48974E-08	1.2206E-06	6.9455E-07	1.97004E-06	1.97004232
3837603773775	383760	3773775	0.005331025	0.013311976	0.013311976	0.003725483	0.006874217	0.01236112	0.008744752	0.002649925	0.004691926	5.7034E-05	0.003043809	0.004845735	0.002634138	0.000788443	5.07647E-08	1.1235E-06	5.8506E-07	1.75936E-06	1.75936372
3837703773775	383770	3773775	0.004540601	0.011338226	0.011338226	0.00317311	0.005854985	0.010528352	0.007448179	0.002257024	0.00399626	5.6401E-05	0.002506061	0.004021702	0.002186194	0.000654366	4.70236E-08	1.0377E-06	5.0299E-07	1.58775E-06	1.58775291
3837803773775	383780	3773775	0.003914111	0.009773832	0.009773832	0.0027353	0.005047143	0.009075702	0.006420515	0.001945611	0.003444875	5.5562E-05	0.002104461	0.00340054	0.001848531	0.000553298	4.37264E-08	9.6273E-07	4.3782E-07	1.44427E-06	1.44427275
3837903773775	383790	3773775	0.003417928	0.008534827	0.008534827	0.002388552	0.004407328	0.007925196	0.005606602	0.00169897	0.003008177	5.49138E-05	0.001801576	0.002926426	0.001590803	0.000476155	4.0816E-08	8.9723E-07	3.8603E-07	1.32407E-06	1.32407342
3838003773775	383800	3773775	0.003027674	0.007560332	0.007560332	0.002115831	0.003904106	0.007020309	0.004966448	0.001504984	0.002664707	5.38186E-05	0.001571279	0.002564461	0.001394039	0.00041726	3.81825E-08	8.3813E-07	3.4507E-07	1.22138E-06	1.22138077
3838103773775	383810	3773775	0.002690137	0.006717475	0.006717475	0.001879949	0.00346886	0.006237656	0.004412768	0.001337202	0.002367635	5.31303E-05	0.00138104	0.002262327	0.001229799	0.0003681	3.57745E-08	7.8415E-07	3.0952E-07	1.12945E-06	1.12945041
3838203773775	383820	3773775	0.002404637	0.006004561	0.006004561	0.001680433	0.003100716	0.005575664	0.003944448	0.001195287	0.002116362	5.25374E-05	0.001226066	0.002014573	0.001095121	0.000327789	3.36162E-08	7.3584E-07	2.7939E-07	1.04885E-06	1.04884644
3838303773775	383830	3773775	0.002162029	0.00539875	0.00539875	0.001510891	0.002787879	0.005013125	0.003546486	0.001074693	0.001902838	5.19747E-05	0.00109791	0.001808731	0.000983225	0.000294296	3.166E-08	6.922E-07	2.5371E-07	9.77571E-07	0.97757053
3838403773775	383840	3773775	0.001954885	0.004881496	0.004881496	0.001366133	0.002520772	0.004532818	0.003206697	0.000971726	0.001720527	5.14773E-05	0.000990368	0.001636114	0.00088939	0.00026621	2.98972E-08	6.5301E-07	2.3172E-07	9.14633E-07	0.91463282
3838503773775	383850	3773775	0.001777689	0.004439024	0.004439024	0.001242303	0.002292283	0.004121951	0.002916034	0.000883647	0.001564574	5.10704E-05	0.000898376	0.001489737	0.0008082	0.000242393	2.83161E-08	6.1794E-07	2.1293E-07	8.59192E-07	0.85919232
3838603773775	383860	3773775	0.001619179	0.004043212	0.004043212	0.001131531	0.002087888	0.003754411	0.002656021	0.000804855	0.001425066	5.06634E-05	0.000820532	0.001360534	0.000739585	0.000221371	2.68346E-08	5.8498E-07	1.9606E-07	8.07876E-07	0.80787586
3838703773775	383870	3773775	0.001473272	0.003678873	0.003678873	0.001029567	0.001899746	0.003416096	0.002416683	0.000732328	0.001296652	5.01912E-05	0.000751315	0.0012474	0.000678086	0.000202963	2.54417E-08	5.5406E-07	1.8041E-07	7.59915E-07	0.75991516
3838803773775	383880	3773775	0.00134924	0.003369155	0.003369155	0.00094289	0.00173981	0.003128501	0.002213227	0.000670675	0.001187489	4.97189E-05	0.00068992	0.001146278	0.00062316	0.000186509	2.41641E-08	5.2587E-07	1.67E-07	7.17031E-07	0.71703139
3838903773775	383890	3773775	0.001241599	0.003100366	0.003100366	0.000867667	0.001601009	0.002878911	0.002036657	0.000617169	0.001092752	4.92416E-05	0.000636357	0.001057797	0.000575017	0.000172113	2.29743E-08	4.9975E-07	1.5531E-07	6.78034E-07	0.67803417
3839003773775	383900	3773775	0.001143798	0.002856151	0.002856151	0.000799321	0.001474897	0.00265214	0.00187623	0.000568555	0.001006676	4.87241E-05	0.000587638	0.000978942	0.000532152	0.000159282	2.18391E-08	4.7487E-07	1.4462E-07	6.41329E-07	0.64132884
3839103773775	383910	3773775	0.001056856	0.002639051	0.002639051	0.000738563	0.001362789	0.002450547	0.001733615	0.000525338	0.000930157	4.82267E-05	0.00054524	0.000909399	0.000494349	0.000147967	2.07847E-08	4.5181E-07	1.3509E-07	6.07681E-07	0.60768109
3829703773785	382970	3773785	6.05375E-05	0.000151167	0.000151167	4.23055E-05	7.80616E-05	0.000140369	9.93028E-05	3.00918E-05	5.32801E-05	5.53761E-05	5.13568E-05	8.79467E-05	4.78078E-05	1.43097E-05	1.0996E-08	3.2454E-07	3.9145E-08	3.74683E-07	0.37468275
3829803773785	382980	3773785	6.33546E-05	0.000158201	0.000158201	4.42741E-05	8.16941E-05	0.000146901	0.000103924	3.14921E-05	5.57595E-05	5.63809E-05	5.35021E-05	9.16479E-05	4.98197E-05	1.49119E-05	1.17832E-08	3.4994E-07	4.1539E-08	4.03259E-07	0.40325939
3829903773785	382990	3773785	6.63925E-05	0.000165787	0.000165787	4.63971E-05	8.56114E-05	0.000153945	0.000108907	3.30021E-05	5.84332E-05	5.74611E-05	5.58081E-05	9.56123E-05	5.19748E-05	1.5557E-05	1.26733E-08	3.7889E-07	4.4223E-08	4.35791E-07	0.43579084
3830003773785	383000	3773785	6.93981E-05	0.000173292	0.000173292	4.84975E-05	8.94871E-05	0.000160914	0.000113837	3.44961E-05	6.10785E-05	5.84257E-05	5.8059E-05	9.95003E-05	5.40883E-05	1.61896E-05	1.36341E-08	4.1034E-07	4.7051E-08	4.71023E-07	0.47102311
3830103773785	383010	3773785	7.25707E-05	0.000181215	0.000181215	5.07146E-05	9.3578E-05	0.000168271	0.000119041	3.60732E-05	6.38707E-05	5.94255E-05	6.04303E-05	0.000103592	5.63126E-05	1.68553E-05	1.47139E-08	4.4596E-07	5.0188E-08	5.10861E-07	0.51086116
3830203773785	383020	3773785	7.58672E-05	0.000189446	0.000189446	5.30183E-05	9.78287E-05	0.000175914	0.000124449	3.77118E-05	6.6772E-05	6.04253E-05	6.28872E-05	0.000107837	5.86199E-05	1.75459E-05	1.59215E-08	4.8613E-07	5.3643E-08	5.55695E-07	0.555695
3830303773785	383030	3773785	7.92391E-05	0.000197866	0.000197866	5.53747E-05	0.000102177	0.000183733	0.00012998	3.93878E-05	6.97396E-05	6.13749E-05	6.53841E-05	0.000112141	6.09595E-05	1.82462E-05	1.72616E-08	5.3111E-07	5.7407E-08	6.05781E-07	0.60578098
3830403773785	383040	3773785	8.27941E-05	0.000206743	0.000206743	5.7859E-05	0.000106761	0.000191976	0.000135811	4.11549E-05	7.28685E-05	6.23697E-05	6.80218E-05	0.000116699	6.34376E-05	1.8988E-05	1.87916E-08	5.83E-07	6.1646E-08	6.63441E-07	0.66344122
3830503773785	383050	3773785	8.6139E-05	0.000215096	0.000215096	6.01966E-05	0.000111074	0.000199732	0.000141298	4.28176E-05	7.58124E-05	6.30379E-05	7.04234E-05	0.00012085	6.56941E-05	1.96634E-05	2.04086E-08	6.3846E-07	6.5977E-08	7.24842E-07	0.72484199
3830603773785	383060	3773785	8.9554E-05	0.000223623	0.000223623	6.2583E-05	0.000115477	0.00020765	0.0001469	4.45151E-05	7.8818E-05	6.36056E-05	7.2855E-05	0.000125044	6.79738E-05	2.03457E-05	2.22175E-08	7.0139E-07	7.0734E-08	7.94345E-07	0.79434492
3830703773785	383070	3773785	9.31413E-05	0.000232581	0.000232581	6.509E-05	0.000120103	0.000215968	0.000152784	4.62983E-05	8.19752E-05	6.41834E-05	7.54023E-05	0.000129458	7.03734E-05	2.1064E-05	2.42988E-08	7.7503E-07	7.6143E-08	8.7547E-07	0.87547017
3830803773785	383080	3773785	9.69118E-05	0.000241996	0.000241996	6.77249E-05	0.000124965	0.000224711	0.000158969	4.81725E-05	8.52937E-05	6.47511E-05	7.80349E-05	0.000134025	7.28561E-05	2.18071E-05	2.67084E-08	8.6196E-07	8.2323E-08	9.70991E-07	0.97099069
3830903773785	383090	3773785	0.000100898	0.000251949	0.000251949	7.05104E-05	0.000130105	0.000233953	0.000165508	5.01538E-05	8.88018E-05	6.53239E-05	8.07781E-05	0.000138796	7.54495E-05	2.25833E-05	2.95413E-08	9.6655E-07	8.9505E-08	1.0856E-06	1.08560068
3831003773785	383100	3773785	0.000105255	0.00026283	0.00026283	7.35556E-05	0.000135724	0.000244057	0.000172656	5.23199E-05	9.2637E-05	6.60373E-05	8.37675E-05	0.000143991	7.82737E-05	2.34287E-05	3.29898E-08	1.0973E-06	9.819E-08	1.22851E-06	1.22851012
3831103773785	383110	3773785	0.000109952	0.000274559	0.000274559	7.68379E-05	0.00014178	0.000254948	0.00018036	5.46546E-05	9.67708E-05	6.68512E-05	8.69628E-05	0.000149543	8.12916E-05	2.4332E-05	3.72384E-08	1.2637E-06	1.088E-07	1.40971E-06	1.40971062
3831203773785	383120	3773785	0.000114875	0.000286852	0.000286852	8.02784E-05	0.000148129	0.000266363	0.000188436	5.71018E-05	0.000101104	6.77304E-05	9.02989E-05	0.000155341	8.44434E-05	2.52754E-05	4.25652E-08	1.4803E-06	1.2197E-07	1.64481E-06	1.64481202
3831303773785	383130	3773785	0.000120219	0.000300195	0.000300195	8.40124E-05	0.000155019	0.000278753	0.000197201	5.97578E-05	0.000105806	6.89865E-05	9.40569E-05	0.000161742	8.79229E-05	2.63169E-05	4.97406E-08	1.7847E-06	1.3969E-07	1.97414E-06	1.97414427
3831403773785	383140	3773785	0.00012574	0.000313982	0.000313982	8.78707E-05	0.000162138	0.000291554	0.000206257	6.25022E-05	0.000110666	7.02877E-05	9.8247E-05	0.000168983	9.18592E-05	2.74951E-05	5.94336E-08	2.2182E-06	1.6357E-07	2.44122E-06	2.44121752
3831503773785	383150	3773785	0.000129079	0.000322321	0.000322321	9.02045E-05	0.000166444	0.000299298	0.000211735	6.41622E-05	0.000113605	7.18603E-05	0.000101518	0.000174892	9.5071E-05	2.84564E-05	7.36829E-08	2.8954E-06	1.9882E-07	3.1679E-06	3.16790027
3831603773785	383160	3773785	0.000135888	0.000339322	0.000339322	9.49624E-05	0.000175224	0.000315084	0.000222903	6.75465E-05	0.000119597	7.36941E-05	0.000105773	0.000182438	9.91734E-05	2.96843E-05	9.66657E-08	4.0661E-06	2.5784E-07	4.42056E-06	4.42056411
3837203773785	383720	3773785	0.01348368	0.033669773	0.033669773	0.009422805	0.01738685	0.031264789	0.022117966	0.006702414	0.011867215	5.67075E-05	0.004946637	0.016096969	0.008750301	0.002619117	7.17788E-08	1.6538E-06	1.4261E-06	3.15172E-06	3.15172162
3837303773785	383730	3773785	0.010129278	0.025293578	0.025293578	0.007078648	0.013061438	0.023486894	0.016615571	0.005035021	0.00891495	5.64763E-05	0.007154088	0.010878174	0.005913367	0.001769974	6.51875E-08	1.4892E-06	1.0806E-06	2.63505E-06	2.63505086
3837403773785	383740	3773785	0.007968262	0.019897357	0.019897357	0.005568464	0.010274865	0.018476117	0.013070746	0.003960832	0.007013003	5.62352E-05	0.005093181	0.007903649	0.004296418	0.001285993	5.96721E-08	1.3536E-06	8.5728E-07	2.27058E-06	2.2705753
3837503773785	383750	3773785	0.006481206	0.016184065	0.016184065	0.004529264	0.008357345	0.01502806	0.010631452	0.003221652	0.00570422	5.5979E-05	0.003852892	0.006073441	0.003301518	0.000988202	5.49658E-08	1.2395E-06	7.0353E-07	1.99799E-06	1.99799406
3837603773785	383760	3773785	0.005403305	0.013492464	0.013492464	0.003775994	0.00696742	0.012528717	0.008863317	0.002685853	0.004755541	5.59287E-05	0.003050843	0.004865464	0.002644863	0.000791653	5.08941E-08	1.142E-06	5.9199E-07	1.78486E-06	1.78486168
3837703773785	383770	3773785	0.004604031	0.011496615	0.011496615	0.003217437	0.005936777	0.010675428	0.007552226	0.002288553	0.004052086	5.50847E-05	0.002515496	0.004044317	0.002198488	0.000658046	4.71966E-08	1.0557E-06	5.0902E-07	1.61192E-06	1.61191752
3837803773785	383780	3773785	0.003968233	0.00990898	0.00990898	0.002773122	0.005116932	0.009201196	0.006509295	0.001972514	0.003492509	5.42607E-05	0.002114329	0.003422026	0.001860211	0.000556793	4.3922E-08	9.7987E-07	4.4289E-07	1.46668E-06	1.46668006
3837903773785	383790	3773785	0.003457249	0.008633013	0.008633013	0.002416031	0.004458031	0.008016369	0.005671101	0.001718515	0.003042783	5.36377E-05	0.001807258	0.002939584	0.001597956	0.000478296	4.10214E-08	9.133E-07	3.8961E-07	1.34393E-06	1.34393161
3838003773785	383800	3773785	0.003065239	0.007654134	0.007654134	0.002142082	0.003952545	0.00710741	0.005028067	0.001523657	0.002697769	5.28087E-05	0.001577163	0.002577645	0.001401206	0.000419405	3.8437E-08	8.5434E-07	3.4851E-07	1.24129E-06	1.24129137
3838103773785	383810	3773785	0.002728046	0.006812138	0.006812138	0.001906441	0.003517743	0.006325557	0.004474952	0.001356046	0.002400999	5.19697E-05	0.001387748	0.002276843	0.00123769	0.000370462	3.60651E-08	8.0029E-07	3.1305E-07	1.14941E-06	1.14940895
3838203773785	383820	3773785	0.002439664	0.006092028	0.006092028	0.001704912	0.003145883	0.005656883	0.004001906	0.001212699	0.00214719	5.14221E-05	0.001232482	0.002028088	0.001102467	0.000329988	3.39293E-08	7.5168E-07	2.8268E-07	1.06829E-06	1.06828872
3838303773785	383830	3773785	0.002194525	0.005479895	0.005479895	0.001533601	0.002829782	0.005088474	0.003599791	0.001090846	0.001931439	5.08895E-05	0.001104024	0.001821345	0.000990082	0.000296349	3.19851E-08	7.0758E-07	2.5675E-07	9.96316E-07	0.99631583
3838403773785	383840	3773785	0.001984941	0.004956548	0.004956548	0.001387137	0.002559529	0.004602509	0.003255999	0.000986666	0.00174698	5.04122E-05	0.00099685	0.001648126	0.00089592	0.000268164	3.02275E-08	6.6785E-07	2.3455E-07	9.32632E-07	0.93263214
3838503773785	383850	3773785	0.001805181	0.004507674	0.004507674	0.001261515	0.002327733	0.004185698	0.00296113	0.000897312	0.00158877	5.00103E-05	0.000906927	0.001502233	0.000816613	0.000244426	2.86462E-08	6.3224E-07	2.1548E-07	8.76364E-07	0.87636394
3838603773785	383860	3773785	0.001648734	0.004117013	0.004117013	0.001152185	0.002125999	0.003822941	0.002704502	0.000819546	0.001451078	4.96134E-05	0.000829179	0.001376323	0.000748168	0.00022394	2.71929E-08	5.9962E-07	1.9883E-07	8.25643E-07	0.82564287
3838703773785	383870	3773785	0.001504707	0.003757368	0.003757368	0.001051535	0.00194028	0.003488985	0.002468248	0.000747954	0.001324318	4.91461E-05	0.000757057	0.001258436	0.000684085	0.000204758	2.57747E-08	5.6759E-07	1.8338E-07	7.76748E-07	0.77674769
3838803773785	383880	3773785	0.001372536	0.003427327	0.003427327	0.00095917	0.001769849	0.003182518	0.002251441	0.000682255	0.001207992	4.86739E-05	0.000695356	0.001156703	0.000628783	0.000188206	2.44682E-08	5.3816E-07	1.6913E-07	7.31764E-07	0.73176416
3838903773785	383890	3773785	0.001260941	0.003148666	0.003148666	0.000881184	0.00162595	0.002923761	0.002068386	0.000626784	0.001109776	4.81966E-05	0.000640221	0.001065819	0.000579378	0.000173418	2.32641E-08	5.1125E-07	1.57E-07	6.91512E-07	0.691512
3839003773785	383900	3773785	0.00116056	0.002898008	0.002898008	0.000811035	0.001496512	0.002691007	0.001903726	0.000576887	0.001021429	4.7664E-05	0.00058997	0.000983764	0.000534773	0.000160067	2.2103E-08	4.8539E-07	1.4601E-07	6.53504E-07	0.65350431
3839103773785	383910	3773785	0.001071173	0.002674802	0.002674802	0.000748569	0.00138125	0.002483744	0.0017571	0.000532455	0.000942758	4.71566E-05	0.000546551	0.000912498	0.000496033	0.000148471	2.10237E-08	4.6142E-07	1.3621E-07	6.18648E-07	0.61864771

			EGIODemolition	EGIOSite Grubbing / Prep	EGIOMass Grading / Excavation	EGIOMass Grading / Excavation	EGIODrainage / Utilities Trenching	EGIODrainage / Utilities Trenching	EGIOFoundations / Concrete Pads	EGIOFoundations / Concrete Pads	EGIOBuilding / Structure Construction	EGIOBuilding / Structure Construction	EGIOAsphalt Paving	EGIOArchitectural Coating	EGIOLandscaping or Other Finishing	EGIOWaterside Construction (Piles)	HIWaterside Construction (Landscaping)	HIWaterside Construction (Landscaping)	KMDemolition	KMSite Grubbing / Prep	KMMass Grading / Excavation
Unique Identifier	X (UTM)	Y (UTM)	2025	2025	2025	2026	2026	2027	2026	2027	2026	2027	2027	2027	2027	2027	2025	2026	2025	2025	2025
3829703773795	382970	3773795	0.000264581	0.00023875	0.00059618	0.00059618	0.000166847	0.000166847	0.000307864	0.000307864	0.000553596	0.000553596	0.000391636	3.68599E-05	0.000118678	0.000210129	0.000440303	0.000440303	7.27576E-05	6.56546E-05	0.000163945
3829803773795	382980	3773795	0.00028764	0.00025956	0.000648138	0.000648138	0.000181388	0.000181388	0.000334694	0.000334694	0.000601843	0.000601843	0.000425768	4.00723E-05	0.000129021	0.000228442	0.000470421	0.000470421	7.64107E-05	6.89511E-05	0.000172176
3829903773795	382990	3773795	0.000314208	0.00028353	0.000708005	0.000708005	0.000198142	0.000198142	0.000365609	0.000365609	0.000657433	0.000657433	0.000465095	4.37736E-05	0.000140938	0.000249543	0.00050425	0.00050425	8.03622E-05	7.25169E-05	0.00018108
3830003773795	383000	3773795	0.000343762	0.0003102	0.000774597	0.000774597	0.000216778	0.000216778	0.000399997	0.000399997	0.000719269	0.000719269	0.00050884	4.78908E-05	0.000154194	0.000273014	0.000541203	0.000541203	8.43198E-05	7.6088E-05	0.000189998
3830103773795	383010	3773795	0.00037775	0.00034087	0.000851183	0.000851183	0.000238212	0.000238212	0.000439545	0.000439545	0.000790384	0.000790384	0.000559149	5.26258E-05	0.000169439	0.000300007	0.000582693	0.000582693	8.84862E-05	7.98477E-05	0.000199386
3830203773795	383020	3773795	0.000416483	0.00037582	0.000938461	0.000938461	0.000262637	0.000262637	0.000484615	0.000484615	0.000871428	0.000871428	0.000616483	5.80219E-05	0.000186813	0.000330769	0.000628908	0.000628908	9.2778E-05	8.37205E-05	0.000209057
3830303773795	383030	3773795	0.000460016	0.00041511	0.001036553	0.001036553	0.000290089	0.000290089	0.000535269	0.000535269	0.000962514	0.000962514	0.000680921	6.40867E-05	0.00020634	0.000365343	0.000679676	0.000679676	9.70638E-05	8.75879E-05	0.000218714
3830403773795	383040	3773795	0.000510694	0.00046084	0.001150746	0.001150746	0.000322047	0.000322047	0.000594237	0.000594237	0.001068549	0.001068549	0.000755935	7.11468E-05	0.000229071	0.000405591	0.000737025	0.000737025	0.000101541	9.16277E-05	0.000228801
3830503773795	383050	3773795	0.000566189	0.00051091	0.001275792	0.001275792	0.000357043	0.000357043	0.000658811	0.000658811	0.001184664	0.001184664	0.000838079	7.8878E-05	0.000253963	0.000449664	0.000798038	0.000798038	0.000105827	9.54952E-05	0.000238459
3830603773795	383060	3773795	0.000630034	0.00056853	0.001419656	0.001419656	0.000397304	0.000397304	0.000733101	0.000733101	0.001318252	0.001318252	0.000932584	8.77726E-05	0.000282601	0.00050037	0.000865586	0.000865586	0.00011022	9.94595E-05	0.000248358
3830703773795	383070	3773795	0.000705771	0.00063687	0.001590312	0.001590312	0.000445064	0.000445064	0.000821227	0.000821227	0.001476718	0.001476718	0.00104469	9.83237E-05	0.000316573	0.00056052	0.000942094	0.000942094	0.000114834	0.000103623	0.000258755
3830803773795	383080	3773795	0.000796716	0.00071894	0.001795239	0.001795239	0.000502415	0.000502415	0.00092705	0.00092705	0.001667008	0.001667008	0.001179308	0.000110994	0.000357366	0.000632748	0.001029149	0.001029149	0.000119699	0.000108013	0.000269717
3830903773795	383090	3773795	0.000907593	0.00081899	0.002045077	0.002045077	0.000572334	0.000572334	0.001056064	0.001056064	0.001899	0.001899	0.001343428	0.00012644	0.0004071	0.000720806	0.001128781	0.001128781	0.00012479	0.000112608	0.00028119
3831003773795	383100	3773795	0.001050463	0.00094791	0.002367007	0.002367007	0.000662429	0.000662429	0.001222307	0.001222307	0.002197935	0.002197935	0.001554908	0.000146344	0.000471184	0.000834273	0.001247762	0.001247762	0.000130389	0.00011766	0.000293806
3831103773795	383110	3773795	0.001237273	0.00111648	0.002787945	0.002787945	0.000780233	0.000780233	0.001439676	0.001439676	0.002588806	0.002588806	0.001831425	0.000172369	0.000554977	0.000982636	0.001389327	0.001389327	0.000136394	0.000123079	0.000307337
3831203773795	383120	3773795	0.001484842	0.00133988	0.003345792	0.003345792	0.000936352	0.000936352	0.001727745	0.001727745	0.003106807	0.003106807	0.00219788	0.000206859	0.000666024	0.001179255	0.001555983	0.001555983	0.000142686	0.000128756	0.000321514
3831303773795	383130	3773795	0.001825267	0.00164707	0.00411287	0.00411287	0.001151026	0.001151026	0.002123859	0.002123859	0.003819094	0.003819094	0.00270178	0.000254285	0.000818721	0.001449618	0.001754866	0.001754866	0.000149306	0.00013473	0.00033643
3831403773795	383140	3773795	0.002316495	0.00209035	0.005219755	0.005219755	0.001460798	0.001460798	0.002695447	0.002695447	0.004846915	0.004846915	0.003428902	0.00032272	0.001039061	0.00183975	0.001994065	0.001994065	0.000156337	0.000141075	0.000352274
3831503773795	383150	3773795	0.003098402	0.00279592	0.006981624	0.006981624	0.001953874	0.001953874	0.003605265	0.003605265	0.006482937	0.006482937	0.004586289	0.000431651	0.001389785	0.002460736	0.002295768	0.002295768	0.00016319	0.000147258	0.000367715
3831603773795	383160	3773795	0.004476206	0.00403921	0.010086227	0.010086227	0.002822726	0.002822726	0.005208461	0.005208461	0.009365782	0.009365782	0.00662573	0.000623598	0.002007797	0.003554982	0.002682099	0.002682099	0.000171063	0.000154363	0.000385456
3837203773795	383720	3773795	0.000170526	0.00015388	0.000384245	0.000384245	0.000107535	0.000107535	0.000198422	0.000198422	0.000356799	0.000356799	0.000252414	2.37566E-05	7.64891E-05	0.000135431	0.001783779	0.001783779	0.002099273	0.001894331	0.004730289
3837303773795	383730	3773795	0.000165601	0.00014943	0.000373149	0.000373149	0.000104429	0.000104429	0.000192692	0.000192692	0.000346495	0.000346495	0.000245125	2.30706E-05	7.42802E-05	0.00013152	0.001695407	0.001695407	0.001859691	0.001678138	0.004190438
3837403773795	383740	3773795	0.000160832	0.00014513	0.000362402	0.000362402	0.000101422	0.000101422	0.000187142	0.000187142	0.000336516	0.000336516	0.000238065	2.24061E-05	7.2141E-05	0.000127732	0.001611461	0.001611461	0.00166416	0.001501696	0.003749849
3837503773795	383750	3773795	0.000156248	0.00014099	0.000352073	0.000352073	9.85308E-05	9.85308E-05	0.000181808	0.000181808	0.000326924	0.000326924	0.000231279	2.17675E-05	7.00847E-05	0.000124091	0.001532273	0.001532273	0.001501579	0.001354987	0.003383506
3837603773795	383760	3773795	0.00015186	0.00013703	0.000342187	0.000342187	9.57642E-05	9.57642E-05	0.000176703	0.000176703	0.000317745	0.000317745	0.000224785	2.11563E-05	6.81168E-05	0.000120607	0.001458096	0.001458096	0.001364164	0.001230987	0.003073869
3837703773795	383770	3773795	0.000147175	0.00013281	0.000331628	0.000331628	9.28093E-05	9.28093E-05	0.000171251	0.000171251	0.00030794	0.00030794	0.000217849	2.05035E-05	6.6015E-05	0.000116885	0.001379906	0.001379906	0.001246609	0.001124908	0.002808981
3837803773795	383780	3773795	0.000142692	0.00012876	0.000321527	0.000321527	8.99824E-05	8.99824E-05	0.000166034	0.000166034	0.000298561	0.000298561	0.000211214	1.9879E-05	6.40042E-05	0.000113325	0.001307585	0.001307585	0.001144011	0.001032327	0.002577799
3837903773795	383790	3773795	0.00013837	0.00012486	0.000311789	0.000311789	8.72572E-05	8.72572E-05	0.000161006	0.000161006	0.000289519	0.000289519	0.000204817	1.92769E-05	6.20658E-05	0.000109893	0.001240625	0.001240625	0.001054349	0.000951418	0.002375763
3838003773795	383800	3773795	0.000134084	0.00012099	0.000302132	0.000302132	8.45545E-05	8.45545E-05	0.000156019	0.000156019	0.000280551	0.000280551	0.000198473	1.86798E-05	6.01434E-05	0.000106489	0.001178581	0.001178581	0.000977061	0.000881675	0.00220161
3838103773795	383810	3773795	0.000129852	0.00011718	0.000292596	0.000292596	8.18857E-05	8.18857E-05	0.000151095	0.000151095	0.000271696	0.000271696	0.000192209	1.80902E-05	5.82451E-05	0.000103128	0.001120851	0.001120851	0.000907748	0.000819129	0.002045426
3838203773795	383820	3773795	0.000125936	0.00011364	0.000283772	0.000283772	7.94164E-05	7.94164E-05	0.000146538	0.000146538	0.000263503	0.000263503	0.000186413	1.75447E-05	5.64886E-05	0.000100018	0.001067879	0.001067879	0.000844821	0.000762345	0.001903634
3838303773795	383830	3773795	0.000122218	0.00011029	0.000275393	0.000275393	7.70713E-05	7.70713E-05	0.000142211	0.000142211	0.000255722	0.000255722	0.000180908	1.70266E-05	5.48206E-05	9.70647E-05	0.001018618	0.001018618	0.000787948	0.000711024	0.001775481
3838403773795	383840	3773795	0.000118726	0.00010714	0.000267525	0.000267525	7.48693E-05	7.48693E-05	0.000138148	0.000138148	0.000248416	0.000248416	0.000175739	1.65402E-05	5.32543E-05	9.42914E-05	0.000973132	0.000973132	0.000736697	0.000664776	0.001659997
3838503773795	383850	3773795	0.000115532	0.00010425	0.000260329	0.000260329	7.28555E-05	7.28555E-05	0.000134432	0.000134432	0.000241734	0.000241734	0.000171012	1.60953E-05	5.18219E-05	9.17552E-05	0.00093169	0.00093169	0.000691009	0.000623549	0.001557049
3838603773795	383860	3773795	0.000112452	0.00010147	0.000253388	0.000253388	7.09131E-05	7.09131E-05	0.000130848	0.000130848	0.000235289	0.000235289	0.000166453	1.56662E-05	5.04403E-05	8.9309E-05	0.000892801	0.000892801	0.000649548	0.000586135	0.001463624
3838703773795	383870	3773795	0.000109229	9.8565E-05	0.000246125	0.000246125	6.88805E-05	6.88805E-05	0.000127097	0.000127097	0.000228545	0.000228545	0.000161682	1.52171E-05	4.89945E-05	8.67491E-05	0.000854706	0.000854706	0.000610909	0.000551269	0.001376561
3838803773795	383880	3773795	0.000105874	9.5538E-05	0.000238566	0.000238566	6.6765E-05	6.6765E-05	0.000123194	0.000123194	0.000221526	0.000221526	0.000156716	1.47498E-05	4.74898E-05	8.40848E-05	0.000818418	0.000818418	0.000572659	0.000516753	0.001290372
3838903773795	383890	3773795	0.000102484	9.2479E-05	0.000230927	0.000230927	6.4627E-05	6.4627E-05	0.000119249	0.000119249	0.000214432	0.000214432	0.000151698	1.42774E-05	4.5969E-05	8.13921E-05	0.000784018	0.000784018	0.000539244	0.0004866	0.001215078
3839003773795	383900	3773795	9.92485E-05	8.9559E-05	0.000223637	0.000223637	6.25868E-05	6.25868E-05	0.000115484	0.000115484	0.000207662	0.000207662	0.000146909	1.38267E-05	4.45178E-05	7.88227E-05	0.000750142	0.000750142	0.000507441	0.000457902	0.001143415
3839103773795	383910	3773795	9.62341E-05	8.6839E-05	0.000216844	0.000216844	6.06859E-05	6.06859E-05	0.000111977	0.000111977	0.000201355	0.000201355	0.000142447	1.34068E-05	4.31657E-05	7.64287E-05	0.000718263	0.000718263	0.000478037	0.000431368	0.00107716
3829703773805	382970	3773805	0.000266987	0.00024092	0.000601601	0.000601601	0.000168364	0.000168364	0.000310663	0.000310663	0.000558629	0.000558629	0.000395197	3.7195E-05	0.000119757	0.00021204	0.000437702	0.000437702	7.22204E-05	6.51698E-05	0.000162734
3829803773805	382980	3773805	0.000289956	0.00026165	0.000653357	0.000653357	0.000182848	0.000182848	0.000337389	0.000337389	0.000606689	0.000606689	0.000429196	4.03949E-05	0.000130059	0.000230282	0.000467026	0.000467026	7.58018E-05	6.84017E-05	0.000170804
3829903773805	382990	3773805	0.000316327	0.00028545	0.00071278	0.00071278	0.000199478	0.000199478	0.000368075	0.000368075	0.000661867	0.000661867	0.000468231	4.40688E-05	0.000141888	0.000251226	0.000499825	0.000499825	7.96758E-05	7.18974E-05	0.000179533
3830003773805	383000	3773805	0.000346358	0.00031254	0.000780448	0.000780448	0.000218416	0.000218416	0.000403018	0.000403018	0.000724702	0.000724702	0.000512683	4.82525E-05	0.000155359	0.000275076	0.000536239	0.000536239	8.37467E-05	7.55709E-05	0.000188706
3830103773805	383010	3773805	0.00038117	0.00034396	0.00085889	0.00085889	0.000240368	0.000240368	0.000443525	0.000443525	0.00079754	0.00079754	0.000564212	5.31023E-05	0.000170973	0.000302723	0.0005773	0.0005773	8.80743E-05	7.94761E-05	0.000198458
3830203773805	383020	3773805	0.000421241	0.00038012	0.000949181	0.000949181	0.000265637	0.000265637	0.000490151	0.000490151	0.000881382	0.000881382	0.000623525	5.86847E-05	0.000188947	0.000334547	0.000623294	0.000623294	9.2581E-05	8.35428E-05	0.000208613
3830303773805	383030	3773805	0.000466415	0.00042088	0.001050972	0.001050972	0.000294124	0.000294124	0.000542715	0.000542715	0.000975903	0.000975903	0.000690393	6.49781E-05	0.00020921	0.000370425	0.000673792	0.000673792	9.70877E-05	8.76095E-05	0.000218768
3830403773805	383040	3773805	0.000519463	0.00046875	0.001170504	0.001170504	0.000327577	0.000327577	0.000604441	0.000604441	0.001086897	0.001086897	0.000768914	7.23684E-05	0.000233004	0.000412555	0.000731157	0.000731157	0.000101821	9.18809E-05	0.000229434
3830503773805	383050	3773805	0.000577017	0.00052069	0.001300191	0.001300191	0.000363871	0.000363871	0.00067141	0.00067141	0.00120732	0.00120732	0.000854107	8.03865E-05	0.00025882	0.000458264	0.000791552	0.000791552	0.000106256	9.5883E-05	0.000239427
3830603773805	383060	3773805	0.000643053	0.00058027	0.00144899	0.00144899	0.000405514	0.000405514	0.000748249	0.000748249	0.001345491	0.001345491	0.000951854	8.95863E-05	0.000288441	0.00051071	0.000858084	0.000858084	0.000110769	9.99551E-05	0.000249595
3830703773805	383070	3773805	0.000721475	0.00065104	0.001625699	0.001625699	0.000454967	0.000454967	0.0008395	0.0008395	0.001509578	0.001509578	0.001067936	0.000100512	0.000323617	0.000572992	0.000933371	0.000933371	0.000115532	0.000104253	0.000260329
3830803773805	383080	3773805	0.000815776	0.00073614	0.001838186	0.001838186	0.000514434	0.000514434	0.000949227	0.000949227	0.001706887	0.001706887	0.00120752	0.000113649	0.000365915	0.000647885	0.001018919	0.001018919	0.000120534	0.000108767	0.0002716
3830903773805	383090	3773805	0.000930854	0.00083998	0.002097492	0.002097492	0.000587003	0.000587003	0.001083131	0.001083131	0.001947671	0.001947671	0.001377861	0.000129681	0.000417534	0.00073928	0.001116727	0.001116727	0.000125799	0.000113518	0.000283463
3831003773805	383100	3773805	0.001080303	0.00097484	0.002434245	0.002434245	0.000681246	0.000681246	0.001257028	0.001257028	0.00226037	0.00226037	0.001599076	0.000150501	0.000484569	0.000857972	0.001234217	0.001234217	0.000131631	0.00011878	0.000296604
3831103773805	383110	3773805	0.001276872	0.00115222	0.002877173	0.002877173	0.000805204	0.000805204	0.001485753	0.001485753	0.002671661	0.002671661	0.00189004	0.000177886	0.000572739	0.001014086	0.001374419	0.001374419	0.000137899	0.000124436	0.000310727
3831203773805	383120	3773805	0.001537448	0.00138735	0.003464329	0.003464329	0.000969525	0.000969525	0.001788957	0.001788957	0.003216877	0.003216877	0.002275747	0.000214188	0.00068962	0.001221034	0.00153887	0.00153887	0.000144488	0.000130383	0.000325576
3831303773805	383130	3773805	0.001889083	0.00170466	0.004256667	0.004256667	0.001191269	0.001191269	0.002198115	0.002198115	0.003952619	0.003952619	0.002796241	0.000263176	0.000847346	0.001500301	0.001730172	0.001730172	0.000151275	0.000136507	0.000340869
3831403773805	383140	3773805	0.002393479	0.00215981	0.005393222	0.005393222	0.001509344	0.001509344	0.002785025	0.002785025	0.005007992	0.005007992	0.003542854	0.000333445	0.001073592	0.00190089	0.001958301	0.001958301	0.000158468	0.000142998	0.000357076
3831503773805	383150	3773805	0.003195812	0.00288382	0.007201118	0.007201118	0.002015301	0.002015301	0.00371861	0.00371861	0.006686752	0.006686752	0.004730477	0.000445221	0.001433478	0.002538099	0.002244319	0.002244319	0.000165625	0.000149456	0.000373203
3831603773805	383160	3773805	0.00460653	0.00415682	0.010379885	0.010379885	0.002904909	0.002904909	0.005360105	0.005360105	0.009638465	0.009638465	0.006818637	0.000641754	0.002066253	0.003658484	0.002607859	0.002607859	0.000173618	0.000156668	0.000391213
3837203773805	383720	3773805	0.000175797	0.00015863	0.000396122	0.000396122	0.000110858	0.000110858	0.000204555	0.000204555	0.000367828	0.000367828	0.00026216	2.44909E-05	7.88533E-05	0.000139617	0.001693409	0.001693409	0.002133709	0.001925405	0.004807883
3837303773805	383730	3773805	0.000170729	0.00015406	0.000384703	0.000384703	0.000107663	0.000107663	0.000198658	0.000198658	0.000357224	0.000357224	0.000252715	2.37849E-05	7.65802E-05	0.000135592	0.001618154	0.001618154	0.001895804	0.001710725	0.004271812
3837403773805	383740	3773805	0.00016578	0.0001496	0.000373553	0.000373553	0.000104542	0.000104542	0.0001929	0.0001929	0.00034687	0.00034687	0.00024539	2.30955E-05	7.43606E-05	0.000131662	0.001544247	0.001544247	0.00170022	0.001534235	0.003831102
3837503773805	383750	3773805	0.000160963	0.00014525	0.000362698	0.000362698	0.000101505	0.000101505	0.000187295	0.000187295	0.000336791	0.000336791	0.00023826	2.24244E-05	7.21999E-05	0.000127836	0.001472798	0.001472798	0.0015366	0.001386589	0.003462419
3837603773805	383760	3773805	0.000156397	0.00014113	0.000352409	0.000352409	9.86249E-05	9.86249E-05	0.000181982	0.000181982	0.000327237	0.000327237	0.0002315	2.17883E-05	7.01516E-05	0.00012421	0.001405631	0.001405631	0.001397556	0.001261119	0.00314911
3837703773805	383770	3773805	0.000151526	0.00013673	0.000341433	0.000341433	9.55534E-05	9.55534E-05	0.000176314	0.000176314	0.000317045	0.000317045	0.00022491	2.11097E-05	6.79668E-05	0.000120341	0.001334278	0.001334278	0.001278627	0.001153801	0.002881128
3837803773805	383780	3773805	0.000146906	0.00013256	0.000331023	0.000331023	9.26399E-05	9.26399E-05	0.000170938	0.000170938	0.000307378	0.000307378	0.000217452	2.04661E-05	6.58945E-05	0.000116672	0.001267951	0.001267951	0.001174591	0.001059921	0.002646704
3837903773805	383790	3773805	0.000142489	0.00012858	0.00032107	0.00032107	8.98544E-05	8.98544E-05	0.000165798	0.000165798	0.000298136	0.000298136	0.000210914	1.98507E-05	6.39132E-05	0.000113164	0.001206383	0.001206383	0.001082965	0.00097724	0.002440244
3838003773805	383800	3773805	0.000138257	0.00012476	0.000311534	0.000311534	8.71856E-05	8.71856E-05	0.000160874	0.000160874	0.000289281	0.000289281	0.000204649	1.92611E-05	6.20149E-05	0.000109803	0.001149145	0.001149145	0.001002263	0.000904417	0.002258397
3838103773805	383810	3773805	0.000134168	0.00012107	0.00030232	0.00030232	8.46072E-05	8.46072E-05	0.000156116	0.000156116	0.000280726	0.000280726	0.000198597	1.86915E-05	6.01808E-05	0.000106555	0.001095745	0.001095745	0.000931982	0.000840997	0.002100034
3838203773805	383820	3773805	0.000129906	0.00011722	0.000292717	0.000292717	8.19196E-05	8.19196E-05	0.000151157	0.000151157	0.000271808	0.000271808	0.000192288	1.80977E-05	5.82691E-05	0.000103171	0.001045342	0.001045342	0.000868865	0.000784042	0.001957812
3838303773805	383830	3773805	0.000125942	0.00011365	0.000283786	0.000283786	7.94202E-05	7.94202E-05	0.000146545	0.000146545	0.000263515	0.000263515	0.000186421	1.75455E-05	5.64913E-05	0.000100023	0.000998143	0.000998143	0.00081097	0.000731799	0.001827358
3838403773805	383840	3773805	0.000122277	0.00011034	0.000275527	0.000275527	7.7109E-05	7.7109E-05	0.000142281	0.000142281	0.000255847	0.000255847	0.000180996	1.7035E-05	5.48474E-05	9.71121E-05	0.000954718	0.000954718	0.000758454	0.00068441	0.001709023
3838503773805	383850	3773805	0.000118982	0.00010737	0.000268103	0.000268103	7.50311E-05	7.50311E-05	0.000138447	0.000138447	0.000248953	0.000248953	0.000176119	1.65759E-05	5.33694E-05	9.44953E-05	0.000915465	0.000915465	0.000711435	0.000641981	0.001603076
3838603773805	383860	3773805	0.000115813	0.00010451	0.000260961	0.000260961	7.30324E-05	7.30324E-05	0.000134758	0.000134758	0.000242321	0.000242321	0.000171427	1.61343E-05	5.19477E-05	9.1978E-05	0.000878527	0.000878527	0.000668714	0.000603431	0.001506813
3838703773805	383870	3773805	0.000112387	0.00010141	0.00025324	0.00025324	7.08717E-05	7.08717E-05	0.000130772	0.000130772	0.000235152	0.000235152	0.000166356	1.5657E-05	5.04109E-05	8.92569E-05	0.000841669	0.000841669	0.000628853	0.000567461	0.001416992
3838803773805	383880	3773805	0.000108924	9.8291E-05	0.000245439	0.000245439	6.86885E-05	6.86885E-05	0.000126743	0.000126743	0.000227908	0.000227908	0.000161231	1.51747E-05	4.88579E-05	8.65073E-05	0.000806349	0.000806349	0.000590513	0.000532864	0.001330602

			KMMass Grading / Excavation	KMDrainage / Utilities Trenching	KMFoundations / Concrete Pads	KMBuilding / Structure Construction	KMAsphalt Paving	KMArchitectural Coating	KMLandscaping or Other Finishing	KMWaterside Construction (Piles)	EWNDemolition	EWNSite Grubbing / Prep	EWNDrainage / Utilities Trenching	EWNDrainage / Utilities Trenching	EWNDrainage / Utilities Trenching	EWNFoundations / Concrete Pads	EWNBuilding / Structure Construction	EWNAsphalt Paving	EWNLandscaping or Other Finishing	EWNWaterside Construction (Piles)	ISDemolition
Unique Identifier	X (UTM)	Y (UTM)	2026	2026	2026	2026	2026	2026	2026	2026	2027	2027	2027	2028	2029	2029	2029	2029	2029	2029	2027
3829703773795	382970	3773795	0.000163945	3.53229E-05	8.46599E-05	0.000157034	0.000107697	1.01361E-05	3.26353E-05	5.77837E-05	0.000121245	0.000163472	0.000198342	0.000198342	0.000198342	0.000141079	0.000245689	0.000179468	5.43842E-05	9.43725E-05	8.70118E-05
3829803773795	382980	3773795	0.000172176	3.70965E-05	8.89106E-05	0.000164918	0.000113104	1.06451E-05	3.42739E-05	6.0685E-05	0.000128378	0.00017309	0.000210011	0.000210011	0.000210011	0.000149379	0.000260143	0.000190026	5.75837E-05	9.99247E-05	9.1805E-05
3829903773795	382990	3773795	0.00018108	3.90149E-05	9.35086E-05	0.000173447	0.000118953	1.11956E-05	3.60464E-05	6.38233E-05	0.000136323	0.000183802	0.000223008	0.000223008	0.000223008	0.000158624	0.000276242	0.000201786	6.11474E-05	0.000106109	9.7034E-05
3830003773795	383000	3773795	0.000189998	4.09362E-05	9.81135E-05	0.000181988	0.000124811	1.17469E-05	3.78215E-05	6.69664E-05	0.000144751	0.000195166	0.000236796	0.000236796	0.000236796	0.000168431	0.000293322	0.000214262	6.49279E-05	0.000112669	0.000102305
3830103773795	383010	3773795	0.000199386	4.2959E-05	0.000102962	0.000190981	0.000130978	1.23274E-05	3.96904E-05	7.02753E-05	0.000154069	0.000207729	0.000252039	0.000252039	0.000252039	0.000179273	0.000312203	0.000228055	6.91074E-05	0.000119922	0.000107838
3830203773795	383020	3773795	0.000209057	4.50426E-05	0.000107955	0.000200244	0.000137331	1.29253E-05	4.16155E-05	7.36839E-05	0.000164234	0.000221435	0.000268668	0.000268668	0.000268668	0.000191101	0.000332802	0.000243101	7.36671E-05	0.000127834	0.000113455
3830303773795	383030	3773795	0.000218714	4.71233E-05	0.000112942	0.000209494	0.000143675	1.35223E-05	4.35379E-05	7.70876E-05	0.00017505	0.000236018	0.000286362	0.000286362	0.000286362	0.000203687	0.000354719	0.000259111	7.85186E-05	0.000136253	0.000118935
3830403773795	383040	3773795	0.000228801	4.92968E-05	0.000118152	0.000219156	0.000150302	1.4146E-05	4.55459E-05	8.06431E-05	0.000187054	0.000252202	0.000305999	0.000305999	0.000305999	0.000217654	0.000379044	0.0002768	8.3903E-05	0.000145596	0.000124492
3830503773795	383050	3773795	0.000238459	5.13775E-05	0.000123138	0.000228407	0.000156646	1.47431E-05	4.74684E-05	8.40469E-05	0.000199124	0.000268476	0.000325743	0.000325743	0.000325743	0.000231698	0.000403502	0.000294745	8.93168E-05	0.000154991	0.000129524
3830603773795	383060	3773795	0.000248358	5.35104E-05	0.00012825	0.000237889	0.000163149	1.53552E-05	4.94389E-05	8.7536E-05	0.000211975	0.000285803	0.000346767	0.000346767	0.000346767	0.000246652	0.000429544	0.000313768	9.50813E-05	0.000164994	0.000134419
3830703773795	383070	3773795	0.000258755	5.57505E-05	0.000133619	0.000247847	0.000169978	1.5998E-05	5.15086E-05	9.12005E-05	0.000226086	0.000304829	0.000369851	0.000369851	0.000369851	0.000263071	0.000458138	0.000334655	0.000101411	0.000175977	0.000139319
3830803773795	383080	3773795	0.000269717	5.81123E-05	0.00013928	0.000258347	0.000177179	1.66757E-05	5.36907E-05	9.50642E-05	0.000241594	0.000325738	0.00039522	0.00039522	0.00039522	0.000281116	0.000489563	0.00035761	0.000108367	0.000188048	0.000144178
3830903773795	383090	3773795	0.00028119	6.05843E-05	0.000145205	0.000269337	0.000184716	1.7385E-05	5.59746E-05	9.91079E-05	0.000258582	0.000348643	0.00042301	0.00042301	0.00042301	0.000300883	0.000523987	0.000382756	0.000115987	0.000201271	0.000148947
3831003773795	383100	3773795	0.000293806	6.33025E-05	0.00015172	0.000281421	0.000193004	1.81651E-05	5.8486E-05	0.000103555	0.000278334	0.000375274	0.000455322	0.000455322	0.000455322	0.000323866	0.000564012	0.000411993	0.000124846	0.000216645	0.000153663
3831103773795	383110	3773795	0.000307337	6.62178E-05	0.000158707	0.000294381	0.000201892	1.90016E-05	6.11795E-05	0.000108324	0.000300718	0.000405454	0.00049194	0.00049194	0.00049194	0.000349912	0.000609371	0.000445126	0.000134887	0.000234068	0.000158026
3831203773795	383120	3773795	0.000321514	6.92723E-05	0.000166028	0.00030796	0.000211205	1.98781E-05	6.40015E-05	0.00011332	0.000325036	0.000438242	0.000531722	0.000531722	0.000531722	0.000378209	0.000658649	0.000481122	0.000145795	0.000252997	0.000161942
3831303773795	383130	3773795	0.00033643	7.24861E-05	0.00017373	0.000322248	0.000221004	2.08004E-05	6.69708E-05	0.000118578	0.000351092	0.000473372	0.000574345	0.000574345	0.000574345	0.000408526	0.000711447	0.00051969	0.000157482	0.000273277	0.000165386
3831403773795	383140	3773795	0.000352274	7.58998E-05	0.000181912	0.000337424	0.000231412	2.178E-05	7.01249E-05	0.000124162	0.00037837	0.000510151	0.00061897	0.00061897	0.00061897	0.000440267	0.000766724	0.000560068	0.000169718	0.00029451	0.000168347
3831503773795	383150	3773795	0.000367715	7.92267E-05	0.000189886	0.000352214	0.000241555	2.27346E-05	7.31986E-05	0.000129605	0.000409058	0.000551526	0.000669171	0.000669171	0.000669171	0.000475975	0.000828909	0.000605492	0.000183482	0.000318396	0.000168281
3831603773795	383160	3773795	0.000385456	8.30491E-05	0.000199047	0.000369207	0.000253209	2.38315E-05	7.67301E-05	0.000135857	0.000444287	0.000599026	0.000726803	0.000726803	0.000726803	0.00051968	0.000900298	0.000657639	0.000199285	0.000345817	0.000165798
3831703773795	383170	3773795	0.000390438	8.41291E-05	0.000201652	0.000374352	0.000256646	2.41431E-05	7.77301E-05	0.000137615	0.000450202	0.000607126	0.000736803	0.000736803	0.000736803	0.000517168	0.000912012	0.000666639	0.000202019	0.000350417	0.000167998
3831803773795	383180	3773795	0.000395221	8.51579E-05	0.000204119	0.000379119	0.000259881	2.44431E-05	7.87301E-05	0.000139373	0.000455917	0.000614926	0.000746803	0.000746803	0.000746803	0.000523657	0.000923124	0.000675139	0.000204419	0.000354817	0.000170198
3831903773795	383190	3773795	0.000399803	8.61289E-05	0.000206419	0.000383386	0.000262927	2.47201E-05	7.96301E-05	0.000140973	0.000461132	0.000621926	0.000755803	0.000755803	0.000755803	0.000529657	0.000933136	0.000683139	0.000206619	0.000358917	0.000171998
3832003773795	383200	3773795	0.000404183	8.70154E-05	0.000208519	0.000387294	0.000265795	2.49801E-05	8.04301E-05	0.000142473	0.000465999	0.000628526	0.000763803	0.000763803	0.000763803	0.000535157	0.000942636	0.000690639	0.000208619	0.000362717	0.000173598
3832103773795	383210	3773795	0.000408263	8.78772E-05	0.000210619	0.000391203	0.000268663	2.52401E-05	8.12301E-05	0.000143973	0.000470866	0.000635126	0.000771803	0.000771803	0.000771803	0.000540657	0.000952136	0.000698139	0.000210719	0.000366517	0.000175198
3832203773795	383220	3773795	0.000412343	8.87389E-05	0.000212719	0.000395112	0.000271531	2.55001E-05	8.20301E-05	0.000145473	0.000475733	0.000641726	0.000779803	0.000779803	0.000779803	0.000546157	0.000961636	0.000705639	0.000212819	0.000370317	0.000176798
3832303773795	383230	3773795	0.000416423	8.96007E-05	0.000214819	0.000399021	0.000274399	2.57601E-05	8.28301E-05	0.000146973	0.000480599	0.000648326	0.000787803	0.000787803	0.000787803	0.000551657	0.000971136	0.000713139	0.000214919	0.000374117	0.000178398
3832403773795	383240	3773795	0.000420503	9.04624E-05	0.000216919	0.000402929	0.000277267	2.60201E-05	8.36301E-05	0.000148473	0.000485466	0.000654926	0.000795803	0.000795803	0.000795803	0.000557157	0.000980636	0.000720639	0.000217019	0.000377917	0.000179998
3832503773795	383250	3773795	0.000424583	9.13242E-05	0.000219019	0.000406838	0.000280135	2.62801E-05	8.44301E-05	0.000149973	0.000490332	0.000661526	0.000803803	0.000803803	0.000803803	0.000562657	0.000990136	0.000728139	0.000219119	0.000381717	0.000181598
3832603773795	383260	3773795	0.000428663	9.21859E-05	0.000221119	0.000410746	0.000283003	2.65401E-05	8.52301E-05	0.000151473	0.000495199	0.000668126	0.000811803	0.000811803	0.000811803	0.000568157	0.000999636	0.000735639	0.000221219	0.000385517	0.000183198
3832703773795	383270	3773795	0.000432743	9.30477E-05	0.000223219	0.000414655	0.000285871	2.68001E-05	8.60301E-05	0.000152973	0.000500065	0.000674726	0.000819803	0.000819803	0.000819803	0.000573657	0.001009136	0.000743139	0.000223319	0.000389317	0.000184798
3832803773795	383280	3773795	0.000436823	9.39094E-05	0.000225319	0.000418563	0.000288739	2.70601E-05	8.68301E-05	0.000154473	0.000504932	0.000681326	0.000827803	0.000827803	0.000827803	0.000579157	0.001018636	0.000750639	0.000225419	0.000393117	0.000186398
3832903773795	383290	3773795	0.000440903	9.47712E-05	0.000227419	0.000422472	0.000291607	2.73201E-05	8.76301E-05	0.000155973	0.000509798	0.000687926	0.000835803	0.000835803	0.000835803	0.000584657	0.001028136	0.000758139	0.000227519	0.000396917	0.000187998
3833003773795	383300	3773795	0.000444983	9.56329E-05	0.000229519	0.000426381	0.000294475	2.75801E-05	8.84301E-05	0.000157473	0.000514665	0.000694526	0.000843803	0.000843803	0.000843803	0.000590157	0.001037636	0.000765639	0.000229619	0.000400717	0.000189598
3833103773795	383310	3773795	0.000449063	9.64947E-05	0.000231619	0.000430289	0.000297343	2.78401E-05	8.92301E-05	0.000158973	0.000519531	0.000701126	0.000851803	0.000851803	0.000851803	0.000595657	0.001047136	0.000773139	0.000231719	0.000404517	0.000191198
3833203773795	383320	3773795	0.000453143	9.73564E-05	0.000233719	0.000434198	0.000300211	2.81001E-05	9.00301E-05	0.000160473	0.000524398	0.000707726	0.000859803	0.000859803	0.000859803	0.000601157	0.001056636	0.000780639	0.000233819	0.000408317	0.000192798
3833303773795	383330	3773795	0.000457223	9.82182E-05	0.000235819	0.000438107	0.000303079	2.83601E-05	9.08301E-05	0.000161973	0.000529264	0.000714326	0.000867803	0.000867803	0.000867803	0.000606657	0.001066136	0.000788139	0.000235919	0.000412117	0.000194398
3833403773795	383340	3773795	0.000461303	9.90799E-05	0.000237919	0.000442015	0.000305947	2.86201E-05	9.16301E-05	0.000163473	0.000534131	0.000720926	0.000875803	0.000875803	0.000875803	0.000612157	0.001075636	0.000795639	0.000238019	0.000415917	0.000195998
3833503773795	383350	3773795	0.000465383	9.99417E-05	0.000240019	0.000445924	0.000308815	2.88801E-05	9.24301E-05	0.000164973	0.000538997	0.000727526	0.000883803	0.000883803	0.000883803	0.000617657	0.001085136	0.000803139	0.000240119	0.000419717	0.000197598
3833603773795	383360	3773795	0.000469463	0.000100803	0.000242119	0.000449832	0.000311683	2.91401E-05	9.32301E-05	0.000166473	0.000543864	0.000734126	0.000891803	0.000891803	0.000891803	0.000623157	0.001094636	0.000810639	0.000242219	0.000423517	0.000199198
3833703773795	383370	3773795	0.000473543	0.000101665	0.000244219	0.000453741	0.000314551	2.94001E-05	9.40301E-05	0.000167973	0.000548730	0.000740726	0.000899803	0.000899803	0.000899803	0.000628657	0.001104136	0.000818139	0.000244319	0.000427317	0.000200798
3833803773795	383380	3773795	0.000477623	0.000102527	0.000246319	0.000457650	0.000317419	2.96601E-05	9.48301E-05	0.000169473	0.000553597	0.000747326	0.000907803	0.000907803	0.000907803	0.000634157	0.001113636	0.000825639	0.000246419	0.000431117	0.000202398
3833903773795	383390	3773795	0.000481703	0.000103389	0.000248419	0.000461558	0.000320287	2.99201E-05	9.56301E-05	0.000170973	0.000558463	0.000753926	0.000915803	0.000915803	0.000915803	0.000639657	0.001123136	0.000833139	0.000248519	0.000434917	0.000203998
3834003773795	383400	3773795	0.000485783	0.000104251	0.000250519	0.000465467	0.000323155	3.01801E-05	9.64301E-05	0.000172473	0.000563330	0.000760526	0.000923803	0.000923803	0.000923803	0.000645157	0.001132636	0.000840639	0.000250619	0.000438717	0.000205598
3834103773795	383410	3773795	0.000489863	0.000105113	0.000252619	0.000469375	0.000326023	3.04401E-05	9.72301E-05	0.000173973	0.000568196	0.000767126	0.000931803	0.000931803	0.000931803	0.000650657	0.001142136	0.000848139	0.000252719	0.000442517	0.000207198
3834203773795	383420	3773795	0.000493943	0.000105975	0.000254719	0.000473284	0.000328891	3.07001E-05	9.80301E-05	0.000175473	0.000573063	0.000773726	0.000939803	0.000939803	0.000939803	0.000656157	0.001151636	0.000855639	0.000254819	0.000446317	0.000208798
3834303773795	383430	3773795	0.000498023	0.000106837	0.000256819	0.000477192	0.000331759	3.09601E-05	9.88301E-05	0.000176973	0.000577929	0.000780326	0.000947803	0.000947803	0.000947803	0.000661657	0.001161136	0.000863139	0.000256919	0.000450117	0.000210398
3834403773795	383440	3773795	0.000502103	0.000107699	0.000258919	0.000481101	0.000334627	3.12201E-05	9.96301E-05	0.000178473	0.000582796	0.000786926	0.000955803	0.000955803	0.000955803	0.000667157	0.001170636	0.000870639	0.000259019	0.000453917	0.000211998
3834503773795	383450	3773795	0.000506183	0.000108561	0.000261019	0.000485009	0.000337495	3.14801E-05	0.000100430	0.000179973	0.000587662	0.000793526	0.000963803	0.000963803	0.000963803	0.000672657	0.001180136	0.000878139	0.000261119	0.000457717	0.000213598
3834603773795	383460	3773795	0.000510263	0.000109423	0.000263119	0.000488918	0.000340363	3.17401E-05	0.000101230	0.000181473	0.000592529	0.000800126	0.000971803	0.000971803	0.000971803	0.000678157	0.001189636	0.000885639	0.000263219	0.000461517	0.000215198
3834703773795	383470	3773795	0.000514343	0.000110285	0.000265219	0.000492826	0.000343231	3.20001E-05	0.000102030	0.000182973	0.000597395	0.000806726	0.000979803	0.000979803	0.000979803	0.000683657	0.001199136	0.000893139	0.000265319	0.000465317	0.000216798
3834803773795	383480	3773795	0.000518423	0.000111147	0.000267319	0.000496734	0.000346099	3.22601E-05	0.000102830	0.000184473	0.000602262	0.000813326	0.000987803	0.000987803	0.000987803	0.000689157	0.001208636	0.000900639	0.000267419	0.000469117	0.000218398
3834903773795	383490	3773795	0.000522503	0.000112009	0.000269419	0.000500643	0.000348967	3.25201E-05	0.000103630	0.000185973	0.000607129	0.000819926	0.000995803	0.000995803	0.000995803	0.000694657	0.001218136	0.000908139	0.000269519	0.000472917	0.000219998
3835003773795	383500	3773795	0.000526583	0.000112871	0.000271519	0.000504551	0.000351835	3.27801E-05	0.000104430	0.000187473	0.000611996	0.000826526	0.001003803	0.001003803	0.001003803	0.000700157	0.001227636	0.000915639	0.000271619	0.000476717	0.000221598
3835103773795	383510	3773795	0.000530663	0.000113733	0.000273619	0.000508459	0.000354703	3.30401E-05	0.000105230	0.000188973	0.000616863	0.000833126	0.001011803	0.001011803	0.001011803	0.000705657	0.001237136	0.000923139	0.000273719	0.000480517	0.000223198
3835203773795	383520	3773795	0.000534743	0.000114595	0.000275719	0.000512367	0.000357571	3.33001E-05	0.000106030	0.000190473	0.000621730	0.000839726	0.001019803	0.001019803	0.001019803	0.000711157	0.001246636	0.000930639	0.000275819	0.000484317	0.000224798
3835303773795	383530	3773795	0.000538823	0.000115457	0.000277819	0.000516275	0.000360439	3.35601E-05	0.000106830	0.000191973	0.000626597	0.000846326	0.001027803	0.001027803	0.001027803	0.000716657	0.001256136	0.000938139	0.000277919	0.000488117	0.000226398
3835403773795	383540	3773795	0.000542903	0.000116319	0.000279919	0.000520183	0.000363307	3.38201E-05	0.000107630	0.000193473	0.000631464	0.000852926	0.001035803	0.001035803	0.001035803	0.000722157	0.001265636	0.000945639	0.000280019	0.000491917	0.000227998
3835503773795	383550	3773795	0.000546983	0.000117181	0.000282019	0.000524091	0.000366175	3.40801E-05	0.000108430	0.000194973	0.000636331	0.000859526	0.001043803	0.001043803	0.001043803	0.000727657	0.001275136	0.000953139	0.000282119	0.000495717	0.000229598
3835603773795	383560	3773795	0.000551063	0.000118043	0.000284119	0.000528000	0.000369043	3.43401E-05	0.000109230	0.000196473	0.000641198	0.000866126	0.001051803	0.001051803	0.001051803	0.000733157	0.001284636	0.000960639	0.000284219	0.000499517	0.000231198
3835703773795	383570	3773795	0.000555143	0.000118905	0.000286219	0.000531908	0.000371911	3.46001E-05	0.000110030	0.000197973	0.000646065	0.000872726	0.001059803	0.001059803	0.001059803	0.000738657	0.001294136	0.000968139	0.000286319	0.000503317	0.000232798
3835803773795	383580	3773795	0.000559223	0.000119767	0.000288319	0.000535817	0.000374779	3.48601E-05	0.000110830	0.000199473	0.000650932	0.000879326	0.001067803	0.001067803	0.001067803	0.000744157	0.001303636	0.000975639	0.000288419	0.000507117	0.000234398
3835903773795	383590	3773795	0.000563303	0.000120629	0.000290419	0.000539725	0.000377647	3.51201E-05	0.000111630	0.000200973	0.000655799	0.000885926	0.001075803	0.001075803	0.001075803	0.000749657	0.001313136	0.000983139	0.000290519	0.000510917	0.000235998
3836003773795	383600	3773795	0.000567383	0.000121491	0.000292519	0.000543634	0.000380515	3.53801E-05	0.000112430	0.000202473	0.000660665	0.000892526	0.001083803	0.001083803	0.001083803	0.000755157	0.001322636	0.000990639	0.000292619	0.000514717	0.000237598
3836103773795	383610	3773795	0.000571463	0.000122353	0.000294619	0.000547542	0.000383383	3.56401E-05	0.000113230	0.000203973	0.000665532	0.000899126	0.001091803	0.001091803	0.001091803	0.000760657	0.001332136	0.000998139	0.000294719	0.000518517	0.000239198
3836203773795	383620	3773795	0.000575543	0.000123215	0.000296719	0.000551450	0.000386251	3.59001E-05	0.000114030	0.000205473	0.000670398	0.000905726	0.001099803	0.001099803	0.001099803	0.000766157	0.001341636	0.001005639	0.000296819	0.000522317	0.000240798
3836303773795	383630	3773795	0.000579623	0.000124077	0.000298819	0.000555358	0.000389119	3.61601E-05	0.000114830	0.000206973	0.000675265	0.000912326	0.001107803	0.001107803	0.001107803	0.000771657	0.001351136	0.001013139	0.000298919	0.000526117	0.000242398
3836403773795	383640	3773795	0.000583703	0.000124939	0.000300919	0.000559266	0.000391987	3.64201E-05	0.000115630	0.000208473	0.000680131	0.000918926	0.001115803	0.001115803	0.001115803	0.000777157	0.001360636	0.001020639	0.000301019	0.000529917	0.000243998
3836503773795	383650	3773795	0.000587783	0.000125801	0.000303019	0.000563174	0.000394855	3.66801E-05	0.000116430	0.000209973	0.000684998	0.000925526	0.001123803	0.001123803	0.001123803	0.000782657	0.001370136	0.001028139	0.000303119	0.000533717	0.000245598
3836603773795	383660	3773795	0.000591863	0.000126663	0.000305119	0.000567082	0.000397723	3.69401E-05	0.000117230	0.000211473	0.000689865	0.000932126	0.001131803	0.001131803	0.001131803	0.000788157	0.001379636	0.001035639	0.000305219	0.000537517	0.000247198
3836703773795	383670	3773795	0.000595943	0.000127525	0.000307219	0.000570990	0.000400591	3.72001E-05	0.000118030	0.000212973	0.000694731	0.000938726	0.001139803	0.001139803	0.001139803	0.000793657	0.001389136	0.001043139	0.000307319	0.000541317	0.000248798
3836803773795	383680	3773795	0.000600023	0.000128387	0.000309319	0.000574899	0.000403459	3.74601E-05	0.000118830	0.000214473	0.000699598	0.000945326	0.001147803	0.001147803	0.001147803	0.000799157	0.001398636	0.001050639	0.000309419	0.000545117	0.000250398
3836903773795	383690	3773795	0.000604103	0.000129249	0.000311419	0.000578807	0.000406327	3.77201E-05	0.000119630	0.000215973	0.000704465	0.000951926	0.001155803	0.001155803	0.001155803	0.000804657	0.001408136	0.001058139	0.000311519	0.000548917	0.000251998
3837003773795	383700	3773795	0.000608183	0.000130111	0.000313519	0.000582715	0.000409195	3.79801E-05	0.000120430	0.000217473	0.000709331	0.000958526	0.001163803	0.001163803	0.001163803	0.000810157	0.001417636	0.001065639	0.000313619	0.000552717	0.000253598
3837103773795	383710	3773795	0.000612263	0.000130973	0.000315619	0.000586623	0.000412063	3.82401E-05	0.000121230	0.000218973	0.000714198	0.000965126	0.001171803	0.001171803	0.001171803	0.000815657	0.001427136	0.001073139	0.000315719	0.000556517	0.000255198
3837203773795	383720	3773795	0.000616343	0.000131835	0.000317719	0.000590531	0.000414931	3.85001E-05	0.000122030	0.000220473	0.000719064	0.000971726	0.001179803	0.001179803	0.001179803	0.000821157	0.001436636	0.001080639	0.000317819	0.000560317	0.000256798
3837303773795	383730	3773795	0.000620423	0.000132697	0.000319819	0.000594439	0.000417799	3.87601E-05	0.000122830	0.000221973	0.000723931	0.000978326	0.001187803	0.001187803	0.001187803	0.000826657	0.001446136	0.001088139	0.000319919	0.000564117	0.000258398
3837403773795	383740	3773795	0.000624503	0.000133559	0.000321919	0.000598347	0.000420667	3.90201E-05	0.000123630	0.000223473	0.000728798	0.000984926	0.001195803	0.001195803	0.001195803	0.000832157	0.001455636	0.001095639	0.000322019	0.000567917	0.000259998
3837503773795	383750	3773795	0.000628583	0.000134421	0.000324019	0.000602255	0.000423535	3.92801E-05	0.000124430	0.000224973	0.000733664	0.000991526	0.001203803	0.001203803	0.001203803	0.000837657	0.001465136	0.001103139	0.000324119	0.000571717	0.000261598
3837603773795	383760	3773795	0.000632663	0.000135283	0.000326119	0.000606163	0.000426403	3.95401E-05	0.000125230	0.000226473	0.000738531	0.000998126	0.001211803	0.001211803	0.001211803	0.000843157	0.001474636	0.001110639	0.000326219	0.000575517	0.000263198
3837703773795	383770	3773795	0.000636743	0.000136145	0.000328219	0.000610071	0.000429271	3.98001E-05	0.000126030	0.000227973	0.000743398	0.001004726	0.001219803	0.001219803	0.001219803	0.000848657	0.001484136	0.001118139	0.000328319	0.000579317	0.000264798
3837803773795	383780	3773795	0.000640823	0.000137007	0.000330319	0.000613979	0.000432139	4.00601E-05	0.000126830	0.000229473	0.000748265	0.001011326	0.001227803	0.001227803	0.001227803	0.000854157	0.001493636	0.001125639	0.000330419	0.000583117	0.000266398
3837903773795	383790	3773795	0.000644903	0.000137869	0.000332419	0.000617887	0.000435007	4.03201E-05	0.000127630	0.000230973	0.000753131	0.001017926	0.001235803	0.001235803	0.001235803	0.000859657	0.001503136	0.001133139	0.000332519	0.000586917	0.000267998
3838003773795	383800	3773795	0.000648983	0.000138731	0.000334519	0.000621795	0.000437875	4.05801E-05	0.000128430	0.000232473	0.000757998	0.001024526	0.001243803	0.001243803	0.001243803	0.000865157	0.001512636	0.001140639	0.000334619	0.000590717	0.000269598
3838103773795	383810	3773795	0.000653063	0.000139593	0.000336619	0.000625703	0.000440743	4.08401E-05	0.000129230	0.000233973	0.000762865	0.001031126	0.001251803	0.001251803	0.001251803	0.000870657	0.001522136	0.001148139	0.000336719	0.000594517	0.000271198
3838203773795	383820	3773795	0.000657143	0.000140455	0.000338719	0.000629611	0.000443611	4.11001E-05	0.000130030	0.000235473	0.000767732	0.001037726	0.001259803	0.001259803	0.001259803	0.000876157	0.001531636	0.001155639	0.000338819	0.000598317	0.000272798
3838303773795	383830	3773795	0.000661223	0.000141317	0.000340819	0.000633519	0.000446479	4.13601E-05	0.000130830	0.000236973	0.000772599	0.001044326	0.001267803	0.001267803	0.001267803	0.000881657	0.001541136	0.001163139	0.000340919	0.000602117	0.000274398
3838403773795	383840	3773795	0.000665303	0.000142179	0.000342919	0.000637427	0.000449347	4.16201E-05	0.000131630	0.000238473	0.

			ISDrainage / Utilities Trenching	ISDrainage / Utilities Trenching	ISAsphalt Paving	ISAsphalt Paving	SVDemolition	SVSite Grubbing / Prep	SVMass Grading / Excavation	SVMass Grading / Excavation	SVDrainage / Utilities Trenching	SVFoundations / Concrete Pads	SVBuilding / Structure Construction	SVBuilding / Structure Construction	SVAsphalt Paving	SVAsphalt Paving	SVArchitectural Coating	SVArchitectural Coating	SVLandscaping or Other Finishing	SVLandscaping or Other Finishing	MDemolition
Unique Identifier	X (UTM)	Y (UTM)	2027	2028	2027	2028	2027	2027	2027	2028	2028	2028	2028	2029	2028	2029	2028	2029	2028	2029	2027
3829703773795	382970	3773795	3.00753E-05	3.00753E-05	0.000128796	0.000128796	5.17331E-05	3.41784E-05	5.77177E-05	5.77177E-05	1.74217E-05	1.79537E-05	0.00010541	0.00010541	7.08837E-05	7.08837E-05	7.02188E-06	7.02188E-06	2.26083E-05	2.26083E-05	6.57797E-05
3829803773795	382980	3773795	3.17321E-05	3.17321E-05	0.000135891	0.000135891	5.28175E-05	3.48949E-05	5.89275E-05	5.89275E-05	1.77869E-05	1.833E-05	0.000107214	0.000107214	7.23695E-05	7.23695E-05	7.16907E-06	7.16907E-06	2.30822E-05	2.30822E-05	6.88717E-05
3829903773795	382990	3773795	3.35395E-05	3.35395E-05	0.000143631	0.000143631	5.39816E-05	3.56639E-05	6.02263E-05	6.02263E-05	1.81789E-05	1.8734E-05	0.000109147	0.000109147	7.39645E-05	7.39645E-05	7.32707E-06	7.32707E-06	2.35909E-05	2.35909E-05	7.22323E-05
3830003773795	383000	3773795	3.53613E-05	3.53613E-05	0.000151433	0.000151433	5.50905E-05	3.63966E-05	6.14635E-05	6.14635E-05	1.85523E-05	1.91188E-05	0.000111015	0.000111015	7.54839E-05	7.54839E-05	7.47758E-06	7.47758E-06	2.40755E-05	2.40755E-05	7.56168E-05
3830103773795	383010	3773795	3.72739E-05	3.72739E-05	0.000159623	0.000159623	5.62485E-05	3.71616E-05	6.27553E-05	6.27553E-05	1.89423E-05	1.95207E-05	0.000112973	0.000112973	7.70705E-05	7.70705E-05	7.63475E-06	7.63475E-06	2.45816E-05	2.45816E-05	7.92042E-05
3830203773795	383020	3773795	3.92153E-05	3.92153E-05	0.000167937	0.000167937	5.74064E-05	3.79266E-05	6.40472E-05	6.40472E-05	1.93322E-05	1.99225E-05	0.000114918	0.000114918	7.86571E-05	7.86571E-05	7.79192E-06	7.79192E-06	2.50876E-05	2.50876E-05	8.2917E-05
3830303773795	383030	3773795	4.11093E-05	4.11093E-05	0.000176048	0.000176048	5.8503E-05	3.86511E-05	6.52708E-05	6.52708E-05	1.97015E-05	2.03031E-05	0.000116748	0.000116748	8.01597E-05	8.01597E-05	7.94077E-06	7.94077E-06	2.55669E-05	2.55669E-05	8.66597E-05
3830403773795	383040	3773795	4.30302E-05	4.30302E-05	0.000184274	0.000184274	5.96426E-05	3.9404E-05	6.65421E-05	6.65421E-05	2.00853E-05	2.06986E-05	0.000118642	0.000118642	8.17211E-05	8.17211E-05	8.09545E-06	8.09545E-06	2.60649E-05	2.60649E-05	9.06052E-05
3830503773795	383050	3773795	4.47695E-05	4.47695E-05	0.000191723	0.000191723	6.05432E-05	3.9999E-05	6.75469E-05	6.75469E-05	2.03886E-05	2.10111E-05	0.000120097	0.000120097	8.29551E-05	8.29551E-05	8.21769E-06	8.21769E-06	2.64585E-05	2.64585E-05	9.43598E-05
3830603773795	383060	3773795	4.64613E-05	4.64613E-05	0.000198968	0.000198968	6.13764E-05	4.05495E-05	6.84765E-05	6.84765E-05	2.06692E-05	2.13003E-05	0.000121411	0.000121411	8.40968E-05	8.40968E-05	8.33079E-06	8.33079E-06	2.68226E-05	2.68226E-05	9.8198E-05
3830703773795	383070	3773795	4.81552E-05	4.81552E-05	0.000206222	0.000206222	6.2228E-05	4.11121E-05	6.94266E-05	6.94266E-05	2.0956E-05	2.15958E-05	0.000122726	0.000122726	8.52636E-05	8.52636E-05	8.44637E-06	8.44637E-06	2.71948E-05	2.71948E-05	0.000102245
3830803773795	383080	3773795	4.98346E-05	4.98346E-05	0.000213414	0.000213414	6.30919E-05	4.16828E-05	7.03904E-05	7.03904E-05	2.12469E-05	2.18956E-05	0.00012404	0.00012404	8.64472E-05	8.64472E-05	8.56363E-06	8.56363E-06	2.75723E-05	2.75723E-05	0.000106513
3830903773795	383090	3773795	5.14831E-05	5.14831E-05	0.000220474	0.000220474	6.3968E-05	4.22616E-05	7.13679E-05	7.13679E-05	2.15419E-05	2.21997E-05	0.000125354	0.000125354	8.76477E-05	8.76477E-05	8.68254E-06	8.68254E-06	2.79552E-05	2.79552E-05	0.000111014
3831003773795	383100	3773795	5.31131E-05	5.31131E-05	0.000227454	0.000227454	6.50585E-05	4.29821E-05	7.25846E-05	7.25846E-05	2.19092E-05	2.25782E-05	0.00012699	0.00012699	8.91419E-05	8.91419E-05	8.83057E-06	8.83057E-06	2.84317E-05	2.84317E-05	0.000116022
3831103773795	383110	3773795	5.46213E-05	5.46213E-05	0.000233912	0.000233912	6.62961E-05	4.37997E-05	7.39653E-05	7.39653E-05	2.23259E-05	2.30076E-05	0.000128871	0.000128871	9.08376E-05	9.08376E-05	8.99855E-06	8.99855E-06	2.89726E-05	2.89726E-05	0.000121513
3831203773795	383120	3773795	5.59747E-05	5.59747E-05	0.000239709	0.000239709	6.75704E-05	4.46417E-05	7.53871E-05	7.53871E-05	2.27551E-05	2.34499E-05	0.000130829	0.000130829	9.25837E-05	9.25837E-05	9.17151E-06	9.17151E-06	2.95295E-05	2.95295E-05	0.00012722
3831303773795	383130	3773795	5.71652E-05	5.71652E-05	0.000244807	0.000244807	6.8906E-05	4.5524E-05	7.68772E-05	7.68772E-05	2.32049E-05	2.39134E-05	0.000132916	0.000132916	9.44137E-05	9.44137E-05	9.3528E-06	9.3528E-06	3.01132E-05	3.01132E-05	0.000133105
3831403773795	383140	3773795	5.81886E-05	5.81886E-05	0.000249189	0.000249189	7.02907E-05	4.64388E-05	7.8422E-05	7.8422E-05	2.36711E-05	2.43939E-05	0.000135132	0.000135132	9.63108E-05	9.63108E-05	9.54074E-06	9.54074E-06	3.07183E-05	3.07183E-05	0.000139182
3831503773795	383150	3773795	5.81659E-05	5.81659E-05	0.000249092	0.000249092	7.23247E-05	4.77826E-05	8.06913E-05	8.06913E-05	2.43561E-05	2.50998E-05	0.000137979	0.000137979	9.90978E-05	9.90978E-05	9.81682E-06	9.81682E-06	3.16072E-05	3.16072E-05	0.000142919
3831603773795	383160	3773795	5.73076E-05	5.73076E-05	0.000245416	0.000245416	7.45364E-05	4.92438E-05	8.31589E-05	8.31589E-05	2.51009E-05	2.58674E-05	0.000141548	0.000141548	0.000102128	0.000102128	1.0117E-05	1.0117E-05	3.25737E-05	3.25737E-05	0.000150404
3837203773795	383720	3773795	6.03467E-05	6.03467E-05	0.000258431	0.000258431	6.34901E-05	4.19459E-05	7.08347E-05	7.08347E-05	2.1381E-05	2.20338E-05	0.000118861	0.000118861	8.69929E-05	8.69929E-05	8.61768E-06	8.61768E-06	2.77463E-05	2.77463E-05	0.015074328
3837303773795	383730	3773795	5.8661E-05	5.8661E-05	0.000251213	0.000251213	6.33921E-05	4.18811E-05	7.07254E-05	7.07254E-05	2.1348E-05	2.19998E-05	0.000118848	0.000118848	8.68586E-05	8.68586E-05	8.60438E-06	8.60438E-06	2.77035E-05	2.77035E-05	0.01130797
3837403773795	383740	3773795	5.69733E-05	5.69733E-05	0.000243985	0.000243985	6.32267E-05	4.17719E-05	7.05408E-05	7.05408E-05	2.12923E-05	2.19424E-05	0.000118719	0.000118719	8.66319E-05	8.66319E-05	8.58192E-06	8.58192E-06	2.76312E-05	2.76312E-05	0.008891079
3837503773795	383750	3773795	5.53021E-05	5.53021E-05	0.000236828	0.000236828	6.30184E-05	4.16342E-05	7.03084E-05	7.03084E-05	2.12221E-05	2.18701E-05	0.000118513	0.000118513	8.63465E-05	8.63465E-05	8.55365E-06	8.55365E-06	2.75402E-05	2.75402E-05	0.00722988
3837603773795	383760	3773795	5.36805E-05	5.36805E-05	0.000229883	0.000229883	6.27917E-05	4.14845E-05	7.00555E-05	7.00555E-05	2.11458E-05	2.17915E-05	0.000118281	0.000118281	8.60359E-05	8.60359E-05	8.52288E-06	8.52288E-06	2.74411E-05	2.74411E-05	0.006025634
3837703773795	383770	3773795	5.18752E-05	5.18752E-05	0.000222152	0.000222152	6.21423E-05	4.10554E-05	6.93309E-05	6.93309E-05	2.09271E-05	2.15661E-05	0.000116992	0.000116992	8.51461E-05	8.51461E-05	8.43473E-06	8.43473E-06	2.71573E-05	2.71573E-05	0.005138128
3837803773795	383780	3773795	5.00595E-05	5.00595E-05	0.000214377	0.000214377	6.14806E-05	4.06183E-05	6.85927E-05	6.85927E-05	2.07043E-05	2.13364E-05	0.000115756	0.000115756	8.42395E-05	8.42395E-05	8.34492E-06	8.34492E-06	2.68681E-05	2.68681E-05	0.004430381
3837903773795	383790	3773795	4.83058E-05	4.83058E-05	0.000206867	0.000206867	6.0825E-05	4.01852E-05	6.78613E-05	6.78613E-05	2.04835E-05	2.11089E-05	0.00011457	0.00011457	8.33412E-05	8.33412E-05	8.25594E-06	8.25594E-06	2.65816E-05	2.65816E-05	0.003859232
3838003773795	383800	3773795	4.66243E-05	4.66243E-05	0.000199666	0.000199666	6.01572E-05	3.9744E-05	6.71163E-05	6.71163E-05	2.02586E-05	2.08772E-05	0.00011345	0.00011345	8.24262E-05	8.24262E-05	8.1653E-06	8.1653E-06	2.62898E-05	2.62898E-05	0.003408617
3838103773795	383810	3773795	4.4984E-05	4.4984E-05	0.000192642	0.000192642	5.94711E-05	3.92906E-05	6.63507E-05	6.63507E-05	2.00275E-05	2.06391E-05	0.000112393	0.000112393	8.1486E-05	8.1486E-05	8.07216E-06	8.07216E-06	2.59899E-05	2.59899E-05	0.003043433
3838203773795	383820	3773795	4.33974E-05	4.33974E-05	0.000185847	0.000185847	5.88645E-05	3.88899E-05	6.5674E-05	6.5674E-05	1.98233E-05	2.04286E-05	0.000111478	0.000111478	8.0655E-05	8.0655E-05	7.98984E-06	7.98984E-06	2.57249E-05	2.57249E-05	0.002725828
3838303773795	383830	3773795	4.18459E-05	4.18459E-05	0.000179203	0.000179203	5.82825E-05	3.85054E-05	6.50247E-05	6.50247E-05	1.96273E-05	2.02266E-05	0.000110615	0.000110615	7.98575E-05	7.98575E-05	7.91084E-06	7.91084E-06	2.54705E-05	2.54705E-05	0.002453523
3838403773795	383840	3773795	4.03872E-05	4.03872E-05	0.000172956	0.000172956	5.77311E-05	3.81411E-05	6.44095E-05	6.44095E-05	1.94416E-05	2.00352E-05	0.000109868	0.000109868	7.9102E-05	7.9102E-05	7.83599E-06	7.83599E-06	2.52295E-05	2.52295E-05	0.002220005
3838503773795	383850	3773795	3.91844E-05	3.91844E-05	0.000167805	0.000167805	5.73329E-05	3.7878E-05	6.39652E-05	6.39652E-05	1.93075E-05	1.9897E-05	0.000109275	0.000109275	7.85563E-05	7.85563E-05	7.78194E-06	7.78194E-06	2.50555E-05	2.50555E-05	0.002019186
3838603773795	383860	3773795	3.80166E-05	3.80166E-05	0.000162804	0.000162804	5.69163E-05	3.76028E-05	6.35004E-05	6.35004E-05	1.91672E-05	1.97524E-05	0.000108696	0.000108696	7.79855E-05	7.79855E-05	7.72539E-06	7.72539E-06	2.48734E-05	2.48734E-05	0.001844607
3838703773795	383870	3773795	3.67003E-05	3.67003E-05	0.000157167	0.000157167	5.63342E-05	3.72182E-05	6.2851E-05	6.2851E-05	1.89712E-05	1.95504E-05	0.000107936	0.000107936	7.7188E-05	7.7188E-05	7.64639E-06	7.64639E-06	2.46191E-05	2.46191E-05	0.00168984
3838803773795	383880	3773795	3.53736E-05	3.53736E-05	0.000151486	0.000151486	5.55745E-05	3.67163E-05	6.20035E-05	6.20035E-05	1.87153E-05	1.92868E-05	0.000107137	0.000107137	7.61471E-05	7.61471E-05	7.54328E-06	7.54328E-06	2.42871E-05	2.42871E-05	0.001540086
3838903773795	383890	3773795	3.41543E-05	3.41543E-05	0.000146264	0.000146264	5.48945E-05	3.6267E-05	6.12447E-05	6.12447E-05	1.84863E-05	1.90508E-05	0.000106338	0.000106338	7.52153E-05	7.52153E-05	7.45097E-06	7.45097E-06	2.39899E-05	2.39899E-05	0.001411416
3839003773795	383900	3773795	3.28978E-05	3.28978E-05	0.000140883	0.000140883	5.41715E-05	3.57894E-05	6.04382E-05	6.04382E-05	1.82429E-05	1.87999E-05	0.000105372	0.000105372	7.42247E-05	7.42247E-05	7.35285E-06	7.35285E-06	2.36739E-05	2.36739E-05	0.001298182
3839103773795	383910	3773795	3.173E-05	3.173E-05	0.000135882	0.000135882	5.35037E-05	3.53482E-05	5.96931E-05	5.96931E-05	1.8018E-05	1.85681E-05	0.000104457	0.000104457	7.33097E-05	7.33097E-05	7.2622E-06	7.2622E-06	2.33821E-05	2.33821E-05	0.001197232
3829703773805	382970	3773805	3.00588E-05	3.00588E-05	0.000128725	0.000128725	4.98706E-05	3.2948E-05	5.56397E-05	5.56397E-05	1.67945E-05	1.73073E-05	0.000101777	0.000101777	6.83318E-05	6.83318E-05	6.76907E-06	6.76907E-06	2.17944E-05	2.17944E-05	6.4759E-05
3829803773805	382980	3773805	3.16681E-05	3.16681E-05	0.000135617	0.000135617	5.08448E-05	3.35915E-05	5.67266E-05	5.67266E-05	1.71225E-05	1.76454E-05	0.000103375	0.000103375	6.96665E-05	6.96665E-05	6.9013E-06	6.9013E-06	2.22201E-05	2.22201E-05	6.77256E-05
3829903773805	382990	3773805	3.34342E-05	3.34342E-05	0.00014318	0.00014318	5.18863E-05	3.42796E-05	5.78886E-05	5.78886E-05	1.74733E-05	1.80068E-05	0.000105101	0.000105101	7.10936E-05	7.10936E-05	7.04267E-06	7.04267E-06	2.26752E-05	2.26752E-05	7.09489E-05
3830003773805	383000	3773805	3.53076E-05	3.53076E-05	0.000151203	0.000151203	5.29585E-05	3.4988E-05	5.90848E-05	5.90848E-05	1.78343E-05	1.83789E-05	0.000106879	0.000106879	7.25626E-05	7.25626E-05	7.18819E-06	7.18819E-06	2.31438E-05	2.31438E-05	7.43573E-05
3830103773805	383010	3773805	3.73151E-05	3.73151E-05	0.0001598	0.0001598	5.40858E-05	3.57327E-05	6.03425E-05	6.03425E-05	1.8214E-05	1.87701E-05	0.000108786	0.000108786	7.41072E-05	7.41072E-05	7.3412E-06	7.3412E-06	2.36364E-05	2.36364E-05	7.80044E-05
3830203773805	383020	3773805	3.93969E-05	3.93969E-05	0.000168715	0.000168715	5.52376E-05	3.64937E-05	6.16275E-05	6.16275E-05	1.86019E-05	1.91698E-05	0.000110718	0.000110718	7.56854E-05	7.56854E-05	7.49754E-06	7.49754E-06	2.41398E-05	2.41398E-05	8.18247E-05
3830303773805	383030	3773805	4.14415E-05	4.14415E-05	0.000177471	0.000177471	5.6322E-05	3.72101E-05	6.28374E-05	6.28374E-05	1.8967E-05	1.95462E-05	0.000112548	0.000112548	7.71712E-05	7.71712E-05	7.64473E-06	7.64473E-06	2.46137E-05	2.46137E-05	8.56568E-05
3830403773805	383040	3773805	4.35501E-05	4.35501E-05	0.000186501	0.000186501	5.74799E-05	3.79752E-05	6.41292E-05	6.41292E-05	1.9357E-05	1.9948E-05	0.000114467	0.000114467	7.87578E-05	7.87578E-05	7.8019E-06	7.8019E-06	2.51198E-05	2.51198E-05	8.97338E-05
3830503773805	383050	3773805	4.54256E-05	4.54256E-05	0.000194532	0.000194532	5.83683E-05	3.85621E-05	6.51204E-05	6.51204E-05	1.96561E-05	2.02563E-05	0.00011591	0.00011591	7.9975E-05	7.9975E-05	7.92248E-06	7.92248E-06	2.5508E-05	2.5508E-05	9.35421E-05
3830603773805	383060	3773805	4.72433E-05	4.72433E-05	0.000202317	0.000202317	5.91708E-05	3.90923E-05	6.60158E-05	6.60158E-05	1.99264E-05	2.05349E-05	0.000117186	0.000117186	8.10747E-05	8.10747E-05	8.03142E-06	8.03142E-06	2.58587E-05	2.58587E-05	9.73921E-05
3830703773805	383070	3773805	4.90754E-05	4.90754E-05	0.000210163	0.000210163	5.99918E-05	3.96347E-05	6.69317E-05	6.69317E-05	2.02029E-05	2.08198E-05	0.000118474	0.000118474	8.21996E-05	8.21996E-05	8.14285E-06	8.14285E-06	2.62175E-05	2.62175E-05	0.000101463
3830803773805	383080	3773805	5.09054E-05	5.09054E-05	0.000218	0.000218	6.0825E-05	4.01852E-05	6.78613E-05	6.78613E-05	2.04835E-05	2.11089E-05	0.000119749	0.000119749	8.33412E-05	8.33412E-05	8.25594E-06	8.25594E-06	2.65816E-05	2.65816E-05	0.000105767
3830903773805	383090	3773805	5.27169E-05	5.27169E-05	0.000225757	0.000225757	6.16889E-05	4.07559E-05	6.88251E-05	6.88251E-05	2.07744E-05	2.14087E-05	0.000121051	0.000121051	8.45249E-05	8.45249E-05	8.3732E-06	8.3732E-06	2.69592E-05	2.69592E-05	0.000110297
3831003773805	383100	3773805	5.45491E-05	5.45491E-05	0.000233603	0.000233603	6.28039E-05	4.14926E-05	7.00692E-05	7.00692E-05	2.11499E-05	2.17957E-05	0.000122738	0.000122738	8.60527E-05	8.60527E-05	8.52454E-06	8.52454E-06	2.74464E-05	2.74464E-05	0.000115395
3831103773805	383110	3773805	5.62553E-05	5.62553E-05	0.00024091	0.00024091	6.40966E-05	4.23466E-05	7.15114E-05	7.15114E-05	2.15852E-05	2.22443E-05	0.00012471	0.00012471	8.78239E-05	8.78239E-05	8.70001E-06	8.70001E-06	2.80114E-05	2.80114E-05	0.000121012
3831203773805	383120	3773805	5.77635E-05	5.77635E-05	0.000247369	0.000247369	6.54384E-05	4.32331E-05	7.30084E-05	7.30084E-05	2.20371E-05	2.271E-05	0.000126784	0.000126784	8.96623E-05	8.96623E-05	8.88212E-06	8.88212E-06	2.85977E-05	2.85977E-05	0.000126886
3831303773805	383130	3773805	5.91026E-05	5.91026E-05	0.000253103	0.000253103	6.6725E-05	4.40831E-05	7.44438E-05	7.44438E-05	2.24704E-05	2.31565E-05	0.000128781	0.000128781	9.14252E-05	9.14252E-05	9.05676E-06	9.05676E-06	2.916E-05	2.916E-05	0.000132801
3831403773805	383140	3773805	6.02724E-05	6.02724E-05	0.000258113	0.000258113	6.80544E-05	4.49614E-05	7.59271E-05	7.59271E-05	2.29181E-05	2.36179E-05	0.000130906	0.000130906	9.32468E-05	9.32468E-05	9.23721E-06	9.23721E-06	2.9741E-05	2.9741E-05	0.000138872
3831503773805	383150	3773805	6.04725E-05	6.04725E-05	0.00025897	0.00025897	6.99721E-05	4.62283E-05	7.80665E-05	7.80665E-05	2.35639E-05	2.42834E-05	0.000133702	0.000133702	9.58743E-05	9.58743E-05	9.49749E-06	9.49749E-06	3.05791E-05	3.05791E-05	0.000142662
3831603773805	383160	3773805	5.99051E-05	5.99051E-05	0.00025654	0.00025654	7.22328E-05	4.77219E-05	8.05888E-05	8.05888E-05	2.43252E-05	2.50679E-05	0.000137271	0.000137271	9.89719E-05	9.89719E-05	9.80435E-06	9.80435E-06	3.1567E-05	3.1567E-05	0.000150093
3837203773805	383720	3773805	6.36622E-05	6.36622E-05	0.00027263	0.00027263	6.1983E-05	4.09502E-05	6.91532E-05	6.91532E-05	2.08734E-05	2.15108E-05	0.000116104	0.000116104	8.49278E-05	8.49278E-05	8.41311E-06	8.41311E-06	2.70877E-05	2.70877E-05	0.015044405
3837303773805	383730	3773805	6.18734E-05	6.18734E-05	0.00026496	0.00026496	6.19707E-05	4.09421E-05	6.91396E-05	6.91396E-05	2.08693E-05	2.15065E-05	0.00011631	0.00011631	8.4911E-05	8.4911E-05	8.41145E-06	8.41145E-06	2.70823E-05	2.70823E-05	0.01126738
3837403773805	383740	3773805	5.99918E-05	5.99918E-05	0.000256911	0.000256911	6.18237E-05	4.08449E-05	6.89755E-05	6.89755E-05	2.08198E-05	2.14555E-05	0.000116245	0.000116245	8.47096E-05	8.47096E-05	8.39149E-06	8.39149E-06	2.70181E-05	2.70181E-05	0.008863031
3837503773805	383750	3773805	5.81267E-05	5.81267E-05	0.000248924	0.000248924	6.1597E-05	4.06952E-05	6.87226E-05	6.87226E-05	2.07435E-05	2.13768E-05	0.000116013	0.000116013	8.4399E-05	8.4399E-05	8.36072E-06	8.36072E-06	2.6919E-05	2.6919E-05	0.007215548
3837603773805	383760	3773805	5.63337E-05	5.63337E-05	0.000241246	0.000241246	6.13764E-05	4.05495E-05	6.84765E-05	6.84765E-05	2.06692E-05	2.13003E-05	0.000115769	0.000115769	8.40968E-05	8.40968E-05	8.33079E-06	8.33079E-06	2.68226E-05	2.68226E-05	0.006016716
3837703773805	383770	3773805	5.44603E-05	5.44603E-05	0.000233223	0.000233223	6.07883E-05	4.01609E-05	6.78203E-05	6.78203E-05	2.04711E-05	2.10962E-05	0.00011457	0.00011457	8.32909E-05	8.32909E-05	8.25095E-06	8.25095E-06	2.65656E-05	2.65656E-05	0.0051354
3837803773805	383780	3773805	5.25828E-05	5.25828E-05	0.000225183	0.000225183	6.01817E-05	3.97602E-05	6.71436E-05	6.71436E-05	2.02669E-05	2.08857E-05	0.000113411	0.000113411	8.24598E-05	8.24598E-05	8.16863E-06	8.16863E-06	2.63005E-05	2.63005E-05	0.00443222
3837903773805	383790	3773805	5.07528E-05	5.07528E-05	0.000217346	0.000217346	5.95875E-05	3.93675E-05	6.64806E-05	6.64806E-05	2.00667E-05	2.06795E-05	0.000112316	0.000112316	8.16455E-05	8.16455E-05	8.08796E-06	8.08796E-06	2.60408E-05	2.60408E-05	0.003863589
3838003773805	383800	3773805	4.90032E-05	4.90032E-05	0.000209853	0.000209853	5.90054E-05	3.8983E-05	6.58312E-05	6.58312E-05	1.98707E-05	2.04775E-05	0.000111285	0.000111285	8.08481E-05	8.08481E-05	8.00896E-06	8.00896E-06	2.57864E-05	2.57864E-05	0.003399192
3838103773805	383810	3773805	4.7332E-05	4.7332E-05	0.000202696	0.000202696	5.8405E-05	3.85864E-05	6.51614E-05	6.51614E-05	1.96685E-05	2.02691E-05	0.000110306	0.000110306	8.00254E-05	8.00254E-05	7.92747E-06	7.92747E-06	2.5524E-05	2.5524E-05	0.003027817
3838203773805	383820	3773805	4.56855E-05	4.56855E-05	0.000195646	0.000195646	5.77801E-05	3.81735E-05	6.44642E-05	6.44642E-05	1.94581E-05	2.00522E-05	0.000109314	0.000109314	7.91691E-05	7.91691E-05	7.84265E-06	7.84265E-06	2.52509E-05	2.52509E-05	0.002725201
3838303773805	383830	3773805	4.40226E-05	4.40226E-05	0.000188524	0.000188524	5.71491E-05	3.77566E-05	6.37601E-05	6.37601E-05	1.92456E-05	1.98332E-05	0.000108374	0.000108374	7.83045E-05	7.83045E-05	7.75699E-06	7.75699E-06	2.49752E-05	2.49752E-05	0.002458799
3838403773805	383840	3773805	4.24525E-05	4.24525E-05	0.0001818	0.0001818	5.6616E-05	3.74044E-05	6.31655E-05	6.31655E-05	1.90661E-05	1.96482E-05	0.000107562	0.000107562	7.75742E-05	7.75742E-05	7.68465E-06	7.68465E-06	2.47422E-05	2.47422E-05	0.002226553
3838503773805	383850	3773805	4.11486E-05	4.11486E-05	0.000176216	0.000176216	5.62056E-05	3.71332E-05	6.27075E-05	6.27075E-05	1.89278E-05	1.95058E-05	0.000106995	0.000106995	7.70117E-05	7.70117E-05	7.62893E-06	7.62893E-06	2.45628E-05	2.45628E-05	0.002025937
3838603773805	383860	3773805	3.98982E-05	3.98982E-05	0.000170862	0.000170862	5.58073E-05	3.68701E-05	6.22632E-05	6.22632E-05	1.87937E-05	1.93676E-05	0.000106428	0.000106428	7.64661E-05	7.64661E-05	7.57488E-06	7.57488E-06	2.43888E-05	2.43888E-05	0.001851519
3838703773805	383870	3773805	3.84272E-05	3.84272E-05	0.000164562	0.000164562	5.52008E-05	3.64694E-05	6.15865E-05	6.15865E-05	1.85895E-05	1.91571E-05	0.000105617	0.000105617	7.5635E-05	7.5635E-05	7.49255E-06	7.49255E-06	2.41237E-05	2.41237E-05	0.001697229
3838803773805	383880	3773805	3.69541E-05	3.69541E-05	0.000158254	0.000158254	5.44534E-05	3.59756E-05	6.07526E-05	6.07526E-05	1.83378E-05	1.88977E-05	0.000104766	0.000104766	7.46109E-05	7.46109E-05	7.3911E-06	7.3911E-06	2.37971E-05	2.37971E-05	0.001556298

			MSite Grubbing / Prep	MMass Grading / Excavation	MMass Grading / Excavation	MDrainage / Utilities Trenching	MFoundations / Concrete Pads	MBuilding / Structure Construction	MAsphalt Paving	MLandscaping or Other Finishing	MWaterside Construction (Piles)	RSSWRe-striping South Valley	RSSWRe-striping Silver Lake Boulevard	RSSWDemolition	RSSWPlacing Base	RSSWForm/Place Rebar and Pour	Child Risk				
Unique Identifier	X (UTM)	Y (UTM)	2027	2027	2028	2028	2028	2028	2028	2028	2028	2029	2029	2029	2029	2029	3rd Trimester	0<2	2<16	Total	per million
3829703773795	382970	3773795	5.93579E-05	0.000148221	0.000148221	4.14811E-05	7.65405E-05	0.000137634	9.73678E-05	2.95054E-05	5.22419E-05	5.28389E-05	4.98545E-05	8.53915E-05	4.64187E-05	1.38939E-05	1.09457E-08	3.2461E-07	3.8094E-08	3.73653E-07	0.37365266
3829803773795	382980	3773795	6.21481E-05	0.000155188	0.000155188	4.3431E-05	8.01383E-05	0.000144104	0.000101945	3.08923E-05	5.46976E-05	5.37734E-05	5.19546E-05	8.89993E-05	4.838E-05	1.4481E-05	1.17301E-08	3.5013E-07	4.0411E-08	4.0227E-07	0.40226965
3829903773795	382990	3773795	6.51806E-05	0.000162761	0.000162761	4.55502E-05	8.40487E-05	0.000151135	0.000106919	3.23997E-05	5.73666E-05	5.47782E-05	5.42155E-05	9.28958E-05	5.04981E-05	1.5115E-05	1.26165E-08	3.7925E-07	4.3011E-08	4.34879E-07	0.43487865
3830003773795	383000	3773795	6.82347E-05	0.000170387	0.000170387	4.76845E-05	8.79868E-05	0.000158217	0.000111929	3.39178E-05	6.00545E-05	5.57177E-05	5.64713E-05	9.67923E-05	5.26162E-05	1.5749E-05	1.3584E-08	4.1129E-07	4.5786E-08	4.70656E-07	0.47065555
3830103773795	383010	3773795	7.14719E-05	0.000178471	0.000178471	4.99467E-05	9.21611E-05	0.000165723	0.000117239	3.5527E-05	6.29036E-05	5.66924E-05	5.88477E-05	0.000100893	5.48451E-05	1.64161E-05	1.46746E-08	4.4775E-07	4.8874E-08	5.11303E-07	0.51130268
3830203773795	383020	3773795	7.48222E-05	0.000186837	0.000186837	5.2288E-05	9.64813E-05	0.000173491	0.000122735	3.71923E-05	6.58523E-05	5.7657E-05	6.12945E-05	0.000105112	5.71386E-05	1.71026E-05	1.58933E-08	4.8889E-07	5.2265E-08	5.57047E-07	0.55704665
3830303773795	383030	3773795	7.81995E-05	0.00019527	0.00019527	5.46482E-05	0.000100836	0.000181322	0.000128275	3.88711E-05	6.88247E-05	5.85362E-05	6.37362E-05	0.000109331	5.94321E-05	1.7789E-05	1.72356E-08	5.3463E-07	5.5915E-08	6.0778E-07	0.60777991
3830403773795	383040	3773795	8.17599E-05	0.000204161	0.000204161	5.71363E-05	0.000105427	0.000189578	0.000134115	4.06409E-05	7.19583E-05	5.94557E-05	6.63136E-05	0.000113779	6.18501E-05	1.85128E-05	1.87634E-08	5.8733E-07	6.0011E-08	6.661E-07	0.66609978
3830503773795	383050	3773795	8.51479E-05	0.000212621	0.000212621	5.9504E-05	0.000109796	0.000197434	0.000139672	4.2325E-05	7.49401E-05	6.01138E-05	6.87001E-05	0.000117905	6.40928E-05	1.91841E-05	2.0399E-08	6.4441E-07	6.4248E-08	7.29056E-07	0.72905602
3830603773795	383060	3773795	8.86114E-05	0.000221269	0.000221269	6.19243E-05	0.000114262	0.000205464	0.000145354	4.40466E-05	7.79884E-05	6.06866E-05	7.11016E-05	0.000122064	6.6354E-05	1.98609E-05	2.22333E-08	7.0939E-07	6.8905E-08	8.00528E-07	0.80052814
3830703773795	383070	3773795	9.22633E-05	0.000230389	0.000230389	6.44764E-05	0.000118971	0.000213932	0.000151344	4.58619E-05	8.12025E-05	6.12744E-05	7.36388E-05	0.000126445	6.87352E-05	2.05736E-05	2.43474E-08	7.8561E-07	7.42E-08	8.84159E-07	0.8841587
3830803773795	383080	3773795	9.61146E-05	0.000240005	0.000240005	6.71678E-05	0.000123937	0.000222862	0.000157662	4.77763E-05	8.45921E-05	6.18773E-05	7.63066E-05	0.000131071	7.12502E-05	2.13264E-05	2.68062E-08	8.7607E-07	8.0278E-08	9.83151E-07	0.98315108
3830903773795	383090	3773795	0.000100176	0.000250147	0.000250147	7.0006E-05	0.000129174	0.000232279	0.000164324	4.9795E-05	8.81665E-05	6.24953E-05	7.909E-05	0.000135901	7.38759E-05	2.21123E-05	2.96976E-08	9.8494E-07	8.7337E-08	1.10197E-06	1.10197421
3831003773795	383100	3773795	0.000104695	0.000261432	0.000261432	7.31641E-05	0.000135002	0.000242758	0.000171737	5.20414E-05	9.21439E-05	6.33393E-05	8.21999E-05	0.0001413	7.68108E-05	2.29908E-05	3.32753E-08	1.1234E-06	9.6042E-08	1.25267E-06	1.25266897
3831103773795	383110	3773795	0.000109651	0.000273806	0.000273806	7.66271E-05	0.000141392	0.000254248	0.000179865	5.45047E-05	9.65053E-05	6.43592E-05	8.55862E-05	0.000147183	8.00088E-05	2.3948E-05	3.77351E-08	1.3016E-06	1.0683E-07	1.44617E-06	1.44617104
3831203773795	383120	3773795	0.0001148	0.000286664	0.000286664	8.02257E-05	0.000148032	0.000266188	0.000188312	5.70643E-05	0.000101037	6.54394E-05	8.9083E-05	0.000153262	8.33129E-05	2.4937E-05	4.33256E-08	1.5339E-06	1.2025E-07	1.69752E-06	1.69751791
3831303773795	383130	3773795	0.000120111	0.000299926	0.000299926	8.39372E-05	0.00015488	0.000278503	0.000197024	5.97043E-05	0.000105712	6.6595E-05	9.27356E-05	0.000159484	8.66954E-05	2.59494E-05	5.05587E-08	1.848E-06	1.3755E-07	2.03613E-06	2.03612709
3831403773795	383140	3773795	0.000125594	0.000313618	0.000313618	8.77691E-05	0.00016195	0.000291217	0.000206019	6.24299E-05	0.000110538	6.78008E-05	9.6775E-05	0.000166454	9.0484E-05	2.70834E-05	6.02939E-08	2.2931E-06	1.6094E-07	2.51438E-06	2.51437948
3831503773795	383150	3773795	0.000128966	0.000322038	0.000322038	9.01255E-05	0.000166298	0.000299035	0.00021155	6.4106E-05	0.000113505	6.9318E-05	0.000100176	0.000172532	9.37881E-05	2.80724E-05	7.46248E-08	2.9882E-06	1.9592E-07	3.2587E-06	3.25869747
3831603773795	383160	3773795	0.000135721	0.000338905	0.000338905	9.48457E-05	0.000175008	0.000314697	0.000222629	6.74635E-05	0.00011945	7.11519E-05	0.000104251	0.000179807	9.77429E-05	2.92561E-05	9.78168E-08	4.1903E-06	2.5523E-07	4.54339E-06	4.5433853
3837203773795	383720	3773795	0.013602692	0.033966956	0.033966956	0.009505975	0.017540313	0.031540744	0.022313187	0.006761572	0.01197196	5.52907E-05	0.005025863	0.015902604	0.008644644	0.002587492	7.1383E-08	1.6684E-06	1.4378E-06	3.17759E-06	3.17759108
3837303773795	383730	3773795	0.010204025	0.025480227	0.025480227	0.007130883	0.013157822	0.023660211	0.016738182	0.005072176	0.008980736	5.51249E-05	0.007107057	0.010778801	0.005859348	0.001753805	6.49864E-08	1.5059E-06	1.0878E-06	2.65871E-06	2.65871078
3837403773795	383740	3773795	0.008023085	0.020034253	0.020034253	0.005606776	0.010345557	0.018603235	0.013160674	0.003988083	0.007061253	5.49189E-05	0.00506895	0.007858962	0.004272126	0.001278722	5.95958E-08	1.371E-06	8.6247E-07	2.29308E-06	2.29308082
3837503773795	383750	3773795	0.00652406	0.016291075	0.016291075	0.004559212	0.008412604	0.015127427	0.010701748	0.003242954	0.005741936	5.48937E-05	0.00384001	0.006053644	0.003290756	0.000984981	5.49784E-08	1.2571E-06	7.075E-07	2.01954E-06	2.01953631
3837603773795	383760	3773795	0.00543738	0.01357755	0.01357755	0.003799806	0.007011358	0.012607725	0.00891921	0.002702791	0.00478553	5.46425E-05	0.003042749	0.0048561	0.002639773	0.00079013	5.09708E-08	1.1593E-06	5.9506E-07	1.80535E-06	1.80534818
3837703773795	383770	3773795	0.004636516	0.011577733	0.011577733	0.003240139	0.005978666	0.010750752	0.007605513	0.002304701	0.004080677	5.38387E-05	0.002513507	0.00404548	0.00219912	0.000658235	4.73305E-08	1.0729E-06	5.1196E-07	1.63219E-06	1.63218961
3837803773795	383780	3773795	0.003997864	0.00998297	0.00998297	0.002793829	0.00515514	0.0092699	0.006557899	0.001987242	0.003518588	5.32458E-05	0.002115168	0.003427578	0.001863229	0.000557697	4.4093E-08	9.966E-07	4.4554E-07	1.48624E-06	1.48623628
3837903773795	383790	3773795	0.003482473	0.008696	0.008696	0.002433658	0.004490558	0.008074858	0.005712478	0.001731054	0.003064984	5.2457E-05	0.001807816	0.002946622	0.001601781	0.000479441	4.12075E-08	9.2907E-07	3.9183E-07	1.36211E-06	1.36210514
3838003773795	383800	3773795	0.00307585	0.007680631	0.007680631	0.002149497	0.003966228	0.007132015	0.005045473	0.001528931	0.002707108	5.18893E-05	0.001575821	0.002577135	0.001400929	0.000419322	3.86544E-08	8.6979E-07	3.493E-07	1.25775E-06	1.25774626
3838103773795	383810	3773795	0.002746317	0.006857761	0.006857761	0.001919209	0.003541303	0.006367921	0.004504923	0.001365128	0.00241708	5.11206E-05	0.001390034	0.002282811	0.001240934	0.000371433	3.63313E-08	8.1603E-07	3.1467E-07	1.16703E-06	1.16703055
3838203773795	383820	3773795	0.002459718	0.006142103	0.006142103	0.001718926	0.003171742	0.005703381	0.0040348	0.001222667	0.002164839	5.03821E-05	0.001235531	0.002035482	0.001106487	0.000331191	3.42138E-08	7.6708E-07	2.8449E-07	1.08578E-06	1.08578188
3838303773795	383830	3773795	0.002213997	0.005528518	0.005528518	0.001547208	0.00285489	0.005133624	0.003631731	0.001100525	0.001948576	4.98646E-05	0.001107089	0.001828527	0.000993986	0.000297517	3.22788E-08	7.2249E-07	2.5853E-07	1.01331E-06	1.01330807
3838403773795	383840	3773795	0.002003276	0.005002332	0.005002332	0.00139995	0.002583172	0.004645023	0.003286076	0.00099578	0.001763117	4.93873E-05	0.000999643	0.001654663	0.000899473	0.000269228	3.05185E-08	6.8205E-07	2.362E-07	9.48767E-07	0.94876697
3838503773795	383850	3773795	0.001822062	0.004549827	0.004549827	0.001273312	0.002349501	0.00422484	0.002988821	0.000905703	0.001603628	4.89954E-05	0.000909409	0.001508074	0.000819788	0.000245377	2.89361E-08	6.4581E-07	2.17E-07	8.91746E-07	0.89174643
3838603773795	383860	3773795	0.001664526	0.004156449	0.004156449	0.001163222	0.002146363	0.00385956	0.002730407	0.000827396	0.001464978	4.86085E-05	0.000832038	0.001382011	0.00075126	0.000224865	2.74804E-08	6.126E-07	2.0025E-07	8.40327E-07	0.84032674
3838703773795	383870	3773795	0.001524868	0.003807712	0.003807712	0.001065624	0.001966278	0.003535733	0.002501319	0.000757976	0.001342063	4.81313E-05	0.00076276	0.001269811	0.000690268	0.000206609	2.6094E-08	5.811E-07	1.8523E-07	7.92421E-07	0.7924208
3838803773795	383880	3773795	0.001389735	0.003470274	0.003470274	0.000971189	0.001792027	0.003222397	0.002279653	0.000690804	0.001223129	4.76389E-05	0.000698044	0.001163163	0.000632294	0.000189257	2.47389E-08	5.4997E-07	1.7065E-07	7.45361E-07	0.74536095
3838903773795	383890	3773795	0.001273626	0.003180341	0.003180341	0.000890049	0.001642307	0.002953174	0.002089194	0.000633089	0.00112094	4.71566E-05	0.000642015	0.001070106	0.000581709	0.000174116	2.35124E-08	5.2203E-07	1.5802E-07	7.03564E-07	0.70356407
3839003773795	383900	3773795	0.001171446	0.002925191	0.002925191	0.000818642	0.001510549	0.002716248	0.001921583	0.000582298	0.00103101	4.66089E-05	0.000590557	0.000985708	0.00053583	0.000160383	2.23296E-08	4.9527E-07	1.4681E-07	6.64407E-07	0.66440736
3839103773795	383910	3773795	0.001080352	0.002697721	0.002697721	0.000754983	0.001393085	0.002505026	0.001772156	0.000537017	0.000950836	4.60965E-05	0.000546345	0.000913067	0.000496342	0.000148564	2.12282E-08	4.7043E-07	1.3681E-07	6.28468E-07	0.62846831
3829703773805	382970	3773805	5.84369E-05	0.000145921	0.000145921	4.08374E-05	7.53528E-05	0.000135498	9.58569E-05	2.90476E-05	5.14313E-05	5.06433E-05	4.86186E-05	8.32862E-05	4.52743E-05	1.35514E-05	1.093E-08	3.2593E-07	3.7261E-08	3.74117E-07	0.37411656
3829803773805	382980	3773805	6.11139E-05	0.000152606	0.000152606	4.27082E-05	7.88047E-05	0.000141706	0.000100248	3.03782E-05	5.37874E-05	5.14673E-05	5.05981E-05	8.66903E-05	4.71248E-05	1.41053E-05	1.17009E-08	3.5121E-07	3.9462E-08	4.02378E-07	0.4023779
3829903773805	382990	3773805	6.40225E-05	0.000159869	0.000159869	4.47409E-05	8.25554E-05	0.0001484 5	0.000105019	3.18241E-05	5.63473E-05	5.23515E-05	5.27334E-05	9.03746E-05	4.91275E-05	1.47047E-05	1.25692E-08	3.7999E-07	4.1926E-08	4.3448E-07	0.43448047
3830003773805	383000	3773805	6.70982E-05	0.000167549	0.000167549	4.68902E-05	8.65213E-05	0.000155581	0.000110065	3.33529E-05	5.90542E-05	5.32509E-05	5.49741E-05	9.42286E-05	5.12226E-05	1.53318E-05	1.35379E-08	4.1241E-07	4.4639E-08	4.70588E-07	0.47058813
3830103773805	383010	3773805	7.03892E-05	0.000175767	0.000175767	4.91901E-05	9.07651E-05	0.000163212	0.000115463	3.49888E-05	6.19508E-05	5.42004E-05	5.73556E-05	9.83373E-05	5.34561E-05	1.60003E-05	1.46368E-08	4.496E-07	4.7682E-08	5.11922E-07	0.51192195
3830203773805	383020	3773805	7.38365E-05	0.000184375	0.000184375	5.15992E-05	9.52102E-05	0.000171206	0.000121118	3.67024E-05	6.49848E-05	5.5165E-05	5.98325E-05	0.000102616	5.57819E-05	1.66965E-05	1.58744E-08	4.9195E-07	5.1053E-08	5.58876E-07	0.55887642
3830303773805	383030	3773805	7.72946E-05	0.00019301	0.00019301	5.40158E-05	9.96693E-05	0.000179224	0.0001267 9	3.84213E-05	6.80283E-05	5.60493E-05	6.22943E-05	0.000106869	5.80938E-05	1.73885E-05	1.72389E-08	5.3915E-07	5.4681E-08	6.11071E-07	0.61107111
3830403773805	383040	3773805	8.09735E-05	0.000202197	0.000202197	5.65867E-05	0.000104413	0.000187754	0.000132825	4.025E-05	7.12661E-05	5.69938E-05	6.49169E-05	0.000111393	6.05534E-05	1.81247E-05	1.8803E-08	5.9397E-07	5.8784E-08	6.71562E-07	0.67156164
3830503773805	383050	3773805	8.441E-05	0.000210778	0.000210778	5.89883E-05	0.000108844	0.000195723	0.000138462	4.19582E-05	7.42907E-05	5.7647E-05	6.72933E-05	0.000115511	6.27915E-05	1.87946E-05	2.046E-08	6.5277E-07	6.2965E-08	7.362E-07	0.73619954
3830603773805	383060	3773805	8.78842E-05	0.000219454	0.000219454	6.14161E-05	0.000113324	0.000203778	0.000144161	4.36851E-05	7.73484E-05	5.82097E-05	6.96647E-05	0.000119611	6.50204E-05	1.94617E-05	2.23114E-08	7.1951E-07	6.7531E-08	8.09351E-07	0.8093507
3830703773805	383070	3773805	9.15577E-05	0.000228627	0.000228627	6.39833E-05	0.000118061	0.000212296	0.000150187	4.55111E-05	8.05815E-05	5.87824E-05	7.21567E-05	0.000123923	6.73646E-05	2.01634E-05	2.44468E-08	7.9788E-07	7.2725E-08	8.95056E-07	0.89505617
3830803773805	383080	3773805	9.54413E-05	0.000238324	0.000238324	6.66973E-05	0.000123069	0.000221301	0.000156557	4.74416E-05	8.39995E-05	5.93703E-05	7.47944E-05	0.000128482	6.98427E-05	2.09051E-05	2.69313E-08	8.91E-07	7.8689E-08	9.96623E-07	0.99662304
3830903773805	383090	3773805	9.95296E-05	0.000248533	0.000248533	6.95543E-05	0.000128341	0.000230781	0.000163263	4.94738E-05	8.75976E-05	5.99882E-05	7.75727E-05	0.000133295	7.24592E-05	2.16883E-05	2.9856E-08	1.0032E-06	8.5626E-08	1.1187E-06	1.11870338
3831003773805	383100	3773805	0.00010413	0.000260019	0.000260019	7.27689E-05	0.000134272	0.000241447	0.000170809	5.17603E-05	9.16462E-05	6.08674E-05	8.07178E-05	0.000138762	7.5431E-05	2.25778E-05	3.35034E-08	1.147E-06	9.4275E-08	1.27481E-06	1.2748127
3831103773805	383110	3773805	0.000109198	0.000272676	0.000272676	7.6311E-05	0.00140808	0.000253199	0.000179123	5.42798E-05	9.61071E-05	6.19577E-05	8.41644E-05	0.000144755	7.8689E-05	2.3553E-05	3.80763E-08	1.3334E-06	1.0509E-07	1.47653E-06	1.47653081
3831203773805	383120	3773805	0.000114498	0.000285911	0.000285911	8.00149E-05	0.000147643	0.000265489	0.000187817	5.69144E-05	0.000100772	6.31183E-05	8.77416E-05	0.000150961	8.20623E-05	2.45627E-05	4.38112E-08	1.5764E-06	1.1859E-07	1.73878E-06	1.73878315
3831303773805	383130	3773805	0.000119836	0.00029924	0.00029924	8.37452E-05	0.000154526	0.000277866	0.000196573	5.95677E-05	0.00010547	6.42336E-05	9.12735E-05	0.000157116	8.54079E-05	2.55641E-05	5.10897E-08	1.8988E-06	1.357E-07	2.08563E-06	2.085625
3831403773805	383140	3773805	0.000125314	0.000312919	0.000312919	8.75733E-05	0.000161589	0.000290568	0.000205559	6.22907E-05	0.000110291	6.54042E-05	9.53481E-05	0.000163737	8.90073E-05	2.66414E-05	6.08482E-08	2.3535E-06	1.5889E-07	2.57322E-06	2.57321534
3831503773805	383150	3773805	0.000128735	0.00032146	0.00032146	8.99636E-05	0.000166	0.000298498	0.00021117	6.39908E-05	0.000113301	6.68964E-05	9.89906E-05	0.00017035	9.26021E-05	2.77174E-05	7.52366E-08	3.0635E-06	1.9389E-07	3.33262E-06	3.33261771
3831603773805	383160	3773805	0.000135441	0.000338205	0.000338205	9.465E-05	0.000174647	0.000314048	0.00022217	6.73243E-05	0.000119204	6.87453E-05	0.000102739	0.000177201	9.63262E-05	2.88321E-05	9.85468E-08	4.2899E-06	2.5369E-07	4.64219E-06	4.6421886
3837203773805	383720	3773805	0.01357569	0.03389953	0.03389953	0.009487105	0.017505495	0.031478135	0.022268895	0.00674815	0.011948195	5.39492E-05	0.004760487	0.015622202	0.008492217	0.002541868	7.09634E-08	1.6814E-06	1.4345E-06	3.18693E-06	3.18692605
3837303773805	383730	3773805	0.010167398	0.025388765	0.025388765	0.007105287	0.013110592	0.023575282	0.0166781	0.00505397	0.008948499	5.38638E-05	0.006998003	0.010588807	0.005756068	0.001722891	6.47788E-08	1.5216E-06	1.0837E-06	2.67008E-06	2.67007778
3837403773805	383740	3773805	0.007997774	0.01997105	0.01997105	0.005589088	0.010312919	0.018544547	0.013119156	0.003975502	0.007038977	5.3899E-05	0.005005344	0.007751134	0.004213511	0.001261177	5.95209E-08	1.3879E-06	8.5953E-07	2.30697E-06	2.30697056
3837503773805	383750	3773805	0.006511128	0.016258781	0.016258781	0.004550174	0.008395928	0.015097439	0.010680534	0.003236525	0.005730554	5.36578E-05	0.003805379	0.005996946	0.003259935	0.000975755	5.49832E-08	1.2742E-06	7.0584E-07	2.03502E-06	2.03501615
3837603773805	383760	3773805	0.005429332	0.013557455	0.013557455	0.003794182	0.007000981	0.012589066	0.00890601	0.002698791	0.004778447	5.34116E-05	0.003020724	0.004822458	0.002621485	0.000784656	5.10334E-08	1.1763E-06	5.939E-07	1.82121E-06	1.8212053
3837703773805	383770	3773805	0.004634055	0.011571587	0.011571587	0.003238418	0.005975491	0.010745045	0.007601476	0.002303477	0.00407851	5.2864E-05	0.002499921	0.004026617	0.002188866	0.000655166	4.7454E-08	1.0898E-06	5.1139E-07	1.64865E-06	1.64864845
3837803773805	383780	3773805	0.003999523	0.009987112	0.009987112	0.002794988	0.005157279	0.009273747	0.006560621	0.001988067	0.003520048	5.21104E-05	0.00210732	0.003418291	0.00185818	0.000556186	4.42653E-08	1.0133E-06	4.4542E-07	1.50302E-06	1.50302168
3837903773805	383790	3773805	0.003486405	0.008705819	0.008705819	0.002436406	0.004495628	0.008083975	0.005718928	0.001733008	0.003068444	5.15778E-05	0.001804766	0.002944109	0.001600415	0.000479032	4.14096E-08	9.4526E-07	3.9196E-07	1.37863E-06	1.37863309
3838003773805	383800	3773805	0.003067345	0.007659393	0.007659393	0.002143554	0.00395526	0.007112294	0.005031522	0.001524704	0.002699622	5.08594E-05	0.001566994	0.002567432	0.001395654	0.000417744	3.88491E-08	8.8461E-07	3.482E-07	1.27165E-06	1.27165393
3838103773805	383810	3773805	0.002732226	0.006822575	0.006822575	0.001909362	0.003523133	0.006335249	0.004481809	0.001358124	0.002404678	5.03519E-05	0.001383824	0.002273218	0.00123572	0.000369872	3.65659E-08	8.3096E-07	3.1307E-07	1.1806E-06	1.18059969
3838203773805	383820	3773805	0.002459152	0.00614069	0.00614069	0.00171853	0.003171012	0.00570207	0.004033873	0.001222386	0.002164342	4.96284E-05	0.001234029	0.00203454	0.001105974	0.000331037	3.44747E-08	7.8196E-07	2.8428E-07	1.10071E-06	1.10071388
3838303773805	383830	3773805	0.002218758	0.005540408	0.005540408	0.001550536	0.00286103	0.005144664	0.003639542	0.001102891	0.001952767	4.88899E-05	0.001106853	0.001830021	0.000994798	0.00029776	3.25426E-08	7.3684E-07	2.5885E-07	1.02823E-06	1.02822552
3838403773805	383840	3773805	0.002009185	0.005017087	0.005017087	0.001404079	0.002590791	0.004658724	0.003295768	0.000998718	0.001768318	4.84076E-05	0.000999618	0.001656335	0.000900382	0.0002695	3.07809E-08	6.9576E-07	2.3663E-07	9.63177E-07	0.96317724
3838503773805	383850	3773805	0.001828154	0.004565039	0.004565039	0.00127757	0.002357356	0.004238965	0.002998814	0.000908731	0.001608989	4.80308E-05	0.00090949	0.001509763	0.000820706	0.000245652	2.91984E-08	6.5893E-07	2.1745E-07	9.05577E-07	0.90557725
3838603773805	383860	3773805	0.001670764	0.004172024	0.004172024	0.001167581	0.002154406	0.003874023	0.002740639	0.000830497	0.001470468	4.7654E-05	0.000832213	0.001383709	0.000752183	0.000225141	2.77409E-08	6.2513E-07	2.0071E-07	8.53584E-07	0.85358387
3838703773805	383870	3773805	0.001531537	0.003824364	0.003824364	0.001070284	0.001974876	0.003551195	0.002512258	0.00076129	0.001347931	4.71515E-05	0.000763745	0.001271789	0.000691344	0.000206931	2.63425E-08	5.9289E-07	1.8572E-07	8.04949E-07	0.80494853
3838803773805	383880	3773805	0.001404364	0.003506804	0.003506804	0.000981412	0.001810891	0.003256318	0.00230365	0.000698076	0.001236005	4.6629E-05	0.000699039	0.001166618	0.000634173	0.000189819	2.49972E-08	5.6175E-07	1.7193E-07	7.58681E-07	0.75868083

Unique Identifier	X (UTM)	Y (UTM)	EGIODemolition 2025	EGIOSite Grubbing / Prep 2025	EGIOMass Grading / Excavation 2025	EGIOMass Grading / Excavation 2026	EGIODrainage / Utilities Trenching 2026	EGIODrainage / Utilities Trenching 2027	EGIOFoundations / Concrete Pads 2026	EGIOFoundations / Concrete Pads 2027	EGIOBuilding / Structure Construction 2026	EGIOBuilding / Structure Construction 2027	EGIOAsphalt Paving 2027	EGIOArchitectural Coating 2027	EGIOLandscaping or Other Finishing 2027	EGIOWaterside Construction (Piles) 2027	HIWaterside Construction (Landscaping) 2025	HIWaterside Construction (Landscaping) 2026	KMDemolition 2025	KMSite Grubbing / Prep 2025	KMMass Grading / Excavation 2025
3838903773805	383890	3773805	0.000105247	9.4973E-05	0.000237154	0.000237154	6.63698E-05	6.63698E-05	0.000122465	0.000122465	0.000220214	0.000220214	0.000155789	1.46624E-05	4.72086E-05	8.35871E-05	0.000772821	0.000772821	0.00055468	0.000500529	0.00124986
3839003773805	383900	3773805	0.000101762	9.1827E-05	0.000229299	0.000229299	6.41715E-05	6.41715E-05	0.000118409	0.000118409	0.000212921	0.000212921	0.000150629	1.41768E-05	4.5645E-05	8.08185E-05	0.000739706	0.000739706	0.000521576	0.000470657	0.001175265
3839103773805	383910	3773805	9.8586E-05	8.8961E-05	0.000222144	0.000222144	6.2169E-05	6.2169E-05	0.000114713	0.000114713	0.000206276	0.000206276	0.000145928	1.37344E-05	4.42206E-05	7.82965E-05	0.000708573	0.000708573	0.000490978	0.000443046	0.00110632
3829703773815	382970	3773815	0.00027058	0.00024416	0.000609698	0.000609698	0.00017063	0.00017063	0.000314844	0.000314844	0.000566148	0.000566148	0.000400516	3.76956E-05	0.000121368	0.000214893	0.000436227	0.000436227	7.20831E-05	6.50459E-05	0.000162425
3829803773815	382980	3773815	0.000293143	0.00026453	0.000660539	0.000660539	0.000184858	0.000184858	0.000341098	0.000341098	0.000613358	0.000613358	0.000433914	4.0839E-05	0.000131489	0.000232813	0.000464378	0.000464378	7.54556E-05	6.80892E-05	0.000170024
3829903773815	382990	3773815	0.000318811	0.00028769	0.000718375	0.000718375	0.000201044	0.000201044	0.000370964	0.000370964	0.000667063	0.000667063	0.000471907	4.44148E-05	0.000143002	0.000253198	0.000495638	0.000495638	7.90848E-05	7.13642E-05	0.000178202
3830003773815	383000	3773815	0.000349217	0.00031512	0.000786891	0.000786891	0.000220219	0.000220219	0.000406345	0.000406345	0.000730684	0.000730684	0.000516915	4.86509E-05	0.000156641	0.000277347	0.000531481	0.000531481	8.32214E-05	7.50969E-05	0.000187523
3830103773815	383010	3773815	0.000384775	0.00034721	0.000867014	0.000867014	0.000242642	0.000242642	0.00044772	0.00044772	0.000805084	0.000805084	0.000569549	5.36046E-05	0.000172591	0.000305587	0.000572051	0.000572051	8.77043E-05	7.91421E-05	0.000197624
3830203773815	383020	3773815	0.000426231	0.00038462	0.000960425	0.000960425	0.000268784	0.000268784	0.000495957	0.000495957	0.000891823	0.000891823	0.000630912	5.93799E-05	0.000191185	0.000338511	0.00061787	0.00061787	9.24437E-05	8.34189E-05	0.000208303
3830303773815	383030	3773815	0.000473978	0.00042771	0.001068013	0.001068013	0.000298894	0.000298894	0.000551515	0.000551515	0.000991727	0.000991727	0.000701587	6.60317E-05	0.000212602	0.000376431	0.000669002	0.000669002	9.73026E-05	8.78034E-05	0.000219252
3830403773815	383040	3773815	0.000530476	0.00047869	0.00119532	0.00119532	0.000334522	0.000334522	0.000617255	0.000617255	0.00110994	0.00110994	0.000785216	7.39027E-05	0.000237944	0.000421301	0.000727367	0.000727367	0.000102418	9.24195E-05	0.000230779
3830503773815	383050	3773815	0.00059031	0.00053268	0.001330144	0.001330144	0.000372254	0.000372254	0.000686878	0.000686878	0.001235134	0.001235134	0.000873783	8.22384E-05	0.000264783	0.000468821	0.000787333	0.000787333	0.000107002	9.65563E-05	0.000241108
3830603773815	383060	3773815	0.000658173	0.00059392	0.00148306	0.00148306	0.000415048	0.000415048	0.000765842	0.000765842	0.001377127	0.001377127	0.000974235	9.16927E-05	0.000295223	0.000522718	0.000852549	0.000852549	0.000111569	0.000100677	0.000251398
3830703773815	383070	3773815	0.000738637	0.00066653	0.001664369	0.001664369	0.000465789	0.000465789	0.000859469	0.000859469	0.001545485	0.001545485	0.001093338	0.000102902	0.000331315	0.000586622	0.00092606	0.00092606	0.000116392	0.000105029	0.000262266
3830803773815	383080	3773815	0.000835575	0.000754	0.0018828	0.0018828	0.000526919	0.000526919	0.000972265	0.000972265	0.001748314	0.001748314	0.001236828	0.000116407	0.000374796	0.00066361	0.001009562	0.001009562	0.000121507	0.000109645	0.000273792
3830903773815	383090	3773815	0.000953817	0.0008607	0.002149235	0.002149235	0.000601484	0.000601484	0.001109851	0.001109851	0.001995718	0.001995718	0.001411851	0.00013288	0.000427834	0.000757517	0.001104737	0.001104737	0.000126886	0.000114498	0.000285911
3831003773815	383100	3773815	0.001107582	0.00099945	0.002495712	0.002495712	0.000698449	0.000698449	0.001288769	0.001288769	0.002317447	0.002317447	0.001639455	0.000154302	0.000496805	0.000879636	0.001219071	0.001219071	0.000132855	0.000119885	0.000299361
3831103773815	383110	3773815	0.00131049	0.00118255	0.002952925	0.002952925	0.000826404	0.000826404	0.001524871	0.001524871	0.002742002	0.002742002	0.001939802	0.00018257	0.000587819	0.001040785	0.001355704	0.001355704	0.000139319	0.000125718	0.000313928
3831203773815	383120	3773815	0.001579405	0.00142521	0.00355887	0.00355887	0.000995984	0.000995984	0.001837777	0.001837777	0.003304665	0.003304665	0.002337853	0.000220033	0.00070844	0.001254356	0.001515524	0.001515524	0.00014613	0.000131864	0.000329274
3831303773815	383130	3773815	0.001940841	0.00175137	0.004373293	0.004373293	0.001223908	0.001223908	0.00225834	0.00225834	0.004060915	0.004060915	0.002872854	0.000270386	0.000870562	0.001541407	0.001699896	0.001699896	0.00015312	0.000138171	0.000345025
3831403773815	383140	3773815	0.002456871	0.00221702	0.005536063	0.005536063	0.00154932	0.00154932	0.002858787	0.002858787	0.00514063	0.00514063	0.003636688	0.000342277	0.001102027	0.001951235	0.001918318	0.001918318	0.00016051	0.00014484	0.000361676
3831503773815	383150	3773815	0.003275219	0.00295548	0.007380046	0.007380046	0.002065376	0.002065376	0.003811007	0.003811007	0.0068529	0.0068529	0.004848016	0.000456284	0.001469096	0.002601164	0.002190109	0.002190109	0.00016821	0.000151788	0.000379027
3831603773815	383160	3773815	0.004708793	0.0042491	0.010610314	0.010610314	0.002969397	0.002969397	0.005479097	0.005479097	0.009852434	0.009852434	0.006970007	0.000656001	0.002112123	0.003739701	0.002532652	0.002532652	0.000176125	0.000158931	0.000396862
3837203773815	383720	3773815	0.000181061	0.00016339	0.000407985	0.000407985	0.000114178	0.000114178	0.000210681	0.000210681	0.000378843	0.000378843	0.000268009	2.52244E-05	8.12148E-05	0.000143798	0.001607671	0.001607671	0.002170479	0.001958585	0.004890736
3837303773815	383730	3773815	0.000175856	0.00015869	0.000396256	0.000396256	0.000110896	0.000110896	0.000204624	0.000204624	0.000367952	0.000367952	0.000260304	2.44992E-05	7.88801E-05	0.000139664	0.001543945	0.001543945	0.001933409	0.00174466	0.004356548
3837403773815	383740	3773815	0.000170747	0.00015408	0.000384743	0.000384743	0.000107674	0.000107674	0.000198679	0.000198679	0.000357261	0.000357261	0.000252741	2.37874E-05	7.65882E-05	0.000135606	0.001479205	0.001479205	0.001737043	0.001567464	0.003914076
3837503773815	383750	3773815	0.000165762	0.00014958	0.000373512	0.000373512	0.000104531	0.000104531	0.000192879	0.000192879	0.000346833	0.000346833	0.000245363	2.3093E-05	7.43525E-05	0.000131648	0.001414687	0.001414687	0.0015722	0.00141814	0.003542636
3837603773815	383760	3773815	0.000160957	0.00014524	0.000362685	0.000362685	0.000101501	0.000101501	0.000187288	0.000187288	0.000336779	0.000336779	0.000238251	2.24236E-05	7.21972E-05	0.000127832	0.001353754	0.001353754	0.001431377	0.001291638	0.003225318
3837703773815	383770	3773815	0.000155872	0.00014065	0.000351225	0.000351225	9.82937E-05	9.82937E-05	0.00018137	0.00018137	0.000326138	0.000326138	0.000230723	2.17151E-05	6.9916E-05	0.000123792	0.001288887	0.001288887	0.001310783	0.001182817	0.002953584
3837803773815	383780	3773815	0.000151108	0.00013636	0.000340492	0.000340492	9.52899E-05	9.52899E-05	0.000175828	0.000175828	0.000316171	0.000316171	0.00022367	2.10515E-05	6.77794E-05	0.000120009	0.001228238	0.001228238	0.001204968	0.001087333	0.002715152
3837903773815	383790	3773815	0.000146578	0.00013227	0.000330283	0.000330283	9.24329E-05	9.24329E-05	0.000170556	0.000170556	0.000306692	0.000306692	0.000216966	2.04203E-05	6.57472E-05	0.000116411	0.001171698	0.001171698	0.001111623	0.0010031	0.002504818
3838003773815	383800	3773815	0.000142262	0.00012837	0.000320559	0.000320559	8.97114E-05	8.97114E-05	0.000165534	0.000165534	0.000297662	0.000297662	0.000210578	1.98191E-05	6.38115E-05	0.000112984	0.001119122	0.001119122	0.001028897	0.000928451	0.002318412
3838103773815	383810	3773815	0.000138119	0.00012464	0.000311224	0.000311224	8.70991E-05	8.70991E-05	0.000160714	0.000160714	0.000288994	0.000288994	0.000204446	1.9242E-05	6.19533E-05	0.000109694	0.001069766	0.001069766	0.000955477	0.000862198	0.002152974
3838203773815	383820	3773815	0.000133989	0.00012091	0.000301917	0.000301917	8.44943E-05	8.44943E-05	0.000155908	0.000155908	0.000280351	0.000280351	0.000198332	1.86665E-05	6.01005E-05	0.000106413	0.001021933	0.001021933	0.000890969	0.000803987	0.002007618
3838303773815	383830	3773815	0.000129697	0.00011704	0.000292246	0.000292246	8.17878E-05	8.17878E-05	0.000150914	0.000150914	0.000271371	0.000271371	0.000191979	1.80686E-05	5.81754E-05	0.000103005	0.000976875	0.000976875	0.000832967	0.000751648	0.001876922
3838403773815	383840	3773815	0.000125817	0.00011353	0.000283503	0.000283503	7.93411E-05	7.93411E-05	0.000146399	0.000146399	0.000263253	0.000263253	0.000186236	1.75281E-05	5.64351E-05	9.99233E-05	0.000935385	0.000935385	0.000779471	0.000703375	0.001756381
3838503773815	383850	3773815	0.000122409	0.00011046	0.000275823	0.000275823	7.71918E-05	7.71918E-05	0.000142433	0.000142433	0.000256122	0.000256122	0.000181191	1.70532E-05	5.49063E-05	9.72164E-05	0.000898289	0.000898289	0.000731235	0.000659848	0.00164769
3838603773815	383860	3773815	0.000119132	0.0001075	0.000268439	0.000268439	7.51252E-05	7.51252E-05	0.0003862	0.0003862	0.000249265	0.000249265	0.00017634	1.65967E-05	5.34364E-05	9.46138E-05	0.00086327	0.00086327	0.000687374	0.000620269	0.001548858
3838703773815	383870	3773815	0.000115562	0.00010428	0.000260396	0.000260396	7.28743E-05	7.28743E-05	0.000134467	0.000134467	0.000241796	0.000241796	0.000171056	1.60994E-05	5.18353E-05	9.17789E-05	0.000827728	0.000827728	0.000646318	0.000583221	0.001456348
3838803773815	383880	3773815	0.000111909	0.00010098	0.000252164	0.000252164	7.05706E-05	7.05706E-05	0.000130216	0.000130216	0.000234153	0.000234153	0.000165649	1.55905E-05	5.01967E-05	8.88776E-05	0.00079336	0.00079336	0.000608104	0.000548738	0.001370239
3838903773815	383890	3773815	0.000108023	9.7477E-05	0.000243408	0.000243408	6.81201E-05	6.81201E-05	0.000125694	0.000125694	0.000226022	0.000226022	0.000159897	1.50491E-05	4.84536E-05	8.57915E-05	0.000760688	0.000760688	0.00056983	0.0005142	0.001283997
3839003773815	383900	3773815	0.000104286	9.4105E-05	0.000234989	0.000234989	6.57638E-05	6.57638E-05	0.000121347	0.000121347	0.000218204	0.000218204	0.000154366	1.45286E-05	4.67776E-05	8.28238E-05	0.000728429	0.000728429	0.000535496	0.000483218	0.001206631
3839103773815	383910	3773815	0.000100932	9.1078E-05	0.000227429	0.000227429	6.36483E-05	6.36483E-05	0.000117443	0.000117443	0.000211185	0.000211185	0.0001494	1.40612E-05	4.52728E-05	8.01596E-05	0.000697994	0.000697994	0.00050365	0.000454481	0.001134874
3829703773825	382970	3773825	0.000274024	0.00024727	0.000617458	0.000617458	0.000172802	0.000172802	0.000318852	0.000318852	0.000573354	0.000573354	0.000405614	3.81754E-05	0.000122913	0.000217629	0.000434498	0.000434498	7.19637E-05	6.49382E-05	0.000162156
3829803773825	382980	3773825	0.00029617	0.00026726	0.000667359	0.000667359	0.000186767	0.000186767	0.00034462	0.00034462	0.00061969	0.00061969	0.000438394	4.12606E-05	0.000132847	0.000235217	0.00046146	0.00046146	7.51214E-05	6.77876E-05	0.000169271
3829903773825	382990	3773825	0.000321222	0.00028986	0.000723809	0.000723809	0.000202565	0.000202565	0.00037377	0.00037377	0.00067209	0.00067209	0.000475477	4.47507E-05	0.000144084	0.000255113	0.000491276	0.000491276	7.85118E-05	7.08471E-05	0.000176911
3830003773825	383000	3773825	0.000351903	0.00031755	0.000792943	0.000792943	0.000221913	0.000221913	0.000409471	0.000409471	0.000736304	0.000736304	0.00050891	4.90251E-05	0.000157846	0.00027948	0.000526454	0.000526454	8.26783E-05	7.46068E-05	0.000186299
3830103773825	383010	3773825	0.0003881	0.00035021	0.000874505	0.000874505	0.000244739	0.000244739	0.000451589	0.000451589	0.000812041	0.000812041	0.00057447	5.40678E-05	0.000174082	0.000308227	0.000566532	0.000566532	8.72984E-05	7.87758E-05	0.000196709
3830203773825	383020	3773825	0.00043066	0.00038862	0.000970405	0.000970405	0.000271577	0.000271577	0.000501111	0.000501111	0.000901091	0.000901091	0.000637468	5.9997E-05	0.000193172	0.000342028	0.000611938	0.000611938	9.22408E-05	8.32357E-05	0.000207846
3830303773825	383030	3773825	0.000480717	0.00043379	0.001083199	0.001083199	0.000303143	0.000303143	0.000559357	0.000559357	0.001005827	0.001005827	0.000711563	6.69706E-05	0.000215625	0.000381783	0.00066342	0.00066342	9.74518E-05	8.79381E-05	0.000219588
3830403773825	383040	3773825	0.000540444	0.00048768	0.001217781	0.001217781	0.000340808	0.000340808	0.000628854	0.000628854	0.001130797	0.001130797	0.000799971	7.52914E-05	0.000242416	0.000429218	0.000722482	0.000722482	0.000102955	9.29043E-05	0.000231989
3830503773825	383050	3773825	0.000602505	0.00054369	0.001357623	0.001357623	0.000379944	0.000379944	0.000701068	0.000701068	0.0012606	0.0012606	0.000891834	8.39374E-05	0.000270253	0.000478507	0.000781988	0.000781988	0.000107695	9.71811E-05	0.000242669
3830603773825	383060	3773825	0.000671723	0.00060615	0.001513592	0.001513592	0.000423593	0.000423593	0.000781609	0.000781609	0.001405478	0.001405478	0.000994292	9.35804E-05	0.0003013	0.000533479	0.000845555	0.000845555	0.000112315	0.00010135	0.000253079
3830703773825	383070	3773825	0.000753947	0.00068034	0.001698868	0.001698868	0.000475444	0.000475444	0.000877284	0.000877284	0.001577521	0.001577521	0.00111601	0.000105035	0.000338182	0.000598781	0.000917194	0.000917194	0.000117204	0.000105762	0.000264095
3830803773825	383080	3773825	0.000853178	0.00076989	0.001922464	0.001922464	0.00053802	0.00053802	0.000992748	0.000992748	0.001785146	0.001785146	0.001262884	0.00011886	0.000382692	0.00067759	0.000998587	0.000998587	0.000122409	0.000110459	0.000275823
3830903773825	383090	3773825	0.00097382	0.00087873	0.002194266	0.002194266	0.000614086	0.000614086	0.001133105	0.001133105	0.002037533	0.002037533	0.001441432	0.000135664	0.000436798	0.000773389	0.001090812	0.001090812	0.001127882	0.001015398	0.002288157
3831003773825	383100	3773825	0.001131345	0.0010209	0.002549257	0.002549257	0.000713434	0.000713434	0.00131642	0.00131642	0.002367168	0.002367168	0.001674629	0.000157612	0.000507463	0.000898509	0.001201943	0.001201943	0.000134013	0.00012093	0.000301971
3831103773825	383110	3773825	0.00133959	0.00120881	0.003018495	0.003018495	0.000844754	0.000844754	0.001558731	0.001558731	0.002802888	0.002802888	0.001982875	0.000186624	0.000600871	0.001063896	0.001334785	0.001334785	0.00014068	0.000126946	0.000316994
3831203773825	383120	3773825	0.001614897	0.00145724	0.003638845	0.003638845	0.001018365	0.001018365	0.001879076	0.001879076	0.003378927	0.003378927	0.002390389	0.000224978	0.00072436	0.001282544	0.001489467	0.001489467	0.000147688	0.00013327	0.000332785
3831303773825	383130	3773825	0.001984213	0.0017905	0.004471022	0.004471022	0.001251258	0.001251258	0.002308807	0.002308807	0.004151664	0.004151664	0.002937053	0.000276429	0.000890016	0.001575852	0.001666987	0.001666987	0.000154875	0.000139755	0.000348979
3831403773825	383140	3773825	0.002510008	0.00226497	0.005655797	0.005655797	0.001582828	0.001582828	0.002920617	0.002920617	0.005251812	0.005251812	0.003715342	0.000349679	0.001125861	0.001993437	0.001876401	0.001876401	0.000162467	0.000146607	0.000366088
3831503773825	383150	3773825	0.003337973	0.0030121	0.007521448	0.007521448	0.002104949	0.002104949	0.003884026	0.003884026	0.006984202	0.006984202	0.004940904	0.000465026	0.001497244	0.002651002	0.00213506	0.00213506	0.000170568	0.000153916	0.00038434
3831603773825	383160	3773825	0.004791417	0.00432365	0.010796492	0.010796492	0.003021501	0.003021501	0.005575238	0.005575238	0.010025314	0.010025314	0.007092309	0.000667511	0.002149185	0.003805321	0.002458919	0.002458919	0.000178548	0.000161117	0.000402322
3837203773825	383720	3773825	0.000186254	0.00016807	0.000419687	0.000419687	0.000117453	0.000117453	0.000216723	0.000216723	0.000389709	0.000389709	0.000275696	2.59478E-05	8.35442E-05	0.000147922	0.001526896	0.001526896	0.002216411	0.002000033	0.004994235
3837303773825	383730	3773825	0.000180912	0.00016325	0.000407649	0.000407649	0.000114084	0.000114084	0.000210507	0.000210507	0.000378531	0.000378531	0.000267788	2.52036E-05	8.11479E-05	0.000143679	0.001473083	0.001473083	0.001976763	0.001783781	0.004454237
3837403773825	383740	3773825	0.000175707	0.00015855	0.00039592	0.00039592	0.000110802	0.000110802	0.000204451	0.000204451	0.00036764	0.00036764	0.000260083	2.44784E-05	7.88132E-05	0.000139546	0.001416479	0.001416479	0.00177755	0.001604016	0.00400535
3837503773825	383750	3773825	0.000170442	0.0001538	0.000384057	0.000384057	0.000107482	0.000107482	0.000198325	0.000198325	0.000356624	0.000356624	0.00025229	2.3745E-05	7.64516E-05	0.000135364	0.001358511	0.001358511	0.001609991	0.001452815	0.003627789
3837603773825	383760	3773825	0.00016541	0.00014926	0.00037219	0.00037219	0.000104309	0.000104309	0.000192469	0.000192469	0.000346096	0.000346096	0.00024484	2.3044E-05	7.41946E-05	0.000131368	0.001303351	0.001303351	0.001466302	0.001323154	0.003304016
3837703773825	383770	3773825	0.000160265	0.00014462	0.000361125	0.000361125	0.000101064	0.000101064	0.000186482	0.000186482	0.00033533	0.00033533	0.000237226	2.23271E-05	7.18866E-05	0.000127282	0.001244193	0.001244193	0.001343577	0.00121241	0.003027479
3837803773825	383780	3773825	0.000155257	0.0001401	0.00034984	0.00034984	9.7906E-05	9.7906E-05	0.000180655	0.000180655	0.000324851	0.000324851	0.000229813	2.16294E-05	6.96402E-05	0.000123304	0.00118862	0.00118862	0.001235542	0.001114922	0.002784044
3837903773825	383790	3773825	0.000150595	0.00013589	0.000339335	0.000339335	9.49662E-05	9.49662E-05	0.00017523	0.00017523	0.00031597	0.00031597	0.00022912	2.098E-05	6.75492E-05	0.000119602	0.001136711	0.001136711	0.001140108	0.001028804	0.002569002
3838003773825	383800	3773825	0.000146166	0.0001319	0.000329355	0.000329355	9.21732E-05	9.21732E-05	0.000170077	0.000170077	0.00030583	0.00030583	0.000216356	2.03629E-05	6.55625E-05	0.000116084	0.001088259	0.001088259	0.001055465	0.000952425	0.002378278
3838103773825	383810	3773825	0.00014191	0.00012806	0.000319765	0.000319765	8.94893E-05	8.94893E-05	0.000165125	0.000165125	0.000296925	0.000296925	0.00021056	1.977E-05	6.36535E-05	0.000112704	0.001042519	0.001042519	0.000979986	0.000884315	0.002208201
3838203773825	383820	3773825	0.00013769	0.00012425	0.000310256	0.000310256	8.6828E-05	8.6828E-05	0.000160214	0.000160214	0.000288095	0.000288095	0.00020381	1.91821E-05	6.17605E-05	0.000109352	0.000997556	0.000997556	0.000912487	0.000823405	0.002056106
3838303773825	383830	3773825	0.000133404	0.00012038	0.000300599	0.000300599	8.41254E-05	8.41254E-05	0.000155227	0.000155227	0.000279127	0.000279127	0.000197466	1.8585E-05	5.98381E-05	0.000105949	0.000954877	0.000954877	0.000853548	0.00077022	0.001923298
3838403773825	383840	3773825	0.000129363	0.00011673	0.000291493	0.000291493	8.1577E-05	8.1577E-05	0.000150525	0.000150525	0.000270672	0.000270672	0.000191484	1.8022E-05	5.80255E-05	0.000102739	0.000915497	0.000915497	0.00079951	0.000721457	0.001801534
3838503773825	383850	3773825	0.000125817	0.00011353	0.000283503	0.000283503	7.93411E-05	7.93411E-05	0.000146399	0.000146399	0.000263253	0.000263253	0.000186236	1.75281E-05	5.64351E-05	9.99233E-05	0.000880399	0.000880399	0.000750157	0.000676923	0.001690327

			KMMass Grading / Excavation	KMDrainage / Utilities Trenching	KMFoundations / Concrete Pads	KMBuilding / Structure Construction	KMAsphalt Paving	KMArchitectural Coating	KMLandscaping or Other Finishing	KMWaterside Construction (Piles)	EWNDemolition	EWNSite Grubbing / Prep	EWNDrainage / Utilities Trenching	EWNDrainage / Utilities Trenching	EWNDrainage / Utilities Trenching	EWNFoundations / Concrete Pads	EWNBuilding / Structure Construction	EWNAsphalt Paving	EWNLandscaping or Other Finishing	EWNWaterside Construction (Piles)	ISDemolition
Unique Identifier	X (UTM)	Y (UTM)	2026	2026	2026	2026	2026	2026	2026	2026	2027	2027	2027	2028	2029	2029	2029	2029	2029	2029	2027
3838903773805	383890	3773805	0.00124986	0.000269291	0.00064542	0.001197173	0.000821044	7.72747E-05	0.000248801	0.000440524	0.000126014	0.000169903	0.000206144	0.000206144	0.000206144	0.000146628	0.000255353	0.000186527	5.65235E-05	9.80848E-05	0.000102836
3839003773805	383900	3773805	0.001175265	0.000253219	0.000606899	0.001125723	0.000772042	7.26628E-05	0.000233952	0.000414233	0.000122498	0.000165163	0.000200393	0.000200393	0.000200393	0.000142538	0.000248229	0.000181323	5.49464E-05	9.53482E-05	9.88367E-05
3839103773805	383910	3773805	0.00110632	0.000238364	0.000571296	0.001059683	0.000726751	6.84001E-05	0.000220228	0.000389932	0.000119603	0.000161259	0.000195657	0.000195657	0.000195657	0.000139169	0.000242362	0.000177038	5.36479E-05	9.30949E-05	9.51716E-05
3829703773815	382970	3773815	0.000162425	3.49955E-05	8.3875E-05	0.000155578	0.000106698	1.00422E-05	3.23328E-05	5.7248E-05	0.000109993	0.000148302	0.000179936	0.000179936	0.000179936	0.000127987	0.000222888	0.000162813	4.93372E-05	8.56146E-05	8.75192E-05
3829803773815	382980	3773815	0.000170024	3.66328E-05	8.77993E-05	0.000162857	0.00011169	1.0512E-05	3.38455E-05	5.99265E-05	0.00011558	0.000155835	0.000189076	0.000189076	0.000189076	0.000134488	0.0023421	0.000171083	5.18433E-05	8.99634E-05	9.19185E-05
3829903773815	382990	3773815	0.000178202	3.83948E-05	9.20222E-05	0.00017069	0.000117062	1.10176E-05	3.54734E-05	6.28088E-05	0.00012168	0.00016406	0.000199055	0.000199055	0.000199055	0.000141586	0.000246572	0.000180113	5.45796E-05	9.47117E-05	9.66937E-05
3830003773815	383000	3773815	0.000187523	4.0403E-05	9.68355E-05	0.000179618	0.000123185	1.15939E-05	3.73289E-05	6.60941E-05	0.000128682	0.0001735	0.000210509	0.000210509	0.000210509	0.000149733	0.0026076	0.000190477	5.77203E-05	0.000100162	0.000102191
3830103773815	383010	3773815	0.000197624	4.25794E-05	0.000102052	0.000189293	0.000129821	1.22184E-05	3.93396E-05	6.96543E-05	0.000136484	0.000184019	0.000223272	0.000223272	0.000223272	0.000158811	0.000276569	0.000202025	6.12197E-05	0.000106234	0.000108232
3830203773815	383020	3773815	0.000208303	4.48803E-05	0.000107566	0.000199522	0.000136836	1.28787E-05	4.14655E-05	7.34184E-05	0.000145079	0.000195608	0.000237333	0.000237333	0.000237333	0.000168813	0.000293987	0.000214748	6.50752E-05	0.000112925	0.000114655
3830303773815	383030	3773815	0.000219252	4.72393E-05	0.00011322	0.000210009	0.000144028	1.35556E-05	4.3645E-05	7.72773E-05	0.000154349	0.000208107	0.000252498	0.000252498	0.000252498	0.000179599	0.000312771	0.0022847	6.92333E-05	0.00012014	0.000121215
3830403773815	383040	3773815	0.000230779	4.97228E-05	0.000119173	0.00022105	0.0001516	1.42683E-05	4.59395E-05	8.134E-05	0.00016467	0.000222022	0.000269381	0.000269381	0.000269381	0.000191608	0.000333685	0.000243746	7.38626E-05	0.000128173	0.000128032
3830503773815	383050	3773815	0.000241108	5.19484E-05	0.000124507	0.000230945	0.000158386	1.49069E-05	4.79958E-05	8.49808E-05	0.000174268	0.000234963	0.000285083	0.000285083	0.000285083	0.000202777	0.000353135	0.000257954	7.81679E-05	0.000135644	0.00013384
3830603773815	383060	3773815	0.000251398	5.41653E-05	0.00012982	0.0002408	0.000165145	1.55431E-05	5.0044E-05	8.86074E-05	0.000184004	0.00024809	0.000301009	0.000301009	0.000301009	0.000214105	0.000372863	0.000272365	8.25348E-05	0.000143222	0.000139367
3830703773815	383070	3773815	0.000262266	5.65069E-05	0.000135432	0.00025121	0.000172284	1.6215E-05	5.22074E-05	9.24378E-05	0.00019445	0.000262174	0.000318098	0.000318098	0.000318098	0.00022626	0.000394031	0.000287827	8.72203E-05	0.000151353	0.000144948
3830803773815	383080	3773815	0.000273792	5.89904E-05	0.000141385	0.000262251	0.000179857	1.69277E-05	5.4502E-05	9.65006E-05	0.000205696	0.000277337	0.000336494	0.000336494	0.000336494	0.000239345	0.000416819	0.000304473	9.22646E-05	0.000160106	0.000150595
3830903773815	383090	3773815	0.000285911	6.16014E-05	0.000147643	0.000273859	0.000187817	1.76769E-05	5.69144E-05	0.000100772	0.000217736	0.00029357	0.00035619	0.00035619	0.00035619	0.000253355	0.000441216	0.000322295	9.7665E-05	0.000169478	0.000156224
3831003773815	383100	3773815	0.000299361	6.44994E-05	0.000154588	0.000286742	0.000196653	1.85085E-05	5.95918E-05	0.000105513	0.000231769	0.000312491	0.000379147	0.000379147	0.000379147	0.000269684	0.000469653	0.000343067	0.00010396	0.000180401	0.00016205
3831103773815	383110	3773815	0.000313928	6.76378E-05	0.00016211	0.000300694	0.000206222	1.94091E-05	6.24915E-05	0.000110647	0.000247647	0.000333898	0.000405121	0.000405121	0.000405121	0.000288159	0.000501828	0.0003665 7	0.000111082	0.000192759	0.000167583
3831203773815	383120	3773815	0.000329274	7.09444E-05	0.000170035	0.000315394	0.000216303	2.0358E-05	6.55464E-05	0.000116056	0.000264468	0.000356578	0.000432639	0.000432639	0.000432639	0.000307732	0.000535914	0.000391468	0.000118627	0.000205852	0.00017249
3831303773815	383130	3773815	0.000345025	7.43379E-05	0.000178168	0.00033048	0.00022665	2.13317E-05	6.86817E-05	0.000121607	0.000281181	0.000379113	0.00045998	0.00045998	0.00045998	0.000327179	0.000569782	0.000416208	0.000126124	0.000218861	0.000176841
3831403773815	383140	3773815	0.000361676	7.79255E-05	0.000186767	0.00034643	0.000237588	2.23612E-05	7.19964E-05	0.000127476	0.000298038	0.00040184	0.000487556	0.000487556	0.000487556	0.000346794	0.00060394	0.000441159	0.000133685	0.000231982	0.000180673
3831503773815	383150	3773815	0.000379027	8.16638E-05	0.000195727	0.000363049	0.000248986	2.3434E-05	7.54503E-05	0.000133591	0.000317217	0.000427699	0.00051893	0.00051893	0.00051893	0.00036911	0.000642804	0.000469548	0.000142287	0.00024691	0.000182154
3831603773815	383160	3773815	0.000396862	8.55065E-05	0.000204937	0.000380132	0.000260702	2.45366E-05	7.90006E-05	0.000139877	0.000340216	0.000458708	0.000556554	0.000556554	0.000556554	0.000395871	0.000689408	0.000503591	0.000152603	0.000264812	0.000180542
3837203773815	383720	3773815	0.004890736	0.001053742	0.002525544	0.004684569	0.003212767	0.000302378	0.000973566	0.001723784	0.000163769	0.000220807	0.000267907	0.000267907	0.000267907	0.000190559	0.000331859	0.000242412	7.34583E-05	0.000127472	0.000194671
3837303773815	383730	3773815	0.004356548	0.000938647	0.002249693	0.004172899	0.002861854	0.000269351	0.000867228	0.001535505	0.000161811	0.000218167	0.000264704	0.000264704	0.000264704	0.000188281	0.000327891	0.000239514	7.25801E-05	0.000125948	0.000188976
3837403773815	383740	3773815	0.003914076	0.000843314	0.002021203	0.00374908	0.002571191	0.000241994	0.000779149	0.001379552	0.000159668	0.000215278	0.000261198	0.000261198	0.000261198	0.000185788	0.000323549	0.000236342	7.16189E-05	0.00012428	0.0001829
3837503773815	383750	3773815	0.003542636	0.000763284	0.001829394	0.003393297	0.002327188	0.000219029	0.000705209	0.001248634	0.000157447	0.000212284	0.000257566	0.000257566	0.000257566	0.000183204	0.000319049	0.000233055	7.06229E-05	0.000122551	0.000176907
3837603773815	383760	3773815	0.003225318	0.000694916	0.001665533	0.003089357	0.00211874	0.000199411	0.000642042	0.001136793	0.000155275	0.000209355	0.000254011	0.000254011	0.000254011	0.000180676	0.000314646	0.000229839	6.96483E-05	0.00012086	0.000171206
3837703773815	383770	3773815	0.002953584	0.000636369	0.001525211	0.002829077	0.001940235	0.00018261	0.00058795	0.001041017	0.000152881	0.000206127	0.000250096	0.000250096	0.000250096	0.00017789	0.000309796	0.000226296	6.85746E-05	0.000118997	0.000165488
3837803773815	383780	3773815	0.002715152	0.000584998	0.001402087	0.002600696	0.001783607	0.000167869	0.000540487	0.00095698	0.000150505	0.000202924	0.000246209	0.000246209	0.000246209	0.000175126	0.000304982	0.0022278	6.7509E-05	0.000117148	0.000159877
3837903773815	383790	3773815	0.002504818	0.00053968	0.001293472	0.002399228	0.001645437	0.000154865	0.000498617	0.000882846	0.00014813	0.000199721	0.000242323	0.000242323	0.000242323	0.000172362	0.000300168	0.000219263	6.64434E-05	0.000115299	0.000154367
3838003773815	383800	3773815	0.002318412	0.000499517	0.001197213	0.00222068	0.001522985	0.00014334	0.000461511	0.000817145	0.000145802	0.000196582	0.000238515	0.000238515	0.000238515	0.000169653	0.0029545	0.000215817	6.53992E-05	0.000113487	0.000149103
3838103773815	383810	3773815	0.002152974	0.000463873	0.001111782	0.002062216	0.001414307	0.000133111	0.000428578	0.000758835	0.000143527	0.000193516	0.000234794	0.000234794	0.000234794	0.00016707	0.000290842	0.000212451	6.43791E-05	0.000111717	0.000144059
3838203773815	383820	3773815	0.002007618	0.000432555	0.001036721	0.001922987	0.001318821	0.000124124	0.000399643	0.000707603	0.000141104	0.000190248	0.00023083	0.00023083	0.00023083	0.000164187	0.00028593 1	0.000208864	6.3292E-05	0.00010983	0.000138943
3838303773815	383830	3773815	0.001876922	0.000404395	0.00096923	0.001797801	0.001232966	0.000116044	0.000373626	0.000661538	0.000138394	0.000186595	0.000226397	0.000226397	0.000226397	0.00016103 4	0.00028044	0.000204852	6.20765E-05	0.000107721	0.000133929
3838403773815	383840	3773815	0.001756381	0.000378424	0.000906984	0.001682342	0.001153782	0.000108591	0.000349631	0.000619052	0.000135756	0.000183037	0.00022208	0.00022208	0.00022208	0.000157964	0.000275093	0.000200947	6.0893E-05	0.000105667	0.000129142
3838503773815	383850	3773815	0.00164769	0.000355006	0.000850856	0.001578233	0.001082382	0.000101871	0.000327995	0.000580743	0.000133619	0.000180156	0.000218585	0.000218585	0.000218585	0.000155477	0.000270763	0.000197784	5.99345E-05	0.000104004	0.000125155
3838603773815	383860	3773815	0.001548858	0.000333712	0.00079982	0.001483567	0.001017458	9.57608E-05	0.000308321	0.000545909	0.00013147	0.000177259	0.000215069	0.000215069	0.000215069	0.000152977	0.000266409	0.000194603	5.89706E-05	0.000102331	0.000121245
3838703773815	383870	3773815	0.001456348	0.00031378	0.000752048	0.001394956	0.000956687	9.00412E-05	0.000289905	0.000513303	0.000128551	0.000173323	0.000210294	0.000210294	0.000210294	0.00014958	0.000260494	0.000190283	5.76614E-05	0.000100059	0.000116541
3838803773815	383880	3773815	0.001370239	0.000295227	0.000707583	0.001312478	0.000900122	8.47174E-05	0.000272764	0.000482953	0.000125399	0.000169074	0.000205139	0.000205139	0.000205139	0.000145913	0.000254107	0.000185617	5.62477E-05	9.76063E-05	0.000111724
3838903773815	383890	3773815	0.001283997	0.000276646	0.000663048	0.00122987	0.000843469	7.93853E-05	0.000255597	0.000452556	0.000122122	0.000164656	0.000199778	0.000199778	0.000199778	0.0001421	0.000247467	0.000180767	5.47778E-05	9.50555E-05	0.000107098
3839003773815	383900	3773815	0.001206631	0.000259977	0.000623096	0.001155766	0.000792646	7.4602E-05	0.000240196	0.000425288	0.000118553	0.000159843	0.000193938	0.000193938	0.000193938	0.000137946	0.000240233	0.000175483	5.31767E-05	9.22771E-05	0.000102734
3839103773815	383910	3773815	0.001134874	0.000244516	0.000586042	0.001087034	0.000745509	7.01655E-05	0.000225912	0.000399997	0.000115682	0.000155972	0.000189242	0.000189242	0.000189242	0.000134606	0.000234415	0.000171233	5.18888E-05	9.00423E-05	9.87412E-05
3829703773825	382970	3773825	0.000162156	3.49375E-05	8.37361E-05	0.00015532	0.000106521	1.00255E-05	3.22792E-05	5.71532E-05	0.00010508	0.000141678	0.000171899	0.000171899	0.000171899	0.00012227	0.000212933	0.000155541	4.71337E-05	8.17908E-05	8.81937E-05
3829803773825	382980	3773825	0.000169271	3.64705E-05	8.74103E-05	0.000162135	0.000111195	1.04655E-05	3.36956E-05	5.9661E-05	0.000109945	0.000148237	0.000179858	0.000179858	0.000179858	0.000127931	0.000222791	0.000162742	4.93158E-05	8.55774E-05	9.23542E-05
3829903773825	382990	3773825	0.000176911	3.81166E-05	9.13554E-05	0.000169453	0.000116214	1.09378E-05	3.52164E-05	6.23537E-05	0.000115198	0.00015532	0.000188451	0.000188451	0.000188451	0.00013404 3	0.000233436	0.000170517	5.16719E-05	8.9666E-05	9.6843E-05
3830003773825	383000	3773825	0.000186299	4.01393E-05	9.62035E-05	0.000178445	0.000122381	1.15182E-05	3.70852E-05	6.56627E-05	0.000121561	0.000163899	0.00019886	0.00019886	0.00019886	0.000141447	0.0024633	0.000179936	5.45261E-05	9.46188E-05	0.000102358
3830103773825	383010	3773825	0.000196709	4.23823E-05	0.000101579	0.000188417	0.00012922	1.21619E-05	3.91576E-05	6.93319E-05	0.000128724	0.000173557	0.000210578	0.000210578	0.000210578	0.000149782	0.000260844	0.000190539	5.7739E-05	0.000100194	0.000108572
3830203773825	383020	3773825	0.000207846	4.47818E-05	0.00010733	0.000199084	0.000136536	1.28504E-05	4.13745E-05	7.32572E-05	0.000136645	0.000184236	0.000223535	0.000223535	0.000223535	0.000158999	0.000276896	0.000202264	6.1292E-05	0.00010636	0.000115341
3830303773825	383030	3773825	0.000219588	4.73117E-05	0.000113394	0.000210331	0.000144249	1.35764E-05	4.37119E-05	7.73958E-05	0.000145366	0.000195995	0.000237802	0.000237802	0.000237802	0.000169146	0.000294567	0.000215172	6.52037E-05	0.000113148	0.000122522
3830403773825	383040	3773825	0.000231989	4.99836E-05	0.000119798	0.00022221	0.000152396	1.43431E-05	4.61805E-05	8.17667E-05	0.000155096	0.000209113	0.000253718	0.000253718	0.000253718	0.000180467	0.000314283	0.000229574	6.95679E-05	0.000120721	0.000130079
3830503773825	383050	3773825	0.000242669	5.22846E-05	0.000125312	0.000232439	0.000159411	1.50034E-05	4.83064E-05	8.55307E-05	0.000163751	0.000220783	0.000267877	0.000267877	0.000267877	0.000190539	0.000331822	0.000242386	7.34502E-05	0.000127458	0.000136299
3830603773825	383060	3773825	0.000253079	5.45276E-05	0.000130688	0.000242411	0.00016625	1.5647E-05	5.03787E-05	8.92E-05	0.000172185	0.000232155	0.000281675	0.000281675	0.000281675	0.000200353	0.000348914	0.00025487	7.72335E-05	0.000134023	0.000142065
3830703773825	383070	3773825	0.000264095	5.6901E-05	0.000136377	0.000252962	0.000173486	1.63281E-05	5.25716E-05	9.30826E-05	0.000181175	0.000244275	0.000296381	0.000296381	0.000296381	0.000210813	0.00036713	0.000268177	8.12657E-05	0.00014102	0.000147957
3830803773825	383080	3773825	0.000275823	5.9428E-05	0.000142433	0.000264196	0.000181191	1.70532E-05	5.49063E-05	9.72164E-05	0.000190803	0.000257257	0.000312131	0.000312131	0.000312131	0.000222016	0.00038664	0.000282429	8.55844E-05	0.000148514	0.000153961
3830903773825	383090	3773825	0.000288157	6.20854E-05	0.000148802	0.00027601	0.000189293	1.78158E-05	5.73615E-05	0.000101564	0.000200938	0.000270922	0.000328712	0.000328712	0.000328712	0.00023381	0.000407179	0.000297431	9.01307E-05	0.000156403	0.000159972
3831003773825	383100	3773825	0.000301971	6.50616E-05	0.000155936	0.000289241	0.000198367	1.86698E-05	6.01112E-05	0.000106432	0.000212847	0.000286978	0.000348193	0.000348193	0.000348193	0.000247666	0.00043131	0.000315058	9.54722E-05	0.000165672	0.000166335
3831103773825	383110	3773825	0.000316994	6.82986E-05	0.000163694	0.000303632	0.000208236	1.95987E-05	6.31019E-05	0.000111728	0.000226319	0.000305143	0.000370232	0.000370232	0.000370232	0.000263342	0.00045861	0.000335	0.000101515	0.000176159	0.000172513
3831203773825	383120	3773825	0.000332785	7.17007E-05	0.000171848	0.000318757	0.000218609	2.0575E-05	6.62452E-05	0.000117293	0.000240448	0.000324192	0.000393345	0.000393345	0.000393345	0.000279783	0.00048724	0.000355914	0.000107853	0.000187156	0.000178017
3831303773825	383130	3773825	0.000348979	7.51899E-05	0.00018021	0.000334268	0.000229247	2.15762E-05	6.94689E-05	0.000123001	0.000254344	0.000342928	0.000416077	0.000416077	0.000416077	0.000295952	0.000515399	0.000376483	0.000114086	0.000197972	0.000182906
3831403773825	383140	3773825	0.000366088	7.8876E-05	0.000189045	0.000350655	0.000240486	2.2634E-05	7.28746E-05	0.000129031	0.000268294	0.000361737	0.000438898	0.000438898	0.000438898	0.000312184	0.000543667	0.000397132	0.000120343	0.00020883	0.000187215
3831503773825	383150	3773825	0.00038434	8.28085E-05	0.00019847	0.000368138	0.000252476	2.37624E-05	7.65079E-05	0.000135464	0.000284172	0.000383145	0.000464872	0.000464872	0.000464872	0.000330659	0.000575842	0.000420634	0.000127465	0.000221189	0.000189842
3831603773825	383160	3773825	0.000402322	8.66831E-05	0.000207757	0.000385363	0.000264289	2.48743E-05	8.00876E-05	0.000141802	0.000303727	0.00040951	0.000496862	0.000496862	0.000496862	0.000353413	0.000615467	0.00044958	0.000136236	0.00023641	0.000187818
3837203773825	383720	3773825	0.004994235	0.001076041	0.00257899	0.004783706	0.003280757	0.000308777	0.000994169	0.001760263	0.000157471	0.000212316	0.000257605	0.000257605	0.000257605	0.000183232	0.000319098	0.000233091	7.06336E-05	0.00012257	0.00020603
3837303773825	383730	3773825	0.004454237	0.000959695	0.002300139	0.00426647	0.002926027	0.000275391	0.000886675	0.001569936	0.000155657	0.00020987	0.000254636	0.000254636	0.000254636	0.00018112	0.00031542	0.000230405	6.98196E-05	0.000121158	0.000199661
3837403773825	383740	3773825	0.00400535	0.000862979	0.002068336	0.003836506	0.002631149	0.000247638	0.000797318	0.001411722	0.000153651	0.000207165	0.000251355	0.000251355	0.000251355	0.000178787	0.000311356	0.000227436	6.892E-05	0.000119596	0.000192892
3837503773825	383750	3773825	0.003627789	0.000781631	0.001873366	0.003474861	0.002383126	0.000224294	0.000722159	0.001278647	0.000151574	0.000204365	0.000247957	0.000247957	0.000247957	0.00017637	0.000307147	0.000224361	6.79883E-05	0.00011798	0.000186284
3837603773825	383760	3773825	0.003304016	0.000711872	0.001706172	0.003164736	0.002170436	0.000204276	0.000657708	0.00116453	0.000149526	0.000201604	0.000244608	0.000244608	0.000244608	0.000173987	0.000302998	0.000221331	6.70699E-05	0.000116386	0.000180011
3837703773825	383770	3773825	0.003027479	0.000652291	0.001563371	0.002899857	0.001988777	0.000187179	0.00060266	0.001067062	0.0001473	0.000198602	0.000240966	0.000240966	0.000240966	0.000171396	0.000298486	0.000218035	6.60712E-05	0.000114653	0.000173886
3837803773825	383780	3773825	0.002784044	0.000599841	0.001437662	0.002666684	0.001828863	0.000172128	0.000554201	0.000981261	0.000145103	0.000195641	0.000237372	0.000237372	0.000237372	0.000168841	0.000294035	0.000214784	6.50859E-05	0.000112943	0.000167977
3837903773825	383790	3773825	0.002569002	0.000553509	0.001326616	0.002460707	0.0016876	0.000158833	0.000511394	0.000905468	0.00014294 2	0.000192727	0.000233837	0.000233837	0.000233837	0.000166326	0.000289657	0.000211585	6.41167E-05	0.000111261	0.000162235
3838003773825	383800	3773825	0.002378278	0.000512416	0.001228127	0.002278023	0.001562312	0.000147041	0.000473428	0.000838246	0.0001408	0.000189838	0.000230332	0.000230332	0.000230332	0.000163833	0.000285314	0.000208413	6.31555E-05	0.000109593	0.000156713
3838103773825	383810	3773825	0.002208201	0.000475772	0.0011403	0.002115115	0.001450586	0.000136526	0.000439572	0.0007783	0.000138681	0.000186981	0.000226865	0.000226865	0.000226865	0.000161367	0.00028102	0.000205276	6.2205E-05	0.000107944	0.000151389
3838203773825	383820	3773825	0.002056106	0.000443002	0.00106176	0.001969431	0.001350674	0.000127122	0.000409295	0.000724693	0.000136478	0.000184011	0.000223262	0.000223262	0.000223262	0.000158804	0.000276557	0.000202016	6.1217E-05	0.00010623	0.000145945
3838303773825	383830	3773825	0.001923298	0.000414387	0.000993179	0.001842223	0.001263431	0.000118911	0.000382858	0.000677884	0.000134108	0.000180816	0.000219385	0.000219385	0.000219385	0.000156047	0.000271755	0.000198508	6.01541E-05	0.000104385	0.000140638
3838403773825	383840	3773825	0.001801534	0.000388152	0.0009303	0.001725591	0.001183443	0.000111383	0.000358619	0.000634967	0.000131685	0.000177549	0.000215421	0.000215421	0.000215421	0.00015322 7	0.000266844	0.000194921	5.9067E-05	0.00010249	0.000135654
3838503773825	383850	3773825	0.001690327	0.000364192	0.000872874	0.001619072	0.001110391	0.000104507	0.000336482	0.000595771	0.000129649	0.000174804	0.000212091	0.000212091	0.000212091	0.000150858	0.000262719	0.000191908	5.8154E-05	0.000100914	0.000131368

			ISDrainage / Utilities Trenching	ISDrainage / Utilities Trenching	ISAsphalt Paving	ISAsphalt Paving	SVDemolition	SVSite Grubbing / Prep	SVMass Grading / Excavation	SVMass Grading / Excavation	SVDrainage / Utilities Trenching	SVFoundations / Concrete Pads	SVBuilding / Structure Construction	SVBuilding / Structure Construction	SVAsphalt Paving	SVAsphalt Paving	SVArchitectural Coating	SVArchitectural Coating	SVLandscaping or Other Finishing	SVLandscaping or Other Finishing	MDemolition
Unique Identifier	X (UTM)	Y (UTM)	2027	2028	2027	2028	2027	2027	2027	2028	2028	2028	2028	2029	2028	2029	2028	2029	2028	2029	2027
3838903773805	383890	3773805	3.55449E-05	3.55449E-05	0.000152219	0.000152219	5.36691E-05	3.54575E-05	5.98777E-05	5.98777E-05	1.80737E-05	1.86255E-05	0.000103916	0.000103916	7.35364E-05	7.35364E-05	7.28466E-06	7.28466E-06	2.34544E-05	2.34544E-05	0.001418477
3839003773805	383900	3773805	3.41625E-05	3.41625E-05	0.000146299	0.000146299	5.29033E-05	3.49516E-05	5.90232E-05	5.90232E-05	1.78158E-05	1.83598E-05	0.000102911	0.000102911	7.24871E-05	7.24871E-05	7.18071E-06	7.18071E-06	2.31197E-05	2.31197E-05	0.001303739
3839103773805	383910	3773805	3.28957E-05	3.28957E-05	0.000140874	0.000140874	5.2211E-05	3.44942E-05	5.82508E-05	5.82508E-05	1.75826E-05	1.81195E-05	0.000101971	0.000101971	7.15385E-05	7.15385E-05	7.08674E-06	7.08674E-06	2.28172E-05	2.28172E-05	0.001201792
3829703773815	382970	3773815	3.02507E-05	3.02507E-05	0.000129547	0.000129547	4.82839E-05	3.18996E-05	5.38694E-05	5.38694E-05	1.62601E-05	1.67566E-05	9.86081E-05	9.86081E-05	6.61576E-05	6.61576E-05	6.5537E-06	6.5537E-06	2.11009E-05	2.11009E-05	6.40665E-05
3829803773815	382980	3773815	3.17713E-05	3.17713E-05	0.000136059	0.000136059	4.91171E-05	3.24501E-05	5.4799E-05	5.4799E-05	1.65407E-05	1.70458E-05	9.99738E-05	9.99738E-05	6.72992E-05	6.72992E-05	6.66679E-06	6.66679E-06	2.1465E-05	2.1465E-05	6.68064E-05
3829903773815	382990	3773815	3.34218E-05	3.34218E-05	0.000143127	0.000143127	4.99871E-05	3.30249E-05	5.57696E-05	5.57696E-05	1.68337E-05	1.73477E-05	0.000101404	0.000101404	6.84913E-05	6.84913E-05	6.78487E-06	6.78487E-06	2.18452E-05	2.18452E-05	6.97671E-05
3830003773815	383000	3773815	3.53221E-05	3.53221E-05	0.000151265	0.000151265	5.09979E-05	3.36927E-05	5.68974E-05	5.68974E-05	1.71741E-05	1.76985E-05	0.000103091	0.000103091	6.98764E-05	6.98764E-05	6.92209E-06	6.92209E-06	2.2287E-05	2.2287E-05	7.31575E-05
3830103773815	383010	3773815	3.741E-05	3.741E-05	0.000160206	0.000160206	5.21007E-05	3.44213E-05	5.81278E-05	5.81278E-05	1.75455E-05	1.80812E-05	0.000104934	0.000104934	7.13874E-05	7.13874E-05	7.07177E-06	7.07177E-06	2.2769E-05	2.2769E-05	7.68524E-05
3830203773815	383020	3773815	3.963E-05	3.963E-05	0.000169713	0.000169713	5.32587E-05	3.51863E-05	5.94197E-05	5.94197E-05	1.79354E-05	1.84831E-05	0.000106879	0.000106879	7.2974E-05	7.2974E-05	7.22894E-06	7.22894E-06	2.3275E-05	2.3275E-05	8.0786E-05
3830303773815	383030	3773815	4.18975E-05	4.18975E-05	0.000179424	0.000179424	5.44105E-05	3.59473E-05	6.07047E-05	6.07047E-05	1.83233E-05	1.88828E-05	0.000108825	0.000108825	7.45521E-05	7.45521E-05	7.38528E-06	7.38528E-06	2.37784E-05	2.37784E-05	8.4845E-05
3830403773815	383040	3773815	4.42537E-05	4.42537E-05	0.000189514	0.000189514	5.5648E-05	3.67649E-05	6.20855E-05	6.20855E-05	1.87401E-05	1.93123E-05	0.000110899	0.000110899	7.62478E-05	7.62478E-05	7.55326E-06	7.55326E-06	2.43192E-05	2.43192E-05	8.91607E-05
3830503773815	383050	3773815	4.62612E-05	4.62612E-05	0.000198111	0.000198111	5.65303E-05	3.73478E-05	6.30698E-05	6.30698E-05	1.90372E-05	1.96185E-05	0.000112342	0.000112342	7.74567E-05	7.74567E-05	7.673E-06	7.673E-06	2.47047E-05	2.47047E-05	9.30108E-05
3830603773815	383060	3773815	4.81717E-05	4.81717E-05	0.000206293	0.000206293	5.72838E-05	3.78456E-05	6.39105E-05	6.39105E-05	1.9291E-05	1.988E-05	0.000113527	0.000113527	7.84892E-05	7.84892E-05	7.77529E-06	7.77529E-06	2.50341E-05	2.50341E-05	9.6831E-05
3830703773815	383070	3773815	5.01008E-05	5.01008E-05	0.000214554	0.000214554	5.80435E-05	3.83475E-05	6.47581E-05	6.47581E-05	1.95468E-05	2.01436E-05	0.000114725	0.000114725	7.95301E-05	7.95301E-05	7.8784E-06	7.8784E-06	2.53661E-05	2.53661E-05	0.00010086
3830803773815	383080	3773815	5.20526E-05	5.20526E-05	0.000222912	0.000222912	5.88339E-05	3.88697E-05	6.56399E-05	6.56399E-05	1.9813E-05	2.04179E-05	0.000115936	0.000115936	8.0613E-05	8.0613E-05	7.98568E-06	7.98568E-06	2.57115E-05	2.57115E-05	0.000105134
3830903773815	383090	3773815	5.39982E-05	5.39982E-05	0.000231244	0.000231244	5.96426E-05	3.9404E-05	6.65421E-05	6.65421E-05	2.00853E-05	2.06986E-05	0.00011716	0.00011716	8.17211E-05	8.17211E-05	8.09545E-06	8.09545E-06	2.60649E-05	2.60649E-05	0.000109653
3831003773815	383100	3773815	5.60119E-05	5.60119E-05	0.000239868	0.000239868	6.07086E-05	4.01083E-05	6.77315E-05	6.77315E-05	2.04443E-05	2.10685E-05	0.000118783	0.000118783	8.31817E-05	8.31817E-05	8.24014E-06	8.24014E-06	2.65308E-05	2.65308E-05	0.000114744
3831103773815	383110	3773815	5.79245E-05	5.79245E-05	0.000248058	0.000248058	6.1983E-05	4.09502E-05	6.91532E-05	6.91532E-05	2.08734E-05	2.15108E-05	0.000120716	0.000120716	8.49278E-05	8.49278E-05	8.41311E-06	8.41311E-06	2.70877E-05	2.70877E-05	0.000120373
3831203773815	383120	3773815	5.96204E-05	5.96204E-05	0.000255321	0.000255321	6.33186E-05	4.18326E-05	7.06433E-05	7.06433E-05	2.13232E-05	2.19743E-05	0.000122764	0.000122764	8.67578E-05	8.67578E-05	8.5944E-06	8.5944E-06	2.76714E-05	2.76714E-05	0.000126336
3831303773815	383130	3773815	6.11245E-05	6.11245E-05	0.000261762	0.000261762	6.45868E-05	4.26704E-05	7.20583E-05	7.20583E-05	2.17503E-05	2.24144E-05	0.000124748	0.000124748	8.84955E-05	8.84955E-05	8.76653E-06	8.76653E-06	2.82256E-05	2.82256E-05	0.000132311
3831403773815	383140	3773815	6.24491E-05	6.24491E-05	0.000267435	0.000267435	6.5904E-05	4.35407E-05	7.35279E-05	7.35279E-05	2.21939E-05	2.28716E-05	0.000126848	0.000126848	9.03003E-05	9.03003E-05	8.94532E-06	8.94532E-06	2.88012E-05	2.88012E-05	0.000138412
3831503773815	383150	3773815	6.29607E-05	6.29607E-05	0.000269626	0.000269626	6.77481E-05	4.4759E-05	7.55853E-05	7.55853E-05	2.28149E-05	2.35116E-05	0.000129605	0.000129605	9.28271E-05	9.28271E-05	9.19563E-06	9.19563E-06	2.96071E-05	2.96071E-05	0.00014311
3831603773815	383160	3773815	6.24037E-05	6.24037E-05	0.00026724	0.00026724	7.00517E-05	4.6281E-05	7.81554E-05	7.81554E-05	2.35907E-05	2.4311E-05	0.000133148	0.000133148	9.59835E-05	9.59835E-05	9.5083E-06	9.5083E-06	3.06139E-05	3.06139E-05	0.000149646
3837203773815	383720	3773815	6.72873E-05	6.72873E-05	0.000288154	0.000288154	6.05187E-05	3.99828E-05	6.75196E-05	6.75196E-05	2.03803E-05	2.10026E-05	0.000113475	0.000113475	8.29215E-05	8.29215E-05	8.21436E-06	8.21436E-06	2.64478E-05	2.64478E-05	0.014883794
3837303773815	383730	3773815	6.5319E-05	6.5319E-05	0.000279725	0.000279725	6.058E-05	4.00233E-05	6.75879E-05	6.75879E-05	2.04015E-05	2.10239E-05	0.000113862	0.000113862	8.30055E-05	8.30055E-05	8.22268E-06	8.22268E-06	2.64745E-05	2.64745E-05	0.0111247
3837403773815	383740	3773815	6.32186E-05	6.32186E-05	0.00027073	0.00027073	6.04636E-05	3.99464E-05	6.74581E-05	6.74581E-05	2.03618E-05	2.09835E-05	0.000113901	0.000113901	8.2846E-05	8.2846E-05	8.20688E-06	8.20688E-06	2.64237E-05	2.64237E-05	0.008753826
3837503773815	383750	3773815	6.11472E-05	6.11472E-05	0.000261859	0.000261859	6.02185E-05	3.97845E-05	6.71846E-05	6.71846E-05	2.02792E-05	2.08985E-05	0.000113617	0.000113617	8.25102E-05	8.25102E-05	8.17362E-06	8.17362E-06	2.63166E-05	2.63166E-05	0.007139591
3837603773815	383760	3773815	5.91768E-05	5.91768E-05	0.000253421	0.000253421	6.00102E-05	3.96468E-05	6.69522E-05	6.69522E-05	2.02091E-05	2.08262E-05	0.000113347	0.000113347	8.22248E-05	8.22248E-05	8.14534E-06	8.14534E-06	2.62255E-05	2.62255E-05	0.005959974
3837703773815	383770	3773815	5.72003E-05	5.72003E-05	0.000244957	0.000244957	5.94588E-05	3.92825E-05	6.63371E-05	6.63371E-05	2.00234E-05	2.06348E-05	0.000112251	0.000112251	8.14693E-05	8.14693E-05	8.0705E-06	8.0705E-06	2.59846E-05	2.59846E-05	0.000509121
3837803773815	383780	3773815	5.52609E-05	5.52609E-05	0.000236652	0.000236652	5.89319E-05	3.89344E-05	6.57492E-05	6.57492E-05	1.9846E-05	2.04519E-05	0.000111182	0.000111182	8.07473E-05	8.07473E-05	7.99898E-06	7.99898E-06	2.57543E-05	2.57543E-05	0.004399909
3837903773815	383790	3773815	5.33565E-05	5.33565E-05	0.000228496	0.000228496	5.83928E-05	3.85783E-05	6.51477E-05	6.51477E-05	1.96644E-05	2.02648E-05	0.000110177	0.000110177	8.00086E-05	8.00086E-05	7.9258E-06	7.9258E-06	2.55187E-05	2.55187E-05	0.003839916
3838003773815	383800	3773815	5.15368E-05	5.15368E-05	0.000220703	0.000220703	5.78659E-05	3.82302E-05	6.45599E-05	6.45599E-05	1.9487E-05	2.0082E-05	0.000109237	0.000109237	7.92867E-05	7.92867E-05	7.85429E-06	7.85429E-06	2.52884E-05	2.52884E-05	0.003381434
3838103773815	383810	3773815	4.97934E-05	4.97934E-05	0.000213237	0.000213237	5.73574E-05	3.78942E-05	6.39925E-05	6.39925E-05	1.93157E-05	1.99055E-05	0.000108335	0.000108335	7.85899E-05	7.85899E-05	7.78527E-06	7.78527E-06	2.50662E-05	2.50662E-05	0.003002031
3838203773815	383820	3773815	4.80252E-05	4.80252E-05	0.000205665	0.000205665	5.67263E-05	3.74773E-05	6.32885E-05	6.32885E-05	1.91032E-05	1.96865E-05	0.000107279	0.000107279	7.77253E-05	7.77253E-05	7.69961E-06	7.69961E-06	2.47904E-05	2.47904E-05	0.002694591
3838303773815	383830	3773815	4.62921E-05	4.62921E-05	0.000198243	0.000198243	5.60892E-05	3.70563E-05	6.25776E-05	6.25776E-05	1.88886E-05	1.94654E-05	0.000106248	0.000106248	7.68522E-05	7.68522E-05	7.61313E-06	7.61313E-06	2.4512E-05	2.4512E-05	0.002444461
3838403773815	383840	3773815	4.46374E-05	4.46374E-05	0.000191157	0.000191157	5.55071E-05	3.66718E-05	6.19283E-05	6.19283E-05	1.86926E-05	1.92634E-05	0.000105385	0.000105385	7.60548E-05	7.60548E-05	7.53413E-06	7.53413E-06	2.42576E-05	2.42576E-05	0.002218453
3838503773815	383850	3773815	4.32592E-05	4.32592E-05	0.000185255	0.000185255	5.51273E-05	3.64209E-05	6.15045E-05	6.15045E-05	1.85647E-05	1.91316E-05	0.000104818	0.000104818	7.55343E-05	7.55343E-05	7.48257E-06	7.48257E-06	2.40916E-05	2.40916E-05	0.002019997
3838603773815	383860	3773815	4.19078E-05	4.19078E-05	0.000179468	0.000179468	5.47536E-05	3.61739E-05	6.10875E-05	6.10875E-05	1.84389E-05	1.90019E-05	0.000104264	0.000104264	7.50222E-05	7.50222E-05	7.43185E-06	7.43185E-06	2.39283E-05	2.39283E-05	0.001847335
3838703773815	383870	3773815	4.0282E-05	4.0282E-05	0.000172505	0.000172505	5.41164E-05	3.5753E-05	6.03766E-05	6.03766E-05	1.82243E-05	1.87808E-05	0.000103401	0.000103401	7.41492E-05	7.41492E-05	7.34536E-06	7.34536E-06	2.36498E-05	2.36498E-05	0.001695236
3838803773815	383880	3773815	3.8617E-05	3.8617E-05	0.000165375	0.000165375	5.33812E-05	3.52673E-05	5.95564E-05	5.95564E-05	1.79767E-05	1.85256E-05	0.000102473	0.000102473	7.31418E-05	7.31418E-05	7.24557E-06	7.24557E-06	2.33285E-05	2.33285E-05	0.001558429
3838903773815	383890	3773815	3.7018E-05	3.7018E-05	0.000158528	0.000158528	5.24806E-05	3.46723E-05	5.85516E-05	5.85516E-05	1.76734E-05	1.82131E-05	0.000101571	0.000101571	7.19078E-05	7.19078E-05	7.12333E-06	7.12333E-06	2.2935E-05	2.2935E-05	0.001419737
3839003773815	383900	3773815	3.55098E-05	3.55098E-05	0.000152069	0.000152069	5.1678E-05	3.4142E-05	5.76562E-05	5.76562E-05	1.74031E-05	1.79345E-05	0.000100541	0.000100541	7.08082E-05	7.08082E-05	7.01439E-06	7.01439E-06	2.25842E-05	2.25842E-05	0.001303542
3839103773815	383910	3773815	3.41295E-05	3.41295E-05	0.000146158	0.000146158	5.09612E-05	3.36684E-05	5.68564E-05	5.68564E-05	1.71617E-05	1.76858E-05	9.95615E-05	9.95615E-05	6.9826E-05	6.9826E-05	6.9171E-06	6.9171E-06	2.2271E-05	2.2271E-05	0.001201106
3829703773825	382970	3773825	3.04838E-05	3.04838E-05	0.000130545	0.000130545	4.6789E-05	3.0912E-05	5.22016E-05	5.22016E-05	1.57567E-05	1.62378E-05	9.56321E-05	9.56321E-05	6.41093E-05	6.41093E-05	6.35079E-06	6.35079E-06	2.04476E-05	2.04476E-05	6.33861E-05
3829803773825	382980	3773825	3.19219E-05	3.19219E-05	0.000136704	0.000136704	4.74874E-05	3.13734E-05	5.29808E-05	5.29808E-05	1.59919E-05	1.64802E-05	9.67658E-05	9.67658E-05	6.50663E-05	6.50663E-05	6.44559E-06	6.44559E-06	2.07528E-05	2.07528E-05	6.5911E-05
3829903773825	382990	3773825	3.34734E-05	3.34734E-05	0.000143348	0.000143348	4.82103E-05	3.1851E-05	5.37874E-05	5.37874E-05	1.62354E-05	1.67311E-05	9.79511E-05	9.79511E-05	6.60568E-05	6.60568E-05	6.54372E-06	6.54372E-06	2.10688E-05	2.10688E-05	6.8621E-05
3830003773825	383000	3773825	3.53798E-05	3.53798E-05	0.000151512	0.000151512	4.91722E-05	3.24865E-05	5.48605E-05	5.48605E-05	1.65593E-05	1.70649E-05	9.95357E-05	9.95357E-05	6.73748E-05	6.73748E-05	6.67427E-06	6.67427E-06	2.14891E-05	2.14891E-05	7.19577E-05
3830103773825	383010	3773825	3.75276E-05	3.75276E-05	0.00016071	0.00016071	5.02382E-05	3.31908E-05	5.60499E-05	5.60499E-05	1.69183E-05	1.74349E-05	0.000101326	0.000101326	6.88354E-05	6.88354E-05	6.81897E-06	6.81897E-06	2.1955E-05	2.1955E-05	7.56825E-05
3830203773825	383020	3773825	3.98673E-05	3.98673E-05	0.000170729	0.000170729	5.139E-05	3.39518E-05	5.73349E-05	5.73349E-05	1.73062E-05	1.78346E-05	0.000103259	0.000103259	7.04136E-05	7.04136E-05	6.97531E-06	6.97531E-06	2.24584E-05	2.24584E-05	7.97056E-05
3830303773825	383030	3773825	4.23493E-05	4.23493E-05	0.000181359	0.000181359	5.2597E-05	3.47492E-05	5.86815E-05	5.86815E-05	1.77126E-05	1.82535E-05	0.000105295	0.000105295	7.20673E-05	7.20673E-05	7.13913E-06	7.13913E-06	2.29858E-05	2.29858E-05	8.39676E-05
3830403773825	383040	3773825	4.49614E-05	4.49614E-05	0.000192544	0.000192544	5.39081E-05	3.56154E-05	6.01442E-05	6.01442E-05	1.81541E-05	1.87085E-05	0.00010751	0.00010751	7.38638E-05	7.38638E-05	7.31709E-06	7.31709E-06	2.35588E-05	2.35588E-05	8.85161E-05
3830503773825	383050	3773825	4.71112E-05	4.71112E-05	0.000201751	0.000201751	5.47842E-05	3.61942E-05	6.11217E-05	6.11217E-05	1.84492E-05	1.90125E-05	0.00010894	0.00010894	7.50642E-05	7.50642E-05	7.436E-06	7.436E-06	2.39417E-05	2.39417E-05	9.24258E-05
3830603773825	383060	3773825	4.91043E-05	4.91043E-05	0.000210286	0.000210286	5.54826E-05	3.66556E-05	6.19009E-05	6.19009E-05	1.86844E-05	1.92549E-05	0.000110048	0.000110048	7.60212E-05	7.60212E-05	7.5308E-06	7.5308E-06	2.42469E-05	2.42469E-05	9.61923E-05
3830703773825	383070	3773825	5.11407E-05	5.11407E-05	0.000219007	0.000219007	5.61933E-05	3.71251E-05	6.26938E-05	6.26938E-05	1.89237E-05	1.95015E-05	0.000111156	0.000111156	7.69949E-05	7.69949E-05	7.62727E-06	7.62727E-06	2.45575E-05	2.45575E-05	0.000100186
3830803773825	383080	3773825	5.32162E-05	5.32162E-05	0.000227895	0.000227895	5.69408E-05	3.7619E-05	6.35277E-05	6.35277E-05	1.91754E-05	1.97609E-05	0.000112316	0.000112316	7.80191E-05	7.80191E-05	7.72872E-06	7.72872E-06	2.48841E-05	2.48841E-05	0.00010443
3830903773825	383090	3773825	5.52939E-05	5.52939E-05	0.000236793	0.000236793	5.77005E-05	3.81209E-05	6.43753E-05	6.43753E-05	1.94313E-05	2.00246E-05	0.000113462	0.000113462	7.906E-05	7.906E-05	7.83184E-06	7.83184E-06	2.52161E-05	2.52161E-05	0.000108913
3831003773825	383100	3773825	5.74933E-05	5.74933E-05	0.000246212	0.000246212	5.87297E-05	3.88009E-05	6.55237E-05	6.55237E-05	1.97779E-05	2.03818E-05	0.000115021	0.000115021	8.04703E-05	8.04703E-05	7.97154E-06	7.97154E-06	2.56659E-05	2.56659E-05	0.00011401
3831103773825	383110	3773825	5.96287E-05	5.96287E-05	0.000255356	0.000255356	5.99796E-05	3.96266E-05	6.69181E-05	6.69181E-05	2.01988E-05	2.08155E-05	0.000116941	0.000116941	8.21828E-05	8.21828E-05	8.14118E-06	8.14118E-06	2.62121E-05	2.62121E-05	0.000119663
3831203773825	383120	3773825	6.15309E-05	6.15309E-05	0.000263503	0.000263503	6.12907E-05	4.04928E-05	6.83808E-05	6.83808E-05	2.06403E-05	2.12705E-05	0.000118938	0.000118938	8.39792E-05	8.39792E-05	8.31914E-06	8.31914E-06	2.67851E-05	2.67851E-05	0.000125668
3831303773825	383130	3773825	6.32207E-05	6.32207E-05	0.000270739	0.000270739	6.25405E-05	4.13185E-05	6.97752E-05	6.97752E-05	2.10612E-05	2.17043E-05	0.000120883	0.000120883	8.56917E-05	8.56917E-05	8.48879E-06	8.48879E-06	2.73313E-05	2.73313E-05	0.000131697
3831403773825	383140	3773825	6.47103E-05	6.47103E-05	0.000277118	0.000277118	6.38577E-05	4.21888E-05	7.12448E-05	7.12448E-05	2.15048E-05	2.21614E-05	0.000122983	0.000122983	8.74966E-05	8.74966E-05	8.66758E-06	8.66758E-06	2.7907E-05	2.7907E-05	0.000137845
3831503773825	383150	3773825	6.56182E-05	6.56182E-05	0.000281006	0.000281006	6.56038E-05	4.33424E-05	7.31929E-05	7.31929E-05	2.20928E-05	2.27674E-05	0.000125702	0.000125702	8.9889E-05	8.9889E-05	8.90458E-06	8.90458E-06	2.867E-05	2.867E-05	0.000143492
3831603773825	383160	3773825	6.49187E-05	6.49187E-05	0.000278011	0.000278011	6.79319E-05	4.48805E-05	7.57904E-05	7.57904E-05	2.28768E-05	2.35753E-05	0.000129219	0.000129219	9.30789E-05	9.30789E-05	9.22058E-06	9.22058E-06	2.96875E-05	2.96875E-05	0.000149073
3837203773825	383720	3773825	7.12136E-05	7.12136E-05	0.000304968	0.000304968	5.90912E-05	3.90397E-05	6.59269E-05	6.59269E-05	1.98996E-05	2.05072E-05	0.000110912	0.000110912	8.09656E-05	8.09656E-05	8.02061E-06	8.02061E-06	2.58239E-05	2.58239E-05	0.014608713
3837303773825	383730	3773825	6.90121E-05	6.90121E-05	0.00029554	0.00029554	5.92137E-05	3.91206E-05	6.60637E-05	6.60637E-05	1.99409E-05	2.05498E-05	0.000111466	0.000111466	8.11335E-05	8.11335E-05	8.03724E-06	8.03724E-06	2.58775E-05	2.58775E-05	0.010889654
3837403773825	383740	3773825	6.66725E-05	6.66725E-05	0.000285521	0.000285521	5.91341E-05	3.9068E-05	6.59748E-05	6.59748E-05	1.9914E-05	2.05221E-05	0.000111569	0.000111569	8.10243E-05	8.10243E-05	8.02643E-06	8.02643E-06	2.58427E-05	2.58427E-05	0.008570275
3837503773825	383750	3773825	6.43885E-05	6.43885E-05	0.00027574	0.00027574	5.89074E-05	3.89183E-05	6.57219E-05	6.57219E-05	1.98377E-05	2.04434E-05	0.000111298	0.000111298	8.07137E-05	8.07137E-05	7.99566E-06	7.99566E-06	2.57436E-05	2.57436E-05	0.007000576
3837603773825	383760	3773825	6.22201E-05	6.22201E-05	0.000266454	0.000266454	5.86807E-05	3.87685E-05	6.5469E-05	6.5469E-05	1.97614E-05	2.03648E-05	0.000111015	0.000111015	8.04031E-05	8.04031E-05	7.96489E-06	7.96489E-06	2.56445E-05	2.56445E-05	0.005851861
3837703773825	383770	3773825	6.01032E-05	6.01032E-05	0.000257389	0.000257389	5.81661E-05	3.84285E-05	6.48948E-05	6.48948E-05	1.95881E-05	2.01862E-05	0.000109997	0.000109997	7.9698E-05	7.9698E-05	7.89504E-06	7.89504E-06	2.54196E-05	2.54196E-05	0.005006449
3837803773825	383780	3773825	5.80606E-05	5.80606E-05	0.000248641	0.000248641	5.76698E-05	3.81006E-05	6.43411E-05	6.43411E-05	1.94209E-05	2.0014E-05	0.000108979	0.000108979	7.9018E-05	7.9018E-05	7.82768E-06	7.82768E-06	2.52028E-05	2.52028E-05	0.00433241
3837903773825	383790	3773825	5.60758E-05	5.60758E-05	0.000240142	0.000240142	5.71981E-05	3.7789E-05	6.38148E-05	6.38148E-05	1.92621E-05	1.98502E-05	0.000108052	0.000108052	7.83717E-05	7.83717E-05	7.76365E-06	7.76365E-06	2.49966E-05	2.49966E-05	0.003786403
3838003773825	383800	3773825	5.41674E-05	5.41674E-05	0.000231969	0.000231969	5.67263E-05	3.74773E-05	6.32885E-05	6.32885E-05	1.91032E-05	1.96865E-05	0.000107188	0.000107188	7.77253E-05	7.77253E-05	7.69961E-06	7.69961E-06	2.47904E-05	2.47904E-05	0.003338844
3838103773825	383810	3773825	5.2327E-05	5.2327E-05	0.000224087	0.000224087	5.62485E-05	3.71616E-05	6.27553E-05	6.27553E-05	1.89423E-05	1.95207E-05	0.000106338	0.000106338	7.70705E-05	7.70705E-05	7.63475E-06	7.63475E-06	2.45816E-05	2.45816E-05	0.002967738
3838203773825	383820	3773825	5.04454E-05	5.04454E-05	0.000216029	0.000216029	5.56664E-05	3.6777E-05	6.2106E-05	6.2106E-05	1.87463E-05	1.93187E-05	0.000105269	0.000105269	7.6273E-05	7.6273E-05	7.55575E-06	7.55575E-06	2.43272E-05	2.43272E-05	0.002655494
3838303773825	383830	3773825	4.86112E-05	4.86112E-05	0.000208175	0.000208175	5.50354E-05	3.63601E-05	6.14019E-05	6.14019E-05	1.85338E-05	1.90997E-05	0.000104199	0.000104199	7.54084E-05	7.54084E-05	7.4701E-06	7.4701E-06	2.40515E-05	2.40515E-05	0.002407727
3838403773825	383840	3773825	4.68884E-05	4.68884E-05	0.000200797	0.000200797	5.44411E-05	3.59675E-05	6.07389E-05	6.07389E-05	1.83336E-05	1.88934E-05	0.000103298	0.000103298	7.45941E-05	7.45941E-05	7.38943E-06	7.38943E-06	2.37917E-05	2.37917E-05	0.002194254
3838503773825	383850	3773825	4.5407E-05	4.5407E-05	0.000194453	0.000194453	5.40674E-05	3.57206E-05	6.0322E-05	6.0322E-05	1.82078E-05	1.87637E-05	0.000102731	0.000102731	7.4082E-05	7.4082E-05	7.33871E-06	7.33871E-06	2.36284E-05	2.36284E-05	0.002000902

			MSite Grubbing / Prep	MMass Grading / Excavation	MMass Grading / Excavation	MDrainage / Utilities Trenching	MFoundations / Concrete Pads	MBuilding / Structure Construction	MAsphalt Paving	MLandscaping or Other Finishing	MWaterside Construction (Piles)	RSSWRe-striping South Valley	RSSWRe-striping Silver Lake Boulevard	RSSWDemolition	RSSWPlacing Base	RSSWForm/Place Rebar and Pour	Child Risk				
Unique Identifier	X (UTM)	Y (UTM)	2027	2027	2028	2028	2028	2028	2028	2028	2028	2029	2029	2029	2029	2029	3rd Trimester	0<2	2<16	Total	per million
3838903773805	383890	3773805	0.001279998	0.003196253	0.003196253	0.000894502	0.001650524	0.002967949	0.002099646	0.000636256	0.001126548	4.61216E-05	0.000641949	0.001071719	0.000582585	0.000174378	2.37271E-08	5.3221E-07	1.5842E-07	7.14358E-07	0.71435811
3839003773805	383900	3773805	0.001176461	0.002937713	0.002937713	0.000822147	0.001517016	0.002727876	0.001929809	0.000584791	0.001035423	4.55689E-05	0.000589527	0.000984944	0.000535415	0.000160259	2.25235E-08	5.0456E-07	1.4702E-07	6.74095E-07	0.67409548
3839103773805	383910	3773805	0.001084467	0.002707997	0.002707997	0.000757859	0.001398392	0.002514568	0.001778907	0.000539063	0.000954458	4.50515E-05	0.000544808	0.000911403	0.000495438	0.000148293	2.14045E-08	4.7896E-07	1.369E-07	6.3727E-07	0.63726954
3829703773815	382970	3773815	5.7812E-05	0.000144361	0.000144361	4.04008E-05	7.45471E-05	0.00013405	9.4832E-05	2.8737E-05	5.08813E-05	4.87643E-05	4.7669E-05	8.16648E-05	4.43929E-05	1.32876E-05	1.09534E-08	3.2862E-07	3.6648E-08	3.76225E-07	0.37622535
3829803773815	382980	3773815	6.02844E-05	0.000150535	0.000150535	4.21286E-05	7.77351E-05	0.000139782	9.88875E-05	2.99659E-05	5.30573E-05	4.94426E-05	4.94576E-05	8.47463E-05	4.6068E-05	1.3789E-05	1.16987E-08	3.5329E-07	3.8698E-08	4.03683E-07	0.40368341
3829903773815	382990	3773815	6.2956E-05	0.000157206	0.000157206	4.39956E-05	8.11801E-05	0.000145977	0.00010327	3.12939E-05	5.54087E-05	5.0156E-05	5.13819E-05	8.8057E-05	4.78677E-05	1.43276E-05	1.25318E-08	3.8111E-07	4.0969E-08	4.34613E-07	0.43461307
3830003773815	383000	3773815	6.60155E-05	0.000164846	0.000164846	4.61336E-05	8.51252E-05	0.000153071	0.000108289	3.28147E-05	5.81014E-05	5.10051E-05	5.35774E-05	9.18432E-05	4.99259E-05	1.49437E-05	1.3499E-08	4.1381E-07	4.3615E-08	4.70926E-07	0.47092644
3830103773815	383010	3773815	6.93497E-05	0.000173171	0.000173171	4.84637E-05	8.94246E-05	0.000160802	0.000113758	3.44721E-05	6.10358E-05	5.19295E-05	5.59589E-05	9.59604E-05	5.2164E-05	1.56136E-05	1.46042E-08	4.5165E-07	4.6617E-08	5.12872E-07	0.51287207
3830203773815	383020	3773815	7.28993E-05	0.000182035	0.000182035	5.09442E-05	9.40017E-05	0.000169033	0.00011958	3.62365E-05	6.41599E-05	5.29042E-05	5.8481E-05	0.000100307	5.45267E-05	1.63208E-05	1.58623E-08	4.9526E-07	4.9988E-08	5.61115E-07	0.56111492
3830303773815	383030	3773815	7.6562E-05	0.000191181	0.000191181	5.35039E-05	9.87247E-05	0.000177525	0.000125589	3.80571E-05	6.73835E-05	5.38738E-05	6.10634E-05	0.000104764	5.69494E-05	1.70459E-05	1.72762E-08	5.4491E-07	5.3704E-08	6.15886E-07	0.61588638
3830403773815	383040	3773815	8.04564E-05	0.000200906	0.000200906	5.62254E-05	0.000103746	0.000186555	0.000131977	3.99929E-05	7.0811E-05	5.49138E-05	6.38166E-05	0.000109517	5.95336E-05	1.78194E-05	1.89066E-08	6.0297E-07	5.7929E-08	6.79801E-07	0.67980132
3830503773815	383050	3773815	8.39306E-05	0.000209581	0.000209581	5.86533E-05	0.000108226	0.000194611	0.000137676	4.17199E-05	7.38687E-05	5.5572E-05	6.6188E-05	0.000113626	6.17671E-05	1.8488E-05	2.05904E-08	6.6369E-07	6.2091E-08	7.46373E-07	0.74637277
3830603773815	383060	3773815	8.73779E-05	0.000218189	0.000218189	6.10623E-05	0.000112671	0.000202604	0.00014333	4.34334E-05	7.69028E-05	5.60945E-05	6.84991E-05	0.000117624	6.39406E-05	1.91385E-05	2.24486E-08	7.318E-07	6.6562E-08	8.20806E-07	0.82080602
3830703773815	383070	3773815	9.10137E-05	0.000227268	0.000227268	6.36031E-05	0.00011736	0.000211035	0.000149294	4.52407E-05	8.01027E-05	5.6617E-05	7.09157E-05	0.00012181	6.62156E-05	1.98195E-05	2.45875E-08	8.1166E-07	7.1637E-08	9.07884E-07	0.90788438
3830803773815	383080	3773815	9.48703E-05	0.000236898	0.000236898	6.62983E-05	0.000122333	0.000219977	0.000155621	4.71578E-05	8.3497E-05	5.71697E-05	7.3478E-05	0.000126232	6.86198E-05	2.05391E-05	2.70808E-08	9.0676E-07	7.7484E-08	1.01132E-06	1.01132261
3830903773815	383090	3773815	9.89478E-05	0.00024708	0.00024708	6.91477E-05	0.000127591	0.000229432	0.000162309	4.91846E-05	8.70857E-05	5.77424E-05	7.61911E-05	0.000130935	7.11763E-05	2.13043E-05	3.00131E-08	1.0213E-06	8.429E-08	1.13561E-06	1.1356144
3831003773815	383100	3773815	0.000103542	0.000258553	0.000258553	7.23586E-05	0.000133515	0.000240085	0.000169846	5.14684E-05	9.11294E-05	5.85865E-05	7.9301E-05	0.000136334	7.41113E-05	2.21828E-05	3.36763E-08	1.1684E-06	9.2811E-08	1.29485E-06	1.29484669
3831103773815	383110	3773815	0.000108622	0.000271237	0.000271237	7.59082E-05	0.000140065	0.000251863	0.000178178	5.39933E-05	9.55999E-05	5.96617E-05	8.27325E-05	0.000142285	7.73461E-05	2.3151E-05	3.82869E-08	1.3596E-06	1.0354E-07	1.50141E-06	1.50141461
3831203773815	383120	3773815	0.000114003	0.000284674	0.000284674	7.96686E-05	0.000147004	0.00026434	0.000187005	5.6668E-05	0.000100336	6.08222E-05	8.63097E-05	0.000148508	8.07287E-05	2.41635E-05	4.40713E-08	1.609E-06	1.17E-07	1.7701E-06	1.77009937
3831303773815	383130	3773815	0.000119395	0.000298137	0.000298137	8.34365E-05	0.000153956	0.000276842	0.000195849	5.93482E-05	0.000105081	6.19326E-05	8.98467E-05	0.000154662	8.40743E-05	2.51649E-05	5.13867E-08	1.9388E-06	1.3407E-07	2.12426E-06	2.12425592
3831403773815	383140	3773815	0.000124899	0.000311883	0.000311883	8.72835E-05	0.000161055	0.000289606	0.000204879	6.20845E-05	0.000109926	6.31032E-05	9.37655E-05	0.000161021	8.75306E-05	2.61994E-05	6.11679E-08	2.4019E-06	1.5726E-07	2.62032E-06	2.62031552
3831503773815	383150	3773815	0.000129138	0.000322469	0.000322469	9.02459E-05	0.000166521	0.000299435	0.000211832	6.41916E-05	0.000113657	6.45954E-05	9.76441E-05	0.000168304	9.149E-05	2.73846E-05	7.55817E-08	3.1236E-06	1.9248E-07	3.39164E-06	3.39163504
3831603773815	383160	3773815	0.000135037	0.000337197	0.000337197	9.43677E-05	0.000174126	0.000313111	0.000221507	6.71234E-05	0.000118848	6.64442E-05	0.000101231	0.000174603	9.49141E-05	2.84094E-05	9.89005E-08	4.3661E-06	2.5252E-07	4.71751E-06	4.71751021
3837203773815	383720	3773815	0.013430759	0.033537625	0.033537625	0.009385822	0.01731861	0.03114208	0.022031157	0.006676108	0.011820638	5.2663E-05	0.004896993	0.015331663	0.008334281	0.002494595	7.06566E-08	1.6965E-06	1.4194E-06	3.18656E-06	3.1865616
3837303773815	383730	3773815	0.010038647	0.025067265	0.025067265	0.007015312	0.012944571	0.023276746	0.016466904	0.004989971	0.008835184	5.2859E-05	0.0068715	0.010380137	0.005642635	0.001688939	6.46445E-08	1.5387E-06	1.0702E-06	2.6735E-06	2.67349996
3837403773815	383740	3773815	0.00789923	0.019724979	0.019724979	0.005520222	0.01018585	0.018316052	0.01295751	0.003926518	0.006952247	5.27082E-05	0.004920632	0.007617253	0.004140733	0.001239393	5.94921E-08	1.4056E-06	8.4916E-07	2.31426E-06	2.3142616
3837503773815	383750	3773815	0.006442586	0.016087627	0.016087627	0.004502275	0.008307545	0.014938511	0.010568102	0.003202455	0.005670229	5.26731E-05	0.003755449	0.005919033	0.003217582	0.000963078	5.502E-08	1.2919E-06	6.9855E-07	2.04552E-06	2.04551738
3837603773815	383760	3773815	0.005378129	0.013429598	0.013429598	0.0037584	0.006934956	0.012470341	0.008822019	0.002673339	0.004733383	5.24168E-05	0.002987896	0.004772704	0.002594438	0.000776561	5.11135E-08	1.1936E-06	5.8839E-07	1.83309E-06	1.83309355
3837703773815	383770	3773815	0.00459482	0.011473615	0.011473615	0.003211	0.0059249	0.010654071	0.007537117	0.002283975	0.004043979	5.17185E-05	0.002476348	0.003992203	0.002170158	0.000649566	4.75837E-08	1.1068E-06	5.0711E-07	1.66152E-06	1.66151845
3837803773815	383780	3773815	0.003970366	0.009914306	0.009914306	0.002774613	0.005119683	0.009206142	0.006512794	0.001973574	0.003494387	5.12211E-05	0.002091072	0.003395532	0.001845809	0.000552483	4.44319E-08	1.0299E-06	4.422E-07	1.51656E-06	1.51655837
3837903773815	383790	3773815	0.003465043	0.008652476	0.008652476	0.002421477	0.004468082	0.008034442	0.005683886	0.00172239	0.003049643	5.05278E-05	0.001793588	0.002929228	0.001592326	0.000476611	4.16061E-08	9.614E-07	3.8956E-07	1.39256E-06	1.39256125
3838003773815	383800	3773815	0.00305132	0.007619379	0.007619379	0.002132355	0.003934597	0.007075138	0.005005236	0.001516738	0.002685519	5.00655E-05	0.001559578	0.002558756	0.001390938	0.000416332	3.90645E-08	9.0008E-07	3.4636E-07	1.2855E-06	1.28549903
3838103773815	383810	3773815	0.002708957	0.00676447	0.00676447	0.001893101	0.003493128	0.006281294	0.004443639	0.001346557	0.002384199	4.94024E-05	0.001372148	0.002259848	0.001228452	0.000367697	3.67681E-08	8.4503E-07	3.1051E-07	1.19231E-06	1.19230868
3838203773815	383820	3773815	0.002431531	0.006071718	0.006071718	0.001699228	0.003135395	0.005638024	0.003988564	0.001208656	0.002140032	4.88748E-05	0.001225006	0.002020465	0.001098323	0.000328747	3.46836E-08	7.9564E-07	2.8131E-07	1.11163E-06	1.11163463
3838303773815	383830	3773815	0.00220582	0.0055081	0.0055081	0.001541494	0.002844347	0.005114665	0.003618319	0.00109646	0.00194138	4.81463E-05	0.001102537	0.001824401	0.000991743	0.000296846	3.27741E-08	7.5047E-07	2.5739E-07	1.04063E-06	1.04062905
3838403773815	383840	3773815	0.002001876	0.004998835	0.004998835	0.001398971	0.002581366	0.004641776	0.003283778	0.000995084	0.001761885	4.7463E-05	0.000996598	0.001653024	0.000898583	0.000268961	3.10148E-08	7.0888E-07	2.3574E-07	9.75636E-07	0.97563571
3838503773815	383850	3773815	0.001822795	0.004551656	0.004551656	0.001273824	0.002350446	0.004226538	0.002990023	0.000906067	0.001604272	4.71013E-05	0.000907023	0.001507157	0.000819289	0.000245228	2.9434E-08	6.715E-07	2.1677E-07	9.17708E-07	0.91770777
3838603773815	383860	3773815	0.001666988	0.004162596	0.004162596	0.001164942	0.002149537	0.003865268	0.002734445	0.00082862	0.001467144	4.67396E-05	0.000830159	0.001381637	0.000751057	0.000224804	2.79767E-08	6.3719E-07	2.002E-07	8.65367E-07	0.86536726
3838703773815	383870	3773815	0.001529738	0.003819871	0.003819871	0.001069027	0.001972556	0.003547023	0.002509307	0.000760396	0.001346348	4.6212E-05	0.000761996	0.001270108	0.0006943	0.000206658	2.65688E-08	6.0428E-07	1.8538E-07	8.16226E-07	0.81622609
3838803773815	383880	3773815	0.001406287	0.003511606	0.003511606	0.000982756	0.00181337	0.003260777	0.002306804	0.000699032	0.001237697	4.56544E-05	0.000700159	0.00116964	0.000635815	0.000190311	2.52365E-08	5.7319E-07	1.7194E-07	7.70363E-07	0.77036294
3838903773815	383890	3773815	0.001281135	0.003199091	0.003199091	0.000895296	0.001651989	0.002970584	0.00210151	0.000636821	0.001127548	4.51218E-05	0.000640457	0.001070615	0.000581986	0.000174198	2.3923E-08	5.4211E-07	1.583E-07	7.24326E-07	0.7243263
3839003773815	383900	3773815	0.001176283	0.002937269	0.002937269	0.000822023	0.001516786	0.002727464	0.001929517	0.000584702	0.001035267	4.45541E-05	0.000587463	0.000982448	0.000534058	0.000159853	2.27015E-08	5.1361E-07	1.4673E-07	6.83035E-07	0.68303467
3839103773815	383910	3773815	0.001083848	0.00270645	0.00270645	0.000757426	0.001397593	0.002513132	0.00177789	0.000538755	0.000953913	4.40316E-05	0.000542255	0.000908007	0.000493592	0.000147741	2.15629E-08	4.872E-07	1.3655E-07	6.45308E-07	0.64530826
3829703773825	382970	3773825	5.7198E-05	0.000142828	0.000142828	3.99717E-05	7.37553E-05	0.000132626	9.38248E-05	2.84317E-05	5.03409E-05	4.70109E-05	4.67597E-05	8.01198E-05	4.35531E-05	1.30362E-05	1.09719E-08	3.3117E-07	3.6076E-08	3.78222E-07	0.37822234
3829803773825	382980	3773825	5.94764E-05	0.000148517	0.000148517	4.15639E-05	7.66933E-05	0.000137909	9.75622E-05	2.95643E-05	5.23462E-05	4.75585E-05	4.83724E-05	8.29042E-05	4.50667E-05	1.34892E-05	1.16911E-08	3.552E-07	3.7985E-08	4.04872E-07	0.40487241
3829903773825	382990	3773825	6.19218E-05	0.000154624	0.000154624	4.32729E-05	7.98466E-05	0.000143579	0.000101574	3.07799E-05	5.44985E-05	4.81262E-05	5.01007E-05	8.58754E-05	4.66818E-05	1.39727E-05	1.24915E-08	3.8217E-07	4.0088E-08	4.34746E-07	0.43474593
3830003773825	383000	3773825	6.49328E-05	0.000162142	0.000162142	4.5377E-05	8.37292E-05	0.000150561	0.000106513	3.22766E-05	5.71485E-05	4.892E-05	5.2236E-05	8.95596E-05	4.86845E-05	1.45721E-05	1.34538E-08	4.1502E-07	4.2663E-08	4.71138E-07	0.47113778
3830103773825	383010	3773825	6.82939E-05	0.000170535	0.000170535	4.77259E-05	8.80632E-05	0.000158354	0.000112026	3.39473E-05	6.01066E-05	4.98194E-05	5.46124E-05	9.36513E-05	5.09088E-05	1.52379E-05	1.45636E-08	4.5341E-07	4.5623E-08	5.13593E-07	0.51359336
3830203773825	383020	3773825	7.19243E-05	0.000179601	0.000179601	5.02629E-05	9.27446E-05	0.000166772	0.000117981	3.57519E-05	6.33018E-05	5.0794E-05	5.71596E-05	9.80487E-05	5.32992E-05	1.59534E-05	1.58347E-08	4.9801E-07	4.8981E-08	5.62822E-07	0.56282159
3830303773825	383030	3773825	7.57702E-05	0.000189204	0.000189204	5.29505E-05	9.77037E-05	0.000175689	0.00012429	3.76636E-05	6.66867E-05	5.1824E-05	5.98475E-05	0.000102692	5.58234E-05	1.67089E-05	1.72906E-08	5.4983E-07	5.2774E-08	6.19894E-07	0.61989357
3830403773825	383040	3773825	7.98746E-05	0.000199453	0.000199453	5.58188E-05	0.000102996	0.000185206	0.000131022	3.97038E-05	7.0299E-05	5.29444E-05	6.27264E-05	0.000107658	5.8523E-05	1.75169E-05	1.89805E-08	6.109E-07	5.7117E-08	6.87001E-07	0.68700051
3830503773825	383050	3773825	8.34027E-05	0.000208263	0.000208263	5.82844E-05	0.000107546	0.000193387	0.00013681	4.14575E-05	7.34042E-05	5.36126E-05	6.51028E-05	0.000111775	6.07611E-05	1.81868E-05	2.06901E-08	6.7351E-07	6.128E-08	7.5548E-07	0.75547954
3830603773825	383060	3773825	8.68015E-05	0.00021675	0.00021675	6.06596E-05	0.000111928	0.000201268	0.000142385	4.3147E-05	7.63955E-05	5.40899E-05	6.73385E-05	0.000115638	6.28607E-05	1.88153E-05	2.25447E-08	7.4254E-07	6.5655E-08	8.30744E-07	0.83074415
3830703773825	383070	3773825	9.0405E-05	0.000225748	0.000225748	6.31778E-05	0.000116575	0.000209623	0.000148296	4.49382E-05	7.9567E-05	5.45722E-05	6.96898E-05	0.000119713	6.50758E-05	1.94783E-05	2.46823E-08	8.2366E-07	7.0636E-08	9.18973E-07	0.91897316
3830803773825	383080	3773825	9.42347E-05	0.000235311	0.000235311	6.58541E-05	0.000121513	0.000218503	0.000154578	4.68418E-05	8.29376E-05	5.50947E-05	7.21868E-05	0.000124034	6.74246E-05	2.01814E-05	2.71785E-08	9.2042E-07	7.6394E-08	1.02399E-06	1.02399479
3830903773825	383090	3773825	9.82799E-05	0.000245412	0.000245412	6.8681E-05	0.000126729	0.000227883	0.000161214	4.88526E-05	8.64978E-05	5.56273E-05	7.48245E-05	0.000128592	6.99027E-05	2.09231E-05	3.01035E-08	1.0366E-06	8.3081E-08	1.14979E-06	1.14979242
3831003773825	383100	3773825	0.00010288	0.000256899	0.000256899	7.18956E-05	0.000132661	0.000238549	0.000168759	5.11391E-05	9.05463E-05	5.64412E-05	7.79043E-05	0.00013394	7.28099E-05	2.17933E-05	3.37755E-08	1.1865E-06	9.1525E-08	1.31175E-06	1.31175273
3831103773825	383110	3773825	0.000107981	0.000269636	0.000269636	7.54603E-05	0.000139238	0.000250376	0.000177126	5.36747E-05	9.50357E-05	5.74962E-05	8.13157E-05	0.000139857	7.60263E-05	2.2756E-05	3.84079E-08	1.3817E-06	1.0221E-07	1.52234E-06	1.52233686
3831203773825	383120	3773825	0.000113399	0.000283167	0.000283167	7.9247E-05	0.000146226	0.000262941	0.000186015	5.63682E-05	9.98048E-05	5.86418E-05	8.48778E-05	0.000146054	7.9395E-05	2.37643E-05	4.42094E-08	1.6359E-06	1.1563E-07	1.79573E-06	1.7957292
3831303773825	383130	3773825	0.00011884	0.000296752	0.000296752	8.30488E-05	0.000153241	0.000275555	0.000194939	5.90724E-05	0.000104593	5.9742E-05	8.84148E-05	0.000152209	8.27406E-05	2.47657E-05	5.15378E-08	1.9714E-06	1.3272E-07	2.15563E-06	2.15563163
3831403773825	383140	3773825	0.000124388	0.000310606	0.000310606	8.69259E-05	0.000160395	0.000288419	0.000204039	6.18301E-05	0.000109476	6.09227E-05	9.21779E-05	0.000158525	8.61739E-05	2.57934E-05	6.13273E-08	2.4415E-06	1.5598E-07	2.65877E-06	2.65876859
3831503773825	383150	3773825	0.000129483	0.000323329	0.000323329	9.04868E-05	0.000166965	0.000300234	0.000212398	6.4363E-05	0.00011396	6.24099E-05	9.62826E-05	0.000165961	9.02164E-05	2.70033E-05	7.56956E-08	3.1696E-06	1.9132E-07	3.4366E-06	3.4365983
3831603773825	383160	3773825	0.000134519	0.000335905	0.000335905	9.40063E-05	0.000173459	0.000311912	0.000220659	6.68664E-05	0.000118393	6.42537E-05	9.97392E-05	0.000172031	9.35158E-05	2.79909E-05	9.90189E-08	4.4261E-06	2.5164E-07	4.77673E-06	4.77673408
3837203773825	383720	3773825	0.013182533	0.032917786	0.032917786	0.009212355	0.016998529	0.030566515	0.021623979	0.006552721	0.01160217	5.1412E-05	0.004838779	0.015096041	0.008206197	0.002456258	7.06126E-08	1.7178E-06	1.3938E-06	3.18219E-06	3.18219419
3837303773825	383730	3773825	0.009826548	0.024537637	0.024537637	0.00686709	0.012671075	0.022784948	0.016118986	0.004884541	0.008648511	5.16532E-05	0.00673413	0.010186434	0.005537338	0.001657422	6.46778E-08	1.5596E-06	1.0483E-06	2.67256E-06	2.67256136
3837403773825	383740	3773825	0.007733599	0.019311385	0.019311385	0.005404474	0.009972273	0.017932001	0.012685816	0.003844187	0.006806472	5.17386E-05	0.004824927	0.007481012	0.004066673	0.001217226	5.95736E-08	1.4259E-06	8.3201E-07	2.31744E-06	2.31743723
3837503773825	383750	3773825	0.006317143	0.015774385	0.015774385	0.004414611	0.008145789	0.014647643	0.01036233	0.0031401	0.005559824	5.14924E-05	0.003691918	0.005827869	0.003168025	0.000948245	5.51284E-08	1.3112E-06	6.8551E-07	2.05184E-06	2.05184064
3837603773825	383760	3773825	0.005280571	0.013185988	0.013185988	0.003690224	0.006809158	0.012244131	0.00866199	0.002624845	0.00464752	5.12412E-05	0.002943583	0.004708926	0.002559768	0.000766183	5.12359E-08	1.2117E-06	5.7819E-07	1.84113E-06	1.84113004
3837703773825	383770	3773825	0.004517693	0.011281022	0.011281022	0.003157101	0.005825446	0.010475235	0.007410601	0.002245637	0.003976098	5.07991E-05	0.002443716	0.003945385	0.002144709	0.000641949	4.77371E-08	1.1244E-06	4.9902E-07	1.67112E-06	1.67111787
3837803773825	383780	3773825	0.003909457	0.009762211	0.009762211	0.002732047	0.005041142	0.009064911	0.006412881	0.001943297	0.003440779	5.01309E-05	0.002067107	0.003361346	0.001827225	0.00054692	4.46034E-08	1.0466E-06	4.3577E-07	1.52698E-06	1.52697761
3837903773825	383790	3773825	0.003416754	0.008531894	0.008531894	0.002387732	0.004405814	0.007922473	0.005604675	0.001698386	0.003007143	4.94928E-05	0.001775702	0.002903939	0.001578579	0.000472496	4.1794E-08	9.7733E-07	3.8443E-07	1.40356E-06	1.40355569
3838003773825	383800	3773825	0.003012889	0.007523412	0.007523412	0.002105498	0.00388504	0.006986025	0.004942194	0.001497635	0.002651694	4.90607E-05	0.001545958	0.002539715	0.001380587	0.000413234	3.92657E-08	9.1531E-07	3.4225E-07	1.29683E-06	1.2968283
3838103773825	383810	3773825	0.002678012	0.006687199	0.006687199	0.001871476	0.003453226	0.006209542	0.004392879	0.001331175	0.002356964	4.86337E-05	0.001361708	0.002245204	0.001220491	0.000365314	3.69728E-08	8.594E-07	3.0718E-07	1.20356E-06	1.20355659
3838203773825	383820	3773825	0.00239625	0.005983619	0.005983619	0.001674573	0.003089902	0.005556218	0.003930691	0.001191119	0.00210898	4.79253E-05	0.001210953	0.002002154	0.001088369	0.000325768	3.48619E-08	8.0851E-07	2.7754E-07	1.12091E-06	1.12091396
3838303773825	383830	3773825	0.002172672	0.005425328	0.005425328	0.001518329	0.002801604	0.005037804	0.003563945	0.001079983	0.001912206	4.73977E-05	0.001092866	0.001809495	0.00098364	0.000294421	3.29647E-08	7.631E-07	2.5386E-07	1.04993E-06	1.04992735
3838403773825	383840	3773825	0.001980039	0.004944308	0.004944308	0.001383712	0.002553208	0.004591143	0.003247959	0.00098423	0.001742666	4.67345E-05	0.000990248	0.001644034	0.000893696	0.000267499	3.12203E-08	7.2134E-07	2.3338E-07	9.85941E-07	0.98594081
3838503773825	383850	3773825	0.001805563	0.004508629	0.004508629	0.001261783	0.002328227	0.004186584	0.002961758	0.000897502	0.001589107	4.6197E-05	0.000901692	0.001499865	0.000815325	0.000244041	2.96409E-08	6.8344E-07	2.1488E-07	9.27958E-07	0.92795768

			EGIODemolition	EGIOSite Grubbing / Prep	EGIOMass Grading / Excavation	EGIOMass Grading / Excavation	EGIODrainage / Utilities Trenching	EGIODrainage / Utilities Trenching	EGIOFoundations / Concrete Pads	EGIOFoundations / Concrete Pads	EGIOBuilding / Structure Construction	EGIOBuilding / Structure Construction	EGIOAsphalt Paving	EGIOArchitectural Coating	EGIOLandscaping or Other Finishing	EGIOWaterside Construction (Piles)	HIWaterside Construction (Landscaping)	HIWaterside Construction (Landscaping)	KMDemolition	KMSite Grubbing / Prep	KMMass Grading / Excavation
Unique Identifier	X (UTM)	Y (UTM)	2025	2025	2025	2026	2026	2027	2026	2027	2026	2027	2027	2027	2027	2027	2025	2026	2025	2025	2025
3838603773825	383860	3773825	0.000122391	0.00011044	0.000275783	0.000275783	7.71805E-05	7.71805E-05	0.000142413	0.000142413	0.000256084	0.000256084	0.000181164	1.70508E-05	5.48982E-05	9.72022E-05	0.000847157	0.000847157	0.000705221	0.000636374	0.001589074
3838703773825	383870	3773825	0.00011866	0.00010708	0.000267377	0.000267377	7.48279E-05	7.48279E-05	0.000138072	0.000138072	0.000248278	0.000248278	0.000175642	1.6531E-05	5.32248E-05	9.42393E-05	0.000812788	0.000812788	0.000663127	0.000598389	0.001494223
3838803773825	383880	3773825	0.000114798	0.00010359	0.000258674	0.000258674	7.23925E-05	7.23925E-05	0.000133578	0.000133578	0.000240198	0.000240198	0.000169925	1.5993E-05	5.14925E-05	9.11721E-05	0.000779371	0.000779371	0.000623839	0.000562936	0.001405694
3838903773825	383890	3773825	0.000110691	9.9885E-05	0.000249421	0.000249421	6.98027E-05	6.98027E-05	0.000128799	0.000128799	0.000231605	0.000231605	0.000163847	1.54209E-05	4.96505E-05	8.79105E-05	0.00074743	0.00074743	0.000584305	0.000527262	0.001316614
3839003773825	383900	3773825	0.000106573	9.6168E-05	0.00024014	0.00024014	6.72054E-05	6.72054E-05	0.000124007	0.000124007	0.000222987	0.000222987	0.00015775	1.48471E-05	4.7803E-05	8.46395E-05	0.000715186	0.000715186	0.000547971	0.000494475	0.001234742
3839103773825	383910	3773825	0.000102967	9.2915E-05	0.000232016	0.000232016	6.49319E-05	6.49319E-05	0.000119812	0.000119812	0.000215443	0.000215443	0.000152413	1.43448E-05	4.61859E-05	8.17761E-05	0.000684783	0.000684783	0.000514281	0.000464074	0.001158829
3829703773835	382970	3773835	0.000277128	0.00025007	0.000624453	0.000624453	0.000174759	0.000174759	0.000322463	0.000322463	0.000579849	0.000579849	0.00041020 8	3.86078E-05	0.000124306	0.00022009 4	0.000432341	0.000432341	7.18204E-05	6.48089E-05	0.000161833
3829803773835	382980	3773835	0.000299375	0.00027015	0.000674582	0.000674582	0.000188788	0.000188788	0.000348349	0.000348349	0.000626397	0.000626397	0.000443138	4.17071E-05	0.000134284	0.000237762	0.000458716	0.000458716	7.49124E-05	6.75991E-05	0.0001688
3829903773835	382990	3773835	0.000324565	0.00029288	0.000731341	0.000731341	0.000204673	0.000204673	0.00037766	0.00037766	0.000679103	0.000679103	0.000480424	4.52164E-05	0.000145583	0.000257768	0.000487835	0.000487835	7.82551E-05	7.06155E-05	0.000176332
3830003773835	383000	3773835	0.000355616	0.0003209	0.000801309	0.000801309	0.000224254	0.000224254	0.000413791	0.000413791	0.000744073	0.000744073	0.000526387	4.95423E-05	0.000159511	0.000282429	0.000522441	0.000522441	8.24395E-05	7.43913E-05	0.000185761
3830103773835	383010	3773835	0.000392279	0.00035398	0.00088392	0.00088392	0.000247374	0.000247374	0.000456451	0.000456451	0.000820783	0.000820783	0.000580655	5.46499E-05	0.000175956	0.000311546	0.000561821	0.000561821	8.71133E-05	7.86088E-05	0.000196292
3830203773835	383020	3773835	0.000435531	0.00039301	0.000981381	0.000981381	0.000274649	0.000274649	0.000506779	0.000506779	0.000911282	0.000911282	0.000644677	6.06755E-05	0.000195357	0.000345896	0.000606498	0.000606498	9.21751E-05	8.31765E-05	0.000207698
3830303773835	383030	3773835	0.000486919	0.00043938	0.001097173	0.001097173	0.000307054	0.000307054	0.000566573	0.000566573	0.001018804	0.001018804	0.000720743	6.78346E-05	0.000218407	0.000386709	0.00065744	0.00065744	9.75831E-05	8.80566E-05	0.000219884
3830403773835	383040	3773835	0.00054864	0.00049508	0.001236249	0.001236249	0.000345976	0.000345976	0.000638391	0.000638391	0.001147945	0.001147945	0.000812102	7.64332E-05	0.000246092	0.000435727	0.000716075	0.000716075	0.000103337	9.3249E-05	0.00023285
3830503773835	383050	3773835	0.000612414	0.00055263	0.001379951	0.001379951	0.000386192	0.000386192	0.000712597	0.000712597	0.001281383	0.001281383	0.000906501	8.53178E-05	0.000274697	0.000486376	0.000774709	0.000774709	0.000108232	9.76659E-05	0.000243879
3830603773835	383060	3773835	0.000683309	0.0006166	0.001539699	0.001539699	0.000430899	0.000430899	0.00079509	0.00079509	0.00142972	0.00142972	0.001011441	9.51945E-05	0.000306497	0.000542681	0.000837038	0.000837038	0.000112954	0.000101926	0.000254518
3830703773835	383070	3773835	0.000767312	0.0006924	0.001728983	0.001728983	0.000483872	0.000483872	0.000892836	0.000892836	0.001605484	0.001605484	0.001135784	0.000106897	0.000344177	0.000609396	0.000906996	0.000906996	0.000117938	0.000106424	0.000265749
3830803773835	383080	3773835	0.000867677	0.00078297	0.001955135	0.001955135	0.000547163	0.000547163	0.001009619	0.001009619	0.001815483	0.001815483	0.001284345	0.00012088	0.000389195	0.000689105	0.000985582	0.000985582	0.000123179	0.000111153	0.000277558
3830903773835	383090	3773835	0.000989572	0.00089297	0.002229802	0.002229802	0.000624031	0.000624031	0.001151455	0.001151455	0.00207053	0.00207053	0.001464776	0.000137861	0.000443872	0.000785914	0.001074429	0.001074429	0.000128742	0.000116173	0.000290094
3831003773835	383100	3773835	0.001149491	0.00103727	0.002590146	0.002590146	0.000724877	0.000724877	0.001337534	0.001337534	0.002405136	0.002405136	0.001701489	0.00016014	0.000515603	0.00091292	0.001181769	0.001181769	0.00013501	0.000121829	0.000304217
3831103773835	383110	3773835	0.001361783	0.00122884	0.003068503	0.003068503	0.00085875	0.00085875	0.001584555	0.001584555	0.002849324	0.002849324	0.002015726	0.000189715	0.000610826	0.001081521	0.00131063	0.00131063	0.00014188	0.000128029	0.000319698
3831203773835	383120	3773835	0.001642552	0.0014822	0.00370116	0.00370116	0.001035805	0.001035805	0.001911255	0.001911255	0.003436791	0.003436791	0.002431324	0.00022883	0.000736765	0.001304507	0.001460491	0.001460491	0.000149109	0.000134552	0.000335986
3831303773835	383130	3773835	0.002021782	0.00182441	0.004555678	0.004555678	0.00127495	0.00127495	0.002352522	0.002352522	0.004230272	0.004230272	0.002992664	0.000281663	0.000906868	0.00160569	0.001633253	0.001633253	0.000156582	0.000141296	0.000352826
3831403773835	383140	3773835	0.002561038	0.00231102	0.005770783	0.005770783	0.001615008	0.001615008	0.002979994	0.002979994	0.005358584	0.005358584	0.003790877	0.000356788	0.001148751	0.002033964	0.00183618	0.00183618	0.000164431	0.000148379	0.000370513
3831503773835	383150	3773835	0.003400517	0.00306854	0.007662379	0.007662379	0.002144389	0.002144389	0.003956802	0.003956802	0.007115066	0.007115066	0.005033483	0.00047374	0.001525298	0.002700675	0.002083927	0.002083927	0.000172776	0.000155909	0.000389316
3831603773835	383160	3773835	0.004872436	0.00439676	0.010979051	0.010979051	0.003072592	0.003072592	0.00566951	0.00566951	0.010194833	0.010194833	0.007212234	0.000678798	0.002185525	0.003869666	0.002389897	0.002389897	0.000180918	0.000163256	0.000407662
3837203773835	383720	3773835	0.000191358	0.00017268	0.000431187	0.000431187	0.000120672	0.000120672	0.000222662	0.000222662	0.000400388	0.000400388	0.00028325	2.66588E-05	8.58334E-05	0.000151976	0.001451149	0.001451149	0.002278001	0.00205561	0.005133015
3837303773835	383730	3773835	0.000185866	0.00016772	0.000418812	0.000418812	0.000117209	0.000117209	0.000216272	0.000216272	0.000388897	0.000388897	0.000275122	2.58938E-05	8.33702E-05	0.000147614	0.00140506	0.00140506	0.002030139	0.001831946	0.004574508
3837403773835	383740	3773835	0.000180446	0.00016283	0.0004066	0.0004066	0.000113791	0.000113791	0.000209965	0.000209965	0.000377557	0.000377557	0.00026709	2.51387E-05	8.0939E-05	0.00014331	0.001355641	0.001355641	0.001824175	0.001646089	0.004110409
3837503773835	383750	3773835	0.000174997	0.00015791	0.00039432	0.00039432	0.000110354	0.000110354	0.000203624	0.000203624	0.000366154	0.000366154	0.000259032	2.43795E-05	7.84945E-05	0.000138982	0.001304049	0.001304049	0.00165144	0.001490218	0.003721187
3837603773835	383760	3773835	0.000169804	0.00015323	0.000382618	0.000382618	0.000107079	0.000107079	0.000197581	0.000197581	0.000355288	0.000355288	0.000251345	2.3656E-05	7.61652E-05	0.000134857	0.001254645	0.001254645	0.001503275	0.001356517	0.003387326
3837703773835	383770	3773835	0.000164503	0.00014844	0.000370674	0.000370674	0.000103737	0.000103737	0.000191414	0.000191414	0.000344197	0.000344197	0.00024349 9	2.29176E-05	7.37876E-05	0.000130647	0.001200515	0.001200515	0.001377374	0.001242907	0.003103634
3837803773835	383780	3773835	0.000159358	0.0001438	0.00035908	0.00035908	0.000100492	0.000100492	0.000185427	0.000185427	0.000333432	0.000333432	0.000235883	2.22007E-05	7.14796E-05	0.000126561	0.001149335	0.001149335	0.001266516	0.001142872	0.002853837
3837903773835	383790	3773835	0.000154517	0.00013943	0.000348172	0.000348172	9.74392E-05	9.74392E-05	0.000179794	0.000179794	0.000323303	0.000323303	0.000228717	2.15263E-05	6.93082E-05	0.000122716	0.001101438	0.001101438	0.001168544	0.001054465	0.002633079
3838003773835	383800	3773835	0.000149926	0.00013529	0.000337829	0.000337829	9.45446E-05	9.45446E-05	0.000174453	0.000174453	0.000313698	0.000313698	0.000221923	2.08868E-05	6.72493E-05	0.000119071	0.00105638	0.00105638	0.00108158	0.000975991	0.002437123
3838103773835	383810	3773835	0.000145545	0.00013134	0.000327956	0.000327956	9.17817E-05	9.17817E-05	0.000169354	0.000169354	0.000304531	0.000304531	0.000215437	2.02765E-05	6.5284E-05	0.000115591	0.001013828	0.001013828	0.001004143	0.000906113	0.002262634
3838203773835	383820	3773835	0.000141223	0.00012744	0.000318218	0.000318218	8.90564E-05	8.90564E-05	0.000164326	0.000164326	0.000295488	0.000295488	0.00020904	1.96744E-05	6.33456E-05	0.000112159	0.000972022	0.000972022	0.000934639	0.000843394	0.002106019
3838303773835	383830	3773835	0.000137039	0.00012366	0.00030879	0.00030879	8.64177E-05	8.64177E-05	0.000159457	0.000159457	0.000286733	0.000286733	0.000202847	1.90915E-05	6.14687E-05	0.000108836	0.000932277	0.000932277	0.000872852	0.00078764	0.001966796
3838403773835	383840	3773835	0.000132855	0.00011988	0.000299361	0.000299361	8.37791E-05	8.37791E-05	0.000154588	0.000154588	0.000277978	0.000277978	0.000196653	1.85085E-05	5.95918E-05	0.000105513	0.000895371	0.000818378	0.000738484	0.00184405	
3838503773835	383850	3773835	0.00012916	0.00011655	0.000291036	0.000291036	8.1449E-05	8.1449E-05	0.000150289	0.000150289	0.000270247	0.000270247	0.000191184	1.79938E-05	5.79345E-05	0.000102578	0.000862065	0.000862065	0.000768029	0.00069305	0.001730597
3838603773835	383860	3773835	0.000125614	0.00011335	0.000283046	0.000283046	7.92131E-05	7.92131E-05	0.000146163	0.000146163	0.000262829	0.000262829	0.000185935	1.74998E-05	5.63441E-05	9.97621E-05	0.000830472	0.000830472	0.000722084	0.000651591	0.001627071
3838703773835	383870	3773835	0.000121669	0.00010979	0.000274155	0.000274155	7.6725E-05	7.6725E-05	0.000141572	0.000141572	0.000254573	0.000254573	0.000180095	1.69501E-05	5.45743E-05	9.66286E-05	0.00079715	0.00079715	0.000679339	0.000613019	0.001530754
3838803773835	383880	3773835	0.000117598	0.00010612	0.000264982	0.000264982	7.41579E-05	7.41579E-05	0.000136835	0.000136835	0.000246055	0.000246055	0.000174069	1.6383E-05	5.27483E-05	9.33955E-05	0.000764558	0.000764558	0.000638934	0.000576558	0.00143971
3838903773835	383890	3773835	0.000113174	0.00010213	0.000255016	0.000255016	7.13686E-05	7.13686E-05	0.000131689	0.000131689	0.0002368	0.0002368	0.000167522	1.57668E-05	5.07643E-05	8.98826E-05	0.00073314	0.00073314	0.000597968	0.000539592	0.001347401
3839003773835	383900	3773835	0.000108614	9.8011E-05	0.00024474	0.00024474	6.84928E-05	6.84928E-05	0.000126382	0.000126382	0.000227258	0.000227258	0.000160772	1.51315E-05	4.87187E-05	8.62608E-05	0.000700151	0.000700151	0.000558996	0.000504424	0.001259585
3839103773835	383910	3773835	0.000104692	9.4472E-05	0.000235903	0.000235903	6.60197E-05	6.60197E-05	0.000121819	0.000121819	0.000219053	0.000219053	0.00015496 7	1.45851E-05	4.69596E-05	8.31462E-05	0.00066901 8	0.00066901 8	0.000522435	0.000471432	0.001177202
3829703773845	382970	3773845	0.000279725	0.00025242	0.000630303	0.000630303	0.000176396	0.000176396	0.000325485	0.000325485	0.000585282	0.000585282	0.000414052	3.89696E-05	0.00012547	0.000222156	0.000429661	0.000429661	7.15996E-05	6.46096E-05	0.000161335
3829803773845	382980	3773845	0.000303022	0.00027344	0.0006828	0.0006828	0.000191088	0.000191088	0.000352593	0.000352593	0.000634028	0.000634028	0.000448537	4.22152E-05	0.00013592	0.000240659	0.000456448	0.000456448	7.49124E-05	6.75991E-05	0.0001688
3829903773845	382990	3773845	0.000329591	0.00029741	0.000742666	0.000742666	0.000207842	0.000207842	0.000383508	0.000383508	0.000689619	0.000689619	0.000487864	4.59166E-05	0.000147838	0.000261759	0.000486154	0.000486154	7.85238E-05	7.08578E-05	0.000176937
3830003773845	383000	3773845	0.00036106	0.00032581	0.000813576	0.000813576	0.000227687	0.000227687	0.000420125	0.000420125	0.000755463	0.000755463	0.000534445	5.03007E-05	0.000161953	0.000286752	0.000520157	0.000520157	8.26962E-05	7.46229E-05	0.000186339
3830103773845	383010	3773845	0.000397907	0.00035906	0.000896604	0.000896604	0.000250923	0.000250923	0.000463	0.000463	0.000832561	0.000832561	0.000588987	5.54341E-05	0.000178481	0.000316016	0.000558538	0.000558538	8.73103E-05	7.87866E-05	0.000196736
3830203773845	383020	3773845	0.000441255	0.00039818	0.000994279	0.000994279	0.000278259	0.000278259	0.000513439	0.000513439	0.000923259	0.000923259	0.000653151	6.1473E-05	0.000197924	0.000350443	0.000601931	0.000601931	9.23303E-05	8.33165E-05	0.000208048
3830303773845	383030	3773845	0.000492912	0.00044479	0.001110677	0.001110677	0.000310834	0.000310834	0.000573547	0.000573547	0.001031343	0.001031343	0.000729614	6.86695E-05	0.000221095	0.000391468	0.000651445	0.000651445	9.77443E-05	8.8202E-05	0.000220247
3830403773845	383040	3773845	0.000554794	0.00050063	0.001250116	0.001250116	0.000349857	0.000349857	0.000645552	0.000645552	0.001160822	0.001160822	0.000821212	7.72905E-05	0.000248852	0.000440615	0.00070816	0.00070816	0.000103522	9.3416E-05	0.000233267
3830503773845	383050	3773845	0.000619947	0.00055942	0.001396925	0.001396925	0.000390943	0.000390943	0.000721363	0.000721363	0.001297144	0.001297144	0.000917652	8.63672E-05	0.000278076	0.000492359	0.000765732	0.000765732	0.000108578	9.79783E-05	0.000244659
3830603773845	383060	3773845	0.000692656	0.00062504	0.001560762	0.001560762	0.000436794	0.000436794	0.000805967	0.000805967	0.001449279	0.001449279	0.001025278	9.64967E-05	0.00031069	0.000550105	0.000827078	0.000827078	0.000113461	0.000102384	0.000255661
3830703773845	383070	3773845	0.000778642	0.00070263	0.001754512	0.001754512	0.000491017	0.000491017	0.000906018	0.000906018	0.0016291 9	0.0016291 9	0.001152554	0.000108476	0.000349259	0.000618394	0.000895688	0.000895688	0.000118588	0.000107011	0.000267215
3830803773845	383080	3773845	0.000879114	0.00079329	0.001980906	0.001980906	0.000554375	0.000554375	0.001022927	0.001022927	0.001839412	0.001839412	0.001301274	0.000122473	0.000394325	0.000698188	0.000970991	0.000970991	0.000123829	0.00011174	0.000279024
3830903773845	383090	3773845	0.001000884	0.00090317	0.00225529	0.00225529	0.000631164	0.000631164	0.001164617	0.001164617	0.002094198	0.002094198	0.001481519	0.000139437	0.000448945	0.000794897	0.001055873	0.001055873	0.000129399	0.000116766	0.000291574
3831003773845	383100	3773845	0.001162092	0.00104864	0.002618539	0.002618539	0.000732823	0.000732823	0.001352197	0.001352197	0.002431501	0.002431501	0.001720141	0.000161896	0.000521255	0.000922928	0.001159184	0.001159184	0.000135833	0.000122572	0.000306073
3831103773845	383110	3773845	0.001377529	0.00124305	0.003103984	0.003103984	0.000868679	0.000868679	0.001602877	0.001602877	0.002882271	0.002882271	0.002039034	0.000191909	0.000617889	0.001094027	0.001284081	0.001284081	0.000142937	0.000128982	0.000322079
3831203773845	383120	3773845	0.001662352	0.00150006	0.003745774	0.003745774	0.00104829	0.00104829	0.001934293	0.001934293	0.003478219	0.003478219	0.002460631	0.000231589	0.000745646	0.001320232	0.00142912	0.00142912	0.000150374	0.000135694	0.000338838
3831303773845	383130	3773845	0.002052756	0.00185235	0.004625471	0.004625471	0.001294482	0.001294482	0.002388563	0.002388563	0.00429508	0.00429508	0.003038512	0.000285978	0.000920761	0.001630289	0.001598599	0.001598599	0.000158211	0.000142766	0.000356498
3831403773845	383140	3773845	0.002609687	0.00235492	0.005880402	0.005880402	0.001645686	0.001645686	0.003036601	0.003036601	0.005460373	0.005460373	0.003862887	0.000363566	0.001170572	0.002072601	0.001797514	0.001797514	0.000166371	0.000150129	0.000374884
3831503773845	383150	3773845	0.003469496	0.00313079	0.00781781	0.00781781	0.002187888	0.002187888	0.004037066	0.004037066	0.007259395	0.007259395	0.005135587	0.000483349	0.001556238	0.002755458	0.002036189	0.002036189	0.000174925	0.000157848	0.000394158
3831603773845	383160	3773845	0.004950572	0.00446727	0.011155115	0.011155115	0.003121865	0.003121865	0.005760428	0.005760428	0.010358321	0.010358321	0.007327891	0.000689684	0.002220573	0.003931721	0.002324649	0.002324649	0.00018321	0.00016532	0.000412827
3837203773845	383720	3773845	0.000196384	0.00017721	0.000442512	0.000442512	0.000123841	0.000123841	0.00022851	0.00022851	0.000410904	0.000410904	0.00029069	2.7359E-05	8.80878E-05	0.000155967	0.00138154	0.00138154	0.002358966	0.002128671	0.005315453
3837303773845	383730	3773845	0.000190803	0.00017218	0.000429936	0.000429936	0.000120322	0.000120322	0.000222016	0.000222016	0.000399226	0.000399226	0.000282429	2.65815E-05	8.55844E-05	0.000151535	0.001342112	0.001342112	0.002094695	0.0018902	0.004719972
3837403773845	383740	3773845	0.000185126	0.00016705	0.000417145	0.000417145	0.000116742	0.000116742	0.000215411	0.000215411	0.000387349	0.000387349	0.000274026	2.57907E-05	8.30382E-05	0.000147026	0.001298878	0.001298878	0.001877246	0.001693979	0.004229995
3837503773845	383750	3773845	0.000179497	0.00016197	0.000404461	0.000404461	0.000113192	0.000113192	0.000208861	0.000208861	0.000375571	0.000375571	0.000265694	2.50065E-05	8.05133E-05	0.000142556	0.001252837	0.001252837	0.001696453	0.001530836	0.003822615
3837603773845	383760	3773845	0.000174107	0.00015711	0.000392316	0.000392316	0.000109793	0.000109793	0.000202589	0.000202589	0.000364293	0.000364293	0.000257715	2.42556E-05	7.80956E-05	0.000138275	0.001208413	0.001208413	0.001542169	0.001391615	0.003474968
3837703773845	383770	3773845	0.000168675	0.00015221	0.000380076	0.000380076	0.000106368	0.000106368	0.000196269	0.000196269	0.000352928	0.000352928	0.000249675	2.34988E-05	7.56591E-05	0.000133961	0.001158915	0.001158915	0.001411917	0.001274078	0.003181471
3837803773845	383780	3773845	0.000163464	0.00014751	0.000368334	0.000368334	0.000103082	0.000103082	0.000190205	0.000190205	0.000342024	0.000342024	0.000241962	2.27729E-05	7.33217E-05	0.000129823	0.001111763	0.001111763	0.001297722	0.001171032	0.002924155
3837903773845	383790	3773845	0.000158402	0.00014294	0.000356928	0.000356928	9.98897E-05	9.98897E-05	0.000184315	0.000184315	0.000331433	0.000331433	0.000234469	2.20677E-05	7.10513E-05	0.000125803	0.00106726	0.00106726	0.001196796	0.001079959	0.002696739
3838003773845	383800	3773845	0.000153651	0.00013865	0.000346222	0.000346222	9.68934E-05	9.68934E-05	0.000178787	0.000178787	0.000321492	0.000321492	0.000227436	2.14057E-05	6.892E-05	0.000122029	0.001025422	0.001025422	0.001107373	0.000999265	0.002495241
3838103773845	383810	3773845	0.000149126	0.00013457	0.000336026	0.000336026	9.40402E-05	9.40402E-05	0.000173522	0.000173522	0.000312025	0.000312025	0.000220739	2.07754E-05	6.68905E-05	0.000118436	0.000985661	0.000985661	0.001027745	0.000927411	0.002315816
3838203773845	383820	3773845	0.000144721	0.00013059	0.0003261	0.0003261	9.12622E-05	9.12622E-05	0.000168396	0.000168396	0.000302807	0.000302807	0.000214218	2.01617E-05	6.49146E-05	0.000114937	0.000946915	0.000946915	0.00095642	0.000863049	0.002155099

			KMMass Grading / Excavation	KMDrainage / Utilities Trenching	KMFoundations / Concrete Pads	KMBuilding / Structure Construction	KMAsphalt Paving	KMArchitectural Coating	KMLandscaping or Other Finishing	KMWaterside Construction (Piles)	EWNDemolition	EWNSite Grubbing / Prep	EWNDrainage / Utilities Trenching	EWNDrainage / Utilities Trenching	EWNDrainage / Utilities Trenching	EWNFoundations / Concrete Pads	EWNBuilding / Structure Construction	EWNAsphalt Paving	EWNLandscaping or Other Finishing	EWNWaterside Construction (Piles)	ISDemolition
Unique Identifier	X (UTM)	Y (UTM)	2026	2026	2026	2026	2026	2026	2026	2026	2027	2027	2027	2028	2029	2029	2029	2029	2029	2029	2027
3838603773825	383860	3773825	0.001589074	0.000342377	0.000820588	0.001522088	0.001043877	9.82472E-05	0.000316326	0.000560084	0.00012762	0.000172068	0.000208771	0.000208771	0.000208771	0.000148497	0.000258607	0.000188904	5.72437E-05	9.93346E-05	0.000127321
3838703773825	383870	3773825	0.001494223	0.00032194	0.000771607	0.001431235	0.000981568	9.23829E-05	0.000297445	0.000526653	0.00012482	0.000168293	0.000204191	0.000204191	0.000204191	0.000145239	0.000252934	0.00018476	5.5988E-05	9.71556E-05	0.000122098
3838803773825	383880	3773825	0.001405694	0.000302866	0.000725891	0.001346438	0.000923413	8.69094E-05	0.000279822	0.00049545	0.000121579	0.000163923	0.000198889	0.000198889	0.000198889	0.000141468	0.000246366	0.000179963	5.45341E-05	9.46327E-05	0.00011672
3838903773825	383890	3773825	0.001316614	0.000283673	0.000679891	0.001261112	0.000864895	8.14019E-05	0.000262089	0.000464052	0.00011829	0.000159489	0.000193509	0.000193509	0.000193509	0.000137641	0.000239701	0.000175094	5.30588E-05	9.20727E-05	0.000111509
3839003773825	383900	3773825	0.001234742	0.000266033	0.000637613	0.001182692	0.000811113	7.634E-05	0.000245792	0.000435196	0.000114464	0.00015433	0.00018725	0.00018725	0.00018725	0.000133189	0.000231948	0.000169431	5.13426E-05	8.90945E-05	0.000106477
3839103773825	383910	3773825	0.001158829	0.000249677	0.000598412	0.001109979	0.000761245	7.16466E-05	0.00023068	0.00040844	0.000111467	0.00015029	0.000182348	0.000182348	0.000182348	0.000129702	0.000225876	0.000164995	4.99985E-05	8.67622E-05	0.000101982
3829703773835	382970	3773835	0.000161833	3.4868E-05	8.35694E-05	0.000155011	0.000106309	1.00056E-05	3.2215E-05	5.70394E-05	0.000100395	0.000135361	0.000164234	0.000164234	0.000164234	0.000116818	0.000203438	0.000148605	4.50319E-05	7.81436E-05	8.89339E-05
3829803773835	382980	3773835	0.0001688	3.63691E-05	8.71672E-05	0.000161684	0.000110886	1.04363E-05	3.36019E-05	5.94951E-05	0.000104782	0.000141276	0.000171411	0.000171411	0.000171411	0.000121923	0.000212329	0.000155099	4.69998E-05	8.15585E-05	9.30586E-05
3829903773835	382990	3773835	0.000176332	3.79919E-05	9.10568E-05	0.000168899	0.000115834	1.0902E-05	3.51013E-05	6.21499E-05	0.000109515	0.000147658	0.000179155	0.000179155	0.000179155	0.000127431	0.00022192	0.000162106	4.9123E-05	8.52429E-05	9.75175E-05
3830003773835	383000	3773835	0.000185761	4.00234E-05	9.59256E-05	0.00017793	0.000122028	1.1485E-05	3.69781E-05	6.54731E-05	0.000115317	0.000155481	0.000188646	0.000188646	0.000188646	0.000134182	0.000233677	0.000170694	5.17255E-05	8.97589E-05	0.000103051
3830103773835	383010	3773835	0.000196292	4.22925E-05	0.000101364	0.000188018	0.000128946	1.21361E-05	3.90746E-05	6.9185E-05	0.000121848	0.000164285	0.000199329	0.000199329	0.000199329	0.00014178	0.00024691	0.00018036	5.46546E-05	9.48418E-05	0.000109354
3830203773835	383020	3773835	0.000207698	4.47499E-05	0.000107254	0.000198943	0.000136439	1.28413E-05	4.1345E-05	7.3205E-05	0.000129076	0.000174032	0.000211154	0.000211154	0.000211154	0.000150192	0.000261558	0.00019106	5.7897E-05	0.000100468	0.000116326
3830303773835	383030	3773835	0.000219884	4.73755E-05	0.000113547	0.000210615	0.000144444	1.35947E-05	4.37708E-05	7.75001E-05	0.000137087	0.000184832	0.000224258	0.000224258	0.000224258	0.000159513	0.000277791	0.000202917	6.14901E-05	0.000106703	0.000123895
3830403773835	383040	3773835	0.00023285	5.01691E-05	0.000120242	0.000223034	0.000152961	1.43963E-05	4.63519E-05	8.20701E-05	0.000146046	0.000196912	0.000238915	0.000238915	0.000238915	0.000169938	0.000295946	0.00021618	6.55089E-05	0.000113677	0.000131995
3830503773835	383050	3773835	0.000243879	5.25454E-05	0.000125938	0.000233598	0.000160206	1.50782E-05	4.85474E-05	8.59574E-05	0.000153824	0.000207399	0.000251639	0.000251639	0.000251639	0.000178988	0.000311707	0.000227692	6.89977E-05	0.000119731	0.000138615
3830603773835	383060	3773835	0.000254518	5.48376E-05	0.000131432	0.000243789	0.000167195	1.5736E-05	5.06652E-05	8.97072E-05	0.000161274	0.000217443	0.000263825	0.000263825	0.000263825	0.000187656	0.000326803	0.000238719	7.23391E-05	0.00012553	0.000144739
3830703773835	383070	3773835	0.000265749	5.72574E-05	0.000137231	0.000254547	0.000174573	1.64304E-05	5.29009E-05	9.36657E-05	0.000169111	0.00022801	0.000276646	0.000276646	0.000276646	0.000196776	0.000342684	0.00025032	7.58546E-05	0.00013163	0.000150983
3830803773835	383080	3773835	0.000277558	5.98018E-05	0.000143329	0.000265858	0.000182331	1.71605E-05	5.52517E-05	9.7828E-05	0.000177283	0.000239028	0.000290014	0.000290014	0.000290014	0.000206284	0.000359243	0.000262416	7.952E-05	0.000137991	0.000157286
3830903773835	383090	3773835	0.000290094	6.25027E-05	0.000149803	0.000277865	0.000190565	1.79356E-05	5.7747E-05	0.000102246	0.000185813	0.000250528	0.000303968	0.000303968	0.000303968	0.000216209	0.000376528	0.000275042	8.33461E-05	0.00014463	0.000163661
3831003773835	383100	3773835	0.000304217	6.55455E-05	0.000157096	0.000291393	0.000199843	1.88087E-05	6.05584E-05	0.000107224	0.000195924	0.000264162	0.00032051	0.00032051	0.00032051	0.000227975	0.000397018	0.000290009	8.78816E-05	0.000152501	0.000170579
3831103773835	383110	3773835	0.000319698	6.8881E-05	0.00016509	0.000306221	0.000210012	1.97659E-05	6.36401E-05	0.00011268	0.00020751	0.000279783	0.000339463	0.000339463	0.000339463	0.000241457	0.000420496	0.000307159	9.30786E-05	0.000161519	0.000177486
3831203773835	383120	3773835	0.000335986	7.23904E-05	0.00017351	0.000321823	0.000220712	2.07729E-05	6.68825E-05	0.000118421	0.000219634	0.000296129	0.000359295	0.000359295	0.000359295	0.000255563	0.000445063	0.000325104	9.85164E-05	0.000170955	0.000183688
3831303773835	383130	3773835	0.000352826	7.60187E-05	0.000182197	0.000337953	0.000231774	2.18141E-05	7.02346E-05	0.000124357	0.000231727	0.000312434	0.000379079	0.000379079	0.000379079	0.000269635	0.000469568	0.000343005	0.000103941	0.000180368	0.000189167
3831403773835	383140	3773835	0.000370513	7.98294E-05	0.00019133	0.000354894	0.000243393	2.29076E-05	7.37555E-05	0.000130591	0.000243844	0.000328772	0.000398901	0.000398901	0.000398901	0.000283735	0.000494123	0.000360941	0.000109376	0.0001898	0.000193972
3831503773835	383150	3773835	0.000389316	8.38808E-05	0.00020104	0.000372905	0.000255745	2.40701E-05	7.74985E-05	0.000137218	0.000257514	0.000347202	0.000421263	0.000421263	0.00042126 3	0.00029964	0.000521822	0.000381175	0.000115507	0.000200439	0.000197315
3831603773835	383160	3773835	0.000407662	8.78335E-05	0.000210514	0.000390477	0.000267797	2.52044E-05	8.11506E-05	0.000143684	0.000274323	0.000369865	0.00044876	0.00044876	0.00044876	0.000319199	0.000555884	0.000406056	0.000123047	0.000213523	0.000195572
3837203773835	383720	3773835	0.005133015	0.001105942	0.002650655	0.004916635	0.003371922	0.000317357	0.001021794	0.001809177	0.00015146	0.000204212	0.000247772	0.000247772	0.000247772	0.000176238	0.000306917	0.000224193	6.79374E-05	0.000117891	0.000218237
3837303773835	383730	3773835	0.004574508	0.000985608	0.002362246	0.004381672	0.003005034	0.000282827	0.000910616	0.001612327	0.000149777	0.000201942	0.000245018	0.000245018	0.000245018	0.000174279	0.000303506	0.000221702	6.71823E-05	0.000116581	0.000211086
3837403773835	383740	3773835	0.004110409	0.000885615	0.002122588	0.003937137	0.002700163	0.000254133	0.000818231	0.001448751	0.000134931	0.000199431	0.000241971	0.000241971	0.000241971	0.000172112	0.00029932	0.000218945	6.6347E-05	0.000115132	0.000203589
3837503773835	383750	3773835	0.003721187	0.000801755	0.001921597	0.003564322	0.00244448	0.000230069	0.000740752	0.001311566	0.000145975	0.000196816	0.000238798	0.000238798	0.000238798	0.000169855	0.000295801	0.000216074	6.54768E-05	0.000113622	0.000196312
3837603773835	383760	3773835	0.003387326	0.000729822	0.001749193	0.003244535	0.002225164	0.000209427	0.000674292	0.001193894	0.00014041	0.000194208	0.000235634	0.000235634	0.000235634	0.000167604	0.000291882	0.000213211	6.46093E-05	0.000112116	0.000189418
3837703773835	383770	3773835	0.003103634	0.000668699	0.001602696	0.002972802	0.002038804	0.000191887	0.00061782	0.001093904	0.000141987	0.00019144	0.000232275	0.000232275	0.000232275	0.000165215	0.000287721	0.000210171	6.36883E-05	0.000110518	0.000182822
3837803773835	383780	3773835	0.002853837	0.000614878	0.001473703	0.002733535	0.00187471	0.000176443	0.000568094	0.001005861	0.00013994	0.000188679	0.000228926	0.000228926	0.000228926	0.000162833	0.000283572	0.000207141	6.27699E-05	0.000108924	0.000176471
3837903773835	383790	3773835	0.002633079	0.000567314	0.001359705	0.002522083	0.001729692	0.000162795	0.000524149	0.000928052	0.000137928	0.000185967	0.000225635	0.000225635	0.000225635	0.000160492	0.00027946	0.000204163	6.18676E-05	0.000107359	0.000170371
3838003773835	383800	3773835	0.002437123	0.000525094	0.001258514	0.002334387	0.001600967	0.000150679	0.000485142	0.000858986	0.000135947	0.000183295	0.000222393	0.000222393	0.000222393	0.00015818 6	0.00027548	0.00020123	6.09787E-05	0.000105816	0.000164497
3838103773835	383810	3773835	0.002262634	0.0004875	0.001168409	0.002167253	0.001486344	0.000139891	0.000450407	0.000797486	0.000133965	0.000180623	0.000219151	0.000219151	0.000219151	0.00015588	0.000271465	0.000198296	6.00898E-05	0.000104273	0.000158826
3838203773835	383820	3773835	0.002106019	0.000453756	0.001087535	0.002017241	0.001383462	0.000130208	0.000419231	0.000742286	0.000131912	0.000177854	0.000215792	0.000215792	0.000215792	0.000153491	0.000267304	0.000195257	5.91688E-05	0.000102675	0.000153096
3838303773835	383830	3773835	0.001966796	0.000423759	0.001015641	0.001883887	0.001292006	0.000121601	0.000391517	0.000693215	0.000129846	0.00017507	0.000212413	0.000212413	0.000212413	0.000151088	0.000263118	0.0001922	5.82424E-05	0.000101068	0.000147557
3838403773835	383840	3773835	0.00184405	0.000397313	0.000952255	0.001766315	0.001211372	0.000114012	0.000367083	0.000649952	0.000127715	0.000172197	0.000208927	0.000208927	0.000208927	0.000148608	0.0002588	0.000189046	5.72865E-05	9.9409E-05	0.000142393
3838503773835	383850	3773835	0.001730597	0.000372869	0.000893669	0.001657645	0.001136844	0.000106997	0.000344498	0.000609965	0.000125781	0.000169589	0.000205764	0.000205764	0.000205764	0.000146358	0.000254881	0.000186183	5.6419E-05	9.79036E-05	0.000137863
3838603773835	383860	3773835	0.001627071	0.000350563	0.000840209	0.001558483	0.001068837	0.000100596	0.00032389	0.000573476	0.000123871	0.000167014	0.000202639	0.000202639	0.000202639	0.000144135	0.000251011	0.000183355	5.55623E-05	9.64169E-05	0.000133505
3838703773835	383870	3773835	0.001530754	0.000329811	0.000790471	0.001466226	0.001005566	9.46415E-05	0.000304717	0.000539528	0.000121179	0.000163384	0.000198235	0.000198235	0.000198235	0.000141003	0.000245555	0.000179371	5.43547E-05	9.43214E-05	0.000127888
3838803773835	383880	3773835	0.00143971	0.000310195	0.000743457	0.001379019	0.000945758	8.90125E-05	0.000286593	0.000507439	0.000117872	0.000158925	0.000192825	0.000192825	0.000192825	0.000137155	0.000238854	0.000174476	5.28714E-05	9.17475E-05	0.000121824
3838903773835	383890	3773835	0.001347401	0.000290307	0.000695789	0.001290602	0.000885119	8.33054E-05	0.000268218	0.00047494	0.000114362	0.000154193	0.000187084	0.000187084	0.000187084	0.000133071	0.000231742	0.00016928	5.12971E-05	8.90155E-05	0.00011595
3839003773835	383900	3773835	0.001259585	0.000271386	0.000650441	0.001206487	0.000827432	7.7876E-05	0.000250737	0.000443952	0.000110244	0.00014864	0.000180346	0.000180346	0.000180346	0.000128278	0.000223396	0.000163184	4.94497E-05	8.58097E-05	0.000110053
3839103773835	383910	3773835	0.001177202	0.000253636	0.000607899	0.001127578	0.000773314	7.27825E-05	0.000234338	0.000414916	0.000106996	0.000144262	0.000175034	0.000175034	0.000175034	0.0001245	0.000216816	0.000158377	4.79931E-05	8.32822E-05	0.000104907
3829703773845	382970	3773845	0.000161335	3.47607E-05	8.33124E-05	0.000154534	0.000105982	9.97482E-06	3.21159E-05	5.6864E-05	9.58879E-05	0.000129284	0.000156862	0.000156862	0.000156862	0.000111574	0.000194306	0.000141934	4.30104E-05	7.46357E-05	8.97039E-05
3829803773845	382980	3773845	0.0001688	3.63691E-05	8.71672E-05	0.000161684	0.000110886	1.04363E-05	3.36019E-05	5.94951E-05	0.000100144	0.000135023	0.000163824	0.000163824	0.000163824	0.000116526	0.00020293	0.000148234	4.49194E-05	7.79484E-05	9.40972E-05
3829903773845	382990	3773845	0.000176937	3.81223E-05	9.13693E-05	0.000169479	0.000116232	1.09395E-05	3.52217E-05	6.23632E-05	0.000104764	0.000141252	0.000171382	0.000171382	0.000171382	0.000121902	0.000212292	0.000155073	4.69918E-05	8.15445E-05	9.89083E-05
3830003773845	383000	3773845	0.000186339	4.0148E-05	9.62243E-05	0.000178484	0.000122408	1.15207E-05	3.70933E-05	6.56769E-05	0.00011053	0.000148382	0.000180033	0.000180033	0.000180033	0.000128056	0.000223009	0.000162901	4.9364E-05	8.5661E-05	0.000104495
3830103773845	383010	3773845	0.000196736	4.23881E-05	0.000101593	0.000188443	0.000129238	1.21635E-05	3.91629E-05	6.93414E-05	0.00011592	0.000156294	0.000189632	0.000189632	0.000189632	0.000134883	0.000234899	0.000171586	5.19959E-05	9.02282E-05	0.000110781
3830203773845	383020	3773845	0.000208048	4.48253E-05	0.000107434	0.000199278	0.000136668	1.28629E-05	4.14147E-05	7.33283E-05	0.000122385	0.0001650 1	0.000200207	0.000200207	0.000200207	0.000142406	0.000247999	0.000181155	5.48956E-05	9.526E-05	0.000117765
3830303773845	383030	3773845	0.000220247	4.74537E-05	0.000113734	0.000210963	0.000144682	1.36171E-05	4.38431E-05	7.76281E-05	0.000129548	0.000174667	0.000211925	0.000211925	0.000211925	0.00015074	0.000262514	0.000191758	5.81085E-05	0.000100835	0.000125447
3830403773845	383040	3773845	0.000233267	5.02589E-05	0.000120457	0.000223434	0.000153235	1.44221E-05	4.64349E-05	8.2217E-05	0.000137481	0.000185363	0.000224903	0.000224903	0.000224903	0.000159971	0.000278589	0.000203501	6.16668E-05	0.00010701	0.000133726
3830503773845	383050	3773845	0.000244659	5.27135E-05	0.00012634	0.000234346	0.000160719	1.51265E-05	4.87027E-05	8.62323E-05	0.000144483	0.000194804	0.000236357	0.000236357	0.000236357	0.000168118	0.000292777	0.000213865	6.48075E-05	0.00011246	0.000140752
3830603773845	383060	3773845	0.000255661	5.5084E-05	0.000132022	0.000244884	0.000167946	1.58067E-05	5.08928E-05	9.01102E-05	0.000151168	0.000203817	0.000247293	0.000247293	0.000247293	0.000175897	0.000306324	0.00022376	6.78062E-05	0.00011764	0.000147318
3830703773845	383070	3773845	0.000267215	5.75733E-05	0.000137988	0.000255951	0.000175536	1.6521E-05	5.31927E-05	9.41824E-05	0.000158134	0.00021321	0.000258689	0.000258689	0.000258689	0.000184003	0.00032044	0.000234072	7.09308E-05	0.000123086	0.000154021
3830803773845	383080	3773845	0.000279024	6.01177E-05	0.000144086	0.000267262	0.000183294	1.72512E-05	5.55435E-05	9.83447E-05	0.000165016	0.000222489	0.000269947	0.000269947	0.000269947	0.000192011	0.000334387	0.000244259	7.40179E-05	0.000128443	0.000160563
3830903773845	383090	3773845	0.000291574	6.28215E-05	0.000150567	0.000279282	0.000191537	1.8027E-05	5.80416E-05	0.000102768	0.000172137	0.00023209	0.000281597	0.000281597	0.000281597	0.000200297	0.000348817	0.0002548	7.7212E-05	0.00013986	0.000167237
3831003773845	383100	3773845	0.000306073	6.59454E-05	0.000158054	0.00029317	0.000201062	1.89235E-05	6.09278E-05	0.000107878	0.000180775	0.000243736	0.000295727	0.000295727	0.000295727	0.000210347	0.000366319	0.000267585	8.10863E-05	0.000140709	0.000174728
3831103773845	383110	3773845	0.000322079	6.9394E-05	0.000166319	0.000308501	0.000211576	1.99131E-05	6.4114E-05	0.000113519	0.00019088	0.000257361	0.000312258	0.000312258	0.000312258	0.000222106	0.000386797	0.000282543	8.56192E-05	0.000148575	0.000182446
3831203773845	383120	3773845	0.000338838	7.30048E-05	0.000174973	0.000324554	0.000222585	2.09492E-05	6.74501E-05	0.000119426	0.000201452	0.000271614	0.000329552	0.000329552	0.000329552	0.000234407	0.000408219	0.000298191	9.0361E-05	0.000156803	0.000189472
3831303773845	383130	3773845	0.000356498	7.68098E-05	0.000184093	0.00034147	0.000234186	2.20411E-05	7.09656E-05	0.000125651	0.000212393	0.000286367	0.000347451	0.000347451	0.000347451	0.000247138	0.00043039	0.000314387	9.52687E-05	0.000165319	0.000195656
3831403773845	383140	3773845	0.000374884	8.07713E-05	0.000193588	0.000359081	0.000246265	2.31778E-05	7.46256E-05	0.000132131	0.000223412	0.000301223	0.000365476	0.000365476	0.000365476	0.00025996	0.000452719	0.000330697	0.000100211	0.000173896	0.000200986
3831503773845	383150	3773845	0.000394158	8.4924E-05	0.000203541	0.000377543	0.000258926	2.43695E-05	7.84624E-05	0.000138925	0.000235541	0.000317577	0.000385318	0.000385318	0.000385318	0.000274073	0.000477298	0.000348651	0.000105652	0.000183337	0.000204783
3831603773845	383160	3773845	0.000412827	8.89464E-05	0.000213181	0.000395425	0.00027119	2.55237E-05	8.21787E-05	0.000145505	0.000250058	0.00033715	0.000409066	0.000409066	0.000409066	0.000290965	0.000506714	0.000370139	0.000112163	0.000194636	0.000203553
3837203773845	383720	3773845	0.005315453	0.00114525	0.002744865	0.005091383	0.003491767	0.000328637	0.001058111	0.001873479	0.000145766	0.000196534	0.000238456	0.000238456	0.000238456	0.000169611	0.000295378	0.000215764	6.53831E-05	0.000113459	0.000231465
3837303773845	383730	3773845	0.004719972	0.00101695	0.002437363	0.004521004	0.003100591	0.00029182	0.000939573	0.001663597	0.000144208	0.000194433	0.000235907	0.000235907	0.000235907	0.000167799	0.000292221	0.000213458	6.46843E-05	0.000112246	0.00022343
3837403773845	383740	3773845	0.004229995	0.000911381	0.002184342	0.004051681	0.00277872	0.000261527	0.000842036	0.0014909	0.000142483	0.000192107	0.000233085	0.000233085	0.000233085	0.000165791	0.000288725	0.000210905	6.39105E-05	0.000110904	0.000215085
3837503773845	383750	3773845	0.003822615	0.000823608	0.001973973	0.003661474	0.002511109	0.00023634	0.000760942	0.001347315	0.000140644	0.000189629	0.000230078	0.000230078	0.000230078	0.000163652	0.000285	0.000208183	6.30859E-05	0.000109473	0.000207063
3837603773845	383760	3773845	0.003474968	0.000748705	0.001794451	0.003328482	0.002282736	0.000214846	0.000691738	0.001224784	0.000138836	0.00018719	0.000227119	0.000227119	0.000227119	0.000161548	0.000281335	0.000205506	6.22746E-05	0.000108065	0.0001995
3837703773845	383770	3773845	0.003181471	0.000685469	0.001642891	0.003047357	0.002089936	0.0001967	0.000633314	0.001121338	0.000136938	0.000184631	0.000224014	0.000224014	0.000224014	0.000159339	0.000277488	0.000202696	6.14232E-05	0.000106587	0.000192319
3837803773845	383780	3773845	0.002924155	0.00063029	0.001510014	0.002800888	0.001920903	0.000180791	0.000582092	0.001030645	0.000135033	0.000182063	0.000220899	0.000220899	0.000220899	0.00015712 3	0.00027363	0.000199878	6.05691E-05	0.000105105	0.000185484
3837903773845	383790	3773845	0.002696739	0.00058103	0.001392578	0.002583059	0.001771511	0.00016673	0.000536822	0.00095049	0.000133147	0.00017952	0.000217813	0.000217813	0.000217813	0.000154928	0.000269807	0.000197086	5.9723E-05	0.000103637	0.000178936
3838003773845	383800	3773845	0.002495241	0.000537616	0.001288526	0.002390056	0.001639146	0.000154273	0.000496711	0.00087947	0.000131303	0.000177033	0.000214796	0.000214796	0.000214796	0.000152782	0.00026607	0.000194356	5.88957E-05	0.000102201	0.000172675
3838103773845	383810	3773845	0.002315816	0.000498958	0.001195872	0.002218193	0.001521279	0.000143179	0.000460994	0.00081623	0.000129464	0.000174555	0.000211788	0.000211788	0.000211788	0.000150643	0.000262344	0.000191634	5.8071E-05	0.00010077	0.000166646
3838203773845	383820	3773845	0.002155099	0.000464331	0.001112879	0.002064252	0.001415703	0.000133243	0.000429001	0.000759584	0.000127554	0.000171979	0.000208664	0.000208664	0.000208664	0.00014842	0.000258474	0.000188807	5.72142E-05	9.92835E-05	0.000160653

Unique Identifier	X (UTM)	Y (UTM)	ISDrainage / Utilities Trenching	ISDrainage / Utilities Trenching	ISAsphalt Paving	ISAsphalt Paving	SVDemolition	SVSite Grubbing / Prep	SVMass Grading / Excavation	SVMass Grading / Excavation	SVDrainage / Utilities Trenching	SVFoundations / Concrete Pads	SVBuilding / Structure Construction	SVBuilding / Structure Construction	SVAsphalt Paving	SVAsphalt Paving	SVArchitectural Coating	SVArchitectural Coating	SVLandscaping or Other Finishing	SVLandscaping or Other Finishing	MDemolition
			2027	2028	2027	2028	2027	2027	2027	2028	2028	2028	2028	2029	2028	2029	2028	2029	2028	2029	2027
3838603773825	383860	3773825	4.40082E-05	4.40082E-05	0.000188462	0.000188462	5.36937E-05	3.54737E-05	5.9905E-05	5.9905E-05	1.80819E-05	1.8634E-05	0.000102177	0.000102177	7.357E-05	7.357E-05	7.28798E-06	7.28798E-06	2.34651E-05	2.34651E-05	0.001831893
3838703773825	383870	3773825	4.22028E-05	4.22028E-05	0.000180731	0.000180731	5.30381E-05	3.50406E-05	5.91736E-05	5.91736E-05	1.78612E-05	1.84065E-05	0.000101223	0.000101223	7.26717E-05	7.26717E-05	7.199E-06	7.199E-06	2.31786E-05	2.31786E-05	0.001683644
3838803773825	383880	3773825	4.03439E-05	4.03439E-05	0.00017277	0.00017277	5.22723E-05	3.45346E-05	5.83192E-05	5.83192E-05	1.76033E-05	1.81408E-05	0.000100231	0.000100231	7.16224E-05	7.16224E-05	7.09505E-06	7.09505E-06	2.28439E-05	2.28439E-05	0.00154984
3838903773825	383890	3773825	3.85427E-05	3.85427E-05	0.000165057	0.000165057	5.1292E-05	3.3887E-05	5.72255E-05	5.72255E-05	1.72731E-05	1.78006E-05	9.92523E-05	9.92523E-05	7.02793E-05	7.02793E-05	6.962E-06	6.962E-06	2.24155E-05	2.24155E-05	0.001412789
3839003773825	383900	3773825	3.68034E-05	3.68034E-05	0.000157609	0.000157609	5.03792E-05	3.32839E-05	5.62071E-05	5.62071E-05	1.69657E-05	1.74838E-05	9.80799E-05	9.80799E-05	6.90285E-05	6.90285E-05	6.8381E-06	6.8381E-06	2.20166E-05	2.20166E-05	0.001294475
3839103773825	383910	3773825	3.52498E-05	3.52498E-05	0.000150955	0.000150955	4.95827E-05	3.27577E-05	5.53185E-05	5.53185E-05	1.66975E-05	1.72074E-05	9.69977E-05	9.69977E-05	6.79372E-05	6.79372E-05	6.72999E-06	6.72999E-06	2.16685E-05	2.16685E-05	0.001191006
3829703773835	382970	3773835	3.07397E-05	3.07397E-05	0.000131641	0.000131641	4.53615E-05	2.99689E-05	5.06089E-05	5.06089E-05	1.5276E-05	1.57424E-05	9.27849E-05	9.27849E-05	6.21534E-05	6.21534E-05	6.15703E-06	6.15703E-06	1.98238E-05	1.98238E-05	6.26877E-05
3829803773835	382980	3773835	3.21654E-05	3.21654E-05	0.000137746	0.000137746	4.59986E-05	3.03898E-05	5.13198E-05	5.13198E-05	1.54905E-05	1.59635E-05	9.38156E-05	9.38156E-05	6.30264E-05	6.30264E-05	6.24352E-06	6.24352E-06	2.01022E-05	2.01022E-05	6.51171E-05
3829903773835	382990	3773835	3.37066E-05	3.37066E-05	0.000144346	0.000144346	4.66603E-05	3.0827E-05	5.2058E-05	5.2058E-05	1.57134E-05	1.61932E-05	9.48978E-05	9.48978E-05	6.3933E-05	6.3933E-05	6.33333E-06	6.33333E-06	2.03914E-05	2.03914E-05	6.77376E-05
3830003773835	383000	3773835	3.56192E-05	3.56192E-05	0.000152537	0.000152537	4.7567E-05	3.1426E-05	5.30697E-05	5.30697E-05	1.60187E-05	1.65078E-05	9.63922E-05	9.63922E-05	6.51754E-05	6.51754E-05	6.4564E-06	6.4564E-06	2.07877E-05	2.07877E-05	7.10146E-05
3830103773835	383010	3773835	3.77979E-05	3.77979E-05	0.000161867	0.000161867	4.85902E-05	3.2102E-05	5.42112E-05	5.42112E-05	1.63633E-05	1.68629E-05	9.80928E-05	9.80928E-05	6.65773E-05	6.65773E-05	6.59527E-06	6.59527E-06	2.12348E-05	2.12348E-05	7.47095E-05
3830203773835	383020	3773835	4.02077E-05	4.02077E-05	0.000172187	0.000172187	4.96991E-05	3.28346E-05	5.54484E-05	5.54484E-05	1.67367E-05	1.72478E-05	9.99609E-05	9.99609E-05	6.80967E-05	6.80967E-05	6.74579E-06	6.74579E-06	2.17194E-05	2.17194E-05	7.87386E-05
3830303773835	383030	3773835	4.28239E-05	4.28239E-05	0.000183391	0.000183391	5.08938E-05	3.36239E-05	5.67812E-05	5.67812E-05	1.7139E-05	1.76624E-05	0.000101984	0.000101984	6.97337E-05	6.97337E-05	6.90795E-06	6.90795E-06	2.22415E-05	2.22415E-05	8.30722E-05
3830403773835	383040	3773835	4.56236E-05	4.56236E-05	0.000195381	0.000195381	5.22049E-05	3.44901E-05	5.8244E-05	5.8244E-05	1.75806E-05	1.81174E-05	0.000104187	0.000104187	7.15301E-05	7.15301E-05	7.08591E-06	7.08591E-06	2.28145E-05	2.28145E-05	8.77341E-05
3830503773835	383050	3773835	4.79117E-05	4.79117E-05	0.000205179	0.000205179	5.30687E-05	3.50608E-05	5.92078E-05	5.92078E-05	1.78715E-05	1.84172E-05	0.000105604	0.000105604	7.27137E-05	7.27137E-05	7.20316E-06	7.20316E-06	2.3192E-05	2.3192E-05	9.16737E-05
3830603773835	383060	3773835	5.00286E-05	5.00286E-05	0.000214245	0.000214245	5.37427E-05	3.55061E-05	5.99597E-05	5.99597E-05	1.80984E-05	1.86511E-05	0.000106686	0.000106686	7.36371E-05	7.36371E-05	7.29463E-06	7.29463E-06	2.34865E-05	2.34865E-05	9.54462E-05
3830703773835	383070	3773835	5.21867E-05	5.21867E-05	0.000223487	0.000223487	5.44288E-05	3.59594E-05	6.07252E-05	6.07252E-05	1.83295E-05	1.88892E-05	0.000107755	0.000107755	7.45773E-05	7.45773E-05	7.38777E-06	7.38777E-06	2.37864E-05	2.37864E-05	9.94216E-05
3830803773835	383080	3773835	5.43654E-05	5.43654E-05	0.000232817	0.000232817	5.5115E-05	3.64128E-05	6.14908E-05	6.14908E-05	1.85606E-05	1.91273E-05	0.000108812	0.000108812	7.55175E-05	7.55175E-05	7.48091E-06	7.48091E-06	2.40863E-05	2.40863E-05	0.0001036
3830903773835	383090	3773835	5.65689E-05	5.65689E-05	0.000242253	0.000242253	5.58073E-05	3.68701E-05	6.22632E-05	6.22632E-05	1.87937E-05	1.93676E-05	0.000109868	0.000109868	7.64661E-05	7.64661E-05	7.57488E-06	7.57488E-06	2.43888E-05	2.43888E-05	0.000108011
3831003773835	383100	3773835	5.89602E-05	5.89602E-05	0.000252494	0.000252494	5.67876E-05	3.75178E-05	6.33569E-05	6.33569E-05	1.91238E-05	1.97078E-05	0.000111363	0.000111363	7.78092E-05	7.78092E-05	7.70793E-06	7.70793E-06	2.48172E-05	2.48172E-05	0.000113103
3831103773835	383110	3773835	6.13473E-05	6.13473E-05	0.000262716	0.000262716	5.8019E-05	3.83313E-05	6.47308E-05	6.47308E-05	1.95385E-05	2.01351E-05	0.000113243	0.000113243	7.94965E-05	7.94965E-05	7.87508E-06	7.87508E-06	2.53554E-05	2.53554E-05	0.000118779
3831203773835	383120	3773835	6.3491E-05	6.3491E-05	0.000271897	0.000271897	5.93179E-05	3.91895E-05	6.61799E-05	6.61799E-05	1.99759E-05	2.05859E-05	0.00011524	0.00011524	8.12762E-05	8.12762E-05	8.05137E-06	8.05137E-06	2.5923E-05	2.5923E-05	0.000124826
3831303773835	383130	3773835	6.5385E-05	6.5385E-05	0.000280008	0.000280008	6.06167E-05	4.00476E-05	6.76289E-05	6.76289E-05	2.04133E-05	2.10367E-05	0.00011725	0.00011725	8.30558E-05	8.30558E-05	8.22767E-06	8.22767E-06	2.64906E-05	2.64906E-05	0.000130992
3831403773835	383140	3773835	6.70459E-05	6.70459E-05	0.00028712	0.00028712	6.1983E-05	4.09502E-05	6.91532E-05	6.91532E-05	2.08734E-05	2.15108E-05	0.000119427	0.000119427	8.49278E-05	8.49278E-05	8.41311E-06	8.41311E-06	2.70877E-05	2.70877E-05	0.000137242
3831503773835	383150	3773835	6.82013E-05	6.82013E-05	0.000292068	0.000292068	6.37229E-05	4.20997E-05	7.10945E-05	7.10945E-05	2.14594E-05	2.21146E-05	0.000122146	0.000122146	8.73119E-05	8.73119E-05	8.64928E-06	8.64928E-06	2.78481E-05	2.78481E-05	0.000143187
3831603773835	383160	3773835	6.75988E-05	6.75988E-05	0.000289488	0.000289488	6.6002E-05	4.36054E-05	7.36372E-05	7.36372E-05	2.22269E-05	2.29056E-05	0.000125573	0.000125573	9.04346E-05	9.04346E-05	8.95863E-06	8.95863E-06	2.88441E-05	2.88441E-05	0.000148452
3837203773835	383720	3773835	7.54328E-05	7.54328E-05	0.000323037	0.000323037	5.76943E-05	3.81168E-05	6.43685E-05	6.43685E-05	1.94292E-05	2.00225E-05	0.000108361	0.000108361	7.90516E-05	7.90516E-05	7.831E-06	7.831E-06	2.52135E-05	2.52135E-05	0.014204556
3837303773835	383730	3773835	7.29611E-05	7.29611E-05	0.000312452	0.000312452	5.78352E-05	3.82099E-05	6.45257E-05	6.45257E-05	1.94767E-05	2.00714E-05	0.000108992	0.000108992	7.92447E-05	7.92447E-05	7.85013E-06	7.85013E-06	2.5275E-05	2.5275E-05	0.010571559
3837403773835	383740	3773835	7.03697E-05	7.03697E-05	0.000301354	0.000301354	5.77862E-05	3.81775E-05	6.4471E-05	6.4471E-05	1.94601E-05	2.00543E-05	0.000109172	0.000109172	7.91775E-05	7.91775E-05	7.84348E-06	7.84348E-06	2.52536E-05	2.52536E-05	0.008319107
3837503773835	383750	3773835	6.78547E-05	6.78547E-05	0.000290584	0.000290584	5.75841E-05	3.8044E-05	6.42454E-05	6.42454E-05	1.93921E-05	1.99842E-05	0.000108953	0.000108953	7.89005E-05	7.89005E-05	7.81604E-06	7.81604E-06	2.51653E-05	2.51653E-05	0.006801655
3837603773835	383760	3773835	6.54717E-05	6.54717E-05	0.000280379	0.000280379	5.73819E-05	3.79104E-05	6.40199E-05	6.40199E-05	1.9324E-05	1.9914E-05	0.000108734	0.000108734	7.86235E-05	7.86235E-05	7.78859E-06	7.78859E-06	2.50769E-05	2.50769E-05	0.005692092
3837703773835	383770	3773835	6.31918E-05	6.31918E-05	0.000270615	0.000270615	5.69163E-05	3.76028E-05	6.35004E-05	6.35004E-05	1.91672E-05	1.97524E-05	0.000107755	0.000107755	7.79855E-05	7.79855E-05	7.72539E-06	7.72539E-06	2.48734E-05	2.48734E-05	0.004878835
3837803773835	383780	3773835	6.09966E-05	6.09966E-05	0.000261214	0.000261214	5.64323E-05	3.7283E-05	6.29604E-05	6.29604E-05	1.90042E-05	1.95845E-05	0.000106776	0.000106776	7.73223E-05	7.73223E-05	7.6597E-06	7.6597E-06	2.46619E-05	2.46619E-05	0.004230111
3837903773835	383790	3773835	5.8888E-05	5.8888E-05	0.00025284	0.00025284	5.5985E-05	3.69875E-05	6.24614E-05	6.24614E-05	1.88536E-05	1.94292E-05	0.000105887	0.000105887	7.67095E-05	7.67095E-05	7.59899E-06	7.59899E-06	2.44665E-05	2.44665E-05	0.003703653
3838003773835	383800	3773835	5.68578E-05	5.68578E-05	0.00024349	0.00024349	5.55378E-05	3.6692E-05	6.19624E-05	6.19624E-05	1.87029E-05	1.9274E-05	0.000105037	0.000105037	7.60967E-05	7.60967E-05	7.53829E-06	7.53829E-06	2.4271E-05	2.4271E-05	0.003271334
3838103773835	383810	3773835	5.48977E-05	5.48977E-05	0.000235096	0.000235096	5.50905E-05	3.63966E-05	6.14635E-05	6.14635E-05	1.85523E-05	1.91188E-05	0.000104212	0.000104212	7.54839E-05	7.54839E-05	7.47758E-06	7.47758E-06	2.40755E-05	2.40755E-05	0.002912166
3838203773835	383820	3773835	5.29171E-05	5.29171E-05	0.000226614	0.000226614	5.4533E-05	3.60282E-05	6.08414E-05	6.08414E-05	1.83646E-05	1.89253E-05	0.000103195	0.000103195	7.472E-05	7.472E-05	7.40191E-06	7.40191E-06	2.38319E-05	2.38319E-05	0.002609328
3838303773835	383830	3773835	5.10024E-05	5.10024E-05	0.000218415	0.000218415	5.39571E-05	3.56477E-05	6.01989E-05	6.01989E-05	1.81706E-05	1.87255E-05	0.000102177	0.000102177	7.39309E-05	7.39309E-05	7.32374E-06	7.32374E-06	2.35802E-05	2.35802E-05	0.002354471
3838403773835	383840	3773835	4.92177E-05	4.92177E-05	0.000210772	0.000210772	5.34302E-05	3.52996E-05	5.96111E-05	5.96111E-05	1.79932E-05	1.85426E-05	0.000101314	0.000101314	7.3209E-05	7.3209E-05	7.25222E-06	7.25222E-06	2.335E-05	2.335E-05	0.002151909
3838503773835	383850	3773835	4.76518E-05	4.76518E-05	0.000204066	0.000204066	5.30381E-05	3.50406E-05	5.91736E-05	5.91736E-05	1.78612E-05	1.84065E-05	0.000100721	0.000100721	7.26717E-05	7.26717E-05	7.199E-06	7.199E-06	2.31786E-05	2.31786E-05	0.001967404
3838603773835	383860	3773835	4.61456E-05	4.61456E-05	0.000197616	0.000197616	5.2646E-05	3.47815E-05	5.87362E-05	5.87362E-05	1.77291E-05	1.82705E-05	0.000100141	0.000100141	7.21345E-05	7.21345E-05	7.14578E-06	7.14578E-06	2.30073E-05	2.30073E-05	0.001805061
3838703773835	383870	3773835	4.42042E-05	4.42042E-05	0.000189302	0.000189302	5.19782E-05	3.43404E-05	5.79911E-05	5.79911E-05	1.75042E-05	1.80387E-05	9.91235E-05	9.91235E-05	7.12195E-05	7.12195E-05	7.05514E-06	7.05514E-06	2.27154E-05	2.27154E-05	0.001662841
3838803773835	383880	3773835	4.21079E-05	4.21079E-05	0.000180325	0.000180325	5.1145E-05	3.37899E-05	5.70615E-05	5.70615E-05	1.72236E-05	1.77495E-05	9.80284E-05	9.80284E-05	7.00778E-05	7.00778E-05	6.94204E-06	6.94204E-06	2.23513E-05	2.23513E-05	0.001532673
3838903773835	383890	3773835	4.00777E-05	4.00777E-05	0.000171631	0.000171631	5.00851E-05	3.30896E-05	5.5879E-05	5.5879E-05	1.68667E-05	1.73817E-05	9.69462E-05	9.69462E-05	6.86256E-05	6.86256E-05	6.79818E-06	6.79818E-06	2.18881E-05	2.18881E-05	0.001396768
3839003773835	383900	3773835	3.80393E-05	3.80393E-05	0.000162901	0.000162901	4.90068E-05	3.23772E-05	5.4676E-05	5.4676E-05	1.65036E-05	1.70075E-05	9.55548E-05	9.55548E-05	6.71481E-05	6.71481E-05	6.65182E-06	6.65182E-06	2.14169E-05	2.14169E-05	0.001276496
3839103773835	383910	3773835	3.62608E-05	3.62608E-05	0.000155285	0.000155285	4.80755E-05	3.1762E-05	5.3637E-05	5.3637E-05	1.619E-05	1.66843E-05	9.42665E-05	9.42665E-05	6.58722E-05	6.58722E-05	6.52542E-06	6.52542E-06	2.10099E-05	2.10099E-05	0.001171296
3829703773845	382970	3773845	3.10058E-05	3.10058E-05	0.000132781	0.000132781	4.3983E-05	2.90582E-05	4.9071E-05	4.9071E-05	1.48117E-05	1.5264E-05	9.00408E-05	9.00408E-05	6.02646E-05	6.02646E-05	5.96992E-06	5.96992E-06	1.92213E-05	1.92213E-05	6.19475E-05
3829803773845	382980	3773845	3.25244E-05	3.25244E-05	0.000139284	0.000139284	4.46569E-05	2.95034E-05	4.98229E-05	4.98229E-05	1.50387E-05	1.54979E-05	9.11359E-05	9.11359E-05	6.1188E-05	6.1188E-05	6.0614E-06	6.0614E-06	1.95159E-05	1.95159E-05	6.44784E-05
3829903773845	382990	3773845	3.41873E-05	3.41873E-05	0.000146405	0.000146405	4.53798E-05	2.9981E-05	5.06294E-05	5.06294E-05	1.52822E-05	1.57488E-05	9.23211E-05	9.23211E-05	6.21785E-05	6.21785E-05	6.15953E-06	6.15953E-06	1.98318E-05	1.98318E-05	6.72481E-05
3830003773845	383000	3773845	3.61185E-05	3.61185E-05	0.000154675	0.000154675	4.62314E-05	3.05436E-05	5.15795E-05	5.15795E-05	1.55689E-05	1.60443E-05	9.37254E-05	9.37254E-05	6.33454E-05	6.33454E-05	6.27512E-06	6.27512E-06	2.0204E-05	2.0204E-05	7.04595E-05
3830103773845	383010	3773845	3.8291E-05	3.8291E-05	0.000163979	0.000163979	4.71749E-05	3.1167E-05	5.26322E-05	5.26322E-05	1.58867E-05	1.63718E-05	9.52971E-05	9.52971E-05	6.46381E-05	6.46381E-05	6.40318E-06	6.40318E-06	2.06163E-05	2.06163E-05	7.4035E-05
3830203773845	383020	3773845	4.0705E-05	4.0705E-05	0.000174317	0.000174317	4.81981E-05	3.18429E-05	5.37737E-05	5.37737E-05	1.62312E-05	1.67268E-05	9.70106E-05	9.70106E-05	6.604E-05	6.604E-05	6.54205E-06	6.54205E-06	2.10634E-05	2.10634E-05	7.79507E-05
3830303773845	383030	3773845	4.33603E-05	4.33603E-05	0.000185688	0.000185688	4.93131E-05	3.25796E-05	5.50177E-05	5.50177E-05	1.66067E-05	1.71138E-05	9.88916E-05	9.88916E-05	6.75679E-05	6.75679E-05	6.6934E-06	6.6934E-06	2.15507E-05	2.15507E-05	8.22067E-05
3830403773845	383040	3773845	4.6222E-05	4.6222E-05	0.000197943	0.000197943	5.05262E-05	3.33811E-05	5.63711E-05	5.63711E-05	1.70152E-05	1.75348E-05	0.00010094	0.00010094	6.923E-05	6.923E-05	6.85805E-06	6.85805E-06	2.20809E-05	2.20809E-05	8.6779E-05
3830503773845	383050	3773845	4.86504E-05	4.86504E-05	0.000208342	0.000208342	5.13778E-05	3.39437E-05	5.73212E-05	5.73212E-05	1.7302E-05	1.78303E-05	0.000102331	0.000102331	7.03968E-05	7.03968E-05	6.97364E-06	6.97364E-06	2.2453E-05	2.2453E-05	9.07485E-05
3830603773845	383060	3773845	5.09199E-05	5.09199E-05	0.000218062	0.000218062	5.20578E-05	3.4393E-05	5.808E-05	5.808E-05	1.7531E-05	1.80663E-05	0.000103426	0.000103426	7.13286E-05	7.13286E-05	7.06595E-06	7.06595E-06	2.27502E-05	2.27502E-05	9.45687E-05
3830703773845	383070	3773845	5.32369E-05	5.32369E-05	0.000227984	0.000227984	5.2744E-05	3.48463E-05	5.88455E-05	5.88455E-05	1.77621E-05	1.83045E-05	0.000104509	0.000104509	7.22688E-05	7.22688E-05	7.15909E-06	7.15909E-06	2.30501E-05	2.30501E-05	9.858E-05
3830803773845	383080	3773845	5.54981E-05	5.54981E-05	0.000237668	0.000237668	5.33506E-05	3.5247E-05	5.95222E-05	5.95222E-05	1.79664E-05	1.8515E-05	0.000105436	0.000105436	7.30999E-05	7.30999E-05	7.24141E-06	7.24141E-06	2.33152E-05	2.33152E-05	0.000102639
3830903773845	383090	3773845	5.78048E-05	5.78048E-05	0.000247546	0.000247546	5.39694E-05	3.56558E-05	6.02126E-05	6.02126E-05	1.81748E-05	1.87297E-05	0.000106364	0.000106364	7.39477E-05	7.39477E-05	7.3254E-06	7.3254E-06	2.35856E-05	2.35856E-05	0.000106943
3831003773845	383100	3773845	6.03941E-05	6.03941E-05	0.000258634	0.000258634	5.48945E-05	3.6267E-05	6.12447E-05	6.12447E-05	1.84863E-05	1.90508E-05	0.000107794	0.000107794	7.52153E-05	7.52153E-05	7.45097E-06	7.45097E-06	2.39899E-05	2.39899E-05	0.000112011
3831103773845	383110	3773845	6.30618E-05	6.30618E-05	0.000270059	0.000270059	5.61075E-05	3.70685E-05	6.25981E-05	6.25981E-05	1.88948E-05	1.94718E-05	0.000109649	0.000109649	7.68774E-05	7.68774E-05	7.61562E-06	7.61562E-06	2.452E-05	2.452E-05	0.000117735
3831203773845	383120	3773845	6.54902E-05	6.54902E-05	0.000280458	0.000280458	5.74003E-05	3.79225E-05	6.40404E-05	6.40404E-05	1.93302E-05	1.99204E-05	0.000111633	0.000111633	7.86487E-05	7.86487E-05	7.79109E-06	7.79109E-06	2.50849E-05	2.50849E-05	0.000123805
3831303773845	383130	3773845	6.76277E-05	6.76277E-05	0.000289612	0.000289612	5.87849E-05	3.88373E-05	6.55852E-05	6.55852E-05	1.97964E-05	2.04009E-05	0.000113785	0.000113785	8.05459E-05	8.05459E-05	7.97903E-06	7.97903E-06	2.569E-05	2.569E-05	0.000130175
3831403773845	383140	3773845	6.94702E-05	6.94702E-05	0.000297502	0.000297502	6.0243E-05	3.98006E-05	6.7212E-05	6.7212E-05	2.02875E-05	2.0907E-05	0.000116129	0.000116129	8.25438E-05	8.25438E-05	8.17694E-06	8.17694E-06	2.63273E-05	2.63273E-05	0.000136579
3831503773845	383150	3773845	7.07824E-05	7.07824E-05	0.000303121	0.000303121	6.20013E-05	4.09623E-05	6.91737E-05	6.91737E-05	2.08796E-05	2.15172E-05	0.000118899	0.000118899	8.4953E-05	8.4953E-05	8.41561E-06	8.41561E-06	2.70957E-05	2.70957E-05	0.000142566
3831603773845	383160	3773845	7.03573E-05	7.03573E-05	0.000301301	0.000301301	6.41885E-05	4.24073E-05	7.1614E-05	7.1614E-05	2.16162E-05	2.22762E-05	0.000122172	0.000122172	8.79499E-05	8.79499E-05	8.71248E-06	8.71248E-06	2.80515E-05	2.80515E-05	0.000147754
3837203773845	383720	3773845	8.00049E-05	8.00049E-05	0.000342616	0.000342616	5.63587E-05	3.72344E-05	6.28784E-05	6.28784E-05	1.89794E-05	1.95589E-05	0.0001059	0.0001059	7.72216E-05	7.72216E-05	7.64972E-06	7.64972E-06	2.46298E-05	2.46298E-05	0.013591963
3837303773845	383730	3773845	7.72278E-05	7.72278E-05	0.000330724	0.000330724	5.65119E-05	3.73356E-05	6.30493E-05	6.30493E-05	1.9031E-05	1.96121E-05	0.000106621	0.000106621	7.74315E-05	7.74315E-05	7.67051E-06	7.67051E-06	2.46967E-05	2.46967E-05	0.010115417
3837403773845	383740	3773845	7.43434E-05	7.43434E-05	0.000318372	0.000318372	5.64935E-05	3.73235E-05	6.30288E-05	6.30288E-05	1.90248E-05	1.96057E-05	0.000106866	0.000106866	7.74063E-05	7.74063E-05	7.66801E-06	7.66801E-06	2.46887E-05	2.46887E-05	0.007970373
3837503773845	383750	3773845	7.15705E-05	7.15705E-05	0.000306497	0.000306497	5.63281E-05	3.72142E-05	6.28442E-05	6.28442E-05	1.89691E-05	1.95483E-05	0.000106712	0.000106712	7.71796E-05	7.71796E-05	7.64556E-06	7.64556E-06	2.46164E-05	2.46164E-05	0.00653009
3837603773845	383760	3773845	6.89564E-05	6.89564E-05	0.000295302	0.000295302	5.6132E-05	3.70847E-05	6.26255E-05	6.26255E-05	1.89031E-05	1.94803E-05	0.000106531	0.000106531	7.6911E-05	7.6911E-05	7.61895E-06	7.61895E-06	2.45307E-05	2.45307E-05	0.005477335
3837703773845	383770	3773845	6.64744E-05	6.64744E-05	0.000284673	0.000284673	5.56909E-05	3.67932E-05	6.21333E-05	6.21333E-05	1.87545E-05	1.93272E-05	0.000105604	0.000105604	7.63066E-05	7.63066E-05	7.55908E-06	7.55908E-06	2.43379E-05	2.43379E-05	0.004707008
3837803773845	383780	3773845	6.4112E-05	6.4112E-05	0.000274556	0.000274556	5.52437E-05	3.64978E-05	6.16343E-05	6.16343E-05	1.86039E-05	1.9172E-05	0.000104676	0.000104676	7.56938E-05	7.56938E-05	7.49837E-06	7.49837E-06	2.41425E-05	2.41425E-05	0.004092028
3837903773845	383790	3773845	6.18487E-05	6.18487E-05	0.000264863	0.000264863	5.48087E-05	3.62104E-05	6.1149E-05	6.1149E-05	1.84574E-05	1.9021E-05	0.000103787	0.000103787	7.50978E-05	7.50978E-05	7.43933E-06	7.43933E-06	2.39524E-05	2.39524E-05	0.003592013
3838003773845	383800	3773845	5.96844E-05	5.96844E-05	0.000255595	0.000255595	5.4386E-05	3.59311E-05	6.06774E-05	6.06774E-05	1.83151E-05	1.88743E-05	0.000102963	0.000102963	7.45186E-05	7.45186E-05	7.38195E-06	7.38195E-06	2.37676E-05	2.37676E-05	0.00318003
3838103773845	383810	3773845	5.76005E-05	5.76005E-05	0.000246671	0.000246671	5.39448E-05	3.56397E-05	6.01853E-05	6.01853E-05	1.81665E-05	1.87212E-05	0.000102151	0.000102151	7.39141E-05	7.39141E-05	7.32208E-06	7.32208E-06	2.35749E-05	2.35749E-05	0.002836818
3838203773845	383820	3773845	5.55291E-05	5.55291E-05	0.0002378	0.0002378	5.34425E-05	3.53077E-05	5.96248E-05	5.96248E-05	1.79973E-05	1.85469E-05	0.000101211	0.000101211	7.32258E-05	7.32258E-05	7.25389E-06	7.25389E-06	2.33553E-05	2.33553E-05	0.00254713

			MSite Grubbing / Prep	MMass Grading / Excavation	MMass Grading / Excavation	MDrainage / Utilities Trenching	MFoundations / Concrete Pads	MBuilding / Structure Construction	MAsphalt Paving	MLandscaping or Other Finishing	MWaterside Construction (Piles)	RSSWRe-striping South Valley	RSSWRe-striping Silver Lake Boulevard	RSSWDemolition	RSSWPlacing Base	RSSWForm/Place Rebar and Pour	Child Risk				
Unique Identifier	X (UTM)	Y (UTM)	2027	2027	2028	2028	2028	2028	2028	2028	2028	2029	2029	2029	2029	2029	3rd Trimester	0<2	2<16	Total	per million
3838603773825	383860	3773825	0.001653053	0.0041278	0.0041278	0.001155204	0.002131569	0.003832957	0.002711588	0.000821693	0.00145488	4.58453E-05	0.000825637	0.001375491	0.000747716	0.000223804	2.81828E-08	6.4859E-07	1.9865E-07	8.75419E-07	0.8754194
3838703773825	383870	3773825	0.001519277	0.003793751	0.003793751	0.001061717	0.001959068	0.003522769	0.002492148	0.000755196	0.001337142	4.52876E-05	0.000758183	0.001264947	0.000687624	0.000205818	2.67664E-08	6.1506E-07	1.8417E-07	8.26001E-07	0.82600095
3838803773825	383880	3773825	0.001398536	0.003492251	0.003492251	0.00097734	0.001803376	0.003242805	0.00229409	0.000695179	0.001230875	4.46947E-05	0.000697702	0.001165896	0.00063378	0.000189702	2.54213E-08	5.8328E-07	1.7096E-07	7.79658E-07	0.77965782
3838903773825	383890	3773825	0.001274865	0.003183435	0.003183435	0.000890914	0.001643905	0.002956046	0.002091226	0.000633705	0.00112203	4.4127E-05	0.000637458	0.001066472	0.000579734	0.000173524	2.40879E-08	5.5134E-07	1.5743E-07	7.32859E-07	0.73285912
3839003773825	383900	3773825	0.001168101	0.002916838	0.002916838	0.000816305	0.001506236	0.002708492	0.001916096	0.000580635	0.001028066	4.3509E-05	0.000582288	0.000974935	0.000529974	0.00015863	2.28187E-08	5.2131E-07	1.4558E-07	6.89705E-07	0.68970475
3839103773825	383910	3773825	0.001074734	0.002683692	0.002683692	0.000751057	0.001385841	0.002492	0.001762941	0.000534224	0.000945892	4.29514E-05	0.000536206	0.000898788	0.00048858	0.000146241	2.16378E-08	4.9357E-07	1.3525E-07	6.50458E-07	0.65045791
3829703773835	382970	3773835	5.65678E-05	0.000141254	0.000141254	3.95313E-05	7.29427E-05	0.000131164	9.2791E-05	2.81185E-05	4.97863E-05	4.53479E-05	4.58654E-05	7.86002E-05	4.2727E-05	1.27889E-05	1.09796E-08	3.3337E-07	3.5523E-08	3.79872E-07	0.37987151
3829803773835	382980	3773835	5.876E-05	0.000146728	0.000146728	4.10633E-05	7.57695E-05	0.000136248	9.63871E-05	2.92082E-05	5.17157E-05	4.58402E-05	4.74028E-05	8.12403E-05	4.41622E-05	1.32185E-05	1.16907E-08	3.5735E-07	3.7366E-08	4.06411E-07	0.40641085
3829903773835	382990	3773835	6.11247E-05	0.000152633	0.000152633	4.27158E-05	7.88186E-05	0.000141731	0.000100266	3.03836E-05	5.37968E-05	4.63527E-05	4.90456E-05	8.40757E-05	4.57035E-05	1.36798E-05	1.24824E-08	3.8431E-07	3.94E-08	4.36196E-07	0.43619577
3830003773835	383000	3773835	6.40818E-05	0.000160017	0.000160017	4.47823E-05	8.26318E-05	0.000148587	0.000105117	3.18535E-05	5.63995E-05	4.70963E-05	5.11206E-05	8.76581E-05	4.76509E-05	1.42627E-05	1.34422E-08	4.1741E-07	4.1915E-08	4.72766E-07	0.47276562
3830103773835	383010	3773835	6.74159E-05	0.000168343	0.000168343	4.71123E-05	8.69311E-05	0.000156318	0.000110586	3.35109E-05	5.93339E-05	4.79504E-05	5.34468E-05	9.16649E-05	4.9829E-05	1.49147E-05	1.45497E-08	4.5612E-07	4.4818E-08	5.15485E-07	0.51548515
3830203773835	383020	3773835	7.10518E-05	0.000177422	0.000177422	4.96531E-05	9.16194E-05	0.000164749	0.00011655	3.53181E-05	6.25339E-05	4.88899E-05	5.59739E-05	9.60198E-05	5.21963E-05	1.56233E-05	1.58223E-08	5.0126E-07	4.8129E-08	5.65216E-07	0.56521599
3830303773835	383030	3773835	7.49623E-05	0.000187186	0.000187186	5.23859E-05	9.66619E-05	0.000173816	0.000122964	3.72619E-05	6.59756E-05	4.99098E-05	5.86769E-05	0.000100689	5.47343E-05	1.63829E-05	1.72924E-08	5.5424E-07	5.1914E-08	6.23446E-07	0.62344644
3830403773835	383040	3773835	7.9169E-05	0.000197691	0.000197691	5.53257E-05	0.000102086	0.00018357	0.000129865	3.9353E-05	6.9678E-05	5.10402E-05	6.15859E-05	0.000105706	5.74616E-05	1.71993E-05	1.90076E-08	6.1706E-07	5.6281E-08	6.92352E-07	0.69235196
3830503773835	383050	3773835	8.2724E-05	0.000206568	0.000206568	5.78101E-05	0.00010667	0.000191813	0.000135696	4.11201E-05	7.28068E-05	5.17034E-05	6.39523E-05	0.000109806	5.96905E-05	1.78664E-05	2.07308E-08	6.8107E-07	6.0428E-08	7.62227E-07	0.7622272
3830603773835	383060	3773835	8.61282E-05	0.000215069	0.000215069	6.0189E-05	0.00011106	0.000199707	0.000141281	4.28123E-05	7.58029E-05	5.21656E-05	6.61629E-05	0.000113626	6.17671E-05	1.8488E-05	2.25924E-08	7.5139E-07	6.4769E-08	8.3875E-07	0.83875008
3830703773835	383070	3773835	8.97156E-05	0.000224027	0.000224027	6.2696E-05	0.000115686	0.000208025	0.000147165	4.45955E-05	7.89602E-05	5.26379E-05	6.8474E-05	0.000117633	6.39452E-05	1.91399E-05	2.47323E-08	8.338E-07	6.9697E-08	9.28234E-07	0.92823399
3830803773835	383080	3773835	9.3486E-05	0.000233442	0.000233442	6.53309E-05	0.000120548	0.000216767	0.00015335	4.64697E-05	8.22786E-05	5.31052E-05	7.08806E-05	0.000121801	6.6211E-05	1.98181E-05	2.72058E-08	9.3115E-07	7.5334E-08	1.03369E-06	1.03368886
3830903773835	383090	3773835	9.74666E-05	0.000243381	0.000243381	6.81126E-05	0.000125681	0.000225997	0.000159879	4.84483E-05	8.5782E-05	5.35824E-05	7.34127E-05	0.00012619	6.85967E-05	2.05322E-05	3.01033E-08	1.048E-06	8.1888E-08	1.15997E-06	1.15997351
3831003773835	383100	3773835	0.000102061	0.000254854	0.000254854	7.13234E-05	0.000131605	0.000236651	0.000167416	5.07322E-05	8.98258E-05	5.43562E-05	7.64423E-05	0.000131436	7.14486E-05	2.13858E-05	3.37575E-08	1.1994E-06	9.0236E-08	1.32336E-06	1.32335725
3831103773835	383110	3773835	0.000107184	0.000267646	0.000267646	7.49032E-05	0.00013821	0.000248528	0.000175819	5.32784E-05	9.43341E-05	5.53962E-05	7.98486E-05	0.000137345	7.46604E-05	2.23472E-05	3.83925E-08	1.3976E-06	1.009E-07	1.53686E-06	1.53685508
3831203773835	383120	3773835	0.00011264	0.000281271	0.000281271	7.87163E-05	0.000145246	0.00026118	0.000184769	5.59906E-05	9.91364E-05	5.65316E-05	8.34108E-05	0.000143533	7.80245E-05	2.33541E-05	4.42038E-08	1.6557E-06	1.1433E-07	1.81428E-06	1.81428185
3831303773835	383130	3773835	0.000118204	0.000295165	0.000295165	8.26046E-05	0.000152421	0.000274082	0.000193896	5.87564E-05	0.000104033	5.76922E-05	8.7008E-05	0.000149798	8.14301E-05	2.43734E-05	5.16018E-08	1.999E-06	1.3164E-07	2.18223E-06	2.18223303
3831403773835	383140	3773835	0.000123844	0.000309247	0.000309247	8.65457E-05	0.000159693	0.000287158	0.000203147	6.15597E-05	0.000108997	5.89332E-05	9.07611E-05	0.000156131	8.48726E-05	2.54038E-05	6.14825E-08	2.4795E-06	1.5525E-07	2.69626E-06	2.696259
3831503773835	383150	3773835	0.000129209	0.000322643	0.000322643	9.02948E-05	0.000166611	0.000299598	0.000211947	6.42265E-05	0.000113719	6.04354E-05	9.48809E-05	0.000163635	8.8952E-05	2.66249E-05	7.58568E-08	3.2159E-06	1.9085E-07	3.48257E-06	3.48256524
3831603773835	383160	3773835	0.000133959	0.000334507	0.000334507	9.36148E-05	0.000172737	0.000310613	0.00021974	6.6588E-05	0.0001179	6.2234E-05	9.82973E-05	0.000169552	9.21684E-05	2.75876E-05	9.91794E-08	4.4853E-06	2.5155E-07	4.83608E-06	4.8360759
3837203773835	383720	3773835	0.012817831	0.032007099	0.032007099	0.00895749	0.016528256	0.029720878	0.021025741	0.006371437	0.011281191	5.01761E-05	0.004590471	0.014935241	0.008118786	0.002430094	7.09711E-08	1.7492E-06	1.3564E-06	3.17658E-06	3.17657908
3837303773835	383730	3773835	0.009539507	0.023820875	0.023820875	0.006666498	0.012300944	0.022119384	0.015648139	0.00474186	0.008395882	5.04424E-05	0.006598227	0.010035422	0.005455248	0.001632851	6.49632E-08	1.587E-06	1.0188E-06	2.67073E-06	2.67072939
3837403773835	383740	3773835	0.007506951	0.018745428	0.018745428	0.005246086	0.009680016	0.017406468	0.012314034	0.003731525	0.006606995	5.05428E-05	0.004724947	0.007357683	0.003999631	0.001197159	5.98089E-08	1.4499E-06	8.0868E-07	2.31841E-06	2.31840727
3837503773835	383750	3773835	0.006137641	0.015326157	0.015326157	0.00428917	0.007914327	0.014231432	0.010067885	0.003050874	0.005401842	5.03168E-05	0.003618606	0.005731892	0.003115852	0.000932629	5.53369E-08	1.3328E-06	6.67E-07	2.05516E-06	2.05515984
3837603773835	383760	3773835	0.005136399	0.01282598	0.01282598	0.003589472	0.006623252	0.011909838	0.008425497	0.002553181	0.004520632	5.02967E-05	0.002888438	0.00463356	0.0025188	0.000753921	5.14245E-08	1.2312E-06	5.6328E-07	1.84596E-06	1.84595506
3837703773835	383770	3773835	0.004402537	0.01099347	0.01099347	0.003076627	0.005676956	0.010208222	0.007221706	0.002188396	0.003874748	4.96787E-05	0.002402528	0.003887762	0.002113384	0.000632573	4.79237E-08	1.1425E-06	4.8708E-07	1.67753E-06	1.67753388
3837803773835	383780	3773835	0.003817145	0.009531702	0.009531702	0.002667537	0.004922108	0.008850866	0.006261458	0.001897411	0.003359534	4.90507E-05	0.002036108	0.003317305	0.001803285	0.000539754	4.47874E-08	1.0635E-06	4.2617E-07	1.53449E-06	1.53449096
3837903773835	383790	3773835	0.003342083	0.008345434	0.008345434	0.002335549	0.004309528	0.007749332	0.005482188	0.001661269	0.002941424	4.86286E-05	0.001751797	0.002869609	0.001559917	0.00046691	4.19756E-08	9.9311E-07	3.7664E-07	1.41172E-06	1.41172351
3838003773835	383800	3773835	0.002951969	0.00737129	0.00737129	0.002062925	0.003806486	0.006844769	0.004842264	0.001467353	0.002598078	4.80257E-05	0.001527092	0.002512449	0.001365765	0.000408797	3.94416E-08	9.3001E-07	3.3586E-07	1.30531E-06	1.30531133
3838103773835	383810	3773835	0.002627865	0.006561978	0.006561978	0.001836432	0.003388562	0.006093265	0.00431062	0.001306248	0.002312828	4.76138E-05	0.001346394	0.002222988	0.001208415	0.0003617	3.71483E-08	8.7324E-07	3.0189E-07	1.21228E-06	1.21227791
3838203773835	383820	3773835	0.002354592	0.005879595	0.005879595	0.00164546	0.003036184	0.005459624	0.003862357	0.001170411	0.002072316	4.69506E-05	0.001198423	0.001984301	0.001078665	0.000322863	3.5036E-08	8.2147E-07	2.7313E-07	1.12963E-06	1.12962999
3838303773835	383830	3773835	0.002124615	0.005305325	0.005305325	0.001484746	0.002739635	0.004926373	0.003485114	0.001056095	0.00186991	4.64582E-05	0.001078356	0.001786982	0.000971402	0.000290758	3.31188E-08	7.748E-07	2.4883E-07	1.05675E-06	1.05674775
3838403773835	383840	3773835	0.001941828	0.004848893	0.004848893	0.001357009	0.002503936	0.004502543	0.00318528	0.000965236	0.001709036	4.58302E-05	0.000979752	0.001627752	0.000884845	0.000264849	3.13968E-08	7.33E-07	2.2938E-07	9.93772E-07	0.99377176
3838503773835	383850	3773835	0.001775335	0.004433147	0.004433147	0.001240658	0.002289248	0.004116493	0.002912172	0.000882477	0.001562503	4.54835E-05	0.000893272	0.00148708	0.000808376	0.000241961	2.98184E-08	6.9461E-07	2.1169E-07	9.36114E-07	0.93611439
3838603773835	383860	3773835	0.001628842	0.004067342	0.004067342	0.001138284	0.002100348	0.003776817	0.002671872	0.000809658	0.001433571	4.51419E-05	0.000818578	0.00136505	0.00074204	0.000222106	2.83595E-08	6.5927E-07	1.9607E-07	8.83697E-07	0.88369677
3838703773835	383870	3773835	0.001500506	0.003746877	0.003746877	0.001048599	0.001934863	0.003479243	0.002461356	0.000745865	0.001320621	4.43782E-05	0.000752375	0.001256449	0.000683005	0.000204435	2.69406E-08	6.2532E-07	1.8213E-07	8.34386E-07	0.8343858
3838803773835	383880	3773835	0.001383045	0.003453568	0.003453568	0.000966514	0.0017834	0.003206885	0.002268679	0.000687478	0.001217241	4.37402E-05	0.000692452	0.001157968	0.00062947	0.000188411	2.55801E-08	5.9279E-07	1.692E-07	7.8757E-07	0.78756999
3838903773835	383890	3773835	0.001260408	0.003147334	0.003147334	0.000880811	0.001625263	0.002922525	0.002067511	0.000626519	0.001109306	4.31322E-05	0.000631574	0.001057236	0.000574713	0.000172022	2.42189E-08	5.5979E-07	1.557E-07	7.3971E-07	0.73971003
3839003773835	383900	3773835	0.001151878	0.002876326	0.002876326	0.000804967	0.001485316	0.002670874	0.001889483	0.000572571	0.001013787	4.24238E-05	0.000574309	0.000962643	0.000523292	0.00015663	2.28774E-08	5.2767E-07	1.4357E-07	6.9412E-07	0.69412042
3839103773835	383910	3773835	0.001056948	0.0026392	0.0026392	0.000738627	0.001362907	0.00245076	0.001733766	0.000525384	0.000930238	4.18209E-05	0.000526595	0.000883661	0.000480357	0.000143779	2.1621E-08	4.9781E-07	1.3301E-07	6.52441E-07	0.6524414
3829703773845	382970	3773845	5.58999E-05	0.000139586	0.000139586	3.90645E-05	7.20814E-05	0.000129616	9.16954E-05	2.77865E-05	4.91984E-05	4.37552E-05	4.49711E-05	7.70722E-05	4.18964E-05	1.25403E-05	1.09721E-08	3.3502E-07	3.4972E-08	3.80966E-07	0.38096643
3829803773845	382980	3773845	5.81837E-05	0.000145289	0.000145289	4.06605E-05	7.50263E-05	0.000134911	9.54417E-05	2.89217E-05	5.12085E-05	4.42978E-05	4.65687E-05	7.98311E-05	4.33962E-05	1.29892E-05	1.17071E-08	3.6007E-07	3.6864E-08	4.08644E-07	0.40864354
3829903773845	382990	3773845	6.0683E-05	0.00015153	0.00015153	4.24071E-05	7.82491E-05	0.000140706	9.95414E-05	3.0164E-05	5.34081E-05	4.48706E-05	4.83071E-05	8.28193E-05	4.50205E-05	1.34754E-05	1.25302E-08	3.8842E-07	3.8973E-08	4.39924E-07	0.43992437
3830003773845	383000	3773845	6.35808E-05	0.000158766	0.000158766	4.44322E-05	8.19858E-05	0.000147426	0.000104295	3.16045E-05	5.59586E-05	4.55689E-05	5.03218E-05	8.62913E-05	4.69079E-05	1.40404E-05	1.3487E-08	4.2177E-07	4.1437E-08	4.76697E-07	0.47669738
3830103773845	383010	3773845	6.68073E-05	0.000166823	0.000166823	4.6687E-05	8.61462E-05	0.000154907	0.000109587	3.32083E-05	5.87982E-05	4.63477E-05	5.25424E-05	9.01199E-05	4.89891E-05	1.46633E-05	1.4582E-08	4.6046E-07	4.4253E-08	5.19297E-07	0.51929733
3830203773845	383020	3773845	7.03408E-05	0.000175646	0.000175646	4.91563E-05	9.07025E-05	0.0001631	0.000115384	3.49647E-05	6.19081E-05	4.72018E-05	5.49591E-05	9.42965E-05	5.12595E-05	1.53429E-05	1.58376E-08	5.0549E-07	4.7463E-08	5.68787E-07	0.56878725
3830303773845	383030	3773845	7.41812E-05	0.000185236	0.000185236	5.18401E-05	9.56548E-05	0.000172005	0.000121683	3.68737E-05	6.52882E-05	4.81413E-05	5.75766E-05	9.88127E-05	5.37145E-05	1.60777E-05	1.72919E-08	5.5849E-07	5.1152E-08	6.26937E-07	0.62693673
3830403773845	383040	3773845	7.83072E-05	0.000195539	0.000195539	5.47235E-05	0.000100975	0.000181572	0.000128451	3.89246E-05	6.89195E-05	4.91813E-05	6.03801E-05	0.000103651	5.63449E-05	1.6865E-05	1.89836E-08	6.212E-07	5.5398E-08	6.95583E-07	0.69558342
3830503773845	383050	3773845	8.18892E-05	0.000204483	0.000204483	5.72266E-05	0.000105594	0.000189877	0.000134327	4.07051E-05	7.2072E-05	4.98395E-05	6.27415E-05	0.000107726	5.85599E-05	1.7528E-05	2.07137E-08	6.863E-07	5.9529E-08	7.66547E-07	0.76654683
3830603773845	383060	3773845	8.53364E-05	0.000213092	0.000213092	5.96357E-05	0.000110039	0.000197871	0.000139982	4.24187E-05	7.5106E-05	5.03168E-05	6.49521E-05	0.000111563	6.06457E-05	1.81523E-05	2.25888E-08	7.581E-07	6.3876E-08	8.4456E-07	0.84456049
3830703773845	383070	3773845	8.89561E-05	0.00022213	0.00022213	6.21652E-05	0.000114707	0.000206264	0.000145919	4.42179E-05	7.82918E-05	5.0794E-05	6.72582E-05	0.000115553	6.28146E-05	1.88015E-05	2.47391E-08	8.4206E-07	6.8805E-08	9.35603E-07	0.93560323
3830803773845	383080	3773845	9.26188E-05	0.000231276	0.000231276	6.47249E-05	0.00011943	0.000214757	0.000151927	4.60386E-05	8.15154E-05	5.1196E-05	6.95492E-05	0.000119526	6.49742E-05	1.94479E-05	2.71695E-08	9.3904E-07	7.4289E-08	1.0405E-06	1.04050124
3830903773845	383090	3773845	9.65024E-05	0.000240974	0.000240974	6.74388E-05	0.000124437	0.000223761	0.000158298	4.7969E-05	8.49334E-05	5.16029E-05	7.19607E-05	0.000123711	6.72493E-05	2.01289E-05	3.00117E-08	1.0552E-06	8.0671E-08	1.16591E-06	1.16591445
3831003773845	383100	3773845	0.000101075	0.000252393	0.000252393	7.06346E-05	0.000130334	0.000234365	0.000165799	5.02422E-05	8.89582E-05	5.23314E-05	7.492E-05	0.000128822	7.00273E-05	2.09604E-05	3.36315E-08	1.2072E-06	8.8917E-08	1.32978E-06	1.32978196
3831103773845	383110	3773845	0.000106241	0.000265292	0.000265292	7.42444E-05	0.000136995	0.000246342	0.000174272	5.28098E-05	9.35045E-05	5.33614E-05	7.83364E-05	0.000134747	7.32483E-05	2.19245E-05	3.82583E-08	1.4076E-06	9.9568E-08	1.54547E-06	1.54547255
3831203773845	383120	3773845	0.000111719	0.000278971	0.000278971	7.80726E-05	0.000144059	0.000259044	0.000183258	5.55328E-05	9.83257E-05	5.44918E-05	8.18985E-05	0.000140935	7.66124E-05	2.29314E-05	4.4061E-08	1.6687E-06	1.1302E-07	1.82574E-06	1.82573958
3831303773845	383130	3773845	0.000117466	0.000293322	0.000293322	8.2089E-05	0.00015147	0.00027237	0.000192686	5.83896E-05	0.000103384	5.57478E-05	8.56113E-05	0.000147396	8.01241E-05	2.39825E-05	5.15666E-08	2.021E-06	1.3069E-07	2.20321E-06	2.20321306
3831403773845	383140	3773845	0.000123246	0.000307754	0.000307754	8.61279E-05	0.000158922	0.000285772	0.000202166	6.12625E-05	0.000108471	5.71044E-05	8.94397E-05	0.000153898	8.3659E-05	2.50406E-05	6.16276E-08	2.5158E-06	1.5492E-07	2.73235E-06	2.73235159
3831503773845	383150	3773845	0.000128648	0.000321245	0.000321245	8.99034E-05	0.000165889	0.000298299	0.000211028	6.3948E-05	0.000113226	5.86317E-05	9.35997E-05	0.000161428	8.77522E-05	2.62657E-05	7.61457E-08	3.2679E-06	1.9116E-07	3.53522E-06	3.53521866
3831603773845	383160	3773845	0.000133329	0.000332933	0.000332933	9.31744E-05	0.000171924	0.000309152	0.000218706	6.62747E-05	0.000117345	6.0355E-05	9.69006E-05	0.0001675	9.08624E-05	2.71967E-05	9.93521E-08	4.5427E-06	2.5197E-07	4.89401E-06	4.89400564
3837203773845	383720	3773845	0.012265043	0.030626745	0.030626745	0.008571185	0.015815451	0.028439121	0.020118974	0.006096659	0.010794673	4.89803E-05	0.006566118	0.014713439	0.007998215	0.002394005	7.18271E-08	1.7933E-06	1.3003E-06	3.16539E-06	3.16538919
3837303773845	383730	3773845	0.009127896	0.022793051	0.022793051	0.006378852	0.011770182	0.021164976	0.014972953	0.004537258	0.008033616	4.94827E-05	0.006395991	0.009833026	0.005345226	0.001599919	6.55567E-08	1.6219E-06	9.7662E-07	2.66403E-06	2.66403324
3837403773845	383740	3773845	0.007192263	0.017959626	0.017959626	0.005026172	0.009274233	0.016676796	0.011797834	0.003575101	0.006330032	4.93923E-05	0.004587481	0.007199498	0.003913642	0.001171421	6.02369E-08	1.4784E-06	7.7642E-07	2.31507E-06	2.3150724
3837503773845	383750	3773845	0.005892588	0.01471424	0.01471424	0.00411792	0.007598337	0.013663223	0.009665912	0.002929064	0.005186167	4.93873E-05	0.003522655	0.005611075	0.003050176	0.000912971	5.56652E-08	1.357E-06	6.4185E-07	2.05453E-06	2.0545305
3837603773845	383760	3773845	0.004942608	0.012342068	0.012342068	0.003454045	0.006373363	0.011460492	0.008107611	0.002456852	0.004350073	4.91662E-05	0.002818859	0.004540426	0.002468172	0.000738767	5.16866E-08	1.2522E-06	5.4336E-07	1.84728E-06	1.84727564
3837703773845	383770	3773845	0.004247485	0.010606292	0.010606292	0.002968272	0.00547702	0.0098487	0.006967365	0.002111323	0.003738283	4.85935E-05	0.002350272	0.003815112	0.002073892	0.000620752	4.81537E-08	1.1614E-06	4.7112E-07	1.68065E-06	1.68065033
3837803773845	383780	3773845	0.003692542	0.009220558	0.009220558	0.002580461	0.004761436	0.008561947	0.006057065	0.001835474	0.003249869	4.81966E-05	0.001996447	0.0032607	0.001772514	0.000530544	4.49996E-08	1.0808E-06	4.1332E-07	1.53917E-06	1.53916568
3837903773845	383790	3773845	0.003241341	0.008093875	0.008093875	0.002265148	0.004179624	0.007515741	0.005316937	0.001611193	0.002852759	4.76037E-05	0.001721265	0.002825237	0.001535796	0.000459691	4.21678E-08	1.0089E-06	3.6622E-07	1.41729E-06	1.41728763
3838003773845	383800	3773845	0.002869578	0.007165556	0.007165556	0.002005349	0.003700246	0.00665373	0.004707116	0.001426399	0.002525565	4.72118E-05	0.001502866	0.00247676	0.001346365	0.000402991	3.96225E-08	9.446E-07	3.2732E-07	1.31154E-06	1.31154425
3838103773845	383810	3773845	0.002559872	0.006392196	0.006392196	0.001788917	0.003300888	0.00593561	0.004199089	0.001272451	0.002252987	4.6629E-05	0.001326745	0.002193752	0.001192522	0.000356943	3.73184E-08	8.8676E-07	2.9482E-07	1.2189E-06	1.21889637
3838203773845	383820	3773845	0.002298466	0.005739444	0.005739444	0.001606238	0.002963811	0.005329484	0.00377029	0.001142512	0.002022919	4.61869E-05	0.001182215	0.001960167	0.001065545	0.000318936	3.52074E-08	8.3423E-07	2.6728E-07	1.13671E-06	1.13670904

Unique Identifier	X (UTM)	Y (UTM)	EGIODemolition 2025	EGIOSite Grubbing / Prep 2025	EGIOMass Grading / Excavation 2025	EGIOMass Grading / Excavation 2026	EGIODrainage / Utilities Trenching 2026	EGIODrainage / Utilities Trenching 2027	EGIOFoundations / Concrete Pads 2026	EGIOFoundations / Concrete Pads 2027	EGIOBuilding / Structure Construction 2026	EGIOBuilding / Structure Construction 2027	EGIOAsphalt Paving 2027	EGIOArchitectural Coating 2027	EGIOLandscaping or Other Finishing 2027	EGIOWaterside Construction (Piles) 2027	HIWaterside Construction (Landscaping) 2025	HIWaterside Construction (Landscaping) 2026	KMDemolition 2025	KMSite Grubbing / Prep 2025	KMMass Grading / Excavation 2025
3838303773845	383830	3773845	0.000140453	0.00012674	0.000316483	0.000316483	8.85708E-05	8.85708E-05	0.00016343	0.00016343	0.000293877	0.000293877	0.000207901	1.95671E-05	6.30002E-05	0.000111547	0.000909867	0.000909867	0.000892461	0.000805334	0.00201098
3838403773845	383840	3773845	0.000136412	0.00012309	0.000307377	0.000307377	8.60225E-05	8.60225E-05	0.000158728	0.000158728	0.000285422	0.000285422	0.000201919	1.90041E-05	6.11876E-05	0.000108338	0.000875292	0.000875292	0.000835659	0.000754077	0.001882988
3838503773845	383850	3773845	0.000132622	0.00011967	0.000298837	0.000298837	8.36323E-05	8.36323E-05	0.000154317	0.000154317	0.000277491	0.000277491	0.000196308	1.84761E-05	5.94874E-05	0.000105328	0.000843715	0.000843715	0.000784569	0.000707975	0.001767868
3838603773845	383860	3773845	0.000128802	0.00011623	0.000290228	0.000290228	8.12232E-05	8.12232E-05	0.000149872	0.000149872	0.000269498	0.000269498	0.000190654	1.79439E-05	5.77738E-05	0.000102294	0.00081366	0.00081366	0.000737944	0.000665902	0.001662808
3838703773845	383870	3773845	0.000124665	0.00011249	0.000280907	0.000280907	7.86146E-05	7.86146E-05	0.000145059	0.000145059	0.000260843	0.000260843	0.000184531	1.73676E-05	5.59184E-05	9.90084E-05	0.000781322	0.000781322	0.000694817	0.000626986	0.001565631
3838803773845	383880	3773845	0.000120367	0.00010862	0.000271223	0.000271223	7.59044E-05	7.59044E-05	0.000140058	0.000140058	0.00025185	0.00025185	0.000178169	1.67688E-05	5.39906E-05	9.55951E-05	0.000749475	0.000749475	0.000653469	0.000589674	0.001472461
3838903773845	383890	3773845	0.000115658	0.00010437	0.000260611	0.000260611	7.29345E-05	7.29345E-05	0.000134578	0.000134578	0.000241996	0.000241996	0.000171198	1.61127E-05	5.18781E-05	9.18547E-05	0.000718628	0.000718628	0.000611214	0.000551544	0.001377247
3839003773845	383900	3773845	0.000110656	9.9853E-05	0.00024934	0.00024934	6.97801E-05	6.97801E-05	0.000128757	0.000128757	0.00023153	0.00023153	0.000163794	1.54159E-05	4.96344E-05	8.78821E-05	0.000684894	0.000684894	0.000569526	0.000513925	0.001283311
3839103773845	383910	3773845	0.000106417	9.6028E-05	0.00023979	0.00023979	6.71076E-05	6.71076E-05	0.000123826	0.000123826	0.000222662	0.000222662	0.00015752	1.48254E-05	4.77334E-05	8.45162E-05	0.000653095	0.000653095	0.000530004	0.000478262	0.001194257
3829703773855	382970	3773855	0.000282059	0.00025452	0.000635562	0.000635562	0.000177868	0.000177868	0.0003282	0.0003282	0.000590165	0.000590165	0.000417506	3.92947E-05	0.000126517	0.00022401	0.000426774	0.000426774	7.14086E-05	6.44373E-05	0.000160905
3829803773855	382980	3773855	0.000306323	0.00027642	0.000690238	0.000690238	0.00019317	0.00019317	0.000356434	0.000356434	0.000640935	0.000640935	0.000453423	4.26751E-05	0.000137401	0.00024328	0.00045391	0.00045391	7.48945E-05	6.75829E-05	0.00016876
3829903773855	382990	3773855	0.000334187	0.00030156	0.000753023	0.000753023	0.000210741	0.000210741	0.000388856	0.000388856	0.000699236	0.000699236	0.000494667	4.65569E-05	0.000149899	0.00026541	0.000484108	0.000484108	7.87625E-05	7.10733E-05	0.000177475
3830003773855	383000	3773855	0.000366056	0.00033032	0.000824834	0.000824834	0.000230838	0.000230838	0.000425939	0.000425939	0.000765917	0.000765917	0.00054184	5.09967E-05	0.000164194	0.00029072	0.000517524	0.000517524	8.29349E-05	7.48384E-05	0.000186877
3830103773855	383010	3773855	0.000403023	0.00036368	0.000908131	0.000908131	0.000254149	0.000254149	0.000468953	0.000468953	0.000843264	0.000843264	0.000596559	5.61467E-05	0.000180775	0.00032079	0.00054906	0.00054906	8.74894E-05	7.89482E-05	0.00019714
3830203773855	383020	3773855	0.000446347	0.00040277	0.001005752	0.001005752	0.000281469	0.000281469	0.000519364	0.000519364	0.000933913	0.000933913	0.000660687	6.21824E-05	0.000200208	0.000354487	0.000596983	0.000596983	9.24497E-05	8.34243E-05	0.000208317
3830303773855	383030	3773855	0.000498075	0.00044945	0.001122312	0.001122312	0.00031409	0.00031409	0.000579554	0.000579554	0.001042147	0.001042147	0.000737256	6.93888E-05	0.000223411	0.000395569	0.000645006	0.000645006	9.78518E-05	8.82989E-05	0.000220489
3830403773855	383040	3773855	0.000559981	0.00050531	0.001261804	0.001261804	0.000353128	0.000353128	0.000651587	0.000651587	0.001171675	0.001171675	0.00082889	7.80132E-05	0.000251179	0.000444734	0.000699866	0.000699866	0.000103642	9.35237E-05	0.000233536
3830503773855	383050	3773855	0.000626196	0.00056506	0.001411007	0.001411007	0.000394884	0.000394884	0.000728635	0.000728635	0.001310221	0.001310221	0.000926903	8.72379E-05	0.00028088	0.00049732	0.000756216	0.000756216	0.000108841	9.82153E-05	0.000245251
3830603773855	383060	3773855	0.000700464	0.00063208	0.001578354	0.001578354	0.000441717	0.000441717	0.000815052	0.000815052	0.001465615	0.001465615	0.001036835	9.75844E-05	0.000314192	0.000556305	0.000816468	0.000816468	0.000113885	0.000102767	0.000256616
3830703773855	383070	3773855	0.000788234	0.00071128	0.001776126	0.001776126	0.000497066	0.000497066	0.00091718	0.00091718	0.0016492 6	0.0016492 6	0.001166753	0.000109812	0.000353561	0.000626012	0.00088373	0.00088373	0.000119173	0.000107539	0.000268533
3830803773855	383080	3773855	0.000888569	0.00080182	0.002002211	0.002002211	0.000560338	0.000560338	0.001033928	0.001033928	0.001859196	0.001859196	0.00131527	0.00012379	0.000398567	0.000705697	0.000955876	0.000955876	0.000124414	0.000112268	0.000280343
3830903773855	383090	3773855	0.001009766	0.00091119	0.002275304	0.002275304	0.000636765	0.000636765	0.001174952	0.001174952	0.002112782	0.002112782	0.001494667	0.000140675	0.000452929	0.000801951	0.001036904	0.001036904	0.000129984	0.000117294	0.000292892
3831003773855	383100	3773855	0.00117138	0.00105702	0.002639468	0.002639468	0.00073868	0.00073868	0.001363004	0.001363004	0.002450935	0.002450935	0.001733889	0.00016319	0.000525421	0.000930304	0.001136092	0.001136092	0.000136538	0.000123208	0.00030766
3831103773855	383110	3773855	0.0013893	0.00125367	0.003130508	0.003130508	0.000876102	0.000876102	0.001616574	0.001616574	0.0029069	0.0029069	0.002056458	0.000193549	0.000623169	0.001103376	0.001257024	0.001257024	0.00014388	0.000129833	0.000324204
3831203773855	383120	3773855	0.001677137	0.00151341	0.00377909	0.00377909	0.001057614	0.001057614	0.001951497	0.001951497	0.003509155	0.003509155	0.002482517	0.000233649	0.000752278	0.001331974	0.001397321	0.001397321	0.000151574	0.000136776	0.000341541
3831303773855	383130	3773855	0.002077152	0.00187437	0.004680442	0.004680442	0.001309866	0.001309866	0.00241695	0.00241695	0.004346125	0.004346125	0.003074623	0.000289376	0.000931704	0.001649664	0.001563374	0.001563374	0.000159722	0.000144129	0.000359901
3831403773855	383140	3773855	0.002650354	0.00239161	0.005972038	0.005972038	0.001671332	0.001671332	0.003083921	0.003083921	0.005545464	0.005545464	0.003923084	0.000369231	0.001188813	0.002104899	0.001758466	0.001758466	0.000168198	0.000151777	0.00037 9
3831503773855	383150	3773855	0.003529743	0.00318515	0.007953563	0.007953563	0.00222588	0.00222588	0.004107168	0.004107168	0.007385451	0.007385451	0.005224764	0.000491743	0.001583262	0.002803305	0.001989022	0.001989022	0.000176984	0.000159706	0.000398799
3831603773855	383160	3773855	0.005016578	0.00452683	0.011303847	0.011303847	0.003163489	0.003163489	0.005837232	0.005837232	0.010496429	0.010496429	0.007425595	0.00069888	0.00225018	0.003984143	0.002261384	0.002261384	0.000185413	0.000167312	0.00041779
3837203773855	383720	3773855	0.000201314	0.00018166	0.000453622	0.000453622	0.00012695	0.00012695	0.00023424 7	0.00023424 7	0.00042122	0.00042122	0.000297988	2.80459E-05	9.02994E-05	0.000159883	0.001318211	0.001318211	0.002459098	0.002219027	0.00554108
3837303773855	383730	3773855	0.000195584	0.00017649	0.000440709	0.000440709	0.00012333 7	0.00012333 7	0.000227579	0.000227579	0.00040923	0.00040923	0.00028950 6	2.72476E-05	8.7729E-05	0.000155332	0.00128416	0.00128416	0.002169488	0.001957691	0.004888503
3837403773855	383740	3773855	0.000189728	0.00017121	0.000427515	0.000427515	0.000119644	0.000119644	0.000220766	0.000220766	0.000396978	0.000396978	0.000280838	2.64318E-05	8.51025E-05	0.000150681	0.001246334	0.001246334	0.001935481	0.001746529	0.004361215
3837503773855	383750	3773855	0.000183897	0.00016594	0.000414374	0.000414374	0.000115966	0.000115966	0.00021398	0.00021398	0.000384776	0.000384776	0.000272206	2.56194E-05	8.24866E-05	0.00014605	0.001204877	0.001204877	0.001744147	0.001573874	0.003930082
3837603773855	383760	3773855	0.000178327	0.00016092	0.000401825	0.000401825	0.000112454	0.000112454	0.0002075	0.0002075	0.000373123	0.000373123	0.000263962	2.48435E-05	7.99885E-05	0.000141627	0.001164894	0.001164894	0.001582085	0.001427633	0.003564909
3837703773855	383770	3773855	0.000172776	0.00015591	0.000389316	0.000389316	0.000108954	0.000108954	0.00020104	0.00020104	0.000361508	0.000361508	0.000255745	2.40701E-05	7.74985E-05	0.000137218	0.001119423	0.001119423	0.00144667	0.001305438	0.003259778
3837803773855	383780	3773855	0.000167416	0.00015107	0.000377238	0.000377238	0.000105574	0.000105574	0.000194803	0.000194803	0.000350292	0.000350292	0.000247811	2.33234E-05	7.50942E-05	0.000132961	0.001075745	0.001075745	0.001328487	0.001198793	0.002993477
3837903773855	383790	3773855	0.000162294	0.00014645	0.000365698	0.000365698	0.000102344	0.000102344	0.000188844	0.000188844	0.000339576	0.000339576	0.00024023	2.26099E-05	7.27969E-05	0.000128893	0.001034462	0.001034462	0.001224475	0.001104935	0.002759107
3838003773855	383800	3773855	0.00015731	0.00014195	0.000354467	0.000354467	9.92009E-05	9.92009E-05	0.000183044	0.000183044	0.000329148	0.000329148	0.000232852	2.19155E-05	7.05613E-05	0.000124935	0.000995336	0.000995336	0.001132378	0.001021829	0.002551584
3838103773855	383810	3773855	0.000152654	0.00013775	0.000343976	0.000343976	9.62648E-05	9.62648E-05	0.000177627	0.000177627	0.000319406	0.000319406	0.0002256	2.12669E-05	6.84729E-05	0.000121237	0.000958255	0.000958255	0.001050547	0.000947987	0.002367195
3838203773855	383820	3773855	0.000148148	0.00013368	0.000333821	0.000333821	9.34229E-05	9.34229E-05	0.000172383	0.000172383	0.000309976	0.000309976	0.00021929	2.0639E-05	6.64514E-05	0.000117658	0.000922237	0.000922237	0.000977461	0.000882036	0.002202511
3838303773855	383830	3773855	0.00014382	0.00012978	0.000324069	0.000324069	9.06938E-05	9.06938E-05	0.000167347	0.000167347	0.000300921	0.000300921	0.00021284	2.00361E-05	6.45103E-05	0.000114221	0.000887901	0.000887901	0.000911771	0.000822759	0.002054492
3838403773855	383840	3773855	0.000139683	0.00012605	0.000314748	0.000314748	8.80853E-05	8.80853E-05	0.000162534	0.000162534	0.000292266	0.000292266	0.000206761	1.94598E-05	6.26548E-05	0.000110936	0.000855531	0.000855531	0.00085279	0.000769536	0.00192159
3838503773855	383850	3773855	0.000135797	0.00012254	0.000305992	0.000305992	8.56348E-05	8.56348E-05	0.000158012	0.000158012	0.000284136	0.000284136	0.000201009	1.89185E-05	6.09118E-05	0.00010785	0.000825524	0.000825524	0.000799826	0.000721743	0.001802247
3838603773855	383860	3773855	0.000132049	0.00011916	0.000297545	0.000297545	8.32709E-05	8.32709E-05	0.00015365	0.00015365	0.000276292	0.000276292	0.00019546	1.83962E-05	5.92303E-05	0.000104873	0.000796881	0.000796881	0.000752449	0.000678991	0.001695492
3838703773855	383870	3773855	0.000127644	0.00011518	0.000287619	0.000287619	8.04929E-05	8.04929E-05	0.000148525	0.000148525	0.000267075	0.000267075	0.00018894	1.77825E-05	5.72544E-05	0.000101374	0.000765621	0.000765621	0.00070946	0.000640198	0.001598624
3838803773855	383880	3773855	0.000123203	0.00011117	0.000277612	0.000277612	7.76924E-05	7.76924E-05	0.000143357	0.000143357	0.000257783	0.000257783	0.000182366	1.71638E-05	5.52624E-05	9.78469E-05	0.00073471	0.00073471	0.000667509	0.000602343	0.001504096
3838903773855	383890	3773855	0.000118368	0.00010681	0.000266718	0.000266718	7.46434E-05	7.46434E-05	0.000137731	0.000137731	0.000247666	0.000247666	0.000175209	1.64903E-05	5.30937E-05	9.4007E-05	0.000704782	0.000704782	0.000624537	0.000563566	0.001407268
3839003773855	383900	3773855	0.000113049	0.00010201	0.000254733	0.000254733	7.12896E-05	7.12896E-05	0.000131543	0.000131543	0.000236538	0.000236538	0.000167337	1.57493E-05	5.07081E-05	8.97831E-05	0.000671714	0.000671714	0.000581631	0.000524849	0.001310588
3839103773855	383910	3773855	0.000108632	9.8027E-05	0.00024478	0.00024478	6.85041E-05	6.85041E-05	0.000126403	0.000126403	0.000227296	0.000227296	0.000160798	1.5134E-05	4.87267E-05	8.6275E-05	0.00060566	0.00060566	0.000540784	0.00048799	0.001218548
3829703773865	382970	3773865	0.000284488	0.00025671	0.000641037	0.000641037	0.0001794	0.0001794	0.000331027	0.000331027	0.000595248	0.000595248	0.000421103	3.96332E-05	0.000127607	0.000225939	0.000424125	0.000424125	7.13369E-05	6.43726E-05	0.000160743
3829803773865	382980	3773865	0.00030966	0.00027943	0.000697756	0.000697756	0.000195274	0.000195274	0.00036031 7	0.00036031 7	0.000647916	0.000647916	0.000458362	4.314E-05	0.000138898	0.00024593	0.000451531	0.000451531	7.49781E-05	6.76583E-05	0.000168948
3829903773865	382990	3773865	0.000338688	0.00030562	0.000763165	0.000763165	0.000213579	0.000213579	0.000394093	0.000394093	0.000708653	0.000708653	0.000501329	4.71839E-05	0.000151918	0.000268984	0.000482093	0.000482093	7.9061E-05	7.13426E-05	0.000178148
3830003773865	383000	3773865	0.00037116	0.00033493	0.000836334	0.000836334	0.000234056	0.000234056	0.000431877	0.000431877	0.000776596	0.000776596	0.000549395	5.17077E-05	0.000166483	0.000294773	0.000515161	0.000515161	8.32871E-05	7.51562E-05	0.000187671
3830103773865	383010	3773865	0.000408515	0.00036863	0.000920505	0.000920505	0.000257612	0.000257612	0.00047534 3	0.00047534 3	0.000854755	0.000854755	0.000604688	5.69118E-05	0.000183239	0.00032444	0.000551814	0.000551814	8.78356E-05	7.92606E-05	0.00019792
3830203773865	383020	3773865	0.00045222	0.00040807	0.001018987	0.001018987	0.000285173	0.000285173	0.000526198	0.000526198	0.000946203	0.000946203	0.000669382	6.30006E-05	0.000202843	0.000359151	0.00059297	0.00059297	9.27959E-05	8.37367E-05	0.000209097
3830303773865	383030	3773865	0.000503871	0.00045468	0.001135372	0.001135372	0.000317745	0.000317745	0.000586299	0.000586299	0.001054274	0.001054274	0.000745836	7.01963E-05	0.000226011	0.000400172	0.00063943 9	0.00063943 9	9.81442E-05	8.85629E-05	0.000221148
3830403773865	383040	3773865	0.000565508	0.0005103	0.001274259	0.001274259	0.000356613	0.000356613	0.000658019	0.000658019	0.0011832 4	0.0011832 4	0.000837072	7.87832E-05	0.000253658	0.000449124	0.000692332	0.000692332	0.000103881	9.37392E-05	0.000234074
3830503773865	383050	3773865	0.000632667	0.0005709	0.001425587	0.001425587	0.000398964	0.000398964	0.000736164	0.000736164	0.001323759	0.001323759	0.00093648	8.81393E-05	0.000283782	0.000502461	0.000747477	0.000747477	0.000109187	9.85277E-05	0.000246031
3830603773865	383060	3773865	0.000708701	0.00063951	0.001596916	0.001596916	0.000446912	0.000446912	0.000824637	0.000824637	0.00148285	0.00148285	0.001049028	9.8732E-05	0.000317887	0.000562847	0.000806857	0.000806857	0.000114422	0.000103252	0.000257827
3830703773865	383070	3773865	0.000798483	0.00072053	0.00179922	0.00179922	0.000503529	0.000503529	0.000929106	0.000929106	0.001670705	0.001670705	0.001181923	0.00011124	0.000358159	0.000634151	0.000873008	0.000873008	0.000119878	0.000108175	0.00027012
3830803773865	383080	3773865	0.000899498	0.00081168	0.002026838	0.002026838	0.00056723	0.00056723	0.001046646	0.001046646	0.001882064	0.001882064	0.001331447	0.000125313	0.000403469	0.000714377	0.00094276	0.00094276	0.00012516	0.000112942	0.000282024
3830903773865	383090	3773865	0.00102128	0.00092158	0.002301249	0.002301249	0.000644026	0.000644026	0.00118835	0.00118835	0.002136874	0.002136874	0.00151171	0.000142279	0.000458094	0.000811096	0.00102087	0.00102087	0.000130777	0.00011801	0.000294681
3831003773865	383100	3773865	0.001182936	0.00106745	0.002665508	0.002665508	0.000745968	0.000745968	0.001376451	0.001376451	0.002475114	0.002475114	0.001750995	0.0001648	0.000530605	0.000939482	0.001115982	0.001115982	0.000137385	0.000123973	0.00030957
3831103773865	383110	3773865	0.001399866	0.0012632	0.003154315	0.003154315	0.000882765	0.000882765	0.001628867	0.001628867	0.002929007	0.002929007	0.002072097	0.000195021	0.000627908	0.001111767	0.001231268	0.001231268	0.000144805	0.000130668	0.000326288
3831203773865	383120	3773865	0.001684772	0.0015203	0.003796293	0.003796293	0.001062429	0.001062429	0.001960381	0.001960381	0.003525129	0.003525129	0.002493818	0.000234712	0.000755702	0.001338038	0.001364411	0.001364411	0.000152577	0.000137681	0.000343801
3831303773865	383130	3773865	0.002094904	0.00189039	0.004720443	0.004720443	0.001321061	0.001321061	0.002437606	0.002437606	0.004383269	0.004383269	0.0031009	0.000291849	0.000939667	0.001663763	0.001527959	0.001527959	0.000161118	0.00014538 9	0.000363048
3831403773865	383140	3773865	0.00268565	0.00242346	0.006051569	0.006051569	0.001693589	0.001693589	0.003124991	0.003124991	0.005619314	0.005619314	0.003975328	0.000374149	0.001204645	0.00213293	0.00172045	0.00172045	0.000169953	0.000153361	0.000382954
3831503773865	383150	3773865	0.00358664	0.00323649	0.00808177	0.00808177	0.00226176	0.00226176	0.004173373	0.004173373	0.007504501	0.007504501	0.005308985	0.000499669	0.001608783	0.002848493	0.001944186	0.001944186	0.000178948	0.000161478	0.000403224
3831603773865	383160	3773865	0.0050751	0.00457964	0.011435713	0.011435713	0.003200393	0.003200393	0.005905327	0.005905327	0.010618876	0.010618876	0.007512219	0.000707032	0.00227643	0.00403062	0.002201275	0.002201275	0.000187514	0.000169208	0.000422525
3837203773865	383720	3773865	0.000206149	0.00018602	0.000464516	0.000464516	0.000129999	0.000129999	0.000239873	0.000239873	0.000431336	0.000431336	0.000305145	2.87195E-05	9.24681E-05	0.000163723	0.00126091	0.00126091	0.002572248	0.002321132	0.005796042
3837303773865	383730	3773865	0.000200246	0.0001807	0.000451214	0.000451214	0.000126277	0.000126277	0.00023300 4	0.00023300 4	0.00041898 4	0.00041898 4	0.000296406	2.78971E-05	8.98201E-05	0.000159034	0.001231236	0.001231236	0.002249791	0.002030154	0.005069449
3837403773865	383740	3773865	0.000194199	0.00017524	0.000437589	0.000437589	0.000122463	0.000122463	0.000225968	0.000225968	0.000406333	0.000406333	0.000287456	2.70547E-05	8.71079E-05	0.000154232	0.001197676	0.001197676	0.001996031	0.001801168	0.004497654
3837503773865	383750	3773865	0.000188176	0.00016981	0.000424018	0.000424018	0.000118665	0.000118665	0.00021896	0.00021896	0.000393731	0.000393731	0.000278541	2.62156E-05	8.44063E-05	0.000149449	0.001160041	0.001160041	0.001792437	0.001617449	0.004038894
3837603773865	383760	3773865	0.000182446	0.00016463	0.000411105	0.000411105	0.000115052	0.000115052	0.000212292	0.000212292	0.000381741	0.000381741	0.000270059	2.54173E-05	8.1836E-05	0.000144898	0.001123547	0.001123547	0.001621911	0.001463571	0.003654649
3837703773865	383770	3773865	0.000176734	0.00015948	0.000398234	0.000398234	0.000111449	0.000111449	0.000205645	0.000205645	0.000369788	0.000369788	0.000261603	2.46215E-05	7.92737E-05	0.000140361	0.001081582	0.001081582	0.001480807	0.001336243	0.0033367
3837803773865	383780	3773865	0.000171254	0.00015454	0.000385886	0.000385886	0.000107994	0.000107994	0.000199269	0.000199269	0.000358323	0.000358323	0.00025349 2	2.38581E-05	7.68158E-05	0.000136009	0.001041139	0.001041139	0.001358345	0.001225736	0.003060755
3837903773865	383790	3773865	0.000165995	0.00014979	0.000374037	0.000374037	0.000104678	0.000104678	0.00019315	0.00019315	0.00034732	0.00034732	0.000245708	2.31255E-05	7.4457E-05	0.000131833	0.001002679	0.001002679	0.001251044	0.00112891	0.002818974

			KMMass Grading / Excavation	KMDrainage / Utilities Trenching	KMFoundations / Concrete Pads	KMBuilding / Structure Construction	KMAsphalt Paving	KMArchitectural Coating	KMLandscaping or Other Finishing	KMWaterside Construction (Piles)	EWNDemolition	EWNSite Grubbing / Prep	EWNDrainage / Utilities Trenching	EWNDrainage / Utilities Trenching	EWNDrainage / Utilities Trenching	EWNFoundations / Concrete Pads	EWNBuilding / Structure Construction	EWNAsphalt Paving	EWNLandscaping or Other Finishing	EWNWaterside Construction (Piles)	ISDemolition
Unique Identifier	X (UTM)	Y (UTM)	2026	2026	2026	2026	2026	2026	2026	2026	2027	2027	2027	2028	2029	2029	2029	2029	2029	2029	2027
3838303773845	383830	3773845	0.00201098	0.000433279	0.001038457	0.001926208	0.00132103	0.000124332	0.000400312	0.000708788	0.000125662	0.000169428	0.000205568	0.000205568	0.000205568	0.000146219	0.000254639	0.000186006	5.63655E-05	9.78107E-05	0.000154827
3838403773845	383840	3773845	0.001882988	0.000405702	0.000972363	0.001803612	0.001236951	0.000116419	0.000374834	0.000663676	0.000123805	0.000166925	0.000202531	0.000202531	0.000202531	0.000144059	0.000250878	0.000183258	5.55328E-05	9.63657E-05	0.000149389
3838503773845	383850	3773845	0.001767868	0.000380899	0.000912915	0.001693344	0.001161328	0.000109301	0.000351917	0.000623101	0.000122033	0.000164535	0.000199631	0.000199631	0.000199631	0.000141996	0.000247285	0.000180634	5.47376E-05	9.49858E-05	0.000144506
3838603773845	383860	3773845	0.001662808	0.000358263	0.000858663	0.001592713	0.001092313	0.000102806	0.000331004	0.000586072	0.000120206	0.000162072	0.000196643	0.000196643	0.000196643	0.00013987	0.000243584	0.00017793	5.39183E-05	9.35641E-05	0.000139862
3838703773845	383870	3773845	0.001565631	0.000337326	0.000808481	0.001499632	0.001028476	9.67978E-05	0.000311659	0.000551821	0.000117621	0.000158587	0.000192415	0.000192415	0.000192415	0.000136863	0.000238346	0.000174105	5.2759E-05	9.15523E-05	0.000134025
3838803773845	383880	3773845	0.001472461	0.000317252	0.000760369	0.00141039	0.000967272	9.10374E-05	0.000293113	0.000518982	0.000114362	0.000154193	0.000187084	0.000187084	0.000187084	0.000133071	0.000231742	0.0016928	5.12971E-05	8.90155E-05	0.000127226
3838903773845	383890	3773845	0.001377247	0.000296737	0.000711201	0.00131919	0.000904726	8.51506E-05	0.000274159	0.000485423	0.000110626	0.000149155	0.000180971	0.000180971	0.000180971	0.000128723	0.00022417	0.000163749	4.9621E-05	8.61071E-05	0.000120642
3839003773845	383900	3773845	0.001283311	0.000276498	0.000662693	0.001229213	0.000843018	7.93429E-05	0.00025546	0.000452314	0.000106226	0.000143223	0.000173774	0.000173774	0.000173774	0.00012360 4	0.000215256	0.000157238	4.76477E-05	8.26828E-05	0.000113861
3839103773845	383910	3773845	0.001194257	0.000257311	0.000616706	0.001143914	0.000784518	7.3837E-05	0.000237733	0.000420927	0.000102758	0.000138548	0.000168101	0.000168101	0.000168101	0.000119568	0.000208228	0.000152104	4.60921E-05	7.99834E-05	0.000108113
3829703773855	382970	3773855	0.000160905	3.4668E-05	8.30902E-05	0.000154122	0.0001057	9.94821E-06	3.20302E-05	5.67123E-05	9.16498E-05	0.00012357	0.000149929	0.000149929	0.000149929	0.000106643	0.000185718	0.000135661	4.11094E-05	7.13369E-05	9.05933E-05
3829803773855	382980	3773855	0.00016876	3.63604E-05	8.71464E-05	0.000161646	0.00011086	1.04339E-05	3.35939E-05	5.94809E-05	9.57626E-05	0.000129115	0.000156656	0.000156656	0.000156656	0.000111428	0.000194052	0.000141749	4.29542E-05	7.45381E-05	9.52194E-05
3829903773855	382990	3773855	0.000177475	3.82383E-05	9.16472E-05	0.000169994	0.000116585	1.09727E-05	3.53288E-05	6.25528E-05	0.000100257	0.000135175	0.000164009	0.000164009	0.000164009	0.000116658	0.00020316	0.000148402	4.49703E-05	7.80367E-05	0.000100365
3830003773855	383000	3773855	0.000186877	4.02639E-05	9.65021E-05	0.000178999	0.000122761	1.1554E-05	3.72004E-05	6.58665E-05	0.000105092	0.000141694	0.000171919	0.000171919	0.000171919	0.000122284	0.000212957	0.000155559	4.7139E-05	8.18001E-05	0.000106018
3830103773855	383010	3773855	0.00019714	4.2475E-05	0.000101802	0.000188829	0.000129503	1.21885E-05	3.92433E-05	6.94836E-05	0.000110369	0.000148809	0.000180551	0.000180551	0.000180551	0.000128424	0.00022365	0.000163369	4.95059E-05	8.59073E-05	0.000112297
3830203773855	383020	3773855	0.000208317	4.48832E-05	0.000107573	0.000199535	0.000136845	1.28795E-05	4.14682E-05	7.34231E-05	0.000116141	0.000156591	0.000189993	0.000189993	0.000189993	0.00013514	0.000235347	0.000171913	5.2095E-05	9.04001E-05	0.000119269
3830303773855	383030	3773855	0.000220489	4.75059E-05	0.000113859	0.000211195	0.000144841	1.36321E-05	4.38913E-05	7.77134E-05	0.000122546	0.000165227	0.000200471	0.000200471	0.000200471	0.000142593	0.000248325	0.000181394	5.49679E-05	9.53854E-05	0.000127035
3830403773855	383040	3773855	0.000233536	5.03169E-05	0.000120596	0.000223691	0.000153412	1.44388E-05	4.64884E-05	8.23118E-05	0.000129596	0.000174732	0.000212003	0.000212003	0.000212003	0.000150796	0.00026261	0.000191829	5.81299E-05	0.000100873	0.000135475
3830503773855	383050	3773855	0.000245251	5.2841E-05	0.000126646	0.000234913	0.000161108	1.51631E-05	4.88205E-05	8.64409E-05	0.000135905	0.000183239	0.000222325	0.000222325	0.000222325	0.000158137	0.000275396	0.000201168	6.096E-05	0.000105783	0.000142895
3830603773855	383060	3773855	0.000256616	5.52897E-05	0.000132515	0.000245799	0.000168574	1.58657E-05	5.10829E-05	9.04468E-05	0.000141934	0.000191367	0.000232187	0.000232187	0.000232187	0.000165152	0.000287612	0.000210092	6.36642E-05	0.000110476	0.000149914
3830703773855	383070	3773855	0.000268533	5.78573E-05	0.000138669	0.000257213	0.000176402	1.66025E-05	5.34551E-05	9.4647E-05	0.000148177	0.000199785	0.000242401	0.000242401	0.000242401	0.000172417	0.000300264	0.000219334	6.64648E-05	0.000115336	0.000157101
3830803773855	383080	3773855	0.000280343	6.04017E-05	0.000144767	0.000268525	0.000184159	1.73327E-05	5.58059E-05	9.88093E-05	0.000154003	0.00020764	0.000251931	0.000251931	0.000251931	0.000179196	0.00031207	0.000227957	6.9078E-05	0.000119871	0.000163882
3830903773855	383090	3773855	0.000292892	6.31055E-05	0.000151247	0.000280545	0.000192403	1.81085E-05	5.8304E-05	0.000103232	0.000159978	0.000215696	0.000261706	0.000261706	0.000261706	0.000186149	0.000324178	0.000236802	7.17581E-05	0.000124521	0.000170842
3831003773855	383100	3773855	0.00030766	6.62874E-05	0.000158874	0.000294691	0.000202104	1.90216E-05	6.12438E-05	0.000108438	0.000167404	0.000225708	0.000273853	0.000273853	0.000273853	0.000194789	0.000339225	0.000247793	7.50888E-05	0.000130301	0.000178883
3831103773855	383110	3773855	0.000324204	6.98519E-05	0.000167417	0.000310537	0.000212972	2.00444E-05	6.4537E-05	0.000114269	0.000176316	0.000237724	0.000288432	0.000288432	0.000288432	0.000205159	0.000357284	0.000260985	7.90863E-05	0.000137238	0.000187448
3831203773855	383120	3773855	0.000341541	7.35873E-05	0.00017637	0.000327144	0.000224361	2.11164E-05	6.79883E-05	0.000120379	0.000185657	0.000250319	0.000303714	0.000303714	0.000303714	0.000216029	0.000376214	0.000274812	8.32764E-05	0.000144509	0.000195363
3831303773855	383130	3773855	0.000359901	7.7543E-05	0.00018585	0.000344729	0.000236422	2.22515E-05	7.1643E-05	0.00012685	0.000195674	0.000263824	0.000320099	0.000320099	0.000320099	0.000227684	0.00039651	0.000289638	8.77692E-05	0.000152305	0.000202383
3831403773855	383140	3773855	0.000379	8.1658E-05	0.000195713	0.000363023	0.000248968	2.34323E-05	7.54449E-05	0.000133582	0.000205881	0.000277586	0.000336797	0.000336797	0.000336797	0.000239561	0.000417194	0.000304747	9.23476E-05	0.00016025	0.00020834
3831503773855	383150	3773855	0.000398799	8.59238E-05	0.000205937	0.000381987	0.000261974	2.46564E-05	7.93861E-05	0.00014056	0.000216858	0.000292386	0.000354755	0.000354755	0.000354755	0.000252334	0.000439438	0.000320996	9.72714E-05	0.000168795	0.000212638
3831603773855	383160	3773855	0.00041779	9.00157E-05	0.000215744	0.000400178	0.00027445	2.58306E-05	8.31667E-05	0.000147254	0.00022956	0.000309513	0.000375534	0.000375534	0.000375534	0.000267114	0.000465178	0.000339798	0.000102969	0.000178682	0.000212059
3837203773855	383720	3773855	0.00554108	0.001193863	0.002861378	0.005307498	0.003639984	0.000342587	0.001103025	0.001953004	0.000140376	0.000189267	0.000229638	0.000229638	0.000229638	0.00016334	0.000284455	0.000207786	6.29654E-05	0.000109263	0.000245761
3837303773855	383730	3773855	0.004888503	0.001053261	0.002524391	0.004682431	0.0032113	0.00030224	0.000973121	0.001722997	0.000138919	0.000187303	0.000227256	0.000227256	0.000227256	0.000161645	0.000281504	0.00020563	6.23121E-05	0.00010813	0.000236699
3837403773855	383740	3773855	0.004361215	0.000939653	0.002252103	0.00417737	0.00286492	0.00026964	0.000868158	0.00153715	0.000137302	0.000185122	0.00022461	0.00022461	0.00022461	0.000159763	0.000278226	0.000203235	6.15865E-05	0.000106871	0.000227406
3837503773855	383750	3773855	0.003930082	0.000846762	0.002029469	0.003764411	0.002581705	0.000242984	0.000782335	0.001385193	0.000135583	0.000182804	0.000221797	0.000221797	0.000221797	0.000157762	0.000274742	0.000200691	6.08154E-05	0.000105533	0.000218559
3837603773855	383760	3773855	0.003564909	0.000768083	0.001840896	0.003414632	0.00234182	0.000220407	0.000709642	0.001256484	0.000133905	0.000180542	0.000219053	0.000219053	0.000219053	0.000155811	0.000271344	0.000198208	6.0063E-05	0.000104227	0.000210262
3837703773855	383770	3773855	0.003259778	0.000702341	0.001683328	0.003122363	0.002141376	0.000201541	0.000648902	0.001148938	0.000132114	0.000178128	0.000216124	0.000216124	0.000216124	0.00015372 7	0.000267715	0.000195557	5.92598E-05	0.000102833	0.000202407
3837803773855	383780	3773855	0.002993477	0.000644965	0.001545812	0.002867289	0.001966441	0.000185077	0.000595891	0.001055078	0.000130354	0.000175754	0.000213243	0.000213243	0.000213243	0.000151678	0.000264147	0.000192951	5.847E-05	0.000101463	0.000194999
3837903773855	383790	3773855	0.002759107	0.000594468	0.001424785	0.002642799	0.001812482	0.000170587	0.000549237	0.000972472	0.000128587	0.000173372	0.000210353	0.000210353	0.000210353	0.000149622	0.000260566	0.000190336	5.76774E-05	0.000100087	0.00018795
3838003773855	383800	3773855	0.002551584	0.000549756	0.001317621	0.002444023	0.001676158	0.000157756	0.000507927	0.000899329	0.000126856	0.000171038	0.000207521	0.000207521	0.000207521	0.000147608	0.000257059	0.000187773	5.6901E-05	9.87399E-05	0.000181234
3838103773855	383810	3773855	0.002367195	0.000510028	0.001222404	0.002267407	0.001555031	0.000146356	0.000471222	0.000834339	0.000125143	0.000168728	0.000204719	0.000204719	0.000204719	0.000145614	0.000253587	0.000185237	5.61325E-05	9.74065E-05	0.000174806
3838203773855	383820	3773855	0.002202511	0.000474546	0.001137362	0.002109665	0.001446849	0.000136174	0.000438439	0.000776295	0.000123394	0.00016637	0.000201858	0.000201858	0.000201858	0.000143579	0.000250043	0.000182649	5.53481E-05	9.60452E-05	0.000168526
3838303773855	383830	3773855	0.002054492	0.000442654	0.001060926	0.001967885	0.001349613	0.000127022	0.000408974	0.000724124	0.000121639	0.000164004	0.000198987	0.000198987	0.000198987	0.000141537	0.000246487	0.000180051	5.45609E-05	9.46792E-05	0.00016245
3838403773855	383840	3773855	0.00192159	0.000414019	0.000992297	0.001840586	0.001262309	0.000118806	0.000382518	0.000677282	0.000119943	0.000161718	0.000196214	0.000196214	0.000196214	0.000139565	0.000243052	0.000177542	5.38005E-05	9.33597E-05	0.000156713
3838503773855	383850	3773855	0.001802247	0.000388306	0.000930668	0.001726274	0.001183911	0.000111427	0.000358761	0.000635218	0.000118326	0.000159537	0.000193567	0.000193567	0.000193567	0.000137683	0.000239774	0.000175147	5.30749E-05	9.21006E-05	0.000151443
3838603773855	383860	3773855	0.001695492	0.000365305	0.000875541	0.00162402	0.001113784	0.000104827	0.00033751	0.000597592	0.000116696	0.00015734	0.000190902	0.000190902	0.000190902	0.000135786	0.000236472	0.000172735	5.2344E-05	9.08322E-05	0.00014644
3838703773855	383870	3773855	0.001598624	0.000344434	0.000825519	0.001531235	0.00105015	9.88376E-05	0.000318227	0.000563449	0.000114237	0.000154024	0.000186878	0.000186878	0.000186878	0.00013292 5	0.000231488	0.000169095	5.12409E-05	8.8918E-05	0.000140334
3838803773855	383880	3773855	0.001504096	0.000324068	0.000776705	0.001440691	0.000988054	9.29933E-05	0.00029941	0.000530132	0.00011102	0.000149686	0.000181615	0.000181615	0.000181615	0.000129181	0.000224969	0.000164332	4.97977E-05	8.64137E-05	0.000133117
3838903773855	383890	3773855	0.001407268	0.000303205	0.000726704	0.001347945	0.000924446	8.70667E-05	0.000280135	0.000496004	0.000107378	0.000144777	0.000175659	0.000175659	0.000175659	0.000124944	0.00021759	0.000158943	4.81645E-05	8.35795E-05	0.000125925
3839003773855	383900	3773855	0.001310588	0.000282375	0.000676779	0.001255341	0.000860936	8.10293E-05	0.00026089	0.000461928	0.00010286	0.000138684	0.000168267	0.000168267	0.000168267	0.000119687	0.000208434	0.000152254	4.61377E-05	8.00624E-05	0.000118553
3839103773855	383910	3773855	0.001218548	0.000262544	0.00062925	0.001167181	0.000800475	7.53388E-05	0.000242568	0.000429488	9.94097E-05	0.000134033	0.000162623	0.000162623	0.000162623	0.000115672	0.000201442	0.000147147	4.45901E-05	7.73769E-05	0.000112387
3829703773865	382970	3773865	0.000160743	3.46332E-05	8.30068E-05	0.000153967	0.000105594	9.93823E-06	3.19981E-05	5.66555E-05	8.77639E-05	0.000118331	0.000143572	0.000143572	0.000143572	0.000102121	0.000177844	0.000129909	3.93664E-05	6.83123E-05	9.16857E-05
3829803773865	382980	3773865	0.000168948	3.6401E-05	8.72436E-05	0.000161826	0.000110983	1.04455E-05	3.36313E-05	5.95472E-05	9.17215E-05	0.000123667	0.000150046	0.000150046	0.000150046	0.000106726	0.000185863	0.000135767	4.11416E-05	7.13927E-05	9.65326E-05
3829903773865	382990	3773865	0.000178148	3.83832E-05	9.19944E-05	0.000170638	0.000117027	1.10143E-05	3.54627E-05	6.27898E-05	9.60789E-05	0.000129542	0.000157174	0.000157174	0.000157174	0.000111796	0.000194693	0.000142217	4.30961E-05	7.47844E-05	0.000101988
3830003773865	383000	3773865	0.000187671	4.04349E-05	9.69119E-05	0.00017976	0.000123283	1.16031E-05	3.73583E-05	6.61462E-05	0.000100562	0.000135586	0.000164507	0.000164507	0.000164507	0.000117012	0.000203777	0.000148853	4.51068E-05	7.82736E-05	0.000107784
3830103773865	383010	3773865	0.00019792	4.26431E-05	0.000102204	0.000189577	0.000130015	1.22367E-05	3.93985E-05	6.97586E-05	0.000105373	0.000142073	0.000172378	0.000172378	0.000172378	0.000122611	0.000213526	0.000155974	4.72649E-05	8.20184E-05	0.000114153
3830203773865	383020	3773865	0.000209097	4.50513E-05	0.000107976	0.000200282	0.000137358	1.29278E-05	4.16235E-05	7.36981E-05	0.000110614	0.000149139	0.000180951	0.000180951	0.000180951	0.000128709	0.000224146	0.000163732	4.96157E-05	8.60978E-05	0.000121233
3830303773865	383030	3773865	0.000221148	4.76479E-05	0.0001142	0.000211826	0.000145274	1.36729E-05	4.40225E-05	7.79457E-05	0.00011632	0.000156833	0.000190286	0.000190286	0.000190286	0.000135349	0.00023571	0.000172178	5.21753E-05	9.05395E-05	0.000129034
3830403773865	383040	3773865	0.000234074	5.04328E-05	0.000120874	0.000224207	0.000153765	1.4472E-05	4.65955E-05	8.25015E-05	0.000122558	0.000165243	0.000200491	0.000200491	0.000200491	0.00014260 7	0.00024835	0.000181412	5.49732E-05	9.53947E-05	0.000137546
3830503773865	383050	3773865	0.000246031	5.3009E-05	0.000127049	0.00023566	0.00016162	1.52113E-05	4.89758E-05	8.67159E-05	0.000128264	0.000172937	0.000209826	0.000209826	0.000209826	0.000149247	0.000259913	0.000189858	5.75329E-05	9.98364E-05	0.000145336
3830603773865	383060	3773865	0.000257827	5.55505E-05	0.00013314	0.000246958	0.000169369	1.59406E-05	5.13239E-05	9.08734E-05	0.000133774	0.000180365	0.000218839	0.000218839	0.000218839	0.000155658	0.000271077	0.000198014	6.00041E-05	0.000104125	0.000152857
3830703773865	383070	3773865	0.00027012	5.81993E-05	0.000139488	0.000258734	0.000177444	1.67007E-05	5.3771E-05	9.52064E-05	0.000139445	0.000188011	0.000228115	0.000228115	0.000228115	0.000162256	0.000282568	0.000206407	6.25477E-05	0.000108539	0.000160569
3830803773865	383080	3773865	0.000282024	6.07639E-05	0.000145635	0.000270135	0.000185264	1.74366E-05	5.61406E-05	9.94019E-05	0.000144506	0.000194836	0.000236396	0.000236396	0.000236396	0.000168146	0.000292826	0.0002139	6.48182E-05	0.000112479	0.000167667
3830903773865	383090	3773865	0.000294681	6.34909E-05	0.000152171	0.000282258	0.000193578	1.82191E-05	5.86601E-05	0.000103863	0.000149658	0.000201781	0.000244823	0.000244823	0.000244823	0.00017414	0.000303264	0.000221525	6.71288E-05	0.000116488	0.000174973
3831003773865	383100	3773865	0.00030957	6.66989E-05	0.00015986	0.00029652	0.000203359	1.91397E-05	6.1624E-05	0.000109111	0.000156051	0.000210401	0.000255281	0.000255281	0.000255281	0.000181579	0.000316219	0.000230988	6.99963E-05	0.000121464	0.000183461
3831103773865	383110	3773865	0.000326288	7.0301E-05	0.000168493	0.000312534	0.000214342	2.01733E-05	6.4952E-05	0.000115003	0.000163691	0.000220702	0.00026778	0.00026778	0.00026778	0.000190469	0.000331701	0.000242297	7.34235E-05	0.000127411	0.000192623
3831203773865	383120	3773865	0.000343801	7.40741E-05	0.000177536	0.000329308	0.000225846	2.12561E-05	6.84381E-05	0.000121176	0.000171672	0.000231463	0.000280835	0.000280835	0.000280835	0.000199755	0.000347873	0.000254111	7.70032E-05	0.000133623	0.000201309
3831303773865	383130	3773865	0.000363048	7.82211E-05	0.000187476	0.000347744	0.000238489	2.24461E-05	7.22695E-05	0.00012796	0.000181079	0.000244146	0.000296225	0.000296225	0.000296225	0.000210702	0.000366936	0.000268035	8.12228E-05	0.000140946	0.000209343
3831403773865	383140	3773865	0.000382954	8.251E-05	0.000197755	0.000366811	0.000251566	2.36768E-05	7.62321E-05	0.000134976	0.000190761	0.0002572	0.000312063	0.000312063	0.000312063	0.000221967	0.000386555	0.000282367	8.55657E-05	0.000148482	0.000216028
3831503773865	383150	3773865	0.000403224	8.68772E-05	0.000208222	0.000386226	0.000264881	2.493E-05	8.0267E-05	0.00014212	0.000200903	0.000270874	0.000328653	0.000328653	0.000328653	0.000233768	0.000407106	0.000297378	9.01146E-05	0.000156375	0.000220768
3831603773865	383160	3773865	0.000422525	9.10358E-05	0.000218189	0.000404713	0.00027756	2.61233E-05	8.41091E-05	0.000148923	0.000212095	0.000285964	0.000346962	0.000346962	0.000346962	0.000246791	0.000429786	0.000313945	9.51348E-05	0.000165087	0.000220995
3837203773865	383720	3773865	0.005796042	0.001248796	0.002993038	0.005551713	0.00380747	0.00035835	0.001153779	0.002042867	0.00013526	0.000182369	0.00022127	0.00022127	0.00022127	0.00015738 7	0.000274089	0.000200214	6.06708E-05	0.000105282	0.000261125
3837303773865	383730	3773865	0.005069449	0.001092247	0.00261783	0.004855749	0.003330165	0.000313427	0.001009141	0.001786773	0.000133911	0.00018055	0.000219063	0.000219063	0.000219063	0.000155818	0.000271356	0.000198217	6.00657E-05	0.000104232	0.000250882
3837403773865	383740	3773865	0.004497654	0.00096905	0.002322559	0.004308057	0.002954548	0.000278075	0.000895318	0.001585239	0.000132383	0.00017849	0.000216563	0.000216563	0.000216563	0.000154039	0.000268259	0.000195955	5.93803E-05	0.000103042	0.000240544
3837503773865	383750	3773865	0.004038894	0.000870207	0.002085659	0.003868637	0.002653185	0.000249712	0.000803995	0.001423545	0.000130771	0.000176317	0.000213927	0.000213927	0.000213927	0.000152164	0.000264993	0.000193569	5.86574E-05	0.000101788	0.000230796
3837603773865	383760	3773865	0.003654649	0.000787419	0.001887237	0.003500589	0.002400771	0.000225955	0.000727506	0.001288114	0.000129196	0.000174192	0.000211349	0.000211349	0.000211349	0.00015033	0.0002618	0.000191237	5.79505E-05	0.000100561	0.000221681
3837703773865	383770	3773865	0.0033367	0.000718914	0.00172305	0.003196042	0.002191907	0.000206297	0.000664214	0.00117605	0.000127518	0.000171931	0.000208605	0.000208605	0.000208605	0.000148379	0.000258401	0.000188754	5.71982E-05	9.92557E-05	0.000213086
3837803773865	383780	3773865	0.003060755	0.00065946	0.001580554	0.00293173	0.002010637	0.000189236	0.000609284	0.001078791	0.000125865	0.000169702	0.0002059	0.0002059	0.0002059	0.000146455	0.000255051	0.000186307	5.64565E-05	9.79687E-05	0.000205009
3837903773865	383790	3773865	0.002818974	0.000607367	0.0014557	0.002700142	0.001851809	0.000174288	0.000561154	0.000993573	0.000124223	0.000167488	0.000203215	0.000203215	0.000203215	0.000144545	0.000251724	0.000183877	5.57202E-05	9.6691E-05	0.000197399

			ISDrainage / Utilities Trenching	ISDrainage / Utilities Trenching	ISAsphalt Paving	ISAsphalt Paving	SVDemolition	SVSite Grubbing / Prep	SVMass Grading / Excavation	SVMass Grading / Excavation	SVDrainage / Utilities Trenching	SVFoundations / Concrete Pads	SVBuilding / Structure Construction	SVBuilding / Structure Construction	SVAsphalt Paving	SVAsphalt Paving	SVArchitectural Coating	SVArchitectural Coating	SVLandscaping or Other Finishing	SVLandscaping or Other Finishing	MDemolition
Unique Identifier	X (UTM)	Y (UTM)	2027	2028	2027	2028	2027	2027	2027	2028	2028	2028	2028	2029	2028	2029	2028	2029	2028	2029	2027
3838303773845	383830	3773845	5.35154E-05	5.35154E-05	0.000229177	0.000229177	5.29156E-05	3.49596E-05	5.90369E-05	5.90369E-05	1.78199E-05	1.8364E-05	0.000100257	0.000100257	7.25039E-05	7.25039E-05	7.18237E-06	7.18237E-06	2.31251E-05	2.31251E-05	0.00230011
3838403773845	383840	3773845	5.16358E-05	5.16358E-05	0.000221127	0.000221127	5.24377E-05	3.46439E-05	5.85038E-05	5.85038E-05	1.7659E-05	1.81982E-05	9.94198E-05	9.94198E-05	7.18491E-05	7.18491E-05	7.11751E-06	7.11751E-06	2.29162E-05	2.29162E-05	0.002092851
3838503773845	383850	3773845	4.99481E-05	4.99481E-05	0.0002139	0.0002139	5.20578E-05	3.4393E-05	5.808E-05	5.808E-05	1.7531E-05	1.80663E-05	9.88143E-05	9.88143E-05	7.13286E-05	7.13286E-05	7.06595E-06	7.06595E-06	2.27502E-05	2.27502E-05	0.001919089
3838603773845	383860	3773845	4.83429E-05	4.83429E-05	0.000207026	0.000207026	5.16657E-05	3.41339E-05	5.76425E-05	5.76425E-05	1.7399E-05	1.79303E-05	9.82088E-05	9.82088E-05	7.07914E-05	7.07914E-05	7.01273E-06	7.01273E-06	2.25789E-05	2.25789E-05	0.001765999
3838703773845	383870	3773845	4.63251E-05	4.63251E-05	0.000198385	0.000198385	5.09428E-05	3.36563E-05	5.68359E-05	5.68359E-05	1.71555E-05	1.76794E-05	9.71008E-05	9.71008E-05	6.98008E-05	6.98008E-05	6.9146E-06	6.9146E-06	2.22629E-05	2.22629E-05	0.00163327
3838803773845	383880	3773845	4.39751E-05	4.39751E-05	0.000188321	0.000188321	5.00606E-05	3.30734E-05	5.58516E-05	5.58516E-05	1.68584E-05	1.73732E-05	9.59027E-05	9.59027E-05	6.8592E-05	6.8592E-05	6.79485E-06	6.79485E-06	2.18774E-05	2.18774E-05	0.00150802
3838903773845	383890	3773845	4.16994E-05	4.16994E-05	0.000178575	0.000178575	4.89271E-05	3.23246E-05	5.45871E-05	5.45871E-05	1.64768E-05	1.69799E-05	9.47303E-05	9.47303E-05	6.7039E-05	6.7039E-05	6.64101E-06	6.64101E-06	2.1382E-05	2.1382E-05	0.001374521
3839003773845	383900	3773845	3.93556E-05	3.93556E-05	0.000168538	0.000168538	4.76896E-05	3.1507E-05	5.32064E-05	5.32064E-05	1.606E-05	1.65504E-05	9.3107E-05	9.3107E-05	6.53433E-05	6.53433E-05	6.47303E-06	6.47303E-06	2.08412E-05	2.08412E-05	0.001253061
3839103773845	383910	3773845	3.73688E-05	3.73688E-05	0.00016003	0.00016003	4.66358E-05	3.08108E-05	5.20307E-05	5.20307E-05	1.57051E-05	1.61847E-05	9.16254E-05	9.16254E-05	6.38994E-05	6.38994E-05	6.33E-06	6.33E-06	2.03807E-05	2.03807E-05	0.001146405
3829703773855	382970	3773855	3.13133E-05	3.13133E-05	0.000134097	0.000134097	4.2678E-05	2.8196E-05	4.7615E-05	4.7615E-05	1.43723E-05	1.48111E-05	8.74384E-05	8.74384E-05	5.84765E-05	5.84765E-05	5.7928E-06	5.7928E-06	1.86511E-05	1.86511E-05	6.12312E-05
3829803773855	382980	3773855	3.29122E-05	3.29122E-05	0.000140945	0.000140945	4.33826E-05	2.86615E-05	4.84011E-05	4.84011E-05	1.46096E-05	1.50556E-05	8.8585E-05	8.8585E-05	5.94419E-05	5.94419E-05	5.88843E-06	5.88843E-06	1.8959E-05	1.8959E-05	6.38278E-05
3829903773855	382990	3773855	3.46907E-05	3.46907E-05	0.000148561	0.000148561	4.41484E-05	2.91674E-05	4.92555E-05	4.92555E-05	1.48675E-05	1.53214E-05	8.98475E-05	8.98475E-05	6.04912E-05	6.04912E-05	5.99238E-06	5.99238E-06	1.92936E-05	1.92936E-05	6.67288E-05
3830003773855	383000	3773855	3.66446E-05	3.66446E-05	0.000156928	0.000156928	4.49571E-05	2.97017E-05	5.01578E-05	5.01578E-05	1.51398E-05	1.56021E-05	9.11745E-05	9.11745E-05	6.15993E-05	6.15993E-05	6.10215E-06	6.10215E-06	1.96471E-05	1.96471E-05	6.98805E-05
3830103773855	383010	3773855	3.88151E-05	3.88151E-05	0.000166223	0.000166223	4.58271E-05	3.02765E-05	5.11284E-05	5.11284E-05	1.54328E-05	1.5904E-05	9.26174E-05	9.26174E-05	6.27913E-05	6.27913E-05	6.22023E-06	6.22023E-06	2.00273E-05	2.00273E-05	7.33426E-05
3830203773855	383020	3773855	4.12249E-05	4.12249E-05	0.000176543	0.000176543	4.67706E-05	3.08998E-05	5.21811E-05	5.21811E-05	1.57505E-05	1.62314E-05	9.42021E-05	9.42021E-05	6.40841E-05	6.40841E-05	6.34829E-06	6.34829E-06	2.04396E-05	2.04396E-05	7.71329E-05
3830303773855	383030	3773855	4.39091E-05	4.39091E-05	0.000188038	0.000188038	4.78121E-05	3.15879E-05	5.33431E-05	5.33431E-05	1.61012E-05	1.65929E-05	9.59413E-05	9.59413E-05	6.55112E-05	6.55112E-05	6.48966E-06	6.48966E-06	2.08947E-05	2.08947E-05	8.12934E-05
3830403773855	383040	3773855	4.68265E-05	4.68265E-05	0.000200532	0.000200532	4.89394E-05	3.23327E-05	5.46008E-05	5.46008E-05	1.64809E-05	1.69841E-05	9.7848E-05	9.7848E-05	6.70558E-05	6.70558E-05	6.64267E-06	6.64267E-06	2.13874E-05	2.13874E-05	8.57762E-05
3830503773855	383050	3773855	4.93911E-05	4.93911E-05	0.000211514	0.000211514	4.97665E-05	3.28791E-05	5.55235E-05	5.55235E-05	1.67594E-05	1.72711E-05	9.92265E-05	9.92265E-05	6.81891E-05	6.81891E-05	6.75494E-06	6.75494E-06	2.17489E-05	2.17489E-05	8.97636E-05
3830603773855	383060	3773855	5.18174E-05	5.18174E-05	0.000221905	0.000221905	5.04527E-05	3.33325E-05	5.62891E-05	5.62891E-05	1.69905E-05	1.75093E-05	0.000100322	0.000100322	6.91292E-05	6.91292E-05	6.84808E-06	6.84808E-06	2.20487E-05	2.20487E-05	9.36197E-05
3830703773855	383070	3773855	5.43015E-05	5.43015E-05	0.000232543	0.000232543	5.11389E-05	3.37858E-05	5.70547E-05	5.70547E-05	1.72216E-05	1.77474E-05	0.000101417	0.000101417	7.00694E-05	7.00694E-05	6.94121E-06	6.94121E-06	2.23486E-05	2.23486E-05	9.76667E-05
3830803773855	383080	3773855	5.66453E-05	5.66453E-05	0.00024258	0.00024258	5.1678E-05	3.4142E-05	5.76562E-05	5.76562E-05	1.74031E-05	1.79345E-05	0.000102241	0.000102241	7.08082E-05	7.08082E-05	7.01439E-06	7.01439E-06	2.25842E-05	2.25842E-05	0.000101612
3830903773855	383090	3773855	5.9051E-05	5.9051E-05	0.000252882	0.000252882	5.22233E-05	3.45023E-05	5.82645E-05	5.82645E-05	1.75868E-05	1.81238E-05	0.000103053	0.000103053	7.15553E-05	7.15553E-05	7.0884E-06	7.0884E-06	2.28225E-05	2.28225E-05	0.000105797
3831003773855	383100	3773855	6.18301E-05	6.18301E-05	0.000264784	0.000264784	5.30994E-05	3.50811E-05	5.9242E-05	5.9242E-05	1.78818E-05	1.84278E-05	0.000104406	0.000104406	7.27557E-05	7.27557E-05	7.20732E-06	7.20732E-06	2.32054E-05	2.32054E-05	0.000110823
3831103773855	383110	3773855	6.47908E-05	6.47908E-05	0.000277463	0.000277463	5.42879E-05	3.58663E-05	6.0568E-05	6.0568E-05	1.82821E-05	1.88403E-05	0.000106248	0.000106248	7.43842E-05	7.43842E-05	7.36865E-06	7.36865E-06	2.37248E-05	2.37248E-05	0.000116589
3831203773855	383120	3773855	6.75266E-05	6.75266E-05	0.000289179	0.000289179	5.55745E-05	3.67163E-05	6.20035E-05	6.20035E-05	1.87153E-05	1.92868E-05	0.000108219	0.000108219	7.61471E-05	7.61471E-05	7.54328E-06	7.54328E-06	2.42871E-05	2.42871E-05	0.000122683
3831303773855	383130	3773855	6.99529E-05	6.99529E-05	0.000299569	0.000299569	5.70265E-05	3.76756E-05	6.36234E-05	6.36234E-05	1.92043E-05	1.97907E-05	0.000110474	0.000110474	7.81366E-05	7.81366E-05	7.74036E-06	7.74036E-06	2.49216E-05	2.49216E-05	0.000129243
3831403773855	383140	3773855	7.2012E-05	7.2012E-05	0.000308387	0.000308387	5.85766E-05	3.86997E-05	6.53528E-05	6.53528E-05	1.97263E-05	2.03286E-05	0.000112973	0.000112973	8.02604E-05	8.02604E-05	7.95075E-06	7.95075E-06	2.5599E-05	2.5599E-05	0.000135803
3831503773855	383150	3773855	7.34975E-05	7.34975E-05	0.000314749	0.000314749	6.03594E-05	3.98776E-05	6.73419E-05	6.73419E-05	2.03267E-05	2.09474E-05	0.000115781	0.000115781	8.27033E-05	8.27033E-05	8.19274E-06	8.19274E-06	2.63781E-05	2.63781E-05	0.000141838
3831603773855	383160	3773855	7.32974E-05	7.32974E-05	0.000313892	0.000313892	6.24302E-05	4.12457E-05	6.96522E-05	6.96522E-05	2.10241E-05	2.1666E-05	0.000118925	0.000118925	8.55406E-05	8.55406E-05	8.47382E-06	8.47382E-06	2.72831E-05	2.72831E-05	0.000146942
3837203773855	383720	3773855	8.49463E-05	8.49463E-05	0.000363777	0.000363777	5.50599E-05	3.63763E-05	6.14293E-05	6.14293E-05	1.8542E-05	1.91082E-05	0.000103555	0.000103555	7.5442E-05	7.5442E-05	7.47342E-06	7.47342E-06	2.40622E-05	2.40622E-05	0.012734672
3837303773855	383730	3773855	8.18143E-05	8.18143E-05	0.000350365	0.000350365	5.52559E-05	3.65059E-05	6.1648E-05	6.1648E-05	1.8608E-05	1.91762E-05	0.000104328	0.000104328	7.57106E-05	7.57106E-05	7.50004E-06	7.50004E-06	2.41478E-05	2.41478E-05	0.009512787
3837403773855	383740	3773855	7.86019E-05	7.86019E-05	0.000336608	0.000336608	5.52498E-05	3.65018E-05	6.16412E-05	6.16412E-05	1.8606E-05	1.91741E-05	0.000104663	0.000104663	7.57022E-05	7.57022E-05	7.4992E-06	7.4992E-06	2.41452E-05	2.41452E-05	0.007521614
3837503773855	383750	3773855	7.55442E-05	7.55442E-05	0.000323514	0.000323514	5.50905E-05	3.63966E-05	6.14635E-05	6.14635E-05	1.85523E-05	1.91188E-05	0.000104534	0.000104534	7.54839E-05	7.54839E-05	7.47758E-06	7.47758E-06	2.40755E-05	2.40755E-05	0.006188448
3837603773855	383760	3773855	7.26764E-05	7.26764E-05	0.000311232	0.000311232	5.49312E-05	3.62913E-05	6.12857E-05	6.12857E-05	1.84987E-05	1.90635E-05	0.000104406	0.000104406	7.52657E-05	7.52657E-05	7.45596E-06	7.45596E-06	2.40059E-05	2.40059E-05	0.005209661
3837703773855	383770	3773855	6.99612E-05	6.99612E-05	0.000299605	0.000299605	5.45207E-05	3.60201E-05	6.08278E-05	6.08278E-05	1.83605E-05	1.89211E-05	0.00010353	0.00010353	7.47032E-05	7.47032E-05	7.40025E-06	7.40025E-06	2.38265E-05	2.38265E-05	0.004493982
3837803773855	383780	3773855	6.74008E-05	6.74008E-05	0.00028864	0.00028864	5.40796E-05	3.57287E-05	6.03356E-05	6.03356E-05	1.82119E-05	1.8768E-05	0.000102628	0.000102628	7.40988E-05	7.40988E-05	7.34037E-06	7.34037E-06	2.36338E-05	2.36338E-05	0.003921251
3837903773855	383790	3773855	6.49641E-05	6.49641E-05	0.000278205	0.000278205	5.36508E-05	3.54454E-05	5.98572E-05	5.98572E-05	1.80675E-05	1.86192E-05	0.000101765	0.000101765	7.35112E-05	7.35112E-05	7.28216E-06	7.28216E-06	2.34464E-05	2.34464E-05	0.003453457
3838003773855	383800	3773855	6.2643E-05	6.2643E-05	0.000268265	0.000268265	5.32464E-05	3.51782E-05	5.9406E-05	5.9406E-05	1.79313E-05	1.84788E-05	0.000100953	0.000100953	7.29572E-05	7.29572E-05	7.22728E-06	7.22728E-06	2.32696E-05	2.32696E-05	0.003066617
3838103773855	383810	3773855	6.04209E-05	6.04209E-05	0.000258749	0.000258749	5.28421E-05	3.49111E-05	5.89549E-05	5.89549E-05	1.77951E-05	1.83385E-05	0.000100154	0.000100154	7.24031E-05	7.24031E-05	7.17239E-06	7.17239E-06	2.30929E-05	2.30929E-05	0.002743007
3838203773855	383820	3773855	5.82505E-05	5.82505E-05	0.000249454	0.000249454	5.23826E-05	3.46075E-05	5.84422E-05	5.84422E-05	1.76404E-05	1.8179E-05	9.92909E-05	9.92909E-05	7.17735E-05	7.17735E-05	7.11002E-06	7.11002E-06	2.28921E-05	2.28921E-05	0.00246918
3838303773855	383830	3773855	5.61501E-05	5.61501E-05	0.00024046	0.00024046	5.19169E-05	3.42999E-05	5.79228E-05	5.79228E-05	1.74836E-05	1.80174E-05	9.84149E-05	9.84149E-05	7.11355E-05	7.11355E-05	7.04682E-06	7.04682E-06	2.26886E-05	2.26886E-05	0.002234981
3838403773855	383840	3773855	5.41674E-05	5.41674E-05	0.000231969	0.000231969	5.14697E-05	3.40044E-05	5.74238E-05	5.74238E-05	1.7333E-05	1.78622E-05	9.7629E-05	9.7629E-05	7.05227E-05	7.05227E-05	6.98612E-06	6.98612E-06	2.24932E-05	2.24932E-05	0.002033679
3838503773855	383850	3773855	5.23456E-05	5.23456E-05	0.000224167	0.000224167	5.10898E-05	3.37534E-05	5.7E-05	5.7E-05	1.72051E-05	1.77304E-05	9.69848E-05	9.69848E-05	7.00023E-05	7.00023E-05	6.93456E-06	6.93456E-06	2.23272E-05	2.23272E-05	0.001860837
3838603773855	383860	3773855	5.06166E-05	5.06166E-05	0.000216763	0.000216763	5.071E-05	3.35025E-05	5.65762E-05	5.65762E-05	1.70771E-05	1.75986E-05	9.63665E-05	9.63665E-05	6.94818E-05	6.94818E-05	6.883E-06	6.883E-06	2.21612E-05	2.21612E-05	0.001715626
3838703773855	383870	3773855	4.85059E-05	4.85059E-05	0.000207724	0.000207724	4.99564E-05	3.30046E-05	5.57354E-05	5.57354E-05	1.68234E-05	1.73371E-05	9.51683E-05	9.51683E-05	6.84493E-05	6.84493E-05	6.78072E-06	6.78072E-06	2.18319E-05	2.18319E-05	0.001595384
3838803773855	383880	3773855	4.60115E-05	4.60115E-05	0.000197042	0.000197042	4.90497E-05	3.24056E-05	5.47238E-05	5.47238E-05	1.6518E-05	1.70224E-05	9.39058E-05	9.39058E-05	6.72069E-05	6.72069E-05	6.65764E-06	6.65764E-06	2.14356E-05	2.14356E-05	0.001476467
3838903773855	383890	3773855	4.35254E-05	4.35254E-05	0.000186395	0.000186395	4.79163E-05	3.16568E-05	5.34593E-05	5.34593E-05	1.61363E-05	1.6629E-05	9.26819E-05	9.26819E-05	6.56539E-05	6.56539E-05	6.5038E-06	6.5038E-06	2.09403E-05	2.09403E-05	0.001348919
3839003773855	383900	3773855	4.09773E-05	4.09773E-05	0.000175483	0.000175483	4.66113E-05	3.07946E-05	5.20033E-05	5.20033E-05	1.56969E-05	1.61762E-05	9.09942E-05	9.09942E-05	6.38658E-05	6.38658E-05	6.32667E-06	6.32667E-06	2.037E-05	2.037E-05	0.001229012
3839103773855	383910	3773855	3.8846E-05	3.8846E-05	0.000166356	0.000166356	4.55269E-05	3.00782E-05	5.07935E-05	5.07935E-05	1.53317E-05	1.57998E-05	8.94868E-05	8.94868E-05	6.238E-05	6.238E-05	6.17948E-06	6.17948E-06	1.98961E-05	1.98961E-05	0.001124409
3829703773865	382970	3773865	3.16908E-05	3.16908E-05	0.000135714	0.000135714	4.14833E-05	2.74067E-05	4.62822E-05	4.62822E-05	1.397E-05	1.43965E-05	8.50292E-05	8.50292E-05	5.68396E-05	5.68396E-05	5.63064E-06	5.63064E-06	1.8129E-05	1.8129E-05	6.05985E-05
3829803773865	382980	3773865	3.33661E-05	3.33661E-05	0.000142889	0.000142889	4.22001E-05	2.78803E-05	4.70819E-05	4.70819E-05	1.42114E-05	1.46453E-05	8.62145E-05	8.62145E-05	5.78218E-05	5.78218E-05	5.72793E-06	5.72793E-06	1.84422E-05	1.84422E-05	6.32488E-05
3829903773865	382990	3773865	3.52519E-05	3.52519E-05	0.000150964	0.000150964	4.30027E-05	2.84105E-05	4.79773E-05	4.79773E-05	1.44816E-05	1.49238E-05	8.75286E-05	8.75286E-05	5.89215E-05	5.89215E-05	5.83687E-06	5.83687E-06	1.8793E-05	1.8793E-05	6.62453E-05
3830003773865	383000	3773865	3.72553E-05	3.72553E-05	0.000159544	0.000159544	4.37808E-05	2.89246E-05	4.88454E-05	4.88454E-05	1.47437E-05	1.51938E-05	8.88169E-05	8.88169E-05	5.99876E-05	5.99876E-05	5.94248E-06	5.94248E-06	1.9133E-05	1.9133E-05	6.93791E-05
3830103773865	383010	3773865	3.94567E-05	3.94567E-05	0.000168971	0.000168971	4.46079E-05	2.9471E-05	4.97682E-05	4.97682E-05	1.50222E-05	1.54809E-05	9.01825E-05	9.01825E-05	6.11208E-05	6.11208E-05	6.05475E-06	6.05475E-06	1.94944E-05	1.94944E-05	7.27755E-05
3830203773865	383020	3773865	4.19037E-05	4.19037E-05	0.00017945	0.00017945	4.54962E-05	3.00579E-05	5.07593E-05	5.07593E-05	1.53214E-05	1.57892E-05	9.1677E-05	9.1677E-05	6.2338E-05	6.2338E-05	6.17533E-06	6.17533E-06	1.98827E-05	1.98827E-05	7.64943E-05
3830303773865	383030	3773865	4.46003E-05	4.46003E-05	0.000190998	0.000190998	4.64581E-05	3.06934E-05	5.18325E-05	5.18325E-05	1.56453E-05	1.6123E-05	9.32874E-05	9.32874E-05	6.3656E-05	6.3656E-05	6.30588E-06	6.30588E-06	2.0303E-05	2.0303E-05	8.05294E-05
3830403773865	383040	3773865	4.75424E-05	4.75424E-05	0.000203598	0.000203598	4.74935E-05	3.13775E-05	5.29876E-05	5.29876E-05	1.5994E-05	1.64823E-05	9.50266E-05	9.50266E-05	6.50747E-05	6.50747E-05	6.44642E-06	6.44642E-06	2.07555E-05	2.07555E-05	8.48749E-05
3830503773865	383050	3773865	5.02349E-05	5.02349E-05	0.000215128	0.000215128	4.83022E-05	3.19118E-05	5.38899E-05	5.38899E-05	1.62663E-05	1.6763E-05	9.63665E-05	9.63665E-05	6.61827E-05	6.61827E-05	6.55619E-06	6.55619E-06	2.11089E-05	2.11089E-05	8.88623E-05
3830603773865	383060	3773865	5.28345E-05	5.28345E-05	0.000226261	0.000226261	4.89945E-05	3.23691E-05	5.46623E-05	5.46623E-05	1.64994E-05	1.70032E-05	9.75002E-05	9.75002E-05	6.71313E-05	6.71313E-05	6.65016E-06	6.65016E-06	2.14115E-05	2.14115E-05	9.27661E-05
3830703773865	383070	3773865	5.55002E-05	5.55002E-05	0.000237676	0.000237676	4.9693E-05	3.28306E-05	5.54415E-05	5.54415E-05	1.67347E-05	1.72456E-05	9.86081E-05	9.86081E-05	6.80883E-05	6.80883E-05	6.74496E-06	6.74496E-06	2.17167E-05	2.17167E-05	9.68549E-05
3830803773865	383080	3773865	5.79534E-05	5.79534E-05	0.000248182	0.000248182	5.01954E-05	3.31625E-05	5.6002E-05	5.6002E-05	1.69038E-05	1.742E-05	9.93682E-05	9.93682E-05	6.87767E-05	6.87767E-05	6.81315E-06	6.81315E-06	2.19363E-05	2.19363E-05	0.000100741
3830903773865	383090	3773865	6.04787E-05	6.04787E-05	0.000258997	0.000258997	5.07039E-05	3.34984E-05	5.65694E-05	5.65694E-05	1.70751E-05	1.75965E-05	0.000100128	0.000100128	6.94734E-05	6.94734E-05	6.88217E-06	6.88217E-06	2.21585E-05	2.21585E-05	0.000104854
3831003773865	383100	3773865	6.34126E-05	6.34126E-05	0.000271561	0.000271561	5.15126E-05	3.40327E-05	5.74716E-05	5.74716E-05	1.73474E-05	1.78771E-05	0.000101378	0.000101378	7.05815E-05	7.05815E-05	6.99194E-06	6.99194E-06	2.25119E-05	2.25119E-05	0.000109784
3831103773865	383110	3773865	6.65796E-05	6.65796E-05	0.000285123	0.000285123	5.26154E-05	3.47613E-05	5.8702E-05	5.8702E-05	1.77188E-05	1.82598E-05	0.000103079	0.000103079	7.20925E-05	7.20925E-05	7.14162E-06	7.14162E-06	2.29939E-05	2.29939E-05	0.000115449
3831203773865	383120	3773865	6.95816E-05	6.95816E-05	0.000297979	0.000297979	5.37978E-05	3.55425E-05	6.00212E-05	6.00212E-05	1.8117E-05	1.86702E-05	0.000104882	0.000104882	7.37127E-05	7.37127E-05	7.30212E-06	7.30212E-06	2.35106E-05	2.35106E-05	0.000121424
3831303773865	383130	3773865	7.23586E-05	7.23586E-05	0.000309872	0.000309872	5.53356E-05	3.65585E-05	6.17369E-05	6.17369E-05	1.86349E-05	1.92039E-05	0.000107291	0.000107291	7.58197E-05	7.58197E-05	7.51085E-06	7.51085E-06	2.41826E-05	2.41826E-05	0.000128187
3831403773865	383140	3773865	7.46694E-05	7.46694E-05	0.000319768	0.000319768	5.69959E-05	3.76554E-05	6.35893E-05	6.35893E-05	1.9194E-05	1.97801E-05	0.000109971	0.000109971	7.80946E-05	7.80946E-05	7.7362E-06	7.7362E-06	2.49082E-05	2.49082E-05	0.000134932
3831503773865	383150	3773865	7.63076E-05	7.63076E-05	0.000326783	0.000326783	5.88155E-05	3.88575E-05	6.56194E-05	6.56194E-05	1.98068E-05	2.04116E-05	0.000112857	0.000112857	8.05878E-05	8.05878E-05	7.98318E-06	7.98318E-06	2.57034E-05	2.57034E-05	0.000140913
3831603773865	383160	3773865	7.6386E-05	7.6386E-05	0.000327119	0.000327119	6.07883E-05	4.01609E-05	6.78203E-05	6.78203E-05	2.04711E-05	2.10962E-05	0.000115833	0.000115833	8.32909E-05	8.32909E-05	8.25095E-06	8.25095E-06	2.65656E-05	2.65656E-05	0.00014604
3837203773865	383720	3773865	9.02569E-05	9.02569E-05	0.00038652	0.00038652	5.38162E-05	3.55547E-05	6.00417E-05	6.00417E-05	1.81232E-05	1.86766E-05	0.000101301	0.000101301	7.37379E-05	7.37379E-05	7.30461E-06	7.30461E-06	2.35186E-05	2.35186E-05	0.011643959
3837303773865	383730	3773865	8.67165E-05	8.67165E-05	0.000371358	0.000371358	5.40184E-05	3.56882E-05	6.02673E-05	6.02673E-05	1.81913E-05	1.87467E-05	0.000102125	0.000102125	7.40149E-05	7.40149E-05	7.33206E-06	7.33206E-06	2.3607E-05	2.3607E-05	0.008770038
3837403773865	383740	3773865	8.3143E-05	8.3143E-05	0.000356055	0.000356055	5.40551E-05	3.57125E-05	6.03083E-05	6.03083E-05	1.82037E-05	1.87595E-05	0.000102499	0.000102499	7.40652E-05	7.40652E-05	7.33705E-06	7.33705E-06	2.36231E-05	2.36231E-05	0.006985415
3837503773865	383750	3773865	7.97738E-05	7.97738E-05	0.000341627	0.000341627	5.38958E-05	3.56073E-05	6.01306E-05	6.01306E-05	1.815E-05	1.87042E-05	0.000102396	0.000102396	7.3847E-05	7.3847E-05	7.31542E-06	7.31542E-06	2.35534E-05	2.35534E-05	0.005786057
3837603773865	383760	3773865	7.66233E-05	7.66233E-05	0.000328135	0.000328135	5.37304E-05	3.5498E-05	5.9946E-05	5.9946E-05	1.80943E-05	1.86468E-05	0.00010228	0.00010228	7.36203E-05	7.36203E-05	7.29297E-06	7.29297E-06	2.34812E-05	2.34812E-05	0.00489962
3837703773865	383770	3773865	7.36523E-05	7.36523E-05	0.000315412	0.000315412	5.33444E-05	3.5243E-05	5.95154E-05	5.95154E-05	1.79643E-05	1.85129E-05	0.000101442	0.000101442	7.30915E-05	7.30915E-05	7.24058E-06	7.24058E-06	2.33125E-05	2.33125E-05	0.004247613
3837803773865	383780	3773865	7.08608E-05	7.08608E-05	0.000303457	0.000303457	5.29278E-05	3.49677E-05	5.90506E-05	5.90506E-05	1.7824E-05	1.83683E-05	0.000100566	0.000100566	7.25206E-05	7.25206E-05	7.18403E-06	7.18403E-06	2.31304E-05	2.31304E-05	0.003722945
3837903773865	383790	3773865	6.82302E-05	6.82302E-05	0.000292192	0.000292192	5.25296E-05	3.47046E-05	5.86063E-05	5.86063E-05	1.76899E-05	1.82301E-05	9

			MSite Grubbing / Prep	MMass Grading / Excavation	MMass Grading / Excavation	MDrainage / Utilities Trenching	MFoundations / Concrete Pads	MBuilding / Structure Construction	MAsphalt Paving	MLandscaping or Other Finishing	MWaterside Construction (Piles)	RSSWRe-striping South Valley	RSSWRe-striping Silver Lake Boulevard	RSSWDemolition	RSSWPlacing Base	RSSWForm/Place Rebar and Pour	Child Risk				
Unique Identifier	X (UTM)	Y (UTM)	2027	2027	2028	2028	2028	2028	2028	2028	2028	2029	2029	2029	2029	2029	3rd Trimester	0<2	2<16	Total	per million
3838303773845	383830	3773845	0.002075561	0.005182834	0.005182834	0.001450465	0.002676382	0.004812632	0.003404649	0.001031712	0.001826737	4.55488E-05	0.001061872	0.001764817	0.000959353	0.000287151	3.32792E-08	7.8654E-07	2.437E-07	1.06352E-06	1.06351978
3838403773845	383840	3773845	0.001888535	0.004715816	0.004715816	0.001319766	0.002435217	0.004378972	0.003097861	0.000938746	0.001662132	4.51318E-05	0.000964559	0.00160383	0.000871841	0.000260957	3.15408E-08	7.4375E-07	2.2385E-07	9.99139E-07	0.99913933
3838503773845	383850	3773845	0.001731738	0.004324281	0.004324281	0.001210191	0.00223303	0.004015404	0.002840658	0.000860805	0.001524132	4.47902E-05	0.000881088	0.001467886	0.000797942	0.000238838	2.99687E-08	7.0507E-07	2.0715E-07	9.42187E-07	0.94218729
3838603773845	383860	3773845	0.001593593	0.003979323	0.003979323	0.001113651	0.002054897	0.003695086	0.002614052	0.000792137	0.001402548	4.42727E-05	0.000808716	0.001349617	0.000733651	0.000219594	2.85125E-08	6.693E-07	1.9237E-07	8.90181E-07	0.89018085
3838703773845	383870	3773845	0.001473822	0.003680245	0.003680245	0.001029951	0.001900454	0.00341737	0.002417585	0.000732601	0.001297135	4.3499E-05	0.000744708	0.001244811	0.000676678	0.000202542	2.70963E-08	6.3509E-07	1.793E-07	8.41484E-07	0.84148438
3838803773845	383880	3773845	0.001360799	0.003398019	0.003398019	0.000950968	0.001754715	0.003155303	0.002232188	0.000676421	0.001197662	4.28157E-05	0.000685559	0.001147501	0.00062378	0.000186708	2.57228E-08	6.019E-07	1.6679E-07	7.94408E-07	0.79440817
3838903773845	383890	3773845	0.001240333	0.003097205	0.003097205	0.000866782	0.001599376	0.002875976	0.002034581	0.00061654	0.001091638	4.21676E-05	0.00062431	0.001046608	0.000568935	0.000170292	2.4338E-08	5.6795E-07	1.5344E-07	7.45725E-07	0.74572532
3839003773845	383900	3773845	0.001130731	0.002823521	0.002823521	0.000790189	0.001458047	0.00262184	0.001854795	0.000562059	0.000995175	4.13788E-05	0.000565462	0.000948789	0.000515761	0.000154376	2.29225E-08	5.337E-07	1.411E-07	6.97723E-07	0.69772316
3839103773845	383910	3773845	0.001034487	0.002583192	0.002583192	0.000722931	0.001333944	0.002398679	0.001696921	0.000514219	0.000910469	4.07357E-05	0.000516155	0.000867047	0.00047132	0.000141076	2.15896E-08	5.0168E-07	1.3032E-07	6.53597E-07	0.65359659
3829703773855	382970	3773855	5.52535E-05	0.000137972	0.000137972	3.86128E-05	7.12479E-05	0.000128117	9.06351E-05	2.74652E-05	4.86295E-05	4.22631E-05	4.4122E-05	7.56291E-05	4.11119E-05	1.23055E-05	1.09589E-08	3.3645E-07	3.4454E-08	3.81861E-07	0.38186108
3829803773855	382980	3773855	5.75966E-05	0.000143823	0.000143823	4.02502E-05	7.42693E-05	0.00013355	9.44786E-05	2.86299E-05	5.06917E-05	4.28408E-05	4.57649E-05	7.84559E-05	4.26486E-05	1.27655E-05	1.17149E-08	3.6245E-07	3.6386E-08	4.10556E-07	0.41055568
3829903773855	382990	3773855	6.02144E-05	0.00015036	0.00015036	4.20796E-05	7.76448E-05	0.00013962	9.87727E-05	2.99311E-05	5.29957E-05	4.34638E-05	4.75836E-05	8.15799E-05	4.43468E-05	1.32738E-05	1.25669E-08	3.921E-07	3.8561E-08	4.43232E-07	0.44323176
3830003773855	383000	3773855	6.30584E-05	0.000157462	0.000157462	4.40671E-05	8.13121E-05	0.000146214	0.000103438	3.13448E-05	5.54987E-05	4.4117E-05	4.9533E-05	8.49501E-05	4.61788E-05	1.38221E-05	1.35209E-08	4.2571E-07	4.0983E-08	4.80211E-07	0.48021083
3830103773855	383010	3773855	6.61825E-05	0.000165263	0.000165263	4.62503E-05	8.53405E-05	0.000153458	0.000108562	3.28977E-05	5.82483E-05	4.48254E-05	5.16582E-05	8.86173E-05	4.81723E-05	1.44188E-05	1.46026E-08	4.6432E-07	4.3718E-08	5.22643E-07	0.52264301
3830203773855	383020	3773855	6.96028E-05	0.000173804	0.000173804	4.86406E-05	8.9751E-05	0.000161389	0.000114173	3.45979E-05	6.12586E-05	4.56041E-05	5.39693E-05	9.25987E-05	5.03366E-05	1.50666E-05	1.58388E-08	5.0911E-07	4.6829E-08	5.71777E-07	0.57177725
3830303773855	383030	3773855	7.33571E-05	0.000183178	0.000183178	5.12642E-05	9.45921E-05	0.000170094	0.000120331	3.64641E-05	6.45629E-05	4.64733E-05	5.64914E-05	9.69536E-05	5.27039E-05	1.57752E-05	1.72735E-08	5.6196E-07	5.0422E-08	6.29659E-07	0.62965874
3830403773855	383040	3773855	7.74023E-05	0.000193279	0.000193279	5.40911E-05	9.98082E-05	0.000179474	0.000126967	3.84748E-05	6.81231E-05	4.74279E-05	5.91994E-05	0.000101631	5.52466E-05	1.65363E-05	1.89407E-08	6.2444E-07	5.4559E-08	6.97944E-07	0.6979441
3830503773855	383050	3773855	8.10004E-05	0.000202264	0.000202264	5.66055E-05	0.000104448	0.000187817	0.000132869	4.02634E-05	7.12898E-05	4.8071E-05	6.15357E-05	0.000105672	5.74431E-05	1.71937E-05	2.0671E-08	6.9035E-07	5.8668E-08	7.69689E-07	0.76968881
3830603773855	383060	3773855	8.448E-05	0.000210953	0.000210953	5.90372E-05	0.000108935	0.000195885	0.000138577	4.1993E-05	7.43523E-05	4.85633E-05	6.37513E-05	0.000109509	5.9529E-05	1.78181E-05	2.25548E-08	7.6338E-07	6.3024E-08	8.48962E-07	0.84896176
3830703773855	383070	3773855	8.8132E-05	0.000220072	0.000220072	6.15893E-05	0.000113644	0.000204353	0.000144567	4.38083E-05	7.75664E-05	4.90557E-05	6.60574E-05	0.000113499	6.16978E-05	1.84672E-05	2.47132E-08	8.4874E-07	6.7964E-08	9.41419E-07	0.9414193
3830803773855	383080	3773855	9.16924E-05	0.000228963	0.000228963	6.40774E-05	0.000118235	0.000212608	0.000150408	4.55781E-05	8.07E-05	4.93923E-05	6.82429E-05	0.000117293	6.37606E-05	1.90847E-05	2.70991E-08	9.4518E-07	7.3314E-08	1.04559E-06	1.04559217
3830903773855	383090	3773855	9.54682E-05	0.000238391	0.000238391	6.67161E-05	0.000123104	0.000221363	0.000156601	4.7455E-05	8.40232E-05	4.9744E-05	7.05439E-05	0.000121283	6.59295E-05	1.97338E-05	2.98817E-08	1.0604E-06	7.9537E-08	1.16978E-06	1.16978089
3831003773855	383100	3773855	0.000100004	0.000249716	0.000249716	6.98855E-05	0.000128952	0.00023188	0.000164041	4.97094E-05	8.80148E-05	5.04273E-05	7.34127E-05	0.000126241	6.86244E-05	2.05405E-05	3.34533E-08	1.2122E-06	8.7674E-08	1.33334E-06	1.33333581
3831103773855	383110	3773855	0.000105207	0.000262709	0.000262709	7.35217E-05	0.000135661	0.000243944	0.000172576	5.22958E-05	9.25943E-05	5.14422E-05	7.68342E-05	0.000132175	7.18501E-05	2.1506E-05	3.80635E-08	1.4143E-06	9.8323E-08	1.55067E-06	1.55067236
3831203773855	383120	3773855	0.000110706	0.000276442	0.000276442	7.73649E-05	0.000142753	0.000256696	0.000181597	5.50294E-05	9.74345E-05	5.25625E-05	8.04013E-05	0.000138363	7.52142E-05	2.25129E-05	4.38463E-08	1.6773E-06	1.1179E-07	1.83295E-06	1.83294542
3831303773855	383130	3773855	0.000116626	0.000291224	0.000291224	8.15017E-05	0.000150386	0.000270422	0.000191307	5.7972E-05	0.000102644	5.38939E-05	8.42146E-05	0.000144993	7.88182E-05	2.35917E-05	5.14361E-08	2.0373E-06	1.2979E-07	2.21853E-06	2.21853488
3831403773855	383140	3773855	0.000122546	0.000306006	0.000306006	8.56386E-05	0.000158019	0.000284148	0.000201018	6.09145E-05	0.000107854	5.53509E-05	8.81385E-05	0.000151649	8.24361E-05	2.46746E-05	6.16621E-08	2.5453E-06	1.5462E-07	2.76162E-06	2.76161782
3831503773855	383150	3773855	0.000127991	0.000319604	0.000319604	8.94441E-05	0.000165041	0.000296775	0.0002099	6.36214E-05	0.000112647	5.69185E-05	9.23236E-05	0.000159238	8.65616E-05	2.59094E-05	7.63278E-08	3.3127E-06	1.9153E-07	3.58059E-06	3.58058857
3831603773855	383160	3773855	0.000132597	0.000331104	0.000331104	9.26625E-05	0.00017098	0.000307453	0.000217505	6.59106E-05	0.0001167	5.85664E-05	9.55089E-05	0.000164764	8.95657E-05	2.68086E-05	9.93933E-08	4.5902E-06	2.5236E-07	4.94193E-06	4.9419264
3837203773855	383720	3773855	0.011491446	0.028695014	0.028695014	0.008030572	0.014817917	0.02664537	0.018850003	0.005712122	0.010113816	4.78348E-05	0.004464525	0.014262347	0.007753001	0.002320608	7.31779E-08	1.8498E-06	1.2207E-06	3.14373E-06	3.14372946
3837303773855	383730	3773855	0.008584098	0.021435145	0.021435145	0.005998829	0.011068969	0.019904064	0.014080933	0.004266949	0.00755501	4.83473E-05	0.006106258	0.009530926	0.005181004	0.001550765	6.64354E-08	1.6636E-06	9.2095E-07	2.65093E-06	2.6509335
3837403773855	383740	3773855	0.006787314	0.01694844	0.01694844	0.004743182	0.008752063	0.015737837	0.011133577	0.003373811	0.00597363	4.84779E-05	0.00440823	0.006986388	0.003797796	0.001136746	6.08317E-08	1.5106E-06	7.3496E-07	2.30638E-06	2.30638396
3837503773855	383750	3773855	0.005584298	0.013944418	0.013944418	0.003902478	0.007200806	0.012948388	0.009160209	0.002775821	0.004914836	4.8277E-05	0.00340406	0.005459045	0.002967533	0.000888234	5.60936E-08	1.3832E-06	6.1027E-07	2.04958E-06	2.04958363
3837603773855	383760	3773855	0.004701067	0.011738921	0.011738921	0.003285248	0.006061902	0.010900426	0.007711399	0.002336787	0.004137488	4.8071E-05	0.002734152	0.004425476	0.002405685	0.00072064	5.20063E-08	1.2741E-06	5.1861E-07	1.84475E-06	1.84475146
3837703773855	383770	3773855	0.004055256	0.010126282	0.010126282	0.002833936	0.005229145	0.009402976	0.006652042	0.00201577	0.003569099	4.77243E-05	0.002287214	0.003726342	0.002025637	0.000606308	4.84158E-08	1.1806E-06	4.514E-07	1.6804E-06	1.68040286
3837803773855	383780	3773855	0.003538438	0.008835748	0.008835748	0.002472768	0.004562722	0.008204623	0.005804279	0.001758873	0.003114239	4.71616E-05	0.001948743	0.003191726	0.00173502	0.000519322	4.52215E-08	1.098E-06	3.975E-07	1.54069E-06	1.54068833
3837903773855	383790	3773855	0.003116312	0.007781669	0.007781669	0.002177774	0.004018403	0.007225836	0.005111846	0.001549044	0.002742719	4.67948E-05	0.001684117	0.002770423	0.001506	0.000450772	4.23664E-08	1.0245E-06	3.5336E-07	1.42026E-06	1.4202634
3838003773855	383800	3773855	0.002767237	0.006910002	0.006910002	0.00193383	0.00356828	0.00641643	0.0045324	0.001375527	0.002435492	4.62271E-05	0.001473379	0.002432583	0.001322351	0.000395803	3.97976E-08	9.5878E-07	3.1677E-07	1.31535E-06	1.31535107
3838103773855	383810	3773855	0.00247522	0.006180812	0.006180812	0.001729759	0.003191731	0.005739326	0.004060229	0.001230372	0.002178483	4.58553E-05	0.001302734	0.002157368	0.001172744	0.000351023	3.74809E-08	8.9985E-07	2.8608E-07	1.22341E-06	1.22340946
3838203773855	383820	3773855	0.002228125	0.005563798	0.005563798	0.001557082	0.002873109	0.005166384	0.003654907	0.001107548	0.001961011	4.52625E-05	0.00116244	0.001929946	0.001049117	0.000314019	3.53679E-08	8.4653E-07	2.6E-07	1.14191E-06	1.14190526
3838303773855	383830	3773855	0.00201679	0.005036079	0.005036079	0.001409394	0.002600598	0.004676359	0.003308244	0.001002498	0.001775011	4.48505E-05	0.001045337	0.001739256	0.000945458	0.000282992	3.34386E-08	7.9811E-07	2.3762E-07	1.06917E-06	1.06917124
3838403773855	383840	3773855	0.00183514	0.004582484	0.004582484	0.001282452	0.002366365	0.004255164	0.003010274	0.000912204	0.001615138	4.42777E-05	0.000946784	0.001578337	0.000857983	0.000256809	3.16821E-08	7.5422E-07	2.1832E-07	1.00422E-06	1.00421795
3838503773855	383850	3773855	0.001679172	0.00419302	0.00419302	0.001173456	0.002165248	0.003893519	0.002754431	0.000834676	0.001477868	4.39361E-05	0.000865167	0.001442631	0.000784213	0.000234729	3.00899E-08	7.1453E-07	2.017E-07	9.46319E-07	0.94631936
3838603773855	383860	3773855	0.001548138	0.003865817	0.003865817	0.001081886	0.001996283	0.003589687	0.002539489	0.000769542	0.001362542	4.35995E-05	0.000795698	0.001328869	0.000722372	0.000216219	2.86377E-08	6.7855E-07	1.8766E-07	8.9485E-07	0.89485025
3838703773855	383870	3773855	0.001439634	0.003594876	0.003594876	0.00100606	0.001856371	0.003338099	0.002361505	0.000715608	0.001267047	4.266E-05	0.000735132	0.001229989	0.000668621	0.00020013	2.72356E-08	6.4435E-07	1.7574E-07	8.47321E-07	0.84732093
3838803773855	383880	3773855	0.001332327	0.003326921	0.003326921	0.00093107	0.001718	0.003089284	0.002185483	0.000662268	0.001172603	4.19516E-05	0.00067743	0.001134886	0.000616923	0.000184656	2.586E-08	6.108E-07	1.6379E-07	8.00448E-07	0.80044782
3838903773855	383890	3773855	0.001217231	0.003039517	0.003039517	0.000850638	0.001569587	0.002822409	0.001996685	0.000605056	0.001071305	4.12783E-05	0.000617798	0.001036608	0.000563499	0.000168665	2.44708E-08	5.7643E-07	1.5097E-07	7.51874E-07	0.75187389
3839003773855	383900	3773855	0.001109029	0.00276933	0.00276933	0.000775023	0.001430064	0.00257152	0.001819197	0.000551272	0.000976075	4.04694E-05	0.000558574	0.000938033	0.000509914	0.000152626	2.30341E-08	5.4127E-07	1.3871E-07	7.03022E-07	0.70302161
3839103773855	383910	3773855	0.001014638	0.002533628	0.002533628	0.00070906	0.001308349	0.002352655	0.001664362	0.000504352	0.000893	3.98213E-05	0.000509352	0.00085636	0.000465516	0.000139337	2.16793E-08	5.0839E-07	1.281E-07	6.58168E-07	0.65816845
3829703773865	382970	3773865	5.46825E-05	0.000136546	0.000136546	3.82138E-05	7.05117E-05	0.000126793	8.96986E-05	2.71814E-05	4.8127E-05	4.08965E-05	4.33633E-05	7.43302E-05	4.04059E-05	1.20942E-05	1.09528E-08	3.3806E-07	3.4005E-08	3.83017E-07	0.38301653
3829803773865	382980	3773865	5.70741E-05	0.000142518	0.000142518	3.98851E-05	7.35955E-05	0.000132338	9.36215E-05	2.83702E-05	5.02319E-05	4.14944E-05	4.50314E-05	7.7208E-05	4.19702E-05	1.25624E-05	1.17275E-08	3.6495E-07	3.5971E-08	4.12649E-07	0.41264861
3829903773865	382990	3773865	5.97781E-05	0.00014927	0.00014927	4.17747E-05	7.70822E-05	0.000138608	9.8057E-05	2.97142E-05	5.26117E-05	4.21576E-05	4.69104E-05	8.04339E-05	4.37238E-05	1.30873E-05	1.26041E-08	3.9575E-07	3.82E-08	4.46552E-07	0.44655213
3830003773865	383000	3773865	6.26059E-05	0.000156332	0.000156332	4.37509E-05	8.07287E-05	0.000145165	0.000102696	3.11199E-05	5.51005E-05	4.27906E-05	4.88346E-05	8.37531E-05	4.55281E-05	1.36274E-05	1.35623E-08	4.2984E-07	4.0607E-08	4.84006E-07	0.48400649
3830103773865	383010	3773865	6.56708E-05	0.000163985	0.000163985	4.58927E-05	8.46807E-05	0.000152272	0.000107723	3.26434E-05	5.77979E-05	4.34538E-05	5.08945E-05	8.731E-05	4.74617E-05	1.42061E-05	1.4639E-08	4.6867E-07	4.3299E-08	5.26608E-07	0.526608
3830203773865	383020	3773865	6.90265E-05	0.000172364	0.000172364	4.82378E-05	8.90078E-05	0.000160053	0.000113228	3.43114E-05	6.07514E-05	4.41823E-05	5.31353E-05	9.11725E-05	4.95613E-05	1.48346E-05	1.58676E-08	5.1365E-07	4.6357E-08	5.75873E-07	0.57587322
3830303773865	383030	3773865	7.26677E-05	0.000181457	0.000181457	5.07824E-05	9.3703E-05	0.000168496	0.0001192	3.61214E-05	6.39656E-05	4.49761E-05	5.55469E-05	9.53407E-05	5.18271E-05	1.55128E-05	1.72791E-08	5.6619E-07	4.985E-08	6.33321E-07	0.63332093
3830403773865	383040	3773865	7.6589E-05	0.000191248	0.000191248	5.35227E-05	9.87594E-05	0.000177588	0.000125633	3.80705E-05	6.74072E-05	4.58402E-05	5.81343E-05	9.98144E-05	5.4259E-05	1.62407E-05	1.8915E-08	6.2815E-07	5.3866E-08	7.00928E-07	0.70092788
3830503773865	383050	3773865	8.01871E-05	0.000200233	0.000200233	5.60372E-05	0.000103399	0.000185931	0.000131535	3.98591E-05	7.0574E-05	4.64683E-05	6.04454E-05	0.000103813	5.64325E-05	1.68912E-05	2.06434E-08	6.9474E-07	5.7957E-08	7.73336E-07	0.77333605
3830603773865	383060	3773865	8.37098E-05	0.00020903	0.00020903	5.84989E-05	0.000107942	0.000194099	0.000137313	4.16101E-05	7.36744E-05	4.69807E-05	6.26761E-05	0.000107667	5.85276E-05	1.75183E-05	2.25423E-08	7.6923E-07	6.2349E-08	8.54125E-07	0.85412484
3830703773865	383070	3773865	8.73994E-05	0.000218243	0.000218243	6.10774E-05	0.000112699	0.000202654	0.000143366	4.34442E-05	7.69217E-05	4.74882E-05	6.49872E-05	0.000111674	6.07057E-05	1.81703E-05	2.47152E-08	8.5621E-07	6.7329E-08	9.48258E-07	0.94825759
3830803773865	383080	3773865	9.0906E-05	0.000226999	0.000226999	6.35278E-05	0.000117221	0.000210785	0.000149118	4.51872E-05	8.00079E-05	4.77997E-05	6.71125E-05	0.000115358	6.27085E-05	1.87697E-05	2.70782E-08	9.5291E-07	7.2623E-08	1.05261E-06	1.05261317
3830903773865	383090	3773865	9.46172E-05	0.000236266	0.000236266	6.61214E-05	0.000122006	0.00021939	0.000155205	4.70319E-05	8.32742E-05	4.81212E-05	6.93432E-05	0.000119229	6.48127E-05	1.93996E-05	2.98298E-08	1.0682E-06	7.8779E-08	1.17682E-06	1.17681846
3831003773865	383100	3773865	9.90663E-05	0.000247376	0.000247376	6.92306E-05	0.000127743	0.000229706	0.000162504	4.92435E-05	8.719E-05	4.87492E-05	7.21115E-05	0.000124017	6.74154E-05	2.01786E-05	3.33479E-08	1.2196E-06	8.6804E-08	1.33972E-06	1.33971536
3831103773865	383110	3773865	0.000104178	0.00026014	0.00026014	7.28028E-05	0.000134335	0.000241559	0.000170888	5.17844E-05	9.16888E-05	4.96737E-05	7.54174E-05	0.000129738	7.05257E-05	2.11096E-05	3.78704E-08	1.4201E-06	9.7276E-08	1.55524E-06	1.5552372
3831203773865	383120	3773865	0.00010957	0.000273604	0.000273604	7.65707E-05	0.000141287	0.000254061	0.000179733	5.44645E-05	9.64342E-05	5.06936E-05	7.88639E-05	0.000135723	7.3779E-05	2.20833E-05	4.35201E-08	1.6797E-06	1.1049E-07	1.83375E-06	1.83374981
3831303773865	383130	3773865	0.000115673	0.000288843	0.000288843	8.08355E-05	0.000149157	0.000268211	0.000189744	5.7498E-05	0.000101805	5.21154E-05	8.28079E-05	0.000142574	7.7503E-05	2.3198E-05	5.12149E-08	2.048E-06	1.2888E-07	2.22814E-06	2.2281424
3831403773865	383140	3773865	0.000121759	0.000304042	0.000304042	8.5089E-05	0.000157005	0.000282325	0.000199728	6.05236E-05	0.000107162	5.3698E-05	8.68623E-05	0.000149458	8.12455E-05	2.43182E-05	6.16397E-08	2.5705E-06	1.544E-07	2.78655E-06	2.786545
3831503773865	383150	3773865	0.000127156	0.000317519	0.000317519	8.88607E-05	0.000163965	0.000294839	0.000208581	6.32063E-05	0.000111912	5.53158E-05	9.10726E-05	0.00015709	8.53941E-05	2.55599E-05	7.64962E-08	3.355E-06	1.9208E-07	3.62361E-06	3.6236326
3831603773865	383160	3773865	0.000131783	0.000329073	0.000329073	9.20941E-05	0.000169931	0.000305567	0.000216171	6.55063E-05	0.000115985	5.68733E-05	9.41423E-05	0.000162413	8.82875E-05	2.6426E-05	9.93785E-08	4.6318E-06	2.5284E-07	4.98402E-06	4.9840229
3837203773865	383720	3773865	0.010507214	0.026237312	0.026237312	0.007342761	0.013548776	0.024363218	0.017235518	0.005222884	0.009247577	4.69355E-05	0.004290801	0.013473662	0.007324273	0.002192282	7.48881E-08	1.9151E-06	1.12E-06	3.10993E-06	3.10993367
3837303773865	383730	3773865	0.00791386	0.01976151	0.01976151	0.005530446	0.010204714	0.018349973	0.012981507	0.00393379	0.006965122	4.7252E-05	0.005756146	0.009097669	0.004945486	0.00148027	6.74988E-08	1.7092E-06	8.5235E-07	2.62905E-06	2.62905221
3837403773865	383740	3773865	0.006303461	0.015740222	0.015740222	0.00440505	0.008128147	0.01461592	0.010339888	0.003133299	0.005547783	4.73877E-05	0.004197251	0.006713389	0.003649393	0.001092327	6.15272E-08	1.5446E-06	6.8547E-07	2.2916E-06	2.29160401
3837503773865	383750	3773865	0.005221192	0.013037713	0.013037713	0.003648728	0.006732589	0.012106447	0.008564586	0.002595329	0.004595259	4.71917E-05	0.003266278	0.005273024	0.002866412	0.000857967	5.65757E-08	1.4101E-06	5.7314E-07	2.03983E-06	2.03982506
3837603773865	383760	3773865	0.004421293	0.011040304	0.011040304	0.003089734	0.00570114	0.010251711	0.007252471	0.002197719	0.003891255	4.71968E-05	0.002638638	0.004291569	0.002332894	0.000698276	5.23522E-08	1.2962E-06	4.8999E-07	1.83855E-06	1.83854758
3837703773865	383770	3773865	0.003832938	0.009571138	0.009571138	0.002678574	0.004942473	0.008887485	0.006287363	0.001905262	0.003373434	4.66743E-05	0.002215962	0.003623548	0.001969758	0.000589583	4.86853E-08	1.1995E-06	4.2865E-07	1.67686E-06	1.6768599
3837803773865	383780	3773865	0.003359491	0.008388905	0.008388905	0.002347715	0.004331976	0.007789698	0.005510745	0.001669923	0.002956745	4.61417E-05	0.00189405	0.003111004	0.001691139	0.000506187	4.54416E-08	1.1146E-06	3.7917E-07	1.53925E-06	1.5392507
3837903773865	383790	3773865	0.002970772	0.007418245	0.007418245	0.002076066	0.003830733	0.00688837	0.004873109	0.0014767	0.002614627	4.5795E-05	0.00164122	0.002705957	0.001470956	0.000440283	4.25525E-08	1.0395E-06	3.3844E-07	1.42047E-06	1.42046511

Unique Identifier	X (UTM)	Y (UTM)	EGIODemolition 2025	EGIOSite Grubbing / Prep 2025	EGIOMass Grading / Excavation 2025	EGIOMass Grading / Excavation 2026	EGIODrainage / Utilities Trenching 2026	EGIODrainage / Utilities Trenching 2027	EGIOFoundations / Concrete Pads 2026	EGIOFoundations / Concrete Pads 2027	EGIOBuilding / Structure Construction 2026	EGIOBuilding / Structure Construction 2027	EGIOAsphalt Paving 2027	EGIOArchitectural Coating 2027	EGIOLandscaping or Other Finishing 2027	EGIOWaterside Construction (Piles) 2027	HIWaterside Construction (Landscaping) 2025	HIWaterside Construction (Landscaping) 2026	KMDemolition 2025	KMSite Grubbing / Prep 2025	KMMass Grading / Excavation 2025
3838003773865	383800	3773865	0.00016091	0.0001452	0.000362577	0.000362577	0.000101471	0.000101471	0.000187232	0.000187232	0.000336679	0.000336679	0.00023818	2.24169E-05	7.21758E-05	0.000127794	0.000966153	0.000966153	0.001156278	0.001043396	0.002605439
3838103773865	383810	3773865	0.000156086	0.00014085	0.000351709	0.000351709	9.84292E-05	9.84292E-05	0.00018162	0.00018162	0.000326587	0.000326587	0.000231041	2.1745E-05	7.00124E-05	0.000123963	0.00093142	0.00093142	0.001072239	0.000967561	0.002416073
3838203773865	383820	3773865	0.000151496	0.00013671	0.000341366	0.000341366	9.55346E-05	9.55346E-05	0.000176279	0.000176279	0.000316983	0.000316983	0.000224246	2.11055E-05	6.79535E-05	0.000120318	0.00089813	0.00089813	0.00099732	0.000899957	0.00224726
3838303773865	383830	3773865	0.000147103	0.00013274	0.000331467	0.000331467	9.27641E-05	9.27641E-05	0.000171167	0.000171167	0.000307791	0.000307791	0.00021743	2.04935E-05	6.59829E-05	0.000116828	0.000866442	0.000866442	0.000930192	0.000839381	0.002095999
3838403773865	383840	3773865	0.000142895	0.00012894	0.000321984	0.000321984	9.01104E-05	9.01104E-05	0.000166271	0.000166271	0.000298986	0.000298986	0.000211514	1.99072E-05	6.40953E-05	0.000113486	0.000836182	0.000836182	0.000869701	0.000784796	0.001959695
3838503773865	383850	3773865	0.000138878	0.00012532	0.000312932	0.000312932	8.75771E-05	8.75771E-05	0.000161596	0.000161596	0.00029058	0.00029058	0.000205568	1.93476E-05	6.22933E-05	0.000110296	0.000807602	0.000807602	0.000815197	0.000735613	0.001836881
3838603773865	383860	3773865	0.000135027	0.00012185	0.000304257	0.000304257	8.51492E-05	8.51492E-05	0.000157116	0.000157116	0.000282524	0.000282524	0.000199869	1.88112E-05	6.05664E-05	0.000107238	0.000780228	0.000780228	0.000765981	0.000691202	0.001725984
3838703773865	383870	3773865	0.000130604	0.00011785	0.00029429	0.00029429	8.236E-05	8.236E-05	0.00015197	0.00015197	0.00027327	0.00027327	0.000193322	1.8195E-05	5.85824E-05	0.000103725	0.000750316	0.000750316	0.000723021	0.000652436	0.001629183
3838803773865	383880	3773865	0.000126086	0.00011378	0.000284109	0.000284109	7.95105E-05	7.95105E-05	0.000146712	0.000146712	0.000263815	0.000263815	0.000186633	1.75655E-05	5.65556E-05	0.000100137	0.00072499	0.00072499	0.000680921	0.000614446	0.001534319
3838903773865	383890	3773865	0.000121394	0.00010954	0.000273537	0.000273537	7.65519E-05	7.65519E-05	0.000141253	0.000141253	0.000253998	0.000253998	0.000179689	1.69119E-05	5.44511E-05	9.64105E-05	0.000692047	0.000692047	0.000638523	0.000576187	0.001438782
3839003773865	383900	3773865	0.000115974	0.00010465	0.000261324	0.000261324	7.3134E-05	7.3134E-05	0.000134946	0.000134946	0.000242658	0.000242658	0.000171666	1.61568E-05	5.202E-05	9.2106E-05	0.000661627	0.000661627	0.000596052	0.000537862	0.001343084
3839103773865	383910	3773865	0.000111587	0.00010069	0.000251438	0.000251438	7.03673E-05	7.03673E-05	0.00012984	0.00012984	0.000233478	0.000233478	0.000165172	1.55456E-05	5.00521E-05	8.86216E-05	0.00063984	0.00063984	0.000556441	0.000502118	0.001253828
3829703773875	382970	3773875	0.000287873	0.00025977	0.000648663	0.000648663	0.000181534	0.000181534	0.00034965	0.00034965	0.00060233	0.00060233	0.000426112	4.01047E-05	0.000129125	0.000228627	0.00042265	0.00042265	7.15996E-05	6.46096E-05	0.000161335
3829803773875	382980	3773875	0.000313779	0.00028315	0.000707037	0.000707037	0.000197871	0.000197871	0.000365109	0.000365109	0.000656534	0.000656534	0.000464459	4.37138E-05	0.000140745	0.000249202	0.00045012	0.00045012	7.53482E-05	6.79923E-05	0.000169782
3829903773875	382990	3773875	0.00034372	0.00031016	0.000774503	0.000774503	0.000216752	0.000216752	0.000399948	0.000399948	0.000719181	0.000719181	0.000508778	4.7885E-05	0.000154175	0.000272981	0.000480777	0.000480777	7.95743E-05	7.18058E-05	0.000179305
3830003773875	383000	3773875	0.000377171	0.00034035	0.000849878	0.000849878	0.000237846	0.000237846	0.000438871	0.000438871	0.000789172	0.000789172	0.000558292	5.25452E-05	0.000169179	0.000299547	0.000513813	0.000513813	8.39377E-05	7.57433E-05	0.000189137
3830103773875	383010	3773875	0.000415737	0.00037515	0.00093678	0.00093678	0.000262167	0.000262167	0.000483747	0.000483747	0.000869867	0.000869867	0.000615379	5.7918E-05	0.000186478	0.000330176	0.000550465	0.000550465	8.86474E-05	7.99931E-05	0.000199749
3830203773875	383020	3773875	0.000460541	0.00041558	0.001037737	0.001037737	0.000290421	0.000290421	0.000535881	0.000535881	0.000963613	0.000963613	0.000681698	6.41599E-05	0.000206575	0.00036576	0.000591289	0.000591289	9.36973E-05	8.455E-05	0.000211128
3830303773875	383030	3773875	0.000511912	0.00046194	0.001153489	0.001153489	0.000322815	0.000322815	0.000595654	0.000595654	0.001071097	0.001071097	0.000757737	7.13164E-05	0.000229617	0.000406558	0.000636077	0.000636077	9.88844E-05	8.92308E-05	0.000222816
3830403773875	383040	3773875	0.000572791	0.00051687	0.001290668	0.001290668	0.000361206	0.000361206	0.00066493	0.00066493	0.001198477	0.001198477	0.00084785	7.97977E-05	0.000256925	0.00045908	0.000686686	0.000686686	0.000104436	9.42401E-05	0.000235325
3830503773875	383050	3773875	0.000640761	0.00057821	0.001443826	0.001443826	0.000404068	0.000404068	0.000745582	0.000745582	0.001340695	0.001340695	0.000948462	8.9267E-05	0.000287413	0.000508889	0.000740594	0.000740594	0.000109802	9.90825E-05	0.000247416
3830603773875	383060	3773875	0.000718783	0.00064861	0.001619633	0.001619633	0.00045327	0.00045327	0.000836368	0.000836368	0.001503945	0.001503945	0.001063951	0.000100137	0.000322409	0.000570854	0.000799307	0.000799307	0.000115216	0.000103968	0.000259616
3830703773875	383070	3773875	0.000811108	0.00073192	0.001827667	0.001827667	0.00051149	0.00051149	0.000943795	0.000943795	0.00169712	0.00169712	0.001200611	0.000112999	0.000363821	0.000644178	0.000864761	0.000864761	0.000120851	0.000109053	0.000272313
3830803773875	383080	3773875	0.000914284	0.00082503	0.002060154	0.002060154	0.000576554	0.000576554	0.00106385	0.00106385	0.001913	0.001913	0.001353333	0.000127373	0.000410101	0.00072612	0.00093165	0.00093165	0.000126247	0.000113922	0.000284472
3830903773875	383090	3773875	0.001038722	0.00093732	0.002340551	0.002340551	0.000655025	0.000655025	0.001208645	0.001208645	0.002173368	0.002173368	0.001537528	0.000144709	0.000465918	0.000824948	0.001009673	0.001009673	0.000131989	0.000119104	0.000297411
3831003773875	383100	3773875	0.001199614	0.0010825	0.002703087	0.002703087	0.000756485	0.000756485	0.001395857	0.001395857	0.00251001	0.00251001	0.001775682	0.000167123	0.000538085	0.000952728	0.00110036	0.00110036	0.000138525	0.000125002	0.000312139
3831103773875	383110	3773875	0.001411106	0.00127335	0.003179642	0.003179642	0.000889853	0.000889853	0.001641946	0.001641946	0.002952524	0.002952524	0.002088734	0.000196587	0.00063295	0.001120693	0.001207969	0.001207969	0.000145784	0.000131552	0.000328494
3831203773875	383120	3773875	0.001685303	0.00152077	0.00379749	0.00379749	0.001062764	0.001062764	0.001960999	0.001960999	0.003526241	0.003526241	0.002494604	0.000234786	0.000755941	0.00133846	0.001330899	0.001330899	0.000153412	0.000138435	0.000345684
3831303773875	383130	3773875	0.00210541	0.00189987	0.004744115	0.004744115	0.001327686	0.001327686	0.00244983	0.00244983	0.00440525	0.00440525	0.003116451	0.000293313	0.000944379	0.001672106	0.001492575	0.001492575	0.000162384	0.000146531	0.000365899
3831403773875	383140	3773875	0.002716021	0.00245087	0.006120004	0.006120004	0.001712741	0.001712741	0.00316033	0.00316033	0.005682861	0.005682861	0.004020284	0.00037838	0.001218268	0.002157051	0.001684084	0.001684084	0.000171612	0.000154858	0.000386693
3831503773875	383150	3773875	0.003642887	0.00328725	0.008208511	0.008208511	0.00229723	0.00229723	0.004238821	0.004238821	0.007622189	0.007622189	0.005392242	0.000507505	0.001634013	0.002893164	0.001902649	0.001902649	0.000180823	0.00016317	0.000407447
3831603773875	383160	3773875	0.005126225	0.00462578	0.011550914	0.011550914	0.003232633	0.003232633	0.005964816	0.005964816	0.010725848	0.010725848	0.007587895	0.000714155	0.002299362	0.004071224	0.002144972	0.002144972	0.000189508	0.000171007	0.000427017
3837203773875	383720	3773875	0.000210853	0.00019027	0.000475115	0.000475115	0.000132965	0.000132965	0.000245346	0.000245346	0.000441178	0.000441178	0.000312107	2.93748E-05	9.45779E-05	0.000167459	0.001209016	0.001209016	0.002685811	0.002423608	0.006051933
3837303773875	383730	3773875	0.000204794	0.0001848	0.000461463	0.000461463	0.000129145	0.000129145	0.00023829	0.00023829	0.00042851	0.00042851	0.000303139	2.85307E-05	9.18603E-05	0.000162647	0.001183085	0.001183085	0.002327694	0.002100452	0.005244988
3837403773875	383740	3773875	0.000198557	0.00017917	0.000447408	0.000447408	0.000125211	0.000125211	0.000231038	0.000231038	0.00041545	0.00041545	0.000293906	2.76617E-05	8.90624E-05	0.000157693	0.00115311	0.00115311	0.00205361	0.001853125	0.004627395
3837503773875	383750	3773875	0.000192349	0.00017357	0.000433419	0.000433419	0.000121297	0.000121297	0.000223815	0.000223815	0.00040461	0.00040461	0.000284717	2.67969E-05	8.62779E-05	0.000152763	0.001118599	0.001118599	0.001837969	0.001658537	0.004141493
3837603773875	383760	3773875	0.000186445	0.00016824	0.000420117	0.000420117	0.000117574	0.000117574	0.000216946	0.000216946	0.000390109	0.000390109	0.000275979	2.59745E-05	8.36299E-05	0.000148074	0.001085166	0.001085166	0.001659087	0.001497118	0.003738417
3837703773875	383770	3773875	0.000180596	0.00016296	0.000406936	0.000406936	0.000113885	0.000113885	0.000210139	0.000210139	0.000377869	0.000377869	0.00026732	2.51595E-05	8.1006E-05	0.000143428	0.001046293	0.001046293	0.001512575	0.001364909	0.003408282
3837803773875	383780	3773875	0.000175003	0.00015792	0.000394333	0.000394333	0.000110358	0.000110358	0.000203631	0.000203631	0.000366166	0.000366166	0.00025904	2.43803E-05	7.84972E-05	0.000138986	0.001008658	0.001008658	0.001386077	0.001250761	0.003123245
3837903773875	383790	3773875	0.000169612	0.00015305	0.000382188	0.000382188	0.000106959	0.000106959	0.000197359	0.000197359	0.000354888	0.000354888	0.000251062	2.36294E-05	7.60795E-05	0.000134705	0.000972719	0.000972719	0.001275624	0.001151091	0.002874362
3838003773875	383800	3773875	0.000164473	0.00014842	0.000370607	0.000370607	0.000103718	0.000103718	0.000191379	0.000191379	0.000344135	0.000344135	0.000243455	2.29134E-05	7.37742E-05	0.000130624	0.000938446	0.000938446	0.001178495	0.001063444	0.002655501
3838103773875	383810	3773875	0.000159471	0.0001439	0.000359336	0.000359336	0.000100563	0.000100563	0.000185559	0.000185559	0.000333669	0.000333669	0.000236051	2.22165E-05	7.15305E-05	0.000126651	0.000905838	0.000905838	0.001092408	0.000985762	0.002461522
3838203773875	383820	3773875	0.000154779	0.00013967	0.000348764	0.000348764	9.76049E-05	9.76049E-05	0.000180099	0.000180099	0.000323852	0.000323852	0.000229106	2.15629E-05	6.9426E-05	0.000122925	0.000875086	0.000875086	0.001015759	0.000916595	0.002288808
3838303773875	383830	3773875	0.00015032	0.00013565	0.000338716	0.000338716	9.4793E-05	9.4793E-05	0.00017491	0.00017491	0.00031452	0.00031452	0.00022506	2.09417E-05	6.7426E-05	0.00011938	0.000845729	0.000845729	0.000947186	0.000854716	0.002134292
3838403773875	383840	3773875	0.00014604	0.00013178	0.000329073	0.000329073	9.20941E-05	9.20941E-05	0.00016993	0.00016993	0.00030557	0.00030557	0.00021617	2.03455E-05	6.55063E-05	0.00011585	0.00081751	0.00081751	0.000885566	0.000799113	0.001995445
3838503773875	383850	3773875	0.00014191	0.00012806	0.000319765	0.000319765	8.94893E-05	8.94893E-05	0.00016512	0.00016512	0.00029695	0.00029695	0.00021005	1.977E-05	6.36535E-05	0.00011270	0.00079017	0.00079017	0.000829851	0.000748836	0.001869901
3838603773875	383860	3773875	0.000137934	0.00012447	0.000310807	0.000310807	8.69824E-05	8.69824E-05	0.00016049	0.00016049	0.00028807	0.00028807	0.00020417	1.92162E-05	6.18703E-05	0.00010954	0.00076395	0.00076395	0.000779424	0.000703332	0.001756274
3838703773875	383870	3773875	0.000133517	0.00012048	0.000300854	0.000300854	8.41969E-05	8.41969E-05	0.000155359	0.000155359	0.000279365	0.000279365	0.000197634	1.86008E-05	5.9889E-05	0.00010603	0.00073528	0.00073528	0.000735288	0.000663505	0.001656823
3838803773875	383880	3773875	0.000128903	0.00011632	0.000290457	0.000290457	8.12872E-05	8.12872E-05	0.00014999	0.00014999	0.00026971	0.00026971	0.00019080	1.7958E-05	5.78193E-05	0.00010237	0.00070652	0.00070652	0.000693421	0.000625725	0.001562483
3838903773875	383890	3773875	0.000124271	0.00011214	0.00028002	0.00028002	7.83662E-05	7.83662E-05	0.0001446	0.0001446	0.00026001	0.00026001	0.00018394	1.73127E-05	5.57416E-05	9.86955E-05	0.00067935	0.00067935	0.000652765	0.000589038	0.001470874
3839003773875	383900	3773875	0.000118899	0.00010729	0.000267915	0.000267915	7.49784E-05	7.49784E-05	0.000138349	0.000138349	0.00024878	0.00024878	0.00017595	1.65643E-05	5.33319E-05	9.44289E-05	0.00065150	0.00065150	0.000649998	0.000541373	0.001373387
3839103773875	383910	3773875	0.000114524	0.00010334	0.000258056	0.000258056	7.22193E-05	7.22193E-05	0.000133258	0.000133258	0.00023623	0.00023623	0.000169519	1.59547E-05	5.13694E-05	9.0954E-05	0.00062519	0.00062519	0.00057094	0.000515202	0.001286499
3829703773885	382970	3773885	0.000290917	0.00026252	0.000655523	0.000655523	0.000183454	0.000183454	0.000338508	0.000338508	0.0006087	0.0006087	0.00043061	4.05288E-05	0.00013049	0.000231045	0.00042100	0.00042100	7.18443E-05	6.48305E-05	0.000161887
3829803773885	382980	3773885	0.000317497	0.0002865	0.000715416	0.000715416	0.000200216	0.000200216	0.000369436	0.000369436	0.000664315	0.000664315	0.000469963	4.42318E-05	0.000142413	0.000252155	0.00044850	0.00044850	7.56825E-05	6.82939E-05	0.000170535
3829903773885	382990	3773885	0.000348298	0.0003143	0.000784819	0.000784819	0.000219639	0.000219639	0.000405276	0.000405276	0.000728761	0.000728761	0.000515555	4.85228E-05	0.000156229	0.000276617	0.000479239	0.000479239	8.00459E-05	7.22314E-05	0.000180367
3830003773885	383000	3773885	0.000382692	0.00034533	0.000862319	0.000862319	0.000241328	0.000241328	0.000445296	0.000445296	0.000800725	0.000800725	0.000566465	5.33144E-05	0.000171656	0.000303932	0.00051229	0.00051229	8.45585E-05	7.63035E-05	0.000190536
3830103773885	383010	3773885	0.000422375	0.00038114	0.000951736	0.000951736	0.000266352	0.000266352	0.00049147	0.00049147	0.000883755	0.000883755	0.000625204	5.88427E-05	0.000189456	0.000335448	0.00054891	0.00054891	8.94174E-05	8.0688E-05	0.000201484
3830203773885	383020	3773885	0.000468277	0.00042256	0.001055168	0.001055168	0.000295299	0.000295299	0.000544882	0.000544882	0.000979799	0.000979799	0.000693149	6.52376E-05	0.000210045	0.000371904	0.00058946	0.00058946	9.45747E-05	8.53418E-05	0.000213105
3830303773885	383030	3773885	0.000519224	0.00046853	0.001169966	0.001169966	0.000327426	0.000327426	0.000604163	0.000604163	0.001086397	0.001086397	0.000768561	7.23351E-05	0.000232897	0.000412365	0.00063257	0.00063257	9.95888E-05	8.98664E-05	0.000224403
3830403773885	383040	3773885	0.00057919	0.00052265	0.001305087	0.001305087	0.000365241	0.000365241	0.00067393	0.00067393	0.001211866	0.001211866	0.000857323	8.06892E-05	0.000259795	0.00045999	0.00068096	0.00068096	0.000104949	9.47034E-05	0.000236481
3830503773885	383050	3773885	0.000647739	0.0005845	0.001459549	0.001459549	0.00040869	0.00040869	0.00075370	0.00075370	0.001355295	0.001355295	0.00095879	9.02391E-05	0.000290543	0.000514431	0.00073616	0.00073616	0.000110357	9.95834E-05	0.000248667
3830603773885	383060	3773885	0.00072757	0.00065654	0.001639432	0.001639432	0.000458811	0.000458811	0.000846592	0.000846592	0.00152233	0.00152233	0.001076957	0.000101361	0.000326351	0.000577833	0.00079167	0.00079167	0.000115944	0.000104625	0.000261257
3830703773885	383070	3773885	0.000822109	0.00074185	0.001852456	0.001852456	0.000518427	0.000518427	0.000956596	0.000956596	0.001720138	0.001720138	0.001216895	0.000114531	0.000368756	0.000652915	0.00085635	0.00085635	0.000121752	0.000109866	0.000274344
3830803773885	383080	3773885	0.000927326	0.0008368	0.002089543	0.002089543	0.000584778	0.000584778	0.001079026	0.001079026	0.00194029	0.00194029	0.001372639	0.00012919	0.000415951	0.000736478	0.00092352	0.00092352	0.000127274	0.000114848	0.000286785
3830903773885	383090	3773885	0.001053955	0.00095106	0.002374876	0.002374876	0.000664631	0.000664631	0.00122637	0.00122637	0.002205242	0.002205242	0.001560076	0.000146831	0.00047275	0.000837046	0.00099839	0.00099839	0.000133123	0.000120127	0.000299966
3831003773885	383100	3773885	0.00121399	0.00109548	0.002735489	0.002735489	0.000765553	0.000765553	0.001412589	0.001412589	0.002540097	0.002540097	0.001796966	0.000169126	0.000544535	0.000964148	0.00108508	0.00108508	0.0001396	0.00012597	0.00031456
3831103773885	383110	3773885	0.001419176	0.00128063	0.003197826	0.003197826	0.000894942	0.000894942	0.001651336	0.001651336	0.00296941	0.00296941	0.00210068	0.000197711	0.00063657	0.001127103	0.00118532	0.00118532	0.000146679	0.00013236	0.000330512
3831203773885	383120	3773885	0.00168248	0.00151823	0.003791128	0.003791128	0.001060983	0.001060983	0.001957714	0.001957714	0.003520333	0.003520333	0.002490425	0.000234393	0.000754674	0.001336217	0.00129892	0.00129892	0.000154117	0.000139071	0.000347271
3831303773885	383130	3773885	0.00211105	0.00190496	0.004756826	0.004756826	0.001331243	0.001331243	0.002456394	0.002456394	0.004417053	0.004417053	0.0031248	0.000294099	0.000946909	0.001676586	0.00145871	0.00145871	0.00016353	0.000147565	0.000368482
3831403773885	383140	3773885	0.002740434	0.0024729	0.006175015	0.006175015	0.001728137	0.001728137	0.003188737	0.003188737	0.005733943	0.005733943	0.004056421	0.000381781	0.001229219	0.00217644	0.00164958	0.00164958	0.000173176	0.00015627	0.000390217
3831503773885	383150	3773885	0.003688103	0.00332805	0.008310397	0.008310397	0.002325743	0.002325743	0.004291434	0.004291434	0.007716797	0.007716797	0.005459171	0.000513804	0.001654294	0.002929074	0.00186352	0.00186352	0.000182548	0.000164726	0.000411334
3831603773885	383160	3773885	0.005168624	0.00466404	0.01164645	0.01164645	0.00325937	0.00325937	0.006014151	0.006014151	0.010814561	0.010814561	0.007650654	0.000720062	0.00231838	0.004104896	0.00209315	0.00209315	0.000191388	0.000172704	0.000431254
3837103773885	383710	3773885	0.00022209	0.00020034	0.000500253	0.000500253	0.000140001	0.000140001	0.00025832	0.00025832	0.000464521	0.000464521	0.00032821	3.0929E-05	9.95821E-05	0.000176319	0.00118540	0.00118540	0.000331634	0.000290147	0.000746625
3837203773885	383720	3773885	0.000215396	0.00019437	0.000485351	0.000485351	0.00013583	0.00013583	0.000250632	0.000250632	0.000450683	0.000450683	0.000318831	3.00076E-05	9.66155E-05	0.000171066	0.00116192	0.00116192	0.002782546	0.002510899	0.006269907
3837303773885	383730	3773885	0.00020917	0.00018875	0.000471322	0.000471322	0.000131904	0.000131904	0.000243388	0.000243388	0.000437656	0.000437656	0.000309616	2.91403E-05	9.38229E-05	0.000166122	0.00113880	0.00113880	0.002394798	0.002161005	0.005396195
3837403773885	383740	3773885	0.000202753	0.00018296	0.000456863	0.000456863	0.000127857	0.000127857	0.000235921	0.000235921	0.00042423	0.00042423	0.000300117	2.82463E-05	9.09446E-05	0.000161026	0.00111747	0.00111747	0.002103702	0.001898328	0.004740269
3837503773885	383750	3773885	0.000196402	0.00017723	0.000442552	0.000442552	0.000123852	0.000123852	0.000228531	0.000228531	0.000410941	0.000410941	0.000290716	2.73615E-05	8.80958E-05	0.00015598	0.00108028	0.00108028	0.001877532	0.001694238	0.00423064

			KMMass Grading / Excavation	KMDrainage / Utilities Trenching	KMFoundations / Concrete Pads	KMBuilding / Structure Construction	KMAsphalt Paving	KMArchitectural Coating	KMLandscaping or Other Finishing	KMWaterside Construction (Piles)	EWNDemolition	EWNSite Grubbing / Prep	EWNDrainage / Utilities Trenching	EWNDrainage / Utilities Trenching	EWNDrainage / Utilities Trenching	EWNFoundations / Concrete Pads	EWNBuilding / Structure Construction	EWNAsphalt Paving	EWNLandscaping or Other Finishing	EWNWaterside Construction (Piles)	ISDemolition
Unique Identifier	X (UTM)	Y (UTM)	2026	2026	2026	2026	2026	2026	2026	2026	2027	2027	2027	2028	2029	2029	2029	2029	2029	2029	2027
3838003773865	383800	3773865	0.002605439	0.000561359	0.001345432	0.002495608	0.001711535	0.000161086	0.000518647	0.00091831	0.0001226	0.000165299	0.000200559	0.000200559	0.000200559	0.000142656	0.000248434	0.000181473	5.4992E-05	9.54272E-05	0.000190164
3838103773865	383810	3773865	0.002416073	0.000520559	0.001247645	0.002314225	0.00158714	0.000149378	0.000480951	0.000851567	0.000120994	0.000163134	0.000197932	0.000197932	0.000197932	0.000140787	0.000245181	0.000179097	5.42717E-05	9.41774E-05	0.000183282
3838203773865	383820	3773865	0.00224726	0.000484187	0.00116047	0.002152528	0.001476245	0.000138941	0.000447347	0.000792067	0.000119394	0.000160978	0.000195315	0.000195315	0.000195315	0.000138926	0.000241939	0.000176729	5.35542E-05	9.29322E-05	0.000176674
3838303773865	383830	3773865	0.002095999	0.000451597	0.00108236	0.002007643	0.00137688	0.000129589	0.000417236	0.000738754	0.000117795	0.000158821	0.000192698	0.000192698	0.000192698	0.000137064	0.000238697	0.000174361	5.28366E-05	9.16871E-05	0.000170353
3838403773865	383840	3773865	0.001959695	0.000422229	0.001011973	0.001877085	0.00128734	0.000121161	0.000390103	0.000690712	0.000116207	0.00015668	0.000190101	0.000190101	0.000190101	0.000135217	0.00023548	0.000172011	5.21244E-05	9.04512E-05	0.000164324
3838503773865	383850	3773865	0.001836881	0.000395768	0.000948553	0.001759448	0.001206663	0.000113568	0.000365655	0.000647425	0.000114673	0.000154612	0.000187591	0.000187591	0.000187591	0.000133432	0.000232371	0.0001697	5.14363E-05	8.92571E-05	0.000158647
3838603773865	383860	3773865	0.001725984	0.000371875	0.000891287	0.001653226	0.001133814	0.000106712	0.00034358	0.000608339	0.000113157	0.000152567	0.000185111	0.000185111	0.000185111	0.000131668	0.000229299	0.000167496	5.07562E-05	8.8077E-05	0.000153251
3838703773865	383870	3773865	0.001629183	0.000351018	0.000841299	0.001560505	0.001070224	0.000100727	0.00032431	0.00057422	0.00011099	0.000149646	0.000181566	0.000181566	0.000181566	0.000129146	0.000224908	0.000164288	4.97843E-05	8.63905E-05	0.000147037
3838803773865	383880	3773865	0.001534319	0.000330579	0.000792312	0.00146964	0.001007907	9.48618E-05	0.000305426	0.000540784	0.000107969	0.000145574	0.000176625	0.000176625	0.000176625	0.000125632	0.000218788	0.000159818	4.84296E-05	8.40395E-05	0.000139528
3838903773865	383890	3773865	0.001438782	0.000309995	0.000742977	0.00137813	0.000945148	8.89551E-05	0.000286409	0.000507112	0.000104561	0.000140978	0.00017105	0.00017105	0.00017105	0.000121666	0.000211881	0.000154772	4.69007E-05	8.13866E-05	0.000132073
3839003773865	383900	3773865	0.001343084	0.000289376	0.00069356	0.001286466	0.000882283	8.30384E-05	0.000267359	0.000473382	0.000100329	0.000135272	0.000164127	0.000164127	0.000164127	0.000116742	0.000203305	0.000148508	4.50024E-05	7.80924E-05	0.000124492
3839103773865	383910	3773865	0.001253828	0.000270146	0.000647469	0.001200973	0.00082365	7.752E-05	0.000249591	0.000441923	9.71952E-05	0.000131047	0.000159	0.000159	0.000159	0.00011095	0.000196955	0.000143869	4.35968E-05	7.56532E-05	0.000182
3829703773875	382970	3773875	0.000161335	3.47607E-05	8.33124E-05	0.000154534	0.000105982	9.97482E-06	3.21159E-05	5.6864E-05	8.44272E-05	0.000113832	0.000138113	0.000138113	0.000138113	9.82385E-05	0.000171082	0.00012497	3.78697E-05	6.57151E-05	9.31899E-05
3829803773875	382980	3773875	0.000169782	3.65806E-05	8.76743E-05	0.000162625	0.000111531	1.04971E-05	3.37973E-05	5.98412E-05	8.81937E-05	0.00011891	0.000144275	0.000144275	0.000144275	0.000102621	0.000178714	0.000130545	3.95592E-05	6.86468E-05	9.82338E-05
3829903773875	382990	3773875	0.000179305	3.86324E-05	9.25918E-05	0.000171746	0.000117787	1.10858E-05	3.5693E-05	6.31975E-05	9.23482E-05	0.000124512	0.000151071	0.000151071	0.000151071	0.000107455	0.000187133	0.000136695	4.14227E-05	7.18805E-05	0.000103952
3830003773875	383000	3773875	0.000189137	4.07508E-05	9.7669E-05	0.000181164	0.000124246	1.16937E-05	3.76502E-05	6.6663E-05	9.65982E-05	0.000130242	0.000158024	0.000158024	0.000158024	0.000112401	0.000195745	0.000142986	4.3329E-05	7.51886E-05	0.000110029
3830103773875	383010	3773875	0.000199749	4.30372E-05	0.000103149	0.000191329	0.000131217	1.23498E-05	3.97627E-05	7.04033E-05	0.000101159	0.000136391	0.000165484	0.000165484	0.000165484	0.000117707	0.000204986	0.000149736	4.53746E-05	7.87383E-05	0.00011675
3830203773875	383020	3773875	0.000211128	4.54889E-05	0.000109025	0.000202228	0.000138692	1.30533E-05	4.20278E-05	7.44139E-05	0.000106041	0.000142974	0.000173471	0.000173471	0.000173471	0.000123389	0.000214881	0.000156964	4.75647E-05	8.25388E-05	0.000124134
3830303773875	383030	3773875	0.000222816	4.80072E-05	0.00011506	0.000213423	0.00014637	1.3776E-05	4.43545E-05	7.85335E-05	0.000111067	0.00014975	0.000181693	0.000181693	0.000181693	0.000129237	0.000225065	0.000164403	4.98191E-05	8.64509E-05	0.000131882
3830403773875	383040	3773875	0.000235325	5.07023E-05	0.00012152	0.000225405	0.000154587	1.45494E-05	4.68445E-05	8.29423E-05	0.000116487	0.000157058	0.00019056	0.00019056	0.00019056	0.000135543	0.000236048	0.000172426	5.22503E-05	9.06696E-05	0.000140292
3830503773875	383050	3773875	0.000247416	5.33075E-05	0.000127764	0.000236987	0.00016253	1.52969E-05	4.92515E-05	8.72042E-05	0.000121645	0.000164012	0.000198997	0.000198997	0.000198997	0.000141544	0.000246499	0.00018006	5.45636E-05	9.46838E-05	0.000148386
3830603773875	383060	3773875	0.000259616	5.5936E-05	0.000134064	0.000248672	0.000170544	1.60512E-05	5.168E-05	9.15039E-05	0.000126736	0.000170877	0.000207326	0.000207326	0.000207326	0.000147469	0.000256817	0.000187597	5.68474E-05	9.8647E-05	0.000156439
3830703773875	383070	3773875	0.000272313	5.86716E-05	0.000140621	0.000260834	0.000178885	1.68362E-05	5.42075E-05	9.59791E-05	0.000131971	0.000177935	0.00021589	0.00021589	0.00021589	0.00015356	0.000267425	0.000195345	5.91955E-05	0.000102722	0.000164724
3830803773875	383080	3773875	0.000284472	6.12913E-05	0.000146899	0.00027248	0.000186872	1.7588E-05	5.66279E-05	0.000100265	0.000136532	0.000184084	0.00022335	0.00022335	0.00022335	0.000158867	0.000276666	0.000202096	6.12411E-05	0.000106271	0.000172281
3830903773875	383090	3773875	0.000297411	6.40792E-05	0.000153581	0.000284874	0.000195372	1.83879E-05	5.92036E-05	0.000104825	0.000141158	0.000190321	0.000230918	0.000230918	0.000230918	0.00016424 9	0.00028604	0.000208943	6.33161E-05	0.000109872	0.000180076
3831003773875	383100	3773875	0.000312139	6.72524E-05	0.000161186	0.000298981	0.000205047	1.92985E-05	6.21354E-05	0.000110016	0.000146572	0.00019762	0.000239774	0.000239774	0.000239774	0.000170549	0.000297011	0.000216957	6.57446E-05	0.000114086	0.000188785
3831103773875	383110	3773875	0.000328494	7.07763E-05	0.00016963 2	0.000314647	0.000215791	2.03097E-05	6.53911E-05	0.000115781	0.000152797	0.000206015	0.000249959	0.000249959	0.000249959	0.000177793	0.000309627	0.000226173	6.85371E-05	0.000118932	0.000198127
3831203773875	383120	3773875	0.000345684	7.44799E-05	0.000178509	0.000331112	0.000227083	2.13725E-05	6.88129E-05	0.000121839	0.000159184	0.000214626	0.000260407	0.000260407	0.000260407	0.000185225	0.000322569	0.000235627	7.1402E-05	0.000123903	0.00020723
3831303773875	383130	3773875	0.000365899	7.88355E-05	0.000188948	0.000350475	0.000240362	2.26223E-05	7.28371E-05	0.000128965	0.000168186	0.000226762	0.000275133	0.000275133	0.000275133	0.000195699	0.000340809	0.000248951	7.54396E-05	0.00013091	0.0002165 3
3831403773875	383140	3773875	0.000386693	8.33157E-05	0.000199686	0.000370392	0.000254022	2.3908E-05	7.69764E-05	0.000136294	0.000177611	0.00023947	0.000290551	0.000290551	0.000290551	0.000206666	0.000359909	0.000262902	7.96673E-05	0.000138246	0.000224093
3831503773875	383150	3773875	0.000407447	8.77872E-05	0.000210403	0.000390271	0.000267655	2.51911E-05	8.11077E-05	0.000143608	0.000187227	0.000252436	0.000306282	0.000306282	0.000306282	0.000217856	0.000379395	0.000277136	8.39806E-05	0.000145731	0.000228969
3831603773875	383160	3773875	0.000427017	9.20037E-05	0.000220509	0.000409016	0.000280511	2.64011E-05	8.50034E-05	0.000150506	0.000197106	0.000265755	0.000322443	0.000322443	0.000322443	0.000229351	0.000399413	0.000291759	8.84118E-05	0.00015342	0.000230139
3837203773875	383720	3773875	0.006051933	0.001303929	0.003125178	0.005796816	0.003975567	0.000374171	0.001204717	0.002133058	0.000130395	0.00017581	0.000213312	0.000213312	0.000213312	0.000151727	0.000264231	0.000193013	5.84887E-05	0.000101495	0.00027748
3837303773875	383730	3773875	0.005244988	0.001130068	0.002708477	0.005023887	0.003445478	0.00032428	0.001044084	0.001848643	0.000129142	0.00017412	0.000211261	0.000211261	0.000211261	0.000150268	0.000261691	0.000191157	5.79264E-05	0.000100519	0.000265954
3837403773875	383740	3773875	0.004627395	0.000997003	0.002389556	0.004432329	0.003039776	0.000286097	0.000921144	0.001630967	0.000127703	0.00017218	0.000208908	0.000208908	0.000208908	0.00014859 4	0.000258776	0.000189028	5.72812E-05	9.93997E-05	0.000254487
3837503773875	383750	3773875	0.004141493	0.000892312	0.00213864	0.00396691	0.002720582	0.000256055	0.000824419	0.001459706	0.000126205	0.00017016	0.000206457	0.000206457	0.000206457	0.000146851	0.00025574	0.00018681	5.66091E-05	9.82335E-05	0.000243743
3837603773875	383760	3773875	0.003738417	0.000805467	0.001930494	0.003580825	0.002455798	0.000231134	0.000744181	0.001317639	0.000124713	0.000168148	0.000204016	0.000204016	0.000204016	0.000145114	0.000252716	0.000184601	5.59398E-05	9.7072E-05	0.000233739
3837703773875	383770	3773875	0.003408282	0.000734337	0.001760014	0.003264607	0.00223893	0.000210723	0.000678464	0.00120128	0.000123149	0.00016604	0.000201457	0.000201457	0.000201457	0.000143295	0.000249547	0.000182286	5.52383E-05	9.58547E-05	0.000224343
3837803773875	383780	3773875	0.003123245	0.000672924	0.001612823	0.002991586	0.002051687	0.0001931	0.000621723	0.001100816	0.000121591	0.000163939	0.000198909	0.000198909	0.000198909	0.000141482	0.00024639	0.00017998	5.45395E-05	9.4642E-05	0.000215539
3837903773875	383790	3773875	0.002874362	0.000619301	0.001484302	0.002753195	0.001888193	0.000177712	0.00057218	0.001013095	0.000120069	0.000161887	0.000196419	0.000196419	0.000196419	0.00013971 1	0.000243306	0.000177727	5.38567E-05	9.34573E-05	0.00020729
3838003773875	383800	3773875	0.002655501	0.000572145	0.001371283	0.002543559	0.001744421	0.000164181	0.000528613	0.000935955	0.000118529	0.000159811	0.000193899	0.000193899	0.000193899	0.000137919	0.000240185	0.000175448	5.31659E-05	9.22586E-05	0.000199506
3838103773875	383810	3773875	0.002461522	0.000530351	0.001271114	0.002357757	0.001616995	0.000152188	0.000489998	0.000867586	0.000117031	0.000157791	0.000191448	0.000191448	0.000191448	0.000136175	0.000237149	0.00017323	5.24939E-05	9.10924E-05	0.000192122
3838203773875	383820	3773875	0.002288808	0.000493139	0.001181925	0.002192324	0.001503538	0.000141509	0.000455617	0.000806711	0.000115556	0.000155803	0.000189036	0.000189036	0.000189036	0.00013446	0.000234161	0.000171048	5.18326E-05	8.99448E-05	0.000185132
3838303773875	383830	3773875	0.002134292	0.000459847	0.001102134	0.002044322	0.001402035	0.000131956	0.000424859	0.00075225	0.0001141	0.000153839	0.000186654	0.000186654	0.000186654	0.000132765	0.00023121	0.00016889 2	5.11793E-05	8.88111E-05	0.000178506
3838403773875	383840	3773875	0.001995445	0.000429932	0.001030435	0.001911328	0.001310825	0.000123372	0.00039722	0.000703313	0.000112637	0.000151867	0.000184261	0.000184261	0.000184261	0.000131063	0.000228246	0.000166727	5.05233E-05	8.76728E-05	0.000172185
3838503773875	383850	3773875	0.001869901	0.000402883	0.000965605	0.001791076	0.001228354	0.00011561	0.000372229	0.000659063	0.000111169	0.000149887	0.000181859	0.000181859	0.000181859	0.000129355	0.000225271	0.000164553	4.98647E-05	8.65299E-05	0.000166109
3838603773875	383860	3773875	0.001756274	0.000378401	0.000906928	0.001682239	0.001153711	0.000108585	0.00034961	0.000619015	0.000109724	0.00014794	0.000179496	0.000179496	0.000179496	0.000127674	0.00022234 4	0.000162415	4.92167E-05	8.54055E-05	0.000160313
3838703773875	383870	3773875	0.001656823	0.000356974	0.000855573	0.00158698	0.001088381	0.000102436	0.000329813	0.000583962	0.000107826	0.00014538	0.000176391	0.000176391	0.000176391	0.000125465	0.000218497	0.000159605	4.83653E-05	8.3928E-05	0.000153872
3838803773875	383880	3773875	0.001562483	0.000336647	0.000806856	0.001496617	0.001026409	9.66032E-05	0.000311033	0.000550711	0.000105128	0.000141743	0.000171977	0.000171977	0.000171977	0.000122326	0.00021303	0.000155612	4.71551E-05	8.1828E-05	0.000146309
3838903773875	383890	3773875	0.001470874	0.00031691	0.00075955	0.00140887	0.00096623	9.09393E-05	0.000292797	0.000518423	0.000101887	0.000137373	0.000166675	0.000166675	0.000166675	0.000118554	0.000206462	0.000150814	4.57012E-05	7.93051E-05	0.000138436
3839003773875	383900	3773875	0.001373387	0.000295905	0.000709208	0.001315492	0.00090219	8.4912E-05	0.000273391	0.000484063	9.79294E-05	0.000132037	0.000160201	0.000160201	0.000160201	0.00011394 9	0.000198443	0.000144956	4.39261E-05	7.62247E-05	0.000130754
3839103773875	383910	3773875	0.001286499	0.000277185	0.000664339	0.001232267	0.000845112	7.954E-05	0.000256095	0.000453438	9.51E-05	0.000128222	0.000155573	0.000155573	0.000155573	0.000110657	0.000192709	0.000140768	4.2657E-05	7.40224E-05	0.000124384
3829703773885	382970	3773885	0.000161887	3.48796E-05	8.35972E-05	0.000155062	0.000106345	1.00089E-05	3.22257E-05	5.70584E-05	8.12576E-05	0.000109558	0.000132928	0.000132928	0.000132928	9.45504E-05	0.000164659	0.000120278	3.6448E-05	6.3248E-05	9.47538E-05
3829803773885	382980	3773885	0.000170535	3.67429E-05	8.80632E-05	0.000163346	0.000112026	1.05436E-05	3.39473E-05	6.01066E-05	8.48391E-05	0.000114387	0.000138787	0.000138787	0.000138787	9.87178E-05	0.000171917	0.00012558	3.80545E-05	6.60357E-05	9.99947E-05
3829903773885	382990	3773885	0.000180367	3.88613E-05	9.31405E-05	0.000172764	0.000118485	1.11515E-05	3.59045E-05	6.35721E-05	8.88026E-05	0.000119731	0.000145271	0.000145271	0.000145271	0.00010333	0.000179948	0.000131447	3.98323E-05	6.91207E-05	0.00010597
3830003773885	383000	3773885	0.000190536	4.10522E-05	9.83913E-05	0.000182504	0.000125164	1.17802E-05	3.79286E-05	6.7156E-05	9.28437E-05	0.00012518	0.000151881	0.000151881	0.000151881	0.00010803 2	0.000188137	0.000137428	4.16449E-05	7.22662E-05	0.000112351
3830103773885	383010	3773885	0.000201484	4.34111E-05	0.000104045	0.000192991	0.000132357	1.24571E-05	4.01081E-05	7.10149E-05	9.71713E-05	0.000131015	0.000158961	0.000158961	0.000158961	0.00011306 7	0.000196906	0.000143834	4.35861E-05	7.56346E-05	0.000119424
3830203773885	383020	3773885	0.000213105	4.59149E-05	0.000110046	0.000204122	0.000139991	1.31756E-05	4.24214E-05	7.51108E-05	0.00010175	0.000137187	0.000166451	0.000166451	0.000166451	0.000118395	0.000206184	0.000150611	4.56397E-05	7.91982E-05	0.000127154
3830303773885	383030	3773885	0.000224403	4.83492E-05	0.00011588	0.000214944	0.000147412	1.38741E-05	4.46704E-05	7.90929E-05	0.000106161	0.000143135	0.000173667	0.000173667	0.000173667	0.000123527	0.000215123	0.00015714	4.76183E-05	8.26317E-05	0.000134836
3830403773885	383040	3773885	0.000236481	5.09515E-05	0.000122117	0.000226513	0.000155347	1.46209E-05	4.70748E-05	8.335E-05	0.000110864	0.000149477	0.000181361	0.000181361	0.000181361	0.000129001	0.000224654	0.000164103	4.97281E-05	8.62929E-05	0.000143145
3830503773885	383050	3773885	0.000248667	5.3577E-05	0.00012841	0.000238185	0.000163352	1.53743E-05	4.95005E-05	8.76451E-05	0.000115526	0.000155762	0.000188988	0.000188988	0.000188988	0.00013442 5	0.000234101	0.000171003	5.18192E-05	8.99215E-05	0.000151538
3830603773885	383060	3773885	0.000261257	5.62895E-05	0.000134911	0.000250244	0.000171622	1.61526E-05	5.20066E-05	9.20823E-05	0.000120254	0.000162136	0.000196721	0.000196721	0.000196721	0.00013992 6	0.000243681	0.000178001	5.39397E-05	9.36013E-05	0.00016014
3830703773885	383070	3773885	0.000274344	5.91092E-05	0.000141669	0.000262779	0.000180219	1.69618E-05	5.46118E-05	9.66949E-05	0.000125107	0.00016868	0.00020466	0.00020466	0.00020466	0.000145573	0.000253514	0.000185184	5.61165E-05	9.73786E-05	0.000169016
3830803773885	383080	3773885	0.000286785	6.17898E-05	0.000148094	0.000274696	0.000188392	1.7731E-05	5.70884E-05	0.00010108	0.000129255	0.000174273	0.000211447	0.000211447	0.000211447	0.0001504	0.000261921	0.000191325	5.79773E-05	0.000100608	0.000177074
3830903773885	383090	3773885	0.000299966	6.46298E-05	0.000154901	0.000287321	0.000197051	1.85459E-05	5.97123E-05	0.000105726	0.000133434	0.000179907	0.000218282	0.000218282	0.000218282	0.000155262	0.000270388	0.0001975 1	5.98515E-05	0.00010386	0.000185365
3831003773885	383100	3773885	0.00031456	6.7774E-05	0.00016243 7	0.0003013	0.000206637	1.94482E-05	6.26173E-05	0.000110869	0.000138048	0.000186128	0.00022583	0.00022583	0.00022583	0.000160631	0.000279738	0.00020434	6.19212E-05	0.000107451	0.000194343
3831103773885	383110	3773885	0.000330512	7.1211E-05	0.000170674	0.000316579	0.000217116	2.04345E-05	6.57928E-05	0.000116492	0.000143074	0.000192904	0.000234052	0.000234052	0.000234052	0.000166479	0.000289923	0.000211779	6.41756E-05	0.000111364	0.000203786
3831203773885	383120	3773885	0.000347271	7.48218E-05	0.000179328	0.000332632	0.000228125	2.14706E-05	6.91288E-05	0.000122399	0.000148171	0.000199777	0.000242391	0.000242391	0.000242391	0.000172411	0.000300252	0.000219325	6.64621E-05	0.000115331	0.000213211
3831303773885	383130	3773885	0.000368482	7.93919E-05	0.000190282	0.000352949	0.000242059	2.2782E-05	7.33512E-05	0.000129875	0.000156809	0.000211423	0.000256521	0.000256521	0.000256521	0.000182461	0.000317755	0.00023211	7.03364E-05	0.000122054	0.000223961
3831403773885	383140	3773885	0.000390217	8.40749E-05	0.000201506	0.000373768	0.000256337	2.41258E-05	7.76779E-05	0.000137536	0.000166037	0.000223865	0.000271617	0.000271617	0.000271617	0.000193199	0.000336455	0.00024577	7.44757E-05	0.000129237	0.000232551
3831503773885	383150	3773885	0.000411334	8.86247E-05	0.00021241	0.000393995	0.000270209	2.54314E-05	8.18815E-05	0.000144978	0.0001752	0.000236219	0.000286606	0.000286606	0.000286606	0.00020386	0.000355022	0.000259332	7.85856E-05	0.000136369	0.000237959
3831603773885	383160	3773885	0.000431254	9.29165E-05	0.000222697	0.000413075	0.000283294	2.6663E-05	8.58468E-05	0.000151999	0.00018404	0.000248138	0.000301068	0.000301068	0.000301068	0.000214147	0.000372936	0.000272418	8.25509E-05	0.00014325	0.000239899
3837103773885	383710	3773885	0.007466625	0.001608734	0.003855716	0.007151873	0.004904891	0.000461637	0.00148633	0.002631679	0.000126754	0.000170901	0.000207355	0.000207355	0.000207355	0.00014749	0.000256853	0.000187623	5.68555E-05	9.86609E-05	0.000307135
3837203773885	383720	3773885	0.006269907	0.001350893	0.003237739	0.006005601	0.004118756	0.000387648	0.001248108	0.002209885	0.000125757	0.000169557	0.000205724	0.000205724	0.000205724	0.00014633	0.000254833	0.000186147	5.64083E-05	9.7885E-05	0.000294755
3837303773885	383730	3773885	0.005396195	0.001162646	0.00278656	0.00516872	0.003544807	0.000333629	0.001074184	0.001901937	0.000124599	0.000167995	0.00020383	0.00020383	0.00020383	0.000144982	0.000252486	0.000184433	5.58889E-05	9.69837E-05	0.000281826
3837403773885	383740	3773885	0.004740269	0.001021323	0.002447844	0.004540445	0.003113924	0.000293075	0.000943613	0.00167075	0.000123244	0.000166169	0.000201614	0.000201614	0.000201614	0.000143406	0.000249741	0.000182428	5.52811E-05	9.5929E-05	0.000269159
3837503773885	383750	3773885	0.00423064	0.00091152	0.002184675	0.0040523	0.002779144	0.000261567	0.000842165	0.001491127	0.000121842	0.000164277	0.000199319	0.000199319	0.000199319	0.00014177 4	0.000246898	0.000180351	5.46519E-05	9.48372E-05	0.000257347

			ISDrainage / Utilities Trenching	ISDrainage / Utilities Trenching	ISAsphalt Paving	ISAsphalt Paving	SVDemolition	SVSite Grubbing / Prep	SVMass Grading / Excavation	SVMass Grading / Excavation	SVDrainage / Utilities Trenching	SVFoundations / Concrete Pads	SVBuilding / Structure Construction	SVBuilding / Structure Construction	SVAsphalt Paving	SVAsphalt Paving	SVArchitectural Coating	SVArchitectural Coating	SVLandscaping or Other Finishing	SVLandscaping or Other Finishing	MDemolition
Unique Identifier	X (UTM)	Y (UTM)	2027	2028	2027	2028	2027	2027	2027	2028	2028	2028	2028	2029	2028	2029	2028	2029	2028	2029	2027
3838003773865	383800	3773865	6.57296E-05	6.57296E-05	0.000281483	0.000281483	5.21252E-05	3.44375E-05	5.81552E-05	5.81552E-05	1.75537E-05	1.80897E-05	9.89431E-05	9.89431E-05	7.1421E-05	7.1421E-05	7.0751E-06	7.0751E-06	2.27797E-05	2.27797E-05	0.002934019
3838103773865	383810	3773865	6.33507E-05	6.33507E-05	0.000271296	0.000271296	5.17393E-05	3.41825E-05	5.77245E-05	5.77245E-05	1.74238E-05	1.79558E-05	9.81701E-05	9.81701E-05	7.08921E-05	7.08921E-05	7.02271E-06	7.02271E-06	2.2611E-05	2.2611E-05	0.002632942
3838203773865	383820	3773865	6.10667E-05	6.10667E-05	0.000261515	0.000261515	5.13472E-05	3.39234E-05	5.72871E-05	5.72871E-05	1.72917E-05	1.78197E-05	9.73842E-05	9.73842E-05	7.03548E-05	7.03548E-05	6.96949E-06	6.96949E-06	2.24396E-05	2.24396E-05	0.002377201
3838303773865	383830	3773865	5.88818E-05	5.88818E-05	0.000252158	0.000252158	5.09367E-05	3.36523E-05	5.68291E-05	5.68291E-05	1.71535E-05	1.76773E-05	9.6637E-05	9.6637E-05	6.97924E-05	6.97924E-05	6.91377E-06	6.91377E-06	2.22602E-05	2.22602E-05	0.002157932
3838403773865	383840	3773865	5.6798E-05	5.6798E-05	0.000243234	0.000243234	5.05262E-05	3.33811E-05	5.63711E-05	5.63711E-05	1.70152E-05	1.75348E-05	9.59027E-05	9.59027E-05	6.923E-05	6.923E-05	6.85805E-06	6.85805E-06	2.20809E-05	2.20809E-05	0.001968388
3838503773865	383850	3773865	5.48358E-05	5.48358E-05	0.000234831	0.000234831	5.01463E-05	3.31301E-05	5.59473E-05	5.59473E-05	1.68873E-05	1.7403E-05	9.52327E-05	9.52327E-05	6.87095E-05	6.87095E-05	6.8065E-06	6.8065E-06	2.19149E-05	2.19149E-05	0.001803671
3838603773865	383860	3773865	5.29707E-05	5.29707E-05	0.000226844	0.000226844	4.97726E-05	3.28832E-05	5.55304E-05	5.55304E-05	1.67615E-05	1.72733E-05	9.45757E-05	9.45757E-05	6.81974E-05	6.81974E-05	6.75577E-06	6.75577E-06	2.17515E-05	2.17515E-05	0.001660113
3838703773865	383870	3773865	5.08229E-05	5.08229E-05	0.000217646	0.000217646	4.90436E-05	3.24015E-05	5.4717E-05	5.4717E-05	1.6516E-05	1.70203E-05	9.33647E-05	9.33647E-05	6.71985E-05	6.71985E-05	6.65681E-06	6.65681E-06	2.14329E-05	2.14329E-05	0.001549195
3838803773865	383880	3773865	4.82274E-05	4.82274E-05	0.000206531	0.000206531	4.81368E-05	3.18025E-05	5.37053E-05	5.37053E-05	1.62106E-05	1.67056E-05	9.20506E-05	9.20506E-05	6.59561E-05	6.59561E-05	6.53374E-06	6.53374E-06	2.10367E-05	2.10367E-05	0.001438438
3838903773865	383890	3773865	4.56505E-05	4.56505E-05	0.000195495	0.000195495	4.71075E-05	3.11225E-05	5.2557E-05	5.2557E-05	1.5864E-05	1.63484E-05	9.08653E-05	9.08653E-05	6.45458E-05	6.45458E-05	6.39403E-06	6.39403E-06	2.05868E-05	2.05868E-05	0.001325013
3839003773865	383900	3773865	4.30302E-05	4.30302E-05	0.000184274	0.000184274	4.58393E-05	3.02846E-05	5.11421E-05	5.11421E-05	1.54369E-05	1.59083E-05	8.93451E-05	8.93451E-05	6.28081E-05	6.28081E-05	6.22189E-06	6.22189E-06	2.00326E-05	2.00326E-05	0.001206627
3839103773865	383910	3773865	4.08556E-05	4.08556E-05	0.000174962	0.000174962	4.48652E-05	2.9641E-05	5.00553E-05	5.00553E-05	1.51088E-05	1.55702E-05	8.79924E-05	8.79924E-05	6.14734E-05	6.14734E-05	6.08967E-06	6.08967E-06	1.96069E-05	1.96069E-05	0.001108638
3829703773875	382970	3773875	3.22107E-05	3.22107E-05	0.000137941	0.000137941	4.04479E-05	2.67227E-05	4.5127E-05	4.5127E-05	1.36213E-05	1.40372E-05	8.29293E-05	8.29293E-05	5.54209E-05	5.54209E-05	5.4901E-06	5.4901E-06	1.76765E-05	1.76765E-05	6.01866E-05
3829803773875	382980	3773875	3.39542E-05	3.39542E-05	0.000145407	0.000145407	4.11709E-05	2.72003E-05	4.59335E-05	4.59335E-05	1.38647E-05	1.42881E-05	8.41016E-05	8.41016E-05	5.64115E-05	5.64115E-05	5.58823E-06	5.58823E-06	1.79924E-05	1.79924E-05	6.28608E-05
3829903773875	382990	3773875	3.59307E-05	3.59307E-05	0.000153871	0.000153871	4.19796E-05	2.77346E-05	4.68358E-05	4.68358E-05	1.41371E-05	1.45687E-05	8.54286E-05	8.54286E-05	5.75196E-05	5.75196E-05	5.698E-06	5.698E-06	1.83458E-05	1.83458E-05	6.5905E-05
3830003773875	383000	3773875	3.8031E-05	3.8031E-05	0.000162866	0.000162866	4.27638E-05	2.82527E-05	4.77107E-05	4.77107E-05	1.44012E-05	1.48409E-05	8.67298E-05	8.67298E-05	5.85941E-05	5.85941E-05	5.80444E-06	5.80444E-06	1.86885E-05	1.86885E-05	6.90866E-05
3830103773875	383010	3773875	4.03542E-05	4.03542E-05	0.000172815	0.000172815	4.3597E-05	2.88032E-05	4.86403E-05	4.86403E-05	1.46818E-05	1.51301E-05	8.81212E-05	8.81212E-05	5.97357E-05	5.97357E-05	5.91754E-06	5.91754E-06	1.90527E-05	1.90527E-05	7.25427E-05
3830203773875	383020	3773875	4.29064E-05	4.29064E-05	0.000183744	0.000183744	4.44731E-05	2.9382E-05	4.96178E-05	4.96178E-05	1.49768E-05	1.54341E-05	8.95899E-05	8.95899E-05	6.09361E-05	6.09361E-05	6.03645E-06	6.03645E-06	1.94355E-05	1.94355E-05	7.62734E-05
3830303773875	383030	3773875	4.55844E-05	4.55844E-05	0.000195213	0.000195213	4.53247E-05	2.99446E-05	5.05679E-05	5.05679E-05	1.52636E-05	1.57297E-05	9.10199E-05	9.10199E-05	6.2103E-05	6.2103E-05	6.15204E-06	6.15204E-06	1.98077E-05	1.98077E-05	8.01056E-05
3830403773875	383040	3773875	4.84915E-05	4.84915E-05	0.000207662	0.000207662	4.62437E-05	3.05517E-05	5.15932E-05	5.15932E-05	1.55731E-05	1.60486E-05	9.25659E-05	9.25659E-05	6.33622E-05	6.33622E-05	6.27678E-06	6.27678E-06	2.02093E-05	2.02093E-05	8.42243E-05
3830503773875	383050	3773875	5.12892E-05	5.12892E-05	0.000219643	0.000219643	4.70156E-05	3.10617E-05	5.24545E-05	5.24545E-05	1.5833E-05	1.63165E-05	9.38413E-05	9.38413E-05	6.44199E-05	6.44199E-05	6.38156E-06	6.38156E-06	2.05467E-05	2.05467E-05	8.81698E-05
3830603773875	383060	3773875	5.40725E-05	5.40725E-05	0.000231562	0.000231562	4.77263E-05	3.15313E-05	5.32474E-05	5.32474E-05	1.60724E-05	1.65631E-05	9.50008E-05	9.50008E-05	6.53937E-05	6.53937E-05	6.47802E-06	6.47802E-06	2.08573E-05	2.08573E-05	9.21333E-05
3830703773875	383070	3773875	5.69362E-05	5.69362E-05	0.000243826	0.000243826	4.84431E-05	3.20049E-05	5.40471E-05	5.40471E-05	1.63138E-05	1.68119E-05	9.61474E-05	9.61474E-05	6.63758E-05	6.63758E-05	6.57532E-06	6.57532E-06	2.11705E-05	2.11705E-05	9.62759E-05
3830803773875	383080	3773875	5.95482E-05	5.95482E-05	0.000255012	0.000255012	4.89455E-05	3.23368E-05	5.46076E-05	5.46076E-05	1.64829E-05	1.69862E-05	9.69204E-05	9.69204E-05	6.70642E-05	6.70642E-05	6.64351E-06	6.64351E-06	2.13901E-05	2.13901E-05	0.000100162
3830903773875	383090	3773875	6.22428E-05	6.22428E-05	0.000266551	0.000266551	4.94602E-05	3.26768E-05	5.51818E-05	5.51818E-05	1.66563E-05	1.71648E-05	9.76934E-05	9.76934E-05	6.77693E-05	6.77693E-05	6.71336E-06	6.71336E-06	2.1615E-05	2.1615E-05	0.000104275
3831003773875	383100	3773875	6.5253E-05	6.5253E-05	0.000279442	0.000279442	5.01708E-05	3.31463E-05	5.59747E-05	5.59747E-05	1.68956E-05	1.74115E-05	9.87885E-05	9.87885E-05	6.87431E-05	6.87431E-05	6.80982E-06	6.80982E-06	2.19256E-05	2.19256E-05	0.00010902
3831103773875	383110	3773875	6.84819E-05	6.84819E-05	0.00029327	0.00029327	5.10898E-05	3.37534E-05	5.7E-05	5.7E-05	1.72051E-05	1.77304E-05	0.000100193	0.000100193	7.00023E-05	7.00023E-05	6.93456E-06	6.93456E-06	2.23272E-05	2.23272E-05	0.000114368
3831203773875	383120	3773875	7.16283E-05	7.16283E-05	0.000306744	0.000306744	5.2064E-05	3.4397E-05	5.80868E-05	5.80868E-05	1.75331E-05	1.80685E-05	0.000101661	0.000101661	7.1337E-05	7.1337E-05	7.06678E-06	7.06678E-06	2.27529E-05	2.27529E-05	0.000120003
3831303773875	383130	3773875	7.48427E-05	7.48427E-05	0.00032051	0.00032051	5.36998E-05	3.54777E-05	5.99118E-05	5.99118E-05	1.8084E-05	1.86362E-05	0.000104212	0.000104212	7.35784E-05	7.35784E-05	7.28881E-06	7.28881E-06	2.34678E-05	2.34678E-05	0.000126993
3831403773875	383140	3773875	7.74568E-05	7.74568E-05	0.000331704	0.000331704	5.54949E-05	3.66637E-05	6.19146E-05	6.19146E-05	1.86885E-05	1.92591E-05	0.000107124	0.000107124	7.6038E-05	7.6038E-05	7.53247E-06	7.53247E-06	2.42523E-05	2.42523E-05	0.000133983
3831503773875	383150	3773875	7.91425E-05	7.91425E-05	0.000338923	0.000338923	5.73819E-05	3.79104E-05	6.40199E-05	6.40199E-05	1.9324E-05	1.9914E-05	0.000110113	0.000110113	7.86235E-05	7.86235E-05	7.78859E-06	7.78859E-06	2.50769E-05	2.50769E-05	0.00013985
3831603773875	383160	3773875	7.95469E-05	7.95469E-05	0.000340655	0.000340655	5.92321E-05	3.91328E-05	6.60842E-05	6.60842E-05	1.99471E-05	2.05561E-05	0.000112909	0.000112909	8.11587E-05	8.11587E-05	8.03973E-06	8.03973E-06	2.58855E-05	2.58855E-05	0.000145044
3831703773875	383170	3773875	9.59101E-05	9.59101E-05	0.00041073	0.00041073	5.26154E-05	3.47613E-05	5.8702E-05	5.8702E-05	1.77188E-05	1.82598E-05	9.91235E-05	9.91235E-05	7.20925E-05	7.20925E-05	7.14162E-06	7.14162E-06	2.29939E-05	2.29939E-05	0.010362921
3831703773875	383730	3773875	9.19261E-05	9.19261E-05	0.000393668	0.000393668	5.28421E-05	3.49111E-05	5.89549E-05	5.89549E-05	1.77951E-05	1.83385E-05	9.99995E-05	9.99995E-05	7.24031E-05	7.24031E-05	7.17239E-06	7.17239E-06	2.30929E-05	2.30929E-05	0.007918931
3831740773875	383740	3773875	8.79627E-05	8.79627E-05	0.000376695	0.000376695	5.28849E-05	3.49394E-05	5.90027E-05	5.90027E-05	1.78096E-05	1.83534E-05	0.000100425	0.000100425	7.24619E-05	7.24619E-05	7.17821E-06	7.17821E-06	2.31117E-05	2.31117E-05	0.006380164
3831750373875	383750	3773875	8.42489E-05	8.42489E-05	0.000360791	0.000360791	5.27379E-05	3.48423E-05	5.88387E-05	5.88387E-05	1.77601E-05	1.83024E-05	0.000100334	0.000100334	7.22604E-05	7.22604E-05	7.15825E-06	7.15825E-06	2.30474E-05	2.30474E-05	0.005335789
3831760373875	383760	3773875	8.0791E-05	8.0791E-05	0.000345983	0.000345983	5.26092E-05	3.47573E-05	5.86951E-05	5.86951E-05	1.77167E-05	1.82577E-05	0.000100244	0.000100244	7.20841E-05	7.20841E-05	7.14079E-06	7.14079E-06	2.29912E-05	2.29912E-05	0.004553446
3831770373875	383770	3773875	7.75435E-05	7.75435E-05	0.000332076	0.000332076	5.22233E-05	3.45023E-05	5.82645E-05	5.82645E-05	1.75868E-05	1.81238E-05	9.94327E-05	9.94327E-05	7.15553E-05	7.15553E-05	7.0884E-06	7.0884E-06	2.28225E-05	2.28225E-05	0.00397286
3831780373875	383780	3773875	7.45003E-05	7.45003E-05	0.000319043	0.000319043	5.18373E-05	3.42473E-05	5.78339E-05	5.78339E-05	1.74568E-05	1.79898E-05	9.85953E-05	9.85953E-05	7.10264E-05	7.10264E-05	7.03601E-06	7.03601E-06	2.26538E-05	2.26538E-05	0.003501712
3831790373875	383790	3773875	7.16489E-05	7.16489E-05	0.000306832	0.000306832	5.14391E-05	3.39842E-05	5.73896E-05	5.73896E-05	1.73227E-05	1.78516E-05	9.77965E-05	9.77965E-05	7.04808E-05	7.04808E-05	6.98196E-06	6.98196E-06	2.24798E-05	2.24798E-05	0.003111964
3838003773875	383800	3773875	6.89585E-05	6.89585E-05	0.000295311	0.000295311	5.10653E-05	3.37373E-05	5.69726E-05	5.69726E-05	1.71968E-05	1.77219E-05	9.70106E-05	9.70106E-05	6.99687E-05	6.99687E-05	6.93123E-06	6.93123E-06	2.23165E-05	2.23165E-05	0.00278562
3838103773875	383810	3773875	6.64063E-05	6.64063E-05	0.000284381	0.000284381	5.06794E-05	3.34822E-05	5.6542E-05	5.6542E-05	1.70668E-05	1.7588E-05	9.62634E-05	9.62634E-05	6.94398E-05	6.94398E-05	6.87884E-06	6.87884E-06	2.21478E-05	2.21478E-05	0.002509435
3838203773875	383820	3773875	6.39903E-05	6.39903E-05	0.000274035	0.000274035	5.03363E-05	3.32556E-05	5.61592E-05	5.61592E-05	1.69513E-05	1.74689E-05	9.55806E-05	9.55806E-05	6.89697E-05	6.89697E-05	6.83227E-06	6.83227E-06	2.19979E-05	2.19979E-05	0.002273566
3838303773875	383830	3773875	6.17001E-05	6.17001E-05	0.000264227	0.000264227	4.99871E-05	3.30249E-05	5.57696E-05	5.57696E-05	1.68337E-05	1.73477E-05	9.49235E-05	9.49235E-05	6.84913E-05	6.84913E-05	6.78487E-06	6.78487E-06	2.18452E-05	2.18452E-05	0.002070538
3838403773875	383840	3773875	5.95152E-05	5.95152E-05	0.00025487	0.00025487	4.96195E-05	3.2782E-05	5.53595E-05	5.53595E-05	1.67099E-05	1.72201E-05	9.42536E-05	9.42536E-05	6.79876E-05	6.79876E-05	6.73498E-06	6.73498E-06	2.16846E-05	2.16846E-05	0.001894318
3838503773875	383850	3773875	5.74149E-05	5.74149E-05	0.000245876	0.000245876	4.92335E-05	3.2527E-05	5.49289E-05	5.49289E-05	1.65799E-05	1.70862E-05	9.35579E-05	9.35579E-05	6.74587E-05	6.74587E-05	6.68259E-06	6.68259E-06	2.15159E-05	2.15159E-05	0.001740064
3838603773875	383860	3773875	5.54115E-05	5.54115E-05	0.000237297	0.000237297	4.88414E-05	3.2268E-05	5.44914E-05	5.44914E-05	1.64479E-05	1.69501E-05	9.28751E-05	9.28751E-05	6.69215E-05	6.69215E-05	6.62937E-06	6.62937E-06	2.13446E-05	2.13446E-05	0.001604314
3838703773875	383870	3773875	5.31853E-05	5.31853E-05	0.000227763	0.000227763	4.81307E-05	3.17984E-05	5.36985E-05	5.36985E-05	1.62085E-05	1.67035E-05	9.16383E-05	9.16383E-05	6.59477E-05	6.59477E-05	6.53291E-06	6.53291E-06	2.1034E-05	2.1034E-05	0.00149533
3838803773875	383880	3773875	5.05712E-05	5.05712E-05	0.000216568	0.000216568	4.72546E-05	3.12196E-05	5.2721E-05	5.2721E-05	1.59135E-05	1.63994E-05	9.02856E-05	9.02856E-05	6.47473E-05	6.47473E-05	6.41399E-06	6.41399E-06	2.06511E-05	2.06511E-05	0.001394416
3838903773875	383890	3773875	4.78498E-05	4.78498E-05	0.000204914	0.000204914	4.63356E-05	3.06125E-05	5.16957E-05	5.16957E-05	1.5604E-05	1.60805E-05	8.91003E-05	8.91003E-05	6.34881E-05	6.34881E-05	6.28925E-06	6.28925E-06	2.02495E-05	2.02495E-05	0.001294564
3839003773875	383900	3773875	4.51945E-05	4.51945E-05	0.000193543	0.000193543	4.51103E-05	2.98029E-05	5.03287E-05	5.03287E-05	1.51914E-05	1.56552E-05	8.77605E-05	8.77605E-05	6.18092E-05	6.18092E-05	6.12294E-06	6.12294E-06	1.9714E-05	1.9714E-05	0.001179325
3839103773875	383910	3773875	4.29931E-05	4.29931E-05	0.000184115	0.000184115	4.42403E-05	2.92282E-05	4.93581E-05	4.93581E-05	1.48984E-05	1.53533E-05	8.65623E-05	8.65623E-05	6.06172E-05	6.06172E-05	6.00485E-06	6.00485E-06	1.93338E-05	1.93338E-05	0.001087669
3829703773885	382970	3773885	3.27513E-05	3.27513E-05	0.000140256	0.000140256	3.94615E-05	2.6071E-05	4.40265E-05	4.40265E-05	1.32891E-05	1.36949E-05	8.08937E-05	8.08937E-05	5.40694E-05	5.40694E-05	5.35622E-06	5.35622E-06	1.72454E-05	1.72454E-05	5.97568E-05
3829803773885	382980	3773885	3.45628E-05	3.45628E-05	0.000148013	0.000148013	4.01783E-05	2.65446E-05	4.48262E-05	4.48262E-05	1.35305E-05	1.39436E-05	8.2079E-05	8.2079E-05	5.50516E-05	5.50516E-05	5.45351E-06	5.45351E-06	1.75587E-05	1.75587E-05	6.24429E-05
3829903773885	382990	3773885	3.66281E-05	3.66281E-05	0.000156858	0.000156858	4.09871E-05	2.70789E-05	4.57285E-05	4.57285E-05	1.38028E-05	1.42243E-05	8.34188E-05	8.34188E-05	5.61596E-05	5.61596E-05	5.56328E-06	5.56328E-06	1.79121E-05	1.79121E-05	6.5529E-05
3830003773885	383000	3773885	3.88336E-05	3.88336E-05	0.000166303	0.000166303	4.17835E-05	2.7605E-05	4.66171E-05	4.66171E-05	1.40711E-05	1.45007E-05	8.47329E-05	8.47329E-05	5.72509E-05	5.72509E-05	5.67139E-06	5.67139E-06	1.82601E-05	1.82601E-05	6.87583E-05
3830103773885	383010	3773885	4.12785E-05	4.12785E-05	0.000176773	0.000176773	4.26167E-05	2.81555E-05	4.75467E-05	4.75467E-05	1.43517E-05	1.47899E-05	8.61372E-05	8.61372E-05	5.83926E-05	5.83926E-05	5.78448E-06	5.78448E-06	1.86243E-05	1.86243E-05	7.22741E-05
3830203773885	383020	3773885	4.39504E-05	4.39504E-05	0.000188215	0.000188215	4.34867E-05	2.87303E-05	4.85173E-05	4.85173E-05	1.46446E-05	1.50918E-05	8.7593E-05	8.7593E-05	5.95846E-05	5.95846E-05	5.90257E-06	5.90257E-06	1.90045E-05	1.90045E-05	7.60167E-05
3830303773885	383030	3773885	4.66057E-05	4.66057E-05	0.000199586	0.000199586	4.42464E-05	2.92322E-05	4.93649E-05	4.93649E-05	1.49005E-05	1.53554E-05	8.88555E-05	8.88555E-05	6.06255E-05	6.06255E-05	6.00568E-06	6.00568E-06	1.93365E-05	1.93365E-05	7.96519E-05
3830403773885	383040	3773885	4.94777E-05	4.94777E-05	0.000211885	0.000211885	4.5049E-05	2.97624E-05	5.02603E-05	5.02603E-05	1.51707E-05	1.5634E-05	9.02083E-05	9.02083E-05	6.17252E-05	6.17252E-05	6.11462E-06	6.11462E-06	1.96872E-05	1.96872E-05	8.35378E-05
3830503773885	383050	3773885	5.23786E-05	5.23786E-05	0.000224308	0.000224308	4.57903E-05	3.02522E-05	5.10874E-05	5.10874E-05	1.54204E-05	1.58912E-05	9.14322E-05	9.14322E-05	6.2741E-05	6.2741E-05	6.21524E-06	6.21524E-06	2.00112E-05	2.00112E-05	8.74356E-05
3830603773885	383060	3773885	5.53517E-05	5.53517E-05	0.00023704	0.00023704	4.65133E-05	3.07298E-05	5.1894E-05	5.1894E-05	1.56638E-05	1.61421E-05	9.26174E-05	9.26174E-05	6.37315E-05	6.37315E-05	6.31337E-06	6.31337E-06	2.03271E-05	2.03271E-05	9.14409E-05
3830703773885	383070	3773885	5.84196E-05	5.84196E-05	0.000250179	0.000250179	4.72423E-05	3.12115E-05	5.27074E-05	5.27074E-05	1.59094E-05	1.63952E-05	9.37898E-05	9.37898E-05	6.47305E-05	6.47305E-05	6.41233E-06	6.41233E-06	2.06457E-05	2.06457E-05	9.56312E-05
3830803773885	383080	3773885	6.1205E-05	6.1205E-05	0.000262107	0.000262107	4.77447E-05	3.15434E-05	5.32679E-05	5.32679E-05	1.60786E-05	1.65695E-05	9.45757E-05	9.45757E-05	6.54188E-05	6.54188E-05	6.48052E-06	6.48052E-06	2.08653E-05	2.08653E-05	9.95231E-05
3830903773885	383090	3773885	6.40708E-05	6.40708E-05	0.000274379	0.000274379	4.82593E-05	3.18834E-05	5.3842E-05	5.3842E-05	1.62519E-05	1.67481E-05	9.53487E-05	9.53487E-05	6.6124E-05	6.6124E-05	6.55037E-06	6.55037E-06	2.10902E-05	2.10902E-05	0.000103624
3831003773885	383100	3773885	6.71738E-05	6.71738E-05	0.000287668	0.000287668	4.88904E-05	3.23003E-05	5.45461E-05	5.45461E-05	1.64644E-05	1.69671E-05	9.6302E-05	9.6302E-05	6.69886E-05	6.69886E-05	6.63602E-06	6.63602E-06	2.1366E-05	2.1366E-05	0.00010819
3831103773885	383110	3773885	7.04378E-05	7.04378E-05	0.000301646	0.000301646	4.96378E-05	3.27941E-05	5.538E-05	5.538E-05	1.67161E-05	1.72265E-05	9.74229E-05	9.74229E-05	6.80128E-05	6.80128E-05	6.73747E-06	6.73747E-06	2.16926E-05	2.16926E-05	0.000113204
3831203773885	383120	3773885	7.36956E-05	7.36956E-05	0.000315597	0.000315597	5.0422E-05	3.33122E-05	5.62549E-05	5.62549E-05	1.69802E-05	1.74987E-05	9.85824E-05	9.85824E-05	6.90873E-05	6.90873E-05	6.84392E-06	6.84392E-06	2.20353E-05	2.20353E-05	0.000118493
3831303773885	383130	3773885	7.74114E-05	7.74114E-05	0.00033151	0.00033151	5.21314E-05	3.44415E-05	5.8162E-05	5.8162E-05	1.75558E-05	1.80919E-05	0.000101275	0.000101275	7.14294E-05	7.14294E-05	7.07593E-06	7.07593E-06	2.27823E-05	2.27823E-05	0.000125698
3831403773885	383140	3773885	8.03804E-05	8.03804E-05	0.000344224	0.000344224	5.40551E-05	3.57125E-05	6.03083E-05	6.03083E-05	1.82037E-05	1.87595E-05	0.000104393	0.000104393	7.40652E-05	7.40652E-05	7.33705E-06	7.33705E-06	2.36231E-05	2.36231E-05	0.000132932
3831503773885	383150	3773885	8.22496E-05	8.22496E-05	0.000352229	0.000352229	5.60156E-05	3.70078E-05	6.24956E-05	6.24956E-05	1.88639E-05	1.94399E-05	0.000107472	0.000107472	7.67515E-05	7.67515E-05	7.60315E-06	7.60315E-06	2.44798E-05	2.44798E-05	0.000138519
3831603773885	383160	3773885	8.29202E-05	8.29202E-05	0.000355101	0.000355101	5.7774E-05	3.81694E-05	6.44573E-05	6.44573E-05	1.9456E-05	2.00501E-05	0.000110113	0.000110113	7.91607E-05	7.91607E-05	7.84182E-06	7.84182E-06	2.52483E-05	2.52483E-05	0.000143963
3831703773885	383710	3773885	0.00010616	0.00010616	0.00045625	0.00045625	5.1145E-05	3.37899E-05	5.70615E-05	5.70615E-05	1.72236E-05	1.77495E-05	9.6083E-05	9.6083E-05	7.00778E-05	7.00778E-05	6.94204E-06	6.94204E-06	2.23513E-05	2.23513E-05	0.012197177
3837203773885	383720	3773885	0.000101881	0.000101881	0.0004363	0.0004363	5.14574E-05	3.39963E-05	5.74101E-05	5.74101E-05	1.73289E-05	1.7858E-05	9.70106E-05	9.70106E-05	7.0506E-05	7.0506E-05	6.98445E-06	6.98445E-06	2.24878E-05	2.24878E-05	0.008996112
3837303773885	383730	3773885	9.74121E-05	9.74121E-05	0.000417162	0.000417162	5.16903E-05	3.41501E-05	5.76698E-05	5.76698E-05	1.74073E-05	1.79388E-05	9.78996E-05	9.78996E-05	7.08249E-05	7.08249E-05	7.01605E-06	7.01605E-06	2.25896E-05	2.25896E-05	0.007024787
3837403773885	383740	3773885	9.3034E-05	9.3034E-05	0.000398413	0.000398413	5.17454E-05	3.41865E-05	5.77314E-05	5.77314E-05	1.74258E-05	1.79579E-05	9.83634E-05	9.83634E-05	7.09005E-05	7.09005E-05	7.02354E-06	7.02354E-06	2.26137E-05	2.26137E-05	0.005746864
3837503773885	383750	3773885

			MSite Grubbing / Prep	MMass Grading / Excavation	MMass Grading / Excavation	MDrainage / Utilities Trenching	MFoundations / Concrete Pads	MBuilding / Structure Construction	MAsphalt Paving	MLandscaping or Other Finishing	MWaterside Construction (Piles)	RSSWRe-striping South Valley	RSSWRe-striping Silver Lake Boulevard	RSSWDemolition	RSSWPlacing Base	RSSWForm/Place Rebar and Pour	Child Risk				
Unique Identifier	X (UTM)	Y (UTM)	2027	2027	2028	2028	2028	2028	2028	2028	2028	2029	2029	2029	2029	2029	3rd Trimester	0<2	2<16	Total	per million
3838003773865	383800	3773865	0.002647584	0.006611219	0.006611219	0.001850212	0.00341399	0.006138989	0.004342967	0.001316051	0.002330184	4.52574E-05	0.001438959	0.002380113	0.001293827	0.000387265	3.99605E-08	9.7236E-07	3.0449E-07	1.31681E-06	1.31681
3838103773865	383810	3773865	0.0023759	0.005932804	0.005932804	0.001660351	0.003063661	0.005509032	0.00389731	0.001181003	0.00209107	4.48957E-05	0.001274564	0.002113955	0.001149144	0.000343959	3.76262E-08	9.1227E-07	2.7586E-07	1.22575E-06	1.2257547
3838203773865	383820	3773865	0.002145126	0.005356544	0.005356544	0.00149908	0.002766084	0.004973933	0.00351876	0.001066291	0.001887962	4.43531E-05	0.001139018	0.001893545	0.00102933	0.000308096	3.55098E-08	8.5813E-07	2.5146E-07	1.14511E-06	1.14510778
3838303773865	383830	3773865	0.001947263	0.004862464	0.004862464	0.001360807	0.002510944	0.004515145	0.003194195	0.000967938	0.001713819	4.39863E-05	0.001025773	0.00170867	0.000928832	0.000278016	3.35847E-08	8.0914E-07	2.3047E-07	1.0732E-06	1.07319651
3838403773865	383840	3773865	0.001776224	0.004435366	0.004435366	0.001241279	0.002290394	0.004118554	0.00291363	0.000882918	0.001563285	4.36296E-05	0.000930099	0.00155192	0.000843622	0.000252511	3.18236E-08	7.6455E-07	2.1225E-07	1.00863E-06	1.00863166
3838503773865	383850	3773865	0.001627587	0.004064208	0.004064208	0.001137407	0.00209873	0.003773907	0.002669813	0.000809034	0.001432467	4.31121E-05	0.000848788	0.001418208	0.000770937	0.000230755	3.0216E-08	7.2401E-07	1.9637E-07	9.506E-07	0.95060005
3838603773865	383860	3773865	0.001498044	0.00374073	0.00374073	0.001046879	0.001931689	0.003473535	0.002457318	0.000744642	0.001318454	4.27705E-05	0.000779862	0.001303699	0.00070869	0.000212123	2.87403E-08	6.87E-07	1.8248E-07	8.98218E-07	0.8982183
3838703773865	383870	3773865	0.001397954	0.003490799	0.003490799	0.000976933	0.001802625	0.003241456	0.002293136	0.00069489	0.001230363	4.20319E-05	0.000723577	0.00121161	0.00065863	0.00019714	2.73569E-08	6.5299E-07	1.7145E-07	8.51789E-07	0.85178947
3838803773865	383880	3773865	0.00129801	0.00324123	0.00324123	0.000907089	0.00167375	0.003009714	0.002129192	0.00064521	0.001142401	4.11527E-05	0.00066804	0.001120021	0.000608843	0.000182237	2.59919E-08	6.1943E-07	1.6026E-07	8.05682E-07	0.80568227
3838903773865	383890	3773865	0.001195658	0.002985649	0.002985649	0.000835562	0.00154177	0.002772389	0.001961299	0.000594333	0.001052319	4.04845E-05	0.000611654	0.001026905	0.000558225	0.000167086	2.46368E-08	5.8574E-07	1.4877E-07	7.59145E-07	0.75914503
3839003773865	383900	3773865	0.00108883	0.002718891	0.002718891	0.000760908	0.001404018	0.002524685	0.001786063	0.000541231	0.000958298	3.97359E-05	0.000554811	0.00093226	0.000506776	0.000151687	2.32441E-08	5.5113E-07	1.3668E-07	7.11048E-07	0.71104846
3839103773865	383910	3773865	0.001000407	0.002498093	0.002498093	0.000699115	0.001289999	0.002319658	0.001641019	0.000497278	0.000880475	3.9128E-05	0.000507991	0.000854543	0.000464529	0.000139042	2.19501E-08	5.1936E-07	1.2672E-07	6.68031E-07	0.66803071
3829703773875	382970	3773875	5.43109E-05	0.000135618	0.000135618	3.79541E-05	7.00325E-05	0.000125931	8.90889E-05	2.69666E-05	4.77999E-05	3.97158E-05	4.27906E-05	7.3354E-05	3.98752E-05	1.19353E-05	1.09822E-08	3.4083E-07	3.3707E-08	3.85517E-07	0.38551729
3829803773875	382980	3773875	5.6724E-05	0.000141644	0.000141644	3.96404E-05	7.31441E-05	0.000131527	9.30472E-05	2.81961E-05	4.99237E-05	4.03137E-05	4.44687E-05	7.62403E-05	4.14442E-05	1.2405E-05	1.17694E-08	3.684E-07	3.5691E-08	4.15864E-07	0.41586389
3829903773875	382990	3773875	5.9471E-05	0.000148504	0.000148504	4.15602E-05	7.66863E-05	0.000137896	9.75534E-05	2.95616E-05	5.23415E-05	4.09869E-05	4.63628E-05	7.95001E-05	4.32162E-05	1.29354E-05	1.26622E-08	4.0006E-07	3.7949E-08	4.50671E-07	0.45067146
3830003773875	383000	3773875	6.2342E-05	0.000155673	0.000155673	4.35665E-05	8.03883E-05	0.000144553	0.000102263	3.09887E-05	5.48682E-05	4.1625E-05	4.83021E-05	8.28533E-05	4.5039E-05	1.34809E-05	1.36355E-08	4.3504E-07	4.0385E-08	4.89062E-07	0.48906226
3830103773875	383010	3773875	6.54607E-05	0.00016346	0.00016346	4.57459E-05	8.44098E-05	0.000151785	0.000107379	3.25389E-05	5.76131E-05	4.23033E-05	5.03871E-05	8.64441E-05	4.6991E-05	1.40652E-05	1.47313E-08	4.7498E-07	4.3117E-08	5.32828E-07	0.53282795
3830203773875	383020	3773875	6.88272E-05	0.000171867	0.000171867	4.80985E-05	8.87508E-05	0.000159591	0.000112901	3.42123E-05	6.0576E-05	4.30267E-05	5.26128E-05	9.02897E-05	4.90814E-05	1.46909E-05	1.59715E-08	5.2088E-07	4.619E-08	5.83041E-07	0.58304119
3830303773875	383030	3773875	7.22852E-05	0.000180502	0.000180502	5.05151E-05	9.32099E-05	0.000167609	0.000118573	3.59313E-05	6.36195E-05	4.3715E-05	5.48736E-05	9.41862E-05	5.11995E-05	1.53249E-05	1.73532E-08	5.7286E-07	4.9565E-08	6.39778E-07	0.63977784
3830403773875	383040	3773875	7.60018E-05	0.000189782	0.000189782	5.31124E-05	9.80024E-05	0.000176226	0.00012467	3.77787E-05	6.68905E-05	4.44636E-05	5.72852E-05	9.83543E-05	5.34653E-05	1.60031E-05	1.89443E-08	6.3376E-07	5.3421E-08	7.06125E-07	0.70612524
3830503773875	383050	3773875	7.95622E-05	0.000198673	0.000198673	5.56005E-05	0.000102593	0.000184482	0.00013051	3.95485E-05	7.00241E-05	4.50665E-05	5.95511E-05	0.000102276	5.55973E-05	1.66412E-05	2.06677E-08	7.0089E-07	5.7488E-08	7.79044E-07	0.77904433
3830603773875	383060	3773875	8.31388E-05	0.000207604	0.000207604	5.80999E-05	0.000107205	0.000192775	0.000136377	4.13263E-05	7.31719E-05	4.55991E-05	6.17969E-05	0.000106164	5.77108E-05	1.72738E-05	2.25871E-08	7.7706E-07	6.1939E-08	8.61582E-07	0.86158231
3830703773875	383070	3773875	8.68769E-05	0.000216938	0.000216938	6.07122E-05	0.000112026	0.000201443	0.000142509	4.31844E-05	7.64619E-05	4.61367E-05	6.41331E-05	0.000110205	5.99074E-05	1.79313E-05	2.47872E-08	8.6616E-07	6.7001E-08	9.57949E-07	0.95794897
3830803773875	383080	3773875	9.03835E-05	0.000225694	0.000225694	6.31627E-05	0.000116547	0.000209573	0.000148261	4.49275E-05	7.9548E-05	4.64582E-05	6.62433E-05	0.000113872	6.19009E-05	1.8528E-05	2.71622E-08	9.6454E-07	7.2342E-08	1.06404E-06	1.06404273
3830903773875	383090	3773875	9.40947E-05	0.000234962	0.000234962	6.57562E-05	0.000121333	0.000218179	0.000154348	4.67722E-05	8.28143E-05	4.67898E-05	6.84639E-05	0.000117726	6.39959E-05	1.91551E-05	2.99291E-08	1.0819E-06	7.8563E-08	1.19039E-06	1.19039177
3831003773875	383100	3773875	9.83769E-05	0.000245655	0.000245655	6.87487E-05	0.000126854	0.000228108	0.000161373	4.89008E-05	8.65831E-05	4.73274E-05	7.10765E-05	0.000122251	6.64555E-05	1.98913E-05	3.33757E-08	1.232E-06	8.643E-08	1.35177E-06	1.3517732
3831103773875	383110	3773875	0.000103203	0.000257706	0.000257706	7.21214E-05	0.000133078	0.000239298	0.000169289	5.12998E-05	9.08308E-05	4.8076E-05	7.41111E-05	0.000127506	6.9312E-05	2.07463E-05	3.77205E-08	1.4268E-06	9.6488E-08	1.56104E-06	1.56103515
3831203773875	383120	3773875	0.000108288	0.000270403	0.000270403	7.56748E-05	0.000139634	0.000251088	0.00017763	5.38273E-05	9.53059E-05	4.88849E-05	7.72863E-05	0.000133015	7.23069E-05	2.16427E-05	4.30903E-08	1.6761E-06	1.0906E-07	1.82825E-06	1.82824838
3831303773875	383130	3773875	0.000114595	0.000286153	0.000286153	8.00827E-05	0.000147768	0.000265714	0.000187976	5.69626E-05	0.000100857	5.04072E-05	8.1376E-05	0.00014012	7.61694E-05	2.27988E-05	5.08977E-08	2.0527E-06	1.2789E-07	2.23147E-06	2.23147353
3831403773875	383140	3773875	0.000120903	0.000301903	0.000301903	8.44905E-05	0.000155901	0.000280339	0.000198323	6.00978E-05	0.000106409	5.21355E-05	8.55711E-05	0.000147294	8.00688E-05	2.3966E-05	6.15741E-08	2.5918E-06	1.5423E-07	2.80756E-06	2.80755803
3831503773875	383150	3773875	0.000126198	0.000315125	0.000315125	8.81907E-05	0.000162728	0.000292616	0.000207008	6.27298E-05	0.000111069	5.38186E-05	8.98668E-05	0.000155002	8.42589E-05	2.52201E-05	7.66991E-08	3.3972E-06	1.9287E-07	3.66677E-06	3.66676918
3831603773875	383160	3773875	0.000130884	0.000326826	0.000326826	9.14655E-05	0.000168771	0.000303482	0.000214695	6.50591E-05	0.000115193	5.52756E-05	9.27959E-05	0.000160095	8.70277E-05	2.60489E-05	9.93175E-08	4.6678E-06	2.5331E-07	5.02039E-06	5.02039174
3837203773875	383720	3773875	0.009351237	0.02335075	0.02335075	0.006534929	0.012058174	0.02168284	0.01533931	0.004648276	0.008230182	4.58654E-05	0.005701097	0.012497921	0.006793861	0.002033521	7.66788E-08	1.9812E-06	1.002E-06	3.05988E-06	3.05987649
3837303773875	383730	3773875	0.007145843	0.017843712	0.017843712	0.004993732	0.009214376	0.016569162	0.011721689	0.003552027	0.006289177	4.61919E-05	0.005365977	0.008559191	0.00465277	0.001392655	6.8574E-08	1.7539E-06	7.7378E-07	2.5963E-06	2.59629735
3837403773875	383740	3773875	0.005757298	0.014376411	0.014376411	0.004023375	0.007423885	0.013349525	0.009443989	0.002861815	0.005067096	4.63276E-05	0.003960504	0.006380889	0.003468647	0.001038226	6.2213E-08	1.5773E-06	6.2965E-07	2.26913E-06	2.26912879
3837503773875	383750	3773875	0.004814881	0.012023123	0.012023123	0.003364785	0.006208662	0.011164329	0.007898094	0.002393362	0.004237658	4.61467E-05	0.003111349	0.005050924	0.002745679	0.000821829	5.70434E-08	1.4357E-06	5.3164E-07	2.02437E-06	2.02436889
3837603773875	383760	3773875	0.004108915	0.010260273	0.010260273	0.002871435	0.005298337	0.009527396	0.006740062	0.002042443	0.003616326	4.61517E-05	0.002530332	0.004132909	0.002246646	0.00067246	5.26801E-08	1.317E-06	4.5809E-07	1.82772E-06	1.8277249
3837703773875	383770	3773875	0.003585008	0.008952038	0.008952038	0.002505313	0.004622774	0.008312607	0.005880672	0.001782022	0.003155227	4.56544E-05	0.002134983	0.003502774	0.001904105	0.000569932	4.89374E-08	1.2173E-06	4.0332E-07	1.66955E-06	1.6695486
3837803773875	383780	3773875	0.003159856	0.0078904	0.0078904	0.002208203	0.004074551	0.0073268	0.005183272	0.001570689	0.002781043	4.53378E-05	0.001831746	0.003016614	0.001639829	0.000490829	4.56438E-08	1.1302E-06	3.5876E-07	1.53464E-06	1.53464193
3837903773875	383790	3773875	0.002808158	0.007012183	0.007012183	0.001962426	0.003621045	0.006511313	0.004606364	0.001395868	0.002471507	4.48254E-05	0.00159225	0.002630769	0.001430084	0.000428049	4.27197E-08	1.0534E-06	3.2181E-07	1.41791E-06	1.41790751
3838003773875	383800	3773875	0.002513673	0.006276833	0.006276833	0.001756631	0.003241316	0.005828488	0.004123306	0.001249487	0.002212327	4.44888E-05	0.001399655	0.002319102	0.001260662	0.000377338	4.01069E-08	9.8509E-07	2.9079E-07	1.31598E-06	1.31597795
3838103773875	383810	3773875	0.002264451	0.005654506	0.005654506	0.001582467	0.00291995	0.005250613	0.003714494	0.001125604	0.001992982	4.39713E-05	0.001242344	0.00206347	0.001121701	0.000335745	3.77552E-08	9.2388E-07	2.6444E-07	1.22608E-06	1.226082
3838203773875	383820	3773875	0.002051608	0.005123021	0.005123021	0.001433726	0.002645495	0.004757091	0.003365357	0.001019805	0.001805655	4.36447E-05	0.001112128	0.0018511	0.001006256	0.00030119	3.56348E-08	8.6896E-07	2.4188E-07	1.14647E-06	1.14647136
3838303773875	383830	3773875	0.001868401	0.004665539	0.004665539	0.001305695	0.002409254	0.004332287	0.003064833	0.000928737	0.001644411	4.31473E-05	0.00100317	0.001672778	0.000909321	0.000272176	3.37095E-08	8.1935E-07	2.2239E-07	1.07545E-06	1.07544852
3838403773875	383840	3773875	0.001709384	0.004268462	0.004268462	0.00119457	0.002204206	0.003963572	0.00280399	0.000849694	0.001504458	4.28207E-05	0.000910922	0.00152135	0.000827005	0.000247537	3.1951E-08	7.7429E-07	2.0541E-07	1.01165E-06	1.01165132
3838503773875	383850	3773875	0.001570189	0.003920882	0.003920882	0.001097296	0.002024718	0.003640819	0.002575662	0.000780503	0.00138195	4.24791E-05	0.000831922	0.001391323	0.000756322	0.00022638	3.03329E-08	7.3309E-07	1.9048E-07	9.53896E-07	0.9538962
3838603773875	383860	3773875	0.001447692	0.003614998	0.003614998	0.001011691	0.001866761	0.003356784	0.002374723	0.000719613	0.001274139	4.19717E-05	0.000763951	0.001279047	0.000695289	0.000208112	2.88453E-08	6.9539E-07	1.7729E-07	9.01523E-07	0.9015227
3838703773875	383870	3773875	0.001349348	0.003369424	0.003369424	0.000942965	0.001739948	0.003128751	0.002213404	0.000670728	0.001187584	4.12482E-05	0.000709614	0.001188953	0.000646314	0.000193453	2.74535E-08	6.6083E-07	1.6646E-07	8.54744E-07	0.85474404
3838803773875	383880	3773875	0.001258286	0.003142035	0.003142035	0.000879328	0.001622526	0.002917604	0.00206403	0.000625464	0.001107438	4.0384E-05	0.000656987	0.001102279	0.000599198	0.00017935	2.61067E-08	6.2749E-07	1.5621E-07	8.09807E-07	0.80980654
3838903773875	383890	3773875	0.001168182	0.00291704	0.00291704	0.000816361	0.00150634	0.0027086	0.001916229	0.000580675	0.001028137	3.97208E-05	0.000605429	0.001018628	0.000553725	0.00016574	2.48071E-08	5.9508E-07	1.4599E-07	7.6588E-07	0.76588025
3839003773875	383900	3773875	0.001064193	0.00265737	0.00265737	0.00074369	0.001372249	0.002467558	0.001745649	0.000528985	0.000936614	3.90376E-05	0.000550108	0.000924476	0.000502544	0.00015042	2.34329E-08	5.6038E-07	1.3422E-07	7.18033E-07	0.7180334
3839103773875	383910	3773875	0.000981485	0.002450842	0.002450842	0.000685891	0.001265599	0.002275782	0.00160998	0.000487873	0.000863821	3.84698E-05	0.000505227	0.00085029	0.000462217	0.00013835	2.21932E-08	5.2959E-07	1.2489E-07	6.76666E-07	0.67666625
3829703773885	382970	3773885	5.39231E-05	0.00013465	0.00013465	3.76831E-05	6.95324E-05	0.000125032	8.84527E-05	2.68039E-05	4.74586E-05	3.85854E-05	4.22229E-05	7.23862E-05	3.93491E-05	1.17779E-05	1.10043E-08	3.4328E-07	3.342E-08	3.87703E-07	0.3877035
3829803773885	382980	3773885	5.63469E-05	0.000140703	0.000140703	3.9377E-05	7.26579E-05	0.000130652	9.24287E-05	2.80087E-05	4.95919E-05	3.91833E-05	4.39009E-05	7.52725E-05	4.09181E-05	1.22475E-05	1.18026E-08	3.7147E-07	3.5418E-08	4.18695E-07	0.41869509
3829903773885	382990	3773885	5.91317E-05	0.000147656	0.000147656	4.1323E-05	7.62488E-05	0.000137109	9.69967E-05	2.93929E-05	5.20428E-05	3.98615E-05	4.58151E-05	7.85663E-05	4.27086E-05	1.27834E-05	1.27106E-08	4.0394E-07	3.7704E-08	4.54353E-07	0.45435343
3830003773885	383000	3773885	6.20457E-05	0.000154933	0.000154933	4.33594E-05	8.00063E-05	0.000143866	0.000101777	3.08414E-05	5.46075E-05	4.05147E-05	4.77745E-05	8.19449E-05	4.45452E-05	1.33332E-05	1.36995E-08	4.398E-07	4.0171E-08	4.93668E-07	0.49366789
3830103773885	383010	3773885	6.52183E-05	0.000162855	0.000162855	4.55765E-05	8.40973E-05	0.000151223	0.000106981	3.24185E-05	5.73997E-05	4.1203E-05	4.98797E-05	8.55782E-05	4.65203E-05	1.39243E-05	1.48124E-08	4.8075E-07	4.2941E-08	5.38503E-07	0.5385028
3830203773885	383020	3773885	6.85956E-05	0.000171288	0.000171288	4.79367E-05	8.84522E-05	0.000159053	0.000112521	3.40972E-05	6.03721E-05	4.19214E-05	5.20953E-05	8.94068E-05	4.86015E-05	1.45473E-05	1.60654E-08	5.2759E-07	4.6038E-08	5.89694E-07	0.58969351
3830303773885	383030	3773885	7.18759E-05	0.00017948	0.00017948	5.0229E-05	9.2682E-05	0.00016666	0.000117902	3.57278E-05	6.32592E-05	4.25193E-05	5.42054E-05	9.30486E-05	5.05812E-05	1.51398E-05	1.74151E-08	5.7888E-07	4.9296E-08	6.45594E-07	0.64559376
3830403773885	383040	3773885	7.53824E-05	0.000188236	0.000188236	5.26795E-05	9.72036E-05	0.00017479	0.000123654	3.74708E-05	6.63453E-05	4.31574E-05	5.64412E-05	9.69196E-05	5.26854E-05	1.57697E-05	1.89602E-08	6.386E-07	5.2999E-08	7.10562E-07	0.71056172
3830503773885	383050	3773885	7.88997E-05	0.000197019	0.000197019	5.51375E-05	0.000101739	0.000182946	0.000129423	3.92192E-05	6.9441E-05	4.37351E-05	5.86618E-05	0.000100757	5.47713E-05	1.6394E-05	2.0675E-08	7.0607E-07	5.7037E-08	7.83778E-07	0.78377836
3830603773885	383060	3773885	8.2514E-05	0.000206044	0.000206044	5.76633E-05	0.0001064	0.000191326	0.000135352	4.10157E-05	7.26219E-05	4.42878E-05	6.09227E-05	0.00010467	5.68986E-05	1.70307E-05	2.26126E-08	7.8375E-07	6.1547E-08	8.67911E-07	0.86791117
3830703773885	383070	3773885	8.62952E-05	0.000215486	0.000215486	6.03057E-05	0.000111275	0.000200094	0.000141554	4.28953E-05	7.59499E-05	4.48455E-05	6.3269E-05	0.000108736	5.9109E-05	1.76924E-05	2.48345E-08	8.747E-07	6.6683E-08	9.66212E-07	0.96621226
3830803773885	383080	3773885	8.98071E-05	0.000224255	0.000224255	6.276E-05	0.000115804	0.000208237	0.000147315	4.4641E-05	7.90408E-05	4.51771E-05	6.53741E-05	0.000112387	6.10933E-05	1.82863E-05	2.72218E-08	9.7468E-07	7.2079E-08	1.07398E-06	1.073976
3830903773885	383090	3773885	9.35076E-05	0.000233496	0.000233496	6.53459E-05	0.000120576	0.000216817	0.000153385	4.64804E-05	8.22976E-05	4.55187E-05	6.75797E-05	0.000116207	6.31699E-05	1.89079E-05	2.99971E-08	1.0937E-06	7.8356E-08	1.20205E-06	1.2020494
3831003773885	383100	3773885	9.76282E-05	0.000243785	0.000243785	6.82255E-05	0.000125889	0.000226372	0.000160144	4.85286E-05	8.59242E-05	4.59809E-05	7.00566E-05	0.000120502	6.55049E-05	1.96068E-05	3.33772E-08	1.2425E-06	8.6085E-08	1.36193E-06	1.36193311
3831103773885	383110	3773885	0.000102153	0.000255083	0.000255083	7.13874E-05	0.000131723	0.000236863	0.000167566	5.07777E-05	8.99063E-05	4.65587E-05	7.28199E-05	0.000125282	6.8103E-05	2.03844E-05	3.75367E-08	1.431E-06	9.5716E-08	1.56422E-06	1.56422054
3831203773885	383120	3773885	0.000106925	0.000267	0.000267	7.47225E-05	0.000137877	0.000247929	0.000175395	5.31499E-05	9.41066E-05	4.71817E-05	7.57289E-05	0.000130333	7.08487E-05	2.12062E-05	4.26354E-08	1.6698E-06	1.0768E-07	1.82011E-06	1.82010676
3831303773885	383130	3773885	0.000113426	0.000283234	0.000283234	7.92658E-05	0.00014626	0.000263003	0.000186059	5.63816E-05	9.98285E-05	4.87794E-05	7.99542E-05	0.000137676	7.48404E-05	2.2401E-05	5.05359E-08	2.0534E-06	1.2689E-07	2.23085E-06	2.23084704
3831403773885	383140	3773885	0.000119955	0.000299536	0.000299536	8.3828E-05	0.000154678	0.000278141	0.000196768	5.96266E-05	0.000105574	5.06483E-05	8.43201E-05	0.000145146	7.89013E-05	2.36165E-05	6.14549E-08	2.6083E-06	1.5402E-07	2.82373E-06	2.82372974
3831503773885	383150	3773885	0.000124996	0.000312125	0.000312125	8.73513E-05	0.00016118	0.000289831	0.000205038	6.21327E-05	0.000110011	5.23817E-05	8.86409E-05	0.000152871	8.31006E-05	2.48735E-05	7.6789E-08	3.4304E-06	1.9344E-07	3.70066E-06	3.70066169
3831603773885	383160	3773885	0.000129909	0.000324392	0.000324392	9.07842E-05	0.000167514	0.000301221	0.000213096	6.45745E-05	0.000114335	5.37583E-05	9.14594E-05	0.000157803	8.57817E-05	2.5676E-05	9.92024E-08	4.697E-06	2.537E-07	5.04991E-06	5.04991087
3837103773885	383710	3773885	0.011006424	0.027483877	0.027483877	0.007691624	0.014192494	0.025520743	0.018054397	0.005471029	0.00968694	4.44385E-05	0.004827077	0.018177078	0.009881046	0.002957569	8.99578E-08	2.3707E-06	1.175E-06	3.63558E-06	3.6355759
3837203773885	383720	3773885	0.008117864	0.020270923	0.020270923	0.00567301	0.010467772	0.018823	0.013316145	0.004035195	0.007144669	4.48254E-05	0.00719502	0.011427645	0.00621206	0.001859378	7.8172E-08	2.0376E-06	8.7612E-07	2.9919E-06	2.99190087
3837303773885	383730	3773885	0.00633899	0.015828939	0.015828939	0.004429879	0.00817396	0.014698301	0.010398167	0.00315096	0.005579052	4.5157E-05	0.004965487	0.0079696	0.004332269	0.001296723	6.94681E-08	1.7925E-06	6.9127E-07	2.55322E-06	2.55321689
3837403773885	383740	3773885	0.005185825	0.012949399	0.012949399	0.003624012	0.006686985	0.012024442	0.008506572	0.002577749	0.004564132	4.52976E-05	0.003715477	0.006015876	0.003270226	0.000978836	6.27798E-08	1.6057E-06	5.7127E-07	2.23972E-06	2.23971959
3837503773885	383750	3773885	0.004386249	0.010952797	0.010952797	0.003065244	0.005655952	0.010170454	0.007194987	0.002180299	0.003860412	4.53228E-05	0.002945974	0.004801838	0.002610276	0.000781301	5.74239E-08	1.458E-06	4.8788E-07	2.00326E-06	2.00326499

			EGIODemolition	EGIOSite Grubbing / Prep	EGIOMass Grading / Excavation	EGIOMass Grading / Excavation	EGIODrainage / Utilities Trenching	EGIODrainage / Utilities Trenching	EGIOFoundations / Concrete Pads	EGIOFoundations / Concrete Pads	EGIOBuilding / Structure Construction	EGIOBuilding / Structure Construction	EGIOAsphalt Paving	EGIOArchitectural Coating	EGIOLandscaping or Other Finishing	EGIOWaterside Construction (Piles)	HIWaterside Construction (Landscaping)	HIWaterside Construction (Landscaping)	KMDemolition	KMSite Grubbing / Prep	KMMass Grading / Excavation
Unique Identifier	X (UTM)	Y (UTM)	2025	2025	2025	2026	2026	2027	2026	2027	2026	2027	2027	2027	2027	2027	2025	2026	2025	2025	2025
3837603773885	383760	3773885	0.000190343	0.00017176	0.0004289	0.0004289	0.000120032	0.000120032	0.000221481	0.000221481	0.000398264	0.000398264	0.000281748	2.65175E-05	8.53782E-05	0.00015117	0.001049656	0.001049656	0.001691481	0.00152635	0.003811411
3837703773885	383770	3773885	0.000184362	0.00016636	0.000415423	0.000415423	0.00011626	0.00011626	0.000214522	0.000214522	0.00038575	0.00038575	0.000272895	2.56842E-05	8.26954E-05	0.00014642	0.001013511	0.001013511	0.001540415	0.001390031	0.003471013
3837803773885	383780	3773885	0.000178632	0.00016119	0.000402511	0.000402511	0.000112646	0.000112646	0.000207854	0.000207854	0.00037376	0.00037376	0.000264413	2.48859E-05	8.01251E-05	0.00014869	0.000978286	0.000978286	0.001410604	0.001272893	0.003178512
3837903773885	383790	3773885	0.00017314	0.00015624	0.000390137	0.000390137	0.000109183	0.000109183	0.000201464	0.000201464	0.00036227	0.00036227	0.000256284	2.41209E-05	7.76619E-05	0.00013707	0.000944568	0.000944568	0.001297561	0.001170886	0.002923792
3838003773885	383800	3773885	0.000167887	0.0001515	0.0003783	0.0003783	0.000105871	0.000105871	0.000195352	0.000195352	0.000351279	0.000351279	0.000248509	2.33891E-05	7.53057E-05	0.00013335	0.000912547	0.000912547	0.001198306	0.001081321	0.002700142
3838103773885	383810	3773885	0.000162844	0.00014695	0.000366935	0.000366935	0.00010269	0.00010269	0.000189483	0.000189483	0.000340725	0.000340725	0.000241043	2.26864E-05	7.30433E-05	0.00012933	0.000881874	0.000881874	0.001110531	0.001002115	0.002502357
3838203773885	383820	3773885	0.00015802	0.00014259	0.000356067	0.000356067	9.96488E-05	9.96488E-05	0.000183871	0.000183871	0.000330634	0.000330634	0.00023904	2.20145E-05	7.08799E-05	0.00012549	0.000853278	0.000853278	0.001032395	0.000931607	0.002326293
3838303773885	383830	3773885	0.000153466	0.00013848	0.000345805	0.000345805	9.67767E-05	9.67767E-05	0.000178571	0.000178571	0.000321104	0.000321104	0.000227162	2.138E-05	6.8837E-05	0.00012182	0.000825984	0.000825984	0.000962574	0.000868602	0.002168966
3838403773885	383840	3773885	0.000149109	0.00013455	0.000335986	0.000335986	9.40289E-05	9.40289E-05	0.000173501	0.000173501	0.000311987	0.000311987	0.00022071	2.07729E-05	6.68825E-05	0.00011821	0.00079964	0.00079964	0.000899904	0.000812051	0.002027753
3838503773885	383850	3773885	0.000144871	0.00013073	0.000326436	0.000326436	9.13563E-05	9.13563E-05	0.00016857	0.00016857	0.00030312	0.00030312	0.000214439	2.01825E-05	6.49815E-05	0.00011505	0.000773471	0.000773471	0.000843365	0.000761031	0.001900352
3838603773885	383860	3773885	0.000140806	0.00012706	0.000317277	0.000317277	8.87929E-05	8.87929E-05	0.00016384	0.00016384	0.000294614	0.000294614	0.000208422	1.96162E-05	6.31582E-05	0.00011827	0.000748476	0.000748476	0.000791989	0.00071467	0.001784586
3838703773885	383870	3773885	0.000136556	0.00012322	0.0003077	0.0003077	8.61128E-05	8.61128E-05	0.000158894	0.000158894	0.000285722	0.000285722	0.000202131	1.90241E-05	6.12518E-05	0.00010852	0.000721134	0.000721134	0.000745865	0.00067305	0.001680657
3838803773885	383880	3773885	0.00013178	0.00011892	0.00029694	0.00029694	8.31015E-05	8.31015E-05	0.000153338	0.000153338	0.00027573	0.00027573	0.000195063	1.83588E-05	5.91099E-05	0.00010459	0.000693506	0.000693506	0.000704774	0.00063597	0.001588066
3838903773885	383890	3773885	0.000127184	0.00011477	0.000286583	0.000286583	8.02031E-05	8.02031E-05	0.00014799	0.00014799	0.000266113	0.000266113	0.000188259	1.77185E-05	5.70482E-05	0.00010109	0.000667607	0.000667607	0.000664261	0.000599413	0.001496779
3839003773885	383900	3773885	0.000121913	0.00011001	0.000274707	0.000274707	7.68793E-05	7.68793E-05	0.000141857	0.000141857	0.000255085	0.000255085	0.000180457	1.69842E-05	5.46841E-05	9.68229E-05	0.00064169	0.00064169	0.000622084	0.000561352	0.00140174
3839103773885	383910	3773885	0.000117448	0.00010598	0.000264646	0.000264646	7.40638E-05	7.40638E-05	0.000136662	0.000136662	0.000245743	0.000245743	0.000173848	1.63622E-05	5.26813E-05	9.32769E-05	0.000617188	0.000617188	0.000584102	0.000527079	0.001316156
3829703773885	382970	3773895	0.000293818	0.00026513	0.000662059	0.000662059	0.000185284	0.000185284	0.000341883	0.000341883	0.000614769	0.000614769	0.00043491	4.09329E-05	0.000131792	0.00023334	0.000419399	0.000419399	7.2107E-05	6.50675E-05	0.000162478
3829803773895	382980	3773895	0.000320989	0.00028965	0.000723285	0.000723285	0.000202418	0.000202418	0.00037349	0.00037349	0.00067162	0.00067162	0.000475132	4.47183E-05	0.000143979	0.00025492	0.000446884	0.000446884	7.60227E-05	6.8601E-05	0.000171302
3829903773895	382990	3773895	0.000352518	0.0003181	0.000794329	0.000794329	0.0002223	0.0002223	0.000410186	0.000410186	0.000737591	0.000737591	0.00052181	4.91107E-05	0.000158122	0.00027968	0.000477621	0.000477621	8.05055E-05	7.26461E-05	0.000181403
3830003773895	383000	3773895	0.000387903	0.00035003	0.000874061	0.000874061	0.000244614	0.000244614	0.00045136	0.00045136	0.000811629	0.000811629	0.000574179	5.40403E-05	0.000173994	0.00030807	0.000510768	0.000510768	8.51734E-05	7.68583E-05	0.000191921
3830103773895	383010	3773895	0.000428839	0.00038697	0.000966303	0.000966303	0.000270429	0.000270429	0.000498993	0.000498993	0.000897281	0.000897281	0.000634773	5.97433E-05	0.000192355	0.00034058	0.000547531	0.000547531	9.02173E-05	8.14098E-05	0.000203286
3830203773895	383020	3773895	0.000476133	0.00042965	0.001072869	0.001072869	0.000300253	0.000300253	0.00055402	0.00055402	0.000996235	0.000996235	0.000704777	6.63319E-05	0.000213569	0.00037842	0.000588117	0.000588117	9.55417E-05	8.62144E-05	0.000215284
3830303773895	383030	3773895	0.000526775	0.00047535	0.00118698	0.00118698	0.000332188	0.000332188	0.000612949	0.000612949	0.001102196	0.001102196	0.000779738	7.33871E-05	0.000236284	0.00041836	0.000629765	0.000629765	0.000100407	9.06043E-05	0.000226246
3830403773895	383040	3773895	0.000586102	0.00052888	0.001320662	0.001320662	0.0003696	0.0003696	0.000681981	0.000681981	0.001226329	0.001226329	0.000867554	8.16522E-05	0.000262895	0.00046479	0.00076314	0.00076314	0.000105606	9.52959E-05	0.000237961
3830503773895	383050	3773895	0.000655696	0.00059168	0.001477478	0.001477478	0.000413486	0.000413486	0.00076296	0.00076296	0.001371944	0.001371944	0.000970568	9.13476E-05	0.000294112	0.00052075	0.00072816	0.00072816	0.000111103	0.000100257	0.000250349
3830603773895	383060	3773895	0.000738189	0.00066612	0.00166336	0.00166336	0.000465507	0.000465507	0.000858948	0.000858948	0.001544548	0.001544548	0.001092675	0.00010284	0.000331114	0.000586266	0.000786255	0.000786255	0.000116923	0.000105508	0.000263463
3830703773895	383070	3773895	0.000836399	0.00075475	0.001884656	0.001884656	0.000527439	0.000527439	0.000973224	0.000973224	0.001750038	0.001750038	0.001238047	0.000116522	0.000375166	0.00066264	0.00085201	0.00085201	0.000122982	0.000110976	0.000277115
3830803773895	383080	3773895	0.000944106	0.00085194	0.002127351	0.002127351	0.000595359	0.000595359	0.00109855	0.00109855	0.001975398	0.001975398	0.001397476	0.000131527	0.000423477	0.00074980	0.000917479	0.000917479	0.000128599	0.000116044	0.000289771
3830903773895	383090	3773895	0.001074006	0.00096916	0.002420055	0.002420055	0.000677275	0.000677275	0.0012497	0.0012497	0.002247194	0.002247194	0.001589755	0.000149624	0.000481744	0.00085297	0.000991418	0.000991418	0.000134574	0.000121436	0.000303235
3831003773895	383100	3773895	0.001236121	0.00111544	0.002785349	0.002785349	0.000779506	0.000779506	0.001438336	0.001438336	0.002586395	0.002586395	0.00182972	0.000172209	0.000554461	0.00098172	0.001075825	0.001075825	0.00014108	0.000127307	0.000317896
3831103773895	383110	3773895	0.001441954	0.00130118	0.003249152	0.003249152	0.000909306	0.000909306	0.001677841	0.001677841	0.00301707	0.00301707	0.002134396	0.000200884	0.000646787	0.00114519	0.001172411	0.001172411	0.000148112	0.000133652	0.00033374
3831203773895	383120	3773895	0.00170561	0.0015391	0.003843248	0.003843248	0.001075569	0.001075569	0.001984628	0.001984628	0.00356873	0.00356873	0.002524663	0.000237615	0.000765049	0.00135487	0.001281559	0.001281559	0.000155543	0.000140358	0.000350485
3831303773895	383130	3773895	0.002138634	0.00192985	0.004818979	0.004818979	0.001348637	0.001348637	0.002488489	0.002488489	0.004474766	0.004474766	0.003165629	0.000297942	0.000959282	0.00169849	0.001437002	0.001437002	0.000165028	0.000148917	0.000371858
3831403773895	383140	3773895	0.002773217	0.00250248	0.006248884	0.006248884	0.001748809	0.001748809	0.003226883	0.003226883	0.005802535	0.005802535	0.004104946	0.000386348	0.001243923	0.00220247	0.001622262	0.001622262	0.000174764	0.000157702	0.000393795
3831503773895	383150	3773895	0.003727368	0.00336348	0.008398872	0.008398872	0.002350504	0.002350504	0.004337122	0.004337122	0.007798953	0.007798953	0.00551729	0.000519275	0.001671907	0.00296025	0.001828647	0.001828647	0.000184129	0.000166154	0.000414898
3831603773895	383160	3773895	0.005201311	0.00469353	0.011720104	0.011720104	0.003279982	0.003279982	0.006052185	0.006052185	0.010882954	0.010882954	0.007699038	0.000724615	0.002333042	0.00413085	0.002046704	0.002046704	0.000193137	0.000174282	0.000435195
3837103773895	383710	3773895	0.000226558	0.00020444	0.000510502	0.000510502	0.000142869	0.000142869	0.00026362	0.00026362	0.000474038	0.000474038	0.000335353	3.15627E-05	0.000101622	0.00017993	0.001141056	0.001141056	0.003403353	0.003071099	0.007668768
3837203773895	383720	3773895	0.000219604	0.00019816	0.000494833	0.000494833	0.000138484	0.000138484	0.000255529	0.000255529	0.000459488	0.000459488	0.00032506	3.05939E-05	9.85031E-05	0.00017440	0.001116949	0.001116949	0.002852027	0.002573597	0.006426467
3837303773895	383730	3773895	0.000213074	0.00019227	0.000480118	0.000480118	0.000134366	0.000134366	0.00024793	0.00024793	0.000445824	0.000445824	0.000315394	2.96841E-05	9.55739E-05	0.00016922	0.00109308	0.00109308	0.002452556	0.002213124	0.005526339
3837403773895	383740	3773895	0.000206585	0.00018642	0.000465498	0.000465498	0.000130274	0.000130274	0.00024038	0.00024038	0.000432248	0.000432248	0.00030579	2.87802E-05	9.26636E-05	0.00016069	0.001068259	0.001068259	0.002149682	0.001939819	0.004843876
3837503773895	383750	3773895	0.000200204	0.00018066	0.00045112	0.00045112	0.00012625	0.00012625	0.000232955	0.000232955	0.000418897	0.000418897	0.00029634	2.78912E-05	8.98014E-05	0.00015900	0.001042138	0.001042138	0.001911807	0.001725166	0.004307872
3837603773895	383760	3773895	0.000194092	0.00017514	0.000437347	0.000437347	0.000122396	0.000122396	0.000225843	0.000225843	0.000406108	0.000406108	0.000287297	2.70397E-05	8.70597E-05	0.00015414	0.001016556	0.001016556	0.001717536	0.001549861	0.003870121
3837703773895	383770	3773895	0.000188003	0.00016965	0.000423628	0.000423628	0.000118556	0.000118556	0.000218759	0.000218759	0.000393368	0.000393368	0.000278285	2.61915E-05	8.43287E-05	0.00014931	0.000983108	0.000983108	0.001563079	0.001410483	0.003522084
3837803773895	383780	3773895	0.000182142	0.00016436	0.00041042	0.00041042	0.00011486	0.00011486	0.000211938	0.000211938	0.000381104	0.000381104	0.00026960	2.53749E-05	8.16994E-05	0.00014656	0.00094913	0.00094913	0.001431114	0.001291401	0.003224727
3837903773895	383790	3773895	0.000176567	0.00015933	0.000397857	0.000397857	0.000111344	0.000111344	0.000205451	0.000205451	0.000369439	0.000369439	0.000261356	2.45982E-05	7.91987E-05	0.00014022	0.000918383	0.000918383	0.001316125	0.001187638	0.002965622
3838003773895	383800	3773895	0.000171236	0.00015452	0.000385846	0.000385846	0.000107983	0.000107983	0.000199248	0.000199248	0.000358286	0.000358286	0.00025346	2.38556E-05	7.68077E-05	0.00013595	0.000888805	0.000888805	0.001215098	0.001096473	0.002737977
3838103773895	383810	3773895	0.00016615	0.00014993	0.000374386	0.000374386	0.000104776	0.000104776	0.000193331	0.000193331	0.000347645	0.000347645	0.00024593	2.31471E-05	7.45266E-05	0.00013156	0.000860463	0.000860463	0.001125985	0.00101606	0.002537179
3838203773895	383820	3773895	0.000161292	0.00014555	0.000363438	0.000363438	0.000101712	0.000101712	0.000187677	0.000187677	0.000337478	0.000337478	0.000238746	2.24702E-05	7.23471E-05	0.00012809	0.000833454	0.000833454	0.001046828	0.000944631	0.002358816
3838303773895	383830	3773895	0.000156636	0.00014134	0.000352947	0.000352947	9.87755E-05	9.87755E-05	0.000182259	0.000182259	0.000327736	0.000327736	0.00023185	2.18215E-05	7.02587E-05	0.00012439	0.00080757	0.00080757	0.000976058	0.00088077	0.00219935
3838403773895	383840	3773895	0.000152123	0.00013727	0.000342778	0.000342778	9.59298E-05	9.59298E-05	0.000177009	0.000177009	0.000318294	0.000318294	0.00022517	2.11929E-05	6.82346E-05	0.00012081	0.000782543	0.000782543	0.000912571	0.000823481	0.002056294
3838503773895	383850	3773895	0.000147807	0.00013338	0.000333054	0.000333054	9.32083E-05	9.32083E-05	0.000171987	0.000171987	0.000309264	0.000309264	0.00021878	2.05916E-05	6.62988E-05	0.00011738	0.00075945	0.00075945	0.000855321	0.00077182	0.001927293
3838603773895	383860	3773895	0.000143677	0.00012965	0.000323746	0.000323746	9.06035E-05	9.06035E-05	0.000167181	0.000167181	0.000300622	0.000300622	0.00021267	2.00162E-05	6.4446E-05	0.00011407	0.000734313	0.000734313	0.000803372	0.000724942	0.001810236
3838703773895	383870	3773895	0.000139421	0.00012581	0.000314156	0.000314156	8.79196E-05	8.79196E-05	0.000162228	0.000162228	0.000291717	0.000291717	0.000206372	1.94233E-05	6.2537E-05	0.00011072	0.000708604	0.000708604	0.000755822	0.000682034	0.001703092
3838803773895	383880	3773895	0.000134878	0.00012171	0.000303921	0.000303921	8.50551E-05	8.50551E-05	0.000156943	0.000156943	0.000282212	0.000282212	0.000199648	1.87904E-05	6.04995E-05	0.00010712	0.00068249	0.00068249	0.00071439	0.000644647	0.001609734
3838903773895	383890	3773895	0.000130354	0.00011763	0.000293726	0.000293726	8.22019E-05	8.22019E-05	0.000151678	0.000151678	0.000272745	0.000272745	0.000192951	1.81601E-05	5.847E-05	0.00010352	0.00065769	0.00065769	0.000674809	0.00060893	0.001520546
3839003773895	383900	3773895	0.000125393	0.00011315	0.000282548	0.000282548	7.90739E-05	7.90739E-05	0.000145906	0.000145906	0.000262366	0.000262366	0.00018560	1.7469E-05	5.6245E-05	9.95867E-05	0.00063588	0.00063588	0.000634667	0.000572707	0.001430093
3839103773895	383910	3773895	0.000120331	0.00010858	0.000271143	0.000271143	7.58818E-05	7.58818E-05	0.000140016	0.000140016	0.000251775	0.000251775	0.000178116	1.67639E-05	5.39745E-05	9.55667E-05	0.00060883	0.00060883	0.000595694	0.000537539	0.001342277
3829703773905	382970	3773905	0.000297459	0.00026842	0.000670264	0.000670264	0.00018758	0.00018758	0.00034612	0.00034612	0.000622388	0.000622388	0.000440302	4.14402E-05	0.000133425	0.00023624	0.000418765	0.000418765	7.26084E-05	6.55199E-05	0.000163608
3829803773905	382980	3773905	0.000324881	0.00029316	0.000732054	0.000732054	0.000204872	0.000204872	0.000378028	0.000378028	0.000679765	0.000679765	0.000480893	4.52605E-05	0.000145725	0.00025819	0.000445917	0.000445917	7.6536E-05	6.90642E-05	0.000172459
3829903773905	382990	3773905	0.000356667	0.00032185	0.000803677	0.000803677	0.000224917	0.000224917	0.000415013	0.000415013	0.000746271	0.000746271	0.00052742	4.96887E-05	0.000159982	0.00028326	0.000476241	0.000476241	8.10129E-05	7.3104E-05	0.000182546
3830003773905	383000	3773905	0.00039324	0.00035485	0.000886086	0.000886086	0.00024798	0.00024798	0.00045769	0.00045769	0.000822794	0.000822794	0.00058278	5.47838E-05	0.000176387	0.00031230	0.00050705	0.00050705	8.58956E-05	7.751E-05	0.000193548
3830103773905	383010	3773905	0.000436247	0.00039366	0.000982995	0.000982995	0.0002751	0.0002751	0.00050761	0.00050761	0.000912781	0.000912781	0.000645738	6.07753E-05	0.000195678	0.00034646	0.00054732	0.00054732	9.12917E-05	8.23793E-05	0.000205707
3830203773905	383020	3773905	0.000485964	0.00043852	0.001095021	0.001095021	0.000306452	0.000306452	0.00056546	0.00056546	0.001016806	0.001016806	0.000719329	6.77016E-05	0.000217979	0.00038595	0.000588767	0.000588767	9.69206E-05	8.74587E-05	0.000218391
3830303773905	383030	3773905	0.000537077	0.00048465	0.001210196	0.001210196	0.000338685	0.000338685	0.00062493	0.00062493	0.001123753	0.001123753	0.00079498	7.48224E-05	0.000240905	0.00042644	0.00062962	0.00062962	0.00010172	9.17893E-05	0.000229205
3830403773905	383040	3773905	0.000596649	0.0005384	0.001344429	0.001344429	0.000376251	0.000376251	0.00069425	0.00069425	0.001248398	0.001248398	0.000883167	8.31216E-05	0.000267626	0.00047385	0.00067502	0.00067502	0.000106829	9.64001E-05	0.000240718
3830503773905	383050	3773905	0.000668798	0.00060351	0.001507001	0.001507001	0.00042174	0.00042174	0.00077826	0.00077826	0.001399358	0.001399358	0.00098962	9.31729E-05	0.000299989	0.00053115	0.00072717	0.00072717	0.000112512	0.000101528	0.000253523
3830603773905	383060	3773905	0.000756341	0.0006825	0.001704262	0.001704262	0.000476954	0.000476954	0.00088007	0.00088007	0.001582529	0.001582529	0.001119544	0.000105369	0.000339256	0.00060068	0.00078690	0.00078690	0.00011866	0.000107076	0.000267377
3830703773905	383070	3773905	0.00086135	0.00077726	0.001940878	0.001940878	0.000543173	0.000543173	0.001002257	0.001002257	0.001802244	0.001802244	0.001274979	0.000119998	0.000386357	0.00068408	0.00085405	0.00085405	0.000125029	0.000112823	0.000281728
3830803773905	383080	3773905	0.000973002	0.00087801	0.002192464	0.002192464	0.000613582	0.000613582	0.001132174	0.001132174	0.002035859	0.002035859	0.001440249	0.000135553	0.000436439	0.00077254	0.00092019	0.00092019	0.000130724	0.000117962	0.000294559
3830903773905	383090	3773905	0.001107719	0.00099958	0.002496022	0.002496022	0.000698535	0.000698535	0.001288929	0.001288929	0.002317734	0.002317734	0.001639658	0.000154321	0.000496866	0.00087974	0.00099389	0.00099389	0.00013677	0.000123418	0.000308185
3831003773905	383100	3773905	0.001277797	0.00115305	0.002879258	0.002879258	0.000805788	0.000805788	0.00148683	0.00148683	0.002673597	0.002673597	0.00189141	0.000178015	0.000573154	0.00101482	0.00107898	0.00107898	0.000143414	0.000129413	0.000323155
3831103773905	383110	3773905	0.001497711	0.0013515	0.003374791	0.003374791	0.000944467	0.000944467	0.00174272	0.00174272	0.003133734	0.003133734	0.002216929	0.000208652	0.000671797	0.00118947	0.00117804	0.00117804	0.000150643	0.000135936	0.000339443
3831203773905	383120	3773905	0.001781806	0.00160786	0.00401494	0.00401494	0.001123619	0.001123619	0.002073288	0.002073288	0.003728158	0.003728158	0.002637449	0.00024823	0.000799227	0.00141510	0.00128998	0.00128998	0.000158295	0.000142841	0.000356686
3831303773905	383130	3773905	0.002210496	0.0019947	0.004980906	0.004980906	0.001393954	0.001393954	0.002572107	0.002572107	0.004625127	0.004625127	0.003272	0.000307953	0.000991515	0.00175565	0.00143584	0.00143584	0.000167237	0.00015091	0.000376834
3831403773905	383140	3773905	0.002827816	0.00255175	0.006371913	0.006371913	0.00178324	0.00178324	0.003290414	0.003290414	0.005916776	0.005916776	0.004185765	0.000393954	0.001268414	0.00224583	0.00160678	0.00160678	0.000176489	0.000159259	0.000397682
3831503773905	383150	3773905	0.00375959	0.00339256	0.008471476	0.008471476	0.002370823	0.002370823	0.004374615	0.004374615	0.007866371	0.007866371	0.005564986	0.000523763	0.001686359	0.00298584	0.00179849	0.00179849	0.000185556	0.00016744	0.000418113
3831603773905	383160	3773905	0.005226829	0.00471656	0.011777603	0.011777603	0.003296074	0.003296074	0.006081877	0.006081877	0.010936346	0.010936346	0.00773681	0.00072817	0.002344488	0.00415112	0.00200713	0.00200713	0.00019476	0.000175747	0.000438853

			KMMass Grading / Excavation	KMDrainage / Utilities Trenching	KMFoundations / Concrete Pads	KMBuilding / Structure Construction	KMAsphalt Paving	KMArchitectural Coating	KMLandscaping or Other Finishing	KMWaterside Construction (Piles)	EWNDemolition	EWNSite Grubbing / Prep	EWNDrainage / Utilities Trenching	EWNDrainage / Utilities Trenching	EWNDrainage / Utilities Trenching	EWNFoundations / Concrete Pads	EWNBuilding / Structure Construction	EWNAsphalt Paving	EWNLandscaping or Other Finishing	EWNWaterside Construction (Piles)	ISDemolition
Unique Identifier	X (UTM)	Y (UTM)	2026	2026	2026	2026	2026	2026	2026	2026	2027	2027	2027	2028	2029	2029	2029	2029	2029	2029	2027
3837603773885	383760	3773885	0.003811411	0.000821194	0.001968188	0.003650743	0.002503749	0.000235647	0.000758712	0.001343366	0.000120445	0.000162394	0.000197034	0.000197034	0.000197034	0.000140148	0.000244068	0.000178284	5.40254E-05	9.375E-05	0.000246387
3837703773885	383770	3773885	0.003471013	0.000747853	0.001792409	0.003324694	0.002280139	0.000214601	0.000690951	0.00122339	0.000118976	0.000160414	0.000194632	0.000194632	0.000194632	0.00013844	0.000241092	0.00017611	5.33668E-05	9.2607E-05	0.000236132
3837803773885	383780	3773885	0.003178512	0.000684832	0.001641363	0.003044523	0.002087992	0.000196517	0.000632725	0.001120295	0.000117514	0.000158442	0.000192239	0.000192239	0.000192239	0.000136738	0.000238129	0.000173946	5.27108E-05	9.14687E-05	0.000226558
3837903773885	383790	3773885	0.002923792	0.00062995	0.001509827	0.002800541	0.001920664	0.000180768	0.000582019	0.001030517	0.000116081	0.000156511	0.000189896	0.000189896	0.000189896	0.000135071	0.000235226	0.000171825	5.20682E-05	9.03536E-05	0.000217604
3838003773885	383800	3773885	0.002700142	0.000581764	0.001394336	0.002586318	0.001773747	0.000166941	0.000537499	0.000951689	0.000114661	0.000154595	0.000187572	0.000187572	0.000187572	0.000133418	0.000232347	0.000169722	5.1431E-05	8.92478E-05	0.000209224
3838103773885	383810	3773885	0.002502357	0.000539149	0.001292201	0.002396871	0.00164382	0.000154712	0.000498127	0.000881978	0.000113246	0.000152688	0.000185257	0.000185257	0.000185257	0.000131772	0.00022948	0.000167628	5.07964E-05	8.81467E-05	0.000201309
3838203773885	383820	3773885	0.002326293	0.000501215	0.001201283	0.00222823	0.001528162	0.000143827	0.000463079	0.000819923	0.000111879	0.000150845	0.000183021	0.000183021	0.000183021	0.000130181	0.00022671	0.000165605	5.01833E-05	8.70827E-05	0.000193883
3838303773885	383830	3773885	0.002168966	0.000467318	0.00112004	0.002077535	0.001424813	0.0001341	0.000431761	0.000764472	0.000110536	0.000149034	0.000180824	0.000180824	0.000180824	0.000128619	0.000223989	0.000163617	4.95809E-05	8.60374E-05	0.000186881
3838403773885	383840	3773885	0.002027753	0.000436893	0.001047118	0.001942274	0.001332048	0.000125369	0.000403651	0.0007147	0.000109199	0.000147231	0.000178637	0.000178637	0.000178637	0.000127063	0.000221279	0.000161638	4.89811E-05	8.49966E-05	0.000180226
3838503773885	383850	3773885	0.001900352	0.000409444	0.000981329	0.001820244	0.001248358	0.000117493	0.00037829	0.000669796	0.00010782	0.000145372	0.000176381	0.000176381	0.000176381	0.000125458	0.000218485	0.000159597	4.83626E-05	8.39234E-05	0.000173791
3838603773885	383860	3773885	0.001784586	0.000384501	0.000921549	0.001709358	0.00117231	0.000110335	0.000355246	0.000628994	0.000106453	0.000143529	0.000174145	0.000174145	0.000174145	0.000123868	0.000215715	0.000157573	4.77495E-05	8.28594E-05	0.000167661
3838703773885	383870	3773885	0.001680657	0.000362109	0.00086788	0.001609809	0.001104038	0.000103909	0.000334557	0.000592363	0.000104836	0.000141348	0.000171499	0.000171499	0.000171499	0.000121986	0.000212437	0.000155179	4.70239E-05	8.16003E-05	0.000161005
3838803773885	383880	3773885	0.001588066	0.000342159	0.000820067	0.001521121	0.001043214	9.81848E-05	0.000316125	0.000559728	0.00010243	0.000138105	0.000167564	0.000167564	0.000167564	0.000119186	0.000207563	0.000151618	4.59449E-05	7.97279E-05	0.000153597
3838903773885	383890	3773885	0.001496779	0.000322491	0.000772927	0.001433683	0.000983247	9.25409E-05	0.000297954	0.000527553	9.95768E-05	0.000134258	0.000162896	0.000162896	0.000162896	0.000115866	0.000201781	0.000147395	4.46651E-05	7.7507E-05	0.000145491
3839003773885	383900	3773885	0.00140174	0.000302014	0.000723849	0.00134265	0.000920815	8.66649E-05	0.000279035	0.000494056	9.59536E-05	0.000129373	0.000156969	0.000156969	0.000156969	0.00011165	0.000194439	0.000142032	4.30399E-05	7.46868E-05	0.000137421
3839103773885	383910	3773885	0.001316156	0.000283575	0.000679654	0.001260674	0.000864594	8.13736E-05	0.000261998	0.000463891	9.30765E-05	0.000125494	0.000152262	0.000152262	0.000152262	0.000108303	0.000188609	0.000137773	4.17493E-05	7.24474E-05	0.000130861
3829703773895	382970	3773895	0.000162478	3.50071E-05	8.39028E-05	0.000155629	0.000106734	1.00455E-05	3.23435E-05	5.7267E-05	7.8279E-05	0.000105542	0.000128055	0.000128055	0.000128055	9.10846E-05	0.000158623	0.000115869	3.5112E-05	6.09296E-05	9.64192E-05
3829803773895	382980	3773895	0.000171302	3.69081E-05	8.84591E-05	0.000164081	0.00011253	1.0591E-05	3.40999E-05	6.03769E-05	8.16814E-05	0.00011013	0.000133621	0.000133621	0.000133621	9.50435E-05	0.000165518	0.000120906	3.66381E-05	6.35779E-05	0.000101857
3829903773895	382990	3773895	0.000181403	3.90845E-05	9.36753E-05	0.000173756	0.000119165	1.12155E-05	3.61106E-05	6.39371E-05	8.54539E-05	0.000115216	0.000139793	0.000139793	0.000139793	9.94332E-05	0.000173163	0.00012649	3.83302E-05	6.65142E-05	0.000108083
3830003773895	383000	3773895	0.000191921	4.13507E-05	9.91067E-05	0.000183831	0.000126075	1.18658E-05	3.82044E-05	6.76443E-05	8.93219E-05	0.000120431	0.0001461 2	0.0001461 2	0.0001461 2	0.00010934	0.000181001	0.000132215	4.00652E-05	6.9525E-05	0.000114804
3830103773895	383010	3773895	0.000203286	4.37994E-05	0.000104976	0.000194717	0.000133541	1.25685E-05	4.04668E-05	7.16501E-05	9.34764E-05	0.000126033	0.000152917	0.000152917	0.000152917	0.000108768	0.000189419	0.000138365	4.19287E-05	7.27587E-05	0.000122301
3830203773895	383020	3773895	0.000215284	4.63844E-05	0.000111171	0.000206209	0.000141422	1.33103E-05	4.28551E-05	7.58788E-05	9.78398E-05	0.000131916	0.000160055	0.000160055	0.000160055	0.00011845	0.000198261	0.000144824	4.38859E-05	7.6155E-05	0.000130485
3830303773895	383030	3773895	0.000226246	4.87462E-05	0.000116832	0.000216709	0.000148623	1.3988E-05	4.50372E-05	7.97424E-05	0.00010172	0.000137147	0.000166402	0.000166402	0.000166402	0.00011836	0.000206123	0.000150567	4.56263E-05	7.9175E-05	0.000138149
3830403773895	383040	3773895	0.000237961	5.12703E-05	0.000122881	0.00022793	0.000156319	1.47123E-05	4.73693E-05	8.38715E-05	0.000105832	0.000142692	0.00017313	0.00017313	0.00017313	0.000123145	0.000214457	0.000156654	4.7471E-05	8.23762E-05	0.000146428
3830503773895	383050	3773895	0.000250349	5.39393E-05	0.000129278	0.000239795	0.000164456	1.54782E-05	4.98352E-05	8.82376E-05	0.00011013	0.000148487	0.00018016	0.00018016	0.00018016	0.000128146	0.000223166	0.000163016	4.93988E-05	8.57214E-05	0.000155227
3830603773895	383060	3773895	0.000263463	5.67648E-05	0.00013605	0.000252356	0.000173071	1.6289E-05	5.24457E-05	9.28598E-05	0.000114637	0.000154563	0.000187533	0.000187533	0.000187533	0.00013339	0.000232299	0.000169687	5.14203E-05	8.92293E-05	0.000164533
3830703773895	383070	3773895	0.000277115	5.97062E-05	0.0001431	0.000265433	0.000182039	1.71331E-05	5.51633E-05	9.76715E-05	0.000119305	0.000160857	0.000195169	0.000195169	0.000195169	0.000138822	0.000241757	0.000176596	5.3514E-05	9.28626E-05	0.000174203
3830803773895	383080	3773895	0.000289771	6.24331E-05	0.000149636	0.000277556	0.000190353	1.79156E-05	5.76828E-05	0.000102132	0.000123113	0.000165991	0.000201399	0.000201399	0.000201399	0.00014325 3	0.000249475	0.000182233	5.52222E-05	9.58268E-05	0.000182768
3830903773895	383090	3773895	0.000303235	6.5334E-05	0.000156588	0.000290452	0.000199198	1.8748E-05	6.03629E-05	0.000106878	0.000126963	0.000171183	0.000207697	0.000207697	0.000207697	0.00014773 3	0.000257276	0.000187932	5.69492E-05	9.88236E-05	0.000191621
3831003773895	383100	3773895	0.000317896	6.84927E-05	0.000164159	0.000304495	0.000208828	1.96544E-05	6.32813E-05	0.000112045	0.000131076	0.000176728	0.000214425	0.000214425	0.000214425	0.00015258	0.00026561	0.00019402	5.87939E-05	0.000102025	0.000200998
3831103773895	383110	3773895	0.00033374	7.19065E-05	0.000172341	0.000319671	0.000219237	2.0634E-05	6.64353E-05	0.00011763	0.000135445	0.000182619	0.000221573	0.000221573	0.000221573	0.00015760 3	0.000274464	0.000200488	6.07538E-05	0.000105426	0.000210787
3831203773895	383120	3773895	0.000350485	7.55144E-05	0.000180988	0.000335711	0.000230237	2.16694E-05	6.97688E-05	0.000123532	0.00013988	0.000188599	0.000228828	0.000228828	0.000228828	0.00016276 3	0.000283451	0.000207052	6.27432E-05	0.000108878	0.000220619
3831303773895	383130	3773895	0.000371858	8.01192E-05	0.000192025	0.000356182	0.000244277	2.29907E-05	7.40232E-05	0.000131065	0.000147771	0.000199238	0.000241737	0.000241737	0.000241737	0.00017194 5	0.000299442	0.000218733	6.62827E-05	0.00011502	0.000232091
3831403773895	383140	3773895	0.000393795	8.48458E-05	0.000203353	0.000377195	0.000258687	2.4347E-05	7.83901E-05	0.000138797	0.000156194	0.000210594	0.000255515	0.000255515	0.000255515	0.00018174 5	0.000316509	0.0002312	7.00606E-05	0.000121576	0.000241445
3831503773895	383150	3773895	0.000414898	8.93926E-05	0.000214251	0.000397409	0.00027255	2.56518E-05	8.2591E-05	0.000146235	0.000164604	0.000221934	0.000269274	0.000269274	0.000269274	0.00019153 2	0.000333552	0.000243649	7.38331E-05	0.000128122	0.000247169
3831603773895	383160	3773895	0.000435195	9.37656E-05	0.000224732	0.000416849	0.000285883	2.69067E-05	8.66313E-05	0.000153388	0.000172513	0.000232597	0.000282212	0.000282212	0.000282212	0.00020073 5	0.000349579	0.000255356	7.73807E-05	0.000134278	0.000250142
3837103773895	383710	3773895	0.007668768	0.001652287	0.003960102	0.007345494	0.00503768	0.000474135	0.00152657	0.002702926	0.000122271	0.000164857	0.000200022	0.000200022	0.000200022	0.00014227 4	0.000247769	0.000180988	5.48447E-05	9.51717E-05	0.00032706
3837203773895	383720	3773895	0.006426467	0.001384625	0.003318585	0.006155562	0.004221602	0.000397327	0.001279273	0.002265066	0.000121269	0.000163505	0.000198381	0.000198381	0.000198381	0.00014110 7	0.000245737	0.000179503	5.43949E-05	9.43911E-05	0.000312531
3837303773895	383730	3773895	0.005526339	0.001190687	0.002853765	0.005293378	0.0036303	0.000341675	0.001100091	0.001947808	0.000120134	0.000161976	0.000196526	0.000196526	0.000196526	0.00013978 7	0.000243439	0.000177824	5.38862E-05	9.35084E-05	0.000298223
3837403773895	383740	3773895	0.004843876	0.001043645	0.002501346	0.004639684	0.003181984	0.000299481	0.000964238	0.001707268	0.000118917	0.000160334	0.000194534	0.000194534	0.000194534	0.0001383 7	0.000240971	0.000176022	5.334E-05	9.25606E-05	0.000284399
3837503773895	383750	3773895	0.004307872	0.00092816	0.002224557	0.004126275	0.002829878	0.000266341	0.000857539	0.001518348	0.000117639	0.000158611	0.000192444	0.000192444	0.000192444	0.00013688 4	0.000238383	0.000174131	5.2767E-05	9.15663E-05	0.000271511
3837603773895	383760	3773895	0.003870121	0.000833843	0.001998505	0.003706978	0.002542316	0.000239277	0.000770399	0.001364059	0.000116374	0.000156905	0.000190374	0.000190374	0.000190374	0.00013541 1	0.000235818	0.000172258	5.21994E-05	9.05813E-05	0.000259567
3837703773895	383770	3773895	0.003522084	0.000758856	0.001818781	0.003373612	0.002313687	0.000217759	0.000701117	0.00124139	0.000114995	0.000155046	0.000188119	0.000188119	0.000188119	0.00013380 7	0.000233024	0.000170217	5.15809E-05	8.9508E-05	0.000248405
3837803773895	383780	3773895	0.003224727	0.000694789	0.001665228	0.00308879	0.002118351	0.000199374	0.000641925	0.001136584	0.000113628	0.000153203	0.000185882	0.000185882	0.000185882	0.00013221 6	0.000230254	0.000168194	5.09678E-05	8.84441E-05	0.000238013
3837903773895	383790	3773895	0.002965622	0.000638963	0.001531428	0.002840607	0.001948143	0.000183355	0.000590346	0.00104526	0.000112279	0.000151384	0.000183676	0.000183676	0.000183676	0.00013064 7	0.000227521	0.000166197	5.03627E-05	8.7394E-05	0.000228325
3838003773895	383800	3773895	0.002737977	0.000589915	0.001413873	0.002622559	0.001798601	0.00016928	0.000545031	0.000965025	0.000110966	0.000149614	0.000181527	0.000181527	0.000181527	0.00012911 9	0.00022486	0.000164253	4.97736E-05	8.63719E-05	0.000219293
3838103773895	383810	3773895	0.002537179	0.000546652	0.001310183	0.002430225	0.001666695	0.000156865	0.000505059	0.000894252	0.000109665	0.000147859	0.000179399	0.000179399	0.000179399	0.00012760 5	0.000222223	0.000162327	4.91899E-05	8.5359E-05	0.000210841
3838203773895	383820	3773895	0.002358816	0.000508223	0.001218077	0.002259381	0.001549527	0.000145838	0.000469554	0.000831386	0.000108387	0.000146137	0.000177309	0.000177309	0.000177309	0.00012611 8	0.000219634	0.000160436	4.8617E-05	8.43647E-05	0.00020292
3838303773895	383830	3773895	0.00219935	0.000473865	0.00113573	0.002106638	0.001444772	0.000135979	0.00043781	0.000775181	0.000107122	0.000144431	0.000175239	0.000175239	0.000175239	0.00012464 6	0.00021707	0.000158563	4.80494E-05	8.33798E-05	0.000195453
3838403773895	383840	3773895	0.002056294	0.000443042	0.001061857	0.001969612	0.001350797	0.000127134	0.000409333	0.000724759	0.000105874	0.000142749	0.000173198	0.000173198	0.000173198	0.00012319 4	0.000214542	0.000156716	4.74898E-05	8.24087E-05	0.000188409
3838503773895	383850	3773895	0.001927293	0.000415248	0.000995242	0.001846049	0.001266056	0.000119158	0.000383653	0.000679292	0.000104615	0.000141051	0.000171138	0.000171138	0.000171138	0.00012172 9	0.00021199	0.000154852	4.69248E-05	8.14284E-05	0.000181676
3838603773895	383860	3773895	0.001810236	0.000390027	0.000934794	0.001733926	0.00118916	0.000111921	0.000360351	0.000638034	0.000103361	0.00013936	0.000169087	0.000169087	0.000169087	0.00012027	0.00020945	0.000152996	4.63626E-05	8.04527E-05	0.000175277
3838703773895	383870	3773895	0.001703092	0.000366942	0.000879465	0.001631299	0.001118776	0.000105297	0.000339023	0.00060027	0.000101905	0.000137397	0.000166704	0.000166704	0.000166704	0.00011857 5	0.000206498	0.000150841	4.57093E-05	7.9319E-05	0.000168574
3838803773895	383880	3773895	0.001609734	0.000346828	0.00083125 6	0.001541876	0.001057448	9.95245E-05	0.000320439	0.000567365	0.000100084	0.000134942	0.000163726	0.000163726	0.000163726	0.00011645 7	0.000202809	0.000148146	4.48927E-05	7.7902E-05	0.000161536
3838903773895	383890	3773895	0.001520546	0.000327612	0.0007852	0.001456448	0.00099886	9.40103E-05	0.000302685	0.00053593	9.77383E-05	0.000131779	0.000159889	0.000159889	0.000159889	0.00011372 7	0.000198056	0.000144673	4.38404E-05	7.6076E-05	0.000153794
3839003773895	383900	3773895	0.001430093	0.000308123	0.000738491	0.001369808	0.00093944	8.84179E-05	0.000284679	0.000504049	9.44135E-05	0.000127296	0.00015445	0.00015445	0.00015445	0.00010985 9	0.000191318	0.000139752	4.23491E-05	7.34881E-05	0.000144948
3839103773895	383910	3773895	0.001342277	0.000289202	0.000693143	0.001285693	0.000881753	8.29885E-05	0.000267198	0.000473097	9.10947E-05	0.000122822	0.0001490 2	0.0001490 2	0.0001490 2	0.00010599 7	0.000184593	0.000134839	4.08604E-05	7.09049E-05	0.000137523
3829703773905	382970	3773905	0.000163608	3.52505E-05	8.44862E-05	0.000156711	0.000107476	1.01154E-05	3.25684E-05	5.76652E-05	7.56825E-05	0.000102042	0.000123808	0.000123808	0.000123808	8.80632E-05	0.000153362	0.000112026	3.39473E-05	5.89085E-05	9.84248E-05
3829803773905	382980	3773905	0.000172459	3.71573E-05	8.90564E-05	0.000165189	0.000113289	1.06625E-05	3.43301E-05	6.07846E-05	7.88461E-05	0.000106307	0.000128983	0.000128983	0.000128983	9.17444E-05	0.000159773	0.000116709	3.53663E-05	6.1371E-05	0.000103994
3829903773905	382990	3773905	0.000182546	3.93308E-05	9.42656E-05	0.000174851	0.000119916	1.12862E-05	3.63382E-05	6.434E-05	8.235E-05	0.00011103 1	0.000134715	0.000134715	0.000134715	9.58215E-05	0.000166873	0.000121895	3.6938E-05	6.40983E-05	0.000110369
3830003773905	383000	3773905	0.000193548	4.17013E-05	9.99471E-05	0.000185389	0.000127144	1.19665E-05	3.85284E-05	6.82179E-05	8.61105E-05	0.000116101	0.000140867	0.000140867	0.000140867	0.00010019 7	0.000174493	0.000127462	3.86248E-05	6.70253E-05	0.000117514
3830103773905	383010	3773905	0.000205707	4.4321E-05	0.000106226	0.000197036	0.000135131	1.27182E-05	4.09488E-05	7.25034E-05	9.02411E-05	0.000121671	0.000147624	0.000147624	0.000147624	0.00010500 4	0.000182863	0.000133576	4.04776E-05	7.02405E-05	0.000125716
3830203773905	383020	3773905	0.000218391	4.70538E-05	0.000112776	0.000209185	0.000143463	1.35024E-05	4.34736E-05	7.69739E-05	9.45568E-05	0.00012749	0.000154684	0.000154684	0.000154684	0.00011002 5	0.000191609	0.000139964	4.24133E-05	7.35996E-05	0.000134657
3830303773905	383030	3773905	0.000229205	4.93837E-05	0.00011836	0.000219543	0.000150567	1.4171E-05	4.56263E-05	8.07853E-05	9.80666E-05	0.000132222	0.000160426	0.000160426	0.000160426	0.00011410 9	0.000198721	0.000145159	4.39877E-05	7.63316E-05	0.000142495
3830403773905	383040	3773905	0.000240718	5.18644E-05	0.000124305	0.000230571	0.00015813	1.48828E-05	4.79182E-05	8.48433E-05	0.00010175	0.000137187	0.000166451	0.000166451	0.000166451	0.00011839 5	0.000206184	0.000150611	4.56397E-05	7.91982E-05	0.000150905
3830503773905	383050	3773905	0.000253523	5.46232E-05	0.000130918	0.000242836	0.000166541	1.56745E-05	5.04671E-05	8.93564E-05	0.000105868	0.000142741	0.000173188	0.000173188	0.000173188	0.00012318 7	0.00021453	0.000156707	4.74871E-05	8.24041E-05	0.00016036
3830603773905	383060	3773905	0.000267377	5.76081E-05	0.000138072	0.000256105	0.000175642	1.6531E-05	5.32248E-05	9.42393E-05	0.00011039 9	0.000148849	0.0001806	0.0001806	0.0001806	0.00012845 9	0.000223711	0.000163414	4.95193E-05	8.59305E-05	0.000170699
3830703773905	383070	3773905	0.000281728	6.07002E-05	0.000145482	0.000269852	0.00018507	1.74183E-05	5.60817E-05	9.92976E-05	0.000115132	0.000155231	0.000188343	0.000188343	0.000188343	0.00013396 7	0.000233303	0.0001704 2	5.16425E-05	8.96149E-05	0.000181419
3830803773905	383080	3773905	0.000294559	6.34648E-05	0.000152109	0.000282142	0.000193499	1.82116E-05	5.8636E-05	0.00010382	0.000118666	0.000159996	0.000194124	0.000194124	0.000194124	0.00013807 8	0.000240463	0.000175651	5.32275E-05	9.23654E-05	0.000190451
3830903773905	383090	3773905	0.000308185	6.64004E-05	0.000159144	0.000295193	0.000202449	1.9054E-05	6.13482E-05	0.000108622	0.000122236	0.000164808	0.000199963	0.000199963	0.000199963	0.00014223 2	0.000247696	0.000180934	5.48286E-05	9.51438E-05	0.000199774
3831003773905	383100	3773905	0.000323155	6.96258E-05	0.000166875	0.000309532	0.000212283	1.99796E-05	6.43282E-05	0.000113899	0.000126193	0.000170144	0.000206437	0.000206437	0.000206437	0.00014683 7	0.000255716	0.000186792	5.66038E-05	9.82242E-05	0.000209767
3831103773905	383110	3773905	0.000339443	7.31352E-05	0.000175286	0.000325134	0.000222983	2.09866E-05	6.75706E-05	0.00011964	0.000130616	0.000176108	0.000213673	0.000213673	0.000213673	0.00015198 4	0.000264679	0.00019334	5.85878E-05	0.000101667	0.000220266
3831203773905	383120	3773905	0.000356686	7.68504E-05	0.00018419	0.00034165	0.00023431	2.20527E-05	7.10031E-05	0.000125717	0.000135087	0.000182136	0.000220987	0.000220987	0.000220987	0.00015718 6	0.000273739	0.000199957	6.05932E-05	0.000105147	0.000230593
3831303773905	383130	3773905	0.000376834	8.11915E-05	0.000194595	0.000360949	0.000247546	2.32984E-05	7.50139E-05	0.000132819	0.000141486	0.000190763	0.000231455	0.000231455	0.000231455	0.00016463 1	0.000286705	0.000209429	6.34634E-05	0.000110128	0.000241379
3831403773905	383140	3773905	0.000397682	8.56833E-05	0.00020536	0.000380918	0.000261241	2.45874E-05	7.91639E-05	0.000140167	0.000148148	0.000199745	0.000242352	0.000242352	0.000242352	0.00017238 3	0.000300204	0.00021929	6.64514E-05	0.000115313	0.000250852
3831503773905	383150	3773905	0.000418113	9.00852E-05	0.000215911	0.000400488	0.000274662	2.58505E-05	8.32309E-05	0.000147368	0.000155203	0.000209258	0.000253894	0.000253894	0.000253894	0.00018059 2	0.00031450 1	0.000229733	6.96161E-05	0.000120804	0.000257126
3831603773905	383160	3773905	0.000438853	9.45539E-05	0.000226621	0.000420354	0.000288286	2.71328E-05	8.73595E-05	0.000154678	0.000162282	0.000218803	0.000265475	0.000265475	0.000265475	0.00018883	0.000328847	0.000240212	7.27916E-05	0.000126315	0.000261047

Unique Identifier	X (UTM)	Y (UTM)	ISDrainage / Utilities Trenching 2027	ISDrainage / Utilities Trenching 2028	ISAsphalt Paving 2027	ISAsphalt Paving 2028	SVDemolition 2027	SVSite Grubbing / Prep 2027	SVMass Grading / Excavation 2027	SVMass Grading / Excavation 2028	SVDrainage / Utilities Trenching 2028	SVFoundations / Concrete Pads 2028	SVBuilding / Structure Construction 2028	SVBuilding / Structure Construction 2029	SVAsphalt Paving 2028	SVAsphalt Paving 2029	SVArchitectural Coating 2028	SVArchitectural Coating 2029	SVLandscaping or Other Finishing 2028	SVLandscaping or Other Finishing 2029	MDemolition 2027
3837603773885	383760	3773885	8.51629E-05	8.51629E-05	0.000364705	0.000364705	5.15065E-05	3.40287E-05	5.74648E-05	5.74648E-05	1.73454E-05	1.7875E-05	9.82603E-05	9.82603E-05	7.05731E-05	7.05731E-05	6.99111E-06	6.99111E-06	2.25092E-05	2.25092E-05	0.004186387
3837703773885	383770	3773885	8.16183E-05	8.16183E-05	0.000349526	0.000349526	5.11205E-05	3.37737E-05	5.70342E-05	5.70342E-05	1.72154E-05	1.7741E-05	9.75002E-05	9.75002E-05	7.00442E-05	7.00442E-05	6.93872E-06	6.93872E-06	2.23406E-05	2.23406E-05	0.003680206
3837803773885	383780	3773885	7.83089E-05	7.83089E-05	0.000335353	0.000335353	5.0759E-05	3.35349E-05	5.66309E-05	5.66309E-05	1.70936E-05	1.76156E-05	9.66885E-05	9.66885E-05	6.9549E-05	6.9549E-05	6.88965E-06	6.88965E-06	2.21826E-05	2.21826E-05	0.003265341
3837903773885	383790	3773885	7.52141E-05	7.52141E-05	0.0003221	0.0003221	5.03853E-05	3.3288E-05	5.62139E-05	5.62139E-05	1.69678E-05	1.74859E-05	9.59155E-05	9.59155E-05	6.90369E-05	6.90369E-05	6.83893E-06	6.83893E-06	2.20193E-05	2.20193E-05	0.002918606
3838003773885	383800	3773885	7.23174E-05	7.23174E-05	0.000309695	0.000309695	5.00238E-05	3.30492E-05	5.58106E-05	5.58106E-05	1.68461E-05	1.73604E-05	9.51683E-05	9.51683E-05	6.85416E-05	6.85416E-05	6.78986E-06	6.78986E-06	2.18613E-05	2.18613E-05	0.002625487
3838103773885	383810	3773885	6.95816E-05	6.95816E-05	0.000297979	0.000297979	4.96623E-05	3.28103E-05	5.54073E-05	5.54073E-05	1.67243E-05	1.7235E-05	9.44469E-05	9.44469E-05	6.80463E-05	6.80463E-05	6.7408E-06	6.7408E-06	2.17033E-05	2.17033E-05	0.002375691
3838203773885	383820	3773885	6.70149E-05	6.70149E-05	0.000286988	0.000286988	4.9356E-05	3.2608E-05	5.50656E-05	5.50656E-05	1.66212E-05	1.71287E-05	9.38542E-05	9.38542E-05	6.76266E-05	6.76266E-05	6.69922E-06	6.69922E-06	2.15695E-05	2.15695E-05	0.002160833
3838303773885	383830	3773885	6.45948E-05	6.45948E-05	0.000276624	0.000276624	4.90436E-05	3.24015E-05	5.4717E-05	5.4717E-05	1.6516E-05	1.70203E-05	9.32745E-05	9.32745E-05	6.71985E-05	6.71985E-05	6.65681E-06	6.65681E-06	2.14329E-05	2.14329E-05	0.001974919
3838403773885	383840	3773885	6.22943E-05	6.22943E-05	0.000266772	0.000266772	4.87372E-05	3.21991E-05	5.43752E-05	5.43752E-05	1.64128E-05	1.69139E-05	9.26819E-05	9.26819E-05	6.67788E-05	6.67788E-05	6.61523E-06	6.61523E-06	2.1299E-05	2.1299E-05	0.001812797
3838503773885	383850	3773885	6.00702E-05	6.00702E-05	0.000257247	0.000257247	4.83512E-05	3.19441E-05	5.39446E-05	5.39446E-05	1.62828E-05	1.678E-05	9.19733E-05	9.19733E-05	6.62499E-05	6.62499E-05	6.56284E-06	6.56284E-06	2.11304E-05	2.11304E-05	0.001670046
3838603773885	383860	3773885	5.79513E-05	5.79513E-05	0.000248173	0.000248173	4.79714E-05	3.16932E-05	5.35208E-05	5.35208E-05	1.61549E-05	1.66482E-05	9.12905E-05	9.12905E-05	6.57294E-05	6.57294E-05	6.51128E-06	6.51128E-06	2.09644E-05	2.09644E-05	0.001543757
3838703773885	383870	3773885	5.56508E-05	5.56508E-05	0.000238321	0.000238321	4.7322E-05	3.12641E-05	5.27962E-05	5.27962E-05	1.59362E-05	1.64228E-05	9.00666E-05	9.00666E-05	6.48396E-05	6.48396E-05	6.42314E-06	6.42314E-06	2.06806E-05	2.06806E-05	0.001433341
3838803773885	383880	3773885	5.30904E-05	5.30904E-05	0.000227357	0.000227357	4.64642E-05	3.06975E-05	5.18393E-05	5.18393E-05	1.56473E-05	1.61251E-05	8.86881E-05	8.86881E-05	6.36644E-05	6.36644E-05	6.30672E-06	6.30672E-06	2.03057E-05	2.03057E-05	0.001345278
3838903773885	383890	3773885	5.02885E-05	5.02885E-05	0.000215358	0.000215358	4.56126E-05	3.01348E-05	5.08892E-05	5.08892E-05	1.53606E-05	1.58296E-05	8.75028E-05	8.75028E-05	6.24975E-05	6.24975E-05	6.19113E-06	6.19113E-06	1.99335E-05	1.99335E-05	0.001253479
3839003773885	383900	3773885	4.74991E-05	4.74991E-05	0.000203412	0.000203412	4.44547E-05	2.93698E-05	4.95973E-05	4.95973E-05	1.49706E-05	1.54277E-05	8.62789E-05	8.62789E-05	6.0911E-05	6.0911E-05	6.03396E-06	6.03396E-06	1.94275E-05	1.94275E-05	0.001147844
3839103773885	383910	3773885	4.52316E-05	4.52316E-05	0.000193702	0.000193702	4.36338E-05	2.88274E-05	4.86814E-05	4.86814E-05	1.46941E-05	1.51428E-05	8.51838E-05	8.51838E-05	5.97861E-05	5.97861E-05	5.92252E-06	5.92252E-06	1.90687E-05	1.90687E-05	0.001062157
3829703773895	382970	3773895	3.33269E-05	3.33269E-05	0.000142721	0.000142721	3.85242E-05	2.54517E-05	4.29807E-05	4.29807E-05	1.29734E-05	1.33696E-05	7.8987E-05	7.8987E-05	5.2785E-05	5.2785E-05	5.22899E-06	5.22899E-06	1.68357E-05	1.68357E-05	5.9333E-05
3829803773895	382980	3773895	3.52065E-05	3.52065E-05	0.00015077	0.00015077	3.92348E-05	2.59212E-05	4.37736E-05	4.37736E-05	1.32128E-05	1.36162E-05	8.01465E-05	8.01465E-05	5.37588E-05	5.37588E-05	5.32545E-06	5.32545E-06	1.71463E-05	1.71463E-05	6.20251E-05
3829903773895	382990	3773895	3.73584E-05	3.73584E-05	0.000159985	0.000159985	4.00436E-05	2.64555E-05	4.46758E-05	4.46758E-05	1.34851E-05	1.38969E-05	8.14863E-05	8.14863E-05	5.48669E-05	5.48669E-05	5.43522E-06	5.43522E-06	1.74998E-05	1.74998E-05	6.5135E-05
3830003773895	383000	3773895	3.96816E-05	3.96816E-05	0.000169934	0.000169934	4.08461E-05	2.69858E-05	4.55713E-05	4.55713E-05	1.37554E-05	1.41754E-05	8.28262E-05	8.28262E-05	5.59666E-05	5.59666E-05	5.54415E-06	5.54415E-06	1.78505E-05	1.78505E-05	6.843E-05
3830103773895	383010	3773895	4.2273E-05	4.2273E-05	0.000181032	0.000181032	4.17039E-05	2.75524E-05	4.65282E-05	4.65282E-05	1.40442E-05	1.44731E-05	8.42562E-05	8.42562E-05	5.71418E-05	5.71418E-05	5.66058E-06	5.66058E-06	1.82253E-05	1.82253E-05	7.20174E-05
3830203773895	383020	3773895	4.51017E-05	4.51017E-05	0.000193145	0.000193145	4.25861E-05	2.81353E-05	4.75125E-05	4.75125E-05	1.43413E-05	1.47792E-05	8.57378E-05	8.57378E-05	5.83506E-05	5.83506E-05	5.78032E-06	5.78032E-06	1.86109E-05	1.86109E-05	7.58257E-05
3830303773895	383030	3773895	4.77508E-05	4.77508E-05	0.00020449	0.00020449	4.326E-05	2.85805E-05	4.82644E-05	4.82644E-05	1.45683E-05	1.50131E-05	8.68715E-05	8.68715E-05	5.9274E-05	5.9274E-05	5.8718E-06	5.8718E-06	1.89054E-05	1.89054E-05	7.92759E-05
3830403773895	383040	3773895	5.06125E-05	5.06125E-05	0.000216745	0.000216745	4.39646E-05	2.9046E-05	4.90505E-05	4.90505E-05	1.48056E-05	1.52576E-05	8.80568E-05	8.80568E-05	6.02394E-05	6.02394E-05	5.96743E-06	5.96743E-06	1.92133E-05	1.92133E-05	8.29588E-05
3830503773895	383050	3773895	5.36536E-05	5.36536E-05	0.000229769	0.000229769	4.46937E-05	2.95277E-05	4.98639E-05	4.98639E-05	1.50511E-05	1.55107E-05	8.92678E-05	8.92678E-05	6.12384E-05	6.12384E-05	6.06639E-06	6.06639E-06	1.95319E-05	1.95319E-05	8.68387E-05
3830603773895	383060	3773895	5.68702E-05	5.68702E-05	0.000243543	0.000243543	4.54534E-05	3.00296E-05	5.07115E-05	5.07115E-05	1.53069E-05	1.57743E-05	9.05175E-05	9.05175E-05	6.22793E-05	6.22793E-05	6.1695E-06	6.1695E-06	1.98639E-05	1.98639E-05	9.09455E-05
3830703773895	383070	3773895	6.02126E-05	6.02126E-05	0.000257857	0.000257857	4.62314E-05	3.05436E-05	5.15795E-05	5.15795E-05	1.55689E-05	1.60443E-05	9.178E-05	9.178E-05	6.33454E-05	6.33454E-05	6.27512E-06	6.27512E-06	2.0204E-05	2.0204E-05	9.52552E-05
3830803773895	383080	3773895	6.31733E-05	6.31733E-05	0.000270536	0.000270536	4.67461E-05	3.08837E-05	5.21537E-05	5.21537E-05	1.57423E-05	1.62229E-05	9.25659E-05	9.25659E-05	6.40505E-05	6.40505E-05	6.34497E-06	6.34497E-06	2.04289E-05	2.04289E-05	9.91411E-05
3830903773895	383090	3773895	6.6233E-05	6.6233E-05	0.000283639	0.000283639	4.72668E-05	3.12277E-05	5.27347E-05	5.27347E-05	1.59176E-05	1.64037E-05	9.33518E-05	9.33518E-05	6.47641E-05	6.47641E-05	6.41565E-06	6.41565E-06	2.06565E-05	2.06565E-05	0.000103248
3831003773895	383100	3773895	6.94743E-05	6.94743E-05	0.00029752	0.00029752	4.78611E-05	3.16203E-05	5.33977E-05	5.33977E-05	1.61178E-05	1.66099E-05	9.42536E-05	9.42536E-05	6.55783E-05	6.55783E-05	6.49632E-06	6.49632E-06	2.09162E-05	2.09162E-05	0.000107719
3831103773895	383110	3773895	7.28579E-05	7.28579E-05	0.00031201	0.00031201	4.85412E-05	3.20696E-05	5.41565E-05	5.41565E-05	1.63468E-05	1.68459E-05	9.52714E-05	9.52714E-05	6.65101E-05	6.65101E-05	6.58862E-06	6.58862E-06	2.12134E-05	2.12134E-05	0.000112572
3831203773895	383120	3773895	7.6256E-05	7.6256E-05	0.000326562	0.000326562	4.9258E-05	3.25432E-05	5.49562E-05	5.49562E-05	1.65882E-05	1.70947E-05	9.63278E-05	9.63278E-05	6.74923E-05	6.74923E-05	6.68592E-06	6.68592E-06	2.15266E-05	2.15266E-05	0.000117699
3831303773895	383130	3773895	8.02215E-05	8.02215E-05	0.000343544	0.000343544	5.09244E-05	3.36442E-05	5.68154E-05	5.68154E-05	1.71494E-05	1.7673E-05	9.89302E-05	9.89302E-05	6.97756E-05	6.97756E-05	6.91211E-06	6.91211E-06	2.22549E-05	2.22549E-05	0.000124814
3831403773895	383140	3773895	8.34546E-05	8.34546E-05	0.000357389	0.000357389	5.2793E-05	3.48787E-05	5.89002E-05	5.89002E-05	1.77786E-05	1.83215E-05	0.000101971	0.000101971	7.2336E-05	7.2336E-05	7.16574E-06	7.16574E-06	2.30715E-05	2.30715E-05	0.000131918
3831503773895	383150	3773895	8.54332E-05	8.54332E-05	0.000365863	0.000365863	5.47168E-05	3.61497E-05	6.10465E-05	6.10465E-05	1.84265E-05	1.89891E-05	0.00010496	0.00010496	7.49719E-05	7.49719E-05	7.42686E-06	7.42686E-06	2.39122E-05	2.39122E-05	0.000137093
3831603773895	383160	3773895	8.64606E-05	8.64606E-05	0.000370263	0.000370263	5.63465E-05	3.72263E-05	6.28647E-05	6.28647E-05	1.89753E-05	1.95547E-05	0.000107433	0.000107433	7.72048E-05	7.72048E-05	7.64806E-06	7.64806E-06	2.46244E-05	2.46244E-05	0.000142781
3837103773895	383710	3773895	0.000113047	0.000113047	0.000484118	0.000484118	5.00238E-05	3.30492E-05	5.58106E-05	5.58106E-05	1.68461E-05	1.73604E-05	9.40475E-05	9.40475E-05	6.85416E-05	6.85416E-05	6.78986E-06	6.78986E-06	2.18613E-05	2.18613E-05	0.010034882
3837203773895	383720	3773895	0.000108025	0.000108025	0.000462612	0.000462612	5.02382E-05	3.31908E-05	5.60499E-05	5.60499E-05	1.69183E-05	1.74349E-05	9.47045E-05	9.47045E-05	6.88354E-05	6.88354E-05	6.81897E-06	6.81897E-06	2.1955E-05	2.1955E-05	0.007717622
3837303773895	383730	3773895	0.00010308	0.00010308	0.000441433	0.000441433	5.0373E-05	3.32799E-05	5.62002E-05	5.62002E-05	1.69637E-05	1.74816E-05	9.53358E-05	9.53358E-05	6.90201E-05	6.90201E-05	6.83726E-06	6.83726E-06	2.20139E-05	2.20139E-05	0.006204702
3837403773895	383740	3773895	9.83014E-05	9.83014E-05	0.00042097	0.00042097	5.04527E-05	3.33325E-05	5.62891E-05	5.62891E-05	1.69905E-05	1.75093E-05	9.57867E-05	9.57867E-05	6.91292E-05	6.91292E-05	6.84808E-06	6.84808E-06	2.20487E-05	2.20487E-05	0.00516007
3837503773895	383750	3773895	9.38469E-05	9.38469E-05	0.000401894	0.000401894	5.04282E-05	3.33163E-05	5.62618E-05	5.62618E-05	1.69822E-05	1.75008E-05	9.60573E-05	9.60573E-05	6.90957E-05	6.90957E-05	6.84475E-06	6.84475E-06	2.2038E-05	2.2038E-05	0.004400356
3837603773895	383760	3773895	8.97184E-05	8.97184E-05	0.000384214	0.000384214	5.04159E-05	3.33082E-05	5.62481E-05	5.62481E-05	1.69781E-05	1.74965E-05	9.63149E-05	9.63149E-05	6.90789E-05	6.90789E-05	6.84309E-06	6.84309E-06	2.20327E-05	2.20327E-05	0.003815663
3837703773895	383770	3773895	8.58603E-05	8.58603E-05	0.000367692	0.000367692	5.00912E-05	3.30937E-05	5.58858E-05	5.58858E-05	1.68688E-05	1.73838E-05	9.56321E-05	9.56321E-05	6.8634E-05	6.8634E-05	6.79901E-06	6.79901E-06	2.18908E-05	2.18908E-05	0.003381273
3837803773895	383780	3773895	8.22682E-05	8.22682E-05	0.000352309	0.000352309	4.97236E-05	3.28508E-05	5.54757E-05	5.54757E-05	1.6745E-05	1.72563E-05	9.48462E-05	9.48462E-05	6.81303E-05	6.81303E-05	6.74912E-06	6.74912E-06	2.17301E-05	2.17301E-05	0.003022206
3837903773895	383790	3773895	7.89196E-05	7.89196E-05	0.000337969	0.000337969	4.93744E-05	3.26201E-05	5.50861E-05	5.50861E-05	1.66274E-05	1.71351E-05	9.41119E-05	9.41119E-05	6.76518E-05	6.76518E-05	6.70172E-06	6.70172E-06	2.15775E-05	2.15775E-05	0.002717978
3838003773895	383800	3773895	7.5798E-05	7.5798E-05	0.000324601	0.000324601	4.90558E-05	3.24096E-05	5.47306E-05	5.47306E-05	1.65201E-05	1.70245E-05	9.34677E-05	9.34677E-05	6.72153E-05	6.72153E-05	6.65847E-06	6.65847E-06	2.14383E-05	2.14383E-05	0.00245797
3838103773895	383810	3773895	7.28765E-05	7.28765E-05	0.000312089	0.000312089	4.87433E-05	3.22032E-05	5.4382E-05	5.4382E-05	1.64149E-05	1.69161E-05	9.28622E-05	9.28622E-05	6.67872E-05	6.67872E-05	6.61606E-06	6.61606E-06	2.13017E-05	2.13017E-05	0.00223479
3838203773895	383820	3773895	7.01386E-05	7.01386E-05	0.000300365	0.000300365	4.84493E-05	3.20089E-05	5.40539E-05	5.40539E-05	1.63158E-05	1.6814E-05	9.22825E-05	9.22825E-05	6.63842E-05	6.63842E-05	6.57615E-06	6.57615E-06	2.11732E-05	2.11732E-05	0.002041641
3838303773895	383830	3773895	6.75576E-05	6.75576E-05	0.000289311	0.000289311	4.81491E-05	3.18106E-05	5.3719E-05	5.3719E-05	1.62147E-05	1.67098E-05	9.17414E-05	9.17414E-05	6.59729E-05	6.59729E-05	6.5354E-06	6.5354E-06	2.1042E-05	2.1042E-05	0.001873318
3838403773895	383840	3773895	6.5123E-05	6.5123E-05	0.000278885	0.000278885	4.78611E-05	3.16203E-05	5.33977E-05	5.33977E-05	1.61178E-05	1.66099E-05	9.11745E-05	9.11745E-05	6.55783E-05	6.55783E-05	6.49632E-06	6.49632E-06	2.09162E-05	2.09162E-05	0.001725618
3838503773895	383850	3773895	6.27957E-05	6.27957E-05	0.000268919	0.000268919	4.75364E-05	3.14058E-05	5.30355E-05	5.30355E-05	1.60084E-05	1.64972E-05	9.05304E-05	9.05304E-05	6.51334E-05	6.51334E-05	6.45224E-06	6.45224E-06	2.07743E-05	2.07743E-05	0.001595014
3838603773895	383860	3773895	6.05839E-05	6.05839E-05	0.000259447	0.000259447	4.71933E-05	3.11791E-05	5.26527E-05	5.26527E-05	1.58929E-05	1.63781E-05	8.98862E-05	8.98862E-05	6.46633E-05	6.46633E-05	6.40567E-06	6.40567E-06	2.06243E-05	2.06243E-05	0.001478879
3838703773895	383870	3773895	5.8267E-05	5.8267E-05	0.000249525	0.000249525	4.66174E-05	3.07987E-05	5.20102E-05	5.20102E-05	1.56989E-05	1.61783E-05	8.87525E-05	8.87525E-05	6.38742E-05	6.38742E-05	6.3275E-06	6.3275E-06	2.03726E-05	2.03726E-05	0.001373417
3838803773895	383880	3773895	5.58344E-05	5.58344E-05	0.000239108	0.000239108	4.58516E-05	3.02927E-05	5.11558E-05	5.11558E-05	1.5441E-05	1.59125E-05	8.74255E-05	8.74255E-05	6.28249E-05	6.28249E-05	6.22356E-06	6.22356E-06	2.0038E-05	2.0038E-05	0.001289724
3838903773895	383890	3773895	5.31585E-05	5.31585E-05	0.000227648	0.000227648	4.50674E-05	2.97746E-05	5.02808E-05	5.02808E-05	1.51769E-05	1.56404E-05	8.62274E-05	8.62274E-05	6.17504E-05	6.17504E-05	6.11711E-06	6.11711E-06	1.96953E-05	1.96953E-05	0.001208341
3839003773895	383900	3773895	5.01008E-05	5.01008E-05	0.000214554	0.000214554	4.40136E-05	2.90784E-05	4.91051E-05	4.91051E-05	1.48221E-05	1.52746E-05	8.4939E-05	8.4939E-05	6.03066E-05	6.03066E-05	5.97408E-06	5.97408E-06	1.92347E-05	1.92347E-05	0.001123907
3839103773895	383910	3773895	4.75342E-05	4.75342E-05	0.000203562	0.000203562	4.30333E-05	2.84308E-05	4.80115E-05	4.80115E-05	1.44919E-05	1.49345E-05	8.38182E-05	8.38182E-05	5.89634E-05	5.89634E-05	5.84103E-06	5.84103E-06	1.88063E-05	1.88063E-05	0.001032759
3829703773905	382970	3773905	3.40202E-05	3.40202E-05	0.000145689	0.000145689	3.77032E-05	2.49093E-05	4.20647E-05	4.20647E-05	1.2697E-05	1.30847E-05	7.72735E-05	7.72735E-05	5.16602E-05	5.16602E-05	5.11755E-06	5.11755E-06	1.6477E-05	1.6477E-05	5.90585E-05
3829803773905	382980	3773905	3.59451E-05	3.59451E-05	0.000153933	0.000153933	3.83832E-05	2.53586E-05	4.28235E-05	4.28235E-05	1.2926E-05	1.33207E-05	7.83944E-05	7.83944E-05	5.25919E-05	5.25919E-05	5.20986E-06	5.20986E-06	1.67742E-05	1.67742E-05	6.17147E-05
3829903773905	382990	3773905	3.81487E-05	3.81487E-05	0.000163369	0.000163369	3.91613E-05	2.58726E-05	4.36916E-05	4.36916E-05	1.3188E-05	1.35907E-05	7.96827E-05	7.96827E-05	5.36581E-05	5.36581E-05	5.31547E-06	5.31547E-06	1.71142E-05	1.71142E-05	6.47769E-05
3830003773905	383000	3773905	4.06183E-05	4.06183E-05	0.000173946	0.000173946	3.99884E-05	2.64191E-05	4.46143E-05	4.46143E-05	1.34665E-05	1.38777E-05	8.10612E-05	8.10612E-05	5.47913E-05	5.47913E-05	5.42773E-06	5.42773E-06	1.74757E-05	1.74757E-05	6.81614E-05
3830103773905	383010	3773905	4.34532E-05	4.34532E-05	0.000186086	0.000186086	4.09135E-05	2.70303E-05	4.56465E-05	4.56465E-05	1.37781E-05	1.41988E-05	8.26072E-05	8.26072E-05	5.60589E-05	5.60589E-05	5.5533E-06	5.5533E-06	1.788E-05	1.788E-05	7.19518E-05
3830203773905	383020	3773905	4.65438E-05	4.65438E-05	0.000199321	0.000199321	4.18509E-05	2.76496E-05	4.66923E-05	4.66923E-05	1.40938E-05	1.45241E-05	8.42047E-05	8.42047E-05	5.73433E-05	5.73433E-05	5.68053E-06	5.68053E-06	1.82896E-05	1.82896E-05	7.59332E-05
3830303773905	383030	3773905	4.92528E-05	4.92528E-05	0.000210922	0.000210922	4.24758E-05	2.80624E-05	4.73895E-05	4.73895E-05	1.43042E-05	1.4741E-05	8.52482E-05	8.52482E-05	5.81995E-05	5.81995E-05	5.76536E-06	5.76536E-06	1.85627E-05	1.85627E-05	7.92699E-05
3830403773905	383040	3773905	5.21599E-05	5.21599E-05	0.000223372	0.000223372	4.31252E-05	2.84915E-05	4.8114E-05	4.8114E-05	1.45229E-05	1.49663E-05	8.63304E-05	8.63304E-05	5.90893E-05	5.90893E-05	5.8535E-06	5.8535E-06	1.88465E-05	1.88465E-05	8.28096E-05
3830503773905	383050	3773905	5.5428E-05	5.5428E-05	0.000237367	0.000237367	4.38788E-05	2.89893E-05	4.89548E-05	4.89548E-05	1.47767E-05	1.52279E-05	8.7593E-05	8.7593E-05	6.01219E-05	6.01219E-05	5.95579E-06	5.95579E-06	1.91758E-05	1.91758E-05	8.67611E-05
3830603773905	383060	3773905	5.90015E-05	5.90015E-05	0.00025267	0.00025267	4.47304E-05	2.9552E-05	4.99049E-05	4.99049E-05	1.50635E-05	1.55234E-05	8.89973E-05	8.89973E-05	6.12887E-05	6.12887E-05	6.07138E-06	6.07138E-06	1.9548E-05	1.9548E-05	9.10768E-05
3830703773905	383070	3773905	6.2707E-05	6.2707E-05	0.000268539	0.000268539	4.56188E-05	3.01389E-05	5.0896E-05	5.0896E-05	1.53626E-05	1.58317E-05	9.04531E-05	9.04531E-05	6.25059E-05	6.25059E-05	6.19196E-06	6.19196E-06	1.99362E-05	1.99362E-05	9.55895E-05
3830803773905	383080	3773905	6.58286E-05	6.58286E-05	0.000281907	0.000281907	4.61334E-05	3.04789E-05	5.14702E-05	5.14702E-05	1.55359E-05	1.60103E-05	9.12389E-05	9.12389E-05	6.32111E-05	6.32111E-05	6.26181E-06	6.26181E-06	2.01611E-05	2.01611E-05	9.94515E-05
3830903773905	383090	3773905	6.90513E-05	6.90513E-05	0.000295708	0.000295708	4.66542E-05	3.08229E-05	5.20512E-05	5.20512E-05	1.57113E-05	1.6191E-05	9.20248E-05	9.20248E-05	6.39246E-05	6.39246E-05	6.33249E-06	6.33249E-06	2.03887E-05	2.03887E-05	0.000103522
3831003773905	383100	3773905	7.25051E-05	7.25051E-05	0.000310499	0.000310499	4.72913E-05	3.12439E-05	5.27621E-05	5.27621E-05	1.59259E-05	1.64122E-05	9.29911E-05	9.29911E-05	6.47976E-05	6.47976E-05	6.41898E-06	6.41898E-06	2.06672E-05	2.06672E-05	0.000108023
3831103773905	383110	3773905	7.61343E-05	7.61343E-05	0.000326041	0.000326041	4.80755E-05	3.1762E-05	5.3637E-05	5.3637E-05	1.619E-05	1.66843E-05	9.41634E-05	9.41634E-05	6.58722E-05	6.58722E-05	6.52542E-06	6.52542E-06	2.10099E-05	2.10099E-05	0.000113001
3831203773905	383120	3773905	7.97037E-05	7.97037E-05	0.000341326	0.000341326	4.88904E-05	3.23003E-05	5.45461E-05	5.45461E-05	1.64644E-05	1.69671E-05	9.53744E-05	9.53744E-05	6.69886E-05	6.69886E-05	6.63602E-06	6.63602E-06	2.1366E-05	2.1366E-05	0.000118242
3831303773905	383130	3773905	8.34319E-05	8.34319E-05	0.000357292	0.000357292	5.0275E-05	3.32151E-05	5.60909E-05	5.60909E-05	1.69307E-05	1.74476E-05	9.75517E-05	9.75517E-05	6.88858E-05	6.88858E-05	6.82396E-06	6.82396E-06	2.19711E-05	2.19711E-05	0.000124677
3831403773905	383140	3773905	8.67062E-05	8.67062E-05	0.000371314	0.000371314	5.17944E-05	3.42189E-05	5.7786E-05	5.7786E-05	1.74423E-05	1.79749E-05	0.000100038	0.000100038	7.09677E-05	7.09677E-05	7.03019E-06	7.03019E-06	2.26351E-05	2.26351E-05	0.000131046
3831503773905	383150	3773905	8.88746E-05	8.88746E-05	0.0003806	0.0003806	5.3467E-05	3.53239E-05	5.96521E-05	5.96521E-05	1.80056E-05	1.85554E-05	0.00010255	0.00010255	7.32594E-05	7.32594E-05	7.25721E-06	7.25721E-06	2.3366E-05	2.3366E-05	0.000135523
3831603773905	383160

			MSite Grubbing / Prep	MMass Grading / Excavation	MMass Grading / Excavation	MDrainage / Utilities Trenching	MFoundations / Concrete Pads	MBuilding / Structure Construction	MAsphalt Paving	MLandscaping or Other Finishing	MWaterside Construction (Piles)	RSSWRe-striping South Valley	RSSWRe-striping Silver Lake Boulevard	RSSWDemolition	RSSWPlacing Base	RSSWForm/Place Rebar and Pour	Child Risk				
Unique Identifier	X (UTM)	Y (UTM)	2027	2027	2028	2028	2028	2028	2028	2028	2028	2029	2029	2029	2029	2029	3rd Trimester	0<2	2<16	Total	per million
3837603773885	383760	3773885	0.00377769	0.009433179	0.009433179	0.002639965	0.004871232	0.008759381	0.006196737	0.001877799	0.003324809	4.51419E-05	0.002412652	0.003953603	0.002149176	0.000643286	5.2943E-08	1.3351E-06	4.2429E-07	1.81234E-06	1.81233889
3837703773885	383770	3773885	0.003320925	0.008292602	0.008292602	0.002320763	0.004282245	0.007700273	0.005447482	0.001650752	0.002922802	4.48605E-05	0.002046046	0.003365879	0.00182969	0.000547658	4.91381E-08	1.2329E-06	3.7638E-07	1.65844E-06	1.65843699
3837803773885	383780	3773885	0.002946561	0.007357786	0.007357786	0.002059146	0.003799512	0.00683223	0.004833393	0.001464665	0.002593318	4.43682E-05	0.001763076	0.002909906	0.001581823	0.000473467	4.58044E-08	1.1441E-06	3.37E-07	1.52686E-06	1.52686313
3837903773885	383790	3773885	0.002633676	0.00657649	0.00657649	0.001840493	0.003396057	0.006106741	0.004320154	0.001309137	0.002317943	4.40667E-05	0.00153799	0.002545683	0.001383831	0.000414205	4.28535E-08	1.0658E-06	3.0401E-07	1.41269E-06	1.41269486
3838003773885	383800	3773885	0.002369173	0.005916005	0.005916005	0.00165565	0.003054986	0.005493433	0.003886275	0.001177659	0.002085149	4.35744E-05	0.001355724	0.002249636	0.0012229	0.000366035	4.02243E-08	9.9647E-07	2.7603E-07	1.31272E-06	1.31272174
3838103773885	383810	3773885	0.002143764	0.005353141	0.005353141	0.001498127	0.002764327	0.004970773	0.003516524	0.001065613	0.001886763	4.32578E-05	0.001206261	0.002006025	0.001090474	0.000326398	3.78621E-08	9.3446E-07	2.5211E-07	1.22444E-06	1.22444011
3838203773885	383820	3773885	0.001949881	0.004869001	0.004869001	0.001362636	0.00251432	0.004521215	0.003198489	0.000969239	0.001716123	4.27906E-05	0.001081948	0.001802771	0.000979985	0.000293327	3.57374E-08	8.7882E-07	2.3148E-07	1.14604E-06	1.14603718
3838303773885	383830	3773885	0.001782117	0.004450081	0.004450081	0.001245397	0.002297992	0.004132218	0.002923296	0.000885847	0.001568471	4.25042E-05	0.000977662	0.001631742	0.000887014	0.000265499	3.38121E-08	8.2865E-07	2.1357E-07	1.07603E-06	1.07603316
3838403773885	383840	3773885	0.001635822	0.004084773	0.004084773	0.001143162	0.00210935	0.003793003	0.002683323	0.000813128	0.001439715	4.22178E-05	0.000889182	0.001486248	0.000807923	0.000241826	3.20555E-08	7.8314E-07	1.9789E-07	1.01309E-06	1.01309209
3838503773885	383850	3773885	0.001507007	0.003763111	0.003763111	0.001053142	0.001943246	0.003494318	0.00247202	0.000749097	0.001326343	4.17054E-05	0.000813172	0.001360975	0.000739825	0.000221443	3.04342E-08	7.4151E-07	1.8402E-07	9.55956E-07	0.95595582
3838603773885	383860	3773885	0.001393047	0.003478545	0.003478545	0.000973504	0.001796298	0.003230078	0.002285087	0.0006924 5	0.001226045	4.13738E-05	0.000747341	0.001252247	0.000680721	0.000203752	2.89417E-08	7.0332E-07	1.7169E-07	9.03956E-07	0.90395643
3838703773885	383870	3773885	0.00129341	0.003229744	0.003229744	0.000903874	0.001667818	0.002999048	0.002121647	0.000642923	0.001138352	4.06754E-05	0.000692542	0.001160871	0.000631049	0.000188884	2.75275E-08	6.6788E-07	1.6076E-07	8.56163E-07	0.8561633
3838803773885	383880	3773885	0.001213945	0.003031313	0.003031313	0.000848342	0.00156535	0.00281479	0.001991296	0.000603423	0.001068413	3.96907E-05	0.000644426	0.001081906	0.000588123	0.000176035	2.62105E-08	6.3502E-07	1.5174E-07	8.12975E-07	0.81297479
3838903773885	383890	3773885	0.001131108	0.002824462	0.002824462	0.000790452	0.001458534	0.002622715	0.001855414	0.000562247	0.000995507	3.90376E-05	0.000597094	0.001003484	0.000545493	0.000163276	2.49317E-08	6.0291E-07	1.423E-07	7.70146E-07	0.77014585
3839003773885	383900	3773885	0.001035785	0.002586434	0.002586434	0.000723838	0.001335617	0.002401689	0.001699051	0.000514864	0.000911612	3.83844E-05	0.000545154	0.000916641	0.000498285	0.000149145	2.36083E-08	5.6922E-07	1.3145E-07	7.24283E-07	0.72428279
3839103773885	383910	3773885	0.000958463	0.002393356	0.002393356	0.000669803	0.001235913	0.002222402	0.001572216	0.000476429	0.00084356	3.78418E-05	0.000500912	0.000843422	0.000458484	0.000137232	2.24044E-08	5.3895E-07	1.2266E-07	6.84015E-07	0.6840151
3829703773885	382970	3773895	5.35406E-05	0.000133695	0.000133695	3.74158E-05	6.90392E-05	0.000124145	8.78254E-05	2.66138E-05	4.7122E-05	3.75253E-05	4.16803E-05	7.14694E-05	3.88507E-05	1.16287E-05	1.10257E-08	3.4563E-07	3.3158E-08	3.89813E-07	0.38981274
3829803773895	382980	3773895	5.59699E-05	0.000139761	0.000139761	3.91135E-05	7.21717E-05	0.000129778	9.18103E-05	2.78213E-05	4.926E-05	3.81181E-05	4.33583E-05	7.43472E-05	4.04151E-05	1.20969E-05	1.18331E-08	3.7436E-07	3.5167E-08	4.21361E-07	0.42136058
3829903773895	382990	3773895	5.87762E-05	0.000146769	0.000146769	4.10746E-05	7.57904E-05	0.000136285	9.64136E-05	2.92162E-05	5.17299E-05	3.87964E-05	4.52775E-05	7.76495E-05	4.22102E-05	1.26342E-05	1.27529E-08	4.075E-07	3.7473E-08	4.57728E-07	0.45772838
3830003773895	383000	3773895	6.17495E-05	0.000154193	0.000154193	4.31524E-05	7.96243E-05	0.000143179	0.000101291	3.06942E-05	5.43468E-05	3.94646E-05	4.72621E-05	8.10706E-05	4.40699E-05	1.31909E-05	1.37592E-08	4.4429E-07	3.998E-08	4.98032E-07	0.49803171
3830103773895	383010	3773895	6.49867E-05	0.000162277	0.000162277	4.54147E-05	8.37986E-05	0.000150686	0.000106601	3.23033E-05	5.71959E-05	4.0173E-05	4.94024E-05	8.47633E-05	4.60773E-05	1.37917E-05	1.48943E-08	4.8642E-07	4.2806E-08	5.44119E-07	0.54411857
3830203773895	383020	3773895	6.84232E-05	0.000170858	0.000170858	4.78162E-05	8.82299E-05	0.000158654	0.000112238	3.40115E-05	6.02204E-05	4.09065E-05	5.16431E-05	8.86343E-05	4.81815E-05	1.44216E-05	1.61693E-08	5.3452E-07	4.5961E-08	5.9665E-07	0.5966497
3830303773895	383030	3773895	7.15365E-05	0.000178632	0.000178632	4.99919E-05	9.22445E-05	0.000165873	0.000117345	3.55591E-05	6.29605E-05	4.14291E-05	5.36176E-05	9.20469E-05	5.00366E-05	1.49768E-05	1.7492E-08	5.8527E-07	4.9121E-08	6.51881E-07	0.65188126
3830403773895	383040	3773895	7.48599E-05	0.000186931	0.000186931	5.23144E-05	9.65299E-05	0.000173579	0.000122797	3.72111E-05	6.58855E-05	4.19767E-05	5.57077E-05	9.56632E-05	5.20025E-05	1.55652E-05	1.90005E-08	6.4411E-07	5.2703E-08	7.1581E-07	0.71581026
3830503773895	383050	3773895	7.83611E-05	0.000195674	0.000195674	5.47611E-05	0.000101045	0.000181697	0.0001285 4	3.89514E-05	6.89669E-05	4.25444E-05	5.79032E-05	9.94579E-05	5.40652E-05	1.61827E-05	2.07197E-08	7.1238E-07	5.6756E-08	7.89857E-07	0.78985691
3830603773895	383060	3773895	8.20669E-05	0.000204927	0.000204927	5.73508E-05	0.000105823	0.00019029	0.000134619	4.07935E-05	7.22285E-05	4.31423E-05	6.02193E-05	0.000103465	5.62433E-05	1.68346E-05	2.26971E-08	7.9242E-07	6.1388E-08	8.7651E-07	0.87650963
3830703773895	383070	3773895	8.59559E-05	0.000214638	0.000214638	6.00686E-05	0.000110838	0.000199307	0.000140998	4.27266E-05	7.56512E-05	4.37552E-05	6.26359E-05	0.00010765	5.85184E-05	1.75156E-05	2.49754E-08	8.8661E-07	6.6697E-08	9.78279E-07	0.97827923
3830803773895	383080	3773895	8.94624E-05	0.000223394	0.000223394	6.2519E-05	0.000115359	0.000207438	0.0001467 5	4.44696E-05	7.87374E-05	4.41019E-05	6.4731E-05	0.000111283	6.04934E-05	1.81067E-05	2.73848E-08	9.8859E-07	7.2174E-08	1.08815E-06	1.08815
3830903773895	383090	3773895	9.31682E-05	0.000232648	0.000232648	6.51088E-05	0.000120138	0.00021603	0.000152829	4.63117E-05	8.19989E-05	4.44586E-05	6.69316E-05	0.000115103	6.257E-05	1.87283E-05	3.01923E-08	1.1103E-06	7.8567E-08	1.21904E-06	1.21903734
3831003773895	383100	3773895	9.72026E-05	0.000242722	0.000242722	6.79282E-05	0.00012534	0.000225385	0.000159446	4.83171E-05	8.55497E-05	4.48907E-05	6.93432E-05	0.00011928	6.48404E-05	1.94079E-05	3.3569E-08	1.2605E-06	8.6327E-08	1.38038E-06	1.38037764
3831103773895	383110	3773895	0.000101582	0.000253657	0.000253657	7.09884E-05	0.000130987	0.000235539	0.00016663	5.04939E-05	8.94038E-05	4.54132E-05	7.19909E-05	0.000123872	6.73369E-05	2.01551E-05	3.76863E-08	1.449E-06	9.5903E-08	1.58258E-06	1.58257862
3831203773895	383120	3773895	0.000106209	0.000265211	0.000265211	7.42218E-05	0.000136953	0.000246267	0.000174219	5.27938E-05	9.3476E-05	4.59759E-05	7.47743E-05	0.000128703	6.99627E-05	2.0941E-05	4.2729E-08	1.6875E-06	1.078E-07	1.83802E-06	1.83802121
3831303773895	383130	3773895	0.000112629	0.000281244	0.000281244	7.87087E-05	0.000145232	0.000261155	0.000184751	5.59853E-05	9.91269E-05	4.75284E-05	7.89192E-05	0.000135901	7.38759E-05	2.21123E-05	5.06295E-08	2.0743E-06	1.2712E-07	2.25202E-06	2.25201683
3831403773895	383140	3773895	0.000119039	0.000297249	0.000297249	8.31881E-05	0.000153498	0.000276017	0.000195266	5.91714E-05	0.000104768	4.93471E-05	8.32198E-05	0.000143202	7.78445E-05	2.33002E-05	6.15415E-08	2.6327E-06	1.5438E-07	2.84862E-06	2.84862426
3831503773895	383150	3773895	0.000123709	0.000308911	0.000308911	8.64516E-05	0.00015952	0.000286846	0.000202926	6.14928E-05	0.000108878	5.10252E-05	8.742E-05	0.000150749	8.19469E-05	2.45281E-05	7.68567E-08	3.4592E-06	1.9394E-07	3.73002E-06	3.73002317
3831603773895	383160	3773895	0.000128842	0.000321729	0.000321729	9.00389E-05	0.000166139	0.000298748	0.000211346	6.40444E-05	0.000113396	5.23013E-05	9.01331E-05	0.00015552	8.45404E-05	2.53044E-05	9.90317E-08	4.7189E-06	2.5389E-07	5.07178E-06	5.07177533
3837103773895	383710	3773895	0.009055223	0.022611581	0.022611581	0.006328065	0.011676472	0.020996468	0.014853743	0.004501134	0.007969656	4.34337E-05	0.004576127	0.015770251	0.008572697	0.002565957	9.13378E-08	2.4231E-06	9.7489E-07	3.48936E-06	3.48935539
3837203773895	383720	3773895	0.006964187	0.017390104	0.017390104	0.004866786	0.008980136	0.016147954	0.01142371	0.00346173	0.006129299	4.37502E-05	0.006555693	0.010415953	0.005662104	0.001694766	7.91054E-08	2.0774E-06	7.58E-07	2.91447E-06	2.91447005
3837303773895	383730	3773895	0.005598966	0.013981043	0.013981043	0.003912727	0.007219719	0.012982397	0.009184268	0.002783112	0.004927745	4.40215E-05	0.004643676	0.007468066	0.004059635	0.00121512	7.01362E-08	1.8247E-06	6.1565E-07	2.5105E-06	2.51050049
3837403773895	383740	3773895	0.004656317	0.011627176	0.011627176	0.003253976	0.006004198	0.010796664	0.007637993	0.002314543	0.004098103	4.41974E-05	0.003514184	0.00570263	0.003099945	0.000927868	6.32248E-08	1.631E-06	5.1723E-07	2.21142E-06	2.21141861
3837503773895	383750	3773895	0.00397077	0.009915315	0.009915315	0.002774895	0.005120204	0.009207078	0.006513456	0.001973775	0.003494742	4.40918E-05	0.002791412	0.00456035	0.002479003	0.000742009	5.76902E-08	1.4768E-06	4.4551E-07	1.98001E-06	1.98001092
3837603773895	383760	3773895	0.003443158	0.008597827	0.008597827	0.002406184	0.004439862	0.007983697	0.005647987	0.001711511	0.003030382	4.41622E-05	0.002289942	0.00376068	0.002044303	0.000611895	5.31009E-08	1.3496E-06	3.9019E-07	1.79288E-06	1.79287953
3837703773895	383770	3773895	0.003051175	0.007619016	0.007619016	0.002132254	0.00393441	0.0070748	0.005004997	0.001516666	0.002685391	4.38959E-05	0.001951476	0.003216387	0.001748426	0.000523334	4.92585E-08	1.2456E-06	3.4889E-07	1.64376E-06	1.64376374
3837803773895	383780	3773895	0.002727163	0.006809932	0.006809932	0.001905824	0.003516604	0.006323508	0.004473503	0.001355607	0.002400222	4.34287E-05	0.001689538	0.002792987	0.001518265	0.000454443	4.59044E-08	1.1556E-06	3.1465E-07	1.51616E-06	1.51615589
3837903773895	383790	3773895	0.002452635	0.006124416	0.006124416	0.001713976	0.003162608	0.005686957	0.004023182	0.001219146	0.002158606	4.31473E-05	0.001479122	0.002451548	0.00133266	0.000398888	4.29405E-08	1.0764E-06	2.8556E-07	1.40492E-06	1.40492426
3838003773895	383800	3773895	0.002218009	0.005538538	0.005538538	0.001550012	0.002860065	0.005142928	0.003638314	0.001102519	0.001952108	4.27002E-05	0.001307477	0.002172063	0.001180732	0.000353414	4.03054E-08	1.0062E-06	2.6063E-07	1.30718E-06	1.3071789
3838103773895	383810	3773895	0.002016618	0.005035649	0.005035649	0.001409274	0.002600376	0.004675959	0.003307961	0.001002412	0.00177486	4.24289E-05	0.001166253	0.001941398	0.001055342	0.000315882	3.79456E-08	9.4371E-07	2.3917E-07	1.22082E-06	1.22082068
3838203773895	383820	3773895	0.001842326	0.004600427	0.004600427	0.001287473	0.00237563	0.004271825	0.00302206	0.000915776	0.001621462	4.21626E-05	0.001048558	0.001748611	0.000950544	0.000284514	3.58201E-08	8.8763E-07	2.2053E-07	1.14398E-06	1.14397662
3838303773895	383830	3773895	0.001690435	0.004221145	0.004221145	0.001181327	0.002179771	0.003919634	0.002772906	0.000840275	0.00148778	4.18963E-05	0.000949407	0.001585757	0.000862016	0.000258016	3.38923E-08	8.3699E-07	2.0423E-07	1.07511E-06	1.07511156
3838403773895	383840	3773895	0.001557154	0.003888333	0.003888333	0.001088187	0.00200791	0.003610595	0.002554279	0.000774024	0.001370478	4.14491E-05	0.000864991	0.001446782	0.00078647	0.000235404	3.2134E-08	7.9104E-07	1.8987E-07	1.01304E-06	1.01304249
3838503773895	383850	3773895	0.0014393	0.003594042	0.003594042	0.001005827	0.00185594	0.003337325	0.002360958	0.000715442	0.001266753	4.11477E-05	0.000792357	0.001326942	0.000721325	0.000215905	3.05178E-08	7.4911E-07	1.7712E-07	9.56753E-07	0.95675257
3838603773895	383860	3773895	0.001334503	0.003332355	0.003332355	0.000932591	0.001720806	0.00309433	0.002189053	0.000663349	0.001174519	4.06754E-05	0.000729294	0.001222688	0.000664652	0.000198942	2.90306E-08	7.1072E-07	1.6573E-07	9.05481E-07	0.90548058
3838703773895	383870	3773895	0.001239336	0.003094717	0.003094717	0.000866086	0.001598092	0.002873666	0.002032946	0.000616044	0.001090761	4.00374E-05	0.000673486	0.00113014	0.000614344	0.000183884	2.7608E-08	6.7462E-07	1.5528E-07	8.57504E-07	0.85750354
3838803773895	383880	3773895	0.001163814	0.002906132	0.002906132	0.000813309	0.001500707	0.002698551	0.001909063	0.000578504	0.001024292	3.92888E-05	0.000629741	0.00105761	0.000574916	0.000172082	2.63073E-08	6.4196E-07	1.4677E-07	8.15032E-07	0.81503185
3838903773895	383890	3773895	0.001090376	0.002722752	0.002722752	0.000761988	0.001406011	0.002528269	0.001788599	0.000542	0.000959658	3.851E-05	0.000585985	0.000985173	0.000535539	0.000160296	2.50643E-08	6.1062E-07	1.3837E-07	7.74062E-07	0.77406216
3839003773895	383900	3773895	0.001014186	0.002532498	0.002532498	0.000708744	0.001307766	0.002351606	0.00166362	0.000504127	0.000892602	3.78066E-05	0.000539502	0.000908678	0.000493957	0.00014785	2.37994E-08	5.7854E-07	1.295E-07	7.31847E-07	0.73184662
3839103773895	383910	3773895	0.000931936	0.002327114	0.002327114	0.000651265	0.001201706	0.002160891	0.001528701	0.000463243	0.000820212	3.72339E-05	0.000495265	0.000833991	0.000453357	0.000135698	2.25767E-08	5.4728E-07	1.2008E-07	6.89936E-07	0.68993596
3829703773905	382970	3773905	5.32929E-05	0.000133076	0.000133076	3.72427E-05	6.87197E-05	0.000123571	8.7419E-05	2.64906E-05	4.69039E-05	3.65858E-05	4.12683E-05	7.07563E-05	3.84631E-05	1.15127E-05	1.10748E-08	3.4887E-07	3.3006E-08	3.92953E-07	0.39295349
3829803773905	382980	3773905	5.56898E-05	0.000139062	0.000139062	3.89177E-05	7.18105E-05	0.000129129	9.13508E-05	2.76821E-05	4.90135E-05	3.71535E-05	4.29061E-05	7.35747E-05	3.99952E-05	1.19712E-05	1.18812E-08	3.7777E-07	3.4998E-08	4.24653E-07	0.42465274
3829903773905	382990	3773905	5.8453E-05	0.000145962	0.000145962	4.08487E-05	7.53736E-05	0.000135536	9.58834E-05	2.90556E-05	5.14455E-05	3.78016E-05	4.47802E-05	7.68006E-05	4.17487E-05	1.24961E-05	1.27986E-08	4.1107E-07	3.7282E-08	4.6115E-07	0.46115001
3830003773905	383000	3773905	6.15071E-05	0.000153588	0.000153588	4.2983E-05	7.93118E-05	0.000142617	0.000100893	3.05737E-05	5.41334E-05	3.85E-05	4.682E-05	8.0315E-05	4.36592E-05	1.3068E-05	1.38292E-08	4.4902E-07	3.9853E-08	5.02702E-07	0.50270198
3830103773905	383010	3773905	6.49274E-05	0.000162129	0.000162129	4.53733E-05	8.37222E-05	0.000150548	0.000106504	3.22739E-05	5.71437E-05	3.92787E-05	4.90758E-05	8.4203E-05	4.57727E-05	1.37006E-05	1.50101E-08	4.932E-07	4.2813E-08	5.51021E-07	0.55102122
3830203773905	383020	3773905	6.85202E-05	0.0001711	0.0001711	4.7884E-05	8.83549E-05	0.000158879	0.000112397	3.40597E-05	6.03058E-05	4.00725E-05	5.1412E-05	8.82438E-05	4.79693E-05	1.4358E-05	1.63345E-08	5.4362E-07	4.6111E-08	6.06062E-07	0.60606176
3830303773905	383030	3773905	7.15311E-05	0.000178619	0.000178619	4.99881E-05	9.22375E-05	0.00016586	0.000117336	3.55564E-05	6.29558E-05	4.05498E-05	5.32961E-05	9.15036E-05	4.97413E-05	1.48884E-05	1.76512E-08	5.9461E-07	4.9241E-08	6.61499E-07	0.66149923
3830403773905	383040	3773905	7.47253E-05	0.000186595	0.000186595	5.22203E-05	9.63563E-05	0.000173266	0.000122576	3.71441E-05	6.5767E-05	4.10422E-05	5.52856E-05	9.49417E-05	5.16102E-05	1.54478E-05	1.91454E-08	6.5344E-07	5.2771E-08	7.25354E-07	0.72535411
3830503773905	383050	3773905	7.82911E-05	0.000195499	0.000195499	5.47122E-05	0.000100954	0.000181535	0.000128425	3.89166E-05	6.89053E-05	4.16451E-05	5.75163E-05	9.88042E-05	5.37099E-05	1.60763E-05	2.09057E-08	7.2399E-07	5.6941E-08	8.01836E-07	0.80183557
3830603773905	383060	3773905	8.21854E-05	0.000205223	0.000205223	5.74337E-05	0.000105976	0.000190564	0.000134813	4.08524E-05	7.23328E-05	4.23434E-05	5.99681E-05	0.00010304	5.60126E-05	1.67655E-05	2.29774E-08	8.0865E-07	6.1847E-08	8.93475E-07	0.89347516
3830703773905	383070	3773905	8.62575E-05	0.000215392	0.000215392	6.02794E-05	0.000111227	0.000200006	0.000141493	4.28765E-05	7.59167E-05	4.30719E-05	6.25355E-05	0.000107472	5.84214E-05	1.74866E-05	2.538E-08	9.0897E-07	6.7504E-08	1.00186E-06	1.00185714
3830803773905	383080	3773905	8.97425E-05	0.000224094	0.000224094	6.27148E-05	0.000115721	0.000208087	0.000147209	4.46088E-05	7.89839E-05	4.34236E-05	6.46155E-05	0.000111088	6.03873E-05	1.8075E-05	2.78401E-08	1.0143E-06	7.3124E-08	1.11523E-06	1.11522571
3830903773905	383090	3773905	9.3416E-05	0.000233267	0.000233267	6.52819E-05	0.000120457	0.000216605	0.000153235	4.64349E-05	8.2217E-05	4.37854E-05	6.6801E-05	0.000114874	6.24454E-05	1.8691E-05	3.07081E-08	1.14E-06	7.9693E-08	1.25036E-06	1.2503607
3831003773905	383100	3773905	9.74773E-05	0.000243408	0.000243408	6.81201E-05	0.000125694	0.000226022	0.000159897	4.84536E-05	8.57915E-05	4.42727E-05	6.92678E-05	0.000119144	6.47666E-05	1.93858E-05	3.41997E-08	1.297E-06	8.7781E-08	1.41894E-06	1.41893639
3831103773905	383110	3773905	0.00010197	0.000254626	0.000254626	7.12594E-05	0.000131487	0.000236438	0.000167266	5.06866E-05	8.97452E-05	4.49058E-05	7.2016E-05	0.000123915	6.736E-05	2.0162E-05	3.85366E-08	1.4976E-06	9.797E-08	1.63412E-06	1.63412455
3831203773905	383120	3773905	0.000106699	0.000266435	0.000266435	7.45644E-05	0.000137585	0.000247404	0.000175024	5.30374E-05	9.39074E-05	4.5584E-05	7.48697E-05	0.000128881	7.00596E-05	2.09701E-05	4.38856E-08	1.7536E-06	1.1072E-07	1.90822E-06	1.90821749
3831303773905	383130	3773905	0.000112505	0.000280934	0.000280934	7.86222E-05	0.000145073	0.000260868	0.000184548	5.59237E-05	9.90179E-05	4.68702E-05	7.85424E-05	0.000135256	7.35252E-05	2.20074E-05	5.15887E-08	2.1351E-06	1.2958E-07	2.31631E-06	2.31631258
3831403773905	383140	3773905	0.000118253	0.000295286	0.000295286	8.26385E-05	0.000152484	0.000274194	0.000193976	5.87805E-05	0.000104076	4.83322E-05	8.23557E-05	0.000141716	7.70369E-05	2.30585E-05	6.20732E-08	2.677E-06	1.5587E-07	2.89492E-06	2.89492074
3831503773905	383150	3773905	0.000122292	0.000305373	0.000305373	8.54616E-05	0.000157693	0.000283561	0.000200602	6.07886E-05	0.000107632	4.97239E-05	8.61791E-05	0.000148525	8.07379E-05	2.41663E-05	7.68937E-08	3.4827E-06	1.9433E-07	3.75394E-06	3.75393595
3831603773905	383160	3773905	0.000127706	0.000318891	0.000318891	8.92446E-05	0.000164673	0.000296113	0.000209482	6.34794E-05	0.000112396	5.09197E-05	8.88167E-05	0.000153253	8.33082E-05	2.49356E-05	9.88592E-08	4.7356E-06	2.5398E-07	5.08845E-06	5.08844686

Unique Identifier	X (UTM)	Y (UTM)	EGIODemolition	EGIOSite Grubbing / Prep	EGIOMass Grading / Excavation	EGIOMass Grading / Excavation	EGIODrainage / Utilities Trenching	EGIODrainage / Utilities Trenching	EGIOFoundations / Concrete Pads	EGIOFoundations / Concrete Pads	EGIOBuilding / Structure Construction	EGIOBuilding / Structure Construction	EGIOAsphalt Paving	EGIOArchitectural Coating	EGIOLandscaping or Other Finishing	EGIOWaterside Construction (Piles)	HIWaterside Construction (Landscaping)	HIWaterside Construction (Landscaping)	KMDemolition	KMSite Grubbing / Prep	KMMass Grading / Excavation
			2025	2025	2025	2026	2026	2027	2026	2027	2026	2027	2027	2027	2027	2027	2025	2026	2025	2025	2025
3837103773905	383710	3773905	0.000230933	0.00020839	0.000520361	0.000520361	0.000145628	0.000145628	0.000268711	0.000268711	0.000483193	0.000483193	0.00034183	3.21722E-05	0.000103585	0.000183406	0.001101407	0.001101407	0.003422143	0.003088055	0.007711109
3837203773905	383720	3773905	0.000223633	0.0002018	0.000503912	0.000503912	0.000141025	0.000141025	0.000260217	0.000260217	0.000467918	0.000467918	0.000331024	3.11552E-05	0.00010031	0.000177608	0.001076427	0.001076427	0.002882941	0.002601493	0.006496125
3837303773905	383730	3773905	0.000216679	0.00019553	0.000488242	0.000488242	0.000136639	0.000136639	0.000252125	0.000252125	0.000453368	0.000453368	0.000320731	3.01864E-05	9.71911E-05	0.000172085	0.001051908	0.001051908	0.002486448	0.002243708	0.005602709
3837403773905	383740	3773905	0.000210208	0.00018969	0.000473662	0.000473662	0.000132559	0.000132559	0.000244596	0.000244596	0.000439829	0.000439829	0.000311153	2.9285E-05	9.42888E-05	0.000166947	0.001028673	0.001028673	0.002180507	0.001967634	0.004913332
3837503773905	383750	3773905	0.000203881	0.00018398	0.000459405	0.000459405	0.000128569	0.000128569	0.000237234	0.000237234	0.00042659	0.00042659	0.000301787	2.84035E-05	9.14507E-05	0.000161921	0.001007215	0.001007215	0.00193563	0.001746663	0.004361551
3837603773905	383760	3773905	0.000197781	0.00017847	0.000445659	0.000445659	0.000124722	0.000124722	0.000230135	0.000230135	0.000413826	0.000413826	0.000292757	2.75536E-05	8.87143E-05	0.000157077	0.000986216	0.000986216	0.001735778	0.001566322	0.003911225
3837703773905	383770	3773905	0.000191513	0.00017282	0.000431536	0.000431536	0.00012077	0.00012077	0.000222843	0.000222843	0.000400712	0.000400712	0.00028348	2.66805E-05	8.5903E-05	0.000152099	0.00095502	0.00095502	0.001579787	0.00142556	0.003559731
3837803773905	383780	3773905	0.000185544	0.00016743	0.000418086	0.000418086	0.000117005	0.000117005	0.000215897	0.000215897	0.000388223	0.000388223	0.000274644	2.58489E-05	8.32256E-05	0.000147358	0.000923538	0.000923538	0.001446908	0.001305653	0.003260316
3837903773905	383790	3773905	0.000179856	0.0001623	0.000405268	0.000405268	0.000113418	0.000113418	0.000209278	0.000209278	0.00037632	0.00037632	0.000266224	2.50564E-05	8.0674E-05	0.00014284	0.000893943	0.000893943	0.001330851	0.001200926	0.002998804
3838003773905	383800	3773905	0.000174477	0.00015744	0.000393149	0.000393149	0.000110027	0.000110027	0.00020302	0.00020302	0.000365067	0.000365067	0.000258263	2.43071E-05	7.82616E-05	0.000138569	0.000866664	0.000866664	0.001228636	0.00110869	0.002768482
3838103773905	383810	3773905	0.000169332	0.0001528	0.000381555	0.000381555	0.000106782	0.000106782	0.000197033	0.000197033	0.000354301	0.000354301	0.000250647	2.35903E-05	7.59536E-05	0.000134483	0.000840464	0.000840464	0.00113855	0.001027398	0.002565492
3838203773905	383820	3773905	0.00016439	0.00014834	0.000370419	0.000370419	0.000103665	0.000103665	0.000191282	0.000191282	0.00034396	0.00034396	0.000243331	2.29018E-05	7.37367E-05	0.000130557	0.000814945	0.000814945	0.001058689	0.000955334	0.002385542
3838303773905	383830	3773905	0.000159662	0.00014407	0.000359766	0.000359766	0.000100684	0.000100684	0.000185781	0.000185781	0.000334068	0.000334068	0.000236333	2.22431E-05	7.16162E-05	0.000126803	0.000790315	0.000790315	0.000987376	0.000890983	0.002224852
3838403773905	383840	3773905	0.000155125	0.00013998	0.000349544	0.000349544	9.78232E-05	9.78232E-05	0.000180502	0.000180502	0.000324576	0.000324576	0.000229618	2.16111E-05	6.95813E-05	0.0001232	0.000766525	0.000766525	0.000923363	0.000833219	0.002080612
3838503773905	383850	3773905	0.000150684	0.00013597	0.000339537	0.000339537	9.50226E-05	9.50226E-05	0.000175335	0.000175335	0.000315284	0.000315284	0.000223045	2.09924E-05	6.75893E-05	0.000119673	0.000743179	0.000743179	0.00086557	0.000781068	0.001950387
3838603773905	383860	3773905	0.000146458	0.00013216	0.000330014	0.000330014	9.23576E-05	9.23576E-05	0.000170417	0.000170417	0.000306442	0.000306442	0.000216789	2.04037E-05	6.56937E-05	0.000116316	0.000720801	0.000720801	0.000813185	0.000733797	0.001832348
3838703773905	383870	3773905	0.000142196	0.00012831	0.000320411	0.000320411	8.967E-05	8.967E-05	0.000165458	0.000165458	0.000297524	0.000297524	0.000210481	1.98099E-05	6.3782E-05	0.000112932	0.000696567	0.000696567	0.00076542	0.000690696	0.00172472
3838803773905	383880	3773905	0.000137893	0.00012443	0.000310713	0.000310713	8.6956E-05	8.6956E-05	0.00016045	0.00016045	0.000288519	0.000288519	0.00020411	1.92104E-05	6.18516E-05	0.000109514	0.000671921	0.000671921	0.000721595	0.000651149	0.001625968
3838903773905	383890	3773905	0.00013338	0.00012036	0.000300545	0.000300545	8.41103E-05	8.41103E-05	0.000155199	0.000155199	0.00027977	0.00027977	0.00019743	1.85817E-05	5.98274E-05	0.00010593	0.000648258	0.000648258	0.000683345	0.000616633	0.001539779
3839003773905	383900	3773905	0.000128533	0.00011598	0.000289623	0.000289623	8.10538E-05	8.10538E-05	0.00014956	0.00014956	0.000268936	0.000268936	0.000190256	1.79064E-05	5.76533E-05	0.00010208	0.000623738	0.000623738	0.0006455	0.000582483	0.001454505
3839103773905	383910	3773905	0.000123292	0.00011126	0.000277814	0.000277814	7.77489E-05	7.77489E-05	0.000143461	0.000143461	0.00025797	0.00025797	0.000182498	1.71763E-05	5.53025E-05	9.7918E-05	0.000600614	0.000600614	0.000606021	0.000546858	0.001365545
3829703773915	382970	3773915	0.00030079	0.00027143	0.000677769	0.000677769	0.00018968	0.00018968	0.000349996	0.000349996	0.000629357	0.000629357	0.000445232	4.19042E-05	0.000134919	0.000238886	0.000418035	0.000418035	7.30799E-05	6.59455E-05	0.000164671
3829803773915	382980	3773915	0.000328409	0.00029635	0.000740003	0.000740003	0.000207097	0.000207097	0.000382133	0.000382133	0.000687146	0.000687146	0.000486115	4.5752E-05	0.000147307	0.000260821	0.00044487	0.00044487	7.70076E-05	6.94897E-05	0.000173521
3829903773915	382990	3773915	0.000360374	0.00032519	0.000812029	0.000812029	0.000227254	0.000227254	0.000419327	0.000419327	0.00075427	0.00075427	0.00053429	5.02051E-05	0.000161645	0.000286207	0.000474782	0.000474782	8.14785E-05	7.35241E-05	0.000183595
3830003773915	383000	3773915	0.000398116	0.00035925	0.000897075	0.000897075	0.000251055	0.000251055	0.00046324	0.00046324	0.000832998	0.000832998	0.000589296	5.54632E-05	0.000178575	0.000316182	0.000508627	0.000508627	8.65761E-05	7.81241E-05	0.000195082
3830103773915	383010	3773915	0.000443135	0.00039987	0.000998516	0.000998516	0.000279444	0.000279444	0.000515627	0.000515627	0.000927194	0.000927194	0.000655934	6.1735E-05	0.000198768	0.000351936	0.000547119	0.000547119	9.23184E-05	8.33058E-05	0.000208021
3830203773915	383020	3773915	0.000495479	0.00044711	0.001116461	0.001116461	0.000312452	0.000312452	0.000576533	0.000576533	0.001036714	0.001036714	0.000733413	6.90271E-05	0.000222246	0.000393507	0.000589624	0.000589624	9.82815E-05	8.86868E-05	0.000221458
3830303773915	383030	3773915	0.000546855	0.00049347	0.001232227	0.001232227	0.00034485	0.00034485	0.000636314	0.000636314	0.001144211	0.001144211	0.000809461	7.61845E-05	0.000245291	0.000434309	0.00062967	0.00062967	0.000102991	9.29366E-05	0.00023207
3830403773915	383040	3773915	0.000606516	0.0005473	0.001366662	0.001366662	0.000382473	0.000382473	0.000705735	0.000705735	0.001269043	0.001269043	0.000897772	8.44962E-05	0.000272052	0.000481692	0.00067414	0.00067414	0.000107999	9.74558E-05	0.000243355
3830503773915	383050	3773915	0.000681088	0.0006146	0.001534695	0.001534695	0.000429499	0.000429499	0.000792506	0.000792506	0.001425074	0.001425074	0.001008155	9.48851E-05	0.000305501	0.000540917	0.00072651	0.00072651	0.000113855	0.00010274	0.000256549
3830603773915	383060	3773915	0.000773813	0.00069827	0.001743631	0.001743631	0.000487972	0.000487972	0.000900399	0.000900399	0.001619086	0.001619086	0.00114506	0.000107803	0.000347093	0.000614558	0.00078811	0.00078811	0.000120302	0.000108557	0.000271075
3830703773915	383070	3773915	0.00088602	0.00079952	0.001996468	0.001996468	0.00055873	0.00055873	0.001030963	0.001030963	0.001853863	0.001853863	0.001311497	0.000123435	0.000397423	0.000703673	0.000858005	0.000858005	0.000126969	0.000114574	0.000286099
3830803773915	383080	3773915	0.001001481	0.00090371	0.002256635	0.002256635	0.000631541	0.000631541	0.001165311	0.001165311	0.002095447	0.002095447	0.001482403	0.00013952	0.000449213	0.000795371	0.000924204	0.000924204	0.000132735	0.000119777	0.000299092
3830903773915	383090	3773915	0.001140812	0.00102944	0.002570589	0.002570589	0.00071904	0.00071904	0.001327436	0.001327436	0.002386976	0.002386976	0.001688642	0.000158931	0.00051171	0.00090627	0.000997889	0.000997889	0.00013883	0.000125276	0.000312825
3831003773915	383100	3773915	0.00131902	0.00119025	0.002972145	0.002972145	0.000831783	0.000831783	0.001534796	0.001534796	0.002759849	0.002759849	0.001952428	0.000183758	0.000591645	0.001047559	0.001084199	0.001084199	0.000145569	0.000131358	0.00032801
3831103773915	383110	3773915	0.001553242	0.00140161	0.003499918	0.003499918	0.00097985	0.00097985	0.001807335	0.001807335	0.003249924	0.003249924	0.002299126	0.000216388	0.000696705	0.001233578	0.00118613	0.00118613	0.000152989	0.000138053	0.000344729
3831203773915	383120	3773915	0.001858228	0.00167682	0.004187142	0.004187142	0.001171812	0.001171812	0.002162213	0.002162213	0.003888061	0.003888061	0.00275057	0.000258877	0.000833506	0.001475796	0.001301828	0.001301828	0.000160814	0.000145114	0.000362362
3831303773915	383130	3773915	0.002280627	0.00205798	0.005138933	0.005138933	0.001438179	0.001438179	0.002653711	0.002653711	0.004771866	0.004771866	0.003375809	0.000317723	0.001022973	0.001811263	0.001438556	0.001438556	0.00016926	0.000152736	0.000381394
3831403773915	383140	3773915	0.002879162	0.00259808	0.006487611	0.006487611	0.00181562	0.00181562	0.00335016	0.00335016	0.006024211	0.006024211	0.004261768	0.000401108	0.001291445	0.002286617	0.001595617	0.001595617	0.000178095	0.000160708	0.0004013
3831503773915	383150	3773915	0.003786928	0.00341723	0.008533078	0.008533078	0.002388063	0.002388063	0.004406426	0.004406426	0.007923573	0.007923573	0.005605453	0.000527572	0.001698622	0.00300756	0.00177393	0.00177393	0.000186821	0.000168583	0.000420964
3831603773915	383160	3773915	0.00524279	0.00473096	0.011813569	0.011813569	0.003306139	0.003306139	0.00610045	0.00610045	0.010969743	0.010969743	0.007760436	0.000730394	0.002351647	0.004163799	0.001975065	0.001975065	0.000196235	0.000177077	0.000442175
3837003773915	383700	3773915	0.000243462	0.00021969	0.000548593	0.000548593	0.000153529	0.000153529	0.00028329	0.00028329	0.000509408	0.000509408	0.000360376	3.39177E-05	0.000109205	0.000193357	0.001096791	0.001096791	0.004074067	0.003676334	0.009180087
3837103773915	383710	3773915	0.000235124	0.00021217	0.000529804	0.000529804	0.000148271	0.000148271	0.000273587	0.000273587	0.00049196	0.00049196	0.000348033	3.2756E-05	0.000105464	0.000186734	0.001066134	0.001066134	0.003385135	0.00305466	0.007627718
3837203773915	383720	3773915	0.000227489	0.00020528	0.000512601	0.000512601	0.00014356	0.00014356	0.000264704	0.000264704	0.00047586	0.00047586	0.000336732	3.16924E-05	0.00010204	0.000180671	0.00104014	0.00104014	0.002878703	0.002597669	0.006486576
3837303773915	383730	3773915	0.000220243	0.00019874	0.000496272	0.000496272	0.000138886	0.000138886	0.000256272	0.000256272	0.000460824	0.000460824	0.000326005	3.06829E-05	9.87895E-05	0.000174916	0.001014859	0.001014859	0.002497055	0.002253279	0.00562661
3837403773915	383740	3773915	0.000213653	0.00019279	0.000481423	0.000481423	0.000134731	0.000134731	0.000248604	0.000248604	0.000447036	0.000447036	0.000316251	2.97648E-05	9.58336E-05	0.000169682	0.000992877	0.000992877	0.002195543	0.001981203	0.004947213
3837503773915	383750	3773915	0.000207397	0.00018715	0.000467327	0.000467327	0.000130786	0.000130786	0.000241325	0.000241325	0.000433947	0.000433947	0.000306991	2.88933E-05	9.30277E-05	0.000164714	0.000975305	0.000975305	0.001948714	0.00175847	0.004391034
3837603773915	383760	3773915	0.00020132	0.00018167	0.000453635	0.000453635	0.000126954	0.000126954	0.000234254	0.000234254	0.000421233	0.000421233	0.000297997	2.80468E-05	9.03021E-05	0.000159888	0.000958287	0.000958287	0.001746027	0.00157557	0.003934319
3837703773915	383770	3773915	0.000194916	0.00017589	0.000439203	0.000439203	0.000122915	0.000122915	0.000226802	0.000226802	0.000407831	0.000407831	0.000288516	2.71545E-05	8.74292E-05	0.000154801	0.000929184	0.000929184	0.001590185	0.001434943	0.003583161
3837803773915	383780	3773915	0.000188809	0.00017038	0.000425443	0.000425443	0.000119064	0.000119064	0.000219696	0.000219696	0.000395055	0.000395055	0.000279477	2.63038E-05	8.46901E-05	0.000149951	0.00089924	0.00089924	0.001457617	0.001315317	0.003284446
3837903773915	383790	3773915	0.000183019	0.00016515	0.000412397	0.000412397	0.000115413	0.000115413	0.000212959	0.000212959	0.00038294	0.00038294	0.00027097	2.54971E-05	8.2093E-05	0.000145353	0.000871295	0.000871295	0.001341482	0.001210519	0.003022758
3838003773915	383800	3773915	0.000177563	0.00016023	0.000400103	0.000400103	0.000111973	0.000111973	0.000206611	0.000206611	0.000371524	0.000371524	0.000262831	2.47371E-05	7.96458E-05	0.00014102	0.000846031	0.000846031	0.001238735	0.001117803	0.00279124
3838103773915	383810	3773915	0.000172352	0.00015553	0.000388361	0.000388361	0.000108687	0.000108687	0.000200547	0.000200547	0.000360621	0.000360621	0.000255118	2.40111E-05	7.73084E-05	0.000136881	0.000821638	0.000821638	0.00114816	0.00103607	0.002587147
3838203773915	383820	3773915	0.000167356	0.00015102	0.000377103	0.000377103	0.000105536	0.000105536	0.000194734	0.000194734	0.000350167	0.000350167	0.000247722	2.33151E-05	7.50674E-05	0.000132913	0.000797563	0.000797563	0.001067971	0.00096371	0.002406457
3838303773915	383830	3773915	0.000162545	0.00014668	0.000366262	0.000366262	0.000102502	0.000102502	0.000189136	0.000189136	0.000340101	0.000340101	0.000240601	2.26448E-05	7.29094E-05	0.000129093	0.000774027	0.000774027	0.000996389	0.000899116	0.002245162
3838403773915	383840	3773915	0.000157937	0.00014252	0.000355879	0.000355879	9.95961E-05	9.95961E-05	0.000183774	0.000183774	0.000330459	0.000330459	0.00023378	2.20028E-05	7.08424E-05	0.000125433	0.000751363	0.000751363	0.000932048	0.000841057	0.002100182
3838503773915	383850	3773915	0.000153502	0.00013852	0.000345885	0.000345885	9.67993E-05	9.67993E-05	0.000178613	0.000178613	0.000321179	0.000321179	0.000227215	2.1385E-05	6.88531E-05	0.00012191	0.000729206	0.000729206	0.000874016	0.00078869	0.001969419
3838603773915	383860	3773915	0.000149246	0.00013468	0.000336295	0.000336295	9.41155E-05	9.41155E-05	0.000173661	0.000173661	0.000312274	0.000312274	0.000220915	2.0792E-05	6.69441E-05	0.00011853	0.000707843	0.000707843	0.000821392	0.000741204	0.001850842
3838703773915	383870	3773915	0.000144853	0.00013071	0.000326396	0.000326396	9.1345E-05	9.1345E-05	0.000168549	0.000168549	0.000303082	0.000303082	0.000214412	2.018E-05	6.49735E-05	0.000115041	0.000684846	0.000684846	0.000773466	0.000697957	0.00174285
3838803773915	383880	3773915	0.000140573	0.00012685	0.000316752	0.000316752	8.86461E-05	8.86461E-05	0.000163569	0.000163569	0.000294127	0.000294127	0.000208077	1.95837E-05	6.30537E-05	0.000111642	0.000661548	0.000661548	0.000729301	0.000658103	0.001643332
3838903773915	383890	3773915	0.0001364	0.00012308	0.000307351	0.000307351	8.6015E-05	8.6015E-05	0.000158714	0.000158714	0.00028539	0.00028539	0.00020191	1.90025E-05	6.11822E-05	0.000108328	0.000639217	0.000639217	0.000689499	0.000622186	0.001553646
3839003773915	383900	3773915	0.000131518	0.00011868	0.000296348	0.000296348	8.29359E-05	8.29359E-05	0.000153032	0.000153032	0.000275181	0.000275181	0.000194674	1.83222E-05	5.89921E-05	0.000104451	0.000615317	0.000615317	0.000653284	0.000589507	0.001472044
3839103773915	383910	3773915	0.000126718	0.00011435	0.000285534	0.000285534	7.99095E-05	7.99095E-05	0.000147448	0.000147448	0.000265139	0.000265139	0.00018757	1.76536E-05	5.68394E-05	0.000100639	0.000593097	0.000593097	0.000617123	0.000556876	0.001390563
3829703773925	382970	3773925	0.000303888	0.00027422	0.00068475	0.00068475	0.00019163	0.00019163	0.0003536	0.0003536	0.00063539	0.00063539	0.00044918	4.23358E-05	0.000136309	0.00024134	0.00041733	0.00041733	7.35395E-05	6.63602E-05	0.000165707
3829803773925	382980	3773925	0.000331674	0.00029929	0.000747361	0.000747361	0.000209156	0.000209156	0.000385932	0.000385932	0.000693978	0.000693978	0.000490948	4.62068E-05	0.000148772	0.000263414	0.000443871	0.000443871	7.74672E-05	6.99045E-05	0.000174557
3829903773925	382990	3773925	0.000363782	0.00032827	0.000819709	0.000819709	0.00022943	0.00022943	0.00042392	0.00042392	0.00076159	0.00076159	0.00053874	5.06799E-05	0.000163174	0.000288914	0.00047434	0.00047434	8.19321E-05	7.39335E-05	0.000184617
3830003773925	383000	3773925	0.000402444	0.00036316	0.000906826	0.000906826	0.000253784	0.000253784	0.000468279	0.000468279	0.000842053	0.000842053	0.000595702	5.60661E-05	0.000180516	0.000319619	0.000507501	0.000507501	8.72029E-05	7.86896E-05	0.000196494
3830103773925	383010	3773925	0.000449081	0.00040524	0.001011913	0.001011913	0.000283193	0.000283193	0.000522545	0.000522545	0.000939633	0.000939633	0.000664734	6.25632E-05	0.000201435	0.000356658	0.000546611	0.000546611	9.32078E-05	8.41083E-05	0.000210025
3830203773925	383020	3773925	0.000503495	0.00045434	0.001134525	0.001134525	0.000317507	0.000317507	0.000585861	0.000585861	0.001053487	0.001053487	0.000745279	7.01439E-05	0.000225842	0.000399873	0.000589877	0.000589877	9.94157E-05	8.97102E-05	0.000224013
3830303773925	383030	3773925	0.00055505	0.00050086	0.001250694	0.001250694	0.000350019	0.000350019	0.00064585	0.00064585	0.001161359	0.001161359	0.000821592	7.73263E-05	0.000248967	0.000440818	0.000629226	0.000629226	0.00010406	9.39008E-05	0.000234477
3830403773925	383040	3773925	0.000614885	0.00055486	0.001385519	0.001385519	0.000387751	0.000387751	0.000715473	0.000715473	0.001286553	0.001286553	0.000910159	8.56621E-05	0.000275806	0.000488339	0.00067245	0.00067245	0.000109014	9.83715E-05	0.000245641
3830503773925	383050	3773925	0.000691385	0.00062389	0.001557897	0.001557897	0.000435992	0.000435992	0.000804488	0.000804488	0.001446618	0.001446618	0.001023396	9.63196E-05	0.00031012	0.000549095	0.000725464	0.000725464	0.000114995	0.000103769	0.000259118
3830603773925	383060	3773925	0.000788347	0.00071138	0.001776382	0.001776382	0.000497137	0.000497137	0.000917312	0.000917312	0.001649497	0.001649497	0.001166921	0.000109828	0.000353612	0.000626102	0.000788523	0.000788523	0.000121663	0.000109785	0.000274142
3830703773925	383070	3773925	0.000906327	0.00081785	0.002042225	0.002042225	0.000571536	0.000571536	0.001054592	0.001054592	0.001896352	0.001896352	0.001341555	0.000126264	0.000406532	0.000719801	0.000860622	0.000860622	0.000128563	0.000116012	0.00028969
3830803773925	383080	3773925	0.001025178	0.00092509	0.002310032	0.002310032	0.000646484	0.000646484	0.001192885	0.001192885	0.00214503	0.00214503	0.00151748	0.000142822	0.000459842	0.000814192	0.000927106	0.000927106	0.000134383	0.000121264	0.000302804
3830903773925	383090	3773925	0.001168688	0.00105459	0.002633402	0.002633402	0.00073698	0.00073698	0.001359871	0.001359871	0.002445302	0.002445302	0.001729905	0.000162815	0.000524213	0.000928166	0.001001109	0.001001109	0.000140519	0.000126801	0.000316631
3831003773925	383100	3773925	0.001353492	0.00122136	0.00304982	0.00304982	0.000853521	0.000853521	0.001574907	0.001574907	0.002831976	0.002831976	0.002003453	0.00018856	0.000607107	0.001074937	0.001088354	0.001088354	0.000147372	0.000132984	0.000332072

			KMMass Grading / Excavation	KMDrainage / Utilities Trenching	KMFoundations / Concrete Pads	KMBuilding / Structure Construction	KMAsphalt Paving	KMArchitectural Coating	KMLandscaping or Other Finishing	KMWaterside Construction (Piles)	EWNDemolition	EWNSite Grubbing / Prep	EWNDrainage / Utilities Trenching	EWNDrainage / Utilities Trenching	EWNDrainage / Utilities Trenching	EWNFoundations / Concrete Pads	EWNBuilding / Structure Construction	EWNAsphalt Paving	EWNLandscaping or Other Finishing	EWNWaterside Construction (Piles)	ISDemolition
Unique Identifier	X (UTM)	Y (UTM)	2026	2026	2026	2026	2026	2026	2026	2026	2027	2027	2027	2028	2029	2029	2029	2029	2029	2029	2027
3837103773905	383710	3773905	0.007711109	0.00166141	0.003981966	0.007386051	0.005065494	0.000476752	0.001534998	0.00271785	0.000118004	0.000159102	0.00019304	0.00019304	0.00019304	0.000137308	0.000239121	0.00017467	5.29303E-05	9.18497E-05	0.000347815
3837203773905	383720	3773905	0.006496125	0.001399634	0.003354557	0.006222284	0.004267361	0.000401634	0.00129314	0.002289618	0.000116983	0.000157726	0.00019137	0.00019137	0.00019137	0.00013612	0.00023705	0.000173159	5.24725E-05	9.10552E-05	0.000330988
3837303773905	383730	3773905	0.005602709	0.001207141	0.002893202	0.005366529	0.003680468	0.000346397	0.001115293	0.001974725	0.000115884	0.000156245	0.000189574	0.000189574	0.000189574	0.000134842	0.000234827	0.000171533	5.19798E-05	9.02003E-05	0.000315116
3837403773905	383740	3773905	0.004913332	0.00105861	0.002537213	0.004706213	0.003227611	0.000303775	0.000978064	0.001731748	0.000114768	0.00015474	0.000187748	0.000187748	0.000187748	0.000133543	0.000232565	0.000169881	5.14792E-05	8.93315E-05	0.000300163
3837503773905	383750	3773905	0.004361551	0.000939725	0.002252276	0.004177692	0.002865141	0.00026966	0.000868224	0.001537268	0.00011364	0.000153219	0.000185902	0.000185902	0.000185902	0.00013223	0.000230279	0.000168211	5.09731E-05	8.84534E-05	0.000286166
3837603773905	383760	3773905	0.003911225	0.0008427	0.002019731	0.003746349	0.002569318	0.000241818	0.000778581	0.001378547	0.000112482	0.000151658	0.000184008	0.000184008	0.000184008	0.000130883	0.000227932	0.000166497	5.04537E-05	8.7552E-05	0.000273201
3837703773905	383770	3773905	0.003559731	0.000766968	0.001838222	0.003409672	0.002338418	0.000220086	0.000708612	0.001254659	0.000111199	0.000149928	0.000181908	0.000181908	0.000181908	0.00012939	0.000225331	0.000164598	4.9878E-05	8.65531E-05	0.000261095
3837803773905	383780	3773905	0.003260316	0.000702457	0.001683606	0.003122879	0.00214173	0.000201575	0.000649009	0.001149128	0.000109909	0.000148189	0.000179799	0.000179799	0.000179799	0.000127889	0.000222719	0.000162689	4.92997E-05	8.55495E-05	0.000249849
3837903773905	383790	3773905	0.002998804	0.000646112	0.001548562	0.00287239	0.00196994	0.000185406	0.000596952	0.001056955	0.000108644	0.000146483	0.000177729	0.000177729	0.000177729	0.000126417	0.000220154	0.000160816	4.87321E-05	8.45645E-05	0.000239397
3838003773905	383800	3773905	0.002768482	0.000596488	0.001429626	0.002651778	0.00181864	0.000171166	0.000551103	0.000975777	0.00010742	0.000144833	0.000175727	0.000175727	0.000175727	0.000124993	0.000217675	0.000159005	4.81832E-05	8.36121E-05	0.00022968
3838103773905	383810	3773905	0.002565492	0.000552752	0.001324803	0.002457345	0.001685294	0.000158616	0.000510695	0.000904231	0.00010622	0.000143215	0.000173764	0.000173764	0.000173764	0.000123597	0.000215244	0.000157229	4.76451E-05	8.26782E-05	0.000220619
3838203773905	383820	3773905	0.002385542	0.000513981	0.001231878	0.00228498	0.001567083	0.00014749	0.000474874	0.000840806	0.000105027	0.000141606	0.000171811	0.000171811	0.000171811	0.000122208	0.000212824	0.000155462	4.71096E-05	8.1749E-05	0.000212136
3838303773905	383830	3773905	0.002224852	0.000479359	0.001148899	0.002131064	0.001461525	0.000137555	0.000442886	0.000784169	0.000103845	0.000140012	0.000169878	0.000169878	0.000169878	0.000120833	0.000210429	0.000153712	4.65794E-05	8.0829E-05	0.000204192
3838403773905	383840	3773905	0.002080612	0.000448282	0.001074414	0.001992905	0.001366772	0.000128637	0.000414173	0.00073333	0.000102675	0.000138435	0.000167964	0.000167964	0.000167964	0.000119471	0.000208059	0.00015198	4.60547E-05	7.99184E-05	0.000196718
3838503773905	383850	3773905	0.001950387	0.000420224	0.001007167	0.001868169	0.001281226	0.000120586	0.00038825	0.000687432	0.000101499	0.000136849	0.00016604	0.00016604	0.00016604	0.000118103	0.000205676	0.00015024	4.55272E-05	7.90031E-05	0.000189639
3838603773905	383860	3773905	0.001832348	0.000394792	0.000946213	0.001755106	0.001203685	0.000113288	0.000364753	0.000645828	0.000100347	0.000135296	0.000164156	0.000164156	0.000164156	0.000116762	0.000203341	0.000148535	4.50105E-05	7.81064E-05	0.000182948
3838703773905	383870	3773905	0.00172472	0.000371602	0.000890634	0.001652015	0.001132983	0.000106634	0.000343328	0.000607893	9.90516E-05	0.00013355	0.000162037	0.000162037	0.000162037	0.000115255	0.000200717	0.000146617	4.44295E-05	7.70982E-05	0.000176179
3838803773905	383880	3773905	0.001625968	0.000350326	0.000839639	0.001557426	0.001068113	0.000100528	0.00032367	0.000573087	9.7613E-05	0.00013161	0.000159684	0.000159684	0.000159684	0.000113581	0.00019782	0.000144488	4.37842E-05	7.59785E-05	0.000169183
3838903773905	383890	3773905	0.001539779	0.000331756	0.000795132	0.001474871	0.001011494	9.51995E-05	0.000306513	0.000542709	9.57447E-05	0.00012909	0.000156627	0.000156627	0.000156627	0.000111407	0.000194016	0.000141722	4.29462E-05	7.45242E-05	0.000162079
3839003773905	383900	3773905	0.001454505	0.000313383	0.000751097	0.001393191	0.000955477	8.99272E-05	0.000289538	0.000512653	9.28377E-05	0.000125172	0.000151872	0.000151872	0.000151872	0.000108025	0.000188125	0.000137419	4.16422E-05	7.22615E-05	0.000152953
3839103773905	383910	3773905	0.001365545	0.000294216	0.000705159	0.001307981	0.000897039	8.44272E-05	0.00027183	0.000481299	8.95308E-05	0.000120713	0.000146462	0.000146462	0.000146462	0.000104177	0.000181424	0.000132524	4.01589E-05	6.96876E-05	0.000144494
3829703773915	382970	3773915	0.000164671	3.54794E-05	8.50349E-05	0.000157729	0.000108174	1.01811E-05	3.27799E-05	5.80397E-05	7.32053E-05	9.87016E-05	0.000119755	0.000119755	0.000119755	8.51808E-05	0.000148342	0.000108359	3.28361E-05	5.69804E-05	0.000100496
3829803773915	382980	3773915	0.000173521	3.73863E-05	8.96051E-05	0.000166206	0.000113987	1.07282E-05	3.45417E-05	6.11591E-05	7.6148E-05	0.000102669	0.000124569	0.000124569	0.000124569	8.8605E-05	0.000154305	0.000112715	3.41561E-05	5.92709E-05	0.000106209
3829903773915	382990	3773915	0.000183595	3.95568E-05	9.48074E-05	0.000175856	0.000120605	1.13511E-05	3.65471E-05	6.47098E-05	7.94072E-05	0.000107064	0.000129901	0.000129901	0.000129901	9.23973E-05	0.00016091	0.000117539	3.5618E-05	6.18077E-05	0.000112727
3830003773915	383000	3773915	0.000195082	4.20317E-05	0.000100739	0.000186858	0.000128151	1.20613E-05	3.88336E-05	6.87583E-05	8.30603E-05	0.000111989	0.000135877	0.000135877	0.000135877	9.6648E-05	0.000168312	0.000122947	3.72566E-05	6.46511E-05	0.000120331
3830103773915	383010	3773915	0.000208021	4.48195E-05	0.000107421	0.000199252	0.000136651	1.28612E-05	4.14093E-05	7.33188E-05	8.7179E-05	0.000117542	0.000142615	0.000142615	0.000142615	0.00010144	0.000176658	0.000129043	3.9104E-05	6.7857E-05	0.000129261
3830203773915	383020	3773915	0.000221458	4.77145E-05	0.000114359	0.000212122	0.000145477	1.3692E-05	4.40841E-05	7.80547E-05	9.14887E-05	0.000123353	0.000149665	0.000149665	0.000149665	0.000106455	0.000185391	0.000135423	4.10371E-05	7.12115E-05	0.000139057
3830303773915	383030	3773915	0.00023207	5.0001E-05	0.000119839	0.000222287	0.000152449	1.43481E-05	4.61966E-05	8.17951E-05	9.46463E-05	0.00012761	0.00015483	0.00015483	0.00015483	0.000110129	0.00019179	0.000140097	4.24535E-05	7.36693E-05	0.000147037
3830403773915	383040	3773915	0.000243355	5.24324E-05	0.000125667	0.000233096	0.000159862	1.50458E-05	4.84429E-05	8.57725E-05	9.79294E-05	0.000132037	0.000160201	0.000160201	0.000160201	0.000113949	0.000198443	0.000144956	4.39261E-05	7.62247E-05	0.000155579
3830503773915	383050	3773915	0.000256549	5.52752E-05	0.00013248	0.000245734	0.000168529	1.58616E-05	5.10695E-05	9.04231E-05	0.000101893	0.000137381	0.000166685	0.000166685	0.000166685	0.000118561	0.000206474	0.000150823	4.57039E-05	7.93097E-05	0.000165709
3830603773915	383060	3773915	0.000271075	5.8405E-05	0.000139982	0.000259648	0.000178072	1.67597E-05	5.39611E-05	9.5543E-05	0.000106465	0.000143545	0.000174165	0.000174165	0.000174165	0.000123882	0.000215739	0.000157591	4.77548E-05	8.28687E-05	0.000177151
3830703773915	383070	3773915	0.000286099	6.1642E-05	0.00014774	0.000274039	0.000187941	1.76886E-05	5.69518E-05	0.000100838	0.000111306	0.000150072	0.000182084	0.000182084	0.000182084	0.000129515	0.000225549	0.000164757	4.99262E-05	8.66367E-05	0.000188976
3830803773915	383080	3773915	0.000299092	6.44414E-05	0.000154449	0.000286484	0.000196476	1.84919E-05	5.95383E-05	0.000105418	0.000114607	0.000154523	0.000187484	0.000187484	0.000187484	0.000133355	0.000232238	0.000169643	5.14069E-05	8.9206E-05	0.000198491
3830903773915	383090	3773915	0.000312825	6.74002E-05	0.000161541	0.000299638	0.000205497	1.93409E-05	6.22719E-05	0.000110258	0.000117944	0.000159022	0.000192942	0.000192942	0.000192942	0.000137238	0.000239	0.000174582	5.29036E-05	9.18032E-05	0.000208292
3831003773915	383100	3773915	0.00032801	7.0672E-05	0.000169382	0.000314183	0.000215473	2.02798E-05	6.52948E-05	0.00011561	0.0001218	0.000164221	0.00019925	0.00019925	0.00019925	0.000141725	0.000246813	0.00018029	5.46332E-05	9.48046E-05	0.000218888
3831103773915	383110	3773915	0.000344729	7.42741E-05	0.000178016	0.000330197	0.000226455	2.13134E-05	6.86228E-05	0.000121503	0.000126253	0.000170225	0.000206535	0.000206535	0.000206535	0.000146906	0.000255837	0.000186881	5.66306E-05	9.82707E-05	0.000229948
3831203773915	383120	3773915	0.000362362	7.80733E-05	0.000187121	0.000347087	0.000238039	2.24036E-05	7.21329E-05	0.000127718	0.000130789	0.000176341	0.000213956	0.000213956	0.000213956	0.000152185	0.0026503	0.000193596	5.86654E-05	0.000101802	0.000240651
3831303773915	383130	3773915	0.000381394	8.21739E-05	0.000196949	0.000365316	0.000250541	2.35803E-05	7.59215E-05	0.000134426	0.000135827	0.000183134	0.000222198	0.000222198	0.000222198	0.000158047	0.000275238	0.000201053	6.09252E-05	0.000105723	0.000251097
3831403773915	383140	3773915	0.0004013	8.64628E-05	0.000207229	0.000384384	0.000263618	2.48111E-05	7.98841E-05	0.000141442	0.000140943	0.000190031	0.000230566	0.000230566	0.000230566	0.000163999	0.000285604	0.000208625	6.32197E-05	0.000109705	0.000260815
3831503773915	383150	3773915	0.000420964	9.06996E-05	0.000217383	0.000403219	0.000276535	2.60268E-05	8.37985E-05	0.000148373	0.000146757	0.00019787	0.000240077	0.000240077	0.000240077	0.000170764	0.000297386	0.000217231	6.58276E-05	0.00011423	0.000267494
3831603773915	383160	3773915	0.000442175	9.52696E-05	0.000228336	0.000423536	0.000290469	2.73382E-05	8.80209E-05	0.000155849	0.000153126	0.000206457	0.000250496	0.000250496	0.000250496	0.000178175	0.000310292	0.000226658	6.86844E-05	0.000119188	0.00027246
3837003773915	383700	3773915	0.009180087	0.001977911	0.004740537	0.008793104	0.006030478	0.000567574	0.001827418	0.003235604	0.000115162	0.000155271	0.000188392	0.000188392	0.000188392	0.000134001	0.000233363	0.000170464	5.16559E-05	8.96381E-05	0.000391204
3837103773915	383710	3773915	0.007627718	0.001643443	0.003938904	0.007306175	0.005010714	0.000471597	0.001518398	0.002688458	0.000113945	0.00015363	0.0001864	0.0001864	0.0001864	0.000132584	0.000230895	0.000168662	5.11097E-05	8.86903E-05	0.000369238
3837203773915	383720	3773915	0.006486576	0.001397576	0.003349625	0.006213137	0.004261088	0.000401044	0.001291239	0.002286252	0.000112906	0.000152229	0.000184701	0.000184701	0.000184701	0.000131376	0.000228791	0.000167125	5.06438E-05	8.78819E-05	0.000350005
3837303773915	383730	3773915	0.00562661	0.001212291	0.002905545	0.005389423	0.003696169	0.000347875	0.001120051	0.001983149	0.000111837	0.000150789	0.000182953	0.000182953	0.000182953	0.000130133	0.000226626	0.000165543	5.01645E-05	8.70502E-05	0.000332361
3837403773915	383740	3773915	0.004947213	0.00106591	0.002554709	0.004738666	0.003249867	0.00030587	0.000984808	0.00174369	0.000110811	0.000149404	0.000181273	0.000181273	0.000181273	0.000128938	0.000224545	0.000164023	4.9704E-05	8.62511E-05	0.000316262
3837503773915	383750	3773915	0.004391034	0.000946078	0.002267501	0.004205932	0.002884508	0.000271483	0.000874093	0.00154766	0.000109814	0.00014806	0.000179643	0.000179643	0.000179643	0.000127778	0.000222525	0.000162548	4.92569E-05	8.54752E-05	0.000301208
3837603773915	383760	3773915	0.003934319	0.000847675	0.002031657	0.00376847	0.002584488	0.000243246	0.000783178	0.001386686	0.000108793	0.000146684	0.000177973	0.000177973	0.000177973	0.00012659	0.000220457	0.000161037	4.8799E-05	8.46807E-05	0.000287198
3837703773915	383770	3773915	0.003583161	0.000772016	0.001850321	0.003432115	0.00235381	0.000221535	0.000713276	0.001262917	0.000107569	0.000145034	0.000175971	0.000175971	0.000175971	0.000125167	0.000217977	0.000159226	4.82502E-05	8.37282E-05	0.00027412
3837803773915	383780	3773915	0.003284446	0.000707656	0.001696066	0.003145991	0.002157581	0.000203066	0.000653812	0.001157632	0.000106364	0.000143409	0.000173999	0.000173999	0.000173999	0.000123764	0.000215534	0.000157441	4.77093E-05	8.27897E-05	0.000261997
3837903773915	383790	3773915	0.003022758	0.000651273	0.001560933	0.002895335	0.001985676	0.000186887	0.00060172	0.001065398	0.000105176	0.000141807	0.000172056	0.000172056	0.000172056	0.000122381	0.000213127	0.000155682	4.71765E-05	8.18651E-05	0.000250757
3838003773915	383800	3773915	0.00279124	0.000601391	0.001441378	0.002673577	0.00183359	0.000172573	0.000555633	0.000983798	0.000104042	0.000140278	0.0001702	0.0001702	0.0001702	0.000121062	0.000210829	0.000154004	4.66678E-05	8.09824E-05	0.000240341
3838103773915	383810	3773915	0.002587147	0.000557418	0.001335986	0.002478087	0.001699519	0.000159955	0.000515006	0.000911863	0.000102908	0.000138749	0.000168345	0.000168345	0.000168345	0.000119742	0.00020853	0.000152325	4.61591E-05	8.00996E-05	0.000230641
3838203773915	383820	3773915	0.002406457	0.000518487	0.001242678	0.002305013	0.001580822	0.000148783	0.000479037	0.000848177	0.000101791	0.000137244	0.000166519	0.000166519	0.000166519	0.000118443	0.000206269	0.000150673	4.56584E-05	7.92308E-05	0.000221574
3838303773915	383830	3773915	0.002245162	0.000483735	0.001159387	0.002150518	0.001474866	0.000138811	0.000446929	0.000791328	0.000100687	0.000135755	0.000164712	0.000164712	0.000164712	0.000117158	0.000204031	0.000149038	4.51631E-05	7.83712E-05	0.000213086
3838403773915	383840	3773915	0.002100182	0.000452498	0.00108452	0.00201165	0.001379628	0.000129847	0.000418069	0.000740228	9.95947E-05	0.00013428	0.000162925	0.000162925	0.000162925	0.00011588	0.000201817	0.000147421	4.46731E-05	7.7521E-05	0.000205135
3838503773915	383850	3773915	0.001969419	0.000424324	0.001016995	0.001886399	0.001293729	0.000121763	0.000392039	0.00069414	9.84964E-05	0.000132801	0.000161129	0.000161129	0.000161129	0.000114609	0.000199592	0.000145795	4.41805E-05	7.66661E-05	0.000197655
3838603773915	383860	3773915	0.001850842	0.000398776	0.000955763	0.001772821	0.001215834	0.000114431	0.000368435	0.000652346	9.7416E-05	0.000131345	0.000159361	0.000159361	0.000159361	0.000113352	0.000197402	0.000144196	4.36958E-05	7.58251E-05	0.000190612
3838703773915	383870	3773915	0.00174285	0.000375509	0.000899997	0.001669381	0.001144894	0.000107755	0.000346937	0.000614283	9.6258E-05	0.000129783	0.000157467	0.000157467	0.000157467	0.000112005	0.000195056	0.000142482	4.31764E-05	7.49238E-05	0.000183718
3838803773915	383880	3773915	0.001643332	0.000354067	0.000848606	0.001574058	0.001079519	0.000101602	0.000327127	0.000579207	9.49687E-05	0.000128045	0.000155358	0.000155358	0.000155358	0.00011050 4	0.000192443	0.000140574	4.25981E-05	7.39202E-05	0.000176746
3838903773915	383890	3773915	0.001553646	0.000334743	0.000802293	0.001488153	0.001020604	9.60568E-05	0.000309274	0.000547597	9.36197E-05	0.000126226	0.000153151	0.000153151	0.000153151	0.000108935	0.000189709	0.000138577	4.1993E-05	7.28702E-05	0.000169798
3839003773915	383900	3773915	0.001472044	0.000317162	0.000760154	0.001409991	0.000966999	9.10116E-05	0.00029303	0.000518835	9.12499E-05	0.000123031	0.000149274	0.000149274	0.000149274	0.000106177	0.000184907	0.000135069	4.093E-05	7.10257E-05	0.000161327
3839103773915	383910	3773915	0.001390563	0.000299606	0.000718077	0.001331944	0.000913473	8.59739E-05	0.00027681	0.000490116	8.83012E-05	0.000119055	0.00014445	0.00014445	0.00014445	0.000102746	0.000178932	0.000130704	3.96074E-05	6.87305E-05	0.00015238
3829703773925	382970	3773925	0.000165707	3.57026E-05	8.55698E-05	0.000158721	0.000108854	1.02451E-05	3.29861E-05	5.84048E-05	7.08534E-05	9.55306E-05	0.000115908	0.000115908	0.000115908	8.24442E-05	0.000143576	0.000104878	3.17812E-05	5.51498E-05	0.000102669
3829803773925	382980	3773925	0.000174557	3.76094E-05	9.014E-05	0.000167198	0.000114668	1.07923E-05	3.47478E-05	6.15241E-05	7.36052E-05	9.92408E-05	0.00012041	0.00012041	0.00012041	8.56462E-05	0.000149152	0.000108951	3.30155E-05	5.72916E-05	0.000108531
3829903773925	382990	3773925	0.000184617	3.97771E-05	9.53353E-05	0.000176835	0.000121277	1.14143E-05	3.67506E-05	6.50701E-05	7.66315E-05	0.000103321	0.00012536	0.00012536	0.00012536	8.91676E-05	0.000155285	0.000113431	3.4373E-05	5.96472E-05	0.000115204
3830003773925	383000	3773925	0.000196494	4.23359E-05	0.000101468	0.000188211	0.000129079	1.21486E-05	3.91147E-05	6.92561E-05	8.01653E-05	0.000108086	0.000131141	0.000131141	0.000131141	9.32794E-05	0.000162446	0.000118662	3.5958E-05	6.23978E-05	0.000123221
3830103773925	383010	3773925	0.000210025	4.52513E-05	0.000108455	0.000201171	0.000137967	1.29851E-05	4.18082E-05	7.40252E-05	8.42123E-05	0.000113542	0.000137762	0.000137762	0.000137762	9.79885E-05	0.000170647	0.000124652	3.77733E-05	6.55478E-05	0.000132801
3830203773925	383020	3773925	0.000224013	4.82651E-05	0.000115679	0.00021457	0.000147156	1.385E-05	4.45928E-05	7.89555E-05	8.84444E-05	0.000119248	0.000144685	0.000144685	0.000144685	0.000102913	0.000179222	0.000130916	3.96716E-05	6.8842E-05	0.000143348
3830303773925	383030	3773925	0.000234477	5.05197E-05	0.000121083	0.000224593	0.00015403	1.4497E-05	4.66758E-05	8.26437E-05	9.12977E-05	0.000123095	0.000149352	0.000149352	0.000149352	0.000106233	0.000185004	0.00013514	4.09515E-05	7.10628E-05	0.000151502
3830403773925	383040	3773925	0.000245641	5.2925E-05	0.000126847	0.000235286	0.000161364	1.51872E-05	4.88981E-05	8.65784E-05	9.42643E-05	0.000127095	0.000154205	0.000154205	0.000154205	0.000109685	0.000191016	0.000139531	4.22821E-05	7.3372E-05	0.000160259
3830503773925	383050	3773925	0.000259118	5.58287E-05	0.000133807	0.000248195	0.000170217	1.60204E-05	5.15809E-05	9.13285E-05	9.80487E-05	0.000132198	0.000160396	0.000160396	0.000160396	0.000114088	0.000198685	0.000145133	4.39796E-05	7.63176E-05	0.000171033
3830603773925	383060	3773925	0.000274142	5.90657E-05	0.000141565	0.000262586	0.000180086	1.69493E-05	5.45716E-05	9.66238E-05	0.000102591	0.000138322	0.000167827	0.000167827	0.000167827	0.000119374	0.000207889	0.000151857	4.60172E-05	7.98533E-05	0.000183485
3830703773925	383070	3773925	0.00028969	6.24157E-05	0.000149594	0.000277479	0.0001903	1.79106E-05	5.76667E-05	0.000102104	0.00010745	0.000144873	0.000175776	0.000175776	0.000175776	0.000125028	0.000217735	0.000159049	4.81966E-05	8.36353E-05	0.000196336
3830803773925	383080	3773925	0.000302804	6.52412E-05	0.000156366	0.00029004	0.000198915	1.87214E-05	6.02772E-05	0.000106726	0.000110572	0.000149082	0.000180883	0.000180883	0.000180883	0.00012866	0.000224061	0.00016367	4.95969E-05	8.60652E-05	0.000206406
3830903773925	383090	3773925	0.000316631	6.82203E-05	0.00016306	0.000303284	0.000207998	1.95763E-05	6.30296E-05	0.0001116	0.000113724	0.000153332	0.000186039	0.000186039	0.000186039	0.000132328	0.000230448	0.000168335	5.10106E-05	8.85184E-05	0.000216757
3831003773925	383100	3773925	0.000332072	7.15471E-05	0.00017148	0.000318074	0.000218141	2.05309E-05	6.61033E-05	0.000117042	0.00011743	0.00015833	0.000192103	0.000192103	0.000192103	0.000136641	0.000237959	0.000173822	5.26733E-05	9.14037E-05	0.000227907

			ISDrainage / Utilities Trenching	ISDrainage / Utilities Trenching	ISAsphalt Paving	ISAsphalt Paving	SVDemolition	SVSite Grubbing / Prep	SVMass Grading / Excavation	SVMass Grading / Excavation	SVDrainage / Utilities Trenching	SVFoundations / Concrete Pads	SVBuilding / Structure Construction	SVBuilding / Structure Construction	SVAsphalt Paving	SVAsphalt Paving	SVArchitectural Coating	SVArchitectural Coating	SVLandscaping or Other Finishing	SVLandscaping or Other Finishing	MDemolition
Unique Identifier	X (UTM)	Y (UTM)	2027	2028	2027	2028	2027	2027	2027	2028	2028	2028	2028	2029	2028	2029	2028	2029	2028	2029	2027
3837103773905	383710	3773905	0.000120221	0.000120221	0.000514839	0.000514839	4.89455E-05	3.23368E-05	5.46076E-05	5.46076E-05	1.64829E-05	1.69862E-05	9.20763E-05	9.20763E-05	6.70642E-05	6.70642E-05	6.64351E-06	6.64351E-06	2.13901E-05	2.13901E-05	0.008254473
3837203773905	383720	3773905	0.000114405	0.000114405	0.000489932	0.000489932	4.90558E-05	3.24096E-05	5.47306E-05	5.47306E-05	1.65201E-05	1.70245E-05	9.24886E-05	9.24886E-05	6.72153E-05	6.72153E-05	6.65847E-06	6.65847E-06	2.14383E-05	2.14383E-05	0.006573784
3837303773905	383730	3773905	0.000108919	0.000108919	0.000466438	0.000466438	4.91232E-05	3.24541E-05	5.48058E-05	5.48058E-05	1.65428E-05	1.70479E-05	9.28751E-05	9.28751E-05	6.73076E-05	6.73076E-05	6.66762E-06	6.66762E-06	2.14677E-05	2.14677E-05	0.005426352
3837403773905	383740	3773905	0.00010375	0.00010375	0.000444305	0.000444305	4.91906E-05	3.24987E-05	5.4881E-05	5.4881E-05	1.65655E-05	1.70713E-05	9.33131E-05	9.33131E-05	6.74E-05	6.74E-05	6.67677E-06	6.67677E-06	2.14972E-05	2.14972E-05	0.004590777
3837503773905	383750	3773905	9.89121E-05	9.89121E-05	0.000423585	0.000423585	4.92886E-05	3.25634E-05	5.49904E-05	5.49904E-05	1.65985E-05	1.71053E-05	9.388E-05	9.388E-05	6.75343E-05	6.75343E-05	6.69007E-06	6.69007E-06	2.154E-05	2.154E-05	0.003953007
3837603773905	383760	3773905	9.44308E-05	9.44308E-05	0.000404395	0.000404395	4.93866E-05	3.26282E-05	5.50998E-05	5.50998E-05	1.66315E-05	1.71393E-05	9.44726E-05	9.44726E-05	6.76686E-05	6.76686E-05	6.70338E-06	6.70338E-06	2.15829E-05	2.15829E-05	0.003454042
3837703773905	383770	3773905	9.02466E-05	9.02466E-05	0.000386476	0.000386476	4.90803E-05	3.24258E-05	5.4758E-05	5.4758E-05	1.65283E-05	1.7033E-05	9.38285E-05	9.38285E-05	6.72489E-05	6.72489E-05	6.6618E-06	6.6618E-06	2.1449E-05	2.1449E-05	0.003086637
3837803773905	383780	3773905	8.63596E-05	8.63596E-05	0.00036983	0.00036983	4.87066E-05	3.21789E-05	5.4341E-05	5.4341E-05	1.64025E-05	1.69033E-05	9.30426E-05	9.30426E-05	6.67368E-05	6.67368E-05	6.61107E-06	6.61107E-06	2.12857E-05	2.12857E-05	0.002779938
3837903773905	383790	3773905	8.27469E-05	8.27469E-05	0.000354359	0.000354359	4.83941E-05	3.19725E-05	5.39924E-05	5.39924E-05	1.62973E-05	1.67949E-05	9.23598E-05	9.23598E-05	6.63087E-05	6.63087E-05	6.56866E-06	6.56866E-06	2.11491E-05	2.11491E-05	0.002516222
3838003773905	383800	3773905	7.9388E-05	7.9388E-05	0.000339974	0.000339974	4.81184E-05	3.17903E-05	5.36848E-05	5.36848E-05	1.62044E-05	1.66992E-05	9.18316E-05	9.18316E-05	6.59309E-05	6.59309E-05	6.53124E-06	6.53124E-06	2.10286E-05	2.10286E-05	0.002288041
3838103773905	383810	3773905	7.6256E-05	7.6256E-05	0.000326562	0.000326562	4.78611E-05	3.16203E-05	5.33977E-05	5.33977E-05	1.61178E-05	1.66099E-05	9.13291E-05	9.13291E-05	6.55783E-05	6.55783E-05	6.49632E-06	6.49632E-06	2.09162E-05	2.09162E-05	0.002090696
3838203773905	383820	3773905	7.33242E-05	7.33242E-05	0.000314007	0.000314007	4.75732E-05	3.14301E-05	5.30765E-05	5.30765E-05	1.60208E-05	1.651E-05	9.0788E-05	9.0788E-05	6.51838E-05	6.51838E-05	6.45723E-06	6.45723E-06	2.07903E-05	2.07903E-05	0.001918839
3838303773905	383830	3773905	7.05781E-05	7.05781E-05	0.000302247	0.000302247	4.72975E-05	3.12479E-05	5.27689E-05	5.27689E-05	1.59279E-05	1.64143E-05	9.02598E-05	9.02598E-05	6.4806E-05	6.4806E-05	6.41981E-06	6.41981E-06	2.06698E-05	2.06698E-05	0.001767969
3838403773905	383840	3773905	6.7995E-05	6.7995E-05	0.000291185	0.000291185	4.70218E-05	3.10658E-05	5.24613E-05	5.24613E-05	1.58351E-05	1.63186E-05	8.97316E-05	8.97316E-05	6.44283E-05	6.44283E-05	6.38239E-06	6.38239E-06	2.05494E-05	2.05494E-05	0.001634691
3838503773905	383850	3773905	6.5548E-05	6.5548E-05	0.000280706	0.000280706	4.67093E-05	3.08594E-05	5.21127E-05	5.21127E-05	1.57299E-05	1.62102E-05	8.91261E-05	8.91261E-05	6.40002E-05	6.40002E-05	6.33998E-06	6.33998E-06	2.04128E-05	2.04128E-05	0.001516204
3838603773905	383860	3773905	6.32352E-05	6.32352E-05	0.000270801	0.000270801	4.64091E-05	3.0661E-05	5.17778E-05	5.17778E-05	1.56288E-05	1.6106E-05	8.85463E-05	8.85463E-05	6.35888E-05	6.35888E-05	6.29923E-06	6.29923E-06	2.02816E-05	2.02816E-05	0.001410306
3838703773905	383870	3773905	6.08955E-05	6.08955E-05	0.000260781	0.000260781	4.5919E-05	3.03372E-05	5.12309E-05	5.12309E-05	1.54637E-05	1.59359E-05	8.75157E-05	8.75157E-05	6.29173E-05	6.29173E-05	6.2327E-06	6.2327E-06	2.00674E-05	2.00674E-05	0.001314125
3838803773905	383880	3773905	5.84774E-05	5.84774E-05	0.000250426	0.000250426	4.52634E-05	2.99041E-05	5.04996E-05	5.04996E-05	1.5243E-05	1.57084E-05	8.62531E-05	8.62531E-05	6.2019E-05	6.2019E-05	6.14373E-06	6.14373E-06	1.97809E-05	1.97809E-05	0.001226899
3838903773905	383890	3773905	5.60222E-05	5.60222E-05	0.000239912	0.000239912	4.45344E-05	2.94224E-05	4.96862E-05	4.96862E-05	1.49974E-05	1.54554E-05	8.50679E-05	8.50679E-05	6.10201E-05	6.10201E-05	6.04477E-06	6.04477E-06	1.94623E-05	1.94623E-05	0.001158779
3839003773905	383900	3773905	5.28676E-05	5.28676E-05	0.000226402	0.000226402	4.35847E-05	2.87951E-05	4.86267E-05	4.86267E-05	1.46776E-05	1.51258E-05	8.36894E-05	8.36894E-05	5.97189E-05	5.97189E-05	5.91587E-06	5.91587E-06	1.90473E-05	1.90473E-05	0.001086541
3839103773905	383910	3773905	4.9944E-05	4.9944E-05	0.000213882	0.000213882	4.24881E-05	2.80705E-05	4.74031E-05	4.74031E-05	1.43083E-05	1.47452E-05	8.2517E-05	8.2517E-05	5.82163E-05	5.82163E-05	5.76702E-06	5.76702E-06	1.85681E-05	1.85681E-05	0.0010004
3829703773915	382970	3773915	3.47361E-05	3.47361E-05	0.000148755	0.000148755	3.69129E-05	2.43872E-05	4.1183E-05	4.1183E-05	1.24308E-05	1.28104E-05	7.56245E-05	7.56245E-05	5.05773E-05	5.05773E-05	5.01028E-06	5.01028E-06	1.61316E-05	1.61316E-05	5.8754E-05
3829803773915	382980	3773915	3.67106E-05	3.67106E-05	0.000157211	0.000157211	3.75684E-05	2.48203E-05	4.19144E-05	4.19144E-05	1.26516E-05	1.30379E-05	7.67067E-05	7.67067E-05	5.14755E-05	5.14755E-05	5.09926E-06	5.09926E-06	1.64181E-05	1.64181E-05	6.13745E-05
3829903773915	382990	3773915	3.89636E-05	3.89636E-05	0.000166859	0.000166859	3.83097E-05	2.531E-05	4.27414E-05	4.27414E-05	1.29012E-05	1.32951E-05	7.79306E-05	7.79306E-05	5.24912E-05	5.24912E-05	5.19988E-06	5.19988E-06	1.6742E-05	1.6742E-05	6.43769E-05
3830003773915	383000	3773915	4.15921E-05	4.15921E-05	0.000178116	0.000178116	3.91674E-05	2.58767E-05	4.36984E-05	4.36984E-05	1.31901E-05	1.35928E-05	7.93606E-05	7.93606E-05	5.36665E-05	5.36665E-05	5.3163E-06	5.3163E-06	1.71169E-05	1.71169E-05	6.78629E-05
3830103773915	383010	3773915	4.46787E-05	4.46787E-05	0.000191334	0.000191334	4.01477E-05	2.65243E-05	4.4792E-05	4.4792E-05	1.35202E-05	1.3933E-05	8.10225E-05	8.10225E-05	5.50096E-05	5.50096E-05	5.44935E-06	5.44935E-06	1.75453E-05	1.75453E-05	7.18443E-05
3830203773915	383020	3773915	4.80644E-05	4.80644E-05	0.000205833	0.000205833	4.11525E-05	2.71881E-05	4.5913E-05	4.5913E-05	1.38585E-05	1.42817E-05	8.2736E-05	8.2736E-05	5.63863E-05	5.63863E-05	5.58573E-06	5.58573E-06	1.79844E-05	1.79844E-05	7.60167E-05
3830303773915	383030	3773915	5.08229E-05	5.08229E-05	0.000217646	0.000217646	4.17222E-05	2.75646E-05	4.65487E-05	4.65487E-05	1.40504E-05	1.44794E-05	8.36894E-05	8.36894E-05	5.7167E-05	5.7167E-05	5.66307E-06	5.66307E-06	1.82334E-05	1.82334E-05	7.92221E-05
3830403773915	383040	3773915	5.37754E-05	5.37754E-05	0.00023029	0.00023029	4.23104E-05	2.79531E-05	4.72049E-05	4.72049E-05	1.42485E-05	1.46836E-05	8.46685E-05	8.46685E-05	5.79729E-05	5.79729E-05	5.7429E-06	5.7429E-06	1.84904E-05	1.84904E-05	8.26186E-05
3830503773915	383050	3773915	5.72766E-05	5.72766E-05	0.000245284	0.000245284	4.30946E-05	2.84712E-05	4.80798E-05	4.80798E-05	1.45126E-05	1.49557E-05	8.59697E-05	8.59697E-05	5.90474E-05	5.90474E-05	5.84935E-06	5.84935E-06	1.88331E-05	1.88331E-05	8.66238E-05
3830603773915	383060	3773915	6.12318E-05	6.12318E-05	0.000262222	0.000262222	4.40381E-05	2.90946E-05	4.91325E-05	4.91325E-05	1.48303E-05	1.52831E-05	8.75543E-05	8.75543E-05	6.03401E-05	6.03401E-05	5.97741E-06	5.97741E-06	1.92454E-05	1.92454E-05	9.11365E-05
3830703773915	383070	3773915	6.5319E-05	6.5319E-05	0.000279725	0.000279725	4.50429E-05	2.97584E-05	5.02535E-05	5.02535E-05	1.51687E-05	1.56318E-05	8.91905E-05	8.91905E-05	6.17168E-05	6.17168E-05	6.11379E-06	6.11379E-06	1.96845E-05	1.96845E-05	9.58461E-05
3830803773915	383080	3773915	6.86077E-05	6.86077E-05	0.000293809	0.000293809	4.55575E-05	3.00984E-05	5.08277E-05	5.08277E-05	1.5342E-05	1.58104E-05	8.99764E-05	8.99764E-05	6.2422E-05	6.2422E-05	6.18364E-06	6.18364E-06	1.99095E-05	1.99095E-05	9.96723E-05
3830903773915	383090	3773915	7.19955E-05	7.19955E-05	0.000308317	0.000308317	4.60844E-05	3.04465E-05	5.14155E-05	5.14155E-05	1.55194E-05	1.59933E-05	9.07623E-05	9.07623E-05	6.31439E-05	6.31439E-05	6.25516E-06	6.25516E-06	2.01397E-05	2.01397E-05	0.000103707
3831003773915	383100	3773915	7.56577E-05	7.56577E-05	0.000324	0.000324	4.67706E-05	3.08998E-05	5.21811E-05	5.21811E-05	1.57505E-05	1.62314E-05	9.18058E-05	9.18058E-05	6.40841E-05	6.40841E-05	6.34829E-06	6.34829E-06	2.04396E-05	2.04396E-05	0.000108232
3831103773915	383110	3773915	7.94808E-05	7.94808E-05	0.000340372	0.000340372	4.76467E-05	3.14787E-05	5.31585E-05	5.31585E-05	1.60455E-05	1.65355E-05	9.31328E-05	9.31328E-05	6.52845E-05	6.52845E-05	6.46721E-06	6.46721E-06	2.08225E-05	2.08225E-05	0.000113306
3831203773915	383120	3773915	8.31802E-05	8.31802E-05	0.000356214	0.000356214	4.85718E-05	3.20899E-05	5.41906E-05	5.41906E-05	1.63571E-05	1.68565E-05	9.4537E-05	9.4537E-05	6.65521E-05	6.65521E-05	6.59278E-06	6.59278E-06	2.12268E-05	2.12268E-05	0.00011866
3831303773915	383130	3773915	8.67908E-05	8.67908E-05	0.000371676	0.000371676	4.96746E-05	3.28184E-05	5.5421E-05	5.5421E-05	1.67285E-05	1.72393E-05	9.62763E-05	9.62763E-05	6.80631E-05	6.80631E-05	6.74246E-06	6.74246E-06	2.17087E-05	2.17087E-05	0.000124373
3831403773915	383140	3773915	9.01497E-05	9.01497E-05	0.000386061	0.000386061	5.08448E-05	3.35915E-05	5.67266E-05	5.67266E-05	1.71225E-05	1.76454E-05	9.8183E-05	9.8183E-05	6.96665E-05	6.96665E-05	6.9013E-06	6.9013E-06	2.22201E-05	2.22201E-05	0.000130091
3831503773915	383150	3773915	9.24584E-05	9.24584E-05	0.000395948	0.000395948	5.22539E-05	3.45225E-05	5.82987E-05	5.82987E-05	1.75971E-05	1.81344E-05	0.000100244	0.000100244	7.15972E-05	7.15972E-05	7.09256E-06	7.09256E-06	2.28359E-05	2.28359E-05	0.000133929
3831603773915	383160	3773915	9.4175E-05	9.4175E-05	0.000403299	0.000403299	5.3663E-05	3.54535E-05	5.98708E-05	5.98708E-05	1.80716E-05	1.86234E-05	0.000102409	0.000102409	7.3528E-05	7.3528E-05	7.28382E-06	7.28382E-06	2.34517E-05	2.34517E-05	0.000140167
3837003773915	383700	3773915	0.000135218	0.000135218	0.000579065	0.000579065	4.80694E-05	3.17579E-05	5.36302E-05	5.36302E-05	1.61879E-05	1.66822E-05	9.04273E-05	9.04273E-05	6.58638E-05	6.58638E-05	6.52459E-06	6.52459E-06	2.10072E-05	2.10072E-05	0.008709332
3837103773915	383710	3773915	0.000127626	0.000127626	0.00054655	0.00054655	4.79101E-05	3.16527E-05	5.34524E-05	5.34524E-05	1.61343E-05	1.66269E-05	9.01954E-05	9.01954E-05	6.56455E-05	6.56455E-05	6.50297E-06	6.50297E-06	2.09376E-05	2.09376E-05	0.006862701
3837203773915	383720	3773915	0.000120978	0.000120978	0.000518082	0.000518082	4.79163E-05	3.16568E-05	5.34593E-05	5.34593E-05	1.61363E-05	1.6629E-05	9.03629E-05	9.03629E-05	6.56539E-05	6.56539E-05	6.5038E-06	6.5038E-06	2.09403E-05	2.09403E-05	0.005609515
3837303773915	383730	3773915	0.000114879	0.000114879	0.000491964	0.000491964	4.79101E-05	3.16527E-05	5.34524E-05	5.34524E-05	1.61343E-05	1.66269E-05	9.05175E-05	9.05175E-05	6.56455E-05	6.56455E-05	6.50297E-06	6.50297E-06	2.09376E-05	2.09376E-05	0.00472987
3837403773915	383740	3773915	0.000109315	0.000109315	0.000468134	0.000468134	4.79836E-05	3.17013E-05	5.35345E-05	5.35345E-05	1.6159E-05	1.66524E-05	9.09555E-05	9.09555E-05	6.57462E-05	6.57462E-05	6.51295E-06	6.51295E-06	2.09697E-05	2.09697E-05	0.004064343
3837503773915	383750	3773915	0.000104111	0.000104111	0.000445851	0.000445851	4.81858E-05	3.18349E-05	5.376E-05	5.376E-05	1.62271E-05	1.67226E-05	9.178E-05	9.178E-05	6.60233E-05	6.60233E-05	6.54039E-06	6.54039E-06	2.10581E-05	2.10581E-05	0.003535515
3837603773915	383760	3773915	9.9269E-05	9.9269E-05	0.000425114	0.000425114	4.83819E-05	3.19644E-05	5.39788E-05	5.39788E-05	1.62931E-05	1.67906E-05	9.27076E-05	9.27076E-05	6.62919E-05	6.62919E-05	6.567E-06	6.567E-06	2.11438E-05	2.11438E-05	0.003113325
3837703773915	383770	3773915	9.47485E-05	9.47485E-05	0.000405755	0.000405755	4.81062E-05	3.17822E-05	5.36712E-05	5.36712E-05	1.62003E-05	1.66949E-05	9.20763E-05	9.20763E-05	6.59141E-05	6.59141E-05	6.52958E-06	6.52958E-06	2.10233E-05	2.10233E-05	0.002804668
3837803773915	383780	3773915	9.05582E-05	9.05582E-05	0.00038781	0.00038781	4.7757E-05	3.15515E-05	5.32815E-05	5.32815E-05	1.60827E-05	1.65738E-05	9.13291E-05	9.13291E-05	6.54356E-05	6.54356E-05	6.48218E-06	6.48218E-06	2.08707E-05	2.08707E-05	0.002544838
3837903773915	383790	3773915	8.66732E-05	8.66732E-05	0.000371173	0.000371173	4.74384E-05	3.1341E-05	5.29261E-05	5.29261E-05	1.59754E-05	1.64632E-05	9.0685E-05	9.0685E-05	6.49991E-05	6.49991E-05	6.43894E-06	6.43894E-06	2.07314E-05	2.07314E-05	0.002318406
3838003773915	383800	3773915	8.30729E-05	8.30729E-05	0.000355755	0.000355755	4.72117E-05	3.11913E-05	5.26732E-05	5.26732E-05	1.58991E-05	1.63845E-05	9.02598E-05	9.02598E-05	6.46885E-05	6.46885E-05	6.40817E-06	6.40817E-06	2.06324E-05	2.06324E-05	0.002119879
3838103773915	383810	3773915	7.97202E-05	7.97202E-05	0.000341397	0.000341397	4.69789E-05	3.10375E-05	5.24135E-05	5.24135E-05	1.58207E-05	1.63037E-05	8.98347E-05	8.98347E-05	6.43695E-05	6.43695E-05	6.37657E-06	6.37657E-06	2.05306E-05	2.05306E-05	0.001946852
3838203773915	383820	3773915	7.65862E-05	7.65862E-05	0.000327976	0.000327976	4.67216E-05	3.08675E-05	5.21264E-05	5.21264E-05	1.5734E-05	1.62144E-05	8.93451E-05	8.93451E-05	6.4017E-05	6.4017E-05	6.34164E-06	6.34164E-06	2.04182E-05	2.04182E-05	0.001795188
3838303773915	383830	3773915	7.36523E-05	7.36523E-05	0.000315412	0.000315412	4.64642E-05	3.06975E-05	5.18393E-05	5.18393E-05	1.56473E-05	1.61251E-05	8.88298E-05	8.88298E-05	6.36644E-05	6.36644E-05	6.30672E-06	6.30672E-06	2.03057E-05	2.03057E-05	0.001661134
3838403773915	383840	3773915	7.09041E-05	7.09041E-05	0.000303643	0.000303643	4.61885E-05	3.05153E-05	5.15317E-05	5.15317E-05	1.55545E-05	1.60294E-05	8.83144E-05	8.83144E-05	6.32866E-05	6.32866E-05	6.26929E-06	6.26929E-06	2.01852E-05	2.01852E-05	0.001541835
3838503773915	383850	3773915	6.83189E-05	6.83189E-05	0.000292572	0.000292572	4.59129E-05	3.03332E-05	5.12241E-05	5.12241E-05	1.54617E-05	1.59338E-05	8.77734E-05	8.77734E-05	6.29089E-05	6.29089E-05	6.23187E-06	6.23187E-06	2.00647E-05	2.00647E-05	0.001435161
3838603773915	383860	3773915	6.58843E-05	6.58843E-05	0.000282146	0.000282146	4.56433E-05	3.01551E-05	5.09234E-05	5.09234E-05	1.53709E-05	1.58402E-05	8.72323E-05	8.72323E-05	6.25395E-05	6.25395E-05	6.19528E-06	6.19528E-06	1.99469E-05	1.99469E-05	0.001339285
3838703773915	383870	3773915	6.35013E-05	6.35013E-05	0.000271941	0.000271941	4.52144E-05	2.98717E-05	5.04449E-05	5.04449E-05	1.52264E-05	1.56914E-05	8.62918E-05	8.62918E-05	6.19519E-05	6.19519E-05	6.13707E-06	6.13707E-06	1.97595E-05	1.97595E-05	0.001252154
3838803773915	383880	3773915	6.10915E-05	6.10915E-05	0.000261621	0.000261621	4.46324E-05	2.94872E-05	4.97955E-05	4.97955E-05	1.50304E-05	1.54894E-05	8.51323E-05	8.51323E-05	6.11544E-05	6.11544E-05	6.05807E-06	6.05807E-06	1.95052E-05	1.95052E-05	0.001172007
3838903773915	383890	3773915	5.86899E-05	5.86899E-05	0.000251336	0.000251336	4.40381E-05	2.90946E-05	4.91325E-05	4.91325E-05	1.48303E-05	1.52831E-05	8.40115E-05	8.40115E-05	6.03401E-05	6.03401E-05	5.97741E-06	5.97741E-06	1.92454E-05	1.92454E-05	0.001102526
3839003773915	383900	3773915	5.57622E-05	5.57622E-05	0.000238799	0.000238799	4.31191E-05	2.84874E-05	4.81072E-05	4.81072E-05	1.45208E-05	1.49642E-05	8.25685E-05	8.25685E-05	5.90809E-05	5.90809E-05	5.85267E-06	5.85267E-06	1.88438E-05	1.88438E-05	0.001042369
3839103773915	383910	3773915	5.26695E-05	5.26695E-05	0.000225554	0.000225554	4.21817E-05	2.78681E-05	4.70614E-05	4.70614E-05	1.42052E-05	1.46389E-05	8.13575E-05	8.13575E-05	5.77966E-05	5.77966E-05	5.72544E-06	5.72544E-06	1.84342E-05	1.84342E-05	0.000978028
3829703773925	382970	3773925	3.54871E-05	3.54871E-05	0.000151972	0.000151972	3.61593E-05	2.38893E-05	4.03422E-05	4.03422E-05	1.2177E-05	1.25489E-05	7.40527E-05	7.40527E-05	4.95447E-05	4.95447E-05	4.90799E-06	4.90799E-06	1.58023E-05	1.58023E-05	5.84436E-05
3829803773925	382980	3773925	3.75132E-05	3.75132E-05	0.000160648	0.000160648	3.67842E-05	2.43022E-05	4.10394E-05	4.10394E-05	1.23875E-05	1.27657E-05	7.50834E-05	7.50834E-05	5.0401E-05	5.0401E-05	4.99282E-06	4.99282E-06	1.60754E-05	1.60754E-05	6.10223E-05
3829903773925	382990	3773925	3.98198E-05	3.98198E-05	0.000170526	0.000170526	3.74949E-05	2.47717E-05	4.18323E-05	4.18323E-05	1.26268E-05	1.30124E-05	7.62686E-05	7.62686E-05	5.13747E-05	5.13747E-05	5.08928E-06	5.08928E-06	1.63859E-05	1.63859E-05	6.3977E-05
3830003773925	383000	3773925	4.25907E-05	4.25907E-05	0.000182392	0.000182392	3.83649E-05	2.53465E-05	4.2803E-05	4.2803E-05	1.29198E-05	1.33143E-05	7.77244E-05	7.77244E-05	5.25668E-05	5.25668E-05	5.20736E-06	5.20736E-06	1.67661E-05	1.67661E-05	6.75227E-05
3830103773925	383010	3773925	4.59022E-05	4.59022E-05	0.000196573	0.000196573	3.9388E-05	2.60224E-05	4.39445E-05	4.39445E-05	1.32643E-05	1.36694E-05	7.94508E-05	7.94508E-05	5.39687E-05	5.39687E-05	5.34624E-06	5.34624E-06	1.72133E-05	1.72133E-05	7.16354E-05
3830203773925	383020	3773925	4.95479E-05	4.95479E-05	0.000212186	0.000212186	4.04357E-05	2.67146E-05	4.51133E-05	4.51133E-05	1.36171E-05	1.40329E-05	8.12416E-05	8.12416E-05	5.54041E-05	5.54041E-05	5.48844E-06	5.48844E-06	1.76711E-05	1.76711E-05	7.59212E-05
3830303773925	383030	3773925	5.23662E-05	5.23662E-05	0.000224255	0.000224255	4.09564E-05	2.70586E-05	4.56943E-05	4.56943E-05	1.37925E-05	1.42137E-05	8.21176E-05	8.21176E-05	5.61177E-05	5.61177E-05	5.55912E-06	5.55912E-06	1.78987E-05	1.78987E-05	7.90192E-05
3830403773925	383040	3773925	5.53929E-05	5.53929E-05	0.000237217	0.000237217	4.14956E-05	2.74148E-05	4.62958E-05	4.62958E-05	1.39741E-05	1.44008E-05	8.30194E-05	8.30194E-05	5.68564E-05	5.68564E-05	5.6323E-06	5.6323E-06	1.81343E-05	1.81343E-05	8.22962E-05
3830503773925	383050	3773925	5.9117E-05	5.9117E-05	0.000253165	0.000253165	4.2292E-05	2.7941E-05	4.71844E-05	4.71844E-05	1.42423E-05	1.46772E-05	8.43464E-05	8.43464E-05	5.79477E-05	5.79477E-05	5.74041E-06	5.74041E-06	1.84824E-05	1.84824E-05	8.63254E-05
3830603773925	383060	3773925	6.34208E-05	6.34208E-05	0.000271596	0.000271596	4.3309E-05	2.86129E-05	4.83191E-05	4.83191E-05	1.45848E-05	1.50301E-05	8.60341E-05	8.60341E-05	5.93412E-05	5.93412E-05	5.87845E-06	5.87845E-06	1.89268E-05	1.89268E-05	9.09694E-05
3830703773925	383070	3773925	6.78629E-05	6.78629E-05	0.000290619	0.000290619	4.43935E-05	2.93293E-05	4.95289E-05	4.95289E-05	1.495E-05	1.54065E-05	8.7812E-05	8.7812E-05	6.0827E-05	6.0827E-05	6.02564E-06	6.02564E-06	1.94007E-05	1.94007E-05	9.58044E-05
3830803773925	383080	3773925	7.13435E-05	7.13435E-05	0.000305525	0.000305525	4.49203E-05	2.96774E-05	5.01168E-05	5.01168E-05	1.51274E-05	1.55893E-05	8.86108E-05	8.86108E-05	6.1549E-05	6.1549E-05	6.09716E-06	6.09716E-06	1.9631E-05	1.9631E-05	9.96067E-05
3830903773925	383090	3773925	7.49211E-05	7.49211E-05	0.000320846	0.000320846	4.54595E-05	3.00336E-05	5.07183E-05	5.07183E-05	1.5309E-05	1.57764E-05	8.94095E-05	8.94095E-05	6.22877E-05	6.22877E-05	6.17034E-06	6.17034E-06	1.98666E-05	1.98666E-05	0.000103612
3831003773925	383100

			MSite Grubbing / Prep	MMass Grading / Excavation	MMass Grading / Excavation	MDrainage / Utilities Trenching	MFoundations / Concrete Pads	MBuilding / Structure Construction	MAsphalt Paving	MLandscaping or Other Finishing	MWaterside Construction (Piles)	RSSWRe-striping South Valley	RSSWRe-striping Silver Lake Boulevard	RSSWDemolition	RSSWPlacing Base	RSSWForm/Place Rebar and Pour	Child Risk				
Unique Identifier	X (UTM)	Y (UTM)	2027	2027	2028	2028	2028	2028	2028	2028	2028	2029	2029	2029	2029	2029	3rd Trimester	0<2	2<16	Total	per million
3837103773905	383710	3773905	0.007448627	0.018599789	0.018599789	0.005205327	0.009604809	0.017271232	0.012218362	0.003702534	0.006555663	4.2469E-05	0.006119683	0.013672357	0.007432283	0.002224612	9.12592E-08	2.4328E-06	8.106E-07	3.33466E-06	3.33465775
3837203773905	383720	3773905	0.005932016	0.014812696	0.014812696	0.004145473	0.007649179	0.013754646	0.009730588	0.002948663	0.005220868	4.25143E-05	0.005922717	0.009397885	0.005108683	0.001529118	7.92704E-08	2.094E-06	6.5234E-07	2.82564E-06	2.82563806
3837303773905	383730	3773905	0.004896603	0.01222719	0.01222719	0.003421895	0.006314041	0.011353819	0.008032147	0.002433984	0.004309583	4.27253E-05	0.004303713	0.006921489	0.003762517	0.001126187	7.03507E-08	1.8428E-06	5.4388E-07	2.45699E-06	2.45699244
3837403773905	383740	3773905	0.004142601	0.01034439	0.01034439	0.002894976	0.005341775	0.009605505	0.006795319	0.002059188	0.003645974	4.29262E-05	0.003299724	0.005358246	0.002912738	0.000871833	6.33954E-08	1.6474E-06	4.6482E-07	2.17558E-06	2.17558235
3837503773905	383750	3773905	0.003567093	0.008907303	0.008907303	0.002492793	0.004599673	0.008271067	0.005851285	0.001773117	0.003139459	4.3092E-05	0.002630443	0.004301977	0.002338551	0.000699969	5.77746E-08	1.4896E-06	4.0437E-07	1.95177E-06	1.95176877
3837603773905	383760	3773905	0.00311684	0.007782987	0.007782987	0.002178143	0.004019084	0.007227059	0.005112712	0.001549307	0.002743184	4.32076E-05	0.002163475	0.003557087	0.00193363	0.000578769	5.3128E-08	1.3596E-06	3.5697E-07	1.76972E-06	1.76972222
3837703773905	383770	3773905	0.002785303	0.006955114	0.006955114	0.001946455	0.003591575	0.00645832	0.004568874	0.001384507	0.002451393	4.29664E-05	0.001853325	0.003057845	0.001662242	0.000497538	4.92809E-08	1.2549E-06	3.2183E-07	1.62599E-06	1.6259906
3837803773905	383780	3773905	0.002508545	0.006264029	0.006264029	0.001753048	0.003234703	0.005816598	0.004114895	0.001246938	0.002207813	4.27002E-05	0.001612347	0.002667858	0.001450246	0.000434084	4.59291E-08	1.1645E-06	2.924E-07	1.50279E-06	1.50278703
3837903773905	383790	3773905	0.002270575	0.005669799	0.005669799	0.001586747	0.002927847	0.005264813	0.00372454	0.001128648	0.001998372	4.2253E-05	0.001416792	0.002350163	0.001277547	0.000382392	4.29671E-08	1.0848E-06	2.6704E-07	1.3948E-06	1.39479821
3838003773905	383800	3773905	0.00206467	0.005155638	0.005155638	0.001442854	0.002662338	0.004787378	0.003386783	0.001026298	0.001817151	4.20169E-05	0.001255939	0.002087961	0.001135014	0.00033973	4.03371E-08	1.0142E-06	2.4503E-07	1.29953E-06	1.29953381
3838103773905	383810	3773905	0.001886591	0.004710961	0.004710961	0.001318407	0.002432709	0.004374463	0.003094671	0.000937779	0.001660421	4.17858E-05	0.001123192	0.00187093	0.001017036	0.000304417	3.79847E-08	9.5128E-07	2.2594E-07	1.21521E-06	1.21520855
3838203773905	383820	3773905	0.001731512	0.004323716	0.004323716	0.001210033	0.002232739	0.004014879	0.002840286	0.000860693	0.001523933	4.13688E-05	0.001012369	0.001689239	0.000918269	0.000274854	3.58633E-08	8.949E-07	2.0926E-07	1.14002E-06	1.14002496
3838303773905	383830	3773905	0.001595371	0.003983762	0.003983762	0.001114894	0.002057189	0.003699208	0.002616968	0.000793021	0.001404113	4.11176E-05	0.000918639	0.001535179	0.000834522	0.000249787	3.39399E-08	8.4405E-07	1.9456E-07	1.07255E-06	1.07254608
3838403773905	383840	3773905	0.001475104	0.003683446	0.003683446	0.001030847	0.001902107	0.003420343	0.002419687	0.000733239	0.001298264	4.08663E-05	0.000838544	0.001403242	0.000762801	0.00022832	3.21868E-08	7.9792E-07	1.8153E-07	1.01163E-06	1.01163486
3838503773905	383850	3773905	0.001368184	0.003416459	0.003416459	0.000956129	0.001764237	0.003172426	0.002244302	0.000680091	0.001204162	4.04292E-05	0.000769462	0.001289209	0.000700813	0.000209765	3.05743E-08	7.5574E-07	1.6988E-07	9.56196E-07	0.9561955
3838603773905	383860	3773905	0.001272624	0.003177839	0.003177839	0.000889348	0.001641015	0.002950851	0.00208755	0.000632591	0.001120058	4.01529E-05	0.000709348	0.001189785	0.000646766	0.000193588	2.90936E-08	7.1716E-07	1.5944E-07	9.05701E-07	0.90570068
3838703773905	383870	3773905	0.001185833	0.002961116	0.002961116	0.000828696	0.001529101	0.002749608	0.001945183	0.000589449	0.001043672	3.95651E-05	0.000656138	0.001101651	0.000598857	0.000179248	2.76862E-08	6.8113E-07	1.4987E-07	8.58684E-07	0.85868407
3838803773905	383880	3773905	0.001107122	0.002764568	0.002764568	0.000773691	0.001427605	0.002567099	0.001816069	0.000550324	0.000974397	3.88768E-05	0.000610327	0.001024961	0.000557168	0.00016677	2.63572E-08	6.4741E-07	1.4109E-07	8.14854E-07	0.81485438
3838903773905	383890	3773905	0.001045653	0.002611075	0.002611075	0.000730734	0.001348342	0.002424569	0.001715237	0.000519769	0.000920297	3.80177E-05	0.00057244	0.000962753	0.000523352	0.000156648	2.51583E-08	6.1706E-07	1.3401E-07	7.76225E-07	0.77622467
3839003773905	383900	3773905	0.000980467	0.0024483	0.0024483	0.00068518	0.001264286	0.002273422	0.0016083	0.000487367	0.000862925	3.72841E-05	0.000533172	0.000897557	0.000487911	0.00014604	2.39521E-08	5.8655E-07	1.2632E-07	7.36822E-07	0.73682191
3839103773905	383910	3773905	0.000902736	0.0022542	0.0022542	0.000630859	0.001164054	0.002093186	0.001480804	0.000448728	0.000794513	3.66611E-05	0.000489381	0.000824364	0.000448124	0.000134131	2.27248E-08	5.5492E-07	1.173E-07	6.9494E-07	0.69493998
3829703773915	382970	3773915	5.30182E-05	0.00013239	0.00013239	3.70507E-05	6.83655E-05	0.000122934	8.69684E-05	2.63541E-05	4.66622E-05	3.56915E-05	4.08513E-05	7.00433E-05	3.80755E-05	1.13966E-05	1.1118E-08	3.5183E-07	3.2858E-08	3.95803E-07	0.39580317
3829803773915	382980	3773915	5.53828E-05	0.000138295	0.000138295	3.87032E-05	7.14146E-05	0.000128417	9.08472E-05	2.75294E-05	4.87433E-05	3.62341E-05	4.2454E-05	7.28022E-05	3.95752E-05	1.18456E-05	1.19226E-08	3.8085E-07	3.4834E-08	4.27604E-07	0.42760415
3829903773915	382990	3773915	5.80921E-05	0.00014506	0.00014506	4.05965E-05	7.49083E-05	0.000134699	9.52915E-05	2.88762E-05	5.11279E-05	3.68521E-05	4.42777E-05	7.59432E-05	4.12826E-05	1.23566E-05	1.28367E-08	4.1423E-07	3.7095E-08	4.64163E-07	0.46416338
3830003773915	383000	3773915	6.12378E-05	0.000152915	0.000152915	4.27948E-05	7.89645E-05	0.000141993	0.000100451	3.04398E-05	5.38964E-05	3.75755E-05	4.63678E-05	7.95425E-05	4.32393E-05	1.29423E-05	1.38921E-08	4.5334E-07	3.9731E-08	5.06961E-07	0.50696086
3830103773915	383010	3773915	6.48305E-05	0.000161887	0.000161887	4.53055E-05	8.35972E-05	0.000150323	0.000106345	3.22257E-05	5.70584E-05	3.84196E-05	4.87342E-05	8.36258E-05	4.54589E-05	1.36066E-05	1.51183E-08	4.9952E-07	4.2823E-08	5.57459E-07	0.55745918
3830203773915	383020	3773915	6.85956E-05	0.000171288	0.000171288	4.79367E-05	8.84522E-05	0.000159053	0.000112521	3.40972E-05	6.03721E-05	3.92837E-05	5.11809E-05	8.78448E-05	4.77524E-05	1.42931E-05	1.64981E-08	5.5247E-07	4.6284E-08	6.1525E-07	0.61524969
3830303773915	383030	3773915	7.14881E-05	0.000178511	0.000178511	4.9958E-05	9.2182E-05	0.00016576	0.000117265	3.5535E-05	6.29178E-05	3.97108E-05	5.29745E-05	9.09518E-05	4.94413E-05	1.47987E-05	1.78053E-08	6.0351E-07	4.9374E-08	6.7069E-07	0.67068994
3830403773915	383040	3773915	7.45529E-05	0.000186164	0.000186164	5.20998E-05	9.6134E-05	0.000172867	0.000122293	3.70585E-05	6.56153E-05	4.01479E-05	5.48586E-05	9.42116E-05	5.12134E-05	1.53291E-05	1.92841E-08	6.6221E-07	5.2849E-08	7.34341E-07	0.73434128
3830503773915	383050	3773915	7.81672E-05	0.000195189	0.000195189	5.46256E-05	0.000100795	0.000181247	0.000128222	3.8855E-05	6.87962E-05	4.07809E-05	5.71194E-05	9.81251E-05	5.33407E-05	1.59658E-05	2.10841E-08	7.3493E-07	5.7134E-08	8.13143E-07	0.81314332
3830603773915	383060	3773915	8.22393E-05	0.000205358	0.000205358	5.74713E-05	0.000106045	0.000190689	0.000134901	4.08792E-05	7.23802E-05	4.15798E-05	5.97069E-05	0.00010259	5.5768E-05	1.66923E-05	2.32545E-08	8.2433E-07	6.2323E-08	9.09907E-07	0.90990721
3830703773915	383070	3773915	8.64891E-05	0.00021597	0.00021597	6.04412E-05	0.000111525	0.000200543	0.000141873	4.29917E-05	7.61205E-05	4.24289E-05	6.24249E-05	0.000107285	5.83199E-05	1.74562E-05	2.57936E-08	9.3119E-07	6.8352E-08	1.02534E-06	1.02533537
3830803773915	383080	3773915	8.99418E-05	0.000224591	0.000224591	6.28541E-05	0.000115978	0.000208549	0.000147536	4.47079E-05	7.91593E-05	4.27906E-05	6.44949E-05	0.000110867	6.02673E-05	1.80391E-05	2.83052E-08	1.0397E-06	7.4113E-08	1.14211E-06	1.14211242
3830903773915	383090	3773915	9.3583E-05	0.000233684	0.000233684	6.53986E-05	0.000120673	0.000216992	0.000153509	4.65179E-05	8.2364E-05	4.31674E-05	6.66804E-05	0.000114653	6.23254E-05	1.86551E-05	3.12336E-08	1.1693E-06	8.0855E-08	1.28134E-06	1.28134043
3831003773915	383100	3773915	9.76659E-05	0.000243879	0.000243879	6.82519E-05	0.000125938	0.000226459	0.000160206	4.85474E-05	8.59574E-05	4.3705E-05	6.91774E-05	0.000118991	6.46835E-05	1.93609E-05	3.48487E-08	1.3332E-06	8.9286E-08	1.45736E-06	1.4573596
3831103773915	383110	3773915	0.000102244	0.000255312	0.000255312	7.14514E-05	0.000131841	0.000237075	0.000167717	5.08232E-05	8.99869E-05	4.44486E-05	7.19909E-05	0.000123881	6.73416E-05	2.01565E-05	3.94133E-08	1.5463E-06	1.0008E-07	1.68578E-06	1.68577847
3831203773915	383120	3773915	0.000107076	0.000267377	0.000267377	7.48279E-05	0.000138072	0.000248278	0.000175642	5.32248E-05	9.42393E-05	4.52524E-05	7.493E-05	0.000128991	7.01196E-05	2.0988E-05	4.50867E-08	1.8202E-06	1.137E-07	1.97904E-06	1.97903718
3831303773915	383130	3773915	0.000112231	0.000280248	0.000280248	7.84302E-05	0.000144718	0.000260231	0.000184098	5.57872E-05	9.87761E-05	4.62673E-05	7.81153E-05	0.000134535	7.31329E-05	2.189E-05	5.25741E-08	2.195E-06	1.3205E-07	2.37963E-06	2.37962693
3831403773915	383140	3773915	0.000117391	0.000293134	0.000293134	8.20363E-05	0.000151372	0.000272196	0.000192562	5.83521E-05	0.000103318	4.73626E-05	8.17829E-05	0.000140409	7.63263E-05	2.28458E-05	6.2619E-08	2.7191E-06	1.5735E-07	2.93904E-06	2.9390387
3831503773915	383150	3773915	0.000120854	0.000301782	0.000301782	8.44566E-05	0.000155838	0.000280226	0.000198243	6.00737E-05	0.000106366	4.84779E-05	8.49381E-05	0.000146224	7.94873E-05	2.37919E-05	7.69411E-08	3.5028E-06	1.9465E-07	3.77442E-06	3.77442252
3831603773915	383160	3773915	0.000126483	0.000315838	0.000315838	8.83902E-05	0.000163097	0.000293278	0.000207477	6.28717E-05	0.00011132	4.95933E-05	8.75054E-05	0.000150995	8.20807E-05	2.45682E-05	9.86619E-08	4.7454E-06	2.5383E-07	5.09786E-06	5.09785981
3837003773915	383700	3773915	0.00785908	0.019624721	0.019624721	0.005492164	0.010134077	0.018222955	0.012891649	0.00390656	0.00691691	4.17004E-05	0.004775374	0.017489991	0.009507546	0.002845774	1.0533E-07	2.8407E-06	8.5623E-07	3.80224E-06	3.80224216
3837103773915	383710	3773915	0.006192728	0.015463712	0.015463712	0.004327667	0.00798536	0.014359161	0.010158247	0.003078257	0.005450325	4.15446E-05	0.007574101	0.011817938	0.006424223	0.001922882	9.00418E-08	2.4088E-06	6.8228E-07	3.18116E-06	3.18116214
3837203773915	383720	3773915	0.005061884	0.012639909	0.012639909	0.003537399	0.006527166	0.011737059	0.008303266	0.002516141	0.00445505	4.15145E-05	0.005305551	0.008420947	0.00457762	0.001370161	7.87372E-08	2.0897E-06	5.633E-07	2.7317E-06	2.73169627
3837303773915	383730	3773915	0.004268115	0.010657807	0.010657807	0.002982688	0.005503622	0.009896535	0.007001206	0.002121577	0.00375644	4.16652E-05	0.003955198	0.00635948	0.003457008	0.001034743	7.01216E-08	1.8471E-06	4.797E-07	2.39693E-06	2.39692701
3837403773915	383740	3773915	0.00366756	0.009158176	0.009158176	0.002563002	0.004729222	0.008504021	0.006016085	0.001823056	0.003227882	4.18812E-05	0.003076878	0.004995431	0.002715513	0.0008128	6.32766E-08	1.6545E-06	4.1639E-07	2.13416E-06	2.13415892
3837503773915	383750	3773915	0.003190359	0.007966569	0.007966569	0.00222952	0.004113884	0.007397528	0.005233308	0.001585851	0.002807889	4.21274E-05	0.002467445	0.004035565	0.00219373	0.000656622	5.76676E-08	1.4962E-06	3.6602E-07	1.91984E-06	1.9198378
3837603773915	383760	3773915	0.002809386	0.00701525	0.00701525	0.001963284	0.003622629	0.00651416	0.004608378	0.001396478	0.002472588	4.22882E-05	0.002036334	0.003348698	0.00182035	0.000544862	5.30146E-08	1.365E-06	3.257E-07	1.74371E-06	1.74371011
3837703773915	383770	3773915	0.002530861	0.006319753	0.006319753	0.001768643	0.003263479	0.005868342	0.0041515	0.00125803	0.002227454	4.20671E-05	0.001753249	0.002893361	0.001572829	0.000470775	4.91973E-08	1.2605E-06	2.9597E-07	1.60567E-06	1.60567449
3837803773915	383780	3773915	0.002296397	0.005734279	0.005734279	0.001604792	0.002961144	0.005324688	0.003766898	0.001141484	0.002021098	4.18109E-05	0.001532528	0.002536362	0.001378765	0.000412688	4.58713E-08	1.1704E-06	2.7085E-07	1.48709E-06	1.48709044
3837903773915	383790	3773915	0.00209207	0.005224059	0.005224059	0.001462002	0.00269767	0.004850912	0.00343173	0.001039918	0.001841267	4.13939E-05	0.001351835	0.002242955	0.001219269	0.000364948	4.29286E-08	1.0908E-06	2.489E-07	1.38264E-06	1.38263713
3838003773915	383800	3773915	0.001912925	0.004776719	0.004776719	0.00133681	0.002466666	0.004435525	0.003137868	0.000950869	0.001683598	4.11778E-05	0.001201844	0.001998572	0.001086422	0.000325185	4.03135E-08	1.0201E-06	2.2962E-07	1.29E-06	1.28999898
3838103773915	383810	3773915	0.00175679	0.004386838	0.004386838	0.001227698	0.002265334	0.004073492	0.002881752	0.000873258	0.00154618	4.09719E-05	0.001077678	0.001795632	0.000976104	0.000292165	3.79743E-08	9.5707E-07	2.1276E-07	1.20781E-06	1.20781016
3838203773915	383820	3773915	0.001619933	0.004045095	0.004045095	0.001132058	0.00208886	0.00375616	0.002657258	0.00080523	0.00142573	4.07458E-05	0.000973799	0.001625358	0.000883544	0.00026446	3.58648E-08	9.0065E-07	1.9793E-07	1.13444E-06	1.13444245
3838303773915	383830	3773915	0.001498965	0.00374303	0.00374303	0.001047523	0.001932876	0.003475671	0.002458829	0.0007451	0.001319265	4.05197E-05	0.000885675	0.001480543	0.000804822	0.000240897	3.39494E-08	8.4971E-07	1.8477E-07	1.06843E-06	1.06842635
3838403773915	383840	3773915	0.001391313	0.003474214	0.003474214	0.000972292	0.001794062	0.003226056	0.002282242	0.000691588	0.001224518	4.01178E-05	0.000810067	0.001356017	0.00073713	0.000220636	3.22036E-08	8.0348E-07	1.7301E-07	1.0087E-06	1.00869511
3838503773915	383850	3773915	0.001295053	0.003233846	0.003233846	0.000905022	0.001669937	0.003002857	0.002124341	0.00064374	0.001139798	3.98766E-05	0.000744678	0.001248087	0.000678459	0.000203075	3.06022E-08	7.6132E-07	1.6246E-07	9.54376E-07	0.95437562
3838603773915	383860	3773915	0.001208537	0.003017809	0.003017809	0.000844562	0.001558377	0.002802251	0.001982425	0.000600735	0.001063654	3.96254E-05	0.000687634	0.001153757	0.000627181	0.000187726	2.91297E-08	7.2271E-07	1.5293E-07	9.04778E-07	0.90477791
3838703773915	383870	3773915	0.001129912	0.002821476	0.002821476	0.000789617	0.001456992	0.002619942	0.001853452	0.000561652	0.000994455	3.90928E-05	0.000637272	0.001070327	0.000581829	0.000174151	2.7734E-08	6.8664E-07	1.4421E-07	8.58581E-07	0.85858117
3838803773915	383880	3773915	0.001057589	0.00264088	0.00264088	0.000739075	0.001363733	0.002452246	0.001734817	0.000525702	0.000930802	3.84598E-05	0.00059207	0.000995334	0.000541063	0.00016195	2.64163E-08	6.5292E-07	1.361E-07	8.15437E-07	0.81543714
3838903773915	383890	3773915	0.000994892	0.00248432	0.00248432	0.00069526	0.001282886	0.002306868	0.001631971	0.000494537	0.000875621	3.78217E-05	0.000555228	0.000933636	0.000507524	0.000151911	2.52066E-08	6.2208E-07	1.2899E-07	7.76277E-07	0.77627749
3839003773915	383900	3773915	0.000940608	0.002348769	0.002348769	0.000657325	0.001212889	0.002180999	0.001542926	0.000467553	0.000827845	3.68169E-05	0.000520827	0.000876929	0.000476698	0.000142684	2.40433E-08	5.9263E-07	1.225E-07	7.39178E-07	0.73917813
3839103773915	383910	3773915	0.000882548	0.002203789	0.002203789	0.000616751	0.001138022	0.002046375	0.001447688	0.000438693	0.000776745	3.61638E-05	0.000483096	0.000816852	0.00044404	0.000132909	2.2905E-08	5.6351E-07	1.1555E-07	7.01964E-07	0.70196437
3829703773925	382970	3773925	5.27381E-05	0.000131691	0.000131691	3.6855E-05	6.80043E-05	0.000122284	8.65089E-05	2.62148E-05	4.64157E-05	3.48374E-05	4.04443E-05	6.93472E-05	3.76971E-05	1.12834E-05	1.11584E-08	3.5458E-07	3.2723E-08	3.98466E-07	0.39846567
3829803773925	382980	3773925	5.5065E-05	0.000137501	0.000137501	3.84811E-05	7.10048E-05	0.0001276	9.03259E-05	2.73715E-05	4.84636E-05	3.53549E-05	4.20119E-05	7.20467E-05	3.91645E-05	1.17226E-05	1.19611E-08	3.837E-07	3.4683E-08	4.30347E-07	0.43034723
3829903773925	382990	3773925	5.77312E-05	0.000144159	0.000144159	4.03443E-05	7.44429E-05	0.000133862	9.46995E-05	2.86968E-05	5.08102E-05	3.59427E-05	4.37904E-05	7.51112E-05	4.08304E-05	1.22213E-05	1.28721E-08	4.1715E-07	3.6923E-08	4.6695E-07	0.46694994
3830003773925	383000	3773925	6.09307E-05	0.000152149	0.000152149	4.25803E-05	7.85686E-05	0.000141281	9.99478E-05	3.02872E-05	5.36262E-05	3.66812E-05	4.59106E-05	7.87615E-05	4.28147E-05	1.28152E-05	1.39461E-08	4.5716E-07	3.9606E-08	5.10713E-07	0.51071272
3830103773925	383010	3773925	6.4642E-05	0.000161416	0.000161416	4.51738E-05	8.33541E-05	0.000149886	0.000106035	3.2132E-05	5.68925E-05	3.75705E-05	4.83423E-05	8.29551E-05	4.50943E-05	1.34975E-05	1.52072E-08	5.0493E-07	4.2797E-08	5.62934E-07	0.56293407
3830203773925	383020	3773925	6.85094E-05	0.000171073	0.000171073	4.78764E-05	8.8341E-05	0.000158854	0.000112379	3.40544E-05	6.02963E-05	3.84749E-05	5.08543E-05	8.7293E-05	4.74524E-05	1.42033E-05	1.66293E-08	5.5985E-07	4.6378E-08	6.22861E-07	0.6228607
3830303773925	383030	3773925	7.13049E-05	0.000178054	0.000178054	4.983E-05	9.19458E-05	0.000165336	0.000116965	3.5444E-05	6.27567E-05	3.88617E-05	5.25676E-05	9.02557E-05	4.90629E-05	1.46854E-05	1.7928E-08	6.1091E-07	4.9434E-08	6.78271E-07	0.67827133
3830403773925	383040	3773925	7.4262E-05	0.000185438	0.000185438	5.18966E-05	9.57589E-05	0.000172192	0.000121816	3.69139E-05	6.53593E-05	3.92586E-05	5.43763E-05	9.33882E-05	5.07657E-05	1.51951E-05	1.93966E-08	6.696E-07	5.2875E-08	7.41876E-07	0.74187557
3830503773925	383050	3773925	7.78978E-05	0.000194517	0.000194517	5.44374E-05	0.000100447	0.000180623	0.0001278	3.87212E-05	6.85592E-05	3.99067E-05	5.66522E-05	9.73186E-05	5.29023E-05	1.58346E-05	2.12272E-08	7.4403E-07	5.7246E-08	8.22504E-07	0.82250353
3830603773925	383060	3773925	8.20885E-05	0.000204981	0.000204981	5.73659E-05	0.000105851	0.00019034	0.000134654	4.08042E-05	7.22474E-05	4.07759E-05	5.9325E-05	0.000101937	5.54127E-05	1.6586E-05	2.34768E-08	8.3729E-07	6.2661E-08	9.23427E-07	0.92342732
3830703773925	383070	3773925	8.64514E-05	0.000215876	0.000215876	6.04149E-05	0.000111477	0.000200456	0.000141811	4.29729E-05	7.60874E-05	4.17205E-05	6.21486E-05	0.000106809	5.80615E-05	1.73788E-05	2.61253E-08	9.4939E-07	6.8983E-08	1.0445E-06	1.04449646
3830803773925	383080	3773925	8.98825E-05	0.000224444	0.000224444	6.28127E-05	0.000115901	0.000208412	0.000147439	4.46785E-05	7.91072E-05	4.20973E-05	6.42236E-05	0.000110409	6.00181E-05	1.79645E-05	2.86858E-08	1.0608E-06	7.4881E-08	1.16435E-06	1.16434653
3830903773925	383090	3773925	9.34968E-05	0.000233469	0.000233469	6.53384E-05	0.000120562	0.000216792	0.000153368	4.6475E-05	8.22881E-05	4.24891E-05	6.6404E-05	0.000114186	6.20716E-05	1.85791E-05	3.16732E-08	1.1939E-06	8.1788E-08	1.30734E-06	1.30733899
3831003773925	383100	3773925	9.75851E-05	0.000243677	0.000243677	6.81954E-05	0.000125833	0.000226272	0.000160074	4.85072E-05	8.58863E-05	4.30719E-05	6.8896E-05	0.000118516	6.44251E-05	1.92836E-05	3.53887E-08	1.3635E-06	9.0489E-08	1.4894E-06	1.48940468

Unique Identifier	X (UTM)	Y (UTM)	EGIODemolition 2025	EGIOSite Grubbing / Prep 2025	EGIOMass Grading / Excavation 2025	EGIOMass Grading / Excavation 2026	EGIODrainage / Utilities Trenching 2026	EGIODrainage / Utilities Trenching 2027	EGIOFoundations / Concrete Pads 2026	EGIOFoundations / Concrete Pads 2027	EGIOBuilding / Structure Construction 2026	EGIOBuilding / Structure Construction 2027	EGIOAsphalt Paving 2027	EGIOArchitectural Coating 2027	EGIOLandscaping or Other Finishing 2027	EGIOWaterside Construction (Piles) 2027	HIWaterside Construction (Landscaping) 2025	HIWaterside Construction (Landscaping) 2026	KMDemolition 2025	KMSite Grubbing / Prep 2025	KMMass Grading / Excavation 2025
3831103773925	383110	3773925	0.001598721	0.00144265	0.003602395	0.003602395	0.001008164	0.001008164	0.001860253	0.001860253	0.003345081	0.003345081	0.002366444	0.000222724	0.000717104	0.001269697	0.001192538	0.001192538	0.000154899	0.000139777	0.000349033
3831203773925	383120	3773925	0.001918612	0.00173131	0.004323205	0.004323205	0.00120989	0.00120989	0.002232475	0.002232475	0.004014404	0.004014404	0.002839951	0.000267289	0.000860591	0.001523752	0.001310964	0.001310964	0.000162808	0.000146914	0.000366854
3831303773925	383130	3773925	0.002335394	0.0021074	0.005262338	0.005262338	0.001472715	0.001472715	0.002717437	0.002717437	0.004886457	0.004886457	0.003456876	0.000325353	0.001047538	0.001854759	0.001440444	0.001440444	0.000170908	0.000154223	0.000385106
3831403773925	383140	3773925	0.002918242	0.00263335	0.00657567	0.00657567	0.001840264	0.001840264	0.003395633	0.003395633	0.006105979	0.006105979	0.004319615	0.000406552	0.001308974	0.002317654	0.00158672	0.00158672	0.000179456	0.000161936	0.000404367
3831503773925	383150	3773925	0.003804627	0.0034332	0.008572958	0.008572958	0.002399224	0.002399224	0.004427019	0.004427019	0.007960604	0.007960604	0.00563165	0.000530038	0.001706561	0.003021616	0.001755136	0.001755136	0.000188021	0.000169666	0.000423668
3831603773925	383160	3773925	0.005251815	0.00473911	0.011833906	0.011833906	0.003311831	0.003311831	0.006110951	0.006110951	0.010988627	0.010988627	0.007773795	0.000731651	0.002355696	0.004170967	0.001951846	0.001951846	0.000197566	0.000178278	0.000445175
3831703773925	383700	3773925	0.000247647	0.00022347	0.000558022	0.000558022	0.000156168	0.000156168	0.000288159	0.000288159	0.000518163	0.000518163	0.00036657	3.45007E-05	0.000111082	0.00019668	0.001064675	0.001064675	0.003933368	0.003549372	0.008863052
3831710773925	383710	3773925	0.000239171	0.00021582	0.000538923	0.000538923	0.000150823	0.000150823	0.000278296	0.000278296	0.000500428	0.000500428	0.000354023	3.33198E-05	0.00010728	0.000189948	0.001035398	0.001035398	0.003313613	0.00299012	0.007466558
3831720373925	383720	3773925	0.00023147	0.00020887	0.000521572	0.000521572	0.000145967	0.000145967	0.000269336	0.000269336	0.000484317	0.000484317	0.000342625	3.22471E-05	0.000103826	0.000183833	0.001011433	0.001011433	0.00284136	0.002563971	0.006402431
3831730373925	383730	3773925	0.000224158	0.00020227	0.000505095	0.000505095	0.000141356	0.000141356	0.000260828	0.000260828	0.000469017	0.000469017	0.000331802	3.12284E-05	0.000100546	0.000178025	0.000988341	0.000988341	0.002477399	0.002235542	0.005582319
3831740373925	383740	3773925	0.000217431	0.0001962	0.000489937	0.000489937	0.000137114	0.000137114	0.000253	0.000253	0.000454942	0.000454942	0.000321844	3.02912E-05	9.75285E-05	0.000172683	0.000967502	0.000967502	0.002186452	0.001972999	0.004926729
3831750373925	383750	3773925	0.000210895	0.0019031	0.000475209	0.000475209	0.000132992	0.000132992	0.000245395	0.000245395	0.000441266	0.000441266	0.000312169	2.93806E-05	9.45967E-05	0.000167492	0.000949627	0.000949627	0.001947234	0.001757135	0.004387698
3831760373925	383760	3773925	0.000204681	0.0001847	0.000461207	0.000461207	0.000129073	0.000129073	0.000238165	0.000238165	0.000428264	0.000428264	0.000302971	2.85149E-05	9.18095E-05	0.000162557	0.000932261	0.000932261	0.001749638	0.001578829	0.003942456
3831770373925	383770	3773925	0.000198205	0.00017885	0.000446614	0.000446614	0.000124989	0.000124989	0.000230629	0.000230629	0.000414713	0.000414713	0.000293385	2.76127E-05	8.89044E-05	0.000157413	0.00090476	0.00090476	0.001595241	0.001439505	0.003594553
3831780373925	383780	3773925	0.000191931	0.00017319	0.000432478	0.000432478	0.000121033	0.000121033	0.000223329	0.000223329	0.000401587	0.000401587	0.000284098	2.67387E-05	8.60904E-05	0.000152431	0.00087664	0.00087664	0.001463598	0.001320714	0.003297923
3837903773925	383790	3773925	0.000186063	0.0001679	0.000419256	0.000419256	0.000117333	0.000117333	0.000216501	0.000216501	0.000389309	0.000389309	0.000275413	2.59212E-05	8.34585E-05	0.000147771	0.000850249	0.000850249	0.00134803	0.001216428	0.003037513
3838003773925	383800	3773925	0.000180506	0.00016288	0.000406734	0.000406734	0.000113828	0.000113828	0.000210035	0.000210035	0.000377682	0.000377682	0.000267187	2.5147E-05	8.09658E-05	0.000143357	0.00082619	0.00082619	0.00124566	0.001124052	0.002806842
3838103773925	383810	3773925	0.000175212	0.00015811	0.000394804	0.000394804	0.00011049	0.00011049	0.000203874	0.000203874	0.000366604	0.000366604	0.00025935	2.44094E-05	7.85909E-05	0.000139152	0.000802939	0.000802939	0.001155257	0.001042475	0.002603139
3838203773925	383820	3773925	0.00017012	0.00015351	0.000383331	0.000383331	0.000107279	0.000107279	0.00019795	0.00019795	0.00035595	0.00035595	0.000251813	2.37001E-05	7.63071E-05	0.000135108	0.000780212	0.000780212	0.00107499	0.000970044	0.002422274
3838303773925	383830	3773925	0.000165261	0.00014913	0.000372382	0.000372382	0.000104215	0.000104215	0.000192296	0.000192296	0.000345784	0.000345784	0.000244621	2.30232E-05	7.41276E-05	0.00013125	0.000758198	0.000758198	0.001003212	0.000905273	0.002260535
3838403773925	383840	3773925	0.000160605	0.00014493	0.000361891	0.000361891	0.000101279	0.000101279	0.000186878	0.000186878	0.000336042	0.000336042	0.000237729	2.23745E-05	7.20392E-05	0.000127552	0.000736708	0.000736708	0.000938757	0.000847111	0.0021153
3838503773925	383850	3773925	0.000156092	0.00014085	0.000351723	0.000351723	9.8433E-05	9.8433E-05	0.000181627	0.000181627	0.0003266	0.0003266	0.00023105	2.17459E-05	7.00151E-05	0.000123968	0.000715266	0.000715266	0.000880666	0.000794691	0.001984403
3838603773925	383860	3773925	0.000151747	0.00013693	0.000341931	0.000341931	9.56927E-05	9.56927E-05	0.000176571	0.000176571	0.000317507	0.000317507	0.000224617	2.11405E-05	6.80659E-05	0.000120517	0.000694568	0.000694568	0.000827917	0.000747091	0.001865543
3838703773925	383870	3773925	0.00014736	0.00013297	0.000332045	0.000332045	9.2926E-05	9.2926E-05	0.000171466	0.000171466	0.000308328	0.000308328	0.000218123	2.05293E-05	6.6098E-05	0.000117032	0.000672698	0.000672698	0.000779955	0.000703812	0.001757471
3838803773925	383880	3773925	0.000143062	0.0001291	0.000322361	0.000322361	9.02158E-05	9.02158E-05	0.000166465	0.000166465	0.000299335	0.000299335	0.000211762	1.99305E-05	6.41702E-05	0.000113619	0.000650874	0.000650874	0.000735855	0.000664017	0.001658101
3838903773925	383890	3773925	0.000138943	0.00012538	0.00031308	0.00031308	8.76185E-05	8.76185E-05	0.000161673	0.000161673	0.000290718	0.000290718	0.000205665	1.93567E-05	6.23228E-05	0.000110348	0.000630019	0.000630019	0.00069511	0.000627249	0.00156629
3839003773925	383900	3773925	0.000134425	0.0001213	0.000302899	0.000302899	8.4769E-05	8.4769E-05	0.000156415	0.000156415	0.000281263	0.000281263	0.000198977	1.87272E-05	6.0296E-05	0.000106759	0.00060791	0.00060791	0.000659062	0.000594721	0.001485064
3839103773925	383910	3773925	0.000129989	0.0001173	0.000292905	0.000292905	8.19723E-05	8.19723E-05	0.000151254	0.000151254	0.000271983	0.000271983	0.000192412	1.81094E-05	5.83066E-05	0.000103237	0.000587102	0.000587102	0.000624435	0.000563475	0.001407039
3829703773925	382970	3773925	0.000307469	0.00027745	0.00069282	0.00069282	0.000193892	0.000193892	0.000357768	0.000357768	0.000643333	0.000643333	0.000455119	4.28348E-05	0.000137915	0.000244191	0.00041732	0.00041732	0.000417322	7.41603E-05	6.69204E-05
3829803773935	382980	3773935	0.000335447	0.0003027	0.000755861	0.000755861	0.000211535	0.000211535	0.000390322	0.000390322	0.000701871	0.000701871	0.000496532	4.67324E-05	0.000150464	0.00026641	0.00043649	0.00043649	0.000443649	7.81119E-05	7.04862E-05
3829903773935	382990	3773935	0.000367751	0.00033185	0.000828654	0.000828654	0.000231907	0.000231907	0.000427911	0.000427911	0.000769464	0.000769464	0.00054435	5.12329E-05	0.000164954	0.000292066	0.00047926	0.00047926	0.000472926	8.25828E-05	7.45206E-05
3830003773935	383000	3773935	0.000405978	0.00036634	0.000914789	0.000914789	0.000256012	0.000256012	0.000472391	0.000472391	0.000849447	0.000849447	0.000600933	5.65584E-05	0.000182101	0.000322426	0.000506137	0.000506137	0.000506137	8.77043E-05	7.91421E-05
3830103773935	383010	3773935	0.000451468	0.00040739	0.001017293	0.001017293	0.000284699	0.000284699	0.000525323	0.000525323	0.000944629	0.000944629	0.000668268	6.28958E-05	0.000202506	0.000358554	0.00054804	0.00054804	0.000543804	9.34465E-05	8.43238E-05
3830203773935	383020	3773935	0.000504558	0.0004553	0.001136919	0.001136919	0.000318178	0.000318178	0.000587097	0.000587097	0.00105571	0.00105571	0.000746852	7.02919E-05	0.000226319	0.000400717	0.00058532	0.00058532	0.000585532	9.94515E-05	8.97425E-05
3830303773935	383030	3773935	0.000557169	0.00050278	0.001255469	0.001255469	0.000351355	0.000351355	0.000648316	0.000648316	0.001165793	0.001165793	0.000824728	7.76215E-05	0.000249918	0.00044250	0.00062513	0.00062513	0.000625134	0.000104292	9.41109E-05
3830403773935	383040	3773935	0.000618377	0.00055801	0.001393387	0.001393387	0.000389953	0.000389953	0.000719536	0.000719536	0.00129386	0.00129386	0.000915328	8.61485E-05	0.000277372	0.000491112	0.00069002	0.00069002	0.000109444	9.87593E-05	0.000246609
3830503773935	383050	3773935	0.000695444	0.00062755	0.001567043	0.001567043	0.000438552	0.000438552	0.000809211	0.000809211	0.001455111	0.001455111	0.001029404	9.68851E-05	0.000311941	0.000552318	0.00072130	0.00072130	0.000721308	0.000115502	0.000104226
3830603773935	383060	3773935	0.000792472	0.00071511	0.001785676	0.001785676	0.000499738	0.000499738	0.000922111	0.000922111	0.001658128	0.001658128	0.001173026	0.000110402	0.000355462	0.000629378	0.00078343	0.00078343	0.000783431	0.000122194	0.000110265
3830703773935	383070	3773935	0.000910583	0.00082169	0.002051815	0.002051815	0.00057422	0.00057422	0.001059544	0.001059544	0.001905257	0.001905257	0.001347855	0.000126857	0.000408441	0.00072318	0.0008545	0.0008545	0.00012911	0.000116513	0.000290941
3830803773935	383080	3773935	0.001032771	0.00093195	0.002327141	0.002327141	0.000651272	0.000651272	0.00120172	0.00120172	0.002160916	0.002160916	0.001528719	0.000143879	0.000463248	0.000820222	0.00092204	0.00092204	0.000922047	0.000135147	0.000121953
3830903773935	383090	3773935	0.001180829	0.00106555	0.00266076	0.00266076	0.000744639	0.000744639	0.001373999	0.001373999	0.002470705	0.002470705	0.001747876	0.000164506	0.000529659	0.000937809	0.00099752	0.00099752	0.000997524	0.000141504	0.00012769
3831003773935	383100	3773935	0.001369137	0.00123547	0.003085073	0.003085073	0.000863387	0.000863387	0.001593112	0.001593112	0.002864711	0.002864711	0.002026611	0.00019074	0.000614125	0.001087362	0.00108518	0.00108518	0.001085182	0.000148428	0.000133938
3831103773935	383110	3773935	0.001615434	0.00145773	0.003640055	0.003640055	0.001018704	0.001018704	0.001879701	0.001879701	0.003380052	0.003380052	0.002391184	0.000225053	0.000724601	0.00128297	0.00118820	0.00118820	0.001155961	0.000140735	0.000351427
3831203773935	383120	3773935	0.001936042	0.00174704	0.004362479	0.004362479	0.001220881	0.001220881	0.002252756	0.002252756	0.004050874	0.004050874	0.00286575	0.000269718	0.000868409	0.001537595	0.00130530	0.00130530	0.00130502	0.00016387	0.000147872
3831303773935	383130	3773935	0.00235114	0.00212161	0.00529782	0.00529782	0.001482645	0.001482645	0.002735759	0.002735759	0.004919404	0.004919404	0.003480184	0.000327547	0.001054601	0.001867264	0.00143241	0.00143241	0.001432419	0.000171952	0.000155165
3831403773935	383140	3773935	0.002930228	0.00264416	0.006602678	0.006602678	0.001847822	0.001847822	0.00340958	0.00340958	0.006131058	0.006131058	0.004337356	0.000408222	0.00131435	0.002327173	0.00157614	0.00157614	0.001576141	0.000180506	0.000162884
3831503773935	383150	3773935	0.003810757	0.00343873	0.008586771	0.008586771	0.002403089	0.002403089	0.004434152	0.004434152	0.00797343	0.00797343	0.005640724	0.000530892	0.00170931	0.003026485	0.00174194	0.00174194	0.000189114	0.000170651	0.000426129
3831603773935	383160	3773935	0.005245369	0.00473329	0.01181938	0.01181938	0.003307766	0.003307766	0.0061034	0.0061034	0.010975138	0.010975138	0.007764253	0.000730753	0.002352804	0.004165847	0.00193677	0.00193677	0.00193677	0.00019873	0.000179329
3831703773935	383700	3773935	0.000260677	0.00023523	0.000587384	0.000587384	0.000164385	0.000164385	0.000303321	0.000303321	0.000545428	0.000545428	0.000385858	3.6316E-05	0.000116927	0.000207029	0.00106534	0.00106534	0.001065341	0.004542129	0.004098702
3831710773935	383710	3773935	0.000251598	0.00022704	0.000566926	0.000566926	0.00015866	0.00015866	0.000292757	0.000292757	0.000526431	0.000526431	0.000372419	3.50512E-05	0.000112854	0.000199818	0.00103609	0.00103609	0.001036096	0.003785895	0.003416296
3831720373935	383720	3773935	0.000242997	0.00021927	0.000547544	0.000547544	0.00015323	0.00015323	0.000282748	0.000282748	0.000508434	0.000508434	0.000359687	3.38529E-05	0.000108996	0.000192987	0.00100784	0.00100784	0.000328666	0.002913467	0.007275148
3831730373935	383730	3773935	0.000235255	0.00021229	0.000530099	0.000530099	0.000148353	0.000148353	0.00027374	0.00027374	0.000492235	0.000492235	0.000348227	3.27743E-05	0.000105523	0.000186838	0.00098580	0.00098580	0.00278965	0.002517309	0.006285912
3837303773935	383730	3773935	0.000228014	0.00020575	0.000513784	0.000513784	0.000143787	0.000143787	0.000265315	0.000265315	0.000477085	0.000477085	0.000337509	3.17656E-05	0.000102276	0.000181088	0.00096461	0.00096461	0.000964615	0.002445088	0.002206386
3837403773935	383740	3773935	0.000221013	0.00019944	0.000498007	0.000498007	0.000139372	0.000139372	0.000257168	0.000257168	0.000462435	0.000462435	0.000327145	3.07901E-05	9.91349E-05	0.000174527	0.00094695	0.00094695	0.000944695	0.002166981	0.001955429
3837503773935	383750	3773935	0.000214238	0.00019332	0.000482741	0.000482741	0.0001351	0.0001351	0.000249284	0.000249284	0.00044826	0.00044826	0.000317117	2.98463E-05	9.6096E-05	0.000170147	0.00092621	0.00092621	0.000926218	0.001937797	0.001748619
3837603773935	383760	3773935	0.000207845	0.00018755	0.000468336	0.000468336	0.000131068	0.000131068	0.000241846	0.000241846	0.000434884	0.000434884	0.000307654	2.89557E-05	9.32285E-05	0.000165069	0.00090877	0.00090877	0.000908772	0.001746743	0.001576217
3837703773935	383770	3773935	0.000201314	0.00018166	0.000453622	0.000453622	0.00012695	0.00012695	0.000234247	0.000234247	0.00042122	0.00042122	0.000297988	2.80459E-05	9.02994E-05	0.000159883	0.00088238	0.00088238	0.000882381	0.001595026	0.001439311
3837803773935	383780	3773935	0.000194922	0.00017589	0.000439216	0.000439216	0.000122919	0.000122919	0.000226808	0.000226808	0.000407844	0.000407844	0.000288525	2.71553E-05	8.74318E-05	0.000154806	0.0008558	0.0008558	0.001465025	0.001322001	0.003301137
3837903773935	383790	3773935	0.000188964	0.00017052	0.000425793	0.000425793	0.000119162	0.000119162	0.000219877	0.000219877	0.000395379	0.000395379	0.000279707	2.63254E-05	8.47597E-05	0.000150075	0.00083805	0.00083805	0.001350668	0.001218809	0.003043458
3838003773935	383800	3773935	0.000183324	0.00016543	0.000413083	0.000413083	0.000115605	0.000115605	0.000213313	0.000213313	0.000383577	0.000383577	0.000271358	2.55395E-05	8.22296E-05	0.000145595	0.000807745	0.000807745	0.001249199	0.001127246	0.002814818
3838103773935	383810	3773935	0.000177933	0.00016056	0.000400937	0.000400937	0.000112206	0.000112206	0.000207041	0.000207041	0.000372299	0.000372299	0.000263379	2.47886E-05	7.98118E-05	0.000141314	0.00078549	0.00078549	0.001159382	0.001046197	0.002612433
3838203773935	383820	3773935	0.000172788	0.00015592	0.000389343	0.000389343	0.000108961	0.000108961	0.000201054	0.000201054	0.000361533	0.000361533	0.000255763	2.40718E-05	7.75039E-05	0.000137227	0.00076405	0.00076405	0.001076351	0.00107936	0.00273947
3838303773935	383830	3773935	0.00016787	0.00015148	0.00037826	0.00037826	0.00010586	0.00010586	0.000195331	0.000195331	0.000351241	0.000351241	0.000248482	2.33866E-05	7.52977E-05	0.000133321	0.00074330	0.00074330	0.001007719	0.00090934	0.00243212
3838403773935	383840	3773935	0.000163148	0.00014722	0.000367621	0.000367621	0.000102882	0.000102882	0.000189837	0.000189837	0.000341362	0.000341362	0.000241493	2.27288E-05	7.31798E-05	0.000129571	0.00072302	0.00072302	0.000723021	0.000943342	0.000851248
3838503773935	383850	3773935	0.000158558	0.00014308	0.000357278	0.000357278	9.99876E-05	9.99876E-05	0.000184496	0.000184496	0.000331758	0.000331758	0.000234699	2.20893E-05	7.11209E-05	0.000125926	0.00070213	0.00070213	0.000702134	0.000885435	0.000798994
3838603773935	383860	3773935	0.000154164	0.00013911	0.000347378	0.000347378	9.72171E-05	9.72171E-05	0.000179384	0.000179384	0.000322566	0.000322566	0.000228196	2.14773E-05	6.91503E-05	0.000122437	0.00068239	0.00068239	0.000682039	0.000832776	0.000751476
3838703773935	383870	3773935	0.000149819	0.00013519	0.000337587	0.000337587	9.44768E-05	9.44768E-05	0.000174328	0.000174328	0.000313473	0.000313473	0.000221764	2.08719E-05	6.72011E-05	0.000118985	0.00066131	0.00066131	0.000784903	0.000708277	0.001768621
3838803773935	383880	3773935	0.000145467	0.00013127	0.000327781	0.000327781	9.17328E-05	9.17328E-05	0.000169264	0.000169264	0.000304368	0.000304368	0.00021532	2.02656E-05	6.52492E-05	0.00011553	0.00064078	0.00064078	0.000640708	0.000740887	0.000668558
3838903773935	383890	3773935	0.000141373	0.00012757	0.000318555	0.000318555	8.91505E-05	8.91505E-05	0.0001645	0.0001645	0.000295801	0.000295801	0.000209261	1.96952E-05	6.34125E-05	0.000112277	0.00062118	0.00062118	0.000621185	0.000700303	0.000631936
3839003773935	383900	3773935	0.000137248	0.00012385	0.000309261	0.000309261	8.65495E-05	8.65495E-05	0.0001597	0.0001597	0.00028717	0.00028717	0.000203156	1.91206E-05	6.15624E-05	0.000109002	0.00060947	0.00060947	0.000606947	0.000662668	0.000597975
3839103773935	383910	3773935	0.000132986	0.00012	0.000299657	0.000299657	8.38619E-05	8.38619E-05	0.000154741	0.000154741	0.000278253	0.000278253	0.000196847	1.85268E-05	5.96507E-05	0.000105617	0.00058161	0.00058161	0.000629241	0.000567811	0.001417867
3829703773945	382970	3773945	0.000310806	0.00028046	0.000700339	0.000700339	0.000195996	0.000195996	0.00036165	0.00036165	0.000650314	0.000650314	0.000460059	4.32996E-05	0.000139412	0.000246841	0.00041733	0.00041733	0.000417337	7.47632E-05	6.74644E-05
3829803773945	382980	3773945	0.000338921	0.00030583	0.000763689	0.000763689	0.000213726	0.000213726	0.000394364	0.000394364	0.00070914	0.00070914	0.000501674	4.72164E-05	0.000152022	0.000269169	0.00044345	0.00044345	0.000443459	7.87327E-05	7.10464E-05
3829903773945	382990	3773945	0.000371351	0.0003351	0.000836764	0.000836764	0.000234176	0.000234176	0.000432099	0.000432099	0.000776995	0.000776995	0.000549678	5.17344E-05	0.000166569	0.000294925	0.00047246	0.00047246	0.000472466	8.31976E-05	7.50754E-05
3830003773945	383000	3773945	0.000409058	0.00036912	0.000921729	0.000921729	0.000257955	0.000257955	0.000475975	0.000475975	0.000855891	0.000855891	0.000605492	5.69875E-05	0.000183482	0.000324872	0.00050485	0.00050485	0.000504852	8.81579E-05	7.95515E-05
3830103773945	383010	3773945	0.000453378	0.00040912	0.001021597	0.001021597	0.000285904	0.000285904	0.000527546	0.000527546	0.000948626	0.000948626	0.000671096	6.3162E-05	0.000203362	0.000360071	0.00054118	0.00054118	0.000541187	9.36435E-05	8.45015E-05
3830203773945	383020	3773945	0.000505059	0.00045575	0.001138049	0.001138049	0.000318494	0.000318494	0.000587681	0.000587681	0.001056759	0.001056759	0.000747594	7.03618E-05	0.000226544	0.000401115	0.00058147	0.00058147	0.000581472	9.94336E-05	8.97263E-05

			KMMass Grading / Excavation	KMDrainage / Utilities Trenching	KMFoundations / Concrete Pads	KMBuilding / Structure Construction	KMAsphalt Paving	KMArchitectural Coating	KMLandscaping or Other Finishing	KMWaterside Construction (Piles)	EWNDemolition	EWNSite Grubbing / Prep	EWNDrainage / Utilities Trenching	EWNDrainage / Utilities Trenching	EWNDrainage / Utilities Trenching	EWNFoundations / Concrete Pads	EWNBuilding / Structure Construction	EWNAsphalt Paving	EWNLandscaping or Other Finishing	EWNWaterside Construction (Piles)	ISDemolition
Unique Identifier	X (UTM)	Y (UTM)	2026	2026	2026	2026	2026	2026	2026	2026	2027	2027	2027	2028	2029	2029	2029	2029	2029	2029	2027
3831103773925	383110	3773925	0.000349033	7.52014E-05	0.000180238	0.000334319	0.000229283	2.15795E-05	6.94796E-05	0.00012302	0.000121812	0.000164237	0.00019927	0.00019927	0.00019927	0.000141739	0.000246838	0.000180307	5.46385E-05	9.48139E-05	0.000239475
3831203773925	383120	3773925	0.000366854	7.90412E-05	0.000189441	0.00035139	0.00024099	2.26814E-05	7.30272E-05	0.000129301	0.000126253	0.000170225	0.000206535	0.000206535	0.000206535	0.000146906	0.000255837	0.000186881	5.66306E-05	9.82707E-05	0.000250619
3831303773925	383130	3773925	0.000385106	8.29737E-05	0.000198866	0.000368872	0.00025298	2.38098E-05	7.66605E-05	0.000135734	0.000130246	0.000175609	0.000213068	0.000213068	0.000213068	0.000151553	0.000263929	0.000192792	5.84218E-05	0.000101379	0.000261161
3831403773925	383140	3773925	0.000404367	8.71236E-05	0.000208812	0.000387321	0.000265632	2.50007E-05	8.04946E-05	0.000142523	0.000134299	0.000181074	0.000219698	0.000219698	0.000219698	0.000156269	0.000272142	0.000198791	6.02397E-05	0.000104534	0.00027138
3831503773925	383150	3773925	0.000423668	9.12821E-05	0.000218779	0.000405808	0.000278311	2.6194E-05	8.43367E-05	0.000149326	0.000139098	0.000187544	0.000227549	0.000227549	0.000227549	0.000161853	0.000281867	0.000205895	6.23924E-05	0.000108269	0.000278716
3831603773925	383160	3773925	0.000445175	9.59159E-05	0.000229885	0.000426409	0.000292439	2.75237E-05	8.86179E-05	0.000156906	0.000144882	0.000195343	0.000237011	0.000237011	0.000237011	0.000168584	0.000293588	0.000214457	6.49868E-05	0.000112771	0.000284787
3831703773925	383700	3773925	0.008863052	0.001909604	0.004576822	0.008489434	0.005822216	0.000547973	0.001764308	0.003123863	0.00011124	0.000149984	0.000181977	0.000181977	0.000181977	0.000129438	0.000225416	0.000164659	4.98968E-05	8.65856E-05	0.000415325
3831710773925	383710	3773925	0.007466558	0.00160872	0.003855681	0.007151808	0.004904846	0.000461633	0.001486317	0.002631656	0.000110106	0.000148455	0.000180121	0.000180121	0.000180121	0.000128118	0.000223118	0.000162981	4.93881E-05	8.57028E-05	0.00039118
3831720773925	383720	3773925	0.006402431	0.001379447	0.003306174	0.00613254	0.004205813	0.000395841	0.001274489	0.002256595	0.000109169	0.000147191	0.000178588	0.000178588	0.000178588	0.000127028	0.000221219	0.000161593	4.89677E-05	8.49734E-05	0.000370067
3831730773925	383730	3773925	0.005582319	0.001202748	0.002882673	0.005346998	0.003667073	0.000345136	0.001111234	0.001967539	0.000108178	0.000145855	0.000176967	0.000176967	0.000176967	0.000125875	0.000219211	0.000160127	4.85233E-05	8.42021E-05	0.000350781
3831740773925	383740	3773925	0.004926729	0.001061497	0.00254413	0.004719045	0.003236411	0.000304603	0.000980731	0.00173647	0.000107205	0.000144543	0.000175376	0.000175376	0.000175376	0.000124743	0.000217239	0.000158687	4.80868E-05	8.34448E-05	0.000333017
3831750773925	383750	3773925	0.004387698	0.000945359	0.002265779	0.004202737	0.002882317	0.000271277	0.000873429	0.001546484	0.000106226	0.000143223	0.000173774	0.000173774	0.000173774	0.000123604	0.000215256	0.000157238	4.76477E-05	8.26828E-05	0.000316602
3831760773925	383760	3773925	0.003942456	0.000849429	0.002035859	0.003776264	0.002589834	0.000243749	0.000784798	0.001389554	0.000105242	0.000141896	0.000172163	0.000172163	0.000172163	0.000122458	0.00021326	0.00015578	4.7206E-05	8.19162E-05	0.000301452
3831770773925	383770	3773925	0.003594553	0.000774471	0.001856204	0.003443027	0.002361293	0.000222239	0.000715543	0.001266933	0.000104107	0.000140366	0.000170308	0.000170308	0.000170308	0.000121138	0.000210962	0.000154101	4.66972E-05	8.10335E-05	0.000287383
3831780773925	383780	3773925	0.003297923	0.000710559	0.001703026	0.0031589	0.002166434	0.0002039	0.000656495	0.001162383	0.000102961	0.000138821	0.000168433	0.000168433	0.000168433	0.000119805	0.000208639	0.000152404	4.61832E-05	8.01414E-05	0.000274376
3837903773925	383790	3773925	0.003037513	0.000654453	0.001568552	0.002909468	0.001995369	0.000187799	0.000604657	0.001070599	0.000101857	0.000137332	0.000166626	0.000166626	0.000166626	0.00011852	0.000206402	0.00015077	4.56879E-05	7.92819E-05	0.000262337
3838003773925	383800	3773925	0.002806842	0.000604753	0.001449435	0.002688521	0.001843839	0.000173538	0.000558739	0.000989297	0.000100783	0.000135884	0.000164869	0.000164869	0.000164869	0.000117269	0.000204224	0.00014918	4.52059E-05	7.84456E-05	0.000251192
3838103773925	383810	3773925	0.002603139	0.000560864	0.001344244	0.002493405	0.001710025	0.000160943	0.000518189	0.0009175	9.97261E-05	0.000134459	0.00016314	0.00016314	0.00016314	0.00011604	0.000202083	0.000147616	4.4732E-05	7.76232E-05	0.00024083
3838203773925	383820	3773925	0.002422274	0.000521895	0.001250846	0.002320164	0.001591213	0.000149761	0.000482186	0.000853752	9.86755E-05	0.000133043	0.000161422	0.000161422	0.000161422	0.000114818	0.000199955	0.000146061	4.42608E-05	7.68055E-05	0.000231172
3838303773925	383830	3773925	0.002260535	0.000487047	0.001167326	0.002165243	0.001484965	0.000139761	0.000449989	0.000796746	9.76309E-05	0.000131634	0.000159713	0.000159713	0.000159713	0.00013602	0.000197838	0.000144514	4.37922E-05	7.59924E-05	0.000222147
3838403773925	383840	3773925	0.0021153	0.000455756	0.001092327	0.00202613	0.001389559	0.000130782	0.000421078	0.000745557	9.66102E-05	0.000130258	0.000158043	0.000158043	0.000158043	0.000112414	0.000195769	0.000143003	4.33344E-05	7.51979E-05	0.000213694
3838503773925	383850	3773925	0.001984403	0.000427553	0.001024733	0.001900751	0.001303571	0.000122689	0.000395022	0.000699421	9.55895E-05	0.000128882	0.000156373	0.000156373	0.000156373	0.000111227	0.000193701	0.000141493	4.28765E-05	7.44034E-05	0.00020575
3838603773925	383860	3773925	0.001865543	0.000401944	0.000963354	0.001786902	0.001225492	0.00011534	0.000371361	0.000657528	9.45747E-05	0.000127514	0.000154713	0.000154713	0.000154713	0.000110046	0.000191645	0.000139991	4.24214E-05	7.36136E-05	0.000198288
3838703773925	383870	3773925	0.001757471	0.000378659	0.000907546	0.001683385	0.001154498	0.000108659	0.000349848	0.000619436	9.34943E-05	0.000126057	0.000152946	0.000152946	0.000152946	0.000108789	0.000189455	0.000138391	4.19368E-05	7.27726E-05	0.000191143
3838803773925	383880	3773925	0.001658101	0.000357249	0.000856232	0.001588204	0.001089221	0.000102515	0.000330067	0.000584413	9.23661E-05	0.000124536	0.0001511	0.0001511	0.0001511	0.000107476	0.000187169	0.000136721	4.14307E-05	7.18945E-05	0.000184094
3838903773925	383890	3773925	0.00156629	0.000337468	0.000808822	0.001500263	0.001028909	9.68385E-05	0.000311791	0.000552053	9.11723E-05	0.000122926	0.000149147	0.000149147	0.000149147	0.000106087	0.00018475	0.000134954	4.08952E-05	7.09653E-05	0.000177199
3839003773925	383900	3773925	0.001485064	0.000319967	0.000766877	0.001422462	0.000975551	9.18166E-05	0.000295622	0.000523424	8.95666E-05	0.000120761	0.000146521	0.000146521	0.000146521	0.000104219	0.000181496	0.000132578	4.0175E-05	6.97154E-05	0.000169809
3839103773925	383910	3773925	0.001407039	0.000303156	0.000726586	0.001347726	0.000924296	8.69926E-05	0.00028009	0.000495924	8.74177E-05	0.000117864	0.000143005	0.000143005	0.000143005	0.000101718	0.000177142	0.000129397	3.92111E-05	6.80428E-05	0.000161524
3829703773935	382970	3773935	0.000167105	3.6004E-05	8.62921E-05	0.000160061	0.000109773	1.03316E-05	3.32645E-05	5.88978E-05	6.87583E-05	9.27057E-05	0.000112481	0.000112481	0.000112481	8.00063E-05	0.000139331	0.000101777	3.08414E-05	5.3519E-05	0.000105128
3829803773935	382980	3773935	0.000176009	3.79224E-05	9.08901E-05	0.00016859	0.000115622	1.08821E-05	3.5037E-05	6.20361E-05	7.13369E-05	9.61825E-05	0.000116699	0.000116699	0.000116699	8.30068E-05	0.000144556	0.000105594	3.19981E-05	5.55261E-05	0.000111181
3829903773935	382990	3773935	0.000186084	4.00929E-05	9.60923E-05	0.000178239	0.00012224	1.15049E-05	3.70424E-05	6.55868E-05	7.41663E-05	9.99973E-05	0.000121327	0.000121327	0.000121327	8.6299E-05	0.000150289	0.000109782	3.32672E-05	5.77284E-05	0.000118057
3830003773935	383000	3773935	0.000197624	4.25794E-05	0.000102052	0.000189293	0.000129821	1.22184E-05	3.93396E-05	6.96543E-05	7.73598E-05	0.000104303	0.000126552	0.000126552	0.000126552	9.00149E-05	0.000156761	0.000114509	3.46996E-05	6.02141E-05	0.000126104
3830103773935	383010	3773935	0.000210563	4.53672E-05	0.000108733	0.000201687	0.000138321	1.30184E-05	4.19153E-05	7.42148E-05	8.09472E-05	0.00010914	0.00013242	0.00013242	0.00013242	9.41892E-05	0.00016403	0.000119819	3.63088E-05	6.30064E-05	0.000135529
3830203773935	383020	3773935	0.000224094	4.82825E-05	0.000115721	0.000214647	0.000147209	1.3855E-05	4.46088E-05	7.89839E-05	8.47197E-05	0.000114226	0.000138592	0.000138592	0.000138592	9.85789E-05	0.000171675	0.000125403	3.80009E-05	6.59428E-05	0.000145957
3830303773935	383030	3773935	0.000235002	5.06327E-05	0.000121353	0.000225096	0.000154375	1.45294E-05	4.67802E-05	8.28286E-05	8.74834E-05	0.000117953	0.000143113	0.000143113	0.000143113	0.000101795	0.000177275	0.000129494	3.92406E-05	6.80939E-05	0.000154684
3830403773935	383040	3773935	0.000246609	5.31337E-05	0.000127348	0.000236214	0.000162	1.5247E-05	4.90909E-05	8.69197E-05	9.03665E-05	0.00012184	0.000147829	0.000147829	0.000147829	0.000105149	0.000183117	0.000133761	4.05338E-05	7.0338E-05	0.000164103
3830503773935	383050	3773935	0.000260261	5.60751E-05	0.000134397	0.00024929	0.000170968	1.60911E-05	5.18085E-05	9.17315E-05	9.39062E-05	0.000126612	0.00015362	0.00015362	0.00015362	0.000109268	0.0019029	0.000139001	4.21215E-05	7.30932E-05	0.000175397
3830603773935	383060	3773935	0.000275339	5.93237E-05	0.000142183	0.000263732	0.000180873	1.70233E-05	5.48099E-05	9.70458E-05	9.81025E-05	0.00013227	0.000160484	0.000160484	0.000160484	0.000114151	0.000198793	0.000145212	4.40037E-05	7.63594E-05	0.000188373
3830703773935	383070	3773935	0.000290941	6.26853E-05	0.00015024	0.000278677	0.000191122	1.79879E-05	5.79157E-05	0.000102545	0.000102597	0.00013833	0.000167837	0.000167837	0.000167837	0.000119381	0.000207901	0.000151866	4.60199E-05	7.9858E-05	0.00020187
3830803773935	383080	3773935	0.000304526	6.56122E-05	0.000157255	0.000291689	0.000200046	1.88278E-05	6.06199E-05	0.000107333	0.000105695	0.000142507	0.000172905	0.000172905	0.000172905	0.000122986	0.000214179	0.000156451	4.74094E-05	8.22693E-05	0.000212901
3830903773935	383090	3773935	0.000318851	6.86985E-05	0.000164652	0.00030541	0.000209456	1.97135E-05	6.34714E-05	0.000112382	0.000108859	0.000146773	0.00017808	0.00017808	0.00017808	0.000126667	0.00022059	0.000161134	4.88285E-05	8.47318E-05	0.000224242
3831003773935	383100	3773935	0.000334453	7.20601E-05	0.000172709	0.000320354	0.000219705	2.06781E-05	6.65772E-05	0.000117881	0.000112398	0.000151545	0.000183871	0.000183871	0.000183871	0.000130786	0.000227763	0.000166374	5.04162E-05	8.7487E-05	0.000236174
3831103773935	383110	3773935	0.000351427	7.57173E-05	0.000181475	0.000336613	0.000230855	2.17276E-05	6.99562E-05	0.000123864	0.000116404	0.000156945	0.000190423	0.000190423	0.000190423	0.000135446	0.000235879	0.000172302	5.22128E-05	9.06045E-05	0.000248363
3831203773935	383120	3773935	0.000369248	7.9557E-05	0.000190677	0.000353683	0.000242562	2.28294E-05	7.35038E-05	0.000130145	0.000120451	0.000162402	0.000197044	0.000197044	0.000197044	0.000140155	0.00024408	0.000178293	5.40281E-05	9.37546E-05	0.000260236
3831303773935	383130	3773935	0.00038746	8.34808E-05	0.000200082	0.000371127	0.000254526	2.39554E-05	7.7129E-05	0.000136564	0.000124002	0.000167191	0.000202854	0.000202854	0.000202854	0.000144288	0.000251277	0.00018355	5.56212E-05	9.65191E-05	0.000271511
3831403773935	383140	3773935	0.000406734	8.76336E-05	0.000210035	0.000389588	0.000267187	2.5147E-05	8.09658E-05	0.000143357	0.000127638	0.000172092	0.0002088	0.0002088	0.0002088	0.000148518	0.000258643	0.000188931	5.72517E-05	9.93486E-05	0.000282578
3831503773935	383150	3773935	0.000426129	9.18124E-05	0.00022005	0.000408166	0.000279928	2.63462E-05	8.48267E-05	0.000150193	0.000132013	0.000177991	0.000215958	0.000215958	0.000215958	0.000153609	0.000267509	0.000195407	5.92143E-05	0.000102754	0.000290821
3831603773935	383160	3773935	0.000447798	9.6481E-05	0.00023124	0.000428921	0.000294162	2.76858E-05	8.914E-05	0.00015783	0.000137355	0.000185194	0.000224697	0.000224697	0.000224697	0.000159825	0.000278335	0.000203315	6.16106E-05	0.000106913	0.000297978
3831703773935	383690	3773935	0.010234771	0.00220515	0.005285169	0.009803329	0.00672331	0.000632782	0.002037367	0.003607337	0.00010856	0.00014637	0.000177592	0.000177592	0.000177592	0.00012632	0.000219985	0.000160692	4.86946E-05	8.44995E-05	0.000468862
3837003773935	383700	3773935	0.008530751	0.001838007	0.004405224	0.008171141	0.005603924	0.000527428	0.001698159	0.00300674	0.000107498	0.000144938	0.000175854	0.000175854	0.000175854	0.00012508	0.000217832	0.00015912	4.8218E-05	8.36725E-05	0.00043947
3837103773935	383710	3773935	0.007275148	0.001567479	0.003756839	0.006968467	0.004779108	0.000449798	0.001448214	0.002564191	0.000106453	0.000143529	0.000174145	0.000174145	0.000174145	0.000123868	0.000215715	0.000157573	4.77495E-05	8.28594E-05	0.000413135
3837203773935	383720	3773935	0.006285912	0.001354342	0.003246004	0.006020932	0.00412927	0.000388637	0.001251294	0.002215526	0.000105588	0.000142362	0.000172729	0.000172729	0.000172729	0.000122861	0.000213961	0.000156292	4.73613E-05	8.21857E-05	0.000390177
3837303773935	383730	3773935	0.005509513	0.001187061	0.002845076	0.005277262	0.003619247	0.000340635	0.001096741	0.001941877	0.000104674	0.000141131	0.000171235	0.000171235	0.000171235	0.000121798	0.000212111	0.00015494	4.69516E-05	8.14748E-05	0.000369202
3837403773935	383740	3773935	0.004882854	0.001052044	0.002521474	0.00467702	0.003207589	0.000301891	0.000971997	0.001721006	0.000103749	0.000139884	0.000169722	0.000169722	0.000169722	0.000120721	0.000210236	0.000153571	4.65366E-05	8.07547E-05	0.000349856
3837503773935	383750	3773935	0.004366434	0.000940777	0.002254798	0.004182369	0.002868348	0.000269962	0.000869196	0.001538989	0.000102794	0.000138596	0.000168159	0.000168159	0.000168159	0.00011961	0.000208301	0.000152157	4.61082E-05	8.00113E-05	0.000332146
3837603773935	383760	3773935	0.003935933	0.000848023	0.00203249	0.003770015	0.002585549	0.000243346	0.0007835	0.001387255	0.000101851	0.000137324	0.000166617	0.000166617	0.000166617	0.000118513	0.000206389	0.000150761	4.56852E-05	7.92772E-05	0.000315862
3837703773935	383770	3773935	0.003594069	0.000774366	0.001855954	0.003442563	0.002360975	0.000222209	0.000715447	0.001266762	0.000100795	0.0001359	0.000164888	0.000164888	0.000164888	0.000117283	0.000204249	0.000149197	4.52113E-05	7.84548E-05	0.000300808
3837803773935	383780	3773935	0.003301137	0.000711252	0.001704686	0.003161979	0.002168546	0.000204098	0.000657135	0.001163516	9.97141E-05	0.000134443	0.000163121	0.000163121	0.000163121	0.000116026	0.000202059	0.000147598	4.47267E-05	7.76139E-05	0.000286912
3837903773935	383790	3773935	0.003043458	0.000655733	0.001571622	0.002915163	0.001999274	0.000188167	0.000605841	0.001072694	9.86755E-05	0.000133043	0.000161422	0.000161422	0.000161422	0.000114818	0.000199955	0.000146061	4.42608E-05	7.68055E-05	0.000274072
3838003773935	383800	3773935	0.002814818	0.000606471	0.001453554	0.002696161	0.001849078	0.000174031	0.000560327	0.000992108	9.76667E-05	0.000131683	0.000159771	0.000159771	0.000159771	0.00011364	0.00019791	0.000144567	4.38083E-05	7.60203E-05	0.000262199
3838103773935	383810	3773935	0.002612433	0.000562866	0.001349043	0.002502307	0.00171613	0.000161518	0.000520039	0.000920776	9.66699E-05	0.000130339	0.000158141	0.000158141	0.000158141	0.000112484	0.00019589	0.000143092	4.33612E-05	7.52444E-05	0.000251169
3838203773935	383820	3773935	0.00243212	0.000524016	0.001255931	0.002329595	0.00159768	0.00015037	0.000484146	0.000857222	9.5685E-05	0.000129011	0.000156529	0.000156529	0.000156529	0.00011338	0.000193895	0.000141634	4.29194E-05	7.44777E-05	0.000240908
3838303773935	383830	3773935	0.00227069	0.000489235	0.00117257	0.00217497	0.001491636	0.000140389	0.000452011	0.000800325	9.4718E-05	0.000127707	0.000154948	0.000154948	0.000154948	0.000110213	0.000191935	0.000140203	4.24856E-05	7.37251E-05	0.000231339
3838403773935	383840	3773935	0.00212563	0.000457981	0.001097661	0.002036025	0.001396345	0.000131421	0.000423135	0.000749197	9.37569E-05	0.000126411	0.000153375	0.000153375	0.000153375	0.00010994	0.000189988	0.00013878	4.20546E-05	7.2977E-05	0.000222385
3838503773935	383850	3773935	0.001995149	0.000429868	0.001030282	0.001911045	0.001310631	0.000123353	0.000397161	0.000703208	9.2778E-05	0.000125091	0.000151774	0.000151774	0.000151774	0.000107955	0.000188004	0.000137331	4.16155E-05	7.22151E-05	0.000213969
3838603773935	383860	3773935	0.001876492	0.000404303	0.000969008	0.001797389	0.001232684	0.000116017	0.00037354	0.000661386	9.18229E-05	0.000123804	0.000150212	0.000150212	0.000150212	0.000106844	0.000186069	0.000135917	4.11871E-05	7.14717E-05	0.000206072
3838703773935	383870	3773935	0.001768621	0.000381061	0.000913304	0.001694066	0.001161822	0.000109348	0.000352067	0.000623366	9.0838E-05	0.000122476	0.0001486	0.0001486	0.0001486	0.000105698	0.000184073	0.000134459	4.07453E-05	7.07051E-05	0.000198605
3838803773935	383880	3773935	0.001669439	0.000359692	0.000862087	0.001599065	0.001096669	0.000103216	0.000332324	0.000588409	8.98114E-05	0.000121091	0.000146921	0.000146921	0.000146921	0.000104503	0.000181992	0.00013294	4.02848E-05	6.99059E-05	0.000191424
3838903773935	383890	3773935	0.001577991	0.000339989	0.000814864	0.001511472	0.001036596	9.7562E-05	0.00031412	0.000556177	8.87727E-05	0.000119691	0.000145222	0.000145222	0.000145222	0.000103295	0.000179888	0.000131402	3.98189E-05	6.90975E-05	0.000184464
3839003773935	383900	3773935	0.001493188	0.000321717	0.000771072	0.001430243	0.000980888	9.23189E-05	0.000297239	0.000526287	8.76028E-05	0.000118114	0.000143308	0.000143308	0.000143308	0.000101934	0.000177517	0.000129671	3.92941E-05	6.81869E-05	0.000177414
3839103773935	383910	3773935	0.001417867	0.000305489	0.000732177	0.001358097	0.000931409	8.7662E-05	0.000282245	0.00049974	8.61762E-05	0.00011619	0.000140974	0.000140974	0.000140974	0.000100274	0.000174626	0.000127559	3.86542E-05	6.70764E-05	0.000170424
3829703773945	382970	3773945	0.000168464	3.62966E-05	8.69936E-05	0.000161362	0.000110665	1.04156E-05	3.35349E-05	5.93766E-05	6.67646E-05	9.00177E-05	0.000109219	0.000109219	0.000109219	7.76865E-05	0.000135291	9.88257E-05	2.99472E-05	5.19672E-05	0.000107707
3829803773945	382980	3773945	0.000177408	3.82238E-05	9.16124E-05	0.00016993	0.000116541	1.09686E-05	3.53154E-05	6.25291E-05	6.91821E-05	9.32772E-05	0.000113174	0.000113174	0.000113174	8.04995E-05	0.00014019	0.000102404	3.10315E-05	5.38489E-05	0.000113945
3829903773945	382990	3773945	0.000187469	4.03914E-05	9.68077E-05	0.000179566	0.00012315	1.15906E-05	3.73182E-05	6.60751E-05	7.18204E-05	9.68344E-05	0.00011749	0.00011749	0.00011749	8.35694E-05	0.000145536	0.000106309	3.2215E-05	5.59024E-05	0.000121018
3830003773945	383000	3773945	0.000198646	4.27996E-05	0.00010258	0.000190272	0.000130492	1.22816E-05	3.95431E-05	7.00146E-05	7.47095E-05	0.00010073	0.000122216	0.000122216	0.000122216	8.69311E-05	0.00015139	0.000110586	3.35109E-05	5.81512E-05	0.000129094
3830103773945	383010	3773945	0.000211007	4.54628E-05	0.000108963	0.000202112	0.000138612	1.30459E-05	4.20037E-05	7.43712E-05	7.78851E-05	0.000105011	0.000127411	0.000127411	0.000127411	9.06261E-05	0.000157825	0.000115286	3.49352E-05	6.06229E-05	0.00013837
3830203773945	383020	3773945	0.000224053	4.82738E-05	0.0001157	0.000214609	0.000147183	1.38525E-05	4.46008E-05	7.89697E-05	8.12278E-05	0.000109518	0.000132879	0.000132879	0.000132879	9.45157E-05	0.000164599	0.000120234	3.64346E-05	6.32248E-05	0.000148667

			ISDrainage / Utilities Trenching	ISDrainage / Utilities Trenching	ISAsphalt Paving	ISAsphalt Paving	SVDemolition	SVSite Grubbing / Prep	SVMass Grading / Excavation	SVMass Grading / Excavation	SVDrainage / Utilities Trenching	SVFoundations / Concrete Pads	SVBuilding / Structure Construction	SVBuilding / Structure Construction	SVAsphalt Paving	SVAsphalt Paving	SVArchitectural Coating	SVArchitectural Coating	SVLandscaping or Other Finishing	SVLandscaping or Other Finishing	MDemolition
Unique Identifier	X (UTM)	Y (UTM)	2027	2028	2027	2028	2027	2027	2027	2028	2028	2028	2028	2029	2028	2029	2028	2029	2028	2029	2027
3831103773925	383110	3773925	8.27737E-05	8.27737E-05	0.000354474	0.000354474	4.71137E-05	3.11265E-05	5.25638E-05	5.25638E-05	1.5866E-05	1.63505E-05	9.19346E-05	9.19346E-05	6.45542E-05	6.45542E-05	6.39486E-06	6.39486E-06	2.05895E-05	2.05895E-05	0.000113246
3831203773925	383120	3773925	8.66257E-05	8.66257E-05	0.00037097	0.00037097	4.80939E-05	3.17741E-05	5.36575E-05	5.36575E-05	1.61962E-05	1.66907E-05	9.34548E-05	9.34548E-05	6.58973E-05	6.58973E-05	6.52792E-06	6.52792E-06	2.10179E-05	2.10179E-05	0.000118541
3831303773925	383130	3773925	9.02693E-05	9.02693E-05	0.000386573	0.000386573	4.897E-05	3.2353E-05	5.46349E-05	5.46349E-05	1.64912E-05	1.69947E-05	9.48462E-05	9.48462E-05	6.70978E-05	6.70978E-05	6.64683E-06	6.64683E-06	2.14008E-05	2.14008E-05	0.000123722
3831403773925	383140	3773925	9.38015E-05	9.38015E-05	0.0004017	0.0004017	4.98706E-05	3.2948E-05	5.56397E-05	5.56397E-05	1.67945E-05	1.73073E-05	9.6302E-05	9.6302E-05	6.83318E-05	6.83318E-05	6.76907E-06	6.76907E-06	2.17944E-05	2.17944E-05	0.000128987
3831503773925	383150	3773925	9.63372E-05	9.63372E-05	0.000412559	0.000412559	5.10837E-05	3.37494E-05	5.69931E-05	5.69931E-05	1.7203E-05	1.77283E-05	9.79769E-05	9.79769E-05	6.99939E-05	6.99939E-05	6.93373E-06	6.93373E-06	2.23245E-05	2.23245E-05	0.000132538
3831603773925	383160	3773925	9.84355E-05	9.84355E-05	0.000421544	0.000421544	5.24009E-05	3.46196E-05	5.84627E-05	5.84627E-05	1.76466E-05	1.81854E-05	0.000100038	0.000100038	7.17987E-05	7.17987E-05	7.11252E-06	7.11252E-06	2.29002E-05	2.29002E-05	0.000138734
3837003773925	383700	3773925	0.000143556	0.000143556	0.000614769	0.000614769	4.71075E-05	3.11225E-05	5.2557E-05	5.2557E-05	1.5864E-05	1.63484E-05	8.86752E-05	8.86752E-05	6.45458E-05	6.45458E-05	6.39403E-06	6.39403E-06	2.05868E-05	2.05868E-05	0.007211405
3837103773925	383710	3773925	0.00013521	0.00013521	0.000579029	0.000579029	4.69789E-05	3.10375E-05	5.24135E-05	5.24135E-05	1.58207E-05	1.63037E-05	8.84819E-05	8.84819E-05	6.43695E-05	6.43695E-05	6.37657E-06	6.37657E-06	2.05306E-05	2.05306E-05	0.005782004
3837203773925	383720	3773925	0.000127912	0.000127912	0.000547778	0.000547778	4.70156E-05	3.10617E-05	5.24545E-05	5.24545E-05	1.5833E-05	1.63165E-05	8.87396E-05	8.87396E-05	6.44199E-05	6.44199E-05	6.38156E-06	6.38156E-06	2.05467E-05	2.05467E-05	0.004800395
3837303773925	383730	3773925	0.000121246	0.000121246	0.00051923	0.00051923	4.7034E-05	3.10739E-05	5.2475E-05	5.2475E-05	1.58392E-05	1.63229E-05	8.9023E-05	8.9023E-05	6.44451E-05	6.44451E-05	6.38405E-06	6.38405E-06	2.05547E-05	2.05547E-05	0.004103088
3837403773925	383740	3773925	0.000115106	0.000115106	0.000492936	0.000492936	4.71075E-05	3.11225E-05	5.2557E-05	5.2557E-05	1.5864E-05	1.63484E-05	8.94482E-05	8.94482E-05	6.45458E-05	6.45458E-05	6.39403E-06	6.39403E-06	2.05868E-05	2.05868E-05	0.003571652
3837503773925	383750	3773925	0.000109432	0.000109432	0.000468638	0.000468638	4.72485E-05	3.12156E-05	5.27142E-05	5.27142E-05	1.59114E-05	1.63973E-05	9.01181E-05	9.01181E-05	6.47389E-05	6.47389E-05	6.41316E-06	6.41316E-06	2.06484E-05	2.06484E-05	0.003146418
3837603773925	383760	3773925	0.000104196	0.000104196	0.000446213	0.000446213	4.73894E-05	3.13087E-05	5.28714E-05	5.28714E-05	1.59589E-05	1.64462E-05	9.09169E-05	9.09169E-05	6.4932E-05	6.4932E-05	6.43228E-06	6.43228E-06	2.071E-05	2.071E-05	0.002802322
3837703773925	383770	3773925	9.9333E-05	9.9333E-05	0.000425388	0.000425388	4.71382E-05	3.11427E-05	5.25912E-05	5.25912E-05	1.58743E-05	1.6359E-05	9.03886E-05	9.03886E-05	6.45878E-05	6.45878E-05	6.39819E-06	6.39819E-06	2.06002E-05	2.06002E-05	0.002542803
3837803773925	383780	3773925	9.48373E-05	9.48373E-05	0.000406135	0.000406135	4.68196E-05	3.09322E-05	5.22357E-05	5.22357E-05	1.5767E-05	1.62484E-05	8.96414E-05	8.96414E-05	6.41513E-05	6.41513E-05	6.35495E-06	6.35495E-06	2.0461E-05	2.0461E-05	0.002322393
3837903773925	383790	3773925	9.06758E-05	9.06758E-05	0.000388314	0.000388314	4.65316E-05	3.0742E-05	5.19145E-05	5.19145E-05	1.567E-05	1.61485E-05	8.90488E-05	8.90488E-05	6.37567E-05	6.37567E-05	6.31586E-06	6.31586E-06	2.03352E-05	2.03352E-05	0.002128647
3838003773925	383800	3773925	8.68238E-05	8.68238E-05	0.000371818	0.000371818	4.6305E-05	3.05922E-05	5.16616E-05	5.16616E-05	1.55937E-05	1.60698E-05	8.86494E-05	8.86494E-05	6.34461E-05	6.34461E-05	6.28509E-06	6.28509E-06	2.02361E-05	2.02361E-05	0.001957393
3838103773925	383810	3773925	8.3242E-05	8.3242E-05	0.000356479	0.000356479	4.60783E-05	3.04425E-05	5.14087E-05	5.14087E-05	1.55174E-05	1.59912E-05	8.82371E-05	8.82371E-05	6.31355E-05	6.31355E-05	6.25433E-06	6.25433E-06	2.0137E-05	2.0137E-05	0.001806769
3838203773925	383820	3773925	7.99038E-05	7.99038E-05	0.000342183	0.000342183	4.58516E-05	3.02927E-05	5.11558E-05	5.11558E-05	1.5441E-05	1.59125E-05	8.7812E-05	8.7812E-05	6.28249E-05	6.28249E-05	6.22356E-06	6.22356E-06	2.0038E-05	2.0038E-05	0.001673562
3838303773925	383830	3773925	7.67842E-05	7.67842E-05	0.000328824	0.000328824	4.56188E-05	3.01389E-05	5.0896E-05	5.0896E-05	1.53626E-05	1.58317E-05	8.7374E-05	8.7374E-05	6.25059E-05	6.25059E-05	6.19196E-06	6.19196E-06	1.99362E-05	1.99362E-05	0.001554943
3838403773925	383840	3773925	7.38627E-05	7.38627E-05	0.000316313	0.000316313	4.53737E-05	2.9977E-05	5.06226E-05	5.06226E-05	1.52801E-05	1.57467E-05	8.69102E-05	8.69102E-05	6.21701E-05	6.21701E-05	6.15869E-06	6.15869E-06	1.98291E-05	1.98291E-05	0.001448807
3838503773925	383850	3773925	7.11166E-05	7.11166E-05	0.000304553	0.000304553	4.5098E-05	2.97948E-05	5.0315E-05	5.0315E-05	1.51872E-05	1.5651E-05	8.63562E-05	8.63562E-05	6.17924E-05	6.17924E-05	6.12127E-06	6.12127E-06	1.97086E-05	1.97086E-05	0.00135339
3838603773925	383860	3773925	6.85376E-05	6.85376E-05	0.000293508	0.000293508	4.48223E-05	2.96127E-05	5.00074E-05	5.00074E-05	1.50944E-05	1.55553E-05	8.58022E-05	8.58022E-05	6.14146E-05	6.14146E-05	6.08385E-06	6.08385E-06	1.95882E-05	1.95882E-05	0.001267083
3838703773925	383870	3773925	6.60679E-05	6.60679E-05	0.000282932	0.000282932	4.44302E-05	2.93536E-05	4.957E-05	4.957E-05	1.49624E-05	1.54192E-05	8.4939E-05	8.4939E-05	6.08774E-05	6.08774E-05	6.03063E-06	6.03063E-06	1.94168E-05	1.94168E-05	0.001188446
3838803773925	383880	3773925	6.36313E-05	6.36313E-05	0.000272497	0.000272497	4.39585E-05	2.9042E-05	4.90436E-05	4.90436E-05	1.48035E-05	1.52555E-05	8.39342E-05	8.39342E-05	6.0231E-05	6.0231E-05	5.9666E-06	5.9666E-06	1.92106E-05	1.92106E-05	0.001116076
3838903773925	383890	3773925	6.12483E-05	6.12483E-05	0.000262292	0.000262292	4.34561E-05	2.87101E-05	4.84831E-05	4.84831E-05	1.46343E-05	1.50812E-05	8.29421E-05	8.29421E-05	5.95426E-05	5.95426E-05	5.89841E-06	5.89841E-06	1.89911E-05	1.89911E-05	0.001049478
3839003773925	383900	3773925	5.8694E-05	5.8694E-05	0.000251354	0.000251354	4.27086E-05	2.82162E-05	4.76492E-05	4.76492E-05	1.43826E-05	1.48218E-05	8.16409E-05	8.16409E-05	5.85185E-05	5.85185E-05	5.79696E-06	5.79696E-06	1.86644E-05	1.86644E-05	0.000995249
3839103773925	383910	3773925	5.58303E-05	5.58303E-05	0.00023909	0.00023909	4.19551E-05	2.77184E-05	4.68085E-05	4.68085E-05	1.41288E-05	1.45602E-05	8.04943E-05	8.04943E-05	5.7486E-05	5.7486E-05	5.69467E-06	5.69467E-06	1.83351E-05	1.83351E-05	0.000939915
3829703773935	382970	3773935	3.63372E-05	3.63372E-05	0.000155612	0.000155612	3.54792E-05	2.344E-05	3.95835E-05	3.95835E-05	1.1948E-05	1.23128E-05	7.26227E-05	7.26227E-05	4.86129E-05	4.86129E-05	4.81569E-06	4.81569E-06	1.55051E-05	1.55051E-05	5.82288E-05
3829803773935	382980	3773935	3.84292E-05	3.84292E-05	0.000164571	0.000164571	3.60858E-05	2.38407E-05	4.02602E-05	4.02602E-05	1.21523E-05	1.25233E-05	7.36276E-05	7.36276E-05	4.9444E-05	4.9444E-05	4.89802E-06	4.89802E-06	1.57701E-05	1.57701E-05	6.07835E-05
3829903773935	382990	3773935	4.08061E-05	4.08061E-05	0.00017475	0.00017475	3.67719E-05	2.42941E-05	4.10258E-05	4.10258E-05	1.23834E-05	1.27615E-05	7.47613E-05	7.47613E-05	5.03842E-05	5.03842E-05	4.99115E-06	4.99115E-06	1.607E-05	1.607E-05	6.37024E-05
3830003773935	383000	3773935	4.35873E-05	4.35873E-05	0.00018666	0.00018666	3.75684E-05	2.48203E-05	4.19144E-05	4.19144E-05	1.26516E-05	1.30379E-05	7.61012E-05	7.61012E-05	5.14755E-05	5.14755E-05	5.09926E-06	5.09926E-06	1.64181E-05	1.64181E-05	6.70929E-05
3830103773935	383010	3773935	4.68451E-05	4.68451E-05	0.000200611	0.000200611	3.84874E-05	2.54274E-05	4.29397E-05	4.29397E-05	1.29611E-05	1.33568E-05	7.76471E-05	7.76471E-05	5.27347E-05	5.27347E-05	5.224E-06	5.224E-06	1.68197E-05	1.68197E-05	7.09489E-05
3830203773935	383020	3773935	5.04495E-05	5.04495E-05	0.000216047	0.000216047	3.94309E-05	2.60507E-05	4.39923E-05	4.39923E-05	1.32788E-05	1.36842E-05	7.92575E-05	7.92575E-05	5.40274E-05	5.40274E-05	5.35206E-06	5.35206E-06	1.7232E-05	1.7232E-05	7.50079E-05
3830303773935	383030	3773935	5.34659E-05	5.34659E-05	0.000228965	0.000228965	3.99823E-05	2.6415E-05	4.46075E-05	4.46075E-05	1.34645E-05	1.38756E-05	8.01851E-05	8.01851E-05	5.47829E-05	5.47829E-05	5.4269E-06	5.4269E-06	1.7473E-05	1.7473E-05	7.81775E-05
3830403773935	383040	3773935	5.67216E-05	5.67216E-05	0.000242907	0.000242907	4.05521E-05	2.67915E-05	4.52432E-05	4.52432E-05	1.36564E-05	1.40733E-05	8.11514E-05	8.11514E-05	5.55636E-05	5.55636E-05	5.50424E-06	5.50424E-06	1.7722E-05	1.7722E-05	8.15322E-05
3830503773935	383050	3773935	6.06252E-05	6.06252E-05	0.000259624	0.000259624	4.13363E-05	2.73096E-05	4.61181E-05	4.61181E-05	1.39204E-05	1.43455E-05	8.24526E-05	8.24526E-05	5.66381E-05	5.66381E-05	5.61068E-06	5.61068E-06	1.80647E-05	1.80647E-05	8.55375E-05
3830603773935	383060	3773935	6.51106E-05	6.51106E-05	0.000278832	0.000278832	4.23104E-05	2.79531E-05	4.72049E-05	4.72049E-05	1.42485E-05	1.46836E-05	8.40759E-05	8.40759E-05	5.79729E-05	5.79729E-05	5.7429E-06	5.7429E-06	1.84904E-05	1.84904E-05	9.00919E-05
3830703773935	383070	3773935	6.97755E-05	6.97755E-05	0.00029881	0.00029881	4.33581E-05	2.86453E-05	4.83738E-05	4.83738E-05	1.46013E-05	1.50471E-05	8.58022E-05	8.58022E-05	5.94083E-05	5.94083E-05	5.8851E-06	5.8851E-06	1.89482E-05	1.89482E-05	9.48553E-05
3830803773935	383080	3773935	7.35883E-05	7.35883E-05	0.000315138	0.000315138	4.39401E-05	2.90298E-05	4.90231E-05	4.90231E-05	1.47973E-05	1.52491E-05	8.66912E-05	8.66912E-05	6.02058E-05	6.02058E-05	5.9641E-06	5.9641E-06	1.92026E-05	1.92026E-05	9.87471E-05
3830903773935	383090	3773935	7.75084E-05	7.75084E-05	0.000331925	0.000331925	4.45466E-05	2.94305E-05	4.96998E-05	4.96998E-05	1.50016E-05	1.54596E-05	8.76059E-05	8.76059E-05	6.10369E-05	6.10369E-05	6.04643E-06	6.04643E-06	1.94677E-05	1.94677E-05	0.000102848
3831003773935	383100	3773935	8.16327E-05	8.16327E-05	0.000349588	0.000349588	4.52818E-05	2.99163E-05	5.05201E-05	5.05201E-05	1.52491E-05	1.57148E-05	8.87267E-05	8.87267E-05	6.20442E-05	6.20442E-05	6.14622E-06	6.14622E-06	1.9789E-05	1.9789E-05	0.000107378
3831103773935	383110	3773935	8.58458E-05	8.58458E-05	0.00036763	0.00036763	4.61763E-05	3.05072E-05	5.1518E-05	5.1518E-05	1.55504E-05	1.60252E-05	9.00923E-05	9.00923E-05	6.32698E-05	6.32698E-05	6.26763E-06	6.26763E-06	2.01799E-05	2.01799E-05	0.000112363
3831203773935	383120	3773935	8.99495E-05	8.99495E-05	0.000385204	0.000385204	4.71137E-05	3.11265E-05	5.25638E-05	5.25638E-05	1.5866E-05	1.63505E-05	9.15481E-05	9.15481E-05	6.45542E-05	6.45542E-05	6.39486E-06	6.39486E-06	2.05895E-05	2.05895E-05	0.000117502
3831303773935	383130	3773935	9.38469E-05	9.38469E-05	0.000401894	0.000401894	4.79224E-05	3.16608E-05	5.34661E-05	5.34661E-05	1.61384E-05	1.66312E-05	9.28236E-05	9.28236E-05	6.56623E-05	6.56623E-05	6.50463E-06	6.50463E-06	2.09429E-05	2.09429E-05	0.000122504
3831403773935	383140	3773935	9.76721E-05	9.76721E-05	0.000418275	0.000418275	4.87679E-05	3.22194E-05	5.44094E-05	5.44094E-05	1.64231E-05	1.69246E-05	9.41763E-05	9.41763E-05	6.68207E-05	6.68207E-05	6.61939E-06	6.61939E-06	2.13124E-05	2.13124E-05	0.000127632
3831503773935	383150	3773935	0.000100521	0.000100521	0.000430477	0.000430477	4.99013E-05	3.29682E-05	5.56739E-05	5.56739E-05	1.68048E-05	1.73179E-05	9.57481E-05	9.57481E-05	6.83737E-05	6.83737E-05	6.77323E-06	6.77323E-06	2.18078E-05	2.18078E-05	0.000131142
3831603773935	383160	3773935	0.000102995	0.000102995	0.000441071	0.000441071	5.11634E-05	3.3802E-05	5.7082E-05	5.7082E-05	1.72298E-05	1.77559E-05	9.76934E-05	9.76934E-05	7.0103E-05	7.0103E-05	6.94454E-06	6.94454E-06	2.23593E-05	2.23593E-05	0.000137182
3836903773935	383690	3773935	0.000162061	0.000162061	0.000694015	0.000694015	4.63111E-05	3.05963E-05	5.16684E-05	5.16684E-05	1.55958E-05	1.6072E-05	8.7155E-05	8.7155E-05	6.34545E-05	6.34545E-05	6.28593E-06	6.28593E-06	2.02388E-05	2.02388E-05	0.007873142
3837003773935	383700	3773935	0.000151901	0.000151901	0.000650509	0.000650509	4.61885E-05	3.05153E-05	5.15317E-05	5.15317E-05	1.55545E-05	1.60294E-05	8.69875E-05	8.69875E-05	6.32866E-05	6.32866E-05	6.26929E-06	6.26929E-06	2.01852E-05	2.01852E-05	0.006082012
3837103773935	383710	3773935	0.000142799	0.000142799	0.000611526	0.000611526	4.60354E-05	3.04141E-05	5.13608E-05	5.13608E-05	1.55029E-05	1.59763E-05	8.68071E-05	8.68071E-05	6.30768E-05	6.30768E-05	6.2485E-06	6.2485E-06	2.01183E-05	2.01183E-05	0.004945164
3837203773935	383720	3773935	0.000134863	0.000134863	0.000577545	0.000577545	4.61273E-05	3.04748E-05	5.14633E-05	5.14633E-05	1.55339E-05	1.60082E-05	8.71936E-05	8.71936E-05	6.32027E-05	6.32027E-05	6.26098E-06	6.26098E-06	2.01585E-05	2.01585E-05	0.004151152
3837303773935	383730	3773935	0.000127613	0.000127613	0.000546497	0.000546497	4.61763E-05	3.05072E-05	5.1518E-05	5.1518E-05	1.55504E-05	1.60252E-05	8.75672E-05	8.75672E-05	6.32698E-05	6.32698E-05	6.26763E-06	6.26763E-06	2.01799E-05	2.01799E-05	0.003582916
3837403773935	383740	3773935	0.000120926	0.000120926	0.000517861	0.000517861	4.62498E-05	3.05558E-05	5.16001E-05	5.16001E-05	1.55751E-05	1.60507E-05	8.80052E-05	8.80052E-05	6.33706E-05	6.33706E-05	6.27761E-06	6.27761E-06	2.0212E-05	2.0212E-05	0.003149755
3837503773935	383750	3773935	0.000114805	0.000114805	0.000491646	0.000491646	4.63417E-05	3.06165E-05	5.17026E-05	5.17026E-05	1.56061E-05	1.60826E-05	8.85206E-05	8.85206E-05	6.34965E-05	6.34965E-05	6.29008E-06	6.29008E-06	2.02522E-05	2.02522E-05	0.00280391
3837603773935	383760	3773935	0.000109177	0.000109177	0.000467542	0.000467542	4.64459E-05	3.06853E-05	5.18188E-05	5.18188E-05	1.56412E-05	1.61187E-05	8.92034E-05	8.92034E-05	6.36392E-05	6.36392E-05	6.30422E-06	6.30422E-06	2.02977E-05	2.02977E-05	0.002521093
3837703773935	383770	3773935	0.000103973	0.000103973	0.000445259	0.000445259	4.62008E-05	3.05234E-05	5.15454E-05	5.15454E-05	1.55586E-05	1.60337E-05	8.87396E-05	8.87396E-05	6.33034E-05	6.33034E-05	6.27096E-06	6.27096E-06	2.01906E-05	2.01906E-05	0.00230242
3837803773935	383780	3773935	9.917E-05	9.917E-05	0.00042469	0.00042469	4.5919E-05	3.03372E-05	5.12309E-05	5.12309E-05	1.54637E-05	1.59359E-05	8.80181E-05	8.80181E-05	6.29173E-05	6.29173E-05	6.2327E-06	6.2327E-06	2.00674E-05	2.00674E-05	0.002115121
3837903773935	383790	3773935	9.4732E-05	9.4732E-05	0.000405685	0.000405685	4.56494E-05	3.01591E-05	5.09302E-05	5.09302E-05	1.53729E-05	1.58423E-05	8.7477E-05	8.7477E-05	6.25479E-05	6.25479E-05	6.19611E-06	6.19611E-06	1.99496E-05	1.99496E-05	0.001949586
3838003773935	383800	3773935	9.06283E-05	9.06283E-05	0.000388111	0.000388111	4.54288E-05	3.00134E-05	5.06841E-05	5.06841E-05	1.52987E-05	1.57658E-05	8.70905E-05	8.70905E-05	6.22457E-05	6.22457E-05	6.16618E-06	6.16618E-06	1.98532E-05	1.98532E-05	0.001802334
3838103773935	383810	3773935	8.68155E-05	8.68155E-05	0.000371782	0.000371782	4.52205E-05	2.98758E-05	5.04517E-05	5.04517E-05	1.52285E-05	1.56935E-05	8.6704E-05	8.6704E-05	6.19603E-05	6.19603E-05	6.1379E-06	6.1379E-06	1.97622E-05	1.97622E-05	0.001671771
3838203773935	383820	3773935	8.32689E-05	8.32689E-05	0.000356594	0.000356594	4.50122E-05	2.97382E-05	5.02193E-05	5.02193E-05	1.51584E-05	1.56212E-05	8.63304E-05	8.63304E-05	6.16749E-05	6.16749E-05	6.10963E-06	6.10963E-06	1.96712E-05	1.96712E-05	0.001555296
3838303773935	383830	3773935	7.99616E-05	7.99616E-05	0.000342431	0.000342431	4.47978E-05	2.95965E-05	4.99801E-05	4.99801E-05	1.50862E-05	1.55468E-05	8.59568E-05	8.59568E-05	6.13811E-05	6.13811E-05	6.08053E-06	6.08053E-06	1.95774E-05	1.95774E-05	0.001450908
3838403773935	383840	3773935	7.68667E-05	7.68667E-05	0.000329177	0.000329177	4.45773E-05	2.94508E-05	4.9734E-05	4.9734E-05	1.50119E-05	1.54703E-05	8.55703E-05	8.55703E-05	6.10789E-05	6.10789E-05	6.05059E-06	6.05059E-06	1.94811E-05	1.94811E-05	0.001356972
3838503773935	383850	3773935	7.39576E-05	7.39576E-05	0.000316719	0.000316719	4.43077E-05	2.92727E-05	4.94332E-05	4.94332E-05	1.49211E-05	1.53767E-05	8.49906E-05	8.49906E-05	6.07095E-05	6.07095E-05	6.014E-06	6.014E-06	1.93633E-05	1.93633E-05	0.001272174
3838603773935	383860	3773935	7.1228E-05	7.1228E-05	0.00030503	0.00030503	4.40381E-05	2.90946E-05	4.91325E-05	4.91325E-05	1.48303E-05	1.52831E-05	8.44237E-05	8.44237E-05	6.03401E-05	6.03401E-05	5.97741E-06	5.97741E-06	1.92454E-05	1.92454E-05	0.001194976
3838703773935	383870	3773935	6.86469E-05	6.86469E-05	0.000293977	0.000293977	4.36889E-05	2.88639E-05	4.87429E-05	4.87429E-05	1.47127E-05	1.5162E-05	8.36636E-05	8.36636E-05	5.98616E-05	5.98616E-05	5.93001E-06	5.93001E-06	1.90928E-05	1.90928E-05	0.001124385
3838803773935	383880	3773935	6.61649E-05	6.61649E-05	0.000283347	0.000283347	4.32845E-05	2.85967E-05	4.82917E-05	4.82917E-05	1.45765E-05	1.50216E-05	8.27747E-05	8.27747E-05	5.93076E-05	5.93076E-05	5.87512E-06	5.87512E-06	1.89161E-05	1.89161E-05	0.001059339
3838903773935	383890	3773935	6.37592E-05	6.37592E-05	0.000273045	0.000273045	4.28679E-05	2.83215E-05	4.78269E-05	4.78269E-05	1.44362E-05	1.4877E-05	8.19244E-05	8.19244E-05	5.87368E-05	5.87368E-05	5.81858E-06	5.81858E-06	1.87341E-05	1.87341E-05	0.000999314
3839003773935	383900	3773935	6.13226E-05	6.13226E-05	0.00026261	0.00026261	4.23104E-05	2.79531E-05	4.72049E-05	4.72049E-05	1.42485E-05	1.46836E-05	8.08164E-05	8.08164E-05	5.79729E-05	5.79729E-05	5.7429E-06	5.7429E-06	1.84904E-05	1.84904E-05	0.000943413
3839103773935	383910	3773935	5.89066E-05	5.89066E-05	0.000252264	0.000252264	4.17039E-05	2.75524E-05	4.65282E-05	4.65282E-05	1.40442E-05	1.44731E-05	7.97986E-05	7.97986E-05	5.71418E-05	5.71418E-05	5.66058E-06	5.66058E-06	1.82253E-05	1.82253E-05	0.000897821
3829703773945	382970	3773945	3.72285E-05	3.72285E-05	0.000159429	0.000159429	3.48359E-05	2.3015E-05	3.88658E-05	3.88658E-05	1.17314E-05	1.20896E-05	7.12442E-05	7.12442E-05	4.77315E-05	4.77315E-05	4.72837E-06	4.72837E-06	1.52239E-05	1.52239E-05	5.80019E-05
3829803773945	382980	3773945	3.93845E-05	3.93845E-05	0.000168662	0.000168662	3.5418E-05	2.33995E-05	3.95152E-05	3.95152E-05	1.19274E-05	1.22916E-05	7.22233E-05	7.22233E-05	4.8529E-05	4.8529E-05	4.80737E-06	4.80737E-06	1.54783E-05	1.54783E-05	6.05328E-05
3829903773945	382990	3773945	4.18294E-05	4.18294E-05	0.000179132	0.000179132	3.60735E-05	2.38326E-05	4.02465E-05	4.02465E-05	1.21481E-05	1.25191E-05	7.33184E-05	7.33184E-05	4.94272E-05	4.94272E-05	4.89635E-06	4.89635E-06	1.57648E-05	1.57648E-05	6.34099E-05
3830003773945	383000	3773945	4.46209E-05	4.46209E-05	0.000191087	0.000191087	3.68026E-05	2.43143E-05	4.10599E-05	4.10599E-05	1.23937E-05	1.27721E-05	7.45423E-05	7.45423E-05	5.04262E-05	5.04262E-05	4.99531E-06	4.99531E-06	1.60834E-05	1.60834E-05	6.66392E-05
3830103773945	383010	3773945	4.78271E-05	4.78271E-05	0.000204817	0.000204817	3.76174E-05	2.48526E-05	4.1969E-05	4.1969E-05	1.26681E-05	1.30549E-05	7.59208E-05	7.59208E-05	5.15426E-05	5.15426E-05	5.10591E-06	5.10591E-06	1.64395E-05	1.64395E-05	7.02386E-05
3830203773945	383020	3773945	5.13862E-05	5.13862E-05	0.000220058	0.000220058

			MSite Grubbing / Prep	MMass Grading / Excavation	MMass Grading / Excavation	MDrainage / Utilities Trenching	MFoundations / Concrete Pads	MBuilding / Structure Construction	MAsphalt Paving	MLandscaping or Other Finishing	MWaterside Construction (Piles)	RSSWRe-striping South Valley	RSSWRe-striping Silver Lake Boulevard	RSSWDemolition	RSSWPlacing Base	RSSWForm/Place Rebar and Pour	Child Risk				
Unique Identifier	X (UTM)	Y (UTM)	2027	2027	2028	2028	2028	2028	2028	2028	2028	2029	2029	2029	2029	2029	3rd Trimester	0<2	2<16	Total	per million
3831103773925	383110	3773925	0.00010219	0.000255177	0.000255177	7.14138E-05	0.000131772	0.00023695	0.00167628	5.07964E-05	8.99395E-05	4.38909E-05	7.17347E-05	0.000123456	6.71108E-05	2.00874E-05	4.01282E-08	1.5861E-06	1.0174E-07	1.72797E-06	1.72797126
3831203773925	383120	3773925	0.000106968	0.000267108	0.000267108	7.47526E-05	0.000137933	0.000248028	0.000175465	5.31713E-05	9.41445E-05	4.47751E-05	7.46788E-05	0.000128567	6.98888E-05	2.09189E-05	4.60327E-08	1.8729E-06	1.1596E-07	2.03486E-06	2.03486183
3831303773925	383130	3773925	0.000111644	0.000278782	0.000278782	7.80199E-05	0.000143961	0.000258869	0.000183135	5.54953E-05	9.82594E-05	4.55639E-05	7.75426E-05	0.000133448	7.25423E-05	2.17132E-05	5.33419E-08	2.2418E-06	1.339E-07	2.429E-06	2.42899846
3831403773925	383140	3773925	0.000116394	0.000290645	0.000290645	8.13399E-05	0.000150087	0.000269885	0.000190928	5.78568E-05	0.000102441	4.63678E-05	8.09238E-05	0.000139136	7.56341E-05	2.26386E-05	6.30319E-08	2.7511E-06	1.5842E-07	2.97259E-06	2.97259016
3831503773925	383150	3773925	0.000119599	0.000298648	0.000298648	8.35796E-05	0.00015422	0.000277316	0.000196185	5.94499E-05	0.000105261	4.72621E-05	8.36871E-05	0.000143983	7.8269E-05	2.34273E-05	7.69404E-08	3.5157E-06	1.9475E-07	3.78737E-06	3.78737033
3831603773925	383160	3773925	0.00012519	0.00031261	0.00031261	8.74868E-05	0.00016143	0.00029028	0.000205356	6.22291E-05	0.000110182	4.83171E-05	8.61992E-05	0.000148745	8.08579E-05	2.42022E-05	9.84921E-08	4.7505E-06	2.5356E-07	5.10254E-06	5.10253646
3837003773925	383700	3773925	0.00650739	0.016249446	0.016249446	0.004547562	0.008391108	0.015088772	0.010674402	0.003234667	0.005727264	4.08211E-05	0.004447052	0.014596638	0.007934722	0.002375	1.01933E-07	2.7538E-06	7.1735E-07	3.57312E-06	3.57312089
3837103773925	383710	3773925	0.005217534	0.01302858	0.01302858	0.003646172	0.006727873	0.012097967	0.008558587	0.002593511	0.00459204	4.06805E-05	0.00650626	0.010199626	0.005544509	0.001659568	8.81444E-08	2.3643E-06	5.8227E-07	3.03471E-06	3.03471369
3837203773925	383720	3773925	0.004331755	0.010816721	0.010816721	0.003027162	0.005585684	0.010044098	0.007105598	0.002153211	0.003812451	4.06855E-05	0.004685909	0.007454348	0.004052178	0.001212887	7.7599E-08	2.0662E-06	4.8866E-07	2.63249E-06	2.63248707
3837303773925	383730	3773925	0.003702523	0.009245482	0.009245482	0.002587436	0.004774306	0.0858509	0.006073437	0.001840435	0.003258653	4.08663E-05	0.003563949	0.005733674	0.003116821	0.000932919	6.93912E-08	1.8347E-06	4.2202E-07	2.32613E-06	2.32613417
3837403773925	383740	3773925	0.003222968	0.008047996	0.008047996	0.002252308	0.004155933	0.00747314	0.005286799	0.00160206	0.002836589	4.10673E-05	0.002817949	0.004573517	0.00248616	0.000744151	6.27864E-08	1.6486E-06	3.7113E-07	2.08252E-06	2.08251678
3837503773925	383750	3773925	0.002839248	0.007089817	0.007089817	0.001984153	0.003661135	0.006583402	0.004657363	0.001411322	0.00249887	4.12633E-05	0.002292138	0.00374596	0.002036301	0.0006095	5.73328E-08	1.4946E-06	3.3032E-07	1.88228E-06	1.88228233
3837603773925	383760	3773925	0.002528744	0.006314467	0.006314467	0.001767163	0.003260749	0.005863434	0.004148028	0.001256978	0.002225591	4.15748E-05	0.001912725	0.00314271	0.001708375	0.000511346	5.27824E-08	1.3664E-06	2.972E-07	1.7164E-06	1.71639925
3837703773925	383770	3773925	0.002294561	0.005729693	0.005729693	0.001603509	0.002958776	0.005320429	0.003763885	0.001140571	0.002019482	4.11829E-05	0.001654404	0.002728368	0.001483139	0.000443929	4.90169E-08	1.263E-06	2.7198E-07	1.58398E-06	1.58397793
3837803773925	383780	3773925	0.002095669	0.005233044	0.005233044	0.001464517	0.002702309	0.004859255	0.003437632	0.001041707	0.001844433	4.09518E-05	0.00145173	0.002401446	0.001305424	0.000390736	4.57332E-08	1.1735E-06	2.5048E-07	1.46973E-06	1.46972712
3837903773925	383790	3773925	0.001920837	0.004796477	0.004796477	0.00134234	0.002476869	0.004453872	0.003150847	0.00095482	0.001690562	4.07257E-05	0.001285115	0.002131536	0.001158701	0.000346819	4.28228E-08	1.0944E-06	2.3153E-07	1.3688E-06	1.36880144
3838003773925	383800	3773925	0.001766302	0.004410591	0.004410591	0.001234346	0.0022776	0.004095549	0.002897355	0.000877986	0.001554552	4.05247E-05	0.001146323	0.001905863	0.001036025	0.0003101	4.02308E-08	1.024E-06	2.1475E-07	1.27899E-06	1.2789932
3838103773925	383810	3773925	0.001630382	0.004071188	0.004071188	0.001139361	0.002102335	0.003780389	0.002674399	0.000810424	0.001434927	4.01529E-05	0.001030833	0.001717431	0.000933594	0.000279441	3.79097E-08	9.6122E-07	1.9994E-07	1.19907E-06	1.19906585
3838203773925	383820	3773925	0.00151018	0.003771034	0.003771034	0.00105536	0.001947337	0.003501674	0.002477225	0.000750674	0.001329135	3.99469E-05	0.000933686	0.001558422	0.000847157	0.000253569	3.58156E-08	9.0485E-07	1.8679E-07	1.12746E-06	1.12745948
3838303773925	383830	3773925	0.001403142	0.003503751	0.003503751	0.000980558	0.001809314	0.003253483	0.002301644	0.000697468	0.001234929	3.97409E-05	0.000850959	0.00142264	0.000773346	0.000231476	3.3916E-08	8.5396E-07	1.7504E-07	1.06292E-06	1.06291952
3838403773925	383840	3773925	0.001307366	0.003264593	0.003264593	0.000913627	0.001685814	0.003031408	0.002144539	0.0064986	0.001150635	3.95299E-05	0.000779872	0.001305669	0.000709761	0.000212444	3.21831E-08	8.0778E-07	1.6449E-07	1.00446E-06	1.00445716
3838503773925	383850	3773925	0.001221265	0.003049592	0.003049592	0.000853457	0.001574789	0.002831764	0.002003303	0.000607062	0.001074856	3.92988E-05	0.000718291	0.001204097	0.000654546	0.000195917	3.05891E-08	7.6562E-07	1.5496E-07	9.51169E-07	0.95116877
3838603773925	383860	3773925	0.001143383	0.002855115	0.002855115	0.000799031	0.001474363	0.002651178	0.00187555	0.000568348	0.001006311	3.88969E-05	0.000664392	0.001115013	0.00060612	0.000181422	2.91218E-08	7.2695E-07	1.4631E-07	9.02387E-07	0.90238697
3838703773925	383870	3773925	0.001072423	0.002677922	0.002677922	0.000749442	0.001382861	0.002486642	0.00175915	0.000533076	0.000943858	3.84146E-05	0.000616799	0.001036217	0.000563287	0.000168602	2.77407E-08	6.9102E-07	1.3837E-07	8.57129E-07	0.85712878
3838803773925	383880	3773925	0.001007119	0.002514852	0.002514852	0.000703805	0.001298653	0.00233522	0.001652028	0.000500615	0.000886382	3.78519E-05	0.000574189	0.000965554	0.000524875	0.000157104	2.64441E-08	6.5752E-07	1.3101E-07	8.14974E-07	0.81497442
3838903773925	383890	3773925	0.000947023	0.002364788	0.002364788	0.000661808	0.001221161	0.002195874	0.00155345	0.000470742	0.000833491	3.72841E-05	0.000536071	0.00090209	0.000490376	0.000146778	2.52349E-08	6.2636E-07	1.2419E-07	7.75779E-07	0.77577909
3839003773925	383900	3773925	0.000898088	0.002242593	0.002242593	0.000627611	0.00115806	0.002082408	0.001473179	0.000446418	0.000790422	3.65707E-05	0.000506288	0.00085254	0.00046344	0.000138716	2.41042E-08	5.9756E-07	1.1841E-07	7.40075E-07	0.74007508
3839103773925	383910	3773925	0.000848156	0.002117909	0.002117909	0.000592717	0.001093675	0.00196663	0.001391273	0.000421598	0.000746476	3.58271E-05	0.000475078	0.00080068	0.000435249	0.000130278	2.30226E-08	5.6987E-07	1.1244E-07	7.05333E-07	0.7053334
3829703773935	382970	3773935	5.25441E-05	0.000131207	0.000131207	3.67194E-05	6.77543E-05	0.000121835	8.61908E-05	2.61184E-05	4.6245E-05	3.40687E-05	4.01228E-05	6.87954E-05	3.73971E-05	1.11936E-05	1.12177E-08	3.5794E-07	3.2662E-08	4.01816E-07	0.40181637
3829803773935	382980	3773935	5.48495E-05	0.000136963	0.000136963	3.83305E-05	7.0727E-05	0.00012718	8.99725E-05	2.72644E-05	4.8274E-05	3.45711E-05	4.16652E-05	7.14524E-05	3.88415E-05	1.16259E-05	1.20206E-08	3.872E-07	3.4615E-08	4.33835E-07	0.43383548
3829903773935	382990	3773935	5.74835E-05	0.000143541	0.000143541	4.01712E-05	7.41234E-05	0.000133288	9.4293E-05	2.85737E-05	5.05922E-05	3.51338E-05	4.34035E-05	7.44491E-05	4.04705E-05	1.21135E-05	1.29304E-08	4.2078E-07	3.6844E-08	4.70554E-07	0.4705538
3830003773935	383000	3773935	6.05429E-05	0.00015118	0.00015118	4.23092E-05	7.80685E-05	0.000140382	9.93116E-05	3.00944E-05	5.32849E-05	3.5807E-05	4.54082E-05	7.79041E-05	4.23486E-05	1.26757E-05	1.3984E-08	4.6021E-07	3.9453E-08	5.13651E-07	0.5136508
3830103773935	383010	3773935	6.40225E-05	0.000159869	0.000159869	4.47409E-05	8.25554E-05	0.00014845	0.000105019	3.18241E-05	5.63473E-05	3.65858E-05	4.7669E-05	8.18006E-05	4.44668E-05	1.33097E-05	1.5205E-08	5.0667E-07	4.2507E-08	5.64385E-07	0.56438527
3830203773935	383020	3773935	6.76853E-05	0.000169015	0.000169015	4.73005E-05	8.72784E-05	0.000156943	0.000111028	3.36447E-05	5.9571E-05	3.73947E-05	5.00203E-05	8.58584E-05	4.66726E-05	1.39699E-05	1.65849E-08	5.6016E-07	4.5948E-08	6.22695E-07	0.62269464
3830303773935	383030	3773935	7.05454E-05	0.000176157	0.000176157	4.92993E-05	9.09665E-05	0.000163575	0.000115719	3.50664E-05	6.20882E-05	3.78167E-05	5.17788E-05	8.8906E-05	4.83292E-05	1.44658E-05	1.79048E-08	6.1225E-07	4.907E-08	6.79225E-07	0.67922458
3830403773935	383040	3773935	7.35726E-05	0.000183716	0.000183716	5.14148E-05	9.48699E-05	0.000170594	0.000120685	3.65712E-05	6.47525E-05	3.82488E-05	5.36327E-05	9.21148E-05	5.00735E-05	1.49879E-05	1.94002E-08	6.7225E-07	5.2594E-08	7.44247E-07	0.74424718
3830503773935	383050	3773935	7.71868E-05	0.000192741	0.000192741	5.39405E-05	9.95304E-05	0.000178974	0.000126614	3.83677E-05	6.79334E-05	3.88868E-05	5.58785E-05	9.59943E-05	5.21824E-05	1.56191E-05	2.12341E-08	7.4714E-07	5.6979E-08	8.25354E-07	0.82535411
3830603773935	383060	3773935	8.12967E-05	0.000203004	0.000203004	5.68126E-05	0.00010483	0.000188504	0.000133355	4.04106E-05	7.15506E-05	3.97208E-05	5.8491E-05	0.000100511	5.46374E-05	1.63539E-05	2.34724E-08	8.4034E-07	6.2368E-08	9.26182E-07	0.92618174
3830703773935	383070	3773935	8.5595E-05	0.000213737	0.000213737	5.98164E-05	0.000110372	0.00019847	0.000140406	4.25472E-05	7.53336E-05	4.06302E-05	6.12543E-05	0.000105281	5.72309E-05	1.71302E-05	2.61091E-08	9.5242E-07	6.8673E-08	1.0472E-06	1.04720362
3830803773935	383080	3773935	8.91069E-05	0.000222507	0.000222507	6.22706E-05	0.000114901	0.000206613	0.000146167	4.42929E-05	7.84245E-05	4.10723E-05	6.34046E-05	0.000109	5.92521E-05	1.77352E-05	2.87315E-08	1.0669E-06	7.4754E-08	1.17034E-06	1.1703441
3830903773935	383090	3773935	9.28073E-05	0.000231747	0.000231747	6.48566E-05	0.000119673	0.000215194	0.000152237	4.61323E-05	8.16813E-05	4.15396E-05	6.56605E-05	0.000112905	6.13748E-05	1.83706E-05	3.18025E-08	1.2041E-06	8.19E-08	1.31777E-06	1.31777358
3831003773935	383100	3773935	9.68956E-05	0.000241956	0.000241956	6.77136E-05	0.000124944	0.000224673	0.000158943	4.81645E-05	8.52795E-05	4.21425E-05	6.81474E-05	0.000117234	6.37283E-05	1.9075E-05	3.55702E-08	1.3767E-06	9.0756E-08	1.50306E-06	1.50305711
3831103773935	383110	3773935	0.000101393	0.000253187	0.000253187	7.08567E-05	0.000130744	0.000235102	0.0016632	5.04001E-05	8.92379E-05	4.29262E-05	7.09057E-05	0.00012203	6.63356E-05	1.98554E-05	4.03079E-08	1.6E-06	1.0202E-07	1.74237E-06	1.74236605
3831203773935	383120	3773935	0.000106031	0.000264767	0.000264767	7.40976E-05	0.000136724	0.000245855	0.000173928	5.27054E-05	9.33196E-05	4.37703E-05	7.37493E-05	0.000126979	6.90259E-05	2.06607E-05	4.62037E-08	1.8872E-06	1.1623E-07	2.04966E-06	2.04965743
3831303773935	383130	3773935	0.000110545	0.000276039	0.000276039	7.7252E-05	0.000142544	0.000256321	0.000181332	5.49491E-05	9.72923E-05	4.44938E-05	7.65227E-05	0.000131648	7.1564E-05	2.14203E-05	5.34587E-08	2.2544E-06	1.3407E-07	2.4419E-06	2.44190005
3831403773935	383140	3773935	0.000115172	0.000287592	0.000287592	8.04854E-05	0.000148511	0.0026705	0.000188922	5.7249E-05	0.000101364	4.52373E-05	7.97984E-05	0.00013726	7.46142E-05	2.23333E-05	6.30656E-08	2.7603E-06	1.5841E-07	2.98176E-06	2.98176239
3831503773935	383150	3773935	0.000118339	0.000295501	0.000295501	8.26987E-05	0.000152595	0.000274394	0.000194117	5.88234E-05	0.000104152	4.60663E-05	8.24562E-05	0.000141835	7.71015E-05	2.30778E-05	7.6864E-08	3.5196E-06	1.9449E-07	3.79099E-06	3.79098579
3831603773935	383160	3773935	0.00012379	0.000309113	0.000309113	8.65081E-05	0.000159624	0.000287033	0.000203059	6.15329E-05	0.00010895	4.70661E-05	8.48778E-05	0.00014647	7.96211E-05	2.3832E-05	9.82295E-08	4.7438E-06	2.5278E-07	5.09479E-06	5.09478811
3836903773935	383690	3773935	0.007104524	0.017740536	0.017740536	0.004964857	0.009161096	0.016473355	0.011653912	0.003531488	0.006252812	4.01077E-05	0.004882036	0.018300408	0.009948088	0.002977636	1.15157E-07	3.1365E-06	7.8286E-07	4.03452E-06	4.03452129
3837003773935	383700	3773935	0.005488254	0.013704587	0.013704587	0.003835359	0.007076959	0.012725688	0.009002662	0.002728079	0.004830305	3.99771E-05	0.005820696	0.012365373	0.006721807	0.002011954	9.84359E-08	2.6631E-06	6.1316E-07	3.37473E-06	3.37473205
3837103773935	383710	3773935	0.004462391	0.011142929	0.011142929	0.003118454	0.005754135	0.010347005	0.007319886	0.002218147	0.003927426	3.98464E-05	0.005642792	0.008867047	0.0048212	0.001442746	8.59996E-08	2.3118E-06	5.0492E-07	2.90275E-06	2.90274896
3837203773935	383720	3773935	0.003745894	0.009353783	0.009353783	0.002617745	0.004830232	0.008685655	0.006144581	0.001861994	0.003296825	4.00675E-05	0.004162022	0.006616579	0.003596768	0.001076575	7.6192E-08	2.0343E-06	4.2886E-07	2.53933E-06	2.53932704
3837303773935	383730	3773935	0.003233132	0.008073377	0.008073377	0.002259411	0.004169039	0.007496707	0.005303471	0.001607113	0.002845535	4.02735E-05	0.003219147	0.005169627	0.002810205	0.000841143	6.84267E-08	1.8149E-06	3.7424E-07	2.2576E-06	2.25759567
3837403773935	383740	3773935	0.002842259	0.007097336	0.007097336	0.001986257	0.003665018	0.006590384	0.004662302	0.001412819	0.00250152	4.04594E-05	0.002580699	0.004179268	0.002271847	0.000680003	6.2106E-08	1.6365E-06	3.3244E-07	2.03109E-06	2.03109199
3837503773935	383750	3773935	0.002530177	0.006318045	0.006318045	0.001768165	0.003262597	0.005866756	0.004150378	0.00125769	0.002226852	4.06051E-05	0.002125879	0.0034665	0.001884387	0.00056403	5.68562E-08	1.4884E-06	2.9894E-07	1.84423E-06	1.84422956
3837603773935	383760	3773935	0.00227497	0.005680774	0.005680774	0.001589819	0.002933515	0.005275005	0.00373175	0.001130833	0.00200224	4.07006E-05	0.001791116	0.00293708	0.001596594	0.000477889	5.24426E-08	1.3641E-06	2.7146E-07	1.68796E-06	1.68795756
3837703773935	383770	3773935	0.002077646	0.005188039	0.005188039	0.001451922	0.00267907	0.004817465	0.003408068	0.001032748	0.001828571	4.05096E-05	0.001556107	0.002562228	0.001392825	0.000416897	4.87489E-08	1.2624E-06	2.5E-07	1.56111E-06	1.56110583
3837803773935	383780	3773935	0.001908632	0.004765999	0.004765999	0.00133381	0.002461131	0.00442557	0.003130826	0.000948735	0.001679819	4.01178E-05	0.001370249	0.002263991	0.001230704	0.000368371	4.55198E-08	1.174E-06	2.3153E-07	1.45106E-06	1.45105869
3837903773935	383790	3773935	0.001759257	0.004392998	0.004392998	0.001229422	0.002268515	0.004079212	0.002885798	0.000874484	0.001548352	3.99067E-05	0.001217098	0.002017001	0.00109644	0.000328184	4.26531E-08	1.0958E-06	2.1517E-07	1.35362E-06	1.35361801
3838003773935	383800	3773935	0.00162638	0.004061195	0.004061195	0.001136564	0.002097174	0.003771109	0.002667834	0.000808435	0.001431405	3.97158E-05	0.001089213	0.001809834	0.000983825	0.000294476	4.00929E-08	1.026E-06	2.0058E-07	1.26666E-06	1.26665569
3838103773935	383810	3773935	0.001508564	0.003766998	0.003766998	0.00105423	0.001945253	0.003497927	0.002474574	0.000749871	0.001327713	3.95249E-05	0.0009823	0.001635944	0.000889298	0.000266182	3.77967E-08	9.636E-07	1.876E-07	1.189E-06	1.18900085
3838203773935	383820	3773935	0.001403459	0.003504545	0.003504545	0.00098078	0.001809724	0.00325422	0.002302166	0.000697626	0.001235208	3.9339E-05	0.000891875	0.001488302	0.00080904	0.00024216	3.57245E-08	9.0752E-07	1.7599E-07	1.11923E-06	1.11922676
3838303773935	383830	3773935	0.001309262	0.003269328	0.003269328	0.000914952	0.001688259	0.003035804	0.00214765	0.000650803	0.001152304	3.91481E-05	0.000814634	0.00136179	0.000740268	0.000221575	3.38443E-08	8.5683E-07	1.6554E-07	1.05622E-06	1.05621588
3838403773935	383840	3773935	0.001224497	0.003057662	0.003057662	0.000855716	0.001578956	0.002839257	0.002008604	0.000608668	0.0010777	3.89572E-05	0.000748124	0.001252527	0.000680873	0.000203797	3.21285E-08	8.1082E-07	1.561E-07	9.99042E-07	0.99904217
3838503773935	383850	3773935	0.001147978	0.002866588	0.002866588	0.000802242	0.001480287	0.002661832	0.001883087	0.000570632	0.001010355	3.85653E-05	0.000690483	0.001157586	0.000629263	0.000188349	3.0545E-08	7.6877E-07	1.4753E-07	9.46853E-07	0.94685262
3838603773935	383860	3773935	0.001078316	0.002692637	0.002692637	0.00075356	0.00139046	0.002500305	0.001768816	0.000536005	0.000949044	3.83442E-05	0.000639854	0.001073994	0.000583822	0.000174748	2.90872E-08	7.3021E-07	1.3971E-07	8.99007E-07	0.89900683
3838703773935	383870	3773935	0.001014616	0.002533574	0.002533574	0.000709045	0.001308321	0.002352605	0.001664327	0.000504342	0.000892981	3.79021E-05	0.000595094	0.000999944	0.000543569	0.0001627	2.7724E-08	6.9452E-07	1.3251E-07	8.54759E-07	0.85475869
3838803773935	383880	3773935	0.000955921	0.002387008	0.002387008	0.000668027	0.001232635	0.002216507	0.001568046	0.000475165	0.000841322	3.74097E-05	0.000555077	0.000933619	0.000507514	0.000151908	2.64451E-08	6.612E-07	1.2584E-07	8.13482E-07	0.8134819
3838903773935	383890	3773935	0.000901756	0.002251752	0.002251752	0.000630174	0.00116279	0.002090913	0.001479196	0.000448241	0.00079365	3.69023E-05	0.000519139	0.000873941	0.000475073	0.000142198	2.52577E-08	6.3033E-07	1.1965E-07	7.75239E-07	0.77523908
3839003773935	383900	3773935	0.000851312	0.002125791	0.002125791	0.000594923	0.001097745	0.001973949	0.001396451	0.000423167	0.000749254	3.62944E-05	0.000487186	0.000820349	0.000445941	0.000133478	2.41234E-08	6.0115E-07	1.1381E-07	7.39082E-07	0.73908185
3839103773935	383910	3773935	0.000810171	0.002023059	0.002023059	0.000566172	0.001044694	0.001878554	0.001328965	0.000402717	0.000713045	3.56915E-05	0.000461472	0.000777776	0.000422799	0.000126551	2.30899E-08	5.7454E-07	1.089E-07	7.06528E-07	0.70652795
3829703773945	382970	3773945	5.23395E-05	0.000130696	0.000130696	3.65764E-05	6.74904E-05	0.00012136	8.58551E-05	2.60167E-05	4.60649E-05	3.33402E-05	3.98012E-05	6.82521E-05	3.71018E-05	1.11052E-05	1.12739E-08	3.6108E-07	3.2611E-08	4.04963E-07	0.40496276
3829803773945	382980	3773945	5.46233E-05	0.000136399	0.000136399	3.81724E-05	7.04353E-05	0.000126656	8.96014E-05	2.71519E-05	4.80749E-05	3.38175E-05	4.13185E-05	7.08582E-05	3.85185E-05	1.15292E-05	1.20761E-08	3.9044E-07	3.4555E-08	4.37069E-07	0.43706905
3829903773945	382990	3773945	5.72195E-05	0.000142882	0.000142882	3.99867E-05	7.37831E-05	0.000132676	9.38601E-05	2.84425E-05	5.03599E-05	3.43601E-05	4.30217E-05	7.37869E-05	4.01105E-05	1.20058E-05	1.29838E-08	4.2408E-07	3.6769E-08	4.73834E-07	0.47383432
3830003773945	383000	3773945	6.01336E-05	0.000150158	0.000150158	4.20232E-05	7.75406E-05	0.000139432	9.86401E-05	2.9891E-05	5.29246E-05	3.4968E-05	4.49108E-05	7.70552E-05	4.18872E-05	1.25376E-05	1.4016E-08	4.6287E-07	3.9304E-08	5.16193E-07	0.51619293
3830103773945	383010	3773945	6.33815E-05	0.000158269	0.000158269	4.4293E-05	8.17288E-05	0.000146964	0.000103968	3.15054E-05	5.57832E-05	3.56513E-05	4.70008E-05	8.06546E-05	4.38438E-05	1.31232E-05	1.51984E-08	5.0802E-07	4.2227E-08	5.65446E-07	0.56544594
3830203773945	383020	3773945	6.68342E-05	0.00016689	0.00016689	4.67058E-05	8.6181E-05	0.000154969	0.000109632	3.32217E-05	5.88219E-05	3.63647E-05	4.91964E-05	8.44492E-05	4.59065E-05	1.37406E-05	1.65359E-08	5.6001E-07	4.5528E-08	6.22074E-07	0.62207389

			EGIODemolition	EGIOSite Grubbing / Prep	EGIOMass Grading / Excavation	EGIOMass Grading / Excavation	EGIODrainage / Utilities Trenching	EGIODrainage / Utilities Trenching	EGIOFoundations / Concrete Pads	EGIOFoundations / Concrete Pads	EGIOBuilding / Structure Construction	EGIOBuilding / Structure Construction	EGIOAsphalt Paving	EGIOArchitectural Coating	EGIOLandscaping or Other Finishing	EGIOWaterside Construction (Piles)	HIWaterside Construction (Landscaping)	HIWaterside Construction (Landscaping)	KMDemolition	KMSite Grubbing / Prep	KMMass Grading / Excavation
Unique Identifier	X (UTM)	Y (UTM)	2025	2025	2025	2026	2026	2027	2026	2027	2026	2027	2027	2027	2027	2027	2025	2026	2025	2025	2025
3830303773945	383030	3773945	0.000558495	0.00050397	0.001258455	0.001258455	0.000352191	0.000352191	0.000649858	0.000649858	0.001168565	0.001168565	0.00082669	7.78061E-05	0.000250512	0.000443554	0.00062128	0.00062128	0.000104442	9.42455E-05	0.000235338
3830403773945	383040	3773945	0.000621027	0.0005604	0.001399359	0.001399359	0.000391624	0.000391624	0.00072262	0.00072262	0.001299405	0.001299405	0.000919251	8.65178E-05	0.000278561	0.000493217	0.000665624	0.000665624	0.000109808	9.90879E-05	0.00024743
3830503773945	383050	3773945	0.000698614	0.00063041	0.001574185	0.001574185	0.000440551	0.000440551	0.000812899	0.000812899	0.001461743	0.001461743	0.001034096	9.73267E-05	0.000313362	0.000554836	0.000717708	0.000717708	0.000115944	0.000104625	0.000261257
3830603773945	383060	3773945	0.000795451	0.00071779	0.001792388	0.001792388	0.000501617	0.000501617	0.000925577	0.000925577	0.00166436	0.00166436	0.001177435	0.000110817	0.000356798	0.000631743	0.000779038	0.000779038	0.000122642	0.000110669	0.000276348
3830703773945	383070	3773945	0.000913633	0.00082444	0.002058688	0.002058688	0.000576143	0.000576143	0.001063093	0.001063093	0.001911639	0.001911639	0.00135237	0.000127282	0.000409809	0.000725603	0.000849377	0.000849377	0.000129596	0.000116944	0.000292017
3830803773945	383080	3773945	0.001039015	0.00093758	0.00234121	0.00234121	0.00065521	0.00065521	0.001208985	0.001208985	0.00217398	0.00217398	0.001537961	0.000144749	0.000466049	0.00082518	0.000918241	0.000918241	0.000135827	0.000122567	0.000306059
3830903773945	383090	3773945	0.001191514	0.00107519	0.002684835	0.002684835	0.000751377	0.000751377	0.001386431	0.001386431	0.002493062	0.002493062	0.001763692	0.000165995	0.000534452	0.000946294	0.000995558	0.000995558	0.000142375	0.000128476	0.000320814
3831003773945	383100	3773945	0.001383373	0.00124832	0.003117152	0.003117152	0.000872365	0.000872365	0.001609677	0.001609677	0.002894498	0.002894498	0.002047684	0.000192723	0.00062051	0.001098668	0.001084262	0.001084262	0.000149407	0.000134821	0.000336659
3831103773945	383110	3773945	0.001630124	0.00147098	0.003673156	0.003673156	0.001027968	0.001027968	0.001896794	0.001896794	0.003410788	0.003410788	0.00241292	0.000227099	0.00073119	0.001294637	0.001186606	0.001186606	0.000156904	0.000141586	0.000353552
3831203773945	383120	3773945	0.001951018	0.00176055	0.004396226	0.004396226	0.001230326	0.001230326	0.002270182	0.002270182	0.00408221	0.00408221	0.002887919	0.000271804	0.000875127	0.001549489	0.001303145	0.001303145	0.000164801	0.000148713	0.000371347
3831303773945	383130	3773945	0.002364559	0.00213372	0.005328056	0.005328056	0.001491107	0.001491107	0.002751373	0.002751373	0.004947481	0.004947481	0.003500046	0.000329416	0.00106062	0.001877921	0.00142912	0.00142912	0.00017289	0.000156011	0.000389572
3831403773945	383140	3773945	0.002938824	0.00265192	0.006622046	0.006622046	0.001853242	0.001853242	0.003419581	0.003419581	0.006149043	0.006149043	0.00435008	0.000409419	0.001318206	0.002334	0.001571415	0.001571415	0.000181419	0.000163708	0.000408792
3831503773945	383150	3773945	0.003812697	0.00344048	0.008591143	0.008591143	0.002404313	0.002404313	0.00443641	0.00443641	0.00797749	0.00797749	0.005643596	0.000531162	0.001710181	0.003028026	0.001736437	0.001736437	0.000190057	0.000171502	0.000428254
3831603773945	383160	3773945	0.005236045	0.00472487	0.011798371	0.011798371	0.003301886	0.003301886	0.006092601	0.006092601	0.01095563	0.01095563	0.007750452	0.000729454	0.002348622	0.004158442	0.001932275	0.001932275	0.000199745	0.000180244	0.000450084
3836903773945	383690	3773945	0.000264504	0.00023868	0.000596005	0.000596005	0.000166798	0.000166798	0.000307773	0.000307773	0.000553434	0.000553434	0.000391521	3.6849E-05	0.000118643	0.000210067	0.001038871	0.001038871	0.004318204	0.003896637	0.0097302
3837003773945	383700	3773945	0.000255323	0.0002304	0.000575319	0.000575319	0.000161008	0.000161008	0.000297091	0.000297091	0.000534225	0.000534225	0.000377932	3.55701E-05	0.000114525	0.000202776	0.001010545	0.001010545	0.003649197	0.003292943	0.008222728
3837103773945	383710	3773945	0.000246596	0.00022252	0.000555655	0.000555655	0.000155505	0.000155505	0.000286936	0.000286936	0.000515965	0.000515965	0.000365014	3.43543E-05	0.00011061	0.000195846	0.000983298	0.000983298	0.001431023	0.002836183	0.007082164
3837203773945	383720	3773945	0.000238818	0.0002155	0.000538129	0.000538129	0.000150601	0.000150601	0.000277886	0.000277886	0.000499691	0.000499691	0.000353502	3.32708E-05	0.000107122	0.000189668	0.000962775	0.000962775	0.002733015	0.002466203	0.006158297
3837303773945	383730	3773945	0.000231548	0.00020894	0.000521747	0.000521747	0.000146016	0.000146016	0.000269427	0.000269427	0.000484479	0.000484479	0.00034274	3.22579E-05	0.000103861	0.000183894	0.000943315	0.000943315	0.00240617	0.002171266	0.005421817
3837403773945	383740	3773945	0.000224373	0.00020247	0.00050558	0.00050558	0.000141491	0.000141491	0.000261078	0.000261078	0.000469467	0.000469467	0.00033212	3.12583E-05	0.000100642	0.000178196	0.000924299	0.000924299	0.002140777	0.001931783	0.004823808
3837503773945	383750	3773945	0.000217389	0.00019617	0.000489843	0.000489843	0.000137087	0.000137087	0.000252952	0.000252952	0.000454854	0.000454854	0.000321782	3.02854E-05	9.75097E-05	0.00017265	0.000905109	0.000905109	0.001922271	0.001734609	0.00433145
3837603773945	383760	3773945	0.00020841	0.00019026	0.000475088	0.000475088	0.000132958	0.000132958	0.000245332	0.000245332	0.000441153	0.000441153	0.000312089	2.93731E-05	9.45726E-05	0.000167449	0.000888075	0.000888075	0.001738649	0.001568913	0.003917695
3837703773945	383770	3773945	0.000204239	0.0001843	0.000460212	0.000460212	0.000128795	0.000128795	0.000237651	0.000237651	0.0042734	0.0042734	0.000302317	2.84534E-05	9.16113E-05	0.000162206	0.00086262	0.00086262	0.001590179	0.001434937	0.003583148
3837803773945	383780	3773945	0.000197852	0.00017854	0.00044582	0.00044582	0.000124767	0.000124767	0.000230219	0.000230219	0.00413976	0.00413976	0.00292863	2.75636E-05	8.87465E-05	0.000157133	0.000836641	0.000836641	0.001462321	0.001319561	0.003295044
3837903773945	383790	3773945	0.000191728	0.00017301	0.000432021	0.000432021	0.000120905	0.000120905	0.00223093	0.00223093	0.000401162	0.000401162	0.000283798	2.67104E-05	8.59994E-05	0.00015227	0.000812756	0.000812756	0.001349731	0.001217963	0.003041347
3838003773945	383800	3773945	0.000185992	0.00016783	0.000419095	0.000419095	0.000117288	0.000117288	0.000216418	0.000216418	0.00038916	0.00038916	0.000275307	2.59113E-05	8.34264E-05	0.000147714	0.0007906	0.0007906	0.001249587	0.001127596	0.002815692
3838103773945	383810	3773945	0.00018053	0.00016291	0.000406788	0.000406788	0.000113843	0.000113843	0.000210063	0.000210063	0.000377732	0.000377732	0.000267223	2.51504E-05	8.09765E-05	0.000143376	0.000769269	0.000769269	0.001160665	0.001047355	0.002615325
3838203773945	383820	3773945	0.000175313	0.0001582	0.000395032	0.000395032	0.000110554	0.000110554	0.000203992	0.000203992	0.000366816	0.000366816	0.0002595	2.44236E-05	7.86364E-05	0.000139233	0.000748904	0.000748904	0.00108118	0.00097563	0.002436222
3838303773945	383830	3773945	0.000170335	0.00015371	0.000383815	0.000383815	0.000107414	0.000107414	0.0001982	0.0001982	0.0003564	0.0003564	0.00025231	2.373E-05	7.64035E-05	0.000135279	0.000729318	0.000729318	0.001009885	0.000911295	0.002275573
3838403773945	383840	3773945	0.000165553	0.00014939	0.000373041	0.000373041	0.000104399	0.000104399	0.000192636	0.000192636	0.000346396	0.000346396	0.000245054	2.30639E-05	7.42588E-05	0.000131482	0.000710079	0.000710079	0.000945789	0.000853456	0.002131144
3838503773945	383850	3773945	0.000160915	0.00014521	0.000362591	0.000362591	0.000101474	0.000101474	0.000187239	0.000187239	0.000336691	0.000336691	0.000238189	2.24178E-05	7.21785E-05	0.000127798	0.000689779	0.000689779	0.0008883	0.00080158	0.002001605
3838603773945	383860	3773945	0.000156451	0.00014118	0.00035253	0.00035253	9.86588E-05	9.86588E-05	0.000182044	0.000182044	0.00032734	0.00032734	0.00023158	2.17958E-05	7.01757E-05	0.000124252	0.000670255	0.000670255	0.000835903	0.000754298	0.00188354
3838703773945	383870	3773945	0.000152123	0.00013727	0.000342778	0.000342778	9.59298E-05	9.59298E-05	0.000177009	0.000177009	0.000318294	0.000318294	0.000225174	2.11929E-05	6.82346E-05	0.000120815	0.000650526	0.000650526	0.00078818	0.000711234	0.001776005
3838803773945	383880	3773945	0.000147867	0.00013343	0.000333188	0.000333188	9.32459E-05	9.32459E-05	0.000172056	0.000172056	0.000309389	0.000309389	0.000218874	2.05999E-05	6.63256E-05	0.000117435	0.000631065	0.000631065	0.000744427	0.000671752	0.001677415
3838903773945	383890	3773945	0.000143677	0.00012965	0.000323746	0.000323746	9.06035E-05	9.06035E-05	0.000167181	0.000167181	0.000300622	0.000300622	0.000212672	2.00162E-05	6.4446E-05	0.00011407	0.000612493	0.000612493	0.000703992	0.000635264	0.001586304
3839003773945	383900	3773945	0.000139636	0.000126	0.000314641	0.000314641	8.80552E-05	8.80552E-05	0.000162478	0.000162478	0.000292166	0.000292166	0.00020669	1.94532E-05	6.26334E-05	0.000110898	0.000593779	0.000593779	0.000666619	0.00060154	0.001502092
3839103773945	383910	3773945	0.000135714	0.00012246	0.000305804	0.000305804	8.55821E-05	8.55821E-05	0.000157915	0.000157915	0.000283961	0.000283961	0.000200885	1.89068E-05	6.08743E-05	0.000107783	0.000575873	0.000575873	0.000631951	0.000570256	0.001423973
3829703773955	382970	3773955	0.000313856	0.00028322	0.000707212	0.000707212	0.00019792	0.00019792	0.000365199	0.000365199	0.000656697	0.000656697	0.000464573	4.37246E-05	0.00014078	0.000249263	0.000417322	0.000417322	7.53362E-05	6.79815E-05	0.000169755
3829803773955	382980	3773955	0.000342042	0.00030865	0.000770724	0.000770724	0.000215694	0.000215694	0.000397997	0.000397997	0.000715672	0.000715672	0.000506295	4.76513E-05	0.000153423	0.000271648	0.000443221	0.000443221	7.93117E-05	7.15688E-05	0.000178713
3829903773955	382990	3773955	0.000374508	0.00033795	0.000843879	0.000843879	0.000236168	0.000236168	0.000435774	0.000435774	0.000783602	0.000783602	0.000554352	5.21743E-05	0.000167985	0.000297433	0.000471975	0.000471975	8.37527E-05	7.55763E-05	0.00018872
3830003773955	383000	3773955	0.000411618	0.00037143	0.000927499	0.000927499	0.000259569	0.000259569	0.000478954	0.000478954	0.000861249	0.000861249	0.000609282	5.73442E-05	0.000184631	0.000326905	0.000503552	0.000503552	8.85519E-05	7.9907E-05	0.000199534
3830103773955	383010	3773955	0.000454716	0.00041032	0.00102461	0.00102461	0.000286747	0.000286747	0.000529102	0.000529102	0.000951423	0.000951423	0.000673075	6.33482E-05	0.000203962	0.000361133	0.00053865	0.00053865	9.37749E-05	8.462E-05	0.000211303
3830203773955	383020	3773955	0.00050488	0.00045559	0.001137645	0.001137645	0.000318381	0.000318381	0.000587472	0.000587472	0.001056385	0.001056385	0.000747329	7.03368E-05	0.000226463	0.000400973	0.000577554	0.000577554	9.93321E-05	8.96348E-05	0.000223825
3830303773955	383030	3773955	0.000559008	0.00050443	0.001259612	0.001259612	0.000352514	0.000352514	0.000650455	0.000650455	0.001169639	0.001169639	0.00082745	7.78776E-05	0.000250742	0.000443961	0.000617632	0.000617632	0.000104507	9.43048E-05	0.000235486
3830403773955	383040	3773955	0.00062243	0.00056166	0.00140252	0.00140252	0.000392509	0.000392509	0.000724252	0.000724252	0.00130234	0.00130234	0.000921328	8.67132E-05	0.00027919	0.000494331	0.000662309	0.000662309	0.000110041	9.92979E-05	0.000247955
3830503773955	383050	3773955	0.000700392	0.00063202	0.001578193	0.001578193	0.000441672	0.000441672	0.000814969	0.000814969	0.001465465	0.001465465	0.001036729	9.75745E-05	0.00031416	0.000556248	0.00071433	0.00071433	0.000116261	0.000104911	0.00026197
3830603773955	383060	3773955	0.000797116	0.0007193	0.00179614	0.00179614	0.000502667	0.000502667	0.000927515	0.000927515	0.001667844	0.001667844	0.0011799	0.000111049	0.000357545	0.000633066	0.000775184	0.000775184	0.000122976	0.00011097	0.000277101
3830703773955	383070	3773955	0.000915412	0.00082604	0.002062696	0.002062696	0.000577265	0.000577265	0.001065163	0.001065163	0.001915361	0.001915361	0.001355003	0.00012753	0.000410607	0.000727016	0.000845174	0.000845174	0.000129984	0.000117294	0.000292892
3830803773955	383080	3773955	0.001043665	0.00094178	0.002351687	0.002351687	0.000658142	0.000658142	0.001214396	0.001214396	0.00218371	0.00218371	0.001544844	0.000145397	0.000468134	0.000828873	0.00091497	0.00091497	0.0001364	0.000123084	0.000307351
3830903773955	383090	3773955	0.001200211	0.00108304	0.002704432	0.002704432	0.000756861	0.000756861	0.001396551	0.001396551	0.002511259	0.002511259	0.001776565	0.000167206	0.000538353	0.00095320	0.000994907	0.000994907	0.000143128	0.000129155	0.000322509
3831003773955	383100	3773955	0.001394768	0.0012586	0.003142828	0.003142828	0.00087955	0.00087955	0.001622936	0.001622936	0.002918341	0.002918341	0.002064551	0.000194311	0.000625622	0.001107718	0.001084817	0.001084817	0.000150237	0.00013557	0.000338528
3831103773955	383110	3773955	0.001641334	0.0014811	0.003698416	0.003698416	0.001035037	0.001035037	0.001909838	0.001909838	0.003434243	0.003434243	0.002429521	0.000228661	0.000736219	0.00130354	0.001186987	0.001186987	0.000157704	0.000142308	0.000355354
3831203773955	383120	3773955	0.001961763	0.00177024	0.004420436	0.004420436	0.001237101	0.001237101	0.002282684	0.002282684	0.004104691	0.004104691	0.002903823	0.000273301	0.000879946	0.001558023	0.001303684	0.001303684	0.000165595	0.000149429	0.000373136
3831303773955	383130	3773955	0.002373805	0.00214206	0.00534889	0.00534889	0.001496938	0.001496938	0.002762132	0.002762132	0.004966827	0.004966827	0.003513732	0.000330704	0.001064767	0.001885265	0.001429833	0.001429833	0.000173666	0.000156711	0.00039132
3831403773955	383140	3773955	0.002943623	0.00265625	0.00663286	0.00663286	0.001856269	0.001856269	0.003425166	0.003425166	0.006159085	0.006159085	0.004357183	0.000410088	0.001320359	0.002337811	0.001572462	0.001572462	0.000182195	0.000164409	0.000410541
3831503773955	383150	3773955	0.003811025	0.00343897	0.008587377	0.008587377	0.002403259	0.002403259	0.004434465	0.004434465	0.007973993	0.007973993	0.005641122	0.000530929	0.001709431	0.003026698	0.0017388	0.0017388	0.000190869	0.000172235	0.000430084
3831603773955	383160	3773955	0.005220889	0.0047112	0.01176422	0.01176422	0.003292329	0.003292329	0.006074966	0.006074966	0.010923919	0.010923919	0.007728018	0.000727343	0.002341824	0.004146406	0.001937937	0.001937937	0.000200598	0.000181015	0.000452008
3836903773955	383690	3773955	0.000268007	0.00024184	0.000603901	0.000603901	0.000169007	0.000169007	0.00031185	0.00031185	0.000560765	0.000560765	0.000396708	3.73372E-05	0.000120214	0.00021285	0.001014732	0.001014732	0.004143643	0.003739118	0.009336862
3837003773955	383700	3773955	0.000258708	0.00023345	0.000582945	0.000582945	0.000163143	0.000163143	0.000301029	0.000301029	0.00054136	0.00054136	0.00038942	3.60416E-05	0.000116043	0.000205464	0.000986914	0.000986914	0.00353764	0.003192277	0.007971357
3837103773955	383710	3773955	0.000249885	0.00022549	0.000563066	0.000563066	0.000157579	0.000157579	0.000290764	0.000290764	0.000522847	0.000522847	0.00036988	3.48125E-05	0.000112086	0.000198458	0.000960285	0.000960285	0.003069327	0.002769683	0.006916108
3837203773955	383720	3773955	0.00024203	0.0002184	0.00054536	0.00054536	0.00015262	0.00015262	0.000281623	0.000281623	0.00050641	0.00050641	0.00035825	3.37181E-05	0.00010856	0.00019221	0.00094038	0.00094038	0.002682826	0.002420914	0.006045207
3837303773955	383730	3773955	0.000234676	0.00021177	0.000528795	0.000528795	0.00014798	0.00014798	0.000273066	0.000273066	0.00049102	0.00049102	0.00034737	3.26936E-05	0.000105264	0.000186378	0.000921651	0.000921651	0.002371089	0.002139611	0.005342771
3837403773955	383740	3773955	0.000227388	0.00020519	0.000512372	0.000512372	0.000143392	0.000143392	0.000264586	0.000264586	0.00047577	0.00047577	0.00033658	3.16783E-05	0.000101994	0.00018059	0.000903094	0.000903094	0.00211653	0.001909903	0.004769173
3837503773955	383750	3773955	0.000220284	0.00019878	0.000496366	0.000496366	0.000138913	0.000138913	0.00025632	0.00025632	0.00046091	0.00046091	0.000326067	3.06887E-05	9.88083E-05	0.00017494	0.00088373	0.00088373	0.001906548	0.001720421	0.004296022
3837603773955	383760	3773955	0.000213635	0.00019278	0.000481383	0.000481383	0.00013472	0.00013472	0.000248583	0.000248583	0.00044698	0.00044698	0.000316225	2.97623E-05	9.58256E-05	0.000169668	0.000865554	0.000865554	0.001728776	0.001560004	0.003895448
3837703773955	383770	3773955	0.000206949	0.00018675	0.000466319	0.000466319	0.000130504	0.000130504	0.000240804	0.000240804	0.00043301	0.00043301	0.00030632	2.88309E-05	9.28269E-05	0.000164358	0.00084151	0.00084151	0.001583464	0.001428878	0.003568016
3837803773955	383780	3773955	0.000200449	0.00018088	0.000451671	0.000451671	0.00012644	0.000126404	0.00023324	0.00023324	0.00041909	0.00041909	0.000296707	2.79253E-05	8.99111E-05	0.000159196	0.000817277	0.000817277	0.001457844	0.001315521	0.003284957
3837903773955	383790	3773955	0.000194307	0.00017534	0.000437831	0.000437831	0.000122531	0.000122531	0.000226093	0.000226093	0.00040655	0.00040655	0.00028765	2.70696E-05	8.71561E-05	0.000154317	0.000794676	0.000794676	0.001346693	0.001215221	0.0030345
3838003773955	383800	3773955	0.00018857	0.00017016	0.000424905	0.000424905	0.000118914	0.000118914	0.000219418	0.000219418	0.000394555	0.000394555	0.000279124	2.62705E-05	8.4583E-05	0.000149762	0.000774138	0.000774138	0.001247355	0.001125581	0.002810662
3838103773955	383810	3773955	0.000183067	0.00016519	0.000412504	0.000412504	0.000115443	0.000115443	0.000213015	0.000213015	0.00038304	0.00038304	0.000270978	2.55038E-05	8.21144E-05	0.000145391	0.000754265	0.000754265	0.001159125	0.001045965	0.002611855
3838203773955	383820	3773955	0.000177784	0.00016043	0.000400601	0.000400601	0.000112112	0.000112112	0.000206868	0.000206868	0.00037198	0.00037198	0.000263158	2.47678E-05	7.97449E-05	0.000141195	0.00073426	0.00073426	0.001080512	0.000975027	0.002434715
3838303773955	383830	3773955	0.000172722	0.00015586	0.000389195	0.000389195	0.00010892	0.00010892	0.000200978	0.000200978	0.000361395	0.000361395	0.000255666	2.40626E-05	7.74744E-05	0.000137175	0.000715726	0.000715726	0.001009987	0.000911386	0.002275801
3838403773955	383840	3773955	0.00016787	0.00015148	0.00037826	0.00037826	0.00010586	0.00010586	0.000195331	0.000195331	0.00035124	0.00035124	0.00024848	2.33866E-05	7.52977E-05	0.000133321	0.00069754	0.00069754	0.00094644	0.00085404	0.00213261
3838503773955	383850	3773955	0.000163136	0.00014721	0.000367594	0.000367594	0.000102875	0.000102875	0.000189823	0.000189823	0.000341337	0.000341337	0.000241476	2.27271E-05	7.31745E-05	0.000129562	0.000677931	0.000677931	0.000889303	0.000802485	0.002003865
3838603773955	383860	3773955	0.000158653	0.00014316	0.000357493	0.000357493	0.000100048	0.000100048	0.000184607	0.000184607	0.000331958	0.000331958	0.0023484	2.21026E-05	7.11637E-05	0.000126002	0.000659439	0.000659439	0.000837217	0.000755483	0.001886499
3838703773955	383870	3773955	0.000154278	0.00013922	0.000347634	0.000347634	9.72887E-05	9.72887E-05	0.000179516	0.000179516	0.000322803	0.000322803	0.000228364	2.14931E-05	6.92011E-05	0.000122527	0.000640264	0.000640264	0.000789876	0.000712764	0.001779825
3838803773955	383880	3773955	0.000149974	0.00013533	0.000337936	0.000337936	9.45747E-05	9.45747E-05	0.000174508	0.000174508	0.000313798	0.000313798	0.000221993	2.08935E-05	6.72707E-05	0.000119109	0.000620915	0.000620915	0.00074648	0.000673605	0.001682042

			KMMass Grading / Excavation	KMDrainage / Utilities Trenching	KMFoundations / Concrete Pads	KMBuilding / Structure Construction	KMAsphalt Paving	KMArchitectural Coating	KMLandscaping or Other Finishing	KMWaterside Construction (Piles)	EWNDemolition	EWNSite Grubbing / Prep	EWNDrainage / Utilities Trenching	EWNDrainage / Utilities Trenching	EWNDrainage / Utilities Trenching	EWNFoundations / Concrete Pads	EWNBuilding / Structure Construction	EWNAsphalt Paving	EWNLandscaping or Other Finishing	EWNWaterside Construction (Piles)	ISDemolition
Unique Identifier	X (UTM)	Y (UTM)	2026	2026	2026	2026	2026	2026	2026	2026	2027	2027	2027	2028	2029	2029	2029	2029	2029	2029	2027
3830303773945	383030	3773945	0.000235338	5.07052E-05	0.000121527	0.000225418	0.000154596	1.45502E-05	4.68472E-05	8.29471E-05	8.3896E-05	0.000113116	0.000137244	0.000137244	0.000137244	9.76204E-05	0.000170006	0.000124184	3.76314E-05	6.53016E-05	0.000157949
3830403773945	383040	3773945	0.00024743	5.33104E-05	0.000127771	0.000237	0.000162539	1.52978E-05	4.92542E-05	8.72089E-05	8.67074E-05	0.000116906	0.000141843	0.000141843	0.000141843	0.000100892	0.000175703	0.000128345	3.88925E-05	6.74899E-05	0.000168072
3830503773945	383050	3773945	0.000261257	5.62895E-05	0.000134911	0.000250244	0.000171622	1.61526E-05	5.20066E-05	9.20823E-05	9.00442E-05	0.000121405	0.000147302	0.000147302	0.000147302	0.000104774	0.000182464	0.000133284	4.03892E-05	7.00871E-05	0.000179927
3830603773945	383060	3773945	0.000276348	5.9541E-05	0.000142704	0.000264699	0.000181535	1.70857E-05	5.50107E-05	9.74013E-05	9.39241E-05	0.000126636	0.000153649	0.000153649	0.000153649	0.000109289	0.000190326	0.000139027	4.21295E-05	7.31071E-05	0.000193423
3830703773945	383070	3773945	0.000292017	6.29171E-05	0.000150796	0.000279708	0.000191829	1.80545E-05	5.81299E-05	0.000102924	9.81025E-05	0.00013227	0.000160484	0.000160484	0.000160484	0.000114151	0.000198793	0.000145212	4.40037E-05	7.63594E-05	0.000207612
3830803773945	383080	3773945	0.000306059	6.59425E-05	0.000158047	0.000293158	0.000201053	1.89226E-05	6.09252E-05	0.000107873	0.000101188	0.000136431	0.000165533	0.000165533	0.000165533	0.000117742	0.000205047	0.00014978	4.5388E-05	7.87615E-05	0.000219693
3830903773945	383090	3773945	0.000320814	6.91216E-05	0.000165666	0.00030729	0.000210746	1.98349E-05	6.38623E-05	0.000113074	0.000104358	0.000140704	0.000170718	0.000170718	0.000170718	0.00012143	0.00021147	0.000154472	4.68097E-05	8.12286E-05	0.000232109
3831003773945	383100	3773945	0.000336659	7.25353E-05	0.000173848	0.000322467	0.000221154	2.08145E-05	6.70163E-05	0.000118658	0.000107772	0.000145308	0.000176303	0.000176303	0.000176303	0.000125403	0.000218388	0.000159526	4.83412E-05	8.38862E-05	0.000244889
3831103773945	383110	3773945	0.000353552	7.61751E-05	0.000182572	0.000338648	0.000232251	2.1859E-05	7.03792E-05	0.000124613	0.000111432	0.000150241	0.000182289	0.000182289	0.000182289	0.00012966	0.000225803	0.000164942	4.99825E-05	8.67343E-05	0.000257758
3831203773945	383120	3773945	0.000371347	8.00091E-05	0.000191761	0.000355693	0.000243941	2.29591E-05	7.39215E-05	0.000130884	0.000115138	0.000155239	0.000188353	0.000188353	0.000188353	0.000133974	0.000233315	0.000170429	5.16452E-05	8.96195E-05	0.000270407
3831303773945	383130	3773945	0.000389572	8.39358E-05	0.000201172	0.000373149	0.000255913	2.40859E-05	7.75494E-05	0.000137308	0.000118314	0.000159521	0.000193548	0.000193548	0.000193548	0.000137669	0.00023975	0.00017513	5.30696E-05	9.20913E-05	0.000282494
3831403773945	383140	3773945	0.000408792	8.8077E-05	0.000211098	0.00039156	0.000268539	2.52743E-05	8.13755E-05	0.000144082	0.000121597	0.000163947	0.000198918	0.000198918	0.000198918	0.000141489	0.000246402	0.000179989	5.45422E-05	9.46467E-05	0.000294457
3831503773945	383150	3773945	0.000428254	9.22703E-05	0.000221148	0.000410202	0.000281324	2.64776E-05	8.52497E-05	0.000150942	0.000125554	0.000169283	0.000205392	0.000205392	0.000205392	0.000146094	0.000254422	0.000185847	5.63173E-05	9.77271E-05	0.000303673
3831603773945	383160	3773945	0.000450084	9.69736E-05	0.000232421	0.000431111	0.000295664	2.78272E-05	8.95952E-05	0.000158636	0.000130521	0.000175979	0.000213517	0.000213517	0.000213517	0.000151872	0.000264485	0.000193198	5.85449E-05	0.000101593	0.000311946
3831690377394 5	383690	3773945	0.0097302	0.002096437	0.005024611	0.009320028	0.006391853	0.000601586	0.001936925	0.003429497	0.000104913	0.000141453	0.000171626	0.000171626	0.000171626	0.000122076	0.000212595	0.000155294	4.70587E-05	8.16607E-05	0.00049512
3837003773945	383700	3773945	0.008222728	0.001771642	0.004246163	0.007876103	0.005401581	0.000508384	0.001636843	0.002898175	0.00010394	0.000140141	0.000170034	0.000170034	0.000170034	0.000120944	0.000210623	0.000153854	4.66223E-05	8.09034E-05	0.000463287
3837103773945	383710	3773945	0.007082164	0.0015259	0.003657183	0.006783619	0.004652335	0.000437867	0.001409799	0.002496173	0.000102967	0.000138829	0.000168443	0.000168443	0.000168443	0.000119812	0.000208651	0.000152413	4.61859E-05	8.0146E-05	0.00043488
3837203773945	383720	3773945	0.006158297	0.001326846	0.003180104	0.005898696	0.004045438	0.000380747	0.00122589	0.002170547	0.000102167	0.000137751	0.000167134	0.000167134	0.000167134	0.000118881	0.000207031	0.000151229	4.58271E-05	7.95235E-05	0.000410144
3837303773945	383730	3773945	0.005421817	0.001168167	0.002799791	0.005193263	0.003561639	0.000335213	0.001079284	0.001910968	0.000101326	0.000136616	0.000165757	0.000165757	0.000165757	0.00011702	0.000205325	0.000149984	4.54496E-05	7.88684E-05	0.000387473
3837403773945	383740	3773945	0.004823808	0.001039322	0.002490983	0.004620462	0.003168801	0.00029824	0.000960243	0.001700195	0.000100424	0.000135401	0.000164283	0.000164283	0.000164283	0.000116853	0.000203499	0.000148649	4.50453E-05	7.81668E-05	0.000366707
3837503773945	383750	3773945	0.00433145	0.00093324	0.002236732	0.004148859	0.002845367	0.000267799	0.000862232	0.001526659	9.95112E-05	0.000134169	0.000162789	0.000162789	0.000162789	0.00011579	0.000201648	0.000147298	4.46356E-05	7.74559E-05	0.000347719
3837603773945	383760	3773945	0.003917695	0.000844093	0.002023072	0.003752546	0.002573568	0.000242218	0.000779869	0.001380827	9.86158E-05	0.000132962	0.000161324	0.000161324	0.000161324	0.000114748	0.000199834	0.000145972	4.4234E-05	7.6759E-05	0.000330319
3837703773945	383770	3773945	0.003583148	0.000772013	0.001850314	0.003432102	0.002353801	0.000221534	0.000713273	0.001262913	9.7619E-05	0.000131618	0.000159693	0.000159693	0.000159693	0.00011358	0.000197814	0.000144497	4.37869E-05	7.59831E-05	0.000314286
3837803773945	383780	3773945	0.003295044	0.000709939	0.001701539	0.003156143	0.002164543	0.000203722	0.000655922	0.001161368	9.66162E-05	0.000130266	0.000158053	0.000158053	0.000158053	0.000112421	0.000195782	0.000143012	4.33371E-05	7.52025E-05	0.000299512
3837903773945	383790	3773945	0.003041347	0.000655278	0.001570531	0.00291314	0.001997887	0.000188036	0.0006054 2	0.00107195	9.56312E-05	0.000128938	0.000156442	0.000156442	0.000156442	0.000111275	0.000193786	0.000141554	4.28953E-05	7.44359E-05	0.000285879
3838003773945	383800	3773945	0.002815692	0.00060666	0.001454005	0.002696998	0.001849653	0.000174085	0.000560501	0.000992416	9.46822E-05	0.000127659	0.000154889	0.000154889	0.000154889	0.000110171	0.000191863	0.00014015	4.24696E-05	7.36972E-05	0.000273284
3838103773945	383810	3773945	0.002615325	0.000563489	0.001350537	0.002505077	0.00171803	0.000161697	0.000520615	0.00092179 5	9.3739E-05	0.000126387	0.000153346	0.000153346	0.000153346	0.000109074	0.000189951	0.000138754	4.20465E-05	7.29631E-05	0.000261597
3838203773945	383820	3773945	0.002436222	0.0005249	0.001258049	0.002333524	0.001600375	0.000150624	0.000484962	0.000858668	9.28198E-05	0.000125148	0.000151842	0.000151842	0.000151842	0.00010800 4	0.000188089	0.000137393	4.16342E-05	7.22476E-05	0.000250739
3838303773945	383830	3773945	0.002275573	0.000490287	0.001175091	0.002179647	0.001494843	0.000140691	0.000452983	0.000802046	9.19065E-05	0.000123916	0.000150348	0.000150348	0.000150348	0.000106941	0.000186238	0.000136041	4.12246E-05	7.15367E-05	0.000240621
3838403773945	383840	3773945	0.002131144	0.000459169	0.001100509	0.002041307	0.001399967	0.000131762	0.000424232	0.000751141	9.10052E-05	0.000122701	0.000148874	0.000148874	0.000148874	0.00010589 3	0.000184412	0.000134707	4.08203E-05	7.08352E-05	0.000231166
3838503773945	383850	3773945	0.002001605	0.000431259	0.001033616	0.001917229	0.001314872	0.000123753	0.000398446	0.000705484	9.00859E-05	0.000121462	0.00014737	0.00014737	0.00014737	0.000104823	0.000182549	0.000133346	4.04079E-05	7.01197E-05	0.000222278
3838603773945	383860	3773945	0.00188354	0.000405821	0.000972647	0.00180414	0.001237313	0.000116453	0.000374943	0.000663871	8.91786E-05	0.000120238	0.000145886	0.000145886	0.000145886	0.000103767	0.00018071	0.000132003	4.0001E-05	6.94134E-05	0.000213945
3838703773945	383870	3773945	0.001776005	0.000382652	0.000917117	0.001701138	0.001166673	0.000109805	0.000353537	0.000625969	8.82654E-05	0.000119007	0.000144392	0.000144392	0.000144392	0.000102705	0.00017886	0.000130651	3.95913E-05	6.87026E-05	0.00020609
3838803773945	383880	3773945	0.001677415	0.00036141	0.000866206	0.001606705	0.001101909	0.000103709	0.000333912	0.00059122	8.73401E-05	0.000117759	0.000142878	0.000142878	0.000142878	0.000101628	0.000176985	0.000129282	3.91763E-05	6.79824E-05	0.00019867
3838903773945	383890	3773945	0.001586304	0.00034178	0.000819157	0.001519434	0.001042057	9.80759E-05	0.000315775	0.000559107	8.6397E-05	0.000116488	0.000141335	0.000141335	0.000141335	0.000100531	0.000175074	0.000127886	3.87533E-05	6.72483E-05	0.000191579
3839003773945	383900	3773945	0.001502092	0.000323636	0.00077567	0.001438772	0.000986737	9.28694E-05	0.000299011	0.000529426	8.53942E-05	0.000115136	0.000139695	0.000139695	0.000139695	9.93637E-05	0.000173042	0.000126401	3.83035E-05	6.64678E-05	0.000184619
3839103773945	383910	3773945	0.001423973	0.000306804	0.00073533	0.001363946	0.00093542	8.80396E-05	0.000283461	0.000501892	8.43616E-05	0.000113743	0.000138006	0.000138006	0.000138006	9.81621E-05	0.000170949	0.000124873	3.78403E-05	6.5664E-05	0.000177868
3829703773955	382970	3773955	0.000169755	3.65749E-05	8.76604E-05	0.000162599	0.000111514	1.04954E-05	3.3792E-05	5.98317E-05	6.48604E-05	8.74504E-05	0.000106104	0.000106104	0.000106104	7.54709E-05	0.000131432	9.60071E-05	2.90931E-05	5.0485E-05	0.000110387
3829803773955	382980	3773955	0.000178713	3.85049E-05	9.22861E-05	0.000171179	0.000117398	1.10492E-05	3.55752E-05	6.2989E-05	6.71227E-05	9.05006E-05	0.000109805	0.000109805	0.000109805	7.81032E-05	0.000136017	9.93558E-05	3.01078E-05	5.22459E-05	0.000116804
3829903773955	382990	3773955	0.00018872	4.06609E-05	9.74537E-05	0.000180764	0.000123972	1.16679E-05	3.75672E-05	6.6516E-05	6.9582E-05	9.38164E-05	0.000113828	0.000113828	0.000113828	8.09648E-05	0.000141	0.000102996	3.12109E-05	5.41601E-05	0.000124074
3830003773955	383000	3773955	0.000199534	4.29909E-05	0.000103038	0.000191123	0.000131075	1.23365E-05	3.97198E-05	7.03275E-05	7.21845E-05	9.73253E-05	0.000118086	0.000118086	0.000118086	8.39931E-05	0.000146274	0.000106848	3.23783E-05	5.61859E-05	0.000132168
3830103773955	383010	3773955	0.000211303	4.55266E-05	0.000109115	0.000202395	0.000138807	1.30641E-05	4.20626E-05	7.44755E-05	7.49781E-05	0.000101092	0.000122655	0.000122655	0.000122655	8.72436E-05	0.000151935	0.000110983	3.36313E-05	5.83603E-05	0.000141295
3830203773955	383020	3773955	0.000223825	4.82246E-05	0.000115582	0.00021439	0.000147032	1.38384E-05	4.45553E-05	7.88891E-05	7.79328E-05	0.000105076	0.000127489	0.000127489	0.000127489	9.06817E-05	0.000157922	0.000115357	3.49567E-05	6.06601E-05	0.000151443
3830303773955	383030	3773955	0.000235486	5.07371E-05	0.000121604	0.000225559	0.000154693	1.45593E-05	4.68766E-05	8.29992E-05	8.05174E-05	0.00010856	0.000131717	0.000131717	0.000131717	9.36892E-05	0.000163159	0.000119183	3.6116E-05	6.26719E-05	0.000161286
3830403773955	383040	3773955	0.000247955	5.34235E-05	0.000128042	0.000237502	0.000162883	1.53302E-05	4.93586E-05	8.73938E-05	8.32334E-05	0.000112222	0.00013616	0.00013616	0.00013616	9.68494E-05	0.000168663	0.000123203	3.73342E-05	6.47859E-05	0.000172054
3830503773955	383050	3773955	0.00026197	5.64431E-05	0.000135279	0.00025092 6	0.00017209	1.61967E-05	5.21485E-05	9.23336E-05	8.63851E-05	0.000116472	0.000141316	0.000141316	0.000141316	0.000100517	0.000175049	0.000127868	3.87479E-05	6.7239E-05	0.000184505
3830603773955	383060	3773955	0.000277101	5.97033E-05	0.000143093	0.00026542	0.00018203	1.71322E-05	5.51606E-05	9.76668E-05	9.00024E-05	0.000121349	0.000147233	0.000147233	0.000147233	0.000104726	0.000182379	0.000133223	4.03705E-05	7.00546E-05	0.000198599
3830703773955	383070	3773955	0.000292892	6.31055E-05	0.000151247	0.000280545	0.000192403	1.81085E-05	5.8304E-05	0.000103232	9.39181E-05	0.000126628	0.000153639	0.000153639	0.000153639	0.000109282	0.000190314	0.000139019	4.21269E-05	7.31025E-05	0.000213563
3830803773955	383080	3773955	0.000307351	6.62207E-05	0.000158714	0.000294394	0.000201901	1.90025E-05	6.11822E-05	0.000108328	9.69803E-05	0.000130757	0.000158648	0.000158648	0.000158648	0.000112845	0.000196519	0.000143551	4.35004E-05	7.5486E-05	0.000226761
3830903773955	383090	3773955	0.000322509	6.94867E-05	0.000166542	0.000308914	0.000211859	1.99397E-05	6.41997E-05	0.000113671	0.000100162	0.000135047	0.000163853	0.000163853	0.000163853	0.00011654 7	0.000202966	0.000148261	4.49275E-05	7.79624E-05	0.000240317
3831003773955	383100	3773955	0.000338528	7.29382E-05	0.000174814	0.000324258	0.000222382	2.09301E-05	6.73885E-05	0.000119317	0.000103439	0.000139465	0.000169214	0.000169214	0.000169214	0.00012036	0.000209607	0.000153111	4.63974E-05	8.05131E-05	0.000253998
3831103773955	383110	3773955	0.000355354	7.65635E-05	0.000183503	0.000340375	0.000233435	2.19704E-05	7.0738E-05	0.000125248	0.000106782	0.000143972	0.000174682	0.000174682	0.000174682	0.00012425	0.000216381	0.000158059	4.78967E-05	8.31149E-05	0.000267619
3831203773955	383120	3773955	0.000373136	8.03945E-05	0.000192685	0.000357406	0.000245116	2.30697E-05	7.42776E-05	0.000131515	0.000110172	0.000148543	0.000180229	0.000180229	0.000180229	0.000128195	0.000223251	0.000163078	4.94175E-05	8.57539E-05	0.000281134
3831303773955	383130	3773955	0.00039132	8.43126E-05	0.000202075	0.000374824	0.000257062	2.4194E-05	7.78975E-05	0.000137924	0.000113049	0.000152422	0.000184935	0.000184935	0.000184935	0.000131543	0.000229081	0.000167337	5.07081E-05	8.79934E-05	0.000294122
3831403773955	383140	3773955	0.000410541	8.84537E-05	0.000212	0.000393234	0.000269688	2.53824E-05	8.17235E-05	0.000144699	0.000116064	0.000156487	0.000189866	0.000189866	0.000189866	0.00013505	0.000235189	0.000171799	5.20602E-05	9.03397E-05	0.000307063
3831503773955	383150	3773955	0.000430084	9.26644E-05	0.000222092	0.000411954	0.000282526	2.65907E-05	8.56139E-05	0.000151587	0.000119663	0.00016134	0.000195755	0.000195755	0.000195755	0.000139238	0.000242483	0.000177126	5.36747E-05	9.31413E-05	0.000317277
3831603773955	383160	3773955	0.000452008	9.7388E-05	0.000233414	0.000432953	0.000296928	2.79461E-05	8.99781E-05	0.000159314	0.000124265	0.000167545	0.000203283	0.000203283	0.000203283	0.00014459 3	0.000251809	0.000183939	5.5739E-05	9.67235E-05	0.000326791
3836903773955	383690	3773955	0.009336862	0.002011689	0.004821494	0.008943271	0.006133466	0.000577267	0.001858626	0.003290861	0.000101421	0.000136745	0.000165913	0.000165913	0.000165913	0.000118013	0.000205519	0.000150125	4.54924E-05	7.89427E-05	0.000520573
3837003773955	383700	3773955	0.007971357	0.001717482	0.004116357	0.007635328	0.005236454	0.000492843	0.001586804	0.002809577	0.000100496	0.000135497	0.0001644	0.0001644	0.0001644	0.00011693 6	0.000203644	0.000148755	4.50774E-05	7.82225E-05	0.000486459
3837103773955	383710	3773955	0.006916108	0.001490122	0.003571433	0.006624563	0.004543251	0.0004276	0.001376743	0.002437645	9.95888E-05	0.000134274	0.000162916	0.000162916	0.000162916	0.00011588	0.000201805	0.000147412	4.46704E-05	7.75163E-05	0.000456094
3837203773955	383720	3773955	0.006045207	0.00130248	0.003121705	0.005790374	0.003971149	0.000373755	0.001203379	0.002130688	9.88426E-05	0.000133268	0.000161695	0.000161695	0.000161695	0.000115012	0.000200293	0.000146308	4.43357E-05	7.69356E-05	0.000429597
3837303773955	383730	3773955	0.005342771	0.001151136	0.002758972	0.005117548	0.003509712	0.000330326	0.001063549	0.001883108	9.80726E-05	0.00013223	0.000160435	0.000160435	0.000160435	0.000114116	0.000198733	0.000145168	4.39904E-05	7.63362E-05	0.000405399
3837403773955	383740	3773955	0.004769173	0.00102755	0.00246277	0.004568131	0.003132911	0.000294862	0.000949367	0.001680938	9.72131E-05	0.000131071	0.000159029	0.000159029	0.000159029	0.000113116	0.000196991	0.000143896	4.36048E-05	7.56672E-05	0.000383325
3837503773955	383750	3773955	0.004296022	0.000925607	0.002218438	0.004114925	0.002822094	0.000265609	0.00085518	0.001514172	9.63475E-05	0.000129904	0.000157613	0.000157613	0.000157613	0.000112109	0.000195237	0.000142615	4.32166E-05	7.49935E-05	0.000363155
3837603773955	383760	3773955	0.003895448	0.0008393	0.002011584	0.003731237	0.002558953	0.000240843	0.00077544	0.001372986	9.5488E-05	0.000128745	0.000156207	0.000156207	0.000156207	0.000111109	0.000193495	0.000141342	4.2831E-05	7.43244E-05	0.000344699
3837703773955	383770	3773955	0.003568016	0.000768753	0.0018425	0.003417608	0.002343861	0.000220599	0.000710261	0.001257579	9.45628E-05	0.000127498	0.000154694	0.000154694	0.000154694	0.000110032	0.000191621	0.000139973	4.2416E-05	7.36043E-05	0.000327711
3837803773955	383780	3773955	0.003284957	0.000707766	0.00169633	0.003146481	0.002157916	0.000203098	0.000653914	0.001157813	9.36197E-05	0.000126226	0.000153151	0.000153151	0.000153151	0.000108935	0.000189709	0.000138577	4.1993E-05	7.28702E-05	0.000312077
3837903773955	383790	3773955	0.0030345	0.000653803	0.001566996	0.002906582	0.00199339	0.000187613	0.000604057	0.001069537	9.27004E-05	0.000124987	0.000151647	0.000151647	0.000151647	0.000107865	0.000187847	0.000137216	4.15807E-05	7.21547E-05	0.000297668
3838003773955	383800	3773955	0.002810662	0.000605576	0.001451407	0.00269218	0.001846348	0.000173774	0.000559499	0.000990643	9.1811E-05	0.000123787	0.000150192	0.000150192	0.000150192	0.00010683	0.000186044	0.0001359	4.11817E-05	7.14624E-05	0.000284375
3838103773955	383810	3773955	0.002611855	0.000562742	0.001348745	0.002501753	0.00171575	0.000161482	0.000519924	0.000920572	9.09395E-05	0.000122612	0.000148766	0.000148766	0.000148766	0.000105816	0.000184278	0.00013461	4.07908E-05	7.07841E-05	0.000272055
3838203773955	383820	3773955	0.002434715	0.000524576	0.001257271	0.002332081	0.001599386	0.00015053	0.000484662	0.000858137	9.0074E-05	0.000121445	0.000147351	0.000147351	0.000147351	0.000104809	0.000182525	0.000133329	4.04026E-05	7.01104E-05	0.0002606
3838303773955	383830	3773955	0.002275801	0.000490337	0.001175209	0.002179866	0.001494994	0.000140705	0.000453028	0.000802127	8.92085E-05	0.000120278	0.000145935	0.000145935	0.000145935	0.000103802	0.000180771	0.000132047	4.00144E-05	6.94367E-05	0.000249933
3838403773955	383840	3773955	0.00213261	0.000459485	0.001101266	0.002042711	0.00140093	0.000131852	0.000424524	0.000751658	8.83549E-05	0.000119128	0.000144538	0.000144538	0.000144538	0.000102809	0.000179041	0.000130784	3.96315E-05	6.87723E-05	0.000239976
3838503773955	383850	3773955	0.002003865	0.000431746	0.001034783	0.001919393	0.001316356	0.000123892	0.000398896	0.00070628	8.74953E-05	0.000117969	0.000143132	0.000143132	0.000143132	0.000101809	0.000177299	0.000129512	3.92459E-05	6.81032E-05	0.000230635
3838603773955	383860	3773955	0.001886499	0.000406459	0.000974176	0.001806974	0.001239257	0.000116636	0.000375533	0.000664913	8.66477E-05	0.000116826	0.000141746	0.000141746	0.000141746	0.000100822	0.000175582	0.000128257	3.88657E-05	6.74435E-05	0.000221884
3838703773955	383870	3773955	0.001779825	0.000383475	0.00091909	0.001704797	0.001169183	0.000110041	0.000354298	0.000627315	8.57822E-05	0.000115659	0.00014033	0.00014033	0.00014033	9.98152E-05	0.000173828	0.000126976	3.84775E-05	6.67698E-05	0.000213629
3838803773955	383880	3773955	0.001682042	0.000362407	0.000868596	0.001611136	0.001104948	0.000103995	0.000334833	0.000592851	8.49167E-05	0.000114492	0.000138914	0.000138914	0.000138914	9.88081E-05	0.000172074	0.000125695	3.80893E-05	6.60961E-05	0.000205827

			ISDrainage / Utilities Trenching	ISDrainage / Utilities Trenching	ISAsphalt Paving	ISAsphalt Paving	SVDemolition	SVSite Grubbing / Prep	SVMass Grading / Excavation	SVMass Grading / Excavation	SVDrainage / Utilities Trenching	SVFoundations / Concrete Pads	SVBuilding / Structure Construction	SVBuilding / Structure Construction	SVAsphalt Paving	SVAsphalt Paving	SVArchitectural Coating	SVArchitectural Coating	SVLandscaping or Other Finishing	SVLandscaping or Other Finishing	MDemolition
Unique Identifier	X (UTM)	Y (UTM)	2027	2028	2027	2028	2027	2027	2027	2028	2028	2028	2028	2029	2028	2029	2028	2029	2028	2029	2027
3830303773945	383030	3773945	5.45945E-05	5.45945E-05	0.000233798	0.000233798	3.90388E-05	2.57917E-05	4.35548E-05	4.35548E-05	1.31467E-05	1.35482E-05	7.833E-05	7.833E-05	5.34902E-05	5.34902E-05	5.29884E-06	5.29884E-06	1.70607E-05	1.70607E-05	7.72941E-05
3830403773945	383040	3773945	5.80936E-05	5.80936E-05	0.000248783	0.000248783	3.96453E-05	2.61924E-05	4.42315E-05	4.42315E-05	1.3351E-05	1.37587E-05	7.93477E-05	7.93477E-05	5.43212E-05	5.43212E-05	5.38116E-06	5.38116E-06	1.73257E-05	1.73257E-05	8.07323E-05
3830503773945	383050	3773945	6.21912E-05	6.21912E-05	0.00026633	0.00026633	4.04112E-05	2.66984E-05	4.5086E-05	4.5086E-05	1.36089E-05	1.40244E-05	8.0636E-05	8.0636E-05	5.53706E-05	5.53706E-05	5.48511E-06	5.48511E-06	1.76604E-05	1.76604E-05	8.47078E-05
3830603773945	383060	3773945	6.68561E-05	6.68561E-05	0.000286307	0.000286307	4.13485E-05	2.73177E-05	4.61318E-05	4.61318E-05	1.39246E-05	1.43497E-05	8.21949E-05	8.21949E-05	5.66549E-05	5.66549E-05	5.61234E-06	5.61234E-06	1.807E-05	1.807E-05	8.91727E-05
3830703773945	383070	3773945	7.17603E-05	7.17603E-05	0.000307309	0.000307309	4.23655E-05	2.79896E-05	4.72664E-05	4.72664E-05	1.42671E-05	1.47027E-05	8.38569E-05	8.38569E-05	5.80484E-05	5.80484E-05	5.75039E-06	5.75039E-06	1.85145E-05	1.85145E-05	9.38644E-05
3830803773945	383080	3773945	7.59362E-05	7.59362E-05	0.000325193	0.000325193	4.30027E-05	2.84105E-05	4.79773E-05	4.79773E-05	1.44816E-05	1.49238E-05	8.48489E-05	8.48489E-05	5.89215E-05	5.89215E-05	5.83687E-06	5.83687E-06	1.8793E-05	1.8793E-05	9.78398E-05
3830903773945	383090	3773945	8.02277E-05	8.02277E-05	0.000343571	0.000343571	4.36766E-05	2.88558E-05	4.87292E-05	4.87292E-05	1.47086E-05	1.51577E-05	8.58666E-05	8.58666E-05	5.98449E-05	5.98449E-05	5.92835E-06	5.92835E-06	1.90875E-05	1.90875E-05	0.000102036
3831003773945	383100	3773945	8.4645E-05	8.4645E-05	0.000362487	0.000362487	4.44302E-05	2.93536E-05	4.957E-05	4.957E-05	1.49624E-05	1.54192E-05	8.70132E-05	8.70132E-05	6.08774E-05	6.08774E-05	6.03063E-06	6.03063E-06	1.94168E-05	1.94168E-05	0.000106555
3831103773945	383110	3773945	8.90933E-05	8.90933E-05	0.000381537	0.000381537	4.52818E-05	2.99163E-05	5.05201E-05	5.05201E-05	1.52491E-05	1.57148E-05	8.83273E-05	8.83273E-05	6.20442E-05	6.20442E-05	6.14622E-06	6.14622E-06	1.9789E-05	1.9789E-05	0.000111408
3831203773945	383120	3773945	9.34652E-05	9.34652E-05	0.000400259	0.000400259	4.61702E-05	3.05032E-05	5.15112E-05	5.15112E-05	1.55483E-05	1.60231E-05	8.97187E-05	8.97187E-05	6.32614E-05	6.32614E-05	6.2668E-06	6.2668E-06	2.01772E-05	2.01772E-05	0.000116398
3831303773945	383130	3773945	9.76432E-05	9.76432E-05	0.000418151	0.000418151	4.69237E-05	3.1001E-05	5.23519E-05	5.23519E-05	1.58021E-05	1.62846E-05	9.0904E-05	9.0904E-05	6.4294E-05	6.4294E-05	6.36908E-06	6.36908E-06	2.05065E-05	2.05065E-05	0.000121233
3831403773945	383140	3773945	0.000101778	0.000101778	0.000435858	0.000435858	4.76957E-05	3.1511E-05	5.32132E-05	5.32132E-05	1.6062E-05	1.65525E-05	9.21408E-05	9.21408E-05	6.53517E-05	6.53517E-05	6.47386E-06	6.47386E-06	2.08439E-05	2.08439E-05	0.000126205
3831503773945	383150	3773945	0.000104963	0.000104963	0.0004495	0.0004495	4.87679E-05	3.22194E-05	5.44094E-05	5.44094E-05	1.64231E-05	1.69246E-05	9.35966E-05	9.35966E-05	6.68207E-05	6.68207E-05	6.61939E-06	6.61939E-06	2.13124E-05	2.13124E-05	0.000129679
3831603773945	383160	3773945	0.000107823	0.000107823	0.000461746	0.000461746	4.99748E-05	3.30168E-05	5.57559E-05	5.57559E-05	1.68296E-05	1.73434E-05	9.54646E-05	9.54646E-05	6.84745E-05	6.84745E-05	6.78321E-06	6.78321E-06	2.18399E-05	2.18399E-05	0.000135583
3836903773945	383690	3773945	0.000171137	0.000171137	0.000732883	0.000732883	4.54043E-05	2.99972E-05	5.06568E-05	5.06568E-05	1.52904E-05	1.57573E-05	8.55059E-05	8.55059E-05	6.22121E-05	6.22121E-05	6.16285E-06	6.16285E-06	1.98425E-05	1.98425E-05	0.006668001
3837003773945	383700	3773945	0.000160134	0.000160134	0.000685763	0.000685763	4.52634E-05	2.99041E-05	5.04996E-05	5.04996E-05	1.5243E-05	1.57084E-05	8.53513E-05	8.53513E-05	6.2019E-05	6.2019E-05	6.14373E-06	6.14373E-06	1.97809E-05	1.97809E-05	0.005221612
3837103773945	383710	3773945	0.000150315	0.000150315	0.000643714	0.000643714	4.51409E-05	2.98232E-05	5.03629E-05	5.03629E-05	1.52017E-05	1.56659E-05	8.52096E-05	8.52096E-05	6.18512E-05	6.18512E-05	6.12709E-06	6.12709E-06	1.97274E-05	1.97274E-05	0.004289182
3837203773945	383720	3773945	0.000141765	0.000141765	0.0006071	0.0006071	4.52634E-05	2.99041E-05	5.04996E-05	5.04996E-05	1.5243E-05	1.57084E-05	8.56863E-05	8.56863E-05	6.2019E-05	6.2019E-05	6.14373E-06	6.14373E-06	1.97809E-05	1.97809E-05	0.003627887
3837303773945	383730	3773945	0.000133929	0.000133929	0.000573542	0.000573542	4.53615E-05	2.99689E-05	5.06089E-05	5.06089E-05	1.5276E-05	1.57424E-05	8.61758E-05	8.61758E-05	6.21534E-05	6.21534E-05	6.15703E-06	6.15703E-06	1.98238E-05	1.98238E-05	0.003151569
3837403773945	383740	3773945	0.000126751	0.000126751	0.000542803	0.000542803	4.5435E-05	3.00175E-05	5.0691E-05	5.0691E-05	1.53007E-05	1.57679E-05	8.66267E-05	8.66267E-05	6.22541E-05	6.22541E-05	6.16701E-06	6.16701E-06	1.98559E-05	1.98559E-05	0.002789954
3837503773945	383750	3773945	0.000120188	0.000120188	0.000514698	0.000514698	4.54717E-05	3.00417E-05	5.0732E-05	5.0732E-05	1.53131E-05	1.57807E-05	8.70004E-05	8.70004E-05	6.23045E-05	6.23045E-05	6.172E-06	6.172E-06	1.9872E-05	1.9872E-05	0.0025042
3837603773945	383760	3773945	0.000114174	0.000114174	0.000488942	0.000488942	4.55269E-05	3.00782E-05	5.07935E-05	5.07935E-05	1.53317E-05	1.57998E-05	8.75543E-05	8.75543E-05	6.238E-05	6.238E-05	6.17948E-06	6.17948E-06	1.98961E-05	1.98961E-05	0.002269501
3837703773945	383770	3773945	0.000108632	0.000108632	0.00046521	0.00046521	4.53124E-05	2.99365E-05	5.05542E-05	5.05542E-05	1.52595E-05	1.57254E-05	8.7155E-05	8.7155E-05	6.20862E-05	6.20862E-05	6.15038E-06	6.15038E-06	1.98024E-05	1.98024E-05	0.002083974
3837803773945	383780	3773945	0.000103525	0.000103525	0.000443342	0.000443342	4.50429E-05	2.97584E-05	5.02535E-05	5.02535E-05	1.51687E-05	1.56318E-05	8.65108E-05	8.65108E-05	6.17168E-05	6.17168E-05	6.11379E-06	6.11379E-06	1.96845E-05	1.96845E-05	0.001924211
3837903773945	383790	3773945	9.88131E-05	9.88131E-05	0.000423161	0.000423161	4.47978E-05	2.95965E-05	4.99801E-05	4.99801E-05	1.50862E-05	1.55468E-05	8.59568E-05	8.59568E-05	6.13811E-05	6.13811E-05	6.08053E-06	6.08053E-06	1.95774E-05	1.95774E-05	0.001782761
3838003773945	383800	3773945	9.44597E-05	9.44597E-05	0.000404518	0.000404518	4.45834E-05	2.94548E-05	4.97408E-05	4.97408E-05	1.50139E-05	1.54724E-05	8.55832E-05	8.55832E-05	6.10872E-05	6.10872E-05	6.05142E-06	6.05142E-06	1.94837E-05	1.94837E-05	0.001656251
3838103773945	383810	3773945	9.04199E-05	9.04199E-05	0.000387218	0.000387218	4.43812E-05	2.93213E-05	4.95153E-05	4.95153E-05	1.49459E-05	1.54022E-05	8.52225E-05	8.52225E-05	6.08102E-05	6.08102E-05	6.02398E-06	6.02398E-06	1.93954E-05	1.93954E-05	0.001543304
3838203773945	383820	3773945	8.6667E-05	8.6667E-05	0.000371146	0.000371146	4.41974E-05	2.91998E-05	4.93102E-05	4.93102E-05	1.4884E-05	1.53384E-05	8.49004E-05	8.49004E-05	6.05584E-05	6.05584E-05	5.99903E-06	5.99903E-06	1.93151E-05	1.93151E-05	0.001441811
3838303773945	383830	3773945	8.31698E-05	8.31698E-05	0.00035617	0.00035617	4.40136E-05	2.90784E-05	4.91051E-05	4.91051E-05	1.48221E-05	1.52746E-05	8.46041E-05	8.46041E-05	6.03066E-05	6.03066E-05	5.97408E-06	5.97408E-06	1.92347E-05	1.92347E-05	0.001350274
3838403773945	383840	3773945	7.99017E-05	7.99017E-05	0.000342175	0.000342175	4.38237E-05	2.89529E-05	4.88933E-05	4.88933E-05	1.47581E-05	1.52087E-05	8.42562E-05	8.42562E-05	6.00463E-05	6.00463E-05	5.9483E-06	5.9483E-06	1.91517E-05	1.91517E-05	0.001267495
3838503773945	383850	3773945	7.68296E-05	7.68296E-05	0.000329018	0.000329018	4.35419E-05	2.87667E-05	4.85788E-05	4.85788E-05	1.46632E-05	1.51109E-05	8.36765E-05	8.36765E-05	5.96602E-05	5.96602E-05	5.91005E-06	5.91005E-06	1.90286E-05	1.90286E-05	0.001192516
3838603773945	383860	3773945	7.39494E-05	7.39494E-05	0.000316684	0.000316684	4.32784E-05	2.85927E-05	4.82849E-05	4.82849E-05	1.45745E-05	1.50195E-05	8.31096E-05	8.31096E-05	5.92992E-05	5.92992E-05	5.87429E-06	5.87429E-06	1.89134E-05	1.89134E-05	0.001123836
3838703773945	383870	3773945	7.12342E-05	7.12342E-05	0.000305056	0.000305056	4.29537E-05	2.83781E-05	4.79226E-05	4.79226E-05	1.44651E-05	1.49068E-05	8.24139E-05	8.24139E-05	5.88543E-05	5.88543E-05	5.83022E-06	5.83022E-06	1.87715E-05	1.87715E-05	0.00106076
3838803773945	383880	3773945	6.86696E-05	6.86696E-05	0.000294074	0.000294074	4.26167E-05	2.81555E-05	4.75467E-05	4.75467E-05	1.43517E-05	1.47899E-05	8.16538E-05	8.16538E-05	5.83926E-05	5.83926E-05	5.78448E-06	5.78448E-06	1.86243E-05	1.86243E-05	0.001002507
3838903773945	383890	3773945	6.62185E-05	6.62185E-05	0.000283577	0.000283577	4.22614E-05	2.79208E-05	4.71502E-05	4.71502E-05	1.4232E-05	1.46665E-05	8.09066E-05	8.09066E-05	5.79057E-05	5.79057E-05	5.73625E-06	5.73625E-06	1.8469E-05	1.8469E-05	0.000948582
3839003773945	383900	3773945	6.38129E-05	6.38129E-05	0.000273275	0.000273275	4.18264E-05	2.76334E-05	4.66649E-05	4.66649E-05	1.40855E-05	1.45156E-05	7.99919E-05	7.99919E-05	5.73097E-05	5.73097E-05	5.67721E-06	5.67721E-06	1.82789E-05	1.82789E-05	0.000898221
3839103773945	383910	3773945	6.14794E-05	6.14794E-05	0.000263282	0.000263282	4.13669E-05	2.73298E-05	4.61523E-05	4.61523E-05	1.39308E-05	1.43561E-05	7.91158E-05	7.91158E-05	5.66801E-05	5.66801E-05	5.61484E-06	5.61484E-06	1.80781E-05	1.80781E-05	0.000851441
3829703773955	382970	3773955	3.81548E-05	3.81548E-05	0.000163396	0.000163396	3.4211E-05	2.26021E-05	3.81686E-05	3.81686E-05	1.15209E-05	1.18727E-05	6.99301E-05	6.99301E-05	4.68753E-05	4.68753E-05	4.64355E-06	4.64355E-06	1.49508E-05	1.49508E-05	5.77632E-05
3829803773955	382980	3773955	4.03728E-05	4.03728E-05	0.000172894	0.000172894	3.47685E-05	2.29705E-05	3.87906E-05	3.87906E-05	1.17087E-05	1.20662E-05	7.08706E-05	7.08706E-05	4.76392E-05	4.76392E-05	4.71923E-06	4.71923E-06	1.51945E-05	1.51945E-05	6.02583E-05
3829903773955	382990	3773955	4.28858E-05	4.28858E-05	0.000183656	0.000183656	3.53996E-05	2.33874E-05	3.94946E-05	3.94946E-05	1.19212E-05	1.22852E-05	7.19141E-05	7.19141E-05	4.85038E-05	4.85038E-05	4.80488E-06	4.80488E-06	1.54703E-05	1.54703E-05	6.30757E-05
3830003773955	383000	3773955	4.56835E-05	4.56835E-05	0.000195637	0.000195637	3.60613E-05	2.38245E-05	4.02329E-05	4.02329E-05	1.2144E-05	1.25148E-05	7.3035E-05	7.3035E-05	4.94104E-05	4.94104E-05	4.89469E-06	4.89469E-06	1.57594E-05	1.57594E-05	6.61438E-05
3830103773955	383010	3773955	4.88381E-05	4.88381E-05	0.000209146	0.000209146	3.67781E-05	2.42981E-05	4.10326E-05	4.10326E-05	1.23854E-05	1.27636E-05	7.4246E-05	7.4246E-05	5.03926E-05	5.03926E-05	4.99198E-06	4.99198E-06	1.60727E-05	1.60727E-05	6.94984E-05
3830203773955	383020	3773955	5.23456E-05	5.23456E-05	0.000224167	0.000224167	3.75316E-05	2.4796E-05	4.18733E-05	4.18733E-05	1.26392E-05	1.30251E-05	7.55214E-05	7.55214E-05	5.14251E-05	5.14251E-05	5.09427E-06	5.09427E-06	1.6402E-05	1.6402E-05	7.30859E-05
3830303773955	383030	3773955	5.57478E-05	5.57478E-05	0.000238737	0.000238737	3.81259E-05	2.51886E-05	4.25364E-05	4.25364E-05	1.28393E-05	1.32314E-05	7.65263E-05	7.65263E-05	5.22394E-05	5.22394E-05	5.17493E-06	5.17493E-06	1.66617E-05	1.66617E-05	7.63629E-05
3830403773955	383040	3773955	5.94698E-05	5.94698E-05	0.000254676	0.000254676	3.87508E-05	2.56015E-05	4.32336E-05	4.32336E-05	1.30498E-05	1.34482E-05	7.75827E-05	7.75827E-05	5.30956E-05	5.30956E-05	5.25975E-06	5.25975E-06	1.69348E-05	1.69348E-05	7.98489E-05
3830503773955	383050	3773955	6.37737E-05	6.37737E-05	0.000273107	0.000273107	3.95044E-05	2.60993E-05	4.40743E-05	4.40743E-05	1.33035E-05	1.37098E-05	7.88582E-05	7.88582E-05	5.41282E-05	5.41282E-05	5.36204E-06	5.36204E-06	1.72641E-05	1.72641E-05	8.37945E-05
3830603773955	383060	3773955	6.86449E-05	6.86449E-05	0.000293968	0.000293968	4.04112E-05	2.66984E-05	4.5086E-05	4.5086E-05	1.36089E-05	1.40244E-05	8.03655E-05	8.03655E-05	5.53706E-05	5.53706E-05	5.48511E-06	5.48511E-06	1.76604E-05	1.76604E-05	8.81878E-05
3830703773955	383070	3773955	7.38173E-05	7.38173E-05	0.000316118	0.000316118	4.14037E-05	2.73541E-05	4.61933E-05	4.61933E-05	1.39431E-05	1.43689E-05	8.19759E-05	8.19759E-05	5.67305E-05	5.67305E-05	5.61983E-06	5.61983E-06	1.80941E-05	1.80941E-05	9.28198E-05
3830803773955	383080	3773955	7.83791E-05	7.83791E-05	0.000335654	0.000335654	4.20898E-05	2.78074E-05	4.69588E-05	4.69588E-05	1.41742E-05	1.4607E-05	8.30581E-05	8.30581E-05	5.76707E-05	5.76707E-05	5.71297E-06	5.71297E-06	1.8394E-05	1.8394E-05	9.68728E-05
3830903773955	383090	3773955	8.30646E-05	8.30646E-05	0.000355719	0.000355719	4.28189E-05	2.82891E-05	4.77723E-05	4.77723E-05	1.44197E-05	1.486E-05	8.41789E-05	8.41789E-05	5.86696E-05	5.86696E-05	5.81192E-06	5.81192E-06	1.87126E-05	1.87126E-05	0.000101153
3831003773955	383100	3773955	8.77935E-05	8.77935E-05	0.000375971	0.000375971	4.35847E-05	2.87951E-05	4.86267E-05	4.86267E-05	1.46776E-05	1.51258E-05	8.53384E-05	8.53384E-05	5.97189E-05	5.97189E-05	5.91587E-06	5.91587E-06	1.90473E-05	1.90473E-05	0.000105635
3831103773955	383110	3773955	9.25017E-05	9.25017E-05	0.000396133	0.000396133	4.43935E-05	2.93293E-05	4.95289E-05	4.95289E-05	1.495E-05	1.54065E-05	8.65752E-05	8.65752E-05	6.0827E-05	6.0827E-05	6.02564E-06	6.02564E-06	1.94007E-05	1.94007E-05	0.000110351
3831203773955	383120	3773955	9.71728E-05	9.71728E-05	0.000416137	0.000416137	4.52389E-05	2.98879E-05	5.04722E-05	5.04722E-05	1.52347E-05	1.56999E-05	8.79151E-05	8.79151E-05	6.19855E-05	6.19855E-05	6.1404E-06	6.1404E-06	1.97702E-05	1.97702E-05	0.000115198
3831303773955	383130	3773955	0.000101662	0.000101662	0.000435363	0.000435363	4.59435E-05	3.03534E-05	5.12583E-05	5.12583E-05	1.5472E-05	1.59444E-05	8.9023E-05	8.9023E-05	6.29508E-05	6.29508E-05	6.23603E-06	6.23603E-06	2.00781E-05	2.00781E-05	0.000119884
3831403773955	383140	3773955	0.000106135	0.000106135	0.000454519	0.000454519	4.66603E-05	3.0827E-05	5.2058E-05	5.2058E-05	1.57134E-05	1.61932E-05	9.01567E-05	9.01567E-05	6.3933E-05	6.3933E-05	6.33333E-06	6.33333E-06	2.03914E-05	2.03914E-05	0.000124719
3831503773955	383150	3773955	0.000109666	0.000109666	0.000469636	0.000469636	4.76773E-05	3.14989E-05	5.31927E-05	5.31927E-05	1.60559E-05	1.65461E-05	9.15224E-05	9.15224E-05	6.53265E-05	6.53265E-05	6.47137E-06	6.47137E-06	2.08358E-05	2.08358E-05	0.000128157
3831603773955	383160	3773955	0.000112954	0.000112954	0.00048372	0.00048372	4.88291E-05	3.22599E-05	5.44777E-05	5.44777E-05	1.64437E-05	1.69458E-05	9.33003E-05	9.33003E-05	6.69047E-05	6.69047E-05	6.62771E-06	6.62771E-06	2.13392E-05	2.13392E-05	0.000133905
3836903773955	383690	3773955	0.000179934	0.000179934	0.000770558	0.000770558	4.44854E-05	2.93901E-05	4.96315E-05	4.96315E-05	1.49809E-05	1.54384E-05	8.3844E-05	8.3844E-05	6.09529E-05	6.09529E-05	6.03811E-06	6.03811E-06	1.94409E-05	1.94409E-05	0.005803368
3837003773955	383700	3773955	0.000168143	0.000168143	0.000720062	0.000720062	4.43567E-05	2.93051E-05	4.94879E-05	4.94879E-05	1.49376E-05	1.53937E-05	8.36894E-05	8.36894E-05	6.07767E-05	6.07767E-05	6.02065E-06	6.02065E-06	1.93847E-05	1.93847E-05	0.004572219
3837103773955	383710	3773955	0.000157647	0.000157647	0.000675116	0.000675116	4.42342E-05	2.92241E-05	4.93512E-05	4.93512E-05	1.48963E-05	1.53512E-05	8.35477E-05	8.35477E-05	6.06088E-05	6.06088E-05	6.00402E-06	6.00402E-06	1.93311E-05	1.93311E-05	0.003774429
3837203773955	383720	3773955	0.000148489	0.000148489	0.000635895	0.000635895	4.43567E-05	2.93051E-05	4.94879E-05	4.94879E-05	1.49376E-05	1.53937E-05	8.40372E-05	8.40372E-05	6.07767E-05	6.07767E-05	6.02065E-06	6.02065E-06	1.93847E-05	1.93847E-05	0.003207172
3837303773955	383730	3773955	0.000140125	0.000140125	0.000600076	0.000600076	4.4467E-05	2.93779E-05	4.9611E-05	4.9611E-05	1.49747E-05	1.5432E-05	8.45525E-05	8.45525E-05	6.09278E-05	6.09278E-05	6.03562E-06	6.03562E-06	1.94329E-05	1.94329E-05	0.002798323
3837403773955	383740	3773955	0.000132495	0.000132495	0.000567402	0.000567402	4.45405E-05	2.94265E-05	4.9693E-05	4.9693E-05	1.49995E-05	1.54575E-05	8.49906E-05	8.49906E-05	6.10285E-05	6.10285E-05	6.0456E-06	6.0456E-06	1.9465E-05	1.9465E-05	0.002489385
3837503773955	383750	3773955	0.000125523	0.000125523	0.000537546	0.000537546	4.45527E-05	2.94346E-05	4.97067E-05	4.97067E-05	1.50036E-05	1.54617E-05	8.5274E-05	8.5274E-05	6.10453E-05	6.10453E-05	6.04726E-06	6.04726E-06	1.94704E-05	1.94704E-05	0.0022472
3837603773955	383760	3773955	0.000119144	0.000119144	0.000510227	0.000510227	4.45834E-05	2.94548E-05	4.97408E-05	4.97408E-05	1.50139E-05	1.54724E-05	8.57249E-05	8.57249E-05	6.10872E-05	6.10872E-05	6.05142E-06	6.05142E-06	1.94837E-05	1.94837E-05	0.00204813
3837703773955	383770	3773955	0.000113272	0.000113272	0.000485081	0.000485081	4.43751E-05	2.93172E-05	4.95084E-05	4.95084E-05	1.49438E-05	1.54001E-05	8.53513E-05	8.53513E-05	6.08018E-05	6.08018E-05	6.02315E-06	6.02315E-06	1.93927E-05	1.93927E-05	0.001889023
3837803773955	383780	3773955	0.000107868	0.000107868	0.00046194	0.00046194	4.41361E-05	2.91593E-05	4.92419E-05	4.92419E-05	1.48633E-05	1.53172E-05	8.47716E-05	8.47716E-05	6.04744E-05	6.04744E-05	5.99071E-06	5.99071E-06	1.92883E-05	1.92883E-05	0.001751781
3837903773955	383790	3773955	0.000102888	0.000102888	0.000440611	0.000440611	4.39156E-05	2.90136E-05	4.89958E-05	4.89958E-05	1.4789E-05	1.52406E-05	8.43078E-05	8.43078E-05	6.01722E-05	6.01722E-05	5.96078E-06	5.96078E-06	1.91919E-05	1.91919E-05	0.00162982
3838003773955	383800	3773955	9.82931E-05	9.82931E-05	0.000420935	0.000420935	4.37502E-05	2.89043E-05	4.88112E-05	4.88112E-05	1.47333E-05	1.51832E-05	8.4063E-05	8.4063E-05	5.99456E-05	5.99456E-05	5.93832E-06	5.93832E-06	1.91196E-05	1.91196E-05	0.001520215
3838103773955	383810	3773955	9.40347E-05	9.40347E-05	0.000402698	0.000402698	4.35909E-05	2.87991E-05	4.86335E-05	4.86335E-05	1.46797E-05	1.51279E-05	8.38569E-05	8.38569E-05	5.97273E-05	5.97273E-05	5.9167E-06	5.9167E-06	1.905E-05	1.905E-05	0.001422148
3838203773955	383820	3773955	9.00754E-05	9.00754E-05	0.000385743	0.000385743	4.34132E-05	2.86817E-05	4.84353E-05	4.84353E-05	1.46199E-05	1.50663E-05	8.35605E-05	8.35605E-05	5.94839E-05	5.94839E-05	5.89259E-06	5.89259E-06	1.89723E-05	1.89723E-05	0.001333961
3838303773955	383830	3773955	8.63884E-05	8.63884E-05	0.000369954	0.000369954	4.32355E-05	2.85643E-05	4.82371E-05	4.82371E-05	1.456E-05	1.50046E-05	8.32513E-05	8.32513E-05	5.92404E-05	5.92404E-05	5.86847E-06	5.86847E-06	1.88947E-05	1.88947E-05	0.001254094
3838403773955	383840	3773955	8.2947E-05	8.2947E-05	0.000355216	0.000355216	4.30456E-05	2.84389E-05	4.80252E-05	4.80252E-05	1.44961E-05	1.49387E-05	8.29164E-05	8.29164E-05	5.89802E-05	5.89802E-05	5.84269E-06	5.84269E-06	1.88117E-05	1.88117E-05	0.001181426
3838503773955	383850	3773955	7.97181E-05	7.97181E-05	0.000341388	0.000341388	4.28005E-05	2.8277E-05	4.77518E-05	4.77518E-05	1.44135E-05	1.48537E-05	8.23882E-05	8.23882E-05	5.86444E-05	5.86444E-05	5.80943E-06	5.80943E-06	1.87046E-05	1.87046E-05	0.001115246
3838603773955	383860	3773955	7.66934E-05	7.66934E-05	0.000328435	0.000328435	4.25616E-05	2.81191E-05	4.74852E-05	4.74852E-05	1.43331E-05	1.47707E-05	8.18986E-05	8.18986E-05	5.8317E-05	5.8317E-05	5.777E-06	5.777E-06	1.86002E-05	1.86002E-05	0.001054355
3838703773955	383870	3773955	7.384E-05	7.384E-05	0.000316216	0.000316216	4.22491E-05	2.79127E-05	4.71366E-05	4.71366E-05	1.42279E-05	1.46623E-05	8.12029E-05	8.12029E-05	5.78889E-05	5.78889E-05	5.73459E-06	5.73459E-06	1.84636E-05	1.84636E-05	0.000998263
3838803773955	383880	3773955	7.11434E-05	7.11434E-05	0.000304668	0.000304668	4.18938E-05	2.76779E-05	4.67401E-05	4.67401E

			MSite Grubbing / Prep	MMass Grading / Excavation	MMass Grading / Excavation	MDrainage / Utilities Trenching	MFoundations / Concrete Pads	MBuilding / Structure Construction	MAsphalt Paving	MLandscaping or Other Finishing	MWaterside Construction (Piles)	RSSWRe-striping South Valley	RSSWRe-striping Silver Lake Boulevard	RSSWDemolition	RSSWPlacing Base	RSSWForm/Place Rebar and Pour	Child Risk				
Unique Identifier	X (UTM)	Y (UTM)	2027	2027	2028	2028	2028	2028	2028	2028	2028	2029	2029	2029	2029	2029	3rd Trimester	0<2	2<16	Total	per million
3830303773945	383030	3773945	6.97483E-05	0.000174167	0.000174167	4.87422E-05	8.99385E-05	0.000161726	0.000114412	3.46702E-05	6.13866E-05	3.68068E-05	5.0985E-05	8.75392E-05	4.75863E-05	1.42434E-05	1.78728E-08	6.1291E-07	4.8703E-08	6.79489E-07	0.67948851
3830403773945	383040	3773945	7.28508E-05	0.000181914	0.000181914	5.09104E-05	9.39392E-05	0.00016892	0.000119501	3.62124E-05	6.41172E-05	3.72791E-05	5.28841E-05	9.0833E-05	4.93767E-05	1.47793E-05	1.93964E-08	6.7421E-07	5.2312E-08	7.45922E-07	0.74592174
3830503773945	383050	3773945	7.64381E-05	0.000190872	0.000190872	5.34173E-05	9.8565E-05	0.000177238	0.000125385	3.79956E-05	6.72745E-05	3.79122E-05	5.51098E-05	9.46785E-05	5.14672E-05	1.5405E-05	2.12357E-08	7.4955E-07	5.6715E-08	8.275E-07	0.82750024
3830603773945	383060	3773945	8.04671E-05	0.000200933	0.000200933	5.62329E-05	0.00010376	0.00018658	0.000131994	3.99983E-05	7.08205E-05	3.8706E-05	5.7657E-05	9.90843E-05	5.38622E-05	1.61219E-05	2.34609E-08	8.4249E-07	6.2072E-08	9.28019E-07	0.92801878
3830703773945	383070	3773945	8.47008E-05	0.000211504	0.000211504	5.91915E-05	0.00010922	0.000196397	0.000138939	4.21028E-05	7.45467E-05	3.95802E-05	6.0365E-05	0.000103753	5.64002E-05	1.68816E-05	2.60893E-08	9.5454E-07	6.8365E-08	1.049E-06	1.04899779
3830803773945	383080	3773945	8.82882E-05	0.000220462	0.000220462	6.16985E-05	0.000113845	0.000204715	0.000144824	4.38859E-05	7.77039E-05	4.00876E-05	6.25857E-05	0.00010759	5.84861E-05	1.75059E-05	2.87751E-08	1.0719E-06	7.4629E-08	1.17534E-06	1.17534166
3830903773945	383090	3773945	9.20748E-05	0.000229918	0.000229918	6.43447E-05	0.000118728	0.000213495	0.000151035	4.57682E-05	8.10366E-05	4.06252E-05	6.49119E-05	0.000111623	6.0678E-05	1.8162E-05	3.19324E-08	1.2132E-06	8.2012E-08	1.32715E-06	1.32715232
3831003773945	383100	3773945	9.61523E-05	0.0002401	0.0002401	6.71941E-05	0.000123986	0.00022295	0.000157723	4.7795E-05	8.46253E-05	4.12582E-05	6.74039E-05	0.000115961	6.30361E-05	1.88678E-05	3.57625E-08	1.389E-06	9.1031E-08	1.51582E-06	1.51582077
3831103773945	383110	3773945	0.000100531	0.000251035	0.000251035	7.02544E-05	0.000129633	0.000233104	0.000164907	4.99718E-05	8.84794E-05	4.20068E-05	7.00767E-05	0.000120604	6.55603E-05	1.96233E-05	4.0496E-08	1.6126E-06	1.0229E-07	1.75538E-06	1.75537984
3831203773945	383120	3773945	0.000105034	0.000262279	0.000262279	7.34013E-05	0.000135439	0.000243545	0.000172293	5.22101E-05	9.24426E-05	4.28107E-05	7.28249E-05	0.000125383	6.81584E-05	2.0401E-05	4.63877E-08	1.8999E-06	1.1649E-07	2.06281E-06	2.06281088
3831303773945	383130	3773945	0.000109397	0.000273174	0.000273174	7.64502E-05	0.000141065	0.000253661	0.0017945	5.43788E-05	9.62825E-05	4.34739E-05	7.54827E-05	0.000129866	7.05949E-05	2.11303E-05	5.36072E-08	2.2656E-06	1.3424E-07	2.45348E-06	2.45348253
3831403773945	383140	3773945	0.000113884	0.000284378	0.000284378	7.95858E-05	0.000146851	0.000264065	0.00018681	5.66091E-05	0.000100231	4.41471E-05	7.8673E-05	0.000135358	7.35806E-05	2.20239E-05	6.31321E-08	2.7673E-06	1.5837E-07	2.98884E-06	2.98883547
3831503773945	383150	3773945	0.000117019	0.000292206	0.000292206	8.17765E-05	0.000150893	0.000271334	0.000191952	5.81674E-05	0.000102991	4.49158E-05	8.12303E-05	0.000139721	7.59525E-05	2.27339E-05	7.68346E-08	3.5211E-06	1.9417E-07	3.79207E-06	3.79207064
3831603773945	383160	3773945	0.000122346	0.000305508	0.000305508	8.54993E-05	0.000157762	0.000283686	0.000200691	6.08154E-05	0.000107679	4.58754E-05	8.35715E-05	0.000144212	7.83936E-05	2.34646E-05	9.80698E-08	4.736E-06	2.5201E-07	5.08611E-06	5.08611268
3836903773945	383690	3773945	0.006017035	0.015024994	0.015024994	0.004204887	0.007758808	0.01395178	0.009870049	0.002990924	0.005295694	3.92787E-05	0.004747395	0.015382819	0.008362089	0.002502919	1.10048E-07	2.9993E-06	6.7112E-07	3.78047E-06	3.78046682
3837003773945	383700	3773945	0.00471185	0.011765848	0.011765848	0.003292784	0.006075807	0.01092543	0.007729087	0.002342148	0.004146979	3.91581E-05	0.006898133	0.010617483	0.005771656	0.001727557	9.52078E-08	2.5792E-06	5.3394E-07	3.20839E-06	3.2083904
3837103773945	383710	3773945	0.003870449	0.009664805	0.009664805	0.002704787	0.004990842	0.008974462	0.006348894	0.001923907	0.003406448	3.90426E-05	0.004987744	0.007766949	0.004222108	0.00126375	8.38776E-08	2.2591E-06	4.4442E-07	2.78744E-06	2.78743775
3837203773945	383720	3773945	0.003273713	0.008174711	0.008174711	0.00228777	0.004221367	0.007590803	0.005370038	0.001627284	0.002881251	3.92888E-05	0.003734955	0.005893778	0.003203853	0.000958969	7.47119E-08	1.9995E-06	3.8076E-07	2.45495E-06	2.45495403
3837303773945	383730	3773945	0.002843896	0.007101425	0.007101425	0.001987401	0.003667129	0.00659418	0.004664988	0.001413633	0.002502961	3.95098E-05	0.002921035	0.004662855	0.002534725	0.000758687	6.73494E-08	1.7912E-06	3.3467E-07	2.1932E-06	2.19320056
3837403773945	383740	3773945	0.002517584	0.006286598	0.006286598	0.001759364	0.003246358	0.005837555	0.004129721	0.001251431	0.002215768	3.96756E-05	0.002364857	0.003811284	0.002071811	0.000620129	6.13112E-08	1.6205E-06	2.9949E-07	1.98134E-06	1.98133848
3837503773945	383750	3773945	0.002259727	0.00564271	0.00564271	0.001579166	0.002913858	0.005239659	0.003706745	0.001123256	0.001988824	3.97862E-05	0.001968081	0.003196642	0.001737692	0.000520121	5.62779E-08	1.4787E-06	2.7153E-07	1.80648E-06	1.80647827
3837603773945	383760	3773945	0.00204794	0.005113862	0.005113862	0.001431163	0.002640765	0.004748586	0.00335934	0.001017982	0.001802427	3.98615E-05	0.001672089	0.002733419	0.001485884	0.000444751	5.20271E-08	1.3588E-06	2.4847E-07	1.65926E-06	1.65925756
3837703773945	383770	3773945	0.001880526	0.004695816	0.004695816	0.001314169	0.002424888	0.0043604	0.003084722	0.000934764	0.001655083	3.96807E-05	0.001458357	0.002395664	0.001302281	0.000389795	4.84148E-08	1.2591E-06	2.3005E-07	1.53758E-06	1.53757977
3837803773945	383780	3773945	0.001736359	0.004335821	0.004335821	0.001213421	0.00223899	0.00402612	0.002848238	0.000863103	0.001528199	3.93089E-05	0.001288325	0.002124957	0.001155125	0.000345749	4.52398E-08	1.1722E-06	2.1411E-07	1.43151E-06	1.4315096
3837903773945	383790	3773945	0.001608718	0.004017092	0.004017092	0.001124221	0.0020744	0.003730156	0.002638862	0.000799655	0.00141586	3.91129E-05	0.001148212	0.001900463	0.001033091	0.000309222	4.24239E-08	1.095E-06	1.9995E-07	1.33741E-06	1.33741135
3838003773945	383800	3773945	0.001494559	0.003732028	0.003732028	0.001044443	0.001927195	0.003465455	0.002451602	0.00074291	0.001315387	3.89321E-05	0.001030888	0.001711412	0.000930322	0.000278462	3.99032E-08	1.0261E-06	1.8725E-07	1.25324E-06	1.25323691
3838103773945	383810	3773945	0.001392638	0.003477523	0.003477523	0.000973218	0.00179577	0.003229129	0.002284415	0.000692247	0.001225684	3.87512E-05	0.00093238	0.001551869	0.000843595	0.000252503	3.76376E-08	9.6431E-07	1.7588E-07	1.17783E-06	1.17783348
3838203773945	383820	3773945	0.001301053	0.003248829	0.003248829	0.000909216	0.001677674	0.00301677	0.002134184	0.000646722	0.001145079	3.85753E-05	0.000848683	0.001415704	0.000769576	0.000230347	3.55907E-08	9.0865E-07	1.6563E-07	1.10987E-06	1.10986908
3838303773945	383830	3773945	0.001218453	0.003042571	0.003042571	0.000851492	0.001571163	0.002825244	0.001998691	0.000605664	0.001072381	3.83995E-05	0.000776963	0.001298546	0.000705889	0.000211285	3.37328E-08	8.5829E-07	1.5635E-07	1.04837E-06	1.0483732
3838403773945	383840	3773945	0.001143755	0.002856043	0.002856043	0.000799291	0.001474842	0.00265204	0.001876159	0.000568533	0.001006638	3.82237E-05	0.000715081	0.001197111	0.000650748	0.00019478	3.20365E-08	8.1253E-07	1.4793E-07	9.92501E-07	0.99250149
3838503773945	383850	3773945	0.001076097	0.002687095	0.002687095	0.000752009	0.001387598	0.00249516	0.001765176	0.000534902	0.000947091	3.80126E-05	0.000661443	0.001108926	0.000602812	0.000180432	3.04693E-08	7.7079E-07	1.4026E-07	9.41517E-07	0.94151704
3838603773945	383860	3773945	0.001014121	0.002532337	0.002532337	0.000708699	0.001307682	0.002351456	0.001663514	0.000504095	0.000892545	3.76409E-05	0.000614176	0.001030988	0.000560444	0.000167751	2.90239E-08	7.324E-07	1.3321E-07	8.94635E-07	0.89463511
3838703773945	383870	3773945	0.000957203	0.002390209	0.002390209	0.000668923	0.001234288	0.00221948	0.001570149	0.000475803	0.000842451	3.73997E-05	0.000572295	0.000961777	0.000522821	0.000156489	2.76777E-08	6.9695E-07	1.267E-07	8.51336E-07	0.85133633
3838803773945	383880	3773945	0.000904637	0.002258948	0.002258948	0.000632188	0.001166506	0.002097595	0.001483923	0.000449674	0.000796187	3.69576E-05	0.00053486	0.000899781	0.00048912	0.000146402	2.64212E-08	6.6403E-07	1.2067E-07	8.11116E-07	0.81111647
3838903773945	383890	3773945	0.000855977	0.002137439	0.002137439	0.000598183	0.00110376	0.001984765	0.001404102	0.000425486	0.00075336	3.65054E-05	0.000501213	0.000843949	0.00045877	0.000137318	2.52486E-08	6.3331E-07	1.1504E-07	7.73601E-07	0.77360097
3839003773945	383900	3773945	0.000810532	0.00202396	0.00202396	0.000566424	0.00104516	0.001879391	0.001329557	0.000402896	0.000713363	3.59879E-05	0.000470661	0.000793159	0.00043116	0.000129054	2.41417E-08	6.0456E-07	1.0975E-07	7.38456E-07	0.7384565
3839103773945	383910	3773945	0.000768319	0.00191855	0.00191855	0.000536925	0.000990727	0.001781511	0.001260312	0.000381913	0.00067621	3.54654E-05	0.00044333	0.000747343	0.000406255	0.000121599	2.31053E-08	5.7767E-07	1.0481E-07	7.05587E-07	0.705587
3829703773955	382970	3773955	5.2124E-05	0.000130158	0.000130158	3.64258E-05	6.72125E-05	0.000120861	8.55017E-05	2.59096E-05	4.58752E-05	3.26368E-05	3.94847E-05	6.77003E-05	3.68018E-05	1.10154E-05	1.13253E-08	3.6396E-07	3.2563E-08	4.07848E-07	0.40784791
3829803773955	382980	3773955	5.43755E-05	0.00013578	0.00013578	3.79993E-05	7.01158E-05	0.000126081	8.91949E-05	2.70288E-05	4.78568E-05	3.3099E-05	4.09668E-05	7.02555E-05	3.81908E-05	1.14312E-05	1.21256E-08	3.9335E-07	3.4495E-08	4.39973E-07	0.43997267
3829903773955	382990	3773955	5.69179E-05	0.000142128	0.000142128	3.9776E-05	7.33941E-05	0.000131976	9.33653E-05	2.82925E-05	5.00944E-05	3.36115E-05	4.26248E-05	7.31163E-05	3.9746E-05	1.18967E-05	1.30298E-08	4.2698E-07	3.6692E-08	4.76697E-07	0.47669679
3830003773955	383000	3773955	5.96865E-05	0.000149042	0.000149042	4.17107E-05	7.69642E-05	0.000138396	9.79068E-05	2.96687E-05	5.25311E-05	3.41591E-05	4.43983E-05	7.61808E-05	4.14119E-05	1.23953E-05	1.40399E-08	4.6506E-07	3.9151E-08	5.18253E-07	0.51825258
3830103773955	383010	3773955	6.27136E-05	0.000156601	0.000156601	4.38262E-05	8.08676E-05	0.000145415	0.000102872	3.11734E-05	5.51953E-05	3.47469E-05	4.63276E-05	7.95001E-05	4.32162E-05	1.29354E-05	1.51841E-08	5.0886E-07	4.1945E-08	5.65992E-07	0.56599217
3830203773955	383020	3773955	6.59509E-05	0.000164684	0.000164684	4.60885E-05	8.50419E-05	0.000152921	0.000108183	3.27826E-05	5.80445E-05	3.5375E-05	4.83624E-05	8.3023E-05	4.51313E-05	1.35086E-05	1.64783E-08	5.5926E-07	4.5106E-08	6.20846E-07	0.62084591
3830303773955	383030	3773955	6.8908E-05	0.000172068	0.000172068	4.8155E-05	8.8855E-05	0.000159778	0.000113033	3.42525E-05	6.06471E-05	3.58372E-05	5.01811E-05	8.6164E-05	4.68387E-05	1.40196E-05	1.78314E-08	6.1288E-07	4.8329E-08	6.79039E-07	0.67903909
3830403773955	383040	3773955	7.20536E-05	0.000179923	0.000179923	5.03533E-05	9.29112E-05	0.000167072	0.000118193	3.58161E-05	6.34156E-05	3.63296E-05	5.21104E-05	8.95002E-05	4.86522E-05	1.45625E-05	1.93745E-08	6.7507E-07	5.1997E-08	7.46437E-07	0.74643672
3830503773955	383050	3773955	7.5614E-05	0.000188814	0.000188814	5.28414E-05	9.75023E-05	0.000175327	0.000124034	3.75859E-05	6.65492E-05	3.69576E-05	5.4316E-05	9.33203E-05	5.07288E-05	1.5184E-05	2.12196E-08	7.5076E-07	5.6416E-08	8.28392E-07	0.82839198
3830603773955	383060	3773955	7.95784E-05	0.000198713	0.000198713	5.56118E-05	0.000102614	0.000184519	0.000130536	3.95565E-05	7.00383E-05	3.77263E-05	5.6813E-05	9.76327E-05	5.30731E-05	1.58857E-05	2.34373E-08	8.4354E-07	6.1756E-08	9.28737E-07	0.92873715
3830703773955	383070	3773955	8.37582E-05	0.000209151	0.000209151	5.85328E-05	0.000108004	0.000194211	0.000137393	4.16342E-05	7.3717E-05	3.85753E-05	5.94758E-05	0.000102225	5.55696E-05	1.66329E-05	2.60635E-08	9.5568E-07	6.8049E-08	1.04979E-06	1.04979423
3830803773955	383080	3773955	8.74156E-05	0.000218283	0.000218283	6.10887E-05	0.00011272	0.000202692	0.000143392	4.34522E-05	7.69359E-05	3.9133E-05	6.17567E-05	0.000106164	5.77108E-05	1.72738E-05	2.88102E-08	1.0758E-06	7.4484E-08	1.17907E-06	1.17906764
3830903773955	383090	3773955	9.12776E-05	0.000227927	0.000227927	6.37876E-05	0.0001177	0.000211647	0.000149727	4.53719E-05	8.0335E-05	3.97359E-05	6.41432E-05	0.000110315	5.99674E-05	1.79493E-05	3.20519E-08	1.2208E-06	8.2091E-08	1.33494E-06	1.33494429
3831003773955	383100	3773955	9.53228E-05	0.000238028	0.000238028	6.66145E-05	0.000122916	0.000221026	0.000156363	4.73827E-05	8.38952E-05	4.03891E-05	6.66251E-05	0.000114619	6.2307E-05	1.86496E-05	3.59349E-08	1.3991E-06	9.1238E-08	1.52625E-06	1.52624737
3831103773955	383110	3773955	9.9578E-05	0.000248654	0.000248654	6.95882E-05	0.000128403	0.000230893	0.000163343	4.94979E-05	8.76403E-05	4.10975E-05	6.92125E-05	0.000119119	6.47527E-05	1.93816E-05	4.0663E-08	1.6224E-06	1.0247E-07	1.76558E-06	1.7655788
3831203773955	383120	3773955	0.000103952	0.000259575	0.000259575	7.26447E-05	0.000134043	0.000241034	0.000170517	5.16719E-05	9.14897E-05	4.18611E-05	7.18653E-05	0.000123728	6.72585E-05	2.01316E-05	4.65507E-08	1.9094E-06	1.1664E-07	2.0726E-06	2.07260454
3831303773955	383130	3773955	0.00010818	0.000270134	0.000270134	7.55995E-05	0.000139495	0.000250839	0.000177453	5.37737E-05	9.52111E-05	4.24791E-05	7.44527E-05	0.000128066	6.96166E-05	2.08375E-05	5.37529E-08	2.2739E-06	1.3432E-07	2.46196E-06	2.46195654
3831403773955	383140	3773955	0.000112543	0.000281029	0.000281029	7.86485E-05	0.000145121	0.000260955	0.00018461	5.59425E-05	9.9051E-05	4.31021E-05	7.75476E-05	0.000133423	7.25284E-05	2.1709E-05	6.32248E-08	2.7719E-06	1.5827E-07	2.99343E-06	2.99342884
3831503773955	383150	3773955	0.000115646	0.000288776	0.000288776	8.08167E-05	0.000149122	0.000268149	0.000189699	5.74847E-05	0.000101782	4.38155E-05	8.00094E-05	0.000137591	7.47942E-05	2.23872E-05	7.68624E-08	3.5205E-06	1.9381E-07	3.79117E-06	3.79116728
3831603773955	383160	3773955	0.000120833	0.000301728	0.000301728	8.44416E-05	0.000155811	0.000280176	0.000198208	6.0063E-05	0.000106347	4.47249E-05	8.22653E-05	0.000141954	7.71661E-05	2.30972E-05	9.79693E-08	4.7247E-06	2.5111E-07	5.07382E-06	5.0738215
3836903773955	383690	3773955	0.005236812	0.013076718	0.013076718	0.003659644	0.006752732	0.012142667	0.00859021	0.002603094	0.004609007	3.84598E-05	0.004301919	0.013058369	0.00709852	0.00212471	1.06025E-07	2.8923E-06	5.9096E-07	3.58928E-06	3.58928109
3837003773955	383700	3773955	0.004125855	0.010302573	0.010302573	0.002883273	0.005320181	0.009566675	0.00676785	0.002050864	0.003631235	3.83442E-05	0.006206656	0.009220557	0.005012288	0.001500265	9.25402E-08	2.5107E-06	4.7394E-07	3.07716E-06	3.07716363
3837103773955	383710	3773955	0.003405949	0.008504913	0.008504913	0.002380181	0.004391881	0.00789742	0.005586951	0.001693016	0.002997633	3.82287E-05	0.004513305	0.006861387	0.003729845	0.001116407	8.20286E-08	2.2137E-06	3.9704E-07	2.69278E-06	2.69277868
3837203773955	383720	3773955	0.00289407	0.007226714	0.007226714	0.002022464	0.003731828	0.00671052	0.004747291	0.001438573	0.00254712	3.84799E-05	0.003402021	0.005281793	0.002877179	0.000859394	7.3374E-08	1.9684E-06	3.4215E-07	2.38395E-06	2.3839526
3837303773955	383730	3773955	0.002525136	0.006305455	0.006305455	0.001764641	0.003256096	0.005855066	0.004142108	0.001255184	0.002222415	3.8706E-05	0.002675927	0.004224268	0.002296309	0.000687325	6.63441E-08	1.7694E-06	3.0233E-07	2.13805E-06	2.13805124
3837403773955	383740	3773955	0.002246358	0.005609327	0.005609327	0.001569823	0.00289662	0.00520866	0.003684815	0.001116611	0.001977058	3.88617E-05	0.002178994	0.003484421	0.001894129	0.000566946	6.05429E-08	1.6053E-06	2.7201E-07	1.93788E-06	1.93787734
3837503773955	383750	3773955	0.002027816	0.005063612	0.005063612	0.0014171	0.002614816	0.004701925	0.0033633	0.001007979	0.001784716	3.89622E-05	0.001824818	0.0029473	0.001602183	0.000479561	5.56884E-08	1.4685E-06	2.4806E-07	1.77229E-06	1.77228811
3837603773955	383760	3773955	0.001848181	0.004615047	0.004615047	0.001291565	0.00238318	0.004285401	0.003031665	0.000918686	0.001626615	3.90376E-05	0.001558895	0.002538026	0.001379669	0.000412959	5.15461E-08	1.352E-06	2.2827E-07	1.63178E-06	1.6317756
3837703773955	383770	3773955	0.001704607	0.004256532	0.004256532	0.001191231	0.002198045	0.003952494	0.002796153	0.000847319	0.001500253	3.88617E-05	0.001363994	0.002234067	0.001214437	0.000363502	4.80195E-08	1.2544E-06	2.1227E-07	1.51466E-06	1.51465517
3837803773955	383780	3773955	0.001580763	0.003947285	0.003947285	0.001104685	0.002038352	0.003665336	0.002593006	0.000785759	0.001391256	3.85E-05	0.001208511	0.001989089	0.001081267	0.00032364	4.49148E-08	1.1689E-06	1.9838E-07	1.41223E-06	1.4122253
3837903773955	383790	3773955	0.001470708	0.00367247	0.00367247	0.001027776	0.00189644	0.003410151	0.002412478	0.000731054	0.001294395	3.83191E-05	0.001079944	0.001784808	0.000970221	0.000290404	4.21469E-08	1.0928E-06	1.86E-07	1.321E-06	1.32099823
3838003773955	383800	3773955	0.001371804	0.003425498	0.003425498	0.000958658	0.001768905	0.003180819	0.002250239	0.000681891	0.001207348	3.81583E-05	0.00097193	0.001611903	0.000876229	0.000262271	3.96653E-08	1.0246E-06	1.7486E-07	1.23912E-06	1.23912457
3838103773955	383810	3773955	0.001283311	0.003204524	0.003204524	0.000896817	0.001654795	0.00297563	0.00210508	0.000637903	0.001129464	3.79976E-05	0.000881244	0.001465781	0.000796797	0.000238495	3.74339E-08	9.6342E-07	1.6485E-07	1.16571E-06	1.16570554
3838203773955	383820	3773955	0.001203732	0.003005811	0.003005811	0.000841205	0.001552181	0.00279111	0.001974543	0.000598346	0.001059425	3.78318E-05	0.000804345	0.00134117	0.00072959	0.00021822	3.54159E-08	9.0835E-07	1.5581E-07	1.09957E-06	1.09957213
3838303773955	383830	3773955	0.001131663	0.002825847	0.002825847	0.00079084	0.001459249	0.002624001	0.001856324	0.000562522	0.000995995	3.7666E-05	0.000738332	0.00123369	0.000670633	0.000200732	3.35815E-08	8.5847E-07	1.4759E-07	1.03964E-06	1.03964052
3838403773955	383840	3773955	0.001066089	0.002662105	0.002662105	0.000745015	0.001374693	0.002471954	0.00174876	0.000529927	0.000938283	3.74952E-05	0.000681158	0.001140208	0.000619816	0.000185522	3.19051E-08	8.1308E-07	1.4009E-07	9.85073E-07	0.98507343
3838503773955	383850	3773955	0.00100637	0.002512982	0.002512982	0.000703282	0.001297688	0.002333483	0.0016508	0.000500242	0.000885723	3.73042E-05	0.000631424	0.001058603	0.000575456	0.000172244	3.03588E-08	7.7162E-07	1.3322E-07	9.35194E-07	0.93519388
3838603773955	383860	3773955	0.000951423	0.002375777	0.002375777	0.000664884	0.001226836	0.002206078	0.001560668	0.00047293	0.000837364	3.71133E-05	0.000587503	0.000986302	0.000536153	0.00016048	2.89338E-08	7.3355E-07	1.2688E-07	8.8936E-07	0.88935955
3838703773955	383870	3773955	0.000900808	0.002249385	0.002249385	0.000629512	0.001161568	0.002088715	0.001477641	0.00044777	0.000792816	3.67315E-05	0.000548576	0.000922057	0.000501229	0.000150027	2.76027E-08	6.9837E-07	1.21E-07	8.46979E-07	0.84697887
3838803773955	383880	3773955	0.000853806	0.002132019	0.002132019	0.000596666	0.00110096	0.001979732	0.001400542	0.000424407	0.000751449	3.63095E-05	0.000513683	0.000864331	0.00046985	0.000140634	2.63547E-08	6.6564E-07	1.1552E-07	8.0752E-07	0.80751955

			EGIODemolition	EGIOSite Grubbing / Prep	EGIOMass Grading / Excavation	EGIOMass Grading / Excavation	EGIODrainage / Utilities Trenching	EGIODrainage / Utilities Trenching	EGIOFoundations / Concrete Pads	EGIOFoundations / Concrete Pads	EGIOBuilding / Structure Construction	EGIOBuilding / Structure Construction	EGIOAsphalt Paving	EGIOArchitectural Coating	EGIOLandscaping or Other Finishing	EGIOWaterside Construction (Piles)	HIWaterside Construction (Landscaping)	HIWaterside Construction (Landscaping)	KMDemolition	KMSite Grubbing / Prep	KMMass Grading / Excavation
Unique Identifier	X (UTM)	Y (UTM)	2025	2025	2025	2026	2026	2027	2026	2027	2026	2027	2027	2027	2027	2027	2025	2026	2025	2025	2025
3838903773955	383890	3773955	0.00014576	0.00013153	0.000328441	0.000328441	9.19172E-05	9.19172E-05	0.000169605	0.000169605	0.00030498	0.00030498	0.000215755	2.03064E-05	6.53804E-05	0.000115762	0.000602581	0.000602581	0.00070632	0.000637365	0.001591549
3839003773955	383900	3773955	0.000141635	0.00012781	0.000319146	0.000319146	8.93162E-05	8.93162E-05	0.000164805	0.000164805	0.00029635	0.00029635	0.00020965	1.97318E-05	6.35303E-05	0.000112486	0.000584406	0.000584406	0.000669138	0.000603813	0.001507768
3839103773955	383910	3773955	0.00013769	0.00012425	0.000310256	0.000310256	8.6828E-05	8.6828E-05	0.000160214	0.000160214	0.000288095	0.000288095	0.00020381	1.91821E-05	6.17605E-05	0.000109352	0.000567102	0.000567102	0.000634553	0.000572605	0.001429837
3829703773965	382970	3773965	0.000315993	0.00028514	0.000712027	0.000712027	0.000199267	0.000199267	0.000367686	0.000367686	0.000661168	0.000661168	0.000467737	4.40223E-05	0.000141738	0.00025096	0.000416671	0.000416671	7.57183E-05	6.83262E-05	0.000170616
3829803773965	382980	3773965	0.000343224	0.00030972	0.000773387	0.000773387	0.00021644	0.00021644	0.000399372	0.000399372	0.000718145	0.000718145	0.000508044	4.78159E-05	0.000153953	0.000272587	0.000441524	0.000441524	7.9437E-05	7.1682E-05	0.000178995
3829903773965	382990	3773965	0.00037424	0.0003377	0.000843274	0.000843274	0.000235998	0.000235998	0.000435461	0.000435461	0.00078304	0.00078304	0.000553954	5.21368E-05	0.000167865	0.00029722	0.000468866	0.000468866	8.35259E-05	7.53716E-05	0.000188209
3830003773965	383000	3773965	0.000410622	0.00037053	0.000925253	0.000925253	0.000258941	0.000258941	0.000477795	0.000477795	0.000859163	0.000859163	0.000607807	5.72053E-05	0.000184184	0.000326114	0.000499745	0.000499745	8.81878E-05	7.95784E-05	0.000198713
3830103773965	383010	3773965	0.000453343	0.00040908	0.001021516	0.001021516	0.000285881	0.000285881	0.000527504	0.000527504	0.000948551	0.000948551	0.000671043	6.3157E-05	0.000203346	0.000360043	0.000534495	0.000534495	9.33928E-05	8.42753E-05	0.000210442
3830203773965	383020	3773965	0.00050303	0.00045392	0.001133476	0.001133476	0.000317214	0.000317214	0.000585319	0.000585319	0.001052513	0.001052513	0.00074459	7.00791E-05	0.000225633	0.000399504	0.000573002	0.000573002	9.8974E-05	8.93116E-05	0.000223018
3830303773965	383030	3773965	0.000556161	0.00050187	0.001253196	0.001253196	0.000350719	0.000350719	0.000647142	0.000647142	0.001163682	0.001163682	0.000823235	7.7481E-05	0.000249465	0.0004417	0.000612335	0.000612335	0.000104089	9.39277E-05	0.000234545
3830403773965	383040	3773965	0.000618299	0.00055794	0.001393212	0.001393212	0.000389904	0.000389904	0.000719446	0.000719446	0.001293697	0.001293697	0.000915213	8.61377E-05	0.000277337	0.00049105	0.000656156	0.000656156	0.000109563	9.8867E-05	0.000246878
3830503773965	383050	3773965	0.000696131	0.00062817	0.00156859	0.00156859	0.000438985	0.000438985	0.000810009	0.000810009	0.001456548	0.001456548	0.00103042	9.69807E-05	0.000312249	0.000552864	0.000708081	0.000708081	0.000115932	0.000104614	0.00026123
3830603773965	383060	3773965	0.000794561	0.00071699	0.001790383	0.001790383	0.000501056	0.000501056	0.000924542	0.000924542	0.001662499	0.001662499	0.001176118	0.000110693	0.0003564	0.000631037	0.000769998	0.000769998	0.000122982	0.000110976	0.000277115
3830703773965	383070	3773965	0.000916003	0.00082658	0.002064028	0.002064028	0.000577638	0.000577638	0.00106585	0.00106585	0.001916597	0.001916597	0.001355878	0.000127612	0.000410872	0.00072485	0.000841844	0.000841844	0.000130276	0.000117558	0.000293551
3830803773965	383080	3773965	0.001045772	0.00094368	0.002356435	0.002356435	0.000659471	0.000659471	0.001216848	0.001216848	0.002188118	0.002188118	0.001547963	0.000145691	0.00046908	0.000830547	0.000913165	0.000913165	0.000136818	0.000123461	0.000308292
3830903773965	383090	3773965	0.00120427	0.0010867	0.002713579	0.002713579	0.000759421	0.000759421	0.001401274	0.001401274	0.002519752	0.002519752	0.001782573	0.000167772	0.000540174	0.000956425	0.000993924	0.000993924	0.000143653	0.000129629	0.000323693
3831003773965	383100	3773965	0.001399812	0.00126315	0.003154194	0.003154194	0.000882731	0.000882731	0.001628805	0.001628805	0.002928894	0.002928894	0.002072017	0.000195013	0.000627884	0.001111724	0.001084833	0.001084833	0.000150798	0.000136076	0.000339792
3831103773965	383110	3773965	0.001644438	0.0014839	0.00370541	0.00370541	0.001036994	0.001036994	0.001913449	0.001913449	0.003440738	0.003440738	0.002434116	0.000229093	0.000737611	0.001306005	0.00118686	0.00118686	0.000158241	0.000142793	0.000356565
3831203773965	383120	3773965	0.001961249	0.00176978	0.00441928	0.00441928	0.001236777	0.001236777	0.002282087	0.002282087	0.004103617	0.004103617	0.002903063	0.000273229	0.000879716	0.001557615	0.00130343	0.00130343	0.000166097	0.000149881	0.000374265
3831303773965	383130	3773965	0.002372659	0.00214103	0.005346308	0.005346308	0.001496215	0.001496215	0.002760798	0.002760798	0.004964429	0.004964429	0.003512036	0.000330545	0.001064253	0.001884354	0.001431864	0.001431864	0.000174215	0.000157207	0.000392558
3831403773965	383140	3773965	0.002941397	0.00265424	0.006627843	0.006627843	0.001854865	0.001854865	0.003422575	0.003422575	0.006154426	0.006154426	0.004353888	0.000409778	0.00131936	0.002336043	0.001577933	0.001577933	0.000182798	0.000164953	0.000411899
3831503773965	383150	3773965	0.003805367	0.00343387	0.008574626	0.008574626	0.00239969	0.00239969	0.004427881	0.004427881	0.007962152	0.007962152	0.005632746	0.000530141	0.001706893	0.003022204	0.001748633	0.001748633	0.000191531	0.000172833	0.000431577
3831603773965	383160	3773965	0.005204325	0.00469625	0.011726896	0.011726896	0.003281883	0.003281883	0.006055692	0.006055692	0.010889261	0.010889261	0.0077035	0.000725035	0.002334394	0.00413325	0.001954225	0.001954225	0.000201303	0.00018165	0.000453595
3836903773965	383690	3773965	0.00027126	0.00024478	0.000611231	0.000611231	0.000171059	0.000171059	0.000315636	0.000315636	0.000567572	0.000567572	0.000401523	3.77904E-05	0.000121674	0.000215434	0.000993226	0.000993226	0.004024039	0.003631191	0.009067361
3837003773965	383700	3773965	0.000261853	0.00023629	0.000590034	0.000590034	0.000165126	0.000165126	0.000304689	0.000304689	0.000547888	0.000547888	0.000387598	3.64798E-05	0.000117454	0.000207963	0.000965773	0.000965773	0.003454544	0.003117293	0.007784117
3837103773965	383710	3773965	0.000252929	0.00022824	0.000569925	0.000569925	0.000159499	0.000159499	0.000294306	0.000294306	0.000529217	0.000529217	0.000374389	3.52366E-05	0.000113451	0.000200875	0.000939461	0.000939461	0.003010107	0.002716244	0.006782669
3837203773965	383720	3773965	0.000244991	0.00022107	0.000552037	0.000552037	0.000154493	0.000154493	0.000285068	0.000285068	0.000512606	0.000512606	0.000362638	3.41306E-05	0.00010989	0.00019457	0.000919938	0.000919938	0.00263884	0.002381222	0.005946093
3837303773965	383730	3773965	0.000237589	0.00021439	0.000535358	0.000535358	0.000149825	0.000149825	0.000276456	0.000276456	0.000497119	0.000497119	0.000351682	3.30994E-05	0.00010657	0.000188692	0.000901889	0.000901889	0.002337381	0.002109194	0.005266817
3837403773965	383740	3773965	0.000230211	0.00020774	0.000518734	0.000518734	0.000145173	0.000145173	0.000267871	0.000267871	0.000481682	0.000481682	0.000340761	3.20716E-05	0.000103261	0.000182832	0.000883634	0.000883634	0.002091215	0.001887059	0.004712131
3837503773965	383750	3773965	0.000222994	0.00020122	0.000502473	0.000502473	0.000140622	0.000140622	0.000259474	0.000259474	0.000466582	0.000466582	0.000330079	3.10662E-05	0.000100024	0.00017101	0.000864174	0.000864174	0.001888295	0.001703949	0.004254891
3837603773965	383760	3773965	0.000216237	0.00019513	0.000487247	0.000487247	0.000136361	0.000136361	0.000251611	0.000251611	0.000452444	0.000452444	0.000320077	3.01249E-05	9.6993E-05	0.000171735	0.000845396	0.000845396	0.001715895	0.00154838	0.003866422
3837703773965	383770	3773965	0.00020948	0.00018903	0.000472021	0.000472021	0.0001321	0.0001321	0.000243749	0.000243749	0.000438306	0.000438306	0.000310075	2.91835E-05	9.39621E-05	0.000166368	0.00082259	0.00082259	0.001573531	0.001419915	0.003545635
3837803773965	383780	3773965	0.00020292	0.00018311	0.00045724	0.00045724	0.000127963	0.000127963	0.000236116	0.000236116	0.00042458	0.00042458	0.000300365	2.82696E-05	9.10196E-05	0.000161158	0.000799418	0.000799418	0.001450227	0.001308648	0.003267794
3837903773965	383790	3773965	0.000196736	0.00017753	0.000443305	0.000443305	0.000124063	0.000124063	0.00022892	0.00022892	0.00041641	0.00041641	0.000291211	2.74081E-05	8.82458E-05	0.000156247	0.000777817	0.000777817	0.001340777	0.001209884	0.003021171
3838003773965	383800	3773965	0.000191	0.00017235	0.00043038	0.00043038	0.000120446	0.000120446	0.000222245	0.000222245	0.000399638	0.000399638	0.00028272	2.6609E-05	8.56728E-05	0.000151691	0.000758738	0.000758738	0.001242382	0.001121094	0.002799458
3838103773965	383810	3773965	0.000185484	0.00016738	0.000417952	0.000417952	0.000116968	0.000116968	0.000215827	0.000215827	0.000388098	0.000388098	0.000274556	2.58406E-05	8.31988E-05	0.000147311	0.000740864	0.000740864	0.001154995	0.001042238	0.002602547
3838203773965	383820	3773965	0.000180136	0.00016255	0.0004059	0.0004059	0.000113595	0.000113595	0.000209604	0.000209604	0.000376907	0.000376907	0.000266639	2.50955E-05	8.07998E-05	0.000143063	0.000722704	0.000722704	0.001077402	0.00097222	0.002427708
3838303773965	383830	3773965	0.000175009	0.00015792	0.000394347	0.000394347	0.000110362	0.000110362	0.000203638	0.000203638	0.000366179	0.000366179	0.00025905	2.43811E-05	7.84999E-05	0.000138991	0.00070391	0.00070391	0.001007862	0.000909469	0.002271013
3838403773965	383840	3773965	0.000170102	0.0001535	0.00038329	0.00038329	0.000107267	0.000107267	0.000197929	0.000197929	0.000355913	0.000355913	0.000251787	2.36976E-05	7.6299E-05	0.000135094	0.000685576	0.000685576	0.000945055	0.00085279	0.00212949
3838503773965	383850	3773965	0.000165339	0.0001492	0.000372557	0.000372557	0.000104264	0.000104264	0.000192386	0.000192386	0.000345946	0.000345946	0.000244736	2.3034E-05	7.41624E-05	0.000131311	0.000666782	0.000666782	0.000888396	0.000801666	0.002001821
3838603773965	383860	3773965	0.000160748	0.00014506	0.000362214	0.000362214	0.000101369	0.000101369	0.000187045	0.000187045	0.000336342	0.000336342	0.00023794	2.23945E-05	7.21035E-05	0.000127666	0.000649241	0.000649241	0.000836745	0.000755058	0.001885436
3838703773965	383870	3773965	0.000156319	0.00014106	0.000352234	0.000352234	9.8576E-05	9.8576E-05	0.000181891	0.000181891	0.000327074	0.000327074	0.000231386	2.17775E-05	7.01168E-05	0.000124148	0.000630558	0.000630558	0.000789935	0.000712818	0.00177996
3838803773965	383880	3773965	0.000152004	0.00013716	0.000342509	0.000342509	9.58545E-05	9.58545E-05	0.00017687	0.00017687	0.000318044	0.000318044	0.000224997	2.11762E-05	6.8181E-05	0.000120721	0.000611383	0.000611383	0.000747053	0.000674122	0.001683333
3838903773965	383890	3773965	0.000147766	0.00013334	0.00033296	0.00033296	9.3182E-05	9.3182E-05	0.000171938	0.000171938	0.000309177	0.000309177	0.000218724	2.05858E-05	6.62801E-05	0.000117355	0.000593113	0.000593113	0.000707335	0.000638281	0.001593836
3839003773965	383900	3773965	0.000143557	0.00012954	0.000323477	0.000323477	9.05282E-05	9.05282E-05	0.000167042	0.000167042	0.000300372	0.000300372	0.000212495	1.99995E-05	6.43925E-05	0.000114013	0.000575413	0.000575413	0.000670422	0.000604971	0.00151066
3839103773965	383910	3773965	0.000139582	0.00012596	0.00031452	0.00031452	8.80213E-05	8.80213E-05	0.000162416	0.000162416	0.000292054	0.000292054	0.00020661	1.94457E-05	6.26093E-05	0.000110855	0.000558665	0.000558665	0.000636093	0.000573994	0.001433307
3829703773975	382970	3773975	0.000317862	0.00028683	0.000716237	0.000716237	0.000200446	0.000200446	0.00036986	0.00036986	0.000665077	0.000665077	0.000470502	4.42826E-05	0.000142576	0.000252444	0.000415989	0.000415989	7.60704E-05	6.8644E-05	0.000171409
3829803773975	382980	3773975	0.000344084	0.00031049	0.000775324	0.000775324	0.000216982	0.000216982	0.000400372	0.000400372	0.000719943	0.000719943	0.000509317	4.79357E-05	0.000154338	0.00027327	0.000439795	0.000439795	7.95206E-05	7.17574E-05	0.000179184
3829903773975	382990	3773975	0.000373715	0.00033723	0.00084209	0.00084209	0.000235667	0.000235667	0.00043485	0.00043485	0.000781941	0.000781941	0.000553176	5.20637E-05	0.000167629	0.000296802	0.000465869	0.000465869	8.32752E-05	7.51454E-05	0.000187644
3830003773975	383000	3773975	0.000409291	0.00036933	0.000922254	0.000922254	0.000258101	0.000258101	0.000476246	0.000476246	0.000856378	0.000856378	0.000605836	5.70199E-05	0.000183587	0.000325057	0.000496034	0.000496034	8.77878E-05	7.92175E-05	0.000197812
3830103773975	383010	3773975	0.000451606	0.00040752	0.001017602	0.001017602	0.000284786	0.000284786	0.000525483	0.000525483	0.000944916	0.000944916	0.000668472	6.2915E-05	0.000202567	0.000358663	0.000530482	0.000530482	9.2975E-05	8.38983E-05	0.0002095
3830203773975	383020	3773975	0.000500851	0.00045196	0.001128566	0.001128566	0.00031584	0.00031584	0.000582784	0.000582784	0.001047954	0.001047954	0.000741365	6.97755E-05	0.000224656	0.000397773	0.000568736	0.000568736	9.85681E-05	8.89453E-05	0.000222103
3830303773975	383030	3773975	0.000552967	0.00049898	0.001246	0.001246	0.000348705	0.000348705	0.000643426	0.000643426	0.001157	0.001157	0.000818508	7.70361E-05	0.000248033	0.000439164	0.00060745	0.00060745	0.000103618	9.35022E-05	0.000233482
3830403773975	383040	3773975	0.00061381	0.00055389	0.001383098	0.001383098	0.000387073	0.000387073	0.000714223	0.000714223	0.001284305	0.001284305	0.000908569	8.55124E-05	0.000275324	0.000487485	0.000650541	0.000650541	0.000109032	9.83876E-05	0.000245681
3830503773975	383050	3773975	0.00069129	0.0006238	0.001557682	0.001557682	0.000435932	0.000435932	0.000804377	0.000804377	0.001446419	0.001446419	0.001023254	9.63063E-05	0.000310077	0.000549019	0.000702451	0.000702451	0.00011552	0.000104243	0.000260302
3830603773975	383060	3773975	0.000791123	0.00071389	0.001782636	0.001782636	0.000498888	0.000498888	0.000920542	0.000920542	0.001655305	0.001655305	0.001171029	0.000110215	0.000354857	0.000628306	0.000765446	0.000765446	0.000122898	0.0001109	0.000276926
3830703773975	383070	3773975	0.000915346	0.00082599	0.002062548	0.002062548	0.000577224	0.000577224	0.001065086	0.001065086	0.001915223	0.001915223	0.001354906	0.000127521	0.000410578	0.000726964	0.000839179	0.000839179	0.000130473	0.000117736	0.000293995
3830803773975	383080	3773975	0.001046625	0.00094445	0.002358359	0.002358359	0.000660009	0.000660009	0.001217841	0.001217841	0.002189904	0.002189904	0.001549226	0.00014581	0.000469463	0.000831225	0.000911833	0.000911833	0.000137135	0.000123747	0.000309005
3830903773975	383090	3773975	0.001207129	0.00108928	0.002720021	0.002720021	0.000761224	0.000761224	0.001404601	0.001404601	0.002525734	0.002525734	0.001786805	0.00016817	0.000541456	0.00095896	0.0009944	0.0009944	0.000144071	0.000130006	0.000324634
3831003773975	383100	3773975	0.00140374	0.0012667	0.003163044	0.003163044	0.000885208	0.000885208	0.001633375	0.001633375	0.002937112	0.002937112	0.002077831	0.000195561	0.000629646	0.001114843	0.001086879	0.001086879	0.000151269	0.000136502	0.000340855
3831103773975	383110	3773975	0.001645978	0.00148529	0.00370888	0.00370888	0.001037965	0.001037965	0.001915241	0.001915241	0.00344396	0.00344396	0.002436396	0.000229308	0.000738302	0.001307228	0.001189191	0.001189191	0.000158665	0.000143175	0.00035752
3831203773975	383120	3773975	0.001959381	0.0017681	0.00441507	0.00441507	0.001235599	0.001235599	0.002279913	0.002279913	0.004099708	0.004099708	0.002900298	0.000272969	0.000878878	0.001556131	0.001306539	0.001306539	0.000166485	0.000150232	0.00037514
3831303773975	383130	3773975	0.002369006	0.00213773	0.005338076	0.005338076	0.001493911	0.001493911	0.002756548	0.002756548	0.004956785	0.004956785	0.003506629	0.000330036	0.001062615	0.001881453	0.001437827	0.001437827	0.000174627	0.000157579	0.000393486
3831403773975	383140	3773975	0.002936376	0.00264971	0.006616532	0.006616532	0.001851699	0.001851699	0.003416734	0.003416734	0.006143922	0.006143922	0.004346457	0.000409078	0.001317108	0.002332056	0.001588607	0.001588607	0.000183252	0.000165362	0.000412921
3831503773975	383150	3773975	0.003798335	0.00342752	0.008558781	0.008558781	0.002395256	0.002395256	0.004419699	0.004419699	0.00794744	0.00794744	0.005622338	0.000529161	0.001703739	0.00301662	0.001765952	0.001765952	0.00019205	0.000173301	0.000432747
3831603773975	383160	3773975	0.005183463	0.00467743	0.011679888	0.011679888	0.003268727	0.003268727	0.006031417	0.006031417	0.01084561	0.01084561	0.007672619	0.000722129	0.002325036	0.004116682	0.001979871	0.001979871	0.000201846	0.00018214	0.000454819
3836903773975	383690	3773975	0.000274233	0.00024746	0.000617929	0.000617929	0.000172933	0.000172933	0.000319095	0.000319095	0.000573791	0.000573791	0.000405923	3.82045E-05	0.000123007	0.000217795	0.000973956	0.000973956	0.003963572	0.003576627	0.00893111
3837003773975	383700	3773975	0.000264736	0.00023889	0.00059653	0.00059653	0.000166945	0.000166945	0.000308044	0.000308044	0.000553921	0.000553921	0.000391866	3.68815E-05	0.000118747	0.000210252	0.000946741	0.000946741	0.003402033	0.003069909	0.007665796
3837103773975	383710	3773975	0.000255735	0.00023077	0.000576247	0.000576247	0.000161268	0.000161268	0.00029757	0.00029757	0.000535087	0.000535087	0.000378542	3.56275E-05	0.00011471	0.000203103	0.000920683	0.000920683	0.002965756	0.002676224	0.006682734
3837203773975	383720	3773975	0.000247772	0.00022358	0.000558304	0.000558304	0.000156247	0.000156247	0.000288305	0.000288305	0.000518426	0.000518426	0.000366755	3.45181E-05	0.000111138	0.000196779	0.000901524	0.000901524	0.002600846	0.002346938	0.005860482
3837303773975	383730	3773975	0.000240293	0.00021683	0.000541451	0.000541451	0.00015153	0.00015153	0.000279602	0.000279602	0.000502776	0.000502776	0.000355684	3.34762E-05	0.000107783	0.000190839	0.000883936	0.000883936	0.002305291	0.002080237	0.005194509
3837403773975	383740	3773975	0.000232819	0.00021009	0.000524612	0.000524612	0.000146818	0.000146818	0.000270906	0.000270906	0.000487139	0.000487139	0.000344622	3.2435E-05	0.000104431	0.000184904	0.000865887	0.000865887	0.002065094	0.001863489	0.004653273
3837503773975	383750	3773975	0.000225513	0.0002035	0.00050814	0.00050814	0.00014221	0.00014221	0.000262405	0.000262405	0.00047185	0.00047185	0.00033807	3.14172E-05	0.000101154	0.000179102	0.000846173	0.000846173	0.001868125	0.001685749	0.004209443
3837603773975	383760	3773975	0.000218631	0.00019729	0.000492641	0.000492641	0.00013787	0.00013787	0.000254396	0.000254396	0.000457452	0.000457452	0.00032362	3.04583E-05	9.80666E-05	0.000173636	0.000827126	0.000827126	0.001700405	0.001534402	0.003831519
3837703773975	383770	3773975	0.00021182	0.00019114	0.000477294	0.000477294	0.000133575	0.000133575	0.000246471	0.000246471	0.000443201	0.000443201	0.000313539	2.95095E-05	9.50117E-05	0.000168227	0.000805049	0.000805049	0.001560865	0.001408485	0.003517094
3837803773975	383780	3773975	0.000205236	0.0001852	0.00046245	0.00046245	0.000129423	0.000129423	0.00023881	0.00023881	0.00042926	0.00042926	0.000303793	2.85923E-05	9.20585E-05	0.000162998	0.000782845	0.000782845	0.001439763	0.001299206	0.003244216
3837903773975	383790	3773975	0.00019901	0.00017958	0.00044843	0.00044843	0.000125497	0.000125497	0.000231566	0.000231566	0.000416399	0.000416399	0.000294577	2.77249E-05	8.92659E-05	0.000158053	0.000762148	0.000762148	0.00133211	0.001202063	0.003001642

			KMMass Grading / Excavation	KMDrainage / Utilities Trenching	KMFoundations / Concrete Pads	KMBuilding / Structure Construction	KMAsphalt Paving	KMArchitectural Coating	KMLandscaping or Other Finishing	KMWaterside Construction (Piles)	EWNDemolition	EWNSite Grubbing / Prep	EWNDrainage / Utilities Trenching	EWNDrainage / Utilities Trenching	EWNDrainage / Utilities Trenching	EWNFoundations / Concrete Pads	EWNBuilding / Structure Construction	EWNAsphalt Paving	EWNLandscaping or Other Finishing	EWNWaterside Construction (Piles)	ISDemolition
Unique Identifier	X (UTM)	Y (UTM)	2026	2026	2026	2026	2026	2026	2026	2026	2027	2027	2027	2028	2029	2029	2029	2029	2029	2029	2027
3838903773955	383890	3773955	0.001591549	0.00034291	0.000821866	0.001524458	0.001045502	9.84002E-05	0.000316819	0.000560956	8.40213E-05	0.000113285	0.000137449	0.000137449	0.000137449	9.77662E-05	0.00017026	0.000124369	3.76877E-05	6.53992E-05	0.000198449
3839003773955	383900	3773955	0.001507768	0.000324859	0.000778601	0.001444209	0.000990466	9.32203E-05	0.000300141	0.000531426	8.31021E-05	0.000112045	0.000135945	0.000135945	0.000135945	9.66966E-05	0.000168397	0.000123009	3.72753E-05	6.46837E-05	0.000191257
3839103773955	383910	3773955	0.001429837	0.000308068	0.000738359	0.001369563	0.000939273	8.84021E-05	0.000284628	0.000503959	8.21291E-05	0.000110733	0.000134354	0.000134354	0.000134354	9.55645E-05	0.000166425	0.000121568	3.68389E-05	6.39263E-05	0.000184332
3829703773965	382970	3773965	0.000170616	3.67603E-05	8.81049E-05	0.000163424	0.000112079	1.05486E-05	3.39633E-05	6.01351E-05	6.29384E-05	8.48589E-05	0.00010296	0.00010296	0.00010296	7.32344E-05	0.000127537	9.31621E-05	2.82309E-05	4.8989E-05	0.000112983
3829803773965	382980	3773965	0.000178995	3.85657E-05	9.2432E-05	0.00017145	0.000117584	1.10667E-05	3.56314E-05	6.30885E-05	6.49022E-05	8.75067E-05	0.000106173	0.000106173	0.000106173	7.55195E-05	0.000131517	9.6069E-05	2.91118E-05	5.05176E-05	0.000119275
3829903773965	382990	3773965	0.000188209	4.05508E-05	9.71897E-05	0.000180275	0.000123636	1.16363E-05	3.74654E-05	6.63359E-05	6.69974E-05	9.03316E-05	0.0001096	0.0001096	0.0001096	7.79574E-05	0.000135763	9.91703E-05	3.00516E-05	5.21484E-05	0.000126271
3830003773965	383000	3773965	0.000198713	4.28141E-05	0.000102614	0.000190337	0.000130536	1.22858E-05	3.95565E-05	7.00383E-05	6.93492E-05	9.35025E-05	0.000113447	0.000113447	0.000113447	8.06939E-05	0.000140528	0.000102651	3.11065E-05	5.39789E-05	0.000134335
3830103773965	383010	3773965	0.000210442	4.53411E-05	0.000108671	0.000201571	0.000138241	1.30109E-05	4.18912E-05	7.41721E-05	7.19518E-05	9.70115E-05	0.000117705	0.000117705	0.000117705	8.37222E-05	0.00014582	0.000106504	3.22739E-05	5.60047E-05	0.000143611
3830203773965	383020	3773965	0.000223018	4.80507E-05	0.000115165	0.000213617	0.000146502	1.37885E-05	4.43946E-05	7.86046E-05	7.47035E-05	0.000100722	0.000122206	0.000122206	0.000122206	8.69241E-05	0.000151378	0.000110577	3.35082E-05	5.81465E-05	0.000153973
3830303773965	383030	3773965	0.000234545	5.05342E-05	0.000121117	0.000224658	0.000154074	1.45011E-05	4.66892E-05	8.26674E-05	7.70494E-05	0.000103885	0.000126044	0.000126044	0.000126044	8.96538E-05	0.000156132	0.000114049	3.45604E-05	5.99725E-05	0.000163948
3830403773965	383040	3773965	0.000246878	5.31916E-05	0.000127486	0.000236471	0.000162177	1.52637E-05	4.91444E-05	8.70145E-05	7.95146E-05	0.000107208	0.000130077	0.000130077	0.000130077	9.25223E-05	0.000161127	0.000117698	3.56662E-05	6.18913E-05	0.000174889
3830503773965	383050	3773965	0.00026123	5.62837E-05	0.000134897	0.000250218	0.000171604	1.6151E-05	5.20013E-05	9.20728E-05	8.25052E-05	0.00011124	0.000134969	0.000134969	0.000134969	9.6002E-05	0.000167187	0.000122125	3.70076E-05	6.42191E-05	0.000187974
3830603773965	383060	3773965	0.000277115	5.97062E-05	0.0001431	0.000265433	0.000182039	1.71331E-05	5.51633E-05	9.76715E-05	8.60866E-05	0.000116069	0.000140828	0.000140828	0.000140828	0.000100169	0.000174445	0.000127426	3.86141E-05	6.70067E-05	0.000203284
3830703773965	383070	3773965	0.000293551	6.32475E-05	0.000151588	0.000281176	0.000192836	1.81493E-05	5.84351E-05	0.000103465	9.00143E-05	0.000121365	0.000147253	0.000147253	0.000147253	0.00010474	0.000182404	0.00013324	4.03758E-05	7.00639E-05	0.000219735
3830803773965	383080	3773965	0.000308292	6.64236E-05	0.0001592	0.000295296	0.00020252	1.90607E-05	6.13696E-05	0.00010866	9.2981E-05	0.000125365	0.000152106	0.000152106	0.000152106	0.000108192	0.000188415	0.000137631	4.17065E-05	7.2373E-05	0.000233966
3830903773965	383090	3773965	0.000323693	6.97417E-05	0.000167153	0.000310047	0.000212636	2.00128E-05	6.44353E-05	0.000114088	9.6073E-05	0.000129534	0.000157164	0.000157164	0.000157164	0.000111789	0.000194681	0.000142208	4.30934E-05	7.47797E-05	0.000248596
3831003773965	383100	3773965	0.000339792	7.32106E-05	0.000175467	0.000325469	0.000223213	2.10082E-05	6.76402E-05	0.000119763	9.91769E-05	0.000133719	0.000162242	0.000162242	0.000162242	0.000115401	0.000200971	0.000146803	4.44857E-05	7.71957E-05	0.00026325
3831103773965	383110	3773965	0.000356565	7.68243E-05	0.000184128	0.000341534	0.000234231	2.20452E-05	7.0979E-05	0.000125675	0.000102215	0.000137815	0.000167212	0.000167212	0.000167212	0.000118936	0.000207127	0.0001513	4.58485E-05	7.95606E-05	0.000277737
3831203773965	383120	3773965	0.000374265	8.0638E-05	0.000193268	0.000358488	0.000245858	2.31396E-05	7.45025E-05	0.000131913	0.000105277	0.000141944	0.000172222	0.000172222	0.000172222	0.000122499	0.000213332	0.000155833	4.7222E-05	8.19441E-05	0.000292224
3831303773965	383130	3773965	0.000392558	8.45792E-05	0.000202714	0.00037601	0.000257875	2.42705E-05	7.81438E-05	0.00013836	0.000107993	0.000145606	0.000176664	0.000176664	0.000176664	0.00012566	0.000218836	0.000159853	4.84403E-05	8.40581E-05	0.000306341
3831403773965	383140	3773965	0.000411899	8.87464E-05	0.000212702	0.000394536	0.00027058	2.54664E-05	8.1994E-05	0.000145178	0.000110852	0.000149461	0.000181342	0.000181342	0.000181342	0.000128987	0.00022463	0.000164085	4.97228E-05	8.62836E-05	0.000320452
3831503773965	383150	3773965	0.000431577	9.29861E-05	0.000222863	0.000413384	0.000283506	2.6683E-05	8.5911E-05	0.000152113	0.000114237	0.000154024	0.000186878	0.000186878	0.000186878	0.000132925	0.000231488	0.000169095	5.12409E-05	8.8918E-05	0.000331823
3831603773965	383160	3773965	0.000453595	9.773E-05	0.000234233	0.000434474	0.00029797	2.80443E-05	9.0294E-05	0.000159874	0.000118553	0.000159843	0.000193938	0.000193938	0.000193938	0.000137946	0.000240233	0.000175483	5.31767E-05	9.22771E-05	0.000342801
3836903773965	383690	3773965	0.009067361	0.001953623	0.004682326	0.00868513	0.005956428	0.000560605	0.001804978	0.003195873	9.80786E-05	0.000132238	0.000160445	0.000160445	0.000160445	0.000114123	0.000198745	0.000145177	4.3993E-05	7.63409E-05	0.00054504
3837003773965	383700	3773965	0.007784117	0.00167714	0.004019667	0.007455981	0.005113454	0.000481266	0.001549531	0.002743582	9.72131E-05	0.000131071	0.000159029	0.000159029	0.000159029	0.000113116	0.000196991	0.000143896	4.36048E-05	7.56672E-05	0.000508861
3837103773965	383710	3773965	0.006782669	0.001461371	0.003502526	0.006496748	0.004455594	0.00041935	0.00135018	0.002390613	9.63595E-05	0.00012992	0.000157633	0.000157633	0.000157633	0.000112123	0.000195261	0.000142632	4.32219E-05	7.50028E-05	0.000476682
3837203773965	383720	3773965	0.005946093	0.001281125	0.003070523	0.005695438	0.00390604	0.000367627	0.001183648	0.002095754	9.56671E-05	0.000128986	0.0001565	0.0001565	0.0001565	0.000111317	0.000193858	0.000141607	4.29113E-05	7.44638E-05	0.000448561
3837303773965	383730	3773965	0.005266817	0.001134771	0.00271975	0.005044797	0.003459818	0.00032563	0.00104843	0.001856337	9.49448E-05	0.000128013	0.000155319	0.000155319	0.000155319	0.000110477	0.000192395	0.000140538	4.25874E-05	7.39016E-05	0.000422954
3837403773965	383740	3773965	0.004712131	0.00101526	0.002433313	0.004513493	0.00309544	0.000291335	0.000938012	0.001660833	9.41509E-05	0.000126942	0.00015402	0.00015402	0.00015402	0.000109553	0.000190786	0.000139363	4.22313E-05	7.32837E-05	0.000399656
3837503773965	383750	3773965	0.004254891	0.000916745	0.002197198	0.004075528	0.002795075	0.000263066	0.000846992	0.001499675	9.33212E-05	0.000125824	0.000152663	0.000152663	0.000152663	0.00010858	0.000189105	0.000138135	4.18591E-05	7.26379E-05	0.000378365
3837603773965	383760	3773965	0.003866422	0.000833047	0.001996595	0.003703435	0.002539886	0.000239048	0.000769663	0.001362755	9.25094E-05	0.000124729	0.000151335	0.000151335	0.000151335	0.000107643	0.00018746	0.000136933	4.1495E-05	7.2006E-05	0.000358905
3837703773965	383770	3773965	0.003545635	0.000763931	0.001830943	0.00339617	0.002329158	0.000219215	0.000705806	0.001249691	9.16379E-05	0.000123554	0.000149909	0.000149909	0.000149909	0.000106629	0.000185694	0.000135643	4.11041E-05	7.13277E-05	0.000341004
3837803773965	383780	3773965	0.003267794	0.000704068	0.001687467	0.003130042	0.002146642	0.000202037	0.000650498	0.001151764	9.07485E-05	0.000122355	0.000148454	0.000148454	0.000148454	0.000105594	0.000183891	0.000134327	4.07051E-05	7.06354E-05	0.000324541
3837903773965	383790	3773965	0.003021171	0.000650932	0.001560113	0.002893815	0.001984634	0.000186789	0.000601404	0.001064839	8.9889E-05	0.000121196	0.000147048	0.000147048	0.000147048	0.000104594	0.00018215	0.000133055	4.03196E-05	6.99663E-05	0.000309379
3838003773965	383800	3773965	0.002799458	0.000603162	0.001445622	0.002681448	0.001838988	0.000173081	0.000557269	0.000986694	8.90831E-05	0.000120109	0.00014573	0.00014573	0.00014573	0.000103656	0.000180517	0.000131862	3.99581E-05	6.93391E-05	0.000295418
3838103773965	383810	3773965	0.002602547	0.000560736	0.001343938	0.002492838	0.001709636	0.000160907	0.000518071	0.000917291	8.82654E-05	0.000119007	0.000144392	0.000144392	0.000144392	0.000102705	0.00017886	0.000130651	3.95913E-05	6.87026E-05	0.000282477
3838203773965	383820	3773965	0.002427708	0.000523066	0.001253652	0.002325369	0.001594782	0.000150097	0.000483267	0.000855668	8.74536E-05	0.000117912	0.000143064	0.000143064	0.000143064	0.00010176	0.000177215	0.00012945	3.92272E-05	6.80707E-05	0.000270443
3838303773965	383830	3773965	0.002271013	0.000489305	0.001172736	0.002175279	0.001491848	0.000140409	0.000452075	0.000800439	8.66418E-05	0.000116818	0.000141736	0.000141736	0.000141736	0.000100815	0.00017557	0.000128248	3.88631E-05	6.74388E-05	0.000259239
3838403773965	383840	3773965	0.00212949	0.000458813	0.001099655	0.002039722	0.00139888	0.000131659	0.000423903	0.000750558	8.5824E-05	0.000115715	0.000140398	0.000140398	0.000140398	0.98638E-05	0.00017912	0.000127038	3.84962E-05	6.68023E-05	0.000248787
3838503773965	383850	3773965	0.002001821	0.000431306	0.001033727	0.001917435	0.001315013	0.000123766	0.000398489	0.00070556	8.50241E-05	0.000114637	0.00013909	0.00013909	0.00013909	9.89331E-05	0.000172292	0.000125854	3.81375E-05	6.61797E-05	0.000239004
3838603773965	383860	3773965	0.001885436	0.00040623	0.000973627	0.001805956	0.001238559	0.00011657	0.000375321	0.000664539	8.42064E-05	0.000113534	0.000137752	0.000137752	0.000137752	9.79815E-05	0.00017063	0.000124643	3.77707E-05	6.55432E-05	0.000229835
3838703773965	383870	3773965	0.00177996	0.000383504	0.000919159	0.001704926	0.001169271	0.000110049	0.000354325	0.000627363	8.34005E-05	0.000112448	0.000136434	0.000136434	0.000136434	9.70439E-05	0.00016902	0.00012345	3.74092E-05	6.4916E-05	0.000221192
3838803773965	383880	3773965	0.001683333	0.000362685	0.000869262	0.001612373	0.001105796	0.000104075	0.00033509	0.000593306	8.25708E-05	0.000111329	0.000135076	0.000135076	0.000135076	9.60784E-05	0.00016732	0.000122222	3.7037E-05	6.42702E-05	0.000213014
3838903773965	383890	3773965	0.001593836	0.000343403	0.000823046	0.001526648	0.001047004	9.85416E-05	0.000317274	0.000561762	8.17351E-05	0.000110202	0.000133709	0.000133709	0.000133709	9.51061E-05	0.00016527	0.000120985	3.66622E-05	6.36197E-05	0.000205314
3839003773965	383900	3773965	0.00151066	0.000325482	0.000780095	0.001446978	0.000992365	9.33991E-05	0.000300717	0.000532446	8.08696E-05	0.000109035	0.000132293	0.000132293	0.000132293	9.40989E-05	0.00016387	0.000119704	3.6274E-05	6.2946E-05	0.0001979
3839103773965	383910	3773965	0.001433307	0.000308816	0.000740151	0.001372887	0.000941552	8.86167E-05	0.000285319	0.000505182	7.99802E-05	0.000107836	0.000130838	0.000130838	0.000130838	9.30641E-05	0.00016207	0.000118388	3.5875E-05	6.22537E-05	0.000190767
3829703773975	382970	3773975	0.000171409	3.69313E-05	8.85147E-05	0.000164184	0.0001126	1.05977E-05	3.41213E-05	6.04148E-05	6.11118E-05	8.23962E-05	9.99719E-05	9.99719E-05	9.99719E-05	7.1109E-05	0.000123836	9.04584E-05	2.74116E-05	4.75673E-05	0.000115687
3829803773975	382980	3773975	0.000179184	3.86063E-05	9.25292E-05	0.00017163	0.000117707	1.10783E-05	3.56689E-05	6.31549E-05	6.27951E-05	8.46657E-05	0.000102726	0.000102726	0.000102726	7.30677E-05	0.000127247	9.295E-05	2.81667E-05	4.88775E-05	0.000121842
3829903773975	382990	3773975	0.000187644	4.04291E-05	9.6898E-05	0.000179734	0.000123265	1.16014E-05	3.7353E-05	6.61367E-05	6.4568E-05	8.7056E-05	0.000105626	0.000105626	0.000105626	7.51305E-05	0.00013084	9.55742E-05	2.89619E-05	5.02574E-05	0.000128599
3830003773975	383000	3773975	0.000197812	4.26199E-05	0.000102149	0.000189473	0.000129945	1.22301E-05	3.93771E-05	6.97207E-05	6.6681E-05	8.9905E-05	0.000109082	0.000109082	0.000109082	7.75893E-05	0.000135121	9.8702E-05	2.99097E-05	5.19021E-05	0.000136633
3830103773975	383010	3773975	0.0002095	4.51383E-05	0.000108185	0.000200669	0.000137623	1.29527E-05	4.17038E-05	7.38403E-05	6.91045E-05	9.31725E-05	0.000113047	0.000113047	0.000113047	8.04092E-05	0.000140032	0.000102289	3.09967E-05	5.37885E-05	0.000146058
3830203773975	383020	3773975	0.000222103	4.78536E-05	0.000114693	0.000212741	0.000145902	1.37319E-05	4.42126E-05	7.82823E-05	7.16831E-05	9.66493E-05	0.000117265	0.000117265	0.000117265	8.34097E-05	0.000145258	0.000106106	3.21534E-05	5.57956E-05	0.000156654
3830303773975	383030	3773975	0.000233482	5.03053E-05	0.000120569	0.00022364	0.000153376	1.44354E-05	4.64777E-05	8.22929E-05	7.38201E-05	9.95305E-05	0.000120761	0.000120761	0.000120761	8.58962E-05	0.000149588	0.000109269	3.31119E-05	5.74589E-05	0.000166765
3830403773975	383040	3773975	0.000245681	5.29337E-05	0.000126868	0.000235325	0.00016139	1.51897E-05	4.89061E-05	8.65926E-05	7.60585E-05	0.000102549	0.000124423	0.000124423	0.000124423	8.85008E-05	0.000154124	0.000112583	3.4116E-05	5.92012E-05	0.00017788
3830503773975	383050	3773975	0.000260302	5.60838E-05	0.000134418	0.000249329	0.000170994	1.60936E-05	5.18165E-05	9.17457E-05	7.88938E-05	0.000106371	0.000129061	0.000129061	0.000129061	9.18E-05	0.000159869	0.00011678	3.53877E-05	6.14081E-05	0.000191579
3830603773975	383060	3773975	0.000276926	5.96656E-05	0.000143003	0.000265253	0.000181915	1.71214E-05	5.51258E-05	9.76051E-05	8.24276E-05	0.000111136	0.000134842	0.000134842	0.000134842	9.59117E-05	0.00016703	0.00012201	3.69728E-05	6.41587E-05	0.000208113
3830703773975	383070	3773975	0.000293995	6.33431E-05	0.000151817	0.000281601	0.000193128	1.81767E-05	5.85235E-05	0.000103621	8.63552E-05	0.000116431	0.000141267	0.000141267	0.000141267	0.000100482	0.000174989	0.000127824	3.87345E-05	6.72158E-05	0.00022611
3830803773975	383080	3773975	0.000309005	6.65772E-05	0.000159568	0.000295979	0.000202988	1.91048E-05	6.15115E-05	0.000108912	8.92503E-05	0.000120335	0.000146003	0.000146003	0.000146003	0.000103851	0.000180855	0.000132109	4.00331E-05	6.94692E-05	0.000241475
3830903773975	383090	3773975	0.000324634	6.99446E-05	0.000167639	0.000310949	0.000213255	2.00711E-05	6.46227E-05	0.00011442	9.22706E-05	0.000124407	0.000150944	0.000150944	0.000150944	0.000107365	0.000186976	0.00013658	4.13879E-05	7.18201E-05	0.000257305
3831003773975	383100	3773975	0.000340855	7.34395E-05	0.000176015	0.000326486	0.000223911	2.10739E-05	6.78517E-05	0.000120137	9.52373E-05	0.000128407	0.000155797	0.000155797	0.000155797	0.000110817	0.000192987	0.000140971	4.27186E-05	7.41293E-05	0.000273033
3831103773975	383110	3773975	0.00035752	7.703E-05	0.000184621	0.000342449	0.000234858	2.21043E-05	7.11691E-05	0.000126011	9.7989E-05	0.000132117	0.000160299	0.000160299	0.000160299	0.000114019	0.000198564	0.000145044	4.39529E-05	7.62712E-05	0.000288428
3831203773975	383120	3773975	0.00037514	8.08263E-05	0.00019372	0.000359326	0.000246432	2.31936E-05	7.46765E-05	0.000132221	0.000100771	0.000135868	0.000164849	0.000164849	0.000164849	0.000117256	0.0002042	0.000149162	4.52006E-05	7.84363E-05	0.000303977
3831303773975	383130	3773975	0.000393486	8.47791E-05	0.000203193	0.000376898	0.000258484	2.43279E-05	7.83285E-05	0.000138688	0.000103314	0.000139296	0.000169009	0.000169009	0.000169009	0.000120214	0.000209353	0.000152926	4.63411E-05	8.04155E-05	0.0003193
3831403773975	383140	3773975	0.000412921	8.89666E-05	0.00021323	0.000395515	0.000271252	2.55296E-05	8.21974E-05	0.000145538	0.000106029	0.000142958	0.000173452	0.000173452	0.000173452	0.000123375	0.000214857	0.000156946	4.75594E-05	8.25295E-05	0.0003347
3831503773975	383150	3773975	0.000432747	9.32382E-05	0.000223468	0.000414505	0.000284275	2.67553E-05	8.6144E-05	0.000152526	0.000109253	0.000147304	0.000178725	0.000178725	0.000178725	0.000127125	0.000221388	0.000161717	4.90052E-05	8.50384E-05	0.000347367
3831603773975	383160	3773975	0.000454819	9.79937E-05	0.000234865	0.000435646	0.000298774	2.81199E-05	9.05377E-05	0.000160305	0.00011324	0.00015268	0.000185248	0.000185248	0.000185248	0.000131765	0.000229468	0.000167619	5.07937E-05	8.81421E-05	0.000359866
3836903773975	383690	3773975	0.00893111	0.001924267	0.004611967	0.008554623	0.005866924	0.000552181	0.001777856	0.00314785	9.48911E-05	0.00012794	0.000155231	0.000155231	0.000155231	0.000110414	0.000192286	0.000140459	4.25633E-05	7.38598E-05	0.000568254
3837003773975	383700	3773975	0.007665796	0.001651647	0.003958567	0.007342647	0.005035727	0.000473951	0.001525978	0.002701879	9.40793E-05	0.000126846	0.000153903	0.000153903	0.000153903	0.00010947	0.000190641	0.000139257	4.21991E-05	7.32279E-05	0.000530273
3837103773975	383710	3773975	0.006682734	0.00143984	0.00345092	0.006401026	0.004389946	0.000413171	0.001330287	0.00235539	9.32734E-05	0.000125759	0.000152585	0.000152585	0.000152585	0.000108532	0.000189008	0.000138064	4.18377E-05	7.26007E-05	0.000496493
3837203773975	383720	3773975	0.005860482	0.00126268	0.003026315	0.005613436	0.003849802	0.000362334	0.001166607	0.00206558	9.26288E-05	0.00012489	0.00015153	0.00015153	0.00015153	0.000107782	0.000187702	0.00013711	4.15485E-05	7.20989E-05	0.000466904
3837303773975	383730	3773975	0.005194509	0.001119192	0.00268241	0.004975537	0.003412318	0.000321159	0.001034036	0.001830852	9.19602E-05	0.000123989	0.000150436	0.000150436	0.000150436	0.000107004	0.000186347	0.000136121	4.12487E-05	7.15785E-05	0.00044002
3837403773975	383740	3773975	0.004653273	0.001002579	0.00240292	0.004457116	0.003056775	0.000287696	0.000926296	0.001640088	9.12141E-05	0.000122983	0.000149216	0.000149216	0.000149216	0.000106136	0.000184835	0.000135016	4.0914E-05	7.09978E-05	0.000415582
3837503773975	383750	3773975	0.004209443	0.000906953	0.002173729	0.004031996	0.00276522	0.000260256	0.000837945	0.001483656	9.04262E-05	0.00012192	0.000147927	0.000147927	0.000147927	0.000105219	0.000183238	0.00013385	4.05606E-05	7.03845E-05	0.000393246
3837603773975	383760	3773975	0.003831519	0.000825526	0.001978571	0.003670003	0.002516958	0.00023689	0.000762715	0.001350453	8.96621E-05	0.00012089	0.000146677	0.000146677	0.000146677	0.00010433	0.00018169	0.000132719	4.02178E-05	6.97898E-05	0.000372843
3837703773975	383770	3773975	0.003517094	0.000757781	0.001816204	0.003368832	0.002310409	0.00021745	0.000700124	0.001239631	8.88444E-05	0.000119788	0.000145339	0.000145339	0.000145339	0.000103378	0.000180033	0.000131508	3.9851E-05	6.91533E-05	0.000354082
3837803773975	383780	3773975	0.003244216	0.000698988	0.001675292	0.003107457	0.002131154	0.000200579	0.000645804	0.001143453	8.80027E-05	0.000118653	0.000143962	0.000143962	0.000143962	0.000102399	0.000178327	0.000130263	3.94735E-05	6.84982E-05	0.000336831
3837903773975	383790	3773975	0.003001642	0.000646724	0.001550028	0.002875109	0.001971804	0.000185582	0.000597516	0.001057956	8.71969E-05	0.000117566	0.000142644	0.000142644	0.000142644	0.000101461	0.000176694	0.00012907	3.91121E-05	6.78709E-05	0.000320959

			ISDrainage / Utilities Trenching	ISDrainage / Utilities Trenching	ISAsphalt Paving	ISAsphalt Paving	SVDemolition	SVSite Grubbing / Prep	SVMass Grading / Excavation	SVMass Grading / Excavation	SVDrainage / Utilities Trenching	SVFoundations / Concrete Pads	SVBuilding / Structure Construction	SVBuilding / Structure Construction	SVAsphalt Paving	SVAsphalt Paving	SVArchitectural Coating	SVArchitectural Coating	SVLandscaping or Other Finishing	SVLandscaping or Other Finishing	MDemolition
Unique Identifier	X (UTM)	Y (UTM)	2027	2028	2027	2028	2027	2027	2027	2028	2028	2028	2028	2029	2028	2029	2028	2029	2028	2029	2027
3838903773955	383890	3773955	6.85933E-05	6.85933E-05	0.000293747	0.000293747	4.15384E-05	2.74431E-05	4.63437E-05	4.63437E-05	1.39885E-05	1.44157E-05	7.96183E-05	7.96183E-05	5.69152E-05	5.69152E-05	5.63812E-06	5.63812E-06	1.8153E-05	1.8153E-05	0.000897684
3839003773955	383900	3773955	6.61071E-05	6.61071E-05	0.0002831	0.0002831	4.11463E-05	2.71841E-05	4.59062E-05	4.59062E-05	1.38565E-05	1.42796E-05	7.87422E-05	7.87422E-05	5.63779E-05	5.63779E-05	5.5849E-06	5.5849E-06	1.79817E-05	1.79817E-05	0.000852259
3839103773955	383910	3773955	6.37138E-05	6.37138E-05	0.000272851	0.000272851	4.07052E-05	2.68927E-05	4.54141E-05	4.54141E-05	1.37079E-05	1.41265E-05	7.7879E-05	7.7879E-05	5.57735E-05	5.57735E-05	5.52503E-06	5.52503E-06	1.77889E-05	1.77889E-05	0.000809789
3829703773965	382970	3773965	3.90523E-05	3.90523E-05	0.000167239	0.000167239	3.35616E-05	2.21731E-05	3.7444E-05	3.7444E-05	1.13022E-05	1.16473E-05	6.85902E-05	6.85902E-05	4.59854E-05	4.59854E-05	4.5554E-06	4.5554E-06	1.4667E-05	1.4667E-05	5.7405E-05
3829803773965	382980	3773965	4.1227E-05	4.1227E-05	0.000176552	0.000176552	3.40456E-05	2.24929E-05	3.7984E-05	3.7984E-05	1.14652E-05	1.18153E-05	6.9389E-05	6.9389E-05	4.66486E-05	4.66486E-05	4.6211E-06	4.6211E-06	1.48785E-05	1.48785E-05	5.97031E-05
3829903773965	382990	3773965	4.3645E-05	4.3645E-05	0.000186907	0.000186907	3.45602E-05	2.28329E-05	3.85582E-05	3.85582E-05	1.16385E-05	1.19939E-05	7.02522E-05	7.02522E-05	4.73537E-05	4.73537E-05	4.69095E-06	4.69095E-06	1.51034E-05	1.51034E-05	6.2234E-05
3830003773965	383000	3773965	4.64324E-05	4.64324E-05	0.000198844	0.000198844	3.51668E-05	2.32336E-05	3.92349E-05	3.92349E-05	1.18428E-05	1.22044E-05	7.12828E-05	7.12828E-05	4.81848E-05	4.81848E-05	4.77328E-06	4.77328E-06	1.53685E-05	1.53685E-05	6.5147E-05
3830103773965	383010	3773965	4.96386E-05	4.96386E-05	0.000212575	0.000212575	3.58591E-05	2.3691E-05	4.00073E-05	4.00073E-05	1.20759E-05	1.24447E-05	7.24423E-05	7.24423E-05	4.91334E-05	4.91334E-05	4.86725E-06	4.86725E-06	1.56711E-05	1.56711E-05	6.8424E-05
3830203773965	383020	3773965	5.32204E-05	5.32204E-05	0.000227913	0.000227913	3.6582E-05	2.41686E-05	4.08139E-05	4.08139E-05	1.23194E-05	1.26956E-05	7.36662E-05	7.36662E-05	5.01239E-05	5.01239E-05	4.96537E-06	4.96537E-06	1.5987E-05	1.5987E-05	7.19398E-05
3830303773965	383030	3773965	5.6668E-05	5.6668E-05	0.000242677	0.000242677	3.71334E-05	2.45329E-05	4.14291E-05	4.14291E-05	1.25051E-05	1.28869E-05	7.46067E-05	7.46067E-05	5.08795E-05	5.08795E-05	5.04022E-06	5.04022E-06	1.6228E-05	1.6228E-05	7.51094E-05
3830403773965	383040	3773965	6.04498E-05	6.04498E-05	0.000258873	0.000258873	3.77154E-05	2.49174E-05	4.20784E-05	4.20784E-05	1.27011E-05	1.30889E-05	7.55729E-05	7.55729E-05	5.16769E-05	5.16769E-05	5.11922E-06	5.11922E-06	1.64823E-05	1.64823E-05	7.8476E-05
3830503773965	383050	3773965	6.49724E-05	6.49724E-05	0.00027824	0.00027824	3.8469E-05	2.54153E-05	4.29192E-05	4.29192E-05	1.29549E-05	1.33504E-05	7.68484E-05	7.68484E-05	5.27095E-05	5.27095E-05	5.2215E-06	5.2215E-06	1.68117E-05	1.68117E-05	8.24335E-05
3830603773965	383060	3773965	7.02645E-05	7.02645E-05	0.000300904	0.000300904	3.94186E-05	2.60426E-05	4.39786E-05	4.39786E-05	1.32747E-05	1.368E-05	7.8433E-05	7.8433E-05	5.40106E-05	5.40106E-05	5.3504E-06	5.3504E-06	1.72267E-05	1.72267E-05	8.69521E-05
3830703773965	383070	3773965	7.59507E-05	7.59507E-05	0.000325254	0.000325254	4.04724E-05	2.67388E-05	4.51543E-05	4.51543E-05	1.36295E-05	1.40457E-05	8.01594E-05	8.01594E-05	5.54545E-05	5.54545E-05	5.49343E-06	5.49343E-06	1.76872E-05	1.76872E-05	9.17334E-05
3830803773965	383080	3773965	8.08694E-05	8.08694E-05	0.000346318	0.000346318	4.1177E-05	2.72043E-05	4.59404E-05	4.59404E-05	1.38668E-05	1.42902E-05	8.12802E-05	8.12802E-05	5.64199E-05	5.64199E-05	5.58906E-06	5.58906E-06	1.79951E-05	1.79951E-05	9.57984E-05
3830903773965	383090	3773965	8.59263E-05	8.59263E-05	0.000367974	0.000367974	4.19244E-05	2.76981E-05	4.67743E-05	4.67743E-05	1.41185E-05	1.45496E-05	8.24268E-05	8.24268E-05	5.7444E-05	5.7444E-05	5.69051E-06	5.69051E-06	1.83217E-05	1.83217E-05	0.000100084
3831003773965	383100	3773965	9.09914E-05	9.09914E-05	0.000389666	0.000389666	4.26903E-05	2.82041E-05	4.76287E-05	4.76287E-05	1.43764E-05	1.48154E-05	8.35992E-05	8.35992E-05	5.84933E-05	5.84933E-05	5.79446E-06	5.79446E-06	1.86564E-05	1.86564E-05	0.000104513
3831103773965	383110	3773965	9.59988E-05	9.59988E-05	0.00041111	0.00041111	4.34438E-05	2.8702E-05	4.84695E-05	4.84695E-05	1.46302E-05	1.50769E-05	8.47458E-05	8.47458E-05	5.95259E-05	5.95259E-05	5.89675E-06	5.89675E-06	1.89857E-05	1.89857E-05	0.000109086
3831203773965	383120	3773965	0.000101006	0.000101006	0.000432553	0.000432553	4.4228E-05	2.92201E-05	4.93444E-05	4.93444E-05	1.48943E-05	1.53491E-05	8.59826E-05	8.59826E-05	6.06004E-05	6.06004E-05	6.00319E-06	6.00319E-06	1.93284E-05	1.93284E-05	0.000113783
3831303773965	383130	3773965	0.000105886	0.000105886	0.00045345	0.00045345	4.49203E-05	2.96774E-05	5.01168E-05	5.01168E-05	1.51274E-05	1.55893E-05	8.70777E-05	8.70777E-05	6.1549E-05	6.1549E-05	6.09716E-06	6.09716E-06	1.9631E-05	1.9631E-05	0.000118391
3831403773965	383140	3773965	0.000110763	0.000110763	0.000474337	0.000474337	4.5631E-05	3.0147E-05	5.09097E-05	5.09097E-05	1.53667E-05	1.5836E-05	8.81985E-05	8.81985E-05	6.25227E-05	6.25227E-05	6.19362E-06	6.19362E-06	1.99416E-05	1.99416E-05	0.000123143
3831503773965	383150	3773965	0.000114694	0.000114694	0.000491169	0.000491169	4.66174E-05	3.07987E-05	5.20102E-05	5.20102E-05	1.56989E-05	1.61783E-05	8.95126E-05	8.95126E-05	6.38742E-05	6.38742E-05	6.3275E-06	6.3275E-06	2.03726E-05	2.03726E-05	0.000126581
3831603773965	383160	3773965	0.000118488	0.000118488	0.000507417	0.000507417	4.77141E-05	3.15232E-05	5.32337E-05	5.32337E-05	1.60682E-05	1.65589E-05	9.12261E-05	9.12261E-05	6.53769E-05	6.53769E-05	6.47636E-06	6.47636E-06	2.08519E-05	2.08519E-05	0.000132186
3831703773965	383690	3773965	0.000188391	0.000188391	0.000806775	0.000806775	4.3597E-05	2.88032E-05	4.86403E-05	4.86403E-05	1.46818E-05	1.51301E-05	8.22336E-05	8.22336E-05	5.97357E-05	5.97357E-05	5.91754E-06	5.91754E-06	1.90527E-05	1.90527E-05	0.005181428
3837003773965	383700	3773965	0.000175886	0.000175886	0.000753222	0.000753222	4.34683E-05	2.87182E-05	4.84968E-05	4.84968E-05	1.46384E-05	1.50854E-05	8.2079E-05	8.2079E-05	5.95594E-05	5.95594E-05	5.90007E-06	5.90007E-06	1.89964E-05	1.89964E-05	0.004067518
3837103773965	383710	3773965	0.000164763	0.000164763	0.00070559	0.00070559	4.33458E-05	2.86372E-05	4.83601E-05	4.83601E-05	1.45972E-05	1.50429E-05	8.19244E-05	8.19244E-05	5.93915E-05	5.93915E-05	5.88344E-06	5.88344E-06	1.89429E-05	1.89429E-05	0.003356011
3837203773965	383720	3773965	0.000155044	0.000155044	0.000663965	0.000663965	4.34806E-05	2.87262E-05	4.85105E-05	4.85105E-05	1.46426E-05	1.50897E-05	8.24268E-05	8.24268E-05	5.95762E-05	5.95762E-05	5.90174E-06	5.90174E-06	1.90018E-05	1.90018E-05	0.002854659
3837303773965	383730	3773965	0.000146192	0.000146192	0.000626061	0.000626061	4.36031E-05	2.88072E-05	4.86472E-05	4.86472E-05	1.46838E-05	1.51322E-05	8.29679E-05	8.29679E-05	5.97441E-05	5.97441E-05	5.91837E-06	5.91837E-06	1.90553E-05	1.90553E-05	0.002495999
3837403773965	383740	3773965	0.00013814	0.00013814	0.00059176	0.00059176	4.36705E-05	2.88517E-05	4.87224E-05	4.87224E-05	1.47065E-05	1.51556E-05	8.33931E-05	8.33931E-05	5.98365E-05	5.98365E-05	5.92751E-06	5.92751E-06	1.90848E-05	1.90848E-05	0.002228033
3837503773965	383750	3773965	0.00013078	0.00013078	0.00056059	0.00056059	4.36644E-05	2.88477E-05	4.87155E-05	4.87155E-05	1.47045E-05	1.51534E-05	8.3625E-05	8.3625E-05	5.98281E-05	5.98281E-05	5.92668E-06	5.92668E-06	1.90821E-05	1.90821E-05	0.002020069
3837603773965	383760	3773965	0.000124054	0.000124054	0.000531255	0.000531255	4.36583E-05	2.88436E-05	4.87087E-05	4.87087E-05	1.47024E-05	1.51513E-05	8.39599E-05	8.39599E-05	5.98197E-05	5.98197E-05	5.92585E-06	5.92585E-06	1.90794E-05	1.90794E-05	0.001849794
3837703773965	383770	3773965	0.000117867	0.000117867	0.000504758	0.000504758	4.34806E-05	2.87262E-05	4.85105E-05	4.85105E-05	1.46426E-05	1.50897E-05	8.36378E-05	8.36378E-05	5.95762E-05	5.95762E-05	5.90174E-06	5.90174E-06	1.90018E-05	1.90018E-05	0.001712474
3837803773965	383780	3773965	0.000112176	0.000112176	0.000480389	0.000480389	4.32539E-05	2.85765E-05	4.82576E-05	4.82576E-05	1.45662E-05	1.5011E-05	8.30967E-05	8.30967E-05	5.92656E-05	5.92656E-05	5.87097E-06	5.87097E-06	1.89027E-05	1.89027E-05	0.001594184
3837903773965	383790	3773965	0.000106936	0.000106936	0.00045947	0.00045947	4.30578E-05	2.8447E-05	4.80388E-05	4.80388E-05	1.45002E-05	1.4943E-05	8.27102E-05	8.27102E-05	5.8997E-05	5.8997E-05	5.84436E-06	5.84436E-06	1.88171E-05	1.88171E-05	0.001488961
3838003773965	383800	3773965	0.00010211	0.00010211	0.00043728	0.00043728	4.29353E-05	2.8366E-05	4.79021E-05	4.79021E-05	1.44589E-05	1.49004E-05	8.26587E-05	8.26587E-05	5.88291E-05	5.88291E-05	5.82772E-06	5.82772E-06	1.87635E-05	1.87635E-05	0.001393938
3838103773965	383810	3773965	9.7637E-05	9.7637E-05	0.000418125	0.000418125	4.28189E-05	2.82891E-05	4.77723E-05	4.77723E-05	1.44197E-05	1.486E-05	8.26072E-05	8.26072E-05	5.86696E-05	5.86696E-05	5.81192E-06	5.81192E-06	1.87126E-05	1.87126E-05	0.001308801
3838203773965	383820	3773965	9.34776E-05	9.34776E-05	0.000400312	0.000400312	4.26657E-05	2.81879E-05	4.76014E-05	4.76014E-05	1.43682E-05	1.48069E-05	8.23495E-05	8.23495E-05	5.84598E-05	5.84598E-05	5.79113E-06	5.79113E-06	1.86457E-05	1.86457E-05	0.001232265
3838303773965	383830	3773965	8.9605E-05	8.9605E-05	0.000383728	0.000383728	4.24881E-05	2.80705E-05	4.74031E-05	4.74031E-05	1.43083E-05	1.47452E-05	8.20403E-05	8.20403E-05	5.82163E-05	5.82163E-05	5.76702E-06	5.76702E-06	1.85681E-05	1.85681E-05	0.00116276
3838403773965	383840	3773965	8.59923E-05	8.59923E-05	0.000368257	0.000368257	4.23043E-05	2.79491E-05	4.71981E-05	4.71981E-05	1.42464E-05	1.46814E-05	8.17311E-05	8.17311E-05	5.79645E-05	5.79645E-05	5.74207E-06	5.74207E-06	1.84877E-05	1.84877E-05	0.001099165
3838503773965	383850	3773965	8.26107E-05	8.26107E-05	0.000353776	0.000353776	4.20776E-05	2.77993E-05	4.69452E-05	4.69452E-05	1.41701E-05	1.46028E-05	8.12158E-05	8.12158E-05	5.76539E-05	5.76539E-05	5.7113E-06	5.7113E-06	1.83887E-05	1.83887E-05	0.001040913
3838603773965	383860	3773965	7.94416E-05	7.94416E-05	0.000340204	0.000340204	4.18632E-05	2.76577E-05	4.67059E-05	4.67059E-05	1.40979E-05	1.45283E-05	8.07262E-05	8.07262E-05	5.73601E-05	5.73601E-05	5.6822E-06	5.6822E-06	1.8295E-05	1.8295E-05	0.000987119
3838703773965	383870	3773965	7.64541E-05	7.64541E-05	0.00032741	0.00032741	4.1563E-05	2.74593E-05	4.6371E-05	4.6371E-05	1.39968E-05	1.44242E-05	8.00434E-05	8.00434E-05	5.69487E-05	5.69487E-05	5.64145E-06	5.64145E-06	1.81638E-05	1.81638E-05	0.000937444
3838803773965	383880	3773965	7.36275E-05	7.36275E-05	0.000315306	0.000315306	4.12076E-05	2.72246E-05	4.59746E-05	4.59746E-05	1.38771E-05	1.43008E-05	7.91931E-05	7.91931E-05	5.64618E-05	5.64618E-05	5.59322E-06	5.59322E-06	1.80085E-05	1.80085E-05	0.000891112
3838903773965	383890	3773965	7.0966E-05	7.0966E-05	0.000303908	0.000303908	4.08461E-05	2.69858E-05	4.55713E-05	4.55713E-05	1.37554E-05	1.41754E-05	7.83815E-05	7.83815E-05	5.59666E-05	5.59666E-05	5.54415E-06	5.54415E-06	1.78505E-05	1.78505E-05	0.000847704
3839003773965	383900	3773965	6.84035E-05	6.84035E-05	0.000292934	0.000292934	4.04663E-05	2.67348E-05	4.51475E-05	4.51475E-05	1.36275E-05	1.40436E-05	7.75183E-05	7.75183E-05	5.54461E-05	5.54461E-05	5.4926E-06	5.4926E-06	1.76845E-05	1.76845E-05	0.000806911
3839103773965	383910	3773965	6.5938E-05	6.5938E-05	0.000282376	0.000282376	4.00681E-05	2.64717E-05	4.47032E-05	4.47032E-05	1.34934E-05	1.39054E-05	7.67067E-05	7.67067E-05	5.49005E-05	5.49005E-05	5.43854E-06	5.43854E-06	1.75105E-05	1.75105E-05	0.00076862
3829703773975	382970	3773975	3.9987E-05	3.9987E-05	0.000171242	0.000171242	3.29428E-05	2.17643E-05	3.67537E-05	3.67537E-05	1.10939E-05	1.14326E-05	6.73019E-05	6.73019E-05	4.51376E-05	4.51376E-05	4.47141E-06	4.47141E-06	1.43966E-05	1.43966E-05	5.7029E-05
3829803773975	382980	3773975	4.21141E-05	4.21141E-05	0.000180351	0.000180351	3.3341E-05	2.20274E-05	3.7198E-05	3.7198E-05	1.1228E-05	1.15708E-05	6.7959E-05	6.7959E-05	4.56832E-05	4.56832E-05	4.52547E-06	4.52547E-06	1.45706E-05	1.45706E-05	5.91241E-05
3829903773975	382990	3773975	4.44497E-05	4.44497E-05	0.000190353	0.000190353	3.37638E-05	2.23067E-05	3.76696E-05	3.76696E-05	1.13703E-05	1.17175E-05	6.86675E-05	6.86675E-05	4.62624E-05	4.62624E-05	4.58285E-06	4.58285E-06	1.47554E-05	1.47554E-05	6.14043E-05
3830003773975	383000	3773975	4.72268E-05	4.72268E-05	0.000202246	0.000202246	3.43152E-05	2.26709E-05	3.82848E-05	3.82848E-05	1.1556E-05	1.19089E-05	6.95951E-05	6.95951E-05	4.7018E-05	4.7018E-05	4.65769E-06	4.65769E-06	1.49963E-05	1.49963E-05	6.41561E-05
3830103773975	383010	3773975	5.04846E-05	5.04846E-05	0.000216197	0.000216197	3.49707E-05	2.3104E-05	3.90162E-05	3.90162E-05	1.17768E-05	1.21364E-05	7.07031E-05	7.07031E-05	4.79162E-05	4.79162E-05	4.74667E-06	4.74667E-06	1.52828E-05	1.52828E-05	6.73436E-05
3830203773975	383020	3773975	5.41467E-05	5.41467E-05	0.00023188	0.00023188	3.56753E-05	2.35695E-05	3.98022E-05	3.98022E-05	1.2014E-05	1.23809E-05	7.19012E-05	7.19012E-05	4.88816E-05	4.88816E-05	4.8423E-06	4.8423E-06	1.55907E-05	1.55907E-05	7.07997E-05
3830303773975	383030	3773975	5.76418E-05	5.76418E-05	0.000246848	0.000246848	3.61899E-05	2.39095E-05	4.03764E-05	4.03764E-05	1.21873E-05	1.25595E-05	7.27644E-05	7.27644E-05	4.95867E-05	4.95867E-05	4.91215E-06	4.91215E-06	1.58156E-05	1.58156E-05	7.38499E-05
3830403773975	383040	3773975	6.14835E-05	6.14835E-05	0.0002633	0.0002633	3.67291E-05	2.42657E-05	4.09779E-05	4.09779E-05	1.23689E-05	1.27466E-05	7.36662E-05	7.36662E-05	5.03254E-05	5.03254E-05	4.98533E-06	4.98533E-06	1.60513E-05	1.60513E-05	7.71031E-05
3830503773975	383050	3773975	6.62185E-05	6.62185E-05	0.000283577	0.000283577	3.74765E-05	2.47595E-05	4.18118E-05	4.18118E-05	1.26206E-05	1.3006E-05	7.49417E-05	7.49417E-05	5.13496E-05	5.13496E-05	5.08679E-06	5.08679E-06	1.63779E-05	1.63779E-05	8.10487E-05
3830603773975	383060	3773975	7.19336E-05	7.19336E-05	0.000308052	0.000308052	3.84629E-05	2.54112E-05	4.29123E-05	4.29123E-05	1.29528E-05	1.33483E-05	7.65907E-05	7.65907E-05	5.27011E-05	5.27011E-05	5.22067E-06	5.22067E-06	1.6809E-05	1.6809E-05	8.56807E-05
3830703773975	383070	3773975	7.81542E-05	7.81542E-05	0.000334691	0.000334691	3.95657E-05	2.61398E-05	4.41427E-05	4.41427E-05	1.33242E-05	1.3731E-05	7.84073E-05	7.84073E-05	5.42121E-05	5.42121E-05	5.37035E-06	5.37035E-06	1.72909E-05	1.72909E-05	9.05933E-05
3830803773975	383080	3773975	8.34649E-05	8.34649E-05	0.000357434	0.000357434	4.02947E-05	2.66215E-05	4.49561E-05	4.49561E-05	1.35697E-05	1.3984E-05	7.95539E-05	7.95539E-05	5.52111E-05	5.52111E-05	5.46931E-06	5.46931E-06	1.76095E-05	1.76095E-05	9.46762E-05
3830903773975	383090	3773975	8.89365E-05	8.89365E-05	0.000380865	0.000380865	4.10667E-05	2.71315E-05	4.58173E-05	4.58173E-05	1.38297E-05	1.42519E-05	8.0752E-05	8.0752E-05	5.62688E-05	5.62688E-05	5.57409E-06	5.57409E-06	1.79469E-05	1.79469E-05	9.89799E-05
3831003773975	383100	3773975	9.4373E-05	9.4373E-05	0.000404147	0.000404147	4.18264E-05	2.76334E-05	4.66649E-05	4.66649E-05	1.40855E-05	1.45156E-05	8.19115E-05	8.19115E-05	5.73097E-05	5.73097E-05	5.67721E-06	5.67721E-06	1.82789E-05	1.82789E-05	0.000103361
3831103773975	383110	3773975	9.9694E-05	9.9694E-05	0.000426934	0.000426934	4.2531E-05	2.80989E-05	4.7451E-05	4.7451E-05	1.43228E-05	1.47601E-05	8.29808E-05	8.29808E-05	5.82751E-05	5.82751E-05	5.77284E-06	5.77284E-06	1.85868E-05	1.85868E-05	0.000107772
3831203773975	383120	3773975	0.000105069	0.000105069	0.000449951	0.000449951	4.326E-05	2.85805E-05	4.82644E-05	4.82644E-05	1.45683E-05	1.50131E-05	8.41274E-05	8.41274E-05	5.9274E-05	5.9274E-05	5.8718E-06	5.8718E-06	1.89054E-05	1.89054E-05	0.000112333
3831303773975	383130	3773975	0.000110365	0.000110365	0.000472632	0.000472632	4.3934E-05	2.90258E-05	4.90163E-05	4.90163E-05	1.47952E-05	1.5247E-05	8.51838E-05	8.51838E-05	6.01974E-05	6.01974E-05	5.96327E-06	5.96327E-06	1.91999E-05	1.91999E-05	0.000116851
3831403773975	383140	3773975	0.000115688	0.000115688	0.000495427	0.000495427	4.46324E-05	2.94872E-05	4.97955E-05	4.97955E-05	1.50304E-05	1.54894E-05	8.63047E-05	8.63047E-05	6.11544E-05	6.11544E-05	6.05807E-06	6.05807E-06	1.95052E-05	1.95052E-05	0.000121513
3831503773975	383150	3773975	0.000120066	0.000120066	0.000514176	0.000514176	4.56065E-05	3.01308E-05	5.08823E-05	5.08823E-05	1.53585E-05	1.58275E-05	8.7593E-05	8.7593E-05	6.24891E-05	6.24891E-05	6.19029E-06	6.19029E-06	1.99309E-05	1.99309E-05	0.000124952
3831603773975	383160	3773975	0.000124386	0.000124386	0.000532678	0.000532678	4.66419E-05	3.08148E-05	5.20375E-05	5.20375E-05	1.57072E-05	1.61868E-05	8.92163E-05	8.92163E-05	6.39078E-05	6.39078E-05	6.33083E-06	6.33083E-06	2.03834E-05	2.03834E-05	0.000130413
3836903773975	383690	3773975	0.000196415	0.000196415	0.000841136	0.000841136	4.27393E-05	2.82365E-05	4.76834E-05	4.76834E-05	1.43929E-05	1.48324E-05	8.06747E-05	8.06747E-05	5.85605E-05	5.85605E-05	5.80111E-06	5.80111E-06	1.86778E-05	1.86778E-05	0.004694861
3837003773975	383700	3773975	0.000183287	0.000183287	0.000784915	0.000784915	4.26167E-05	2.81555E-05	4.75467E-05	4.75467E-05	1.43517E-05	1.47899E-05	8.05201E-05	8.05201E-05	5.83926E-05	5.83926E-05	5.78448E-06	5.78448E-06	1.86243E-05	1.86243E-05	0.003646487
3837103773975	383710	3773975	0.000171611	0.000171611	0.000734915	0.000734915	4.24942E-05	2.80746E-05	4.741E-05	4.741E-05	1.43104E-05	1.47473E-05	8.03655E-05	8.03655E-05	5.82247E-05	5.82247E-05	5.76785E-06	5.76785E-06	1.85707E-05	1.85707E-05	0.002995065
3837203773975	383720	3773975	0.000161384	0.000161384	0.000691117	0.000691117	4.2629E-05	2.81636E-05	4.75604E-05	4.75604E-05	1.43558E-05	1.47941E-05	8.08679E-05	8.08679E-05	5.84094E-05	5.84094E-05	5.78615E-06	5.78615E-06	1.86296E-05	1.86296E-05	0.002545447
3837303773975	383730	3773975	0.000152091	0.000152091	0.000651322	0.000651322	4.27638E-05	2.82527E-05	4.77107E-05	4.77107E-05	1.44012E-05	1.48409E-05	8.14348E-05	8.14348E-05	5.85941E-05	5.85941E-05	5.80444E-06	5.80444E-06	1.86885E-05	1.86885E-05	0.002229048
3837403773975	383740	3773975	0.000143644	0.000143644	0.000615149	0.000615149	4.28312E-05	2.82972E-05	4.77859E-05	4.77859E-05	1.44239E-05	1.48643E-05	8.18471E-05	8.18471E-05	5.86864E-05	5.86864E-05	5.81359E-06	5.81359E-06	1.8718E-05	1.8718E-05	0.001995888
3837503773975	383750	3773975	0.000135924	0.000135924	0.000582086	0.000582086	4.28005E-05	2.8277E-05	4.77518E-05	4.77518E-05	1.44135E-05	1.48537E-05	8.20146E-05	8.20146E-05	5.86444E-05	5.86444E-05	5.80943E-06	5.80943E-06	1.87046E-05	1.87046E-05	0.001817024
3837603773975	383760	3773975	0.000128872	0.000128872	0.000551886	0.000551886	4.27883E-05	2.82689E-05	4.77381E-05	4.77381E-05	1.44094E-05	1.48494E-05	8.22207E-05	8.22207E-05	5.86276E-05	5.86276E-05	5.80777E-06	5.80777E-06	1.86992E-05	1.86992E-05	0.001670941
3837703773975	383770	3773975	0.000122387	0.000122387	0.000524116	0.000524116	4.26167E-05	2.81555E-05	4.75467E-05	4.75467E-05	1.43517E-05	1.47899E-05	8.1963E-05	8.1963E-05	5.83926E-05	5.83926E-05	5.78448E-06	5.78448E-06	1.86243E-05	1.86243E-05	0.001552371
3837803773975	383780	3773975	0.000116425	0.000116425	0.000498582	0.000498582	4.24084E-05	2.80179E-05	4.73143E-05	4.73143E-05	1.42815E-05	1.47176E-05	8.14992E-05	8.14992E-05	5.81072E-05	5.81072E-05	5.75621E-06	5.75621E-06	1.85332E-05	1.85332E-05	0.001450257
3837903773975	383790	3773975	0.000110939	0.000110939	0.000475088	0.000475088	4.22308E-05	2.79005E-05	4.71161E-05

			MSite Grubbing / Prep	MMass Grading / Excavation	MMass Grading / Excavation	MDrainage / Utilities Trenching	MFoundations / Concrete Pads	MBuilding / Structure Construction	MAsphalt Paving	MLandscaping or Other Finishing	MWaterside Construction (Piles)	RSSWRe-striping South Valley	RSSWRe-striping Silver Lake Boulevard	RSSWDemolition	RSSWPlacing Base	RSSWForm/Place Rebar and Pour	Child Risk				
Unique Identifier	X (UTM)	Y (UTM)	2027	2027	2028	2028	2028	2028	2028	2028	2028	2029	2029	2029	2029	2029	3rd Trimester	0<2	2<16	Total	per million
3838903773955	383890	3773955	0.000810047	0.002022749	0.002022749	0.000566086	0.001044534	0.001878267	0.001328761	0.000402655	0.000712936	3.58774E-05	0.000482207	0.000812132	0.000441474	0.000132141	2.5191E-08	6.351E-07	1.104E-07	7.70688E-07	0.77068787
3839003773955	383900	3773955	0.000769057	0.001920393	0.001920393	0.00053744	0.000991678	0.001783222	0.001261523	0.00038228	0.00067686	3.538E-05	0.000453594	0.000764593	0.000415632	0.000124406	2.40944E-08	6.0647E-07	1.0556E-07	7.3613E-07	0.73613043
3839103773955	383910	3773955	0.000730733	0.001824695	0.001824695	0.000510658	0.000942261	0.00169436	0.001198658	0.00036323	0.00064313	3.50283E-05	0.000427584	0.000721256	0.000392074	0.000117355	2.30676E-08	5.797E-07	1.0101E-07	7.03783E-07	0.70378255
3829703773965	382970	3773965	5.18008E-05	0.000129351	0.000129351	3.62E-05	6.67958E-05	0.000120111	8.49715E-05	2.57489E-05	4.55908E-05	3.19234E-05	3.90979E-05	6.70381E-05	3.64419E-05	1.09077E-05	1.13523E-08	3.6588E-07	3.2462E-08	4.09692E-07	0.40969195
3829803773965	382980	3773965	5.38746E-05	0.000134529	0.000134529	3.76492E-05	6.94699E-05	0.00012492	8.83732E-05	2.67798E-05	4.74159E-05	3.23052E-05	4.04393E-05	6.93556E-05	3.77017E-05	1.12848E-05	1.21205E-08	3.9418E-07	3.4292E-08	4.4059E-07	0.44058962
3829903773965	382990	3773965	5.61584E-05	0.000140232	0.000140232	3.92452E-05	7.24148E-05	0.000130215	9.21195E-05	2.7915E-05	4.9426E-05	3.27222E-05	4.19063E-05	7.18854E-05	3.90768E-05	1.16964E-05	1.29793E-08	4.2619E-07	3.6343E-08	4.75509E-07	0.47550879
3830003773965	383000	3773965	5.8787E-05	0.000146796	0.000146796	4.10821E-05	7.58042E-05	0.00013631	9.64312E-05	2.92216E-05	5.17394E-05	3.32096E-05	4.35844E-05	7.47802E-05	4.06504E-05	1.21674E-05	1.39676E-08	4.6349E-07	3.8724E-08	5.16181E-07	0.51618095
3830103773965	383010	3773965	6.17441E-05	0.00015418	0.00015418	4.31486E-05	7.96174E-05	0.000143167	0.000101282	3.06915E-05	5.4342E-05	3.37773E-05	4.54584E-05	7.80145E-05	4.24086E-05	1.26936E-05	1.51018E-08	5.0692E-07	4.1479E-08	5.635E-07	0.56349995
3830203773965	383020	3773965	6.49167E-05	0.000162102	0.000162102	4.53657E-05	8.37083E-05	0.000150523	0.000106486	3.22685E-05	5.71343E-05	3.43752E-05	4.7453E-05	8.1461E-05	4.42822E-05	1.32544E-05	1.6385E-08	5.5688E-07	4.4599E-08	6.17865E-07	0.61786454
3830303773965	383030	3773965	6.77768E-05	0.000169244	0.000169244	4.73645E-05	8.73964E-05	0.000157155	0.000111178	3.36902E-05	5.96515E-05	3.48022E-05	4.91964E-05	8.44747E-05	4.59204E-05	1.37448E-05	1.77138E-08	6.0953E-07	4.7747E-08	6.74993E-07	0.67499263
3830403773965	383040	3773965	7.08148E-05	0.00017683	0.00017683	4.94875E-05	9.13138E-05	0.000164199	0.000116161	3.52003E-05	6.23253E-05	3.52544E-05	5.10453E-05	8.76835E-05	4.76647E-05	1.42669E-05	1.92275E-08	6.705E-07	5.1329E-08	7.41055E-07	0.74105453
3830503773965	383050	3773965	7.43859E-05	0.000185747	0.000185747	5.19831E-05	9.59187E-05	0.00017248	0.000122019	3.69755E-05	6.54683E-05	3.58774E-05	5.32509E-05	9.14866E-05	4.97321E-05	1.48857E-05	2.10728E-08	7.4616E-07	5.5753E-08	8.22984E-07	0.82298419
3830603773965	383060	3773965	7.84634E-05	0.000195929	0.000195929	5.48326E-05	0.000101177	0.000181934	0.000128708	3.90023E-05	6.9057E-05	3.66963E-05	5.58232E-05	9.59264E-05	5.21455E-05	1.56081E-05	2.33341E-08	8.4071E-07	6.1225E-08	9.25273E-07	0.92527277
3830703773965	383070	3773965	8.27779E-05	0.000206703	0.000206703	5.78477E-05	0.00010674	0.000191938	0.000135785	4.11469E-05	7.28542E-05	3.76107E-05	5.85865E-05	0.000100697	5.4739E-05	1.63843E-05	2.60323E-08	9.5589E-07	6.7728E-08	1.04965E-06	1.04965393
3830803773965	383080	3773965	8.6446E-05	0.000215862	0.000215862	6.04111E-05	0.00011147	0.000200444	0.000141802	4.29703E-05	7.60826E-05	3.81885E-05	6.08775E-05	0.000104662	5.6894E-05	1.70294E-05	2.88147E-08	1.0775E-06	7.426E-08	1.18053E-06	1.18053317
3830903773965	383090	3773965	9.03135E-05	0.00022552	0.00022552	6.31138E-05	0.000116457	0.000209411	0.000148146	4.48927E-05	7.94864E-05	3.88115E-05	6.32841E-05	0.00010883	5.91598E-05	1.77076E-05	3.21022E-08	1.2244E-06	8.1983E-08	1.33844E-06	1.3384436
3831003773965	383100	3773965	9.43101E-05	0.0002355	0.0002355	6.59068E-05	0.00012161	0.000218678	0.000154702	4.68793E-05	8.3004E-05	3.94646E-05	6.57308E-05	0.000113083	6.14717E-05	1.83996E-05	3.60122E-08	1.4036E-06	9.1187E-08	1.53081E-06	1.53080787
3831103773965	383110	3773965	9.84361E-05	0.000245802	0.000245802	6.87902E-05	0.000126931	0.000228245	0.00016147	4.89302E-05	8.66353E-05	4.01278E-05	6.82228E-05	0.000117421	6.38298E-05	1.91054E-05	4.07129E-08	1.6253E-06	1.0233E-07	1.76838E-06	1.76837583
3831203773965	383120	3773965	0.000102675	0.000256388	0.000256388	7.17526E-05	0.000132397	0.000238074	0.000168423	5.10374E-05	9.03662E-05	4.08312E-05	7.0775E-05	0.00012186	6.62433E-05	1.98278E-05	4.65514E-08	1.9093E-06	1.1634E-07	2.07215E-06	2.07215291
3831303773965	383130	3773965	0.000106833	0.000266771	0.000266771	7.46585E-05	0.000137759	0.000247716	0.000175244	5.31044E-05	9.4026E-05	4.14441E-05	7.33223E-05	0.000126122	6.85598E-05	2.05212E-05	5.37774E-08	2.2735E-06	1.3402E-07	2.46134E-06	2.46134429
3831403773965	383140	3773965	0.000111121	0.000277478	0.000277478	7.76548E-05	0.000143288	0.000257658	0.000182278	5.52356E-05	9.77995E-05	4.20621E-05	7.63719E-05	0.000131394	7.14255E-05	2.13789E-05	6.32832E-08	2.7712E-06	1.5795E-07	2.99244E-06	2.99244134
3831503773965	383150	3773965	0.000114224	0.000285225	0.000285225	7.98229E-05	0.000147288	0.000264852	0.000187367	5.67778E-05	0.00010053	4.27504E-05	7.87886E-05	0.000135494	7.36544E-05	2.2046E-05	7.6937E-08	3.5175E-06	1.9338E-07	3.78787E-06	3.78786904
3831603773965	383160	3773965	0.000119281	0.000297855	0.000297855	8.33575E-05	0.00015381	0.000276579	0.000195663	5.92919E-05	0.000104982	4.36296E-05	8.0969E-05	0.000139721	7.59525E-05	2.27339E-05	9.79914E-08	4.7137E-06	2.5027E-07	5.06191E-06	5.06190865
3836903773965	383690	3773965	0.004675589	0.011675301	0.011675301	0.003267444	0.006029049	0.010841351	0.007669607	0.002324123	0.004115065	3.7671E-05	0.003950008	0.011283985	0.006133966	0.001836003	1.03212E-07	2.819E-06	5.3343E-07	3.45565E-06	3.4556522
3837003773965	383700	3773965	0.003670426	0.009165332	0.009165332	0.002565005	0.004732917	0.008510665	0.006020786	0.001824481	0.003230404	3.75554E-05	0.005755508	0.008082233	0.004393496	0.00131505	9.05132E-08	2.4597E-06	4.2743E-07	2.9776E-06	2.97759506
3837103773965	383710	3773965	0.00302838	0.007562094	0.007562094	0.002116324	0.003905016	0.007021945	0.004967605	0.001505335	0.002665328	3.74399E-05	0.004152677	0.006085461	0.003308052	0.000990158	8.05163E-08	2.1772E-06	3.5861E-07	2.61634E-06	2.6163424
3837203773965	383720	3773965	0.002575972	0.006432398	0.006432398	0.001800168	0.003321648	0.005972941	0.004225498	0.001280454	0.002267157	3.76911E-05	0.003118262	0.004731719	0.002572159	0.000769892	7.21923E-08	1.9412E-06	3.0986E-07	2.32327E-06	2.32326899
3837303773965	383730	3773965	0.002252326	0.005624229	0.005624229	0.001573994	0.002904315	0.005222499	0.003694605	0.001119577	0.00198231	3.79222E-05	0.002451599	0.003815333	0.002074012	0.000620788	6.53913E-08	1.7485E-06	2.7469E-07	2.08858E-06	2.08857923
3837403773965	383740	3773965	0.002010521	0.005020423	0.005020423	0.001405013	0.002592513	0.004661821	0.003297959	0.000999382	0.001769493	3.80729E-05	0.002001713	0.003171692	0.001724129	0.000516062	5.97729E-08	1.5895E-06	2.4815E-07	1.89746E-06	1.89746448
3837503773965	383750	3773965	0.001822859	0.004551818	0.004551818	0.001273869	0.002350529	0.004226688	0.002990129	0.0009061	0.001604329	3.81684E-05	0.001683926	0.002703121	0.001469415	0.000439821	5.50669E-08	1.457E-06	2.2735E-07	1.73937E-06	1.73937359
3837603773965	383760	3773965	0.001669207	0.004168137	0.004168137	0.001166493	0.002152399	0.003870413	0.002738086	0.000829723	0.001469098	3.82387E-05	0.001445555	0.002343559	0.001273957	0.000381317	5.10303E-08	1.3435E-06	2.102E-07	1.60471E-06	1.6047141
3837703773965	383770	3773965	0.001545294	0.003858715	0.003858715	0.001079898	0.001992615	0.003583093	0.002534824	0.000768128	0.001360039	3.80729E-05	0.001268746	0.002071985	0.00112633	0.00033713	4.75827E-08	1.2478E-06	1.9619E-07	1.49158E-06	1.49157662
3837803773965	383780	3773965	0.001438552	0.003592173	0.003592173	0.001005304	0.001854974	0.003335589	0.002359729	0.00071507	0.001266094	3.77212E-05	0.001127643	0.00185222	0.001006865	0.000301372	4.45412E-08	1.1639E-06	1.8403E-07	1.39245E-06	1.392451
3837903773965	383790	3773965	0.0013436	0.003355073	0.003355073	0.000938949	0.001732537	0.003115425	0.002203976	0.000667872	0.001182526	3.75554E-05	0.001010781	0.001668177	0.00090682	0.000271427	4.18228E-08	1.0889E-06	1.7318E-07	1.30394E-06	1.30394368
3838003773965	383800	3773965	0.001257855	0.003140959	0.003140959	0.000879027	0.001621971	0.002916605	0.002063323	0.000625249	0.001107059	3.74097E-05	0.000912132	0.001511342	0.000821564	0.000245908	3.93813E-08	1.0215E-06	1.6337E-07	1.22422E-06	1.22422416
3838103773965	383810	3773965	0.001181029	0.002949119	0.002949119	0.000825339	0.001522905	0.002738467	0.001937302	0.000587061	0.001039443	3.74298E-05	0.000829274	0.00137853	0.000749368	0.000224299	3.71948E-08	9.6107E-07	1.5455E-07	1.15281E-06	1.15281007
3838203773965	383820	3773965	0.001111965	0.00277666	0.00277666	0.000777075	0.001433849	0.002578327	0.001824012	0.000552731	0.000978659	3.72691E-05	0.000759132	0.001265337	0.000687836	0.000205881	3.52166E-08	9.0675E-07	1.4657E-07	1.08853E-06	1.08853499
3838303773965	383830	3773965	0.001049246	0.002620046	0.002620046	0.000733245	0.001352974	0.0024329	0.001721131	0.000521555	0.000923459	3.71083E-05	0.000698848	0.001167509	0.000634657	0.000189964	3.34052E-08	8.5744E-07	1.3929E-07	1.03014E-06	1.03014251
3838403773965	383840	3773965	0.000991859	0.002476747	0.002476747	0.000693141	0.001278976	0.002299837	0.001626997	0.000493029	0.000872952	3.69475E-05	0.000646411	0.001081999	0.000588174	0.000176051	3.17472E-08	8.125E-07	1.3261E-07	9.76856E-07	0.97685558
3838503773965	383850	3773965	0.000939293	0.002345487	0.002345487	0.000656407	0.001211194	0.002177952	0.001540771	0.0004669	0.000826688	3.66159E-05	0.000600596	0.001006973	0.00054739	0.000163843	3.02165E-08	7.7136E-07	1.2646E-07	9.28039E-07	0.92803906
3838603773965	383860	3773965	0.000890751	0.002224274	0.002224274	0.000622484	0.0011486	0.002065397	0.001461145	0.000442771	0.000783965	3.64401E-05	0.000560061	0.00094035	0.000511174	0.000153003	2.88124E-08	7.336E-07	1.2076E-07	8.83172E-07	0.88317248
3838703773965	383870	3773965	0.000845926	0.002112341	0.002112341	0.000591159	0.001090799	0.00196146	0.001387615	0.000420489	0.000744514	3.62341E-05	0.000524128	0.000881114	0.000478973	0.000143365	2.74987E-08	6.9877E-07	1.1547E-07	8.41739E-07	0.84173927
3838803773965	383880	3773965	0.000804117	0.002007941	0.002007941	0.000561941	0.001036887	0.001864516	0.001319034	0.000399707	0.000707717	3.58322E-05	0.000491838	0.000827752	0.000449965	0.000134682	2.62639E-08	6.6637E-07	1.1051E-07	8.0314E-07	0.80314033
3838903773965	383890	3773965	0.000764947	0.001910131	0.001910131	0.000534568	0.000986379	0.001773693	0.001254781	0.000380237	0.000673243	3.54001E-05	0.000462578	0.000779262	0.00042606	0.000126793	2.51102E-08	6.3609E-07	1.0584E-07	7.67039E-07	0.76703935
3839003773965	383900	3773965	0.000728136	0.001818212	0.001818212	0.000508844	0.000938913	0.00168834	0.001194399	0.000361939	0.000640845	3.49328E-05	0.000435929	0.000735026	0.000399559	0.000119595	2.40248E-08	6.0762E-07	1.0143E-07	7.33076E-07	0.73307578
3839103773965	383910	3773965	0.000693583	0.001731929	0.001731929	0.000484697	0.000894357	0.00160822	0.001137719	0.000344763	0.000610434	3.44505E-05	0.000411618	0.000694575	0.000377571	0.00011303	2.30106E-08	5.8105E-07	9.7272E-08	7.01337E-07	0.70133732
3829703773975	382970	3773975	5.14615E-05	0.000128503	0.000128503	3.59629E-05	6.63582E-05	0.000119324	8.44149E-05	2.55803E-05	4.52921E-05	3.12401E-05	3.8711E-05	6.6376E-05	3.60819E-05	1.08E-05	1.13747E-08	3.6755E-07	3.2365E-08	4.11291E-07	0.41129141
3829803773975	382980	3773975	5.33521E-05	0.000133224	0.000133224	3.72841E-05	6.87961E-05	0.000123708	8.75162E-05	2.65201E-05	4.69561E-05	3.15466E-05	3.99118E-05	6.84473E-05	3.72079E-05	1.1137E-05	1.211E-08	3.947E-07	3.4093E-08	4.40907E-07	0.44090746
3829903773975	382990	3773975	5.54097E-05	0.000138362	0.000138362	3.8722E-05	7.14494E-05	0.000128479	9.08914E-05	2.75428E-05	4.8767E-05	3.18681E-05	4.1213E-05	7.06884E-05	3.84262E-05	1.15016E-05	1.29265E-08	4.2519E-07	3.6011E-08	4.74124E-07	0.4741237
3830003773975	383000	3773975	5.78928E-05	0.000144563	0.000144563	4.04573E-05	7.46513E-05	0.000134237	9.49645E-05	2.87711E-05	5.09525E-05	3.23102E-05	4.27856E-05	7.34134E-05	3.99075E-05	1.1945E-05	1.38915E-08	4.6163E-07	3.8313E-08	5.13835E-07	0.51383451
3830103773975	383010	3773975	6.07692E-05	0.000151745	0.000151745	4.24673E-05	7.83602E-05	0.000140906	9.96827E-05	3.02069E-05	5.3484E-05	3.28478E-05	4.46043E-05	7.65544E-05	4.16149E-05	1.24561E-05	1.5016E-08	5.0467E-07	4.1027E-08	5.60713E-07	0.56071348
3830203773975	383020	3773975	6.38879E-05	0.000159533	0.000159533	4.46468E-05	8.23817E-05	0.000148138	0.000104799	3.17571E-05	5.62288E-05	3.34256E-05	4.65587E-05	7.99245E-05	4.34469E-05	1.30044E-05	1.62903E-08	5.5424E-07	4.4113E-08	6.14641E-07	0.61464073
3830303773975	383030	3773975	6.66403E-05	0.000166406	0.000166406	4.65703E-05	8.59309E-05	0.00015452	0.000109313	3.31253E-05	5.86513E-05	3.38175E-05	4.82317E-05	8.28193E-05	4.50205E-05	1.34754E-05	1.75963E-08	6.0592E-07	4.7189E-08	6.70706E-07	0.6707061
3830403773975	383040	3773975	6.95759E-05	0.000173736	0.000173736	4.86217E-05	8.97163E-05	0.000161327	0.000114129	3.45845E-05	6.12349E-05	3.42345E-05	5.00103E-05	8.58923E-05	4.6691E-05	1.39754E-05	1.9082E-08	6.6568E-07	5.0687E-08	7.35444E-07	0.73544447
3830503773975	383050	3773975	7.31363E-05	0.000182627	0.000182627	5.11099E-05	9.43073E-05	0.000169582	0.000119969	3.63543E-05	6.43685E-05	3.48525E-05	5.22008E-05	8.96869E-05	4.87538E-05	1.45928E-05	2.09251E-08	7.4111E-07	5.5106E-08	8.17144E-07	0.81714404
3830603773975	383060	3773975	7.73161E-05	0.000193064	0.000193064	5.40309E-05	9.96971E-05	0.000179274	0.000126826	3.8432E-05	6.80472E-05	3.57066E-05	5.48385E-05	9.42371E-05	5.12272E-05	1.53332E-05	2.32262E-08	8.3718E-07	6.0695E-08	9.21103E-07	0.92110317
3830703773975	383070	3773975	8.17491E-05	0.000204134	0.000204134	5.71288E-05	0.000105413	0.000189553	0.000134097	4.06355E-05	7.19488E-05	3.66762E-05	5.76872E-05	9.91607E-05	5.39037E-05	1.61343E-05	2.59919E-08	9.551E-07	6.7392E-08	1.04849E-06	1.04848668
3830803773975	383080	3773975	8.54334E-05	0.000213334	0.000213334	5.97035E-05	0.000110164	0.000198096	0.000140141	4.24669E-05	7.51914E-05	3.72791E-05	5.99983E-05	0.000103151	5.60726E-05	1.67835E-05	2.88144E-08	1.0782E-06	7.4029E-08	1.18102E-06	1.18102097
3830903773975	383090	3773975	8.9317E-05	0.00022331	0.00022331	6.24174E-05	0.000115172	0.0002071	0.000146511	4.43973E-05	7.86094E-05	3.79323E-05	6.24199E-05	0.000107353	5.83568E-05	1.74672E-05	3.21545E-08	1.2271E-06	8.188E-08	1.34109E-06	1.34108754
3831003773975	383100	3773975	9.32706E-05	0.000232904	0.000232904	6.51803E-05	0.00012027	0.000216268	0.000152996	4.63626E-05	8.2089E-05	3.85854E-05	6.48466E-05	0.000111563	6.06457E-05	1.81523E-05	3.61008E-08	1.4074E-06	9.1153E-08	1.53469E-06	1.53469296
3831103773975	383110	3773975	9.72511E-05	0.000242843	0.000242843	6.7962E-05	0.000125403	0.000225497	0.000159526	4.83412E-05	8.55924E-05	3.91933E-05	6.72381E-05	0.000115723	6.29069E-05	1.88291E-05	4.07735E-08	1.6272E-06	1.0219E-07	1.77015E-06	1.77015435
3831203773975	383120	3773975	0.000101366	0.000253119	0.000253119	7.08379E-05	0.000130709	0.000235039	0.000166276	5.03868E-05	8.92142E-05	3.98464E-05	6.96949E-05	0.000120001	6.52327E-05	1.95253E-05	4.65777E-08	1.9084E-06	1.1606E-07	2.07101E-06	2.07101466
3831303773975	383130	3773975	0.000105444	0.000263301	0.000263301	7.36873E-05	0.000135967	0.000244494	0.000172965	5.24136E-05	9.28029E-05	4.04493E-05	7.21919E-05	0.00012417	6.74985E-05	2.02035E-05	5.38199E-08	2.2716E-06	1.337E-07	2.4591E-06	2.45909961
3831403773975	383140	3773975	0.000109651	0.000273806	0.000273806	7.66271E-05	0.000141392	0.000254248	0.000179865	5.45047E-05	9.65053E-05	4.10573E-05	7.51963E-05	0.000129365	7.03226E-05	2.10488E-05	6.33729E-08	2.7688E-06	1.5761E-07	2.98976E-06	2.98975824
3831503773975	383150	3773975	0.000112753	0.000281553	0.000281553	7.87953E-05	0.000145392	0.000261442	0.000184955	5.60469E-05	9.92359E-05	4.17355E-05	7.75426E-05	0.00013338	7.25054E-05	2.17021E-05	7.70922E-08	3.5144E-06	1.93E-07	3.78449E-06	3.78449132
3831603773975	383160	3773975	0.000117682	0.00029386	0.00029386	8.22395E-05	0.000151747	0.00027287	0.000193039	5.84967E-05	0.000103574	4.25695E-05	7.96778E-05	0.000137497	7.47435E-05	2.2372E-05	9.80816E-08	4.7002E-06	2.4934E-07	5.0476E-06	5.04760183
3836903773975	383690	3773975	0.004236524	0.010578921	0.010578921	0.002960611	0.005462886	0.009823284	0.006949385	0.002105874	0.003728636	3.69023E-05	0.003277537	0.010004131	0.005438238	0.001627759	1.01693E-07	2.7819E-06	4.8852E-07	3.37212E-06	3.37211774
3837003773975	383700	3773975	0.003290497	0.008216622	0.008216622	0.0022995	0.00424301	0.00762972	0.00539757	0.001635627	0.002896022	3.67918E-05	0.005437324	0.007136568	0.003879433	0.001161182	8.91669E-08	2.4274E-06	3.8873E-07	2.90526E-06	2.90525909
3837103773975	383710	3773975	0.002702671	0.006748774	0.006748774	0.001888708	0.003485023	0.006266719	0.004433328	0.001343433	0.002378666	3.66812E-05	0.003826766	0.005387567	0.002928677	0.000876604	7.93474E-08	2.1499E-06	3.2549E-07	2.55473E-06	2.55473067
3837203773975	383720	3773975	0.002296947	0.005735651	0.005735651	0.001605176	0.002961853	0.005325962	0.003767799	0.001141757	0.002021582	3.69324E-05	0.002840583	0.004214047	0.002290753	0.000685662	7.11642E-08	1.9178E-06	2.8155E-07	2.27052E-06	2.2705198
3837303773975	383730	3773975	0.002011436	0.005022709	0.005022709	0.001405653	0.002593694	0.004663945	0.003299461	0.000999837	0.001770299	3.71636E-05	0.00222799	0.003422298	0.001860359	0.000556838	6.4495E-08	1.7287E-06	2.503E-07	2.04348E-06	2.04348255
3837403773975	383740	3773975	0.001801039	0.004497331	0.004497331	0.001258621	0.002322392	0.004176093	0.002954336	0.000895253	0.001585125	3.73143E-05	0.001823742	0.002866816	0.001558399	0.000466456	5.9006E-08	1.5733E-06	2.2698E-07	1.8593E-06	1.85930469
3837503773975	383750	3773975	0.001639636	0.004094296	0.004094296	0.001145827	0.002114267	0.003801846	0.002689578	0.000815024	0.001443071	3.73947E-05	0.001541954	0.00246255	0.00133864	0.000400678	5.44231E-08	1.4443E-06	2.0885E-07	1.70754E-06	1.70753707
3837603773975	383760	3773975	0.001507815	0.003765129	0.003765129	0.001053707	0.001944288	0.003496191	0.002473346	0.000749499	0.001327054	3.72942E-05	0.001330648	0.002149923	0.001168697	0.000349811	5.04814E-08	1.3335E-06	1.9392E-07	1.57791E-06	1.57790558
3837703773975	383770	3773975	0.00140082	0.003497954	0.003497954	0.000978936	0.001806321	0.0032481	0.002297836	0.000696314	0.001232885	3.71384E-05	0.001172408	0.001910302	0.001038439	0.000310823	4.71036E-08	1.2396E-06	1.8162E-07	1.46833E-06	1.46833239
3837803773975	383780	3773975	0.001308675	0.003267861	0.003267861	0.000914542	0.001687502	0.003034443	0.002146686	0.000650511	0.001151787	3.69726E-05	0.00104583	0.001715241	0.000932404	0.000279085	4.41221E-08	1.1571E-06	1.7094E-07	1.3722E-06	1.37220243
3837903773975	383790	3773975	0.001226754	0.003063297	0.003063297	0.000857293	0.001581867	0.00284449	0.002012307	0.00060979	0.001079687	3.68119E-05	0.000940845	0.00155124	0.000843253	0.0002524	4.14539E-08	1.0834E-06	1.6141E-07	1.28625E-06	1.28624968

Unique Identifier	X (UTM)	Y (UTM)	EGIODemolition 2025	EGIOSite Grubbing / Prep 2025	EGIOMass Grading / Excavation 2025	EGIOMass Grading / Excavation 2026	EGIODrainage / Utilities Trenching 2026	EGIODrainage / Utilities Trenching 2027	EGIOFoundations / Concrete Pads 2026	EGIOFoundations / Concrete Pads 2027	EGIOBuilding / Structure Construction 2026	EGIOBuilding / Structure Construction 2027	EGIOAsphalt Paving 2027	EGIOArchitectural Coating 2027	EGIOLandscaping or Other Finishing 2027	EGIOWaterside Construction (Piles) 2027	HIWaterside Construction (Landscaping) 2025	HIWaterside Construction (Landscaping) 2026	KMDemolition 2025	KMSite Grubbing / Prep 2025	KMMass Grading / Excavation 2025
3838003773975	383800	3773975	0.00019328	0.00017441	0.000435518	0.000435518	0.000121884	0.000121884	0.000224898	0.000224898	0.000404409	0.000404409	0.000286095	2.69266E-05	8.66955E-05	0.000153502	0.000744717	0.000744717	0.001234814	0.001114265	0.002782403
3838103773975	383810	3773975	0.000187669	0.00016935	0.000422874	0.000422874	0.000118345	0.000118345	0.00021837	0.00021837	0.000392669	0.000392669	0.00027779	2.61449E-05	8.41787E-05	0.000149046	0.000730761	0.000730761	0.001148309	0.001036205	0.002587483
3838203773975	383820	3773975	0.000182267	0.00016447	0.000410702	0.000410702	0.000114939	0.000114939	0.000212084	0.000212084	0.000381366	0.000381366	0.000269794	2.53923E-05	8.17557E-05	0.000144756	0.000713109	0.000713109	0.001071922	0.000967276	0.002415361
3838303773975	383830	3773975	0.000177086	0.0001598	0.000399027	0.000399027	0.000111672	0.000111672	0.000206055	0.000206055	0.000370525	0.000370525	0.000262124	2.46705E-05	7.94316E-05	0.000140641	0.0006946	0.0006946	0.001003558	0.000905585	0.002261315
3838403773975	383840	3773975	0.000172125	0.00015532	0.00038785	0.00038785	0.000108544	0.000108544	0.000200283	0.000200283	0.000360146	0.000360146	0.000254782	2.39795E-05	7.72067E-05	0.000136701	0.000676742	0.000676742	0.000941706	0.000849772	0.002121944
3838603773975	383860	3773975	0.000162802	0.00014691	0.000366841	0.000366841	0.000102664	0.000102664	0.000189434	0.000189434	0.000340638	0.000340638	0.000240981	2.26806E-05	7.30245E-05	0.000129296	0.000641041	0.000641041	0.000834531	0.000753059	0.001880446
3838703773975	383870	3773975	0.00015824	0.0001428	0.000356578	0.000356578	9.97918E-05	9.97918E-05	0.000184135	0.000184135	0.000331108	0.000331108	0.000234239	2.20461E-05	7.09816E-05	0.000125679	0.000621375	0.000621375	0.000788371	0.000711406	0.001776436
3838803773975	383880	3773975	0.000153878	0.00013886	0.000346733	0.000346733	9.70365E-05	9.70365E-05	0.000179051	0.000179051	0.000321966	0.000321966	0.000227772	2.14373E-05	6.90218E-05	0.000122209	0.000602264	0.000602264	0.00074617	0.000673325	0.001681343
3838903773975	383890	3773975	0.000149628	0.00013502	0.000337156	0.000337156	9.43564E-05	9.43564E-05	0.000174105	0.000174105	0.000313074	0.000313074	0.000221481	2.08453E-05	6.71154E-05	0.000118834	0.000584104	0.000584104	0.000706953	0.000637936	0.001592975
3839003773975	383900	3773975	0.000145402	0.00013121	0.000327634	0.000327634	9.16913E-05	9.16913E-05	0.000169188	0.000169188	0.000304231	0.000304231	0.000215225	2.02565E-05	6.52198E-05	0.000115477	0.000566754	0.000566754	0.000670457	0.000605004	0.00151074
3839103773975	383910	3773975	0.000141367	0.00012757	0.000318541	0.000318541	8.91468E-05	8.91468E-05	0.000164493	0.000164493	0.000295788	0.000295788	0.000209252	1.96943E-05	6.34098E-05	0.000112273	0.000550402	0.000550402	0.000636457	0.000574323	0.001434128
3829703773985	382970	3773985	0.000319473	0.00028828	0.000719868	0.000719868	0.000201462	0.000201462	0.000371735	0.000371735	0.000668449	0.000668449	0.000472888	4.45071E-05	0.000143299	0.000253724	0.00041526	0.00041526	7.63928E-05	6.89349E-05	0.000172136
3829803773985	382980	3773985	0.000344663	0.00031102	0.000776628	0.000776628	0.000217347	0.000217347	0.000401046	0.000401046	0.000721155	0.000721155	0.000510174	4.80164E-05	0.000154598	0.00027373	0.00043805	0.00043805	7.95803E-05	7.18112E-05	0.000179318
3829903773985	382990	3773985	0.000372879	0.00033648	0.000840207	0.000840207	0.00023514	0.00023514	0.000433878	0.000433878	0.000780193	0.000780193	0.000551939	5.19472E-05	0.000167254	0.000296139	0.000462839	0.000462839	8.29946E-05	7.48922E-05	0.000187012
3830003773985	383000	3773985	0.000407613	0.00036782	0.000918474	0.000918474	0.000257044	0.000257044	0.000474294	0.000474294	0.000852869	0.000852869	0.000603354	5.67862E-05	0.000182834	0.000323724	0.000492339	0.000492339	8.73461E-05	7.88189E-05	0.000196817
3830103773985	383010	3773985	0.00044957	0.00040568	0.001013016	0.001013016	0.000283502	0.000283502	0.000523115	0.000523115	0.000940657	0.000940657	0.000665459	6.26314E-05	0.000201654	0.000357046	0.000526596	0.000526596	9.25213E-05	8.34889E-05	0.000208478
3830203773985	383020	3773985	0.000498266	0.00044962	0.001122742	0.001122742	0.00031421	0.00031421	0.000579777	0.000579777	0.001042546	0.001042546	0.000737539	6.94154E-05	0.000223497	0.000395721	0.000564597	0.000564597	9.81025E-05	8.85252E-05	0.000221054
3830303773985	383030	3773985	0.000549404	0.00049577	0.00123797	0.00123797	0.000346458	0.000346458	0.00063928	0.00063928	0.001149544	0.001149544	0.000813233	7.65396E-05	0.000246434	0.000436334	0.000602803	0.000602803	0.000103093	9.30282E-05	0.000232298
3830403773985	383040	3773985	0.000608999	0.00054955	0.001372257	0.001372257	0.000384039	0.000384039	0.000708625	0.000708625	0.001274239	0.001274239	0.000901448	8.48421E-05	0.000273166	0.000483664	0.000645323	0.000645323	0.000108447	9.78598E-05	0.000244363
3830503773985	383050	3773985	0.000686037	0.00061906	0.001545845	0.001545845	0.000432619	0.000432619	0.000798264	0.000798264	0.001435428	0.001435428	0.001015479	9.55745E-05	0.000307721	0.000544847	0.000697328	0.000697328	0.000115043	0.000103812	0.000259226
3830603773985	383060	3773985	0.0007871	0.00071026	0.001773571	0.001773571	0.000496351	0.000496351	0.00091586	0.00091586	0.001646887	0.001646887	0.001165074	0.000109654	0.000353053	0.000625111	0.000761497	0.000761497	0.000122737	0.000110755	0.000276563
3830703773985	383070	3773985	0.000913669	0.00082447	0.002058769	0.002058769	0.000576166	0.000576166	0.001063135	0.001063135	0.001911714	0.001911714	0.001352423	0.000127287	0.000409825	0.000725632	0.000837086	0.000837086	0.000130574	0.000117827	0.000294223
3830803773985	383080	3773985	0.001046482	0.00094432	0.002358036	0.002358036	0.000659919	0.000659919	0.001217674	0.001217674	0.002189605	0.002189605	0.001549014	0.00014579	0.000469398	0.000831111	0.000911373	0.000911373	0.000137355	0.000123946	0.000309503
3830903773985	383090	3773985	0.001208872	0.00109086	0.002723949	0.002723949	0.000762323	0.000762323	0.001406629	0.001406629	0.002529381	0.002529381	0.001789385	0.000168413	0.000542238	0.00096008	0.000996033	0.000996033	0.000144399	0.000130302	0.000325374
3831003773985	383100	3773985	0.001406163	0.00126889	0.003168505	0.003168505	0.000886736	0.000886736	0.001636195	0.001636195	0.002942183	0.002942183	0.002081418	0.000195898	0.000630733	0.001116768	0.001090336	0.001090336	0.000151628	0.000136825	0.000341662
3831103773985	383110	3773985	0.00164611	0.00148541	0.003709176	0.003709176	0.001038048	0.001038048	0.001915394	0.001915394	0.003444235	0.003444235	0.00243659	0.000229326	0.000738361	0.001307333	0.001193569	0.001193569	0.00015897	0.00014345	0.000358206
3831203773985	383120	3773985	0.001955549	0.00176464	0.004406435	0.004406435	0.001233183	0.001233183	0.002275454	0.002275454	0.004091689	0.004091689	0.002894625	0.000272435	0.000877159	0.001553088	0.001312137	0.001312137	0.000166741	0.000150463	0.000375718
3831303773985	383130	3773985	0.002363652	0.0021329	0.005326012	0.005326012	0.001490535	0.001490535	0.002750317	0.002750317	0.004945582	0.004945582	0.003498703	0.00032929	0.001060213	0.001877201	0.001447311	0.001447311	0.000174919	0.000157843	0.000394145
3831403773985	383140	3773985	0.002928921	0.00264298	0.006599732	0.006599732	0.001846998	0.001846998	0.003408059	0.003408059	0.006128323	0.006128323	0.004335421	0.00040804	0.001313764	0.002326135	0.00160369	0.00160369	0.000183568	0.000165647	0.000413634
3831503773985	383150	3773985	0.003786146	0.00341652	0.008531316	0.008531316	0.00238757	0.00238757	0.004405516	0.004405516	0.007921936	0.007921936	0.005604295	0.000527463	0.001698271	0.003006939	0.001788616	0.001788616	0.000192415	0.00017363	0.000433567
3831603773985	383160	3773985	0.005160709	0.00465689	0.011628616	0.011628616	0.003254378	0.003254378	0.006004941	0.006004941	0.010798	0.010798	0.007638938	0.000718959	0.00231483	0.00409861	0.00201389	0.00201389	0.000202234	0.000182491	0.000455693
3836903773985	383690	3773985	0.000276913	0.00024988	0.000623968	0.000623968	0.000174623	0.000174623	0.000322213	0.000322213	0.000579399	0.000579399	0.00040989	3.85779E-05	0.000124209	0.000219923	0.000956352	0.000956352	0.003955956	0.003569754	0.008913947
3837003773985	383700	3773985	0.000267381	0.00024128	0.000602488	0.000602488	0.000168612	0.000168612	0.000311121	0.000311121	0.000559454	0.000559454	0.00039578	3.72499E-05	0.000119933	0.000212352	0.00092958	0.00092958	0.003372988	0.003043699	0.007600347
3837103773985	383710	3773985	0.000258337	0.00023312	0.000582111	0.000582111	0.000162909	0.000162909	0.000300598	0.000300598	0.000540532	0.000540532	0.000382394	3.599E-05	0.000115877	0.00020517	0.000903998	0.000903998	0.002930413	0.002644331	0.006603095
3837203773985	383720	3773985	0.000250166	0.00022574	0.000563698	0.000563698	0.000157756	0.000157756	0.00029109	0.00029109	0.000523434	0.000523434	0.000370298	3.48516E-05	0.000112212	0.00019868	0.000883603	0.000883603	0.00257001	0.002319112	0.005790999
3837303773985	383730	3773985	0.000242549	0.00021887	0.000546536	0.000546536	0.000152953	0.000152953	0.000282227	0.000282227	0.000507497	0.000507497	0.000359024	3.37905E-05	0.000108795	0.000192631	0.000864602	0.000864602	0.00228089	0.002058217	0.005139524
3837403773985	383740	3773985	0.000235046	0.0002121	0.000529629	0.000529629	0.000148222	0.000148222	0.000273497	0.000273497	0.000491798	0.000491798	0.000347918	3.27452E-05	0.00010543	0.000186672	0.000845904	0.000845904	0.002045342	0.001845665	0.004608766
3837503773985	383750	3773985	0.000227728	0.0002055	0.000513139	0.000513139	0.000143607	0.000143607	0.000264981	0.000264981	0.000476486	0.000476486	0.000337085	3.17257E-05	0.000102147	0.00018086	0.000827015	0.000827015	0.001850343	0.001669703	0.004169375
3837603773985	383760	3773985	0.000220708	0.00019916	0.000497321	0.000497321	0.00013918	0.00013918	0.000256813	0.000256813	0.000461798	0.000461798	0.000326695	3.07477E-05	9.89984E-05	0.000175285	0.000808791	0.000808791	0.001684706	0.001520236	0.003796145
3837703773985	383770	3773985	0.00021385	0.00019297	0.000481867	0.000481867	0.000134855	0.000134855	0.000248833	0.000248833	0.000447448	0.000447448	0.000316543	2.97922E-05	9.5922E-05	0.000169838	0.000787365	0.000787365	0.001547422	0.001396355	0.003486804
3837803773985	383780	3773985	0.000207278	0.00018704	0.000467058	0.000467058	0.000130711	0.000130711	0.000241186	0.000241186	0.000433697	0.000433697	0.000306815	2.88767E-05	9.29741E-05	0.000164619	0.000765779	0.000765779	0.001428368	0.001288923	0.00321854
3837903773985	383790	3773985	0.000201028	0.0001814	0.000452976	0.000452976	0.00012677	0.00012677	0.000233914	0.000233914	0.000420621	0.000420621	0.000297564	2.8006E-05	9.01709E-05	0.000159655	0.000745733	0.000745733	0.001322452	0.001193347	0.002979879
3838003773985	383800	3773985	0.00019525	0.00017619	0.000439956	0.000439956	0.000123126	0.000123126	0.00022719	0.00022719	0.000408531	0.000408531	0.000289011	2.7201E-05	8.75791E-05	0.000155067	0.00072881	0.00072881	0.001226433	0.001106702	0.002763519
3838103773985	383810	3773985	0.000189663	0.00017115	0.000427367	0.000427367	0.000119603	0.000119603	0.000220689	0.000220689	0.000396841	0.000396841	0.000280741	2.64227E-05	8.5073E-05	0.000150629	0.00071464	0.00071464	0.001141075	0.001029677	0.002571181
3838203773985	383820	3773985	0.000184225	0.00016624	0.000415114	0.000415114	0.000116173	0.000116173	0.000214362	0.000214362	0.000385463	0.000385463	0.000272692	2.56651E-05	8.26339E-05	0.000146311	0.00069912	0.00069912	0.001065565	0.000961539	0.002401036
3838303773985	383830	3773985	0.000179008	0.00016153	0.000403358	0.000403358	0.000112884	0.000112884	0.000208292	0.000208292	0.000374547	0.000374547	0.000264969	2.49383E-05	8.02938E-05	0.000142167	0.000682515	0.000682515	0.000997893	0.000900474	0.002248551
3838403773985	383840	3773985	0.000174012	0.00015702	0.0003921	0.0003921	0.000109733	0.000109733	0.000202478	0.000202478	0.000364093	0.000364093	0.000257574	2.42423E-05	7.80528E-05	0.000138199	0.000666195	0.000666195	0.000936722	0.000845274	0.002110714
3838603773985	383860	3773985	0.000164587	0.00014852	0.000370862	0.000370862	0.000103789	0.000103789	0.000191511	0.000191511	0.000344372	0.000344372	0.000243623	2.29292E-05	7.38251E-05	0.000130714	0.0006317	0.0006317	0.000831242	0.000750091	0.001873035
3838703773985	383870	3773985	0.000160086	0.00014446	0.000360721	0.000360721	0.000100951	0.000100951	0.000186274	0.000186274	0.000334955	0.000334955	0.000236961	2.23022E-05	7.18063E-05	0.000127139	0.000611256	0.000611256	0.000785637	0.000708939	0.001770275
3838803773985	383880	3773985	0.000155645	0.00014045	0.000350714	0.000350714	9.81507E-05	9.81507E-05	0.000181106	0.000181106	0.000325663	0.000325663	0.000230387	2.16835E-05	6.98143E-05	0.000123612	0.000593192	0.000593192	0.000743907	0.000671283	0.001676245
3838903773985	383890	3773985	0.000151425	0.00013664	0.000341205	0.000341205	9.54894E-05	9.54894E-05	0.000176196	0.000176196	0.000316833	0.000316833	0.00022414	2.10956E-05	6.79213E-05	0.000120261	0.00057905	0.00057905	0.000706174	0.000636331	0.001588967
3839003773985	383900	3773985	0.000147151	0.00013279	0.000331574	0.000331574	9.27942E-05	9.27942E-05	0.000171223	0.000171223	0.000307891	0.000307891	0.000217814	2.05002E-05	6.60043E-05	0.000116866	0.000558015	0.000558015	0.000669293	0.000603953	0.001508118
3839103773985	383910	3773985	0.000142942	0.00012899	0.000322092	0.000322092	9.01405E-05	9.01405E-05	0.000166326	0.000166326	0.000299085	0.000299085	0.000211585	1.99139E-05	6.41167E-05	0.000113524	0.000541298	0.000541298	0.000635651	0.000573596	0.001432312
3829703773995	382970	3773995	0.000321162	0.00028981	0.000723675	0.000723675	0.000202527	0.000202527	0.000373701	0.000373701	0.000671984	0.000671984	0.000475388	4.47424E-05	0.000144057	0.000255066	0.00041705	0.00041705	7.67688E-05	6.92742E-05	0.000172983
3829803773995	382980	3773995	0.000345349	0.00031163	0.000778175	0.000778175	0.00021778	0.00021778	0.000401844	0.000401844	0.000722591	0.000722591	0.00051119	4.8112E-05	0.000154906	0.000274275	0.00043656	0.00043656	7.96937E-05	7.19136E-05	0.000179574
3829903773995	382990	3773995	0.000372234	0.00033589	0.000838755	0.000838755	0.000234733	0.000234733	0.000433127	0.000433127	0.000778844	0.000778844	0.000550985	5.18574E-05	0.000166965	0.000295627	0.000460175	0.000460175	8.27976E-05	7.47145E-05	0.000186568
3830003773995	383000	3773995	0.000406366	0.00036669	0.000915663	0.000915663	0.000256257	0.000256257	0.00047842	0.00047842	0.000850258	0.000850258	0.000601507	5.66124E-05	0.000182275	0.000322734	0.000489214	0.000489214	8.70357E-05	7.85388E-05	0.000196117
3830103773995	383010	3773995	0.000448323	0.00040455	0.001010204	0.001010204	0.000282715	0.000282715	0.000521663	0.000521663	0.000938047	0.000938047	0.000663612	6.24576E-05	0.000201095	0.000356056	0.000523583	0.000523583	9.22587E-05	8.32519E-05	0.000207886
3830203773995	383020	3773995	0.000497228	0.00044869	0.001120402	0.001120402	0.000313555	0.000313555	0.00057856	0.00057856	0.001040373	0.001040373	0.00073602	6.92708E-05	0.000223031	0.000394896	0.0005619	0.0005619	9.79473E-05	8.83851E-05	0.000220704
3830303773995	383030	3773995	0.000548646	0.00049508	0.001236262	0.001236262	0.00034598	0.00034598	0.00063839	0.00063839	0.001147958	0.001147958	0.000812111	7.6434E-05	0.000246094	0.000435732	0.000600519	0.000600519	0.000103093	9.29797E-05	0.000232177
3830403773995	383040	3773995	0.000608862	0.00054942	0.001371948	0.001371948	0.000383953	0.000383953	0.00070846	0.00070846	0.001273951	0.001273951	0.000901244	8.4823E-05	0.000273104	0.000483555	0.00064306	0.00064306	0.000108536	9.79406E-05	0.000244565
3830503773995	383050	3773995	0.000685517	0.00061859	0.001544675	0.001544675	0.000432292	0.000432292	0.00079766	0.00079766	0.001434341	0.001434341	0.001014711	9.55022E-05	0.000307488	0.000544435	0.00069581	0.00069581	0.000115126	0.000103887	0.000259414
3830603773995	383060	3773995	0.000785166	0.00070851	0.001769213	0.001769213	0.000495131	0.000495131	0.00091361	0.00091361	0.001642841	0.001642841	0.001162211	0.000109385	0.000352185	0.000623575	0.000759562	0.000759562	0.000122737	0.000110755	0.000276563
3830703773995	383070	3773995	0.000909753	0.00082094	0.002049946	0.002049946	0.000573697	0.000573697	0.001058578	0.001058578	0.001903521	0.001903521	0.001346627	0.000126741	0.000408069	0.000722522	0.00083596	0.00083596	0.000130503	0.000117762	0.000294062
3830803773995	383080	3773995	0.001044041	0.00094212	0.002352535	0.002352535	0.000658379	0.000658379	0.001214834	0.001214834	0.002184497	0.002184497	0.0015454	0.000145449	0.000468303	0.000829172	0.000910707	0.000910707	0.000137427	0.000124011	0.000309664
3830903773995	383090	3773995	0.001208752	0.00109075	0.00272368	0.00272368	0.000762248	0.000762248	0.00140649	0.00140649	0.002529131	0.002529131	0.001789209	0.000168396	0.000542184	0.000959985	0.000998016	0.000998016	0.000144602	0.000130485	0.000325831
3831003773995	383100	3773995	0.00140719	0.00126981	0.003170818	0.003170818	0.000887384	0.000887384	0.00163739	0.00163739	0.002944331	0.002944331	0.002082938	0.000196041	0.000631193	0.001117583	0.001094777	0.001094777	0.00015186	0.000137035	0.000342187
3831103773995	383110	3773995	0.001644343	0.00148381	0.003705195	0.003705195	0.001036934	0.001036934	0.001913338	0.001913338	0.003440538	0.003440538	0.002433975	0.00022908	0.000737568	0.001305929	0.001199104	0.001199104	0.000159155	0.000143617	0.000358623
3831203773995	383120	3773995	0.001949138	0.00175885	0.004391989	0.004391989	0.00122914	0.00122914	0.002267994	0.002267994	0.004078276	0.004078276	0.002885136	0.000271542	0.000874284	0.001547996	0.001319131	0.001319131	0.000166867	0.000150576	0.000376
3831303773995	383130	3773995	0.002352513	0.00212285	0.005300913	0.005300913	0.001483511	0.001483511	0.002737357	0.002737357	0.004922277	0.004922277	0.003482216	0.000327738	0.001055217	0.001868355	0.00145762	0.00145762	0.000175015	0.000157929	0.00039436
3831403773995	383140	3773995	0.002910733	0.00262657	0.00655875	0.00655875	0.001835528	0.001835528	0.003386895	0.003386895	0.006090268	0.006090268	0.004308499	0.000405506	0.001305606	0.00231169	0.001618868	0.001618868	0.000183658	0.000165728	0.000413836
3831503773995	383150	3773995	0.003756002	0.00338932	0.008463393	0.008463393	0.002368561	0.002368561	0.00437044	0.00437044	0.007858865	0.007858865	0.005559676	0.000523264	0.00168475	0.002982999	0.001811724	0.001811724	0.000192683	0.000173872	0.000434173
3831603773995	383160	3773995	0.005118185	0.00461852	0.011532796	0.011532796	0.003227562	0.003227562	0.00595546	0.00595546	0.010709025	0.010709025	0.007575994	0.000713035	0.002295756	0.004064838	0.002050764	0.002050764	0.000202413	0.000182652	0.000456096
3837003773995	383700	3773995	0.000269762	0.00024343	0.000607855	0.000607855	0.000170114	0.000170114	0.000313892	0.000313892	0.000564437	0.000564437	0.000399305	3.75817E-05	0.000121002	0.000214244	0.000913974	0.000913974	0.003349207	0.003022239	0.007546761
3837103773995	383710	3773995	0.000260719	0.00023527	0.000587478	0.000587478	0.000164411	0.000164411	0.00030337	0.00030337	0.000545515	0.000545515	0.000385919	3.63218E-05	0.000116945	0.000207062	0.000888884	0.000888884	0.002894252	0.0026117	0.006521614
3837203773995	383720	3773995	0.00025235	0.00022771	0.000568621	0.000568621	0.000159134	0.000159134	0.000293632	0.000293632	0.000528005	0.000528005	0.000373532	3.51559E-05	0.000113191	0.000200416	0.000867061	0.000867061	0.002537681	0.002289939	0.005718152
3837303773995	383730	3773995	0.000244519	0.00022065	0.000550974	0.000550974	0.000154195	0.000154195	0.000284519	0.000284519	0.000511619	0.000511619	0.00036194	3.40649E-05	0.000109679	0.000194196	0.000846427	0.000846427	0.002254721	0.002034603	0.005080559

			KMMass Grading / Excavation	KMDrainage / Utilities Trenching	KMFoundations / Concrete Pads	KMBuilding / Structure Construction	KMAsphalt Paving	KMArchitectural Coating	KMLandscaping or Other Finishing	KMWaterside Construction (Piles)	EWNDemolition	EWNSite Grubbing / Prep	EWNDrainage / Utilities Trenching	EWNDrainage / Utilities Trenching	EWNDrainage / Utilities Trenching	EWNFoundations / Concrete Pads	EWNBuilding / Structure Construction	EWNAsphalt Paving	EWNLandscaping or Other Finishing	EWNWaterside Construction (Piles)	ISDemolition
Unique Identifier	X (UTM)	Y (UTM)	2026	2026	2026	2026	2026	2026	2026	2026	2027	2027	2027	2028	2029	2029	2029	2029	2029	2029	2027
3838003773975	383800	3773975	0.002782403	0.000599487	0.001436815	0.002665112	0.001827785	0.000172027	0.000553874	0.000980683	8.64448E-05	0.000116552	0.000141414	0.000141414	0.000141414	0.000100586	0.00017517	0.000127957	3.87747E-05	6.72855E-05	0.000306347
3838103773975	383810	3773975	0.002587483	0.00055749	0.001336159	0.002478409	0.00169974	0.000159976	0.000515073	0.000911982	8.56986E-05	0.000115546	0.000140193	0.000140193	0.000140193	9.97179E-05	0.000173658	0.000126852	3.844E-05	6.67047E-05	0.000292815
3838203773975	383820	3773975	0.002415361	0.000520406	0.001247276	0.002313542	0.001586671	0.000149334	0.000480809	0.000851316	8.49346E-05	0.000114516	0.000138943	0.000138943	0.000138943	9.88289E-05	0.00017211	0.000125721	3.80973E-05	6.611E-05	0.000280226
3838303773975	383830	3773975	0.002261315	0.000487216	0.001167728	0.002165991	0.001485478	0.00013981	0.000450145	0.000797021	8.41646E-05	0.000113478	0.000137683	0.000137683	0.000137683	9.79329E-05	0.00017055	0.000124581	3.77519E-05	6.55107E-05	0.000268497
3838403773975	383840	3773975	0.002121944	0.000457187	0.001095758	0.002032495	0.001393924	0.000131193	0.000422401	0.000747898	8.34005E-05	0.000112448	0.000136434	0.000136434	0.000136434	9.70439E-05	0.000169002	0.00012345	3.74092E-05	6.4916E-05	0.000257561
3838603773975	383860	3773975	0.001880446	0.000405155	0.00097105	0.001801177	0.001235281	0.000116262	0.000374328	0.00066278	8.18844E-05	0.000110403	0.000133953	0.000133953	0.000133953	9.52797E-05	0.000165929	0.000121206	3.67291E-05	6.37359E-05	0.000237768
3838703773975	383870	3773975	0.001776436	0.000382745	0.00091734	0.001701551	0.001166956	0.000109831	0.000353623	0.000626121	8.10964E-05	0.000109341	0.000132664	0.000132664	0.000132664	9.43629E-05	0.000164333	0.00012004	3.63757E-05	6.31226E-05	0.000228743
3838803773975	383880	3773975	0.001681343	0.000362257	0.000868234	0.001610466	0.001104489	0.000103952	0.000334694	0.000592604	8.03145E-05	0.000108287	0.000131385	0.000131385	0.000131385	9.3453E-05	0.000162748	0.000118882	3.6025E-05	6.25139E-05	0.000220195
3838903773975	383890	3773975	0.001592975	0.000343217	0.000822602	0.001525824	0.001046439	9.84884E-05	0.000317103	0.000561458	7.95325E-05	0.000107233	0.000130106	0.000130106	0.000130106	9.25431E-05	0.000161164	0.000117725	3.56742E-05	6.19053E-05	0.000212142
3839003773975	383900	3773975	0.00151074	0.000325499	0.000780136	0.001447056	0.000992418	9.34041E-05	0.000300733	0.000532474	7.87207E-05	0.000106138	0.000128778	0.000128778	0.000128778	9.15985E-05	0.000159519	0.000116523	3.53101E-05	6.12734E-05	0.000204496
3839103773975	383910	3773975	0.001434128	0.000308992	0.000740574	0.001373673	0.000942091	8.86674E-05	0.000285482	0.000505471	7.7897E-05	0.000105027	0.00012743	0.00012743	0.00012743	9.064E-05	0.000157849	0.000115304	3.49406E-05	6.06322E-05	0.000197118
3829703773985	382970	3773985	0.000172136	3.70878E-05	8.88897E-05	0.000164879	0.000113077	1.06426E-05	3.42659E-05	6.06708E-05	5.93689E-05	8.00461E-05	9.71205E-05	9.71205E-05	9.71205E-05	6.90809E-05	0.000120304	8.78784E-05	2.66298E-05	4.62106E-05	0.000118505
3829803773985	382980	3773985	0.000179318	3.86353E-05	9.25987E-05	0.000171759	0.000117796	1.10866E-05	3.56956E-05	6.32023E-05	6.08014E-05	8.19777E-05	9.94641E-05	9.94641E-05	9.94641E-05	7.07478E-05	0.000123207	8.9999E-05	2.72724E-05	4.73257E-05	0.00012451
3829903773985	382990	3773985	0.000187012	4.02929E-05	9.65716E-05	0.000179128	0.00012285	1.15623E-05	3.72271E-05	6.59139E-05	6.22758E-05	8.39655E-05	0.000101876	0.000101876	0.000101876	7.24634E-05	0.000126195	9.21813E-05	2.79337E-05	4.84733E-05	0.000131028
3830003773985	383000	3773985	0.000196817	4.24055E-05	0.000101635	0.00018852	0.000129291	1.21685E-05	3.9179E-05	6.93699E-05	6.4174E-05	8.65248E-05	0.000104981	0.000104981	0.000104981	7.46721E-05	0.000130041	9.49911E-05	2.87852E-05	4.99507E-05	0.000139045
3830103773985	383010	3773985	0.000208478	4.4918E-05	0.000107657	0.00019969	0.000136951	1.28895E-05	4.15003E-05	7.348E-05	6.64363E-05	8.9575E-05	0.000108682	0.000108682	0.000108682	7.73045E-05	0.000134626	9.83397E-05	2.97999E-05	5.17116E-05	0.000148655
3830203773985	383020	3773985	0.000221054	4.76276E-05	0.000114151	0.000211736	0.000145212	1.3667E-05	4.40037E-05	7.79125E-05	6.88478E-05	9.28265E-05	0.000112627	0.000112627	0.000112627	8.01105E-05	0.000139512	0.000101909	3.08816E-05	5.35887E-05	0.000159459
3830303773985	383030	3773985	0.000232298	5.00503E-05	0.000119957	0.000222506	0.000152599	1.43622E-05	4.62421E-05	8.18757E-05	7.07997E-05	9.54582E-05	0.00011582	0.00011582	0.00011582	8.23817E-05	0.000143467	0.000104799	3.17571E-05	5.5108E-05	0.000169738
3830403773985	383040	3773985	0.000244363	5.26497E-05	0.000126188	0.000234062	0.000160524	1.51082E-05	4.86437E-05	8.6128E-05	7.28352E-05	9.82026E-05	0.00011915	0.00011915	0.00011915	8.47502E-05	0.000147592	0.000107811	3.26701E-05	5.66923E-05	0.000181043
3830503773985	383050	3773985	0.000259226	5.58519E-05	0.000133862	0.000248298	0.000170288	1.60271E-05	5.16023E-05	9.13665E-05	7.55392E-05	0.000101848	0.000123573	0.000123573	0.000123573	8.78965E-05	0.000153072	0.000111814	3.3883E-05	5.8797E-05	0.000195351
3830603773985	383060	3773985	0.000276563	5.95874E-05	0.000142815	0.000264905	0.000181677	1.7099E-05	5.50535E-05	9.74772E-05	7.90192E-05	0.00010654	0.000129266	0.000129266	0.000129266	9.19458E-05	0.000160123	0.000116965	3.5444E-05	6.15057E-05	0.000213139
3830703773985	383070	3773985	0.000294223	6.33924E-05	0.000151935	0.00028182	0.000193278	1.81908E-05	5.8569E-05	0.000103702	8.2929E-05	0.000111812	0.000135662	0.000135662	0.000135662	9.64952E-05	0.000168046	0.000122752	3.71977E-05	6.45489E-05	0.00023273
3830803773985	383080	3773985	0.000309503	6.66844E-05	0.000159825	0.000296456	0.000203315	1.91355E-05	6.16106E-05	0.000109087	8.57703E-05	0.000115643	0.00014031	0.00014031	0.00014031	9.98013E-05	0.000173804	0.000126958	3.84721E-05	6.67605E-05	0.000249342
3830903773985	383090	3773985	0.000325374	7.0104E-05	0.000168021	0.000311658	0.000213741	2.01168E-05	6.477E-05	0.000114681	8.87309E-05	0.000119635	0.000145154	0.000145154	0.000145154	0.000103246	0.000179803	0.000131341	3.98002E-05	6.9065E-05	0.000266473
3831003773985	383100	3773985	0.000341662	7.36134E-05	0.000176432	0.000327259	0.000224441	2.11238E-05	6.80124E-05	0.000120422	9.15603E-05	0.000123449	0.000149782	0.000149782	0.000149782	0.000106539	0.000185536	0.000135529	4.10693E-05	7.12673E-05	0.000283354
3831103773985	383110	3773985	0.000358206	7.71778E-05	0.000184975	0.000343106	0.000235309	2.21467E-05	7.13056E-05	0.000126253	9.40614E-05	0.000126822	0.000153873	0.000153873	0.000153873	0.000109449	0.000190605	0.000139231	4.21911E-05	7.3214E-05	0.000299751
3831203773985	383120	3773985	0.000375718	8.09509E-05	0.000194018	0.00035988	0.000246812	2.32294E-05	7.47916E-05	0.000132425	9.65803E-05	0.000130218	0.000157994	0.000157994	0.000157994	0.00011238	0.000195709	0.000142959	4.3321E-05	7.51747E-05	0.000316417
3831303773985	383130	3773985	0.000394145	8.49211E-05	0.000203534	0.00037753	0.000258917	2.43687E-05	7.84597E-05	0.00013892	9.89799E-05	0.000133453	0.00016192	0.00016192	0.00016192	0.00011517 2	0.000200571	0.000146511	4.43973E-05	7.70424E-05	0.000333083
3831403773985	383140	3773985	0.000413634	8.91202E-05	0.000213598	0.000396198	0.00027172	2.55736E-05	8.23393E-05	0.000145789	0.000101559	0.00013693	0.000166138	0.000166138	0.000166138	0.000118172	0.000205797	0.000150328	4.5554E-05	7.90496E-05	0.000349904
3831503773985	383150	3773985	0.000433567	9.3415E-05	0.000223891	0.00041529	0.000284814	2.6806E-05	8.63073E-05	0.000152815	0.000104603	0.000141034	0.000171118	0.000171118	0.000171118	0.000121715	0.000211966	0.000154834	4.69195E-05	8.14191E-05	0.000364039
3831603773985	383160	3773985	0.000455693	9.81821E-05	0.000235317	0.000436483	0.000299349	2.8174E-05	9.07117E-05	0.000160613	0.000108363	0.000146105	0.00017727	0.00017727	0.00017727	0.00012609	0.000219586	0.000160401	4.86063E-05	8.43462E-05	0.00037812
3836903773985	383690	3773985	0.008913947	0.001920569	0.004603104	0.008538184	0.005855649	0.00055112	0.001774439	0.003141801	9.18349E-05	0.00012382	0.000150231	0.000150231	0.000150231	0.000106858	0.000186093	0.000135935	4.11924E-05	7.1481E-05	0.000590053
3837003773985	383700	3773985	0.007600347	0.001637545	0.003924769	0.007279957	0.004992734	0.000469904	0.00151295	0.002678811	9.10828E-05	0.000122806	0.000149001	0.000149001	0.000149001	0.000105983	0.000184569	0.000134822	4.08551E-05	7.08956E-05	0.000550538
3837103773985	383710	3773985	0.006603095	0.001422681	0.003409795	0.006324744	0.00433763	0.000408248	0.001314433	0.00232732	9.03366E-05	0.0001218	0.00014778	0.00014778	0.00014778	0.000105115	0.000183057	0.000133717	4.05204E-05	7.03148E-05	0.00051538
3837203773985	383720	3773985	0.005790999	0.001247709	0.002990434	0.005546882	0.003804157	0.000358038	0.001152775	0.00204109	8.96979E-05	0.000120938	0.000146735	0.000146735	0.000146735	0.000104371	0.000181763	0.000132772	4.02339E-05	6.98177E-05	0.000484382
3837303773985	383730	3773985	0.005139524	0.001107345	0.002654017	0.00492287	0.003376198	0.00031776	0.00102309	0.001811472	8.90473E-05	0.000120061	0.000145671	0.000145671	0.000145671	0.000103614	0.000180444	0.000131809	3.99421E-05	6.93112E-05	0.000456333
3837403773985	383740	3773985	0.004608766	0.000992989	0.002379937	0.004414485	0.003027538	0.000284945	0.000917436	0.001624401	8.83549E-05	0.000119128	0.000144538	0.000144538	0.000144538	0.000102809	0.000179041	0.000130784	3.96315E-05	6.87723E-05	0.000430839
3837503773985	383750	3773985	0.004169375	0.00089832	0.002153038	0.003993617	0.002738898	0.000257779	0.000829969	0.001469534	8.76267E-05	0.000118146	0.000143347	0.000143347	0.000143347	0.000101961	0.000177565	0.000129706	3.93048E-05	6.82054E-05	0.000407613
3837603773985	383760	3773985	0.003796145	0.000817905	0.001960304	0.00363612	0.002493721	0.000234703	0.000755673	0.001337986	8.68984E-05	0.000117164	0.000142156	0.000142156	0.000142156	0.000101114	0.00017609	0.000128628	3.89782E-05	6.76386E-05	0.000386387
3837703773985	383770	3773985	0.003486804	0.000751255	0.001800563	0.003339819	0.002290512	0.000215578	0.000694094	0.001228955	8.61284E-05	0.000116126	0.000140896	0.000140896	0.000140896	0.000100218	0.000174529	0.000127488	3.86328E-05	6.70393E-05	0.000366826
3837803773985	383780	3773985	0.00321854	0.000693456	0.001662033	0.003082863	0.002114287	0.000198992	0.000640693	0.001134403	8.53584E-05	0.000115087	0.000139636	0.000139636	0.000139636	9.9322E-05	0.000172969	0.000126348	3.82874E-05	6.64399E-05	0.000348835
3837903773985	383790	3773985	0.002979879	0.000642035	0.00153879	0.002854264	0.001957508	0.000184236	0.000593184	0.001050285	8.46003E-05	0.000114065	0.000138396	0.000138396	0.000138396	9.84399E-05	0.000171433	0.000125226	3.79474E-05	6.58498E-05	0.000332283
3838003773985	383800	3773985	0.002763519	0.000595419	0.001427063	0.002647024	0.00181538	0.000170859	0.000550115	0.000974027	8.389E-05	0.000113108	0.000137234	0.000137234	0.000137234	9.76134E-05	0.000169993	0.000124175	3.76288E-05	6.5297E-05	0.000317068
3838103773985	383810	3773985	0.002571181	0.000553978	0.001327741	0.002462794	0.001689031	0.000158968	0.000511828	0.000906236	8.31916E-05	0.000112166	0.000136092	0.000136092	0.000136092	9.68008E-05	0.000168578	0.000123141	3.73155E-05	6.47534E-05	0.000302969
3838203773985	383820	3773985	0.002401036	0.000517319	0.001239879	0.002299822	0.001577261	0.000148448	0.000477958	0.000846267	8.24813E-05	0.000111208	0.00013493	0.00013493	0.00013493	9.59743E-05	0.000167139	0.00012209	3.69969E-05	6.42005E-05	0.000289848
3838303773985	383830	3773985	0.002248551	0.000484465	0.001161137	0.002153765	0.001477093	0.00013902	0.000447604	0.000792522	8.17769E-05	0.000110259	0.000133778	0.000133778	0.000133778	9.51547E-05	0.000165712	0.000121047	3.66809E-05	6.36522E-05	0.000277636
3838403773985	383840	3773985	0.002110714	0.000454767	0.001089959	0.002021737	0.001386546	0.000130498	0.000420165	0.00074394	8.10666E-05	0.000109301	0.000132616	0.000132616	0.000132616	9.43282E-05	0.000164272	0.000119996	3.63623E-05	6.30993E-05	0.000266247
3838603773985	383860	3773985	0.001873035	0.000403558	0.000967223	0.001794078	0.001230413	0.000115804	0.000372852	0.000660168	7.96161E-05	0.000107345	0.000130243	0.000130243	0.000130243	9.26404E-05	0.000161333	0.000117849	3.57117E-05	6.19703E-05	0.000245605
3838703773985	383870	3773985	0.001770275	0.000381418	0.000914159	0.00169565	0.001162909	0.00010945	0.000352397	0.00062395	7.88819E-05	0.000106355	0.000129042	0.000129042	0.000129042	9.17861E-05	0.000159845	0.000116762	3.53824E-05	6.13988E-05	0.00023621
3838803773985	383880	3773985	0.001676245	0.000361158	0.000865602	0.001605584	0.00110114	0.000103637	0.000333679	0.000590808	7.81358E-05	0.000105349	0.000127821	0.000127821	0.000127821	9.09179E-05	0.000158333	0.000115657	3.50477E-05	6.08181E-05	0.000227334
3838903773985	383890	3773985	0.001588967	0.000342353	0.000820532	0.001521984	0.001043806	9.82406E-05	0.000316305	0.000560046	7.74016E-05	0.000104359	0.00012662	0.00012662	0.00012662	9.00636E-05	0.000156845	0.000114571	3.47184E-05	6.02466E-05	0.000218965
3839003773985	383900	3773985	0.001508118	0.000324934	0.000778782	0.001444543	0.000990695	9.32419E-05	0.000300211	0.00053155	7.66256E-05	0.000103313	0.000125351	0.000125351	0.000125351	8.91606E-05	0.000155273	0.000113422	3.43703E-05	5.96426E-05	0.000211002
3839103773985	383910	3773985	0.001432312	0.000308601	0.000739637	0.001371934	0.000940898	8.85551E-05	0.000285121	0.000504831	7.58197E-05	0.000102227	0.000124032	0.000124032	0.000124032	8.8223E-05	0.00015364	0.000112229	3.40089E-05	5.90154E-05	0.000203284
3829703773985	382970	3773995	0.000172983	3.72704E-05	8.93273E-05	0.000165691	0.000113634	1.0695E-05	3.44346E-05	6.09694E-05	5.77572E-05	7.78732E-05	9.44841E-05	9.44841E-05	9.44841E-05	6.72056E-05	0.000117038	8.54928E-05	2.59069E-05	4.49561E-05	0.000121543
3829803773995	382980	3773995	0.000179574	3.86903E-05	9.27307E-05	0.000172004	0.000117963	1.11024E-05	3.57465E-05	6.32924E-05	5.8957E-05	7.94908E-05	9.64468E-05	9.64468E-05	9.64468E-05	6.86017E-05	0.00011947	8.72688E-05	2.64451E-05	4.589E-05	0.000127411
3829903773995	382990	3773995	0.000186568	4.01973E-05	9.63424E-05	0.000178703	0.000122558	1.15349E-05	3.71388E-05	6.57575E-05	6.01687E-05	8.11246E-05	9.8429E-05	9.8429E-05	9.8429E-05	7.00116E-05	0.000121925	8.90624E-05	2.69886E-05	4.68332E-05	0.000133732
3830003773995	383000	3773995	0.000196117	4.22548E-05	0.000101274	0.00018785	0.000128831	1.21253E-05	3.90398E-05	6.91234E-05	6.18998E-05	8.34585E-05	0.000101261	0.000101261	0.000101261	7.20258E-05	0.000125433	9.16247E-05	2.77651E-05	4.81806E-05	0.00014182
3830103773995	383010	3773995	0.000207886	4.47905E-05	0.000107351	0.000199123	0.000136562	1.28529E-05	4.13825E-05	7.32714E-05	6.40606E-05	8.63719E-05	0.000104796	0.000104796	0.000104796	7.45401E-05	0.000129811	9.48232E-05	2.87343E-05	4.98625E-05	0.000151753
3830203773995	383020	3773995	0.000220704	4.75522E-05	0.00011397	0.000211401	0.000144983	1.36454E-05	4.39341E-05	7.77893E-05	6.63826E-05	8.95026E-05	0.000108594	0.000108594	0.000108594	7.7242E-05	0.000134517	9.82602E-05	2.97758E-05	5.16698E-05	0.000163029
3830303773995	383030	3773995	0.000232177	5.00242E-05	0.000119895	0.00022239	0.000152519	1.43548E-05	4.6218E-05	8.1833E-05	6.82688E-05	9.20458E-05	0.00011168	0.00011168	0.00011168	7.94368E-05	0.000138339	0.000101052	3.06219E-05	5.3138E-05	0.000173851
3830403773995	383040	3773995	0.000244565	5.26932E-05	0.000126292	0.000234256	0.000160657	1.51206E-05	4.86839E-05	8.61992E-05	7.02625E-05	9.47339E-05	0.000114941	0.000114941	0.000114941	8.17566E-05	0.000142379	0.000104003	3.15162E-05	5.46898E-05	0.00018586
3830503773995	383050	3773995	0.000259414	5.58925E-05	0.00013396	0.000248479	0.000170411	1.60387E-05	5.16398E-05	9.14328E-05	7.28053E-05	9.81623E-05	0.000119101	0.000119101	0.000119101	8.47154E-05	0.000147532	0.000107767	3.26567E-05	5.66691E-05	0.000200718
3830603773995	383060	3773995	0.000276563	5.95874E-05	0.000142815	0.000264905	0.000181677	1.7099E-05	5.50535E-05	9.74772E-05	7.60287E-05	0.000102508	0.000124374	0.000124374	0.000124374	8.84661E-05	0.000154063	0.000112538	3.41026E-05	5.9178E-05	0.000219031
3830703773995	383070	3773995	0.000294062	6.33576E-05	0.000151852	0.000281666	0.000193172	1.81809E-05	5.85369E-05	0.000103645	7.964E-05	0.000107377	0.000130282	0.000130282	0.000130282	9.26682E-05	0.000161381	0.000117884	3.57224E-05	6.19889E-05	0.000239356
3830803773995	383080	3773995	0.000309664	6.67192E-05	0.000159908	0.00029661	0.000203421	1.91455E-05	6.16427E-05	0.000109144	8.24395E-05	0.000111152	0.000134861	0.000134861	0.000134861	9.59256E-05	0.000167054	0.000122028	3.69781E-05	6.41679E-05	0.000257365
3830903773995	383090	3773995	0.000325831	7.02025E-05	0.000168257	0.000312096	0.000214041	2.01451E-05	6.4861E-05	0.000114842	8.53823E-05	0.00011512	0.000139675	0.000139675	0.000139675	9.93498E-05	0.000173017	0.000126384	3.82981E-05	6.64585E-05	0.000276036
3831003773995	383100	3773995	0.000342187	7.37264E-05	0.000176703	0.000327762	0.000224785	2.11563E-05	6.81168E-05	0.000120607	8.81221E-05	0.000118814	0.000144158	0.000144158	0.000144158	0.000102538	0.000178569	0.000130439	3.95271E-05	6.85911E-05	0.000294254
3831103773995	383110	3773995	0.000358623	7.72677E-05	0.00018519	0.000343505	0.000235582	2.21725E-05	7.13886E-05	0.0001264	9.03904E-05	0.000121872	0.000147868	0.000147868	0.000147868	0.000105177	0.000183166	0.000133797	4.05445E-05	7.03566E-05	0.000311713
3831203773995	383120	3773995	0.000376	8.10118E-05	0.000194164	0.00036015	0.000246998	2.32469E-05	7.48479E-05	0.000132525	9.26527E-05	0.000124922	0.000151569	0.000151569	0.000151569	0.00010781	0.0018775	0.000137145	4.15592E-05	7.21175E-05	0.000329573
3831303773995	383130	3773995	0.00039436	8.49675E-05	0.000203645	0.000377736	0.000259058	2.4382E-05	7.85026E-05	0.000138996	9.48612E-05	0.0001279	0.000155182	0.000155182	0.000155182	0.000110379	0.000192225	0.000140415	4.25499E-05	7.38366E-05	0.000347653
3831403773995	383140	3773995	0.000413836	8.91637E-05	0.000213702	0.000396391	0.000271852	2.55861E-05	8.23795E-05	0.00014586	9.71772E-05	0.000131023	0.000158971	0.000158971	0.000158971	0.000113074	0.000196919	0.000143843	4.35887E-05	7.56393E-05	0.000366008
3831503773995	383150	3773995	0.000434173	9.35454E-05	0.000224204	0.00041587	0.000285212	2.68435E-05	8.64278E-05	0.000153028	0.000100054	0.000134902	0.000163677	0.000163677	0.000163677	0.000116422	0.000202749	0.000148102	4.48793E-05	7.78787E-05	0.000382197
3831603773995	383160	3773995	0.000456096	9.8269E-05	0.000235525	0.00043687	0.000299614	2.81989E-05	9.0792E-05	0.000160755	0.000103672	0.000139779	0.000169595	0.000169595	0.000169595	0.000120631	0.000210079	0.000153456	4.65018E-05	8.06943E-05	0.000397812
3837003773995	383700	3773995	0.007546761	0.001626	0.003897098	0.007228631	0.004957533	0.000466591	0.001502283	0.002659924	8.82236E-05	0.000118951	0.000144324	0.000144324	0.000144324	0.000102656	0.000178775	0.0013059	3.95726E-05	6.86701E-05	0.000569543
3837103773995	383710	3773995	0.006521614	0.001405125	0.003367719	0.006246698	0.004284104	0.00040321	0.001298213	0.002298602	8.75312E-05	0.000118017	0.000143191	0.000143191	0.000143191	0.00010185	0.000177372	0.000129565	3.9262E-05	6.81311E-05	0.000533233
3837203773995	383720	3773995	0.005718152	0.001232014	0.002952816	0.005477106	0.003756304	0.000353534	0.001138274	0.002015414	8.68984E-05	0.000117164	0.000142156	0.000142156	0.000142156	0.000101114	0.00017609	0.000128628	3.89782E-05	6.76386E-05	0.000500994
3837303773995	383730	3773995	0.005080559	0.00109464	0.002623567	0.00486639	0.003337463	0.000314114	0.001011352	0.001790689	8.62538E-05	0.000116295	0.000141101	0.000141101	0.000141101	0.000100364	0.000174783	0.000127674	3.8689E-05	6.71368E-05	0.000471895

			ISDrainage / Utilities Trenching	ISDrainage / Utilities Trenching	ISAsphalt Paving	ISAsphalt Paving	SVDemolition	SVSite Grubbing / Prep	SVMass Grading / Excavation	SVMass Grading / Excavation	SVDrainage / Utilities Trenching	SVFoundations / Concrete Pads	SVBuilding / Structure Construction	SVBuilding / Structure Construction	SVAsphalt Paving	SVAsphalt Paving	SVArchitectural Coating	SVArchitectural Coating	SVLandscaping or Other Finishing	SVLandscaping or Other Finishing	MDemolition
Unique Identifier	X (UTM)	Y (UTM)	2027	2028	2027	2028	2027	2027	2027	2028	2028	2028	2028	2029	2028	2029	2028	2029	2028	2029	2027
3838003773975	383800	3773975	0.000105888	0.000105888	0.000453458	0.000453458	4.2145E-05	2.78439E-05	4.70204E-05	4.70204E-05	1.41928E-05	1.46262E-05	8.12673E-05	8.12673E-05	5.77462E-05	5.77462E-05	5.72045E-06	5.72045E-06	1.84181E-05	1.84181E-05	0.001277159
3838103773975	383810	3773975	0.00010121	0.00010121	0.000433428	0.000433428	4.20653E-05	2.77912E-05	4.69315E-05	4.69315E-05	1.4166E-05	1.45985E-05	8.14219E-05	8.14219E-05	5.76371E-05	5.76371E-05	5.70964E-06	5.70964E-06	1.83833E-05	1.83833E-05	0.001203213
3838203773975	383820	3773975	9.68592E-05	9.68592E-05	0.000414794	0.000414794	4.19183E-05	2.76941E-05	4.67675E-05	4.67675E-05	1.41164E-05	1.45475E-05	8.12544E-05	8.12544E-05	5.74356E-05	5.74356E-05	5.68968E-06	5.68968E-06	1.83191E-05	1.83191E-05	0.001136896
3838303773975	383830	3773975	9.2805E-05	9.2805E-05	0.000397432	0.000397432	4.17468E-05	2.75808E-05	4.65761E-05	4.65761E-05	1.40587E-05	1.44879E-05	8.09195E-05	8.09195E-05	5.72006E-05	5.72006E-05	5.6664E-06	5.6664E-06	1.82441E-05	1.82441E-05	0.001076566
3838403773975	383840	3773975	8.90252E-05	8.90252E-05	0.000381245	0.000381245	4.15691E-05	2.74634E-05	4.63778E-05	4.63778E-05	1.39988E-05	1.44263E-05	8.05974E-05	8.05974E-05	5.69571E-05	5.69571E-05	5.64228E-06	5.64228E-06	1.81664E-05	1.81664E-05	0.001021101
3838603773975	383860	3773975	8.21836E-05	8.21836E-05	0.000351947	0.000351947	4.12015E-05	2.72205E-05	4.59677E-05	4.59677E-05	1.38751E-05	1.42987E-05	7.97729E-05	7.97729E-05	5.64534E-05	5.64534E-05	5.59239E-06	5.59239E-06	1.80058E-05	1.80058E-05	0.000922563
3838703773975	383870	3773975	7.90641E-05	7.90641E-05	0.000338587	0.000338587	4.09074E-05	2.70262E-05	4.56396E-05	4.56396E-05	1.3776E-05	1.41967E-05	7.89355E-05	7.89355E-05	5.60505E-05	5.60505E-05	5.55247E-06	5.55247E-06	1.78773E-05	1.78773E-05	0.000878726
3838803773975	383880	3773975	7.61096E-05	7.61096E-05	0.000325935	0.000325935	4.05276E-05	2.67753E-05	4.52158E-05	4.52158E-05	1.36481E-05	1.40648E-05	7.80336E-05	7.80336E-05	5.553E-05	5.553E-05	5.50091E-06	5.50091E-06	1.77113E-05	1.77113E-05	0.0008377
3838903773975	383890	3773975	7.33263E-05	7.33263E-05	0.000314016	0.000314016	4.01661E-05	2.65365E-05	4.48126E-05	4.48126E-05	1.35264E-05	1.39394E-05	7.71833E-05	7.71833E-05	5.50348E-05	5.50348E-05	5.45185E-06	5.45185E-06	1.75533E-05	1.75533E-05	0.000799008
3839003773975	383900	3773975	7.06833E-05	7.06833E-05	0.000302697	0.000302697	3.97985E-05	2.62936E-05	4.44024E-05	4.44024E-05	1.34026E-05	1.38118E-05	7.63459E-05	7.63459E-05	5.45311E-05	5.45311E-05	5.40195E-06	5.40195E-06	1.73927E-05	1.73927E-05	0.000762513
3839103773975	383910	3773975	6.81332E-05	6.81332E-05	0.000291777	0.000291777	3.94186E-05	2.60426E-05	4.39786E-05	4.39786E-05	1.32747E-05	1.368E-05	7.55343E-05	7.55343E-05	5.40106E-05	5.40106E-05	5.3504E-06	5.3504E-06	1.72267E-05	1.72267E-05	0.000728089
3829703773985	382970	3773985	4.09608E-05	4.09608E-05	0.000175412	0.000175412	3.23424E-05	2.13676E-05	3.60838E-05	3.60838E-05	1.08917E-05	1.12242E-05	6.60522E-05	6.60522E-05	4.43149E-05	4.43149E-05	4.38992E-06	4.38992E-06	1.41342E-05	1.41342E-05	5.66469E-05
3829803773985	382980	3773985	4.30364E-05	4.30364E-05	0.000184301	0.000184301	3.26671E-05	2.15821E-05	3.64461E-05	3.64461E-05	1.1001E-05	1.13369E-05	6.65933E-05	6.65933E-05	4.47598E-05	4.47598E-05	4.43399E-06	4.43399E-06	1.42761E-05	1.42761E-05	5.85451E-05
3829903773985	382990	3773985	4.52894E-05	4.52894E-05	0.000193949	0.000193949	3.29979E-05	2.18007E-05	3.68152E-05	3.68152E-05	1.11124E-05	1.14517E-05	6.71473E-05	6.71473E-05	4.52131E-05	4.52131E-05	4.4789E-06	4.4789E-06	1.44207E-05	1.44207E-05	6.05686E-05
3830003773985	383000	3773985	4.80603E-05	4.80603E-05	0.000205815	0.000205815	3.34942E-05	2.21286E-05	3.73689E-05	3.73689E-05	1.12795E-05	1.1624E-05	6.79847E-05	6.79847E-05	4.58931E-05	4.58931E-05	4.54626E-06	4.54626E-06	1.46376E-05	1.46376E-05	6.31592E-05
3830103773985	383010	3773985	5.1382E-05	5.1382E-05	0.000220041	0.000220041	3.41252E-05	2.25455E-05	3.80729E-05	3.80729E-05	1.1492E-05	1.1843E-05	6.9054E-05	6.9054E-05	4.67577E-05	4.67577E-05	4.63191E-06	4.63191E-06	1.49133E-05	1.49133E-05	6.62751E-05
3830203773985	383020	3773985	5.51164E-05	5.51164E-05	0.000236033	0.000236033	3.47992E-05	2.29907E-05	3.88248E-05	3.88248E-05	1.1719E-05	1.20768E-05	7.02006E-05	7.02006E-05	4.76811E-05	4.76811E-05	4.72338E-06	4.72338E-06	1.52079E-05	1.52079E-05	6.96477E-05
3830303773985	383030	3773985	5.86693E-05	5.86693E-05	0.000251248	0.000251248	3.52832E-05	2.33105E-05	3.93648E-05	3.93648E-05	1.1882E-05	1.22448E-05	7.09994E-05	7.09994E-05	4.83443E-05	4.83443E-05	4.78908E-06	4.78908E-06	1.54194E-05	1.54194E-05	7.25904E-05
3830403773985	383040	3773985	6.2577E-05	6.2577E-05	0.000267982	0.000267982	3.57856E-05	2.36424E-05	3.99253E-05	3.99253E-05	1.20512E-05	1.24192E-05	7.18497E-05	7.18497E-05	4.90327E-05	4.90327E-05	4.85727E-06	4.85727E-06	1.56389E-05	1.56389E-05	7.57302E-05
3830503773985	383050	3773985	6.75225E-05	6.75225E-05	0.000289161	0.000289161	3.6533E-05	2.41362E-05	4.07592E-05	4.07592E-05	1.23029E-05	1.26785E-05	7.30994E-05	7.30994E-05	5.00568E-05	5.00568E-05	4.95872E-06	4.95872E-06	1.59656E-05	1.59656E-05	7.96639E-05
3830603773985	383060	3773985	7.36708E-05	7.36708E-05	0.000315491	0.000315491	3.755E-05	2.48081E-05	4.18939E-05	4.18939E-05	1.26454E-05	1.30315E-05	7.48128E-05	7.48128E-05	5.14503E-05	5.14503E-05	5.09676E-06	5.09676E-06	1.641E-05	1.641E-05	8.43914E-05
3830703773985	383070	3773985	8.04423E-05	8.04423E-05	0.000344489	0.000344489	3.86957E-05	2.5565E-05	4.31721E-05	4.31721E-05	1.30312E-05	1.34291E-05	7.67067E-05	7.67067E-05	5.30201E-05	5.30201E-05	5.25227E-06	5.25227E-06	1.69107E-05	1.69107E-05	8.94174E-05
3830803773985	383080	3773985	8.61842E-05	8.61842E-05	0.000369079	0.000369079	3.94431E-05	2.60588E-05	4.4006E-05	4.4006E-05	1.32829E-05	1.36885E-05	7.79048E-05	7.79048E-05	5.40442E-05	5.40442E-05	5.35372E-06	5.35372E-06	1.72374E-05	1.72374E-05	9.35182E-05
3830903773985	383090	3773985	9.21056E-05	9.21056E-05	0.000394437	0.000394437	4.02396E-05	2.6585E-05	4.48946E-05	4.48946E-05	1.35511E-05	1.39649E-05	7.91287E-05	7.91287E-05	5.51355E-05	5.51355E-05	5.46183E-06	5.46183E-06	1.75854E-05	1.75854E-05	9.78339E-05
3831003773985	383100	3773985	9.79403E-05	9.79403E-05	0.000419424	0.000419424	4.09932E-05	2.70829E-05	4.57353E-05	4.57353E-05	1.38049E-05	1.42264E-05	8.02882E-05	8.02882E-05	5.6168E-05	5.6168E-05	5.56411E-06	5.56411E-06	1.79148E-05	1.79148E-05	0.000102155
3831103773985	383110	3773985	0.000103608	0.000103608	0.000443695	0.000443695	4.16487E-05	2.7516E-05	4.64667E-05	4.64667E-05	1.40257E-05	1.44539E-05	8.12802E-05	8.12802E-05	5.70663E-05	5.70663E-05	5.65309E-06	5.65309E-06	1.82012E-05	1.82012E-05	0.000106423
3831203773985	383120	3773985	0.000109368	0.000109368	0.000468364	0.000468364	4.23227E-05	2.79612E-05	4.72186E-05	4.72186E-05	1.42526E-05	1.46878E-05	8.23238E-05	8.23238E-05	5.79897E-05	5.79897E-05	5.74457E-06	5.74457E-06	1.84958E-05	1.84958E-05	0.000110835
3831303773985	383130	3773985	0.000115129	0.000115129	0.000493033	0.000493033	4.29843E-05	2.83984E-05	4.79568E-05	4.79568E-05	1.44754E-05	1.49174E-05	8.33673E-05	8.33673E-05	5.88963E-05	5.88963E-05	5.83438E-06	5.83438E-06	1.87849E-05	1.87849E-05	0.00011527
3831403773985	383140	3773985	0.000120943	0.000120943	0.000517931	0.000517931	4.36705E-05	2.88517E-05	4.87224E-05	4.87224E-05	1.47065E-05	1.51556E-05	8.44624E-05	8.44624E-05	5.98365E-05	5.98365E-05	5.92751E-06	5.92751E-06	1.90848E-05	1.90848E-05	0.000119836
3831503773985	383150	3773985	0.000125829	0.000125829	0.000538854	0.000538854	4.46079E-05	2.9471E-05	4.97682E-05	4.97682E-05	1.50222E-05	1.54809E-05	8.5712E-05	8.5712E-05	6.11208E-05	6.11208E-05	6.05475E-06	6.05475E-06	1.94944E-05	1.94944E-05	0.000123286
3831603773985	383160	3773985	0.000130696	0.000130696	0.000559697	0.000559697	4.56188E-05	3.01389E-05	5.0896E-05	5.0896E-05	1.53626E-05	1.58317E-05	8.72967E-05	8.72967E-05	6.25059E-05	6.25059E-05	6.19196E-06	6.19196E-06	1.99362E-05	1.99362E-05	0.000128599
3836903773985	383690	3773985	0.00020395	0.00020395	0.000873403	0.000873403	4.18999E-05	2.7682E-05	4.6747E-05	4.6747E-05	1.41103E-05	1.45411E-05	7.91416E-05	7.91416E-05	5.74104E-05	5.74104E-05	5.68719E-06	5.68719E-06	1.8311E-05	1.8311E-05	0.004222011
3837003773985	383700	3773985	0.000190291	0.000190291	0.000814912	0.000814912	4.17896E-05	2.76091E-05	4.66239E-05	4.66239E-05	1.40731E-05	1.45028E-05	7.90128E-05	7.90128E-05	5.72593E-05	5.72593E-05	5.67222E-06	5.67222E-06	1.82628E-05	1.82628E-05	0.003239829
3837103773985	383710	3773985	0.000178139	0.000178139	0.000762871	0.000762871	4.16855E-05	2.75403E-05	4.65077E-05	4.65077E-05	1.4038E-05	1.44667E-05	7.88839E-05	7.88839E-05	5.71166E-05	5.71166E-05	5.65808E-06	5.65808E-06	1.82173E-05	1.82173E-05	0.002653763
3837203773985	383720	3773985	0.000167425	0.000167425	0.000716988	0.000716988	4.17651E-05	2.75929E-05	4.65966E-05	4.65966E-05	1.40649E-05	1.44943E-05	7.92318E-05	7.92318E-05	5.72257E-05	5.72257E-05	5.66889E-06	5.66889E-06	1.82521E-05	1.82521E-05	0.002263066
3837303773985	383730	3773985	0.00015773	0.00015773	0.000675469	0.000675469	4.18387E-05	2.76415E-05	4.66786E-05	4.66786E-05	1.40896E-05	1.45198E-05	7.96312E-05	7.96312E-05	5.73265E-05	5.73265E-05	5.67887E-06	5.67887E-06	1.82842E-05	1.82842E-05	0.00199174
3837403773985	383740	3773985	0.000148918	0.000148918	0.000637733	0.000637733	4.18815E-05	2.76698E-05	4.67264E-05	4.67264E-05	1.41041E-05	1.45347E-05	7.99532E-05	7.99532E-05	5.73852E-05	5.73852E-05	5.68469E-06	5.68469E-06	1.8303E-05	1.8303E-05	0.001791613
3837503773985	383750	3773985	0.00014089	0.00014089	0.000603354	0.000603354	4.18693E-05	2.76617E-05	4.67128E-05	4.67128E-05	1.40999E-05	1.45305E-05	8.01594E-05	8.01594E-05	5.73685E-05	5.73685E-05	5.68303E-06	5.68303E-06	1.82976E-05	1.82976E-05	0.001636511
3837603773985	383760	3773985	0.000133553	0.000133553	0.000571934	0.000571934	4.18693E-05	2.76617E-05	4.67128E-05	4.67128E-05	1.40999E-05	1.45305E-05	8.03655E-05	8.03655E-05	5.73685E-05	5.73685E-05	5.68303E-06	5.68303E-06	1.82976E-05	1.82976E-05	0.001510253
3837703773985	383770	3773985	0.000126792	0.000126792	0.00054298	0.00054298	4.171E-05	2.75565E-05	4.65351E-05	4.65351E-05	1.40463E-05	1.44752E-05	8.01078E-05	8.01078E-05	5.71502E-05	5.71502E-05	5.66141E-06	5.66141E-06	1.8228E-05	1.8228E-05	0.001407894
3837803773985	383780	3773985	0.000120574	0.000120574	0.00051635	0.00051635	4.15201E-05	2.7431E-05	4.63232E-05	4.63232E-05	1.39823E-05	1.44093E-05	7.97342E-05	7.97342E-05	5.689E-05	5.689E-05	5.63563E-06	5.63563E-06	1.8145E-05	1.8145E-05	0.001319832
3837903773985	383790	3773985	0.000114852	0.000114852	0.000491849	0.000491849	4.13547E-05	2.73217E-05	4.61386E-05	4.61386E-05	1.39266E-05	1.43519E-05	7.94508E-05	7.94508E-05	5.66633E-05	5.66633E-05	5.61318E-06	5.61318E-06	1.80727E-05	1.80727E-05	0.001241529
3838003773985	383800	3773985	0.000109593	0.000109593	0.000469327	0.000469327	4.12934E-05	2.72812E-05	4.60703E-05	4.60703E-05	1.3906E-05	1.43306E-05	7.9541E-05	7.9541E-05	5.65794E-05	5.65794E-05	5.60486E-06	5.60486E-06	1.8046E-05	1.8046E-05	0.001170407
3838103773985	383810	3773985	0.00010472	0.00010472	0.00044857	0.00044857	4.12382E-05	2.72448E-05	4.60087E-05	4.60087E-05	1.38874E-05	1.43115E-05	7.97213E-05	7.97213E-05	5.65038E-05	5.65038E-05	5.59738E-06	5.59738E-06	1.80219E-05	1.80219E-05	0.001106406
3838203773985	383820	3773985	0.000100185	0.000100185	0.000429037	0.000429037	4.11218E-05	2.71679E-05	4.58789E-05	4.58789E-05	1.38482E-05	1.42711E-05	7.97085E-05	7.97085E-05	5.63443E-05	5.63443E-05	5.58158E-06	5.58158E-06	1.7971E-05	1.7971E-05	0.00104875
3838303773985	383830	3773985	9.59638E-05	9.59638E-05	0.000410959	0.000410959	4.09809E-05	2.70748E-05	4.57217E-05	4.57217E-05	1.38008E-05	1.42222E-05	7.95152E-05	7.95152E-05	5.61512E-05	5.61512E-05	5.56245E-06	5.56245E-06	1.79094E-05	1.79094E-05	0.000996103
3838403773985	383840	3773985	9.20272E-05	9.20272E-05	0.000394101	0.000394101	4.08339E-05	2.69777E-05	4.55576E-05	4.55576E-05	1.37513E-05	1.41711E-05	7.9322E-05	7.9322E-05	5.59498E-05	5.59498E-05	5.54249E-06	5.54249E-06	1.78451E-05	1.78451E-05	0.000947598
3838603773985	383860	3773985	8.48926E-05	8.48926E-05	0.000363548	0.000363548	4.04602E-05	2.67308E-05	4.51406E-05	4.51406E-05	1.36254E-05	1.40414E-05	7.85103E-05	7.85103E-05	5.54377E-05	5.54377E-05	5.49177E-06	5.49177E-06	1.76818E-05	1.76818E-05	0.000861266
3838703773985	383870	3773985	8.16451E-05	8.16451E-05	0.000349641	0.000349641	4.01967E-05	2.65567E-05	4.48467E-05	4.48467E-05	1.35367E-05	1.395E-05	7.77244E-05	7.77244E-05	5.50767E-05	5.50767E-05	5.45601E-06	5.45601E-06	1.75667E-05	1.75667E-05	0.000822574
3838803773985	383880	3773985	7.85771E-05	7.85771E-05	0.000336502	0.000336502	3.98536E-05	2.633E-05	4.44639E-05	4.44639E-05	1.34211E-05	1.3831E-05	7.68613E-05	7.68613E-05	5.46066E-05	5.46066E-05	5.40944E-06	5.40944E-06	1.74168E-05	1.74168E-05	0.000786258
3838903773985	383890	3773985	7.56845E-05	7.56845E-05	0.000324115	0.000324115	3.9535E-05	2.61196E-05	4.41085E-05	4.41085E-05	1.33139E-05	1.37204E-05	7.60883E-05	7.60883E-05	5.41701E-05	5.41701E-05	5.3662E-06	5.3662E-06	1.72775E-05	1.72775E-05	0.000751936
3839003773985	383900	3773985	7.29322E-05	7.29322E-05	0.000312328	0.000312328	3.91184E-05	2.58443E-05	4.36437E-05	4.36437E-05	1.31736E-05	1.35758E-05	7.5122E-05	7.5122E-05	5.35993E-05	5.35993E-05	5.30965E-06	5.30965E-06	1.70955E-05	1.70955E-05	0.000719297
3839103773985	383910	3773985	7.02645E-05	7.02645E-05	0.000300904	0.000300904	3.87018E-05	2.55691E-05	4.31789E-05	4.31789E-05	1.30333E-05	1.34312E-05	7.41816E-05	7.41816E-05	5.30285E-05	5.30285E-05	5.2531E-06	5.2531E-06	1.69134E-05	1.69134E-05	0.000688245
3829703773995	382970	3773995	4.2011E-05	4.2011E-05	0.00017991	0.00017991	3.1791E-05	2.10033E-05	3.54686E-05	3.54686E-05	1.0706E-05	1.10329E-05	6.48928E-05	6.48928E-05	4.35594E-05	4.35594E-05	4.31508E-06	4.31508E-06	1.38932E-05	1.38932E-05	5.63007E-05
3829803773995	382980	3773995	4.40391E-05	4.40391E-05	0.000188595	0.000188595	3.20361E-05	2.11652E-05	3.5742E-05	3.5742E-05	1.07885E-05	1.11179E-05	6.5305E-05	6.5305E-05	4.38952E-05	4.38952E-05	4.34834E-06	4.34834E-06	1.40003E-05	1.40003E-05	5.80079E-05
3829903773995	382990	3773995	4.6224E-05	4.6224E-05	0.000197952	0.000197952	3.22873E-05	2.13312E-05	3.60223E-05	3.60223E-05	1.08731E-05	1.12051E-05	6.57302E-05	6.57302E-05	4.42394E-05	4.42394E-05	4.38244E-06	4.38244E-06	1.41101E-05	1.41101E-05	5.98046E-05
3830003773995	383000	3773995	4.90197E-05	4.90197E-05	0.000209924	0.000209924	3.27468E-05	2.16347E-05	3.65349E-05	3.65349E-05	1.10278E-05	1.13646E-05	6.65032E-05	6.65032E-05	4.48689E-05	4.48689E-05	4.4448E-06	4.4448E-06	1.43109E-05	1.43109E-05	6.22758E-05
3830103773995	383010	3773995	5.24528E-05	5.24528E-05	0.000224626	0.000224626	3.33717E-05	2.20476E-05	3.72321E-05	3.72321E-05	1.12383E-05	1.15814E-05	6.75596E-05	6.75596E-05	4.57252E-05	4.57252E-05	4.52963E-06	4.52963E-06	1.4584E-05	1.4584E-05	6.53559E-05
3830203773995	383020	3773995	5.63502E-05	5.63502E-05	0.000241317	0.000241317	3.40456E-05	2.24929E-05	3.7984E-05	3.7984E-05	1.14652E-05	1.18153E-05	6.87062E-05	6.87062E-05	4.66486E-05	4.66486E-05	4.6211E-06	4.6211E-06	1.48785E-05	1.48785E-05	6.87225E-05
3830303773995	383030	3773995	6.00908E-05	6.00908E-05	0.000257336	0.000257336	3.45357E-05	2.28167E-05	3.85309E-05	3.85309E-05	1.16303E-05	1.19854E-05	6.95307E-05	6.95307E-05	4.73202E-05	4.73202E-05	4.68763E-06	4.68763E-06	1.50927E-05	1.50927E-05	7.16772E-05
3830403773995	383040	3773995	6.4242E-05	6.4242E-05	0.000275113	0.000275113	3.50565E-05	2.31607E-05	3.91119E-05	3.91119E-05	1.18057E-05	1.21661E-05	7.03939E-05	7.03939E-05	4.80337E-05	4.80337E-05	4.75831E-06	4.75831E-06	1.53203E-05	1.53203E-05	7.48468E-05
3830503773995	383050	3773995	6.93773E-05	6.93773E-05	0.000297104	0.000297104	3.57733E-05	2.36343E-05	3.99116E-05	3.99116E-05	1.20471E-05	1.24149E-05	7.16178E-05	7.16178E-05	4.90159E-05	4.90159E-05	4.85561E-06	4.85561E-06	1.56336E-05	1.56336E-05	7.86969E-05
3830603773995	383060	3773995	7.57072E-05	7.57072E-05	0.000324212	0.000324212	3.67352E-05	2.42698E-05	4.09848E-05	4.09848E-05	1.2371E-05	1.27487E-05	7.32282E-05	7.32282E-05	5.03338E-05	5.03338E-05	4.98616E-06	4.98616E-06	1.60539E-05	1.60539E-05	8.32692E-05
3830703773995	383070	3773995	8.27324E-05	8.27324E-05	0.000354297	0.000354297	3.78196E-05	2.49862E-05	4.21946E-05	4.21946E-05	1.27362E-05	1.31251E-05	7.5019E-05	7.5019E-05	5.18196E-05	5.18196E-05	5.13335E-06	5.13335E-06	1.65278E-05	1.65278E-05	8.814E-05
3830803773995	383080	3773995	8.89571E-05	8.89571E-05	0.000380954	0.000380954	3.85977E-05	2.55003E-05	4.30627E-05	4.30627E-05	1.29982E-05	1.33951E-05	7.62558E-05	7.62558E-05	5.28858E-05	5.28858E-05	5.23896E-06	5.23896E-06	1.68679E-05	1.68679E-05	9.22706E-05
3830903773995	383090	3773995	9.54108E-05	9.54108E-05	0.000408591	0.000408591	3.94248E-05	2.60467E-05	4.39855E-05	4.39855E-05	1.32767E-05	1.36821E-05	7.75441E-05	7.75441E-05	5.4019E-05	5.4019E-05	5.35123E-06	5.35123E-06	1.72293E-05	1.72293E-05	9.66221E-05
3831003773995	383100	3773995	0.000101708	0.000101708	0.000435558	0.000435558	4.01845E-05	2.65486E-05	4.48331E-05	4.48331E-05	1.35326E-05	1.39458E-05	7.87036E-05	7.87036E-05	5.506E-05	5.506E-05	5.45434E-06	5.45434E-06	1.75613E-05	1.75613E-05	0.000100914
3831103773995	383110	3773995	0.000107743	0.000107743	0.000461402	0.000461402	4.07849E-05	2.69453E-05	4.55029E-05	4.55029E-05	1.37348E-05	1.41541E-05	7.96183E-05	7.96183E-05	5.58826E-05	5.58826E-05	5.53584E-06	5.53584E-06	1.78237E-05	1.78237E-05	0.000105027
3831203773995	383120	3773995	0.000113916	0.000113916	0.000487838	0.000487838	4.14037E-05	2.73541E-05	4.61933E-05	4.61933E-05	1.39431E-05	1.43689E-05	8.05716E-05	8.05716E-05	5.67305E-05	5.67305E-05	5.61983E-06	5.61983E-06	1.80941E-05	1.80941E-05	0.000109277
3831303773995	383130	3773995	0.000120165	0.000120165	0.0005146	0.0005146	4.20286E-05	2.7767E-05	4.68905E-05	4.68905E-05	1.41536E-05	1.45858E-05	8.15508E-05	8.15508E-05	5.75867E-05	5.75867E-05	5.70465E-06	5.70465E-06	1.83672E-05	1.83672E-05	0.000113604
3831403773995	383140	3773995	0.00012651	0.00012651	0.00054177	0.00054177	4.26719E-05	2.8192E-05	4.76082E-05	4.76082E-05	1.43702E-05	1.4809E-05	8.25814E-05	8.25814E-05	5.84681E-05	5.84681E-05	5.79197E-06	5.79197E-06	1.86484E-05	1.86484E-05	0.000118045
3831503773995	383150	3773995	0.000132105	0.000132105	0.000565732	0.000565732	4.3548E-05	2.87708E-05	4.85857E-05	4.85857E-05	1.46653E-05	1.51131E-05	8.37796E-05	8.37796E-05	5.96686E-05	5.96686E-05	5.91088E-06	5.91088E-06	1.90313E-05	1.90313E-05	0.000121824
3831603773995	383160	3773995	0.000137502	0.000137502	0.000588846	0.000588846	4.45711E-05	2.94467E-05	4.97272E-05	4.97272E-05	1.50098E-05	1.54681E-05	8.53255E-05	8.53255E-05	6.10705E-05	6.10705E-05	6.04976E-06	6.04976E-06	1.94784E-05	1.94784E-05	0.000126677
3837003773995	383700	3773995	0.000196861	0.000196861	0.000843045	0.000843045	4.09871E-05	2.70789E-05	4.57285E-05	4.57285E-05	1.38028E-05	1.42243E-05	7.75441E-05	7.75441E-05	5.61596E-05	5.61596E-05	5.56328E-06	5.56328E-06	1.79121E-05	1.79121E-05	0.002789876
3837103773995	383710	3773995	0.00018431	0.00018431	0.000789298	0.000789298	4.09197E-05	2.70343E-05	4.56533E-05	4.56533E-05	1.37801E-05	1.42009E-05	7.74668E-05	7.74668E-05	5.60673E-05	5.60673E-05	5.55413E-06	5.55413E-06	1.78826E-05	1.78826E-05	0.002309136
3837203773995	383720	3773995	0.000173167	0.000173167	0.000741577	0.000741577	4.09197E-05	2.70343E-05	4.56533E-05	4.56533E-05	1.37801E-05	1.42009E-05	7.76471E-05	7.76471E-05	5.60673E-05	5.60673E-05	5.55413E-06	5.55413E-06	1.78826E-05	1.78826E-05	0.001991549
3837303773995	383730	3773995	0.000163109	0.000163109	0.000698504	0.000698504	4.09197E-05	2.70343E-05	4.56533E-05	4.56533

			MSite Grubbing / Prep	MMass Grading / Excavation	MMass Grading / Excavation	MDrainage / Utilities Trenching	MFoundations / Concrete Pads	MBuilding / Structure Construction	MAsphalt Paving	MLandscaping or Other Finishing	MWaterside Construction (Piles)	RSSWRe-striping South Valley	RSSWRe-striping Silver Lake Boulevard	RSSWDemolition	RSSWPlacing Base	RSSWForm/Place Rebar and Pour	Child Risk				
Unique Identifier	X (UTM)	Y (UTM)	2027	2027	2028	2028	2028	2028	2028	2028	2028	2029	2029	2029	2029	2029	3rd Trimester	0<2	2<16	Total	per million
3838003773975	383800	3773975	0.001152476	0.002877819	0.002877819	0.000805385	0.001486087	0.00267226	0.001890464	0.000572868	0.001014313	3.6847E-05	0.000851762	0.001410466	0.000766728	0.000229495	3.90583E-08	1.0168E-06	1.5277E-07	1.20864E-06	1.20864035
3838103773975	383810	3773975	0.001085749	0.002711198	0.002711198	0.000758754	0.001400045	0.002517541	0.001781009	0.0005397	0.000955586	3.67114E-05	0.000776702	0.00129072	0.000701634	0.000210011	3.69427E-08	9.5741E-07	1.4496E-07	1.13932E-06	1.13931663
3838203773975	383820	3773975	0.001025906	0.002561766	0.002561766	0.000716935	0.001322879	0.002378783	0.001682846	0.000509953	0.000902918	3.65607E-05	0.000713322	0.001188817	0.00064624	0.000193431	3.49965E-08	9.0386E-07	1.3791E-07	1.07676E-06	1.0767638
3838303773975	383830	3773975	0.000971466	0.002425825	0.002425825	0.00067889	0.00125268	0.002252552	0.001593545	0.000482893	0.000855004	3.64049E-05	0.000658775	0.001100539	0.000598252	0.000179067	3.32135E-08	8.5526E-07	1.3147E-07	1.01994E-06	1.01994333
3838403773975	383840	3773975	0.000921416	0.002300846	0.002300846	0.000643913	0.001188142	0.002136499	0.001511445	0.000458014	0.000810954	3.62492E-05	0.000611126	0.001023017	0.000556111	0.000166454	3.15817E-08	8.1092E-07	1.2552E-07	9.68024E-07	0.96802364
3838603773975	383860	3773975	0.000832498	0.00207881	0.00207881	0.000581775	0.001073484	0.001930323	0.001365588	0.000413815	0.000732695	3.59276E-05	0.000532076	0.000893559	0.000485738	0.00014539	2.86803E-08	7.3283E-07	1.149E-07	8.76412E-07	0.87641164
3838703773975	383870	3773975	0.00079294	0.001980031	0.001980031	0.000554131	0.001022475	0.001838601	0.0013007	0.000394151	0.00069788	3.5591E-05	0.000499138	0.000839314	0.00045625	0.000136564	2.73655E-08	6.9816E-07	1.1013E-07	8.35656E-07	0.83565568
3838803773975	383880	3773975	0.000755919	0.001887588	0.001887588	0.000528259	0.000974738	0.00175276	0.001239973	0.000375749	0.000665297	3.51991E-05	0.000469481	0.00079034	0.000429628	0.000128595	2.61455E-08	6.6613E-07	1.0565E-07	7.97928E-07	0.79792831
3838903773975	383890	3773975	0.000721005	0.001800404	0.001800404	0.00050386	0.000929717	0.001671804	0.001182701	0.000358394	0.000634569	3.47922E-05	0.000442466	0.000745611	0.000405314	0.000121317	2.50039E-08	6.3616E-07	1.0141E-07	7.62578E-07	0.76257766
3839003773975	383900	3773975	0.000688073	0.001718169	0.001718169	0.000480846	0.000887251	0.001595443	0.00112868	0.000342024	0.000605584	3.4345E-05	0.000417797	0.000704669	0.000383057	0.000114656	2.39319E-08	6.0798E-07	9.7394E-08	7.2931E-07	0.72930992
3839103773975	383910	3773975	0.000657009	0.001640602	0.001640602	0.000459138	0.000847196	0.001523416	0.001077726	0.000326584	0.000578245	3.38878E-05	0.000395214	0.000667113	0.000362642	0.000108545	2.29294E-08	5.8163E-07	9.3587E-08	6.98142E-07	0.69814201
3829703773975	382970	3773985	5.11168E-05	0.000127642	0.000127642	3.57219E-05	6.59137E-05	0.000118525	8.38494E-05	2.54089E-05	4.49887E-05	3.05819E-05	3.83241E-05	6.57138E-05	3.5722E-05	1.06922E-05	1.13925E-08	3.6899E-07	3.2275E-08	4.12654E-07	0.41265373
3829803773975	382980	3773985	5.28296E-05	0.00013192	0.00013192	3.6919E-05	6.81224E-05	0.000122497	8.66591E-05	2.62603E-05	4.64963E-05	3.08181E-05	3.93943E-05	6.75645E-05	3.6728E-05	1.09933E-05	1.20951E-08	3.9498E-07	3.3902E-08	4.4098E-07	0.44097997
3829903773975	382990	3773985	5.46556E-05	0.000136479	0.000136479	3.8195E-05	7.0477E-05	0.000126731	8.96544E-05	2.7168E-05	4.81033E-05	3.10592E-05	4.05247E-05	6.95169E-05	3.77894E-05	1.13111E-05	1.28686E-08	4.2391E-07	3.5689E-08	4.72463E-07	0.47246302
3830003773975	383000	3773985	5.69933E-05	0.000142317	0.000142317	3.98287E-05	7.34914E-05	0.000132151	9.3489E-05	2.833E-05	5.01608E-05	3.14461E-05	4.20018E-05	7.20637E-05	3.91737E-05	1.17254E-05	1.38103E-08	4.5946E-07	3.7914E-08	5.11184E-07	0.51118394
3830103773985	383010	3773985	5.9805E-05	0.000149338	0.000149338	4.17935E-05	7.7117E-05	0.000138671	9.81012E-05	2.97276E-05	5.26354E-05	3.19636E-05	4.37753E-05	7.51282E-05	4.08396E-05	1.2224E-05	1.49273E-08	5.0217E-07	4.0594E-08	5.57692E-07	0.5576916
3830203773985	383020	3773985	6.28483E-05	0.000156937	0.000156937	4.39203E-05	8.10412E-05	0.000145727	0.000103093	3.12404E-05	5.53139E-05	3.25162E-05	4.56744E-05	7.84135E-05	4.26255E-05	1.27586E-05	1.61908E-08	5.5124E-07	4.3639E-08	6.11068E-07	0.61106817
3830303773985	383030	3773985	6.55038E-05	0.000163568	0.000163568	4.5776E-05	8.44654E-05	0.000151885	0.000107449	3.25604E-05	5.7651E-05	3.2878E-05	4.72872E-05	8.11979E-05	4.41391E-05	1.32116E-05	1.7476E-08	6.02E-07	4.665E-08	6.66129E-07	0.6661286
3830403773985	383040	3773985	6.8337E-05	0.000170643	0.000170643	4.7756E-05	8.81188E-05	0.000158454	0.000112097	3.39687E-05	6.01446E-05	3.32598E-05	4.89904E-05	8.41521E-05	4.5745E-05	1.36923E-05	1.89366E-08	6.6061E-07	5.0071E-08	7.29614E-07	0.72961353
3830503773985	383050	3773985	7.18866E-05	0.000179506	0.000179506	5.02366E-05	9.26959E-05	0.000166685	0.000117919	3.57331E-05	6.32687E-05	3.38778E-05	5.11759E-05	8.79212E-05	4.77939E-05	1.43055E-05	2.07776E-08	7.3576E-07	5.4482E-08	8.11016E-07	0.8110157
3830603773985	383060	3773985	7.61527E-05	0.000190159	0.000190159	5.32178E-05	9.81968E-05	0.000176576	0.000124917	3.78537E-05	6.70232E-05	3.4762E-05	5.38638E-05	9.25732E-05	5.03227E-05	1.50625E-05	2.31172E-08	8.332E-07	6.018E-08	9.16498E-07	0.91649803
3830703773985	383070	3773985	8.0688E-05	0.000201484	0.000201484	5.63872E-05	0.000104045	0.000187092	0.000132357	4.01081E-05	7.10149E-05	3.57769E-05	5.67929E-05	9.76157E-05	5.30638E-05	1.58829E-05	2.5944E-08	9.5348E-07	6.7053E-08	1.04648E-06	1.04648098
3830803773985	383080	3773985	8.43884E-05	0.000210724	0.000210724	5.89732E-05	0.000108817	0.000195673	0.000138427	4.19475E-05	7.42717E-05	3.64049E-05	5.91241E-05	0.00010164	5.52512E-05	1.65376E-05	2.88111E-08	1.0781E-06	7.3803E-08	1.18074E-06	1.18074398
3830903773985	383090	3773985	8.82828E-05	0.000220449	0.000220449	6.16947E-05	0.000113838	0.000204702	0.000144815	4.38833E-05	7.76992E-05	3.70781E-05	6.15608E-05	0.000105876	5.75539E-05	1.72269E-05	3.22062E-08	1.2289E-06	8.1781E-08	1.34291E-06	1.34291321
3831003773985	383100	3773985	9.21825E-05	0.000230187	0.000230187	6.442E-05	0.000118867	0.000213745	0.000151212	4.58217E-05	8.11314E-05	3.77363E-05	6.39523E-05	0.000110027	5.98105E-05	1.79023E-05	3.61866E-08	1.4101E-06	9.1111E-08	1.53744E-06	1.53744283
3831103773985	383110	3773985	9.60338E-05	0.000239804	0.000239804	6.71113E-05	0.000123833	0.000222675	0.000157529	4.77361E-05	8.4521E-05	3.8299E-05	6.62583E-05	0.000114034	6.19886E-05	1.85543E-05	4.08411E-08	1.6281E-06	1.0206E-07	1.77098E-06	1.770984
3831203773985	383120	3773985	0.000100014	0.000249743	0.000249743	6.98931E-05	0.000128966	0.000231905	0.000164059	4.97147E-05	8.80243E-05	3.88969E-05	6.86147E-05	0.000118134	6.42174E-05	1.92214E-05	4.66097E-08	1.9061E-06	1.1578E-07	2.0685E-06	2.06850006
3831303773985	383130	3773985	0.000104016	0.000259737	0.000259737	7.26898E-05	0.000134126	0.000241184	0.000170623	5.17041E-05	9.15466E-05	3.94897E-05	7.10664E-05	0.000122234	6.64463E-05	1.98885E-05	5.38857E-08	2.2686E-06	1.3338E-07	2.45588E-06	2.45588421
3831403773985	383140	3773985	0.000108137	0.000270026	0.000270026	7.55694E-05	0.00013944	0.000250739	0.000177383	5.37523E-05	9.51732E-05	4.00876E-05	7.40206E-05	0.000127344	6.92243E-05	2.072E-05	6.3488E-08	2.7649E-06	1.5725E-07	2.98558E-06	2.98558448
3831503773985	383150	3773985	0.00011125	0.000277801	0.000277801	7.77451E-05	0.000143454	0.000257958	0.00018249	5.52999E-05	9.79133E-05	4.07458E-05	7.63569E-05	0.000131334	7.13932E-05	2.13692E-05	7.72501E-08	3.5076E-06	1.9249E-07	3.77735E-06	3.77735481
3831603773985	383160	3773985	0.000116044	0.000289771	0.000289771	8.10952E-05	0.000149636	0.000269073	0.000190353	5.76828E-05	0.000102132	4.15547E-05	7.83967E-05	0.000135282	7.3539E-05	2.20115E-05	9.82576E-08	4.6862E-06	2.4845E-07	5.03289E-06	5.0328923
3836903773985	383690	3773985	0.003809836	0.00951345	0.00951345	0.002662429	0.004912683	0.008833918	0.006249468	0.001893778	0.003353101	3.61537E-05	0.004103471	0.008833625	0.004801952	0.001437308	1.01326E-07	2.7771E-06	4.4518E-07	3.32358E-06	3.32357591
3837003773985	383700	3773985	0.002923539	0.0073003	0.0073003	0.002043058	0.003769827	0.00677885	0.00479563	0.001453221	0.002573056	3.60532E-05	0.004969045	0.006210895	0.003376238	0.001010567	8.83459E-08	2.4095E-06	3.5128E-07	2.8491E-06	2.84909627
3837103773985	383710	3773985	0.002394688	0.005979718	0.005979718	0.001673481	0.003087887	0.005552596	0.003928129	0.001190342	0.002107606	3.59527E-05	0.003411466	0.004695182	0.002552297	0.000763947	7.83972E-08	2.1282E-06	2.9415E-07	2.50072E-06	2.5007222
3837203773985	383720	3773985	0.002042133	0.005099362	0.005099362	0.001427105	0.002633277	0.004735122	0.003349815	0.001015096	0.001797316	3.61638E-05	0.002533086	0.003711987	0.002017833	0.000603973	7.02912E-08	1.8985E-06	2.5568E-07	2.22447E-06	2.22447305
3837303773985	383730	3773985	0.001797295	0.004487983	0.004487983	0.001256005	0.002317565	0.004167413	0.002948195	0.000893392	0.00158183	3.63597E-05	0.00200111	0.00305108	0.001658565	0.000496437	6.3739E-08	1.713E-06	2.2861E-07	2.00535E-06	2.00535266
3837403773985	383740	3773985	0.001616706	0.004037038	0.004037038	0.001129803	0.0020847	0.003748678	0.002651965	0.000803626	0.001422891	3.65104E-05	0.001649957	0.002581617	0.001403365	0.000420052	5.83404E-08	1.5604E-06	2.0834E-07	1.82705E-06	1.8270463
3837503773985	383750	3773985	0.001476746	0.003687548	0.003687548	0.001031995	0.001904226	0.003424152	0.002422382	0.000734055	0.00129971	3.64451E-05	0.001402102	0.002232836	0.001213768	0.000363302	5.38107E-08	1.4326E-06	1.9241E-07	1.67883E-06	1.67883168
3837603773985	383760	3773985	0.001362814	0.003403049	0.003403049	0.000952376	0.001757312	0.003159974	0.002235493	0.000677422	0.001199435	3.65255E-05	0.001216294	0.001961687	0.001066371	0.000319184	4.99231E-08	1.3231E-06	1.7929E-07	1.55234E-06	1.55234171
3837703773985	383770	3773985	0.001270448	0.003172405	0.003172405	0.000887828	0.001638209	0.002945805	0.002083981	0.000631509	0.001118143	3.63798E-05	0.001076819	0.001752618	0.000952722	0.000285166	4.66019E-08	1.2307E-06	1.6848E-07	1.44573E-06	1.44573481
3837803773985	383780	3773985	0.001190983	0.002973974	0.002973974	0.000832295	0.001535741	0.002761548	0.00195363	0.000592009	0.001048204	3.6219E-05	0.000964906	0.001581495	0.0008597	0.000257323	4.36728E-08	1.1495E-06	1.5909E-07	1.35229E-06	1.35229026
3837903773985	383790	3773985	0.001120324	0.002797535	0.002797535	0.000782917	0.001444629	0.002597711	0.001837725	0.000556886	0.000986016	3.60683E-05	0.000871774	0.00143685	0.000781071	0.000233788	4.10503E-08	1.0769E-06	1.5069E-07	1.26865E-06	1.26865145
3838003773985	383800	3773985	0.001056145	0.002637276	0.002637276	0.000738067	0.001361872	0.002448899	0.001732449	0.000524985	0.000929532	3.59527E-05	0.000792377	0.001311959	0.00071318	0.000213467	3.86884E-08	1.0112E-06	1.4307E-07	1.1929E-06	1.19290452
3838103773985	383810	3773985	0.000998393	0.002493062	0.002493062	0.000697707	0.001287401	0.002314987	0.001637714	0.000496277	0.000878702	3.59929E-05	0.000725234	0.001205218	0.000655155	0.000196099	3.65949E-08	9.5244E-07	1.3617E-07	1.1252E-06	1.12520173
3838203773985	383820	3773985	0.000946366	0.002363147	0.002363147	0.000661349	0.001220314	0.002194351	0.001552372	0.000470416	0.000832912	3.58523E-05	0.000668205	0.001113774	0.000605446	0.000181221	3.46959E-08	8.9968E-07	1.2991E-07	1.06428E-06	1.06428286
3838303773985	383830	3773985	0.000898858	0.002244516	0.002244516	0.000628149	0.001159053	0.002084194	0.001474442	0.000446801	0.0007911	3.57116E-05	0.000618904	0.001034155	0.000562166	0.000168266	3.2953E-08	8.5174E-07	1.2416E-07	1.00886E-06	1.00885792
3838403773985	383840	3773985	0.000855088	0.00213522	0.00213522	0.000597562	0.001102614	0.001982704	0.001402644	0.000425044	0.000752577	3.55659E-05	0.000575736	0.000964043	0.000524053	0.000156858	3.13562E-08	8.08E-07	1.1885E-07	9.58204E-07	0.95820365
3838603773985	383860	3773985	0.000777185	0.00194069	0.00194069	0.00054312	0.001002159	0.001802069	0.001274856	0.00038632	0.000684014	3.52594E-05	0.000504052	0.000846776	0.000460307	0.000137778	2.85061E-08	7.3102E-07	1.0933E-07	8.68858E-07	0.86885788
3838703773985	383870	3773985	0.00074227	0.001853505	0.001853505	0.000518721	0.000957138	0.001721112	0.001217584	0.000368965	0.000653285	3.49328E-05	0.000473962	0.000797267	0.00043394	0.000129722	2.71934E-08	6.9663E-07	1.0503E-07	8.28852E-07	0.82885197
3838803773985	383880	3773985	0.0007095	0.001771674	0.001771674	0.00049582	0.000914881	0.001645126	0.001163828	0.000352675	0.000624443	3.47269E-05	0.000446807	0.000752445	0.00040929	0.000122429	2.59968E-08	6.6497E-07	1.0097E-07	7.91946E-07	0.79194562
3838903773985	383890	3773985	0.000678528	0.001694336	0.001694336	0.000474176	0.000874944	0.001573312	0.001113024	0.00033728	0.000597184	3.435E-05	0.000422043	0.00071146	0.000386749	0.000115761	2.48778E-08	6.3544E-07	9.7137E-08	7.57458E-07	0.75745779
3839003773985	383900	3773985	0.000649075	0.00162079	0.00162079	0.000453593	0.000836965	0.001505019	0.001064711	0.00032264	0.000571262	3.38979E-05	0.000399298	0.000673726	0.000366237	0.000109621	2.3811E-08	6.0753E-07	9.3461E-08	7.24799E-07	0.72479917
3839103773985	383910	3773985	0.000621055	0.001550822	0.001550822	0.000434012	0.000800834	0.001440049	0.001018748	0.000308712	0.000546601	3.32648E-05	0.000378323	0.000638844	0.000347275	0.000103946	2.2809E-08	5.8119E-07	8.9944E-08	6.93946E-07	0.69394623
3829703773985	382970	3773995	5.08043E-05	0.000126862	0.000126862	3.55036E-05	6.55109E-05	0.000117801	8.3337E-05	2.52536E-05	4.47138E-05	2.9974E-05	3.79775E-05	6.51111E-05	3.53944E-05	1.05941E-05	1.14149E-08	3.7054E-07	3.2219E-08	4.14177E-07	0.41417656
3829803773995	382980	3773995	5.23449E-05	0.000130709	0.000130709	3.65802E-05	6.74973E-05	0.000121373	8.58639E-05	2.60194E-05	4.60696E-05	3.01448E-05	3.8917E-05	6.6741E-05	3.62804E-05	1.08593E-05	1.20861E-08	3.9542E-07	3.3751E-08	4.41254E-07	0.4412541
3829903773995	382990	3773995	5.39662E-05	0.000134758	0.000134758	3.77132E-05	6.95879E-05	0.000125132	8.85234E-05	2.68253E-05	4.74965E-05	3.03056E-05	3.99017E-05	6.84388E-05	3.72033E-05	1.11356E-05	1.28199E-08	4.2288E-07	3.5419E-08	4.71123E-07	0.47112299
3830003773995	383000	3773995	5.61961E-05	0.000140326	0.000140326	3.92716E-05	7.24634E-05	0.000130303	9.21813E-05	2.79337E-05	4.94592E-05	3.06623E-05	4.12984E-05	7.08582E-05	3.85185E-05	1.15292E-05	1.37451E-08	4.5781E-07	3.759E-08	5.09141E-07	0.5091407
3830103773995	383010	3773995	5.89755E-05	0.000147266	0.000147266	4.12139E-05	7.60473E-05	0.000136747	9.67405E-05	2.93153E-05	5.19053E-05	3.11698E-05	4.30518E-05	7.38888E-05	4.01659E-05	1.20224E-05	1.48647E-08	5.0056E-07	4.0269E-08	5.55694E-07	0.55569402
3830203773995	383020	3773995	6.20134E-05	0.000154852	0.000154852	4.33369E-05	7.99647E-05	0.000143791	0.000101724	3.08254E-05	5.45791E-05	3.17224E-05	4.4956E-05	7.71741E-05	4.19518E-05	1.25569E-05	1.61375E-08	5.4991E-07	4.3332E-08	6.09381E-07	0.60938078
3830303773995	383030	3773995	6.46797E-05	0.00016151	0.00016151	4.52001E-05	8.34027E-05	0.000149974	0.000106097	3.21507E-05	5.69257E-05	3.20992E-05	4.65738E-05	7.9967E-05	4.347E-05	1.30113E-05	1.74341E-08	6.0103E-07	4.6373E-08	6.64833E-07	0.66483341
3830403773995	383040	3773995	6.75398E-05	0.000168652	0.000168652	4.71989E-05	8.70908E-05	0.000156606	0.000110789	3.35724E-05	5.9443E-05	3.25012E-05	4.82971E-05	8.29551E-05	4.50943E-05	1.34975E-05	1.89148E-08	6.6032E-07	4.9848E-08	7.29088E-07	0.72908774
3830503773995	383050	3773995	7.10141E-05	0.000177327	0.000177327	4.96268E-05	9.15707E-05	0.000164661	0.000116488	3.52994E-05	6.25007E-05	3.3094E-05	5.04323E-05	8.66479E-05	4.71017E-05	1.40984E-05	2.07521E-08	7.3517E-07	5.4241E-08	8.10159E-07	0.81015931
3830603773995	383060	3773995	7.514E-05	0.00018763	0.00018763	5.25101E-05	9.68911E-05	0.000174228	0.000123256	3.73503E-05	6.6132E-05	3.3928E-05	5.30248E-05	9.11216E-05	4.95336E-05	1.48263E-05	2.3066E-08	8.3133E-07	5.9858E-08	9.14253E-07	0.91425281
3830703773995	383070	3773995	7.95353E-05	0.000198606	0.000198606	5.55817E-05	0.000102559	0.00018442	0.000130466	3.95351E-05	7.00004E-05	3.48826E-05	5.58483E-05	9.59943E-05	5.21824E-05	1.56191E-05	2.58582E-08	9.4985E-07	6.6632E-08	1.04234E-06	1.04233635
3830803773995	383080	3773995	8.32627E-05	0.000207913	0.000207913	5.81865E-05	0.000107365	0.000193062	0.0001365	4.13879E-05	7.32809E-05	3.55357E-05	5.82047E-05	0.000100069	5.43975E-05	1.62821E-05	2.87721E-08	1.0761E-06	7.3502E-08	1.17833E-06	1.17832874
3830903773995	383090	3773995	8.71894E-05	0.000217718	0.000217718	6.09306E-05	0.000112428	0.000202167	0.000143021	4.33397E-05	7.67368E-05	3.62492E-05	6.06816E-05	0.000104356	5.67279E-05	1.69796E-05	3.22359E-08	1.2292E-06	8.1644E-08	1.3431E-06	1.34310263
3831003773995	383100	3773995	9.10622E-05	0.000227389	0.000227389	6.3637E-05	0.000117422	0.000211147	0.000149374	4.52648E-05	8.01454E-05	3.69124E-05	6.3063E-05	0.00010849	5.89752E-05	1.76523E-05	3.62651E-08	1.4117E-06	9.1066E-08	1.53908E-06	1.53908042
3831103773995	383110	3773995	9.47734E-05	0.000236656	0.000236656	6.62305E-05	0.000122208	0.000219752	0.000155462	4.71096E-05	8.34117E-05	3.74298E-05	6.52686E-05	0.000112327	6.1061E-05	1.82766E-05	4.08973E-08	1.6275E-06	1.019E-07	1.77029E-06	1.77029208
3831203773995	383120	3773995	9.86085E-05	0.000246233	0.000246233	6.89106E-05	0.000127153	0.000228645	0.000161753	4.90159E-05	8.6787E-05	3.79724E-05	6.75244E-05	0.000116258	6.31976E-05	1.89161E-05	4.66245E-08	1.9018E-06	1.1544E-07	2.06389E-06	2.06389454
3831303773995	383130	3773995	0.000102514	0.000255984	0.000255984	7.16396E-05	0.000132189	0.0002377	0.000168158	5.09571E-05	9.0224E-05	3.85301E-05	6.98808E-05	0.000120214	6.5348E-05	1.95598E-05	5.38838E-08	2.2608E-06	1.3289E-07	2.44761E-06	2.44761363
3831403773995	383140	3773995	0.000106521	0.000265991	0.000265991	7.44402E-05	0.000137356	0.000246992	0.000174732	5.29491E-05	9.3751E-05	3.90928E-05	7.27395E-05	0.000125095	6.80015E-05	2.0354E-05	6.3461E-08	2.7519E-06	1.565E-07	2.97184E-06	2.97184295
3831503773995	383150	3773995	0.000109931	0.000274505	0.000274505	7.68229E-05	0.000141753	0.000254898	0.000180325	5.46439E-05	9.67518E-05	3.97208E-05	7.51561E-05	0.00012945	7.03688E-05	2.10626E-05	7.71801E-08	3.4859E-06	1.9137E-07	3.75446E-06	3.75446417
3831603773995	383160	3773995	0.00011431	0.00028544	0.00028544	7.98832E-05	0.000147399	0.000265052	0.000187508	5.68207E-05	0.000100606	4.05197E-05	7.70854E-05	0.000133007	7.23023E-05	2.16413E-05	9.82127E-08	4.656E-06	2.4685E-07	5.0011E-06	5.00109886
3837003773995	383700	3773995	0.002517514	0.006286423	0.006286423	0.001759315	0.003246268	0.005837393	0.004129606	0.001251396	0.002215707	3.53398E-05	0.003959846	0.0051377	0.00279285	0.000835949	8.76553E-08	2.3948E-06	3.0961E-07	2.79205E-06	2.79204503
3837103773995	383710	3773995	0.002083705	0.005203171	0.005203171	0.001456157	0.002686883	0.004831516	0.003418008	0.00103576	0.001833904	3.52544E-05	0.002834474	0.003965462	0.002155622	0.000645215	7.7448E-08	2.106E-06	2.624E-07	2.44585E-06	2.44585066
3837203773995	383720	3773995	0.001797123	0.004487553	0.004487553	0.001255884	0.002317343	0.004167013	0.002947912	0.000893307	0.001581678	3.54101E-05	0.002170132	0.003202338	0.001740788	0.000521048	6.94022E-08	1.8783E-06	2.3077E-07	2.17847E-06	2.17847024
3837303773995	383730	3773995	0.001596259	0.003985981	0.003985981	0.001115515	0.002058335	0.003701268	0.002618426	0.000793462	0.001404895	3.55659E-05	0.001751641	0.002678724	0.001456152	0.000435852	6.29571E-08	1.6962E-06	2.0822E-07	1.96734E-06	1.96734121

			EGIODemolition	EGIOSite Grubbing / Prep	EGIOMass Grading / Excavation	EGIOMass Grading / Excavation	EGIODrainage / Utilities Trenching	EGIODrainage / Utilities Trenching	EGIOFoundations / Concrete Pads	EGIOFoundations / Concrete Pads	EGIOBuilding / Structure Construction	EGIOBuilding / Structure Construction	EGIOAsphalt Paving	EGIOArchitectural Coating	EGIOLandscaping or Other Finishing	EGIOWaterside Construction (Piles)	HIWaterside Construction (Landscaping)	HIWaterside Construction (Landscaping)	KMDemolition	KMSite Grubbing / Prep	KMMass Grading / Excavation
Unique Identifier	X (UTM)	Y (UTM)	2025	2025	2025	2026	2026	2027	2026	2027	2026	2027	2027	2027	2027	2027	2025	2026	2025	2025	2025
3837403773995	383740	3773995	0.00023695	0.00021382	0.000533919	0.000533919	0.000149422	0.000149422	0.000275712	0.000275712	0.000495782	0.000495782	0.000350736	3.30105E-05	0.000106284	0.000188185	0.000826983	0.000826983	0.002023442	0.001825902	0.004559417
3837503773995	383750	3773995	0.00022971	0.00020728	0.000517604	0.000517604	0.000144856	0.000144856	0.000267287	0.000267287	0.000480632	0.000480632	0.000340019	3.20018E-05	0.000103036	0.000182434	0.000808823	0.000808823	0.001830048	0.001651389	0.004123644
3837603773995	383760	3773995	0.000222708	0.00020097	0.000501827	0.000501827	0.000140441	0.000140441	0.00025914	0.00025914	0.000465982	0.000465982	0.000329655	3.10263E-05	9.98953E-05	0.000176873	0.000791441	0.000791441	0.001666261	0.001503592	0.003754584
3837703773995	383770	3773995	0.000215819	0.00019475	0.000486306	0.000486306	0.000136097	0.000136097	0.000251125	0.000251125	0.000451569	0.000451569	0.000319458	3.00667E-05	9.68056E-05	0.000171403	0.000770807	0.000770807	0.001531013	0.001381548	0.003449829
3837803773995	383780	3773995	0.000209206	0.00018878	0.000471403	0.000471403	0.000131927	0.000131927	0.000243429	0.000243429	0.000437731	0.000437731	0.000309669	2.91453E-05	9.3839E-05	0.00016615	0.000749745	0.000749745	0.00141415	0.001276093	0.003186501
3837903773995	383790	3773995	0.000202914	0.0001831	0.000457226	0.000457226	0.000127959	0.000127959	0.000236109	0.000236109	0.000424567	0.000424567	0.000300356	2.82688E-05	9.10169E-05	0.000161154	0.000730206	0.000730206	0.001310186	0.001182278	0.002952239
3838003773995	383800	3773995	0.000197005	0.00017777	0.000443911	0.000443911	0.000124233	0.000124233	0.000229232	0.000229232	0.000412203	0.000412203	0.000291609	2.74455E-05	8.83663E-05	0.00015646	0.00071044	0.00071044	0.001215671	0.00109699	0.002739268
3838103773995	383810	3773995	0.000191507	0.00017281	0.000431523	0.000431523	0.000120766	0.000120766	0.000222836	0.000222836	0.0004007	0.0004007	0.000283471	2.66796E-05	8.59003E-05	0.000152094	0.000698993	0.000698993	0.001131631	0.001021156	0.002549903
3838203773995	383820	3773995	0.000186045	0.00016788	0.000419216	0.000419216	0.000117322	0.000117322	0.00021648	0.00021648	0.000389272	0.000389272	0.000275387	2.59187E-05	8.34505E-05	0.000147756	0.000685925	0.000685925	0.001057071	0.000953874	0.002381897
3838303773995	383830	3773995	0.000180799	0.00016315	0.000407393	0.000407393	0.000114013	0.000114013	0.000210375	0.000210375	0.000378294	0.000378294	0.00026762	2.51878E-05	8.1097E-05	0.000143589	0.00067089	0.00067089	0.000990247	0.000893574	0.002231322
3838403773995	383840	3773995	0.000175773	0.00015861	0.000396068	0.000396068	0.000110843	0.000110843	0.000204527	0.000204527	0.000367778	0.000367778	0.000260181	2.44876E-05	7.88426E-05	0.000139598	0.000656172	0.000656172	0.000929899	0.000839117	0.00209534
3838603773995	383860	3773995	0.00016627	0.00015004	0.000374655	0.000374655	0.000104851	0.000104851	0.00019347	0.00019347	0.000347894	0.000347894	0.000246114	2.31637E-05	7.45801E-05	0.000132051	0.000622041	0.000622041	0.000826329	0.000745658	0.001861965
3838703773995	383870	3773995	0.000161775	0.00014598	0.000364527	0.000364527	0.000102016	0.000102016	0.00018824	0.00018824	0.00033849	0.00033849	0.000239461	2.25375E-05	7.2564E-05	0.000128481	0.000602629	0.000602629	0.000781376	0.000705093	0.001760672
3838803773995	383880	3773995	0.000157286	0.00014193	0.000354413	0.000354413	9.91858E-05	9.91858E-05	0.000183016	0.000183016	0.000329098	0.000329098	0.000232817	2.19122E-05	7.05506E-05	0.000124916	0.000584469	0.000584469	0.000740224	0.00066796	0.001667946
3838903773995	383890	3773995	0.000153066	0.00013812	0.000344904	0.000344904	9.65245E-05	9.65245E-05	0.000178106	0.000178106	0.000320268	0.000320268	0.00022657	2.13242E-05	6.86576E-05	0.000121564	0.000568038	0.000568038	0.000702052	0.000633514	0.001581932
3839003773995	383900	3773995	0.000148756	0.00013423	0.000335193	0.000335193	9.38068E-05	9.38068E-05	0.000173091	0.000173091	0.00031125	0.00031125	0.000220191	2.07238E-05	6.67245E-05	0.000118142	0.000549625	0.000549625	0.000666912	0.000601804	0.001502751
3839103773995	383910	3773995	0.000144429	0.00013033	0.000325441	0.000325441	9.10778E-05	9.10778E-05	0.000168056	0.000168056	0.000302195	0.000302195	0.000213785	2.0121E-05	6.47834E-05	0.000114705	0.000532528	0.000532528	0.000633735	0.000571867	0.001427995
3829703774005	382970	3774005	0.000322655	0.00029116	0.000727037	0.000727037	0.000203468	0.000203468	0.000375437	0.000375437	0.000675106	0.000675106	0.000477597	4.49503E-05	0.000144726	0.000256251	0.000414054	0.000414054	7.7121E-05	6.9592E-05	0.000173777
3829803774005	382980	3774005	0.000345785	0.00031203	0.000779157	0.000779157	0.000218054	0.000218054	0.000402351	0.000402351	0.000723503	0.000723503	0.000511835	4.81727E-05	0.000155101	0.000274621	0.000434926	0.000434926	7.97832E-05	7.19944E-05	0.000179775
3829903774005	382990	3774005	0.000371357	0.0003351	0.000836778	0.000836778	0.00023418	0.00023418	0.000432106	0.000432106	0.000777008	0.000777008	0.000549686	5.17352E-05	0.000166572	0.00029493	0.000457447	0.000457447	8.25768E-05	7.45152E-05	0.00018607
3830003774005	383000	3774005	0.000404808	0.00036529	0.000912152	0.000912152	0.000255275	0.000255275	0.00047103	0.00047103	0.000846999	0.000846999	0.000599201	5.63954E-05	0.000181576	0.000321496	0.000485979	0.000485979	8.66895E-05	7.82264E-05	0.000195337
3830103774005	383010	3774005	0.000446729	0.00040312	0.001006613	0.001006613	0.00028171	0.00028171	0.000519808	0.000519808	0.000934712	0.000934712	0.000661253	6.22356E-05	0.00020038	0.00035479	0.000520458	0.000520458	9.19543E-05	8.29772E-05	0.0002072
3830203774005	383020	3774005	0.000495735	0.00044734	0.001117039	0.001117039	0.000312614	0.000312614	0.00057632	0.00057632	0.001037251	0.001037251	0.000733793	6.90629E-05	0.000222361	0.000393711	0.000559061	0.000559061	9.77204E-05	8.81804E-05	0.000220193
3830303774005	383030	3774005	0.000547488	0.00049404	0.001233653	0.001233653	0.000345249	0.000345249	0.0006375	0.0006375	0.001145535	0.001145535	0.000810397	7.62727E-05	0.000245575	0.000434812	0.000598172	0.000598172	0.000102937	9.28881E-05	0.000231949
3830403774005	383040	3774005	0.000608134	0.00054876	0.001370307	0.001370307	0.000383493	0.000383493	0.000707617	0.000707617	0.001272428	0.001272428	0.000900166	8.47215E-05	0.000272778	0.000482977	0.000641977	0.000641977	0.000108548	9.79513E-05	0.000244592
3830503774005	383050	3774005	0.000684497	0.00061767	0.001542375	0.001542375	0.000431648	0.000431648	0.000796472	0.000796472	0.001432206	0.001432206	0.0010132	9.536E-05	0.00030703	0.000543624	0.000694315	0.000694315	0.000115144	0.000103903	0.000259454
3830603774005	383060	3774005	0.000782695	0.00070628	0.001763644	0.001763644	0.000493573	0.000493573	0.000910734	0.000910734	0.0016376	0.0016376	0.001158553	0.00010904	0.000351077	0.000621612	0.000757754	0.000757754	0.000122677	0.000110701	0.000276429
3830703774005	383070	3774005	0.000904978	0.00081663	0.002039185	0.002039185	0.000570685	0.000570685	0.001053022	0.001053022	0.001893529	0.001893529	0.001339559	0.000126076	0.000405927	0.000718729	0.000832185	0.000832185	0.000130348	0.000117622	0.000293712
3830803774005	383080	3774005	0.001040758	0.00093915	0.002345137	0.002345137	0.00065639	0.00065639	0.001211013	0.001211013	0.002177627	0.002177627	0.001540541	0.000144992	0.000466831	0.000826565	0.00090279	0.00090279	0.000137403	0.00012389	0.00030961
3830903774005	383090	3774005	0.00120769	0.00108979	0.002721286	0.002721286	0.000761578	0.000761578	0.001405254	0.001405254	0.002526908	0.002526908	0.001787636	0.000168248	0.000541708	0.000959142	0.001000395	0.001000395	0.000144697	0.000130571	0.000326046
3831003774005	383100	3774005	0.001407435	0.00127003	0.00317137	0.00317137	0.000887538	0.000887538	0.001637675	0.001637675	0.002944843	0.002944843	0.0020833	0.000196075	0.000631303	0.001117778	0.001099948	0.001099948	0.000151992	0.000137153	0.000342483
3831103774005	383110	3774005	0.001641424	0.00148118	0.003698618	0.003698618	0.001035093	0.001035093	0.001909942	0.001909942	0.003434431	0.003434431	0.002429654	0.000228673	0.000736259	0.001303611	0.001205463	0.001205463	0.000159226	0.000143682	0.000358784
3831203774005	383120	3774005	0.001941892	0.00175231	0.004375661	0.004375661	0.00122457	0.00122457	0.002259562	0.002259562	0.004063113	0.004063113	0.002874409	0.000270533	0.000871033	0.001542241	0.001327394	0.001327394	0.000166867	0.000150576	0.000376
3831303774005	383130	3774005	0.002339536	0.00211114	0.005271673	0.005271673	0.001475328	0.001475328	0.002722257	0.002722257	0.004895125	0.004895125	0.003463008	0.00032593	0.001049396	0.001858049	0.00146915	0.00146915	0.000174967	0.000157886	0.000394252
3831403774005	383140	3774005	0.002891095	0.00260885	0.006514498	0.006514498	0.001823144	0.001823144	0.003364044	0.003364044	0.006049177	0.006049177	0.0042743	0.00040277	0.001296797	0.002296094	0.001635965	0.001635965	0.00018361	0.000165685	0.000413728
3831503774005	383150	3774005	0.00372433	0.00336074	0.008392026	0.008392026	0.002348588	0.002348588	0.004333587	0.004333587	0.007792595	0.007792595	0.005512794	0.000518851	0.001670544	0.002957845	0.001837354	0.001837354	0.000192761	0.000173942	0.000434347
3831603774005	383160	3774005	0.005076443	0.00458085	0.011438739	0.011438739	0.00320124	0.00320124	0.00590689	0.00590689	0.010621686	0.010621686	0.007514207	0.000707219	0.002277032	0.004031687	0.00209154	0.00209154	0.000202431	0.000182668	0.000456137
3837103774005	383710	3774005	0.000262868	0.00023721	0.00059232	0.00059232	0.000165766	0.000165766	0.00030587	0.00030587	0.000550011	0.000550011	0.0003891	3.66212E-05	0.000117909	0.000208769	0.000875038	0.000875038	0.002844595	0.002566891	0.006409721
3837203774005	383720	3774005	0.000254308	0.00022948	0.00057303	0.00057303	0.000160369	0.000160369	0.00029591	0.00029591	0.00053212	0.00053212	0.00037643	3.54287E-05	0.00011407	0.00020197	0.000851819	0.000851819	0.002496805	0.002253053	0.005626045
3837303774005	383730	3774005	0.00024616	0.00022213	0.000554673	0.000554673	0.00015523	0.00015523	0.000286429	0.000286429	0.000515053	0.000515053	0.000364369	3.42936E-05	0.000110415	0.000195499	0.000829711	0.000829711	0.002222046	0.002005118	0.005006932
3837403774005	383740	3774005	0.000238621	0.00021533	0.000537685	0.000537685	0.000150476	0.000150476	0.000277657	0.000277657	0.000499279	0.000499279	0.00035321	3.32433E-05	0.000107033	0.000189512	0.000809442	0.000809442	0.001996485	0.001801578	0.004498676
3837503774005	383750	3774005	0.000231459	0.00020886	0.000521545	0.000521545	0.000145959	0.000145959	0.000269322	0.000269322	0.000484292	0.000484292	0.000342607	3.22454E-05	0.00010382	0.000183823	0.00079198	0.00079198	0.0018053	0.001629057	0.00406788
3837603774005	383760	3774005	0.000224505	0.00020259	0.000505876	0.000505876	0.000141574	0.000141574	0.000261231	0.000261231	0.000469742	0.000469742	0.000332314	3.12766E-05	0.000100701	0.0001783	0.000775327	0.000775327	0.001643979	0.001483485	0.003704374
3837703774005	383770	3774005	0.00021761	0.00019637	0.000490341	0.000490341	0.000137226	0.000137226	0.00025329	0.00025329	0.00045516	0.00045516	0.00032109	3.03161E-05	9.76088E-05	0.000172825	0.000755248	0.000755248	0.001511351	0.001363805	0.003405524
3837803774005	383780	3774005	0.000210943	0.00019035	0.000475317	0.000475317	0.000133022	0.000133022	0.00024545	0.00024545	0.000441366	0.000441366	0.00031224	2.93873E-05	9.46181E-05	0.00016753	0.00073471	0.00073471	0.001396881	0.00126051	0.00314759
3837903774005	383790	3774005	0.000204621	0.00018465	0.000461073	0.000461073	0.000129036	0.000129036	0.000238095	0.000238095	0.000428139	0.000428139	0.000302883	2.85066E-05	9.17827E-05	0.000162509	0.00071563	0.00071563	0.001295132	0.001168694	0.002918318
3838003774005	383800	3774005	0.00019873	0.00017933	0.000447798	0.000447798	0.00012532	0.00012532	0.00023124	0.00023124	0.000415812	0.000415812	0.000294162	2.76858E-05	8.914E-05	0.00015783	0.000700151	0.000700151	0.001202318	0.001084941	0.00270918
3838103774005	383810	3774005	0.000193167	0.00017431	0.000435262	0.000435262	0.000121812	0.000121812	0.000224766	0.000224766	0.000404172	0.000404172	0.000285927	2.69108E-05	8.66447E-05	0.000153412	0.000685195	0.000685195	0.001119819	0.001010496	0.002523285
3838203774005	383820	3774005	0.000187729	0.0001694	0.000423009	0.000423009	0.000118383	0.000118383	0.000218439	0.000218439	0.00039279	0.00039279	0.00027778	2.61532E-05	8.42055E-05	0.000149093	0.00067341	0.00067341	0.00104641	0.000944254	0.002357874
3838303774005	383830	3774005	0.000182464	0.00016465	0.000411146	0.000411146	0.000115063	0.000115063	0.000212313	0.000212313	0.000381778	0.000381778	0.00027008	2.54198E-05	8.1844E-05	0.000144912	0.000659772	0.000659772	0.000980631	0.000884896	0.002209653
3838403774005	383840	3774005	0.000177414	0.00016009	0.000399767	0.000399767	0.000111879	0.000111879	0.000206437	0.000206437	0.000371212	0.000371212	0.00026261	2.47163E-05	7.95789E-05	0.000140901	0.00064752	0.00064752	0.000921178	0.000831248	0.002075689
3838603774005	383860	3774005	0.00016784	0.00015145	0.000378193	0.000378193	0.000105841	0.000105841	0.000195296	0.000195296	0.000351179	0.000351179	0.000248438	2.33824E-05	7.52843E-05	0.000133297	0.000612668	0.000612668	0.000819858	0.000739819	0.001847385
3838703774005	383870	3774005	0.000163321	0.00014738	0.000368011	0.000368011	0.000102991	0.000102991	0.000190038	0.000190038	0.000341725	0.000341725	0.00024175	2.27529E-05	7.32575E-05	0.000129709	0.000595238	0.000595238	0.000775669	0.000699944	0.001747814
3838803774005	383880	3774005	0.000158898	0.00014339	0.000358044	0.000358044	0.000100202	0.000100202	0.000184892	0.000184892	0.00033247	0.00033247	0.00023502	2.21367E-05	7.12735E-05	0.000126196	0.000576095	0.000576095	0.000735151	0.000663381	0.001656514
3838903774005	383890	3774005	0.000154618	0.00013952	0.000348401	0.000348401	9.75032E-05	9.75032E-05	0.000179912	0.000179912	0.000323515	0.000323515	0.00022887	2.15405E-05	6.93538E-05	0.000122797	0.000560489	0.000560489	0.000697587	0.000629485	0.001571871
3839003774005	383900	3774005	0.000150273	0.0001356	0.000338609	0.000338609	9.47629E-05	9.47629E-05	0.000174855	0.000174855	0.000314423	0.000314423	0.00022435	2.09351E-05	6.74046E-05	0.000119346	0.0005416	0.0005416	0.000663288	0.000598535	0.001494587
3839103774005	383910	3774005	0.000145832	0.00013159	0.000328602	0.000328602	9.19624E-05	9.19624E-05	0.000169688	0.000169688	0.0003051	0.0003051	0.00021586	2.03164E-05	6.54126E-05	0.000115819	0.000524059	0.000524059	0.000630739	0.000569163	0.001421243
3829703774015	382970	3774015	0.00032392	0.0002923	0.000729889	0.000729889	0.000204266	0.000204266	0.00037691	0.00037691	0.000677754	0.000677754	0.00047947	4.51266E-05	0.000145294	0.000257256	0.000413214	0.000413214	7.74493E-05	6.98883E-05	0.000174516
3829803774015	382980	3774015	0.000345976	0.0003122	0.000779587	0.000779587	0.000218175	0.000218175	0.000402574	0.000402574	0.000723902	0.000723902	0.000512118	4.81993E-05	0.000155187	0.000274773	0.000433134	0.000433134	7.9831E-05	7.20375E-05	0.000179883
3829903774015	382990	3774015	0.000370205	0.00033406	0.000834182	0.000834182	0.000233454	0.000233454	0.000430766	0.000430766	0.000774597	0.000774597	0.00054981	5.15747E-05	0.000166055	0.000294015	0.000454513	0.000454513	8.23261E-05	7.4289E-05	0.000185505
3830003774015	383000	3774015	0.000402915	0.00036358	0.000907889	0.000907889	0.000254081	0.000254081	0.000468828	0.000468828	0.00084304	0.00084304	0.0005964	5.61318E-05	0.000180727	0.000319994	0.000482537	0.000482537	8.62896E-05	7.78655E-05	0.000194436
3830103774015	383010	3774015	0.000444795	0.00040137	0.001002255	0.001002255	0.000280491	0.000280491	0.000517558	0.000517558	0.000930666	0.000930666	0.00065839	6.19661E-05	0.000199512	0.000353254	0.000517112	0.000517112	9.15961E-05	8.2654E-05	0.000206393
3830203774015	383020	3774015	0.000493915	0.0004457	0.001112937	0.001112937	0.000311466	0.000311466	0.000574713	0.000574713	0.001033442	0.001033442	0.000731098	6.88092E-05	0.000221545	0.000392265	0.000556032	0.000556032	9.74578E-05	8.79434E-05	0.000219601
3830303774015	383030	3774015	0.000545846	0.00049256	0.001229954	0.001229954	0.000344214	0.000344214	0.00063514	0.00063514	0.0011421	0.0011421	0.000807967	7.6044E-05	0.000244839	0.000433508	0.000595555	0.000595555	0.000102764	9.27319E-05	0.000231559
3830403774015	383040	3774015	0.000606922	0.00054767	0.001367576	0.001367576	0.000382729	0.000382729	0.000706207	0.000706207	0.001269892	0.001269892	0.000898373	8.45527E-05	0.000272234	0.000482015	0.000640026	0.000640026	0.000108495	9.79029E-05	0.000244471
3830503774015	383050	3774015	0.000682939	0.00061627	0.001538865	0.001538865	0.000430666	0.000430666	0.00079466	0.00079466	0.001428946	0.001428946	0.001010894	9.51429E-05	0.000306331	0.000542387	0.000692618	0.000692618	0.000115097	0.00010386	0.000259347
3830603774015	383060	3774015	0.000779621	0.00070351	0.001756718	0.001756718	0.000491634	0.000491634	0.000907157	0.000907157	0.001631238	0.001631238	0.001154003	0.000108612	0.000349698	0.000619171	0.000755756	0.000755756	0.000122528	0.000110566	0.000276092
3830703774015	383070	3774015	0.000899671	0.00081184	0.002027228	0.002027228	0.000567339	0.000567339	0.001046847	0.001046847	0.001882426	0.001882426	0.001331704	0.000125337	0.000403547	0.000714515	0.000829711	0.000829711	0.001130097	0.000117396	0.000293147
3830803774015	383080	3774015	0.001036693	0.00093549	0.002335978	0.002335978	0.000653745	0.000653745	0.001206283	0.001206283	0.002169122	0.002169122	0.001534524	0.000144426	0.000465007	0.000823336	0.000909724	0.000909724	0.001137278	0.001123876	0.000309328
3830903774015	383090	3774015	0.001205541	0.00108785	0.002716443	0.002716443	0.000760222	0.000760222	0.001402754	0.001402754	0.002522412	0.002522412	0.001784455	0.000167949	0.000540744	0.000957435	0.00100252	0.00100252	0.000144685	0.00013056	0.000326019
3831003774015	383100	3774015	0.001406706	0.00126938	0.003169729	0.003169729	0.000887079	0.000887079	0.001636827	0.001636827	0.00294332	0.00294332	0.002082222	0.000195974	0.000630976	0.001117199	0.001105054	0.001105054	0.000152033	0.000137191	0.000342577
3831103774015	383110	3774015	0.001637449	0.00147759	0.00368966	0.00368966	0.001032586	0.001032586	0.001905316	0.001905316	0.003426113	0.003426113	0.00242377	0.000228119	0.000734476	0.001300454	0.001211807	0.001211807	0.000159184	0.000143644	0.00035869
3831203774015	383120	3774015	0.001933111	0.00174439	0.004355875	0.004355875	0.001219033	0.001219033	0.002249345	0.002249345	0.004044741	0.004044741	0.002861412	0.000269309	0.000867095	0.001535268	0.001335546	0.001335546	0.000166747	0.000150469	0.000375731
3831303774015	383130	3774015	0.002325915	0.00209885	0.005240979	0.005240979	0.001466738	0.001466738	0.002706407	0.002706407	0.004866624	0.004866624	0.003442845	0.000324032	0.001043286	0.00184723	0.001481013	0.001481013	0.000174812	0.000157746	0.000393903
3831403774015	383140	3774015	0.002869648	0.0025895	0.006466172	0.006466172	0.00180962	0.00180962	0.003339089	0.003339089	0.006004302	0.006004302	0.004247684	0.000399782	0.001287177	0.002279061	0.00165322	0.00165322	0.000183431	0.000165523	0.000413325
3831503774015	383150	3774015	0.003690646	0.00333035	0.008316126	0.008316126	0.002327347	0.002327347	0.004294393	0.004294393	0.007722117	0.007722117	0.005462935	0.000514159	0.001655435	0.002931094	0.001863142	0.001863142	0.000192623	0.000173819	0.000434038
3831603774015	383160	3774015	0.00503368	0.00454227	0.011342382	0.011342382	0.003174273	0.003174273	0.005857132	0.005857132	0.010532212	0.010532212	0.007450909	0.000701262	0.002257851	0.003997725	0.002132617	0.002132617	0.000202305	0.000182555	0.000455854

			KMMass Grading / Excavation	KMDrainage / Utilities Trenching	KMFoundations / Concrete Pads	KMBuilding / Structure Construction	KMAsphalt Paving	KMArchitectural Coating	KMLandscaping or Other Finishing	KMWaterside Construction (Piles)	EWNDemolition	EWNSite Grubbing / Prep	EWNDrainage / Utilities Trenching	EWNDrainage / Utilities Trenching	EWNDrainage / Utilities Trenching	EWNFoundations / Concrete Pads	EWNBuilding / Structure Construction	EWNAsphalt Paving	EWNLandscaping or Other Finishing	EWNWaterside Construction (Piles)	ISDemolition
Unique Identifier	X (UTM)	Y (UTM)	2026	2026	2026	2026	2026	2026	2026	2026	2027	2027	2027	2028	2029	2029	2029	2029	2029	2029	2027
3837403773995	383740	3773995	0.004559417	0.000982357	0.002354453	0.004367217	0.002995121	0.000281894	0.000907612	0.001607008	8.56091E-05	0.000115425	0.000140047	0.000140047	0.000140047	9.96138E-05	0.000173477	0.00012672	3.83999E-05	6.6635E-05	0.000445439
3837503773995	383750	3773995	0.004123644	0.000888467	0.002129423	0.003949814	0.002708858	0.000254951	0.000820866	0.001453416	8.49406E-05	0.000114524	0.000138953	0.000138953	0.000138953	9.88358E-05	0.000172122	0.00012573	3.81E-05	6.61147E-05	0.000421432
3837603773995	383760	3773995	0.003754584	0.00080895	0.001938843	0.003596311	0.002466419	0.000232134	0.0007474	0.001323337	8.4266E-05	0.000113615	0.000137849	0.000137849	0.000137849	9.8051E-05	0.000170755	0.000124732	3.77974E-05	6.55897E-05	0.000399477
3837703773995	383770	3773995	0.003449829	0.000743289	0.001781469	0.003304403	0.002266223	0.000213292	0.000686734	0.001215923	8.35498E-05	0.000112649	0.000136678	0.000136678	0.000136678	9.72175E-05	0.000169304	0.000123671	3.74761E-05	6.50321E-05	0.0003792
3837803773995	383780	3773995	0.003186501	0.000686553	0.001645488	0.003052176	0.00209324	0.000197011	0.000634315	0.001123111	8.28215E-05	0.000111667	0.000135486	0.000135486	0.000135486	9.63702E-05	0.000167828	0.000122593	3.71495E-05	6.44653E-05	0.000360523
3837903773995	383790	3773995	0.002952239	0.00063608	0.001524517	0.002827789	0.001939351	0.000182527	0.000587682	0.001040543	8.21112E-05	0.000110709	0.000134324	0.000134324	0.000134324	9.55436E-05	0.000166389	0.000121542	3.68309E-05	6.39124E-05	0.000343338
3838003773995	383800	3773995	0.002739268	0.000590194	0.00141454	0.002623796	0.001799449	0.00016936	0.000545288	0.00096548	8.14367E-05	0.0001098	0.000133221	0.000133221	0.000133221	9.47588E-05	0.000165022	0.000120543	3.65283E-05	6.33874E-05	0.000327555
3838103773995	383810	3773995	0.002549903	0.000549394	0.001316753	0.002442413	0.001675053	0.000157652	0.000507592	0.000898736	8.07801E-05	0.000108915	0.000132147	0.000132147	0.000132147	9.39948E-05	0.000163692	0.000119572	3.62338E-05	6.28763E-05	0.000312931
3838203773995	383820	3773995	0.002381897	0.000513196	0.001229996	0.002281489	0.001564688	0.000147265	0.000474148	0.000839521	8.01235E-05	0.000108029	0.000131073	0.000131073	0.000131073	9.32307E-05	0.000162361	0.0001186	3.59393E-05	6.23652E-05	0.000299315
3838303773995	383830	3773995	0.002231322	0.000480753	0.00115224	0.002137261	0.001465774	0.000137955	0.000444174	0.000786449	7.94669E-05	0.000107144	0.000129999	0.000129999	0.000129999	9.24667E-05	0.00016103	0.000117628	3.56448E-05	6.18542E-05	0.000286637
3838403773995	383840	3773995	0.00209534	0.000451455	0.00108202	0.002007012	0.001376447	0.000129548	0.000417105	0.000738521	7.88222E-05	0.000106275	0.000128944	0.000128944	0.000128944	9.17166E-05	0.000159724	0.000116674	3.53556E-05	6.13524E-05	0.000274812
3838603773995	383860	3773995	0.001861965	0.000401173	0.000961507	0.001783475	0.001223141	0.000115119	0.000370649	0.000656267	7.74493E-05	0.000104424	0.000126698	0.000126698	0.000126698	9.01191E-05	0.000156942	0.000114641	3.47398E-05	6.02838E-05	0.000253365
3838703773995	383870	3773995	0.001760672	0.000379349	0.000909199	0.001686452	0.001156601	0.000108857	0.000350485	0.000620565	7.6745E-05	0.000103474	0.000125546	0.000125546	0.000125546	8.92995E-05	0.000155515	0.000113599	3.44239E-05	5.97355E-05	0.000243612
3838803773995	383880	3773995	0.001667946	0.00035937	0.000861317	0.001597635	0.001095688	0.000103124	0.000332027	0.000587883	7.60346E-05	0.000102516	0.000124384	0.000124384	0.000124384	8.8473E-05	0.000154075	0.000112547	3.41052E-05	5.91826E-05	0.000234407
3838903773995	383890	3773995	0.001581932	0.000340838	0.000816899	0.001515247	0.001039185	9.78056E-05	0.000314905	0.000557566	7.53542E-05	0.000101599	0.000123271	0.000123271	0.000123271	8.76812E-05	0.000152697	0.0001154	3.38E-05	5.8653E-05	0.00022574
3839003773995	383900	3773995	0.001502751	0.000323778	0.000776011	0.001439403	0.00098717	9.29101E-05	0.000299142	0.000529658	7.4614E-05	0.000100601	0.00012206	0.00012206	0.00012206	8.682E-05	0.000151197	0.000110444	3.3468E-05	5.80768E-05	0.000217449
3839103773995	383910	3773995	0.001427995	0.000307671	0.000737407	0.001367798	0.000938062	8.82882E-05	0.000284261	0.00050331	7.38261E-05	9.95386E-05	0.000120771	0.000120771	0.000120771	8.59031E-05	0.0001496	0.000109278	3.31146E-05	5.74636E-05	0.000209415
3829703774005	382970	3774005	0.000173777	3.74413E-05	8.97371E-05	0.000166451	0.000114155	1.0744E-05	3.45925E-05	6.12491E-05	5.62291E-05	7.58128E-05	9.19843E-05	9.19843E-05	9.19843E-05	6.54275E-05	0.000113942	8.32309E-05	2.52215E-05	4.37667E-05	0.000124719
3829803774005	382980	3774005	0.000179775	3.87338E-05	9.28348E-05	0.000172197	0.000118096	1.11149E-05	3.57867E-05	6.33635E-05	5.72021E-05	7.71247E-05	9.35759E-05	9.35759E-05	9.35759E-05	6.65597E-05	0.000115913	8.46711E-05	2.56579E-05	4.4524E-05	0.000130437
3829903774005	382990	3774005	0.00018607	4.009E-05	9.60854E-05	0.000178226	0.000122231	1.15041E-05	3.70397E-05	6.55821E-05	5.8181E-05	7.84446E-05	9.51774E-05	9.51774E-05	9.51774E-05	6.76987E-05	0.000117897	8.61202E-05	2.6097E-05	4.52866E-05	0.000136561
3830003774005	383000	3774005	0.000195337	4.20867E-05	0.000100871	0.000187103	0.000128319	1.20771E-05	3.88845E-05	6.88484E-05	5.97449E-05	8.05532E-05	9.77357E-05	9.77357E-05	9.77357E-05	6.95185E-05	0.000121066	8.84351E-05	2.67985E-05	4.65033E-05	0.000144721
3830103774005	383010	3774005	0.0002072	4.46427E-05	0.000106997	0.000198466	0.000136112	1.28105E-05	4.1246E-05	7.30296E-05	6.18102E-05	8.33378E-05	0.000101114	0.000101114	0.000101114	7.19217E-05	0.000125251	9.14922E-05	2.77249E-05	4.81109E-05	0.000154988
3830203774005	383020	3774005	0.000220193	4.74421E-05	0.000113706	0.000210911	0.000144647	1.36138E-05	4.38324E-05	7.76091E-05	6.40486E-05	8.63558E-05	0.000104776	0.000104776	0.000104776	7.45263E-05	0.000129787	9.48055E-05	2.87289E-05	4.98532E-05	0.000166735
3830303774005	383030	3774005	0.000231949	4.99749E-05	0.000119777	0.000222171	0.000152369	1.43406E-05	4.61725E-05	8.17524E-05	6.58931E-05	8.88427E-05	0.000107793	0.000107793	0.000107793	7.66724E-05	0.000133525	9.75357E-05	2.95563E-05	5.12888E-05	0.000178148
3830403774005	383040	3774005	0.000244592	5.2699E-05	0.000126306	0.000234281	0.000160675	1.51223E-05	4.86893E-05	8.62086E-05	6.78331E-05	9.14583E-05	0.000110967	0.000110967	0.000110967	7.89298E-05	0.000137456	0.000100407	3.04264E-05	5.27988E-05	0.000190857
3830503774005	383050	3774005	0.000259454	5.59012E-05	0.000133981	0.000248517	0.000170438	1.60412E-05	5.16478E-05	9.14471E-05	7.02386E-05	9.47017E-05	0.000114902	0.000114902	0.000114902	8.17288E-05	0.00014233	0.000103968	3.13054E-05	5.46712E-05	0.00020634
3830603774005	383060	3774005	0.000276429	5.95584E-05	0.000142746	0.000264776	0.000181588	1.70907E-05	5.50268E-05	9.74297E-05	7.32232E-05	9.87257E-05	0.000119785	0.000119785	0.000119785	8.52016E-05	0.000148378	0.000108386	3.28442E-05	5.69943E-05	0.000225209
3830703774005	383070	3774005	0.000293712	6.32822E-05	0.000151671	0.000281331	0.000192942	1.81592E-05	5.84673E-05	0.000103521	7.65539E-05	0.000103217	0.000125233	0.000125233	0.000125233	8.90773E-05	0.000155128	0.000113316	3.43382E-05	5.95868E-05	0.000246226
3830803774005	383080	3774005	0.00030961	6.67076E-05	0.000159881	0.000296559	0.000203386	1.91422E-05	6.1632E-05	0.000109125	7.93236E-05	0.000106951	0.000129764	0.000129764	0.000129764	9.23E-05	0.00016074	0.000117416	3.55805E-05	6.17427E-05	0.000265775
3830903774005	383090	3774005	0.000326046	7.02489E-05	0.000168368	0.000312302	0.000214183	2.01584E-05	6.49038E-05	0.000114918	8.22545E-05	0.00010902	0.000134559	0.000134559	0.000134559	9.57103E-05	0.000166679	0.000121754	3.68951E-05	6.40239E-05	0.000286124
3831003774005	383100	3774005	0.000342483	7.37901E-05	0.000176856	0.000328045	0.00022498	2.11746E-05	6.81757E-05	0.000120711	8.49167E-05	0.000114492	0.000138914	0.000138914	0.000138914	9.88081E-05	0.000172074	0.000125695	3.80893E-05	6.60961E-05	0.00030584
3831103774005	383110	3774005	0.000358784	7.73024E-05	0.000185274	0.00034366	0.000235688	2.21824E-05	7.14207E-05	0.000126457	8.69641E-05	0.000117252	0.000142263	0.000142263	0.000142263	0.00010119	0.000176223	0.000128725	3.90076E-05	6.76897E-05	0.000324422
3831203774005	383120	3774005	0.000376	8.10118E-05	0.000194164	0.00036015	0.000246998	2.32469E-05	7.48479E-05	0.000132525	8.90055E-05	0.000120005	0.000145603	0.000145603	0.000145603	0.000103566	0.000180359	0.000131747	3.99233E-05	6.92787E-05	0.000343594
3831303774005	383130	3774005	0.000394252	8.49443E-05	0.000203589	0.000377633	0.000258988	2.43753E-05	7.84811E-05	0.000138958	9.10231E-05	0.000122725	0.000148903	0.000148903	0.000148903	0.000105913	0.000184448	0.000134733	4.08283E-05	7.08491E-05	0.000363173
3831403774005	383140	3774005	0.000413728	8.91405E-05	0.000213647	0.000396288	0.000271782	2.55795E-05	8.23581E-05	0.000145822	9.31541E-05	0.000125598	0.000152389	0.000152389	0.000152389	0.000108393	0.000188766	0.000137888	4.17841E-05	7.25078E-05	0.000383223
3831503774005	383150	3774005	0.000434347	9.35831E-05	0.000224294	0.000416038	0.000285327	2.68543E-05	8.64626E-05	0.00015309	9.58044E-05	0.000129172	0.000156725	0.000156725	0.000156725	0.000111477	0.000194137	0.000141811	4.29729E-05	7.45707E-05	0.000401829
3831603774005	383160	3774005	0.000456137	9.82777E-05	0.000235546	0.000436909	0.00029964	2.82014E-05	9.08001E-05	0.00016077	9.93381E-05	0.000133936	0.000162506	0.000162506	0.000162506	0.000115589	0.000201297	0.000147041	4.4558E-05	7.73212E-05	0.000419038
3837103774005	383710	3774005	0.006409721	0.001381017	0.003309938	0.006139522	0.004210602	0.000396292	0.00127594	0.002259164	8.4851E-05	0.000114403	0.000138806	0.000138806	0.000138806	9.87317E-05	0.000171941	0.000125597	3.80598E-05	6.6045E-05	0.000549995
3837203774005	383720	3774005	0.005626045	0.001212169	0.002905253	0.005388882	0.003695798	0.00034784	0.001119939	0.00198295	8.42183E-05	0.00011355	0.000137771	0.000137771	0.000137771	9.79954E-05	0.000170659	0.000124661	3.7776E-05	6.55525E-05	0.000516681
3837303774005	383730	3774005	0.005006932	0.001078777	0.002585547	0.004795867	0.003289097	0.000309562	0.000996696	0.001764738	8.35796E-05	0.000112689	0.000136727	0.000136727	0.000136727	9.72522E-05	0.000169364	0.000123715	3.74895E-05	6.50554E-05	0.000486638
3837403774005	383740	3774005	0.004498676	0.00096927	0.002323087	0.004309036	0.002955219	0.000278138	0.000895521	0.001585599	8.29588E-05	0.000111852	0.000135711	0.000135711	0.000135711	9.65299E-05	0.000168107	0.000122797	3.72111E-05	6.45722E-05	0.000459407
3837503774005	383750	3774005	0.00406788	0.000876452	0.002100626	0.0038964	0.002672225	0.000251504	0.000809765	0.001433761	8.23738E-05	0.000111063	0.000134754	0.000134754	0.000134754	9.58492E-05	0.000166921	0.000121931	3.69487E-05	6.41168E-05	0.000434665
3837603774005	383760	3774005	0.003704374	0.000798132	0.001912915	0.003548218	0.002433436	0.000229029	0.000737405	0.00130564	8.1753E-05	0.000110226	0.000133738	0.000133738	0.000133738	9.51269E-05	0.000165663	0.000121012	3.66702E-05	6.36336E-05	0.000412072
3837703774005	383770	3774005	0.003405524	0.000733743	0.00175859	0.003261966	0.002237118	0.000210552	0.000677915	0.001200308	8.10785E-05	0.000109317	0.000132635	0.000132635	0.000132635	9.4342E-05	0.000164296	0.000120013	3.63677E-05	6.31086E-05	0.000391138
3837803774005	383780	3774005	0.00314759	0.000678169	0.001625395	0.003014904	0.002067679	0.000194605	0.000626569	0.001109396	8.03921E-05	0.000108391	0.000131512	0.000131512	0.000131512	9.35433E-05	0.000162905	0.000118997	3.60598E-05	6.25743E-05	0.000371834
3837903774005	383790	3774005	0.002918318	0.000628771	0.001507	0.002795297	0.001917068	0.00018043	0.00058093	0.001028587	7.97235E-05	0.00010749	0.000130418	0.000130418	0.000130418	9.27654E-05	0.000161551	0.000118008	3.57599E-05	6.20539E-05	0.00035407
3838003774005	383800	3774005	0.00270918	0.000583711	0.001399003	0.002594976	0.001779684	0.0001675	0.000539298	0.000954875	7.90908E-05	0.000106637	0.000129383	0.000129383	0.000129383	9.20292E-05	0.000160268	0.000117071	3.54761E-05	6.15615E-05	0.00033778
3838103774005	383810	3774005	0.002523285	0.000543659	0.001303008	0.002416917	0.001657568	0.000156006	0.000502293	0.000889355	7.8476E-05	0.000105808	0.000128378	0.000128378	0.000128378	9.13138E-05	0.000159023	0.000116161	3.52003E-05	6.10829E-05	0.000322661
3838203774005	383820	3774005	0.002357874	0.00050802	0.001217591	0.002258479	0.001548908	0.00014578	0.000469366	0.000831054	7.78612E-05	0.000104979	0.000127372	0.000127372	0.000127372	9.05984E-05	0.000157777	0.000115251	3.49245E-05	6.06043E-05	0.000308586
3838303774005	383830	3774005	0.002209653	0.000476085	0.00114105	0.002116506	0.00145154	0.000136616	0.000439861	0.000778812	7.72643E-05	0.000104174	0.000126395	0.000126395	0.000126395	8.99038E-05	0.000156567	0.000114367	3.46568E-05	6.01397E-05	0.000295471
3838403774005	383840	3774005	0.002075689	0.000447221	0.001071872	0.001988189	0.001363538	0.000128333	0.000413193	0.000731595	7.66793E-05	0.000103386	0.000125438	0.000125438	0.000125438	8.92231E-05	0.000155382	0.000113502	3.43944E-05	5.96844E-05	0.000283235
3838603774005	383860	3774005	0.001847385	0.000398032	0.000953978	0.00176951	0.001213564	0.000114218	0.000367747	0.000651128	7.53542E-05	0.000101599	0.000123271	0.000123271	0.000123271	8.76812E-05	0.000152697	0.0001154	3.38E-05	5.8653E-05	0.000261006
3838703774005	383870	3774005	0.001747814	0.000376578	0.000902559	0.001674135	0.001148154	0.000108062	0.000347925	0.000616033	7.46856E-05	0.000100697	0.000122177	0.000122177	0.000122177	8.69033E-05	0.000151342	0.00011055	3.35001E-05	5.81326E-05	0.000250906
3838803774005	383880	3774005	0.001656514	0.000356907	0.000855413	0.001586684	0.001088178	0.000102417	0.000329751	0.000583853	7.40171E-05	9.97961E-05	0.000121083	0.000121083	0.000121083	8.61254E-05	0.000149987	0.000109561	3.32003E-05	5.76122E-05	0.000241391
3838903774005	383890	3774005	0.001571871	0.00033867	0.000811704	0.00150561	0.001032576	9.71836E-05	0.000312902	0.00055402	7.33784E-05	9.8935E-05	0.000120038	0.000120038	0.000120038	8.53822E-05	0.000148693	0.000108615	3.29138E-05	5.71151E-05	0.000232432
3839003774005	383900	3774005	0.001494587	0.000322019	0.000771795	0.001431583	0.000981807	9.24054E-05	0.000297517	0.000526781	7.2674E-05	9.79853E-05	0.000118886	0.000118886	0.000118886	8.45626E-05	0.000147266	0.000107573	3.25978E-05	5.65668E-05	0.000223806
3839103774005	383910	3774005	0.001421243	0.000306216	0.00073392	0.001361331	0.000933627	8.78707E-05	0.000282917	0.00050093	7.1898E-05	9.6939E-05	0.000117617	0.000117617	0.000117617	8.36597E-05	0.000145693	0.000106424	3.22498E-05	5.59628E-05	0.000215485
3829703774015	382970	3774015	0.000174516	3.76007E-05	9.01191E-05	0.00016716	0.000114641	1.07898E-05	3.47398E-05	6.15099E-05	5.47667E-05	7.38411E-05	8.95919E-05	8.95919E-05	8.95919E-05	6.37259E-05	0.000110978	8.10662E-05	2.45655E-05	4.26284E-05	0.000128032
3829803774015	382980	3774015	0.000179883	3.8757E-05	9.28904E-05	0.0001723	0.000118167	1.11216E-05	3.58081E-05	6.34014E-05	5.55367E-05	7.48793E-05	9.08516E-05	9.08516E-05	9.08516E-05	6.46218E-05	0.000112539	8.2206E-05	2.49109E-05	4.32278E-05	0.000133583
3829903774015	382990	3774015	0.000185505	3.99683E-05	9.57937E-05	0.000177685	0.00012186	1.14692E-05	3.69273E-05	6.5383E-05	5.62948E-05	7.59014E-05	9.20917E-05	9.20917E-05	9.20917E-05	6.55039E-05	0.000114075	8.33281E-05	2.52509E-05	4.38178E-05	0.00013951
3830003774015	383000	3774015	0.000194436	4.18926E-05	0.000100406	0.00018624	0.000127727	1.20213E-05	3.87051E-05	6.85308E-05	5.77094E-05	7.78088E-05	9.44059E-05	9.44059E-05	9.44059E-05	6.715E-05	0.000116942	8.54221E-05	2.58855E-05	4.4919E-05	0.000147742
3830103774015	383010	3774015	0.000206393	4.44688E-05	0.00010658	0.000197693	0.000135582	1.27606E-05	4.10853E-05	7.27452E-05	5.96852E-05	8.04727E-05	9.76381E-05	9.76381E-05	9.76381E-05	6.9449E-05	0.000120945	8.83467E-05	2.67717E-05	4.64568E-05	0.000158361
3830203774015	383020	3774015	0.000219601	4.73146E-05	0.000113401	0.000210344	0.000144258	1.35772E-05	4.37146E-05	7.74005E-05	6.1852E-05	8.33941E-05	0.000101183	0.000101183	0.000101183	7.19703E-05	0.000125336	9.1554E-05	2.77436E-05	4.81434E-05	0.000170609
3830303774015	383030	3774015	0.000231559	4.98909E-05	0.000119575	0.000221797	0.000152113	1.43165E-05	4.60948E-05	8.1615E-05	6.36427E-05	8.58085E-05	0.000104112	0.000104112	0.000104112	7.4054E-05	0.000128965	9.42047E-05	2.85469E-05	4.95372E-05	0.000182613
3830403774015	383040	3774015	0.000244471	5.26729E-05	0.000126243	0.000234165	0.000160595	1.51148E-05	4.86652E-05	8.6166E-05	6.55409E-05	8.83678E-05	0.000107217	0.000107217	0.000107217	7.62627E-05	0.000132811	9.70144E-05	2.93983E-05	5.10147E-05	0.000196074
3830503774015	383050	3774015	0.000259347	5.5878E-05	0.00013325	0.000248414	0.000170367	1.60346E-05	5.16264E-05	9.14091E-05	6.78271E-05	9.14502E-05	0.000110957	0.000110957	0.000110957	7.89228E-05	0.000137444	0.000100398	3.04238E-05	5.27942E-05	0.000212214
3830603774015	383060	3774015	0.000276092	5.94859E-05	0.000142572	0.000264454	0.000181367	1.70699E-05	5.49598E-05	9.73112E-05	7.05908E-05	9.51765E-05	0.000115478	0.000115478	0.000115478	8.21386E-05	0.000143044	0.000104489	3.16634E-05	5.49453E-05	0.000231661
3830703774015	383070	3774015	0.000293147	6.31605E-05	0.000151379	0.00028079	0.000192571	1.81243E-05	5.83548E-05	0.000103322	7.36649E-05	9.93213E-05	0.000120507	0.000120507	0.000120507	8.57156E-05	0.000149273	0.00010904	3.30423E-05	5.73381E-05	0.000253431
3830803774015	383080	3774015	0.000309328	6.66467E-05	0.000159735	0.000296288	0.0002032	1.91247E-05	6.15758E-05	0.000109025	7.64047E-05	0.000103015	0.000124989	0.000124989	0.000124989	8.89036E-05	0.000154825	0.000113095	3.42712E-05	5.94707E-05	0.000274603
3830903774015	383090	3774015	0.000326019	7.02431E-05	0.000168354	0.000312276	0.000214165	2.01567E-05	6.48985E-05	0.000114909	7.93117E-05	0.000106935	0.000129745	0.000129745	0.000129745	9.22861E-05	0.000160716	0.000117398	3.55752E-05	6.17334E-05	0.000296761
3831003774015	383100	3774015	0.000342577	7.38104E-05	0.000176904	0.000328136	0.000225042	2.11804E-05	6.81944E-05	0.000120744	8.19262E-05	0.00011046	0.000134022	0.000134022	0.000134022	9.53283E-05	0.000166014	0.000121268	3.67479E-05	6.37684E-05	0.000318154
3831103774015	383110	3774015	0.00035869	7.72822E-05	0.000185225	0.00034357	0.000235627	2.21766E-05	7.1402E-05	0.000126424	8.37646E-05	0.000112939	0.000137029	0.000137029	0.000137029	9.74676E-05	0.000169739	0.000123989	3.75725E-05	6.51994E-05	0.00033796
3831203774015	383120	3774015	0.000375731	8.09538E-05	0.000194025	0.000359893	0.000246821	2.32302E-05	7.47943E-05	0.00013243	8.55972E-05	0.000115409	0.000140027	0.000140027	0.000140027	9.95999E-05	0.000173453	0.000126702	3.83945E-05	6.66258E-05	0.000358529
3831303774015	383130	3774015	0.000393903	8.4869E-05	0.000203409	0.000377298	0.000258758	2.43537E-05	7.84115E-05	0.000138835	8.74595E-05	0.00011792	0.000143074	0.000143074	0.000143074	0.000101767	0.000177227	0.000129459	3.92299E-05	6.80754E-05	0.000379791
3831403774015	383140	3774015	0.000413325	8.90536E-05	0.000213438	0.000395901	0.000271517	2.55545E-05	8.22778E-05	0.00014568	8.94055E-05	0.000120544	0.000146257	0.000146257	0.000146257	0.000104031	0.00018117	0.000132339	4.01027E-05	6.959E-05	0.000401698
3831503774015	383150	3774015	0.000434038	9.35164E-05	0.000224134	0.000415741	0.000285123	2.68351E-05	8.6401E-05	0.000152981	9.18767E-05	0.000123876	0.0001503	0.0001503	0.0001503	0.000106907	0.000186178	0.000135997	4.12112E-05	7.15135E-05	0.000423079
3831603774015	383160	3774015	0.000455854	9.82169E-05	0.0002354	0.000436638	0.000299455	2.8184E-05	9.07438E-05	0.00016067	9.53388E-05	0.000128544	0.000155963	0.000155963	0.000155963	0.000110935	0.000193193	0.000141121	4.27641E-05	7.42083E-05	0.000442198

			ISDrainage / Utilities Trenching	ISDrainage / Utilities Trenching	ISAsphalt Paving	ISAsphalt Paving	SVDemolition	SVSite Grubbing / Prep	SVMass Grading / Excavation	SVMass Grading / Excavation	SVDrainage / Utilities Trenching	SVFoundations / Concrete Pads	SVBuilding / Structure Construction	SVBuilding / Structure Construction	SVAsphalt Paving	SVAsphalt Paving	SVArchitectural Coating	SVArchitectural Coating	SVLandscaping or Other Finishing	SVLandscaping or Other Finishing	MDemolition
Unique Identifier	X (UTM)	Y (UTM)	2027	2028	2027	2028	2027	2027	2027	2028	2028	2028	2028	2029	2028	2029	2028	2029	2028	2029	2027
3837403773995	383740	3773995	0.000153965	0.000153965	0.000659344	0.000659344	4.0938E-05	2.70465E-05	4.56738E-05	4.56738E-05	1.37863E-05	1.42073E-05	7.80465E-05	7.80465E-05	5.60925E-05	5.60925E-05	5.55663E-06	5.55663E-06	1.78907E-05	1.78907E-05	0.001602135
3837503773995	383750	3773995	0.000145666	0.000145666	0.000623808	0.000623808	4.09564E-05	2.70586E-05	4.56943E-05	4.56943E-05	1.37925E-05	1.42137E-05	7.83171E-05	7.83171E-05	5.61177E-05	5.61177E-05	5.55912E-06	5.55912E-06	1.78987E-05	1.78987E-05	0.001470552
3837603773995	383760	3773995	0.000138078	0.000138078	0.000591311	0.000591311	4.09871E-05	2.70789E-05	4.57285E-05	4.57285E-05	1.38028E-05	1.42243E-05	7.85876E-05	7.85876E-05	5.61596E-05	5.61596E-05	5.56328E-06	5.56328E-06	1.79121E-05	1.79121E-05	0.001363012
3837703773995	383770	3773995	0.000131069	0.000131069	0.000561296	0.000561296	4.084E-05	2.69817E-05	4.55644E-05	4.55644E-05	1.37533E-05	1.41733E-05	7.83815E-05	7.83815E-05	5.59582E-05	5.59582E-05	5.54332E-06	5.54332E-06	1.78478E-05	1.78478E-05	0.001275439
3837803773995	383780	3773995	0.000124613	0.000124613	0.00053365	0.00053365	4.06562E-05	2.68603E-05	4.53594E-05	4.53594E-05	1.36914E-05	1.41095E-05	7.80208E-05	7.80208E-05	5.57063E-05	5.57063E-05	5.51838E-06	5.51838E-06	1.77675E-05	1.77675E-05	0.001200067
3837903773995	383790	3773995	0.000118673	0.000118673	0.000508212	0.000508212	4.04969E-05	2.6755E-05	4.51817E-05	4.51817E-05	1.36378E-05	1.40542E-05	7.77631E-05	7.77631E-05	5.54881E-05	5.54881E-05	5.49675E-06	5.49675E-06	1.76979E-05	1.76979E-05	0.001132963
3838003773995	383800	3773995	0.000113218	0.000113218	0.000484851	0.000484851	4.04602E-05	2.67308E-05	4.51406E-05	4.51406E-05	1.36254E-05	1.40414E-05	7.78533E-05	7.78533E-05	5.54377E-05	5.54377E-05	5.49177E-06	5.49177E-06	1.76818E-05	1.76818E-05	0.001071851
3838103773995	383810	3773995	0.000108163	0.000108163	0.000463204	0.000463204	4.04295E-05	2.67105E-05	4.51065E-05	4.51065E-05	1.36151E-05	1.40308E-05	7.80852E-05	7.80852E-05	5.53957E-05	5.53957E-05	5.48761E-06	5.48761E-06	1.76684E-05	1.76684E-05	0.001016672
3838203773995	383820	3773995	0.000103457	0.000103457	0.00044305	0.00044305	4.03376E-05	2.66498E-05	4.50039E-05	4.50039E-05	1.35841E-05	1.39989E-05	7.81754E-05	7.81754E-05	5.52698E-05	5.52698E-05	5.47513E-06	5.47513E-06	1.76283E-05	1.76283E-05	0.000966675
3838303773995	383830	3773995	9.90751E-05	9.90751E-05	0.000424283	0.000424283	4.02335E-05	2.6581E-05	4.48877E-05	4.48877E-05	1.35491E-05	1.39628E-05	7.81496E-05	7.81496E-05	5.51271E-05	5.51271E-05	5.461E-06	5.461E-06	1.75828E-05	1.75828E-05	0.000920868
3838403773995	383840	3773995	9.49879E-05	9.49879E-05	0.00040678	0.00040678	4.01171E-05	2.65041E-05	4.47579E-05	4.47579E-05	1.35099E-05	1.39224E-05	7.81496E-05	7.81496E-05	5.49676E-05	5.49676E-05	5.4452E-06	5.4452E-06	1.75319E-05	1.75319E-05	0.000878559
3838603773995	383860	3773995	8.75748E-05	8.75748E-05	0.000375034	0.000375034	3.97556E-05	2.62653E-05	4.43546E-05	4.43546E-05	1.33881E-05	1.37969E-05	7.72735E-05	7.72735E-05	5.44723E-05	5.44723E-05	5.39613E-06	5.39613E-06	1.73739E-05	1.73739E-05	0.000803133
3838703773995	383870	3773995	8.42035E-05	8.42035E-05	0.000360597	0.000360597	3.95228E-05	2.61115E-05	4.40948E-05	4.40948E-05	1.33097E-05	1.37161E-05	7.6565E-05	7.6565E-05	5.41533E-05	5.41533E-05	5.36453E-06	5.36453E-06	1.72722E-05	1.72722E-05	0.000769085
3838803773995	383880	3773995	8.1022E-05	8.1022E-05	0.000346972	0.000346972	3.92042E-05	2.5901E-05	4.37394E-05	4.37394E-05	1.32024E-05	1.36056E-05	7.57147E-05	7.57147E-05	5.37168E-05	5.37168E-05	5.32129E-06	5.32129E-06	1.71329E-05	1.71329E-05	0.000737025
3838903773995	383890	3773995	7.80263E-05	7.80263E-05	0.000334143	0.000334143	3.89101E-05	2.57067E-05	4.34113E-05	4.34113E-05	1.31034E-05	1.35035E-05	7.50318E-05	7.50318E-05	5.33139E-05	5.33139E-05	5.28138E-06	5.28138E-06	1.70044E-05	1.70044E-05	0.00070666
3839003773995	383900	3773995	7.51605E-05	7.51605E-05	0.00032187	0.00032187	3.8469E-05	2.54153E-05	4.29192E-05	4.29192E-05	1.29549E-05	1.33504E-05	7.39368E-05	7.39368E-05	5.27095E-05	5.27095E-05	5.2215E-06	5.2215E-06	1.68117E-05	1.68117E-05	0.000677602
3839103773995	383910	3773995	7.23834E-05	7.23834E-05	0.000309978	0.000309978	3.80218E-05	2.51198E-05	4.24202E-05	4.24202E-05	1.28042E-05	1.31952E-05	7.28804E-05	7.28804E-05	5.20967E-05	5.20967E-05	5.1608E-06	5.1608E-06	1.66162E-05	1.66162E-05	0.000649697
3829703774005	382970	3774005	4.31086E-05	4.31086E-05	0.00018461	0.00018461	3.12519E-05	2.06471E-05	3.48671E-05	3.48671E-05	1.05244E-05	1.08458E-05	6.37719E-05	6.37719E-05	4.28207E-05	4.28207E-05	4.2419E-06	4.2419E-06	1.36576E-05	1.36576E-05	5.59545E-05
3829803774005	382980	3774005	4.50851E-05	4.50851E-05	0.000193075	0.000193075	3.14295E-05	2.07645E-05	3.50653E-05	3.50653E-05	1.05842E-05	1.09074E-05	6.40682E-05	6.40682E-05	4.30641E-05	4.30641E-05	4.26601E-06	4.26601E-06	1.37353E-05	1.37353E-05	5.74647E-05
3829903774005	382990	3774005	4.7202E-05	4.7202E-05	0.00020214	0.00020214	3.16011E-05	2.08778E-05	3.52567E-05	3.52567E-05	1.0642E-05	1.0967E-05	6.43645E-05	6.43645E-05	4.32992E-05	4.32992E-05	4.2893E-06	4.2893E-06	1.38102E-05	1.38102E-05	5.90465E-05
3830003774005	383000	3774005	5.00224E-05	5.00224E-05	0.000214218	0.000214218	3.20238E-05	2.11571E-05	3.57284E-05	3.57284E-05	1.07844E-05	1.11137E-05	6.50731E-05	6.50731E-05	4.38784E-05	4.38784E-05	4.34668E-06	4.34668E-06	1.3995E-05	1.3995E-05	6.13864E-05
3830103774005	383010	3774005	5.35711E-05	5.35711E-05	0.000229415	0.000229415	3.26426E-05	2.15659E-05	3.64187E-05	3.64187E-05	1.09928E-05	1.13284E-05	6.61167E-05	6.61167E-05	4.47262E-05	4.47262E-05	4.43067E-06	4.43067E-06	1.42654E-05	1.42654E-05	6.44307E-05
3830203774005	383020	3774005	5.76315E-05	5.76315E-05	0.000246804	0.000246804	3.33165E-05	2.20112E-05	3.71706E-05	3.71706E-05	1.12197E-05	1.15623E-05	6.72633E-05	6.72633E-05	4.56496E-05	4.56496E-05	4.52214E-06	4.52214E-06	1.45599E-05	1.45599E-05	6.77853E-05
3830303774005	383030	3774005	6.15763E-05	6.15763E-05	0.000263697	0.000263697	3.38189E-05	2.23431E-05	3.77311E-05	3.77311E-05	1.13889E-05	1.17366E-05	6.81007E-05	6.81007E-05	4.6338E-05	4.6338E-05	4.59033E-06	4.59033E-06	1.47795E-05	1.47795E-05	7.07579E-05
3830403774005	383040	3774005	6.59689E-05	6.59689E-05	0.000282508	0.000282508	3.43458E-05	2.26912E-05	3.8319E-05	3.8319E-05	1.15663E-05	1.19195E-05	6.90025E-05	6.90025E-05	4.70599E-05	4.70599E-05	4.66185E-06	4.66185E-06	1.50097E-05	1.50097E-05	7.39395E-05
3830503774005	383050	3774005	7.13209E-05	7.13209E-05	0.000305427	0.000305427	3.50504E-05	2.31567E-05	3.9105E-05	3.9105E-05	1.18036E-05	1.2164E-05	7.01749E-05	7.01749E-05	4.80253E-05	4.80253E-05	4.75748E-06	4.75748E-06	1.53176E-05	1.53176E-05	7.7712E-05
3830603774005	383060	3774005	7.78426E-05	7.78426E-05	0.000333357	0.000333357	3.59571E-05	2.37557E-05	4.01167E-05	4.01167E-05	1.21089E-05	1.24787E-05	7.1708E-05	7.1708E-05	4.92677E-05	4.92677E-05	4.88055E-06	4.88055E-06	1.57139E-05	1.57139E-05	8.21351E-05
3830703774005	383070	3774005	8.51072E-05	8.51072E-05	0.000364467	0.000364467	3.69802E-05	2.44317E-05	4.12582E-05	4.12582E-05	1.24535E-05	1.28338E-05	7.33957E-05	7.33957E-05	5.06696E-05	5.06696E-05	5.01943E-06	5.01943E-06	1.6161E-05	1.6161E-05	8.68268E-05
3830803774005	383080	3774005	9.18642E-05	9.18642E-05	0.000393403	0.000393403	3.77767E-05	2.49579E-05	4.21468E-05	4.21468E-05	1.27217E-05	1.31102E-05	7.46711E-05	7.46711E-05	5.17609E-05	5.17609E-05	5.12753E-06	5.12753E-06	1.65091E-05	1.65091E-05	9.09332E-05
3830903774005	383090	3774005	9.88976E-05	9.88976E-05	0.000423524	0.000423524	3.86344E-05	2.55245E-05	4.31037E-05	4.31037E-05	1.30106E-05	1.34078E-05	7.6011E-05	7.6011E-05	5.29361E-05	5.29361E-05	5.24395E-06	5.24395E-06	1.68839E-05	1.68839E-05	9.53865E-05
3831003774005	383100	3774005	0.000105712	0.000105712	0.00045207	0.00045207	3.94064E-05	2.60346E-05	4.3965E-05	4.3965E-05	1.32705E-05	1.36757E-05	7.71962E-05	7.71962E-05	5.39938E-05	5.39938E-05	5.34873E-06	5.34873E-06	1.72213E-05	1.72213E-05	9.96425E-05
3831103774005	383110	3774005	0.000112135	0.000112135	0.000480212	0.000480212	3.99578E-05	2.63988E-05	4.45801E-05	4.45801E-05	1.34562E-05	1.38671E-05	7.80208E-05	7.80208E-05	5.47494E-05	5.47494E-05	5.42358E-06	5.42358E-06	1.74623E-05	1.74623E-05	0.000103594
3831203774005	383120	3774005	0.000118762	0.000118762	0.000508592	0.000508592	4.05276E-05	2.67753E-05	4.52158E-05	4.52158E-05	1.36481E-05	1.40648E-05	7.88968E-05	7.88968E-05	5.553E-05	5.553E-05	5.50091E-06	5.50091E-06	1.77113E-05	1.77113E-05	0.000107695
3831303774005	383130	3774005	0.000125529	0.000125529	0.000537573	0.000537573	4.11035E-05	2.71558E-05	4.58584E-05	4.58584E-05	1.3842E-05	1.42647E-05	7.97986E-05	7.97986E-05	5.63191E-05	5.63191E-05	5.57908E-06	5.57908E-06	1.7963E-05	1.7963E-05	0.000111897
3831403774005	383140	3774005	0.00013246	0.00013246	0.000567251	0.000567251	4.17039E-05	2.75524E-05	4.65282E-05	4.65282E-05	1.40442E-05	1.44731E-05	8.07649E-05	8.07649E-05	5.71418E-05	5.71418E-05	5.66058E-06	5.66058E-06	1.82253E-05	1.82253E-05	0.000116219
3831503774005	383150	3774005	0.000138891	0.000138891	0.000594792	0.000594792	4.25248E-05	2.80948E-05	4.74442E-05	4.74442E-05	1.43207E-05	1.4758E-05	8.18986E-05	8.18986E-05	5.82667E-05	5.82667E-05	5.77201E-06	5.77201E-06	1.85841E-05	1.85841E-05	0.000120373
3831603774005	383160	3774005	0.000144839	0.000144839	0.000620265	0.000620265	4.35602E-05	2.87789E-05	4.85993E-05	4.85993E-05	1.46694E-05	1.51173E-05	8.34446E-05	8.34446E-05	5.96854E-05	5.96854E-05	5.91255E-06	5.91255E-06	1.90366E-05	1.90366E-05	0.000124731
3837103774005	383710	3774005	0.000190104	0.000190104	0.000814108	0.000814108	4.016E-05	2.65324E-05	4.48057E-05	4.48057E-05	1.35243E-05	1.39373E-05	7.60883E-05	7.60883E-05	5.50264E-05	5.50264E-05	5.45102E-06	5.45102E-06	1.75506E-05	1.75506E-05	0.001964055
3837203774005	383720	3774005	0.000178589	0.000178589	0.000764797	0.000764797	4.01048E-05	2.6496E-05	4.47442E-05	4.47442E-05	1.35057E-05	1.39181E-05	7.61012E-05	7.61012E-05	5.49508E-05	5.49508E-05	5.44353E-06	5.44353E-06	1.75265E-05	1.75265E-05	0.001729982
3837303774005	383730	3774005	0.000168205	0.000168205	0.000720327	0.000720327	4.00436E-05	2.64555E-05	4.46758E-05	4.46758E-05	1.34851E-05	1.38969E-05	7.61012E-05	7.61012E-05	5.48669E-05	5.48669E-05	5.43522E-06	5.43522E-06	1.74998E-05	1.74998E-05	0.001558232
3837403774005	383740	3774005	0.000158792	0.000158792	0.00068002	0.00068002	4.0019E-05	2.64393E-05	4.46485E-05	4.46485E-05	1.34769E-05	1.38884E-05	7.62171E-05	7.62171E-05	5.48333E-05	5.48333E-05	5.43189E-06	5.43189E-06	1.7489E-05	1.7489E-05	0.001425091
3837503774005	383750	3774005	0.00015024	0.00015024	0.000643396	0.000643396	4.00742E-05	2.64757E-05	4.471E-05	4.471E-05	1.34954E-05	1.39075E-05	7.65521E-05	7.65521E-05	5.49088E-05	5.49088E-05	5.43938E-06	5.43938E-06	1.75131E-05	1.75131E-05	0.001316979
3837603774005	383760	3774005	0.000142431	0.000142431	0.000609954	0.000609954	4.01232E-05	2.65081E-05	4.47647E-05	4.47647E-05	1.35119E-05	1.39245E-05	7.6887E-05	7.6887E-05	5.4976E-05	5.4976E-05	5.44603E-06	5.44603E-06	1.75346E-05	1.75346E-05	0.001227507
3837703774005	383770	3774005	0.000135196	0.000135196	0.000578967	0.000578967	3.99945E-05	2.64231E-05	4.46212E-05	4.46212E-05	1.34686E-05	1.38799E-05	7.67067E-05	7.67067E-05	5.47997E-05	5.47997E-05	5.42857E-06	5.42857E-06	1.74783E-05	1.74783E-05	0.00115389
3837803774005	383780	3774005	0.000128523	0.000128523	0.000550393	0.000550393	3.98169E-05	2.63057E-05	4.44229E-05	4.44229E-05	1.34088E-05	1.38182E-05	7.63846E-05	7.63846E-05	5.45563E-05	5.45563E-05	5.40445E-06	5.40445E-06	1.74007E-05	1.74007E-05	0.001090098
3837903774005	383790	3774005	0.000122383	0.000122383	0.000524099	0.000524099	3.96698E-05	2.62086E-05	4.42589E-05	4.42589E-05	1.33592E-05	1.37672E-05	7.61398E-05	7.61398E-05	5.43548E-05	5.43548E-05	5.38449E-06	5.38449E-06	1.73364E-05	1.73364E-05	0.001033075
3838003774005	383800	3774005	0.000116753	0.000116753	0.000499986	0.000499986	3.96515E-05	2.61965E-05	4.42384E-05	4.42384E-05	1.33531E-05	1.37608E-05	7.62815E-05	7.62815E-05	5.43296E-05	5.43296E-05	5.382E-06	5.382E-06	1.73284E-05	1.73284E-05	0.000980917
3838103774005	383810	3774005	0.000111527	0.000111527	0.000477606	0.000477606	3.96331E-05	2.61843E-05	4.42179E-05	4.42179E-05	1.33469E-05	1.37544E-05	7.64877E-05	7.64877E-05	5.43044E-05	5.43044E-05	5.3795E-06	5.3795E-06	1.73204E-05	1.73204E-05	0.000933612
3838203774005	383820	3774005	0.000106661	0.000106661	0.000456772	0.000456772	3.95902E-05	2.6156E-05	4.417E-05	4.417E-05	1.33324E-05	1.37395E-05	7.67324E-05	7.67324E-05	5.42457E-05	5.42457E-05	5.37368E-06	5.37368E-06	1.73016E-05	1.73016E-05	0.000890455
3838303774005	383830	3774005	0.000102129	0.000102129	0.00043736	0.00043736	3.95105E-05	2.61034E-05	4.40812E-05	4.40812E-05	1.33056E-05	1.37119E-05	7.68484E-05	7.68484E-05	5.41365E-05	5.41365E-05	5.36287E-06	5.36287E-06	1.72668E-05	1.72668E-05	0.000850761
3838403774005	383840	3774005	9.78991E-05	9.78991E-05	0.00041924	0.00041924	3.94186E-05	2.60426E-05	4.39786E-05	4.39786E-05	1.32747E-05	1.368E-05	7.69514E-05	7.69514E-05	5.40106E-05	5.40106E-05	5.3504E-06	5.3504E-06	1.72267E-05	1.72267E-05	0.000813949
3838603774005	383860	3774005	9.02157E-05	9.02157E-05	0.000386343	0.000386343	3.90633E-05	2.58079E-05	4.35822E-05	4.35822E-05	1.31555E-05	1.35567E-05	7.60883E-05	7.60883E-05	5.35237E-05	5.35237E-05	5.30216E-06	5.30216E-06	1.70714E-05	1.70714E-05	0.000748271
3838703774005	383870	3774005	8.67247E-05	8.67247E-05	0.000371394	0.000371394	3.88427E-05	2.56622E-05	4.33361E-05	4.33361E-05	1.30807E-05	1.34801E-05	7.54699E-05	7.54699E-05	5.32215E-05	5.32215E-05	5.27223E-06	5.27223E-06	1.6975E-05	1.6975E-05	0.000718383
3838803774005	383880	3774005	8.3436E-05	8.3436E-05	0.00035731	0.00035731	3.85793E-05	2.54881E-05	4.30422E-05	4.30422E-05	1.2992E-05	1.33887E-05	7.46454E-05	7.46454E-05	5.28606E-05	5.28606E-05	5.23647E-06	5.23647E-06	1.68598E-05	1.68598E-05	0.000690155
3838903774005	383890	3774005	8.03391E-05	8.03391E-05	0.000344048	0.000344048	3.83158E-05	2.53141E-05	4.27483E-05	4.27483E-05	1.29033E-05	1.32973E-05	7.40141E-05	7.40141E-05	5.24996E-05	5.24996E-05	5.20071E-06	5.20071E-06	1.67447E-05	1.67447E-05	0.000663348
3839003774005	383900	3774005	7.73578E-05	7.73578E-05	0.00033128	0.00033128	3.7838E-05	2.49984E-05	4.22151E-05	4.22151E-05	1.27424E-05	1.31314E-05	7.28031E-05	7.28031E-05	5.18448E-05	5.18448E-05	5.13585E-06	5.13585E-06	1.65359E-05	1.65359E-05	0.000637597
3839103774005	383910	3774005	7.44817E-05	7.44817E-05	0.000318964	0.000318964	3.73478E-05	2.46745E-05	4.16683E-05	4.16683E-05	1.25773E-05	1.29613E-05	7.16307E-05	7.16307E-05	5.11733E-05	5.11733E-05	5.06932E-06	5.06932E-06	1.63217E-05	1.63217E-05	0.000612599
3829703774015	382970	3774015	4.42537E-05	4.42537E-05	0.000189514	0.000189514	3.07434E-05	2.03112E-05	3.42998E-05	3.42998E-05	1.03532E-05	1.06693E-05	6.26897E-05	6.26897E-05	4.21239E-05	4.21239E-05	4.17288E-06	4.17288E-06	1.34354E-05	1.34354E-05	5.55964E-05
3829803774015	382980	3774015	4.61725E-05	4.61725E-05	0.000197731	0.000197731	3.08475E-05	2.038E-05	3.4416E-05	3.4416E-05	1.03882E-05	1.07054E-05	6.2883E-05	6.2883E-05	4.22666E-05	4.22666E-05	4.18701E-06	4.18701E-06	1.34809E-05	1.34809E-05	5.69155E-05
3829903774015	382990	3774015	4.82212E-05	4.82212E-05	0.000206505	0.000206505	3.09455E-05	2.04447E-05	3.45253E-05	3.45253E-05	1.04212E-05	1.07395E-05	6.30633E-05	6.30633E-05	4.24009E-05	4.24009E-05	4.20032E-06	4.20032E-06	1.35238E-05	1.35238E-05	5.82825E-05
3830003774015	383000	3774015	5.10664E-05	5.10664E-05	0.000218689	0.000218689	3.13254E-05	2.06957E-05	3.49491E-05	3.49491E-05	1.05492E-05	1.08713E-05	6.36946E-05	6.36946E-05	4.29214E-05	4.29214E-05	4.25188E-06	4.25188E-06	1.36898E-05	1.36898E-05	6.0497E-05
3830103774015	383010	3774015	5.47368E-05	5.47368E-05	0.000234407	0.000234407	3.1938E-05	2.11005E-05	3.56327E-05	3.56327E-05	1.07555E-05	1.10839E-05	6.47253E-05	6.47253E-05	4.37609E-05	4.37609E-05	4.33504E-06	4.33504E-06	1.39575E-05	1.39575E-05	6.34995E-05
3830203774015	383020	3774015	5.89705E-05	5.89705E-05	0.000252538	0.000252538	3.2612E-05	2.15457E-05	3.63846E-05	3.63846E-05	1.09824E-05	1.13178E-05	6.58719E-05	6.58719E-05	4.46843E-05	4.46843E-05	4.42651E-06	4.42651E-06	1.4252E-05	1.4252E-05	6.68482E-05
3830303774015	383030	3774015	6.31196E-05	6.31196E-05	0.000270306	0.000270306	3.31205E-05	2.18817E-05	3.69519E-05	3.69519E-05	1.11537E-05	1.14943E-05	6.67222E-05	6.67222E-05	4.5381E-05	4.5381E-05	4.49553E-06	4.49553E-06	1.44742E-05	1.44742E-05	6.98148E-05
3830403774015	383040	3774015	6.77721E-05	6.77721E-05	0.00029023	0.00029023	3.36657E-05	2.22419E-05	3.75602E-05	3.75602E-05	1.13373E-05	1.16835E-05	6.76369E-05	6.76369E-05	4.61281E-05	4.61281E-05	4.56954E-06	4.56954E-06	1.47125E-05	1.47125E-05	7.30083E-05
3830503774015	383050	3774015	7.3351E-05	7.3351E-05	0.000314122	0.000314122	3.43458E-05	2.26912E-05	3.8319E-05	3.8319E-05	1.15663E-05	1.19195E-05	6.87964E-05	6.87964E-05	4.70599E-05	4.70599E-05	4.66185E-06	4.66185E-06	1.50097E-05	1.50097E-05	7.67151E-05
3830603774015	383060	3774015	8.0073E-05	8.0073E-05	0.000342908	0.000342908	3.52097E-05	2.32619E-05	3.92828E-05	3.92828E-05	1.18572E-05	1.22193E-05	7.02393E-05	7.02393E-05	4.82436E-05	4.82436E-05	4.7791E-06	4.7791E-06	1.53873E-05	1.53873E-05	8.09771E-05
3830703774015	383070	3774015	8.75975E-05	8.75975E-05	0.000375131	0.000375131	3.61654E-05	2.38933E-05	4.03491E-05	4.03491E-05	1.21791E-05	1.2551E-05	7.18239E-05	7.18239E-05	4.95531E-05	4.95531E-05	4.90883E-06	4.90883E-06	1.58049E-05	1.58049E-05	8.55076E-05
3830803774015	383080	3774015	9.49157E-05	9.49157E-05	0.000406471	0.000406471	3.69925E-05	2.44398E-05	4.12718E-05	4.12718E-05	1.24576E-05	1.2838E-05	7.3138E-05	7.3138E-05	5.06864E-05	5.06864E-05	5.02109E-06	5.02109E-06	1.61664E-05	1.61664E-05	8.96979E-05
3830903774015	383090	3774015	0.000102574	0.000102574	0.000439268	0.000439268	3.78747E-05	2.50226E-05	4.22561E-05	4.22561E-05	1.27547E-05	1.31442E-05	7.45165E-05	7.45165E-05	5.18952E-05	5.18952E-05	5.14084E-06	5.14084E-06	1.65519E-05	1.65519E-05	9.41151E-05
3831003774015	383100	3774015	0.000109969	0.000109969	0.00047035	0.00047035	3.86589E-05	2.55407E-05	4.31311E-05	4.31311E-05	1.30188E-05	1.34163E-05	7.57275E-05	7.57275E-05	5.29697E-05	5.29697E-05	5.24728E-06	5.24728E-06	1.68947E-05	1.68947E-05	9.83472E-05
3831103774015	383110	3774015	0.000116815	0.000116815	0.000500251	0.000500251	3.91613E-05	2.58726E-05	4.36916E-05	4.36916E-05	1.3188E-05	1.35907E-05	7.64748E-05	7.64748E-05	5.36581E-05	5.36581E-05	5.31547E-06	5.31547E-06	1.71142E-05	1.71142E-05	0.000102144
3831203774015	383120	3774015	0.000123924	0.000123924	0.000530699	0.000530699	3.96698E-05	2.62086E-05	4.42589E-05	4.42589E-05	1.33592E-05	1.37672E-05	7.72606E-05	7.72606E-05	5.43548E-05	5.43548E-05	5.38449E-06	5.38449E-06	1.73364E-05	1.73364E-05	0.000106083
3831303774015	383130	3774015	0.000131273	0.000131273	0.000562171	0.000562171	4.02151E-05	2.65688E-05	4.48672E-05	4.48672E-05	1.35429E-05	1.39564E-05	7.81109E-05	7.81109E-05	5.51019E-05	5.51019E-05	5.4585E-06	5.4585E-06	1.75747E-05	1.75747E-05	0.000110172
3831403774015	383140	3774015	0.000138845	0.000138845	0.000594598	0.000594598	4.07849E-05	2.69453E-05	4.55029E-05	4.55029E-05	1.37348E-05	1.41541E-05	7.90128E-05	7.90128E-05	5.58826E-05	5.58826E-05	5.53584E-06	5.53584E-06	1.78237E-05	1.78237E-05	0.000114374
3831503774015	383150	3774015	0.000146236	0.000146236	0.000626246	0.000626246	4.15262E-05	2.7435E-05	4.633E-05	4.633E-05	1.39844E-05	1.44114E-05	8.0095E-05	8.0095E-05	5.68984E-05	5.68984E-05	5.63646E-06	5.63646E-06	1.81477E-05	1.81477E-05	0.000118809
3831603774015	383160	3774015	0.000152844	0.000152844	0.000654547	0.000654547	4.25922E-05	2.81393E-05	4.75193E-05	4.75193E-05	1.43434E-05

			MSite Grubbing / Prep	MMass Grading / Excavation	MMass Grading / Excavation	MDrainage / Utilities Trenching	MFoundations / Concrete Pads	MBuilding / Structure Construction	MAsphalt Paving	MLandscaping or Other Finishing	MWaterside Construction (Piles)	RSSWRe-striping South Valley	RSSWRe-striping Silver Lake Boulevard	RSSWDemolition	RSSWPlacing Base	RSSWForm/Place Rebar and Pour	Child Risk				
Unique Identifier	X (UTM)	Y (UTM)	2027	2027	2028	2028	2028	2028	2028	2028	2028	2029	2029	2029	2029	2029	3rd Trimester	0<2	2<16	Total	per million
3837403773995	383740	3773995	0.001445726	0.003610088	0.003610088	0.001010317	0.001864226	0.003352225	0.002371498	0.000718636	0.001272408	3.55408E-05	0.001465722	0.002296716	0.001248493	0.000373696	5.76391E-08	1.546E-06	1.9104E-07	1.79465E-06	1.79465091
3837503773995	383750	3773995	0.001326989	0.003313592	0.003313592	0.00092734	0.001711117	0.003076907	0.002176727	0.000659614	0.001167905	3.56714E-05	0.001257808	0.002005006	0.00108992	0.000326232	5.31546E-08	1.4194E-06	1.7729E-07	1.64981E-06	1.64980905
3837603773995	383760	3773995	0.001229948	0.003071273	0.003071273	0.000859525	0.001585985	0.002851897	0.002017546	0.000611378	0.001082498	3.57769E-05	0.001100015	0.001775504	0.000965163	0.00028889	4.93184E-08	1.3111E-06	1.659E-07	1.52636E-06	1.52635954
3837703773995	383770	3773995	0.001150924	0.002873945	0.002873945	0.000804301	0.001484087	0.002668664	0.00188792	0.000572097	0.001012948	3.56412E-05	0.000980255	0.001596538	0.000867877	0.000259771	4.60511E-08	1.22E-06	1.5644E-07	1.42249E-06	1.42249011
3837803773995	383780	3773995	0.00108291	0.00270411	0.00270411	0.000756771	0.001396384	0.002510959	0.001776353	0.000538289	0.000953088	3.54855E-05	0.000883585	0.001449117	0.000787739	0.000235784	4.31755E-08	1.1402E-06	1.4821E-07	1.33163E-06	1.33163189
3837903773995	383790	3773995	0.001022357	0.002552902	0.002552902	0.000714454	0.001318302	0.002370552	0.001677024	0.000508189	0.000899793	3.53398E-05	0.000802596	0.001323623	0.000719521	0.000215365	4.06012E-08	1.0689E-06	1.4083E-07	1.25029E-06	1.25028881
3838003773995	383800	3773995	0.000967211	0.002415199	0.002415199	0.000675916	0.001247193	0.002242685	0.001586565	0.000480777	0.000851259	3.52443E-05	0.000733072	0.001214445	0.000660172	0.000197601	3.82802E-08	1.004E-06	1.3411E-07	1.1764E-06	1.17640422
3838103773995	383810	3773995	0.000917419	0.002290866	0.002290866	0.00064112	0.001182988	0.002127232	0.001504889	0.000456027	0.000807436	3.52946E-05	0.000673883	0.00112048	0.000609092	0.000182312	3.6204E-08	9.4606E-07	1.2802E-07	1.11028E-06	1.11028479
3838203773995	383820	3773995	0.000872303	0.002178207	0.002178207	0.000609592	0.001124812	0.00202262	0.001430883	0.000433601	0.000767729	3.5169E-05	0.000623179	0.001039274	0.000564948	0.000169099	3.43584E-08	8.9419E-07	1.2246E-07	1.05101E-06	1.05101419
3838303773995	383830	3773995	0.000830968	0.00207499	0.00207499	0.000580706	0.001071511	0.001926776	0.001363079	0.000413054	0.000731349	3.50383E-05	0.000579122	0.000968203	0.000526314	0.000157535	3.26546E-08	8.4696E-07	1.1734E-07	9.9696E-07	0.99695955
3838403773995	383840	3773995	0.000792789	0.001979655	0.001979655	0.000554025	0.001022281	0.001838251	0.001300452	0.000394076	0.000697747	3.49077E-05	0.000540406	0.000905359	0.000492152	0.00014731	3.10968E-08	8.0392E-07	1.1259E-07	9.47608E-07	0.94760843
3838603773995	383860	3773995	0.000724727	0.001809698	0.001809698	0.000506461	0.000934516	0.001680434	0.001188806	0.000360244	0.000637844	3.46063E-05	0.000475962	0.000799984	0.000434871	0.000130164	2.82916E-08	7.2809E-07	1.0406E-07	8.60442E-07	0.86044228
3838703773995	383870	3773995	0.000694003	0.001732978	0.001732978	0.00048499	0.000894898	0.001609194	0.001138408	0.000344972	0.000610804	3.44455E-05	0.000448696	0.000755128	0.000410487	0.000122866	2.70069E-08	6.9424E-07	1.0018E-07	8.21429E-07	0.82142907
3838803773995	383880	3773995	0.000665073	0.001660737	0.001660737	0.000464773	0.000857594	0.001542113	0.001090953	0.000330592	0.000585342	3.41089E-05	0.000424012	0.000714389	0.000388341	0.000116237	2.58208E-08	6.6289E-07	9.6505E-08	7.85218E-07	0.7852178
3838903773995	383890	3773995	0.000637672	0.001592316	0.001592316	0.000445625	0.000822261	0.001478579	0.001046006	0.000316972	0.000561226	3.37672E-05	0.000401454	0.000677054	0.000368046	0.000110163	2.47254E-08	6.3382E-07	9.303E-08	7.51576E-07	0.75157586
3839003773995	383900	3773995	0.000611451	0.00152684	0.00152684	0.000427301	0.00078845	0.00141778	0.001002995	0.000303938	0.000538149	3.33151E-05	0.000380644	0.000642537	0.000349283	0.000104546	2.36669E-08	6.0625E-07	8.9673E-08	7.19594E-07	0.71959383
3839103773995	383910	3773995	0.00058627	0.00146396	0.00146396	0.000409703	0.00075598	0.001359392	0.000961688	0.000291421	0.000515986	3.26619E-05	0.000361286	0.000610355	0.000331789	9.93101E-05	2.26682E-08	5.8005E-07	8.6428E-08	6.89149E-07	0.68914943
3829703774005	382970	3774005	5.04919E-05	0.000126082	0.000126082	3.52853E-05	6.5108E-05	0.000117076	8.28245E-05	2.50983E-05	4.44388E-05	2.93912E-05	3.76358E-05	6.45254E-05	3.50759E-05	1.04988E-05	1.14328E-08	3.7191E-07	3.2172E-08	4.15513E-07	0.41551289
3829803774005	382980	3774005	5.18547E-05	0.000129485	0.000129485	3.62376E-05	6.68653E-05	0.000120236	8.50599E-05	2.57757E-05	4.56382E-05	2.94917E-05	3.84497E-05	6.59346E-05	3.5842E-05	1.07281E-05	1.20715E-08	3.9561E-07	3.3606E-08	4.41287E-07	0.44128741
3829903774005	382990	3774005	5.32821E-05	0.000133049	0.000133049	3.72351E-05	6.87058E-05	0.000123546	8.74013E-05	2.64852E-05	4.68945E-05	2.95872E-05	3.92888E-05	6.73947E-05	3.66357E-05	1.09657E-05	1.27669E-08	4.2165E-07	3.5162E-08	4.69575E-07	0.46957454
3830003774005	383000	3774005	5.53935E-05	0.000138322	0.000138322	3.87107E-05	7.14285E-05	0.000128442	9.08648E-05	2.75348E-05	4.87528E-05	2.99087E-05	4.06051E-05	6.96697E-05	3.78724E-05	1.13359E-05	1.36737E-08	4.5586E-07	3.7275E-08	5.06805E-07	0.50680468
3830103774005	383010	3774005	5.81406E-05	0.000145181	0.000145181	4.06304E-05	7.49708E-05	0.000134811	9.5371E-05	2.89003E-05	5.11705E-05	3.04061E-05	4.23434E-05	7.26664E-05	3.95014E-05	1.18235E-05	1.47953E-08	4.9862E-07	3.9953E-08	5.5337E-07	0.5533695
3830203774005	383020	3774005	6.11677E-05	0.000152741	0.000152741	4.27459E-05	7.88742E-05	0.00014183	0.000100337	3.0405E-05	5.38348E-05	3.09638E-05	4.42375E-05	7.59432E-05	4.12826E-05	1.23566E-05	1.60749E-08	5.4814E-07	4.3029E-08	6.07248E-07	0.60724807
3830303774005	383030	3774005	6.38502E-05	0.000159439	0.000159439	4.46204E-05	8.23331E-05	0.00014805	0.000104737	3.17384E-05	5.61956E-05	3.13506E-05	4.58654E-05	7.87615E-05	4.28147E-05	1.28152E-05	1.73851E-08	5.9968E-07	4.6107E-08	6.63173E-07	0.66317303
3830403774005	383040	3774005	6.67211E-05	0.000166608	0.000166608	4.66267E-05	8.60351E-05	0.000154707	0.000109446	3.31655E-05	5.87224E-05	3.17676E-05	4.76037E-05	8.17667E-05	4.44483E-05	1.33041E-05	1.88823E-08	6.5949E-07	4.9626E-08	7.27998E-07	0.72799842
3830503774005	383050	3774005	7.01253E-05	0.000175108	0.000175108	4.90057E-05	9.04247E-05	0.0001626	0.00011503	3.48576E-05	6.17185E-05	3.23454E-05	4.96938E-05	8.5383E-05	4.64141E-05	1.38926E-05	2.07191E-08	7.3413E-07	5.4011E-08	8.08855E-07	0.80885493
3830603774005	383060	3774005	7.41166E-05	0.000185075	0.000185075	5.17949E-05	9.55714E-05	0.000171855	0.000121577	3.68416E-05	6.52313E-05	3.31292E-05	5.21958E-05	8.96954E-05	4.87584E-05	1.45942E-05	2.30083E-08	8.2899E-07	5.955E-08	9.1155E-07	0.91155034
3830703774005	383070	3774005	7.83503E-05	0.000195647	0.000195647	5.47536E-05	0.000101031	0.000181672	0.000128522	3.89461E-05	6.89574E-05	3.40184E-05	5.49038E-05	9.43729E-05	5.1301E-05	1.53553E-05	2.57605E-08	9.4545E-07	6.621E-08	1.03743E-06	1.03742561
3830803774005	383080	3774005	8.211E-05	0.000205035	0.000205035	5.7381E-05	0.000105879	0.0001903	0.000134689	4.08149E-05	7.22664E-05	3.47017E-05	5.72953E-05	9.84986E-05	5.35438E-05	1.60266E-05	2.87234E-08	1.0733E-06	7.3209E-08	1.17519E-06	1.17518735
3830903774005	383090	3774005	8.60744E-05	0.000214934	0.000214934	6.01514E-05	0.000110991	0.000199582	0.000141192	4.27855E-05	7.57555E-05	3.54503E-05	5.98074E-05	0.000102853	5.59111E-05	1.67352E-05	3.22565E-08	1.2287E-06	8.1518E-08	1.3425E-06	1.34249991
3831003774005	383100	3774005	8.99149E-05	0.000224524	0.000224524	6.28352E-05	0.000115943	0.000208487	0.000147492	4.46945E-05	7.91356E-05	3.61286E-05	6.21737E-05	0.000106971	5.81492E-05	1.74051E-05	3.63412E-08	1.4127E-06	9.1047E-08	1.54013E-06	1.54013075
3831103774005	383110	3774005	9.34806E-05	0.000233428	0.000233428	6.53271E-05	0.000120541	0.000216755	0.000153341	4.6467E-05	8.22739E-05	3.65958E-05	6.42839E-05	0.000110629	6.01381E-05	1.80004E-05	4.09474E-08	1.626E-06	1.0176E-07	1.7687E-06	1.76869657
3831203774005	383120	3774005	9.71811E-05	0.000242669	0.000242669	6.79131E-05	0.000125312	0.000225335	0.000159411	4.83064E-05	8.55307E-05	3.70882E-05	6.64442E-05	0.000114399	6.2187E-05	1.86137E-05	4.6643E-08	1.8969E-06	1.1515E-07	2.05874E-06	2.05873525
3831303774005	383130	3774005	0.000100973	0.000252138	0.000252138	7.05631E-05	0.000130202	0.000234128	0.000165631	5.01913E-05	8.88681E-05	3.76007E-05	6.87202E-05	0.00011821	6.4259E-05	1.92338E-05	5.38716E-08	2.2516E-06	1.324E-07	2.43789E-06	2.43788668
3831403774005	383140	3774005	0.000104873	0.000261875	0.000261875	7.32883E-05	0.000135231	0.00024317	0.000172028	5.21298E-05	9.23004E-05	3.81332E-05	7.14433E-05	0.000122811	6.67601E-05	1.99825E-05	6.34384E-08	2.7379E-06	1.5579E-07	2.95711E-06	2.95711347
3831503774005	383150	3774005	0.000108622	0.000271237	0.000271237	7.59082E-05	0.000140065	0.000251863	0.000178178	5.39933E-05	9.55999E-05	3.87361E-05	7.39252E-05	0.000127506	6.9312E-05	2.07463E-05	7.71206E-08	3.4632E-06	1.903E-07	3.73059E-06	3.73058775
3831603774005	383160	3774005	0.000112554	0.000281055	0.000281055	7.8656E-05	0.000145135	0.00026098	0.000184628	5.59478E-05	9.90605E-05	3.9535E-05	7.57891E-05	0.000130766	7.1084E-05	2.12767E-05	9.82273E-08	4.627E-06	2.4539E-07	4.97059E-06	4.97059315
3837103774005	383710	3774005	0.001772313	0.004425601	0.004425601	0.001238546	0.002285351	0.004109487	0.002907216	0.000880974	0.001559843	3.45812E-05	0.002197458	0.003229027	0.001755297	0.000525391	7.62237E-08	2.0756E-06	2.3056E-07	2.38234E-06	2.38234252
3837203774005	383720	3774005	0.001561092	0.003898165	0.003898165	0.001090938	0.002012987	0.003619725	0.002560738	0.000775981	0.001373943	3.46867E-05	0.001783524	0.002698401	0.001466849	0.000439053	6.83447E-08	1.8529E-06	2.0673E-07	2.12795E-06	2.12794957
3837303774005	383730	3774005	0.001406109	0.003511162	0.003511162	0.000982632	0.001813141	0.003260365	0.002306513	0.000698943	0.001237541	3.46264E-05	0.001491009	0.002311402	0.001256476	0.000376085	6.20513E-08	1.6753E-06	1.8891E-07	1.92624E-06	1.92623935
3837403774005	383740	3774005	0.001285966	0.003211155	0.003211155	0.000898672	0.00165822	0.002981787	0.002109436	0.000639223	0.001131801	3.4757E-05	0.001276378	0.002016068	0.001095933	0.000328032	5.6845E-08	1.5285E-06	1.7486E-07	1.76019E-06	1.76019402
3837503774005	383750	3774005	0.001188408	0.002967545	0.002967545	0.000830496	0.001532421	0.002755578	0.001949406	0.000590729	0.001045938	3.4757E-05	0.001111932	0.001781634	0.000968495	0.000289887	5.24184E-08	1.4034E-06	1.6329E-07	1.6191E-06	1.61910282
3837603774005	383760	3774005	0.001107672	0.00276594	0.00276594	0.000774075	0.001428313	0.002568373	0.00181697	0.000550597	0.000974881	3.48826E-05	0.000983742	0.001593465	0.000866206	0.000259271	4.86455E-08	1.2968E-06	1.5357E-07	1.49904E-06	1.49903565
3837703774005	383770	3774005	0.001041241	0.002600059	0.002600059	0.000727651	0.001342653	0.00241434	0.001708001	0.000517576	0.000916414	3.4762E-05	0.000884454	0.00144427	0.00078104	0.000234995	4.54418E-08	1.2073E-06	1.454E-07	1.39818E-06	1.39818348
3837803774005	383780	3774005	0.000983677	0.002456317	0.002456317	0.000687423	0.001268426	0.002280865	0.001613576	0.000488962	0.000865751	3.46113E-05	0.000803104	0.001319795	0.000717439	0.000214742	4.26239E-08	1.1291E-06	1.3822E-07	1.30993E-06	1.30992957
3837903774005	383790	3774005	0.000932221	0.002327827	0.002327827	0.000651464	0.001202074	0.002161553	0.00152917	0.00046385	0.000820464	3.44807E-05	0.000734218	0.001212824	0.00065929	0.000197337	4.01029E-08	1.0591E-06	1.3177E-07	1.23095E-06	1.23095025
3838003774005	383800	3774005	0.000885155	0.002210299	0.002210299	0.000618573	0.001141384	0.00205242	0.001451964	0.000439989	0.00077904	3.4556E-05	0.000674461	0.001118842	0.000608201	0.000182045	3.78278E-08	9.9538E-07	1.2587E-07	1.15908E-06	1.15907832
3838103774005	383810	3774005	0.000842468	0.002103706	0.002103706	0.000588742	0.00108634	0.001953441	0.001381943	0.000418771	0.00074147	3.44656E-05	0.000623124	0.001037253	0.00056385	0.00016877	3.57851E-08	9.3833E-07	1.2049E-07	1.09461E-06	1.09460537
3838203774005	383820	3774005	0.000803524	0.002006461	0.002006461	0.000561527	0.001036123	0.001863142	0.001318062	0.000399413	0.000707195	3.45058E-05	0.000578685	0.00096603	0.000525133	0.000157181	3.39819E-08	8.8736E-07	1.1556E-07	1.0369E-06	1.03690287
3838303774005	383830	3774005	0.000767705	0.001917017	0.001917017	0.000536495	0.000989935	0.001780087	0.001259305	0.000381608	0.00067567	3.43852E-05	0.000539814	0.000903279	0.000491022	0.000146971	3.23192E-08	8.4095E-07	1.1099E-07	9.84262E-07	0.98426194
3838403774005	383840	3774005	0.000734487	0.00183407	0.00183407	0.00051328	0.000947102	0.001703065	0.001204816	0.000365096	0.000646434	3.42646E-05	0.000505438	0.000847455	0.000460676	0.000137888	3.08138E-08	7.9877E-07	1.0675E-07	9.36331E-07	0.93633076
3838603774005	383860	3774005	0.000675221	0.001686077	0.001686077	0.000471865	0.000870679	0.001565643	0.001107599	0.000335636	0.000594273	3.39732E-05	0.000448073	0.000753617	0.000409665	0.00012262	2.80461E-08	7.2416E-07	9.9087E-08	8.51291E-07	0.85129065
3838703774005	383870	3774005	0.000648251	0.001618732	0.001618732	0.000453018	0.000835903	0.001503108	0.001063359	0.00032223	0.000570537	3.38225E-05	0.00042356	0.000713277	0.000387737	0.000116056	2.68043E-08	6.9103E-07	9.5583E-08	8.13415E-07	0.81341483
3838803774005	383880	3774005	0.000622779	0.001555126	0.001555126	0.000435217	0.000803057	0.001444046	0.001021576	0.000309568	0.000548118	3.3511E-05	0.000401278	0.000676493	0.000367741	0.000110071	2.56192E-08	6.5998E-07	9.2261E-08	7.77863E-07	0.77786273
3838903774005	383890	3774005	0.000598589	0.001494721	0.001494721	0.000418312	0.000771864	0.001387955	0.000981895	0.000297544	0.000526828	3.33352E-05	0.000380865	0.00064269	0.000349366	0.000104571	2.45473E-08	6.3135E-07	8.9107E-08	7.45001E-07	0.74500124
3839003774005	383900	3774005	0.000575352	0.001436697	0.001436697	0.000402073	0.000741901	0.001334076	0.000943779	0.000285994	0.000506377	3.27473E-05	0.000361979	0.000611357	0.000332333	9.94731E-05	2.35E-08	6.042E-07	8.6042E-08	7.13741E-07	0.71374106
3839103774005	383910	3774005	0.000552794	0.001380367	0.001380367	0.000386309	0.000712813	0.00128177	0.000906775	0.00027478	0.000486523	3.20791E-05	0.000344234	0.00058184	0.000316288	9.46705E-05	2.25072E-08	5.7823E-07	8.3047E-08	6.83781E-07	0.68378084
3829703774015	382970	3774015	5.01688E-05	0.000125275	0.000125275	3.50595E-05	6.46913E-05	0.000116327	8.22944E-05	2.49377E-05	4.41544E-05	2.88285E-05	3.72942E-05	6.39481E-05	3.47621E-05	1.04049E-05	1.14448E-08	3.7304E-07	3.213E-08	4.1662E-07	0.41661966
3829803774015	382980	3774015	5.13591E-05	0.000128248	0.000128248	3.58913E-05	6.62263E-05	0.000119087	8.4247E-05	2.55294E-05	4.52021E-05	2.88737E-05	3.79825E-05	6.51366E-05	3.54082E-05	1.05983E-05	1.20507E-08	3.9555E-07	3.3469E-08	4.41071E-07	0.44107121
3829903774015	382990	3774015	5.25926E-05	0.000131328	0.000131328	3.67533E-05	6.78168E-05	0.000121947	8.62704E-05	2.61425E-05	4.62877E-05	2.88988E-05	3.86859E-05	6.6359E-05	3.60727E-05	1.07972E-05	1.27068E-08	4.2013E-07	3.4913E-08	4.67752E-07	0.4677524
3830003774015	383000	3774015	5.4591E-05	0.000136318	0.000136318	3.81498E-05	7.03936E-05	0.000126581	8.95484E-05	2.71359E-05	4.80464E-05	2.91852E-05	3.99218E-05	6.84982E-05	3.72356E-05	1.11453E-05	1.35941E-08	4.5357E-07	3.6967E-08	5.04129E-07	0.50412943
3830103774015	383010	3774015	5.73003E-05	0.000143083	0.000143083	4.00432E-05	7.38873E-05	0.000132863	9.39926E-05	2.84826E-05	5.0431E-05	2.96776E-05	4.16401E-05	7.14609E-05	3.88461E-05	1.16273E-05	1.47172E-08	4.9634E-07	3.9645E-08	5.50699E-07	0.55069902
3830203774015	383020	3774015	6.03221E-05	0.000150629	0.000150629	4.21549E-05	7.77837E-05	0.00013987	9.89494E-05	2.99847E-05	5.30905E-05	3.02353E-05	4.35291E-05	7.47292E-05	4.06227E-05	1.21591E-05	1.60047E-08	5.4606E-07	4.2739E-08	6.04799E-07	0.60479933
3830303774015	383030	3774015	6.29991E-05	0.000157314	0.000157314	4.40257E-05	8.12357E-05	0.000146077	0.000103341	3.13153E-05	5.54466E-05	3.06322E-05	4.5162E-05	7.75476E-05	4.21548E-05	1.26177E-05	1.73247E-08	5.9785E-07	4.5844E-08	6.61021E-07	0.66102109
3830403774015	383040	3774015	6.58808E-05	0.000164509	0.000164509	4.60395E-05	8.49516E-05	0.000152759	0.000108068	3.27478E-05	5.79828E-05	3.10592E-05	4.69104E-05	8.05782E-05	4.38022E-05	1.31108E-05	1.8839E-08	6.5818E-07	4.9411E-08	7.26433E-07	0.72643258
3830503774015	383050	3774015	6.92258E-05	0.000172862	0.000172862	4.83771E-05	8.92648E-05	0.000160515	0.000113555	3.44105E-05	6.09268E-05	3.16219E-05	4.89653E-05	8.41181E-05	4.57265E-05	1.36868E-05	2.06749E-08	7.3257E-07	5.3789E-08	8.07033E-07	0.80703334
3830603774015	383060	3774015	7.30716E-05	0.000182465	0.000182465	5.10647E-05	9.4224E-05	0.000169432	0.000119863	3.63222E-05	6.43116E-05	3.23605E-05	5.13668E-05	8.82778E-05	4.79877E-05	1.43636E-05	2.29384E-08	8.2607E-07	5.9251E-08	9.08262E-07	0.90826248
3830703774015	383070	3774015	7.71599E-05	0.000192674	0.000192674	5.39217E-05	9.94957E-05	0.000178912	0.000126569	3.83543E-05	6.79097E-05	3.31945E-05	5.39743E-05	9.2777E-05	5.04335E-05	1.50956E-05	2.56531E-08	9.4055E-07	6.5807E-08	1.03201E-06	1.03201494
3830803774015	383080	3774015	8.09412E-05	0.000202116	0.000202116	5.65641E-05	0.000104371	0.000187679	0.000132772	4.02339E-05	7.12377E-05	3.39029E-05	5.63859E-05	9.69366E-05	5.26947E-05	1.57724E-05	2.86607E-08	1.0697E-06	7.2928E-08	1.17131E-06	1.17131449
3830903774015	383090	3774015	8.49271E-05	0.000212069	0.000212069	5.93496E-05	0.000109511	0.000196922	0.00013931	4.22152E-05	7.47458E-05	3.46766E-05	5.89281E-05	0.000101342	5.50897E-05	1.64893E-05	3.22574E-08	1.2272E-06	8.1394E-08	1.34088E-06	1.34087639
3831003774015	383100	3774015	8.8746E-05	0.000221606	0.000221606	6.20184E-05	0.000114436	0.000205777	0.000145575	4.41135E-05	7.81069E-05	3.53699E-05	6.12945E-05	0.000105451	5.73232E-05	1.71578E-05	3.64019E-08	1.4129E-06	9.1047E-08	1.54031E-06	1.54031303
3831103774015	383110	3774015	9.21718E-05	0.00023016	0.00023016	6.44124E-05	0.000118853	0.00021372	0.000151194	4.58164E-05	8.11219E-05	3.5792E-05	6.33042E-05	0.00010894	5.92198E-05	1.772555E-05	4.09812E-08	1.6235E-06	1.0165E-07	1.76616E-06	1.76615791
3831203774015	383120	3774015	9.57268E-05	0.000239037	0.000239037	6.68968E-05	0.000123437	0.000221963	0.000157025	4.75835E-05	8.42508E-05	3.62341E-05	6.53691E-05	0.000112531	6.11718E-05	1.83098E-05	4.66377E-08	1.8907E-06	1.1486E-07	2.0522E-06	2.05219635
3831303774015	383130	3774015	9.94164E-05	0.00024825	0.00024825	6.94752E-05	0.000128195	0.000230518	0.000163078	4.94175E-05	8.74981E-05	3.67114E-05	6.75445E-05	0.000116232	6.31838E-05	1.8912E-05	5.38534E-08	2.2418E-06	1.3197E-07	2.42765E-06	2.42765462
3831403774015	383140	3774015	0.000103208	0.000257719	0.000257719	7.21252E-05	0.000133085	0.000239311	0.000169298	5.13024E-05	9.08355E-05	3.72138E-05	7.01671E-05	0.000120596	6.55557E-05	1.9622E-05	6.33917E-08	2.7223E-06	1.5509E-07	2.94082E-06	2.94081746
3831503774015	383150	3774015	0.000107211	0.000267713	0.000267713	7.4922E-05	0.000138245	0.000248591	0.000175863	5.32918E-05	9.43578E-05	3.77916E-05	7.26792E-05	0.000125341	6.81353E-05	2.03941E-05	7.70326E-08	3.4386E-06	1.8924E-07	3.70492E-06	3.7049243
3831603774015	383160	3774015	0.000110782	0.00027663	0.00027663	7.74176E-05	0.00014285	0.000256871	0.000181721	5.50669E-05	9.75009E-05	3.85904E-05	7.44979E-05	0.000128541	6.9875E-05	2.09148E-05	9.82297E-08	4.597E-06	2.4402E-07	4.93927E-06	4.93926751

			EGIODemolition	EGIOSite Grubbing / Prep	EGIOMass Grading / Excavation	EGIOMass Grading / Excavation	EGIODrainage / Utilities Trenching	EGIODrainage / Utilities Trenching	EGIOFoundations / Concrete Pads	EGIOFoundations / Concrete Pads	EGIOBuilding / Structure Construction	EGIOBuilding / Structure Construction	EGIOAsphalt Paving	EGIOArchitectural Coating	EGIOLandscaping or Other Finishing	EGIOWaterside Construction (Piles)	HIWaterside Construction (Landscaping)	HIWaterside Construction (Landscaping)	KMDemolition	KMSite Grubbing / Prep	KMMass Grading / Excavation
Unique Identifier	X (UTM)	Y (UTM)	2025	2025	2025	2026	2026	2027	2026	2027	2026	2027	2027	2027	2027	2027	2025	2026	2025	2025	2025
3836803774015	383680	3774015	0.000292439	0.00026389	0.000658952	0.000658952	0.000184414	0.000184414	0.000340279	0.000340279	0.000611884	0.000611884	0.000432872	4.07408E-05	0.000131173	0.000232254	0.000932546	0.000932546	0.004828712	0.004357308	0.010880529
3836903774015	383690	3774015	0.000282829	0.00025522	0.000637298	0.000637298	0.000178354	0.000178354	0.000329096	0.000329096	0.000591776	0.000591776	0.000418646	3.9402E-05	0.000126863	0.000224621	0.000908281	0.000908281	0.003860659	0.003483761	0.008699215
3837003774015	383700	3774015	0.000273332	0.00024665	0.000615898	0.000615898	0.000172365	0.000172365	0.000318046	0.000318046	0.000571906	0.000571906	0.000404589	3.8079E-05	0.000122603	0.000217079	0.000882619	0.000882619	0.003237674	0.002921595	0.007295444
3837303774015	383730	3774015	0.000247724	0.00022354	0.000558197	0.000558197	0.000156217	0.000156217	0.000288249	0.000288249	0.000518326	0.000518326	0.000366684	3.45115E-05	0.000111116	0.000196742	0.000814311	0.000814311	0.002179934	0.001967117	0.004912041
3837403774015	383740	3774015	0.000240108	0.00021667	0.000541034	0.000541034	0.000151414	0.000151414	0.000279387	0.000279387	0.000502389	0.000502389	0.00035541	3.34504E-05	0.0001077	0.000190692	0.000794422	0.000794422	0.001959733	0.001768414	0.004415863
3837503774015	383750	3774015	0.000233005	0.00021026	0.000525029	0.000525029	0.000146934	0.000146934	0.000271121	0.000271121	0.000487527	0.000487527	0.000344896	3.24608E-05	0.000104514	0.000185051	0.000776485	0.000776485	0.001774882	0.001601608	0.003999337
3837603774015	383760	3774015	0.00022608	0.00020401	0.000509426	0.000509426	0.000142568	0.000142568	0.000263064	0.000263064	0.000473039	0.000473039	0.000334647	3.14962E-05	0.000101408	0.000179552	0.000759467	0.000759467	0.001618544	0.001460533	0.003647063
3837703774015	383770	3774015	0.000219204	0.0001978	0.000493932	0.000493932	0.000138232	0.000138232	0.000255063	0.000255063	0.000458651	0.000458651	0.000324468	3.05382E-05	9.83237E-05	0.000174091	0.000740515	0.000740515	0.001488113	0.001342836	0.003353163
3837803774015	383780	3774015	0.000212578	0.00019183	0.000479002	0.000479002	0.000134053	0.000134053	0.000247354	0.000247354	0.000444788	0.000444788	0.000314661	2.96151E-05	9.53517E-05	0.000168829	0.000721419	0.000721419	0.001375398	0.001241125	0.003099182
3837903774015	383790	3774015	0.000206275	0.00018614	0.000464799	0.000464799	0.000130078	0.000130078	0.000240019	0.000240019	0.000431599	0.000431599	0.00030533	2.8737E-05	9.25243E-05	0.000163822	0.000703498	0.000703498	0.001275607	0.001151075	0.002874322
3838003774015	383800	3774015	0.000200353	0.00018079	0.000451456	0.000451456	0.000126344	0.000126344	0.000233129	0.000233129	0.000419209	0.000419209	0.000296565	2.7912E-05	8.98683E-05	0.00015912	0.000688272	0.000688272	0.00118533	0.001069611	0.002670901
3838103774015	383810	3774015	0.000194784	0.00017577	0.000438907	0.000438907	0.000122832	0.000122832	0.000226649	0.000226649	0.000407557	0.000407557	0.000288322	2.71362E-05	8.73703E-05	0.000154697	0.00067357	0.00067357	0.001104955	0.000997084	0.002489794
3838203774015	383820	3774015	0.000189299	0.00017082	0.000426546	0.000426546	0.000119373	0.000119373	0.000220266	0.000220266	0.000396079	0.000396079	0.000280202	2.63719E-05	8.49097E-05	0.00015034	0.00066242	0.00066242	0.001033296	0.00093242	0.002328324
3838303774015	383830	3774015	0.000184004	0.00016604	0.000414616	0.000414616	0.000116034	0.000116034	0.000214105	0.000214105	0.000385001	0.000385001	0.000272365	2.56343E-05	8.25348E-05	0.000146135	0.000649653	0.000649653	0.000968985	0.000874387	0.002183412
3838403774015	383840	3774015	0.00017893	0.00016146	0.000403183	0.000403183	0.000112835	0.000112835	0.000208201	0.000208201	0.000374384	0.000374384	0.000264855	2.49275E-05	8.0259E-05	0.000142106	0.000638266	0.000638266	0.000910786	0.00082187	0.002052272
3838603774015	383860	3774015	0.000169296	0.00015277	0.000381475	0.000381475	0.000106759	0.000106759	0.000196991	0.000196991	0.000354226	0.000354226	0.000250594	2.35853E-05	7.59376E-05	0.000134454	0.000604754	0.000604754	0.00081174	0.000732494	0.001829093
3838703774015	383870	3774015	0.00016476	0.00014867	0.000371253	0.000371253	0.000103899	0.000103899	0.000191712	0.000191712	0.000344734	0.000344734	0.000243879	2.29533E-05	7.39027E-05	0.000130851	0.000587514	0.000587514	0.000768446	0.000693427	0.001731539
3838803774015	383880	3774015	0.000160378	0.00014472	0.00036138	0.00036138	0.000101136	0.000101136	0.000186614	0.000186614	0.000335567	0.000335567	0.000237394	2.23429E-05	7.19375E-05	0.000127372	0.000569196	0.000569196	0.000728722	0.00065758	0.001642028
3838903774015	383890	3774015	0.000156063	0.00014083	0.000351656	0.000351656	9.84141E-05	9.84141E-05	0.000181593	0.000181593	0.000326537	0.000326537	0.000231006	2.17417E-05	7.00017E-05	0.000123944	0.000552924	0.000552924	0.00069191	0.000624362	0.00155908
3839003774015	383900	3774015	0.000151813	0.00013699	0.000342079	0.000342079	9.57341E-05	9.57341E-05	0.000176647	0.000176647	0.000317645	0.000317645	0.000224715	2.11496E-05	6.80954E-05	0.000120569	0.000535446	0.000535446	0.000658251	0.000593989	0.001483235
3839103774015	383910	3774015	0.000147557	0.00013315	0.000332489	0.000332489	9.30502E-05	9.30502E-05	0.000171695	0.000171695	0.00030874	0.00030874	0.000218415	2.05567E-05	6.61863E-05	0.000117189	0.000518777	0.000518777	0.000626543	0.000565376	0.001411787
3829703774025	382970	3774025	0.000324774	0.00029307	0.000731812	0.000731812	0.000204805	0.000204805	0.000377903	0.000377903	0.00067954	0.00067954	0.000480734	4.52455E-05	0.000145677	0.000257934	0.000411961	0.000411961	7.7694E-05	7.01091E-05	0.000175068
3829803774025	382980	3774025	0.000346006	0.00031223	0.000779654	0.000779654	0.000218194	0.000218194	0.000402608	0.000402608	0.000772965	0.000772965	0.000512162	4.82035E-05	0.000155201	0.000274796	0.000431151	0.000431151	7.98728E-05	7.20752E-05	0.000179977
3829903774025	382990	3774025	0.000369327	0.00033327	0.000832204	0.000832204	0.0002329	0.0002329	0.00042975	0.00042975	0.00077261	0.00077261	0.00054682	5.14525E-05	0.000165661	0.000293318	0.00045180 1	0.00045180 1	8.21589E-05	7.41382E-05	0.000185129
3830003774025	383000	3774025	0.00040171	0.00036249	0.000905172	0.000905172	0.000253321	0.000253321	0.000467425	0.000467425	0.000840517	0.000840517	0.000594615	5.59638E-05	0.000180186	0.000319036	0.000479603	0.000479603	8.60807E-05	7.7677E-05	0.000193965
3830103774025	383010	3774025	0.000444192	0.00040083	0.001000897	0.001000897	0.00028011	0.00028011	0.000516857	0.000516857	0.000929404	0.000929404	0.000657498	6.18821E-05	0.000199242	0.000352775	0.000514781	0.000514781	9.15484E-05	8.26109E-05	0.000206286
3830203774025	383020	3774025	0.000494249	0.000446	0.00111369	0.00111369	0.000311677	0.000311677	0.000575102	0.000575102	0.001034141	0.001034141	0.000731593	6.88558E-05	0.000221695	0.00039253	0.000554541	0.000554541	9.7619E-05	8.80889E-05	0.000219965
3830303774025	383030	3774025	0.000545231	0.000492	0.001228568	0.001228568	0.000343827	0.000343827	0.000634425	0.000634425	0.001140814	0.001140814	0.000807057	7.59583E-05	0.000244563	0.00043302	0.000593588	0.000593588	0.000102776	9.27427E-05	0.000231586
3830403774025	383040	3774025	0.000604791	0.00054575	0.001362775	0.001362775	0.000381385	0.000381385	0.000703728	0.000703728	0.001265434	0.001265434	0.000895218	8.42559E-05	0.000271278	0.000480322	0.000637362	0.000637362	0.00010831	9.77359E-05	0.000244054
3830503774025	383050	3774025	0.000678719	0.00061246	0.001529355	0.001529355	0.000428005	0.000428005	0.000789749	0.000789749	0.001420116	0.001420116	0.001004647	9.4555E-05	0.000304438	0.000539035	0.000689113	0.000689113	0.000114709	0.00010351	0.000258473
3830603774025	383060	3774025	0.000773013	0.00069755	0.001741828	0.001741828	0.000487467	0.000487467	0.000899469	0.000899469	0.001617412	0.001617412	0.001144222	0.000107691	0.000346734	0.000613923	0.000751506	0.000751506	0.000122039	0.000110125	0.000274989
3830703774025	383070	3774025	0.0008895	0.00080266	0.002004309	0.002004309	0.000560925	0.000560925	0.001035012	0.001035012	0.001861144	0.001861144	0.001316648	0.00012392	0.000398984	0.000706437	0.000824287	0.000824287	0.000129494	0.000116852	0.000291789
3830803774025	383080	3774025	0.001028145	0.00092777	0.002316717	0.002316717	0.000648355	0.000648355	0.001196337	0.001196337	0.002151237	0.002151237	0.001521871	0.000143235	0.000461173	0.000816548	0.000906425	0.000906425	0.000136878	0.000123515	0.000308427
3830903774025	383090	3774025	0.001200646	0.00108343	0.002705414	0.002705414	0.000757136	0.000757136	0.001397058	0.001397058	0.00251217	0.00251217	0.00177721	0.000167267	0.000538549	0.000953548	0.001002933	0.001002933	0.000144506	0.000130399	0.000325616
3831003774025	383100	3774025	0.001404528	0.00126741	0.003164819	0.003164819	0.000885705	0.000885705	0.001634292	0.001634292	0.002938761	0.002938761	0.002078997	0.00019567	0.000629999	0.001115469	0.001109162	0.001109162	0.000151944	0.00013711	0.000342375
3831103774025	383110	3774025	0.001631826	0.00147252	0.00367699	0.00367699	0.00102904	0.00102904	0.001898773	0.001898773	0.003414348	0.003414348	0.002415446	0.000227336	0.000731953	0.001295988	0.001216978	0.001216978	0.000159011	0.000143488	0.0003583
3831203774025	383120	3774025	0.001922468	0.00173479	0.004331894	0.004331894	0.001212322	0.001212322	0.002236961	0.002236961	0.004022473	0.004022473	0.002845658	0.000267827	0.000862321	0.001526815	0.001342255	0.001342255	0.000166497	0.000150242	0.000375167
3831303774025	383130	3774025	0.002310634	0.00208506	0.005206547	0.005206547	0.001457102	0.001457102	0.002688627	0.002688627	0.004834651	0.004834651	0.003420226	0.000321904	0.001036432	0.001835094	0.001491338	0.001491338	0.000174519	0.000157482	0.000393244
3831403774025	383140	3774025	0.002847783	0.00256977	0.006416904	0.006416904	0.001795831	0.001795831	0.003313647	0.003313647	0.005958554	0.005958554	0.00421532	0.000396736	0.00127737	0.002261696	0.001669001	0.001669001	0.000183121	0.000165243	0.000412625
3831503774025	383150	3774025	0.003656085	0.00329916	0.00823825	0.00823825	0.002305552	0.002305552	0.004254178	0.004254178	0.007649803	0.007649803	0.005411778	0.000509344	0.001639933	0.002903645	0.001887201	0.001887201	0.000192313	0.000173538	0.000433339
3831603774025	383160	3774025	0.004993114	0.00450566	0.011250974	0.011250974	0.003148692	0.003148692	0.005809929	0.005809929	0.010447333	0.010447333	0.007390862	0.000695611	0.002239655	0.003965507	0.002171189	0.002171189	0.000202025	0.000182302	0.000455222
3836803774025	383680	3774025	0.0002934	0.00026476	0.000661118	0.000661118	0.00018502	0.00018502	0.000341397	0.000341397	0.000613895	0.000613895	0.000434294	4.08747E-05	0.000131604	0.000233017	0.000915544	0.000915544	0.004523243	0.00408166	0.010192214
3836903774025	383690	3774025	0.000283712	0.00025601	0.000639288	0.000639288	0.000178911	0.000178911	0.000330124	0.000330124	0.000593625	0.000593625	0.000419954	3.95251E-05	0.000127259	0.000225323	0.00089066	0.00089066	0.003703062	0.003341549	0.008344103
3837003774025	383700	3774025	0.000274287	0.00024751	0.00061805	0.00061805	0.000172967	0.000172967	0.000319157	0.000319157	0.00057394	0.00057394	0.00040603	3.8212E-05	0.000123031	0.000217837	0.000865364	0.000865364	0.003135948	0.0028298	0.007066226
3837103774025	383710	3774025	0.000265327	0.00023942	0.000597862	0.000597862	0.000167317	0.000167317	0.000308732	0.000308732	0.000555157	0.000555157	0.0003927 4	3.69638E-05	0.000119012	0.000210722	0.000841352	0.000841352	0.002716289	0.00245111	0.006120609
3837203774025	383720	3774025	0.000257	0.00023191	0.000579099	0.000579099	0.000162066	0.000162066	0.000299043	0.000299043	0.000537734	0.000537734	0.000380415	3.58037E-05	0.000115277	0.000204108	0.000819973	0.000819973	0.002388394	0.002155226	0.005381763
3837503774025	383750	3774025	0.000234354	0.00021147	0.000528068	0.000528068	0.000147785	0.000147785	0.000272691	0.000272691	0.000490349	0.000490349	0.000346893	3.26487E-05	0.000105119	0.000186122	0.000762021	0.000762021	0.001738565	0.001568837	0.003917506
3837603774025	383760	3774025	0.000227394	0.00020519	0.000512386	0.000512386	0.000143396	0.000143396	0.000264593	0.000264593	0.00047587	0.00047587	0.00033659	3.16791E-05	0.000101997	0.000180595	0.000744464	0.000744464	0.001588609	0.001433521	0.00357961
3837703774025	383770	3774025	0.000220613	0.00019908	0.000497106	0.000497106	0.00013912	0.00013912	0.000256702	0.000256702	0.000461598	0.000461598	0.000326553	3.07344E-05	9.89555E-05	0.00017521	0.00072651	0.00072651	0.001461216	0.001318565	0.003292556
3837803774025	383780	3774025	0.000214059	0.00019316	0.000482338	0.000482338	0.000134987	0.000134987	0.000249076	0.000249076	0.000447885	0.000447885	0.000316852	2.98214E-05	9.60157E-05	0.000170004	0.000708906	0.000708906	0.00135062	0.001218766	0.003043351
3837903774025	383790	3774025	0.000207797	0.00018751	0.000468228	0.000468228	0.000131038	0.000131038	0.00024179	0.00024179	0.00043784	0.00043784	0.00030758 3	2.8949E-05	9.32071E-05	0.000165031	0.000692237	0.000692237	0.001253025	0.001130698	0.00282344
3838003774025	383800	3774025	0.000201834	0.00018213	0.000454792	0.000454792	0.000127278	0.000127278	0.000234851	0.000234851	0.000422307	0.000422307	0.000298757	2.81183E-05	9.05323E-05	0.000160295	0.00067717	0.00067717	0.001165608	0.001051815	0.002626462
3838103774025	383810	3774025	0.000196253	0.00017709	0.000442216	0.000442216	0.000123758	0.000123758	0.000228357	0.000228357	0.000410629	0.000410629	0.000290495	2.73407E-05	8.80289E-05	0.000155863	0.000662738	0.000662738	0.001087723	0.000981533	0.002450963
3838203774025	383820	3774025	0.000190731	0.00017211	0.000429774	0.000429774	0.000120276	0.000120276	0.000221933	0.000221933	0.000399076	0.000399076	0.000282322	2.65715E-05	8.55523E-05	0.000151478	0.000652032	0.000652032	0.001018111	0.000918717	0.002294107
3838303774025	383830	3774025	0.000185419	0.00016732	0.000417804	0.000417804	0.000116926	0.000116926	0.000215751	0.000215751	0.000387961	0.000387961	0.000274459	2.58314E-05	8.31693E-05	0.000147259	0.000640296	0.000640296	0.000955447	0.000862171	0.002152907
3838403774025	383840	3774025	0.000180315	0.00016271	0.000406304	0.000406304	0.000113708	0.000113708	0.000209813	0.000209813	0.000377282	0.000377282	0.00026694	2.51204E-05	8.08801E-05	0.000143205	0.00062894	0.00062894	0.000898699	0.000810963	0.002025036
3838603774025	383860	3774025	0.000170645	0.00015399	0.000384514	0.000384514	0.00010761	0.00010761	0.000198561	0.000198561	0.000357049	0.000357049	0.000252591	2.37733E-05	7.65427E-05	0.000135526	0.00059722	0.00059722	0.000802142	0.000723833	0.001807465
3838703774025	383870	3774025	0.000166085	0.00014987	0.000374238	0.000374238	0.000104734	0.000104734	0.000193254	0.000193254	0.000347507	0.000347507	0.00024584	2.31379E-05	7.44971E-05	0.000131904	0.000580456	0.000580456	0.000759863	0.000685681	0.001712197
3838803774025	383880	3774025	0.000161691	0.00014591	0.000364339	0.000364339	0.000101964	0.000101964	0.000188142	0.000188142	0.000338315	0.000338315	0.000239338	2.25259E-05	7.25265E-05	0.000128415	0.000563534	0.000563534	0.000720986	0.000650599	0.001624596
3838903774025	383890	3774025	0.000157471	0.0001421	0.00035483	0.00035483	9.93025E-05	9.93025E-05	0.000183232	0.000183232	0.000329485	0.000329485	0.00023309 1	2.1938E-05	7.06336E-05	0.000125063	0.000546421	0.000546421	0.000684968	0.000618098	0.001543438
3839003774025	383900	3774025	0.000153191	0.00013824	0.000345186	0.000345186	9.66036E-05	9.66036E-05	0.000178252	0.000178252	0.00032053	0.00032053	0.000226756	2.13417E-05	6.87138E-05	0.000121664	0.000529514	0.000529514	0.000651971	0.000588322	0.001469085
3839103774025	383910	3774025	0.000149121	0.00013456	0.000336013	0.000336013	9.40364E-05	9.40364E-05	0.000173515	0.000173515	0.000312012	0.000312012	0.00022073	2.07746E-05	6.68878E-05	0.000118431	0.000514019	0.000514019	0.000621033	0.000560404	0.001399373
3829703774035	382970	3774035	0.000325383	0.00029362	0.000733184	0.000733184	0.000205189	0.000205189	0.000378611	0.000378611	0.000680814	0.000680814	0.000481635	4.53303E-05	0.00014595	0.000258417	0.000410391	0.000410391	7.79089E-05	7.0303E-05	0.000175552
3829803774035	382980	3774035	0.000345857	0.00031209	0.000779318	0.000779318	0.0002181	0.0002181	0.000402435	0.000402435	0.000723653	0.000723653	0.000511941	4.81827E-05	0.000155134	0.000274678	0.000428931	0.000428931	7.98847E-05	7.20859E-05	0.000180004
3829903774035	382990	3774035	0.000368205	0.00033226	0.000829676	0.000829676	0.000232193	0.000232193	0.000428439	0.000428439	0.000770413	0.000770413	0.000545021	5.12961E-05	0.000165158	0.000292427	0.000448772	0.000448772	8.1956E-05	7.3955E-05	0.000184671
3830003774035	383000	3774035	0.000400313	0.00036123	0.000902024	0.000902024	0.00025244	0.00025244	0.0004658	0.0004658	0.00083594	0.00083594	0.000592548	5.57692E-05	0.00017956	0.000317927	0.0004764	0.0004764	8.58419E-05	7.74615E-05	0.000193427
3830103774035	383010	3774035	0.000443386	0.0004001	0.000999081	0.000999081	0.000279602	0.000279602	0.000515919	0.000515919	0.000927718	0.000927718	0.00065630 5	6.17699E-05	0.00019888	0.000352135	0.000512132	0.000512132	9.14767E-05	8.25463E-05	0.000206124
3830203774035	383020	3774035	0.000494518	0.00044624	0.001114296	0.001114296	0.000311846	0.000311846	0.000575415	0.000575415	0.001034703	0.001034703	0.00073199	6.88932E-05	0.000221815	0.000392744	0.000552797	0.000552797	9.77861E-05	8.82397E-05	0.000220341
3830303774035	383030	3774035	0.000544312	0.00049117	0.001226497	0.001226497	0.000343247	0.000343247	0.000633355	0.000633355	0.00113889	0.00113889	0.000805697	7.58303E-05	0.00024415	0.00043229	0.000591178	0.000591178	0.00010274	9.27104E-05	0.000231505
3830403774035	383040	3774035	0.000602224	0.00054343	0.001356991	0.001356991	0.000379767	0.000379767	0.000700741	0.000700741	0.001260063	0.001260063	0.000891419	8.38983E-05	0.000270127	0.000478284	0.000634126	0.000634126	0.000108053	9.75043E-05	0.000243476
3830503774035	383050	3774035	0.000674057	0.00060825	0.001518851	0.001518851	0.00042506 5	0.00042506 5	0.000784325	0.000784325	0.001410361	0.001410361	0.000997746	9.39055E-05	0.000302347	0.000535333	0.000685005	0.000685005	0.000114255	0.000103101	0.000257345
3830603774035	383060	3774035	0.00076576	0.000691	0.001725486	0.001725486	0.000482894	0.000482894	0.00089103	0.00089103	0.001602237	0.001602237	0.001133487	0.000106681	0.000343481	0.000608163	0.000746478	0.000746478	0.000121436	0.000109581	0.000273631
3830703774035	383070	3774035	0.000878642	0.00079286	0.001979843	0.001979843	0.000554078	0.000554078	0.001022378	0.001022378	0.001838426	0.001838426	0.001300576	0.000122407	0.00039411 4	0.000697814	0.000818038	0.000818038	0.000128784	0.000116211	0.000290188
3830803774035	383080	3774035	0.001018618	0.00091918	0.00229525	0.00229525	0.000642348	0.000642348	0.001185252	0.001185252	0.002131304	0.002131304	0.00150777	0.000141908	0.0004569	0.000808982	0.000902016	0.000902016	0.000136382	0.000123068	0.00030731
3830903774035	383090	3774035	0.001194546	0.00107793	0.002691668	0.002691668	0.000753289	0.000753289	0.00138996	0.00138996	0.002499406	0.002499406	0.00176818	0.000166417	0.000535812	0.000948703	0.001001933	0.001001933	0.000144208	0.00013013	0.000324943
3831003774035	383100	3774035	0.001401459	0.00126464	0.003157906	0.003157906	0.00088377	0.00088377	0.001630722	0.001630722	0.002932341	0.002932341	0.002074456	0.000195243	0.000628623	0.001113032	0.001111827	0.001111827	0.000151741	0.000136927	0.000341918
3831103774035	383110	3774035	0.001625242	0.00146658	0.003662154	0.003662154	0.001024889	0.001024889	0.001891112	0.001891112	0.003400572	0.003400572	0.002405701	0.000226419	0.000729	0.001290759	0.001220403	0.001220403	0.000158725	0.000143229	0.000357654

			KMMass Grading / Excavation	KMDrainage / Utilities Trenching	KMFoundations / Concrete Pads	KMBuilding / Structure Construction	KMAsphalt Paving	KMArchitectural Coating	KMLandscaping or Other Finishing	KMWaterside Construction (Piles)	EWNDemolition	EWNSite Grubbing / Prep	EWNDrainage / Utilities Trenching	EWNDrainage / Utilities Trenching	EWNDrainage / Utilities Trenching	EWNFoundation s / Concrete Pads	EWNBuilding / Structure Construction	EWNAsphalt Paving	EWNLandscaping or Other Finishing	EWNWaterside Construction (Piles)	ISDemolition
Unique Identifier	X (UTM)	Y (UTM)	2026	2026	2026	2026	2026	2026	2026	2026	2027	2027	2027	2028	2029	2029	2029	2029	2029	2029	2027
3836803774015	383680	3774015	0.010880529	0.002344283	0.005618634	0.010421865	0.007147514	0.000672707	0.002165913	0.00383494	8.37527E-05	0.000112923	0.00013701	0.00013701	0.00013701	9.74537E-05	0.000169715	0.000123972	3.75672E-05	6.51901E-05	0.000693421
3836903774015	383690	3774015	0.008699215	0.001874304	0.004492218	0.008332503	0.00571459	0.000537844	0.001731694	0.003066117	8.3299E-05	0.000112311	0.000136268	0.000136268	0.000136268	9.69258E-05	0.000168796	0.0001233	3.73637E-05	6.4837E-05	0.000646175
3837003774015	383700	3774015	0.007295444	0.001571852	0.00376732	0.006987908	0.00479244	0.000451053	0.001452255	0.002571345	8.272E-05	0.00011153	0.00013532	0.00013532	0.00013532	9.62521E-05	0.000167623	0.000122443	3.7104E-05	6.43863E-05	0.000603693
3837303774015	383730	3774015	0.004912041	0.001058332	0.002536546	0.004704976	0.003226762	0.000303695	0.000977807	0.001731293	8.10188E-05	0.000109236	0.000132537	0.000132537	0.000132537	9.42726E-05	0.000164175	0.000119925	3.63409E-05	6.30622E-05	0.000500499
3837403774015	383740	3774015	0.004415863	0.000951427	0.002280323	0.004229714	0.002900819	0.000273018	0.000879036	0.001556411	8.04518E-05	0.000108472	0.00013161	0.00013161	0.00013161	9.36128E-05	0.000163026	0.000119086	3.60865E-05	6.26208E-05	0.000472694
3837503774015	383750	3774015	0.003999337	0.000861684	0.002065232	0.003830747	0.002627199	0.000247266	0.000796121	0.001409602	7.98966E-05	0.000107723	0.000130702	0.000130702	0.000130702	9.29668E-05	0.000161901	0.000118264	3.58375E-05	6.21887E-05	0.000447302
3837603774015	383760	3774015	0.003647063	0.000785784	0.001883319	0.003493323	0.002395787	0.000225486	0.000725996	0.00128544	7.93296E-05	0.000106959	0.000129774	0.000129774	0.000129774	9.2307E-05	0.000160752	0.000117425	3.55832E-05	6.17473E-05	0.000424076
3837703774015	383770	3774015	0.003353163	0.000722461	0.001731551	0.003211812	0.002202722	0.000207315	0.000667491	0.001181852	7.87028E-05	0.000106114	0.000128749	0.000128749	0.000128749	9.15777E-05	0.000159482	0.000116497	3.53021E-05	6.12595E-05	0.000402605
3837803774015	383780	3774015	0.003099182	0.00066774	0.001600397	0.002968538	0.00203588	0.000191612	0.000616933	0.001092335	7.80701E-05	0.000105261	0.000127714	0.000127714	0.000127714	9.08415E-05	0.0001582	0.00011556	3.50183E-05	6.0767E-05	0.000382794
3837903774015	383790	3774015	0.002874322	0.000619292	0.001484281	0.002753156	0.001888167	0.00017771	0.000572172	0.001013081	7.74493E-05	0.000104424	0.000126698	0.000126698	0.000126698	9.01191E-05	0.000156942	0.000114641	3.47398E-05	6.02838E-05	0.00036454
3838003774015	383800	3774015	0.002670901	0.000575463	0.001379236	0.00255831	0.001754538	0.000165133	0.000531678	0.000941383	7.68524E-05	0.000103619	0.000125722	0.000125722	0.000125722	8.94246E-05	0.000155733	0.000113758	3.44721E-05	5.98191E-05	0.000347743
3838103774015	383810	3774015	0.002489794	0.000536443	0.001285713	0.002384838	0.001635567	0.000153936	0.000495626	0.00087755	7.62794E-05	0.000102846	0.000124784	0.000124784	0.000124784	8.87578E-05	0.000154571	0.00011291	3.4215E-05	5.93731E-05	0.000332152
3838203774015	383820	3774015	0.002328324	0.000501653	0.001202331	0.002230175	0.001529496	0.000143953	0.000463484	0.000820639	7.56944E-05	0.000102058	0.000123827	0.000123827	0.000123827	8.80771E-05	0.000153386	0.000112044	3.39526E-05	5.89178E-05	0.000317635
3838303774015	383830	3774015	0.002183412	0.000470431	0.0011275	0.002091371	0.001434302	0.000134993	0.000434637	0.000769563	7.51452E-05	0.000101317	0.000122929	0.000122929	0.000122929	8.74381E-05	0.000152273	0.000111231	3.37063E-05	5.84904E-05	0.000304103
3838403774015	383840	3774015	0.002052272	0.000442176	0.00105978	0.00196576	0.001348156	0.000126885	0.000408532	0.000723342	7.4614E-05	0.000100601	0.00012206	0.00012206	0.00012206	8.682E-05	0.000151197	0.000110444	3.3468E-05	5.80768E-05	0.000291472
3838603774015	383860	3774015	0.001829093	0.00039409	0.000944532	0.001751989	0.001201547	0.000113087	0.000364105	0.00064468	7.33605E-05	9.89108E-05	0.000120009	0.000120009	0.000120009	8.53614E-05	0.000148657	0.000108589	3.29057E-05	5.71012E-05	0.000268515
3838703774015	383870	3774015	0.001731539	0.000373072	0.000894155	0.001658547	0.001137463	0.000107055	0.000344686	0.000610296	7.27218E-05	9.80497E-05	0.000118964	0.000118964	0.000118964	8.46182E-05	0.000147362	0.000107644	3.26193E-05	5.6604E-05	0.000258081
3838803774015	383880	3774015	0.001642028	0.000353786	0.000847932	0.001572809	0.001078662	0.000101521	0.000326867	0.000578747	7.20831E-05	9.71885E-05	0.00011792	0.00011792	0.00011792	8.3875E-05	0.000146068	0.000106698	3.23328E-05	5.61069E-05	0.000248256
3838903774015	383890	3774015	0.00155908	0.000335914	0.000805099	0.001493358	0.001024173	9.63928E-05	0.000310356	0.000549512	7.14623E-05	9.63515E-05	0.000116904	0.000116904	0.000116904	8.31527E-05	0.00014481	0.000105779	3.20543E-05	5.56237E-05	0.000239009
3839003774015	383900	3774015	0.001483235	0.000319573	0.000765933	0.00142071	0.00097435	9.17035E-05	0.000295257	0.000522779	7.08236E-05	9.54904E-05	0.000115859	0.000115859	0.000115859	8.24095E-05	0.000143516	0.000104834	3.17678E-05	5.51265E-05	0.000230163
3839103774015	383910	3774015	0.001411787	0.000304179	0.000729038	0.001352274	0.000927415	8.72861E-05	0.000281035	0.000497597	7.0155E-05	9.4589E-05	0.000114766	0.000114766	0.000114766	8.16316E-05	0.000142161	0.000103844	3.1468E-05	5.46062E-05	0.000221771
3829703774025	382970	3774025	0.000175068	3.77195E-05	9.04039E-05	0.000167688	0.000115004	1.08239E-05	3.48496E-05	6.17042E-05	5.3352E-05	7.19337E-05	8.72776E-05	8.72776E-05	8.72776E-05	6.20797E-05	0.000108112	7.89722E-05	2.3931E-05	4.15273E-05	0.000131404
3829803774025	382980	3774025	0.000179977	3.87773E-05	9.2939E-05	0.00017239	0.000118229	1.11274E-05	3.58268E-05	6.34346E-05	5.39668E-05	7.27626E-05	8.82834E-05	8.82834E-05	8.82834E-05	6.27951E-05	0.000109358	7.98823E-05	2.42067E-05	4.20058E-05	0.000136884
3829903774025	382990	3774025	0.000185129	3.98872E-05	9.55992E-05	0.000177325	0.000121613	1.14459E-05	3.68523E-05	6.52502E-05	5.45637E-05	7.35674E-05	8.92599E-05	8.92599E-05	8.92599E-05	6.34897E-05	0.000110567	8.07658E-05	2.44745E-05	4.24704E-05	0.000142757
3830003774025	383000	3774025	0.000193965	4.17911E-05	0.000100162	0.000185789	0.000127418	1.19922E-05	3.86114E-05	6.83648E-05	5.58829E-05	7.53461E-05	9.14179E-05	9.14179E-05	9.14179E-05	6.50247E-05	0.00011324	8.27185E-05	2.50662E-05	4.34972E-05	0.000151204
3830103774025	383010	3774025	0.000206286	4.44456E-05	0.000106525	0.00019759	0.000135511	1.2754E-05	4.10639E-05	7.27073E-05	5.78467E-05	7.79939E-05	9.46305E-05	9.46305E-05	9.46305E-05	6.73098E-05	0.00011722	8.56254E-05	2.59471E-05	4.50258E-05	0.000162444
3830203774025	383020	3774025	0.000219965	4.73928E-05	0.000113588	0.000210692	0.000144497	1.35997E-05	4.37869E-05	7.75285E-05	6.00195E-05	8.09234E-05	9.81849E-05	9.81849E-05	9.81849E-05	6.9838E-05	0.000121623	8.88415E-05	2.69217E-05	4.6717E-05	0.000175528
3830303774025	383030	3774025	0.000231586	4.98967E-05	0.000119589	0.000221823	0.000152131	1.43182E-05	4.61002E-05	8.16244E-05	6.16431E-05	8.31124E-05	0.000100841	0.000100841	0.000100841	7.17272E-05	0.000124913	9.12448E-05	2.76499E-05	4.79808E-05	0.000187753
3830403774025	383040	3774025	0.000244054	5.25831E-05	0.000126028	0.000233766	0.000160321	1.5089E-05	4.85822E-05	8.6019E-05	6.33443E-05	8.54061E-05	0.000103624	0.000103624	0.000103624	7.37067E-05	0.00012836	9.37629E-05	2.8413E-05	4.93049E-05	0.000201368
3830503774025	383050	3774025	0.000258473	5.56896E-05	0.000133474	0.000247577	0.000169793	1.59805E-05	5.14524E-05	9.1101E-05	6.53977E-05	8.81747E-05	0.000106983	0.000106983	0.000106983	7.6096E-05	0.000132521	9.68023E-05	2.9334E-05	5.09032E-05	0.000217706
3830603774025	383060	3774025	0.000274989	5.92483E-05	0.000142003	0.000263397	0.000180643	1.70017E-05	5.47403E-05	9.69225E-05	6.79345E-05	9.15951E-05	0.000111133	0.000111133	0.000111133	7.90478E-05	0.000137662	0.000100557	3.0472E-05	5.28778E-05	0.000237595
3830703774025	383070	3774025	0.000291789	6.28678E-05	0.000150678	0.000279488	0.000191679	1.80403E-05	5.80844E-05	0.000102844	7.07221E-05	9.53536E-05	0.000115693	0.000115693	0.000115693	8.22914E-05	0.00014331	0.000104684	3.17223E-05	5.50476E-05	0.000259955
3830803774025	383080	3774025	0.000308427	6.64526E-05	0.000159269	0.000295425	0.000202608	1.9069E-05	6.13964E-05	0.000108708	7.34798E-05	9.90718E-05	0.000120204	0.000120204	0.000120204	8.55003E-05	0.000148898	0.000108766	3.29593E-05	5.71941E-05	0.000283121
3830903774025	383090	3774025	0.000325616	7.01561E-05	0.000168146	0.00031189	0.0002139	2.01318E-05	6.48182E-05	0.000114766	7.64644E-05	0.000103096	0.000125087	0.000125087	0.000125087	8.89731E-05	0.000154946	0.000113183	3.4298E-05	5.95172E-05	0.000307708
3831003774025	383100	3774025	0.000342375	7.3767E-05	0.0001768	0.000327942	0.000224909	2.11679E-05	6.81543E-05	0.000120673	7.90968E-05	0.000106645	0.000129393	0.000129393	0.000129393	9.20361E-05	0.000160281	0.00011708	3.54788E-05	6.15661E-05	0.000331208
3831103774025	383110	3774025	0.0003583	7.71981E-05	0.000185024	0.000343196	0.00023537	2.21525E-05	7.13244E-05	0.000126286	8.07443E-05	0.000108866	0.000132088	0.000132088	0.000132088	9.39531E-05	0.000163619	0.000119519	3.62177E-05	6.28484E-05	0.000352345
3831203774025	383120	3774025	0.000375167	8.08321E-05	0.000193734	0.000359352	0.00024645	2.31953E-05	7.46819E-05	0.000132231	8.23858E-05	0.000111079	0.000134774	0.000134774	0.000134774	9.58631E-05	0.000166945	0.000121948	3.6954E-05	6.41261E-05	0.000374443
3831303774025	383130	3774025	0.000393244	8.4727E-05	0.000203068	0.000376667	0.000258325	2.4313E-05	7.82803E-05	0.000138602	8.41168E-05	0.000113413	0.000137605	0.000137605	0.000137605	9.78774E-05	0.000170453	0.000124511	3.77305E-05	6.54735E-05	0.000397609
3831403774025	383140	3774025	0.000412625	8.89029E-05	0.000213077	0.000395231	0.000271057	2.55113E-05	8.21385E-05	0.000145434	8.59016E-05	0.00011582	0.000140525	0.000140525	0.000140525	9.99541E-05	0.00017407	0.000127152	3.85311E-05	6.68627E-05	0.000421623
3831503774025	383150	3774025	0.000433339	9.33657E-05	0.000223773	0.000415071	0.000284664	2.67919E-05	8.62618E-05	0.000152734	8.82713E-05	0.000119015	0.000144402	0.000144402	0.000144402	0.000102711	0.000178872	0.0013066	3.9594E-05	6.87072E-05	0.000445977
3831603774025	383160	3774025	0.000455222	9.80806E-05	0.000235074	0.000436032	0.000299039	2.81449E-05	9.0618E-05	0.000160447	9.16498E-05	0.00012357	0.000149929	0.000149929	0.000149929	0.000106643	0.000185718	0.000135661	4.11094E-05	7.13369E-05	0.000467215
3836803774025	383680	3774025	0.010192214	0.002195981	0.005263193	0.009762566	0.006695354	0.000630151	0.002028895	0.003592338	8.08756E-05	0.000109043	0.000132303	0.000132303	0.000132303	9.41059E-05	0.000163885	0.000119713	3.62766E-05	6.29507E-05	0.000708576
3836903774025	383690	3774025	0.008344103	0.001797793	0.00430884	0.007992361	0.005481313	0.000515888	0.001661004	0.002940954	8.05353E-05	0.000108585	0.000131746	0.000131746	0.000131746	9.371E-05	0.000163196	0.000119209	3.6124E-05	6.26858E-05	0.000661193
3837003774025	383700	3774025	0.007066226	0.001522466	0.003648953	0.006768352	0.004641865	0.000436881	0.001406626	0.002490555	8.0022E-05	0.000107892	0.000130907	0.000130907	0.000130907	9.31127E-05	0.000162155	0.000118449	3.58938E-05	6.22863E-05	0.000618389
3837103774025	383710	3774025	0.006120609	0.001318726	0.003160642	0.005862598	0.004020681	0.000378417	0.001218388	0.002157264	7.95027E-05	0.000107192	0.000130057	0.000130057	0.000130057	9.25084E-05	0.000161103	0.000117681	3.56608E-05	6.1882E-05	0.000579888
3837203774025	383720	3774025	0.005381763	0.001159537	0.002779107	0.005154897	0.003535327	0.000332737	0.001071311	0.001896851	7.90311E-05	0.000106556	0.000129286	0.000129286	0.000129286	9.19597E-05	0.000160148	0.000116983	3.54493E-05	6.1515E-05	0.000545166
3837503774025	383750	3774025	0.003917506	0.000844053	0.002022975	0.003752365	0.002573444	0.000242206	0.000779831	0.00138076	7.75269E-05	0.000104528	0.000126825	0.000126825	0.000126825	9.02094E-05	0.000157099	0.000114756	3.47746E-05	6.03442E-05	0.000459324
3837603774025	383760	3774025	0.00357961	0.000771251	0.001848487	0.003428713	0.002351477	0.000221315	0.000712569	0.001261666	7.70016E-05	0.00010382	0.000125966	0.000125966	0.000125966	8.95982E-05	0.000156035	0.000113979	3.4539E-05	5.99353E-05	0.000435495
3837703774025	383770	3774025	0.003292556	0.000709403	0.001700254	0.00315376	0.002162909	0.000203568	0.000655427	0.001160491	7.64286E-05	0.000103048	0.000125028	0.000125028	0.000125028	8.89314E-05	0.000154874	0.00011313	3.4282E-05	5.94893E-05	0.000413558
3837803774025	383780	3774025	0.003043351	0.00065571	0.001571566	0.00291506	0.001999203	0.00018816	0.000605819	0.001072656	7.58496E-05	0.000102267	0.000124081	0.000124081	0.000124081	8.82577E-05	0.0001537	0.000112273	3.40222E-05	5.90386E-05	0.000393323
3837903774025	383790	3774025	0.00282344	0.000608329	0.001458006	0.002704419	0.001854742	0.000174564	0.000562043	0.000995147	7.52766E-05	0.000101494	0.000123144	0.000123144	0.000123144	8.75909E-05	0.000152539	0.000111425	3.37652E-05	5.85926E-05	0.000374646
3838003774025	383800	3774025	0.002626462	0.000565889	0.001356288	0.002515744	0.001725345	0.000162385	0.000522832	0.00092572	7.47155E-05	0.000100738	0.000122226	0.000122226	0.000122226	8.6938E-05	0.000151402	0.000110595	3.35135E-05	5.81558E-05	0.000357389
3838103774025	383810	3774025	0.002450963	0.000528076	0.001265661	0.002347644	0.001610059	0.000151535	0.000487897	0.000863864	7.41663E-05	9.99973E-05	0.000121327	0.000121327	0.000121327	8.6299E-05	0.000150289	0.000109782	3.32672E-05	5.77284E-05	0.000341356
3838203774025	383820	3774025	0.002294107	0.000494281	0.001184662	0.0021974	0.001507019	0.000141837	0.000456672	0.000808579	7.36231E-05	9.92649E-05	0.000120439	0.000120439	0.000120439	8.5667E-05	0.000149189	0.000108978	3.30236E-05	5.73056E-05	0.000326421
3838303774025	383830	3774025	0.002152907	0.000463858	0.001111747	0.002062152	0.001414263	0.000133107	0.000428565	0.000758811	7.31098E-05	9.85728E-05	0.000119599	0.000119599	0.000119599	8.50697E-05	0.000148149	0.000108218	3.27933E-05	5.6906E-05	0.000312501
3838403774025	383840	3774025	0.002025036	0.000436307	0.001045715	0.001939671	0.001330264	0.000125201	0.00040311	0.000713742	7.25964E-05	9.78807E-05	0.000118759	0.000118759	0.000118759	8.44723E-05	0.000147108	0.000107458	3.2563E-05	5.65064E-05	0.000299495
3838603774025	383860	3774025	0.001807465	0.00038943	0.000933363	0.001731272	0.00118734	0.00011175	0.0003598	0.000637057	7.14384E-05	9.63193E-05	0.000116865	0.000116865	0.000116865	8.31249E-05	0.000144762	0.000105744	3.20436E-05	5.56051E-05	0.000275845
3838703774025	383870	3774025	0.001712197	0.000368904	0.000884168	0.001640021	0.001124757	0.00010586	0.000340836	0.000603479	7.08355E-05	9.55065E-05	0.000115879	0.000115879	0.000115879	8.24234E-05	0.00014354	0.000104852	3.17732E-05	5.51358E-05	0.0002651
3838803774025	383880	3774025	0.001624596	0.00035003	0.000838931	0.001556112	0.001067211	0.000100443	0.000323397	0.000572604	7.02207E-05	9.46775E-05	0.000114873	0.000114873	0.000114873	8.1708E-05	0.000142294	0.000103941	3.14974E-05	5.46573E-05	0.000254983
3838903774025	383890	3774025	0.001543438	0.000332544	0.000797021	0.001478375	0.001013898	9.54257E-05	0.000307242	0.000543999	6.96417E-05	9.38969E-05	0.000113926	0.000113926	0.000113926	8.10343E-05	0.000141121	0.000103084	3.12377E-05	5.42066E-05	0.000245462
3839003774025	383900	3774025	0.001469085	0.000316524	0.000758626	0.001407156	0.000965055	9.08287E-05	0.000292441	0.000517792	6.90388E-05	9.3084E-05	0.00011294	0.00011294	0.00011294	8.03328E-05	0.000139899	0.000102192	3.09673E-05	5.37373E-05	0.000236401
3839103774025	383910	3774025	0.001399373	0.000301504	0.000722627	0.001340383	0.00091926	8.65186E-05	0.000278564	0.000493221	6.84419E-05	9.22792E-05	0.000111963	0.000111963	0.000111963	7.96382E-05	0.00013869	0.000101308	3.06995E-05	5.32727E-05	0.000227817
3829703774035	382970	3774035	0.000175552	3.78239E-05	9.06539E-05	0.000168152	0.000115322	1.08538E-05	3.4946E-05	6.18749E-05	5.1997E-05	7.01068E-05	8.5061E-05	8.5061E-05	8.5061E-05	6.05031E-05	0.000105366	7.69665E-05	2.33232E-05	4.04726E-05	0.000134908
3829803774035	382980	3774035	0.000180004	3.87831E-05	9.29529E-05	0.000172416	0.000118246	1.11291E-05	3.58322E-05	6.34441E-05	5.24745E-05	7.07506E-05	8.58422E-05	8.58422E-05	8.58422E-05	6.10587E-05	0.000106334	7.76734E-05	2.35374E-05	4.08443E-05	0.000140334
3829903774035	382990	3774035	0.000184671	3.97887E-05	9.5363E-05	0.000176887	0.000121312	1.14176E-05	3.67613E-05	6.50891E-05	5.29282E-05	7.13623E-05	8.65843E-05	8.65843E-05	8.65843E-05	6.15866E-05	0.000107253	7.83449E-05	2.37409E-05	4.11974E-05	0.000146136
3830003774035	383000	3774035	0.000193427	4.16752E-05	9.98846E-05	0.000185274	0.000127064	1.1959E-05	3.85043E-05	6.81752E-05	5.41638E-05	7.30282E-05	8.86057E-05	8.86057E-05	8.86057E-05	6.30243E-05	0.000109757	8.01738E-05	2.42951E-05	4.21591E-05	0.000154845
3830103774035	383010	3774035	0.000206124	4.44109E-05	0.000106441	0.000197435	0.000135405	1.2744E-05	4.10318E-05	7.26504E-05	5.61157E-05	7.56599E-05	9.17987E-05	9.17987E-05	9.17987E-05	6.52956E-05	0.000113712	8.30631E-05	2.51706E-05	4.36784E-05	0.000166741
3830203774035	383020	3774035	0.000220341	4.7474E-05	0.000113783	0.000211053	0.000144744	1.3623E-05	4.38618E-05	7.76613E-05	5.83063E-05	7.86136E-05	9.53824E-05	9.53824E-05	9.53824E-05	6.78446E-05	0.000118151	8.63057E-05	2.61532E-05	4.53836E-05	0.000180769
3830303774035	383030	3774035	0.000231505	4.98793E-05	0.000119548	0.000221746	0.000152078	1.43132E-05	4.60841E-05	8.1596E-05	5.97509E-05	8.05612E-05	9.77455E-05	9.77455E-05	9.77455E-05	6.95254E-05	0.000121078	8.84439E-05	2.68012E-05	4.65079E-05	0.000193143
3830403774035	383040	3774035	0.000243476	5.24584E-05	0.000125729	0.000233212	0.000159941	1.50533E-05	4.8467E-05	8.58152E-05	6.12611E-05	8.25974E-05	0.000100216	0.000100216	0.000100216	7.12827E-05	0.000124139	9.06793E-05	2.74786E-05	4.76834E-05	0.000206896
3830503774035	383050	3774035	0.00025745	5.54694E-05	0.000132946	0.000246598	0.000169121	1.59173E-05	5.12489E-05	9.07407E-05	6.31115E-05	8.50923E-05	0.000103243	0.000103243	0.000103243	7.34358E-05	0.000127888	9.34183E-05	2.83086E-05	4.91237E-05	0.000223448
3830603774035	383060	3774035	0.000273631	5.89556E-05	0.000141301	0.000262096	0.000179751	1.69177E-05	5.44699E-05	9.64437E-05	6.54215E-05	8.82069E-05	0.000107022	0.000107022	0.000107022	7.61237E-05	0.000132569	9.68377E-05	2.93448E-05	5.09218E-05	0.000243743
3830703774035	383070	3774035	0.000290188	6.2523E-05	0.000149851	0.000277955	0.000190627	1.79414E-05	5.77658E-05	0.000102279	6.79524E-05	9.16193E-05	0.000111162	0.000111162	0.000111162	7.90687E-05	0.000137698	0.000100584	3.048E-05	5.28917E-05	0.000266676
3830803774035	383080	3774035	0.00030731	6.6212E-05	0.000158693	0.000294356	0.000201875	1.9E-05	6.11742E-05	0.000108314	7.07161E-05	9.53455E-05	0.000115683	0.000115683	0.000115683	8.22845E-05	0.000143298	0.000104675	3.17196E-05	5.50429E-05	0.000291956
3830903774035	383090	3774035	0.000324943	7.00112E-05	0.000167799	0.000311246	0.000213458	2.00902E-05	6.46843E-05	0.000114529	7.37723E-05	9.94661E-05	0.000120683	0.000120683	0.000120683	8.58406E-05	0.000149491	0.000109199	3.30905E-05	5.74217E-05	0.000319222
3831003774035	383100	3774035	0.000341918	7.36684E-05	0.000176564	0.000327504	0.000224609	2.11396E-05	6.80632E-05	0.000120512	7.64346E-05	0.000103056	0.000125038	0.000125038	0.000125038	8.89384E-05	0.000154886	0.000113139	3.42846E-05	5.94939E-05	0.000345134
3831103774035	383110	3774035	0.000357654	7.7059E-05	0.00018469	0.000342578	0.000234946	2.21126E-05	7.11958E-05	0.000126059	7.79149E-05	0.000105051	0.00012746	0.00012746	0.00012746	9.06609E-05	0.000157886	0.000115331	3.49486E-05	6.06462E-05	0.000367734

Unique Identifier	X (UTM)	Y (UTM)	ISDrainage / Utilities Trenching	ISDrainage / Utilities Trenching	ISAsphalt Paving	ISAsphalt Paving	SVDemolition	SVSite Grubbing / Prep	SVMass Grading / Excavation	SVMass Grading / Excavation	SVDrainage / Utilities Trenching	SVFoundations / Concrete Pads	SVBuilding / Structure Construction	SVBuilding / Structure Construction	SVAsphalt Paving	SVAsphalt Paving	SVArchitectural Coating	SVArchitectural Coating	SVLandscaping or Other Finishing	SVLandscaping or Other Finishing	MDemolition
			2027	2028	2027	2028	2027	2027	2027	2028	2028	2028	2028	2029	2028	2029	2028	2029	2028	2029	2027
3836803774015	383680	3774015	0.000239678	0.000239678	0.001026409	0.001026409	3.9241E-05	2.59253E-05	4.37804E-05	4.37804E-05	1.32148E-05	1.36183E-05	7.40141E-05	7.40141E-05	5.37672E-05	5.37672E-05	5.32628E-06	5.32628E-06	1.7149E-05	1.7149E-05	0.002400105
3836903774015	383690	3774015	0.000223348	0.000223348	0.000956475	0.000956475	3.93267E-05	2.59819E-05	4.38761E-05	4.38761E-05	1.32437E-05	1.36481E-05	7.43104E-05	7.43104E-05	5.38847E-05	5.38847E-05	5.33792E-06	5.33792E-06	1.71865E-05	1.71865E-05	0.00211465
3837003774015	383700	3774015	0.000208664	0.000208664	0.000893593	0.000893593	3.92716E-05	2.59455E-05	4.38146E-05	4.38146E-05	1.32251E-05	1.3629E-05	7.42975E-05	7.42975E-05	5.38092E-05	5.38092E-05	5.33044E-06	5.33044E-06	1.71624E-05	1.71624E-05	0.001856181
3837303774015	383730	3774015	0.000172996	0.000172996	0.000740844	0.000740844	3.92042E-05	2.5901E-05	4.37394E-05	4.37394E-05	1.32024E-05	1.36056E-05	7.44521E-05	7.44521E-05	5.37168E-05	5.37168E-05	5.32129E-06	5.32129E-06	1.71329E-05	1.71329E-05	0.00136272
3837403774015	383740	3774015	0.000163385	0.000163385	0.000699688	0.000699688	3.91981E-05	2.58969E-05	4.37326E-05	4.37326E-05	1.32004E-05	1.36034E-05	7.46067E-05	7.46067E-05	5.37084E-05	5.37084E-05	5.32046E-06	5.32046E-06	1.71303E-05	1.71303E-05	0.001260606
3837503774015	383750	3774015	0.000154608	0.000154608	0.000662101	0.000662101	3.92287E-05	2.59172E-05	4.37667E-05	4.37667E-05	1.32107E-05	1.36141E-05	7.48773E-05	7.48773E-05	5.37504E-05	5.37504E-05	5.32462E-06	5.32462E-06	1.71437E-05	1.71437E-05	0.001175642
3837603774015	383760	3774015	0.00014658	0.00014658	0.000627722	0.000627722	3.92655E-05	2.59415E-05	4.38078E-05	4.38078E-05	1.32231E-05	1.36268E-05	7.51478E-05	7.51478E-05	5.38008E-05	5.38008E-05	5.32961E-06	5.32961E-06	1.71597E-05	1.71597E-05	0.00110366
3837703774015	383770	3774015	0.000139159	0.000139159	0.000595941	0.000595941	3.91736E-05	2.58807E-05	4.37052E-05	4.37052E-05	1.31921E-05	1.35949E-05	7.50834E-05	7.50834E-05	5.36748E-05	5.36748E-05	5.31713E-06	5.31713E-06	1.71196E-05	1.71196E-05	0.001042608
3837803774015	383780	3774015	0.000132311	0.000132311	0.000566615	0.000566615	3.90572E-05	2.58038E-05	4.35754E-05	4.35754E-05	1.31529E-05	1.35545E-05	7.4903E-05	7.4903E-05	5.35154E-05	5.35154E-05	5.30133E-06	5.30133E-06	1.70687E-05	1.70687E-05	0.000989059
3837903774015	383790	3774015	0.000126002	0.000126002	0.000539596	0.000539596	3.89408E-05	2.57269E-05	4.34455E-05	4.34455E-05	1.31137E-05	1.35141E-05	7.47871E-05	7.47871E-05	5.33559E-05	5.33559E-05	5.28553E-06	5.28553E-06	1.70178E-05	1.70178E-05	0.000940978
3838003774015	383800	3774015	0.000120196	0.000120196	0.000514733	0.000514733	3.89285E-05	2.57188E-05	4.34318E-05	4.34318E-05	1.31096E-05	1.35099E-05	7.49288E-05	7.49288E-05	5.33391E-05	5.33391E-05	5.28387E-06	5.28387E-06	1.70125E-05	1.70125E-05	0.000896944
3838103774015	383810	3774015	0.000114807	0.000114807	0.000491654	0.000491654	3.89101E-05	2.57067E-05	4.34113E-05	4.34113E-05	1.31034E-05	1.35035E-05	7.51349E-05	7.51349E-05	5.33139E-05	5.33139E-05	5.28138E-06	5.28138E-06	1.70044E-05	1.70044E-05	0.000856724
3838203774015	383820	3774015	0.000109789	0.000109789	0.000470166	0.000470166	3.88795E-05	2.56865E-05	4.33771E-05	4.33771E-05	1.30931E-05	1.34929E-05	7.54312E-05	7.54312E-05	5.32719E-05	5.32719E-05	5.27722E-06	5.27722E-06	1.6991E-05	1.6991E-05	0.000819787
3838303774015	383830	3774015	0.000105112	0.000105112	0.000450136	0.000450136	3.88121E-05	2.56419E-05	4.33019E-05	4.33019E-05	1.30704E-05	1.34695E-05	7.56502E-05	7.56502E-05	5.31796E-05	5.31796E-05	5.26807E-06	5.26807E-06	1.69616E-05	1.69616E-05	0.000785608
3838403774015	383840	3774015	0.000100746	0.000100746	0.00043144	0.00043144	3.8757E-05	2.56055E-05	4.32404E-05	4.32404E-05	1.30518E-05	1.34504E-05	7.5792E-05	7.5792E-05	5.3104E-05	5.3104E-05	5.26059E-06	5.26059E-06	1.69375E-05	1.69375E-05	0.000753762
3838603774015	383860	3774015	9.28112E-05	9.28112E-05	0.000397459	0.000397459	3.83955E-05	2.53667E-05	4.28371E-05	4.28371E-05	1.29301E-05	1.33249E-05	7.49674E-05	7.49674E-05	5.26087E-05	5.26087E-05	5.21152E-06	5.21152E-06	1.67795E-05	1.67795E-05	0.000696674
3838703774015	383870	3774015	8.92047E-05	8.92047E-05	0.000382014	0.000382014	3.82056E-05	2.52412E-05	4.26252E-05	4.26252E-05	1.28661E-05	1.3259E-05	7.44135E-05	7.44135E-05	5.23485E-05	5.23485E-05	5.18574E-06	5.18574E-06	1.66965E-05	1.66965E-05	0.000670523
3838803774015	383880	3774015	8.58087E-05	8.58087E-05	0.000367471	0.000367471	3.79789E-05	2.50914E-05	4.23723E-05	4.23723E-05	1.27898E-05	1.31803E-05	7.3692E-05	7.3692E-05	5.20379E-05	5.20379E-05	5.15497E-06	5.15497E-06	1.65975E-05	1.65975E-05	0.000645745
3838903774015	383890	3774015	8.26128E-05	8.26128E-05	0.000353784	0.000353784	3.77216E-05	2.49214E-05	4.20852E-05	4.20852E-05	1.27032E-05	1.3091E-05	7.29963E-05	7.29963E-05	5.16853E-05	5.16853E-05	5.12005E-06	5.12005E-06	1.6485E-05	1.6485E-05	0.000622131
3839003774015	383900	3774015	7.95551E-05	7.95551E-05	0.00034069	0.00034069	3.73172E-05	2.46543E-05	4.16341E-05	4.16341E-05	1.2567E-05	1.29507E-05	7.19656E-05	7.19656E-05	5.11313E-05	5.11313E-05	5.06516E-06	5.06516E-06	1.63083E-05	1.63083E-05	0.000599514
3839103774015	383910	3774015	7.66542E-05	7.66542E-05	0.000328267	0.000328267	3.69006E-05	2.43791E-05	4.11693E-05	4.11693E-05	1.24267E-05	1.28061E-05	7.09608E-05	7.09608E-05	5.05605E-05	5.05605E-05	5.00862E-06	5.00862E-06	1.61262E-05	1.61262E-05	0.00057762
3829703774025	382970	3774025	4.54194E-05	4.54194E-05	0.000194506	0.000194506	3.02348E-05	1.99752E-05	3.37324E-05	3.37324E-05	1.01819E-05	1.04928E-05	6.16333E-05	6.16333E-05	4.14272E-05	4.14272E-05	4.10386E-06	4.10386E-06	1.32132E-05	1.32132E-05	5.52024E-05
3829803774025	382980	3774025	4.73134E-05	4.73134E-05	0.000202617	0.000202617	3.029E-05	2.00116E-05	3.3794E-05	3.3794E-05	1.02005E-05	1.05119E-05	6.17364E-05	6.17364E-05	4.15027E-05	4.15027E-05	4.11134E-06	4.11134E-06	1.32373E-05	1.32373E-05	5.63724E-05
3829903774025	382990	3774025	4.93436E-05	4.93436E-05	0.000211311	0.000211311	3.0339E-05	2.0044E-05	3.38486E-05	3.38486E-05	1.0217E-05	1.0529E-05	6.18394E-05	6.18394E-05	4.15699E-05	4.15699E-05	4.11799E-06	4.11799E-06	1.32587E-05	1.32587E-05	5.75901E-05
3830003774025	383000	3774025	5.2263E-05	5.2263E-05	0.000223813	0.000223813	3.07005E-05	2.02828E-05	3.42519E-05	3.42519E-05	1.03387E-05	1.06544E-05	6.24449E-05	6.24449E-05	4.20652E-05	4.20652E-05	4.16706E-06	4.16706E-06	1.34167E-05	1.34167E-05	5.9733E-05
3830103774025	383010	3774025	5.6148E-05	5.6148E-05	0.000240451	0.000240451	3.13315E-05	2.06997E-05	3.4956E-05	3.4956E-05	1.05512E-05	1.08734E-05	6.35143E-05	6.35143E-05	4.29298E-05	4.29298E-05	4.25271E-06	4.25271E-06	1.36924E-05	1.36924E-05	6.27832E-05
3830203774025	383020	3774025	6.06706E-05	6.06706E-05	0.000259818	0.000259818	3.20361E-05	2.11652E-05	3.5742E-05	3.5742E-05	1.07885E-05	1.11179E-05	6.46995E-05	6.46995E-05	4.38952E-05	4.38952E-05	4.34834E-06	4.34834E-06	1.40003E-05	1.40003E-05	6.62035E-05
3830303774025	383030	3774025	6.4896E-05	6.4896E-05	0.000277914	0.000277914	3.25017E-05	2.14728E-05	3.62615E-05	3.62615E-05	1.09453E-05	1.12795E-05	6.54854E-05	6.54854E-05	4.45332E-05	4.45332E-05	4.41154E-06	4.41154E-06	1.42038E-05	1.42038E-05	6.90209E-05
3830403774025	383040	3774025	6.96022E-05	6.96022E-05	0.000298067	0.000298067	3.29918E-05	2.17967E-05	3.68084E-05	3.68084E-05	1.11104E-05	1.14496E-05	6.63099E-05	6.63099E-05	4.52047E-05	4.52047E-05	4.47807E-06	4.47807E-06	1.4418E-05	1.4418E-05	7.20234E-05
3830503774025	383050	3774025	7.52492E-05	7.52492E-05	0.00032225	0.00032225	3.36106E-05	2.22055E-05	3.74987E-05	3.74987E-05	1.13187E-05	1.16644E-05	6.73535E-05	6.73535E-05	4.60526E-05	4.60526E-05	4.56206E-06	4.56206E-06	1.46884E-05	1.46884E-05	7.55273E-05
3830603774025	383060	3774025	8.21238E-05	8.21238E-05	0.00035169	0.00035169	3.44132E-05	2.27357E-05	3.83942E-05	3.83942E-05	1.1589E-05	1.19429E-05	6.86933E-05	6.86933E-05	4.71523E-05	4.71523E-05	4.67099E-06	4.67099E-06	1.50392E-05	1.50392E-05	7.96101E-05
3830703774025	383070	3774025	8.98526E-05	8.98526E-05	0.000384788	0.000384788	3.52954E-05	2.33186E-05	3.93784E-05	3.93784E-05	1.18861E-05	1.22491E-05	7.0162E-05	7.0162E-05	4.83611E-05	4.83611E-05	4.79074E-06	4.79074E-06	1.54247E-05	1.54247E-05	8.39497E-05
3830803774025	383080	3774025	9.78599E-05	9.78599E-05	0.000419079	0.000419079	3.61593E-05	2.38893E-05	4.03422E-05	4.03422E-05	1.2177E-05	1.25489E-05	7.15405E-05	7.15405E-05	4.95447E-05	4.95447E-05	4.90799E-06	4.90799E-06	1.58023E-05	1.58023E-05	8.82176E-05
3830903774025	383090	3774025	0.000106358	0.000106358	0.000455473	0.000455473	3.71028E-05	2.45126E-05	4.13949E-05	4.13949E-05	1.24948E-05	1.28763E-05	7.3035E-05	7.3035E-05	5.08375E-05	5.08375E-05	5.03606E-06	5.03606E-06	1.62146E-05	1.62146E-05	9.27482E-05
3831003774025	383100	3774025	0.000114481	0.000114481	0.000490258	0.000490258	3.79237E-05	2.5055E-05	4.23108E-05	4.23108E-05	1.27712E-05	1.31612E-05	7.42975E-05	7.42975E-05	5.19624E-05	5.19624E-05	5.14749E-06	5.14749E-06	1.65734E-05	1.65734E-05	9.70101E-05
3831103774025	383110	3774025	0.000121787	0.000121787	0.000521545	0.000521545	3.83771E-05	2.53545E-05	4.28166E-05	4.28166E-05	1.29239E-05	1.33185E-05	7.49803E-05	7.49803E-05	5.25836E-05	5.25836E-05	5.20903E-06	5.20903E-06	1.67715E-05	1.67715E-05	0.000100651
3831203774025	383120	3774025	0.000129425	0.000129425	0.000554254	0.000554254	3.88427E-05	2.56622E-05	4.33361E-05	4.33361E-05	1.30807E-05	1.34801E-05	7.5676E-05	7.5676E-05	5.32215E-05	5.32215E-05	5.27223E-06	5.27223E-06	1.6975E-05	1.6975E-05	0.000104436
3831303774025	383130	3774025	0.000137432	0.000137432	0.000588545	0.000588545	3.93574E-05	2.60022E-05	4.39103E-05	4.39103E-05	1.3254E-05	1.36587E-05	7.64748E-05	7.64748E-05	5.39267E-05	5.39267E-05	5.34208E-06	5.34208E-06	1.71999E-05	1.71999E-05	0.000108417
3831403774025	383140	3774025	0.000145732	0.000145732	0.000624091	0.000624091	3.98965E-05	2.63584E-05	4.45118E-05	4.45118E-05	1.34356E-05	1.38458E-05	7.73379E-05	7.73379E-05	5.46654E-05	5.46654E-05	5.41526E-06	5.41526E-06	1.74355E-05	1.74355E-05	0.000112506
3831503774025	383150	3774025	0.00015415	0.00015415	0.00066014	0.00066014	4.06072E-05	2.68279E-05	4.53047E-05	4.53047E-05	1.36749E-05	1.40925E-05	7.83815E-05	7.83815E-05	5.56392E-05	5.56392E-05	5.51172E-06	5.51172E-06	1.77461E-05	1.77461E-05	0.000116941
3831603774025	383160	3774025	0.000161491	0.000161491	0.000691577	0.000691577	4.16794E-05	2.75362E-05	4.65009E-05	4.65009E-05	1.4036E-05	1.44646E-05	7.99146E-05	7.99146E-05	5.71082E-05	5.71082E-05	5.65725E-06	5.65725E-06	1.82146E-05	1.82146E-05	0.000120797
3836803774025	383680	3774025	0.000244917	0.000244917	0.001048842	0.001048842	3.82423E-05	2.52655E-05	4.26663E-05	4.26663E-05	1.28785E-05	1.32718E-05	7.21202E-05	7.21202E-05	5.23989E-05	5.23989E-05	5.19073E-06	5.19073E-06	1.67126E-05	1.67126E-05	0.00169751
3836903774025	383690	3774025	0.000228539	0.000228539	0.000978706	0.000978706	3.83158E-05	2.53141E-05	4.27483E-05	4.27483E-05	1.29033E-05	1.32973E-05	7.23521E-05	7.23521E-05	5.24996E-05	5.24996E-05	5.20071E-06	5.20071E-06	1.67447E-05	1.67447E-05	0.001613351
3837003774025	383700	3774025	0.000213744	0.000213744	0.000915346	0.000915346	3.82975E-05	2.53019E-05	4.27278E-05	4.27278E-05	1.28971E-05	1.32909E-05	7.2365E-05	7.2365E-05	5.24744E-05	5.24744E-05	5.19822E-06	5.19822E-06	1.67367E-05	1.67367E-05	0.001493229
3837103774025	383710	3774025	0.000200436	0.000200436	0.000858357	0.000858357	3.82668E-05	2.52817E-05	4.26936E-05	4.26936E-05	1.28868E-05	1.32803E-05	7.23908E-05	7.23908E-05	5.24325E-05	5.24325E-05	5.19406E-06	5.19406E-06	1.67233E-05	1.67233E-05	0.001377201
3837203774025	383720	3774025	0.000188435	0.000188435	0.00080696	0.00080696	3.8322E-05	2.53181E-05	4.27551E-05	4.27551E-05	1.29053E-05	1.32994E-05	7.26098E-05	7.26098E-05	5.2508E-05	5.2508E-05	5.20154E-06	5.20154E-06	1.67474E-05	1.67474E-05	0.001274795
3837503774025	383750	3774025	0.000158764	0.000158764	0.000679896	0.000679896	3.84139E-05	2.53788E-05	4.28576E-05	4.28576E-05	1.29363E-05	1.33313E-05	7.32668E-05	7.32668E-05	5.26339E-05	5.26339E-05	5.21402E-06	5.21402E-06	1.67876E-05	1.67876E-05	0.001047306
3837603774025	383760	3774025	0.000150527	0.000150527	0.000644624	0.000644624	3.84261E-05	2.53869E-05	4.28713E-05	4.28713E-05	1.29404E-05	1.33355E-05	7.34601E-05	7.34601E-05	5.26507E-05	5.26507E-05	5.21568E-06	5.21568E-06	1.67929E-05	1.67929E-05	0.000990826
3837703774025	383770	3774025	0.000142945	0.000142945	0.000612154	0.000612154	3.83894E-05	2.53626E-05	4.28303E-05	4.28303E-05	1.2928E-05	1.33228E-05	7.35116E-05	7.35116E-05	5.26003E-05	5.26003E-05	5.21069E-06	5.21069E-06	1.67768E-05	1.67768E-05	0.000941246
3837803774025	383780	3774025	0.000135951	0.000135951	0.000582201	0.000582201	3.83158E-05	2.53141E-05	4.27483E-05	4.27483E-05	1.29033E-05	1.32973E-05	7.34987E-05	7.34987E-05	5.24996E-05	5.24996E-05	5.20071E-06	5.20071E-06	1.67447E-05	1.67447E-05	0.000896973
3837903774025	383790	3774025	0.000129495	0.000129495	0.000554555	0.000554555	3.82485E-05	2.52695E-05	4.26731E-05	4.26731E-05	1.28806E-05	1.32739E-05	7.35116E-05	7.35116E-05	5.24073E-05	5.24073E-05	5.19156E-06	5.19156E-06	1.67153E-05	1.67153E-05	0.000856843
3838003774025	383800	3774025	0.00012353	0.00012353	0.000529011	0.000529011	3.82485E-05	2.52695E-05	4.26731E-05	4.26731E-05	1.28806E-05	1.32739E-05	7.36533E-05	7.36533E-05	5.24073E-05	5.24073E-05	5.19156E-06	5.19156E-06	1.67153E-05	1.67153E-05	0.000819972
3838103774025	383810	3774025	0.000117988	0.000117988	0.000505279	0.000505279	3.82362E-05	2.52615E-05	4.26594E-05	4.26594E-05	1.28765E-05	1.32696E-05	7.38981E-05	7.38981E-05	5.23905E-05	5.23905E-05	5.1899E-06	5.1899E-06	1.67099E-05	1.67099E-05	0.000786014
3838203774025	383820	3774025	0.000112826	0.000112826	0.000483172	0.000483172	3.81994E-05	2.52372E-05	4.26184E-05	4.26184E-05	1.28641E-05	1.32569E-05	7.41944E-05	7.41944E-05	5.23401E-05	5.23401E-05	5.18491E-06	5.18491E-06	1.66938E-05	1.66938E-05	0.000754586
3838303774025	383830	3774025	0.000108015	0.000108015	0.000462568	0.000462568	3.81382E-05	2.51967E-05	4.255E-05	4.255E-05	1.28434E-05	1.32356E-05	7.44006E-05	7.44006E-05	5.22562E-05	5.22562E-05	5.1766E-06	5.1766E-06	1.66671E-05	1.66671E-05	0.000725296
3838403774025	383840	3774025	0.000103519	0.000103519	0.000443315	0.000443315	3.81014E-05	2.51724E-05	4.2509E-05	4.2509E-05	1.28311E-05	1.32229E-05	7.46325E-05	7.46325E-05	5.22058E-05	5.22058E-05	5.17161E-06	5.17161E-06	1.6651E-05	1.6651E-05	0.000697844
3838603774025	383860	3774025	9.53448E-05	9.53448E-05	0.000408309	0.000408309	3.77767E-05	2.49579E-05	4.21468E-05	4.21468E-05	1.27217E-05	1.31102E-05	7.3911E-05	7.3911E-05	5.17609E-05	5.17609E-05	5.12753E-06	5.12753E-06	1.65091E-05	1.65091E-05	0.00064836
3838703774025	383870	3774025	9.1631E-05	9.1631E-05	0.000392405	0.000392405	3.75745E-05	2.48243E-05	4.19212E-05	4.19212E-05	1.26536E-05	1.304E-05	7.34086E-05	7.34086E-05	5.14839E-05	5.14839E-05	5.10009E-06	5.10009E-06	1.64207E-05	1.64207E-05	0.00062554
3838803774025	383880	3774025	8.81339E-05	8.81339E-05	0.000377428	0.000377428	3.73662E-05	2.46867E-05	4.16888E-05	4.16888E-05	1.25835E-05	1.29677E-05	7.27902E-05	7.27902E-05	5.11985E-05	5.11985E-05	5.07182E-06	5.07182E-06	1.63297E-05	1.63297E-05	0.00060383
3838903774025	383890	3774025	8.48431E-05	8.48431E-05	0.000363336	0.000363336	3.7164E-05	2.45531E-05	4.14632E-05	4.14632E-05	1.25154E-05	1.28975E-05	7.2146E-05	7.2146E-05	5.09214E-05	5.09214E-05	5.04437E-06	5.04437E-06	1.62414E-05	1.62414E-05	0.000583087
3839003774025	383900	3774025	8.17112E-05	8.17112E-05	0.000349923	0.000349923	3.6821E-05	2.43264E-05	4.10804E-05	4.10804E-05	1.23999E-05	1.27785E-05	7.11669E-05	7.11669E-05	5.04513E-05	5.04513E-05	4.99781E-06	4.99781E-06	1.60914E-05	1.60914E-05	0.000563216
3839103774025	383910	3774025	7.87443E-05	7.87443E-05	0.000337218	0.000337218	3.6484E-05	2.41038E-05	4.07045E-05	4.07045E-05	1.22864E-05	1.26615E-05	7.03552E-05	7.03552E-05	4.99896E-05	4.99896E-05	4.95207E-06	4.95207E-06	1.59442E-05	1.59442E-05	0.000544037
3829703774035	382970	3774035	4.66305E-05	4.66305E-05	0.000199692	0.000199692	2.97447E-05	1.96514E-05	3.31856E-05	3.31856E-05	1.00169E-05	1.03227E-05	6.06155E-05	6.06155E-05	4.07556E-05	4.07556E-05	4.03733E-06	4.03733E-06	1.2999E-05	1.2999E-05	5.47965E-05
3829803774035	382980	3774035	4.85059E-05	4.85059E-05	0.000207724	0.000207724	2.97508E-05	1.96554E-05	3.31925E-05	3.31925E-05	1.00189E-05	1.03248E-05	6.06413E-05	6.06413E-05	4.0764E-05	4.0764E-05	4.03816E-06	4.03816E-06	1.30017E-05	1.30017E-05	5.58292E-05
3829903774035	382990	3774035	5.05114E-05	5.05114E-05	0.000216312	0.000216312	2.9757E-05	1.96595E-05	3.31993E-05	3.31993E-05	1.0021E-05	1.0327E-05	6.06671E-05	6.06671E-05	4.07724E-05	4.07724E-05	4.03899E-06	4.03899E-06	1.30043E-05	1.30043E-05	5.68976E-05
3830003774035	383000	3774035	5.35216E-05	5.35216E-05	0.000229203	0.000229203	3.01062E-05	1.98902E-05	3.35889E-05	3.35889E-05	1.01386E-05	1.04482E-05	6.12468E-05	6.12468E-05	4.12509E-05	4.12509E-05	4.08639E-06	4.08639E-06	1.31569E-05	1.31569E-05	5.89809E-05
3830103774035	383010	3774035	5.76336E-05	5.76336E-05	0.000246812	0.000246812	3.07556E-05	2.03193E-05	3.43135E-05	3.43135E-05	1.03573E-05	1.06735E-05	6.23419E-05	6.23419E-05	4.21407E-05	4.21407E-05	4.17454E-06	4.17454E-06	1.34408E-05	1.34408E-05	6.20729E-05
3830203774035	383020	3774035	6.24821E-05	6.24821E-05	0.000267576	0.000267576	3.14908E-05	2.0805E-05	3.51337E-05	3.51337E-05	1.06049E-05	1.09287E-05	6.35916E-05	6.35916E-05	4.31481E-05	4.31481E-05	4.27433E-06	4.27433E-06	1.3762E-05	1.3762E-05	6.55767E-05
3830303774035	383030	3774035	6.67591E-05	6.67591E-05	0.000285892	0.000285892	3.19074E-05	2.10802E-05	3.55985E-05	3.55985E-05	1.07452E-05	1.10733E-05	6.42872E-05	6.42872E-05	4.37189E-05	4.37189E-05	4.33088E-06	4.33088E-06	1.39441E-05	1.39441E-05	6.82211E-05
3830403774035	383040	3774035	7.15127E-05	7.15127E-05	0.000306249	0.000306249	3.23363E-05	2.13636E-05	3.6077E-05	3.6077E-05	1.08896E-05	1.12221E-05	6.50216E-05	6.50216E-05	4.43065E-05	4.43065E-05	4.38909E-06	4.38909E-06	1.41315E-05	1.41315E-05	7.10265E-05
3830503774035	383050	3774035	7.7234E-05	7.7234E-05	0.00033075	0.00033075	3.28999E-05	2.17359E-05	3.67058E-05	3.67058E-05	1.10794E-05	1.14177E-05	6.59621E-05	6.59621E-05	4.50788E-05	4.50788E-05	4.46559E-06	4.46559E-06	1.43779E-05	1.43779E-05	7.43275E-05
3830603774035	383060	3774035	8.42489E-05	8.42489E-05	0.000360791	0.000360791	3.36412E-05	2.22257E-05	3.75329E-05	3.75329E-05	1.13291E-05	1.1675E-05	6.71989E-05	6.71989E-05	4.60946E-05	4.60946E-05	4.56621E-06	4.56621E-06	1.47018E-05	1.47018E-05	7.82253E-05
3830703774035	383070	3774035	9.21757E-05	9.21757E-05	0.000394737	0.000394737	3.44561E-05	2.2764E-05	3.8442E-05	3.8442E-05	1.16035E-05	1.19578E-05	6.85516E-05	6.85516E-05	4.7211E-05	4.7211E-05	4.67682E-06	4.67682E-06	1.50579E-05	1.50579E-05	8.23679E-05
3830803774035	383080	3774035	0.000100913	0.000100913	0.000432156	0.000432156	3.53506E-05	2.3355E-05	3.944E-05	3.944E-05	1.19047E-05	1.22682E-05	6.99945E-05	6.99945E-05	4.84366E-05	4.84366E-05	4.79823E-06	4.79823E-06	1.54488E-05	1.54488E-05	8.67134E-05
3830903774035	383090	3774035	0.000110338	0.000110338	0.000472517	0.000472517	3.63553E-05	2.40188E-05	4.0561E-05	4.0561E-05	1.22431E-05	1.26169E-05	7.15791E-05	7.15791E-05	4.98133E-05	4.98133E-05	4.93461E-06	4.93461E-06	1.58879E-05	1.58879E-05	9.13454E-05
3831003774035	383100	3774035	0.000119294	0.000119294	0.000510872	0.000510872	3.72192E-05	2.45895E-05	4.15247E-05	4.15247E-05	1.2534E-05	1.29167E-05	7.2919E-05	7.2919E-05	5.0997E-05	5.0997E-05	5.05186E-06	5.05186E-06	1.62655E-05	1.62655E-05	9.56551E-05
3831103774035	383110	3774035	0.000127106	0.000127106	0.000544323	0.000544323	3.76235E-05	2.48567E-05	4.19759E-05	4.19759E-05	1.26701E-05	1.3057E-05

			MSite Grubbing / Prep	MMass Grading / Excavation	MMass Grading / Excavation	MDrainage / Utilities Trenching	MFoundations / Concrete Pads	MBuilding / Structure Construction	MAsphalt Paving	MLandscaping or Other Finishing	MWaterside Construction (Piles)	RSSWRe-striping South Valley	RSSWRe-striping Silver Lake Boulevard	RSSWDemolition	RSSWPlacing Base	RSSWForm/Place Rebar and Pour	Child Risk				
Unique Identifier	X (UTM)	Y (UTM)	2027	2027	2028	2028	2028	2028	2028	2028	2028	2029	2029	2029	2029	2029	3rd Trimester	0<2	2<16	Total	per million
3836803774015	383680	3774015	0.002165794	0.005408152	0.005408152	0.001513523	0.002792734	0.005021855	0.003552662	0.001076564	0.001906152	3.36818E-05	0.002182516	0.003962728	0.002154136	0.00064477	1.19908E-07	3.3197E-06	2.7848E-07	3.71806E-06	3.71806108
3836903774015	383690	3774015	0.001908206	0.004764936	0.004764936	0.001333513	0.002460582	0.004424584	0.003130128	0.000948524	0.001679445	3.39029E-05	0.002160149	0.003503165	0.001904318	0.000569995	9.87078E-08	2.7172E-06	2.4941E-07	3.0653E-06	3.0653025
3837003774015	383700	3774015	0.001674971	0.004182529	0.004182529	0.00117052	0.002159831	0.003883777	0.00274754	0.000832588	0.00147417	3.38426E-05	0.001928742	0.003006113	0.001634121	0.000489121	8.48858E-08	2.3253E-06	2.2295E-07	2.63317E-06	2.63316609
3837303774015	383730	3774015	0.001229684	0.003070614	0.003070614	0.000859341	0.001585645	0.002851285	0.002017113	0.000611246	0.001082266	3.38828E-05	0.0012425	0.001965481	0.001068434	0.000319801	6.09601E-08	1.6488E-06	1.7098E-07	1.88069E-06	1.8806937
3837403774015	383740	3774015	0.001137539	0.002840522	0.002840522	0.000794947	0.001466827	0.002637627	0.001865963	0.000565443	0.001001167	3.38627E-05	0.001091936	0.001747227	0.000949792	0.000284289	5.58729E-08	1.5052E-06	1.5982E-07	1.72092E-06	1.72091986
3837503774015	383750	3774015	0.001060869	0.002649071	0.002649071	0.000741368	0.001367963	0.002459852	0.001740198	0.000527333	0.000933689	3.40235E-05	0.000970473	0.001568346	0.000852552	0.000255184	5.15763E-08	1.384E-06	1.504E-07	1.58596E-06	1.58595646
3837603774015	383760	3774015	0.000995915	0.002486875	0.002486875	0.000695976	0.001284206	0.002309241	0.00163365	0.000495045	0.000876522	3.41641E-05	0.000871663	0.001420263	0.000772054	0.000231089	4.79056E-08	1.2804E-06	1.423E-07	1.47063E-06	1.4706266
3837703774015	383770	3774015	0.000940823	0.002349307	0.002349307	0.000657476	0.001213167	0.002181499	0.00154328	0.000467661	0.000828034	3.40586E-05	0.000791654	0.001298394	0.000705806	0.00021126	4.47645E-08	1.1925E-06	1.3529E-07	1.37251E-06	1.37250907
3837803774015	383780	3774015	0.000892502	0.002228645	0.002228645	0.000623707	0.001150858	0.002069456	0.001464016	0.000443641	0.000785506	3.39431E-05	0.000724662	0.001194904	0.000649549	0.000194421	4.20044E-08	1.1155E-06	1.2906E-07	1.28656E-06	1.28656464
3837903774015	383790	3774015	0.000849115	0.002120304	0.002120304	0.000593387	0.001094911	0.001968853	0.001392846	0.000422074	0.00074732	3.38326E-05	0.000667236	0.001105098	0.00060073	0.000179809	3.95413E-08	1.0469E-06	1.2343E-07	1.20984E-06	1.20983504
3838003774015	383800	3774015	0.000809379	0.002021081	0.002021081	0.000565619	0.001043673	0.001876718	0.001327666	0.000402323	0.000712348	3.39079E-05	0.00061705	0.001025767	0.000557606	0.000166901	3.73236E-08	9.8472E-07	1.1827E-07	1.14032E-06	1.14031866
3838103774015	383810	3774015	0.000773086	0.001930454	0.001930454	0.000540256	0.000996874	0.001792564	0.001268132	0.000384282	0.000680406	3.38225E-05	0.00057337	0.000956089	0.000519729	0.000155564	3.53298E-08	9.29E-07	1.1354E-07	1.07787E-06	1.0778665
3838203774015	383820	3774015	0.000739755	0.001847224	0.001847224	0.000516963	0.000953894	0.001715279	0.001213457	0.000367714	0.000651071	3.38677E-05	0.000535131	0.00089462	0.000486315	0.000145562	3.35721E-08	8.7915E-07	1.0916E-07	1.02189E-06	1.02188741
3838303774015	383830	3774015	0.000708912	0.001770208	0.001770208	0.00049541	0.000914124	0.001643765	0.001162865	0.000352383	0.000623926	3.37522E-05	0.000501349	0.000839967	0.000456606	0.00013667	3.19523E-08	8.3373E-07	1.051E-07	9.70782E-07	0.97078193
3838403774015	383840	3774015	0.000680176	0.001698451	0.001698451	0.000475328	0.000877069	0.001577133	0.001115727	0.000338099	0.000598634	3.36366E-05	0.000471244	0.000790985	0.000429979	0.0001287	3.04851E-08	7.9241E-07	1.0131E-07	9.24204E-07	0.92420407
3838603774015	383860	3774015	0.000628661	0.001569814	0.001569814	0.000439327	0.000810641	0.001457684	0.001031224	0.000312492	0.000553295	3.33653E-05	0.000420591	0.000708005	0.000384871	0.000115199	2.77836E-08	7.1932E-07	9.4419E-08	8.41527E-07	0.84152672
3838703774015	383870	3774015	0.000605063	0.001510888	0.001510888	0.000422836	0.000780213	0.001402968	0.000992516	0.000300762	0.000532526	3.32196E-05	0.000398751	0.000672028	0.000365314	0.000109345	2.65633E-08	6.8675E-07	9.1253E-08	8.04568E-07	0.80456755
3838803774015	383880	3774015	0.000582704	0.001455056	0.001455056	0.000407211	0.000751382	0.001351124	0.000955839	0.000289648	0.000512848	3.30639E-05	0.000378805	0.000639065	0.000347395	0.000103981	2.5407E-08	6.5634E-07	8.8245E-08	7.69991E-07	0.76999135
3838903774015	383890	3774015	0.000561396	0.001401847	0.001401847	0.00039232	0.000723905	0.001301715	0.000920886	0.000279056	0.000494094	3.27674E-05	0.000360457	0.000608657	0.000330866	9.90339E-05	2.43417E-08	6.2804E-07	8.5375E-08	7.37759E-07	0.7377586
3839003774015	383900	3774015	0.000540987	0.001350885	0.001350885	0.000378058	0.000697588	0.001254393	0.000887408	0.000268911	0.000476131	3.23856E-05	0.0003435	0.000580491	0.000315554	9.44509E-05	2.33284E-08	6.0156E-07	8.2607E-08	7.07493E-07	0.70749323
3839103774015	383910	3774015	0.000521229	0.001301549	0.001301549	0.000364251	0.000672112	0.001208581	0.000854999	0.000259091	0.000458743	3.19485E-05	0.000327604	0.00055403	0.00030117	9.01455E-05	2.23679E-08	5.7637E-07	7.9923E-08	6.78662E-07	0.67866244
3829703774025	382970	3774025	4.98133E-05	0.000124387	0.000124387	3.4811E-05	6.42329E-05	0.000115503	8.17112E-05	2.4761E-05	4.38415E-05	2.82809E-05	3.69425E-05	6.33369E-05	3.44299E-05	1.03055E-05	1.14441E-08	3.7373E-07	3.2078E-08	4.17253E-07	0.41725293
3829803774025	382980	3774025	5.0869E-05	0.000127024	0.000127024	3.55488E-05	6.55942E-05	0.000117951	8.3443E-05	2.52858E-05	4.47707E-05	2.82759E-05	3.75303E-05	6.43556E-05	3.49836E-05	1.04712E-05	1.20251E-08	3.9533E-07	3.3345E-08	4.407E-07	0.44070041
3829903774025	382990	3774025	5.19678E-05	0.000129768	0.000129768	3.63167E-05	6.70111E-05	0.000120498	8.52454E-05	2.5832E-05	4.57377E-05	2.82658E-05	3.81382E-05	6.54167E-05	3.55605E-05	1.06439E-05	1.26552E-08	4.1893E-07	3.4715E-08	4.663E-07	0.46630021
3830003774025	383000	3774025	5.39015E-05	0.000134596	0.000134596	3.7668E-05	6.95046E-05	0.000124982	8.84174E-05	2.67932E-05	4.74396E-05	2.85321E-05	3.9334E-05	6.7488E-05	3.66865E-05	1.09809E-05	1.35342E-08	4.5204E-07	3.6748E-08	5.02318E-07	0.50231807
3830103774025	383010	3774025	5.6654E-05	0.000141469	0.000141469	3.95915E-05	7.30538E-05	0.000131364	9.29324E-05	2.81613E-05	4.98621E-05	2.90445E-05	4.10824E-05	7.05017E-05	3.83247E-05	1.14712E-05	1.46768E-08	4.9549E-07	3.9481E-08	5.49645E-07	0.5496447
3830203774025	383020	3774025	5.97404E-05	0.000149176	0.000149176	4.17484E-05	7.70336E-05	0.000138521	9.79951E-05	2.96955E-05	5.25785E-05	2.96324E-05	4.30217E-05	7.38464E-05	4.01428E-05	1.20154E-05	1.59923E-08	5.4623E-07	4.2659E-08	6.04878E-07	0.60487771
3830303774025	383030	3774025	6.22827E-05	0.000155525	0.000155525	4.35251E-05	8.03119E-05	0.000144416	0.000102166	3.09592E-05	5.48161E-05	2.99891E-05	4.45591E-05	7.65119E-05	4.15918E-05	1.24492E-05	1.72904E-08	5.9708E-07	4.5699E-08	6.60069E-07	0.66006913
3830403774025	383040	3774025	6.49921E-05	0.00016229	0.00016229	4.54184E-05	8.38056E-05	0.000150698	0.00010661	3.2306E-05	5.72006E-05	3.03659E-05	4.6197E-05	7.93473E-05	4.31331E-05	1.29105E-05	1.87714E-08	6.5593E-07	4.9169E-08	7.23875E-07	0.72387477
3830503774025	383050	3774025	6.81539E-05	0.000170185	0.000170185	4.7628E-05	8.78826E-05	0.000158029	0.000111796	3.38777E-05	5.99834E-05	3.08683E-05	4.81262E-05	8.26835E-05	4.49467E-05	1.34533E-05	2.05646E-08	7.2835E-07	5.3424E-08	8.02334E-07	0.8023344
3830603774025	383060	3774025	7.18382E-05	0.000179385	0.000179385	5.02027E-05	9.26334E-05	0.000166572	0.00011784	3.5709E-05	6.3226E-05	3.15516E-05	5.04223E-05	8.66564E-05	4.71063E-05	1.40997E-05	2.27849E-08	8.197E-07	5.8764E-08	9.01251E-07	0.90125132
3830703774025	383070	3774025	7.57541E-05	0.000189164	0.000189164	5.29392E-05	9.76829E-05	0.000175652	0.000124263	3.76555E-05	6.66724E-05	3.23153E-05	5.29042E-05	9.09348E-05	4.94321E-05	1.47959E-05	2.54353E-08	9.3099E-07	6.5149E-08	1.02158E-06	1.02157893
3830803774025	383080	3774025	7.96053E-05	0.000198781	0.000198781	5.56306E-05	0.000102649	0.000184582	0.000130581	3.95699E-05	7.0062E-05	3.30588E-05	5.5371E-05	9.51879E-05	5.17441E-05	1.54879E-05	2.84971E-08	1.0619E-06	7.2435E-08	1.16286E-06	1.16286138
3830903774025	383090	3774025	8.36936E-05	0.000208989	0.000208989	5.84876E-05	0.000107921	0.000194061	0.000137287	4.16021E-05	7.36601E-05	3.38979E-05	5.80037E-05	9.97465E-05	5.42221E-05	1.62296E-05	3.21959E-08	1.2231E-06	8.1178E-08	1.33648E-06	1.33648011
3831003774025	383100	3774025	8.75395E-05	0.000218593	0.000218593	6.11752E-05	0.00011288	0.000202979	0.000143595	4.35138E-05	7.7045E-05	3.46314E-05	6.04052E-05	0.000103915	5.64879E-05	1.69078E-05	3.64276E-08	1.4116E-06	9.1038E-08	1.53903E-06	1.53902979
3831103774025	383110	3774025	9.08252E-05	0.000226797	0.000226797	6.34714E-05	0.000117117	0.000210598	0.000148985	4.5147E-05	7.99368E-05	3.50082E-05	6.23144E-05	0.000107234	5.82922E-05	1.74479E-05	4.09751E-08	1.6195E-06	1.0152E-07	1.76196E-06	1.76196052
3831203774025	383120	3774025	9.42401E-05	0.000235325	0.000235325	6.58579E-05	0.00012152	0.000218516	0.000154587	4.68445E-05	8.29423E-05	3.54051E-05	6.42839E-05	0.000110663	6.01566E-05	1.80059E-05	4.65859E-08	1.8826E-06	1.1457E-07	2.04378E-06	2.04377765
3831303774025	383130	3774025	9.78328E-05	0.000244296	0.000244296	6.83686E-05	0.000126153	0.000226846	0.00016048	4.86304E-05	8.61043E-05	3.58573E-05	6.6399E-05	0.000114254	6.21086E-05	1.85902E-05	5.37899E-08	2.2304E-06	1.3155E-07	2.41572E-06	2.41571706
3831403774025	383140	3774025	0.000101523	0.000253509	0.000253509	7.0947E-05	0.000130911	0.000235402	0.000166533	5.04644E-05	8.93517E-05	3.63346E-05	6.89714E-05	0.000118287	6.43005E-05	1.92463E-05	6.33169E-08	2.7062E-06	1.5447E-07	2.92394E-06	2.92394033
3831503774025	383150	3774025	0.000105525	0.000263503	0.000263503	7.37438E-05	0.000136071	0.000244681	0.000173097	5.24537E-05	9.2874E-05	3.68923E-05	7.14232E-05	0.000123185	6.69632E-05	2.00432E-05	7.69062E-08	3.4131E-06	1.8824E-07	3.6782E-06	3.67820381
3831603774025	383160	3774025	0.000109004	0.000272192	0.000272192	7.61754E-05	0.000140558	0.000252749	0.000178805	5.41834E-05	9.59364E-05	3.76911E-05	7.32319E-05	0.000126343	6.86798E-05	2.05571E-05	9.82232E-08	4.5684E-06	2.4286E-07	4.90953E-06	4.90952736
3836803774025	383680	3774025	0.00153179	0.003824996	0.003824996	0.001070461	0.001975203	0.003551782	0.002512673	0.000761416	0.001348154	3.28528E-05	0.001440692	0.002600981	0.001413891	0.000423202	1.13143E-07	3.1316E-06	2.1319E-07	3.45793E-06	3.45792738
3836903774025	383690	3774025	0.001455847	0.003635361	0.003635361	0.00101739	0.001877277	0.003375693	0.0023881	0.000723667	0.001281316	3.2878E-05	0.001445254	0.002481345	0.001348857	0.000403736	9.51028E-08	2.6193E-06	2.0285E-07	2.91721E-06	2.91721468
3837003774025	383700	3774025	0.001347452	0.003364689	0.003364689	0.00094164	0.001737504	0.003124354	0.002210294	0.000669786	0.001185915	3.28428E-05	0.001372102	0.002266537	0.001232088	0.000368785	8.2484E-08	2.2616E-06	1.8931E-07	2.53344E-06	2.53343557
3837103774025	383710	3774025	0.001242751	0.003103244	0.003103244	0.000868472	0.001602495	0.002881584	0.002038548	0.000617742	0.001093766	3.28026E-05	0.001261612	0.002043377	0.001110778	0.000332475	7.30489E-08	1.9946E-06	1.7635E-07	2.24402E-06	2.2440249
3837203774025	383720	3774025	0.001150343	0.002872493	0.002872493	0.000803894	0.001483336	0.002667315	0.001886965	0.000571808	0.001012436	3.29784E-05	0.001139374	0.001836796	0.000998481	0.000298863	6.56242E-08	1.7845E-06	1.6486E-07	2.01502E-06	2.01501553
3837503774025	383750	3774025	0.000945062	0.002359892	0.002359892	0.000660438	0.001218633	0.002191328	0.001550234	0.000469768	0.000831765	3.33201E-05	0.000839669	0.001371255	0.000745413	0.000223115	5.06192E-08	1.3609E-06	1.3871E-07	1.55026E-06	1.55025964
3837603774025	383760	3774025	0.000894096	0.002232626	0.002232626	0.000624822	0.001152914	0.002073153	0.001466631	0.000444434	0.000786909	3.3295E-05	0.000766448	0.001258266	0.000683992	0.000204731	4.70775E-08	1.2612E-06	1.3203E-07	1.44028E-06	1.44027838
3837703774025	383770	3774025	0.000849357	0.002120909	0.002120909	0.000593556	0.001095223	0.001969415	0.001393243	0.000422195	0.000747533	3.33854E-05	0.000704133	0.001161389	0.0006313	0.000188968	4.40163E-08	1.1753E-06	1.2609E-07	1.34538E-06	1.34537946
3837803774025	383780	3774025	0.000809406	0.002021149	0.002021149	0.000565638	0.001043708	0.001876781	0.00132771	0.000402336	0.000712372	3.3295E-05	0.00065041	0.001077152	0.000585539	0.000175262	4.13228E-08	1.0999E-06	1.2072E-07	1.26192E-06	1.26192111
3837903774025	383790	3774025	0.000773193	0.001930723	0.001930723	0.000540331	0.000997013	0.001792814	0.001268309	0.000384336	0.000680501	3.32096E-05	0.000603535	0.001003034	0.000545248	0.000163202	3.89243E-08	1.0328E-06	1.1582E-07	1.18754E-06	1.18753909
3838003774025	383800	3774025	0.000739922	0.001847641	0.001847641	0.00051708	0.00095411	0.001715667	0.001213731	0.000367797	0.000651218	3.32849E-05	0.000562151	0.000937065	0.000509388	0.000152469	3.67695E-08	9.7239E-07	1.1131E-07	1.12047E-06	1.12047015
3838103774025	383810	3774025	0.000709279	0.001771123	0.001771123	0.000495666	0.000914596	0.001644614	0.001163466	0.000352565	0.000624248	3.33502E-05	0.0005256	0.000878397	0.000477496	0.000142923	3.48325E-08	9.1821E-07	1.0715E-07	1.06019E-06	1.0601895
3838203774025	383820	3774025	0.000680919	0.001700307	0.001700307	0.000475847	0.000878028	0.001578857	0.001116947	0.000338469	0.000599289	3.32498E-05	0.000493175	0.000826011	0.000449019	0.000134399	3.31242E-08	8.6964E-07	1.0327E-07	1.00604E-06	1.00603952
3838303774025	383830	3774025	0.000654488	0.001634307	0.001634307	0.000457376	0.000843946	0.001517571	0.001073591	0.00032533	0.000576026	3.31442E-05	0.000464185	0.000778922	0.000423422	0.000126737	3.15535E-08	8.2535E-07	9.9653E-08	9.56558E-07	0.95655754
3838403774025	383840	3774025	0.000629716	0.00157245	0.00157245	0.000440065	0.000812003	0.001460132	0.001032956	0.000313017	0.000554224	3.30287E-05	0.000438115	0.000736367	0.000400288	0.000119813	3.01174E-08	7.849E-07	9.6255E-08	9.11271E-07	0.91127106
3838603774025	383860	3774025	0.000585063	0.001460948	0.001460948	0.00040886	0.000754424	0.001356594	0.000959709	0.000290821	0.000514924	3.27674E-05	0.000393802	0.000663607	0.000360736	0.000107975	2.74931E-08	7.1355E-07	9.0054E-08	8.31096E-07	0.83109619
3838703774025	383870	3774025	0.000564471	0.001409528	0.001409528	0.00039447	0.000727871	0.001308847	0.000925931	0.000280585	0.000496801	3.26318E-05	0.000374494	0.000631739	0.000343413	0.000102789	2.63008E-08	6.8164E-07	8.7187E-08	7.95129E-07	0.79512903
3838803774025	383880	3774025	0.000544881	0.001360609	0.001360609	0.000380779	0.00070261	0.001263423	0.000893796	0.000270847	0.000479559	3.24911E-05	0.000356769	0.000602392	0.00032746	9.80145E-05	2.51814E-08	6.5193E-07	8.4455E-08	7.61565E-07	0.76156525
3838903774025	383890	3774025	0.000526163	0.00131387	0.00131387	0.000367699	0.000678474	0.001220022	0.000863092	0.000261543	0.000463085	3.23454E-05	0.00034039	0.00057521	0.000312684	9.35917E-05	2.41229E-08	6.2408E-07	8.1852E-08	7.30054E-07	0.73005428
3839003774025	383900	3774025	0.000508232	0.001269094	0.001269094	0.000355168	0.000655352	0.001178444	0.000833679	0.00025263	0.000447304	3.20188E-05	0.000325233	0.000549998	0.000298978	8.94895E-05	2.31312E-08	5.9805E-07	7.9335E-08	7.0052E-07	0.70052035
3839103774025	383910	3774025	0.000490926	0.001225878	0.001225878	0.000343074	0.000633036	0.001138316	0.00080529	0.000244027	0.000432072	3.16621E-05	0.000311039	0.000526347	0.000286122	8.56413E-05	2.22055E-08	5.7365E-07	7.6916E-08	6.72774E-07	0.67277423
3829703774035	382970	3774035	4.9447E-05	0.000123473	0.000123473	3.45551E-05	6.37606E-05	0.000114653	8.11104E-05	2.45789E-05	4.35191E-05	2.77584E-05	3.65858E-05	6.27257E-05	3.40976E-05	1.0206E-05	1.14353E-08	3.7415E-07	3.2029E-08	4.17616E-07	0.41761637
3829803774035	382980	3774035	5.03788E-05	0.0001258	0.0001258	3.52063E-05	6.49622E-05	0.000116814	8.26389E-05	2.50421E-05	4.43393E-05	2.77081E-05	3.70832E-05	6.36001E-05	3.45729E-05	1.03483E-05	1.19933E-08	3.9491E-07	3.2322E-08	4.40134E-07	0.44013387
3829903774035	382990	3774035	5.1343E-05	0.000128207	0.000128207	3.588E-05	6.62054E-05	0.00011905	8.42205E-05	2.55214E-05	4.51878E-05	2.76529E-05	3.76007E-05	6.44914E-05	3.50575E-05	1.04933E-05	1.25952E-08	4.1746E-07	3.4527E-08	4.6458E-07	0.46458014
3830003774035	383000	3774035	5.32228E-05	0.000132901	0.000132901	3.71937E-05	6.86294E-05	0.000123408	8.73041E-05	2.64558E-05	4.68423E-05	2.79091E-05	3.87612E-05	6.65033E-05	3.61512E-05	1.08207E-05	1.34676E-08	4.5029E-07	3.6544E-08	5.00302E-07	0.50030215
3830103774035	383010	3774035	5.6013E-05	0.000139869	0.000139869	3.91436E-05	7.22273E-05	0.000129878	9.18809E-05	2.78427E-05	4.9298E-05	2.84417E-05	4.05398E-05	6.95679E-05	3.7817E-05	1.13193E-05	1.4629E-08	4.9441E-07	3.9333E-08	5.48373E-07	0.54837277
3830203774035	383020	3774035	5.91748E-05	0.000147764	0.000147764	4.13531E-05	7.63043E-05	0.000137209	9.70674E-05	2.94144E-05	5.20807E-05	2.90596E-05	4.25344E-05	7.30144E-05	3.96906E-05	1.18801E-05	1.59757E-08	5.4631E-07	4.2607E-08	6.04896E-07	0.60489571
3830303774035	383030	3774035	6.1561E-05	0.000153722	0.000153722	4.30207E-05	7.93812E-05	0.000142742	0.000100982	3.06005E-05	5.41808E-05	2.93711E-05	4.39713E-05	7.54932E-05	4.10381E-05	1.22834E-05	1.72451E-08	5.9596E-07	4.5568E-08	6.58776E-07	0.65877594
3830403774035	383040	3774035	6.40926E-05	0.000160044	0.000160044	4.47898E-05	8.26457E-05	0.000148612	0.000105134	3.18589E-05	5.64089E-05	2.96977E-05	4.54886E-05	7.81333E-05	4.24732E-05	1.2713E-05	1.86889E-08	6.532E-07	4.8934E-08	7.20825E-07	0.72082461
3830503774035	383050	3774035	6.70712E-05	0.000167482	0.000167482	4.68714E-05	8.64866E-05	0.000155519	0.00011002	3.33395E-05	5.90305E-05	3.01499E-05	4.73023E-05	8.12658E-05	4.4176E-05	1.32227E-05	2.0439E-08	7.2363E-07	5.3069E-08	7.97142E-07	0.79714155
3830603774035	383060	3774035	7.05885E-05	0.000176265	0.000176265	4.93294E-05	9.1022E-05	0.000163675	0.00011579	3.50879E-05	6.21262E-05	3.07729E-05	4.94827E-05	8.50349E-05	4.62249E-05	1.38359E-05	2.26102E-08	8.1262E-07	5.8277E-08	8.93508E-07	0.89350839
3830703774035	383070	3774035	7.43267E-05	0.000185599	0.000185599	5.19417E-05	9.58423E-05	0.000172342	0.000121922	3.69646E-05	6.54162E-05	3.14712E-05	5.18391E-05	8.91012E-05	4.84353E-05	1.44975E-05	2.51952E-08	9.2068E-07	6.4493E-08	1.01037E-06	1.01037331
3830803774035	383080	3774035	7.8248E-05	0.000195391	0.000195391	5.46821E-05	0.000100899	0.000181435	0.000128354	3.88952E-05	6.88674E-05	3.22499E-05	5.43511E-05	9.34391E-05	5.07934E-05	1.52034E-05	2.83037E-08	1.0531E-06	7.1936E-08	1.15335E-06	1.15334851
3830903774035	383090	3774035	8.24278E-05	0.000205828	0.000205828	5.7603E-05	0.000106288	0.000191126	0.000135211	4.09729E-05	7.25461E-05	3.31442E-05	5.70792E-05	9.81505E-05	5.33546E-05	1.59699E-05	3.20972E-08	1.2177E-06	8.0955E-08	1.33077E-06	1.33077237
3831003774035	383100	3774035	8.63168E-05	0.00021554	0.00021554	6.03208E-05	0.000111303	0.000200144	0.00014159	4.2906E-05	7.59688E-05	3.3923E-05	5.9521E-05	0.000102387	5.56573E-05	1.66592E-05	3.64198E-08	1.4093E-06	9.1053E-08	1.53673E-06	1.53673058
3831103774035	383110	3774035	8.94624E-05	0.000223394	0.000223394	6.2519E-05	0.000115359	0.000207438	0.00014675	4.44696E-05	7.87374E-05	3.42546E-05	6.13347E-05	0.000105545	5.73739E-05	1.7173E-05	4.09304E-08	1.6143E-06	1.0143E-07	1.75665E-06	1.75664698

			EGIODemolition	EGIOSite Grubbing / Prep	EGIOMass Grading / Excavation	EGIOMass Grading / Excavation	EGIODrainage / Utilities Trenching	EGIODrainage / Utilities Trenching	EGIOFoundations / Concrete Pads	EGIOFoundations / Concrete Pads	EGIOBuilding / Structure Construction	EGIOBuilding / Structure Construction	EGIOAsphalt Paving	EGIOArchitectural Coating	EGIOLandscaping or Other Finishing	EGIOWaterside Construction (Piles)	HIWaterside Construction (Landscaping)	HIWaterside Construction (Landscaping)	KMDemolition	KMSite Grubbing / Prep	KMMass Grading / Excavation
Unique Identifier	X (UTM)	Y (UTM)	2025	2025	2025	2026	2026	2027	2026	2027	2026	2027	2027	2027	2027	2027	2025	2026	2025	2025	2025
3831203774035	383120	3774035	0.001910798	0.00172426	0.004305598	0.004305598	0.001204963	0.001204963	0.002223383	0.002223383	0.003998056	0.003998056	0.002828385	0.000266201	0.000857086	0.001517547	0.001346807	0.001346807	0.000166115	0.000149898	0.000374306
3831303774035	383130	3774035	0.002294266	0.00207029	0.005169666	0.005169666	0.00144678	0.00144678	0.002669582	0.002669582	0.004800405	0.004800405	0.003395999	0.000319623	0.001029091	0.001822096	0.001498903	0.001498903	0.000174101	0.000157105	0.000392302
3831403774035	383140	3774035	0.002825506	0.00254967	0.006366708	0.006366708	0.001781784	0.001781784	0.003287726	0.003287726	0.005911943	0.005911943	0.004182345	0.000393633	0.001267377	0.002244004	0.001681435	0.001681435	0.000182679	0.000164845	0.00041163
3831503774035	383150	3774035	0.003623273	0.00326955	0.008164314	0.008164314	0.002284861	0.002284861	0.004215998	0.004215998	0.007581149	0.007581149	0.005363209	0.000504773	0.001625215	0.002877586	0.001906677	0.001906677	0.000191841	0.000173113	0.000432276
3831603774035	383160	3774035	0.004951133	0.00446778	0.011156379	0.011156379	0.003122218	0.003122218	0.005761081	0.005761081	0.010359495	0.010359495	0.007328722	0.000689762	0.002220825	0.003932166	0.002202908	0.002202908	0.000201583	0.000181903	0.000454227
3836703774035	383670	3774035	0.000303649	0.00027401	0.000684212	0.000684212	0.000191483	0.000191483	0.000353323	0.000353323	0.00063534	0.00063534	0.000449465	4.23026E-05	0.000136201	0.000241157	0.000925742	0.000925742	0.005143739	0.004641579	0.011590377
3836803774035	383680	3774035	0.000293651	0.00026498	0.000661683	0.000661683	0.000185178	0.000185178	0.000341689	0.000341689	0.00061442	0.00061442	0.000434665	4.09097E-05	0.000131717	0.000233216	0.000899494	0.000899494	0.004180233	0.003772137	0.009419312
3836903774035	383690	3774035	0.000284017	0.00025629	0.000639974	0.000639974	0.000179103	0.000179103	0.000330478	0.000330478	0.000594262	0.000594262	0.000420405	3.95675E-05	0.000127395	0.000225565	0.000873976	0.000873976	0.003499115	0.003157513	0.00788455
3837003774035	383700	3774035	0.000274985	0.00024814	0.000619624	0.000619624	0.000173408	0.000173408	0.00031997	0.00031997	0.000575365	0.000575365	0.000407036	3.83093E-05	0.000123344	0.000218392	0.00084898	0.00084898	0.003000998	0.002708025	0.006762144
3837103774035	383710	3774035	0.000266079	0.0002401	0.000599556	0.000599556	0.000167792	0.000167792	0.000309607	0.000309607	0.000556731	0.000556731	0.000393854	3.70686E-05	0.00011935	0.000211319	0.000825254	0.000825254	0.002620622	0.002364783	0.005905043
3837203774035	383720	3774035	0.000257938	0.00023276	0.00058121	0.00058121	0.000162657	0.000162657	0.000300133	0.000300133	0.000539695	0.000539695	0.000381802	3.59343E-05	0.000115698	0.000204853	0.000804969	0.000804969	0.002313785	0.002087901	0.005213649
3837303774035	383730	3774035	0.000250214	0.00022579	0.000563806	0.000563806	0.000157786	0.000157786	0.000291146	0.000291146	0.000523534	0.000523534	0.000370369	3.48582E-05	0.000112233	0.000198718	0.000786017	0.000786017	0.002065936	0.001864248	0.004655169
3837403774035	383740	3774035	0.000242716	0.00021902	0.000546912	0.000546912	0.000153059	0.000153059	0.000282422	0.000282422	0.000507847	0.000507847	0.000359271	3.38138E-05	0.00010887	0.000192764	0.000767381	0.000767381	0.001863583	0.00168165	0.004199207
3837903774035	383790	3774035	0.000209158	0.00018874	0.000471295	0.000471295	0.000131896	0.000131896	0.000243374	0.000243374	0.000437631	0.000437631	0.000309598	2.91386E-05	9.38175E-05	0.000166112	0.000681421	0.000681421	0.001227764	0.001107903	0.002766519
3838003774035	383800	3774035	0.000203171	0.00018334	0.000457805	0.000457805	0.000128121	0.000128121	0.000236407	0.000236407	0.000425104	0.000425104	0.000300736	2.83045E-05	9.11321E-05	0.000161357	0.000666433	0.000666433	0.001143558	0.001031918	0.002576777
3838103774035	383810	3774035	0.000197578	0.00017829	0.000445202	0.000445202	0.000124594	0.000124594	0.000229899	0.000229899	0.000413402	0.000413402	0.000292457	2.75254E-05	8.86233E-05	0.000156915	0.000652254	0.000652254	0.001068377	0.000964076	0.002407371
3838203774035	383820	3774035	0.000192033	0.00017329	0.000432706	0.000432706	0.000121097	0.000121097	0.000223447	0.000223447	0.000401799	0.000401799	0.000284249	2.67528E-05	8.6136E-05	0.000152511	0.000642104	0.000642104	0.001000926	0.00090321	0.002255384
3838303774035	383830	3774035	0.000186702	0.00016848	0.000420695	0.000420695	0.000117736	0.000117736	0.000217244	0.000217244	0.000390646	0.000390646	0.000276358	2.60102E-05	8.3745E-05	0.000148278	0.000631272	0.000631272	0.000940124	0.000848344	0.00211838
3838403774035	383840	3774035	0.000181581	0.00016385	0.000409155	0.000409155	0.000114506	0.000114506	0.000211285	0.000211285	0.00037993	0.00037993	0.000268778	2.52967E-05	8.14478E-05	0.00014421	0.000619726	0.000619726	0.000884993	0.000798596	0.001994154
3838603774035	383860	3774035	0.000171875	0.0001551	0.000387285	0.000387285	0.000108385	0.000108385	0.000199992	0.000199992	0.000359622	0.000359622	0.000254411	2.39446E-05	7.70942E-05	0.000136502	0.000589322	0.000589322	0.000791099	0.000713868	0.001782582
3838703774035	383870	3774035	0.000167302	0.00015097	0.000376982	0.000376982	0.000105502	0.000105502	0.000194671	0.000194671	0.000350055	0.000350055	0.000247643	2.33076E-05	7.50433E-05	0.000132871	0.000573906	0.000573906	0.000749906	0.000676696	0.001689763
3838803774035	383880	3774035	0.000162903	0.000147	0.00036707	0.00036707	0.000102728	0.000102728	0.000189552	0.000189552	0.00034085	0.00034085	0.000241131	2.26947E-05	7.307E-05	0.000129377	0.000557079	0.000557079	0.00071202	0.000642509	0.001604394
3838903774035	383890	3774035	0.000158665	0.00014318	0.00035752	0.00035752	0.000100055	0.000100055	0.000184621	0.000184621	0.000331983	0.000331983	0.000234858	2.21043E-05	7.11691E-05	0.000126011	0.000541806	0.000541806	0.000676856	0.000610778	0.001525159
3839003774035	383900	3774035	0.000154517	0.00013943	0.000348172	0.000348172	9.74392E-05	9.74392E-05	0.000179794	0.000179794	0.000323303	0.000323303	0.000228717	2.15263E-05	6.93082E-05	0.000122716	0.000523757	0.000523757	0.000644498	0.000581578	0.001452245
3839103774035	383910	3774035	0.000150452	0.00013576	0.000339012	0.000339012	9.48758E-05	9.48758E-05	0.000175064	0.000175064	0.000314797	0.000314797	0.0002227	2.096E-05	6.74849E-05	0.00011948	0.000509547	0.000509547	0.000614282	0.000554312	0.00138416
3829703774045	382970	3774045	0.000325789	0.00029398	0.000734099	0.000734099	0.000205444	0.000205444	0.000379084	0.000379084	0.000681663	0.000681663	0.000482236	4.53869E-05	0.000146132	0.00025874	0.000408488	0.000408488	7.8082E-05	7.04593E-05	0.000175942
3829803774045	382980	3774045	0.000345409	0.00031169	0.000778309	0.000778309	0.000217817	0.000217817	0.000401914	0.000401914	0.000722716	0.000722716	0.000511278	4.81203E-05	0.000154933	0.000274322	0.000426267	0.000426267	7.98549E-05	7.2059E-05	0.00017937
3829903774045	382990	3774045	0.00036682	0.00033101	0.000826555	0.000826555	0.000231319	0.000231319	0.00042628	0.00042628	0.000767516	0.000767516	0.000542971	5.11032E-05	0.000164537	0.000291327	0.00044533	0.00044533	8.17172E-05	7.37396E-05	0.000184133
3830003774045	383000	3774045	0.000398606	0.00035969	0.000898178	0.000898178	0.000251364	0.000251364	0.000463813	0.000463813	0.000834022	0.000834022	0.000590021	5.55314E-05	0.000178794	0.000316571	0.00047236	0.00047236	8.55613E-05	7.72084E-05	0.000192795
3830103774045	383010	3774045	0.000442246	0.00039907	0.000996512	0.000996512	0.000278883	0.000278883	0.00051459	0.00051459	0.000925333	0.000925333	0.000656417	6.16111E-05	0.000198369	0.00035123	0.00050896	0.00050896	9.13574E-05	8.24386E-05	0.000205855
3830203774045	383020	3774045	0.000494428	0.00044616	0.001114094	0.001114094	0.00031179	0.00031179	0.000575311	0.000575311	0.001034516	0.001034516	0.000731858	6.88807E-05	0.000221775	0.000392672	0.000550481	0.000550481	9.78935E-05	8.83367E-05	0.000220583
3830303774045	383030	3774045	0.000543047	0.00049003	0.001223646	0.001223646	0.000342449	0.000342449	0.000631883	0.000631883	0.001136242	0.001136242	0.000803823	7.5654E-05	0.000243583	0.000431285	0.000588149	0.000588149	0.000102651	9.26296E-05	0.000231303
3830403774045	383040	3774045	0.00059924	0.00054074	0.001350266	0.001350266	0.000377885	0.000377885	0.000697268	0.000697268	0.001253818	0.001253818	0.000887001	8.34825E-05	0.000268788	0.000475913	0.000630177	0.000630177	0.000107737	9.72188E-05	0.000242763
3830503774045	383050	3774045	0.000668905	0.0006036	0.001507243	0.001507243	0.00042816	0.00042816	0.00077831	0.00077831	0.001399583	0.001399583	0.000990121	9.31879E-05	0.000300037	0.000531241	0.00068041	0.00068041	0.000113712	0.000102611	0.000256226
3830603774045	383060	3774045	0.000758209	0.00068419	0.001708472	0.001708472	0.000478132	0.000478132	0.000882244	0.000882244	0.001586438	0.001586438	0.00112231	0.000105629	0.000340094	0.000602166	0.00074061	0.00074061	0.000120755	0.000108966	0.000272098
3830703774045	383070	3774045	0.000867552	0.00078286	0.001954853	0.001954853	0.000547084	0.000547084	0.001009473	0.001009473	0.00181522	0.00181522	0.00128416	0.000120862	0.000389139	0.000689005	0.000810885	0.000810885	0.000128002	0.000115506	0.000288426
3830803774045	383080	3774045	0.001008489	0.00091003	0.002272425	0.002272425	0.00063596	0.00063596	0.001173466	0.001173466	0.002110109	0.002110109	0.001492776	0.000140497	0.000452356	0.000800937	0.000896322	0.000896322	0.000135786	0.000122529	0.000305965
3830903774045	383090	3774045	0.001187675	0.00107173	0.002676187	0.002676187	0.000748956	0.000748956	0.001381965	0.001381965	0.002485031	0.002485031	0.00175801	0.00016546	0.00053273	0.000943246	0.000999253	0.000999253	0.000143814	0.000129774	0.000324056
3831003774045	383100	3774045	0.001397508	0.00126108	0.003149002	0.003149002	0.000881278	0.000881278	0.001626124	0.001626124	0.002924073	0.002924073	0.002068607	0.000194692	0.000626851	0.001109894	0.001112429	0.001112429	0.000151448	0.000136663	0.000341259
3831103774045	383110	3774045	0.001617703	0.00145977	0.003645167	0.003645167	0.001020134	0.001020134	0.00188234	0.00188234	0.003384798	0.003384798	0.002394541	0.000225369	0.000725619	0.001284772	0.001221292	0.001221292	0.000158331	0.000142874	0.000356767
3831203774045	383120	3774045	0.001898102	0.0017128	0.00427699	0.00427699	0.001196956	0.001196956	0.00220861	0.00220861	0.003971491	0.003971491	0.002809592	0.000264432	0.000851391	0.001507464	0.001348187	0.001348187	0.000165637	0.000149467	0.00037323
3831303774045	383130	3774045	0.002276807	0.00205453	0.005130325	0.005130325	0.00143577	0.00143577	0.002649266	0.002649266	0.004763873	0.004763873	0.003370155	0.000317191	0.001021259	0.001808229	0.001502392	0.001502392	0.000173546	0.000156604	0.000391051
3831403774045	383140	3774045	0.002802047	0.0025285	0.006313848	0.006313848	0.00176699	0.00176699	0.00326043	0.00326043	0.005862859	0.005862859	0.004147622	0.000390364	0.001256855	0.002225373	0.001688508	0.001688508	0.000182088	0.000164312	0.000410298
3831503774045	383150	3774045	0.003587404	0.00323718	0.008083492	0.008083492	0.002262242	0.002262242	0.004174262	0.004174262	0.007506099	0.007506099	0.005310116	0.000499776	0.001609126	0.002849099	0.00191862	0.00191862	0.000191221	0.000172553	0.000430877
3831603774045	383160	3774045	0.004907409	0.00442832	0.011057856	0.011057856	0.003094646	0.003094646	0.005710204	0.005710204	0.010268009	0.010268009	0.007264002	0.000683671	0.002201213	0.003897441	0.002224605	0.002224605	0.000200986	0.000181365	0.000452882
3836703774045	383670	3774045	0.00030393	0.00027426	0.000684844	0.000684844	0.00019166	0.00019166	0.00035364	0.00035364	0.00063527	0.00063527	0.00044988	4.23416E-05	0.000136327	0.000241379	0.00091104	0.00091104	0.004627505	0.004175744	0.010427149
3836803774045	383680	3774045	0.000293931	0.00026524	0.000662315	0.000662315	0.000185355	0.000185355	0.000342015	0.000342015	0.000615007	0.000615007	0.00043508	4.09487E-05	0.000131843	0.000233439	0.000884142	0.000884142	0.003851956	0.003475907	0.008679605
3836903774045	383690	3774045	0.000284327	0.00025657	0.000640674	0.000640674	0.000179299	0.000179299	0.00033084	0.00033084	0.000594911	0.000594911	0.000420864	3.96107E-05	0.000127535	0.000225811	0.000858322	0.000858322	0.003282281	0.002961847	0.007395958
3837003774045	383700	3774045	0.000275063	0.00024821	0.000619799	0.000619799	0.000173457	0.000173457	0.00032006	0.00032006	0.00057527	0.00057527	0.00040751	3.83201E-05	0.000123379	0.000218454	0.00083306	0.00083306	0.002849705	0.002571501	0.006421235
3837103774045	383710	3774045	0.00026627	0.00024028	0.000599987	0.000599987	0.000167912	0.000167912	0.00030829	0.00030829	0.00055713	0.00055713	0.00039413	3.70952E-05	0.000119435	0.000211471	0.000809727	0.000809727	0.002509913	0.002264882	0.005655582
3837203774045	383720	3774045	0.000258469	0.00023324	0.000582407	0.000582407	0.00016292	0.00016292	0.000300751	0.000300751	0.00054087	0.00054087	0.00038258	3.60083E-05	0.000115936	0.000205275	0.00078936	0.00078936	0.002231794	0.002013914	0.005028897
3837303774045	383730	3774045	0.000250757	0.00022628	0.00056503	0.00056503	0.000158129	0.000158129	0.000291778	0.000291778	0.00052467	0.00052467	0.000371173	3.49339E-05	0.000112477	0.00019915	0.00077268	0.00077268	0.002002621	0.001807115	0.004512503
3837403774045	383740	3774045	0.000243283	0.00021953	0.00054819	0.00054819	0.000153416	0.000153416	0.000283082	0.000283082	0.000509034	0.000509034	0.000360111	3.38928E-05	0.000109124	0.000193214	0.00075141	0.00075141	0.00181312	0.001636113	0.004085499
3837503774045	383750	3774045	0.000235882	0.00021285	0.000531512	0.000531512	0.000148749	0.000148749	0.000274469	0.000274469	0.000493547	0.000493547	0.000349155	3.28616E-05	0.000105804	0.000187736	0.000731728	0.000731728	0.001655923	0.001494263	0.003731288
3837603774045	383760	3774045	0.00022882	0.00020648	0.0005156	0.0005156	0.000144296	0.000144296	0.000266253	0.000266253	0.00047877	0.00047877	0.00033870	3.18779E-05	0.000102637	0.000181728	0.00071295	0.00071295	0.001520722	0.001372261	0.003426641
3837703774045	383770	3774045	0.000222212	0.00020052	0.000500711	0.000500711	0.000140129	0.000140129	0.000258564	0.000258564	0.00046946	0.00046946	0.00032892	3.09573E-05	9.96731E-05	0.00017648	0.00069618	0.00069618	0.001401722	0.001264879	0.003158498
3837803774045	383780	3774045	0.000216076	0.00019498	0.000486884	0.000486884	0.000136259	0.000136259	0.00025142	0.00025142	0.00045210	0.00045210	0.00031938	3.01024E-05	9.69207E-05	0.000171607	0.000680818	0.000680818	0.001297054	0.001170428	0.002922649
3837903774045	383790	3774045	0.000210053	0.00018955	0.000473313	0.000473313	0.000132461	0.000132461	0.000244416	0.000244416	0.000439505	0.000439505	0.000310923	2.92634E-05	9.42191E-05	0.000166823	0.000666259	0.000666259	0.001204592	0.001086993	0.002714305
3838003774045	383800	3774045	0.000204186	0.00018425	0.000460091	0.000460091	0.000128761	0.000128761	0.00023758	0.00023758	0.00042722	0.00042722	0.00030223	2.84459E-05	9.15872E-05	0.000162163	0.00065269	0.00065269	0.00112226	0.001012699	0.002528786
3838103774045	383810	3774045	0.000198539	0.00017916	0.000447367	0.000447367	0.0001252	0.0001252	0.00023101	0.00023101	0.00041541	0.00041541	0.00029387	2.76592E-05	8.90544E-05	0.000157679	0.00063975	0.00063975	0.001048607	0.000946236	0.002362824
3838203774045	383820	3774045	0.000193167	0.00017431	0.000435262	0.000435262	0.000121812	0.000121812	0.00022476	0.00022476	0.00040417	0.00040417	0.00028592	2.69108E-05	8.66447E-05	0.000153412	0.00063028	0.00063028	0.000982762	0.000886819	0.002214455
3838303774045	383830	3774045	0.000187842	0.0001695	0.000423264	0.000423264	0.000118455	0.000118455	0.00021857	0.00021857	0.00039303	0.00039303	0.00027804	2.6169E-05	8.42564E-05	0.000149183	0.00062083	0.00062083	0.000923524	0.000833365	0.002080975
3838403774045	383840	3774045	0.000182721	0.00016488	0.000411724	0.000411724	0.000115225	0.000115225	0.00021261	0.00021261	0.00038231	0.00038231	0.00027046	2.54555E-05	8.19591E-05	0.000145116	0.00061074	0.00061074	0.000869736	0.000784828	0.001959775
3838603774045	383860	3774045	0.000172985	0.0001561	0.000389787	0.000389787	0.00010908	0.00010908	0.00020128	0.00020128	0.00036194	0.00036194	0.00025605	2.40992E-05	7.75922E-05	0.000137384	0.00058069	0.00058069	0.000778904	0.000702864	0.001755104
3838703774045	383870	3774045	0.000168401	0.00015196	0.000379457	0.000379457	0.000106195	0.000106195	0.00019594	0.00019594	0.00035235	0.00035235	0.00024926	2.34606E-05	7.5536E-05	0.00013374	0.00056573	0.00056573	0.000738947	0.000666807	0.001665068
3838803774045	383880	3774045	0.00016398	0.00014797	0.000369504	0.000369504	0.00010304	0.00010304	0.00019089	0.00019089	0.00034311	0.00034311	0.00024273	2.28452E-05	7.35547E-05	0.00013023	0.00054953	0.00054953	0.000702171	0.000633622	0.001582201
3838903774045	383890	3774045	0.000159734	0.00014414	0.000359927	0.000359927	0.000100729	0.000100729	0.00018586	0.00018586	0.00033421	0.00033421	0.00023641	2.22531E-05	7.16483E-05	0.00012686	0.00053924	0.00053924	0.000667986	0.000602774	0.001505172
3839003774045	383900	3774045	0.000155615	0.00014042	0.000350647	0.000350647	9.81318E-05	9.81318E-05	0.00018107	0.00018107	0.00032501	0.00032501	0.00023043	2.16793E-05	6.98009E-05	0.00012389	0.00051617	0.00051617	0.000636451	0.000574318	0.001434114
3839103774045	383910	3774045	0.000151508	0.00013672	0.000341393	0.000341393	9.55421E-05	9.55421E-05	0.00017629	0.00017629	0.00031708	0.00031708	0.00022426	2.11072E-05	6.79588E-05	0.00012032	0.00050235	0.00050235	0.000606994	0.000547736	0.001367738
3829703774055	382970	3774055	0.000325598	0.00029381	0.000733668	0.000733668	0.000205324	0.000205324	0.00037886	0.00037886	0.00068163	0.00068163	0.00048195	4.53603E-05	0.000146046	0.00025858	0.00040587	0.00040587	7.81298E-05	7.05023E-05	0.00017605
3829803774055	382980	3774055	0.000344931	0.00031126	0.000777233	0.000777233	0.00021751	0.00021751	0.00040135	0.00040135	0.00072171	0.00072171	0.00051057	4.80538E-05	0.000154719	0.00027394	0.00042338	0.00042338	7.9831E-05	7.20375E-05	0.00017883
3829903774055	382990	3774055	0.000366014	0.00033028	0.00082474	0.00082474	0.00023081	0.00023081	0.00042589	0.00042589	0.00076583	0.00076583	0.00054177	5.09909E-05	0.000164175	0.00029068	0.00044217	0.00044217	8.16337E-05	7.36641E-05	0.000183945
3830003774055	383000	3774055	0.000397161	0.00035839	0.000894923	0.000894923	0.00025045	0.00025045	0.00046213	0.00046213	0.000831	0.000831	0.00058783	5.53301E-05	0.000178146	0.00031542	0.00046902	0.00046902	8.53524E-05	7.70199E-05	0.000192324
3830103774055	383010	3774055	0.000440091	0.00039713	0.000991657	0.000991657	0.00027725	0.00027725	0.00051208	0.00051208	0.00092082	0.00092082	0.00065142	6.13109E-05	0.000197402	0.00034951	0.00050467	0.00050467	9.10291E-05	8.21423E-05	0.000205116
3830203774055	383020	3774055	0.000491312	0.00044335	0.001107073	0.001107073	0.00030982	0.00030982	0.00057168	0.00057168	0.00102799	0.00102799	0.00072724	6.84467E-05	0.000220377	0.00039019	0.00054554	0.00054554	9.74399E-05	8.79273E-05	0.000219561
3830303774055	383030	3774055	0.00053906	0.00048644	0.001214674	0.001214674	0.00033993	0.00033993	0.00062725	0.00062725	0.00112912	0.00112912	0.00079793	7.50993E-05	0.000241797	0.00042123	0.00058274	0.00058274	0.000102108	9.21394E-05	0.000230079
3830403774055	383040	3774055	0.000594208	0.0005362	0.001338927	0.001338927	0.000374712	0.000374712	0.000691413	0.000691413	0.00124329	0.00124329	0.000879553	8.27815E-05	0.000266531	0.00047191	0.00062426	0.00062426	0.000107104	9.66478E-05	0.000241337

			KMMass Grading / Excavation	KMDrainage / Utilities Trenching	KMFoundations / Concrete Pads	KMBuilding / Structure Construction	KMAsphalt Paving	KMArchitectural Coating	KMLandscaping or Other Finishing	KMWaterside Construction (Piles)	EWNDemolition	EWNSite Grubbing / Prep	EWNDrainage / Utilities Trenching	EWNDrainage / Utilities Trenching	EWNDrainage / Utilities Trenching	EWNFoundations / Concrete Pads	EWNBuilding / Structure Construction	EWNAsphalt Paving	EWNLandscaping or Other Finishing	EWNWaterside Construction (Piles)	ISDemolition
Unique Identifier	X (UTM)	Y (UTM)	2026	2026	2026	2026	2026	2026	2026	2026	2027	2027	2027	2028	2029	2029	2029	2029	2029	2029	2027
3831203774035	383120	3774035	0.000374306	8.06467E-05	0.000193289	0.000358527	0.000245885	2.31421E-05	7.45105E-05	0.000131927	7.93773E-05	0.000107023	0.000129852	0.000129852	0.000129852	9.23625E-05	0.000160849	0.000117495	3.56046E-05	6.17845E-05	0.000391509
3831303774035	383130	3774035	0.000392302	8.45241E-05	0.000202582	0.000375765	0.000257707	2.42547E-05	7.80929E-05	0.00013827	8.0989E-05	0.000109196	0.000132489	0.000132489	0.000132489	9.42379E-05	0.000164115	0.000119881	3.63275E-05	6.30389E-05	0.000416794
3831403774035	383140	3774035	0.00041163	8.86884E-05	0.000212563	0.000394278	0.000270403	2.54497E-05	8.19404E-05	0.000145083	8.26544E-05	0.000111442	0.000135213	0.000135213	0.000135213	9.61757E-05	0.00016749	0.000122346	3.70745E-05	6.43352E-05	0.000443201
3831503774035	383150	3774035	0.000432276	9.31368E-05	0.000223225	0.000414054	0.000283966	2.67262E-05	8.60503E-05	0.00015236	8.49047E-05	0.000114476	0.000138894	0.000138894	0.000138894	9.87942E-05	0.00017205	0.000125677	3.80839E-05	6.60868E-05	0.000470587
3831603774035	383160	3774035	0.000454227	9.78662E-05	0.00023456	0.000435079	0.000298386	2.80833E-05	9.04199E-05	0.000160096	8.81997E-05	0.000118918	0.000144284	0.000144284	0.000144284	0.000102628	0.000178727	0.000130554	3.95619E-05	6.86515E-05	0.000494416
3836703774035	383670	3774035	0.011590377	0.002497224	0.005985194	0.011101789	0.007613819	0.000716595	0.002307218	0.004085133	7.80343E-05	0.000105212	0.000127655	0.000127655	0.000127655	9.07998E-05	0.000158128	0.000115507	3.50022E-05	6.07391E-05	0.000772088
3836803774035	383680	3774035	0.009419312	0.002029454	0.004864071	0.009022245	0.006187628	0.000582365	0.001875039	0.003319921	7.79328E-05	0.000105076	0.000127489	0.000127489	0.000127489	9.06817E-05	0.000157922	0.000115357	3.49567E-05	6.06601E-05	0.000720932
3836903774035	383690	3774035	0.00788455	0.001698779	0.00407153	0.00755218	0.005179429	0.000487476	0.001569524	0.002778981	7.77E-05	0.000104762	0.000127108	0.000127108	0.000127108	9.04108E-05	0.00015745	0.000115012	3.48522E-05	6.04789E-05	0.000674134
3837003774035	383700	3774035	0.006762144	0.001456949	0.003491927	0.006477088	0.004442111	0.000418081	0.001346094	0.002383378	7.73896E-05	0.000104343	0.0001266	0.0001266	0.0001266	9.00497E-05	0.000156821	0.000114553	3.4713E-05	6.02373E-05	0.000631342
3837103774035	383710	3774035	0.005905043	0.001272281	0.003049325	0.005656118	0.003879074	0.000365089	0.001175477	0.002081286	7.69539E-05	0.000103756	0.000125888	0.000125888	0.000125888	8.95426E-05	0.000155938	0.000113908	3.45176E-05	5.98981E-05	0.00059265
3837203774035	383720	3774035	0.005213649	0.001123315	0.002692294	0.004993869	0.003424891	0.000322343	0.001037846	0.001837597	7.65838E-05	0.000103257	0.000125282	0.000125282	0.000125282	8.9112E-05	0.000155188	0.00011336	3.43516E-05	5.96101E-05	0.000557928
3837303774035	383730	3774035	0.004655169	0.001002987	0.002403899	0.004458933	0.003058021	0.000287814	0.000926673	0.001640756	7.62018E-05	0.000102742	0.000124657	0.000124657	0.000124657	8.86675E-05	0.000154414	0.000112795	3.41802E-05	5.93127E-05	0.000526046
3837403774035	383740	3774035	0.004199207	0.000904747	0.002168443	0.004022192	0.002758496	0.000259623	0.000835908	0.001480048	7.5766E-05	0.000102154	0.000123944	0.000123944	0.000123944	8.81605E-05	0.000153531	0.00011215	3.39848E-05	5.89736E-05	0.00049706
3837903774035	383790	3774035	0.002766519	0.000596065	0.001428612	0.002649897	0.00181735	0.000171045	0.000550712	0.000975084	7.31874E-05	9.86774E-05	0.000119726	0.000119726	0.000119726	8.516E-05	0.000148306	0.000108333	3.28281E-05	5.69664E-05	0.000384352
3838003774035	383800	3774035	0.002576777	0.000555184	0.001330631	0.002468154	0.001692707	0.000159314	0.000512941	0.000908208	7.26561E-05	9.79611E-05	0.000118857	0.000118857	0.000118857	8.45418E-05	0.000147229	0.000107546	3.25898E-05	5.65529E-05	0.000366671
3838103774035	383810	3774035	0.002407371	0.000518684	0.001243151	0.00230589	0.001581423	0.00014884	0.000479219	0.0008485	7.21428E-05	9.7269E-05	0.000118017	0.000118017	0.000118017	8.39445E-05	0.000146189	0.000106787	3.23596E-05	5.61533E-05	0.000350232
3838203774035	383820	3774035	0.002255384	0.000485938	0.001164665	0.002160309	0.001481581	0.000139443	0.000448964	0.00079493	7.16414E-05	9.6593E-05	0.000117197	0.000117197	0.000117197	8.33611E-05	0.000145173	0.000106044	3.21346E-05	5.57631E-05	0.000334921
3838303774035	383830	3774035	0.00211838	0.000456419	0.001093918	0.002029081	0.001391582	0.000130972	0.000421692	0.000746642	7.11638E-05	9.59491E-05	0.000116416	0.000116416	0.000116416	8.28054E-05	0.000144205	0.000105337	3.19205E-05	5.53914E-05	0.000320631
3838403774035	383840	3774035	0.001994154	0.000429654	0.001029768	0.001910091	0.001309977	0.000123292	0.000396963	0.000702858	7.06565E-05	9.5265E-05	0.000115586	0.000115586	0.000115586	8.2215E-05	0.000143177	0.000104586	3.16929E-05	5.49664E-05	0.000307278
3838603774035	383860	3774035	0.001782582	0.000384069	0.000920514	0.001707438	0.001170994	0.000110211	0.000354847	0.000628287	6.9576E-05	9.38083E-05	0.000113818	0.000113818	0.000113818	8.09579E-05	0.000140988	0.000102987	3.12083E-05	5.41555E-05	0.000282984
3838703774035	383870	3774035	0.001689763	0.000364071	0.000872582	0.001618531	0.00111002	0.000104472	0.00033637	0.000595572	6.90388E-05	9.3084E-05	0.00011294	0.00011294	0.00011294	8.03328E-05	0.000139899	0.000102192	3.09673E-05	5.37373E-05	0.000271941
3838803774035	383880	3774035	0.001604394	0.000345677	0.000828499	0.001536762	0.00105394	9.91944E-05	0.000319376	0.000565483	6.84598E-05	9.23033E-05	0.000111992	0.000111992	0.000111992	7.96591E-05	0.000138726	0.000101335	3.07076E-05	5.32867E-05	0.000261549
3838903774035	383890	3774035	0.001525159	0.000328606	0.000787582	0.001460867	0.00100189	9.42955E-05	0.000303603	0.000537556	6.78928E-05	9.15388E-05	0.000111065	0.000111065	0.000111065	7.89992E-05	0.000137577	0.000100496	3.04532E-05	5.28453E-05	0.00025176
3839003774035	383900	3774035	0.001452245	0.000312896	0.00074993	0.001391027	0.000953993	8.97875E-05	0.000289089	0.000511857	6.73197E-05	9.07662E-05	0.000110127	0.000110127	0.000110127	7.83324E-05	0.000136416	9.96474E-05	3.01962E-05	5.23993E-05	0.000242489
3839103774035	383910	3774035	0.00138416	0.000298227	0.000714771	0.001325812	0.000909267	8.55781E-05	0.000275535	0.00048786	6.67646E-05	9.00177E-05	0.000109219	0.000109219	0.000109219	7.76865E-05	0.000135291	9.88257E-05	2.99472E-05	5.19672E-05	0.000233727
3829703774045	382970	3774045	0.000175942	3.79079E-05	9.08554E-05	0.000168525	0.000115578	1.08779E-05	3.50236E-05	6.20124E-05	5.07077E-05	6.83684E-05	8.29518E-05	8.29518E-05	8.29518E-05	5.90028E-05	0.000102753	7.5058E-05	2.27449E-05	3.9469E-05	0.000138543
3829803774045	382980	3774045	0.000179937	3.87686E-05	9.29182E-05	0.000172352	0.000118202	1.11249E-05	3.58188E-05	6.34204E-05	5.10419E-05	6.88191E-05	8.34987E-05	8.34987E-05	8.34987E-05	5.93918E-05	0.000103431	7.55528E-05	2.28948E-05	3.97292E-05	0.000143886
3829903774045	382990	3774045	0.000184133	3.96727E-05	9.50852E-05	0.000176371	0.000120959	1.13844E-05	3.66542E-05	6.48994E-05	5.13702E-05	6.92617E-05	8.40357E-05	8.40357E-05	8.40357E-05	5.97738E-05	0.000104096	7.60388E-05	2.30421E-05	3.99847E-05	0.000149634
3830003774045	383000	3774045	0.000192795	4.1539E-05	9.95582E-05	0.000184668	0.000126649	1.19199E-05	3.83784E-05	6.79524E-05	5.25282E-05	7.0823E-05	8.59301E-05	8.59301E-05	8.59301E-05	6.11213E-05	0.000106442	7.77529E-05	2.35615E-05	4.08861E-05	0.000158611
3830103774045	383010	3774045	0.000205855	4.43529E-05	0.000106302	0.000197178	0.000135228	1.27274E-05	4.09782E-05	7.25556E-05	5.44682E-05	7.34387E-05	8.91037E-05	8.91037E-05	8.91037E-05	6.33786E-05	0.000110374	8.06244E-05	2.44316E-05	4.23961E-05	0.000171206
3830203774045	383020	3774045	0.000220583	4.75262E-05	0.00011908	0.000211285	0.000144903	1.36379E-05	4.391E-05	7.77466E-05	5.66827E-05	7.64245E-05	9.27264E-05	9.27264E-05	9.27264E-05	6.59554E-05	0.000114861	8.39024E-05	2.5425E-05	4.41198E-05	0.000186236
3830303774045	383030	3774045	0.000231303	4.98358E-05	0.000119443	0.000221553	0.000151945	1.43007E-05	4.6044E-05	8.15249E-05	5.79661E-05	7.81548E-05	9.48258E-05	9.48258E-05	9.48258E-05	6.74487E-05	0.000117462	8.58021E-05	2.60006E-05	4.51187E-05	0.00019879
3830403774045	383040	3774045	0.000242763	5.23048E-05	0.000125361	0.000232529	0.000159473	1.50092E-05	4.83251E-05	8.55639E-05	5.92972E-05	7.99496E-05	9.70034E-05	9.70034E-05	9.70034E-05	6.89976E-05	0.000120159	8.77724E-05	2.65977E-05	4.61548E-05	0.000212674
3830503774045	383050	3774045	0.000256226	5.52057E-05	0.000132314	0.000245425	0.000168317	1.58416E-05	5.10053E-05	9.03093E-05	6.09447E-05	8.21708E-05	9.96985E-05	9.96985E-05	9.96985E-05	7.09145E-05	0.000123497	9.0211E-05	2.73367E-05	4.74372E-05	0.000229435
3830603774045	383060	3774045	0.000272098	5.86252E-05	0.000140509	0.000260627	0.000178743	1.68229E-05	5.41646E-05	9.59033E-05	6.30637E-05	8.50279E-05	0.000103165	0.000103165	0.000103165	7.33802E-05	0.000127791	9.33476E-05	2.82872E-05	4.90865E-05	0.000250208
3830703774045	383070	3774045	0.000288426	6.21433E-05	0.000148941	0.000276268	0.00018947	1.78324E-05	5.7415E-05	0.000101658	6.53678E-05	8.81344E-05	0.000106934	0.000106934	0.000106934	7.60612E-05	0.00013246	9.67582E-05	2.93207E-05	5.088E-05	0.000273738
3830803774045	383080	3774045	0.000305965	6.59223E-05	0.000157998	0.000293067	0.000200991	1.89168E-05	6.09064E-05	0.00010784	6.81196E-05	9.18446E-05	0.000111436	0.000111436	0.000111436	7.92632E-05	0.000138037	0.000100831	3.0555E-05	5.30218E-05	0.000301226
3830903774045	383090	3774045	0.000324056	6.982E-05	0.00016734	0.000310395	0.000212875	2.00353E-05	6.45076E-05	0.000114216	7.12414E-05	9.60537E-05	0.000116543	0.000116543	0.000116543	8.28957E-05	0.000144363	0.000105452	3.19553E-05	5.54518E-05	0.000331411
3831003774045	383100	3774045	0.000341259	7.35264E-05	0.000176224	0.000326873	0.000224176	2.10989E-05	6.7932E-05	0.00012028	7.39335E-05	9.96834E-05	0.000120947	0.000120947	0.000120947	8.60282E-05	0.000149818	0.000109437	3.31628E-05	5.75472E-05	0.000360015
3831103774045	383110	3774045	0.000356767	7.68678E-05	0.000184232	0.000341727	0.000234363	2.20577E-05	7.10191E-05	0.000125746	7.52527E-05	0.000101462	0.000123105	0.000123105	0.000123105	8.75631E-05	0.000152491	0.00011139	3.37545E-05	5.8574E-05	0.000384232
3831203774045	383120	3774045	0.00037323	8.04148E-05	0.000192733	0.000357496	0.000245178	2.30756E-05	7.42963E-05	0.000131548	7.65539E-05	0.000103217	0.000125233	0.000125233	0.000125233	8.90773E-05	0.000155128	0.000113316	3.43382E-05	5.95868E-05	0.000409858
3831303774045	383130	3774045	0.000391051	8.42546E-05	0.000201936	0.000374567	0.000256885	2.41774E-05	7.78439E-05	0.00013783	7.80582E-05	0.000105245	0.000127694	0.000127694	0.000127694	9.08276E-05	0.000158176	0.000115543	3.50129E-05	6.07577E-05	0.00043753
3831403774045	383140	3774045	0.000410298	8.84015E-05	0.000211875	0.000393003	0.000269529	2.53674E-05	8.16753E-05	0.000144613	7.96221E-05	0.000107353	0.000130252	0.000130252	0.000130252	9.26473E-05	0.000161345	0.000117857	3.57144E-05	6.1975E-05	0.000466642
3831503774045	383150	3774045	0.000430877	9.28354E-05	0.000222502	0.000412714	0.000283047	2.66397E-05	8.57718E-05	0.000151867	8.16874E-05	0.000110138	0.000133631	0.000133631	0.000133631	9.50505E-05	0.00016553	0.000120915	3.66408E-05	6.35825E-05	0.000497281
3831603774045	383160	3774045	0.000452882	9.75764E-05	0.000233865	0.000433791	0.000297502	2.80002E-05	9.01521E-05	0.000159622	8.49585E-05	0.000114548	0.000138982	0.000138982	0.000138982	9.88567E-05	0.000172159	0.000125756	3.8108E-05	6.61286E-05	0.00052456
3836703774045	383670	3774045	0.010427149	0.002246599	0.005384511	0.009987597	0.006849685	0.000644676	0.002075662	0.003675143	7.52109E-05	0.000101406	0.000123036	0.000123036	0.000123036	8.75145E-05	0.000152406	0.000111328	3.37358E-05	5.85415E-05	0.000780617
3836803774045	383680	3774045	0.008679605	0.001870079	0.004482091	0.00831372	0.005701707	0.000536631	0.00172779	0.003059205	7.50796E-05	0.000101229	0.000122821	0.000122821	0.000122821	8.73617E-05	0.00015214	0.000111134	3.36769E-05	5.84392E-05	0.000730477
3836903774045	383690	3774045	0.007395958	0.001593508	0.003819224	0.007084184	0.004858469	0.000457268	0.001472263	0.002606772	7.49005E-05	0.000100987	0.000122529	0.000122529	0.000122529	8.71533E-05	0.000151777	0.000110869	3.35965E-05	5.82999E-05	0.000684318
3837003774045	383700	3774045	0.006421235	0.001383498	0.003315884	0.00615055	0.004218165	0.000397004	0.001278232	0.002263222	7.4602E-05	0.000100585	0.00012204	0.00012204	0.00012204	8.68061E-05	0.000151172	0.000110427	3.34627E-05	5.80676E-05	0.000642259
3837103774045	383710	3774045	0.005655582	0.001218533	0.002920505	0.005417173	0.003715201	0.000349666	0.001125818	0.001993361	7.42857E-05	0.000100158	0.000121523	0.000121523	0.000121523	8.6438E-05	0.000150531	0.000109958	3.33208E-05	5.78213E-05	0.000603884
3837203774045	383720	3774045	0.005028897	0.001083509	0.002596889	0.004816906	0.003303526	0.00031092	0.001001068	0.00177248	7.41603E-05	9.99893E-05	0.000121318	0.000121318	0.000121318	8.62921E-05	0.000150277	0.000109773	3.32645E-05	5.77237E-05	0.000569281
3837303774045	383730	3774045	0.004512503	0.000972249	0.002330227	0.00432228	0.002964302	0.000278993	0.000898273	0.001590472	7.3832E-05	9.95466E-05	0.000120781	0.000120781	0.000120781	8.59101E-05	0.000149612	0.000109287	3.31173E-05	5.74682E-05	0.000537477
3837403774045	383740	3774045	0.004085499	0.000880248	0.002109725	0.003913277	0.0026838	0.000252593	0.000813273	0.001439971	7.34381E-05	9.90154E-05	0.000120136	0.000120136	0.000120136	8.54517E-05	0.000148814	0.000108704	3.29406E-05	5.71616E-05	0.000508062
3837503774045	383750	3774045	0.003731288	0.000803931	0.001926813	0.003573997	0.002451116	0.000230693	0.000742762	0.001315126	7.29665E-05	9.83796E-05	0.000119365	0.000119365	0.000119365	8.4903E-05	0.000147858	0.000108006	3.2729E-05	5.67945E-05	0.000480956
3837603774045	383760	3774045	0.003426641	0.000738293	0.001769495	0.003282193	0.00225099	0.000211858	0.000682118	0.001207751	7.24949E-05	9.77438E-05	0.000118593	0.000118593	0.000118593	8.43543E-05	0.000146903	0.000107308	3.25175E-05	5.64275E-05	0.000456148
3837703774045	383770	3774045	0.003158498	0.000680519	0.001631028	0.003025353	0.002074845	0.000195279	0.000628741	0.001113241	7.20353E-05	9.71241E-05	0.000117841	0.000117841	0.000117841	8.38195E-05	0.000145971	0.000106627	3.23114E-05	5.60697E-05	0.000433537
3837803774045	383780	3774045	0.002922649	0.000629704	0.001509237	0.002799446	0.001919913	0.000180698	0.000581792	0.001030114	7.15936E-05	9.65286E-05	0.000117119	0.000117119	0.000117119	8.33055E-05	0.000145076	0.000105974	3.21132E-05	5.57259E-05	0.000412675
3837903774045	383790	3774045	0.002714305	0.000584815	0.001401649	0.002599885	0.00178305	0.000167817	0.000540318	0.000956681	7.1128E-05	9.59008E-05	0.000116357	0.000116357	0.000116357	8.27637E-05	0.000144133	0.000105284	3.19044E-05	5.53635E-05	0.000393311
3838003774045	383800	3774045	0.002528786	0.000544844	0.001305849	0.002422186	0.001661182	0.000156347	0.000503388	0.000891293	7.06445E-05	9.52489E-05	0.000115566	0.000115566	0.000115566	8.22011E-05	0.000143153	0.000104569	3.16875E-05	5.49872E-05	0.00037538
3838103774045	383810	3774045	0.002362824	0.000509086	0.001220147	0.00226322	0.00155216	0.000146086	0.000470351	0.000832799	7.0161E-05	9.4597E-05	0.000114775	0.000114775	0.000114775	8.16385E-05	0.000142173	0.000103853	3.14706E-05	5.46108E-05	0.000358678
3838203774045	383820	3774045	0.002214455	0.000477119	0.00114353	0.002121106	0.001454695	0.000136912	0.000440817	0.000780505	6.96954E-05	9.39693E-05	0.000114014	0.000114014	0.000114014	8.10968E-05	0.00014123	0.000103164	3.12618E-05	5.42484E-05	0.000343063
3838303774045	383830	3774045	0.002080975	0.00044836	0.001074602	0.001993253	0.001367011	0.00012866	0.000414246	0.000733458	6.92716E-05	9.33979E-05	0.00011332	0.00011332	0.00011332	8.06037E-05	0.000140371	0.000102537	3.10717E-05	5.39185E-05	0.000328463
3838403774045	383840	3774045	0.001959775	0.000422247	0.001012015	0.001877162	0.001287393	0.000121166	0.000390119	0.00069074	6.87941E-05	9.2754E-05	0.000112539	0.000112539	0.000112539	8.0048E-05	0.000139403	0.00010183	3.08575E-05	5.35469E-05	0.000314799
3838603774045	383860	3774045	0.001755104	0.000378149	0.000906324	0.001681118	0.001152943	0.000108512	0.000349377	0.000618602	6.77674E-05	9.13698E-05	0.00011086	0.00011086	0.00011086	7.88534E-05	0.000137323	0.0001003	3.0397E-05	5.27477E-05	0.00028989
3838703774045	383870	3774045	0.001665068	0.00035875	0.00085983	0.001594878	0.001093798	0.000102946	0.000331454	0.000586868	6.726E-05	9.06857E-05	0.00011003	0.00011003	0.00011003	7.8263E-05	0.000136295	9.9559E-05	3.01694E-05	5.23528E-05	0.000278561
3838803774045	383880	3774045	0.001582201	0.000340896	0.000817038	0.001515504	0.001039362	9.78223E-05	0.000314958	0.000557661	6.67109E-05	8.99453E-05	0.000109131	0.000109131	0.000109131	7.7624E-05	0.000135182	9.87462E-05	2.99231E-05	5.19253E-05	0.000267894
3838903774045	383890	3774045	0.001505172	0.000324299	0.000777261	0.001441722	0.00098876	9.30598E-05	0.000299624	0.000530511	6.61736E-05	8.92209E-05	0.000108252	0.000108252	0.000108252	7.69989E-05	0.000134093	9.7951E-05	2.96821E-05	5.15072E-05	0.000257848
3839003774045	383900	3774045	0.001434114	0.00030899	0.000740567	0.00137366	0.000942082	8.86666E-05	0.000285479	0.000505467	6.56245E-05	8.84805E-05	0.000107354	0.000107354	0.000107354	7.63599E-05	0.00013298	9.71381E-05	2.94358E-05	5.10797E-05	0.000248333
3839103774045	383910	3774045	0.001367738	0.000294688	0.000706291	0.001310081	0.000898479	8.45627E-05	0.000272266	0.000482071	6.51052E-05	8.77803E-05	0.000106505	0.000106505	0.000106505	7.57556E-05	0.000131928	9.63694E-05	2.92028E-05	5.06755E-05	0.000239338
3829703774055	382970	3774055	0.00017605	3.79311E-05	9.09109E-05	0.000168628	0.000115649	1.08846E-05	3.5045E-05	6.20503E-05	4.94303E-05	6.66461E-05	8.08622E-05	8.08622E-05	8.08622E-05	5.75165E-05	0.000100165	7.31672E-05	2.21719E-05	3.84747E-05	0.000142149
3829803774055	382980	3774055	0.000179883	3.8757E-05	9.28904E-05	0.0001723	0.000118167	1.11216E-05	3.58081E-05	6.34014E-05	4.97048E-05	6.70163E-05	8.13114E-05	8.13114E-05	8.13114E-05	5.7836E-05	0.000100721	7.35737E-05	2.22951E-05	3.86885E-05	0.000147646
3829903774055	382990	3774055	0.000183945	3.96322E-05	9.4988E-05	0.000176191	0.000120835	1.13727E-05	3.66167E-05	6.48331E-05	4.99735E-05	6.73785E-05	8.17508E-05	8.17508E-05	8.17508E-05	5.81485E-05	0.000101265	7.39713E-05	2.24155E-05	3.88975E-05	0.000153556
3830003774055	383000	3774055	0.000192324	4.14376E-05	9.93151E-05	0.000184217	0.00012634	1.18908E-05	3.82847E-05	6.77865E-05	5.1024E-05	6.87949E-05	8.34694E-05	8.34694E-05	8.34694E-05	5.93711E-05	0.000103394	7.55263E-05	2.28868E-05	3.97153E-05	0.000162712
3830103774055	383010	3774055	0.000205116	4.41935E-05	0.00010592	0.000196469	0.000134742	1.26816E-05	4.0831E-05	7.22948E-05	5.28386E-05	7.12415E-05	8.64379E-05	8.64379E-05	8.64379E-05	6.14824E-05	0.000107071	7.82123E-05	2.37007E-05	4.11277E-05	0.000175594
3830203774055	383020	3774055	0.000219561	4.73059E-05	0.00011338	0.000210306	0.000144232	1.35747E-05	4.37065E-05	7.73863E-05	5.4898E-05	7.40181E-05	8.98067E-05	8.98067E-05	8.98067E-05	6.38787E-05	0.000111244	8.12606E-05	2.46244E-05	4.27306E-05	0.00019091
3830303774055	383030	3774055	0.000230079	4.95721E-05	0.000118811	0.00022038	0.000151141	1.4225E-05	4.58003E-05	8.10935E-05	5.60858E-05	7.56197E-05	9.17499E-05	9.17499E-05	9.17499E-05	6.52608E-05	0.000113652	8.30189E-05	2.51572E-05	4.36552E-05	0.000203822
3830403774055	383040	3774055	0.000241337	5.19977E-05	0.000124625	0.000231164	0.000158536	1.49211E-05	4.80413E-05	8.50614E-05	5.73155E-05	7.72776E-05	9.37615E-05	9.37615E-05	9.37615E-05	6.66916E-05	0.000116143	8.4839E-05	2.57088E-05	4.46123E-05	0.000218124

			ISDrainage / Utilities Trenching	ISDrainage / Utilities Trenching	ISAsphalt Paving	ISAsphalt Paving	SVDemolition	SVSite Grubbing / Prep	SVMass Grading / Excavation	SVMass Grading / Excavation	SVDrainage / Utilities Trenching	SVFoundations / Concrete Pads	SVBuilding / Structure Construction	SVBuilding / Structure Construction	SVAsphalt Paving	SVAsphalt Paving	SVArchitectural Coating	SVArchitectural Coating	SVLandscaping or Other Finishing	SVLandscaping or Other Finishing	MDemolition
Unique Identifier	X (UTM)	Y (UTM)	2027	2028	2027	2028	2027	2027	2027	2028	2028	2028	2028	2029	2028	2029	2028	2029	2028	2029	2027
3831203774035	383120	3774035	0.000135324	0.000135324	0.000579515	0.000579515	3.80402E-05	2.51319E-05	4.24407E-05	4.24407E-05	1.28104E-05	1.32016E-05	7.41429E-05	7.41429E-05	5.21219E-05	5.21219E-05	5.16329E-06	5.16329E-06	1.66242E-05	1.66242E-05	0.000102764
3831303774035	383130	3774035	0.000144063	0.000144063	0.000616943	0.000616943	3.85303E-05	2.54557E-05	4.29875E-05	4.29875E-05	1.29755E-05	1.33717E-05	7.4903E-05	7.4903E-05	5.27934E-05	5.27934E-05	5.22982E-06	5.22982E-06	1.68384E-05	1.68384E-05	0.000106644
3831403774035	383140	3774035	0.000153191	0.000153191	0.000656031	0.000656031	3.9051E-05	2.57998E-05	4.35685E-05	4.35685E-05	1.31509E-05	1.35524E-05	7.57275E-05	7.57275E-05	5.3507E-05	5.3507E-05	5.3005E-06	5.3005E-06	1.7066E-05	1.7066E-05	0.000110632
3831503774035	383150	3774035	0.000162657	0.000162657	0.000696569	0.000696569	3.97188E-05	2.6241E-05	4.43136E-05	4.43136E-05	1.33758E-05	1.37842E-05	7.67324E-05	7.67324E-05	5.4422E-05	5.4422E-05	5.39114E-06	5.39114E-06	1.73578E-05	1.73578E-05	0.000114995
3831603774035	383160	3774035	0.000170893	0.000170893	0.00073184	0.00073184	4.0791E-05	2.69493E-05	4.55098E-05	4.55098E-05	1.37368E-05	1.41563E-05	7.82398E-05	7.82398E-05	5.5891E-05	5.5891E-05	5.53667E-06	5.53667E-06	1.78264E-05	1.78264E-05	0.000118815
3836703774035	383670	3774035	0.000266869	0.000266869	0.001142853	0.001142853	3.71579E-05	2.45491E-05	4.14564E-05	4.14564E-05	1.25133E-05	1.28954E-05	7.00718E-05	7.00718E-05	5.0913E-05	5.0913E-05	5.04354E-06	5.04354E-06	1.62387E-05	1.62387E-05	0.001286942
3836803774035	383680	3774035	0.000249188	0.000249188	0.001067132	0.001067132	3.72743E-05	2.4626E-05	4.15863E-05	4.15863E-05	1.25525E-05	1.29358E-05	7.03037E-05	7.03037E-05	5.10725E-05	5.10725E-05	5.05934E-06	5.05934E-06	1.62896E-05	1.62896E-05	0.001288237
3836903774035	383690	3774035	0.000233012	0.000233012	0.000997861	0.000997861	3.73233E-05	2.46583E-05	4.16409E-05	4.16409E-05	1.2569E-05	1.29528E-05	7.04583E-05	7.04583E-05	5.11397E-05	5.11397E-05	5.066E-06	5.066E-06	1.6311E-05	1.6311E-05	0.001258881
3837003774035	383700	3774035	0.000218221	0.000218221	0.000934519	0.000934519	3.73172E-05	2.46543E-05	4.16341E-05	4.16341E-05	1.2567E-05	1.29507E-05	7.05098E-05	7.05098E-05	5.11313E-05	5.11313E-05	5.06516E-06	5.06516E-06	1.63083E-05	1.63083E-05	0.001210376
3837103774035	383710	3774035	0.000204847	0.000204847	0.000877247	0.000877247	3.73111E-05	2.46503E-05	4.16273E-05	4.16273E-05	1.25649E-05	1.29486E-05	7.05485E-05	7.05485E-05	5.11229E-05	5.11229E-05	5.06433E-06	5.06433E-06	1.63056E-05	1.63056E-05	0.001153132
3837203774035	383720	3774035	0.000192846	0.000192846	0.000825851	0.000825851	3.74397E-05	2.47353E-05	4.17708E-05	4.17708E-05	1.26082E-05	1.29932E-05	7.08963E-05	7.08963E-05	5.12992E-05	5.12992E-05	5.0818E-06	5.0818E-06	1.63618E-05	1.63618E-05	0.001092689
3837303774035	383730	3774035	0.000181826	0.000181826	0.00077866	0.00077866	3.75684E-05	2.48203E-05	4.19144E-05	4.19144E-05	1.26516E-05	1.30379E-05	7.12957E-05	7.12957E-05	5.14755E-05	5.14755E-05	5.09926E-06	5.09926E-06	1.64181E-05	1.64181E-05	0.001034132
3837403774035	383740	3774035	0.000171807	0.000171807	0.000735754	0.000735754	3.7648E-05	2.48729E-05	4.20032E-05	4.20032E-05	1.26784E-05	1.30655E-05	7.16049E-05	7.16049E-05	5.15846E-05	5.15846E-05	5.11007E-06	5.11007E-06	1.64529E-05	1.64529E-05	0.00098066
3837903774035	383790	3774035	0.00013285	0.00013285	0.000568921	0.000568921	3.75807E-05	2.48284E-05	4.1928E-05	4.1928E-05	1.26557E-05	1.30421E-05	7.22748E-05	7.22748E-05	5.14923E-05	5.14923E-05	5.10092E-06	5.10092E-06	1.64234E-05	1.64234E-05	0.000780379
3838003774035	383800	3774035	0.000126739	0.000126739	0.00054275	0.00054275	3.75745E-05	2.48243E-05	4.19212E-05	4.19212E-05	1.26536E-05	1.304E-05	7.24166E-05	7.24166E-05	5.14839E-05	5.14839E-05	5.10009E-06	5.10009E-06	1.64207E-05	1.64207E-05	0.000749745
3838103774035	383810	3774035	0.000121056	0.000121056	0.000518417	0.000518417	3.75623E-05	2.48162E-05	4.19075E-05	4.19075E-05	1.26495E-05	1.30358E-05	7.26613E-05	7.26613E-05	5.14671E-05	5.14671E-05	5.09843E-06	5.09843E-06	1.64154E-05	1.64154E-05	0.000721255
3838203774035	383820	3774035	0.000115764	0.000115764	0.000495754	0.000495754	3.75378E-05	2.48E-05	4.18802E-05	4.18802E-05	1.26413E-05	1.30272E-05	7.29705E-05	7.29705E-05	5.14335E-05	5.14335E-05	5.0951E-06	5.0951E-06	1.64047E-05	1.64047E-05	0.000694626
3838303774035	383830	3774035	0.000110825	0.000110825	0.000474602	0.000474602	3.74888E-05	2.47676E-05	4.18255E-05	4.18255E-05	1.26247E-05	1.30102E-05	7.32411E-05	7.32411E-05	5.13663E-05	5.13663E-05	5.08845E-06	5.08845E-06	1.63833E-05	1.63833E-05	0.000669628
3838403774035	383840	3774035	0.00010621	0.00010621	0.00045837	0.00045837	3.74581E-05	2.47474E-05	4.17913E-05	4.17913E-05	1.26144E-05	1.29996E-05	7.34987E-05	7.34987E-05	5.13244E-05	5.13244E-05	5.08429E-06	5.08429E-06	1.63699E-05	1.63699E-05	0.000646062
3838603774035	383860	3774035	9.78124E-05	9.78124E-05	0.000418876	0.000418876	3.71579E-05	2.45491E-05	4.14564E-05	4.14564E-05	1.25133E-05	1.28954E-05	7.28804E-05	7.28804E-05	5.0913E-05	5.0913E-05	5.04354E-06	5.04354E-06	1.62387E-05	1.62387E-05	0.000603269
3838703774035	383870	3774035	9.39955E-05	9.39955E-05	0.00040253	0.00040253	3.69864E-05	2.44357E-05	4.1265E-05	4.1265E-05	1.24556E-05	1.28359E-05	7.24681E-05	7.24681E-05	5.0678E-05	5.0678E-05	5.02026E-06	5.02026E-06	1.61637E-05	1.61637E-05	0.000583404
3838803774035	383880	3774035	9.04034E-05	9.04034E-05	0.000387148	0.000387148	3.67842E-05	2.43022E-05	4.10394E-05	4.10394E-05	1.23875E-05	1.27657E-05	7.19012E-05	7.19012E-05	5.0401E-05	5.0401E-05	4.99282E-06	4.99282E-06	1.60754E-05	1.60754E-05	0.000564434
3838903774035	383890	3774035	8.70198E-05	8.70198E-05	0.000372657	0.000372657	3.65881E-05	2.41726E-05	4.08207E-05	4.08207E-05	1.23215E-05	1.26977E-05	7.13344E-05	7.13344E-05	5.01323E-05	5.01323E-05	4.96621E-06	4.96621E-06	1.59897E-05	1.59897E-05	0.000546234
3839003774035	383900	3774035	8.38156E-05	8.38156E-05	0.000358936	0.000358936	3.63247E-05	2.39986E-05	4.05268E-05	4.05268E-05	1.22327E-05	1.26063E-05	7.04712E-05	7.04712E-05	4.97714E-05	4.97714E-05	4.93045E-06	4.93045E-06	1.58745E-05	1.58745E-05	0.000528786
3839103774035	383910	3774035	8.07868E-05	8.07868E-05	0.000345965	0.000345965	3.60613E-05	2.38245E-05	4.02329E-05	4.02329E-05	1.2144E-05	1.25148E-05	6.97755E-05	6.97755E-05	4.94104E-05	4.94104E-05	4.89469E-06	4.89469E-06	1.57594E-05	1.57594E-05	0.000511953
3829703774045	382970	3774045	4.7887E-05	4.7887E-05	0.000205073	0.000205073	2.9273E-05	1.93397E-05	3.26593E-05	3.26593E-05	9.85799E-06	1.0159E-05	5.96364E-05	5.96364E-05	4.01092E-05	4.01092E-05	3.9733E-06	3.9733E-06	1.27928E-05	1.27928E-05	5.43846E-05
3829803774045	382980	3774045	4.97335E-05	4.97335E-05	0.000212981	0.000212981	2.92362E-05	1.93154E-05	3.26183E-05	3.26183E-05	9.84561E-06	1.01462E-05	5.95849E-05	5.95849E-05	4.00589E-05	4.00589E-05	3.96831E-06	3.96831E-06	1.27767E-05	1.27767E-05	5.52681E-05
3829903774045	382990	3774045	5.17204E-05	5.17204E-05	0.00022149	0.00022149	2.91933E-05	1.92871E-05	3.25704E-05	3.25704E-05	9.83117E-06	1.01314E-05	5.95333E-05	5.95333E-05	4.00001E-05	4.00001E-05	3.96249E-06	3.96249E-06	1.2758E-05	1.2758E-05	5.61933E-05
3830003774045	383000	3774045	5.48235E-05	5.48235E-05	0.000234778	0.000234778	2.95242E-05	1.95057E-05	3.29395E-05	3.29395E-05	9.94258E-06	1.02462E-05	6.00873E-05	6.00873E-05	4.04534E-05	4.04534E-05	4.00739E-06	4.00739E-06	1.29026E-05	1.29026E-05	5.82168E-05
3830103774045	383010	3774045	5.91768E-05	5.91768E-05	0.000253421	0.000253421	3.0192E-05	1.99469E-05	3.36846E-05	3.36846E-05	1.01675E-05	1.04779E-05	6.1221E-05	6.1221E-05	4.13684E-05	4.13684E-05	4.09803E-06	4.09803E-06	1.31944E-05	1.31944E-05	6.13506E-05
3830203774045	383020	3774045	6.4372E-05	6.4372E-05	0.000275669	0.000275669	3.09639E-05	2.04569E-05	3.45459E-05	3.45459E-05	1.04274E-05	1.07458E-05	6.25222E-05	6.25222E-05	4.24261E-05	4.24261E-05	4.20281E-06	4.20281E-06	1.35318E-05	1.35318E-05	6.4938E-05
3830303774045	383030	3774045	6.87109E-05	6.87109E-05	0.00029425	0.00029425	3.13315E-05	2.06997E-05	3.4956E-05	3.4956E-05	1.05512E-05	1.08734E-05	6.31406E-05	6.31406E-05	4.29298E-05	4.29298E-05	4.25271E-06	4.25271E-06	1.36924E-05	1.36924E-05	6.74093E-05
3830403774045	383040	3774045	7.35099E-05	7.35099E-05	0.000314802	0.000314802	3.17052E-05	2.09466E-05	3.53729E-05	3.53729E-05	1.06771E-05	1.10031E-05	6.37719E-05	6.37719E-05	4.34419E-05	4.34419E-05	4.30344E-06	4.30344E-06	1.38558E-05	1.38558E-05	7.00178E-05
3830503774045	383050	3774045	7.93034E-05	7.93034E-05	0.000339612	0.000339612	3.22137E-05	2.12826E-05	3.59403E-05	3.59403E-05	1.08483E-05	1.11796E-05	6.46222E-05	6.46222E-05	4.41386E-05	4.41386E-05	4.37246E-06	4.37246E-06	1.4078E-05	1.4078E-05	7.31217E-05
3830603774045	383060	3774045	8.64833E-05	8.64833E-05	0.00037036	0.00037036	3.28999E-05	2.17359E-05	3.67058E-05	3.67058E-05	1.10794E-05	1.14177E-05	6.57688E-05	6.57688E-05	4.50788E-05	4.50788E-05	4.46559E-06	4.46559E-06	1.43779E-05	1.43779E-05	7.68405E-05
3830703774045	383070	3774045	9.46165E-05	9.46165E-05	0.00040519	0.00040519	3.36535E-05	2.22338E-05	3.75466E-05	3.75466E-05	1.13332E-05	1.16792E-05	6.70185E-05	6.70185E-05	4.61113E-05	4.61113E-05	4.56788E-06	4.56788E-06	1.47072E-05	1.47072E-05	8.0798E-05
3830803774045	383080	3774045	0.000104118	0.000104118	0.000445877	0.000445877	3.45725E-05	2.28409E-05	3.85719E-05	3.85719E-05	1.16427E-05	1.19982E-05	6.85129E-05	6.85129E-05	4.73705E-05	4.73705E-05	4.69262E-06	4.69262E-06	1.51088E-05	1.51088E-05	8.51972E-05
3830903774045	383090	3774045	0.000114551	0.000114551	0.000490559	0.000490559	3.56324E-05	2.35412E-05	3.97544E-05	3.97544E-05	1.19996E-05	1.2366E-05	7.01878E-05	7.01878E-05	4.88228E-05	4.88228E-05	4.83648E-06	4.83648E-06	1.5572E-05	1.5572E-05	8.99367E-05
3831003774045	383100	3774045	0.000124438	0.000124438	0.000532899	0.000532899	3.6533E-05	2.41362E-05	4.07592E-05	4.07592E-05	1.23029E-05	1.26785E-05	7.1592E-05	7.1592E-05	5.00568E-05	5.00568E-05	4.95872E-06	4.95872E-06	1.59656E-05	1.59656E-05	9.42882E-05
3831103774045	383110	3774045	0.000132808	0.000132808	0.000568745	0.000568745	3.68945E-05	2.4375E-05	4.11625E-05	4.11625E-05	1.24246E-05	1.2804E-05	7.21202E-05	7.21202E-05	5.05521E-05	5.05521E-05	5.00778E-06	5.00778E-06	1.61235E-05	1.61235E-05	9.7613E-05
3831203774045	383120	3774045	0.000141666	0.000141666	0.000606676	0.000606676	3.72621E-05	2.46179E-05	4.15726E-05	4.15726E-05	1.25484E-05	1.29316E-05	7.26613E-05	7.26613E-05	5.10557E-05	5.10557E-05	5.05768E-06	5.05768E-06	1.62842E-05	1.62842E-05	0.000101087
3831303774045	383130	3774045	0.000151231	0.000151231	0.000647637	0.000647637	3.77277E-05	2.49255E-05	4.20921E-05	4.20921E-05	1.27052E-05	1.30932E-05	7.33828E-05	7.33828E-05	5.16937E-05	5.16937E-05	5.12088E-06	5.12088E-06	1.64877E-05	1.64877E-05	0.000104854
3831403774045	383140	3774045	0.000161293	0.000161293	0.000690728	0.000690728	3.82301E-05	2.52574E-05	4.26526E-05	4.26526E-05	1.28744E-05	1.32675E-05	7.41687E-05	7.41687E-05	5.23821E-05	5.23821E-05	5.18907E-06	5.18907E-06	1.67072E-05	1.67072E-05	0.000108739
3831503774045	383150	3774045	0.000171884	0.000171884	0.00073681	0.00073681	3.88427E-05	2.56622E-05	4.33361E-05	4.33361E-05	1.30807E-05	1.34801E-05	7.5122E-05	7.5122E-05	5.32215E-05	5.32215E-05	5.27223E-06	5.27223E-06	1.6975E-05	1.6975E-05	0.000113013
3831603774045	383160	3774045	0.000181312	0.000181312	0.00077646	0.00077646	3.9921E-05	2.63746E-05	4.45391E-05	4.45391E-05	1.34438E-05	1.38543E-05	7.66294E-05	7.66294E-05	5.4699E-05	5.4699E-05	5.41859E-06	5.41859E-06	1.74462E-05	1.74462E-05	0.000116828
3836703774045	383670	3774045	0.000269818	0.000269818	0.001155479	0.001155479	3.62451E-05	2.3946E-05	4.04379E-05	4.04379E-05	1.22059E-05	1.25786E-05	6.83841E-05	6.83841E-05	4.96622E-05	4.96622E-05	4.91964E-06	4.91964E-06	1.58397E-05	1.58397E-05	0.001033398
3836803774045	383680	3774045	0.000252487	0.000252487	0.00108126	0.00108126	3.63186E-05	2.39945E-05	4.052E-05	4.052E-05	1.22307E-05	1.26041E-05	6.85516E-05	6.85516E-05	4.9763E-05	4.9763E-05	4.92962E-06	4.92962E-06	1.58719E-05	1.58719E-05	0.001034687
3836903774045	383690	3774045	0.000236532	0.000236532	0.001012935	0.001012935	3.63553E-05	2.40188E-05	4.0561E-05	4.0561E-05	1.22431E-05	1.26169E-05	6.86675E-05	6.86675E-05	4.98133E-05	4.98133E-05	4.93461E-06	4.93461E-06	1.58879E-05	1.58879E-05	0.001021071
3837003774045	383700	3774045	0.000221995	0.000221995	0.000950679	0.000950679	3.63737E-05	2.4031E-05	4.05815E-05	4.05815E-05	1.22492E-05	1.26233E-05	6.87191E-05	6.87191E-05	4.98385E-05	4.98385E-05	4.9371E-06	4.9371E-06	1.5896E-05	1.5896E-05	0.000997899
3837103774045	383710	3774045	0.00020873	0.00020873	0.000893875	0.000893875	3.63676E-05	2.40269E-05	4.05746E-05	4.05746E-05	1.22472E-05	1.26211E-05	6.87706E-05	6.87706E-05	4.98301E-05	4.98301E-05	4.93627E-06	4.93627E-06	1.58933E-05	1.58933E-05	0.000969176
3837203774045	383720	3774045	0.00019677	0.00019677	0.000842656	0.000842656	3.65024E-05	2.4116E-05	4.0725E-05	4.0725E-05	1.22926E-05	1.26679E-05	6.90927E-05	6.90927E-05	5.00148E-05	5.00148E-05	4.95456E-06	4.95456E-06	1.59522E-05	1.59522E-05	0.000940936
3837303774045	383730	3774045	0.000185777	0.000185777	0.00079558	0.00079558	3.66372E-05	2.4205E-05	4.08754E-05	4.08754E-05	1.2338E-05	1.27147E-05	6.94405E-05	6.94405E-05	5.01995E-05	5.01995E-05	4.97286E-06	4.97286E-06	1.60111E-05	1.60111E-05	0.000904095
3837403774045	383740	3774045	0.00017561	0.00017561	0.000752038	0.000752038	3.67229E-05	2.42617E-05	4.09711E-05	4.09711E-05	1.23668E-05	1.27445E-05	6.97111E-05	6.97111E-05	5.0317E-05	5.0317E-05	4.9845E-06	4.9845E-06	1.60486E-05	1.60486E-05	0.000866817
3837503774045	383750	3774045	0.000166241	0.000166241	0.000711916	0.000711916	3.66739E-05	2.42293E-05	4.09164E-05	4.09164E-05	1.23503E-05	1.27275E-05	6.97368E-05	6.97368E-05	5.02499E-05	5.02499E-05	4.97785E-06	4.97785E-06	1.60272E-05	1.60272E-05	0.00083148
3837603774045	383760	3774045	0.000157666	0.000157666	0.000675195	0.000675195	3.66433E-05	2.42091E-05	4.08822E-05	4.08822E-05	1.234E-05	1.27168E-05	6.97497E-05	6.97497E-05	5.02079E-05	5.02079E-05	4.97369E-06	4.97369E-06	1.60138E-05	1.60138E-05	0.000798411
3837703774045	383770	3774045	0.000149851	0.000149851	0.00064172	0.00064172	3.66555E-05	2.42172E-05	4.08959E-05	4.08959E-05	1.23442E-05	1.27211E-05	6.99301E-05	6.99301E-05	5.02247E-05	5.02247E-05	4.97535E-06	4.97535E-06	1.60191E-05	1.60191E-05	0.000767593
3837803774045	383780	3774045	0.00014264	0.00014264	0.00061046	0.00061046	3.66984E-05	2.42455E-05	4.09437E-05	4.09437E-05	1.23586E-05	1.2736E-05	7.01878E-05	7.01878E-05	5.02834E-05	5.02834E-05	4.98117E-06	4.98117E-06	1.60379E-05	1.60379E-05	0.000738786
3837903774045	383790	3774045	0.000135947	0.000135947	0.000582184	0.000582184	3.67291E-05	2.42657E-05	4.09779E-05	4.09779E-05	1.23689E-05	1.27466E-05	7.04454E-05	7.04454E-05	5.03254E-05	5.03254E-05	4.98533E-06	4.98533E-06	1.60513E-05	1.60513E-05	0.000711788
3838003774045	383800	3774045	0.000129749	0.000129749	0.000555642	0.000555642	3.67719E-05	2.42941E-05	4.10258E-05	4.10258E-05	1.23834E-05	1.27615E-05	7.07546E-05	7.07546E-05	5.03842E-05	5.03842E-05	4.99115E-06	4.99115E-06	1.607E-05	1.607E-05	0.000686395
3838103774045	383810	3774045	0.000123976	0.000123976	0.00053092	0.00053092	3.68271E-05	2.43305E-05	4.10873E-05	4.10873E-05	1.24019E-05	1.27806E-05	7.10638E-05	7.10638E-05	5.04597E-05	5.04597E-05	4.99864E-06	4.99864E-06	1.60941E-05	1.60941E-05	0.000662447
3838203774045	383820	3774045	0.000118579	0.000118579	0.000507806	0.000507806	3.68455E-05	2.43426E-05	4.11078E-05	4.11078E-05	1.24081E-05	1.2787E-05	7.15534E-05	7.15534E-05	5.04849E-05	5.04849E-05	5.00113E-06	5.00113E-06	1.61021E-05	1.61021E-05	0.000639866
3838303774045	383830	3774045	0.000113532	0.000113532	0.000486194	0.000486194	3.68271E-05	2.43305E-05	4.10873E-05	4.10873E-05	1.24019E-05	1.27806E-05	7.19785E-05	7.19785E-05	5.04597E-05	5.04597E-05	4.99864E-06	4.99864E-06	1.60941E-05	1.60941E-05	0.000618514
3838403774045	383840	3774045	0.000108809	0.000108809	0.00046597	0.00046597	3.68332E-05	2.43345E-05	4.10941E-05	4.10941E-05	1.2404E-05	1.27827E-05	7.24294E-05	7.24294E-05	5.04681E-05	5.04681E-05	4.99947E-06	4.99947E-06	1.60968E-05	1.60968E-05	0.000598237
3838603774045	383860	3774045	0.0001002	0.0001002	0.00042099	0.00042099	3.65391E-05	2.41402E-05	4.0766E-05	4.0766E-05	1.2305E-05	1.26807E-05	7.17853E-05	7.17853E-05	5.00652E-05	5.00652E-05	4.95955E-06	4.95955E-06	1.59683E-05	1.59683E-05	0.000561378
3838703774045	383870	3774045	9.62836E-05	9.62836E-05	0.000412329	0.000412329	3.63737E-05	2.4031E-05	4.05815E-05	4.05815E-05	1.22492E-05	1.26233E-05	7.1373E-05	7.1373E-05	4.98385E-05	4.98385E-05	4.9371E-06	4.9371E-06	1.5896E-05	1.5896E-05	0.000544127
3838803774045	383880	3774045	9.25966E-05	9.25966E-05	0.00039654	0.00039654	3.61654E-05	2.38933E-05	4.03491E-05	4.03491E-05	1.21791E-05	1.2551E-05	7.07675E-05	7.07675E-05	4.95531E-05	4.95531E-05	4.90883E-06	4.90883E-06	1.58049E-05	1.58049E-05	0.000527581
3838903774045	383890	3774045	8.91242E-05	8.91242E-05	0.000381669	0.000381669	3.59816E-05	2.37719E-05	4.0144E-05	4.0144E-05	1.21172E-05	1.24872E-05	7.02264E-05	7.02264E-05	4.93013E-05	4.93013E-05	4.88388E-06	4.88388E-06	1.57246E-05	1.57246E-05	0.000511637
3839003774045	383900	3774045	8.58355E-05	8.58355E-05	0.000367586	0.000367586	3.57365E-05	2.361E-05	3.98706E-05	3.98706E-05	1.20347E-05	1.24021E-05	6.94277E-05	6.94277E-05	4.89655E-05	4.89655E-05	4.85062E-06	4.85062E-06	1.56175E-05	1.56175E-05	0.000496284
3839103774045	383910	3774045	8.27262E-05	8.27262E-05	0.00035427	0.00035427	3.54792E-05	2.344E-05	3.95835E-05	3.95835E-05	1.1948E-05	1.23128E-05	6.87191E-05	6.87191E-05	4.86129E-05	4.86129E-05	4.81569E-06	4.81569E-06	1.55051E-05	1.55051E-05	0.000481433
3829703774055	382970	3774055	4.91332E-05	4.91332E-05	0.00021041	0.00021041	2.87951E-05	1.9024E-05	3.21261E-05	3.21261E-05	9.69706E-06	9.99315E-06	5.86444E-05	5.86444E-05	3.94545E-05	3.94545E-05	3.90843E-06	3.90843E-06	1.2584E-05	1.2584E-05	5.39071E-05
3829803774055	382980	3774055	5.10334E-05	5.10334E-05	0.000218547	0.000218547	2.874E-05	1.89876E-05	3.20646E-05	3.20646E-05	9.67849E-06	9.97402E-06	5.85671E-05	5.85671E-05	3.93789E-05	3.93789E-05	3.90095E-06	3.90095E-06	1.25599E-05	1.25599E-05	5.47308E-05
3829903774055	382990	3774055	5.30759E-05	5.30759E-05	0.000227295	0.000227295	2.86909E-05	1.89552E-05	3.20099E-05	3.20099E-05	9.66199E-06	9.95701E-06	5.85027E-05	5.85027E-05	3.93117E-05	3.93117E-05	3.8943E-06	3.8943E-06	1.25385E-05	1.25385E-05	5.56023E-05
3830003774055	383000	3774055	5.62409E-05	5.62409E-05	0.000240848	0.000240848	2.89911E-05	1.91535E-05	3.23449E-05	3.23449E-05	9.76308E-06	1.00612E-05	5.9018E-05	5.9018E-05	3.97231E-05	3.97231E-05	3.93504E-06	3.93504E-06	1.26697E-05	1.26697E-05	5.75184E-05
3830103774055	383010	3774055	6.06933E-05	6.06933E-05	0.000259916	0.000259916	2.96222E-05	1.95704E-05	3.30489E-05	3.30489E-05	9.97559E-06	1.02802E-05	6.00744E-05	6.00744E-05	4.05877E-05	4.05877E-05	4.0207E-06	4.0207E-06	1.29454E-05	1.29454E-05	6.05328E-05
3830203774055	383020	3774055	6.59875E-05	6.59875E-05	0.000282588	0.000282588	3.03513E-05	2.00521E-05	3.38623E-05	3.38623E-05	1.02211E-05	1.05332E-05	6.13241E-05	6.13241E-05	4.15867E-05	4.15867E-05	4.11966E-06	4.11966E-06	1.3264E-05	1.3264E-05	6.3977E-05
3830303774055	383030	3774055	7.04502E-05	7.04502E-05	0.000301699	0.000301699	3.06943E-05	2.02788E-05	3.42451E-05	3.42451E-05	1.03367E-05	1.06523E-05	6.1891E-05	6.1891E-05	4.20568E-05	4.20568E-05	4.16622E-06	4.16622E-06	1.3414E-05	1.3414E-05	6.63468E-05
3830403774055	383040	3774055	7.53936E-05	7.53936E-05	0.000322869	0.000322869	3.10497E-05	2.05135E-05	3.46416E-05	3.46416E-05	1.04563E-05	1.07756E-05	6.24836E-05	6.24836E-05	4.25437E-05	4.25437E-

			MSite Grubbing / Prep	MMass Grading / Excavation	MMass Grading / Excavation	MDrainage / Utilities Trenching	MFoundations / Concrete Pads	MBuilding / Structure Construction	MAsphalt Paving	MLandscaping or Other Finishing	MWaterside Construction (Piles)	RSSWRe-striping South Valley	RSSWRe-striping Silver Lake Boulevard	RSSWDemolition	RSSWPlacing Base	RSSWForm/Place Rebar and Pour	Child Risk				
Unique Identifier	X (UTM)	Y (UTM)	2027	2027	2028	2028	2028	2028	2028	2028	2028	2029	2029	2029	2029	2029	3rd Trimester	0<2	2<16	Total	per million
3831203774035	383120	3774035	9.27319E-05	0.000231559	0.000231559	6.48039E-05	0.000119575	0.000215019	0.000152113	4.60948E-05	8.1615E-05	3.46012E-05	6.32087E-05	0.000108804	5.91459E-05	1.77034E-05	4.64888E-08	1.8733E-06	1.1431E-07	2.03412E-06	2.03411867
3831303774035	383130	3774035	9.62331E-05	0.000240301	0.000240301	6.72506E-05	0.00012409	0.000223137	0.000157856	4.78352E-05	8.46964E-05	3.50283E-05	6.52334E-05	0.000112293	6.10426E-05	1.82711E-05	5.36723E-08	2.2176E-06	1.3117E-07	2.40241E-06	2.40241132
3831403774035	383140	3774035	9.98312E-05	0.000249286	0.000249286	6.97651E-05	0.00012873	0.00023148	0.000163758	4.96237E-05	8.78631E-05	3.54905E-05	6.77103E-05	0.000116088	6.31053E-05	1.88885E-05	6.31885E-08	2.6891E-06	1.5394E-07	2.90622E-06	2.90621771
3831503774035	383150	3774035	0.000103769	0.000259118	0.000259118	7.25167E-05	0.000133807	0.00024061	0.000170217	5.15809E-05	9.13285E-05	3.60331E-05	7.02073E-05	0.000121054	6.58049E-05	1.96965E-05	7.67367E-08	3.3882E-06	1.8741E-07	3.65233E-06	3.65233369
3831603774035	383160	3774035	0.000107216	0.000267726	0.000267726	7.49257E-05	0.000138252	0.000248603	0.000175872	5.32945E-05	9.43625E-05	3.68219E-05	7.19758E-05	0.00012417	6.74985E-05	2.02035E-05	9.81021E-08	4.5377E-06	2.4176E-07	4.87753E-06	4.87752882
3836703774035	383670	3774035	0.001161304	0.002899864	0.002899864	0.000811554	0.001497471	0.002692731	0.001904946	0.000577256	0.001022083	3.1632E-05	0.000997965	0.001838638	0.000999482	0.000299162	1.26712E-07	3.5204E-06	1.7771E-07	3.82484E-06	3.82484374
3836803774035	383680	3774035	0.001162473	0.002902783	0.002902783	0.000812371	0.001498978	0.002695441	0.001906863	0.000577837	0.001023112	3.18681E-05	0.001038324	0.001854843	0.001008291	0.000301799	1.05577E-07	2.9201E-06	1.7516E-07	3.20087E-06	3.2008683
3836903774035	383690	3774035	0.001135982	0.002836634	0.002836634	0.000793859	0.001464819	0.002634018	0.00186341	0.00056467	0.000999797	3.18882E-05	0.001040338	0.001809282	0.000983525	0.000294386	9.05095E-08	2.4927E-06	1.6995E-07	2.75313E-06	2.75313453
3837003774035	383700	3774035	0.001092213	0.002727338	0.002727338	0.000763271	0.00140838	0.002532528	0.001791612	0.000542913	0.000961275	3.20289E-05	0.001011766	0.001724434	0.000937401	0.00028058	7.93787E-08	2.1776E-06	1.6313E-07	2.42006E-06	2.42006352
3837103774035	383710	3774035	0.001040557	0.002598351	0.002598351	0.000727173	0.001341771	0.002412754	0.001706879	0.000517236	0.000915812	3.20038E-05	0.000966614	0.001620554	0.000880932	0.000263678	7.079E-08	1.9346E-06	1.5566E-07	2.16107E-06	2.16106898
3837203774035	383720	3774035	0.000986015	0.002462154	0.002462154	0.000689057	0.00127144	0.002286286	0.00161741	0.000490124	0.000867808	3.20691E-05	0.000913303	0.00150871	0.000820134	0.00024548	6.38339E-08	1.7377E-06	1.4812E-07	1.94965E-06	1.94964637
3837303774035	383730	3774035	0.000933174	0.002330207	0.002330207	0.000652131	0.001203304	0.002163764	0.001530733	0.000463859	0.000821303	3.23002E-05	0.000846422	0.001393981	0.000757767	0.000226813	5.81654E-08	1.5773E-06	1.4089E-07	1.77637E-06	1.77637497
3837403774035	383740	3774035	0.000884923	0.00220972	0.00220972	0.000618411	0.001141085	0.002051883	0.001451585	0.000439874	0.000778836	3.24961E-05	0.000782213	0.001288742	0.000700559	0.000209689	5.34792E-08	1.445E-06	1.3426E-07	1.6327E-06	1.63270421
3837903774035	383790	3774035	0.000704194	0.001758426	0.001758426	0.000492112	0.00090804	0.001632824	0.001155125	0.000350038	0.000619773	3.27624E-05	0.000544139	0.000907914	0.000493541	0.000147725	3.82538E-08	1.017E-06	1.0891E-07	1.16418E-06	1.16417849
3838003774035	383800	3774035	0.000676551	0.001689399	0.001689399	0.000472794	0.000872395	0.001568728	0.001109781	0.000336297	0.000595444	3.2682E-05	0.000510578	0.000853821	0.000464137	0.000138924	3.61686E-08	9.5856E-07	1.0497E-07	1.0997E-06	1.09969725
3838103774035	383810	3774035	0.000650842	0.001625202	0.001625202	0.000454828	0.000839243	0.001509116	0.001067609	0.000323518	0.000572817	3.27473E-05	0.000480433	0.000805018	0.000437607	0.000130983	3.42929E-08	9.0606E-07	1.013E-07	1.04165E-06	1.04164995
3838203774035	383820	3774035	0.000626813	0.0015652	0.0015652	0.000438036	0.000808259	0.0014534	0.001028194	0.000311574	0.000551669	3.26469E-05	0.000453263	0.000760824	0.000413583	0.000123793	3.26381E-08	8.5887E-07	9.7861E-08	9.89365E-07	0.98936488
3838303774035	383830	3774035	0.000604255	0.001508871	0.001508871	0.000422272	0.000779171	0.001401094	0.00099119	0.000300361	0.000531815	3.25464E-05	0.00042868	0.000720679	0.000391761	0.000117261	3.11193E-08	8.1582E-07	9.4629E-08	9.4157E-07	0.94156955
3838403774035	383840	3774035	0.00058299	0.001455769	0.001455769	0.000407411	0.00075175	0.001351786	0.000956307	0.00028979	0.00051309	3.24409E-05	0.000406342	0.000684049	0.000371848	0.000111301	2.97151E-08	7.7632E-07	9.1578E-08	8.97609E-07	0.89760881
3838603774035	383860	3774035	0.000544375	0.001359345	0.001359345	0.000380426	0.000701957	0.001262249	0.000892965	0.000270596	0.000479113	3.21897E-05	0.000367908	0.00062072	0.000337423	0.000100997	2.71652E-08	7.0674E-07	8.5981E-08	8.19889E-07	0.81988888
3838703774035	383870	3774035	0.000526449	0.001314583	0.001314583	0.000367898	0.000678842	0.001220684	0.000863561	0.000261685	0.000463336	3.20641E-05	0.000350976	0.000592698	0.00032219	9.64371E-05	2.60143E-08	6.7567E-07	8.3385E-08	7.85073E-07	0.78507265
3838803774035	383880	3774035	0.000509331	0.001271838	0.001271838	0.000355936	0.000656769	0.001180992	0.000835481	0.000253176	0.000448271	3.19284E-05	0.000335341	0.000566755	0.000308088	9.2216E-05	2.49173E-08	6.4657E-07	8.09E-08	7.52392E-07	0.75239172
3838903774035	383890	3774035	0.000492908	0.001230828	0.001230828	0.000344459	0.000635592	0.001142912	0.000808542	0.000245013	0.000433816	3.17928E-05	0.000320811	0.000542595	0.000294954	8.8285E-05	2.39019E-08	6.1948E-07	7.8523E-08	7.21909E-07	0.7219087
3839003774035	383900	3774035	0.000477163	0.001191513	0.001191513	0.000333456	0.00061529	0.001106405	0.000782715	0.000237186	0.00041996	3.15064E-05	0.000307317	0.000520108	0.00028273	8.46261E-05	2.29101E-08	5.938E-07	7.6236E-08	6.92946E-07	0.69294631
3839103774035	383910	3774035	0.000461974	0.001153584	0.001153584	0.000322841	0.000595703	0.001071185	0.000757799	0.000229636	0.000406591	3.13406E-05	0.000294681	0.000499013	0.000271263	8.11937E-05	2.20173E-08	5.7002E-07	7.4036E-08	6.66075E-07	0.66607505
3829703774045	382970	3774045	4.90753E-05	0.000122545	0.000122545	3.42953E-05	6.32813E-05	0.000113792	8.05007E-05	2.43942E-05	4.3192E-05	2.72509E-05	3.62341E-05	6.2123E-05	3.377E-05	1.01079E-05	1.14184E-08	3.7433E-07	3.1986E-08	4.17738E-07	0.41773821
3829803774045	382980	3774045	4.98725E-05	0.000124535	0.000124535	3.48524E-05	6.43093E-05	0.00011564	8.18084E-05	2.47904E-05	4.38936E-05	2.71605E-05	3.6641E-05	6.2836E-05	3.41576E-05	1.0224E-05	1.19508E-08	3.9415E-07	3.3118E-08	4.39222E-07	0.43922179
3829903774045	382990	3774045	5.07074E-05	0.00012662	0.00012662	3.54359E-05	6.53858E-05	0.000117576	8.31779E-05	2.52054E-05	4.46284E-05	2.70701E-05	3.70681E-05	6.35831E-05	3.45637E-05	1.03455E-05	1.25256E-08	4.1569E-07	3.4343E-08	4.62558E-07	0.46255789
3830003774045	383000	3774045	5.25334E-05	0.00013118	0.00013118	3.67119E-05	6.77404E-05	0.00012181	8.61732E-05	2.61131E-05	4.62355E-05	2.73112E-05	3.81935E-05	6.55186E-05	3.56159E-05	1.06604E-05	1.33899E-08	4.482E-07	3.6343E-08	4.97932E-07	0.4979316
3830103774045	383010	3774045	5.53612E-05	0.000138241	0.000138241	3.86881E-05	7.13868E-05	0.000128367	9.08118E-05	2.75187E-05	4.87244E-05	2.78639E-05	3.99972E-05	6.86341E-05	3.73094E-05	1.11674E-05	1.45687E-08	4.9296E-07	3.919E-08	5.46714E-07	0.5467138
3830203774045	383020	3774045	5.85984E-05	0.000146325	0.000146325	4.09504E-05	7.55611E-05	0.000135873	9.6122E-05	2.91279E-05	5.15735E-05	2.8512E-05	4.2047E-05	7.2174E-05	3.92337E-05	1.17433E-05	1.59454E-08	5.4599E-07	4.2563E-08	6.04494E-07	0.60449436
3830303774045	383030	3774045	6.08284E-05	0.000151893	0.000151893	4.25087E-05	7.84366E-05	0.000141044	9.97799E-05	3.02363E-05	5.35361E-05	2.87783E-05	4.33834E-05	7.4483E-05	4.04889E-05	1.2119E-05	1.71857E-08	5.9444E-07	4.5447E-08	6.57074E-07	0.65707411
3830403774045	383040	3774045	6.31823E-05	0.000157771	0.000157771	4.41537E-05	8.14719E-05	0.000146502	0.000103641	3.14064E-05	5.56078E-05	2.90546E-05	4.47902E-05	7.69194E-05	4.18133E-05	1.25155E-05	1.859E-08	6.4999E-07	4.8708E-08	7.17286E-07	0.71728573
3830503774045	383050	3774045	6.59832E-05	0.000164765	0.000164765	4.6111E-05	8.50836E-05	0.000152996	0.000108236	3.27987E-05	5.80729E-05	2.94515E-05	4.64833E-05	7.98566E-05	4.341E-05	1.29934E-05	2.02935E-08	7.1834E-07	5.2722E-08	7.91357E-07	0.79135674
3830603774045	383060	3774045	6.93389E-05	0.000173144	0.000173144	4.84561E-05	8.94107E-05	0.000160777	0.00011374	3.44667E-05	6.10263E-05	3.00293E-05	4.85583E-05	8.3439E-05	4.53574E-05	1.35763E-05	2.24186E-08	8.0513E-07	5.7814E-08	8.8536E-07	0.88536048
3830703774045	383070	3774045	7.29101E-05	0.000182062	0.000182062	5.09518E-05	9.40156E-05	0.000169058	0.000119598	3.62418E-05	6.41694E-05	3.06673E-05	5.0794E-05	8.73015E-05	4.7457E-05	1.42047E-05	2.49383E-08	9.1001E-07	6.3869E-08	9.98821E-07	0.99882095
3830803774045	383080	3774045	7.68798E-05	0.000191975	0.000191975	5.3726E-05	9.91345E-05	0.000178262	0.00012611	3.82151E-05	6.76632E-05	3.14712E-05	5.33463E-05	9.17073E-05	4.9852E-05	1.49216E-05	2.80829E-08	1.0436E-06	7.1452E-08	1.14309E-06	1.1430854
3830903774045	383090	3774045	8.11566E-05	0.000202654	0.000202654	5.67147E-05	0.000104649	0.000188179	0.000133125	4.0341E-05	7.14273E-05	3.24157E-05	5.61548E-05	9.65546E-05	5.2487E-05	1.57103E-05	3.19638E-08	1.2114E-06	8.0752E-08	1.32412E-06	1.32412097
3831003774045	383100	3774045	8.50833E-05	0.000212459	0.000212459	5.94588E-05	0.000109713	0.000197284	0.000139566	4.22929E-05	7.48832E-05	3.32397E-05	5.86418E-05	0.000100867	5.48313E-05	1.64119E-05	3.63707E-08	1.4059E-06	9.1095E-08	1.53335E-06	1.53334549
3831103774045	383110	3774045	8.80835E-05	0.000219951	0.000219951	6.15554E-05	0.000113581	0.00020424	0.000144488	4.37842E-05	7.75238E-05	3.35311E-05	6.036E-05	0.000103864	5.64602E-05	1.68995E-05	4.08367E-08	1.6079E-06	1.0136E-07	1.75011E-06	1.75010858
3831203774045	383120	3774045	9.12184E-05	0.000227779	0.000227779	6.37462E-05	0.000117624	0.000211509	0.00014963	4.53425E-05	8.02828E-05	3.38326E-05	6.21436E-05	0.000106962	5.81446E-05	1.74037E-05	4.63334E-08	1.8627E-06	1.1409E-07	2.02309E-06	2.02309438
3831303774045	383130	3774045	9.46172E-05	0.000236266	0.000236266	6.61214E-05	0.000122006	0.00021939	0.000155205	4.70319E-05	8.32742E-05	3.42345E-05	6.4108E-05	0.000110341	5.99812E-05	1.79534E-05	5.34824E-08	2.2032E-06	1.3084E-07	2.38753E-06	2.38753181
3831403774045	383140	3774045	9.81237E-05	0.000245022	0.000245022	6.85718E-05	0.000126528	0.000227521	0.000160957	4.87749E-05	8.63603E-05	3.46816E-05	6.6404E-05	0.00011394	6.19378E-05	1.85391E-05	6.2969E-08	2.6702E-06	1.5348E-07	2.88666E-06	2.88665691
3831503774045	383150	3774045	0.00010198	0.000254653	0.000254653	7.1267E-05	0.000131501	0.000236463	0.000167284	5.0692E-05	8.97546E-05	3.51991E-05	6.89714E-05	0.000118906	6.46374E-05	1.93471E-05	7.64224E-08	3.3597E-06	1.8656E-07	3.62264E-06	3.62264248
3831603774045	383160	3774045	0.000105422	0.000263247	0.000263247	7.36723E-05	0.000135939	0.000244444	0.000172929	5.24029E-05	9.27839E-05	3.59879E-05	7.07298E-05	0.000122013	6.63263E-05	1.98526E-05	9.78192E-08	4.504E-06	2.4076E-07	4.84254E-06	4.84253806
3836703774045	383670	3774045	0.000932512	0.002328553	0.002328553	0.000651668	0.00120245	0.002162228	0.001529647	0.000463529	0.00082072	3.08432E-05	0.000772798	0.001398845	0.000760411	0.000227604	1.15452E-07	3.2034E-06	1.5407E-07	3.47291E-06	3.47291052
3836803774045	383680	3774045	0.000933675	0.002331458	0.002331458	0.000652481	0.00120395	0.002164926	0.001531555	0.000464108	0.000821743	3.08884E-05	0.00079395	0.001408964	0.000765912	0.000229251	9.83372E-08	2.7178E-06	1.5156E-07	2.96768E-06	2.96767694
3836903774045	383690	3774045	0.000921389	0.002300778	0.002300778	0.000643895	0.001188107	0.002136437	0.001511401	0.000458	0.00081093	3.09186E-05	0.000795994	0.001388497	0.000754786	0.000225921	8.56542E-08	2.3584E-06	1.4784E-07	2.59187E-06	2.59186579
3837003774045	383700	3774045	0.000900479	0.002248565	0.002248565	0.000629282	0.001161144	0.002087953	0.001477102	0.000447607	0.000792527	3.10743E-05	0.00078252	0.001348258	0.000732912	0.000219373	7.5926E-08	2.0831E-06	1.4341E-07	2.30243E-06	2.30242603
3837103774045	383710	3774045	0.00087456	0.002183842	0.002183842	0.000611169	0.001127722	0.002027854	0.001434585	0.000434723	0.000769715	3.10592E-05	0.000760112	0.001296679	0.000704874	0.000210981	6.82092E-08	1.865E-06	1.3863E-07	2.07188E-06	2.07188046
3837203774045	383720	3774045	0.000849077	0.002120209	0.002120209	0.000593361	0.001094862	0.001968766	0.001392784	0.000422056	0.000747287	3.12853E-05	0.000736649	0.001243317	0.000675866	0.000202298	6.18719E-08	1.6859E-06	1.3414E-07	1.88194E-06	1.88193689
3837303774045	383730	3774045	0.000815832	0.002037195	0.002037195	0.000570128	0.001051994	0.001891681	0.001338251	0.000405531	0.000718028	3.13657E-05	0.000704254	0.001177263	0.000639959	0.000191551	5.66019E-08	1.5369E-06	1.2896E-07	1.7225E-06	1.72250358
3837403774045	383740	3774045	0.000782194	0.001953198	0.001953198	0.000546621	0.001008619	0.001813684	0.001283073	0.00038881	0.000688422	3.15516E-05	0.000663593	0.001107025	0.000601778	0.000180123	5.21884E-08	1.4124E-06	1.2383E-07	1.58844E-06	1.5884449
3837503774045	383750	3774045	0.000750307	0.001873573	0.001873573	0.000524337	0.000967501	0.001739746	0.001230766	0.000372959	0.000660358	3.15114E-05	0.000624028	0.001040674	0.00056571	0.000169327	4.8457E-08	1.3076E-06	1.1898E-07	1.47501E-06	1.4750115
3837603774045	383760	3774045	0.000720466	0.001799059	0.001799059	0.000503484	0.000929022	0.001670555	0.001181817	0.000358126	0.000634095	3.14662E-05	0.000586674	0.00097901	0.000532189	0.000159293	4.52137E-08	1.2166E-06	1.1445E-07	1.37623E-06	1.37623389
3837703774045	383770	3774045	0.000692656	0.001729615	0.001729615	0.000484049	0.000893162	0.001606072	0.001136199	0.000344303	0.000609619	3.16169E-05	0.000551947	0.000922107	0.000501257	0.000150035	4.23507E-08	1.1361E-06	1.1025E-07	1.28871E-06	1.28871422
3837803774045	383780	3774045	0.000666662	0.001664705	0.001664705	0.000465883	0.000859643	0.001545797	0.001093559	0.000331382	0.00058674	3.17777E-05	0.000519883	0.000869772	0.000472808	0.00014152	3.98199E-08	1.065E-06	1.0634E-07	1.21115E-06	1.21115121
3837903774045	383790	3774045	0.000642299	0.00160387	0.00160387	0.000448858	0.000828228	0.001489307	0.001053596	0.000319271	0.000565298	3.19184E-05	0.000490436	0.000821733	0.000446693	0.000133703	3.75631E-08	1.0015E-06	1.0267E-07	1.14176E-06	1.14175922
3838003774045	383800	3774045	0.000619385	0.001546652	0.001546652	0.000432845	0.000798681	0.001436177	0.001016009	0.000307882	0.000545132	3.18882E-05	0.000463407	0.000777598	0.000422702	0.000126522	3.5539E-08	9.4451E-07	9.9223E-08	1.07927E-06	1.07927122
3838103774045	383810	3774045	0.000597775	0.00149269	0.00149269	0.000417743	0.000770815	0.001386069	0.000980561	0.00029714	0.000526112	3.19887E-05	0.000438627	0.000737046	0.000400658	0.000119924	3.37121E-08	8.9307E-07	9.5971E-08	1.02275E-06	1.02274846
3838203774045	383820	3774045	0.000577399	0.001441808	0.001441808	0.000403504	0.00074454	0.001338822	0.000947136	0.000287011	0.000508178	3.2054E-05	0.000415974	0.000699898	0.000380464	0.000113879	3.21032E-08	8.4709E-07	9.2909E-08	9.72106E-07	0.972106
3838303774045	383830	3774045	0.000558131	0.001393697	0.001393697	0.000390039	0.000719696	0.001294147	0.000915531	0.000277434	0.000491221	3.19636E-05	0.000395234	0.000665797	0.000361927	0.000108331	3.06374E-08	8.0521E-07	9.0013E-08	9.25855E-07	0.92585519
3838403774045	383840	3774045	0.000539834	0.001348006	0.001348006	0.000377252	0.000696102	0.00125172	0.000885517	0.000268338	0.000475117	3.18681E-05	0.000376167	0.000634362	0.000344839	0.000103216	2.92811E-08	7.6671E-07	8.7261E-08	8.83256E-07	0.88325599
3838603774045	383860	3774045	0.000506573	0.001264951	0.001264951	0.000354009	0.000653213	0.001174598	0.000830957	0.000251805	0.000445843	3.1627E-05	0.000343154	0.000579735	0.000315144	9.4328E-05	2.68009E-08	6.9903E-07	8.2195E-08	8.08027E-07	0.80802687
3838703774045	383870	3774045	0.000491006	0.00122608	0.00122608	0.00034313	0.00063314	0.001138503	0.000805423	0.000244067	0.000432143	3.15014E-05	0.000328423	0.00055527	0.000301844	9.03472E-05	2.56828E-08	6.6877E-07	7.9832E-08	7.74287E-07	0.77428712
3838803774045	383880	3774045	0.000476075	0.001188796	0.001188796	0.000332696	0.000613887	0.001103882	0.000780931	0.000236646	0.000419002	3.13757E-05	0.000314727	0.000532476	0.000289454	8.66386E-05	2.46178E-08	6.4042E-07	7.7563E-08	7.42601E-07	0.74260142
3838903774045	383890	3774045	0.000461688	0.001152871	0.001152871	0.000322642	0.000595335	0.001070523	0.000757331	0.000229494	0.00040634	3.12451E-05	0.000301916	0.000511118	0.000277843	8.31634E-05	2.36187E-08	6.1387E-07	7.5388E-08	7.12879E-07	0.71287904
3839003774045	383900	3774045	0.000447835	0.001118277	0.001118277	0.00031296	0.000577471	0.0010384	0.000734606	0.00022608	0.000394147	3.11044E-05	0.000289943	0.000491126	0.000266976	7.99105E-05	2.2649E-08	5.8876E-07	7.329E-08	6.84697E-07	0.68469722
3839103774045	383910	3774045	0.000434433	0.001084813	0.001084813	0.000303595	0.00056019	0.001007326	0.000712623	0.000215946	0.000382352	3.0813E-05	0.000278679	0.000472289	0.000256736	7.68455E-05	2.17756E-08	5.6545E-07	7.1266E-08	6.58487E-07	0.65848693
3829703774055	382970	3774055	4.86444E-05	0.000121469	0.000121469	3.39942E-05	6.27257E-05	0.000112792	7.97939E-05	2.418E-05	4.28128E-05	2.67435E-05	3.58472E-05	6.14523E-05	3.34054E-05	9.99883E-06	1.13815E-08	3.7385E-07	3.1913E-08	4.1714E-07	0.41713968
3829803774055	382980	3774055	4.93877E-05	0.00012325	0.00012325	3.45136E-05	6.36842E-05	0.000114516	8.10132E-05	2.45495E-05	4.3467E-05	2.6643E-05	3.6219E-05	6.2106E-05	3.37608E-05	1.01052E-05	1.19049E-08	3.9335E-07	3.3027E-08	4.38278E-07	0.4382776
3829903774055	382990	3774055	5.01741E-05	0.000125289	0.000125289	3.50632E-05	6.46982E-05	0.000116339	8.23032E-05	2.49404E-05	4.41591E-05	2.65425E-05	3.66109E-05	6.27936E-05	3.41346E-05	1.02171E-05	1.24706E-08	4.1454E-07	3.4233E-08	4.6124E-07	0.4612402
3830003774055	383000	3774055	5.19032E-05	0.000129606	0.000129606	3.62715E-05	6.69278E-05	0.000120349	8.51394E-05	2.57998E-05	4.56809E-05	2.67586E-05	3.7671E-05	6.46272E-05	3.51313E-05	1.05154E-05	1.33165E-08	4.4636E-07	3.6192E-08	4.95871E-07	0.49587062
3830103774055	383010	3774055	5.46233E-05	0.000136399	0.000136399	3.81724E-05	7.04353E-05	0.000126656	8.96014E-05	2.71519E-05	4.80749E-05	2.72761E-05	3.94043E-05	6.76154E-05	3.67557E-05	1.10016E-05	1.44757E-08	4.9038E-07	3.8995E-08	5.43849E-07	0.54384856
3830203774055	383020	3774055	5.77312E-05	0.000144159	0.000144159	4.03443E-05	7.44429E-05	0.000133862	9.46995E-05	2.86968E-05	5.08102E-05	2.7889E-05	4.13738E-05	7.1011E-05	3.86015E-05	1.15541E-05	1.58286E-08	5.4244E-07	4.2309E-08	6.00582E-07	0.60058203
3830303774055	383030	3774055	5.98696E-05	0.000149499	0.000149499	4.18387E-05	7.72003E-05	0.000138821	9.82072E-05	2.97598E-05	5.26923E-05	2.81352E-05	4.26499E-05	7.32267E-05	3.9806E-05	1.19146E-05	1.70494E-08	5.9006E-07	4.5153E-08	6.52263E-07	0.65226289
3830403774055	383040	3774055	6.21319E-05	0.000155148	0.000155148	4.34197E-05	8.01175E-05	0.000144066	0.000101918	3.08843E-05	5.46833E-05	2.83914E-05	4.40014E-05	7.55611E-05	4.1075E-05	1.22945E-05	1.84313E-08	6.4461E-07	4.8369E-08	7.1141E-07	0.7114098

			EGIODemolition	EGIOSite Grubbing / Prep	EGIOMass Grading / Excavation	EGIOMass Grading / Excavation	EGIODrainage / Utilities Trenching	EGIODrainage / Utilities Trenching	EGIOFoundations / Concrete Pads	EGIOFoundations / Concrete Pads	EGIOBuilding / Structure Construction	EGIOBuilding / Structure Construction	EGIOAsphalt Paving	EGIOArchitectural Coating	EGIOLandscaping or Other Finishing	EGIOWaterside Construction (Piles)	HIWaterside Construction (Landscaping)	HIWaterside Construction (Landscaping)	KMDemolition	KMSite Grubbing / Prep	KMMass Grading / Excavation
Unique Identifier	X (UTM)	Y (UTM)	2025	2025	2025	2026	2026	2027	2026	2027	2026	2027	2027	2027	2027	2027	2025	2026	2025	2025	2025
3830503774055	383050	3774055	0.000662435	0.00059776	0.001492663	0.001492663	0.000417736	0.000417736	0.000770802	0.000770802	0.001386044	0.001386044	0.000980543	9.22864E-05	0.000297134	0.000526103	0.000673507	0.000673507	0.000112983	0.000101953	0.000254585
3830603774055	383060	3774055	0.000750079	0.00067685	0.001690153	0.001690153	0.000473005	0.000473005	0.000872784	0.000872784	0.001569427	0.001569427	0.001110276	0.000104497	0.000336447	0.00059571	0.000733505	0.000733505	0.000119973	0.000108261	0.000270336
3830703774055	383070	3774055	0.000857267	0.00077358	0.001931678	0.001931678	0.000540598	0.000540598	0.000997506	0.000997506	0.001793701	0.001793701	0.001268936	0.000119429	0.000384526	0.000680837	0.000803114	0.000803114	0.000127214	0.000114795	0.000286651
3830803774055	383080	3774055	0.00099747	0.00090009	0.002247596	0.002247596	0.000629011	0.000629011	0.001160644	0.001160644	0.002087054	0.002087054	0.001476465	0.000138961	0.000447414	0.000792186	0.000888805	0.000888805	0.000135075	0.000121888	0.000304365
3830903774055	383090	3774055	0.001177122	0.00106221	0.002652407	0.002652407	0.000742301	0.000742301	0.001369686	0.001369686	0.002462949	0.002462949	0.001742389	0.00016399	0.000527997	0.000934865	0.00099283	0.00099283	0.000143211	0.00012923	0.000322697
3831003774055	383100	3774055	0.001388035	0.00125253	0.003127657	0.003127657	0.000875304	0.000875304	0.001615101	0.001615101	0.002904252	0.002904252	0.002054585	0.000193373	0.000622601	0.001102371	0.00110783	0.00110783	0.000150905	0.000136173	0.000340035
3831103774055	383110	3774055	0.001607305	0.00145039	0.003621736	0.003621736	0.001013577	0.001013577	0.001870241	0.001870241	0.003363041	0.003363041	0.00237915	0.00022392	0.000720955	0.001276514	0.001217945	0.001217945	0.000157782	0.000142378	0.000355529
3831203774055	383120	3774055	0.001886737	0.00170254	0.004251381	0.004251381	0.001189789	0.001189789	0.002195385	0.002195385	0.003947711	0.003947711	0.002792769	0.000262849	0.000846294	0.001498437	0.001346648	0.001346648	0.000165064	0.00014895	0.000371938
3831303774055	383130	3774055	0.002267083	0.00204576	0.005108414	0.005108414	0.001429638	0.001429638	0.002637952	0.002637952	0.004743527	0.004743527	0.003355762	0.000315836	0.001016897	0.001800507	0.001504534	0.001504534	0.000172997	0.000156108	0.000389814
3831403774055	383140	3774055	0.002798454	0.00252525	0.006305751	0.006305751	0.001764724	0.001764724	0.003256249	0.003256249	0.00585534	0.00585534	0.004142303	0.000389864	0.001255243	0.002222519	0.001696692	0.001696692	0.000181569	0.000163843	0.000409128
3831503774055	383150	3774055	0.003596227	0.00324514	0.008103371	0.008103371	0.002267805	0.002267805	0.004184528	0.004184528	0.007524559	0.007524559	0.005323175	0.000501005	0.001613083	0.002856106	0.001934051	0.001934051	0.000190683	0.000172068	0.000429667
3831603774055	383160	3774055	0.004898085	0.00441991	0.011036847	0.011036847	0.003088766	0.003088766	0.005699355	0.005699355	0.010248501	0.010248501	0.0072502	0.000682372	0.00219703	0.003890036	0.002242336	0.002242336	0.000200336	0.000180778	0.000451416
3831703774055	383170	3774055	0.00031397	0.00028332	0.000707467	0.000707467	0.000197991	0.000197991	0.000365331	0.000365331	0.000656934	0.000656934	0.000464741	4.37404E-05	0.000140831	0.000249353	0.000924743	0.000924743	0.005070915	0.004575866	0.011426284
3831803774055	383180	3774055	0.000303768	0.00027411	0.000684481	0.000684481	0.000191558	0.000191558	0.000353461	0.000353461	0.000635589	0.000635589	0.000449641	4.23192E-05	0.000136255	0.000241251	0.000896291	0.000896291	0.004192876	0.003783545	0.0094478
3831903774055	383190	3774055	0.00029389	0.0002652	0.000662221	0.000662221	0.000185329	0.000185329	0.000341966	0.000341966	0.000614919	0.000614919	0.000435019	4.09429E-05	0.000131824	0.000233406	0.000869186	0.000869186	0.003553649	0.003206723	0.008007431
3832003774055	383200	3774055	0.000284375	0.00025661	0.000640781	0.000640781	0.000179329	0.000179329	0.000330895	0.000330895	0.000595011	0.000595011	0.000420935	3.96174E-05	0.000127556	0.000225849	0.000843318	0.000843318	0.003070986	0.00277118	0.006919847
3832103774055	383210	3774055	0.000275164	0.0002483	0.000620027	0.000620027	0.000173521	0.000173521	0.000320178	0.000320178	0.00057574	0.00057574	0.000407301	3.83343E-05	0.000123425	0.000218534	0.000818292	0.000818292	0.002695212	0.002432091	0.006073117
3832203774055	383220	3774055	0.000266426	0.00024042	0.000600336	0.000600336	0.00016801	0.00016801	0.00031001	0.00031001	0.000557455	0.000557455	0.000394366	3.71168E-05	0.000119505	0.000211594	0.000794629	0.000794629	0.002393037	0.002159416	0.005392227
3832303774055	383230	3774055	0.000258349	0.00023313	0.000582138	0.000582138	0.000162917	0.000162917	0.000300612	0.000300612	0.000540557	0.000540557	0.000382412	3.59917E-05	0.000115882	0.00020518	0.000773646	0.000773646	0.002142448	0.001933291	0.004827574
3832403774055	383240	3774055	0.000250912	0.00022642	0.000565379	0.000565379	0.000158227	0.000158227	0.000291958	0.000291958	0.000524995	0.000524995	0.000371403	3.49555E-05	0.000112546	0.000199273	0.000753948	0.000753948	0.00193409	0.001745274	0.004358081
3832503774055	383250	3774055	0.000243397	0.00021964	0.000548445	0.000548445	0.000153488	0.000153488	0.000283214	0.000283214	0.000509271	0.000509271	0.000360279	3.39086E-05	0.000109175	0.000193305	0.000734662	0.000734662	0.001759171	0.001587431	0.003963936
3832603774055	383260	3774055	0.000235959	0.00021292	0.000531687	0.000531687	0.000148798	0.000148798	0.000274559	0.000274559	0.000493709	0.000493709	0.000349269	3.28724E-05	0.000105839	0.000187398	0.0007146	0.0007146	0.001611632	0.001454296	0.003631488
3832703774055	383270	3774055	0.000228838	0.0002065	0.00051564	0.00051564	0.000144307	0.000144307	0.000266273	0.000266273	0.000478809	0.000478809	0.000338729	3.18803E-05	0.000102645	0.000181742	0.000695472	0.000695472	0.001483726	0.001338877	0.003343277
3832770374065	382770	3774065	0.000222362	0.00020065	0.000501047	0.000501047	0.000140223	0.000140223	0.000258737	0.000258737	0.000465258	0.000465258	0.00032914	3.09781E-05	9.974E-05	0.000176599	0.000679184	0.000679184	0.001369787	0.001236061	0.003086539
3832780374065	382780	3774065	0.000216243	0.00019513	0.000487261	0.000487261	0.000136364	0.000136364	0.000251618	0.000251618	0.000452456	0.000452456	0.000320086	3.01257E-05	9.69957E-05	0.000171739	0.000664466	0.000664466	0.001268969	0.001145085	0.002859365
3832790374065	382790	3774065	0.000210411	0.00018987	0.00047412	0.00047412	0.000132687	0.000132687	0.000244832	0.000244832	0.000440254	0.000440254	0.000311453	2.93133E-05	9.43798E-05	0.000167108	0.000650573	0.000650573	0.001179683	0.001064516	0.002658177
3832800374065	382800	3774065	0.00020495	0.00018494	0.000461813	0.000461813	0.000129243	0.000129243	0.000238477	0.000238477	0.000428826	0.000428826	0.000303369	2.85524E-05	9.19299E-05	0.00016277	0.000638583	0.000638583	0.001099279	0.000991961	0.002477003
3832810374065	382810	3774065	0.000199446	0.00017998	0.000449412	0.000449412	0.000125772	0.000125772	0.000232073	0.000232073	0.000417311	0.000417311	0.000295222	2.77856E-05	8.94613E-05	0.000158399	0.000627354	0.000627354	0.001027255	0.000926969	0.002314713
3832820374065	382820	3774065	0.000194163	0.00017521	0.000437508	0.000437508	0.000122441	0.000122441	0.000225926	0.000225926	0.000406258	0.000406258	0.00028743	2.70497E-05	8.70918E-05	0.000154204	0.00061714	0.00061714	0.00096304	0.000869023	0.002170015
3832830374065	382830	3774065	0.000188857	0.00017042	0.000425551	0.000425551	0.000119094	0.000119094	0.000219752	0.000219752	0.000395154	0.000395154	0.000279548	2.63104E-05	8.47116E-05	0.000149989	0.000610099	0.000610099	0.00090545	0.000817055	0.002040248
3832840374065	382840	3774065	0.00018374	0.0001658	0.000414024	0.000414024	0.000115869	0.000115869	0.000213799	0.000213799	0.000384451	0.000384451	0.000271976	2.55977E-05	8.2417E-05	0.000145927	0.000601281	0.000601281	0.000853071	0.000769789	0.001922222
3832860374065	382860	3774065	0.000173982	0.000157	0.000392033	0.000392033	0.000109714	0.000109714	0.000202443	0.000202443	0.000364031	0.000364031	0.00025753	2.42381E-05	7.80394E-05	0.000138176	0.000572003	0.000572003	0.000765492	0.00069076	0.001724881
3832870374065	382870	3774065	0.000169386	0.00015285	0.000381676	0.000381676	0.000106816	0.000106816	0.000197095	0.000197095	0.000354414	0.000354414	0.000250727	2.35978E-05	7.59777E-05	0.000134525	0.000557349	0.000557349	0.00072686	0.0006559	0.001637831
3832880374065	382880	3774065	0.000164957	0.00014885	0.000371696	0.000371696	0.000104023	0.000104023	0.000191942	0.000191942	0.000345147	0.000345147	0.000244171	2.29808E-05	7.39911E-05	0.000131008	0.000541616	0.000541616	0.000691254	0.00062377	0.001557601
3832890374065	382890	3774065	0.000160695	0.00014501	0.000362093	0.000362093	0.000101335	0.000101335	0.000186982	0.000186982	0.000336229	0.000336229	0.000237862	2.2387E-05	7.20794E-05	0.000127623	0.000525962	0.000525962	0.000658119	0.00059387	0.001482939
3832900374065	382900	3774065	0.00015657	0.00014128	0.000352799	0.000352799	9.87341E-05	9.87341E-05	0.000182183	0.000182183	0.000327599	0.000327599	0.000231757	2.18124E-05	7.02293E-05	0.000124347	0.00050896	0.00050896	0.000627474	0.000566216	0.001413885
3832910374065	382910	3774055	0.000152457	0.00013757	0.000343532	0.000343532	9.61406E-05	9.61406E-05	0.000177397	0.000177397	0.000318994	0.000318994	0.000225669	2.12394E-05	6.83845E-05	0.000121081	0.00049475	0.00049475	0.000598822	0.000540362	0.001349324
3829703774065	382970	3774065	0.00032512	0.00029338	0.000732592	0.000732592	0.000205023	0.000205023	0.000378306	0.000378306	0.000680264	0.000680264	0.000481246	4.52938E-05	0.000145832	0.000258209	0.000402794	0.000402794	7.81119E-05	7.04862E-05	0.000176009
3829803774065	382980	3774065	0.000344257	0.00031065	0.000775714	0.000775714	0.000217091	0.000217091	0.000400573	0.000400573	0.000720305	0.000720305	0.000509573	4.79598E-05	0.000154416	0.000273407	0.000420081	0.000420081	7.97832E-05	7.19944E-05	0.000179775
3829903774065	382990	3774065	0.000365149	0.0003295	0.000822789	0.000822789	0.000230265	0.000230265	0.000424883	0.000424883	0.000764019	0.000764019	0.000540497	5.08703E-05	0.000163787	0.00029	0.000438669	0.000438669	8.15561E-05	7.35941E-05	0.00018377
3830003774065	383000	3774065	0.000395621	0.000357	0.000891453	0.000891453	0.000249481	0.000249481	0.0004604	0.0004604	0.000827777	0.000827777	0.000585603	5.51156E-05	0.000177455	0.000314201	0.000464885	0.000464885	8.51435E-05	7.68313E-05	0.000191854
3830103774065	383010	3774065	0.000437489	0.00039478	0.000985792	0.000985792	0.000275883	0.000275883	0.000509057	0.000509057	0.000915379	0.000915379	0.000647576	6.09483E-05	0.000196235	0.000347451	0.000499666	0.000499666	9.06291E-05	8.17814E-05	0.000204214
3830203774065	383020	3774065	0.000487271	0.0004397	0.001097967	0.001097967	0.000307276	0.000307276	0.000566983	0.000566983	0.001019541	0.001019541	0.000721264	6.78837E-05	0.000218565	0.000386988	0.000539443	0.000539443	9.68072E-05	8.73563E-05	0.000218135
3830303774065	383030	3774065	0.000534344	0.00048218	0.001204035	0.001204035	0.000336961	0.000336961	0.000621756	0.000621756	0.001118033	0.001118033	0.000790941	7.44415E-05	0.000239679	0.000424373	0.000576238	0.000576238	0.000101433	9.15308E-05	0.000228559
3830403774065	383040	3774065	0.000588591	0.00053113	0.001326271	0.001326271	0.000371169	0.000371169	0.000684878	0.000684878	0.001231537	0.001231537	0.000871239	8.19989E-05	0.000264012	0.000467456	0.000617267	0.000617267	0.00010637	9.59853E-05	0.000239683
3830503774065	383050	3774065	0.000655541	0.00059154	0.001477128	0.001477128	0.000413388	0.000413388	0.000762779	0.000762779	0.001371619	0.001371619	0.000970338	9.1326E-05	0.000294042	0.000520627	0.000665862	0.000665862	0.000112178	0.000101226	0.00025277
3830603774065	383060	3774065	0.00074149	0.0006691	0.001670798	0.001670798	0.000467589	0.000467589	0.000862789	0.000862789	0.001551455	0.001551455	0.001097562	0.0001033	0.000332594	0.000588888	0.000725083	0.000725083	0.000119108	0.00010748	0.000268385
3830703774065	383070	3774065	0.000846606	0.00076396	0.001907656	0.001907656	0.000533876	0.000533876	0.000985101	0.000985101	0.001771395	0.001771395	0.001253156	0.000117944	0.000379744	0.00067237	0.000793851	0.000793851	0.000126342	0.000114008	0.000284687
3830803774065	383080	3774065	0.000985919	0.00088967	0.00222157	0.00222157	0.000621727	0.000621727	0.001147204	0.001147204	0.002062887	0.002062887	0.001459369	0.000137352	0.000442233	0.00078012	0.0008794	0.0008794	0.000134263	0.000121156	0.000302535
3830903774065	383090	3774065	0.001165238	0.00105148	0.002625628	0.002625628	0.000734807	0.000734807	0.001355857	0.001355857	0.002438083	0.002438083	0.001724798	0.000162334	0.000522666	0.000925426	0.000983647	0.000983647	0.000142495	0.000128584	0.000321083
3831003774065	383100	3774065	0.001377183	0.00124274	0.003103204	0.003103204	0.000868461	0.000868461	0.001602474	0.001602474	0.002881547	0.002881547	0.002038522	0.000191861	0.000617734	0.001093752	0.001099868	0.001099868	0.000150267	0.000135597	0.000338595
3831103774065	383110	3774065	0.001595623	0.00143985	0.003595414	0.003595414	0.001006211	0.001006211	0.001856648	0.001856648	0.003338599	0.003338599	0.002361859	0.000222293	0.000715715	0.001267236	0.001210618	0.001210618	0.000157107	0.00014177	0.000354009
3831203774065	383120	3774065	0.001874267	0.00169129	0.004223283	0.004223283	0.001181926	0.001181926	0.002180876	0.002180876	0.00392162	0.00392162	0.002774311	0.000261112	0.0008407	0.001488534	0.00134032	0.00134032	0.000164378	0.00014833	0.000370392
3831303774065	383130	3774065	0.002256607	0.00203631	0.005084809	0.005084809	0.001423032	0.001423032	0.002625762	0.002625762	0.004721608	0.004721608	0.003340255	0.000314377	0.001012199	0.001792187	0.001500822	0.001500822	0.000172328	0.000155505	0.000388307
3831403774065	383140	3774065	0.002794055	0.00252128	0.006295838	0.006295838	0.00176195	0.00176195	0.00325113	0.00325113	0.005846136	0.005846136	0.004135791	0.000389251	0.00125327	0.002219025	0.001697279	0.001697279	0.000180912	0.0001632	0.000407649
3831503774065	383150	3774065	0.003601044	0.00324949	0.008114225	0.008114225	0.002270843	0.002270843	0.004190133	0.004190133	0.007534638	0.007534638	0.005330305	0.000501676	0.001615244	0.002859932	0.001938778	0.001938778	0.000189985	0.000171438	0.000428093
3831603774065	383160	3774065	0.004886571	0.00440952	0.011010901	0.011010901	0.003081505	0.003081505	0.005685957	0.005685957	0.010224409	0.010224409	0.007233157	0.000680768	0.002191866	0.003880892	0.002245968	0.002245968	0.00019953	0.000180051	0.0004496
3836503774065	383650	3774065	0.000321706	0.0002903	0.000724899	0.000724899	0.00020287	0.00020287	0.000374333	0.000374333	0.00067312	0.00067312	0.000476192	4.48181E-05	0.000144301	0.000255497	0.000936178	0.000936178	0.005575491	0.005031182	0.012563243
3836603774065	383660	3774065	0.00031301	0.00028271	0.000705961	0.000705961	0.00019757	0.00019757	0.000364554	0.000364554	0.000655535	0.000655535	0.000463752	4.36472E-05	0.000140531	0.000248822	0.000910184	0.000910184	0.004537712	0.004094716	0.010224818
3836703774065	383670	3774065	0.000303219	0.00027362	0.000683243	0.000683243	0.000191212	0.000191212	0.00032822	0.00032822	0.0063444	0.0063444	0.000448829	4.22427E-05	0.000136009	0.000240815	0.000881668	0.000881668	0.003820791	0.003447785	0.008609381
3836803774065	383680	3774065	0.00029302	0.00026485	0.00066134	0.00066134	0.00018508	0.00018508	0.00034151	0.00034151	0.00061407	0.00061407	0.00043444	4.08889E-05	0.00013165	0.00023398	0.00085452	0.00085452	0.003285683	0.002964917	0.007403624
3836903774065	383690	3774065	0.000284112	0.00025638	0.00064189	0.00064189	0.00017916	0.00017916	0.0003305	0.0003305	0.00059446	0.00059446	0.00042054	3.95808E-05	0.00012743	0.00022564	0.00082852	0.00082852	0.002871964	0.002591587	0.006471391
3837003774065	383700	3774065	0.000274979	0.00024813	0.000619611	0.000619611	0.000173404	0.000173404	0.000319963	0.000319963	0.000575353	0.000575353	0.000407028	3.83085E-05	0.000123342	0.000218387	0.000803431	0.000803431	0.002543447	0.002295142	0.005731145
3837103774065	383710	3774065	0.00026629	0.0002403	0.00060004	0.00060004	0.00016792	0.00016792	0.00030985	0.00030985	0.00055718	0.00055718	0.00039417	3.70985E-05	0.00011944	0.00021149	0.0007798	0.0007798	0.00227464	0.002052578	0.005125442
3837203774065	383720	3774065	0.000258158	0.00023296	0.000581708	0.000581708	0.000162796	0.000162796	0.00030039	0.00030039	0.000540157	0.000540157	0.000382129	3.59651E-05	0.000115797	0.000205028	0.000758294	0.000758294	0.002049425	0.001849349	0.004617966
3837303774065	383730	3774065	0.00025044	0.000226	0.00056433	0.00056433	0.000157933	0.000157933	0.000291416	0.000291416	0.00052421	0.00052421	0.00037013	3.48907E-05	0.000112337	0.000198903	0.000738056	0.000738056	0.001859351	0.001677831	0.004189671
3837403774065	383740	3774065	0.000242961	0.00021924	0.000547464	0.000547464	0.000153213	0.000153213	0.000282707	0.000282707	0.000508359	0.000508359	0.000359634	3.38479E-05	0.00010898	0.000192958	0.000718342	0.000718342	0.001698113	0.001532334	0.003826354
3837503774065	383750	3774065	0.000235464	0.00021248	0.00053057	0.00053057	0.00014885	0.00014885	0.00027393	0.00027393	0.00049272	0.00049272	0.00034836	3.28034E-05	0.00010561	0.00018704	0.00069731	0.00069731	0.0015606	0.00140821	0.003516408
3837603774065	383760	3774065	0.000228295	0.00020601	0.000514416	0.000514416	0.000143964	0.000143964	0.000265641	0.000265641	0.000477672	0.000477672	0.000337925	3.18047E-05	0.000102401	0.000181311	0.000678487	0.000678487	0.001440438	0.001299815	0.003245736
3837703774065	383770	3774065	0.000222236	0.00020054	0.000500765	0.000500765	0.000140144	0.000140144	0.00025859	0.00025859	0.000464996	0.000464996	0.00032895	3.09606E-05	9.96838E-05	0.000176499	0.000662674	0.000662674	0.00133334	0.001203172	0.003004412
3837803774065	383780	3774065	0.00026303	0.00019519	0.00048739	0.00048739	0.00013642	0.00013642	0.00025168	0.00025168	0.00045258	0.00045258	0.00032017	3.0134E-05	9.70224E-05	0.00017178	0.00064844	0.00064844	0.001237416	0.001116613	0.002788268
3837903774065	383790	3774065	0.000210602	0.00019004	0.00047455	0.00047455	0.00013280	0.00013280	0.00024505	0.00024505	0.00044065	0.00044065	0.00031173	2.93399E-05	9.44655E-05	0.00016725	0.00063569	0.00063569	0.001151873	0.001039421	0.002595513
3838003774065	383800	3774065	0.00020539	0.00018538	0.00046291	0.00046291	0.00012955	0.00012955	0.00023904	0.00023904	0.0004298	0.0004298	0.00030403	2.86205E-05	9.21495E-05	0.00016315	0.00062495	0.00062495	0.001074101	0.00096924	0.00242027
3838103774065	383810	3774065	0.00020021	0.00018066	0.00045113	0.00045113	0.00012625	0.00012625	0.00023296	0.00023296	0.00041890	0.00041890	0.00029635	2.78921E-05	8.9804E-05	0.00015906	0.00061523	0.00061523	0.001004083	0.00090605	0.002262499
3838203774065	383820	3774065	0.000194975	0.00017594	0.00043933	0.00043933	0.00012295	0.00012295	0.00022687	0.00022687	0.00040795	0.00040795	0.00028860	2.71628E-05	8.74559E-05	0.00015484	0.00060491	0.00060491	0.000941736	0.000849799	0.002122012
3838303774065	383830	3774065	0.000189746	0.00017122	0.00042755	0.00042755	0.00011965	0.00011965	0.00022078	0.00022078	0.00039701	0.00039701	0.00028086	2.64343E-05	8.51105E-05	0.00015069	0.00059837	0.00059837	0.000885943	0.00079452	0.001996293
3838403774065	383840	3774065	0.000184643	0.00016662	0.00041605	0.00041605	0.00011643	0.00011643	0.00021484	0.00021484	0.00038633	0.00038633	0.00027331	2.57233E-05	8.28213E-05	0.00014642	0.00059187	0.00059187	0.000835098	0.00075371	0.001881724

			KMMass Grading / Excavation	KMDrainage / Utilities Trenching	KMFoundations / Concrete Pads	KMBuilding / Structure Construction	KMAsphalt Paving	KMArchitectural Coating	KMLandscaping or Other Finishing	KMWaterside Construction (Piles)	EWNDemolition	EWNSite Grubbing / Prep	EWNDrainage / Utilities Trenching	EWNDrainage / Utilities Trenching	EWNDrainage / Utilities Trenching	EWNFoundation s / Concrete Pads	EWNBuilding / Structure Construction	EWNAsphalt Paving	EWNLandscaping or Other Finishing	EWNWaterside Construction (Piles)	ISDemolition
Unique Identifier	X (UTM)	Y (UTM)	2026	2026	2026	2026	2026	2026	2026	2026	2027	2027	2027	2028	2029	2029	2029	2029	2029	2029	2027
3830503774055	383050	3774055	0.000254585	5.48521E-05	0.000131466	0.000243854	0.000167239	1.57402E-05	5.06786E-05	8.97309E-05	5.88436E-05	7.93379E-05	9.62612E-05	9.62612E-05	9.62612E-05	6.84697E-05	0.00011924	8.71009E-05	2.63942E-05	4.58017E-05	0.000235386
3830603774055	383060	3774055	0.000270336	5.82456E-05	0.0001396	0.00025894	0.000177586	1.6714E-05	5.38139E-05	9.52822E-05	6.08313E-05	8.20179E-05	9.95129E-05	9.95129E-05	9.95129E-05	7.07826E-05	0.000123268	9.00431E-05	2.72858E-05	4.73489E-05	0.000256923
3830703774055	383070	3774055	0.000286651	6.17608E-05	0.000148025	0.000274567	0.000188303	1.77227E-05	5.70616E-05	0.000101033	6.29861E-05	8.49233E-05	0.000103038	0.000103038	0.000103038	7.32899E-05	0.000127634	9.32328E-05	2.82524E-05	4.90261E-05	0.000281456
3830803774055	383080	3774055	0.000304365	6.55774E-05	0.000157172	0.000291534	0.00019994	1.88179E-05	6.05878E-05	0.000107276	6.56663E-05	8.85368E-05	0.000107422	0.000107422	0.000107422	7.64085E-05	0.000133065	9.71999E-05	2.94545E-05	5.11123E-05	0.000310866
3830903774055	383090	3774055	0.000322697	6.95273E-05	0.000166639	0.000309094	0.000211983	1.99513E-05	6.42372E-05	0.000113738	6.87404E-05	9.26816E-05	0.000112451	0.000112451	0.000112451	7.99855E-05	0.000139294	0.00010175	3.08334E-05	5.3505E-05	0.000343744
3831003774055	383100	3774055	0.000340035	7.32627E-05	0.000175592	0.000325701	0.000223372	2.10232E-05	6.76884E-05	0.000119848	7.14205E-05	9.62952E-05	0.000116836	0.000116836	0.000116836	8.31041E-05	0.000144725	0.000105717	3.20356E-05	5.55912E-05	0.000375243
3831103774055	383110	3774055	0.000355529	7.66011E-05	0.000183593	0.000340542	0.00023355	2.19812E-05	7.07728E-05	0.000125309	7.47258E-05	9.80094E-05	0.000118916	0.000118916	0.000118916	8.45835E-05	0.000147302	0.000107599	3.26059E-05	5.65808E-05	0.000401722
3831203774055	383120	3774055	0.000371938	8.01366E-05	0.000192067	0.00035626	0.00024433	2.29957E-05	7.40393E-05	0.000131093	7.39574E-05	9.97156E-05	0.000120986	0.000120986	0.000120986	8.60559E-05	0.000149866	0.000109473	3.31735E-05	5.75658E-05	0.00042989
3831303774055	383130	3774055	0.000389814	8.3988E-05	0.000201297	0.000373381	0.000256072	2.41009E-05	7.75976E-05	0.000137393	7.54616E-05	0.000101744	0.000123446	0.000123446	0.000123446	8.78062E-05	0.000152914	0.000111699	3.38482E-05	5.87366E-05	0.000460685
3831403774055	383140	3774055	0.000409128	8.81494E-05	0.000211271	0.000391882	0.00026876	2.52951E-05	8.14424E-05	0.000144201	7.70792E-05	0.000103925	0.000126093	0.000126093	0.000126093	8.96885E-05	0.000156192	0.000114094	3.45738E-05	5.99957E-05	0.000493342
3831503774055	383150	3774055	0.000429667	9.25746E-05	0.000221877	0.000411554	0.000282252	2.65649E-05	8.55309E-05	0.00015144	7.92221E-05	0.000106814	0.000129598	0.000129598	0.000129598	9.2182E-05	0.000160535	0.000117265	3.5535E-05	6.16637E-05	0.000527049
3831603774055	383160	3774055	0.000451416	9.72605E-05	0.000233108	0.000432386	0.000296539	2.79095E-05	8.98603E-05	0.000159106	8.2141E-05	0.00011075	0.000134373	0.000134373	0.000134373	9.55784E-05	0.000166449	0.000121586	3.68443E-05	6.39356E-05	0.000558411
3831703774055	383170	3774055	0.000474658	0.000102233	0.000245108	0.000454386	0.000312016	2.94134E-05	9.44252E-05	0.000167417	8.64008E-05	0.000116836	0.000141228	0.000141228	0.000141228	9.91703E-05	0.000172632	0.000126124	3.82019E-05	6.63436E-05	0.000579004
3831803774055	383180	3774055	0.000498901	0.000107491	0.000257329	0.000477391	0.000328016	3.09173E-05	9.92901E-05	0.000176025	9.08351E-05	0.000122837	0.000148482	0.000148482	0.000148482	0.000104246	0.000181515	0.000132581	3.01618E-05	6.97513E-05	0.000608772
3831903774055	383190	3774055	0.000524238	0.000112991	0.000270551	0.000501878	0.000344819	3.25107E-05	0.000104387	0.000185034	9.54995E-05	0.000129107	0.000156126	0.000156126	0.000156126	0.000109597	0.000190837	0.000139384	3.17217E-05	7.33325E-05	0.000639886
3832003774055	383200	3774055	0.000551211	0.000118797	0.000284411	0.000527707	0.000362483	3.41837E-05	0.000109737	0.000194555	0.000100387	0.000135744	0.000164172	0.000164172	0.000164172	0.000115232	0.000200648	0.000146529	3.33515E-05	7.70977E-05	0.000672729
3832103774055	383210	3774055	0.000579552	0.000124907	0.000299064	0.000554837	0.000381147	3.59401E-05	0.000115387	0.000204588	0.000105559	0.000142736	0.000172643	0.000172643	0.000172643	0.000121172	0.000211006	0.000154078	3.50715E-05	8.10705E-05	0.000707201
3832203774055	383220	3774055	0.000609355	0.000131345	0.000314482	0.000583523	0.000400815	3.77945E-05	0.000121327	0.000215124	0.000111002	0.000150092	0.000181552	0.000181552	0.000181552	0.000127437	0.000221886	0.000162006	3.68756E-05	8.52417E-05	0.000743722
3832303774055	383230	3774055	0.000640777	0.000138107	0.000330647	0.000613615	0.000421436	3.97515E-05	0.000127585	0.000226236	0.000116736	0.000157827	0.000190923	0.000190923	0.000190923	0.000134006	0.000233307	0.000170339	3.87815E-05	8.96435E-05	0.000782035
3832403774055	383240	3774055	0.000673744	0.000145232	0.000347618	0.000645284	0.000443178	4.18107E-05	0.000134164	0.000237888	0.000122756	0.000165955	0.000200777	0.000200777	0.000200777	0.000140904	0.000245351	0.000179109	4.07923E-05	9.42677E-05	0.000822446
3832503774055	383250	3774055	0.000708284	0.000152707	0.000365444	0.000678468	0.000466008	4.39645E-05	0.000141076	0.000250124	0.000129064	0.000174495	0.000211135	0.000211135	0.000211135	0.000148161	0.000257966	0.000188324	4.28966E-05	9.91107E-05	0.000864722
3832603774055	383260	3774055	0.000744615	0.000160539	0.000384162	0.000713211	0.000489966	4.62189E-05	0.000148307	0.000263033	0.000135697	0.000183447	0.000221966	0.000221966	0.000221966	0.000155797	0.000271232	0.000197977	4.51011E-05	0.000104195	0.000908999
3832703774055	383270	3774055	0.000782428	0.000168725	0.000403774	0.000749747	0.000515107	4.85872E-05	0.000155911	0.000276512	0.000142668	0.000192866	0.000233351	0.000233351	0.000233351	0.000163797	0.000285154	0.000208124	4.74166E-05	0.000109545	0.000955772
3832803774055	383280	3774055	0.000822428	0.000177344	0.000424515	0.000788024	0.000541468	5.10844E-05	0.000163917	0.000290662	0.000149988	0.000202757	0.000245364	0.000245364	0.000245364	0.000172232	0.000299805	0.000218797	4.98566E-05	0.000115172	0.000504999
3832903774055	383290	3774055	0.000864722	0.000186481	0.000446387	0.000828615	0.000569194	5.37116E-05	0.000172335	0.000305586	0.000157708	0.000213205	0.000258004	0.000258004	0.000258004	0.000181107	0.000315196	0.000230015	5.24166E-05	0.000121107	0.000530999
3833003774055	383300	3774055	0.000909355	0.000196126	0.000469413	0.000871206	0.000598615	5.64777E-05	0.000181211	0.000321337	0.000165809	0.000224183	0.000271325	0.000271325	0.000271325	0.000190447	0.000331436	0.000241875	5.51166E-05	0.000127362	0.000558615
3833103774055	383310	3774055	0.000956172	0.000206251	0.000493677	0.000916124	0.000629468	5.93966E-05	0.000190539	0.000337923	0.000174333	0.000235729	0.000285337	0.000285337	0.000285337	0.000200284	0.000348539	0.000254337	5.79555E-05	0.000133917	0.000587423
3833203774055	383320	3774055	0.001005355	0.000216866	0.000519205	0.000963284	0.000661911	6.24488E-05	0.000200363	0.000355344	0.000183344	0.000247888	0.000300116	0.000300116	0.000300116	0.000210646	0.000366504	0.000267444	6.09477E-05	0.000140844	0.000617722
3833303774055	383330	3774055	0.001057078	0.000228059	0.000546048	0.001012977	0.000696135	6.56777E-05	0.000210643	0.000373696	0.000192815	0.000260677	0.000315625	0.000315625	0.000315625	0.000221539	0.000385337	0.000281218	6.40859E-05	0.000148107	0.000649611
3833403774055	383340	3774055	0.001111392	0.000239883	0.000574241	0.001065139	0.000732004	6.90777E-05	0.000221539	0.000392977	0.000202757	0.000274126	0.000331923	0.000331923	0.000331923	0.000233004	0.000405169	0.000295681	6.73844E-05	0.000155736	0.000683187
3833503774055	383350	3774055	0.001168124	0.000252178	0.000603797	0.001119805	0.000769873	7.26178E-05	0.000232933	0.000413201	0.000213205	0.000288223	0.000348992	0.000348992	0.000348992	0.000245035	0.000425999	0.000310888	7.08829E-05	0.000163747	0.000718566
3833603774055	383360	3774055	0.001227881	0.000265172	0.000634917	0.001177525	0.000809741	7.63579E-05	0.000244927	0.000434529	0.000224183	0.000303124	0.000367061	0.000367061	0.000367061	0.000257666	0.000448028	0.000326939	7.45315E-05	0.000172232	0.000755772
3833703774055	383370	3774055	0.001290772	0.000278861	0.000667624	0.001238245	0.000851609	8.03081E-05	0.000257588	0.000457056	0.000235729	0.000318817	0.000386129	0.000386129	0.000386129	0.000271001	0.000471158	0.000343844	7.84001E-05	0.000181107	0.000795022
3833803774055	383380	3774055	0.001356724	0.000293196	0.000701922	0.001301878	0.000895477	8.44584E-05	0.000270849	0.000480584	0.000247888	0.000335312	0.000406096	0.000406096	0.000406096	0.000284971	0.000495488	0.000361551	8.24688E-05	0.000190423	0.000836276
3833903774055	383390	3774055	0.001425502	0.000308204	0.000737938	0.001368966	0.000941609	8.88088E-05	0.000284788	0.000505264	0.000260677	0.000352615	0.000427064	0.000427064	0.000427064	0.000299668	0.000521008	0.000380126	8.67375E-05	0.000200284	0.000879529
3834003774055	383400	3774055	0.001498199	0.000323886	0.000775691	0.001439054	0.000989741	9.33592E-05	0.000299446	0.000531243	0.000274126	0.000370707	0.000449032	0.000449032	0.000449032	0.000315056	0.000547729	0.000399589	9.11962E-05	0.000210646	0.000924782
3834103774055	383410	3774055	0.001574896	0.000340403	0.000815284	0.001512142	0.001040875	9.81597E-05	0.000314804	0.000558615	0.000288223	0.000389695	0.000472101	0.000472101	0.000472101	0.000331243	0.000575751	0.000419955	9.58849E-05	0.000221539	0.000972035
3834203774055	383420	3774055	0.001655599	0.000357809	0.000857766	0.001589231	0.001094442	0.000103202	0.000330933	0.000587423	0.000303124	0.000409757	0.000496333	0.000496333	0.000496333	0.000348292	0.000605284	0.000441548	0.000100815	0.000232933	0.001022124
3834303774055	383430	3774055	0.001740281	0.000376124	0.000901139	0.001670319	0.001150009	0.000108488	0.000347861	0.000617722	0.000318817	0.000430801	0.000521864	0.000521864	0.000521864	0.000366245	0.000636317	0.000464141	0.000105988	0.000244927	0.001074213
3834403774055	383440	3774055	0.001829063	0.000395337	0.000947211	0.001755408	0.001208875	0.000114042	0.000365617	0.000649611	0.000335312	0.000452797	0.000548696	0.000548696	0.000548696	0.000385017	0.000668951	0.000487934	0.000111417	0.000257588	0.001129004
3834503774055	383450	3774055	0.001921009	0.000415402	0.000995283	0.001844497	0.001270741	0.000119851	0.000384244	0.000682499	0.000352615	0.000475793	0.000576529	0.000576529	0.000576529	0.000404741	0.000703085	0.000512927	0.000117118	0.000270849	0.001186795
3834603774055	383460	3774055	0.002016959	0.000436467	0.001045355	0.001937586	0.001334778	0.000125916	0.000403627	0.000716387	0.000370707	0.000499829	0.000605761	0.000605761	0.000605761	0.000425292	0.000738769	0.000538919	0.000123084	0.000284971	0.001246586
3834703774055	383470	3774055	0.002117807	0.000458291	0.001097623	0.002034465	0.001401517	0.000132246	0.000423809	0.000752306	0.000388799	0.000524821	0.000635993	0.000635993	0.000635993	0.000446806	0.000775707	0.000565915	0.000129238	0.000299446	0.001308915
3834803774055	383480	3774055	0.002223697	0.000481205	0.001152504	0.002136188	0.001472593	0.000138908	0.000445001	0.000789921	0.000408199	0.000551062	0.000667793	0.000667793	0.000667793	0.000469146	0.000814693	0.000594211	0.000135699	0.000314482	0.001374561
3834903774055	383490	3774055	0.002335386	0.000505265	0.001210129	0.002243297	0.001546223	0.000145903	0.000467251	0.000829417	0.000428599	0.000578858	0.000701383	0.000701383	0.000701383	0.000492803	0.000855428	0.000623922	0.000142484	0.000330207	0.001443289
3835003774055	383500	3774055	0.002452155	0.000530528	0.001270635	0.002355462	0.001623534	0.000153198	0.000490614	0.000870888	0.000449999	0.000607801	0.000736953	0.000736953	0.000736953	0.000517443	0.000898699	0.000655119	0.000149608	0.000346718	0.001515453
3835103774055	383510	3774055	0.002574763	0.000556955	0.001334167	0.002473235	0.001704705	0.000160858	0.000515074	0.000914432	0.000472599	0.000638191	0.000773801	0.000773801	0.000773801	0.000543315	0.000943634	0.000687875	0.000157088	0.000364054	0.001591226
3835203774055	383520	3774055	0.002703501	0.000584803	0.001400875	0.002597397	0.001790441	0.000168901	0.000540828	0.000960154	0.000496199	0.000670101	0.000812491	0.000812491	0.000812491	0.000570481	0.000990816	0.000722269	0.000164942	0.000382257	0.001671487
3835303774055	383530	3774055	0.002838676	0.000614043	0.001470919	0.002727267	0.001879963	0.000177346	0.000567869	0.001008162	0.000521009	0.000703606	0.000853116	0.000853116	0.000853116	0.000599005	0.001040357	0.000758382	0.000173189	0.000401371	0.001755061
3835403774055	383540	3774055	0.002980609	0.000644745	0.001544465	0.002863631	0.001973961	0.000186213	0.000596262	0.001058571	0.000547069	0.000738786	0.000895772	0.000895772	0.000895772	0.000628955	0.001092375	0.000796301	0.000181848	0.000421439	0.001842814
3835503774055	383550	3774055	0.003129639	0.000677482	0.001622688	0.003006813	0.002072959	0.000195524	0.000626075	0.001111499	0.000574422	0.000775725	0.000940561	0.000940561	0.000940561	0.000660403	0.001147194	0.000836316	0.000191006	0.000442511	0.001935455
3835603774055	383560	3774055	0.003285621	0.000711356	0.001704822	0.003157154	0.002176607	0.000205301	0.000657379	0.001167074	0.000603143	0.000814513	0.000987589	0.000987589	0.000987589	0.000693423	0.001204554	0.000878132	0.000200557	0.000464647	0.002032228
3835703774055	383570	3774055	0.003448402	0.000746749	0.001789963	0.003314512	0.002285437	0.000215566	0.000690247	0.001225428	0.000633301	0.000855239	0.001036968	0.001036968	0.001036968	0.000728103	0.001265282	0.000922039	0.000210585	0.000487879	0.002133839
3835803774055	383580	3774055	0.003618124	0.000783586	0.001879111	0.003478844	0.002399709	0.000226294	0.000724759	0.001286699	0.000664966	0.000897999	0.001088816	0.001088816	0.001088816	0.000764508	0.001328846	0.000968141	0.000221114	0.000512273	0.002240531
3835903774055	383590	3774055	0.003794139	0.000821722	0.001971259	0.003649178	0.002518981	0.000237413	0.000760271	0.001349971	0.000697633	0.000942159	0.001142664	0.001142664	0.001142664	0.000802113	0.001394436	0.001016244	0.000232143	0.000537667	0.002351223
3836003774055	383600	3774055	0.003976503	0.000861158	0.002065409	0.003826511	0.002641253	0.000249021	0.000797283	0.001415243	0.000732301	0.000988319	0.001198512	0.001198512	0.001198512	0.000841718	0.001462026	0.001065347	0.000243172	0.000563062	0.002464915
3836103774055	383610	3774055	0.004166966	0.000901796	0.002161559	0.004006844	0.002766525	0.000260629	0.000834806	0.001482515	0.000767966	0.001035477	0.001256359	0.001256359	0.001256359	0.000882524	0.001531616	0.001116479	0.000254201	0.000588457	0.002581608
3836203774055	383620	3774055	0.004364911	0.000943545	0.002259711	0.004189177	0.002893797	0.000272237	0.000872329	0.001550787	0.000803631	0.001083636	0.001314207	0.001314207	0.001314207	0.000923929	0.001602206	0.001168613	0.000265231	0.000613852	0.002700301
3836303774055	383630	3774055	0.004570429	0.000987289	0.002360863	0.004374511	0.003023069	0.000284845	0.000910852	0.001619299	0.000839296	0.001132795	0.001372055	0.001372055	0.001372055	0.000965334	0.001673796	0.001221747	0.000276261	0.000639247	0.002820994
3836403774055	383640	3774055	0.004783417	0.001032833	0.002465016	0.004562844	0.003154341	0.000297453	0.000949375	0.001688083	0.000875962	0.001182954	0.001430903	0.001430903	0.001430903	0.001006739	0.001746386	0.001275881	0.000287291	0.000664642	0.002943687
3836503774055	383650	3774055	0.005003004	0.001078178	0.002572169	0.004754177	0.003287614	0.000310062	0.000988899	0.001757867	0.000913628	0.001233113	0.001490751	0.001490751	0.001490751	0.001048744	0.001819976	0.001330009	0.000298337	0.000690037	0.003068379
3836603774055	383660	3774055	0.005228559	0.001124418	0.002680322	0.004949511	0.003422933	0.000322671	0.001029423	0.001828847	0.000951391	0.001284272	0.001552599	0.001552599	0.001552599	0.001091749	0.001895566	0.001384137	0.000309383	0.000715427	0.003194071
3836703774055	383670	3774055	0.005460108	0.001171418	0.002790476	0.005148845	0.003560252	0.000335279	0.001069947	0.001900811	0.000989154	0.001335431	0.001614447	0.001614447	0.001614447	0.001135434	0.001972156	0.001438261	0.000320429	0.000740816	0.003320119
3836803774055	383680	3774055	0.005697515	0.001219316	0.002902631	0.005351178	0.003699592	0.000348886	0.001111947	0.001974755	0.001027417	0.001386588	0.001676295	0.001676295	0.001676295	0.001179119	0.002049746	0.001492385	0.000331475	0.000766205	0.003446167
3836903774055	383690	3774055	0.005940766	0.001267813	0.003016787	0.005557511	0.003840932	0.000362592	0.001155466	0.002050699	0.001065644	0.001438744	0.001738143	0.001738143	0.001738143	0.001223804	0.002127337	0.001546509	0.000342521	0.000791594	0.003572215
3837003774055	383700	3774055	0.006189766	0.001316855	0.003132944	0.005768178	0.003985273	0.000376397	0.001199485	0.002128654	0.001104871	0.001491902	0.001800991	0.001800991	0.001800991	0.001268429	0.002206928	0.001601633	0.000353567	0.000816983	0.003699263
3837103774055	383710	3774055	0.006443766	0.001366898	0.003249102	0.005983844	0.004133614	0.000390302	0.001243997	0.002208611	0.001144078	0.001545859	0.001864839	0.001864839	0.001864839	0.001313054	0.002288519	0.001657757	0.000364613	0.000842372	0.003826311
3837203774055	383720	3774055	0.006702766	0.001417941	0.003366259	0.006204511	0.004286955	0.000404307	0.001289009	0.002289569	0.001183284	0.001600617	0.001929687	0.001929687	0.001929687	0.001357679	0.002372109	0.001714881	0.000375659	0.000867761	0.003953358
3837303774055	383730	3774055	0.006966766	0.001469975	0.003483576	0.006429178	0.004444296	0.000418412	0.001334021	0.002371027	0.001222489	0.001655375	0.001995515	0.001995515	0.001995515	0.001402304	0.002457199	0.001772004	0.000386705	0.000893149	0.004080405
3837403774055	383740	3774055	0.007235766	0.001523009	0.003601893	0.006658511	0.004606637	0.000432717	0.001379033	0.002453485	0.001261694	0.001710133	0.002062343	0.002062343	0.002062343	0.001447929	0.002543289	0.001829127	0.000397751	0.000918537	0.004207452
3837503774055	383750	3774055	0.007509766	0.001576043	0.003720211	0.006892844	0.004773978	0.000447221	0.001424045	0.002535943	0.001301899	0.001765891	0.002129171	0.002129171	0.002129171	0.001494554	0.002630379	0.001887249	0.000408797	0.000943925	0.004334499
3837603774055	383760	3774055	0.007788766	0.001629077	0.003838528	0.007131177	0.004946319	0.000461826	0.001469057	0.002618401	0.001342104	0.001821649	0.002196999	0.002196999	0.002196999	0.001541179	0.002717469	0.001945371	0.000419843	0.000969313	0.004461546
3837703774055	383770	3774055	0.008072766	0.001682111	0.003956845	0.007374511	0.005123659	0.000476431	0.001514069	0.002701359	0.001382309	0.001877407	0.002264827	0.002264827	0.002264827	0.001587804	0.002804559	0.002003493	0.000430889	0.000994701	0.004588593
3837803774055	383780	3774055	0.008361766	0.001735145	0.004075162	0.007622844	0.005305001	0.000491035	0.001559081	0.002784317	0.001422514	0.001933165	0.002332655	0.002332655	0.002332655	0.001634429	0.002891649	0.002061615	0.000441934	0.001020089	0.004715641
3837903774055	383790	3774055	0.008655766	0.001788179	0.004193479	0.007876511	0.005490343	0.000505639	0.001604093	0.002867275	0.001462719	0.001988923	0.002400483	0.002400483	0.002400483	0.001681054	0.002978739	0.002119737	0.000452979	0.001045477	0.004842689
3838003774055	383800	3774055	0.008954766	0.001841213	0.004311796	0.008135178	0.005677685	0.000520243	0.001649105	0.002950233	0.001503124	0.002044681	0.002468311	0.002468311	0.002468311	0.001727679	0.003065829	0.002177859	0.000464024	0.001070865	0.004969737
3838103774055	383810	3774055	0.009258766	0.001894247	0.004430113	0.008398511	0.005866027	0.000535847	0.001694117	0.003033191	0.001543529	0.002100439	0.002536139	0.002536139	0.002536139	0.001774304	0.003152919	0.002235981	0.000475069	0.001096253	0.005096785
3838203774055	383820	3774055	0.009567766	0.001947281	0.004548431	0.008666844	0.006055369	0.000551451	0.001739129	0.003116149	0.001584334	0.002156197	0.002604967	0.002604967	0.002604967	0.001820929	0.003240009	0.002294103	0.000486114	0.001121641	0.005223833
3838303774055	383830	3774055	0.009881766	0.002000315	0.004666748	0.008940511	0.006249711	0.000567055	0.001784141	0.003199107	0.001625139	0.002211955	0.002673795	0.002673795	0.002673795	0.001867554	0.003327099	0.002352225	0.000497159	0.001147029	0.005351881
3838403774055	383840	3774055	0.010200766	0.002053349	0.004785065	0.009220178	0.006449053	0.000582659	0.001829153	0.003282065	0.001665944	0.002267713	0.002742623	0.002742623	0.002742623	0.001914179	0.003414189	0.002410347	0.000508204	0.001172417	0.005479929

			ISDrainage / Utilities Trenching	ISDrainage / Utilities Trenching	ISAsphalt Paving	ISAsphalt Paving	SVDemolition	SVSite Grubbing / Prep	SVMass Grading / Excavation	SVMass Grading / Excavation	SVDrainage / Utilities Trenching	SVFoundations / Concrete Pads	SVBuilding / Structure Construction	SVBuilding / Structure Construction	SVAsphalt Paving	SVAsphalt Paving	SVArchitectural Coating	SVArchitectural Coating	SVLandscaping or Other Finishing	SVLandscaping or Other Finishing	MDemolition
Unique Identifier	X (UTM)	Y (UTM)	2027	2028	2027	2028	2027	2027	2027	2028	2028	2028	2028	2029	2028	2029	2028	2029	2028	2029	2027
3830503774055	383050	3774055	8.13604E-05	8.13604E-05	0.000348421	0.000348421	3.15214E-05	2.08252E-05	3.51679E-05	3.51679E-05	1.06152E-05	1.09393E-05	6.32824E-05	6.32824E-05	4.319E-05	4.319E-05	4.27849E-06	4.27849E-06	1.37754E-05	1.37754E-05	7.18383E-05
3830603774055	383060	3774055	8.88044E-05	8.88044E-05	0.0003803	0.0003803	3.21831E-05	2.12624E-05	3.59061E-05	3.59061E-05	1.0838E-05	1.11689E-05	6.43774E-05	6.43774E-05	4.40966E-05	4.40966E-05	4.3683E-06	4.3683E-06	1.40646E-05	1.40646E-05	7.54437E-05
3830703774055	383070	3774055	9.72842E-05	9.72842E-05	0.000416614	0.000416614	3.28999E-05	2.17359E-05	3.67058E-05	3.67058E-05	1.10794E-05	1.14177E-05	6.55756E-05	6.55756E-05	4.50788E-05	4.50788E-05	4.46559E-06	4.46559E-06	1.43779E-05	1.43779E-05	7.92878E-05
3830803774055	383080	3774055	0.00010745	0.00010745	0.000460147	0.000460147	3.38128E-05	2.2339E-05	3.77243E-05	3.77243E-05	1.13868E-05	1.17345E-05	6.70571E-05	6.70571E-05	4.63296E-05	4.63296E-05	4.5895E-06	4.5895E-06	1.47768E-05	1.47768E-05	8.36632E-05
3830903774055	383090	3774055	0.000118814	0.000118814	0.000508813	0.000508813	3.48849E-05	2.30474E-05	3.89205E-05	3.89205E-05	1.17479E-05	1.21066E-05	6.87577E-05	6.87577E-05	4.77987E-05	4.77987E-05	4.73503E-06	4.73503E-06	1.52453E-05	1.52453E-05	8.84026E-05
3831003774055	383100	3774055	0.000129701	0.000129701	0.000555438	0.000555438	3.58039E-05	2.36545E-05	3.99458E-05	3.99458E-05	1.20574E-05	1.24255E-05	7.01878E-05	7.01878E-05	4.90578E-05	4.90578E-05	4.85976E-06	4.85976E-06	1.5647E-05	1.5647E-05	9.2772E-05
3831103774055	383110	3774055	0.000138854	0.000138854	0.000594633	0.000594633	3.61654E-05	2.38933E-05	4.03491E-05	4.03491E-05	1.21791E-05	1.2551E-05	7.07289E-05	7.07289E-05	4.95531E-05	4.95531E-05	4.90883E-06	4.90883E-06	1.58049E-05	1.58049E-05	9.60371E-05
3831203774055	383120	3774055	0.00014859	0.00014859	0.000636328	0.000636328	3.65391E-05	2.41402E-05	4.0766E-05	4.0766E-05	1.2305E-05	1.26807E-05	7.127E-05	7.127E-05	5.00652E-05	5.00652E-05	4.95955E-06	4.95955E-06	1.59683E-05	1.59683E-05	9.94395E-05
3831303774055	383130	3774055	0.000159234	0.000159234	0.00068191	0.00068191	3.70231E-05	2.446E-05	4.1306E-05	4.1306E-05	1.24679E-05	1.28486E-05	7.20301E-05	7.20301E-05	5.07284E-05	5.07284E-05	5.02525E-06	5.02525E-06	1.61798E-05	1.61798E-05	0.00010317
3831403774055	383140	3774055	0.000170522	0.000170522	0.00073025	0.00073025	3.75623E-05	2.48162E-05	4.19075E-05	4.19075E-05	1.26495E-05	1.30358E-05	7.28932E-05	7.28932E-05	5.14671E-05	5.14671E-05	5.09843E-06	5.09843E-06	1.64154E-05	1.64154E-05	0.000107032
3831503774055	383150	3774055	0.000182173	0.000182173	0.000780144	0.000780144	3.82362E-05	2.52615E-05	4.26594E-05	4.26594E-05	1.28765E-05	1.32696E-05	7.38852E-05	7.38852E-05	5.23905E-05	5.23905E-05	5.1899E-06	5.1899E-06	1.67099E-05	1.67099E-05	0.000111264
3831603774055	383160	3774055	0.000193013	0.000193013	0.000826566	0.000826566	3.92165E-05	2.59091E-05	4.37531E-05	4.37531E-05	1.32066E-05	1.36098E-05	7.52637E-05	7.52637E-05	5.37336E-05	5.37336E-05	5.32295E-06	5.32295E-06	1.71383E-05	1.71383E-05	0.000114959
3831603774055	383660	3774055	0.000290613	0.000290613	0.001244532	0.001244532	3.52219E-05	2.327E-05	3.92964E-05	3.92964E-05	1.18614E-05	1.22235E-05	6.65418E-05	6.65418E-05	4.82604E-05	4.82604E-05	4.78076E-06	4.78076E-06	1.53926E-05	1.53926E-05	0.000848647
3831703774055	383670	3774055	0.000271838	0.000271838	0.001164129	0.001164129	3.53138E-05	2.33307E-05	3.9399E-05	3.9399E-05	1.18923E-05	1.22554E-05	6.67222E-05	6.67222E-05	4.83863E-05	4.83863E-05	4.79324E-06	4.79324E-06	1.54328E-05	1.54328E-05	0.000860795
3831803774055	383680	3774055	0.000254874	0.000254874	0.001091483	0.001091483	3.53996E-05	2.33874E-05	3.94946E-05	3.94946E-05	1.19212E-05	1.22852E-05	6.68639E-05	6.68639E-05	4.85038E-05	4.85038E-05	4.80488E-06	4.80488E-06	1.54703E-05	1.54703E-05	0.000862388
3831903774055	383690	3774055	0.000239317	0.000239317	0.001024863	0.001024863	3.54486E-05	2.34198E-05	3.95493E-05	3.95493E-05	1.19377E-05	1.23022E-05	6.6967E-05	6.6967E-05	4.8571E-05	4.8571E-05	4.81153E-06	4.81153E-06	1.54917E-05	1.54917E-05	0.00085556
3831003774055	383700	3774055	0.000224926	0.000224926	0.000963235	0.000963235	3.54425E-05	2.34157E-05	3.95425E-05	3.95425E-05	1.19356E-05	1.23001E-05	6.70056E-05	6.70056E-05	4.85626E-05	4.85626E-05	4.8107E-06	4.8107E-06	1.5489E-05	1.5489E-05	0.000842338
3831103774055	383710	3774055	0.000211774	0.000211774	0.000906908	0.000906908	3.54425E-05	2.34157E-05	3.95425E-05	3.95425E-05	1.19356E-05	1.23001E-05	6.70443E-05	6.70443E-05	4.85626E-05	4.85626E-05	4.8107E-06	4.8107E-06	1.5489E-05	1.5489E-05	0.000825786
3831203774055	383720	3774055	0.000200131	0.000200131	0.000857049	0.000857049	3.55405E-05	2.34805E-05	3.96519E-05	3.96519E-05	1.19686E-05	1.23341E-05	6.72633E-05	6.72633E-05	4.86969E-05	4.86969E-05	4.82401E-06	4.82401E-06	1.55318E-05	1.55318E-05	0.00080983
3831303774055	383730	3774055	0.0001892	0.0001892	0.000810238	0.000810238	3.56569E-05	2.35574E-05	3.97817E-05	3.97817E-05	1.20079E-05	1.23745E-05	6.75209E-05	6.75209E-05	4.88564E-05	4.88564E-05	4.83981E-06	4.83981E-06	1.55827E-05	1.55827E-05	0.00079141
3831403774055	383740	3774055	0.000179035	0.000179035	0.000766705	0.000766705	3.5712E-05	2.35938E-05	3.98433E-05	3.98433E-05	1.20264E-05	1.23936E-05	6.76884E-05	6.76884E-05	4.89319E-05	4.89319E-05	4.84729E-06	4.84729E-06	1.56068E-05	1.56068E-05	0.000768357
3831503774055	383750	3774055	0.000169585	0.000169585	0.000726238	0.000726238	3.56446E-05	2.35493E-05	3.97681E-05	3.97681E-05	1.20037E-05	1.23702E-05	6.7624E-05	6.7624E-05	4.88396E-05	4.88396E-05	4.83814E-06	4.83814E-06	1.55774E-05	1.55774E-05	0.000742493
3831603774055	383760	3774055	0.000160893	0.000160893	0.000689014	0.000689014	3.55711E-05	2.35007E-05	3.9686E-05	3.9686E-05	1.1979E-05	1.23447E-05	6.75596E-05	6.75596E-05	4.87388E-05	4.87388E-05	4.82816E-06	4.82816E-06	1.55452E-05	1.55452E-05	0.000717351
3831703774055	383770	3774055	0.000152949	0.000152949	0.00065497	0.00065497	3.56324E-05	2.35412E-05	3.97544E-05	3.97544E-05	1.19996E-05	1.2366E-05	6.77786E-05	6.77786E-05	4.88228E-05	4.88228E-05	4.83648E-06	4.83648E-06	1.5572E-05	1.5572E-05	0.000693641
3831803774055	383780	3774055	0.00014559	0.00014559	0.000623481	0.000623481	3.57488E-05	2.36181E-05	3.98843E-05	3.98843E-05	1.20388E-05	1.24064E-05	6.81393E-05	6.81393E-05	4.89823E-05	4.89823E-05	4.85228E-06	4.85228E-06	1.56229E-05	1.56229E-05	0.000671114
3831903774055	383790	3774055	0.000138845	0.000138845	0.000594598	0.000594598	3.58346E-05	2.36748E-05	3.998E-05	3.998E-05	1.20677E-05	1.24362E-05	6.85001E-05	6.85001E-05	4.90998E-05	4.90998E-05	4.86392E-06	4.86392E-06	1.56604E-05	1.56604E-05	0.000649524
3831003774055	383800	3774055	0.000132584	0.000132584	0.000567782	0.000567782	3.59571E-05	2.37557E-05	4.01167E-05	4.01167E-05	1.21089E-05	1.24787E-05	6.90283E-05	6.90283E-05	4.92677E-05	4.92677E-05	4.88055E-06	4.88055E-06	1.57139E-05	1.57139E-05	0.000628805
3831103774055	383810	3774055	0.000126751	0.000126751	0.000542803	0.000542803	3.60858E-05	2.38407E-05	4.02602E-05	4.02602E-05	1.21523E-05	1.25233E-05	6.95565E-05	6.95565E-05	4.9444E-05	4.9444E-05	4.89802E-06	4.89802E-06	1.57701E-05	1.57701E-05	0.000608868
3831203774055	383820	3774055	0.000121271	0.000121271	0.000519336	0.000519336	3.61777E-05	2.39014E-05	4.03627E-05	4.03627E-05	1.21832E-05	1.25552E-05	7.00976E-05	7.00976E-05	4.95699E-05	4.95699E-05	4.91049E-06	4.91049E-06	1.58103E-05	1.58103E-05	0.000589803
3831303774055	383830	3774055	0.00011613	0.00011613	0.000497318	0.000497318	3.61899E-05	2.39095E-05	4.03764E-05	4.03764E-05	1.21873E-05	1.25595E-05	7.0716E-05	7.0716E-05	4.95867E-05	4.95867E-05	4.91215E-06	4.91215E-06	1.58156E-05	1.58156E-05	0.000571627
3831403774055	383840	3774055	0.000111312	0.000111312	0.000476687	0.000476687	3.62267E-05	2.39338E-05	4.04174E-05	4.04174E-05	1.21997E-05	1.25722E-05	7.13473E-05	7.13473E-05	4.96371E-05	4.96371E-05	4.91714E-06	4.91714E-06	1.58317E-05	1.58317E-05	0.000554209
3831603774055	383860	3774055	0.000102504	0.000102504	0.000438968	0.000438968	3.59326E-05	2.37395E-05	4.00893E-05	4.00893E-05	1.21007E-05	1.24702E-05	7.06902E-05	7.06902E-05	4.92341E-05	4.92341E-05	4.87723E-06	4.87723E-06	1.57032E-05	1.57032E-05	0.000522525
3831703774055	383870	3774055	9.84953E-05	9.84953E-05	0.000421801	0.000421801	3.57733E-05	2.36343E-05	3.99116E-05	3.99116E-05	1.20471E-05	1.24149E-05	7.03037E-05	7.03037E-05	4.90159E-05	4.90159E-05	4.85561E-06	4.85561E-06	1.56336E-05	1.56336E-05	0.000507572
3831803774055	383880	3774055	9.47197E-05	9.47197E-05	0.000405632	0.000405632	3.55711E-05	2.35007E-05	3.9686E-05	3.9686E-05	1.1979E-05	1.23447E-05	6.96853E-05	6.96853E-05	4.87388E-05	4.87388E-05	4.82816E-06	4.82816E-06	1.55452E-05	1.55452E-05	0.000493169
3831903774055	383890	3774055	9.11606E-05	9.11606E-05	0.00039039	0.00039039	3.53873E-05	2.33793E-05	3.9481E-05	3.9481E-05	1.19171E-05	1.22809E-05	6.91442E-05	6.91442E-05	4.8487E-05	4.8487E-05	4.80322E-06	4.80322E-06	1.54649E-05	1.54649E-05	0.000479219
3831003774055	383900	3774055	8.77914E-05	8.77914E-05	0.000375962	0.000375962	3.51606E-05	2.32295E-05	3.92281E-05	3.92281E-05	1.18407E-05	1.22023E-05	6.83583E-05	6.83583E-05	4.81764E-05	4.81764E-05	4.77245E-06	4.77245E-06	1.53658E-05	1.53658E-05	0.000465734
3831103774055	383910	3774055	8.46079E-05	8.46079E-05	0.000362328	0.000362328	3.49033E-05	2.30595E-05	3.8941E-05	3.8941E-05	1.17541E-05	1.2113E-05	6.76498E-05	6.76498E-05	4.78238E-05	4.78238E-05	4.73752E-06	4.73752E-06	1.52534E-05	1.52534E-05	0.000452638
3829703774065	382970	3774065	5.04103E-05	5.04103E-05	0.000215879	0.000215879	2.83233E-05	1.87123E-05	3.15998E-05	3.15998E-05	9.53819E-06	9.82944E-06	5.7691E-05	5.7691E-05	3.88081E-05	3.88081E-05	3.8444E-06	3.8444E-06	1.23778E-05	1.23778E-05	5.34057E-05
3829803774065	382980	3774065	5.23786E-05	5.23786E-05	0.000224308	0.000224308	2.82682E-05	1.86759E-05	3.15383E-05	3.15383E-05	9.51963E-06	9.8103E-06	5.76009E-05	5.76009E-05	3.87325E-05	3.87325E-05	3.83692E-06	3.83692E-06	1.23537E-05	1.23537E-05	5.41936E-05
3829903774065	382990	3774065	5.44995E-05	5.44995E-05	0.000233391	0.000233391	2.82069E-05	1.86354E-05	3.14699E-05	3.14699E-05	9.49899E-06	9.78904E-06	5.75236E-05	5.75236E-05	3.86486E-05	3.86486E-05	3.8286E-06	3.8286E-06	1.23269E-05	1.23269E-05	5.50233E-05
3830003774065	383000	3774065	5.77305E-05	5.77305E-05	0.000247228	0.000247228	2.84765E-05	1.88135E-05	3.17707E-05	3.17707E-05	9.58977E-06	9.88259E-06	5.79874E-05	5.79874E-05	3.90179E-05	3.90179E-05	3.86519E-06	3.86519E-06	1.24447E-05	1.24447E-05	5.68379E-05
3830103774065	383010	3774065	6.22448E-05	6.22448E-05	0.00026656	0.00026656	2.90647E-05	1.92021E-05	3.24269E-05	3.24269E-05	9.78784E-06	1.00867E-05	5.89665E-05	5.89665E-05	3.98238E-05	3.98238E-05	3.94502E-06	3.94502E-06	1.27018E-05	1.27018E-05	5.96912E-05
3830203774065	383020	3774065	6.75865E-05	6.75865E-05	0.000289435	0.000289435	2.97386E-05	1.96473E-05	3.31788E-05	3.31788E-05	1.00148E-05	1.03206E-05	6.01131E-05	6.01131E-05	4.07472E-05	4.07472E-05	4.0365E-06	4.0365E-06	1.29963E-05	1.29963E-05	6.29444E-05
3830303774065	383030	3774065	7.2208E-05	7.2208E-05	0.000309227	0.000309227	3.00694E-05	1.98659E-05	3.35479E-05	3.35479E-05	1.01262E-05	1.04354E-05	6.06671E-05	6.06671E-05	4.12005E-05	4.12005E-05	4.0814E-06	4.0814E-06	1.31409E-05	1.31409E-05	6.52425E-05
3830403774065	383040	3774065	7.7333E-05	7.7333E-05	0.000331174	0.000331174	3.04064E-05	2.00885E-05	3.39238E-05	3.39238E-05	1.02397E-05	1.05523E-05	6.12339E-05	6.12339E-05	4.16622E-05	4.16622E-05	4.12714E-06	4.12714E-06	1.32881E-05	1.32881E-05	6.76659E-05
3830503774065	383050	3774065	8.35082E-05	8.35082E-05	0.000357619	0.000357619	3.08598E-05	2.03881E-05	3.44297E-05	3.44297E-05	1.03924E-05	1.07097E-05	6.19812E-05	6.19812E-05	4.22834E-05	4.22834E-05	4.18868E-06	4.18868E-06	1.34863E-05	1.34863E-05	7.0549E-05
3830603774065	383060	3774065	9.12267E-05	9.12267E-05	0.000390673	0.000390673	3.14847E-05	2.08009E-05	3.51269E-05	3.51269E-05	1.06028E-05	1.09266E-05	6.30376E-05	6.30376E-05	4.31997E-05	4.31397E-05	4.2735E-06	4.2735E-06	1.37594E-05	1.37594E-05	7.40469E-05
3830703774065	383070	3774065	0.000100082	0.000100082	0.000428595	0.000428595	3.2177E-05	2.12583E-05	3.58993E-05	3.58993E-05	1.0836E-05	1.11668E-05	6.41842E-05	6.41842E-05	4.40883E-05	4.40883E-05	4.36747E-06	4.36747E-06	1.40619E-05	1.40619E-05	7.77776E-05
3830803774065	383080	3774065	0.000110953	0.000110953	0.00047515	0.00047515	3.30837E-05	2.18574E-05	3.69109E-05	3.69109E-05	1.11413E-05	1.14815E-05	6.56658E-05	6.56658E-05	4.53307E-05	4.53307E-05	4.49054E-06	4.49054E-06	1.44582E-05	1.44582E-05	8.21231E-05
3830903774065	383090	3774065	0.000123272	0.000123272	0.000527907	0.000527907	3.41498E-05	2.25617E-05	3.81002E-05	3.81002E-05	1.15003E-05	1.18515E-05	6.73663E-05	6.73663E-05	4.67913E-05	4.67913E-05	4.63524E-06	4.63524E-06	1.49241E-05	1.49241E-05	8.68387E-05
3831003774065	383100	3774065	0.000135284	0.000135284	0.000579347	0.000579347	3.50933E-05	2.3185E-05	3.91529E-05	3.91529E-05	1.1818E-05	1.21789E-05	6.8835E-05	6.8835E-05	4.80841E-05	4.80841E-05	4.7633E-06	4.7633E-06	1.53364E-05	1.53364E-05	9.1232E-05
3831103774065	383110	3774065	0.000145336	0.000145336	0.000622394	0.000622394	3.54608E-05	2.34279E-05	3.9563E-05	3.9563E-05	1.19418E-05	1.23065E-05	6.93761E-05	6.93761E-05	4.85877E-05	4.85877E-05	4.81319E-06	4.81319E-06	1.5497E-05	1.5497E-05	9.44434E-05
3831203774065	383120	3774065	0.000156096	0.000156096	0.000668472	0.000668472	3.58407E-05	2.36788E-05	3.99868E-05	3.99868E-05	1.20697E-05	1.24383E-05	6.99301E-05	6.99301E-05	4.91082E-05	4.91082E-05	4.86475E-06	4.86475E-06	1.5663E-05	1.5663E-05	9.77921E-05
3831303774065	383130	3774065	0.000168007	0.000168007	0.00071979	0.00071979	3.63431E-05	2.40107E-05	4.05473E-05	4.05473E-05	1.22389E-05	1.26126E-05	7.07289E-05	7.07289E-05	4.97966E-05	4.97966E-05	4.93294E-06	4.93294E-06	1.58826E-05	1.58826E-05	0.000101493
3831403774065	383140	3774065	0.000180735	0.000180735	0.000773986	0.000773986	3.6919E-05	2.43912E-05	4.11898E-05	4.11898E-05	1.24329E-05	1.28125E-05	7.16564E-05	7.16564E-05	5.05856E-05	5.05856E-05	5.01111E-06	5.01111E-06	1.61343E-05	1.61343E-05	0.000105325
3831503774065	383150	3774065	0.000193584	0.000193584	0.000829014	0.000829014	3.76297E-05	2.48607E-05	4.19827E-05	4.19827E-05	1.26722E-05	1.30591E-05	7.26742E-05	7.26742E-05	5.15594E-05	5.15594E-05	5.10757E-06	5.10757E-06	1.64448E-05	1.64448E-05	0.000109426
3831603774065	383160	3774065	0.000206223	0.000206223	0.00088314	0.00088314	3.85058E-05	2.54395E-05	4.29602E-05	4.29602E-05	1.29672E-05	1.33632E-05	7.39368E-05	7.39368E-05	5.27598E-05	5.27598E-05	5.22649E-06	5.22649E-06	1.68277E-05	1.68277E-05	0.000113091
3836503774065	383650	3774065	0.000310201	0.000310201	0.001328417	0.001328417	3.38128E-05	2.2339E-05	3.77243E-05	3.77243E-05	1.13868E-05	1.17345E-05	6.44161E-05	6.44161E-05	4.63296E-05	4.63296E-05	4.5895E-06	4.5895E-06	1.47768E-05	1.47768E-05	0.00068766
3836603774065	383660	3774065	0.000291923	0.000291923	0.001250143	0.001250143	3.43336E-05	2.26831E-05	3.83053E-05	3.83053E-05	1.15622E-05	1.19152E-05	6.49829E-05	6.49829E-05	4.70431E-05	4.70431E-05	4.66018E-06	4.66018E-06	1.50044E-05	1.50044E-05	0.000728221
3836703774065	383670	3774065	0.000273451	0.000273451	0.001171038	0.001171038	3.44254E-05	2.27438E-05	3.84078E-05	3.84078E-05	1.15931E-05	1.19471E-05	6.51375E-05	6.51375E-05	4.71691E-05	4.71691E-05	4.67266E-06	4.67266E-06	1.50445E-05	1.50445E-05	0.000736279
3836803774065	383680	3774065	0.00025664	0.00025664	0.00109046	0.00109046	3.45051E-05	2.27964E-05	3.84967E-05	3.84967E-05	1.162E-05	1.19748E-05	6.52535E-05	6.52535E-05	4.72782E-05	4.72782E-05	4.68347E-06	4.68347E-06	1.50793E-05	1.50793E-05	0.00073758
3836903774065	383690	3774065	0.000241269	0.000241269	0.001033221	0.001033221	3.4548E-05	2.28248E-05	3.85445E-05	3.85445E-05	1.16344E-05	1.19897E-05	6.53437E-05	6.53437E-05	4.7337E-05	4.7337E-05	4.68929E-06	4.68929E-06	1.50981E-05	1.50981E-05	0.000733599
3837003774065	383700	3774065	0.000227118	0.000227118	0.000972618	0.000972618	3.4548E-05	2.28248E-05	3.85445E-05	3.85445E-05	1.16344E-05	1.19897E-05	6.53566E-05	6.53566E-05	4.7337E-05	4.7337E-05	4.68929E-06	4.68929E-06	1.50981E-05	1.50981E-05	0.00072517
3837103774065	383710	3774065	0.000214134	0.000214134	0.000917016	0.000917016	3.4548E-05	2.28248E-05	3.85445E-05	3.85445E-05	1.16344E-05	1.19897E-05	6.53823E-05	6.53823E-05	4.7337E-05	4.7337E-05	4.68929E-06	4.68929E-06	1.50981E-05	1.50981E-05	0.000714641
3837203774065	383720	3774065	0.000202607	0.000202607	0.000867652	0.000867652	3.46031E-05	2.28612E-05	3.86061E-05	3.86061E-05	1.1653E-05	1.20088E-05	6.55112E-05	6.55112E-05	4.74125E-05	4.74125E-05	4.69677E-06	4.69677E-06	1.51222E-05	1.51222E-05	0.000703896
3837303774065	383730	3774065	0.000191944	0.000191944	0.000821989	0.000821989	3.46583E-05	2.28976E-05	3.86676E-05	3.86676E-05	1.16715E-05	1.20279E-05	6.56658E-05	6.56658E-05	4.74881E-05	4.74881E-05	4.70426E-06	4.70426E-06	1.51463E-05	1.51463E-05	0.000691695
3837403774065	383740	3774065	0.0001819	0.0001819	0.000778978	0.000778978	3.46889E-05	2.29179E-05	3.87017E-05	3.87017E-05	1.16819E-05	1.20386E-05	6.57559E-05	6.57559E-05	4.753E-05	4.753E-05	4.70842E-06	4.70842E-06	1.51597E-05	1.51597E-05	0.000677196
3837503774065	383750	3774065	0.000172339	0.000172339	0.000738034	0.000738034	3.45847E-05	2.2849E-05	3.85855E-05	3.85855E-05	1.16468E-05	1.20024E-05	6.56013E-05	6.56013E-05	4.73873E-05	4.73873E-05	4.69428E-06	4.69428E-06	1.51142E-05	1.51142E-05	0.000658991
3837603774065	383760	3774065	0.000163538	0.000163538	0.000700341	0.000700341	3.44806E-05	2.27802E-05	3.84693E-05	3.84693E-05	1.16117E-05	1.19663E-05	6.54339E-05	6.54339E-05	4.72446E-05	4.72446E-05	4.68014E-06	4.68014E-06	1.50686E-05	1.50686E-05	0.000640713
3837703774065	383770	3774065	0.000155704	0.000155704	0.000666793	0.000666793	3.45909E-05	2.28531E-05	3.85924E-05	3.85924E-05	1.16489E-05	1.20045E-05	6.56915E-05	6.56915E-05	4.73957E-05	4.73957E-05	4.69511E-06	4.69511E-06	1.51168E-05	1.51168E-05	0.000626483
3837803774065	383780	3774065	0.000148437	0.000148437	0.000635674	0.000635674	3.47747E-05	2.29745E-05	3.87974E-05	3.87974E-05	1.17107E-05	1.20683E-05	6.61424E-05	6.61424E-05	4.76476E-05	4.76476E-05	4.72006E-06	4.72006E-06	1.51972E-05	1.51972E-05	0.000610175
3837903774065	383790	3774065	0.000141565	0.000141565	0.000606243	0.000606243	3.4934E-05	2.30798E-05	3.89752E-05	3.89752E-05	1.17644E-05	1.21236E-05	6.66062E-05	6.66062E-05	4.78658E-05	4.78658E-05	4.74168E-06	4.74168E-06	1.52668E-05	1.52668E-05	0.000593139
3838003774065	383800	3774065	0.000135268	0.000135268	0.00057927	0.00057927	3.51606E-05	2.32295E-05	3.92281E-05	3.92281E-05	1.18407E-05	1.22023E-05	6.73535E-05	6.73535E-05	4.81764E-05	4.81764E-05	4.77245E-06	4.77245E-06	1.53658E-05	1.53658E-05	0.000576557
3838103774065	383810	3774065	0.000129381	0.000129381	0.000554069	0.000554069	3.53628E-05	2.33631E-05	3.94536E-05	3.94536E-05	1.19088E-05	1.22724E-05	6.80878E-05	6.80878E-05	4.84534E-05	4.84534E-05	4.79989E-06	4.79989E-06	1.54542E-05	1.54542E-05	0.000560154
3838203774065	383820	3774065	0.000123838	0.000123838	0.000530328	0.000530328	3.54976E-05	2.34521E-05	3.9604E-05	3.9604E-05	1.19542E-05	1.23192E-05	6.87191E-05	6.87191E-05	4.86381E-05	4.86381E-05	4.81818E-06	4.81818E-06	1.55131E-05	1.55131E-05	0.000544145
3838303774065	383830	3774065	0.000118614	0.000118614	0.000507956	0.000507956	3.55711E-05	2.35007E-05	3.9686E-05	3.9686E-05	1.1979E-05	1.23447E-05	6.94921E-05	6.94921E-05	4.87388E-05	4.87388E-05	4.82816E-06	4.82816E-06	1.55452E-05	1.55452E-05	0.000528709
3838403774065	383840	3774065	0.000113707	0.000113707	0.000486945	0.000486945	3.56385E-05	2.35452E-05	3.97612E-05	3.97612E-05	1.20017E-05	1.23681E-05	7.03295E-05	7.03295E-05	4.88312E-05	4.88312E-05	4.83731E-06	4.83731E-06	1.55747E-05	1.55747E-05

			MSite Grubbing / Prep	MMass Grading / Excavation	MMass Grading / Excavation	MDrainage / Utilities Trenching	MFoundations / Concrete Pads	MBuilding / Structure Construction	MAsphalt Paving	MLandscaping or Other Finishing	MWaterside Construction (Piles)	RSSWRe-striping South Valley	RSSWRe-striping Silver Lake Boulevard	RSSWDemolition	RSSWPlacing Base	RSSWForm/Place Rebar and Pour	Child Risk				
Unique Identifier	X (UTM)	Y (UTM)	2027	2027	2028	2028	2028	2028	2028	2028	2028	2029	2029	2029	2029	2029	3rd Trimester	0<2	2<16	Total	per million
3830503774055	383050	3774055	6.48251E-05	0.000161873	0.000161873	4.53018E-05	8.35903E-05	0.000150311	0.000106336	3.2223E-05	5.70537E-05	2.87632E-05	4.56242E-05	7.83795E-05	4.2607E-05	1.2753E-05	2.01058E-08	7.1163E-07	5.232E-08	7.84052E-07	0.78405198
3830603774055	383060	3774055	6.80785E-05	0.000169997	0.000169997	4.75753E-05	8.77854E-05	0.000157854	0.000111673	3.38402E-05	5.9917E-05	2.93058E-05	4.76389E-05	8.186E-05	4.44991E-05	1.33193E-05	2.22005E-08	7.9692E-07	5.7353E-08	8.76477E-07	0.87647688
3830703774055	383070	3774055	7.15473E-05	0.000178659	0.000178659	4.99994E-05	9.22584E-05	0.000165898	0.000117363	3.55644E-05	6.297E-05	2.99187E-05	4.98043E-05	8.55952E-05	4.65295E-05	1.39271E-05	2.46833E-08	8.9992E-07	6.3337E-08	9.87945E-07	0.98794485
3830803774055	383080	3774055	7.54955E-05	0.000188518	0.000188518	5.27586E-05	9.73495E-05	0.000175052	0.000123839	3.7527E-05	6.64449E-05	3.07176E-05	5.23465E-05	8.99841E-05	4.89153E-05	1.46412E-05	2.78235E-08	1.0329E-06	7.0967E-08	1.13172E-06	1.13172294
3830903774055	383090	3774055	7.97723E-05	0.000199198	0.000199198	5.57473E-05	0.000102864	0.000184969	0.000130855	3.96529E-05	7.0209E-05	3.16722E-05	5.5165E-05	9.48483E-05	5.15595E-05	1.54326E-05	3.17275E-08	1.2014E-06	8.04E-08	1.13152E-06	1.13151776
3831003774055	383100	3774055	8.37151E-05	0.000209043	0.000209043	5.85027E-05	0.000107948	0.000194111	0.000137322	4.16128E-05	7.36791E-05	3.25162E-05	5.76671E-05	9.91947E-05	5.39222E-05	1.61398E-05	3.61744E-08	1.397E-06	9.0916E-08	1.52414E-06	1.52413944
3831103774055	383110	3774055	8.66615E-05	0.0002164	0.0002164	6.05617E-05	0.000111748	0.000200943	0.000142155	4.30773E-05	7.62722E-05	3.28076E-05	5.93652E-05	0.00010214	5.55234E-05	1.66191E-05	4.06453E-08	1.5985E-06	1.0124E-07	1.74036E-06	1.74036055
3831203774055	383120	3774055	8.97317E-05	0.000224067	0.000224067	6.27073E-05	0.000115707	0.000208062	0.000147192	4.46035E-05	7.89744E-05	3.31141E-05	6.11136E-05	0.000105188	5.71801E-05	1.7115E-05	4.61536E-08	1.8527E-06	1.1402E-07	2.01285E-06	2.01285281
3831303774055	383130	3774055	9.30982E-05	0.000232473	0.000232473	6.50599E-05	0.000120048	0.000215868	0.000152714	4.62769E-05	8.19373E-05	3.35412E-05	6.3073E-05	0.00010855	5.90075E-05	1.7662E-05	5.33741E-08	2.1951E-06	1.3098E-07	2.37944E-06	2.37944671
3831403774055	383140	3774055	9.65832E-05	0.000241176	0.000241176	6.74953E-05	0.000124541	0.000223949	0.00015843	4.80092E-05	8.50045E-05	3.40285E-05	6.55148E-05	0.000112344	6.10703E-05	1.82794E-05	6.30225E-08	2.668E-06	1.5402E-07	2.88508E-06	2.88507965
3831503774055	383150	3774055	0.000100402	0.000250712	0.000250712	7.01641E-05	0.000129466	0.000232804	0.000164695	4.99075E-05	8.83656E-05	3.45661E-05	6.79012E-05	0.000117073	6.36406E-05	1.90487E-05	7.6734E-08	3.3688E-06	1.8775E-07	3.63326E-06	3.63325503
3831603774055	383160	3774055	0.000103736	0.000259037	0.000259037	7.24941E-05	0.000133765	0.000240535	0.000170164	5.15648E-05	9.13001E-05	3.52845E-05	6.95693E-05	0.000120001	6.52327E-05	1.95253E-05	9.79254E-08	4.4983E-06	2.4135E-07	4.83753E-06	4.8375265
3831703774055	383170	3774055	0.000107198	0.000267638	0.000267638	7.49008E-05	0.000138216	0.000248446	0.000175776	5.32677E-05	9.43001E-05	3.64411E-05	7.18164E-05	0.000123939	6.73811E-05	2.01658E-05	1.01126E-07	4.6453E-06	2.4935E-07	4.99662E-06	4.9966238
3831803774055	383180	3774055	0.000110659	0.000276249	0.000276249	7.73076E-05	0.000142666	0.000256357	0.000181387	5.49679E-05	9.73001E-05	3.75977E-05	7.41085E-05	0.000127896	6.95299E-05	2.08189E-05	1.04392E-07	4.7923E-06	2.5735E-07	5.15686E-06	5.1568551
3831903774055	383190	3774055	0.000114121	0.000284861	0.000284861	7.97144E-05	0.000147116	0.000264268	0.000187047	5.66681E-05	0.000100343	3.87743E-05	7.64007E-05	0.000131853	7.16885E-05	2.14724E-05	1.07658E-07	4.9413E-06	2.6535E-07	5.31798E-06	5.3179838
3832003774065	383200	3774065	0.000117582	0.000293472	0.000293472	8.21212E-05	0.000151566	0.000272179	0.000192708	5.83684E-05	0.000103321	3.99509E-05	7.86929E-05	0.000135809	7.38476E-05	2.21259E-05	1.10924E-07	5.0903E-06	2.7335E-07	5.47911E-06	5.4791117
3832103774065	383210	3774065	0.000121044	0.000302085	0.000302085	8.45281E-05	0.000156016	0.000280089	0.000198369	6.00686E-05	0.000106299	4.11132E-05	8.09851E-05	0.000139765	7.60067E-05	2.27794E-05	1.14189E-07	5.2393E-06	2.8135E-07	5.64025E-06	5.6402397
3832203774065	383220	3774065	0.000124505	0.000310697	0.000310697	8.69349E-05	0.000160466	0.000287999	0.000204031	6.17688E-05	0.000109276	4.22755E-05	8.32838E-05	0.000143721	7.81658E-05	2.34329E-05	1.17455E-07	5.3883E-06	2.8935E-07	5.80139E-06	5.8013956
3832303774065	383230	3774065	0.000127967	0.000319309	0.000319309	8.93418E-05	0.000164916	0.000295909	0.000209693	6.34691E-05	0.000112253	4.34377E-05	8.55825E-05	0.000147677	8.03249E-05	2.40864E-05	1.20721E-07	5.5373E-06	2.9735E-07	5.96253E-06	5.9625315
3832403774065	383240	3774065	0.000131429	0.000327921	0.000327921	9.17486E-05	0.000169366	0.000303818	0.000215355	6.51695E-05	0.000115229	4.45999E-05	8.78812E-05	0.000151633	8.24839E-05	2.47399E-05	1.23987E-07	5.6863E-06	3.0535E-07	6.12367E-06	6.1236715
3832503774065	383250	3774065	0.000134891	0.000336533	0.000336533	9.41555E-05	0.000173816	0.000311728	0.000221017	6.68698E-05	0.000118206	4.57621E-05	9.01799E-05	0.000155589	8.46429E-05	2.53934E-05	1.27253E-07	5.8353E-06	3.1335E-07	6.28481E-06	6.2848134
3832603774065	383260	3774065	0.000138353	0.000345145	0.000345145	9.65623E-05	0.000178266	0.000319637	0.000226678	6.85701E-05	0.000121183	4.69242E-05	9.24786E-05	0.000159544	8.68019E-05	2.60469E-05	1.30519E-07	5.9843E-06	3.2135E-07	6.44595E-06	6.4459553
3832703774065	383270	3774065	0.000141815	0.000353757	0.000353757	9.89692E-05	0.000182716	0.000327546	0.000232339	7.02704E-05	0.000124159	4.80864E-05	9.47757E-05	0.000163499	8.89609E-05	2.67004E-05	1.33785E-07	6.1333E-06	3.2935E-07	6.60709E-06	6.6070972
3832803774065	383280	3774065	0.000145277	0.000362369	0.000362369	0.000101376	0.000187166	0.000335455	0.000238001	7.19707E-05	0.000127136	4.92485E-05	9.70729E-05	0.000167455	9.11199E-05	2.73539E-05	1.37051E-07	6.2823E-06	3.3735E-07	6.76823E-06	6.7682391
3832903774065	383290	3774065	0.000148739	0.000370981	0.000370981	0.000103783	0.000191616	0.000343364	0.000243662	7.3671E-05	0.000130113	5.04107E-05	9.93701E-05	0.000171411	9.32789E-05	2.80074E-05	1.40317E-07	6.4313E-06	3.4535E-07	6.92937E-06	6.9293809
3833003774065	383300	3774065	0.000152201	0.000379593	0.000379593	0.000106189	0.000196066	0.000351273	0.000249324	7.53713E-05	0.000133089	5.15729E-05	0.000101667	0.000175367	9.54379E-05	2.86609E-05	1.43583E-07	6.5803E-06	3.5335E-07	7.09051E-06	7.0905227
3833103774065	383310	3774065	0.000155663	0.000388205	0.000388205	0.000108596	0.000200516	0.000359182	0.000254985	7.70716E-05	0.000136066	5.27351E-05	0.000103924	0.000179323	9.75969E-05	2.93144E-05	1.46849E-07	6.7293E-06	3.6135E-07	7.25165E-06	7.2516645
3833203774065	383320	3774065	0.000159125	0.000396817	0.000396817	0.000111003	0.000204966	0.000367091	0.000260647	7.87719E-05	0.000139042	5.38974E-05	0.000106181	0.000183279	9.97559E-05	2.99679E-05	1.50115E-07	6.8783E-06	3.6935E-07	7.41279E-06	7.4127863
3833303774065	383330	3774065	0.000162587	0.000405429	0.000405429	0.000113409	0.000209416	0.000375001	0.000266309	8.04722E-05	0.000142019	5.50596E-05	0.000108438	0.000187235	0.000101915	3.06214E-05	1.53381E-07	7.0273E-06	3.7735E-07	7.57393E-06	7.5739282
3833403774065	383340	3774065	0.000166049	0.000414041	0.000414041	0.000115816	0.000213866	0.000382911	0.000271971	8.21725E-05	0.000144995	5.62219E-05	0.000110695	0.000191191	0.000104073	3.12749E-05	1.56647E-07	7.1763E-06	3.8535E-07	7.73507E-06	7.7350701
3833503774065	383350	3774065	0.000169511	0.000422653	0.000422653	0.000118223	0.000218316	0.000390821	0.000277633	8.38728E-05	0.000147971	5.73841E-05	0.000112952	0.000195147	0.000106231	3.19284E-05	1.59913E-07	7.3253E-06	3.9335E-07	7.89621E-06	7.8962119
3833603774065	383360	3774065	0.000172973	0.000431265	0.000431265	0.000120629	0.000222766	0.000398732	0.000283294	8.55731E-05	0.000150948	5.85464E-05	0.000115209	0.000199103	0.000108389	3.25819E-05	1.63179E-07	7.4743E-06	4.0135E-07	8.05735E-06	8.0573538
3833703774065	383370	3774065	0.000176435	0.000439877	0.000439877	0.000123036	0.000227216	0.000406642	0.000288956	8.72734E-05	0.000153924	5.97086E-05	0.000117466	0.000203059	0.000110547	3.32354E-05	1.66445E-07	7.6233E-06	4.0935E-07	8.21849E-06	8.2184957
3833803774065	383380	3774065	0.000179897	0.000448489	0.000448489	0.000125442	0.000231666	0.000414553	0.000294618	8.89737E-05	0.000156901	6.08709E-05	0.000119723	0.000207015	0.000112705	3.38889E-05	1.69711E-07	7.7723E-06	4.1735E-07	8.37963E-06	8.3796376
3833903774065	383390	3774065	0.000183359	0.000457101	0.000457101	0.000127849	0.000236116	0.000422463	0.000300279	9.06739E-05	0.000159878	6.20332E-05	0.000121979	0.000210971	0.000114863	3.45424E-05	1.72977E-07	7.9213E-06	4.2535E-07	8.54077E-06	8.5407795
3834003774065	383400	3774065	0.000186821	0.000465713	0.000465713	0.000130255	0.000240566	0.000430374	0.000305941	9.23742E-05	0.000162855	6.31955E-05	0.000124236	0.000214927	0.000117021	3.51959E-05	1.76243E-07	8.0703E-06	4.3335E-07	8.70191E-06	8.7019214
3834103774065	383410	3774065	0.000190283	0.000474325	0.000474325	0.000132662	0.000245016	0.000438285	0.000311603	9.40744E-05	0.000165833	6.43578E-05	0.000126492	0.000218883	0.000119179	3.58494E-05	1.79509E-07	8.2193E-06	4.4135E-07	8.86305E-06	8.8630633
3834203774065	383420	3774065	0.000193745	0.000482937	0.000482937	0.000135069	0.000249466	0.000446196	0.000317265	9.57747E-05	0.000168811	6.55201E-05	0.000128749	0.000222839	0.000121337	3.65029E-05	1.82775E-07	8.3683E-06	4.4935E-07	9.02419E-06	9.0241852
3834303774065	383430	3774065	0.000197207	0.000491549	0.000491549	0.000137476	0.000253916	0.000454107	0.000322927	9.7475E-05	0.000171788	6.66824E-05	0.000131006	0.000226795	0.000123495	3.71564E-05	1.86041E-07	8.5173E-06	4.5735E-07	9.18533E-06	9.1853071
3834403774065	383440	3774065	0.000200669	0.000500161	0.000500161	0.000139883	0.000258366	0.000462018	0.000328589	9.91753E-05	0.000174766	6.78447E-05	0.000133263	0.000230751	0.000125653	3.78099E-05	1.89307E-07	8.6663E-06	4.6535E-07	9.34647E-06	9.3464291
3834503774065	383450	3774065	0.000204131	0.000508773	0.000508773	0.000142291	0.000262816	0.000469929	0.000334251	0.000100876	0.000177743	6.90069E-05	0.000135521	0.000234707	0.000127811	3.84634E-05	1.92573E-07	8.8153E-06	4.7335E-07	9.50761E-06	9.5076511
3834603774065	383460	3774065	0.000207593	0.000517385	0.000517385	0.000144698	0.000267266	0.000477839	0.000339913	0.000102564	0.000180721	7.01692E-05	0.000137778	0.000238663	0.000129969	3.91169E-05	1.95839E-07	8.9643E-06	4.8135E-07	9.66875E-06	9.6687732
3834703774065	383470	3774065	0.000211055	0.000525997	0.000525997	0.000147106	0.000271716	0.000485749	0.000345575	0.000104252	0.000183699	7.13314E-05	0.000140035	0.000242619	0.000132127	3.97704E-05	1.99105E-07	9.1133E-06	4.8935E-07	9.82989E-06	9.8298953
3834803774065	383480	3774065	0.000214517	0.000534609	0.000534609	0.000149514	0.000276166	0.000493659	0.000351237	0.000105939	0.000186677	7.24937E-05	0.000142292	0.000246575	0.000134285	4.04239E-05	2.02371E-07	9.2623E-06	4.9735E-07	9.99103E-06	9.9910274
3834903774065	383490	3774065	0.000217979	0.000543221	0.000543221	0.000151921	0.000280616	0.000501569	0.000356899	0.000107627	0.000189655	7.36559E-05	0.000144549	0.000250531	0.000136443	4.10774E-05	2.05637E-07	9.4113E-06	5.0535E-07	1.01532E-05	1.0153196
3835003774065	383500	3774065	0.000221441	0.000551833	0.000551833	0.000154329	0.000285066	0.000509479	0.000362561	0.000109315	0.000192633	7.48182E-05	0.000146806	0.000254487	0.000138601	4.17309E-05	2.08903E-07	9.5603E-06	5.1335E-07	1.03175E-05	1.0317518
3835103774065	383510	3774065	0.000224903	0.000560445	0.000560445	0.000156736	0.000289516	0.000517389	0.000368223	0.000111003	0.000195611	7.59804E-05	0.000149063	0.000258443	0.000140759	4.23844E-05	2.12169E-07	9.7093E-06	5.2135E-07	1.04819E-05	1.0481839
3835203774065	383520	3774065	0.000228365	0.000569057	0.000569057	0.000159144	0.000293966	0.000525299	0.000373885	0.000112691	0.000198589	7.71427E-05	0.000151319	0.000262399	0.000142917	4.30379E-05	2.15436E-07	9.8583E-06	5.2935E-07	1.06462E-05	1.0646161
3835303774065	383530	3774065	0.000231827	0.000577669	0.000577669	0.000161551	0.000298416	0.000533209	0.000379547	0.000114379	0.000201567	7.83049E-05	0.000153576	0.000266355	0.000145075	4.36914E-05	2.18702E-07	1.0007E-05	5.3735E-07	1.08106E-05	1.0810483
3835403774065	383540	3774065	0.000235289	0.000586281	0.000586281	0.000163959	0.000302866	0.000541119	0.000385209	0.000116067	0.000204545	7.94672E-05	0.000155832	0.000270311	0.000147233	4.43449E-05	2.21969E-07	1.0156E-05	5.4535E-07	1.09749E-05	1.0974805
3835503774065	383550	3774065	0.000238751	0.000594893	0.000594893	0.000166366	0.000307316	0.000549029	0.000390871	0.000117755	0.000207523	8.06294E-05	0.000158089	0.000274267	0.000149391	4.49984E-05	2.25235E-07	1.0306E-05	5.5335E-07	1.11393E-05	1.1139327
3835603774065	383560	3774065	0.000242213	0.000603505	0.000603505	0.000168774	0.000311766	0.000556939	0.000396533	0.000119443	0.000210501	8.17917E-05	0.000160346	0.000278223	0.000151549	4.56519E-05	2.28502E-07	1.0455E-05	5.6135E-07	1.13036E-05	1.1303849
3835703774065	383570	3774065	0.000245675	0.000612117	0.000612117	0.000171181	0.000316216	0.000564849	0.000402195	0.000121131	0.000213479	8.29539E-05	0.000162603	0.000282179	0.000153707	4.63054E-05	2.31768E-07	1.0605E-05	5.6935E-07	1.14679E-05	1.1467972
3835803774065	383580	3774065	0.000249137	0.000620729	0.000620729	0.000173589	0.000320666	0.000572759	0.000407857	0.000122819	0.000216457	8.41162E-05	0.000164861	0.000286135	0.000155865	4.69589E-05	2.35035E-07	1.0754E-05	5.7735E-07	1.16323E-05	1.1632294
3835903774065	383590	3774065	0.000252599	0.000629341	0.000629341	0.000175996	0.000325116	0.000580669	0.000413519	0.000124507	0.000219435	8.52784E-05	0.000167118	0.000290091	0.000158023	4.76124E-05	2.38301E-07	1.0904E-05	5.8535E-07	1.17966E-05	1.1796616
3836003774065	383600	3774065	0.000256061	0.000637953	0.000637953	0.000178404	0.000329566	0.000588579	0.000419181	0.000126195	0.000222413	8.64407E-05	0.000169375	0.000294047	0.000160181	4.82659E-05	2.41568E-07	1.1053E-05	5.9335E-07	1.19609E-05	1.1960938
3836103774065	383610	3774065	0.000259523	0.000646565	0.000646565	0.000180812	0.000334016	0.000596489	0.000424843	0.000127883	0.000225391	8.76029E-05	0.000171632	0.000298003	0.000162339	4.89194E-05	2.44834E-07	1.1203E-05	6.0135E-07	1.21253E-05	1.2125261
3836203774065	383620	3774065	0.000262985	0.000655177	0.000655177	0.000183219	0.000338466	0.000604399	0.000430505	0.000129571	0.000228369	8.87652E-05	0.000173889	0.000301959	0.000164497	4.95729E-05	2.48099E-07	1.1352E-05	6.0935E-07	1.22896E-05	1.2289583
3836303774065	383630	3774065	0.000266447	0.000663789	0.000663789	0.000185627	0.000342916	0.000612309	0.000436167	0.000131259	0.000231347	8.99275E-05	0.000176146	0.000305915	0.000166655	5.02264E-05	2.51365E-07	1.1502E-05	6.1735E-07	1.24539E-05	1.2453905
3836403774065	383640	3774065	0.000269909	0.000672401	0.000672401	0.000188035	0.000347366	0.000620219	0.000441829	0.000132947	0.000234325	9.10898E-05	0.000178403	0.000309871	0.000168813	5.08799E-05	2.54631E-07	1.1651E-05	6.2535E-07	1.26182E-05	1.2618227
3836503774065	383650	3774065	0.000273371	0.000681013	0.000681013	0.000190443	0.000351816	0.000628129	0.000447491	0.000134635	0.000237303	9.22521E-05	0.000180661	0.000313827	0.000170971	5.15334E-05	2.57897E-07	1.1801E-05	6.3335E-07	1.27825E-05	1.2782549
3836603774065	383660	3774065	0.000276833	0.000689625	0.000689625	0.000192851	0.000356266	0.000636039	0.000453153	0.000136323	0.000240281	9.34144E-05	0.000182918	0.000317783	0.000173129	5.21869E-05	2.61162E-07	1.1951E-05	6.4135E-07	1.29468E-05	1.2946872
3836703774065	383670	3774065	0.000280295	0.000698237	0.000698237	0.000195259	0.000360716	0.000643949	0.000458815	0.000138011	0.000243259	9.45767E-05	0.000185175	0.000321739	0.000175287	5.28404E-05	2.64428E-07	1.2101E-05	6.4935E-07	1.31111E-05	1.3111195
3836803774065	383680	3774065	0.000283757	0.000706849	0.000706849	0.000197667	0.000365166	0.000651859	0.000464477	0.000139699	0.000246237	9.57389E-05	0.000187432	0.000325695	0.000177445	5.34939E-05	2.67693E-07	1.2251E-05	6.5735E-07	1.32754E-05	1.3275518
3836903774065	383690	3774065	0.000287219	0.000715461	0.000715461	0.000200075	0.000369616	0.000659769	0.000470139	0.000141387	0.000249215	9.69012E-05	0.000189689	0.000329651	0.000179603	5.41474E-05	2.70959E-07	1.2401E-05	6.6535E-07	1.34397E-05	1.3439841
3837003774065	383700	3774065	0.000290681	0.000724073	0.000724073	0.000202483	0.000374066	0.000667679	0.000475801	0.000143075	0.000252193	9.80635E-05	0.000191946	0.000333607	0.000181761	5.48009E-05	2.74224E-07	1.2551E-05	6.7335E-07	1.36041E-05	1.3604164
3837103774065	383710	3774065	0.000294143	0.000732685	0.000732685	0.000204891	0.000378516	0.000675589	0.000481463	0.000144763	0.000255171	9.92258E-05	0.000194203	0.000337563	0.000183919	5.54544E-05	2.77489E-07	1.2701E-05	6.8135E-07	1.37684E-05	1.3768487
3837203774065	383720	3774065	0.000297605	0.000741297	0.000741297	0.000207299	0.000382966	0.000683499	0.000487125	0.000146451	0.000258149	0.000100388	0.000196461	0.000341519	0.000186077	5.61079E-05	2.80754E-07	1.2851E-05	6.8935E-07	1.39327E-05	1.3932809
3837303774065	383730	3774065	0.000301067	0.000749909	0.000749909	0.000209707	0.000387416	0.000691409	0.000492787	0.000148139	0.000261127	0.000101551	0.000198718	0.000345475	0.000188235	5.67614E-05	2.84019E-07	1.3001E-05	6.9735E-07	1.40971E-05	1.4097131
3837403774065	383740	3774065	0.000304529	0.000758521	0.000758521	0.000212115	0.000391866	0.000699319	0.000498449	0.000149827	0.000264105	0.000102713	0.000200975	0.000349431	0.000190393	5.74149E-05	2.87284E-07	1.3151E-05	7.0535E-07	1.42614E-05	1.4261453
3837503774065	383750	3774065	0.000307991	0.000767133	0.000767133	0.000214523	0.000396316	0.000707229	0.000504111	0.000151515	0.000267083	0.000103876	0.000203232	0.000353387	0.000192551	5.80684E-05	2.90549E-07	1.3301E-05	7.1335E-07	1.44258E-05	1.4425775
3837603774065	383760	3774065	0.000311453	0.000775745	0.000775745	0.000216931	0.000400766	0.000715139	0.000509773	0.000153203	0.000270061	0.000105038	0.000205489	0.000357343	0.000194709	5.87219E-05	2.93814E-07	1.3451E-05	7.2135E-07	1.45901E-05	1.4590097
3837703774065	383770	3774065	0.000314915	0.000784357	0.000784357	0.000219339	0.000405216	0.000723049	0.000515435	0.000154891	0.000273039	0.000106201	0.000207746	0.000361299	0.000196867	5.93754E-05	2.97079E-07	1.3601E-05	7.2935E-07	1.47545E-05	1.4754419
3837803774065	383780	3774065	0.000318377	0.000792969	0.000792969	0.000221747	0.000409666	0.000730959	0.000521097	0.000156579	0.000276017	0.000107363	0.000210003	0.000365255	0.000199025	6.00289E-05	3.00344E-07	1.3751E-05	7.3735E-07	1.49188E-05	1.4918741
3837903774065	383790	3774065	0.000321839	0.000801581	0.000801581	0.000224155	0.000414116	0.000738869	0.000526759	0.000158267	0.000278995	0.000108526	0.000212261	0.000369211	0.000201183	6.06824E-05	3.03609E-07	1.3901E-05	7.4535E-07	1.50832E-05	1.5083063
3838003774065	383800	3774065	0.000325301	0.000810193	0.000810193	0.000226563	0.000418566	0.000746779	0.000532421	0.000159955	0.000281973	0.000109688	0.000214518	0.000373167	0.000203341	6.13359E-05	3.06874E-07	1.4051E-05	7.5335E-07	1.52475E-05	1.5247385
3838103774065	383810	3774065	0.000328763	0.000818805	0.000818805	0.000228971	0.000423016	0.000754689	0.000538083	0.000161643	0.000284951	0.000110851	0.000216775	0.000377123	0.000205499	6.19894E-05	3.10139E-07	1.4201E-05	7.6135E-07	1.54119E-05	1.5411707
3838203774065	383820	3774065	0.000332225	0.000827417	0.000827417	0.000231379	0.000427466	0.000762599	0.000543745	0.000163331	0.000287929	0.000112013	0.000219032	0.000381079	0.000207657	6.26429E-05	3.13404E-07	1.4351E-05	7.6935E-07	1.55762E-05	1.5576029
3838303774065	383830	3774065	0.000335687	0.000836029	0.000836029	0.000233787	0.000431916	0.000770509	0.000549407	0.000165019	0.000290907	0.000113176	0.000221289	0.000385035	0.000209815	6.32964E-05	3.16669E-07	1.4501E-05	7.7735E-07	1.57406E-05	1.5740351
3838403774065	383840	3774065	0.000339149	0.000844641	0.000844641	0.000236195	0.000436366	0.000778419	0.000555069	0.000166707	0.000293885	0.000114338	0.000223546	0.000388991	0.000211973	6.39499E-05	3.19934E-07	1.4651E-05	7.8535E-07	1.59049E-05	1.5904673
3838503774065	383850	3774065	0.000342611	0.000853253	0.000853253	0.000238603	0.000440816	0.000786329	0.000560731	0.000168395	0.000296863	0.000115501	0.000225803	0.000392947	0.000214131	6.46034E-05	3.23199E-07	1.4801E-05	7.9335E-07	1.60693E-05	1.6069395
3838603774065	383860	3774065	0.000346073	0.000861865	0.000861865	0.000241011	0.000445266	0.000794239	0.000566393	0.000170083	0.000299841	0.000116663	0.000228059	0.000396903	0.000216289	6.52569E-05	3.26464E-07	1.4951E-05	8.0135E-07	1.62336E-05	1.6233717
3838703774065	383870	3774065	0.000349535	0.000870477	0.000870477	0.000243419	0.000449716	0.000802149	0.000572055	0.000171771	0.000302819	0.000117826	0.000230316	0.000400859	0.000218447	6.59104E-05	3.29729E-07	1.5101E-05	8.0935E-07	1.63979E-05	1.6397839

Unique Identifier	X (UTM)	Y (UTM)	EGIODemolition 2025	EGIOSite Grubbing / Prep 2025	EGIOMass Grading / Excavation 2025	EGIOMass Grading / Excavation 2026	EGIODrainage / Utilities Trenching 2026	EGIODrainage / Utilities Trenching 2027	EGIOFoundations / Concrete Pads 2026	EGIOFoundations / Concrete Pads 2027	EGIOBuilding / Structure Construction 2026	EGIOBuilding / Structure Construction 2027	EGIOAsphalt Paving 2027	EGIOArchitectural Coating 2027	EGIOLandscaping or Other Finishing 2027	EGIOWaterside Construction (Piles) 2027	HIWaterside Construction (Landscaping) 2025	HIWaterside Construction (Landscaping) 2026	KMDemolition 2025	KMSite Grubbing / Prep 2025	KMMass Grading / Excavation 2025
3838603774065	383860	3774065	0.000174871	0.0001578	0.000394037	0.000394037	0.000110275	0.000110275	0.000203478	0.000203478	0.000365892	0.000365892	0.000258846	2.4362E-05	7.84383E-05	0.000138882	0.000563407	0.000563407	0.000750897	0.000677591	0.001691995
3838703774065	383870	3774065	0.000170269	0.00015365	0.000383667	0.000383667	0.000107373	0.000107373	0.000198123	0.000198123	0.000356262	0.000356262	0.000252034	2.37209E-05	7.6374E-05	0.000135227	0.000549054	0.000549054	0.000713662	0.00064399	0.001608093
3838803774065	383880	3774065	0.000165828	0.00014964	0.00037366	0.00037366	0.000104572	0.000104572	0.000192956	0.000192956	0.00034697	0.00034697	0.000245461	2.31022E-05	7.4382E-05	0.0001317	0.000533844	0.000533844	0.000679292	0.000612976	0.001530647
3838903774065	383890	3774065	0.00016156	0.00014579	0.000364043	0.000364043	0.000101881	0.000101881	0.00018799	0.00018799	0.00033804	0.00033804	0.000239143	2.25076E-05	7.24676E-05	0.00012831	0.000518206	0.000518206	0.000647267	0.000584078	0.001458486
3839003774065	383900	3774065	0.00015743	0.00014206	0.000354736	0.000354736	9.92761E-05	9.92761E-05	0.000183183	0.000183183	0.000329397	0.000329397	0.000233029	2.19321E-05	7.06148E-05	0.00012503	0.000501871	0.000501871	0.000617565	0.000557275	0.001391558
3839103774065	383910	3774065	0.000153311	0.00013834	0.000345455	0.000345455	9.66789E-05	9.66789E-05	0.000178391	0.000178391	0.00032078	0.00032078	0.000226932	2.13583E-05	6.87674E-05	0.000121759	0.000487375	0.000487375	0.000589773	0.000532196	0.001328934
3829703774075	382970	3774075	0.000324374	0.00029271	0.000730911	0.000730911	0.000204552	0.000204552	0.000377438	0.000377438	0.000678703	0.000678703	0.000480142	4.51898E-05	0.000145497	0.000257616	0.00039921	0.00039921	7.80462E-05	7.04269E-05	0.000175861
3829803774075	382980	3774075	0.000343326	0.00030981	0.000773615	0.000773615	0.000216504	0.000216504	0.00039949	0.00039949	0.000718357	0.000718357	0.000508195	4.78301E-05	0.000153998	0.000272668	0.000416275	0.000416275	7.96877E-05	7.19082E-05	0.00017956
3829903774075	382990	3774075	0.000364027	0.00032849	0.000820261	0.000820261	0.000229558	0.000229558	0.000423577	0.000423577	0.000761671	0.000761671	0.000538836	5.0714E-05	0.000163284	0.000289108	0.000434625	0.000434625	8.14307E-05	7.3481E-05	0.000183488
3830003774075	383000	3774075	0.000393795	0.00035535	0.000887337	0.000887337	0.00024833	0.00024833	0.000458215	0.000458215	0.000823956	0.000823956	0.000582899	5.48611E-05	0.000176636	0.00031275	0.000460175	0.000460175	8.48868E-05	7.65997E-05	0.000191275
3830103774075	383010	3774075	0.000434617	0.00039219	0.000979323	0.000979323	0.000274073	0.000274073	0.000505716	0.000505716	0.000909371	0.000909371	0.000643326	6.05483E-05	0.000194947	0.000345171	0.000494004	0.000494004	9.01755E-05	8.13721E-05	0.000203192
3830203774075	383020	3774075	0.000482842	0.0004357	0.001087987	0.001087987	0.000304483	0.000304483	0.000561829	0.000561829	0.001010274	0.001010274	0.000714708	6.72666E-05	0.000216578	0.000383471	0.000532544	0.000532544	9.61147E-05	8.67315E-05	0.000216575
3830303774075	383030	3774075	0.000529264	0.00047759	0.001192589	0.001192589	0.000333757	0.000333757	0.000615845	0.000615845	0.001107404	0.001107404	0.000783422	7.37339E-05	0.000237401	0.000420339	0.000568831	0.000568831	0.000100693	9.08629E-05	0.000226891
3830403774075	383040	3774075	0.000582592	0.00052572	0.001312753	0.001312753	0.000367386	0.000367386	0.000677897	0.000677897	0.001218985	0.001218985	0.000862359	8.11632E-05	0.000261321	0.000462692	0.000609226	0.000609226	0.00010557	9.52635E-05	0.00023788
3830503774075	383050	3774075	0.000648252	0.00058497	0.001460706	0.001460706	0.000408792	0.000408792	0.000754299	0.000754299	0.001356369	0.001356369	0.00095955	9.03106E-05	0.000290773	0.000514839	0.000656996	0.000656996	0.000111294	0.000100429	0.000250779
3830603774075	383060	3774075	0.00073265	0.00066112	0.001650878	0.001650878	0.000462014	0.000462014	0.000852503	0.000852503	0.001532958	0.001532958	0.001084476	0.000102068	0.000328629	0.000581867	0.000715345	0.000715345	0.000118171	0.000106634	0.000266274
3830703774075	383070	3774075	0.000835706	0.00075412	0.001883096	0.001883096	0.000527002	0.000527002	0.000972418	0.000972418	0.001748589	0.001748589	0.001237022	0.000116426	0.000374855	0.000663714	0.000783003	0.000783003	0.000125387	0.000113146	0.000282535
3830803774075	383080	3774075	0.000973695	0.00087864	0.002194024	0.002194024	0.000614018	0.000614018	0.00113298	0.00113298	0.002037308	0.002037308	0.001441273	0.000135649	0.00043675	0.000773304	0.000867854	0.000867854	0.000133374	0.000120353	0.000300531
3830903774075	383090	3774075	0.001152643	0.00104012	0.002597248	0.002597248	0.000726864	0.000726864	0.001341202	0.001341202	0.00241173	0.00241173	0.001706155	0.000160579	0.000517017	0.000915423	0.000971847	0.000971847	0.000141677	0.000127846	0.000319241
3831003774075	383100	3774075	0.001365191	0.00123191	0.003076183	0.003076183	0.000860899	0.000860899	0.001588521	0.001588521	0.002856455	0.002856455	0.002020771	0.00019019	0.000612355	0.001084228	0.001088417	0.001088417	0.000149509	0.000134913	0.000336887
3831103774075	383110	3774075	0.001582927	0.00142839	0.003566806	0.003566806	0.000998204	0.000998204	0.001841875	0.001841875	0.003312034	0.003312034	0.002343066	0.000220524	0.00071002	0.001257153	0.001199135	0.001199135	0.000156337	0.000141075	0.000352274
3831203774075	383120	3774075	0.001860634	0.00167899	0.004192563	0.004192563	0.001173328	0.001173328	0.002165012	0.002165012	0.003893094	0.003893094	0.002754131	0.000259212	0.000834585	0.001477707	0.001328774	0.001328774	0.000163584	0.000147614	0.000368603
3831303774075	383130	3774075	0.002244747	0.0020256	0.005058084	0.005058084	0.001415553	0.001415553	0.002611961	0.002611961	0.004696792	0.004696792	0.003322699	0.000312725	0.001006878	0.001782767	0.001490418	0.001490418	0.000171529	0.000154783	0.000386505
3831403774075	383140	3774075	0.002787232	0.00251513	0.006280465	0.006280465	0.001757648	0.001757648	0.003243191	0.003243191	0.00583186	0.00583186	0.004125692	0.0003883	0.00125021	0.002213606	0.001688937	0.001688937	0.000180112	0.000162529	0.000405846
3831503774075	383150	3774075	0.00360496	0.00325302	0.008123049	0.008123049	0.002273312	0.002273312	0.004194689	0.004194689	0.007542831	0.007542831	0.005336101	0.000502221	0.001617	0.002863042	0.00193283	0.00193283	0.000189126	0.000170662	0.000426156
3831603774075	383160	3774075	0.004874334	0.00439848	0.010983329	0.010983329	0.003073789	0.003073789	0.005671719	0.005671719	0.010198805	0.010198805	0.007215044	0.000679063	0.002186377	0.003871173	0.00223493	0.00223493	0.000198575	0.000179189	0.000447448
3831703774075	383170	3774075	0.000320004	0.00028876	0.000721065	0.000721065	0.000201797	0.000201797	0.000372353	0.000372353	0.000669561	0.000669561	0.00047674	4.45811E-05	0.000143538	0.000254146	0.00092073	0.00092073	0.004932086	0.004450589	0.011113459
3831803774075	383180	3774075	0.000311433	0.00028103	0.000701751	0.000701751	0.000196392	0.000196392	0.00036238	0.00036238	0.000651626	0.000651626	0.000460986	4.33869E-05	0.000139693	0.000247338	0.000893959	0.000893959	0.004098062	0.003697988	0.009234156
3831903774075	383190	3774075	0.000301954	0.00027248	0.000680392	0.000680392	0.000190414	0.000190414	0.00035135	0.00035135	0.000631793	0.000631793	0.000446955	4.20664E-05	0.000135641	0.00023981	0.000865633	0.000865633	0.003503676	0.003161628	0.007894826
3832003774075	383200	3774075	0.000292487	0.00026393	0.00065906	0.00065906	0.000184444	0.000184444	0.000340334	0.000340334	0.000611984	0.000611984	0.000432942	4.07475E-05	0.000131195	0.000232292	0.000838783	0.000838783	0.003048494	0.002750884	0.006869167
3832103774075	383210	3774075	0.00028327	0.00025562	0.000638293	0.000638293	0.000178632	0.000178632	0.00032961	0.00032961	0.000592701	0.000592701	0.0004193	3.94635E-05	0.000127061	0.000224972	0.000813042	0.000813042	0.00268907	0.002426549	0.006059276
3832203774075	383220	3774075	0.000274281	0.0002475	0.000618037	0.000618037	0.000172963	0.000172963	0.00031915	0.00031915	0.000573891	0.000573891	0.000405994	3.82112E-05	0.000123028	0.000217833	0.000788047	0.000788047	0.002399096	0.002164884	0.005405879
3832303774075	383230	3774075	0.000265668	0.00023973	0.000598628	0.000598628	0.000167532	0.000167532	0.000309128	0.000309128	0.000555869	0.000555869	0.000393244	3.70112E-05	0.000119165	0.000210992	0.000764479	0.000764479	0.002158636	0.001947899	0.004864051
3832403774075	383240	3774075	0.000257472	0.00023234	0.000580161	0.000580161	0.000162364	0.000162364	0.000299591	0.000299591	0.000538721	0.000538721	0.000381113	3.58694E-05	0.000115489	0.000204483	0.000742196	0.000742196	0.001956164	0.001765193	0.00440782
3832503774075	383250	3774075	0.000249635	0.00022526	0.000562501	0.000562501	0.000157421	0.000157421	0.000290472	0.000290472	0.000522322	0.000522322	0.000369512	3.47776E-05	0.000111973	0.000198259	0.000721134	0.000721134	0.001783459	0.001609348	0.004018665
3832603774075	383260	3774075	0.00024203	0.0002184	0.000545365	0.000545365	0.000152626	0.000152626	0.000281623	0.000281623	0.000506411	0.000506411	0.000358255	3.37181E-05	0.000108562	0.000192219	0.000700754	0.000700754	0.001634971	0.001475357	0.003684078
3832703774075	383270	3774075	0.000234485	0.00021159	0.000528364	0.000528364	0.000147868	0.000147868	0.000272844	0.000272844	0.000490624	0.000490624	0.000347087	3.2667E-05	0.000105178	0.000186227	0.000680231	0.000680231	0.00150642	0.001359356	0.003394414
3832803774075	383280	3774075	0.000227274	0.00020509	0.000512116	0.000512116	0.000143321	0.000143321	0.000264454	0.000264454	0.000475537	0.000475537	0.000336414	3.16625E-05	0.000101944	0.0001805	0.000660739	0.000660739	0.001393335	0.001257311	0.0031396
3832903774075	383290	3774075	0.00022115	0.00019956	0.000498317	0.000498317	0.000139459	0.000139459	0.000257327	0.000257327	0.000462723	0.000462723	0.000327348	3.08093E-05	9.91965E-05	0.00017563	0.000645339	0.000645339	0.001292445	0.00116627	0.002912265
3833003774075	383300	3774075	0.000215593	0.00019455	0.000485794	0.000485794	0.000135954	0.000135954	0.000250861	0.000250861	0.000451095	0.000451095	0.000319123	3.00351E-05	9.67038E-05	0.00017122	0.000632223	0.000632223	0.001202586	0.001085183	0.002709786
3833103774075	383310	3774075	0.000210423	0.00018988	0.000474147	0.000474147	0.000132694	0.000132694	0.000244846	0.000244846	0.000440279	0.000440279	0.000311471	2.93149E-05	9.43851E-05	0.00016711	0.000620043	0.000620043	0.001122266	0.001012704	0.0025288
3833203774075	383320	3774075	0.000205559	0.00018549	0.000463185	0.000463185	0.000129627	0.000129627	0.000239186	0.000239186	0.0004301	0.0004301	0.00030427	2.86372E-05	9.2203E-05	0.00016325	0.000611225	0.000611225	0.00104727	0.00094503	0.002359811
3833303774075	383330	3774075	0.000200837	0.00018123	0.000452546	0.000452546	0.000126649	0.000126649	0.000233692	0.000233692	0.000420221	0.000420221	0.000297281	2.79794E-05	9.00852E-05	0.00015950	0.000603437	0.000603437	0.00097924	0.000883641	0.002206519
3833403774075	383340	3774075	0.000195662	0.00017656	0.000440884	0.000440884	0.000123386	0.000123386	0.00022767	0.00022767	0.00040939	0.00040939	0.000289621	2.72584E-05	8.77638E-05	0.00015539	0.000594588	0.000594588	0.000918779	0.000829083	0.002070282
3833503774075	383350	3774075	0.00019051	0.00017191	0.000429277	0.000429277	0.000120137	0.000120137	0.000221676	0.000221676	0.000398614	0.000398614	0.000281996	2.65408E-05	8.54532E-05	0.00015130	0.000589671	0.000589671	0.000865104	0.000780648	0.001949338
3833603774075	383360	3774075	0.000185419	0.00016732	0.000417804	0.000417804	0.000116926	0.000116926	0.000215751	0.000215751	0.000387961	0.000387961	0.000274459	2.58314E-05	8.31693E-05	0.00014729	0.000582455	0.000582455	0.000816098	0.000736426	0.001838912
3833703774075	383370	3774075	0.000175641	0.00015849	0.000395772	0.000395772	0.000110761	0.000110761	0.000204374	0.000204374	0.000367503	0.000367503	0.000259986	2.44693E-05	7.87837E-05	0.00013949	0.000554478	0.000554478	0.00073533	0.000663543	0.001656917
3833803774075	383380	3774075	0.000166604	0.00015034	0.000375409	0.000375409	0.000105062	0.000105062	0.000193859	0.000193859	0.000348594	0.000348594	0.000246609	2.32103E-05	7.47301E-05	0.00013231	0.000526358	0.000526358	0.000666327	0.000601276	0.001501433
3833903774075	383390	3774075	0.000162336	0.00014649	0.000365792	0.000365792	0.00010237	0.00010237	0.000188892	0.000188892	0.000339664	0.000339664	0.000240292	2.26157E-05	7.28157E-05	0.00012827	0.000511736	0.000511736	0.000635377	0.000573348	0.001431693
3839003774075	383900	3774075	0.0001582	0.00014276	0.000356471	0.000356471	9.97617E-05	9.97617E-05	0.000184079	0.000184079	0.000331009	0.000331009	0.000234169	2.20394E-05	7.09602E-05	0.00012564	0.000496003	0.000496003	0.000606713	0.000547483	0.001367106
3839103774075	383910	3774075	0.000154135	0.00013909	0.000347311	0.000347311	9.71983E-05	9.71983E-05	0.000179349	0.000179349	0.000322503	0.000322503	0.000228152	2.14731E-05	6.91369E-05	0.00012413	0.000480333	0.000480333	0.000579864	0.000523255	0.001306607
3829703774085	382970	3774085	0.000324863	0.00029315	0.000732014	0.000732014	0.000204861	0.000204861	0.000378007	0.000378007	0.000679727	0.000679727	0.000480866	4.5258E-05	0.000145717	0.000258005	0.000396386	0.000396386	7.83447E-05	7.06963E-05	0.000176534
3829803774085	382980	3774085	0.000343183	0.00030968	0.000773293	0.000773293	0.000216413	0.000216413	0.000399323	0.000399323	0.000718057	0.000718057	0.000507983	4.78101E-05	0.000153934	0.000272554	0.000412833	0.000412833	7.98191E-05	7.20267E-05	0.000179856
3829903774085	382990	3774085	0.000363179	0.00032772	0.000818351	0.000818351	0.000229023	0.000229023	0.00042591	0.00042591	0.00075897	0.00075897	0.000537582	5.05959E-05	0.000162904	0.000288435	0.000430469	0.000430469	8.13889E-05	7.34433E-05	0.000183394
3830003774085	383000	3774085	0.000391926	0.00035366	0.000883127	0.000883127	0.000247151	0.000247151	0.00045641	0.00045641	0.000820046	0.000820046	0.000580134	5.46008E-05	0.000175798	0.000311266	0.000455021	0.000455021	8.46361E-05	7.63735E-05	0.00019071
3830103774085	383010	3774085	0.000431448	0.00038933	0.000972181	0.000972181	0.000272074	0.000272074	0.000502028	0.000502028	0.000902739	0.000902739	0.000638634	6.01067E-05	0.000193525	0.000342654	0.000487644	0.000487644	8.968E-05	8.0925E-05	0.000202076
3830203774085	383020	3774085	0.000477888	0.00043123	0.001076823	0.001076823	0.000301359	0.000301359	0.000556064	0.000556064	0.000999907	0.000999907	0.000707375	6.65764E-05	0.000214356	0.000379536	0.000524677	0.000524677	9.53149E-05	8.60097E-05	0.000214773
3830303774085	383030	3774085	0.000525091	0.00047383	0.001183187	0.001183187	0.000331126	0.000331126	0.00061099	0.00061099	0.001098674	0.001098674	0.000777246	7.31526E-05	0.000235529	0.000417025	0.000561377	0.000561377	0.00010012	9.03458E-05	0.0002256
3830403774085	383040	3774085	0.000579733	0.00052314	0.001306311	0.001306311	0.000365583	0.000365583	0.00067457	0.00067457	0.001213003	0.001213003	0.000858127	8.07649E-05	0.000260038	0.00046042	0.00060247	0.00060247	0.000105253	9.49781E-05	0.000237167
3830503774085	383050	3774085	0.000646617	0.00058349	0.00145702	0.00145702	0.000407761	0.000407761	0.000752396	0.000752396	0.001352947	0.001352947	0.000957129	9.00827E-05	0.00029039	0.00051354	0.000650748	0.000650748	0.000111169	0.000100316	0.000250497
3830603774085	383060	3774085	0.000731927	0.00066047	0.00164925	0.00164925	0.000461558	0.000461558	0.000851662	0.000851662	0.001531447	0.001531447	0.001083407	0.000101968	0.000328305	0.000581293	0.000709255	0.000709255	0.000118105	0.000106575	0.000266126
3830703774085	383070	3774085	0.000836459	0.0007548	0.00188479	0.00188479	0.000527476	0.000527476	0.000973293	0.000973293	0.001750163	0.001750163	0.001238135	0.00011653	0.000375192	0.000664311	0.000777262	0.000777262	0.000125328	0.000113092	0.0002824
3830803774085	383080	3774085	0.000971587	0.00087674	0.002189276	0.002189276	0.00061269	0.00061269	0.001130528	0.001130528	0.002032899	0.002032899	0.001438154	0.000135356	0.000435804	0.00077163	0.000859987	0.000859987	0.000132998	0.000120014	0.000299684
3830903774085	383090	3774085	0.00114419	0.00103249	0.002578202	0.002578202	0.000721534	0.000721534	0.001331367	0.001331367	0.002394045	0.002394045	0.001693643	0.000159402	0.000513225	0.000908711	0.000959936	0.000959936	0.000140961	0.000127199	0.000317627
3831003774085	383100	3774085	0.001349755	0.00121798	0.0030414	0.0030414	0.000851165	0.000851165	0.001570559	0.001570559	0.002824157	0.002824157	0.001997922	0.00018804	0.000605431	0.001071969	0.001072098	0.001072098	0.000148577	0.000134072	0.000334789
3831103774085	383110	3774085	0.001563258	0.00141064	0.003522487	0.003522487	0.000985801	0.000985801	0.001818989	0.001818989	0.003270881	0.003270881	0.002313952	0.000217784	0.000701198	0.001241532	0.00118031	0.00118031	0.000155328	0.000140164	0.000350001
3831203774085	383120	3774085	0.001836029	0.00165679	0.004137121	0.004137121	0.001157813	0.001157813	0.002136382	0.002136382	0.003841613	0.003841613	0.002717711	0.000255785	0.00082354	0.001458166	0.001307189	0.001307189	0.000162515	0.00014665	0.000366195
3831303774085	383130	3774085	0.002213337	0.00199726	0.004987309	0.004987309	0.001395746	0.001395746	0.002575413	0.002575413	0.004631072	0.004631072	0.003276206	0.000308349	0.00099279	0.001757822	0.001465344	0.001465344	0.000170377	0.000153743	0.000383909
3831403774085	383140	3774085	0.002748361	0.00248005	0.006192877	0.006192877	0.001733135	0.001733135	0.003197961	0.003197961	0.005750529	0.005750529	0.004068155	0.000382885	0.001232774	0.002182735	0.001660389	0.001660389	0.00017893	0.000161462	0.000403183
3831503774085	383150	3774085	0.003551566	0.00320484	0.008002737	0.008002737	0.002239642	0.002239642	0.004132561	0.004132561	0.007431113	0.007431113	0.005257067	0.000494783	0.001593051	0.002820637	0.001899223	0.001899223	0.000187926	0.000169579	0.000423453
3831603774085	383160	3774085	0.004811742	0.00434199	0.01084229	0.01084229	0.003034318	0.003034318	0.005598887	0.005598887	0.01006784	0.01006784	0.007122394	0.000670343	0.002158301	0.003821463	0.002197373	0.002197373	0.000197345	0.000178079	0.000444677
3836403774085	383640	3774085	0.000327776	0.00029578	0.000738578	0.000738578	0.000206698	0.000206698	0.000381397	0.000381397	0.000685822	0.000685822	0.000485178	4.56638E-05	0.000147024	0.000260318	0.000931373	0.000931373	0.000535648	0.00483355	0.012069742
3836503774085	383650	3774085	0.000318011	0.00028696	0.000716573	0.000716573	0.00020054	0.00020054	0.000370034	0.000370034	0.000665389	0.000665389	0.000470723	4.43033E-05	0.000142643	0.000252563	0.000902872	0.000902872	0.004415309	0.003984263	0.009949008
3836603774085	383660	3774085	0.000308747	0.00027861	0.000695698	0.000695698	0.000194698	0.000194698	0.000359254	0.000359254	0.000646006	0.000646006	0.00045701	4.30127E-05	0.000138488	0.000245205	0.00087618	0.00087618	0.003732054	0.003367711	0.00840943
3836703774085	383670	3774085	0.000299351	0.00027013	0.000674528	0.000674528	0.000188773	0.000188773	0.000348322	0.000348322	0.000626347	0.000626347	0.000443103	4.17038E-05	0.000134274	0.000237743	0.000848441	0.000848441	0.00322681	0.002911792	0.007270965
3836803774085	383680	3774085	0.000290612	0.00026224	0.000654837	0.000654837	0.000183262	0.000183262	0.000338153	0.000338153	0.000608063	0.000608063	0.000430168	4.04864E-05	0.000130354	0.000230803	0.000822177	0.000822177	0.002832806	0.002556253	0.006383157

			KMMass Grading / Excavation	KMDrainage / Utilities Trenching	KMFoundations / Concrete Pads	KMBuilding / Structure Construction	KMAsphalt Paving	KMArchitectural Coating	KMLandscaping or Other Finishing	KMWaterside Construction (Piles)	EWNDemolition	EWNSite Grubbing / Prep	EWNDrainage / Utilities Trenching	EWNDrainage / Utilities Trenching	EWNDrainage / Utilities Trenching	EWNFoundations / Concrete Pads	EWNBuilding / Structure Construction	EWNAsphalt Paving	EWNLandscaping or Other Finishing	EWNWaterside Construction (Piles)	ISDemolition
Unique Identifier	X (UTM)	Y (UTM)	2026	2026	2026	2026	2026	2026	2026	2026	2027	2027	2027	2028	2029	2029	2029	2029	2029	2029	2027
3838603774065	383860	3774065	0.001691995	0.000364552	0.000873735	0.00162067	0.001111486	0.00010461	0.000336814	0.000596359	6.43471E-05	8.67582E-05	0.000105264	0.000105264	0.000105264	7.48735E-05	0.000130392	9.52473E-05	2.88628E-05	5.00855E-05	0.000302963
3838703774065	383870	3774065	0.001608093	0.000346474	0.000830409	0.001540304	0.00105637	9.94231E-05	0.000320112	0.000566787	6.38875E-05	8.61385E-05	0.000104512	0.000104512	0.000104512	7.43387E-05	0.000129461	9.45669E-05	2.86567E-05	4.97277E-05	0.000291114
3838803774065	383880	3774065	0.001530647	0.000329788	0.000790416	0.001466123	0.001005495	9.46348E-05	0.000304695	0.00053949	6.34219E-05	8.55108E-05	0.000103751	0.000103751	0.000103751	7.3797E-05	0.000128517	9.38778E-05	2.84478E-05	4.93653E-05	0.000279952
3838903774065	383890	3774065	0.001458486	0.000314241	0.000753153	0.001397004	0.000958092	9.01734E-05	0.000290331	0.000514057	6.29205E-05	8.48347E-05	0.000102931	0.000102931	0.000102931	7.32135E-05	0.000127501	9.31356E-05	2.82229E-05	4.8975E-05	0.000269422
3839003774065	383900	3774065	0.001391558	0.00029982	0.000718591	0.001332898	0.000914127	8.60354E-05	0.000277008	0.000490467	6.24191E-05	8.41587E-05	0.00010211	0.00010211	0.00010211	7.26301E-05	0.000126485	9.23934E-05	2.7998E-05	4.85848E-05	0.00025946
3839103774065	383910	3774065	0.001328934	0.000286328	0.000686253	0.001272913	0.000872988	8.21636E-05	0.000264542	0.000468395	6.19415E-05	8.35148E-05	0.000101329	0.000101329	0.000101329	7.20745E-05	0.000125517	9.16866E-05	2.77838E-05	4.82131E-05	0.000250034
3829703774075	382970	3774075	0.000175861	3.78905E-05	9.08137E-05	0.000168448	0.000115525	1.08729E-05	3.50075E-05	6.19839E-05	4.70128E-05	6.33866E-05	7.69074E-05	7.69074E-05	7.69074E-05	5.47035E-05	9.5266E-05	6.95888E-05	2.10875E-05	3.65931E-05	0.00014961
3829803774075	382980	3774075	0.00017956	3.86874E-05	9.27237E-05	0.000171991	0.000117955	1.11016E-05	3.57438E-05	6.32876E-05	4.72098E-05	6.36522E-05	7.72297E-05	7.72297E-05	7.72297E-05	5.49327E-05	9.56652E-05	6.98804E-05	2.11759E-05	3.67464E-05	0.000155537
3829903774075	382990	3774075	0.000183488	3.95336E-05	9.47518E-05	0.000175753	0.000120535	1.13444E-05	3.65256E-05	6.46719E-05	4.74067E-05	6.39178E-05	7.75519E-05	7.75519E-05	7.75519E-05	5.51619E-05	9.60643E-05	7.0172E-05	2.12642E-05	3.68997E-05	0.00016193
3830003774075	383000	3774075	0.000191275	4.12115E-05	9.87733E-05	0.000183212	0.00012565	1.18259E-05	3.80759E-05	6.74167E-05	4.82603E-05	6.50687E-05	7.89483E-05	7.89483E-05	7.89483E-05	5.61552E-05	9.7794E-05	7.14355E-05	2.16471E-05	3.75641E-05	0.000171475
3830103774075	383010	3774075	0.000203192	4.37791E-05	0.000104927	0.000194627	0.000133479	1.25627E-05	4.04481E-05	7.16169E-05	4.97824E-05	6.71209E-05	8.14383E-05	8.14383E-05	8.14383E-05	5.79263E-05	0.000100878	7.36885E-05	2.23299E-05	3.87489E-05	0.00018475
3830203774075	383020	3774075	0.000216575	4.66626E-05	0.000111838	0.000207446	0.00014227	1.33901E-05	4.31122E-05	7.63339E-05	5.14956E-05	6.94307E-05	8.42408E-05	8.42408E-05	8.42408E-05	5.99197E-05	0.00010435	7.62243E-05	2.30983E-05	4.00823E-05	0.000200318
3830303774075	383030	3774075	0.000226891	4.88853E-05	0.000117165	0.000217327	0.000149047	1.4028E-05	4.51658E-05	7.99699E-05	5.25521E-05	7.08552E-05	8.59692E-05	8.59692E-05	8.59692E-05	6.1149E-05	0.000106491	7.77882E-05	2.35722E-05	4.09047E-05	0.000214196
3830403774075	383040	3774075	0.00023788	5.12529E-05	0.00012284	0.000227853	0.000156266	1.47074E-05	4.73532E-05	8.38431E-05	5.36266E-05	7.23039E-05	8.77268E-05	8.77268E-05	8.77268E-05	6.23992E-05	0.000108668	7.93786E-05	2.40541E-05	4.1741E-05	0.000229572
3830503774075	383050	3774075	0.000250779	5.4032E-05	0.000129501	0.000240208	0.000164739	1.55048E-05	4.99209E-05	8.83893E-05	5.49696E-05	7.41147E-05	8.99239E-05	8.99239E-05	8.99239E-05	6.3962E-05	0.00011139	8.13666E-05	2.46566E-05	4.27864E-05	0.000248077
3830603774075	383060	3774075	0.000266274	5.73704E-05	0.000137502	0.000255049	0.000174917	1.64628E-05	5.30053E-05	9.38506E-05	5.67365E-05	7.64969E-05	9.28143E-05	9.28143E-05	9.28143E-05	6.60179E-05	0.00011497	8.3982E-05	2.54491E-05	4.41616E-05	0.000271314
3830703774075	383070	3774075	0.000282535	6.0874E-05	0.000145899	0.000270625	0.0001856	1.74682E-05	5.62423E-05	9.9582E-05	5.86466E-05	7.90723E-05	9.5939E-05	9.5939E-05	9.5939E-05	6.82405E-05	0.000118841	8.68093E-05	2.63059E-05	4.56484E-05	0.000298086
3830803774075	383080	3774075	0.000300531	6.47515E-05	0.000155192	0.000287863	0.000197422	1.85809E-05	5.98247E-05	0.000105925	6.11656E-05	8.24686E-05	0.00010006	0.00010006	0.00010006	7.11715E-05	0.000123945	9.05379E-05	2.74357E-05	4.76091E-05	0.000331602
3830903774075	383090	3774075	0.000319241	6.87825E-05	0.000164854	0.000305783	0.000209712	1.97376E-05	6.35491E-05	0.000112519	6.41083E-05	8.64363E-05	0.000104874	0.000104874	0.000104874	7.45957E-05	0.000129908	9.48939E-05	2.87557E-05	4.98996E-05	0.000370276
3831003774075	383100	3774075	0.000336887	7.25846E-05	0.000173966	0.000322686	0.000221304	2.08286E-05	6.70619E-05	0.000118739	6.67586E-05	9.00096E-05	0.000109209	0.000109209	0.000109209	7.76796E-05	0.000135279	9.88168E-05	2.99445E-05	5.19625E-05	0.000408604
3831103774075	383110	3774075	0.000352274	7.58998E-05	0.000181912	0.000337424	0.000231412	2.178E-05	7.01249E-05	0.000124162	6.79883E-05	9.16675E-05	0.000111221	0.000111221	0.000111221	7.91103E-05	0.00013777	0.000100637	3.04961E-05	5.29196E-05	0.000440676
3831203774075	383120	3774075	0.000368603	7.94179E-05	0.000190344	0.000353065	0.000242138	2.27895E-05	7.33753E-05	0.000129917	6.9206E-05	9.33094E-05	0.000113213	0.000113213	0.000113213	8.05273E-05	0.000140238	0.000102439	3.10423E-05	5.38674E-05	0.000475202
3831303774075	383130	3774075	0.000386505	8.32751E-05	0.000199589	0.000370212	0.000253899	2.38963E-05	7.69389E-05	0.000136227	7.07341E-05	9.53697E-05	0.000115713	0.000115713	0.000115713	8.23053E-05	0.000143334	0.000104701	3.17277E-05	5.50568E-05	0.000513953
3831403774075	383140	3774075	0.000405846	8.74423E-05	0.000209576	0.000388738	0.000266604	2.50921E-05	8.07891E-05	0.000143044	7.2489E-05	9.77358E-05	0.000118584	0.000118584	0.000118584	8.43473E-05	0.000146891	0.000107299	3.25148E-05	5.64228E-05	0.000555689
3831503774075	383150	3774075	0.000426156	9.18182E-05	0.000220064	0.000408192	0.000279946	2.63478E-05	8.4832E-05	0.000150203	7.46737E-05	0.000100681	0.000122157	0.000122157	0.000122157	8.68894E-05	0.000151318	0.000110533	3.34948E-05	5.81233E-05	0.000596709
3831603774075	383160	3774075	0.000447448	9.64056E-05	0.000231059	0.000428586	0.000293932	2.76642E-05	8.90704E-05	0.000157707	7.69957E-05	0.000103812	0.000125956	0.000125956	0.000125956	8.95913E-05	0.000156023	0.00011397	3.45363E-05	5.99307E-05	0.000639293
3831703774075	383650	3774075	0.011113459	0.002394469	0.005738917	0.010644976	0.007300528	0.000687108	0.002212281	0.003917039	6.572E-05	8.86093E-05	0.00010751	0.00010751	0.00010751	7.6471E-05	0.000133174	9.72795E-05	2.94786E-05	5.11541E-05	0.000898878
3831803774075	383660	3774075	0.009234156	0.001989561	0.004768458	0.008844895	0.006065997	0.000570917	0.001838181	0.003254662	6.65199E-05	8.96877E-05	0.000108819	0.000108819	0.000108819	7.74017E-05	0.000134795	9.84634E-05	2.98374E-05	5.17767E-05	0.000845042
3831903774075	383670	3774075	0.007894826	0.001700993	0.004076836	0.007562023	0.005186179	0.000488111	0.001571569	0.002782602	6.6687E-05	8.99131E-05	0.000109092	0.000109092	0.000109092	7.75962E-05	0.000135134	9.87108E-05	2.99124E-05	5.19068E-05	0.000793236
3832003774075	383680	3774075	0.006869167	0.001480008	0.003547193	0.0065796	0.004512415	0.000424698	0.001367399	0.0024211	6.67168E-05	8.99533E-05	0.000109141	0.000109141	0.000109141	7.76309E-05	0.000135194	9.8755E-05	2.99258E-05	5.193E-05	0.00074562
3832103774075	383690	3774075	0.006059276	0.001305512	0.003128971	0.00580385	0.003980391	0.000374625	0.001206179	0.002135647	6.68064E-05	9.0074E-05	0.000109287	0.000109287	0.000109287	7.77351E-05	0.000135375	9.88875E-05	2.99659E-05	5.19997E-05	0.000701783
3832203774075	383700	3774075	0.005405879	0.001164733	0.00279156	0.005177996	0.003551169	0.000334228	0.001076112	0.001905351	6.66452E-05	8.98567E-05	0.000109024	0.000109024	0.000109024	7.75476E-05	0.000135049	9.8649E-05	2.98936E-05	5.18742E-05	0.000661122
3832703774075	383710	3774075	0.004864051	0.001047992	0.002511764	0.004659009	0.003195237	0.000300728	0.000968254	0.001714379	6.64184E-05	8.95509E-05	0.000108653	0.000108653	0.000108653	7.72837E-05	0.000134589	9.83132E-05	2.97919E-05	5.16977E-05	0.000623916
3832803774075	383720	3774075	0.00440782	0.000949694	0.002276169	0.0042201	0.002895535	0.000272521	0.000877435	0.001553576	6.62214E-05	8.92853E-05	0.000108331	0.000108331	0.000108331	7.70545E-05	0.00013419	9.80216E-05	2.97035E-05	5.15444E-05	0.000589988
3832903774075	383730	3774075	0.004018665	0.000865848	0.002075212	0.00384926	0.002639896	0.000248461	0.000799968	0.001416415	6.60662E-05	8.90761E-05	0.000108077	0.000108077	0.000108077	7.68739E-05	0.000133876	9.77919E-05	2.96339E-05	5.14236E-05	0.000558924
3833003774075	383740	3774075	0.003684078	0.000793759	0.001902434	0.003528777	0.002420103	0.000227774	0.000733364	0.001298487	6.57916E-05	8.87059E-05	0.000107627	0.000107627	0.000107627	7.65544E-05	0.000133319	9.73855E-05	2.95108E-05	5.12098E-05	0.000529908
3833103774075	383750	3774075	0.003394414	0.000731349	0.001752853	0.003251324	0.0022298	0.000209865	0.000675703	0.001196392	6.52842E-05	8.80218E-05	0.000106797	0.000106797	0.000106797	7.5964E-05	0.000132291	9.66345E-05	2.92832E-05	5.08149E-05	0.0005018
3833203774075	383760	3774075	0.0031396	0.000676448	0.001621269	0.003007252	0.002062431	0.000194111	0.000624979	0.00110658	6.47888E-05	8.73538E-05	0.000105987	0.000105987	0.000105987	7.53875E-05	0.000131287	9.59011E-05	2.90609E-05	5.04293E-05	0.000475912
3833703774075	383770	3774075	0.002912265	0.000627467	0.001503875	0.0027895	0.001913092	0.000180056	0.000579725	0.001026454	6.48306E-05	8.74101E-05	0.000106055	0.000106055	0.000106055	7.54361E-05	0.000131372	9.5963E-05	2.90797E-05	5.04618E-05	0.000455211
3833803774075	383780	3774075	0.002709786	0.000583841	0.001399316	0.002595556	0.001780082	0.000167537	0.000539419	0.000955088	6.50156E-05	8.76596E-05	0.000106358	0.000106358	0.000106358	7.56514E-05	0.000131747	9.62369E-05	2.91627E-05	5.06058E-05	0.000436044
3833903774075	383790	3774075	0.0025288	0.000544847	0.001305856	0.002422199	0.00166119	0.000156347	0.000503391	0.000891298	6.50574E-05	8.77159E-05	0.000106426	0.000106426	0.000106426	7.57001E-05	0.000131831	9.62987E-05	2.91814E-05	5.06384E-05	0.000416818
3834003774075	383800	3774075	0.002359811	0.000508437	0.001218591	0.002260334	0.00155018	0.000145899	0.000469752	0.000831737	6.495E-05	8.75711E-05	0.000106251	0.000106251	0.000106251	7.5575E-05	0.000131614	9.61397E-05	2.91332E-05	5.05547E-05	0.000398558
3834103774075	383810	3774075	0.002206519	0.000475409	0.001139432	0.002113504	0.001449482	0.000136422	0.000439237	0.000777708	6.46933E-05	8.7225E-05	0.000105831	0.000105831	0.000105831	7.52764E-05	0.000131094	9.57597E-05	2.90181E-05	5.03549E-05	0.000381516
3834203774075	383820	3774075	0.002070282	0.000446056	0.00106908	0.00198301	0.001359986	0.000127999	0.000412117	0.00072969	6.43232E-05	8.6726E-05	0.000105225	0.000105225	0.000105225	7.48458E-05	0.000130344	9.52119E-05	2.88521E-05	5.00669E-05	0.000365346
3834303774075	383830	3774075	0.001949338	0.000419998	0.001006625	0.001867164	0.001280537	0.000120521	0.000388042	0.000687062	6.39949E-05	8.62834E-05	0.000104688	0.000104688	0.000104688	7.44637E-05	0.000129678	9.4726E-05	2.87048E-05	4.98113E-05	0.000350005
3834403774075	383840	3774075	0.001838912	0.000396206	0.000949602	0.001761393	0.001207997	0.000113694	0.00036606	0.000648141	6.36129E-05	8.57683E-05	0.000104063	0.000104063	0.000104063	7.40192E-05	0.000128904	9.41605E-05	2.85335E-05	4.9514E-05	0.000335578
3834603774075	383860	3774075	0.001656917	0.000356994	0.000855621	0.00158707	0.001088443	0.000102442	0.000329831	0.000583995	6.27354E-05	8.45852E-05	0.000102628	0.000102628	0.000102628	7.29982E-05	0.000127126	9.28617E-05	2.81399E-05	4.8831E-05	0.000309081
3834703774075	383870	3774075	0.001576162	0.000339595	0.00081392	0.00150972	0.001035395	9.74489E-05	0.000313756	0.000555533	6.22997E-05	8.39977E-05	0.000101915	0.000101915	0.000101915	7.24912E-05	0.000126243	9.22167E-05	2.79445E-05	4.84918E-05	0.000297005
3834803774075	383880	3774075	0.001501433	0.000323494	0.00077533	0.001438141	0.000986304	9.28286E-05	0.00029888	0.000529194	6.18639E-05	8.34102E-05	0.000101202	0.000101202	0.000101202	7.19842E-05	0.00012536	9.15717E-05	2.7749E-05	4.81527E-05	0.000285622
3834903774075	383890	3774075	0.001431693	0.000308468	0.000739317	0.001371341	0.000940492	8.85169E-05	0.000284998	0.000504613	6.13984E-05	8.27825E-05	0.000100441	0.000100441	0.000100441	7.14424E-05	0.000124417	9.08825E-05	2.75402E-05	4.77903E-05	0.00027489
3839003774075	383900	3774075	0.001367106	0.000294552	0.000705964	0.001309476	0.000898064	8.45236E-05	0.00027214	0.000481849	6.09089E-05	8.21225E-05	9.96399E-05	9.96399E-05	9.96399E-05	7.08729E-05	0.000123425	9.0158E-05	2.73206E-05	4.74093E-05	0.000264724
3839103774075	383910	3774075	0.001306607	0.000281517	0.000674723	0.001251527	0.000858321	8.07832E-05	0.000260097	0.000460525	6.04493E-05	8.15028E-05	9.8888E-05	9.8888E-05	9.8888E-05	7.03381E-05	0.000122493	8.94777E-05	2.71144E-05	4.70515E-05	0.000255102
3829703774085	382970	3774085	0.000176534	3.80354E-05	9.1161E-05	0.000169092	0.000115967	1.09145E-05	3.51414E-05	6.2221E-05	4.60517E-05	6.20909E-05	7.53353E-05	7.53353E-05	7.53353E-05	5.35853E-05	9.33186E-05	6.81663E-05	2.06565E-05	3.5845E-05	0.000154117
3829803774085	382980	3774085	0.000179856	3.87512E-05	9.28765E-05	0.000172274	0.000118149	1.11199E-05	3.58027E-05	6.33919E-05	4.61592E-05	6.22357E-05	7.55111E-05	7.55111E-05	7.55111E-05	5.37103E-05	9.35363E-05	6.83253E-05	2.07047E-05	3.59287E-05	0.000160068
3829903774085	382990	3774085	0.000183394	3.95134E-05	9.47032E-05	0.000175663	0.000120473	1.13386E-05	3.65069E-05	6.46387E-05	4.62607E-05	6.23726E-05	7.56771E-05	7.56771E-05	7.56771E-05	5.38284E-05	9.37419E-05	6.84756E-05	2.07502E-05	3.60076E-05	0.000166515
3830003774085	383000	3774085	0.00019071	4.10898E-05	9.84816E-05	0.000182671	0.000125279	1.1791E-05	3.79634E-05	6.72176E-05	4.69949E-05	6.33625E-05	7.68782E-05	7.68782E-05	7.68782E-05	5.46827E-05	9.52297E-05	6.95623E-05	2.10795E-05	3.65791E-05	0.000176149
3830103774085	383010	3774085	0.000202076	4.35386E-05	0.000104351	0.000193557	0.000132745	1.24937E-05	4.02259E-05	7.12235E-05	4.83678E-05	6.52135E-05	7.91241E-05	7.91241E-05	7.91241E-05	5.62802E-05	9.80117E-05	7.15945E-05	2.16953E-05	3.76477E-05	0.000189561
3830203774085	383020	3774085	0.000214773	4.62742E-05	0.000110907	0.000205719	0.000141086	1.32787E-05	4.27534E-05	7.56986E-05	4.99018E-05	6.72819E-05	8.16336E-05	8.16336E-05	8.16336E-05	5.80652E-05	0.00010112	7.38652E-05	2.23834E-05	3.88418E-05	0.000205171
3830303774085	383030	3774085	0.0002256	4.86071E-05	0.000116498	0.00021609	0.000148199	1.39481E-05	4.49087E-05	7.95148E-05	5.10061E-05	6.87708E-05	8.34401E-05	8.34401E-05	8.34401E-05	5.93501E-05	0.000103358	7.54998E-05	2.28787E-05	3.97013E-05	0.000220183
3830403774085	383040	3774085	0.000237167	5.10993E-05	0.000122472	0.00022717	0.000155797	1.46633E-05	4.72113E-05	8.35918E-05	5.21582E-05	7.03241E-05	8.53247E-05	8.53247E-05	8.53247E-05	6.06906E-05	0.000105693	7.72051E-05	2.33955E-05	4.0598E-05	0.00023701
3830503774085	383050	3774085	0.000250497	5.39712E-05	0.000129355	0.000239937	0.000164553	1.54874E-05	4.98647E-05	8.82898E-05	5.3543E-05	7.21912E-05	8.75901E-05	8.75901E-05	8.75901E-05	6.2302E-05	0.000108499	7.92549E-05	2.40166E-05	4.16759E-05	0.000257114
3830603774085	383060	3774085	0.000266126	5.73386E-05	0.000137426	0.000254907	0.00017482	1.64537E-05	5.29758E-05	9.37984E-05	5.52979E-05	7.45573E-05	9.0461E-05	9.0461E-05	9.0461E-05	6.4344E-05	0.000112055	8.18526E-05	2.48038E-05	4.30419E-05	0.000282118
3830703774085	383070	3774085	0.0002824	6.08451E-05	0.00014583	0.000270496	0.000185511	1.74599E-05	5.62156E-05	9.95346E-05	5.7214E-05	7.71408E-05	9.35955E-05	9.35955E-05	9.35955E-05	6.65735E-05	0.000115938	8.46888E-05	2.56633E-05	4.45333E-05	0.000311099
3830803774085	383080	3774085	0.000299684	6.45689E-05	0.000154755	0.000287051	0.000196865	1.85285E-05	5.96561E-05	0.000105626	5.9524E-05	8.02554E-05	9.73744E-05	9.73744E-05	9.73744E-05	6.92615E-05	0.000120619	8.81082E-05	2.66994E-05	4.63314E-05	0.000345946
3830903774085	383090	3774085	0.000317627	6.84348E-05	0.00016402	0.000304237	0.000208652	1.96378E-05	6.32278E-05	0.00011195	6.21624E-05	8.38126E-05	0.00010169	0.00010169	0.00010169	7.23314E-05	0.000125965	9.20135E-05	2.78829E-05	4.8385E-05	0.000385927
3831003774085	383100	3774085	0.000334789	7.21325E-05	0.000172883	0.000320676	0.000219926	2.06989E-05	6.66442E-05	0.000117999	6.45381E-05	8.70158E-05	0.000105577	0.000105577	0.000105577	7.50958E-05	0.000130779	9.553E-05	2.89485E-05	5.02341E-05	0.000426464
3831103774085	383110	3774085	0.000350001	7.54101E-05	0.000180738	0.000335247	0.000229919	2.16394E-05	6.96724E-05	0.000123361	6.56722E-05	8.85449E-05	0.000107432	0.000107432	0.000107432	7.64155E-05	0.000133077	9.72088E-05	2.94572E-05	5.11169E-05	0.000461425
3831203774085	383120	3774085	0.000366195	7.88992E-05	0.000189101	0.000350758	0.000240557	2.26406E-05	7.2896E-05	0.000129069	6.68123E-05	9.00821E-05	0.000109297	0.000109297	0.000109297	7.77421E-05	0.000135388	9.88964E-05	2.99686E-05	5.20043E-05	0.000499496
3831303774085	383130	3774085	0.000383909	8.27158E-05	0.000198248	0.000367726	0.000252193	2.37358E-05	7.64222E-05	0.000135312	6.82688E-05	9.20458E-05	0.00011168	0.00011168	0.00011168	7.94368E-05	0.000138339	0.000101052	3.06219E-05	5.3138E-05	0.00054273
3831403774085	383140	3774085	0.000403183	8.68685E-05	0.000208201	0.000386187	0.000264855	2.49275E-05	8.0259E-05	0.000142106	6.99103E-05	9.4259E-05	0.000114365	0.000114365	0.000114365	8.13468E-05	0.000141665	0.000103482	3.13582E-05	5.44157E-05	0.000589946
3831503774085	383150	3774085	0.000423453	9.12357E-05	0.000218668	0.000405602	0.00027817	2.61807E-05	8.42939E-05	0.00014925	7.19876E-05	9.70598E-05	0.000117763	0.000117763	0.000117763	8.37639E-05	0.000145875	0.000106557	3.22899E-05	5.60325E-05	0.000638451
3831603774085	383160	3774085	0.000444677	9.58087E-05	0.000229628	0.000425932	0.000292112	2.74929E-05	8.85189E-05	0.00015673	7.43812E-05	0.000100287	0.000121679	0.000121679	0.000121679	8.65491E-05	0.000150725	0.0001101	3.33636E-05	5.78956E-05	0.000687111
3831703774085	383640	3774085	0.012069742	0.002600506	0.006232736	0.011560947	0.007928718	0.000746232	0.002402642	0.004254089	6.25683E-05	8.43599E-05	0.000102354	0.000102354	0.000102354	7.28037E-05	0.000126787	9.26143E-05	2.80649E-05	4.87009E-05	0.000955178
3831803774085	383650	3774085	0.009949008	0.00214358	0.005137602	0.009529612	0.00653559	0.000615114	0.001980482	0.003506618	6.29742E-05	8.49072E-05	0.000103018	0.000103018	0.000103018	7.3276E-05	0.00012761	9.32151E-05	2.8247E-05	4.90169E-05	0.000897409
3831903774085	383660	3774085	0.00840943	0.001811868	0.004342575	0.008054934	0.005524228	0.000519927	0.001674008	0.00296398	6.34875E-05	8.55993E-05	0.000103858	0.000103858	0.000103858	7.38734E-05	0.00012865	9.3975E-05	2.84773E-05	4.94164E-05	0.00084472
3832003774085	383670	3774085	0.007270965	0.001566578	0.003754679	0.00696446	0.00477636	0.00044954	0.001447382	0.002562717	6.37741E-05	8.59856E-05	0.000104327	0.000104327	0.000104327	7.42068E-05	0.000129231	9.43991E-05	2.86058E-05	4.96394E-05	0.000793415
3832103774085	383680	3774085	0.006383157	0.001375294	0.003296221	0.006114078	0.004193151	0.00039465	0.001270652	0.002249801	6.39352E-05	8.62029E-05	0.000104591	0.000104591	0.000104591	7.43943E-05	0.000129557	9.46376E-05	2.86781E-05	4.97649E-05	0.000746844

			ISDrainage / Utilities Trenching	ISDrainage / Utilities Trenching	ISAsphalt Paving	ISAsphalt Paving	SVDemolition	SVSite Grubbing / Prep	SVMass Grading / Excavation	SVMass Grading / Excavation	SVDrainage / Utilities Trenching	SVFoundations / Concrete Pads	SVBuilding / Structure Construction	SVBuilding / Structure Construction	SVAsphalt Paving	SVAsphalt Paving	SVArchitectural Coating	SVArchitectural Coating	SVLandscaping or Other Finishing	SVLandscaping or Other Finishing	MDemolition
Unique Identifier	X (UTM)	Y (UTM)	2027	2028	2027	2028	2027	2027	2027	2028	2028	2028	2028	2029	2028	2029	2028	2029	2028	2029	2027
3838603774065	383860	3774065	0.000104718	0.000104718	0.000448449	0.000448449	3.53444E-05	2.3351E-05	3.94331E-05	3.94331E-05	1.19026E-05	1.22661E-05	6.96724E-05	6.96724E-05	4.84282E-05	4.84282E-05	4.79739E-06	4.79739E-06	1.54462E-05	1.54462E-05	0.000486573
3838703774065	383870	3774065	0.000100622	0.000100622	0.00043091	0.00043091	3.51913E-05	2.32498E-05	3.92622E-05	3.92622E-05	1.1851E-05	1.22129E-05	6.92086E-05	6.92086E-05	4.82184E-05	4.82184E-05	4.77661E-06	4.77661E-06	1.53792E-05	1.53792E-05	0.000473632
3838803774065	383880	3774065	9.67643E-05	9.67643E-05	0.000414388	0.000414388	3.50014E-05	2.31243E-05	3.90504E-05	3.90504E-05	1.17871E-05	1.2147E-05	6.86547E-05	6.86547E-05	4.79581E-05	4.79581E-05	4.75083E-06	4.75083E-06	1.52962E-05	1.52962E-05	0.000461102
3838903774065	383890	3774065	9.31248E-05	9.31248E-05	0.000398802	0.000398802	3.48114E-05	2.29988E-05	3.88385E-05	3.88385E-05	1.17231E-05	1.20811E-05	6.81007E-05	6.81007E-05	4.76979E-05	4.76979E-05	4.72505E-06	4.72505E-06	1.52132E-05	1.52132E-05	0.000448925
3839003774065	383900	3774065	8.96813E-05	8.96813E-05	0.000384055	0.000384055	3.45909E-05	2.28531E-05	3.85924E-05	3.85924E-05	1.16489E-05	1.20045E-05	6.73277E-05	6.73277E-05	4.73957E-05	4.73957E-05	4.69511E-06	4.69511E-06	1.51168E-05	1.51168E-05	0.000437089
3839103774065	383910	3774065	8.64235E-05	8.64235E-05	0.000370104	0.000370104	3.43458E-05	2.26912E-05	3.8319E-05	3.8319E-05	1.15663E-05	1.19195E-05	6.66191E-05	6.66191E-05	4.70599E-05	4.70599E-05	4.66185E-06	4.66185E-06	1.50097E-05	1.50097E-05	0.000425556
3829703774075	382970	3774075	5.17122E-05	5.17122E-05	0.000221454	0.000221454	2.787E-05	1.84128E-05	3.1094E-05	3.1094E-05	9.38552E-06	9.6721E-06	5.67506E-05	5.67506E-05	3.81869E-05	3.81869E-05	3.78287E-06	3.78287E-06	1.21797E-05	1.21797E-05	5.28924E-05
3829803774075	382980	3774075	5.37609E-05	5.37609E-05	0.000230228	0.000230228	2.78087E-05	1.83723E-05	3.10257E-05	3.10257E-05	9.36489E-06	9.65084E-06	5.66604E-05	5.66604E-05	3.81029E-05	3.81029E-05	3.77455E-06	3.77455E-06	1.21529E-05	1.21529E-05	5.36445E-05
3829903774075	382990	3774075	5.59706E-05	5.59706E-05	0.000239691	0.000239691	2.77413E-05	1.83278E-05	3.09505E-05	3.09505E-05	9.34219E-06	9.62745E-06	5.65702E-05	5.65702E-05	3.80106E-05	3.80106E-05	3.7654E-06	3.7654E-06	1.21235E-05	1.21235E-05	5.44384E-05
3830003774075	383000	3774075	5.92697E-05	5.92697E-05	0.000253819	0.000253819	2.79864E-05	1.84897E-05	3.12239E-05	3.12239E-05	9.42472E-06	9.7125E-06	5.69825E-05	5.69825E-05	3.83464E-05	3.83464E-05	3.79867E-06	3.79867E-06	1.22306E-05	1.22306E-05	5.61455E-05
3830103774075	383010	3774075	6.38582E-05	6.38582E-05	0.000273469	0.000273469	2.85255E-05	1.88459E-05	3.18254E-05	3.18254E-05	9.60628E-06	9.8996E-06	5.78972E-05	5.78972E-05	3.90851E-05	3.90851E-05	3.87184E-06	3.87184E-06	1.24662E-05	1.24662E-05	5.88495E-05
3830203774075	383020	3774075	6.92391E-05	6.92391E-05	0.000296512	0.000296512	2.91443E-05	1.92547E-05	3.25158E-05	3.25158E-05	9.81466E-06	1.01143E-05	5.89407E-05	5.89407E-05	3.99329E-05	3.99329E-05	3.95583E-06	3.95583E-06	1.27366E-05	1.27366E-05	6.19057E-05
3830303774075	383030	3774075	7.4036E-05	7.4036E-05	0.000317055	0.000317055	2.94568E-05	1.94612E-05	3.28644E-05	3.28644E-05	9.91989E-06	1.02228E-05	5.94689E-05	5.94689E-05	4.03611E-05	4.03611E-05	3.99824E-06	3.99824E-06	1.28731E-05	1.28731E-05	6.41322E-05
3830403774075	383040	3774075	7.93508E-05	7.93508E-05	0.000339815	0.000339815	2.97815E-05	1.96757E-05	3.32266E-05	3.32266E-05	1.00292E-05	1.03355E-05	6.001E-05	6.001E-05	4.0806E-05	4.0806E-05	4.04232E-06	4.04232E-06	1.3015E-05	1.3015E-05	6.64781E-05
3830503774075	383050	3774075	8.57468E-05	8.57468E-05	0.000367206	0.000367206	3.02165E-05	1.99631E-05	3.37119E-05	3.37119E-05	1.01757E-05	1.04864E-05	6.07315E-05	6.07315E-05	4.1402E-05	4.1402E-05	4.10136E-06	4.10136E-06	1.32051E-05	1.32051E-05	6.92597E-05
3830603774075	383060	3774075	9.37788E-05	9.37788E-05	0.000401602	0.000401602	3.0823E-05	2.03638E-05	3.43886E-05	3.43886E-05	1.038E-05	1.06969E-05	6.17493E-05	6.17493E-05	4.22331E-05	4.22331E-05	4.18369E-06	4.18369E-06	1.34702E-05	1.34702E-05	7.26621E-05
3830703774075	383070	3774075	0.000103032	0.000103032	0.00044123	0.00044123	3.14847E-05	2.08009E-05	3.51269E-05	3.51269E-05	1.06028E-05	1.09266E-05	6.28443E-05	6.28443E-05	4.31397E-05	4.31397E-05	4.2735E-06	4.2735E-06	1.37594E-05	1.37594E-05	7.62853E-05
3830803774075	383080	3774075	0.000114617	0.000114617	0.000490842	0.000490842	3.23792E-05	2.13919E-05	3.61248E-05	3.61248E-05	1.0904E-05	1.1237E-05	6.4313E-05	6.4313E-05	4.43653E-05	4.43653E-05	4.39491E-06	4.39491E-06	1.41503E-05	1.41503E-05	8.05831E-05
3830903774075	383090	3774075	0.000127985	0.000127985	0.00054087	0.00054087	3.34452E-05	2.20962E-05	3.73142E-05	3.73142E-05	1.1263E-05	1.16069E-05	6.60136E-05	6.60136E-05	4.58259E-05	4.58259E-05	4.5396E-06	4.5396E-06	1.46162E-05	1.46162E-05	8.52689E-05
3831003774075	383100	3774075	0.000141233	0.000141233	0.00060482	0.00060482	3.44009E-05	2.27276E-05	3.83805E-05	3.83805E-05	1.15849E-05	1.19386E-05	6.75081E-05	6.75081E-05	4.71355E-05	4.71355E-05	4.66933E-06	4.66933E-06	1.50338E-05	1.50338E-05	8.968E-05
3831103774075	383110	3774075	0.000152318	0.000152318	0.000652294	0.000652294	3.47808E-05	2.29786E-05	3.88043E-05	3.88043E-05	1.17128E-05	1.20705E-05	6.8062E-05	6.8062E-05	4.76559E-05	4.76559E-05	4.72089E-06	4.72089E-06	1.51998E-05	1.51998E-05	9.28496E-05
3831203774075	383120	3774075	0.000164252	0.000164252	0.000703399	0.000703399	3.51606E-05	2.32295E-05	3.92281E-05	3.92281E-05	1.18407E-05	1.22023E-05	6.86289E-05	6.86289E-05	4.81764E-05	4.81764E-05	4.77245E-06	4.77245E-06	1.53658E-05	1.53658E-05	9.61386E-05
3831303774075	383130	3774075	0.000177646	0.000177646	0.000760759	0.000760759	3.56875E-05	2.35776E-05	3.98159E-05	3.98159E-05	1.20182E-05	1.23851E-05	6.94663E-05	6.94663E-05	4.88983E-05	4.88983E-05	4.84396E-06	4.84396E-06	1.55961E-05	1.55961E-05	9.98156E-05
3831403774075	383140	3774075	0.000192072	0.000192072	0.000822537	0.000822537	3.62941E-05	2.39783E-05	4.04926E-05	4.04926E-05	1.22224E-05	1.25956E-05	7.04454E-05	7.04454E-05	4.97294E-05	4.97294E-05	4.92629E-06	4.92629E-06	1.58612E-05	1.58612E-05	0.000103612
3831503774075	383150	3774075	0.00020625	0.00020625	0.000883255	0.000883255	3.70783E-05	2.44964E-05	4.13675E-05	4.13675E-05	1.24865E-05	1.28678E-05	7.15276E-05	7.15276E-05	5.08039E-05	5.08039E-05	5.03273E-06	5.03273E-06	1.62039E-05	1.62039E-05	0.000107378
3831603774075	383160	3774075	0.000220969	0.000220969	0.000946288	0.000946288	3.78257E-05	2.49903E-05	4.22014E-05	4.22014E-05	1.27382E-05	1.31272E-05	7.26613E-05	7.26613E-05	5.1828E-05	5.1828E-05	5.13419E-06	5.13419E-06	1.65305E-05	1.65305E-05	0.000111223
3831703774075	383650	3774075	0.000310694	0.000310694	0.001330529	0.001330529	3.29244E-05	2.17521E-05	3.67332E-05	3.67332E-05	1.10877E-05	1.14262E-05	6.2883E-05	6.2883E-05	4.51124E-05	4.51124E-05	4.46892E-06	4.46892E-06	1.43886E-05	1.43886E-05	0.000598577
3831803774075	383660	3774075	0.000292086	0.000292086	0.001250841	0.001250841	3.32736E-05	2.19828E-05	3.71228E-05	3.71228E-05	1.12053E-05	1.15474E-05	6.33468E-05	6.33468E-05	4.55909E-05	4.55909E-05	4.51632E-06	4.51632E-06	1.45412E-05	1.45412E-05	0.000617846
3831903774075	383670	3774075	0.000274179	0.000274179	0.001174157	0.001174157	3.34329E-05	2.20881E-05	3.73005E-05	3.73005E-05	1.12589E-05	1.16027E-05	6.34885E-05	6.34885E-05	4.58091E-05	4.58091E-05	4.53794E-06	4.53794E-06	1.46108E-05	1.46108E-05	0.00063638
3832003774075	383680	3774075	0.000257721	0.000257721	0.001103676	0.001103676	3.35738E-05	2.21812E-05	3.74577E-05	3.74577E-05	1.13064E-05	1.16516E-05	6.36173E-05	6.36173E-05	4.60022E-05	4.60022E-05	4.55707E-06	4.55707E-06	1.46724E-05	1.46724E-05	0.000641489
3832103774075	383690	3774075	0.000242569	0.000242569	0.001038787	0.001038787	3.36351E-05	2.22217E-05	3.75261E-05	3.75261E-05	1.1327E-05	1.16729E-05	6.37075E-05	6.37075E-05	4.60862E-05	4.60862E-05	4.56538E-06	4.56538E-06	1.46992E-05	1.46992E-05	0.000639084
3832203774075	383700	3774075	0.000228514	0.000228514	0.0009786	0.0009786	3.36167E-05	2.22095E-05	3.75056E-05	3.75056E-05	1.13208E-05	1.16665E-05	6.37075E-05	6.37075E-05	4.6061E-05	4.6061E-05	4.56289E-06	4.56289E-06	1.46911E-05	1.46911E-05	0.000633246
3832303774075	383710	3774075	0.000215654	0.000215654	0.000923528	0.000923528	3.36167E-05	2.22095E-05	3.75056E-05	3.75056E-05	1.13208E-05	1.16665E-05	6.37075E-05	6.37075E-05	4.6061E-05	4.6061E-05	4.56289E-06	4.56289E-06	1.46911E-05	1.46911E-05	0.000625862
3832403774075	383720	3774075	0.000203927	0.000203927	0.000873306	0.000873306	3.36167E-05	2.22095E-05	3.75056E-05	3.75056E-05	1.13208E-05	1.16665E-05	6.37075E-05	6.37075E-05	4.6061E-05	4.6061E-05	4.56289E-06	4.56289E-06	1.46911E-05	1.46911E-05	0.000617249
3832503774075	383730	3774075	0.00019319	0.00019319	0.000827326	0.000827326	3.36167E-05	2.22095E-05	3.75056E-05	3.75056E-05	1.13208E-05	1.16665E-05	6.37204E-05	6.37204E-05	4.6061E-05	4.6061E-05	4.56289E-06	4.56289E-06	1.46911E-05	1.46911E-05	0.00060762
3832603774075	383740	3774075	0.000183161	0.000183161	0.000784376	0.000784376	3.35738E-05	2.21812E-05	3.74577E-05	3.74577E-05	1.13064E-05	1.16516E-05	6.36689E-05	6.36689E-05	4.60022E-05	4.60022E-05	4.55707E-06	4.55707E-06	1.46724E-05	1.46724E-05	0.000596393
3832703774075	383750	3774075	0.000173445	0.000173445	0.00074277	0.00074277	3.34329E-05	2.20881E-05	3.73005E-05	3.73005E-05	1.12589E-05	1.16027E-05	6.34498E-05	6.34498E-05	4.58091E-05	4.58091E-05	4.53794E-06	4.53794E-06	1.46108E-05	1.46108E-05	0.000582729
3832803774075	383760	3774075	0.000164497	0.000164497	0.00070445	0.00070445	3.32982E-05	2.1999E-05	3.71501E-05	3.71501E-05	1.12135E-05	1.15559E-05	6.32308E-05	6.32308E-05	4.56245E-05	4.56245E-05	4.51965E-06	4.51965E-06	1.45519E-05	1.45519E-05	0.000568863
3832703774075	383770	3774075	0.000157342	0.000157342	0.000673808	0.000673808	3.34268E-05	2.2084E-05	3.72937E-05	3.72937E-05	1.12568E-05	1.16006E-05	6.34885E-05	6.34885E-05	4.58007E-05	4.58007E-05	4.53711E-06	4.53711E-06	1.46081E-05	1.46081E-05	0.000559324
3832803774075	383780	3774075	0.000150717	0.000150717	0.000645437	0.000645437	3.36719E-05	2.22459E-05	3.75671E-05	3.75671E-05	1.13394E-05	1.16856E-05	6.40038E-05	6.40038E-05	4.61365E-05	4.61365E-05	4.57037E-06	4.57037E-06	1.47152E-05	1.47152E-05	0.000551612
3832903774075	383790	3774075	0.000144072	0.000144072	0.000616978	0.000616978	3.39414E-05	2.2424E-05	3.78678E-05	3.78678E-05	1.14302E-05	1.17792E-05	6.45707E-05	6.45707E-05	4.65059E-05	4.65059E-05	4.60696E-06	4.60696E-06	1.4833E-05	1.4833E-05	0.000542276
3838003774075	383800	3774075	0.00013776	0.00013776	0.00058995	0.00058995	3.43519E-05	2.26952E-05	3.83258E-05	3.83258E-05	1.15684E-05	1.19216E-05	6.56271E-05	6.56271E-05	4.70683E-05	4.70683E-05	4.66268E-06	4.66268E-06	1.50124E-05	1.50124E-05	0.000529306
3838103774075	383810	3774075	0.00013187	0.00013187	0.000564725	0.000564725	3.46766E-05	2.29098E-05	3.86881E-05	3.86881E-05	1.16777E-05	1.20343E-05	6.66835E-05	6.66835E-05	4.75132E-05	4.75132E-05	4.70675E-06	4.70675E-06	1.51543E-05	1.51543E-05	0.000515994
3838203774075	383820	3774075	0.00012628	0.00012628	0.00054089	0.00054089	3.48727E-05	2.30393E-05	3.89068E-05	3.89068E-05	1.17438E-05	1.21023E-05	6.74565E-05	6.74565E-05	4.77819E-05	4.77819E-05	4.73336E-06	4.73336E-06	1.524E-05	1.524E-05	0.000502588
3838303774075	383830	3774075	0.000120978	0.000120978	0.000518082	0.000518082	3.49707E-05	2.3104E-05	3.90162E-05	3.90162E-05	1.17768E-05	1.21364E-05	6.83455E-05	6.83455E-05	4.79162E-05	4.79162E-05	4.74667E-06	4.74667E-06	1.52828E-05	1.52828E-05	0.000489521
3838403774075	383840	3774075	0.000115991	0.000115991	0.000496726	0.000496726	3.50749E-05	2.31729E-05	3.91324E-05	3.91324E-05	1.18118E-05	1.21725E-05	6.92988E-05	6.92988E-05	4.80589E-05	4.80589E-05	4.76081E-06	4.76081E-06	1.53283E-05	1.53283E-05	0.000476748
3838603774075	383860	3774075	0.000106833	0.000106833	0.000457505	0.000457505	3.47747E-05	2.29745E-05	3.87974E-05	3.87974E-05	1.17107E-05	1.20683E-05	6.85902E-05	6.85902E-05	4.76476E-05	4.76476E-05	4.72006E-06	4.72006E-06	1.51972E-05	1.51972E-05	0.000453402
3838703774075	383870	3774075	0.000102659	0.000102659	0.000439631	0.000439631	3.46154E-05	2.28693E-05	3.86197E-05	3.86197E-05	1.16571E-05	1.2013E-05	6.81651E-05	6.81651E-05	4.74293E-05	4.74293E-05	4.69844E-06	4.69844E-06	1.51275E-05	1.51275E-05	0.000442198
3838803774075	383880	3774075	9.87243E-05	9.87243E-05	0.000422781	0.000422781	3.44438E-05	2.27559E-05	3.84283E-05	3.84283E-05	1.15993E-05	1.19535E-05	6.76498E-05	6.76498E-05	4.71942E-05	4.71942E-05	4.67515E-06	4.67515E-06	1.50526E-05	1.50526E-05	0.000431299
3838903774075	383890	3774075	9.50147E-05	9.50147E-05	0.000406895	0.000406895	3.426E-05	2.26345E-05	3.82233E-05	3.82233E-05	1.15374E-05	1.18897E-05	6.71473E-05	6.71473E-05	4.69424E-05	4.69424E-05	4.6502E-06	4.6502E-06	1.49722E-05	1.49722E-05	0.000420662
3839003774075	383900	3774075	9.15011E-05	9.15011E-05	0.000391848	0.000391848	3.40517E-05	2.24969E-05	3.79909E-05	3.79909E-05	1.14673E-05	1.18174E-05	6.64259E-05	6.64259E-05	4.6657E-05	4.6657E-05	4.62193E-06	4.62193E-06	1.48812E-05	1.48812E-05	0.000410299
3839103774075	383910	3774075	8.81752E-05	8.81752E-05	0.000377605	0.000377605	3.3825E-05	2.23471E-05	3.7738E-05	3.7738E-05	1.1391E-05	1.17388E-05	6.56786E-05	6.56786E-05	4.63464E-05	4.63464E-05	4.59116E-06	4.59116E-06	1.47822E-05	1.47822E-05	0.000400158
3829703774085	382970	3774085	5.32699E-05	5.32699E-05	0.000228125	0.000228125	2.75146E-05	1.8178E-05	3.06976E-05	3.06976E-05	9.26585E-06	9.54878E-06	5.59905E-05	5.59905E-05	3.77E-05	3.77E-05	3.73463E-06	3.73463E-06	1.20244E-05	1.20244E-05	5.26058E-05
3829803774085	382980	3774085	5.53269E-05	5.53269E-05	0.000236934	0.000236934	2.74166E-05	1.81133E-05	3.05882E-05	3.05882E-05	9.23284E-06	9.51476E-06	5.58359E-05	5.58359E-05	3.75657E-05	3.75657E-05	3.72133E-06	3.72133E-06	1.19815E-05	1.19815E-05	5.32386E-05
3829903774085	382990	3774085	5.75552E-05	5.75552E-05	0.000246477	0.000246477	2.73186E-05	1.80485E-05	3.04788E-05	3.04788E-05	9.19983E-06	9.48074E-06	5.56941E-05	5.56941E-05	3.74314E-05	3.74314E-05	3.70802E-06	3.70802E-06	1.19387E-05	1.19387E-05	5.39131E-05
3830003774085	383000	3774085	6.08852E-05	6.08852E-05	0.000260737	0.000260737	2.75146E-05	1.8178E-05	3.06976E-05	3.06976E-05	9.26585E-06	9.54878E-06	5.60291E-05	5.60291E-05	3.77E-05	3.77E-05	3.73463E-06	3.73463E-06	1.20244E-05	1.20244E-05	5.5483E-05
3830103774085	383010	3774085	6.55212E-05	6.55212E-05	0.000280591	0.000280591	2.80048E-05	1.85019E-05	3.12444E-05	3.12444E-05	9.43091E-06	9.71887E-06	5.68665E-05	5.68665E-05	3.83716E-05	3.83716E-05	3.80116E-06	3.80116E-06	1.22386E-05	1.22386E-05	5.80079E-05
3830203774085	383020	3774085	7.09165E-05	7.09165E-05	0.000303696	0.000303696	2.85562E-05	1.88661E-05	3.18596E-05	3.18596E-05	9.6166E-06	9.91023E-06	5.77941E-05	5.77941E-05	3.91271E-05	3.91271E-05	3.876E-06	3.876E-06	1.24796E-05	1.24796E-05	6.08373E-05
3830303774085	383030	3774085	7.61054E-05	7.61054E-05	0.000325917	0.000325917	2.89115E-05	1.91009E-05	3.2256E-05	3.2256E-05	9.73626E-06	1.00336E-05	5.83996E-05	5.83996E-05	3.9614E-05	3.9614E-05	3.92423E-06	3.92423E-06	1.26348E-05	1.26348E-05	6.31592E-05
3830403774085	383040	3774085	8.19216E-05	8.19216E-05	0.000350825	0.000350825	2.92791E-05	1.93438E-05	3.26661E-05	3.26661E-05	9.86005E-06	1.01611E-05	5.9018E-05	5.9018E-05	4.01176E-05	4.01176E-05	3.97413E-06	3.97413E-06	1.27955E-05	1.27955E-05	6.56125E-05
3830503774085	383050	3774085	8.88705E-05	8.88705E-05	0.000380583	0.000380583	2.97447E-05	1.96514E-05	3.31856E-05	3.31856E-05	1.00169E-05	1.03227E-05	5.9791E-05	5.9791E-05	4.07556E-05	4.07556E-05	4.03733E-06	4.03733E-06	1.2999E-05	1.2999E-05	6.84538E-05
3830603774085	383060	3774085	9.75132E-05	9.75132E-05	0.000417595	0.000417595	3.03696E-05	2.00643E-05	3.38828E-05	3.38828E-05	1.02273E-05	1.05396E-05	6.08345E-05	6.08345E-05	4.16119E-05	4.16119E-05	4.12215E-06	4.12215E-06	1.32721E-05	1.32721E-05	7.18443E-05
3830703774085	383070	3774085	0.00010753	0.00010753	0.000460491	0.000460491	3.10436E-05	2.05095E-05	3.46347E-05	3.46347E-05	1.04543E-05	1.07735E-05	6.19554E-05	6.19554E-05	4.25353E-05	4.25353E-05	4.21362E-06	4.21362E-06	1.35666E-05	1.35666E-05	7.54616E-05
3830803774085	383080	3774085	0.000119575	0.000119575	0.000512073	0.000512073	3.18768E-05	2.106E-05	3.55643E-05	3.55643E-05	1.07349E-05	1.10626E-05	6.33081E-05	6.33081E-05	4.36769E-05	4.36769E-05	4.32672E-06	4.32672E-06	1.39307E-05	1.39307E-05	7.95146E-05
3830903774085	383090	3774085	0.000133394	0.000133394	0.000571254	0.000571254	3.28387E-05	2.16955E-05	3.66375E-05	3.66375E-05	1.10588E-05	1.13964E-05	6.48283E-05	6.48283E-05	4.49949E-05	4.49949E-05	4.45728E-06	4.45728E-06	1.43511E-05	1.43511E-05	8.389E-05
3831003774085	383100	3774085	0.000147406	0.000147406	0.000631256	0.000631256	3.37025E-05	2.22662E-05	3.76013E-05	3.76013E-05	1.13497E-05	1.16962E-05	6.61811E-05	6.61811E-05	4.61785E-05	4.61785E-05	4.57453E-06	4.57453E-06	1.47286E-05	1.47286E-05	8.80564E-05
3831103774085	383110	3774085	0.00015949	0.00015949	0.000683006	0.000683006	3.40517E-05	2.24969E-05	3.79909E-05	3.79909E-05	1.14673E-05	1.18174E-05	6.66835E-05	6.66835E-05	4.6657E-05	4.6657E-05	4.62193E-06	4.62193E-06	1.48812E-05	1.48812E-05	9.11067E-05
3831203774085	383120	3774085	0.000172649	0.000172649	0.000739359	0.000739359	3.44132E-05	2.27357E-05	3.83942E-05	3.83942E-05	1.1589E-05	1.19429E-05	6.72246E-05	6.72246E-05	4.71523E-05	4.71523E-05	4.67099E-06	4.67099E-06	1.50392E-05	1.50392E-05	9.42942E-05
3831303774085	383130	3774085	0.000187593	0.000187593	0.000803355	0.000803355	3.49217E-05	2.30717E-05	3.89615E-05	3.89615E-05	1.17603E-05	1.21194E-05	6.80234E-05	6.80234E-05	4.7849E-05	4.7849E-05	4.74002E-06	4.74002E-06	1.52614E-05	1.52614E-05	9.78935E-05
3831403774085	383140	3774085	0.000203913	0.000203913	0.000873244	0.000873244	3.5516E-05	2.34643E-05	3.96245E-05	3.96245E-05	1.19604E-05	1.23256E-05	6.89896E-05	6.89896E-05	4.86633E-05	4.86633E-05	4.82068E-06	4.82068E-06	1.55211E-05	1.55211E-05	0.000101636
3831503774085	383150	3774085	0.000220678	0.000220678	0.00094504	0.00094504	3.62328E-05	2.39379E-05	4.04243E-05	4.04243E-05	1.22018E-05	1.25744E-05	7.00332E-05	7.00332E-05	4.96455E-05	4.96455E-05	4.91797E-06	4.91797E-06	1.58344E-05	1.58344E-05	0.000105659
3831603774085	383160	3774085	0.000237498	0.000237498	0.00101707	0.00101707	3.70599E-05	2.44843E-05	4.1347E-05	4.1347E-05	1.24803E-05	1.28614E-05	7.11927E-05	7.11927E-05	5.07787E-05	5.07787E-05	5.03024E-06	5.03024E-06	1.61958E-05	1.61958E-05	0.000109193
3831640774085	383640	3774085	0.000330154	0.000330154	0.001413866	0.001413866	3.17359E-05	2.09669E-05	3.54071E-05	3.54071E-05	1.06874E-05	1.10137E-05	6.08603E-05	6.08603E-05	4.34838E-05	4.34838E-05	4.30759E-06	4.30759E-06	1.38691E-05	1.38691E-05	0.000510539
3831650774085	383650	3774085	0.000310186	0.000310186	0.001328355	0.001328355	3.19993E-05	2.11409E-05	3.5701E-05	3.5701E-05	1.07761E-05	1.11052E-05	6.12597E-05	6.12597E-05	4.38448E-05	4.38448E-05	4.34335E-06	4.34335E-06	1.39843E-05	1.39843E-05	0.000525694
3831660774085	383660	3774085	0.000291974	0.000291974	0.001250364	0.001250364	3.22689E-05	2.1319E-05	3.60018E-05	3.60018E-05	1.08669E-05	1.11987E-05	6.1672E-05	6.1672E-05	4.42142E-05	4.42142E-05	4.37994E-06	4.37994E-06	1.41021E-05	1.41021E-05	0.000538725
3831670774085	383670	3774085	0.000274241	0.000274241	0.001174422	0.001174422	3.23914E-05	2.14E-05	3.61385E-05	3.61385E-05	1.09082E-05	1.12412E-05	6.18523E-05	6.18523E-05	4.43821E-05	4.43821E-05	4.39657E-06	4.39657E-06	1.41556E-05	1.41556E-05	0.000545303
3831680774085	383680	3774085	0.000258144	0.000258144	0.001105487	0.001105487	3.25323E-05	2.14931E-05	3.62957E-05	3.62957E-05	1.09556E-05	1.12901E-05	6.20069E-05	6.20069E-05	4.45751E

			MSite Grubbing / Prep	MMass Grading / Excavation	MMass Grading / Excavation	MDrainage / Utilities Trenching	MFoundations / Concrete Pads	MBuilding / Structure Construction	MAsphalt Paving	MLandscaping or Other Finishing	MWaterside Construction (Piles)	RSSWRe-striping South Valley	RSSWRe-striping Silver Lake Boulevard	RSSWDemolition	RSSWPlacing Base	RSSWForm/Place Rebar and Pour	Child Risk				
Unique Identifier	X (UTM)	Y (UTM)	2027	2027	2028	2028	2028	2028	2028	2028	2028	2029	2029	2029	2029	2029	3rd Trimester	0<2	2<16	Total	per million
3838603774065	383860	3774065	0.000439071	0.001096393	0.001096393	0.000306836	0.00056617	0.00101808	0.00072023	0.000218252	0.000386434	3.05468E-05	0.000297484	0.00050403	0.00027399	8.201E-05	2.59908E-08	6.8112E-07	7.5433E-08	7.82548E-07	0.78254774
3838703774065	383870	3774065	0.000427393	0.001067233	0.001067233	0.000298675	0.000551112	0.000991002	0.000701075	0.000212447	0.000376156	3.04312E-05	0.000286552	0.00048571	0.00026403	7.90293E-05	2.49388E-08	6.5259E-07	7.3453E-08	7.50985E-07	0.75098485
3838803774065	383880	3774065	0.000416087	0.001039001	0.001039001	0.000290774	0.000536533	0.000964787	0.000682529	0.000206827	0.000366205	3.03106E-05	0.000276222	0.00046841	0.000254627	7.62143E-05	2.39386E-08	6.2583E-07	7.1546E-08	7.21312E-07	0.72131213
3838903774065	383890	3774065	0.000405099	0.001011563	0.001011563	0.000283095	0.000522364	0.000939308	0.000664504	0.000201365	0.000356534	3.0185E-05	0.00026643	0.000451975	0.000245693	7.35402E-05	2.29851E-08	6.0058E-07	6.9702E-08	6.93268E-07	0.69326753
3839003774065	383900	3774065	0.000394418	0.000984891	0.000984891	0.000275631	0.000508591	0.000914542	0.000646984	0.000196056	0.000347134	3.00544E-05	0.000257156	0.000436397	0.000237225	7.10056E-05	2.20736E-08	5.7677E-07	6.7918E-08	6.6676E-07	0.66676025
3839103774065	383910	3774065	0.000384011	0.000958905	0.000958905	0.000268359	0.000495172	0.000890412	0.000629913	0.000190883	0.000337975	2.97881E-05	0.000248333	0.000421575	0.000229168	6.8594E-05	2.12283E-08	5.5439E-07	6.6189E-08	6.41803E-07	0.64180314
3829703774075	382970	3774075	4.77287E-05	0.000119182	0.000119182	3.33543E-05	6.15449E-05	0.000110669	7.82919E-05	2.37248E-05	4.20069E-05	2.57738E-05	3.50635E-05	6.01026E-05	3.26717E-05	9.77921E-06	1.12735E-08	3.7186E-07	3.1758E-08	4.14895E-07	0.41489505
3829803774075	382980	3774075	4.84074E-05	0.000120877	0.000120877	3.38286E-05	6.24201E-05	0.000112243	7.94051E-05	2.40622E-05	4.26042E-05	2.56633E-05	3.53951E-05	6.06883E-05	3.29901E-05	9.87452E-06	1.17848E-08	3.9095E-07	3.286E-08	4.35594E-07	0.43559394
3829903774075	382990	3774075	4.91238E-05	0.000122666	0.000122666	3.43292E-05	6.33438E-05	0.000113904	8.05803E-05	2.44183E-05	4.32347E-05	2.55578E-05	3.57468E-05	6.12995E-05	3.33224E-05	9.97397E-06	1.23382E-08	4.1173E-07	3.4056E-08	4.58119E-07	0.45811936
3830003774075	383000	3774075	5.06643E-05	0.000126513	0.000126513	3.54058E-05	6.53303E-05	0.000117476	8.31072E-05	2.5184E-05	4.45905E-05	2.57186E-05	3.66762E-05	6.29209E-05	3.42038E-05	1.02378E-05	1.3143E-08	4.4207E-07	3.5932E-08	4.91141E-07	0.49114134
3830103774075	383010	3774075	5.31043E-05	0.000132606	0.000132606	3.71109E-05	6.84766E-05	0.000123134	8.71097E-05	2.63969E-05	4.6738E-05	2.61557E-05	3.82237E-05	6.5578E-05	3.56482E-05	1.06701E-05	1.4242E-08	4.8385E-07	3.86E-08	5.36687E-07	0.53668722
3830203774075	383020	3774075	5.58622E-05	0.000139492	0.000139492	3.90382E-05	7.20328E-05	0.000129528	9.16335E-05	2.77677E-05	4.91652E-05	2.66631E-05	3.9957E-05	6.85746E-05	3.72771E-05	1.11577E-05	1.55145E-08	5.3281E-07	4.1723E-08	5.90053E-07	0.59005256
3830303774075	383030	3774075	5.78713E-05	0.000144509	0.000144509	4.04422E-05	7.46235E-05	0.000134187	9.49292E-05	2.87664E-05	5.09335E-05	2.68892E-05	4.11628E-05	7.0663E-05	3.84123E-05	1.14975E-05	1.67039E-08	5.7915E-07	4.4526E-08	6.40378E-07	0.64037774
3830403774075	383040	3774075	5.99881E-05	0.000149795	0.000149795	4.19215E-05	7.73531E-05	0.000139095	9.84016E-05	2.98187E-05	5.27966E-05	2.71203E-05	4.24238E-05	7.28446E-05	3.95983E-05	1.18525E-05	1.80446E-08	6.3196E-07	4.7683E-08	6.9769E-07	0.69768988
3830503774075	383050	3774075	6.24982E-05	0.000156063	0.000156063	4.36756E-05	8.05898E-05	0.000144915	0.000102519	3.10663E-05	5.50057E-05	2.74519E-05	4.39411E-05	7.54763E-05	4.10288E-05	1.22806E-05	1.96626E-08	6.9655E-07	5.1546E-08	7.67757E-07	0.76775746
3830603774075	383060	3774075	6.55684E-05	0.000163729	0.000163729	4.58212E-05	8.45488E-05	0.000152034	0.000107555	3.25925E-05	5.77079E-05	2.79543E-05	4.58352E-05	7.8753E-05	4.28101E-05	1.28138E-05	2.16907E-08	7.7885E-07	5.6478E-08	8.57022E-07	0.85702242
3830703774075	383070	3774075	6.8838E-05	0.000171894	0.000171894	4.81061E-05	8.87647E-05	0.000159615	0.000112918	3.42177E-05	6.05854E-05	2.8507E-05	4.7875E-05	8.2276E-05	4.47252E-05	1.3387E-05	2.40931E-08	8.7814E-07	6.2346E-08	9.64581E-07	0.96458076
3830803774075	383080	3774075	7.27161E-05	0.000181578	0.000181578	5.08163E-05	9.37656E-05	0.000168608	0.0001928	3.61455E-05	6.39987E-05	2.92958E-05	5.0377E-05	8.65884E-05	4.70694E-05	1.40887E-05	2.71961E-08	1.0093E-06	7.0044E-08	1.10651E-06	1.1065118
3830903774075	383090	3774075	7.69445E-05	0.000192136	0.000192136	5.37711E-05	9.92179E-05	0.000178412	0.000126216	3.82472E-05	6.77201E-05	3.02453E-05	5.31805E-05	9.14272E-05	4.96998E-05	1.4876E-05	3.10941E-08	1.1772E-06	7.9687E-08	1.28802E-06	1.28802314
3831003774075	383100	3774075	8.0925E-05	0.000202076	0.000202076	5.65528E-05	0.000104351	0.000187642	0.000132745	4.02259E-05	7.12235E-05	3.11245E-05	5.57227E-05	9.58415E-05	5.20994E-05	1.55943E-05	3.55863E-08	1.3746E-06	9.0575E-08	1.50072E-06	1.50071956
3831103774075	383110	3774075	8.37852E-05	0.000209218	0.000209218	5.85516E-05	0.000108039	0.000194274	0.000137437	4.16476E-05	7.37407E-05	3.1436E-05	5.73807E-05	9.87193E-05	5.36637E-05	1.60625E-05	4.00446E-08	1.5748E-06	1.0107E-07	1.71588E-06	1.71588324
3831203774075	383120	3774075	8.67531E-05	0.000216629	0.000216629	6.06257E-05	0.000111866	0.000201155	0.000142305	4.31229E-05	7.63528E-05	3.17576E-05	5.90889E-05	0.000101682	5.52743E-05	1.65445E-05	4.55425E-08	1.8276E-06	1.1406E-07	1.98724E-06	1.98723843
3831303774075	383130	3774075	9.00711E-05	0.000224914	0.000224914	6.29444E-05	0.000116144	0.000208849	0.000147748	4.47722E-05	7.92731E-05	3.22349E-05	6.10634E-05	0.000105035	5.7097E-05	1.70901E-05	5.28629E-08	2.1737E-06	1.3152E-07	2.35809E-06	2.35808768
3831403774075	383140	3774075	9.34968E-05	0.000233469	0.000233469	6.53384E-05	0.000120562	0.000216792	0.000153368	4.6475E-05	8.22881E-05	3.27875E-05	6.35554E-05	0.000109178	5.9349E-05	1.77642E-05	6.27412E-08	2.6568E-06	1.5542E-07	2.87492E-06	2.87492038
3831503774075	383150	3774075	9.68956E-05	0.000241956	0.000241956	6.77136E-05	0.000124944	0.000224673	0.000158943	4.81645E-05	8.52795E-05	3.33653E-05	6.5776E-05	0.000113278	6.15779E-05	1.84313E-05	7.67968E-08	3.3749E-06	1.9023E-07	3.64193E-06	3.64193043
3831603774075	383160	3774075	0.000100364	0.000250618	0.000250618	7.01377E-05	0.000129417	0.000232716	0.000164633	4.98888E-05	8.83324E-05	3.39481E-05	6.72833E-05	0.000116037	6.30776E-05	1.88802E-05	9.74806E-08	4.4764E-06	2.4297E-07	4.81689E-06	4.81688812
3831703774075	383170	3774075	0.000104364	0.000260618	0.000260618	7.29313E-05	0.000134687	0.000241956	0.000171267	5.18888E-05	9.19112E-05	3.53112E-05	6.99779E-05	0.000120696	6.55768E-05	1.95443E-05	1.01356E-07	4.6557E-06	2.5277E-07	5.01088E-06	5.01088012
3831803774075	383180	3774075	0.000108364	0.000270618	0.000270618	7.57249E-05	0.000139957	0.000251196	0.000177901	5.38888E-05	9.54901E-05	3.66791E-05	7.26827E-05	0.000125355	6.80759E-05	2.02956E-05	1.05299E-07	4.8349E-06	2.6257E-07	5.20487E-06	5.20487211
3831903774075	383190	3774075	0.000112364	0.000280618	0.000280618	7.85185E-05	0.000145227	0.000260435	0.000184535	5.58888E-05	9.90689E-05	3.80469E-05	7.53876E-05	0.000130014	7.05751E-05	2.10613E-05	1.09242E-07	5.0142E-06	2.7237E-07	5.39886E-06	5.39885411
3832003774075	383200	3774075	0.000116364	0.000290618	0.000290618	8.13121E-05	0.000150498	0.000269674	0.000191172	5.78888E-05	0.000102648	3.94148E-05	7.80924E-05	0.000134673	7.30743E-05	2.18271E-05	1.13185E-07	5.1935E-06	2.8217E-07	5.59284E-06	5.59284611
3832103774075	383210	3774075	0.000120364	0.000300618	0.000300618	8.41057E-05	0.000155768	0.000278913	0.000197809	5.98888E-05	0.000106227	4.07827E-05	8.08172E-05	0.000139332	7.55735E-05	2.25928E-05	1.17128E-07	5.3728E-06	2.9197E-07	5.78683E-06	5.78683811
3832203774075	383220	3774075	0.000124364	0.000310618	0.000310618	8.68993E-05	0.000161039	0.000288152	0.000204446	6.18888E-05	0.000109806	4.21506E-05	8.35419E-05	0.000143991	7.80727E-05	2.33585E-05	1.21071E-07	5.5521E-06	3.0176E-07	5.98081E-06	5.98082011
3832303774075	383230	3774075	0.000128364	0.000320618	0.000320618	8.96929E-05	0.000166309	0.000297391	0.000211083	6.38888E-05	0.000113385	4.35184E-05	8.62667E-05	0.000148649	8.05719E-05	2.41242E-05	1.25014E-07	5.7314E-06	3.1156E-07	6.17479E-06	6.17480211
3832403774075	383240	3774075	0.000132364	0.000330618	0.000330618	9.24865E-05	0.000171579	0.000306629	0.000217721	6.58888E-05	0.000116964	4.48863E-05	8.89915E-05	0.000153308	8.30712E-05	2.48899E-05	1.28957E-07	5.9107E-06	3.2136E-07	6.36877E-06	6.36877411
3832503774075	383250	3774075	0.000136364	0.000340618	0.000340618	9.52801E-05	0.000176849	0.000315868	0.000224359	6.78888E-05	0.000120543	4.62541E-05	9.17163E-05	0.000157966	8.55704E-05	2.56556E-05	1.32901E-07	6.09E-06	3.3115E-07	6.56276E-06	6.56276611
3832603774075	383260	3774075	0.000140364	0.000350618	0.000350618	9.80737E-05	0.000182119	0.000325107	0.000230997	6.98888E-05	0.000124122	4.76219E-05	9.44411E-05	0.000162625	8.80697E-05	2.64213E-05	1.36844E-07	6.2693E-06	3.4095E-07	6.75675E-06	6.75675811
3832703774085	383270	3774085	0.000144364	0.000360618	0.000360618	0.000100867	0.000187389	0.000334346	0.000237635	7.18888E-05	0.000127701	4.89897E-05	9.71659E-05	0.000167283	9.05689E-05	2.7187E-05	1.40788E-07	6.4486E-06	3.5074E-07	6.95074E-06	6.95074011
3832803774085	383280	3774085	0.000148364	0.000370618	0.000370618	0.000103656	0.000192659	0.000343585	0.000244273	7.38888E-05	0.000131279	5.03576E-05	9.98907E-05	0.000171942	9.30681E-05	2.79527E-05	1.44732E-07	6.6279E-06	3.6054E-07	7.14473E-06	7.14473411
3832903774085	383290	3774085	0.000152364	0.000380618	0.000380618	0.000106445	0.000197929	0.000352824	0.000250911	7.58888E-05	0.000134858	5.17254E-05	0.000102616	0.000176601	9.56674E-05	2.87184E-05	1.48677E-07	6.8072E-06	3.7033E-07	7.33872E-06	7.33872811
3833003774085	383300	3774085	0.000156364	0.000390618	0.000390618	0.000109234	0.000203199	0.000362063	0.000257549	7.78888E-05	0.000138436	5.30933E-05	0.000105331	0.000181261	9.82667E-05	2.94841E-05	1.52622E-07	6.9865E-06	3.8013E-07	7.53271E-06	7.53271211
3833103774085	383310	3774085	0.000160364	0.000400618	0.000400618	0.000112023	0.000208469	0.000371302	0.000264188	7.98888E-05	0.000142015	5.44611E-05	0.000108046	0.000185921	0.000100766	3.02498E-05	1.56567E-07	7.1658E-06	3.8992E-07	7.72669E-06	7.72669611
3829703774085	382970	3774085	4.74702E-05	0.000118537	0.000118537	3.31736E-05	6.12115E-05	0.00011007	7.78677E-05	2.35963E-05	4.17793E-05	2.5387E-05	3.48173E-05	5.96781E-05	3.2441E-05	9.71015E-06	1.1248E-08	3.7207E-07	3.1815E-08	4.15128E-07	0.41512771
3829803774085	382980	3774085	4.80411E-05	0.000119962	0.000119962	3.35726E-05	6.19478E-05	0.000111394	7.88043E-05	2.38801E-05	4.22818E-05	2.52513E-05	3.50785E-05	6.0145E-05	3.26948E-05	9.78612E-06	1.17391E-08	3.9044E-07	3.2869E-08	4.35046E-07	0.43504614
3829903774085	382990	3774085	4.86498E-05	0.000121482	0.000121482	3.3998E-05	6.27326E-05	0.000112805	7.98027E-05	2.41826E-05	4.28175E-05	2.51106E-05	3.53599E-05	6.06374E-05	3.29624E-05	9.86623E-06	1.227E-08	4.1043E-07	3.4015E-08	4.56711E-07	0.45671076
3830003774085	383000	3774085	5.00664E-05	0.0012502	0.0012502	3.49879E-05	6.45593E-05	0.00011609	8.21265E-05	2.48868E-05	4.40643E-05	2.52363E-05	3.62039E-05	6.2106E-05	3.37608E-05	1.01052E-05	1.30436E-08	4.3965E-07	3.5825E-08	4.88523E-07	0.48852293
3830103774085	383010	3774085	5.23449E-05	0.000130709	0.000130709	3.65802E-05	6.74973E-05	0.000121373	8.58639E-05	2.60194E-05	4.60696E-05	2.56281E-05	3.76409E-05	6.45848E-05	3.51082E-05	1.05085E-05	1.41043E-08	4.8004E-07	3.8411E-08	5.32552E-07	0.53255229
3830203774085	383020	3774085	5.4898E-05	0.000137084	0.000137084	3.83644E-05	7.07895E-05	0.000127293	9.0052E-05	2.72885E-05	4.83167E-05	2.60753E-05	3.92436E-05	6.73437E-05	3.6608E-05	1.09574E-05	1.53267E-08	5.2713E-07	4.1419E-08	5.83878E-07	0.5838776
3830303774085	383030	3774085	5.69933E-05	0.000142317	0.000142317	3.98287E-05	7.34914E-05	0.000132151	9.3489E-05	2.833E-05	5.01608E-05	2.63365E-05	4.05096E-05	6.95424E-05	3.78032E-05	1.13152E-05	1.65367E-08	5.7431E-07	4.4321E-08	6.35167E-07	0.63516655
3830403774085	383040	3774085	5.92071E-05	0.000147845	0.000147845	4.13757E-05	7.6346E-05	0.000137284	9.71204E-05	2.94304E-05	5.21092E-05	2.66129E-05	4.18461E-05	7.18514E-05	3.90584E-05	1.16909E-05	1.79093E-08	6.2847E-07	4.7616E-08	6.93992E-07	0.69399218
3830503774085	383050	3774085	6.1771E-05	0.000154247	0.000154247	4.31675E-05	7.96521E-05	0.000143229	0.000101326	3.07049E-05	5.43657E-05	2.69796E-05	4.34136E-05	7.45594E-05	4.05305E-05	1.21315E-05	1.95541E-08	6.9426E-07	5.1611E-08	7.65421E-07	0.76542118
3830603774085	383060	3774085	6.48305E-05	0.000161887	0.000161887	4.53055E-05	8.35972E-05	0.000150323	0.000106345	3.22257E-05	5.70584E-05	2.74921E-05	4.53127E-05	7.78532E-05	4.23209E-05	1.26674E-05	2.15973E-08	7.7738E-07	5.6657E-08	8.55632E-07	0.85563155
3830703774085	383070	3774085	6.80946E-05	0.000170037	0.000170037	4.75866E-05	8.78062E-05	0.000157892	0.000111699	3.38482E-05	5.99312E-05	2.80699E-05	4.73676E-05	8.13931E-05	4.42452E-05	1.32434E-05	2.40237E-08	8.7794E-07	6.2682E-08	9.64648E-07	0.96464754
3830803774085	383080	3774085	7.1752E-05	0.00017917	0.00017917	5.01425E-05	9.25223E-05	0.000166372	0.000117698	3.56662E-05	6.31501E-05	2.87933E-05	4.97239E-05	8.54679E-05	4.64603E-05	1.39064E-05	2.70541E-08	1.0062E-06	7.0275E-08	1.10354E-06	1.10354156
3830903774085	383090	3774085	7.57002E-05	0.000189029	0.000189029	5.29016E-05	9.76134E-05	0.000175527	0.000124175	3.76288E-05	6.6625E-05	2.96474E-05	5.23314E-05	8.99586E-05	4.89014E-05	1.4637E-05	3.08081E-08	1.1682E-06	7.9654E-08	1.27861E-06	1.2786123
3831003774085	383100	3774085	7.94599E-05	0.000198417	0.000198417	5.5529E-05	0.000102461	0.000184245	0.000130342	3.94976E-05	6.9934E-05	3.04312E-05	5.47129E-05	9.40928E-05	5.11488E-05	1.53097E-05	3.51458E-08	1.3589E-06	9.0304E-08	1.48438E-06	1.48437907
3831103774085	383110	3774085	8.22123E-05	0.00020529	0.00020529	5.74525E-05	0.000106011	0.000190627	0.000134857	4.08658E-05	7.23565E-05	3.07176E-05	5.63055E-05	9.68602E-05	5.26531E-05	1.576E-05	3.95138E-08	1.5552E-06	1.0074E-07	1.69548E-06	1.69548339
3831203774085	383120	3774085	8.50887E-05	0.000212473	0.000212473	5.94625E-05	0.00010972	0.000197296	0.000139575	4.22955E-05	7.4888E-05	3.1019E-05	5.79585E-05	9.97295E-05	5.42129E-05	1.62269E-05	4.49093E-08	1.8036E-06	1.1367E-07	1.96216E-06	1.96216417
3831303774085	383130	3774085	8.83367E-05	0.000220583	0.000220583	6.17323E-05	0.000113908	0.000204827	0.000144903	4.391E-05	7.77466E-05	3.14813E-05	5.98425E-05	0.000103006	5.59941E-05	1.676E-05	5.20927E-08	2.1435E-06	1.3105E-07	2.32661E-06	2.32660869
3831403774085	383140	3774085	9.17139E-05	0.000229017	0.000229017	6.40925E-05	0.000118263	0.000212658	0.000150443	4.55888E-05	8.0719E-05	3.20289E-05	6.23044E-05	0.000106809	5.80615E-05	1.73788E-05	6.1827E-08	2.6198E-06	1.5487E-07	2.83654E-06	2.83653535
3831503774085	383150	3774085	9.53443E-05	0.000238082	0.000238082	6.66295E-05	0.000122944	0.000221076	0.000156398	4.73934E-05	8.39142E-05	3.25916E-05	6.45753E-05	0.000111334	6.05211E-05	1.8115E-05	7.56261E-08	3.3252E-06	1.8945E-07	3.59029E-06	3.59028878
3831603774085	383160	3774085	9.85331E-05	0.000246045	0.000246045	6.88579E-05	0.000127056	0.00022847	0.000161629	4.89784E-05	8.67206E-05	3.31945E-05	6.60725E-05	0.000113932	6.19332E-05	1.85377E-05	9.6137E-08	4.4185E-06	2.4208E-07	4.75676E-06	4.75676424
3831703774085	383170	3774085	0.000460697	0.001150396	0.001150396	0.000321949	0.000594057	0.001068225	0.000755705	0.000229002	0.000405467	2.7256E-05	0.000323238	0.000576518	0.000313395	9.38045E-05	1.31659E-07	3.6712E-06	1.1233E-07	3.91514E-06	3.91513829
3831803774085	383180	3774085	0.000474373	0.001184546	0.001184546	0.000331506	0.000611692	0.001099936	0.000778139	0.0002358	0.000417504	2.74619E-05	0.000338391	0.000601094	0.000326754	9.78032E-05	1.10975E-07	3.0844E-06	1.1084E-07	3.3062E-06	3.30619723
3831903774085	383190	3774085	0.000486132	0.001213908	0.001213908	0.000339724	0.000626854	0.0011272	0.000797427	0.000241644	0.000427853	2.7673E-05	0.000352634	0.000623191	0.000338766	0.000101399	9.58508E-08	2.6558E-06	1.0942E-07	2.86104E-06	2.86104343
3832003774085	383200	3774085	0.000498396	0.001243189	0.001243189	0.000348484	0.000643167	0.001156498	0.000803163	0.000244595	0.000433077	2.80361E-05	0.000357175	0.000635398	0.000343502	0.000103385	9.88253E-08	2.7419E-06	1.1292E-07	2.95965E-06	2.95965351
3832103774085	383210	3774085	0.000510405	0.001272873	0.001272873	0.000357244	0.000659508	0.001185129	0.000828983	0.000247546	0.000442301	2.83951E-05	0.000361705	0.000643196	0.000348238	0.000104695	1.00102E-07	2.8282E-06	1.1501E-07	3.05905E-06	3.05905359
3832203774085	383220	3774085	0.000522413	0.001302557	0.001302557	0.000366004	0.000675849	0.001213761	0.000854801	0.000250498	0.000451525	2.87541E-05	0.000366236	0.000651093	0.000352974	0.000106004	1.02829E-07	2.9145E-06	1.171E-07	3.15845E-06	3.15845367
3832303774085	383230	3774085	0.000534421	0.001332241	0.001332241	0.000374764	0.000692189	0.001242393	0.000880619	0.000253451	0.000460749	2.91131E-05	0.000370767	0.000658991	0.000357709	0.000107313	1.05556E-07	2.9008E-06	1.1919E-07	3.23785E-06	3.23785375
3832403774085	383240	3774085	0.000546429	0.001361925	0.001361925	0.000383524	0.000708529	0.001271025	0.000906437	0.000256403	0.000469973	2.94721E-05	0.000375298	0.000666889	0.000362445	0.000108622	1.08283E-07	2.9871E-06	1.2128E-07	3.32725E-06	3.32725383
3832503774085	383250	3774085	0.000558437	0.001391609	0.001391609	0.000392284	0.000724869	0.001299657	0.000932255	0.000259355	0.000479197	2.98311E-05	0.000379829	0.000674787	0.000367181	0.000109931	1.11011E-07	3.0734E-06	1.2337E-07	3.42665E-06	3.42665391
3832603774085	383260	3774085	0.000570445	0.001421293	0.001421293	0.000401044	0.000741209	0.001328289	0.000958073	0.000262307	0.000488421	3.01901E-05	0.000384361	0.000682686	0.000371917	0.000111239	1.13738E-07	3.1597E-06	1.2546E-07	3.52605E-06	3.52605399
3832703774085	383270	3774085	0.000582453	0.001450977	0.001450977	0.000409804	0.000757549	0.001356921	0.000983891	0.000265258	0.000497645	3.05491E-05	0.000388892	0.000690584	0.000376653	0.000112548	1.16466E-07	3.2461E-06	1.2755E-07	3.62545E-06	3.62545407
3832803774085	383280	3774085	0.000594461	0.001480661	0.001480661	0.000418564	0.000773889	0.001385553	0.001009709	0.000268209	0.000506869	3.09081E-05	0.000393424	0.000698482	0.000381389	0.000113857	1.19193E-07	3.3324E-06	1.2964E-07	3.72485E-06	3.72485415
3832903774085	383290	3774085	0.000606469	0.001510345	0.001510345	0.000427324	0.000790229	0.001414185	0.001035527	0.000271161	0.000516093	3.12671E-05	0.000397955	0.000706379	0.000386125	0.000115166	1.21921E-07	3.4188E-06	1.3173E-07	3.82425E-06	3.82425423
3833003774085	383300	3774085	0.000618477	0.001540029	0.001540029	0.000436084	0.000806569	0.001442817	0.001061345	0.000274112	0.000525317	3.16261E-05	0.000402487	0.000714277	0.000390861	0.000116475	1.24648E-07	3.5051E-06	1.3382E-07	3.92365E-06	3.92365431
3833103774085	383310	3774085	0.000630485	0.001569713	0.001569713	0.000444844	0.000822909	0.001471449	0.001087163	0.000277064	0.000534541	3.19851E-05	0.000407018	0.000722175	0.000395597	0.000117784	1.27376E-07	3.5915E-06	1.3591E-07	4.02305E-06	4.02305438
3833203774085	383320	3774085	0.000642493	0.001599397	0.001599397	0.000453604	0.000839249	0.001500081	0.001112981	0.000280015	0.000543765	3.23441E-05	0.000411549	0.000730073	0.000400333	0.000119093	1.30103E-07	3.6778E-06	1.38E-07	4.12245E-06	4.12245446
3833303774085	383330	3774085	0.000654501	0.001629081	0.001629081	0.000462364	0.000855589	0.001528713	0.001138799	0.000282966	0.000552989	3.27031E-05	0.000416081	0.000737971	0.000405069	0.000120402	1.32831E-07	3.7642E-06	1.4009E-07	4.22185E-06	4.22185454
3833403774085	383340	3774085	0.000666509	0.001658765	0.001658765	0.000471124	0.000871929	0.001557345	0.001164617	0.000285917	0.000562213	3.30621E-05	0.000420612	0.000745869	0.000409805	0.000121711	1.35558E-07	3.8505E-06	1.4218E-07	4.32125E-06	4.32125462
3833503774085	383350	3774085	0.000678517	0.001688449	0.001688449	0.000479884	0.000888269	0.001585977	0.001190435	0.000288868	0.000571437	3.34211E-05	0.000425144	0.000753767	0.000414541	0.000123019	1.38286E-07	3.9369E-06	1.4427E-07	4.42065E-06	4.42065469
3833603774085	383360	3774085	0.000690525	0.001718133	0.001718133	0.000488644	0.000904609	0.001614609	0.001216253	0.000291819	0.000580661	3.37801E-05	0.000429675	0.000761665	0.000419277	0

			EGIODemolition	EGIOSite Grubbing / Prep	EGIOMass Grading / Excavation	EGIOMass Grading / Excavation	EGIODrainage / Utilities Trenching	EGIODrainage / Utilities Trenching	EGIOFoundations / Concrete Pads	EGIOFoundations / Concrete Pads	EGIOBuilding / Structure Construction	EGIOBuilding / Structure Construction	EGIOAsphalt Paving	EGIOArchitectural Coating	EGIOLandscaping or Other Finishing	EGIOWaterside Construction (Piles)	HIWaterside Construction (Landscaping)	HIWaterside Construction (Landscaping)	KMDemolition	KMSite Grubbing / Prep	KMMass Grading / Excavation
Unique Identifier	X (UTM)	Y (UTM)	2025	2025	2025	2026	2026	2027	2026	2027	2026	2027	2027	2027	2027	2027	2025	2026	2025	2025	2025
3836903774085	383690	3774085	0.000281957	0.00025443	0.000635334	0.000635334	0.000177804	0.000177804	0.000328082	0.000328082	0.000589953	0.000589953	0.000417356	3.92806E-05	0.000126472	0.000223929	0.00079696	0.00079696	0.002518849	0.002272945	0.005675717
3837003774085	383700	3774085	0.000273051	0.00024639	0.000615266	0.000615266	0.000172188	0.000172188	0.000317719	0.000317719	0.000571319	0.000571319	0.000404174	3.80399E-05	0.000122477	0.000216856	0.000772092	0.000772092	0.002262648	0.002041756	0.005098421
3837103774085	383710	3774085	0.000264551	0.00023872	0.000596113	0.000596113	0.000166828	0.000166828	0.000307829	0.000307829	0.000553534	0.000553534	0.000391592	3.68557E-05	0.000118664	0.000210105	0.000748698	0.000748698	0.002046506	0.001846715	0.004611389
3837203774085	383720	3774085	0.000256141	0.00023114	0.000577162	0.000577162	0.000161524	0.000161524	0.000298043	0.000298043	0.000535936	0.000535936	0.000379143	3.5684E-05	0.000114892	0.000203426	0.000725717	0.000725717	0.001863571	0.001681639	0.00419918
3837303774085	383730	3774085	0.000248059	0.00022384	0.00055895	0.00055895	0.000156427	0.000156427	0.000288638	0.000288638	0.000519025	0.000519025	0.000367179	3.4558E-05	0.000111266	0.000197007	0.000703767	0.000703767	0.001706058	0.001539503	0.003844256
3837403774085	383740	3774085	0.000240281	0.00021682	0.000541424	0.000541424	0.000151523	0.000151523	0.000279588	0.000279588	0.000502751	0.000502751	0.000355666	3.34745E-05	0.000107778	0.00019083	0.000682816	0.000682816	0.001569072	0.001415891	0.003535588
3837503774085	383750	3774085	0.000232682	0.00020997	0.000524302	0.000524302	0.000146731	0.000146731	0.000270746	0.000270746	0.000486852	0.000486852	0.000344419	3.24159E-05	0.000104369	0.000184795	0.000662389	0.000662389	0.001449003	0.001307544	0.003265037
3837603774085	383760	3774085	0.0002254	0.0002034	0.000507893	0.000507893	0.000142139	0.000142139	0.000262273	0.000262273	0.000471615	0.000471615	0.000333639	3.14014E-05	0.000101103	0.000179012	0.000643024	0.000643024	0.001341989	0.001210977	0.003023902
3837703774085	383770	3774085	0.000219634	0.00019819	0.0004949	0.0004949	0.000138503	0.000138503	0.000255563	0.000255563	0.00045955	0.00045955	0.000325104	3.0598E-05	9.85164E-05	0.000174432	0.000628036	0.000628036	0.001248364	0.001126492	0.002812935
3837803774085	383780	3774085	0.000214536	0.00019359	0.000483414	0.000483414	0.000135288	0.000135288	0.000249632	0.000249632	0.000448884	0.000448884	0.000317559	2.98879E-05	9.62299E-05	0.000170384	0.000615443	0.000615443	0.001164223	0.001050565	0.002623341
3837903774085	383790	3774085	0.000209528	0.00018907	0.000472129	0.000472129	0.00013213	0.00013213	0.000243804	0.000243804	0.000438406	0.000438406	0.000310146	2.91902E-05	9.39835E-05	0.000166406	0.000604008	0.000604008	0.001088833	0.000982535	0.002453465
3838003774085	383800	3774085	0.00020557	0.0001855	0.000463212	0.000463212	0.000129634	0.000129634	0.000239199	0.000239199	0.000430125	0.000430125	0.000304288	2.86388E-05	9.22084E-05	0.000163263	0.000597617	0.000597617	0.001018743	0.000919288	0.002295533
3838103774085	383810	3774085	0.000201255	0.00018161	0.000453487	0.000453487	0.000126913	0.000126913	0.000234178	0.000234178	0.000421095	0.000421095	0.0002979	2.80376E-05	9.02726E-05	0.000159836	0.000591812	0.000591812	0.000953018	0.000859979	0.002147433
3838203774085	383820	3774085	0.000196235	0.00017708	0.000442175	0.000442175	0.00012374	0.00012374	0.000228336	0.000228336	0.000410591	0.000410591	0.000290469	2.73382E-05	8.80209E-05	0.000155849	0.000584437	0.000584437	0.000894568	0.000807235	0.002015728
3838303774085	383830	3774085	0.000191149	0.00017249	0.000430716	0.000430716	0.00012054	0.00012054	0.000222419	0.000222419	0.00039995	0.00039995	0.000282941	2.66297E-05	8.57397E-05	0.00015181	0.000579917	0.000579917	0.000843138	0.00076082	0.001899841
3838403774085	383840	3774085	0.000186075	0.00016791	0.000419283	0.000419283	0.00011734	0.00011734	0.000216515	0.000216515	0.000389334	0.000389334	0.000275431	2.59229E-05	8.34639E-05	0.00014778	0.000573066	0.000573066	0.000796101	0.000718382	0.001793854
3838603774085	383860	3774085	0.000176304	0.00015909	0.000397265	0.000397265	0.000111178	0.000111178	0.000205145	0.000205145	0.000368889	0.000368889	0.000260967	2.45616E-05	7.90809E-05	0.00014002	0.000545581	0.000545581	0.000718843	0.000648666	0.001619768
3838703774085	383870	3774085	0.000171702	0.00015494	0.000386895	0.000386895	0.000108276	0.000108276	0.00019979	0.00019979	0.00035926	0.00035926	0.000254155	2.39204E-05	7.70166E-05	0.000136365	0.000532449	0.000532449	0.000684425	0.000617608	0.001542214
3838803774085	383880	3774085	0.000167273	0.00015094	0.000376915	0.000376915	0.000105483	0.000105483	0.000194636	0.000194636	0.000349993	0.000349993	0.000247599	2.33034E-05	7.50299E-05	0.000132847	0.000518872	0.000518872	0.000652466	0.000588769	0.001470201
3838903774085	383890	3774085	0.000163011	0.0001471	0.000367312	0.000367312	0.000102796	0.000102796	0.000189677	0.000189677	0.000341075	0.000341075	0.00024129	2.27097E-05	7.31182E-05	0.000129462	0.000505518	0.000505518	0.000622633	0.000561848	0.001402977
3839003774085	383900	3774085	0.00015888	0.00014337	0.000358004	0.000358004	0.000100191	0.000100191	0.000184871	0.000184871	0.000332432	0.000332432	0.000235176	2.21342E-05	7.12654E-05	0.000126182	0.000489563	0.000489563	0.000595044	0.000536952	0.00134081
3839103774085	383910	3774085	0.000154881	0.00013976	0.000348992	0.000348992	9.76688E-05	9.76688E-05	0.000180217	0.000180217	0.000324064	0.000324064	0.000229256	2.1577E-05	6.94716E-05	0.000123006	0.0004734	0.0004734	0.000569179	0.000513613	0.001282531
3829703774095	382970	3774095	0.00032589	0.00029407	0.000734327	0.000734327	0.000205508	0.000205508	0.000379202	0.000379202	0.000681875	0.000681875	0.000482386	4.5401E-05	0.000146178	0.00025882	0.000393706	0.000393706	7.88043E-05	7.1111E-05	0.00017757
3829803774095	382980	3774095	0.000343314	0.0003098	0.000773588	0.000773588	0.000216496	0.000216496	0.000399476	0.000399476	0.000718332	0.000718332	0.000508177	4.78284E-05	0.000153993	0.000272658	0.000409265	0.000409265	8.00399E-05	7.2226E-05	0.000180354
3829903774095	382990	3774095	0.000362331	0.00032696	0.000816441	0.000816441	0.000228489	0.000228489	0.000421605	0.000421605	0.000758124	0.000758124	0.000536327	5.04778E-05	0.000162523	0.000287762	0.000425949	0.000425949	8.1371E-05	7.34271E-05	0.000183353
3830003774095	383000	3774095	0.000389861	0.0003518	0.000878473	0.000878473	0.000245849	0.000245849	0.000453638	0.000453638	0.000815725	0.000815725	0.000577077	5.43131E-05	0.000174872	0.000309626	0.000449327	0.000449327	8.43556E-05	7.61203E-05	0.000190078
3830103774095	383010	3774095	0.000428051	0.00038626	0.000964528	0.000964528	0.000269932	0.000269932	0.000498076	0.000498076	0.000895633	0.000895633	0.000633606	5.96336E-05	0.000192002	0.000339956	0.000480634	0.000480634	8.91488E-05	8.04456E-05	0.000200879
3830203774095	383020	3774095	0.000472533	0.0004264	0.001064758	0.001064758	0.000297983	0.000297983	0.000549834	0.000549834	0.000988704	0.000988704	0.000699449	6.58305E-05	0.000211954	0.000375284	0.000515954	0.000515954	9.44494E-05	8.52287E-05	0.000212823
3830303774095	383030	3774095	0.00052090	0.00047005	0.001173745	0.001173745	0.000328484	0.000328484	0.000606114	0.000606114	0.001089906	0.001089906	0.000771044	7.25688E-05	0.00023365	0.00041697	0.000553241	0.000553241	9.9547E-05	8.98287E-05	0.000224309
3830403774095	383040	3774095	0.000577387	0.00052102	0.001301025	0.001301025	0.000364104	0.000364104	0.00067184	0.00067184	0.001208094	0.001208094	0.000854654	8.04381E-05	0.000258986	0.000458558	0.000595206	0.000595206	0.000105027	9.47734E-05	0.000236656
3830503774095	383050	3774095	0.000646223	0.00058314	0.001456132	0.001456132	0.000407512	0.000407512	0.000751937	0.000751937	0.001352123	0.001352123	0.000956546	9.00279E-05	0.000289862	0.000513227	0.000644229	0.000644229	0.000111187	0.000100332	0.000250537
3830603774095	383060	3774095	0.000732876	0.00066133	0.001651389	0.001651389	0.000462157	0.000462157	0.000852766	0.000852766	0.001533433	0.001533433	0.001084812	0.0001021	0.000328731	0.000582047	0.000702831	0.000702831	0.000118183	0.000106645	0.000266301
3830703774095	383070	3774095	0.000839759	0.00075778	0.001892228	0.001892228	0.000529558	0.000529558	0.000977134	0.000977134	0.001757069	0.001757069	0.001243021	0.00011699	0.000376673	0.000666933	0.000771299	0.000771299	0.000125387	0.000113146	0.000282535
3830803774095	383080	3774095	0.00097114	0.00087633	0.002188267	0.002188267	0.000612407	0.000612407	0.001130007	0.001130007	0.002031963	0.002031963	0.001437492	0.000135293	0.000435604	0.000771275	0.000851042	0.000851042	0.000132682	0.000119728	0.000298971
3830903774095	383090	3774095	0.001135905	0.00102501	0.002559533	0.002559533	0.00071631	0.00071631	0.001321726	0.001321726	0.00237671	0.00237671	0.00168138	0.000158247	0.000509509	0.000902131	0.000945678	0.000945678	0.000140197	0.00012651	0.000315905
3831003774095	383100	3774095	0.00133288	0.00120276	0.003003377	0.003003377	0.000840523	0.000840523	0.001550924	0.001550924	0.00278885	0.00278885	0.001972944	0.000185689	0.000597862	0.001058567	0.001052066	0.001052066	0.000147545	0.000133141	0.000332462
3831103774095	383110	3774095	0.001541901	0.00139137	0.003474362	0.003474362	0.000972333	0.000972333	0.001794138	0.001794138	0.003226194	0.003226194	0.002282339	0.000214808	0.000691618	0.00122457	0.001156964	0.001156964	0.000154194	0.000139141	0.000347446
3831203774095	383120	3774095	0.001808243	0.00163171	0.00407451	0.00407451	0.00114029	0.00114029	0.00210405	0.00210405	0.003783474	0.003783474	0.002676581	0.000251914	0.000811085	0.001436098	0.001279513	0.001279513	0.000161286	0.00014554	0.000363424
3831303774095	383130	3774095	0.002178478	0.0019658	0.004908759	0.004908759	0.001373763	0.001373763	0.002534851	0.002534851	0.004558134	0.004558134	0.003224607	0.000303492	0.000977154	0.001730136	0.001432894	0.001432894	0.000169087	0.00015258	0.000381004
3831403774095	383140	3774095	0.002703515	0.00243958	0.006091826	0.006091826	0.001704855	0.001704855	0.003145779	0.003145779	0.005656695	0.005656695	0.004001773	0.000376637	0.001212659	0.002147119	0.001621913	0.001621913	0.000177563	0.000160229	0.000400103
3831503774095	383150	3774095	0.003491863	0.00315097	0.007868208	0.007868208	0.002201993	0.002201993	0.004063091	0.004063091	0.007306193	0.007306193	0.005168694	0.000486465	0.001566271	0.002773221	0.001853499	0.001853499	0.000186535	0.000168324	0.000420319
3831603774095	383160	3774095	0.004739844	0.00427712	0.010680282	0.010680282	0.002988978	0.002988978	0.005515228	0.005515228	0.009917405	0.009917405	0.00701597	0.000660327	0.002126051	0.003764362	0.00214391	0.00214391	0.000195942	0.000176813	0.000441516
3831703774095	383170	3774095	0.004739844	0.00427712	0.010680282	0.010680282	0.002988978	0.002988978	0.005515228	0.005515228	0.009917405	0.009917405	0.00701597	0.000660327	0.002126051	0.003764362	0.00214391	0.00214391	0.000195942	0.000176813	0.000441516
3831803774095	383180	3774095	0.004739844	0.00427712	0.010680282	0.010680282	0.002988978	0.002988978	0.005515228	0.005515228	0.009917405	0.009917405	0.00701597	0.000660327	0.002126051	0.003764362	0.00214391	0.00214391	0.000195942	0.000176813	0.000441516
3831903774095	383190	3774095	0.004739844	0.00427712	0.010680282	0.010680282	0.002988978	0.002988978	0.005515228	0.005515228	0.009917405	0.009917405	0.00701597	0.000660327	0.002126051	0.003764362	0.00214391	0.00214391	0.000195942	0.000176813	0.000441516
3832003774095	383200	3774095	0.004739844	0.00427712	0.010680282	0.010680282	0.002988978	0.002988978	0.005515228	0.005515228	0.009917405	0.009917405	0.00701597	0.000660327	0.002126051	0.003764362	0.00214391	0.00214391	0.000195942	0.000176813	0.000441516
3832103774095	383210	3774095	0.004739844	0.00427712	0.010680282	0.010680282	0.002988978	0.002988978	0.005515228	0.005515228	0.009917405	0.009917405	0.00701597	0.000660327	0.002126051	0.003764362	0.00214391	0.00214391	0.000195942	0.000176813	0.000441516
3832203774095	383220	3774095	0.004739844	0.00427712	0.010680282	0.010680282	0.002988978	0.002988978	0.005515228	0.005515228	0.009917405	0.009917405	0.00701597	0.000660327	0.002126051	0.003764362	0.00214391	0.00214391	0.000195942	0.000176813	0.000441516
3832303774095	383230	3774095	0.004739844	0.00427712	0.010680282	0.010680282	0.002988978	0.002988978	0.005515228	0.005515228	0.009917405	0.009917405	0.00701597	0.000660327	0.002126051	0.003764362	0.00214391	0.00214391	0.000195942	0.000176813	0.000441516
3832403774095	383240	3774095	0.004739844	0.00427712	0.010680282	0.010680282	0.002988978	0.002988978	0.005515228	0.005515228	0.009917405	0.009917405	0.00701597	0.000660327	0.002126051	0.003764362	0.00214391	0.00214391	0.000195942	0.000176813	0.000441516
3832503774095	383250	3774095	0.004739844	0.00427712	0.010680282	0.010680282	0.002988978	0.002988978	0.005515228	0.005515228	0.009917405	0.009917405	0.00701597	0.000660327	0.002126051	0.003764362	0.00214391	0.00214391	0.000195942	0.000176813	0.000441516
3832603774095	383260	3774095	0.004739844	0.00427712	0.010680282	0.010680282	0.002988978	0.002988978	0.005515228	0.005515228	0.009917405	0.009917405	0.00701597	0.000660327	0.002126051	0.003764362	0.00214391	0.00214391	0.000195942	0.000176813	0.000441516
3832703774095	383270	3774095	0.004739844	0.00427712	0.010680282	0.010680282	0.002988978	0.002988978	0.005515228	0.005515228	0.009917405	0.009917405	0.00701597	0.000660327	0.002126051	0.003764362	0.00214391	0.00214391	0.000195942	0.000176813	0.000441516
3832803774095	383280	3774095	0.004739844	0.00427712	0.010680282	0.010680282	0.002988978	0.002988978	0.005515228	0.005515228	0.009917405	0.009917405	0.00701597	0.000660327	0.002126051	0.003764362	0.00214391	0.00214391	0.000195942	0.000176813	0.000441516
3832903774095	383290	3774095	0.004739844	0.00427712	0.010680282	0.010680282	0.002988978	0.002988978	0.005515228	0.005515228	0.009917405	0.009917405	0.00701597	0.000660327	0.002126051	0.003764362	0.00214391	0.00214391	0.000195942	0.000176813	0.000441516
3833003774095	383300	3774095	0.004739844	0.00427712	0.010680282	0.010680282	0.002988978	0.002988978	0.005515228	0.005515228	0.009917405	0.009917405	0.00701597	0.000660327	0.002126051	0.003764362	0.00214391	0.00214391	0.000195942	0.000176813	0.000441516
3833103774095	383310	3774095	0.004739844	0.00427712	0.010680282	0.010680282	0.002988978	0.002988978	0.005515228	0.005515228	0.009917405	0.009917405	0.00701597	0.000660327	0.002126051	0.003764362	0.00214391	0.00214391	0.000195942	0.000176813	0.000441516
3833203774095	383320	3774095	0.004739844	0.00427712	0.010680282	0.010680282	0.002988978	0.002988978	0.005515228	0.005515228	0.009917405	0.009917405	0.00701597	0.000660327	0.002126051	0.003764362	0.00214391	0.00214391	0.000195942	0.000176813	0.000441516
3833303774095	383330	3774095	0.004739844	0.00427712	0.010680282	0.010680282	0.002988978	0.002988978	0.005515228	0.005515228	0.009917405	0.009917405	0.00701597	0.000660327	0.002126051	0.003764362	0.00214391	0.00214391	0.000195942	0.000176813	0.000441516
3833403774095	383340	3774095	0.004739844	0.00427712	0.010680282	0.010680282	0.002988978	0.002988978	0.005515228	0.005515228	0.009917405	0.009917405	0.00701597	0.000660327	0.002126051	0.003764362	0.00214391	0.00214391	0.000195942	0.000176813	0.000441516
3833503774095	383350	3774095	0.004739844	0.00427712	0.010680282	0.010680282	0.002988978	0.002988978	0.005515228	0.005515228	0.009917405	0.009917405	0.00701597	0.000660327	0.002126051	0.003764362	0.00214391	0.00214391	0.000195942	0.000176813	0.000441516
3833603774095	383360	3774095	0.004739844	0.00427712	0.010680282	0.010680282	0.002988978	0.002988978	0.005515228	0.005515228	0.009917405	0.009917405	0.00701597	0.000660327	0.002126051	0.003764362	0.00214391	0.00214391	0.000195942	0.000176813	0.000441516
3833703774095	383370	3774095	0.004739844	0.00427712	0.010680282	0.010680282	0.002988978	0.002988978	0.005515228	0.005515228	0.009917405	0.009917405	0.00701597	0.000660327	0.002126051	0.003764362	0.00214391	0.00214391	0.000195942	0.000176813	0.000441516
3833803774095	383380	3774095	0.004739844	0.00427712	0.010680282	0.010680282	0.002988978	0.002988978	0.005515228	0.005515228	0.009917405	0.009917405	0.00701597	0.000660327	0.002126051	0.003764362	0.00214391	0.00214391	0.000195942	0.000176813	0.000441516
3833903774095	383390	3774095	0.004739844	0.00427712	0.010680282	0.010680282	0.002988978	0.002988978	0.005515228	0.005515228	0.009917405	0.009917405	0.00701597	0.000660327	0.002126051	0.003764362	0.00214391	0.00214391	0.000195942	0.000176813	0.000441516
3834003774095	383400	3774095	0.004739844	0.00427712	0.010680282	0.010680282	0.002988978	0.002988978	0.005515228	0.005515228	0.009917405	0.009917405	0.00701597	0.000660327	0.002126051	0.003764362	0.00214391	0.00214391	0.000195942	0.000176813	0.000441516
3834103774095	383410	3774095	0.004739844	0.00427712	0.010680282	0.010680282	0.002988978	0.002988978	0.005515228	0.005515228	0.009917405	0.009917405	0.00701597	0.000660327	0.002126051	0.003764362	0.00214391	0.00214391	0.000195942	0.000176813	0.000441516
3834203774095	383420	3774095	0.004739844	0.00427712	0.010680282	0.010680282	0.002988978	0.002988978	0.005515228	0.005515228	0.009917405	0.009917405	0.00701597	0.000660327	0.002126051	0.003764362	0.00214391	0.00214391	0.000195942	0.000176813	0.000441516
3834303774095	383430	3774095	0.004739844	0.00427712	0.010680282	0.010680282	0.002988978	0.002988978	0.005515228	0.005515228	0.009917405	0.009917405	0.00701597	0.000660327	0.002126051	0.003764362	0.00214391	0.00214391	0.000195942	0.000176813	0.000441516
3834403774095	383440	3774095	0.004739844	0.00427712	0.010680282	0.010680282	0.002988978	0.002988978	0.005515228	0.005515228	0.009917405	0.009917405	0.00701597	0.000660327	0.002126051	0.003764362	0.00214391	0.00214391	0.000195942	0.000176813	0.000441516
3834503774095	383450	3774095	0.004739844	0.00427712	0.010680282	0.010680282	0.002988978	0.002988978	0.005515228	0.005515228	0.009917405	0.009917405	0.00701597	0.000660327	0.002126051	0.003764362	0.00214391	0.00214391	0.000195942	0.000176813	0.000441516
3834603774095	383460	3774095	0.004739844	0.00427712	0.010680282	0.010680282	0.002988978	0.002988978	0.005515228	0.005515228	0.009917405	0.009917405	0.00701597	0.000660327	0.002126051	0.003764362	0.00214391	0.00214391	0.000195942	0.000176813	0.000441516
3834703774095	383470	3774095	0.004739844	0.00427712	0.010680282	0.010680282	0.002988978	0.002988978	0.005515228	0.005515228	0.009917405	0.009917405	0.00701597	0.000660327	0.002126051	0.003764362	0.00214391	0.00214391	0.000195942	0.000176813	0.000441516
3834803774095	383480	3774095	0.004739844	0.00427712	0.010680282	0.010680282	0.002988978	0.002988978	0.005515228	0.005515228	0.009917405	0.009917405	0.00701597	0.000660327	0.002126051	0.003764362	0.00214391	0.00214391	0.000195942	0.000176813	0.000441516
3834903774095	383490	3774095	0.004739844	0.00427712	0.010680282	0.010680282	0.002988978	0.002988978	0.005515228	0.005515228	0.009917405	0.009917405	0.00701597	0.000660327	0.002126051	0.003764362	0.00214391	0.00214391	0.000195942	0.000176813	0.000441516
3835003774095	383500	3774095	0.004739844	0.00427712	0.010680282	0.010680282	0.002988978	0.002988978	0.005515228	0.005515228	0.009917405	0.009917405	0.00701597	0.000660327	0.002126051	0.003764362	0.00214391	0.00214391	0.000195942	0.000176813	0.000441516
3835103774095	383510	3774095	0.004739844	0.00427712	0.010680282	0.010680282	0.002988978	0.002988978	0.005515228	0.005515228	0.009917405	0.009917405	0.00701597	0.000660327	0.002126051	0.003764362	0.00214391	0.00214391	0.000195942	0.000176813	0.000441516
3835203774095	383520	3774095	0.004739844	0.00427712	0.010680282	0.010680282	0.002988978	0.002988978	0.005515228	0.005515228	0.009917405	0.009917405	0.00701597	0.000660327	0.002126051	0.003764362	0.00214391	0.00214391	0.000195942	0.000176813	0.000441516
3835303774095	383530	3774095	0.004739844	0.00427712	0.010680282	0.010680282	0.002988978	0.002988978	0.005515228	0.005515228	0.009917405	0.009917405	0.00701597	0.000660327	0.002126051	0.003764362	0.00214391	0.00214391	0.000195942	0.000176813	0.000441516
3835403774095	383540	3774095	0.004739844	0.00427712	0.010680282	0.010680282	0.002988978	0.002988978	0.005515228	0.005515228	0.009917405	0.009917405	0.00701597	0.000660327	0.002126051	0.003764362	0.00214391	0.00214391	0.000195942	0.000176813	0.000441516
3835503774095	383550	3774095	0.004739844	0.00427712	0.010680282	0.010680282	0.002988978	0.002988978	0.005515228	0.005515228	0.009917405	0.009917405	0.00701597	0.000660327	0.002126051	0.003764362	0.00214391	0.00214391	0.000195942	0.000176813	0.000441516
3835603774095	383560	3774095	0.004739844	0.00427712	0.010680282	0.010680282	0.002988978	0.002988978	0.005515228	0.005515228	0.009917405	0.009917405	0.00701597	0.000660327	0.002126051	0.003764362	0.00214391	0.00214391	0.000195942	0.000176813	0.000441516
3835703774095	383570	3774095	0.004739844	0.00427712	0.010680282	0.010680282	0.002988978	0.002988978	0.005515228	0.005515228	0.009917405	0.009917405	0.00701597	0.000660327	0.002126051	0.003764362	0.00214391	0.00214391	0.000195942	0.000176813	0.000441516
3835803774095	383580	3774095	0.004739844	0.00427712	0.010680282	0.010680282	0.002988978	0.002988978	0.005515228	0.005515228	0.009917405	0.009917405	0.00701597	0.000660327	0.002126051	0.003764362	0.00214391	0.00214391	0.000195942	0.000176813	0.000441516
3835903774095	383590	3774095	0.004739844	0.00427712	0.010680282	0.010680282	0.002988978	0.002988978	0.005515228	0.005515228	0.009917405	0.009917405	0.00701597	0.000660327	0.002126051	0.003764362	0.00214391	0.00214391	0.000195942	0.000176813	0.000441516
3836003774095	383600	3774095	0.004739844	0.00427712	0.010680282	0.010680282	0.002988978	0.002988978	0.005515228	0.005515228	0.009917405	0.009917405	0.00701597	0.000660327	0.002126051	0.003764362	0.00214391	0.00214391	0.000195942	0.000176813	0.000441516
3836103774095	383610	3774095	0.004739844	0.00427712	0.010680282	0.010680282	0.002988978	0.002988978	0.005515228	0.005515228	0.009917405	0.009917405	0.00701597	0.000660327	0.002126051	0.003764362	0.00214391	0.00214391	0.000195942	0.000176813	0.000441516
3836203774095	383620	3774095	0.004739844	0.00427712	0.010680282	0.010680282	0.002988978	0.002988978	0.005515228	0.005515228	0.009917405	0.009917405	0.00701597	0.000660327	0.002126051	0.003764362	0.00214391	0.00214391	0.000195942	0.000176813	0.000441516
3836303774095	383630	3774095	0.004739844	0.00427712	0.010680282	0.010680282	0.002988978	0.002988978	0.005515228	0.005515228	0.009917405	0.009917405	0.00701597	0.000660327	0.002126051	0.003764362	0.00214391	0.00214391	0.000195942	0.000176813	0.000441516
3836403774095	383640

			KMMass Grading / Excavation	KMDrainage / Utilities Trenching	KMFoundations / Concrete Pads	KMBuilding / Structure Construction	KMAsphalt Paving	KMArchitectural Coating	KMLandscaping or Other Finishing	KMWaterside Construction (Piles)	EWNDemolition	EWNSite Grubbing / Prep	EWNDrainage / Utilities Trenching	EWNDrainage / Utilities Trenching	EWNDrainage / Utilities Trenching	EWNFoundations / Concrete Pads	EWNBuilding / Structure Construction	EWNAsphalt Paving	EWNLandscaping or Other Finishing	EWNWaterside Construction (Piles)	ISDemolition
Unique Identifier	X (UTM)	Y (UTM)	2026	2026	2026	2026	2026	2026	2026	2026	2027	2027	2027	2028	2029	2029	2029	2029	2029	2029	2027
3836903774085	383690	3774085	0.005675717	0.001222871	0.002930903	0.005436459	0.003728428	0.000350911	0.001129827	0.002000458	6.40307E-05	8.63317E-05	0.000104747	0.000104747	0.000104747	7.45054E-05	0.000129751	9.4779E-05	2.87209E-05	4.98392E-05	0.000704326
3837003774085	383700	3774085	0.005098421	0.001098489	0.002632791	0.004883499	0.003349197	0.000315219	0.001014908	0.001796984	6.38457E-05	8.60822E-05	0.000104444	0.000104444	0.000104444	7.42901E-05	0.000129376	9.45051E-05	2.86379E-05	4.96952E-05	0.000663897
3837103774085	383710	3774085	0.004611389	0.000993554	0.002381291	0.004416998	0.003029261	0.000285107	0.000917958	0.001625326	6.36427E-05	8.58085E-05	0.000104112	0.000104112	0.000104112	7.4054E-05	0.000128965	9.42047E-05	2.85469E-05	4.95372E-05	0.000626901
3837203774085	383720	3774085	0.00419918	0.000904741	0.002168429	0.004022166	0.002758478	0.000259621	0.000835902	0.001480039	6.33025E-05	8.53498E-05	0.000103556	0.000103556	0.000103556	7.36581E-05	0.000128275	9.37011E-05	2.83943E-05	4.92724E-05	0.000592047
3837303774085	383730	3774085	0.003844256	0.000828271	0.001985149	0.003682203	0.002525325	0.000237678	0.00076525	0.001354943	6.29026E-05	8.48106E-05	0.000102901	0.000102901	0.000102901	7.31927E-05	0.000127465	9.31091E-05	2.82149E-05	4.89611E-05	0.000559772
3837403774085	383740	3774085	0.003535588	0.000761766	0.001825754	0.003386547	0.002322558	0.000218594	0.000703806	0.00124615	6.24788E-05	8.42392E-05	0.000102208	0.000102208	0.000102208	7.26996E-05	0.000126606	9.24818E-05	2.80248E-05	4.86312E-05	0.000529867
3837503774085	383750	3774085	0.003265037	0.000703474	0.001686044	0.003127401	0.002144831	0.000201866	0.000649949	0.001150792	6.19594E-05	8.3539E-05	0.000101358	0.000101358	0.000101358	7.20953E-05	0.000125554	9.17131E-05	2.77918E-05	4.8227E-05	0.000501746
3837603774085	383760	3774085	0.003023902	0.00065152	0.001561523	0.00289643	0.001986427	0.000186958	0.000601948	0.001065801	6.14342E-05	8.28308E-05	0.000100499	0.000100499	0.000100499	7.14841E-05	0.000124489	9.09355E-05	2.75562E-05	4.78182E-05	0.000475769
3837703774085	383770	3774085	0.002812935	0.000606066	0.001452581	0.002694357	0.001847842	0.000173914	0.000559952	0.000991444	6.16491E-05	8.31205E-05	0.000100851	0.000100851	0.000100851	7.17341E-05	0.000124925	9.12536E-05	2.76526E-05	4.79854E-05	0.000455354
3837803774085	383780	3774085	0.002623341	0.000565216	0.001354676	0.002512755	0.001723296	0.000162193	0.000522211	0.00092462	6.22519E-05	8.39333E-05	0.000101837	0.000101837	0.000101837	7.24356E-05	0.000126146	9.2146E-05	2.7923E-05	4.84547E-05	0.000438312
3837903774085	383790	3774085	0.002453465	0.000528615	0.001266953	0.00235004	0.001611702	0.00015169	0.000488395	0.000864746	6.26757E-05	8.45048E-05	0.00010253	0.00010253	0.00010253	7.29288E-05	0.000127005	9.27733E-05	2.81131E-05	4.87845E-05	0.00042207
3838003774085	383800	3774085	0.002295533	0.000494588	0.001185398	0.002198766	0.001507955	0.000141925	0.000456956	0.000809081	6.31115E-05	8.50923E-05	0.000103243	0.000103243	0.000103243	7.34358E-05	0.000127888	9.34183E-05	2.83086E-05	4.91237E-05	0.000405464
3838103774085	383810	3774085	0.002147433	0.000462679	0.00110892	0.002056908	0.001410667	0.000132769	0.000427475	0.000756882	6.301E-05	8.49555E-05	0.000103077	0.000103077	0.000103077	7.33177E-05	0.000127683	9.32681E-05	2.82631E-05	4.90447E-05	0.000388279
3838203774085	383820	3774085	0.002015728	0.000434302	0.001040909	0.001930756	0.001324149	0.000124626	0.000401257	0.000710462	6.26817E-05	8.45128E-05	0.00010254	0.00010254	0.00010254	7.29357E-05	0.000127017	9.27822E-05	2.81158E-05	4.87892E-05	0.000372025
3838303774085	383830	3774085	0.001899841	0.000409333	0.000981066	0.001819754	0.001248022	0.000117461	0.000378189	0.000669616	6.23653E-05	8.40863E-05	0.000102022	0.000102022	0.000102022	7.25676E-05	0.000126376	9.23139E-05	2.79739E-05	4.85429E-05	0.000356482
3838403774085	383840	3774085	0.001793854	0.000386498	0.000926334	0.001718235	0.001178398	0.000110908	0.00035709	0.00063226	6.20132E-05	8.36114E-05	0.000101446	0.000101446	0.000101446	7.21578E-05	0.000125663	9.17926E-05	2.78159E-05	4.82688E-05	0.000341839
3838603774085	383860	3774085	0.001619768	0.00034899	0.000836437	0.001551487	0.001064039	0.000100145	0.000322436	0.000570902	6.11775E-05	8.24847E-05	0.000100079	0.000100079	0.000100079	7.11854E-05	0.000123969	9.05556E-05	2.74411E-05	4.76184E-05	0.000314901
3838703774085	383870	3774085	0.001542214	0.00033228	0.000796389	0.001477202	0.001013094	9.535E-05	0.000306998	0.000543567	6.07656E-05	8.19294E-05	9.94055E-05	9.94055E-05	9.94055E-05	7.07062E-05	0.000123135	8.9946E-05	2.72563E-05	4.72978E-05	0.000302616
3838803774085	383880	3774085	0.001470201	0.000316765	0.00075920	0.001408226	0.000965788	9.08977E-05	0.000292663	0.000518186	6.03538E-05	8.13741E-05	9.87317E-05	9.87317E-05	9.87317E-05	7.02269E-05	0.0001223	8.93363E-05	2.70716E-05	4.69772E-05	0.000291036
3838903774085	383890	3774085	0.001402977	0.000302281	0.000724488	0.001343835	0.000921628	8.67415E-05	0.000279281	0.000494492	5.99479E-05	8.08268E-05	9.80677E-05	9.80677E-05	9.80677E-05	6.97546E-05	0.000121477	8.87355E-05	2.68895E-05	4.66613E-05	0.000280119
3839003774085	383900	3774085	0.00134081	0.000288887	0.000692386	0.001284289	0.00088079	8.28979E-05	0.000266906	0.000472581	5.94644E-05	8.01749E-05	9.72768E-05	9.72768E-05	9.72768E-05	6.9192E-05	0.000120498	8.80198E-05	2.66727E-05	4.62849E-05	0.000269762
3839103774085	383910	3774085	0.001282531	0.00027633	0.00066229	0.001228466	0.000842506	7.92946E-05	0.000255305	0.00045204	5.90226E-05	7.95793E-05	9.65542E-05	9.65542E-05	9.65542E-05	6.86781E-05	0.000119603	8.7366E-05	2.64745E-05	4.59411E-05	0.000259955
3829703774095	382970	3774095	0.00017757	3.82586E-05	9.16958E-05	0.000170084	0.000116647	1.09785E-05	3.53476E-05	6.2586E-05	4.52161E-05	6.09641E-05	7.39682E-05	7.39682E-05	7.39682E-05	5.26129E-05	9.16252E-05	6.69293E-05	2.02816E-05	3.51946E-05	0.000159089
3829803774095	382980	3774095	0.000180354	3.88584E-05	9.31335E-05	0.000172751	0.000118476	1.11507E-05	3.59018E-05	6.35673E-05	4.52041E-05	6.09481E-05	7.39487E-05	7.39487E-05	7.39487E-05	5.2599E-05	9.1601E-05	6.69117E-05	2.02763E-05	3.51853E-05	0.000164939
3829903774095	382990	3774095	0.000183353	3.95047E-05	9.46824E-05	0.000175624	0.000120446	1.13361E-05	3.64989E-05	6.46245E-05	4.51922E-05	6.0932E-05	7.39292E-05	7.39292E-05	7.39292E-05	5.25851E-05	9.15768E-05	6.6894E-05	2.02709E-05	3.5176E-05	0.000171326
3830003774095	383000	3774095	0.000190078	4.09536E-05	9.81552E-05	0.000182066	0.000124864	1.17519E-05	3.78376E-05	6.69948E-05	4.57891E-05	6.17368E-05	7.49057E-05	7.49057E-05	7.49057E-05	5.32797E-05	9.27864E-05	6.77775E-05	2.05386E-05	3.56406E-05	0.000180978
3830103774095	383010	3774095	0.000200879	4.32807E-05	0.000103732	0.000192411	0.000131959	1.24197E-05	3.99876E-05	7.08015E-05	4.70247E-05	6.34027E-05	7.6927E-05	7.6927E-05	7.6927E-05	5.47174E-05	9.52902E-05	6.96065E-05	2.10929E-05	3.66024E-05	0.000194534
3830203774095	383020	3774095	0.000212823	4.5854E-05	0.0001099	0.000203851	0.000139805	1.31581E-05	4.23651E-05	7.50112E-05	4.83737E-05	6.52216E-05	7.91338E-05	7.91338E-05	7.91338E-05	5.62871E-05	9.80238E-05	7.16033E-05	2.1698E-05	3.76524E-05	0.000210137
3830303774095	383030	3774095	0.000224309	4.83289E-05	0.000115832	0.000214853	0.000147351	1.38683E-05	4.46517E-05	7.90597E-05	4.95676E-05	6.68312E-05	8.10868E-05	8.10868E-05	8.10868E-05	5.76762E-05	0.000100443	7.33705E-05	2.22335E-05	3.85816E-05	0.000226528
3830403774095	383040	3774095	0.000236656	5.09892E-05	0.00012208	0.00022668	0.000155462	1.46317E-05	4.71096E-05	8.34117E-05	5.08211E-05	6.85213E-05	8.31374E-05	8.31374E-05	8.31374E-05	5.91348E-05	0.000102983	7.52259E-05	2.27957E-05	3.95573E-05	0.00024514
3830503774095	383050	3774095	0.000250537	5.39799E-05	0.000129376	0.000239976	0.00016458	1.54899E-05	4.98727E-05	8.8304E-05	5.22775E-05	7.0485E-05	8.552E-05	8.552E-05	8.552E-05	6.08295E-05	0.000105934	7.73818E-05	2.3449E-05	4.0691E-05	0.000267261
3830603774095	383060	3774095	0.000266301	5.73762E-05	0.000137516	0.000255075	0.000174935	1.64645E-05	5.30107E-05	9.386E-05	5.40444E-05	7.28672E-05	8.84104E-05	8.84104E-05	8.84104E-05	6.28854E-05	0.000109515	7.99971E-05	2.42416E-05	4.20662E-05	0.000294325
3830703774095	383070	3774095	0.000282535	6.0874E-05	0.000145899	0.000270625	0.0001856	1.74682E-05	5.62423E-05	9.9582E-05	5.59903E-05	7.54909E-05	9.15937E-05	9.15937E-05	9.15937E-05	6.51497E-05	0.000113458	8.28775E-05	2.51144E-05	4.35809E-05	0.000325968
3830803774095	383080	3774095	0.000298971	6.44153E-05	0.000154387	0.000286368	0.000196397	1.84844E-05	5.95142E-05	0.000105375	5.80676E-05	7.82916E-05	9.49918E-05	9.49918E-05	9.49918E-05	6.75668E-05	0.000117667	8.59523E-05	2.60461E-05	4.51977E-05	0.000361926
3830903774095	383090	3774095	0.000315905	6.80638E-05	0.000163131	0.000302588	0.000207521	1.95314E-05	6.28851E-05	0.000111344	6.03478E-05	8.1366E-05	9.8722E-05	9.8722E-05	9.8722E-05	7.022E-05	0.000122288	8.93275E-05	2.70689E-05	4.69726E-05	0.000402838
3831003774095	383100	3774095	0.000332462	7.16312E-05	0.000171681	0.000318447	0.000218397	2.0555E-05	6.6181E-05	0.000117179	6.2425E-05	8.41667E-05	0.00010212	0.00010212	0.00010212	7.26371E-05	0.000126497	9.24022E-05	2.80007E-05	4.85894E-05	0.000445362
3831103774095	383110	3774095	0.000347446	7.48595E-05	0.000179419	0.000332799	0.00022824	2.14814E-05	6.91637E-05	0.00012246	6.34696E-05	8.55752E-05	0.000103829	0.000103829	0.000103829	7.38525E-05	0.000128614	9.39485E-05	2.84692E-05	4.94025E-05	0.000483564
3831203774095	383120	3774095	0.000363424	7.83022E-05	0.00018767	0.000348104	0.000238737	2.24693E-05	7.23445E-05	0.000128092	6.45142E-05	8.69836E-05	0.000105538	0.000105538	0.000105538	7.5068E-05	0.000130731	9.54947E-05	2.89378E-05	5.02156E-05	0.000525473
3831303774095	383130	3774095	0.000381004	8.20898E-05	0.000196748	0.000364943	0.000250285	2.35562E-05	7.58439E-05	0.000134288	6.5905E-05	8.88588E-05	0.000107813	0.000107813	0.000107813	7.66863E-05	0.000133549	9.75534E-05	2.95616E-05	5.12981E-05	0.000573978
3831403774095	383140	3774095	0.000400103	8.62049E-05	0.000206611	0.000383237	0.000262831	2.47371E-05	7.96458E-05	0.00014102	6.7451E-05	9.09432E-05	0.000110342	0.000110342	0.000110342	7.84852E-05	0.000136682	9.98418E-05	3.02551E-05	5.25015E-05	0.000627557
3831503774095	383150	3774095	0.000420319	9.05605E-05	0.00021705	0.0004026	0.000276111	2.59869E-05	8.367E-05	0.000148145	6.94507E-05	9.36393E-05	0.000113613	0.000113613	0.000113613	8.0812E-05	0.000140734	0.000102802	3.1152E-05	5.40579E-05	0.000684437
3831603774095	383160	3774095	0.000441516	9.51277E-05	0.000227996	0.000422904	0.000290036	2.72975E-05	8.78897E-05	0.000155616	7.18801E-05	9.69149E-05	0.000117588	0.000117588	0.000117588	8.36389E-05	0.000145657	0.000106398	3.22417E-05	5.59489E-05	0.000741221
3831703774095	383170	3774095	0.000463809	9.98579517	0.000239267	0.000443964	0.00030469	2.86100099	9.22197E-05	0.000163212	7.43164912	9.98368E-05	0.000123344	0.000123344	0.000123344	8.78012E-05	0.000152944	0.000111733	3.38602E-05	5.87778E-05	0.000778901
3831803774095	383180	3774095	0.000486102	1.04643E-04	0.000250538	0.000464923	0.000318928	2.99491099	9.65503E-05	0.000171208	7.78442235	1.04536E-04	0.000129099	0.000129099	0.000129099	9.19677E-05	0.000160231	0.000116868	3.54626E-05	6.15467E-05	0.000816586
3831903774095	383190	3774095	0.000508394	1.09428E-04	0.000261809	0.000485882	0.000333153	3.12784099	0.000100891	0.000178955	8.13720309	1.09374E-04	0.000134855	0.000134855	0.000134855	9.61323E-05	0.000167518	0.000122003	3.70649E-05	6.43156E-05	0.000854271
3832003774095	383200	3774095	0.000530687	1.14214E-04	0.000273079	0.000506841	0.000347377	3.26067099	0.000104613	0.000186702	8.48998383	1.14213E-04	0.000140611	0.000140611	0.000140611	1.00297E-04	0.000174805	0.000127138	3.86673E-05	6.70845E-05	0.000891956
3832103774095	383210	3774095	0.000552979	1.19001E-04	0.000284349	0.000527799	0.000361602	3.39350099	0.000108335	0.000194449	8.84276457	1.19052E-04	0.000146367	0.000146367	0.000146367	1.04465E-04	0.000182092	0.000132273	4.02696E-05	6.98534E-05	0.000929641
3832203774095	383220	3774095	0.000575272	1.23787E-04	0.000295618	0.000548757	0.000375826	3.52633099	0.000112057	0.000202196	9.19554531	1.23891E-04	0.000152123	0.000152123	0.000152123	1.08633E-04	0.000189379	0.000137408	4.18719E-05	7.26223E-05	0.000967326
3832303774095	383230	3774095	0.000597565	1.28574E-04	0.000306888	0.000569715	0.000390051	3.65916099	0.000115779	0.000209943	9.54832605	1.28729E-04	0.000157879	0.000157879	0.000157879	1.12801E-04	0.000196666	0.000142543	4.34743E-05	7.53912E-05	0.001005011
3832403774095	383240	3774095	0.000619858	1.33361E-04	0.000318157	0.000590673	0.000404275	3.79199099	0.000119501	0.000217689	9.90110679	1.33568E-04	0.000163635	0.000163635	0.000163635	1.16969E-04	0.000203953	0.000147678	4.50766E-05	7.81601E-05	0.001042695
3832503774095	383250	3774095	0.000642151	1.38148E-04	0.000329427	0.000611631	0.000418499	3.92482099	0.000123223	0.000225436	1.02538875	1.38406E-04	0.000169392	0.000169392	0.000169392	1.21137E-04	0.000211241	0.000152813	4.66789E-05	8.09291E-05	0.001080379
3832603774095	383260	3774095	0.000664444	1.42935E-04	0.000340696	0.000632589	0.000432723	4.05765099	0.000126945	0.000233183	1.06067068	1.43243E-04	0.000175149	0.000175149	0.000175149	1.25305E-04	0.000218528	0.000157948	4.82812E-05	8.36981E-05	0.001118063
3832703774095	383270	3774095	0.000686736	1.47722E-04	0.000351965	0.000653547	0.000446947	4.19048099	0.000130667	0.000240931	1.09595262	1.48081E-04	0.000180906	0.000180906	0.000180906	1.29474E-04	0.000225816	0.000163083	4.98835E-05	8.64672E-05	0.001155747
3832803774095	383280	3774095	0.000709029	1.52509E-04	0.000363234	0.000674505	0.000461171	4.32331099	0.000134389	0.000248678	1.13123456	1.52918E-04	0.000186663	0.000186663	0.000186663	1.33642E-04	0.000233104	0.000168218	5.14858E-05	8.92363E-05	0.001193431
3832903774095	383290	3774095	0.000731321	1.57296E-04	0.000374503	0.000695462	0.000475395	4.45614099	0.000138111	0.000256426	1.16651649	1.57756E-04	0.000192421	0.000192421	0.000192421	1.37811E-04	0.000240392	0.000173353	5.30881E-05	9.20054E-05	0.001231115
3833003774095	383300	3774095	0.000753614	1.62083E-04	0.000385772	0.000716419	0.000489619	4.58897099	0.000141833	0.000264173	1.20179843	1.62593E-04	0.000198178	0.000198178	0.000198178	1.41979E-04	0.000247681	0.000178488	5.46904E-05	9.47745E-05	0.001268798
3833103774095	383310	3774095	0.000775906	1.66871E-04	0.000397041	0.000737376	0.000503843	4.72180099	0.000145555	0.000271921	1.23708037	1.67431E-04	0.000203935	0.000203935	0.000203935	1.46148E-04	0.000254969	0.000183623	5.62927E-05	9.75436E-05	0.001306482
3833203774095	383320	3774095	0.000798198	1.71658E-04	0.000408309	0.000758333	0.000518067	4.85463099	0.000149277	0.000279668	1.27236232	1.72268E-04	0.000209692	0.000209692	0.000209692	1.50316E-04	0.000262258	0.000188758	5.78949E-05	0.000100313	0.001344165
3833303774095	383330	3774095	0.000820491	1.76446E-04	0.000419578	0.000779291	0.000532291	4.98746099	0.000152999	0.000287416	1.30764426	1.77106E-04	0.000215449	0.000215449	0.000215449	1.54485E-04	0.000269547	0.000193893	5.94972E-05	0.000103083	0.001381849
3833403774095	383340	3774095	0.000842783	1.81233E-04	0.000430846	0.000800249	0.000546515	5.12029099	0.000156721	0.000295163	1.34292621	1.81943E-04	0.000221206	0.000221206	0.000221206	1.58653E-04	0.000276836	0.000199028	6.10994E-05	0.000105853	0.001419533
3833503774095	383350	3774095	0.000865076	1.86021E-04	0.000442114	0.000821206	0.000560738	5.25312099	0.000160443	0.00030291	1.37820815	1.86781E-04	0.000226963	0.000226963	0.000226963	1.62822E-04	0.000284125	0.000204163	6.27017E-05	0.000108623	0.001457217
3833603774095	383360	3774095	0.000887368	1.90808E-04	0.000453383	0.000842163	0.000574961	5.38595099	0.000164165	0.000310658	1.41349009	1.91618E-04	0.000232721	0.000232721	0.000232721	1.66991E-04	0.000291414	0.000209298	6.43039E-05	0.000111393	0.001494901
3833703774095	383370	3774095	0.000909661	1.95595E-04	0.000464651	0.000863119	0.000589184	5.51878099	0.000167887	0.000318406	1.44877203	1.96456E-04	0.000238478	0.000238478	0.000238478	1.7116E-04	0.000298703	0.000214433	6.59062E-05	0.000114163	0.001532585
3833803774095	383380	3774095	0.000931953	2.00382E-04	0.000475919	0.000884076	0.000603406	5.65161099	0.000171609	0.000326154	1.48405398	2.01293E-04	0.000244236	0.000244236	0.000244236	1.75329E-04	0.000305992	0.000219568	6.75084E-05	0.000116933	0.001570269
3833903774095	383390	3774095	0.000954246	2.05169E-04	0.000487188	0.000905033	0.000617629	5.78444099	0.000175331	0.000333902	1.51933592	2.06131E-04	0.000249993	0.000249993	0.000249993	1.79498E-04	0.000313281	0.000224703	6.91106E-05	0.000119703	0.001607953
3834003774095	383400	3774095	0.000976539	2.09956E-04	0.000498456	0.000926026	0.000631851	5.91727099	0.000179053	0.000341649	1.55461787	2.10968E-04	0.000255751	0.000255751	0.000255751	1.83667E-04	0.000320571	0.000229838	7.07128E-05	0.000122473	0.001645637
3834103774095	383410	3774095	0.000998832	2.14743E-04	0.000509724	0.000947019	0.000646073	6.05010099	0.000182775	0.000349397	1.58989981	2.15806E-04	0.000261508	0.000261508	0.000261508	1.87836E-04	0.000327859	0.000234973	7.23151E-05	0.000125243	0.001683321
3834203774095	383420	3774095	0.001021125	2.19531E-04	0.000520992	0.000967812	0.000660295	6.18293099	0.000186497	0.000357144	1.62518176	2.20643E-04	0.000267266	0.000267266	0.000267266	1.92005E-04	0.000335148	0.000240108	7.39173E-05	0.000128013	0.001721005
3834303774095	383430	3774095	0.001043418	2.24318E-04	0.000532261	0.000988605	0.000674517	6.31576099	0.000190219	0.000364892	1.66046371	2.25481E-04	0.000273023	0.000273023	0.000273023	1.96174E-04	0.000342436	0.000245243	7.55195E-05	0.000130783	0.001758689
3834403774095	383440	3774095	0.001065711	2.29106E-04	0.000543529	0.001009398	0.000688739	6.44859099	0.000193941	0.000372639	1.69574565	2.30318E-04	0.000278781	0.000278781	0.000278781	2.00343E-04	0.000349725	0.000250378	7.71217E-05	0.000133553	0.001796373
3834503774095	383450	3774095	0.001088004	2.33893E-04	0.000554798	0.001030191	0.000702961	6.58142099	0.000197663	0.000380386	1.73102759	2.35156E-04	0.000284538	0.000284538	0.000284538	2.04512E-04	0.000357013	0.000255513	7.87239E-05	0.000136323	0.001834057
3834603774095	383460	3774095	0.001110297	2.38681E-04	0.000566066	0.001050984	0.000717183	6.71425099	0.000201385	0.000388133	1.76630953	2.39993E-04	0.000290296	0.000290296	0.000290296	2.08681E-04	0.000364302	0.000260648	8.03261E-05	0.000139093	0.001871741
3834703774095	383470	3774095	0.001132591	2.43468E-04	0.000577334	0.001071777	0.000731405	6.84708099	0.000205107	0.000395879	1.80159147	2.44831E-04	0.000296053	0.000296053	0.000296053	2.12849E-04	0.000371591	0.000265783	8.19283E-05	0.000141863	0.001909425
3834803774095	383480	3774095	0.001154884	2.48256E-04	0.000588601	0.001092569	0.000745627	6.97991099	0.000208829	0.000403626	1.83687341	2.49668E-04	0.000301811	0.000301811	0.000301811	2.17018E-04	0.000378879	0.000270918	8.35304E-05	0.000144633	0.001947109
3834903774095	383490	3774095	0.001177177	2.53043E-04	0.000599869	0.001113362	0.000759849	7.11274099	0.000212551	0.000411372	1.87215535	2.54506E-04	0.000307568	0.000307568	0.000307568	2.21186E-04	0.000386168	0.000276053	8.51326E-05	0.000147403	0.001984793
3835003774095	383500	3774095	0.001199469	2.57831E-04	0.000611136	0.001134154	0.000774071	7.24557099	0.000216273	0.000419119	1.90743729	2.59343E-04	0.000313325	0.000313325	0.000313325	2.25355E-04	0.000393457	0.000281188	8.67348E-05	0.000150173	0.002022477
3835103774095	383510	3774095	0.001221762	2.62618E-04	0.000622404	0.001154947	0.000788293	7.37840099	0.000219995	0.000426865	1.94271923	2.64181E-04	0.000319082	0.000319082	0.000319082	2.29523E-04	0.000400746	0.000286323	8.83369E-05	0.000152943	0.002060161
3835203774095	383520	3774095	0.001244055	2.67406E-04	0.000633671	0.001175739	0.000802515	7.51123099	0.000223717	0.000434612	1.97800117	2.69018E-04	0.000324839	0.000324839	0.000324839	2.33692E-04	0.000408035	0.000291458	8.99391E-05	0.000155713	0.002097844
3835303774095	383530	3774095	0.001266348	2.72193E-04	0.000644939	0.001196532	0.000816737	7.64406099	0.000227439	0.000442358	2.01328311	2.73856E-04	0.000330596	0.000330596	0.000330596	2.37861E-04	0.000415324	0.000296593	9.15413E-05	0.000158483	0.002135528
3835403774095	383540	3774095	0.001288641	2.76981E-04	0.000656206	0.001217324	0.000830959	7.77689099	0.000231161	0.000450105	2.04856505	2.78693E-04	0.000336354	0.000336354	0.000336354	2.42029E-04	0.000422613	0.000301728	9.31435E-05	0.000161253	0.002173211
3835503774095	383550	3774095	0.001310934	2.81768E-04	0.000667474	0.001238117	0.000845181	7.90972099	0.000234883	0.000457851	2.08384699	2.83531E-04	0.000342112	0.000342112	0.000342112	2.46197E-04	0.000429902	0.000306863	9.47456E-05	0.000164023	0.002210895
3835603774095	383560	3774095	0.001333227	2.86556E-04	0.000678741	0.001258909	0.000859403	8.04255099	0.000238605	0.000465597	2.11912893	2.88368E-04	0.000347869	0.000347869	0.000347869	2.50365E-04	0.000437191	0.000311998	9.63478E-05	0.000166793	0.002248578
3835703774095	383570	3774095	0.001355519	2.91343E-04	0.000690009	0.001279702	0.000873625	8.17538099	0.000242327	0.000473344	2.15441087	2.93206E-04	0.000353627	0.000353627	0.000353627	2.54533E-04	0.000444479	0.000317133	9.79499E-05	0.000169563	0.002286262
3835803774095	383580	3774095	0.001377812	2.96131E-04	0.000701276	0.001300494	0.000887847

			ISDrainage / Utilities Trenching	ISDrainage / Utilities Trenching	ISAsphalt Paving	ISAsphalt Paving	SVDemolition	SVSite Grubbing / Prep	SVMass Grading / Excavation	SVMass Grading / Excavation	SVDrainage / Utilities Trenching	SVFoundations / Concrete Pads	SVBuilding / Structure Construction	SVBuilding / Structure Construction	SVAsphalt Paving	SVAsphalt Paving	SVArchitectural Coating	SVArchitectural Coating	SVLandscaping or Other Finishing	SVLandscaping or Other Finishing	MDemolition
Unique Identifier	X (UTM)	Y (UTM)	2027	2028	2027	2028	2027	2027	2027	2028	2028	2028	2028	2029	2028	2029	2028	2029	2028	2029	2027
3836903774085	383690	3774085	0.000243448	0.000243448	0.001042551	0.001042551	3.26549E-05	2.1574E-05	3.64324E-05	3.64324E-05	1.09969E-05	1.13327E-05	6.20971E-05	6.20971E-05	4.4743E-05	4.4743E-05	4.43233E-06	4.43233E-06	1.42708E-05	1.42708E-05	0.000559527
3837003774085	383700	3774085	0.000229474	0.000229474	0.000982708	0.000982708	3.26732E-05	2.15862E-05	3.64529E-05	3.64529E-05	1.10031E-05	1.1339E-05	6.20713E-05	6.20713E-05	4.47682E-05	4.47682E-05	4.43483E-06	4.43483E-06	1.42788E-05	1.42788E-05	0.000558268
3837103774085	383710	3774085	0.000216686	0.000216686	0.000927945	0.000927945	3.26794E-05	2.15902E-05	3.64598E-05	3.64598E-05	1.10051E-05	1.13412E-05	6.20585E-05	6.20585E-05	4.47766E-05	4.47766E-05	4.43566E-06	4.43566E-06	1.42815E-05	1.42815E-05	0.000553928
3837203774085	383720	3774085	0.000204639	0.000204639	0.000876355	0.000876355	3.26058E-05	2.15417E-05	3.63777E-05	3.63777E-05	1.09804E-05	1.13157E-05	6.19296E-05	6.19296E-05	4.46759E-05	4.46759E-05	4.42568E-06	4.42568E-06	1.42493E-05	1.42493E-05	0.000546377
3837303774085	383730	3774085	0.000193483	0.000193483	0.000828581	0.000828581	3.25017E-05	2.14728E-05	3.62615E-05	3.62615E-05	1.09453E-05	1.12795E-05	6.1775E-05	6.1775E-05	4.45332E-05	4.45332E-05	4.41154E-06	4.41154E-06	1.42038E-05	1.42038E-05	0.000537794
3837403774085	383740	3774085	0.000183147	0.000183147	0.000784315	0.000784315	3.23853E-05	2.13959E-05	3.61317E-05	3.61317E-05	1.09061E-05	1.12391E-05	6.15947E-05	6.15947E-05	4.43737E-05	4.43737E-05	4.39574E-06	4.39574E-06	1.4153E-05	1.4153E-05	0.000528362
3837503774085	383750	3774085	0.000173427	0.000173427	0.00074269	0.00074269	3.22137E-05	2.12826E-05	3.59403E-05	3.59403E-05	1.08483E-05	1.11796E-05	6.13499E-05	6.13499E-05	4.41386E-05	4.41386E-05	4.37246E-06	4.37246E-06	1.4078E-05	1.4078E-05	0.000516854
3837603774085	383760	3774085	0.000164448	0.000164448	0.000704238	0.000704238	3.20116E-05	2.1149E-05	3.57147E-05	3.57147E-05	1.07802E-05	1.11094E-05	6.11051E-05	6.11051E-05	4.38616E-05	4.38616E-05	4.34501E-06	4.34501E-06	1.39896E-05	1.39896E-05	0.000505172
3837703774085	383770	3774085	0.000157392	0.000157392	0.00067402	0.00067402	3.22199E-05	2.12866E-05	3.59471E-05	3.59471E-05	1.08504E-05	1.11817E-05	6.13499E-05	6.13499E-05	4.4147E-05	4.4147E-05	4.37329E-06	4.37329E-06	1.40807E-05	1.40807E-05	0.000500511
3837803774085	383780	3774085	0.000151501	0.000151501	0.000648795	0.000648795	3.25323E-05	2.14931E-05	3.62957E-05	3.62957E-05	1.09556E-05	1.12901E-05	6.18652E-05	6.18652E-05	4.45751E-05	4.45751E-05	4.4157E-06	4.4157E-06	1.42172E-05	1.42172E-05	0.000495598
3837903774085	383790	3774085	0.000145887	0.000145887	0.000624753	0.000624753	3.28448E-05	2.16995E-05	3.66443E-05	3.66443E-05	1.10608E-05	1.13986E-05	6.24965E-05	6.24965E-05	4.50033E-05	4.50033E-05	4.45811E-06	4.45811E-06	1.43538E-05	1.43538E-05	0.000491026
3838003774085	383800	3774085	0.000140147	0.000140147	0.000600173	0.000600173	3.35065E-05	2.21367E-05	3.73825E-05	3.73825E-05	1.12837E-05	1.16282E-05	6.39136E-05	6.39136E-05	4.59099E-05	4.59099E-05	4.54792E-06	4.54792E-06	1.46429E-05	1.46429E-05	0.000486662
3838103774085	383810	3774085	0.000134207	0.000134207	0.000574735	0.000574735	3.40027E-05	2.24645E-05	3.79362E-05	3.79362E-05	1.14508E-05	1.18004E-05	6.53179E-05	6.53179E-05	4.65898E-05	4.65898E-05	4.61528E-06	4.61528E-06	1.48598E-05	1.48598E-05	0.000476085
3838203774085	383820	3774085	0.000128589	0.000128589	0.000550676	0.000550676	3.42784E-05	2.26467E-05	3.82438E-05	3.82438E-05	1.15436E-05	1.18961E-05	6.62841E-05	6.62841E-05	4.69676E-05	4.69676E-05	4.6527E-06	4.6527E-06	1.49803E-05	1.49803E-05	0.000464881
3838303774085	383830	3774085	0.000123217	0.000123217	0.000527668	0.000527668	3.43948E-05	2.27236E-05	3.83737E-05	3.83737E-05	1.15828E-05	1.19365E-05	6.72375E-05	6.72375E-05	4.71271E-05	4.71271E-05	4.6685E-06	4.6685E-06	1.50312E-05	1.50312E-05	0.000453808
3838403774085	383840	3774085	0.000118156	0.000118156	0.000505995	0.000505995	3.45051E-05	2.27964E-05	3.84967E-05	3.84967E-05	1.162E-05	1.19748E-05	6.82682E-05	6.82682E-05	4.72782E-05	4.72782E-05	4.68347E-06	4.68347E-06	1.50793E-05	1.50793E-05	0.000442891
3838603774085	383860	3774085	0.000108844	0.000108844	0.00046612	0.00046612	3.4211E-05	2.26021E-05	3.81686E-05	3.81686E-05	1.15209E-05	1.18727E-05	6.75338E-05	6.75338E-05	4.68753E-05	4.68753E-05	4.64355E-06	4.64355E-06	1.49508E-05	1.49508E-05	0.00042284
3838703774085	383870	3774085	0.000104598	0.000104598	0.000447936	0.000447936	3.40701E-05	2.2509E-05	3.80114E-05	3.80114E-05	1.14735E-05	1.18238E-05	6.71731E-05	6.71731E-05	4.66822E-05	4.66822E-05	4.62443E-06	4.62443E-06	1.48892E-05	1.48892E-05	0.000413141
3838803774085	383880	3774085	0.000100596	0.000100596	0.000430795	0.000430795	3.39108E-05	2.24038E-05	3.78337E-05	3.78337E-05	1.14198E-05	1.17685E-05	6.67479E-05	6.67479E-05	4.64639E-05	4.64639E-05	4.6028E-06	4.6028E-06	1.48196E-05	1.48196E-05	0.000403656
3838903774085	383890	3774085	9.68221E-05	9.68221E-05	0.000414635	0.000414635	3.37576E-05	2.23026E-05	3.76628E-05	3.76628E-05	1.13683E-05	1.17154E-05	6.63099E-05	6.63099E-05	4.62541E-05	4.62541E-05	4.58201E-06	4.58201E-06	1.47527E-05	1.47527E-05	0.000394362
3839003774085	383900	3774085	9.32424E-05	9.32424E-05	0.000399305	0.000399305	3.35371E-05	2.21569E-05	3.74167E-05	3.74167E-05	1.1294E-05	1.16388E-05	6.55756E-05	6.55756E-05	4.59518E-05	4.59518E-05	4.55208E-06	4.55208E-06	1.46563E-05	1.46563E-05	0.000385295
3839103774085	383910	3774085	8.98526E-05	8.98526E-05	0.000384788	0.000384788	3.33104E-05	2.20071E-05	3.71638E-05	3.71638E-05	1.12176E-05	1.15602E-05	6.48026E-05	6.48026E-05	4.56412E-05	4.56412E-05	4.52131E-06	4.52131E-06	1.45572E-05	1.45572E-05	0.000376383
3829703774095	382970	3774095	5.49885E-05	5.49885E-05	0.000235485	0.000235485	2.72083E-05	1.79757E-05	3.03558E-05	3.03558E-05	9.16269E-06	9.44247E-06	5.53205E-05	5.53205E-05	3.72803E-05	3.72803E-05	3.69305E-06	3.69305E-06	1.18905E-05	1.18905E-05	5.24268E-05
3829803774095	382980	3774095	5.70105E-05	5.70105E-05	0.000244144	0.000244144	2.70613E-05	1.78785E-05	3.01917E-05	3.01917E-05	9.11317E-06	9.39144E-06	5.50757E-05	5.50757E-05	3.70788E-05	3.70788E-05	3.6731E-06	3.6731E-06	1.18263E-05	1.18263E-05	5.28924E-05
3829903774095	382990	3774095	5.92181E-05	5.92181E-05	0.000253598	0.000253598	2.69142E-05	1.77814E-05	3.00277E-05	3.00277E-05	9.06366E-06	9.34041E-06	5.48567E-05	5.48567E-05	3.68773E-05	3.68773E-05	3.65314E-06	3.65314E-06	1.1762E-05	1.1762E-05	5.34176E-05
3830003774095	383000	3774095	6.25543E-05	6.25543E-05	0.000267885	0.000267885	2.70674E-05	1.78826E-05	3.01986E-05	3.01986E-05	9.11524E-06	9.39357E-06	5.51144E-05	5.51144E-05	3.70872E-05	3.70872E-05	3.67393E-06	3.67393E-06	1.18289E-05	1.18289E-05	5.48204E-05
3830103774095	383010	3774095	6.72398E-05	6.72398E-05	0.000287951	0.000287951	2.75024E-05	1.81699E-05	3.06839E-05	3.06839E-05	9.26173E-06	9.54453E-06	5.58616E-05	5.58616E-05	3.76832E-05	3.76832E-05	3.73297E-06	3.73297E-06	1.2019E-05	1.2019E-05	5.71722E-05
3830203774095	383020	3774095	7.26331E-05	7.26331E-05	0.000311047	0.000311047	2.79925E-05	1.84938E-05	3.12307E-05	3.12307E-05	9.42678E-06	9.71462E-06	5.66862E-05	5.66862E-05	3.83548E-05	3.83548E-05	3.7995E-06	3.7995E-06	1.22332E-05	1.22332E-05	5.97688E-05
3830303774095	383030	3774095	7.82986E-05	7.82986E-05	0.000335309	0.000335309	2.83969E-05	1.87609E-05	3.16818E-05	3.16818E-05	9.56295E-06	9.85495E-06	5.7369E-05	5.7369E-05	3.89088E-05	3.89088E-05	3.85438E-06	3.85438E-06	1.24099E-05	1.24099E-05	6.22161E-05
3830403774095	383040	3774095	8.47317E-05	8.47317E-05	0.000362859	0.000362859	2.88257E-05	1.90442E-05	3.21603E-05	3.21603E-05	9.70738E-06	1.00038E-05	5.80904E-05	5.80904E-05	3.94964E-05	3.94964E-05	3.91259E-06	3.91259E-06	1.25974E-05	1.25974E-05	6.48246E-05
3830503774095	383050	3774095	9.23779E-05	9.23779E-05	0.000395603	0.000395603	2.93342E-05	1.93802E-05	3.27277E-05	3.27277E-05	9.87862E-06	1.01803E-05	5.89536E-05	5.89536E-05	4.01932E-05	4.01932E-05	3.98161E-06	3.98161E-06	1.28196E-05	1.28196E-05	6.77674E-05
3830603774095	383060	3774095	0.000101732	0.000101732	0.000435664	0.000435664	2.99775E-05	1.98052E-05	3.34454E-05	3.34454E-05	1.00953E-05	1.04035E-05	6.00229E-05	6.00229E-05	4.10746E-05	4.10746E-05	4.06893E-06	4.06893E-06	1.31007E-05	1.31007E-05	7.11579E-05
3830703774095	383070	3774095	0.00011267	0.00011267	0.000482501	0.000482501	3.06821E-05	2.02707E-05	3.42314E-05	3.42314E-05	1.03325E-05	1.0648E-05	6.11824E-05	6.11824E-05	4.204E-05	4.204E-05	4.16456E-06	4.16456E-06	1.34086E-05	1.34086E-05	7.47811E-05
3830803774095	383080	3774095	0.000125098	0.000125098	0.000535726	0.000535726	3.14295E-05	2.07645E-05	3.50653E-05	3.50653E-05	1.05842E-05	1.09074E-05	6.24063E-05	6.24063E-05	4.30641E-05	4.30641E-05	4.26601E-06	4.26601E-06	1.37353E-05	1.37353E-05	7.85357E-05
3830903774095	383090	3774095	0.000139239	0.000139239	0.000596285	0.000596285	3.22628E-05	2.1315E-05	3.59949E-05	3.59949E-05	1.08648E-05	1.11966E-05	6.37075E-05	6.37075E-05	4.42058E-05	4.42058E-05	4.37911E-06	4.37911E-06	1.40994E-05	1.40994E-05	8.25469E-05
3831003774095	383100	3774095	0.000153938	0.000153938	0.00065923	0.00065923	3.30163E-05	2.18128E-05	3.68357E-05	3.68357E-05	1.11186E-05	1.14581E-05	6.48799E-05	6.48799E-05	4.52383E-05	4.52383E-05	4.48139E-06	4.48139E-06	1.44287E-05	1.44287E-05	8.64209E-05
3831103774095	383110	3774095	0.000167142	0.000167142	0.000715777	0.000715777	3.3341E-05	2.20274E-05	3.7198E-05	3.7198E-05	1.1228E-05	1.15708E-05	6.53437E-05	6.53437E-05	4.56832E-05	4.56832E-05	4.52547E-06	4.52547E-06	1.45706E-05	1.45706E-05	8.93517E-05
3831203774095	383120	3774095	0.000181628	0.000181628	0.000777812	0.000777812	3.3678E-05	2.225E-05	3.75739E-05	3.75739E-05	1.13414E-05	1.16877E-05	6.58332E-05	6.58332E-05	4.61449E-05	4.61449E-05	4.5712E-06	4.5712E-06	1.47179E-05	1.47179E-05	9.24139E-05
3831303774095	383130	3774095	0.000198394	0.000198394	0.000849609	0.000849609	3.41681E-05	2.25738E-05	3.81207E-05	3.81207E-05	1.15065E-05	1.18578E-05	6.65933E-05	6.65933E-05	4.68165E-05	4.68165E-05	4.63773E-06	4.63773E-06	1.49321E-05	1.49321E-05	9.59357E-05
3831403774095	383140	3774095	0.000216913	0.000216913	0.000928917	0.000928917	3.4744E-05	2.29543E-05	3.87633E-05	3.87633E-05	1.17004E-05	1.20577E-05	6.75338E-05	6.75338E-05	4.76056E-05	4.76056E-05	4.7159E-06	4.7159E-06	1.51838E-05	1.51838E-05	9.96246E-05
3831503774095	383150	3774095	0.000236573	0.000236573	0.001013111	0.001013111	3.54302E-05	2.34076E-05	3.95288E-05	3.95288E-05	1.19315E-05	1.22958E-05	6.85645E-05	6.85645E-05	4.85458E-05	4.85458E-05	4.80904E-06	4.80904E-06	1.54836E-05	1.54836E-05	0.00010363
3831603774095	383160	3774095	0.0002562	0.0002562	0.001097164	0.001097164	3.62757E-05	2.39662E-05	4.04721E-05	4.04721E-05	1.22162E-05	1.25892E-05	6.97497E-05	6.97497E-05	4.97042E-05	4.97042E-05	4.9238E-06	4.9238E-06	1.58531E-05	1.58531E-05	0.000107158
3836403774095	383640	3774095	0.000328968	0.000328968	0.001408785	0.001408785	3.08659E-05	2.03921E-05	3.44365E-05	3.44365E-05	1.03944E-05	1.07118E-05	5.9353E-05	5.9353E-05	4.22918E-05	4.22918E-05	4.18951E-06	4.18951E-06	1.34889E-05	1.34889E-05	0.000454477
3836503774095	383650	3774095	0.000309549	0.000309549	0.001325625	0.001325625	3.1111E-05	2.0554E-05	3.47099E-05	3.47099E-05	1.0477E-05	1.07969E-05	5.97137E-05	5.97137E-05	4.26276E-05	4.26276E-05	4.22277E-06	4.22277E-06	1.3596E-05	1.3596E-05	0.000466266
3836603774095	383660	3774095	0.000291791	0.000291791	0.001249577	0.001249577	3.13621E-05	2.072E-05	3.49902E-05	3.49902E-05	1.05615E-05	1.0884E-05	6.01002E-05	6.01002E-05	4.29718E-05	4.29718E-05	4.25687E-06	4.25687E-06	1.37058E-05	1.37058E-05	0.000476634
3836703774095	383670	3774095	0.000274582	0.000274582	0.00117588	0.00117588	3.14847E-05	2.08009E-05	3.51269E-05	3.51269E-05	1.06028E-05	1.09266E-05	6.02935E-05	6.02935E-05	4.31397E-05	4.31397E-05	4.2735E-06	4.2735E-06	1.37594E-05	1.37594E-05	0.000482006
3836803774095	383680	3774095	0.000258792	0.000258792	0.001108261	0.001108261	3.16011E-05	2.08778E-05	3.52567E-05	3.52567E-05	1.0642E-05	1.0967E-05	6.04609E-05	6.04609E-05	4.32992E-05	4.32992E-05	4.2893E-06	4.2893E-06	1.38102E-05	1.38102E-05	0.000485295
3836903774095	383690	3774095	0.000244094	0.000244094	0.001045317	0.001045317	3.16869E-05	2.09345E-05	3.53524E-05	3.53524E-05	1.06709E-05	1.09967E-05	6.0564E-05	6.0564E-05	4.34167E-05	4.34167E-05	4.30094E-06	4.30094E-06	1.38477E-05	1.38477E-05	0.000486626
3837003774095	383700	3774095	0.000230202	0.000230202	0.000985827	0.000985827	3.16623E-05	2.09183E-05	3.53251E-05	3.53251E-05	1.06626E-05	1.09882E-05	6.05382E-05	6.05382E-05	4.33831E-05	4.33831E-05	4.29761E-06	4.29761E-06	1.3837E-05	1.3837E-05	0.000484543
3837103774095	383710	3774095	0.000217447	0.000217447	0.000931206	0.000931206	3.16746E-05	2.09264E-05	3.53388E-05	3.53388E-05	1.06668E-05	1.09925E-05	6.04867E-05	6.04867E-05	4.33999E-05	4.33999E-05	4.29928E-06	4.29928E-06	1.38424E-05	1.38424E-05	0.000481433
3837203774095	383720	3774095	0.000205146	0.000205146	0.000878528	0.000878528	3.14969E-05	2.0809E-05	3.51405E-05	3.51405E-05	1.06069E-05	1.09308E-05	6.02548E-05	6.02548E-05	4.31565E-05	4.31565E-05	4.27516E-06	4.27516E-06	1.37647E-05	1.37647E-05	0.000473769
3837303774095	383730	3774095	0.000193657	0.000193657	0.000829323	0.000829323	3.13009E-05	2.06795E-05	3.49218E-05	3.49218E-05	1.05409E-05	1.08628E-05	5.99714E-05	5.99714E-05	4.28878E-05	4.28878E-05	4.24855E-06	4.24855E-06	1.3679E-05	1.3679E-05	0.000464356
3837403774095	383740	3774095	0.000183149	0.000183149	0.000784323	0.000784323	3.11171E-05	2.05581E-05	3.47167E-05	3.47167E-05	1.0479E-05	1.0799E-05	5.96879E-05	5.96879E-05	4.2636E-05	4.2636E-05	4.2236E-06	4.2236E-06	1.35987E-05	1.35987E-05	0.000455295
3837503774095	383750	3774095	0.000173482	0.000173482	0.000742929	0.000742929	3.09394E-05	2.04407E-05	3.45185E-05	3.45185E-05	1.04192E-05	1.07373E-05	5.94174E-05	5.94174E-05	4.23926E-05	4.23926E-05	4.19949E-06	4.19949E-06	1.35211E-05	1.35211E-05	0.00044652
3837603774095	383760	3774095	0.000164563	0.000164563	0.000704733	0.000704733	3.07679E-05	2.03274E-05	3.43271E-05	3.43271E-05	1.03614E-05	1.06778E-05	5.91468E-05	5.91468E-05	4.21575E-05	4.21575E-05	4.1762E-06	4.1762E-06	1.34461E-05	1.34461E-05	0.00043762
3837703774095	383770	3774095	0.000157383	0.000157383	0.000673985	0.000673985	3.09149E-05	2.04245E-05	3.44912E-05	3.44912E-05	1.04109E-05	1.07288E-05	5.93787E-05	5.93787E-05	4.2359E-05	4.2359E-05	4.19616E-06	4.19616E-06	1.35104E-05	1.35104E-05	0.000435155
3837803774095	383780	3774095	0.000151594	0.000151594	0.000649192	0.000649192	3.13621E-05	2.072E-05	3.49902E-05	3.49902E-05	1.05615E-05	1.0884E-05	5.98941E-05	5.98941E-05	4.29718E-05	4.29718E-05	4.25687E-06	4.25687E-06	1.37058E-05	1.37058E-05	0.000446192
3837903774095	383790	3774095	0.000146415	0.000146415	0.000627015	0.000627015	3.17726E-05	2.09912E-05	3.54481E-05	3.54481E-05	1.06998E-05	1.10265E-05	6.05382E-05	6.05382E-05	4.35342E-05	4.35342E-05	4.31258E-06	4.31258E-06	1.38852E-05	1.38852E-05	0.000444598
3838003774095	383800	3774095	0.000142283	0.000142283	0.000609318	0.000609318	3.26732E-05	2.15862E-05	3.64529E-05	3.64529E-05	1.10031E-05	1.1339E-05	6.22388E-05	6.22388E-05	4.47682E-05	4.47682E-05	4.43483E-06	4.43483E-06	1.42788E-05	1.42788E-05	0.00044837
3838103774095	383810	3774095	0.000136401	0.000136401	0.000584127	0.000584127	3.33533E-05	2.20355E-05	3.72116E-05	3.72116E-05	1.12321E-05	1.1575E-05	6.39909E-05	6.39909E-05	4.57E-05	4.57E-05	4.52713E-06	4.52713E-06	1.4576E-05	1.4576E-05	0.000440067
3838203774095	383820	3774095	0.000130756	0.000130756	0.000559953	0.000559953	3.36903E-05	2.22581E-05	3.75876E-05	3.75876E-05	1.13456E-05	1.1692E-05	6.51504E-05	6.51504E-05	4.61617E-05	4.61617E-05	4.57287E-06	4.57287E-06	1.47232E-05	1.47232E-05	0.00043072
3838303774095	383830	3774095	0.000125323	0.000125323	0.000536689	0.000536689	3.3825E-05	2.23471E-05	3.7738E-05	3.7738E-05	1.1391E-05	1.17388E-05	6.61553E-05	6.61553E-05	4.63464E-05	4.63464E-05	4.59116E-06	4.59116E-06	1.47822E-05	1.47822E-05	0.000421324
3838403774095	383840	3774095	0.000120198	0.000120198	0.000514742	0.000514742	3.39721E-05	2.24443E-05	3.7902E-05	3.7902E-05	1.14405E-05	1.17898E-05	6.72633E-05	6.72633E-05	4.65479E-05	4.65479E-05	4.61112E-06	4.61112E-06	1.48464E-05	1.48464E-05	0.000411971
3838603774095	383860	3774095	0.000110747	0.000110747	0.000474266	0.000474266	3.36719E-05	2.22459E-05	3.75671E-05	3.75671E-05	1.13394E-05	1.16856E-05	6.65418E-05	6.65418E-05	4.61365E-05	4.61365E-05	4.57037E-06	4.57037E-06	1.47152E-05	1.47152E-05	0.000394738
3838703774095	383870	3774095	0.000106435	0.000106435	0.0004558	0.0004558	3.3531E-05	2.21528E-05	3.74099E-05	3.74099E-05	1.12919E-05	1.16367E-05	6.6194E-05	6.6194E-05	4.59435E-05	4.59435E-05	4.55125E-06	4.55125E-06	1.46536E-05	1.46536E-05	0.000386327
3838803774095	383880	3774095	0.00010237	0.00010237	0.000438394	0.000438394	3.33839E-05	2.20557E-05	3.72458E-05	3.72458E-05	1.12424E-05	1.15857E-05	6.58075E-05	6.58075E-05	4.5742E-05	4.5742E-05	4.53129E-06	4.53129E-06	1.45894E-05	1.45894E-05	0.000378066
3838903774095	383890	3774095	9.85366E-05	9.85366E-05	0.000421977	0.000421977	3.32491E-05	2.19667E-05	3.70954E-05	3.70954E-05	1.1197E-05	1.15389E-05	6.54467E-05	6.54467E-05	4.55573E-05	4.55573E-05	4.51299E-06	4.51299E-06	1.45305E-05	1.45305E-05	0.000369948
3839003774095	383900	3774095	9.48971E-05	9.48971E-05	0.000406391	0.000406391	3.30347E-05	2.1825E-05	3.68562E-05	3.68562E-05	1.11248E-05	1.14645E-05	6.47639E-05	6.47639E-05	4.52635E-05	4.52635E-05	4.48389E-06	4.48389E-06	1.44368E-05	1.44368E-05	0.000362003
3839103774095	383910	3774095	9.14495E-05	9.14495E-05	0.000391627	0.000391627	3.28203E-05	2.16833E-05	3.6617E-05	3.6617E-05	1.10526E-05	1.13901E-05	6.39523E-05	6.39523E-05	4.49697E-05	4.49697E-05	4.45478E-06	4.45478E-06	1.43431E-05	1.43431E-05	0.000354178
3829703774105	382970	3774105	5.67753E-05	5.67753E-05	0.000243137	0.000243137	2.69203E-05	1.77854E-05	3.00345E-05	3.00345E-05	9.06572E-06	9.34254E-06	5.46893E-05	5.46893E-05	3.68857E-05	3.68857E-05	3.65397E-06	3.65397E-06	1.17647E-05	1.17647E-05	5.22537E-05
3829803774105	382980	3774105	5.87415E-05	5.87415E-05	0.000251557	0.000251557	2.67182E-05	1.76518E-05	2.9809E-05	2.9809E-05	8.99763E-06	9.27237E-06	5.43543E-05	5.43543E-05	3.66087E-05	3.66087E-05	3.62653E-06	3.62653E-06	1.16763E-05	1.16763E-05	5.25521E-05
3829903774105	382990	3774105	6.09202E-05	6.09202E-05	0.000260887	0.000260887	2.65282E-05	1.75264E-05	2.95971E-05	2.95971E-05	8.93368E-06	9.20646E-06	5.4058E-05	5.4058E-05	3.63485E-05	3.63485E-05	3.60075E-06	3.60075E-06	1.15933E-05	1.15933E-05	5.29222E-05
3830003774105	383000	3774105	6.42668E-05	6.42668E-05	0.000275219	0.000275219	2.66324E-05	1.75952E-05	2.97133E-05	2.97133E-05	8.96875E-06	9.2426E-06	5.42383E-05	5.42383E-05	3.64912E-05	3.64912E-05	3.61489E-06	3.61489E-06	1.16388E-05	1.16388E-05	5.41638E-05
3830103774105	383010	3774105	6.89997E-05	6.89997E-05	0.000295487	0.000295487	2.70184E-05	1.78502E-05	3.01439E-05	3.01439E-05	9.09873E-06	9.37656E-06	5.48954E-05	5.48954E-05	3.702E-05	3.702E-05	3.66728E-06	3.66728E-06	1.18075E-05	1.18075E-05	5.63306E-05
3830203774105	383020	3774105	7.44033E-05	7.44033E-05	0.000318628	0.000318628	2.74411E-05	1.81295E-05	3.06155E-05	3.06155E-05	9.24109E-06	9.52326E-06	5.5604E-05	5.5604E-05	3.75993E-05	3.75993E-05	3.72465E-06	3.72465E-06	1.19923E-05	1.19923E-05	5.87122E-05
3830303774105	383030	3774105	8.05516E-05	8.05516E-05	0.000344958	0.000344958	2.78945E-05	1.8429E-05	3.11213E-05	3.11213E-05	9.39377E-06	9.6806E-06	5.63641E-05	5.63641E-05	3.82205E-05	3.82205E-05	3.78619E-06	3.78619E-06	1.21904E-05	1.21904E-05	6.12611E-05
3830403774105	383040	3774105	8.76429E-05	8.76429E-05	0.000375326	0.000375326	2.83785E-05	1.87488E-05	3.16613E-05	3.16613E-05	9.55676E-06	9.84857E-06	5.71886E-05	5.71886E-05	3.88836E-05	3.88836E-05	3.85189E-06	3.85189E-

			MSite Grubbing / Prep	MMass Grading / Excavation	MMass Grading / Excavation	MDrainage / Utilities Trenching	MFoundations / Concrete Pads	MBuilding / Structure Construction	MAsphalt Paving	MLandscaping or Other Finishing	MWaterside Construction (Piles)	RSSWRe-striping South Valley	RSSWRe-striping Silver Lake Boulevard	RSSWDemolition	RSSWPlacing Base	RSSWForm/Place Rebar and Pour	Child Risk				
Unique Identifier	X (UTM)	Y (UTM)	2027	2027	2028	2028	2028	2028	2028	2028	2028	2029	2029	2029	2029	2029	3rd Trimester	0<2	2<16	Total	per million
3836903774085	383690	3774085	0.000504903	0.001260782	0.001260782	0.000352842	0.000651059	0.001170726	0.000828218	0.000250975	0.000444374	2.78538E-05	0.000369118	0.000647011	0.000351715	0.000105274	6.843E-08	1.8818E-06	1.0412E-07	2.05432E-06	2.05432493
3837003774085	383700	3774085	0.000503767	0.001257944	0.001257944	0.000352047	0.000649594	0.001168091	0.000826354	0.00025041	0.000443374	2.78337E-05	0.000368892	0.000646536	0.000351456	0.000105197	6.24871E-08	1.7145E-06	1.0183E-07	1.87882E-06	1.87882489
3837103774085	383710	3774085	0.000499851	0.001248165	0.001248165	0.000349311	0.000644544	0.001159011	0.000819931	0.000248464	0.000439927	2.78136E-05	0.000367842	0.000641637	0.000348794	0.0001044	5.74279E-08	1.5722E-06	9.9423E-08	1.72909E-06	1.72909136
3837203774085	383720	3774085	0.000493037	0.001231151	0.001231151	0.000344549	0.000635758	0.001143212	0.000808754	0.000245077	0.00043393	2.77433E-05	0.000363391	0.000631832	0.000343464	0.000102805	5.30871E-08	1.4504E-06	9.6791E-08	1.60026E-06	1.60026445
3837303774085	383730	3774085	0.000485291	0.00121181	0.00121181	0.000339136	0.00062577	0.001125252	0.000796048	0.000241227	0.000427113	2.76629E-05	0.000356955	0.00061926	0.000336629	0.000100759	4.93094E-08	1.3445E-06	9.4182E-08	1.48796E-06	1.48796193
3837403774085	383740	3774085	0.000476781	0.001190558	0.001190558	0.000333189	0.000614796	0.001105518	0.000782088	0.000236996	0.000419623	2.75675E-05	0.000348906	0.000603963	0.000328314	9.827E-05	4.59891E-08	1.2515E-06	9.1606E-08	1.38908E-06	1.38907685
3837503774085	383750	3774085	0.000466396	0.001164626	0.001164626	0.000325932	0.000601405	0.001081439	0.000765053	0.000231834	0.000410483	2.74418E-05	0.000338647	0.000586492	0.000318817	9.54274E-05	4.30408E-08	1.169E-06	8.891E-08	1.30099E-06	1.30099405
3837603774085	383760	3774085	0.000455855	0.001138304	0.001138304	0.000318565	0.000587813	0.001056997	0.000747762	0.000226595	0.000401206	2.73213E-05	0.00032876	0.000567018	0.000308231	9.22588E-05	4.03907E-08	1.095E-06	8.6303E-08	1.22168E-06	1.22167918
3837703774085	383770	3774085	0.000451648	0.0011278	0.0011278	0.000315625	0.000582388	0.001047242	0.000740861	0.000224503	0.000397503	2.74167E-05	0.000329126	0.000562774	0.000305923	9.15682E-05	3.81065E-08	1.031E-06	8.4771E-08	1.15384E-06	1.1538416
3837803774085	383780	3774085	0.000447215	0.00111673	0.00111673	0.000312527	0.000576672	0.001036964	0.00073359	0.0002223	0.000393602	2.76277E-05	0.000324012	0.000552969	0.000300594	8.99729E-05	3.60666E-08	9.7362E-07	8.3441E-08	1.09313E-06	1.09312714
3837903774085	383790	3774085	0.000443089	0.001106427	0.001106427	0.000309644	0.000571352	0.001027397	0.000726822	0.000220249	0.00038997	2.78739E-05	0.000318591	0.000542825	0.000295079	8.83223E-05	3.42312E-08	9.2185E-07	8.2162E-08	1.03824E-06	1.03824468
3838003774085	383800	3774085	0.000439152	0.001096595	0.001096595	0.000306893	0.000566275	0.001018267	0.000720363	0.000218292	0.000386505	2.87431E-05	0.0003132	0.000532392	0.000289408	8.66248E-05	3.25913E-08	8.7488E-07	8.0953E-08	9.98429E-07	0.98842922
3838103774085	383810	3774085	0.000429607	0.001072761	0.001072761	0.000300222	0.000553967	0.000996136	0.000704706	0.000213547	0.000378104	2.9356E-05	0.000303649	0.000515897	0.000280441	8.3941E-05	3.10483E-08	8.3037E-07	7.9056E-08	9.40471E-07	0.94047101
3838203774085	383820	3774085	0.000419497	0.001047515	0.001047515	0.000293157	0.00054093	0.000972693	0.000688122	0.000208522	0.000369206	2.97128E-05	0.000293636	0.000498792	0.000271143	8.11578E-05	2.96308E-08	7.8949E-07	7.7074E-08	8.96196E-07	0.89619576
3838303774085	383830	3774085	0.000409505	0.001022565	0.001022565	0.000286175	0.000528046	0.000949525	0.000671732	0.000203555	0.000360412	2.98032E-05	0.000283889	0.000482221	0.000262135	7.84616E-05	2.84017E-08	7.5324E-07	7.5127E-08	8.56768E-07	0.85676828
3838403774085	383840	3774085	0.000399653	0.000997965	0.000997965	0.00027929	0.000515342	0.000926682	0.000655572	0.000198658	0.000351742	2.97379E-05	0.000274418	0.00046616	0.000253404	7.58483E-05	2.72352E-08	7.1936E-07	7.3232E-08	8.19828E-07	0.81982781
3838603774085	383860	3774085	0.00038156	0.000952786	0.000952786	0.000266646	0.000492012	0.000884729	0.000625893	0.000189665	0.000335818	2.95269E-05	0.000257472	0.000437484	0.000237816	7.11824E-05	2.50806E-08	6.6029E-07	6.9661E-08	7.55034E-07	0.75503383
3838703774085	383870	3774085	0.000372808	0.000930929	0.000930929	0.000260529	0.000480726	0.000864434	0.000611535	0.000185314	0.000328114	2.94163E-05	0.000249484	0.000423978	0.000230474	6.89849E-05	2.41055E-08	6.3365E-07	6.7971E-08	7.25726E-07	0.72572557
3838803774085	383880	3774085	0.000364249	0.000909557	0.000909557	0.000254548	0.000469689	0.000844588	0.000597496	0.000181059	0.000320581	2.93058E-05	0.000241817	0.000411015	0.000223427	6.68757E-05	2.31793E-08	6.0859E-07	6.6337E-08	6.98108E-07	0.69810779
3838903774085	383890	3774085	0.000355862	0.000888615	0.000888615	0.000248687	0.000458875	0.000825142	0.000583739	0.00017689	0.0003132	2.91953E-05	0.000234451	0.000398562	0.000216658	6.48494E-05	2.23038E-08	5.85E-07	6.4759E-08	6.72063E-07	0.67206261
3839003774085	383900	3774085	0.00034768	0.000868184	0.000868184	0.000242969	0.000448324	0.000806171	0.000570317	0.000172823	0.000305999	2.90747E-05	0.000227403	0.000386651	0.000210183	6.29115E-05	2.14428E-08	5.6253E-07	6.3217E-08	6.47191E-07	0.64719095
3839103774085	383910	3774085	0.000339638	0.000848103	0.000848103	0.00023735	0.000437955	0.000787524	0.000557126	0.000168826	0.000298921	2.89541E-05	0.0002062	0.000375183	0.000203949	6.10455E-05	2.06183E-08	5.412E-07	6.1724E-08	6.23545E-07	0.62354505
3829703774095	382970	3774095	4.73086E-05	0.000118133	0.000118133	3.30607E-05	6.10032E-05	0.000109695	7.76027E-05	2.3516E-05	4.16371E-05	2.50554E-05	3.46465E-05	5.93895E-05	3.22841E-05	9.66319E-06	1.12347E-08	3.7283E-07	3.1941E-08	4.16007E-07	0.41600672
3829803774095	382980	3774095	4.77287E-05	0.000119182	0.000119182	3.33543E-05	6.15449E-05	0.000110669	7.82919E-05	2.37248E-05	4.20069E-05	2.48695E-05	3.48123E-05	5.96781E-05	3.2441E-05	9.71015E-06	1.16971E-08	3.9019E-07	3.2923E-08	4.34812E-07	0.43481249
3829903774095	382990	3774095	4.82027E-05	0.000120366	0.000120366	3.36855E-05	6.21561E-05	0.000111768	7.90694E-05	2.39604E-05	4.2424E-05	2.46936E-05	3.49982E-05	6.00177E-05	3.26256E-05	9.7654E-06	1.21974E-08	4.0909E-07	3.3998E-08	4.55285E-07	0.45528545
3830003774095	383000	3774095	4.94685E-05	0.000123527	0.000123527	3.45701E-05	6.37884E-05	0.000114703	8.11457E-05	2.45896E-05	4.35381E-05	2.4774E-05	3.57417E-05	6.1308E-05	3.3327E-05	9.97535E-06	1.29337E-08	4.3699E-07	3.5726E-08	4.85646E-07	0.48564582
3830103774095	383010	3774095	5.15908E-05	0.000128826	0.000128826	3.60532E-05	6.65249E-05	0.000119624	8.46269E-05	2.56445E-05	4.54059E-05	2.51207E-05	3.70731E-05	6.36001E-05	3.45729E-05	1.03483E-05	1.3954E-08	4.7593E-07	3.823E-08	5.28114E-07	0.52811361
3830203774095	383020	3774095	5.39338E-05	0.000134677	0.000134677	3.76906E-05	6.95463E-05	0.000125057	8.84704E-05	2.68092E-05	4.74681E-05	2.55025E-05	3.85351E-05	6.61298E-05	3.59481E-05	1.07599E-05	1.51207E-08	5.2096E-07	4.1113E-08	5.77193E-07	0.57719311
3830303774095	383030	3774095	5.61423E-05	0.000140191	0.000140191	3.92339E-05	7.2394E-05	0.000130178	9.2093E-05	2.7907E-05	4.94117E-05	2.5814E-05	3.98866E-05	6.84643E-05	3.72171E-05	1.11397E-05	1.636E-08	5.6936E-07	4.4148E-08	6.2987E-07	0.62986982
3830403774095	383040	3774095	5.84961E-05	0.000146069	0.000146069	4.08789E-05	7.54292E-05	0.000135636	9.59541E-05	2.9077E-05	5.14834E-05	2.61506E-05	4.13286E-05	7.09601E-05	3.85738E-05	1.15458E-05	1.77756E-08	6.2538E-07	4.7626E-08	6.90784E-07	0.69078418
3830503774095	383050	3774095	6.11516E-05	0.0001527	0.0001527	4.27346E-05	7.88534E-05	0.000141793	0.00010031	3.0397E-05	5.38205E-05	2.65626E-05	4.29664E-05	7.37954E-05	4.01151E-05	1.20072E-05	1.9461E-08	6.9305E-07	5.1808E-08	7.64314E-07	0.76431442
3830603774095	383060	3774095	6.42111E-05	0.00016034	0.00016034	4.48726E-05	8.27985E-05	0.000148887	0.000105329	3.19178E-05	5.65132E-05	2.70952E-05	4.48857E-05	7.71062E-05	4.19149E-05	1.25458E-05	2.15241E-08	7.7733E-07	5.7001E-08	8.55857E-07	0.85585705
3830703774095	383070	3774095	6.74806E-05	0.000168504	0.000168504	4.71575E-05	8.70144E-05	0.000156468	0.000110692	3.3543E-05	5.93908E-05	2.76981E-05	4.69657E-05	8.0697E-05	4.38668E-05	1.31301E-05	2.39867E-08	8.799E-07	6.3244E-08	9.67132E-07	0.96713224
3830803774095	383080	3774095	7.08686E-05	0.000176964	0.000176964	4.95251E-05	9.13832E-05	0.000164324	0.000116249	3.52271E-05	6.23727E-05	2.83462E-05	4.91512E-05	8.44662E-05	4.59158E-05	1.37434E-05	2.69203E-08	1.0044E-06	7.0678E-08	1.10202E-06	1.10201814
3830903774095	383090	3774095	7.44883E-05	0.000186003	0.000186003	5.20547E-05	9.60507E-05	0.000172717	0.000122187	3.70263E-05	6.55584E-05	2.90797E-05	5.15125E-05	8.85409E-05	4.81308E-05	1.44064E-05	3.04915E-08	1.1588E-06	7.9705E-08	1.26904E-06	1.26904177
3831003774095	383100	3774095	7.7984E-05	0.000194732	0.000194732	5.44976E-05	0.000100558	0.000180823	0.000127921	3.8764E-05	6.86351E-05	2.9753E-05	5.3703E-05	9.2344E-05	5.01981E-05	1.50252E-05	3.46342E-08	1.3415E-06	9.0035E-08	1.4662E-06	1.46620311
3831103774095	383110	3774095	8.06287E-05	0.000201336	0.000201336	5.63458E-05	0.000103969	0.000186955	0.000132259	4.00786E-05	7.09627E-05	3.00192E-05	5.52304E-05	9.50011E-05	5.16425E-05	1.54575E-05	3.88972E-08	1.5336E-06	1.0041E-07	1.67291E-06	1.67290643
3831203774095	383120	3774095	8.3392E-05	0.000208236	0.000208236	5.82768E-05	0.000107532	0.000193362	0.000136792	4.14521E-05	7.33947E-05	3.02956E-05	5.6813E-05	9.77516E-05	5.31377E-05	1.5905E-05	4.4149E-08	1.776E-06	1.1324E-07	1.93334E-06	1.93334387
3831303774095	383130	3774095	8.65699E-05	0.000216172	0.000216172	6.04977E-05	0.00011163	0.000200731	0.000142005	4.30318E-05	7.61917E-05	3.07377E-05	5.86568E-05	0.00010096	5.4882E-05	1.64271E-05	5.11751E-08	2.1093E-06	1.3055E-07	2.291E-06	2.29100364
3831403774095	383140	3774095	8.98987E-05	0.000224484	0.000224484	6.28239E-05	0.000115922	0.000208449	0.000147465	4.46865E-05	7.91214E-05	3.12702E-05	6.08373E-05	0.000104449	5.67786E-05	1.69948E-05	6.06971E-08	2.5765E-06	1.5425E-07	2.79142E-06	2.79142051
3831503774095	383150	3774095	9.3513E-05	0.000233509	0.000233509	6.53497E-05	0.000120583	0.00021683	0.000153394	4.64831E-05	8.23023E-05	3.18329E-05	6.33443E-05	0.000109178	5.9349E-05	1.77642E-05	7.42056E-08	3.2685E-06	1.886E-07	3.53131E-06	3.53130801
3831603774095	383160	3774095	9.66963E-05	0.000241458	0.000241458	6.75743E-05	0.000124687	0.000224211	0.000158616	4.80654E-05	8.51041E-05	3.24509E-05	6.48616E-05	0.000111835	6.07934E-05	1.81965E-05	9.44539E-08	4.3506E-06	2.4112E-07	4.68621E-06	4.68620741
3830403774095	383640	3774095	0.000410108	0.001024072	0.001024072	0.000286596	0.000528824	0.000950924	0.000672722	0.000203855	0.000360943	2.65074E-05	0.000283522	0.000502765	0.000273303	8.18042E-05	1.18457E-07	3.2987E-06	1.0653E-07	3.52365E-06	3.52364857
3836503774095	383650	3774095	0.000420746	0.001050636	0.001050636	0.0029403	0.00054254	0.00097559	0.000690172	0.000209143	0.000370306	2.67033E-05	0.000294897	0.000521228	0.000283339	8.48084E-05	1.01475E-07	2.8173E-06	1.048E-07	3.02358E-06	3.0235788
3836603774095	383660	3774095	0.000430103	0.001073999	0.001073999	0.000300569	0.000554606	0.000997285	0.000705519	0.000213794	0.000378541	2.68992E-05	0.000305151	0.000537111	0.000291973	8.73927E-05	8.87895E-08	2.4582E-06	1.0318E-07	2.65014E-06	2.65014206
3836703774095	383670	3774095	0.00043495	0.001086104	0.001086104	0.000303956	0.000560857	0.001008525	0.000713471	0.000216203	0.000382807	2.69947E-05	0.000312034	0.000546365	0.000297003	8.88983E-05	7.90165E-08	2.1821E-06	1.0111E-07	2.36219E-06	2.36219333
3836803774095	383680	3774095	0.000437918	0.001093515	0.001093515	0.000306031	0.000564684	0.001015407	0.000718339	0.000217679	0.000385419	2.70801E-05	0.000316742	0.000552859	0.000300534	8.99549E-05	7.11883E-08	1.9612E-06	9.9056E-08	2.13147E-06	2.13146641
3836903774095	383690	3774095	0.000439119	0.001096514	0.001096514	0.00030687	0.000566233	0.001018192	0.0007203	0.000218276	0.000386476	2.71253E-05	0.000318983	0.000555168	0.000301789	9.03306E-05	6.4767E-08	1.7804E-06	9.6971E-08	1.94217E-06	1.94217057
3837003774095	383700	3774095	0.000437239	0.00109182	0.00109182	0.000305556	0.000563809	0.001013833	0.000717226	0.000217341	0.000384822	2.71002E-05	0.000318013	0.000552069	0.000300104	8.98265E-05	5.93905E-08	1.6294E-06	9.4626E-08	1.78337E-06	1.78337335
3837103774095	383710	3774095	0.000434433	0.001084813	0.001084813	0.000303595	0.00056019	0.001007326	0.000712623	0.000215946	0.000382352	2.70751E-05	0.000315732	0.000547001	0.00029734	8.90019E-05	5.47948E-08	1.5003E-06	9.2343E-08	1.64748E-06	1.64747546
3837203774095	383720	3774095	0.000427517	0.001067543	0.001067543	0.000298762	0.000551272	0.00099129	0.000701278	0.000212508	0.000376265	2.69545E-05	0.000310627	0.000537324	0.000292089	8.74273E-05	5.08023E-08	1.3884E-06	8.9633E-08	1.52884E-06	1.52883555
3837303774095	383730	3774095	0.000419023	0.001046332	0.001046332	0.000292826	0.000540319	0.000971594	0.000687344	0.000208286	0.000368789	2.68088E-05	0.000304187	0.000525295	0.00028555	8.547E-05	4.72852E-08	1.2898E-06	8.685E-08	1.42398E-06	1.42398052
3837403774095	383740	3774095	0.000410846	0.001025914	0.001025914	0.000287112	0.000529775	0.000952635	0.000673932	0.000204222	0.000361593	2.66681E-05	0.000297675	0.000512824	0.000278771	8.3441E-05	4.41713E-08	1.2027E-06	8.4244E-08	1.33113E-06	1.33112607
3837503774095	383750	3774095	0.000402928	0.001006142	0.001006142	0.000281579	0.000519565	0.000934275	0.000660944	0.000200286	0.000354624	2.65375E-05	0.000290953	0.000500549	0.000272098	8.14437E-05	4.13977E-08	1.1252E-06	8.18E-08	1.2484E-06	1.24839579
3837603774095	383760	3774095	0.000394897	0.000986088	0.000986088	0.000275966	0.000509209	0.000915653	0.0064777	0.000196294	0.000347556	2.64019E-05	0.000284125	0.000487909	0.00026522	7.9387E-05	3.89105E-08	1.0558E-06	7.946E-08	1.17414E-06	1.17413955
3837703774095	383770	3774095	0.000392673	0.000980533	0.000980533	0.000274412	0.000506341	0.000910495	0.000644121	0.000195188	0.000345598	2.65023E-05	0.000282186	0.000484097	0.000263155	7.87669E-05	3.67742E-08	9.9596E-07	7.813E-08	1.11086E-06	1.11086243
3837803774095	383780	3774095	0.000402632	0.001005403	0.001005403	0.000281371	0.000519183	0.000933588	0.000660458	0.000200139	0.000354363	2.67284E-05	0.000282698	0.000487866	0.000265204	7.93801E-05	3.49448E-08	9.4493E-07	7.8361E-08	1.05823E-06	1.05823458
3837903774095	383790	3774095	0.000401194	0.001001812	0.001001812	0.000280366	0.000517329	0.000930254	0.000658099	0.000199424	0.000353097	2.69947E-05	0.000284311	0.000485939	0.000264156	7.90666E-05	3.32374E-08	8.9694E-07	7.7488E-08	1.00766E-06	1.0076609
3838003774095	383800	3774095	0.000404598	0.001010312	0.001010312	0.000282745	0.000521719	0.000938147	0.000663683	0.000201116	0.000356094	2.79091E-05	0.000284688	0.000485294	0.000263806	7.89616E-05	3.17608E-08	8.545E-07	7.7398E-08	9.63655E-07	0.96365475
3838103774095	383810	3774095	0.000397106	0.000991603	0.000991603	0.000277509	0.000512057	0.000920774	0.000651392	0.000197392	0.000349499	2.87984E-05	0.00027781	0.000473028	0.000257137	7.69657E-05	3.03095E-08	8.1232E-07	7.5768E-08	9.18402E-07	0.91840245
3838203774095	383820	3774095	0.00038867	0.0009705	0.0009705	0.00027161 5	0.00050118	0.000901216	0.00063756	0.00019399	0.00034207 5	2.92053E-05	0.000269756	0.000459131	0.000249583	7.47046E-05	2.89598E-08	7.7311E-07	7.3975E-08	8.76047E-07	0.87604697
3838303774095	383830	3774095	0.000380192	0.000949369	0.000949369	0.00026569	0.000490248	0.000881557	0.000623649	0.000188984	0.000334614	2.93008E-05	0.000261753	0.000445413	0.000242126	7.24725E-05	2.77841E-08	7.3835E-07	7.2182E-08	8.3832E-07	0.8383203
3838403774095	383840	3774095	0.000371752	0.000928293	0.000928293	0.000259792	0.000479364	0.000861986	0.000609804	0.000184789	0.000327185	2.92405E-05	0.000253865	0.000431949	0.000234807	7.02819E-05	2.66678E-08	7.0578E-07	7.0431E-08	8.02875E-07	0.80287483
3838603774095	383860	3774095	0.000356201	0.000889462	0.000889462	0.000248924	0.000459312	0.000825929	0.000584295	0.000177059	0.000313499	2.90345E-05	0.000239626	0.000407713	0.000221632	6.63384E-05	2.45963E-08	6.4896E-07	6.7109E-08	7.40663E-07	0.74066347
3838703774095	383870	3774095	0.000348612	0.000870511	0.000870511	0.000243621	0.000449526	0.000808331	0.000571846	0.000173287	0.000306819	2.8929E-05	0.000232829	0.000396151	0.000215347	6.44572E-05	2.36575E-08	6.2326E-07	6.5534E-08	7.12455E-07	0.71245452
3838803774095	383880	3774095	0.000341157	0.000851896	0.000851896	0.000238411	0.000439913	0.000791046	0.000559618	0.000169581	0.000300258	2.88235E-05	0.000226242	0.000384979	0.000209274	6.26394E-05	2.27684E-08	5.9908E-07	6.401E-08	6.85856E-07	0.68585576
3838903774095	383890	3774095	0.000333832	0.000833603	0.000833603	0.000233292	0.000430467	0.00077406	0.000547601	0.00016594	0.000293811	2.8723E-05	0.000219881	0.000374172	0.0002034	6.08811E-05	2.19294E-08	5.7631E-07	6.2538E-08	6.60778E-07	0.66077796
3839003774095	383900	3774095	0.000326662	0.000815701	0.000815701	0.00022828 2	0.00042122 3	0.000757437	0.000535841	0.000162376	0.000287501	2.86074E-05	0.000213767	0.000363799	0.000197761	5.91932E-05	2.10978E-08	5.5458E-07	6.1098E-08	6.36779E-07	0.63677932
3839103774095	383910	3774095	0.000319601	0.000798068	0.000798068	0.000223347	0.000412117	0.000741063	0.000524258	0.000158866	0.000281286	2.84869E-05	0.000207844	0.000353756	0.000192302	5.75592E-05	2.03041E-08	5.3397E-07	5.97E-08	6.13971E-07	0.61397138
3829703774105	382970	3774105	4.71524E-05	0.000117743	0.000117743	3.29515E-05	6.08018E-05	0.000109333	7.73465E-05	2.34383E-05	4.14996E-05	2.47389E-05	3.44907E-05	5.91093E-05	3.21318E-05	9.61761E-06	1.12147E-08	3.7347E-07	3.2082E-08	4.16763E-07	0.41676284
3829803774105	382980	3774105	4.74217E-05	0.000118416	0.000118416	3.31397E-05	6.1149E-05	0.000109957	7.77882E-05	2.35722E-05	4.17366E-05	2.45078E-05	3.4551E-05	5.92282E-05	3.21964E-05	9.63694E-06	1.16451E-08	3.897E-07	3.2982E-08	4.34327E-07	0.43432729
3829903774105	382990	3774105	4.77557E-05	0.00011925	0.00011925	3.33731E-05	6.15797E-05	0.000110732	7.8336E-05	2.37382E-05	4.20306E-05	2.42917E-05	3.46414E-05	5.94065E-05	3.22933E-05	9.66595E-06	1.21137E-08	4.0747E-07	3.3984E-08	4.53569E-07	0.45356927
3830003774105	383000	3774105	4.8876E-05	0.000122047	0.000122047	3.41561E-05	6.30243E-05	0.000113329	8.01738E-05	2.42951E-05	4.30166E-05	2.43319E-05	3.52896E-05	6.05185E-05	3.28978E-05	9.84689E-06	1.28125E-08	4.3405E-07	3.5633E-08	4.82492E-07	0.48249167
3830103774105	383010	3774105	5.08313E-05	0.00012693	0.00012693	3.55224E-05	6.55456E-05	0.000117863	8.33811E-05	2.5267E-05	4.47375E-05	2.46283E-05	3.65104E-05	6.26323E-05	3.40469E-05	1.01908E-05	1.37895E-08	4.7145E-07	3.805E-08	5.23293E-07	0.52329287
3830203774105	383020	3774105	5.29804E-05	0.000132296	0.000132296	3.70243E-05	6.83169E-05	0.000122846	8.69065E-05	2.63353E-05	4.6629E-05	2.49599E-05	3.78418E-05	6.49328E-05	3.52974E-05	1.05651E-05	1.49014E-08	5.1447E-07	4.0817E-08	5.7019E-07	0.57019006
3830303774105	383030	3774105	5.52804E-05	0.000138039	0.000138039	3.86316E-05	7.12827E-05	0.000128179	9.06793E-05	2.74786E-05	4.86532E-05	2.53116E-05	3.92687E-05	6.73947E-05	3.66357E-05	1.09657E-05	1.61632E-08	5.6389E-07	4.3973E-08	6.24027E-07	0.62402741
3830403774105	383040	3774105	5.77689E-05	0.000144253	0.000144253	4.03707E-05	7.44915E-05	0.00013395	9.47613E-05	2.87156E-05	5.08434E-05	2.57035E-05	4.08111E-05	7.00602E-05	3.80847E-05	1.13994E-05	1.76181E-08	6.2168E-07	4.7635E-08	6.86935E-07	0.68693547

Unique Identifier	X (UTM)	Y (UTM)	EGIODemolition 2025	EGIOSite Grubbing / Prep 2025	EGIOMass Grading / Excavation 2025	EGIOMass Grading / Excavation 2026	EGIODrainage / Utilities Trenching 2026	EGIODrainage / Utilities Trenching 2027	EGIOFoundations / Concrete Pads 2026	EGIOFoundations / Concrete Pads 2027	EGIOBuilding / Structure Construction 2026	EGIOBuilding / Structure Construction 2027	EGIOAsphalt Paving 2027	EGIOArchitectural Coating 2027	EGIOLandscaping or Other Finishing 2027	EGIOWaterside Construction (Piles) 2027	HIWaterside Construction (Landscaping) 2025	HIWaterside Construction (Landscaping) 2026	KMDemolition 2025	KMSite Grubbing / Prep 2025	KMMass Grading / Excavation 2025
3830503774105	383050	3774105	0.000645375	0.00058237	0.001454223	0.001454223	0.000406978	0.000406978	0.000750951	0.000750951	0.00135035	0.00135035	0.000955291	8.99098E-05	0.000289482	0.000512554	0.000636363	0.000636363	0.000111133	0.000100284	0.000250416
3830603774105	383060	3774105	0.000733443	0.00066184	0.001652667	0.001652667	0.000462514	0.000462514	0.000853426	0.000853426	0.001534619	0.001534619	0.001085651	0.000102179	0.000328985	0.000582497	0.00069487	0.00069487	0.000118171	0.000106634	0.000266274
3830703774105	383070	3774105	0.000842595	0.00076034	0.001898617	0.001898617	0.000531346	0.000531346	0.000980434	0.000980434	0.001763002	0.001763002	0.001247218	0.000117385	0.000377945	0.000669185	0.000763464	0.000763464	0.000125328	0.000113092	0.0002824
3830803774105	383080	3774105	0.00097025	0.00087553	0.002186263	0.002186263	0.000611847	0.000611847	0.001128972	0.001128972	0.002030102	0.002030102	0.001436175	0.000135169	0.000435205	0.000770568	0.000839909	0.000839909	0.000132264	0.000119351	0.00029803
3830903774105	383090	3774105	0.001127107	0.00101707	0.002539708	0.002539708	0.000710761	0.000710761	0.001311488	0.001311488	0.0023583	0.0023583	0.001668356	0.000157022	0.000505562	0.000895143	0.000928819	0.000928819	0.000139349	0.000125745	0.000313995
3831003774105	383100	3774105	0.001315021	0.00118664	0.002963134	0.002963134	0.000829261	0.000829261	0.001530143	0.001530143	0.002751481	0.002751481	0.001946508	0.000183201	0.000589851	0.001044383	0.001028721	0.001028721	0.000146411	0.000132117	0.000329907
3831103774105	383110	3774105	0.001519409	0.00137108	0.003423682	0.003423682	0.00095815	0.00095815	0.001767967	0.001767967	0.003179133	0.003179133	0.002249046	0.000211675	0.000681529	0.001206708	0.001129606	0.001129606	0.000152971	0.000138037	0.000344688
3831203774105	383120	3774105	0.00177949	0.00160577	0.004009721	0.004009721	0.001122158	0.001122158	0.002070594	0.002070594	0.003723312	0.003723312	0.00263402	0.000247908	0.000798188	0.001413262	0.001247143	0.001247143	0.000159954	0.000144339	0.000360425
3831303774105	383130	3774105	0.002142102	0.00193298	0.004826794	0.004826794	0.001350824	0.001350824	0.002492525	0.002492525	0.004482023	0.004482023	0.003170763	0.000298425	0.000960837	0.001701247	0.001394355	0.001394355	0.00016769	0.00015132	0.000377857
3831403774105	383140	3774105	0.002656789	0.00239742	0.005986538	0.005986538	0.001675389	0.001675389	0.003091409	0.003091409	0.005558928	0.005558928	0.003932608	0.000370128	0.0011917	0.002110009	0.001575713	0.001575713	0.000176065	0.000158877	0.000396727
3831503774105	383150	3774105	0.003428799	0.00309406	0.007726106	0.007726106	0.002162224	0.002162224	0.003989711	0.003989711	0.007174241	0.007174241	0.005075346	0.00047768	0.001537984	0.002723136	0.001797498	0.001797498	0.000184989	0.000166929	0.000416835
3831603774105	383160	3774105	0.004666472	0.00421091	0.010514952	0.010514952	0.002942709	0.002942709	0.005429852	0.005429852	0.009763884	0.009763884	0.006907363	0.000650105	0.00209314	0.00370609	0.002077663	0.002077663	0.000194402	0.000175424	0.000438046
3831703774105	383170	3774105	0.003328668	0.00300037	0.007350051	0.007350051	0.002009909	0.002009909	0.003873211	0.003873211	0.005296476	0.005296476	0.004929215	4.63732E-05	0.000149307	0.000264362	0.000920588	0.000920588	0.000515629	0.000465413	0.001162167
3831803774105	383180	3774105	0.003323681	0.00029208	0.007293508	0.007293508	0.002004116	0.002004116	0.003876632	0.003876632	0.005677254	0.005677254	0.004797117	4.50933E-05	0.000145187	0.000257066	0.000893912	0.000893912	0.00042561	0.000384651	0.000959039
3831903774105	383190	3774105	0.003141015	0.00028344	0.007077763	0.007077763	0.000198074	0.000198074	0.000365484	0.000365484	0.000657209	0.000657209	0.000464936	4.37587E-05	0.00014089	0.000249458	0.000866331	0.000866331	0.003616528	0.003263463	0.008149115
3832003774105	383200	3774105	0.003505058	0.00027528	0.000687386	0.000687386	0.000192372	0.000192372	0.000354962	0.000354962	0.000638287	0.000638287	0.00045155	4.24988E-05	0.000136833	0.000242275	0.000840527	0.000840527	0.003133853	0.002827909	0.007061505
3832103774105	383210	3774105	0.000295686	0.00026682	0.000666269	0.000666269	0.000186462	0.000186462	0.000344057	0.000344057	0.000618679	0.000618679	0.000437678	4.11932E-05	0.00013263	0.000234833	0.000813819	0.000813819	0.002760389	0.002490905	0.006219979
3832203774105	383220	3774105	0.000286655	0.00025867	0.000645919	0.000645919	0.000180767	0.000180767	0.000333548	0.000333548	0.000599782	0.000599782	0.00042431	3.9935E-05	0.000128579	0.00022766	0.000788364	0.000788364	0.002459539	0.002219426	0.005542076
3832303774105	383230	3774105	0.000277851	0.00025073	0.00062608	0.00062608	0.000175214	0.000175214	0.000323304	0.000323304	0.00058136	0.00058136	0.000411277	3.87085E-05	0.00012463	0.000220668	0.00076386	0.00076386	0.002212155	0.001996193	0.004984645
3832703774105	383270	3774105	0.00026907	0.0002428	0.000606295	0.000606295	0.000169677	0.000169677	0.000313087	0.000313087	0.000562988	0.000562988	0.00039828	3.74852E-05	0.000120691	0.000213694	0.000739626	0.000739626	0.002005672	0.001809867	0.004519376
3832703774105	383710	3774105	0.000260725	0.00023527	0.000587491	0.000587491	0.000164415	0.000164415	0.000303377	0.000303377	0.000545528	0.000545528	0.000385928	3.63227E-05	0.000116948	0.000207067	0.000716788	0.000716788	0.001829224	0.001650646	0.004121788
3832703774105	383720	3774105	0.00025198	0.00022738	0.000567787	0.000567787	0.000158901	0.000158901	0.00029320 1	0.00029320 1	0.000527231	0.000527231	0.00037298 4	3.51044E-05	0.000113025	0.000200122	0.00069304 6	0.00069304 6	0.001677471	0.001513708	0.003779843
3832703774105	383730	3774105	0.000243462	0.00021969	0.000548593	0.000548593	0.000153529	0.000153529	0.00028329	0.00028329	0.000509408	0.000509408	0.000360376	3.39177E-05	0.000109205	0.000193357	0.000670001	0.000670001	0.001544283	0.001393521	0.003479729
3832703774105	383740	3774105	0.000235362	0.00021239	0.000530342	0.000530342	0.000148421	0.000148421	0.000273865	0.000273865	0.00049246	0.00049246	0.00034838 6	3.27893E-05	0.000105571	0.000186924	0.000648258	0.000648258	0.001426428	0.001287173	0.003214168
3832703774105	383750	3774105	0.000227686	0.00020546	0.000513045	0.000513045	0.00014358	0.00014358	0.000264933	0.000264933	0.000476399	0.000476399	0.000337023	3.17199E-05	0.000102128	0.000180827	0.000627767	0.000627767	0.001321742	0.001192706	0.002978279
3832703774105	383760	3774105	0.000220386	0.00019887	0.000496595	0.000496595	0.000138977	0.000138977	0.000256438	0.000256438	0.000461124	0.000461124	0.000326218	3.07028E-05	9.88538E-05	0.000175029	0.00060837	0.00060837	0.001227979	0.001108097	0.002767003
3832703774105	383770	3774105	0.000214661	0.00019371	0.000483696	0.000483696	0.000135367	0.000135367	0.000249778	0.000249778	0.000449146	0.000449146	0.000317744	2.99053E-05	9.62861E-05	0.000170483	0.00059393 7	0.00059393 7	0.001147784	0.001035731	0.002586299
3832803774105	383780	3774105	0.000209946	0.00018945	0.000473071	0.000473071	0.000132393	0.000132393	0.000244291	0.000244291	0.00043928	0.00043928	0.000310764	2.92484E-05	9.4171E-05	0.000166738	0.000582439	0.000582439	0.001076942	0.000971806	0.002426672
3832903774105	383790	3774105	0.000206281	0.00018614	0.000464812	0.000464812	0.000130082	0.000130082	0.000240026	0.000240026	0.000431611	0.000431611	0.00030533 9	2.87378E-05	9.2527E-05	0.000163827	0.000572051	0.000572051	0.001013121	0.000914214	0.002282863
3833003774105	383800	3774105	0.000204663	0.00018468	0.000461167	0.000461167	0.000129062	0.000129062	0.000238144	0.000238144	0.000428227	0.000428227	0.000302945	2.85124E-05	9.18014E-05	0.000162543	0.000570449	0.000570449	0.000956396	0.000863028	0.002155045
3833103774105	383810	3774105	0.000201697	0.00018201	0.000454482	0.000454482	0.000127191	0.000127191	0.000234692	0.000234692	0.000422019	0.000422019	0.00029855 3	2.80991E-05	9.04707E-05	0.000160186	0.000569497	0.000569497	0.000896956	0.00080939	0.002021108
3833203774105	383820	3774105	0.000197166	0.00017792	0.000444274	0.000444274	0.000124334	0.000124334	0.00022942	0.00022942	0.00041254	0.00041254	0.000291847	2.7468E-05	8.84386E-05	0.000156588	0.000565247	0.000565247	0.000842708	0.000760439	0.001898873
3833303774105	383830	3774105	0.000192092	0.00017334	0.000432841	0.000432841	0.000121135	0.000121135	0.000223516	0.000223516	0.000401924	0.000401924	0.000284337	2.67611E-05	8.61627E-05	0.000152559	0.00056171	0.00056171	0.000796274	0.000718538	0.001794244
3833403774105	383840	3774105	0.000187042	0.00016878	0.000421462	0.000421462	0.00011795	0.00011795	0.00021764	0.00021764	0.00039135 8	0.00039135 8	0.00027686 2	2.60576E-05	8.38976E-05	0.000148548	0.000554319	0.000554319	0.000753619	0.000680047	0.001698029
3833603774105	383860	3774105	0.000177307	0.00016	0.000399525	0.000399525	0.000111811	0.000111811	0.000206312	0.000206312	0.000370987	0.000370987	0.000262451	2.47013E-05	7.95307E-05	0.000140816	0.000527786	0.000527786	0.000683572	0.000616838	0.00154029
3833703774105	383870	3774105	0.000172716	0.00015585	0.000389182	0.000389182	0.000108916	0.000108916	0.000200971	0.000200971	0.000361383	0.000361383	0.00025565 7	2.40618E-05	7.74718E-05	0.000137171	0.000515241	0.000515241	0.000652144	0.000588478	0.001469475
3833803774105	383880	3774105	0.000168305	0.00015187	0.000379242	0.000379242	0.000106134	0.000106134	0.000195838	0.000195838	0.000352153	0.000352153	0.000249127	2.34473E-05	7.54931E-05	0.000133667	0.000502711	0.000502711	0.00062274	0.000561945	0.001403219
3833903774105	383890	3774105	0.000164061	0.00014804	0.000369679	0.000369679	0.000103458	0.000103458	0.0001909	0.0001909	0.000343273	0.000343273	0.000242845	2.2856E-05	7.35895E-05	0.000130297	0.000490737	0.000490737	0.000595223	0.000537114	0.001341214
3839003774105	383900	3774105	0.000159937	0.00014432	0.000360385	0.000360385	0.000100857	0.000100857	0.0001861	0.0001861	0.000334643	0.000334643	0.00023674	2.22814E-05	7.17394E-05	0.000127021	0.000475178	0.000475178	0.000569878	0.000514243	0.001284104
3839103774105	383910	3774105	0.000155943	0.00014072	0.000351387	0.000351387	9.83389E-05	9.83389E-05	0.000181454	0.000181454	0.000326288	0.000326288	0.000230829	2.17251E-05	6.99481E-05	0.000123849	0.000459366	0.000459366	0.000546031	0.000492725	0.001230371
3829703774115	382970	3774115	0.000326332	0.00029447	0.000735323	0.000735323	0.000205787	0.000205787	0.000379716	0.000379716	0.0006828	0.0006828	0.00048304	4.54626E-05	0.000146376	0.000259171	0.000386062	0.000386062	7.93296E-05	7.1585E-05	0.000178753
3829803774115	382980	3774115	0.000342436	0.00030901	0.000771611	0.000771611	0.000215943	0.000215943	0.000398455	0.000398455	0.000716496	0.000716496	0.000506878	4.77062E-05	0.000153599	0.000271961	0.000400193	0.000400193	8.02429E-05	7.24091E-05	0.000180811
3829903774115	382990	3774115	0.000360183	0.00032502	0.000811599	0.000811599	0.000227134	0.000227134	0.000419104	0.000419104	0.000753627	0.000753627	0.000533146	5.01785E-05	0.000161559	0.000286055	0.000415466	0.000415466	8.12695E-05	7.33356E-05	0.000183125
3830003774115	383000	3774115	0.000385712	0.00034806	0.000869125	0.000869125	0.000243233	0.000243233	0.000448811	0.000448811	0.000807045	0.000807045	0.00057093 6	5.37351E-05	0.000173011	0.000306331	0.000436702	0.000436702	8.38363E-05	7.56517E-05	0.000188908
3830103774115	383010	3774115	0.000421217	0.0003801	0.000949127	0.000949127	0.000265622	0.000265622	0.000490123	0.000490123	0.000881332	0.000881332	0.00062349	5.86814E-05	0.000188936	0.000334528	0.000465234	0.000465234	8.81161E-05	7.95138E-05	0.000198552
3830203774115	383020	3774115	0.000462016	0.00041691	0.001041059	0.001041059	0.00029135	0.00029135	0.00053759 6	0.00053759 6	0.000966698	0.000966698	0.000683881	6.43653E-05	0.000207237	0.000366931	0.000497065	0.000497065	9.2778E-05	8.37205E-05	0.000209057
3830303774115	383030	3774115	0.000510485	0.00046065	0.001150275	0.001150275	0.000321915	0.000321915	0.000593994	0.000593994	0.001068112	0.001068112	0.000755626	7.11177E-05	0.000228977	0.000405425	0.000533575	0.000533575	9.80547E-05	8.84821E-05	0.000220946
3830403774115	383040	3774115	0.000567669	0.00051225	0.001279128	0.001279128	0.000357976	0.000357976	0.000660533	0.000660533	0.001187762	0.001187762	0.00084027	7.90842E-05	0.000254627	0.0004508 4	0.000574937	0.000574937	0.000103779	9.36476E-05	0.000233845
3830503774115	383050	3774115	0.000636672	0.00057452	0.001434612	0.001434612	0.00040149	0.00040149	0.000740824	0.000740824	0.00133214	0.00133214	0.00094240 9	8.86973E-05	0.000285579	0.000505642	0.000622676	0.000622676	0.000110053	9.93087E-05	0.000247981
3830603774115	383060	3774115	0.000721571	0.00065113	0.001625914	0.001625914	0.000455028	0.000455028	0.000839612	0.000839612	0.001509778	0.001509778	0.001068077	0.000100525	0.00032366	0.000573068	0.000678471	0.000678471	0.000116881	0.000105471	0.000263368
3830703774115	383070	3774115	0.000826084	0.00074544	0.001861414	0.001861414	0.000520934	0.000520934	0.000961222	0.000961222	0.001728456	0.001728456	0.001222779	0.000115085	0.000370539	0.000656072	0.00074346 5	0.00074346 5	0.000123871	0.000111778	0.000279119
3830803774115	383080	3774115	0.000947848	0.00085531	0.002135785	0.002135785	0.00059772	0.00059772	0.001102905	0.001102905	0.001983229	0.001983229	0.001403015	0.000132049	0.000425156	0.000752777	0.000815421	0.000815421	0.000130628	0.000117876	0.000294344
3830903774115	383090	3774115	0.001097118	0.00099001	0.002472134	0.002472134	0.00069185	0.00069185	0.001276594	0.001276594	0.002295553	0.002295553	0.001623966	0.000152844	0.000492111	0.000871326	0.000898781	0.000898781	0.0001376	0.000124167	0.000310054
3831003774115	383100	3774115	0.001277141	0.00115246	0.002877779	0.002877779	0.000805374	0.000805374	0.001486066	0.001486066	0.002672223	0.002672223	0.001890438	0.000177924	0.00057286	0.001014299	0.000992893	0.000992893	0.000144602	0.000130485	0.000325831
3831103774115	383110	3774115	0.001476832	0.00133266	0.003327742	0.003327742	0.0009313	0.0009313	0.001718424	0.001718424	0.003090046	0.003090046	0.002186022	0.000205743	0.000662431	0.001172893	0.001089829	0.001089829	0.000151168	0.00013641	0.000340626
3831203774115	383120	3774115	0.001730776	0.00156181	0.003899954	0.003899954	0.001091439	0.001091439	0.002013911	0.002013911	0.003621386	0.003621386	0.002561913	0.000241121	0.000776337	0.001374574	0.001202482	0.001202482	0.000158146	0.000142707	0.00035635
3831303774115	383130	3774115	0.002088284	0.00188441	0.004705527	0.004705527	0.001316886	0.001316886	0.002429903	0.002429903	0.004369418	0.004369418	0.003091101	0.000290927	0.000936697	0.001658505	0.001344206	0.001344206	0.000165936	0.000149736	0.000373902
3831403774115	383140	3774115	0.002599569	0.00234579	0.005857604	0.005857604	0.001639306	0.001639306	0.003024828	0.003024828	0.005439204	0.005439204	0.003847911	0.000362156	0.001166034	0.002064565	0.001519823	0.001519823	0.000174358	0.000157336	0.00039288
3831503774115	383150	3774115	0.003370194	0.00304118	0.007594052	0.007594052	0.002125268	0.002125268	0.003921519	0.003921519	0.00705162	0.00705162	0.004988599	0.000469515	0.001511697	0.002676592	0.001734756	0.001734756	0.000183347	0.000165448	0.000413136
3831603774115	383160	3774115	0.004595708	0.00414705	0.0103555	0.0103555	0.002898085	0.002898085	0.005347512	0.005347512	0.009615821	0.009615821	0.006802618	0.000640246	0.002061399	0.003649889	0.002001266	0.002001266	0.000192743	0.000173926	0.000434307
3832303774115	383230	3774115	0.000331077	0.00029876	0.000746016	0.000746016	0.00020878	0.00020878	0.000385238	0.000385238	0.000692729	0.000692729	0.000490064	4.61237E-05	0.000148504	0.00026294	0.000901635	0.000901635	0.004573043	0.004126598	0.01030443
3832403774115	383240	3774115	0.000322052	0.00029061	0.000725679	0.000725679	0.000203088	0.000203088	0.000374736	0.000374736	0.000673845	0.000673845	0.000476705	4.48663E-05	0.000144456	0.000255772	0.000875562	0.000875562	0.003834603	0.003460249	0.008640505
3832503774115	383250	3774115	0.000312776	0.00028224	0.000704777	0.000704777	0.000197239	0.000197239	0.000363942	0.000363942	0.000654436	0.000654436	0.000462974	4.3574E-05	0.000140295	0.000248405	0.000849107	0.000849107	0.003295383	0.00297367	0.007425481
3832603774115	383260	3774115	0.000303983	0.00027431	0.000684965	0.000684965	0.000191694	0.000191694	0.000353711	0.000353711	0.000636039	0.000636039	0.000449959	4.23491E-05	0.000136351	0.000241422	0.000824366	0.000824366	0.002881049	0.002599785	0.006491862
3832703774115	383270	3774115	0.000294433	0.00026569	0.000663445	0.000663445	0.000185671	0.000185671	0.00034259 9	0.00034259 9	0.000616056	0.000616056	0.000435823	4.10186E-05	0.000132067	0.000233837	0.000797356	0.000797356	0.002557922	0.002308204	0.005763762
3832803774115	383280	3774115	0.000285145	0.00025731	0.000642516	0.000642516	0.00017914	0.00017914	0.000331791	0.000331791	0.000596622	0.000596622	0.00042207 4	3.97247E-05	0.000127901	0.000226461	0.00077141	0.00077141	0.002294075	0.002070116	0.005169236
3832903774115	383290	3774115	0.000276215	0.00024925	0.000622395	0.000622395	0.000174183	0.000174183	0.000321401	0.000321401	0.000577938	0.000577938	0.000408856	3.84806E-05	0.000123896	0.000219369	0.000746763	0.000746763	0.002073922	0.001871455	0.004673166
3833003774115	383300	3774115	0.000267506	0.00024139	0.000602771	0.000602771	0.000168691	0.000168691	0.000311267	0.000311267	0.000559716	0.000559716	0.00039596 5	3.72673E-05	0.00011999	0.000212452	0.000722989	0.000722989	0.00188768	0.001703395	0.004253506
3837103774115	383710	3774115	0.000259209	0.0002339	0.000584075	0.000584075	0.000163459	0.000163459	0.000301613	0.000301613	0.000542355	0.000542355	0.000383684	3.61114E-05	0.000116268	0.000205863	0.000700564	0.000700564	0.0017276	0.001558943	0.003892798
3837203774115	383720	3774115	0.00025041	0.00022596	0.000564249	0.000564249	0.000157911	0.000157911	0.000291375	0.000291375	0.000523946	0.000523946	0.00037066	3.48857E-05	0.000112321	0.000198875	0.000676853	0.000676853	0.001588508	0.001433429	0.003579382
3837303774115	383730	3774115	0.000241785	0.00021818	0.000544814	0.000544814	0.000152471	0.000152471	0.000281338	0.000281338	0.000505899	0.000505899	0.00035789 3	3.3684E-05	0.000108452	0.000192025	0.000653682	0.000653682	0.001465168	0.00132213	0.00330146
3837403774115	383740	3774115	0.000233607	0.0002108	0.000526387	0.000526387	0.000147314	0.000147314	0.000271823	0.000271823	0.000488788	0.000488788	0.000345788	3.25448E-05	0.000104784	0.00018553	0.000631747	0.000631747	0.001354888	0.001222617	0.003052968
3837503774115	383750	3774115	0.00022577	0.00020373	0.000508727	0.000508727	0.000142372	0.000142372	0.000262703	0.000262703	0.00047238 9	0.00047238 9	0.00033418 7	3.14529E-05	0.000101269	0.000179305	0.000610733	0.000610733	0.00125595	0.001133338	0.00283003
3837603774115	383760	3774115	0.000218309	0.000197	0.000491914	0.000491914	0.000137667	0.000137667	0.000254021	0.000254021	0.000456778	0.000456778	0.000323143	3.04134E-05	9.7922E-05	0.00017338	0.000590861	0.000590861	0.001167112	0.001053172	0.002629851
3837703774115	383770	3774115	0.000212513	0.00019177	0.000478854	0.000478854	0.000134012	0.000134012	0.000247277	0.000247277	0.00044465	0.00044465	0.000314563	2.9606E-05	9.53223E-05	0.000168776	0.000576476	0.000576476	0.001093417	0.000986672	0.002463795
3837803774115	383780	3774115	0.000207767	0.00018748	0.000468161	0.000468161	0.000131019	0.000131019	0.000241755	0.000241755	0.000434721	0.000434721	0.00030753 9	2.89449E-05	9.31937E-05	0.000165008	0.000565469	0.000565469	0.001030079	0.000929517	0.002321075
3837903774115	383790	3774115	0.000203487	0.00018362	0.000458517	0.000458517	0.00012832	0.00012832	0.000236775	0.000236775	0.000425766	0.000425766	0.000301204	2.83486E-05	9.1274E-05	0.00016161 9	0.000555493	0.000555493	0.000972113	0.00087721	0.00219046

			KMMass Grading / Excavation	KMDrainage / Utilities Trenching	KMFoundations / Concrete Pads	KMBuilding / Structure Construction	KMAsphalt Paving	KMArchitectural Coating	KMLandscaping or Other Finishing	KMWaterside Construction (Piles)	EWNDemolition	EWNSite Grubbing / Prep	EWNDrainage / Utilities Trenching	EWNDrainage / Utilities Trenching	EWNDrainage / Utilities Trenching	EWNFoundations / Concrete Pads	EWNBuilding / Structure Construction	EWNAsphalt Paving	EWNLandscaping or Other Finishing	EWNWaterside Construction (Piles)	ISDemolition
Unique Identifier	X (UTM)	Y (UTM)	2026	2026	2026	2026	2026	2026	2026	2026	2027	2027	2027	2028	2029	2029	2029	2029	2029	2029	2027
3830503774105	383050	3774105	0.000250416	5.39538E-05	0.000129313	0.00023986	0.0001645	1.54824E-05	4.98486E-05	8.82613E-05	5.10837E-05	6.88754E-05	8.3567E-05	8.3567E-05	8.3567E-05	5.94404E-05	0.000103515	7.56147E-05	2.29135E-05	3.97617E-05	0.00027791
3830603774105	383060	3774105	0.000266274	5.73704E-05	0.000137502	0.000255049	0.000174917	1.64628E-05	5.30053E-05	9.38506E-05	5.28565E-05	7.12657E-05	8.64672E-05	8.64672E-05	8.64672E-05	6.15033E-05	0.000107108	7.82388E-05	2.37087E-05	4.11416E-05	0.000307254
3830703774105	383070	3774105	0.0002824	6.08451E-05	0.00014583	0.000270496	0.000185511	1.74599E-05	5.62156E-05	9.95346E-05	5.48383E-05	7.39376E-05	8.97091E-05	8.97091E-05	8.97091E-05	6.38092E-05	0.000111124	8.11722E-05	2.45977E-05	4.26842E-05	0.000341786
3830803774105	383080	3774105	0.00029803	6.42125E-05	0.00015391	0.000285466	0.000195778	1.84262E-05	5.93267E-05	0.000105043	5.66887E-05	7.64325E-05	9.27362E-05	9.27362E-05	9.27362E-05	6.59623E-05	0.000114873	8.39113E-05	2.54277E-05	4.41245E-05	0.000379027
3830903774105	383090	3774105	0.000313995	6.76523E-05	0.000162145	0.000300759	0.000206266	1.94133E-05	6.25049E-05	0.00011067	5.86406E-05	7.90643E-05	9.59292E-05	9.59292E-05	9.59292E-05	6.82335E-05	0.000118828	8.68005E-05	2.63032E-05	4.56438E-05	0.000420924
3831003774105	383100	3774105	0.000329907	7.10806E-05	0.000170362	0.000316	0.000216718	2.0397E-05	6.56723E-05	0.000116279	6.04194E-05	8.14626E-05	9.88392E-05	9.88392E-05	9.88392E-05	7.03033E-05	0.000122433	8.94335E-05	2.71011E-05	4.70283E-05	0.000465448
3831103774105	383110	3774105	0.000344688	7.42654E-05	0.000177995	0.000330158	0.000226429	2.13109E-05	6.86148E-05	0.000121489	6.13864E-05	8.27664E-05	0.000100421	0.000100421	0.000100421	7.14285E-05	0.000124393	9.08648E-05	2.75348E-05	4.7781E-05	0.000507303
3831203774105	383120	3774105	0.000360425	7.7656E-05	0.000186121	0.000345232	0.000236766	2.22839E-05	7.17474E-05	0.000127035	6.23534E-05	8.40702E-05	0.000102003	0.000102003	0.000102003	7.25537E-05	0.000126352	9.22962E-05	2.79685E-05	4.85337E-05	0.00055366
3831303774105	383130	3774105	0.000377857	8.14117E-05	0.000195123	0.000361928	0.000248217	2.33616E-05	7.52173E-05	0.000133179	6.36666E-05	8.58407E-05	0.000104151	0.000104151	0.000104151	7.40817E-05	0.000129013	9.424E-05	2.85576E-05	4.95558E-05	0.000608235
3831403774105	383140	3774105	0.000396727	8.54775E-05	0.000204867	0.000380003	0.000260614	2.45283E-05	7.89738E-05	0.00013983	6.51529E-05	8.78447E-05	0.000106583	0.000106583	0.000106583	7.58112E-05	0.000132025	9.64401E-05	2.92243E-05	5.07127E-05	0.000669419
3831503774105	383150	3774105	0.000416835	8.98099E-05	0.000215251	0.000399264	0.000273823	2.57715E-05	8.29766E-05	0.000146917	6.69974E-05	9.03316E-05	0.0001096	0.0001096	0.0001096	7.79574E-05	0.000135763	9.91703E-05	3.00516E-05	5.21484E-05	0.000736231
3831603774105	383160	3774105	0.000438046	9.438E-05	0.000226204	0.000419581	0.000287756	2.7083E-05	8.71989E-05	0.000154393	6.94268E-05	9.36071E-05	0.000113574	0.000113574	0.000113574	8.07842E-05	0.000140685	0.000102766	3.11413E-05	5.40393E-05	0.000803706
3831703774105	383630	3774105	0.011621675	0.002503967	0.006001357	0.011131769	0.007634379	0.00071853	0.002313448	0.004096164	5.71722E-05	7.70844E-05	9.35271E-05	9.35271E-05	9.35271E-05	6.65249E-05	0.000115853	8.46269E-05	2.56445E-05	4.45008E-05	0.0010048
3831803774105	383640	3774105	0.009590399	0.002066315	0.004952419	0.009186119	0.006300016	0.000592943	0.001909096	0.003380222	5.78825E-05	7.80422E-05	9.46891E-05	9.46891E-05	9.46891E-05	6.73515E-05	0.000117292	8.56784E-05	2.59631E-05	4.50537E-05	0.000950284
3831903774105	383650	3774105	0.008149115	0.001755781	0.00420815	0.007805593	0.005353224	0.000503833	0.001622189	0.002872229	5.82944E-05	7.85975E-05	9.53629E-05	9.53629E-05	9.53629E-05	6.78307E-05	0.000118127	8.6288E-05	2.61479E-05	4.53743E-05	0.000895786
3832003774105	383660	3774105	0.007061505	0.001521448	0.003646515	0.00676383	0.004638764	0.00043659	0.001405686	0.002488891	5.87063E-05	7.91528E-05	9.60367E-05	9.60367E-05	9.60367E-05	6.83099E-05	0.000118962	8.68977E-05	2.63326E-05	4.56949E-05	0.000845758
3832103774105	383670	3774105	0.006219979	0.001340136	0.003211957	0.005957779	0.004085958	0.000384561	0.001238169	0.002192288	5.88018E-05	7.92816E-05	9.61929E-05	9.61929E-05	9.61929E-05	6.84211E-05	0.000119155	8.70391E-05	2.63755E-05	4.57692E-05	0.000796567
3832203774105	383680	3774105	0.005542076	0.001194077	0.002861892	0.005308452	0.003640638	0.000342648	0.001103223	0.001953355	5.88436E-05	7.93379E-05	9.62612E-05	9.62612E-05	9.62612E-05	6.84697E-05	0.00011924	8.71009E-05	2.63942E-05	4.58017E-05	0.00075113
3832303774105	383690	3774105	0.004984645	0.001073975	0.002574038	0.00477452	0.003274457	0.000308184	0.00099226	0.001756883	5.88555E-05	7.9354E-05	9.62808E-05	9.62808E-05	9.62808E-05	6.84836E-05	0.000119264	8.71186E-05	2.63996E-05	4.5811E-05	0.000708833
3832703774105	383700	3774105	0.004519376	0.00097373	0.002333776	0.004328864	0.002968817	0.000279418	0.000899642	0.001592895	5.86645E-05	7.90965E-05	9.59683E-05	9.59683E-05	9.59683E-05	6.82613E-05	0.000118877	8.68358E-05	2.63139E-05	4.56623E-05	0.000668774
3832713774105	383710	3774105	0.004121788	0.000888067	0.002128464	0.003948036	0.002707638	0.000254837	0.000820496	0.001452761	5.84795E-05	7.8847E-05	9.56656E-05	9.56656E-05	9.56656E-05	6.8046E-05	0.000118502	8.65619E-05	2.62309E-05	4.55183E-05	0.000632046
3832723774105	383720	3774105	0.003779843	0.000814392	0.001951886	0.003620506	0.002483012	0.000233695	0.000752428	0.00133224	5.78825E-05	7.80422E-05	9.46891E-05	9.46891E-05	9.46891E-05	6.73515E-05	0.000117292	8.56784E-05	2.59631E-05	4.50537E-05	0.000595999
3832733774105	383730	3774105	0.003479729	0.000749731	0.001796909	0.003333043	0.002285864	0.00021514	0.000692686	0.001226462	5.72021E-05	7.71247E-05	9.35759E-05	9.35759E-05	9.35759E-05	6.65597E-05	0.000115913	8.46711E-05	2.56579E-05	4.4524E-05	0.000562285
3832743774105	383740	3774105	0.003214168	0.000692514	0.001659775	0.003078676	0.002111415	0.000198721	0.000639823	0.001132863	5.65753E-05	7.62796E-05	9.25506E-05	9.25506E-05	9.25506E-05	6.58304E-05	0.000114643	8.37434E-05	2.53768E-05	4.40362E-05	0.000531347
3832753774105	383750	3774105	0.002978279	0.00064169	0.001537964	0.002852731	0.001956457	0.000184137	0.000592866	0.001049721	5.59724E-05	7.54668E-05	9.15644E-05	9.15644E-05	9.15644E-05	6.51289E-05	0.000113422	8.2851E-05	2.51064E-05	4.35669E-05	0.000502916
3832763774105	383760	3774105	0.002767003	0.000596169	0.001428862	0.002650361	0.001817668	0.000171075	0.000550809	0.000975255	5.53755E-05	7.4662E-05	9.05879E-05	9.05879E-05	9.05879E-05	6.44343E-05	0.000112212	8.19674E-05	2.48386E-05	4.31023E-05	0.0004767
3832773774105	383770	3774105	0.002586299	0.000557235	0.001335548	0.002477275	0.001698962	0.000159902	0.000514837	0.000911564	5.54412E-05	7.47505E-05	9.06953E-05	9.06953E-05	9.06953E-05	6.45107E-05	0.000112345	8.20646E-05	2.48681E-05	4.31534E-05	0.000455856
3832783774105	383780	3774105	0.002426672	0.000522843	0.001253118	0.002324377	0.001594102	0.000150033	0.000483061	0.000855303	5.59127E-05	7.53863E-05	9.14667E-05	9.14667E-05	9.14667E-05	6.50594E-05	0.000113301	8.27626E-05	2.50796E-05	4.35205E-05	0.000438324
3832793774105	383790	3774105	0.002282863	0.000491858	0.001178855	0.00218663	0.001499632	0.000141142	0.000454434	0.000804616	5.68857E-05	7.66981E-05	9.30584E-05	9.30584E-05	9.30584E-05	6.61915E-05	0.000115272	8.42028E-05	2.5516E-05	4.42778E-05	0.000422823
3838003774105	383800	3774105	0.002155045	0.000464319	0.001112851	0.0020642	0.001415668	0.000133239	0.00042899	0.000759565	5.9345E-05	8.00139E-05	9.70815E-05	9.70815E-05	9.70815E-05	6.90531E-05	0.000120256	8.78431E-05	2.66191E-05	4.6192E-05	0.000416812
3838103774105	383810	3774105	0.002021108	0.000435461	0.001043687	0.001935909	0.001327684	0.000124958	0.000402328	0.000712358	5.98165E-05	8.06497E-05	9.78529E-05	9.78529E-05	9.78529E-05	6.96018E-05	0.000121211	8.85411E-05	2.68306E-05	4.6559E-05	0.000400582
3838203774105	383820	3774105	0.001898873	0.000409125	0.000980565	0.001818827	0.001247386	0.000117401	0.000377996	0.000669275	5.95897E-05	8.03439E-05	9.74818E-05	9.74818E-05	9.74818E-05	6.93379E-05	0.000120752	8.82053E-05	2.67289E-05	4.63825E-05	0.00038422
3838303774105	383830	3774105	0.001794244	0.000386582	0.000926536	0.001718608	0.001178654	0.000110932	0.000357168	0.000632397	5.93271E-05	7.99898E-05	9.70522E-05	9.70522E-05	9.70522E-05	6.90323E-05	0.000120219	8.78166E-05	2.66111E-05	4.61781E-05	0.000368301
3838403774105	383840	3774105	0.001698129	0.000365873	0.000876902	0.001626545	0.001115515	0.00010499	0.000338035	0.000598521	5.89928E-05	7.95391E-05	9.65054E-05	9.65054E-05	9.65054E-05	6.86433E-05	0.000119542	8.73218E-05	2.64611E-05	4.59179E-05	0.000353276
3838603774105	383860	3774105	0.00154029	0.000331866	0.000795396	0.00147536	0.00101183	9.52311E-05	0.000306615	0.000542889	5.82407E-05	7.8525E-05	9.5275E-05	9.5275E-05	9.5275E-05	6.77682E-05	0.000118018	8.62085E-05	2.61238E-05	4.53325E-05	0.000325568
3838703774105	383870	3774105	0.001469475	0.000316608	0.000758827	0.00140753	0.000965311	9.08528E-05	0.000292518	0.00051793	5.78646E-05	7.8018E-05	9.46598E-05	9.46598E-05	9.46598E-05	6.73306E-05	0.000117256	8.56519E-05	2.59551E-05	4.50398E-05	0.000312913
3838803774105	383880	3774105	0.001403219	0.000302333	0.000724613	0.001344067	0.000921787	8.67564E-05	0.000279329	0.000494577	5.74945E-05	7.7519E-05	9.40544E-05	9.40544E-05	9.40544E-05	6.69E-05	0.000116506	8.51041E-05	2.57891E-05	4.47517E-05	0.000300987
3838903774105	383890	3774105	0.001341214	0.000288973	0.000692594	0.001284676	0.000881055	8.29228E-05	0.000266986	0.000472723	5.71245E-05	7.70201E-05	9.3449E-05	9.3449E-05	9.3449E-05	6.64694E-05	0.000115756	8.45563E-05	2.56231E-05	4.44636E-05	0.000289735
3839003774105	383900	3774105	0.001284104	0.000276669	0.000663103	0.001229974	0.000843539	7.93919E-05	0.000255618	0.000452594	5.67066E-05	7.64567E-05	9.27655E-05	9.27655E-05	9.27655E-05	6.59832E-05	0.000114909	8.39378E-05	2.54357E-05	4.41384E-05	0.000279038
3839103774105	383910	3774105	0.001230371	0.000265092	0.000635355	0.001178505	0.000808241	7.60698E-05	0.000244922	0.000433655	5.62888E-05	7.58933E-05	9.20819E-05	9.20819E-05	9.20819E-05	6.5497E-05	0.000114063	8.33193E-05	2.52483E-05	4.38132E-05	0.000268903
3829703774115	382970	3774115	0.000178753	3.85136E-05	9.2307E-05	0.000171218	0.000117425	1.10517E-05	3.55832E-05	6.30032E-05	4.35447E-05	5.87107E-05	7.12341E-05	7.12341E-05	7.12341E-05	5.06681E-05	8.82384E-05	6.44554E-05	1.95319E-05	3.38936E-05	0.000168908
3829803774115	382980	3774115	0.000180811	3.8957E-05	9.33697E-05	0.000173189	0.000118776	1.1179E-05	3.59928E-05	6.37285E-05	4.33656E-05	5.84692E-05	7.09412E-05	7.09412E-05	7.09412E-05	5.04598E-05	8.78755E-05	6.41903E-05	1.94516E-05	3.37543E-05	0.000174794
3829903774115	382990	3774115	0.000183125	3.94554E-05	9.45643E-05	0.000175405	0.000120296	1.1322E-05	3.64534E-05	6.45439E-05	4.32164E-05	5.8268E-05	7.0697E-05	7.0697E-05	7.0697E-05	5.02861E-05	8.75731E-05	6.39694E-05	1.93847E-05	3.36381E-05	0.000181372
3830003774115	383000	3774115	0.000188908	4.07015E-05	9.75509E-05	0.000180945	0.000124095	1.16796E-05	3.76047E-05	6.65824E-05	4.36104E-05	5.87992E-05	7.13415E-05	7.13415E-05	7.13415E-05	5.07445E-05	8.83714E-05	6.45526E-05	1.95614E-05	3.39448E-05	0.000191257
3830103774115	383010	3774115	0.000198552	4.27793E-05	0.000102531	0.000190182	0.00013043	1.22758E-05	3.95244E-05	6.99814E-05	4.45833E-05	6.01111E-05	7.29332E-05	7.29332E-05	7.29332E-05	5.18767E-05	9.0343E-05	6.59928E-05	1.99978E-05	3.47021E-05	0.000205159
3830203774115	383020	3774115	0.000209057	4.50426E-05	0.000107955	0.000200244	0.000137331	1.29253E-05	4.16155E-05	7.36839E-05	4.5622E-05	6.15114E-05	7.46322E-05	7.46322E-05	7.46322E-05	5.30852E-05	9.24477E-05	6.75301E-05	2.04637E-05	3.55105E-05	0.000220899
3830303774115	383030	3774115	0.000220946	4.76044E-05	0.000114095	0.000211633	0.000145142	1.36604E-05	4.39823E-05	7.78746E-05	4.68158E-05	6.3121E-05	7.65852E-05	7.65852E-05	7.65852E-05	5.44743E-05	9.48668E-05	6.92973E-05	2.09992E-05	3.64397E-05	0.000239356
3830403774115	383040	3774115	0.000233845	5.03835E-05	0.000120756	0.000223988	0.000153615	1.44579E-05	4.655E-05	8.24209E-05	4.81051E-05	6.48594E-05	7.86944E-05	7.86944E-05	7.86944E-05	5.59746E-05	9.74795E-05	7.12057E-05	2.15775E-05	3.74433E-05	0.000260689
3830503774115	383050	3774115	0.000247981	5.34292E-05	0.000128056	0.000237528	0.000162901	1.53319E-05	4.9364E-05	8.74033E-05	4.95377E-05	6.6791E-05	8.10379E-05	8.10379E-05	8.10379E-05	5.76415E-05	0.000100382	7.33263E-05	2.22201E-05	3.85584E-05	0.000285843
3830603774115	383060	3774115	0.000263368	5.67445E-05	0.000136002	0.000252266	0.000173009	1.62832E-05	5.2427E-05	9.28266E-05	5.11613E-05	6.898E-05	8.3694E-05	8.3694E-05	8.3694E-05	5.95307E-05	0.000103673	7.57295E-05	2.29483E-05	3.98221E-05	0.000315939
3830703774115	383070	3774115	0.000279119	6.0138E-05	0.000144135	0.000267352	0.000183355	1.7257E-05	5.55623E-05	9.83779E-05	5.2952E-05	7.13945E-05	8.66234E-05	8.66234E-05	8.66234E-05	6.16144E-05	0.000107301	7.83802E-05	2.37516E-05	4.1216E-05	0.000351366
3830803774115	383080	3774115	0.000294344	6.34184E-05	0.000151997	0.000281936	0.000193357	1.81983E-05	5.85931E-05	0.000103744	5.46055E-05	7.36238E-05	8.93283E-05	8.93283E-05	8.93283E-05	6.35383E-05	0.000110652	8.08277E-05	2.44932E-05	4.2503E-05	0.000389837
3830903774115	383090	3774115	0.000310054	6.68032E-05	0.00016011	0.000296984	0.000203677	1.91696E-05	6.17204E-05	0.000109281	5.63425E-05	7.59658E-05	9.21698E-05	9.21698E-05	9.21698E-05	6.55595E-05	0.000114172	8.33988E-05	2.52724E-05	4.3855E-05	0.000433645
3831003774115	383100	3774115	0.000325831	7.02025E-05	0.000168257	0.000312096	0.000214041	2.01451E-05	6.4861E-05	0.000114842	5.79721E-05	7.81629E-05	9.48356E-05	9.48356E-05	9.48356E-05	6.74556E-05	0.000117474	8.58109E-05	2.60033E-05	4.51234E-05	0.000481386
3831103774115	383110	3774115	0.000340626	7.33902E-05	0.000175897	0.000326267	0.00022376	2.10598E-05	6.78062E-05	0.000120057	5.8957E-05	7.94908E-05	9.64468E-05	9.64468E-05	9.64468E-05	6.86017E-05	0.00011947	8.72688E-05	2.64451E-05	4.589E-05	0.0005280 1
3831203774115	383120	3774115	0.00035635	7.67779E-05	0.000184017	0.000341328	0.000234089	2.20319E-05	7.09361E-05	0.000125599	5.99359E-05	8.08107E-05	9.80482E-05	9.80482E-05	9.80482E-05	6.97407E-05	0.000121453	8.87178E-05	2.68842E-05	4.6652E-05	0.000580174
3831303774115	383130	3774115	0.000373902	8.05597E-05	0.000193081	0.000358141	0.00024562	2.31171E-05	7.44302E-05	0.000131785	6.13088E-05	8.26618E-05	0.000100294	0.000100294	0.000100294	7.13382E-05	0.000124235	9.075E-05	2.75E-05	4.77206E-05	0.000643017
3831403774115	383140	3774115	0.00039288	8.46487E-05	0.000202881	0.000376319	0.000258087	2.42905E-05	7.82081E-05	0.000138474	6.28847E-05	8.47864E-05	0.000102872	0.000102872	0.000102872	7.31719E-05	0.000127429	9.30826E-05	2.82068E-05	4.89472E-05	0.000715082
3831503774115	383150	3774115	0.000413136	8.9013E-05	0.000213341	0.000395721	0.000271393	2.55429E-05	8.22403E-05	0.000145614	6.4759E-05	8.73135E-05	0.000105938	0.000105938	0.000105938	7.53528E-05	0.000131227	9.58569E-05	2.90476E-05	5.04061E-05	0.000794842
3831603774115	383160	3774115	0.000434307	9.35744E-05	0.000224273	0.000415999	0.0002853	2.68518E-05	8.64546E-05	0.000153075	6.70511E-05	9.0404E-05	0.000109688	0.000109688	0.000109688	7.80199E-05	0.000135871	9.92498E-05	3.00757E-05	5.21902E-05	0.000876798
3831703774115	383630	3774115	0.01030443	0.002220158	0.00532114	0.009870051	0.006769069	0.000637089	0.002051233	0.003631889	5.52561E-05	7.4501E-05	9.03926E-05	9.03926E-05	9.03926E-05	6.42954E-05	0.00011197	8.17907E-05	2.47851E-05	4.30094E-05	0.001004841
3831803774115	383640	3774115	0.008640505	0.001861654	0.0044619	0.008276268	0.005676023	0.000534214	0.001720007	0.003045424	5.59605E-05	7.54507E-05	9.15449E-05	9.15449E-05	9.15449E-05	6.5115E-05	0.000113398	8.28333E-05	2.5101E-05	4.35576E-05	0.00095146
3831903774115	383650	3774115	0.007425481	0.001599869	0.00383447	0.007112463	0.004877863	0.000459093	0.00147814	0.002617178	5.6432E-05	7.60865E-05	9.23163E-05	9.23163E-05	9.23163E-05	6.56637E-05	0.000114353	8.35313E-05	2.53125E-05	4.39247E-05	0.000898681
3832003774115	383660	3774115	0.006491862	0.001398715	0.003352355	0.0062182	0.00426456	0.00040137	0.001292291	0.002288115	5.69096E-05	7.67303E-05	9.30975E-05	9.30975E-05	9.30975E-05	6.62193E-05	0.000115321	8.42382E-05	2.55267E-05	4.42964E-05	0.000850008
3832103774115	383670	3774115	0.005763762	0.001241841	0.002976369	0.005520793	0.003786265	0.000356354	0.001147353	0.00203149	5.69096E-05	7.67303E-05	9.30975E-05	9.30975E-05	9.30975E-05	6.62193E-05	0.000115321	8.42382E-05	2.55267E-05	4.42964E-05	0.000800172
3832203774115	383680	3774115	0.005169236	0.001113746	0.0026693	0.004951329	0.003395716	0.000319597	0.001029005	0.001821944	5.6826E-05	7.66177E-05	9.29608E-05	9.29608E-05	9.29608E-05	6.61221E-05	0.000115151	8.41145E-05	2.54892E-05	4.42313E-05	0.000753864
3832303774115	383690	3774115	0.004673166	0.001006865	0.002413192	0.00447617	0.003069843	0.000288926	0.000930255	0.001647099	5.67007E-05	7.64486E-05	9.27557E-05	9.27557E-05	9.27557E-05	6.59762E-05	0.000114897	8.39289E-05	2.5433E-05	4.41338E-05	0.000711185
3832703774115	383700	3774115	0.004253506	0.000916446	0.002196483	0.004074201	0.002794165	0.0002698	0.000846717	0.001499186	5.64917E-05	7.6167E-05	9.24139E-05	9.24139E-05	9.24139E-05	6.57331E-05	0.000114474	8.36197E-05	2.53393E-05	4.39711E-05	0.000671371
3832713774115	383710	3774115	0.003892798	0.000838729	0.002010215	0.003728699	0.002557213	0.000240679	0.000774913	0.001372052	5.62768E-05	7.58772E-05	9.20624E-05	9.20624E-05	9.20624E-05	6.54831E-05	0.000114039	8.33016E-05	2.52429E-05	4.38039E-05	0.00063481
3832723774115	383720	3774115	0.003579382	0.000771202	0.001848369	0.003428494	0.002351327	0.000221301	0.000712523	0.001261585	5.56859E-05	7.50805E-05	9.10957E-05	9.10957E-05	9.10957E-05	6.47955E-05	0.000112841	8.24269E-05	2.49778E-05	4.33439E-05	0.000598458
3832733774115	383730	3774115	0.00330146	0.000711322	0.001704852	0.003162288	0.002168758	0.000204118	0.000657199	0.001163629	5.49756E-05	7.41227E-05	8.99337E-05	8.99337E-05	8.99337E-05	6.39689E-05	0.000111402	8.13755E-05	2.46592E-05	4.2791E-05	0.000564273
3832743774115	383740	3774115	0.003052968	0.000657782	0.001576532	0.002924271	0.002005521	0.000188755	0.000607734	0.001076046	5.42712E-05	7.31731E-05	8.87814E-05	8.87814E-05	8.87814E-05	6.31494E-05	0.000109974	8.03329E-05	2.43433E-05	4.22428E-05	0.000532845
3832753774115	383750	3774115	0.00283003	0.000609749	0.001461409	0.002710732	0.001859072	0.000174971	0.000563355	0.00099747	5.3537E-05	7.21832E-05	8.75804E-05	8.75804E-05	8.75804E-05	6.22951E-05	0.000108487	7.92461E-05	2.4014E-05	4.16713E-05	0.000503644
3832763774115	383760	3774115	0.002629851	0.000566619	0.001358038	0.002518991	0.001727572	0.000162595	0.000523507	0.000926915	5.28207E-05	7.12174E-05	8.64086E-05	8.64086E-05	8.64086E-05	6.14616E-05	0.000107035	7.81858E-05	2.36927E-05	4.11138E-05	0.000476712
3832773774115	383770	3774115	0.002463795	0.000530841	0.001272287	0.002359935	0.001618488	0.000152328	0.000490451	0.000868387	5.28267E-05	7.12254E-05	8.64183E-05	8.64183E-05	8.64183E-05	6.14685E-05	0.000107047	7.81947E-05	2.36954E-05	4.11184E-05	0.000455748
3832783774115	383780	3774115	0.002321075	0.000500091	0.001198588	0.002223231	0.001524734	0.000143504	0.000462041	0.000818084	5.32744E-05	7.1829E-05	8.71507E-05	8.71507E-05	8.71507E-05	6.19895E-05	0.000107954	7.88573E-05	2.38962E-05	4.14669E-05	0.000438438
3832903774115	383790	3774115	0.00219046	0.000471949	0.001131139	0.002098122	0.001438932	0.000135429	0.00043604	0.000772047	5.38295E-05	7.25775E-05	8.80588E-05	8.80588E-05	8.80588E-05	6.26354E-05	0.000109079	7.9679E-05	2.41452E-05	4.1899E-05	0.000422626

			ISDrainage / Utilities Trenching	ISDrainage / Utilities Trenching	ISAsphalt Paving	ISAsphalt Paving	SVDemolition	SVSite Grubbing / Prep	SVMass Grading / Excavation	SVMass Grading / Excavation	SVDrainage / Utilities Trenching	SVFoundations / Concrete Pads	SVBuilding / Structure Construction	SVBuilding / Structure Construction	SVAsphalt Paving	SVAsphalt Paving	SVArchitectural Coating	SVArchitectural Coating	SVLandscaping or Other Finishing	SVLandscaping or Other Finishing	MDemolition
Unique Identifier	X (UTM)	Y (UTM)	2027	2028	2027	2028	2027	2027	2027	2028	2028	2028	2028	2029	2028	2029	2028	2029	2028	2029	2027
3830503774105	383050	3774105	9.60587E-05	9.60587E-05	0.000411366	0.000411366	2.89421E-05	1.91211E-05	3.22902E-05	3.22902E-05	9.74658E-06	1.00442E-05	5.8142E-05	5.8142E-05	3.96559E-05	3.96559E-05	3.92839E-06	3.92839E-06	1.26482E-05	1.26482E-05	6.7069E-05
3830603774105	383060	3774105	0.000106201	0.000106201	0.000454801	0.000454801	2.95977E-05	1.95542E-05	3.30216E-05	3.30216E-05	9.96734E-06	1.02717E-05	5.9237E-05	5.9237E-05	4.05541E-05	4.05541E-05	4.01737E-06	4.01737E-06	1.29347E-05	1.29347E-05	7.04595E-05
3830703774105	383070	3774105	0.000118137	0.000118137	0.000505915	0.000505915	3.03329E-05	2.004E-05	3.38418E-05	3.38418E-05	1.02149E-05	1.05268E-05	6.0448E-05	6.0448E-05	4.15615E-05	4.15615E-05	4.11716E-06	4.11716E-06	1.3256E-05	1.3256E-05	7.40887E-05
3830803774105	383080	3774105	0.000131009	0.000131009	0.00056104	0.00056104	3.10068E-05	2.04852E-05	3.45937E-05	3.45937E-05	1.04419E-05	1.07607E-05	6.15302E-05	6.15302E-05	4.24849E-05	4.24849E-05	4.20863E-06	4.20863E-06	1.35505E-05	1.35505E-05	7.75687E-05
3830903774105	383090	3774105	0.000145491	0.000145491	0.000623057	0.000623057	3.17114E-05	2.09507E-05	3.53798E-05	3.53798E-05	1.06791E-05	1.10052E-05	6.26382E-05	6.26382E-05	4.34503E-05	4.34503E-05	4.30427E-06	4.30427E-06	1.38584E-05	1.38584E-05	8.12158E-05
3831003774105	383100	3774105	0.00016088	0.00016088	0.000688961	0.000688961	3.23547E-05	2.13757E-05	3.60975E-05	3.60975E-05	1.08958E-05	1.12285E-05	6.36173E-05	6.36173E-05	4.43317E-05	4.43317E-05	4.39158E-06	4.39158E-06	1.41396E-05	1.41396E-05	8.47854E-05
3831103774105	383110	3774105	0.000175348	0.000175348	0.000750916	0.000750916	3.2661E-05	2.15781E-05	3.64392E-05	3.64392E-05	1.09989E-05	1.13348E-05	6.40553E-05	6.40553E-05	4.47514E-05	4.47514E-05	4.43316E-06	4.43316E-06	1.42734E-05	1.42734E-05	8.76028E-05
3831203774105	383120	3774105	0.00019137	0.00019137	0.000819533	0.000819533	3.29673E-05	2.17805E-05	3.6781E-05	3.6781E-05	1.11021E-05	1.14411E-05	6.45063E-05	6.45063E-05	4.51712E-05	4.51712E-05	4.47474E-06	4.47474E-06	1.44073E-05	1.44073E-05	9.05575E-05
3831303774105	383130	3774105	0.000210234	0.000210234	0.000900317	0.000900317	3.34391E-05	2.20921E-05	3.73073E-05	3.73073E-05	1.1261E-05	1.16048E-05	6.52277E-05	6.52277E-05	4.58175E-05	4.58175E-05	4.53877E-06	4.53877E-06	1.46135E-05	1.46135E-05	9.39778E-05
3831403774105	383140	3774105	0.000231382	0.000231382	0.000990881	0.000990881	3.40027E-05	2.24645E-05	3.79362E-05	3.79362E-05	1.14508E-05	1.18004E-05	6.61295E-05	6.61295E-05	4.65898E-05	4.65898E-05	4.61528E-06	4.61528E-06	1.48598E-05	1.48598E-05	9.7619E-05
3831503774105	383150	3774105	0.000254476	0.000254476	0.001089777	0.001089777	3.46276E-05	2.28774E-05	3.86334E-05	3.86334E-05	1.16612E-05	1.20173E-05	6.71344E-05	6.71344E-05	4.74461E-05	4.74461E-05	4.7001E-06	4.7001E-06	1.51329E-05	1.51329E-05	0.000101481
3831603774105	383160	3774105	0.000277798	0.000277798	0.001189654	0.001189654	3.55344E-05	2.34764E-05	3.9645E-05	3.9645E-05	1.19666E-05	1.2332E-05	6.83583E-05	6.83583E-05	4.86885E-05	4.86885E-05	4.82317E-06	4.82317E-06	1.55292E-05	1.55292E-05	0.000105146
3831703774105	383170	3774105	0.000347305	0.000347305	0.001487316	0.001487316	3.64426E-05	2.40552E-05	4.06393E-05	4.06393E-05	1.22284E-05	1.26015E-05	7.00107E-05	7.00107E-05	4.98127E-05	4.98127E-05	4.93483E-06	4.93483E-06	1.59127E-05	1.59127E-05	0.000107807
3831803774105	383180	3774105	0.000382462	0.000382462	0.00164662	0.00164662	3.74013E-05	2.46852E-05	4.17805E-05	4.17805E-05	1.25637E-05	1.29477E-05	7.19744E-05	7.19744E-05	5.12009E-05	5.12009E-05	5.06939E-06	5.06939E-06	1.63449E-05	1.63449E-05	0.000110709
3831903774105	383190	3774105	0.000420908	0.000420908	0.001812118	0.001812118	3.84277E-05	2.53624E-05	4.29217E-05	4.29217E-05	1.29104E-05	1.33054E-05	7.39393E-05	7.39393E-05	5.26145E-05	5.26145E-05	5.20995E-06	5.20995E-06	1.67907E-05	1.67907E-05	0.000113726
3832003774105	383200	3774105	0.000463199	0.000463199	0.001993329	0.001993329	3.94719E-05	2.60567E-05	4.41012E-05	4.41012E-05	1.32648E-05	1.36737E-05	7.59611E-05	7.59611E-05	5.40599E-05	5.40599E-05	5.35307E-06	5.35307E-06	1.72502E-05	1.72502E-05	0.000116858
3832103774105	383210	3774105	0.000509519	0.000509519	0.002192662	0.002192662	4.05341E-05	2.67679E-05	4.53001E-05	4.53001E-05	1.36272E-05	1.40494E-05	7.80407E-05	7.80407E-05	5.55468E-05	5.55468E-05	5.49999E-06	5.49999E-06	1.77186E-05	1.77186E-05	0.000120059
3832203774105	383220	3774105	0.000560471	0.000560471	0.002411928	0.002411928	4.16145E-05	2.74955E-05	4.65211E-05	4.65211E-05	1.39977E-05	1.44327E-05	8.01554E-05	8.01554E-05	5.70537E-05	5.70537E-05	5.64911E-06	5.64911E-06	1.81966E-05	1.81966E-05	0.000123325
3832303774105	383230	3774105	0.000616518	0.000616518	0.002653121	0.002653121	4.27238E-05	2.82494E-05	4.77713E-05	4.77713E-05	1.43805E-05	1.48243E-05	8.23284E-05	8.23284E-05	5.85997E-05	5.85997E-05	5.80216E-06	5.80216E-06	1.86918E-05	1.86918E-05	0.000126708
3832403774105	383240	3774105	0.000678169	0.000678169	0.002918433	0.002918433	4.38622E-05	2.90033E-05	4.90507E-05	4.90507E-05	1.47734E-05	1.52271E-05	8.45615E-05	8.45615E-05	6.01884E-05	6.01884E-05	5.96022E-06	5.96022E-06	1.91971E-05	1.91971E-05	0.000130179
3832503774105	383250	3774105	0.000746001	0.000746001	0.003210276	0.003210276	4.50296E-05	2.97871E-05	5.03594E-05	5.03594E-05	1.51764E-05	1.56398E-05	8.68446E-05	8.68446E-05	6.18172E-05	6.18172E-05	6.12131E-06	6.12131E-06	1.97126E-05	1.97126E-05	0.000133747
3832603774105	383260	3774105	0.000820601	0.000820601	0.003531304	0.003531304	4.62363E-05	3.05909E-05	5.17072E-05	5.17072E-05	1.55895E-05	1.60624E-05	8.91878E-05	8.91878E-05	6.34859E-05	6.34859E-05	6.28839E-06	6.28839E-06	2.02401E-05	2.02401E-05	0.000137422
3832703774105	383270	3774105	0.000902661	0.000902661	0.003884434	0.003884434	4.74815E-05	3.14128E-05	5.31151E-05	5.31151E-05	1.60126E-05	1.64999E-05	9.16031E-05	9.16031E-05	6.52146E-05	6.52146E-05	6.46147E-06	6.46147E-06	2.07796E-05	2.07796E-05	0.000141202
3832803774105	383280	3774105	0.000992927	0.000992927	0.004272878	0.004272878	4.87653E-05	3.22581E-05	5.45679E-05	5.45679E-05	1.64477E-05	1.69499E-05	9.40744E-05	9.40744E-05	6.69888E-05	6.69888E-05	6.63719E-06	6.63719E-06	2.13481E-05	2.13481E-05	0.000145099
3832903774105	383290	3774105	0.001092219	0.001092219	0.004700166	0.004700166	5.00871E-05	3.31339E-05	5.60656E-05	5.60656E-05	1.69011E-05	1.74154E-05	9.66457E-05	9.66457E-05	6.88161E-05	6.88161E-05	6.81823E-06	6.81823E-06	2.19357E-05	2.19357E-05	0.000149108
3833003774105	383300	3774105	0.001201441	0.001201441	0.005170183	0.005170183	5.14477E-05	3.40346E-05	5.75992E-05	5.75992E-05	1.73632E-05	1.78966E-05	9.92886E-05	9.92886E-05	7.06999E-05	7.06999E-05	7.00486E-06	7.00486E-06	2.25413E-05	2.25413E-05	0.000153217
3833103774105	383310	3774105	0.001321585	0.001321585	0.005687201	0.005687201	5.28504E-05	3.49622E-05	5.91766E-05	5.91766E-05	1.78387E-05	1.83911E-05	1.02016E-04	1.02016E-04	7.26501E-05	7.26501E-05	7.19811E-06	7.19811E-06	2.31611E-05	2.31611E-05	0.000157439
3833203774105	383320	3774105	0.001453744	0.001453744	0.006255921	0.006255921	5.43019E-05	3.59181E-05	6.08003E-05	6.08003E-05	1.83277E-05	1.88991E-05	1.04819E-04	1.04819E-04	7.46466E-05	7.46466E-05	7.39599E-06	7.39599E-06	2.37955E-05	2.37955E-05	0.000161776
3833303774105	383330	3774105	0.001599118	0.001599118	0.006881513	0.006881513	5.58024E-05	3.69001E-05	6.24803E-05	6.24803E-05	1.88327E-05	1.94251E-05	1.07713E-04	1.07713E-04	7.67113E-05	7.67113E-05	7.60049E-06	7.60049E-06	2.44557E-05	2.44557E-05	0.000166232
3833403774105	383340	3774105	0.001759029	0.001759029	0.007569664	0.007569664	5.73519E-05	3.79102E-05	6.42107E-05	6.42107E-05	1.93548E-05	1.99676E-05	1.10691E-04	1.10691E-04	7.88446E-05	7.88446E-05	7.81166E-06	7.81166E-06	2.51284E-05	2.51284E-05	0.000170855
3833503774105	383350	3774105	0.001934932	0.001934932	0.008326631	0.008326631	5.89504E-05	3.89484E-05	6.60107E-05	6.60107E-05	1.98941E-05	2.05268E-05	1.13756E-04	1.13756E-04	8.10466E-05	8.10466E-05	8.03026E-06	8.03026E-06	2.58292E-05	2.58292E-05	0.000175618
3833603774105	383360	3774105	0.002128425	0.002128425	0.009159294	0.009159294	6.05982E-05	4.00148E-05	6.78802E-05	6.78802E-05	2.04506E-05	2.11027E-05	1.16913E-04	1.16913E-04	8.33178E-05	8.33178E-05	8.25525E-06	8.25525E-06	2.65481E-05	2.65481E-05	0.000180525
3833703774105	383370	3774105	0.002341268	0.002341268	0.010075224	0.010075224	6.22955E-05	4.11112E-05	6.97894E-05	6.97894E-05	2.10153E-05	2.16929E-05	1.20161E-04	1.20161E-04	8.56488E-05	8.56488E-05	8.48414E-06	8.48414E-06	2.72854E-05	2.72854E-05	0.000185576
3833803774105	383380	3774105	0.002575395	0.002575395	0.011082747	0.011082747	6.40426E-05	4.22486E-05	7.17383E-05	7.17383E-05	2.16001E-05	2.22992E-05	1.23516E-04	1.23516E-04	8.80437E-05	8.80437E-05	8.71693E-06	8.71693E-06	2.80413E-05	2.80413E-05	0.000190777
3833903774105	383390	3774105	0.002832935	0.002832935	0.012191022	0.012191022	6.58403E-05	4.34172E-05	7.37377E-05	7.37377E-05	2.22049E-05	2.29216E-05	1.26981E-04	1.26981E-04	9.05116E-05	9.05116E-05	8.95777E-06	8.95777E-06	2.88172E-05	2.88172E-05	0.000196132
3834003774105	383400	3774105	0.003116228	0.003116228	0.013410124	0.013410124	6.76879E-05	4.46169E-05	7.57871E-05	7.57871E-05	2.28246E-05	2.35597E-05	1.30537E-04	1.30537E-04	9.30346E-05	9.30346E-05	9.20559E-06	9.20559E-06	2.96128E-05	2.96128E-05	0.000201643
3834103774105	383410	3774105	0.003427851	0.003427851	0.014751136	0.014751136	6.95864E-05	4.58484E-05	7.78875E-05	7.78875E-05	2.34597E-05	2.42154E-05	1.34184E-04	1.34184E-04	9.56284E-05	9.56284E-05	9.45966E-06	9.45966E-06	3.04284E-05	3.04284E-05	0.000207307
3834203774105	383420	3774105	0.003770636	0.003770636	0.016226249	0.016226249	7.15359E-05	4.71148E-05	8.00417E-05	8.00417E-05	2.41099E-05	2.48885E-05	1.37922E-04	1.37922E-04	9.82844E-05	9.82844E-05	9.72005E-06	9.72005E-06	3.12649E-05	3.12649E-05	0.000213126
3834303774105	383430	3774105	0.004147699	0.004147699	0.017848874	0.017848874	7.35369E-05	4.84177E-05	8.22504E-05	8.22504E-05	2.47756E-05	2.55781E-05	1.41752E-04	1.41752E-04	1.01015E-04	1.01015E-04	9.98777E-06	9.98777E-06	3.21224E-05	3.21224E-05	0.000219108
3834403774105	383440	3774105	0.004562469	0.004562469	0.019633762	0.019633762	7.55917E-05	4.97677E-05	8.45163E-05	8.45163E-05	2.54571E-05	2.62847E-05	1.45668E-04	1.45668E-04	1.03806E-04	1.03806E-04	1.02617E-05	1.02617E-05	3.30021E-05	3.30021E-05	0.000225257
3834503774105	383450	3774105	0.005018716	0.005018716	0.021597138	0.021597138	7.77031E-05	5.11662E-05	8.68408E-05	8.68408E-05	2.61555E-05	2.70083E-05	1.49671E-04	1.49671E-04	1.06658E-04	1.06658E-04	1.05444E-05	1.05444E-05	3.39048E-05	3.39048E-05	0.000231577
3834603774105	383460	3774105	0.005520588	0.005520588	0.023756852	0.023756852	7.98715E-05	5.25911E-05	8.92344E-05	8.92344E-05	2.68809E-05	2.77492E-05	1.53797E-04	1.53797E-04	1.09579E-04	1.09579E-04	1.08344E-05	1.08344E-05	3.48307E-05	3.48307E-05	0.000238078
3834703774105	383470	3774105	0.006072647	0.006072647	0.026132537	0.026132537	8.20966E-05	5.40427E-05	9.17009E-05	9.17009E-05	2.76332E-05	2.85174E-05	1.58048E-04	1.58048E-04	1.12618E-04	1.12618E-04	1.11369E-05	1.11369E-05	3.58008E-05	3.58008E-05	0.000244799
3834803774105	383480	3774105	0.006679912	0.006679912	0.028745791	0.028745791	8.44384E-05	5.55417E-05	9.42344E-05	9.42344E-05	2.84026E-05	2.93126E-05	1.62439E-04	1.62439E-04	1.15766E-04	1.15766E-04	1.14509E-05	1.14509E-05	3.68154E-05	3.68154E-05	0.000251747
3834903774105	383490	3774105	0.007347903	0.007347903	0.031620371	0.031620371	8.68004E-05	5.70881E-05	9.68453E-05	9.68453E-05	2.91892E-05	3.01251E-05	1.66969E-04	1.66969E-04	1.18996E-04	1.18996E-04	1.17744E-05	1.17744E-05	3.78747E-05	3.78747E-05	0.000258926
3835003774105	383500	3774105	0.008082693	0.008082693	0.034782408	0.034782408	8.92824E-05	5.86824E-05	9.95337E-05	9.95337E-05	3.00009E-05	3.09647E-05	1.71638E-04	1.71638E-04	1.22355E-04	1.22355E-04	1.21044E-05	1.21044E-05	3.89789E-05	3.89789E-05	0.000266344
3835103774105	383510	3774105	0.008890962	0.008890962	0.038260649	0.038260649	9.18048E-05	6.03256E-05	1.02321E-04	1.02321E-04	3.08384E-05	3.18312E-05	1.76447E-04	1.76447E-04	1.25844E-04	1.25844E-04	1.24447E-05	1.24447E-05	4.00283E-05	4.00283E-05	0.000274007
3835203774105	383520	3774105	0.009780058	0.009780058	0.042086714	0.042086714	9.44677E-05	6.20179E-05	1.05222E-04	1.05222E-04	3.17035E-05	3.27251E-05	1.81395E-04	1.81395E-04	1.29466E-04	1.29466E-04	1.28004E-05	1.28004E-05	4.11232E-05	4.11232E-05	0.000281923
3835303774105	383530	3774105	0.010758064	0.010758064	0.046295386	0.046295386	9.72744E-05	6.37579E-05	1.08236E-04	1.08236E-04	3.26001E-05	3.36503E-05	1.86488E-04	1.86488E-04	1.33215E-04	1.33215E-04	1.31719E-05	1.31719E-05	4.22646E-05	4.22646E-05	0.000290107
3835403774105	383540	3774105	0.011833871	0.011833871	0.050925925	0.050925925	0.000100237	6.55443E-05	1.11366E-04	1.11366E-04	3.35284E-05	3.46093E-05	1.91731E-04	1.91731E-04	1.37099E-04	1.37099E-04	1.35469E-05	1.35469E-05	4.34555E-05	4.34555E-05	0.000298579
3835503774105	383550	3774105	0.013017258	0.013017258	0.056018518	0.056018518	0.000103244	6.74066E-05	1.14613E-04	1.14613E-04	3.44886E-05	3.56023E-05	1.97128E-04	1.97128E-04	1.41119E-04	1.41119E-04	1.39354E-05	1.39354E-05	4.47004E-05	4.47004E-05	0.000307351
3835603774105	383560	3774105	0.014318984	0.014318984	0.061620369	0.061620369	0.000106389	6.93475E-05	1.18008E-04	1.18008E-04	3.54812E-05	3.66344E-05	2.02779E-04	2.02779E-04	1.45284E-04	1.45284E-04	1.43374E-05	1.43374E-05	4.59999E-05	4.59999E-05	0.000316144
3835703774105	383570	3774105	0.015750883	0.015750883	0.067782406	0.067782406	0.000109671	7.13693E-05	1.21513E-04	1.21513E-04	3.65056E-05	3.77049E-05	2.08676E-04	2.08676E-04	1.49597E-04	1.49597E-04	1.47532E-05	1.47532E-05	4.73564E-05	4.73564E-05	0.000325161
3835803774105	383580	3774105	0.017325972	0.017325972	0.074560647	0.074560647	0.000113089	7.34744E-05	1.25128E-04	1.25128E-04	3.75669E-05	3.88145E-05	2.14819E-04	2.14819E-04	1.54061E-04	1.54061E-04	1.51835E-05	1.51835E-05	4.87741E-05	4.87741E-05	0.000334407
3835903774105	383590	3774105	0.019058569	0.019058569	0.082016712	0.082016712	0.000116599	7.56586E-05	1.28862E-04	1.28862E-04	3.86669E-05	3.99689E-05	2.21203E-04	2.21203E-04	1.58683E-04	1.58683E-04	1.56291E-05	1.56291E-05	5.02373E-05	5.02373E-05	0.000343871
3836003774105	383600	3774105	0.020964426	0.020964426	0.090218383	0.090218383	0.000120217	7.79144E-05	1.32728E-04	1.32728E-04	3.98053E-05	4.11579E-05	2.27799E-04	2.27799E-04	1.63444E-04	1.63444E-04	1.60899E-05	1.60899E-05	5.17545E-05	5.17545E-05	0.000353667
3836103774105	383610	3774105	0.023060869	0.023060869	0.099240221	0.099240221	0.000123964	8.02518E-05	1.36709E-04	1.36709E-04	4.09894E-05	4.23926E-05	2.34633E-04	2.34633E-04	1.68347E-04	1.68347E-04	1.65726E-05	1.65726E-05	5.33171E-05	5.33171E-05	0.000363617
3836203774105	383620	3774105	0.025366956	0.025366956	0.109164243	0.109164243	0.000127863	8.26794E-05	1.40811E-04	1.40811E-04	4.22191E-05	4.36644E-05	2.41672E-04	2.41672E-04	1.73397E-04	1.73397E-04	1.70698E-05	1.70698E-05	5.49166E-05	5.49166E-05	0.000373726
3836303774105	383630	3774105	0.027903652	0.027903652	0.120080668	0.120080668	0.000131899	8.51798E-05	1.45035E-04	1.45035E-04	4.34857E-05	4.49843E-05	2.48922E-04	2.48922E-04	1.78599E-04	1.78599E-04	1.75919E-05	1.75919E-05	5.65641E-05	5.65641E-05	0.000384001
3836403774105	383640	3774105	0.030693917	0.030693917	0.132088735	0.132088735	0.000136056	8.77552E-05	1.49386E-04	1.49386E-04	4.48003E-05	4.63438E-05	2.56389E-04	2.56389E-04	1.83957E-04	1.83957E-04	1.81236E-05	1.81236E-05	5.82611E-05	5.82611E-05	0.000394546
3836503774105	383650	3774105	0.033763309	0.033763309	0.145297609	0.145297609	0.000140338	9.03879E-05	1.53868E-04	1.53868E-04	4.61443E-05	4.77341E-05	2.64081E-04	2.64081E-04	1.89516E-04	1.89516E-04	1.86733E-05	1.86733E-05	6.00289E-05	6.00289E-05	0.000405363
3836603774105	383660	3774105	0.037139639	0.037139639	0.159827369	0.159827369	0.000144748	9.31195E-05	1.58484E-04	1.58484E-04	4.75286E-05	4.91561E-05	2.72003E-04	2.72003E-04	1.95201E-04	1.95201E-04	1.92335E-05	1.92335E-05	6.18298E-05	6.18298E-05	0.000416463
3836703774105	383670	3774105	0.040853603	0.040853603	0.175810106	0.175810106	0.000149291	9.59031E-05	1.63238E-04	1.63238E-04	4.89545E-05	5.06208E-05	2.80163E-04	2.80163E-04	2.01097E-04	2.01097E-04	1.98125E-05	1.98125E-05	6.36847E-05	6.36847E-05	0.000427946
3836803774105	383680	3774105	0.044938963	0.044938963	0.193391117	0.193391117	0.000153987	9.87802E-05	1.68135E-04	1.68135E-04	5.04131E-05	5.21394E-05	2.88568E-04	2.88568E-04	2.07229E-04	2.07229E-04	2.04119E-05	2.04119E-05	6.55852E-05	6.55852E-05	0.000440784
3836903774105	383690	3774105	0.049432859	0.049432859	0.212730229	0.212730229	0.000158847	0.000101776	1.73179E-04	1.73179E-04	5.19255E-05	5.37236E-05	2.97225E-04	2.97225E-04	2.13546E-04	2.13546E-04	2.10303E-05	2.10303E-05	6.75827E-05	6.75827E-05	0.000454008
3837003774105	383700	3774105	0.054376145	0.054376145	0.234003252	0.234003252	0.000163886	0.000104829	1.78374E-04	1.78374E-04	5.34833E-05	5.53353E-05	3.06142E-04	3.06142E-04	2.20052E-04	2.20052E-04	2.16712E-05	2.16712E-05	6.96402E-05	6.96402E-05	0.000467628
3837103774105	383710	3774105	0.059813759	0.059813759	0.257403577	0.257403577	0.000169112	0.000107974	1.83725E-04	1.83725E-04	5.50978E-05	5.69953E-05	3.15326E-04	3.15326E-04	2.26754E-04	2.26754E-04	2.23314E-05	2.23314E-05	7.17494E-05	7.17494E-05	0.000481657
3837203774105	383720	3774105	0.065795135	0.065795135	0.283143935	0.283143935	0.000174546	0.000111213	1.89237E-04	1.89237E-04	5.67807E-05	5.87051E-05	3.24886E-04	3.24886E-04	2.33657E-04	2.33657E-04	2.30114E-05	2.30114E-05	7.39219E-05	7.39219E-05	0.000496107
3837303774105	383730	3774105	0.072374649	0.072374649	0.311458329	0.311458329	0.000180203	0.000114549	1.94914E-04	1.94914E-04	5.84941E-05	6.04763E-05	3.34733E-04	3.34733E-04	2.40767E-04	2.40767E-04	2.37117E-05	2.37117E-05	7.61596E-05	7.61596E-05	0.000511004
3837403774105	383740	3774105	0.079612114	0.079612114	0.342604162	0.342604162	0.000186095	0.000117985	2.00761E-04	2.00761E-04	6.02789E-05	6.23106E-05	3.44775E-04	3.44775E-04	2.48091E-04	2.48091E-04	2.44331E-05	2.44331E-05	7.84544E-05	7.84544E-05	0.000526334
3837503774105	383750	3774105	0.087573326	0.087573326	0.376864578	0.376864578	0.000192233	0.000121525	2.06784E-04	2.06784E-04	6.21073E-05	6.42099E-05	3.55218E-04	3.55218E-04	2.55633E-04	2.55633E-04	2.51771E-05	2.51771E-05	8.08081E-05	8.08081E-05	0.000542124
3837603774105	383760	3774105	0.096330659	0.096330659	0.414551036	0.414551036	0.000198636	0.000125178	2.13008E-04	2.13008E-04	6.39705E-05	6.61462E-05	3.65875E-04	3.65875E-04	2.63302E-04	2.63302E-04	2.59324E-05	2.59324E-05	8.32523E-05	8.32523E-05	0.000558388
3837703774105	383770	3774105	0.105963725	0.105963725	0.456006139	0.456006139	0.000205312	0.000129008	2.19448E-04	2.19448E-04	6.58896E-05	6.81406E-05	3.76851E-04	3.76851E-04	2.71201E-04	2.71201E-04	2.67104E-05	2.67104E-05	8.57599E-05	8.57599E-05	0.000575139
3837803774105	383780	3774105	0.116560098	0.116560098	0.501606753	0.501606753	0.000212222	0.000132968	2.26111E-04	2.26111E-04	6.78663E-05	7.01948E-05	3.88356E-04	3.88356E-04	2.79437E-04	2.79437E-04	2.75217E-05	2.75217E-05	8.83327E-05	8.83327E-05	0.000592393
3837903774105	383790	3774105	0.128216108	0.128216108	0.551767428	0.551767428	0.000219389	0.000137037	2.33015E-04	2.33015E-04	6.99023E-05	7.23306E-05	4.00107E-04	4.00107E-04	2.87921E-04	2.87921E-04	2.83573E-05	2.83573E-05	9.09927E-05	9.09927E-05	0.000610165

			MSite Grubbing / Prep	MMass Grading / Excavation	MMass Grading / Excavation	MDrainage / Utilities Trenching	MFoundations / Concrete Pads	MBuilding / Structure Construction	MAsphalt Paving	MLandscaping or Other Finishing	MWaterside Construction (Piles)	RSSWRe-striping South Valley	RSSWRe-striping Silver Lake Boulevard	RSSWDemolition	RSSWPlacing Base	RSSWForm/Place Rebar and Pour	Child Risk				
Unique Identifier	X (UTM)	Y (UTM)	2027	2027	2028	2028	2028	2028	2028	2028	2028	2029	2029	2029	2029	2029	3rd Trimester	0<2	2<16	Total	per million
3830503774105	383050	3774105	6.05214E-05	0.000151126	0.000151126	4.22942E-05	7.80407E-05	0.000140332	9.92763E-05	3.00837E-05	5.32659E-05	2.61607E-05	4.25243E-05	7.30314E-05	3.96998E-05	1.18828E-05	1.93422E-08	6.9123E-07	5.2018E-08	7.62589E-07	0.76258924
3830603774105	383060	3774105	6.35808E-05	0.000158766	0.000158766	4.44322E-05	8.19858E-05	0.000147426	0.000104295	3.16045E-05	5.59586E-05	2.67133E-05	4.44586E-05	7.63676E-05	4.15134E-05	1.24257E-05	2.14232E-08	7.767E-07	5.737E-08	8.55496E-07	0.85549622
3830703774105	383070	3774105	6.68558E-05	0.000166944	0.000166944	4.67208E-05	8.62087E-05	0.000155019	0.000109667	3.32324E-05	5.88409E-05	2.73464E-05	4.65687E-05	8.00094E-05	4.34931E-05	1.30182E-05	2.39157E-08	8.8114E-07	6.3839E-08	9.68899E-07	0.96889866
3830803774105	383080	3774105	6.9996E-05	0.000174785	0.000174785	4.89154E-05	9.0258E-05	0.000162301	0.000114818	3.47933E-05	6.16047E-05	2.79191E-05	4.85885E-05	8.34899E-05	4.53851E-05	1.35845E-05	2.67488E-08	1.0019E-06	7.1126E-08	1.09977E-06	1.09977206
3830903774105	383090	3774105	7.32871E-05	0.000183003	0.000183003	5.12153E-05	9.45018E-05	0.000169932	0.000120217	3.64293E-05	6.45012E-05	2.85371E-05	5.07086E-05	8.71572E-05	4.73786E-05	1.41812E-05	3.01311E-08	1.1487E-06	7.9803E-08	1.25864E-06	1.25864063
3831003774105	383100	3774105	7.65082E-05	0.000191047	0.000191047	5.34662E-05	9.86553E-05	0.0001774	0.0001255	3.80304E-05	6.73361E-05	2.91048E-05	5.27082E-05	9.06207E-05	4.92614E-05	1.47448E-05	3.40628E-08	1.3228E-06	8.9794E-08	1.44666E-06	1.44666051
3831103774105	383110	3774105	7.90505E-05	0.000197395	0.000197395	5.52429E-05	0.000101934	0.000183296	0.000129671	3.92941E-05	6.95737E-05	2.9346E-05	5.41703E-05	9.3176E-05	5.06504E-05	1.51605E-05	3.82097E-08	1.5104E-06	1.0013E-07	1.64875E-06	1.64875408
3831203774105	383120	3774105	8.17168E-05	0.000204053	0.000204053	5.71062E-05	0.000105372	0.000189478	0.000134044	4.06195E-05	7.19203E-05	2.95972E-05	5.56876E-05	9.58076E-05	5.20809E-05	1.55887E-05	4.33103E-08	1.7468E-06	1.1288E-07	1.90302E-06	1.90301608
3831303774105	383130	3774105	8.48032E-05	0.00021176	0.00021176	5.9263E-05	0.000109351	0.000196634	0.000139107	4.21536E-05	7.46367E-05	3.00243E-05	5.74862E-05	9.894E-05	5.37837E-05	1.60984E-05	5.0153E-08	2.0729E-06	1.3015E-07	2.25322E-06	2.25322399
3831403774105	383140	3774105	8.80889E-05	0.000219965	0.000219965	6.15592E-05	0.000113588	0.000204253	0.000144497	4.37869E-05	7.75285E-05	3.05468E-05	5.9521E-05	0.000102319	5.56204E-05	1.66481E-05	5.94353E-08	2.5304E-06	1.5377E-07	2.74361E-06	2.74360846
3831503774105	383150	3774105	9.15739E-05	0.000228667	0.000228667	6.39946E-05	0.000118082	0.000212334	0.000150213	4.55192E-05	8.05957E-05	3.10944E-05	6.21034E-05	0.000106954	5.814E-05	1.74023E-05	7.2599E-08	3.2075E-06	1.8787E-07	3.46797E-06	3.46796975
3831603774105	383160	3774105	9.48811E-05	0.000236925	0.000236925	6.63058E-05	0.000122347	0.000220002	0.000155638	4.71631E-05	8.35065E-05	3.17375E-05	6.36709E-05	0.000109772	5.9672E-05	1.78609E-05	9.25754E-08	4.2797E-06	2.4048E-07	4.61272E-06	4.61271757
3831703774105	383170	3774105	9.83268E-05	0.000245524	0.000245524	6.87059E-05	0.000126824	0.000228102	0.000161353	4.88702E-05	8.65073E-05	3.28844E-05	6.59672E-05	0.000113747	6.18264E-05	1.84995E-05	9.59274E-08	4.4346E-06	2.4911E-07	4.78184E-06	4.78184496
3831803774105	383180	3774105	0.000101844	0.000254381	0.000254381	7.11876E-05	0.000131406	0.000236411	0.000167168	5.06444E-05	8.96681E-05	3.40914E-05	6.83799E-05	0.000117875	6.40923E-05	1.91716E-05	9.94195E-08	4.5966E-06	2.5816E-07	4.95594E-06	4.95594112
3831903774105	383190	3774105	0.000105539	0.000263636	0.000263636	7.38077E-05	0.000136201	0.000245013	0.000173232	5.25004E-05	9.29289E-05	3.53386E-05	7.08927E-05	0.000122203	6.64581E-05	1.98737E-05	1.03073E-07	4.7643E-06	2.6762E-07	5.13716E-06	5.13716408
3832003774105	383200	3774105	0.000109236	0.000272891	0.000272891	7.64098E-05	0.000140996	0.000253615	0.000179296	5.43468E-05	9.61897E-05	3.65858E-05	7.33854E-05	0.000126531	6.87839E-05	2.05748E-05	1.06707E-07	4.9321E-06	2.7708E-07	5.31717E-06	5.31717408
3832103774105	383210	3774105	0.000112933	0.000282146	0.000282146	7.90119E-05	0.000145789	0.000262217	0.000185359	5.61932E-05	9.94505E-05	3.78331E-05	7.58781E-05	0.000130859	7.11097E-05	2.12759E-05	1.10341E-07	5.0999E-06	2.8653E-07	5.49718E-06	5.49718408
3832203774105	383220	3774105	0.000116631	0.000291402	0.000291402	8.16139E-05	0.000150583	0.000270838	0.000191423	5.80397E-05	0.000102734	3.90804E-05	7.83708E-05	0.000135187	7.34356E-05	2.19771E-05	1.13975E-07	5.2677E-06	2.9598E-07	5.67719E-06	5.67719408
3832303774105	383230	3774105	0.000120328	0.000300657	0.000300657	8.42159E-05	0.000155376	0.000279459	0.000197486	5.98862E-05	0.000106008	4.03278E-05	8.08657E-05	0.000139516	7.57615E-05	2.26782E-05	1.17609E-07	5.4355E-06	3.0543E-07	5.85721E-06	5.85721408
3832403774105	383240	3774105	0.000124026	0.000309912	0.000309912	8.68179E-05	0.000160169	0.000288081	0.000203549	6.17326E-05	0.000109282	4.15752E-05	8.33451E-05	0.000143844	7.80874E-05	2.33793E-05	1.21244E-07	5.6032E-06	3.1488E-07	6.03759E-06	6.03759408
3832503774115	383250	3774115	0.000127723	0.000319168	0.000319168	8.94199E-05	0.000164962	0.000296703	0.000209612	6.35792E-05	0.000112556	4.28226E-05	8.58245E-05	0.000148172	8.04133E-05	2.40804E-05	1.24879E-07	5.771E-06	3.2433E-07	6.21792E-06	6.21792408
3832603774115	383260	3774115	0.000131421	0.000328424	0.000328424	9.20219E-05	0.000169755	0.000305325	0.000215675	6.54258E-05	0.000115844	4.40699E-05	8.83039E-05	0.000152501	8.27392E-05	2.47815E-05	1.28515E-07	5.9398E-06	3.3378E-07	6.39825E-06	6.39825408
3832703774115	383270	3774115	0.000135119	0.000337679	0.000337679	9.46238E-05	0.000174547	0.000313947	0.000221738	6.72724E-05	0.000119132	4.53172E-05	9.07833E-05	0.000156829	8.50651E-05	2.54826E-05	1.32151E-07	6.1085E-06	3.4323E-07	6.57859E-06	6.57859408
3832803774115	383280	3774115	0.000138817	0.000346934	0.000346934	9.72258E-05	0.000179339	0.000322569	0.000227801	6.91189E-05	0.000122421	4.65644E-05	9.32627E-05	0.000161158	8.73911E-05	2.61837E-05	1.35787E-07	6.2772E-06	3.5268E-07	6.75893E-06	6.75893408
3832903774115	383290	3774115	0.000142515	0.000356188	0.000356188	9.98277E-05	0.000184131	0.000331191	0.000233864	7.09655E-05	0.000125709	4.78117E-05	9.57421E-05	0.000165487	8.97171E-05	2.68848E-05	1.39423E-07	6.4459E-06	3.6213E-07	6.93927E-06	6.93927408
3833003774115	383300	3774115	0.000146213	0.000365443	0.000365443	1.02429E-04	0.000188924	0.000339813	0.000239927	7.28121E-05	0.000128997	4.90589E-05	9.82215E-05	0.000169816	9.20431E-05	2.75859E-05	1.43059E-07	6.6146E-06	3.7158E-07	7.11961E-06	7.11961408
3833103774115	383310	3774115	0.000149911	0.000374697	0.000374697	1.05031E-04	0.000193716	0.000348435	0.000245989	7.46587E-05	0.000132285	5.03062E-05	1.00701E-04	0.000174145	9.43691E-05	2.82871E-05	1.46695E-07	6.7833E-06	3.8103E-07	7.29995E-06	7.29995408
3833203774115	383320	3774115	0.000153609	0.000383952	0.000383952	1.07633E-04	0.000198508	0.000357057	0.000252052	7.65053E-05	0.000135573	5.15534E-05	1.03181E-04	0.000178474	9.67052E-05	2.89882E-05	1.50331E-07	6.9521E-06	3.9048E-07	7.48029E-06	7.48029408
3833303774115	383330	3774115	0.000157307	0.000393206	0.000393206	1.10234E-04	0.000203299	0.000365679	0.000258116	7.83519E-05	0.000138861	5.28006E-05	1.05661E-04	0.000182803	9.90412E-05	2.96894E-05	1.53967E-07	7.1208E-06	3.9993E-07	7.66063E-06	7.66063408
3833403774115	383340	3774115	0.000161004	0.000402461	0.000402461	1.12834E-04	0.000208091	0.000374301	0.000264179	8.01985E-05	0.000142149	5.40477E-05	1.08141E-04	0.000187132	1.01377E-04	3.03905E-05	1.57603E-07	7.2895E-06	4.0938E-07	7.84097E-06	7.84097408
3833503774115	383350	3774115	0.000164702	0.000411715	0.000411715	1.15435E-04	0.000212882	0.000382923	0.000270242	8.20451E-05	0.000145437	5.52949E-05	1.10621E-04	0.000191461	1.03713E-04	3.10917E-05	1.61239E-07	7.4582E-06	4.1883E-07	8.02131E-06	8.02131408
3833603774115	383360	3774115	0.000168399	0.000420969	0.000420969	1.18035E-04	0.000217673	0.000391545	0.000276305	8.38917E-05	0.000148725	5.65421E-05	1.13101E-04	0.000195789	1.06049E-04	3.17929E-05	1.64875E-07	7.6269E-06	4.2828E-07	8.20165E-06	8.20165408
3833703774115	383370	3774115	0.000172097	0.000430223	0.000430223	1.20636E-04	0.000222464	0.000400167	0.000282367	8.57383E-05	0.000152013	5.77892E-05	1.15581E-04	0.000200118	1.08385E-04	3.24941E-05	1.68511E-07	7.7956E-06	4.3773E-07	8.38199E-06	8.38199408
3833803774115	383380	3774115	0.000175795	0.000439477	0.000439477	1.23236E-04	0.000227255	0.000408789	0.000288429	8.75849E-05	0.000155301	5.90364E-05	1.18061E-04	0.000204446	1.10721E-04	3.31953E-05	1.72147E-07	7.9643E-06	4.4718E-07	8.56233E-06	8.56233408
3833903774115	383390	3774115	0.000179493	0.000448731	0.000448731	1.25837E-04	0.000232046	0.000417411	0.000294492	8.94315E-05	0.000158589	6.02835E-05	1.20541E-04	0.000208775	1.13057E-04	3.38965E-05	1.75784E-07	8.133E-06	4.5663E-07	8.74267E-06	8.74267408
3834003774115	383400	3774115	0.000183191	0.000457985	0.000457985	1.28437E-04	0.000236838	0.000426033	0.000300554	9.12781E-05	0.000161877	6.15307E-05	1.23021E-04	0.000213103	1.15393E-04	3.45977E-05	1.79421E-07	8.2997E-06	4.6608E-07	8.92301E-06	8.92301408
3834103774115	383410	3774115	0.000186889	0.000467239	0.000467239	1.31038E-04	0.000241629	0.000434655	0.000306616	9.31247E-05	0.000165165	6.27778E-05	1.25501E-04	0.000217432	1.17729E-04	3.52989E-05	1.83058E-07	8.4664E-06	4.7553E-07	9.10335E-06	9.10335408
3834203774115	383420	3774115	0.000190587	0.000476493	0.000476493	1.33638E-04	0.000246421	0.000443277	0.000312678	9.49713E-05	0.000168453	6.40249E-05	1.27981E-04	0.000221761	1.20065E-04	3.60001E-05	1.86695E-07	8.6331E-06	4.8498E-07	9.28369E-06	9.28369408
3834303774115	383430	3774115	0.000194285	0.000485747	0.000485747	1.36239E-04	0.000251212	0.000451899	0.000318739	9.68179E-05	0.000171741	6.52721E-05	1.30461E-04	0.000226089	1.22401E-04	3.67013E-05	1.90332E-07	8.7998E-06	4.9443E-07	9.46403E-06	9.46403408
3834403774115	383440	3774115	0.000197983	0.000495001	0.000495001	1.38839E-04	0.000256004	0.000460521	0.000324801	9.86645E-05	0.000175029	6.65192E-05	1.32941E-04	0.000230418	1.24737E-04	3.74025E-05	1.93969E-07	8.9665E-06	5.0388E-07	9.64437E-06	9.64437408
3834503774115	383450	3774115	0.000201681	0.000504255	0.000504255	1.41439E-04	0.000260795	0.000469143	0.000330862	0.000100511	0.000178317	6.77664E-05	1.35421E-04	0.000234746	1.27073E-04	3.81037E-05	1.97606E-07	9.1333E-06	5.1333E-07	9.82471E-06	9.82471408
3834603774115	383460	3774115	0.000205379	0.000513509	0.000513509	1.44039E-04	0.000265587	0.000477765	0.000336924	0.000102357	0.000181605	6.90135E-05	1.37901E-04	0.000239075	1.29409E-04	3.88049E-05	2.01243E-07	9.3001E-06	5.2278E-07	1.00051E-05	1.00051408
3834703774115	383470	3774115	0.000209077	0.000522763	0.000522763	1.46639E-04	0.000270379	0.000486386	0.000342986	0.000104203	0.000184893	7.02607E-05	1.40381E-04	0.000243403	1.31745E-04	3.95061E-05	2.04879E-07	9.4669E-06	5.3223E-07	1.01855E-05	1.01855408
3834803774115	383480	3774115	0.000212775	0.000532017	0.000532017	1.49239E-04	0.000275171	0.000495008	0.000349048	0.000106049	0.000188181	7.15078E-05	1.42861E-04	0.000247732	1.34081E-04	4.02073E-05	2.08516E-07	9.6337E-06	5.4168E-07	1.03659E-05	1.03659408
3834903774115	383490	3774115	0.000216473	0.000541271	0.000541271	1.51839E-04	0.000279963	0.000503631	0.000355111	0.000107895	0.000191469	7.27549E-05	1.45341E-04	0.000252061	1.36417E-04	4.09085E-05	2.12152E-07	9.8005E-06	5.5113E-07	1.05463E-05	1.05463408
3835003774115	383500	3774115	0.000220171	0.000550525	0.000550525	1.54439E-04	0.000284755	0.000512253	0.000361173	0.000109741	0.000194757	7.40021E-05	1.47821E-04	0.000256389	1.38753E-04	4.16097E-05	2.15789E-07	9.9673E-06	5.6058E-07	1.07267E-05	1.07267408
3835103774115	383510	3774115	0.000223869	0.000559779	0.000559779	1.57039E-04	0.000289547	0.000520876	0.000367235	0.000111587	0.000198045	7.52492E-05	1.50301E-04	0.000260718	1.41089E-04	4.23109E-05	2.19425E-07	1.0134E-05	5.7003E-07	1.09071E-05	1.09071408
3835203774115	383520	3774115	0.000227567	0.000569033	0.000569033	1.59639E-04	0.000294339	0.000529498	0.000373297	0.000113433	0.000201333	7.64964E-05	1.52781E-04	0.000265046	1.43425E-04	4.30121E-05	2.23062E-07	1.0301E-05	5.7948E-07	1.10875E-05	1.10875408
3835303774115	383530	3774115	0.000231265	0.000578287	0.000578287	1.62239E-04	0.000299131	0.000538121	0.000379359	0.000115279	0.000204621	7.77435E-05	1.55261E-04	0.000269375	1.45761E-04	4.37133E-05	2.26698E-07	1.0468E-05	5.8893E-07	1.12679E-05	1.12679408
3835403774115	383540	3774115	0.000234963	0.000587541	0.000587541	1.64839E-04	0.000303923	0.000546743	0.000385421	0.000117125	0.000207909	7.89906E-05	1.57741E-04	0.000273703	1.48097E-04	4.44145E-05	2.30335E-07	1.0635E-05	5.9838E-07	1.14483E-05	1.14483408
3835503774115	383550	3774115	0.000238661	0.000596795	0.000596795	1.67439E-04	0.000308715	0.000555366	0.000391483	0.000118971	0.000211197	8.02377E-05	1.60221E-04	0.000278032	1.50433E-04	4.51157E-05	2.33971E-07	1.0802E-05	6.0783E-07	1.16287E-05	1.16287408
3835603774115	383560	3774115	0.000242359	0.000606049	0.000606049	1.70039E-04	0.000313507	0.000563988	0.000397545	0.000120817	0.000214485	8.14848E-05	1.62701E-04	0.000282360	1.52769E-04	4.58169E-05	2.37608E-07	1.0969E-05	6.1728E-07	1.18091E-05	1.18091408
3835703774115	383570	3774115	0.000246057	0.000615303	0.000615303	1.72639E-04	0.000318299	0.000572611	0.000403607	0.000122663	0.000217773	8.27319E-05	1.65181E-04	0.000286689	1.55105E-04	4.65181E-05	2.41244E-07	1.1136E-05	6.2673E-07	1.19895E-05	1.19895408
3835803774115	383580	3774115	0.000249755	0.000624557	0.000624557	1.75239E-04	0.000323091	0.000581233	0.000409669	0.000124509	0.000221061	8.39790E-05	1.67661E-04	0.000291017	1.57441E-04	4.72193E-05	2.44881E-07	1.1303E-05	6.3618E-07	1.21699E-05	1.21699408
3835903774115	383590	3774115	0.000253453	0.000633811	0.000633811	1.77839E-04	0.000327883	0.000589855	0.000415731	0.000126355	0.000224349	8.52261E-05	1.70141E-04	0.000295346	1.59777E-04	4.79205E-05	2.48517E-07	1.1471E-05	6.4563E-07	1.23503E-05	1.23503408
3836003774115	383600	3774115	0.000257151	0.000643065	0.000643065	1.80439E-04	0.000332675	0.000598477	0.000421793	0.000128201	0.000227637	8.64732E-05	1.72621E-04	0.000299674	1.62113E-04	4.86217E-05	2.52154E-07	1.1638E-05	6.5508E-07	1.25307E-05	1.25307408
3836103774115	383610	3774115	0.000260849	0.000652319	0.000652319	1.83039E-04	0.000337467	0.000607099	0.000427855	0.000130047	0.000230925	8.77203E-05	1.75101E-04	0.000304003	1.64449E-04	4.93229E-05	2.55790E-07	1.1806E-05	6.6453E-07	1.27111E-05	1.27111408
3836203774115	383620	3774115	0.000264547	0.000661573	0.000661573	1.85639E-04	0.000342259	0.000615721	0.000433917	0.000131893	0.000234213	8.89674E-05	1.77581E-04	0.000308331	1.66785E-04	5.00241E-05	2.59427E-07	1.1973E-05	6.7398E-07	1.28915E-05	1.28915408
3836303774115	383630	3774115	0.000268245	0.000670827	0.000670827	1.88239E-04	0.000347051	0.000624343	0.000439979	0.000133739	0.000237501	9.02145E-05	1.80061E-04	0.000312660	1.69121E-04	5.07253E-05	2.63063E-07	1.2141E-05	6.8343E-07	1.30719E-05	1.30719408
3836403774115	383640	3774115	0.000271943	0.000680081	0.000680081	1.90839E-04	0.000351843	0.000632965	0.000446041	0.000135585	0.000240789	9.14616E-05	1.82541E-04	0.000316988	1.71457E-04	5.14264E-05	2.66700E-07	1.2308E-05	6.9288E-07	1.32523E-05	1.32523408
3836503774115	383650	3774115	0.000275641	0.000689335	0.000689335	1.93439E-04	0.000356635	0.000641587	0.000452103	0.000137431	0.000244077	9.27087E-05	1.85021E-04	0.000321316	1.73793E-04	5.21275E-05	2.70336E-07	1.2476E-05	7.0233E-07	1.34327E-05	1.34327408
3836603774115	383660	3774115	0.000279339	0.000698589	0.000698589	1.96039E-04	0.000361427	0.000650209	0.000458165	0.000139277	0.000247365	9.39558E-05	1.87501E-04	0.000325644	1.76129E-04	5.28286E-05	2.73973E-07	1.2643E-05	7.1178E-07	1.36131E-05	1.36131408
3836703774115	383670	3774115	0.000283037	0.000707843	0.000707843	1.98639E-04	0.000366219	0.000658831	0.000464227	0.000141123	0.000250653	9.52029E-05	1.89981E-04	0.000329972	1.78465E-04	5.35298E-05	2.77609E-07	1.2811E-05	7.2123E-07	1.37935E-05	1.37935408
3836803774115	383680	3774115	0.000286735	0.000717097	0.000717097	2.01239E-04	0.000371011	0.000667453	0.000470289	0.000142969	0.000253941	9.64500E-05	1.92461E-04	0.000334300	1.80801E-04	5.42309E-05	2.81246E-07	1.2978E-05	7.3068E-07	1.39739E-05	1.39739408
3836903774115	383690	3774115	0.000290433	0.000726351	0.000726351	2.03839E-04	0.000375803	0.000676075	0.000476351	0.000144815	0.000257229	9.76971E-05	1.94941E-04	0.000338628	1.83137E-04	5.49320E-05	2.84882E-07	1.3146E-05	7.4013E-07	1.41543E-05	1.41543408
3837003774115	383700	3774115	0.000294131	0.000735605	0.000735605	2.06439E-04	0.000380595	0.000684697	0.000482413	0.000146661	0.000260517	9.89442E-05	1.97421E-04	0.000342956	1.85473E-04	5.56331E-05	2.88519E-07	1.3314E-05	7.4958E-07	1.43347E-05	1.43347408
3837103774115	383710	3774115	0.000297829	0.000744859	0.000744859	2.09039E-04	0.000385387	0.000693319	0.000488475	0.000148507	0.000263805	0.000100191	1.99901E-04	0.000347285	1.87809E-04	5.63342E-05	2.92155E-07	1.3482E-05	7.5903E-07	1.45151E-05	1.45151408
3837203774115	383720	3774115	0.000301527	0.000754113	0.000754113	2.11639E-04	0.000390179	0.000701941	0.000494537	0.000150353	0.000267093	0.000101438	2.02381E-04	0.000351613	1.90145E-04	5.70353E-05	2.95792E-07	1.3651E-05	7.6848E-07	1.46955E-05	1.46955408
3837303774115	383730	3774115	0.000305225	0.000763367	0.000763367	2.14239E-04	0.000394971	0.000710563	0.000500599	0.000152199	0.000270381	0.000102686	2.04861E-04	0.000355941	1.92481E-04	5.77364E-05	2.99428E-07	1.3819E-05	7.7793E-07	1.48759E-05	1.48759408
3837403774115	383740	3774115	0.000308923	0.000772621	0.000772621	2.16839E-04	0.000399763	0.000719185	0.000506661	0.000154045	0.000273669	0.000103933	2.07341E-04	0.000360269	1.94817E-04	5.84375E-05	3.03065E-07	1.3988E-05	7.8738E-07	1.50563E-05	1.50563408
3837503774115	383750	3774115	0.000312621	0.000781875	0.000781875	2.19439E-04	0.000404555	0.000727807	0.000512723	0.000155891	0.000276957	0.000105181	2.09821E-04	0.000364597	1.97153E-04	5.91386E-05	3.06701E-07	1.4156E-05	7.9683E-07	1.52367E-05	1.52367408
3837603774115	383760	3774115	0.000316318	0.000791129	0.000791129	2.22039E-04	0.000409347	0.000736429	0.000518785	0.000157737	0.000280245	0.000106428	2.12301E-04	0.000368925	1.99489E-04	5.98397E-05	3.10337E-07	1.4325E-05	8.0628E-07	1.54171E-05	1.54171408
3837703774115	383770	3774115	0.000320016	0.000800383	0.000800383	2.24639E-04	0.000414139	0.000745051	0.000524847	0.000159583	0.000283533	0.000107676	2.14781E-04	0.000373253	2.01825E-04	6.05408E-05	3.13973E-07	1.4493E-05	8.1573E-07	1.55975E-05	1.55975408
3837803774115	383780	3774115	0.000323714	0.000809637	0.000809637	2.27239E-04	0.000418931	0.000753673	0.000530909	0.000161429	0.000286821	0.000108923	2.17261E-04	0.000377581	2.04161E-04	6.12419E-05	3.17609E-07	1.4662E-05	8.2518E-07	1.57779E-05	1.57779408
3837903774115	383790	3774115	0.000327412	0.000818891	0.000818891	2.29839E-04	0.000423723	0.000762295	0.000536971	0.000163275	0.000290109	0.000110171	2.19741E-04	0.000381909	2.06497E-04	6.19430E-05	3.21244E-07	1.4831E-05	8.3463E-07	1.59583E-05	1.59583408

			EGIODemolition	EGIOSite Grubbing / Prep	EGIOMass Grading / Excavation	EGIOMass Grading / Excavation	EGIODrainage / Utilities Trenching	EGIODrainage / Utilities Trenching	EGIOFoundations / Concrete Pads	EGIOFoundations / Concrete Pads	EGIOBuilding / Structure Construction	EGIOBuilding / Structure Construction	EGIOAsphalt Paving	EGIOArchitectural Coating	EGIOLandscaping or Other Finishing	EGIOWaterside Construction (Piles)	HIWaterside Construction (Landscaping)	HIWaterside Construction (Landscaping)	KMDemolition	KMSite Grubbing / Prep	KMMass Grading / Excavation
Unique Identifier	X (UTM)	Y (UTM)	2025	2025	2025	2026	2026	2027	2026	2027	2026	2027	2027	2027	2027	2027	2025	2026	2025	2025	2025
3838003774115	383800	3774115	0.000203905	0.000184	0.000459459	0.000459459	0.000128584	0.000128584	0.000237262	0.000237262	0.00042664	0.00042664	0.000301823	2.84068E-05	9.14614E-05	0.00016194	0.000556667	0.000556667	0.000923112	0.000832993	0.002080047
3838103774115	383810	3774115	0.00020184	0.00018214	0.000454805	0.000454805	0.000127282	0.000127282	0.000234858	0.000234858	0.000422319	0.000422319	0.000298765	2.81191E-05	9.0535E-05	0.0001603	0.000559014	0.000559014	0.00086745	0.000782765	0.001954624
3838203774115	383820	3774115	0.00019762	0.00017833	0.000445296	0.000445296	0.00012462	0.00012462	0.000229948	0.000229948	0.000413489	0.000413489	0.000292519	2.75312E-05	8.8642E-05	0.000156949	0.000556794	0.000556794	0.000815113	0.000735537	0.001836693
3838303774115	383830	3774115	0.000192409	0.00017362	0.000433554	0.000433554	0.000121334	0.000121334	0.000223884	0.000223884	0.000402586	0.000402586	0.000284805	2.68052E-05	8.63046E-05	0.00015281	0.000554066	0.000554066	0.000771538	0.000696217	0.001738506
3838403774115	383840	3774115	0.000187359	0.00016907	0.000422175	0.000422175	0.00011815	0.00011815	0.000218008	0.000218008	0.00039202	0.00039202	0.00027733	2.61017E-05	8.40395E-05	0.000148799	0.000544899	0.000544899	0.000731402	0.000659999	0.001648067
3838603774115	383860	3774115	0.000177647	0.0001603	0.000400292	0.000400292	0.000112025	0.000112025	0.000206708	0.000206708	0.000371699	0.000371699	0.000262955	2.47487E-05	7.96833E-05	0.000141086	0.000518793	0.000518793	0.000665067	0.00060014	0.001498595
3838703774115	383870	3774115	0.000173069	0.00015617	0.000389975	0.000389975	0.000109138	0.000109138	0.000201381	0.000201381	0.00036212	0.00036212	0.000256178	2.41109E-05	7.76297E-05	0.00013745	0.000506407	0.000506407	0.000635162	0.000573154	0.001431209
3838803774115	383880	3774115	0.000168663	0.0001522	0.000380049	0.000380049	0.00010636	0.00010636	0.000196255	0.000196255	0.000352903	0.000352903	0.000249657	2.34972E-05	7.56538E-05	0.000133952	0.000494115	0.000494115	0.000607083	0.000547817	0.001367939
3838903774115	383890	3774115	0.000164431	0.00014838	0.000370513	0.000370513	0.000103692	0.000103692	0.00019133	0.00019133	0.000344048	0.000344048	0.00024339	2.29076E-05	7.37555E-05	0.000130591	0.000482331	0.000482331	0.000580789	0.00052409	0.001308691
3839003774115	383900	3774115	0.000160307	0.00014466	0.000361219	0.000361219	0.00010109	0.00010109	0.000186531	0.000186531	0.000335417	0.000335417	0.000237288	2.2333E-05	7.19054E-05	0.000127315	0.000466804	0.000466804	0.000556561	0.000502226	0.001254097
3839103774115	383910	3774115	0.000156307	0.00014105	0.000352207	0.000352207	9.85685E-05	9.85685E-05	0.000181877	0.000181877	0.000327049	0.000327049	0.000231368	2.17758E-05	7.01115E-05	0.000124139	0.000450691	0.000450691	0.000533753	0.000481645	0.001202704
3829703774115	382970	3774125	0.00032475	0.00029305	0.000731758	0.000731758	0.00020479	0.00020479	0.000377875	0.000377875	0.00067949	0.00067949	0.000480698	4.52422E-05	0.000145666	0.000257915	0.000380368	0.000380368	7.91147E-05	7.13911E-05	0.000178269
3829803774115	382980	3774125	0.000341069	0.00030777	0.000768531	0.000768531	0.000215081	0.000215081	0.000396864	0.000396864	0.000713636	0.000713636	0.000504855	4.75157E-05	0.000152986	0.000270876	0.000394452	0.000394452	8.01235E-05	7.23014E-05	0.000180542
3829903774115	382990	3774125	0.000359007	0.00032396	0.000808949	0.000808949	0.000226392	0.000226392	0.000417736	0.000417736	0.000751167	0.000751167	0.000531406	5.00146E-05	0.000161032	0.000285121	0.00040963	0.00040963	8.12218E-05	7.32925E-05	0.000183017
3830003774115	383000	3774125	0.000383981	0.0003465	0.000865225	0.000865225	0.000242141	0.000242141	0.000446796	0.000446796	0.000803423	0.000803423	0.000568374	5.3494E-05	0.000172234	0.000304956	0.000430089	0.000430089	8.36811E-05	7.55117E-05	0.000188558
3830103774115	383010	3774125	0.000418196	0.00037737	0.000942321	0.000942321	0.000263718	0.000263718	0.000486609	0.000486609	0.000875013	0.000875013	0.000619019	5.82606E-05	0.000187582	0.00033213	0.000457193	0.000457193	8.77102E-05	7.91475E-05	0.000197637
3830203774115	383020	3774125	0.000457264	0.00041262	0.001030353	0.001030353	0.000288354	0.000288354	0.000532067	0.000532067	0.000956756	0.000956756	0.000676848	6.37033E-05	0.000205105	0.000363157	0.000487264	0.000487264	9.20617E-05	8.30742E-05	0.000207442
3830303774115	383030	3774125	0.000504026	0.00045482	0.001135722	0.001135722	0.000317842	0.000317842	0.000586479	0.000586479	0.001054599	0.001054599	0.000746065	7.02179E-05	0.00022608	0.000400295	0.000521997	0.000521997	9.70937E-05	8.76149E-05	0.000218781
3830403774115	383040	3774125	0.000558895	0.00050433	0.001259356	0.001259356	0.000352443	0.000352443	0.000650323	0.000650323	0.001169402	0.001169402	0.000827282	7.78618E-05	0.000250691	0.000443871	0.000561187	0.000561187	0.000102543	9.25326E-05	0.000231061
3830503774115	383050	3774125	0.000624603	0.00056363	0.001407416	0.001407416	0.000393879	0.000393879	0.00072678	0.00072678	0.001306886	0.001306886	0.000924544	8.70159E-05	0.000280165	0.000496056	0.000606118	0.000606118	0.000108507	9.79136E-05	0.000244498
3830603774115	383060	3774125	0.000704845	0.00063603	0.001588227	0.001588227	0.00044448	0.00044448	0.00082015	0.00082015	0.001474782	0.001474782	0.00104332	9.81948E-05	0.000316158	0.000559785	0.000658313	0.000658313	0.000115031	0.000103801	0.000259199
3830703774115	383070	3774125	0.000802763	0.00072439	0.001808864	0.001808864	0.000506228	0.000506228	0.000934086	0.000934086	0.001679659	0.001679659	0.001188258	0.000111836	0.000360078	0.00063755	0.000718628	0.000718628	0.000121848	0.000109952	0.000274559
3830803774115	383080	3774125	0.000918552	0.00082888	0.002069771	0.002069771	0.000579245	0.000579245	0.001068816	0.001068816	0.00192193	0.00192193	0.001359651	0.000127967	0.000412015	0.000729509	0.00078608	0.00078608	0.000128503	0.000115958	0.000289556
3830903774115	383090	3774125	0.001060659	0.00095711	0.00238998	0.00238998	0.000668859	0.000668859	0.00123417	0.00123417	0.002219267	0.002219267	0.001569999	0.000147765	0.000475757	0.00084237	0.000864063	0.000864063	0.000135445	0.000122222	0.000305199
3831003774115	383100	3774125	0.001233208	0.00111282	0.002778785	0.002778785	0.000777669	0.000777669	0.001434946	0.001434946	0.0025803	0.0025803	0.001825408	0.000171803	0.000553154	0.000979408	0.000952593	0.000952593	0.000142435	0.00012853	0.000320949
3831103774115	383110	3774125	0.001427867	0.00128847	0.00321741	0.00321741	0.000900423	0.000900423	0.001661449	0.001661449	0.002987595	0.002987595	0.002113544	0.000198922	0.000640468	0.001134005	0.001045231	0.001045231	0.000149067	0.000134514	0.000335892
3831203774115	383120	3774125	0.001675955	0.00151234	0.003776427	0.003776427	0.001056869	0.001056869	0.001950122	0.001950122	0.003506682	0.003506682	0.002480768	0.000233484	0.000751748	0.001331036	0.001152745	0.001152745	0.000156092	0.00014085	0.000351723
3831303774115	383130	3774125	0.00202947	0.00183134	0.004573002	0.004573002	0.001279798	0.001279798	0.002361468	0.002361468	0.004246359	0.004246359	0.003004045	0.000282734	0.000910317	0.001611796	0.001288871	0.001288871	0.000164007	0.000147996	0.000369558
3831403774115	383140	3774125	0.002538696	0.00229085	0.005720439	0.005720439	0.001600919	0.001600919	0.00291593	0.00291593	0.005311836	0.005311836	0.003757806	0.000353676	0.001138729	0.00201602	0.001457985	0.001457985	0.000172525	0.000155683	0.000388751
3831503774115	383150	3774125	0.003304886	0.00298225	0.007446893	0.007446893	0.002084084	0.002084084	0.003845527	0.003845527	0.006914972	0.006914972	0.004891929	0.000460417	0.001482403	0.002624725	0.001664497	0.001664497	0.000181581	0.000163854	0.000409155
3831603774115	383160	3774125	0.004522264	0.00408078	0.010190009	0.010190009	0.002851771	0.002851771	0.005262054	0.005262054	0.009462151	0.009462151	0.006693905	0.000630015	0.002028456	0.00359156	0.001915479	0.001915479	0.00019094	0.0001723	0.000430245
3836203774115	383620	3774125	0.000337948	0.00030496	0.000761497	0.000761497	0.000213112	0.000213112	0.000393232	0.000393232	0.000707104	0.000707104	0.000500234	4.70808E-05	0.000151586	0.000268396	0.000906806	0.000906806	0.004944388	0.00446169	0.01114118
3836303774115	383630	3774125	0.000329083	0.00029696	0.000741523	0.000741523	0.000207522	0.000207522	0.000382918	0.000382918	0.000688557	0.000688557	0.000487113	4.58459E-05	0.00014761	0.000261357	0.000880986	0.000880986	0.004087103	0.003688098	0.009209462
3836403774115	383640	3774125	0.000320237	0.00028897	0.00072159	0.00072159	0.000201944	0.000201944	0.000372624	0.000372624	0.00067048	0.00067048	0.00047419	4.46135E-05	0.00014364	0.00025433	0.000855721	0.000855721	0.003474355	0.00313517	0.007828758
3836503774115	383650	3774125	0.000311278	0.00028089	0.000701401	0.000701401	0.000196294	0.000196294	0.000362199	0.000362199	0.000651301	0.000651301	0.000460757	4.33653E-05	0.000139623	0.000247215	0.000830567	0.000830567	0.003015473	0.002721087	0.00679476
3836603774115	383660	3774125	0.000302724	0.00027317	0.000682127	0.000682127	0.0001909	0.0001909	0.000352246	0.000352246	0.00063404	0.00063404	0.000448095	4.21737E-05	0.000135786	0.000240422	0.000806952	0.000806952	0.002656461	0.002397123	0.005985798
3836703774115	383670	3774125	0.000293024	0.00026442	0.00066027	0.00066027	0.000184783	0.000184783	0.000340959	0.000340959	0.000613108	0.000613108	0.000433737	4.08223E-05	0.000131436	0.000232718	0.000779895	0.000779895	0.002373966	0.002142207	0.005349254
3836803774115	383680	3774125	0.000283515	0.00025584	0.000638844	0.000638844	0.000178787	0.000178787	0.000329895	0.000329895	0.000593213	0.000593213	0.000419662	3.94976E-05	0.00012717	0.000225166	0.000753694	0.000753694	0.002140627	0.001931648	0.004823472
3836903774115	383690	3774125	0.000274466	0.00024767	0.000618454	0.000618454	0.00017308	0.00017308	0.000319365	0.000319365	0.000574279	0.000574279	0.000406268	3.8237E-05	0.000123111	0.00021798	0.000729048	0.000729048	0.001943539	0.0017538	0.004379373
3837003774115	383700	3774125	0.000265835	0.00023988	0.000599005	0.000599005	0.000167637	0.000167637	0.000309322	0.000309322	0.000556219	0.000556219	0.000393491	3.70345E-05	0.00011924	0.000211125	0.000705829	0.000705829	0.001775204	0.001601899	0.004000064
3837103774115	383710	3774125	0.000257597	0.00023245	0.000580444	0.000580444	0.000162443	0.000162443	0.000299737	0.000299737	0.000538983	0.000538983	0.000381298	3.58869E-05	0.000115545	0.000204583	0.000683926	0.000683926	0.001629778	0.001470671	0.003672376
3837203774115	383720	3774125	0.000248781	0.00022449	0.000560578	0.000560578	0.000156883	0.000156883	0.000289479	0.000289479	0.000520536	0.000520536	0.000368248	3.46587E-05	0.00011159	0.000197581	0.000660375	0.000660375	0.001501454	0.001354874	0.003383224
3837303774115	383730	3774125	0.000240114	0.00021667	0.000541048	0.000541048	0.000151417	0.000151417	0.000279394	0.000279394	0.000502402	0.000502402	0.000355419	3.34512E-05	0.000107703	0.000190697	0.000637156	0.000637156	0.001386447	0.001251095	0.003124079
3837403774115	383740	3774125	0.000231864	0.00020923	0.00052246	0.00052246	0.000146215	0.000146215	0.000269795	0.000269795	0.00048514	0.00048514	0.00034320	3.2302E-05	0.000104003	0.000184146	0.000615158	0.000615158	0.001283247	0.00115797	0.002891538
3837503774115	383750	3774125	0.000223812	0.00020196	0.000504315	0.000504315	0.00014113	0.000141137	0.000260425	0.000260425	0.000468293	0.000468293	0.000331289	3.11802E-05	0.000100391	0.000177751	0.000593731	0.000593731	0.001189216	0.001073118	0.002679657
3837603774115	383760	3774125	0.000216154	0.00019505	0.000487059	0.000487059	0.000136308	0.000136308	0.000251514	0.000251514	0.00045226	0.00045226	0.00031995	3.01132E-05	9.69555E-05	0.000171668	0.000573542	0.000573542	0.001104478	0.000996653	0.002488718
3837703774115	383770	3774125	0.000210352	0.00018982	0.000473985	0.000473985	0.000132649	0.000132649	0.000244763	0.000244763	0.00044012	0.00044012	0.000311365	2.93049E-05	9.4353E-05	0.00016706	0.000559236	0.000559236	0.001036842	0.00093562	0.002336314
3837803774115	383780	3774125	0.000205738	0.00018565	0.000463588	0.000463588	0.00012974	0.00012974	0.000239394	0.000239394	0.00043047	0.00043047	0.000304535	2.86621E-05	9.22834E-05	0.000163396	0.000548705	0.000548705	0.000980529	0.000884805	0.002209425
3837903774115	383790	3774125	0.000201434	0.00018177	0.000453891	0.000453891	0.000127026	0.000127026	0.000234386	0.000234386	0.00042147	0.00042147	0.00029816	2.80626E-05	9.03529E-05	0.000159978	0.000539205	0.000539205	0.000929022	0.000838326	0.002093363
3838003774115	383800	3774125	0.000202837	0.00018303	0.000457051	0.000457051	0.00012791	0.00012791	0.000236018	0.000236018	0.000424405	0.000424405	0.00030024	2.8258E-05	9.09821E-05	0.000161092	0.000542964	0.000542964	0.000888879	0.000802102	0.00200291
3838103774115	383810	3774125	0.000201846	0.00018214	0.000454819	0.000454819	0.000127285	0.000127285	0.000234865	0.000234865	0.000422332	0.000422332	0.00029877	2.81199E-05	9.05377E-05	0.000160305	0.00054834	0.00054834	0.000837581	0.000755812	0.001887319
3838203774115	383820	3774125	0.000197823	0.00017851	0.000445753	0.000445753	0.000124748	0.000124748	0.000230184	0.000230184	0.000413914	0.000413914	0.000292819	2.75594E-05	8.87331E-05	0.00015711	0.0005511	0.0005511	0.000787172	0.000710324	0.001773732
3838303774115	383830	3774125	0.000192606	0.0001738	0.000433998	0.000433998	0.000121458	0.000121458	0.000224114	0.000224114	0.000402998	0.000402998	0.000285097	2.68326E-05	8.6393E-05	0.000152966	0.000545787	0.000545787	0.000746402	0.000673535	0.001681867
3838403774115	383840	3774125	0.000187568	0.00016926	0.000422646	0.000422646	0.000118281	0.000118281	0.000218251	0.000218251	0.000392457	0.000392457	0.00027764	2.61308E-05	8.41332E-05	0.000148965	0.000535399	0.000535399	0.000708743	0.000639552	0.00159701
3838603774115	383860	3774125	0.00017788	0.00016051	0.000400816	0.000400816	0.000112172	0.000112172	0.000206979	0.000206979	0.000372186	0.000372186	0.0002633	2.47811E-05	7.97877E-05	0.000141271	0.000509737	0.000509737	0.000646079	0.000583006	0.00145581
3838703774115	383870	3774125	0.000173313	0.00015639	0.000390527	0.000390527	0.000109293	0.000109293	0.000201665	0.000201665	0.000362632	0.000362632	0.00025654	2.4145E-05	7.77395E-05	0.000137645	0.000497398	0.000497398	0.000617696	0.000557394	0.001391854
3838803774115	383880	3774125	0.000168926	0.00015243	0.000380641	0.000380641	0.000106526	0.000106526	0.00019656	0.00019656	0.000353452	0.000353452	0.000250046	2.35338E-05	7.57716E-05	0.00013416	0.000485408	0.000485408	0.000590949	0.000533257	0.001331584
3838903774115	383890	3774125	0.000164706	0.00014863	0.000371131	0.000371131	0.000103865	0.000103865	0.00019165	0.00019165	0.000344622	0.000344622	0.000243799	2.29458E-05	7.38786E-05	0.000130809	0.000473941	0.000473941	0.000565872	0.000510629	0.001275079
3839003774115	383900	3774125	0.000160593	0.00014492	0.000361864	0.000361864	0.000101271	0.000101271	0.000186864	0.000186864	0.000336017	0.000336017	0.00023771	2.23729E-05	7.20339E-05	0.000127542	0.000458446	0.000458446	0.000542754	0.000489767	0.001222987
3839103774115	383910	3774125	0.000156552	0.00014127	0.000352758	0.000352758	9.87228E-05	9.87228E-05	0.000182162	0.000182162	0.000327561	0.000327561	0.00023173	2.18099E-05	7.02212E-05	0.000124333	0.000442602	0.000442602	0.000520985	0.000470123	0.001173934
3829703774135	382970	3774135	0.000322959	0.00029143	0.000727723	0.000727723	0.00020366	0.00020366	0.000375792	0.000375792	0.000675743	0.000675743	0.00047848	4.49927E-05	0.000144863	0.000256493	0.000374278	0.000374278	0.78858E-05	7.11595E-05	0.000177691
3829803774135	382980	3774135	0.000339476	0.00030633	0.00076494	0.00076494	0.000214076	0.000214076	0.00039501	0.00039501	0.000710301	0.000710301	0.000502496	4.72937E-05	0.000152271	0.00026961	0.00038825	0.00038825	7.99563E-05	7.21506E-05	0.000180165
3829903774135	382990	3774135	0.000357622	0.00032271	0.000805829	0.000805829	0.000225519	0.000225519	0.000416125	0.000416125	0.000748269	0.000748269	0.000529356	4.98217E-05	0.000160411	0.000284022	0.000403317	0.000403317	8.11382E-05	7.32171E-05	0.000182829
3830003774135	383000	3774135	0.000382065	0.00034477	0.000860907	0.000860907	0.000240933	0.000240933	0.000444567	0.000444567	0.000799414	0.000799414	0.000565537	5.3227E-05	0.000171375	0.000303434	0.000422999	0.000422999	8.3496E-05	7.53447E-05	0.000188141
3830103774135	383010	3774135	0.000414925	0.00037442	0.000934951	0.000934951	0.000261655	0.000261655	0.000482802	0.000482802	0.000868168	0.000868168	0.000614177	5.78049E-05	0.000186114	0.000329532	0.000448597	0.000448597	8.72625E-05	7.87435E-05	0.000196629
3830203774135	383020	3774135	0.000452256	0.0004081	0.001019068	0.001019068	0.000285196	0.000285196	0.00052624	0.00052624	0.000946278	0.000946278	0.000669435	6.30056E-05	0.000202859	0.00035918	0.000476844	0.000476844	9.13036E-05	8.23901E-05	0.000205734
3830303774135	383030	3774135	0.000497263	0.00044872	0.001120483	0.001120483	0.000313578	0.000313578	0.00057861	0.00057861	0.001040448	0.001040448	0.000736055	6.92757E-05	0.000223047	0.000394924	0.000509721	0.000509721	9.60789E-05	8.66992E-05	0.000216494
3830403774135	383040	3774135	0.000549863	0.00049618	0.001239006	0.001239006	0.000346748	0.000346748	0.000639814	0.000639814	0.001150505	0.001150505	0.000813914	7.66036E-05	0.000246641	0.000436699	0.000546707	0.000546707	0.00010126	9.13746E-05	0.000228169
3830503774135	383050	3774135	0.000612443	0.00055265	0.001380018	0.001380018	0.000386211	0.000386211	0.000712632	0.000712632	0.001281445	0.001281445	0.000906546	8.53219E-05	0.000274711	0.0004864	0.000588831	0.000588831	0.000106919	9.64809E-05	0.00024092
3830603774135	383060	3774135	0.000688257	0.00062107	0.001550849	0.001550849	0.00043402	0.00043402	0.000800848	0.000800848	0.001440074	0.001440074	0.001018766	9.58839E-05	0.000308717	0.000546611	0.000637441	0.000637441	0.000113127	0.000102083	0.000254908
3830703774135	383070	3774135	0.000780032	0.00070388	0.001757646	0.001757646	0.000491894	0.000491894	0.000907637	0.000907637	0.0016321	0.0016321	0.001154613	0.000108669	0.000349883	0.00061948	0.000693189	0.000693189	0.000119717	0.000108029	0.000269757
3830803774135	383080	3774135	0.000889745	0.00080288	0.00200486	0.00200486	0.000561079	0.000561079	0.001035297	0.001035297	0.001861656	0.001861656	0.00131701	0.000123954	0.000399094	0.000706631	0.000756105	0.000756105	0.000126283	0.000113954	0.000284553
3830903774135	383090	3774135	0.00102476	0.00092472	0.002309091	0.002309091	0.000646221	0.000646221	0.001192399	0.001192399	0.002144156	0.002144156	0.001516862	0.000142763	0.000459655	0.00081386	0.00082868	0.00082868	0.000133117	0.000120122	0.000299953
3831003774135	383100	3774135	0.001189848	0.00107369	0.002681083	0.002681083	0.000750326	0.000750326	0.001384494	0.001384494	0.002489577	0.002489577	0.001761227	0.000165762	0.000533705	0.000944972	0.000911468	0.000911468	0.000140131	0.000126451	0.000315757
3831103774135	383110	3774135	0.001378651	0.00124406	0.003106513	0.003106513	0.000869387	0.000869387	0.001604183	0.001604183	0.002884619	0.002884619	0.002040695	0.000192065	0.000618392	0.001094918	0.000999158	0.000999158	0.000146799	0.000132467	0.000330781
3831203774135	383120	3774135	0.001620508	0.00146231	0.003651488	0.003651488	0.001021904	0.001021904	0.001885605	0.001885605	0.003390668	0.003390668	0.002398694	0.000225759	0.000726877	0.00128	0.001101042	0.001101042	0.000153884	0.000138861	0.000346746
3831303774135	383130	3774135	0.001968496	0.00177632	0.004435608	0.004435608	0.001241347	0.001241347	0.002290519	0.002290519	0.004118779	0.004118779	0.002913789	0.000274239	0.000882966	0.00156337	0.001230443	0.001230443	0.000161942	0.000146133	0.000364904

			KMMass Grading / Excavation	KMDrainage / Utilities Trenching	KMFoundations / Concrete Pads	KMBuilding / Structure Construction	KMAsphalt Paving	KMArchitectural Coating	KMLandscaping or Other Finishing	KMWaterside Construction (Piles)	EWNDemolition	EWNSite Grubbing / Prep	EWNDrainage / Utilities Trenching	EWNDrainage / Utilities Trenching	EWNDrainage / Utilities Trenching	EWNFoundations / Concrete Pads	EWNBuilding / Structure Construction	EWNAsphalt Paving	EWNLandscaping or Other Finishing	EWNWaterside Construction (Piles)	ISDemolition
Unique Identifier	X (UTM)	Y (UTM)	2026	2026	2026	2026	2026	2026	2026	2026	2027	2027	2027	2028	2029	2029	2029	2029	2029	2029	2027
3838003774115	383800	3774115	0.002080047	0.00044816	0.001074123	0.001992364	0.001366401	0.000128602	0.000414061	0.000733131	5.72737E-05	7.72213E-05	9.36931E-05	9.36931E-05	9.36931E-05	6.6643E-05	0.000116059	8.47772E-05	2.569E-05	4.45798E-05	0.000419563
3838103774115	383810	3774115	0.001954624	0.000421137	0.001009355	0.001872228	0.001284009	0.000120848	0.000389094	0.000688925	5.83302E-05	7.86458E-05	9.54215E-05	9.54215E-05	9.54215E-05	6.78724E-05	0.0001182	8.6341E-05	2.6164E-05	4.54022E-05	0.000406121
3838203774115	383820	3774115	0.001836693	0.000395728	0.000948456	0.001759268	0.001206539	0.000113557	0.000365618	0.000647359	5.81571E-05	7.84124E-05	9.51383E-05	9.51383E-05	9.51383E-05	6.7671E-05	0.000117849	8.60848E-05	2.60863E-05	4.52674E-05	0.000389748
3838303774115	383830	3774115	0.001738506	0.000374573	0.000897753	0.00166522	0.00114204	0.000107486	0.000346073	0.000612752	5.79064E-05	7.80744E-05	9.47282E-05	9.47282E-05	9.47282E-05	6.73792E-05	0.000117341	8.57137E-05	2.59739E-05	4.50723E-05	0.000373619
3838403774115	383840	3774115	0.001648067	0.000355087	0.000851051	0.001578593	0.001082629	0.000101895	0.00032807	0.000580876	5.75662E-05	7.76156E-05	9.41716E-05	9.41716E-05	9.41716E-05	6.69833E-05	0.000116651	8.52101E-05	2.58212E-05	4.48074E-05	0.000358422
3838603774115	383860	3774115	0.001498595	0.000322882	0.000773865	0.001435422	0.00098444	9.26532E-05	0.000298315	0.000528193	5.68499E-05	7.66498E-05	9.29998E-05	9.29998E-05	9.29998E-05	6.61499E-05	0.0001152	8.41498E-05	2.54999E-05	4.42499E-05	0.000330373
3838703774115	383870	3774115	0.001431209	0.000308364	0.000739067	0.001370877	0.000940174	8.84869E-05	0.000284901	0.000504443	5.64917E-05	7.6167E-05	9.24139E-05	9.24139E-05	9.24139E-05	6.57331E-05	0.000114474	8.36197E-05	2.53393E-05	4.39711E-05	0.000317563
3838803774115	383880	3774115	0.001367939	0.000294732	0.000706395	0.001310275	0.000898611	8.45752E-05	0.000272306	0.000482143	5.61396E-05	7.56921E-05	9.18378E-05	9.18378E-05	9.18378E-05	6.53233E-05	0.00011376	8.30984E-05	2.51813E-05	4.3697E-05	0.000305488
3838903774115	383890	3774115	0.001308691	0.000281966	0.0006758	0.001253524	0.000859691	8.09121E-05	0.000260512	0.00046126	5.57874E-05	7.52173E-05	9.12617E-05	9.12617E-05	9.12617E-05	6.49135E-05	0.000113047	8.25771E-05	2.50234E-05	4.34229E-05	0.000294092
3839003774115	383900	3774115	0.001254097	0.000270204	0.000647607	0.001201231	0.000823827	7.75367E-05	0.000249645	0.000442018	5.53815E-05	7.467E-05	9.05977E-05	9.05977E-05	9.05977E-05	6.44412E-05	0.000112224	8.19763E-05	2.48413E-05	4.3107E-05	0.000283241
3839103774115	383910	3774115	0.001202704	0.000259131	0.000621068	0.001152004	0.000790067	7.43592E-05	0.000239414	0.000423904	5.49815E-05	7.41308E-05	8.99434E-05	8.99434E-05	8.99434E-05	6.39759E-05	0.000111414	8.13843E-05	2.46619E-05	4.27957E-05	0.00027295
3829703774125	382970	3774125	0.000178269	3.84092E-05	9.20569E-05	0.000170754	0.000117106	1.10218E-05	3.54868E-05	6.28325E-05	4.25956E-05	5.7431E-05	6.96815E-05	6.96815E-05	6.96815E-05	4.95638E-05	8.63152E-05	6.30505E-05	1.91062E-05	3.31549E-05	0.000173116
3829803774125	382980	3774125	0.000180542	3.8899E-05	9.32307E-05	0.000172931	0.0001186	1.11623E-05	3.59393E-05	6.36337E-05	4.24464E-05	5.72298E-05	6.94374E-05	6.94374E-05	6.94374E-05	4.93901E-05	8.60128E-05	6.28296E-05	1.90393E-05	3.30388E-05	0.000179515
3829903774125	382990	3774125	0.000183017	3.94322E-05	9.45087E-05	0.000175302	0.000120225	1.13153E-05	3.64319E-05	6.4506E-05	4.23151E-05	5.70528E-05	6.92226E-05	6.92226E-05	6.92226E-05	4.92373E-05	8.57467E-05	6.26353E-05	1.89804E-05	3.29365E-05	0.000186607
3830003774125	383000	3774125	0.000188558	4.06262E-05	9.73703E-05	0.00018061	0.000123866	1.16579E-05	3.7535E-05	6.64591E-05	4.26553E-05	5.75115E-05	6.97792E-05	6.97792E-05	6.97792E-05	4.96332E-05	8.64361E-05	6.31389E-05	1.9133E-05	3.32014E-05	0.000196832
3830103774125	383010	3774125	0.000197637	4.25823E-05	0.000102059	0.000189306	0.00012983	1.22193E-05	3.93423E-05	6.9659E-05	4.35149E-05	5.86704E-05	7.11853E-05	7.11853E-05	7.11853E-05	5.06334E-05	8.81779E-05	6.44112E-05	1.95185E-05	3.38704E-05	0.000210943
3830203774125	383020	3774125	0.000207442	4.46949E-05	0.000107122	0.000198698	0.000136271	1.28255E-05	4.12942E-05	7.3115E-05	4.44162E-05	5.98857E-05	7.26598E-05	7.26598E-05	7.26598E-05	5.16822E-05	9.00044E-05	6.57454E-05	1.99228E-05	3.4572E-05	0.000226826
3830303774125	383030	3774125	0.000218781	4.71378E-05	0.000112977	0.000209558	0.000143719	1.35265E-05	4.35513E-05	7.71113E-05	4.54847E-05	6.13263E-05	7.44077E-05	7.44077E-05	7.44077E-05	5.29254E-05	9.21695E-05	6.73269E-05	2.04021E-05	3.54036E-05	0.000245623
3830403774125	383040	3774125	0.000231061	4.97836E-05	0.000119318	0.000221321	0.000151786	1.42857E-05	4.59958E-05	8.14395E-05	4.66367E-05	6.28796E-05	7.62923E-05	7.62923E-05	7.62923E-05	5.42659E-05	9.4504E-05	6.90322E-05	2.09188E-05	3.63004E-05	0.000267273
3830503774125	383050	3774125	0.000244498	5.26787E-05	0.000126257	0.000234191	0.000160613	1.51165E-05	4.86705E-05	8.61755E-05	4.79081E-05	6.45938E-05	7.83722E-05	7.83722E-05	7.83722E-05	5.57454E-05	9.70804E-05	7.09142E-05	2.14891E-05	3.729E-05	0.000292654
3830603774125	383060	3774125	0.000259199	5.58461E-05	0.000133849	0.000248272	0.00017027	1.60254E-05	5.1597E-05	9.1357E-05	4.93407E-05	6.65254E-05	8.07157E-05	8.07157E-05	8.07157E-05	5.74123E-05	9.99833E-05	7.30347E-05	2.21317E-05	3.84051E-05	0.000322923
3830703774125	383070	3774125	0.000274559	5.91556E-05	0.00014178	0.000262985	0.00018036	1.69751E-05	5.46546E-05	9.67708E-05	5.08987E-05	6.86259E-05	8.32643E-05	8.32643E-05	8.32643E-05	5.92251E-05	0.00010314	7.53408E-05	2.28305E-05	3.96177E-05	0.000358553
3830803774125	383080	3774125	0.000289556	6.23868E-05	0.000149525	0.00027735	0.000190212	1.79023E-05	5.76399E-05	0.000102057	5.24029E-05	7.0654E-05	8.5725E-05	8.5725E-05	8.5725E-05	6.09754E-05	0.000106188	7.75673E-05	2.35053E-05	4.07885E-05	0.000398391
3830903774125	383090	3774125	0.000305199	6.57571E-05	0.000157603	0.000292333	0.000200488	1.88694E-05	6.07538E-05	0.00010757	5.39787E-05	7.27787E-05	8.83029E-05	8.83029E-05	8.83029E-05	6.2809E-05	0.000109382	7.98999E-05	2.42121E-05	4.20151E-05	0.000444335
3831003774125	383100	3774125	0.000320949	6.91506E-05	0.000165736	0.000307419	0.000210834	1.98432E-05	6.38891E-05	0.000113121	5.55128E-05	7.48471E-05	9.08125E-05	9.08125E-05	9.08125E-05	6.45941E-05	0.00011249	8.21707E-05	2.49002E-05	4.32092E-05	0.000495783
3831103774125	383110	3774125	0.000335892	7.23702E-05	0.000173452	0.000321733	0.00022065	2.07671E-05	6.68637E-05	0.000118388	5.65335E-05	7.62233E-05	9.24823E-05	9.24823E-05	9.24823E-05	6.57817E-05	0.000114559	8.36815E-05	2.5358E-05	4.40037E-05	0.000547774
3831203774125	383120	3774125	0.000351723	7.5781E-05	0.000181627	0.000336896	0.00023105	2.17459E-05	7.00151E-05	0.000123968	5.75662E-05	7.76156E-05	9.41716E-05	9.41716E-05	9.41716E-05	6.69833E-05	0.000116651	8.52101E-05	2.58212E-05	4.48074E-05	0.000606922
3831303774125	383130	3774125	0.000369558	7.96237E-05	0.000190837	0.000353979	0.000242766	2.28485E-05	7.35654E-05	0.000130254	5.90286E-05	7.95874E-05	9.6564E-05	9.6564E-05	9.6564E-05	6.8685E-05	0.000119615	8.73748E-05	2.64772E-05	4.59458E-05	0.000679948
3831403774125	383140	3774125	0.000388751	8.3759E-05	0.000200749	0.000372364	0.000255374	2.40352E-05	7.73861E-05	0.000137019	6.07298E-05	8.18811E-05	9.93469E-05	9.93469E-05	9.93469E-05	7.06645E-05	0.000123062	8.98929E-05	2.72403E-05	4.72699E-05	0.000765784
3831503774125	383150	3774125	0.000409155	8.81552E-05	0.000211285	0.000391907	0.000268778	2.52967E-05	8.14478E-05	0.00014421	6.26161E-05	8.44243E-05	0.000102433	0.000102433	0.000102433	7.28593E-05	0.000126884	9.2685E-05	2.80864E-05	4.87381E-05	0.000862156
3831603774125	383160	3774125	0.000430245	9.26992E-05	0.000222176	0.000412108	0.000282632	2.66006E-05	8.5646E-05	0.000151644	6.48485E-05	8.74343E-05	0.000106085	0.000106085	0.000106085	7.5457E-05	0.000131408	9.59895E-05	2.90877E-05	5.04757E-05	0.000962305
3836203774125	383620	3774125	0.01114118	0.002400442	0.005753232	0.010671529	0.007318738	0.000688822	0.002217799	0.003926809	5.26417E-05	7.0976E-05	8.61156E-05	8.61156E-05	8.61156E-05	6.12532E-05	0.000106672	7.79208E-05	2.36124E-05	4.09744E-05	0.001059023
3836303774125	383630	3774125	0.009209462	0.00198424	0.004755706	0.008821241	0.006049775	0.000569391	0.001833265	0.003245958	5.34296E-05	7.20383E-05	8.74046E-05	8.74046E-05	8.74046E-05	6.217E-05	0.000108269	7.90871E-05	2.39658E-05	4.15877E-05	0.00100508
3836403774125	383640	3774125	0.007828758	0.001686758	0.004042719	0.00749874	0.005142779	0.000484026	0.001558418	0.002759316	5.4128E-05	7.29799E-05	8.85471E-05	8.85471E-05	8.85471E-05	6.29827E-05	0.000109684	8.01208E-05	2.4279E-05	4.21313E-05	0.000952588
3836503774125	383650	3774125	0.00679476	0.001463976	0.00350877	0.00650833	0.004463537	0.000420098	0.001352587	0.002394875	5.46592E-05	7.36962E-05	8.94161E-05	8.94161E-05	8.94161E-05	6.36008E-05	0.000110761	8.09072E-05	2.45173E-05	4.25448E-05	0.000901343
3836603774125	383660	3774125	0.005985798	0.00128968	0.003091027	0.005733469	0.003932122	0.000370082	0.001191552	0.002109748	5.51845E-05	7.44044E-05	9.02754E-05	9.02754E-05	9.02754E-05	6.4212E-05	0.000111825	8.16847E-05	2.47529E-05	4.29536E-05	0.000853817
3836703774125	383670	3774125	0.005349254	0.001152532	0.002762319	0.005123758	0.003513971	0.000330727	0.00106484	0.001885393	5.51009E-05	7.42918E-05	9.01387E-05	9.01387E-05	9.01387E-05	6.41148E-05	0.000111656	8.1561E-05	2.47155E-05	4.28886E-05	0.000803348
3836803774125	383680	3774125	0.004823472	0.001039249	0.002490809	0.00462014	0.00316858	0.000298219	0.000960176	0.001700076	5.4904E-05	7.40262E-05	8.98165E-05	8.98165E-05	8.98165E-05	6.38856E-05	0.000111257	8.12694E-05	2.46271E-05	4.27353E-05	0.000756192
3836903774125	383690	3774125	0.004379373	0.000943565	0.002261479	0.004194762	0.002876848	0.000270762	0.000871772	0.001543549	5.4701E-05	7.37525E-05	8.94845E-05	8.94845E-05	8.94845E-05	6.36494E-05	0.000110845	8.0969E-05	2.45361E-05	4.25773E-05	0.000713071
3837003774125	383700	3774125	0.004000064	0.00086184	0.002065607	0.003831443	0.002627676	0.000247311	0.000796266	0.001409858	5.44921E-05	7.34709E-05	8.91427E-05	8.91427E-05	8.91427E-05	6.34064E-05	0.000110422	8.06598E-05	2.44424E-05	4.24147E-05	0.000673484
3837103774125	383710	3774125	0.003672376	0.000791238	0.001896391	0.003517569	0.002412416	0.000227051	0.000731035	0.001294362	5.42832E-05	7.31892E-05	8.8801E-05	8.8801E-05	8.8801E-05	6.31633E-05	0.000109999	8.03505E-05	2.43486E-05	4.22521E-05	0.000637096
3837203774125	383720	3774125	0.003383224	0.000728938	0.001747075	0.003240605	0.002222469	0.000209174	0.000673475	0.001192448	5.36445E-05	7.2328E-05	8.77561E-05	8.77561E-05	8.77561E-05	6.24201E-05	0.000108704	7.94051E-05	2.40622E-05	4.17549E-05	0.000600481
3837303774125	383730	3774125	0.003124079	0.000673104	0.001613254	0.002992385	0.002052234	0.000193151	0.000621889	0.00110111	5.28745E-05	7.12898E-05	8.64965E-05	8.64965E-05	8.64965E-05	6.15241E-05	0.000107144	7.82653E-05	2.37168E-05	4.11556E-05	0.000565849
3837403774125	383740	3774125	0.002891538	0.000623001	0.001493171	0.002769647	0.001899476	0.000178774	0.000575599	0.001019149	5.20985E-05	7.02436E-05	8.5227E-05	8.5227E-05	8.5227E-05	6.06212E-05	0.000105572	7.71167E-05	2.33687E-05	4.05516E-05	0.000533938
3837503774125	383750	3774125	0.002679657	0.00057735	0.001383757	0.002566697	0.00176029	0.000165674	0.000533421	0.000944469	5.12449E-05	6.90927E-05	8.38307E-05	8.38307E-05	8.38307E-05	5.96279E-05	0.000103842	7.58532E-05	2.29858E-05	3.98872E-05	0.000503931
3837603774125	383760	3774125	0.002488718	0.000536211	0.001285158	0.002383807	0.00163486	0.000153869	0.000495412	0.000877171	5.04152E-05	6.7974E-05	8.24734E-05	8.24734E-05	8.24734E-05	5.86625E-05	0.000102161	7.46251E-05	2.26137E-05	3.92414E-05	0.000476348
3837703774125	383770	3774125	0.002336314	0.000503374	0.001206457	0.002237827	0.001534745	0.000144447	0.000465074	0.000823455	5.03674E-05	6.79096E-05	8.23953E-05	8.23953E-05	8.23953E-05	5.86069E-05	0.000102064	7.45544E-05	2.25922E-05	3.92042E-05	0.000455271
3837803774125	383780	3774125	0.002209425	0.000476035	0.001140932	0.002116287	0.00145139	0.000136601	0.000439815	0.000778732	5.0827E-05	6.85293E-05	8.31471E-05	8.31471E-05	8.31471E-05	5.91418E-05	0.000102995	7.52348E-05	2.27984E-05	3.95619E-05	0.000438277
3837903774125	383790	3774125	0.002093363	0.000451029	0.001080999	0.002005118	0.001375148	0.000129426	0.000416712	0.000737825	5.13762E-05	6.92698E-05	8.40455E-05	8.40455E-05	8.40455E-05	5.97808E-05	0.000104108	7.60476E-05	2.30447E-05	3.99894E-05	0.000422673
3838003774125	383800	3774125	0.00200291	0.00043154	0.00103429	0.001918478	0.001315729	0.000123833	0.000398706	0.000705944	5.50771E-05	7.42596E-05	9.00997E-05	9.00997E-05	9.00997E-05	6.4087E-05	0.000111607	8.15257E-05	2.47047E-05	4.287E-05	0.000420912
3838103774125	383810	3774125	0.001887319	0.000406635	0.000974599	0.00180776	0.001239796	0.000116687	0.000375696	0.000665203	5.68917E-05	7.67062E-05	9.30682E-05	9.30682E-05	9.30682E-05	6.61985E-05	0.000115284	8.42117E-05	2.55187E-05	4.42824E-05	0.000411183
3838203774125	383820	3774125	0.001773732	0.000382162	0.000915944	0.001698961	0.00116518	0.000109664	0.000353085	0.000625168	5.67723E-05	7.65452E-05	9.28729E-05	9.28729E-05	9.28729E-05	6.60596E-05	0.000115043	8.4035E-05	2.54651E-05	4.41895E-05	0.000394815
3838303774125	383830	3774125	0.001681867	0.00036237	0.000868505	0.001610969	0.001104833	0.000103984	0.000334798	0.000592789	5.65335E-05	7.62233E-05	9.24823E-05	9.24823E-05	9.24823E-05	6.57817E-05	0.000114559	8.36815E-05	2.5358E-05	4.40037E-05	0.000378514
3838403774125	383840	3774125	0.00159701	0.000344086	0.000824685	0.001529689	0.00104909	9.87378E-05	0.000317906	0.000562881	5.61933E-05	7.57646E-05	9.19257E-05	9.19257E-05	9.19257E-05	6.53858E-05	0.000113869	8.31779E-05	2.52054E-05	4.37388E-05	0.000363149
3838603774125	383860	3774125	0.00145581	0.000313664	0.000751771	0.001394441	0.000956334	9.00079E-05	0.000289798	0.000513113	5.55128E-05	7.48471E-05	9.08125E-05	9.08125E-05	9.08125E-05	6.45941E-05	0.00011249	8.21707E-05	2.49002E-05	4.32092E-05	0.00033482
3838703774125	383870	3774125	0.001391854	0.000299884	0.000718744	0.001333181	0.000914321	8.60537E-05	0.000277067	0.000490571	5.51726E-05	7.43883E-05	9.02559E-05	9.02559E-05	9.02559E-05	6.41982E-05	0.000111801	8.1667E-05	2.47476E-05	4.29443E-05	0.000321867
3838803774125	383880	3774125	0.001331584	0.000286899	0.000687621	0.001275451	0.000874729	8.23274E-05	0.000265069	0.000469329	5.48323E-05	7.39296E-05	8.96993E-05	8.96993E-05	8.96993E-05	6.38023E-05	0.000111111	8.11634E-05	2.4595E-05	4.26795E-05	0.00030966
3838903774125	383890	3774125	0.001275079	0.000274724	0.000658443	0.001221329	0.000837611	7.88339E-05	0.000253821	0.000449413	5.44981E-05	7.34789E-05	8.91525E-05	8.91525E-05	8.91525E-05	6.34133E-05	0.000110434	8.06686E-05	2.4445E-05	4.24193E-05	0.000298128
3839003774125	383900	3774125	0.001222987	0.000263501	0.000631542	0.001171432	0.000803391	7.56132E-05	0.000243452	0.000431053	5.41041E-05	7.29477E-05	8.8508E-05	8.8508E-05	8.8508E-05	6.29549E-05	0.000109636	8.00855E-05	2.42683E-05	4.21127E-05	0.000287144
3839103774125	383910	3774125	0.001173934	0.000252932	0.000606212	0.001124447	0.000771167	7.25804E-05	0.000233687	0.000413764	5.37161E-05	7.24246E-05	8.78733E-05	8.78733E-05	8.78733E-05	6.25034E-05	0.00010885	7.95112E-05	2.40943E-05	4.18107E-05	0.00027671
3829703774135	382970	3774135	0.000177691	3.82846E-05	9.17583E-05	0.0001702	0.000116727	1.0986E-05	3.53717E-05	6.26287E-05	4.16764E-05	5.61916E-05	6.81777E-05	6.81777E-05	6.81777E-05	4.84942E-05	8.44524E-05	6.16898E-05	1.86939E-05	3.24394E-05	0.000177277
3829803774135	382980	3774135	0.000180165	3.88179E-05	9.30363E-05	0.000172571	0.000118352	1.1139E-05	3.58643E-05	6.35009E-05	4.1563E-05	5.60387E-05	6.79922E-05	6.79922E-05	6.79922E-05	4.83622E-05	8.42226E-05	6.1522E-05	1.8643E-05	3.23511E-05	0.000184219
3829903774135	382990	3774135	0.000182829	3.93916E-05	9.44115E-05	0.000175122	0.000120102	1.13037E-05	3.63945E-05	6.44396E-05	4.14555E-05	5.58939E-05	6.78164E-05	6.78164E-05	6.78164E-05	4.82372E-05	8.40049E-05	6.13629E-05	1.85948E-05	3.22675E-05	0.000191877
3830003774135	383000	3774135	0.000188141	4.05363E-05	9.7155E-05	0.00018021	0.000123592	1.16322E-05	3.7452E-05	6.63121E-05	4.1748E-05	5.62882E-05	6.82949E-05	6.82949E-05	6.82949E-05	4.85775E-05	8.45976E-05	6.17959E-05	1.8726E-05	3.24952E-05	0.000202461
3830103774135	383010	3774135	0.000196629	4.23649E-05	0.000101538	0.00018834	0.000129167	1.21569E-05	3.91415E-05	6.93035E-05	4.24882E-05	5.72862E-05	6.95057E-05	6.95057E-05	6.95057E-05	4.94388E-05	8.60974E-05	6.28915E-05	1.9058E-05	3.30713E-05	0.000216763
3830203774135	383020	3774135	0.000205734	4.43268E-05	0.00010624	0.000197062	0.000135149	1.27199E-05	4.09541E-05	7.25129E-05	4.32582E-05	5.83244E-05	7.07654E-05	7.07654E-05	7.07654E-05	5.03347E-05	8.76578E-05	6.40313E-05	1.94034E-05	3.36706E-05	0.000232784
3830303774135	383030	3774135	0.000216494	4.66452E-05	0.000111796	0.000207368	0.000142217	1.33851E-05	4.30961E-05	7.63054E-05	4.42192E-05	5.96201E-05	7.23375E-05	7.23375E-05	7.23375E-05	5.1453E-05	8.96052E-05	6.54538E-05	1.98345E-05	3.44187E-05	0.000251927
3830403774135	383040	3774135	0.000228169	4.91606E-05	0.000117825	0.000218551	0.000149886	1.4107E-05	4.54201E-05	8.04203E-05	4.52459E-05	6.10044E-05	7.40171E-05	7.40171E-05	7.40171E-05	5.26476E-05	9.16857E-05	6.69735E-05	2.0295E-05	3.52178E-05	0.000273935
3830503774135	383050	3774135	0.00024092	5.19078E-05	0.00012441	0.000230764	0.000158262	1.48953E-05	4.79583E-05	8.49144E-05	4.63741E-05	6.25255E-05	7.58626E-05	7.58626E-05	7.58626E-05	5.39603E-05	9.39718E-05	6.86434E-05	2.0801E-05	3.60959E-05	0.000299626
3830603774135	383060	3774135	0.000254908	5.49217E-05	0.000131633	0.000244163	0.000167451	1.57601E-05	5.07429E-05	8.98447E-05	4.76276E-05	6.42156E-05	7.79132E-05	7.79132E-05	7.79132E-05	5.54189E-05	9.65119E-05	7.04989E-05	2.13633E-05	3.70716E-05	0.000330128
3830703774135	383070	3774135	0.000269757	5.8121E-05	0.000139301	0.000258386	0.000177206	1.66782E-05	5.36988E-05	9.50784E-05	4.89826E-05	6.60425E-05	8.01298E-05	8.01298E-05	8.01298E-05	5.69956E-05	9.92576E-05	7.25046E-05	2.19711E-05	3.81263E-05	0.000366002
3830803774135	383080	3774135	0.000284553	6.13087E-05	0.000146941	0.000272557	0.000186925	1.75929E-05	5.66439E-05	0.000100293	5.03435E-05	6.78774E-05	8.23562E-05	8.23562E-05	8.23562E-05	5.85792E-05	0.000102015	7.45191E-05	2.25815E-05	3.91856E-05	0.000407112
3830903774135	383090	3774135	0.000299953	6.46269E-05	0.000154894	0.000287309	0.000197042	1.85451E-05	5.97096E-05	0.000105721	5.17821E-05	6.9817E-05	8.47095E-05	8.47095E-05	8.47095E-05	6.02531E-05	0.00010493	7.66484E-05	2.32268E-05	4.03053E-05	0.000455175
3831003774135	383100	3774135	0.000315757	6.80319E-05	0.000163055	0.000302446	0.000207423	1.95222E-05	6.28556E-05	0.000111291	5.32207E-05	7.17566E-05	8.70628E-05	8.70628E-05	8.70628E-05	6.19269E-05	0.000107846	7.87778E-05	2.38721E-05	4.14251E-05	0.00051027
3831103774135	383110	3774135	0.000330781	7.12689E-05	0.000170813	0.000316837	0.000217293	2.04511E-05	6.58463E-05	0.000116587	5.42533E-05	7.31489E-05	8.87521E-05	8.87521E-05	8.87521E-05	6.31285E-05	0.000109938	8.03064E-05	2.43353E-05	4.22288E-05	0.000567884
3831203774135	383120	3774135	0.000346746	7.47088E-05	0.000179057	0.000332129	0.000227781	2.14382E-05	6.90244E-05	0.000122214	5.53278E-05	7.45976E-05	9.05098E-05	9.05098E-05	9.05098E-05	6.43787E-05	0.000112115	8.18968E-05	2.48172E-05	4.30651E-05	0.000634816
3831303774135	383130	3774135	0.000364904	7.8621E-05	0.000188434	0.000349522	0.000239709	2.25608E-05	7.2639E-05	0.000128614	5.68678E-05	7.6674E-05	9.30291E-05	9.30291E-05	9.30291E-05	6.61707E-05	0.000115236	8.41763E-05	2.5508E-05	4.42638E-05	0.000719601

			ISDrainage / Utilities Trenching	ISDrainage / Utilities Trenching	ISAsphalt Paving	ISAsphalt Paving	SVDemolition	SVSite Grubbing / Prep	SVMass Grading / Excavation	SVMass Grading / Excavation	SVDrainage / Utilities Trenching	SVFoundations / Concrete Pads	SVBuilding / Structure Construction	SVBuilding / Structure Construction	SVAsphalt Paving	SVAsphalt Paving	SVArchitectural Coating	SVArchitectural Coating	SVLandscaping or Other Finishing	SVLandscaping or Other Finishing	MDemolition
Unique Identifier	X (UTM)	Y (UTM)	2027	2028	2027	2028	2027	2027	2027	2028	2028	2028	2028	2029	2028	2029	2028	2029	2028	2029	2027
3838003774115	383800	3774115	0.000145021	0.000145021	0.000621042	0.000621042	3.09394E-05	2.04407E-05	3.45185E-05	3.45185E-05	1.04192E-05	1.07373E-05	5.89536E-05	5.89536E-05	4.23926E-05	4.23926E-05	4.19949E-06	4.19949E-06	1.35211E-05	1.35211E-05	0.000376198
3838103774115	383810	3774115	0.000140374	0.000140374	0.000601145	0.000601145	3.21892E-05	2.12664E-05	3.59129E-05	3.59129E-05	1.08401E-05	1.11711E-05	6.17364E-05	6.17364E-05	4.4105E-05	4.4105E-05	4.36913E-06	4.36913E-06	1.40673E-05	1.40673E-05	0.00037843
3838203774115	383820	3774115	0.000134715	0.000134715	0.000576909	0.000576909	3.27161E-05	2.16145E-05	3.65008E-05	3.65008E-05	1.10175E-05	1.13539E-05	6.35143E-05	6.35143E-05	4.4827E-05	4.4827E-05	4.44065E-06	4.44065E-06	1.42975E-05	1.42975E-05	0.000371733
3838303774115	383830	3774115	0.00012914	0.00012914	0.000553035	0.000553035	3.28203E-05	2.16833E-05	3.6617E-05	3.6617E-05	1.10526E-05	1.13901E-05	6.43903E-05	6.43903E-05	4.49697E-05	4.49697E-05	4.45478E-06	4.45478E-06	1.43431E-05	1.43431E-05	0.000364904
3838403774115	383840	3774115	0.000123887	0.000123887	0.00053054	0.00053054	3.29244E-05	2.17521E-05	3.67332E-05	3.67332E-05	1.10877E-05	1.14262E-05	6.54339E-05	6.54339E-05	4.51124E-05	4.51124E-05	4.46892E-06	4.46892E-06	1.43886E-05	1.43886E-05	0.000358052
3838603774115	383860	3774115	0.000114192	0.000114192	0.000489021	0.000489021	3.26058E-05	2.15417E-05	3.63777E-05	3.63777E-05	1.09804E-05	1.13157E-05	6.44934E-05	6.44934E-05	4.46759E-05	4.46759E-05	4.42568E-06	4.42568E-06	1.42493E-05	1.42493E-05	0.000345248
3838703774115	383870	3774115	0.000109765	0.000109765	0.00047006	0.00047006	3.24649E-05	2.14486E-05	3.62205E-05	3.62205E-05	1.09329E-05	1.12668E-05	6.41069E-05	6.41069E-05	4.44828E-05	4.44828E-05	4.40655E-06	4.40655E-06	1.41878E-05	1.41878E-05	0.000338909
3838803774115	383880	3774115	0.000105591	0.000105591	0.000452186	0.000452186	3.23363E-05	2.13636E-05	3.6077E-05	3.6077E-05	1.08896E-05	1.12221E-05	6.3759E-05	6.3759E-05	4.43065E-05	4.43065E-05	4.38909E-06	4.38909E-06	1.41315E-05	1.41315E-05	0.000332617
3838903774115	383890	3774115	0.000101652	0.000101652	0.000435319	0.000435319	3.22076E-05	2.12786E-05	3.59334E-05	3.59334E-05	1.08463E-05	1.11774E-05	6.34498E-05	6.34498E-05	4.41302E-05	4.41302E-05	4.37162E-06	4.37162E-06	1.40753E-05	1.40753E-05	0.000326391
3839003774115	383900	3774115	9.79011E-05	9.79011E-05	0.000419256	0.000419256	3.19932E-05	2.11369E-05	3.56942E-05	3.56942E-05	1.07741E-05	1.1103E-05	6.26768E-05	6.26768E-05	4.38364E-05	4.38364E-05	4.34252E-06	4.34252E-06	1.39816E-05	1.39816E-05	0.000320273
3839103774115	383910	3774115	9.43442E-05	9.43442E-05	0.000404023	0.000404023	3.17542E-05	2.0979E-05	3.54276E-05	3.54276E-05	1.06936E-05	1.10201E-05	6.18394E-05	6.18394E-05	4.3509E-05	4.3509E-05	4.31009E-06	4.31009E-06	1.38772E-05	1.38772E-05	0.000314191
3829703774125	382970	3774125	5.98371E-05	5.98371E-05	0.000256249	0.000256249	2.61913E-05	1.73037E-05	2.92211E-05	2.92211E-05	8.8202E-06	9.08952E-06	5.3169E-05	5.3169E-05	3.58868E-05	3.58868E-05	3.55501E-06	3.55501E-06	1.14461E-05	1.14461E-05	5.13523E-05
3829803774125	382980	3774125	6.20488E-05	6.20488E-05	0.00026572	0.00026572	2.59952E-05	1.71742E-05	2.90024E-05	2.90024E-05	8.75418E-06	9.02148E-06	5.28598E-05	5.28598E-05	3.56181E-05	3.56181E-05	3.5284E-06	3.5284E-06	1.13604E-05	1.13604E-05	5.16388E-05
3829903774125	382990	3774125	6.44999E-05	6.44999E-05	0.000276217	0.000276217	2.58176E-05	1.70568E-05	2.88042E-05	2.88042E-05	8.69434E-06	8.95982E-06	5.25635E-05	5.25635E-05	3.53747E-05	3.53747E-05	3.50429E-06	3.50429E-06	1.12827E-05	1.12827E-05	5.19851E-05
3830003774125	383000	3774125	6.80342E-05	6.80342E-05	0.000291352	0.000291352	2.58727E-05	1.70933E-05	2.88657E-05	2.88657E-05	8.71291E-06	8.97896E-06	5.26666E-05	5.26666E-05	3.54502E-05	3.54502E-05	3.51177E-06	3.51177E-06	1.13068E-05	1.13068E-05	5.30416E-05
3830103774125	383010	3774125	7.29116E-05	7.29116E-05	0.00031224	0.00031224	2.61668E-05	1.72876E-05	2.91938E-05	2.91938E-05	8.81195E-06	9.08101E-06	5.3169E-05	5.3169E-05	3.58532E-05	3.58532E-05	3.55169E-06	3.55169E-06	1.14354E-05	1.14354E-05	5.4898E-05
3830203774125	383020	3774125	7.84018E-05	7.84018E-05	0.000335751	0.000335751	2.64792E-05	1.7494E-05	2.95424E-05	2.95424E-05	8.91717E-06	9.18945E-06	5.37101E-05	5.37101E-05	3.62813E-05	3.62813E-05	3.5941E-06	3.5941E-06	1.15719E-05	1.15719E-05	5.68738E-05
3830303774125	383030	3774125	8.48988E-05	8.48988E-05	0.000363574	0.000363574	2.68713E-05	1.7753E-05	2.99798E-05	2.99798E-05	9.04921E-06	9.32553E-06	5.43543E-05	5.43543E-05	3.68186E-05	3.68186E-05	3.64732E-06	3.64732E-06	1.17433E-05	1.17433E-05	5.91719E-05
3830403774125	383040	3774125	9.2382E-05	9.2382E-05	0.000395621	0.000395621	2.72879E-05	1.80283E-05	3.04446E-05	3.04446E-05	9.18951E-06	9.47011E-06	5.50757E-05	5.50757E-05	3.73894E-05	3.73894E-05	3.70386E-06	3.70386E-06	1.19253E-05	1.19253E-05	6.16491E-05
3830503774125	383050	3774125	0.000101155	0.000101155	0.00043319	0.00043319	2.77597E-05	1.834E-05	3.0971E-05	3.0971E-05	9.34838E-06	9.63383E-06	5.58616E-05	5.58616E-05	3.80358E-05	3.80358E-05	3.7679E-06	3.7679E-06	1.21315E-05	1.21315E-05	6.43531E-05
3830603774125	383060	3774125	0.000111617	0.000111617	0.000477995	0.000477995	2.82927E-05	1.86921E-05	3.15656E-05	3.15656E-05	9.52788E-06	9.81881E-06	5.67506E-05	5.67506E-05	3.87661E-05	3.87661E-05	3.84024E-06	3.84024E-06	1.23644E-05	1.23644E-05	6.73197E-05
3830703774125	383070	3774125	0.000123933	0.000123933	0.000530734	0.000530734	2.88809E-05	1.90807E-05	3.22218E-05	3.22218E-05	9.72595E-06	1.00229E-05	5.77168E-05	5.77168E-05	3.9572E-05	3.9572E-05	3.92008E-06	3.92008E-06	1.26215E-05	1.26215E-05	7.04893E-05
3830803774125	383080	3774125	0.000137702	0.000137702	0.000589703	0.000589703	2.94323E-05	1.9445E-05	3.2837E-05	3.2837E-05	9.91163E-06	1.02143E-05	5.86186E-05	5.86186E-05	4.03275E-05	4.03275E-05	3.99492E-06	3.99492E-06	1.28624E-05	1.28624E-05	7.36171E-05
3830903774125	383090	3774125	0.000153583	0.000153583	0.00065771	0.00065771	3.00143E-05	1.98295E-05	3.34864E-05	3.34864E-05	1.01076E-05	1.04163E-05	5.95333E-05	5.95333E-05	4.1125E-05	4.1125E-05	4.07392E-06	4.07392E-06	1.31168E-05	1.31168E-05	7.68703E-05
3831003774125	383100	3774125	0.000171366	0.000171366	0.000733864	0.000733864	3.05779E-05	2.02019E-05	3.41152E-05	3.41152E-05	1.02975E-05	1.06119E-05	6.03965E-05	6.03965E-05	4.18973E-05	4.18973E-05	4.15042E-06	4.15042E-06	1.33631E-05	1.33631E-05	8.01712E-05
3831103774125	383110	3774125	0.000189336	0.000189336	0.000810821	0.000810821	3.09149E-05	2.04245E-05	3.44912E-05	3.44912E-05	1.04109E-05	1.07288E-05	6.08861E-05	6.08861E-05	4.2359E-05	4.2359E-05	4.19616E-06	4.19616E-06	1.35104E-05	1.35104E-05	8.30245E-05
3831203774125	383120	3774125	0.00020978	0.00020978	0.000898373	0.000898373	3.12702E-05	2.06593E-05	3.48876E-05	3.48876E-05	1.05306E-05	1.08521E-05	6.14014E-05	6.14014E-05	4.28459E-05	4.28459E-05	4.24439E-06	4.24439E-06	1.36657E-05	1.36657E-05	8.59852E-05
3831303774125	383130	3774125	0.000235022	0.000235022	0.001006467	0.001006467	3.18216E-05	2.10236E-05	3.55028E-05	3.55028E-05	1.07163E-05	1.10435E-05	6.22388E-05	6.22388E-05	4.36014E-05	4.36014E-05	4.31924E-06	4.31924E-06	1.39066E-05	1.39066E-05	8.95308E-05
3831403774125	383140	3774125	0.000264691	0.000264691	0.001133522	0.001133522	3.24956E-05	2.14688E-05	3.62547E-05	3.62547E-05	1.09432E-05	1.12774E-05	6.3321E-05	6.3321E-05	4.45248E-05	4.45248E-05	4.41071E-06	4.41071E-06	1.42011E-05	1.42011E-05	9.34286E-05
3831503774125	383150	3774125	0.000298001	0.000298001	0.001276172	0.001276172	3.32246E-05	2.19505E-05	3.70681E-05	3.70681E-05	1.11888E-05	1.15304E-05	6.45191E-05	6.45191E-05	4.55237E-05	4.55237E-05	4.50967E-06	4.50967E-06	1.45198E-05	1.45198E-05	9.72787E-05
3831603774125	383160	3774125	0.000332617	0.000332617	0.001424415	0.001424415	3.41681E-05	2.25738E-05	3.81207E-05	3.81207E-05	1.15065E-05	1.18578E-05	6.57688E-05	6.57688E-05	4.68165E-05	4.68165E-05	4.63773E-06	4.63773E-06	1.49321E-05	1.49321E-05	0.000101218
3831703774125	383170	3774125	0.000366048	0.000366048	0.001567578	0.001567578	3.80783E-05	1.85504E-05	3.13264E-05	3.13264E-05	9.45567E-06	9.74439E-06	5.46893E-05	5.46893E-05	3.84723E-05	3.84723E-05	3.81114E-06	3.81114E-06	1.22707E-05	1.22707E-05	0.000317772
3831803774125	383180	3774125	0.000347402	0.000347402	0.001487731	0.001487731	2.84643E-05	1.88054E-05	3.1757E-05	3.1757E-05	9.58565E-06	9.87834E-06	5.52432E-05	5.52432E-05	3.90011E-05	3.90011E-05	3.86353E-06	3.86353E-06	1.24394E-05	1.24394E-05	0.00032928
3831903774125	383190	3774125	0.000329259	0.000329259	0.001410031	0.001410031	2.88196E-05	1.90402E-05	3.21535E-05	3.21535E-05	9.70531E-06	1.00017E-05	5.57457E-05	5.57457E-05	3.9488E-05	3.9488E-05	3.91176E-06	3.91176E-06	1.25947E-05	1.25947E-05	0.000339637
3832003774125	383200	3774125	0.000311546	0.000311546	0.001334178	0.001334178	2.91137E-05	1.92345E-05	3.24816E-05	3.24816E-05	9.80435E-06	1.01037E-05	5.61579E-05	5.61579E-05	3.9891E-05	3.9891E-05	3.95168E-06	3.95168E-06	1.27232E-05	1.27232E-05	0.000347964
3832103774125	383210	3774125	0.000295119	0.000295119	0.001263829	0.001263829	2.94139E-05	1.94328E-05	3.28165E-05	3.28165E-05	9.90544E-06	1.02079E-05	5.6596E-05	5.6596E-05	4.03023E-05	4.03023E-05	3.99242E-06	3.99242E-06	1.28544E-05	1.28544E-05	0.000355562
3832203774125	383220	3774125	0.000277674	0.000277674	0.001189124	0.001189124	2.94261E-05	1.94409E-05	3.28302E-05	3.28302E-05	9.90957E-06	1.02122E-05	5.66089E-05	5.66089E-05	4.03191E-05	4.03191E-05	3.99409E-06	3.99409E-06	1.28597E-05	1.28597E-05	0.000356923
3832303774125	383230	3774125	0.000261375	0.000261375	0.001119323	0.001119323	2.93832E-05	1.94126E-05	3.27823E-05	3.27823E-05	9.89513E-06	1.01973E-05	5.65316E-05	5.65316E-05	4.02603E-05	4.02603E-05	3.98827E-06	3.98827E-06	1.2841E-05	1.2841E-05	0.000356476
3832403774125	383240	3774125	0.00024647	0.00024647	0.001055495	0.001055495	2.93404E-05	1.93842E-05	3.27345E-05	3.27345E-05	9.88069E-06	1.01824E-05	5.64543E-05	5.64543E-05	4.02016E-05	4.02016E-05	3.98244E-06	3.98244E-06	1.28223E-05	1.28223E-05	0.000355318
3832503774125	383250	3774125	0.000232787	0.000232787	0.000996898	0.000996898	2.92975E-05	1.93559E-05	3.26866E-05	3.26866E-05	9.86624E-06	1.01675E-05	5.63898E-05	5.63898E-05	4.01428E-05	4.01428E-05	3.97662E-06	3.97662E-06	1.28035E-05	1.28035E-05	0.000353539
3832603774125	383260	3774125	0.00022021	0.00022021	0.00094036	0.00094036	2.92485E-05	1.93235E-05	3.2632E-05	3.2632E-05	9.84974E-06	1.01505E-05	5.63125E-05	5.63125E-05	4.00757E-05	4.00757E-05	3.96997E-06	3.96997E-06	1.27821E-05	1.27821E-05	0.000351318
3832703774125	383270	3774125	0.000207554	0.000207554	0.000888839	0.000888839	2.89973E-05	1.91576E-05	3.23517E-05	3.23517E-05	9.76515E-06	1.00633E-05	5.59132E-05	5.59132E-05	3.97315E-05	3.97315E-05	3.93588E-06	3.93588E-06	1.26723E-05	1.26723E-05	0.000344758
3832803774125	383280	3774125	0.000195584	0.000195584	0.000837575	0.000837575	2.86726E-05	1.89431E-05	3.19894E-05	3.19894E-05	9.6558E-06	9.95063E-06	5.54107E-05	5.54107E-05	3.92866E-05	3.92866E-05	3.8918E-06	3.8918E-06	1.25304E-05	1.25304E-05	0.000336706
3832903774125	383290	3774125	0.000184554	0.000184554	0.00079034	0.00079034	2.8354E-05	1.87326E-05	3.1634E-05	3.1634E-05	9.54851E-06	9.84007E-06	5.49211E-05	5.49211E-05	3.885E-05	3.885E-05	3.84856E-06	3.84856E-06	1.23912E-05	1.23912E-05	0.000328534
3833003774125	383300	3774125	0.000174182	0.000174182	0.000745924	0.000745924	2.79925E-05	1.84938E-05	3.12307E-05	3.12307E-05	9.42678E-06	9.71462E-06	5.43672E-05	5.43672E-05	3.83548E-05	3.83548E-05	3.7995E-06	3.7995E-06	1.22332E-05	1.22332E-05	0.000319467
3833103774125	383310	3774125	0.000164648	0.000164648	0.000705095	0.000705095	2.76494E-05	1.82671E-05	3.08479E-05	3.08479E-05	9.31124E-06	9.59555E-06	5.38518E-05	5.38518E-05	3.78847E-05	3.78847E-05	3.75293E-06	3.75293E-06	1.20833E-05	1.20833E-05	0.000310639
3833203774125	383320	3774125	0.000157363	0.000157363	0.000673897	0.000673897	2.76862E-05	1.82914E-05	3.08889E-05	3.08889E-05	9.32362E-06	9.60831E-06	5.38905E-05	5.38905E-05	3.7935E-05	3.7935E-05	3.75792E-06	3.75792E-06	1.20994E-05	1.20994E-05	0.000309117
3833303774125	383330	3774125	0.000151489	0.000151489	0.000648742	0.000648742	2.7968E-05	1.84776E-05	3.12034E-05	3.12034E-05	9.41853E-06	9.70612E-06	5.43156E-05	5.43156E-05	3.83212E-05	3.83212E-05	3.79617E-06	3.79617E-06	1.22225E-05	1.22225E-05	0.000312077
3833403774125	383340	3774125	0.000146096	0.000146096	0.000625646	0.000625646	2.83111E-05	1.87042E-05	3.15861E-05	3.15861E-05	9.53407E-06	9.82518E-06	5.48439E-05	5.48439E-05	3.87913E-05	3.87913E-05	3.84274E-06	3.84274E-06	1.23725E-05	1.23725E-05	0.000315438
3833503774125	383350	3774125	0.000145487	0.000145487	0.000623039	0.000623039	3.00694E-05	1.98659E-05	3.35479E-05	3.35479E-05	1.01262E-05	1.04354E-05	5.73947E-05	5.73947E-05	4.12005E-05	4.12005E-05	4.0814E-06	4.0814E-06	1.31409E-05	1.31409E-05	0.000345839
3833603774125	383360	3774125	0.000142124	0.000142124	0.000608637	0.000608637	3.16378E-05	2.09021E-05	3.52977E-05	3.52977E-05	1.06544E-05	1.09797E-05	6.06671E-05	6.06671E-05	4.33495E-05	4.33495E-05	4.29429E-06	4.29429E-06	1.38263E-05	1.38263E-05	0.000352106
3833703774125	383370	3774125	0.000136467	0.000136467	0.00058441	0.00058441	3.22689E-05	2.1319E-05	3.60018E-05	3.60018E-05	1.08669E-05	1.11987E-05	6.28572E-05	6.28572E-05	4.42142E-05	4.42142E-05	4.37994E-06	4.37994E-06	1.41021E-05	1.41021E-05	0.00034637
3833803774125	383380	3774125	0.000130832	0.000130832	0.00056028	0.00056028	3.23424E-05	2.13676E-05	3.60838E-05	3.60838E-05	1.08917E-05	1.12242E-05	6.36044E-05	6.36044E-05	4.43149E-05	4.43149E-05	4.38992E-06	4.38992E-06	1.41342E-05	1.41342E-05	0.000340508
3833903774125	383390	3774125	0.000125521	0.000125521	0.000537538	0.000537538	3.24343E-05	2.14283E-05	3.61863E-05	3.61863E-05	1.09226E-05	1.12561E-05	6.4532E-05	6.4532E-05	4.44408E-05	4.44408E-05	4.40239E-06	4.40239E-06	1.41744E-05	1.41744E-05	0.000334617
3834003774125	383400	3774125	0.000115729	0.000115729	0.000495604	0.000495604	3.20973E-05	2.12057E-05	3.58104E-05	3.58104E-05	1.08091E-05	1.11392E-05	6.34885E-05	6.34885E-05	4.39791E-05	4.39791E-05	4.35666E-06	4.35666E-06	1.40271E-05	1.40271E-05	0.00032352
3834103774125	383410	3774125	0.000111252	0.000111252	0.000476431	0.000476431	3.19503E-05	2.11086E-05	3.56463E-05	3.56463E-05	1.07596E-05	1.10881E-05	6.30762E-05	6.30762E-05	4.37777E-05	4.37777E-05	4.3367E-06	4.3367E-06	1.39629E-05	1.39629E-05	0.000317993
3834203774125	383420	3774125	0.000107033	0.000107033	0.000458362	0.000458362	3.18278E-05	2.10276E-05	3.55096E-05	3.55096E-05	1.07183E-05	1.10456E-05	6.2767E-05	6.2767E-05	4.36098E-05	4.36098E-05	4.32007E-06	4.32007E-06	1.39093E-05	1.39093E-05	0.000312483
3834303774125	383430	3774125	0.000103047	0.000103047	0.000441292	0.000441292	3.17052E-05	2.09466E-05	3.53729E-05	3.53729E-05	1.06771E-05	1.10031E-05	6.24707E-05	6.24707E-05	4.34419E-05	4.34419E-05	4.30344E-06	4.30344E-06	1.38558E-05	1.38558E-05	0.000307022
3834403774125	383440	3774125	9.92505E-05	9.92505E-05	0.000425034	0.000425034	3.14847E-05	2.08009E-05	3.51269E-05	3.51269E-05	1.06028E-05	1.09266E-05	6.1672E-05	6.1672E-05	4.31397E-05	4.31397E-05	4.2735E-06	4.2735E-06	1.37594E-05	1.37594E-05	0.000301631
3834503774125	383450	3774125	9.5644E-05	9.5644E-05	0.00040959	0.00040959	3.12396E-05	2.0639E-05	3.48534E-05	3.48534E-05	1.05203E-05	1.08415E-05	6.07959E-05	6.07959E-05	4.28039E-05	4.28039E-05	4.24023E-06	4.24023E-06	1.36523E-05	1.36523E-05	0.000296259
3829703774135	382970	3774135	6.12751E-05	6.12751E-05	0.000262407	0.000262407	2.58176E-05	1.70568E-05	2.88042E-05	2.88042E-05	8.69434E-06	8.95982E-06	5.24089E-05	5.24089E-05	3.53747E-05	3.53747E-05	3.50429E-06	3.50429E-06	1.12827E-05	1.12827E-05	5.08151E-05
3829803774135	382980	3774135	6.36746E-05	6.36746E-05	0.000272683	0.000272683	2.5646E-05	1.69435E-05	2.86128E-05	2.86128E-05	8.63657E-06	8.90029E-06	5.21255E-05	5.21255E-05	3.51396E-05	3.51396E-05	3.481E-06	3.481E-06	1.12078E-05	1.12078E-05	5.11494E-05
3829903774135	382990	3774135	6.63217E-05	6.63217E-05	0.000284019	0.000284019	2.54806E-05	1.68342E-05	2.84282E-05	2.84282E-05	8.58087E-06	8.84288E-06	5.18678E-05	5.18678E-05	3.4913E-05	3.4913E-05	3.45855E-06	3.45855E-06	1.11355E-05	1.11355E-05	5.15254E-05
3830003774135	383000	3774135	6.99798E-05	6.99798E-05	0.000299684	0.000299684	2.55174E-05	1.68585E-05	2.84692E-05	2.84692E-05	8.59325E-06	8.85564E-06	5.19322E-05	5.19322E-05	3.49634E-05	3.49634E-05	3.46354E-06	3.46354E-06	1.11515E-05	1.11515E-05	5.25103E-05
3830103774135	383010	3774135	7.49232E-05	7.49232E-05	0.000320854	0.000320854	2.57685E-05	1.70245E-05	2.87495E-05	2.87495E-05	8.67784E-06	8.94281E-06	5.23703E-05	5.23703E-05	3.53075E-05	3.53075E-05	3.49763E-06	3.49763E-06	1.12613E-05	1.12613E-05	5.41996E-05
3830203774135	383020	3774135	8.04608E-05	8.04608E-05	0.000344569	0.000344569	2.6032E-05	1.71985E-05	2.90434E-05	2.90434E-05	8.76656E-06	9.03424E-06	5.28083E-05	5.28083E-05	3.56685E-05	3.56685E-05	3.53339E-06	3.53339E-06	1.13764E-05	1.13764E-05	5.59903E-05
3830303774135	383030	3774135	8.70775E-05	8.70775E-05	0.000372905	0.000372905	2.63751E-05	1.74252E-05	2.94262E-05	2.94262E-05	8.8821E-06	9.1533E-06	5.34009E-05	5.34009E-05	3.61386E-05	3.61386E-05	3.57996E-06	3.57996E-06	1.15264E-05	1.15264E-05	5.81213E-05
3830403774135	383040	3774135	9.46846E-05	9.46846E-05	0.000405481	0.000405481	2.67549E-05	1.76761E-05	2.985E-05	2.985E-05	9.01001E-06	9.28513E-06	5.40193E-05	5.40193E-05	3.66591E-05	3.66591E-05	3.63152E-06	3.63152E-06	1.16924E-05	1.16924E-05	6.04194E-05
3830503774135	383050	3774135	0.000103565	0.000103565	0.00044351	0.00044351	2.71654E-05	1.79473E-05	3.03079E-05	3.03079E-05	9.14825E-06	9.42758E-06	5.4715E-05	5.4715E-05	3.72215E-05	3.72215E-05	3.68723E-06	3.68723E-06	1.18718E-05	1.18718E-05	6.29145E-05
3830603774135	383060	3774135	0.000114108	0.000114108	0.000488659	0.000488659	2.76372E-05	1.8259E-05	3.08343E-05	3.08343E-05	9.30712E-06	9.5913E-06	5.55009E-05	5.55009E-05	3.78679E-05	3.78679E-05	3.75126E-06	3.75126E-06	1.20779E-05	1.20779E-05	6.56543E-05
3830703774135	383070	3774135	0.000126507	0.000126507	0.000541761	0.000541761	2.81457E-05	1.8595E-05	3.14016E-05	3.14016E-05	9.47836E-06	9.76778E-06	5.63383E-05	5.63383E-05	3.85646E-05	3.85646E-05	3.82029E-06	3.82029E-06	1.23002E-05	1.23002E-05	6.85732E-05
3830803774135	383080	3774135	0.000140717	0.000140717	0.000602611	0.000602611	2.86542E-05	1.89309E-05	3.19689E-05	3.19689E-05	9.64961E-06	9.94425E-06	5.71628E-05	5.71628E-05	3.92614E-05	3.92614E-05	3.88931E-06	3.88931E-06	1.25224E-05	1.25224E-05	7.15459E-05
3830903774135	383090	3774135	0.00015733	0.00015733	0.000673755	0.000673755	2.91872E-05	1.92831E-05	3.25636E-05	3.25636E-05	9.82911E-06	1.01292E-05	5.80131E-05	5.80131E-05	3.99917E-05	3.99917E-05	3.96166E-06	3.96166E-06	1.27553E-05	1.27553E-05	7.46617E-05
3831003774135	383100	3774135	0.000176373	0.000176373	0.000755307	0.000755307	2.97202E-05	1.96352E-05	3.31583E-05	3.31583E-05	1.00086E-05	1.03142E-05	5.88376E-05	5.88376E-05	4.0722E-05	4.0722E-05	4.034E-06	4.034E-06	1.29883E-05	1.29883E-05	7.78194E-05
3831103774135	383110	3774135	0.000196287	0.000196287	0.000840588	0.000840588	3.00756E-05	1.987E-05	3.35547E-05	3.35547E-05	1.01283E-05	1.04375E-05	5.93659E-05	5.93659E-05	4.12089E-05	4.12089E-05	4.08223E-06	4.08223E-06	1.31436E-05	1.31436E-05	8.06488E-05
3831203774135	383120	3774135	0.000219422	0.000219422	0.000939661	0.000939661	3.04554E-05	2.01209E-05	3.39785E-05	3.39785E-05	1.02562E-05	1.05694E-05	5.99198E-05	5.99198E-05	4.17294E-05	4.17294E-05	4.13379E-06	4.13379E-06	1.33096E-05	1.33096E-05	8.36572E-05
3831303774135	383130	3774135	0.000248728	0.000248728	0.001065162	0.001065162	3.10436E-05	2.05095E-05	3.46347E-05	3.46347E-05	1.04543E-05	1.07735E-05	6.08217E-05	6.08217E-05	4.25353E-05	4.25353E-05	4.21362E-06

			MSite Grubbing / Prep	MMass Grading / Excavation	MMass Grading / Excavation	MDrainage / Utilities Trenching	MFoundations / Concrete Pads	MBuilding / Structure Construction	MAsphalt Paving	MLandscaping or Other Finishing	MWaterside Construction (Piles)	RSSWRe-striping South Valley	RSSWRe-striping Silver Lake Boulevard	RSSWDemolition	RSSWPlacing Base	RSSWForm/Place Rebar and Pour	Child Risk				
Unique Identifier	X (UTM)	Y (UTM)	2027	2027	2028	2028	2028	2028	2028	2028	2028	2029	2029	2029	2029	2029	3rd Trimester	0<2	2<16	Total	per million
3838003774115	383800	3774115	0.000339471	0.000847686	0.000847686	0.000237233	0.000437739	0.000787137	0.000556852	0.000168743	0.000298774	2.6216E-05	0.000233663	0.000400259	0.000217581	6.51257E-05	2.9965E-08	8.0948E-07	7.04E-08	9.09846E-07	0.90984581
3838103774115	383810	3774115	0.000341486	0.000852716	0.000852716	0.000238641	0.000440337	0.000791808	0.000560157	0.000169744	0.000300547	2.76478E-05	0.000234366	0.000400404	0.000217659	6.51492E-05	2.87772E-08	7.741E-07	7.0134E-08	8.73008E-07	0.87300762
3838203774115	383820	3774115	0.000335442	0.000837625	0.000837625	0.000234417	0.000432544	0.000777795	0.000550243	0.00016674	0.000295228	2.84115E-05	0.000229015	0.000391015	0.000212555	6.36215E-05	2.7571E-08	7.3833E-07	6.8636E-08	8.34532E-07	0.83453244
3838303774115	383830	3774115	0.00032928	0.000822238	0.000822238	0.000230111	0.000424598	0.000763507	0.000540135	0.000163677	0.000289805	2.83562E-05	0.000223584	0.000381592	0.000207433	6.20883E-05	2.65329E-08	7.0701E-07	6.706E-08	8.00606E-07	0.80060595
3838403774115	383840	3774115	0.000323097	0.000806797	0.000806797	0.00022579	0.000416625	0.000749169	0.000529992	0.000160604	0.000284363	2.82909E-05	0.000218158	0.000372211	0.000202334	6.0562E-05	2.54832E-08	6.7705E-07	6.5521E-08	7.68054E-07	0.7680545
3838603774115	383860	3774115	0.000311543	0.000777946	0.000777946	0.000217716	0.000401726	0.000722379	0.00051104	0.000154861	0.000274194	2.8095E-05	0.000208115	0.000354936	0.000192943	5.77512E-05	2.35821E-08	6.2489E-07	6.2589E-08	7.11063E-07	0.71106261
3838703774115	383870	3774115	0.000305823	0.000763662	0.000763662	0.000213718	0.00039435	0.000709115	0.000501656	0.000152017	0.00026916	2.79945E-05	0.000203201	0.000346498	0.000188356	5.63783E-05	2.27141E-08	6.0113E-07	6.1195E-08	6.85036E-07	0.68503593
3838803774115	383880	3774115	0.000300145	0.000749486	0.000749486	0.000209751	0.000387029	0.000695951	0.000492344	0.000149195	0.000264163	2.7899E-05	0.000198363	0.000338221	0.000183857	5.50315E-05	2.18888E-08	5.7863E-07	5.9847E-08	6.6037E-07	0.66036989
3838903774115	383890	3774115	0.000294527	0.000735457	0.000735457	0.000205825	0.000379785	0.000682924	0.000483128	0.000146402	0.000259218	2.77986E-05	0.00019363	0.000330123	0.000179454	5.37138E-05	2.11109E-08	5.5744E-07	5.8543E-08	6.37098E-07	0.63709828
3839003774115	383900	3774115	0.000289006	0.000721671	0.000721671	0.000201966	0.000372666	0.000670123	0.000474072	0.000143658	0.000254359	2.7688E-05	0.000189038	0.000322279	0.000175191	5.24376E-05	2.03278E-08	5.3709E-07	5.7263E-08	6.14682E-07	0.614682
3839103774115	383910	3774115	0.000283518	0.000707965	0.000707965	0.000198131	0.000365588	0.000657396	0.000465068	0.00014093	0.000249529	2.75725E-05	0.000184532	0.000314588	0.00017101	5.11862E-05	1.95688E-08	5.1763E-07	5.6014E-08	5.93213E-07	0.59321326
3829703774125	382970	3774125	4.6339E-05	0.000115712	0.000115712	3.23831E-05	5.9753E-05	0.000107447	7.60123E-05	2.3034E-05	4.07838E-05	2.39752E-05	3.38376E-05	5.79888E-05	3.15227E-05	9.43528E-06	1.10458E-08	3.7024E-07	3.2046E-08	4.13334E-07	0.4133344
3829803774125	382980	3774125	4.65976E-05	0.000116358	0.000116358	3.25638E-05	6.00864E-05	0.000108046	7.64364E-05	2.31625E-05	4.10113E-05	2.37592E-05	3.38979E-05	5.81076E-05	3.15873E-05	9.45462E-06	1.1469E-08	3.8635E-07	3.2973E-08	4.30788E-07	0.43078814
3829903774125	382990	3774125	4.691E-05	0.000117138	0.000117138	3.27821E-05	6.04892E-05	0.000108771	7.69489E-05	2.33178E-05	4.12863E-05	2.35481E-05	3.39883E-05	5.82774E-05	3.16796E-05	9.48224E-06	1.19299E-08	4.04E-07	3.4004E-08	4.49931E-07	0.44993132
3830003774125	383000	3774125	4.78634E-05	0.000119519	0.000119519	3.34484E-05	6.17186E-05	0.000110981	7.85127E-05	2.37917E-05	4.21254E-05	2.35481E-05	3.45259E-05	5.92027E-05	3.21826E-05	9.6328E-06	1.25825E-08	4.2905E-07	3.5588E-08	4.77221E-07	0.47722096
3830103774125	383010	3774125	4.95385E-05	0.000123702	0.000123702	3.4619E-05	6.38787E-05	0.000114866	8.12606E-05	2.46244E-05	4.35997E-05	2.37642E-05	3.55558E-05	6.09854E-05	3.31516E-05	9.92286E-06	1.3478E-08	4.6365E-07	3.7861E-08	5.14987E-07	0.51498741
3830203774125	383020	3774125	5.13214E-05	0.000128154	0.000128154	3.5865E-05	6.61776E-05	0.000119	8.41852E-05	2.55107E-05	4.51689E-05	2.39953E-05	3.66511E-05	6.28785E-05	3.41807E-05	1.02309E-05	1.44834E-08	5.0288E-07	4.0421E-08	5.57786E-07	0.55778617
3830303774125	383030	3774125	5.33952E-05	0.000133332	0.000133332	3.73142E-05	6.88517E-05	0.000123808	8.75869E-05	2.65415E-05	4.6994E-05	2.42967E-05	3.79323E-05	6.50941E-05	3.53851E-05	1.05914E-05	1.56658E-08	5.4956E-07	4.347E-08	6.08696E-07	0.60869619
3830403774125	383040	3774125	5.56305E-05	0.000138914	0.000138914	3.88763E-05	7.17341E-05	0.000128991	9.12536E-05	2.76526E-05	4.89614E-05	2.46233E-05	3.93139E-05	6.7488E-05	3.66865E-05	1.09809E-05	1.70223E-08	6.0384E-07	4.6995E-08	6.67855E-07	0.66785549
3830503774125	383050	3774125	5.80706E-05	0.000145007	0.000145007	4.05815E-05	7.48805E-05	0.000134649	9.52561E-05	2.886555E-05	5.11089E-05	2.50001E-05	4.08262E-05	7.01027E-05	3.81078E-05	1.14063E-05	1.86076E-08	6.6822E-07	5.1153E-08	7.37981E-07	0.73798119
3830603774125	383060	3774125	6.07476E-05	0.000151691	0.000151691	4.24523E-05	7.83324E-05	0.000140856	9.96474E-05	3.01962E-05	5.3465E-05	2.54422E-05	4.25042E-05	7.30059E-05	3.9686E-05	1.18787E-05	2.0491E-08	7.4602E-07	5.615E-08	8.22656E-07	0.82265616
3830703774125	383070	3774125	6.36078E-05	0.000158833	0.000158833	4.4451E-05	8.20206E-05	0.000147488	0.000104339	3.16179E-05	5.59823E-05	2.59296E-05	4.43129E-05	7.61299E-05	4.13842E-05	1.2387E-05	2.2719E-08	8.3978E-07	6.2121E-08	9.24623E-07	0.92462288
3830803774125	383080	3774125	6.64302E-05	0.000165881	0.000165881	4.64235E-05	8.566E-05	0.000154033	0.000108969	3.30209E-05	5.84664E-05	2.63918E-05	4.61015E-05	7.92114E-05	4.30593E-05	1.28884E-05	2.52709E-08	9.4927E-07	6.8974E-08	1.04352E-06	1.04351957
3830903774125	383090	3774125	6.93658E-05	0.000173212	0.000173212	4.84749E-05	8.94454E-05	0.000160839	0.000113784	3.44801E-05	6.105E-05	2.68842E-05	4.79705E-05	8.24373E-05	4.48128E-05	1.34133E-05	2.83115E-08	1.0822E-06	7.7161E-08	1.18772E-06	1.18771777
3831003774125	383100	3774125	7.23445E-05	0.00018065	0.00018065	5.05565E-05	9.32863E-05	0.000167746	0.00011867	3.59607E-05	6.36716E-05	2.73665E-05	4.98445E-05	8.56801E-05	4.65756E-05	1.39409E-05	3.18891E-08	1.242E-06	8.6795E-08	1.36066E-06	1.36066074
3831103774125	383110	3774125	7.49192E-05	0.000187079	0.000187079	5.23558E-05	9.66063E-05	0.000173716	0.000122894	3.72405E-05	6.59376E-05	2.76428E-05	5.13568E-05	8.83117E-05	4.80062E-05	1.43691E-05	3.58001E-08	1.4204E-06	9.721E-08	1.55343E-06	1.55342776
3831203774125	383120	3774125	7.75908E-05	0.00019375	0.00019375	5.42228E-05	0.000100051	0.000179911	0.000127276	3.85685E-05	6.8289E-05	2.79342E-05	5.29142E-05	9.10112E-05	4.94736E-05	1.48083E-05	4.0611E-08	1.6455E-06	1.1007E-07	1.7962E-06	1.79619683
3831303774125	383130	3774125	8.07903E-05	0.00020174	0.00020174	5.64587E-05	0.000104177	0.0001873 3	0.000132524	4.01589E-05	7.11049E-05	2.84366E-05	5.48184E-05	9.4322E-05	5.12734E-05	1.5347E-05	4.71897E-08	1.9626E-06	1.2783E-07	2.13767E-06	2.13766956
3831403774125	383140	3774125	8.43076E-05	0.000210523	0.000210523	5.89167E-05	0.000108712	0.000195485	0.000138294	4.19073E-05	7.42006E-05	2.90747E-05	5.69084E-05	9.79553E-05	5.32484E-05	1.59382E-05	5.62385E-08	2.414E-06	1.5239E-07	2.62263E-06	2.62262969
3831503774125	383150	3774125	8.77819E-05	0.000219198	0.000219198	6.13446E-05	0.000113192	0.000203541	0.000143993	4.36343E-05	7.72583E-05	2.9758E-05	5.96164E-05	0.000102463	5.56988E-05	1.66716E-05	6.91228E-08	3.0842E-06	1.8759E-07	3.34096E-06	3.34095927
3831603774125	383160	3774125	9.13369E-05	0.000228075	0.000228075	6.3829E-05	0.000117776	0.000211784	0.000149825	4.54014E-05	8.03871E-05	3.04262E-05	6.14101E-05	0.000105782	5.75031E-05	1.72117E-05	8.84403E-08	4.1355E-06	2.4086E-07	4.46481E-06	4.4648121
3836203774125	383620	3774125	0.000286749	0.000716035	0.000716035	0.000200389	0.000369756	0.00066489	0.0004703 7	0.000142536	0.000252373	2.41711E-05	0.000187973	0.000330624	0.000179727	5.37953E-05	1.22625E-07	3.4246E-06	9.8044E-08	3.64524E-06	3.64524354
3836303774125	383630	3774125	0.000297134	0.000741967	0.000741967	0.000207647	0.000383147	0.000688969	0.000487405	0.000147698	0.000261513	2.44575E-05	0.000196801	0.000345709	0.000187927	5.62498E-05	1.03788E-07	2.8901E-06	9.6476E-08	3.09041E-06	3.09040664
3836403774125	383640	3774125	0.00030648	0.000765303	0.000765303	0.000214177	0.000395198	0.000710639	0.000502734	0.000152344	0.000269738	2.47288E-05	0.00020491	0.000359359	0.000195347	5.84708E-05	9.01988E-08	2.5051E-06	9.4854E-08	2.69019E-06	2.69018862
3836503774125	383650	3774125	0.000313994	0.000784066	0.000784066	0.000219428	0.000404887	0.000728061	0.00051506	0.000156079	0.000276351	2.49549E-05	0.000211732	0.000370565	0.000201439	6.02941E-05	7.99076E-08	2.214E-06	9.3071E-08	2.38699E-06	2.38699113
3836603774125	383660	3774125	0.000320851	0.000801188	0.000801188	0.00022422	0.000413728	0.000743961	0.000526308	0.000159487	0.000282386	2.51961E-05	0.000217972	0.000380641	0.000206916	6.19336E-05	7.17828E-08	1.9844E-06	9.1401E-08	2.14761E-06	2.14761017
3836703774125	383670	3774125	0.000322079	0.000804255	0.000804255	0.000225078	0.000415312	0.000746808	0.000528322	0.000160098	0.000283467	2.52011E-05	0.000220027	0.000383332	0.000208379	6.23715E-05	6.52364E-08	1.8001E-06	8.8887E-08	1.95427E-06	1.95426661
3836803774125	383680	3774125	0.000321675	0.000803246	0.000803246	0.000224796	0.000414791	0.000745871	0.000527659	0.000159897	0.000283111	2.51659E-05	0.000220645	0.000383553	0.000208499	6.24074E-05	5.97576E-08	1.6462E-06	8.6343E-08	1.79226E-06	1.79225533
3836903774125	383690	3774125	0.00032063	0.000800637	0.000800637	0.000224066	0.000413444	0.000743448	0.000525945	0.000159377	0.000282192	2.51307E-05	0.00022052	0.000382602	0.000207982	6.22527E-05	5.50827E-08	1.5149E-06	8.3931E-08	1.65391E-06	1.65391143
3837003774125	383700	3774125	0.000319025	0.000796629	0.000796629	0.000222944	0.000411374	0.000739727	0.000523312	0.000158579	0.000280779	2.50906E-05	0.000219746	0.000380667	0.00020693	6.19378E-05	5.10487E-08	1.4017E-06	8.1633E-08	1.53443E-06	1.53442599
3837103774125	383710	3774125	0.000317021	0.000791625	0.000791625	0.000221544	0.00040879	0.000735081	0.000520025	0.000157583	0.000279015	2.50554E-05	0.00021852	0.000378026	0.000205495	6.15082E-05	4.75287E-08	1.3031E-06	7.9453E-08	1.43007E-06	1.43006924
3837203774125	383720	3774125	0.000311101	0.000776843	0.000776843	0.000217407	0.000401157	0.000721355	0.000510315	0.000154641	0.000273805	2.48544E-05	0.000214315	0.000370446	0.000201374	6.02747E-05	4.43453E-08	1.2142E-06	7.6773E-08	1.33529E-06	1.33528646
3837303774125	383730	3774125	0.000303835	0.000758699	0.000758699	0.000212329	0.000391787	0.000704506	0.000498396	0.000151029	0.00026741	2.46082E-05	0.00020907	0.000361142	0.000196316	5.87609E-05	4.14538E-08	1.1336E-06	7.4029E-08	1.24903E-06	1.24903344
3837403774125	383740	3774125	0.000296461	0.000740286	0.000740286	0.000207176	0.000382279	0.000687408	0.0004863	0.000147364	0.00026092	2.43671E-05	0.000203714	0.00035171	0.000191189	5.72263E-05	3.88373E-08	1.0607E-06	7.1412E-08	1.17091E-06	1.17090671
3837503774125	383750	3774125	0.000288279	0.000719855	0.000719855	0.000201458	0.000371728	0.000668437	0.000472879	0.000143297	0.000253719	2.41008E-05	0.000197805	0.000341354	0.00018556	5.55412E-05	3.64275E-08	9.9361E-07	6.8792E-08	1.09883E-06	1.0988256
3837603774125	383760	3774125	0.000280313	0.000699962	0.000699962	0.000195891	0.000361456	0.000649965	0.000459811	0.000139337	0.000246708	2.38596E-05	0.000192093	0.000331311	0.0001801	5.39072E-05	3.42388E-08	9.3273E-07	6.6322E-08	1.03329E-06	1.03328791
3837703774125	383770	3774125	0.000278939	0.000696532	0.000696532	0.000194931	0.000359685	0.0006467 8	0.000457558	0.000138654	0.000245499	2.38848E-05	0.000190988	0.000329146	0.000178924	5.3555E-05	3.25204E-08	8.8464E-07	6.5009E-08	9.8217E-07	0.98216965
3837803774125	383780	3774125	0.000281611	0.000703204	0.000703204	0.000196798	0.00036313	0.000652975	0.0004619 4	0.000139982	0.00024785	2.40907E-05	0.000192661	0.000331676	0.000180299	5.39666E-05	3.11112E-08	8.4497E-07	6.4415E-08	9.405E-07	0.94049976
3837903774125	383790	3774125	0.000284643	0.000710776	0.000710776	0.000198917	0.00036704	0.000660006	0.000466915	0.000141489	0.000250519	2.43369E-05	0.00019451	0.000334461	0.000181813	5.44197E-05	2.98229E-08	8.0864E-07	6.3946E-08	9.0241E-07	0.90241012
3838003774125	383800	3774125	0.000312076	0.000779278	0.000779278	0.000218088	0.000402414	0.000723615	0.000511914	0.000155126	0.000274664	2.55076E-05	0.000212697	0.000364826	0.000198319	5.93604E-05	2.90317E-08	7.8581E-07	6.7284E-08	8.82124E-07	0.8821237
3838103774125	383810	3774125	0.000317732	0.000793401	0.000793401	0.000222041	0.000409707	0.000736729	0.000521192	0.000157937	0.000279641	2.71655E-05	0.000216209	0.000369835	0.000201042	6.01753E-05	2.79924E-08	7.544E-07	6.771E-08	8.50098E-07	0.85009799
3838203774125	383820	3774125	0.000312556	0.000780475	0.000780475	0.000218423	0.000403032	0.000724727	0.000512701	0.000155364	0.000275085	2.79644E-05	0.000211793	0.000362042	0.000196806	5.89073E-05	2.68976E-08	7.2065E-07	6.6325E-08	8.13872E-07	0.81387151
3838303774125	383830	3774125	0.000307266	0.000767267	0.000767267	0.000214727	0.000396212	0.000712462	0.000504024	0.000152735	0.00027043	2.79041E-05	0.000207286	0.000354181	0.000192532	5.76283E-05	2.58844E-08	6.9069E-07	6.483E-08	7.81404E-07	0.78140437
3838403774125	383840	3774125	0.00030195	0.000753992	0.000753992	0.000211012	0.000389356	0.000700135	0.000495304	0.000150092	0.000265751	2.78388E-05	0.000202764	0.000346328	0.000188264	5.63506E-05	2.48714E-08	6.6208E-07	6.3372E-08	7.50326E-07	0.75032552
3838603774125	383860	3774125	0.000291936	0.000728988	0.000728988	0.000204014	0.000376444	0.000676917	0.000478878	0.000145115	0.000256938	2.76428E-05	0.000194304	0.00033171	0.000180317	5.39721E-05	2.30554E-08	6.1225E-07	6.0589E-08	6.95891E-07	0.69589102
3838703774125	383870	3774125	0.000286949	0.000716533	0.000716533	0.000200528	0.000370013	0.000665352	0.000470697	0.000142635	0.000252548	2.75423E-05	0.000190118	0.000324494	0.000176395	5.27981E-05	2.22208E-08	5.8943E-07	5.9266E-08	6.70915E-07	0.67091498
3838803774125	383880	3774125	0.000281977	0.000704118	0.000704118	0.000197054	0.000363602	0.000653824	0.000462541	0.000140164	0.000248173	2.74519E-05	0.000185969	0.000317364	0.000172519	5.16378E-05	2.14283E-08	5.678E-07	5.7988E-08	6.47221E-07	0.64722061
3838903774125	383890	3774125	0.000277049	0.000691811	0.000691811	0.00019361	0.000357247	0.000642396	0.000454457	0.000137714	0.000243835	2.73564E-05	0.000181889	0.00031036	0.000168712	5.04983E-05	2.06809E-08	5.4741E-07	5.6752E-08	6.24845E-07	0.62484459
3839003774125	383900	3774125	0.000272185	0.000679666	0.000679666	0.000190211	0.000350975	0.000631118	0.000446478	0.000135296	0.000239554	2.72459E-05	0.000177905	0.000303535	0.000165001	4.93878E-05	1.99223E-08	5.2775E-07	5.5535E-08	6.03208E-07	0.60320822
3839103774125	383910	3774125	0.000267337	0.00066756	0.00066756	0.000186823	0.000344724	0.000619878	0.000438526	0.000132887	0.000235288	2.70047E-05	0.000173976	0.000296812	0.000161347	4.82938E-05	1.91887E-08	5.0893E-07	5.4345E-08	5.8246E-07	0.58246017
3829703774135	382970	3774135	4.58543E-05	0.000114502	0.000114502	3.20444E-05	5.91279E-05	0.000106323	7.52171E-05	2.27931E-05	4.03571E-05	2.35934E-05	3.34658E-05	5.73521E-05	3.11766E-05	9.33169E-06	1.09346E-08	3.6776E-07	3.1978E-08	4.10675E-07	0.41067543
3829803774135	382980	3774135	4.61559E-05	0.000115255	0.000115255	3.22551E-05	5.95168E-05	0.000107022	7.57119E-05	2.2943E-05	4.06226E-05	2.33924E-05	3.35562E-05	5.75219E-05	3.12689E-05	9.35931E-06	1.13608E-08	3.8407E-07	3.2947E-08	4.28377E-07	0.42837717
3829903774135	382990	3774135	4.64952E-05	0.000116102	0.000116102	3.24923E-05	5.99544E-05	0.000107809	7.62685E-05	2.31117E-05	4.09213E-05	2.32015E-05	3.36718E-05	5.77256E-05	3.13796E-05	9.39246E-06	1.18247E-08	4.0193E-07	3.4018E-08	4.47773E-07	0.4477727
3830003774135	383000	3774135	4.7384E-05	0.000118321	0.000118321	3.31134E-05	6.11004E-05	0.00010987	7.77264E-05	2.35534E-05	4.17035E-05	2.31864E-05	3.41692E-05	5.85915E-05	3.18503E-05	9.53335E-06	1.24576E-08	4.2637E-07	3.5584E-08	4.74414E-07	0.47441439
3830103774135	383010	3774135	4.89083E-05	0.000122128	0.000122128	3.41786E-05	6.3066E-05	0.000113404	8.02268E-05	2.43112E-05	4.30451E-05	2.33673E-05	3.50986E-05	6.02044E-05	3.27271E-05	9.79579E-06	1.33096E-08	4.5948E-07	3.7779E-08	5.10568E-07	0.51056754
3830203774135	383020	3774135	5.05243E-05	0.000126163	0.000126163	3.53079E-05	6.51497E-05	0.000117151	8.28775E-05	2.51144E-05	4.44673E-05	2.35481E-05	3.60834E-05	6.19022E-05	3.365E-05	1.0072E-05	1.42612E-08	4.9683E-07	4.0241E-08	5.51332E-07	0.55133152
3830303774135	383030	3774135	5.24472E-05	0.000130965	0.000130965	3.66517E-05	6.76293E-05	0.00012161	8.60318E-05	2.60702E-05	4.61597E-05	2.38094E-05	3.72691E-05	6.39481E-05	3.47621E-05	1.04049E-05	1.53903E-08	5.4164E-07	4.3205E-08	6.00234E-07	0.60023442
3830403774135	383040	3774135	5.4521E-05	0.000136143	0.000136143	3.81009E-05	7.03033E-05	0.000126418	8.94335E-05	2.71011E-05	4.79848E-05	2.40958E-05	3.85452E-05	6.61638E-05	3.59666E-05	1.07654E-05	1.66819E-08	5.9357E-07	4.6622E-08	6.56871E-07	0.65687053
3830503774135	383050	3774135	5.67725E-05	0.000141765	0.000141765	3.96743E-05	7.32066E-05	0.000131639	9.31268E-05	2.82202E-05	4.99664E-05	2.44223E-05	3.99419E-05	6.85746E-05	3.72771E-05	1.11577E-05	1.81822E-08	6.5478E-07	5.063E-08	7.23593E-07	0.72359253
3830603774135	383060	3774135	5.92448E-05	0.000147939	0.000147939	4.14021E-05	7.63946E-05	0.000137372	9.71823E-05	2.94492E-05	5.21424E-05	2.48042E-05	4.14793E-05	7.12317E-05	3.87215E-05	1.159E-05	1.9953E-08	7.2821E-07	5.5417E-08	8.03581E-07	0.80358057
3830703774135	383070	3774135	6.18787E-05	0.000154516	0.000154516	4.32428E-05	7.9791E-05	0.000143479	0.000101503	3.07584E-05	5.44605E-05	2.52212E-05	4.31272E-05	7.40841E-05	4.0272E-05	1.20541E-05	2.20349E-08	8.1611E-07	6.1105E-08	8.9925E-07	0.8992504
3830803774135	383080	3774135	6.45612E-05	0.000161214	0.000161214	4.51173E-05	8.32499E-05	0.000149699	0.000105903	3.20918E-05	5.68214E-05	2.56382E-05	4.48103E-05	7.69958E-05	4.18549E-05	1.25279E-05	2.4445E-08	9.1988E-07	6.774E-08	1.01206E-06	1.01206355
3830903774135	383090	3774135	6.73729E-05	0.000168235	0.000168235	4.70822E-05	8.68755E-05	0.000156218	0.000110515	3.34894E-05	5.9296E-05	2.60904E-05	4.65888E-05	8.00604E-05	4.35207E-05	1.30265E-05	2.73184E-08	1.0462E-06	7.5709E-08	1.14918E-06	1.14917929
3831003774135	383100	3774135	7.02223E-05	0.00017535	0.00017535	4.90734E-05	9.05497E-05	0.000162825	0.000115189	3.49058E-05	6.18038E-05	2.65375E-05	4.83925E-05	8.31673E-05	4.52097E-05	1.35321E-05	3.07223E-08	1.1989E-06	8.5184E-08	1.31482E-06	1.31481935
3831103774135	383110	3774135	7.27754E-05	0.000181726	0.000181726	5.08577E-05	9.3842E-05	0.000168745	0.000119377	3.61749E-05	6.40509E-05	2.68289E-05	4.99198E-05	8.58244E-05	4.66541E-05	1.39644E-05	3.44914E-08	1.3718E-06	9.562E-08	1.50194E-06	1.50194317
3831203774135	383120	3774135	7.54901E-05	0.000188505	0.000188505	5.27548E-05	9.73425E-05	0.00017504	0.00012383	3.75243E-05	6.64401E-05	2.71454E-05	5.15175E-05	8.86003E-05	4.81631E-05	1.4416E-05	3.91468E-08	1.591E-06	1.0859E-07	1.73876E-06	1.73875593
3831303774135	383130	3774135	7.87597E-05	0.000196669	0.000196669	5.50397E-05	0.000101559	0.000182621	0.000129193	3.91495E-05	6.93177E-05	2.7678E-05	5.3487E-05	9.20214E-05	5.00228E-05	1.49727E-05	4.5566E-08	1.9027E-06	1.2668E-07	2.07497E-06	2.07496701

			EGIODemolition	EGIOSite Grubbing / Prep	EGIOMass Grading / Excavation	EGIOMass Grading / Excavation	EGIODrainage / Utilities Trenching	EGIODrainage / Utilities Trenching	EGIOFoundations / Concrete Pads	EGIOFoundations / Concrete Pads	EGIOBuilding / Structure Construction	EGIOBuilding / Structure Construction	EGIOAsphalt Paving	EGIOArchitectural Coating	EGIOLandscaping or Other Finishing	EGIOWaterside Construction (Piles)	HIWaterside Construction (Landscaping)	HIWaterside Construction (Landscaping)	KMDemolition	KMSite Grubbing / Prep	KMMass Grading / Excavation
Unique Identifier	X (UTM)	Y (UTM)	2025	2025	2025	2026	2026	2027	2026	2027	2026	2027	2027	2027	2027	2027	2025	2026	2025	2025	2025
3831403774135	383140	3774135	0.00247451	0.00223294	0.005575809	0.005575809	0.001560443	0.001560443	0.002879311	0.002879311	0.005177537	0.005177537	0.003662797	0.000344734	0.001109939	0.001965244	0.001391754	0.001391754	0.000170579	0.000153927	0.000384366
3831503774135	383150	3774135	0.003233955	0.00291824	0.007287065	0.007287065	0.002039354	0.002039354	0.003762992	0.003762992	0.00676656	0.00676656	0.004786936	0.000450535	0.001450587	0.002568392	0.001588639	0.001588639	0.000179688	0.000162146	0.000404891
3831603774135	383160	3774135	0.004443215	0.00400944	0.010011888	0.010011888	0.002801922	0.002801922	0.005170073	0.005170073	0.009296753	0.009296753	0.006576896	0.000619002	0.001992999	0.00352878	0.001822176	0.001822176	0.000189006	0.000170554	0.000425887
3831703774135	383170	3774135	0.000344352	0.00031073	0.000775929	0.000775929	0.000217151	0.000217151	0.000400685	0.000400685	0.000720505	0.000720505	0.000509714	4.79731E-05	0.000154459	0.000273483	0.000909248	0.000909248	0.005289254	0.004772889	0.011918266
3832103774135	383210	3774135	0.000335262	0.00030253	0.000755444	0.000755444	0.000211418	0.000211418	0.000390106	0.000390106	0.000701484	0.000701484	0.000496258	4.67066E-05	0.000150381	0.000266263	0.000882445	0.000882445	0.004356537	0.003931229	0.009816577
3832203774135	383220	3774135	0.000326618	0.00029473	0.000735968	0.000735968	0.000205968	0.000205968	0.000380049	0.000380049	0.000683399	0.000683399	0.000483464	4.55025E-05	0.000146504	0.000259399	0.000857783	0.000857783	0.003671026	0.003312641	0.008271915
3832303774135	383230	3774135	0.000318011	0.00028696	0.000716573	0.000716573	0.00020054	0.00020054	0.000370034	0.000370034	0.000665389	0.000665389	0.000470723	4.43033E-05	0.000142643	0.000252563	0.000833723	0.000833723	0.003160714	0.002852148	0.007122031
3832403774135	383240	3774135	0.000309266	0.00027907	0.000696868	0.000696868	0.000195025	0.000195025	0.000359858	0.000359858	0.000647092	0.000647092	0.000457779	4.30851E-05	0.000138721	0.000245618	0.000809664	0.000809664	0.002768125	0.002497886	0.006237411
3832503774135	383250	3774135	0.000300879	0.00027151	0.000677971	0.000677971	0.000189737	0.000189737	0.0003501	0.0003501	0.000629544	0.000629544	0.000445365	4.19167E-05	0.000134959	0.000238957	0.000787032	0.000787032	0.002455743	0.002216	0.005533521
3832703774135	383270	3774135	0.000291299	0.00026286	0.000656383	0.000656383	0.000183695	0.000183695	0.000338952	0.000338952	0.000609499	0.000609499	0.000431184	4.0582E-05	0.000130662	0.000231348	0.00076091	0.00076091	0.00220544	0.001990133	0.004969514
3832803774135	383280	3774135	0.000281904	0.00025438	0.000635213	0.000635213	0.00017777	0.00017777	0.00032802	0.00032802	0.00058984	0.00058984	0.000417277	3.92731E-05	0.000126448	0.000223886	0.000735519	0.000735519	0.001996879	0.001801933	0.004499564
3832903774135	383290	3774135	0.000272914	0.00024627	0.000614957	0.000614957	0.000172101	0.000172101	0.00031756	0.00031756	0.000571031	0.000571031	0.00040397	3.80207E-05	0.000122415	0.000216747	0.000711507	0.000711507	0.001819686	0.001642038	0.004100295
3833003774135	383300	3774135	0.000264163	0.00023837	0.000595239	0.000595239	0.000166583	0.000166583	0.000307377	0.000307377	0.000552722	0.000552722	0.000391017	3.68016E-05	0.00011849	0.000209797	0.000688336	0.000688336	0.001667306	0.001504535	0.003756938
3833103774135	383310	3774135	0.000255824	0.00023085	0.000576449	0.000576449	0.000161325	0.000161325	0.000297674	0.000297674	0.000535274	0.000535274	0.00037876	3.56399E-05	0.00011475	0.000203175	0.000666496	0.000666496	0.001534881	0.001385038	0.003458545
3833203774135	383320	3774135	0.000247014	0.0002229	0.000556596	0.000556596	0.000155769	0.000155769	0.000287423	0.000287423	0.000516839	0.000516839	0.000365633	3.44125E-05	0.000110798	0.000196177	0.000643198	0.000643198	0.001416185	0.00127793	0.003191088
3833303774135	383330	3774135	0.000238329	0.00021506	0.000537026	0.000537026	0.000150292	0.000150292	0.000277317	0.000277317	0.000498667	0.000498667	0.000352777	3.32026E-05	0.000106902	0.00018928	0.000620249	0.000620249	0.001308908	0.001181126	0.002949361
3833403774135	383340	3774135	0.000230032	0.00020757	0.00051833	0.00051833	0.00014506	0.00014506	0.000267662	0.000267662	0.000481307	0.000481307	0.00034096	3.20467E-05	0.000103181	0.00018269	0.000598489	0.000598489	0.001212119	0.001093786	0.002731266
3833503774135	383350	3774135	0.00022192	0.00020025	0.000500052	0.000500052	0.000139944	0.000139944	0.000258223	0.000258223	0.000464334	0.000464334	0.000328488	3.09165E-05	9.95419E-05	0.000176248	0.000577285	0.000577285	0.001123507	0.001013825	0.002531597
3833603774135	383360	3774135	0.000214214	0.0001933	0.000482687	0.000482687	0.000135085	0.000135085	0.000249257	0.000249257	0.00044821	0.00044821	0.00031708	2.9843E-05	9.60853E-05	0.000170128	0.000557269	0.000557269	0.00104379	0.00094189	0.00235197
3833703774135	383370	3774135	0.000208471	0.00018812	0.000469748	0.000469748	0.000131464	0.000131464	0.000242575	0.000242575	0.000436195	0.000436195	0.00030858	2.9043E-05	9.35096E-05	0.000165567	0.000543313	0.000543313	0.000981872	0.000886017	0.002212451
3837803774135	383780	3774135	0.000204018	0.0001841	0.000459715	0.000459715	0.000128655	0.000128655	0.000237394	0.000237394	0.000426878	0.000426878	0.00030199	2.84226E-05	9.15123E-05	0.000162031	0.000533368	0.000533368	0.000931803	0.000840836	0.002099631
3837903774135	383790	3774135	0.000199834	0.00018033	0.000450286	0.000450286	0.000126017	0.000126017	0.000232525	0.000232525	0.000418123	0.000418123	0.000295797	2.78397E-05	8.96354E-05	0.000158707	0.000524265	0.000524265	0.000885787	0.000799312	0.001995943
3838003774135	383800	3774135	0.000201505	0.00018183	0.000454052	0.000454052	0.000127071	0.000127071	0.000234469	0.000234469	0.00042162	0.00042162	0.000298271	2.80725E-05	9.03851E-05	0.000160035	0.000529451	0.000529451	0.000853972	0.000770603	0.001924253
3838103774135	383810	3774135	0.00020157	0.00018189	0.0004542	0.0004542	0.00012712	0.00012712	0.00023454	0.00023454	0.00042157	0.00042157	0.00029836	2.80817E-05	9.04145E-05	0.000160087	0.000536398	0.000536398	0.000808093	0.000729203	0.001820875
3838203774135	383820	3774135	0.00019784	0.00017853	0.000445794	0.000445794	0.00012476	0.00012476	0.00023020	0.00023020	0.00041951	0.00041951	0.00029284	2.75619E-05	8.87411E-05	0.000157124	0.000538935	0.000538935	0.000760173	0.000685961	0.001712897
3838303774135	383830	3774135	0.000192665	0.00017386	0.000434132	0.000434132	0.000121496	0.000121496	0.000224183	0.000224183	0.000403123	0.000403123	0.000285185	2.6841E-05	8.64198E-05	0.000153014	0.000535525	0.000535525	0.000721571	0.000651127	0.001625914
3838403774135	383840	3774135	0.000187669	0.00016935	0.000422874	0.000422874	0.000118345	0.000118345	0.00021837	0.00021837	0.00039269	0.00039269	0.00027779	2.61449E-05	8.41787E-05	0.000149046	0.00052578	0.00052578	0.000685816	0.000618863	0.001545348
3838603774135	383860	3774135	0.000178023	0.00016064	0.000401139	0.000401139	0.000112263	0.000112263	0.000207145	0.000207145	0.000372486	0.000372486	0.000263512	2.48011E-05	7.9852E-05	0.00014138	5	0.00050076	0.000626549	0.000565382	0.001411801
3838703774135	383870	3774135	0.00017347	0.00015654	0.00039089	0.00039089	0.000109394	0.000109394	0.000201853	0.000201853	0.00036269	0.00036269	0.00025677	2.41674E-05	7.78118E-05	0.000137773	0.00048889	0.00048889	0.00059967	0.00054112	0.001351234
3838803774135	383880	3774135	0.000169099	0.00015259	0.000381031	0.000381031	0.000106635	0.000106635	0.000196762	0.000196762	0.000353814	0.000353814	0.00025030	2.35579E-05	7.58492E-05	0.000134298	0.00047709	0.00047709	0.000574325	0.000518256	0.001294125
3838903774135	383890	3774135	0.00016491	0.00014879	0.000371548	0.000371548	0.000103981	0.000103981	0.000191865	0.000191865	0.00034509	0.00034509	0.00024473	2.29716E-05	7.39616E-05	0.000130956	0.00046571	0.00046571	0.000550502	0.000496759	0.001240445
3839003774135	383900	3774135	0.00016079	0.00014509	0.000362308	0.000362308	0.000101395	0.000101395	0.000187094	0.000187094	0.00033649	0.00033649	0.00023803	2.24003E-05	7.21222E-05	0.000127699	0.00045061	0.00045061	0.000528476	0.000476883	0.001190814
3839103774135	383910	3774135	0.000156773	0.00014147	0.000353256	0.000353256	9.88621E-05	9.88621E-05	0.000182419	0.000182419	0.00032802	0.00032802	0.00023205	2.18407E-05	7.03203E-05	0.000124508	0.00043514	0.00043514	0.000507685	0.000458122	0.001143967
3829703774135	382970	3774135	0.000321718	0.00029031	0.000724926	0.000724926	0.000202877	0.000202877	0.00037434	0.00037434	0.00067315	0.00067315	0.00047621	4.48198E-05	0.000144306	0.000255507	0.000368378	0.000368378	7.87506E-05	7.10625E-05	0.000177449
3829803774135	382980	3774135	0.00033824	0.00030522	0.000762156	0.000762156	0.00021329	0.000213297	0.00039357	0.00039357	0.000707716	0.000707716	0.000500667	4.71216E-05	0.000151717	0.000268629	0.00038208	0.00038208	7.98847E-05	7.20859E-05	0.000180004
3829903774135	382990	3774135	0.000356386	0.00032159	0.000803044	0.000803044	0.00022474	0.00022474	0.00041468	0.00041468	0.00074584	0.00074584	0.00052752	4.96496E-05	0.00015985	0.00028304	0.00039684	0.00039684	8.11024E-05	7.31848E-05	0.000182748
3830003774135	383000	3774135	0.000380263	0.00034314	0.000856845	0.000856845	0.000239796	0.000239796	0.000442469	0.000442469	0.000795642	0.000795642	0.000562869	5.29759E-05	0.000170566	0.000302003	0.000415672	0.000415672	8.33468E-05	7.521E-05	0.000187805
3830103774135	383010	3774135	0.000411821	0.00037162	0.000927956	0.000927956	0.000259697	0.000259697	0.000479191	0.000479191	0.000861674	0.000861674	0.000609583	5.73725E-05	0.000184722	0.000327067	0.000439779	0.000439779	8.68686E-05	7.8388E-05	0.000195741
3830203774135	383020	3774135	0.000447511	0.00040382	0.001008375	0.001008375	0.000282203	0.000282203	0.000520718	0.000520718	0.000936348	0.000936348	0.00066241	6.23445E-05	0.00020073	0.000355411	0.000466265	0.000466265	9.06112E-05	8.17653E-05	0.000204174
3830303774135	383030	3774135	0.000490859	0.00044294	0.001106051	0.001106051	0.000309539	0.000309539	0.000571157	0.000571157	0.001027047	0.001027047	0.000726574	6.83835E-05	0.000220174	0.000389838	0.00049728	0.00049728	9.51418E-05	8.58535E-05	0.000214383
3830403774135	383040	3774135	0.000541411	0.00048856	0.00121996	0.00121996	0.000341417	0.000341417	0.0006299	0.0006299	0.00113282	0.00113282	0.00080143	7.54261E-05	0.000242849	0.000429986	0.00053216	0.00053216	0.000100072	9.03027E-05	0.000225493
3830503774135	383050	3774135	0.000601222	0.00054253	0.001354731	0.001354731	0.000379134	0.000379134	0.000699574	0.000699574	0.001257965	0.001257965	0.000889935	8.37586E-05	0.000269677	0.000477487	0.000571559	0.000571559	0.00010545	9.51558E-05	0.000237611
3830603774135	383060	3774135	0.000673537	0.00060778	0.001517681	0.001517681	0.000424737	0.000424737	0.00078372	0.00078372	0.001409275	0.001409275	0.000996978	9.38332E-05	0.000302114	0.00053492	0.000617014	0.000617014	0.00011139	0.000100515	0.000250994
3830703774135	383070	3774135	0.000760484	0.00068624	0.001713596	0.001713596	0.000479566	0.000479566	0.00088489	0.00088489	0.001591197	0.001591197	0.001125676	0.000105946	0.000341114	0.000603972	0.00066878	0.00066878	0.000117711	0.000106219	0.000265238
3830803774135	383080	3774135	0.000866567	0.00078197	0.001952633	0.001952633	0.000546463	0.000546463	0.001008327	0.001008327	0.001813159	0.001813159	0.001282702	0.000120725	0.000388697	0.000688223	0.000728223	0.000728223	0.000124307	0.000112171	0.0002801
3830903774135	383090	3774135	0.000998228	0.00090078	0.002249304	0.002249304	0.000629489	0.000629489	0.001161526	0.001161526	0.00208864	0.00208864	0.001477588	0.000139067	0.000447754	0.000792788	0.000797055	0.000797055	0.000131183	0.000118377	0.000295595
3831003774135	383100	3774135	0.001160033	0.00104678	0.002613899	0.002613899	0.000731524	0.000731524	0.0013498	0.0013498	0.002427192	0.002427192	0.001717093	0.000161609	0.000520331	0.000921292	0.000875641	0.000875641	0.000138251	0.000124754	0.00031152
3831103774135	383110	3774135	0.001345541	0.00121418	0.003031905	0.003031905	0.000848507	0.000848507	0.001565656	0.001565656	0.00281534	0.00281534	0.001991684	0.000187453	0.000603541	0.001068622	0.000958794	0.000958794	0.00014493	0.000130781	0.000326571
3831203774135	383120	3774135	0.001583404	0.00142882	0.003567882	0.003567882	0.000998506	0.000998506	0.001842431	0.001842431	0.003313033	0.003313033	0.002343772	0.00022059	0.000710234	0.001257532	0.001055096	0.001055096	0.000152057	0.000137213	0.00034263
3831303774135	383130	3774135	0.001927846	0.00173964	0.004344012	0.004344012	0.001215713	0.001215713	0.002243219	0.002243219	0.004033726	0.004033726	0.002853619	0.000268576	0.000864733	0.001531086	0.001177534	0.001177534	0.000160134	0.0001445	0.000360829
3831403774135	383140	3774135	0.002434033	0.00219641	0.005484603	0.005484603	0.001534918	0.001534918	0.002832213	0.002832213	0.005092846	0.005092846	0.003602883	0.000339095	0.001091783	0.001933098	0.001330757	0.001330757	0.000168819	0.000152338	0.000380399
3831503774135	383150	3774135	0.003202719	0.00289005	0.00721668	0.00721668	0.002019656	0.002019656	0.003726646	0.003726646	0.006701203	0.006701203	0.004740699	0.000446183	0.001436576	0.002543584	0.001517063	0.001517063	0.000177904	0.000160536	0.00040087
3831603774135	383160	3774135	0.004394853	0.0039658	0.009902914	0.009902914	0.002771424	0.002771424	0.0051138	0.0051138	0.009195563	0.009195563	0.00650531	0.000612264	0.001971306	0.003490371	0.001731124	0.001731124	0.000187066	0.000168804	0.000421516
3831703774135	383170	3774135	0.000339971	0.00030678	0.000766056	0.000766056	0.000214388	0.000214388	0.000395586	0.000395586	0.000711338	0.000711338	0.000503229	4.73627E-05	0.000152494	0.000270003	0.000878163	0.000878163	0.004427462	0.00399523	0.009976393
3832603774135	383260	3774135	0.000331429	0.00029907	0.000746809	0.000746809	0.000209002	0.000209002	0.000385647	0.000385647	0.000693466	0.000693466	0.000490585	4.61727E-05	0.000148662	0.00026322	0.000853643	0.000853643	0.003825566	0.003452094	0.008620141
3832703774135	383270	3774135	0.000323383	0.00029181	0.000728678	0.000728678	0.000203928	0.000203928	0.000376285	0.000376285	0.00067663	0.00067663	0.000478675	4.50518E-05	0.000145053	0.000256829	0.000831297	0.000831297	0.003299609	0.002977484	0.007435003
3832803774135	383280	3774135	0.000315146	0.00028438	0.000710117	0.000710117	0.000198733	0.000198733	0.0003667	0.0003667	0.00065939	0.00065939	0.000466482	4.39042E-05	0.000141358	0.000250287	0.000808966	0.000808966	0.00287856	0.002597539	0.006486253
3832903774135	383290	3774135	0.000306502	0.00027658	0.000690641	0.000690641	0.000193282	0.000193282	0.000356643	0.000356643	0.00064131	0.00064131	0.000453688	4.27001E-05	0.000137481	0.000243423	0.000785779	0.000785779	0.002543209	0.002294927	0.005730607
3833003774135	383300	3774135	0.000298223	0.00026911	0.000671986	0.000671986	0.000188062	0.000188062	0.000347009	0.000347009	0.00062387	0.00062387	0.000441433	4.15467E-05	0.000133768	0.000236847	0.000764003	0.000764003	0.002272127	0.00205031	0.00511978
3833103774135	383310	3774135	0.00028918	0.00026095	0.000651609	0.000651609	0.000182359	0.000182359	0.00033648	0.00033648	0.00060506	0.00060506	0.000428047	4.02868E-05	0.000129711	0.000229665	0.000740134	0.000740134	0.002048977	0.001848945	0.004616957
3833203774135	383320	3774135	0.000280358	0.00025299	0.000631729	0.000631729	0.000176795	0.000176795	0.000326221	0.000326221	0.00058606	0.00058606	0.00041498	3.90577E-05	0.000125754	0.000222659	0.000717058	0.000717058	0.001862269	0.001680465	0.004196248
3833303774135	383330	3774135	0.000271643	0.00024512	0.000612092	0.000612092	0.0001713	0.0001713	0.00031608	0.00031608	0.00056837	0.00056837	0.00040208	3.78436E-05	0.000121845	0.000215737	0.00069439	0.00069439	0.001703049	0.001536788	0.003837478
3837003774135	383700	3774135	0.000262546	0.00023691	0.000591594	0.000591594	0.000165563	0.000165563	0.000305495	0.000305495	0.000549337	0.000549337	0.000388623	3.65763E-05	0.000117765	0.000208513	0.000670668	0.000670668	0.001564404	0.001411679	0.00352507
3837103774135	383710	3774135	0.00025389	0.00022911	0.000572104	0.000572104	0.000160109	0.000160109	0.000295431	0.000295431	0.00053124	0.00053124	0.00037582	3.53713E-05	0.000113885	0.000201643	0.000648305	0.000648305	0.001442611	0.001301775	0.003250632
3837203774135	383720	3774135	0.000245032	0.00022111	0.000552131	0.000552131	0.000154519	0.000154519	0.000285117	0.000285117	0.000512693	0.000512693	0.0003627	3.41364E-05	0.000109909	0.000194603	0.000625292	0.000625292	0.00133257	0.001202477	0.003002677
3837303774135	383730	3774135	0.000236371	0.0002133	0.000532615	0.000532615	0.000149057	0.000149057	0.000275039	0.000275039	0.000494571	0.000494571	0.00034979	3.29298E-05	0.000106024	0.000187725	0.000602898	0.000602898	0.001232557	0.001112228	0.002777319
3837403774135	383740	3774135	0.000228116	0.00020585	0.000514013	0.000514013	0.000143851	0.000143851	0.000265433	0.000265433	0.00047298	0.00047298	0.00033766	3.17797E-05	0.000102321	0.000181169	0.000581725	0.000581725	0.001142412	0.001030883	0.002574194
3837503774135	383750	3774135	0.000220087	0.0001986	0.000495922	0.000495922	0.000138789	0.000138789	0.000256091	0.000256091	0.00046099	0.00046099	0.00032576	3.06612E-05	9.87199E-05	0.000174792	0.000561187	0.000561187	0.001060163	0.000956664	0.002388864
3837603774135	383760	3774135	0.000212447	0.00019171	0.000478706	0.000478706	0.00013397	0.00013397	0.000247201	0.000247201	0.000444513	0.000444513	0.000314466	2.95968E-05	9.52928E-05	0.000168724	0.000541838	0.000541838	0.000986045	0.000889782	0.002221853
3837703774135	383770	3774135	0.000206818	0.00018663	0.000466023	0.000466023	0.000130421	0.000130421	0.000240651	0.000240651	0.000432735	0.000432735	0.000306134	2.88126E-05	9.2768E-05	0.000164254	0.00052842	0.00052842	0.000929636	0.00083888	0.002094748
3837803774135	383780	3774135	0.000202544	0.00018277	0.000456392	0.000456392	0.000127726	0.000127726	0.000235678	0.000235678	0.00042393	0.00042393	0.000299808	2.82172E-05	9.08509E-05	0.00016086	0.000519095	0.000519095	0.000885029	0.000798628	0.001994235
3837903774135	383790	3774135	0.000198479	0.0001791	0.000447233	0.000447233	0.000125162	0.000125162	0.000230948	0.000230948	0.000415288	0.000415288	0.000293791	2.76509E-05	8.90276E-05	0.000157631	0.000510435	0.000510435	0.000843836	0.000761457	0.001901415
3838003774135	383800	3774135	0.000199512	0.00018003	0.00044956	0.00044956	0.000125814	0.000125814	0.00023215	0.00023215	0.00041748	0.00041748	0.00029532	2.77948E-05	8.94908E-05	0.000158451	0.000516065	0.000516065	0.000817554	0.00073774	0.001842194
3838103774135	383810	3774135	0.000201028	0.0001814	0.000452976	0.000452976	0.00012677	0.00012677	0.000233914	0.000233914	0.000420621	0.000420621	0.000297564	2.8006E-05	9.01709E-05	0.000159655	0.000523551	0.000523551	0.000778695	0.000702675	0.001754633
3838203774135	383820	3774135	0.000197548	0.00017826	0.000445134	0.000445134	0.000124575	0.000124575	0.000229865	0.000229865	0.000413339	0.000413339	0.000292413	2.75212E-05	8.86099E-05	0.000156892	0.000525216	0.000525216	0.000733778	0.000662142	0.00165342
3838303774135	383830	3774135	0.0001926	0.0001738	0.000433984	0.000433984	0.000121455	0.000121455	0.000224107	0.000224107	0.00040285	0.00040285	0.00028508	2.68318E-05	8.63903E-05	0.000152962	0.00052535	0.00052535	0.000696942	0.000628903	0.001570419
3838403774135	383840	3774135	0.000187657	0.00016934	0.000422847	0.000422847	0.000118338	0.000118338	0.000218356	0.000218356	0.000392644	0.000392644	0.000277772	2.61433E-05	8.41734E-05	0.000149036	0.000516018	0.000516018	0.000662757	0.000598055	0.00149339

			KMMass Grading / Excavation	KMDrainage / Utilities Trenching	KMFoundations / Concrete Pads	KMBuilding / Structure Construction	KMAsphalt Paving	KMArchitectural Coating	KMLandscaping or Other Finishing	KMWaterside Construction (Piles)	EWNDemolition	EWNSite Grubbing / Prep	EWNDrainage / Utilities Trenching	EWNDrainage / Utilities Trenching	EWNDrainage / Utilities Trenching	EWNFoundations / Concrete Pads	EWNBuilding / Structure Construction	EWNAsphalt Paving	EWNLandscaping or Other Finishing	EWNWaterside Construction (Piles)	ISDemolition
Unique Identifier	X (UTM)	Y (UTM)	2026	2026	2026	2026	2026	2026	2026	2026	2027	2027	2027	2028	2029	2029	2029	2029	2029	2029	2027
3831403774135	383140	3774135	0.000384366	8.28143E-05	0.000198484	0.000368164	0.000252494	2.37641E-05	7.65132E-05	0.000135473	5.86764E-05	7.91126E-05	9.59878E-05	9.59878E-05	9.59878E-05	6.82752E-05	0.000118901	8.68535E-05	2.63192E-05	4.56716E-05	0.000822168
3831503774135	383150	3774135	0.000404891	8.72366E-05	0.000209083	0.000387823	0.000265977	2.50331E-05	8.0599E-05	0.000142708	6.06283E-05	8.17443E-05	9.91809E-05	9.91809E-05	9.91809E-05	7.05464E-05	0.000122856	8.97427E-05	2.71948E-05	4.71909E-05	0.000940053
3831603774135	383160	3774135	0.000425887	9.17602E-05	0.000219925	0.000407934	0.000279769	2.63312E-05	8.47785E-05	0.000150108	6.28548E-05	8.47462E-05	0.000102823	0.000102823	0.000102823	7.31371E-05	0.000127368	9.30384E-05	2.81935E-05	4.89239E-05	0.001064568
3836103774135	383610	3774135	0.011918266	0.00256787	0.006154514	0.011415856	0.007829212	0.000736867	0.002372488	0.0042007	5.01525E-05	6.76199E-05	8.20437E-05	8.20437E-05	8.20437E-05	5.83569E-05	0.000101628	7.42363E-05	2.24959E-05	3.90369E-05	0.001113461
3836203774135	383620	3774135	0.009816577	0.002115047	0.005069216	0.009402764	0.006448595	0.000606927	0.00195412	0.003459941	5.0833E-05	6.85374E-05	8.31569E-05	8.31569E-05	8.31569E-05	5.91487E-05	0.000103007	7.52436E-05	2.28011E-05	3.95666E-05	0.001056629
3836303774135	383630	3774135	0.008271915	0.001782239	0.004271563	0.007923216	0.005433893	0.000511425	0.001646634	0.002915511	5.1603E-05	6.95756E-05	8.44166E-05	8.44166E-05	8.44166E-05	6.00447E-05	0.000104568	7.63834E-05	2.31465E-05	4.01659E-05	0.001003773
3836403774135	383640	3774135	0.007122031	0.001534489	0.00367777	0.006821805	0.004678524	0.000440332	0.001417734	0.002510224	5.23014E-05	7.05172E-05	8.5559E-05	8.5559E-05	8.5559E-05	6.08573E-05	0.000105983	7.74171E-05	2.34597E-05	4.07095E-05	0.000952409
3836503774135	383650	3774135	0.006237411	0.001343892	0.003220958	0.005974475	0.004097409	0.000385639	0.001241639	0.002198432	5.28386E-05	7.12415E-05	8.64379E-05	8.64379E-05	8.64379E-05	6.14824E-05	0.000107071	7.82123E-05	2.37007E-05	4.11277E-05	0.000902077
3836603774135	383660	3774135	0.005533521	0.001192234	0.002857474	0.005300258	0.003635018	0.000342119	0.001101521	0.001950339	5.33759E-05	7.19659E-05	8.73167E-05	8.73167E-05	8.73167E-05	6.21075E-05	0.00010816	7.90075E-05	2.39417E-05	4.15459E-05	0.000855309
3836703774135	383670	3774135	0.004969514	0.001070715	0.002566224	0.004760026	0.003264517	0.000307249	0.000989248	0.00175155	5.33042E-05	7.18693E-05	8.71995E-05	8.71995E-05	8.71995E-05	6.20242E-05	0.000108015	7.89015E-05	2.39095E-05	4.14901E-05	0.00080533
3836803774135	383680	3774135	0.004499564	0.000969461	0.002323545	0.004309887	0.002955802	0.000278193	0.000895698	0.001585912	5.31192E-05	7.16198E-05	8.68968E-05	8.68968E-05	8.68968E-05	6.18089E-05	0.00010764	7.86276E-05	2.38265E-05	4.13461E-05	0.00075852
3836903774135	383690	3774135	0.004100295	0.000883436	0.002117365	0.003927448	0.002693519	0.000253508	0.000816218	0.001445186	5.29103E-05	7.13381E-05	8.65551E-05	8.65551E-05	8.65551E-05	6.15658E-05	0.000107217	7.83184E-05	2.37328E-05	4.11835E-05	0.000715506
3837003774135	383700	3774135	0.003756938	0.000809457	0.001940058	0.003598566	0.002467965	0.000232279	0.000747868	0.001324167	5.26237E-05	7.09518E-05	8.60863E-05	8.60863E-05	8.60863E-05	6.12324E-05	0.000106636	7.78943E-05	2.36043E-05	4.09604E-05	0.000675388
3837103774135	383710	3774135	0.003458545	0.000745167	0.00178597	0.003312752	0.002271948	0.00021383	0.000688469	0.001218995	5.23372E-05	7.05655E-05	8.56176E-05	8.56176E-05	8.56176E-05	6.08995E-05	0.000106055	7.74701E-05	2.34758E-05	4.07374E-05	0.000638535
3837203774135	383720	3774135	0.003191088	0.000687541	0.001647857	0.003056569	0.002096253	0.000197294	0.000635228	0.001124728	5.16627E-05	6.96561E-05	8.45142E-05	8.45142E-05	8.45142E-05	6.01141E-05	0.000104689	7.64717E-05	2.31733E-05	4.02124E-05	0.000601663
3837303774135	383730	3774135	0.002949361	0.000635459	0.00152303	0.002825032	0.001937461	0.000182349	0.000587109	0.001039529	5.08509E-05	6.85615E-05	8.31862E-05	8.31862E-05	8.31862E-05	5.91695E-05	0.000103044	7.52701E-05	2.28091E-05	3.95805E-05	0.00056675
3837403774135	383740	3774135	0.002731266	0.000588469	0.001410408	0.00261613	0.001794192	0.000168865	0.000543695	0.000962659	5.00451E-05	6.7475E-05	8.1868E-05	8.1868E-05	8.1868E-05	5.82319E-05	0.000101411	7.40773E-05	2.24477E-05	3.89533E-05	0.000534594
3837503774135	383750	3774135	0.002531597	0.00054545	0.0013073	0.002424879	0.001663028	0.00015652	0.000503948	0.000892284	4.91557E-05	6.62759E-05	8.0413E-05	8.0413E-05	8.0413E-05	5.7197E-05	9.96084E-05	7.27608E-05	2.20487E-05	3.82621E-05	0.000504319
3837603774135	383760	3774135	0.00235197	0.000506748	0.001214542	0.002252824	0.001545029	0.000145415	0.000468191	0.000828973	4.832E-05	6.51491E-05	7.90459E-05	7.90459E-05	7.90459E-05	5.62246E-05	9.7915E-05	7.15238E-05	2.16739E-05	3.76106E-05	0.000476425
3837703774135	383770	3774135	0.002212451	0.000476687	0.001142495	0.002119186	0.001453378	0.000136789	0.000440418	0.000779798	4.82603E-05	6.50687E-05	7.89483E-05	7.89483E-05	7.89483E-05	5.61552E-05	9.7794E-05	7.14355E-05	2.16471E-05	3.75641E-05	0.000455444
3837803774135	383780	3774135	0.002099631	0.000452379	0.001084235	0.002011122	0.001379266	0.000129813	0.000417959	0.000740034	4.87259E-05	6.56964E-05	7.97099E-05	7.97099E-05	7.97099E-05	5.66969E-05	9.87375E-05	7.21246E-05	2.1856E-05	3.79265E-05	0.000438856
3837903774135	383790	3774135	0.001995943	0.000430039	0.001030692	0.001911805	0.001311152	0.000123403	0.000397319	0.000703488	4.92751E-05	6.64368E-05	8.06083E-05	8.06083E-05	8.06083E-05	5.73359E-05	9.98503E-05	7.29375E-05	2.21023E-05	3.83539E-05	0.000423431
3838003774135	383800	3774135	0.001924253	0.000414593	0.000993672	0.001843137	0.001264059	0.00011897	0.000383048	0.00067822	5.28804E-05	7.12979E-05	8.65062E-05	8.65062E-05	8.65062E-05	6.1531E-05	0.000107156	7.82742E-05	2.37194E-05	4.11602E-05	0.000421754
3838103774135	383810	3774135	0.001820875	0.00039232	0.000940288	0.001744117	0.001196149	0.000112579	0.000362469	0.000641784	5.5483E-05	7.48068E-05	9.07637E-05	9.07637E-05	9.07637E-05	6.45593E-05	0.00011243	8.21265E-05	2.48868E-05	4.31859E-05	0.000415719
3838203774135	383820	3774135	0.001712897	0.000369055	0.000884529	0.00164069	0.001125217	0.000105903	0.000340975	0.000603726	5.54113E-05	7.47103E-05	9.06465E-05	9.06465E-05	9.06465E-05	6.4476E-05	0.000112285	8.20205E-05	2.48547E-05	4.31302E-05	0.000399298
3838303774135	383830	3774135	0.001625914	0.000350314	0.000839612	0.001557375	0.001068077	0.000100525	0.00032366	0.000573068	5.51905E-05	7.44125E-05	9.02852E-05	9.02852E-05	9.02852E-05	6.4219E-05	0.000111837	8.16935E-05	2.47556E-05	4.29583E-05	0.000382913
3838403774135	383840	3774135	0.001545348	0.000332955	0.000798007	0.001480204	0.001015152	9.55437E-05	0.000307622	0.000544672	5.48681E-05	7.39779E-05	8.97579E-05	8.97579E-05	8.97579E-05	6.38439E-05	0.000111184	8.12164E-05	2.4611E-05	4.27074E-05	0.000367453
3838603774135	383860	3774135	0.001411801	0.000304182	0.000729045	0.001352287	0.000927424	8.7287E-05	0.000281038	0.000497602	5.42175E-05	7.31006E-05	8.86935E-05	8.86935E-05	8.86935E-05	6.30869E-05	0.000109866	8.02533E-05	2.43192E-05	4.2201E-05	0.000338891
3838703774135	383870	3774135	0.001351234	0.000291132	0.000697769	0.001294274	0.000887638	8.35424E-05	0.000268981	0.000476255	5.38952E-05	7.2666E-05	8.81662E-05	8.81662E-05	8.81662E-05	6.27118E-05	0.000109212	7.97762E-05	2.41746E-05	4.19501E-05	0.000325818
3838803774135	383880	3774135	0.001294125	0.000278828	0.000668278	0.001239572	0.000850122	8.00115E-05	0.00025763	0.000456126	5.35728E-05	7.22315E-05	8.76389E-05	8.76389E-05	8.76389E-05	6.23367E-05	0.000108559	7.92991E-05	2.403E-05	4.16992E-05	0.000313492
3838903774135	383890	3774135	0.001240445	0.000267262	0.000640558	0.001188155	0.000814859	7.66926E-05	0.000246927	0.000437206	5.32565E-05	7.18049E-05	8.71214E-05	8.71214E-05	8.71214E-05	6.19686E-05	0.000107918	7.88308E-05	2.38881E-05	4.14529E-05	0.000301846
3839003774135	383900	3774135	0.001190814	0.000256569	0.000614928	0.001140616	0.000782256	7.36241E-05	0.000237047	0.000419713	5.28745E-05	7.12898E-05	8.64965E-05	8.64965E-05	8.64965E-05	6.15241E-05	0.000107144	7.82653E-05	2.37168E-05	4.11556E-05	0.000290756
3839103774135	383910	3774135	0.001143967	0.000246475	0.000590737	0.001095743	0.000751482	7.07277E-05	0.000227722	0.000403201	5.25163E-05	7.08069E-05	8.59106E-05	8.59106E-05	8.59106E-05	6.11074E-05	0.000106418	7.77352E-05	2.35561E-05	4.08768E-05	0.00028022
3829703774145	382970	3774145	0.000177449	3.82325E-05	9.16333E-05	0.000169968	0.000116567	1.09711E-05	3.53235E-05	6.25433E-05	4.08765E-05	5.51132E-05	6.68692E-05	6.68692E-05	6.68692E-05	4.75634E-05	8.28316E-05	6.05059E-05	1.83351E-05	3.18168E-05	0.000181772
3829803774145	382980	3774145	0.000180004	3.87831E-05	9.29529E-05	0.000172416	0.000118246	1.11291E-05	3.58322E-05	6.34441E-05	4.07691E-05	5.49683E-05	6.66935E-05	6.66935E-05	6.66935E-05	4.74384E-05	8.26139E-05	6.03468E-05	1.82869E-05	3.17332E-05	0.000189155
3829903774145	382990	3774145	0.000182748	3.93743E-05	9.43698E-05	0.000175044	0.000120049	1.12987E-05	3.63784E-05	6.44112E-05	4.06676E-05	5.48315E-05	6.65275E-05	6.65275E-05	6.65275E-05	4.73204E-05	8.24082E-05	6.01966E-05	1.82414E-05	3.16542E-05	0.000197303
3830003774145	383000	3774145	0.000187805	4.04639E-05	9.69814E-05	0.000179888	0.000123371	1.16114E-05	3.73851E-05	6.61936E-05	4.09064E-05	5.51534E-05	6.69181E-05	6.69181E-05	6.69181E-05	4.75982E-05	8.28921E-05	6.05501E-05	1.83485E-05	3.184E-05	0.000208239
3830103774145	383010	3774145	0.000195741	4.21737E-05	0.000101079	0.000187489	0.000128584	1.2102E-05	3.89648E-05	6.89906E-05	4.15451E-05	5.60146E-05	6.79629E-05	6.79629E-05	6.79629E-05	4.83414E-05	8.41863E-05	6.14955E-05	1.8635E-05	3.23372E-05	0.00022275
3830203774145	383020	3774145	0.000204174	4.39907E-05	0.000105434	0.000195567	0.000134124	1.26234E-05	4.06436E-05	7.1963E-05	4.21957E-05	5.68918E-05	6.90273E-05	6.90273E-05	6.90273E-05	4.90984E-05	8.55047E-05	6.24585E-05	1.89268E-05	3.28436E-05	0.00023895
3830303774145	383030	3774145	0.000214383	4.61902E-05	0.000110706	0.000205346	0.00014083	1.32546E-05	4.26757E-05	7.55611E-05	4.30553E-05	5.80507E-05	7.04334E-05	7.04334E-05	7.04334E-05	5.00986E-05	8.72465E-05	6.37309E-05	1.93124E-05	3.35127E-05	0.000258499
3830403774145	383040	3774145	0.000225493	4.85839E-05	0.000116443	0.000215987	0.000148128	1.39415E-05	4.48873E-05	7.94769E-05	4.39745E-05	5.92902E-05	7.19372E-05	7.19372E-05	7.19372E-05	5.11682E-05	8.91093E-05	6.50915E-05	1.97247E-05	3.42282E-05	0.000280978
3830503774145	383050	3774145	0.000237611	5.11949E-05	0.000122701	0.000227595	0.000156089	1.46907E-05	4.72997E-05	8.37482E-05	4.49773E-05	6.06422E-05	7.35777E-05	7.35777E-05	7.35777E-05	5.23351E-05	9.11414E-05	6.65759E-05	2.01745E-05	3.50087E-05	0.000307153
3830603774145	383060	3774145	0.000250994	5.40784E-05	0.000129612	0.000240414	0.00016488	1.55181E-05	4.99637E-05	8.84652E-05	4.61055E-05	6.21633E-05	7.54232E-05	7.54232E-05	7.54232E-05	5.36478E-05	9.34274E-05	6.82458E-05	2.06806E-05	3.58868E-05	0.000338288
3830703774145	383070	3774145	0.000265238	5.71473E-05	0.000136967	0.000254057	0.000174237	1.63988E-05	5.27991E-05	9.34855E-05	4.73053E-05	6.3781E-05	7.73859E-05	7.73859E-05	7.73859E-05	5.50439E-05	9.58587E-05	7.00218E-05	2.12187E-05	3.68207E-05	0.000374873
3830803774145	383080	3774145	0.0002801	6.03495E-05	0.000144642	0.000268293	0.000184	1.73177E-05	5.57577E-05	9.87239E-05	4.85946E-05	6.55194E-05	7.94951E-05	7.94951E-05	7.94951E-05	5.65441E-05	9.84714E-05	7.19303E-05	2.1797E-05	3.78243E-05	0.000418179
3830903774145	383090	3774145	0.000295595	6.36879E-05	0.000152643	0.000283134	0.000194179	1.82757E-05	5.88421E-05	0.000104185	5.00033E-05	6.74187E-05	8.17996E-05	8.17996E-05	8.17996E-05	5.81833E-05	0.000101326	7.40154E-05	2.24289E-05	3.89208E-05	0.000469764
3831003774145	383100	3774145	0.00031152	6.71191E-05	0.000160867	0.000298388	0.00020464	1.92603E-05	6.20122E-05	0.000109798	5.1424E-05	6.93341E-05	8.41236E-05	8.41236E-05	8.41236E-05	5.98363E-05	0.000104205	7.61183E-05	2.30662E-05	4.00266E-05	0.000529908
3831103774145	383110	3774145	0.000326571	7.03619E-05	0.000168639	0.000312804	0.000214527	2.01908E-05	6.50083E-05	0.000115103	5.24805E-05	7.07587E-05	8.5852E-05	8.5852E-05	8.5852E-05	6.10657E-05	0.000106346	7.76822E-05	2.35401E-05	4.08489E-05	0.000594118
3831203774145	383120	3774145	0.00034263	7.3822E-05	0.00017693 2	0.000328187	0.000225077	2.11837E-05	6.82051E-05	0.000120763	5.35728E-05	7.22315E-05	8.76389E-05	8.76389E-05	8.76389E-05	6.23367E-05	0.000108559	7.92991E-05	2.403E-05	4.16992E-05	0.00066992
3831303774145	383130	3774145	0.000360829	7.77429E-05	0.00018633	0.000345618	0.000237031	2.23088E-05	7.18277E-05	0.000127177	5.51427E-05	7.43481E-05	9.02071E-05	9.02071E-05	9.02071E-05	6.41634E-05	0.00011174	8.16229E-05	2.47342E-05	4.29211E-05	0.000768279
3831403774145	383140	3774145	0.000380399	8.19594E-05	0.000196435	0.000364363	0.000249887	2.35188E-05	7.57234E-05	0.000134075	5.7029E-05	7.68913E-05	9.32928E-05	9.32928E-05	9.32928E-05	6.63582E-05	0.000115563	8.44149E-05	2.55803E-05	4.43893E-05	0.000891154
3831503774145	383150	3774145	0.00040087	8.63701E-05	0.000207007	0.000383971	0.000263335	2.47845E-05	7.97985E-05	0.00014129	5.90704E-05	7.96437E-05	9.66323E-05	9.66323E-05	9.66323E-05	6.87336E-05	0.000119699	8.74367E-05	2.6496E-05	4.59783E-05	0.001036478
3831603774145	383160	3774145	0.000421516	9.08184E-05	0.000217668	0.000403747	0.000276897	2.60609E-05	8.39083E-05	0.000148567	6.12133E-05	8.2533E-05	0.000100138	0.000100138	0.000100138	7.12271E-05	0.000124042	9.06086E-05	2.74572E-05	4.76462E-05	0.001192558
3836103774145	383610	3774145	0.009976393	0.00214948	0.005151744	0.009555842	0.006553579	0.000616807	0.001985933	0.003516269	4.81588E-05	6.49318E-05	7.87823E-05	7.87823E-05	7.87823E-05	5.60371E-05	9.75884E-05	7.12853E-05	2.16016E-05	3.74851E-05	0.001102425
3836203774145	383620	3774145	0.008620141	0.001857267	0.004451384	0.008256763	0.005662645	0.000532955	0.001715953	0.003038247	4.88632E-05	6.58815E-05	7.99345E-05	7.99345E-05	7.99345E-05	5.68567E-05	9.90157E-05	7.23279E-05	2.19175E-05	3.80334E-05	0.001048792
3836303774145	383630	3774145	0.007435003	0.001601921	0.003839387	0.007121584	0.004884118	0.000459682	0.001480036	0.002620534	4.9681E-05	6.69841E-05	8.12723E-05	8.12723E-05	8.12723E-05	5.78082E-05	0.000100673	7.35383E-05	2.22843E-05	3.86699E-05	0.000999111
3836403774145	383640	3774145	0.006486253	0.001397507	0.003349459	0.006212828	0.004260876	0.000401024	0.001291174	0.002286138	5.04032E-05	6.79579E-05	8.24538E-05	8.24538E-05	8.24538E-05	5.86486E-05	0.000102136	7.46074E-05	2.26083E-05	3.92321E-05	0.000949579
3836503774145	383650	3774145	0.005730607	0.001234698	0.002959248	0.005489036	0.003764485	0.000354305	0.001140753	0.002019804	5.09046E-05	6.8634E-05	8.32741E-05	8.32741E-05	8.32741E-05	5.92321E-05	0.000103152	7.53496E-05	2.28332E-05	3.96223E-05	0.000899618
3836603774145	383660	3774145	0.00511978	0.001103091	0.002643821	0.004903958	0.003363228	0.000316539	0.00101916	0.001804512	5.1406E-05	6.931E-05	8.40943E-05	8.40943E-05	8.40943E-05	5.98155E-05	0.000104168	7.60918E-05	2.30581E-05	4.00126E-05	0.000853291
3836703774145	383670	3774145	0.004616957	0.000994754	0.002384166	0.004422331	0.003032919	0.000285451	0.000919066	0.001627288	5.14836E-05	6.94146E-05	8.42213E-05	8.42213E-05	8.42213E-05	5.99058E-05	0.000104326	7.62067E-05	2.30929E-05	4.0073E-05	0.000805598
3836803774145	383680	3774145	0.004196248	0.00090411	0.002166915	0.004019357	0.002756552	0.00025944	0.000835319	0.001479006	5.14836E-05	6.94146E-05	8.42213E-05	8.42213E-05	8.42213E-05	5.99058E-05	0.000104326	7.62067E-05	2.30929E-05	4.0073E-05	0.000760973
3836903774145	383690	3774145	0.003837478	0.00082681	0.001981648	0.00367571	0.002520872	0.000237259	0.000763901	0.001352554	5.13523E-05	6.92376E-05	8.40064E-05	8.40064E-05	8.40064E-05	5.9753E-05	0.00010406	7.60123E-05	2.3034E-05	3.99708E-05	0.000718807
3837003774145	383700	3774145	0.00352507	0.0007595	0.001820323	0.003376472	0.002315649	0.000217943	0.000701712	0.001242443	5.08987E-05	6.86259E-05	8.32643E-05	8.32643E-05	8.32643E-05	5.92251E-05	0.00010314	7.53408E-05	2.28305E-05	3.96177E-05	0.000677208
3837103774145	383710	3774145	0.003250632	0.00070037	0.001678605	0.003113603	0.002135368	0.000200976	0.000647081	0.001145714	5.0445E-05	6.80143E-05	8.25222E-05	8.25222E-05	8.25222E-05	5.86972E-05	0.000102221	7.46693E-05	2.26271E-05	3.92646E-05	0.000639048
3837203774145	383720	3774145	0.003002677	0.000646947	0.001550563	0.002876101	0.001972485	0.000185646	0.000597723	0.001058321	4.97228E-05	6.70404E-05	8.13407E-05	8.13407E-05	8.13407E-05	5.78568E-05	0.000100757	7.36002E-05	2.23031E-05	3.87024E-05	0.000601848
3837303774145	383730	3774145	0.002777319	0.000598392	0.001434189	0.002660242	0.001824445	0.000171712	0.000552862	0.000978891	4.8905E-05	6.59379E-05	8.00029E-05	8.00029E-05	8.00029E-05	5.69053E-05	9.91003E-05	7.23897E-05	2.19363E-05	3.80659E-05	0.000566947
3837403774145	383740	3774145	0.002574194	0.000554627	0.001329297	0.00246568	0.00169101	0.000159154	0.000512427	0.000907298	4.81111E-05	6.48675E-05	7.87042E-05	7.87042E-05	7.87042E-05	5.59815E-05	9.74916E-05	7.12146E-05	2.15802E-05	3.74479E-05	0.000534833
3837503774145	383750	3774145	0.002388864	0.000514697	0.001233594	0.002288162	0.001569265	0.000147696	0.000475535	0.000841977	4.72754E-05	6.37407E-05	7.73371E-05	7.73371E-05	7.73371E-05	5.50091E-05	9.57982E-05	6.99776E-05	2.12053E-05	3.67975E-05	0.000504653
3837603774145	383760	3774145	0.002221853	0.000478713	0.00114735	0.002128191	0.001459554	0.00013737	0.000442289	0.000783112	4.64875E-05	6.26784E-05	7.60481E-05	7.60481E-05	7.60481E-05	5.40923E-05	9.42016E-05	6.88113E-05	2.08519E-05	3.61842E-05	0.000476825
3837703774145	383770	3774145	0.002094748	0.000451327	0.001081714	0.002006445	0.001376058	0.000129511	0.000416987	0.000738313	4.64397E-05	6.2614E-05	7.597E-05	7.597E-05	7.597E-05	5.40367E-05	9.41048E-05	6.87406E-05	2.08305E-05	3.6147E-05	0.000456082
3837803774145	383780	3774145	0.001994235	0.000429671	0.00102981	0.001910169	0.00131003	0.000123297	0.000396979	0.000702886	4.69173E-05	6.32579E-05	7.67512E-05	7.67512E-05	7.67512E-05	5.45924E-05	9.50725E-05	6.94475E-05	2.10447E-05	3.65187E-05	0.000439918
3837903774145	383790	3774145	0.001901415	0.000409673	0.000981878	0.001821262	0.001249056	0.000117558	0.000378502	0.000670171	4.74605E-05	6.39902E-05	7.76398E-05	7.76398E-05	7.76398E-05	5.52244E-05	9.61732E-05	7.02515E-05	2.12883E-05	3.69415E-05	0.000424715
3838003774145	383800	3774145	0.001842194	0.000396913	0.000951297	0.001764537	0.001210153	0.000113897	0.000366713	0.000649298	5.07733E-05	6.84569E-05	8.30593E-05	8.30593E-05	8.30593E-05	5.90791E-05	0.000102886	7.51552E-05	2.27743E-05	3.95201E-05	0.000422429
3838103774145	383810	3774145	0.001754633	0.000378047	0.000906081	0.001680667	0.001152634	0.000108483	0.000349283	0.000618436	5.40623E-05	7.28914E-05	8.84397E-05	8.84397E-05	8.84397E-05	6.29063E-05	0.000109551	8.00236E-05	2.42496E-05	4.20802E-05	0.000419707
3838203774145	383820	3774145	0.00165342	0.000035624	0.000853815	0.001583721	0.001086146	0.000102226	0.000329135	0.000582763	5.40742E-05	7.29075E-05	8.84592E-05	8.84592E-05	8.84592E-05	6.29202E-05	0.000109575	8.00413E-05	2.42549E-05	4.20895E-05	0.000403184
3838303774145	383830	3774145	0.001570419	0.000338357	0.000810954	0.001504219	0.001031622	9.70938E-05	0.000312613	0.000553508	5.38773E-05	7.26419E-05	8.81369E-05	8.81369E-05	8.81369E-05	6.2691E-05	0.000109176	7.97497E-05	2.41666E-05	4.19361E-05	0.000386811
3838403774145	383840	3774145	0.00149339	0.000321761	0.000771177	0.001430436	0.000981021	9.23313E-05	0.000297279	0.000526359	5.35967E-05	7.22636E-05	8.7678E-05	8.7678E-05	8.7678E-05	6.23645E-05	0.000108608	7.93345E-05	2.40407E-05	4.17178E-05	0.000371309

Unique Identifier	X (UTM)	Y (UTM)	ISDrainage / Utilities Trenching 2027	ISDrainage / Utilities Trenching 2028	ISAsphalt Paving 2027	ISAsphalt Paving 2028	SVDemolition 2027	SVSite Grubbing / Prep 2027	SVMass Grading / Excavation 2027	SVMass Grading / Excavation 2028	SVDrainage / Utilities Trenching 2028	SVFoundations / Concrete Pads 2028	SVBuilding / Structure Construction 2028	SVBuilding / Structure Construction 2029	SVAsphalt Paving 2028	SVAsphalt Paving 2029	SVArchitectural Coating 2028	SVArchitectural Coating 2029	SVLandscaping or Other Finishing 2028	SVLandscaping or Other Finishing 2029	MDemolition 2027
3831403774135	383140	3774135	0.00028418	0.00028418	0.001216983	0.001216983	3.17788E-05	2.09952E-05	3.5455E-05	3.5455E-05	1.07018E-05	1.10286E-05	6.19812E-05	6.19812E-05	4.35426E-05	4.35426E-05	4.31341E-06	4.31341E-06	1.38879E-05	1.38879E-05	9.13096E-05
3831503774135	383150	3774135	0.000324926	0.000324926	0.001391476	0.001391476	3.25691E-05	2.15174E-05	3.63367E-05	3.63367E-05	1.0968E-05	1.13029E-05	6.32824E-05	6.32824E-05	4.46255E-05	4.46255E-05	4.42069E-06	4.42069E-06	1.42333E-05	1.42333E-05	9.5291E-05
3831603774135	383160	3774135	0.000367964	0.000367964	0.001575786	0.001575786	3.35003E-05	2.21326E-05	3.73757E-05	3.73757E-05	1.12816E-05	1.16261E-05	6.45449E-05	6.45449E-05	4.59015E-05	4.59015E-05	4.54709E-06	4.54709E-06	1.46402E-05	1.46402E-05	9.92724E-05
3836103774135	383610	3774135	0.000384864	0.000384864	0.001648158	0.001648158	2.71164E-05	1.79149E-05	3.02533E-05	3.02533E-05	9.13174E-06	9.41058E-06	5.31046E-05	5.31046E-05	3.71543E-05	3.71543E-05	3.68058E-06	3.68058E-06	1.18504E-05	1.18504E-05	0.000282017
3836203774135	383620	3774135	0.00036522	0.00036522	0.001564035	0.001564035	2.74472E-05	1.81335E-05	3.06224E-05	3.06224E-05	9.24316E-06	9.52539E-06	5.35813E-05	5.35813E-05	3.76077E-05	3.76077E-05	3.72549E-06	3.72549E-06	1.19949E-05	1.19949E-05	0.000291824
3836303774135	383630	3774135	0.000346951	0.000346951	0.001485796	0.001485796	2.78271E-05	1.83845E-05	3.10462E-05	3.10462E-05	9.37107E-06	9.65721E-06	5.41095E-05	5.41095E-05	3.81281E-05	3.81281E-05	3.77704E-06	3.77704E-06	1.21609E-05	1.21609E-05	0.000301882
3836403774135	383640	3774135	0.000329197	0.000329197	0.001409766	0.001409766	2.81763E-05	1.86152E-05	3.14358E-05	3.14358E-05	9.48868E-06	9.77841E-06	5.4612E-05	5.4612E-05	3.86066E-05	3.86066E-05	3.82444E-06	3.82444E-06	1.23136E-05	1.23136E-05	0.000311015
3836503774135	383650	3774135	0.0003118	0.0003118	0.001335264	0.001335264	2.84704E-05	1.88095E-05	3.17639E-05	3.17639E-05	9.58771E-06	9.88047E-06	5.50242E-05	5.50242E-05	3.90095E-05	3.90095E-05	3.86436E-06	3.86436E-06	1.24421E-05	1.24421E-05	0.000318458
3836603774135	383660	3774135	0.000295635	0.000295635	0.001266038	0.001266038	2.87706E-05	1.90078E-05	3.20988E-05	3.20988E-05	9.68881E-06	9.98465E-06	5.54622E-05	5.54622E-05	3.94209E-05	3.94209E-05	3.90511E-06	3.90511E-06	1.25733E-05	1.25733E-05	0.000325305
3836703774135	383670	3774135	0.000278359	0.000278359	0.001192058	0.001192058	2.87828E-05	1.90159E-05	3.21125E-05	3.21125E-05	9.69293E-06	9.9889E-06	5.54622E-05	5.54622E-05	3.94377E-05	3.94377E-05	3.90677E-06	3.90677E-06	1.25786E-05	1.25786E-05	0.000326439
3836803774135	383680	3774135	0.00026218	0.00026218	0.001122769	0.001122769	2.874E-05	1.89876E-05	3.20646E-05	3.20646E-05	9.67849E-06	9.97402E-06	5.53849E-05	5.53849E-05	3.93789E-05	3.93789E-05	3.90095E-06	3.90095E-06	1.25599E-05	1.25599E-05	0.00032598
3836903774135	383690	3774135	0.000247312	0.000247312	0.0010591	0.0010591	2.86848E-05	1.89511E-05	3.20031E-05	3.20031E-05	9.65992E-06	9.95488E-06	5.52948E-05	5.52948E-05	3.93034E-05	3.93034E-05	3.89347E-06	3.89347E-06	1.25358E-05	1.25358E-05	0.000324798
3837003774135	383700	3774135	0.000233445	0.000233445	0.000999717	0.000999717	2.8599E-05	1.88945E-05	3.19074E-05	3.19074E-05	9.63104E-06	9.92512E-06	5.5153E-05	5.5153E-05	3.91858E-05	3.91858E-05	3.88182E-06	3.88182E-06	1.24983E-05	1.24983E-05	0.000322476
3837103774135	383710	3774135	0.000220707	0.000220707	0.000945166	0.000945166	2.85071E-05	1.88338E-05	3.18049E-05	3.18049E-05	9.60009E-06	9.89322E-06	5.50113E-05	5.50113E-05	3.90599E-05	3.90599E-05	3.86935E-06	3.86935E-06	1.24581E-05	1.24581E-05	0.000319807
3837203774135	383720	3774135	0.000207963	0.000207963	0.000890589	0.000890589	2.82314E-05	1.86516E-05	3.14973E-05	3.14973E-05	9.50725E-06	9.79754E-06	5.45733E-05	5.45733E-05	3.86822E-05	3.86822E-05	3.83193E-06	3.83193E-06	1.23376E-05	1.23376E-05	0.000313432
3837303774135	383730	3774135	0.000195895	0.000195895	0.000838909	0.000838909	2.78822E-05	1.84209E-05	3.11077E-05	3.11077E-05	9.38964E-06	9.67635E-06	5.40451E-05	5.40451E-05	3.82037E-05	3.82037E-05	3.78453E-06	3.78453E-06	1.2185E-05	1.2185E-05	0.000305649
3837403774135	383740	3774135	0.000184781	0.000184781	0.000791312	0.000791312	2.75453E-05	1.81983E-05	3.07317E-05	3.07317E-05	9.27617E-06	9.55941E-06	5.35298E-05	5.35298E-05	3.7742E-05	3.7742E-05	3.73879E-06	3.73879E-06	1.20378E-05	1.20378E-05	0.000297752
3837503774135	383750	3774135	0.000174316	0.000174316	0.000746498	0.000746498	2.71654E-05	1.79473E-05	3.03079E-05	3.03079E-05	9.14825E-06	9.42758E-06	5.29629E-05	5.29629E-05	3.72215E-05	3.72215E-05	3.68723E-06	3.68723E-06	1.18718E-05	1.18718E-05	0.000289061
3837603774135	383760	3774135	0.000164675	0.000164675	0.00070521	0.00070521	2.68101E-05	1.77126E-05	2.99115E-05	2.99115E-05	9.02858E-06	9.30426E-06	5.24218E-05	5.24218E-05	3.67346E-05	3.67346E-05	3.639E-06	3.639E-06	1.17165E-05	1.17165E-05	0.00028071
3837703774135	383770	3774135	0.000157423	0.000157423	0.000674153	0.000674153	2.68284E-05	1.77247E-05	2.9932E-05	2.9932E-05	9.03477E-06	9.31064E-06	5.24347E-05	5.24347E-05	3.67598E-05	3.67598E-05	3.6415E-06	3.6415E-06	1.17245E-05	1.17245E-05	0.000279373
3837803774135	383780	3774135	0.000151689	0.000151689	0.000649599	0.000649599	2.71103E-05	1.79109E-05	3.02464E-05	3.02464E-05	9.12968E-06	9.40845E-06	5.28598E-05	5.28598E-05	3.71459E-05	3.71459E-05	3.67975E-06	3.67975E-06	1.18477E-05	1.18477E-05	0.000282644
3837903774135	383790	3774135	0.000146358	0.000146358	0.000626768	0.000626768	2.7435E-05	1.81254E-05	3.06087E-05	3.06087E-05	9.23903E-06	9.52114E-06	5.33494E-05	5.33494E-05	3.75909E-05	3.75909E-05	3.72382E-06	3.72382E-06	1.19896E-05	1.19896E-05	0.000286291
3838003774135	383800	3774135	0.000145778	0.000145778	0.000624285	0.000624285	2.92056E-05	1.92952E-05	3.25841E-05	3.25841E-05	9.8353E-06	1.01356E-05	5.59389E-05	5.59389E-05	4.00169E-05	4.00169E-05	3.96415E-06	3.96415E-06	1.27634E-05	1.27634E-05	0.000318136
3838103774135	383810	3774135	0.000143692	0.000143692	0.000615352	0.000615352	3.10313E-05	2.05014E-05	3.4621E-05	3.4621E-05	1.04501E-05	1.07692E-05	5.94303E-05	5.94303E-05	4.25185E-05	4.25185E-05	4.21196E-06	4.21196E-06	1.35612E-05	1.35612E-05	0.000328284
3838203774135	383820	3774135	0.000138016	0.000138016	0.000591046	0.000591046	3.1742E-05	2.09709E-05	3.54139E-05	3.54139E-05	1.06895E-05	1.10159E-05	6.17621E-05	6.17621E-05	4.34922E-05	4.34922E-05	4.30842E-06	4.30842E-06	1.38718E-05	1.38718E-05	0.000323478
3838303774135	383830	3774135	0.000132353	0.000132353	0.000566792	0.000566792	3.18278E-05	2.10276E-05	3.55096E-05	3.55096E-05	1.07183E-05	1.10456E-05	6.25738E-05	6.25738E-05	4.36098E-05	4.36098E-05	4.32007E-06	4.32007E-06	1.39093E-05	1.39093E-05	0.000318393
3838403774135	383840	3774135	0.000127009	0.000127009	0.00054308	0.00054308	3.19442E-05	2.11045E-05	3.56395E-05	3.56395E-05	1.07575E-05	1.1086E-05	6.35916E-05	6.35916E-05	4.37693E-05	4.37693E-05	4.33587E-06	4.33587E-06	1.39602E-05	1.39602E-05	0.000313253
3838603774135	383860	3774135	0.000117136	0.000117136	0.00050163	0.00050163	3.16195E-05	2.089E-05	3.52772E-05	3.52772E-05	1.06482E-05	1.09733E-05	6.26382E-05	6.26382E-05	4.33243E-05	4.33243E-05	4.29179E-06	4.29179E-06	1.38183E-05	1.38183E-05	0.000303577
3838703774135	383870	3774135	0.000112618	0.000112618	0.00048228	0.00048228	3.14724E-05	2.07928E-05	3.51132E-05	3.51132E-05	1.05987E-05	1.09223E-05	6.22259E-05	6.22259E-05	4.31229E-05	4.31229E-05	4.27184E-06	4.27184E-06	1.3754E-05	1.3754E-05	0.000298742
3838803774135	383880	3774135	0.000108357	0.000108357	0.000464035	0.000464035	3.13499E-05	2.07119E-05	3.49765E-05	3.49765E-05	1.05574E-05	1.08798E-05	6.18394E-05	6.18394E-05	4.2955E-05	4.2955E-05	4.2552E-06	4.2552E-06	1.37005E-05	1.37005E-05	0.000293913
3838903774135	383890	3774135	0.000104332	0.000104332	0.000446796	0.000446796	3.12212E-05	2.06269E-05	3.48329E-05	3.48329E-05	1.05141E-05	1.08351E-05	6.15302E-05	6.15302E-05	4.27787E-05	4.27787E-05	4.23774E-06	4.23774E-06	1.36442E-05	1.36442E-05	0.000289102
3839003774135	383900	3774135	0.000100499	0.000100499	0.00043038	0.00043038	3.10068E-05	2.04852E-05	3.45937E-05	3.45937E-05	1.04419E-05	1.07607E-05	6.07701E-05	6.07701E-05	4.24849E-05	4.24849E-05	4.20863E-06	4.20863E-06	1.35505E-05	1.35505E-05	0.000284351
3839103774135	383910	3774135	9.68571E-05	9.68571E-05	0.000414785	0.000414785	3.0774E-05	2.03314E-05	3.4334E-05	3.4334E-05	1.03635E-05	1.06799E-05	5.99327E-05	5.99327E-05	4.21659E-05	4.21659E-05	4.17703E-06	4.17703E-06	1.34488E-05	1.34488E-05	0.000279594
3829703774145	382970	3774145	6.28287E-05	6.28287E-05	0.00026906	0.00026906	2.54928E-05	1.68423E-05	2.84419E-05	2.84419E-05	8.58499E-06	8.84713E-06	5.1739E-05	5.1739E-05	3.49298E-05	3.49298E-05	3.46021E-06	3.46021E-06	1.11408E-05	1.11408E-05	5.03853E-05
3829803774145	382980	3774145	6.53809E-05	6.53809E-05	0.00027999	0.00027999	2.53274E-05	1.6733E-05	2.82573E-05	2.82573E-05	8.52929E-06	8.78972E-06	5.14684E-05	5.14684E-05	3.47031E-05	3.47031E-05	3.43776E-06	3.43776E-06	1.10685E-05	1.10685E-05	5.07256E-05
3829903774145	382990	3774145	6.81972E-05	6.81972E-05	0.00029205	0.00029205	2.51743E-05	1.66318E-05	2.80865E-05	2.80865E-05	8.47771E-06	8.73657E-06	5.12108E-05	5.12108E-05	3.44933E-05	3.44933E-05	3.41697E-06	3.41697E-06	1.10016E-05	1.10016E-05	5.11076E-05
3830003774145	383000	3774145	7.1977E-05	7.1977E-05	0.000308237	0.000308237	2.51926E-05	1.6644E-05	2.8107E-05	2.8107E-05	8.4839E-06	8.74295E-06	5.12494E-05	5.12494E-05	3.45185E-05	3.45185E-05	3.41946E-06	3.41946E-06	1.10096E-05	1.10096E-05	5.20149E-05
3830103774145	383010	3774145	7.69926E-05	7.69926E-05	0.000329716	0.000329716	2.54009E-05	1.67816E-05	2.83394E-05	2.83394E-05	8.55405E-06	8.81524E-06	5.16102E-05	5.16102E-05	3.48039E-05	3.48039E-05	3.44774E-06	3.44774E-06	1.11007E-05	1.11007E-05	5.35549E-05
3830203774145	383020	3774145	8.25921E-05	8.25921E-05	0.000353696	0.000353696	2.56154E-05	1.69233E-05	2.85786E-05	2.85786E-05	8.62626E-06	8.88966E-06	5.19709E-05	5.19709E-05	3.50977E-05	3.50977E-05	3.47684E-06	3.47684E-06	1.11944E-05	1.11944E-05	5.51666E-05
3830303774145	383030	3774145	8.93491E-05	8.93491E-05	0.000382633	0.000382633	2.59217E-05	1.71257E-05	2.89204E-05	2.89204E-05	8.72942E-06	8.99597E-06	5.24991E-05	5.24991E-05	3.55174E-05	3.55174E-05	3.51842E-06	3.51842E-06	1.13283E-05	1.13283E-05	5.71424E-05
3830403774145	383040	3774145	9.71192E-05	9.71192E-05	0.00041507	0.00041507	2.62587E-05	1.73483E-05	2.92963E-05	2.92963E-05	8.84289E-06	9.11291E-06	5.30531E-05	5.30531E-05	3.59791E-05	3.59791E-05	3.56416E-06	3.56416E-06	1.14755E-05	1.14755E-05	5.92793E-05
3830503774145	383050	3774145	0.000106166	0.000106166	0.000454651	0.000454651	2.66263E-05	1.75911E-05	2.97064E-05	2.97064E-05	8.96669E-06	9.24048E-06	5.36715E-05	5.36715E-05	3.64828E-05	3.64828E-05	3.61405E-06	3.61405E-06	1.16362E-05	1.16362E-05	6.15953E-05
3830603774145	383060	3774145	0.000116928	0.000116928	0.000500737	0.000500737	2.7049E-05	1.78704E-05	3.01781E-05	3.01781E-05	9.10905E-06	9.38719E-06	5.43801E-05	5.43801E-05	3.7062E-05	3.7062E-05	3.67143E-06	3.67143E-06	1.18209E-05	1.18209E-05	6.41501E-05
3830703774145	383070	3774145	0.000129573	0.000129573	0.00055491	0.00055491	2.75024E-05	1.81699E-05	3.06839E-05	3.06839E-05	9.26173E-06	9.54453E-06	5.51144E-05	5.51144E-05	3.76832E-05	3.76832E-05	3.73297E-06	3.73297E-06	1.2019E-05	1.2019E-05	6.68601E-05
3830803774145	383080	3774145	0.000144542	0.000144542	0.000618992	0.000618992	2.79925E-05	1.84938E-05	3.12307E-05	3.12307E-05	9.42678E-06	9.71462E-06	5.59132E-05	5.59132E-05	3.83548E-05	3.83548E-05	3.7995E-06	3.7995E-06	1.22332E-05	1.22332E-05	6.97551E-05
3830903774145	383090	3774145	0.000162372	0.000162372	0.000695349	0.000695349	2.85255E-05	1.88459E-05	3.18254E-05	3.18254E-05	9.60628E-06	9.8996E-06	5.67763E-05	5.67763E-05	3.90851E-05	3.90851E-05	3.87184E-06	3.87184E-06	1.24662E-05	1.24662E-05	7.28352E-05
3831003774145	383100	3774145	0.000183161	0.000183161	0.000784376	0.000784376	2.90585E-05	1.91981E-05	3.24201E-05	3.24201E-05	9.78578E-06	1.00846E-05	5.76137E-05	5.76137E-05	3.98154E-05	3.98154E-05	3.94419E-06	3.94419E-06	1.26991E-05	1.26991E-05	7.59809E-05
3831103774145	383110	3774145	0.000205355	0.000205355	0.00087942	0.00087942	2.94323E-05	1.9445E-05	3.2837E-05	3.2837E-05	9.91163E-06	1.02143E-05	5.81677E-05	5.81677E-05	4.03275E-05	4.03275E-05	3.99492E-06	3.99492E-06	1.28624E-05	1.28624E-05	7.87745E-05
3831203774145	383120	3774145	0.000231556	0.000231556	0.000991623	0.000991623	2.98305E-05	1.97081E-05	3.32813E-05	3.32813E-05	1.00457E-05	1.03525E-05	5.87603E-05	5.87603E-05	4.08731E-05	4.08731E-05	4.04897E-06	4.04897E-06	1.30365E-05	1.30365E-05	8.17889E-05
3831303774145	383130	3774145	0.000265553	0.000265553	0.001137215	0.001137215	3.04431E-05	2.01128E-05	3.39649E-05	3.39649E-05	1.02521E-05	1.05651E-05	5.96879E-05	5.96879E-05	4.17126E-05	4.17126E-05	4.13213E-06	4.13213E-06	1.33042E-05	1.33042E-05	8.5442E-05
3831403774145	383140	3774145	0.000308024	0.000308024	0.001319095	0.001319095	3.12212E-05	2.06269E-05	3.48329E-05	3.48329E-05	1.05141E-05	1.08351E-05	6.09247E-05	6.09247E-05	4.27787E-05	4.27787E-05	4.23774E-06	4.23774E-06	1.36442E-05	1.36442E-05	8.95368E-05
3831503774145	383150	3774145	0.000358255	0.000358255	0.001534206	0.001534206	3.20667E-05	2.11855E-05	3.57762E-05	3.57762E-05	1.07988E-05	1.11285E-05	6.23032E-05	6.23032E-05	4.39372E-05	4.39372E-05	4.3525E-06	4.3525E-06	1.40137E-05	1.40137E-05	9.3554E-05
3831603774145	383160	3774145	0.000412204	0.000412204	0.001765238	0.001765238	3.29734E-05	2.17845E-05	3.67878E-05	3.67878E-05	1.11042E-05	1.14432E-05	6.354E-05	6.354E-05	4.51795E-05	4.51795E-05	4.47557E-06	4.47557E-06	1.441E-05	1.441E-05	9.75055E-05
3836103774145	383610	3774145	0.000381049	0.000381049	0.001631821	0.001631821	2.63935E-05	1.74373E-05	2.94467E-05	2.94467E-05	8.88829E-06	9.15968E-06	5.18549E-05	5.18549E-05	3.61638E-05	3.61638E-05	3.58245E-06	3.58245E-06	1.15344E-05	1.15344E-05	0.000258117
3836203774145	383620	3774145	0.000362511	0.000362511	0.001552434	0.001552434	2.67304E-05	1.76599E-05	2.98226E-05	2.98226E-05	9.00176E-06	9.27662E-06	5.23445E-05	5.23445E-05	3.66255E-05	3.66255E-05	3.62819E-06	3.62819E-06	1.16817E-05	1.16817E-05	0.000266999
3836303774145	383630	3774145	0.000345339	0.000345339	0.001478895	0.001478895	2.71287E-05	1.7923E-05	3.02669E-05	3.02669E-05	9.13587E-06	9.41483E-06	5.29114E-05	5.29114E-05	3.71711E-05	3.71711E-05	3.68224E-06	3.68224E-06	1.18557E-05	1.18557E-05	0.000276442
3836403774145	383640	3774145	0.000328219	0.000328219	0.001405578	0.001405578	2.74901E-05	1.81619E-05	3.06702E-05	3.06702E-05	9.2576E-06	9.54027E-06	5.34267E-05	5.34267E-05	3.76664E-05	3.76664E-05	3.73131E-06	3.73131E-06	1.20137E-05	1.20137E-05	0.000284769
3836503774145	383650	3774145	0.00031095	0.00031095	0.001331624	0.001331624	2.77536E-05	1.83359E-05	3.09641E-05	3.09641E-05	9.34632E-06	9.6317E-06	5.37874E-05	5.37874E-05	3.80274E-05	3.80274E-05	3.76706E-06	3.76706E-06	1.21288E-05	1.21288E-05	0.000291024
3836603774145	383660	3774145	0.000294937	0.000294937	0.001263051	0.001263051	2.80293E-05	1.8518E-05	3.12717E-05	3.12717E-05	9.43916E-06	9.72738E-06	5.41739E-05	5.41739E-05	3.84051E-05	3.84051E-05	3.80449E-06	3.80449E-06	1.22493E-05	1.22493E-05	0.000296934
3836703774145	383670	3774145	0.000278452	0.000278452	0.001192455	0.001192455	2.81089E-05	1.85707E-05	3.13606E-05	3.13606E-05	9.46598E-06	9.75502E-06	5.4277E-05	5.4277E-05	3.85143E-05	3.85143E-05	3.8153E-06	3.8153E-06	1.22841E-05	1.22841E-05	0.000299011
3836803774145	383680	3774145	0.000263028	0.000263028	0.001126401	0.001126401	2.81457E-05	1.8595E-05	3.14016E-05	3.14016E-05	9.47836E-06	9.76778E-06	5.43285E-05	5.43285E-05	3.85646E-05	3.85646E-05	3.82029E-06	3.82029E-06	1.23002E-05	1.23002E-05	0.000299966
3836903774145	383690	3774145	0.000248453	0.000248453	0.001063986	0.001063986	2.81334E-05	1.85869E-05	3.13879E-05	3.13879E-05	9.47424E-06	9.76352E-06	5.42899E-05	5.42899E-05	3.85478E-05	3.85478E-05	3.81862E-06	3.81862E-06	1.22948E-05	1.22948E-05	0.000299465
3837003774145	383700	3774145	0.000234075	0.000234075	0.001002411	0.001002411	2.79557E-05	1.84695E-05	3.11897E-05	3.11897E-05	9.4144E-06	9.70186E-06	5.40193E-05	5.40193E-05	3.83044E-05	3.83044E-05	3.79451E-06	3.79451E-06	1.22172E-05	1.22172E-05	0.000295901
3837103774145	383710	3774145	0.000220885	0.000220885	0.00094592	0.00094592	2.77781E-05	1.83521E-05	3.09915E-05	3.09915E-05	9.35457E-06	9.6402E-06	5.37359E-05	5.37359E-05	3.8061E-05	3.8061E-05	3.77039E-06	3.77039E-06	1.21395E-05	1.21395E-05	0.000292027
3837203774145	383720	3774145	0.000208027	0.000208027	0.000890863	0.000890863	2.74656E-05	1.81457E-05	3.06429E-05	3.06429E-05	9.24935E-06	9.53177E-06	5.32592E-05	5.32592E-05	3.76328E-05	3.76328E-05	3.72798E-06	3.72798E-06	1.2003E-05	1.2003E-05	0.000285652
3837303774145	383730	3774145	0.000195963	0.000195963	0.000839201	0.000839201	2.71225E-05	1.7919E-05	3.02601E-05	3.02601E-05	9.13381E-06	9.4127E-06	5.27439E-05	5.27439E-05	3.71627E-05	3.71627E-05	3.68141E-06	3.68141E-06	1.1853E-05	1.1853E-05	0.000278328
3837403774145	383740	3774145	0.000184863	0.000184863	0.000791666	0.000791666	2.67794E-05	1.76923E-05	2.98773E-05	2.98773E-05	9.01827E-06	9.29363E-06	5.22286E-05	5.22286E-05	3.66926E-05	3.66926E-05	3.63484E-06	3.63484E-06	1.17031E-05	1.17031E-05	0.00027104
3837503774145	383750	3774145	0.000174432	0.000174432	0.000746993	0.000746993	2.6418E-05	1.74535E-05	2.9474E-05	2.9474E-05	8.89654E-06	9.16819E-06	5.16746E-05	5.16746E-05	3.61974E-05	3.61974E-05	3.58578E-06	3.58578E-06	1.15451E-05	1.15451E-05	0.000263244
3837603774145	383760	3774145	0.000164813	0.000164813	0.000705802	0.000705802	2.6081E-05	1.72309E-05	2.90981E-05	2.90981E-05	8.78306E-06	9.05125E-06	5.11593E-05	5.11593E-05	3.57357E-05	3.57357E-05	3.54004E-06	3.54004E-06	1.13979E-05	1.13979E-05	0.000255783
3837703774145	383770	3774145	0.000157643	0.000157643	0.000675098	0.000675098	2.60994E-05	1.7243E-05	2.91186E-05	2.91186E-05	8.78925E-06	9.05763E-06	5.11721E-05	5.11721E-05	3.57608E-05	3.57608E-05	3.54254E-06	3.54254E-06	1.14059E-05	1.14059E-05	0.000254792
3837803774145	383780	3774145	0.000152056	0.000152056	0.000651172	0.000651172	2.63812E-05	1.74292E-05	2.9433E-05	2.9433E-05	8.88416E-06	9.15543E-06	5.15973E-05	5.15973E-05	3.6147E-05	3.6147E-05	3.58079E-06	3.58079E-06	1.15291E-05	1.15291E-05	0.000258224
3837903774145	383790	3774145	0.000146801	0.000146801	0.000628667	0.000628667	2.66998E-05	1.76397E-05	2.97885E-05	2.97885E-05	8.99145E-06	9.26599E-06	5.20611E-05	5.20611E-05	3.65835E-05	3.65835E-05	3.62403E-06	3.62403E-06	1.16683E-05	1.16683E-05	0.000261949
3838003774145	383800	3774145	0.000146011	0.000146011	0.000625283	0.000625283	2.83356E-05	1.87204E-05	3.16135E-05	3.16135E-05	9.54232E-06	9.83369E-06	5.45862E-05	5.45862E-05	3.88249E-05	3.88249E-05	3.84607E-06	3.84607E-06	1.23832E-05	1.23832E-05	0.000285324
3838103774145	383810	3774145	0.00014507	0.00014507	0.000621254	0.000621254	3.03574E-05	2.00562E-05	3.38692E-05	3.38692E-05	1.02232E-05	1.05353E-05	5.80647E-05	5.80647E-05	4.15951E-05	4.15951E-05	4.12049E-06	4.12049E-06	1.32667E-05	1.32667E-05	0.000306669
3838203774145	383820	3774145	0.000139359	0.000139359	0.000596798	0.000596798	3.11538E-05	2.05824E-05	3.47578E-05	3.47578E-05	1.04914E-05	1.08117E-05	6.03965E-05	6.03965E-05	4.26864E-05	4.26864E-05	4.22859E-06	4.22859E-06	1.36148E-05	1.36148E-05	0.000302748
3838303774145	383830	3774145	0.0001337	0.0001337	0.0005725 62	0.000572562	3.12886E-05	2.06714E-05	3.49081E-05	3.49081E-05	1.05368E-05	1.08585E-05	6.14272E-05	6.14272E-05	4.2871E-05	4.2871E-05	4.24689E-06	4.24689E-06	1.36737E-05	1.36737E-05	0.000298307
3838403774145	383840	3774145	0.000128342	0.000128342	0.000549616	0.000549616	3.1454E-05	2.07807E-05	3.50927E-05	3.50927E-05	1.05925E-05	1.09159E-05	6.2664E-05	6.2664E-05	4.30977E-05	4.30977E-05	4.26934E-06	4.26934E-06	1.3746E-05	1.3746E-05	0.00029377

			MSite Grubbing / Prep	MMass Grading / Excavation	MMass Grading / Excavation	MDrainage / Utilities Trenching	MFoundations / Concrete Pads	MBuilding / Structure Construction	MAsphalt Paving	MLandscaping or Other Finishing	MWaterside Construction (Piles)	RSSWRe-striping South Valley	RSSWRe-striping Silver Lake Boulevard	RSSWDemolition	RSSWPlacing Base	RSSWForm/Place Rebar and Pour	Child Risk				
Unique Identifier	X (UTM)	Y (UTM)	2027	2027	2028	2028	2028	2028	2028	2028	2028	2029	2029	2029	2029	2029	3rd Trimester	0<2	2<16	Total	per million
3831403774135	383140	3774135	8.23955E-05	0.000205748	0.000205748	5.75805E-05	0.000106247	0.000191051	0.000135157	4.09568E-05	7.25177E-05	2.83763E-05	5.56675E-05	9.58076E-05	5.20809E-05	1.55887E-05	5.44701E-08	2.3504E-06	1.5188E-07	2.55676E-06	2.55676406
3831503774135	383150	3774135	8.59882E-05	0.000214719	0.000214719	6.00912E-05	0.00011088	0.000199382	0.000141051	4.27427E-05	7.56797E-05	2.91249E-05	5.83855E-05	0.00010023	5.44852E-05	1.63084E-05	6.71379E-08	3.0138E-06	1.878E-07	3.2687E-06	3.268702
3831603774135	383160	3774135	8.95809E-05	0.00022369	0.00022369	6.26019E-05	0.000115512	0.000207712	0.000146944	4.45285E-05	7.88417E-05	2.98032E-05	6.03349E-05	0.000103838	5.64464E-05	1.68954E-05	8.61132E-08	4.0559E-06	2.4183E-07	4.38382E-06	4.38381782
3836103774135	383610	3774135	0.000254485	0.000635468	0.000635468	0.000177842	0.000328152	0.000590078	0.000417445	0.000126498	0.000223977	2.33823E-05	0.000164395	0.000288594	0.00015688	4.69568E-05	1.30132E-07	3.6408E-06	9.705E-08	3.86801E-06	3.86801283
3836203774135	383620	3774135	0.000263335	0.000657567	0.000657567	0.000184026	0.000339563	0.000610598	0.000431961	0.000130897	0.000231765	2.36285E-05	0.000171685	0.000301124	0.000163691	4.89955E-05	1.09662E-07	3.06E-06	9.517E-08	3.26484E-06	3.26484316
3836303774135	383630	3774135	0.000272411	0.000680231	0.000680231	0.000190369	0.000351267	0.000631643	0.000446849	0.000135409	0.000239753	2.39049E-05	0.000179191	0.000313917	0.000170645	5.1077E-05	9.45241E-08	2.6308E-06	9.3521E-08	2.81887E-06	2.81886615
3836403774135	383640	3774135	0.000280652	0.000700809	0.000700809	0.000196128	0.000361893	0.000650752	0.000460368	0.000139505	0.000247007	2.41711E-05	0.000186129	0.000325598	0.000176995	5.29776E-05	8.315E-08	2.3087E-06	9.1844E-08	2.48373E-06	2.48372753
3836503774135	383650	3774135	0.000287369	0.000717582	0.000717582	0.000200822	0.000370555	0.000666326	0.000471386	0.000142844	0.000252918	2.43972E-05	0.000191962	0.000335233	0.000182232	5.45453E-05	7.42971E-08	2.0584E-06	9.0028E-08	2.22275E-06	2.22274827
3836603774135	383660	3774135	0.000293547	0.000733009	0.000733009	0.00020514	0.000378521	0.000680651	0.00048152	0.000145915	0.000258356	2.46334E-05	0.000197353	0.000343994	0.000186995	5.59708E-05	6.71872E-08	1.8576E-06	8.8331E-08	2.0131E-06	2.01310396
3836703774135	383670	3774135	0.00029457	0.000735565	0.000735565	0.000205855	0.000379841	0.000683024	0.000483199	0.000146424	0.000259256	2.46384E-05	0.000199006	0.000346184	0.000188185	5.63272E-05	6.13449E-08	1.6932E-06	8.5823E-08	1.84036E-06	1.84035732
3836803774135	383680	3774135	0.000294156	0.000734529	0.000734529	0.000205565	0.000379306	0.000682063	0.000482519	0.000146218	0.000258891	2.46032E-05	0.000199443	0.000346294	0.000188245	5.63451E-05	5.64096E-08	1.5545E-06	8.3299E-08	1.69425E-06	1.69424609
3836903774135	383690	3774135	0.000293089	0.000731866	0.000731866	0.00020482	0.000377931	0.00067959	0.000480769	0.000145688	0.000257953	2.4558E-05	0.000199202	0.00034531	0.00018771	5.61849E-05	5.21704E-08	1.4356E-06	8.089E-08	1.56863E-06	1.5686276
3837003774135	383700	3774135	0.000290994	0.000726634	0.000726634	0.000203355	0.000375229	0.000674731	0.000477332	0.000144646	0.000256109	2.44877E-05	0.000198052	0.000342848	0.000186372	5.57843E-05	4.84775E-08	1.3321E-06	7.8502E-08	1.45904E-06	1.45904361
3837103774135	383710	3774135	0.000288586	0.000720622	0.000720622	0.000201673	0.000372124	0.000669149	0.000473383	0.000143449	0.00025399	2.44173E-05	0.000196524	0.000339843	0.000184738	5.52954E-05	4.52356E-08	1.2413E-06	7.6244E-08	1.36275E-06	1.36275075
3837203774135	383720	3774135	0.000282833	0.000706257	0.000706257	0.000197653	0.000364706	0.00065581	0.000463946	0.00014059	0.000248927	2.42013E-05	0.000192525	0.000332669	0.000180839	5.41282E-05	4.22621E-08	1.1583E-06	7.3564E-08	1.2741E-06	1.27409775
3837303774135	383730	3774135	0.00027581	0.000688718	0.000688718	0.000192744	0.000355649	0.000639524	0.000452425	0.000137098	0.000242745	2.394E-05	0.000187566	0.000323926	0.000176086	5.27055E-05	3.95397E-08	1.0824E-06	7.0826E-08	1.19276E-06	1.19276212
3837403774135	383740	3774135	0.000268683	0.000670923	0.000670923	0.000187764	0.00034646	0.000623	0.000440735	0.000133556	0.000236473	2.36888E-05	0.000182537	0.000315114	0.000171296	5.12718E-05	3.70632E-08	1.0134E-06	6.8217E-08	1.11869E-06	1.11869164
3837503774135	383750	3774135	0.000260841	0.00065134	0.00065134	0.000182284	0.000336347	0.000604815	0.000427871	0.000129658	0.00022957	2.34175E-05	0.000177041	0.000305487	0.000166063	4.97055E-05	3.47718E-08	9.4965E-07	6.5613E-08	1.05004E-06	1.05003529
3837603774135	383760	3774135	0.000253305	0.000632523	0.000632523	0.000177017	0.000326631	0.000587343	0.00041551	0.000125912	0.000222938	2.31663E-05	0.00017177	0.000296268	0.000161051	4.82054E-05	3.26925E-08	8.9182E-07	6.317E-08	9.87684E-07	0.98768412
3837703774135	383770	3774135	0.000252099	0.00062951	0.00062951	0.000176174	0.000325075	0.000584545	0.00041353	0.000125312	0.000221876	2.31864E-05	0.000170861	0.000294528	0.000160105	4.79223E-05	3.11021E-08	8.4732E-07	6.1878E-08	9.40305E-07	0.94030493
3837803774135	383780	3774135	0.000255051	0.000636881	0.000636881	0.000178237	0.000328881	0.000591389	0.000418372	0.00012678	0.000224474	2.33874E-05	0.00017276	0.000297576	0.000161762	4.84181E-05	2.98367E-08	8.1169E-07	6.1338E-08	9.0286E-07	0.90286025
3837903774135	383790	3774135	0.000258342	0.000645099	0.000645099	0.000180537	0.000333125	0.00059902	0.000423771	0.000128415	0.000227371	2.36235E-05	0.00017484	0.000300878	0.000163557	4.89555E-05	2.8673E-08	7.7886E-07	6.0908E-08	8.68441E-07	0.86844058
3838003774135	383800	3774135	0.000287078	0.000716855	0.000716855	0.000200619	0.000370179	0.000665652	0.000470909	0.0001427	0.000252662	2.48393E-05	0.000190993	0.000330377	0.000179593	5.37553E-05	2.80831E-08	7.6153E-07	6.4382E-08	8.53996E-07	0.85399585
3838103774135	383810	3774135	0.000296235	0.000739721	0.000739721	0.000207018	0.000381987	0.000686884	0.000485929	0.000147251	0.000260721	2.65124E-05	0.000200016	0.000342474	0.000186169	5.57235E-05	2.71949E-08	7.3452E-07	6.5483E-08	8.27199E-07	0.82719918
3838203774135	383820	3774135	0.000291899	0.000728893	0.000728893	0.000203988	0.000376396	0.00067683	0.000478816	0.000145096	0.000256905	2.75122E-05	0.000196449	0.000336141	0.000182726	5.46931E-05	2.61542E-08	7.0251E-07	6.4204E-08	7.92866E-07	0.79286592
3838303774135	383830	3774135	0.00028731	0.000717434	0.000717434	0.000200781	0.000370478	0.000666189	0.000471289	0.000142815	0.000252866	2.74569E-05	0.000192671	0.00032952	0.000179127	5.36158E-05	2.52139E-08	6.7417E-07	6.2783E-08	7.62164E-07	0.76216422
3838403774135	383840	3774135	0.000282672	0.000705853	0.000705853	0.00019754	0.000364498	0.000655435	0.000463681	0.000140509	0.000248784	2.73966E-05	0.000188842	0.000322856	0.000175504	5.25315E-05	2.4251E-08	6.4685E-07	6.1396E-08	7.32494E-07	0.73249389
3838603774135	383860	3774135	0.000273941	0.00068405	0.00068405	0.000191438	0.000353239	0.0006351	0.000449359	0.000136169	0.0002411	2.72057E-05	0.000181668	0.000310403	0.000168735	5.05052E-05	2.25169E-08	5.9921E-07	5.8742E-08	6.80466E-07	0.68046576
3838703774135	383870	3774135	0.000269578	0.000673156	0.000673156	0.000188389	0.000347613	0.000625073	0.000442202	0.000134001	0.00023726	2.71103E-05	0.000178091	0.000304223	0.000165375	4.94997E-05	2.17213E-08	5.7739E-07	5.7482E-08	6.56589E-07	0.65658936
3838803774135	383880	3774135	0.00026522	0.000662275	0.000662275	0.000185344	0.000341994	0.000614969	0.000435054	0.000131835	0.000233425	2.70198E-05	0.000174534	0.000298085	0.000162039	4.8501E-05	2.09616E-08	5.5666E-07	5.6263E-08	6.3388E-07	0.63388028
3838903774135	383890	3774135	0.000260879	0.000651434	0.000651434	0.00018231	0.000336396	0.000604903	0.000427932	0.000129676	0.000229604	2.69244E-05	0.000171012	0.000292015	0.000158739	4.75134E-05	2.02423E-08	5.3705E-07	5.5085E-08	6.12376E-07	0.61237631
3839003774135	383900	3774135	0.000256591	0.000640727	0.000640727	0.000179314	0.000330867	0.000594961	0.000420899	0.000127545	0.00022583	2.68189E-05	0.000167555	0.000286073	0.000155509	4.65466E-05	1.95125E-08	5.1812E-07	5.3925E-08	5.91557E-07	0.59155746
3839103774135	383910	3774135	0.000252298	0.000630008	0.000630008	0.000176314	0.000325332	0.000585007	0.000413857	0.000125411	0.000222052	2.65877E-05	0.000164129	0.000280198	0.000152316	4.55907E-05	1.88054E-08	4.9996E-07	5.2793E-08	5.71564E-07	0.57156382
3829703774145	382970	3774145	4.54664E-05	0.000113533	0.000113533	3.17733E-05	5.86278E-05	0.000105424	7.45809E-05	2.26003E-05	4.00158E-05	2.32517E-05	3.31694E-05	5.68343E-05	3.08951E-05	9.24743E-06	1.08362E-08	3.6586E-07	3.1974E-08	4.08666E-07	0.40866641
3829803774145	382980	3774145	4.57735E-05	0.0001143	0.0001143	3.19879E-05	5.90237E-05	0.000106136	7.50845E-05	2.27529E-05	4.0286E-05	2.30658E-05	3.32699E-05	5.7021E-05	3.09966E-05	9.27782E-06	1.12596E-08	3.8215E-07	3.2965E-08	4.26377E-07	0.42637675
3829903774145	382990	3774145	4.61182E-05	0.000115161	0.000115161	3.22288E-05	5.94682E-05	0.000106935	7.565E-05	2.29242E-05	4.05894E-05	2.28799E-05	3.33904E-05	5.72418E-05	3.11166E-05	9.31373E-06	1.17202E-08	3.9999E-07	3.4059E-08	4.45773E-07	0.4457731
3830003774145	383000	3774145	4.69369E-05	0.000117205	0.000117205	3.2801E-05	6.05239E-05	0.000108833	7.6993E-05	2.33312E-05	4.131E-05	2.28498E-05	3.38426E-05	5.80227E-05	3.15411E-05	9.44081E-06	1.23318E-08	4.2378E-07	3.5603E-08	4.71714E-07	0.47171432
3830103774145	383010	3774145	4.83266E-05	0.000120675	0.000120675	3.37721E-05	6.23159E-05	0.000112056	7.92726E-05	2.4022E-05	4.25331E-05	2.29905E-05	3.46816E-05	5.94829E-05	3.23348E-05	9.67838E-06	1.31415E-08	4.5545E-07	3.7728E-08	5.0632E-07	0.50631975
3830203774145	383020	3774145	4.97809E-05	0.000124307	0.000124307	3.47884E-05	6.41912E-05	0.000115428	8.16582E-05	2.47449E-05	4.3813E-05	2.31362E-05	3.55609E-05	6.10024E-05	3.31609E-05	9.92562E-06	1.40416E-08	4.9101E-07	4.01E-08	5.45154E-07	0.54515448
3830303774145	383030	3774145	5.15638E-05	0.000128759	0.000128759	3.60344E-05	6.64902E-05	0.000119562	8.45828E-05	2.56311E-05	4.53822E-05	2.33622E-05	3.66561E-05	6.28955E-05	3.41899E-05	1.02336E-05	1.51189E-08	5.3404E-07	4.2988E-08	5.92147E-07	0.59214703
3830403774145	383040	3774145	5.34922E-05	0.000133574	0.000133574	3.73819E-05	6.89767E-05	0.000124033	8.77459E-05	2.65897E-05	4.70794E-05	2.36135E-05	3.78418E-05	6.49413E-05	3.53021E-05	1.05665E-05	1.63494E-08	5.8382E-07	4.6315E-08	6.46482E-07	0.64648237
3830503774145	383050	3774145	5.55821E-05	0.000138793	0.000138793	3.88424E-05	7.16716E-05	0.000128879	9.11741E-05	2.76285E-05	4.89187E-05	2.38948E-05	3.9128E-05	6.7174E-05	3.65157E-05	1.09298E-05	1.77716E-08	6.4219E-07	5.0201E-08	7.10165E-07	0.7101647
3830603774145	383060	3774145	5.78874E-05	0.000144549	0.000144549	4.04535E-05	7.46443E-05	0.000134224	9.49557E-05	2.87745E-05	5.09477E-05	2.42314E-05	4.05599E-05	6.96443E-05	3.78586E-05	1.13317E-05	1.94488E-08	7.1212E-07	5.4842E-08	7.86412E-07	0.78641164
3830703774145	383070	3774145	6.03329E-05	0.000150656	0.000150656	4.21624E-05	7.77976E-05	0.000139895	9.89671E-05	2.999E-05	5.31E-05	2.45982E-05	4.20822E-05	7.22844E-05	3.92937E-05	1.17613E-05	2.14086E-08	7.953E-07	6.033E-08	8.77038E-07	0.87703783
3830803774145	383080	3774145	6.29453E-05	0.000157179	0.000157179	4.39881E-05	8.11662E-05	0.000145952	0.000103252	3.12886E-05	5.53992E-05	2.50001E-05	4.37201E-05	7.51112E-05	4.08304E-05	1.22213E-05	2.37253E-08	8.9559E-07	6.6903E-08	9.86223E-07	0.98622261
3830903774145	383090	3774145	6.57246E-05	0.000164119	0.000164119	4.59304E-05	8.47502E-05	0.000152397	0.000107811	3.26701E-05	5.78454E-05	2.54523E-05	4.54785E-05	7.81418E-05	4.24778E-05	1.27144E-05	2.65056E-08	1.0186E-06	7.489E-08	1.11999E-06	1.11998838
3831003774145	383100	3774145	6.85632E-05	0.000171208	0.000171208	4.79141E-05	8.84105E-05	0.000158979	0.000112468	3.40811E-05	6.03437E-05	2.59045E-05	4.72721E-05	8.12403E-05	4.41622E-05	1.32185E-05	2.98113E-08	1.1681E-06	8.4457E-08	1.28235E-06	1.2823516
3831103774145	383110	3774145	7.10841E-05	0.000177502	0.000177502	4.96757E-05	9.1661E-05	0.000164824	0.000116603	3.53342E-05	6.25623E-05	2.62109E-05	4.88095E-05	8.38974E-05	4.56066E-05	1.36508E-05	3.34766E-08	1.3377E-06	9.5056E-08	1.46618E-06	1.46618397
3831203774145	383120	3774145	7.38042E-05	0.000184295	0.000184295	5.15766E-05	9.51686E-05	0.000171131	0.000121065	3.66863E-05	6.49563E-05	2.65425E-05	5.04223E-05	8.67073E-05	4.7134E-05	1.4108E-05	3.80056E-08	1.5528E-06	1.0827E-07	1.69905E-06	1.69905424
3831303774145	383130	3774145	7.71007E-05	0.000192526	0.000192526	5.38803E-05	9.94193E-05	0.000178774	0.000126472	3.83249E-05	6.78576E-05	2.71002E-05	5.24219E-05	9.01708E-05	4.90168E-05	1.46716E-05	4.4285E-08	1.8606E-06	1.2683E-07	2.03171E-06	2.03170829
3831403774145	383140	3774145	8.07957E-05	0.000201753	0.000201753	5.64625E-05	0.000104184	0.000187342	0.000132533	4.01616E-05	7.11097E-05	2.78388E-05	5.46526E-05	9.40418E-05	5.11211E-05	1.53014E-05	5.30827E-08	2.3073E-06	1.5296E-07	2.51339E-06	2.51339132
3831503774145	383150	3774145	8.44208E-05	0.000210805	0.000210805	5.89958E-05	0.000108858	0.000195748	0.0013848	4.19635E-05	7.43001E-05	2.86376E-05	5.74259E-05	9.86514E-05	5.36268E-05	1.60514E-05	6.57258E-08	2.9769E-06	1.9048E-07	3.23312E-06	3.23311773
3831603774145	383160	3774145	8.79865E-05	0.000219709	0.000219709	6.14877E-05	0.000113456	0.000204016	0.000144329	4.3736E-05	7.74384E-05	2.92907E-05	5.92446E-05	0.00010203	5.54635E-05	1.66012E-05	8.42125E-08	4.002E-06	2.4523E-07	4.33147E-06	4.33146898
3836103774145	383610	3774145	0.000232918	0.000581614	0.000581614	0.00016277	0.000300342	0.00054007	0.000382067	0.000115778	0.000204995	2.27694E-05	0.00014993	0.000262541	0.000142717	4.27178E-05	1.11184E-07	3.1066E-06	9.3886E-08	3.31172E-06	3.31171915
3836203774145	383620	3774145	0.000240933	0.000601628	0.000601628	0.000168371	0.000310677	0.000558654	0.000395214	0.000119762	0.000212049	2.30206E-05	0.000156356	0.00027356	0.000148707	4.45106E-05	9.78421E-08	2.7286E-06	9.2088E-08	2.91855E-06	2.91855327
3836303774145	383630	3774145	0.000249454	0.000622906	0.000622906	0.000174326	0.000321664	0.000578413	0.000409192	0.000123998	0.000219549	2.3317E-05	0.000163134	0.000285122	0.000154992	4.63919E-05	8.61632E-08	2.3977E-06	9.0553E-08	2.5744E-06	2.57439942
3836403774145	383640	3774145	0.000256968	0.000641669	0.000641669	0.000179577	0.000331354	0.000595835	0.000421518	0.000127733	0.000226162	2.35833E-05	0.000169258	0.000295436	0.000160599	4.80701E-05	7.67303E-08	2.1307E-06	8.8901E-08	2.29628E-06	2.29628182
3836503774145	383650	3774145	0.000262613	0.000655765	0.000655765	0.000183522	0.000338633	0.000608924	0.000430777	0.000130539	0.00023113	2.37793E-05	0.000174046	0.000303348	0.0001649	4.93574E-05	6.91173E-08	1.9155E-06	8.6989E-08	2.0716E-06	2.07160415
3836603774145	383660	3774145	0.000267946	0.00066908	0.00066908	0.00018724	0.000345509	0.000621289	0.000439525	0.000133189	0.000235823	2.39953E-05	0.000178538	0.000310683	0.000168887	5.05508E-05	6.29055E-08	1.7401E-06	8.5222E-08	1.88822E-06	1.88821678
3836703774145	383670	3774145	0.00026982	0.000673761	0.000673761	0.000188558	0.000347926	0.000625635	0.000442599	0.000134121	0.000237473	2.40556E-05	0.000180568	0.000313696	0.000170525	5.10411E-05	5.76826E-08	1.593E-06	8.2947E-08	1.73366E-06	1.73365904
3836803774145	383680	3774145	0.000270682	0.000675913	0.000675913	0.000189161	0.000349037	0.000627634	0.000444013	0.000134549	0.000238232	2.40857E-05	0.000181743	0.000315233	0.00017136	5.12911E-05	5.32544E-08	1.4685E-06	8.0701E-08	1.60247E-06	1.6024717
3836903774145	383690	3774145	0.000270229	0.000674783	0.000674783	0.000188844	0.000348454	0.000626584	0.000443271	0.000134325	0.000237833	2.40707E-05	0.000181849	0.000314987	0.000171227	5.12511E-05	4.94222E-08	1.3609E-06	7.8415E-08	1.48877E-06	1.4887724
3837003774145	383700	3774145	0.000267014	0.000666753	0.000666753	0.000186597	0.000344307	0.000619128	0.000437996	0.000132726	0.000235003	2.393E-05	0.000179894	0.000311226	0.000169182	5.06392E-05	4.60117E-08	1.2655E-06	7.5807E-08	1.38727E-06	1.38727468
3837103774145	383710	3774145	0.000263518	0.000658024	0.000658024	0.000184154	0.000339799	0.000611023	0.000432262	0.000130988	0.000231927	2.37943E-05	0.000177618	0.000307015	0.000166893	4.99541E-05	4.29866E-08	1.1808E-06	7.3341E-08	1.29715E-06	1.29715369
3837203774145	383720	3774145	0.000257765	0.000643659	0.000643659	0.000180134	0.000332382	0.000597684	0.000422825	0.000128129	0.000226864	2.35582E-05	0.0001737	0.000300037	0.0001631	4.88187E-05	4.02017E-08	1.1031E-06	7.0638E-08	1.21395E-06	1.21394518
3837303774145	383730	3774145	0.000251156	0.000627156	0.000627156	0.00017516	0.000323859	0.000582359	0.000411984	0.000124844	0.000221047	2.32969E-05	0.000169158	0.000292032	0.000158749	4.75162E-05	3.76428E-08	1.0318E-06	6.7943E-08	1.13735E-06	1.13734931
3837403774145	383740	3774145	0.000244579	0.000610733	0.000610733	0.00017092	0.000315379	0.00056711	0.000401196	0.000121575	0.000215258	2.30508E-05	0.000164626	0.000284095	0.000154434	4.62247E-05	3.53172E-08	9.6695E-07	6.5396E-08	1.06766E-06	1.06766337
3837503774145	383750	3774145	0.000237545	0.000593167	0.000593167	0.00016604	0.000306308	0.000550798	0.000389657	0.000118078	0.000209067	2.27945E-05	0.000159783	0.00027564	0.000149838	4.4849E-05	3.31723E-08	9.0724E-07	6.289E-08	1.0033E-06	1.00329821
3837603774145	383760	3774145	0.000230812	0.000576355	0.000576355	0.000161298	0.000297626	0.000535186	0.000378612	0.000114731	0.000203141	2.25534E-05	0.000155155	0.000267575	0.000145454	4.35368E-05	3.12228E-08	8.5297E-07	6.0542E-08	9.44737E-07	0.944737
3837703774145	383770	3774145	0.000229918	0.000574122	0.000574122	0.000160673	0.000296473	0.000533113	0.000377146	0.000114287	0.000202354	2.25735E-05	0.000154497	0.000266327	0.000144775	4.33338E-05	2.97593E-08	8.1201E-07	5.9299E-08	9.01066E-07	0.90106612
3837803774145	383780	3774145	0.000233015	0.000581856	0.000581856	0.00016283	0.000300467	0.000540295	0.000382226	0.000115826	0.00020508	2.27845E-05	0.000156537	0.000269672	0.000146594	4.3878E-05	2.86217E-08	7.7994E-07	5.8801E-08	8.67361E-07	0.86736059
3837903774145	383790	3774145	0.000236376	0.000590249	0.000590249	0.000165187	0.000304801	0.000548088	0.00038774	0.000117497	0.000208038	2.30106E-05	0.000158692	0.000273195	0.000148509	4.44512E-05	2.75689E-08	7.5022E-07	5.8391E-08	8.36178E-07	0.83617789
3838003774145	383800	3774145	0.000257469	0.00064292	0.00064292	0.000179927	0.000332	0.000596997	0.00042234	0.000127982	0.000226603	2.42063E-05	0.000173695	0.00029856	0.000162297	4.85784E-05	2.70954E-08	7.358E-07	6.0989E-08	8.23883E-07	0.82388272
3838103774145	383810	3774145	0.000276731	0.000691018	0.000691018	0.000193388	0.000356837	0.000641659	0.000453935	0.000137556	0.000243555	2.59547E-05	0.000185541	0.000317941	0.000172832	5.17318E-05	2.63837E-08	7.1435E-07	6.342E-08	8.04159E-07	0.80415859
3838203774145	383820	3774145	0.000273192	0.000682181	0.000682181	0.000190915	0.000352274	0.000633454	0.000448131	0.000135797	0.000240441	2.69244E-05	0.000182733	0.000312915	0.000170101	5.09141E-05	2.53987E-08	6.8426E-07	6.2243E-08	7.71904E-07	0.77190447
3838303774145	383830	3774145	0.000269184	0.000672174	0.000672174	0.000188114	0.000347106	0.000624161	0.000441557	0.000133805	0.000236914	2.70198E-05	0.000179533	0.000307296	0.000167046	4.99997E-05	2.45226E-08	6.5743E-07	6.0899E-08	7.42848E-07	0.74284844
3838403774145	383840	3774145	0.000265091	0.000661952	0.000661952	0.000185253	0.000341828	0.000614669	0.000434842	0.00013177	0.000233311	2.69646E-05	0.000176257	0.000301565	0.000163931	4.90673E-05	2.36242E-08	6.3141E-07	5.9578E-08	7.14616E-07	0.71461634

Unique Identifier	X (UTM)	Y (UTM)	EGIODemolition 2025	EGIOSite Grubbing / Prep 2025	EGIOMass Grading / Excavation 2025	EGIOMass Grading / Excavation 2026	EGIODrainage / Utilities Trenching 2026	EGIODrainage / Utilities Trenching 2027	EGIOFoundations / Concrete Pads 2026	EGIOFoundations / Concrete Pads 2027	EGIOBuilding / Structure Construction 2026	EGIOBuilding / Structure Construction 2027	EGIOAsphalt Paving 2027	EGIOArchitectural Coating 2027	EGIOLandscaping or Other Finishing 2027	EGIOWaterside Construction (Piles) 2027	HIWaterside Construction (Landscaping) 2025	HIWaterside Construction (Landscaping) 2026	KMDemolition 2025	KMSite Grubbing / Prep 2025	KMMass Grading / Excavation 2025
3838603774145	383860	3774145	0.000178065	0.00016068	0.000401233	0.000401233	0.000112289	0.000112289	0.000207194	0.000207194	0.000372574	0.000372574	0.000263573	2.48069E-05	7.98707E-05	0.000141418	0.0004918	0.0004918	0.000606653	0.000547429	0.001366971
3838703774145	383870	3774145	0.00017354	0.0001566	0.000391038	0.000391038	0.000109436	0.000109436	0.000201929	0.000201929	0.000363106	0.000363106	0.000256876	2.41766E-05	7.78412E-05	0.000137825	0.000480285	0.000480285	0.000581267	0.00052452	0.001309767
3838803774145	383880	3774145	0.000169183	0.00015267	0.000381219	0.000381219	0.000106688	0.000106688	0.000196859	0.000196859	0.000353989	0.000353989	0.000250426	2.35695E-05	7.58867E-05	0.000134364	0.000468882	0.000468882	0.000557331	0.000502921	0.001255832
3838903774145	383890	3774145	0.00016498	0.00014887	0.00037175	0.00037175	0.000104038	0.000104038	0.000191969	0.000191969	0.000345197	0.000345197	0.000244206	2.29841E-05	7.40018E-05	0.000131027	0.000457447	0.000457447	0.000534803	0.000482593	0.001205071
3839003774145	383900	3774145	0.000160904	0.0001452	0.000362564	0.000362564	0.000101467	0.000101467	0.000187226	0.000187226	0.000336666	0.000336666	0.000238171	2.24161E-05	7.21731E-05	0.000127789	0.000443094	0.000443094	0.000513828	0.000463665	0.001157807
3839103774145	383910	3774145	0.000156958	0.00014163	0.000353673	0.000353673	9.89788E-05	9.89788E-05	0.000182634	0.000182634	0.000328411	0.000328411	0.000232331	2.18664E-05	7.04033E-05	0.000124655	0.000428011	0.000428011	0.000494004	0.000445777	0.001113139
3829703774145	382970	3774155	0.000321013	0.00028967	0.000723338	0.000723338	0.000202433	0.000202433	0.000373527	0.000373527	0.000671671	0.000671671	0.000475167	4.47216E-05	0.00014399	0.000254947	0.000362716	0.000362716	7.87864E-05	7.10948E-05	0.000177529
3829803774155	382980	3774155	0.000337339	0.00030441	0.000760125	0.000760125	0.000212728	0.000212728	0.000392523	0.000392523	0.00070583	0.00070583	0.000499333	4.6996E-05	0.000151313	0.000267913	0.000375943	0.000375943	7.99146E-05	7.21129E-05	0.000180071
3829903774155	382990	3774155	0.000355312	0.00032062	0.000800623	0.000800623	0.000224062	0.000224062	0.000413437	0.000413437	0.000743436	0.000743436	0.000525936	4.94999E-05	0.000159375	0.000282187	0.000390217	0.000390217	8.11143E-05	7.31955E-05	0.000182775
3830003774155	383000	3774155	0.000378478	0.00034153	0.000852824	0.000852824	0.000238671	0.000238671	0.000440393	0.000440393	0.000791908	0.000791908	0.000560227	5.27273E-05	0.000169766	0.000300585	0.000408091	0.000408091	8.32214E-05	7.50969E-05	0.000187523
3830103774155	383010	3774155	0.000408789	0.00036888	0.000921124	0.000921124	0.000257785	0.000257785	0.000475662	0.000475662	0.000855329	0.000855329	0.000605094	5.695E-05	0.000183362	0.000324658	0.000430723	0.000430723	8.64925E-05	7.80487E-05	0.000194893
3830203774155	383020	3774155	0.000442885	0.00039965	0.000997951	0.000997951	0.000279286	0.000279286	0.000515336	0.000515336	0.000926669	0.000926669	0.000655563	6.17E-05	0.000198655	0.000351737	0.000455449	0.000455449	8.99546E-05	8.11728E-05	0.000202695
3830303774155	383030	3774155	0.000484633	0.00043732	0.001092022	0.001092022	0.000305613	0.000305613	0.000563913	0.000563913	0.00101402	0.00101402	0.000717359	6.75161E-05	0.000217381	0.000384893	0.000484647	0.000484647	9.42464E-05	8.50456E-05	0.000212365
3830403774155	383040	3774155	0.000533138	0.00048109	0.001201318	0.001201318	0.0003362	0.0003362	0.000620353	0.000620353	0.00111551	0.00111551	0.000789156	7.42735E-05	0.000239138	0.000423415	0.000517271	0.000517271	9.89083E-05	8.92523E-05	0.00022287
3830503774155	383050	3774155	0.00059037	0.00053273	0.001330279	0.001330279	0.000372291	0.000372291	0.000686947	0.000686947	0.001235259	0.001235259	0.000873872	8.22468E-05	0.00026481	0.000468869	0.000554129	0.000554129	0.000104018	9.38631E-05	0.000234383
3830603774155	383060	3774155	0.000659588	0.0005952	0.001486247	0.001486247	0.00041594	0.00041594	0.000767488	0.000767488	0.001380087	0.001380087	0.000976329	9.18898E-05	0.000295857	0.000523841	0.000596554	0.000596554	0.000109718	9.90071E-05	0.000247228
3830703774155	383070	3774155	0.000742469	0.00066999	0.001673004	0.001673004	0.000468206	0.000468206	0.000863928	0.000863928	0.001553503	0.001553503	0.001099011	0.000103436	0.000333033	0.000589665	0.000644689	0.000644689	0.000115801	0.000104496	0.000260934
3830803774155	383080	3774155	0.000845818	0.00076324	0.00190588	0.00190588	0.000533379	0.000533379	0.000984184	0.000984184	0.001769746	0.001769746	0.001251989	0.000117834	0.000379391	0.000671745	0.000700976	0.000700976	0.000122456	0.000110502	0.000275931
3830903774155	383090	3774155	0.000975378	0.00088016	0.002197817	0.002197817	0.00061508	0.00061508	0.001134938	0.001134938	0.00204083	0.00204083	0.001443765	0.000135884	0.000437505	0.00077464	0.000766541	0.000766541	0.000129405	0.000116771	0.000291587
3831003774155	383100	3774155	0.00113544	0.00102459	0.002558484	0.002558484	0.000716016	0.000716016	0.001321184	0.001321184	0.002375735	0.002375735	0.00168069	0.000158183	0.0005093	0.000901761	0.000841447	0.000841447	0.000136561	0.00012323	0.000307714
3831103774155	383110	3774155	0.001318017	0.00118935	0.002969886	0.002969886	0.000831151	0.000831151	0.001533629	0.001533629	0.002757751	0.002757751	0.001950944	0.000183618	0.000591195	0.001046763	0.000919938	0.000919938	0.000143247	0.000129262	0.000322778
3831203774155	383120	3774155	0.001552144	0.00140062	0.003497443	0.003497443	0.000978793	0.000978793	0.001806057	0.001806057	0.003247626	0.003247626	0.002297501	0.000216235	0.000696212	0.001232705	0.001010434	0.001010434	0.00015032	0.000135645	0.000338716
3831303774155	383130	3774155	0.00189307	0.00170826	0.004265651	0.004265651	0.001193783	0.001193783	0.002202754	0.002202754	0.003960962	0.003960962	0.002802143	0.000263731	0.000849134	0.001503467	0.001125609	0.001125609	0.000158385	0.000142922	0.000356888
3831403774155	383140	3774155	0.002398266	0.00216413	0.005404009	0.005404009	0.001512363	0.001512363	0.002790595	0.002790595	0.005018009	0.005018009	0.003549941	0.000334112	0.00107574	0.001904692	0.001270093	0.001270093	0.000167046	0.000150738	0.000376404
3831503774155	383150	3774155	0.003175875	0.00286583	0.007156194	0.007156194	0.002002729	0.002002729	0.003695412	0.003695412	0.006645037	0.006645037	0.004700966	0.000442444	0.001424535	0.002522265	0.001444805	0.001444805	0.000176077	0.000158887	0.000396754
3831603774155	383160	3774155	0.004345769	0.00392151	0.009792313	0.009792313	0.002740472	0.002740472	0.005056686	0.005056686	0.009092862	0.009092862	0.006432655	0.000605426	0.001949289	0.003451389	0.001638597	0.001638597	0.000185037	0.000166972	0.000416943
3831703774155	383600	3774155	0.00035084	0.00031659	0.000790549	0.000790549	0.00022143	0.00022143	0.00040824	0.00040824	0.00073481	0.00073481	0.00051931	4.8877E-05	0.000157369	0.000278636	0.000888487	0.000888487	0.004649746	0.004195813	0.010477265
3831803774155	383610	3774155	0.000335494	0.00030274	0.000755969	0.000755969	0.000211565	0.000211565	0.000390377	0.000390377	0.000701971	0.000701971	0.000496602	4.6739E-05	0.000150486	0.000266448	0.000845888	0.000845888	0.003735009	0.003370377	0.008416088
3831903774155	383620	3774155	0.000327442	0.00029548	0.000737824	0.000737824	0.000206487	0.000206487	0.000381008	0.000381008	0.00068512	0.00068512	0.000484683	4.56172E-05	0.000146874	0.000260053	0.000823557	0.000823557	0.003335758	0.003010104	0.007516458
3832003774155	383630	3774155	0.000319998	0.00028876	0.000721052	0.000721052	0.000201793	0.000201793	0.000372347	0.000372347	0.000669548	0.000669548	0.000473665	4.45803E-05	0.000143535	0.000254141	0.000803621	0.000803621	0.002958814	0.002669959	0.006667091
3832103774155	383640	3774155	0.00032115	0.00028168	0.000703378	0.000703378	0.00019684	0.00019684	0.0003632	0.0003632	0.00065137	0.00065137	0.00046205	4.34876E-05	0.000140017	0.000247912	0.000783146	0.000783146	0.00261824	0.002362634	0.005899676
3832203774155	383650	3774155	0.000303613	0.00027397	0.000684131	0.000684131	0.000191461	0.000191461	0.000353281	0.000353281	0.000635265	0.000635265	0.000449412	4.22976E-05	0.000136185	0.000241128	0.00076099	0.00076099	0.002332982	0.002105224	0.005256904
3832303774155	383660	3774155	0.000295424	0.00026658	0.000665677	0.000665677	0.000186296	0.000186296	0.000343751	0.000343751	0.000618129	0.000618129	0.000437289	4.11566E-05	0.000132512	0.000234624	0.000740086	0.000740086	0.002098461	0.001893598	0.004728459
3832403774155	383670	3774155	0.000286924	0.00025891	0.000646524	0.000646524	0.000180936	0.000180936	0.000333861	0.000333861	0.000600344	0.000600344	0.00042470	3.99725E-05	0.000128699	0.000227873	0.000718485	0.000718485	0.001901791	0.001716128	0.004285302
3832503774155	383680	3774155	0.000278656	0.00025145	0.000627896	0.000627896	0.000175723	0.000175723	0.00032424	0.00032424	0.00058304	0.00058304	0.00041247	3.88207E-05	0.000124991	0.00022130	0.000697693	0.000697693	0.001735515	0.001566085	0.003910633
3832603774155	383690	3774155	0.00027027	0.00024388	0.000608998	0.000608998	0.000170434	0.000170434	0.000314483	0.000314483	0.000565498	0.000565498	0.000400056	3.76524E-05	0.000121229	0.000214647	0.000676615	0.000676615	0.001592776	0.00143728	0.003588998
3837003774155	383700	3774155	0.000260839	0.00023537	0.000587747	0.000587747	0.000164487	0.000164487	0.000303509	0.000303509	0.000545765	0.000545765	0.000386096	3.63385E-05	0.000116999	0.000207157	0.00065246	0.00065246	0.001466177	0.001323041	0.003303733
3837103774155	383710	3774155	0.000251867	0.00022728	0.000567531	0.000567531	0.000158829	0.000158829	0.000293069	0.000293069	0.000526993	0.000526993	0.000372816	3.50886E-05	0.000112975	0.000200032	0.000629701	0.000629701	0.001353516	0.001221378	0.003049874
3837203774155	383720	3774155	0.000242943	0.00021923	0.000547423	0.000547423	0.000153202	0.000153202	0.000282686	0.000282686	0.000508322	0.000508322	0.000359607	3.38454E-05	0.000108972	0.000192944	0.000607085	0.000607085	0.001251079	0.001128942	0.002819055
3837303774155	383730	3774155	0.000234312	0.00021144	0.000527974	0.000527974	0.000147759	0.000147759	0.00027264	0.00027264	0.00049026	0.00049026	0.00034683	3.26429E-05	0.0001051	0.000186089	0.000585325	0.000585325	0.001158325	0.001045243	0.002610052
3837403774155	383740	3774155	0.000226098	0.00020403	0.000509467	0.000509467	0.000142579	0.000142579	0.000263085	0.000263085	0.00047307	0.00047307	0.00033467	3.14987E-05	0.000101416	0.000179566	0.000564755	0.000564755	0.001074608	0.000969699	0.002421413
3837503774155	383750	3774155	0.000218141	0.00019685	0.000491538	0.000491538	0.000137561	0.000137561	0.000253827	0.000253827	0.000456428	0.000456428	0.000322895	3.03902E-05	9.78471E-05	0.000173247	0.000544962	0.000544962	0.000998305	0.000900845	0.002249479
3837603774155	383760	3774155	0.000210585	0.00019003	0.00047451	0.00047451	0.000132796	0.000132796	0.000245034	0.000245034	0.000440616	0.000440616	0.00031171	2.93374E-05	9.44574E-05	0.000167245	0.000526311	0.000526311	0.000930204	0.000839392	0.002096026
3837703774155	383770	3774155	0.000205045	0.00018503	0.000462028	0.000462028	0.000129303	0.000129303	0.000238588	0.000238588	0.00042926	0.00042926	0.00030351	2.85657E-05	9.19728E-05	0.000162846	0.000513417	0.000513417	0.00087866	0.000792881	0.001979883
3837803774155	383780	3774155	0.000200974	0.00018135	0.000452855	0.000452855	0.000126736	0.000126736	0.00023385	0.00023385	0.00042050	0.00042050	0.00029748	2.79985E-05	9.01468E-05	0.000159613	0.000504757	0.000504757	0.000838954	0.00075705	0.001890413
3837903774155	383790	3774155	0.000197029	0.00017779	0.000443964	0.000443964	0.000124248	0.000124248	0.0002292	0.0002926	0.00041225	0.00041253	0.00029164	2.74488E-05	8.8377E-05	0.000156479	0.000496558	0.000496558	0.000802172	0.00072386	0.001807532
3838003774155	383800	3774155	0.000197954	0.00017863	0.000446049	0.000446049	0.000124831	0.000124831	0.000230337	0.000230337	0.000414188	0.000414188	0.000293014	2.75777E-05	8.8792E-05	0.000157214	0.00050268	0.00050268	0.000782462	0.000706074	0.00176312
3838103774155	383810	3774155	0.00020033	0.00018077	0.000451402	0.000451402	0.000126329	0.000126329	0.000233101	0.000233101	0.000419159	0.000419159	0.00029653	2.79087E-05	8.98576E-05	0.000159101	0.000510578	0.000510578	0.00074916	0.000676023	0.001688081
3838203774155	383820	3774155	0.000197238	0.00017798	0.000444435	0.000444435	0.000124379	0.000124379	0.000229503	0.000229503	0.00041269	0.00041269	0.00029195	2.7478E-05	8.84707E-05	0.000156645	0.000513036	0.000513036	0.000707233	0.000638189	0.001593607
3838303774155	383830	3774155	0.000192426	0.00017364	0.000433594	0.000433594	0.000121345	0.000121345	0.00022395	0.00022395	0.00040262	0.00040262	0.00028483	2.68077E-05	8.63127E-05	0.000152824	0.000510911	0.000510911	0.000672206	0.000606582	0.001514681
3838403774155	383840	3774155	0.000187544	0.00016923	0.000422592	0.000422592	0.000118266	0.000118266	0.000218224	0.000218224	0.00039247	0.00039247	0.00027764	2.61275E-05	8.41225E-05	0.000148946	0.000506137	0.000506137	0.000639591	0.000577151	0.001441189
3838603774155	383860	3774155	0.000178017	0.00016064	0.000401125	0.000401125	0.000112259	0.000112259	0.000207139	0.000207139	0.00037247	0.00037247	0.00026350	2.48003E-05	7.98493E-05	0.00014138	0.000482712	0.000482712	0.000586609	0.000529341	0.001321805
3838703774155	383870	3774155	0.00017351	0.00015657	0.000390971	0.000390971	0.000109417	0.000109417	0.000201895	0.000201895	0.000363044	0.000363044	0.000256832	2.41724E-05	7.78279E-05	0.000137801	0.000471515	0.000471515	0.000562667	0.000507736	0.001267857
3838803774155	383880	3774155	0.000169171	0.00015266	0.000381192	0.000381192	0.00010668	0.00010668	0.000196845	0.000196845	0.00035964	0.00035964	0.00025040	2.35679E-05	7.58814E-05	0.000134355	0.00046054	0.00046054	0.000540128	0.000487397	0.001217069
3838903774155	383890	3774155	0.000164986	0.00014888	0.000371764	0.000371764	0.000104042	0.000104042	0.000191976	0.000191976	0.00034520	0.00034520	0.000244215	2.29849E-05	7.40045E-05	0.000131031	0.000449121	0.000449121	0.000518848	0.000468195	0.001169119
3839003774155	383900	3774155	0.000160933	0.00014522	0.000362631	0.000362631	0.000101486	0.000101486	0.00018726	0.00018726	0.00033672	0.00033672	0.00023821	2.24203E-05	7.21865E-05	0.000127813	0.00043434	0.00043434	0.00049892	0.000450221	0.001124235
3839103774155	383910	3774155	0.000157012	0.00014168	0.000353794	0.000353794	9.90126E-05	9.90126E-05	0.000182697	0.000182697	0.000328523	0.000328523	0.00023241	2.18739E-05	7.04274E-05	0.000124698	0.000421715	0.000421715	0.00048006	0.000433194	0.001081719
3829703774165	382970	3774165	0.000320201	0.00028894	0.000721509	0.000721509	0.000201921	0.000201921	0.000372583	0.000372583	0.000669973	0.000669973	0.000473966	4.46085E-05	0.000143626	0.000254302	0.000356768	0.000356768	7.87864E-05	7.10948E-05	0.000177529
3829803774165	382980	3774165	0.000336342	0.00030351	0.000757879	0.000757879	0.0002121	0.0002121	0.000391364	0.000391364	0.00070374	0.00070374	0.00049785	4.68571E-05	0.000150866	0.000267121	0.000369536	0.000369536	7.99086E-05	7.21075E-05	0.000180058
3829903774165	382990	3774165	0.00035407	0.0003195	0.000797826	0.000797826	0.000223279	0.000223279	0.00041992	0.00041992	0.00074083	0.00074083	0.00052409	4.93269E-05	0.000158818	0.000281201	0.000383254	0.000383254	8.10905E-05	7.3174E-05	0.000182721
3830003774165	383000	3774165	0.000376568	0.00033981	0.00084852	0.00084852	0.00023746	0.00023746	0.00043817	0.00043817	0.00078791	0.00078791	0.0005574	5.24612E-05	0.00016809	0.000299068	0.00040161	0.00040161	8.30663E-05	7.49569E-05	0.000187173
3830103774165	383010	3774165	0.000405584	0.00036599	0.000913901	0.000913901	0.000255764	0.000255764	0.00047193	0.00047193	0.00084822	0.00084822	0.00060034	5.65035E-05	0.000181924	0.000322113	0.00042130	0.00042130	8.60807E-05	7.7677E-05	0.000193965
3830203774165	383020	3774165	0.000438074	0.00039531	0.00098711	0.00098711	0.000276252	0.000276252	0.00050973	0.00050973	0.00091660	0.00091660	0.00064844	6.10298E-05	0.000196497	0.000347916	0.00044425	0.00044425	8.92622E-05	8.05479E-05	0.000201134
3830303774165	383030	3774165	0.000478126	0.00043145	0.001077361	0.001077361	0.00030151	0.00030151	0.00055634	0.00055634	0.00100047	0.00100047	0.00070772	6.66097E-05	0.000214463	0.000379726	0.00047154	0.00047154	9.32973E-05	8.41891E-05	0.000210227
3830403774165	383040	3774165	0.000524632	0.00047341	0.001182152	0.001182152	0.00033083	0.00033083	0.00061045	0.00061045	0.00109771	0.00109771	0.000776566	7.30885E-05	0.000235323	0.00041666	0.00050201	0.00050201	9.77085E-05	8.81697E-05	0.000220166
3830503774165	383050	3774165	0.000579339	0.00052278	0.001305423	0.001305423	0.00036533	0.00036533	0.00067411	0.00067411	0.00121218	0.00121218	0.000857544	8.071E-05	0.00025986	0.00046010	0.00053687	0.00053687	0.00010255	9.25434E-05	0.000231088
3830603774165	383060	3774165	0.0006455	0.00058248	0.001454505	0.001454505	0.00040705	0.00040705	0.00075109	0.00075109	0.00135061	0.00135061	0.000955477	8.99272E-05	0.000289538	0.000512653	0.00057573	0.00057573	0.00010800	9.74612E-05	0.000243368
3830703774165	383070	3774165	0.000724239	0.00065354	0.001631927	0.001631927	0.00045671	0.00045671	0.00084271	0.00084271	0.00151536	0.00151536	0.00107202	0.000100897	0.000324857	0.00057187	0.00062018	0.00062018	0.00011325	0.00010271	0.000256482
3830803774165	383080	3774165	0.000824819	0.0007443	0.001858563	0.001858563	0.000520136	0.000520136	0.00095975	0.00095975	0.001725808	0.001725808	0.001220906	0.000114909	0.000369971	0.00065067	0.0006733	0.0006733	0.00012051	0.00010851	0.00027156
3830903774165	383090	3774165	0.00095211	0.00085916	0.002145388	0.002145388	0.000600407	0.000600407	0.001107864	0.001107864	0.001992146	0.001992146	0.001409324	0.000132642	0.000427068	0.000756161	0.000735535	0.000735535	0.000127554	0.000115102	0.000287417
3831003774165	383100	3774165	0.001109981	0.00100162	0.002501119	0.002501119	0.000699962	0.000699962	0.001291562	0.001291562	0.002322468	0.002322468	0.001643007	0.000154636	0.000497881	0.000881542	0.000806571	0.000806571	0.000134777	0.000121619	0.000303692
3831103774165	383110	3774165	0.001288655	0.00116285	0.002903724	0.002903724	0.000812635	0.000812635	0.001499464	0.001499464	0.002696315	0.002696315	0.001907482	0.000179528	0.000578025	0.001023444	0.000880034	0.000880034	0.000141438	0.00012763	0.000318703
3831203774165	383120	3774165	0.001518126	0.00136992	0.00342079	0.00342079	0.000957341	0.000957341	0.001766474	0.001766474	0.003176448	0.003176448	0.002247147	0.000211496	0.000680954	0.001205688	0.000964552	0.000964552	0.0001485	0.000134002	0.000334614
3831303774165	383130	3774165	0.001854331	0.0016733	0.00417836	0.00417836	0.001169354	0.001169354	0.002157677	0.002157677	0.003879905	0.003879905	0.002744801	0.000258334	0.000831758	0.0014727	0.001072351	0.001072351	0.000156552	0.000141269	0.000352758
3831403774165	383140	3774165	0.002354943	0.00212504	0.005306388	0.005306388	0.001485043	0.001485043	0.002740184	0.002740184	0.00492736	0.00492736	0.003485812	0.000328076	0.001056307	0.001870284	0.001207573	0.001207573	0.000165166	0.000149041	0.000372167
3831503774165	383150	3774165	0.003135279	0.0028292	0.007064719	0.007064719	0.001977129	0.001977129	0.003648175	0.003648175	0.006560097	0.006560097	0.004640875	0.000436788	0.001406326	0.002490024	0.001370708	0.001370708	0.000174143	0.000157142	0.000392396
3831603774165	383160	3774165	0.004277005	0.00385946	0.009637367	0.009637367	0.002697108	0.002697108	0.004976673	0.004976673	0.008948983	0.008948983	0.00633087	0.000595847	0.001918445	0.003396777	0.001544374	0.001544374	0.000182876	0.000165023	0.000412074

			KMMass Grading / Excavation	KMDrainage / Utilities Trenching	KMFoundations / Concrete Pads	KMBuilding / Structure Construction	KMAsphalt Paving	KMArchitectural Coating	KMLandscaping or Other Finishing	KMWaterside Construction (Piles)	EWNDemolition	EWNSite Grubbing / Prep	EWNDrainage / Utilities Trenching	EWNDrainage / Utilities Trenching	EWNDrainage / Utilities Trenching	EWNFoundation s / Concrete Pads	EWNBuilding / Structure Construction	EWNAsphalt Paving	EWNLandscaping or Other Finishing	EWNWaterside Construction (Piles)	ISDemolition
Unique Identifier	X (UTM)	Y (UTM)	2026	2026	2026	2026	2026	2026	2026	2026	2027	2027	2027	2028	2029	2029	2029	2029	2029	2029	2027
3838603774145	383860	3774145	0.001366971	0.000294523	0.000705895	0.001309347	0.000897975	8.45153E-05	0.000272114	0.000481801	5.29759E-05	7.14266E-05	8.66625E-05	8.66625E-05	8.66625E-05	6.16422E-05	0.00010735	7.84156E-05	2.37623E-05	4.12346E-05	0.000342574
3838703774145	383870	3774145	0.001309767	0.000282198	0.000676355	0.001254555	0.000860398	8.09786E-05	0.000260727	0.000461639	5.26655E-05	7.10081E-05	8.61547E-05	8.61547E-05	8.61547E-05	6.1281E-05	0.000106721	7.79561E-05	2.36231E-05	4.0993E-05	0.000329406
3838803774145	383880	3774145	0.001255832	0.000270577	0.000648503	0.001202893	0.000824967	7.76439E-05	0.00024999	0.000442629	5.23611E-05	7.05977E-05	8.56567E-05	8.56567E-05	8.56567E-05	6.09268E-05	0.000106104	7.75055E-05	2.34865E-05	4.0756E-05	0.000316978
3838903774145	383890	3774145	0.001205071	0.000259641	0.000622291	0.001154272	0.000791622	7.45056E-05	0.000239885	0.000424738	5.20567E-05	7.01872E-05	8.51587E-05	8.51587E-05	8.51587E-05	6.05726E-05	0.000105487	7.70549E-05	2.335E-05	4.051191E-05	0.000305231
3839003774145	383900	3774145	0.001157807	0.000249457	0.000597884	0.001109	0.000760573	7.15834E-05	0.000230477	0.00040808	5.16985E-05	6.97044E-05	8.45728E-05	8.45728E-05	8.45728E-05	6.01558E-05	0.000104761	7.65247E-05	2.31893E-05	4.02403E-05	0.000294051
3839103774145	383910	3774145	0.001113139	0.000239833	0.000574818	0.001066215	0.000731231	6.88217E-05	0.000221585	0.000392336	5.13523E-05	6.92376E-05	8.40064E-05	8.40064E-05	8.40064E-05	5.9753E-05	0.00010406	7.60123E-05	2.3034E-05	3.99708E-05	0.000283438
3829703774155	382970	3774155	0.000177529	3.82499E-05	9.16749E-05	0.000170046	0.00011662	1.0976E-05	3.53395E-05	6.25718E-05	4.01841E-05	5.41796E-05	6.57365E-05	6.57365E-05	6.57365E-05	4.67578E-05	8.14285E-05	5.9481E-05	1.80245E-05	3.12779E-05	0.000186571
3829803774155	382980	3774155	0.000180071	3.87976E-05	9.29877E-05	0.00017248	0.00011829	1.11332E-05	3.58456E-05	6.34678E-05	4.00588E-05	5.40106E-05	6.55315E-05	6.55315E-05	6.55315E-05	4.66119E-05	8.11745E-05	5.92954E-05	1.79683E-05	3.11803E-05	0.000194301
3829903774155	382990	3774155	0.000182775	3.93801E-05	9.43837E-05	0.00017507	0.000120066	1.13004E-05	3.63837E-05	6.44206E-05	3.99453E-05	5.38577E-05	6.53459E-05	6.53459E-05	6.53459E-05	4.64799E-05	8.09446E-05	5.91275E-05	1.79174E-05	3.1092E-05	0.000202849
3830003774155	383000	3774155	0.000187523	4.0403E-05	9.68355E-05	0.000179618	0.000123185	1.15939E-05	3.73289E-05	6.60941E-05	4.01244E-05	5.40991E-05	6.56389E-05	6.56389E-05	6.56389E-05	4.66883E-05	8.13075E-05	5.93926E-05	1.79978E-05	3.12314E-05	0.000214065
3830103774155	383010	3774155	0.000194893	4.19911E-05	0.000100642	0.000186678	0.000128027	1.20496E-05	3.87961E-05	6.8692E-05	4.06616E-05	5.48235E-05	6.65177E-05	6.65177E-05	6.65177E-05	4.73134E-05	8.23961E-05	6.01878E-05	1.82387E-05	3.16496E-05	0.00022879
3830203774155	383020	3774155	0.000202695	4.36719E-05	0.00010467	0.00019415	0.000133152	1.25319E-05	4.0349E-05	7.14415E-05	4.12108E-05	5.55639E-05	6.74161E-05	6.74161E-05	6.74161E-05	4.79524E-05	8.35089E-05	6.10007E-05	1.84851E-05	3.2077E-05	0.000245182
3830303774155	383030	3774155	0.000212365	4.57555E-05	0.000109664	0.000203413	0.000139505	1.31298E-05	4.22741E-05	7.48501E-05	4.19689E-05	5.6586E-05	6.86562E-05	6.86562E-05	6.86562E-05	4.88345E-05	8.50451E-05	6.21228E-05	1.88251E-05	3.26671E-05	0.000265154
3830403774155	383040	3774155	0.00022287	4.80188E-05	0.000115089	0.000213475	0.000146405	1.37793E-05	4.43652E-05	7.85525E-05	4.27866E-05	5.76886E-05	6.9994E-05	6.9994E-05	6.9994E-05	4.9786E-05	8.67022E-05	6.33333E-05	1.91919E-05	3.33036E-05	0.000288111
3830503774155	383050	3774155	0.000234383	5.04994E-05	0.000121034	0.000224503	0.000153968	1.44911E-05	4.66571E-05	8.26105E-05	4.3682E-05	5.88958E-05	7.14587E-05	7.14587E-05	7.14587E-05	5.08279E-05	8.85166E-05	6.46586E-05	1.95935E-05	3.40005E-05	0.000314865
3830603774155	383060	3774155	0.000247228	5.3267E-05	0.000127667	0.000236806	0.000162406	1.52853E-05	4.9214E-05	8.71378E-05	4.46968E-05	6.0264E-05	7.31187E-05	7.31187E-05	7.31187E-05	5.20086E-05	9.05729E-05	6.61606E-05	2.00487E-05	3.47904E-05	0.000346812
3830703774155	383070	3774155	0.000260934	5.622E-05	0.000134745	0.000249934	0.00017141	1.61327E-05	5.19424E-05	9.19685E-05	4.57831E-05	6.17287E-05	7.48959E-05	7.48959E-05	7.48959E-05	5.32727E-05	9.27743E-05	6.77687E-05	2.0536E-05	3.5636E-05	0.000384423
3830803774155	383080	3774155	0.000275931	5.94512E-05	0.000142489	0.000264299	0.000181261	1.70599E-05	5.49277E-05	9.72543E-05	4.70367E-05	6.34188E-05	7.69465E-05	7.69465E-05	7.69465E-05	5.47313E-05	9.53144E-05	6.96242E-05	2.10982E-05	3.66116E-05	0.000430379
3830903774155	383090	3774155	0.000291587	6.28244E-05	0.000150574	0.000279295	0.000191546	1.80279E-05	5.80442E-05	0.000102772	4.84454E-05	6.53182E-05	7.9251E-05	7.9251E-05	7.9251E-05	5.63705E-05	9.8169E-05	7.17094E-05	2.17301E-05	3.77081E-05	0.000486203
3831003774155	383100	3774155	0.000307714	6.6299E-05	0.000158901	0.000294742	0.00020214	1.90249E-05	6.12545E-05	0.000108456	4.98839E-05	6.72577E-05	8.16043E-05	8.16043E-05	8.16043E-05	5.80444E-05	0.000101084	7.38387E-05	2.23754E-05	3.88279E-05	0.00055237
3831103774155	383110	3774155	0.000322778	6.95447E-05	0.00016668	0.000309171	0.000212036	1.99563E-05	6.42532E-05	0.000113766	5.09405E-05	6.86823E-05	8.33327E-05	8.33327E-05	8.33327E-05	5.92737E-05	0.000103225	7.54026E-05	2.28493E-05	3.96502E-05	0.000623856
3831203774155	383120	3774155	0.000338716	7.29787E-05	0.000174911	0.000324438	0.000222506	2.09417E-05	6.7426E-05	0.000119384	5.20447E-05	7.01711E-05	8.51392E-05	8.51392E-05	8.51392E-05	6.05587E-05	0.000105463	7.70372E-05	2.33446E-05	4.05098E-05	0.000709704
3831303774155	383130	3774155	0.000356888	7.68938E-05	0.000184294	0.000341843	0.000234443	2.20652E-05	7.10432E-05	0.000125788	5.36385E-05	7.232E-05	8.77464E-05	8.77464E-05	8.77464E-05	6.24131E-05	0.000108692	7.93963E-05	2.40595E-05	4.17503E-05	0.000823935
3831403774155	383140	3774155	0.000376404	8.10987E-05	0.000194373	0.000360537	0.000247263	2.32718E-05	7.49282E-05	0.000132667	5.55665E-05	7.49195E-05	9.09004E-05	9.09004E-05	9.09004E-05	6.46566E-05	0.000112599	8.22502E-05	2.49243E-05	4.3251E-05	0.000971617
3831503774155	383150	3774155	0.000396754	8.54833E-05	0.000204881	0.000380029	0.000260631	2.453E-05	7.89792E-05	0.00013984	5.77453E-05	7.78571E-05	9.44645E-05	9.44645E-05	9.44645E-05	6.71917E-05	0.000117014	8.54752E-05	2.59016E-05	4.49468E-05	0.001152613
3831603774155	383160	3774155	0.000416943	8.98331E-05	0.000215307	0.000399367	0.000273893	2.57782E-05	8.2998E-05	0.000146955	5.98165E-05	8.06497E-05	9.78529E-05	9.78529E-05	9.78529E-05	6.96018E-05	0.000121211	8.85411E-05	2.68306E-05	4.6559E-05	0.001352346
3831703774155	383600	3774155	0.010477265	0.002257397	0.00541039	0.0100356	0.006882606	0.000647775	0.002085638	0.003692806	4.70784E-05	6.34751E-05	7.70149E-05	7.70149E-05	7.70149E-05	5.47799E-05	9.5399E-05	6.9686E-05	2.1117E-05	3.66442E-05	0.001191185
3831603774155	383610	3774155	0.008416088	0.001813302	0.004346013	0.008061312	0.005528601	0.000520339	0.001675334	0.002966326	4.63025E-05	6.24289E-05	7.57454E-05	7.57454E-05	7.57454E-05	5.3877E-05	9.38266E-05	6.85374E-05	2.07689E-05	3.60402E-05	0.001092193
3831703774155	383620	3774155	0.007516458	0.001619471	0.00388145	0.007199605	0.004937626	0.000464718	0.00149625	0.002649243	4.70068E-05	6.33786E-05	7.68977E-05	7.68977E-05	7.68977E-05	5.46966E-05	9.52539E-05	6.958E-05	2.10848E-05	3.65884E-05	0.001040937
3831603774155	383630	3774155	0.006667091	0.001436469	0.003442842	0.006386043	0.00437967	0.000412204	0.001327173	0.002349876	4.78723E-05	6.45455E-05	7.83136E-05	7.83136E-05	7.83136E-05	5.57037E-05	9.70078E-05	7.08612E-05	2.14731E-05	3.72621E-05	0.000994222
3831703774155	383640	3774155	0.005899676	0.001271125	0.003046554	0.005650978	0.003875548	0.000364757	0.001174409	0.002079394	4.86125E-05	6.55435E-05	7.95244E-05	7.95244E-05	7.95244E-05	5.65649E-05	9.85077E-05	7.19568E-05	2.18051E-05	3.78382E-05	0.000946457
3831603774155	383650	3774155	0.005256904	0.001132635	0.002714631	0.005035302	0.003453306	0.000325017	0.001046456	0.001852843	4.90662E-05	6.61552E-05	8.02665E-05	8.02665E-05	8.02665E-05	5.70928E-05	9.94269E-05	7.26283E-05	2.20086E-05	3.81913E-05	0.000896771
3831603774155	383660	3774155	0.004728459	0.001018778	0.002441745	0.004529133	0.003106166	0.000292345	0.000941262	0.001666588	4.95198E-05	6.67668E-05	8.10087E-05	8.10087E-05	8.10087E-05	5.76207E-05	0.000100346	7.32998E-05	2.22121E-05	3.85444E-05	0.000850641
3831703774155	383670	3774155	0.004285302	0.000923297	0.002212902	0.004104657	0.002815052	0.000264946	0.000853046	0.001510393	4.97466E-05	6.70726E-05	8.13797E-05	8.13797E-05	8.13797E-05	5.78846E-05	0.000100806	7.36355E-05	2.23138E-05	3.8721E-05	0.000805156
3831603774155	383680	3774155	0.003910633	0.000842572	0.002019425	0.003745782	0.002568929	0.000241782	0.000778463	0.001378338	4.99078E-05	6.72899E-05	8.16434E-05	8.16434E-05	8.16434E-05	5.80721E-05	0.000101132	7.38741E-05	2.23861E-05	3.88464E-05	0.000762609
3831603774155	383690	3774155	0.003588998	0.000773274	0.001853335	0.003437706	0.002357644	0.000221896	0.000714438	0.001264975	4.9878E-05	6.72497E-05	8.15945E-05	8.15945E-05	8.15945E-05	5.80374E-05	0.000101072	7.38299E-05	2.23727E-05	3.88232E-05	0.000721481
3837003774155	383700	3774155	0.003303733	0.000711811	0.001706026	0.003164466	0.002170251	0.000204259	0.000657652	0.001164431	4.92572E-05	6.64127E-05	8.0579E-05	8.0579E-05	8.0579E-05	5.73151E-05	9.9814E-05	7.2911E-05	2.20942E-05	3.834E-05	0.000678396
3837103774155	383710	3774155	0.003049874	0.000657116	0.001574935	0.002921308	0.002003489	0.000188564	0.000607118	0.001074956	4.86423E-05	6.55837E-05	7.95732E-05	7.95732E-05	7.95732E-05	5.65997E-05	9.85681E-05	7.20009E-05	2.18185E-05	3.78615E-05	0.00063897
3837203774155	383720	3774155	0.002819055	0.000607384	0.001455742	0.002700219	0.001851862	0.000174293	0.00056117	0.000993601	4.78783E-05	6.45536E-05	7.83233E-05	7.83233E-05	7.83233E-05	5.57106E-05	9.70199E-05	7.087E-05	2.14758E-05	3.72667E-05	0.000601472
3837303774155	383730	3774155	0.002610052	0.000562353	0.001347814	0.002500027	0.001714566	0.000161371	0.000519565	0.000919936	4.70665E-05	6.34591E-05	7.69953E-05	7.69953E-05	7.69953E-05	5.4766E-05	9.53749E-05	6.96684E-05	2.11116E-05	3.66349E-05	0.000566595
3837403774155	383740	3774155	0.002421413	0.00052171	0.001250402	0.00231934	0.001590647	0.000149708	0.000482014	0.000853449	4.62965E-05	6.24209E-05	7.57357E-05	7.57357E-05	7.57357E-05	5.3877E-05	9.38145E-05	6.85286E-05	2.07662E-05	3.603555E-05	0.000534469
3837503774155	383750	3774155	0.002249479	0.000484665	0.001161616	0.002154653	0.001477702	0.000139078	0.000447789	0.000792849	4.55086E-05	6.13585E-05	7.44467E-05	7.44467E-05	7.44467E-05	5.29532E-05	9.22179E-05	6.73623E-05	2.04128E-05	3.54222E-05	0.000504402
3837603774155	383760	3774155	0.002096026	0.000451603	0.001082374	0.002007669	0.001376898	0.00012959	0.000417242	0.000738763	4.47744E-05	6.03686E-05	7.32457E-05	7.32457E-05	7.32457E-05	5.20989E-05	9.07301E-05	6.62755E-05	2.00835E-05	3.48508E-05	0.000476682
3837703774155	383770	3774155	0.001979883	0.000426579	0.001022399	0.001896422	0.001300603	0.00012241	0.000394122	0.000697828	4.47326E-05	6.03123E-05	7.31773E-05	7.31773E-05	7.31773E-05	5.20503E-05	9.06454E-05	6.62137E-05	2.00647E-05	3.48182E-05	0.000456106
3837803774155	383780	3774155	0.001890413	0.000407302	0.000976197	0.001810723	0.001241828	0.000116878	0.000376312	0.000666293	4.52161E-05	6.09641E-05	7.39682E-05	7.39682E-05	7.39682E-05	5.26129E-05	9.16252E-05	6.69293E-05	2.02816E-05	3.51946E-05	0.000440449
3837903774155	383790	3774155	0.001807532	0.000389445	0.000933398	0.001731337	0.001187384	0.000111754	0.000359813	0.000637081	4.57414E-05	6.16724E-05	7.48275E-05	7.48275E-05	7.48275E-05	5.32241E-05	9.26896E-05	6.77069E-05	2.05172E-05	3.56034E-05	0.000425503
3838003774155	383800	3774155	0.00176312	0.000379876	0.000910464	0.001688796	0.001158209	0.000109008	0.000350972	0.000621428	4.87737E-05	6.57608E-05	7.97881E-05	7.97881E-05	7.97881E-05	5.67525E-05	9.88342E-05	7.21953E-05	2.18774E-05	3.79637E-05	0.000423521
3838103774155	383810	3774155	0.001688081	0.000363708	0.000871714	0.001616921	0.001108915	0.000104368	0.000336035	0.000594979	5.26894E-05	7.10403E-05	8.61938E-05	8.61938E-05	8.61938E-05	6.13088E-05	0.000106769	7.79914E-05	2.36338E-05	4.10115E-05	0.000423037
3838203774155	383820	3774155	0.001593607	0.000343353	0.000822928	0.001526429	0.001046854	9.85275E-05	0.000317229	0.000561681	5.28088E-05	7.12013E-05	8.63891E-05	8.63891E-05	8.63891E-05	6.14477E-05	0.000107011	7.81682E-05	2.36873E-05	4.11045E-05	0.000406539
3838303774155	383830	3774155	0.001514681	0.000326348	0.000782171	0.00145083	0.000995007	9.36477E-05	0.000301517	0.000533863	5.26058E-05	7.09277E-05	8.6057E-05	8.6057E-05	8.6057E-05	6.12115E-05	0.0001066	7.78677E-05	2.35963E-05	4.09465E-05	0.000390213
3838403774155	383840	3774155	0.001441189	0.000310514	0.000744221	0.001380437	0.00094673	8.9104E-05	0.000286888	0.00050796	5.23671E-05	7.06057E-05	8.56665E-05	8.56665E-05	8.56665E-05	6.09337E-05	0.000106116	7.75143E-05	2.34892E-05	4.07607E-05	0.000374711
3838603774155	383860	3774155	0.001321805	0.000284792	0.000682572	0.001266085	0.000868305	8.17229E-05	0.000263123	0.000465882	5.17761E-05	6.9809E-05	8.46997E-05	8.46997E-05	8.46997E-05	6.02461E-05	0.000104918	7.66396E-05	2.32241E-05	4.03007E-05	0.000345839
3838703774155	383870	3774155	0.001267857	0.000273168	0.000654713	0.001214411	0.000832866	7.83874E-05	0.000252384	0.000446867	5.14836E-05	6.94146E-05	8.42213E-05	8.42213E-05	8.42213E-05	5.99058E-05	0.000104326	7.62067E-05	2.30929E-05	4.0073E-05	0.000332599
3838803774155	383880	3774155	0.001217069	0.000262226	0.000628486	0.001165764	0.000799503	7.52473E-05	0.000242274	0.000428967	5.11912E-05	6.90203E-05	8.37428E-05	8.37428E-05	8.37428E-05	5.95654E-05	0.000103733	7.57737E-05	2.29617E-05	3.98454E-05	0.000320088
3838903774155	383890	3774155	0.001169119	0.000251894	0.000603725	0.001119835	0.000768004	7.22827E-05	0.000232729	0.000412066	5.08987E-05	6.86259E-05	8.32643E-05	8.32643E-05	8.32643E-05	5.92251E-05	0.00010314	7.53408E-05	2.28305E-05	3.96177E-05	0.000308251
3839003774155	383900	3774155	0.001124235	0.000242224	0.000580548	0.001076844	0.00073852	6.95078E-05	0.000223794	0.000396247	5.05584E-05	6.81672E-05	8.27077E-05	8.27077E-05	8.27077E-05	5.88292E-05	0.000102451	7.48372E-05	2.26779E-05	3.93529E-05	0.000297011
3839103774155	383910	3774155	0.001081719	0.000233064	0.000558593	0.00103612	0.000710591	6.68791E-05	0.000215331	0.000381262	5.02301E-05	6.77245E-05	8.21707E-05	8.21707E-05	8.21707E-05	5.84472E-05	0.000101786	7.43512E-05	2.25307E-05	3.90973E-05	0.000286339
3829703774165	382970	3774165	0.000177529	3.82499E-05	9.16749E-05	0.000170046	0.00011662	1.0976E-05	3.53395E-05	6.25718E-05	3.95215E-05	5.32863E-05	6.46526E-05	6.46526E-05	6.46526E-05	4.59868E-05	8.00859E-05	5.85002E-05	1.77273E-05	3.07621E-05	0.000191268
3829803774165	382980	3774165	0.000180058	3.87947E-05	9.29807E-05	0.000172468	0.000118282	1.11324E-05	3.58429E-05	6.3463E-05	3.93842E-05	5.31012E-05	6.4428E-05	6.4428E-05	6.4428E-05	4.5827E-05	7.98076E-05	5.8297E-05	1.76658E-05	3.06553E-05	0.000199351
3829903774165	382990	3774165	0.000182721	3.93685E-05	9.43559E-05	0.000175018	0.000120031	1.1297E-05	3.6373E-05	6.44017E-05	3.92529E-05	5.29241E-05	6.42132E-05	6.42132E-05	6.42132E-05	4.56742E-05	7.95415E-05	5.81026E-05	1.76069E-05	3.05531E-05	0.00020828
3830003774165	383000	3774165	0.000187173	4.03277E-05	9.66549E-05	0.000179283	0.000122956	1.15723E-05	3.72593E-05	6.59708E-05	3.93842E-05	5.31012E-05	6.4428E-05	6.4428E-05	6.4428E-05	4.5827E-05	7.98076E-05	5.8297E-05	1.76658E-05	3.06553E-05	0.000219777
3830103774165	383010	3774165	0.000193965	4.17911E-05	0.000100162	0.000185789	0.000127418	1.19922E-05	3.86114E-05	6.83648E-05	3.9826E-05	5.36967E-05	6.51506E-05	6.51506E-05	6.51506E-05	4.6341E-05	8.07027E-05	5.89508E-05	1.78639E-05	3.09991E-05	0.00023467
3830203774165	383020	3774165	0.000201134	4.33357E-05	0.000103864	0.000192656	0.000132127	1.24355E-05	4.00385E-05	7.08916E-05	4.02677E-05	5.42923E-05	6.58732E-05	6.58732E-05	6.58732E-05	4.6855E-05	8.15978E-05	5.96047E-05	1.8062E-05	3.13429E-05	0.00025121
3830303774165	383030	3774165	0.000210227	4.52947E-05	0.00010856	0.000201365	0.0001381	1.29976E-05	4.18484E-05	7.40963E-05	4.09362E-05	5.51937E-05	6.69669E-05	6.69669E-05	6.69669E-05	4.76329E-05	8.29525E-05	6.05942E-05	1.83619E-05	3.18633E-05	0.000271541
3830403774165	383040	3774165	0.000220166	4.74363E-05	0.000113692	0.000210885	0.000144629	1.36122E-05	4.3827E-05	7.75996E-05	4.16585E-05	5.61675E-05	6.81484E-05	6.81484E-05	6.81484E-05	4.84733E-05	8.44161E-05	6.16633E-05	1.86859E-05	3.24255E-05	0.000294976
3830503774165	383050	3774165	0.000231088	4.97894E-05	0.000119332	0.000221347	0.000151804	1.42874E-05	4.60011E-05	8.1449E-05	4.24524E-05	5.72379E-05	6.94471E-05	6.94471E-05	6.94471E-05	4.93971E-05	8.60249E-05	6.28385E-05	1.9042E-05	3.30434E-05	0.000322297
3830603774165	383060	3774165	0.000243368	5.24353E-05	0.000125674	0.000233109	0.000159871	1.50466E-05	4.84456E-05	8.57772E-05	4.33716E-05	5.84773E-05	7.09509E-05	7.09509E-05	7.09509E-05	5.04667E-05	8.78876E-05	6.41991E-05	1.94543E-05	3.37589E-05	0.000355061
3830703774165	383070	3774165	0.000256482	5.52607E-05	0.000132446	0.00024567	0.000168485	1.58574E-05	5.10561E-05	9.03994E-05	4.43386E-05	5.97811E-05	7.25328E-05	7.25328E-05	7.25328E-05	5.15919E-05	8.98471E-05	6.56305E-05	1.9888E-05	3.45116E-05	0.000393616
3830803774165	383080	3774165	0.00027156	5.85093E-05	0.000140232	0.000260112	0.00017839	1.67896E-05	5.40575E-05	9.57136E-05	4.55623E-05	6.14309E-05	7.45346E-05	7.45346E-05	7.45346E-05	5.30157E-05	9.23267E-05	6.74418E-05	2.04369E-05	3.5464E-05	0.00044227
3830903774165	383090	3774165	0.000287417	6.1926E-05	0.00014842	0.000275301	0.000188807	1.77701E-05	5.72142E-05	0.000101303	4.6971E-05	6.33303E-05	7.68391E-05	7.68391E-05	7.68391E-05	5.46549E-05	9.51813E-05	6.9527E-05	2.10688E-05	3.656056E-05	0.000502516
3831003774165	383100	3774165	0.000303692	6.54325E-05	0.000156825	0.00029089	0.000199498	1.87763E-05	6.04539E-05	0.000107039	4.84215E-05	6.5286E-05	7.92119E-05	7.92119E-05	7.92119E-05	5.63427E-05	9.81206E-05	7.1674E-05	2.17194E-05	3.76895E-05	0.000575017
3831103774165	383110	3774165	0.000318703	6.86666E-05	0.000164576	0.000305268	0.000209358	1.97043E-05	6.3442E-05	0.00011233	4.9478E-05	6.67105E-05	8.09403E-05	8.09403E-05	8.09403E-05	5.75721E-05	0.000100262	7.32379E-05	2.21933E-05	3.85119E-05	0.000654138
3831203774165	383120	3774165	0.000334614	7.20949E-05	0.000172793	0.000320509	0.000219811	2.06881E-05	6.66094E-05	0.000117938	5.05823E-05	6.81994E-05	8.27468E-05	8.27468E-05	8.27468E-05	5.8857E-05	0.000102499	7.48725E-05	2.26886E-05	3.93715E-05	0.000751088
3831303774165	383130	3774165	0.000352758	7.60042E-05	0.000182162	0.000337888	0.00023173	2.18099E-05	7.02212E-05	0.000124333	5.21999E-05	7.03804E-05	8.5393E-05	8.5393E-05	8.5393E-05	6.07392E-05	0.000105777	7.72669E-05	2.34142E-05	4.06306E-05	0.00088374
3831403774165	383140	3774165	0.000372167	8.01859E-05	0.000192185	0.000356479	0.00024448	2.30099E-05	7.40848E-05	0.000131174	5.41638E-05	7.30282E-05	8.86057E-05	8.86057E-05	8.86057E-05	6.30243E-05	0.000109757	8.01738E-05	2.42951E-05	4.21591E-05	0.001061518
3831503774165	383150	3774165	0.000392396	8.45444E-05	0.000202631	0.000375855	0.000257768	2.42606E-05	7.81117E-05	0.000138304	5.64679E-05	7.61348E-05	9.23749E-05	9.23749E-05	9.23749E-05	6.57053E-05	0.000114426	8.35844E-05	2.53286E-05	4.39526E-05	0.001289849
3831603774165	383160	3774165	0.000412074	8.87841E-05	0.000212792	0.000394703	0.000270695	2.54772E-05	8.20288E-05	0.000145239	5.85332E-05	7.89194E-05	9.57535E-05	9.57535E-05	9.57535E-05	6.81085E-05	0.000118611	8.66415E-05	2.6255E-05	4.55601E-05	0.001550652

			ISDrainage / Utilities Trenching	ISDrainage / Utilities Trenching	ISAsphalt Paving	ISAsphalt Paving	SVDemolition	SVSite Grubbing / Prep	SVMass Grading / Excavation	SVMass Grading / Excavation	SVDrainage / Utilities Trenching	SVFoundations / Concrete Pads	SVBuilding / Structure Construction	SVBuilding / Structure Construction	SVAsphalt Paving	SVAsphalt Paving	SVArchitectural Coating	SVArchitectural Coating	SVLandscaping or Other Finishing	SVLandscaping or Other Finishing	MDemolition
Unique Identifier	X (UTM)	Y (UTM)	2027	2028	2027	2028	2027	2027	2027	2028	2028	2028	2028	2029	2028	2029	2028	2029	2028	2029	2027
3838603774145	383860	3774145	0.000118409	0.000118409	0.000507081	0.000507081	3.11783E-05	2.05985E-05	3.47851E-05	3.47851E-05	1.04996E-05	1.08202E-05	6.18523E-05	6.18523E-05	4.27199E-05	4.27199E-05	4.23192E-06	4.23192E-06	1.36255E-05	1.36255E-05	0.000285276
3838703774145	383870	3774145	0.000113858	0.000113858	0.00048759	0.00048759	3.10191E-05	2.04933E-05	3.46074E-05	3.46074E-05	1.0446E-05	1.0765E-05	6.13756E-05	6.13756E-05	4.25017E-05	4.25017E-05	4.2103E-06	4.2103E-06	1.35559E-05	1.35559E-05	0.000281032
3838803774145	383880	3774145	0.000109562	0.000109562	0.000469194	0.000469194	3.08781E-05	2.04002E-05	3.44502E-05	3.44502E-05	1.03986E-05	1.07161E-05	6.09891E-05	6.09891E-05	4.23086E-05	4.23086E-05	4.19117E-06	4.19117E-06	1.34943E-05	1.34943E-05	0.000276782
3838903774145	383890	3774145	0.000105502	0.000105502	0.00045180	0.00045180	3.07495E-05	2.03152E-05	3.43066E-05	3.43066E-05	1.03552E-05	1.06714E-05	6.06284E-05	6.06284E-05	4.21323E-05	4.21323E-05	4.17371E-06	4.17371E-06	1.34381E-05	1.34381E-05	0.000272544
3839003774145	383900	3774145	0.000101638	0.000101638	0.000435257	0.000435257	3.05534E-05	2.01857E-05	3.40879E-05	3.40879E-05	1.02892E-05	1.06034E-05	5.99198E-05	5.99198E-05	4.18637E-05	4.18637E-05	4.1471E-06	4.1471E-06	1.33524E-05	1.33524E-05	0.00026833
3839103774145	383910	3774145	9.79692E-05	9.79692E-05	0.000419548	0.000419548	3.03329E-05	2.004E-05	3.38418E-05	3.38418E-05	1.02149E-05	1.05268E-05	5.91468E-05	5.91468E-05	4.15615E-05	4.15615E-05	4.11716E-06	4.11716E-06	1.3256E-05	1.3256E-05	0.000264122
3829703774155	382970	3774155	6.44875E-05	6.44875E-05	0.000276164	0.000276164	2.5211E-05	1.66561E-05	2.81275E-05	2.81275E-05	8.49009E-06	8.74933E-06	5.11464E-05	5.11464E-05	3.45436E-05	3.45436E-05	3.42196E-06	3.42196E-06	1.10177E-05	1.10177E-05	5.00511E-05
3829803774155	382980	3774155	6.71594E-05	6.71594E-05	0.000287606	0.000287606	2.50456E-05	1.65468E-05	2.79429E-05	2.79429E-05	8.43438E-06	8.69192E-06	5.08629E-05	5.08629E-05	3.4317E-05	3.4317E-05	3.39951E-06	3.39951E-06	1.09454E-05	1.09454E-05	5.03734E-05
3829903774155	382990	3774155	7.01139E-05	7.01139E-05	0.000300259	0.000300259	2.48924E-05	1.64456E-05	2.7772E-05	2.7772E-05	8.3828E-06	8.63876E-06	5.06053E-05	5.06053E-05	3.41071E-05	3.41071E-05	3.37872E-06	3.37872E-06	1.08784E-05	1.08784E-05	5.07315E-05
3830003774155	383000	3774155	7.39906E-05	7.39906E-05	0.000316861	0.000316861	2.48863E-05	1.64416E-05	2.77652E-05	2.77652E-05	8.38074E-06	8.63664E-06	5.06053E-05	5.06053E-05	3.40987E-05	3.40987E-05	3.37888E-06	3.37888E-06	1.08758E-05	1.08758E-05	5.15493E-05
3830103774155	383010	3774155	7.90806E-05	7.90806E-05	0.000338658	0.000338658	2.50517E-05	1.65509E-05	2.79497E-05	2.79497E-05	8.43644E-06	8.69404E-06	5.09016E-05	5.09016E-05	3.43254E-05	3.43254E-05	3.40034E-06	3.40034E-06	1.09481E-05	1.09481E-05	5.29401E-05
3830203774155	383020	3774155	8.47461E-05	8.47461E-05	0.00036292	0.00036292	2.52233E-05	1.66642E-05	2.81411E-05	2.81411E-05	8.49421E-06	8.75358E-06	5.1185E-05	5.1185E-05	3.45604E-05	3.45604E-05	3.42362E-06	3.42362E-06	1.1023E-05	1.1023E-05	5.43906E-05
3830303774155	383030	3774155	9.16496E-05	9.16496E-05	0.000392484	0.000392484	2.54928E-05	1.68423E-05	2.84419E-05	2.84419E-05	8.58499E-06	8.84713E-06	5.16488E-05	5.16488E-05	3.49298E-05	3.49298E-05	3.46021E-06	3.46021E-06	1.11408E-05	1.11408E-05	5.62172E-05
3830403774155	383040	3774155	9.95847E-05	9.95847E-05	0.000426466	0.000426466	2.57869E-05	1.70366E-05	2.877E-05	2.877E-05	8.68403E-06	8.94919E-06	5.21384E-05	5.21384E-05	3.53327E-05	3.53327E-05	3.50013E-06	3.50013E-06	1.12693E-05	1.12693E-05	5.8187E-05
3830503774155	383050	3774155	0.000108832	0.000108832	0.000466067	0.000466067	2.61178E-05	1.72552E-05	2.91391E-05	2.91391E-05	8.79544E-06	9.064E-06	5.26795E-05	5.26795E-05	3.5786E-05	3.5786E-05	3.54503E-06	3.54503E-06	1.14139E-05	1.14139E-05	6.03358E-05
3830603774155	383060	3774155	0.000119874	0.000119874	0.000513355	0.000513355	2.64976E-05	1.75061E-05	2.95629E-05	2.95629E-05	8.92336E-06	9.19583E-06	5.33236E-05	5.33236E-05	3.63065E-05	3.63065E-05	3.59659E-06	3.59659E-06	1.15799E-05	1.15799E-05	6.27295E-05
3830703774155	383070	3774155	0.000132874	0.000132874	0.000569027	0.000569027	2.69081E-05	1.77773E-05	3.00209E-05	3.00209E-05	9.06159E-06	9.33828E-06	5.39936E-05	5.39936E-05	3.68689E-05	3.68689E-05	3.65231E-06	3.65231E-06	1.17593E-05	1.17593E-05	6.52783E-05
3830803774155	383080	3774155	0.000148759	0.000148759	0.000637052	0.000637052	2.73921E-05	1.80971E-05	3.05608E-05	3.05608E-05	9.22459E-06	9.50625E-06	5.47923E-05	5.47923E-05	3.75321E-05	3.75321E-05	3.718E-06	3.718E-06	1.19708E-05	1.19708E-05	6.81196E-05
3830903774155	383090	3774155	0.000168054	0.000168054	0.000719682	0.000719682	2.79435E-05	1.84614E-05	3.1176E-05	3.1176E-05	9.41028E-06	9.69761E-06	5.56684E-05	5.56684E-05	3.82876E-05	3.82876E-05	3.79284E-06	3.79284E-06	1.22118E-05	1.22118E-05	7.12056E-05
3831003774155	383100	3774155	0.000190925	0.000190925	0.000817625	0.000817625	2.84949E-05	1.88257E-05	3.17912E-05	3.17912E-05	9.59596E-06	9.88897E-06	5.65444E-05	5.65444E-05	3.90431E-05	3.90431E-05	3.86769E-06	3.86769E-06	1.24528E-05	1.24528E-05	7.43633E-05
3831103774155	383110	3774155	0.000215634	0.000215634	0.000923439	0.000923439	2.88809E-05	1.90807E-05	3.22218E-05	3.22218E-05	9.72595E-06	1.00229E-05	5.71242E-05	5.71242E-05	3.9572E-05	3.9572E-05	3.92008E-06	3.92008E-06	1.26215E-05	1.26215E-05	7.7121E-05
3831203774155	383120	3774155	0.000245307	0.000245307	0.001050512	0.001050512	2.92913E-05	1.93519E-05	3.26798E-05	3.26798E-05	9.86418E-06	1.01654E-05	5.77297E-05	5.77297E-05	4.01344E-05	4.01344E-05	3.97579E-06	3.97579E-06	1.28008E-05	1.28008E-05	8.01235E-05
3831303774155	383130	3774155	0.00028479	0.00028479	0.001219598	0.001219598	2.99224E-05	1.97688E-05	3.33838E-05	3.33838E-05	1.00767E-05	1.03844E-05	5.86959E-05	5.86959E-05	4.09991E-05	4.09991E-05	4.06144E-06	4.06144E-06	1.30766E-05	1.30766E-05	8.37885E-05
3831403774155	383140	3774155	0.000335836	0.000335836	0.001438199	0.001438199	3.07372E-05	2.03071E-05	3.42929E-05	3.42929E-05	1.03511E-05	1.06672E-05	5.99843E-05	5.99843E-05	4.21155E-05	4.21155E-05	4.17205E-06	4.17205E-06	1.34327E-05	1.34327E-05	8.79132E-05
3831503774155	383150	3774155	0.000398397	0.000398397	0.00170611	0.00170611	3.16195E-05	2.089E-05	3.52772E-05	3.52772E-05	1.06482E-05	1.09733E-05	6.14401E-05	6.14401E-05	4.33243E-05	4.33243E-05	4.29179E-06	4.29179E-06	1.38183E-05	1.38183E-05	9.19423E-05
3831603774155	383160	3774155	0.000467433	0.000467433	0.002001757	0.002001757	3.24894E-05	2.14647E-05	3.62479E-05	3.62479E-05	1.09412E-05	1.12753E-05	6.26124E-05	6.26124E-05	4.45164E-05	4.45164E-05	4.40988E-06	4.40988E-06	1.41985E-05	1.41985E-05	9.57745E-05
3831603774155	383600	3774155	0.000411729	0.000411729	0.001763206	0.001763206	2.60442E-05	1.72066E-05	2.90571E-05	2.90571E-05	8.77068E-06	9.03849E-06	5.11721E-05	5.11721E-05	3.56853E-05	3.56853E-05	3.53505E-06	3.53505E-06	1.13818E-05	1.13818E-05	0.000239266
3831603774155	383610	3774155	0.000377513	0.000377513	0.001616677	0.001616677	2.57134E-05	1.6988E-05	2.8688E-05	2.8688E-05	8.65927E-06	8.92367E-06	5.06568E-05	5.06568E-05	3.5232E-05	3.5232E-05	3.49015E-06	3.49015E-06	1.12372E-05	1.12372E-05	0.000237177
3831603774155	383620	3774155	0.000359796	0.000359796	0.001540806	0.001540806	2.60504E-05	1.72107E-05	2.90639E-05	2.90639E-05	8.77275E-06	9.04062E-06	5.11721E-05	5.11721E-05	3.56937E-05	3.56937E-05	3.53589E-06	3.53589E-06	1.13845E-05	1.13845E-05	0.000245146
3831603774155	383630	3774155	0.000343649	0.000343649	0.001471659	0.001471659	2.6467E-05	1.74859E-05	2.95287E-05	2.95287E-05	8.91304E-06	9.1852E-06	5.17648E-05	5.17648E-05	3.62645E-05	3.62645E-05	3.59243E-06	3.59243E-06	1.15665E-05	1.15665E-05	0.000254052
3831603774155	383640	3774155	0.00032714	0.00032714	0.001400957	0.001400957	2.68284E-05	1.77247E-05	2.9932E-05	2.9932E-05	9.03477E-06	9.31064E-06	5.22801E-05	5.22801E-05	3.67598E-05	3.67598E-05	3.6415E-06	3.6415E-06	1.17245E-05	1.17245E-05	0.000261764
3831603774155	383650	3774155	0.000309966	0.000309966	0.00132741	0.00132741	2.70674E-05	1.78826E-05	3.01986E-05	3.01986E-05	9.11524E-06	9.39357E-06	5.26151E-05	5.26151E-05	3.70872E-05	3.70872E-05	3.67393E-06	3.67393E-06	1.18289E-05	1.18289E-05	0.000267011
3831603774155	383660	3774155	0.000294021	0.000294021	0.001259128	0.001259128	2.73124E-05	1.80445E-05	3.0472E-05	3.0472E-05	9.19777E-06	9.47861E-06	5.295E-05	5.295E-05	3.7423E-05	3.7423E-05	3.70719E-06	3.70719E-06	1.1936E-05	1.1936E-05	0.000272007
3831603774155	383670	3774155	0.000278299	0.000278299	0.001191802	0.001191802	2.74534E-05	1.81376E-05	3.06292E-05	3.06292E-05	9.24522E-06	9.52752E-06	5.31433E-05	5.31433E-05	3.7616E-05	3.7616E-05	3.72632E-06	3.72632E-06	1.19976E-05	1.19976E-05	0.00027489
3831603774155	383680	3774155	0.000263593	0.000263593	0.001128822	0.001128822	2.75759E-05	1.82185E-05	3.07659E-05	3.07659E-05	9.28648E-06	9.57004E-06	5.33107E-05	5.33107E-05	3.77839E-05	3.77839E-05	3.74295E-06	3.74295E-06	1.20512E-05	1.20512E-05	0.000276967
3831603774155	383690	3774155	0.000249377	0.000249377	0.001067945	0.001067945	2.76004E-05	1.82347E-05	3.07932E-05	3.07932E-05	9.29474E-06	9.57855E-06	5.33365E-05	5.33365E-05	3.78175E-05	3.78175E-05	3.74628E-06	3.74628E-06	1.20619E-05	1.20619E-05	0.000277206
3837003774155	383700	3774155	0.000234485	0.000234485	0.00100417	0.00100417	2.7337E-05	1.80607E-05	3.04993E-05	3.04993E-05	9.20602E-06	9.48712E-06	5.29243E-05	5.29243E-05	3.74565E-05	3.74565E-05	3.71052E-06	3.71052E-06	1.19467E-05	1.19467E-05	0.000272556
3837103774155	383710	3774155	0.000220858	0.000220858	0.000945811	0.000945811	2.70735E-05	1.78866E-05	3.02054E-05	3.02054E-05	9.1173E-06	9.39569E-06	5.25249E-05	5.25249E-05	3.70956E-05	3.70956E-05	3.67476E-06	3.67476E-06	1.18316E-05	1.18316E-05	0.000267655
3837203774155	383720	3774155	0.000207897	0.000207897	0.000890306	0.000890306	2.67427E-05	1.7668E-05	2.98363E-05	2.98363E-05	9.00589E-06	9.28088E-06	5.20224E-05	5.20224E-05	3.66423E-05	3.66423E-05	3.62985E-06	3.62985E-06	1.1687E-05	1.1687E-05	0.00026128
3837303774155	383730	3774155	0.000195841	0.000195841	0.00083868	0.00083868	2.63935E-05	1.74373E-05	2.94467E-05	2.94467E-05	8.88829E-06	9.15968E-06	5.14942E-05	5.14942E-05	3.61638E-05	3.61638E-05	3.58245E-06	3.58245E-06	1.15344E-05	1.15344E-05	0.00025444
3837403774155	383740	3774155	0.000184737	0.000184737	0.000791127	0.000791127	2.60565E-05	1.72147E-05	2.90707E-05	2.90707E-05	8.77481E-06	9.04274E-06	5.09918E-05	5.09918E-05	3.57021E-05	3.57021E-05	3.53672E-06	3.53672E-06	1.13872E-05	1.13872E-05	0.000247677
3837503774155	383750	3774155	0.000174345	0.000174345	0.000746622	0.000746622	2.57134E-05	1.6988E-05	2.8688E-05	2.8688E-05	8.65927E-06	8.92367E-06	5.04636E-05	5.04636E-05	3.5232E-05	3.5232E-05	3.49015E-06	3.49015E-06	1.12372E-05	1.12372E-05	0.000240645
3837603774155	383760	3774155	0.000164763	0.000164763	0.00070559	0.00070559	2.53948E-05	1.67776E-05	2.83325E-05	2.83325E-05	8.55198E-06	8.81311E-06	4.99611E-05	4.99611E-05	3.47955E-05	3.47955E-05	3.44691E-06	3.44691E-06	1.1098E-05	1.1098E-05	0.000234025
3837703774155	383770	3774155	0.000157652	0.000157652	0.000675134	0.000675134	2.54071E-05	1.67856E-05	2.83462E-05	2.83462E-05	8.55611E-06	8.81736E-06	4.9974E-05	4.9974E-05	3.48123E-05	3.48123E-05	3.44857E-06	3.44857E-06	1.11033E-05	1.11033E-05	0.000233172
3837803774155	383780	3774155	0.00015224	0.00015224	0.000651958	0.000651958	2.56889E-05	1.69718E-05	2.86606E-05	2.86606E-05	8.65102E-06	8.91517E-06	5.03991E-05	5.03991E-05	3.51984E-05	3.51984E-05	3.48682E-06	3.48682E-06	1.12265E-05	1.12265E-05	0.000236711
3837903774155	383790	3774155	0.000147073	0.000147073	0.000629834	0.000629834	2.59952E-05	1.71742E-05	2.90024E-05	2.90024E-05	8.75418E-06	9.02148E-06	5.08501E-05	5.08501E-05	3.56181E-05	3.56181E-05	3.5284E-06	3.5284E-06	1.13604E-05	1.13604E-05	0.000240347
3838003774155	383800	3774155	0.000146388	0.000146388	0.0006269	0.0006269	2.75943E-05	1.82307E-05	3.07864E-05	3.07864E-05	9.29267E-06	9.57642E-06	5.32979E-05	5.32979E-05	3.78091E-05	3.78091E-05	3.74544E-06	3.74544E-06	1.20592E-05	1.20592E-05	0.000262653
3838103774155	383810	3774155	0.000146221	0.000146221	0.000626185	0.000626185	2.96957E-05	1.9619E-05	3.31309E-05	3.31309E-05	1.00004E-05	1.03057E-05	5.67248E-05	5.67248E-05	4.06885E-05	4.06885E-05	4.03068E-06	4.03068E-06	1.29776E-05	1.29776E-05	0.000287109
3838203774155	383820	3774155	0.000140519	0.000140519	0.000601763	0.000601763	3.05902E-05	2.021E-05	3.41289E-05	3.41289E-05	1.03016E-05	1.06161E-05	5.92113E-05	5.92113E-05	4.19141E-05	4.19141E-05	4.15209E-06	4.15209E-06	1.33685E-05	1.33685E-05	0.000283891
3838303774155	383830	3774155	0.000134876	0.000134876	0.000577598	0.000577598	3.07801E-05	2.03354E-05	3.43408E-05	3.43408E-05	1.03655E-05	1.0682E-05	6.03321E-05	6.03321E-05	4.21743E-05	4.21743E-05	4.17787E-06	4.17787E-06	1.34515E-05	1.34515E-05	0.000279999
3838403774155	383840	3774155	0.000129518	0.000129518	0.000554652	0.000554652	3.09884E-05	2.04731E-05	3.45732E-05	3.45732E-05	1.04357E-05	1.07543E-05	6.17493E-05	6.17493E-05	4.24597E-05	4.24597E-05	4.20614E-06	4.20614E-06	1.35425E-05	1.35425E-05	0.000275976
3838603774155	383860	3774155	0.000119538	0.000119538	0.000511914	0.000511914	3.07372E-05	2.03071E-05	3.42929E-05	3.42929E-05	1.03511E-05	1.06672E-05	6.11437E-05	6.11437E-05	4.21155E-05	4.21155E-05	4.17205E-06	4.17205E-06	1.34327E-05	1.34327E-05	0.000268479
3838703774155	383870	3774155	0.000114962	0.000114962	0.000492317	0.000492317	3.05718E-05	2.01978E-05	3.41084E-05	3.41084E-05	1.02954E-05	1.06098E-05	6.06413E-05	6.06413E-05	4.18889E-05	4.18889E-05	4.14959E-06	4.14959E-06	1.33604E-05	1.33604E-05	0.000264736
3838803774155	383880	3774155	0.000110637	0.000110637	0.000473798	0.000473798	3.04309E-05	2.01047E-05	3.39512E-05	3.39512E-05	1.02479E-05	1.05609E-05	6.01646E-05	6.01646E-05	4.16958E-05	4.16958E-05	4.13047E-06	4.13047E-06	1.32988E-05	1.32988E-05	0.000260988
3838903774155	383890	3774155	0.000106546	0.000106546	0.000456277	0.000456277	3.02961E-05	2.00157E-05	3.38008E-05	3.38008E-05	1.02025E-05	1.05141E-05	5.97524E-05	5.97524E-05	4.15111E-05	4.15111E-05	4.11217E-06	4.11217E-06	1.32399E-05	1.32399E-05	0.000257233
3839003774155	383900	3774155	0.000102661	0.000102661	0.00043964	0.00043964	3.01062E-05	1.98902E-05	3.35889E-05	3.35889E-05	1.01386E-05	1.04482E-05	5.91211E-05	5.91211E-05	4.12509E-05	4.12509E-05	4.08639E-06	4.08639E-06	1.31569E-05	1.31569E-05	0.000253497
3839103774155	383910	3774155	9.89719E-05	9.89719E-05	0.000423842	0.000423842	2.99163E-05	1.97647E-05	3.3377E-05	3.3377E-05	1.00746E-05	1.03822E-05	5.83867E-05	5.83867E-05	4.09907E-05	4.09907E-05	4.06061E-06	4.06061E-06	1.30739E-05	1.30739E-05	0.000249754
3829703774165	382970	3774165	6.61113E-05	6.61113E-05	0.000283118	0.000283118	2.49414E-05	1.6478E-05	2.78267E-05	2.78267E-05	8.39931E-06	8.65577E-06	5.05666E-05	5.05666E-05	3.41743E-05	3.41743E-05	3.38537E-06	3.38537E-06	1.08999E-05	1.08999E-05	4.97108E-05
3829803774165	382980	3774165	6.89048E-05	6.89048E-05	0.000295081	0.000295081	2.4776E-05	1.63687E-05	2.76422E-05	2.76422E-05	8.3436E-06	8.59837E-06	5.02961E-05	5.02961E-05	3.39476E-05	3.39476E-05	3.36292E-06	3.36292E-06	1.08276E-05	1.08276E-05	5.00152E-05
3829903774165	382990	3774165	7.19914E-05	7.19914E-05	0.000308299	0.000308299	2.46229E-05	1.62675E-05	2.74713E-05	2.74713E-05	8.29202E-06	8.54521E-06	5.00255E-05	5.00255E-05	3.37378E-05	3.37378E-05	3.34213E-06	3.34213E-06	1.07606E-05	1.07606E-05	5.03495E-05
3830003774165	383000	3774165	7.59651E-05	7.59651E-05	0.000325316	0.000325316	2.45922E-05	1.62473E-05	2.74371E-05	2.74371E-05	8.2817E-06	8.53458E-06	4.99869E-05	4.99869E-05	3.36958E-05	3.36958E-05	3.33797E-06	3.33797E-06	1.07472E-05	1.07472E-05	5.10837E-05
3830103774165	383010	3774165	8.11128E-05	8.11128E-05	0.000347361	0.000347361	2.47209E-05	1.63323E-05	2.75806E-05	2.75806E-05	8.32503E-06	8.57923E-06	5.02188E-05	5.02188E-05	3.38721E-05	3.38721E-05	3.35543E-06	3.35543E-06	1.08035E-05	1.08035E-05	5.23313E-05
3830203774165	383020	3774165	8.683E-05	8.683E-05	0.000371844	0.000371844	2.48434E-05	1.64133E-05	2.77173E-05	2.77173E-05	8.36629E-06	8.62175E-06	5.04249E-05	5.04249E-05	3.404E-05	3.404E-05	3.37206E-06	3.37206E-06	1.0857E-05	1.0857E-05	5.36146E-05
3830303774165	383030	3774165	9.38572E-05	9.38572E-05	0.000401938	0.000401938	2.50762E-05	1.65671E-05	2.79771E-05	2.79771E-05	8.4447E-06	8.70255E-06	5.08243E-05	5.08243E-05	3.4359E-05	3.4359E-05	3.40366E-06	3.40366E-06	1.09588E-05	1.09588E-05	5.52979E-05
3830403774165	383040	3774165	0.000101957	0.000101957	0.000436627	0.000436627	2.53397E-05	1.67411E-05	2.8271E-05	2.8271E-05	8.53341E-06	8.79398E-06	5.12494E-05	5.12494E-05	3.47199E-05	3.47199E-05	3.43942E-06	3.43942E-06	1.10739E-05	1.10739E-05	5.71185E-05
3830503774165	383050	3774165	0.000111401	0.000111401	0.00047067	0.00047067	2.56276E-05	1.69314E-05	2.85923E-05	2.85923E-05	8.63038E-06	8.89391E-06	5.1739E-05	5.1739E-05	3.51145E-05	3.51145E-05	3.47851E-06	3.47851E-06	1.11997E-05	1.11997E-05	5.91062E-05
3830603774165	383060	3774165	0.000122726	0.000122726	0.000525565	0.000525565	2.59707E-05	1.7158E-05	2.8975E-05	2.8975E-05	8.74592E-06	9.01298E-06	5.23059E-05	5.23059E-05	3.55846E-05	3.55846E-05	3.52507E-06	3.52507E-06	1.13497E-05	1.13497E-05	6.13446E-05
3830703774165	383070	3774165	0.000136052	0.000136052	0.000582634	0.000582634	2.63383E-05	1.74009E-05	2.93852E-05	2.93852E-05	8.86972E-06	9.14055E-06	5.29114E-05	5.29114E-05	3.60882E-05	3.60882E-05	3.57497E-06	3.57497E-06	1.15103E-05	1.15103E-05	6.37144E-05
3830803774165	383080	3774165	0.000152869	0.000152869	0.000654653	0.000654653	2.68223E-05	1.77207E-05	2.99252E-05	2.99252E-05	9.03271E-06	9.30852E-06	5.36972E-05	5.36972E-05	3.67514E-05	3.67514E-05	3.64066E-06	3.64066E-06	1.17218E-05	1.17218E-05	6.65139E-05
3830903774165	383090	3774165	0.000173693	0.000173693	0.00074383	0.00074383	2.73798E-05	1.8089E-05	3.05472E-05	3.05472E-05	9.22046E-06	9.502E-06	5.45991E-05	5.45991E-05	3.75153E-05	3.75153E-05	3.71634E-06	3.71634E-06	1.19655E-05	1.19655E-05	6.96059E-05
3831003774165	383100	3774165	0.000198753	0.000198753	0.000851147	0.000851147	2.79557E-05	1.84695E-05	3.11897E-05	3.11897E-05	9.4144E-06	9.70186E-06	5.55138E-05	5.55138E-05	3.83044E-05	3.83044E-05	3.79451E-06	3.79451E-06	1.22172E-05	1.22172E-05	7.27815E-05
3831103774165	383110	3774165	0.0002261	0.0002261	0.000968262	0.000968262	2.83478E-05	1.87285E-05	3.16272E-05	3.16272E-05	9.54645E-06	9.83794E-06	5.61064E-05	5.61064E-05	3.88417E-05	3.88417E-05	3.84773E-06	3.84773E-06	1.23885E-05	1.23885E-05	7.54974E-05
3831203774165	383120	3774165	0.000259611	0.000259611	0.001111769	0.001111769	2.87645E-05	1.90038E-05	3.2092E-05	3.2092E-05	9.68675E-06	9.98252E-06	5.67248E-05	5.67248E-05	3.94125E-05	3.94125E-05	3.90428E-06	3.90428E-06	1.25706E-05	1.25706E-05	7.847E-05
3831303774165	383130	3774165	0.000305462	0.000305462	0.001308122	0.001308122	2.94139E-05	1.94328E-05	3.28165E-05	3.28165E-05	9.90544E-06	1.02079E-05	5.77168E-05	5.77168E-05	4.03023E-05	4.03023E-05	3.99242E-06	3.99242E-06	1.28544E-05	1.28544E-05	8.2153E-05
3831403774165	383140	3774165	0.00036691	0.00036691	0.001571271	0.001571271	3.02594E-05	1.99914E-05	3.37598E-05	3.37598E-05	1.01902E-05	1.05013E-05	5.90695E-05	5.90695E-05	4.14608E-05	4.14608E-05	4.10718E-06	4.10718E-06	1.32239E-05	1.32239E-05	8.63075E-05
3831503774165	383150	3774165	0.000445832	0.000445832	0.001909249	0.001909249	3.11967E-05	2.06107E-05	3.48056E-05	3.48056E-05	1.05058E-05	1.08266E-05	6.06026E-05	6.06026E-05	4.27451E-05	4.27451E-05	4.23441E-06	4.23441E-06	1.36335E-05	1.36335E-05	9.05097E-05
3831603774165	383160	3774165	0.000535977	0.000535977	0.002295292	0.002295292	3.20177E-05	2.11531E-05	3.57215E-05	3.57215E-05	1.07823E-05	1.11115E-05	6.17106E-05	6.17106E-05	4.387E-05	4.387E-05	4.34585E-06	4.34585E-06

			MSite Grubbing / Prep	MMass Grading / Excavation	MMass Grading / Excavation	MDrainage / Utilities Trenching	MFoundations / Concrete Pads	MBuilding / Structure Construction	MAsphalt Paving	MLandscaping or Other Finishing	MWaterside Construction (Piles)	RSSWRe-striping South Valley	RSSWRe-striping Silver Lake Boulevard	RSSWDemolition	RSSWPlacing Base	RSSWForm/Place Rebar and Pour	Child Risk				
Unique Identifier	X (UTM)	Y (UTM)	2027	2027	2028	2028	2028	2028	2028	2028	2028	2029	2029	2029	2029	2029	3rd Trimester	0<2	2<16	Total	per million
3838603774145	383860	3774145	0.000257426	0.000642812	0.000642812	0.000179897	0.000331944	0.000596897	0.000422269	0.00012796	0.000226565	2.67837E-05	0.000170122	0.000290895	0.00015813	4.73311E-05	2.19696E-08	5.8586E-07	5.7035E-08	6.64867E-07	0.66486688
3838703774145	383870	3774145	0.000253596	0.000633249	0.000633249	0.000177221	0.000327006	0.000588017	0.000415987	0.000126057	0.000223194	2.66933E-05	0.000167063	0.000285581	0.000155241	4.64664E-05	2.12109E-08	5.6502E-07	5.5827E-08	6.42058E-07	0.64205843
3838803774145	383880	3774145	0.000249761	0.000623672	0.000623672	0.000174541	0.00032206	0.000579124	0.000409696	0.00012415	0.000219819	2.65978E-05	0.000163998	0.000280292	0.000152366	4.56059E-05	2.0487E-08	5.4522E-07	5.466E-08	6.20366E-07	0.62036605
3838903774145	383890	3774145	0.000245937	0.000614123	0.000614123	0.000171868	0.000317129	0.000570257	0.000403423	0.000122249	0.000216453	2.65074E-05	0.000160958	0.000275029	0.000149505	4.47496E-05	1.97949E-08	5.264E-07	5.3531E-08	5.99729E-07	0.59972864
3839003774145	383900	3774145	0.000242134	0.000604627	0.000604627	0.000169211	0.000312225	0.000561439	0.000397185	0.000120359	0.000213106	2.64069E-05	0.000157949	0.00026985	0.00014669	4.3907E-05	1.90981E-08	5.0824E-07	5.2422E-08	5.79758E-07	0.57975752
3839103774145	383910	3774145	0.000238337	0.000595145	0.000595145	0.000166557	0.000307329	0.000552634	0.000390956	0.000118471	0.000209764	2.63014E-05	0.000154965	0.000264706	0.000143894	4.307E-05	1.84178E-08	4.9078E-07	5.1344E-08	5.60546E-07	0.56054602
3829703774155	382970	3774155	4.51648E-05	0.00011278	0.00011278	3.15625E-05	5.82388E-05	0.000104724	7.40861E-05	2.24503E-05	3.97503E-05	2.29603E-05	3.29383E-05	5.64353E-05	3.06782E-05	9.18251E-06	1.07511E-08	3.6452E-07	3.2029E-08	4.07296E-07	0.40729596
3829803774155	382980	3774155	4.54557E-05	0.000113506	0.000113506	3.17658E-05	5.86139E-05	0.000105399	7.45633E-05	2.25949E-05	4.00063E-05	2.27694E-05	3.30287E-05	5.66051E-05	3.07705E-05	9.21014E-06	1.11654E-08	3.8058E-07	3.3023E-08	4.24768E-07	0.42476838
3829903774155	382990	3774155	4.57789E-05	0.000114313	0.000114313	3.19917E-05	5.90306E-05	0.000106148	7.50934E-05	2.27556E-05	4.02907E-05	2.25885E-05	3.31392E-05	5.68088E-05	3.08812E-05	9.24329E-06	1.16167E-08	3.982E-07	3.4125E-08	4.43941E-07	0.44394063
3830003774155	383000	3774155	4.65168E-05	0.000116156	0.000116156	3.25073E-05	5.99822E-05	0.000107859	7.63039E-05	2.31224E-05	4.09402E-05	2.25333E-05	3.35361E-05	5.74964E-05	3.1255E-05	9.35517E-06	1.22032E-08	4.2118E-07	3.5637E-08	4.6902E-07	0.46902002
3830103774155	383010	3774155	4.77718E-05	0.00011929	0.00011929	3.33844E-05	6.16005E-05	0.000110769	7.83625E-05	2.37462E-05	4.20448E-05	2.26388E-05	3.42898E-05	5.88037E-05	3.19657E-05	9.56788E-06	1.29715E-08	4.5146E-07	3.7694E-08	5.02124E-07	0.50212418
3830203774155	383020	3774155	4.90807E-05	0.000122558	0.000122558	3.42991E-05	6.32883E-05	0.000113804	8.05096E-05	2.43968E-05	4.31968E-05	2.27443E-05	3.50735E-05	6.0162E-05	3.2704E-05	9.78888E-06	1.38211E-08	4.8529E-07	3.9981E-08	5.39088E-07	0.53908771
3830303774155	383030	3774155	5.07289E-05	0.000126674	0.000126674	3.54509E-05	6.54136E-05	0.000117626	8.32133E-05	2.52161E-05	4.46474E-05	2.29352E-05	3.60834E-05	6.19107E-05	3.36546E-05	1.00734E-05	1.4848E-08	5.2659E-07	4.2797E-08	5.84233E-07	0.58423254
3830403774155	383040	3774155	5.25064E-05	0.000131113	0.000131113	3.66931E-05	6.77057E-05	0.000121747	8.6129E-05	2.60997E-05	4.62118E-05	2.31512E-05	3.71736E-05	6.37953E-05	3.46791E-05	1.03801E-05	1.60164E-08	5.742E-07	4.6034E-08	6.36249E-07	0.63624904
3830503774155	383050	3774155	5.44455E-05	0.000135955	0.000135955	3.80482E-05	7.02061E-05	0.000126244	8.93098E-05	2.70636E-05	4.79184E-05	2.33974E-05	3.83643E-05	6.58581E-05	3.58004E-05	1.07157E-05	1.73645E-08	6.2991E-07	4.9813E-08	6.9709E-07	0.69708999
3830603774155	383060	3774155	5.66055E-05	0.000141348	0.000141348	3.95576E-05	7.29913E-05	0.000131252	9.28528E-05	2.81372E-05	4.98194E-05	2.36989E-05	3.97007E-05	6.81672E-05	3.70556E-05	1.10914E-05	1.89554E-08	6.9671E-07	5.4338E-08	7.69999E-07	0.76999898
3830703774155	383070	3774155	5.89055E-05	0.000147091	0.000147091	4.11649E-05	7.5957E-05	0.000136585	9.66256E-05	2.92805E-05	5.18437E-05	2.40254E-05	4.11226E-05	7.0629E-05	3.83939E-05	1.1492E-05	2.08084E-08	7.7586E-07	5.9679E-08	8.56352E-07	0.85635203
3830803774155	383080	3774155	6.14694E-05	0.000153494	0.000153494	4.29567E-05	7.92632E-05	0.00014253	0.000100831	3.0555E-05	5.41002E-05	2.44274E-05	4.27353E-05	7.34134E-05	3.99075E-05	1.1945E-05	2.30483E-08	8.7349E-07	6.6253E-08	9.62793E-07	0.96279321
3830903774155	383090	3774155	6.42541E-05	0.000160447	0.000160447	4.49027E-05	8.2854E-05	0.000148987	0.000105399	3.19392E-05	5.65512E-05	2.48896E-05	4.44988E-05	7.6461E-05	4.15641E-05	1.24409E-05	2.57587E-08	9.9434E-07	7.4347E-08	1.09445E-06	1.09444662
3831003774155	383100	3774155	6.71035E-05	0.000167563	0.000167563	4.6894E-05	8.65282E-05	0.000155594	0.000110073	3.33556E-05	5.9059E-05	2.53619E-05	4.63125E-05	7.9585E-05	4.32623E-05	1.29492E-05	2.89939E-08	1.1419E-06	8.4118E-08	1.25505E-06	1.2550453
3831103774155	383110	3774155	6.9592E-05	0.000173777	0.000173777	4.8633E-05	8.97371E-05	0.000161364	0.000114155	3.45925E-05	6.12491E-05	2.56784E-05	4.78449E-05	8.22336E-05	4.47021E-05	1.33801E-05	3.25583E-08	1.3084E-06	9.4924E-08	1.43591E-06	1.43591205
3831203774155	383120	3774155	7.23014E-05	0.000180542	0.000180542	5.05264E-05	9.32307E-05	0.000167646	0.0001186	3.59393E-05	6.36337E-05	2.6025E-05	4.94576E-05	8.50349E-05	4.62249E-05	1.38359E-05	3.69592E-08	1.5196E-06	1.0844E-07	1.66502E-06	1.66502209
3831303774155	383130	3774155	7.56086E-05	0.000188801	0.000188801	5.28376E-05	9.74953E-05	0.000175315	0.000124025	3.75832E-05	6.65444E-05	2.66028E-05	5.14673E-05	8.85239E-05	4.81216E-05	1.44036E-05	4.30944E-08	1.8235E-06	1.2757E-07	1.99418E-06	1.99418104
3831403774155	383140	3774155	7.93306E-05	0.000198095	0.000198095	5.54387E-05	0.000102295	0.000183945	0.00013013	3.94334E-05	6.98202E-05	2.73765E-05	5.37332E-05	9.24459E-05	5.02535E-05	1.50418E-05	5.17603E-08	2.2682E-06	1.5478E-07	2.47477E-06	2.47477139
3831503774155	383150	3774155	8.29664E-05	0.000207173	0.000207173	5.79795E-05	0.000106983	0.000192375	0.000136094	4.12406E-05	7.30202E-05	2.82105E-05	5.66421E-05	9.73441E-05	5.29162E-05	1.58387E-05	6.43602E-08	2.9436E-06	1.9426E-07	3.2022E-06	3.20220439
3831603774155	383160	3774155	8.64245E-05	0.000215809	0.000215809	6.03961E-05	0.000111442	0.000200394	0.000141766	4.29595E-05	7.60637E-05	2.88285E-05	5.82097E-05	0.00010029	5.45175E-05	1.6318E-05	8.22806E-08	3.9473E-06	2.5006E-07	4.27965E-06	4.27965492
3831703774155	383600	3774155	0.000215908	0.000539138	0.000539138	0.000150883	0.000278407	0.000500628	0.000354164	0.000107323	0.000190024	2.24529E-05	0.000137601	0.000240665	0.000130825	3.91583E-05	1.16228E-07	3.2528E-06	9.6371E-08	3.46544E-06	3.46543657
3831803774155	383610	3774155	0.000214022	0.00053443	0.00053443	0.000149565	0.000275976	0.000496257	0.000351072	0.000106385	0.000188365	2.21916E-05	0.00013738	0.000240037	0.000130484	3.90561E-05	9.58486E-08	2.6756E-06	9.1049E-08	2.86253E-06	2.86253148
3831903774155	383620	3774155	0.000221213	0.000552386	0.000552386	0.000154591	0.000285249	0.00051293	0.000362867	0.00010996	0.000194694	2.24428E-05	0.000143017	0.00024968	0.000135726	4.06252E-05	8.68853E-08	2.4221E-06	8.929E-08	2.59824E-06	2.59824324
3832003774155	383630	3774155	0.00022925	0.000572454	0.000572454	0.000160207	0.000295612	0.000531565	0.00037605	0.000113955	0.000201767	2.27543E-05	0.000149202	0.000260241	0.000141467	4.23434E-05	7.84405E-08	2.183E-06	8.7869E-08	2.34927E-06	2.34926667
3832103774155	383640	3774155	0.000236209	0.000589832	0.000589832	0.00016507	0.000304585	0.000547701	0.000387466	0.000117414	0.000207892	2.30206E-05	0.000154688	0.000269502	0.000146501	4.38504E-05	7.07626E-08	1.9657E-06	8.6256E-08	2.12267E-06	2.12266974
3832203774155	383650	3774155	0.000240944	0.000601655	0.000601655	0.000168379	0.00031069	0.000558679	0.000395232	0.000119767	0.000212059	2.31965E-05	0.000158652	0.000276047	0.000150059	4.49153E-05	6.42384E-08	1.7813E-06	8.4259E-08	1.92981E-06	1.92981273
3832303774155	383660	3774155	0.000245452	0.000612912	0.000612912	0.000171529	0.000316504	0.000569133	0.000402627	0.000122008	0.000216026	2.33874E-05	0.000162355	0.000282117	0.000153359	4.59029E-05	5.88231E-08	1.6284E-06	8.2412E-08	1.76966E-06	1.76966273
3832403774155	383670	3774155	0.000248054	0.000619409	0.000619409	0.000173347	0.000319859	0.000575165	0.000406895	0.000123302	0.000218316	2.34929E-05	0.000164696	0.000285784	0.000155352	4.64996E-05	5.42055E-08	1.4983E-06	8.0353E-08	1.63286E-06	1.63285858
3832503774155	383680	3774155	0.000249928	0.000624089	0.000624089	0.000174657	0.000322276	0.000579512	0.00040997	0.000124233	0.000219966	2.35833E-05	0.00016644	0.000288433	0.000156792	4.69305E-05	5.02533E-08	1.387E-06	7.8349E-08	1.51564E-06	1.51564194
3832603774155	383690	3774155	0.000250144	0.000624627	0.000624627	0.00017808	0.000322554	0.000580011	0.000410323	0.00012434	0.000220156	2.36034E-05	0.000166937	0.000288942	0.000157069	4.70134E-05	4.68001E-08	1.29E-06	7.6205E-08	1.41302E-06	1.41301853
3837003774155	383700	3774155	0.000245948	0.00061415	0.00061415	0.000171876	0.000317143	0.000570282	0.00040344	0.000122255	0.000216463	2.33974E-05	0.000164299	0.000284095	0.000154434	4.62247E-05	4.36376E-08	1.2016E-06	7.3392E-08	1.31858E-06	1.31858328
3837103774155	383710	3774155	0.000241525	0.000603107	0.000603107	0.000168785	0.000311441	0.000560028	0.000396186	0.000120056	0.000212571	2.31965E-05	0.000161426	0.000278891	0.000151605	4.5378E-05	4.07986E-08	1.1222E-06	7.0738E-08	1.23372E-06	1.23371516
3837203774155	383720	3774155	0.000235773	0.000588742	0.000588742	0.000164765	0.000304023	0.000546689	0.00038675	0.000117197	0.000207508	2.29452E-05	0.000157587	0.000272074	0.000147899	4.42689E-05	3.81814E-08	1.0491E-06	6.8013E-08	1.1553E-06	1.15530152
3837303774155	383730	3774155	0.0002296	0.000573328	0.000573328	0.000160451	0.000296063	0.000532376	0.000376624	0.000114129	0.000202075	2.2689E-05	0.000153417	0.000264748	0.000143917	4.30769E-05	3.5787E-08	9.8231E-07	6.5366E-08	1.08346E-06	1.08346216
3837403774155	383740	3774155	0.000223497	0.000558089	0.000558089	0.000156187	0.000288194	0.000518226	0.000366614	0.000111095	0.000196704	2.24479E-05	0.000149282	0.000257516	0.000139985	4.19001E-05	3.36079E-08	9.2154E-07	6.2872E-08	1.01802E-06	1.0180192
3837503774155	383750	3774155	0.000217152	0.000542245	0.000542245	0.000151752	0.000280012	0.000503513	0.000356205	0.000107941	0.000191119	2.22017E-05	0.000144977	0.00025002	0.000135911	4.06804E-05	3.16015E-08	8.6562E-07	6.0451E-08	9.57671E-07	0.95767051
3837603774155	383760	3774155	0.000211178	0.000527329	0.000527329	0.000147578	0.000272309	0.000489662	0.000346407	0.000104972	0.000185862	2.19706E-05	0.000140922	0.000242974	0.00013208	3.9534E-05	2.97915E-08	8.1519E-07	5.8197E-08	9.03182E-07	0.90318191
3837703774155	383770	3774155	0.000210408	0.000525405	0.000525405	0.00014704	0.000271316	0.000487876	0.000345143	0.000104589	0.000185184	2.19907E-05	0.000140384	0.000241972	0.000131536	3.9371E-05	2.84404E-08	7.7735E-07	5.6978E-08	8.62765E-07	0.86276481
3837803774155	383780	3774155	0.000213602	0.000533381	0.000533381	0.000149272	0.000275435	0.000495283	0.000350383	0.000106177	0.000187995	2.22017E-05	0.000142495	0.000245487	0.000133446	3.99428E-05	2.74195E-08	7.4853E-07	5.6522E-08	8.3247E-07	0.83247
3837903774155	383790	3774155	0.000216883	0.000541572	0.000541572	0.000151564	0.000279664	0.000502889	0.000355764	0.000107807	0.000190882	2.24278E-05	0.000144635	0.000249027	0.000135371	4.05188E-05	2.64691E-08	7.2166E-07	5.6117E-08	8.04251E-07	0.80425082
3838003774155	383800	3774155	0.000237012	0.000591836	0.000591836	0.000165631	0.00030562	0.000549562	0.000388782	0.000117813	0.000208598	2.35984E-05	0.000158426	0.000271862	0.000147784	4.42344E-05	2.61416E-08	7.1124E-07	5.8589E-08	7.95967E-07	0.79596735
3838103774155	383810	3774155	0.00025908	0.000646941	0.000646941	0.000181053	0.000334076	0.000600731	0.000424981	0.000128782	0.00022802	2.52714E-05	0.000172529	0.000295963	0.000160885	4.81557E-05	2.55657E-08	6.9396E-07	6.152E-08	7.81043E-07	0.78104301
3838203774155	383820	3774155	0.000256176	0.000639692	0.000639692	0.000179024	0.000330333	0.000593999	0.000420219	0.000127339	0.000225465	2.64722E-05	0.000170414	0.000291998	0.00015873	4.75107E-05	2.46606E-08	6.6612E-07	6.0444E-08	7.51227E-07	0.75122676
3838303774155	383830	3774155	0.000252664	0.000630922	0.000630922	0.00017657	0.000325804	0.000585856	0.000414458	0.000125593	0.000222374	2.65877E-05	0.000167696	0.00028721	0.000156127	4.67316E-05	2.3819E-08	6.4044E-07	5.916E-08	7.23424E-07	0.72342423
3838403774155	383840	3774155	0.000249034	0.000621857	0.000621857	0.000174032	0.000321123	0.000577438	0.000408503	0.000123789	0.000219179	2.65476E-05	0.000164867	0.000282253	0.000153432	4.5925E-05	2.29922E-08	6.1582E-07	5.7898E-08	6.96707E-07	0.69670741
3838603774155	383860	3774155	0.000242269	0.000604963	0.000604963	0.000169305	0.000312399	0.000561752	0.000397406	0.000120426	0.000213225	2.63717E-05	0.000159597	0.000273059	0.000148435	4.44291E-05	2.14161E-08	5.7233E-07	5.5452E-08	6.49202E-07	0.64920222
3838703774155	383870	3774155	0.000238891	0.00059653	0.00059653	0.000166945	0.000308044	0.000553921	0.000391866	0.000118747	0.000210252	2.62813E-05	0.000156959	0.000268475	0.000145943	4.36832E-05	2.0693E-08	5.5243E-07	5.4289E-08	6.27416E-07	0.62741556
3838803774155	383880	3774155	0.000235509	0.000588083	0.000588083	0.000164581	0.000303682	0.000546077	0.000386317	0.000117066	0.000207275	2.61908E-05	0.000154316	0.000263891	0.000143451	4.29374E-05	2.00051E-08	5.3356E-07	5.3166E-08	6.0673E-07	0.60672992
3838903774155	383890	3774155	0.000232121	0.000579623	0.000579623	0.000162213	0.000299314	0.000538221	0.000380759	0.000115382	0.000204293	2.61004E-05	0.000151679	0.000259324	0.000140968	4.21943E-05	1.93401E-08	5.1552E-07	5.208E-08	5.86941E-07	0.58694092
3839003774155	383900	3774155	0.000228749	0.000571203	0.000571203	0.000159857	0.000294966	0.000530403	0.000375228	0.000113706	0.000201326	2.60049E-05	0.000149061	0.000254799	0.000138509	4.14581E-05	1.86753E-08	4.9811E-07	5.1017E-08	5.67804E-07	0.56780409
3839103774155	383910	3774155	0.000225372	0.00056277	0.00056277	0.000157497	0.000290611	0.000522572	0.000369688	0.000112027	0.000198353	2.59045E-05	0.000146449	0.000250292	0.000136058	4.07246E-05	1.80343E-08	4.8145E-07	4.9984E-08	5.49468E-07	0.54946761
3829703774165	382970	3774165	4.48578E-05	0.000112013	0.000112013	3.1348E-05	5.78429E-05	0.000104012	7.35825E-05	2.22977E-05	3.94801E-05	2.2679E-05	3.27122E-05	5.60448E-05	3.04659E-05	9.11898E-06	1.066E-08	3.6303E-07	3.2079E-08	4.05764E-07	0.40576408
3829803774165	382980	3774165	4.51325E-05	0.000112699	0.000112699	3.154E-05	5.81972E-05	0.000104649	7.40331E-05	2.24343E-05	3.97219E-05	2.2488E-05	3.27926E-05	5.61976E-05	3.0549E-05	9.14384E-06	1.10655E-08	3.7887E-07	3.3079E-08	4.23013E-07	0.42301273
3829903774165	382990	3774165	4.54341E-05	0.000113452	0.000113452	3.17507E-05	5.85861E-05	0.000105349	7.45279E-05	2.25842E-05	3.99873E-05	2.23022E-05	3.2893E-05	5.63759E-05	3.06459E-05	9.17285E-06	1.15057E-08	3.962E-07	3.4183E-08	4.41886E-07	0.44188642
3830003774165	383000	3774165	4.60967E-05	0.000115107	0.000115107	3.22137E-05	5.94404E-05	0.000106885	7.56147E-05	2.29135E-05	4.05704E-05	2.22318E-05	3.32447E-05	5.69871E-05	3.09781E-05	9.27229E-06	1.20677E-08	4.1841E-07	3.5666E-08	4.66144E-07	0.46614423
3830103774165	383010	3774165	4.72224E-05	0.000117918	0.000117918	3.30005E-05	6.0892E-05	0.000109495	7.74613E-05	2.34731E-05	4.15612E-05	2.23022E-05	3.39079E-05	5.81416E-05	3.16057E-05	9.46014E-06	1.27936E-08	4.4725E-07	3.7653E-08	4.97698E-07	0.49769818
3830203774165	383020	3774165	4.83805E-05	0.00012081	0.00012081	3.38097E-05	6.23854E-05	0.00011218	7.9361E-05	2.40488E-05	4.25805E-05	2.23675E-05	3.45962E-05	5.93301E-05	3.22518E-05	9.65352E-06	1.35923E-08	4.7933E-07	3.9852E-08	5.32774E-07	0.5327742
3830303774165	383030	3774165	4.98994E-05	0.000124603	0.000124603	3.48712E-05	6.4344E-05	0.000115702	8.18526E-05	2.48038E-05	4.39173E-05	2.25282E-05	3.55156E-05	6.09345E-05	3.31239E-05	9.91457E-06	1.4566E-08	5.1881E-07	4.2591E-08	5.75963E-07	0.57596271
3830403774165	383040	3774165	5.15423E-05	0.000128705	0.000128705	3.60193E-05	6.64624E-05	0.000119512	8.45474E-05	2.56204E-05	4.53632E-05	2.27141E-05	3.65205E-05	6.26663E-05	3.40653E-05	1.01963E-05	1.5674E-08	5.6431E-07	4.5743E-08	6.25724E-07	0.62572394
3830503774165	383050	3774165	5.33359E-05	0.000133184	0.000133184	3.72728E-05	6.87753E-05	0.000123671	8.74897E-05	2.6512E-05	4.69419E-05	2.29251E-05	3.76208E-05	6.45678E-05	3.5099E-05	1.05057E-05	1.69488E-08	6.1741E-07	4.9418E-08	6.83775E-07	0.68377543
3830603774165	383060	3774165	5.53558E-05	0.000138228	0.000138228	3.86843E-05	7.13799E-05	0.000128354	9.0803E-05	2.75161E-05	4.87196E-05	2.31914E-05	3.88667E-05	6.6724E-05	3.62711E-05	1.08566E-05	1.84545E-08	6.811E-07	5.383E-08	7.53386E-07	0.75338606
3830703774165	383070	3774165	5.74942E-05	0.000143567	0.000143567	4.01787E-05	7.41373E-05	0.000133313	9.43107E-05	2.8579E-05	5.06016E-05	2.34778E-05	4.01881E-05	6.90076E-05	3.75125E-05	1.12281E-05	2.01984E-08	7.5615E-07	5.9017E-08	8.35369E-07	0.83536912
3830803774165	383080	3774165	6.00204E-05	0.000149876	0.000149876	4.19441E-05	7.73948E-05	0.0013917	9.84546E-05	2.98347E-05	5.2825E-05	2.38747E-05	4.17707E-05	7.17496E-05	3.9003E-05	1.16743E-05	2.23604E-08	8.5107E-07	6.5594E-08	9.39022E-07	0.93902167
3830903774165	383090	3774165	6.28106E-05	0.000156843	0.000156843	4.3894E-05	8.09926E-05	0.00014564	0.000103031	3.12216E-05	5.52807E-05	2.4352E-05	4.35492E-05	7.48141E-05	4.06689E-05	1.21729E-05	2.49982E-08	9.6963E-07	7.3796E-08	1.06842E-06	1.06842471
3831003774165	383100	3774165	6.56761E-05	0.000163998	0.000163998	4.58965E-05	8.46877E-05	0.000152284	0.000107732	3.2646E-05	5.78027E-05	2.48393E-05	4.5373E-05	7.79636E-05	4.23809E-05	1.26853E-05	2.81541E-08	1.1149E-06	8.3768E-08	1.22683E-06	1.22683369
3831103774165	383110	3774165	6.8127E-05	0.000170118	0.000170118	4.76092E-05	8.78479E-05	0.000157967	0.000111752	3.38643E-05	5.99597E-05	2.51659E-05	4.68953E-05	8.05867E-05	4.38069E-05	1.31122E-05	3.15994E-08	1.2775E-06	9.4755E-08	1.40382E-06	1.40381682
3831203774165	383120	3774165	7.08094E-05	0.000176816	0.000176816	4.94837E-05	9.13068E-05	0.000164187	0.000116152	3.51976E-05	6.23205E-05	2.55176E-05	4.8503E-05	8.33881E-05	4.53297E-05	1.3568E-05	3.58588E-08	1.484E-06	1.0858E-07	1.6284E-06	1.6283988
3831303774165	383130	3774165	7.41328E-05	0.000185115	0.000185115	5.18062E-05	9.55922E-05	0.000171893	0.000121604	3.68496E-05	6.52455E-05	2.61155E-05	5.05328E-05	8.69025E-05	4.72402E-05	1.41398E-05	4.18329E-08	1.7829E-06	1.2835E-07	1.9531E-06	1.95309521
3831403774165	383140	3774165	7.78817E-05	0.000194476	0.000194476	5.44261E-05	0.000100426	0.000180585	0.000127753	3.87131E-05	6.8545E-05	2.69244E-05	5.28188E-05	9.08584E-05	4.93906E-05	1.47835E-05	5.03129E-08	2.2225E-06	1.5673E-07	2.42956E-06	2.42956066
3831503774165	383150	3774165	8.16737E-05	0.000203945	0.000203945	5.70761E-05	0.000105316	0.000189378	0.000133974	4.0598E-05	7.18824E-05	2.77986E-05	5.57529E-05	9.59604E-05	5.2164E-05	1.56136E-05	6.27898E-08	2.8985E-06	1.9846E-07	3.15976E-06	3.1597656
3831603774165	383160	3774165	8.48786E-05	0.000211948	0.000211948	5.93157E-05	0.000109449	0.000196809	0.000139231	4.21911E-05	7.47031E-05	2.83814E-05	5.72249E-05	9.8575E-05	5.35853E-05	1.6039E-05	8.00689E-08	3.876E-06	2.5584E-07	4.21186E-06	4.21185647

			EGIODemolition	EGIOSite Grubbing / Prep	EGIOMass Grading / Excavation	EGIOMass Grading / Excavation	EGIODrainage / Utilities Trenching	EGIODrainage / Utilities Trenching	EGIOFoundations / Concrete Pads	EGIOFoundations / Concrete Pads	EGIOBuilding / Structure Construction	EGIOBuilding / Structure Construction	EGIOAsphalt Paving	EGIOArchitectural Coating	EGIOLandscaping or Other Finishing	EGIOWaterside Construction (Piles)	HIWaterside Construction (Landscaping)	HIWaterside Construction (Landscaping)	KMDemolition	KMSite Grubbing / Prep	KMMass Grading / Excavation
Unique Identifier	X (UTM)	Y (UTM)	2025	2025	2025	2026	2026	2027	2026	2027	2026	2027	2027	2027	2027	2027	2025	2026	2025	2025	2025
3835903774165	383590	3774165	0.000364498	0.00032891	0.000821323	0.000821323	0.000229855	0.000229855	0.000424126	0.000424126	0.000762657	0.000762657	0.000539534	5.07797E-05	0.000163495	0.000289483	0.000902317	0.000902317	0.005029985	0.004538931	0.011334056
3836003774165	383600	3774165	0.000347212	0.00031332	0.000782371	0.000782371	0.000218954	0.000218954	0.000404011	0.000404011	0.000726488	0.000726488	0.000513947	4.83714E-05	0.000155741	0.000275754	0.000855753	0.000855753	0.003924236	0.003541131	0.008842473
3836103774165	383610	3774165	0.000331107	0.00029878	0.000746083	0.000746083	0.000208798	0.000208798	0.000385272	0.000385272	0.000692791	0.000692791	0.000490108	4.61278E-05	0.000148518	0.000262964	0.000813169	0.000813169	0.003180048	0.002869595	0.007165596
3836203774165	383620	3774165	0.000323293	0.00029173	0.000728476	0.000728476	0.000203871	0.000203871	0.00037618	0.00037618	0.000676442	0.000676442	0.000478543	4.50393E-05	0.000145013	0.000256758	0.000792361	0.000792361	0.0029016	0.002618331	0.006538171
3836303774165	383630	3774165	0.000316226	0.00028535	0.000712551	0.000712551	0.000199414	0.000199414	0.000367957	0.000367957	0.000661655	0.000661655	0.000468081	4.40547E-05	0.000141843	0.000251145	0.000774233	0.000774233	0.002640213	0.002382461	0.005949186
3836403774165	383640	3774165	0.000308699	0.00027856	0.000695591	0.000695591	0.000194668	0.000194668	0.000359198	0.000359198	0.000645906	0.000645906	0.00045694	4.30061E-05	0.000138467	0.000245167	0.000755407	0.000755407	0.002374109	0.002142336	0.005349576
3836503774165	383650	3774165	0.000300366	0.00027104	0.000676814	0.000676814	0.000189413	0.000189413	0.000349502	0.000349502	0.00062847	0.00062847	0.000444605	4.18452E-05	0.000134729	0.000238549	0.000734694	0.000734694	0.002134264	0.001925906	0.004809134
3836603774165	383660	3774165	0.000292379	0.00026384	0.000658818	0.000658818	0.000184376	0.000184376	0.000340209	0.000340209	0.000611759	0.000611759	0.000432783	4.07325E-05	0.000131146	0.000232206	0.000715123	0.000715123	0.001933451	0.001744697	0.004356642
3836703774165	383670	3774165	0.000284249	0.0002565	0.000640499	0.000640499	0.00017925	0.00017925	0.000330749	0.000330749	0.000594749	0.000594749	0.000420749	3.95999E-05	0.0001275	0.00022575	0.000695282	0.000695282	0.00176163	0.00158965	0.003969478
3836803774165	383680	3774165	0.000276352	0.00024937	0.000622704	0.000622704	0.00017427	0.00017427	0.00032156	0.00032156	0.000578225	0.000578225	0.00040906	3.84997E-05	0.000123957	0.000219478	0.000676219	0.000676219	0.001614849	0.001457199	0.003638737
3836903774165	383690	3774165	0.000268175	0.00024199	0.000604277	0.000604277	0.000169113	0.000169113	0.000312045	0.000312045	0.000561115	0.000561115	0.000396955	3.73605E-05	0.000120289	0.000212983	0.00065641	0.00065641	0.001487063	0.001341888	0.003350795
3837003774165	383700	3774165	0.0002586	0.00023335	0.000582703	0.000582703	0.000163075	0.000163075	0.000300904	0.000300904	0.000541082	0.000541082	0.000382783	3.60266E-05	0.000115995	0.000205379	0.000632556	0.000632556	0.001370539	0.00123674	0.003088234
3837103774165	383710	3774165	0.000249527	0.00022517	0.000562259	0.000562259	0.000157353	0.000157353	0.00029047	0.00029047	0.000522098	0.000522098	0.000369353	3.47626E-05	0.000111925	0.000198173	0.000610162	0.000610162	0.001266456	0.001142818	0.002853703
3837203774165	383720	3774165	0.000240633	0.00021714	0.000542218	0.000542218	0.000151745	0.000151745	0.000279998	0.000279998	0.000503488	0.000503488	0.000356188	3.35236E-05	0.000107936	0.00019111	0.000588244	0.000588244	0.001171792	0.001057395	0.002640396
3837303774165	383730	3774165	0.000232067	0.00020941	0.000522917	0.000522917	0.000146343	0.000146343	0.00027003	0.00027003	0.000485566	0.000485566	0.000343509	3.23302E-05	0.000104094	0.000184307	0.000567245	0.000567245	0.001085759	0.000979761	0.002446538
3837403774165	383740	3774165	0.000223914	0.00020205	0.000504544	0.000504544	0.000141201	0.000141201	0.000260543	0.000260543	0.000468505	0.000468505	0.000331439	3.11943E-05	0.000100436	0.000177831	0.000547436	0.000547436	0.001008214	0.000909787	0.002271807
3837503774165	383750	3774165	0.0002161	0.000195	0.000486938	0.000486938	0.000136274	0.000136274	0.000251451	0.000251451	0.000452156	0.000452156	0.000319874	3.01058E-05	9.69314E-05	0.000171626	0.000528579	0.000528579	0.000938548	0.000846922	0.002114829
3837603774165	383760	3774165	0.00020868	0.00018831	0.000470219	0.000470219	0.000131595	0.000131595	0.00024281	0.00024281	0.000436632	0.000436632	0.000308891	2.90721E-05	9.36033E-05	0.000165733	0.000510832	0.000510832	0.000875837	0.000790333	0.001973521
3837703774165	383770	3774165	0.000203356	0.0001835	0.000458222	0.000458222	0.000128238	0.000128238	0.000236623	0.000236623	0.000425491	0.000425491	0.00030101	2.83303E-05	9.12151E-05	0.000161504	0.00049881	0.00049881	0.000830101	0.000749062	0.001870466
3837803774165	383780	3774165	0.000199589	0.0001801	0.000449734	0.000449734	0.000125862	0.000125862	0.00023224	0.00023224	0.000417611	0.000417611	0.000295434	2.78056E-05	8.95256E-05	0.000158513	0.000491149	0.000491149	0.000795451	0.000717795	0.001792388
3837903774165	383790	3774165	0.00019593	0.0001768	0.000441489	0.000441489	0.000123555	0.000123555	0.000227982	0.000227982	0.000409955	0.000409955	0.000290018	2.72958E-05	8.78843E-05	0.000155607	0.000483901	0.000483901	0.000763444	0.000688913	0.001720268
3838003774165	383800	3774165	0.000197053	0.00017782	0.000444018	0.000444018	0.000124263	0.000124263	0.000229288	0.000229288	0.000412303	0.000412303	0.000291679	2.74522E-05	8.83877E-05	0.000156498	0.000490674	0.000490674	0.000748641	0.000675555	0.001686911
3838103774165	383810	3774165	0.000199894	0.00018038	0.0004504	0.0004504	0.000126054	0.000126054	0.00023259	0.00023259	0.000418248	0.000418248	0.000295885	2.7848E-05	8.96621E-05	0.000158755	0.000499365	0.000499365	0.000719016	0.000648822	0.001620158
3838203774165	383820	3774165	0.000196963	0.00017773	0.000443816	0.000443816	0.000124206	0.000124206	0.000229184	0.000229184	0.000412115	0.000412115	0.000291547	2.74397E-05	8.83475E-05	0.000156427	0.000502759	0.000502759	0.000679709	0.000613353	0.001531588
3838303774165	383830	3774165	0.000192182	0.00017342	0.000433043	0.000433043	0.000121191	0.000121191	0.00022362	0.00022362	0.000402111	0.000402111	0.00028447	2.67736E-05	8.62029E-05	0.00015263	0.000501268	0.000501268	0.000646927	0.000583771	0.00145772
3838403774165	383840	3774165	0.000187329	0.00016904	0.000422108	0.000422108	0.000118131	0.000118131	0.000217974	0.000217974	0.000391957	0.000391957	0.000277286	2.60975E-05	8.40261E-05	0.000148776	0.000496177	0.000496177	0.000616371	0.000556198	0.001388868
3838603774165	383860	3774165	0.000177868	0.0001605	0.000400789	0.000400789	0.000112165	0.000112165	0.000206965	0.000206965	0.000372161	0.000372161	0.000263282	2.47795E-05	7.97824E-05	0.000141262	0.000473513	0.000473513	0.000566505	0.0005112	0.001276505
3838703774165	383870	3774165	0.000173391	0.00015646	0.000390702	0.000390702	0.000109342	0.000109342	0.000201756	0.000201756	0.000362794	0.000362794	0.000256655	2.41558E-05	7.77743E-05	0.000137706	0.000462681	0.000462681	0.00054393	0.000490829	0.001225636
3838803774165	383880	3774165	0.000169069	0.00015256	0.000380964	0.000380964	0.000106616	0.000106616	0.000196727	0.000196727	0.000353752	0.000353752	0.00025058	2.35537E-05	7.58358E-05	0.000134274	0.00045215	0.00045215	0.000522698	0.000471669	0.001177794
3838903774165	383890	3774165	0.000164915	0.00014881	0.000371602	0.000371602	0.000103996	0.000103996	0.000191893	0.000191893	0.000345059	0.000345059	0.000244109	2.29749E-05	7.39723E-05	0.000130975	0.000441413	0.000441413	0.000502612	0.000453544	0.001132534
3839003774165	383900	3774165	0.00016088	0.00014517	0.00036251	0.00036251	0.00010145	0.00010145	0.00018719	0.00018719	0.00033616	0.00033616	0.00023816	2.24128E-05	7.21624E-05	0.00012777	0.00042856	0.00042856	0.00048379	0.00043655	0.001090099
3839103774165	383910	3774165	0.000156982	0.00014166	0.000353727	0.000353727	9.89938E-05	9.89938E-05	0.000182662	0.000182662	0.000328461	0.000328461	0.00023236	2.18698E-05	7.0414E-05	0.000124674	0.00041545	0.00041545	0.000465914	0.000420429	0.001049842
3829703774175	382970	3774175	0.000318047	0.000287	0.000716654	0.000716654	0.000200562	0.000200562	0.00037007	0.00037007	0.000665464	0.000665464	0.000470776	4.43083E-05	0.000142659	0.000252591	0.000349679	0.000349679	7.84282E-05	7.07717E-05	0.000176722
3829803774175	382980	3774175	0.000334181	0.00030156	0.00075301	0.00075301	0.000210737	0.000210737	0.000388849	0.000388849	0.000699223	0.000699223	0.000494659	4.65561E-05	0.000149897	0.000265405	0.000362097	0.000362097	7.96042E-05	7.18328E-05	0.000179372
3829903774175	382990	3774175	0.000352011	0.00031765	0.000793185	0.000793185	0.00022198	0.00022198	0.000409596	0.000409596	0.000736529	0.000736529	0.00052105	4.904E-05	0.000157894	0.000279565	0.000375499	0.000375499	8.08577E-05	7.29639E-05	0.000182196
3830003774175	383000	3774175	0.000374114	0.00033759	0.000842992	0.000842992	0.000235919	0.000235919	0.000435315	0.000435315	0.000782778	0.000782778	0.000553768	5.21194E-05	0.000167809	0.00029712	0.00039166	0.00039166	8.27797E-05	7.46983E-05	0.000186527
3830103774175	383010	3774175	0.000402223	0.00036296	0.000906329	0.000906329	0.000253645	0.000253645	0.000468022	0.000468022	0.000841591	0.000841591	0.000595375	5.60353E-05	0.000180417	0.000319444	0.000411564	0.000411564	8.5633E-05	7.7273E-05	0.000192957
3830203774175	383020	3774175	0.000433615	0.00039128	0.000977063	0.000977063	0.00027344	0.00027344	0.000504549	0.000504549	0.000907273	0.000907273	0.000641841	6.04086E-05	0.000194497	0.000344375	0.000433102	0.000433102	8.86414E-05	7.99878E-05	0.000199736
3830303774175	383030	3774175	0.000473417	0.0004272	0.001066749	0.001066749	0.00029854	0.00029854	0.00055086	0.00055086	0.000990553	0.000990553	0.000700757	6.59536E-05	0.000212351	0.000375985	0.000459398	0.000459398	9.26944E-05	8.36451E-05	0.000208868
3830403774175	383040	3774175	0.000520059	0.00046929	0.001171849	0.001171849	0.000327953	0.000327953	0.00060513	0.00060513	0.001088145	0.001088145	0.000769798	7.24516E-05	0.000233272	0.000413029	0.000488929	0.000488929	9.71832E-05	8.76957E-05	0.000218983
3830503774175	383050	3774175	0.00057494	0.00051881	0.00129551	0.00129551	0.000362561	0.000362561	0.00066899	0.00066899	0.001202974	0.001202974	0.000851032	8.00971E-05	0.000257888	0.000456614	0.00052076	0.00052076	0.000102084	9.21179E-05	0.000230025
3830603774175	383060	3774175	0.000641227	0.00057863	0.001444875	0.001444875	0.000404362	0.000404362	0.000746124	0.000746124	0.001341669	0.001341669	0.000949151	8.93318E-05	0.000287621	0.000509259	0.000560077	0.000560077	0.000107558	9.70572E-05	0.000242359
3830703774175	383070	3774175	0.000720485	0.00065015	0.001623466	0.001623466	0.000454342	0.000454342	0.000838347	0.000838347	0.001507505	0.001507505	0.001066469	0.000100374	0.000323172	0.000572205	0.000602946	0.000602946	0.000113407	0.000102336	0.00025554
3830803774175	383080	3774175	0.000820109	0.00074005	0.00184795	0.00184795	0.000517166	0.000517166	0.00095269	0.00095269	0.001715954	0.001715954	0.001213935	0.000114253	0.000367859	0.000651327	0.00065269	0.00065269	0.00011989	0.000108185	0.000270147
3830903774175	383090	3774175	0.00094521	0.00085293	0.00212984	0.00212984	0.000596056	0.000596056	0.001099835	0.001099835	0.001977708	0.001977708	0.00139911	0.000131681	0.000423973	0.000750681	0.000711697	0.000711697	0.000126689	0.000114321	0.000285467
3831003774175	383100	3774175	0.001100067	0.00099267	0.002478778	0.002478778	0.00069371	0.00069371	0.001280025	0.001280025	0.002301723	0.002301723	0.001628331	0.000153255	0.000493434	0.000873668	0.000778166	0.000778166	0.00013372	0.000120666	0.000301311
3831103774175	383110	3774175	0.001276227	0.00115164	0.002875721	0.002875721	0.000804798	0.000804798	0.001485003	0.001485003	0.002670312	0.002670312	0.001889086	0.000177796	0.00057245	0.001013574	0.000846792	0.000846792	0.000140221	0.000126531	0.000315959
3831203774175	383120	3774175	0.00150189	0.00135527	0.003384206	0.003384206	0.000947102	0.000947102	0.001747582	0.001747582	0.003142477	0.003142477	0.002223114	0.000209234	0.000673671	0.001192794	0.000925187	0.000925187	0.000147127	0.000132764	0.000331521
3831303774175	383130	3774175	0.001830782	0.00165205	0.004125298	0.004125298	0.001154504	0.001154504	0.002130277	0.002130277	0.003830634	0.003830634	0.002709944	0.000255054	0.000821195	0.001453999	0.001024629	0.001024629	0.000154964	0.000139836	0.000349181
3831403774175	383140	3774175	0.002320692	0.00209413	0.00522921	0.00522921	0.001463444	0.001463444	0.00270033	0.00270033	0.004855695	0.004855695	0.003435114	0.000323305	0.001040944	0.001843082	0.001149177	0.001149177	0.000163393	0.000147441	0.000368172
3831503774175	383150	3774175	0.003086524	0.0027852	0.006954858	0.006954858	0.001946383	0.001946383	0.003591443	0.003591443	0.006458083	0.006458083	0.004568707	0.000429996	0.001384457	0.002451302	0.001297847	0.001297847	0.000172155	0.000155349	0.000387917
3831603774175	383160	3774175	0.004188053	0.00377919	0.009436932	0.009436932	0.002641015	0.002641015	0.00487317	0.00487317	0.008762865	0.008762865	0.006199202	0.000583454	0.001878546	0.003326132	0.001451926	0.001451926	0.0018062	0.00162987	0.00040699
3835903774175	383590	3774175	0.000360093	0.00032494	0.000811397	0.000811397	0.000227077	0.000227077	0.000419	0.000419	0.00075344	0.00075344	0.000533014	5.0166E-05	0.000161519	0.000285984	0.000864333	0.000864333	0.004159598	0.003753516	0.009372815
3836003774175	383600	3774175	0.000343063	0.00030957	0.000773024	0.000773024	0.000216338	0.000216338	0.000399184	0.000399184	0.000717808	0.000717808	0.000507806	4.77935E-05	0.000153881	0.000272459	0.000820861	0.000820861	0.003328172	0.003003258	0.007499363
3836103774175	383610	3774175	0.000327161	0.00029522	0.000737192	0.000737192	0.00020631	0.00020631	0.000380681	0.000380681	0.000684536	0.000684536	0.000484268	4.55782E-05	0.000146748	0.00025983	0.000780941	0.000780941	0.00274481	0.002476847	0.006184874
3836203774175	383620	3774175	0.00031899	0.00028785	0.000718779	0.000718779	0.000201157	0.000201157	0.000371173	0.000371173	0.000667438	0.000667438	0.000472172	4.44397E-05	0.000143082	0.00025334	0.000760308	0.000760308	0.002524525	0.002278068	0.005688508
3836303774175	383630	3774175	0.000311636	0.00028121	0.000702208	0.000702208	0.00019652	0.00019652	0.00036261	0.00036261	0.00065205	0.00065205	0.00046128	4.34152E-05	0.000139784	0.00024754	0.000742291	0.000742291	0.002328983	0.002101615	0.005247893
3836403774175	383640	3774175	0.000304192	0.0002745	0.000685436	0.000685436	0.000191826	0.000191826	0.000353955	0.000353955	0.000636476	0.000636476	0.000450269	4.23782E-05	0.000136445	0.000241588	0.000724512	0.000724512	0.002130939	0.001922906	0.004801642
3836503774175	383650	3774175	0.000296426	0.00026749	0.000667937	0.000667937	0.000186929	0.000186929	0.000344918	0.000344918	0.000620227	0.000620227	0.000438774	4.12963E-05	0.00023542	0.00023542	0.000706178	0.000706178	0.001941229	0.001751716	0.004374168
3836603774175	383660	3774175	0.000288971	0.00026076	0.000651138	0.000651138	0.000182227	0.000182227	0.00033624	0.00033624	0.000604628	0.000604628	0.00042773	4.02577E-05	0.000129618	0.00022949	0.000688891	0.000688891	0.001774619	0.001601371	0.003998745
3836703774175	383670	3774175	0.000280865	0.00025345	0.000632872	0.000632872	0.000177115	0.000177115	0.000326811	0.000326811	0.00058767	0.00058767	0.00041573	3.91284E-05	0.000125982	0.00022362	0.000669906	0.000669906	0.001625182	0.001466523	0.00366202
3836803774175	383680	3774175	0.000272848	0.00024621	0.000614809	0.000614809	0.00017206	0.00017206	0.00031748	0.00031748	0.000570894	0.000570894	0.00040387	3.80116E-05	0.000122386	0.00021669	0.000651208	0.000651208	0.001495515	0.001349515	0.003369841
3836903774175	383690	3774175	0.000264712	0.00023887	0.000596476	0.000596476	0.00016693	0.00016693	0.00030816	0.00030816	0.000553871	0.000553871	0.00039183	3.68782E-05	0.000118736	0.000210233	0.000632191	0.000632191	0.001381236	0.001246392	0.003112337
3837003774175	383700	3774175	0.000255484	0.00023054	0.000575682	0.000575682	0.00016111	0.00016111	0.00029727	0.00029727	0.00053456	0.00053456	0.00037817	3.55925E-05	0.000114597	0.000202904	0.000610115	0.000610115	0.001275028	0.001150553	0.002873017
3837103774175	383710	3774175	0.000246728	0.00022264	0.000555951	0.000555951	0.000155588	0.000155588	0.00028708	0.00028708	0.00051624	0.00051624	0.000365209	3.43726E-05	0.000110669	0.00019595	0.000589306	0.000589306	0.001180375	0.001065141	0.002659737
3837203774175	383720	3774175	0.000238019	0.00021478	0.000536327	0.000536327	0.000150096	0.000150096	0.00027656	0.00027656	0.000498018	0.000498018	0.00035231	3.31593E-05	0.000106763	0.000189033	0.000568577	0.000568577	0.001093489	0.000986737	0.002463956
3837303774175	383730	3774175	0.000229572	0.00020716	0.000517295	0.000517295	0.00014477	0.00014477	0.00026712	0.00026712	0.000480345	0.000480345	0.00033981	3.19826E-05	0.000102974	0.000182325	0.000548594	0.000548594	0.001014255	0.000915238	0.002285418
3837403774175	383740	3774175	0.00022155	0.00019992	0.00049218	0.00049218	0.000139711	0.000139711	0.00025779	0.00025779	0.00046359	0.00046359	0.00032794	3.0865E-05	9.93759E-05	0.00017594	0.00052937	0.00052937	0.00094358	0.00085146	0.002126168
3837503774175	383750	3774175	0.000213987	0.0001931	0.000482176	0.000482176	0.000134942	0.000134942	0.00024899	0.00024899	0.00044773	0.00044773	0.00031674	2.98114E-05	9.59836E-05	0.000169947	0.000512148	0.000512148	0.000880332	0.000794389	0.001983649
3837603774175	383760	3774175	0.000206776	0.00018659	0.000465928	0.000465928	0.000130395	0.000130395	0.00024060	0.00024060	0.00043264	0.00043264	0.00030607	2.88068E-05	9.27492E-05	0.00016422	0.000495511	0.000495511	0.000822461	0.000742168	0.00185325
3837703774175	383770	3774175	0.000201774	0.00018208	0.000454657	0.000454657	0.00012724	0.00012724	0.00023478	0.00023478	0.00042182	0.00042182	0.00029868	2.811E-05	9.05055E-05	0.00016024	0.00048463	0.00048463	0.000782999	0.00070655	0.00176433
3837803774175	383780	3774175	0.000198467	0.00017909	0.000447206	0.000447206	0.000125155	0.000125155	0.00023093	0.00023093	0.00041526	0.00041526	0.00029377	2.76493E-05	8.90222E-05	0.00015762	0.00047838	0.00047838	0.00075492	0.00068122	0.001701061
3837903774175	383790	3774175	0.000195238	0.00017618	0.00043929	0.00043929	0.000123118	0.000123118	0.00022717	0.00022717	0.00040850	0.00040850	0.00028899	2.71994E-05	8.75737E-05	0.00015505	0.00047253	0.00047253	0.000728	0.00065692	0.0016404
3838003774175	383800	3774175	0.000196682	0.00017748	0.000443184	0.000443184	0.000124029	0.000124029	0.00022885	0.00022885	0.00041152	0.00041152	0.00029113	2.74006E-05	8.82217E-05	0.00015620	0.00048009	0.00048009	0.000716318	0.00064638	0.001614078
3838103774175	383810	3774175	0.000199763	0.00018026	0.000450125	0.000450125	0.000125972	0.000125972	0.00023244	0.00023244	0.00041973	0.00041973	0.00029569	2.78297E-05	8.96032E-05	0.00015865	0.00048996	0.00048996	0.000688699	0.000621465	0.001551844
3838203774175	383820	3774175	0.000196814	0.0001776	0.00044348	0.00044348	0.000124112	0.000124112	0.00022901	0.00022901	0.00041803	0.00041803	0.00029132	2.74189E-05	8.82806E-05	0.00015639	0.00049433	0.00049433	0.00065144	0.00058784	0.001467886
3838303774175	383830	3774175	0.000191871	0.00017314	0.000432343	0.000432343	0.000120995	0.000120995	0.00022323	0.00022323	0.00040462	0.00040462	0.00028401	2.67304E-05	8.60637E-05	0.00015238	0.00049416	0.00049416	0.000621308	0.000560652	0.001399991

Unique Identifier	X (UTM)	Y (UTM)	KMMass Grading / Excavation	KMDrainage / Utilities Trenching	KMFoundations / Concrete Pads	KMBuilding / Structure Construction	KMAsphalt Paving	KMArchitectural Coating	KMLandscaping or Other Finishing	KMWaterside Construction (Piles)	EWNDemolition	EWNSite Grubbing / Prep	EWNDrainage / Utilities Trenching	EWNDrainage / Utilities Trenching	EWNDrainage / Utilities Trenching	EWNFoundations / Concrete Pads	EWNBuilding / Structure Construction	EWNAsphalt Paving	EWNLandscaping or Other Finishing	EWNWaterside Construction (Piles)	ISDemolition
			2026	2026	2026	2026	2026	2026	2026	2026	2027	2027	2027	2028	2029	2029	2029	2029	2029	2029	2027
3835903774165	383590	3774165	0.011334056	0.002441998	0.005852832	0.010856274	0.00744544	0.000700747	0.002256194	0.00399479	4.6577E-05	6.27991E-05	7.61946E-05	7.61946E-05	7.61946E-05	5.41965E-05	9.4383E-05	6.89438E-05	2.08921E-05	3.62539E-05	0.001306676
3836003774165	383600	3774165	0.008842473	0.00190517	0.004566195	0.008469722	0.005808697	0.000546701	0.001760211	0.003116609	4.55503E-05	6.14148E-05	7.45151E-05	7.45151E-05	7.45151E-05	5.30018E-05	9.23025E-05	6.74241E-05	2.04316E-05	3.54548E-05	0.00118681
3836103774165	383610	3774165	0.007165596	0.001543875	0.003700267	0.006863533	0.004707142	0.000443025	0.001426407	0.002525579	4.46072E-05	6.01432E-05	7.29722E-05	7.29722E-05	7.29722E-05	5.19044E-05	9.03914E-05	6.60281E-05	2.00085E-05	3.47207E-05	0.001083335
3836203774165	383620	3774165	0.006538171	0.001408693	0.003376269	0.006262557	0.004294981	0.000404234	0.001301509	0.002304437	4.52579E-05	6.10205E-05	7.40366E-05	7.40366E-05	7.40366E-05	5.26615E-05	9.17099E-05	6.69912E-05	2.03004E-05	3.52271E-05	0.00103264
3836303774165	383630	3774165	0.005949186	0.001281792	0.003072121	0.005698401	0.003908072	0.000367819	0.001184264	0.002096844	4.60935E-05	6.21472E-05	7.54037E-05	7.54037E-05	7.54037E-05	5.36339E-05	9.34033E-05	6.82282E-05	2.06752E-05	3.58776E-05	0.000987447
3836403774165	383640	3774165	0.005349576	0.001152602	0.002762486	0.005124067	0.003514183	0.000330747	0.001064904	0.001885506	4.68098E-05	6.3113E-05	7.65754E-05	7.65754E-05	7.65754E-05	5.44674E-05	9.48547E-05	6.92884E-05	2.09965E-05	3.64351E-05	0.000940966
3836503774165	383650	3774165	0.004809134	0.00103616	0.002483405	0.004606407	0.003159162	0.000297333	0.000957322	0.001695023	4.72456E-05	6.37005E-05	7.72883E-05	7.72883E-05	7.72883E-05	5.49744E-05	9.57377E-05	6.99334E-05	2.11919E-05	3.67743E-05	0.000892162
3836603774165	383660	3774165	0.004356642	0.000938668	0.002249741	0.00417299	0.002861916	0.000269357	0.000867247	0.001535538	4.76933E-05	6.43041E-05	7.80206E-05	7.80206E-05	7.80206E-05	5.54953E-05	9.66449E-05	7.05961E-05	2.13928E-05	3.71227E-05	0.000846797
3836703774165	383670	3774165	0.003969478	0.00085525	0.002049812	0.003802146	0.002607584	0.00024542	0.000790177	0.001399078	4.79798E-05	6.46904E-05	7.84893E-05	7.84893E-05	7.84893E-05	5.58287E-05	9.72255E-05	7.10202E-05	2.15213E-05	3.73457E-05	0.000802721
3836803774165	383680	3774165	0.003638737	0.00078399	0.00187902	0.003485348	0.002390318	0.000224971	0.000724339	0.001282506	4.82245E-05	6.50204E-05	7.88897E-05	7.88897E-05	7.88897E-05	5.61135E-05	9.77214E-05	7.13825E-05	2.1631E-05	3.75362E-05	0.00076151
3836903774165	383690	3774165	0.003350795	0.000721951	0.001730329	0.003209544	0.002201167	0.000207169	0.0006702	0.001181018	4.82245E-05	6.50204E-05	7.88897E-05	7.88897E-05	7.88897E-05	5.61135E-05	9.77214E-05	7.13825E-05	2.1631E-05	3.75362E-05	0.00072107
3837003774165	383700	3774165	0.003088234	0.000665381	0.001594744	0.002958051	0.002028688	0.000190935	0.000614754	0.001088476	4.75261E-05	6.40788E-05	7.77472E-05	7.77472E-05	7.77472E-05	5.53008E-05	9.63062E-05	7.03487E-05	2.13178E-05	3.69926E-05	0.000677364
3837103774165	383710	3774165	0.002853703	0.000614849	0.001473633	0.002733406	0.001874622	0.000176435	0.000568067	0.001005813	4.68516E-05	6.31693E-05	7.66438E-05	7.66438E-05	7.66438E-05	5.4516E-05	9.49394E-05	6.93503E-05	2.10152E-05	3.64676E-05	0.00063752
3837203774165	383720	3774165	0.002640396	0.000568891	0.001363483	0.002529091	0.001734499	0.000163247	0.000525606	0.000930631	4.60816E-05	6.21311E-05	7.53841E-05	7.53841E-05	7.53841E-05	5.362E-05	9.33791E-05	6.82105E-05	2.06698E-05	3.58683E-05	0.000600064
3837303774165	383730	3774165	0.002446538	0.000527123	0.001263376	0.002343405	0.001607152	0.000151261	0.000487016	0.000862304	4.52996E-05	6.10768E-05	7.4105E-05	7.4105E-05	7.4105E-05	5.27101E-05	9.17945E-05	6.7053E-05	2.03191E-05	3.52596E-05	0.000565276
3837403774165	383740	3774165	0.002271807	0.000489476	0.001173146	0.00217604	0.001492369	0.000140458	0.000452233	0.000800719	4.45654E-05	6.00869E-05	7.29039E-05	7.29039E-05	7.29039E-05	5.18558E-05	9.03067E-05	6.59663E-05	1.99898E-05	3.46881E-05	0.000533251
3837503774165	383750	3774165	0.002114829	0.000455654	0.001092084	0.00202568	0.00138925	0.000130753	0.000420985	0.000745391	4.38491E-05	5.91211E-05	7.17321E-05	7.17321E-05	7.17321E-05	5.10224E-05	8.88553E-05	6.4906E-05	1.96685E-05	3.41306E-05	0.000503525
3837603774165	383760	3774165	0.001973521	0.000425208	0.001019114	0.001890329	0.001296423	0.000122016	0.000392856	0.000695585	4.31866E-05	5.82278E-05	7.06482E-05	7.06482E-05	7.06482E-05	5.02514E-05	8.75126E-05	6.39252E-05	1.93713E-05	3.36149E-05	0.000476133
3837703774165	383770	3774165	0.001870466	0.000403004	0.000965896	0.001791617	0.001228725	0.000115645	0.000372341	0.000659263	4.31925E-05	5.82359E-05	7.0658E-05	7.0658E-05	7.0658E-05	5.02583E-05	8.75247E-05	6.39341E-05	1.9374E-05	3.36195E-05	0.000456094
3837803774165	383780	3774165	0.001792388	0.000386182	0.000925577	0.00171683	0.001177435	0.000110817	0.000356798	0.000631743	4.37357E-05	5.89682E-05	7.15466E-05	7.15466E-05	7.15466E-05	5.08904E-05	8.86254E-05	6.47381E-05	1.96176E-05	3.40423E-05	0.000441243
3837903774165	383790	3774165	0.001720268	0.000370643	0.000888335	0.00164775	0.001130059	0.000106358	0.000342442	0.000606324	4.43207E-05	5.97569E-05	7.25035E-05	7.25035E-05	7.25035E-05	5.15711E-05	8.98108E-05	6.5604E-05	1.988E-05	3.44976E-05	0.000426995
3838003774165	383800	3774165	0.001686911	0.000363456	0.00087111	0.0016158	0.001108146	0.000104296	0.000335802	0.000594567	4.73709E-05	6.38695E-05	7.74933E-05	7.74933E-05	7.74933E-05	5.51203E-05	9.59917E-05	7.0119E-05	2.12482E-05	3.68718E-05	0.000425521
3838103774165	383810	3774165	0.001620158	0.000349074	0.000836639	0.001551861	0.001064296	0.000100169	0.000322514	0.000571039	5.14538E-05	6.93744E-05	8.41724E-05	8.41724E-05	8.41724E-05	5.9871E-05	0.000104265	7.61625E-05	2.30795E-05	4.00498E-05	0.00042601
3838203774165	383820	3774165	0.001531588	0.000329991	0.000790902	0.001467025	0.001006114	9.4693E-05	0.000304883	0.000539822	5.1603E-05	6.95756E-05	8.44166E-05	8.44166E-05	8.44166E-05	6.00447E-05	0.000104568	7.63834E-05	2.31465E-05	4.01659E-05	0.000409541
3838303774165	383830	3774165	0.00145772	0.000314075	0.000752757	0.00139627	0.000957589	9.0126E-05	0.000290178	0.000513786	5.1418E-05	6.93261E-05	8.41139E-05	8.41139E-05	8.41139E-05	5.98294E-05	0.000104193	7.61095E-05	2.30635E-05	4.00219E-05	0.000393186
3838403774165	383840	3774165	0.001388868	0.000299241	0.000717202	0.001330321	0.000912359	8.58691E-05	0.000276473	0.000489519	5.11852E-05	6.90122E-05	8.3733E-05	8.3733E-05	8.3733E-05	5.95585E-05	0.000103721	7.57649E-05	2.29591E-05	3.98407E-05	0.000377636
3838603774165	383860	3774165	0.001276505	0.000275032	0.000659179	0.001222694	0.000838547	7.89221E-05	0.000254105	0.000449916	5.06181E-05	6.82477E-05	8.28054E-05	8.28054E-05	8.28054E-05	5.88987E-05	0.000102572	7.49255E-05	2.27047E-05	3.93993E-05	0.000348674
3838703774165	383870	3774165	0.001225636	0.000264072	0.000632911	0.00117397	0.000805131	7.5777E-05	0.000243979	0.000431987	5.03376E-05	6.78694E-05	8.23464E-05	8.23464E-05	8.23464E-05	5.85722E-05	0.000102003	7.45102E-05	2.25789E-05	3.9181E-05	0.000335393
3838803774165	383880	3774165	0.001177794	0.000253764	0.000608205	0.001128145	0.000773703	7.28191E-05	0.000234455	0.000415124	5.0057E-05	6.74911E-05	8.18875E-05	8.18875E-05	8.18875E-05	5.82458E-05	0.000101435	7.4095E-05	2.2453E-05	3.89626E-05	0.000322822
3838903774165	383890	3774165	0.001132534	0.000244012	0.000584833	0.001084793	0.000743971	7.00208E-05	0.000225446	0.000399172	4.97824E-05	6.71209E-05	8.14383E-05	8.14383E-05	8.14383E-05	5.79263E-05	0.000100878	7.36885E-05	2.23299E-05	3.87489E-05	0.000310931
3839003774165	383900	3774165	0.001090099	0.000234869	0.00056292	0.001044146	0.000716095	6.73972E-05	0.000216999	0.000384215	4.94721E-05	6.67024E-05	8.09305E-05	8.09305E-05	8.09305E-05	5.75651E-05	0.000100249	7.32291E-05	2.21906E-05	3.85073E-05	0.000299638
3839103774165	383910	3774165	0.001049842	0.000226196	0.000542132	0.001005587	0.00068965	6.49083E-05	0.000208985	0.000370026	4.91438E-05	6.62598E-05	8.03935E-05	8.03935E-05	8.03935E-05	5.71831E-05	9.95842E-05	7.27431E-05	2.20434E-05	3.82517E-05	0.000288905
3829703774175	382970	3774175	0.000176722	3.8076E-05	9.12582E-05	0.000169273	0.00011609	1.09262E-05	3.51789E-05	6.22873E-05	3.87575E-05	5.22561E-05	6.34027E-05	6.34027E-05	6.34027E-05	4.50978E-05	7.85376E-05	5.73693E-05	1.73846E-05	3.01674E-05	0.000195047
3829803774175	382980	3774175	0.000179372	3.86469E-05	9.26265E-05	0.000171811	0.000117831	1.109E-05	3.57064E-05	6.32212E-05	3.86381E-05	5.20952E-05	6.32075E-05	6.32075E-05	6.32075E-05	4.49588E-05	7.82957E-05	5.71925E-05	1.73311E-05	3.00745E-05	0.000203607
3829903774175	382990	3774175	0.000182196	3.92554E-05	9.40851E-05	0.000174516	0.000119686	1.12646E-05	3.62686E-05	6.42168E-05	3.85366E-05	5.19584E-05	6.30415E-05	6.30415E-05	6.30415E-05	4.48408E-05	7.80901E-05	5.70423E-05	1.72856E-05	2.99955E-05	0.000213121
3830003774175	383000	3774175	0.000186527	4.01886E-05	9.63215E-05	0.000178664	0.000122531	1.15324E-05	3.71308E-05	6.57433E-05	3.86381E-05	5.20952E-05	6.32075E-05	6.32075E-05	6.32075E-05	4.49588E-05	7.82957E-05	5.71925E-05	1.73311E-05	3.00745E-05	0.000225054
3830103774175	383010	3774175	0.000192957	4.15738E-05	9.96415E-05	0.000184823	0.000126755	1.19299E-05	3.84106E-05	6.80093E-05	3.90261E-05	5.26183E-05	6.38422E-05	6.38422E-05	6.38422E-05	4.54103E-05	7.90819E-05	5.77669E-05	1.75051E-05	3.03765E-05	0.000240275
3830203774175	383020	3774175	0.000199736	4.30344E-05	0.000103142	0.000191316	0.000131208	1.2349E-05	3.976E-05	7.03986E-05	3.94022E-05	5.31253E-05	6.44573E-05	6.44573E-05	6.44573E-05	4.58479E-05	7.98439E-05	5.83235E-05	1.76738E-05	3.06692E-05	0.000257191
3830303774175	383030	3774175	0.000208868	4.5002E-05	0.000107858	0.000200063	0.000137207	1.29136E-05	4.1578E-05	7.36175E-05	4.00707E-05	5.40267E-05	6.5551E-05	6.5551E-05	6.5551E-05	4.66258E-05	8.11987E-05	5.93131E-05	1.79737E-05	3.11896E-05	0.000278632
3830403774175	383040	3774175	0.000218983	4.71813E-05	0.000113081	0.000209752	0.000143852	1.3539E-05	4.35914E-05	7.71824E-05	4.08168E-05	5.50327E-05	6.67716E-05	6.67716E-05	6.67716E-05	4.7494E-05	8.27106E-05	6.04175E-05	1.83083E-05	3.17704E-05	0.000303649
3830503774175	383050	3774175	0.000230025	4.95605E-05	0.000118784	0.000220329	0.000151106	1.42217E-05	4.57896E-05	8.10745E-05	4.16286E-05	5.61273E-05	6.80996E-05	6.80996E-05	6.80996E-05	4.84386E-05	8.43556E-05	6.16192E-05	1.86725E-05	3.24022E-05	0.00033294
3830603774175	383060	3774175	0.000242359	5.22179E-05	0.000125153	0.000232143	0.000159208	1.49843E-05	4.82448E-05	8.54217E-05	4.25598E-05	5.73828E-05	6.96229E-05	6.96229E-05	6.96229E-05	4.95221E-05	8.62426E-05	6.29975E-05	1.90902E-05	3.3127E-05	0.000368157
3830703774175	383070	3774175	0.00025554	5.50579E-05	0.000131959	0.000244768	0.000167867	1.57992E-05	5.08687E-05	9.00675E-05	4.35447E-05	5.87107E-05	7.12341E-05	7.12341E-05	7.12341E-05	5.06681E-05	8.82384E-05	6.44554E-05	1.95319E-05	3.38936E-05	0.000410007
3830803774175	383080	3774175	0.000270147	5.8205E-05	0.000139502	0.000258759	0.000177462	1.67023E-05	5.37764E-05	9.52159E-05	4.47326E-05	6.03123E-05	7.31773E-05	7.31773E-05	7.31773E-05	5.20503E-05	9.06454E-05	6.62137E-05	2.00647E-05	3.48182E-05	0.000462171
3830903774175	383090	3774175	0.000285467	6.15058E-05	0.000147413	0.000273433	0.000187526	1.76495E-05	5.6826E-05	0.000100615	4.60697E-05	6.2115E-05	7.53646E-05	7.53646E-05	7.53646E-05	5.36061E-05	9.33549E-05	6.81928E-05	2.06645E-05	3.5859E-05	0.000526733
3831003774175	383100	3774175	0.000301311	6.49196E-05	0.000155595	0.00028861	0.000197934	1.86291E-05	5.998E-05	0.0001062	4.74605E-05	6.39902E-05	7.76398E-05	7.76398E-05	7.76398E-05	5.52244E-05	9.61732E-05	7.02515E-05	2.12883E-05	3.69415E-05	0.000605292
3831103774175	383110	3774175	0.000315959	6.80754E-05	0.000163159	0.00030264	0.000207556	1.95347E-05	6.28958E-05	0.000111363	4.84871E-05	6.53745E-05	7.93193E-05	7.93193E-05	7.93193E-05	5.64191E-05	9.82536E-05	7.17712E-05	2.17489E-05	3.77407E-05	0.000693039
3831203774175	383120	3774175	0.000331521	7.14283E-05	0.000171195	0.000317546	0.000217779	2.04968E-05	6.59936E-05	0.000116847	4.95556E-05	6.68151E-05	8.10672E-05	8.10672E-05	8.10672E-05	5.76623E-05	0.000100419	7.33528E-05	2.22281E-05	3.85723E-05	0.000802381
3831303774175	383130	3774175	0.000349181	7.52333E-05	0.000180315	0.000334461	0.00022938	2.15887E-05	6.9509E-05	0.000123072	5.11076E-05	6.89076E-05	8.36061E-05	8.36061E-05	8.36061E-05	5.94682E-05	0.000103564	7.565E-05	2.29242E-05	3.97803E-05	0.000954862
3831403774175	383140	3774175	0.000368172	7.93252E-05	0.000190122	0.000352652	0.000241856	2.27629E-05	7.32896E-05	0.000129766	5.30058E-05	7.14669E-05	8.67113E-05	8.67113E-05	8.67113E-05	6.16769E-05	0.00010741	7.84597E-05	2.37757E-05	4.12578E-05	0.001166664
3831503774175	383150	3774175	0.000387917	8.35794E-05	0.000200318	0.000371565	0.000254826	2.39836E-05	7.72201E-05	0.000136725	5.53337E-05	7.46056E-05	9.05196E-05	9.05196E-05	9.05196E-05	6.43857E-05	0.000112127	8.19056E-05	2.48199E-05	4.30698E-05	0.001452603
3831603774175	383160	3774175	0.00040699	8.76886E-05	0.000210167	0.000389833	0.000267355	2.51628E-05	8.10167E-05	0.000143447	5.7214E-05	7.71408E-05	9.35955E-05	9.35955E-05	9.35955E-05	6.65735E-05	0.000115938	8.46888E-05	2.56633E-05	4.45333E-05	0.001798698
3835903774175	383590	3774175	0.009372815	0.002019435	0.00484006	0.008977708	0.006157083	0.00057949	0.001865783	0.003303533	4.49892E-05	6.06583E-05	7.35972E-05	7.35972E-05	7.35972E-05	5.2349E-05	9.11655E-05	6.65936E-05	2.01799E-05	3.5018E-05	0.001296904
3836003774175	383600	3774175	0.007499363	0.001615788	0.003872622	0.00718323	0.004926396	0.000463661	0.001492847	0.002643218	4.40163E-05	5.93465E-05	7.20055E-05	7.20055E-05	7.20055E-05	5.12168E-05	8.91939E-05	6.51534E-05	1.97434E-05	3.42607E-05	0.001179068
3836103774175	383610	3774175	0.006184874	0.001332572	0.003193829	0.005924154	0.004062898	0.00038239	0.001231181	0.002179915	4.31149E-05	5.81312E-05	7.0531E-05	7.0531E-05	7.0531E-05	5.0168E-05	8.73675E-05	6.38192E-05	1.93392E-05	3.35591E-05	0.001076966
3836203774175	383620	3774175	0.005688508	0.001225627	0.002937508	0.005448711	0.00373683	0.000351702	0.001132373	0.002004966	4.36044E-05	5.87912E-05	7.13318E-05	7.13318E-05	7.13318E-05	5.07376E-05	8.83593E-05	6.45437E-05	1.95587E-05	3.39401E-05	0.001023411
3836303774175	383630	3774175	0.005247893	0.001130694	0.002709977	0.00502667	0.003447386	0.00032446	0.001044662	0.001849667	4.42491E-05	5.96604E-05	7.23863E-05	7.23863E-05	7.23863E-05	5.14877E-05	8.96657E-05	6.5498E-05	1.98479E-05	3.44419E-05	0.000976148
3836403774175	383640	3774175	0.004801642	0.001034546	0.002479536	0.004599231	0.00315424	0.00029687	0.00095583	0.001692382	4.48639E-05	6.04893E-05	7.33921E-05	7.33921E-05	7.33921E-05	5.22031E-05	9.09115E-05	6.6408E-05	2.01236E-05	3.49204E-05	0.000930024
3836503774175	383650	3774175	0.004374168	0.000942444	0.002258791	0.004189776	0.002873429	0.00027044	0.000870736	0.001541715	4.53534E-05	6.11493E-05	7.41928E-05	7.41928E-05	7.41928E-05	5.27726E-05	9.19034E-05	6.71325E-05	2.03432E-05	3.53014E-05	0.000883943
3836603774175	383660	3774175	0.003998745	0.000861556	0.002064926	0.00383018	0.002626811	0.000247229	0.000796003	0.001409394	4.58727E-05	6.18494E-05	7.50424E-05	7.50424E-05	7.50424E-05	5.33769E-05	9.29557E-05	6.79012E-05	2.05761E-05	3.57056E-05	0.000840995
3836703774175	383670	3774175	0.00366202	0.000789007	0.001891043	0.003507649	0.002405612	0.000226411	0.000728973	0.001290712	4.60935E-05	6.21472E-05	7.54037E-05	7.54037E-05	7.54037E-05	5.36339E-05	9.34033E-05	6.82282E-05	2.06752E-05	3.58776E-05	0.000796991
3836803774175	383680	3774175	0.003369841	0.000726055	0.001740164	0.003227787	0.002213678	0.000208346	0.000670811	0.001187731	4.62249E-05	6.23243E-05	7.56185E-05	7.56185E-05	7.56185E-05	5.37867E-05	9.36694E-05	6.84225E-05	2.07341E-05	3.59798E-05	0.00075532
3836903774175	383690	3774175	0.003112337	0.000670574	0.00160719	0.002981138	0.002044521	0.000192426	0.000619552	0.001096971	4.61831E-05	6.22679E-05	7.55501E-05	7.55501E-05	7.55501E-05	5.37381E-05	9.35847E-05	6.83607E-05	2.07154E-05	3.59472E-05	0.000715094
3837003774175	383700	3774175	0.002873017	0.000619011	0.001483607	0.002751906	0.00188731	0.000177629	0.000571912	0.001012621	4.55862E-05	6.14631E-05	7.45737E-05	7.45737E-05	7.45737E-05	5.30435E-05	9.23751E-05	6.74771E-05	2.04476E-05	3.54826E-05	0.000672761
3837103774175	383710	3774175	0.002659737	0.000573058	0.001373471	0.002547617	0.001747205	0.000164443	0.000529456	0.000937448	4.50072E-05	6.06825E-05	7.36265E-05	7.36265E-05	7.36265E-05	5.23698E-05	9.12018E-05	6.66201E-05	2.01879E-05	3.5032E-05	0.000634046
3837203774175	383720	3774175	0.002463956	0.000530876	0.001272371	0.002360089	0.001618594	0.000152338	0.000490483	0.000868444	4.43088E-05	5.97408E-05	7.2484E-05	7.2484E-05	7.2484E-05	5.15572E-05	8.97866E-05	6.55863E-05	1.98746E-05	3.44884E-05	0.00059718
3837303774175	383730	3774175	0.002285418	0.000492409	0.001180175	0.002189077	0.001501311	0.0001413	0.000454943	0.000805516	4.35865E-05	5.8767E-05	7.13025E-05	7.13025E-05	7.13025E-05	5.07167E-05	8.8323E-05	6.45172E-05	1.95507E-05	3.39262E-05	0.000562745
3837403774175	383740	3774175	0.002126168	0.000458097	0.001097939	0.00203654	0.001396698	0.000131454	0.000423242	0.000749387	4.2906E-05	5.78495E-05	7.01893E-05	7.01893E-05	7.01893E-05	4.99225E-05	8.69441E-05	6.351E-05	1.92454E-05	3.33965E-05	0.000531055
3837503774175	383750	3774175	0.001983649	0.000427391	0.001024344	0.00190003	0.001303077	0.000122642	0.000394872	0.000699155	4.22972E-05	5.70286E-05	6.91933E-05	6.91933E-05	6.91933E-05	4.92165E-05	8.57104E-05	6.26087E-05	1.89723E-05	3.29226E-05	0.000502069
3837603774175	383760	3774175	0.00185325	0.000399295	0.000957006	0.001775127	0.001217416	0.00011458	0.000368914	0.000653195	4.17241E-05	5.6256E-05	6.82558E-05	6.82558E-05	6.82558E-05	4.85497E-05	8.45492E-05	6.17605E-05	1.87153E-05	3.24766E-05	0.000475261
3837703774175	383770	3774175	0.00176433	0.000380137	0.000911089	0.001689956	0.001159004	0.000109083	0.000351213	0.000621854	4.18077E-05	5.63687E-05	6.83926E-05	6.83926E-05	6.83926E-05	4.8647E-05	8.47185E-05	6.18842E-05	1.87528E-05	3.25416E-05	0.000456088
3837803774175	383780	3774175	0.001701061	0.000366505	0.000878417	0.001629353	0.001117442	0.000105171	0.000338619	0.000599554	4.24643E-05	5.7254E-05	6.94667E-05	6.94667E-05	6.94667E-05	4.9411E-05	8.6049E-05	6.28561E-05	1.90473E-05	3.30527E-05	0.000442473
3837903774175	383790	3774175	0.0016404	0.000353435	0.000847092	0.00157125	0.001077593	0.000101421	0.000326543	0.000578174	4.31925E-05	5.82359E-05	7.0658E-05	7.0658E-05	7.0658E-05	5.02583E-05	8.75247E-05	6.39341E-05	1.9374E-05	3.36195E-05	0.000429305
3838003774175	383800	3774175	0.001614078	0.000347764	0.000833499	0.001546037	0.001060302	9.97931E-05	0.000321304	0.000568896	4.63204E-05	6.2453E-05	7.57747E-05	7.57747E-05	7.57747E-05	5.38978E-05	9.38629E-05	6.85639E-05	2.07769E-05	3.60541E-05	0.000428422
3838103774175	383810	3774175	0.001551844	0.000334355	0.000801362	0.001486427	0.00101942	9.59454E-05	0.000308915	0.000546961	5.03555E-05	6.78935E-05	8.23757E-05	8.23757E-05	8.23757E-05	5.85931E-05	0.00010204	7.45367E-05	2.25869E-05	3.91949E-05	0.00042872
3838203774175	383820	3774175	0.001467888	0.000316266	0.000758008	0.00140601	0.000964268	9.07547E-05	0.000292203	0.00051737	5.04689E-05	6.80465E-05	8.25613E-05	8.25613E-05	8.25613E-05	5.8725E-05	0.000102269	7.47046E-05	2.26378E-05	3.92832E-05	0.000412192
3838303774175	383830	3774175	0.001399991	0.000301637	0.000722946	0.001340975	0.000919666	8.65568E-05	0.000278687	0.00049344	5.03077E-05	6.78292E-05	8.22976E-05	8.22976E-05	8.22976E-05	5.85375E-05	0.000101943	7.44661E-05	2.25655E-05	3.91577E-05	0.000395699

			ISDrainage / Utilities Trenching	ISDrainage / Utilities Trenching	ISAsphalt Paving	ISAsphalt Paving	SVDemolition	SVSite Grubbing / Prep	SVMass Grading / Excavation	SVMass Grading / Excavation	SVDrainage / Utilities Trenching	SVFoundations / Concrete Pads	SVBuilding / Structure Construction	SVBuilding / Structure Construction	SVAsphalt Paving	SVAsphalt Paving	SVArchitectural Coating	SVArchitectural Coating	SVLandscaping or Other Finishing	SVLandscaping or Other Finishing	MDemolition
Unique Identifier	X (UTM)	Y (UTM)	2027	2028	2027	2028	2027	2027	2027	2028	2028	2028	2028	2029	2028	2029	2028	2029	2028	2029	2027
3835903774165	383590	3774165	0.000451648	0.000451648	0.001934156	0.001934156	2.59462E-05	1.71418E-05	2.89477E-05	2.89477E-05	8.73767E-06	9.00447E-06	5.08758E-05	5.08758E-05	3.5551E-05	3.5551E-05	3.52175E-06	3.52175E-06	1.1339E-05	1.1339E-05	0.000225818
3836003774165	383600	3774165	0.000410217	0.000410217	0.001756729	0.001756729	2.5499E-05	1.68464E-05	2.84487E-05	2.84487E-05	8.58706E-06	8.84926E-06	5.0193E-05	5.0193E-05	3.49382E-05	3.49382E-05	3.46104E-06	3.46104E-06	1.11435E-05	1.11435E-05	0.000222439
3836103774165	383610	3774165	0.000374451	0.000374451	0.001603565	0.001603565	2.50885E-05	1.65752E-05	2.79908E-05	2.79908E-05	8.44882E-06	8.7068E-06	4.95617E-05	4.95617E-05	3.43757E-05	3.43757E-05	3.40533E-06	3.40533E-06	1.09641E-05	1.09641E-05	0.000218977
3836203774165	383620	3774165	0.000356928	0.000356928	0.001528525	0.001528525	2.54009E-05	1.67816E-05	2.83394E-05	2.83394E-05	8.55405E-06	8.81524E-06	5.00255E-05	5.00255E-05	3.48039E-05	3.48039E-05	3.44774E-06	3.44774E-06	1.11007E-05	1.11007E-05	0.000225812
3836303774165	383630	3774165	0.000341308	0.000341308	0.001461631	0.001461631	2.57992E-05	1.70447E-05	2.87837E-05	2.87837E-05	8.68815E-06	8.95344E-06	5.06182E-05	5.06182E-05	3.53495E-05	3.53495E-05	3.50179E-06	3.50179E-06	1.12747E-05	1.12747E-05	0.000233769
3836403774165	383640	3774165	0.000325241	0.000325241	0.001392828	0.001392828	2.61545E-05	1.72795E-05	2.91801E-05	2.91801E-05	8.80782E-06	9.07676E-06	5.11206E-05	5.11206E-05	3.58364E-05	3.58364E-05	3.55002E-06	3.55002E-06	1.143E-05	1.143E-05	0.000240723
3836503774165	383650	3774165	0.000308373	0.000308373	0.001320589	0.001320589	2.63751E-05	1.74252E-05	2.94262E-05	2.94262E-05	8.8821E-06	9.1533E-06	5.14298E-05	5.14298E-05	3.61386E-05	3.61386E-05	3.57996E-06	3.57996E-06	1.15264E-05	1.15264E-05	0.000245343
3836603774165	383660	3774165	0.000292692	0.000292692	0.001253438	0.001253438	2.6614E-05	1.7583E-05	2.96928E-05	2.96928E-05	8.96256E-06	9.23623E-06	5.17519E-05	5.17519E-05	3.6466E-05	3.6466E-05	3.61239E-06	3.61239E-06	1.16308E-05	1.16308E-05	0.000249748
3836703774165	383670	3774165	0.000277458	0.000277458	0.001188197	0.001188197	2.67794E-05	1.76923E-05	2.98773E-05	2.98773E-05	9.01827E-06	9.29363E-06	5.19838E-05	5.19838E-05	3.66926E-05	3.66926E-05	3.63484E-06	3.63484E-06	1.17031E-05	1.17031E-05	0.000252798
3836803774165	383680	3774165	0.000263213	0.000263213	0.001127196	0.001127196	2.69265E-05	1.77895E-05	3.00414E-05	3.00414E-05	9.06778E-06	9.34466E-06	5.21899E-05	5.21899E-05	3.68941E-05	3.68941E-05	3.6548E-06	3.6548E-06	1.17674E-05	1.17674E-05	0.000255269
3836903774165	383690	3774165	0.000249235	0.000249235	0.001067335	0.001067335	2.69694E-05	1.78178E-05	3.00892E-05	3.00892E-05	9.08223E-06	9.35955E-06	5.22286E-05	5.22286E-05	3.69529E-05	3.69529E-05	3.66062E-06	3.66062E-06	1.17861E-05	1.17861E-05	0.000255723
3837003774165	383700	3774165	0.000234128	0.000234128	0.001002641	0.001002641	2.6663E-05	1.76154E-05	2.97474E-05	2.97474E-05	8.97907E-06	9.25324E-06	5.17648E-05	5.17648E-05	3.65331E-05	3.65331E-05	3.61904E-06	3.61904E-06	1.16522E-05	1.16522E-05	0.000250673
3837103774165	383710	3774165	0.000220356	0.000220356	0.000943664	0.000943664	2.6369E-05	1.74211E-05	2.94193E-05	2.94193E-05	8.88003E-06	9.15118E-06	5.13138E-05	5.13138E-05	3.61302E-05	3.61302E-05	3.57913E-06	3.57913E-06	1.15237E-05	1.15237E-05	0.000245528
3837203774165	383720	3774165	0.00020741	0.00020741	0.000888221	0.000888221	2.6032E-05	1.71985E-05	2.90434E-05	2.90434E-05	8.76656E-06	9.03424E-06	5.08114E-05	5.08114E-05	3.56685E-05	3.56685E-05	3.53339E-06	3.53339E-06	1.13764E-05	1.13764E-05	0.000239493
3837303774165	383730	3774165	0.000195385	0.000195385	0.000836727	0.000836727	2.56889E-05	1.69718E-05	2.86606E-05	2.86606E-05	8.65102E-06	8.91517E-06	5.02961E-05	5.02961E-05	3.51984E-05	3.51984E-05	3.48682E-06	3.48682E-06	1.12265E-05	1.12265E-05	0.000233136
3837403774165	383740	3774165	0.000184316	0.000184316	0.000789324	0.000789324	2.53642E-05	1.67573E-05	2.82983E-05	2.82983E-05	8.54167E-06	8.80248E-06	4.97936E-05	4.97936E-05	3.47535E-05	3.47535E-05	3.44275E-06	3.44275E-06	1.10846E-05	1.10846E-05	0.000226928
3837503774165	383750	3774165	0.000174042	0.000174042	0.000745323	0.000745323	2.50517E-05	1.65509E-05	2.79497E-05	2.79497E-05	8.43644E-06	8.69404E-06	4.93041E-05	4.93041E-05	3.43254E-05	3.43254E-05	3.40034E-06	3.40034E-06	1.09481E-05	1.09481E-05	0.00022081
3837603774165	383760	3774165	0.000164574	0.000164574	0.000704777	0.000704777	2.47577E-05	1.63566E-05	2.76216E-05	2.76216E-05	8.33741E-06	8.59199E-06	4.88403E-05	4.88403-05	3.39224E-05	3.39224E-05	3.36042E-06	3.36042E-06	1.08195E-05	1.08195E-05	0.000215115
3837703774165	383770	3774165	0.000157647	0.000157647	0.000675116	0.000675116	2.47944E-05	1.63809E-05	2.76627E-05	2.76627E-05	8.34979E-06	8.60474E-06	4.88789E-05	4.88789-05	3.39728E-05	3.39728E-05	3.36541E-06	3.36541E-06	1.08356E-05	1.08356E-05	0.000214715
3837803774165	383780	3774165	0.000152514	0.000152514	0.000653133	0.000653133	2.50946E-05	1.65792E-05	2.79976E-05	2.79976E-05	8.45089E-06	8.70893E-06	4.93427E-05	4.93427E-05	3.43841E-05	3.43841E-05	3.40616E-06	3.40616E-06	1.09668E-05	1.09668E-05	0.000218589
3837903774165	383790	3774165	0.000147589	0.000147589	0.000632043	0.000632043	2.54316E-05	1.68018E-05	2.83735E-05	2.83735E-05	8.56436E-06	8.82587E-06	4.98452E-05	4.98452E-05	3.48458E-05	3.48458E-05	3.4519E-06	3.4519E-06	1.11141E-05	1.11141E-05	0.00022275
3838003774165	383800	3774165	0.00014708	0.00014708	0.00062986	0.00062986	2.70429E-05	1.78664E-05	3.01712E-05	3.01712E-05	9.10698E-06	9.38506E-06	5.2293E-05	5.2293E-05	3.70536E-05	3.70536E-05	3.6706E-06	3.6706E-06	1.18182E-05	1.18182E-05	0.000244501
3838103774165	383810	3774165	0.000147249	0.000147249	0.000630585	0.000630585	2.91994E-05	1.92912E-05	3.25773E-05	3.25773E-05	9.83323E-06	1.01335E-05	5.57714E-05	5.57714E-05	4.00085E-05	4.00085E-05	3.96332E-06	3.96332E-06	1.27607E-05	1.27607E-05	0.000269464
3838203774165	383820	3774165	0.000141556	0.000141556	0.000606207	0.000606207	3.01368E-05	1.99104E-05	3.36231E-05	3.36231E-05	1.01489E-05	1.04588E-05	5.83867E-05	5.83867E-05	4.12929E-05	4.12929E-05	4.09055E-06	4.09055E-06	1.31703E-05	1.31703E-05	0.000266712
3838303774165	383830	3774165	0.000135903	0.000135903	0.000581998	0.000581998	3.03329E-05	2.004E-05	3.38418E-05	3.38418E-05	1.02149E-05	1.05268E-05	5.94947E-05	5.94947E-05	4.15615E-05	4.15615E-05	4.11716E-06	4.11716E-06	1.3256E-05	1.3256E-05	0.000263268
3838403774165	383840	3774165	0.000130529	0.000130529	0.000558981	0.000558981	3.05412E-05	2.01776E-05	3.40742E-05	3.40742E-05	1.02851E-05	1.05991E-05	6.09247E-05	6.09247E-05	4.18469E-05	4.18469E-05	4.14543E-06	4.14543E-06	1.3347E-05	1.3347E-05	0.00025971
3838603774165	383860	3774165	0.000120518	0.000120518	0.000516111	0.000516111	3.03084E-05	2.00238E-05	3.38145E-05	3.38145E-05	1.02067E-05	1.05183E-05	6.04094E-05	6.04094E-05	4.15279E-05	4.15279E-05	4.11383E-06	4.11383E-06	1.32453E-05	1.32453E-05	0.000253061
3838703774165	383870	3774165	0.000115927	0.000115927	0.000496452	0.000496452	3.01613E-05	1.99266E-05	3.36504E-05	3.36504E-05	1.01572E-05	1.04673E-05	5.99198-05	5.99198-05	4.13264E-05	4.13264E-05	4.09388E-06	4.09388E-06	1.3181E-05	1.3181E-05	0.000249736
3838803774165	383880	3774165	0.000111582	0.000111582	0.000477844	0.000477844	3.00082E-05	1.98254E-05	3.34795E-05	3.34795E-05	1.01056E-05	1.04141E-05	5.94303E-05	5.94303-05	4.11166E-05	4.11166E-05	4.07309E-06	4.07309E-06	1.31141E-05	1.31141E-05	0.000246411
3838903774165	383890	3774165	0.000107472	0.000107472	0.000460244	0.000460244	2.98672E-05	1.97323E-05	3.33223E-05	3.33223E-05	1.00581E-05	1.03652E-05	5.90051E-05	5.90051E-05	4.09235E-05	4.09235E-05	4.05396E-06	4.05396E-06	1.30525E-05	1.30525E-05	0.000243074
3839003774165	383900	3774165	0.000103569	0.000103569	0.000443527	0.000443527	2.96773E-05	1.96069E-05	3.31104E-05	3.31104E-05	9.99416E-06	1.02993E-05	5.8361E-05	5.8361E-05	4.06633E-05	4.06633E-05	4.02818E-06	4.02818E-06	1.29695E-05	1.29695E-05	0.00023975
3839103774165	383910	3774165	9.98591E-05	9.98591E-05	0.000427641	0.000427641	2.94997E-05	1.94895E-05	3.29122E-05	3.29122E-05	9.93433E-06	1.02377E-05	5.7691E-05	5.7691E-05	4.04198E-05	4.04198E-05	4.00407E-06	4.00407E-06	1.28919E-05	1.28919E-05	0.000236413
3829703774175	382970	3774175	6.74173E-05	6.74173E-05	0.000288711	0.000288711	2.46229E-05	1.62675E-05	2.74713E-05	2.74713E-05	8.29202E-06	8.54521E-06	4.99096E-05	4.99096E-05	3.37378E-05	3.37378E-05	3.34213E-06	3.34213E-06	1.07606E-05	1.07606E-05	4.91915E-05
3829803774175	382980	3774175	7.03759E-05	7.03759E-05	0.000301381	0.000301381	2.44697E-05	1.61664E-05	2.73004E-05	2.73004E-05	8.24044E-06	8.49206E-06	4.96519E-05	4.96519E-05	3.35279E-05	3.35279E-05	3.32134E-06	3.32134E-06	1.06937E-05	1.06937E-05	4.95138E-05
3829903774175	382990	3774175	7.36647E-05	7.36647E-05	0.000315465	0.000315465	2.43288E-05	1.60733E-05	2.71432E-05	2.71432E-05	8.19299E-06	8.44315E-06	4.942E-05	4.942E-05	3.33348E-05	3.33348E-05	3.30221E-06	3.30221E-06	1.06321E-05	1.06321E-05	4.9878E-05
3830003774175	383000	3774175	7.7789E-05	7.7789E-05	0.000333127	0.000333127	2.4292E-05	1.6049E-05	2.71022E-05	2.71022E-05	8.18061E-06	8.4304E-06	4.93685E-05	4.93685E-05	3.32844E-05	3.32844E-05	3.29722E-06	3.29722E-06	1.06161E-05	1.06161E-05	5.05763E-05
3830103774175	383010	3774175	8.30502E-05	8.30502E-05	0.000355658	0.000355658	2.43962E-05	1.61178E-05	2.72184E-05	2.72184E-05	8.21568E-06	8.46654E-06	4.95488E-05	4.95488-05	3.34272E-05	3.34272E-05	3.31136E-06	3.31136E-06	1.06616E-05	1.06616E-05	5.17224E-05
3830203774175	383020	3774175	8.88973E-05	8.88973E-05	0.000380698	0.000380698	2.45003E-05	1.61866E-05	2.73346E-05	2.73346E-05	8.25075E-06	8.50269E-06	4.97292E-05	4.97292E-05	3.35699E-05	3.35699E-05	3.3255E-06	3.3255E-06	1.07071E-05	1.07071E-05	5.29043E-05
3830303774175	383030	3774175	9.63083E-05	9.63083E-05	0.000412435	0.000412435	2.47393E-05	1.63445E-05	2.76011E-05	2.76011E-05	8.33122E-06	8.58561E-06	5.01286E-05	5.01286E-05	3.38973E-05	3.38973E-05	3.35793E-06	3.35793E-06	1.08115E-05	1.08115E-05	5.45756E-05
3830403774175	383040	3774175	0.000104955	0.000104955	0.000449465	0.000449465	2.5015E-05	1.65266E-05	2.79087E-05	2.79087E-05	8.42406E-06	8.68129E-06	5.05924E-05	5.05924E-05	3.4275E-05	3.4275E-05	3.39535E-06	3.39535E-06	1.0932E-05	1.0932E-05	5.64201E-05
3830503774175	383050	3774175	0.000115079	0.000115079	0.000492821	0.000492821	2.53213E-05	1.6729E-05	2.82505E-05	2.82505E-05	8.52722E-06	8.7876E-06	5.10948E-05	5.10948-05	3.46947E-05	3.46947E-05	3.43693E-06	3.43693E-06	1.10659E-05	1.10659E-05	5.84198E-05
3830603774175	383060	3774175	0.000127252	0.000127252	0.000544951	0.000544951	2.56766E-05	1.69637E-05	2.86469E-05	2.86469E-05	8.64689E-06	8.91092E-06	5.16875E-05	5.16875E-05	3.51816E-05	3.51816E-05	3.48516E-06	3.48516E-06	1.12212E-05	1.12212E-05	6.06582E-05
3830703774175	383070	3774175	0.000141717	0.000141717	0.000606897	0.000606897	2.60626E-05	1.72187E-05	2.90776E-05	2.90776E-05	8.77687E-06	9.04487E-06	5.23187E-05	5.23187E-05	3.57105E-05	3.57105E-05	3.53755E-06	3.53755E-06	1.13898E-05	1.13898E-05	6.30339E-05
3830803774175	383080	3774175	0.000159748	0.000159748	0.000684111	0.000684111	2.65344E-05	1.75304E-05	2.96039E-05	2.96039E-05	8.93574E-06	9.20859E-06	5.30917E-05	5.30917E-05	3.63569E-05	3.63569E-05	3.60158E-06	3.60158E-06	1.1596E-05	1.1596E-05	6.57439E-05
3830903774175	383090	3774175	0.000182063	0.000182063	0.000779676	0.000779676	2.70674E-05	1.78826E-05	3.01986E-05	3.01986E-05	9.11524E-06	9.39357E-06	5.39549E-05	5.39549-05	3.70872E-05	3.70872E-05	3.67393E-06	3.67393E-06	1.18289E-05	1.18289E-05	6.87105E-05
3831003774175	383100	3774175	0.000209217	0.000209217	0.000895961	0.000895961	2.76188E-05	1.82469E-05	3.08138E-05	3.08138E-05	9.30093E-06	9.58492E-06	5.48181E-05	5.48181-05	3.78427E-05	3.78427E-05	3.74877E-06	3.74877E-06	1.20699E-05	1.20699E-05	7.17667E-05
3831103774175	383110	3774175	0.000239546	0.000239546	0.001025843	0.001025843	2.80109E-05	1.85059E-05	3.12512E-05	3.12512E-05	9.43297E-06	9.721E-06	5.54107E-05	5.54107-05	3.838E-05	3.838E-05	3.80199E-06	3.80199E-06	1.22413E-05	1.22413E-05	7.44349E-05
3831203774175	383120	3774175	0.00027734	0.00027734	0.001187693	0.001187693	2.84152E-05	1.87731E-05	3.17024E-05	3.17024E-05	9.56914E-06	9.86133E-06	5.60162E-05	5.60162E-05	3.8934E-05	3.8934E-05	3.85688E-06	3.85688E-06	1.2418E-05	1.2418E-05	7.73359E-05
3831303774175	383130	3774175	0.000330045	0.000330045	0.001413397	0.001413397	2.90524E-05	1.9194E-05	3.24132E-05	3.24132E-05	9.78372E-06	1.00825E-05	5.69953E-05	5.69953-05	3.9807E-05	3.9807E-05	3.94336E-06	3.94336E-06	1.26964E-05	1.26964E-05	8.08875E-05
3831403774175	383140	3774175	0.000403253	0.000403253	0.001726909	0.001726909	2.98856E-05	1.97445E-05	3.33428E-05	3.33428E-05	1.00643E-05	1.03716E-05	5.83223E-05	5.83223-05	4.09487E-05	4.09487E-05	4.05646E-06	4.05646E-06	1.30606E-05	1.30606E-05	8.49286E-05
3831503774175	383150	3774175	0.000502087	0.000502087	0.002150159	0.002150159	3.08475E-05	2.038E-05	3.4416E-05	3.4416E-05	1.03882E-05	1.07054E-05	5.98425E-05	5.98425-05	4.22666E-05	4.22666E-05	4.18701E-06	4.18701E-06	1.34809E-05	1.34809E-05	8.91488E-05
3831603774175	383160	3774175	0.000621714	0.000621714	0.002662453	0.002662453	3.15888E-05	2.08697E-05	3.52431E-05	3.52431E-05	1.06379E-05	1.09627E-05	6.08732E-05	6.08732-05	4.32824E-05	4.32824E-05	4.28764E-06	4.28764E-06	1.38049E-05	1.38049E-05	9.2396E-05
3835903774175	383590	3774175	0.00044827	0.00044827	0.001919692	0.001919692	2.53642E-05	1.67573E-05	2.82983E-05	2.82983E-05	8.54167E-06	8.80248E-06	4.98452E-05	4.98452-05	3.47535E-05	3.47535E-05	3.44275E-06	3.44275E-06	1.10846E-05	1.10846E-05	0.000210095
3836003774175	383600	3774175	0.000407541	0.000407541	0.00174527	0.00174527	2.49353E-05	1.6474E-05	2.78199E-05	2.78199E-05	8.39724E-06	8.65365E-06	4.91881E-05	4.91881-05	3.41659E-05	3.41659E-05	3.38454E-06	3.38454E-06	1.08972E-05	1.08972E-05	0.000206806
3836103774175	383610	3774175	0.00037225	0.00037225	0.001594137	0.001594137	2.45432E-05	1.62149E-05	2.73824E-05	2.73824E-05	8.2652E-06	8.51757E-06	4.85697E-05	4.85697-05	3.36286E-05	3.36286E-05	3.33132E-06	3.33132E-06	1.07258E-05	1.07258E-05	0.000203439
3836203774175	383620	3774175	0.000353738	0.000353738	0.001514865	0.001514865	2.47822E-05	1.63728E-05	2.7649E-05	2.7649E-05	8.34566E-06	8.60049E-06	4.89305E-05	4.89305-05	3.3956E-05	3.3956E-05	3.36375E-06	3.36375E-06	1.08302E-05	1.08302E-05	0.000208603
3836303774175	383630	3774175	0.000337402	0.000337402	0.001444905	0.001444905	2.50946E-05	1.65792E-05	2.79976E-05	2.79976E-05	8.45089E-06	8.70893E-06	4.93943E-05	4.93943-05	3.43841E-05	3.43841E-05	3.40616E-06	3.40616E-06	1.09668E-05	1.09668E-05	0.000214655
3836403774175	383640	3774175	0.00032146	0.00032146	0.001376633	0.001376633	2.53948E-05	1.67776E-05	2.83325E-05	2.83325E-05	8.55198E-06	8.81311E-06	4.98452E-05	4.98452-05	3.47955E-05	3.47955E-05	3.44691E-06	3.44691E-06	1.1098E-05	1.1098E-05	0.000220356
3836503774175	383650	3774175	0.000305532	0.000305532	0.001308422	0.001308422	2.56399E-05	1.69395E-05	2.86059E-05	2.86059E-05	8.63451E-06	8.89816E-06	5.0193E-05	5.0193-05	3.51313E-05	3.51313E-05	3.48017E-06	3.48017E-06	1.12051E-05	1.12051E-05	0.000224988
3836603774175	383660	3774175	0.000290687	0.000290687	0.00124485	0.00124485	2.59095E-05	1.71176E-05	2.89067E-05	2.89067E-05	8.72529E-06	8.99171E-06	5.05537E-05	5.05537-05	3.55006E-05	3.55006E-05	3.51676E-06	3.51676E-06	1.13229E-05	1.13229E-05	0.000229554
3836703774175	383670	3774175	0.000275477	0.000275477	0.001179714	0.001179714	2.60381E-05	1.72026E-05	2.90502E-05	2.90502E-05	8.76862E-06	9.03636E-06	5.07341E-05	5.07341-05	3.56769E-05	3.56769E-05	3.53422E-06	3.53422E-06	1.13791E-05	1.13791E-05	0.000231835
3836803774175	383680	3774175	0.000261074	0.000261074	0.001118033	0.001118033	2.61239E-05	1.72592E-05	2.91459E-05	2.91459E-05	8.7975E-06	9.06613E-06	5.08372E-05	5.08372-05	3.57944E-05	3.57944E-05	3.54586E-06	3.54586E-06	1.14166E-05	1.14166E-05	0.000233273
3836903774175	383690	3774175	0.00024717	0.00024717	0.001058491	0.001058491	2.61361E-05	1.72673E-05	2.91596E-05	2.91596E-05	8.80163E-06	9.07038E-06	5.08372E-05	5.08372-05	3.58112E-05	3.58112E-05	3.54753E-06	3.54753E-06	1.1422E-05	1.1422E-05	0.000233303
3837003774175	383700	3774175	0.000232538	0.000232538	0.000995829	0.000995829	2.58788E-05	1.70973E-05	2.88725E-05	2.88725E-05	8.71498E-06	8.98108E-06	5.04507E-05	5.04507-05	3.54586E-05	3.54586E-05	3.5126E-06	3.5126E-06	1.13095E-05	1.13095E-05	0.000229184
3837103774175	383710	3774175	0.000219156	0.000219156	0.000938522	0.000938522	2.56276E-05	1.69314E-05	2.85923E-05	2.85923E-05	8.63038E-06	8.89391E-06	5.00771E-05	5.00771-05	3.51145E-05	3.51145E-05	3.47851E-06	3.47851E-06	1.11997E-05	1.11997E-05	0.000224976
3837203774175	383720	3774175	0.000206413	0.000206413	0.000883953	0.000883953	2.53213E-05	1.6729E-05	2.82505E-05	2.82505E-05	8.52722E-06	8.7876E-06	4.96004E-05	4.96004-05	3.46947E-05	3.46947E-05	3.43693E-06	3.43693E-06	1.10659E-05	1.10659E-05	0.000219646
3837303774175	383730	3774175	0.000194511	0.000194511	0.000832981	0.000832981	2.49666E-05	1.65145E-05	2.78882E-05	2.78882E-05	8.41787E-06	8.67491E-06	4.91108E-05	4.91108-05	3.42498E-05	3.42498E-05	3.39285E-06	3.39285E-06	1.0924E-05	1.0924E-05	0.000213921
3837403774175	383740	3774175	0.000183557	0.000183557	0.000786073	0.000786073	2.46964E-05	1.63161E-05	2.75533E-05	2.75533E-05	8.31678E-06	8.57072E-06	4.8647E-05	4.8647-05	3.38385E-05	3.38385E-05	3.35211E-06	3.35211E-06	1.07928E-05	1.07928E-05	0.00020843
3837503774175	383750	3774175	0.000173538	0.000173538	0.000743167	0.000743167	2.44268E-05	1.6138E-05	2.72525E-05	2.72525E-05	8.226E-06	8.47717E-06	4.8209E-05	4.8209-05	3.34691E-05	3.34691E-05	3.31552E-06	3.31552E-06	1.0675E-05	1.0675E-05	0.00020341
3837603774175	383760	3774175	0.000164272	0.000164272	0.000703487	0.000703487	2.41756E-05	1.59721E-05	2.69723E-05	2.69723E-05	8.14141E-06	8.39E-06	4.77838E-05	4.77838-05	3.3125E-05	3.3125E-05	3.28142E-06	3.28142E-06	1.05652E-05	1.05652E-05	0.000198646
3837703774175	383770	3774175	0.000157645	0.000157645	0.000675107	0.000675107	2.4243E-05	1.60166E-05	2.70475E-05	2.70475E-05	8.1641E-06	8.41339E-06	4.78869E-05	4.78869-05	3.32173E-05	3.32173E-05	3.29057E-06	3.29057E-06	1.05946E-05	1.05946E-05	0.000198891
3837803774175	383780	3774175	0.000152939	0.000152939	0.000654953	0.000654953	2.45984E-05	1.62514E-05	2.74439E-05	2.74439E-05	8.28377E-06	8.53671E-06	4.84409E-05	4.84409-05	3.37042E-05	3.37042E-05	3.3388E-06	3.3388E-06	1.07499E-05	1.07499E-05	0.000203511
3837903774175	383790	3774175	0.000148388	0.000148388	0.000635462	0.000635462	2.50027E-05	1.65185E-05	2.78951E-05	2.78951E-05	8.41994E-06	8.67703E-06	4.90464E-05	4.90464-05	3.42582E-05	3.42582E-05	3.39368E-06	3.39368E-06	1.09266E-05	1.09266E-05	0.000208609
3838003774175	383800	3774175	0.000148082	0.000148082	0.000634154	0.000634154	2.66569E-05	1.76114E-05	2.97406E-05	2.97406E-05	8.977E-06	9.25111E-06	5.15457E-05	5.15457-05	3.65248E-05	3.65248E-05	3.61821E-06	3.61821E-06	1.16495E-05	1.16495E-05	0.000230121
3838103774175	383810	3774175	0.000148186	0.000148186	0.000634596	0.000634596	2.88747E-05	1.90766E-05	3.2215E-05	3.2215E-05	9.72388E-06	1.00208E-05	5.52175E-05	5.52175-05	3.95636E-05	3.95636E-05	3.91924E-06	3.91924E-06	1.26188E-05	1.26188E-05	0.000253592
3838203774175	383820	3774175	0.000142473	0.000142473	0.00061013	0.00061013	2.98121E-05	1.96959E-05	3.32608E-05	3.32608E-05	1.00396E-05	1.03461E-05	5.79487E-05	5.79487-05	4.0848E-05	4.0848E-05	4.04648E-06	4.04648E-06	1.30284E-05	1.30284E-05	0.000251019
3838303774175	383830	3774175	0.000136772	0.000136772	0.000585718	0.000585718	2.9953E-05	1.9789E-05	3.3418E-05	3.3418E-05	1.0087E-05	1.0395E-05	5.89665E-05	5.89665-05	4.1041E-05	4.1041E-05	4.0656E-06	4.0656E-06	1.309E-05	1.309E-05	0.000247951

			MSite Grubbing / Prep	MMass Grading / Excavation	MMass Grading / Excavation	MDrainage / Utilities Trenching	MFoundations / Concrete Pads	MBuilding / Structure Construction	MAsphalt Paving	MLandscaping or Other Finishing	MWaterside Construction (Piles)	RSSWRe-striping South Valley	RSSWRe-striping Silver Lake Boulevard	RSSWDemolition	RSSWPlacing Base	RSSWForm/Place Rebar and Pour	Child Risk				
Unique Identifier	X (UTM)	Y (UTM)	2027	2027	2028	2028	2028	2028	2028	2028	2028	2029	2029	2029	2029	2029	3rd Trimester	0<2	2<16	Total	per million
3835903774165	383590	3774165	0.000203772	0.000508835	0.000508835	0.000142402	0.000262759	0.000472489	0.000334258	0.00010129	0.000179343	2.23323E-05	0.000128839	0.000225113	0.000122371	3.66278E-05	1.24741E-07	3.4983E-06	1.0074E-07	3.72376E-06	3.72376489
3836003774165	383600	3774165	0.000200723	0.000501222	0.000501222	0.000140272	0.000258828	0.00046542	0.000329257	9.97748E-05	0.00017666	2.19806E-05	0.000127734	0.000222991	0.000121218	3.62825E-05	1.00189E-07	2.8023E-06	9.4256E-08	2.99672E-06	2.99672215
3836103774165	383610	3774165	0.000197599	0.000493421	0.000493421	0.000138088	0.000254799	0.000458176	0.000324132	9.82219E-05	0.000173911	2.16591E-05	0.000126563	0.000220724	0.000119985	3.59137E-05	8.34547E-08	2.3286E-06	8.8553E-08	2.5006E-06	2.50060449
3836203774165	383620	3774165	0.000203767	0.000508821	0.000508821	0.000142398	0.000262752	0.000472477	0.000334249	0.000101288	0.000179339	2.18902E-05	0.000131331	0.000228857	0.000124406	3.7237E-05	7.71041E-08	2.1492E-06	8.6716E-08	2.31303E-06	2.31302907
3836303774165	383630	3774165	0.000210947	0.00052675	0.00052675	0.000147416	0.00027201	0.000489125	0.000346027	0.000104857	0.000185658	2.21916E-05	0.000136767	0.000238118	0.000129441	3.87439E-05	7.11651E-08	1.9812E-06	8.5284E-08	2.13768E-06	2.13767661
3836403774165	383640	3774165	0.000217222	0.00054242	0.00054242	0.000151801	0.000280102	0.000503676	0.00035632	0.000107976	0.000191181	2.24529E-05	0.00014158	0.000246268	0.000133871	4.00699E-05	6.51097E-08	1.8099E-06	8.3667E-08	1.95866E-06	1.95866487
3836503774165	383650	3774165	0.000221391	0.00055283	0.00055283	0.000154715	0.000285478	0.000513342	0.000363159	0.000110048	0.00019485	2.26187E-05	0.000144992	0.000251896	0.00013693	4.09857E-05	5.9581E-08	1.6537E-06	8.1656E-08	1.79489E-06	1.79489385
3836603774165	383660	3774165	0.000225366	0.000562757	0.000562757	0.000157493	0.000290604	0.00052256	0.00036968	0.000112024	0.000198349	2.27895E-05	0.000148197	0.000257168	0.000139796	4.18434E-05	5.49088E-08	1.5217E-06	7.9795E-08	1.65641E-06	1.65640884
3836703774165	383670	3774165	0.000228119	0.00056963	0.00056963	0.000159416	0.000294153	0.000528942	0.000374195	0.000113392	0.000200771	2.29151E-05	0.000150483	0.000260843	0.000141794	4.24415E-05	5.08525E-08	1.4073E-06	7.7837E-08	1.53599E-06	1.53599122
3836803774165	383680	3774165	0.000230349	0.000575198	0.000575198	0.000160975	0.000297028	0.000534112	0.000377853	0.000114501	0.000202734	2.30307E-05	0.000152352	0.000263798	0.0001434	4.29222E-05	4.73463E-08	1.3085E-06	7.5956E-08	1.43179E-06	1.43179251
3836903774165	383690	3774165	0.000230758	0.00057622	0.00057622	0.000161261	0.000297556	0.000535062	0.000378524	0.000114704	0.000203094	2.30608E-05	0.000152915	0.000264502	0.000143783	4.30368E-05	4.42334E-08	1.2209E-06	7.3875E-08	1.33905E-06	1.33905161
3837003774165	383700	3774165	0.000226201	0.000564841	0.000564841	0.000158076	0.00029168	0.000524495	0.000371049	0.000112439	0.000199083	2.28196E-05	0.000150056	0.000259307	0.000140959	4.21915E-05	4.12891E-08	1.1386E-06	7.098E-08	1.25083E-06	1.25082805
3837103774165	383710	3774165	0.000221558	0.000553247	0.000553247	0.000154831	0.000285693	0.00051373	0.000363433	0.000110131	0.000194997	2.25986E-05	0.000147067	0.000253942	0.000138043	4.13185E-05	3.86376E-08	1.0644E-06	6.8272E-08	1.1713E-06	1.17129715
3837203774165	383720	3774165	0.000216112	0.000539649	0.000539649	0.000151026	0.000278671	0.000501103	0.0003545	0.000107424	0.000190204	2.23524E-05	0.000143474	0.000247592	0.000134591	4.02854E-05	3.61968E-08	9.9618E-07	6.558E-08	1.09796E-06	1.09796025
3837303774165	383730	3774165	0.000210376	0.000525325	0.000525325	0.000147017	0.000271274	0.000487801	0.00034509	0.000104573	0.000185155	2.21012E-05	0.000139661	0.000240894	0.00013095	3.91956E-05	3.39577E-08	9.3365E-07	6.2989E-08	1.0306E-06	1.03059508
3837403774165	383740	3774165	0.000204774	0.000511336	0.000511336	0.000143102	0.000264051	0.000474812	0.000335901	0.000101788	0.000180225	2.18651E-05	0.000135913	0.000234358	0.000127397	3.8132E-05	3.19219E-08	8.768E-07	6.0558E-08	9.69282E-07	0.96928194
3837503774165	383750	3774165	0.000199253	0.00049755	0.00049755	0.000139244	0.000256932	0.000462011	0.000326845	9.90439E-05	0.000175366	2.16339E-05	0.00013221	0.000227914	0.000123894	3.70837E-05	3.00722E-08	8.2518E-07	5.8253E-08	9.13507E-07	0.91350678
3837603774165	383760	3774165	0.000194114	0.000484718	0.000484718	0.000135653	0.000250305	0.000450096	0.000318416	9.64896E-05	0.000170843	2.14229E-05	0.000128754	0.00022193	0.000120641	3.61099E-05	2.83918E-08	7.7829E-07	5.6115E-08	8.62793E-07	0.86279335
3837703774165	383770	3774165	0.000193754	0.000483817	0.000483817	0.000135401	0.00024984	0.000449259	0.000317824	9.63102E-05	0.000170526	2.14581E-05	0.000128502	0.000221446	0.000120378	3.60311E-05	2.71799E-08	7.4428E-07	5.4977E-08	8.26442E-07	0.82644185
3837803774165	383780	3774165	0.000197249	0.000492546	0.000492546	0.000137844	0.000254348	0.000457365	0.000323558	9.80479E-05	0.000173602	2.16942E-05	0.000130839	0.000225376	0.000122514	3.66707E-05	2.62847E-08	7.1894E-07	5.4608E-08	7.99838E-07	0.79983758
3837903774165	383790	3774165	0.000201004	0.000501921	0.000501921	0.000140467	0.000259189	0.00046607	0.000329716	9.99141E-05	0.000176907	2.19404E-05	0.000133295	0.000229493	0.000124752	3.73406E-05	2.54533E-08	6.9537E-07	5.4304E-08	7.75122E-07	0.77512222
3838003774165	383800	3774165	0.000220632	0.000550934	0.000550934	0.000154184	0.000284499	0.000511581	0.000361913	0.000109671	0.000194182	2.31211E-05	0.000146368	0.000251573	0.000136755	4.09332E-05	2.52423E-08	6.8819E-07	5.6757E-08	7.70186E-07	0.77018584
3838103774165	383810	3774165	0.000243157	0.000607183	0.000607183	0.000169926	0.000313545	0.000563812	0.000398863	0.000120868	0.000214007	2.48444E-05	0.000160858	0.00027626	0.000150174	4.49498E-05	2.4762E-08	6.7365E-07	5.9819E-08	7.5823E-07	0.7582296
3838203774165	383820	3774165	0.000240674	0.000600982	0.000600982	0.000168191	0.000310343	0.000558055	0.00039479	0.000119633	0.000211822	2.60652E-05	0.00015932	0.00027311	0.000148462	4.44374E-05	2.39278E-08	6.4768E-07	5.8801E-08	7.30405E-07	0.7304047
3838303774165	383830	3774165	0.000237566	0.000593221	0.000593221	0.000166019	0.000306336	0.000550848	0.000389692	0.000118089	0.000209086	2.61808E-05	0.000156984	0.000268993	0.000146224	4.37675E-05	2.31433E-08	6.2348E-07	5.7561E-08	7.04186E-07	0.70418551
3838403774165	383840	3774165	0.000234356	0.000585205	0.000585205	0.000163775	0.000302196	0.000543405	0.000384426	0.000116493	0.000206261	2.61406E-05	0.000154548	0.000264714	0.000143899	4.30713E-05	2.23568E-08	6.0009E-07	5.6343E-08	6.78791E-07	0.67879097
3838603774165	383860	3774165	0.000228356	0.000570221	0.000570221	0.000159582	0.000294459	0.000529491	0.000374583	0.00011351	0.00020098	2.59698E-05	0.000149991	0.00025676	0.000139575	4.17771E-05	2.08586E-08	5.5867E-07	5.3978E-08	6.33508E-07	0.63350759
3838703774165	383870	3774165	0.000225355	0.00056273	0.00056273	0.000157485	0.00029059	0.000522535	0.000369662	0.000112019	0.000198339	2.58844E-05	0.000147705	0.00025277	0.000137406	4.11279E-05	2.01701E-08	5.3968E-07	5.2856E-08	6.12706E-07	0.61270574
3838803774165	383880	3774165	0.000222355	0.000555238	0.000555238	0.000155389	0.000286721	0.000515578	0.000364741	0.000110527	0.000195699	2.57939E-05	0.000145414	0.000248789	0.000135241	4.04801E-05	1.95164E-08	5.2168E-07	5.1771E-08	5.92967E-07	0.59296669
3838903774165	383890	3774165	0.000219344	0.000547719	0.000547719	0.000153284	0.000282839	0.000508596	0.000359801	0.000109031	0.000193049	2.57085E-05	0.000143118	0.000244808	0.000133077	3.98323E-05	1.88867E-08	5.0449E-07	5.0724E-08	5.741E-07	0.57409969
3839003774165	383900	3774165	0.000216344	0.000540227	0.000540227	0.000151188	0.00027897	0.00050164	0.00035488	0.000107539	0.000190408	2.56181E-05	0.000140827	0.000240843	0.000130922	3.91873E-05	1.82568E-08	4.8787E-07	4.9701E-08	5.55831E-07	0.55583145
3839103774165	383910	3774165	0.000213333	0.000532709	0.000532709	0.000149084	0.000275087	0.000494658	0.000349941	0.000106043	0.000187758	2.55176E-05	0.000138541	0.000236887	0.000128772	3.85436E-05	1.76457E-08	4.7193E-07	4.8706E-08	5.38277E-07	0.53827713
3829703774175	382970	3774175	4.43892E-05	0.000110843	0.000110843	3.10205E-05	5.72387E-05	0.000102926	7.28138E-05	2.20648E-05	3.90677E-05	2.23524E-05	3.23705E-05	5.5459E-05	3.01475E-05	9.02367E-06	1.05283E-08	3.6004E-07	3.2003E-08	4.02575E-07	0.40257518
3829803774175	382980	3774175	4.468E-05	0.000111569	0.000111569	3.12238E-05	5.76137E-05	0.0001036	7.32909E-05	2.22094E-05	3.93237E-05	2.21715E-05	3.2471E-05	5.56373E-05	3.02444E-05	9.05268E-06	1.09302E-08	3.7587E-07	3.3028E-08	4.19826E-07	0.41982563
3829903774175	382990	3774175	4.50086E-05	0.00011239	0.00011239	3.14534E-05	5.80374E-05	0.000104362	7.38299E-05	2.23727E-05	3.96128E-05	2.20007E-05	3.25916E-05	5.5858E-05	3.03644E-05	9.08859E-06	1.13689E-08	3.9328E-07	3.417E-08	4.3882E-07	0.43881966
3830003774175	383000	3774175	4.56388E-05	0.000113964	0.000113964	3.18938E-05	5.885E-05	0.000105823	7.48637E-05	2.2686E-05	4.01675E-05	2.19304E-05	3.29232E-05	5.64353E-05	3.06782E-05	9.18251E-06	1.19146E-08	4.1503E-07	3.565E-08	4.62595E-07	0.46259541
3830103774175	383010	3774175	4.6673E-05	0.000116546	0.000116546	3.26165E-05	6.01836E-05	0.000108221	7.65601E-05	2.32E-05	4.10777E-05	2.19756E-05	3.35311E-05	5.74964E-05	3.1255E-05	9.35517E-06	1.26085E-08	4.4285E-07	3.7598E-08	4.93057E-07	0.49305706
3830203774175	383020	3774175	4.77395E-05	0.000119209	0.000119209	3.33618E-05	6.15588E-05	0.000110694	7.83095E-05	2.37302E-05	4.20163E-05	2.20208E-05	3.41591E-05	5.8583E-05	3.18457E-05	9.53197E-06	1.33703E-08	4.7372E-07	3.9752E-08	5.2684E-07	0.52683951
3830303774175	383030	3774175	4.92477E-05	0.000122975	0.000122975	3.44158E-05	6.35036E-05	0.000114191	8.07835E-05	2.44798E-05	4.33437E-05	2.21916E-05	3.50836E-05	6.0179E-05	3.27132E-05	9.79164E-06	1.43275E-08	5.1286E-07	4.2529E-08	5.69716E-07	0.56971594
3830403774175	383040	3774175	5.09121E-05	0.000127131	0.000127131	3.55789E-05	6.56498E-05	0.000118051	8.35137E-05	2.53072E-05	4.48086E-05	2.23926E-05	3.61085E-05	6.19532E-05	3.36777E-05	1.00803E-05	1.54262E-08	5.5839E-07	4.5764E-08	6.19583E-07	0.61958278
3830503774175	383050	3774175	5.27165E-05	0.000131637	0.000131637	3.68399E-05	6.79766E-05	0.000122234	8.64736E-05	2.62041E-05	4.63967E-05	2.26187E-05	3.72238E-05	6.38802E-05	3.47252E-05	1.03939E-05	1.66892E-08	6.1152E-07	4.9538E-08	6.77743E-07	0.67774322
3830603774175	383060	3774175	5.47364E-05	0.000136681	0.000136681	3.82515E-05	7.05812E-05	0.000126918	8.97869E-05	2.72082E-05	4.81744E-05	2.2895E-05	3.84749E-05	6.60449E-05	3.5902E-05	1.07461E-05	1.81774E-08	6.7513E-07	5.4066E-08	7.47374E-07	0.74737351
3830703774175	383070	3774175	5.68802E-05	0.000142034	0.000142034	3.97496E-05	7.33455E-05	0.000131889	9.33035E-05	2.82738E-05	5.00612E-05	2.32015E-05	3.98113E-05	6.83539E-05	3.71571E-05	1.11218E-05	1.99072E-08	7.5041E-07	5.9424E-08	8.29745E-07	0.82974538
3830803774175	383080	3774175	5.93256E-05	0.000148141	0.000148141	4.14585E-05	7.64988E-05	0.000137559	9.73148E-05	2.94893E-05	5.22135E-05	2.35934E-05	4.13537E-05	7.1028E-05	3.86108E-05	1.15569E-05	2.20145E-08	8.4402E-07	6.6106E-08	9.32145E-07	0.9321448
3830903774175	383090	3774175	6.20026E-05	0.000154825	0.000154825	4.33293E-05	7.99508E-05	0.000143766	0.000101706	3.082E-05	5.45696E-05	2.40455E-05	4.30619E-05	7.39652E-05	4.02074E-05	1.20348E-05	2.45673E-08	9.601E-07	7.4393E-08	1.05906E-06	1.05905928
3831003774175	383100	3774175	6.47605E-05	0.000161712	0.000161712	4.52566E-05	8.35069E-05	0.000150161	0.00010623	3.21909E-05	5.69968E-05	2.45178E-05	4.48254E-05	7.70043E-05	4.18595E-05	1.25293E-05	2.76183E-08	1.1021E-06	8.4495E-08	1.21425E-06	1.21424722
3831103774175	383110	3774175	6.71682E-05	0.000167724	0.000167724	4.69392E-05	8.66116E-05	0.000155744	0.000110179	3.33877E-05	5.91158E-05	2.48393E-05	4.63075E-05	7.95765E-05	4.32577E-05	1.29478E-05	3.0962E-08	1.2618E-06	9.576E-08	1.38856E-06	1.38855637
3831203774175	383120	3774175	6.9786E-05	0.000174261	0.000174261	4.87685E-05	8.99872E-05	0.000161814	0.000114473	3.46889E-05	6.14198E-05	2.5191E-05	4.7875E-05	8.2293E-05	4.47344E-05	1.33898E-05	3.5086E-08	1.4642E-06	1.0997E-07	1.60929E-06	1.6092949
3831303774175	383130	3774175	7.29909E-05	0.000182264	0.000182264	5.10082E-05	9.41198E-05	0.000169245	0.000119731	3.6282E-05	6.42405E-05	2.57738E-05	4.98294E-05	8.56801E-05	4.65756E-05	1.39409E-05	4.08477E-08	1.7558E-06	1.3032E-07	1.927E-06	1.92700133
3831403774175	383140	3774175	7.66374E-05	0.000191369	0.000191369	5.35566E-05	9.8822E-05	0.0001777	0.000125712	3.80946E-05	6.74499E-05	2.65727E-05	5.20702E-05	8.95257E-05	4.86661E-05	1.45666E-05	4.90409E-08	2.185E-06	1.5977E-07	2.39379E-06	2.3937867
3831503774175	383150	3774175	8.04456E-05	0.000200879	0.000200879	5.62178E-05	0.000103732	0.00018653	0.000131959	3.99876E-05	7.08015E-05	2.74268E-05	5.49239E-05	9.45766E-05	5.14118E-05	1.53884E-05	6.11298E-08	2.8468E-06	2.0351E-07	3.11144E-06	3.11143883
3831603774175	383160	3774175	8.33758E-05	0.000208196	0.000208196	5.82655E-05	0.000107511	0.000193325	0.000136766	4.14441E-05	7.33805E-05	2.79694E-05	5.62653E-05	9.69111E-05	5.26808E-05	1.57683E-05	7.76186E-08	3.788E-06	2.6303E-07	4.12866E-06	4.1286591
3835903774175	383590	3774175	0.000189584	0.000473407	0.000473407	0.000132487	0.000244464	0.000439592	0.000310985	9.42379E-05	0.000166856	2.18349E-05	0.000119826	0.000209001	0.000113613	3.40062E-05	1.05516E-07	2.9579E-06	9.8449E-08	3.16185E-06	3.16184884
3836003774175	383600	3774175	0.000186617	0.000465996	0.000465996	0.000130413	0.000240637	0.00043271	0.000306117	9.27626E-05	0.000164244	2.14983E-05	0.000118645	0.000206768	0.000112399	3.3643E-05	8.68878E-08	2.43E-06	9.2081E-08	2.60901E-06	2.6090073
3836103774175	383610	3774175	0.000183579	0.00045841	0.00045841	0.00012829	0.00023672	0.00042566	0.00030133	9.12525E-05	0.000161571	2.11868E-05	0.000117394	0.000204391	0.00011107	3.32562E-05	7.36389E-08	2.0551E-06	8.6461E-08	2.21521E-06	2.21520612
3836203774175	383620	3774175	0.000188238	0.000470044	0.000470044	0.000131546	0.000242728	0.00043647	0.000308776	9.35685E-05	0.000165671	2.13626E-05	0.000121037	0.000210571	0.000114466	3.42618E-05	6.85326E-08	1.911E-06	8.4304E-08	2.0638E-06	2.06380028
3836303774175	383630	3774175	0.0001937	0.000483683	0.000483683	0.000135363	0.000249771	0.000449134	0.000317735	9.62835E-05	0.000170478	2.15988E-05	0.000125192	0.000217626	0.000118301	3.54096E-05	6.40026E-08	1.783E-06	8.2564E-08	1.92954E-06	1.92953629
3836403774175	383640	3774175	0.000198844	0.000496528	0.000496528	0.000138958	0.000256404	0.000461061	0.000326173	9.88404E-05	0.000175006	2.18198E-05	0.000129125	0.000224256	0.000121905	3.64883E-05	5.94211E-08	1.6534E-06	8.0835E-08	1.79366E-06	1.79366206
3836503774175	383650	3774175	0.000203023	0.000506965	0.000506965	0.000141879	0.000261793	0.000470753	0.00033303	0.000100918	0.000178684	2.20057E-05	0.000132376	0.000229672	0.000124849	3.73696E-05	5.50064E-08	1.5286E-06	7.8977E-08	1.66257E-06	1.66257118
3836603774175	383660	3774175	0.000207144	0.000517254	0.000517254	0.000144759	0.000267107	0.000480308	0.000339789	0.000102966	0.000182311	2.22017E-05	0.000135551	0.000234943	0.000127715	3.82273E-05	5.11051E-08	1.4183E-06	7.7269E-08	1.54665E-06	1.54665252
3836703774175	383670	3774175	0.000209202	0.000522392	0.000522392	0.000146196	0.00026976	0.000485079	0.00034316	0.000103989	0.000184122	2.22921E-05	0.000137295	0.000237728	0.000129229	3.86804E-05	4.75404E-08	1.3177E-06	7.5234E-08	1.44046E-06	1.44045617
3836803774175	383680	3774175	0.0002105	0.000525634	0.000525634	0.000147104	0.000271434	0.000488089	0.000345293	0.000104634	0.000185264	2.23574E-05	0.000138465	0.000239527	0.000130207	3.89732E-05	4.44044E-08	1.2293E-06	7.3214E-08	1.34689E-06	1.34689114
3836903774175	383690	3774175	0.000210527	0.000525701	0.000525701	0.000147122	0.000271469	0.000488151	0.000345338	0.000104648	0.000185288	2.23675E-05	0.000138711	0.000239748	0.000130327	3.90091E-05	4.15923E-08	1.1501E-06	7.1099E-08	1.26281E-06	1.26280885
3837003774175	383700	3774175	0.00020681	0.000516421	0.000516421	0.000144525	0.000266676	0.000479533	0.000339241	0.0001028	0.000182017	2.21665E-05	0.000136415	0.00023558	0.000128061	3.83309E-05	3.88976E-08	1.0746E-06	6.838E-08	1.18184E-06	1.1818414
3837103774175	383710	3774175	0.000203013	0.000506938	0.000506938	0.000141871	0.00026178	0.000470728	0.000333012	0.000100913	0.000178675	2.19856E-05	0.000133999	0.000231251	0.000125708	3.76265E-05	3.64738E-08	1.0066E-06	6.5835E-08	1.10894E-06	1.10894181
3837203774175	383720	3774175	0.000198203	0.000494927	0.000494927	0.00013851	0.000255577	0.000459575	0.000325122	9.85218E-05	0.000174442	2.17545E-05	0.000130869	0.000225716	0.000122699	3.67259E-05	3.42182E-08	9.4349E-07	6.3253E-08	1.04097E-06	1.04096591
3837303774175	383730	3774175	0.000193037	0.000482028	0.000482028	0.0001349	0.000248916	0.000447598	0.000316649	9.59541E-05	0.000169895	2.15184E-05	0.000127467	0.000219765	0.000119464	3.57577E-05	3.21401E-08	8.8535E-07	6.0749E-08	9.78239E-07	0.9782394
3837403774175	383740	3774175	0.000188082	0.000469654	0.000469654	0.000131437	0.000242526	0.000436107	0.00030852	9.34909E-05	0.000165534	2.12973E-05	0.000124187	0.000214043	0.000116354	3.48267E-05	3.02661E-08	8.3294E-07	5.8412E-08	9.21618E-07	0.92161783
3837503774175	383750	3774175	0.000183552	0.000458343	0.000458343	0.000128272	0.000236685	0.000425604	0.000301089	9.12392E-05	0.000161547	2.10964E-05	0.000121172	0.000208814	0.000113511	3.39759E-05	2.85745E-08	7.8562E-07	5.6267E-08	8.70462E-07	0.87046155
3837603774175	383760	3774175	0.000179253	0.000447609	0.000447609	0.000125268	0.000231143	0.000415637	0.000294038	8.91026E-05	0.000157764	2.09054E-05	0.000118324	0.000203873	0.000110825	3.3172E-05	2.70155E-08	7.4201E-07	5.4263E-08	8.23285E-07	0.82328543
3837703774175	383770	3774175	0.000179474	0.000448161	0.000448161	0.000125422	0.000231427	0.000416149	0.000294401	8.92123E-05	0.000157958	2.09708E-05	0.000118464	0.000204077	0.000110936	3.32051E-05	2.59577E-08	7.1226E-07	5.3248E-08	7.91466E-07	0.79146589
3837803774175	383780	3774175	0.000183643	0.000458571	0.000458571	0.000128336	0.000236803	0.000425816	0.000301239	9.12847E-05	0.000161628	2.12521E-05	0.000121232	0.00020878	0.000113493	3.39703E-05	2.52285E-08	6.9151E-07	5.3038E-08	7.69776E-07	0.76977559
3837903774175	383790	3774175	0.000188243	0.000470058	0.000470058	0.00013155	0.000242735	0.000436482	0.000308785	9.35712E-05	0.000165676	2.15536E-05	0.000124257	0.000213899	0.000116275	3.48032E-05	2.45305E-08	6.7158E-07	5.2906E-08	7.49021E-07	0.74902097
3838003774175	383800	3774175	0.000207656	0.000518532	0.000518532	0.000145116	0.000267767	0.000481494	0.000340628	0.000103221	0.000182761	2.27744E-05	0.000137149	0.000235673	0.000128112	3.83461E-05	2.44014E-08	6.6669E-07	5.5388E-08	7.46478E-07	0.74647786
3838103774175	383810	3774175	0.000228835	0.000571418	0.000571418	0.000159917	0.000295077	0.000530603	0.00037537	0.000113748	0.000201402	2.45429E-05	0.000151021	0.000259078	0.000140834	4.21542E-05	2.3983E-08	6.5373E-07	5.8312E-08	7.3603E-07	0.73602954
3838203774175	383820	3774175	0.000226513	0.000565621	0.000565621	0.000158295	0.000292083	0.00052522	0.000371562	0.000112594	0.000199358	2.57085E-05	0.000149317	0.00025603	0.000139178	4.16583E-05	2.32058E-08	6.2913E-07	5.7304E-08	7.09642E-07	0.7096421
3838303774175	383830	3774175	0.000223745	0.000558708	0.000558708	0.00015636	0.000288513	0.0005188	0.00036702	0.000111218	0.000196922	2.57939E-05	0.000147283	0.000252456	0.000137235	4.10768E-05	2.24939E-08	6.066E-07	5.6086E-08	6.85183E-07	0.68518265

Unique Identifier	X (UTM)	Y (UTM)	EGIODemolition 2025	EGIOSite Grubbing / Prep 2025	EGIOMass Grading / Excavation 2025	EGIOMass Grading / Excavation 2026	EGIODrainage / Utilities Trenching 2026	EGIODrainage / Utilities Trenching 2027	EGIOFoundations / Concrete Pads 2026	EGIOFoundations / Concrete Pads 2027	EGIOBuilding / Structure Construction 2026	EGIOBuilding / Structure Construction 2027	EGIOAsphalt Paving 2027	EGIOArchitectural Coating 2027	EGIOLandscaping or Other Finishing 2027	EGIOWaterside Construction (Piles) 2027	HIWaterside Construction (Landscaping) 2025	HIWaterside Construction (Landscaping) 2026	KMDemolition 2025	KMSite Grubbing / Prep 2025	KMMass Grading / Excavation 2025
3838403774175	383840	3774175	0.000187018	0.00016876	0.000421408	0.000421408	0.000117935	0.000117935	0.000217612	0.000217612	0.000391308	0.000391308	0.000276827	2.60543E-05	8.38869E-05	0.000148529	0.000486154	0.000486154	0.000593187	0.000535277	0.001336627
3838603774175	383860	3774175	0.000177623	0.00016028	0.000400238	0.000400238	0.00011201	0.00011201	0.00020668	0.00020668	0.000371649	0.000371649	0.00026292	2.47454E-05	7.96726E-05	0.000141067	0.000464235	0.000464235	0.000546407	0.000493064	0.001231218
3838703774175	383870	3774175	0.000173176	0.00015627	0.000390217	0.000390217	0.000109206	0.000109206	0.000201506	0.000201506	0.000362345	0.000362345	0.000256337	2.41258E-05	7.76779E-05	0.000137536	0.000453752	0.000453752	0.000525163	0.000473894	0.001183349
3838803774175	383880	3774175	0.00016889	0.0001524	0.00038056	0.00038056	0.000106503	0.000106503	0.000196519	0.000196519	0.000353377	0.000353377	0.00024993	2.35288E-05	7.57555E-05	0.000134132	0.000443601	0.000443601	0.000505155	0.000455839	0.001138264
3838903774175	383890	3774175	0.000164754	0.00014867	0.000371239	0.000371239	0.000103895	0.000103895	0.000191705	0.000191705	0.000344722	0.000344722	0.00024387	2.29525E-05	7.39E-05	0.000130847	0.000433816	0.000433816	0.000486209	0.000438742	0.001095573
3839003774175	383900	3774175	0.000160748	0.00014506	0.000362214	0.000362214	0.000101369	0.000101369	0.000187045	0.000187045	0.000336342	0.000336342	0.000237942	2.23945E-05	7.21035E-05	0.000127666	0.00042208	0.00042208	0.000468468	0.000422734	0.001055599
3839103774175	383910	3774175	0.000156868	0.00014155	0.000353471	0.000353471	9.89223E-05	9.89223E-05	0.00018253	0.00018253	0.000328223	0.000328223	0.000232198	2.1854E-05	7.03631E-05	0.000124584	0.000408805	0.000408805	0.000451635	0.000407544	0.001017669
3829703774185	382970	3774185	0.000314191	0.00028352	0.000707965	0.000707965	0.000198131	0.000198131	0.000365588	0.000365588	0.000657396	0.000657396	0.000465068	4.37711E-05	0.00014093	0.000249529	0.000341273	0.000341273	7.76344E-05	7.00553E-05	0.000174933
3829803774185	382980	3774185	0.000330683	0.0002984	0.000745128	0.000745128	0.000208531	0.000208531	0.000384779	0.000384779	0.000691904	0.000691904	0.000489481	4.60688E-05	0.000148328	0.000262627	0.000353581	0.000353581	7.89476E-05	7.12403E-05	0.000177892
3829903774185	382990	3774185	0.000348955	0.00031489	0.000786299	0.000786299	0.000220053	0.000220053	0.00040604	0.00040604	0.000730135	0.000730135	0.000516527	4.86143E-05	0.000156523	0.000277138	0.000366919	0.000366919	8.03682E-05	7.25222E-05	0.000181094
3830003774185	383000	3774185	0.000371076	0.00033485	0.000836145	0.000836145	0.000234003	0.000234003	0.00043178	0.00043178	0.000776421	0.000776421	0.000549271	5.16961E-05	0.000166446	0.000294707	0.000382588	0.000382588	8.235E-05	7.43105E-05	0.000185559
3830103774185	383010	3774185	0.000398707	0.00035978	0.000898406	0.000898406	0.000251428	0.000251428	0.00046393	0.00046393	0.000834234	0.000834234	0.000590171	5.55455E-05	0.00017884	0.000316651	0.000401573	0.000401573	8.51435E-05	7.68313E-05	0.000191854
3830203774185	383020	3774185	0.000429562	0.00038763	0.00096793	0.00096793	0.000270885	0.000270885	0.000499833	0.000499833	0.000898793	0.000898793	0.000635842	5.98439E-05	0.000192679	0.000341156	0.000422064	0.000422064	8.80922E-05	7.94922E-05	0.000198498
3830303774185	383030	3774185	0.000470337	0.00042442	0.001059809	0.001059809	0.000296598	0.000296598	0.00054727	0.00054727	0.000984108	0.000984108	0.000696198	6.55245E-05	0.000210969	0.000373539	0.000448074	0.000448074	9.2384E-05	8.3365E-05	0.000208169
3830403774185	383040	3774185	0.000518991	0.00046832	0.001169441	0.001169441	0.000327279	0.000327279	0.000603892	0.000603892	0.00108591	0.00108591	0.000768216	7.23027E-05	0.000232793	0.00041218	0.000477684	0.000477684	9.7225E-05	8.77334E-05	0.000219077
3830503774185	383050	3774185	0.000576456	0.00052018	0.001298926	0.001298926	0.000363517	0.000363517	0.000670757	0.000670757	0.001206146	0.001206146	0.000853276	8.03083E-05	0.000258569	0.000457818	0.000510911	0.000510911	0.000102448	9.24465E-05	0.000230846
3830603774185	383060	3774185	0.000645381	0.00058238	0.001454236	0.001454236	0.000406982	0.000406982	0.000750958	0.000750958	0.001350362	0.001350362	0.0009553	8.99106E-05	0.000289485	0.000512559	0.000548562	0.000548562	0.000108095	9.7542E-05	0.00024357
3830703774185	383070	3774185	0.000728435	0.00065732	0.001641382	0.001641382	0.000459356	0.000459356	0.000847599	0.000847599	0.001524141	0.001524141	0.001078238	0.000101481	0.000326739	0.00057852	0.000591146	0.000591146	0.000114088	0.00010295	0.000257074
3830803774185	383080	3774185	0.000828096	0.00074725	0.001865947	0.001865947	0.000522203	0.000522203	0.00096356	0.00096356	0.001732665	0.001732665	0.001225757	0.000115365	0.000371441	0.00065767	0.000638805	0.000638805	0.000120129	0.000108401	0.000270685
3830903774185	383090	3774185	0.000950194	0.00085743	0.002141071	0.002141071	0.000599199	0.000599199	0.001105635	0.001105635	0.001988137	0.001988137	0.001406488	0.000132375	0.000426208	0.00075464	0.000692871	0.000692871	0.000126474	0.000114127	0.000284983
3831003774185	383100	3774185	0.001100126	0.00099273	0.002478913	0.002478913	0.000693747	0.000693747	0.001280094	0.001280094	0.002301848	0.002301848	0.001628419	0.000153263	0.00049346	0.000873715	0.000753805	0.000753805	0.000133022	0.000120036	0.000299738
3831103774185	383110	3774185	0.001273637	0.0011493	0.002869883	0.002869883	0.000803164	0.000803164	0.001481989	0.001481989	0.002664892	0.002664892	0.001885251	0.000177435	0.000571288	0.001011516	0.000817388	0.000817388	0.000139325	0.000125724	0.000313941
3831203774185	383120	3774185	0.00149484	0.00134891	0.003368321	0.003368321	0.000942657	0.000942657	0.001739379	0.001739379	0.003127727	0.003127727	0.002212679	0.000208252	0.000670509	0.001187195	0.000889455	0.000889455	0.000145969	0.000131719	0.000328911
3831303774185	383130	3774185	0.001814033	0.00163694	0.004087557	0.004087557	0.001143942	0.001143942	0.002110788	0.002110788	0.003795589	0.003795589	0.002685152	0.00025272	0.000813682	0.001440696	0.000980205	0.000980205	0.00015349	0.000138505	0.000345859
3831403774185	383140	3774185	0.002286316	0.00206311	0.005151751	0.005151751	0.001441766	0.001441766	0.00266033	0.00266033	0.004783769	0.004783769	0.00338423	0.000318516	0.001025524	0.001815781	0.001093144	0.001093144	0.000161632	0.000145852	0.000364205
3831503774185	383150	3774185	0.003019532	0.00272475	0.006803906	0.006803906	0.001904138	0.001904138	0.003513493	0.003513493	0.006317913	0.006317913	0.004469545	0.000420663	0.001354408	0.002398098	0.001226272	0.001226272	0.000170138	0.000153528	0.000383371
3831603774185	383160	3774185	0.004063065	0.00366641	0.009155298	0.009155298	0.002562197	0.002562197	0.004727736	0.004727736	0.008501348	0.008501348	0.006014195	0.000566042	0.001822483	0.003226867	0.001361699	0.001361699	0.000178256	0.000160854	0.000401663
3835603774185	383560	3774185	0.000417295	0.00037656	0.00094029	0.00094029	0.000263149	0.000263149	0.00048556	0.00048556	0.000873127	0.000873127	0.000617685	5.8135E-05	0.000187177	0.000331414	0.000978477	0.000978477	0.007177429	0.00647673	0.016172888
3835803774185	383580	3774185	0.000374246	0.00033771	0.000843287	0.000843287	0.000236002	0.000236002	0.00043546	0.00043546	0.000783053	0.000783053	0.00055396	5.21377E-05	0.000167868	0.000297224	0.000871168	0.000871168	0.004462155	0.004026535	0.010054565
3835903774185	383590	3774185	0.000355616	0.0003209	0.000801309	0.000801309	0.000224254	0.000224254	0.00041391	0.00041391	0.000744073	0.000744073	0.000526387	4.95423E-05	0.000159511	0.000282429	0.000825682	0.000825682	0.003487428	0.003146966	0.007858214
3836003774185	383600	3774185	0.000338825	0.00030575	0.000763474	0.000763474	0.000213665	0.000213665	0.000394253	0.000394253	0.00070894	0.00070894	0.00050153	4.72031E-05	0.00015198	0.000269093	0.000785303	0.000785303	0.002848708	0.002570602	0.006418989
3836103774185	383610	3774185	0.000323156	0.00029161	0.000728167	0.000728167	0.000203784	0.000203784	0.000376021	0.000376021	0.000676155	0.000676155	0.000478339	4.50202E-05	0.000144951	0.000256649	0.000748143	0.000748143	0.002387092	0.002154052	0.005378831
3836203774185	383620	3774185	0.000314614	0.0002839	0.00070892	0.00070892	0.000198398	0.000198398	0.000366082	0.000366082	0.000658283	0.000658283	0.000465696	4.38302E-05	0.00014112	0.000249865	0.00072789	0.00072789	0.002202115	0.001987133	0.004962022
3836303774185	383630	3774185	0.000306998	0.00027703	0.000691757	0.000691757	0.000193595	0.000193595	0.00035721	0.00035721	0.00064246	0.00064246	0.00045442	4.27691E-05	0.000137703	0.000243816	0.00071019	0.00071019	0.002046309	0.001846538	0.004610945
3836403774185	383640	3774185	0.000299596	0.00027035	0.000675079	0.000675079	0.000188927	0.000188927	0.00034860	0.00034860	0.000626859	0.000626859	0.00044346	4.17379E-05	0.000134383	0.000237938	0.000693379	0.000693379	0.001897165	0.001711954	0.004274878
3836503774185	383650	3774185	0.000292409	0.00026386	0.000658885	0.000658885	0.000184395	0.000184395	0.00034024	0.00034024	0.000611822	0.000611822	0.00043282	4.07367E-05	0.00013116	0.00023223	0.000677408	0.000677408	0.001754813	0.001583499	0.003954118
3836603774185	383660	3774185	0.000285473	0.0002576	0.000643256	0.000643256	0.000180021	0.000180021	0.000332173	0.000332173	0.000597309	0.000597309	0.00042256	3.97704E-05	0.000128049	0.000226721	0.000662278	0.000662278	0.00162252	0.001464121	0.003656021
3836703774185	383670	3774185	0.000277397	0.00025032	0.000625058	0.000625058	0.000174928	0.000174928	0.000322776	0.000322776	0.000580411	0.000580411	0.000410606	3.86453E-05	0.000124426	0.000220307	0.000644229	0.000644229	0.001493503	0.0013477	0.003365308
3836803774185	383680	3774185	0.000269279	0.00024299	0.000606766	0.000606766	0.000169809	0.000169809	0.00031333	0.00031333	0.000563425	0.000563425	0.00039859	3.75143E-05	0.000120785	0.00021386	0.000626054	0.000626054	0.001379159	0.001244518	0.003107656
3836903774185	383690	3774185	0.000261185	0.00023569	0.000588527	0.000588527	0.000164705	0.000164705	0.00030391	0.00030391	0.000546489	0.000546489	0.000386609	3.63867E-05	0.000117154	0.000207432	0.00060791	0.00060791	0.0012776	0.001152874	0.002878814
3837003774185	383700	3774185	0.000252291	0.00022766	0.000568486	0.000568486	0.000159096	0.000159096	0.00029356	0.00029356	0.00052788	0.00052788	0.000373444	3.51476E-05	0.000113165	0.000200368	0.00058753	0.00058753	0.001181844	0.001066466	0.002663046
3837103774185	383710	3774185	0.000243833	0.00022003	0.000549427	0.000549427	0.000153762	0.000153762	0.000283721	0.000283721	0.000510183	0.000510183	0.000360924	3.39693E-05	0.000109371	0.000193651	0.00056826	0.00056826	0.001096539	0.000989489	0.002470829
3837203774185	383720	3774185	0.000235315	0.00021234	0.000530234	0.000530234	0.000148391	0.000148391	0.00027380	0.00027380	0.00049236	0.00049236	0.000348315	3.27826E-05	0.00010555	0.000186886	0.000548816	0.000548816	0.001017233	0.000917926	0.00229213
3837303774185	383730	3774185	0.000226988	0.00020483	0.000511471	0.000511471	0.00014314	0.00014314	0.00026412	0.00026412	0.00047437	0.00047437	0.0003359	3.16226E-05	0.000101815	0.000180273	0.000529816	0.000529816	0.000945192	0.000852917	0.002129799
3837403774185	383740	3774185	0.000219096	0.00019771	0.00049369	0.00049369	0.000138164	0.000138164	0.00025493	0.00025493	0.00045842	0.00045842	0.00032409	3.05232E-05	9.82755E-05	0.000174005	0.000511973	0.000511973	0.000880349	0.000794405	0.00198369
3837503774185	383750	3774185	0.000211766	0.00019109	0.000477173	0.000477173	0.000133541	0.000133541	0.00024640	0.00024640	0.00044308	0.00044308	0.00031345	2.9502E-05	9.49876E-05	0.000168184	0.000495606	0.000495606	0.000822706	0.000742389	0.001853801
3837603774185	383760	3774185	0.000204771	0.00018478	0.000461409	0.000461409	0.00012913	0.00012913	0.00023826	0.00023826	0.00042845	0.00042845	0.00030310	2.85274E-05	9.18496E-05	0.000162628	0.000480079	0.000480079	0.000770452	0.000695236	0.001736058
3837703774185	383770	3774185	0.000200085	0.00018055	0.000450851	0.000450851	0.000126175	0.000126175	0.00023281	0.00023281	0.00041864	0.00041864	0.000296168	2.78746E-05	8.97478E-05	0.000158906	0.000470309	0.000470309	0.000736834	0.0006649	0.001660307
3837803774185	383780	3774185	0.00019725	0.00017799	0.000444462	0.000444462	0.000124387	0.000124387	0.00022971	0.00022971	0.00041715	0.00041715	0.00029197	2.74796E-05	8.8476E-05	0.000156655	0.00046544	0.00046544	0.000715399	0.000645558	0.001612007
3837903774185	383790	3774185	0.000194444	0.00017546	0.00043814	0.00043814	0.000122618	0.000122618	0.00022625	0.00022625	0.00040685	0.00040685	0.00028781	2.70888E-05	8.72176E-05	0.000154427	0.00046092	0.00046092	0.000693146	0.000625477	0.001561865
3838003774185	383800	3774185	0.000196193	0.00017704	0.000442081	0.000442081	0.000123721	0.000123721	0.00022828	0.00022828	0.00041050	0.00041050	0.00029047	2.73324E-05	8.80021E-05	0.000155816	0.00046929	0.00046929	0.000684491	0.000617667	0.001542362
3838103774185	383810	3774185	0.000199518	0.00018004	0.000449573	0.000449573	0.000125817	0.000125817	0.00023215	0.00023215	0.00041746	0.00041746	0.00029532	2.77956E-05	8.94935E-05	0.000158456	0.00048031	0.00048031	0.000658824	0.000594506	0.001484526
3838203774185	383820	3774185	0.000196468	0.00017729	0.0004427	0.0004427	0.000123894	0.000123894	0.00022860	0.00022860	0.00041107	0.00041107	0.00029081	2.73707E-05	8.81253E-05	0.000156034	0.00048975	0.00048975	0.00062357	0.000562694	0.001405089
3838303774185	383830	3774185	0.000191454	0.00017276	0.000431402	0.000431402	0.000120732	0.000120732	0.00022277	0.00022277	0.00040058	0.00040058	0.00028339	2.66722E-05	8.58762E-05	0.000152051	0.00048570	0.00048570	0.000595963	0.000537782	0.001342882
3838403774185	383840	3774185	0.000186613	0.00016839	0.000420494	0.000420494	0.000117679	0.000117679	0.00021714	0.00021714	0.00039045	0.00039045	0.000276226	2.59977E-05	8.37048E-05	0.000148207	0.00047603	0.00047603	0.000570176	0.000514513	0.001284777
3838603774185	383860	3774185	0.000177283	0.00015998	0.000399471	0.000399471	0.000111796	0.000111796	0.00020628	0.00020628	0.00037037	0.00037037	0.00026241	2.4698E-05	7.952E-05	0.000140797	0.00045486	0.00045486	0.000526393	0.00047503	0.00118612
3838703774185	383870	3774185	0.000172872	0.00015599	0.000389531	0.000389531	0.000109014	0.000109014	0.00020115	0.00020115	0.00036170	0.00036170	0.00025588	2.40834E-05	7.75414E-05	0.000137294	0.00044743	0.00044743	0.000506444	0.00045702	0.001141169
3838803774185	383880	3774185	0.000168616	0.00015215	0.000379941	0.000379941	0.00010633	0.00010633	0.00019619	0.00019619	0.00035280	0.00035280	0.00024958	2.34905E-05	7.56324E-05	0.000133914	0.00043495	0.00043495	0.000487617	0.000440013	0.001098747
3838903774185	383890	3774185	0.000164515	0.00014845	0.000370701	0.000370701	0.000103744	0.000103744	0.00019142	0.00019142	0.00034422	0.00034422	0.00024315	2.29192E-05	7.3793E-05	0.000130657	0.00042552	0.00042552	0.000469776	0.000423914	0.001058544
3839003774185	383900	3774185	0.000160533	0.00014486	0.00036173	0.00036173	0.000101234	0.000101234	0.00018679	0.00018679	0.00033589	0.00033589	0.00023763	2.23646E-05	7.20071E-05	0.000127495	0.00041508	0.00041508	0.000453104	0.000408869	0.001020978
3839103774185	383910	3774185	0.000156671	0.00014138	0.000353027	0.000353027	9.87981E-05	9.87981E-05	0.00018230	0.00018230	0.00032781	0.00032781	0.00023197	2.18265E-05	7.02748E-05	0.000124428	0.00040826	0.00040826	0.000437274	0.00039485	0.00098308
3829703774195	382970	3774195	0.000310281	0.00027999	0.000699155	0.000699155	0.000195665	0.000195665	0.00036103	0.00036103	0.00064921	0.00064921	0.00045928	4.32264E-05	0.000139176	0.000246423	0.00033278	0.00033278	7.68166E-05	6.93173E-05	0.000173091
3829803774195	382980	3774195	0.000327072	0.00029514	0.00073699	0.00073699	0.000206254	0.000206254	0.00038057	0.00038057	0.00068434	0.00068434	0.00048413	4.55657E-05	0.000146708	0.000259759	0.000344953	0.000344953	7.82551E-05	7.06155E-05	0.000176332
3829903774195	382990	3774195	0.000345737	0.00031198	0.00077949	0.00077949	0.000218024	0.000218024	0.00040229	0.00040229	0.00072403	0.00072403	0.00051176	4.8166E-05	0.00015508	0.000274583	0.00035811	0.00035811	7.9825E-05	7.20321E-05	0.00017987
3830003774195	383000	3774195	0.000367889	0.00033197	0.000828963	0.000828963	0.000231993	0.000231993	0.00042807	0.00042807	0.00076975	0.00076975	0.000544553	5.1252E-05	0.000165016	0.000292175	0.00037331	0.00037331	8.18665E-05	7.38742E-05	0.00018447
3830103774195	383010	3774195	0.000395048	0.00035648	0.000890161	0.000890161	0.00024912	0.00024912	0.00045973	0.00045973	0.00082678	0.00082678	0.00058475	5.50357E-05	0.000177198	0.000313745	0.00039135	0.00039135	8.46123E-05	7.6352E-05	0.000190657
3830203774195	383020	3774195	0.000425341	0.00038382	0.000958421	0.000958421	0.000268223	0.000268223	0.00049422	0.00049422	0.00088962	0.00088962	0.00062959	5.9256E-05	0.000190786	0.000337804	0.00041080	0.00041080	8.74953E-05	7.89536E-05	0.000197153
3830303774195	383030	3774195	0.000467078	0.00042148	0.001052465	0.001052465	0.000294542	0.000294542	0.00054348	0.00054348	0.00097289	0.00097289	0.00069137	6.50704E-05	0.000209507	0.000370951	0.00043646	0.00043646	9.2014E-05	8.30311E-05	0.000207335
3830403774195	383040	3774195	0.000517851	0.0004673	0.001166872	0.001166872	0.00032656	0.00032656	0.00060265	0.00060265	0.001083524	0.001083524	0.000766529	7.21439E-05	0.000232281	0.000411275	0.00046614	0.00046614	9.71952E-05	8.77064E-05	0.00021901
3830503774195	383050	3774195	0.000578109	0.00052167	0.001302652	0.001302652	0.00036456	0.00036456	0.00067268	0.00067268	0.001209606	0.001209606	0.000855724	8.05387E-05	0.00025931	0.000459132	0.00049476	0.00049476	0.000102717	9.26888E-05	0.000231451
3830603774195	383060	3774195	0.000649906	0.00058646	0.001464431	0.001464431	0.000409835	0.000409835	0.00075622	0.00075622	0.001359829	0.001359829	0.000961998	9.05409E-05	0.000291514	0.000516152	0.00053694	0.00053694	0.000108507	9.79136E-05	0.000244498
3830703774195	383070	3774195	0.000737109	0.00066515	0.001660925	0.001660925	0.000464826	0.000464826	0.00085769	0.00085769	0.001542288	0.001542288	0.001091076	0.00010269	0.000330629	0.000585408	0.00057920	0.00057920	0.00011447	0.00010329	0.000257935
3830803774195	383080	3774195	0.000836841	0.00075514	0.001885651	0.001885651	0.000527717	0.000527717	0.00097373	0.00097373	0.001750962	0.001750962	0.001238701	0.000116584	0.000375364	0.000664615	0.00062432	0.00062432	0.000120248	0.000108509	0.000270954
3830903774195	383090	3774195	0.000955172	0.00086192	0.002152288	0.002152288	0.000602338	0.000602338	0.001111427	0.001111427	0.001998553	0.001998553	0.001413857	0.000133069	0.000428441	0.000758593	0.00067385	0.00067385	0.000126133	0.00011382	0.000284216
3831003774195	383100	3774195	0.001099589	0.00099224	0.002477702	0.002477702	0.00069340	0.000693408	0.001279469	0.001279469	0.002300724	0.002300724	0.001627624	0.000153188	0.000493219	0.000873289	0.00072919	0.00072919	0.000132228	0.000119319	0.000297949
3831103774195	383110	3774195	0.001269578	0.00114563	0.002860737	0.002860737	0.000800604	0.000800604	0.001477266	0.001477266	0.002656399	0.002656399	0.001879243	0.00017687	0.00056946	0.001008293	0.00078769	0.00078769	0.000138281	0.000124781	0.00031587
3831203774195	383120	3774195	0.001485463	0.00134044	0.003347191	0.003347191	0.000936743	0.000936743	0.001728467	0.001728467	0.003108106	0.003108106	0.002198799	0.000206946	0.000666303	0.001179748	0.00085365	0.00085365	0.000144703	0.000130577	0.00032606

			KMMass Grading / Excavation	KMDrainage / Utilities Trenching	KMFoundations / Concrete Pads	KMBuilding / Structure Construction	KMAsphalt Paving	KMArchitectural Coating	KMLandscaping or Other Finishing	KMWaterside Construction (Piles)	EWNDemolition	EWNSite Grubbing / Prep	EWNDrainage / Utilities Trenching	EWNDrainage / Utilities Trenching	EWNDrainage / Utilities Trenching	EWNFoundations / Concrete Pads	EWNBuilding / Structure Construction	EWNAsphalt Paving	EWNLandscaping or Other Finishing	EWNWaterside Construction (Piles)	ISDemolition
Unique Identifier	X (UTM)	Y (UTM)	2026	2026	2026	2026	2026	2026	2026	2026	2027	2027	2027	2028	2029	2029	2029	2029	2029	2029	2027
3838403774175	383840	3774175	0.001336627	0.000287985	0.000690226	0.001280282	0.000878042	8.26393E-05	0.000266073	0.000471106	5.00391E-05	6.7467E-05	8.18582E-05	8.18582E-05	8.18582E-05	5.82249E-05	0.000101399	7.40685E-05	2.2445E-05	3.89487E-05	0.000380072
3838603774175	383860	3774175	0.001231218	0.000265274	0.000635793	0.001179317	0.000808798	7.61222E-05	0.00024509	0.000433954	4.95019E-05	6.67427E-05	8.09794E-05	8.09794E-05	8.09794E-05	5.75998E-05	0.00010031	7.32733E-05	2.2204E-05	3.85305E-05	0.000351068
3838703774175	383870	3774175	0.001183349	0.00025496	0.000611074	0.001133465	0.000777352	7.31626E-05	0.000235561	0.000417082	4.92333E-05	6.63805E-05	8.05399E-05	8.05399E-05	8.05399E-05	5.72873E-05	9.97656E-05	7.28757E-05	2.20835E-05	3.83214E-05	0.000337763
3838803774175	383880	3774175	0.001138264	0.000245247	0.000587792	0.001090281	0.000747735	7.03751E-05	0.000226586	0.000401191	4.89706E-05	6.60264E-05	8.01103E-05	8.01103E-05	8.01103E-05	5.69817E-05	9.92334E-05	7.24869E-05	2.19657E-05	3.8117E-05	0.000325168
3838903774175	383890	3774175	0.001095573	0.000236048	0.000565747	0.001049389	0.000719691	6.77357E-05	0.000218088	0.000386145	4.8702E-05	6.56642E-05	7.96709E-05	7.96709E-05	7.96709E-05	5.66691E-05	9.86891E-05	7.20893E-05	2.18452E-05	3.79079E-05	0.000313247
3839003774175	383900	3774175	0.001055599	0.000227436	0.000545104	0.001011101	0.000693432	6.52642E-05	0.000210131	0.000372055	4.84275E-05	6.5294E-05	7.92217E-05	7.92217E-05	7.92217E-05	5.63496E-05	9.81327E-05	7.16829E-05	2.17221E-05	3.76942E-05	0.000301912
3839103774175	383910	3774175	0.001017669	0.000219264	0.000525518	0.00097477	0.000668516	6.29191E-05	0.000202581	0.000358687	4.80992E-05	6.48514E-05	7.86846E-05	7.86846E-05	7.86846E-05	5.59676E-05	9.74674E-05	7.11969E-05	2.15748E-05	3.74387E-05	0.000291138
3829703774185	382970	3774185	0.000174933	3.76906E-05	9.03344E-05	0.000167559	0.000114915	1.08156E-05	3.48228E-05	6.16568E-05	3.78741E-05	5.1065E-05	6.19576E-05	6.19576E-05	6.19576E-05	4.40698E-05	7.67474E-05	5.60616E-05	1.69884E-05	2.94798E-05	0.00019756
3829803774185	382980	3774185	0.000177892	3.83281E-05	9.18625E-05	0.000170393	0.000116859	1.09985E-05	3.54118E-05	6.26998E-05	3.78144E-05	5.09845E-05	6.18599E-05	6.18599E-05	6.18599E-05	4.40004E-05	7.66265E-05	5.59732E-05	1.69616E-05	2.94333E-05	0.000206818
3829903774185	382990	3774185	0.000181094	3.90178E-05	9.35155E-05	0.00017346	0.000118962	1.11964E-05	3.60491E-05	6.38281E-05	3.77726E-05	5.09282E-05	6.17916E-05	6.17916E-05	6.17916E-05	4.39517E-05	7.65418E-05	5.59114E-05	1.69428E-05	2.94008E-05	0.000217139
3830003774185	383000	3774185	0.000185559	3.99799E-05	9.58215E-05	0.000177737	0.000121895	1.14725E-05	3.6938E-05	6.54019E-05	3.7892E-05	5.10892E-05	6.19869E-05	6.19869E-05	6.19869E-05	4.40906E-05	7.67837E-05	5.60881E-05	1.69964E-05	2.94937E-05	0.000229722
3830103774185	383010	3774185	0.000191854	4.13362E-05	9.9072E-05	0.000183766	0.00012603	1.18617E-05	3.8191E-05	6.76206E-05	3.82561E-05	5.15801E-05	6.25825E-05	6.25825E-05	6.25825E-05	4.45143E-05	7.75216E-05	5.66271E-05	1.71597E-05	2.97772E-05	0.00024548
3830203774185	383020	3774185	0.000198498	4.27677E-05	0.000102503	0.000190131	0.000130395	1.22725E-05	3.95137E-05	6.99624E-05	3.86142E-05	5.2063E-05	6.31684E-05	6.31684E-05	6.31684E-05	4.49311E-05	7.82473E-05	5.71572E-05	1.73204E-05	3.00559E-05	0.000263035
3830303774185	383030	3774185	0.000208169	4.48514E-05	0.000107497	0.000199394	0.000136748	1.28704E-05	4.14388E-05	7.3371E-05	3.93604E-05	5.3069E-05	6.4389E-05	6.4389E-05	6.4389E-05	4.57993E-05	7.97593E-05	5.82617E-05	1.7655E-05	3.06367E-05	0.000286255
3830403774185	383040	3774185	0.000219077	4.72016E-05	0.00011313	0.000209842	0.000143914	1.35448E-05	4.36102E-05	7.72156E-05	4.02199E-05	5.42279E-05	6.57951E-05	6.57951E-05	6.57951E-05	4.67994E-05	8.15011E-05	5.9534E-05	1.80406E-05	3.13057E-05	0.000313922
3830503774185	383050	3774185	0.000230846	4.97373E-05	0.000119207	0.000221115	0.000151645	1.42724E-05	4.59529E-05	8.13637E-05	4.11511E-05	5.54834E-05	6.73184E-05	6.73184E-05	6.73184E-05	4.78829E-05	8.3388E-05	6.09123E-05	1.84583E-05	3.20305E-05	0.000346561
3830603774185	383060	3774185	0.00024357	5.24787E-05	0.000125778	0.000233302	0.000160003	1.50591E-05	4.84858E-05	8.58483E-05	4.21659E-05	5.68516E-05	6.89784E-05	6.89784E-05	6.89784E-05	4.90637E-05	8.54443E-05	6.24144E-05	1.89134E-05	3.28204E-05	0.000385659
3830703774185	383070	3774185	0.000257074	5.53883E-05	0.000132751	0.000246237	0.000168874	1.5894E-05	5.11739E-05	9.0608E-05	4.32582E-05	5.83244E-05	7.07654E-05	7.07654E-05	7.07654E-05	5.03347E-05	8.76578E-05	6.40313E-05	1.94034E-05	3.36706E-05	0.00043263
3830803774185	383080	3774185	0.000270685	5.8321E-05	0.00013978	0.000259275	0.000177816	1.67356E-05	5.38835E-05	9.54055E-05	4.43923E-05	5.98535E-05	7.26207E-05	7.26207E-05	7.26207E-05	5.16544E-05	8.9956E-05	6.571E-05	1.99121E-05	3.45534E-05	0.000488722
3830903774185	383090	3774185	0.000284983	6.14015E-05	0.000147163	0.00027297	0.000187208	1.76196E-05	5.67296E-05	0.000100445	4.55921E-05	6.14712E-05	7.45834E-05	7.45834E-05	7.45834E-05	5.30505E-05	9.23872E-05	6.7486E-05	2.04503E-05	3.54873E-05	0.000557104
3831003774185	383100	3774185	0.000299738	6.45805E-05	0.000154783	0.000287102	0.0001969	1.85318E-05	5.96668E-05	0.000105645	4.68337E-05	6.31452E-05	7.66145E-05	7.66145E-05	7.66145E-05	5.44952E-05	9.49031E-05	6.93238E-05	2.10072E-05	3.64537E-05	0.000640785
3831103774185	383110	3774185	0.000313941	6.76407E-05	0.000162117	0.000300707	0.000206231	1.94099E-05	6.24941E-05	0.000110651	4.78007E-05	6.4449E-05	7.81964E-05	7.81964E-05	7.81964E-05	5.56203E-05	9.68626E-05	7.07551E-05	2.14409E-05	3.72063E-05	0.000737514
3831203774185	383120	3774185	0.000328911	7.08661E-05	0.000169848	0.000315046	0.000216065	2.03355E-05	6.54741E-05	0.000115928	4.87916E-05	6.57849E-05	7.98174E-05	7.98174E-05	7.98174E-05	5.67733E-05	9.88705E-05	7.22218E-05	2.18854E-05	3.79776E-05	0.000860168
3831303774185	383130	3774185	0.000345859	7.45175E-05	0.000178599	0.000331279	0.000227197	2.13833E-05	6.88477E-05	0.000121901	5.02301E-05	6.77245E-05	8.21707E-05	8.21707E-05	8.21707E-05	5.84472E-05	0.000101786	7.43512E-05	2.25307E-05	3.90973E-05	0.001034007
3831403774185	383140	3774185	0.000364205	7.84703E-05	0.000188073	0.000348852	0.000239249	2.25176E-05	7.24997E-05	0.000128367	5.1997E-05	7.01068E-05	8.5061E-05	8.5061E-05	8.5061E-05	6.05031E-05	0.000105366	7.69665E-05	2.33232E-05	4.04726E-05	0.001282955
3831503774185	383150	3774185	0.000383371	8.25999E-05	0.00019797	0.00036721	0.00025184	2.37026E-05	7.63151E-05	0.000135123	5.42832E-05	7.31892E-05	8.8801E-05	8.8801E-05	8.8801E-05	6.31633E-05	0.000109999	8.03505E-05	2.43486E-05	4.22521E-05	0.001638302
3831603774185	383160	3774185	0.000401663	8.65411E-05	0.000207416	0.000384731	0.000263856	2.48335E-05	7.99564E-05	0.00014157	5.59187E-05	7.53943E-05	9.14765E-05	9.14765E-05	9.14765E-05	6.50664E-05	0.000113313	8.27715E-05	2.50823E-05	4.35251E-05	0.00210036
3835603774185	383560	3774185	0.016172888	0.003484557	0.008351573	0.015491127	0.01062411	0.000999916	0.003219427	0.0057028	4.755E-05	6.41109E-05	7.77863E-05	7.77863E-05	7.77863E-05	5.53286E-05	9.63546E-05	7.0384E-05	2.13285E-05	3.70112E-05	0.001791237
3835803774185	383580	3774185	0.010054565	0.002166323	0.005192111	0.009630719	0.006604931	0.000621641	0.002001494	0.003543822	4.46371E-05	6.01835E-05	7.30211E-05	7.30211E-05	7.30211E-05	5.19392E-05	9.04519E-05	6.60723E-05	2.00219E-05	3.47439E-05	0.001424632
3835903774185	383590	3774185	0.007858214	0.001693105	0.00405793	0.007526955	0.005162129	0.000485847	0.001564282	0.002769698	4.3491E-05	5.86383E-05	7.11462E-05	7.11462E-05	7.11462E-05	5.06056E-05	8.81295E-05	6.43759E-05	1.95078E-05	3.38518E-05	0.00128576
3836003774185	383600	3774185	0.006418989	0.001383014	0.003314724	0.006148399	0.004216689	0.000396865	0.001277785	0.00226243	4.25598E-05	5.73828E-05	6.96229E-05	6.96229E-05	6.96229E-05	4.95221E-05	8.62426E-05	6.29975E-05	1.90902E-05	3.3127E-05	0.001169923
3836103774185	383610	3774185	0.005378831	0.001158905	0.002777593	0.005152088	0.0035334	0.000332555	0.001070727	0.001895817	4.17062E-05	5.62319E-05	6.82266E-05	6.82266E-05	6.82266E-05	4.85289E-05	8.45129E-05	6.1734E-05	1.87073E-05	3.24626E-05	0.001069403
3836203774185	383620	3774185	0.004962022	0.001069101	0.002562356	0.00475285	0.003259595	0.000306785	0.000987756	0.001748909	4.20524E-05	5.66987E-05	6.87929E-05	6.87929E-05	6.87929E-05	4.89317E-05	8.52144E-05	6.22465E-05	1.88626E-05	3.27321E-05	0.001013246
3836303774185	383630	3774185	0.004610945	0.000993459	0.002381062	0.004416573	0.00302897	0.00028508	0.00091787	0.001625169	4.25419E-05	5.73586E-05	6.95936E-05	6.95936E-05	6.95936E-05	4.95013E-05	8.62063E-05	6.2971E-05	1.90821E-05	3.31131E-05	0.000964138
3836403774185	383640	3774185	0.004274878	0.000921051	0.002207519	0.004094673	0.002808205	0.000264302	0.000850971	0.001506719	4.30493E-05	5.80427E-05	7.04236E-05	7.04236E-05	7.04236E-05	5.00916E-05	8.72344E-05	6.3722E-05	1.93097E-05	3.3508E-05	0.00091805
3836503774185	383650	3774185	0.003954118	0.000851941	0.00204188	0.003787434	0.002597494	0.00024447	0.000787119	0.001393664	4.35865E-05	5.8767E-05	7.13025E-05	7.13025E-05	7.13025E-05	5.07167E-05	8.8323E-05	6.45172E-05	1.95507E-05	3.39262E-05	0.000874721
3836603774185	383660	3774185	0.003656021	0.000787714	0.001887945	0.003501903	0.002401672	0.00022604	0.000727779	0.001288598	4.41595E-05	5.95396E-05	7.22399E-05	7.22399E-05	7.22399E-05	5.13835E-05	8.94842E-05	6.53654E-05	1.98077E-05	3.43722E-05	0.000834059
3836703774185	383670	3774185	0.003365308	0.000725078	0.001737823	0.003223445	0.0022107	0.000208066	0.000669909	0.001186133	4.43207E-05	5.97569E-05	7.25035E-05	7.25035E-05	7.25035E-05	5.15711E-05	8.98108E-05	6.5604E-05	1.988E-05	3.44976E-05	0.000790281
3836803774185	383680	3774185	0.003107656	0.000669565	0.001604773	0.002976654	0.002041446	0.000192136	0.00061862	0.001095321	4.43505E-05	5.97972E-05	7.25524E-05	7.25524E-05	7.25524E-05	5.16058E-05	8.98713E-05	6.56482E-05	1.98934E-05	3.45209E-05	0.000748307
3836903774185	383690	3774185	0.002878814	0.00062026	0.001486601	0.002757459	0.001891118	0.000177988	0.000573066	0.001014664	4.4267E-05	5.96845E-05	7.24156E-05	7.24156E-05	7.24156E-05	5.15085E-05	8.9702E-05	6.55245E-05	1.98559E-05	3.44558E-05	0.000708343
3837003774185	383700	3774185	0.002663046	0.000573771	0.00137518	0.002550787	0.001749378	0.000164647	0.000530115	0.000938615	4.37656E-05	5.90085E-05	7.15954E-05	7.15954E-05	7.15954E-05	5.09251E-05	8.86859E-05	6.47823E-05	1.9631E-05	3.40656E-05	0.000667324
3837103774185	383710	3774185	0.002470829	0.000532357	0.00127592	0.002366673	0.001623109	0.000152763	0.000491851	0.000870866	4.32761E-05	5.83485E-05	7.07947E-05	7.07947E-05	7.07947E-05	5.03556E-05	8.76941E-05	6.40578E-05	1.94114E-05	3.36846E-05	0.000629676
3837203774185	383720	3774185	0.00229213	0.000493855	0.001183641	0.002195506	0.00150572	0.000141715	0.000456279	0.000807882	4.26494E-05	5.75035E-05	6.97694E-05	6.97694E-05	6.97694E-05	4.96263E-05	8.6424E-05	6.313E-05	1.91303E-05	3.31967E-05	0.000593486
3837303774185	383730	3774185	0.002129799	0.000458879	0.001099814	0.002040019	0.001399084	0.000131678	0.000423965	0.000750667	4.19748E-05	5.6594E-05	6.8666E-05	6.8666E-05	6.8666E-05	4.88414E-05	8.50572E-05	6.21316E-05	1.88278E-05	3.26717E-05	0.000559408
3837403774185	383740	3774185	0.00198369	0.000427399	0.001024364	0.001900068	0.001303103	0.000122645	0.00039488	0.000699169	4.13541E-05	5.5757E-05	6.76504E-05	6.76504E-05	6.76504E-05	4.81191E-05	8.37992E-05	6.12127E-05	1.85493E-05	3.21885E-05	0.000528148
3837503774185	383750	3774185	0.001853801	0.000399414	0.000957291	0.001775655	0.001217778	0.000114614	0.000369024	0.000653389	4.08347E-05	5.50569E-05	6.68009E-05	6.68009E-05	6.68009E-05	4.75148E-05	8.27469E-05	6.0444E-05	1.83164E-05	3.17843E-05	0.000499902
3837603774185	383760	3774185	0.001736058	0.000374045	0.000896489	0.001662875	0.001140432	0.000107335	0.000345585	0.000611889	4.03333E-05	5.43808E-05	6.59807E-05	6.59807E-05	6.59807E-05	4.69314E-05	8.17309E-05	5.97018E-05	1.80915E-05	3.1394E-05	0.000473751
3837703774185	383770	3774185	0.001660307	0.000357724	0.000857371	0.001590317	0.00109067	0.000102651	0.000330506	0.00058519	4.04885E-05	5.45901E-05	6.62345E-05	6.62345E-05	6.62345E-05	4.7112E-05	8.20454E-05	5.99316E-05	1.81611E-05	3.15148E-05	0.000455432
3837803774185	383780	3774185	0.001612007	0.000347318	0.00083243	0.001544053	0.001058941	9.96651E-05	0.000320891	0.000568166	4.12466E-05	5.56122E-05	6.74747E-05	6.74747E-05	6.74747E-05	4.79941E-05	8.35815E-05	6.10537E-05	1.85011E-05	3.21049E-05	0.000443076
3837903774185	383790	3774185	0.001561865	0.000336514	0.000806537	0.001496025	0.001026002	9.65649E-05	0.00031091	0.000550493	4.21062E-05	5.67711E-05	6.88808E-05	6.88808E-05	6.88808E-05	4.89942E-05	8.53233E-05	6.2326E-05	1.88867E-05	3.27739E-05	0.000430988
3838003774185	383800	3774185	0.001542362	0.000332312	0.000796465	0.001477344	0.001013191	9.53591E-05	0.000307028	0.000543619	4.53056E-05	6.10849E-05	7.41147E-05	7.41147E-05	7.41147E-05	5.27171E-05	9.18066E-05	6.70619E-05	2.03218E-05	3.52643E-05	0.000430684
3838103774185	383810	3774185	0.001484526	0.000319851	0.000766599	0.001421946	0.000975198	9.17833E-05	0.000295515	0.000523235	4.9293E-05	6.6461E-05	8.06376E-05	8.06376E-05	8.06376E-05	5.73567E-05	9.98866E-05	7.2964E-05	2.21103E-05	3.83679E-05	0.000430744
3838203774185	383820	3774185	0.001405089	0.000302736	0.000725579	0.001345858	0.000923015	8.6872E-05	0.000279702	0.000495236	4.93885E-05	6.65898E-05	8.07938E-05	8.07938E-05	8.07938E-05	5.74679E-05	0.00010008	7.31054E-05	2.21531E-05	3.84422E-05	0.000414263
3838303774185	383830	3774185	0.001342882	0.000289333	0.000693455	0.001286273	0.000882151	8.30259E-05	0.000267318	0.000473311	4.91975E-05	6.63322E-05	8.04814E-05	8.04814E-05	8.04814E-05	5.72456E-05	9.9693E-05	7.28226E-05	2.20675E-05	3.82935E-05	0.000397681
3838403774185	383840	3774185	0.001284777	0.000276814	0.00066345	0.001230618	0.000843981	7.94335E-05	0.000255752	0.000452831	4.89408E-05	6.59861E-05	8.00615E-05	8.00615E-05	8.00615E-05	5.69469E-05	9.91729E-05	7.24427E-05	2.19523E-05	3.80938E-05	0.000382006
3838603774185	383860	3774185	0.00118612	0.000255557	0.000612504	0.001136119	0.000779172	7.33339E-05	0.000236113	0.000418059	4.84275E-05	6.5294E-05	7.92217E-05	7.92217E-05	7.92217E-05	5.63496E-05	9.81327E-05	7.16829E-05	2.17221E-05	3.76942E-05	0.000353008
3838703774185	383870	3774185	0.001141169	0.000245872	0.000589292	0.001093064	0.000749644	7.05547E-05	0.000227165	0.000402215	4.81708E-05	6.49479E-05	7.88018E-05	7.88018E-05	7.88018E-05	5.6051E-05	9.76126E-05	7.13029E-05	2.16069E-05	3.74944E-05	0.000339697
3838803774185	383880	3774185	0.001098747	0.000236732	0.000567386	0.00105243	0.000721777	6.79319E-05	0.00021872	0.000387263	4.79141E-05	6.46019E-05	7.83819E-05	7.83819E-05	7.83819E-05	5.57523E-05	9.70925E-05	7.0923E-05	2.14918E-05	3.72946E-05	0.000327102
3838903774185	383890	3774185	0.001058544	0.00022807	0.000546625	0.001013922	0.000695367	6.54463E-05	0.000210717	0.000373094	4.76634E-05	6.42639E-05	7.79718E-05	7.79718E-05	7.79718E-05	5.54606E-05	9.65844E-05	7.05519E-05	2.13794E-05	3.70995E-05	0.000315175
3839003774185	383900	3774185	0.001020978	0.000219977	0.000527226	0.000977939	0.000670689	6.31237E-05	0.000203239	0.000359853	4.74067E-05	6.39178E-05	7.75519E-05	7.75519E-05	7.75519E-05	5.51619E-05	9.60643E-05	7.0172E-05	2.12642E-05	3.68997E-05	0.000303822
3839103774185	383910	3774185	0.000985308	0.000212291	0.000508807	0.000943773	0.000647257	6.09183E-05	0.000196139	0.000347281	4.71023E-05	6.35073E-05	7.70539E-05	7.70539E-05	7.70539E-05	5.48077E-05	9.54474E-05	6.97214E-05	2.11277E-05	3.66628E-05	0.000293018
3829703774195	382970	3774195	0.000173091	3.72935E-05	8.93829E-05	0.000165794	0.000113705	1.07016E-05	3.4456E-05	6.10074E-05	3.70205E-05	4.99141E-05	6.05612E-05	6.05612E-05	6.05612E-05	4.30766E-05	7.50177E-05	5.47981E-05	1.66055E-05	2.88154E-05	0.000199733
3829803774195	382980	3774195	0.000176332	3.79919E-05	9.10568E-05	0.000168899	0.000115834	1.0902E-05	3.51013E-05	6.21499E-05	3.70145E-05	4.99061E-05	6.05514E-05	6.05514E-05	6.05514E-05	4.30696E-05	7.50056E-05	5.47893E-05	1.66028E-05	2.88108E-05	0.000209641
3829903774195	382990	3774195	0.00017987	3.87541E-05	9.28835E-05	0.000172287	0.000118158	1.11207E-05	3.58054E-05	6.33967E-05	3.70324E-05	4.99302E-05	6.05807E-05	6.05807E-05	6.05807E-05	4.30905E-05	7.50419E-05	5.48158E-05	1.66108E-05	2.88247E-05	0.000220714
3830003774195	383000	3774195	0.00018447	3.97452E-05	9.52589E-05	0.000176693	0.00012118	1.14051E-05	3.67211E-05	6.5018E-05	3.71757E-05	5.01234E-05	6.08151E-05	6.08151E-05	6.08151E-05	4.32572E-05	7.53322E-05	5.50278E-05	1.66751E-05	2.89362E-05	0.000233924
3830103774195	383010	3774195	0.000190657	4.10782E-05	9.84538E-05	0.00018262	0.000125244	1.17877E-05	3.79527E-05	6.71986E-05	3.75219E-05	5.05902E-05	6.13814E-05	6.13814E-05	6.13814E-05	4.366E-05	7.60338E-05	5.55403E-05	1.68304E-05	2.92057E-05	0.000250148
3830203774195	383020	3774195	0.000197153	4.24779E-05	0.000101809	0.000188842	0.000129512	1.21893E-05	3.92459E-05	6.94884E-05	3.78561E-05	5.10409E-05	6.19283E-05	6.19283E-05	6.19283E-05	4.4049E-05	7.67111E-05	5.60351E-05	1.69803E-05	2.94659E-05	0.000268264
3830303774195	383030	3774195	0.000207335	4.46717E-05	0.000107066	0.000198595	0.0001362	1.28188E-05	4.12728E-05	7.30771E-05	3.86739E-05	5.21435E-05	6.3266E-05	6.3266E-05	6.3266E-05	4.50005E-05	7.83683E-05	5.72456E-05	1.73471E-05	3.01024E-05	0.000293233
3830403774195	383040	3774195	0.00021901	4.71871E-05	0.000113095	0.000209777	0.000143869	1.35406E-05	4.35968E-05	7.71919E-05	3.96588E-05	5.34714E-05	6.48772E-05	6.48772E-05	6.48772E-05	4.61465E-05	8.03641E-05	5.87034E-05	1.77889E-05	3.0869E-05	0.000323634
3830503774195	383050	3774195	0.000231451	4.98677E-05	0.00011952	0.000221694	0.000152042	1.43099E-05	4.60734E-05	8.1577E-05	4.07094E-05	5.48879E-05	6.65958E-05	6.65958E-05	6.65958E-05	4.7369E-05	8.24929E-05	6.02585E-05	1.82601E-05	3.16867E-05	0.000359777
3830603774195	383060	3774195	0.000244498	5.26787E-05	0.000126257	0.000234191	0.000160613	1.51165E-05	4.86705E-05	8.61755E-05	4.18196E-05	5.63848E-05	6.84121E-05	6.84121E-05	6.84121E-05	4.86609E-05	8.47427E-05	6.19019E-05	1.87582E-05	3.25509E-05	0.000402868
3830703774195	383070	3774195	0.000257935	5.55737E-05	0.000133196	0.000247061	0.000169439	1.59472E-05	5.13453E-05	9.09114E-05	4.30373E-05	5.80266E-05	7.04041E-05	7.04041E-05	7.04041E-05	5.00778E-05	8.72102E-05	6.37044E-05	1.93043E-05	3.34987E-05	0.000455151
3830803774195	383080	3774195	0.000270954	5.83789E-05	0.000139919	0.000259532	0.000177992	1.67522E-05	5.3937E-05	9.55003E-05	4.41178E-05	5.94833E-05	7.21715E-05	7.21715E-05	7.21715E-05	5.13349E-05	8.93996E-05	6.53036E-05	1.9789E-05	3.43397E-05	0.000515111
3830903774195	383090	3774195	0.000284216	6.12363E-05	0.000146767	0.000272235	0.000186704	1.75722E-05	5.6577E-05	0.000100175	4.51743E-05	6.09078E-05	7.38999E-05	7.38999E-05	7.38999E-05	5.25643E-05	9.15405E-05	6.68675E-05	2.02629E-05	3.5162E-05	0.00058674
3831003774195	383100	3774195	0.000297949	6.41951E-05	0.000153859	0.000285389	0.000195725	1.84212E-05	5.93107E-05	0.000105015	4.62607E-05	6.23726E-05	7.56771E-05	7.56771E-05	7.56771E-05	5.38284E-05	9.37419E-05	6.84756E-05	2.07502E-05	3.60076E-05	0.000674851
3831103774195	383110	3774195	0.000311587	6.71336E-05	0.000160902	0.000298453	0.000204684	1.92644E-05	6.20256E-05	0.000109822	4.71501E-05	6.35717E-05	7.7132E-05	7.7132E-05	7.7132E-05	5.48633E-05	9.55442E-05	6.97921E-05	2.11491E-05	3.66999E-05	0.000780313
3831203774195	383120	3774195	0.00032606	7.02518E-05	0.000168375	0.000312315	0.000214192	2.01592E-05	6.49065E-05	0.000114923	4.80753E-05	6.48192E-05	7.86456E-05	7.86456E-05	7.86456E-05	5.59398E-05	9.7419E-05	7.11616E-05	2.15641E-05	3.74201E-05	0.000916337

			ISDrainage / Utilities Trenching	ISDrainage / Utilities Trenching	ISAsphalt Paving	ISAsphalt Paving	SVDemolition	SVSite Grubbing / Prep	SVMass Grading / Excavation	SVMass Grading / Excavation	SVDrainage / Utilities Trenching	SVFoundations / Concrete Pads	SVBuilding / Structure Construction	SVBuilding / Structure Construction	SVAsphalt Paving	SVAsphalt Paving	SVArchitectural Coating	SVArchitectural Coating	SVLandscaping or Other Finishing	SVLandscaping or Other Finishing	MDemolition
Unique Identifier	X (UTM)	Y (UTM)	2027	2028	2027	2028	2027	2027	2027	2028	2028	2028	2028	2029	2028	2029	2028	2029	2028	2029	2027
3838403774175	383840	3774175	0.00013137	0.00013137	0.000562586	0.000562586	3.01123E-05	1.98943E-05	3.35957E-05	3.35957E-05	1.01407E-05	1.04503E-05	6.0229E-05	6.0229E-05	4.12593E-05	4.12593E-05	4.08722E-06	4.08722E-06	1.31596E-05	1.31596E-05	0.000244811
3838603774175	383860	3774175	0.000121345	0.000121345	0.000519654	0.000519654	2.98856E-05	1.97445E-05	3.33428E-05	3.33428E-05	1.00643E-05	1.03716E-05	5.96364E-05	5.96364E-05	4.09487E-05	4.09487E-05	4.05646E-06	4.05646E-06	1.30606E-05	1.30606E-05	0.000238884
3838703774175	383870	3774175	0.000116746	0.000116746	0.00049996	0.00049996	2.97508E-05	1.96554E-05	3.31925E-05	3.31925E-05	1.00189E-05	1.03248E-05	5.92886E-05	5.92886E-05	4.0764E-05	4.0764E-05	4.03816E-06	4.03816E-06	1.30017E-05	1.30017E-05	0.000235917
3838803774175	383880	3774175	0.000112393	0.000112393	0.000481317	0.000481317	2.96038E-05	1.95583E-05	3.30284E-05	3.30284E-05	9.9694E-06	1.02738E-05	5.8799E-05	5.8799E-05	4.05625E-05	4.05625E-05	4.0182E-06	4.0182E-06	1.29374E-05	1.29374E-05	0.000232951
3838903774175	383890	3774175	0.000108273	0.000108273	0.000463672	0.000463672	2.94629E-05	1.94652E-05	3.28712E-05	3.28712E-05	9.92195E-06	1.02249E-05	5.83739E-05	5.83739E-05	4.03695E-05	4.03695E-05	3.99008E-06	3.99008E-06	1.28758E-05	1.28758E-05	0.000229972
3839003774175	383900	3774175	0.000104355	0.000104355	0.000446894	0.000446894	2.92913E-05	1.93519E-05	3.26798E-05	3.26798E-05	9.86418E-06	1.01654E-05	5.77168E-05	5.77168E-05	4.01344E-05	4.01344E-05	3.97579E-06	3.97579E-06	1.28008E-05	1.28008E-05	0.000227006
3839103774175	383910	3774175	0.000100631	0.000100631	0.000430945	0.000430945	2.90953E-05	1.92223E-05	3.24611E-05	3.24611E-05	9.79816E-06	1.00973E-05	5.7034E-05	5.7034E-05	3.98658E-05	3.98658E-05	3.94918E-06	3.94918E-06	1.27152E-05	1.27152E-05	0.000224027
3829703774185	382970	3774185	6.82859E-05	6.82859E-05	0.00029243	0.00029243	2.42308E-05	1.60085E-05	2.70338E-05	2.70338E-05	8.15997E-06	8.40913E-06	4.91366E-05	4.91366E-05	3.32005E-05	3.32005E-05	3.28891E-06	3.28891E-06	1.05893E-05	1.05893E-05	4.84454E-05
3829803774185	382980	3774185	7.14859E-05	7.14859E-05	0.000306134	0.000306134	2.41144E-05	1.59316E-05	2.69039E-05	2.69039E-05	8.12077E-06	8.36874E-06	4.89305E-05	4.89305E-05	3.3041E-05	3.3041E-05	3.27311E-06	3.27311E-06	1.05384E-05	1.05384E-05	4.88453E-05
3829903774185	382990	3774185	7.50532E-05	7.50532E-05	0.000321411	0.000321411	2.40041E-05	1.58587E-05	2.67809E-05	2.67809E-05	8.08364E-06	8.33046E-06	4.8763E-05	4.8763E-05	3.28899E-05	3.28899E-05	3.25814E-06	3.25814E-06	1.04902E-05	1.04902E-05	4.9287E-05
3830003774185	383000	3774185	7.94024E-05	7.94024E-05	0.000340036	0.000340036	2.39857E-05	1.58466E-05	2.67604E-05	2.67604E-05	8.07745E-06	8.32409E-06	4.87372E-05	4.87372E-05	3.28647E-05	3.28647E-05	3.25564E-06	3.25564E-06	1.04822E-05	1.04822E-05	5.00033E-05
3830103774185	383010	3774185	8.48493E-05	8.48493E-05	0.000363362	0.000363362	2.40837E-05	1.59114E-05	2.68698E-05	2.68698E-05	8.11046E-06	8.3581E-06	4.89047E-05	4.89047E-05	3.2999E-05	3.2999E-05	3.26895E-06	3.26895E-06	1.0525E-05	1.0525E-05	5.11136E-05
3830203774185	383020	3774185	9.09172E-05	9.09172E-05	0.000389348	0.000389348	2.41817E-05	1.59761E-05	2.69791E-05	2.69791E-05	8.14347E-06	8.39212E-06	4.90722E-05	4.90722E-05	3.31333E-05	3.31333E-05	3.28225E-06	3.28225E-06	1.05679E-05	1.05679E-05	5.22537E-05
3830303774185	383030	3774185	9.8943E-05	9.8943E-05	0.000423718	0.000423718	2.44636E-05	1.61623E-05	2.72935E-05	2.72935E-05	8.23838E-06	8.48993E-06	4.95488E-05	4.95488E-05	3.35195E-05	3.35195E-05	3.32051E-06	3.32051E-06	1.0691E-05	1.0691E-05	5.40325E-05
3830403774185	383040	3774185	0.000108506	0.000108506	0.000464671	0.000464671	2.48005E-05	1.63849E-05	2.76695E-05	2.76695E-05	8.35185E-06	8.60687E-06	5.01157E-05	5.01157E-05	3.39812E-05	3.39812E-05	3.36624E-06	3.36624E-06	1.08383E-05	1.08383E-05	5.60441E-05
3830503774185	383050	3774185	0.000119788	0.000119788	0.000512983	0.000512983	2.51681E-05	1.66278E-05	2.80796E-05	2.80796E-05	8.47564E-06	8.73444E-06	5.07341E-05	5.07341E-05	3.44849E-05	3.44849E-05	3.41614E-06	3.41614E-06	1.09989E-05	1.09989E-05	5.81989E-05
3830603774185	383060	3774185	0.000133302	0.000133302	0.000570856	0.000570856	2.55725E-05	1.68949E-05	2.85307E-05	2.85307E-05	8.61182E-06	8.87477E-06	5.1404E-05	5.1404E-05	3.50389E-05	3.50389E-05	3.47102E-06	3.47102E-06	1.11756E-05	1.11756E-05	6.05328E-05
3830703774185	383070	3774185	0.000149537	0.000149537	0.000640383	0.000640383	2.60136E-05	1.71864E-05	2.90229E-05	2.90229E-05	8.76037E-06	9.02786E-06	5.21255E-05	5.21255E-05	3.56433E-05	3.56433E-05	3.5309E-06	3.5309E-06	1.13684E-05	1.13684E-05	6.3022E-05
3830803774185	383080	3774185	0.000168925	0.000168925	0.000723411	0.000723411	2.64608E-05	1.74818E-05	2.95219E-05	2.95219E-05	8.91098E-06	9.18307E-06	5.28598E-05	5.28598E-05	3.62561E-05	3.62561E-05	3.5916E-06	3.5916E-06	1.15639E-05	1.15639E-05	6.56006E-05
3830903774185	383090	3774185	0.000192561	0.000192561	0.000824631	0.000824631	2.69387E-05	1.77976E-05	3.0055E-05	3.0055E-05	9.07191E-06	9.34892E-06	5.36199E-05	5.36199E-05	3.69109E-05	3.69109E-05	3.65646E-06	3.65646E-06	1.17727E-05	1.17727E-05	6.83225E-05
3831003774185	383100	3774185	0.000221485	0.000221485	0.000948497	0.000948497	2.7435E-05	1.81254E-05	3.06087E-05	3.06087E-05	9.23903E-06	9.52114E-06	5.43801E-05	5.43801E-05	3.75909E-05	3.75909E-05	3.72382E-06	3.72382E-06	1.19896E-05	1.19896E-05	7.114E-05
3831103774185	383110	3774185	0.000254919	0.000254919	0.001091677	0.001091677	2.78026E-05	1.83683E-05	3.10188E-05	3.10188E-05	9.36282E-06	9.64871E-06	5.49211E-05	5.49211E-05	3.80945E-05	3.80945E-05	3.77372E-06	3.77372E-06	1.21502E-05	1.21502E-05	7.37604E-05
3831203774185	383120	3774185	0.000297314	0.000297314	0.00127323	0.00127323	2.81824E-05	1.86192E-05	3.14426E-05	3.14426E-05	9.49074E-06	9.78053E-06	5.5488E-05	5.5488E-05	3.8615E-05	3.8615E-05	3.82528E-06	3.82528E-06	1.23162E-05	1.23162E-05	7.65002E-05
3831303774185	383130	3774185	0.000357401	0.000357401	0.001530548	0.001530548	2.87828E-05	1.90159E-05	3.21125E-05	3.21125E-05	9.69293E-06	9.9889E-06	5.64156E-05	5.64156E-05	3.94377E-05	3.94377E-05	3.90677E-06	3.90677E-06	1.25786E-05	1.25786E-05	7.98608E-05
3831403774185	383140	3774185	0.000443449	0.000443449	0.001899044	0.001899044	2.95732E-05	1.95381E-05	3.29942E-05	3.29942E-05	9.95909E-06	1.02632E-05	5.7691E-05	5.7691E-05	4.05206E-05	4.05206E-05	4.01404E-06	4.01404E-06	1.2924E-05	1.2924E-05	8.36691E-05
3831503774185	383150	3774185	0.000566273	0.000566273	0.002425033	0.002425033	3.0535E-05	2.01735E-05	3.40674E-05	3.40674E-05	1.0283E-05	1.0597E-05	5.9134E-05	5.9134E-05	4.18385E-05	4.18385E-05	4.1446E-06	4.1446E-06	1.33444E-05	1.33444E-05	8.78953E-05
3831603774185	383160	3774185	0.000725982	0.000725982	0.003108976	0.003108976	3.11722E-05	2.05945E-05	3.47783E-05	3.47783E-05	1.04976E-05	1.08181E-05	6.00873E-05	6.00873E-05	4.27115E-05	4.27115E-05	4.23109E-06	4.23109E-06	1.36228E-05	1.36228E-05	9.07604E-05
3831703774185	383560	3774185	0.000619135	0.000619135	0.002651409	0.002651409	2.66263E-05	1.75911E-05	2.97064E-05	2.97064E-05	8.96669E-06	9.24048E-06	5.15844E-05	5.15844E-05	3.64828E-05	3.64828E-05	3.61405E-06	3.61405E-06	1.16362E-05	1.16362E-05	0.000208662
3831803774185	383580	3774185	0.000492419	0.000492419	0.002108755	0.002108755	2.53213E-05	1.6729E-05	2.82505E-05	2.82505E-05	8.52722E-06	8.7876E-06	4.9639E-05	4.9639E-05	3.46947E-05	3.46947E-05	3.43693E-06	3.43693E-06	1.10659E-05	1.10659E-05	0.000199792
3831903774185	383590	3774185	0.000444418	0.000444418	0.001903196	0.001903196	2.48128E-05	1.6393E-05	2.76832E-05	2.76832E-05	8.35598E-06	8.61112E-06	4.8866E-05	4.8866E-05	3.3998E-05	3.3998E-05	3.36791E-06	3.36791E-06	1.08436E-05	1.08436E-05	0.000195948
3832003774185	383600	3774185	0.00040438	0.00040438	0.001731733	0.001731733	2.43962E-05	1.61178E-05	2.72184E-05	2.72184E-05	8.21568E-06	8.46654E-06	4.82219E-05	4.82219E-05	3.34272E-05	3.34272E-05	3.31136E-06	3.31136E-06	1.06616E-05	1.06616E-05	0.000192749
3832103774185	383610	3774185	0.000369635	0.000369635	0.001582943	0.001582943	2.40225E-05	1.58709E-05	2.68014E-05	2.68014E-05	8.08982E-06	8.33684E-06	4.76292E-05	4.76292E-05	3.29151E-05	3.29151E-05	3.26063E-06	3.26063E-06	1.04982E-05	1.04982E-05	0.000189514
3832203774185	383620	3774185	0.000350225	0.000350225	0.001499818	0.001499818	2.4194E-05	1.59842E-05	2.69928E-05	2.69928E-05	8.14759E-06	8.39638E-06	4.78869E-05	4.78869E-05	3.31501E-05	3.31501E-05	3.28392E-06	3.28392E-06	1.05732E-05	1.05732E-05	0.000193322
3832303774185	383630	3774185	0.000333251	0.000333251	0.001427128	0.001427128	2.44329E-05	1.61421E-05	2.72594E-05	2.72594E-05	8.22806E-06	8.4793E-06	4.82476E-05	4.82476E-05	3.34775E-05	3.34775E-05	3.31635E-06	3.31635E-06	1.06776E-05	1.06776E-05	0.00019787
3832403774185	383640	3774185	0.000317321	0.000317321	0.001358908	0.001358908	2.46841E-05	1.6308E-05	2.75396E-05	2.75396E-05	8.31265E-06	8.56647E-06	4.86213E-05	4.86213E-05	3.38217E-05	3.38217E-05	3.35044E-06	3.35044E-06	1.07874E-05	1.07874E-05	0.000202425
3832503774185	383650	3774185	0.000302344	0.000302344	0.001294771	0.001294771	2.49476E-05	1.64821E-05	2.78335E-05	2.78335E-05	8.40137E-06	8.6579E-06	4.90078E-05	4.90078E-05	3.41827E-05	3.41827E-05	3.3862E-06	3.3862E-06	1.09025E-05	1.09025E-05	0.000206997
3832603774185	383660	3774185	0.00028829	0.00028829	0.001234583	0.001234583	2.52355E-05	1.66723E-05	2.81548E-05	2.81548E-05	8.49834E-06	8.75783E-06	4.942E-05	4.942E-05	3.45772E-05	3.45772E-05	3.42528E-06	3.42528E-06	1.10284E-05	1.10284E-05	0.000211623
3832703774185	383670	3774185	0.000273158	0.000273158	0.001169783	0.001169783	2.53336E-05	1.67371E-05	2.82642E-05	2.82642E-05	8.53135E-06	8.79185E-06	4.9536E-05	4.9536E-05	3.47115E-05	3.47115E-05	3.43859E-06	3.43859E-06	1.10712E-05	1.10712E-05	0.000213312
3832803774185	383680	3774185	0.00025865	0.00025865	0.001107652	0.001107652	2.53703E-05	1.67614E-05	2.83052E-05	2.83052E-05	8.54373E-06	8.80461E-06	4.95746E-05	4.95746E-05	3.47619E-05	3.47619E-05	3.44358E-06	3.44358E-06	1.10873E-05	1.10873E-05	0.000213939
3832903774185	383690	3774185	0.000244836	0.000244836	0.001048498	0.001048498	2.53519E-05	1.67492E-05	2.82847E-05	2.82847E-05	8.53754E-06	8.79823E-06	4.9536E-05	4.9536E-05	3.47367E-05	3.47367E-05	3.44108E-06	3.44108E-06	1.10793E-05	1.10793E-05	0.000213599
3837003774185	383700	3774185	0.000230658	0.000230658	0.00098778	0.00098778	2.51375E-05	1.66076E-05	2.80454E-05	2.80454E-05	8.46533E-06	8.72381E-06	4.92139E-05	4.92139E-05	3.44429E-05	3.44429E-05	3.41198E-06	3.41198E-06	1.09855E-05	1.09855E-05	0.000210244
3837103774185	383710	3774185	0.000217645	0.000217645	0.000932054	0.000932054	2.49292E-05	1.64699E-05	2.7813E-05	2.7813E-05	8.39518E-06	8.65152E-06	4.88918E-05	4.88918E-05	3.41575E-05	3.41575E-05	3.38371E-06	3.38371E-06	1.08945E-05	1.08945E-05	0.000206776
3837203774185	383720	3774185	0.000205136	0.000205136	0.000878484	0.000878484	2.46535E-05	1.62878E-05	2.75054E-05	2.75054E-05	8.30233E-06	8.55584E-06	4.84538E-05	4.84538E-05	3.37797E-05	3.37797E-05	3.34628E-06	3.34628E-06	1.0774E-05	1.0774E-05	0.00020209
3837303774185	383730	3774185	0.000193357	0.000193357	0.000828042	0.000828042	2.43472E-05	1.60854E-05	2.71637E-05	2.71637E-05	8.19917E-06	8.44953E-06	4.799E-05	4.799E-05	3.336E-05	3.336E-05	3.30471E-06	3.30471E-06	1.06402E-05	1.06402E-05	0.000196957
3837403774185	383740	3774185	0.000182552	0.000182552	0.00078177	0.00078177	2.40715E-05	1.59033E-05	2.68561E-05	2.68561E-05	8.10633E-06	8.35385E-06	4.75391E-05	4.75391E-05	3.29822E-05	3.29822E-05	3.26728E-06	3.26728E-06	1.05197E-05	1.05197E-05	0.00019214
3837503774185	383750	3774185	0.000172789	0.000172789	0.00073996	0.00073996	2.38387E-05	1.57494E-05	2.65963E-05	2.65963E-05	8.02793E-06	8.27306E-06	4.71655E-05	4.71655E-05	3.26633E-05	3.26633E-05	3.23568E-06	3.23568E-06	1.04179E-05	1.04179E-05	0.000187985
3837603774185	383760	3774185	0.00016375	0.00016375	0.000701252	0.000701252	2.3612E-05	1.55997E-05	2.63434E-05	2.63434E-05	7.95159E-06	8.19439E-06	4.67918E-05	4.67918E-05	3.23527E-05	3.23527E-05	3.20492E-06	3.20492E-06	1.03189E-05	1.03189E-05	0.000184016
3837703774185	383770	3774185	0.000157418	0.000157418	0.000674135	0.000674135	2.371E-05	1.56644E-05	2.64528E-05	2.64528E-05	7.9846E-06	8.22841E-06	4.69336E-05	4.69336E-05	3.2487E-05	3.2487E-05	3.21822E-06	3.21822E-06	1.03617E-05	1.03617E-05	0.000184738
3837803774185	383780	3774185	0.000153148	0.000153148	0.000655846	0.000655846	2.41205E-05	1.59356E-05	2.69108E-05	2.69108E-05	8.12284E-06	8.37086E-06	4.75648E-05	4.75648E-05	3.30494E-05	3.30494E-05	3.27394E-06	3.27394E-06	1.05411E-05	1.05411E-05	0.000189949
3837903774185	383790	3774185	0.00014897	0.00014897	0.000637954	0.000637954	2.45861E-05	1.62433E-05	2.74303E-05	2.74303E-05	8.27964E-06	8.53245E-06	4.82605E-05	4.82605E-05	3.36874E-05	3.36874E-05	3.33714E-06	3.33714E-06	1.07446E-05	1.07446E-05	0.000195799
3838003774185	383800	3774185	0.000148864	0.000148864	0.000637503	0.000637503	2.62771E-05	1.73604E-05	2.93168E-05	2.93168E-05	8.84908E-06	9.11929E-06	5.08372E-05	5.08372E-05	3.60043E-05	3.60043E-05	3.56665E-06	3.56665E-06	1.14835E-05	1.14835E-05	0.000217007
3838103774185	383810	3774185	0.000148885	0.000148885	0.000637591	0.000637591	2.85562E-05	1.88661E-05	3.18596E-05	3.18596E-05	9.6166E-06	9.91023E-06	5.46764E-05	5.46764E-05	3.91271E-05	3.91271E-05	3.876E-06	3.876E-06	1.24796E-05	1.24796E-05	0.000239087
3838203774185	383820	3774185	0.000143188	0.000143188	0.000613196	0.000613196	2.94997E-05	1.94895E-05	3.29122E-05	3.29122E-05	9.93433E-06	1.02377E-05	5.77039E-05	5.77039E-05	4.04198E-05	4.04198E-05	4.00407E-06	4.00407E-06	1.28919E-05	1.28919E-05	0.00023667
3838303774185	383830	3774185	0.000137457	0.000137457	0.000588651	0.000588651	2.95793E-05	1.95421E-05	3.30011E-05	3.30011E-05	9.96115E-06	1.02653E-05	5.8464E-05	5.8464E-05	4.0529E-05	4.0529E-05	4.01488E-06	4.01488E-06	1.29267E-05	1.29267E-05	0.00023393
3838403774185	383840	3774185	0.000132039	0.000132039	0.000565449	0.000565449	2.96896E-05	1.9615E-05	3.31241E-05	3.31241E-05	9.99829E-06	1.03036E-05	5.94689E-05	5.94689E-05	4.06801E-05	4.06801E-05	4.02984E-06	4.02984E-06	1.29749E-05	1.29749E-05	0.000231148
3838603774185	383860	3774185	0.000122016	0.000122016	0.000522526	0.000522526	2.94874E-05	1.94814E-05	3.28985E-05	3.28985E-05	9.9302E-06	1.02334E-05	5.90051E-05	5.90051E-05	4.0403E-05	4.0403E-05	4.0024E-06	4.0024E-06	1.28865E-05	1.28865E-05	0.000225842
3838703774185	383870	3774185	0.000117415	0.000117415	0.000502823	0.000502823	2.93587E-05	1.93964E-05	3.2755E-05	3.2755E-05	9.88688E-06	1.01888E-05	5.86057E-05	5.86057E-05	4.02268E-05	4.02268E-05	3.98494E-06	3.98494E-06	1.28303E-05	1.28303E-05	0.000223185
3838803774185	383880	3774185	0.000113062	0.000113062	0.00048418	0.00048418	2.9224E-05	1.93073E-05	3.26046E-05	3.26046E-05	9.84149E-06	1.0142E-05	5.81806E-05	5.81806E-05	4.00421E-05	4.00421E-05	3.96664E-06	3.96664E-06	1.27714E-05	1.27714E-05	0.000220523
3838903774185	383890	3774185	0.000108939	0.000108939	0.000466526	0.000466526	2.9083E-05	1.92142E-05	3.24474E-05	3.24474E-05	9.79403E-06	1.00931E-05	5.77941E-05	5.77941E-05	3.9849E-05	3.9849E-05	3.94752E-06	3.94752E-06	1.27098E-05	1.27098E-05	0.000217849
3839003774185	383900	3774185	0.000105015	0.000105015	0.000449721	0.000449721	2.89054E-05	1.90969E-05	3.22492E-05	3.22492E-05	9.7342E-06	1.00314E-05	5.70984E-05	5.70984E-05	3.96056E-05	3.96056E-05	3.9234E-06	3.9234E-06	1.26322E-05	1.26322E-05	0.000215193
3839103774185	383910	3774185	0.000101281	0.000101281	0.00043729	0.00043729	2.87032E-05	1.89633E-05	3.20236E-05	3.20236E-05	9.66611E-06	9.96126E-06	5.63383E-05	5.63383E-05	3.93285E-05	3.93285E-05	3.89596E-06	3.89596E-06	1.25438E-05	1.25438E-05	0.000212524
3829703774195	382970	3774195	6.90369E-05	6.90369E-05	0.000295647	0.000295647	2.38509E-05	1.57575E-05	2.661E-05	2.661E-05	8.03206E-06	8.27731E-06	4.83765E-05	4.83765E-05	3.268E-05	3.268E-05	3.23735E-06	3.23735E-06	1.04233E-05	1.04233E-05	4.77112E-05
3829803774195	382980	3774195	7.24618E-05	7.24618E-05	0.000310314	0.000310314	2.37651E-05	1.57009E-05	2.65143E-05	2.65143E-05	8.00317E-06	8.24754E-06	4.82348E-05	4.82348E-05	3.25625E-05	3.25625E-05	3.22571E-06	3.22571E-06	1.03858E-05	1.03858E-05	4.81708E-05
3829903774195	382990	3774195	7.62891E-05	7.62891E-05	0.000326703	0.000326703	2.36916E-05	1.56523E-05	2.64323E-05	2.64323E-05	7.97841E-06	8.22203E-06	4.81188E-05	4.81188E-05	3.24618E-05	3.24618E-05	3.21573E-06	3.21573E-06	1.03537E-05	1.03537E-05	4.86961E-05
3830003774195	383000	3774195	8.08549E-05	8.08549E-05	0.000346257	0.000346257	2.36855E-05	1.56483E-05	2.64255E-05	2.64255E-05	7.97635E-06	8.2199E-06	4.81188E-05	4.81188E-05	3.24534E-05	3.24534E-05	3.21489E-06	3.21489E-06	1.0351E-05	1.0351E-05	4.94362E-05
3830103774195	383010	3774195	8.64627E-05	8.64627E-05	0.000370272	0.000370272	2.37774E-05	1.5709E-05	2.6528E-05	2.6528E-05	8.0073E-06	8.25179E-06	4.82863E-05	4.82863E-05	3.25793E-05	3.25793E-05	3.22737E-06	3.22737E-06	1.03911E-05	1.03911E-05	5.04987E-05
3830203774195	383020	3774195	9.27245E-05	9.27245E-05	0.000397088	0.000397088	2.38693E-05	1.57697E-05	2.66305E-05	2.66305E-05	8.03824E-06	8.28369E-06	4.84409E-05	4.84409E-05	3.27052E-05	3.27052E-05	3.23984E-06	3.23984E-06	1.04313E-05	1.04313E-05	5.1603E-05
3830303774195	383030	3774195	0.000101355	0.000101355	0.000434047	0.000434047	2.42001E-05	1.59883E-05	2.69996E-05	2.69996E-05	8.14966E-06	8.3985E-06	4.89949E-05	4.89949E-05	3.31585E-05	3.31585E-05	3.28475E-06	3.28475E-06	1.05759E-05	1.05759E-05	5.34833E-05
3830403774195	383040	3774195	0.000111863	0.000111863	0.000479046	0.000479046	2.45984E-05	1.62514E-05	2.74439E-05	2.74439E-05	8.28377E-06	8.53671E-06	4.96777E-05	4.96777E-05	3.37042E-05	3.37042E-05	3.3388E-06	3.3388E-06	1.07499E-05	1.07499E-05	5.56561E-05
3830503774195	383050	3774195	0.000124356	0.000124356	0.000532545	0.000532545	2.50333E-05	1.65387E-05	2.79292E-05	2.79292E-05	8.43025E-06	8.68767E-06	5.03991E-05	5.03991E-05	3.43002E-05	3.43002E-05	3.39784E-06	3.39784E-06	1.094E-05	1.094E-05	5.79721E-05
3830603774195	383060	3774195	0.00013925	0.00013925	0.000596329	0.000596329	2.54867E-05	1.68383E-05	2.84351E-05	2.84351E-05	8.58293E-06	8.84501E-06	5.11593E-05	5.11593E-05	3.49214E-05	3.49214E-05	3.45938E-06	3.45938E-06	1.11382E-05	1.11382E-05	6.04015E-05
3830703774195	383070	3774195	0.000157321	0.000157321	0.00067372	0.00067372	2.59891E-05	1.71702E-05	2.89956E-05	2.89956E-05	8.75211E-06	9.01935E-06	5.19709E-05	5.19709E-05	3.56097E-05	3.56097E-05	3.52757E-06	3.52757E-06	1.13577E-05	1.13577E-05	6.301E-05
3830803774195	383080	3774195	0.000178046	0.000178046	0.000762473	0.000762473	2.6418E-05	1.74535E-05	2.9474E-05	2.9474E-05	8.89654E-06	9.16819E-06	5.26537E-05	5.26537E-05	3.61974E-05	3.61974E-05	3.58578E-06	3.58578E-06	1.15451E-05	1.15451E-05	6.54753E-05
3830903774195	383090	3774195	0.000202805	0.000202805	0.0008685	0.0008685	2.68346E-05	1.77288E-05	2.99388E-05	2.99388E-05	9.03684E-06	9.31277E-06	5.32979E-05	5.32979E-05	3.67682E-05	3.67682E-05	3.64233E-06	3.64233E-06	1.17272E-05	1.17272E-05	6.79584E-05
3831003774195	383100	3774195	0.00023326	0.00023326	0.000998921	0.000998921	2.72634E-05	1.80121E-05	3.04173E-05	3.04173E-05	9.18126E-06	9.4616E-06	5.39549E-05	5.39549E-05	3.73558E-05	3.73558E-05	3.70054E-06	3.70054E-06	1.19146E-05	1.19146E-05	7.05908E-05
3831103774195	383110	3774195	0.000269712	0.000269712	0.001155028	0.001155028	2.76004E-05	1.82347E-05	3.07932E-05	3.07932E-05	9.29474E-06	9.57855E-06	5.44574E-05	5.44574E-05	3.78175E-05	3.78175E-05	3.74628E-06	3.74628E-06	1.20619E-05	1.20619E-05	7.30859E-05
3831203774195	383120	3774195	0.000316729	0.000316729	0.001356373	0.001356373	2.79619E-05	1.84735E-05	3.11965E-05	3.11965E-05	9.41647E-06	9.70399E-06	5.49856E-05	5.49856E-05	3.83128E-05	3.83128E-05	3.79534E-06	3.79534E-06	1.22198E-05	1.22198E-05	7.56

			MSite Grubbing / Prep	MMass Grading / Excavation	MMass Grading / Excavation	MDrainage / Utilities Trenching	MFoundations / Concrete Pads	MBuilding / Structure Construction	MAsphalt Paving	MLandscaping or Other Finishing	MWaterside Construction (Piles)	RSSWRe-striping South Valley	RSSWRe-striping Silver Lake Boulevard	RSSWDemolition	RSSWPlacing Base	RSSWForm/Place Rebar and Pour	Child Risk				
Unique Identifier	X (UTM)	Y (UTM)	2027	2027	2028	2028	2028	2028	2028	2028	2028	2029	2029	2029	2029	2029	3rd Trimester	0<2	2<16	Total	per million
3838403774175	383840	3774175	0.000220912	0.000551633	0.000551633	0.00015438	0.00028486	0.000512231	0.000362373	0.00010981	0.000194428	2.57437E-05	0.000145188	0.000248772	0.000135232	4.04774E-05	2.17199E-08	5.843E-07	5.4895E-08	6.60915E-07	0.66091478
3838603774175	383860	3774175	0.000215563	0.000538277	0.000538277	0.000150642	0.000277963	0.000499829	0.000353599	0.000107151	0.000189721	2.55779E-05	0.000141224	0.000241845	0.000131467	3.93503E-05	2.02989E-08	5.4492E-07	5.2601E-08	6.17821E-07	0.61782086
3838703774175	383870	3774175	0.000212886	0.000531592	0.000531592	0.000148771	0.000274511	0.000493622	0.000349208	0.00010582	0.000187365	2.54975E-05	0.000139234	0.000238373	0.000129579	3.87853E-05	1.9644E-08	5.2682E-07	5.1516E-08	5.97975E-07	0.59797503
3838803774175	383880	3774175	0.000210209	0.000524908	0.000524908	0.0001469	0.000271059	0.000487414	0.000344816	0.00010449	0.000185008	2.54121E-05	0.000137229	0.000234884	0.000127683	3.82177E-05	1.90222E-08	5.0964E-07	5.0467E-08	5.79133E-07	0.57913314
3838903774175	383890	3774175	0.000207521	0.000518196	0.000518196	0.000145022	0.000267593	0.000481182	0.000340407	0.000103154	0.000182643	2.53267E-05	0.00013522	0.000231395	0.000125786	3.765E-05	1.84301E-08	4.933E-07	4.9454E-08	5.61179E-07	0.56117882
3839003774175	383900	3774175	0.000204844	0.000511511	0.000511511	0.000143151	0.000264141	0.000474975	0.000336016	0.000101823	0.000180287	2.52363E-05	0.00013322	0.000227923	0.000123899	3.7085E-05	1.7839E-08	4.7752E-07	4.8468E-08	5.43831E-07	0.54383121
3839103774175	383910	3774175	0.000202156	0.0005048	0.0005048	0.000141273	0.000260675	0.000468742	0.000331607	0.000100487	0.000177921	2.51408E-05	0.00013121	0.000224442	0.000122007	3.65187E-05	1.72481E-08	4.622E-07	4.7504E-08	5.26952E-07	0.52695201
3829703774185	382970	3774185	4.37159E-05	0.000109162	0.000109162	3.055E-05	5.63705E-05	0.000101365	7.17094E-05	2.17301E-05	3.84751E-05	2.19605E-05	3.18932E-05	5.46356E-05	2.96999E-05	8.88969E-06	1.03475E-08	3.552E-07	3.1764E-08	3.97314E-07	0.39731421
3829803774185	382980	3774185	4.40768E-05	0.000110063	0.000110063	3.08022E-05	5.68358E-05	0.000102201	7.23013E-05	2.19095E-05	3.87927E-05	2.18148E-05	3.2044E-05	5.49073E-05	2.98475E-05	8.93389E-06	1.07555E-08	3.7139E-07	3.2851E-08	4.14998E-07	0.41499847
3829903774185	382990	3774185	4.44753E-05	0.000111058	0.000111058	3.10807E-05	5.73498E-05	0.000103126	7.29552E-05	2.21076E-05	3.91435E-05	2.16792E-05	3.22248E-05	5.52214E-05	3.00183E-05	8.985E-06	1.12026E-08	3.8927E-07	3.4062E-08	4.34531E-07	0.43453077
3830003774185	383000	3774185	4.51217E-05	0.000112672	0.000112672	3.15324E-05	5.81833E-05	0.000104624	7.40154E-05	2.24289E-05	3.97124E-05	2.16189E-05	3.25715E-05	5.58241E-05	3.03459E-05	9.08306E-06	1.17432E-08	4.11E-07	3.5577E-08	4.5832E-07	0.45831977
3830103774185	383010	3774185	4.61236E-05	0.000115174	0.000115174	3.22326E-05	5.94751E-05	0.000106947	7.56589E-05	2.29269E-05	4.05941E-05	2.16641E-05	3.31593E-05	5.68513E-05	3.09043E-05	9.25019E-06	1.24171E-08	4.3826E-07	3.7523E-08	4.88201E-07	0.48820071
3830203774185	383020	3774185	4.71524E-05	0.000117743	0.000117743	3.29515E-05	6.08018E-05	0.000109333	7.73465E-05	2.34383E-05	4.14996E-05	2.17043E-05	3.37672E-05	5.79039E-05	3.14765E-05	9.42147E-06	1.31565E-08	4.685E-07	3.9679E-08	5.21335E-07	0.52133529
3830303774185	383030	3774185	4.87575E-05	0.000121751	0.000121751	3.40732E-05	6.28715E-05	0.000113055	7.99794E-05	2.42362E-05	4.29123E-05	2.19103E-05	3.4762E-05	5.96272E-05	3.24133E-05	9.70186E-06	1.41275E-08	5.0856E-07	4.2595E-08	5.6528E-07	0.56527979
3830403774185	383040	3774185	5.05727E-05	0.000126284	0.000126284	3.53418E-05	6.52122E-05	0.000117264	8.2957E-05	2.51385E-05	4.45099E-05	2.21715E-05	3.58975E-05	6.15882E-05	3.34793E-05	1.00209E-05	1.52608E-08	5.5599E-07	4.606E-08	6.17308E-07	0.61730819
3830503774185	383050	3774185	5.25172E-05	0.000131139	0.000131139	3.67006E-05	6.77196E-05	0.000121772	8.61467E-05	2.6105E-05	4.62213E-05	2.24579E-05	3.71183E-05	6.37019E-05	3.46283E-05	1.03649E-05	1.65651E-08	6.1147E-07	5.0118E-08	6.78148E-07	0.67814814
3830603774185	383060	3774185	5.46233E-05	0.000136399	0.000136399	3.81724E-05	7.04353E-05	0.000126656	8.96014E-05	2.71519E-05	4.80749E-05	2.27845E-05	3.84447E-05	6.5994E-05	3.58743E-05	1.07378E-05	1.80864E-08	6.7733E-07	5.4945E-08	7.50359E-07	0.75035947
3830703774185	383070	3774185	5.68694E-05	0.000142007	0.000142007	3.97421E-05	7.33316E-05	0.000131864	9.32858E-05	2.82684E-05	5.00517E-05	2.31412E-05	3.98665E-05	6.84473E-05	3.72079E-05	1.1137E-05	1.98644E-08	7.5581E-07	6.0707E-08	8.36386E-07	0.83638579
3830803774185	383080	3774185	5.91963E-05	0.000147818	0.000147818	4.13682E-05	7.63321E-05	0.000137259	9.71028E-05	2.94251E-05	5.20997E-05	2.3513E-05	4.13487E-05	7.0994E-05	3.85923E-05	1.15513E-05	2.19265E-08	8.4882E-07	6.7546E-08	9.38291E-07	0.93829082
3830903774185	383090	3774185	6.16525E-05	0.000153951	0.000153951	4.30847E-05	7.94993E-05	0.000142955	0.000101132	3.0646E-05	5.42614E-05	2.39149E-05	4.29112E-05	7.36936E-05	4.00598E-05	1.19906E-05	2.43717E-08	9.6152E-07	7.5842E-08	1.06174E-06	1.06173747
3831003774185	383100	3774185	6.41949E-05	0.0001603	0.0001603	4.48613E-05	8.27776E-05	0.00014885	0.000105302	3.19097E-05	5.6499E-05	2.43319E-05	4.4534E-05	7.64949E-05	4.15826E-05	1.24464E-05	2.72737E-08	1.0984E-06	8.5935E-08	1.21162E-06	1.21162169
3831103774185	383110	3774185	6.65595E-05	0.000166204	0.000166204	4.65138E-05	8.58267E-05	0.000154332	0.000109181	3.30851E-05	5.85802E-05	2.46384E-05	4.59558E-05	7.89653E-05	4.29255E-05	1.28483E-05	3.05106E-08	1.2551E-06	9.7482E-08	1.38309E-06	1.38309272
3831203774185	383120	3774185	6.90319E-05	0.000172378	0.000172378	4.82416E-05	8.90148E-05	0.000160065	0.000113236	3.43141E-05	6.07561E-05	2.497E-05	4.74329E-05	8.1529E-05	4.43191E-05	1.32655E-05	3.44855E-08	1.4528E-06	1.1208E-07	1.59934E-06	1.59934121
3831303774185	383130	3774185	7.20644E-05	0.00017995	0.00017995	5.03608E-05	9.29251E-05	0.000167097	0.000118211	3.58215E-05	6.34251E-05	2.55277E-05	4.92717E-05	8.47039E-05	4.6045E-05	1.37821E-05	3.99974E-08	1.7349E-06	1.3296E-07	1.90789E-06	1.90789043
3831403774185	383140	3774185	7.55009E-05	0.000188532	0.000188532	5.27623E-05	9.73564E-05	0.000175065	0.000123848	3.75297E-05	6.64496E-05	2.62813E-05	5.1417E-05	8.83287E-05	4.80154E-05	1.43718E-05	4.77995E-08	2.1477E-06	1.6334E-07	2.3588E-06	2.3587951
3831503774185	383150	3774185	7.93145E-05	0.000198054	0.000198054	5.54274E-05	0.000102274	0.000183908	0.000130104	3.94253E-05	6.9806E-05	2.70851E-05	5.4105E-05	9.31165E-05	5.06181E-05	1.51509E-05	5.92512E-08	2.7801E-06	2.0887E-07	3.04823E-06	3.04822917
3831603774185	383160	3774185	8.18999E-05	0.00020451	0.00020451	5.72342E-05	0.000105608	0.000189902	0.000134345	4.07105E-05	7.20815E-05	2.75725E-05	5.53258E-05	9.52812E-05	5.17948E-05	1.55031E-05	7.4731E-08	3.6704E-06	2.712E-07	4.0163E-06	4.01630493
3831560774185	383560	3774185	0.000188292	0.000470179	0.000470179	0.000131584	0.000242797	0.000436595	0.000308865	9.35953E-05	0.000165719	2.27895E-05	0.000117183	0.000204425	0.000111125	3.32617E-05	1.72478E-07	4.864E-06	1.2298E-07	5.15944E-06	5.15943955
3831580774185	383580	3774185	0.000180288	0.000450192	0.000450192	0.00012599	0.000232476	0.000418035	0.000295735	8.96166E-05	0.000158674	2.17595E-05	0.000113345	0.000197524	0.000107374	3.21388E-05	1.12275E-07	3.1553E-06	1.037E-07	3.37131E-06	3.37131482
3831590774185	383590	3774185	0.000176819	0.00044153	0.00044153	0.000123566	0.000228003	0.000409992	0.000290045	8.78924E-05	0.000155621	2.13626E-05	0.000111752	0.000194612	0.000105791	3.1665E-05	9.05283E-08	2.5384E-06	9.6252E-08	2.72516E-06	2.72516125
3831600774185	383600	3774185	0.000173932	0.000434321	0.000434321	0.000121549	0.00022428	0.000403298	0.000285309	8.64572E-05	0.00015308	2.10361E-05	0.000110516	0.00019232	0.000104545	3.12921E-05	7.60753E-08	2.1288E-06	8.9996E-08	2.29491E-06	2.29491186
3831603774185	383610	3774185	0.000171012	0.000427031	0.000427031	0.000119509	0.000220516	0.000396528	0.00028052	8.50061E-05	0.000150511	2.07346E-05	0.000109235	0.000189909	0.000103234	3.08998E-05	6.5476E-08	1.8288E-06	8.4475E-08	1.97878E-06	1.97877862
3831603774185	383620	3774185	0.000174449	0.000435612	0.000435612	0.00012191	0.000224947	0.000404497	0.000286157	8.67143E-05	0.000153535	2.08602E-05	0.000111973	0.000194527	0.000105745	3.16512E-05	6.11268E-08	1.706E-06	8.204E-08	1.84916E-06	1.84915879
3831603774185	383630	3774185	0.000178553	0.000445861	0.000445861	0.000124778	0.00023024	0.000414014	0.00029289	8.87545E-05	0.000157148	2.10411E-05	0.000115133	0.000199858	0.000108643	3.25186E-05	5.74493E-08	1.6021E-06	8.0046E-08	1.73958E-06	1.73958401
3831603774185	383640	3774185	0.000182663	0.000456123	0.000456123	0.00012765	0.000235539	0.000423543	0.000299631	9.07974E-05	0.000160765	2.1227E-05	0.000118268	0.00020513	0.000111508	3.33764E-05	5.39294E-08	1.5026E-06	7.8197E-08	1.63468E-06	1.63468163
3831603774185	383650	3774185	0.000186789	0.000466426	0.000466426	0.000130534	0.000240859	0.00043311	0.000306399	9.28483E-05	0.000164396	2.1428E-05	0.000121383	0.00021035	0.000114346	3.42259E-05	5.05693E-08	1.4075E-06	7.6486E-08	1.53452E-06	1.53451828
3831603774185	383660	3774185	0.000190963	0.00047685	0.00047685	0.000133451	0.000246242	0.000442789	0.000313247	9.49233E-05	0.00016807	2.1639E-05	0.000124478	0.000215529	0.000117161	3.50684E-05	4.74393E-08	1.3188E-06	7.4914E-08	1.44119E-06	1.4411902
3831603774185	383670	3774185	0.000192488	0.000480656	0.000480656	0.000134516	0.000248208	0.000446324	0.000315747	9.5681E-05	0.000169412	2.17093E-05	0.000125799	0.000217617	0.000118297	3.54082E-05	4.43253E-08	1.2309E-06	7.2826E-08	1.34802E-06	1.34801538
3831603774185	383680	3774185	0.000193053	0.000482069	0.000482069	0.000134912	0.000248937	0.000447635	0.000316675	9.59622E-05	0.000169909	2.17344E-05	0.000126432	0.000218525	0.00011879	3.5556E-05	4.15235E-08	1.1518E-06	7.0699E-08	1.26402E-06	1.26402159
3831603774185	383690	3774185	0.000192746	0.000481302	0.000481302	0.000134697	0.000248541	0.000446923	0.000316172	9.58095E-05	0.000169639	2.17194E-05	0.000126422	0.000218339	0.000118689	3.55256E-05	3.89964E-08	1.0806E-06	6.8556E-08	1.18812E-06	1.18811896
3837003774185	383700	3774185	0.000189719	0.000473743	0.000473743	0.000132581	0.000244638	0.000439904	0.000311206	9.43048E-05	0.000166975	2.15586E-05	0.000124574	0.000214994	0.000116871	3.49814E-05	3.6553E-08	1.0119E-06	6.5993E-08	1.11445E-06	1.1144526
3837103774185	383710	3774185	0.00018659	0.000465928	0.000465928	0.000130395	0.000240602	0.000432648	0.000306072	9.27492E-05	0.000164221	2.14028E-05	0.000122599	0.000211463	0.000114951	3.44068E-05	3.43543E-08	9.5014E-07	6.359E-08	1.04809E-06	1.04808659
3837203774185	383720	3774185	0.000182361	0.00045537	0.00045537	0.00012744	0.00023515	0.000422844	0.000299137	9.06474E-05	0.000160499	2.11918E-05	0.000119881	0.000206666	0.000112344	3.36264E-05	3.2281E-08	8.9197E-07	6.1115E-08	9.85365E-07	0.98536509
3837303774185	383730	3774185	0.000177729	0.000443803	0.000443803	0.000124202	0.000229177	0.000412103	0.000291538	8.83448E-05	0.000156422	2.09708E-05	0.000116851	0.000201369	0.000109464	3.27645E-05	3.03719E-08	8.3845E-07	5.8693E-08	9.27516E-07	0.92751645
3837403774185	383740	3774185	0.000173382	0.000432949	0.000432949	0.000121165	0.000223572	0.000402024	0.000284408	8.61841E-05	0.000152597	2.07597E-05	0.000113998	0.000196403	0.000106765	3.19565E-05	2.86384E-08	7.8985E-07	5.6451E-08	8.7494E-07	0.87494031
3837503774185	383750	3774185	0.000169633	0.000423587	0.000423587	0.000118545	0.000218738	0.000393331	0.000278258	8.43206E-05	0.000149297	2.05839E-05	0.000111536	0.000192133	0.000104443	3.12617E-05	2.70865E-08	7.4631E-07	5.4442E-08	8.27843E-07	0.82784291
3837603774185	383760	3774185	0.000166051	0.000414643	0.000414643	0.000116042	0.000214119	0.000385026	0.000272382	8.25402E-05	0.000146145	2.04181E-05	0.000109185	0.000188058	0.000102228	3.05987E-05	2.56657E-08	7.0646E-07	5.2559E-08	7.84687E-07	0.78468749
3837703774185	383770	3774185	0.000166703	0.00041627	0.00041627	0.000116497	0.000214959	0.000386537	0.000273452	8.28641E-05	0.000146718	2.05035E-05	0.000109612	0.000188763	0.000102611	3.07134E-05	2.47523E-08	6.807E-07	5.1649E-08	7.57101E-07	0.75710117
3837803774185	383780	3774185	0.000171405	0.000428012	0.000428012	0.000119783	0.000221023	0.00039744	0.000281165	8.52015E-05	0.000150857	2.08301E-05	0.000112707	0.000194051	0.000105486	3.15739E-05	2.41903E-08	6.6459E-07	5.1584E-08	7.40361E-07	0.74036099
3837903774185	383790	3774185	0.000176684	0.000441194	0.000441194	0.000123472	0.000227829	0.0040968	0.000289824	8.78254E-05	0.000155503	2.11767E-05	0.000116178	0.000199951	0.000108693	3.25338E-05	2.36158E-08	6.4805E-07	5.1606E-08	7.23269E-07	0.72326915
3838003774185	383800	3774185	0.000195822	0.000488982	0.000488982	0.000136846	0.000252507	0.000454055	0.000321217	9.73384E-05	0.000172346	2.24328E-05	0.000128839	0.000221429	0.000120368	3.60284E-05	2.35663E-08	6.4536E-07	5.4108E-08	7.23036E-07	0.72303582
3838103774185	383810	3774185	0.000215746	0.000538734	0.000538734	0.00015077	0.000278199	0.000500253	0.000353899	0.000107242	0.000189882	2.43721E-05	0.000141821	0.000243347	0.000132284	3.95948E-05	2.32086E-08	6.3396E-07	5.6902E-08	7.14071E-07	0.71407116
3838203774185	383820	3774185	0.000213565	0.000533287	0.000533287	0.000149245	0.000275386	0.000495195	0.000350321	0.000106158	0.000187962	2.54674E-05	0.000140274	0.000240572	0.000130775	3.91431E-05	2.25419E-08	6.112E-07	5.5907E-08	6.89645E-07	0.68964499
3838303774185	383830	3774185	0.000211092	0.000527113	0.000527113	0.000147518	0.000272198	0.000489463	0.000346265	0.000104929	0.000185786	2.54171E-05	0.0001385	0.000237456	0.000129081	3.86362E-05	2.18307E-08	5.8962E-07	5.4704E-08	6.66152E-07	0.66615239
3838403774185	383840	3774185	0.000208582	0.000520846	0.000520846	0.000145764	0.000268961	0.000483642	0.000342148	0.000103681	0.000183577	2.53568E-05	0.000136687	0.000234273	0.00012735	3.81182E-05	2.10843E-08	5.6852E-07	5.3541E-08	6.43147E-07	0.64314701
3838603774185	383860	3774185	0.000203794	0.000508888	0.000508888	0.000142417	0.000262787	0.000472539	0.000334293	0.000101301	0.000179362	2.52011E-05	0.00013322	0.000228203	0.000124051	3.71306E-05	1.97384E-08	5.3113E-07	5.1313E-08	6.02181E-07	0.60218082
3838703774185	383870	3774185	0.000201397	0.000502903	0.000502903	0.000140742	0.000259696	0.000466981	0.000330361	0.00010011	0.000177253	2.51207E-05	0.000131467	0.000225147	0.00012239	3.66334E-05	1.91167E-08	5.1389E-07	5.0259E-08	5.8327E-07	0.58327016
3838803774185	383880	3774185	0.000198994	0.000496904	0.000496904	0.000139063	0.000256598	0.000461411	0.000326421	9.89154E-05	0.000175138	2.50403E-05	0.000129708	0.000222082	0.000120724	3.61347E-05	1.85256E-08	4.9752E-07	4.9242E-08	5.65287E-07	0.56528694
3838903774185	383890	3774185	0.000196581	0.000490879	0.000490879	0.000137377	0.000253487	0.000455816	0.000322462	9.77159E-05	0.000173015	2.49599E-05	0.000127945	0.000219009	0.000119053	3.56347E-05	1.79623E-08	4.8192E-07	4.826E-08	5.48145E-07	0.54814544
3839003774185	383900	3774185	0.000194184	0.000484893	0.000484893	0.000135702	0.000250396	0.000450258	0.000318531	9.65244E-05	0.000170905	2.48695E-05	0.000126181	0.000215953	0.00011739	3.51375E-05	1.74121E-08	4.67E-07	4.7305E-08	5.3172E-07	0.53171994
3839103774185	383910	3774185	0.000191777	0.000478881	0.000478881	0.000134019	0.000247291	0.000444675	0.000314581	9.53276E-05	0.000168786	2.4774E-05	0.000124418	0.000212889	0.000115726	3.46389E-05	1.68432E-08	4.5231E-07	4.6371E-08	5.15522E-07	0.51552212
3829703774195	382970	3774195	4.30533E-05	0.000107507	0.000107507	3.0087E-05	5.55162E-05	9.98284E-05	7.06226E-05	2.14008E-05	3.7892E-05	2.15787E-05	3.1426E-05	5.38291E-05	2.92615E-05	8.75847E-06	1.01645E-08	3.5029E-07	3.1513E-08	3.91969E-07	0.39196888
3829803774195	382980	3774195	4.34681E-05	0.000108543	0.000108543	3.03768E-05	5.6051E-05	0.00010079	7.13029E-05	2.16069E-05	3.8257E-05	2.14631E-05	3.16219E-05	5.41772E-05	2.94507E-05	8.8151E-06	1.0577E-08	3.6679E-07	3.2655E-08	4.10017E-07	0.41001727
3829903774195	382990	3774195	4.39421E-05	0.000109727	0.000109727	3.07081E-05	5.66622E-05	0.000101889	7.20805E-05	2.18426E-05	3.86742E-05	2.13626E-05	3.1853E-05	5.45847E-05	2.96722E-05	8.8814E-06	1.10301E-08	3.8505E-07	3.3932E-08	4.30016E-07	0.43001594
3830003774195	383000	3774195	4.461E-05	0.000111395	0.000111395	3.11748E-05	5.75234E-05	0.000103438	7.31761E-05	2.21746E-05	3.9262E-05	2.13174E-05	3.22198E-05	5.52214E-05	3.00183E-05	8.985E-06	1.15658E-08	4.0678E-07	3.5481E-08	4.53831E-07	0.45383104
3830103774195	383010	3774195	4.55688E-05	0.000113789	0.000113789	3.18449E-05	5.87597E-05	0.000105661	7.47488E-05	2.26512E-05	4.01059E-05	2.13576E-05	3.27875E-05	5.62061E-05	3.05536E-05	9.14522E-06	1.222E-08	4.335E-07	3.7423E-08	4.83138E-07	0.48313823
3830203774195	383020	3774195	4.65653E-05	0.000116277	0.000116277	3.25412E-05	6.00447E-05	0.000107972	7.63834E-05	2.31465E-05	4.09829E-05	2.13928E-05	3.33754E-05	5.72248E-05	3.11073E-05	9.31097E-06	1.29365E-08	4.6309E-07	3.9575E-08	5.15596E-07	0.51559646
3830303774195	383030	3774195	4.8262E-05	0.000120514	0.000120514	3.37269E-05	6.22325E-05	0.000111906	7.91666E-05	2.39899E-05	4.24762E-05	2.1644E-05	3.44455E-05	5.90754E-05	3.21133E-05	9.61208E-06	1.39201E-08	5.0403E-07	4.2628E-08	5.60579E-07	0.56057909
3830403774195	383040	3774195	5.02226E-05	0.00012541	0.00012541	3.50971E-05	6.47607E-05	0.000116452	8.23827E-05	2.49645E-05	4.42018E-05	2.19655E-05	3.56915E-05	6.12316E-05	3.32855E-05	9.96292E-06	1.50891E-08	5.5344E-07	4.6332E-08	6.14861E-07	0.61486107
3830503774195	383050	3774195	5.23125E-05	0.000130628	0.000130628	3.65576E-05	6.74556E-05	0.000121298	8.58109E-05	2.60033E-05	4.60411E-05	2.23122E-05	3.70229E-05	6.35237E-05	3.45314E-05	1.03359E-05	1.64371E-08	6.1143E-07	5.069E-08	6.7856E-07	0.67855993
3830603774195	383060	3774195	5.45048E-05	0.000136103	0.000136103	3.80896E-05	7.02825E-05	0.000126381	8.9407E-05	2.7093E-05	4.79706E-05	2.2689E-05	3.84246E-05	6.5943E-05	3.58466E-05	1.07295E-05	1.7994E-08	6.7972E-07	5.5832E-08	7.53548E-07	0.75354796
3830703774195	383070	3774195	5.68586E-05	0.00014198	0.00014198	3.97345E-05	7.33177E-05	0.000131839	9.32681E-05	2.82631E-05	5.00423E-05	2.3106E-05	3.99419E-05	6.85577E-05	3.72679E-05	1.11549E-05	1.98225E-08	7.6161E-07	6.2024E-08	8.43458E-07	0.84345848
3830803774195	383080	3774195	5.90832E-05	0.00014735	0.00014735	4.12891E-05	7.61863E-05	0.000136997	9.69172E-05	2.93689E-05	5.20001E-05	2.34627E-05	4.13587E-05	7.10025E-05	3.85969E-05	1.15527E-05	2.18456E-08	8.5417E-07	6.902E-08	9.45032E-07	0.94503222
3830903774195	383090	3774195	6.1324E-05	0.000153131	0.000153131	4.2855E-05	7.90756E-05	0.000142193	0.000100593	3.04827E-05	5.39722E-05	2.38044E-05	4.27805E-05	7.34559E-05	3.99306E-05	1.19519E-05	2.41708E-08	9.6284E-07	7.7269E-08	1.06428E-06	1.06428022
3831003774195	383100	3774195	6.36993E-05	0.000159062	0.000159062	4.4515E-05	8.21386E-05	0.000147701	0.000104489	3.16634E-05	5.60629E-05	2.41661E-05	4.42576E-05	7.60111E-05	4.13196E-05	1.23677E-05	2.69159E-08	1.0941E-06	8.7301E-08	1.20832E-06	1.20832105
3831103774195	383110	3774195	6.59509E-05	0.000164684	0.000164684	4.60885E-05	8.50419E-05	0.000152921	0.000108183	3.27826E-05	5.80445E-05	2.44525E-05	4.56041E-05	7.83541E-05	4.25932E-05	1.27489E-05	3.00332E-08	1.247E-06	9.9076E-08	1.37613E-06	1.37612508
3831203774195	383120	3774195	6.82832E-05	0.000170508	0.000170508	4.77183E-05	8.80493E-05	0.000158329	0.000112008	3.39419E-05	6.00972E-05	2.4769E-05	4.69908E-05	8.07565E-05	4.38991E-05	1.31398E-05	3.38519E-08	1.4393E-06	1.1404E-07	1.58719E-06	1.58718935

			EGIODemolition	EGIOSite Grubbing / Prep	EGIOMass Grading / Excavation	EGIOMass Grading / Excavation	EGIODrainage / Utilities Trenching	EGIODrainage / Utilities Trenching	EGIOFoundations / Concrete Pads	EGIOFoundations / Concrete Pads	EGIOBuilding / Structure Construction	EGIOBuilding / Structure Construction	EGIOAsphalt Paving	EGIOArchitectural Coating	EGIOLandscaping or Other Finishing	EGIOWaterside Construction (Piles)	HIWaterside Construction (Landscaping)	HIWaterside Construction (Landscaping)	KMDemolition	KMSite Grubbing / Prep	KMMass Grading / Excavation
Unique Identifier	X (UTM)	Y (UTM)	2025	2025	2025	2026	2026	2027	2026	2027	2026	2027	2027	2027	2027	2027	2025	2026	2025	2025	2025
3831303774195	383130	3774195	0.001792693	0.00161768	0.004039473	0.004039473	0.001130485	0.001130485	0.002085957	0.002085957	0.003750939	0.003750939	0.002653565	0.000249747	0.00080411	0.001423749	0.000935909	0.000935909	0.000151896	0.000137067	0.000342267
3831403774195	383140	3774195	0.002243941	0.00202488	0.005056268	0.005056268	0.001415044	0.001415044	0.002611024	0.002611024	0.004695106	0.004695106	0.003321506	0.000312612	0.001006517	0.001782127	0.001037713	0.001037713	0.000159769	0.000144172	0.000360008
3831503774195	383150	3774195	0.002934878	0.00264836	0.006613156	0.006613156	0.001850754	0.001850754	0.00341499	0.00341499	0.006140787	0.006140787	0.004344239	0.00040887	0.001316436	0.002330866	0.001156266	0.001156266	0.000167995	0.000151594	0.000378543
3831603774195	383160	3774195	0.003903636	0.00352254	0.008796056	0.008796056	0.00246166	0.00246166	0.004542226	0.004542226	0.008167767	0.008167767	0.005778206	0.000543831	0.001750971	0.003100249	0.001274708	0.001274708	0.000175791	0.000158629	0.000396108
3835803774195	383580	3774195	0.000369644	0.00033356	0.000832917	0.000832917	0.0002331	0.0002331	0.000430113	0.000430113	0.000773423	0.000773423	0.000547151	5.14965E-05	0.000165803	0.000293569	0.000829171	0.000829171	0.00371577	0.003353017	0.008372738
3835903774195	383590	3774195	0.000351092	0.00031682	0.000791114	0.000791114	0.000221401	0.000221401	0.000408526	0.000408526	0.000734606	0.000734606	0.00051969	4.8912E-05	0.000157482	0.000278835	0.000786762	0.000786762	0.002959208	0.002670315	0.006667979
3836003774195	383600	3774195	0.000334521	0.00030186	0.000753776	0.000753776	0.000210951	0.000210951	0.000389245	0.000389245	0.000699935	0.000699935	0.000495162	4.66035E-05	0.000150049	0.000265675	0.000749444	0.000749444	0.002456788	0.002216943	0.005535875
3836103774195	383610	3774195	0.000319067	0.00028792	0.000718954	0.000718954	0.000201206	0.000201206	0.000371263	0.000371263	0.0006676	0.0006676	0.000472287	4.44505E-05	0.000143117	0.000253402	0.000715012	0.000715012	0.002087407	0.001883623	0.00470355
3836203774195	383620	3774195	0.000310221	0.00027994	0.000699021	0.000699021	0.000195628	0.000195628	0.00036097	0.00036097	0.00064909	0.00064909	0.000459193	4.32181E-05	0.000139149	0.000246376	0.000695425	0.000695425	0.001926951	0.001738832	0.004341995
3836303774195	383630	3774195	0.00030239	0.00027287	0.000681374	0.000681374	0.000190689	0.000190689	0.000351857	0.000351857	0.000632704	0.000632704	0.0004476	4.21271E-05	0.000135636	0.000240156	0.000678296	0.000678296	0.001798352	0.001622787	0.004052224
3836403774195	383640	3774195	0.000295042	0.00026624	0.000664817	0.000664817	0.000186055	0.000186055	0.000343307	0.000343307	0.00061733	0.00061733	0.000436724	4.11034E-05	0.000132341	0.000234321	0.000662547	0.000662547	0.001681847	0.001517656	0.003789702
3836503774195	383650	3774195	0.000288338	0.00026019	0.000649712	0.000649712	0.000181828	0.000181828	0.000335507	0.000335507	0.000603304	0.000603304	0.000426801	4.01696E-05	0.000129334	0.000228997	0.000648606	0.000648606	0.001577304	0.001423319	0.003554136
3836603774195	383660	3774195	0.000281832	0.00025432	0.000635051	0.000635051	0.000177725	0.000177725	0.00032736	0.00032736	0.000589691	0.000589691	0.000417171	3.92631E-05	0.000126415	0.00022383	0.000635363	0.000635363	0.00147593	0.001331842	0.003325711
3836703774195	383670	3774195	0.000273851	0.00024712	0.000617068	0.000617068	0.000172692	0.000172692	0.00031865	0.00031865	0.000572992	0.000572992	0.000405358	3.81513E-05	0.000122836	0.000217491	0.000618441	0.000618441	0.001366289	0.001232905	0.003078657
3836803774195	383680	3774195	0.000265709	0.00023977	0.000598722	0.000598722	0.000167558	0.000167558	0.000309176	0.000309176	0.000555956	0.000555956	0.000393306	3.7017E-05	0.000119184	0.000211025	0.000601027	0.000601027	0.001266211	0.001142597	0.002853151
3836903774195	383690	3774195	0.000257687	0.00023253	0.000580645	0.000580645	0.000162499	0.000162499	0.000299841	0.000299841	0.000539171	0.000539171	0.000381431	3.58994E-05	0.000115585	0.000204654	0.000583851	0.000583851	0.001176728	0.00106185	0.002651519
3837003774195	383700	3774195	0.00024905	0.00022474	0.000561183	0.000561183	0.000157052	0.000157052	0.000289791	0.000289791	0.000521098	0.000521098	0.000368646	3.46961E-05	0.000111711	0.000197794	0.000564993	0.000564993	0.001091018	0.000984507	0.002458388
3837103774195	383710	3774195	0.00024083	0.00021732	0.000542662	0.000542662	0.000151869	0.000151869	0.000280227	0.000280227	0.0005039	0.0005039	0.000356479	3.3551E-05	0.000108024	0.000191266	0.000547151	0.000547151	0.001014774	0.000915706	0.002286588
3837203774195	383720	3774195	0.000232503	0.0002098	0.000523899	0.000523899	0.000146618	0.000146618	0.000270538	0.000270538	0.000486478	0.000486478	0.000344154	3.23909E-05	0.000104289	0.000184653	0.000528912	0.000528912	0.000943694	0.000851565	0.002126423
3837303774195	383730	3774195	0.000224296	0.0002024	0.000505405	0.000505405	0.000141442	0.000141442	0.000260988	0.000260988	0.000469304	0.000469304	0.00033205	3.12475E-05	0.000100608	0.000178134	0.000510974	0.000510974	0.00087761	0.000791933	0.001977516
3837403774195	383740	3774195	0.000216536	0.0001954	0.00048792	0.00048792	0.000136549	0.000136549	0.000251958	0.000251958	0.000453068	0.000453068	0.000320519	3.01665E-05	9.71268E-05	0.000171972	0.000494163	0.000494163	0.000818187	0.000738111	0.001843619
3837503774195	383750	3774195	0.000209504	0.00018905	0.000472075	0.000472075	0.000132115	0.000132115	0.000243777	0.000243777	0.000438356	0.000438356	0.00031011	2.91869E-05	9.39728E-05	0.000166387	0.000479128	0.000479128	0.000767091	0.000692204	0.001728486
3837603774195	383760	3774195	0.000202801	0.000183	0.000456971	0.000456971	0.000127888	0.000127888	0.000235977	0.000235977	0.00042433	0.00042433	0.000300188	2.8253E-05	9.09661E-05	0.000161063	0.000464885	0.000464885	0.00072107	0.000650675	0.001624785
3837703774195	383770	3774195	0.000198402	0.00017903	0.000447058	0.000447058	0.000125113	0.000125113	0.000230858	0.000230858	0.000415125	0.000415125	0.00029376	2.76401E-05	8.89928E-05	0.00015757	0.000456115	0.000456115	0.000692465	0.000624863	0.001560331
3837803774195	383780	3774195	0.000195918	0.00017679	0.000441463	0.000441463	0.000123547	0.000123547	0.00022796	0.00022796	0.00040993	0.00040993	0.000290001	2.72942E-05	8.7879E-05	0.000155597	0.000452261	0.000452261	0.000676397	0.000610363	0.001524123
3837903774195	383790	3774195	0.000193441	0.00017456	0.000435881	0.000435881	0.000121985	0.000121985	0.000225086	0.000225086	0.000404746	0.000404746	0.000286334	2.69491E-05	8.67678E-05	0.00015363	0.000448835	0.000448835	0.000658537	0.000594247	0.00148388
3838003774195	383800	3774195	0.000194922	0.00017589	0.000439216	0.000439216	0.000122919	0.000122919	0.000226808	0.000226808	0.000407844	0.000407844	0.000288525	2.71553E-05	8.74318E-05	0.000154806	0.000456543	0.000456543	0.000652072	0.000588414	0.001469314
3838103774195	383810	3774195	0.00019839	0.00017902	0.000447031	0.000447031	0.000125106	0.000125106	0.000230844	0.000230844	0.0004151	0.0004151	0.000293659	2.76384E-05	8.89874E-05	0.00015756	0.000466662	0.000466662	0.000630488	0.000568937	0.001420678
3838203774195	383820	3774195	0.000195602	0.00017651	0.00044075	0.00044075	0.00012344	0.00012344	0.0002276	0.0002276	0.00040926	0.00040926	0.00028953	2.72501E-05	8.77371E-05	0.000155346	0.00047195	0.00047195	0.000598535	0.000540103	0.001348679
3838303774195	383830	3774195	0.000190857	0.00017222	0.000430057	0.000430057	0.000120355	0.000120355	0.000222079	0.000222079	0.000399338	0.000399338	0.000282508	2.6589E-05	8.56085E-05	0.000151577	0.000472435	0.000472435	0.000572271	0.000516403	0.001289498
3838403774195	383840	3774195	0.000186099	0.00016793	0.000419337	0.000419337	0.000117355	0.000117355	0.000216543	0.000216543	0.000389384	0.000389384	0.000275466	2.59262E-05	8.34746E-05	0.000147799	0.000465678	0.000465678	0.000547613	0.000494152	0.001233935
3838603774195	383860	3774195	0.000176859	0.00015959	0.000398516	0.000398516	0.000111529	0.000111529	0.000205791	0.000205791	0.000370051	0.000370051	0.000261789	2.46389E-05	7.93299E-05	0.000140461	0.000445409	0.000445409	0.000506516	0.000457067	0.00114133
3838703774195	383870	3774195	0.000172478	0.00015564	0.000388644	0.000388644	0.000108766	0.000108766	0.000200693	0.000200693	0.000360883	0.000360883	0.000255303	2.40286E-05	7.73647E-05	0.000136981	0.00043568 7	0.000435687	0.00048782	0.000440197	0.001099204
3838803774195	383880	3774195	0.000168258	0.00015183	0.000379134	0.000379134	0.000106104	0.000106104	0.000195782	0.000195782	0.000352053	0.000352053	0.00024957	2.34406E-05	7.54717E-05	0.000133629	0.000426251	0.000426251	0.000470158	0.000424258	0.001059405
3838903774195	383890	3774195	0.000164187	0.00014816	0.000369961	0.000369961	0.000103537	0.000103537	0.000191046	0.000191046	0.000343535	0.000343535	0.00024303 1	2.28735E-05	7.36457E-05	0.000130396	0.000417179	0.000417179	0.000453384	0.000409123	0.00102161
3839003774195	383900	3774195	0.000160241	0.0001446	0.000361071	0.000361071	0.000101049	0.000101049	0.000186455	0.000186455	0.00033528	0.00033528	0.00023719	2.23238E-05	7.18759E-05	0.000127263	0.00040798	0.00040798	0.000437704	0.000394973	0.000986277
3839103774195	383910	3774195	0.000156415	0.00014114	0.000352449	0.000352449	9.86362E-05	9.86362E-05	0.000182002	0.000182002	0.000327274	0.000327274	0.000231527	2.17908E-05	7.01597E-05	0.000124224	0.00039626	0.00039626	0.000422817	0.000381539	0.000952732
3829703774205	382970	3774205	0.000306353	0.00027645	0.000690305	0.000690305	0.000193188	0.000193188	0.000356469	0.000356469	0.000640997	0.000640997	0.000453467	4.26793E-05	0.000137414	0.000243304	0.000324287	0.000324287	7.59749E-05	6.85579E-05	0.000171194
3829803774205	382980	3774205	0.000323168	0.00029162	0.000728194	0.000728194	0.000203792	0.000203792	0.000376035	0.000376035	0.00067618	0.00067618	0.000478357	4.50218E-05	0.000144957	0.000256659	0.000336071	0.000336071	7.74732E-05	6.99098E-05	0.00017457
3829903774205	382990	3774205	0.000341935	0.00030855	0.000770481	0.000770481	0.000215627	0.000215627	0.000397872	0.000397872	0.000715447	0.000715447	0.000506136	4.76363E-05	0.000153375	0.000271563	0.000348886	0.000348886	7.91266E-05	7.14019E-05	0.000178296
3830003774205	383000	3774205	0.000363991	0.00032846	0.00082018	0.00082018	0.000229535	0.000229535	0.000423536	0.000423536	0.000761596	0.000761596	0.000538783	5.0709E-05	0.000163268	0.00028908	0.000363493	0.000363493	8.12039E-05	7.32763E-05	0.000182977
3830103774205	383010	3774205	0.000390852	0.00035269	0.000880706	0.000880706	0.000246474	0.000246474	0.000454791	0.000454791	0.000817798	0.000817798	0.000578543	5.44511E-05	0.000175316	0.000310413	0.000380733	0.000380733	8.39377E-05	7.57433E-05	0.000189137
3830203774205	383020	3774205	0.000420817	0.00037973	0.000948226	0.000948226	0.00026537	0.00026537	0.000489658	0.000489658	0.000880495	0.000880495	0.000622898	5.86257E-05	0.000188757	0.000334211	0.000399257	0.000399257	8.68149E-05	7.83395E-05	0.00019562
3830303774205	383030	3774205	0.00046315	0.00041793	0.001043615	0.001043615	0.000292065	0.000292065	0.000538916	0.000538916	0.000969071	0.000969071	0.00068556	6.45233E-05	0.000207745	0.000367831	0.00042434 7	0.00042434 7	9.14887E-05	8.25571E-05	0.000206151
3830403774205	383040	3774205	0.000515398	0.00046508	0.001161344	0.001161344	0.000325013	0.000325013	0.000599711	0.000599711	0.001078391	0.001078391	0.000762897	7.18021E-05	0.000231181	0.000409326	0.000453704	0.000453704	9.68907E-05	8.74317E-05	0.000218324
3830503774205	383050	3774205	0.000577578	0.00052119	0.001301455	0.001301455	0.000364225	0.000364225	0.000672063	0.000672063	0.001208494	0.001208494	0.000854937	8.04647E-05	0.000259072	0.00045871	0.000486598	0.000486598	0.000102585	9.25703E-05	0.000231155
3830603774205	383060	3774205	0.00065061	0.00058709	0.001466018	0.001466018	0.000410279	0.000410279	0.000757042	0.000757042	0.001361303	0.001361303	0.00096304	9.06391E-05	0.00029183	0.000516711	0.000522822	0.000522822	0.000108304	9.77305E-05	0.00024404
3830703774205	383070	3774205	0.00073958	0.00066738	0.001666494	0.001666494	0.000466384	0.000466384	0.000860566	0.000860566	0.001547458	0.001547458	0.001094734	0.000103034	0.000331738	0.000587371	0.00056401	0.00056401	0.000114189	0.000103041	0.000257302
3830803774205	383080	3774205	0.000838351	0.00075651	0.001889054	0.001889054	0.00052867	0.00052867	0.000975495	0.000975495	0.001754122	0.001754122	0.001240936	0.000116794	0.000376041	0.000665814	0.00060403	0.00060403	0.00011977	0.000108078	0.000269878
3830903774205	383090	3774205	0.000953465	0.00086038	0.002148441	0.002148441	0.000601262	0.000601262	0.001109441	0.001109441	0.001994981	0.001994981	0.00141133	0.000132831	0.000427676	0.000757238	0.000651921	0.000651921	0.000125328	0.000113092	0.0002824
3831003774205	383100	3774205	0.001093674	0.0009869	0.002464373	0.002464373	0.000689678	0.000689678	0.001272586	0.001272586	0.002288347	0.002288347	0.001618868	0.000152364	0.000490566	0.000868591	0.00070253	0.00070253	0.000131142	0.000118339	0.000295501
3831103774205	383110	3774205	0.001261794	0.00113861	0.002843198	0.002843198	0.000795696	0.000795696	0.001468209	0.001468209	0.002640113	0.002640113	0.001867722	0.000175786	0.000565976	0.001002111	0.000756993	0.000756993	0.000137063	0.000123682	0.000308844
3831203774205	383120	3774205	0.001474056	0.00133015	0.003321487	0.003321487	0.00092955	0.00092955	0.001715194	0.001715194	0.003084238	0.003084238	0.002181914	0.000205357	0.000661186	0.001170688	0.000817943	0.000817943	0.000143313	0.000129322	0.000322926
3831303774205	383130	3774205	0.001770339	0.00159751	0.003989102	0.003989102	0.001116388	0.001116388	0.002059946	0.002059946	0.003704166	0.003704166	0.002620475	0.000246633	0.000794083	0.001405995	0.000892674	0.000892674	0.000150243	0.000135575	0.000338542
3831403774205	383140	3774205	0.002196779	0.00198232	0.004949998	0.004949998	0.001385304	0.001385304	0.002556146	0.002556146	0.004596426	0.004596426	0.003251696	0.000306042	0.000985363	0.001744671	0.000983298	0.000983298	0.000157788	0.000142384	0.000355543
3831503774205	383150	3774205	0.002838572	0.00256146	0.00639615	0.00639615	0.001790023	0.001790023	0.00330293	0.00330293	0.005939282	0.005939282	0.004201686	0.000395453	0.001273238	0.002254381	0.001087688	0.001087688	0.000165673	0.000149499	0.00037331
3831603774205	383160	3774205	0.003724055	0.00336049	0.008391407	0.008391407	0.002348415	0.002348415	0.004333268	0.004333268	0.007792021	0.007792021	0.005512388	0.000518813	0.001670421	0.002957627	0.001190888	0.001190888	0.000173218	0.000156307	0.000390311
3835703774205	383570	3774205	0.000385659	0.00034801	0.000869004	0.000869004	0.000243199	0.000243199	0.000448748	0.000448748	0.000806932	0.000806932	0.000570856	5.37277E-05	0.000172987	0.000306288	0.000831852	0.000831852	0.004052936	0.003657267	0.009132473
3835803774205	383580	3774205	0.000365286	0.00032962	0.000823099	0.000823099	0.000230352	0.000230352	0.00042504 3	0.00042504 3	0.000764306	0.000764306	0.000540701	5.08895E-05	0.000163849	0.000290109	0.00078792	0.00078792	0.003138318	0.002831938	0.007071566
3835903774205	383590	3774205	0.000346871	0.00031301	0.000781605	0.000781605	0.00021874	0.00021874	0.000403616	0.000403616	0.000725776	0.000725776	0.000513443	4.8324E-05	0.000155589	0.000275484	0.000748714	0.000748714	0.002542331	0.002294135	0.00572863
3836003774205	383600	3774205	0.00033036	0.000298	0.000744119	0.000744119	0.000208249	0.000208249	0.000384258	0.000384258	0.000690968	0.000690968	0.000488818	4.60064E-05	0.000148127	0.000262271	0.000713759	0.000713759	0.00213159	0.001923493	0.004803108
3836103774205	383610	3774205	0.000314752	0.00028402	0.000709229	0.000709229	0.000198485	0.000198485	0.000366241	0.000366241	0.00065857	0.00065857	0.000465899	4.38493E-05	0.000141181	0.000249974	0.000681484	0.000681484	0.001827296	0.001648906	0.004117444
3836203774205	383620	3774205	0.000305887	0.00027603	0.000689256	0.000689256	0.000192895	0.000192895	0.000355927	0.000355927	0.000640023	0.000640023	0.000452778	4.26144E-05	0.000137205	0.000242934	0.000663261	0.000663261	0.001694245	0.001528844	0.003817639
3836303774205	383630	3774205	0.000298122	0.00026902	0.000671757	0.000671757	0.000187998	0.000187998	0.000346891	0.000346891	0.000623774	0.000623774	0.000441283	4.15325E-05	0.000133722	0.000236767	0.000647465	0.000647465	0.001587726	0.001432724	0.00357762
3836403774205	383640	3774205	0.000290881	0.00026248	0.000655442	0.000655442	0.000183432	0.000183432	0.000338466	0.000338466	0.000608625	0.000608625	0.000430565	4.05238E-05	0.000130474	0.000231016	0.000632969	0.000632969	0.001494936	0.001348992	0.003368536
3836503774205	383650	3774205	0.000284375	0.00025661	0.000640781	0.000640781	0.000179329	0.000179329	0.000330895	0.000330895	0.00059511	0.00059511	0.00042093 5	3.96174E-05	0.000127556	0.000225849	0.000620297	0.000620297	0.00141363	0.001275624	0.003185331
3836603774205	383660	3774205	0.000278036	0.00025089	0.000626497	0.000626497	0.000175331	0.000175331	0.000323519	0.000323519	0.000581747	0.000581747	0.000411551	3.87342E-05	0.000124713	0.000220815	0.000608259	0.000608259	0.001334802	0.001204492	0.003007708
3836703774205	383670	3774205	0.000270264	0.00024388	0.000608985	0.000608985	0.00017043	0.00017043	0.000314476	0.000314476	0.000565486	0.000565486	0.000400047	3.76515E-05	0.000121226	0.000214642	0.000592748	0.000592748	0.001243958	0.001122516	0.002803009
3836803774205	383680	3774205	0.000262277	0.00023667	0.000590988	0.000590988	0.000165394	0.000165394	0.000305183	0.000305183	0.000548775	0.000548775	0.000388225	3.65389E-05	0.000117644	0.000208299	0.000576603	0.000576603	0.001158212	0.001045141	0.002609797
3836903774205	383690	3774205	0.000254404	0.00022957	0.000573248	0.000573248	0.000160429	0.000160429	0.000296021	0.000296021	0.000532301	0.000532301	0.000376571	3.5442E-05	0.000114113	0.000202046	0.000560632	0.000560632	0.001080518	0.000975032	0.002434729
3837003774205	383700	3774205	0.000245844	0.00022184	0.00055396	0.00055396	0.000155031	0.000155031	0.000286061	0.000286061	0.000514392	0.000514392	0.000363901	3.42495E-05	0.000110273	0.000195248	0.000542805	0.000542805	0.001003904	0.000905898	0.002262096
3837103774205	383710	3774205	0.00023772	0.00021451	0.000535654	0.000535654	0.000149908	0.000149908	0.000276608	0.000276608	0.000497393	0.000497393	0.000351876	3.31177E-05	0.000106629	0.000188796	0.000525962	0.000525962	0.000935874	0.000844509	0.002108804
3837203774205	383720	3774205	0.000229525	0.00020712	0.000517187	0.000517187	0.00014474	0.00014474	0.000267072	0.000267072	0.000480245	0.000480245	0.00033974 5	3.1976E-05	0.000102953	0.000182287	0.000508849	0.000508849	0.000871384	0.000786315	0.001963488
3837303774205	383730	3774205	0.000221466	0.00019985	0.000499029	0.000499029	0.000139658	0.000139658	0.000257696	0.000257696	0.000463384	0.000463384	0.000327817	3.08533E-05	9.93384E-05	0.000175887	0.000492053	0.000492053	0.000811478	0.000732257	0.001828501
3837403774205	383740	3774205	0.00021385	0.00019297	0.000481867	0.000481867	0.000134855	0.000134855	0.000248833	0.000248833	0.000447448	0.000447448	0.000316543	2.97922E-05	9.5922E-05	0.000169838	0.000476305	0.000476305	0.000757917	0.000683925	0.001707813
3837503774205	383750	3774205	0.000207248	0.00018702	0.000466991	0.000466991	0.000130692	0.000130692	0.000241151	0.000241151	0.000433635	0.000433635	0.00030677	2.88725E-05	9.29608E-05	0.000164595	0.000462871	0.000462871	0.000714569	0.000644809	0.001610137
3837603774205	383760	3774205	0.000200944	0.00018133	0.000452788	0.000452788	0.000126717	0.000126717	0.000233817	0.000233817	0.000420446	0.000420446	0.00029744	2.79944E-05	9.01334E-05	0.000159589	0.000450104	0.000450104	0.000675352	0.000609421	0.001521769

			KMMass Grading / Excavation	KMDrainage / Utilities Trenching	KMFoundations / Concrete Pads	KMBuilding / Structure Construction	KMAsphalt Paving	KMArchitectural Coating	KMLandscaping or Other Finishing	KMWaterside Construction (Piles)	EWNDemolition	EWNSite Grubbing / Prep	EWNDrainage / Utilities Trenching	EWNDrainage / Utilities Trenching	EWNDrainage / Utilities Trenching	EWNFoundations / Concrete Pads	EWNBuilding / Structure Construction	EWNAsphalt Paving	EWNLandscaping or Other Finishing	EWNWaterside Construction (Piles)	ISDemolition
Unique Identifier	X (UTM)	Y (UTM)	2026	2026	2026	2026	2026	2026	2026	2026	2027	2027	2027	2028	2029	2029	2029	2029	2029	2029	2027
3831303774195	383130	3774195	0.000342267	7.37438E-05	0.000176745	0.000327839	0.000224838	2.11613E-05	6.81328E-05	0.000120635	4.93885E-05	6.65898E-05	8.07938E-05	8.07938E-05	8.07938E-05	5.74679E-05	0.00010008	7.31054E-05	2.21531E-05	3.84422E-05	0.001111563
3831403774195	383140	3774195	0.000360008	7.75662E-05	0.000185906	0.000344832	0.000236492	2.22581E-05	7.16644E-05	0.000126888	5.1036E-05	6.8811E-05	8.34889E-05	8.34889E-05	8.34889E-05	5.93849E-05	0.000103419	7.5544E-05	2.28921E-05	3.97246E-05	0.001399454
3831503774195	383150	3774195	0.000378543	8.15595E-05	0.000195477	0.000362585	0.000248668	2.3404E-05	7.53539E-05	0.000133421	5.32624E-05	7.1813E-05	8.71312E-05	8.71312E-05	8.71312E-05	6.19756E-05	0.00010793	7.88397E-05	2.38908E-05	4.14576E-05	0.001831725
3831603774195	383160	3774195	0.000396108	8.53442E-05	0.000204548	0.000379411	0.000260207	2.44901E-05	7.88506E-05	0.000139612	5.47547E-05	7.3825E-05	8.95724E-05	8.95724E-05	8.95724E-05	6.3712E-05	0.000110954	8.10485E-05	2.45602E-05	4.26191E-05	0.0024386
3835803774195	383580	3774195	0.008372738	0.001803962	0.004323627	0.008019789	0.005500124	0.000517659	0.001666704	0.002951047	4.32045E-05	5.82519E-05	7.06775E-05	7.06775E-05	7.06775E-05	5.02722E-05	8.75489E-05	6.39517E-05	1.93793E-05	3.36288E-05	0.001409679
3835903774195	383590	3774195	0.006667979	0.001436661	0.0034433	0.006386893	0.004380253	0.000412259	0.001327349	0.002350189	4.20823E-05	5.67389E-05	6.88417E-05	6.88417E-05	6.88417E-05	4.89665E-05	8.52749E-05	6.22907E-05	1.8876E-05	3.27553E-05	0.001272479
3836003774195	383600	3774195	0.005535875	0.001192741	0.00285869	0.005302513	0.003636564	0.000342265	0.001101989	0.001951169	4.11869E-05	5.55317E-05	6.7377E-05	6.7377E-05	6.7377E-05	4.79246E-05	8.34606E-05	6.09653E-05	1.84743E-05	3.20584E-05	0.001158749
3836103774195	383610	3774195	0.00470355	0.001013411	0.002428882	0.004505274	0.003089802	0.000290805	0.000936304	0.001657808	4.03691E-05	5.44291E-05	6.60392E-05	6.60392E-05	6.60392E-05	4.69731E-05	8.18034E-05	5.97549E-05	1.81075E-05	3.14219E-05	0.001059918
3836203774195	383620	3774195	0.004341995	0.000935512	0.002242178	0.00415896	0.002852294	0.000268451	0.000864331	0.001530375	4.0596E-05	5.47349E-05	6.64103E-05	6.64103E-05	6.64103E-05	4.7237E-05	8.22631E-05	6.00906E-05	1.82093E-05	3.15984E-05	0.001001815
3836303774195	383630	3774195	0.004052224	0.000873079	0.002092542	0.003881404	0.002661941	0.000250536	0.000806649	0.001428243	4.09601E-05	5.52259E-05	6.7006E-05	6.7006E-05	6.7006E-05	4.76607E-05	8.30009E-05	6.06296E-05	1.83726E-05	3.18819E-05	0.000951364
3836403774195	383640	3774195	0.003789702	0.000816517	0.001956977	0.003629949	0.002489488	0.000234305	0.00075439	0.001335715	4.13899E-05	5.58053E-05	6.7709E-05	6.7709E-05	6.7709E-05	4.81608E-05	8.38718E-05	6.12657E-05	1.85654E-05	3.22164E-05	0.000905414
3836503774195	383650	3774195	0.003554136	0.000765762	0.001835332	0.003404313	0.002334742	0.00021974	0.000707498	0.001252687	4.1939E-05	5.65458E-05	6.86074E-05	6.86074E-05	6.86074E-05	4.87998E-05	8.49846E-05	6.20786E-05	1.88117E-05	3.26438E-05	0.000864334
3836603774195	383660	3774195	0.003325711	0.000716547	0.001717375	0.003185517	0.002184688	0.000205618	0.000662027	0.001172177	4.253E-05	5.73425E-05	6.95741E-05	6.95741E-05	6.95741E-05	4.94874E-05	8.61821E-05	6.29533E-05	1.90768E-05	3.31038E-05	0.000825642
3836703774195	383670	3774195	0.003078657	0.000663317	0.001589799	0.002948878	0.002022397	0.000190343	0.000612847	0.001085101	4.26494E-05	5.75035E-05	6.97694E-05	6.97694E-05	6.97694E-05	4.96263E-05	8.6424E-05	6.313E-05	1.91303E-05	3.31967E-05	0.000782384
3836803774195	383680	3774195	0.002853151	0.00061473	0.001473349	0.002732878	0.00187426	0.000176401	0.000567958	0.001005619	4.26195E-05	5.74632E-05	6.97206E-05	6.97206E-05	6.97206E-05	4.95916E-05	8.63635E-05	6.30859E-05	1.91169E-05	3.31735E-05	0.000740481
3836903774195	383690	3774195	0.002651519	0.000571288	0.001369227	0.002539746	0.001741806	0.000163935	0.00052782	0.000934552	4.25001E-05	5.73023E-05	6.95253E-05	6.95253E-05	6.95253E-05	4.94526E-05	8.61216E-05	6.29092E-05	1.90634E-05	3.30806E-05	0.000700942
3837003774195	383700	3774195	0.002458388	0.000529676	0.001269495	0.002354756	0.001614936	0.000151994	0.000489375	0.000866481	4.20703E-05	5.67228E-05	6.88222E-05	6.88222E-05	6.88222E-05	4.89526E-05	8.52507E-05	6.2273E-05	1.88706E-05	3.2746E-05	0.000660978
3837103774195	383710	3774195	0.002286588	0.000492661	0.001180779	0.002190198	0.00150208	0.000141372	0.000455176	0.000805929	4.16525E-05	5.61595E-05	6.81387E-05	6.81387E-05	6.81387E-05	4.84664E-05	8.4404E-05	6.16545E-05	1.86832E-05	3.24208E-05	0.00062431
3837203774195	383720	3774195	0.002126423	0.000458152	0.001098071	0.002036785	0.001396866	0.00013147	0.000423293	0.000749477	4.10854E-05	5.53949E-05	6.7211E-05	6.7211E-05	6.7211E-05	4.78065E-05	8.32549E-05	6.08151E-05	1.84288E-05	3.19794E-05	0.000588806
3837303774195	383730	3774195	0.001977516	0.000426069	0.001021176	0.001894155	0.001299048	0.000122263	0.000393651	0.000696993	4.04647E-05	5.45579E-05	6.61955E-05	6.61955E-05	6.61955E-05	4.70842E-05	8.1997E-05	5.98962E-05	1.81504E-05	3.14962E-05	0.0005552
3837403774195	383740	3774195	0.001843619	0.00039722	0.000952033	0.001765902	0.00121109	0.000113985	0.000366997	0.0006498	3.98916E-05	5.37853E-05	6.52581E-05	6.52581E-05	6.52581E-05	4.64174E-05	8.08358E-05	5.9048E-05	1.78933E-05	3.10502E-05	0.000524435
3837503774195	383750	3774195	0.001728486	0.000372414	0.000892579	0.001655622	0.001135457	0.000106867	0.000344078	0.00060922	3.94618E-05	5.32058E-05	6.4555E-05	6.4555E-05	6.4555E-05	4.59173E-05	7.99649E-05	5.84119E-05	1.77006E-05	3.07157E-05	0.000497162
3837603774195	383760	3774195	0.001624785	0.000350071	0.000839028	0.001556292	0.001067335	0.000100455	0.000323435	0.00057267	3.90559E-05	5.26585E-05	6.3891E-05	6.3891E-05	6.3891E-05	4.5445E-05	7.91424E-05	5.7811E-05	1.75185E-05	3.03997E-05	0.000471907
3837703774195	383770	3774195	0.001560331	0.000336184	0.000805745	0.001494556	0.001024995	9.64701E-05	0.000310605	0.000549953	3.92589E-05	5.29322E-05	6.4223E-05	6.4223E-05	6.4223E-05	4.56812E-05	7.95536E-05	5.81114E-05	1.76095E-05	3.05577E-05	0.000454369
3837803774195	383780	3774195	0.001524123	0.000328383	0.000787047	0.001459875	0.00100121	9.42315E-05	0.000303397	0.000537191	4.00767E-05	5.40348E-05	6.55608E-05	6.55608E-05	6.55608E-05	4.66327E-05	8.12108E-05	5.93219E-05	1.79763E-05	3.11942E-05	0.000442932
3837903774195	383790	3774195	0.00148388	0.000319712	0.000766266	0.001421328	0.000974774	9.17434E-05	0.000295386	0.000523007	4.10138E-05	5.52983E-05	6.70938E-05	6.70938E-05	6.70938E-05	4.77232E-05	8.31098E-05	6.07091E-05	1.83967E-05	3.19237E-05	0.000431699
3838003774195	383800	3774195	0.001469314	0.000316573	0.000758744	0.001407375	0.000965205	9.08428E-05	0.000292486	0.000517873	4.40103E-05	5.93384E-05	7.19958E-05	7.19958E-05	7.19958E-05	5.12099E-05	8.91818E-05	6.51445E-05	1.97408E-05	3.4256E-05	0.00043069
3838103774195	383810	3774195	0.001420678	0.000306095	0.000733629	0.00136079	0.000933256	8.78358E-05	0.000282805	0.000500731	4.80932E-05	6.48433E-05	7.86749E-05	7.86749E-05	7.86749E-05	5.59607E-05	9.74553E-05	7.11881E-05	2.15721E-05	3.7434E-05	0.000431746
3838203774195	383820	3774195	0.001348679	0.000290582	0.000696449	0.001291826	0.000885959	8.33844E-05	0.000268472	0.000475354	4.82484E-05	6.50526E-05	7.89288E-05	7.89288E-05	7.89288E-05	5.61413E-05	9.77698E-05	7.14178E-05	2.16418E-05	3.75548E-05	0.000415331
3838303774195	383830	3774195	0.001289498	0.000277831	0.000665888	0.00123514	0.000847082	7.97254E-05	0.000256692	0.000454495	4.81111E-05	6.48675E-05	7.87042E-05	7.87042E-05	7.87042E-05	5.59815E-05	9.74916E-05	7.12146E-05	2.15802E-05	3.74479E-05	0.000398958
3838403774195	383840	3774195	0.001233935	0.00026586	0.000637196	0.001181919	0.000810583	7.62901E-05	0.000245631	0.000434912	4.78783E-05	6.45536E-05	7.83233E-05	7.83233E-05	7.83233E-05	5.57106E-05	9.70199E-05	7.087E-05	2.14758E-05	3.72667E-05	0.000383408
3838603774195	383860	3774195	0.00114133	0.000245907	0.000589376	0.001093218	0.0007497S	7.05647E-05	0.000227197	0.000402272	4.73829E-05	6.38856E-05	7.75129E-05	7.75129E-05	7.75129E-05	5.51341E-05	9.60159E-05	7.01366E-05	2.12535E-05	3.68811E-05	0.000354488
3838703774195	383870	3774195	0.001099204	0.000236831	0.000567622	0.001052868	0.000722077	6.79602E-05	0.000218811	0.000387425	4.71381E-05	6.35556E-05	7.71125E-05	7.71125E-05	7.71125E-05	5.48494E-05	9.552E-05	6.97744E-05	2.11438E-05	3.66906E-05	0.000341195
3838803774195	383880	3774195	0.001059405	0.000228256	0.00054707	0.001014747	0.000695933	6.54995E-05	0.000210889	0.000373397	4.68994E-05	6.32337E-05	7.67219E-05	7.67219E-05	7.67219E-05	5.45716E-05	9.50362E-05	6.9421E-05	2.10367E-05	3.65048E-05	0.000328612
3838903774195	383890	3774195	0.00102161	0.000220113	0.000527553	0.000978545	0.000671105	6.31628E-05	0.000203365	0.000360076	4.66546E-05	6.29037E-05	7.63216E-05	7.63216E-05	7.63216E-05	5.42868E-05	9.45403E-05	6.90587E-05	2.09269E-05	3.63143E-05	0.000316704
3839003774195	383900	3774195	0.000986277	0.0002125	0.000509307	0.0009447	0.000647894	6.09782E-05	0.000196331	0.000347622	4.64099E-05	6.25738E-05	7.59212E-05	7.59212E-05	7.59212E-05	5.4002E-05	9.40443E-05	6.86964E-05	2.08171E-05	3.61238E-05	0.000305362
3839103774195	383910	3774195	0.000952732	0.000205272	0.000491984	0.00091257	0.000625858	5.89043E-05	0.000189654	0.000335799	4.61413E-05	6.22116E-05	7.54818E-05	7.54818E-05	7.54818E-05	5.36895E-05	9.35E-05	6.82988E-05	2.06966E-05	3.59147E-05	0.00029457
3829703774205	382970	3774205	0.000171194	3.68849E-05	8.84036E-05	0.000163978	0.000112459	1.05844E-05	3.40785E-05	6.03389E-05	3.62087E-05	4.88196E-05	5.92332E-05	5.92332E-05	5.92332E-05	4.2132E-05	7.33727E-05	5.35965E-05	1.62414E-05	2.81835E-05	0.000201529
3829803774205	382980	3774205	0.00017457	3.76123E-05	9.01469E-05	0.000167211	0.000114677	1.07931E-05	3.47505E-05	6.15288E-05	3.62266E-05	4.88438E-05	5.92625E-05	5.92625E-05	5.92625E-05	4.21528E-05	7.3409E-05	5.3623E-05	1.62494E-05	2.81975E-05	0.000211874
3829903774205	382990	3774205	0.000178296	3.8415E-05	9.20708E-05	0.00017078	0.000117124	1.10234E-05	3.54922E-05	6.2842E-05	3.62743E-05	4.89081E-05	5.93406E-05	5.93406E-05	5.93406E-05	4.22084E-05	7.35058E-05	5.36937E-05	1.62708E-05	2.82346E-05	0.000223484
3830003774205	383000	3774205	0.000182977	3.94235E-05	9.44879E-05	0.000175263	0.000120199	1.13128E-05	3.64239E-05	6.44917E-05	3.64355E-05	4.91254E-05	5.96042E-05	5.96042E-05	5.96042E-05	4.23959E-05	7.38324E-05	5.39322E-05	1.63431E-05	2.83601E-05	0.000237189
3830103774205	383010	3774205	0.000189137	4.07508E-05	9.7669E-05	0.000181164	0.000124246	1.16937E-05	3.76502E-05	6.6663E-05	3.67757E-05	4.95842E-05	6.01608E-05	6.01608E-05	6.01608E-05	4.27918E-05	7.45218E-05	5.44359E-05	1.64957E-05	2.86249E-05	0.00025392
3830203774205	383020	3774205	0.00019562	4.21476E-05	0.000101017	0.000187373	0.000128504	1.20945E-05	3.89407E-05	6.89479E-05	3.7116E-05	5.00429E-05	6.07174E-05	6.07174E-05	6.07174E-05	4.31877E-05	7.52113E-05	5.49395E-05	1.66483E-05	2.88897E-05	0.000272634
3830303774205	383030	3774205	0.000206151	4.44167E-05	0.000106455	0.000197461	0.000135423	1.27457E-05	4.10371E-05	7.26599E-05	3.79875E-05	5.12179E-05	6.21431E-05	6.21431E-05	6.21431E-05	4.42018E-05	7.69772E-05	5.62295E-05	1.70392E-05	2.95681E-05	0.000299053
3830403774205	383040	3774205	0.000218324	4.70393E-05	0.000112741	0.00020912	0.000143419	1.34982E-05	4.34602E-05	7.69502E-05	3.90559E-05	5.26585E-05	6.3891E-05	6.3891E-05	6.3891E-05	4.5445E-05	7.91424E-05	5.7811E-05	1.75185E-05	3.03997E-05	0.000331728
3830503774205	383050	3774205	0.000231155	4.98039E-05	0.000119367	0.000221411	0.000151848	1.42916E-05	4.60145E-05	8.14727E-05	4.01901E-05	5.41877E-05	6.57463E-05	6.57463E-05	6.57463E-05	4.67647E-05	8.14406E-05	5.94898E-05	1.80272E-05	3.12825E-05	0.000370754
3830603774205	383060	3774205	0.00024404	5.25802E-05	0.000126021	0.000233753	0.000160312	1.50882E-05	4.85795E-05	8.60143E-05	4.13421E-05	5.5741E-05	6.76309E-05	6.76309E-05	6.76309E-05	4.81052E-05	8.3775E-05	6.11951E-05	1.8544E-05	3.21792E-05	0.000416698
3830703774205	383070	3774205	0.000257302	5.54375E-05	0.000132869	0.000246456	0.000169024	1.59082E-05	5.12194E-05	9.06885E-05	4.26016E-05	5.74391E-05	6.96913E-05	6.96913E-05	6.96913E-05	4.95707E-05	8.63272E-05	6.30594E-05	1.91089E-05	3.31596E-05	0.000472718
3830803774205	383080	3774205	0.000269878	5.81471E-05	0.000139363	0.000258502	0.000177285	1.66857E-05	5.37229E-05	9.51211E-05	4.36402E-05	5.88395E-05	7.13903E-05	7.13903E-05	7.13903E-05	5.07793E-05	8.84319E-05	6.45967E-05	1.95748E-05	3.3968E-05	0.000535657
3830903774205	383090	3774205	0.0002824	6.08451E-05	0.00014583	0.000270496	0.000185511	1.74599E-05	5.62156E-05	9.95346E-05	4.46013E-05	6.01352E-05	7.29625E-05	7.29625E-05	7.29625E-05	5.18975E-05	9.03793E-05	6.60193E-05	2.00058E-05	3.4716E-05	0.000610205
3831003774205	383100	3774205	0.000295501	6.36677E-05	0.000152595	0.000283044	0.000194117	1.82698E-05	5.88234E-05	0.000104152	4.55862E-05	6.14631E-05	7.45737E-05	7.45737E-05	7.45737E-05	5.30435E-05	9.23751E-05	6.74771E-05	2.04476E-05	3.54826E-05	0.000702607
3831103774205	383110	3774205	0.000308844	6.65424E-05	0.000159485	0.000295824	0.000202882	1.90948E-05	6.14794E-05	0.000108855	4.64696E-05	6.26542E-05	7.60188E-05	7.60188E-05	7.60188E-05	5.40715E-05	9.41653E-05	6.87848E-05	2.08439E-05	3.61703E-05	0.000816802
3831203774205	383120	3774205	0.000322926	6.95765E-05	0.000166757	0.000309313	0.000212133	1.99654E-05	6.42827E-05	0.000113818	4.73769E-05	6.38776E-05	7.75031E-05	7.75031E-05	7.75031E-05	5.51272E-05	9.60038E-05	7.01278E-05	2.12508E-05	3.68765E-05	0.000965941
3831303774205	383130	3774205	0.000338542	7.29411E-05	0.000174821	0.000324271	0.000222391	2.09309E-05	6.73912E-05	0.000119322	4.86006E-05	6.55274E-05	7.95049E-05	7.95049E-05	7.95049E-05	5.6551E-05	9.84835E-05	7.19391E-05	2.17997E-05	3.78289E-05	0.001180805
3831403774205	383140	3774205	0.000355543	7.6604E-05	0.0001836	0.000340555	0.000233559	2.1982E-05	7.07755E-05	0.000125314	5.01525E-05	6.76199E-05	8.20437E-05	8.20437E-05	8.20437E-05	5.83569E-05	0.000101628	7.42363E-05	2.24959E-05	3.90369E-05	0.001501944
3831503774205	383150	3774205	0.00037331	8.04322E-05	0.000192775	0.000357574	0.000245231	2.30805E-05	7.43124E-05	0.000131577	5.22537E-05	7.04528E-05	8.54809E-05	8.54809E-05	8.54809E-05	6.08018E-05	0.000105886	7.73465E-05	2.34383E-05	4.06724E-05	0.002003027
3831603774205	383160	3774205	0.000390311	8.40952E-05	0.000201554	0.000373858	0.000256399	2.41317E-05	7.76967E-05	0.000137569	5.35907E-05	7.22556E-05	8.76682E-05	8.76682E-05	8.76682E-05	6.23576E-05	0.000108595	7.93256E-05	2.40381E-05	4.17131E-05	0.002755679
3835703774205	383570	3774205	0.009132473	0.001967652	0.004715949	0.008747498	0.005999201	0.000564631	0.00181794	0.003218822	4.32284E-05	5.82841E-05	7.07166E-05	7.07166E-05	7.07166E-05	5.03E-05	8.75973E-05	6.39871E-05	1.939E-05	3.36474E-05	0.001554585
3835803774205	383580	3774205	0.007071566	0.001523616	0.00365171	0.006773467	0.004645373	0.000437212	0.001407689	0.002492437	4.18972E-05	5.64894E-05	8.8539E-05	8.8539E-05	8.8539E-05	4.87511E-05	8.49E-05	6.20168E-05	1.8793E-05	3.26113E-05	0.001393073
3835903774205	383590	3774205	0.00572863	0.001234272	0.002958227	0.005487142	0.003763187	0.000354182	0.00114036	0.002019107	4.08049E-05	5.50166E-05	6.67521E-05	6.67521E-05	6.67521E-05	4.74801E-05	8.26864E-05	6.03999E-05	1.8303E-05	3.17611E-05	0.001258374
3836003774205	383600	3774205	0.004803108	0.001034862	0.002480293	0.004600635	0.003155203	0.00029696	0.000956122	0.001692899	3.98976E-05	5.37933E-05	6.52678E-05	6.52678E-05	6.52678E-05	4.64244E-05	8.08479E-05	5.90569E-05	1.7896E-05	3.10549E-05	0.001145331
3836103774205	383610	3774205	0.004117444	0.000887131	0.002126221	0.003943874	0.002704784	0.000254568	0.000819632	0.00145123	3.90679E-05	5.26746E-05	6.39105E-05	6.39105E-05	6.39105E-05	4.54589E-05	7.91666E-05	5.78287E-05	1.75239E-05	3.0409E-05	0.001047174
3836203774205	383620	3774205	0.003817639	0.000822536	0.001971403	0.003656708	0.00250784	0.000236032	0.000759951	0.001345561	3.9241E-05	5.2908E-05	6.41937E-05	6.41937E-05	6.41937E-05	4.56604E-05	7.95174E-05	5.80849E-05	1.76015E-05	3.05438E-05	0.000988999
3836303774205	383630	3774205	0.00357762	0.000770822	0.001847459	0.003426807	0.002350169	0.000221192	0.000712173	0.001260964	3.95573E-05	5.33346E-05	6.47112E-05	6.47112E-05	6.47112E-05	4.60285E-05	8.01584E-05	5.85532E-05	1.77434E-05	3.079E-05	0.000938889
3836403774205	383640	3774205	0.003368536	0.000725774	0.00173949	0.003226537	0.002212821	0.000208265	0.000670552	0.001187271	3.99334E-05	5.38416E-05	6.53264E-05	6.53264E-05	6.53264E-05	4.6466E-05	8.09205E-05	5.91099E-05	1.79121E-05	3.10827E-05	0.00089347
3836503774205	383650	3774205	0.003185331	0.000686301	0.001644884	0.003051055	0.002092472	0.000196938	0.000634082	0.001122699	4.04408E-05	5.45257E-05	6.61564E-05	6.61564E-05	6.61564E-05	4.70564E-05	8.19486E-05	5.98609E-05	1.81397E-05	3.14776E-05	0.000853262
3836603774205	383660	3774205	0.003007708	0.000648031	0.00155316	0.002880919	0.001975789	0.000185957	0.000598724	0.001060094	4.0978E-05	5.525E-05	6.70352E-05	6.70352E-05	6.70352E-05	4.76815E-05	8.30372E-05	6.06561E-05	1.83806E-05	3.18958E-05	0.000815441
3836703774205	383670	3774205	0.002803009	0.000603927	0.001447455	0.002684849	0.001841321	0.000173301	0.000557976	0.000987946	4.10914E-05	5.54029E-05	6.72208E-05	6.72208E-05	6.72208E-05	4.78135E-05	8.3267E-05	6.0824E-05	1.84315E-05	3.19841E-05	0.000773293
3836803774205	383680	3774205	0.002609797	0.000562298	0.001347682	0.002499782	0.001714398	0.000161355	0.000519515	0.000919846	4.10556E-05	5.53546E-05	6.71622E-05	6.71622E-05	6.71622E-05	4.77718E-05	8.31945E-05	6.07709E-05	1.84154E-05	3.19562E-05	0.00073225
3836903774205	383690	3774205	0.002434729	0.000524579	0.001257278	0.002332094	0.001599395	0.000150531	0.000484665	0.000858142	4.09482E-05	5.52098E-05	6.69864E-05	6.69864E-05	6.69864E-05	4.76468E-05	8.29767E-05	6.06119E-05	1.83672E-05	3.18726E-05	0.000693492
3837003774205	383700	3774205	0.002262096	0.000487384	0.001168131	0.002166738	0.00148599	0.000139858	0.0004503	0.000797296	4.05184E-05	5.46303E-05	6.62834E-05	6.62834E-05	6.62834E-05	4.71467E-05	8.21058E-05	5.99757E-05	1.81745E-05	3.1538E-05	0.000654006
3837103774205	383710	3774205	0.002108804	0.000454356	0.001088972	0.002019908	0.001385291	0.00013038	0.000419785	0.000743267	4.01184E-05	5.40911E-05	6.56291E-05	6.56291E-05	6.56291E-05	4.66814E-05	8.12954E-05	5.93838E-05	1.79951E-05	3.12268E-05	0.00061781
3837203774205	383720	3774205	0.001963488	0.000423047	0.001013932	0.001880718	0.001289832	0.000121396	0.000390858	0.000692049	3.95932E-05	5.33829E-05	6.47698E-05	6.47698E-05	6.47698E-05	4.60701E-05	8.0231E-05	5.86062E-05	1.77595E-05	3.08179E-05	0.000582914
3837303774205	383730	3774205	0.001828501	0.000393963	0.000944226	0.001751422	0.001201158	0.00011305	0.000363987	0.000644472	3.90261E-05	5.26183E-05	6.38422E-05	6.38422E-05	6.38422E-05	4.54103E-05	7.90819E-05	5.77669E-05	1.75051E-05	3.03765E-05	0.000549977
3837403774205	383740	3774205	0.001707813	0.00036796	0.000881903	0.001635821	0.001121877	0.000105588	0.000339963	0.000601934	3.85068E-05	5.19181E-05	6.29926E-05	6.29926E-05	6.29926E-05	4.4806E-05	7.80296E-05	5.69982E-05	1.72722E-05	2.99723E-05	0.000519809
3837503774205	383750	3774205	0.001610137	0.000346915	0.000831464	0.001542263	0.001057713	9.95495E-05	0.000320519	0.000567507	3.81904E-05	5.14916E-05	6.24751E-05	6.24751E-05	6.24751E-05	4.44379E-05	7.73885E-05	5.65299E-05	1.71303E-05	2.97261E-05	0.000493945
3837603774205	383760	3774205	0.001521769	0.000327875	0.000785832	0.00145762	0.000999664	9.4086E-05	0.000302928	0.000536361	3.7892E-05	5.10892E-05	6.19869E-05	6.19869E-05	6.19869E-05	4.40906E-05	7.67837E-05	5.60881E-05	1.69964E-05	2.94937E-05	0.000469943

			ISDrainage / Utilities Trenching	ISDrainage / Utilities Trenching	ISAsphalt Paving	ISAsphalt Paving	SVDemolition	SVSite Grubbing / Prep	SVMass Grading / Excavation	SVMass Grading / Excavation	SVDrainage / Utilities Trenching	SVFoundations / Concrete Pads	SVBuilding / Structure Construction	SVBuilding / Structure Construction	SVAsphalt Paving	SVAsphalt Paving	SVArchitectural Coating	SVArchitectural Coating	SVLandscaping or Other Finishing	SVLandscaping or Other Finishing	MDemolition
Unique Identifier	X (UTM)	Y (UTM)	2027	2028	2027	2028	2027	2027	2027	2028	2028	2028	2028	2029	2028	2029	2028	2029	2028	2029	2027
3831303774195	383130	3774195	0.000384208	0.000384208	0.001645348	0.001645348	2.85255E-05	1.88459E-05	3.18254E-05	3.18254E-05	9.60628E-06	9.8996E-06	5.58616E-05	5.58616E-05	3.90851E-05	3.90851E-05	3.87184E-06	3.87184E-06	1.24662E-05	1.24662E-05	7.88401E-05
3831403774195	383140	3774195	0.000483716	0.000483716	0.002071487	0.002071487	2.92668E-05	1.93357E-05	3.26525E-05	3.26525E-05	9.85593E-06	1.01569E-05	5.70726E-05	5.70726E-05	4.01008E-05	4.01008E-05	3.97247E-06	3.97247E-06	1.27901E-05	1.27901E-05	8.24096E-05
3831503774195	383150	3774195	0.000633129	0.000633129	0.00271134	0.00271134	3.02471E-05	1.99833E-05	3.37461E-05	3.37461E-05	1.0186E-05	1.04971E-05	5.84512E-05	5.84512E-05	4.1444E-05	4.1444E-05	4.10552E-06	4.10552E-06	1.32185E-05	1.32185E-05	8.64209E-05
3831603774195	383160	3774195	0.000842893	0.000842893	0.003609642	0.003609642	3.07801E-05	2.03354E-05	3.43408E-05	3.43408E-05	1.03655E-05	1.0682E-05	5.93143E-05	5.93143E-05	4.21743E-05	4.21743E-05	4.17787E-06	4.17787E-06	1.34515E-05	1.34515E-05	8.91488E-05
3835803774195	383580	3774195	0.000487251	0.000487251	0.002086622	0.002086622	2.47883E-05	1.63768E-05	2.76558E-05	2.76558E-05	8.34773E-06	8.60262E-06	4.86857E-05	4.86857E-05	3.39644E-05	3.39644E-05	3.36458E-06	3.36458E-06	1.08329E-05	1.08329E-05	0.000187078
3835903774195	383590	3774195	0.000439828	0.000439828	0.001883537	0.001883537	2.42798E-05	1.60409E-05	2.70885E-05	2.70885E-05	8.17648E-06	8.42614E-06	4.79127E-05	4.79127E-05	3.32677E-05	3.32677E-05	3.29556E-06	3.29556E-06	1.06107E-05	1.06107E-05	0.000183174
3836003774195	383600	3774195	0.000400518	0.000400518	0.001715193	0.001715193	2.38815E-05	1.57778E-05	2.66442E-05	2.66442E-05	8.04237E-06	8.28794E-06	4.72943E-05	4.72943E-05	3.2722E-05	3.2722E-05	3.24151E-06	3.24151E-06	1.04367E-05	1.04367E-05	0.000180064
3836103774195	383610	3774195	0.000366357	0.000366357	0.001568903	0.001568903	2.35139E-05	1.55349E-05	2.62341E-05	2.62341E-05	7.91858E-06	8.16037E-06	4.67145E-05	4.67145E-05	3.22183E-05	3.22183E-05	3.19161E-06	3.19161E-06	1.0276E-05	1.0276E-05	0.000176943
3836203774195	383620	3774195	0.000346274	0.000346274	0.001482898	0.001482898	2.36365E-05	1.56159E-05	2.63708E-05	2.63708E-05	7.95984E-06	8.20289E-06	4.68949E-05	4.68949E-05	3.23862E-05	3.23862E-05	3.20824E-06	3.20824E-06	1.03296E-05	1.03296E-05	0.000179706
3836303774195	383630	3774195	0.000328836	0.000328836	0.00140822	0.00140822	2.38142E-05	1.57333E-05	2.6569E-05	2.6569E-05	8.01968E-06	8.26455E-06	4.71655E-05	4.71655E-05	3.26297E-05	3.26297E-05	3.23236E-06	3.23236E-06	1.04072E-05	1.04072E-05	0.000183115
3836403774195	383640	3774195	0.000312953	0.000312953	0.001340204	0.001340204	2.40286E-05	1.58749E-05	2.68082E-05	2.68082E-05	8.09189E-06	8.33897E-06	4.74875E-05	4.74875E-05	3.29235E-05	3.29235E-05	3.26146E-06	3.26146E-06	1.05009E-05	1.05009E-05	0.000186774
3836503774195	383650	3774195	0.000298754	0.000298754	0.001279397	0.001279397	2.43043E-05	1.60571E-05	2.71158E-05	2.71158E-05	8.18473E-06	8.43465E-06	4.78869E-05	4.78869E-05	3.33012E-05	3.33012E-05	3.29888E-06	3.29888E-06	1.06214E-05	1.06214E-05	0.000191101
3836603774195	383660	3774195	0.00028538	0.00028538	0.001222125	0.001222125	2.45922E-05	1.62473E-05	2.74371E-05	2.74371E-05	8.2817E-06	8.53458E-06	4.83121E-05	4.83121E-05	3.36958E-05	3.36958E-05	3.33797E-06	3.33797E-06	1.07472E-05	1.07472E-05	0.000195548
3836703774195	383670	3774195	0.000270428	0.000270428	0.001158094	0.001158094	2.46658E-05	1.62959E-05	2.75191E-05	2.75191E-05	8.30646E-06	8.56009E-06	4.84151E-05	4.84151E-05	3.37965E-05	3.37965E-05	3.34795E-06	3.34795E-06	1.07794E-05	1.07794E-05	0.000196844
3836803774195	383680	3774195	0.000255945	0.000255945	0.001096068	0.001096068	2.46719E-05	1.62999E-05	2.7526E-05	2.7526E-05	8.30852E-06	8.56222E-06	4.84022E-05	4.84022E-05	3.38049E-05	3.38049E-05	3.34878E-06	3.34878E-06	1.07821E-05	1.07821E-05	0.000196963
3836903774195	383690	3774195	0.000242278	0.000242278	0.001037542	0.001037542	2.46351E-05	1.62756E-05	2.74849E-05	2.74849E-05	8.29615E-06	8.54946E-06	4.83378E-05	4.83378E-05	3.37545E-05	3.37545E-05	3.34379E-06	3.34379E-06	1.0766E-05	1.0766E-05	0.000196384
3837003774195	383700	3774195	0.000228465	0.000228465	0.000978388	0.000978388	2.44513E-05	1.61542E-05	2.72799E-05	2.72799E-05	8.23425E-06	8.48568E-06	4.80415E-05	4.80415E-05	3.35027E-05	3.35027E-05	3.31884E-06	3.31884E-06	1.06857E-05	1.06857E-05	0.000193501
3837103774195	383710	3774195	0.000215791	0.000215791	0.000924111	0.000924111	2.42675E-05	1.60328E-05	2.70748E-05	2.70748E-05	8.17235E-06	8.42189E-06	4.77581E-05	4.77581E-05	3.32509E-05	3.32509E-05	3.29389E-06	3.29389E-06	1.06053E-05	1.06053E-05	0.000190564
3837203774195	383720	3774195	0.000203519	0.000203519	0.000871557	0.000871557	2.40163E-05	1.58668E-05	2.67946E-05	2.67946E-05	8.08776E-06	8.33472E-06	4.73587E-05	4.73587E-05	3.29067E-05	3.29067E-05	3.2598E-06	3.2598E-06	1.04956E-05	1.04956E-05	0.000186487
3837303774195	383730	3774195	0.000191903	0.000191903	0.000821813	0.000821813	2.37345E-05	1.56806E-05	2.64801E-05	2.64801E-05	7.99285E-06	8.23691E-06	4.69078E-05	4.69078E-05	3.25205E-05	3.25205E-05	3.22155E-06	3.22155E-06	1.03724E-05	1.03724E-05	0.000181915
3837403774195	383740	3774195	0.000181269	0.000181269	0.000776274	0.000776274	2.34772E-05	1.55106E-05	2.61931E-05	2.61931E-05	7.9062E-06	8.14761E-06	4.64955E-05	4.64955E-05	3.2168E-05	3.2168E-05	3.18662E-06	3.18662E-06	1.026E-05	1.026E-05	0.000177665
3837503774195	383750	3774195	0.000171842	0.000171842	0.000735905	0.000735905	2.32811E-05	1.53811E-05	2.59743E-05	2.59743E-05	7.84018E-06	8.07957E-06	4.61734E-05	4.61734E-05	3.18993E-05	3.18993E-05	3.16001E-06	3.16001E-06	1.01743E-05	1.01743E-05	0.000174352
3837603774195	383760	3774195	0.000163113	0.000163113	0.000698521	0.000698521	2.30973E-05	1.52597E-05	2.57693E-05	2.57693E-05	7.77828E-06	8.01579E-06	4.58642E-05	4.58642E-05	3.16475E-05	3.16475E-05	3.13506E-06	3.13506E-06	1.0094E-05	1.0094E-05	0.000171182
3837703774195	383770	3774195	0.000157051	0.000157051	0.000672562	0.000672562	2.32199E-05	1.53406E-05	2.5906E-05	2.5906E-05	7.81955E-06	8.05831E-06	4.60317E-05	4.60317E-05	3.18154E-05	3.18154E-05	3.15169E-06	3.15169E-06	1.01475E-05	1.01475E-05	0.000172233
3837803774195	383780	3774195	0.000153098	0.000153098	0.000655634	0.000655634	2.36549E-05	1.5628E-05	2.63913E-05	2.63913E-05	7.96603E-06	8.20927E-06	4.67145E-05	4.67145E-05	3.24114E-05	3.24114E-05	3.21074E-06	3.21074E-06	1.03376E-05	1.03376E-05	0.000177629
3837903774195	383790	3774195	0.000149215	0.000149215	0.000639005	0.000639005	2.41511E-05	1.59559E-05	2.69449E-05	2.69449E-05	8.13315E-06	8.38149E-06	4.74747E-05	4.74747E-05	3.30914E-05	3.30914E-05	3.27809E-06	3.27809E-06	1.05545E-05	1.05545E-05	0.000183813
3838003774195	383800	3774195	0.000148866	0.000148866	0.000637512	0.000637512	2.5744E-05	1.70083E-05	2.87221E-05	2.87221E-05	8.66959E-06	8.93431E-06	4.9858E-05	4.9858E-05	3.5274E-05	3.5274E-05	3.49431E-06	3.49431E-06	1.12506E-05	1.12506E-05	0.000203022
3838103774195	383810	3774195	0.000149232	0.000149232	0.000639076	0.000639076	2.79374E-05	1.84573E-05	3.11692E-05	3.11692E-05	9.40821E-06	9.69549E-06	5.34267E-05	5.34267E-05	3.82792E-05	3.82792E-05	3.79201E-06	3.79201E-06	1.22091E-05	1.22091E-05	0.000225609
3838203774195	383820	3774195	0.000143558	0.000143558	0.000614778	0.000614778	2.89237E-05	1.9109E-05	3.22697E-05	3.22697E-05	9.74039E-06	1.00378E-05	5.61837E-05	5.61837E-05	3.96307E-05	3.96307E-05	3.9259E-06	3.9259E-06	1.26402E-05	1.26402E-05	0.000223633
3838303774195	383830	3774195	0.000137898	0.000137898	0.000590542	0.000590542	2.9083E-05	1.92142E-05	3.24474E-05	3.24474E-05	9.79403E-06	1.00931E-05	5.7253E-05	5.7253E-05	3.9849E-05	3.9849E-05	3.94752E-06	3.94752E-06	1.27098E-05	1.27098E-05	0.000221168
3838403774195	383840	3774195	0.000132524	0.000132524	0.000567525	0.000567525	2.92607E-05	1.93316E-05	3.26456E-05	3.26456E-05	9.85386E-06	1.01547E-05	5.86057E-05	5.86057E-05	4.00924E-05	4.00924E-05	3.97163E-06	3.97163E-06	1.27875E-05	1.27875E-05	0.000218619
3838603774195	383860	3774195	0.000122528	0.000122528	0.000524717	0.000524717	2.90892E-05	1.92183E-05	3.24542E-05	3.24542E-05	9.7961E-06	1.00952E-05	5.82966E-05	5.82966E-05	3.98574E-05	3.98574E-05	3.94835E-06	3.94835E-06	1.27125E-05	1.27125E-05	0.000213826
3838703774195	383870	3774195	0.000117933	0.000117933	0.00050504	0.00050504	2.89728E-05	1.91414E-05	3.23244E-05	3.23244E-05	9.75689E-06	1.00548E-05	5.80131E-05	5.80131E-05	3.96979E-05	3.96979E-05	3.93255E-06	3.93255E-06	1.26616E-05	1.26616E-05	0.000211432
3838803774195	383880	3774195	0.000113584	0.000113584	0.000486415	0.000486415	2.88441E-05	1.90564E-05	3.21808E-05	3.21808E-05	9.71357E-06	1.00102E-05	5.76137E-05	5.76137E-05	3.95216E-05	3.95216E-05	3.91509E-06	3.91509E-06	1.26054E-05	1.26054E-05	0.000209033
3838903774195	383890	3774195	0.000109467	0.000109467	0.000468788	0.000468788	2.87154E-05	1.89714E-05	3.20373E-05	3.20373E-05	9.67024E-06	9.96551E-06	5.7253E-05	5.7253E-05	3.93453E-05	3.93453E-05	3.89762E-06	3.89762E-06	1.25492E-05	1.25492E-05	0.000206621
3839003774195	383900	3774195	0.000105547	0.000105547	0.000452	0.000452	2.85378E-05	1.8854E-05	3.18391E-05	3.18391E-05	9.61041E-06	9.90385E-06	5.65831E-05	5.65831E-05	3.91019E-05	3.91019E-05	3.87351E-06	3.87351E-06	1.24715E-05	1.24715E-05	0.000204233
3839103774195	383910	3774195	0.000101817	0.000101817	0.000436026	0.000436026	2.83356E-05	1.87204E-05	3.16135E-05	3.16135E-05	9.54232E-06	9.83369E-06	5.58101E-05	5.58101E-05	3.88249E-05	3.88249E-05	3.84607E-06	3.84607E-06	1.23832E-05	1.23832E-05	0.000201834
3829703774205	382970	3774205	6.96579E-05	6.96579E-05	0.000298306	0.000298306	2.34833E-05	1.55147E-05	2.61999E-05	2.61999E-05	7.90826E-06	8.14974E-06	4.76421E-05	4.76421E-05	3.21764E-05	3.21764E-05	3.18745E-06	3.18745E-06	1.02626E-05	1.02626E-05	4.6977E-05
3829803774205	382980	3774205	7.32334E-05	7.32334E-05	0.000313618	0.000313618	2.34159E-05	1.54702E-05	2.61247E-05	2.61247E-05	7.88557E-06	8.12635E-06	4.75391E-05	4.75391E-05	3.2084E-05	3.2084E-05	3.17831E-06	3.17831E-06	1.02332E-05	1.02332E-05	4.74724E-05
3829903774205	382990	3774205	7.72464E-05	7.72464E-05	0.000330803	0.000330803	2.33608E-05	1.54337E-05	2.60632E-05	2.60632E-05	7.867E-06	8.10721E-06	4.74618E-05	4.74618E-05	3.20085E-05	3.20085E-05	3.17082E-06	3.17082E-06	1.02091E-05	1.02091E-05	4.80335E-05
3830003774205	383000	3774205	8.19835E-05	8.19835E-05	0.00035109	0.00035109	2.3373E-05	1.54418E-05	2.60769E-05	2.60769E-05	7.87113E-06	8.11146E-06	4.74747E-05	4.74747E-05	3.20253E-05	3.20253E-05	3.17248E-06	3.17248E-06	1.02144E-05	1.02144E-05	4.87856E-05
3830103774205	383010	3774205	8.77667E-05	8.77667E-05	0.000375856	0.000375856	2.34649E-05	1.55025E-05	2.61794E-05	2.61794E-05	7.90207E-06	8.14336E-06	4.76421E-05	4.76421E-05	3.21512E-05	3.21512E-05	3.18496E-06	3.18496E-06	1.02546E-05	1.02546E-05	4.98421E-05
3830203774205	383020	3774205	9.42348E-05	9.42348E-05	0.000403555	0.000403555	2.3563E-05	1.55673E-05	2.62888E-05	2.62888E-05	7.93508E-06	8.17738E-06	4.78096E-05	4.78096E-05	3.22855E-05	3.22855E-05	3.19826E-06	3.19826E-06	1.02974E-05	1.02974E-05	5.09285E-05
3830303774205	383030	3774205	0.000103367	0.000103367	0.000442661	0.000442661	2.39244E-05	1.58061E-05	2.6692E-05	2.6692E-05	8.05681E-06	8.30282E-06	4.84151E-05	4.84151E-05	3.27808E-05	3.27808E-05	3.24733E-06	3.24733E-06	1.04554E-05	1.04554E-05	5.28804E-05
3830403774205	383040	3774205	0.000114661	0.000114661	0.000491027	0.000491027	2.43717E-05	1.61016E-05	2.7191E-05	2.7191E-05	8.20743E-06	8.45804E-06	4.91881E-05	4.91881E-05	3.33936E-05	3.33936E-05	3.30803E-06	3.30803E-06	1.06509E-05	1.06509E-05	5.51606E-05
3830503774205	383050	3774205	0.00012815	0.00012815	0.000548794	0.000548794	2.48557E-05	1.64214E-05	2.7731E-05	2.7731E-05	8.37042E-06	8.62601E-06	4.99869E-05	4.99869E-05	3.40567E-05	3.40567E-05	3.37373E-06	3.37373E-06	1.08624E-05	1.08624E-05	5.75721E-05
3830603774205	383060	3774205	0.00014403	0.00014403	0.000616801	0.000616801	2.53336E-05	1.67371E-05	2.82642E-05	2.82642E-05	8.53135E-06	8.79185E-06	5.07856E-05	5.07856E-05	3.47115E-05	3.47115E-05	3.43859E-06	3.43859E-06	1.10712E-05	1.10712E-05	6.00255E-05
3830703774205	383070	3774205	0.000163393	0.000163393	0.000699723	0.000699723	2.58604E-05	1.70852E-05	2.8852E-05	2.8852E-05	8.70879E-06	8.9747E-06	5.16359E-05	5.16359E-05	3.54335E-05	3.54335E-05	3.51011E-06	3.51011E-06	1.13015E-05	1.13015E-05	6.26578E-05
3830803774205	383080	3774205	0.000185148	0.000185148	0.000792885	0.000792885	2.62771E-05	1.73604E-05	2.93168E-05	2.93168E-05	8.84908E-06	9.11929E-06	5.2293E-05	5.2293E-05	3.60043E-05	3.60043E-05	3.56665E-06	3.56665E-06	1.14835E-05	1.14835E-05	6.50276E-05
3830903774205	383090	3774205	0.000210915	0.000210915	0.000903232	0.000903232	2.66508E-05	1.76073E-05	2.97338E-05	2.97338E-05	8.97494E-06	9.24898E-06	5.28727E-05	5.28727E-05	3.65164E-05	3.65164E-05	3.61738E-06	3.61738E-06	1.16469E-05	1.16469E-05	6.73555E-05
3831003774205	383100	3774205	0.000242854	0.000242854	0.001040007	0.001040007	2.70429E-05	1.78664E-05	3.01712E-05	3.01712E-05	9.10698E-06	9.38506E-06	5.34525E-05	5.34525E-05	3.70536E-05	3.70536E-05	3.6706E-06	3.6706E-06	1.18182E-05	1.18182E-05	6.98805E-05
3831103774205	383110	3774205	0.000282325	0.000282325	0.00120904	0.00120904	2.7386E-05	1.8093E-05	3.0554E-05	3.0554E-05	9.22252E-06	9.50413E-06	5.39678E-05	5.39678E-05	3.75237E-05	3.75237E-05	3.71717E-06	3.71717E-06	1.19682E-05	1.19682E-05	7.23159E-05
3831203774205	383120	3774205	0.000333874	0.000333874	0.001429796	0.001429796	2.77536E-05	1.83359E-05	3.09641E-05	3.09641E-05	9.34632E-06	9.6317E-06	5.45089E-05	5.45089E-05	3.80274E-05	3.80274E-05	3.76706E-06	3.76706E-06	1.21288E-05	1.21288E-05	7.48348E-05
3831303774205	383130	3774205	0.000408141	0.000408141	0.001747841	0.001747841	2.82805E-05	1.8684E-05	3.1552E-05	3.1552E-05	9.52375E-06	9.81455E-06	5.53463E-05	5.53463E-05	3.87493E-05	3.87493E-05	3.83858E-06	3.83858E-06	1.23591E-05	1.23591E-05	7.78612E-05
3831403774205	383140	3774205	0.000519141	0.000519141	0.002223194	0.002223194	2.89666E-05	1.91373E-05	3.23175E-05	3.23175E-05	9.75483E-06	1.00527E-05	5.648E-05	5.648E-05	3.96895E-05	3.96895E-05	3.93172E-06	3.93172E-06	1.26589E-05	1.26589E-05	8.11502E-05
3831503774205	383150	3774205	0.000692339	0.000692339	0.002964903	0.002964903	2.98979E-05	1.97526E-05	3.33565E-05	3.33565E-05	1.00684E-05	1.03759E-05	5.77555E-05	5.77555E-05	4.09655E-05	4.09655E-05	4.05812E-06	4.05812E-06	1.30659E-05	1.30659E-05	8.49823E-05
3831603774205	383160	3774205	0.000952491	0.000952491	0.004078987	0.004078987	3.03758E-05	2.00683E-05	3.38897E-05	3.38897E-05	1.02294E-05	1.05417E-05	5.85542E-05	5.85542E-05	4.16203E-05	4.16203E-05	4.12298E-06	4.12298E-06	1.32748E-05	1.32748E-05	8.75491E-05
3835703774205	383570	3774205	0.000537337	0.000537337	0.002301114	0.002301114	2.48986E-05	1.64497E-05	2.77789E-05	2.77789E-05	8.38486E-06	8.64089E-06	4.87114E-05	4.87114E-05	3.41155E-05	3.41155E-05	3.37955E-06	3.37955E-06	1.08811E-05	1.08811E-05	0.000180249
3835803774205	383580	3774205	0.000481511	0.000481511	0.002062042	0.002062042	2.42982E-05	1.6053E-05	2.7109E-05	2.7109E-05	8.18267E-06	8.43252E-06	4.77967E-05	4.77967E-05	3.32928E-05	3.32928E-05	3.29805E-06	3.29805E-06	1.06187E-05	1.06187E-05	0.000175773
3835903774205	383590	3774205	0.000434952	0.000434952	0.001862659	0.001862659	2.38019E-05	1.57252E-05	2.65553E-05	2.65553E-05	8.01555E-06	8.2603E-06	4.70366E-05	4.70366E-05	3.26129E-05	3.26129E-05	3.23069E-06	3.23069E-06	1.04019E-05	1.04019E-05	0.000171917
3836003774205	383600	3774205	0.000395879	0.000395879	0.001695331	0.001695331	2.33914E-05	1.5454E-05	2.60974E-05	2.60974E-05	7.87731E-06	8.11784E-06	4.63925E-05	4.63925E-05	3.20504E-05	3.20504E-05	3.17498E-06	3.17498E-06	1.02225E-05	1.02225E-05	0.00016864
3836103774205	383610	3774205	0.000361952	0.000361952	0.001550039	0.001550039	2.30177E-05	1.52071E-05	2.56804E-05	2.56804E-05	7.75146E-06	7.98815E-06	4.57998E-05	4.57998E-05	3.15384E-05	3.15384E-05	3.12425E-06	3.12425E-06	1.00591E-05	1.00591E-05	0.000165404
3836203774205	383620	3774205	0.000341844	0.000341844	0.001463928	0.001463928	2.31096E-05	1.52678E-05	2.57829E-05	2.57829E-05	7.78241E-06	8.02004E-06	4.59544E-05	4.59544E-05	3.16643E-05	3.16643E-05	3.13673E-06	3.13673E-06	1.00993E-05	1.00993E-05	0.000167583
3836303774205	383630	3774205	0.000324524	0.000324524	0.001389753	0.001389753	2.32689E-05	1.5373E-05	2.59607E-05	2.59607E-05	7.83605E-06	8.07532E-06	4.61992E-05	4.61992E-05	3.18826E-05	3.18826E-05	3.15835E-06	3.15835E-06	1.01689E-05	1.01689E-05	0.000170406
3836403774205	383640	3774205	0.000308825	0.000308825	0.001322524	0.001322524	2.34588E-05	1.54985E-05	2.61726E-05	2.61726E-05	7.90001E-06	8.14123E-06	4.64826E-05	4.64826E-05	3.21428E-05	3.21428E-05	3.18413E-06	3.18413E-06	1.02519E-05	1.02519E-05	0.000173469
3836503774205	383650	3774205	0.000294927	0.000294927	0.001263007	0.001263007	2.371E-05	1.56644E-05	2.64528E-05	2.64528E-05	7.9846E-06	8.22841E-06	4.68563E-05	4.68563E-05	3.2487E-05	3.2487E-05	3.21822E-06	3.21822E-06	1.03617E-05	1.03617E-05	0.000177217
3836603774205	383660	3774205	0.000281854	0.000281854	0.001207025	0.001207025	2.39734E-05	1.58385E-05	2.67467E-05	2.67467E-05	8.07332E-06	8.31983E-06	4.72556E-05	4.72556E-05	3.28479E-05	3.28479E-05	3.25398E-06	3.25398E-06	1.04768E-05	1.04768E-05	0.000181073
3836703774205	383670	3774205	0.000267286	0.000267286	0.001144637	0.001144637	2.4047E-05	1.58871E-05	2.68287E-05	2.68287E-05	8.09808E-06	8.34535E-06	4.73458E-05	4.73458E-05	3.29487E-05	3.29487E-05	3.26396E-06	3.26396E-06	1.0509E-05	1.0509E-05	0.000182201
3836803774205	383680	3774205	0.000253099	0.000253099	0.001083884	0.001083884	2.40408E-05	1.5883E-05	2.68219E-05	2.68219E-05	8.09601E-06	8.34322E-06	4.73201E-05	4.73201E-05	3.29403E-05	3.29403E-05	3.26313E-06	3.26313E-06	1.05063E-05	1.05063E-05	0.000182225
3836903774205	383690	3774205	0.000239703	0.000239703	0.001026515	0.001026515	2.40102E-05	1.58628E-05	2.67877E-05	2.67877E-05	8.0857E-06	8.33259E-06	4.72556E-05	4.72556E-05	3.28983E-05	3.28983E-05	3.25897E-06	3.25897E-06	1.04929E-05	1.04929E-05	0.000181634
3837003774205	383700	3774205	0.000226055	0.000226055	0.000968068	0.000968068	2.38203E-05	1.57373E-05	2.65758E-05	2.65758E-05	8.02174E-06	8.26668E-06	4.69593E-05	4.69593E-05	3.26381E-05	3.26381E-05	3.23319E-06	3.23319E-06	1.04099E-05	1.04099E-05	0.000178877
3837103774205	383710	3774205	0.000213544	0.000213544	0.000914489	0.000914489	2.36426E-05	1.56199E-05	2.63776E-05	2.63776E-05	7.96191E-06	8.20502E-06	4.66759E-05	4.66759E-05	3.23946E-05	3.23946E-05	3.20907E-06	3.20907E-06	1.03322E-05	1.03322E-05	0.000176125
3837203774205	383720	3774205	0.000201482	0.000201482	0.000862836	0.000862836	2.34037E-05	1.54621E-05	2.6111E-05	2.6111E-05	7.88144E-06	8.1221E-06	4.63023E-05	4.63023E-05	3.20672E-05	3.20672E-05	3.17664E-06	3.17664E-06	1.02278E-05	1.02278E-05	0.000172466
3837303774205	383730	3774205	0.000190097	0.000190097	0.000814082	0.000814082	2.31464E-05	1.52921E-05	2.58239E-05	2.58239E-05	7.79479E-06	8.0328E-06	4.58771E-05	4.58771E-05	3.17147E-05	3.17147E-05	3.14172E-06	3.14172E-06	1.01154E-05	1.01154E-05	0.000168454
3837403774205	383740	3774205	0.00017967	0.00017967	0.000769427	0.000769427	2.29074E-05	1.51342E-05	2.55574E-05	2.55574E-05	7.71432E-06	7.94987E-06	4.54778E-05	4.54778E-05	3.13873E-05	3.13873E-05	3.10928E-06	3.10928E-06	1.0011E-05	1.0011E-05	0.000164724
3837503774205	383750	3774205	0.00017073	0.00017073	0.000731142	0.000731142	2.27665E-05	1.50411E-05	2.54002E-05	2.54002E-05	7.66687E-06	7.90097E-06	4.52459E-05	4.52459E-05	3.11942E-05	3.11942E-05	3.09016E-06	3.09016E-06	9.94937E-06	9.94937E-06	0.000162324
3837603774205	383760	3774205	0.000162434	0.000162434	0.000695614	0.000695614	2.26317E-05	1.49521E-05	2.52498E-05	2.52498E-05	7.62148E-06	7.85419E-06	4.5014E-05	4.5014E-05	3.10095E-05	3.10095E-05	3.07186E-06	3.07186E-06	9.89047E-06	9.89047E-06	0.000160008

			MSite Grubbing / Prep	MMass Grading / Excavation	MMass Grading / Excavation	MDrainage / Utilities Trenching	MFoundations / Concrete Pads	MBuilding / Structure Construction	MAsphalt Paving	MLandscaping or Other Finishing	MWaterside Construction (Piles)	RSSWRe-striping South Valley	RSSWRe-striping Silver Lake Boulevard	RSSWDemolition	RSSWPlacing Base	RSSWForm/Place Rebar and Pour	Child Risk				
Unique Identifier	X (UTM)	Y (UTM)	2027	2027	2028	2028	2028	2028	2028	2028	2028	2029	2029	2029	2029	2029	3rd Trimester	0<2	2<16	Total	per million
3831303774195	383130	3774195	7.11433E-05	0.00017765	0.00017765	4.97171E-05	9.17374E-05	0.000164961	0.0001167	3.53636E-05	6.26144E-05	2.52915E-05	4.87141E-05	8.37361E-05	4.55189E-05	1.36246E-05	3.90871E-08	1.7102E-06	1.3537E-07	1.8846E-06	1.88460485
3831403774195	383140	3774195	7.43644E-05	0.000185694	0.000185694	5.19681E-05	9.58909E-05	0.00017243	0.000121984	3.69648E-05	6.54494E-05	2.59999E-05	5.09146E-05	8.72081E-05	4.74063E-05	1.41895E-05	4.64609E-08	2.1037E-06	1.666E-07	2.31678E-06	2.31678287
3831503774195	383150	3774195	7.7984E-05	0.000194732	0.000194732	5.44976E-05	0.000100558	0.000180823	0.000127921	3.8764E-05	6.86351E-05	2.67535E-05	5.32107E-05	9.14781E-05	4.97274E-05	1.48843E-05	5.71631E-08	2.6989E-06	2.1387E-07	2.96991E-06	2.96990961
3831603774195	383160	3774195	8.04456E-05	0.000200879	0.000200879	5.62178E-05	0.000103732	0.00018653	0.000131959	3.99876E-05	7.08015E-05	2.71906E-05	5.44064E-05	9.36853E-05	5.09273E-05	1.52434E-05	7.14406E-08	3.5245E-06	2.7966E-07	3.87561E-06	3.87561125
3835803774195	383580	3774195	0.000168815	0.000421543	0.000421543	0.000117973	0.000217682	0.000391433	0.000276915	8.39137E-05	0.000148577	2.13024E-05	0.00010622	0.000184841	0.000100479	3.00752E-05	9.56503E-08	2.69E-06	1.0147E-07	2.88707E-06	2.88707264
3835903774195	383590	3774195	0.000165292	0.000412746	0.000412746	0.000115511	0.00021314	0.000383265	0.000271137	8.21626E-05	0.000145476	2.09105E-05	0.000104497	0.000181734	9.87904E-05	2.95697E-05	7.86216E-08	2.2067E-06	9.4097E-08	2.37943E-06	2.37942771
3836003774195	383600	3774195	0.000162486	0.000405739	0.000405739	0.00011355	0.000209521	0.000376757	0.000266533	8.07677E-05	0.000143006	2.05939E-05	0.000103226	0.000179382	9.75121E-05	2.91871E-05	6.7134E-08	1.881E-06	8.7957E-08	2.0361E-06	2.03609821
3836103774195	383610	3774195	0.000159668	0.000398704	0.000398704	0.000111581	0.000205888	0.000370225	0.000261912	7.93674E-05	0.000140527	2.02975E-05	0.00010192	0.000176963	9.6197E-05	2.87934E-05	5.85513E-08	1.6379E-06	8.2535E-08	1.77896E-06	1.77895897
3836203774195	383620	3774195	0.000162162	0.000404932	0.000404932	0.000113324	0.000209104	0.000376008	0.000266003	8.0607E-05	0.000142722	2.03829E-05	0.000103965	0.000180384	9.80567E-05	2.93501E-05	5.47327E-08	1.5299E-06	7.9887E-08	1.66447E-06	1.6644701
3836303774195	383630	3774195	0.000165238	0.000412612	0.000412612	0.000115473	0.00021307	0.00038314	0.000271048	8.21359E-05	0.000145429	2.05186E-05	0.000106366	0.000184416	0.000100249	3.00062E-05	5.16432E-08	1.4425E-06	7.77E-08	1.57181E-06	1.57180551
3836403774195	383640	3774195	0.00016854	0.000420857	0.000420857	0.000117781	0.000217328	0.000390796	0.000276465	8.37771E-05	0.000148335	2.06794E-05	0.000108888	0.000188635	0.000102542	3.06926E-05	4.88379E-08	1.3631E-06	7.5765E-08	1.48765E-06	1.48765398
3836503774195	383650	3774195	0.000172445	0.000430608	0.000430608	0.00012051	0.000222363	0.000399851	0.00028287	8.57183E-05	0.000151772	2.08803E-05	0.000111767	0.000193474	0.000105172	3.14799E-05	4.63219E-08	1.2917E-06	7.4153E-08	1.4122E-06	1.41220234
3836603774195	383660	3774195	0.000176458	0.000440629	0.000440629	0.000123314	0.000227538	0.000409155	0.000289453	8.7713E-05	0.000155304	2.11014E-05	0.000114686	0.000198381	0.00010784	3.22783E-05	4.38857E-08	1.2226E-06	7.2672E-08	1.33916E-06	1.33915655
3836703774195	383670	3774195	0.000177627	0.000443547	0.000443547	0.000124131	0.000229045	0.000411865	0.00029137	8.8294E-05	0.000156332	2.11516E-05	0.000115711	0.000199994	0.000108716	3.25407E-05	4.12034E-08	1.1467E-06	7.0567E-08	1.25846E-06	1.25846387
3836803774195	383680	3774195	0.000177734	0.000443816	0.000443816	0.000124206	0.000229184	0.000412115	0.000291547	8.83475E-05	0.000156427	2.11516E-05	0.000115992	0.000200333	0.000108901	3.2596E-05	3.87174E-08	1.0764E-06	6.8386E-08	1.18353E-06	1.18352876
3836903774195	383690	3774195	0.000177212	0.000442512	0.000442512	0.000123841	0.00022851	0.000410904	0.00029069	8.80878E-05	0.000155967	2.11265E-05	0.000115816	0.000199892	0.000108661	3.25242E-05	3.64631E-08	1.0128E-06	6.6238E-08	1.11546E-06	1.11545974
3837003774195	383700	3774195	0.00017461	0.000436015	0.000436015	0.000122023	0.000225155	0.000404871	0.000286422	8.67946E-05	0.000153678	2.09808E-05	0.000114244	0.000197048	0.000107115	3.20614E-05	3.4259E-08	9.5066E-07	6.3786E-08	1.0487E-06	1.04870075
3837103774195	383710	3774195	0.00017196	0.000429398	0.000429398	0.000120171	0.000221738	0.000398726	0.000282075	8.54773E-05	0.000151345	2.08452E-05	0.000112601	0.000194111	0.000105519	3.15835E-05	3.22769E-08	8.9482E-07	6.1495E-08	9.88591E-07	0.98859131
3837203774195	383720	3774195	0.000168281	0.000420211	0.000420211	0.0001176	0.000216994	0.000390196	0.00027604	8.36486E-05	0.000148107	2.06542E-05	0.000110235	0.000189951	0.000103257	3.09067E-05	3.03988E-08	8.4199E-07	5.9123E-08	9.31515E-07	0.93151524
3837303774195	383730	3774195	0.000164155	0.000409908	0.000409908	0.000114717	0.000211674	0.000380629	0.000269272	8.15977E-05	0.000144476	2.04432E-05	0.000107562	0.000185282	0.000100719	3.0147E-05	2.86333E-08	7.9236E-07	5.6787E-08	8.77779E-07	0.87777853
3837403774195	383740	3774195	0.00016032	0.000400332	0.000400332	0.000112037	0.000206729	0.000371737	0.000262981	7.96914E-05	0.000141101	2.02423E-05	0.00010507	0.000180953	9.83658E-05	2.94426E-05	2.70316E-08	7.4732E-07	5.4632E-08	8.28981E-07	0.82898138
3837503774195	383750	3774195	0.000157331	0.000392867	0.000392867	0.000109948	0.000202874	0.000364805	0.000258078	7.82054E-05	0.00013847	2.00966E-05	0.000103125	0.000177574	9.65292E-05	2.88929E-05	2.56419E-08	7.0821E-07	5.2769E-08	7.86622E-07	0.78662174
3837603774195	383760	3774195	0.000154471	0.000385725	0.000385725	0.000107949	0.000199186	0.000358173	0.000253386	7.67837E-05	0.000135952	1.99559E-05	0.000101257	0.00017434	9.4771E-05	2.83666E-05	2.43759E-08	6.7258E-07	5.1025E-08	7.47985E-07	0.74798542
3837703774195	383770	3774195	0.000155419	0.000388092	0.000388092	0.000108611	0.000200408	0.000360371	0.000254941	7.72549E-05	0.000136787	2.00664E-05	0.000101879	0.000175393	9.53432E-05	2.85379E-05	2.35872E-08	6.5026E-07	5.0198E-08	7.24045E-07	0.72404451
3837803774195	383780	3774195	0.000160288	0.000400251	0.000400251	0.000112014	0.000206687	0.000371662	0.000262928	7.96753E-05	0.000141072	2.04131E-05	0.00010507	0.000180843	9.83059E-05	2.94247E-05	2.31585E-08	6.3785E-07	5.0214E-08	7.11227E-07	0.71122719
3837903774195	383790	3774195	0.000165868	0.000414186	0.000414186	0.000115914	0.000213883	0.000384601	0.000272082	8.24491E-05	0.000145983	2.07949E-05	0.000108732	0.000187099	0.000101707	3.04426E-05	2.26973E-08	6.2442E-07	5.033E-08	6.97448E-07	0.69744751
3838003774195	383800	3774195	0.000183202	0.000457468	0.000457468	0.000128027	0.000236234	0.000424792	0.000300515	9.10651E-05	0.000161239	2.19706E-05	0.000120107	0.000206446	0.000112224	3.35905E-05	2.26824E-08	6.2276E-07	5.2574E-08	6.98016E-07	0.69801644
3838103774195	383810	3774195	0.000203584	0.000508364	0.000508364	0.00014227	0.000262516	0.000472052	0.000333949	0.000101197	0.000179177	2.3734E-05	0.000133145	0.000228763	0.000124356	3.72218E-05	2.24018E-08	6.1385E-07	5.5469E-08	6.91719E-07	0.69171871
3838203774195	383820	3774195	0.000201801	0.000503912	0.000503912	0.000141025	0.000260217	0.000467918	0.000331024	0.00010031	0.000177608	2.49348E-05	0.000132155	0.000226692	0.0001232	3.68848E-05	2.17531E-08	5.9275E-07	5.4535E-08	6.69037E-07	0.66903714
3838303774195	383830	3774195	0.000199576	0.000498357	0.000498357	0.00013947	0.000257348	0.00046276	0.000327375	9.92045E-05	0.00017565	2.50303E-05	0.000130587	0.000223933	0.00012173	3.64358E-05	2.11352E-08	5.7283E-07	5.339E-08	6.47358E-07	0.64735783
3838403774195	383840	3774195	0.000197276	0.000492614	0.000492614	0.000137863	0.000254382	0.000457427	0.000323602	9.80613E-05	0.000173626	2.498E-05	0.000128965	0.000221081	0.000120179	3.59718E-05	2.04537E-08	5.529E-07	5.2267E-08	6.25616E-07	0.62561604
3838603774195	383860	3774195	0.000192951	0.000481813	0.000481813	0.00013484	0.000248805	0.000447398	0.000316507	9.59113E-05	0.000169819	2.48293E-05	0.00012589	0.000215707	0.000117258	3.50974E-05	1.91788E-08	5.1734E-07	5.0099E-08	5.86619E-07	0.58661941
3838703774195	383870	3774195	0.000190791	0.00047642	0.00047642	0.000133331	0.00024602	0.00044239	0.000312964	9.48376E-05	0.000167918	2.47539E-05	0.000124347	0.000213008	0.000115791	3.46582E-05	1.85897E-08	5.0095E-07	4.9074E-08	5.68616E-07	0.5686156
3838803774195	383880	3774195	0.000188626	0.000471013	0.000471013	0.000131817	0.000243228	0.000437369	0.000309412	9.37613E-05	0.000166013	2.46735E-05	0.000122795	0.0002103	0.000114319	3.42176E-05	1.80287E-08	4.8536E-07	4.8086E-08	5.5148E-07	0.55147999
3838903774195	383890	3774195	0.00018645	0.000465579	0.000465579	0.000130297	0.000240422	0.000432323	0.000305843	9.26796E-05	0.000164097	2.45982E-05	0.000121232	0.000207575	0.000112837	3.37742E-05	1.74937E-08	4.705E-07	4.7133E-08	5.35122E-07	0.53512198
3839003774195	383900	3774195	0.000184295	0.000460199	0.000460199	0.00012879	0.000237644	0.000427327	0.000302309	9.16086E-05	0.000162201	2.45128E-05	0.000119675	0.000204875	0.00011137	3.3335E-05	1.69819E-08	4.5638E-07	4.6206E-08	5.19568E-07	0.51956817
3839103774195	383910	3774195	0.00018213	0.000454792	0.000454792	0.000127278	0.000234851	0.000422307	0.000298757	9.05323E-05	0.000160295	2.44223E-05	0.000118112	0.000202159	0.000109893	3.2893E-05	1.64545E-08	4.425E-07	4.5303E-08	5.0426E-07	0.50425972
3829703774205	382970	3774205	4.23908E-05	0.000105853	0.000105853	2.9624E-05	5.46618E-05	9.82922E-05	6.95358E-05	2.10715E-05	3.73089E-05	2.12169E-05	3.09638E-05	5.30397E-05	2.88323E-05	8.63002E-06	9.98045E-09	3.4535E-07	3.125E-08	3.86579E-07	0.38657924
3829803774205	382980	3774205	4.28379E-05	0.000106969	0.000106969	2.99364E-05	5.52383E-05	9.93288E-05	7.02692E-05	2.12937E-05	3.77024E-05	2.11165E-05	3.11848E-05	5.34217E-05	2.904E-05	8.69217E-06	1.03894E-08	3.6185E-07	3.242E-08	4.04656E-07	0.40465581
3829903774205	382990	3774205	4.33442E-05	0.000108234	0.000108234	3.02903E-05	5.58912E-05	0.000100503	7.10997E-05	2.15454E-05	3.8148E-05	2.10361E-05	3.14461E-05	5.38801E-05	2.92892E-05	8.76676E-06	1.08409E-08	3.802E-07	3.3733E-08	4.24776E-07	0.42477627
3830003774205	383000	3774205	4.40229E-05	0.000109929	0.000109929	3.07645E-05	5.67664E-05	0.000102076	7.2213E-05	2.18827E-05	3.87453E-05	2.10009E-05	3.18229E-05	5.45422E-05	2.96491E-05	8.8745E-06	1.13682E-08	4.0179E-07	3.5305E-08	4.48467E-07	0.44846744
3830103774205	383010	3774205	4.49763E-05	0.000112309	0.000112309	3.14308E-05	5.79957E-05	0.000104287	7.37769E-05	2.23566E-05	3.95844E-05	2.10461E-05	3.23906E-05	5.55185E-05	3.01798E-05	9.03334E-06	1.20073E-08	4.2814E-07	3.7256E-08	4.77403E-07	0.47740292
3830203774205	383020	3774205	4.59566E-05	0.000114757	0.000114757	3.21159E-05	5.92598E-05	0.00010656	7.5385E-05	2.28439E-05	4.04472E-05	2.10863E-05	3.29734E-05	5.65372E-05	3.07336E-05	9.19909E-06	1.27069E-08	4.5733E-07	3.9421E-08	5.09455E-07	0.50945482
3830303774205	383030	3774205	4.7718E-05	0.000119155	0.000119155	3.33468E-05	6.1531E-05	0.000110644	7.82742E-05	2.37194E-05	4.19974E-05	2.13677E-05	3.40938E-05	5.84642E-05	3.17811E-05	9.51263E-06	1.36938E-08	4.9878E-07	4.2577E-08	5.55056E-07	0.55505602
3830403774205	383040	3774205	4.97755E-05	0.000124293	0.000124293	3.47847E-05	6.41843E-05	0.000115415	8.16494E-05	2.47422E-05	4.38083E-05	2.17344E-05	3.54202E-05	6.07562E-05	3.3027E-05	9.88557E-06	1.48821E-08	5.4951E-07	4.6464E-08	6.10854E-07	0.61085351
3830503774205	383050	3774205	5.19516E-05	0.000129727	0.000129727	3.63054E-05	6.69903E-05	0.000120461	8.52189E-05	2.58239E-05	4.57235E-05	2.21263E-05	3.68219E-05	6.31671E-05	3.43376E-05	1.02778E-05	1.62528E-08	6.0914E-07	5.1047E-08	6.76445E-07	0.67644455
3830603774205	383060	3774205	5.41654E-05	0.000135255	0.000135255	3.78525E-05	6.98449E-05	0.000125594	8.88503E-05	2.69243E-05	4.76719E-05	2.25282E-05	3.82488E-05	6.56374E-05	3.56805E-05	1.06798E-05	1.78093E-08	6.7827E-07	5.6374E-08	7.52449E-07	0.75244907
3830703774205	383070	3774205	5.65408E-05	0.000141187	0.000141187	3.95125E-05	7.29079E-05	0.000131102	9.27468E-05	2.81051E-05	4.97626E-05	2.29704E-05	3.97962E-05	6.82945E-05	3.71248E-05	1.11121E-05	1.96424E-08	7.6141E-07	6.2812E-08	8.43862E-07	0.84386163
3830803774205	383080	3774205	5.86792E-05	0.000146527	0.000146527	4.10068E-05	7.56653E-05	0.00013606	9.62545E-05	2.9168E-05	5.16446E-05	2.3312E-05	4.11628E-05	7.06545E-05	3.84077E-05	1.14961E-05	2.16118E-08	8.5267E-07	6.9888E-08	9.44169E-07	0.94416903
3830903774205	383090	3774205	6.07799E-05	0.000151772	0.000151772	4.24749E-05	7.83741E-05	0.000140931	9.97004E-05	3.02122E-05	5.34934E-05	2.36235E-05	4.24891E-05	7.29465E-05	3.96537E-05	1.1869E-05	2.3834E-08	9.5792E-07	7.8111E-08	1.05987E-06	1.0598653
3831003774205	383100	3774205	6.30584E-05	0.000157462	0.000157462	4.40671E-05	8.13121E-05	0.000146214	0.000103438	3.13448E-05	5.54987E-05	2.39551E-05	4.38808E-05	7.53574E-05	4.09642E-05	1.22613E-05	2.64547E-08	1.0849E-06	8.8144E-08	1.19947E-06	1.19946706
3831103774205	383110	3774205	6.5256E-05	0.000162949	0.000162949	4.56029E-05	8.41459E-05	0.00015131	0.000107043	3.24372E-05	5.74329E-05	2.42565E-05	4.51921E-05	7.76325E-05	4.2201E-05	1.26315E-05	2.94902E-08	1.2356E-06	1.0023E-07	1.36531E-06	1.36531172
3831203774205	383120	3774205	6.75291E-05	0.000168625	0.000168625	4.71914E-05	8.70769E-05	0.000156581	0.000110771	3.35671E-05	5.94335E-05	2.45731E-05	4.65386E-05	7.9967E-05	4.347E-05	1.30113E-05	3.31905E-08	1.4241E-06	1.1563E-07	1.57289E-06	1.57288796
3831303774205	383130	3774205	7.026E-05	0.000175444	0.000175444	4.90998E-05	9.05984E-05	0.000162913	0.000115251	3.49245E-05	6.1837E-05	2.50705E-05	4.81714E-05	8.28023E-05	4.50113E-05	1.34727E-05	3.81768E-08	1.6846E-06	1.3737E-07	1.86019E-06	1.8601864
3831403774205	383140	3774205	7.32279E-05	0.000182856	0.000182856	5.11739E-05	9.44254E-05	0.000169794	0.000120119	3.63998E-05	6.44491E-05	2.57236E-05	5.04424E-05	8.64781E-05	4.70094E-05	1.40707E-05	4.50717E-08	2.0559E-06	1.6906E-07	2.27001E-06	2.27000678
3831503774205	383150	3774205	7.66859E-05	0.000191491	0.000191491	5.35904E-05	9.88845E-05	0.000177813	0.000125792	3.81187E-05	6.74926E-05	2.64069E-05	5.2251E-05	8.99331E-05	4.88876E-05	1.46329E-05	5.49403E-08	2.6081E-06	2.1742E-07	2.88042E-06	2.88041981
3831603774205	383160	3774205	7.90021E-05	0.000197274	0.000197274	5.5209E-05	0.000101871	0.000183183	0.000129591	3.927E-05	6.9531E-05	2.68088E-05	5.3492E-05	9.20978E-05	5.00643E-05	1.49851E-05	6.79308E-08	3.3623E-06	2.8638E-07	3.71659E-06	3.7165919
3835703774205	383570	3774205	0.000162653	0.000406156	0.000406156	0.000113667	0.000209736	0.000377145	0.000266807	8.08507E-05	0.000143153	2.13476E-05	0.000102005	0.000177387	9.64277E-05	2.88625E-05	1.03119E-07	2.9095E-06	1.0793E-07	3.12057E-06	3.12057465
3835803774205	383580	3774205	0.000158613	0.000396068	0.000396068	0.000110843	0.000204527	0.000367778	0.000260181	7.88426E-05	0.000139598	2.08853E-05	9.99E-05	0.000173627	9.43834E-05	2.82506E-05	8.26591E-08	2.328E-06	9.9322E-08	2.51002E-06	2.51001696
3835903774205	383590	3774205	0.000155133	0.000387379	0.000387379	0.000108412	0.00020004	0.000359709	0.000254473	7.7113E-05	0.000136535	2.04985E-05	9.81365E-05	0.000170452	9.26575E-05	2.7734E-05	6.91169E-08	1.9434E-06	9.2077E-08	2.1046E-06	2.1045976
3836003774205	383600	3774205	0.000152176	0.000379995	0.000379995	0.000106345	0.000196227	0.000352853	0.000249622	7.56431E-05	0.000133933	2.01719E-05	9.66896E-05	0.00016782	9.1227E-05	2.73058E-05	5.96253E-08	1.674E-06	8.5947E-08	1.81953E-06	1.81953094
3836103774205	383610	3774205	0.000149257	0.000372705	0.000372705	0.000104305	0.000192462	0.000346083	0.000244833	7.41919E-05	0.000131363	1.98705E-05	9.52527E-05	0.000165189	8.97964E-05	2.68776E-05	5.24663E-08	1.4708E-06	8.0541E-08	1.60385E-06	1.6038506
3836203774205	383620	3774205	0.000151223	0.000377614	0.000377614	0.000105679	0.000194998	0.000350642	0.000248058	7.51692E-05	0.000133094	1.99358E-05	9.68805E-05	0.000167905	9.12731E-05	2.73196E-05	4.92533E-08	1.3797E-06	7.7827E-08	1.50681E-06	1.50680858
3836303774205	383630	3774205	0.00015377	0.000383976	0.000383976	0.000107459	0.000198283	0.00035655	0.000252237	7.64356E-05	0.000135336	2.00513E-05	9.887E-05	0.000171224	9.30775E-05	2.78597E-05	4.6656E-08	1.3061E-06	7.5597E-08	1.42831E-06	1.42831382
3836403774205	383640	3774205	0.000156534	0.000390876	0.000390876	0.00010939	0.000201846	0.000362957	0.00025677	7.78091E-05	0.000137768	2.0192E-05	0.000100975	0.000174747	9.49925E-05	2.84329E-05	4.43773E-08	1.2414E-06	7.3627E-08	1.3594E-06	1.35939721
3836503774205	383650	3774205	0.000159916	0.000399323	0.000399323	0.000111754	0.000206208	0.0003708	0.000262319	7.94905E-05	0.000140745	2.03779E-05	0.000103447	0.000178907	9.72537E-05	2.91097E-05	4.2379E-08	1.1846E-06	7.2001E-08	1.29898E-06	1.29897844
3836603774205	383660	3774205	0.000163396	0.000408012	0.000408012	0.000114186	0.000210695	0.000378868	0.000268027	8.12202E-05	0.000143807	2.05789E-05	0.000105959	0.000183126	9.95472E-05	2.97962E-05	4.04445E-08	1.1295E-06	7.0502E-08	1.24049E-06	1.24048941
3836703774205	383670	3774205	0.000164414	0.000410554	0.000410554	0.000114897	0.000212007	0.000381229	0.000269696	8.17262E-05	0.000144703	2.06291E-05	0.000106848	0.000184527	0.000100309	3.00241E-05	3.8187E-08	1.0655E-06	6.844E-08	1.17211E-06	1.17210879
3836803774205	383680	3774205	0.000164435	0.000410608	0.000410608	0.000114912	0.000212035	0.000381279	0.000269732	8.17369E-05	0.000144722	2.06241E-05	0.000107044	0.000184739	0.000100424	3.00586E-05	3.60273E-08	1.0043E-06	6.6293E-08	1.10659E-06	1.10658939
3836903774205	383690	3774205	0.000163902	0.000409276	0.000409276	0.00011454	0.000211348	0.000380042	0.000268857	8.14719E-05	0.000144253	2.0599E-05	0.000106843	0.000184281	0.000100175	2.99841E-05	3.40439E-08	9.4809E-07	6.4185E-08	1.04632E-06	1.04632129
3837003774205	383700	3774205	0.000161414	0.000403062	0.000403062	0.000112801	0.000208139	0.000374272	0.000264775	8.02349E-05	0.000142063	2.04533E-05	0.000105326	0.000181556	9.86935E-05	2.95407E-05	3.20498E-08	8.9175E-07	6.177E-08	9.85569E-07	0.98556916
3837103774205	383710	3774205	0.000158931	0.000396862	0.000396862	0.000111066	0.000204937	0.000368514	0.000260702	7.90006E-05	0.000139877	2.03176E-05	0.000103774	0.000178805	9.71983E-05	2.90932E-05	3.02585E-08	8.4115E-07	5.9522E-08	9.30927E-07	0.93092714
3837203774205	383720	3774205	0.000155629	0.000388617	0.000388617	0.000108758	0.000200679	0.000360858	0.000255286	7.73593E-05	0.000136971	2.01368E-05	0.000101679	0.000175121	9.51956E-05	2.89437E-05	2.85385E-08	7.9261E-07	5.7228E-08	8.78374E-07	0.87837404
3837303774205	383730	3774205	0.000152009	0.000379578	0.000379578	0.000106229	0.000196012	0.000352465	0.000249348	7.55601E-05	0.000133786	1.99358E-05	9.93524E-05	0.000171072	9.29944E-05	2.78348E-05	2.69229E-08	7.4703E-07	5.4987E-08	8.28936E-07	0.82893607
3837403774205	383740	3774205	0.000148643	0.000371172	0.000371172	0.000103876	0.000191671	0.00034466	0.000243826	7.38867E-05	0.000130823	1.97499E-05	9.71769E-05	0.000167294	9.09409E-05	2.72202E-05	2.54631E-08	7.0583E-07	5.292E-08	7.84213E-07	0.78421297
3837503774205	383750	3774205	0.000146477	0.000365765	0.000365765	0.000102363	0.000188879	0.000339639	0.000240274	7.28103E-05	0.000128917	1.96394E-05	9.57802E-05	0.000164866	8.96211E-05	2.68252E-05	2.42667E-08	6.7203E-07	5.1238E-08	7.47536E-07	0.74753618
3837603774205	383760	3774205	0.000144387	0.000360546	0.000360546	0.000100902	0.000186184	0.000334793	0.000236846	7.17715E-05	0.000127078	1.95389E-05	9.44287E-05	0.000162523	8.83474E-05	2.64439E-05	2.31717E-08	6.411E-07	4.9661E-08	7.13928E-07	0.71392752

			EGIODemolition	EGIOSite Grubbing / Prep	EGIOMass Grading / Excavation	EGIOMass Grading / Excavation	EGIODrainage / Utilities Trenching	EGIODrainage / Utilities Trenching	EGIOFoundations / Concrete Pads	EGIOFoundations / Concrete Pads	EGIOBuilding / Structure Construction	EGIOBuilding / Structure Construction	EGIOAsphalt Paving	EGIOArchitectural Coating	EGIOLandscaping or Other Finishing	EGIOWaterside Construction (Piles)	HIWaterside Construction (Landscaping)	HIWaterside Construction (Landscaping)	KMDemolition	KMSite Grubbing / Prep	KMMass Grading / Excavation
Unique Identifier	X (UTM)	Y (UTM)	2025	2025	2025	2026	2026	2027	2026	2027	2026	2027	2027	2027	2027	2027	2025	2026	2025	2025	2025
3837703774205	383770	3774205	0.000196784	0.00017757	0.000443413	0.000443413	0.000124093	0.000124093	0.000228975	0.000228975	0.000411741	0.000411741	0.000291282	2.74148E-05	8.82672E-05	0.000156285	0.000442206	0.000442206	0.000650646	0.000587126	0.001466099
3837803774205	383780	3774205	0.000194492	0.0001755	0.000438248	0.000438248	0.000122648	0.000122648	0.000226308	0.000226308	0.000406945	0.000406945	0.000287889	2.70954E-05	8.72391E-05	0.000154464	0.00043897	0.00043897	0.000638266	0.000575955	0.001438203
3837903774205	383790	3774205	0.000192182	0.00017342	0.000433043	0.000433043	0.000121191	0.000121191	0.00022362	0.00022362	0.000402111	0.000402111	0.00028447	2.67736E-05	8.62029E-05	0.00015263	0.000436147	0.000436147	0.000623922	0.000563012	0.001405883
3838003774205	383800	3774205	0.000192635	0.00017383	0.000434065	0.000434065	0.000121477	0.000121477	0.000224148	0.000224148	0.00040306	0.00040306	0.000285141	2.68368E-05	8.64064E-05	0.00015299	0.000441159	0.000441159	0.000617768	0.000557458	0.001392015
3838103774205	383810	3774205	0.000195089	0.00017604	0.000439593	0.000439593	0.000123024	0.000123024	0.000227003	0.000227003	0.000408194	0.000408194	0.000288772	2.71786E-05	8.75068E-05	0.000154939	0.000447471	0.000447471	0.000601407	0.000542694	0.001355148
3838203774205	383820	3774205	0.00019374	0.00017483	0.000436553	0.000436553	0.000122174	0.000122174	0.000225433	0.000225433	0.000405371	0.000405371	0.000286776	2.69906E-05	8.69017E-05	0.000153867	0.00045142	0.00045142	0.000575829	0.000519613	0.001297514
3838303774205	383830	3774205	0.000189818	0.00017129	0.000427716	0.000427716	0.000119701	0.000119701	0.00022087	0.00022087	0.000397165	0.000397165	0.000280971	2.64443E-05	8.51426E-05	0.000150753	0.000449866	0.000449866	0.000550251	0.000496533	0.00123988
3838403774205	383840	3774205	0.000185478	0.00016737	0.000417938	0.000417938	0.000116964	0.000116964	0.000215821	0.000215821	0.000388085	0.000388085	0.000274547	2.58397E-05	8.31961E-05	0.000147306	0.000455036	0.000455036	0.000525581	0.000474271	0.00118429
3838603774205	383860	3774205	0.00017634	0.00015912	0.000397346	0.000397346	0.000111201	0.000111201	0.000205187	0.000205187	0.000368964	0.000368964	0.00026102	2.45666E-05	7.9097E-05	0.00014048	0.000435909	0.000435909	0.000486859	0.000439329	0.001097039
3838703774205	383870	3774205	0.000172	0.00015521	0.000387568	0.000387568	0.000108464	0.000108464	0.000200137	0.000200137	0.000359884	0.000359884	0.000254597	2.3962E-05	7.71505E-05	0.000136602	0.000426552	0.000426552	0.00046937	0.000423547	0.00105763
3838803774205	383880	3774205	0.000167816	0.00015143	0.000378139	0.000378139	0.000105826	0.000105826	0.000195269	0.000195269	0.000351129	0.000351129	0.000248403	2.33791E-05	7.52736E-05	0.000133279	0.000417512	0.000417512	0.000452811	0.000408605	0.001020319
3838903774205	383890	3774205	0.000163781	0.00014779	0.000369047	0.000369047	0.000103281	0.000103281	0.000190573	0.000190573	0.000342686	0.000342686	0.00024243	2.28169E-05	7.34636E-05	0.000130074	0.000408789	0.000408789	0.000437083	0.000394412	0.000984878
3839003774205	383900	3774205	0.000159871	0.00014426	0.000360237	0.000360237	0.000100816	0.000100816	0.000186024	0.000186024	0.000334506	0.000334506	0.000236643	2.22723E-05	7.17099E-05	0.000126969	0.000400082	0.000400082	0.000422315	0.000381086	0.000951602
3839103774205	383910	3774205	0.000156081	0.00014084	0.000351696	0.000351696	9.84254E-05	9.84254E-05	0.000181613	0.000181613	0.000326575	0.000326575	0.000231032	2.17442E-05	7.00097E-05	0.000123958	0.000390978	0.000390978	0.000408306	0.000368445	0.000920034
3829703774215	382970	3774215	0.000302336	0.00027282	0.000681253	0.000681253	0.000190655	0.000190655	0.000351794	0.000351794	0.000632592	0.000632592	0.000447521	4.21196E-05	0.000135612	0.000240114	0.000315723	0.000315723	7.51034E-05	6.77714E-05	0.00016923
3829803774215	382980	3774215	0.000318858	0.00028773	0.000718483	0.000718483	0.000201074	0.000201074	0.00037102	0.00037102	0.000667163	0.000667163	0.000471978	4.44214E-05	0.000143024	0.000253236	0.00032692	0.00032692	7.65719E-05	6.90965E-05	0.000172539
3829903774215	382990	3774215	0.000337291	0.00030436	0.000760017	0.000760017	0.000212698	0.000212698	0.000392468	0.000392468	0.00070573	0.00070573	0.000499262	4.69894E-05	0.000151291	0.000267875	0.000339069	0.000339069	7.82014E-05	7.0567E-05	0.000176211
3830003774215	383000	3774215	0.000359019	0.00032397	0.000808976	0.000808976	0.0002264	0.0002264	0.00041775	0.00041775	0.000751192	0.000751192	0.000531423	5.00163E-05	0.000161037	0.000285131	0.000352978	0.000352978	8.02608E-05	7.24253E-05	0.000180851
3830103774215	383010	3774215	0.00038588	0.00034821	0.000869502	0.000869502	0.000243338	0.000243338	0.000449005	0.000449005	0.000807395	0.000807395	0.000571183	5.37584E-05	0.000173086	0.000306464	0.000369599	0.000369599	8.30603E-05	7.49515E-05	0.00018716
3830203774215	383020	3774215	0.000415934	0.00037533	0.000937224	0.000937224	0.000262291	0.000262291	0.000483976	0.000483976	0.000870279	0.000870279	0.00061567	5.79454E-05	0.000186567	0.000330333	0.000387489	0.000387489	8.6021E-05	7.76231E-05	0.000193831
3830303774215	383030	3774215	0.000458428	0.00041367	0.001032976	0.001032976	0.000289088	0.000289088	0.000533422	0.000533422	0.000959192	0.000959192	0.000678571	6.38655E-05	0.000205627	0.000364082	0.000411723	0.000411723	9.07664E-05	8.19053E-05	0.000204524
3830403774215	383040	3774215	0.000511291	0.00046138	0.001152091	0.001152091	0.000322423	0.000322423	0.000594932	0.000594932	0.001069798	0.001069798	0.000756818	7.123E-05	0.000229339	0.000406065	0.000440271	0.000440271	9.62699E-05	8.68716E-05	0.000216925
3830503774215	383050	3774215	0.000574265	0.0005182	0.00129399	0.00129399	0.000362135	0.000362135	0.000668208	0.000668208	0.001201562	0.001201562	0.000850033	8.00031E-05	0.000257586	0.000456079	0.000472197	0.000472197	0.000102012	9.20533E-05	0.000229864
3830603774215	383060	3774215	0.000646551	0.00058343	0.001456872	0.001456872	0.00040772	0.00040772	0.00075231	0.00075231	0.00135281	0.00135281	0.00095703	9.00736E-05	0.00029001	0.00051388	0.00050642	0.00050642	0.00010752	9.70303E-05	0.00024292
3830703774215	383070	3774215	0.000734572	0.00066286	0.001655209	0.001655209	0.000463226	0.000463226	0.000854739	0.000854739	0.00153698	0.00153698	0.001087321	0.000102336	0.000329491	0.000583393	0.000545295	0.000545295	0.00011327	0.000102212	0.000255231
3830803774215	383080	3774215	0.00083222	0.00075097	0.001875241	0.001875241	0.000524804	0.000524804	0.000968362	0.000968362	0.001741295	0.001741295	0.001231862	0.00011594	0.000373291	0.000660946	0.000585103	0.000585103	0.000118702	0.000107114	0.000267471
3830903774215	383090	3774215	0.000945264	0.00085298	0.002129961	0.002129961	0.00059609	0.00059609	0.001099898	0.001099898	0.001977821	0.001977821	0.00139919	0.000131688	0.000423997	0.000750724	0.00062733	0.00062733	0.000124092	0.000111977	0.000279616
3831003774215	383100	3774215	0.001083025	0.00097729	0.002440378	0.002440378	0.000682963	0.000682963	0.001260195	0.001260195	0.002266065	0.002266065	0.001603105	0.000150881	0.00048579	0.000860133	0.00067422	0.00067422	0.000129751	0.000117084	0.000292367
3831103774215	383110	3774215	0.001251223	0.00112907	0.002819378	0.002819378	0.00078903	0.00078903	0.001455908	0.001455908	0.002617994	0.002617994	0.001852074	0.000174313	0.000561234	0.000993715	0.000725575	0.000725575	0.000135642	0.0001224	0.000305642
3831203774215	383120	3774215	0.001463544	0.00132067	0.003297802	0.003297802	0.000922921	0.000922921	0.001702963	0.001702963	0.003062244	0.003062244	0.002166354	0.000203892	0.000656471	0.00116234	0.000783003	0.000783003	0.000141808	0.000127964	0.000319536
3831303774215	383130	3774215	0.001750181	0.00157932	0.00394368	0.00394368	0.001103676	0.001103676	0.002036491	0.002036491	0.003661989	0.003661989	0.002590638	0.000243825	0.000785042	0.001389986	0.000850757	0.000850757	0.000148494	0.000133997	0.000334601
3831403774215	383140	3774215	0.002155789	0.00194533	0.004857635	0.004857635	0.001359455	0.001359455	0.002508451	0.002508451	0.004510661	0.004510661	0.003191023	0.000300332	0.000966977	0.001712117	0.000930484	0.000930484	0.000155698	0.000140498	0.000350835
3831503774215	383150	3774215	0.002744786	0.00247683	0.006184821	0.006184821	0.001730881	0.001730881	0.003193801	0.003193801	0.005743048	0.005743048	0.004062862	0.000382387	0.00123117	0.002179896	0.001021314	0.001021314	0.000163237	0.000147301	0.000367823
3831603774215	383160	3774215	0.003553518	0.0032066	0.008007135	0.008007135	0.002240873	0.002240873	0.004134832	0.004134832	0.007435197	0.007435197	0.005259956	0.000495055	0.001593926	0.002822187	0.001111049	0.001111049	0.000170538	0.000153889	0.000384272
3831703774215	383170	3774215	0.000380937	0.00034375	0.000858365	0.000858365	0.000240222	0.000240222	0.000443254	0.000443254	0.000797053	0.000797053	0.00056387	5.30699E-05	0.000170869	0.000302539	0.000787063	0.000787063	0.000375901	0.000306327	0.000766911
3831803774215	383180	3774215	0.000360899	0.00032567	0.000813213	0.000813213	0.000227585	0.000227585	0.000419938	0.000419938	0.000755126	0.000755126	0.000534207	5.02783E-05	0.000161881	0.000286624	0.000747112	0.000747112	0.002668244	0.002407756	0.006012349
3831903774215	383190	3774215	0.000342627	0.00030918	0.000772042	0.000772042	0.000216063	0.000216063	0.000398677	0.000398677	0.000716896	0.000716896	0.000507161	4.77328E-05	0.000153685	0.000272113	0.000711047	0.000711047	0.002193824	0.001979651	0.00494334
3832003774215	383200	3774215	0.000325926	0.00029411	0.000734408	0.000734408	0.000205531	0.000205531	0.000379243	0.000379243	0.00068195	0.00068195	0.00048243	4.5406E-05	0.000146194	0.000258849	0.000678423	0.000678423	0.001856247	0.00167503	0.004182677
3832103774215	383210	3774215	0.000310466	0.00028016	0.000699572	0.000699572	0.000195782	0.000195782	0.000361254	0.000361254	0.000649603	0.000649603	0.000459555	4.32522E-05	0.000139259	0.00024657	0.000648369	0.000648369	0.001603114	0.00144661	0.003612294
3832203774215	383220	3774215	0.000301542	0.0002721	0.000679464	0.000679464	0.000190154	0.000190154	0.000350871	0.000350871	0.000630931	0.000630931	0.00044636	4.2009E-05	0.000135256	0.000239483	0.000631462	0.000631462	0.001491474	0.001345868	0.003360735
3832303774215	383230	3774215	0.000293848	0.00026516	0.000662127	0.000662127	0.000185302	0.000185302	0.000341918	0.000341918	0.000614832	0.000614832	0.000434957	4.09371E-05	0.000131805	0.000233372	0.000617014	0.000617014	0.001404492	0.001267378	0.003164739
3832403774215	383240	3774215	0.000286685	0.0002587	0.000645986	0.000645986	0.000180785	0.000180785	0.000333583	0.000333583	0.000599844	0.000599844	0.00042434	3.99392E-05	0.000128592	0.000227684	0.000603707	0.000603707	0.001327466	0.001197872	0.002991177
3832503774215	383250	3774215	0.000280352	0.00025298	0.000631716	0.000631716	0.000176792	0.000176792	0.000326214	0.000326214	0.000586593	0.000586593	0.00041498	3.90569E-05	0.000125751	0.000222654	0.000592272	0.000592272	0.001264026	0.001140625	0.002848229
3832603774215	383260	3774215	0.000274203	0.00024743	0.000617862	0.000617862	0.000172915	0.000172915	0.00031906	0.00031906	0.000573729	0.000573729	0.000405879	3.82004E-05	0.000122994	0.000217771	0.000581408	0.000581408	0.001202407	0.001085022	0.002709382
3832703774215	383270	3774215	0.000266605	0.00024058	0.00060074	0.00060074	0.000168123	0.000168123	0.000310218	0.000310218	0.00055783	0.00055783	0.00039431	3.71418E-05	0.000119585	0.000211736	0.000567198	0.000567198	0.001127453	0.001017385	0.002540488
3832803774215	383280	3774215	0.000258791	0.00023353	0.000583134	0.000583134	0.000163195	0.000163195	0.000301126	0.000301126	0.000541481	0.000541481	0.000383065	3.60532E-05	0.00011608	0.000205531	0.000552353	0.000552353	0.001055173	0.000952161	0.002377619
3832903774215	383290	3774215	0.000251061	0.00022655	0.000565716	0.000565716	0.000158321	0.000158321	0.000292132	0.000292132	0.000525307	0.000525307	0.000371623	3.49763E-05	0.000112613	0.000199392	0.000537555	0.000537555	0.000988462	0.000891963	0.0022273
3833003774215	383300	3774215	0.000242591	0.00021891	0.00054663	0.00054663	0.00015298	0.00015298	0.000282276	0.000282276	0.000507585	0.000507585	0.00035986	3.37963E-05	0.000108814	0.000192665	0.000520823	0.000520823	0.000920217	0.000830381	0.002073524
3833103774215	383310	3774215	0.000234539	0.00021164	0.000528485	0.000528485	0.000147902	0.000147902	0.00027906	0.00027906	0.000490736	0.000490736	0.000347167	3.26745E-05	0.000105202	0.000186269	0.000504948	0.000504948	0.00085941	0.00077551	0.001936506
3833203774215	383320	3774215	0.000226468	0.00020436	0.000510301	0.000510301	0.000142812	0.000142812	0.000263516	0.000263516	0.000473851	0.000473851	0.00033522	3.15502E-05	0.000101582	0.00017986	0.000488945	0.000488945	0.000801694	0.000723429	0.001806456
3833303774215	383330	3774215	0.000218559	0.00019722	0.000492479	0.000492479	0.000137825	0.000137825	0.000254313	0.000254313	0.000457302	0.000457302	0.000323514	3.04484E-05	9.80345E-05	0.000173579	0.000473275	0.000473275	0.000748211	0.000675167	0.001685943
3837403774215	383740	3774215	0.000211092	0.00019048	0.000475653	0.000475653	0.000133116	0.000133116	0.000245624	0.000245624	0.000441678	0.000441678	0.000312461	2.94081E-05	9.4685E-05	0.000167648	0.000458573	0.000458573	0.000701348	0.000632878	0.001580345
3837503774215	383750	3774215	0.00020492	0.00018491	0.000461745	0.000461745	0.000129224	0.000129224	0.00023844	0.00023844	0.00042876	0.00042876	0.00030325	2.85482E-05	9.19165E-05	0.000162746	0.000446678	0.000446678	0.00066487	0.000599962	0.001498151
3837603774215	383760	3774215	0.00019901	0.00017958	0.00044843	0.00044843	0.000125497	0.000125497	0.000231566	0.000231566	0.000416399	0.000416399	0.000294577	2.77249E-05	8.92659E-05	0.000158053	0.000435291	0.000435291	0.000631467	0.00056982	0.001422884
3837703774215	383770	3774215	0.000195077	0.00017603	0.000439566	0.000439566	0.000123017	0.000123017	0.000226989	0.000226989	0.000408169	0.000408169	0.00028875	2.71769E-05	8.75014E-05	0.000154929	0.000428249	0.000428249	0.000610575	0.000550968	0.001375808
3837803774215	383780	3774215	0.000192976	0.00017414	0.000434832	0.000434832	0.000121692	0.000121692	0.000224544	0.000224544	0.000403772	0.000403772	0.00028564	2.68842E-05	8.6559E-05	0.00015326	0.000425632	0.000425632	0.000601174	0.000542484	0.001354624
3837903774215	383790	3774215	0.000190827	0.0001722	0.00042999	0.00042999	0.000120337	0.000120337	0.000222044	0.000222044	0.000399276	0.000399276	0.000282464	2.65848E-05	8.55951E-05	0.000151554	0.00042338	0.00042338	0.000590047	0.000532444	0.001329553
3838003774215	383800	3774215	0.000190385	0.0001718	0.000428994	0.000428994	0.000120058	0.000120058	0.00022153	0.00022153	0.000398352	0.000398352	0.00028181	2.65233E-05	8.5397E-05	0.000151203	0.000425949	0.000425949	0.000583666	0.000526686	0.001315174
3838103774215	383810	3774215	0.000190618	0.00017201	0.000429519	0.000429519	0.000120205	0.000120205	0.000221801	0.000221801	0.000398839	0.000398839	0.000282155	2.65557E-05	8.55014E-05	0.000151388	0.000429169	0.000429169	0.000569902	0.000514265	0.001284158
3838203774215	383820	3774215	0.000191131	0.00017247	0.000430676	0.000430676	0.000120529	0.000120529	0.000222398	0.000222398	0.000399913	0.000399913	0.00028914	2.66272E-05	8.57317E-05	0.000151795	0.000432341	0.000432341	0.000551338	0.000497513	0.001242328
3838303774215	383830	3774215	0.000188606	0.00017019	0.000424986	0.000424986	0.000118936	0.000118936	0.00021946	0.00021946	0.00039463	0.00039463	0.000279177	2.62755E-05	8.45991E-05	0.00014979	0.00043038	0.00043038	0.00052804	0.00047649	0.001189832
3838403774215	383840	3774215	0.000184756	0.00016672	0.000416311	0.000416311	0.000116508	0.000116508	0.00021498	0.00021498	0.000386574	0.000386574	0.000273478	2.57391E-05	8.28722E-05	0.000146732	0.000444299	0.000444299	0.000503931	0.000454734	0.001135507
3838603774215	383860	3774215	0.000175731	0.00015858	0.000395974	0.000395974	0.000110817	0.000110817	0.000204478	0.000204478	0.00036769	0.00036769	0.00026019	2.44818E-05	7.88239E-05	0.000139565	0.000426346	0.000426346	0.000467472	0.000421834	0.001053353
3838703774215	383870	3774215	0.000171433	0.0001547	0.00038629	0.00038629	0.000108107	0.000108107	0.000199478	0.000199478	0.000358698	0.000358698	0.000253757	2.3883E-05	7.68961E-05	0.000136151	0.000417385	0.000417385	0.000451152	0.000407108	0.00101658
3838803774215	383880	3774215	0.000167285	0.00015095	0.000376942	0.000376942	0.000105491	0.000105491	0.00019465	0.00019465	0.000350018	0.000350018	0.00024761	2.33051E-05	7.50353E-05	0.000132857	0.000408725	0.000408725	0.000435656	0.000393125	0.000981663
3838903774215	383890	3774215	0.000163291	0.00014735	0.000367944	0.000367944	0.000102973	0.000102973	0.000190004	0.000190004	0.000341662	0.000341662	0.00024170	2.27487E-05	7.32441E-05	0.000129685	0.000400367	0.000400367	0.000420924	0.000379831	0.000948468
3839003774215	383900	3774215	0.000159417	0.00014385	0.000359215	0.000359215	0.00010053	0.00010053	0.000185496	0.000185496	0.000333556	0.000333556	0.00023597	2.22091E-05	7.15064E-05	0.000126608	0.000392057	0.000392057	0.000407058	0.000367319	0.000917223
3839103774215	383910	3774215	0.000155669	0.00014047	0.000350768	0.000350768	9.81657E-05	9.81657E-05	0.000181134	0.000181134	0.000325713	0.000325713	0.000230422	2.16868E-05	6.9825E-05	0.000123631	0.000383921	0.000383921	0.000393884	0.000355431	0.000887539
3829703774215	382970	3774225	0.000298265	0.00026915	0.00067208	0.00067208	0.000188088	0.000188088	0.00034705	0.00034705	0.000624074	0.000624074	0.00044149	4.15525E-05	0.000133786	0.000236881	0.000307159	0.000307159	7.41961E-05	6.69527E-05	0.000167186
3829803774225	382980	3774225	0.000314507	0.0002838	0.000708678	0.000708678	0.00019833	0.00019833	0.000365957	0.000365957	0.000658058	0.000658058	0.00046553	4.38152E-05	0.000141072	0.00024978	0.00031769	0.00031769	7.56407E-05	6.82562E-05	0.000170441
3829903774225	382990	3774225	0.000332605	0.00030013	0.000749459	0.000749459	0.000209743	0.000209743	0.000387016	0.000387016	0.000695926	0.000695926	0.000492326	4.63366E-05	0.00014919	0.000264154	0.000329267	0.000329267	7.72344E-05	6.96944E-05	0.000174032
3830003774225	383000	3774225	0.000354046	0.00031948	0.000797772	0.000797772	0.00022364	0.00022364	0.00041964	0.00041964	0.00074078	0.00074078	0.00052403	4.93236E-05	0.000158807	0.000281182	0.00034279	0.00034279	7.92878E-05	7.15473E-05	0.000178659
3830103774225	383010	3774225	0.000380943	0.00034375	0.000858379	0.000858379	0.000240225	0.000240225	0.000443261	0.000443261	0.000797066	0.000797066	0.000563876	5.30707E-05	0.000170872	0.000302543	0.000358513	0.000358513	8.21589E-05	7.41382E-05	0.000185129
3830203774225	383020	3774225	0.00041101	0.00037088	0.000926127	0.000926127	0.000259185	0.000259185	0.000478246	0.000478246	0.000859975	0.000859975	0.000608381	5.72594E-05	0.000184358	0.000326422	0.000375689	0.000375689	8.51793E-05	7.68637E-05	0.000191934
3830303774225	383030	3774225	0.000453695	0.0004094	0.00102231	0.00102231	0.00028603	0.00028603	0.00052791	0.00052791	0.00094928	0.00094928	0.00067156	6.3206E-05	0.000203504	0.00036032	0.00039909	0.00039909	8.99904E-05	8.12051E-05	0.000202775
3830403774225	383040	3774225	0.000507268	0.00045775	0.001143025	0.001143025	0.000319886	0.000319886	0.000590251	0.000590251	0.001061381	0.001061381	0.000750863	7.06695E-05	0.000227534	0.00040287	0.00042688	0.00042688	9.56014E-05	8.62683E-05	0.000215418

			KMMass Grading / Excavation	KMDrainage / Utilities Trenching	KMFoundations / Concrete Pads	KMBuilding / Structure Construction	KMAsphalt Paving	KMArchitectural Coating	KMLandscaping or Other Finishing	KMWaterside Construction (Piles)	EWNDemolition	EWNSite Grubbing / Prep	EWNDrainage / Utilities Trenching	EWNDrainage / Utilities Trenching	EWNDrainage / Utilities Trenching	EWNFoundations / Concrete Pads	EWNBuilding / Structure Construction	EWNAsphalt Paving	EWNLandscaping or Other Finishing	EWNWaterside Construction (Piles)	ISDemolition
Unique Identifier	X (UTM)	Y (UTM)	2026	2026	2026	2026	2026	2026	2026	2026	2027	2027	2027	2028	2029	2029	2029	2029	2029	2029	2027
3837703774205	383770	3774205	0.001466099	0.000315881	0.000757084	0.001404296	0.000963093	9.06441E-05	0.000291846	0.00051674	3.81307E-05	5.14111E-05	6.23774E-05	6.23774E-05	6.23774E-05	4.43685E-05	7.72675E-05	5.64415E-05	1.71035E-05	2.96796E-05	0.000453056
3837803774205	383780	3774205	0.001438203	0.000309871	0.000742679	0.001377577	0.000944768	8.89194E-05	0.000286293	0.000506908	3.89545E-05	5.25217E-05	6.3725E-05	6.3725E-05	6.3725E-05	4.5327E-05	7.89368E-05	5.76608E-05	1.7473E-05	3.03208E-05	0.000442073
3837903774205	383790	3774205	0.001405883	0.000302907	0.000725989	0.001346618	0.000923536	8.69211E-05	0.00027986	0.000495516	3.98916E-05	5.37853E-05	6.52581E-05	6.52581E-05	6.52581E-05	4.64174E-05	8.08358E-05	5.9048E-05	1.78933E-05	3.10502E-05	0.000431269
3838003774205	383800	3774205	0.001392015	0.000299919	0.000718828	0.001333336	0.000914427	8.60637E-05	0.000277099	0.000490628	4.23031E-05	5.70367E-05	6.9203E-05	6.9203E-05	6.9203E-05	4.92234E-05	8.57225E-05	6.26176E-05	1.8975E-05	3.29272E-05	0.000427687
3838103774205	383810	3774205	0.001355148	0.000291976	0.00069979	0.001298023	0.000890209	8.37843E-05	0.00026976	0.000477634	4.59383E-05	6.1938E-05	7.51498E-05	7.51498E-05	7.51498E-05	5.34533E-05	9.30888E-05	6.79984E-05	2.06056E-05	3.57568E-05	0.000427568
3838203774205	383820	3774205	0.001297514	0.000279558	0.000670028	0.001242818	0.000852348	8.0221E-05	0.000258287	0.000457321	4.70725E-05	6.34671E-05	7.70051E-05	7.70051E-05	7.70051E-05	5.4773E-05	9.5387E-05	6.96772E-05	2.11143E-05	3.66395E-05	0.000415092
3838303774205	383830	3774205	0.00123988	0.00026714	0.000640266	0.001187613	0.000814488	7.66577E-05	0.000246815	0.000437007	4.6965E-05	6.33222E-05	7.68293E-05	7.68293E-05	7.68293E-05	5.4648E-05	9.51692E-05	6.95181E-05	2.10661E-05	3.65559E-05	0.000399328
3838403774205	383840	3774205	0.00118429	0.000255163	0.00061156	0.001134367	0.000777971	7.32208E-05	0.000235749	0.000417414	4.68516E-05	6.31693E-05	7.66438E-05	7.66438E-05	7.66438E-05	5.4516E-05	9.49394E-05	6.93503E-05	2.10152E-05	3.64676E-05	0.000384268
3838603774205	383860	3774205	0.001097039	0.000236364	0.000566504	0.001050794	0.000720654	6.78263E-05	0.00021838	0.000386661	4.638E-05	6.25335E-05	7.58724E-05	7.58724E-05	7.58724E-05	5.39673E-05	9.39838E-05	6.86523E-05	2.08037E-05	3.61006E-05	0.000355491
3838703774205	383870	3774205	0.00105763	0.000227873	0.000546153	0.001013046	0.000694766	6.53898E-05	0.000210535	0.000372771	4.61473E-05	6.22196E-05	7.54916E-05	7.54916E-05	7.54916E-05	5.36964E-05	9.35121E-05	6.83077E-05	2.06993E-05	3.59194E-05	0.000342245
3838803774205	383880	3774205	0.001020319	0.000219835	0.000526886	0.000977308	0.000670256	6.3083E-05	0.000203108	0.000359621	4.59145E-05	6.19058E-05	7.51107E-05	7.51107E-05	7.51107E-05	5.34255E-05	9.30404E-05	6.79631E-05	2.05949E-05	3.57382E-05	0.000329704
3838903774205	383890	3774205	0.000984878	0.000212198	0.000508584	0.000943361	0.000646975	6.08917E-05	0.000196053	0.000347129	4.56817E-05	6.15919E-05	7.47299E-05	7.47299E-05	7.47299E-05	5.31547E-05	9.25686E-05	6.76185E-05	2.04905E-05	3.5557E-05	0.000317826
3839003774205	383900	3774205	0.000951602	0.000205029	0.000491401	0.000911488	0.000625116	5.88344E-05	0.000189429	0.000335401	4.54489E-05	6.1278E-05	7.43491E-05	7.43491E-05	7.43491E-05	5.28838E-05	9.20969E-05	6.72739E-05	2.0386E-05	3.53758E-05	0.000306526
3839103774205	383910	3774205	0.000920034	0.000198228	0.0004751	0.000881251	0.000604378	5.68827E-05	0.000183145	0.000324274	4.5222E-05	6.09722E-05	7.3978E-05	7.3978E-05	7.3978E-05	5.26198E-05	9.16373E-05	6.69382E-05	2.02843E-05	3.51992E-05	0.000295776
3829703774215	382970	3774215	0.00016923	3.64618E-05	8.73895E-05	0.000162097	0.000111169	1.0463E-05	3.36876E-05	5.96468E-05	3.54207E-05	4.77573E-05	5.79442E-05	5.79442E-05	5.79442E-05	4.12152E-05	7.17761E-05	5.24302E-05	1.58879E-05	2.75702E-05	0.000202866
3829803774215	382980	3774215	0.000172539	3.71747E-05	8.90981E-05	0.000165266	0.000113343	1.06675E-05	3.43462E-05	6.0813E-05	3.54387E-05	4.77814E-05	5.79735E-05	5.79735E-05	5.79735E-05	4.1236E-05	7.18124E-05	5.24567E-05	1.5896E-05	2.75842E-05	0.000213384
3829903774215	382990	3774215	0.000176211	3.79659E-05	9.09943E-05	0.000168783	0.000115755	1.08946E-05	3.50772E-05	6.21072E-05	3.54864E-05	4.78458E-05	5.80516E-05	5.80516E-05	5.80516E-05	4.12916E-05	7.19091E-05	5.25274E-05	1.59174E-05	2.76213E-05	0.000225197
3830003774215	383000	3774215	0.000180851	3.89656E-05	9.33905E-05	0.000173228	0.000118803	1.11814E-05	3.60009E-05	6.37427E-05	3.56476E-05	4.80631E-05	5.83153E-05	5.83153E-05	5.83153E-05	4.14791E-05	7.22357E-05	5.27659E-05	1.59897E-05	2.77468E-05	0.000239189
3830103774215	383010	3774215	0.00018716	4.03248E-05	9.6648E-05	0.00017927	0.000122947	1.15715E-05	3.72566E-05	6.59661E-05	3.60117E-05	4.8554E-05	5.89109E-05	5.89109E-05	5.89109E-05	4.19028E-05	7.29736E-05	5.33049E-05	1.6153E-05	2.80302E-05	0.000256511
3830203774215	383020	3774215	0.000193831	4.17622E-05	0.000100093	0.00018566	0.000127329	1.19839E-05	3.85846E-05	6.83174E-05	3.63818E-05	4.9053E-05	5.95164E-05	5.95164E-05	5.95164E-05	4.23334E-05	7.37235E-05	5.38527E-05	1.6319E-05	2.83183E-05	0.000275964
3830303774215	383030	3774215	0.000204524	4.4066E-05	0.000105615	0.000195902	0.000134353	1.2645E-05	4.07132E-05	7.20863E-05	3.72771E-05	5.02602E-05	6.09811E-05	6.09811E-05	6.09811E-05	4.33753E-05	7.55379E-05	5.5178E-05	1.67206E-05	2.90152E-05	0.000303404
3830403774215	383040	3774215	0.000216925	4.67379E-05	0.000112019	0.000207781	0.0001425	1.34117E-05	4.31818E-05	7.64571E-05	3.83874E-05	5.17572E-05	6.27973E-05	6.27973E-05	6.27973E-05	4.46671E-05	7.77877E-05	5.68215E-05	1.72186E-05	2.98794E-05	0.000337667
3830503774215	383050	3774215	0.000229864	4.95257E-05	0.0001187	0.000220174	0.000151	1.42117E-05	4.57575E-05	8.10176E-05	3.95633E-05	5.33426E-05	6.4721E-05	6.4721E-05	6.4721E-05	4.60354E-05	8.01705E-05	5.85621E-05	1.77461E-05	3.07947E-05	0.000378639
3830603774215	383060	3774215	0.000242292	5.22034E-05	0.000125118	0.000232078	0.000159164	1.49801E-05	4.82314E-05	8.5398E-05	4.06795E-05	5.48476E-05	6.6547E-05	6.6547E-05	6.6547E-05	4.73342E-05	8.24324E-05	6.02143E-05	1.82468E-05	3.16635E-05	0.000425879
3830703774215	383070	3774215	0.000255231	5.49912E-05	0.0001318	0.000244472	0.000167663	1.57801E-05	5.08071E-05	8.99585E-05	4.19151E-05	5.65136E-05	6.85683E-05	6.85683E-05	6.85683E-05	4.8772E-05	8.49362E-05	6.20433E-05	1.8801E-05	3.26252E-05	0.000483582
3830803774215	383080	3774215	0.000267471	5.76284E-05	0.00013812	0.000256196	0.000175704	1.65368E-05	5.32436E-05	9.42725E-05	4.29418E-05	5.78978E-05	7.02479E-05	7.02479E-05	7.02479E-05	4.99666E-05	8.70167E-05	6.3563E-05	1.92615E-05	3.34244E-05	0.000548693
3830903774215	383090	3774215	0.000279616	6.02452E-05	0.000144392	0.000267829	0.000183682	1.72878E-05	5.56613E-05	9.85533E-05	4.38671E-05	5.91453E-05	7.17614E-05	7.17614E-05	7.17614E-05	5.10432E-05	8.88915E-05	6.49325E-05	1.96765E-05	3.41445E-05	0.000625665
3831003774215	383100	3774215	0.000292367	6.29924E-05	0.000150976	0.000280042	0.000192058	1.80761E-05	5.81995E-05	0.000103047	4.48221E-05	6.0433E-05	7.33238E-05	7.33238E-05	7.33238E-05	5.21545E-05	9.08269E-05	6.63462E-05	2.01049E-05	3.48879E-05	0.000721822
3831103774215	383110	3774215	0.000305642	6.58527E-05	0.000157832	0.000292758	0.000200779	1.88969E-05	6.08422E-05	0.000107726	4.57533E-05	6.16885E-05	7.48471E-05	7.48471E-05	7.48471E-05	5.3238E-05	9.27138E-05	6.77245E-05	2.05226E-05	3.56127E-05	0.000843604
3831203774215	383120	3774215	0.000319536	6.88463E-05	0.000165007	0.000306067	0.000209906	1.97559E-05	6.3608E-05	0.000112624	4.67143E-05	6.29842E-05	7.64192E-05	7.64192E-05	7.64192E-05	5.43562E-05	9.46612E-05	6.91471E-05	2.09537E-05	3.63608E-05	0.001004549
3831303774215	383130	3774215	0.000334601	7.2092E-05	0.000172786	0.000320496	0.000219802	2.06873E-05	6.66067E-05	0.000117933	4.78604E-05	6.45294E-05	7.8294E-05	7.8294E-05	7.8294E-05	5.56898E-05	9.69836E-05	7.08435E-05	2.14677E-05	3.72528E-05	0.001232868
3831403774215	383140	3774215	0.000350835	7.55898E-05	0.000181169	0.000336046	0.000230467	2.1691E-05	6.98384E-05	0.000123655	4.93825E-05	6.65817E-05	8.07841E-05	8.07841E-05	8.07841E-05	5.74609E-05	0.000100068	7.30965E-05	2.21505E-05	3.84376E-05	0.001573645
3831503774215	383150	3774215	0.000367823	7.92499E-05	0.000189941	0.000352317	0.000241626	2.27413E-05	7.322E-05	0.000129642	5.13881E-05	6.92859E-05	8.4065E-05	8.4065E-05	8.4065E-05	5.97946E-05	0.000104132	7.60653E-05	2.30501E-05	3.99987E-05	0.002115002
3831603774215	383160	3774215	0.000384272	8.2794E-05	0.000198436	0.000368073	0.000252432	2.37583E-05	7.64945E-05	0.00013544	5.24148E-05	7.06701E-05	8.57446E-05	8.57446E-05	8.57446E-05	6.09893E-05	0.000106213	7.7585E-05	2.35106E-05	4.07978E-05	0.002964133
3831703774215	383170	3774215	0.000401599	8.67206E-05	0.000208436	0.000385139	0.000264153	2.48284E-05	7.99647E-05	0.000141625	5.34564E-05	7.20107E-05	8.73725E-05	8.73725E-05	8.73725E-05	6.21455E-05	0.000108236	7.90819E-05	2.39511E-05	4.15106E-05	0.003020603
3831803774215	383180	3774215	0.000419557	9.08269E-05	0.000218436	0.000402206	0.000276874	2.59185E-05	8.34908E-05	0.000147706	5.45079E-05	7.33343E-05	8.90204E-05	8.90204E-05	8.90204E-05	6.33455E-05	0.000110259	8.05817E-05	2.43916E-05	4.22234E-05	0.003076573
3831903774215	383190	3774215	0.000438515	9.49331E-05	0.000228436	0.000419274	0.000289595	2.70086E-05	8.70169E-05	0.000153787	5.55594E-05	7.46586E-05	9.06682E-05	9.06682E-05	9.06682E-05	6.45455E-05	0.000112283	8.20815E-05	2.48321E-05	4.29362E-05	0.003132544
3832003774215	383200	3774215	0.000458472	9.90394E-05	0.000238436	0.000436343	0.000302316	2.80987E-05	9.0543E-05	0.000159868	5.66109E-05	7.59829E-05	9.23159E-05	9.23159E-05	9.23159E-05	6.57451E-05	0.000114306	8.35813E-05	2.52726E-05	4.36489E-05	0.003188515
3832103774215	383210	3774215	0.000477429	0.000103146	0.000248436	0.000453412	0.000315037	2.91888E-05	9.40691E-05	0.000165949	5.76624E-05	7.73072E-05	9.39637E-05	9.39637E-05	9.39637E-05	6.69447E-05	0.000116329	8.50811E-05	2.57131E-05	4.43616E-05	0.003244486
3832203774215	383220	3774215	0.000496386	0.000107253	0.000258436	0.000470481	0.000327758	3.02789E-05	9.75952E-05	0.000172029	5.87139E-05	7.86315E-05	9.56114E-05	9.56114E-05	9.56114E-05	6.81443E-05	0.000118352	8.65808E-05	2.61536E-05	4.50743E-05	0.003300457
3832303774215	383230	3774215	0.000515343	0.000111359	0.000268436	0.000487549	0.000340479	3.1369E-05	0.000101149	0.000178109	5.97654E-05	7.99558E-05	9.72592E-05	9.72592E-05	9.72592E-05	6.93439E-05	0.000120375	8.80806E-05	2.65941E-05	4.57871E-05	0.003356428
3832403774215	383240	3774215	0.000534301	0.000115466	0.000278436	0.000504618	0.0003532	3.24591E-05	0.000104703	0.000184189	6.08169E-05	8.12801E-05	9.89071E-05	9.89071E-05	9.89071E-05	7.05435E-05	0.000122398	8.95803E-05	2.70346E-05	4.64998E-05	0.003412399
3832503774215	383250	3774215	0.000553258	0.000119572	0.000288436	0.000521686	0.000365921	3.35492E-05	0.000108257	0.000190269	6.18684E-05	8.26044E-05	0.000100555	0.000100555	0.000100555	7.17431E-05	0.000124421	9.10801E-05	2.74751E-05	4.72126E-05	0.003468369
3832603774215	383260	3774215	0.000572215	0.000123678	0.000298436	0.000538755	0.000378642	3.46393E-05	0.000111811	0.000196349	6.29199E-05	8.39287E-05	0.000102203	0.000102203	0.000102203	7.29427E-05	0.000126444	9.25798E-05	2.79156E-05	4.79253E-05	0.003524339
3832703774215	383270	3774215	0.000591172	0.000127785	0.000308436	0.000555824	0.000391363	3.57294E-05	0.000115365	0.000202429	6.39715E-05	8.52529E-05	0.000103852	0.000103852	0.000103852	7.41424E-05	0.000128467	9.40796E-05	2.83561E-05	4.86381E-05	0.003580309
3832803774215	383280	3774215	0.000610129	0.000131892	0.000318436	0.000572892	0.000404084	3.68195E-05	0.000118918	0.000208509	6.50231E-05	8.65771E-05	0.000105501	0.000105501	0.000105501	7.53421E-05	0.000130489	9.55793E-05	2.87966E-05	4.93508E-05	0.003636279
3832903774215	383290	3774215	0.000629086	0.000135999	0.000328436	0.000589961	0.000416805	3.79096E-05	0.000122472	0.000214589	6.60747E-05	8.79013E-05	0.000107151	0.000107151	0.000107151	7.65418E-05	0.000132512	9.70791E-05	2.92371E-05	5.00636E-05	0.003692249
3833003774215	383300	3774215	0.000648043	0.000140106	0.000338436	0.000607029	0.000429526	3.89997E-05	0.000126025	0.000220669	6.71263E-05	8.92255E-05	0.000108799	0.000108799	0.000108799	7.77416E-05	0.000134534	9.85788E-05	2.96776E-05	5.07764E-05	0.003748219
3833103774215	383310	3774215	0.000667	0.000144213	0.000348436	0.000624098	0.000442247	4.00898E-05	0.000129578	0.000226749	6.81779E-05	9.05497E-05	0.000110448	0.000110448	0.000110448	7.89413E-05	0.000136557	0.000100079	3.01181E-05	5.14892E-05	0.003804189
3833203774215	383320	3774215	0.000685957	0.000148321	0.000358436	0.000641166	0.000454968	4.11799E-05	0.000133131	0.000232829	6.92295E-05	9.18739E-05	0.000112096	0.000112096	0.000112096	8.01411E-05	0.000138579	0.000101579	3.05586E-05	5.22021E-05	0.003860159
3833303774215	383330	3774215	0.000704914	0.000152428	0.000368436	0.000658235	0.000467689	4.22701E-05	0.000136684	0.000238909	7.02811E-05	9.31981E-05	0.000113745	0.000113745	0.000113745	8.13408E-05	0.000140602	0.000103079	3.09991E-05	5.29149E-05	0.003916129
3833403774215	383340	3774215	0.000723871	0.000156535	0.000378436	0.000675303	0.000480411	4.33602E-05	0.000140236	0.000244989	7.13327E-05	9.45223E-05	0.000115393	0.000115393	0.000115393	8.25406E-05	0.000142624	0.000104579	3.14396E-05	5.36278E-05	0.003972099
3833503774215	383350	3774215	0.000742828	0.000160642	0.000388436	0.000692372	0.000493132	4.44503E-05	0.000143789	0.000251069	7.23843E-05	9.58465E-05	0.000117042	0.000117042	0.000117042	8.37403E-05	0.000144647	0.000106079	3.18801E-05	5.43406E-05	0.004028069
3833603774215	383360	3774215	0.000761785	0.000164749	0.000398436	0.000709441	0.000505853	4.55404E-05	0.000147341	0.000257149	7.34359E-05	9.71707E-05	0.000118691	0.000118691	0.000118691	8.49401E-05	0.000146669	0.000107579	3.23206E-05	5.50535E-05	0.004084039
3833703774215	383370	3774215	0.000780742	0.000168856	0.000408436	0.000726509	0.000518574	4.66305E-05	0.000150894	0.000263229	7.44875E-05	9.84949E-05	0.000120339	0.000120339	0.000120339	8.61398E-05	0.000148692	0.000109079	3.27611E-05	5.57663E-05	0.004140009
3833803774215	383380	3774215	0.000799699	0.000172963	0.000418436	0.000743578	0.000531295	4.77206E-05	0.000154446	0.000269309	7.55391E-05	9.98191E-05	0.000121988	0.000121988	0.000121988	8.73396E-05	0.000150714	0.000110579	3.32016E-05	5.64792E-05	0.004195979
3833903774215	383390	3774215	0.000818656	0.000177071	0.000428436	0.000760646	0.000544016	4.88107E-05	0.000157998	0.000275389	7.65907E-05	0.000101143	0.000123636	0.000123636	0.000123636	8.85393E-05	0.000152737	0.000112079	3.36421E-05	5.71921E-05	0.004251949
3834003774215	383400	3774215	0.000837613	0.000181178	0.000438436	0.000777714	0.000556737	4.99008E-05	0.000161551	0.000281469	7.76423E-05	0.000102467	0.000125285	0.000125285	0.000125285	8.97391E-05	0.000154759	0.000113579	3.40826E-05	5.79049E-05	0.004307919
3834103774215	383410	3774215	0.000856571	0.000185286	0.000448436	0.000794782	0.000569458	5.09909E-05	0.000165103	0.000287549	7.86939E-05	0.000103791	0.000126933	0.000126933	0.000126933	9.09388E-05	0.000156782	0.000115079	3.45231E-05	5.86178E-05	0.004363889
3834203774215	383420	3774215	0.000875528	0.000189393	0.000458436	0.000811851	0.000582179	5.2081E-05	0.000168656	0.000293629	7.97455E-05	0.000105115	0.000128581	0.000128581	0.000128581	9.21386E-05	0.000158804	0.000116579	3.49636E-05	5.93306E-05	0.004419859
3834303774215	383430	3774215	0.000894485	0.000193501	0.000468436	0.000828919	0.000594901	5.31711E-05	0.000172208	0.000299709	8.07971E-05	0.000106439	0.000130229	0.000130229	0.000130229	9.33383E-05	0.000160827	0.000118079	3.54041E-05	6.00435E-05	0.004475829
3834403774215	383440	3774215	0.000913442	0.000197608	0.000478436	0.000845988	0.000607622	5.42612E-05	0.000175761	0.000305789	8.18487E-05	0.000107763	0.000131877	0.000131877	0.000131877	9.45381E-05	0.000162849	0.000119579	3.58446E-05	6.07563E-05	0.004531799
3834503774215	383450	3774215	0.000932399	0.000201716	0.000488436	0.000863057	0.000620343	5.53513E-05	0.000179313	0.000311869	8.29003E-05	0.000109087	0.000133525	0.000133525	0.000133525	9.57378E-05	0.000164872	0.000121079	3.62851E-05	6.14692E-05	0.004587769
3834603774215	383460	3774215	0.000951356	0.000205823	0.000498436	0.000880126	0.000633064	5.64414E-05	0.000182866	0.000317949	8.39519E-05	0.000110411	0.000135173	0.000135173	0.000135173	9.69376E-05	0.000166894	0.000122579	3.67256E-05	6.21821E-05	0.004643739
3834703774215	383470	3774215	0.000970313	0.000209931	0.000508436	0.000897195	0.000645785	5.75315E-05	0.000186418	0.000324029	8.50035E-05	0.000111735	0.000136821	0.000136821	0.000136821	9.81373E-05	0.000168917	0.000124079	3.71661E-05	6.28949E-05	0.004699709
3834803774215	383480	3774215	0.000989271	0.000214038	0.000518436	0.000914263	0.000658506	5.86216E-05	0.000189971	0.000330109	8.60551E-05	0.000113059	0.000138469	0.000138469	0.000138469	9.93371E-05	0.000170939	0.000125579	3.76066E-05	6.36078E-05	0.004755679
3834903774215	383490	3774215	0.001008228	0.000218146	0.000528436	0.000931332	0.000671227	5.97117E-05	0.000193523	0.000336189	8.71067E-05	0.000114383	0.000140117	0.000140117	0.000140117	0.000100537	0.000172962	0.000127079	3.80471E-05	6.43207E-05	0.004811649
3835003774215	383500	3774215	0.001027186	0.000222253	0.000538436	0.000948401	0.000683948	6.08018E-05	0.000197076	0.000342269	8.81583E-05	0.000115707	0.000141765	0.000141765	0.000141765	0.000101737	0.000174984	0.000128579	3.84876E-05	6.50336E-05	0.004867619
3835103774215	383510	3774215	0.001046143	0.000226361	0.000548436	0.000965469	0.000696669	6.18919E-05	0.000200628	0.000348349	8.92099E-05	0.000117031	0.000143413	0.000143413	0.000143413	0.000102937	0.000177007	0.000130079	3.89281E-05	6.57464E-05	0.004923589
3835203774215	383520	3774215	0.001065101	0.000230468	0.000558436	0.000982538	0.000709389	6.2982E-05	0.000204181	0.000354429	9.02615E-05	0.000118355	0.000145061	0.000145061	0.000145061	0.000104137	0.000179029	0.000131579	3.93686E-05	6.64593E-05	0.004979559
3835303774215	383530	3774215	0.001084058	0.000234576	0.000568436	0.000999606	0.000722111	6.40721E-05	0.000207733	0.000360509	9.13131E-05	0.000119679	0.000146709	0.000146709	0.000146709	0.000105337	0.000181051	0.000133079	3.98091E-05	6.71721E-05	0.005035529
3835403774215	383540	3774215	0.001103016	0.000238683	0.000578436	0.001016675	0.000734832	6.51622E-05	0.000211286	0.000366589	9.23647E-05	0.000121003	0.000148357	0.000148357	0.000148357	0.000106537	0.000183073	0.000134579	4.02496E-05	6.78849E-05	0.005091499
3835503774215	383550	3774215	0.001121973	0.000242791	0.000588436	0.001033743	0.000747554	6.62523E-05	0.000214838	0.000372669	9.34163E-05	0.000122327	0.000150005	0.000150005	0.000150005	0.000107737	0.000185095	0.000136079	4.06901E-05	6.85978E-05	0.005147469
3835603774215	383560	3774215	0.001140931	0.000246898	0.000598436	0.001050811	0.000760275	6.73424E-05	0.000218391	0.000378749	9.44679E-05	0.000123651	0.000151653	0.000151653	0.000151653	0.000108937	0.000187117	0.000137579	4.11306E-05	6.93106E-05	0.005203439
3835703774215	383570	3774215	0.001159888	0.000251006	0.000608436	0.001067879	0.000772997	6.84325E-05	0.000221943	0.000384829	9.55195E-05	0.000124975	0.000153301	0.000153301	0.000153301	0.000110137	0.000189139	0.000139079	4.15711E-05	7.00235E-05	0.005259409
3835803774215	383580	3774215	0.001178846	0.000255113	0.000618436	0.001084947	0.000785718	6.95226E-05	0.000225496	0.000390909	9.65711E-05	0.000126299	0.000154949	0.000154949	0.000154949	0.000111337	0.000191161	0.000140579	4.20116E-05	7.07363E-05	0.005315379
3835903774215	383590	3774215	0.001197803	0.000259221	0.000628436	0.001102015	0.000798439	7.06127E-05	0.000229048	0.000396989	9.76227E-05	0.000127623	0.000156597	0.000156597	0.000156597	0.000112537	0.000193183	0.000142079	4.24521E-05	7.14492E-05	0.005371349
3836003774215	383600	3774215	0.001216761	0.000263328	0.000638436	0.001119083	0.000811159	7.17028E-05	0.000232601	0.000403069	9.86743E-05	0.000128947	0.000158245	0.000158245	0.000158245	0.000113737	0.000195205	0.000143579	4.28926E-05	7.21621E-05	0.005427319
3836103774215	383610	3774215	0.001235718	0.000267436	0.000648436	0.001136151	0.000823881	7.27929E-05	0.000236154	0.000409149	9.97259E-05	0.000130271	0.000159893	0.000159893	0.000159893	0.000114937	0.000197227	0.000145079	4.33331E-05	7.28751E-05	0.005483289
3836203774215	383620	3774215	0.001254676	0.000271543	0.000658436	0.001153219	0.000836602	7.38831E-05	0.000239706	0.000415229	0.000100777	0.000131595	0.000161541	0.000161541	0.000161541	0.000116137	0.000199249	0.000146579	4.37736E-05	7.35879E-05	0.005539259
3836303774215	383630	3774215	0.001273633	0.000275651	0.000668436	0.001170287	0.000849324	7.49732E-05	0.000243259	0.000421309	0.000101828	0.000132919	0.000163189	0.000163189	0.000163189	0.000117337	0.000201271	0.000148079	4.42141E-05	7.43008E-05	0.005595229
3836403774215	383640	3774215	0.001292591	0.000279758	0.000678436	0.001187355	0.000862045	7.60633E-05	0.000246811	0.000427389	0.000102879	0.000134243	0.000164837

			ISDrainage / Utilities Trenching	ISDrainage / Utilities Trenching	ISAsphalt Paving	ISAsphalt Paving	SVDemolition	SVSite Grubbing / Prep	SVMass Grading / Excavation	SVMass Grading / Excavation	SVDrainage / Utilities Trenching	SVFoundations / Concrete Pads	SVBuilding / Structure Construction	SVBuilding / Structure Construction	SVAsphalt Paving	SVAsphalt Paving	SVArchitectural Coating	SVArchitectural Coating	SVLandscaping or Other Finishing	SVLandscaping or Other Finishing	MDemolition
Unique Identifier	X (UTM)	Y (UTM)	2027	2028	2027	2028	2027	2027	2027	2028	2028	2028	2028	2029	2028	2029	2028	2029	2028	2029	2027
3837703774205	383770	3774205	0.000156597	0.000156597	0.000670619	0.000670619	2.27726E-05	1.50452E-05	2.5407E-05	2.5407E-05	7.66893E-06	7.9031E-06	4.52201E-05	4.52201E-05	3.12026E-05	3.12026E-05	3.09099E-06	3.09099E-06	9.95205E-06	9.95205E-06	0.000161262
3837803774205	383780	3774205	0.000152801	0.000152801	0.000654361	0.000654361	2.32015E-05	1.53285E-05	2.58855E-05	2.58855E-05	7.81336E-06	8.05193E-06	4.589E-05	4.589E-05	3.17902E-05	3.17902E-05	3.1492E-06	3.1492E-06	1.01395E-05	1.01395E-05	0.000166443
3837903774205	383790	3774205	0.000149067	0.000149067	0.000638369	0.000638369	2.37039E-05	1.56604E-05	2.6446E-05	2.6446E-05	7.98254E-06	8.22628E-06	4.66501E-05	4.66501E-05	3.24786E-05	3.24786E-05	3.21739E-06	3.21739E-06	1.0359E-05	1.0359E-05	0.00017243
3838003774205	383800	3774205	0.000147829	0.000147829	0.000633068	0.000633068	2.49782E-05	1.65023E-05	2.78677E-05	2.78677E-05	8.41168E-06	8.66853E-06	4.8544E-05	4.8544E-05	3.42246E-05	3.42246E-05	3.39036E-06	3.39036E-06	1.09159E-05	1.09159E-05	0.000187472
3838103774205	383810	3774205	0.000147787	0.000147787	0.000632891	0.000632891	2.67611E-05	1.76802E-05	2.98568E-05	2.98568E-05	9.01208E-06	9.28726E-06	5.1185E-05	5.1185E-05	3.66675E-05	3.66675E-05	3.63235E-06	3.63235E-06	1.16951E-05	1.16951E-05	0.000208448
3838203774205	383820	3774205	0.000143475	0.000143475	0.000614425	0.000614425	2.79619E-05	1.84735E-05	3.11965E-05	3.11965E-05	9.41647E-06	9.70399E-06	5.37874E-05	5.37874E-05	3.83128E-05	3.83128E-05	3.79534E-06	3.79534E-06	1.22198E-05	1.22198E-05	0.000211563
3838303774205	383830	3774205	0.000138026	0.000138026	0.00059109	0.00059109	2.83846E-05	1.87528E-05	3.16682E-05	3.16682E-05	9.55883E-06	9.8507E-06	5.51273E-05	5.51273E-05	3.8892E-05	3.8892E-05	3.85272E-06	3.85272E-06	1.24046E-05	1.24046E-05	0.000209486
3838403774205	383840	3774205	0.000132821	0.000132821	0.000568798	0.000568798	2.88012E-05	1.90281E-05	3.2133E-05	3.2133E-05	9.69912E-06	9.99528E-06	5.75107E-05	5.75107E-05	3.94628E-05	3.94628E-05	3.90927E-06	3.90927E-06	1.25867E-05	1.25867E-05	0.000207111
3838603774205	383860	3774205	0.000122874	0.000122874	0.000526201	0.000526201	2.87032E-05	1.89633E-05	3.20236E-05	3.20236E-05	9.66611E-06	9.96126E-06	5.76009E-05	5.76009E-05	3.93285E-05	3.93285E-05	3.89596E-06	3.89596E-06	1.25438E-05	1.25438E-05	0.000202735
3838703774205	383870	3774205	0.000118296	0.000118296	0.000506595	0.000506595	2.8599E-05	1.88945E-05	3.19074E-05	3.19074E-05	9.63104E-06	9.92512E-06	5.73432E-05	5.73432E-05	3.91858E-05	3.91858E-05	3.88182E-06	3.88182E-06	1.24983E-05	1.24983E-05	0.000200568
3838803774205	383880	3774205	0.000113961	0.000113961	0.000488032	0.000488032	2.84826E-05	1.88176E-05	3.17775E-05	3.17775E-05	9.59184E-06	9.88472E-06	5.70984E-05	5.70984E-05	3.90263E-05	3.90263E-05	3.86602E-06	3.86602E-06	1.24474E-05	1.24474E-05	0.000198396
3838903774205	383890	3774205	0.000109855	0.000109855	0.000470449	0.000470449	2.83724E-05	1.87447E-05	3.16545E-05	3.16545E-05	9.5547E-06	9.84645E-06	5.6699E-05	5.6699E-05	3.88752E-05	3.88752E-05	3.85105E-06	3.85105E-06	1.23992E-05	1.23992E-05	0.000196217
3839003774205	383900	3774205	0.00010595	0.00010595	0.000453723	0.000453723	2.82008E-05	1.86314E-05	3.14631E-05	3.14631E-05	9.49693E-06	9.78691E-06	5.61193E-05	5.61193E-05	3.86402E-05	3.86402E-05	3.82777E-06	3.82777E-06	1.23243E-05	1.23243E-05	0.00019405
3839103774205	383910	3774205	0.000102234	0.000102234	0.000437811	0.000437811	2.80231E-05	1.8514E-05	3.12649E-05	3.12649E-05	9.4371E-06	9.72525E-06	5.54751E-05	5.54751E-05	3.83967E-05	3.83967E-05	3.80365E-06	3.80365E-06	1.22466E-05	1.22466E-05	0.000191883
3829703774215	382970	3774215	7.01201E-05	7.01201E-05	0.000300285	0.000300285	2.3128E-05	1.52799E-05	2.58034E-05	2.58034E-05	7.7886E-06	8.02642E-06	4.69336E-05	4.69336E-05	3.16895E-05	3.16895E-05	3.13922E-06	3.13922E-06	1.01073E-05	1.01073E-05	4.62547E-05
3829803774215	382980	3774215	7.37554E-05	7.37554E-05	0.000315853	0.000315853	2.30606E-05	1.52354E-05	2.57283E-05	2.57283E-05	7.7659E-06	8.00303E-06	4.68305E-05	4.68305E-05	3.15971E-05	3.15971E-05	3.13007E-06	3.13007E-06	1.00779E-05	1.00779E-05	4.67322E-05
3829903774215	382990	3774215	7.78385E-05	7.78385E-05	0.000333339	0.000333339	2.30116E-05	1.5203E-05	2.56736E-05	2.56736E-05	7.7494E-06	7.98602E-06	4.67532E-05	4.67532E-05	3.153E-05	3.153E-05	3.12342E-06	3.12342E-06	1.00565E-05	1.00565E-05	4.72754E-05
3830003774215	383000	3774215	8.26747E-05	8.26747E-05	0.00035405	0.00035405	2.30238E-05	1.52111E-05	2.56872E-05	2.56872E-05	7.75352E-06	7.99027E-06	4.6779E-05	4.6779E-05	3.15468E-05	3.15468E-05	3.12508E-06	3.12508E-06	1.00618E-05	1.00618E-05	4.80156E-05
3830103774215	383010	3774215	8.86621E-05	8.86621E-05	0.00037969	0.00037969	2.31341E-05	1.5284E-05	2.58103E-05	2.58103E-05	7.79066E-06	8.02854E-06	4.69851E-05	4.69851E-05	3.16979E-05	3.16979E-05	3.14005E-06	3.14005E-06	1.011E-05	1.011E-05	4.9102E-05
3830203774215	383020	3774215	9.53861E-05	9.53861E-05	0.000408485	0.000408485	2.32505E-05	1.53609E-05	2.59402E-05	2.59402E-05	7.82986E-06	8.06894E-06	4.71783E-05	4.71783E-05	3.18574E-05	3.18574E-05	3.15585E-06	3.15585E-06	1.01609E-05	1.01609E-05	5.02242E-05
3830303774215	383030	3774215	0.000104871	0.000104871	0.000449102	0.000449102	2.36304E-05	1.56118E-05	2.63639E-05	2.63639E-05	7.95778E-06	8.20077E-06	4.78225E-05	4.78225E-05	3.23778E-05	3.23778E-05	3.20741E-06	3.20741E-06	1.03269E-05	1.03269E-05	5.21999E-05
3830403774215	383040	3774215	0.000116713	0.000116713	0.000499819	0.000499819	2.41082E-05	1.59275E-05	2.68971E-05	2.68971E-05	8.11871E-06	8.36661E-06	4.86341E-05	4.86341E-05	3.30326E-05	3.30326E-05	3.27227E-06	3.27227E-06	1.05357E-05	1.05357E-05	5.45339E-05
3830503774215	383050	3774215	0.000130875	0.000130875	0.000560466	0.000560466	2.46167E-05	1.62635E-05	2.74644E-05	2.74644E-05	8.28996E-06	8.54308E-06	4.94844E-05	4.94844E-05	3.37294E-05	3.37294E-05	3.3413E-06	3.3413E-06	1.0758E-05	1.0758E-05	5.69812E-05
3830603774215	383060	3774215	0.000147203	0.000147203	0.0006303	0.0006303	2.50885E-05	1.65752E-05	2.79908E-05	2.79908E-05	8.44882E-06	8.7068E-06	5.02574E-05	5.02574E-05	3.43757E-05	3.43757E-05	3.40533E-06	3.40533E-06	1.09641E-05	1.09641E-05	5.93629E-05
3830703774215	383070	3774215	0.000167148	0.000167148	0.000715804	0.000715804	2.56031E-05	1.69152E-05	2.85649E-05	2.85649E-05	8.62213E-06	8.8854E-06	5.11077E-05	5.11077E-05	3.50809E-05	3.50809E-05	3.47518E-06	3.47518E-06	1.1189E-05	1.1189E-05	6.19296E-05
3830803774215	383080	3774215	0.000189654	0.000189654	0.000812182	0.000812182	2.60197E-05	1.71904E-05	2.90297E-05	2.90297E-05	8.76243E-06	9.02998E-06	5.17519E-05	5.17519E-05	3.56517E-05	3.56517E-05	3.53173E-06	3.53173E-06	1.13711E-05	1.13711E-05	6.42516E-05
3830903774215	383090	3774215	0.000216259	0.000216259	0.000926116	0.000926116	2.63873E-05	1.74333E-05	2.94398E-05	2.94398E-05	8.88622E-06	9.15756E-06	5.23059E-05	5.23059E-05	3.61554E-05	3.61554E-05	3.58162E-06	3.58162E-06	1.15317E-05	1.15317E-05	6.65437E-05
3831003774215	383100	3774215	0.000249495	0.000249495	0.001068448	0.001068448	2.67672E-05	1.76842E-05	2.98636E-05	2.98636E-05	9.01414E-06	9.28938E-06	5.28727E-05	5.28727E-05	3.66759E-05	3.66759E-05	3.63318E-06	3.63318E-06	1.16977E-05	1.16977E-05	6.9003E-05
3831103774215	383110	3774215	0.000291589	0.000291589	0.001248711	0.001248711	2.7147E-05	1.79352E-05	3.02874E-05	3.02874E-05	9.14206E-06	9.42121E-06	5.34396E-05	5.34396E-05	3.71963E-05	3.71963E-05	3.68474E-06	3.68474E-06	1.18637E-05	1.18637E-05	7.14563E-05
3831203774215	383120	3774215	0.000347219	0.000347219	0.001486944	0.001486944	2.75514E-05	1.82023E-05	3.07386E-05	3.07386E-05	9.27823E-06	9.56154E-06	5.4058E-05	5.4058E-05	3.77504E-05	3.77504E-05	3.73962E-06	3.73962E-06	1.20405E-05	1.20405E-05	7.40171E-05
3831303774215	383130	3774215	0.000426136	0.000426136	0.001824904	0.001824904	2.80599E-05	1.85383E-05	3.13059E-05	3.13059E-05	9.44948E-06	9.73801E-06	5.48696E-05	5.48696E-05	3.84471E-05	3.84471E-05	3.80864E-06	3.80864E-06	1.22627E-05	1.22627E-05	7.68942E-05
3831403774215	383140	3774215	0.000543925	0.000543925	0.002329326	0.002329326	2.86848E-05	1.89511E-05	3.20031E-05	3.20031E-05	9.65992E-06	9.95488E-06	5.58874E-05	5.58874E-05	3.93034E-05	3.93034E-05	3.89347E-06	3.89347E-06	1.25358E-05	1.25358E-05	7.99205E-05
3831503774215	383150	3774215	0.000731043	0.000731043	0.003130649	0.003130649	2.95303E-05	1.95097E-05	3.29464E-05	3.29464E-05	9.94465E-06	1.02483E-05	5.7034E-05	5.7034E-05	4.04618E-05	4.04618E-05	4.00822E-06	4.00822E-06	1.29053E-05	1.29053E-05	8.3502E-05
3831603774215	383160	3774215	0.001024542	0.001024542	0.004387542	0.004387542	2.99714E-05	1.98012E-05	3.34385E-05	3.34385E-05	1.00932E-05	1.04014E-05	5.77812E-05	5.77812E-05	4.10662E-05	4.10662E-05	4.0681E-06	4.0681E-06	1.3098E-05	1.3098E-05	8.59493E-05
3831703774215	383560	3774215	0.000591964	0.000591964	0.002535053	0.002535053	2.50517E-05	1.65509E-05	2.79497E-05	2.79497E-05	8.43644E-06	8.69404E-06	4.87887E-05	4.87887E-05	3.43254E-05	3.43254E-05	3.40034E-06	3.40034E-06	1.09481E-05	1.09481E-05	0.000174059
3831803774215	383570	3774215	0.000528273	0.000528273	0.0022623	0.0022623	2.43962E-05	1.61178E-05	2.72184E-05	2.72184E-05	8.21568E-06	8.46654E-06	4.78225E-05	4.78225E-05	3.34272E-05	3.34272E-05	3.31136E-06	3.31136E-06	1.06616E-05	1.06616E-05	0.000169678
3831903774215	383580	3774215	0.00047431	0.00047431	0.002031206	0.002031206	2.38264E-05	1.57414E-05	2.65827E-05	2.65827E-05	8.0238E-06	8.2688E-06	4.69464E-05	4.69464E-05	3.26465E-05	3.26465E-05	3.23402E-06	3.23402E-06	1.04126E-05	1.04126E-05	0.00016544
3832003774215	383590	3774215	0.000428829	0.000428829	0.001836435	0.001836435	2.33363E-05	1.54175E-05	2.60358E-05	2.60358E-05	7.85875E-06	8.09871E-06	4.61863E-05	4.61863E-05	3.19749E-05	3.19749E-05	3.16749E-06	3.16749E-06	1.01984E-05	1.01984E-05	0.00016165
3832103774215	383600	3774215	0.000390204	0.000390204	0.001671024	0.001671024	2.29197E-05	1.51423E-05	2.5571E-05	2.5571E-05	7.71845E-06	7.95413E-06	4.55422E-05	4.55422E-05	3.14041E-05	3.14041E-05	3.11095E-06	3.11095E-06	1.00163E-05	1.00163E-05	0.000158253
3832203774215	383610	3774215	0.000356747	0.000356747	0.001527747	0.001527747	2.25459E-05	1.48954E-05	2.51541E-05	2.51541E-05	7.59259E-06	7.82443E-06	4.49367E-05	4.49367E-05	3.0892E-05	3.0892E-05	3.06022E-06	3.06022E-06	9.85298E-06	9.85298E-06	0.000154994
3832303774215	383620	3774215	0.000336674	0.000336674	0.001441786	0.001441786	2.26133E-05	1.49399E-05	2.52293E-05	2.52293E-05	7.61529E-06	7.84782E-06	4.50397E-05	4.50397E-05	3.09843E-05	3.09843E-05	3.06937E-06	3.06937E-06	9.88243E-06	9.88243E-06	0.000156648
3832403774215	383630	3774215	0.000319588	0.000319588	0.001368619	0.001368619	2.27481E-05	1.5029E-05	2.53797E-05	2.53797E-05	7.66068E-06	7.89459E-06	4.52587E-05	4.52587E-05	3.1169E-05	3.1169E-05	3.08766E-06	3.08766E-06	9.94134E-06	9.94134E-06	0.000159005
3832503774215	383640	3774215	0.00030411	0.00030411	0.001302334	0.001302334	2.29135E-05	1.51383E-05	2.55642E-05	2.55642E-05	7.71638E-06	7.952E-06	4.55164E-05	4.55164E-05	3.13957E-05	3.13957E-05	3.11012E-06	3.11012E-06	1.00136E-05	1.00136E-05	0.00016156
3832603774215	383650	3774215	0.000290553	0.000290553	0.001244276	0.001244276	2.31464E-05	1.52921E-05	2.58239E-05	2.58239E-05	7.79479E-06	8.0328E-06	4.58642E-05	4.58642E-05	3.17147E-05	3.17147E-05	3.14172E-06	3.14172E-06	1.01154E-05	1.01154E-05	0.000164813
3832703774215	383660	3774215	0.000277837	0.000277837	0.001189822	0.001189822	2.33914E-05	1.5454E-05	2.60974E-05	2.60974E-05	7.87731E-06	8.11784E-06	4.62379E-05	4.62379E-05	3.20504E-05	3.20504E-05	3.17498E-06	3.17498E-06	1.02225E-05	1.02225E-05	0.000168186
3832803774215	383670	3774215	0.000263645	0.000263645	0.001129043	0.001129043	2.34588E-05	1.54985E-05	2.61726E-05	2.61726E-05	7.90001E-06	8.14123E-06	4.63152E-05	4.63152E-05	3.21428E-05	3.21428E-05	3.18413E-06	3.18413E-06	1.02519E-05	1.02519E-05	0.000169129
3832803774215	383680	3774215	0.000249811	0.000249811	0.0010698	0.0010698	2.34527E-05	1.54944E-05	2.61657E-05	2.61657E-05	7.89795E-06	8.13911E-06	4.63023E-05	4.63023E-05	3.21344E-05	3.21344E-05	3.18329E-06	3.18329E-06	1.02492E-05	1.02492E-05	0.000169093
3832903774215	383690	3774215	0.000236716	0.000236716	0.001013721	0.001013721	2.34159E-05	1.54702E-05	2.61247E-05	2.61247E-05	7.88557E-06	8.12635E-06	4.6225E-05	4.6225E-05	3.2084E-05	3.2084E-05	3.17831E-06	3.17831E-06	1.02332E-05	1.02332E-05	0.000168508
3837003774215	383700	3774215	0.000223282	0.000223282	0.000956193	0.000956193	2.32321E-05	1.53487E-05	2.59196E-05	2.59196E-05	7.82367E-06	8.06256E-06	4.59287E-05	4.59287E-05	3.18322E-05	3.18322E-05	3.15336E-06	3.15336E-06	1.01529E-05	1.01529E-05	0.0001659
3837103774215	383710	3774215	0.000210948	0.000210948	0.000903374	0.000903374	2.30545E-05	1.52313E-05	2.57214E-05	2.57214E-05	7.76384E-06	8.0009E-06	4.56452E-05	4.56452E-05	3.15887E-05	3.15887E-05	3.12924E-06	3.12924E-06	1.00752E-05	1.00752E-05	0.000163291
3837203774215	383720	3774215	0.000199126	0.000199126	0.000852746	0.000852746	2.28278E-05	1.50816E-05	2.54685E-05	2.54685E-05	7.6875E-06	7.92223E-06	4.52845E-05	4.52845E-05	3.12781E-05	3.12781E-05	3.09847E-06	3.09847E-06	9.97615E-06	9.97615E-06	0.000160008
3837303774215	383730	3774215	0.000187989	0.000187989	0.000805052	0.000805052	2.25888E-05	1.49237E-05	2.52019E-05	2.52019E-05	7.60704E-06	7.83931E-06	4.48851E-05	4.48851E-05	3.09508E-05	3.09508E-05	3.06604E-06	3.06604E-06	9.87172E-06	9.87172E-06	0.000156457
3837403774215	383740	3774215	0.000177793	0.000177793	0.000761386	0.000761386	2.23683E-05	1.4778E-05	2.49559E-05	2.49559E-05	7.53276E-06	7.76277E-06	4.45244E-05	4.45244E-05	3.06486E-05	3.06486E-05	3.0361E-06	3.0361E-06	9.77534E-06	9.77534E-06	0.000153162
3837503774215	383750	3774215	0.000169352	0.000169352	0.0007252	0.0007252	2.22764E-05	1.47173E-05	2.48533E-05	2.48533E-05	7.50181E-06	7.73087E-06	4.43569E-05	4.43569E-05	3.05226E-05	3.05226E-05	3.02363E-06	3.02363E-06	9.73518E-06	9.73518E-06	0.000151514
3837603774215	383760	3774215	0.000161487	0.000161487	0.000691559	0.000691559	2.21845E-05	1.46566E-05	2.47508E-05	2.47508E-05	7.47086E-06	7.69898E-06	4.41894E-05	4.41894E-05	3.03967E-05	3.03967E-05	3.01116E-06	3.01116E-06	9.69501E-06	9.69501E-06	0.000149891
3837703774215	383770	3774215	0.000155883	0.000155883	0.000667562	0.000667562	2.23376E-05	1.47578E-05	2.49217E-05	2.49217E-05	7.52244E-06	7.75214E-06	4.44213E-05	4.44213E-05	3.06066E-05	3.06066E-05	3.03195E-06	3.03195E-06	9.76195E-06	9.76195E-06	0.000151293
3837803774215	383780	3774215	0.00015226	0.00015226	0.000652046	0.000652046	2.27665E-05	1.50411E-05	2.54002E-05	2.54002E-05	7.66687E-06	7.90097E-06	4.50913E-05	4.50913E-05	3.11942E-05	3.11942E-05	3.09016E-06	3.09016E-06	9.94937E-06	9.94937E-06	0.000156289
3837903774215	383790	3774215	0.000148675	0.000148675	0.00063669	0.00063669	2.32628E-05	1.5369E-05	2.59538E-05	2.59538E-05	7.83399E-06	8.07319E-06	4.58642E-05	4.58642E-05	3.18742E-05	3.18742E-05	3.15752E-06	3.15752E-06	1.01662E-05	1.01662E-05	0.000162038
3838003774215	383800	3774215	0.000146618	0.000146618	0.000627881	0.000627881	2.42553E-05	1.60247E-05	2.70611E-05	2.70611E-05	8.16823E-06	8.41764E-06	4.73201E-05	4.73201E-05	3.32341E-05	3.32341E-05	3.29223E-06	3.29223E-06	1.06E-05	1.06E-05	0.000173492
3838103774215	383810	3774215	0.000144693	0.000144693	0.000619637	0.000619637	2.54806E-05	1.68342E-05	2.84282E-05	2.84282E-05	8.58087E-06	8.84288E-06	4.92139E-05	4.92139E-05	3.4913E-05	3.4913E-05	3.45855E-06	3.45855E-06	1.11355E-05	1.11355E-05	0.000186189
3838203774215	383820	3774215	0.00014331	0.00014331	0.00061318	0.00061318	2.6902E-05	1.77733E-05	3.0014E-05	3.0014E-05	9.05953E-06	9.33616E-06	5.14684E-05	5.14684E-05	3.68605E-05	3.68605E-05	3.65148E-06	3.65148E-06	1.17566E-05	1.17566E-05	0.000199398
3838303774215	383830	3774215	0.000137898	0.000137898	0.000590542	0.000590542	2.76984E-05	1.82995E-05	3.09026E-05	3.09026E-05	9.32775E-06	9.61256E-06	5.3504E-05	5.3504E-05	3.79518E-05	3.79518E-05	3.75958E-06	3.75958E-06	1.21047E-05	1.21047E-05	0.000198634
3838403774215	383840	3774215	0.000132926	0.000132926	0.000569248	0.000569248	2.83478E-05	1.87285E-05	3.16272E-05	3.16272E-05	9.54645E-06	9.83794E-06	5.64671E-05	5.64671E-05	3.88417E-05	3.88417E-05	3.84773E-06	3.84773E-06	1.23885E-05	1.23885E-05	0.000196509
3838603774215	383860	3774215	0.000123054	0.000123054	0.00052697	0.00052697	2.83111E-05	1.87042E-05	3.15861E-05	3.15861E-05	9.53407E-06	9.82518E-06	5.69309E-05	5.69309E-05	3.87913E-05	3.87913E-05	3.84274E-06	3.84274E-06	1.23725E-05	1.23725E-05	0.000192492
3838703774215	383870	3774215	0.0001185	0.0001185	0.00050747	0.00050747	2.82192E-05	1.86435E-05	3.14836E-05	3.14836E-05	9.50312E-06	9.79329E-06	5.67248E-05	5.67248E-05	3.86654E-05	3.86654E-05	3.83027E-06	3.83027E-06	1.23323E-05	1.23323E-05	0.000190522
3838803774215	383880	3774215	0.000114188	0.000114188	0.00048904	0.00048904	2.81273E-05	1.85828E-05	3.13811E-05	3.13811E-05	9.47217E-06	9.7614E-06	5.648E-05	5.648E-05	3.85394E-05	3.85394E-05	3.81779E-06	3.81779E-06	1.22921E-05	1.22921E-05	0.000188547
3838903774215	383890	3774215	0.000110101	0.000110101	0.00047501	0.00047501	2.80293E-05	1.8518E-05	3.12717E-05	3.12717E-05	9.43916E-06	9.72738E-06	5.62481E-05	5.62481E-05	3.84051E-05	3.84051E-05	3.80449E-06	3.80449E-06	1.22493E-05	1.22493E-05	0.000186565
3839003774215	383900	3774215	0.000106216	0.000106216	0.00045863	0.00045863	2.78822E-05	1.84209E-05	3.11077E-05	3.11077E-05	9.38964E-06	9.67635E-06	5.57586E-05	5.57586E-05	3.82037E-05	3.82037E-05	3.78453E-06	3.78453E-06	1.2185E-05	1.2185E-05	0.000184595
3839103774215	383910	3774215	0.000102523	0.000102523	0.00043948	0.00043948	2.77168E-05	1.83116E-05	3.09231E-05	3.09231E-05	9.33394E-06	9.61894E-06	5.51659E-05	5.51659E-05	3.7977E-05	3.7977E-05	3.76208E-06	3.76208E-06	1.21127E-05	1.21127E-05	0.000182625
3829703774225	382970	3774225	7.04172E-05	7.04172E-05	0.000301557	0.000301557	2.27726E-05	1.50452E-05	2.5407E-05	2.5407E-05	7.66893E-06	7.9031E-06	4.62379E-05	4.62379E-05	3.12026E-05	3.12026E-05	3.09099E-06	3.09099E-06	9.95205E-06	9.95205E-06	4.55265E-05
3829803774225	382980	3774225	7.40938E-05	7.40938E-05	0.000317302	0.000317302	2.27114E-05	1.50047E-05	2.53386E-05	2.53386E-05	7.6483E-06	7.88183E-06	4.61348E-05	4.61348E-05	3.11187E-05	3.11187E-05	3.08267E-06	3.08267E-06	9.92527E-06	9.92527E-06	4.59921E-05
3829903774225	382990	3774225	7.82202E-05	7.82202E-05	0.000334974	0.000334974	2.26685E-05	1.49763E-05	2.52908E-05	2.52908E-05	7.63386E-06	7.86695E-06	4.60704E-05	4.60704E-05	3.10599E-05	3.10599E-05	3.07685E-06	3.07685E-06	9.90653E-06	9.90653E-06	4.65233E-05
3830003774225	383000	3774225	8.31286E-05	8.31286E-05	0.000355993	0.000355993	2.26807E-05	1.49844E-05	2.53045E-05	2.53045E-05	7.63798E-06	7.8712E-06	4.6109E-05	4.6109E-05	3.10767E-05	3.10767E-05	3.07852E-06	3.07852E-06	9.91189E-06	9.91189E-06	4.72575E-05
3830103774225	383010	3774225	8.92872E-05	8.92872E-05	0.000382367	0.000382367	2.28155E-05	1.50735E-05	2.54548E-05	2.54548E-05	7.68337E-06	7.91798E-06	4.63409E-05	4.63409E-05	3.12614E-05	3.12614E-05	3.09681E-06	3.09681E-06	9.97079E-06	9.97079E-06	4.83678E-05
3830203774225	383020	3774225	9.6201E-05	9.6201E-05	0.000411975	0.000411975	2.29503E-05	1.51625E-05	2.56052E-05	2.56052E-05	7.72876E-06	7.96476E-06	4.65599E-05	4.65599E-05	3.1446E-05	3.1446E-05	3.1151E-06	3.1151E-06	1.00297E-05	1.00297E-05	4.95198E-05
3830303774225	383030	3774225	0.000105989	0.000105989	0.00045391	0.00045391	2.33485E-05	1.54256E-05	2.60495E-05	2.60495E-05	7.86287E-06	8.10296E-06	4.72428E-05	4.72428E-05	3.19917E-05	3.19917E-05	3.16916E-06	3.16916E-06	1.02037E-05	1.02037E-05	5.15195E-05
3830403774225	383040	3774225	0.000118314	0.000118314	0.000506675	0.000506675	2.3857E-05	1.57616E-05	2.66169E-05	2.66169E-05	8.03412E-06	8.27943E-06	4.81059E-05	4.81059E-05	3.26884E-05	3.26884E-05	3.23818E-06	3.23818E-06	1.0426E-05	1.0426E-05	5.39071E-05

			MSite Grubbing / Prep	MMass Grading / Excavation	MMass Grading / Excavation	MDrainage / Utilities Trenching	MFoundations / Concrete Pads	MBuilding / Structure Construction	MAsphalt Paving	MLandscaping or Other Finishing	MWaterside Construction (Piles)	RSSWRe-striping South Valley	RSSWRe-striping Silver Lake Boulevard	RSSWDemolition	RSSWPlacing Base	RSSWForm/Place Rebar and Pour	Child Risk				
Unique Identifier	X (UTM)	Y (UTM)	2027	2027	2028	2028	2028	2028	2028	2028	2028	2029	2029	2029	2029	2029	3rd Trimester	0<2	2<16	Total	per million
3837703774205	383770	3774205	0.000145518	0.000363371	0.000363371	0.000101693	0.000187642	0.000337416	0.000238701	7.23337E-05	0.000128073	1.96595E-05	9.51672E-05	0.000163771	8.90258E-05	2.6647E-05	2.24814E-08	6.2147E-07	4.8897E-08	6.92846E-07	0.69284609
3837803774205	383780	3774205	0.000150194	0.000375045	0.000375045	0.00010496	0.000193671	0.000348257	0.000246371	7.46578E-05	0.000132188	2.00111E-05	9.82169E-05	0.000169009	9.1873E-05	2.74992E-05	2.21426E-08	6.1156E-07	4.892E-08	6.82623E-07	0.68262308
3837903774205	383790	3774205	0.000155596	0.000388536	0.000388536	0.000108735	0.000200637	0.000360783	0.000255233	7.73432E-05	0.000136943	2.0398E-05	0.000101759	0.000175053	9.51587E-05	2.84826E-05	2.17671E-08	6.0049E-07	4.9044E-08	6.71305E-07	0.67130539
3838003774205	383800	3774205	0.00016917	0.000422431	0.000422431	0.000118221	0.00021814	0.000392257	0.000277498	8.40904E-05	0.000148889	2.13325E-05	0.000110606	0.000190155	0.000103368	3.09399E-05	2.1709E-08	5.978E-07	5.0658E-08	6.70168E-07	0.67016798
3838103774205	383810	3774205	0.000188098	0.000469695	0.000469695	0.000131448	0.000242547	0.000436145	0.000308546	9.34989E-05	0.000165548	2.25785E-05	0.000122785	0.000210928	0.00011466	3.43198E-05	2.14757E-08	5.9071E-07	5.323E-08	6.65419E-07	0.6654192
3838203774205	383820	3774205	0.00019091	0.000476716	0.000476716	0.000133413	0.000246173	0.000442664	0.000313159	9.48965E-05	0.000168023	2.39199E-05	0.000124714	0.000213958	0.000116308	3.48129E-05	2.09636E-08	5.7452E-07	5.3124E-08	6.48603E-07	0.64860297
3838303774205	383830	3774205	0.000189035	0.000472035	0.000472035	0.000132103	0.000243756	0.000438318	0.000310084	9.39648E-05	0.000166373	2.44826E-05	0.000123423	0.000211675	0.000115066	3.44413E-05	2.03438E-08	5.5542E-07	5.2094E-08	6.27863E-07	0.62786269
3838403774205	383840	3774205	0.000186891	0.000466682	0.000466682	0.000130605	0.000240991	0.000433347	0.000306567	9.28992E-05	0.000164486	2.46133E-05	0.000121936	0.000209052	0.00011364	3.40145E-05	1.98292E-08	5.3746E-07	5.106E-08	6.08354E-07	0.60835407
3838603774205	383860	3774205	0.000182943	0.000456823	0.000456823	0.000127846	0.0002359	0.000424193	0.000300091	9.09366E-05	0.000161011	2.44676E-05	0.000119183	0.000204238	0.000111024	3.32314E-05	1.86219E-08	5.036E-07	4.8952E-08	5.71176E-07	0.57117633
3838703774205	383870	3774205	0.000180988	0.00045194	0.00045194	0.00012648	0.000233379	0.000419659	0.000296883	8.99647E-05	0.00015929	2.43922E-05	0.000117811	0.000201844	0.000109722	3.28419E-05	1.80642E-08	4.8803E-07	4.7954E-08	5.54052E-07	0.55405204
3838803774205	383880	3774205	0.000179027	0.000447044	0.000447044	0.00012511	0.000230851	0.000415113	0.000293667	8.89901E-05	0.000157565	2.43168E-05	0.000116429	0.000199434	0.000108412	3.24496E-05	1.75327E-08	4.7321E-07	4.6993E-08	5.37732E-07	0.53773162
3838903774205	383890	3774205	0.000177061	0.000442135	0.000442135	0.000123736	0.000228316	0.000410554	0.000290442	8.80128E-05	0.000155834	2.42415E-05	0.000115038	0.000197014	0.000107097	3.20559E-05	1.70253E-08	4.5905E-07	4.6066E-08	5.22143E-07	0.52214299
3839003774205	383900	3774205	0.000175106	0.000437253	0.000437253	0.000122369	0.000225794	0.0040602	0.000287235	8.70409E-05	0.000154114	2.41661E-05	0.000113656	0.000194603	0.000105786	3.16637E-05	1.65402E-08	4.4559E-07	4.5166E-08	5.07297E-07	0.50729722
3839103774205	383910	3774205	0.000173151	0.00043237	0.00043237	0.000121003	0.000223273	0.000401487	0.000284028	8.6069E-05	0.000152393	2.40807E-05	0.000112269	0.000192192	0.000104476	3.12714E-05	1.60676E-08	4.3264E-07	4.4294E-08	4.93001E-07	0.49300051
3829703774215	382970	3774215	4.17391E-05	0.000104226	0.000104226	2.91685E-05	5.38214E-05	9.67809E-05	6.84667E-05	2.07475E-05	3.67353E-05	2.08602E-05	3.05116E-05	5.22502E-05	2.84032E-05	8.50156E-06	9.79377E-09	3.403E-07	3.0968E-08	3.81066E-07	0.38106634
3829803774215	382980	3774215	4.217E-05	0.000105302	0.000105302	2.94697E-05	5.43771E-05	9.77801E-05	6.91736E-05	2.09617E-05	3.71145E-05	2.07648E-05	3.07276E-05	5.26322E-05	2.86108E-05	8.56372E-06	1.01904E-08	3.5646E-07	3.2132E-08	3.98783E-07	0.39878334
3829903774215	382990	3774215	4.26601E-05	0.000106526	0.000106526	2.98122E-05	5.50091E-05	9.89166E-05	6.99776E-05	2.12053E-05	3.75459E-05	2.06844E-05	3.09788E-05	5.30736E-05	2.88508E-05	8.63554E-06	1.0628E-08	3.7443E-07	3.344E-08	4.18501E-07	0.41850076
3830003774215	383000	3774215	4.33281E-05	0.000108193	0.000108193	3.0279E-05	5.58704E-05	0.000100465	7.10732E-05	2.15373E-05	3.81338E-05	2.06593E-05	3.13557E-05	5.37358E-05	2.92107E-05	8.74328E-06	1.11412E-08	3.9565E-07	3.5011E-08	4.41797E-07	0.44179728
3830103774215	383010	3774215	4.43084E-05	0.000110641	0.000110641	3.0964E-05	5.71345E-05	0.000102738	7.26813E-05	2.20246E-05	3.89965E-05	2.07196E-05	3.19485E-05	5.47545E-05	2.97645E-05	8.90903E-06	1.17733E-08	4.2195E-07	3.6995E-08	4.70714E-07	0.47071412
3830203774215	383020	3774215	4.5321E-05	0.00011317	0.00011317	3.16717E-05	5.84403E-05	0.000105086	7.43424E-05	2.2528E-05	3.98878E-05	2.07849E-05	3.25564E-05	5.58156E-05	3.03413E-05	9.08168E-06	1.24673E-08	4.5117E-07	3.9204E-08	5.02843E-07	0.50284314
3830303774215	383030	3774215	4.71039E-05	0.000117622	0.000117622	3.29176E-05	6.07392E-05	0.00010922	7.72669E-05	2.34142E-05	4.14569E-05	2.10813E-05	3.37019E-05	5.77851E-05	3.14119E-05	9.40213E-06	1.34461E-08	4.9269E-07	4.2419E-08	5.48554E-07	0.5485545
3830403774215	383040	3774215	4.921E-05	0.000122881	0.000122881	3.43894E-05	6.3455E-05	0.000114104	8.07216E-05	2.44611E-05	4.33105E-05	2.14732E-05	3.50635E-05	6.01365E-05	3.26902E-05	9.78474E-06	1.46336E-08	5.4387E-07	4.6412E-08	6.04919E-07	0.60491946
3830503774215	383050	3774215	5.14184E-05	0.000128396	0.000128396	3.59327E-05	6.63027E-05	0.000119225	8.43442E-05	2.55589E-05	4.52542E-05	2.18902E-05	3.64953E-05	6.26068E-05	3.4033E-05	1.01867E-05	1.60024E-08	6.0407E-07	5.1124E-08	6.71192E-07	0.67119237
3830603774215	383060	3774215	5.35676E-05	0.000133762	0.000133762	3.74346E-05	6.9074E-05	0.000124208	8.78696E-05	2.66272E-05	4.71457E-05	2.22821E-05	3.78921E-05	6.50092E-05	3.5339E-05	1.05776E-05	1.75178E-08	6.7217E-07	5.6467E-08	7.46155E-07	0.74615473
3830703774215	383070	3774215	5.58837E-05	0.000139546	0.000139546	3.90532E-05	7.20606E-05	0.000129578	9.16689E-05	2.77785E-05	4.91842E-05	2.27242E-05	3.94043E-05	6.76154E-05	3.67557E-05	1.10016E-05	1.93042E-08	7.5412E-07	6.2933E-08	8.36355E-07	0.83635504
3830803774215	383080	3774215	5.7979E-05	0.000144778	0.000144778	4.05175E-05	7.47624E-05	0.000134437	9.51059E-05	2.882E-05	5.10283E-05	2.30658E-05	4.07458E-05	6.99329E-05	3.80155E-05	1.13787E-05	2.12209E-08	8.44E-07	7.0055E-08	9.35278E-07	0.93527821
3830903774215	383090	3774215	6.00474E-05	0.000149943	0.000149943	4.19629E-05	7.74295E-05	0.000139233	9.84988E-05	2.98481E-05	5.28487E-05	2.33673E-05	4.2037E-05	7.21655E-05	3.92291E-05	1.1742E-05	2.33683E-08	9.4698E-07	7.8297E-08	1.04864E-06	1.0486447
3831003774215	383100	3774215	6.22666E-05	0.000155484	0.000155484	4.35138E-05	8.02911E-05	0.000144378	0.000102139	3.09512E-05	5.48019E-05	2.36989E-05	4.33885E-05	7.45085E-05	4.05028E-05	1.21232E-05	2.59035E-08	1.0713E-06	8.839E-08	1.18558E-06	1.18558229
3831103774215	383110	3774215	6.44804E-05	0.000161012	0.000161012	4.50608E-05	8.31457E-05	0.000149512	0.00010577	3.20516E-05	5.67503E-05	2.40305E-05	4.47249E-05	7.68175E-05	4.1758E-05	1.24989E-05	2.88972E-08	1.2216E-06	1.0082E-07	1.35136E-06	1.35135532
3831203774215	383120	3774215	6.67911E-05	0.000166783	0.000166783	4.66757E-05	8.61254E-05	0.000154869	0.000109561	3.32003E-05	5.8784E-05	2.43922E-05	4.61015E-05	7.9203E-05	4.30547E-05	1.2887E-05	3.25487E-08	1.4096E-06	1.1676E-07	1.55894E-06	1.55893919
3831303774215	383130	3774215	6.93874E-05	0.000173266	0.000173266	4.849E-05	8.94732E-05	0.000160889	0.00011382	3.44908E-05	6.1069E-05	2.48695E-05	4.76841E-05	8.1877E-05	4.45083E-05	1.33221E-05	3.73106E-08	1.6611E-06	1.387E-07	1.83709E-06	1.83708849
3831403774215	383140	3774215	7.21183E-05	0.000180085	0.000180085	5.03984E-05	9.29946E-05	0.000167222	0.000118299	3.58483E-05	6.34725E-05	2.54473E-05	4.99399E-05	8.5731E-05	4.66033E-05	1.39492E-05	4.37816E-08	2.0133E-06	1.7042E-07	2.2275E-06	2.22749927
3831503774215	383150	3774215	7.53501E-05	0.000188155	0.000188155	5.26569E-05	9.7162E-05	0.000174715	0.000123601	3.74547E-05	6.63169E-05	2.60552E-05	5.13969E-05	8.84475E-05	4.808E-05	1.43912E-05	5.27774E-08	2.5196E-06	2.1844E-07	2.79078E-06	2.7907835
3831603774215	383160	3774215	7.75585E-05	0.000193669	0.000193669	5.42002E-05	0.00010001	0.000179836	0.000127223	3.85525E-05	6.82606E-05	2.6427E-05	5.25826E-05	9.05189E-05	4.9206E-05	1.47282E-05	6.45894E-08	3.208E-06	2.8861E-07	3.56125E-06	3.56124854
3831703774215	383170	3774215	0.000157067	0.000392208	0.000392208	0.000109763	0.000202534	0.000364193	0.000257645	7.80742E-05	0.000138237	2.1433E-05	9.82973E-05	0.000170817	9.2856E-05	2.77934E-05	1.11866E-07	3.1669E-06	1.1509E-07	3.39389E-06	3.39389272
3831803774215	383180	3774215	0.000153113	0.000382335	0.000382335	0.000107	0.000197436	0.000355026	0.000251159	7.61089E-05	0.000134758	2.09255E-05	9.61771E-05	0.000167056	9.08117E-05	2.71815E-05	8.79412E-08	2.486E-06	1.0541E-07	2.67936E-06	2.67935529
3831903774215	383190	3774215	0.000149289	0.000372786	0.000372786	0.000104328	0.000192504	0.000346158	0.000244886	7.4208E-05	0.000131392	2.04784E-05	9.41423E-05	0.000163431	8.88412E-05	2.65917E-05	7.19747E-08	2.0317E-06	9.7086E-08	2.20079E-06	2.20078782
3832003774215	383200	3774215	0.000145869	0.000364245	0.000364245	0.000101937	0.000188094	0.000338227	0.000239276	7.25078E-05	0.000128381	2.00966E-05	9.23537E-05	0.000160231	8.71015E-05	2.6071E-05	6.10823E-08	1.7219E-06	8.9995E-08	1.87296E-06	1.87296024
3832103774215	383210	3774215	0.000142804	0.000356592	0.000356592	9.97956E-05	0.000184142	0.000331121	0.000234248	7.09843E-05	0.000125684	1.9765E-05	9.07812E-05	0.000157387	8.55556E-05	2.56083E-05	5.31895E-08	1.4974E-06	8.3907E-08	1.63448E-06	1.63447946
3832203774215	383220	3774215	0.000139863	0.000349248	0.000349248	9.77404E-05	0.000180349	0.000324302	0.000229424	6.95224E-05	0.00012309	1.94635E-05	8.92639E-05	0.000154645	8.4065E-05	2.51621E-05	4.71574E-08	1.3258E-06	7.8561E-08	1.45155E-06	1.45155356
3832303774215	383230	3774215	0.000141355	0.000352974	0.000352974	9.8783E-05	0.000182273	0.000327761	0.000231871	7.02641E-05	0.000124409	1.95037E-05	9.0535E-05	0.000156751	8.52095E-05	2.55047E-05	4.44203E-08	1.2479E-06	7.5793E-08	1.36814E-06	1.3681394
3832403774215	383240	3774215	0.000143482	0.000358287	0.000358287	0.00010027	0.000185017	0.000332695	0.000235362	7.13217E-05	0.000126281	1.96042E-05	9.2193E-05	0.000159509	8.67092E-05	2.59536E-05	4.22609E-08	1.1864E-06	7.3546E-08	1.30224E-06	1.30224146
3832503774215	383250	3774215	0.000145788	0.000364043	0.000364043	0.000101881	0.00018799	0.00033804	0.000239143	7.24676E-05	0.00012831	1.97298E-05	9.39464E-05	0.000162438	8.83013E-05	2.64301E-05	4.03372E-08	1.1316E-06	7.1553E-08	1.24351E-06	1.24351126
3832603774215	383260	3774215	0.000148723	0.000371374	0.000371374	0.000103932	0.000191775	0.000344847	0.000243959	7.39268E-05	0.000130894	1.99006E-05	9.60816E-05	0.000166021	9.02487E-05	2.7013E-05	3.87408E-08	1.0861E-06	6.9925E-08	1.19472E-06	1.19471676
3832703774215	383270	3774215	0.000151767	0.000378973	0.000378973	0.000106059	0.000195699	0.000351903	0.000248951	7.54396E-05	0.000133572	2.00915E-05	9.82571E-05	0.000169688	9.22422E-05	2.76097E-05	3.71935E-08	1.0418E-06	6.843E-08	1.14745E-06	1.14744715
3832803774215	383280	3774215	0.000152618	0.000381098	0.000381098	0.000106654	0.000196797	0.000353877	0.000250347	7.58626E-05	0.000134321	2.01317E-05	9.90007E-05	0.000170851	9.28744E-05	2.77989E-05	3.52964E-08	9.8779E-07	6.6404E-08	1.08949E-06	1.089489
3832903774215	383290	3774215	0.000152585	0.000381017	0.000381017	0.000106631	0.000196755	0.000353802	0.000250294	7.58465E-05	0.000134293	2.01267E-05	9.91363E-05	0.000170987	9.29482E-05	2.7821E-05	3.34451E-08	9.3512E-07	6.4304E-08	1.03287E-06	1.03287084
3833003774215	383300	3774215	0.000152058	0.000379699	0.000379699	0.000106262	0.000196074	0.000352578	0.000249428	7.55842E-05	0.000133828	2.00966E-05	9.89153E-05	0.000170511	9.26898E-05	2.77437E-05	3.1715E-08	8.8593E-07	6.2241E-08	9.79888E-07	0.97988776
3833103774215	383310	3774215	0.000149704	0.000373822	0.000373822	0.000104617	0.000193039	0.0034712	0.000245567	7.44141E-05	0.000131757	1.99509E-05	9.74834E-05	0.000167956	9.13008E-05	2.73279E-05	2.99161E-08	8.3492E-07	5.9872E-08	9.24714E-07	0.92471357
3833203774215	383320	3774215	0.00014735	0.000367944	0.000367944	0.000102973	0.000190004	0.000341662	0.000241705	7.32441E-05	0.000129685	1.98152E-05	9.60213E-05	0.000165367	8.98933E-05	2.69066E-05	2.82937E-08	7.8892E-07	5.7665E-08	8.74883E-07	0.87488307
3833303774215	383330	3774215	0.000144387	0.000360546	0.000360546	0.000100902	0.000186184	0.000334793	0.000236846	7.17715E-05	0.000127078	1.96394E-05	9.41524E-05	0.00016209	8.81121E-05	2.63735E-05	2.67356E-08	7.4478E-07	5.5446E-08	8.26961E-07	0.82696125
3833403774215	383340	3774215	0.000141182	0.000352543	0.000352543	9.86626E-05	0.000182051	0.000327362	0.000231589	7.01784E-05	0.000124257	1.94484E-05	9.21025E-05	0.000158525	8.61739E-05	2.57934E-05	2.52748E-08	7.034E-07	5.3292E-08	7.81966E-07	0.78196604
3837403774215	383740	3774215	0.000138209	0.000345119	0.000345119	9.65848E-05	0.000178217	0.000320467	0.000226712	6.87005E-05	0.00012164	1.92776E-05	9.01984E-05	0.000155214	8.43742E-05	2.52547E-05	2.39746E-08	6.6656E-07	5.1308E-08	7.41843E-07	0.7418431
3837503774215	383750	3774215	0.000136723	0.000341407	0.000341407	9.55459E-05	0.0001763	0.00031702	0.000224273	6.79615E-05	0.000120332	1.92073E-05	8.92488E-05	0.000153559	8.34744E-05	2.49853E-05	2.29519E-08	6.3753E-07	4.9792E-08	7.1027E-07	0.71026965
3837603774215	383760	3774215	0.000135257	0.000337748	0.000337748	9.4522E-05	0.000174411	0.000313623	0.0022187	6.72332E-05	0.000119042	1.91369E-05	8.83093E-05	0.000151929	8.25884E-05	2.47201E-05	2.20053E-08	6.1066E-07	4.8364E-08	6.81026E-07	0.68102563
3837703774215	383770	3774215	0.000136523	0.000340909	0.000340909	9.54066E-05	0.000176043	0.000316558	0.000223946	6.78624E-05	0.000120156	1.92676E-05	8.91333E-05	0.000153338	8.33544E-05	2.49494E-05	2.14113E-08	5.9366E-07	4.7658E-08	6.62734E-07	0.66273361
3837803774215	383780	3774215	0.000141032	0.000352167	0.000352167	9.85572E-05	0.000181857	0.000327012	0.000231341	7.01034E-05	0.000124124	1.96243E-05	9.20623E-05	0.000158363	8.60863E-05	2.57671E-05	2.11472E-08	5.8582E-07	4.7695E-08	6.5466E-07	0.65466049
3837903774215	383790	3774215	0.000146219	0.000365119	0.000365119	0.000102182	0.000188545	0.000339039	0.00023985	7.26818E-05	0.00012869	2.00111E-05	9.54637E-05	0.00016417	8.92427E-05	2.67119E-05	2.08505E-08	5.7693E-07	4.782E-08	6.45601E-07	0.64560108
3838003774215	383800	3774215	0.000156555	0.00039093	0.00039093	0.000109406	0.000201874	0.000363007	0.000256805	7.78198E-05	0.000137787	2.07396E-05	0.000102166	0.00017563	9.54725E-05	2.85766E-05	2.07429E-08	5.7302E-07	4.8881E-08	6.42643E-07	0.64264326
3838103774215	383810	3774215	0.000168012	0.000419539	0.000419539	0.000117412	0.000216647	0.000389572	0.000275599	8.35147E-05	0.00014787	2.16741E-05	0.000110385	0.000189663	0.0001031	3.08598E-05	2.04945E-08	5.6525E-07	5.0181E-08	6.35924E-07	0.63592423
3838203774215	383820	3774215	0.000179932	0.000449304	0.000449304	0.000125742	0.000232018	0.000417211	0.000295152	8.94399E-05	0.000158361	2.28598E-05	0.000116997	0.000201004	0.00010926	3.27051E-05	2.01463E-08	5.5477E-07	5.1634E-08	6.26554E-07	0.62655359
3838303774215	383830	3774215	0.000179243	0.000447582	0.000447582	0.00012526	0.000231129	0.000415612	0.000294021	8.90972E-05	0.000157754	2.37592E-05	0.000116821	0.000200367	0.00010892	3.26015E-05	1.96375E-08	5.3868E-07	5.0852E-08	6.09172E-07	0.60917198
3838403774215	383840	3774215	0.000177325	0.000442794	0.000442794	0.00012392	0.000228656	0.000411166	0.000290875	8.8144E-05	0.000156067	2.42515E-05	0.00011551	0.000198058	0.000107664	3.22258E-05	1.92102E-08	5.2217E-07	4.9914E-08	5.91294E-07	0.59129415
3838603774215	383860	3774215	0.0001737	0.000433742	0.000433742	0.000121387	0.000223982	0.000402761	0.000284929	8.63421E-05	0.000152876	2.41209E-05	0.000113028	0.000193712	0.000105302	3.15186E-05	1.80689E-08	4.8994E-07	4.7861E-08	5.55875E-07	0.55587505
3838703774215	383870	3774215	0.000171923	0.000429304	0.000429304	0.000120145	0.00022169	0.000398639	0.000282013	8.54586E-05	0.000151312	2.40455E-05	0.000111802	0.000191573	0.000104139	3.11705E-05	1.75421E-08	4.7518E-07	4.689E-08	5.39611E-07	0.53961097
3838803774215	383880	3774215	0.00017014	0.000424852	0.000424852	0.000118899	0.000219391	0.000394505	0.000279089	8.45723E-05	0.000149743	2.39752E-05	0.000110566	0.000189416	0.000102967	3.08197E-05	1.70391E-08	4.6108E-07	4.5954E-08	5.24075E-07	0.52407496
3838903774215	383890	3774215	0.000168351	0.000420386	0.000420386	0.000117649	0.000217085	0.000390359	0.000276155	8.36834E-05	0.000148169	2.38998E-05	0.00010932	0.000187252	0.00010179	3.04675E-05	1.65584E-08	4.4762E-07	4.5052E-08	5.09232E-07	0.50923198
3839003774215	383900	3774215	0.000166574	0.000415948	0.000415948	0.000116407	0.000214793	0.000386237	0.00027324	8.27999E-05	0.000146604	2.38245E-05	0.000108084	0.000185096	0.000100618	3.01167E-05	1.60985E-08	4.348E-07	4.4177E-08	4.95072E-07	0.49507177
3839103774215	383910	3774215	0.000164796	0.000411509	0.000411509	0.000115165	0.000212501	0.000382115	0.000270324	8.19163E-05	0.00014504	2.37491E-05	0.000106843	0.000182939	9.94457E-05	2.97658E-05	1.56575E-08	4.2252E-07	4.3331E-08	4.81509E-07	0.4815091
3829703774225	382970	3774225	4.10819E-05	0.000102585	0.000102585	2.87093E-05	5.29741E-05	9.52572E-05	6.73888E-05	2.04208E-05	3.61569E-05	2.05136E-05	3.00594E-05	5.14777E-05	2.79832E-05	8.37587E-06	9.60563E-09	3.3519E-07	3.0666E-08	3.75465E-07	0.37546517
3829803774225	382980	3774225	4.15021E-05	0.000103634	0.000103634	2.90029E-05	5.35158E-05	9.62314E-05	6.8078E-05	2.06297E-05	3.65267E-05	2.04231E-05	3.02704E-05	5.18512E-05	2.81863E-05	8.43664E-06	9.99013E-09	3.5102E-07	3.1823E-08	3.92835E-07	0.39283536
3829903774225	382990	3774225	4.19815E-05	0.000104831	0.000104831	2.93379E-05	5.4134E-05	9.7343E-05	6.88643E-05	2.0868E-05	3.69486E-05	2.03478E-05	3.05166E-05	5.22841E-05	2.84216E-05	8.50709E-06	1.04138E-08	3.6861E-07	3.3122E-08	4.12141E-07	0.4121411
3830003774225	383000	3774225	4.2644E-05	0.000106485	0.000106485	2.98009E-05	5.49883E-05	9.88792E-05	6.99511E-05	2.11973E-05	3.75317E-05	2.03277E-05	3.08985E-05	5.29378E-05	2.87769E-05	8.61344E-06	1.09138E-08	3.8948E-07	3.469E-08	4.35085E-07	0.4350845
3830103774225	383010	3774225	4.36458E-05	0.000108987	0.000108987	3.0501E-05	5.62802E-05	0.000101202	7.15945E-05	2.16953E-05	3.84135E-05	2.04081E-05	3.15114E-05	5.39989E-05	2.93538E-05	8.7861E-06	1.15399E-08	4.1577E-07	3.6705E-08	4.64019E-07	0.46401893
3830203774225	383020	3774225	4.46854E-05	0.000111583	0.000111583	3.12275E-05	5.76207E-05	0.000103613	7.32998E-05	2.22121E-05	3.93284E-05	2.04834E-05	3.21444E-05	5.5094E-05	2.99491E-05	8.96428E-06	1.22257E-08	4.4495E-07	3.8946E-08	4.9612E-07	0.49611973
3830303774225	383030	3774225	4.64899E-05	0.000116089	0.000116089	3.24885E-05	5.99474E-05	0.000107797	7.62597E-05	2.3109E-05	4.09165E-05	2.07999E-05	3.331E-05	5.71059E-05	3.10427E-05	9.29163E-06	1.31972E-08	4.8655E-07	4.2214E-08	5.41963E-07	0.54196293
3830403774225	383040	3774225	4.86444E-05	0.000121469	0.000121469	3.39942E-05	6.27257E-05	0.000112792	7.97939E-05	2.418E-05	4.28128E-05	2.1222E-05	3.47118E-05	5.95253E-05	3.23579E-05	9.68529E-06	1.43858E-08	5.3829E-07	4.6309E-08	5.98982E-07	0.59898227

Unique Identifier	X (UTM)	Y (UTM)	EGIODemolition 2025	EGIOSite Grubbing / Prep 2025	EGIOMass Grading / Excavation 2025	EGIOMass Grading / Excavation 2026	EGIODrainage / Utilities Trenching 2026	EGIODrainage / Utilities Trenching 2027	EGIOFoundations / Concrete Pads 2026	EGIOFoundations / Concrete Pads 2027	EGIOBuilding / Structure Construction 2026	EGIOBuilding / Structure Construction 2027	EGIOAsphalt Paving 2027	EGIOArchitectural Coating 2027	EGIOLandscaping or Other Finishing 2027	EGIOWaterside Construction (Piles) 2027	HIWaterside Construction (Landscaping) 2025	HIWaterside Construction (Landscaping) 2026	KMDemolition 2025	KMSite Grubbing / Prep 2025	KMMass Grading / Excavation 2025
3830503774225	383050	3774225	0.00057106	0.00051531	0.001286768	0.001286768	0.000360114	0.000360114	0.000664478	0.000664478	0.001194856	0.001194856	0.000845289	7.95566E-05	0.000256148	0.000453533	0.000457828	0.000457828	0.000101368	9.14715E-05	0.000228411
3830603774225	383060	3774225	0.000642832	0.00058008	0.001448493	0.001448493	0.000405374	0.000405374	0.000747992	0.000747992	0.001345029	0.001345029	0.000951527	8.95555E-05	0.000288342	0.000510534	0.000490198	0.000490198	0.000106692	9.62762E-05	0.000240409
3830703774225	383070	3774225	0.000729898	0.00065864	0.001644677	0.001644677	0.000460279	0.000460279	0.000849301	0.000849301	0.0015272	0.0015272	0.001080403	0.000101685	0.000327395	0.000579681	0.000526787	0.000526787	0.000112297	0.000101334	0.000253039
3830803774225	383080	3774225	0.000826466	0.00074578	0.001862275	0.001862275	0.000521175	0.000521175	0.000961667	0.000961667	0.001729255	0.001729255	0.001223344	0.000115138	0.00037071	0.000656376	0.000564026	0.000564026	0.000117562	0.000106085	0.000264902
3830903774225	383090	3774225	0.000937814	0.00084626	0.002113175	0.002113175	0.000591392	0.000591392	0.00109123	0.00109123	0.001962234	0.001962234	0.001388163	0.000130651	0.000420655	0.000744808	0.000603152	0.000603152	0.000122809	0.000110819	0.000276724
3831003774225	383100	3774225	0.001073546	0.00096874	0.002419019	0.002419019	0.000676985	0.000676985	0.001249166	0.001249166	0.002246232	0.002246232	0.001589075	0.00014956	0.000481538	0.000852605	0.000646481	0.000646481	0.00012833	0.000115802	0.000289166
3831103774225	383110	3774225	0.001242365	0.00112108	0.002799418	0.002799418	0.000783444	0.000783444	0.001445601	0.001445601	0.002599459	0.002599459	0.001838962	0.000173079	0.000557261	0.00098668	0.00069402	0.00069402	0.000134132	0.000121037	0.00030224
3831203774225	383120	3774225	0.001455241	0.00131317	0.003279092	0.003279092	0.000917685	0.000917685	0.001693302	0.001693302	0.003044871	0.003044871	0.002154064	0.000202735	0.000652747	0.001155746	0.000748825	0.000748825	0.000140191	0.000126505	0.000315891
3831303774225	383130	3774225	0.001735241	0.00156584	0.003910014	0.003910014	0.001094255	0.001094255	0.002019106	0.002019106	0.003630728	0.003630728	0.002568522	0.000241743	0.00077834	0.00137812	0.000810251	0.000810251	0.000146685	0.000132365	0.000330525
3831403774225	383140	3774225	0.002127674	0.00191996	0.004794285	0.004794285	0.001341726	0.001341726	0.002475737	0.002475737	0.004451836	0.004451836	0.003149407	0.000296415	0.000954366	0.001689789	0.000880066	0.000880066	0.000153532	0.000138543	0.000345953
3831503774225	383150	3774225	0.002673162	0.00241219	0.006023432	0.006023432	0.001685714	0.001685714	0.003110461	0.003110461	0.005593186	0.005593186	0.003956844	0.000372409	0.001199044	0.002123013	0.000958588	0.000958588	0.000160713	0.000145023	0.000362133
3831603774225	383160	3774225	0.003430852	0.00309591	0.007730733	0.007730733	0.002163519	0.002163519	0.0039921	0.0039921	0.007178538	0.007178538	0.005078386	0.000477966	0.001538905	0.002724767	0.001036524	0.001036524	0.000167786	0.000151406	0.000378072
3831703774225	383170	3774225	0.003397561	0.00306875	0.007660824	0.007660824	0.002148617	0.002148617	0.003864232	0.003864232	0.006948753	0.006948753	0.004914963	0.000412809	0.001484966	0.002629755	0.000957261	0.000957261	0.000154232	0.000139109	0.000347703
3831803774225	383180	3774225	0.003376174	0.00304945	0.007613235	0.007613235	0.002135418	0.002135418	0.003840422	0.003840422	0.006906377	0.006906377	0.004885289	0.000410251	0.001476322	0.002614139	0.000951966	0.000951966	0.000153304	0.000138293	0.000345647
3831903774225	383190	3774225	0.003355386	0.00303116	0.007566824	0.007566824	0.002122203	0.002122203	0.003816143	0.003816143	0.006864001	0.006864001	0.004855492	0.000408151	0.001467879	0.002598771	0.000946437	0.000946437	0.000152377	0.000137477	0.000343591
3832003774225	383200	3774225	0.003334538	0.00301232	0.007520412	0.007520412	0.002109135	0.002109135	0.003792849	0.003792849	0.006821625	0.006821625	0.004825696	0.000406052	0.001459436	0.002583403	0.000941537	0.000941537	0.000151451	0.000136661	0.000341535
3832103774225	383210	3774225	0.003313691	0.00299348	0.007474078	0.007474078	0.002096067	0.002096067	0.003769557	0.003769557	0.006779249	0.006779249	0.004796099	0.000403953	0.001451006	0.002568035	0.000936637	0.000936637	0.000150525	0.000135846	0.000339479
3832203774225	383220	3774225	0.003292844	0.00297465	0.007427744	0.007427744	0.002083	0.002083	0.003746265	0.003746265	0.006736873	0.006736873	0.004766503	0.000401854	0.001442577	0.002552667	0.000931737	0.000931737	0.000149599	0.000135031	0.000337423
3832303774225	383230	3774225	0.003271997	0.00295582	0.007381411	0.007381411	0.002069933	0.002069933	0.003722973	0.003722973	0.006694497	0.006694497	0.004736907	0.000399755	0.001434148	0.002537299	0.000926837	0.000926837	0.000148673	0.000134216	0.000335367
3832403774225	383240	3774225	0.003251151	0.00293699	0.007335078	0.007335078	0.002056865	0.002056865	0.003699681	0.003699681	0.006652121	0.006652121	0.004707311	0.000397656	0.001425719	0.002521931	0.000921937	0.000921937	0.000147747	0.000133401	0.000333311
3832503774225	383250	3774225	0.003230305	0.00291816	0.007288745	0.007288745	0.002043797	0.002043797	0.003676389	0.003676389	0.006609745	0.006609745	0.004677715	0.000395557	0.001417289	0.002506563	0.000917037	0.000917037	0.000146821	0.000132586	0.000331255
3832603774225	383260	3774225	0.003209459	0.00289933	0.007242412	0.007242412	0.002030729	0.002030729	0.003653097	0.003653097	0.006567369	0.006567369	0.004648119	0.000393458	0.001408859	0.002491195	0.000912137	0.000912137	0.000145895	0.000131771	0.000329199
3832703774225	383270	3774225	0.003188613	0.00288049	0.007196079	0.007196079	0.002017661	0.002017661	0.003629805	0.003629805	0.006524993	0.006524993	0.004618523	0.000391359	0.001400429	0.002475827	0.000907237	0.000907237	0.000144969	0.000130956	0.000327143
3832803774225	383280	3774225	0.003167767	0.00286166	0.007149746	0.007149746	0.002004593	0.002004593	0.003606513	0.003606513	0.006482617	0.006482617	0.004588927	0.000389259	0.001391999	0.002460459	0.000902337	0.000902337	0.000144043	0.000130142	0.000325087
3832903774225	383290	3774225	0.003146921	0.00284283	0.007103413	0.007103413	0.001991524	0.001991524	0.003583221	0.003583221	0.006440241	0.006440241	0.004559331	0.000387161	0.001383569	0.002445091	0.000897437	0.000897437	0.000143117	0.000129327	0.000323031
3833003774225	383300	3774225	0.003126075	0.00282401	0.007057081	0.007057081	0.001978455	0.001978455	0.003559929	0.003559929	0.006397865	0.006397865	0.004529735	0.000385062	0.001375139	0.002429723	0.000892537	0.000892537	0.000142191	0.000128513	0.000320975
3833103774225	383310	3774225	0.003105229	0.00280518	0.007010748	0.007010748	0.001965386	0.001965386	0.003536637	0.003536637	0.006355489	0.006355489	0.004500139	0.000382964	0.001366709	0.002414355	0.000887637	0.000887637	0.000141265	0.000127698	0.000318919
3833203774225	383320	3774225	0.003084383	0.00278635	0.006964416	0.006964416	0.001952317	0.001952317	0.003513345	0.003513345	0.006313113	0.006313113	0.004470543	0.000380866	0.001358279	0.002398987	0.000882737	0.000882737	0.000140339	0.000126884	0.000316863
3833303774225	383330	3774225	0.003063537	0.00276752	0.006918083	0.006918083	0.001939248	0.001939248	0.003490053	0.003490053	0.006270737	0.006270737	0.004440947	0.000378768	0.001349849	0.002383571	0.000877837	0.000877837	0.000139413	0.000126069	0.000314807
3833403774225	383340	3774225	0.003042691	0.00274869	0.006871751	0.006871751	0.001926179	0.001926179	0.003466761	0.003466761	0.006228361	0.006228361	0.004411351	0.000376671	0.001341419	0.002368155	0.000872937	0.000872937	0.000138487	0.000125255	0.000312751
3833503774225	383350	3774225	0.003021845	0.00272986	0.006825418	0.006825418	0.001913111	0.001913111	0.003443469	0.003443469	0.006185985	0.006185985	0.004381755	0.000374573	0.001332989	0.002352739	0.000868037	0.000868037	0.000137561	0.000124441	0.000310695
3833603774225	383360	3774225	0.003001001	0.00271103	0.006779086	0.006779086	0.001900042	0.001900042	0.003420177	0.003420177	0.006143609	0.006143609	0.004352159	0.000372476	0.001324559	0.002337323	0.000863137	0.000863137	0.000136635	0.000123627	0.000308639
3833703774225	383370	3774225	0.002980154	0.00269221	0.006732753	0.006732753	0.001886974	0.001886974	0.003396885	0.003396885	0.006101233	0.006101233	0.004322563	0.000370378	0.001316129	0.002321907	0.000858237	0.000858237	0.000135709	0.000122813	0.000306583
3833803774225	383380	3774225	0.002959308	0.00267338	0.006686421	0.006686421	0.001873905	0.001873905	0.003373593	0.003373593	0.006058857	0.006058857	0.004292967	0.000368281	0.001307699	0.002306491	0.000853337	0.000853337	0.000134783	0.000121999	0.000304527
3833903774225	383390	3774225	0.002938461	0.00265455	0.006640088	0.006640088	0.001860837	0.001860837	0.003350301	0.003350301	0.006016481	0.006016481	0.004263371	0.000366183	0.001299269	0.002291075	0.000848437	0.000848437	0.000133857	0.000121185	0.000302471
3834003774225	383400	3774225	0.002917615	0.00263572	0.006593755	0.006593755	0.001847768	0.001847768	0.003327009	0.003327009	0.005974105	0.005974105	0.004233775	0.000364085	0.001290839	0.002275659	0.000843537	0.000843537	0.000132931	0.000120371	0.000300415
3834103774225	383410	3774225	0.002896768	0.00261689	0.006547423	0.006547423	0.001834699	0.001834699	0.003303717	0.003303717	0.005931729	0.005931729	0.004204179	0.000361987	0.001282409	0.002260243	0.000838637	0.000838637	0.000132005	0.000119557	0.000298359
3834203774225	383420	3774225	0.002875922	0.00259806	0.006501091	0.006501091	0.001821631	0.001821631	0.003280425	0.003280425	0.005889353	0.005889353	0.004174583	0.000359889	0.001273979	0.002244827	0.000833737	0.000833737	0.000131079	0.000118743	0.000296303
3834303774225	383430	3774225	0.002855075	0.00257923	0.006454758	0.006454758	0.001808562	0.001808562	0.003257133	0.003257133	0.005846977	0.005846977	0.004144987	0.000357791	0.001265549	0.002229411	0.000828837	0.000828837	0.000130153	0.000117929	0.000294247
3834403774225	383440	3774225	0.002834229	0.00256039	0.006408426	0.006408426	0.001795494	0.001795494	0.003233841	0.003233841	0.005804601	0.005804601	0.004115391	0.000355693	0.001257119	0.002213995	0.000823937	0.000823937	0.000129227	0.000117115	0.000292191
3834503774225	383450	3774225	0.002813383	0.00254156	0.006362093	0.006362093	0.001782425	0.001782425	0.003210549	0.003210549	0.005762225	0.005762225	0.004085795	0.000353595	0.001248689	0.002198579	0.000819037	0.000819037	0.000128301	0.000116301	0.000290135
3834603774225	383460	3774225	0.002792537	0.00252272	0.006315761	0.006315761	0.001769357	0.001769357	0.003187257	0.003187257	0.005719849	0.005719849	0.004056199	0.000351497	0.001240259	0.002183163	0.000814137	0.000814137	0.000127375	0.000115487	0.000288079
3834703774225	383470	3774225	0.002771691	0.00250389	0.006269428	0.006269428	0.001756289	0.001756289	0.003163965	0.003163965	0.005677473	0.005677473	0.004026603	0.000349399	0.001231829	0.002167747	0.000809237	0.000809237	0.000126449	0.000114673	0.000286023
3834803774225	383480	3774225	0.002750845	0.00248505	0.006223096	0.006223096	0.001743221	0.001743221	0.003140673	0.003140673	0.005635097	0.005635097	0.003997007	0.000347301	0.001223399	0.002152331	0.000804337	0.000804337	0.000125523	0.000113859	0.000283967
3834903774225	383490	3774225	0.002729999	0.00246622	0.006176763	0.006176763	0.001730153	0.001730153	0.003117381	0.003117381	0.005592721	0.005592721	0.003967411	0.000345203	0.001214969	0.002136915	0.000799437	0.000799437	0.000124597	0.000113045	0.000281911
3835003774225	383500	3774225	0.002709153	0.00244738	0.006130431	0.006130431	0.001717085	0.001717085	0.003094089	0.003094089	0.005550345	0.005550345	0.003937815	0.000343105	0.001206539	0.002121499	0.000794537	0.000794537	0.000123671	0.000112231	0.000279855
3835103774225	383510	3774225	0.002688307	0.00242855	0.006084098	0.006084098	0.001704017	0.001704017	0.003070797	0.003070797	0.005507969	0.005507969	0.003908219	0.000341007	0.001198109	0.002106083	0.000789637	0.000789637	0.000122744	0.000111417	0.000277799
3835203774225	383520	3774225	0.002667461	0.00240972	0.006037766	0.006037766	0.001690949	0.001690949	0.003047505	0.003047505	0.005465593	0.005465593	0.003878623	0.000338909	0.001189679	0.002090627	0.000784737	0.000784737	0.000121816	0.000110603	0.000275743
3835303774225	383530	3774225	0.002646615	0.00239089	0.005991433	0.005991433	0.001677881	0.001677881	0.003024213	0.003024213	0.005423217	0.005423217	0.003849027	0.000336811	0.001181249	0.002075171	0.000779837	0.000779837	0.000120889	0.000109789	0.000273687
3835403774225	383540	3774225	0.002625769	0.00237206	0.005945101	0.005945101	0.001664813	0.001664813	0.003000921	0.003000921	0.005380841	0.005380841	0.003819431	0.000334713	0.001172819	0.002059715	0.000774937	0.000774937	0.000119961	0.000108975	0.000271631
3835503774225	383550	3774225	0.002604923	0.00235324	0.005898768	0.005898768	0.001651745	0.001651745	0.002977629	0.002977629	0.005338465	0.005338465	0.003789835	0.000332615	0.001164389	0.002044259	0.000770037	0.000770037	0.000119034	0.000108161	0.000269575
3835603774225	383560	3774225	0.002584076	0.00233441	0.005852436	0.005852436	0.001638677	0.001638677	0.002954337	0.002954337	0.005296089	0.005296089	0.003760239	0.000330517	0.001155959	0.002028803	0.000765137	0.000765137	0.000118106	0.000107347	0.000267519
3835703774225	383570	3774225	0.002563229	0.00231559	0.005806103	0.005806103	0.001625609	0.001625609	0.002931045	0.002931045	0.005253713	0.005253713	0.003730643	0.000328419	0.001147529	0.002013347	0.000760237	0.000760237	0.000117178	0.000106533	0.000265463
3835803774225	383580	3774225	0.002542383	0.00229676	0.005759771	0.005759771	0.001612541	0.001612541	0.002907753	0.002907753	0.005211337	0.005211337	0.003701047	0.000326321	0.001139099	0.001997891	0.000755337	0.000755337	0.000116251	0.000105719	0.000263407
3835903774225	383590	3774225	0.002521536	0.00227794	0.005713438	0.005713438	0.001599473	0.001599473	0.002884461	0.002884461	0.005168961	0.005168961	0.003671451	0.000324223	0.001130669	0.001982435	0.000750437	0.000750437	0.000115323	0.000104905	0.000261351
3836003774225	383600	3774225	0.002500689	0.00225911	0.005667106	0.005667106	0.001586405	0.001586405	0.002861169	0.002861169	0.005126585	0.005126585	0.003641855	0.000322125	0.001122239	0.001966979	0.000745537	0.000745537	0.000114396	0.000104091	0.000259295
3836103774225	383610	3774225	0.002479843	0.00224029	0.005620773	0.005620773	0.001573337	0.001573337	0.002837877	0.002837877	0.005084209	0.005084209	0.003612259	0.000320027	0.001113809	0.001951523	0.000740637	0.000740637	0.000113468	0.000103277	0.000257239
3836203774225	383620	3774225	0.002458997	0.00222147	0.005574441	0.005574441	0.001560269	0.001560269	0.002814585	0.002814585	0.005041833	0.005041833	0.003582663	0.000317929	0.001105379	0.001936067	0.000735737	0.000735737	0.000112541	0.000102463	0.000255183
3836303774225	383630	3774225	0.002438151	0.00220265	0.005528108	0.005528108	0.001547201	0.001547201	0.002791293	0.002791293	0.004999457	0.004999457	0.003553067	0.000315831	0.001096949	0.001920611	0.000730837	0.000730837	0.000111613	0.000101649	0.000253127
3836403774225	383640	3774225	0.002417305	0.00218383	0.005481775	0.005481775	0.001534133	0.001534133	0.002768001	0.002768001	0.004957081	0.004957081	0.003523471	0.000313733	0.001088519	0.001905155	0.000725937	0.000725937	0.000110686	0.000100835	0.000251071
3836503774225	383650	3774225	0.002396459	0.00216501	0.005435443	0.005435443	0.001521065	0.001521065	0.002744709	0.002744709	0.004914705	0.004914705	0.003493875	0.000311635	0.001080089	0.001889699	0.000721037	0.000721037	0.000109758	0.000100021	0.000249015
3836603774225	383660	3774225	0.002375613	0.00214619	0.005389111	0.005389111	0.001507997	0.001507997	0.002721417	0.002721417	0.004872329	0.004872329	0.003464279	0.000309537	0.001071659	0.001874243	0.000716137	0.000716137	0.000108831	0.000099207	0.000246959
3836703774225	383670	3774225	0.002354767	0.00212736	0.005342778	0.005342778	0.001494929	0.001494929	0.002698125	0.002698125	0.004829953	0.004829953	0.003434683	0.000307439	0.001063229	0.001858787	0.000711237	0.000711237	0.000107903	0.000098393	0.000244903
3836803774225	383680	3774225	0.002333921	0.00210854	0.005296446	0.005296446	0.001481861	0.001481861	0.002674833	0.002674833	0.004787577	0.004787577	0.003405087	0.000305341	0.001054799	0.001843331	0.000706337	0.000706337	0.000106976	0.000097579	0.000242847
3836903774225	383690	3774225	0.002313074	0.00208972	0.005250113	0.005250113	0.001468793	0.001468793	0.002651541	0.002651541	0.004745201	0.004745201	0.003375491	0.000303243	0.001046369	0.001827875	0.000701437	0.000701437	0.000106048	0.000096765	0.000240791
3837003774225	383700	3774225	0.002292228	0.00207089	0.005203781	0.005203781	0.001455725	0.001455725	0.002628249	0.002628249	0.004702825	0.004702825	0.003345895	0.000301145	0.001037939	0.001812419	0.000696537	0.000696537	0.000105121	0.000095951	0.000238735
3837103774225	383710	3774225	0.002271381	0.00205207	0.005157448	0.005157448	0.001442657	0.001442657	0.002604957	0.002604957	0.004660449	0.004660449	0.003316299	0.000299047	0.001029509	0.001796963	0.000691637	0.000691637	0.000104193	0.000095137	0.000236679
3837203774225	383720	3774225	0.002250534	0.00203325	0.005111116	0.005111116	0.001429589	0.001429589	0.002581665	0.002581665	0.004618073	0.004618073	0.003286703	0.000296949	0.001021079	0.001781507	0.000686737	0.000686737	0.000103265	0.000094324	0.000234623
3837303774225	383730	3774225	0.002229687	0.00201443	0.005064784	0.005064784	0.001416521	0.001416521	0.002558373	0.002558373	0.004575697	0.004575697	0.003257107	0.000294851	0.001012649	0.001766051	0.000681837	0.000681837	0.000102337	0.000093512	0.000232567
3837403774225	383740	3774225	0.002208841	0.00199561	0.005018451	0.005018451	0.001403453	0.001403453	0.002535081	0.002535081	0.004533321	0.004533321	0.003227511	0.000292753	0.001004219	0.001750594	0.000676937	0.000676937	0.000101409	0.000092699	0.000230511
3837503774225	383750	3774225	0.002187994	0.00197679	0.004972118	0.004972118	0.001390385	0.001390385	0.002511789	0.002511789	0.004490945	0.004490945	0.003197915	0.000290655	0.000995789	0.001735138	0.000672037	0.000672037	0.000100481	0.000091886	0.000228455
3837603774225	383760	3774225	0.002167148	0.00195797	0.004925785	0.004925785	0.001377317	0.001377317	0.002488497	0.002488497	0.004448569	0.004448569	0.003168319	0.000288557	0.000987359	0.001719682	0.000667137	0.000667137	0.000099553	0.000091073	0.000226399
3837703774225	383770	3774225	0.002146301	0.00193915	0.004879453	0.004879453	0.001364249	0.001364249	0.002465205	0.002465205	0.004406193	0.004406193	0.003138723	0.000286459	0.000978929	0.001704226	0.000662237	0.000662237	0.000098625	0.000090259	0.000224343
3837803774225	383780	3774225	0.002125455	0.00192033	0.004833121	0.004833121	0.001351181	0.001351181	0.002441913	0.002441913	0.004363817	0.004363817	0.003109127	0.000284361	0.000970499	0.001688769	0.000657337	0.000657337	0.000097697	0.000089446	0.000222287
3837903774225	383790	3774225	0.002104608	0.00190151	0.004786788	0.004786788	0.001338113	0.001338113	0.002418621	0.002418621	0.004321441	0.004321441	0.003079531	0.000282263	0.000961069	0.001673313	0.000652437	0.000652437	0.000096769	0.000088632	0.000220231
3838003774225	383800	3774225	0.002083761	0.00188269	0.004740456	0.004740456	0.001325045	0.001325045	0.002395329	0.002395329	0.004279065	0.004279065	0.003049935	0.000280165	0.000951639	0.001657857	0.000647537	0.000647537	0.000095841	0.000087819	0.000218175
3838103774225	383810	3774225	0.002062914	0.00186387	0.004694123	0.004694123	0.001311977	0.001311977	0.002372037	0.002372037	0.004236689	0.004236689	0.003020339	0.000278067	0.000942209	0.001642401	0.000642637	0.000642637	0.000094913	0.000087006	0.000216119
3838203774225	383820	3774225	0.002042067	0.00184506	0.004647791	0.004647791	0.001298909	0.001298909	0.002348745	0.002348745	0.004194313	0.004194313	0.002990743	0.000275969	0.000932779	0.001626945	0.000637737	0.000637737	0.000093985	0.000086193	0.000214063
3838303774225	383830	3774225	0.002021221	0.00182624	0.004601458	0.004601458	0.001285841	0.001285841	0.002325453	0.002325453	0.004151937	0.004151937	0.002961147	0.000273871	0.000923349	0.001611489	0.000632837	0.000632837	0.000093057	0.000085381	0.000212006
3838403774225	383840	3774225	0.002000374	0.00180743	0.004555126	0.004555126	0.001272773	0.001272773	0.002302161	0.002302161	0.004109561	0.004109561	0.002931551	0.000271773	0.000913919	0.001596033	0.000627937	0.000627937	0.000092129	0.000084568	0.000209948
3838503774225	383850	3774225	0.001979528	0.00178861	0.004508793	0.004508793	0.001259705	0.001259705	0.002278869	0.002278869	0.004067185	0.004067185	0.002901955	0.000269675	0.000904489	0.001580577	0.000623037	0.000623037	0.000091201	0.000083756	0.000207891
3838603774225	383860	3774225	0.001958681	0.00176979	0.004462461	0.004462461	0.001246637	0.001246637	0.002255577	0.002255577	0.004024809	0.004024809	0.002872359	0.000267577	0.000895059	0.001565121	0.000618137	0.000618137	0.000090273	0.000082943	0.000205833
3838703774225	383870	3774225	0.001937835	0.00175097	0.004416128	0.004416128	0.001233569	0.001233569	0.002232285	0.002232285	0.003982433	0.003982433	0.002842763	0.000265479	0.000885629	0.001549665	0.000613237	0.000613237	0.000089345	0.000082131	0.000203775
3838803774225	383880	3774225	0.001916988	0.00173215	0.004369796	0.004369796	0.001220501	0.001220501	0.002208993	0.002208993	0.003940057	0.003940057	0.002813167	0.000263381	0.000876199	0.001534209	0.000608337	0.000608337	0.000088417	0.000081318	0.000201717
3838903774225	383890	3774225	0.001896142	0.00171333	0.004323463	0.004323463	0.001207433	0.001207433	0.002185701	0.002185701	0.003897681	0.003897681	0.002783571	0.000261283	0.000866769	0.001518753	0.000603437	0.000603437	0.000087489	0.000080506	0.000199659
3838003774225	383900	3774225	0.001875295	0.00169451	0.004277131	0.004277131	0.001194365	0.001194365	0.002162409	0.002162409	0.003855305	0.003855305	0.002753975	0.000259185	0.000857339	0.001503297	0.000598537	0.000598537	0.000086561	0.000079694	0.000197601
3839003774225	383910	3774225	0.001854449	0.00167569	0.004230798	0.004230798	0.001181297	0.001181297	0.002139117	0.002139117	0.003812929	0.003812929	0.002724379	0.000257087	0.000847909	0.001487841	0.000593637	0.000593637	0.000085633	0.000078882	0.000195542
3839103774225	383920	3774225	0.001833602	0.00165687	0.004184466	0.004184466	0.001168229	0.001168229	0.002115825	0.002115825	0.003770553	0.003770553	0.002694783	0.000254989	0.000838479	0.001472385	0.000588737	0.000588737	0.000084705	0.000078069	0.000193484
3839203774225	383930	3774225	0.001812756	0.00163805	0.004138133	0.004138133	0.001155161	0.001155161	0.002092533	0.002092533	0.003728177	0.003728177	0.002665187	0.000252891	0.000829049	0.001456929	0.000583837	0.000583837	0.000083777	0.000077257	0.000191426
3839303774225	383940	3774225	0.001791909	0.00161923	0.004091801	0.004091801	0.001142093	0.001142093	0.002069241	0.002069241	0.003685801	0.003685801	0.002635591	0.000250793	0.000819619	0.001441473	0.000578937	0.000578937	0.000082849

Unique Identifier	X (UTM)	Y (UTM)	KMMass Grading / Excavation	KMDrainage / Utilities Trenching	KMFoundations / Concrete Pads	KMBuilding / Structure Construction	KMAsphalt Paving	KMArchitectural Coating	KMLandscaping or Other Finishing	KMWaterside Construction (Piles)	EWNDemolition	EWNSite Grubbing / Prep	EWNDrainage / Utilities Trenching	EWNDrainage / Utilities Trenching	EWNDrainage / Utilities Trenching	EWNFoundations / Concrete Pads	EWNBuilding / Structure Construction	EWNAsphalt Paving	EWNLandscaping or Other Finishing	EWNWaterside Construction (Piles)	ISDemolition
			2026	2026	2026	2026	2026	2026	2026	2026	2027	2027	2027	2028	2029	2029	2029	2029	2029	2029	2027
3830503774225	383050	3774225	0.000228411	4.92128E-05	0.00011795	0.000218783	0.000150045	1.41219E-05	4.54683E-05	8.05056E-05	3.89664E-05	5.25378E-05	6.37445E-05	6.37445E-05	6.37445E-05	4.53409E-05	7.89609E-05	5.76785E-05	1.74783E-05	3.03301E-05	0.000384889
3830603774225	383060	3774225	0.000240409	5.17977E-05	0.000124146	0.000230275	0.000157927	1.48637E-05	4.78566E-05	8.47343E-05	4.00588E-05	5.40106E-05	6.55315E-05	6.55315E-05	6.55315E-05	4.66119E-05	8.11745E-05	5.92954E-05	1.79683E-05	3.11803E-05	0.000433042
3830703774225	383070	3774225	0.000253039	5.45189E-05	0.000130668	0.000242372	0.000166223	1.56445E-05	5.03707E-05	8.91858E-05	4.12645E-05	5.56363E-05	6.7504E-05	6.7504E-05	6.7504E-05	4.80149E-05	8.36178E-05	6.10802E-05	1.85091E-05	3.21188E-05	0.000491694
3830803774225	383080	3774225	0.000264902	5.70749E-05	0.000136794	0.000253735	0.000174016	1.6378E-05	5.27322E-05	9.3367E-05	4.22673E-05	5.69884E-05	6.91444E-05	6.91444E-05	6.91444E-05	4.91818E-05	8.56499E-05	6.25646E-05	1.8959E-05	3.28994E-05	0.000557939
3830903774225	383090	3774225	0.000276724	5.96221E-05	0.000142899	0.000265059	0.000181783	1.7109E-05	5.50857E-05	9.7534E-05	4.31567E-05	5.81876E-05	7.05994E-05	7.05994E-05	7.05994E-05	5.02167E-05	8.74522E-05	6.38811E-05	1.93579E-05	3.35916E-05	0.000636087
3831003774225	383100	3774225	0.000289166	6.23027E-05	0.000149323	0.000276976	0.000189956	1.78782E-05	5.75623E-05	0.000101919	4.40879E-05	5.94431E-05	7.21227E-05	7.21227E-05	7.21227E-05	5.13002E-05	8.93391E-05	6.52594E-05	1.97756E-05	3.43164E-05	0.000733963
3831103774225	383110	3774225	0.00030224	6.51195E-05	0.000156075	0.000289499	0.000198544	1.86865E-05	6.01648E-05	0.000106527	4.50668E-05	6.07629E-05	7.37241E-05	7.37241E-05	7.37241E-05	5.24393E-05	9.13228E-05	6.67084E-05	2.02147E-05	3.50784E-05	0.000860251
3831203774225	383120	3774225	0.000315891	6.80609E-05	0.000163124	0.000302575	0.000207512	1.95305E-05	6.28824E-05	0.000111339	4.60637E-05	6.2107E-05	7.53548E-05	7.53548E-05	7.53548E-05	5.35992E-05	9.33428E-05	6.8184E-05	2.06618E-05	3.58543E-05	0.001027423
3831303774225	383130	3774225	0.000330525	7.12139E-05	0.000170681	0.000316592	0.000217125	2.04353E-05	6.57954E-05	0.000116497	4.71501E-05	6.35717E-05	7.7132E-05	7.7132E-05	7.7132E-05	5.48633E-05	9.55442E-05	6.97921E-05	2.11491E-05	3.66999E-05	0.001260153
3831403774225	383140	3774225	0.000345953	7.45378E-05	0.000178648	0.000331369	0.000227259	2.13891E-05	6.88665E-05	0.000121934	4.86483E-05	6.55918E-05	7.9583E-05	7.9583E-05	7.9583E-05	5.66066E-05	9.85802E-05	7.20098E-05	2.18211E-05	3.78661E-05	0.001603111
3831503774225	383150	3774225	0.000362133	7.8024E-05	0.000187003	0.000346868	0.000237888	2.23895E-05	7.20874E-05	0.000127637	5.03615E-05	6.79016E-05	8.23855E-05	8.23855E-05	8.23855E-05	5.86E-05	0.000102052	7.45456E-05	2.25896E-05	3.91995E-05	0.002141373
3831603774225	383160	3774225	0.000378072	8.14581E-05	0.000195234	0.000362134	0.000248359	2.33749E-05	7.52602E-05	0.000133255	5.12986E-05	6.91651E-05	8.39186E-05	8.39186E-05	8.39186E-05	5.96905E-05	0.000103951	7.59328E-05	2.30099E-05	3.9929E-05	0.002997488
3831703774225	383560	3774225	0.008191255	0.00176486	0.00422991	0.007845956	0.005380906	0.000506438	0.001630578	0.002887082	4.20107E-05	5.66423E-05	6.87246E-05	6.87246E-05	6.87246E-05	4.88831E-05	8.51298E-05	6.21846E-05	1.88438E-05	3.26996E-05	0.001673078
3831703774225	383570	3774225	0.006352154	0.001368614	0.003280211	0.006084382	0.004172785	0.000392733	0.00126448	0.002238874	4.06557E-05	5.48154E-05	6.65079E-05	6.65079E-05	6.65079E-05	4.73065E-05	8.2384E-05	6.0179E-05	1.82361E-05	3.16449E-05	0.001496571
3831803774225	383580	3774225	0.00512099	0.001103352	0.002644446	0.004905117	0.003364023	0.000316614	0.001019401	0.001804939	3.94499E-05	5.31897E-05	6.45355E-05	6.45355E-05	6.45355E-05	4.59034E-05	7.99407E-05	5.83942E-05	1.76952E-05	3.07064E-05	0.001346024
3831903774225	383590	3774225	0.00426315	0.000918524	0.002201462	0.004083438	0.0028005	0.000263576	0.000848636	0.001502586	3.84053E-05	5.17813E-05	6.28266E-05	6.28266E-05	6.28266E-05	4.4688E-05	7.78239E-05	5.6848E-05	1.72267E-05	2.98933E-05	0.001218088
3832003774225	383600	3774225	0.003642127	0.000784721	0.00188077	0.003488595	0.002392545	0.000225181	0.000725014	0.0012837	3.7492E-05	5.05499E-05	6.13326E-05	6.13326E-05	6.13326E-05	4.36253E-05	7.59733E-05	5.54961E-05	1.6817E-05	2.91825E-05	0.001108823
3832103774225	383610	3774225	0.003168774	0.000682733	0.001636334	0.003035196	0.002081595	0.000195915	0.000630786	0.001116863	3.66743E-05	4.94474E-05	5.99948E-05	5.99948E-05	5.99948E-05	4.26737E-05	7.43162E-05	5.42857E-05	1.64502E-05	2.85459E-05	0.001014141
3832203774225	383620	3774225	0.002958951	0.000637526	0.001527983	0.002834217	0.00194376	0.000182942	0.000589018	0.001042909	3.67519E-05	4.9552E-05	6.01218E-05	6.01218E-05	6.01218E-05	4.2764E-05	7.44734E-05	5.44005E-05	1.6485E-05	2.86063E-05	0.000956766
3832303774225	383630	3774225	0.002796956	0.000602623	0.00144433	0.002679052	0.001837345	0.000172927	0.000556771	0.000985812	3.69787E-05	4.98578E-05	6.04928E-05	6.04928E-05	6.04928E-05	4.3028E-05	7.49331E-05	5.47363E-05	1.65867E-05	2.87829E-05	0.000907992
3832403774225	383640	3774225	0.002654317	0.00057189	0.001370672	0.002542425	0.001743644	0.000164108	0.000528377	0.000935538	3.72533E-05	5.0228E-05	6.0942E-05	6.0942E-05	6.0942E-05	4.33475E-05	7.54895E-05	5.51427E-05	1.67099E-05	2.89966E-05	0.000863881
3832503774225	383650	3774225	0.002535982	0.000546394	0.001309565	0.002429079	0.001665909	0.000156791	0.000504821	0.00089383	3.76592E-05	5.07753E-05	6.1606E-05	6.1606E-05	6.1606E-05	4.38198E-05	7.6312E-05	5.57435E-05	1.6892E-05	2.93125E-05	0.000825368
3832603774225	383660	3774225	0.002426215	0.000522744	0.001252881	0.002323939	0.001593802	0.000150005	0.00048297	0.000855141	3.80889E-05	5.13548E-05	6.23091E-05	6.23091E-05	6.23091E-05	4.43199E-05	7.71829E-05	5.63797E-05	1.70848E-05	2.96471E-05	0.000789308
3832703774225	383670	3774225	0.002289184	0.00049322	0.00118212	0.002192685	0.001503785	0.000141533	0.000455692	0.000806844	3.81964E-05	5.14996E-05	6.24849E-05	6.24849E-05	6.24849E-05	4.44449E-05	7.74006E-05	5.65387E-05	1.71329E-05	2.97307E-05	0.000749781
3832803774225	383680	3774225	0.002155193	0.000464351	0.001112928	0.002064342	0.001415765	0.000133248	0.0004292	0.000759617	3.81904E-05	5.14916E-05	6.24751E-05	6.24751E-05	6.24751E-05	4.44379E-05	7.73885E-05	5.65299E-05	1.71303E-05	2.97261E-05	0.00071137
3832903774225	383690	3774225	0.002029474	0.000437264	0.001048007	0.001943923	0.001333179	0.000125476	0.000403994	0.000715307	3.81128E-05	5.13869E-05	6.23482E-05	6.23482E-05	6.23482E-05	4.43476E-05	7.72313E-05	5.6415E-05	1.70955E-05	2.96657E-05	0.000674934
3833003774225	383700	3774225	0.001894999	0.00040829	0.000978565	0.001815116	0.001244841	0.000117162	0.000377225	0.00066791	3.77248E-05	5.08638E-05	6.17134E-05	6.17134E-05	6.17134E-05	4.38962E-05	7.6445E-05	5.58407E-05	1.69214E-05	2.93637E-05	0.000636983
3833103774225	383710	3774225	0.001774526	0.000382333	0.000916353	0.001699721	0.001165701	0.000109713	0.000353243	0.000625448	3.73607E-05	5.03729E-05	6.11178E-05	6.11178E-05	6.11178E-05	4.34725E-05	7.57072E-05	5.53017E-05	1.67581E-05	2.90802E-05	0.000602147
3833203774225	383720	3774225	0.001659325	0.000357513	0.000856864	0.001589377	0.001090025	0.000102591	0.000330311	0.000584844	3.69011E-05	4.97532E-05	6.03659E-05	6.03659E-05	6.03659E-05	4.29377E-05	7.47758E-05	5.46214E-05	1.65519E-05	2.87225E-05	0.000568654
3833303774225	383730	3774225	0.001553404	0.000334691	0.000802168	0.001487921	0.001020445	9.60419E-05	0.000309226	0.000547511	3.63997E-05	4.90771E-05	5.95457E-05	5.95457E-05	5.95457E-05	4.23542E-05	7.37598E-05	5.38792E-05	1.6327E-05	2.83322E-05	0.000536952
3833403774225	383740	3774225	0.001459132	0.00031438	0.000753486	0.001397623	0.000958516	9.0133E-05	0.00029046	0.000514284	3.5946E-05	4.84655E-05	5.88035E-05	5.88035E-05	5.88035E-05	4.18264E-05	7.28405E-05	5.32077E-05	1.61235E-05	2.79791E-05	0.00050793
3833503774225	383750	3774225	0.001390549	0.000299603	0.000718071	0.001331931	0.000913464	8.59731E-05	0.000276807	0.000490112	3.58207E-05	4.82965E-05	5.85985E-05	5.85985E-05	5.85985E-05	4.16805E-05	7.25865E-05	5.30222E-05	1.60673E-05	2.78815E-05	0.000484925
3833603774225	383760	3774225	0.001327454	0.000286009	0.000685489	0.001271496	0.000872016	8.20721E-05	0.000264247	0.000467873	3.57013E-05	4.81355E-05	5.84032E-05	5.84032E-05	5.84032E-05	4.15416E-05	7.23446E-05	5.28455E-05	1.60138E-05	2.77886E-05	0.000463472
3833703774225	383770	3774225	0.00128857	0.000277631	0.000665409	0.001234251	0.000846473	7.9668E-05	0.000256507	0.000454168	3.60057E-05	4.8546E-05	5.89012E-05	5.89012E-05	5.89012E-05	4.18958E-05	7.29615E-05	5.32961E-05	1.61503E-05	2.80256E-05	0.000448012
3833803774225	383780	3774225	0.00127325	0.00027433	0.000657498	0.001219577	0.000836409	7.87208E-05	0.000253457	0.000448768	3.68414E-05	4.96727E-05	6.02683E-05	6.02683E-05	6.02683E-05	4.28682E-05	7.46549E-05	5.4533E-05	1.65252E-05	2.8676E-05	0.000438115
3833903774225	383790	3774225	0.001255819	0.000270574	0.000648496	0.00120288	0.000824958	7.76431E-05	0.000249987	0.000442625	3.77845E-05	5.09443E-05	6.18111E-05	6.18111E-05	6.18111E-05	4.39656E-05	7.6566E-05	5.59291E-05	1.69482E-05	2.94101E-05	0.00042835
3834003774225	383800	3774225	0.001242288	0.000267659	0.000641509	0.00118992	0.00081607	7.68065E-05	0.000247294	0.000437855	3.93246E-05	5.30207E-05	6.43304E-05	6.43304E-05	6.43304E-05	4.57576E-05	7.96867E-05	5.82086E-05	1.7639E-05	3.06088E-05	0.000421002
3834103774225	383810	3774225	0.001217095	0.000262231	0.0006285	0.001165789	0.000799521	7.5249E-05	0.000242279	0.000428976	4.11153E-05	5.54351E-05	6.72598E-05	6.72598E-05	6.72598E-05	4.78413E-05	8.33154E-05	6.08593E-05	1.84422E-05	3.20027E-05	0.000413815
3834203774225	383820	3774225	0.001183497	0.000254992	0.00061115	0.001133607	0.000777449	7.31717E-05	0.000235591	0.000417134	4.38671E-05	5.91453E-05	7.17614E-05	7.17614E-05	7.17614E-05	5.10432E-05	8.88915E-05	6.49325E-05	1.96765E-05	3.41445E-05	0.000410323
3834303774225	383830	3774225	0.001138708	0.000245342	0.000588021	0.001090706	0.000748027	7.04025E-05	0.000226675	0.000401348	4.48878E-05	6.05215E-05	7.34312E-05	7.34312E-05	7.34312E-05	5.22309E-05	9.09599E-05	6.64434E-05	2.01344E-05	3.4939E-05	0.000398403
3834403774225	383840	3774225	0.001087395	0.000234287	0.000561524	0.001041556	0.000714319	6.72301E-05	0.00021646	0.000383262	4.49057E-05	6.05456E-05	7.34605E-05	7.34605E-05	7.34605E-05	5.22517E-05	9.09962E-05	6.64699E-05	2.01424E-05	3.4953E-05	0.000384352
3834503774225	383860	3774225	0.001010393	0.000217696	0.00052176	0.0009678	0.000663736	6.24692E-05	0.000201132	0.000356122	4.44699E-05	5.99581E-05	7.27476E-05	7.27476E-05	7.27476E-05	5.17447E-05	9.01132E-05	6.58249E-05	1.99469E-05	3.46138E-05	0.000356052
3834603774225	383870	3774225	0.000976122	0.000210312	0.000504063	0.000934974	0.000641223	6.03504E-05	0.00019431	0.000344043	4.4255E-05	5.96684E-05	7.23961E-05	7.23961E-05	7.23961E-05	5.14947E-05	8.96778E-05	6.55068E-05	1.98505E-05	3.44465E-05	0.000342968
3834703774225	383880	3774225	0.000943465	0.000203276	0.000487199	0.000903693	0.00061977	5.83313E-05	0.000187809	0.000332533	4.40461E-05	5.93867E-05	7.20543E-05	7.20543E-05	7.20543E-05	5.12516E-05	8.92544E-05	6.51976E-05	1.97568E-05	3.42839E-05	0.000330588
3834803774225	383890	3774225	0.000912381	0.000196579	0.000471148	0.00087392	0.000599351	5.64095E-05	0.000181622	0.000321577	4.38312E-05	5.9097E-05	7.17028E-05	7.17028E-05	7.17028E-05	5.10015E-05	8.8819E-05	6.48795E-05	1.96604E-05	3.41167E-05	0.000318846
3834903774225	383900	3774225	0.00088306	0.000190261	0.000456006	0.000845835	0.00058009	5.45967E-05	0.000175785	0.000311242	4.36163E-05	5.88073E-05	7.13513E-05	7.13513E-05	7.13513E-05	5.07515E-05	8.83835E-05	6.45614E-05	1.95641E-05	3.39494E-05	0.000307684
3834103774225	383910	3774225	0.00085515	0.000184248	0.000441594	0.000819102	0.000561756	5.28711E-05	0.000170229	0.000301405	4.34074E-05	5.85256E-05	7.10095E-05	7.10095E-05	7.10095E-05	5.05084E-05	8.79602E-05	6.42522E-05	1.94704E-05	3.37868E-05	0.000297077
3829703774235	382970	3774235	0.00016463	3.54707E-05	8.50141E-05	0.000157691	0.000108147	1.01786E-05	3.27719E-05	5.80255E-05	3.38568E-05	4.56487E-05	5.53859E-05	5.53859E-05	5.53859E-05	3.93954E-05	6.8607E-05	5.01153E-05	1.51864E-05	2.63529E-05	0.000203589
3829803774235	382980	3774235	0.000167926	3.61807E-05	8.67158E-05	0.000160847	0.000110312	1.03823E-05	3.34279E-05	5.9187E-05	3.38867E-05	4.56889E-05	5.54347E-05	5.54347E-05	5.54347E-05	3.94302E-05	6.86675E-05	5.01594E-05	1.51998E-05	2.63762E-05	0.000214393
3829903774235	382990	3774235	0.000171557	3.69632E-05	8.85911E-05	0.000164325	0.000112698	1.06068E-05	3.41508E-05	6.04669E-05	3.39464E-05	4.57694E-05	5.55323E-05	5.55323E-05	5.55323E-05	3.94996E-05	6.87884E-05	5.02478E-05	1.52266E-05	2.64226E-05	0.000226486
3830003774235	383000	3774235	0.000176211	3.79659E-05	9.09943E-05	0.000168783	0.000115755	1.08946E-05	3.50772E-05	6.21072E-05	3.41254E-05	4.60108E-05	5.58253E-05	5.58253E-05	5.58253E-05	3.9708E-05	6.91513E-05	5.05129E-05	1.53069E-05	2.6562E-05	0.000240878
3830103774235	383010	3774235	0.000182748	3.93743E-05	9.43698E-05	0.000175044	0.000120049	1.12987E-05	3.63784E-05	6.44112E-05	3.45373E-05	4.65661E-05	5.6499E-05	5.6499E-05	5.6499E-05	4.01872E-05	6.99859E-05	5.11225E-05	1.54917E-05	2.68826E-05	0.000258958
3830203774235	383020	3774235	0.000189688	4.08696E-05	9.79538E-05	0.000181692	0.000124608	1.17278E-05	3.776E-05	6.68573E-05	3.49552E-05	4.71295E-05	5.71826E-05	5.71826E-05	5.71826E-05	4.06734E-05	7.08326E-05	5.1741E-05	1.56791E-05	2.72078E-05	0.000279355
3830303774235	383030	3774235	0.000200435	4.3185E-05	0.000103503	0.000191986	0.000131667	1.23922E-05	3.98992E-05	7.06451E-05	3.58625E-05	4.83528E-05	5.86668E-05	5.86668E-05	5.86668E-05	4.17291E-05	7.26712E-05	5.3084E-05	1.60861E-05	2.79141E-05	0.000307899
3830403774235	383040	3774235	0.000212997	4.58917E-05	0.00010999	0.000204019	0.00013992	1.31689E-05	4.24E-05	7.50729E-05	3.70145E-05	4.99061E-05	6.05514E-05	6.05514E-05	6.05514E-05	4.30696E-05	7.50056E-05	5.47893E-05	1.66028E-05	2.88108E-05	0.000343959
3830503774235	383050	3774235	0.000225856	4.86621E-05	0.00011663	0.000216335	0.000148367	1.39639E-05	4.49596E-05	7.96049E-05	3.82203E-05	5.15318E-05	6.25239E-05	6.25239E-05	6.25239E-05	4.44727E-05	7.7449E-05	5.65741E-05	1.71437E-05	2.97493E-05	0.000386972
3830603774235	383060	3774235	0.000237517	5.11747E-05	0.000122652	0.000227505	0.000156027	1.46849E-05	4.72809E-05	8.37151E-05	3.92708E-05	5.29483E-05	6.42425E-05	6.42425E-05	6.42425E-05	4.56951E-05	7.95778E-05	5.81291E-05	1.76149E-05	3.0567E-05	0.000434928
3830703774235	383070	3774235	0.000249838	5.38292E-05	0.000129014	0.000239306	0.00016412	1.54466E-05	4.97335E-05	8.80575E-05	4.04348E-05	5.45176E-05	6.61467E-05	6.61467E-05	6.61467E-05	4.70495E-05	8.19365E-05	5.98521E-05	1.8137E-05	3.1473E-05	0.000493234
3830803774235	383080	3774235	0.000261445	5.63301E-05	0.000135009	0.000250424	0.000171746	1.61643E-05	5.20441E-05	9.21487E-05	4.14078E-05	5.58295E-05	6.77383E-05	6.77383E-05	6.77383E-05	4.81816E-05	8.39081E-05	6.12922E-05	1.85734E-05	3.22303E-05	0.000559127
3830903774235	383090	3774235	0.000273012	5.88223E-05	0.000140982	0.000261504	0.000179344	1.68794E-05	5.43467E-05	9.62256E-05	4.22733E-05	5.69964E-05	6.91542E-05	6.91542E-05	6.91542E-05	4.91887E-05	8.5662E-05	6.25734E-05	1.89616E-05	3.2904E-05	0.000636708
3831003774235	383100	3774235	0.000285171	6.1442E-05	0.000147261	0.00027315	0.000187331	1.76312E-05	5.67671E-05	0.000100511	4.31866E-05	5.82278E-05	7.06482E-05	7.06482E-05	7.06482E-05	5.02514E-05	8.75126E-05	6.39252E-05	1.93713E-05	3.36149E-05	0.000733742
3831103774235	383110	3774235	0.000298191	6.42472E-05	0.000153984	0.000285621	0.000195884	1.84362E-05	5.93589E-05	0.0001051	4.42431E-05	5.96523E-05	7.23766E-05	7.23766E-05	7.23766E-05	5.14808E-05	8.96536E-05	6.54891E-05	1.98452E-05	3.44372E-05	0.000860908
3831203774235	383120	3774235	0.000311803	6.718E-05	0.000161013	0.000298659	0.000204826	1.92777E-05	6.20684E-05	0.000109898	4.53116E-05	6.10929E-05	7.41245E-05	7.41245E-05	7.41245E-05	5.2724E-05	9.18187E-05	6.70707E-05	2.03245E-05	3.52689E-05	0.001028378
3831303774235	383130	3774235	0.000326033	7.0246E-05	0.000168361	0.000312289	0.000214174	2.01575E-05	6.49012E-05	0.000114913	4.6392E-05	6.25496E-05	7.58919E-05	7.58919E-05	7.58919E-05	5.39812E-05	9.4008E-05	6.86699E-05	2.08091E-05	3.61099E-05	0.001255103
3831403774235	383140	3774235	0.000340842	7.34366E-05	0.000176008	0.000326474	0.000223902	2.10731E-05	6.7849E-05	0.000120133	4.77828E-05	6.44248E-05	7.81671E-05	7.81671E-05	7.81671E-05	5.55995E-05	9.68263E-05	7.07286E-05	2.14329E-05	3.71924E-05	0.001580814
3831503774235	383150	3774235	0.000356215	7.67489E-05	0.000183947	0.000341199	0.000234001	2.20236E-05	7.09093E-05	0.000125551	4.9281E-05	6.64449E-05	8.06181E-05	8.06181E-05	8.06181E-05	5.73428E-05	9.98624E-05	7.29463E-05	2.2105E-05	3.83586E-05	0.002072227
3831603774235	383160	3774235	0.000371643	8.00729E-05	0.000191914	0.000355976	0.000244135	2.29774E-05	7.39804E-05	0.000130989	5.01525E-05	6.76199E-05	8.20437E-05	8.20437E-05	8.20437E-05	5.83569E-05	0.000101628	7.42363E-05	2.24959E-05	3.90369E-05	0.002840471
3831503774235	383550	3774235	0.008208713	0.001768622	0.004238926	0.007862678	0.005392375	0.000507518	0.001634053	0.002893235	4.10198E-05	5.53064E-05	6.71036E-05	6.71036E-05	6.71036E-05	4.77301E-05	8.31219E-05	6.07179E-05	1.83994E-05	3.19283E-05	0.001778457
3831603774235	383560	3774235	0.006409923	0.001381061	0.003310042	0.006139716	0.004210734	0.000396304	0.00127598	0.002259235	4.00647E-05	5.40187E-05	6.55412E-05	6.55412E-05	6.55412E-05	4.66188E-05	8.11866E-05	5.93042E-05	1.7971E-05	3.11849E-05	0.00160087
3831703774235	383570	3774235	0.005056402	0.001089436	0.002611093	0.004843252	0.003321594	0.000312621	0.001006544	0.001782175	3.87635E-05	5.22642E-05	6.34125E-05	6.34125E-05	6.34125E-05	4.51047E-05	7.85497E-05	5.73781E-05	1.73873E-05	3.01721E-05	0.001432415
3831803774235	383580	3774235	0.004145756	0.000893231	0.002140841	0.003970994	0.002723383	0.000256318	0.000825268	0.001461209	3.76174E-05	5.0719E-05	6.15377E-05	6.15377E-05	6.15377E-05	4.37712E-05	7.62273E-05	5.56817E-05	1.68732E-05	2.928E-05	0.001289204
3831903774235	383590	3774235	0.003533463	0.000761308	0.001824657	0.003384511	0.002321162	0.000218462	0.00070382	0.001245401	3.67459E-05	4.95439E-05	6.0112E-05	6.0112E-05	6.0112E-05	4.27571E-05	7.44613E-05	5.43917E-05	1.64823E-05	2.86017E-05	0.001171827
3832003774235	383600	3774235	0.003110185	0.00067011	0.001606079	0.002979076	0.002043107	0.000192292	0.000619123	0.001096213	3.61251E-05	4.87069E-05	5.90965E-05	5.90965E-05	5.90965E-05	4.20348E-05	7.32034E-05	5.34728E-05	1.62039E-05	2.81185E-05	0.001076435
3832103774235	383610	3774235	0.002773499	0.000597569	0.001432217	0.002656584	0.001821936	0.000171476	0.000552102	0.000977545	3.55461E-05	4.79263E-05	5.81493E-05	5.81493E-05	5.81493E-05	4.1361E-05	7.20301E-05	5.26157E-05	1.59442E-05	2.76678E-05	0.000992712
3832603774235	383620	3774235	0.00259675	0.000559487	0.001340945	0.002487285	0.001705828	0.000160548	0.000516917	0.000915248	3.557E-05	4.79585E-05	5.81884E-05	5.81884E-05	5.81884E-05	4.13888E-05	7.20785E-05	5.26511E-05	1.59549E-05	2.76864E-05	0.000935946
3832603774235	383630	3774235	0.002455792	0.000529117	0.001268155	0.002352269	0.001613231	0.000151834	0.000488858	0.000865566	3.56953E-05	4.81275E-05	5.83934E-05	5.83934E-05	5.83934E-05	4.15347E-05	7.23325E-05	5.28366E-05	1.60111E-05	2.7784E-05	0.000886772
3832603774235	383640	3774235	0.002331297	0.000502293	0.001203866	0.002233022	0.001531449	0.000144136	0.000464075	0.000821687	3.58565E-05	4.83448E-05	5.86571E-05	5.86571E-05	5.86571E-05	4.17222E-05	7.26591E-05	5.30752E-05	1.60834E-05	2.79094E-05	0.000842087

			ISDrainage / Utilities Trenching	ISDrainage / Utilities Trenching	ISAsphalt Paving	ISAsphalt Paving	SVDemolition	SVSite Grubbing / Prep	SVMass Grading / Excavation	SVMass Grading / Excavation	SVDrainage / Utilities Trenching	SVFoundations / Concrete Pads	SVBuilding / Structure Construction	SVBuilding / Structure Construction	SVAsphalt Paving	SVAsphalt Paving	SVArchitectural Coating	SVArchitectural Coating	SVLandscaping or Other Finishing	SVLandscaping or Other Finishing	MDemolition
Unique Identifier	X (UTM)	Y (UTM)	2027	2028	2027	2028	2027	2027	2027	2028	2028	2028	2028	2029	2028	2029	2028	2029	2028	2029	2027
3830503774225	383050	3774225	0.000133035	0.000133035	0.000569717	0.000569717	2.43839E-05	1.61097E-05	2.72047E-05	2.72047E-05	8.21155E-06	8.46229E-06	4.89949E-05	4.89949E-05	3.34104E-05	3.34104E-05	3.3097E-06	3.3097E-06	1.06562E-05	1.06562E-05	5.63843E-05
3830603774225	383060	3774225	0.000149679	0.000149679	0.000640993	0.000640993	2.48496E-05	1.64173E-05	2.77242E-05	2.77242E-05	8.36836E-06	8.62388E-06	4.9755E-05	4.9755E-05	3.40484E-05	3.40484E-05	3.3729E-06	3.3729E-06	1.08597E-05	1.08597E-05	5.87182E-05
3830703774225	383070	3774225	0.000169952	0.000169952	0.000727811	0.000727811	2.53642E-05	1.67573E-05	2.82983E-05	2.82983E-05	8.54167E-06	8.80248E-06	5.05795E-05	5.05795E-05	3.47535E-05	3.47535E-05	3.44275E-06	3.44275E-06	1.10846E-05	1.10846E-05	6.12193E-05
3830803774225	383080	3774225	0.00019285	0.00019285	0.000825868	0.000825868	2.57747E-05	1.70285E-05	2.87563E-05	2.87563E-05	8.6799E-06	8.94494E-06	5.12108E-05	5.12108E-05	3.53159E-05	3.53159E-05	3.49846E-06	3.49846E-06	1.1264E-05	1.1264E-05	6.34875E-05
3830903774225	383090	3774225	0.000219861	0.000219861	0.000941543	0.000941543	2.613E-05	1.72633E-05	2.91528E-05	2.91528E-05	8.79957E-06	9.06826E-06	5.17519E-05	5.17519E-05	3.58028E-05	3.58028E-05	3.5467E-06	3.5467E-06	1.14193E-05	1.14193E-05	6.57558E-05
3831003774225	383100	3774225	0.000253692	0.000253692	0.00108642	0.00108642	2.65099E-05	1.75142E-05	2.95766E-05	2.95766E-05	8.92749E-06	9.20008E-06	5.23187E-05	5.23187E-05	3.63233E-05	3.63233E-05	3.59825E-06	3.59825E-06	1.15853E-05	1.15853E-05	6.81315E-05
3831103774225	383110	3774225	0.000297343	0.000297343	0.001273354	0.001273354	2.69203E-05	1.77854E-05	3.00345E-05	3.00345E-05	9.06572E-06	9.34254E-06	5.29371E-05	5.29371E-05	3.68857E-05	3.68857E-05	3.65397E-06	3.65397E-06	1.17647E-05	1.17647E-05	7.06087E-05
3831203774225	383120	3774225	0.000355125	0.000355125	0.001520802	0.001520802	2.73492E-05	1.80688E-05	3.0513E-05	3.0513E-05	9.21014E-06	9.49137E-06	5.36199E-05	5.36199E-05	3.74733E-05	3.74733E-05	3.71218E-06	3.71218E-06	1.19521E-05	1.19521E-05	7.31933E-05
3831303774225	383130	3774225	0.000435567	0.000435567	0.001865292	0.001865292	2.78393E-05	1.83926E-05	3.10598E-05	3.10598E-05	9.3752E-06	9.66147E-06	5.44058E-05	5.44058E-05	3.81449E-05	3.81449E-05	3.77871E-06	3.77871E-06	1.21663E-05	1.21663E-05	7.59152E-05
3831403774225	383140	3774225	0.000554179	0.000554179	0.002373239	0.002373239	2.84459E-05	1.87933E-05	3.17365E-05	3.17365E-05	9.57946E-06	9.87196E-06	5.53205E-05	5.53205E-05	3.8976E-05	3.8976E-05	3.86103E-06	3.86103E-06	1.24314E-05	1.24314E-05	7.89953E-05
3831503774225	383150	3774225	0.000740158	0.000740158	0.003169685	0.003169685	2.91688E-05	1.92709E-05	3.25431E-05	3.25431E-05	9.82292E-06	1.01229E-05	5.63383E-05	5.63383E-05	3.99665E-05	3.99665E-05	3.95916E-06	3.95916E-06	1.27473E-05	1.27473E-05	8.20396E-05
3831603774225	383160	3774225	0.001036071	0.001036071	0.004436915	0.004436915	2.95854E-05	1.95462E-05	3.30079E-05	3.30079E-05	9.96321E-06	1.02674E-05	5.7034E-05	5.7034E-05	4.05374E-05	4.05374E-05	4.01571E-06	4.01571E-06	1.29294E-05	1.29294E-05	8.43795E-05
3831703774225	383560	3774225	0.000578294	0.000578294	0.002476509	0.002476509	2.45371E-05	1.62109E-05	2.73756E-05	2.73756E-05	8.26313E-06	8.51544E-06	4.7874E-05	4.7874E-05	3.36202E-05	3.36202E-05	3.33048E-06	3.33048E-06	1.07232E-05	1.07232E-05	0.000164115
3831803774225	383570	3774225	0.000517285	0.000517285	0.002215242	0.002215242	2.39122E-05	1.5798E-05	2.66784E-05	2.66784E-05	8.05269E-06	8.29857E-06	4.69464E-05	4.69464E-05	3.2764E-05	3.2764E-05	3.24566E-06	3.24566E-06	1.04501E-05	1.04501E-05	0.000159937
3831903774225	383580	3774225	0.000465248	0.000465248	0.0019924	0.0019924	2.33608E-05	1.54337E-05	2.60632E-05	2.60632E-05	7.867E-06	8.10721E-06	4.6109E-05	4.6109E-05	3.20085E-05	3.20085E-05	3.17082E-06	3.17082E-06	1.02091E-05	1.02091E-05	0.00015586
3832003774225	383590	3774225	0.000421028	0.000421028	0.001803028	0.001803028	2.28768E-05	1.5114E-05	2.55232E-05	2.55232E-05	7.70401E-06	7.93924E-06	4.53489E-05	4.53489E-05	3.13453E-05	3.13453E-05	3.10513E-06	3.10513E-06	9.99756E-06	9.99756E-06	0.000152129
3832103774225	383600	3774225	0.000383261	0.000383261	0.001641293	0.001641293	2.24602E-05	1.48387E-05	2.50584E-05	2.50584E-05	7.56371E-06	7.79466E-06	4.46919E-05	4.46919E-05	3.07745E-05	3.07745E-05	3.04858E-06	3.04858E-06	9.8155E-06	9.8155E-06	0.000148733
3832203774225	383610	3774225	0.000350534	0.000350534	0.001501143	0.001501143	2.20864E-05	1.45918E-05	2.46414E-05	2.46414E-05	7.43785E-06	7.66496E-06	4.40992E-05	4.40992E-05	3.02624E-05	3.02624E-05	2.99785E-06	2.99785E-06	9.65217E-06	9.65217E-06	0.000145503
3832303774225	383620	3774225	0.000330703	0.000330703	0.001416216	0.001416216	2.21355E-05	1.46242E-05	2.46961E-05	2.46961E-05	7.45436E-06	7.68197E-06	4.41765E-05	4.41765E-05	3.03296E-05	3.03296E-05	3.0045E-06	3.0045E-06	9.67359E-06	9.67359E-06	0.000146763
3832403774225	383630	3774225	0.000313844	0.000313844	0.00134402	0.00134402	2.22519E-05	1.47011E-05	2.4826E-05	2.4826E-05	7.49356E-06	7.72237E-06	4.43569E-05	4.43569E-05	3.04891E-05	3.04891E-05	3.0203E-06	3.0203E-06	9.72447E-06	9.72447E-06	0.000148661
3832503774225	383640	3774225	0.000298597	0.000298597	0.001278726	0.001278726	2.23867E-05	1.47902E-05	2.49764E-05	2.49764E-05	7.53895E-06	7.76915E-06	4.45759E-05	4.45759E-05	3.06737E-05	3.06737E-05	3.0386E-06	3.0386E-06	9.78337E-06	9.78337E-06	0.000150732
3832603774225	383650	3774225	0.000285285	0.000285285	0.001221719	0.001221719	2.25888E-05	1.49237E-05	2.52019E-05	2.52019E-05	7.60704E-06	7.83931E-06	4.48851E-05	4.48851E-05	3.09508E-05	3.09508E-05	3.06604E-06	3.06604E-06	9.87172E-06	9.87172E-06	0.000153436
3832703774225	383660	3774225	0.000272822	0.000272822	0.001168343	0.001168343	2.28094E-05	1.50694E-05	2.5448E-05	2.5448E-05	7.68131E-06	7.91585E-06	4.52072E-05	4.52072E-05	3.1253E-05	3.1253E-05	3.09598E-06	3.09598E-06	9.96811E-06	9.96811E-06	0.000156218
3832803774225	383670	3774225	0.000259159	0.000259159	0.001109834	0.001109834	2.28707E-05	1.51099E-05	2.55164E-05	2.55164E-05	7.70194E-06	7.93712E-06	4.52974E-05	4.52974E-05	3.13369E-05	3.13369E-05	3.10429E-06	3.10429E-06	9.99489E-06	9.99489E-06	0.000157071
3832903774225	383680	3774225	0.000245882	0.000245882	0.001052977	0.001052977	2.28768E-05	1.5114E-05	2.55232E-05	2.55232E-05	7.70401E-06	7.93924E-06	4.52974E-05	4.52974E-05	3.13453E-05	3.13453E-05	3.10513E-06	3.10513E-06	9.99756E-06	9.99756E-06	0.000157155
3833003774225	383690	3774225	0.000233289	0.000233289	0.000999045	0.000999045	2.28523E-05	1.50978E-05	2.54959E-05	2.54959E-05	7.69575E-06	7.93074E-06	4.52459E-05	4.52459E-05	3.13117E-05	3.13117E-05	3.1018E-06	3.1018E-06	9.98685E-06	9.98685E-06	0.000156749
3833103774225	383700	3774225	0.000220171	0.000220171	0.000942869	0.000942869	2.26807E-05	1.49844E-05	2.53045E-05	2.53045E-05	7.63798E-06	7.8712E-06	4.49624E-05	4.49624E-05	3.10767E-05	3.10767E-05	3.07852E-06	3.07852E-06	9.91189E-06	9.91189E-06	0.000154367
3833203774225	383710	3774225	0.00020813	0.00020813	0.000891304	0.000891304	2.25092E-05	1.48711E-05	2.51131E-05	2.51131E-05	7.58021E-06	7.81167E-06	4.46919E-05	4.46919E-05	3.08416E-05	3.08416E-05	3.05523E-06	3.05523E-06	9.83692E-06	9.83692E-06	0.00015201
3833303774225	383720	3774225	0.000196553	0.000196553	0.000841728	0.000841728	2.23009E-05	1.47335E-05	2.48807E-05	2.48807E-05	7.51006E-06	7.73938E-06	4.4344E-05	4.4344E-05	3.05562E-05	3.05562E-05	3.02696E-06	3.02696E-06	9.74589E-06	9.74589E-06	0.000149025
3833403774225	383730	3774225	0.000185596	0.000185596	0.000794802	0.000794802	2.20619E-05	1.45756E-05	2.46141E-05	2.46141E-05	7.4296E-06	7.65646E-06	4.39575E-05	4.39575E-05	3.02288E-05	3.02288E-05	2.99453E-06	2.99453E-06	9.64146E-06	9.64146E-06	0.000145742
3833503774225	383740	3774225	0.000175564	0.000175564	0.000751844	0.000751844	2.18475E-05	1.4434E-05	2.43749E-05	2.43749E-05	7.35739E-06	7.58204E-06	4.35839E-05	4.35839E-05	2.9935E-05	2.9935E-05	2.96542E-06	2.96542E-06	9.54775E-06	9.54775E-06	0.000142704
3833603774225	383750	3774225	0.000167613	0.000167613	0.000717792	0.000717792	2.17985E-05	1.44016E-05	2.43202E-05	2.43202E-05	7.34088E-06	7.56503E-06	4.34809E-05	4.34809E-05	2.98679E-05	2.98679E-05	2.95877E-06	2.95877E-06	9.52633E-06	9.52633E-06	0.000141635
3833703774225	383760	3774225	0.000160198	0.000160198	0.000686037	0.000686037	2.17434E-05	1.43651E-05	2.42587E-05	2.42587E-05	7.32231E-06	7.54589E-06	4.33907E-05	4.33907E-05	2.97923E-05	2.97923E-05	2.95128E-06	2.95128E-06	9.50224E-06	9.50224E-06	0.000140597
3833770774225	383770	3774225	0.000154854	0.000154854	0.000663153	0.000663153	2.19088E-05	1.44744E-05	2.44432E-05	2.44432E-05	7.37802E-06	7.6033E-06	4.36355E-05	4.36355E-05	3.0019E-05	3.0019E-05	2.97374E-06	2.97374E-06	9.57453E-06	9.57453E-06	0.000142137
3833780774225	383780	3774225	0.000151433	0.000151433	0.000648503	0.000648503	2.23438E-05	1.47618E-05	2.49285E-05	2.49285E-05	7.52451E-06	7.75426E-06	4.43183E-05	4.43183E-05	3.0615E-05	3.0615E-05	3.03278E-06	3.03278E-06	9.76463E-06	9.76463E-06	0.000146966
3833790774225	383790	3774225	0.000148058	0.000148058	0.000634048	0.000634048	2.28461E-05	1.50937E-05	2.5489E-05	2.5489E-05	7.69369E-06	7.92861E-06	4.50913E-05	4.50913E-05	3.13033E-05	3.13033E-05	3.10097E-06	3.10097E-06	9.98418E-06	9.98418E-06	0.000152612
3833800774225	383800	3774225	0.000145518	0.000145518	0.000623172	0.000623172	2.36549E-05	1.5628E-05	2.63913E-05	2.63913E-05	7.96603E-06	8.20927E-06	4.62894E-05	4.62894E-05	3.24114E-05	3.24114E-05	3.21074E-06	3.21074E-06	1.03376E-05	1.03376E-05	0.000161721
3833810774225	383810	3774225	0.000143034	0.000143034	0.000612534	0.000612534	2.46412E-05	1.62797E-05	2.74918E-05	2.74918E-05	8.29821E-06	8.55159E-06	4.77838E-05	4.77838E-05	3.37629E-05	3.37629E-05	3.34462E-06	3.34462E-06	1.07687E-05	1.07687E-05	0.000171648
3833820774225	383820	3774225	0.000141827	0.000141827	0.000607365	0.000607365	2.5983E-05	1.71661E-05	2.89887E-05	2.89887E-05	8.75005E-06	9.01723E-06	4.97292E-05	4.97292E-05	3.56013E-05	3.56013E-05	3.52674E-06	3.52674E-06	1.1355E-05	1.1355E-05	0.000186069
3833830774225	383830	3774225	0.000137707	0.000137707	0.00058972	0.00058972	2.71103E-05	1.79109E-05	3.02464E-05	3.02464E-05	9.12968E-06	9.40845E-06	5.22157E-05	5.22157E-05	3.71459E-05	3.71459E-05	3.67975E-06	3.67975E-06	1.18477E-05	1.18477E-05	0.000188582
3833840774225	383840	3774225	0.00013285	0.00013285	0.000568921	0.000568921	2.79251E-05	1.84492E-05	3.11555E-05	3.11555E-05	9.40409E-06	9.69123E-06	5.55267E-05	5.55267E-05	3.82624E-05	3.82624E-05	3.79035E-06	3.79035E-06	1.22038E-05	1.22038E-05	0.000186708
3833860774225	383860	3774225	0.000123068	0.000123068	0.000527032	0.000527032	2.79435E-05	1.84614E-05	3.1176E-05	3.1176E-05	9.41028E-06	9.69761E-06	5.62739E-05	5.62739E-05	3.82876E-05	3.82876E-05	3.79284E-06	3.79284E-06	1.22118E-05	1.22118E-05	0.000183013
3833870774225	383870	3774225	0.000118546	0.000118546	0.000507664	0.000507664	2.78577E-05	1.84047E-05	3.10803E-05	3.10803E-05	9.38139E-06	9.66785E-06	5.60935E-05	5.60935E-05	3.81701E-05	3.81701E-05	3.7812E-06	3.7812E-06	1.21743E-05	1.21743E-05	0.00018121
3833880774225	383880	3774225	0.000114266	0.000114266	0.00048934	0.00048934	2.77781E-05	1.83521E-05	3.09915E-05	3.09915E-05	9.35457E-06	9.6402E-06	5.59518E-05	5.59518E-05	3.8061E-05	3.8061E-05	3.77039E-06	3.77039E-06	1.21395E-05	1.21395E-05	0.000179402
3833890774225	383890	3774225	0.000110208	0.000110208	0.00047196	0.00047196	2.76923E-05	1.82954E-05	3.08958E-05	3.08958E-05	9.32568E-06	9.61044E-06	5.57843E-05	5.57843E-05	3.79434E-05	3.79434E-05	3.75875E-06	3.75875E-06	1.2102E-05	1.2102E-05	0.000177587
3839003774225	383900	3774225	0.00010635	0.00010635	0.000455438	0.000455438	2.7582E-05	1.82226E-05	3.07727E-05	3.07727E-05	9.28855E-06	9.57217E-06	5.55009E-05	5.55009E-05	3.77923E-05	3.77923E-05	3.74378E-06	3.74378E-06	1.20538E-05	1.20538E-05	0.000175791
3839103774225	383910	3774225	0.000102684	0.000102684	0.000439737	0.000439737	2.74595E-05	1.81416E-05	3.0636E-05	3.0636E-05	9.24728E-06	9.52964E-06	5.51273E-05	5.51273E-05	3.76244E-05	3.76244E-05	3.72715E-06	3.72715E-06	1.20003E-05	1.20003E-05	0.000173988
3829703774235	382970	3774235	7.03697E-05	7.03697E-05	0.000301354	0.000301354	2.23928E-05	1.47942E-05	2.49832E-05	2.49832E-05	7.54101E-06	7.77127E-06	4.54906E-05	4.54906E-05	3.06821E-05	3.06821E-05	3.03943E-06	3.03943E-06	9.78605E-06	9.78605E-06	4.46968E-05
3829803774235	382980	3774235	7.41041E-05	7.41041E-05	0.000317347	0.000317347	2.23499E-05	1.47659E-05	2.49354E-05	2.49354E-05	7.52657E-06	7.75639E-06	4.54133E-05	4.54133E-05	3.06234E-05	3.06234E-05	3.03361E-06	3.03361E-06	9.7673E-06	9.7673E-06	4.51803E-05
3829903774235	382990	3774235	7.82842E-05	7.82842E-05	0.000335247	0.000335247	2.23131E-05	1.47416E-05	2.48943E-05	2.48943E-05	7.51419E-06	7.74363E-06	4.53618E-05	4.53618E-05	3.0573E-05	3.0573E-05	3.02862E-06	3.02862E-06	9.75124E-06	9.75124E-06	4.57115E-05
3830003774235	383000	3774235	8.32586E-05	8.32586E-05	0.00035655	0.00035655	2.23376E-05	1.47578E-05	2.49217E-05	2.49217E-05	7.52244E-06	7.75214E-06	4.54262E-05	4.54262E-05	3.06066E-05	3.06066E-05	3.03195E-06	3.03195E-06	9.76195E-06	9.76195E-06	4.64576E-05
3830103774235	383010	3774235	8.9508E-05	8.9508E-05	0.000383313	0.000383313	2.24847E-05	1.48549E-05	2.50857E-05	2.50857E-05	7.57196E-06	7.80317E-06	4.5671E-05	4.5671E-05	3.08081E-05	3.08081E-05	3.0519E-06	3.0519E-06	9.82621E-06	9.82621E-06	4.75798E-05
3830203774235	383020	3774235	9.6558E-05	9.6558E-05	0.000413504	0.000413504	2.26378E-05	1.49561E-05	2.52566E-05	2.52566E-05	7.62354E-06	7.85632E-06	4.59287E-05	4.59287E-05	3.10179E-05	3.10179E-05	3.07269E-06	3.07269E-06	9.89314E-06	9.89314E-06	4.87558E-05
3830303774235	383030	3774235	0.000106424	0.000106424	0.000455756	0.000455756	2.30361E-05	1.52192E-05	2.57009E-05	2.57009E-05	7.75765E-06	7.99452E-06	4.66115E-05	4.66115E-05	3.15636E-05	3.15636E-05	3.12675E-06	3.12675E-06	1.00672E-05	1.00672E-05	5.07375E-05
3830403774235	383040	3774235	0.000118888	0.000118888	0.000509131	0.000509131	2.35446E-05	1.55552E-05	2.62682E-05	2.62682E-05	7.92889E-06	8.171E-06	4.74747E-05	4.74747E-05	3.22603E-05	3.22603E-05	3.19577E-06	3.19577E-06	1.02894E-05	1.02894E-05	5.30953E-05
3830503774235	383050	3774235	0.000133755	0.000133755	0.0005728	0.0005728	2.40776E-05	1.59073E-05	2.68629E-05	2.68629E-05	8.10839E-06	8.35598E-06	4.83765E-05	4.83765E-05	3.29906E-05	3.29906E-05	3.26812E-06	3.26812E-06	1.05223E-05	1.05223E-05	5.55546E-05
3830603774235	383060	3774235	0.000150331	0.000150331	0.000643785	0.000643785	2.4531E-05	1.62068E-05	2.73687E-05	2.73687E-05	8.26107E-06	8.51332E-06	4.91108E-05	4.91108E-05	3.36118E-05	3.36118E-05	3.32965E-06	3.32965E-06	1.07205E-05	1.07205E-05	5.78109E-05
3830703774235	383070	3774235	0.000170485	0.000170485	0.000730091	0.000730091	2.50272E-05	1.65347E-05	2.79224E-05	2.79224E-05	8.42819E-06	8.68554E-06	4.99096E-05	4.99096E-05	3.42918E-05	3.42918E-05	3.39701E-06	3.39701E-06	1.09373E-05	1.09373E-05	6.02403E-05
3830803774235	383080	3774235	0.00019326	0.00019326	0.000827626	0.000827626	2.54316E-05	1.68018E-05	2.83735E-05	2.83735E-05	8.56436E-06	8.82587E-06	5.0528E-05	5.0528E-05	3.48458E-05	3.48458E-05	3.4519E-06	3.4519E-06	1.11141E-05	1.11141E-05	6.24549E-05
3830903774235	383090	3774235	0.000220076	0.000220076	0.000942462	0.000942462	2.57808E-05	1.70326E-05	2.87631E-05	2.87631E-05	8.68196E-06	8.94706E-06	5.10562E-05	5.10562E-05	3.53243E-05	3.53243E-05	3.4993E-06	3.4993E-06	1.12667E-05	1.12667E-05	6.46814E-05
3831003774235	383100	3774235	0.000253615	0.000253615	0.001086093	0.001086093	2.61606E-05	1.72835E-05	2.91869E-05	2.91869E-05	8.80988E-06	9.07889E-06	5.16359E-05	5.16359E-05	3.58448E-05	3.58448E-05	3.55085E-06	3.55085E-06	1.14327E-05	1.14327E-05	6.70153E-05
3831103774235	383110	3774235	0.00029757	0.00029757	0.001274326	0.001274326	2.6614E-05	1.7583E-05	2.96928E-05	2.96928E-05	8.96256E-06	9.23623E-06	5.23316E-05	5.23316E-05	3.6466E-05	3.6466E-05	3.61239E-06	3.61239E-06	1.16308E-05	1.16308E-05	6.95641E-05
3831203774235	383120	3774235	0.000355455	0.000355455	0.001522216	0.001522216	2.7098E-05	1.79028E-05	3.02327E-05	3.02327E-05	9.12555E-06	9.4042E-06	5.30917E-05	5.30917E-05	3.71292E-05	3.71292E-05	3.67809E-06	3.67809E-06	1.18423E-05	1.18423E-05	7.22204E-05
3831303774235	383130	3774235	0.000433822	0.000433822	0.001857817	0.001857817	2.7582E-05	1.82226E-05	3.07727E-05	3.07727E-05	9.28855E-06	9.57217E-06	5.38776E-05	5.38776E-05	3.77923E-05	3.77923E-05	3.74378E-06	3.74378E-06	1.20538E-05	1.20538E-05	7.4811E-05
3831403774235	383140	3774235	0.000546403	0.000546403	0.002339938	0.002339938	2.8164E-05	1.86071E-05	3.14221E-05	3.14221E-05	9.48455E-06	9.77416E-06	5.47021E-05	5.47021E-05	3.85898E-05	3.85898E-05	3.82278E-06	3.82278E-06	1.23082E-05	1.23082E-05	7.80223E-05
3831503774235	383150	3774235	0.000716258	0.000716258	0.003067334	0.003067334	2.87706E-05	1.90078E-05	3.20988E-05	3.20988E-05	9.68881E-06	9.98465E-06	5.5604E-05	5.5604E-05	3.94209E-05	3.94209E-05	3.90511E-06	3.90511E-06	1.25733E-05	1.25733E-05	8.05592E-05
3831603774235	383160	3774235	0.000981799	0.000981799	0.004204496	0.004204496	2.91749E-05	1.9275E-05	3.25499E-05	3.25499E-05	9.82498E-06	1.0125E-05	5.6261E-05	5.6261E-05	3.99749E-05	3.99749E-05	3.95999E-06	3.95999E-06	1.275E-05	1.275E-05	8.28036E-05
3835503774235	383550	3774235	0.000614717	0.000614717	0.002632492	0.002632492	2.41572E-05	1.59599E-05	2.69518E-05	2.69518E-05	8.13522E-06	8.38362E-06	4.71783E-05	4.71783E-05	3.30998E-05	3.30998E-05	3.27893E-06	3.27893E-06	1.05571E-05	1.05571E-05	0.000154123
3835603774235	383560	3774235	0.000553335	0.000553335	0.002369625	0.002369625	2.37161E-05	1.56685E-05	2.64596E-05	2.64596E-05	7.98666E-06	8.23053E-06	4.65213E-05	4.65213E-05	3.24954E-05	3.24954E-05	3.21905E-06	3.21905E-06	1.03644E-05	1.03644E-05	0.000151914
3835703774235	383570	3774235	0.000495109	0.000495109	0.002120277	0.002120277	2.31157E-05	1.52718E-05	2.57898E-05	2.57898E-05	7.78447E-06	8.02216E-06	4.56066E-05	4.56066E-05	3.16727E-05	3.16727E-05	3.13756E-06	3.13756E-06	1.0102E-05	1.0102E-05	0.000147706
3835803774235	383580	3774235	0.000445609	0.000445609	0.001908294	0.001908294	2.25888E-05	1.49237E-05	2.52019E-05	2.52019E-05	7.60704E-06	7.83931E-06	4.47821E-05	4.47821E-05	3.09508E-05	3.09508E-05	3.06604E-06	3.06604E-06	9.87172E-06	9.87172E-06	0.000143772
3835903774235	383590	3774235	0.000405038	0.000405038	0.001734552	0.001734552	2.21845E-05	1.46566E-05	2.47508E-05	2.47508E-05	7.47086E-06	7.69898E-06	4.41379E-05	4.41379E-05	3.03967E-05	3.03967E-05	3.01116E-06	3.01116E-06	9.69501E-06	9.69501E-06	0.00014077
3836003774235	383600	3774235	0.000372066	0.000372066	0.001593351	0.001593351	2.18965E-05	1.44663E-05	2.44295E-05	2.44295E-05	7.37389E-06	7.59905E-06	4.3687E-05	4.3687E-05	3.00022E-05	3.00022E-05	2.97207E-06	2.97207E-06	9.56917E-06	9.56917E-06	0.000138758
3836103774235	383610	3774235	0.000343127	0.000343127	0.001469424	0.001469424	2.16392E-05	1.42963E-05	2.41425E-05	2.41425E-05	7.28724E-06	7.50975E-06	4.32747E-05	4.32747E-05	2.96496E-05	2.96496E-05	2.93715E-06	2.93715E-06	9.45672E-06	9.45672E-06	0.000136764
3836203774235	383620	3774235	0.000323506	0.000323506	0.001385397	0.001385397	2.16576E-05	1.43085E-05	2.4163E-05	2.4163E-05	7.29343E-06	7.51613E-06	4.33005E-05	4.33005E-05	2.96748E-05	2.96748E-05	2.93964E-06	2.93964E-06	9.46475E-06	9.46475E-06	0.000137594
3836303774235	383630	3774235	0.00030651	0.00030651	0.00131261	0.00131261	2.1725E-05	1.4353E-05	2.42381E-05	2.42381E-05	7.31612E-06	7.53952E-06	4.34164E-05	4.34164E-05	2.97671E-05	2.97671E-05	2.94879E-06	2.94879E-06	9.49421E-06	9.49421E-06	0.000138824
3836403774235	383640	3774235	0.000291065	0.000291065	0.001246467	0.001246467	2.18107E-05	1.44097E-05	2.43338E-05	2.43338E-05	7.34501E-06	7.56928E-06	4.35453E-05	4.35453E-05	2.98847E-05	2.98847E-05	2.96043E-06	2.96043E-06	9.53169E-06	9.53169E-06	0.000140113

			MSite Grubbing / Prep	MMass Grading / Excavation	MMass Grading / Excavation	MDrainage / Utilities Trenching	MFoundations / Concrete Pads	MBuilding / Structure Construction	MAsphalt Paving	MLandscaping or Other Finishing	MWaterside Construction (Piles)	RSSWRe-striping South Valley	RSSWRe-striping Silver Lake Boulevard	RSSWDemolition	RSSWPlacing Base	RSSWForm/Place Rebar and Pour	Child Risk				
Unique Identifier	X (UTM)	Y (UTM)	2027	2027	2028	2028	2028	2028	2028	2028	2028	2029	2029	2029	2029	2029	3rd Trimester	0<2	2<16	Total	per million
3830503774225	383050	3774225	5.08798E-05	0.000127051	0.000127051	3.55563E-05	6.56081E-05	0.000117976	8.34607E-05	2.52911E-05	4.47801E-05	2.16641E-05	3.61738E-05	6.20466E-05	3.37285E-05	1.00955E-05	1.57524E-08	5.9904E-07	5.1134E-08	6.65925E-07	0.66592505
3830603774225	383060	3774225	5.29858E-05	0.00013231	0.00013231	3.70281E-05	6.83238E-05	0.000122859	8.69154E-05	2.6338E-05	4.66337E-05	2.20509E-05	3.75404E-05	6.4398E-05	3.50067E-05	1.04781E-05	1.72319E-08	6.6634E-07	5.6491E-08	7.40067E-07	0.74006661
3830703774225	383070	3774225	5.52427E-05	0.000137945	0.000137945	3.86053E-05	7.1234E-05	0.000128092	9.06175E-05	2.74598E-05	4.86201E-05	2.2483E-05	3.90175E-05	6.69447E-05	3.63911E-05	1.08925E-05	1.8972E-08	7.471E-07	6.2951E-08	8.29025E-07	0.82902484
3830803774225	383080	3774225	5.72896E-05	0.000143056	0.000143056	4.00357E-05	7.38734E-05	0.000132838	9.3975E-05	2.84773E-05	5.04215E-05	2.28247E-05	4.03388E-05	6.92198E-05	3.76278E-05	1.12627E-05	2.08363E-08	8.3563E-07	7.0073E-08	9.26543E-07	0.92654323
3830903774225	383090	3774225	5.93364E-05	0.000148167	0.000148167	4.14661E-05	7.65127E-05	0.000137584	9.73325E-05	2.94947E-05	5.2223E-05	2.31211E-05	4.15948E-05	7.1393E-05	3.88092E-05	1.16163E-05	2.29166E-08	9.3669E-07	7.8293E-08	1.0379E-06	1.03789875
3831003774225	383100	3774225	6.14802E-05	0.000153521	0.000153521	4.29642E-05	7.9277E-05	0.000142555	0.000100849	3.05603E-05	5.41097E-05	2.34527E-05	4.29061E-05	7.36596E-05	4.00413E-05	1.19851E-05	2.53745E-08	1.0587E-06	8.8372E-08	1.17249E-06	1.1724878
3831103774225	383110	3774225	6.37155E-05	0.000159102	0.000159102	4.45263E-05	8.21595E-05	0.000147738	0.000104516	3.16714E-05	5.60771E-05	2.38194E-05	4.42526E-05	7.60026E-05	4.13149E-05	1.23663E-05	2.83345E-08	1.2091E-06	1.0104E-07	1.33852E-06	1.33852045
3831203774225	383120	3774225	6.60478E-05	0.000164926	0.000164926	4.61562E-05	8.51669E-05	0.000153146	0.000108342	3.28308E-05	5.81298E-05	2.42164E-05	4.56493E-05	7.84135E-05	4.26255E-05	1.27586E-05	3.19434E-08	1.3971E-06	1.1729E-07	1.54628E-06	1.54628357
3831303774225	383130	3774225	6.8504E-05	0.00017106	0.00017106	4.78727E-05	8.83341E-05	0.000158841	0.000112371	3.40517E-05	6.02915E-05	2.46735E-05	4.72319E-05	8.10026E-05	4.4033E-05	1.31798E-05	3.65296E-08	1.642E-06	1.3914E-07	1.81767E-06	1.81767087
3831403774225	383140	3774225	7.12834E-05	0.000178	0.000178	4.9815E-05	9.1918E-05	0.000165286	0.00011693	3.54333E-05	6.27377E-05	2.5181E-05	4.93119E-05	8.48227E-05	4.61096E-05	1.38014E-05	4.26885E-08	1.9817E-06	1.7044E-07	2.19483E-06	2.19483425
3831503774225	383150	3774225	7.40304E-05	0.00018486	0.00018486	5.17347E-05	9.54603E-05	0.000171655	0.000121436	3.67987E-05	6.51554E-05	2.57135E-05	5.05579E-05	8.69874E-05	4.72863E-05	1.41536E-05	5.09481E-08	2.4499E-06	2.165E-07	2.71738E-06	2.71737995
3831603774225	383160	3774225	7.61419E-05	0.000190132	0.000190132	5.32103E-05	9.8183E-05	0.000176551	0.000124899	3.78483E-05	6.70138E-05	2.60552E-05	5.16883E-05	8.89654E-05	4.83615E-05	1.44754E-05	6.19364E-08	3.0943E-06	2.8495E-07	3.44114E-06	3.44114131
3831603774225	383560	3774225	0.000148093	0.0003698	0.0003698	0.000103492	0.000190962	0.000343386	0.000242925	7.36136E-05	0.000130339	2.09959E-05	9.28712E-05	0.000161216	8.76368E-05	2.62312E-05	9.36518E-08	2.6576E-06	1.1202E-07	2.86322E-06	2.8632217
3831703774225	383570	3774225	0.000144323	0.000360385	0.000360385	0.000100857	0.0001861	0.000334643	0.00023674	7.17394E-05	0.000127021	2.05136E-05	9.08163E-05	0.000157574	8.56571E-05	2.56387E-05	7.53502E-08	2.136E-06	1.0272E-07	2.31404E-06	2.31403747
3831803774225	383580	3774225	0.000140644	0.000351198	0.000351198	9.82862E-05	0.000181356	0.000326113	0.000230705	6.99107E-05	0.000123783	2.00815E-05	8.88167E-05	0.000154017	8.37236E-05	2.50599E-05	6.28921E-08	1.7809E-06	9.468E-08	1.93845E-06	1.93844782
3831903774225	383590	3774225	0.000137277	0.000342792	0.000342792	9.59336E-05	0.000177015	0.000318307	0.000225183	6.82373E-05	0.00012082	1.97047E-05	8.7008E-05	0.0001508	8.19746E-05	2.45364E-05	5.40495E-08	1.5287E-06	8.7763E-08	1.67056E-06	1.67055593
3832003774225	383600	3774225	0.000134212	0.000335139	0.000335139	9.37917E-05	0.000173063	0.0003112	0.000220156	6.67138E-05	0.000118123	1.93731E-05	8.53852E-05	0.000147888	8.03918E-05	2.40627E-05	4.7519E-08	1.3425E-06	8.1788E-08	1.47177E-06	1.47176906
3832103774225	383610	3774225	0.000131298	0.000327862	0.000327862	9.17553E-05	0.000169306	0.000304443	0.000215375	6.52653E-05	0.000115558	1.90666E-05	8.38428E-05	0.000145112	7.88828E-05	2.3611E-05	4.24415E-08	1.1976E-06	7.6543E-08	1.31656E-06	1.3165627
3832203774225	383620	3774225	0.000132435	0.0003307	0.0003307	9.25496E-05	0.000170771	0.000307079	0.00021724	6.58302E-05	0.000116558	1.90968E-05	8.48326E-05	0.000146733	7.97642E-05	2.38748E-05	4.01194E-08	1.1311E-06	7.3762E-08	1.24503E-06	1.24502731
3832303774225	383630	3774225	0.000134148	0.000334977	0.000334977	9.37466E-05	0.00017298	0.00031105	0.00022005	6.66817E-05	0.000118066	1.91771E-05	8.61791E-05	0.000148975	8.09825E-05	2.42395E-05	3.82992E-08	1.079E-06	7.1494E-08	1.18882E-06	1.18881933
3832403774225	383640	3774225	0.000136017	0.000339645	0.000339645	9.50527E-05	0.00017539	0.000315384	0.000223115	6.76107E-05	0.000119711	1.92776E-05	8.76059E-05	0.000151352	8.22746E-05	2.46262E-05	3.66842E-08	1.0327E-06	6.9479E-08	1.13891E-06	1.13891186
3832503774225	383650	3774225	0.000138457	0.000345737	0.000345737	9.67579E-05	0.000178537	0.000321042	0.000227118	6.88236E-05	0.000121858	1.94334E-05	8.93845E-05	0.000154331	8.38943E-05	2.5111E-05	3.53355E-08	9.9402E-07	6.7826E-08	1.09719E-06	1.09718502
3832603774225	383660	3774225	0.000140967	0.000352005	0.000352005	9.8512E-05	0.000181773	0.000326862	0.000231235	7.00713E-05	0.000124067	1.95941E-05	9.11781E-05	0.000157345	8.55325E-05	2.56014E-05	3.40774E-08	9.5785E-07	6.6301E-08	1.05823E-06	1.05823001
3832703774225	383670	3774225	0.000141737	0.000353929	0.000353929	9.90503E-05	0.000182766	0.000328648	0.000232499	7.04542E-05	0.000124745	1.96394E-05	9.18362E-05	0.000158389	8.61001E-05	2.57713E-05	3.25056E-08	9.1285E-07	6.4344E-08	1.0097E-06	1.00969997
3832803774225	383680	3774225	0.000141813	0.000354117	0.000354117	9.9103E-05	0.000182864	0.000328823	0.000232622	7.04917E-05	0.000124812	1.96394E-05	9.20171E-05	0.00015861	8.622001E-05	2.58072E-05	3.0953E-08	8.6845E-07	6.2343E-08	9.61748E-07	0.96174762
3832903774225	383690	3774225	0.000141446	0.000353202	0.000353202	9.8847E-05	0.000182391	0.000327974	0.000232022	7.03096E-05	0.000124489	1.96193E-05	9.18865E-05	0.000158313	8.60586E-05	2.57588E-05	2.94799E-08	8.2636E-07	6.0376E-08	9.16211E-07	0.91621128
3833003774225	383700	3774225	0.000139297	0.000347836	0.000347836	9.73451E-05	0.00017962	0.00032299	0.000228496	6.92413E-05	0.000122598	1.94786E-05	9.05802E-05	0.000155987	8.47942E-05	2.53804E-05	2.78825E-08	7.8085E-07	5.8078E-08	8.66812E-07	0.86681211
3833103774225	383710	3774225	0.00013717	0.000342523	0.000342523	9.58583E-05	0.000176877	0.000318057	0.000225006	6.81837E-05	0.000120725	1.9348E-05	8.92689E-05	0.000153669	8.35344E-05	2.50033E-05	2.64347E-08	7.396E-07	5.5941E-08	8.21981E-07	0.82198096
3833203774225	383720	3774225	0.000134476	0.000335798	0.000335798	9.39762E-05	0.000173404	0.000311812	0.000220588	6.6845E-05	0.000118355	1.91771E-05	8.75758E-05	0.000150706	8.19239E-05	2.45212E-05	2.50334E-08	6.9972E-07	5.3791E-08	7.78547E-07	0.77854651
3833303774225	383730	3774225	0.000131514	0.0003284	0.0003284	9.19059E-05	0.000169584	0.000304943	0.000215729	6.53724E-05	0.000115748	1.89912E-05	8.56917E-05	0.00014743	8.01426E-05	2.39881E-05	2.37248E-08	6.6248E-07	5.169E-08	7.37897E-07	0.73789744
3833403774225	383740	3774225	0.000128772	0.000321554	0.000321554	8.99899E-05	0.000166048	0.000298586	0.000211232	6.40096E-05	0.000113335	1.88204E-05	8.39433E-05	0.000144399	7.84952E-05	2.3495E-05	2.25452E-08	6.289E-07	4.9756E-08	7.01199E-07	0.7011989
3833503774225	383750	3774225	0.000127808	0.000319146	0.000319146	8.93162E-05	0.000164805	0.00029635	0.00020965	6.35303E-05	0.000112486	1.87802E-05	8.33354E-05	0.000143329	7.79137E-05	2.33209E-05	2.16761E-08	6.0408E-07	4.8386E-08	6.74137E-07	0.67413736
3833603774225	383760	3774225	0.000126871	0.000316806	0.000316806	8.86612E-05	0.000163597	0.000294177	0.000208113	6.30644E-05	0.000111661	1.87451E-05	8.27375E-05	0.000142302	7.73553E-05	2.31538E-05	2.08687E-08	5.8102E-07	4.7098E-08	6.48989E-07	0.648989
3833703774225	383770	3774225	0.000128261	0.000320276	0.000320276	8.96323E-05	0.000165389	0.000297399	0.000210392	6.37552E-05	0.000112884	1.88857E-05	8.36419E-05	0.000143839	7.81906E-05	2.34038E-05	2.03673E-08	5.6657E-07	4.6452E-08	6.33391E-07	0.63339052
3833803774225	383780	3774225	0.000132618	0.000331157	0.000331157	9.26776E-05	0.000171008	0.000307503	0.00021754	6.59213E-05	0.000116719	1.92425E-05	8.64705E-05	0.000148686	8.08256E-05	2.41925E-05	2.01701E-08	5.6057E-07	4.6509E-08	6.27253E-07	0.6272526
3833903774225	383790	3774225	0.000137714	0.000343881	0.000343881	9.62385E-05	0.000177578	0.000319318	0.000225899	6.84541E-05	0.000121204	1.96394E-05	8.97964E-05	0.000154382	8.3922E-05	2.51193E-05	1.99583E-08	5.5403E-07	4.6663E-08	6.20651E-07	0.62065071
3834003774225	383800	3774225	0.000145933	0.000364406	0.000364406	0.000101983	0.000188177	0.000338377	0.000239382	7.25399E-05	0.000128438	2.02372E-05	9.51271E-05	0.000163499	8.88781E-05	2.66028E-05	1.98328E-08	5.4969E-07	4.7371E-08	6.16896E-07	0.61689626
3834103774225	383810	3774225	0.000154891	0.000386774	0.000386774	0.000108242	0.000199728	0.000359147	0.000254075	7.69925E-05	0.000136322	2.09909E-05	0.000101	0.000173415	9.4268E-05	2.82161E-05	1.96057E-08	5.4242E-07	4.821E-08	6.10239E-07	0.61023926
3834203774225	383820	3774225	0.000167904	0.00041927	0.00041927	0.000117337	0.000216508	0.000389322	0.000275422	8.34612E-05	0.000147775	2.18902E-05	0.000109235	0.000187557	0.000101956	3.05172E-05	1.93325E-08	5.3442E-07	4.9832E-08	6.03586E-07	0.60358614
3834303774225	383830	3774225	0.000170172	0.000424932	0.000424932	0.000118921	0.000219432	0.00039458	0.000279142	8.45884E-05	0.000149771	2.31713E-05	0.000110762	0.000189977	0.000103271	3.09109E-05	1.89466E-08	5.2178E-07	4.9679E-08	5.90408E-07	0.59040753
3834403774225	383840	3774225	0.000168481	0.000420709	0.000420709	0.000117739	0.000217251	0.000390658	0.000276367	8.37477E-05	0.000148283	2.38998E-05	0.000109622	0.000187965	0.000102178	3.05835E-05	1.85971E-08	5.0699E-07	4.8822E-08	5.74411E-07	0.57441138
3834603774225	383860	3774225	0.000165146	0.000412383	0.000412383	0.000115409	0.000212952	0.000382927	0.000270898	8.20903E-05	0.000145348	2.37742E-05	0.000107371	0.000184026	0.000100036	2.99426E-05	1.75214E-08	4.7641E-07	4.6823E-08	5.40756E-07	0.54075647
3834703774225	383870	3774225	0.00016352	0.000408321	0.000408321	0.000114273	0.000210854	0.000379155	0.0002683	8.12818E-05	0.000143917	2.37039E-05	0.000106266	0.000182099	9.89888E-05	2.96291E-05	1.70242E-08	4.6241E-07	4.5873E-08	5.25309E-07	0.52530925
3834803774225	383880	3774225	0.000161888	0.000404246	0.000404246	0.000113132	0.00020875	0.000375371	0.000265553	8.04705E-05	0.00014248	2.36336E-05	0.000105155	0.000180155	9.79321E-05	2.93128E-05	1.65489E-08	4.4902E-07	4.4962E-08	5.10531E-07	0.51053138
3834903774225	383890	3774225	0.00016025	0.000400157	0.000400157	0.000111988	0.000206638	0.000371574	0.000262867	7.96565E-05	0.000141039	2.35682E-05	0.000104035	0.000178211	9.68753E-05	2.89965E-05	1.60943E-08	4.3622E-07	4.4083E-08	4.96399E-07	0.49639934
3835003774225	383900	3774225	0.000158629	0.000396108	0.000396108	0.000110855	0.000204548	0.000367815	0.000260207	7.88506E-05	0.000139612	2.34979E-05	0.000102919	0.000176267	9.58186E-05	2.86802E-05	1.56591E-08	4.2401E-07	4.3235E-08	4.82904E-07	0.48290413
3835103774225	383910	3774225	0.000157002	0.000392047	0.000392047	0.000109718	0.00020245	0.000364043	0.000257539	7.8042E-05	0.00013818	2.34225E-05	0.000101799	0.000174323	9.47618E-05	2.83639E-05	1.52415E-08	4.1232E-07	4.2415E-08	4.69973E-07	0.46997318
3829703774235	382970	3774235	4.03332E-05	0.000100715	0.000100715	2.81861E-05	5.20086E-05	9.35212E-05	6.61606E-05	2.00487E-05	3.5498E-05	2.01418E-05	2.9547E-05	5.05863E-05	2.74987E-05	8.23084E-06	9.39593E-09	3.2922E-07	3.0271E-08	3.68887E-07	0.36888679
3829803774235	382980	3774235	4.07695E-05	0.000101805	0.000101805	2.8491E-05	5.25712E-05	9.45328E-05	6.68763E-05	2.02656E-05	3.58819E-05	2.00664E-05	2.9768E-05	5.09853E-05	2.77156E-05	8.29575E-06	9.77325E-09	3.449E-07	3.1435E-08	3.86108E-07	0.38610752
3829903774235	382990	3774235	4.12489E-05	0.000103002	0.000103002	2.8826E-05	5.31894E-05	9.56444E-05	6.76627E-05	2.05038E-05	3.63039E-05	2.00011E-05	3.00293E-05	5.14352E-05	2.79602E-05	8.36896E-06	1.01876E-08	3.6228E-07	3.2737E-08	4.05203E-07	0.40520273
3830003774235	383000	3774235	4.19222E-05	0.000104683	0.000104683	2.92965E-05	5.40576E-05	9.72056E-05	6.87671E-05	2.08385E-05	3.68964E-05	1.99911E-05	3.04161E-05	5.21059E-05	2.83247E-05	8.47808E-06	1.06776E-08	3.8294E-07	3.4311E-08	4.27933E-07	0.42793302
3830103774235	383010	3774235	4.29348E-05	0.000107212	0.000107212	3.00042E-05	5.53634E-05	9.95536E-05	7.04282E-05	2.13419E-05	3.77877E-05	2.00815E-05	3.10442E-05	5.31925E-05	2.89154E-05	8.65488E-06	1.1293E-08	4.0904E-07	3.6336E-08	4.56665E-07	0.45666491
3830203774235	383020	3774235	4.3996E-05	0.000109861	0.000109861	3.07457E-05	5.67316E-05	0.000102014	7.21688E-05	2.18693E-05	3.87216E-05	2.01769E-05	3.16923E-05	5.43215E-05	2.95291E-05	8.83858E-06	1.19706E-08	4.3816E-07	3.8601E-08	4.88727E-07	0.48872727
3830303774235	383030	3774235	4.57842E-05	0.000114327	0.000114327	3.19954E-05	5.90376E-05	0.000106161	7.51022E-05	2.27582E-05	4.02955E-05	2.04935E-05	3.28478E-05	5.63164E-05	3.06136E-05	9.16318E-06	1.29196E-08	4.7919E-07	4.1857E-08	5.3397E-07	0.53396997
3830403774235	383040	3774235	4.79119E-05	0.00011964	0.00011964	3.34823E-05	6.17811E-05	0.000111094	7.85923E-05	2.38158E-05	4.2168E-05	2.09205E-05	3.42445E-05	5.87188E-05	3.19195E-05	9.55407E-06	1.40847E-08	5.3041E-07	4.5952E-08	5.90446E-07	0.59044588
3830503774235	383050	3774235	5.01311E-05	0.000125181	0.000125181	3.50331E-05	6.46427E-05	0.00011624	8.22325E-05	2.49189E-05	4.41212E-05	2.13677E-05	3.56965E-05	6.12146E-05	3.32762E-05	9.96015E-06	1.54237E-08	5.9055E-07	5.0776E-08	6.56753E-07	0.65675278
3830603774235	383060	3774235	5.21671E-05	0.000130265	0.000130265	3.6456E-05	6.72681E-05	0.000120961	8.55724E-05	2.5931E-05	4.59132E-05	2.17395E-05	3.70229E-05	6.34982E-05	3.45176E-05	1.03317E-05	1.68524E-08	6.5628E-07	5.6054E-08	7.29185E-07	0.72918518
3830703774235	383070	3774235	5.43594E-05	0.000135739	0.000135739	3.7988E-05	7.0095E-05	0.000126044	8.91684E-05	2.70207E-05	4.78426E-05	2.21615E-05	3.84548E-05	6.59685E-05	3.58604E-05	1.07337E-05	1.85321E-08	7.3512E-07	6.2416E-08	8.1607E-07	0.81606992
3830803774235	383080	3774235	5.63577E-05	0.000140729	0.000140729	3.93845E-05	7.26718E-05	0.000130677	9.24464E-05	2.80141E-05	4.96014E-05	2.24931E-05	3.9746E-05	6.81842E-05	3.70649E-05	1.10942E-05	2.03366E-08	8.2185E-07	6.9448E-08	9.1163E-07	0.91163022
3830903774235	383090	3774235	5.83668E-05	0.000145746	0.000145746	4.07885E-05	7.52625E-05	0.000135336	9.57421E-05	2.90128E-05	5.13696E-05	2.27895E-05	4.09769E-05	7.03234E-05	3.82277E-05	1.14422E-05	2.23505E-08	9.2091E-07	7.7563E-08	1.02082E-06	1.02082447
3831003774235	383100	3774235	6.04729E-05	0.000151005	0.000151005	4.22603E-05	7.79782E-05	0.000140219	9.91968E-05	3.00596E-05	5.32232E-05	2.31211E-05	4.22631E-05	7.25475E-05	3.94368E-05	1.18041E-05	2.47359E-08	1.0408E-06	8.7524E-08	1.15311E-06	1.1531073
3831103774235	383110	3774235	6.27729E-05	0.000156749	0.000156749	4.38676E-05	8.0944E-05	0.000145552	0.00010297	3.12029E-05	5.52475E-05	2.35381E-05	4.36598E-05	7.49754E-05	4.07566E-05	1.21992E-05	2.76825E-08	1.1923E-06	1.0032E-07	1.32029E-06	1.32029185
3831203774235	383120	3774235	6.51698E-05	0.000162734	0.000162734	4.55427E-05	8.40348E-05	0.00015111	0.000106901	3.23944E-05	5.73571E-05	2.39852E-05	4.50967E-05	7.74627E-05	4.21087E-05	1.26039E-05	3.12863E-08	1.3821E-06	1.167E-07	1.53005E-06	1.53004968
3831303774235	383130	3774235	6.75075E-05	0.000168571	0.000168571	4.71763E-05	8.70492E-05	0.000156531	0.000110736	3.35564E-05	5.94145E-05	2.44374E-05	4.69104E-05	8.01962E-05	4.35946E-05	1.30486E-05	3.57571E-08	1.6238E-06	1.3816E-07	1.79773E-06	1.79773177
3831403774235	383140	3774235	7.04054E-05	0.000175808	0.000175808	4.92014E-05	9.07859E-05	0.00016325	0.00011549	3.49968E-05	6.1965E-05	2.48846E-05	4.86085E-05	8.35918E-05	4.54404E-05	1.36011E-05	4.16323E-08	1.952E-06	1.682E-07	2.16179E-06	2.16179071
3831503774235	383150	3774235	7.26946E-05	0.000181524	0.000181524	5.08012E-05	9.37378E-05	0.000168558	0.000119245	3.61347E-05	6.39798E-05	2.53468E-05	4.97088E-05	8.55103E-05	4.64834E-05	1.39133E-05	4.94492E-08	2.3999E-06	2.1122E-07	2.66061E-06	2.66060682
3831603774235	383160	3774235	7.47199E-05	0.000186581	0.000186581	5.22165E-05	9.63493E-05	0.000173254	0.000122567	3.71415E-05	6.57622E-05	2.56734E-05	5.0794E-05	8.74204E-05	4.75216E-05	1.42241E-05	6.00826E-08	3.0289E-06	2.7508E-07	3.36406E-06	3.36405782
3831503774235	383550	3774235	0.000139076	0.000347284	0.000347284	9.71908E-05	0.000179335	0.000322478	0.000228134	6.91315E-05	0.000122403	2.06743E-05	8.71588E-05	0.000151182	8.21823E-05	2.45986E-05	9.36666E-08	2.6687E-06	1.1609E-07	2.87844E-06	2.87844281
3831603774235	383560	3774235	0.000137083	0.000342308	0.000342308	9.57981E-05	0.000176765	0.000317857	0.000224865	6.81409E-05	0.000120649	2.03277E-05	8.6164E-05	0.000149408	8.12178E-05	2.43099E-05	7.58521E-08	2.1598E-06	1.0703E-07	2.34272E-06	2.34271592
3833703774235	383570	3774235	0.000133286	0.000332825	0.000332825	9.31443E-05	0.000171869	0.000309052	0.000218636	6.62533E-05	0.000117307	1.98654E-05	8.40438E-05	0.000145655	7.91781E-05	2.36994E-05	6.22169E-08	1.7703E-06	9.8104E-08	1.93066E-06	1.93065988
3835803774235	383580	3774235	0.000129736	0.000323962	0.000323962	9.06637E-05	0.000167292	0.000300821	0.000212813	6.44888E-05	0.000114183	1.94484E-05	8.20743E-05	0.000142183	7.72907E-05	2.31345E-05	5.28549E-08	1.5026E-06	9.0412E-08	1.64591E-06	1.64590664
3835903774235	383590	3774235	0.000127027	0.000317196	0.000317196	8.87704E-05	0.000163798	0.000294539	0.000208369	6.31421E-05	0.000111799	1.91269E-05	8.06374E-05	0.000139611	7.58925E-05	2.27159E-05	4.64218E-08	1.3184E-06	8.4093E-08	1.44895E-06	1.44894979
3836003774235	383600	3774235	0.000125212	0.000312663	0.000312663	8.75018E-05	0.000161457	0.00029033	0.000205391	6.22398E-05	0.000110201	1.88958E-05	7.97532E-05	0.000137998	7.50157E-05	2.24535E-05	4.1877E-08	1.1881E-06	7.8982E-08	1.30899E-06	1.30898689
3836103774235	383610	3774235	0.000123413	0.000308171	0.000308171	8.62446E-05	0.000159138	0.000286159	0.00020244	6.13455E-05	0.000108618	1.86797E-05	7.88689E-05	0.000136377	7.41343E-05	2.21897E-05	3.8191E-08	1.0824E-06	7.4441E-08	1.19502E-06	1.19501585
3836203774235	383620	3774235	0.000124161	0.000310041	0.000310041	8.67678E-05	0.000160103	0.000287895	0.000203668	6.17177E-05	0.000109277	1.86848E-05	7.95723E-05	0.000137514	7.47527E-05	2.23748E-05	3.61962E-08	1.0249E-06	7.1633E-08	1.13277E-06	1.13277375
3836303774235	383630	3774235	0.000125271	0.000312811	0.000312811	8.75432E-05	0.000161534	0.000290468	0.000205489	6.22692E-05	0.000110253	1.873E-05	8.04968E-05	0.000139034	7.55787E-05	2.2622E-05	3.45789E-08	9.7832E-07	6.9258E-08	1.08216E-06	1.08215606
3836403774235	383640	3774235	0.000126435	0.000315717	0.000315717	8.83563E-05	0.000163034	0.000293165	0.000207397	6.28476E-05	0.000111277	1.87903E-05	8.14363E-05	0.000140579	7.64186E-05	2.28734E-05	3.31358E-08	9.3669E-07	6.7113E-08	1.03694E-06	1.03694264

Unique Identifier	X (UTM)	Y (UTM)	EGIODemolition	EGIOSite Grubbing / Prep	EGIOMass Grading / Excavation	EGIOMass Grading / Excavation	EGIODrainage / Utilities Trenching	EGIODrainage / Utilities Trenching	EGIOFoundations / Concrete Pads	EGIOFoundations / Concrete Pads	EGIOBuilding / Structure Construction	EGIOBuilding / Structure Construction	EGIOAsphalt Paving	EGIOArchitectural Coating	EGIOLandscaping or Other Finishing	EGIOWaterside Construction (Piles)	HIWaterside Construction (Landscaping)	HIWaterside Construction (Landscaping)	KMDemolition	KMSite Grubbing / Prep	KMMass Grading / Excavation
			2025	2025	2025	2026	2026	2027	2026	2027	2026	2027	2027	2027	2027	2027	2025	2026	2025	2025	2025
3836503774235	383650	3774235	0.000270246	0.00024386	0.000608945	0.000608945	0.000170419	0.000170419	0.000314455	0.000314455	0.000565448	0.000565448	0.000400021	3.7649E-05	0.000121218	0.000214628	0.00053386	0.00053386	0.00098728	0.000890897	0.002224637
3836603774235	383660	3774235	0.000263662	0.00023792	0.000594109	0.000594109	0.000166267	0.000166267	0.000306794	0.000306794	0.000551673	0.000551673	0.000390275	3.67318E-05	0.000118265	0.000209399	0.00052388	0.00052388	0.00094281	0.000850768	0.002124433
3836703774235	383670	3774235	0.000257078	0.00023198	0.000579273	0.000579273	0.000162115	0.000162115	0.000299133	0.000299133	0.000537897	0.000537897	0.00038053	3.58146E-05	0.000115312	0.00020417	0.00051302	0.00051302	0.000899128	0.000811351	0.002026004
3836803774235	383680	3774235	0.000250655	0.00022618	0.000564801	0.000564801	0.000158065	0.000158065	0.00029166	0.00029166	0.000524458	0.000524458	0.000371023	3.49198E-05	0.000112431	0.000199069	0.00050275	0.00050275	0.000858497	0.000774686	0.001934449
3836903774235	383690	3774235	0.000244155	0.00022032	0.000550154	0.000550154	0.000153966	0.000153966	0.000284096	0.000284096	0.000510857	0.000510857	0.000361401	3.40142E-05	0.000109515	0.000193907	0.00049244	0.000492244	0.000818217	0.000738338	0.001843687
3837003774235	383700	3774235	0.000236216	0.00021316	0.000532265	0.000532265	0.000148959	0.000148959	0.000274858	0.000274858	0.000494246	0.000494246	0.000349649	3.29082E-05	0.000105954	0.000187602	0.00047843	0.00047843	0.000768267	0.000693265	0.001731135
3837103774235	383710	3774235	0.000228677	0.00020635	0.000515277	0.000515277	0.000144205	0.000144205	0.000266086	0.000266086	0.000478472	0.000478472	0.00033849	3.18579E-05	0.000102573	0.000181614	0.00046529	0.000465298	0.000723397	0.000652776	0.00163003
3837203774235	383720	3774235	0.000220702	0.00019916	0.000497308	0.000497308	0.000139176	0.000139176	0.000256806	0.000256806	0.000461786	0.000461786	0.000326686	3.07469E-05	9.89957E-05	0.00017528	0.00045108	0.000451087	0.000678074	0.000611877	0.001527903
3837303774235	383730	3774235	0.000212638	0.00019188	0.000479137	0.000479137	0.000134091	0.000134091	0.000247423	0.000247423	0.000444913	0.000444913	0.00031749	2.96234E-05	9.53785E-05	0.00016878	0.00043660	0.000436607	0.000634416	0.000572481	0.001429528
3837403774235	383740	3774235	0.000205045	0.00018503	0.000462028	0.000462028	0.000129303	0.000129303	0.000238588	0.000238588	0.000429026	0.000429026	0.00030351	2.85657E-05	9.19728E-05	0.00016284	0.00042306	0.000423063	0.000595539	0.000537399	0.001341927
3837503774235	383750	3774235	0.000199685	0.00018019	0.0004499	0.00044995	0.000125923	0.000125923	0.000232351	0.000232351	0.00041781	0.00041781	0.000295576	2.78189E-05	8.95684E-05	0.000158589	0.000413896	0.000413896	0.000570666	0.000514954	0.00128588
3837603774235	383760	3774235	0.000194557	0.00017556	0.000438396	0.000438396	0.000122689	0.000122689	0.000226385	0.000226385	0.000407082	0.000407082	0.00028786	2.71046E-05	8.72685E-05	0.000154517	0.000405109	0.000405109	0.000547571	0.000494114	0.001233841
3837703774235	383770	3774235	0.000191161	0.0001725	0.000430743	0.000430743	0.000120547	0.000120547	0.00022433	0.00022433	0.000399975	0.000399975	0.000282959	2.66314E-05	8.5745E-05	0.000151819	0.000399828	0.000399828	0.000533884	0.000481763	0.001203
3837803774235	383780	3774235	0.000189585	0.00017108	0.000427192	0.000427192	0.000119554	0.000119554	0.000220599	0.000220599	0.000396678	0.000396678	0.00028062	2.64119E-05	8.50382E-05	0.00015058	0.00039867	0.00039867	0.000529885	0.000478154	0.001193988
3837903774235	383790	3774235	0.000187956	0.00016961	0.00042352	0.00042352	0.000118526	0.000118526	0.000218703	0.000218703	0.000393269	0.000393269	0.000278214	2.61848E-05	8.43073E-05	0.000149273	0.00039800	0.00039800	0.000525802	0.00047447	0.001184788
3838003774235	383800	3774235	0.000187126	0.00016886	0.00042165	0.00042165	0.000118003	0.000118003	0.000217738	0.000217738	0.000391533	0.000391533	0.000276986	2.60693E-05	8.39351E-05	0.000148614	0.000399765	0.000399765	0.000522471	0.000471465	0.001177283
3838103774235	383810	3774235	0.000186463	0.00016826	0.000420157	0.000420157	0.000117585	0.000117585	0.000216967	0.000216967	0.000390146	0.000390146	0.00027605	2.59769E-05	8.36379E-05	0.000148088	0.00040203	0.000402033	0.000513625	0.00046348	0.00115735
3838203774235	383820	3774235	0.00018752	0.00016921	0.000422538	0.000422538	0.000118251	0.000118251	0.000218196	0.000218196	0.000392357	0.000392357	0.000277569	2.61241E-05	8.41118E-05	0.000148927	0.00040510	0.000405109	0.000500588	0.000451718	0.001127974
3838303774235	383830	3774235	0.00018629	0.0001681	0.00049767	0.00049767	0.000117476	0.000117476	0.000216765	0.000216765	0.000389784	0.000389784	0.000275749	2.59528E-05	8.35603E-05	0.000147951	0.00040958	0.000409582	0.000482478	0.000435376	0.001087166
3838403774235	383840	3774235	0.000183067	0.00016519	0.000412504	0.000412504	0.000115443	0.000115443	0.00021301	0.00021301	0.00038304	0.00038304	0.00027097	2.55038E-05	8.21144E-05	0.000145391	0.00042309	0.000423095	0.000461496	0.000416443	0.001039889
3838603774235	383860	3774235	0.000174256	0.00015724	0.000392652	0.000392652	0.000109887	0.000109887	0.000202763	0.000202763	0.000364605	0.000364605	0.000257936	2.42764E-05	7.81625E-05	0.000138394	0.000407171	0.000407171	0.000429711	0.00038776	0.000968267
3838703774235	383870	3774235	0.000170048	0.00015345	0.000383169	0.000383169	0.000107234	0.000107234	0.000197866	0.000197866	0.0003558	0.0003558	0.000251707	2.36901E-05	7.62749E-05	0.000135052	0.00039919	0.000399019	0.000415534	0.000374968	0.000936322
3838803774235	383880	3774235	0.000165995	0.00014979	0.000374037	0.000374037	0.000104678	0.000104678	0.00019315	0.00019315	0.00034732	0.00034732	0.000245708	2.31255E-05	7.4457E-05	0.000131833	0.00039123	0.000391232	0.000401978	0.000362735	0.000905777
3838903774235	383890	3774235	0.000162085	0.00014626	0.000365227	0.000365227	0.000102212	0.000102212	0.000188601	0.000188601	0.000339139	0.000339139	0.00023921	2.25808E-05	7.27032E-05	0.000128727	0.00038371	0.000383714	0.000389055	0.000351074	0.000876657
3839003774235	383900	3774235	0.000158301	0.00014285	0.000356699	0.000356699	9.98257E-05	9.98257E-05	0.000184197	0.000184197	0.000331221	0.000331221	0.000234319	2.20535E-05	7.10057E-05	0.000125722	0.00037630	0.000376308	0.000376836	0.000340048	0.000849125
3839103774235	383910	3774235	0.000154642	0.00013954	0.000348454	0.000348454	9.75183E-05	9.75183E-05	0.00017994	0.00017994	0.000323565	0.000323565	0.000228903	2.15438E-05	6.93645E-05	0.000122816	0.00036906	0.00036906	0.000365215	0.00032956	0.000822937
3829703774245	382970	3774245	0.000286727	0.00025873	0.000646081	0.000646081	0.000180812	0.000180812	0.000333632	0.000333632	0.000599932	0.000599932	0.000424416	3.9945E-05	0.000128611	0.000227717	0.00028784	0.000287984	0.000287984	7.14145E-05	6.44427E-05	0.000160918
3829803774245	382980	3774245	0.000303058	0.00027347	0.00068288	0.00068288	0.000191111	0.000191111	0.00035263	0.00035263	0.000634103	0.000634103	0.00044859	4.22202E-05	0.000135936	0.000240687	0.00029792	0.000297928	0.000297928	7.29963E-05	6.58701E-05	0.000164483
3829903774245	382990	3774245	0.00032142	0.00028997	0.000724078	0.000724078	0.00020264	0.00020264	0.00037309	0.00037309	0.00067258	0.00067258	0.000475653	4.47674E-05	0.000144137	0.000255208	0.00030869	0.000308697	0.000308697	7.47632E-05	6.74644E-05	0.000168464
3830003774245	383000	3774245	0.000342675	0.00030922	0.000772149	0.000772149	0.000216093	0.000216093	0.00039873	0.00039873	0.000716996	0.000716996	0.000507232	4.77394E-05	0.000153707	0.000272151	0.00032086	0.000320862	0.000320862	7.69121E-05	6.94035E-05	0.000173306
3830103774245	383010	3774245	0.000369166	0.00033313	0.000831841	0.000831841	0.000232799	0.000232799	0.000429557	0.000429557	0.000772424	0.000772424	0.000546444	5.143E-05	0.000165589	0.00029319	0.00033545	0.000335453	0.000335453	7.9825E-05	7.20321E-05	0.00017987
3830203774245	383020	3774245	0.000398904	0.00035996	0.00089885	0.00089885	0.000251552	0.000251552	0.00046416	0.00046416	0.000834647	0.000834647	0.000590462	5.55729E-05	0.000178928	0.000316808	0.00035107	0.000351075	0.000351075	8.28931E-05	7.48007E-05	0.000186783
3830303774245	383030	3774245	0.000439721	0.00039679	0.000990823	0.000990823	0.000277291	0.000277291	0.000511654	0.000511654	0.00092005	0.00092005	0.00065088	6.12593E-05	0.000197236	0.000349224	0.00037169	0.000371693	0.000371693	8.74834E-05	7.89428E-05	0.000197126
3830403774245	383040	3774245	0.000490787	0.00044287	0.001105889	0.001105889	0.000309494	0.000309494	0.000571074	0.000571074	0.001026897	0.001026897	0.000726468	6.83735E-05	0.000220142	0.000389781	0.00039606	0.000396069	0.000396069	9.28258E-05	8.37636E-05	0.000209164
3830503774245	383050	3774245	0.000551582	0.00049773	0.00124288	0.00124288	0.000347832	0.000347832	0.000641815	0.000641815	0.001154102	0.001154102	0.000816458	7.68431E-05	0.000247412	0.000438064	0.00042312	0.000423126	0.000423126	9.83532E-05	8.87514E-05	0.000221619
3830603774245	383060	3774245	0.000619708	0.00055921	0.001396387	0.001396387	0.000390792	0.000390792	0.00072085	0.00072085	0.001296645	0.001296645	0.000917299	8.6334E-05	0.000277969	0.000492169	0.00045105	0.000451056	0.000103463	9.33621E-05	0.000233132
3830703774245	383070	3774245	0.000702285	0.00063372	0.001582457	0.001582457	0.000442866	0.000442866	0.00081717	0.00081717	0.001469424	0.001469424	0.00103953	9.78381E-05	0.000315009	0.000557751	0.00048239	0.000482395	0.000108835	9.82099E-05	0.000245238
3830803774245	383080	3774245	0.000795206	0.00071757	0.001791836	0.001791836	0.000501462	0.000501462	0.000925292	0.000925292	0.001663848	0.001663848	0.001177073	0.000110783	0.000356689	0.000631549	0.00051441	0.000514416	0.000113968	0.000102842	0.000256805
3830903774245	383090	3774245	0.000902966	0.00081481	0.002034653	0.002034653	0.000569417	0.000569417	0.001050681	0.001050681	0.00188932	0.00188932	0.001336581	0.000125796	0.000405025	0.00071713	0.00054788	0.00054788	0.000119048	0.000107426	0.000268251
3831003774245	383100	3774245	0.0010356	0.0009345	0.002333516	0.002333516	0.000653057	0.000653057	0.001205012	0.001205012	0.002166836	0.002166836	0.001532907	0.000144274	0.000464517	0.000822469	0.00058497	0.000584977	0.000124432	0.000112285	0.000280383
3831103774245	383110	3774245	0.001208842	0.00109083	0.002723881	0.002723881	0.000762304	0.000762304	0.001406594	0.001406594	0.002529318	0.002529318	0.001789341	0.000168409	0.000542225	0.000960057	0.00062859	0.000628591	0.000130258	0.000117542	0.00029351
3831203774245	383120	3774245	0.001430583	0.00129092	0.00322353	0.00322353	0.000902135	0.000902135	0.00166461	0.00166461	0.002993277	0.002993277	0.002117565	0.0001993	0.000641686	0.001136162	0.00067742	0.000677424	0.000136335	0.000123025	0.000307203
3831303774245	383130	3774245	0.001709556	0.00154266	0.003852138	0.003852138	0.001078057	0.001078057	0.001989219	0.001989219	0.003576986	0.003576986	0.002530503	0.000238165	0.000766819	0.001357721	0.00072857	0.000728572	0.000142507	0.000128594	0.00032111
3831403774245	383140	3774245	0.002083198	0.00187983	0.004694067	0.004694067	0.001313679	0.001313679	0.00242398	0.00242398	0.004358777	0.004358777	0.003083573	0.00029021	0.000934416	0.001654466	0.00078183	0.00078183	0.000148888	0.000134353	0.000335488
3831503774245	383150	3774245	0.002599288	0.00234553	0.005856972	0.005856972	0.001639129	0.001639129	0.003024502	0.003024502	0.005438617	0.005438617	0.003847496	0.000362117	0.001165908	0.002064343	0.00084030	0.000840305	0.000155364	0.000140197	0.000350082
3831603774245	383160	3774245	0.00335246	0.00302517	0.007554092	0.007554092	0.002114084	0.002114084	0.003900883	0.003900883	0.007014514	0.007014514	0.004962348	0.000467045	0.001503742	0.002662508	0.00090033	0.000900033	0.000162002	0.000146186	0.000365039
3831703774245	383170	3774245	0.004591452	0.00414321	0.01034591	0.01034591	0.002895401	0.002895401	0.0053425 6	0.00534256	0.009606916	0.009606916	0.006796318	0.000639653	0.00205949	0.003646509	0.00096428 2	0.000964282	0.000168974	0.000152478	0.000380748
3831503774245	383550	3774245	0.000401698	0.00036248	0.000905145	0.000905145	0.000253313	0.000253313	0.000467411	0.000467411	0.000840492	0.000840492	0.000594598	5.59621E-05	0.000180181	0.000319026	0.00070903 3	0.000709033	0.002827685	0.002551631	0.006371617
3831603774245	383560	3774245	0.000379869	0.00034278	0.000855957	0.000855957	0.000239548	0.000239548	0.000442011	0.000442011	0.000794818	0.000794818	0.000562286	5.2921E-05	0.00017039	0.00030169	0.00067648 8	0.000676488	0.002219426	0.002002754	0.005001028
3831703774245	383570	3774245	0.000358505	0.00032351	0.000807819	0.000807819	0.000226076	0.000226076	0.000417153	0.000417153	0.000750118	0.000750118	0.000530663	4.99448E-05	0.000160807	0.000284723	0.00064408 6	0.000644086	0.001792514	0.00161752	0.004039069
3831803774245	383580	3774245	0.000338849	0.00030577	0.000763528	0.000763528	0.00021368	0.00021368	0.00039428 1	0.00039281	0.00070899	0.00070899	0.000501568	4.72064E-05	0.00015199	0.000269112	0.00061441 3	0.000614413	0.001496822	0.001350694	0.003372786
3831903774245	383590	3774245	0.000322422	0.00029095	0.000726513	0.000726513	0.000203321	0.000203321	0.000375166	0.000375166	0.000674619	0.000674619	0.000477253	4.49179E-05	0.000144622	0.000256066	0.00058989 3	0.000589893	0.001303118	0.001175901	0.002936314
3836003774245	383600	3774245	0.000309457	0.00027925	0.000697299	0.000697299	0.000195146	0.000195146	0.000360081	0.000360081	0.000647492	0.000647492	0.000458062	4.31117E-05	0.000138807	0.000245769	0.00057086 1	0.000570861	0.001178704	0.001063633	0.002655971
3836103774245	383610	3774245	0.000297304	0.00026828	0.000669914	0.000669914	0.000187482	0.000187482	0.000345939	0.000345939	0.000622063	0.000622063	0.000440072	4.14186E-05	0.000133355	0.000236117	0.00055278 1	0.000552781	0.001075367	0.000970384	0.002423121
3836203774245	383620	3774245	0.000288117	0.00025999	0.000649214	0.000649214	0.000181689	0.000181689	0.00033525	0.00033525	0.000602842	0.000602842	0.000426475	4.01388E-05	0.000129235	0.000228821	0.00053945 9	0.000539459	0.001010602	0.000911941	0.002277187
3836303774245	383630	3774245	0.000279785	0.00025247	0.000630438	0.000630438	0.000176434	0.000176434	0.000325554	0.000325554	0.000585407	0.000585407	0.00041414	3.89779E-05	0.000125497	0.000222204	0.00052732 6	0.000527326	0.000956796	0.000863388	0.002155947
3836403774245	383640	3774245	0.000271893	0.00024535	0.000612657	0.000612657	0.000171458	0.000171458	0.000316372	0.000316372	0.000568896	0.000568896	0.00040246	3.78785E-05	0.000121957	0.000215936	0.00051571 6	0.000515716	0.000908512	0.000819818	0.002047148
3836503774245	383650	3774245	0.000264533	0.00023871	0.000596073	0.000596073	0.000166817	0.000166817	0.000307808	0.000307808	0.000553496	0.000553496	0.000391565	3.68532E-05	0.000118656	0.000210091	0.00050485 2	0.000504852	0.000865821	0.000781295	0.001950952
3836603774245	383660	3774245	0.000257466	0.00023233	0.000580148	0.000580148	0.00016236	0.00016236	0.000299584	0.000299584	0.000538709	0.000538709	0.000381104	3.58686E-05	0.000115486	0.000204478	0.00049432 1	0.000494321	0.000826174	0.000745518	0.001861616
3836703774245	383670	3774245	0.000251515	0.00022696	0.000566738	0.000566738	0.000158607	0.000158607	0.00029266	0.00029266	0.000526257	0.000526257	0.000372295	3.50395E-05	0.000112817	0.000199752	0.00048575 7	0.000485757	0.000795683	0.000718005	0.001792912
3836803774245	383680	3774245	0.00024616	0.00022213	0.000554673	0.000554673	0.00015523	0.00015523	0.000286429	0.000286429	0.000515053	0.000515053	0.00036369	3.42936E-05	0.000110415	0.000195499	0.00047822 4	0.000478224	0.000769372	0.000694261	0.001733624
3836903774245	383690	3774245	0.000240603	0.00021711	0.000542151	0.000542151	0.000151726	0.000151726	0.000279963	0.000279963	0.000503426	0.000503426	0.000356144	3.35194E-05	0.000107922	0.000191086	0.00047026 2	0.000470262	0.000741585	0.000669188	0.001671013
3837003774245	383700	3774245	0.000233064	0.00021031	0.000525163	0.000525163	0.000146972	0.000146972	0.000271191	0.000271191	0.000487652	0.000487652	0.000344984	3.24691E-05	0.000104541	0.000185099	0.00045808 2	0.000458082	0.000700834	0.000632415	0.001579188
3837103774245	383710	3774245	0.000225889	0.00020384	0.000508996	0.000508996	0.000142447	0.000142447	0.000262842	0.000262842	0.000472639	0.000472639	0.00033436 4	3.14695E-05	0.000101322	0.0001794	0.00044642 4	0.000446424	0.000663921	0.000599106	0.001496012
3837203774245	383720	3774245	0.000217933	0.00019666	0.000491067	0.000491067	0.00013743	0.00013743	0.000253584	0.000253584	0.000455991	0.000455991	0.000322586	3.0361E-05	9.77534E-05	0.000173081	0.00043302 3	0.000433023	0.000623618	0.000562737	0.001405197
3837303774245	383730	3774245	0.000209647	0.00018918	0.00047239 8	0.00047239 8	0.000132205	0.000132205	0.00024394 3	0.00024394 3	0.000438655	0.000438655	0.00031032 2	2.92068E-05	9.40371E-05	0.000166501	0.00041886	0.00041886	0.000583081	0.000526158	0.001313856
3837403774245	383740	3774245	0.000201858	0.00018215	0.000454846	0.000454846	0.000127293	0.000127293	0.000234879	0.000234879	0.000422357	0.000422357	0.000298792	2.81216E-05	9.0543E-05	0.000160314	0.00040564 9	0.000405649	0.000547034	0.00049363	0.00123263
3837503774245	383750	3774245	0.000196897	0.00017768	0.000443668	0.000443668	0.000124165	0.000124165	0.000229107	0.000229107	0.00041978	0.00041978	0.00029145	2.74306E-05	8.83181E-05	0.000156375	0.00039771 9	0.000397719	0.000527037	0.000475585	0.001187572
3837603774245	383760	3774245	0.000192122	0.00017337	0.000432908	0.000432908	0.000121153	0.000121153	0.000223551	0.000223551	0.000401986	0.000401986	0.000284381	2.67653E-05	8.61761E-05	0.000152582	0.00039004 3	0.000390043	0.000508205	0.000458591	0.001145137
3837703774245	383770	3774245	0.000189006	0.00017055	0.000425887	0.000425887	0.000119189	0.000119189	0.000219925	0.000219925	0.000395467	0.000395467	0.000279769	2.63312E-05	8.47785E-05	0.000150108	0.00038561 8	0.000385618	0.000497729	0.000449138	0.001121532
3837803774245	383780	3774245	0.000187735	0.00016941	0.000423022	0.000423022	0.000118387	0.000118387	0.000218446	0.000218446	0.000392806	0.000392806	0.00027787	2.61541E-05	8.42082E-05	0.000149098	0.00038523 7	0.000385237	0.000496165	0.000447727	0.001118008
3837903774245	383790	3774245	0.000186404	0.00016821	0.000420023	0.000420023	0.000117547	0.000117547	0.000216897	0.000216897	0.000390021	0.000390021	0.000275917	2.59686E-05	8.36111E-05	0.000148041	0.00038538	0.0038538	0.00049524	0.000446892	0.001115923
3838003774245	383800	3774245	0.000185747	0.00016761	0.000418543	0.000418543	0.000117133	0.000117133	0.000216133	0.000216133	0.000388647	0.000388647	0.00027494 5	2.58772E-05	8.33166E-05	0.000147519	0.00038772 7	0.000387727	0.00049447	0.000446197	0.001114188
3838103774245	383810	3774245	0.000185246	0.00016716	0.000417414	0.000417414	0.000116817	0.000116817	0.00021555	0.00021555	0.000387598	0.000387598	0.000274203	2.58073E-05	8.30917E-05	0.000147121	0.00039058 2	0.000390582	0.00048794	0.000440304	0.001099473
3838203774245	383820	3774245	0.000186433	0.00016823	0.0004200 9	0.0004200 9	0.000117566	0.000117566	0.000216932	0.000216932	0.000390084	0.000390084	0.000275961	2.59728E-05	8.36245E-05	0.000148065	0.00039411 9	0.000394119	0.000476652	0.000430119	0.001074039
3838303774245	383830	3774245	0.000185281	0.00016719	0.000417494	0.000417494	0.00011684	0.00011684	0.000215591	0.000215591	0.000387673	0.000387673	0.00027425 6	2.58123E-05	8.31078E-05	0.00014715	0.00039890 8	0.000398908	0.000460231	0.00045130 1	0.001037038
3838403774245	383840	3774245	0.0001821	0.00016432	0.000410325	0.000410325	0.000114833	0.000114833	0.000211889	0.000211889	0.000381016	0.000381016	0.000269546	2.53691E-05	8.16807E-05	0.000144623	0.00041261 1	0.000412611	0.000440921	0.000397876	0.000993526

			KMMass Grading / Excavation	KMDrainage / Utilities Trenching	KMFoundations / Concrete Pads	KMBuilding / Structure Construction	KMAsphalt Paving	KMArchitectural Coating	KMLandscaping or Other Finishing	KMWaterside Construction (Piles)	EWNDemolition	EWNSite Grubbing / Prep	EWNDrainage / Utilities Trenching	EWNDrainage / Utilities Trenching	EWNDrainage / Utilities Trenching	EWNFoundation s / Concrete Pads	EWNBuilding / Structure Construction	EWNAsphalt Paving	EWNLandscaping or Other Finishing	EWNWaterside Construction (Piles)	ISDemolition
Unique Identifier	X (UTM)	Y (UTM)	2026	2026	2026	2026	2026	2026	2026	2026	2027	2027	2027	2028	2029	2029	2029	2029	2029	2029	2027
3836503774235	383650	3774235	0.002224637	0.000479313	0.001148788	0.002130858	0.001461383	0.000137542	0.000442843	0.000784093	3.60893E-05	4.86586E-05	5.90379E-05	5.90379E-05	5.90379E-05	4.19931E-05	7.31308E-05	5.34198E-05	1.61878E-05	2.80906E-05	0.000802232
3836603774235	383660	3774235	0.002124433	0.000457723	0.001097043	0.002034878	0.001395558	0.000131347	0.000422896	0.000748775	3.63281E-05	4.89806E-05	5.94285E-05	5.94285E-05	5.94285E-05	4.22709E-05	7.36146E-05	5.37732E-05	1.62949E-05	2.82765E-05	0.000765068
3836703774235	383670	3774235	0.002026004	0.000436516	0.001046215	0.001940599	0.0013309	0.000125261	0.000403303	0.000714083	3.6525E-05	4.92462E-05	5.97507E-05	5.97507E-05	5.97507E-05	4.25001E-05	7.40138E-05	5.40648E-05	1.63833E-05	2.84298E-05	0.000729498
3836803774235	383680	3774235	0.001934449	0.00041679	0.000998937	0.001852903	0.001270756	0.000119601	0.000385078	0.000681814	3.67041E-05	4.94876E-05	6.00437E-05	6.00437E-05	6.00437E-05	4.27085E-05	7.43767E-05	5.43298E-05	1.64636E-05	2.85692E-05	0.000696035
3836903774235	383690	3774235	0.001843687	0.000397235	0.000952068	0.001765967	0.001211134	0.000113989	0.00036701	0.000649824	3.68175E-05	4.96405E-05	6.02292E-05	6.02292E-05	6.02292E-05	4.28404E-05	7.46065E-05	5.44977E-05	1.65145E-05	2.86574E-05	0.000663688
3837003774235	383700	3774235	0.001731135	0.000372985	0.000893947	0.00165816	0.001137198	0.00010703	0.000344605	0.000610154	3.65191E-05	4.92381E-05	5.9741E-05	5.9741E-05	5.9741E-05	4.24932E-05	7.40017E-05	5.40559E-05	1.63806E-05	2.84251E-05	0.000627665
3837103774235	383710	3774235	0.00163003	0.000351201	0.000841737	0.001561317	0.001070781	0.000100779	0.000324479	0.000574519	3.62325E-05	4.88518E-05	5.92722E-05	5.92722E-05	5.92722E-05	4.21598E-05	7.34211E-05	5.36318E-05	1.62521E-05	2.82021E-05	0.000594542
3837203774235	383720	3774235	0.001527903	0.000329197	0.000788999	0.001463495	0.001003693	9.44652E-05	0.000304149	0.000538523	3.5767E-05	4.82241E-05	5.85106E-05	5.85106E-05	5.85106E-05	4.1618E-05	7.24776E-05	5.29426E-05	1.60432E-05	2.78397E-05	0.000561366
3837303774235	383730	3774235	0.001429528	0.000308001	0.000738199	0.001369267	0.000939069	8.8383E-05	0.000284566	0.00050385	3.52118E-05	4.74756E-05	5.76025E-05	5.76025E-05	5.76025E-05	4.09721E-05	7.13527E-05	5.21209E-05	1.57942E-05	2.74076E-05	0.000529282
3837403774235	383740	3774235	0.001341927	0.000289127	0.000692962	0.001285358	0.000881523	8.29669E-05	0.000267128	0.000472974	3.47045E-05	4.67915E-05	5.67725E-05	5.67725E-05	5.67725E-05	4.03817E-05	7.03246E-05	5.13699E-05	1.55666E-05	2.70127E-05	0.000499955
3837503774235	383750	3774235	0.00128588	0.000277051	0.00066402	0.001231674	0.000844706	7.95017E-05	0.000255971	0.00045322	3.46567E-05	4.67271E-05	5.66943E-05	5.66943E-05	5.66943E-05	4.03261E-05	7.02278E-05	5.12992E-05	1.55452E-05	2.69755E-05	0.000478425
3837603774235	383760	3774235	0.001233841	0.000265839	0.000637147	0.001181829	0.000810521	7.62843E-05	0.000245612	0.000434878	3.46149E-05	4.66708E-05	5.6626E-05	5.6626E-05	5.6626E-05	4.02775E-05	7.01432E-05	5.12374E-05	1.55265E-05	2.6943E-05	0.000458285
3837703774235	383770	3774235	0.001203	0.000259194	0.000621221	0.001152288	0.000790261	7.43775E-05	0.000239473	0.000424008	3.49611E-05	4.71376E-05	5.71923E-05	5.71923E-05	5.71923E-05	4.06804E-05	7.08447E-05	5.17498E-05	1.56818E-05	2.72125E-05	0.000443762
3837803774235	383780	3774235	0.001193988	0.000257253	0.000616568	0.001143656	0.000784341	7.38203E-05	0.000237679	0.000420832	3.58207E-05	4.82965E-05	5.85985E-05	5.85985E-05	5.85985E-05	4.16805E-05	7.25865E-05	5.30222E-05	1.60673E-05	2.78815E-05	0.000434808
3837903774235	383790	3774235	0.001184788	0.00025527	0.000611817	0.001134844	0.000778298	7.32515E-05	0.000235848	0.000417589	3.68116E-05	4.96325E-05	6.02194E-05	6.02194E-05	6.02194E-05	4.28335E-05	7.45944E-05	5.44889E-05	1.65118E-05	2.86528E-05	0.000425956
3838003774235	383800	3774235	0.001177283	0.000253653	0.000607941	0.001127655	0.000773367	7.27875E-05	0.000234354	0.000414944	3.83516E-05	5.17089E-05	6.27387E-05	6.27387E-05	6.27387E-05	4.46255E-05	7.77151E-05	5.67684E-05	1.72026E-05	2.98515E-05	0.000419116
3838103774235	383810	3774235	0.00115735	0.000249359	0.000597648	0.001108562	0.000760273	7.15551E-05	0.000230386	0.000407918	4.01781E-05	5.41716E-05	6.57268E-05	6.57268E-05	6.57268E-05	4.67508E-05	8.14164E-05	5.94721E-05	1.80219E-05	3.12732E-05	0.000412365
3838203774235	383820	3774235	0.001127974	0.00024303	0.000582479	0.001080425	0.000740976	6.97389E-05	0.000224538	0.000397565	4.29359E-05	5.78898E-05	7.02381E-05	7.02381E-05	7.02381E-05	4.99597E-05	8.70046E-05	6.35541E-05	1.92588E-05	3.34197E-05	0.000409117
3838303774235	383830	3774235	0.001087166	0.000234237	0.000561406	0.001041337	0.000714169	6.72159E-05	0.000216415	0.000383182	4.39626E-05	5.92741E-05	7.19176E-05	7.19176E-05	7.19176E-05	5.11543E-05	8.90851E-05	6.50739E-05	1.97194E-05	3.42189E-05	0.000397513
3838403774235	383840	3774235	0.001039889	0.000224051	0.000536992	0.000996053	0.000683112	6.42929E-05	0.000207004	0.000366518	4.39864E-05	5.93062E-05	7.19567E-05	7.19567E-05	7.19567E-05	5.11821E-05	8.91335E-05	6.51092E-05	1.97301E-05	3.42375E-05	0.000383617
3838603774235	383860	3774235	0.000968267	0.00020862	0.000500007	0.00092745	0.000636063	5.98647E-05	0.000192746	0.000341274	4.35686E-05	5.87429E-05	7.12732E-05	7.12732E-05	7.12732E-05	5.06959E-05	8.82868E-05	6.44907E-05	1.95426E-05	3.39122E-05	0.000355604
3838703774235	383870	3774235	0.000936322	0.000201737	0.000483511	0.000896852	0.000615078	5.78897E-05	0.000186387	0.000330015	4.33597E-05	5.84612E-05	7.09314E-05	7.09314E-05	7.09314E-05	5.04528E-05	8.78634E-05	6.41815E-05	1.94489E-05	3.37496E-05	0.000342645
3838803774235	383880	3774235	0.000905777	0.000195156	0.000467737	0.000867594	0.000595013	5.60012E-05	0.000180307	0.000319249	4.31567E-05	5.81876E-05	7.05994E-05	7.05994E-05	7.05994E-05	5.02167E-05	8.74522E-05	6.38811E-05	1.93579E-05	3.35916E-05	0.000330379
3838903774235	383890	3774235	0.000876657	0.000188882	0.0004527	0.000839702	0.000575884	5.42008E-05	0.00017451	0.000308986	4.29478E-05	5.79059E-05	7.02576E-05	7.02576E-05	7.02576E-05	4.99736E-05	8.70288E-05	6.35718E-05	1.92642E-05	3.3429E-05	0.000318745
3839003774235	383900	3774235	0.000849125	0.00018295	0.000438482	0.00081333	0.000557797	5.24986E-05	0.00016903	0.000299282	4.27449E-05	5.76322E-05	6.99256E-05	6.99256E-05	6.99256E-05	4.97374E-05	8.66175E-05	6.32714E-05	1.91732E-05	3.32711E-05	0.000307684
3839103774235	383910	3774235	0.000822937	0.000177307	0.000424959	0.000788247	0.000540595	5.08795E-05	0.000163817	0.000290052	4.25419E-05	5.73586E-05	6.95936E-05	6.95936E-05	6.95936E-05	4.95013E-05	8.62063E-05	6.2971E-05	1.90821E-05	3.31131E-05	0.000297173
3829703774245	382970	3774245	0.000160918	3.46709E-05	8.30971E-05	0.000154135	0.000105709	9.94904E-06	3.20329E-05	5.67171E-05	3.29077E-05	4.4369E-05	5.38333E-05	5.38333E-05	5.38333E-05	3.82911E-05	6.66838E-05	4.87104E-05	1.47607E-05	2.56142E-05	0.000201756
3829803774245	382980	3774245	0.000164483	3.54389E-05	8.49377E-05	0.000157549	0.00010805	1.01694E-05	3.27424E-05	5.79734E-05	3.29973E-05	4.44897E-05	5.39797E-05	5.39797E-05	5.39797E-05	3.83953E-05	6.68652E-05	4.88429E-05	1.48009E-05	2.56839E-05	0.000212895
3829903774245	382990	3774245	0.000168464	3.62966E-05	8.69936E-05	0.000161362	0.000110665	1.04156E-05	3.35349E-05	5.93766E-05	3.31226E-05	4.46588E-05	5.41848E-05	5.41848E-05	5.41848E-05	3.85411E-05	6.71192E-05	4.90285E-05	1.48571E-05	2.57815E-05	0.000225418
3830003774245	383000	3774245	0.000173306	3.73399E-05	8.9494E-05	0.000166	0.000113846	1.07149E-05	3.44988E-05	6.10832E-05	3.33375E-05	4.49485E-05	5.45363E-05	5.45363E-05	5.45363E-05	3.87912E-05	6.75547E-05	4.93466E-05	1.49535E-05	2.59487E-05	0.000240054
3830103774245	383010	3774245	0.00017987	3.87541E-05	9.28835E-05	0.000172287	0.000118158	1.11207E-05	3.58054E-05	6.33967E-05	3.37554E-05	4.55119E-05	5.52199E-05	5.52199E-05	5.52199E-05	3.92774E-05	6.84014E-05	4.99651E-05	1.51409E-05	2.6274E-05	0.000258188
3830203774245	383020	3774245	0.000186783	4.02436E-05	9.64535E-05	0.000178909	0.000122699	1.15482E-05	3.71816E-05	6.58333E-05	3.41792E-05	4.60833E-05	5.59132E-05	5.59132E-05	5.59132E-05	3.97705E-05	6.92602E-05	5.05924E-05	1.5331E-05	2.66038E-05	0.000278603
3830303774245	383030	3774245	0.000197126	4.24722E-05	0.000101795	0.000188816	0.000129494	1.21877E-05	3.92406E-05	6.94789E-05	3.50328E-05	4.72341E-05	5.73095E-05	5.73095E-05	5.73095E-05	4.07637E-05	7.09899E-05	5.18559E-05	1.57139E-05	2.72682E-05	0.000306514
3830403774245	383040	3774245	0.000209164	4.50658E-05	0.000108011	0.000200347	0.000137402	1.29319E-05	4.16369E-05	7.37218E-05	3.61012E-05	4.86747E-05	5.90574E-05	5.90574E-05	5.90574E-05	4.2007E-05	7.3155E-05	5.34374E-05	1.61932E-05	2.80999E-05	0.000341481
3830503774245	383050	3774245	0.000221619	4.77493E-05	0.000114443	0.000212277	0.000145583	1.3702E-05	4.41162E-05	7.81116E-05	3.72234E-05	5.01878E-05	6.08932E-05	6.08932E-05	6.08932E-05	4.33127E-05	7.5429E-05	5.50985E-05	1.66965E-05	2.89734E-05	0.000383146
3830603774245	383060	3774245	0.000233132	5.02299E-05	0.000120388	0.000223305	0.000153147	1.44138E-05	4.64081E-05	8.21696E-05	3.82203E-05	5.15318E-05	6.25239E-05	6.25239E-05	6.25239E-05	4.44727E-05	7.7449E-05	5.65741E-05	1.71437E-05	2.97493E-05	0.000429908
3830703774245	383070	3774245	0.000245238	5.28381E-05	0.000126639	0.0002349	0.000161099	1.51622E-05	4.88178E-05	8.64362E-05	3.93246E-05	5.30207E-05	6.43304E-05	6.43304E-05	6.43304E-05	4.57576E-05	7.96867E-05	5.82086E-05	1.7639E-05	3.06088E-05	0.000486549
3830803774245	383080	3774245	0.000256805	5.53303E-05	0.000132612	0.000245979	0.000168697	1.58774E-05	5.11204E-05	9.05131E-05	4.02856E-05	5.43164E-05	6.59025E-05	6.59025E-05	6.59025E-05	4.68758E-05	8.16341E-05	5.96312E-05	1.807E-05	3.13568E-05	0.00055086
3830903774245	383090	3774245	0.000268251	5.77964E-05	0.000138523	0.000256943	0.000176216	1.65851E-05	5.33989E-05	9.45474E-05	4.11571E-05	5.54915E-05	6.73282E-05	6.73282E-05	6.73282E-05	4.78899E-05	8.34001E-05	6.09212E-05	1.8461E-05	3.20352E-05	0.00062634
3831003774245	383100	3774245	0.000280383	6.04104E-05	0.000144788	0.000268564	0.000184186	1.73352E-05	5.58139E-05	9.88235E-05	4.20883E-05	5.6747E-05	6.88515E-05	6.88515E-05	6.88515E-05	4.89734E-05	8.5287E-05	6.22995E-05	1.88786E-05	3.276E-05	0.000720496
3831103774245	383110	3774245	0.00029351	6.32388E-05	0.000151567	0.000281138	0.000192809	1.81468E-05	5.84271E-05	0.00010345	4.32463E-05	5.83083E-05	7.07459E-05	7.07459E-05	7.07459E-05	5.03208E-05	8.76336E-05	6.40136E-05	1.93981E-05	3.36613E-05	0.000845114
3831203774245	383120	3774245	0.000307203	6.61889E-05	0.000158637	0.000294253	0.000201804	1.89933E-05	6.11528E-05	0.000108276	4.44461E-05	5.99259E-05	7.27086E-05	7.27086E-05	7.27086E-05	5.17169E-05	9.00648E-05	6.57895E-05	1.99362E-05	3.45952E-05	0.00100816
3831303774245	383130	3774245	0.00032111	6.91853E-05	0.000165819	0.000307574	0.00021094	1.98532E-05	6.39212E-05	0.000113178	4.55742E-05	6.1447E-05	7.45541E-05	7.45541E-05	7.45541E-05	5.30296E-05	9.23509E-05	6.74595E-05	2.04423E-05	3.54733E-05	0.001219998
3831403774245	383140	3774245	0.000335488	7.22832E-05	0.000173244	0.000321346	0.000220385	2.07421E-05	6.67834E-05	0.000118246	4.68695E-05	6.31935E-05	7.66731E-05	7.66731E-05	7.66731E-05	5.45368E-05	9.49757E-05	6.93768E-05	2.10233E-05	3.64816E-05	0.001510664
3831503774245	383150	3774245	0.000350082	7.54275E-05	0.00018078	0.000335324	0.000229972	2.16444E-05	6.96884E-05	0.00012339	4.81768E-05	6.4956E-05	7.88116E-05	7.88116E-05	7.88116E-05	5.60579E-05	9.76247E-05	7.13118E-05	2.16096E-05	3.74991E-05	0.001928401
3831603774245	383160	3774245	0.000365039	7.865E-05	0.000188503	0.00034965	0.000239797	2.25691E-05	7.26657E-05	0.000128661	4.90303E-05	6.61069E-05	8.02079E-05	8.02079E-05	8.02079E-05	5.70511E-05	9.93544E-05	7.25753E-05	2.19925E-05	3.81635E-05	0.0025498
3831703774245	383170	3774245	0.000380748	8.20348E-05	0.000196616	0.000364698	0.000250117	2.35404E-05	7.5793E-05	0.000134198	4.99048E-05	6.70163E-05	8.13114E-05	8.13114E-05	8.13114E-05	5.7836E-05	0.000100721	7.35737E-05	2.22951E-05	3.86885E-05	0.003556168
3835503774245	383550	3774245	0.006371617	0.001372807	0.003290261	0.006103024	0.00418557	0.000393936	0.001268355	0.002245734	3.94857E-05	5.3238E-05	6.45941E-05	6.45941E-05	6.45941E-05	4.59451E-05	8.00133E-05	5.84472E-05	1.77113E-05	3.07343E-05	0.001704559
3835603774245	383560	3774245	0.005001028	0.001077505	0.002582498	0.004790212	0.003285218	0.000309197	0.000995521	0.001762657	3.82919E-05	5.16284E-05	6.26411E-05	6.26411E-05	6.26411E-05	4.4556E-05	7.75941E-05	5.66801E-05	1.71758E-05	2.9805E-05	0.0015261 3
3835703774245	383570	3774245	0.004039069	0.000870244	0.002085749	0.003868804	0.0026533	0.000249722	0.00080403	0.001423606	3.70563E-05	4.99624E-05	6.06198E-05	6.06198E-05	6.06198E-05	4.31183E-05	7.50903E-05	5.48511E-05	1.66216E-05	2.88433E-05	0.001366803
3835803774245	383580	3774245	0.003372786	0.000726689	0.001741685	0.003230608	0.002215613	0.000208528	0.000671398	0.001188769	3.59699E-05	4.84977E-05	5.88426E-05	5.88426E-05	5.88426E-05	4.18542E-05	7.28889E-05	5.32431E-05	1.61343E-05	2.79977E-05	0.001231405
3835903774245	383590	3774245	0.002936314	0.000632648	0.001516293	0.002812535	0.00192889	0.000181543	0.000584512	0.00103493	3.52238E-05	4.74917E-05	5.7622E-05	5.7622E-05	5.7622E-05	4.0986E-05	7.13769E-05	5.21386E-05	1.57996E-05	2.74169E-05	0.001124098
3836003774245	383600	3774245	0.002655971	0.000572247	0.001371526	0.00254401	0.001744731	0.00016421	0.000528706	0.000936121	3.48417E-05	4.69766E-05	5.6997E-05	5.6997E-05	5.6997E-05	4.05414E-05	7.06028E-05	5.15731E-05	1.56282E-05	2.71196E-05	0.00104185
3836103774245	383610	3774245	0.002423121	0.000522078	0.001251284	0.002320976	0.001591769	0.000149814	0.000482354	0.000854051	3.44776E-05	4.64857E-05	5.64014E-05	5.64014E-05	5.64014E-05	4.01178E-05	6.9865E-05	5.10342E-05	1.54649E-05	2.68361E-05	0.000968549
3836203774245	383620	3774245	0.002277187	0.000490635	0.001175924	0.002181193	0.001495904	0.000140791	0.000453304	0.000802615	3.44538E-05	4.64535E-05	5.63623E-05	5.63623E-05	5.63623E-05	4.009E-05	6.98166E-05	5.09888E-05	1.54542E-05	2.68176E-05	0.000913048
3836303774245	383630	3774245	0.002155947	0.000464513	0.001113317	0.002065064	0.00141626	0.000133295	0.0004291 7	0.000759883	3.45015E-05	4.65179E-05	5.64405E-05	5.64405E-05	5.64405E-05	4.01455E-05	6.99133E-05	5.10695E-05	1.54756E-05	2.68547E-05	0.000863976
3836403774245	383640	3774245	0.002047148	0.000441072	0.001057134	0.001960851	0.001344789	0.000126568	0.000407512	0.000721536	3.45552E-05	4.65903E-05	5.65283E-05	5.65283E-05	5.65283E-05	4.02081E-05	7.00222E-05	5.1149E-05	1.54997E-05	2.68965E-05	0.000819023
3836503774245	383650	3774245	0.001950952	0.000420346	0.001007459	0.00186871	0.001281597	0.000120621	0.000388363	0.000687631	3.46448E-05	4.6711E-05	5.66748E-05	5.66748E-05	5.66748E-05	4.03122E-05	7.02036E-05	5.12816E-05	1.55399E-05	2.69662E-05	0.000778224
3836603774245	383660	3774245	0.001861616	0.000401098	0.000961326	0.0017831 4	0.001222912	0.000115098	0.000370579	0.000656143	3.47403E-05	4.68398E-05	5.6831E-05	5.6831E-05	5.6831E-05	4.04234E-05	7.03972E-05	5.14229E-05	1.55827E-05	2.70406E-05	0.00074032
3836703774245	383670	3774245	0.001792912	0.000386295	0.000925848	0.001717333	0.00117778	0.00011085	0.000356903	0.000631928	3.4991E-05	4.71778E-05	5.72412E-05	5.72412E-05	5.72412E-05	4.07151E-05	7.09052E-05	5.1794E-05	1.56952E-05	2.72357E-05	0.000708218
3836803774245	383680	3774245	0.001733624	0.000373521	0.000895232	0.001660543	0.001138832	0.000107184	0.000345101	0.000611031	3.53252E-05	4.76285E-05	5.7788E-05	5.7788E-05	5.7788E-05	4.1104E-05	7.15825E-05	5.22888E-05	1.58451E-05	2.74959E-05	0.000679513
3836903774245	383690	3774245	0.001671013	0.000360031	0.0008629	0.001600572	0.001097703	0.000103313	0.000332637	0.000588964	3.55998E-05	4.79987E-05	5.82372E-05	5.82372E-05	5.82372E-05	4.14235E-05	7.2139E-05	5.26953E-05	1.59683E-05	2.77096E-05	0.000651195
3837003774245	383700	3774245	0.001579188	0.000340247	0.000815483	0.001512618	0.001037383	9.7636E-05	0.000314358	0.000556599	3.5373E-05	4.76929E-05	5.78661E-05	5.78661E-05	5.78661E-05	4.11596E-05	7.16793E-05	5.23595E-05	1.58665E-05	2.75331E-05	0.000617189
3837103774245	383710	3774245	0.001496012	0.000322326	0.000772531	0.001432949	0.000982743	9.24935E-05	0.000297801	0.000527283	3.51581E-05	4.74031E-05	5.75146E-05	5.75146E-05	5.75146E-05	4.09096E-05	7.12439E-05	5.20414E-05	1.57701E-05	2.73658E-05	0.000585791
3837203774245	383720	3774245	0.001405197	0.000302759	0.000725634	0.001345961	0.000923086	8.68787E-05	0.000279723	0.000495274	3.46925E-05	4.67754E-05	5.67529E-05	5.67529E-05	5.67529E-05	4.03678E-05	7.03004E-05	5.13522E-05	1.55613E-05	2.70034E-05	0.000553152
3837303774245	383730	3774245	0.001313856	0.000283079	0.000678467	0.001258471	0.000863084	8.12314E-05	0.00026154	0.00046308	3.40896E-05	4.59625E-05	5.57667E-05	5.57667E-05	5.57667E-05	3.96663E-05	6.90787E-05	5.04599E-05	1.52909E-05	2.65341E-05	0.0005208
3837403774245	383740	3774245	0.00123263	0.000265578	0.000636522	0.001180669	0.000809726	7.62095E-05	0.000245371	0.000434452	3.35405E-05	4.52221E-05	5.48683E-05	5.48683E-05	5.48683E-05	3.90273E-05	6.79659E-05	4.9647E-05	1.50445E-05	2.61067E-05	0.0004913
3837503774245	383750	3774245	0.001187572	0.00025587	0.000613255	0.001137511	0.000780127	7.34237E-05	0.000236402	0.000418571	3.35584E-05	4.52463E-05	5.48976E-05	5.48976E-05	5.48976E-05	3.90481E-05	6.80022E-05	4.96735E-05	1.50526E-05	2.61206E-05	0.00047122
3837603774245	383760	3774245	0.001145137	0.000246727	0.000591341	0.001096864	0.00075225	7.08E-05	0.000227955	0.000403614	3.35763E-05	4.52704E-05	5.49269E-05	5.49269E-05	5.49269E-05	3.9069E-05	6.80385E-05	4.97E-05	1.50606E-05	2.61346E-05	0.000452334
3837703774245	383770	3774245	0.001121532	0.000241642	0.000579152	0.001074254	0.000736744	6.93406E-05	0.000223256	0.000395294	3.39583E-05	4.57855E-05	5.55519E-05	5.55519E-05	5.55519E-05	3.95135E-05	6.88126E-05	5.02655E-05	1.5232E-05	2.64319E-05	0.00043876
3837803774245	383780	3774245	0.001118008	0.000240882	0.000577332	0.001070879	0.000734429	6.91227E-05	0.000222554	0.000394052	3.48477E-05	4.69846E-05	5.70068E-05	5.70068E-05	5.70068E-05	4.05484E-05	7.06149E-05	5.1582E-05	1.56309E-05	2.71242E-05	0.000430755
3837903774245	383790	3774245	0.001115923	0.000240433	0.000576255	0.001068882	0.00073306	6.89938E-05	0.000222139	0.000393317	3.58744E-05	4.83689E-05	5.86864E-05	5.86864E-05	5.86864E-05	4.1743E-05	7.26954E-05	5.31017E-05	1.60914E-05	2.79233E-05	0.000422805
3838003774245	383800	3774245	0.001114188	0.000240059	0.000575359	0.00106722	0.00073192	6.88866E-05	0.000221794	0.000392706	3.74204E-05	5.04534E-05	6.12154E-05	6.12154E-05	6.12154E-05	4.35419E-05	7.58282E-05	5.53901E-05	1.67849E-05	2.91267E-05	0.000416549
3838103774245	383810	3774245	0.001099473	0.000236889	0.000567761	0.001053126	0.000722254	6.79768E-05	0.000218865	0.000387519	3.92708E-05	5.29483E-05	6.42425E-05	6.42425E-05	6.42425E-05	4.56951E-05	7.95778E-05	5.81291E-05	1.76149E-05	3.0567E-05	0.000410287
3838203774245	383820	3774245	0.001074039	0.000231409	0.000554627	0.001028763	0.000705546	6.64043E-05	0.000213802	0.000378555	4.20166E-05	5.66504E-05	6.87343E-05	6.87343E-05	6.87343E-05	4.88901E-05	8.51419E-05	6.21935E-05	1.88465E-05	3.27042E-05	0.000407327
3838303774245	383830	3774245	0.001037038	0.000223437	0.000535519	0.000993322	0.000681239	6.41166E-05	0.000206436	0.000365513	4.30672E-05	5.80668E-05	7.04529E-05	7.04529E-05	7.04529E-05	5.01125E-05	8.72707E-05	6.37485E-05	1.93177E-05	3.3522E-05	0.000396057
3838403774245	383840	3774245	0.000993526	0.000214062	0.00051305	0.000951645	0.000652656	6.14264E-05	0.000197775	0.000350177	4.30911E-05	5.8099E-05	7.0492E-05	7.0492E-05	7.0492E-05	5.01403E-05	8.73191E-05	6.37839E-05	1.93284E-05	3.35405E-05	0.000382346

			ISDrainage / Utilities Trenching	ISDrainage / Utilities Trenching	ISAsphalt Paving	ISAsphalt Paving	SVDemolition	SVSite Grubbing / Prep	SVMass Grading / Excavation	SVMass Grading / Excavation	SVDrainage / Utilities Trenching	SVFoundations / Concrete Pads	SVBuilding / Structure Construction	SVBuilding / Structure Construction	SVAsphalt Paving	SVAsphalt Paving	SVArchitectural Coating	SVArchitectural Coating	SVLandscaping or Other Finishing	SVLandscaping or Other Finishing	MDemolition
Unique Identifier	X (UTM)	Y (UTM)	2027	2028	2027	2028	2027	2027	2027	2028	2028	2028	2028	2029	2028	2029	2028	2029	2028	2029	2027
3836503774235	383650	3774235	0.000277288	0.000277288	0.001187472	0.001187472	2.19333E-05	1.44906E-05	2.44706E-05	2.44706E-05	7.38627E-06	7.61181E-06	4.37385E-05	4.37385E-05	3.00525E-05	3.00525E-05	2.97706E-06	2.97706E-06	9.58524E-06	9.58524E-06	0.000141695
3836603774235	383660	3774235	0.000264443	0.000264443	0.001132462	0.001132462	2.20558E-05	1.45716E-05	2.46073E-05	2.46073E-05	7.42754E-06	7.65433E-06	4.39189E-05	4.39189E-05	3.02204E-05	3.02204E-05	2.99369E-06	2.99369E-06	9.63879E-06	9.63879E-06	0.000143223
3836703774235	383670	3774235	0.000252148	0.000252148	0.001079811	0.001079811	2.21538E-05	1.46363E-05	2.47166E-05	2.47166E-05	7.46055E-06	7.68835E-06	4.40735E-05	4.40735E-05	3.03547E-05	3.03547E-05	3.007E-06	3.007E-06	9.68163E-06	9.68163E-06	0.000144447
3836803774235	383680	3774235	0.000240582	0.000240582	0.001030279	0.001030279	2.22519E-05	1.47011E-05	2.4826E-05	2.4826E-05	7.49356E-06	7.72237E-06	4.42152E-05	4.42152E-05	3.04891E-05	3.04891E-05	3.0203E-06	3.0203E-06	9.72447E-06	9.72447E-06	0.000145539
3836903774235	383690	3774235	0.000229402	0.000229402	0.000982399	0.000982399	2.23193E-05	1.47456E-05	2.49012E-05	2.49012E-05	7.51625E-06	7.74576E-06	4.43054E-05	4.43054E-05	3.05814E-05	3.05814E-05	3.02945E-06	3.02945E-06	9.75392E-06	9.75392E-06	0.000146172
3837003774235	383700	3774235	0.00021695	0.00021695	0.000929076	0.000929076	2.21845E-05	1.46566E-05	2.47508E-05	2.47508E-05	7.47086E-06	7.69898E-06	4.40864E-05	4.40864E-05	3.03967E-05	3.03967E-05	3.01116E-06	3.01116E-06	9.69501E-06	9.69501E-06	0.000144351
3837103774235	383710	3774235	0.000205501	0.000205501	0.000880048	0.000880048	2.20497E-05	1.45675E-05	2.46004E-05	2.46004E-05	7.42547E-06	7.65221E-06	4.38674E-05	4.38674E-05	3.0212E-05	3.0212E-05	2.99286E-06	2.99286E-06	9.63611E-06	9.63611E-06	0.000142543
3837203774235	383720	3774235	0.000194034	0.000194034	0.00083094	0.00083094	2.18353E-05	1.44259E-05	2.43612E-05	2.43612E-05	7.35326E-06	7.57779E-06	4.35066E-05	4.35066E-05	2.99182E-05	2.99182E-05	2.96376E-06	2.96376E-06	9.5424E-06	9.5424E-06	0.00013963
3837303774235	383730	3774235	0.000182944	0.000182944	0.000783449	0.000783449	2.15718E-05	1.42518E-05	2.40673E-05	2.40673E-05	7.26454E-06	7.48636E-06	4.30686E-05	4.30686E-05	2.95573E-05	2.95573E-05	2.928E-06	2.928E-06	9.42727E-06	9.42727E-06	0.000136168
3837403774235	383740	3774235	0.000172808	0.000172808	0.00074004	0.00074004	2.13267E-05	1.40899E-05	2.37939E-05	2.37939E-05	7.18201E-06	7.40131E-06	4.26563E-05	4.26563E-05	2.92215E-05	2.92215E-05	2.89474E-06	2.89474E-06	9.32017E-06	9.32017E-06	0.00013298
3837503774235	383750	3774235	0.000165366	0.000165366	0.00070817	0.00070817	2.13084E-05	1.40778E-05	2.37733E-05	2.37733E-05	7.17583E-06	7.39493E-06	4.26048E-05	4.26048E-05	2.91963E-05	2.91963E-05	2.89224E-06	2.89224E-06	9.31214E-06	9.31214E-06	0.000132395
3837603774235	383760	3774235	0.000158405	0.000158405	0.000678359	0.000678359	2.12961E-05	1.40697E-05	2.37597E-05	2.37597E-05	7.1717E-06	7.39068E-06	4.25661E-05	4.25661E-05	2.91795E-05	2.91795E-05	2.89058E-06	2.89058E-06	9.30678E-06	9.30678E-06	0.000131828
3837703774235	383770	3774235	0.000153385	0.000153385	0.000656862	0.000656862	2.14738E-05	1.41871E-05	2.39579E-05	2.39579E-05	7.23153E-06	7.45234E-06	4.28496E-05	4.28496E-05	2.9423E-05	2.9423E-05	2.91469E-06	2.91469E-06	9.38443E-06	9.38443E-06	0.000133511
3837803774235	383780	3774235	0.00015029	0.00015029	0.00064368	0.00064368	2.1921E-05	1.44825E-05	2.44569E-05	2.44569E-05	7.38215E-06	7.60755E-06	4.35582E-05	4.35582E-05	3.00358E-05	3.00358E-05	2.9754E-06	2.9754E-06	9.57988E-06	9.57988E-06	0.00013834
3837903774235	383790	3774235	0.00014723	0.00014723	0.00063505	0.00063505	2.24418E-05	1.48266E-05	2.50379E-05	2.50379E-05	7.55752E-06	7.78828E-06	4.43569E-05	4.43569E-05	3.07493E-05	3.07493E-05	3.04608E-06	3.04608E-06	9.80747E-06	9.80747E-06	0.000144059
3838003774235	383800	3774235	0.000144866	0.000144866	0.00062038	0.00062038	2.32566E-05	1.53649E-05	2.5947E-05	2.5947E-05	7.83192E-06	8.07107E-06	4.55679E-05	4.55679E-05	3.18658E-05	3.18658E-05	3.15668E-06	3.15668E-06	1.01636E-05	1.01636E-05	0.000152947
3838103774235	383810	3774235	0.000142532	0.000142532	0.000610387	0.000610387	2.42553E-05	1.60247E-05	2.70611E-05	2.70611E-05	8.16823E-06	8.41764E-06	4.70624E-05	4.70624E-05	3.32341E-05	3.32341E-05	3.29223E-06	3.29223E-06	1.06E-05	1.06E-05	0.000162742
3838203774235	383820	3774235	0.00014141	0.00014141	0.00060558	0.00060558	2.56093E-05	1.69192E-05	2.85718E-05	2.85718E-05	8.62419E-06	8.88753E-06	4.90335E-05	4.90335E-05	3.50893E-05	3.50893E-05	3.47601E-06	3.47601E-06	1.11917E-05	1.11917E-05	0.000176889
3838303774235	383830	3774235	0.000137399	0.000137399	0.000588404	0.000588404	2.67365E-05	1.7664E-05	2.98295E-05	2.98295E-05	9.00382E-06	9.27875E-06	5.15071E-05	5.15071E-05	3.66339E-05	3.66339E-05	3.62902E-06	3.62902E-06	1.16844E-05	1.16844E-05	0.000179348
3838403774235	383840	3774235	0.000132596	0.000132596	0.000567835	0.000567835	2.75391E-05	1.81942E-05	3.07249E-05	3.07249E-05	9.2741E-06	9.55728E-06	5.47794E-05	5.47794E-05	3.77336E-05	3.77336E-05	3.73796E-06	3.73796E-06	1.20351E-05	1.20351E-05	0.000177629
3838603774235	383860	3774235	0.000122913	0.000122913	0.000526369	0.000526369	2.75881E-05	1.82266E-05	3.07796E-05	3.07796E-05	9.29061E-06	9.57429E-06	5.56813E-05	5.56813E-05	3.78007E-05	3.78007E-05	3.74461E-06	3.74461E-06	1.20565E-05	1.20565E-05	0.000174227
3838703774235	383870	3774235	0.000118434	0.000118434	0.000507187	0.000507187	2.75085E-05	1.8174E-05	3.06907E-05	3.06907E-05	9.26379E-06	9.54665E-06	5.55653E-05	5.55653E-05	3.76916E-05	3.76916E-05	3.7338E-06	3.7338E-06	1.20217E-05	1.20217E-05	0.000172573
3838803774235	383880	3774235	0.000114194	0.000114194	0.00048903	0.00048903	2.74534E-05	1.81376E-05	3.06292E-05	3.06292E-05	9.24522E-06	9.52752E-06	5.55395E-05	5.55395E-05	3.7616E-05	3.7616E-05	3.72632E-06	3.72632E-06	1.19976E-05	1.19976E-05	0.000170902
3838903774235	383890	3774235	0.000110173	0.000110173	0.00047181	0.00047181	2.73921E-05	1.80971E-05	3.05608E-05	3.05608E-05	9.22459E-06	9.50625E-06	5.55138E-05	5.55138E-05	3.75321E-05	3.75321E-05	3.718E-06	3.718E-06	1.19708E-05	1.19708E-05	0.00016923
3839003774235	383900	3774235	0.00010635	0.00010635	0.00045438	0.00045438	2.73063E-05	1.80404E-05	3.04652E-05	3.04652E-05	9.1957E-06	9.47649E-06	5.53463E-05	5.53463E-05	3.74146E-05	3.74146E-05	3.70636E-06	3.70636E-06	1.19334E-05	1.19334E-05	0.000167571
3839103774235	383910	3774235	0.000102717	0.000102717	0.000439878	0.000439878	2.72144E-05	1.79797E-05	3.03626E-05	3.03626E-05	9.16475E-06	9.44459E-06	5.51144E-05	5.51144E-05	3.72887E-05	3.72887E-05	3.69389E-06	3.69389E-06	1.18932E-05	1.18932E-05	0.000165918
3829703774245	382970	3774245	6.97363E-05	6.97363E-05	0.000298642	0.000298642	2.19333E-05	1.44906E-05	2.44706E-05	2.44706E-05	7.38627E-06	7.61181E-06	4.46146E-05	4.46146E-05	3.00525E-05	3.00525E-05	2.97706E-06	2.97706E-06	9.58524E-06	9.58524E-06	4.36283E-05
3829803774245	382980	3774245	7.35863E-05	7.35863E-05	0.000315129	0.000315129	2.1921E-05	1.44825E-05	2.44569E-05	2.44569E-05	7.38215E-06	7.60755E-06	4.46017E-05	4.46017E-05	3.00358E-05	3.00358E-05	2.9754E-06	2.9754E-06	9.57988E-06	9.57988E-06	4.41715E-05
3829903774245	382990	3774245	7.79149E-05	7.79149E-05	0.00033666	0.00033666	2.1921E-05	1.44825E-05	2.44569E-05	2.44569E-05	7.38215E-06	7.60755E-06	4.46146E-05	4.46146E-05	3.00358E-05	3.00358E-05	2.9754E-06	2.9754E-06	9.57988E-06	9.57988E-06	4.47923E-05
3830003774245	383000	3774245	8.29738E-05	8.29738E-05	0.000355331	0.000355331	2.19762E-05	1.4519E-05	2.45184E-05	2.45184E-05	7.40071E-06	7.62669E-06	4.47048E-05	4.47048E-05	3.01113E-05	3.01113E-05	2.98288E-06	2.98288E-06	9.60398E-06	9.60398E-06	4.55802E-05
3830103774245	383010	3774245	8.92418E-05	8.92418E-05	0.000382173	0.000382173	2.21293E-05	1.46202E-05	2.46893E-05	2.46893E-05	7.45229E-06	7.67985E-06	4.49753E-05	4.49753E-05	3.03212E-05	3.03212E-05	3.00367E-06	3.00367E-06	9.67092E-06	9.67092E-06	4.67024E-05
3830203774245	383020	3774245	9.6298E-05	9.6298E-05	0.00041391	0.00041391	2.22886E-05	1.47254E-05	2.4867E-05	2.4867E-05	7.50594E-06	7.73513E-06	4.52459E-05	4.52459E-05	3.05394E-05	3.05394E-05	3.02529E-06	3.02529E-06	9.74053E-06	9.74053E-06	4.78723E-05
3830303774245	383030	3774245	0.000105946	0.000105946	0.000453706	0.000453706	2.26623E-05	1.49723E-05	2.5284E-05	2.5284E-05	7.63179E-06	7.86483E-06	4.58771E-05	4.58771E-05	3.10515E-05	3.10515E-05	3.07602E-06	3.07602E-06	9.90385E-06	9.90385E-06	4.97526E-05
3830403774245	383040	3774245	0.000118032	0.000118032	0.000505464	0.000505464	2.31402E-05	1.5288E-05	2.58171E-05	2.58171E-05	7.79272E-06	8.03067E-06	4.66888E-05	4.66888E-05	3.17063E-05	3.17063E-05	3.14088E-06	3.14088E-06	1.01127E-05	1.01127E-05	5.1991E-05
3830503774245	383050	3774245	0.000132433	0.000132433	0.000567137	0.000567137	2.36426E-05	1.56199E-05	2.63776E-05	2.63776E-05	7.96191E-06	8.20502E-06	4.75391E-05	4.75391E-05	3.23946E-05	3.23946E-05	3.20907E-06	3.20907E-06	1.03322E-05	1.03322E-05	5.43249E-05
3830603774245	383060	3774245	0.000148596	0.000148596	0.000636354	0.000636354	2.40776E-05	1.59073E-05	2.68629E-05	2.68629E-05	8.10839E-06	8.35598E-06	4.82476E-05	4.82476E-05	3.29906E-05	3.29906E-05	3.26812E-06	3.26812E-06	1.05223E-05	1.05223E-05	5.65156E-05
3830703774245	383070	3774245	0.000168174	0.000168174	0.000720195	0.000720195	2.45555E-05	1.6223E-05	2.73961E-05	2.73961E-05	8.26932E-06	8.52182E-06	4.90206E-05	4.90206E-05	3.36454E-05	3.36454E-05	3.33298E-06	3.33298E-06	1.07312E-05	1.07312E-05	5.88674E-05
3830803774245	383080	3774245	0.000190403	0.000190403	0.000815389	0.000815389	2.49537E-05	1.64861E-05	2.78404E-05	2.78404E-05	8.40343E-06	8.66003E-06	4.9639E-05	4.9639E-05	3.41911E-05	3.41911E-05	3.38703E-06	3.38703E-06	1.09052E-05	1.09052E-05	6.10521E-05
3830903774245	383090	3774245	0.000216492	0.000216492	0.000927115	0.000927115	2.53152E-05	1.67249E-05	2.82437E-05	2.82437E-05	8.52516E-06	8.78547E-06	5.01801E-05	5.01801E-05	3.46863E-05	3.46863E-05	3.4361E-06	3.4361E-06	1.10632E-05	1.10632E-05	6.32428E-05
3831003774245	383100	3774245	0.000249037	0.000249037	0.001066487	0.001066487	2.57073E-05	1.6984E-05	2.86811E-05	2.86811E-05	8.65721E-06	8.92155E-06	5.07728E-05	5.07728E-05	3.52236E-05	3.52236E-05	3.48932E-06	3.48932E-06	1.12345E-05	1.12345E-05	6.56006E-05
3831103774245	383110	3774245	0.000292111	0.000292111	0.001250947	0.001250947	2.62158E-05	1.73199E-05	2.92485E-05	2.92485E-05	8.82845E-06	9.09802E-06	5.15586E-05	5.15586E-05	3.59203E-05	3.59203E-05	3.55834E-06	3.55834E-06	1.14568E-05	1.14568E-05	6.82688E-05
3831203774245	383120	3774245	0.000348467	0.000348467	0.00149229	0.00149229	2.67733E-05	1.76883E-05	2.98705E-05	2.98705E-05	9.0162E-06	9.29151E-06	5.24476E-05	5.24476E-05	3.66842E-05	3.66842E-05	3.63401E-06	3.63401E-06	1.17004E-05	1.17004E-05	7.10624E-05
3831303774245	383130	3774245	0.000421688	0.000421688	0.001805855	0.001805855	2.72757E-05	1.80202E-05	3.0431E-05	3.0431E-05	9.18539E-06	9.46586E-06	5.32592E-05	5.32592E-05	3.73726E-05	3.73726E-05	3.7022E-06	3.7022E-06	1.192E-05	1.192E-05	7.35992E-05
3831403774245	383140	3774245	0.000522156	0.000522156	0.002236102	0.002236102	2.7821E-05	1.83804E-05	3.10393E-05	3.10393E-05	9.36901E-06	9.65509E-06	5.40064E-05	5.40064E-05	3.81197E-05	3.81197E-05	3.77621E-06	3.77621E-06	1.21583E-05	1.21583E-05	7.68046E-05
3831503774245	383150	3774245	0.000666545	0.000666545	0.002854441	0.002854441	2.8354E-05	1.87326E-05	3.1634E-05	3.1634E-05	9.54851E-06	9.84007E-06	5.48052E-05	5.48052E-05	3.885E-05	3.885E-05	3.84856E-06	3.84856E-06	1.23912E-05	1.23912E-05	7.9061E-05
3831603774245	383160	3774245	0.000881343	0.000881343	0.003774302	0.003774302	2.87461E-05	1.89916E-05	3.20715E-05	3.20715E-05	9.68056E-06	9.97615E-06	5.54622E-05	5.54622E-05	3.93873E-05	3.93873E-05	3.90178E-06	3.90178E-06	1.25626E-05	1.25626E-05	8.12278E-05
3831703774245	383170	3774245	0.001229177	0.001229177	0.005263879	0.005263879	2.91259E-05	1.92426E-05	3.24953E-05	3.24953E-05	9.80847E-06	1.0108E-05	5.61322E-05	5.61322E-05	3.99078E-05	3.99078E-05	3.95334E-06	3.95334E-06	1.27286E-05	1.27286E-05	8.3508E-05
3835503774245	383550	3774245	0.000589175	0.000589175	0.002523108	0.002523108	2.35262E-05	1.5543E-05	2.62477E-05	2.62477E-05	7.92271E-06	8.16462E-06	4.6109E-05	4.6109E-05	3.22351E-05	3.22351E-05	3.19327E-06	3.19327E-06	1.02814E-05	1.02814E-05	0.000144488
3835603774245	383560	3774245	0.000527502	0.000527502	0.002258995	0.002258995	2.29748E-05	1.51787E-05	2.56326E-05	2.56326E-05	7.73702E-06	7.97326E-06	4.52587E-05	4.52587E-05	3.14796E-05	3.14796E-05	3.11843E-06	3.11843E-06	1.00404E-05	1.00404E-05	0.000141032
3835703774245	383570	3774245	0.000472431	0.000472431	0.002023157	0.002023157	2.23928E-05	1.47942E-05	2.49832E-05	2.49832E-05	7.54101E-06	7.77127E-06	4.43569E-05	4.43569E-05	3.06821E-05	3.06821E-05	3.03943E-06	3.03943E-06	9.78605E-06	9.78605E-06	0.000136932
3835803774245	383580	3774245	0.000425631	0.000425631	0.00182274	0.00182274	2.18904E-05	1.44623E-05	2.44227E-05	2.44227E-05	7.37183E-06	7.59692E-06	4.35582E-05	4.35582E-05	2.99938E-05	2.99938E-05	2.97124E-06	2.97124E-06	9.5665E-06	9.5665E-06	0.000133165
3835903774245	383590	3774245	0.000388541	0.000388541	0.001663903	0.001663903	2.15412E-05	1.42316E-05	2.40331E-05	2.40331E-05	7.25423E-06	7.47573E-06	4.30042E-05	4.30042E-05	2.95153E-05	2.95153E-05	2.92384E-06	2.92384E-06	9.41388E-06	9.41388E-06	0.000130694
3836003774245	383600	3774245	0.000360112	0.000360112	0.001542158	0.001542158	2.13635E-05	1.41142E-05	2.38349E-05	2.38349E-05	7.19439E-06	7.41407E-06	4.27336E-05	4.27336E-05	2.92718E-05	2.92718E-05	2.89973E-06	2.89973E-06	9.33624E-06	9.33624E-06	0.000129775
3836103774245	383610	3774245	0.000334776	0.000334776	0.001433657	0.001433657	2.12042E-05	1.4009E-05	2.36571E-05	2.36571E-05	7.14075E-06	7.35879E-06	4.2476E-05	4.2476E-05	2.90536E-05	2.90536E-05	2.8781E-06	2.8781E-06	9.26662E-06	9.26662E-06	0.000128778
3836203774245	383620	3774245	0.000315592	0.000315592	0.001351504	0.001351504	2.12042E-05	1.4009E-05	2.36571E-05	2.36571E-05	7.14075E-06	7.35879E-06	4.2476E-05	4.2476E-05	2.90536E-05	2.90536E-05	2.8781E-06	2.8781E-06	9.26662E-06	9.26662E-06	0.000129285
3836303774245	383630	3774245	0.00029863	0.00029863	0.00127867	0.00127867	2.12348E-05	1.40292E-05	2.36913E-05	2.36913E-05	7.15107E-06	7.36942E-06	4.25275E-05	4.25275E-05	2.90956E-05	2.90956E-05	2.88226E-06	2.88226E-06	9.28001E-06	9.28001E-06	0.000129995
3836403774245	383640	3774245	0.000283092	0.000283092	0.001212327	0.001212327	2.12716E-05	1.40535E-05	2.37323E-05	2.37323E-05	7.16345E-06	7.38218E-06	4.2579E-05	4.2579E-05	2.91459E-05	2.91459E-05	2.88725E-06	2.88725E-06	9.29608E-06	9.29608E-06	0.000130646
3836503774245	383650	3774245	0.00026899	0.00026899	0.001151936	0.001151936	2.13206E-05	1.40859E-05	2.3787E-05	2.3787E-05	7.17995E-06	7.39919E-06	4.26563E-05	4.26563E-05	2.92131E-05	2.92131E-05	2.8939E-06	2.8939E-06	9.31749E-06	9.31749E-06	0.000131368
3836603774245	383660	3774245	0.000255889	0.000255889	0.00109583	0.00109583	2.13696E-05	1.41182E-05	2.38417E-05	2.38417E-05	7.19646E-06	7.4162E-06	4.27336E-05	4.27336E-05	2.92802E-05	2.92802E-05	2.90056E-06	2.90056E-06	9.33891E-06	9.33891E-06	0.000131995
3836703774245	383670	3774245	0.000244793	0.000244793	0.001048312	0.001048312	2.14983E-05	1.42032E-05	2.39852E-05	2.39852E-05	7.23978E-06	7.46085E-06	4.29269E-05	4.29269E-05	2.94565E-05	2.94565E-05	2.91802E-06	2.91802E-06	9.39514E-06	9.39514E-06	0.000133386
3836803774245	383680	3774245	0.000234871	0.000234871	0.001005822	0.001005822	2.16698E-05	1.43166E-05	2.41766E-05	2.41766E-05	7.29755E-06	7.52038E-06	4.31974E-05	4.31974E-05	2.96916E-05	2.96916E-05	2.9413E-06	2.9413E-06	9.47011E-06	9.47011E-06	0.000135207
3836903774245	383690	3774245	0.000225083	0.000225083	0.000963906	0.000963906	2.18107E-05	1.44097E-05	2.43338E-05	2.43338E-05	7.34501E-06	7.56928E-06	4.34036E-05	4.34036E-05	2.98847E-05	2.98847E-05	2.96043E-06	2.96043E-06	9.53169E-06	9.53169E-06	0.000136639
3837003774245	383700	3774245	0.000213329	0.000213329	0.00091357	0.00091357	2.17066E-05	1.43409E-05	2.42176E-05	2.42176E-05	7.30993E-06	7.53314E-06	4.32361E-05	4.32361E-05	2.97419E-05	2.97419E-05	2.94629E-06	2.94629E-06	9.48617E-06	9.48617E-06	0.00013529
3837103774245	383710	3774245	0.000202477	0.000202477	0.000867095	0.000867095	2.16086E-05	1.42761E-05	2.41083E-05	2.41083E-05	7.27692E-06	7.49912E-06	4.30686E-05	4.30686E-05	2.96076E-05	2.96076E-05	2.93299E-06	2.93299E-06	9.44333E-06	9.44333E-06	0.000133929
3837203774245	383720	3774245	0.000191195	0.000191195	0.000818782	0.000818782	2.1388E-05	1.41304E-05	2.38622E-05	2.38622E-05	7.20265E-06	7.42258E-06	4.2695E-05	4.2695E-05	2.93054E-05	2.93054E-05	2.90305E-06	2.90305E-06	9.34695E-06	9.34695E-06	0.00013113
3837303774245	383730	3774245	0.000180013	0.000180013	0.000770893	0.000770893	2.11001E-05	1.39401E-05	2.35409E-05	2.35409E-05	7.10568E-06	7.32264E-06	4.22183E-05	4.22183E-05	2.89109E-05	2.89109E-05	2.86397E-06	2.86397E-06	9.22111E-06	9.22111E-06	0.000127542
3837403774245	383740	3774245	0.000169816	0.000169816	0.000727228	0.000727228	2.08366E-05	1.37661E-05	2.3247E-05	2.3247E-05	7.01696E-06	7.23122E-06	4.17674E-05	4.17674E-05	2.85499E-05	2.85499E-05	2.82821E-06	2.82821E-06	9.10598E-06	9.10598E-06	0.000124277
3837503774245	383750	3774245	0.000162876	0.000162876	0.000697505	0.000697505	2.08489E-05	1.37742E-05	2.32607E-05	2.32607E-05	7.02108E-06	7.23547E-06	4.17674E-05	4.17674E-05	2.85667E-05	2.85667E-05	2.82987E-06	2.82987E-06	9.11133E-06	9.11133E-06	0.000124062
3837603774245	383760	3774245	0.000156348	0.000156348	0.00066955	0.00066955	2.08611E-05	1.37823E-05	2.32744E-05	2.32744E-05	7.02521E-06	7.23972E-06	4.17803E-05	4.17803E-05	2.85835E-05	2.85835E-05	2.83154E-06	2.83154E-06	9.11669E-06	9.11669E-06	0.000123847
3837703774245	383770	3774245	0.000151656	0.000151656	0.000649457	0.000649457	2.10572E-05	1.39118E-05	2.34931E-05	2.34931E-05	7.09123E-06	7.30776E-06	4.20766E-05	4.20766E-05	2.88521E-05	2.88521E-05	2.85815E-06	2.85815E-06	9.20236E-06	9.20236E-06	0.00012565
3837803774245	383780	3774245	0.000148889	0.000148889	0.000637609	0.000637609	2.15167E-05	1.42154E-05	2.40057E-05	2.40057E-05	7.24597E-06	7.46723E-06	4.28109E-05	4.28109E-05	2.94817E-05	2.94817E-05	2.92051E-06	2.92051E-06	9.40317E-06	9.40317E-06	0.000130443
3837903774245	383790	3774245	0.000146141	0.000146141	0.00062584	0.00062584	2.20558E-05	1.45716E-05	2.46073E-05	2.46073E-05	7.42754E-06	7.65433E-06	4.36483E-05	4.36483E-05	3.02204E-05	3.02204E-05	2.99369E-06	2.99369E-06	9.63879E-06	9.63879E-06	0.000136173
3838003774245	383800	3774245	0.000143979	0.000143979	0.00061658	0.00061658	2.28707E-05	1.51099E-05	2.55164E-05	2.55164E-05	7.70194E-06	7.93712E-06	4.48594E-05	4.48594E-05	3.13369E-05	3.13369E-05	3.10429E-06	3.10429E-06	9.99489E-06	9.99489E-06	0.000144859
3838103774245	383810	3774245	0.000141814	0.000141814	0.000607312	0.000607312	2.38815E-05	1.57778E-05	2.66442E-05	2.66442E-05	8.04237E-06	8.28794E-06	4.63667E-05	4.63667E-05	3.2722E-05	3.2722E-05	3.24151E-06	3.24151E-06	1.04367E-05	1.04367E-05	0.000154546
3838203774245	383820	3774245	0.000140791	0.000140791	0.000602929	0.000602929	2.52355E-05	1.66723E-05	2.81548E-05	2.81548E-05	8.49834E-06	8.75783E-06	4.83378E-05	4.83378E-05	3.45772E-05	3.45772E-05	3.42528E-06	3.42528E-06	1.10284E-05	1.10284E-05	0.000168389
3838303774245	383830	3774245	0.000136896	0.000136896	0.000586248	0.000586248	2.6369E-05	1.74211E-05	2.94193E-05	2.94193E-05	8.88003E-06	9.15118E-06	5.08114E-05	5.08114E-05	3.61302E-05	3.61302E-05	3.57913E-06	3.57913E-06	1.15237E-05	1.15237E-05	0.000170794
3838403774245	383840	3774245	0.000132157	0.000132157	0.000565953	0.000565953	2.71715E-05	1.79514E-05	3.03148E-05	3.03148E-05	9.15031E-06	9.42971E-06	5.40709E-05	5.40709E-05	3.72299E-05	3.72299E-05	3.68806E-06	3.68806E-06	1.18745E-05	1.18745E-05	0.000169213

			MSite Grubbing / Prep	MMass Grading / Excavation	MMass Grading / Excavation	MDrainage / Utilities Trenching	MFoundations / Concrete Pads	MBuilding / Structure Construction	MAsphalt Paving	MLandscaping or Other Finishing	MWaterside Construction (Piles)	RSSWRe-striping South Valley	RSSWRe-striping Silver Lake Boulevard	RSSWDemolition	RSSWPlacing Base	RSSWForm/Place Rebar and Pour	Child Risk				
Unique Identifier	X (UTM)	Y (UTM)	2027	2027	2028	2028	2028	2028	2028	2028	2028	2029	2029	2029	2029	2029	3rd Trimester	0<2	2<16	Total	per million
3836503774235	383650	3774235	0.000127862	0.000319281	0.000319281	8.93538E-05	0.000164875	0.000296475	0.000209738	6.35571E-05	0.000112533	1.88757E-05	8.25265E-05	0.000142387	7.74015E-05	2.31676E-05	3.18871E-08	9.0064E-07	6.5249E-08	9.97774E-07	0.99777382
3836603774235	383660	3774235	0.000129241	0.000322724	0.000322724	9.03174E-05	0.000166653	0.000299672	0.000212	6.42425E-05	0.000113747	1.89661E-05	8.35665E-05	0.000144102	7.83337E-05	2.34466E-05	3.07084E-08	8.6659E-07	6.3511E-08	9.60808E-07	0.96080752
3836703774235	383670	3774235	0.000130345	0.000325481	0.000325481	9.10891E-05	0.000168076	0.000302233	0.000213812	6.47914E-05	0.000114719	1.90465E-05	8.44156E-05	0.000145486	7.90858E-05	2.36718E-05	2.95453E-08	8.3301E-07	6.1808E-08	9.24361E-07	0.92436138
3836803774235	383680	3774235	0.000131331	0.000327943	0.000327943	9.17779E-05	0.000169348	0.000304518	0.000215429	6.52814E-05	0.000115586	1.91168E-05	8.51592E-05	0.000146708	7.97504E-05	2.38707E-05	2.84527E-08	8.0145E-07	6.0192E-08	8.90099E-07	0.89009857
3836903774235	383690	3774235	0.000131902	0.000329369	0.000329369	9.21769E-05	0.000170084	0.000305842	0.000216365	6.55652E-05	0.000116089	1.91621E-05	8.56164E-05	0.000147438	8.01472E-05	2.39895E-05	2.73627E-08	7.7001E-07	5.8569E-08	8.55944E-07	0.85594425
3837003774235	383700	3774235	0.000130259	0.000325266	0.000325266	9.10289E-05	0.000167965	0.000302033	0.00021367	6.47486E-05	0.000114643	1.90515E-05	8.46316E-05	0.000145681	7.9192E-05	2.37035E-05	2.60024E-08	7.3102E-07	5.6438E-08	8.1346E-07	0.81345995
3837103774235	383710	3774235	0.000128627	0.000321191	0.000321191	8.98883E-05	0.000165861	0.000298249	0.000210993	6.39373E-05	0.000113207	1.89511E-05	8.36368E-05	0.000143924	7.82367E-05	2.34176E-05	2.47654E-08	6.9555E-07	5.4455E-08	7.74774E-07	0.77477434
3837203774235	383720	3774235	0.000125998	0.000314627	0.000314627	8.80514E-05	0.000162471	0.000292154	0.000206681	6.26307E-05	0.000110893	1.87702E-05	8.19839E-05	0.000141037	7.66678E-05	2.2948E-05	2.34984E-08	6.593E-07	5.2323E-08	7.35124E-07	0.73512362
3837303774235	383730	3774235	0.000122874	0.000306826	0.000306826	8.58682E-05	0.000158443	0.00028491	0.000201557	6.10778E-05	0.000108144	1.85592E-05	8.00094E-05	0.000137599	7.47988E-05	2.23886E-05	2.22623E-08	6.2396E-07	5.0172E-08	6.9639E-07	0.69639008
3837403774235	383740	3774235	0.000119998	0.000299644	0.000299644	8.38581E-05	0.000154734	0.000278241	0.000196838	5.9648E-05	0.000105612	1.83582E-05	7.81806E-05	0.000134433	7.30776E-05	2.18734E-05	2.11474E-08	5.9205E-07	4.8194E-08	6.61391E-07	0.66139138
3837503774235	383750	3774235	0.00011947	0.000298326	0.000298326	8.34892E-05	0.000154053	0.000277017	0.000195973	5.93856E-05	0.000105148	1.83482E-05	7.78541E-05	0.000133856	7.27638E-05	2.17795E-05	2.04208E-08	5.7115E-07	4.6962E-08	6.38533E-07	0.63853258
3837603774235	383760	3774235	0.000118958	0.000297048	0.000297048	8.31316E-05	0.000153394	0.00027583	0.000195133	5.91313E-05	0.000104697	1.83381E-05	7.75325E-05	0.000133295	7.24592E-05	2.16883E-05	1.97405E-08	5.5158E-07	4.5803E-08	6.17126E-07	0.61712586
3837703774235	383770	3774235	0.000120477	0.000300841	0.000300841	8.41931E-05	0.000155352	0.000279352	0.000197625	5.98863E-05	0.000106034	1.84989E-05	7.85223E-05	0.000134993	7.33821E-05	2.19646E-05	1.93317E-08	5.3968E-07	4.523E-08	6.04239E-07	0.60423922
3837803774235	383780	3774235	0.000124835	0.000311722	0.000311722	8.72383E-05	0.000160971	0.000289456	0.000204773	6.20524E-05	0.000109869	1.88707E-05	8.13358E-05	0.000139823	7.60079E-05	2.27505E-05	1.921E-08	5.3577E-07	4.5345E-08	6.00323E-07	0.60032265
3837903774235	383790	3774235	0.000129995	0.000324607	0.000324607	9.08444E-05	0.000167625	0.000301421	0.000213237	6.46174E-05	0.000114411	1.92826E-05	8.46969E-05	0.00014557	7.9132E-05	2.36856E-05	1.90924E-08	5.3183E-07	4.5565E-08	5.96487E-07	0.5964867
3838003774235	383800	3774235	0.000138015	0.000344635	0.000344635	9.64493E-05	0.000177967	0.000320018	0.000226393	6.86041E-05	0.00012147	1.98906E-05	8.98919E-05	0.000154467	8.39681E-05	2.51331E-05	1.90342E-08	5.2935E-07	4.6282E-08	5.94664E-07	0.59466409
3838103774235	383810	3774235	0.000146854	0.000366706	0.000366706	0.000102626	0.000189365	0.000340513	0.000240893	7.29978E-05	0.000129249	2.06492E-05	9.56646E-05	0.000164255	8.92888E-05	2.67257E-05	1.88668E-08	5.2371E-07	4.7139E-08	5.89712E-07	0.58971226
3838203774235	383820	3774235	0.00015962	0.000398583	0.000398583	0.000111547	0.000205826	0.000370113	0.000261833	7.93433E-05	0.000140484	2.15636E-05	0.000103753	0.000178126	9.68292E-05	2.89827E-05	1.86428E-08	5.1705E-07	4.8754E-08	5.84442E-07	0.58444155
3838303774235	383830	3774235	0.000161839	0.000404125	0.000404125	0.000113098	0.000208687	0.000375259	0.000265473	8.04464E-05	0.000142437	2.28397E-05	0.000105236	0.000180494	9.81167E-05	2.9368E-05	1.82994E-08	5.0558E-07	4.8613E-08	5.7249E-07	0.57249049
3838403774235	383840	3774235	0.000160288	0.000400251	0.000400251	0.000112014	0.000206687	0.000371662	0.000262928	7.96753E-05	0.000141072	2.35632E-05	0.000104206	0.000178669	9.71245E-05	2.90711E-05	1.79914E-08	4.9194E-07	4.7779E-08	5.57713E-07	0.55771298
3838603774235	383860	3774235	0.000157218	0.000392585	0.000392585	0.000109869	0.000202728	0.000364543	0.000257892	7.81491E-05	0.00013837	2.34426E-05	0.000102161	0.000175104	9.51863E-05	2.84909E-05	1.69805E-08	4.6303E-07	4.5829E-08	5.25838E-07	0.52583825
3838703774235	383870	3774235	0.000155726	0.000388859	0.000388859	0.000108826	0.000200804	0.000361083	0.000255445	7.74075E-05	0.000137057	2.33723E-05	0.000101161	0.000173355	9.42357E-05	2.82064E-05	1.65118E-08	4.4976E-07	4.4902E-08	5.11172E-07	0.5111716
3838803774235	383880	3774235	0.000154217	0.000385093	0.000385093	0.000107772	0.000198859	0.000357586	0.000252971	7.66578E-05	0.000135729	2.3307E-05	0.000100146	0.000171589	9.32759E-05	2.79191E-05	1.60634E-08	4.3704E-07	4.4014E-08	4.97121E-07	0.49712131
3838903774235	383890	3774235	0.000152709	0.000381327	0.000381327	0.000106718	0.000196915	0.000354089	0.000250497	7.59081E-05	0.000134402	2.32417E-05	9.91313E-05	0.000169815	9.23114E-05	2.76304E-05	1.5634E-08	4.2487E-07	4.3158E-08	4.83665E-07	0.48366534
3839003774235	383900	3774235	0.000151212	0.000377588	0.000377588	0.000105671	0.000194984	0.000350617	0.000248041	7.51638E-05	0.000133084	2.31713E-05	9.81164E-05	0.000168049	9.13516E-05	2.73431E-05	1.52229E-08	4.1325E-07	4.2332E-08	4.70807E-07	0.47080684
3839103774235	383910	3774235	0.00014972	0.000373862	0.000373862	0.000104629	0.00019306	0.000347157	0.000245593	7.44221E-05	0.000131771	2.3106E-05	9.71015E-05	0.000166292	9.03963E-05	2.70572E-05	1.48283E-08	4.0212E-07	4.1535E-08	4.58484E-07	0.45848436
3829703774245	382970	3774245	3.93691E-05	9.83075E-05	9.83075E-05	2.75123E-05	5.07654E-05	9.12856E-05	6.45791E-05	1.95694E-05	3.46494E-05	1.97047E-05	2.88737E-05	4.94403-05	2.68757E-05	8.04437E-06	9.13704E-09	3.2128E-07	2.9685E-08	3.60102E-07	0.36010242
3829803774245	382980	3774245	3.98592E-05	9.95315E-05	9.95315E-05	2.78548E-05	5.13974E-05	9.24221E-05	6.53831E-05	1.98131E-05	3.50808E-05	1.96595E-05	2.91501E-05	4.99157E-05	2.71341E-05	8.12172E-06	9.5166E-09	3.3718E-07	3.0887E-08	3.77579E-07	0.3775791
3829903774245	382990	3774245	4.04194E-05	0.00010093	0.00010093	2.82463E-05	5.21198E-05	9.3721E-05	6.6302E-05	2.00915E-05	3.55738E-05	1.96293E-05	2.94666E-05	5.04675E-05	2.74341E-05	8.2115E-06	9.93651E-09	3.5492E-07	3.224E-08	3.97095E-07	0.39709456
3830003774245	383000	3774245	4.11304E-05	0.000102706	0.000102706	2.87432E-05	5.30366E-05	9.53696E-05	6.74683E-05	2.04449E-05	3.61996E-05	1.96394E-05	2.98836E-05	5.11975E-05	2.78309E-05	8.33029E-06	1.04229E-08	3.7562E-07	3.3837E-08	4.19879E-07	0.41987879
3830103774245	383010	3774245	4.2143E-05	0.000105234	0.000105234	2.94508E-05	5.43423E-05	9.77176E-05	6.91294E-05	2.09483E-05	3.70908E-05	1.97398E-05	3.05166E-05	5.22841E-05	2.84216E-05	8.50709E-06	1.10251E-08	4.014E-07	3.5855E-08	4.48283E-07	0.44828281
3830203774245	383020	3774245	4.31988E-05	0.000107871	0.000107871	3.01886E-05	5.57037E-05	0.000100166	7.08612E-05	2.14731E-05	3.802E-05	1.98403E-05	3.11698E-05	5.34217E-05	2.904E-05	8.69217E-06	1.16866E-08	4.3012E-07	3.8109E-08	4.79915E-07	0.47991467
3830303774245	383030	3774245	4.48955E-05	0.000112107	0.000112107	3.13743E-05	5.78915E-05	0.0001041	7.36444E-05	2.23165E-05	3.95133E-05	2.01368E-05	3.227E-05	5.53147E-05	3.0069E-05	9.00019E-06	1.25914E-08	4.6965E-07	4.1264E-08	5.23508E-07	0.52350838
3830403774245	383040	3774245	4.69154E-05	0.000117151	0.000117151	3.27859E-05	6.04961E-05	0.000108783	7.69577E-05	2.33205E-05	4.1291E-05	2.05337E-05	3.35864E-05	5.75813E-05	3.13012E-05	9.36898E-06	1.36956E-08	5.1867E-07	4.5203E-08	5.77574E-07	0.57757357
3830503774245	383050	3774245	4.90215E-05	0.00012241	0.00012241	3.42577E-05	6.32119E-05	0.000113667	8.04124E-05	2.43674E-05	4.31446E-05	2.09507E-05	3.4963E-05	5.99583E-05	3.25933E-05	9.75573E-06	1.49658E-08	5.7626E-07	4.9843E-08	6.41066E-07	0.6410663
3830603774245	383060	3774245	5.09883E-05	0.000127347	0.000127347	3.56391E-05	6.57609E-05	0.00011825	8.3655E-05	2.535E-05	4.48844E-05	2.13074E-05	3.62441E-05	6.21569E-05	3.37885E-05	1.01135E-05	1.63334E-08	6.3979E-07	5.4966E-08	7.11094E-07	0.71109352
3830703774245	383070	3774245	5.31205E-05	0.000132646	0.000132646	3.71222E-05	6.84975E-05	0.000123171	8.71362E-05	2.64049E-05	4.67522E-05	2.17093E-05	3.76258E-05	6.45423E-05	3.50852E-05	1.05016E-05	1.79394E-08	7.1596E-07	6.1132E-08	7.95032E-07	0.79503174
3830803774245	383080	3774245	5.50919E-05	0.000137569	0.000137569	3.84999E-05	7.10396E-05	0.000127742	9.03701E-05	2.73849E-05	4.84873E-05	2.20459E-05	3.89019E-05	6.67325E-05	3.62758E-05	1.0858E-05	1.9683E-08	8.0067E-07	6.801E-08	8.8836E-07	0.88836029
3830903774245	383090	3774245	5.70687E-05	0.000142505	0.000142505	3.98813E-05	7.35886E-05	0.000132326	9.36127E-05	2.83675E-05	5.02271E-05	2.23474E-05	4.01278E-05	6.88548E-05	3.74294E-05	1.12033E-05	2.16366E-08	8.9786E-07	7.596E-08	9.95461E-07	0.9954607
3831003774245	383100	3774245	5.91963E-05	0.000147818	0.000147818	4.13682E-05	7.63221E-05	0.000137259	9.71028E-05	2.94251E-05	5.20997E-05	2.2689E-05	4.14291E-05	7.11129E-05	3.86569E-05	1.15707E-05	2.39671E-08	1.0164E-06	8.575E-08	1.12612E-06	1.12612095
3831103774245	383110	3774245	6.1604E-05	0.00015383	0.00015383	4.30508E-05	7.94368E-05	0.000142842	0.000101052	3.06219E-05	5.42188E-05	2.31563E-05	4.29112E-05	7.36681E-05	4.00459E-05	1.19864E-05	2.69195E-08	1.1698E-06	9.8565E-08	1.29532E-06	1.29532
3831203774245	383120	3774245	6.41249E-05	0.000160125	0.000160125	4.48124E-05	8.26873E-05	0.000148687	0.000105187	3.18749E-05	5.64374E-05	2.36788E-05	4.44586E-05	7.63167E-05	4.14857E-05	1.24174E-05	3.05741E-08	1.3644E-06	1.1503E-07	1.51002E-06	1.51002107
3831303774245	383130	3774245	6.64141E-05	0.000165841	0.000165841	4.64122E-05	8.56392E-05	0.000153995	0.000108942	3.30128E-05	5.84522E-05	2.4146E-05	4.62974E-05	7.93642E-05	4.31423E-05	1.29133E-05	3.50008E-08	1.6069E-06	1.359E-07	1.77781E-06	1.77780623
3831403774245	383140	3774245	6.93066E-05	0.000173064	0.000173064	4.84335E-05	8.9369E-05	0.000160702	0.000113687	3.44506E-05	6.09979E-05	2.45429E-05	4.78147E-05	8.22166E-05	4.46929E-05	1.33774E-05	4.06826E-08	1.9284E-06	1.641E-07	2.13323E-06	2.13322978
3831503774245	383150	3774245	7.13426E-05	0.000178148	0.000178148	4.98564E-05	9.19944E-05	0.000165423	0.000117027	3.54627E-05	6.27898E-05	2.49499E-05	4.88497E-05	8.40247E-05	4.56758E-05	1.36716E-05	4.82758E-08	2.3691E-06	2.0351E-07	2.62086E-06	2.62085606
3831603774245	383160	3774245	7.32979E-05	0.00018303	0.00018303	5.12228E-05	9.45157E-05	0.000169957	0.000120234	3.64346E-05	6.45107E-05	2.52764E-05	4.98998E-05	8.58669E-05	4.66772E-05	1.39713E-05	5.89495E-08	3.0069E-06	2.6129E-07	3.32712E-06	3.32712244
3831703774245	383170	3774245	7.53555E-05	0.000188168	0.000188168	5.26607E-05	9.71689E-05	0.000174728	0.000123609	3.74574E-05	6.63216E-05	2.57487E-05	5.09297E-05	8.77005E-05	4.76739E-05	1.42696E-05	7.59624E-08	4.049E-06	3.5542E-07	4.4804E-06	4.48039844
3835503774245	383550	3774245	0.000130383	0.000325576	0.000325576	9.11154E-05	0.000168125	0.00030232	0.000213873	6.48101E-05	0.000114752	2.01518E-05	8.19286E-05	0.000141971	7.71754E-05	2.30999E-05	7.54019E-08	2.1578E-06	1.114E-07	2.34456E-06	2.3445582
3835603774245	383560	3774245	0.000127264	0.000317788	0.000317788	8.8936E-05	0.000164104	0.000295089	0.000208758	6.32599E-05	0.000112007	1.97197E-05	8.01903E-05	0.000138898	7.55049E-05	2.25999E-05	6.16429E-08	1.7637E-06	1.021E-07	1.92744E-06	1.9274441
3835703774245	383570	3774245	0.000123564	0.000308548	0.000308548	8.635E-05	0.000159332	0.000286509	0.000202688	6.14205E-05	0.00010875	1.92726E-05	7.80852E-05	0.000135197	7.34929E-05	2.19977E-05	5.17785E-08	1.4808E-06	9.3591E-08	1.62618E-06	1.62617885
3835803774245	383580	3774245	0.000120165	0.000300061	0.000300061	8.39748E-05	0.000154949	0.000278628	0.000197112	5.9731E-05	0.000105759	1.88707E-05	7.6176E-05	0.000131827	7.16609E-05	2.14493E-05	4.47852E-08	1.2798E-06	8.6273E-08	1.4109E-06	1.41089678
3835903774245	383590	3774245	0.000117935	0.000294492	0.000294492	8.24164E-05	0.000152074	0.000273457	0.000193454	5.86226E-05	0.000103796	1.85893E-05	7.50054E-05	0.00012973	7.05211E-05	2.11082E-05	4.00893E-08	1.1445E-06	8.0505E-08	1.26513E-06	1.26513253
3836003774245	383600	3774245	0.000117105	0.000292421	0.000292421	8.18368E-05	0.000151004	0.000271534	0.000192094	5.82102E-05	0.000103066	1.84486E-05	7.46989E-05	0.000129136	7.0198E-05	2.10115E-05	3.69975E-08	1.0552E-06	7.6187E-08	1.16837E-06	1.16836535
3836103774245	383610	3774245	0.000116206	0.000290175	0.000290175	8.12081E-05	0.000149844	0.000269448	0.000190618	5.77631E-05	0.000102275	1.8308E-05	7.43372E-05	0.00012844	6.98196E-05	2.08982E-05	3.43808E-08	9.795E-07	7.2295E-08	1.08618E-06	1.08617599
3836203774245	383620	3774245	0.000116664	0.000291318	0.000291318	8.15281E-05	0.000150435	0.00027051	0.000191369	5.79907E-05	0.000102678	1.82979E-05	7.48295E-05	0.000129221	7.02442E-05	2.10253E-05	3.26935E-08	9.3049E-07	6.9504E-08	1.03269E-06	1.03268818
3836303774245	383630	3774245	0.000117305	0.000292919	0.000292919	8.1976E-05	0.000151261	0.000271996	0.000192421	5.83093E-05	0.000103242	1.8313E-05	7.54174E-05	0.000130163	7.07564E-05	2.11786E-05	3.12683E-08	8.8905E-07	6.7061E-08	9.87377E-07	0.98737653
3836403774245	383640	3774245	0.000117892	0.000294385	0.000294385	8.23863E-05	0.000152018	0.000273357	0.000193384	5.86012E-05	0.000103759	1.83331E-05	7.5965E-05	0.000131046	7.12363E-05	2.13223E-05	2.99742E-08	8.5141E-07	6.4815E-08	9.46203E-07	0.94620294
3836503774245	383650	3774245	0.000118543	0.000296012	0.000296012	8.28418E-05	0.000152859	0.000274868	0.000194453	5.89251E-05	0.000104332	1.83632E-05	7.65377E-05	0.000131954	7.17301E-05	2.14701E-05	2.8817E-08	8.1774E-07	6.2787E-08	9.09343E-07	0.90934305
3836603774245	383660	3774245	0.000119109	0.000297424	0.000297424	8.3237E-05	0.000153588	0.00027618	0.000195381	5.92063E-05	0.00010483	1.83984E-05	7.70301E-05	0.000132743	7.21593E-05	2.15985E-05	2.77332E-08	7.8621E-07	6.0892E-08	8.74837E-07	0.87483677
3836703774245	383670	3774245	0.000120364	0.000300558	0.000300558	8.41141E-05	0.000155206	0.0002709	0.000197439	5.98301E-05	0.000105934	1.84939E-05	7.79495E-05	0.000134272	7.29899E-05	2.18471E-05	2.68868E-08	7.6147E-07	5.9392E-08	8.47753E-07	0.84775309
3836803774245	383680	3774245	0.000122007	0.000304661	0.000304661	8.52621E-05	0.000157325	0.000282899	0.000200134	6.06467E-05	0.00010738	1.86245E-05	7.91E-05	0.00013619	7.40328E-05	2.21593E-05	2.61516E-08	7.3992E-07	5.812E-08	8.24197E-07	0.82419688
3836903774245	383690	3774245	0.0001233	0.000307889	0.000307889	8.61655E-05	0.000158992	0.000285897	0.000202255	6.12893E-05	0.000108518	1.873E-05	8.00044E-05	0.00013771	7.48588E-05	2.24065E-05	2.53764E-08	7.1725E-07	5.6813E-08	7.99437E-07	0.79943715
3837003774245	383700	3774245	0.000122082	0.000304849	0.000304849	8.53148E-05	0.000157422	0.000283074	0.000200258	6.06842E-05	0.000107447	1.86446E-05	7.9296E-05	0.000136436	7.41666E-05	2.21994E-05	2.42406E-08	6.8443E-07	5.4841E-08	7.63511E-07	0.76351073
3837103774245	383710	3774245	0.000120854	0.000301782	0.000301782	8.44566E-05	0.000155838	0.000280226	0.000198243	6.00737E-05	0.000106366	1.85642E-05	7.85574E-05	0.00013512	7.34514E-05	2.19853E-05	2.31988E-08	6.5433E-07	5.3001E-08	7.30528E-07	0.73052766
3837203774245	383720	3774245	0.000118328	0.000295474	0.000295474	8.26912E-05	0.000152581	0.000274369	0.000194099	5.8818E-05	0.000104143	1.83833E-05	7.69748E-05	0.000132361	7.19516E-05	2.15364E-05	2.20506E-08	6.2127E-07	5.0904E-08	6.94222E-07	0.69422201
3837303774245	383730	3774245	0.000115091	0.00028739	0.00028739	8.0429E-05	0.000148407	0.000266863	0.000188789	5.72089E-05	0.000101293	1.81472E-05	7.493E-05	0.00012813	7.00227E-05	2.0959E-05	2.08828E-08	5.8769E-07	4.8714E-08	6.57284E-07	0.65728394
3837403774245	383740	3774245	0.000112144	0.000280033	0.000280033	7.837E-05	0.000144607	0.000260031	0.000183956	5.57443E-05	9.87002E-05	1.79261E-05	7.3061E-05	0.000125579	6.82645E-05	2.04328E-05	1.98305E-08	5.5739E-07	4.6707E-08	6.23929E-07	0.62392897
3837503774245	383750	3774245	0.000111951	0.000279549	0.000279549	7.82344E-05	0.000144357	0.000259581	0.000183638	5.56479E-05	9.85296E-05	1.79362E-05	7.29505E-05	0.000125375	6.81537E-05	2.03996E-05	1.92304E-08	5.3997E-07	4.5599E-08	6.04801E-07	0.6048011
3837603774245	383760	3774245	0.000111757	0.000279065	0.000279065	7.80989E-05	0.000144107	0.000259132	0.00018332	5.55515E-05	9.83589E-05	1.79512E-05	7.28349E-05	0.000125171	6.8043E-05	2.03665E-05	1.86611E-08	5.2345E-07	4.4552E-08	5.86664E-07	0.58666398
3837703774245	383770	3774245	0.000113383	0.000283127	0.000283127	7.92357E-05	0.000146205	0.000262903	0.000185988	5.63601E-05	9.97906E-05	1.81221E-05	7.3885E-05	0.000126979	6.90259E-05	2.06607E-05	1.83363E-08	5.1386E-07	4.4048E-08	5.76243E-07	0.5762427
3837803774245	383780	3774245	0.000117709	0.000293927	0.000293927	8.22583E-05	0.000151782	0.000272932	0.000193083	5.85101E-05	0.000103597	1.85089E-05	7.66734E-05	0.000131767	7.16286E-05	2.14397E-05	1.82812E-08	5.118E-07	4.4218E-08	5.74295E-07	0.57429486
3837903774245	383790	3774245	0.00012288	0.000306839	0.000306839	8.58719E-05	0.00015845	0.000284922	0.000201566	6.10805E-05	0.000108148	1.8941E-05	8.00295E-05	0.000137506	7.47481E-05	2.23734E-05	1.82462E-08	5.1014E-07	4.4497E-08	5.72887E-07	0.5728871
3838003774245	383800	3774245	0.000130717	0.00032641	0.00032641	9.13488E-05	0.000168556	0.000303095	0.000214421	6.49761E-05	0.000115046	1.95489E-05	8.51089E-05	0.000146207	7.94781E-05	2.37892E-05	1.8253E-08	5.0945E-07	4.5229E-08	5.72932E-07	0.57293245
3838103774245	383810	3774245	0.000139459	0.000348239	0.000348239	9.7458E-05	0.000179828	0.000323365	0.000228761	6.93216E-05	0.00012274	2.03226E-05	9.07912E-05	0.000155885	8.47388E-05	2.53638E-05	1.81453E-08	5.0544E-07	4.6107E-08	5.69691E-07	0.56969073
3838203774245	383820	3774245	0.00015195	0.00037943	0.00037943	0.000106187	0.000195935	0.000352328	0.000249251	7.55306E-05	0.000133734	2.12471E-05	9.87193E-05	0.000169459	9.21176E-05	2.75724E-05	1.79667E-08	5.0002E-07	4.771E-08	5.65694E-07	0.565694
3838303774245	383830	3774245	0.000154121	0.000384851	0.000384851	0.000107704	0.000198734	0.000357361	0.000252812	7.66096E-05	0.000135644	2.25182E-05	0.000100161	0.000171776	9.33774E-05	2.79495E-05	1.76649E-08	4.8969E-07	4.7585E-08	5.5494E-07	0.55494008
3838403774245	383840	3774245	0.000152693	0.000381286	0.000381286	0.000106707	0.000196894	0.000354052	0.00025047	7.59001E-05	0.000134388	2.32366E-05	9.92217E-05	0.000170121	9.24776E-05	2.76801E-05	1.73958E-08	4.7714E-07	4.6774E-08	5.41306E-07	0.54130552

			EGIODemolition	EGIOSite Grubbing / Prep	EGIOMass Grading / Excavation	EGIOMass Grading / Excavation	EGIODrainage / Utilities Trenching	EGIODrainage / Utilities Trenching	EGIOFoundations / Concrete Pads	EGIOFoundations / Concrete Pads	EGIOBuilding / Structure Construction	EGIOBuilding / Structure Construction	EGIOAsphalt Paving	EGIOArchitectural Coating	EGIOLandscaping or Other Finishing	EGIOWaterside Construction (Piles)	HIWaterside Construction (Landscaping)	HIWaterside Construction (Landscaping)	KMDemolition	KMSite Grubbing / Prep	KMMass Grading / Excavation
Unique Identifier	X (UTM)	Y (UTM)	2025	2025	2025	2026	2026	2027	2026	2027	2026	2027	2027	2027	2027	2027	2025	2026	2025	2025	2025
3838603774245	383860	3774245	0.000173391	0.00015646	0.000390702	0.000390702	0.000109342	0.000109342	0.000201756	0.000201756	0.000362794	0.000362794	0.000256655	2.41558E-05	7.77743E-05	0.000137706	0.000397592	0.000397592	0.000411427	0.000371262	0.000927069
3838703774245	383870	3774245	0.00016923	0.00015271	0.000381327	0.000381327	0.000106718	0.000106718	0.000196915	0.000196915	0.000354089	0.000354089	0.000250497	2.35762E-05	7.59081E-05	0.000134402	0.000389852	0.000398266	0.000359385	0.000897411	
3838803774245	383880	3774245	0.000165225	0.0001491	0.000372302	0.000372302	0.000104192	0.000104192	0.000192254	0.000192254	0.000345709	0.000345709	0.000244568	2.30182E-05	7.41116E-05	0.000131221	0.000382509	0.000382509	0.000385587	0.000347944	0.000868843
3838903774245	383890	3774245	0.000161363	0.00014561	0.000363599	0.000363599	0.000101757	0.000101757	0.00018776	0.00018776	0.000337628	0.000337628	0.000238852	2.24801E-05	7.23793E-05	0.000128154	0.000375388	0.000375388	0.000373506	0.000337042	0.00084162
3839003774245	383900	3774245	0.000157627	0.00014224	0.00035518	0.00035518	9.94004E-05	9.94004E-05	0.000183412	0.000183412	0.00032981	0.00032981	0.000233321	2.19596E-05	7.07032E-05	0.000125186	0.000368394	0.000368394	0.000362051	0.000326706	0.000815809
3839103774245	383910	3774245	0.000154015	0.00013898	0.000347042	0.000347042	9.7123E-05	9.7123E-05	0.00017921	0.00017921	0.000322253	0.000322253	0.000227975	2.14565E-05	6.90833E-05	0.000122318	0.000361558	0.000361558	0.000351139	0.000316859	0.000791222
3829703774245	382970	3774255	0.000280232	0.00025287	0.000631447	0.000631447	0.000176716	0.000176716	0.000326075	0.000326075	0.000586343	0.000586343	0.000414803	3.90403E-05	0.000125698	0.000222559	0.000278119	0.000278119	6.9779E-05	6.29668E-05	0.000157233
3829803774255	382980	3774255	0.000296713	0.00026775	0.000668583	0.000668583	0.000187109	0.000187109	0.000345252	0.000345252	0.000620827	0.000620827	0.000439198	4.13363E-05	0.00013309	0.00023548	0.00028781	0.00028781	7.14742E-05	6.44965E-05	0.000161053
3829903774255	382990	3774255	0.000315289	0.00028451	0.00071044	0.00071044	0.000198823	0.000198823	0.000366866	0.000366866	0.000659694	0.000659694	0.000466694	4.39241E-05	0.000141422	0.000250401	0.000298372	0.000298372	7.33784E-05	6.62148E-05	0.000165343
3830003774255	383000	3774255	0.000336736	0.00030386	0.000758766	0.000758766	0.000212348	0.000212348	0.000391822	0.000391822	0.000704569	0.000704569	0.00049844	4.6912E-05	0.000151042	0.000267434	0.000310109	0.000310109	7.56228E-05	6.82401E-05	0.000170401
3830103774255	383010	3774255	0.00036291	0.00032748	0.000817745	0.000817745	0.000228854	0.000228854	0.000422278	0.000422278	0.000759335	0.000759335	0.000537184	5.05585E-05	0.000162783	0.000288222	0.000323938	0.000323938	7.85178E-05	7.08525E-05	0.000176924
3830203774255	383020	3774255	0.000392398	0.00035409	0.000884189	0.000884189	0.000247449	0.000247449	0.00045659	0.00045659	0.000821033	0.000821033	0.000580832	5.46665E-05	0.00017601	0.000311641	0.000338767	0.000338767	8.15919E-05	7.36264E-05	0.000183851
3830303774255	383030	3774255	0.000431872	0.00038971	0.000973136	0.000973136	0.000272341	0.000272341	0.000502521	0.000502521	0.000903626	0.000903626	0.000639261	6.01658E-05	0.000193716	0.00034299	0.000357847	0.000357847	8.59911E-05	7.75962E-05	0.000193764
3830403774255	383040	3774255	0.000481003	0.00043405	0.001083844	0.001083844	0.000303324	0.000303324	0.0005569	0.0005569	0.001006427	0.001006427	0.00071987	6.70105E-05	0.000215754	0.000382011	0.000380289	0.000380289	9.11186E-05	8.22231E-05	0.000205317
3830503774255	383050	3774255	0.000539447	0.00048678	0.001215535	0.001215535	0.000340179	0.000340179	0.000627694	0.000627694	0.001128711	0.001128711	0.000798496	7.51525E-05	0.000241968	0.000428426	0.000405109	0.000405109	9.6455E-05	8.70385E-05	0.000217342
3830603774255	383060	3774255	0.000605495	0.00054638	0.001364362	0.001364362	0.00038183	0.00038183	0.000704547	0.000704547	0.001266907	0.001266907	0.000896261	8.4354E-05	0.000271594	0.000480882	0.000430882	0.000430882	0.000101487	9.15793E-05	0.00022868
3830703774255	383070	3774255	0.000685517	0.00061859	0.001544675	0.001544675	0.000432292	0.000432292	0.00079766	0.00079766	0.001434341	0.001434341	0.001014711	9.55022E-05	0.000307488	0.000544435	0.000459667	0.000459667	0.00010674	9.63193E-05	0.000240517
3830803774255	383080	3774255	0.00077672	0.00070089	0.001750181	0.001750181	0.000489805	0.000489805	0.000903782	0.000903782	0.001625168	0.001625168	0.001149709	0.000108208	0.000348397	0.000616867	0.00048931	0.00048931	0.000111843	0.000100925	0.000252016
3830903774255	383090	3774255	0.000883233	0.00079701	0.001990186	0.001990186	0.000556973	0.000556973	0.001027719	0.001027719	0.00184803	0.00184803	0.001307371	0.000123047	0.000396173	0.00070145	0.0005203	0.0005203	0.000116905	0.000105492	0.000263422
3831003774255	383100	3774255	0.001015108	0.00091601	0.002287342	0.002287342	0.000640134	0.000640134	0.001181168	0.001181168	0.0021239	0.0021239	0.001502575	0.000141419	0.000455326	0.000806194	0.000554684	0.000554684	0.000122254	0.000110318	0.000275474
3831103774255	383110	3774255	0.001192272	0.00107588	0.002686544	0.002686544	0.000751855	0.000751855	0.001387314	0.001387314	0.002494648	0.002494648	0.001764814	0.0001661	0.000534792	0.000946897	0.000596237	0.000596237	0.000128145	0.000115635	0.000288749
3831203774255	383120	3774255	0.00142142	0.00128265	0.003202884	0.003202884	0.000896357	0.000896357	0.001653948	0.001653948	0.002974106	0.002974106	0.002104002	0.000198024	0.000637576	0.001128885	0.00064289	0.00064289	0.000134245	0.00012114	0.000302495
3831303774255	383130	3774255	0.001707813	0.00154109	0.003848211	0.003848211	0.001076958	0.001076958	0.001987191	0.001987191	0.003573339	0.003573339	0.002527923	0.000237922	0.000766037	0.001356337	0.000690033	0.000690033	0.000140268	0.000126575	0.000316066
3831403774255	383140	3774255	0.002078948	0.00187599	0.004684491	0.004684491	0.001310999	0.001310999	0.00241904	0.00241904	0.004349884	0.004349884	0.003077283	0.000289627	0.00093251	0.00165109	0.00073647	0.00073647	0.000146434	0.000132139	0.00032996
3831503774255	383150	3774255	0.002597372	0.0023438	0.005852654	0.005852654	0.001637921	0.001637921	0.003022272	0.003022272	0.005434608	0.005434608	0.003844659	0.00036185	0.001165048	0.002062821	0.000786778	0.000786778	0.000152595	0.000137697	0.000343841
3831603774255	383160	3774255	0.003377023	0.00304734	0.007609439	0.007609439	0.002129574	0.002129574	0.003929464	0.003929464	0.007065908	0.007065908	0.004998707	0.000470466	0.00151476	0.002682015	0.000839195	0.000839195	0.000159017	0.000143493	0.000358313
3831703774255	383170	3774255	0.004676852	0.00422027	0.010538342	0.010538342	0.002949255	0.002949255	0.005441931	0.005441931	0.009785603	0.009785603	0.006922728	0.000651551	0.002097796	0.003714334	0.00089585	0.00089585	0.000165756	0.000149574	0.000373499
3835403774255	383540	3774255	0.000420298	0.00037927	0.000947056	0.000947056	0.000265043	0.000265043	0.000489053	0.000489053	0.000879409	0.000879409	0.000622129	5.85533E-05	0.000188524	0.000333798	0.00069571	0.00069571	0.002868669	0.002588614	0.006463966
3835503774255	383550	3774255	0.00039472	0.00035619	0.000889422	0.000889422	0.000248913	0.000248913	0.00045929	0.00045929	0.00082589	0.00082589	0.00058469	5.499E-05	0.000177051	0.00031485	0.00066059	0.00066059	0.002174442	0.001962162	0.004899667
3835603774255	383560	3774255	0.000371416	0.00033516	0.000836912	0.000836912	0.000234218	0.000234218	0.000432176	0.000432176	0.000777133	0.000777133	0.000549775	5.17435E-05	0.000166598	0.000294977	0.00062859	0.00062859	0.001732686	0.001563532	0.003904258
3835703774255	383570	3774255	0.00035017	0.00031585	0.000788693	0.000788693	0.000220723	0.000220723	0.000407276	0.000407276	0.000732358	0.000732358	0.00058099	4.87623E-05	0.000157	0.000277982	0.00059934	0.00059934	0.00143346	0.001293518	0.003230013
3835803774255	383580	3774255	0.00033054	0.00029827	0.000744805	0.000744805	0.000208441	0.000208441	0.000384612	0.000384612	0.00069165	0.00069165	0.000489269	4.60488E-05	0.000148263	0.000262513	0.000572685	0.000572685	0.001221085	0.001101876	0.002751468
3835903774255	383590	3774255	0.000314883	0.00028414	0.000709525	0.000709525	0.000198567	0.000198567	0.00036639	0.00036639	0.000658845	0.000658845	0.000466093	4.38676E-05	0.00014124	0.000250079	0.000551623	0.000551623	0.001084517	0.000978641	0.002443741
3836003774255	383600	3774255	0.000303589	0.00027395	0.000684077	0.000684077	0.000191446	0.000191446	0.00035253	0.00035253	0.000635215	0.000635215	0.00044937	4.22942E-05	0.000136175	0.00024109	0.00053732	0.00053732	0.00100582	0.000907627	0.002266413
3836103774255	383610	3774255	0.000292905	0.00026431	0.000660001	0.000660001	0.000184708	0.000184708	0.00034082	0.00034082	0.000612859	0.000612859	0.000433561	4.08057E-05	0.000131382	0.000232623	0.00052291	0.00052291	0.00093751	0.000845985	0.002112489
3836203774255	383620	3774255	0.000283676	0.00025598	0.000639207	0.000639207	0.000178888	0.000178888	0.000330083	0.000330083	0.00059355	0.00059355	0.00041991	3.95201E-05	0.000127243	0.000225294	0.00051068	0.00051068	0.000885322	0.000798892	0.001994894
3836303774255	383630	3774255	0.000275057	0.0002482	0.000619785	0.000619785	0.000173453	0.000173453	0.000320053	0.000320053	0.000575515	0.000575515	0.000407142	3.83193E-05	0.000123376	0.000218449	0.00049927	0.00049927	0.00083961	0.000757643	0.001891892
3836403774255	383640	3774255	0.000266843	0.00024079	0.000601278	0.000601278	0.000168273	0.000168273	0.000310496	0.000310496	0.000558329	0.000558329	0.000394985	3.7175E-05	0.000119692	0.000211926	0.000488136	0.000488136	0.000798011	0.000720105	0.001798158
3836503774255	383650	3774255	0.00025906	0.00023377	0.000583739	0.000583739	0.000163365	0.000163365	0.000301439	0.000301439	0.000542043	0.000542043	0.000383463	3.60906E-05	0.000116201	0.000205744	0.00047431	0.00047431	0.000760239	0.00068602	0.001713045
3836603774255	383660	3774255	0.000251622	0.00022706	0.00056698	0.00056698	0.000158675	0.000158675	0.000292785	0.000292785	0.000526481	0.000526481	0.000372454	3.50545E-05	0.000112865	0.00019837	0.00046707	0.00046707	0.000725361	0.000654548	0.001634455
3836703774255	383670	3774255	0.000246208	0.00022217	0.000554781	0.000554781	0.000155261	0.000155261	0.000286485	0.000286485	0.000515153	0.000515153	0.00036444	3.43002E-05	0.000110436	0.000195537	0.00046064	0.00046064	0.000704702	0.000635905	0.001587904
3836803774255	383680	3774255	0.000241708	0.00021811	0.000544639	0.000544639	0.000152422	0.000152422	0.000281248	0.000281248	0.000505736	0.000505736	0.000357778	3.36732E-05	0.000108418	0.000191963	0.00045456	0.00045456	0.000689368	0.000622068	0.001553351
3836903774255	383690	3774255	0.000236956	0.00021382	0.000533933	0.000533933	0.000149426	0.000149426	0.000275719	0.000275719	0.000495795	0.000495795	0.000350745	3.30113E-05	0.000106286	0.000188189	0.00044772	0.00044772	0.00067152	0.000605963	0.001513134
3837003774255	383700	3774255	0.000229745	0.00020732	0.000517685	0.000517685	0.000144879	0.000144879	0.00026732	0.00026732	0.00048070	0.00048070	0.00034072	3.20067E-05	0.000103052	0.000182463	0.00043971	0.00043971	0.000638135	0.000575836	0.001437907
3837103774255	383710	3774255	0.000222857	0.0002011	0.000502163	0.000502163	0.000140535	0.000140535	0.00025931	0.00025931	0.000466295	0.000466295	0.00032987	3.10471E-05	9.99623E-05	0.000176992	0.00042758	0.00042758	0.000607489	0.000548183	0.001368854
3837203774255	383720	3774255	0.000214996	0.00019401	0.000484449	0.000484449	0.000135578	0.000135578	0.000250167	0.000250167	0.00044984	0.00044984	0.00031823	2.99519E-05	9.64361E-05	0.00017074	0.00041510	0.00041510	0.000572128	0.000516274	0.001289175
3837303774255	383730	3774255	0.000206645	0.00018647	0.000465633	0.000465633	0.000130312	0.000130312	0.00024045	0.00024045	0.000432373	0.000432373	0.000305878	2.87885E-05	9.26903E-05	0.000164116	0.00040158	0.00040158	0.000535382	0.000483115	0.001206376
3837403774255	383740	3774255	0.000198855	0.00017944	0.00044808	0.00044808	0.000125399	0.000125399	0.000231386	0.000231386	0.000416074	0.000416074	0.000294348	2.77033E-05	8.91963E-05	0.0001579	0.00038905	0.00038905	0.000502898	0.000453803	0.00113318
3837503774255	383750	3774255	0.000194337	0.00017536	0.000437898	0.000437898	0.00012255	0.00012255	0.000226128	0.000226128	0.00040662	0.00040662	0.00028765	2.70738E-05	8.71694E-05	0.00015434	0.00038238	0.00038238	0.000487462	0.000439873	0.001098397
3837603774255	383760	3774255	0.000190003	0.00017145	0.000428133	0.000428133	0.000119817	0.000119817	0.000221085	0.000221085	0.000397552	0.000397552	0.000281245	2.64701E-05	8.52256E-05	0.00015089	0.00037595	0.00037595	0.00047285	0.000426688	0.001065471
3837703774255	383770	3774255	0.000187198	0.00016892	0.000421812	0.000421812	0.000118048	0.000118048	0.000217821	0.000217821	0.000391682	0.000391682	0.00027709	2.60792E-05	8.39672E-05	0.00014867	0.00037240	0.00037240	0.000465335	0.000419906	0.001048538
3837803774255	383780	3774255	0.000186195	0.00016802	0.000419552	0.000419552	0.000117416	0.000117416	0.000216654	0.000216654	0.000389584	0.000389584	0.00027567	2.59395E-05	8.35174E-05	0.00014785	0.00037227	0.00037227	0.000466003	0.000420509	0.001050044
3837903774255	383790	3774255	0.00018512	0.00016705	0.000417131	0.000417131	0.000116738	0.000116738	0.000215404	0.000215404	0.000387336	0.000387336	0.00027401	2.57898E-05	8.30355E-05	0.00014702	0.00037367	0.00037367	0.000467495	0.000421856	0.001053406
3838003774255	383800	3774255	0.000184535	0.00016652	0.000415813	0.000415813	0.000116369	0.000116369	0.000214723	0.000214723	0.000386112	0.000386112	0.00027315	2.57083E-05	8.27731E-05	0.00014657	0.00037635	0.00037635	0.000468349	0.000422626	0.00105533
3838103774255	383810	3774255	0.000184094	0.00016612	0.000414818	0.000414818	0.000116091	0.000116091	0.000214209	0.000214209	0.000385188	0.000385188	0.00027249	2.56468E-05	8.2575E-05	0.00014626	0.00037954	0.00037954	0.000463383	0.000418145	0.001044139
3838203774255	383820	3774255	0.000185341	0.00016725	0.000417629	0.000417629	0.000116877	0.000116877	0.000215661	0.000215661	0.000387798	0.000387798	0.00027434	2.58206E-05	8.31345E-05	0.00014719	0.00038336	0.00038336	0.000453546	0.000409268	0.001021973
3838303774255	383830	3774255	0.000184189	0.00016621	0.000415033	0.000415033	0.000116151	0.000116151	0.00021432	0.00021432	0.000385388	0.000385388	0.00027263	2.56601E-05	8.26178E-05	0.00014628	0.00038346	0.00038346	0.000438623	0.000395802	0.000988348
3838403774255	383840	3774255	0.000181037	0.00016336	0.000407931	0.000407931	0.000114163	0.000114163	0.000210653	0.000210653	0.000378793	0.000378793	0.000267974	2.5221E-05	8.12041E-05	0.00014379	0.00040214	0.00040214	0.000420918	0.000379826	0.000948455
3838603774255	383860	3774255	0.000172442	0.00015561	0.000388563	0.000388563	0.000108743	0.000108743	0.000200651	0.000200651	0.000360808	0.000360808	0.00025525	2.40236E-05	7.73486E-05	0.00013653	0.00038997	0.00038997	0.000393628	0.0003552	0.00088696
3838703774255	383870	3774255	0.000168323	0.00015189	0.000379282	0.000379282	0.000106146	0.000106146	0.000195859	0.000195859	0.000352191	0.000352191	0.000249154	2.34498E-05	7.55012E-05	0.00013681	0.00038065	0.00038065	0.000381427	0.00034419	0.000859468
3838803774255	383880	3774255	0.00016436	0.00014832	0.000370365	0.000370365	0.00010365	0.00010365	0.000191254	0.000191254	0.00034391	0.00034391	0.00024329	2.28984E-05	7.3726E-05	0.00013058	0.00037372	0.00037372	0.000369614	0.00033353	0.00083285
3838903774255	383890	3774255	0.000160551	0.00014488	0.00036177	0.00036177	0.000101245	0.000101245	0.000186816	0.000186816	0.00033592	0.00033592	0.00023765	2.23671E-05	7.20151E-05	0.00012759	0.00036696	0.00036696	0.000358338	0.000323355	0.000807443
3839003774255	383900	3774255	0.000156856	0.00014154	0.000353444	0.000353444	9.89148E-05	9.89148E-05	0.000182516	0.000182516	0.000328198	0.000328198	0.000232181	2.18523E-05	7.03578E-05	0.00012475	0.00036030	0.00036030	0.000347647	0.000313708	0.000783353
3839103774255	383910	3774255	0.000153287	0.00013832	0.000345401	0.000345401	9.66638E-05	9.66638E-05	0.000178363	0.000178363	0.00032073	0.00032073	0.00022689	2.1355E-05	6.87567E-05	0.00012174	0.00035387	0.00035387	0.000337458	0.000304514	0.000760394
3829703774265	382970	3774265	0.000274	0.00024725	0.000617405	0.000617405	0.000172787	0.000172787	0.000318824	0.000318824	0.000573304	0.000573304	0.000405578	3.81721E-05	0.000122903	0.00021761	0.00026861	0.00026861	0.000268619	6.82031E-05	6.15448E-05	0.000153682
3829803774265	382980	3774265	0.000290565	0.0002622	0.000654729	0.000654729	0.000183232	0.000183232	0.000338098	0.000338098	0.000607963	0.000607963	0.00043009	4.04797E-05	0.000130332	0.000230765	0.00027824	0.00027824	0.000278024	6.99819E-05	6.31499E-05	0.00015769
3829903774265	382990	3774265	0.000309403	0.0002792	0.000697178	0.000697178	0.000195112	0.000195112	0.00036001	0.00036001	0.000647379	0.000647379	0.000457982	4.31042E-05	0.000138782	0.000245727	0.00028833	0.00028833	0.000278024	7.20234E-05	6.49921E-05	0.00016229
3830003774265	383000	3774265	0.000330946	0.00029864	0.00074572	0.00074572	0.000208697	0.000208697	0.000385085	0.000385085	0.000692454	0.000692454	0.00048987	4.61054E-05	0.000148445	0.000262836	0.00029973	0.00029973	0.000299673	7.43454E-05	6.70874E-05	0.00016752
3830103774265	383010	3774265	0.00035675	0.00032192	0.000803865	0.000803865	0.000224969	0.000224969	0.000415111	0.000415111	0.000746446	0.000746446	0.000528066	4.97003E-05	0.00016002	0.000283329	0.00031272	0.00031272	0.000312726	7.72046E-05	6.96675E-05	0.00017365
3830203774265	383020	3774265	0.00038585	0.00034818	0.000869435	0.000869435	0.00024332	0.00024332	0.00044897	0.00044897	0.000807332	0.000807332	0.000571139	5.37543E-05	0.000173072	0.00030644	0.00032668	0.00032668	0.000326682	8.02488E-05	7.24145E-05	0.000180825
3830303774265	383030	3774265	0.000424189	0.00038278	0.000955825	0.000955825	0.000267497	0.000267497	0.000493582	0.000493582	0.000887552	0.000887552	0.00062789	5.90955E-05	0.00019027	0.00033688	0.00034382	0.00034382	0.000344382	8.44869E-05	7.62388E-05	0.000190374
3830403774265	383040	3774265	0.00047162	0.00042558	0.001062701	0.001062701	0.000297407	0.000297407	0.000548772	0.000548772	0.000986793	0.000986793	0.000698097	6.57033E-05	0.000211545	0.00037455	0.00036506	0.00036506	0.000365063	8.94114E-05	8.06826E-05	0.000201471
3830503774265	383050	3774265	0.000528046	0.0004765	0.001189845	0.001189845	0.00033299	0.00033299	0.000614428	0.000614428	0.001104856	0.001104856	0.00078162	7.35642E-05	0.000236854	0.00041937	0.00038790	0.00038790	0.000387901	9.45687E-05	8.53364E-05	0.000213092
3830603774265	383060	3774265	0.000592023	0.00053423	0.001334005	0.001334005	0.000373334	0.000373334	0.000688871	0.000688871	0.001238719	0.001238719	0.000876319	8.24771E-05	0.000265551	0.00047018	0.00041156	0.00041156	0.000411564	9.94873E-05	8.97748E-05	0.000224175
3830703774265	383070	3774265	0.000669455	0.0006041	0.001508481	0.001508481	0.000422163	0.000422163	0.00077897	0.00077897	0.001400732	0.001400732	0.000990934	9.32644E-05	0.000300283	0.00053167	0.00043787	0.00043787	0.000437876	0.000104615	9.44017E-05	0.000235728
3830803774265	383080	3774265	0.000758621	0.00068456	0.0017094	0.0017094	0.000478392	0.000478392	0.000882723	0.000882723	0.0015873	0.0015873	0.00112292	0.000105687	0.000340279	0.00060249	0.00046512	0.00046512	0.000109665	9.89586E-05	0.00024710	0.000247107
3830903774265	383090	3774265	0.000863702	0.00077938	0.001946177	0.001946177	0.000544656	0.000544656	0.001004993	0.001004993	0.001807165	0.001807165	0.001278461	0.000120326	0.000387412	0.00068594	0.00049370	0.00049370	0.000493703	0.000114667	0.000103472	0.000258378

Unique Identifier	X (UTM)	Y (UTM)	KMMass Grading / Excavation	KMDrainage / Utilities Trenching	KMFoundations / Concrete Pads	KMBuilding / Structure Construction	KMAsphalt Paving	KMArchitectural Coating	KMLandscaping or Other Finishing	KMWaterside Construction (Piles)	EWNDemolition	EWNSite Grubbing / Prep	EWNDrainage / Utilities Trenching	EWNDrainage / Utilities Trenching	EWNDrainage / Utilities Trenching	EWNFoundations / Concrete Pads	EWNBuilding / Structure Construction	EWNAsphalt Paving	EWNLandscaping or Other Finishing	EWNWaterside Construction (Piles)	ISDemolition
			2026	2026	2026	2026	2026	2026	2026	2026	2027	2027	2027	2028	2029	2029	2029	2029	2029	2029	2027
3838603774245	383860	3774245	0.000927069	0.000199743	0.000478732	0.000887989	0.000608999	5.73176E-05	0.000184545	0.000326754	4.26911E-05	5.75598E-05	6.98377E-05	6.98377E-05	6.98377E-05	4.96749E-05	8.65087E-05	6.31919E-05	1.91491E-05	3.32292E-05	0.000354673
3838703774245	383870	3774245	0.000897411	0.000193353	0.000463417	0.000859581	0.000589517	5.5484E-05	0.000178642	0.000316301	4.24942E-05	5.72942E-05	6.95155E-05	6.95155E-05	6.95155E-05	4.94457E-05	8.61095E-05	6.29003E-05	1.90607E-05	3.30759E-05	0.000341863
3838803774245	383880	3774245	0.000868843	0.000187198	0.000448665	0.000832217	0.00057075	5.37177E-05	0.000172955	0.000306231	4.22972E-05	5.70286E-05	6.91933E-05	6.91933E-05	6.91933E-05	4.92165E-05	8.57104E-05	6.26087E-05	1.89723E-05	3.29226E-05	0.000329728
3838903774245	383890	3774245	0.00084162	0.000181333	0.000434607	0.000806141	0.000552867	5.20346E-05	0.000167536	0.000296636	4.20942E-05	5.6755E-05	6.88613E-05	6.88613E-05	6.88613E-05	4.89803E-05	8.52991E-05	6.23083E-05	1.88813E-05	3.27646E-05	0.00031822
3839003774245	383900	3774245	0.000815809	0.000175771	0.000421278	0.000781419	0.000535912	5.04388E-05	0.000162398	0.000287539	4.19032E-05	5.64975E-05	6.85488E-05	6.85488E-05	6.85488E-05	4.87581E-05	8.4912E-05	6.20256E-05	1.87956E-05	3.2616E-05	0.000307278
3839103774245	383910	3774245	0.000791222	0.000170474	0.000408582	0.000757868	0.00051976	4.89186E-05	0.000157503	0.000278873	4.17062E-05	5.62319E-05	6.82266E-05	6.82266E-05	6.82266E-05	4.85289E-05	8.45129E-05	6.1734E-05	1.87073E-05	3.24626E-05	0.000296874
3829703774245	382970	3774255	0.000157233	3.38769E-05	8.1194E-05	0.000150605	0.000103288	9.72119E-06	3.12993E-05	5.54181E-05	3.20064E-05	4.31538E-05	5.23588E-05	5.23588E-05	5.23588E-05	3.72423E-05	6.48573E-05	4.73762E-05	1.43564E-05	2.49126E-05	0.000199589
3829803774255	382980	3774255	0.000161053	3.46999E-05	8.31666E-05	0.000154264	0.000105797	9.95736E-06	3.20597E-05	5.67645E-05	3.21437E-05	4.33389E-05	5.25834E-05	5.25834E-05	5.25834E-05	3.7402E-05	6.51355E-05	4.75795E-05	1.4418E-05	2.50195E-05	0.000210961
3829903774255	382990	3774255	0.000165343	3.56243E-05	8.53822E-05	0.000158373	0.000108615	1.02226E-05	3.29138E-05	5.82768E-05	3.23228E-05	4.35803E-05	5.28763E-05	5.28763E-05	5.28763E-05	3.76104E-05	6.54984E-05	4.78445E-05	1.44983E-05	2.51589E-05	0.0002238
3830003774255	383000	3774255	0.000170401	3.6714E-05	8.79938E-05	0.000163217	0.000111938	1.05353E-05	3.39205E-05	6.00592E-05	3.25794E-05	4.39264E-05	5.32962E-05	5.32962E-05	5.32962E-05	3.79091E-05	6.60185E-05	4.82245E-05	1.46135E-05	2.53587E-05	0.000238621
3830103774255	383010	3774255	0.000176924	3.81195E-05	9.13624E-05	0.000169466	0.000116223	1.09386E-05	3.52191E-05	6.23585E-05	3.30033E-05	4.44978E-05	5.39895E-05	5.39895E-05	5.39895E-05	3.84022E-05	6.68773E-05	4.88518E-05	1.48036E-05	2.56885E-05	0.000256648
3830203774255	383020	3774255	0.000183851	3.96119E-05	9.49394E-05	0.000176101	0.000120773	1.13669E-05	3.65979E-05	6.47999E-05	3.3433E-05	4.50773E-05	5.46926E-05	5.46926E-05	5.46926E-05	3.89023E-05	6.77482E-05	4.94879E-05	1.49963E-05	2.60231E-05	0.000276979
3830303774255	383030	3774255	0.000193764	4.17477E-05	0.000100058	0.000185596	0.000127285	1.19798E-05	3.85712E-05	6.82937E-05	3.42329E-05	4.61557E-05	5.6001E-05	5.6001E-05	5.6001E-05	3.9833E-05	6.9369E-05	5.06719E-05	1.53551E-05	2.66457E-05	0.000304067
3830403774255	383040	3774255	0.000205317	4.4237E-05	0.000106025	0.000196662	0.000134875	1.26941E-05	4.08711E-05	7.2366E-05	3.52238E-05	4.74917E-05	5.7622E-05	5.7622E-05	5.7622E-05	4.0986E-05	7.13769E-05	5.21386E-05	1.57996E-05	2.74169E-05	0.000337775
3830503774255	383050	3774255	0.000217342	4.68277E-05	0.000112234	0.00020818	0.000142774	1.34375E-05	4.32648E-05	7.66041E-05	3.62684E-05	4.89001E-05	5.93308E-05	5.93308E-05	5.93308E-05	4.22014E-05	7.34937E-05	5.36848E-05	1.62681E-05	2.823E-05	0.000377815
3830603774255	383060	3774255	0.00022868	4.92707E-05	0.000118089	0.00021904	0.000150222	1.41386E-05	4.55219E-05	8.06005E-05	3.72234E-05	5.01878E-05	6.08932E-05	6.08932E-05	6.08932E-05	4.33127E-05	7.5429E-05	5.50985E-05	1.66965E-05	2.89734E-05	0.000422936
3830703774255	383070	3774255	0.000240517	5.18209E-05	0.000124201	0.000230378	0.000157997	1.48703E-05	4.7878E-05	8.47722E-05	3.8268E-05	5.15962E-05	6.2602E-05	6.2602E-05	6.2602E-05	4.45282E-05	7.75457E-05	5.56447E-05	1.71651E-05	2.97865E-05	0.000477309
3830803774255	383080	3774255	0.000252016	5.42986E-05	0.00013014	0.000241393	0.000165552	1.55813E-05	5.01672E-05	8.88255E-05	3.92111E-05	5.28678E-05	6.41449E-05	6.41449E-05	6.41449E-05	4.56256E-05	7.94569E-05	5.80408E-05	1.75881E-05	3.05205E-05	0.000539274
3830903774255	383090	3774255	0.000263422	5.67561E-05	0.00013603	0.000252318	0.000173044	1.62865E-05	5.24377E-05	9.28455E-05	4.00826E-05	5.40428E-05	6.55705E-05	6.55705E-05	6.55705E-05	4.66397E-05	8.12228E-05	5.93308E-05	1.7979E-05	3.11989E-05	0.000611715
3831003774255	383100	3774255	0.000275474	5.93526E-05	0.000142253	0.000263861	0.000180961	1.70316E-05	5.48367E-05	9.70932E-05	4.10317E-05	5.53225E-05	6.71231E-05	6.71231E-05	6.71231E-05	4.7744E-05	8.31461E-05	6.07356E-05	1.84047E-05	3.19376E-05	0.000701401
3831103774255	383110	3774255	0.000288749	6.22129E-05	0.000149108	0.000276577	0.000189682	1.78524E-05	5.74793E-05	0.000101772	4.22852E-05	5.70125E-05	6.91737E-05	6.91737E-05	6.91737E-05	4.92026E-05	8.56862E-05	6.25911E-05	1.8967E-05	3.29133E-05	0.000821154
3831203774255	383120	3774255	0.000302495	6.51746E-05	0.000156206	0.000289744	0.000198712	1.87023E-05	6.02156E-05	0.000106617	4.35984E-05	5.87831E-05	7.1322E-05	7.1322E-05	7.1322E-05	5.07306E-05	8.83472E-05	6.45349E-05	1.9556E-05	3.39355E-05	0.000975503
3831303774255	383130	3774255	0.000316066	6.80986E-05	0.000163215	0.000302743	0.000207627	1.95413E-05	6.29172E-05	0.0001114	4.48579E-05	6.04813E-05	7.33824E-05	7.33824E-05	7.33824E-05	5.21962E-05	9.08994E-05	6.63992E-05	2.0121E-05	3.49158E-05	0.00116744
3831403774255	383140	3774255	0.00032996	7.10922E-05	0.000170389	0.000316051	0.000216754	2.04004E-05	6.5683E-05	0.000116298	4.59622E-05	6.19702E-05	7.51888E-05	7.51888E-05	7.51888E-05	5.34811E-05	9.31371E-05	6.80338E-05	2.06163E-05	3.57753E-05	0.001415606
3831503774255	383150	3774255	0.000343841	7.40828E-05	0.000177557	0.000329347	0.000225872	2.12586E-05	6.84461E-05	0.00012119	4.71322E-05	6.35476E-05	7.71027E-05	7.71027E-05	7.71027E-05	5.48424E-05	9.55079E-05	6.97655E-05	2.11411E-05	3.6686E-05	0.001751626
3831603774255	383160	3774255	0.000358313	7.7201E-05	0.000185031	0.000343209	0.000235379	2.21533E-05	7.1327E-05	0.000126291	4.7944E-05	6.46421E-05	7.84308E-05	7.84308E-05	7.84308E-05	5.5787E-05	9.71529E-05	7.09672E-05	2.15052E-05	3.73179E-05	0.002219473
3831703774255	383170	3774255	0.000373499	8.04728E-05	0.000192872	0.000357754	0.000245355	2.30922E-05	7.43499E-05	0.000131643	4.86125E-05	6.55435E-05	7.95244E-05	7.95244E-05	7.95244E-05	5.65649E-05	9.85077E-05	7.19568E-05	2.18051E-05	3.78382E-05	0.002894354
3831540774255	383540	3774255	0.006463966	0.001392705	0.00333795	0.00619148	0.004246235	0.000399646	0.001286738	0.002278283	3.96648E-05	5.34794E-05	6.4887E-05	6.4887E-05	6.4887E-05	4.61535E-05	8.03761E-05	5.87123E-05	1.77916E-05	3.08737E-05	0.001838518
3831550774255	383550	3774255	0.004899667	0.001055666	0.002530156	0.004693124	0.003218634	0.00030293	0.000975344	0.001726932	3.80591E-05	5.13145E-05	6.22603E-05	6.22603E-05	6.22603E-05	4.42851E-05	7.71224E-05	5.63355E-05	1.70714E-05	2.96238E-05	0.001627343
3831560774255	383560	3774255	0.003904258	0.000841198	0.002016133	0.003739676	0.002564741	0.000241387	0.000777194	0.001376091	3.66862E-05	4.94635E-05	6.00144E-05	6.00144E-05	6.00144E-05	4.26876E-05	7.43404E-05	5.43033E-05	1.64556E-05	2.85552E-05	0.001450042
3831570774255	383570	3774255	0.003230013	0.000695928	0.001667957	0.003093853	0.002121823	0.000199701	0.000642977	0.001138447	3.55043E-05	4.78699E-05	5.80809E-05	5.80809E-05	5.80809E-05	4.13124E-05	7.19454E-05	5.25539E-05	1.59254E-05	2.76353E-05	0.00130014
3831580774255	383580	3774255	0.002751468	0.000592822	0.00142084	0.002635481	0.001807463	0.000170114	0.000547716	0.00096978	3.44717E-05	4.64776E-05	5.63916E-05	5.63916E-05	5.63916E-05	4.01108E-05	6.98529E-05	5.10253E-05	1.54622E-05	2.68315E-05	0.001173129
3831590774255	383590	3774255	0.002443741	0.00052652	0.001261932	0.002340726	0.001605314	0.000151088	0.000486459	0.000861318	3.3827E-05	4.56084E-05	5.5337E-05	5.5337E-05	5.5337E-05	3.93607E-05	6.85465E-05	5.00711E-05	1.51731E-05	2.63297E-05	0.001075349
3831600774255	383600	3774255	0.002266413	0.000488314	0.001170361	0.002170873	0.001488826	0.000140125	0.00045116	0.000798818	3.3636E-05	4.53509E-05	5.50246E-05	5.50246E-05	5.50246E-05	3.91384E-05	6.81595E-05	4.97884E-05	1.50874E-05	2.6181E-05	0.001005331
3831610774255	383610	3774255	0.002112489	0.00045515	0.001090875	0.002023438	0.001387712	0.000130608	0.000420519	0.000744566	3.34569E-05	4.51094E-05	5.47316E-05	5.47316E-05	5.47316E-05	3.89301E-05	6.77966E-05	4.95233E-05	1.50071E-05	2.60417E-05	0.000941903
3831620774255	383620	3774255	0.001994894	0.000429813	0.00103015	0.0019108	0.001310463	0.000123338	0.00039711	0.000703118	3.34032E-05	4.5037E-05	5.46437E-05	5.46437E-05	5.46437E-05	3.88676E-05	6.76877E-05	4.94438E-05	1.4983E-05	2.59998E-05	0.000888247
3831630774255	383630	3774255	0.001891892	0.000407621	0.000976961	0.00181214	0.0012428	0.000116969	0.000376606	0.000666814	3.33733E-05	4.49968E-05	5.45949E-05	5.45949E-05	5.45949E-05	3.88328E-05	6.76272E-05	4.93996E-05	1.49696E-05	2.59766E-05	0.00083967
3831640774255	383640	3774255	0.001798158	0.000387425	0.000928557	0.001722357	0.001181225	0.000111174	0.000357947	0.000633777	3.33495E-05	4.49646E-05	5.45559E-05	5.45559E-05	5.45559E-05	3.8805E-05	6.75789E-05	4.93642E-05	1.49589E-05	2.5958E-05	0.000794961
3831650774255	383650	3774255	0.001713045	0.000369087	0.000884605	0.001640832	0.001125314	0.000105912	0.000341004	0.000603778	3.33375E-05	4.49485E-05	5.45363E-05	5.45363E-05	5.45363E-05	3.87912E-05	6.75547E-05	4.93466E-05	1.49535E-05	2.59487E-05	0.000753894
3831660774255	383660	3774255	0.001634455	0.000352154	0.000844022	0.001565556	0.001073688	0.000101053	0.00032536	0.000576078	3.33256E-05	4.49324E-05	5.45168E-05	5.45168E-05	5.45168E-05	3.87773E-05	6.75305E-05	4.93289E-05	1.49482E-05	2.59394E-05	0.000715876
3831670774255	383670	3774255	0.001587904	0.000342125	0.000819983	0.001520967	0.001043108	9.81749E-05	0.000316093	0.000559671	3.36121E-05	4.53187E-05	5.49855E-05	5.49855E-05	5.49855E-05	3.91107E-05	6.81111E-05	4.9753E-05	1.50767E-05	2.61625E-05	0.00068686
3831680774255	383680	3774255	0.001553351	0.00033468	0.00080214	0.00148787	0.001020409	9.60385E-05	0.000309215	0.000547492	3.40538E-05	4.59143E-05	5.57081E-05	5.57081E-05	5.57081E-05	3.96246E-05	6.90062E-05	5.04068E-05	1.52748E-05	2.65063E-05	0.000662136
3831690774255	383690	3774255	0.001513134	0.000326015	0.000781373	0.001449349	0.000993991	9.35521E-05	0.000301209	0.000533318	3.44358E-05	4.64293E-05	5.6333E-05	5.6333E-05	5.6333E-05	4.00691E-05	6.97803E-05	5.09723E-05	1.54462E-05	2.68036E-05	0.000637376
3831700774255	383700	3774255	0.001437907	0.000309807	0.000742526	0.001377293	0.000944574	8.89011E-05	0.000286235	0.000506803	3.42627E-05	4.61959E-05	5.60499E-05	5.60499E-05	5.60499E-05	3.98677E-05	6.94295E-05	5.07161E-05	1.53685E-05	2.66689E-05	0.000605197
3831710774255	383710	3774255	0.001368854	0.000294929	0.000706867	0.001311151	0.000899212	8.46317E-05	0.000272489	0.000482465	3.40896E-05	4.59625E-05	5.57667E-05	5.57667E-05	5.57667E-05	3.96663E-05	6.90787E-05	5.04599E-05	1.52909E-05	2.65341E-05	0.000575363
3837203774245	383720	3774255	0.001289175	0.000277761	0.000665722	0.00123483	0.00084687	7.97054E-05	0.000256627	0.000454381	3.3642E-05	4.53589E-05	5.50343E-05	5.50343E-05	5.50343E-05	3.91454E-05	6.81716E-05	4.97972E-05	1.50901E-05	2.61857E-05	0.00054359
3837303774245	383730	3774255	0.001206376	0.000259922	0.000622964	0.001155521	0.000792479	7.45862E-05	0.000240145	0.000425198	3.30331E-05	4.4538E-05	5.40383E-05	5.40383E-05	5.40383E-05	3.84369E-05	6.69378E-05	4.8896E-05	1.4817E-05	2.57118E-05	0.000511583
3837403774255	383740	3774255	0.00113318	0.000244151	0.000585167	0.001085411	0.000744396	7.00608E-05	0.000225574	0.000399399	3.24839E-05	4.37976E-05	5.314E-05	5.314E-05	5.314E-05	3.77979E-05	6.5825E-05	4.80831E-05	1.45706E-05	2.52843E-05	0.000482526
3837503774255	383750	3774255	0.001098397	0.000236657	0.000567205	0.001052095	0.000721547	6.79103E-05	0.000218651	0.00038714	3.25735E-05	4.39183E-05	5.32864E-05	5.32864E-05	5.32864E-05	3.79021E-05	6.60064E-05	4.82156E-05	1.46108E-05	2.5354E-05	0.000464063
3837603774255	383760	3774255	0.001065471	0.000229563	0.000550202	0.001020557	0.000699917	6.58746E-05	0.000212096	0.000375535	3.2669E-05	4.40471E-05	5.34427E-05	5.34427E-05	5.34427E-05	3.80133E-05	6.61999E-05	4.8357E-05	1.46536E-05	2.54284E-05	0.000446711
3837703774255	383770	3774255	0.001048538	0.000225914	0.000541458	0.001004337	0.000688793	6.48276E-05	0.000208725	0.000369567	3.30988E-05	4.46266E-05	5.41457E-05	5.41457E-05	5.41457E-05	3.85133E-05	6.70708E-05	4.89932E-05	1.48464E-05	2.57629E-05	0.000434182
3837803774255	383780	3774255	0.001050044	0.000226239	0.000542236	0.00100578	0.000689783	6.49207E-05	0.000209025	0.000370097	3.4024E-05	4.5874E-05	5.56593E-05	5.56593E-05	5.56593E-05	3.95899E-05	6.89457E-05	5.03627E-05	1.52614E-05	2.6483E-05	0.000427043
3837903774255	383790	3774255	0.001053406	0.000226963	0.000543972	0.001009001	0.000691992	6.51286E-05	0.000209694	0.000371283	3.50924E-05	4.73146E-05	5.74072E-05	5.74072E-05	5.74072E-05	4.08332E-05	7.11108E-05	5.19442E-05	1.57407E-05	2.73147E-05	0.000419904
3838003774255	383800	3774255	0.00105533	0.000227378	0.000544965	0.001010843	0.000693255	6.52476E-05	0.000210077	0.000371961	3.66325E-05	4.9391E-05	5.99265E-05	5.99265E-05	5.99265E-05	4.26251E-05	7.42315E-05	5.42238E-05	1.64315E-05	2.85134E-05	0.000413929
3838103774255	383810	3774255	0.001044139	0.000224967	0.000539187	0.001000124	0.000685904	6.45557E-05	0.0002078	0.000368016	3.8471E-05	5.18698E-05	6.2934E-05	6.2934E-05	6.2934E-05	4.47644E-05	7.7957E-05	5.69452E-05	1.72561E-05	2.99444E-05	0.000407924
3838203774255	383820	3774255	0.001021973	0.000220191	0.00052774	0.00097889	0.000671343	6.31852E-05	0.000203437	0.000360204	4.11809E-05	5.55237E-05	6.73672E-05	6.73672E-05	6.73672E-05	4.79177E-05	8.34485E-05	6.09565E-05	1.84717E-05	3.20538E-05	0.000405154
3838303774255	383830	3774255	0.000988348	0.000212946	0.000510376	0.000946684	0.000649254	6.11063E-05	0.000196744	0.000348352	4.22076E-05	5.69079E-05	6.90468E-05	6.90468E-05	6.90468E-05	4.91123E-05	8.55289E-05	6.24762E-05	1.89322E-05	3.28529E-05	0.000394039
3838403774255	383840	3774255	0.000948455	0.000204351	0.000489776	0.000908473	0.000623048	5.86398E-05	0.000188802	0.000334291	4.22315E-05	5.69401E-05	6.90859E-05	6.90859E-05	6.90859E-05	4.91401E-05	8.55773E-05	6.25116E-05	1.89429E-05	3.28715E-05	0.000380537
3838603774255	383860	3774255	0.00088696	0.000191101	0.00045802	0.000849571	0.000582652	5.48378E-05	0.000176561	0.000312617	4.18435E-05	5.6417E-05	6.84511E-05	6.84511E-05	6.84511E-05	4.86886E-05	8.47911E-05	6.19372E-05	1.87689E-05	3.25695E-05	0.000353258
3838703774255	383870	3774255	0.000859468	0.000185178	0.000443824	0.000823238	0.000564592	5.31381E-05	0.000171088	0.000302927	4.16525E-05	5.61595E-05	6.81387E-05	6.81387E-05	6.81387E-05	4.84664E-05	8.4404E-05	6.16545E-05	1.86832E-05	3.24208E-05	0.000340616
3838803774255	383880	3774255	0.00083285	0.000179443	0.00043078	0.000797742	0.000547106	5.14924E-05	0.00016579	0.000293546	4.14615E-05	5.59019E-05	6.78262E-05	6.78262E-05	6.78262E-05	4.82441E-05	8.4017E-05	6.13718E-05	1.85975E-05	3.22721E-05	0.000328642
3838903774255	383890	3774255	0.000807443	0.000173969	0.000416958	0.000773405	0.000530416	4.99215E-05	0.000160732	0.00028459	4.12705E-05	5.56444E-05	6.75137E-05	6.75137E-05	6.75137E-05	4.80219E-05	8.36299E-05	6.1089E-05	1.85118E-05	3.21235E-05	0.000317271
3839003774255	383900	3774255	0.000783353	0.000168779	0.000404519	0.000750331	0.000514592	4.84321E-05	0.000155937	0.0002761	4.10854E-05	5.53949E-05	6.7211E-05	6.7211E-05	6.7211E-05	4.78065E-05	8.32549E-05	6.08151E-05	1.84288E-05	3.19794E-05	0.000306461
3839103774255	383910	3774255	0.000760394	0.000163832	0.000392662	0.00072834	0.000499509	4.70126E-05	0.000151366	0.000268008	4.08944E-05	5.51373E-05	6.68985E-05	6.68985E-05	6.68985E-05	4.75843E-05	8.28679E-05	6.05324E-05	1.83431E-05	3.18308E-05	0.000296176
3829703774265	382970	3774265	0.000153682	3.31118E-05	7.93604E-05	0.000147204	0.000100955	9.50165E-06	3.05924E-05	5.41666E-05	3.11588E-05	4.20109E-05	5.09722E-05	5.09722E-05	5.09722E-05	3.6256E-05	6.31397E-05	4.61216E-05	1.39762E-05	2.42529E-05	0.000197202
3829803774265	382980	3774265	0.00015769	3.39754E-05	8.14302E-05	0.000151043	0.000103588	9.74946E-06	3.13903E-05	5.55793E-05	3.13379E-05	4.22524E-05	5.12651E-05	5.12651E-05	5.12651E-05	3.64644E-05	6.35026E-05	4.63867E-05	1.40566E-05	2.43923E-05	0.000208698
3829903774265	382990	3774265	0.00016229	3.49665E-05	8.38056E-05	0.000155449	0.00010661	1.00339E-05	3.2306E-05	5.72006E-05	3.15707E-05	4.25663E-05	5.16459E-05	5.16459E-05	5.16459E-05	3.67353E-05	6.39743E-05	4.67313E-05	1.4161E-05	2.45735E-05	0.000221759
3830003774265	383000	3774265	0.000167522	3.60938E-05	8.65074E-05	0.00016046	0.000110047	1.03573E-05	3.33475E-05	5.90447E-05	3.18572E-05	4.29526E-05	5.21147E-05	5.21147E-05	5.21147E-05	3.70687E-05	6.45549E-05	4.71554E-05	1.42895E-05	2.47965E-05	0.00023667
3830103774265	383010	3774265	0.000173965	3.74819E-05	8.98343E-05	0.000166632	0.000114279	1.07557E-05	3.463E-05	6.13155E-05	3.2281E-05	4.3524E-05	5.2808E-05	5.2808E-05	5.2808E-05	3.75618E-05	6.54137E-05	4.77827E-05	1.44796E-05	2.51264E-05	0.000254446
3830203774265	383020	3774265	0.000180825	3.89599E-05	9.33766E-05	0.000173202	0.000118785	1.11798E-05	3.59955E-05	6.37332E-05	3.27108E-05	4.41034E-05	5.3511E-05	5.3511E-05	5.3511E-05	3.80619E-05	6.62846E-05	4.84188E-05	1.46724E-05	2.54609E-05	0.000274466
3830303774265	383030	3774265	0.000190374	4.10174E-05	9.8308E-05	0.000182349	0.000125058	1.17702E-05	3.78965E-05	6.70991E-05	3.34629E-05	4.51175E-05	5.47414E-05	5.47414E-05	5.47414E-05	3.8937E-05	6.78087E-05	4.95321E-05	1.50097E-05	2.60463E-05	0.000300688
3830403774265	383040	3774265	0.000201471	4.34082E-05	0.000104038	0.000192978	0.000132348	1.24563E-05	4.01054E-05	7.10101E-05	3.43881E-05	4.63649E-05	5.62549E-05	5.62549E-05	5.62549E-05	4.00136E-05	6.96835E-05	5.09016E-05	1.54247E-05	2.67665E-05	0.000333041
3830503774265	383050	3774265	0.000213092	4.5912E-05	0.000110039	0.000204109	0.000139982	1.31747E-05	4.24187E-05	7.51066E-05	3.5373E-05	4.76929E-05	5.78661E-05	5.78661E-05	5.78661E-05	4.11596E-05	7.16793E-05	5.23595E-05	1.58665E-05	2.75331E-05	0.000371333
3830603774265	383060	3774265	0.000224175	4.82999E-05	0.000115762	0.000214725	0.000147262	1.386E-05	4.46249E-05	7.90123E-05	3.62684E-05	4.89001E-05	5.93308E-05	5.93308E-05	5.93308E-05	4.22014E-05	7.34937E-05	5.36848E-05	1.62681E-05	2.823E-05	0.000414412
3830703774265	383070	3774265	0.000235728	5.07892E-05	0.000121729	0.000225791	0.000154852	1.45743E-05	4.69248E-05	8.30846E-05	3.72533E-05	5.0228E-05	6.0942E-05	6.0942E-05	6.0942E-05	4.33475E-05	7.54895E-05	5.51427E-05	1.67099E-05	2.89966E-05	0.000465961
3830803774265	383080	3774265	0.000247107	5.32409E-05	0.000127605	0.00023669	0.000162327	1.52778E-05	4.91899E-05	8.70951E-05	3.81606E-05	5.14513E-05	6.24263E-05	6.24263E-05	6.24263E-05	4.44032E-05	7.7328E-05	5.64857E-05	1.71169E-05	2.97028E-05	0.000524727
3830903774265	383090	3774265	0.000258378	5.56694E-05	0.000133425	0.000247487	0.000169731	1.59747E-05	5.14336E-05	9.10678E-05	3.90261E-05	5.26183E-05	6.38422E-05	6.38422E-05	6.38422E-05	4.54103E-05	7.90819E-05	5.77669E-05	1.75051E-05	3.03765E-05	0.000593175

			ISDrainage / Utilities Trenching	ISDrainage / Utilities Trenching	ISAsphalt Paving	ISAsphalt Paving	SVDemolition	SVSite Grubbing / Prep	SVMass Grading / Excavation	SVMass Grading / Excavation	SVDrainage / Utilities Trenching	SVFoundations / Concrete Pads	SVBuilding / Structure Construction	SVBuilding / Structure Construction	SVAsphalt Paving	SVAsphalt Paving	SVArchitectural Coating	SVArchitectural Coating	SVLandscaping or Other Finishing	SVLandscaping or Other Finishing	MDemolition
Unique Identifier	X (UTM)	Y (UTM)	2027	2028	2027	2028	2027	2027	2027	2028	2028	2028	2028	2029	2028	2029	2028	2029	2028	2029	2027
3838603774245	383860	3774245	0.000122591	0.000122591	0.000524991	0.000524991	2.72451E-05	1.79999E-05	3.03968E-05	3.03968E-05	9.17507E-06	9.45523E-06	5.51015E-05	5.51015E-05	3.73306E-05	3.73306E-05	3.69804E-06	3.69804E-06	1.19066E-05	1.19066E-05	0.000166073
3838703774245	383870	3774245	0.000118164	0.000118164	0.00050603	0.00050603	2.71715E-05	1.79514E-05	3.03148E-05	3.03148E-05	9.15031E-06	9.42971E-06	5.50113E-05	5.50113E-05	3.72299E-05	3.72299E-05	3.68806E-06	3.68806E-06	1.18745E-05	1.18745E-05	0.000164545
3838803774245	383880	3774245	0.000113969	0.000113969	0.000488067	0.000488067	2.71287E-05	1.7923E-05	3.02669E-05	3.02669E-05	9.13587E-06	9.41483E-06	5.50757E-05	5.50757E-05	3.71711E-05	3.71711E-05	3.68224E-06	3.68224E-06	1.18557E-05	1.18557E-05	0.000162999
3838903774245	383890	3774245	0.000109991	0.000109991	0.00047032	0.00047032	2.70735E-05	1.78866E-05	3.02054E-05	3.02054E-05	9.1173E-06	9.39569E-06	5.50371E-05	5.50371E-05	3.70956E-05	3.70956E-05	3.67476E-06	3.67476E-06	1.18316E-05	1.18316E-05	0.000161453
3839003774245	383900	3774245	0.00010621	0.00010621	0.000454837	0.000454837	2.70122E-05	1.78461E-05	3.01371E-05	3.01371E-05	9.09667E-06	9.37443E-06	5.49856E-05	5.49856E-05	3.70116E-05	3.70116E-05	3.66644E-06	3.66644E-06	1.18048E-05	1.18048E-05	0.000159913
3839103774245	383910	3774245	0.000102613	0.000102613	0.000439436	0.000439436	2.69449E-05	1.78016E-05	3.00619E-05	3.00619E-05	9.07397E-06	9.35104E-06	5.48567E-05	5.48567E-05	3.69193E-05	3.69193E-05	3.6573E-06	3.6573E-06	1.17754E-05	1.17754E-05	0.000158385
3829703774245	382970	3774255	6.89874E-05	6.89874E-05	0.000295434	0.000295434	2.14922E-05	1.41992E-05	2.39784E-05	2.39784E-05	7.23772E-06	7.45872E-06	4.37643E-05	4.37643E-05	2.94481E-05	2.94481E-05	2.91719E-06	2.91719E-06	9.39246E-06	9.39246E-06	4.25897E-05
3829803774255	382980	3774255	7.29178E-05	7.29178E-05	0.000312266	0.000312266	2.15105E-05	1.42113E-05	2.39989E-05	2.39989E-05	7.24391E-06	7.4651E-06	4.38029E-05	4.38029E-05	2.94733E-05	2.94733E-05	2.91968E-06	2.91968E-06	9.4005E-06	9.4005E-06	4.31925E-05
3829903774255	382990	3774255	7.73557E-05	7.73557E-05	0.000331271	0.000331271	2.15473E-05	1.42356E-05	2.40399E-05	2.40399E-05	7.25629E-06	7.47786E-06	4.38802E-05	4.38802E-05	2.95237E-05	2.95237E-05	2.92467E-06	2.92467E-06	9.41656E-06	9.41656E-06	4.3885E-05
3830003774255	383000	3774255	8.24787E-05	8.24787E-05	0.00035321	0.00035321	2.16208E-05	1.42842E-05	2.41219E-05	2.41219E-05	7.28105E-06	7.50337E-06	4.40219E-05	4.40219E-05	2.96244E-05	2.96244E-05	2.93465E-06	2.93465E-06	9.44869E-06	9.44869E-06	4.47147E-05
3830103774255	383010	3774255	8.87095E-05	8.87095E-05	0.000379894	0.000379894	2.17862E-05	1.43935E-05	2.43065E-05	2.43065E-05	7.33676E-06	7.56078E-06	4.42925E-05	4.42925E-05	2.98511E-05	2.98511E-05	2.9571E-06	2.9571E-06	9.52098E-06	9.52098E-06	4.58369E-05
3830203774255	383020	3774255	9.57368E-05	9.57368E-05	0.000409987	0.000409987	2.19517E-05	1.45028E-05	2.44911E-05	2.44911E-05	7.39246E-06	7.61819E-06	4.45759E-05	4.45759E-05	3.00777E-05	3.00777E-05	2.97956E-06	2.97956E-06	9.59327E-06	9.59327E-06	4.70068E-05
3830303774255	383030	3774255	0.0001051	0.0001051	0.000450083	0.000450083	2.23009E-05	1.47335E-05	2.48807E-05	2.48807E-05	7.51006E-06	7.73938E-06	4.51814E-05	4.51814E-05	3.05562E-05	3.05562E-05	3.02696E-06	3.02696E-06	9.74589E-06	9.74589E-06	4.87916E-05
3830403774255	383040	3774255	0.000116751	0.000116751	0.000499978	0.000499978	2.27481E-05	1.5029E-05	2.53797E-05	2.53797E-05	7.66068E-06	7.89459E-06	4.59415E-05	4.59415E-05	3.1169E-05	3.1169E-05	3.08766E-06	3.08766E-06	9.94134E-06	9.94134E-06	5.09106E-05
3830503774255	383050	3774255	0.000130591	0.000130591	0.000559246	0.000559246	2.32199E-05	1.53406E-05	2.5906E-05	2.5906E-05	7.81955E-06	8.05831E-06	4.67274E-05	4.67274E-05	3.18154E-05	3.18154E-05	3.15169E-06	3.15169E-06	1.01475E-05	1.01475E-05	5.31311E-05
3830603774255	383060	3774255	0.000146186	0.000146186	0.000626034	0.000626034	2.36365E-05	1.56159E-05	2.63708E-05	2.63708E-05	7.95984E-06	8.20289E-06	4.74102E-05	4.74102E-05	3.23862E-05	3.23862E-05	3.20824E-06	3.20824E-06	1.03296E-05	1.03296E-05	5.52442E-05
3830703774255	383070	3774255	0.00016498	0.00016498	0.000706518	0.000706518	2.4096E-05	1.59194E-05	2.68834E-05	2.68834E-05	8.11458E-06	8.36236E-06	4.81446E-05	4.81446E-05	3.30158E-05	3.30158E-05	3.27061E-06	3.27061E-06	1.05304E-05	1.05304E-05	5.75184E-05
3830803774255	383080	3774255	0.000186398	0.000186398	0.000798239	0.000798239	2.44942E-05	1.61825E-05	2.73277E-05	2.73277E-05	8.24869E-06	8.50056E-06	4.87759E-05	4.87759E-05	3.35615E-05	3.35615E-05	3.32466E-06	3.32466E-06	1.07044E-05	1.07044E-05	5.96792E-05
3830903774255	383090	3774255	0.000211437	0.000211437	0.000905468	0.000905468	2.48618E-05	1.64254E-05	2.77378E-05	2.77378E-05	8.37248E-06	8.62813E-06	4.93298E-05	4.93298E-05	3.40651E-05	3.40651E-05	3.37456E-06	3.37456E-06	1.08651E-05	1.08651E-05	6.18341E-05
3831003774255	383100	3774255	0.000242437	0.000242437	0.001038222	0.001038222	2.52662E-05	1.66926E-05	2.8189E-05	2.8189E-05	8.50866E-06	8.76846E-06	4.99353E-05	4.99353E-05	3.46192E-05	3.46192E-05	3.42944E-06	3.42944E-06	1.10418E-05	1.10418E-05	6.42038E-05
3831103774255	383110	3774255	0.000283829	0.000283829	0.001215481	0.001215481	2.58298E-05	1.70649E-05	2.88178E-05	2.88178E-05	8.69847E-06	8.96407E-06	5.08114E-05	5.08114E-05	3.53915E-05	3.53915E-05	3.50595E-06	3.50595E-06	1.12881E-05	1.12881E-05	6.69974E-05
3831203774255	383120	3774255	0.000337179	0.000337179	0.001443951	0.001443951	2.64547E-05	1.74778E-05	2.9515E-05	2.9515E-05	8.90892E-06	9.18095E-06	5.18163E-05	5.18163E-05	3.62477E-05	3.62477E-05	3.59077E-06	3.59077E-06	1.15612E-05	1.15612E-05	6.99043E-05
3831303774255	383130	3774255	0.000403522	0.000403522	0.001728058	0.001728058	2.69816E-05	1.78259E-05	3.01029E-05	3.01029E-05	9.08635E-06	9.3638E-06	5.26666E-05	5.26666E-05	3.69697E-05	3.69697E-05	3.66229E-06	3.66229E-06	1.17915E-05	1.17915E-05	7.24412E-05
3831403774255	383140	3774255	0.000489299	0.000489299	0.002095396	0.002095396	2.75024E-05	1.81699E-05	3.06839E-05	3.06839E-05	9.26173E-06	9.54453E-06	5.33365E-05	5.33365E-05	3.76832E-05	3.76832E-05	3.73297E-06	3.73297E-06	1.2019E-05	1.2019E-05	7.55034E-05
3831503774255	383150	3774255	0.000605443	0.000605443	0.002592776	0.002592776	2.79496E-05	1.84654E-05	3.11829E-05	3.11829E-05	9.41234E-06	9.69974E-06	5.40322E-05	5.40322E-05	3.8296E-05	3.8296E-05	3.79368E-06	3.79368E-06	1.22145E-05	1.22145E-05	7.75866E-05
3831603774255	383160	3774255	0.000767153	0.000767153	0.003285289	0.003285289	2.83356E-05	1.87204E-05	3.16135E-05	3.16135E-05	9.54232E-06	9.83369E-06	5.46764E-05	5.46764E-05	3.88249E-05	3.88249E-05	3.84607E-06	3.84607E-06	1.23832E-05	1.23832E-05	7.96758E-05
3831703774255	383170	3774255	0.001000423	0.001000423	0.004284255	0.004284255	2.87093E-05	1.89673E-05	3.20304E-05	3.20304E-05	9.66818E-06	9.96339E-06	5.53463E-05	5.53463E-05	3.93369E-05	3.93369E-05	3.89679E-06	3.89679E-06	1.25465E-05	1.25465E-05	8.18724E-05
3831540774255	383540	3774255	0.000635477	0.000635477	0.002721395	0.002721395	2.36916E-05	1.56523E-05	2.64323E-05	2.64323E-05	7.97841E-06	8.22203E-06	4.62121E-05	4.62121E-05	3.24618E-05	3.24618E-05	3.21573E-06	3.21573E-06	1.03537E-05	1.03537E-05	0.000140489
3831550774255	383550	3774255	0.000562485	0.000562485	0.002408811	0.002408811	2.2938E-05	1.51544E-05	2.55915E-05	2.55915E-05	7.72464E-06	7.9605E-06	4.50784E-05	4.50784E-05	3.14293E-05	3.14293E-05	3.11344E-06	3.11344E-06	1.00243E-05	1.00243E-05	0.00013572
3831560774255	383560	3774255	0.000501202	0.000501202	0.002146368	0.002146368	2.22886E-05	1.47254E-05	2.4867E-05	2.4867E-05	7.50594E-06	7.73513E-06	4.40864E-05	4.40864E-05	3.05394E-05	3.05394E-05	3.02529E-06	3.02529E-06	9.74053E-06	9.74053E-06	0.000131344
3831570774255	383570	3774255	0.000449389	0.000449389	0.001924481	0.001924481	2.17311E-05	1.43571E-05	2.4245E-05	2.4245E-05	7.31819E-06	7.54164E-06	4.32103E-05	4.32103E-05	2.97755E-05	2.97755E-05	2.94962E-06	2.94962E-06	9.49688E-06	9.49688E-06	0.000127369
3831580774255	383580	3774255	0.000405488	0.000405488	0.001736478	0.001736478	2.12471E-05	1.40373E-05	2.3705E-05	2.3705E-05	7.15519E-06	7.37367E-06	4.24244E-05	4.24244E-05	2.91124E-05	2.91124E-05	2.88393E-06	2.88393E-06	9.28537E-06	9.28537E-06	0.000123782
3831590774255	383590	3774255	0.00037169	0.00037169	0.001591743	0.001591743	2.09408E-05	1.38349E-05	2.33632E-05	2.33632E-05	7.05203E-06	7.26736E-06	4.19478E-05	4.19478E-05	2.86926E-05	2.86926E-05	2.84235E-06	2.84235E-06	9.15149E-06	9.15149E-06	0.000121734
3831600774255	383600	3774255	0.000347489	0.000347489	0.001488102	0.001488102	2.08611E-05	1.37823E-05	2.32744E-05	2.32744E-05	7.02521E-06	7.23972E-06	4.18189E-05	4.18189E-05	2.85835E-05	2.85835E-05	2.83154E-06	2.83154E-06	9.11669E-06	9.11669E-06	0.000121657
3831610774255	383610	3774255	0.000325565	0.000325565	0.001394215	0.001394215	2.07815E-05	1.37297E-05	2.31855E-05	2.31855E-05	6.99839E-06	7.21208E-06	4.1703E-05	4.1703E-05	2.84744E-05	2.84744E-05	2.82073E-06	2.82073E-06	9.08188E-06	9.08188E-06	0.000121466
3831620774255	383620	3774255	0.000307019	0.000307019	0.001314792	0.001314792	2.07692E-05	1.37216E-05	2.31718E-05	2.31718E-05	6.99426E-06	7.20783E-06	4.16772E-05	4.16772E-05	2.84576E-05	2.84576E-05	2.81906E-06	2.81906E-06	9.07652E-06	9.07652E-06	0.000121746
3831630774255	383630	3774255	0.000290229	0.000290229	0.001242889	0.001242889	2.07631E-05	1.37175E-05	2.3165E-05	2.3165E-05	6.9922E-06	7.2057E-06	4.16772E-05	4.16772E-05	2.84492E-05	2.84492E-05	2.81823E-06	2.81823E-06	9.07385E-06	9.07385E-06	0.000122027
3831640774255	383640	3774255	0.000274776	0.000274776	0.00117671	0.00117671	2.07631E-05	1.37175E-05	2.3165E-05	2.3165E-05	6.9922E-06	7.2057E-06	4.16643E-05	4.16643E-05	2.84492E-05	2.84492E-05	2.81823E-06	2.81823E-06	9.07385E-06	9.07385E-06	0.000122206
3831650774255	383650	3774255	0.000260581	0.000260581	0.001115922	0.001115922	2.07631E-05	1.37175E-05	2.3165E-05	2.3165E-05	6.9922E-06	7.2057E-06	4.16643E-05	4.16643E-05	2.84492E-05	2.84492E-05	2.81823E-06	2.81823E-06	9.07385E-06	9.07385E-06	0.000122331
3831660774255	383660	3774255	0.00024744	0.00024744	0.001059648	0.001059648	2.07631E-05	1.37175E-05	2.3165E-05	2.3165E-05	6.9922E-06	7.2057E-06	4.16643E-05	4.16643E-05	2.84492E-05	2.84492E-05	2.81823E-06	2.81823E-06	9.07385E-06	9.07385E-06	0.000122361
3831670774255	383670	3774255	0.000237411	0.000237411	0.001016699	0.001016699	2.09101E-05	1.38147E-05	2.3329E-05	2.3329E-05	7.04172E-06	7.25673E-06	4.18962E-05	4.18962E-05	2.86507E-05	2.86507E-05	2.83819E-06	2.83819E-06	9.13811E-06	9.13811E-06	0.000123817
3831680774255	383680	3774255	0.000228865	0.000228865	0.000980102	0.000980102	2.11307E-05	1.39604E-05	2.35751E-05	2.35751E-05	7.11599E-06	7.33327E-06	4.22312E-05	4.22312E-05	2.89529E-05	2.89529E-05	2.86813E-06	2.86813E-06	9.23449E-06	9.23449E-06	0.000126038
3831690774255	383690	3774255	0.000220307	0.000220307	0.000943452	0.000943452	2.13206E-05	1.40859E-05	2.3787E-05	2.3787E-05	7.17995E-06	7.39919E-06	4.25275E-05	4.25275E-05	2.92131E-05	2.92131E-05	2.8939E-06	2.8939E-06	9.31749E-06	9.31749E-06	0.000127978
3831700774255	383700	3774255	0.000209184	0.000209184	0.000895819	0.000895819	2.1241E-05	1.40332E-05	2.36982E-05	2.36982E-05	7.15313E-06	7.37155E-06	4.23987E-05	4.23987E-05	2.9104E-05	2.9104E-05	2.88309E-06	2.88309E-06	9.28269E-06	9.28269E-06	0.000126939
3831710774255	383710	3774255	0.000198872	0.000198872	0.000851659	0.000851659	2.11675E-05	1.39847E-05	2.36161E-05	2.36161E-05	7.12837E-06	7.34603E-06	4.22569E-05	4.22569E-05	2.90032E-05	2.90032E-05	2.87311E-06	2.87311E-06	9.25056E-06	9.25056E-06	0.000125871
3837203774255	383720	3774255	0.00018789	0.00018789	0.000804628	0.000804628	2.0953E-05	1.3843E-05	2.33769E-05	2.33769E-05	7.05616E-06	7.27161E-06	4.19091E-05	4.19091E-05	2.87094E-05	2.87094E-05	2.84401E-06	2.84401E-06	9.15685E-06	9.15685E-06	0.000123262
3837303774255	383730	3774255	0.000176827	0.000176827	0.000757251	0.000757251	2.06528E-05	1.36447E-05	2.3042E-05	2.3042E-05	6.95506E-06	7.16743E-06	4.14067E-05	4.14067E-05	2.82981E-05	2.82981E-05	2.80326E-06	2.80326E-06	9.02565E-06	9.02565E-06	0.000119764
3837403774255	383740	3774255	0.000166783	0.000166783	0.00071424	0.00071424	2.03832E-05	1.34666E-05	2.27412E-05	2.27412E-05	6.86428E-06	7.07388E-06	4.09557E-05	4.09557E-05	2.79287E-05	2.79287E-05	2.76667E-06	2.76667E-06	8.90785E-06	8.90785E-06	0.000116643
3837503774255	383750	3774255	0.000160402	0.000160402	0.000686911	0.000686911	2.04323E-05	1.34989E-05	2.27959E-05	2.27959E-05	6.88079E-06	7.09089E-06	4.10202E-05	4.10202E-05	2.79959E-05	2.79959E-05	2.77332E-06	2.77332E-06	8.92927E-06	8.92927E-06	0.00011681
3837603774255	383760	3774255	0.000154404	0.000154404	0.000661226	0.000661226	2.04813E-05	1.35313E-05	2.28506E-05	2.28506E-05	6.89729E-06	7.1079E-06	4.10846E-05	4.10846E-05	2.8063E-05	2.8063E-05	2.77998E-06	2.77998E-06	8.95069E-06	8.95069E-06	0.000117019
3837703774255	383770	3774255	0.000150073	0.000150073	0.000642681	0.000642681	2.07018E-05	1.3677E-05	2.30966E-05	2.30966E-05	6.97157E-06	7.18444E-06	4.14195E-05	4.14195E-05	2.83652E-05	2.83652E-05	2.80991E-06	2.80991E-06	9.04707E-06	9.04707E-06	0.000118994
3837803774255	383780	3774255	0.000147606	0.000147606	0.000632113	0.000632113	2.11797E-05	1.39928E-05	2.36298E-05	2.36298E-05	7.1325E-06	7.35028E-06	4.21796E-05	4.21796E-05	2.902E-05	2.902E-05	2.87478E-06	2.87478E-06	9.25591E-06	9.25591E-06	0.0001238
3837903774255	383790	3774255	0.000145138	0.000145138	0.000621546	0.000621546	2.17372E-05	1.43611E-05	2.42518E-05	2.42518E-05	7.32025E-06	7.54377E-06	4.30557E-05	4.30557E-05	2.97839E-05	2.97839E-05	2.95045E-06	2.95045E-06	9.49956E-06	9.49956E-06	0.000129596
3838003774255	383800	3774255	0.000143073	0.000143073	0.000612702	0.000612702	2.25521E-05	1.48994E-05	2.51609E-05	2.51609E-05	7.59466E-06	7.82655E-06	4.42538E-05	4.42538E-05	3.09004E-05	3.09004E-05	3.06105E-06	3.06105E-06	9.85566E-06	9.85566E-06	0.00013797
3838103774255	383810	3774255	0.000140997	0.000140997	0.000603813	0.000603813	2.35568E-05	1.55633E-05	2.62819E-05	2.62819E-05	7.93302E-06	8.17525E-06	4.57612E-05	4.57612E-05	3.22771E-05	3.22771E-05	3.19743E-06	3.19743E-06	1.02948E-05	1.02948E-05	0.000147324
3838203774255	383820	3774255	0.00014004	0.00014004	0.000599713	0.000599713	2.48986E-05	1.64497E-05	2.77789E-05	2.77789E-05	8.38486E-06	8.64089E-06	4.77194E-05	4.77194E-05	3.41155E-05	3.41155E-05	3.37955E-06	3.37955E-06	1.08811E-05	1.08811E-05	0.000160623
3838303774255	383830	3774255	0.000136198	0.000136198	0.000583262	0.000583262	2.60136E-05	1.71864E-05	2.90229E-05	2.90229E-05	8.76037E-06	9.02786E-06	5.01415E-05	5.01415E-05	3.56433E-05	3.56433E-05	3.5309E-06	3.5309E-06	1.13684E-05	1.13684E-05	0.000162867
3838403774255	383840	3774255	0.000131531	0.000131531	0.000563275	0.000563275	2.68101E-05	1.77126E-05	2.99115E-05	2.99115E-05	9.02858E-06	9.30426E-06	5.33623E-05	5.33623E-05	3.67346E-05	3.67346E-05	3.639E-06	3.639E-06	1.17165E-05	1.17165E-05	0.000161399
3838603774255	383860	3774255	0.000122103	0.000122103	0.000522897	0.000522897	2.68958E-05	1.77692E-05	3.00072E-05	3.00072E-05	9.05747E-06	9.33403E-06	5.44831E-05	5.44831E-05	3.68521E-05	3.68521E-05	3.65064E-06	3.65064E-06	1.1754E-05	1.1754E-05	0.000158492
3838703774255	383870	3774255	0.000117733	0.000117733	0.000504183	0.000504183	2.68346E-05	1.77288E-05	2.99388E-05	2.99388E-05	9.03684E-06	9.31277E-06	5.44702E-05	5.44702E-05	3.67682E-05	3.67682E-05	3.64233E-06	3.64233E-06	1.17272E-05	1.17272E-05	0.000157083
3838803774255	383880	3774255	0.000113594	0.000113594	0.000486459	0.000486459	2.67978E-05	1.77045E-05	2.98978E-05	2.98978E-05	9.02446E-06	9.30001E-06	5.44831E-05	5.44831E-05	3.67178E-05	3.67178E-05	3.63734E-06	3.63734E-06	1.17111E-05	1.17111E-05	0.000155645
3838903774255	383890	3774255	0.000109663	0.000109663	0.000469627	0.000469627	2.67549E-05	1.76761E-05	2.985E-05	2.985E-05	9.01001E-06	9.28513E-06	5.44831E-05	5.44831E-05	3.66591E-05	3.66591E-05	3.63152E-06	3.63152E-06	1.16924E-05	1.16924E-05	0.000154206
3839003774255	383900	3774255	0.000105927	0.000105927	0.000453626	0.000453626	2.66814E-05	1.76276E-05	2.97679E-05	2.97679E-05	8.98526E-06	9.25961E-06	5.43801E-05	5.43801E-05	3.65583E-05	3.65583E-05	3.62154E-06	3.62154E-06	1.16603E-05	1.16603E-05	0.00015278
3839103774255	383910	3774255	0.000102372	0.000102372	0.000438403	0.000438403	2.66079E-05	1.7579E-05	2.96859E-05	2.96859E-05	8.9605E-06	9.2341E-06	5.42512E-05	5.42512E-05	3.64576E-05	3.64576E-05	3.61156E-06	3.61156E-06	1.16281E-05	1.16281E-05	0.000151359
3829703774265	382970	3774265	6.81621E-05	6.81621E-05	0.0002919	0.0002919	2.10756E-05	1.3924E-05	2.35136E-05	2.35136E-05	7.09742E-06	7.31414E-06	4.29655E-05	4.29655E-05	2.88773E-05	2.88773E-05	2.86064E-06	2.86064E-06	9.2104E-06	9.2104E-06	4.15928E-05
3829803774265	382980	3774265	7.21358E-05	7.21358E-05	0.000308918	0.000308918	2.11184E-05	1.39523E-05	2.35614E-05	2.35614E-05	7.11187E-06	7.32902E-06	4.30557E-05	4.30557E-05	2.89361E-05	2.89361E-05	2.86646E-06	2.86646E-06	9.22914E-06	9.22914E-06	4.22494E-05
3829903774265	382990	3774265	7.66501E-05	7.66501E-05	0.00032825	0.00032825	2.11858E-05	1.39968E-05	2.36366E-05	2.36366E-05	7.13456E-06	7.35241E-06	4.31717E-05	4.31717E-05	2.90284E-05	2.90284E-05	2.87561E-06	2.87561E-06	9.25859E-06	9.25859E-06	4.30075E-05
3830003774265	383000	3774265	8.1804E-05	8.1804E-05	0.000330321	0.000330321	2.12839E-05	1.40616E-05	2.3746E-05	2.3746E-05	7.16757E-06	7.38643E-06	4.3352E-05	4.3352E-05	2.91627E-05	2.91627E-05	2.88891E-06	2.88891E-06	9.30143E-06	9.30143E-06	4.3879E-05
3830103774265	383010	3774265	8.79482E-05	8.79482E-05	0.000376633	0.000376633	2.14493E-05	1.41709E-05	2.39306E-05	2.39306E-05	7.22328E-06	7.44384E-06	4.36355E-05	4.36355E-05	2.93894E-05	2.93894E-05	2.91137E-06	2.91137E-06	9.37372E-06	9.37372E-06	4.49833E-05
3830203774265	383020	3774265	9.48682E-05	9.48682E-05	0.000406268	0.000406268	2.16147E-05	1.42801E-05	2.41151E-05	2.41151E-05	7.27899E-06	7.50124E-06	4.39189E-05	4.39189E-05	2.9616E-05	2.9616E-05	2.93382E-06	2.93382E-06	9.44601E-06	9.44601E-06	4.61413E-05
3830303774265	383030	3774265	0.000103932	0.000103932	0.000445082	0.000445082	2.19517E-05	1.45028E-05	2.44911E-05	2.44911E-05	7.39246E-06	7.61819E-06	4.44857E-05	4.44857E-05	3.00777E-05	3.00777E-05	2.97956E-06	2.97956E-06	9.59327E-06	9.59327E-06	4.78425E-05
3830403774265	383040	3774265	0.000115114	0.000115114	0.000492971	0.000492971	2.23744E-05	1.47821E-05	2.49627E-05	2.49627E-05	7.53482E-06	7.76489E-06	4.52072E-05	4.52072E-05	3.0657E-05	3.0657E-05	3.03694E-06	3.03694E-06	9.77801E-06	9.77801E-06	4.986E-05
3830503774265	383050	3774265	0.00012835	0.00012835	0.000549651	0.000549651	2.28155E-05	1.50735E-05	2.54548E-05	2.54548E-05	7.68337E-06	7.91798E-06	4.59544E-05	4.59544E-05	3.12614E-05	3.12614E-05	3.09681E-06	3.09681E-06	9.97079E-06	9.97079E-06	5.19791E-05
3830603774265	383060	3774265	0.00014324	0.00014324	0.000613417	0.000613417	2.32137E-05	1.53366E-05	2.58991E-05	2.58991E-05	7.81748E-06	8.05618E-06	4.65986E-05	4.65986E-05	3.1807E-05	3.1807E-05	3.15086E-06	3.15086E-06	1.01448E-05	1.01448E-05	5.40086E-05
3830703774265	383070	3774265	0.000161058	0.000161058	0.000689721	0.000689721	2.36487E-05	1.5624E-05	2.63844E-05	2.63844E-05	7.96397E-06	8.20714E-06	4.73072E-05	4.73072E-05	3.2403E-05	3.2403E-05	3.20991E-06	3.20991E-06	1.03349E-05	1.03349E-05	5.61933E-05
3830803774265	383080	3774265	0.00018137	0.00018137	0.000776707	0.000776707	2.40347E-05	1.5879E-05	2.68151E-05	2.68151E-05	8.09395E-06	8.34109E-06	4.79127E-05	4.79127E-05	3.29319E-05	3.29319E-05	3.26229E-06	3.26229E-06	1.05036E-05	1.05036E-05	5.82944E-05
3830903774265	383090	3774265	0.000205029	0.000205029	0.000878024	0.000878024	2.44023E-05	1.61218E-05	2.72252E-05	2.72252E-05	8.21774E-06	8.46867E-06	4.84795E-05	4.84795E-05	3.34356E-05	3.34356E-05	3.31219E-06	3.31219E-06	1.06642E-05	1.06642E-05	6

			MSite Grubbing / Prep	MMass Grading / Excavation	MMass Grading / Excavation	MDrainage / Utilities Trenching	MFoundations / Concrete Pads	MBuilding / Structure Construction	MAsphalt Paving	MLandscaping or Other Finishing	MWaterside Construction (Piles)	RSSWRe-striping South Valley	RSSWRe-striping Silver Lake Boulevard	RSSWDemolition	RSSWPlacing Base	RSSWForm/Place Rebar and Pour	Child Risk				
Unique Identifier	X (UTM)	Y (UTM)	2027	2027	2028	2028	2028	2028	2028	2028	2028	2029	2029	2029	2029	2029	3rd Trimester	0<2	2<16	Total	per million
3838603774245	383860	3774245	0.00014986	0.000374212	0.000374212	0.000104727	0.00019324	0.000347482	0.000245823	7.44918E-05	0.000131894	2.31161E-05	9.73527E-05	0.000166861	9.07055E-05	2.71497E-05	1.64476E-08	4.4983E-07	4.4872E-08	5.1115E-07	0.51114966
3838703774245	383870	3774245	0.000148481	0.000370768	0.000370768	0.000103763	0.000191462	0.000344285	0.000243561	7.38063E-05	0.000130681	2.30508E-05	9.64434E-05	0.000165274	8.98426E-05	2.68915E-05	1.60069E-08	4.3727E-07	4.3968E-08	4.97249E-07	0.49724904
3838803774245	383880	3774245	0.000147086	0.000367285	0.000367285	0.000102788	0.000189663	0.00034105	0.000241273	7.31129E-05	0.000129453	2.29854E-05	9.55189E-05	0.000163661	8.89658E-05	2.6629E-05	1.55839E-08	4.252E-07	4.3101E-08	4.83882E-07	0.4838822
3838903774245	383890	3774245	0.000145691	0.000363801	0.000363801	0.000101813	0.000187865	0.000337815	0.000238984	7.24194E-05	0.000128225	2.29201E-05	9.45895E-05	0.000162039	8.80844E-05	2.63652E-05	1.51785E-08	4.1363E-07	4.2265E-08	4.71078E-07	0.47107829
3839003774245	383900	3774245	0.000144301	0.000360331	0.000360331	0.000100842	0.000186073	0.000334593	0.000236705	7.17286E-05	0.000127002	2.28548E-05	9.366E-05	0.000160426	8.72076E-05	2.61028E-05	1.479E-08	4.0258E-07	4.1461E-08	4.58827E-07	0.45882719
3839103774245	383910	3774245	0.000142922	0.000356888	0.000356888	9.98784E-05	0.000184294	0.000331396	0.000234443	7.10432E-05	0.000125788	2.27895E-05	9.27305E-05	0.000158813	8.63308E-05	2.58403E-05	1.44168E-08	3.9198E-07	4.0685E-08	4.47077E-07	0.44707734
3829703774245	382970	3774255	3.84318E-05	9.59672E-05	9.59672E-05	2.68573E-05	4.95568E-05	8.91124E-05	6.30417E-05	1.91035E-05	3.38245E-05	1.92826E-05	2.82306E-05	4.83282E-05	2.62712E-05	7.86343E-06	8.88438E-09	3.1353E-07	2.9101E-08	3.51519E-07	0.35151896
3829803774255	382980	3774255	3.89759E-05	9.73257E-05	9.73257E-05	2.72375E-05	5.02583E-05	9.03738E-05	6.39341E-05	1.9374E-05	3.43033E-05	1.92676E-05	2.85472E-05	4.888E-05	2.65711E-05	7.95321E-06	9.26485E-09	3.2959E-07	3.0332E-08	3.69184E-07	0.36918426
3829903774255	382990	3774255	3.96007E-05	9.88859E-05	9.88859E-05	2.76742E-05	5.1064E-05	9.18226E-05	6.4959E-05	1.96845E-05	3.48532E-05	1.92676E-05	2.89139E-05	4.95167E-05	2.69172E-05	8.0568E-06	9.68868E-09	3.4763E-07	3.1726E-08	3.89043E-07	0.38904306
3830003774255	383000	3774255	4.03494E-05	0.000100755	0.000100755	2.81974E-05	5.20295E-05	9.35587E-05	6.61871E-05	2.00567E-05	3.55122E-05	1.92977E-05	2.93661E-05	5.03062E-05	2.73464E-05	8.18526E-06	1.01728E-08	3.6842E-07	3.3346E-08	4.11942E-07	0.41194161
3830103774255	383010	3774255	4.1362E-05	0.000103284	0.000103284	2.8905E-05	5.33352E-05	9.59067E-05	6.78482E-05	2.05601E-05	3.64034E-05	1.94032E-05	2.99991E-05	5.13928E-05	2.79371E-05	8.36205E-06	1.07602E-08	3.9383E-07	3.5348E-08	4.39937E-07	0.43993663
3830203774255	383020	3774255	4.24178E-05	0.00010592	0.00010592	2.96428E-05	5.46966E-05	9.83546E-05	6.958E-05	2.10848E-05	3.73326E-05	1.95138E-05	3.06573E-05	5.25388E-05	2.85601E-05	8.54852E-06	1.14078E-08	4.2223E-07	3.7589E-08	4.71229E-07	0.4712287
3830303774255	383030	3774255	4.40283E-05	0.000109942	0.000109942	3.07683E-05	5.67733E-05	0.000102089	7.22218E-05	2.18854E-05	3.875E-05	1.97901E-05	3.16973E-05	5.433E-05	2.95337E-05	8.83997E-06	1.22704E-08	4.6032E-07	4.0638E-08	5.1323E-07	0.5132305
3830403774255	383040	3774255	4.59404E-05	0.000114717	0.000114717	3.21046E-05	5.9239E-05	0.000106523	7.53585E-05	2.28359E-05	4.0433E-05	2.01568E-05	3.29433E-05	5.64777E-05	3.07013E-05	9.18942E-06	1.33188E-08	5.0734E-07	4.4423E-08	5.65082E-07	0.56508213
3830503774255	383050	3774255	4.79442E-05	0.00011972	0.00011972	3.35049E-05	6.18228E-05	0.000111169	7.86453E-05	2.38319E-05	4.21965E-05	2.05487E-05	3.42496E-05	5.87273E-05	3.19241E-05	9.55545E-06	1.45241E-08	5.6255E-07	4.8875E-08	6.25946E-07	0.62594619
3830603774255	383060	3774255	4.9851E-05	0.000124482	0.000124482	3.48374E-05	6.42815E-05	0.00011559	8.17731E-05	2.47797E-05	4.38747E-05	2.08904E-05	3.54855E-05	6.08496E-05	3.30778E-05	9.90076E-06	1.5834E-08	6.2401E-07	5.3831E-08	6.93679E-07	0.69367852
3830703774255	383070	3774255	5.19032E-05	0.000129606	0.000129606	3.62715E-05	6.69278E-05	0.000120349	8.51394E-05	2.57998E-05	4.56809E-05	2.12722E-05	3.68169E-05	6.31501E-05	3.43284E-05	1.02751E-05	1.73698E-08	6.9764E-07	5.9778E-08	7.74784E-07	0.77478384
3830803774255	383080	3774255	5.3853E-05	0.000134475	0.000134475	3.76341E-05	6.94421E-05	0.00012487	8.83379E-05	2.67691E-05	4.7397E-05	2.16088E-05	3.80729E-05	6.52979E-05	3.54959E-05	1.06245E-05	1.90584E-08	7.8057E-07	6.648E-08	8.66108E-07	0.86610806
3830903774255	383090	3774255	5.57975E-05	0.000139331	0.000139331	3.8993E-05	7.19494E-05	0.000129378	9.15275E-05	2.77356E-05	4.91083E-05	2.19153E-05	3.92938E-05	6.74116E-05	3.66449E-05	1.09685E-05	2.09619E-08	8.7638E-07	7.4243E-08	9.71584E-07	0.97158417
3831003774255	383100	3774255	5.79359E-05	0.00014467	0.00014467	4.04874E-05	7.47068E-05	0.000134337	9.50352E-05	2.87986E-05	5.09904E-05	2.2267E-05	4.06101E-05	6.96952E-05	3.78863E-05	1.134E-05	2.32451E-08	9.939E-07	8.3807E-08	1.10095E-06	1.1009481
3831103774255	383110	3774255	6.04567E-05	0.000150965	0.000150965	4.2249E-05	7.79574E-05	0.000140182	9.91703E-05	3.00516E-05	5.3209E-05	2.27945E-05	4.21726E-05	7.23947E-05	3.93537E-05	1.17793E-05	2.62216E-08	1.1503E-06	9.6587E-08	1.27315E-06	1.27315009
3831203774255	383120	3774255	6.30799E-05	0.000157515	0.000157515	4.40822E-05	8.13399E-05	0.000146264	0.000103473	3.13555E-05	5.55177E-05	2.33823E-05	4.38155E-05	7.51707E-05	4.08627E-05	1.22309E-05	2.99428E-08	1.3508E-06	1.1298E-07	1.49372E-06	1.49372009
3831303774255	383130	3774255	6.53691E-05	0.000163232	0.000163232	4.56819E-05	8.42918E-05	0.000151572	0.000107228	3.24934E-05	5.75325E-05	2.38647E-05	4.578E-05	7.85238E-05	4.26855E-05	1.27765E-05	3.44077E-08	1.5988E-06	1.3327E-07	1.76649E-06	1.76648765
3831403774255	383140	3774255	6.81323E-05	0.000170132	0.000170132	4.76129E-05	8.78549E-05	0.000157979	0.000111761	3.3867E-05	5.99644E-05	2.42113E-05	4.7041E-05	8.08413E-05	4.39453E-05	1.31536E-05	3.99592E-08	1.9172E-06	1.5945E-07	2.11659E-06	2.11659211
3831503774255	383150	3774255	7.00122E-05	0.000174826	0.000174826	4.89266E-05	9.02789E-05	0.000162338	0.000114845	3.48014E-05	6.16189E-05	2.45731E-05	4.80107E-05	8.25646E-05	4.48821E-05	1.3434E-05	4.74658E-08	2.3584E-06	1.9527E-07	2.60118E-06	2.60117891
3831603774255	383160	3774255	7.18974E-05	0.000179533	0.000179533	5.02441E-05	9.27098E-05	0.00016671	0.000117937	3.57385E-05	6.32781E-05	2.48896E-05	4.90205E-05	8.43473E-05	4.58511E-05	1.3724E-05	5.83775E-08	3.0171E-06	2.4725E-07	3.32273E-06	3.32273164
3831703774255	383170	3774255	7.38796E-05	0.000184483	0.000184483	5.16293E-05	9.52658E-05	0.000171306	0.000121188	3.67238E-05	6.50227E-05	2.53518E-05	5.00103E-05	8.61046E-05	4.68064E-05	1.401E-05	7.60573E-08	4.1085E-06	3.29E-07	4.51354E-06	4.51354209
3831403774255	383540	3774255	0.000126774	0.000316564	0.000316564	8.85934E-05	0.000163472	0.000293952	0.000207954	6.30163E-05	0.000111576	2.02473E-05	7.96929E-05	0.000138015	7.5025E-05	2.24563E-05	7.63396E-08	2.1964E-06	1.1777E-07	2.39051E-06	2.39050636
3831503774255	383550	3774255	0.00012247	0.000305817	0.000305817	8.55859E-05	0.000157922	0.000283973	0.000200894	6.0877E-05	0.000107788	1.96645E-05	7.71658E-05	0.000133601	7.26253E-05	2.1738E-05	6.06551E-08	1.7464E-06	1.0667E-07	1.91371E-06	1.91371268
3831603774255	383560	3774255	0.000118522	0.000295958	0.000295958	8.28267E-05	0.000152831	0.000274818	0.000194418	5.89144E-05	0.000104313	1.91621E-05	7.48647E-05	0.000129569	7.04334E-05	2.10819E-05	5.04528E-08	1.4529E-06	9.7241E-08	1.60056E-06	1.60056402
3831703774255	383570	3774255	0.000114935	0.000287	0.000287	8.03198E-05	0.000148205	0.0002665	0.000188533	5.71312E-05	0.000101156	1.8725E-05	7.28048E-05	0.000125944	6.84629E-05	2.04921E-05	4.33671E-08	1.2484E-06	8.9174E-08	1.38089E-06	1.38089357
3831803774255	383580	3774255	0.000111697	0.000278917	0.000278917	7.80575E-05	0.000144031	0.000258994	0.000183223	5.55221E-05	9.83068E-05	1.83381E-05	7.0976E-05	0.000122718	6.67094E-05	1.99673E-05	3.82027E-08	1.0988E-06	8.2261E-08	1.21929E-06	1.21928709
3831903774255	383590	3774255	0.00010985	0.000274303	0.000274303	7.67664E-05	0.000141649	0.00025471	0.000180192	5.46037E-05	9.66807E-05	1.80919E-05	7.00013E-05	0.000120978	6.57634E-05	1.96841E-05	3.47881E-08	9.9953E-07	7.7001E-08	1.11132E-06	1.11131906
3832003774255	383600	3774255	0.00010978	0.000274129	0.000274129	7.67175E-05	0.000141558	0.000254548	0.000180077	5.45689E-05	9.66191E-05	1.80216E-05	7.0142E-05	0.000121156	6.58603E-05	1.97131E-05	3.27579E-08	9.4009E-07	7.3401E-08	1.04625E-06	1.04624719
3832103774255	383610	3774255	0.000109607	0.000273698	0.000273698	7.6597E-05	0.000141336	0.000254148	0.000179795	5.44832E-05	9.64674E-05	1.79512E-05	7.02073E-05	0.000121215	6.58926E-05	1.97228E-05	3.09645E-08	8.8756E-07	7.0109E-08	9.88635E-07	0.98863456
3832203774255	383620	3774255	0.000109861	0.00027433	0.00027433	7.6774E-05	0.000141662	0.000254735	0.00018021	5.46091E-05	9.66902E-05	1.79261E-05	7.05389E-05	0.000121725	6.61694E-05	1.98057E-05	2.95622E-08	8.4636E-07	6.7372E-08	9.43294E-07	0.94329365
3832303774255	383630	3774255	0.000110114	0.000274963	0.000274963	7.69509E-05	0.000141989	0.000255322	0.000180625	5.47349E-05	9.6913E-05	1.79111E-05	7.08605E-05	0.000122217	6.64371E-05	1.98858E-05	2.83154E-08	8.0971E-07	6.489E-08	9.02912E-07	0.90291193
3832403774255	383640	3774255	0.000110275	0.000275366	0.000275366	7.70638E-05	0.000142197	0.000255697	0.00018089	5.48152E-05	9.70552E-05	1.7901E-05	7.11117E-05	0.000122591	6.66401E-05	1.99466E-05	2.71668E-08	7.7595E-07	6.2587E-08	8.65707E-07	0.8657071
3832503774255	383650	3774255	0.000110388	0.000275648	0.000275648	7.71428E-05	0.000142343	0.000255959	0.000181076	5.48715E-05	9.71548E-05	1.7891E-05	7.13177E-05	0.000122879	6.6797E-05	1.99935E-05	2.61117E-08	7.4495E-07	6.046E-08	8.31524E-07	0.83152368
3832603774255	383660	3774255	0.000110415	0.000275716	0.000275716	7.71617E-05	0.000142378	0.000256022	0.00018112	5.48849E-05	9.71785E-05	1.78809E-05	7.14533E-05	0.000123049	6.68893E-05	2.00211E-05	2.51277E-08	7.1605E-07	5.8473E-08	7.99656E-07	0.79965559
3832703774255	383670	3774255	0.00011173	0.000278998	0.000278998	7.80801E-05	0.000144073	0.000259069	0.000183276	5.55382E-05	9.83352E-05	1.79914E-05	7.23928E-05	0.000124628	6.77477E-05	2.02781E-05	2.452E-08	6.9798E-07	5.7144E-08	7.79644E-07	0.77964405
3832803774255	383680	3774255	0.000113733	0.000284001	0.000284001	7.94804E-05	0.000146656	0.000263715	0.000186563	5.65342E-05	0.000100099	1.81623E-05	7.37544E-05	0.000126928	6.89982E-05	2.06524E-05	2.40599E-08	6.8413E-07	5.6136E-08	7.64331E-07	0.76433084
3832903774255	383690	3774255	0.000115484	0.000288372	0.000288372	8.07037E-05	0.000148914	0.000267774	0.000189434	5.74043E-05	0.000101639	1.8308E-05	7.49451E-05	0.00012894	7.00919E-05	2.09797E-05	2.35363E-08	6.6848E-07	5.5081E-08	7.471E-07	0.74709959
3833003774255	383700	3774255	0.000114547	0.000286032	0.000286032	8.00488E-05	0.000147705	0.000265601	0.000187897	5.69385E-05	0.000100815	1.82426E-05	7.44075E-05	0.000127973	6.95658E-05	2.08223E-05	2.25813E-08	6.4062E-07	5.3241E-08	7.16445E-07	0.71644519
3833103774255	383710	3774255	0.000113583	0.000283624	0.000283624	7.9375E-05	0.000146462	0.000263366	0.000186315	5.64592E-05	9.9966E-05	1.81773E-05	7.38348E-05	0.000126954	6.90121E-05	2.06565E-05	2.16947E-08	6.1476E-07	5.1515E-08	6.87971E-07	0.68797136
3833203774255	383720	3774255	0.000111229	0.000277747	0.000277747	7.773E-05	0.000143427	0.000257908	0.000182454	5.52892E-05	9.78943E-05	1.80015E-05	7.23627E-05	0.00012439	6.76184E-05	2.02394E-05	2.06661E-08	5.8492E-07	4.9481E-08	6.55072E-07	0.65507185
3833303774255	383730	3774255	0.000108072	0.000269865	0.000269865	7.55242E-05	0.000139356	0.000250589	0.000177277	5.37202E-05	9.51163E-05	1.77553E-05	7.03731E-05	0.000120944	6.57449E-05	1.96786E-05	1.95876E-08	5.5369E-07	4.731E-08	6.20592E-07	0.62059204
3833403774255	383740	3774255	0.000105255	0.00026283	0.00026283	7.35556E-05	0.000135724	0.000244057	0.000172656	5.23199E-05	9.2637E-05	1.75292E-05	6.85895E-05	0.000117862	6.40698E-05	1.91772E-05	1.86209E-08	5.2567E-07	4.5336E-08	5.89625E-07	0.58962518
3833503774255	383750	3774255	0.000105406	0.000263207	0.000263207	7.3661E-05	0.000135918	0.000244407	0.000172903	5.23948E-05	9.27697E-05	1.75694E-05	6.87001E-05	0.00011804	6.41667E-05	1.92062E-05	1.81412E-08	5.1157E-07	4.4364E-08	5.74077E-07	0.57407723
3833603774255	383760	3774255	0.000105595	0.000263678	0.000263678	7.37927E-05	0.000136161	0.000244844	0.000173212	5.24886E-05	9.29356E-05	1.76146E-05	6.88307E-05	0.000118253	6.42821E-05	1.92407E-05	1.7685E-08	4.9817E-07	4.3453E-08	5.59306E-07	0.55930567
3833703774255	383770	3774255	0.000107378	0.00026813	0.00026813	7.50387E-05	0.00013846	0.000248978	0.000176137	5.33748E-05	9.45048E-05	1.78055E-05	6.99812E-05	0.000120231	6.53573E-05	1.95626E-05	1.74396E-08	4.9076E-07	4.3031E-08	5.51231E-07	0.55123121
3833803774255	383780	3774255	0.000111714	0.000278957	0.000278957	7.80688E-05	0.000144052	0.000259032	0.000183249	5.55301E-05	9.8321E-05	1.82025E-05	7.27696E-05	0.000125018	6.79599E-05	2.03416E-05	1.74459E-08	4.9039E-07	4.3257E-08	5.51089E-07	0.55108908
3837903774255	383790	3774255	0.000116944	0.000292017	0.000292017	8.17238E-05	0.000150796	0.000271159	0.000191829	5.81299E-05	0.000102924	1.86496E-05	7.61609E-05	0.000130825	7.11163E-05	2.12864E-05	1.74763E-08	4.9053E-07	4.3594E-08	5.51599E-07	0.55159928
3838003774255	383800	3774255	0.000124501	0.000310888	0.000310888	8.7005E-05	0.000160541	0.000288682	0.000204225	6.18864E-05	0.000109575	1.92625E-05	8.10595E-05	0.000139221	7.56802E-05	2.26524E-05	1.75234E-08	4.9093E-07	4.4312E-08	5.52767E-07	0.55276728
3838103774255	383810	3774255	0.000132941	0.000331964	0.000331964	9.29034E-05	0.000171424	0.000308253	0.0002187	6.60819E-05	0.000117004	2.00312E-05	8.65458E-05	0.000148559	8.07563E-05	2.41718E-05	1.74545E-08	4.8797E-07	4.5171E-08	5.50596E-07	0.55059579
3838203774255	383820	3774255	0.000144942	0.000361932	0.000361932	0.00010129	0.000186899	0.000336079	0.000237756	7.20473E-05	0.000127566	2.09507E-05	9.41473E-05	0.000161581	8.78352E-05	2.62906E-05	1.73116E-08	4.8352E-07	4.673E-08	5.47565E-07	0.54756491
3838303774255	383830	3774255	0.000146967	0.000366989	0.000366989	0.000102705	0.000189511	0.000340775	0.000241078	7.3054E-05	0.000129349	2.22067E-05	9.54888E-05	0.000163746	8.9012E-05	2.66428E-05	1.70444E-08	4.7414E-07	4.6593E-08	5.37775E-07	0.53777456
3838403774255	383840	3774255	0.000145642	0.00036368	0.00036368	0.000101779	0.000187802	0.000337703	0.000238905	7.23953E-05	0.000128182	2.29151E-05	9.46246E-05	0.000162226	8.81859E-05	2.63956E-05	1.68115E-08	4.626E-07	4.5802E-08	5.25215E-07	0.52521485
3838603774255	383860	3774255	0.000143019	0.00035713	0.00035713	9.99462E-05	0.000184419	0.000331621	0.000234602	7.10914E-05	0.000125874	2.27995E-05	9.29164E-05	0.000159246	8.65662E-05	2.59108E-05	1.59238E-08	4.3685E-07	4.3946E-08	4.96725E-07	0.49672503
3838703774255	383870	3774255	0.000141748	0.000353956	0.000353956	9.90578E-05	0.00018278	0.000328673	0.000232516	7.04595E-05	0.000124755	2.27342E-05	9.20824E-05	0.000157795	8.57771E-05	2.56746E-05	1.55095E-08	4.2498E-07	4.3064E-08	4.83549E-07	0.48354913
3838803774255	383880	3774255	0.00014045	0.000350714	0.000350714	9.81507E-05	0.000181106	0.000325663	0.000230387	6.98143E-05	0.000123612	2.26739E-05	9.12333E-05	0.000156309	8.49695E-05	2.54329E-05	1.51113E-08	4.1352E-07	4.2217E-08	4.70851E-07	0.47085138
3838903774255	383890	3774255	0.000139152	0.000347473	0.000347473	9.72435E-05	0.000179433	0.000322653	0.000228258	6.9169E-05	0.00012247	2.26086E-05	9.03742E-05	0.000154824	8.4162E-05	2.51911E-05	1.47288E-08	4.0254E-07	4.1401E-08	4.58672E-07	0.45867247
3839003774255	383900	3774255	0.000137864	0.000344258	0.000344258	9.63439E-05	0.000177773	0.000319668	0.000226146	6.85291E-05	0.000121337	2.25433E-05	8.95251E-05	0.000153338	8.33544E-05	2.49494E-05	1.43616E-08	3.9203E-07	4.0615E-08	4.47007E-07	0.44700747
3839103774255	383910	3774255	0.000136582	0.000341057	0.000341057	9.5448E-05	0.000176119	0.000316696	0.000224043	6.78919E-05	0.000120209	2.2478E-05	8.8671E-05	0.000151861	8.25514E-05	2.47091E-05	1.40088E-08	3.8195E-07	3.9857E-08	4.35815E-07	0.43581462
3829703774265	382970	3774265	3.75323E-05	9.3721E-05	9.3721E-05	2.62287E-05	4.83969E-05	8.70267E-05	6.15661E-05	1.86564E-05	3.30328E-05	1.88857E-05	2.76177E-05	4.72756E-05	2.5699E-05	7.69215E-06	8.64133E-09	3.0609E-07	2.8529E-08	3.43262E-07	0.34326213
3829803774265	382980	3774265	3.81248E-05	9.52005E-05	9.52005E-05	2.66428E-05	4.91609E-05	8.84005E-05	6.25381E-05	1.89509E-05	3.35543E-05	1.88908E-05	2.79694E-05	4.78868E-05	2.60312E-05	7.7916E-06	9.0208E-09	3.2223E-07	2.9781E-08	3.61028E-07	0.36102811
3829903774265	382990	3774265	3.88089E-05	9.69087E-05	9.69087E-05	2.71208E-05	5.0043E-05	8.99867E-05	6.36602E-05	1.9291E-05	3.41564E-05	1.89209E-05	2.83814E-05	4.86084E-05	2.64235E-05	7.90901E-06	9.44752E-09	3.4053E-07	3.121E-08	3.81191E-07	0.38119137
3830003774265	383000	3774265	3.95953E-05	9.88724E-05	9.88724E-05	2.76704E-05	5.10571E-05	9.18101E-05	6.49502E-05	1.96819E-05	3.48485E-05	1.89711E-05	2.88687E-05	4.94403E-05	2.68757E-05	8.04437E-06	9.92913E-09	3.614E-07	3.2846E-08	4.04176E-07	0.40417639
3830103774265	383010	3774265	4.05918E-05	0.000101361	0.000101361	2.83668E-05	5.2342E-05	9.41207E-05	6.65847E-05	2.01772E-05	3.57255E-05	1.90817E-05	2.94917E-05	5.05269E-05	2.74664E-05	8.22117E-06	1.05005E-08	3.8637E-07	3.4821E-08	4.31692E-07	0.43169209
3830203774265	383020	3774265	4.16367E-05	0.00010397	0.00010397	2.9097E-05	5.36895E-05	9.65436E-05	6.82988E-05	2.06966E-05	3.66452E-05	1.91972E-05	3.01499E-05	5.16559E-05	2.80801E-05	8.40487E-06	1.11306E-08	4.1431E-07	3.7031E-08	4.62476E-07	0.4624762
3830303774265	383030	3774265	4.31718E-05	0.000107803	0.000107803	3.01698E-05	5.5669E-05	0.000100103	7.0817E-05	2.14597E-05	3.79963E-05	1.94585E-05	3.11396E-05	5.33707E-05	2.90123E-05	8.68388E-06	1.19563E-08	4.5117E-07	3.9982E-08	5.03114E-07	0.50311374
3830403774265	383040	3774265	4.49924E-05	0.00011235	0.00011235	3.14421E-05	5.80166E-05	0.000104325	7.38034E-05	2.23647E-05	3.95986E-05	1.98001E-05	3.23253E-05	5.54081E-05	3.01198E-05	9.01538E-06	1.29546E-08	4.9641E-07	4.3621E-08	5.5299E-07	0.55299043
3830503774265	383050	3774265	4.69046E-05	0.000117124	0.000117124	3.27784E-05	6.04823E-05	0.000108758	7.694E-05	2.33152E-05	4.12815E-05	2.01619E-05	3.35663E-05	5.75474E-05	3.12827E-05	9.36346E-06	1.41031E-08	5.4956E-07	4.7898E-08	6.11565E-07	0.61156468
3830603774265	383060	3774265	4.8736E-05	0.000121697	0.000121697	3.40582E-05	6.28438E-05	0.000113005	7.99441E-05	2.42255E-05	4.28934E-05	2.04884E-05	3.47469E-05	5.95762E-05	3.23856E-05	9.69357E-06	1.53552E-08	6.0895E-07	5.2664E-08	6.76971E-07	0.67697133
3830703774265	383070	3774265	5.07074E-05	0.000012662	0.000012662	3.54359E-05	6.53858E-05	0.000117576	8.31779E-05	2.52054E-05	4.46284E-05	2.08502E-05	3.60231E-05	6.17749E-05	3.35808E-05	1.00513E-05	1.68214E-08	6.8001E-07	5.8367E-08	7.55194E-07	0.7551943
3830803774265	383080	3774265	5.26034E-05	0.000131355	0.000131355	3.67609E-05	6.78307E-05	0.000121972	8.6288E-05	2.61479E-05	4.62971E-05	2.11767E-05	3.72439E-05	6.38717E-05	3.47206E-05	1.03925E-05	1.84501E-08	7.6089E-07	6.4835E-08	8.44173E-07	0.84417297
3830903774265	383090	3774265	5.45048E-05	0.000136103	0.000136103	3.80896E-05	7.02825E-05	0.000126381	8.9407E-05	2.7093E-05	4.79706E-05	2.14832E-05	3.84447E-05	6.59515E-05	3.58512E-05	1.07309E-05	2.03012E-08	8.5514E-07	7.2358E-08	9.478E-07	0.9477999

			EGIODemolition	EGIOSite Grubbing / Prep	EGIOMass Grading / Excavation	EGIOMass Grading / Excavation	EGIODrainage / Utilities Trenching	EGIODrainage / Utilities Trenching	EGIOFoundations / Concrete Pads	EGIOFoundations / Concrete Pads	EGIOBuilding / Structure Construction	EGIOBuilding / Structure Construction	EGIOAsphalt Paving	EGIOArchitectural Coating	EGIOLandscaping or Other Finishing	EGIOWaterside Construction (Piles)	HIWaterside Construction (Landscaping)	HIWaterside Construction (Landscaping)	KMDemolition	KMSite Grubbing / Prep	KMMass Grading / Excavation
Unique Identifier	X (UTM)	Y (UTM)	2025	2025	2025	2026	2026	2027	2026	2027	2026	2027	2027	2027	2027	2027	2025	2026	2025	2025	2025
3831003774265	383100	3774265	0.000994252	0.00089719	0.002240347	0.002240347	0.000626982	0.000626982	0.0011569	0.0011569	0.002080322	0.002080322	0.001471703	0.000138513	0.000445971	0.00078963	0.000525264	0.000525264	0.000119943	0.000108234	0.000270268
3831103774265	383110	3774265	0.001173821	0.00105923	0.002644969	0.002644969	0.00074022	0.00074022	0.001365845	0.001365845	0.002456043	0.002456043	0.001737503	0.00016353	0.000526516	0.00093243	0.000564311	0.000564311	0.000125883	0.000113593	0.000283651
3831203774265	383120	3774265	0.001407888	0.00127044	0.003172392	0.003172392	0.000887824	0.000887824	0.001638202	0.001638202	0.002945792	0.002945792	0.002083972	0.000196139	0.000631507	0.001118138	0.000608053	0.000608053	0.000131959	0.000119077	0.000297344
3831303774265	383130	3774265	0.001700345	0.00153435	0.003831385	0.003831385	0.001072249	0.001072249	0.001978502	0.001978502	0.003557714	0.003557714	0.00251687	0.000236882	0.000762688	0.001350406	0.00065135	0.00065135	0.000137857	0.000124398	0.000310632
3831403774265	383140	3774265	0.002075456	0.00187284	0.004676622	0.004676622	0.001308797	0.001308797	0.002414977	0.002414977	0.004342578	0.004342578	0.003072114	0.00028914	0.000930944	0.001648318	0.000692554	0.000692554	0.000143832	0.00012979	0.000324096
3831503774265	383150	3774265	0.002607186	0.00235266	0.005874766	0.005874766	0.001644109	0.001644109	0.003033691	0.003033691	0.00545514	0.00545514	0.003859185	0.000363217	0.00116945	0.002070614	0.000737168	0.000737168	0.000149783	0.00013516	0.000337506
3831603774265	383160	3774265	0.0034155	0.00308206	0.007696139	0.007696139	0.002153838	0.002153838	0.003974236	0.003974236	0.007146415	0.007146415	0.005055661	0.000475827	0.001532018	0.002712574	0.000783384	0.000783384	0.000155997	0.000140768	0.000351508
3831703774265	383170	3774265	0.004769564	0.00430393	0.010747251	0.010747251	0.00300772	0.00300772	0.00554981	0.00554981	0.00997959	0.00997959	0.007059962	0.000664467	0.002139382	0.003787965	0.000832359	0.000832359	0.000162497	0.000146633	0.000366155
3835303774265	383530	3774265	0.000438247	0.00039546	0.0009875	0.0009875	0.000276361	0.000276361	0.000509939	0.000509939	0.000916965	0.000916965	0.000648698	6.10539E-05	0.000196575	0.000348053	0.000675774	0.000675774	0.002619846	0.002364083	0.005903294
3835403774265	383540	3774265	0.0004136	0.00037322	0.000931965	0.000931965	0.000260819	0.000260819	0.00048126	0.00048126	0.000865396	0.000865396	0.000612216	5.76203E-05	0.00018552	0.000328479	0.000647274	0.000647274	0.002096945	0.00189223	0.004725043
3835503774265	383550	3774265	0.000388339	0.00035043	0.000875043	0.000875043	0.000244889	0.000244889	0.000451867	0.000451867	0.00081254	0.00081254	0.000574824	5.4101E-05	0.000174189	0.000308417	0.000615999	0.000615999	0.001671592	0.001508402	0.003766595
3835603774265	383560	3774265	0.00036537	0.0003297	0.000823287	0.000823287	0.000230405	0.000230405	0.00042514	0.00042514	0.000764481	0.000764481	0.000540824	5.09011E-05	0.000163886	0.000290175	0.000587625	0.000587625	0.001384328	0.001249183	0.003119304
3835703774265	383570	3774265	0.000344836	0.00031117	0.000777018	0.000777018	0.000217456	0.000217456	0.000401247	0.000401247	0.000721517	0.000721517	0.00051043	4.80405E-05	0.000154676	0.000273867	0.00056244	0.00056244	0.001183837	0.001068265	0.002667539
3835803774265	383580	3774265	0.000326177	0.00029433	0.000734973	0.000734973	0.000205689	0.000205689	0.000379535	0.000379535	0.000682475	0.000682475	0.00048281	4.54409E-05	0.000146306	0.000259048	0.000539379	0.000539379	0.001033959	0.000933018	0.002329817
3835903774265	383590	3774265	0.000310949	0.00028059	0.000700661	0.000700661	0.000196087	0.000196087	0.000361817	0.000361817	0.000650614	0.000650614	0.000460271	4.33196E-05	0.000139476	0.000246954	0.000520887	0.000520887	0.0009332	0.000842096	0.002102778
3836003774265	383600	3774265	0.000299638	0.00027039	0.000675173	0.000675173	0.000188954	0.000188954	0.000348655	0.000348655	0.000626947	0.000626947	0.000443527	4.17437E-05	0.000134402	0.000237971	0.000507739	0.000507739	0.000872828	0.000787618	0.001966743
3836103774265	383610	3774265	0.000288953	0.00026074	0.000651097	0.000651097	0.000182216	0.000182216	0.000336222	0.000336222	0.00060459	0.00060459	0.000427712	4.02552E-05	0.00012961	0.000229485	0.000494987	0.000494987	0.000819321	0.000739335	0.001846175
3836203774265	383620	3774265	0.000279779	0.00025247	0.000630424	0.000630424	0.00017643	0.00017643	0.000325547	0.000325547	0.000585394	0.000585394	0.000414131	3.89771E-05	0.000125494	0.000222199	0.000484092	0.000484092	0.000778534	0.00070253	0.00175427
3836303774265	383630	3774265	0.00027126	0.00024478	0.000611231	0.000611231	0.000171059	0.000171059	0.000315636	0.000315636	0.000567572	0.000567572	0.000401523	3.77904E-05	0.000121674	0.000215434	0.00047383	0.00047383	0.000742755	0.000670244	0.001673649
3836403774265	383640	3774265	0.000263268	0.00023757	0.000593221	0.000593221	0.000166019	0.000166019	0.000306336	0.000306336	0.000550848	0.000550848	0.000389692	3.66769E-05	0.000118089	0.000209086	0.000464045	0.000464045	0.000710534	0.000641168	0.001601045
3836503774265	383650	3774265	0.000255998	0.00023101	0.000576839	0.000576839	0.000161434	0.000161434	0.000297876	0.000297876	0.000535636	0.000535636	0.00037893	3.5664E-05	0.000114827	0.000203312	0.000455116	0.000455116	0.000682963	0.000616288	0.001538918
3836603774265	383660	3774265	0.000249038	0.00022473	0.000561156	0.000561156	0.000157045	0.000157045	0.000289777	0.000289777	0.000521073	0.000521073	0.000368628	3.46944E-05	0.000111706	0.000197784	0.000446424	0.000446424	0.000657009	0.000592868	0.001480437
3836703774265	383670	3774265	0.000243283	0.00021953	0.00054819	0.00054819	0.000153416	0.000153416	0.000283082	0.000283082	0.000509034	0.000509034	0.000360111	3.38928E-05	0.000109124	0.000193214	0.000439525	0.000439525	0.00063817	0.000575869	0.001437988
3836803774265	383680	3774265	0.000238156	0.00021491	0.000536636	0.000536636	0.000150183	0.000150183	0.000277115	0.000277115	0.000498305	0.000498305	0.000352521	3.31784E-05	0.000106825	0.000189142	0.000433562	0.000433562	0.000622418	0.000561654	0.001402493
3836903774265	383690	3774265	0.000232867	0.00021013	0.000524719	0.000524719	0.000146848	0.000146848	0.000270962	0.000270962	0.000487239	0.000487239	0.000344693	3.24417E-05	0.000104452	0.000184942	0.000427186	0.000427186	0.000605012	0.000545947	0.001363272
3837003774265	383700	3774265	0.000225472	0.00020346	0.000508055	0.000508055	0.000142184	0.000142184	0.000262356	0.000262356	0.000471765	0.000471765	0.000333745	3.14113E-05	0.000101135	0.000179068	0.000416766	0.000416766	0.000575262	0.000519102	0.001296236
3837103774265	383710	3774265	0.000218422	0.0001971	0.00049217	0.00049217	0.000137738	0.000137738	0.000254153	0.000254153	0.000457015	0.000457015	0.000323311	3.04292E-05	9.79729E-05	0.00017347	0.00040627	0.00040627	0.000547929	0.000494437	0.001234648
3837203774265	383720	3774265	0.000211116	0.00019051	0.000475707	0.000475707	0.000133131	0.000133131	0.000245652	0.000245652	0.000441728	0.000441728	0.000312496	2.94114E-05	9.46957E-05	0.00016766	0.00039606	0.00039606	0.000519683	0.000468949	0.001171002
3837303774265	383730	3774265	0.000203756	0.00018386	0.000459123	0.000459123	0.00012849	0.00012849	0.00023708	0.00023708	0.00042632	0.00042632	0.00030160 2	2.8386E-05	9.13944E-05	0.00016182	0.00038505	0.00038505	0.00049178	0.00044368	0.001108122
3837403774265	383740	3774265	0.000196808	0.00017759	0.000443467	0.000443467	0.000124108	0.000124108	0.000229003	0.000229003	0.00041179	0.00041179	0.000291317	2.74181E-05	8.82779E-05	0.00015634	0.00037627	0.00037627	0.000466552	0.000421005	0.001051281
3837503774265	383750	3774265	0.00019304 7	0.0001742	0.000434993	0.000434993	0.000121737	0.000121737	0.000224628	0.000224628	0.000403922	0.000403922	0.000285751	2.68942E-05	8.65911E-05	0.00015317	0.00036974 2	0.00036974 2	0.000456494	0.000411929	0.001028618
3837603774265	383760	3774265	0.000189472	0.00017097	0.000426936	0.000426936	0.000119482	0.000119482	0.00022046 7	0.00022046 7	0.000396441	0.000396441	0.00028045 8	2.63961E-05	8.49873E-05	0.00015047 8	0.00036512 7	0.00036512 7	0.000446956	0.000403321	0.001007124
3837703774265	383770	3774265	0.000187078	0.00016881	0.000421543	0.000421543	0.000117973	0.000117973	0.000217682	0.000217682	0.000391433	0.000391433	0.000276915	2.60626E-05	8.39137E-05	0.00014857 7	0.00036281 1	0.00036281 1	0.000442485	0.000399287	0.00099705
3837803774265	383780	3774265	0.000186099	0.00016793	0.000419337	0.000419337	0.000117355	0.000117355	0.000216543	0.000216543	0.000389384	0.000389384	0.000275466	2.59262E-05	8.34746E-05	0.00014779 9	0.00036369 9	0.00036369 9	0.000444717	0.000401302	0.001002081
3837903774265	383790	3774265	0.000185031	0.00016697	0.000416929	0.000416929	0.000116682	0.000116682	0.0002153	0.0002153	0.000387149	0.000387149	0.000273885	2.57774E-05	8.29953E-05	0.00014695 1	0.00036507 9	0.00036507 9	0.000446848	0.000403225	0.001006882
3838003774265	383800	3774265	0.000184135	0.00016616	0.000414912	0.000414912	0.000116117	0.000116117	0.000214258	0.000214258	0.000385275	0.000385275	0.000272559	2.56526E-05	8.25937E-05	0.00014623 9	0.00036729 9	0.00036729 9	0.000446323	0.00040275	0.001005699
3838103774265	383810	3774265	0.000183407	0.0001655	0.000413271	0.000413271	0.000115658	0.000115658	0.00021341	0.00021341	0.000383752	0.000383752	0.000271481	2.55512E-05	8.22671E-05	0.00014566 1	0.00036982 1	0.00036982 1	0.000440593	0.00039758	0.000992786
3838203774265	383820	3774265	0.000184332	0.00016634	0.000415356	0.000415356	0.000116241	0.000116241	0.000214487	0.000214487	0.000385687	0.000385687	0.000272851	2.56801E-05	8.26821E-05	0.00014639 6	0.00037319 9	0.00037319 9	0.000441376	0.000389263	0.000972019
3838303774265	383830	3774265	0.000183073	0.0001652	0.000412518	0.000412518	0.000115447	0.000115447	0.00021302 1	0.00021302 1	0.000383052	0.000383052	0.000270986	2.55046E-05	8.21171E-05	0.00014539 6	0.00037822 7	0.00037822 7	0.000441767	0.000376901	0.000941151
3838403774265	383840	3774265	0.000179897	0.00016233	0.000405362	0.000405362	0.000113444	0.000113444	0.000209326	0.000209326	0.000376408	0.000376408	0.000266286	2.50622E-05	8.06927E-05	0.00014287 4	0.00039180 3	0.00039180 3	0.000401477	0.000362283	0.000904647
3838603774265	383860	3774265	0.000171397	0.00015466	0.000386209	0.000386209	0.000108084	0.000108084	0.000199436	0.000199436	0.000358623	0.000358623	0.00025370 4	2.3878E-05	7.688E-05	0.00013612 3	0.00037841 7	0.00037841 7	0.000376347	0.000339606	0.000848022
3838703774265	383870	3774265	0.000167326	0.00015099	0.000377036	0.000377036	0.000105517	0.000105517	0.000194699	0.000194699	0.000350105	0.000350105	0.000247678	2.33109E-05	7.5054E-05	0.00013289	0.00037140 7	0.00037140 7	0.000365095	0.000329453	0.000822668
3838803774265	383880	3774265	0.000163423	0.00014747	0.00036824	0.00036824	0.000103055	0.000103055	0.000190157	0.000190157	0.000341937	0.000341937	0.0002419	2.2767E-05	7.3303E-05	0.000129789	0.000364857	0.000364857	0.00035413	0.000319558	0.00079796
3838903774265	383890	3774265	0.00015965	0.00014406	0.000359739	0.000359739	0.000100676	0.000100676	0.000185767	0.000185767	0.000334043	0.000334043	0.00023631 6	2.22415E-05	7.16108E-05	0.000126793	0.000358434	0.000358434	0.000343648	0.000310099	0.000774342
3839003774265	383900	3774265	0.000155997	0.00014077	0.000351508	0.000351508	9.83727E-05	9.83727E-05	0.000181516	0.000181516	0.0003264	0.0003264	0.000230908	2.17326E-05	6.99722E-05	0.000123892	0.000352058	0.000352058	0.000333721	0.000301142	0.000751974
3839103774265	383910	3774265	0.000152463	0.00013758	0.000343545	0.000343545	9.61444E-05	9.61444E-05	0.000177404	0.000177404	0.000319006	0.000319006	0.000225678	2.12403E-05	6.83872E-05	0.000121086	0.000345825	0.000345825	0.000324284	0.000292626	0.000730709
3829703774275	382970	3774275	0.000268157	0.00024198	0.000604237	0.000604237	0.000169101	0.000169101	0.000312024	0.000312024	0.000561077	0.000561077	0.000396928	3.7358E-05	0.000120281	0.000212969	0.000259579	0.000259579	6.67228E-05	6.0209E-05	0.000150346
3829803774275	382980	3774275	0.000284811	0.00025701	0.000641763	0.000641763	0.000179603	0.000179603	0.000331402	0.000331402	0.000595923	0.000595923	0.00042158	3.96781E-05	0.000127751	0.000226195	0.000268698	0.000268698	6.85911E-05	6.18949E-05	0.000154556
3829903774275	382990	3774275	0.000303953	0.00027428	0.000684898	0.000684898	0.000191675	0.000191675	0.00035367 7	0.00035367 7	0.000635977	0.000635977	0.000449915	4.2345E-05	0.000136338	0.000241398	0.000278785	0.000278785	7.07699E-05	6.38609E-05	0.000159466
3830003774275	383000	3774275	0.000325562	0.00029378	0.000733588	0.000733588	0.000205301	0.000205301	0.00037882	0.00037882	0.000681188	0.000681188	0.0004819	4.53553E-05	0.00014603	0.00025856	0.000289697	0.000289697	7.31515E-05	6.60101E-05	0.000164832
3830103774275	383010	3774275	0.000350727	0.00031649	0.000790294	0.000790294	0.000221171	0.000221171	0.000408102	0.000408102	0.000733844	0.000733844	0.000519151	4.88612E-05	0.000157318	0.000278546	0.000301846	0.000301846	7.59093E-05	6.84986E-05	0.000171046
3830203774275	383020	3774275	0.000379069	0.00034206	0.000854155	0.000854155	0.000239043	0.000239043	0.00044108	0.00044108	0.000793144	0.000793144	0.000561102	5.28096E-05	0.000170031	0.000301055	0.000314787	0.000314787	7.88341E-05	7.11379E-05	0.000177637
3830303774275	383030	3774275	0.000416424	0.00037577	0.000938327	0.000938327	0.0002626	0.0002626	0.000484546	0.000484546	0.000871303	0.000871303	0.000616395	5.80136E-05	0.000186786	0.000330722	0.000331234	0.000331234	8.29349E-05	7.48384E-05	0.000186877
3830403774275	383040	3774275	0.000462702	0.00041753	0.001042606	0.001042606	0.000291783	0.000291783	0.000538395	0.000538395	0.000968134	0.000968134	0.000684897	6.44609E-05	0.000207545	0.000367476	0.000350472	0.000350472	8.77281E-05	7.91636E-05	0.000197678
3830503774275	383050	3774275	0.000517737	0.00046719	0.001166617	0.001166617	0.000326489	0.000326489	0.000602433	0.000602433	0.001083287	0.001083287	0.000766361	7.21281E-05	0.000232231	0.000411185	0.000371677	0.000371677	9.27661E-05	8.37098E-05	0.00020903
3830603774275	383060	3774275	0.000579285	0.00052273	0.001305302	0.001305302	0.000365301	0.000365301	0.00067404 9	0.00067404 9	0.001212066	0.001212066	0.000857464	8.07025E-05	0.000259838	0.000460065	0.000393183	0.000393183	9.75055E-05	8.79865E-05	0.000219709
3830703774275	383070	3774275	0.000653457	0.00058966	0.001472434	0.001472434	0.000412075	0.000412075	0.000760355	0.000760355	0.0013672 6	0.0013672 6	0.000967255	9.10357E-05	0.000293107	0.000518973	0.000416877	0.000416877	0.000102406	9.24088E-05	0.000230752
3830803774275	383080	3774275	0.000740021	0.00066778	0.001667489	0.001667489	0.000466663	0.000466663	0.00086108	0.00086108	0.001548383	0.001548383	0.001095388	0.000103095	0.000331936	0.000587722	0.000441651	0.000441651	0.000107337	9.68579E-05	0.000241862
3830903774275	383090	3774275	0.000843072	0.00076077	0.001899693	0.001899693	0.000531647	0.000531647	0.000980989	0.000980989	0.001764001	0.001764001	0.001247925	0.000117452	0.000378159	0.000669564	0.000467819	0.000467819	0.000112303	0.000101339	0.000253052
3831003774275	383100	3774275	0.000971492	0.00087665	0.002189061	0.002189061	0.000612629	0.000612629	0.001130417	0.001130417	0.002032699	0.002032699	0.001438013	0.000135342	0.000435762	0.000771554	0.000496558	0.000496558	0.000117502	0.000106031	0.000264767
3831103774275	383110	3774275	0.001149402	0.00103719	0.002589944	0.002589944	0.00072482	0.00072482	0.00133743	0.00133743	0.002404948	0.002404948	0.001701357	0.000160128	0.000515563	0.000912849	0.000532179	0.000532179	0.000123394	0.000111347	0.000278043
3831203774275	383120	3774275	0.001383272	0.00124823	0.003116923	0.003116923	0.000872301	0.000872301	0.001609559	0.001609559	0.002894286	0.002894286	0.002047534	0.000192709	0.000620465	0.001098588	0.000572035	0.000572035	0.000129381	0.00011675	0.000291533
3831303774275	383130	3774275	0.001678236	0.0015144	0.003781565	0.003781565	0.001058307	0.001058307	0.001952775	0.001952775	0.003511453	0.003511453	0.002484143	0.000233802	0.000752771	0.001332847	0.000611812	0.000611812	0.000135218	0.000122018	0.000304687
3831403774275	383140	3774275	0.002065243	0.00186362	0.004653609	0.004653609	0.001302357	0.001302357	0.002403093	0.002403093	0.004321208	0.004321208	0.003056996	0.000287717	0.000926362	0.001640206	0.000649891	0.000649891	0.00014111	0.000127334	0.000317963
3831503774275	383150	3774275	0.002617942	0.00236236	0.005899004	0.005899004	0.001650892	0.001650892	0.003046207	0.003046207	0.005477646	0.005477646	0.003875107	0.000364716	0.001174275	0.002079157	0.000690984	0.000690984	0.000146936	0.000132591	0.00033109
3831603774275	383160	3774275	0.003451768	0.00311479	0.007777863	0.007777863	0.002176709	0.002176709	0.004016437	0.004016437	0.007222301	0.007222301	0.005109345	0.00048088	0.001552846	0.002741378	0.000732125	0.000732125	0.000152941	0.00013801	0.000344621
3831703774275	383170	3774275	0.004841809	0.00436913	0.010910038	0.010910038	0.003053278	0.003053278	0.005633872	0.005633872	0.01013075	0.01013075	0.007166899	0.000674532	0.002171788	0.003845341	0.000775216	0.000775216	0.000159202	0.00014366	0.00035873
3835303774275	383530	3774275	0.000431639	0.0003895	0.000972611	0.000972611	0.000272194	0.000272194	0.00050225	0.00050225	0.000903139	0.000903139	0.000638917	6.01333E-05	0.000193611	0.000342806	0.000627687	0.000627687	0.00178716	0.001612688	0.004027004
3835403774275	383540	3774275	0.000406873	0.00036715	0.000916806	0.000916806	0.000256577	0.000256577	0.000473433	0.000473433	0.00085132	0.00085132	0.000602258	5.66831E-05	0.000182502	0.000323137	0.000601867	0.000601867	0.001526793	0.001377739	0.00344032
3835503774275	383550	3774275	0.000382119	0.00034481	0.000861028	0.000861028	0.000240967	0.000240967	0.000444629	0.000444629	0.000799526	0.000799526	0.000565617	5.32345E-05	0.000171399	0.000303477	0.000574414	0.000574414	0.001288428	0.001162645	0.002903213
3835603774275	383560	3774275	0.00035961	0.0003245	0.000810308	0.000810308	0.000226772	0.000226772	0.000418437	0.000418437	0.000752428	0.000752428	0.000532298	5.00986E-05	0.000161302	0.0002856	0.000549514	0.000549514	0.001108752	0.00100051	0.002498348
3835703774275	383570	3774275	0.000339941	0.00030675	0.000765989	0.000765989	0.000214369	0.000214369	0.000395552	0.000395552	0.000711276	0.000711276	0.000503185	4.73586E-05	0.00015248	0.00026998	0.00052796	0.00052796	0.000978983	0.00088341	0.002205941
3835803774275	383580	3774275	0.000232058	0.00029062	0.000725692	0.000725692	0.000203092	0.000203092	0.000374743	0.000374743	0.000673857	0.000673857	0.000476714	4.48672E-05	0.000144459	0.000255777	0.000508119	0.000508119	0.00087601	0.000790489	0.001973912
3835903774275	383590	3774275	0.000307165	0.00027718	0.000692134	0.000692134	0.0001937	0.0001937	0.000357413	0.000357413	0.000642696	0.000642696	0.000454669	4.27924E-05	0.000137778	0.000243949	0.000491831	0.000491831	0.000802769	0.000724398	0.001808878
3836003774275	383600	3774275	0.000295782	0.00026691	0.000666484	0.000666484	0.000186522	0.000186522	0.000344168	0.000344168	0.000618878	0.000618878	0.000437819	4.12065E-05	0.000132673	0.000234908	0.000479921	0.000479921	0.000757045	0.000683139	0.001705849
3836103774275	383610	3774275	0.000285025	0.0002572	0.000642247	0.000642247	0.000179739	0.000179739	0.000331652	0.000331652	0.000596372	0.000596372	0.00042189 8	3.9708E-05	0.000127848	0.000226366	0.000468327	0.000468327	0.000715417	0.000645574	0.001612047
3836203774275	383620	3774275	0.000275905	0.00024897	0.000621695	0.000621695	0.000173987	0.000173987	0.000321039	0.000321039	0.000577288	0.000577288	0.000408397	3.84374E-05	0.000123757	0.000219122	0.000458605	0.000458605	0.00068427	0.000617468	0.001541864

			KMMass Grading / Excavation	KMDrainage / Utilities Trenching	KMFoundations / Concrete Pads	KMBuilding / Structure Construction	KMAsphalt Paving	KMArchitectural Coating	KMLandscaping or Other Finishing	KMWaterside Construction (Piles)	EWNDemolition	EWNSite Grubbing / Prep	EWNDrainage / Utilities Trenching	EWNDrainage / Utilities Trenching	EWNDrainage / Utilities Trenching	EWNFoundations / Concrete Pads	EWNBuilding / Structure Construction	EWNAsphalt Paving	EWNLandscaping or Other Finishing	EWNWaterside Construction (Piles)	ISDemolition
Unique Identifier	X (UTM)	Y (UTM)	2026	2026	2026	2026	2026	2026	2026	2026	2027	2027	2027	2028	2029	2029	2029	2029	2029	2029	2027
3831003774265	383100	3774265	0.000270268	5.82311E-05	0.000139565	0.000258875	0.000177542	1.67098E-05	5.38005E-05	9.52585E-05	3.99632E-05	5.38818E-05	6.53752E-05	6.53752E-05	6.53752E-05	4.65008E-05	8.09809E-05	5.9154E-05	1.79255E-05	3.1106E-05	0.000676922
3831103774265	383110	3774265	0.000283651	6.11146E-05	0.000146476	0.000271694	0.000186333	1.75372E-05	5.64646E-05	9.99755E-05	4.12765E-05	5.56524E-05	6.75235E-05	6.75235E-05	6.75235E-05	4.80288E-05	8.3642E-05	6.10979E-05	1.85145E-05	3.21281E-05	0.000789117
3831203774265	383120	3774265	0.000297344	6.40647E-05	0.000153546	0.000284809	0.000195328	1.83838E-05	5.91902E-05	0.000104801	4.26434E-05	5.74954E-05	6.97596E-05	6.97596E-05	6.97596E-05	4.96193E-05	8.64119E-05	6.31212E-05	1.91276E-05	3.31921E-05	0.000930747
3831303774265	383130	3774265	0.000310632	6.69278E-05	0.000160409	0.000297538	0.000204057	1.92054E-05	6.18355E-05	0.000109485	4.39446E-05	5.92499E-05	7.18883E-05	7.18883E-05	7.18883E-05	5.11335E-05	8.90488E-05	6.50474E-05	1.97113E-05	3.42049E-05	0.001099953
3831403774265	383140	3774265	0.000324096	6.98287E-05	0.000167361	0.000310434	0.000212902	2.00378E-05	6.45156E-05	0.000114231	4.49892E-05	6.06583E-05	7.35972E-05	7.35972E-05	7.35972E-05	5.2349E-05	9.11655E-05	6.65936E-05	2.01799E-05	3.5018E-05	0.00130741
3831503774265	383150	3774265	0.000337506	7.27179E-05	0.000174286	0.000323279	0.000221711	2.08669E-05	6.7185E-05	0.000118957	4.61174E-05	6.21794E-05	7.54427E-05	7.54427E-05	7.54427E-05	5.36617E-05	9.34516E-05	6.82635E-05	2.06859E-05	3.58961E-05	0.00157306
3831603774265	383160	3774265	0.000351508	7.57347E-05	0.000181516	0.00033669	0.000230908	2.17326E-05	6.99722E-05	0.000123892	4.69053E-05	6.32418E-05	7.67317E-05	7.67317E-05	7.67317E-05	5.45785E-05	9.50483E-05	6.94298E-05	2.10393E-05	3.65094E-05	0.001916314
3831703774265	383170	3774265	0.000366155	7.88905E-05	0.00018908	0.00035072	0.00024053	2.26381E-05	7.2888E-05	0.000129055	4.75679E-05	6.41351E-05	7.78156E-05	7.78156E-05	7.78156E-05	5.53495E-05	9.63909E-05	7.04105E-05	2.13365E-05	3.70251E-05	0.002363657
3831803774265	383530	3774265	0.005903294	0.001271904	0.003048422	0.005654443	0.003877925	0.000364981	0.001175129	0.002080669	3.95394E-05	5.33104E-05	6.46819E-05	6.46819E-05	6.46819E-05	4.60076E-05	8.01221E-05	5.85267E-05	1.77354E-05	3.07761E-05	0.001955161
3831903774265	383540	3774265	0.004725043	0.001018042	0.002439981	0.004525861	0.003103922	0.000292134	0.000940582	0.001665384	3.83038E-05	5.16445E-05	6.26606E-05	6.26606E-05	6.26606E-05	4.45699E-05	7.76183E-05	5.66978E-05	1.71811E-05	2.98143E-05	0.001746033
3832003774265	383550	3774265	0.003766595	0.000811538	0.001945045	0.003607816	0.002474309	0.000232876	0.000749791	0.00132757	3.67877E-05	4.96003E-05	6.01804E-05	6.01804E-05	6.01804E-05	4.28057E-05	7.4546E-05	5.44535E-05	1.65011E-05	2.86342E-05	0.001550705
3832103774265	383560	3774265	0.003119304	0.000672075	0.001610788	0.002987811	0.002049098	0.000192856	0.000620939	0.001099427	3.55043E-05	4.78699E-05	5.80809E-05	5.80809E-05	5.80809E-05	4.13124E-05	7.19454E-05	5.25539E-05	1.59254E-05	2.76353E-05	0.00138662
3832203774265	383570	3774265	0.002667539	0.000574739	0.001377499	0.00255509	0.001752329	0.000164925	0.000531009	0.000940198	3.44538E-05	4.64535E-05	5.63623E-05	5.63623E-05	5.63623E-05	4.009E-05	6.98166E-05	5.09888E-05	1.54542E-05	2.68176E-05	0.001250196
3832303774265	383580	3774265	0.002329817	0.000501975	0.001203102	0.002231605	0.001530477	0.000144045	0.000463781	0.000821165	3.35405E-05	4.52221E-05	5.48683E-05	5.48683E-05	5.48683E-05	3.90273E-05	6.79659E-05	4.9647E-05	1.50445E-05	2.61067E-05	0.001133894
3832403774265	383590	3774265	0.002102778	0.000453058	0.001085861	0.002014136	0.001381333	0.000130008	0.000418586	0.000741143	3.29376E-05	4.44093E-05	5.38821E-05	5.38821E-05	5.38821E-05	3.83258E-05	6.67443E-05	4.87546E-05	1.47741E-05	2.56374E-05	0.001042787
3832503774265	383600	3774265	0.001966743	0.000423748	0.001015613	0.001883835	0.00129197	0.000121597	0.000391506	0.000693196	3.27346E-05	4.41356E-05	5.35501E-05	5.35501E-05	5.35501E-05	3.80897E-05	6.6333E-05	4.84542E-05	1.46831E-05	2.54795E-05	0.000975855
3832603774265	383610	3774265	0.001846175	0.000397771	0.000953353	0.00176835	0.001212768	0.000114143	0.000367506	0.000650701	3.25377E-05	4.387E-05	5.32278E-05	5.32278E-05	5.32278E-05	3.78604E-05	6.59338E-05	4.81626E-05	1.45947E-05	2.53262E-05	0.000915108
3832703774265	383620	3774265	0.00175427	0.000377969	0.000905893	0.001680319	0.001152395	0.000108461	0.000349211	0.000618308	3.2478E-05	4.37896E-05	5.31302E-05	5.31302E-05	5.31302E-05	3.7791E-05	6.58129E-05	4.80743E-05	1.4568E-05	2.52797E-05	0.000863845
3832803774265	383630	3774265	0.001673649	0.000360599	0.000864261	0.001603097	0.001099435	0.000103476	0.000333162	0.000589893	3.24422E-05	4.37413E-05	5.30716E-05	5.30716E-05	5.30716E-05	3.77493E-05	6.57403E-05	4.80212E-05	1.45519E-05	2.52518E-05	0.000817584
3832903774265	383640	3774265	0.001601045	0.000344956	0.000826769	0.001533554	0.00105174	9.89873E-05	0.000318709	0.000564303	3.24302E-05	4.37252E-05	5.30521E-05	5.30521E-05	5.30521E-05	3.77354E-05	6.57161E-05	4.80036E-05	1.45465E-05	2.52425E-05	0.000775347
3833003774265	383650	3774265	0.001538918	0.00033157	0.000794687	0.001474046	0.001010929	9.51462E-05	0.000306342	0.000542406	3.2478E-05	4.37896E-05	5.31302E-05	5.31302E-05	5.31302E-05	3.7791E-05	6.58129E-05	4.80743E-05	1.4568E-05	2.52797E-05	0.00073764
3833103774265	383660	3774265	0.001480437	0.00031897	0.000764488	0.00141803	0.000972512	9.15305E-05	0.000294701	0.000521793	3.25257E-05	4.38539E-05	5.32083E-05	5.32083E-05	5.32083E-05	3.78466E-05	6.59097E-05	4.81449E-05	1.45894E-05	2.53169E-05	0.000702547
3833203774265	383670	3774265	0.001437988	0.000309824	0.000742568	0.00137737	0.000944627	8.89061E-05	0.000286251	0.000506832	3.27346E-05	4.41356E-05	5.35501E-05	5.35501E-05	5.35501E-05	3.80897E-05	6.6333E-05	4.84542E-05	1.46831E-05	2.54795E-05	0.00067312
3833303774265	383680	3774265	0.001402493	0.000302176	0.000724238	0.001343372	0.00092131	8.67115E-05	0.000279185	0.000494321	3.30212E-05	4.45219E-05	5.40188E-05	5.40188E-05	5.40188E-05	3.8423E-05	6.69136E-05	4.88783E-05	1.48116E-05	2.57025E-05	0.000646927
3833403774265	383690	3774265	0.001363272	0.000293726	0.000703985	0.001305804	0.000895545	8.42866E-05	0.000271377	0.000480498	3.3254E-05	4.48358E-05	5.43996E-05	5.43996E-05	5.43996E-05	3.86939E-05	6.73853E-05	4.92229E-05	1.4916E-05	2.58837E-05	0.000621093
3837003774265	383700	3774265	0.001296236	0.000279283	0.000669368	0.001241594	0.000851509	8.0142E-05	0.000258033	0.00045687	3.30271E-05	4.453E-05	5.40286E-05	5.40286E-05	5.40286E-05	3.843E-05	6.69257E-05	4.88871E-05	1.48143E-05	2.57071E-05	0.000589164
3837103774265	383710	3774265	0.001234648	0.000266013	0.000637564	0.001182602	0.000811051	7.63342E-05	0.000245773	0.000435163	3.28003E-05	4.42242E-05	5.36575E-05	5.36575E-05	5.36575E-05	3.81661E-05	6.64661E-05	4.85514E-05	1.47125E-05	2.55306E-05	0.000559599
3837203774265	383720	3774265	0.001171002	0.0002523	0.000604698	0.001121639	0.000769241	7.23992E-05	0.000233103	0.00041273	3.2466E-05	4.37735E-05	5.31107E-05	5.31107E-05	5.31107E-05	3.77771E-05	6.57887E-05	4.80566E-05	1.45626E-05	2.52704E-05	0.000530332
3837303774265	383730	3774265	0.001108122	0.000238752	0.000572227	0.00106141	0.000727935	6.85115E-05	0.000220586	0.000390568	3.20542E-05	4.32181E-05	5.24369E-05	5.24369E-05	5.24369E-05	3.72979E-05	6.49541E-05	4.74469E-05	1.43779E-05	2.49498E-05	0.000501997
3837403774265	383740	3774265	0.001051281	0.000226506	0.000542875	0.001006965	0.000690596	6.49973E-05	0.000209271	0.000370534	3.16781E-05	4.27111E-05	5.18217E-05	5.18217E-05	5.18217E-05	3.68603E-05	6.41921E-05	4.68903E-05	1.42092E-05	2.46571E-05	0.00047593
3837503774265	383750	3774265	0.001028618	0.000221623	0.000531171	0.000985257	0.000675708	6.3596E-05	0.00020476	0.000362546	3.19169E-05	4.3033E-05	5.22123E-05	5.22123E-05	5.22123E-05	3.71381E-05	6.46759E-05	4.72437E-05	1.43163E-05	2.4843E-05	0.000459974
3837603774265	383760	3774265	0.001007124	0.000216992	0.000520072	0.000964669	0.000661589	6.22672E-05	0.000200481	0.00035497	3.21735E-05	4.33791E-05	5.26322E-05	5.26322E-05	5.26322E-05	3.74368E-05	6.5196E-05	4.76236E-05	1.44314E-05	2.50427E-05	0.000444998
3837703774265	383770	3774265	0.00099705	0.000214821	0.00051487	0.00095502	0.000654971	6.16443E-05	0.000198476	0.000351419	3.27048E-05	4.40954E-05	5.35013E-05	5.35013E-05	5.35013E-05	3.80549E-05	6.62725E-05	4.841E-05	1.46697E-05	2.54562E-05	0.000433788
3837803774265	383780	3774265	0.001002081	0.000215905	0.000517468	0.000959838	0.000658275	6.19553E-05	0.000199477	0.000353192	3.36599E-05	4.53831E-05	5.50636E-05	5.50636E-05	5.50636E-05	3.91662E-05	6.82078E-05	4.98237E-05	1.50981E-05	2.61996E-05	0.000426822
3837903774265	383790	3774265	0.001006882	0.000216939	0.000519947	0.000964438	0.00066143	6.22522E-05	0.000200433	0.000354885	3.4794E-05	4.69122E-05	5.69189E-05	5.69189E-05	5.69189E-05	4.04859E-05	7.0506E-05	5.15025E-05	1.56068E-05	2.70824E-05	0.000419754
3838003774265	383800	3774265	0.001005699	0.000216684	0.000519336	0.000963304	0.000660652	6.2179E-05	0.000200198	0.000354468	3.62684E-05	4.89001E-05	5.93308E-05	5.93308E-05	5.93308E-05	4.22014E-05	7.34937E-05	5.36848E-05	1.62681E-05	2.823E-05	0.000412914
3838103774265	383810	3774265	0.000992786	0.000213902	0.000512668	0.000950936	0.00065217	6.13807E-05	0.000197627	0.000349917	3.79397E-05	5.11535E-05	6.2065E-05	6.2065E-05	6.2065E-05	4.41462E-05	7.68805E-05	5.61588E-05	1.70178E-05	2.95309E-05	0.000406151
3838203774265	383820	3774265	0.000972019	0.000209428	0.000501944	0.000931044	0.000638528	6.00967E-05	0.000193493	0.000342597	4.05005E-05	5.46062E-05	6.62541E-05	6.62541E-05	6.62541E-05	4.71259E-05	8.20696E-05	5.99492E-05	1.81664E-05	3.15241E-05	0.000403118
3838303774265	383830	3774265	0.000941151	0.000202777	0.000486004	0.000901477	0.00061825	5.81883E-05	0.000187349	0.000331717	4.13839E-05	5.57973E-05	6.76993E-05	6.76993E-05	6.76993E-05	4.81538E-05	8.38597E-05	6.12569E-05	1.85627E-05	3.22117E-05	0.000391473
3838403774265	383840	3774265	0.000904647	0.000194912	0.000467154	0.000866512	0.000594271	5.59314E-05	0.000180082	0.000318851	4.14018E-05	5.58214E-05	6.77285E-05	6.77285E-05	6.77285E-05	4.81747E-05	8.3896E-05	6.12834E-05	1.85707E-05	3.22257E-05	0.000378215
3838603774265	383860	3774265	0.000848022	0.000182712	0.000437913	0.000812274	0.000557073	5.24304E-05	0.00016881	0.000298893	4.10258E-05	5.53144E-05	6.71134E-05	6.71134E-05	6.71134E-05	4.77371E-05	8.3134E-05	6.07268E-05	1.84021E-05	3.1933E-05	0.000351372
3838703774265	383870	3774265	0.000822668	0.000177249	0.00042482	0.000787989	0.000540418	5.08629E-05	0.000163763	0.000289957	4.08407E-05	5.50649E-05	6.68107E-05	6.68107E-05	6.68107E-05	4.75218E-05	8.2759E-05	6.04529E-05	1.83191E-05	3.17889E-05	0.000338915
3838803774265	383880	3774265	0.00079796	0.000171926	0.000412061	0.000764323	0.000524187	4.93352E-05	0.000158845	0.000281248	4.06616E-05	5.48235E-05	6.65177E-05	6.65177E-05	6.65177E-05	4.73134E-05	8.23961E-05	6.01878E-05	1.82387E-05	3.16496E-05	0.000327114
3838903774265	383890	3774265	0.000774342	0.000166837	0.000399865	0.0007417	0.000508672	4.7875E-05	0.000154143	0.000272924	4.04766E-05	5.4574E-05	6.6215E-05	6.6215E-05	6.6215E-05	4.70981E-05	8.20212E-05	5.99139E-05	1.81557E-05	3.15055E-05	0.000315904
3839003774265	383900	3774265	0.000751974	0.000162018	0.000388314	0.000720275	0.000493978	4.64921E-05	0.00014969	0.00026504	4.02915E-05	5.43245E-05	6.59123E-05	6.59123E-05	6.59123E-05	4.68828E-05	8.16462E-05	5.964E-05	1.80727E-05	3.13615E-05	0.000305237
3839103774265	383910	3774265	0.000730709	0.000157436	0.000377333	0.000699906	0.000480009	4.51773E-05	0.000145457	0.000257545	4.01125E-05	5.4083E-05	6.56194E-05	6.56194E-05	6.56194E-05	4.66744E-05	8.12833E-05	5.93749E-05	1.79924E-05	3.12221E-05	0.000295077
3829703774275	382970	3774275	0.000150346	3.23931E-05	7.76379E-05	0.000144009	9.87638E-05	9.29542E-06	2.99284E-05	5.29909E-05	3.03768E-05	4.09566E-05	4.9693E-05	4.9693E-05	4.9693E-05	3.53461E-05	6.15552E-05	4.49641E-05	1.36255E-05	2.36442E-05	0.000194731
3829803774275	382980	3774275	0.000154556	3.33002E-05	7.98119E-05	0.000148041	0.000101529	9.5557E-06	3.07665E-05	5.44748E-05	3.05977E-05	4.12544E-05	5.00543E-05	5.00543E-05	5.00543E-05	3.56031E-05	6.20027E-05	4.52911E-05	1.37246E-05	2.38162E-05	0.000206299
3829903774275	382990	3774275	0.000159466	3.43579E-05	8.2347E-05	0.000152743	0.000104754	9.85923E-06	3.17437E-05	5.62051E-05	3.08782E-05	4.16327E-05	5.05132E-05	5.05132E-05	5.05132E-05	3.59296E-05	6.25712E-05	4.57063E-05	1.38504E-05	2.40345E-05	0.000219556
3830003774275	383000	3774275	0.000164832	3.55142E-05	8.51183E-05	0.000157884	0.00010828	1.0191E-05	3.2812E-05	5.80966E-05	3.11946E-05	4.20592E-05	5.10308E-05	5.10308E-05	5.10308E-05	3.62977E-05	6.32123E-05	4.61746E-05	1.39923E-05	2.42808E-05	0.000234455
3830103774275	383010	3774275	0.000171046	3.68531E-05	8.83272E-05	0.000163836	0.000112362	1.05752E-05	3.4049E-05	6.02868E-05	3.15886E-05	4.25904E-05	5.16752E-05	5.16752E-05	5.16752E-05	3.67561E-05	6.40106E-05	4.67578E-05	1.4169E-05	2.45874E-05	0.000251718
3830203774275	383020	3774275	0.000177637	3.8273E-05	9.17305E-05	0.000170149	0.000116691	1.09827E-05	3.5361E-05	6.26097E-05	3.19945E-05	4.31377E-05	5.23392E-05	5.23392E-05	5.23392E-05	3.72284E-05	6.48331E-05	4.73586E-05	1.43511E-05	2.49034E-05	0.000271076
3830303774275	383030	3774275	0.000186877	4.02639E-05	9.65021E-05	0.000178999	0.000122761	1.1554E-05	3.72004E-05	6.58665E-05	3.27108E-05	4.41034E-05	5.3511E-05	5.3511E-05	5.3511E-05	3.80619E-05	6.62846E-05	4.84188E-05	1.46724E-05	2.54609E-05	0.000296379
3830403774275	383040	3774275	0.000197678	4.2591E-05	0.000102079	0.000189345	0.000129856	1.22218E-05	3.93503E-05	6.96733E-05	3.36002E-05	4.53026E-05	5.4966E-05	5.4966E-05	5.4966E-05	3.90968E-05	6.80869E-05	4.97353E-05	1.50713E-05	2.61532E-05	0.000327549
3830503774275	383050	3774275	0.00020903	4.50368E-05	0.000107942	0.000200218	0.000137313	1.29236E-05	4.16101E-05	7.36744E-05	3.45433E-05	4.65742E-05	5.65088E-05	5.65088E-05	5.65088E-05	4.01942E-05	6.9998E-05	5.11314E-05	1.54944E-05	2.68873E-05	0.000364289
3830603774275	383060	3774275	0.000219709	4.73378E-05	0.000113456	0.000210447	0.000144329	1.35839E-05	4.3736E-05	7.74384E-05	3.5367E-05	4.76848E-05	5.78563E-05	5.78563E-05	5.78563E-05	4.11527E-05	7.16672E-05	5.23507E-05	1.58638E-05	2.75284E-05	0.000404796
3830703774275	383070	3774275	0.000230752	4.9717E-05	0.000119159	0.000221024	0.000151583	1.42666E-05	4.59342E-05	8.13305E-05	3.62564E-05	4.8884E-05	5.93113E-05	5.93113E-05	5.93113E-05	4.21876E-05	7.34695E-05	5.36672E-05	1.62628E-05	2.82207E-05	0.000452764
3830803774275	383080	3774275	0.000241862	5.21107E-05	0.000124896	0.000231666	0.000158881	1.49535E-05	4.81457E-05	8.52463E-05	3.711E-05	5.00349E-05	6.07077E-05	6.07077E-05	6.07077E-05	4.31808E-05	7.51992E-05	5.49306E-05	1.66457E-05	2.88851E-05	0.000507614
3830903774275	383090	3774275	0.000253052	5.45218E-05	0.000130674	0.000242385	0.000166232	1.56454E-05	5.03734E-05	8.91905E-05	3.79457E-05	5.11616E-05	6.20747E-05	6.20747E-05	6.20747E-05	4.41532E-05	7.68926E-05	5.61676E-05	1.70205E-05	2.95356E-05	0.00057134
3831003774275	383100	3774275	0.000264767	5.70459E-05	0.000136724	0.000253606	0.000173928	1.63697E-05	5.27054E-05	9.33196E-05	3.88649E-05	5.2401E-05	6.35785E-05	6.35785E-05	6.35785E-05	4.52228E-05	7.87553E-05	5.75283E-05	1.74328E-05	3.02511E-05	0.000648288
3831103774275	383110	3774275	0.000278043	5.99061E-05	0.000143579	0.000266322	0.000182649	1.71905E-05	5.53481E-05	9.79986E-05	4.01483E-05	5.41313E-05	6.56779E-05	6.56779E-05	6.56779E-05	4.67161E-05	8.13559E-05	5.94279E-05	1.80085E-05	3.125E-05	0.000750258
3831203774275	383120	3774275	0.000291533	6.28128E-05	0.000150546	0.000279244	0.000191511	1.80245E-05	5.80335E-05	0.000102753	4.15033E-05	5.59582E-05	6.78945E-05	6.78945E-05	6.78945E-05	4.82927E-05	8.41016E-05	6.14336E-05	1.86162E-05	3.23047E-05	0.000876583
3831303774275	383130	3774275	0.000304687	6.56469E-05	0.000157339	0.000291843	0.000200152	1.88378E-05	6.06521E-05	0.00010739	4.27269E-05	5.76081E-05	6.98963E-05	6.98963E-05	6.98963E-05	4.97166E-05	8.65813E-05	6.32449E-05	1.91651E-05	3.32571E-05	0.001023716
3831403774275	383140	3774275	0.000317963	6.85072E-05	0.000164194	0.000304559	0.000208873	1.96586E-05	6.32947E-05	0.000112069	4.39208E-05	5.92177E-05	7.18493E-05	7.18493E-05	7.18493E-05	5.11057E-05	8.90004E-05	6.5012E-05	1.97006E-05	3.41864E-05	0.001198121
3831503774275	383150	3774275	0.00033109	7.13356E-05	0.000170973	0.000317133	0.000217496	2.04702E-05	6.59079E-05	0.000116696	4.51206E-05	6.08354E-05	7.3812E-05	7.3812E-05	7.3812E-05	5.25018E-05	9.14316E-05	6.6788E-05	2.02388E-05	3.51202E-05	0.001410956
3831603774275	383160	3774275	0.000344621	7.42509E-05	0.00017796	0.000330094	0.000226385	2.13068E-05	6.86014E-05	0.000121465	4.59085E-05	6.18977E-05	7.5101E-05	7.5101E-05	7.5101E-05	5.34186E-05	9.30283E-05	6.79543E-05	2.05922E-05	3.57335E-05	0.001666321
3831703774275	383170	3774275	0.00035873	7.72909E-05	0.000185246	0.000343608	0.000235653	2.21791E-05	7.141E-05	0.000126438	4.65591E-05	6.2775E-05	7.61653E-05	7.61653E-05	7.61653E-05	5.41757E-05	9.43467E-05	6.89173E-05	2.0884E-05	3.624E-05	0.001974937
3835303774275	383530	3774275	0.004027004	0.000867645	0.002079519	0.003857248	0.002645374	0.000248976	0.000801629	0.001419354	3.82322E-05	5.15479E-05	6.25434E-05	6.25434E-05	6.25434E-05	4.44865E-05	7.74732E-05	5.65917E-05	1.7149E-05	2.97586E-05	0.001845138
3835403774275	383540	3774275	0.00344032	0.00074124	0.001776559	0.003295295	0.002259976	0.000212704	0.000684841	0.001212572	3.69906E-05	4.98739E-05	6.05124E-05	6.05124E-05	6.05124E-05	4.30419E-05	7.49573E-05	5.47539E-05	1.65921E-05	2.87922E-05	0.00165138
3835503774275	383550	3774275	0.002903213	0.000625517	0.0014992	0.002780829	0.001907146	0.000179496	0.000577923	0.001023264	3.55939E-05	4.79907E-05	5.82274E-05	5.82274E-05	5.82274E-05	4.14166E-05	7.21269E-05	5.26864E-05	1.59656E-05	2.7705E-05	0.00147319
3835603774275	383560	3774275	0.002498348	0.000538286	0.001290131	0.002393032	0.001641187	0.000154665	0.000497329	0.000880565	3.4412E-05	4.63971E-05	5.6294E-05	5.6294E-05	5.6294E-05	4.00414E-05	6.97319E-05	5.0937E-05	1.54354E-05	2.6785E-05	0.001322858
3835703774275	383570	3774275	0.002205941	0.000475285	0.001139133	0.00211295	0.001449102	0.000136386	0.000439122	0.000777504	3.34868E-05	4.51497E-05	5.47804E-05	5.47804E-05	5.47804E-05	3.89648E-05	6.78571E-05	4.95675E-05	1.50204E-05	2.60649E-05	0.001199464
3835803774275	383580	3774275	0.001973912	0.000425292	0.001019315	0.001890702	0.00129668	0.00012204	0.000392933	0.000695723	3.2669E-05	4.40471E-05	5.34427E-05	5.34427E-05	5.34427E-05	3.80133E-05	6.61999E-05	4.8357E-05	1.46536E-05	2.54284E-05	0.001093507
3835903774275	383590	3774275	0.001808878	0.000389735	0.000934092	0.001732625	0.001188267	0.000111837	0.000360081	0.000637555	3.21079E-05	4.32906E-05	5.25248E-05	5.25248E-05	5.25248E-05	3.73604E-05	6.50629E-05	4.75265E-05	1.4402E-05	2.49916E-05	0.00100865
3836003774275	383600	3774275	0.001705849	0.000367537	0.000880889	0.00163394	0.001120587	0.000105467	0.000339572	0.000601242	3.1887E-05	4.29928E-05	5.21635E-05	5.21635E-05	5.21635E-05	3.71034E-05	6.46154E-05	4.71995E-05	1.43029E-05	2.48197E-05	0.00094472
3836103774275	383610	3774275	0.001612047	0.000347326	0.000832451	0.001544092	0.001058968	9.96676E-05	0.000320899	0.000568181	3.16662E-05	4.2695E-05	5.18022E-05	5.18022E-05	5.18022E-05	3.68464E-05	6.41679E-05	4.68726E-05	1.42038E-05	2.46478E-05	0.000886522
3836203774275	383620	3774275	0.001541864	0.000332205	0.000796208	0.001476867	0.001012864	9.53284E-05	0.000306928	0.000543444	3.15945E-05	4.25984E-05	5.1685E-05	5.1685E-05	5.1685E-05	3.6763E-05	6.40227E-05	4.67666E-05	1.41717E-05	2.45921E-05	0.000837867

			ISDrainage / Utilities Trenching	ISDrainage / Utilities Trenching	ISAsphalt Paving	ISAsphalt Paving	SVDemolition	SVSite Grubbing / Prep	SVMass Grading / Excavation	SVMass Grading / Excavation	SVDrainage / Utilities Trenching	SVFoundations / Concrete Pads	SVBuilding / Structure Construction	SVBuilding / Structure Construction	SVAsphalt Paving	SVAsphalt Paving	SVArchitectural Coating	SVArchitectural Coating	SVLandscaping or Other Finishing	SVLandscaping or Other Finishing	MDemolition
Unique Identifier	X (UTM)	Y (UTM)	2027	2028	2027	2028	2027	2027	2027	2028	2028	2028	2028	2029	2028	2029	2028	2029	2028	2029	2027
3831003774265	383100	3774265	0.000233976	0.000233976	0.001001987	0.001001987	2.48067E-05	1.6389E-05	2.76763E-05	2.76763E-05	8.35392E-06	8.609E-06	4.90851E-05	4.90851E-05	3.39896E-05	3.39896E-05	3.36707E-06	3.36707E-06	1.0841E-05	1.0841E-05	6.27533E-05
3831103774265	383110	3774265	0.000272756	0.000272756	0.00116806	0.00116806	2.54071E-05	1.67856E-05	2.83462E-05	2.83462E-05	8.55611E-06	8.81736E-06	5.00126E-05	5.00126E-05	3.48123E-05	3.48123E-05	3.44857E-06	3.44857E-06	1.11033E-05	1.11033E-05	6.56185E-05
3831203774265	383120	3774265	0.000321709	0.000321709	0.001377702	0.001377702	2.60626E-05	1.72187E-05	2.90776E-05	2.90776E-05	8.77687E-06	9.04487E-06	5.10691E-05	5.10691E-05	3.57105E-05	3.57105E-05	3.53755E-06	3.53755E-06	1.13898E-05	1.13898E-05	6.85911E-05
3831303774265	383130	3774265	0.000380195	0.000380195	0.001628163	0.001628163	2.6614E-05	1.7583E-05	2.96928E-05	2.96928E-05	8.96256E-06	9.23623E-06	5.1958E-05	5.1958E-05	3.6466E-05	3.6466E-05	3.61239E-06	3.61239E-06	1.16308E-05	1.16308E-05	7.11698E-05
3831403774265	383140	3774265	0.000451902	0.000451902	0.001935243	0.001935243	2.71225E-05	1.7919E-05	3.02601E-05	3.02601E-05	9.13381E-06	9.4127E-06	5.25893E-05	5.25893E-05	3.71627E-05	3.71627E-05	3.68141E-06	3.68141E-06	1.1853E-05	1.1853E-05	7.41305E-05
3831503774265	383150	3774265	0.000543722	0.000543722	0.00232846	0.00232846	2.75575E-05	1.82064E-05	3.07454E-05	3.07454E-05	9.28029E-06	9.56366E-06	5.32721E-05	5.32721E-05	3.77588E-05	3.77588E-05	3.74045E-06	3.74045E-06	1.20431E-05	1.20431E-05	7.61361E-05
3831603774265	383160	3774265	0.000662367	0.000662367	0.002836549	0.002836549	2.79374E-05	1.84573E-05	3.11692E-05	3.11692E-05	9.40821E-06	9.69549E-06	5.39163E-05	5.39163E-05	3.82792E-05	3.82792E-05	3.79201E-06	3.79201E-06	1.22091E-05	1.22091E-05	7.81537E-05
3831703774265	383170	3774265	0.00081699	0.00081699	0.003498712	0.003498712	2.83172E-05	1.87083E-05	3.1593E-05	3.1593E-05	9.53613E-06	9.82731E-06	5.45862E-05	5.45862E-05	3.87997E-05	3.87997E-05	3.84357E-06	3.84357E-06	1.23751E-05	1.23751E-05	8.02727E-05
3831303774265	383530	3774265	0.000675794	0.000675794	0.002894051	0.002894051	2.371E-05	1.56644E-05	2.64528E-05	2.64528E-05	7.9846E-06	8.22841E-06	4.61219E-05	4.61219E-05	3.2487E-05	3.2487E-05	3.21822E-06	3.21822E-06	1.03617E-05	1.03617E-05	0.000135457
3831403774265	383540	3774265	0.00060351	0.00060351	0.002584497	0.002584497	2.31218E-05	1.52759E-05	2.57966E-05	2.57966E-05	7.78653E-06	8.02429E-06	4.5233E-05	4.5233E-05	3.16811E-05	3.16811E-05	3.13839E-06	3.13839E-06	1.01047E-05	1.01047E-05	0.000132491
3831503774265	383550	3774265	0.000535996	0.000535996	0.002295371	0.002295371	2.2405E-05	1.48023E-05	2.49969E-05	2.49969E-05	7.54514E-06	7.77552E-06	4.41508E-05	4.41508E-05	3.06989E-05	3.06989E-05	3.04109E-06	3.04109E-06	9.7914E-06	9.7914E-06	0.000127954
3831603774265	383560	3774265	0.00047928	0.00047928	0.002052491	0.002052491	2.17985E-05	1.44016E-05	2.43202E-05	2.43202E-05	7.34088E-06	7.56503E-06	4.31974E-05	4.31974E-05	2.98679E-05	2.98679E-05	2.95877E-06	2.95877E-06	9.52633E-06	9.52633E-06	0.000123883
3831703774265	383570	3774265	0.000432126	0.000432126	0.001850554	0.001850554	2.12961E-05	1.40697E-05	2.37597E-05	2.37597E-05	7.1717E-06	7.39068E-06	4.24115E-05	4.24115E-05	2.91795E-05	2.91795E-05	2.89058E-06	2.89058E-06	9.30678E-06	9.30678E-06	0.000120463
3831803774265	383580	3774265	0.000391926	0.000391926	0.001678402	0.001678402	2.08611E-05	1.37823E-05	2.32744E-05	2.32744E-05	7.02521E-06	7.23972E-06	4.17159E-05	4.17159E-05	2.85835E-05	2.85835E-05	2.83154E-06	2.83154E-06	9.11669E-06	9.11669E-06	0.000117377
3831903774265	383590	3774265	0.000360436	0.000360436	0.001543545	0.001543545	2.05793E-05	1.35961E-05	2.29599E-05	2.29599E-05	6.9303E-06	7.14192E-06	4.12649E-05	4.12649E-05	2.81973E-05	2.81973E-05	2.79328E-06	2.79328E-06	8.99352E-06	8.99352E-06	0.000115532
3832003774265	383600	3774265	0.000337301	0.000337301	0.001444472	0.001444472	2.04935E-05	1.35394E-05	2.28642E-05	2.28642E-05	6.90142E-06	7.11215E-06	4.11361E-05	4.11361E-05	2.80798E-05	2.80798E-05	2.78164E-06	2.78164E-06	8.95604E-06	8.95604E-06	0.000115323
3832103774265	383610	3774265	0.000316304	0.000316304	0.001354552	0.001354552	2.04078E-05	1.34828E-05	2.27685E-05	2.27685E-05	6.87253E-06	7.08238E-06	4.09944E-05	4.09944E-05	2.79623E-05	2.79623E-05	2.77E-06	2.77E-06	8.91856E-06	8.91856E-06	0.000115007
3832203774265	383620	3774265	0.000298585	0.000298585	0.001278673	0.001278673	2.03832E-05	1.34666E-05	2.27412E-05	2.27412E-05	6.86428E-06	7.07388E-06	4.09686E-05	4.09686E-05	2.79287E-05	2.79287E-05	2.76667E-06	2.76667E-06	8.90785E-06	8.90785E-06	0.000115174
3832303774265	383630	3774265	0.000282595	0.000282595	0.001210197	0.001210197	2.03771E-05	1.34625E-05	2.27344E-05	2.27344E-05	6.86222E-06	7.07175E-06	4.09557E-05	4.09557E-05	2.79203E-05	2.79203E-05	2.76584E-06	2.76584E-06	8.90517E-06	8.90517E-06	0.000115377
3832403774265	383640	3774265	0.000267996	0.000267996	0.001147677	0.001147677	2.03832E-05	1.34666E-05	2.27412E-05	2.27412E-05	6.86428E-06	7.07388E-06	4.09557E-05	4.09557E-05	2.79287E-05	2.79287E-05	2.76667E-06	2.76667E-06	8.90785E-06	8.90785E-06	0.000115568
3832503774265	383650	3774265	0.000254963	0.000254963	0.001091863	0.001091863	2.04139E-05	1.34868E-05	2.27754E-05	2.27754E-05	6.8746E-06	7.08451E-06	4.10073E-05	4.10073E-05	2.79707E-05	2.79707E-05	2.77083E-06	2.77083E-06	8.92123E-06	8.92123E-06	0.000115938
3832603774265	383660	3774265	0.000242833	0.000242833	0.001039918	0.001039918	2.04445E-05	1.3507E-05	2.28096E-05	2.28096E-05	6.88491E-06	7.09514E-06	4.10588E-05	4.10588E-05	2.80127E-05	2.80127E-05	2.77499E-06	2.77499E-06	8.93462E-06	8.93462E-06	0.000116243
3832703774265	383670	3774265	0.000232661	0.000232661	0.000996359	0.000996359	2.05487E-05	1.35759E-05	2.29258E-05	2.29258E-05	6.91999E-06	7.13129E-06	4.12134E-05	4.12134E-05	2.81554E-05	2.81554E-05	2.78912E-06	2.78912E-06	8.98014E-06	8.98014E-06	0.000117245
3832803774265	383680	3774265	0.000223608	0.000223608	0.000957589	0.000957589	2.06957E-05	1.3673E-05	2.30898E-05	2.30898E-05	6.9695E-06	7.18231E-06	4.14453E-05	4.14453E-05	2.83568E-05	2.83568E-05	2.80908E-06	2.80908E-06	9.0444E-06	9.0444E-06	0.000118624
3832903774265	383690	3774265	0.000214678	0.000214678	0.000919348	0.000919348	2.08182E-05	1.3754E-05	2.32265E-05	2.32265E-05	7.01077E-06	7.22484E-06	4.16386E-05	4.16386E-05	2.85247E-05	2.85247E-05	2.82571E-06	2.82571E-06	9.09794E-06	9.09794E-06	0.000119717
3837003774265	383700	3774265	0.000203642	0.000203642	0.000872087	0.000872087	2.0708E-05	1.36811E-05	2.31035E-05	2.31035E-05	6.97363E-06	7.18657E-06	4.14453E-05	4.14453E-05	2.83736E-05	2.83736E-05	2.81075E-06	2.81075E-06	9.04975E-06	9.04975E-06	0.000118409
3837103774265	383710	3774265	0.000193423	0.000193423	0.000828324	0.000828324	2.06038E-05	1.36123E-05	2.29873E-05	2.29873E-05	6.93856E-06	7.15042E-06	4.12649E-05	4.12649E-05	2.82309E-05	2.82309E-05	2.79661E-06	2.79661E-06	9.00423E-06	9.00423E-06	0.00011709
3837203774265	383720	3774265	0.000183307	0.000183307	0.000785004	0.000785004	2.04384E-05	1.3503E-05	2.28027E-05	2.28027E-05	6.88285E-06	7.09301E-06	4.09944E-05	4.09944E-05	2.80043E-05	2.80043E-05	2.77416E-06	2.77416E-06	8.93194E-06	8.93194E-06	0.00011515
3837303774265	383730	3774265	0.000173513	0.000173513	0.000743061	0.000743061	2.02423E-05	1.33735E-05	2.2584E-05	2.2584E-05	6.81683E-06	7.02498E-06	4.06594E-05	4.06594E-05	2.77356E-05	2.77356E-05	2.74755E-06	2.74755E-06	8.84626E-06	8.84626E-06	0.00011284
3837403774265	383740	3774265	0.000164503	0.000164503	0.000704476	0.000704476	2.00585E-05	1.3252E-05	2.23789E-05	2.23789E-05	6.75493E-06	6.96119E-06	4.03373E-05	4.03373E-05	2.74838E-05	2.74838E-05	2.7226E-06	2.7226E-06	8.76594E-06	8.76594E-06	0.000110691
3837503774265	383750	3774265	0.000158988	0.000158988	0.000680859	0.000680859	2.01749E-05	1.33289E-05	2.25088E-05	2.25088E-05	6.79413E-06	7.00159E-06	4.05177E-05	4.05177E-05	2.76433E-05	2.76433E-05	2.7384E-06	2.7384E-06	8.81681E-06	8.81681E-06	0.000111587
3837603774265	383760	3774265	0.000153812	0.000153812	0.000658691	0.000658691	2.03097E-05	1.3418E-05	2.26592E-05	2.26592E-05	6.83952E-06	7.04836E-06	4.0711E-05	4.0711E-05	2.7828E-05	2.7828E-05	2.75669E-06	2.75669E-06	8.87572E-06	8.87572E-06	0.000112613
3837703774265	383770	3774265	0.000149937	0.000149937	0.000642097	0.000642097	2.05793E-05	1.35961E-05	2.29599E-05	2.29599E-05	6.9303E-06	7.14192E-06	4.11361E-05	4.11361E-05	2.81973E-05	2.81973E-05	2.79328E-06	2.79328E-06	8.99352E-06	8.99352E-06	0.000115097
3837803774265	383780	3774265	0.000147529	0.000147529	0.000631786	0.000631786	2.10756E-05	1.3924E-05	2.35136E-05	2.35136E-05	7.09742E-06	7.31414E-06	4.1922E-05	4.1922E-05	2.88773E-05	2.88773E-05	2.86064E-06	2.86064E-06	9.2104E-06	9.2104E-06	0.000120021
3837903774265	383790	3774265	0.000145087	0.000145087	0.000621325	0.000621325	2.16698E-05	1.43166E-05	2.41766E-05	2.41766E-05	7.29755E-06	7.52038E-06	4.28367E-05	4.28367E-05	2.96916E-05	2.96916E-05	2.9413E-06	2.9413E-06	9.47011E-06	9.47011E-06	0.000126008
3838003774265	383800	3774265	0.000142722	0.000142722	0.0006112	0.0006112	2.24418E-05	1.48266E-05	2.50379E-05	2.50379E-05	7.55752E-06	7.78828E-06	4.39704E-05	4.39704E-05	3.07493E-05	3.07493E-05	3.04608E-06	3.04608E-06	9.80747E-06	9.80747E-06	0.00013366
3838103774265	383810	3774265	0.000140385	0.000140385	0.000601189	0.000601189	2.3373E-05	1.54418E-05	2.60769E-05	2.60769E-05	7.87113E-06	8.11146E-06	4.53618E-05	4.53618E-05	3.20253E-05	3.20253E-05	3.17248E-06	3.17248E-06	1.02144E-05	1.02144E-05	0.000141826
3838203774265	383820	3774265	0.000139336	0.000139336	0.0005967	0.0005967	2.46351E-05	1.62756E-05	2.74849E-05	2.74849E-05	8.29615E-06	8.54946E-06	4.72041E-05	4.72041E-05	3.37545E-05	3.37545E-05	3.34379E-06	3.34379E-06	1.0766E-05	1.0766E-05	0.000153651
3838303774265	383830	3774265	0.000135311	0.000135311	0.000579462	0.000579462	2.57011E-05	1.69799E-05	2.86743E-05	2.86743E-05	8.65514E-06	8.91942E-06	4.95746E-05	4.95746E-05	3.52152E-05	3.52152E-05	3.48849E-06	3.48849E-06	1.12319E-05	1.12319E-05	0.000155507
3838403774265	383840	3774265	0.000130729	0.000130729	0.000559838	0.000559838	2.6467E-05	1.74859E-05	2.95287E-05	2.95287E-05	8.91304E-06	9.1852E-06	5.2731E-05	5.2731E-05	3.62645E-05	3.62645E-05	3.59243E-06	3.59243E-06	1.15665E-05	1.15665E-05	0.000154135
3838603774265	383860	3774265	0.000121451	0.000121451	0.000520105	0.000520105	2.65527E-05	1.75426E-05	2.96244E-05	2.96244E-05	8.94193E-06	9.21496E-06	5.38647E-05	5.38647E-05	3.6382E-05	3.6382E-05	3.60407E-06	3.60407E-06	1.1604E-05	1.1604E-05	0.000151443
3838703774265	383870	3774265	0.000117145	0.000117145	0.000501665	0.000501665	2.64915E-05	1.75021E-05	2.95561E-05	2.95561E-05	8.9213E-06	9.1937E-06	5.38132E-05	5.38132E-05	3.62981E-05	3.62981E-05	3.59576E-06	3.59576E-06	1.15773E-05	1.15773E-05	0.000150135
3838803774265	383880	3774265	0.000113066	0.000113066	0.000484197	0.000484197	2.64608E-05	1.74818E-05	2.95219E-05	2.95219E-05	8.91098E-06	9.18307E-06	5.39034E-05	5.39034E-05	3.62561E-05	3.62561E-05	3.5916E-06	3.5916E-06	1.15639E-05	1.15639E-05	0.000148798
3838903774265	383890	3774265	0.000109191	0.000109191	0.00046764	0.00046764	2.64118E-05	1.74495E-05	2.94672E-05	2.94672E-05	8.89447E-06	9.16606E-06	5.38261E-05	5.38261E-05	3.6189E-05	3.6189E-05	3.58495E-06	3.58495E-06	1.15424E-05	1.15424E-05	0.000147461
3839003774265	383900	3774265	0.000105504	0.000105504	0.000451815	0.000451815	2.63383E-05	1.74009E-05	2.93852E-05	2.93852E-05	8.86972E-06	9.14055E-06	5.3723E-05	5.3723E-05	3.60882E-05	3.60882E-05	3.57497E-06	3.57497E-06	1.15103E-05	1.15103E-05	0.000146136
3839103774265	383910	3774265	0.000101992	0.000101992	0.000436777	0.000436777	2.62648E-05	1.73523E-05	2.93031E-05	2.93031E-05	8.84496E-06	9.11503E-06	5.35813E-05	5.35813E-05	3.59875E-05	3.59875E-05	3.56499E-06	3.56499E-06	1.14782E-05	1.14782E-05	0.000144829
3829703774275	382970	3774275	6.73079E-05	6.73079E-05	0.000288242	0.000288242	2.06896E-05	1.3669E-05	2.3083E-05	2.3083E-05	6.96744E-06	7.18019E-06	4.22183E-05	4.22183E-05	2.83484E-05	2.83484E-05	2.80825E-06	2.80825E-06	9.04172E-06	9.04172E-06	4.06736E-05
3829803774275	382980	3774275	7.13064E-05	7.13064E-05	0.000305366	0.000305366	2.07508E-05	1.37094E-05	2.31513E-05	2.31513E-05	6.98807E-06	7.20145E-06	4.23471E-05	4.23471E-05	2.84324E-05	2.84324E-05	2.81657E-06	2.81657E-06	9.06849E-06	9.06849E-06	4.1372E-05
3829903774275	382990	3774275	7.58888E-05	7.58888E-05	0.000324989	0.000324989	2.0855E-05	1.37782E-05	2.32675E-05	2.32675E-05	7.02315E-06	7.2376E-06	4.25275E-05	4.25275E-05	2.85751E-05	2.85751E-05	2.8307E-06	2.8307E-06	9.11401E-06	9.11401E-06	4.22017E-05
3830003774275	383000	3774275	8.10385E-05	8.10385E-05	0.000347043	0.000347043	2.09714E-05	1.38551E-05	2.33974E-05	2.33974E-05	7.06235E-06	7.27799E-06	4.27336E-05	4.27336E-05	2.87346E-05	2.87346E-05	2.8465E-06	2.8465E-06	9.16488E-06	9.16488E-06	4.3103E-05
3830103774275	383010	3774275	8.70053E-05	8.70053E-05	0.000372595	0.000372595	2.11246E-05	1.39563E-05	2.35683E-05	2.35683E-05	7.11393E-06	7.33115E-06	4.30042E-05	4.30042E-05	2.89445E-05	2.89445E-05	2.86729E-06	2.86729E-06	9.23182E-06	9.23182E-06	4.41595E-05
3830203774275	383020	3774275	9.36963E-05	9.36963E-05	0.000401249	0.000401249	2.12839E-05	1.40616E-05	2.3746E-05	2.3746E-05	7.16757E-06	7.38643E-06	4.32747E-05	4.32747E-05	2.91627E-05	2.91627E-05	2.88891E-06	2.88891E-06	9.30143E-06	9.30143E-06	4.52579E-05
3830303774275	383030	3774275	0.000102442	0.000102442	0.000438703	0.000438703	2.16024E-05	1.42721E-05	2.41014E-05	2.41014E-05	7.27486E-06	7.49699E-06	4.38158E-05	4.38158E-05	2.95992E-05	2.95992E-05	2.93216E-06	2.93216E-06	9.44066E-06	9.44066E-06	4.68934E-05
3830403774275	383040	3774275	0.000113216	0.000113216	0.000484842	0.000484842	2.20129E-05	1.45432E-05	2.45594E-05	2.45594E-05	7.41309E-06	7.63945E-06	4.45115E-05	4.45115E-05	3.01617E-05	3.01617E-05	2.98787E-06	2.98787E-06	9.62005E-06	9.62005E-06	4.88453E-05
3830503774275	383050	3774275	0.000125915	0.000125915	0.000539225	0.000539225	2.24418E-05	1.48266E-05	2.50379E-05	2.50379E-05	7.55752E-06	7.78828E-06	4.5233E-05	4.5233E-05	3.07493E-05	3.07493E-05	3.04608E-06	3.04608E-06	9.80747E-06	9.80747E-06	5.09046E-05
3830603774275	383060	3774275	0.000139916	0.000139916	0.000599183	0.000599183	2.28094E-05	1.50694E-05	2.5448E-05	2.5448E-05	7.68131E-06	7.91585E-06	4.58256E-05	4.58256E-05	3.1253E-05	3.1253E-05	3.09598E-06	3.09598E-06	9.96811E-06	9.96811E-06	5.28148E-05
3830703774275	383070	3774275	0.000156496	0.000156496	0.000670186	0.000670186	2.32015E-05	1.53285E-05	2.58855E-05	2.58855E-05	7.81336E-06	8.05193E-06	4.64698E-05	4.64698E-05	3.17902E-05	3.17902E-05	3.1492E-06	3.1492E-06	1.01395E-05	1.01395E-05	5.48622E-05
3830803774275	383080	3774275	0.000175455	0.000175455	0.000751376	0.000751376	2.35691E-05	1.55714E-05	2.62956E-05	2.62956E-05	7.93715E-06	8.1795E-06	4.70495E-05	4.70495E-05	3.22939E-05	3.22939E-05	3.19909E-06	3.19909E-06	1.03001E-05	1.03001E-05	5.68857E-05
3830903774275	383090	3774275	0.000197482	0.000197482	0.000845704	0.000845704	2.39306E-05	1.58102E-05	2.66989E-05	2.66989E-05	8.05888E-06	8.30495E-06	4.76035E-05	4.76035E-05	3.27892E-05	3.27892E-05	3.24816E-06	3.24816E-06	1.04581E-05	1.04581E-05	5.89271E-05
3831003774275	383100	3774275	0.000224078	0.000224078	0.000959603	0.000959603	2.43288E-05	1.60733E-05	2.71432E-05	2.71432E-05	8.19299E-06	8.44315E-06	4.81961E-05	4.81961E-05	3.33348E-05	3.33348E-05	3.30221E-06	3.30221E-06	1.06321E-05	1.06321E-05	6.12073E-05
3831103774275	383110	3774275	0.000259324	0.000259324	0.001110541	0.001110541	2.49169E-05	1.64618E-05	2.77994E-05	2.77994E-05	8.39105E-06	8.64727E-06	4.91108E-05	4.91108E-05	3.41407E-05	3.41407E-05	3.38204E-06	3.38204E-06	1.08892E-05	1.08892E-05	6.40546E-05
3831203774275	383120	3774275	0.000302988	0.000302988	0.001297528	0.001297528	2.55664E-05	1.68909E-05	2.85239E-05	2.85239E-05	8.60975E-06	8.87265E-06	5.01415E-05	5.01415E-05	3.50305E-05	3.50305E-05	3.47019E-06	3.47019E-06	1.1173E-05	1.1173E-05	6.70153E-05
3831303774275	383130	3774275	0.000353844	0.000353844	0.001515315	0.001515315	2.61239E-05	1.72592E-05	2.91459E-05	2.91459E-05	8.7975E-06	9.06613E-06	5.10562E-05	5.10562E-05	3.57944E-05	3.57944E-05	3.54586E-06	3.54586E-06	1.14166E-05	1.14166E-05	6.95641E-05
3831403774275	383140	3774275	0.000414126	0.000414126	0.001773473	0.001773473	2.6663E-05	1.76154E-05	2.97474E-05	2.97474E-05	8.97907E-06	9.25324E-06	5.17648E-05	5.17648E-05	3.65331E-05	3.65331E-05	3.61904E-06	3.61904E-06	1.16522E-05	1.16522E-05	7.27098E-05
3831503774275	383150	3774275	0.000487692	0.000487692	0.002088513	0.002088513	2.71532E-05	1.79392E-05	3.02943E-05	3.02943E-05	9.14412E-06	9.42333E-06	5.25249E-05	5.25249E-05	3.72047E-05	3.72047E-05	3.68557E-06	3.68557E-06	1.18664E-05	1.18664E-05	7.47035E-05
3831603774275	383160	3774275	0.000575958	0.000575958	0.002466507	0.002466507	2.75391E-05	1.81942E-05	3.07249E-05	3.07249E-05	9.2741E-06	9.55728E-06	5.3169E-05	5.3169E-05	3.77336E-05	3.77336E-05	3.73796E-06	3.73796E-06	1.20351E-05	1.20351E-05	7.66614E-05
3831703774275	383170	3774275	0.00068263	0.00068263	0.002923323	0.002923323	2.7919E-05	1.84452E-05	3.11487E-05	3.11487E-05	9.40202E-06	9.68911E-06	5.3839E-05	5.3839E-05	3.8254E-05	3.8254E-05	3.78952E-06	3.78952E-06	1.22011E-05	1.22011E-05	7.87028E-05
3835303774275	383530	3774275	0.000637765	0.000637765	0.002731194	0.002731194	2.31586E-05	1.53002E-05	2.58376E-05	2.58376E-05	7.79891E-06	8.03705E-06	4.51686E-05	4.51686E-05	3.17315E-05	3.17315E-05	3.14338E-06	3.14338E-06	1.01207E-05	1.01207E-05	0.000128115
3835403774275	383540	3774275	0.000570794	0.000570794	0.002444392	0.002444392	2.25643E-05	1.49075E-05	2.51746E-05	2.51746E-05	7.59878E-06	7.83081E-06	4.42796E-05	4.42796E-05	3.09172E-05	3.09172E-05	3.06272E-06	3.06272E-06	9.86102E-06	9.86102E-06	0.000124993
3835503774275	383550	3774275	0.000509203	0.000509203	0.002180633	0.002180633	2.19026E-05	1.44704E-05	2.44364E-05	2.44364E-05	7.37596E-06	7.60118E-06	4.32618E-05	4.32618E-05	3.00106E-05	3.00106E-05	2.9729E-06	2.9729E-06	9.57185E-06	9.57185E-06	0.000120839
3835603774275	383560	3774275	0.000457241	0.000457241	0.001958109	0.001958109	2.13329E-05	1.4094E-05	2.38007E-05	2.38007E-05	7.18408E-06	7.40344E-06	4.23729E-05	4.23729E-05	2.92299E-05	2.92299E-05	2.89557E-06	2.89557E-06	9.32285E-06	9.32285E-06	0.00011712
3835703774275	383570	3774275	0.000414591	0.000414591	0.001775461	0.001775461	2.08918E-05	1.38025E-05	2.33085E-05	2.33085E-05	7.03553E-06	7.25035E-06	4.16643E-05	4.16643E-05	2.86255E-05	2.86255E-05	2.83569E-06	2.83569E-06	9.13007E-06	9.13007E-06	0.000114201
3835803774275	383580	3774275	0.000377967	0.000377967	0.001618621	0.001618621	2.05058E-05	1.35475E-05	2.28779E-05	2.28779E-05	6.90555E-06	7.1164E-06	4.10459E-05	4.10459E-05	2.80966E-05	2.80966E-05	2.7833E-06	2.7833E-06	8.96139E-06	8.96139E-06	0.000111551
3835903774275	383590	3774275	0.000348636	0.000348636	0.001493014	0.001493014	2.02362E-05	1.33694E-05	2.25772E-05	2.25772E-05	6.81476E-06	7.02285E-06	4.06208E-05	4.06208E-05	2.77272E-05	2.77272E-05	2.74671E-06	2.74671E-06	8.84359E-06	8.84359E-06	0.000109856
3836003774275	383600	3774275	0.000326539	0.000326539	0.001398386	0.001398386	2.01382E-05	1.33047E-05	2.24678E-05	2.24678E-05	6.78175E-06	6.98883E-06	4.04662E-05	4.04662E-05	2.75929E-05	2.75929E-05	2.73341E-06	2.73341E-06	8.80075E-06	8.80075E-06	0.000109509
3836103774275	383610	3774275	0.000306423	0.000306423	0.001312239	0.001312239	2.00463E-05	1.32439E-05	2.23653E-05	2.23653E-05	6.75081E-06	6.95694E-06	4.03116E-05	4.03116E-05	2.7467E-05	2.7467E-05	2.72094E-06	2.72094E-06	8.76059E-06	8.76059E-06	0.000109062
3836203774275	383620	3774275	0.000289606	0.000289606	0.00124022	0.00124022	2.00157E-05	1.32237E-05	2.23311E-05	2.23311E-05	6.74049E-06	6.94631E-06	4.02729E-05	4.02729E-05	2.7425E-05	2.7425E-05	2.71678E-06	2.71678E-06	8.7472E-06	8.7472E-06	0.000109139

			MSite Grubbing / Prep	MMass Grading / Excavation	MMass Grading / Excavation	MDrainage / Utilities Trenching	MFoundations / Concrete Pads	MBuilding / Structure Construction	MAsphalt Paving	MLandscaping or Other Finishing	MWaterside Construction (Piles)	RSSWRe-striping South Valley	RSSWRe-striping Silver Lake Boulevard	RSSWDemolition	RSSWPlacing Base	RSSWForm/Place Rebar and Pour	Child Risk				
Unique Identifier	X (UTM)	Y (UTM)	2027	2027	2028	2028	2028	2028	2028	2028	2028	2029	2029	2029	2029	2029	3rd Trimester	0<2	2<16	Total	per million
3831003774265	383100	3774265	5.6627E-05	0.000141402	0.000141402	3.95727E-05	7.30191E-05	0.000131302	9.28882E-05	2.81479E-05	4.98384E-05	2.18349E-05	3.9756E-05	6.82181E-05	3.70833E-05	1.10997E-05	2.25274E-08	9.7112E-07	8.1603E-08	1.07526E-06	1.07525501
3831103774265	383110	3774265	5.92125E-05	0.000147858	0.000147858	4.13795E-05	7.63529E-05	0.000137297	9.71293E-05	2.94331E-05	5.21139E-05	2.23926E-05	4.13688E-05	7.10025E-05	3.85969E-05	1.15527E-05	2.5502E-08	1.1293E-06	9.4157E-08	1.24891E-06	1.24891252
3831203774265	383120	3774265	6.18949E-05	0.000154556	0.000154556	4.3254E-05	7.98119E-05	0.000143517	0.000101529	3.07665E-05	5.44748E-05	2.30156E-05	4.30569E-05	7.38633E-05	4.01521E-05	1.20182E-05	2.92466E-08	1.3334E-06	1.102E-07	1.47282E-06	1.47281795
3831303774265	383130	3774265	6.42218E-05	0.000160367	0.000160367	4.48802E-05	8.28124E-05	0.000148912	0.000105346	3.19231E-05	5.65227E-05	2.3513E-05	4.50263E-05	7.72759E-05	4.20071E-05	1.25735E-05	3.3735E-08	1.5858E-06	1.2972E-07	1.74928E-06	1.74928
3831403774265	383140	3774265	6.68935E-05	0.000167038	0.000167038	4.67472E-05	8.62574E-05	0.000155107	0.000109729	3.32511E-05	5.88741E-05	2.38496E-05	4.62472E-05	7.94576E-05	4.31931E-05	1.29284E-05	3.92636E-08	1.9067E-06	1.5422E-07	2.10016E-06	2.10016301
3831503774265	383150	3774265	6.87033E-05	0.000171557	0.000171557	4.8012E-05	8.85911E-05	0.000159303	0.000112698	3.41508E-05	6.04669E-05	2.42013E-05	4.71817E-05	8.113E-05	4.41022E-05	1.32006E-05	4.68594E-08	2.3581E-06	1.8742E-07	2.59235E-06	2.59234969
3831603774265	383160	3774265	7.05239E-05	0.000176104	0.000176104	4.92842E-05	9.09387E-05	0.000163525	0.000115684	3.50557E-05	6.20693E-05	2.45128E-05	4.81614E-05	8.28533E-05	4.5039E-05	1.34809E-05	5.80525E-08	3.0396E-06	2.3497E-07	3.33258E-06	3.3325839
3831703774265	383170	3774265	7.24361E-05	0.000180878	0.000180878	5.06205E-05	9.34044E-05	0.000167958	0.000118821	3.60062E-05	6.37522E-05	2.51358E-05	4.9111E-05	8.45511E-05	4.59619E-05	1.37572E-05	7.63334E-08	4.1749E-06	3.0872E-07	4.55994E-06	4.55994437
3831503774265	383530	3774265	0.000122233	0.000305225	0.000305225	8.54202E-05	0.000157616	0.000283424	0.000200505	6.07592E-05	0.000107579	2.02473E-05	7.69196E-05	0.000133142	7.23761E-05	2.16634E-05	7.09683E-08	2.0566E-06	1.2319E-07	2.25078E-06	2.25078128
3831540774265	383540	3774265	0.000119556	0.000298541	0.000298541	8.35495E-05	0.000154164	0.000277216	0.000196114	5.94285E-05	0.000105223	1.9775E-05	7.53721E-05	0.000130434	7.09041E-05	2.12228E-05	5.90572E-08	1.7129E-06	1.1244E-07	1.88442E-06	1.8844157
3831503774265	383550	3774265	0.000115462	0.000288319	0.000288319	8.06887E-05	0.000148886	0.000267724	0.000189399	5.73936E-05	0.00010162	1.92173E-05	7.29505E-05	0.00012619	6.85967E-05	2.05322E-05	4.91911E-08	1.4279E-06	1.021E-07	1.57918E-06	1.57917786
3831603774265	383560	3774265	0.000111789	0.000279146	0.000279146	7.81215E-05	0.000144149	0.000259207	0.000183373	5.55676E-05	9.83874E-05	1.87451E-05	7.07951E-05	0.000122421	6.65478E-05	1.99189E-05	4.23534E-08	1.2295E-06	9.3314E-08	1.36516E-06	1.36515839
3831703774265	383570	3774265	0.000108703	0.000271439	0.000271439	7.59647E-05	0.000140169	0.0002520 5	0.00017831	5.40334E-05	9.5671E-05	1.83532E-05	6.90266E-05	0.000119305	6.48543E-05	1.9412E-05	3.745E-08	1.0865E-06	8.5952E-08	1.20995E-06	1.20994685
3831803774265	383580	3774265	0.000105918	0.000264485	0.000264485	7.40186E-05	0.000136578	0.000245593	0.000173742	5.26492E-05	9.32201E-05	1.80065E-05	6.7444E-05	0.000116521	6.33407E-05	1.8959E-05	3.36843E-08	9.7635E-07	7.9612E-08	1.08965E-06	1.08965094
3831903774265	383590	3774265	0.000104253	0.000260329	0.000260329	7.28555E-05	0.000134432	0.000241734	0.000171012	5.18219E-05	9.17552E-05	1.77804E-05	6.65648E-05	0.00011495	6.2487E-05	1.87034E-05	3.10776E-08	8.9964E-07	7.4692E-08	1.00541E-06	1.00540738
3836003774265	383600	3774265	0.000104065	0.000259858	0.000259858	7.27237E-05	0.000134189	0.000241297	0.000170703	5.17282E-05	9.15893E-05	1.77E-05	6.66E-05	0.000114959	6.24916E-05	1.87048E-05	2.94594E-08	8.5157E-07	7.1214E-08	9.52244E-07	0.9522445
3836103774265	383610	3774265	0.000103779	0.000259145	0.000259145	7.25242E-05	0.000133821	0.000240635	0.000170235	5.15863E-05	9.1338E-05	1.76247E-05	6.65749E-05	0.000114857	6.24362E-05	1.86882E-05	2.80018E-08	8.0827E-07	6.8028E-08	9.03E-07	0.90430008
3836203774265	383620	3774265	0.00010393	0.000259522	0.000259522	7.26296E-05	0.000134015	0.000240984	0.000170482	5.16612E-05	9.14708E-05	1.75945E-05	6.6816E-05	0.000115222	6.26346E-05	1.87476E-05	2.68615E-08	7.7425E-07	6.5388E-08	8.66497E-07	0.8664971
3836303774265	383630	3774265	0.000104113	0.000259979	0.000259979	7.27576E-05	0.000134251	0.000241409	0.000170782	5.17523E-05	9.16319E-05	1.75795E-05	6.70723E-05	0.000115604	6.28423E-05	1.88098E-05	2.58456E-08	7.4392E-07	6.3005E-08	8.32765E-07	0.83276519
3836403774265	383640	3774265	0.000104286	0.000260409	0.000260409	7.2878E-05	0.000134474	0.000241809	0.000171065	5.18379E-05	9.17836E-05	1.75744E-05	6.73084E-05	0.000115969	6.30407E-05	1.88692E-05	2.49192E-08	7.1626E-07	6.0823E-08	8.01999E-07	0.80199929
3836503774265	383650	3774265	0.00010462	0.000261243	0.000261243	7.31114E-05	0.000134904	0.000242583	0.000171613	5.20039E-05	9.20776E-05	1.75895E-05	6.764E-05	0.000116487	6.33222E-05	1.89534E-05	2.41134E-08	6.9216E-07	5.8898E-08	7.75167E-07	0.77516669
3836603774265	383660	3774265	0.000104894	0.000261929	0.000261929	7.33034E-05	0.000135259	0.0002432 2	0.000172064	5.21405E-05	9.23193E-05	1.75996E-05	6.79213E-05	0.000116911	6.35529E-05	1.90225E-05	2.33494E-08	6.6933E-07	5.7095E-08	7.49777E-07	0.74977694
3836703774265	383670	3774265	0.000105799	0.000264189	0.000264189	7.39358E-05	0.000136425	0.000245318	0.000173548	5.25903E-05	9.31158E-05	1.76799E-05	6.85845E-05	0.000118015	6.41528E-05	1.92021E-05	2.27779E-08	6.521E-07	5.568E-08	7.3056E-07	0.73056023
3836803774265	383680	3774265	0.000107044	0.000267296	0.000267296	7.48053E-05	0.00013803	0.000248203	0.000175589	5.32088E-05	9.42108E-05	1.77905E-05	6.94537E-05	0.000119475	6.49466E-05	1.94396E-05	2.22932E-08	6.3741E-07	5.4481E-08	7.1418E-07	0.71417964
3836903774265	383690	3774265	0.000108029	0.000269757	0.000269757	7.54941E-05	0.000139301	0.000250489	0.000177206	5.36988E-05	9.50784E-05	1.78809E-05	7.0147E-05	0.000120638	6.55788E-05	1.96289E-05	2.17654E-08	6.2151E-07	5.3257E-08	6.96531E-07	0.69653095
3837003774265	383700	3774265	0.00010685	0.000266812	0.000266812	7.46698E-05	0.00013778	0.000247754	0.000175271	5.31124E-05	9.40402E-05	1.77855E-05	6.94487E-05	0.000119399	6.4905E-05	1.94272E-05	2.08911E-08	5.9577E-07	5.1387E-08	6.68046E-07	0.6680463
3837103774265	383710	3774265	0.000105659	0.000263839	0.000263839	7.38379E-05	0.000136245	0.000244994	0.000173318	5.25207E-05	9.29925E-05	1.7695E-05	6.87302E-05	0.000118134	6.42174E-05	1.92214E-05	2.00782E-08	5.7184E-07	4.9636E-08	6.41557E-07	0.64155749
3837203774265	383720	3774265	0.000103909	0.000259468	0.000259468	7.26145E-05	0.000133988	0.000240934	0.000170447	5.16505E-05	9.14518E-05	1.75594E-05	6.765E-05	0.000116241	6.31884E-05	1.89134E-05	1.92331E-08	5.4705E-07	4.7813E-08	6.14101E-07	0.61410129
3837303774265	383730	3774265	0.000101824	0.000254263	0.000254263	7.11578E-05	0.0001313	0.000236101	0.000167027	5.06143E-05	8.96172E-05	1.73936E-05	6.63438E-05	0.000113983	6.19609E-05	1.8546E-05	1.8391E-08	5.2239E-07	4.5985E-08	5.86768E-07	0.58676807
3837403774265	383740	3774265	9.98851E-05	0.000249421	0.000249421	6.98027E-05	0.000128799	0.000231605	0.000163847	4.96505E-05	8.79105E-05	1.72378E-05	6.51229E-05	0.00011186	6.08072E-05	1.82007E-05	1.76198E-08	4.9979E-07	4.4294E-08	5.61704E-07	0.56170445
3837503774265	383750	3774265	0.000100693	0.000251438	0.000251438	7.03673E-05	0.000129841	0.000233478	0.000165172	5.00521E-05	8.86216E-05	1.73383E-05	6.56504E-05	0.000112769	6.1301E-05	1.83485E-05	1.72895E-08	4.8985E-07	4.3553E-08	5.50697E-07	0.55069677
3837603774265	383760	3774265	0.000101619	0.000253752	0.000253752	7.10148E-05	0.000131036	0.000235626	0.000166692	5.05126E-05	8.9437E-05	1.74488E-05	6.62533E-05	0.000113796	6.18594E-05	1.85156E-05	1.69763E-08	4.8043E-07	4.2877E-08	5.4028E-07	0.54028029
3837703774265	383770	3774265	0.00010386	0.000259347	0.000259347	7.25807E-05	0.000133925	0.000240822	0.000170367	5.16264E-05	9.14091E-05	1.76749E-05	6.77003E-05	0.000116275	6.32068E-05	1.89189E-05	1.68182E-08	4.7539E-07	4.2593E-08	5.34801E-07	0.53480127
3837803774265	383780	3774265	0.000108304	0.000270443	0.000270443	7.56861E-05	0.000139655	0.000251126	0.000177657	5.38353E-05	9.53202E-05	1.80869E-05	7.0564E-05	0.00012119	6.58787E-05	1.97186E-05	1.68654E-08	4.7606E-07	4.2843E-08	5.35771E-07	0.53577111
3837903774265	383790	3774265	0.000113707	0.000283934	0.000283934	7.94616E-05	0.000146622	0.000263653	0.000186519	5.65208E-05	0.000100075	1.85541E-05	7.40759E-05	0.0001272	6.91459E-05	2.06966E-05	1.6916E-08	4.7667E-07	4.3211E-08	5.36793E-07	0.53679275
3838003774265	383800	3774265	0.000120612	0.000301177	0.000301177	8.42872E-05	0.000155526	0.000279664	0.000197846	5.99533E-05	0.000106153	1.91319E-05	7.85323E-05	0.00013484	7.32991E-05	2.19397E-05	1.69233E-08	4.7591E-07	4.38E-08	5.3663E-07	0.53662981
3838103774265	383810	3774265	0.00012798	0.000319577	0.000319577	8.94366E-05	0.000165027	0.0002967 5	0.000209933	6.3616E-05	0.000112638	1.98554E-05	8.33555E-05	0.00014299	7.77291E-05	2.32657E-05	1.68253E-08	4.7215E-07	4.448E-08	5.33454E-07	0.53345379
3838203774265	383820	3774265	0.000138651	0.000346222	0.000346222	9.68934E-05	0.000178787	0.000321492	0.000227436	6.892E-05	0.000122029	2.07095E-05	9.00677E-05	0.00015456	8.40189E-05	2.51483E-05	1.66856E-08	4.6775E-07	4.5855E-08	5.30293E-07	0.53029291
3838303774265	383830	3774265	0.000140326	0.000350405	0.000350405	9.80641E-05	0.000180947	0.000325376	0.000230184	6.97527E-05	0.000123503	2.19203E-05	9.11781E-05	0.000156335	8.49834E-05	2.5437E-05	1.64439E-08	4.5903E-07	4.5635E-08	5.21109E-07	0.52110912
3838403774265	383840	3774265	0.000139087	0.000347311	0.000347311	9.71983E-05	0.000179349	0.000322503	0.000228152	6.91369E-05	0.000122413	2.26036E-05	9.03742E-05	0.000154925	8.42173E-05	2.52077E-05	1.62398E-08	4.4836E-07	4.486E-08	5.09463E-07	0.5094627
3838603774265	383860	3774265	0.000136658	0.000341245	0.000341245	9.55007E-05	0.000176217	0.00031687	0.000224167	6.79294E-05	0.000120275	2.2488E-05	8.88067E-05	0.000152192	8.27314E-05	2.4763E-05	1.541E-08	4.2412E-07	4.3049E-08	4.82579E-07	0.48257879
3838703774265	383870	3774265	0.000135478	0.0003383	0.0003383	9.46763E-05	0.000174696	0.000314135	0.000222232	6.7343E-05	0.000119237	2.24278E-05	8.8043E-05	0.000150868	8.20115E-05	2.45475E-05	1.50213E-08	4.1291E-07	4.2187E-08	4.70113E-07	0.47011321
3838803774265	383880	3774265	0.000134272	0.000335287	0.000335287	9.38332E-05	0.00017314	0.000311338	0.000220253	6.67432E-05	0.000118175	2.23624E-05	8.72593E-05	0.000149501	8.12686E-05	2.43251E-05	1.4647E-08	4.0207E-07	4.1361E-08	4.58076E-07	0.45807567
3838903774265	383890	3774265	0.000133065	0.000332274	0.000332274	9.299E-05	0.000171584	0.00030854	0.000218274	6.61435E-05	0.000117113	2.23022E-05	8.64705E-05	0.000148134	8.05256E-05	2.41027E-05	1.42866E-08	3.9165E-07	4.0564E-08	4.46502E-07	0.44650197
3839003774265	383900	3774265	0.000131869	0.000329288	0.000329288	9.21543E-05	0.000170042	0.000305767	0.000216312	6.55491E-05	0.00011606	2.22368E-05	8.56917E-05	0.000146776	7.97873E-05	2.38817E-05	1.39402E-08	3.8168E-07	3.9795E-08	4.35416E-07	0.4354157
3839103774265	383910	3774265	0.00013069	0.000326342	0.000326342	9.133E-05	0.000168521	0.000303032	0.000214377	6.49628E-05	0.000115022	2.21766E-05	8.4913E-05	0.000145426	7.90535E-05	2.36621E-05	1.36078E-08	3.7213E-07	3.9056E-08	4.2479E-07	0.42479034
3829703774275	382970	3774275	3.67028E-05	9.16497E-05	9.16497E-05	2.5649E-05	4.73273E-05	8.51033E-05	6.02055E-05	1.82441E-05	3.23028E-05	1.8514E-05	2.705E-05	4.62993E-05	2.51683E-05	7.53331E-06	8.41157E-09	2.9909E-07	2.7986E-08	3.35491E-07	0.33549073
3829803774275	382980	3774275	3.7333E-05	9.32234E-05	9.32234E-05	2.60894E-05	4.81399E-05	8.65645E-05	6.12392E-05	1.85573E-05	3.28574E-05	1.85441E-05	2.74368E-05	4.697E-05	2.55328E-05	7.64243E-06	8.79025E-09	3.1532E-07	2.9255E-08	3.53363E-07	0.35336253
3829903774275	382990	3774275	3.80817E-05	9.50929E-05	9.50929E-05	2.66127E-05	4.91054E-05	8.83006E-05	6.24674E-05	1.89295E-05	3.35164E-05	1.85994E-05	2.7899E-05	4.7768E-05	2.59666E-05	7.77226E-06	9.22082E-09	3.3393E-07	3.0718E-08	3.73871E-07	0.37387124
3830003774275	383000	3774275	3.88951E-05	9.71239E-05	9.71239E-05	2.71811E-05	5.01542E-05	9.01865E-05	6.38015E-05	1.93338E-05	3.42322E-05	1.86697E-05	2.84065E-05	4.86508E-05	2.64465E-05	7.91591E-06	9.69875E-09	3.5483E-07	3.2365E-08	3.96894E-07	0.39689424
3830103774275	383010	3774275	3.98484E-05	9.95046E-05	9.95046E-05	2.78473E-05	5.13835E-05	9.23971E-05	6.53654E-05	1.98077E-05	3.50713E-05	1.87702E-05	2.90044E-05	4.96865E-05	2.70095E-05	8.08442E-06	1.02474E-08	3.7908E-07	3.4282E-08	4.23614E-07	0.423614
3830203774275	383020	3774275	4.08395E-05	0.000101979	0.000101979	2.85399E-05	5.26615E-05	9.46952E-05	6.69912E-05	2.03004E-05	3.59436E-05	1.88757E-05	2.96273E-05	5.07646E-05	2.75956E-05	8.25984E-06	1.08515E-08	4.0619E-07	3.6425E-08	4.53462E-07	0.45346193
3830303774275	383030	3774275	4.23154E-05	0.000105665	0.000105665	2.95713E-05	5.45646E-05	9.81173E-05	6.94121E-05	2.1034E-05	3.72425E-05	1.91269E-05	3.05819E-05	5.2403E-05	2.84862E-05	8.52642E-06	1.16445E-08	4.4197E-07	3.9285E-08	4.92902E-07	0.49290171
3830403774275	383040	3774275	4.40768E-05	0.000110063	0.000110063	3.08022E-05	5.68358E-05	0.000102201	7.23013E-05	2.19095E-05	3.87927E-05	1.94585E-05	3.17274E-05	5.43809E-05	2.95614E-05	8.84825E-06	1.26055E-08	4.8598E-07	4.2814E-08	5.41397E-07	0.54139672
3830503774275	383050	3774275	4.59351E-05	0.000114703	0.000114703	3.21008E-05	5.92321E-05	0.0001065 1	7.53496E-05	2.28332E-05	4.04282E-05	1.98102E-05	3.29332E-05	5.64523E-05	3.06874E-05	9.18528E-06	1.37114E-08	5.3767E-07	4.6955E-08	5.98341E-07	0.59834066
3830603774275	383060	3774275	4.76587E-05	0.000119007	0.000119007	3.33053E-05	6.14546E-05	0.000110507	7.8177E-05	2.369E-05	4.19452E-05	2.01066E-05	3.40385E-05	5.83538E-05	3.17211E-05	9.49468E-06	1.48991E-08	5.9464E-07	5.1489E-08	6.61028E-07	0.66102761
3830703774275	383070	3774275	4.95062E-05	0.000123621	0.000123621	3.45965E-05	6.3837E-05	0.000114791	8.12076E-05	2.46084E-05	4.35713E-05	2.04332E-05	3.52242E-05	6.03997E-05	3.28332E-05	9.82755E-06	1.62828E-08	6.6249E-07	5.6877E-08	7.35649E-07	0.7356486
3830803774275	383080	3774275	5.13322E-05	0.00012818	0.00012818	3.58725E-05	6.61915E-05	0.000119025	8.42028E-05	2.5516E-05	4.51784E-05	2.07396E-05	3.63898E-05	6.24031E-05	3.39223E-05	1.01535E-05	1.78418E-08	7.408E-07	6.3053E-08	8.21692E-07	0.82169157
3830903774275	383090	3774275	5.31744E-05	0.00013278	0.00013278	3.71599E-05	6.85669E-05	0.000123296	8.72246E-05	2.64317E-05	4.67997E-05	2.10411E-05	3.75655E-05	6.4432E-05	3.50252E-05	1.04836E-05	1.96332E-08	8.3301E-07	7.0276E-08	9.2292E-07	0.92291989
3831003774275	383100	3774275	5.5232E-05	0.000137918	0.000137918	3.85978E-05	7.12202E-05	0.000128067	9.05998E-05	2.74545E-05	4.86106E-05	2.13827E-05	3.88466E-05	6.66391E-05	3.6225E-05	1.08428E-05	2.17919E-08	9.4679E-07	7.9124E-08	1.04771E-06	1.04770648
3831103774275	383110	3774275	5.78013E-05	0.000144334	0.000144334	4.03933E-05	7.45332E-05	0.000134025	9.48143E-05	2.87316E-05	5.08719E-05	2.19253E-05	4.04544E-05	6.94236E-05	3.77386E-05	1.12958E-05	2.46976E-08	1.103E-06	9.1151E-08	1.21889E-06	1.21889047
3831203774275	383120	3774275	6.04729E-05	0.000151005	0.000151005	4.22603E-05	7.79782E-05	0.000140219	9.91968E-05	3.00596E-05	5.32232E-05	2.25383E-05	4.21023E-05	7.22674E-05	3.92845E-05	1.17585E-05	2.83851E-08	1.3064E-06	1.065E-07	1.44129E-06	1.44129439
3831303774275	383130	3774275	6.27729E-05	0.000156749	0.000156749	4.38676E-05	8.0944E-05	0.000145552	0.00010297	3.12029E-05	5.52475E-05	2.30608E-05	4.40316E-05	7.54423E-05	4.10104E-05	1.22751E-05	3.28569E-08	1.5604E-06	1.2513E-07	1.71841E-06	1.71840643
3831403774275	383140	3774275	6.56115E-05	0.000163837	0.000163837	4.58513E-05	8.46043E-05	0.000152134	0.000107626	3.26139E-05	5.77458E-05	2.34376E-05	4.53881E-05	7.8023E-05	4.24132E-05	1.2695E-05	3.84948E-08	1.8907E-06	1.4866E-07	2.07783E-06	2.07783428
3831503774275	383150	3774275	6.74106E-05	0.000168329	0.000168329	4.71086E-05	8.69241E-05	0.000156306	0.000110577	3.35082E-05	5.93292E-05	2.38245E-05	4.63628E-05	7.97123E-05	4.33315E-05	1.29699E-05	4.63108E-08	2.3589E-06	1.8035E-07	2.58558E-06	2.5855841
3831603774275	383160	3774275	6.91773E-05	0.000172741	0.000172741	4.83432E-05	8.92023E-05	0.000160402	0.000113475	3.43864E-05	6.08841E-05	2.4146E-05	4.73123E-05	8.13846E-05	4.42406E-05	1.3242E-05	5.776E-08	3.0608E-06	2.2498E-07	3.34353E-06	3.34352657
3831703774275	383170	3774275	7.10194E-05	0.000177341	0.000177341	4.96305E-05	9.15777E-05	0.000164674	0.000116497	3.53021E-05	6.25054E-05	2.4759E-05	4.82317E-05	8.30145E-05	4.51266E-05	1.35072E-05	7.64203E-08	4.225E-06	2.9397E-07	4.59543E-06	4.59542542
3835303774275	383530	3774275	0.000115608	0.000288682	0.000288682	8.07903E-05	0.000149073	0.000268062	0.000189638	5.74659E-05	0.000101748	1.978E-05	7.29806E-05	0.000126224	6.86152E-05	2.05377E-05	5.23853E-08	1.536E-06	1.1716E-07	1.70557E-06	1.7055745
3835403774275	383540	3774275	0.000112791	0.000281647	0.000281647	7.88217E-05	0.000145441	0.00026153	0.000185017	5.60656E-05	9.92691E-05	1.93128E-05	7.13277E-05	0.000123329	6.70416E-05	2.00667E-05	4.61354E-08	1.3529E-06	1.0707E-07	1.50613E-06	1.50612704
3835503774275	383550	3774275	0.000109042	0.000272286	0.000272286	7.62018E-05	0.000140607	0.000252837	0.000178867	5.42021E-05	9.59696E-05	1.88003E-05	6.90869E-05	0.000119416	6.49143E-05	1.943E-05	4.03351E-08	1.183E-06	9.7567E-08	1.32093E-06	1.32092716
3835603774275	383560	3774275	0.000105686	0.000263906	0.000263906	7.38567E-05	0.00013628	0.000245056	0.000173362	5.25341E-05	9.30162E-05	1.83582E-05	6.71125E-05	0.000115961	6.30361E-05	1.88678E-05	3.58562E-08	1.0512E-06	8.946E-08	1.1765E-06	1.17650406
3835703774275	383570	3774275	0.000103052	0.000257329	0.000257329	7.2016E-05	0.000132883	0.000238949	0.000169042	5.12248E-05	9.0698E-05	1.80065E-05	6.56052E-05	0.000113312	6.15963E-05	1.84369E-05	3.25289E-08	9.5265E-07	8.2778E-08	1.06795E-06	1.06795404
3835803774275	383580	3774275	0.000100661	0.000251357	0.000251357	7.03448E-05	0.000129799	0.000233403	0.000165119	5.0036E-05	8.85932E-05	1.77E-05	6.42437E-05	0.000110918	6.0295E-05	1.80473E-05	2.98221E-08	8.7219E-07	7.6985E-08	9.78994E-07	0.97899373
3835903774275	383590	3774275	9.9131E-05	0.000247538	0.000247538	6.92757E-05	0.000127827	0.000229856	0.00016261	4.92756E-05	8.72468E-05	1.7484E-05	6.34247E-05	0.000109449	5.94967E-05	1.78084E-05	2.78393E-08	8.1286E-07	7.2375E-08	9.1307E-07	0.91306996
3836003774275	383600	3774275	9.88186E-05	0.000246757	0.000246757	6.90574E-05	0.000127424	0.000229132	0.000162097	4.91203E-05	8.69719E-05	1.73986E-05	6.33594E-05	0.000109297	5.94136E-05	1.77835E-05	2.6551E-08	7.7384E-07	6.9013E-08	8.69408E-07	0.86940778
3836103774275	383610	3774275	9.84146E-05	0.000245749	0.000245749	6.87751E-05	0.000126903	0.000228195	0.000161434	4.89195E-05	8.66163E-05	1.73132E-05	6.32338E-05	0.000109034	5.92705E-05	1.77407E-05	2.53627E-08	7.379E-07	6.5922E-08	8.29181E-07	0.82918142
3836203774275	383620	3774275	9.84846E-05	0.000245924	0.000245924	6.8824E-05	0.000126993	0.000228358	0.000161549	4.89543E-05	8.6678E-05	1.7278E-05	6.34046E-05	0.00010928	5.94044E-05	1.77808E-05	2.44456E-08	7.0997E-07	6.339E-08	7.97803E-07	0.79780258

			EGIODemolition	EGIOSite Grubbing / Prep	EGIOMass Grading / Excavation	EGIOMass Grading / Excavation	EGIODrainage / Utilities Trenching	EGIODrainage / Utilities Trenching	EGIOFoundations / Concrete Pads	EGIOFoundations / Concrete Pads	EGIOBuilding / Structure Construction	EGIOBuilding / Structure Construction	EGIOAsphalt Paving	EGIOArchitectural Coating	EGIOLandscaping or Other Finishing	EGIOWaterside Construction (Piles)	HIWaterside Construction (Landscaping)	HIWaterside Construction (Landscaping)	KMDemolition	KMSite Grubbing / Prep	KMMass Grading / Excavation
Unique Identifier	X (UTM)	Y (UTM)	2025	2025	2025	2026	2026	2027	2026	2027	2026	2027	2027	2027	2027	2027	2025	2026	2025	2025	2025
3836303774275	383630	3774275	0.00026747	0.00024136	0.00060269	0.00060269	0.000168669	0.000168669	0.000311225	0.000311225	0.000559641	0.000559641	0.000395912	3.72623E-05	0.000119973	0.000212424	0.000449454	0.000449454	0.000656693	0.000592583	0.001479724
3836403774275	383640	3774275	0.000259663	0.00023431	0.000585097	0.000585097	0.000163745	0.000163745	0.00030214	0.00030214	0.000543305	0.000543305	0.000384355	3.61746E-05	0.000116471	0.000206223	0.000440874	0.000440874	0.000632159	0.000570445	0.001424444
3836503774275	383650	3774275	0.000252882	0.00022819	0.000569818	0.000569818	0.000159469	0.000159469	0.00029425	0.00029425	0.000529117	0.000529117	0.000374318	3.523E-05	0.00011343	0.000200837	0.00043353	0.00043353	0.000612933	0.000553095	0.001381121
3836603774275	383660	3774275	0.000246399	0.00022234	0.000555211	0.000555211	0.000155381	0.000155381	0.000286707	0.000286707	0.000515553	0.000515553	0.000364723	3.43269E-05	0.000110522	0.000195689	0.000426393	0.000426393	0.000594494	0.000536457	0.001339573
3836703774275	383670	3774275	0.000240347	0.00021688	0.000541572	0.000541572	0.000151564	0.000151564	0.000279664	0.000279664	0.000502889	0.000502889	0.000355764	3.34836E-05	0.000107807	0.000190882	0.000419685	0.000419685	0.000577667	0.000521272	0.001301657
3836803774275	383680	3774275	0.000234592	0.00021169	0.000528606	0.000528606	0.000147936	0.000147936	0.000272969	0.000272969	0.000490849	0.000490849	0.000347246	3.2682E-05	0.000105226	0.000186312	0.00041323	0.00041323	0.000561676	0.000506842	0.001265624
3836903774275	383690	3774275	0.000228784	0.00020645	0.000515519	0.000515519	0.000144273	0.000144273	0.000266211	0.000266211	0.000478697	0.000478697	0.000338649	3.18729E-05	0.000102621	0.000181699	0.000406489	0.000406489	0.000544754	0.000491572	0.001227492
3837003774275	383700	3774275	0.000221233	0.00019964	0.000498505	0.000498505	0.000139511	0.000139511	0.000257425	0.000257425	0.000462897	0.000462897	0.000327472	3.08209E-05	9.9234E-05	0.000175703	0.000396482	0.000396482	0.000518358	0.000467753	0.001168016
3837103774275	383710	3774275	0.000214053	0.00019316	0.000482324	0.000482324	0.000134983	0.000134983	0.000249069	0.000249069	0.000447873	0.000447873	0.000316843	2.98205E-05	9.6013E-05	0.00017	0.000386871	0.000386871	0.000494046	0.000445815	0.001113233
3837203774275	383720	3774275	0.000207242	0.00018701	0.000466978	0.000466978	0.000130688	0.000130688	0.000241144	0.000241144	0.000433622	0.000433622	0.000306762	2.88717E-05	9.29581E-05	0.00016459	0.000377656	0.000377656	0.000471739	0.000425686	0.00106297
3837303774275	383730	3774275	0.000200813	0.00018121	0.000452492	0.000452492	0.000126634	0.000126634	0.000233664	0.000233664	0.000420171	0.000420171	0.000297246	2.79761E-05	9.00745E-05	0.000159485	0.000368901	0.000368901	0.000451343	0.00040728	0.00101701
3837403774275	383740	3774275	0.000194695	0.00017569	0.000438705	0.000438705	0.000122776	0.000122776	0.000226545	0.000226545	0.000407369	0.000407369	0.000288189	2.71237E-05	8.73301E-05	0.000154626	0.000360496	0.000360496	0.000432469	0.000390249	0.000974481
3837503774275	383750	3774275	0.000191668	0.00017296	0.000431886	0.000431886	0.000120867	0.000120867	0.00022302	0.00022302	0.000401037	0.000401037	0.00028371	2.67021E-05	8.59726E-05	0.000152222	0.000357244	0.000357244	0.000427073	0.000385379	0.000962322
3837603774275	383760	3774275	0.000188833	0.0001704	0.000425497	0.000425497	0.000119079	0.000119079	0.000219724	0.000219724	0.000395105	0.000395105	0.000279513	2.63071E-05	8.47008E-05	0.00014997	0.000354389	0.000354389	0.000422106	0.000380898	0.000951131
3837703774275	383770	3774275	0.000186857	0.00016862	0.000421045	0.000421045	0.000117833	0.000117833	0.000217425	0.000217425	0.000390971	0.000390971	0.000276588	2.60318E-05	8.38146E-05	0.000148401	0.000353279	0.000353279	0.000420518	0.000379465	0.000947553
3837803774275	383780	3774275	0.000185884	0.00016774	0.000418853	0.000418853	0.00011722	0.00011722	0.000216293	0.000216293	0.000388935	0.000388935	0.000275148	2.58963E-05	8.33782E-05	0.000147628	0.000354659	0.000354659	0.000424225	0.00038281	0.000955906
3837903774275	383790	3774275	0.000184834	0.00016679	0.000416486	0.000416486	0.000116557	0.000116557	0.00021507	0.00021507	0.000386737	0.000386737	0.000273593	2.57499E-05	8.2907E-05	0.000146794	0.000356515	0.000356515	0.000426852	0.00038518	0.000961824
3838003774275	383800	3774275	0.000183658	0.00016573	0.000413836	0.000413836	0.000115816	0.000115816	0.000213702	0.000213702	0.000384276	0.000384276	0.000271852	2.55861E-05	8.23795E-05	0.00014586	0.000358307	0.000358307	0.000424959	0.000383473	0.00095756
3838103774275	383810	3774275	0.000182655	0.00016482	0.000411576	0.000411576	0.000115184	0.000115184	0.000212535	0.000212535	0.000382178	0.000382178	0.000270368	2.54464E-05	8.19297E-05	0.000145064	0.000360178	0.000360178	0.000418656	0.000377785	0.000943357
3838203774275	383820	3774275	0.000183264	0.00016537	0.000412948	0.000412948	0.000115567	0.000115567	0.000213244	0.000213244	0.000383452	0.000383452	0.000271269	2.55312E-05	8.22028E-05	0.000145547	0.000363144	0.000363144	0.000410037	0.000370007	0.000923935
3838303774275	383830	3774275	0.000181885	0.00016413	0.000409841	0.000409841	0.000114698	0.000114698	0.000211639	0.000211639	0.000380567	0.000380567	0.000269228	2.53391E-05	8.15843E-05	0.000144452	0.000368203	0.000368203	0.00039746	0.000358658	0.000895595
3838403774275	383840	3774275	0.000178662	0.00016122	0.000402578	0.000402578	0.000112665	0.000112665	0.000207889	0.000207889	0.000373822	0.000373822	0.000264457	2.48901E-05	8.01385E-05	0.000141892	0.000381526	0.000381526	0.000382674	0.000345316	0.000862279
3838603774275	383860	3774275	0.000170275	0.00015365	0.000383681	0.000383681	0.000107377	0.000107377	0.00019813	0.00019813	0.000356275	0.000356275	0.000252043	2.37217E-05	7.63767E-05	0.000135232	0.000368885	0.000368885	0.000359586	0.000324481	0.000810254
3838703774275	383870	3774275	0.000166252	0.00015002	0.000374615	0.000374615	0.00010484	0.00010484	0.000193449	0.000193449	0.000347857	0.000347857	0.00024608	2.31612E-05	7.45721E-05	0.000132036	0.00036224	0.00036224	0.000349223	0.00031513	0.000786904
3838803774275	383880	3774275	0.000162396	0.00014654	0.000365926	0.000365926	0.000102408	0.000102408	0.000188962	0.000188962	0.000339789	0.000339789	0.00024038	2.2624E-05	7.28425E-05	0.000128974	0.000356039	0.000356039	0.000339058	0.000305957	0.000763998
3838903774275	383890	3774275	0.000158671	0.00014318	0.000357533	0.000357533	0.000100059	0.000100059	0.000184628	0.000184628	0.000331995	0.000331995	0.000234867	2.21051E-05	7.11717E-05	0.000126016	0.000349949	0.000349949	0.000329334	0.000297183	0.000742088
3839003774275	383900	3774275	0.00015506	0.00013992	0.000349396	0.000349396	9.77818E-05	9.77818E-05	0.000180426	0.000180426	0.000324439	0.000324439	0.000229521	2.1602E-05	6.95519E-05	0.000123148	0.00034389	0.00034389	0.000320148	0.000288893	0.000721388
3839103774275	383910	3774275	0.000151562	0.00013677	0.000341514	0.000341514	9.5576E-05	9.5576E-05	0.000176356	0.000176356	0.00031712	0.00031712	0.000224344	2.11147E-05	6.79829E-05	0.00012037	0.00033789 5	0.000337895	0.000311415	0.000281013	0.000701711
3829703774285	382970	3774285	0.00026239 1	0.00023677	0.000591244	0.000591244	0.000165465	0.000165465	0.000305315	0.000305315	0.000549012	0.000549012	0.000388393	3.65547E-05	0.000117695	0.000208389	0.000250808	0.000250808	6.52783E-05	5.89055E-05	0.001047091
3829803774285	382980	3774285	0.000279074	0.00025183	0.000628837	0.000628837	0.000175986	0.000175986	0.000324727	0.000324727	0.00058392	0.00058392	0.000413089	3.88789E-05	0.000125178	0.000221639	0.000259627	0.000259627	6.72123E-05	6.06507E-05	0.000151449
3829903774285	382990	3774285	0.000298462	0.00026932	0.000672524	0.000672524	0.000188212	0.000188212	0.000347287	0.000347287	0.000624486	0.000624486	0.000441787	4.15799E-05	0.000133875	0.000237037	0.000269476	0.000269476	6.95104E-05	6.27244E-05	0.000156628
3830003774285	383000	3774285	0.000320154	0.0002889	0.000721402	0.000721402	0.000201891	0.000201891	0.000372527	0.000372527	0.000669873	0.000669873	0.000473895	4.46019E-05	0.000143605	0.000254265	0.000279991	0.000279991	7.19577E-05	6.49328E-05	0.000162142
3830103774285	383010	3774285	0.000344681	0.00031103	0.000776669	0.000776669	0.000217358	0.000217358	0.000401067	0.000401067	0.000721192	0.000721192	0.0005102	4.80189E-05	0.000154606	0.000273744	0.000291267	0.000291267	7.4608E-05	6.73244E-05	0.000168114
3830203774285	383020	3774285	0.000372294	0.00033595	0.000838889	0.000838889	0.00023477 1	0.00023477 1	0.00043319 7	0.00043319 7	0.00077869	0.00077869	0.000551074	5.18657E-05	0.000166992	0.000295674	0.000303257	0.000303257	7.74135E-05	6.9856E-05	0.001074436
3830303774285	383030	3774285	0.000408717	0.00036882	0.000920962	0.000920962	0.00025774	0.00025774	0.000475579	0.000475579	0.000855179	0.000855179	0.000604988	5.69401E-05	0.00018333	0.000324601	0.000318546	0.000318546	8.1377E-05	7.34325E-05	0.000183367
3830403774285	383040	3774285	0.00045394	0.00040962	0.001022861	0.001022861	0.000286257	0.000286257	0.00052819 9	0.000528199	0.0009498	0.0009498	0.000671926	6.32401E-05	0.000203614	0.000360517	0.000336468	0.000336468	8.60508E-05	7.76501E-05	0.000193898
3830503774285	383050	3774285	0.000507602	0.00045805	0.001143778	0.001143778	0.000320097	0.000320097	0.00059064	0.00059064	0.00106208	0.00106208	0.000751358	7.0716E-05	0.000227684	0.000403135	0.000356118	0.000356118	9.09515E-05	8.20723E-05	0.000204941
3830603774285	383060	3774285	0.000566875	0.00051153	0.001277339	0.001277339	0.000357475	0.000357475	0.000659609	0.000659609	0.0011861	0.0011861	0.000839095	7.89736E-05	0.000254271	0.00045021	0.000375642	0.000375642	9.5494E-05	8.61713E-05	0.000215176
3830703774285	383070	3774285	0.000638105	0.00057581	0.00143784	0.00143784	0.000402393	0.000402393	0.000742491	0.000742491	0.001335137	0.001335137	0.00094453	8.88969E-05	0.000286221	0.00050678	0.000396989	0.000396989	0.000100198	9.04158E-05	0.000225775
3830803774285	383080	3774285	0.000722132	0.00065163	0.001627179	0.001627179	0.000455381	0.000455381	0.000840264	0.000840264	0.001510952	0.001510952	0.001068908	0.000100603	0.000323911	0.000573514	0.000419494	0.000419494	0.000104985	9.47357E-05	0.000236562
3830903774285	383090	3774285	0.000823273	0.0007429	0.001855079	0.001855079	0.000519161	0.000519161	0.00095795 1	0.00095795 1	0.001722573	0.001722573	0.001218617	0.000114693	0.000369278	0.000653839	0.000443443	0.000443443	0.000109891	9.91633E-05	0.000247618
3831003774285	383100	3774285	0.000949466	0.00085677	0.00213943	0.00213943	0.00059874	0.00059874	0.001104787	0.001104787	0.001986613	0.001986613	0.00140541	0.000132274	0.000425882	0.000754061	0.000469596	0.000469596	0.000115007	0.000103779	0.000259145
3831103774285	383110	3774285	0.001125871	0.00101596	0.002536924	0.002536924	0.000709982	0.000709982	0.001310051	0.001310051	0.002355715	0.002355715	0.001666527	0.00015685	0.000505008	0.000894162	0.000502156	0.000502156	0.000120857	0.000109058	0.000272326
3831203774285	383120	3774285	0.001359443	0.00122673	0.00306323	0.00306323	0.000857274	0.000857274	0.001581832	0.001581832	0.002844428	0.002844428	0.002012262	0.000189389	0.000609776	0.001079663	0.000538507	0.000538507	0.000126784	0.000114407	0.000285682
3831303774285	383130	3774285	0.001657875	0.00149602	0.003735686	0.003735686	0.001045467	0.001045467	0.001929084	0.001929084	0.003468852	0.003468852	0.002454005	0.000230965	0.000743638	0.001316676	0.000575128	0.000575128	0.000132544	0.000119605	0.000298662
3831403774285	383140	3774285	0.00205426	0.00185371	0.004628861	0.004628861	0.001295431	0.001295431	0.002390313	0.002390313	0.004298228	0.004298228	0.003040739	0.000286187	0.000921436	0.001631484	0.000610368	0.000610368	0.000138293	0.000124792	0.000311614
3831503774285	383150	3774285	0.002626812	0.00237037	0.005918991	0.005918991	0.001656486	0.001656486	0.003056528	0.003056528	0.005496206	0.005496206	0.003888236	0.000365952	0.001178253	0.002086202	0.000648464	0.000648464	0.000144059	0.000129995	0.000324607
3831603774285	383160	3774285	0.003479918	0.00314019	0.007841294	0.007841294	0.0021944 6	0.00219446	0.004049193	0.004049193	0.007281201	0.007281201	0.005151014	0.000484801	0.001560913	0.002763735	0.000685227	0.000685227	0.000149855	0.000135225	0.000337667
3831703774285	383170	3774285	0.004894946	0.00441708	0.011029772	0.011029772	0.003086786	0.003086786	0.005695702	0.005695702	0.010241931	0.010241931	0.007245553	0.000681934	0.002195622	0.003887543	0.000723275	0.000723275	0.000155889	0.000140671	0.000351266
3835203774285	383520	3774285	0.00045074	0.00040674	0.001015652	0.001015652	0.00028424	0.00028424	0.000524476	0.000524476	0.000943105	0.000943105	0.00066719	6.27944E-05	0.000202179	0.000357976	0.00060561	0.00060561	0.001411899	0.001274062	0.00318143
3835303774285	383530	3774285	0.000425198	0.00038369	0.000958098	0.000958098	0.000268133	0.000268133	0.000494756	0.000494756	0.000889663	0.000889663	0.000629383	5.92361E-05	0.000190722	0.00033769	0.000583295	0.000583295	0.001292559	0.001166372	0.002912521
3835403774285	383540	3774285	0.000400271	0.00036119	0.00090193	0.00090193	0.000252414	0.000252414	0.000465751	0.000465751	0.000837507	0.000837507	0.000592486	5.57634E-05	0.000179541	0.000317893	0.000559807	0.000559807	0.00114816	0.00103607	0.002587147
3835503774285	383550	3774285	0.000376001	0.00033929	0.000847242	0.000847242	0.000237109	0.000237109	0.00043751	0.00043751	0.000786724	0.000786724	0.00055656	5.23822E-05	0.000168655	0.000298618	0.000535779	0.000535779	0.001010446	0.000911801	0.002276837
3835603774285	383560	3774285	0.000353945	0.00031939	0.000797543	0.000797543	0.0002232	0.0002232	0.00041184 6	0.00041184 6	0.00074057 6	0.00074057 6	0.00052391 3	4.93095E-05	0.000158762	0.000281101	0.00051392 4	0.00051392 4	0.000896848	0.000809293	0.002020866
3835703774285	383570	3774285	0.000335059	0.00030235	0.000754987	0.000754987	0.00021129	0.00021129	0.00038987	0.00038987	0.000701059	0.000701059	0.000495957	4.66783E-05	0.00015029	0.000266102	0.000495511	0.000495511	0.000813382	0.000733975	0.001832792
3835803774285	383580	3774285	0.00031792 1	0.00028688	0.000716371	0.000716371	0.000200483	0.000200483	0.000369929	0.000369929	0.000665202	0.000665202	0.00047059 1	4.42909E-05	0.000142603	0.000252492	0.000478541	0.000478541	0.000743752	0.000671143	0.001675895
3835903774285	383590	3774285	0.000303398	0.00027378	0.000683647	0.000683647	0.000191325	0.000191325	0.00035303 1	0.00035303 1	0.000634815	0.000634815	0.000449094	4.22676E-05	0.000136089	0.000240958	0.000464314	0.000464314	0.00069154	0.000624028	0.001558246
3836003774285	383600	3774285	0.00029192	0.00026342	0.000657782	0.000657782	0.000184087	0.000184087	0.000339674	0.000339674	0.000610798	0.000610798	0.000432103	4.06685E-05	0.00013094	0.000231841	0.000453514	0.000453514	0.000657194	0.000593035	0.001480854
3836103774285	383610	3774285	0.000281122	0.00025368	0.000633451	0.000633451	0.000177277	0.000177277	0.00032711	0.00032711	0.000588204	0.000588204	0.000416119	3.91642E-05	0.000126097	0.000223265	0.000442983	0.000442983	0.000625217	0.00056418	0.001408801
3836203774285	383620	3774285	0.000272037	0.00024548	0.00061298	0.00061298	0.000171548	0.000171548	0.000316539	0.000316539	0.000569195	0.000569195	0.000402672	3.78985E-05	0.000122022	0.00021605	0.000434308	0.000434308	0.000601723	0.00054298	0.001355861
3836303774285	383630	3774285	0.000263692	0.00023795	0.000594176	0.000594176	0.000166286	0.000166286	0.000306829	0.000306829	0.000551735	0.000551735	0.000390319	3.6736E-05	0.000118279	0.000209423	0.000426203	0.000426203	0.000580879	0.00052417	0.001308893
3836403774285	383640	3774285	0.000256033	0.00023104	0.00057692	0.00057692	0.000161456	0.000161456	0.000297917	0.000297917	0.000535711	0.000535711	0.000378983	3.5669E-05	0.000114843	0.000203341	0.00041867	0.00041867	0.000562434	0.000507526	0.001267332
3836503774285	383650	3774285	0.000249724	0.00022534	0.000562703	0.000562703	0.000157478	0.000157478	0.000290576	0.000290576	0.00052251	0.00052251	0.000369644	3.47901E-05	0.000112013	0.00019833	0.000412786	0.000412786	0.000549959	0.000496269	0.001239221
3836603774285	383660	3774285	0.000243689	0.0002199	0.000549105	0.000549105	0.000153672	0.000153672	0.000283554	0.000283554	0.000509883	0.000509883	0.00036071 2	3.39493E-05	0.000109307	0.00019353 7	0.000407028	0.000407028	0.000537674	0.000485184	0.001211541
3836703774285	383670	3774285	0.000237356	0.00021418	0.000534834	0.000534834	0.000149678	0.000149678	0.000276185	0.000276185	0.000496631	0.000496631	0.000351337	3.3067E-05	0.000106466	0.000188507	0.000400526	0.000400526	0.000522698	0.000471669	0.001177794
3836803774285	383680	3774285	0.000231011	0.00020846	0.000520536	0.000520536	0.000145677	0.000145677	0.000268802	0.000268802	0.000483355	0.000483355	0.00034194 5	3.2183E-05	0.00010362	0.000183468	0.000393722	0.000393722	0.000506808	0.00045733 1	0.00114199
3836903774285	383690	3774285	0.000224725	0.00020279	0.000506373	0.000506373	0.000141713	0.000141713	0.000261488	0.000261488	0.000470204	0.000470204	0.000332641	3.13074E-05	0.0001008	0.000178476	0.000386728	0.000386728	0.000490542	0.000442653	0.001105338
3837003774285	383700	3774285	0.000217043	0.00019585	0.000489063	0.000489063	0.000136869	0.000136869	0.000252549	0.000252549	0.00045413	0.00045413	0.00032127	3.02371E-05	9.73544E-05	0.000172375	0.00037718	0.00037718	0.000467149	0.000421544	0.001052626
3837103774285	383710	3774285	0.000209785	0.0001893	0.000472707	0.000472707	0.000132292	0.000132292	0.000244103	0.000244103	0.000438943	0.000438943	0.000310526	2.92259E-05	9.40987E-05	0.00016661	0.000368061	0.000368061	0.00044575	0.000402233	0.001004407
3837203774285	383720	3774285	0.000203463	0.0001836	0.000458464	0.000458464	0.000128305	0.000128305	0.000236748	0.000236748	0.000425716	0.000425716	0.000301169	2.83453E-05	9.12633E-05	0.00016159	0.000360226	0.000360226	0.000428493	0.000386661	0.000965523
3837303774285	383730	3774285	0.000197906	0.00017859	0.000445941	0.000445941	0.000124801	0.000124801	0.000230281	0.000230281	0.000414089	0.000414089	0.000292943	2.75711E-05	8.87706E-05	0.000157176	0.000353406	0.000353406	0.000414305	0.000373858	0.000933552
3837403774285	383740	3774285	0.000192594	0.00017379	0.000433971	0.000433971	0.000121451	0.000121451	0.0002241	0.0002241	0.000402973	0.000402973	0.000285079	2.6831E-05	8.63876E-05	0.000152957	0.000346808	0.000346808	0.00040091	0.000361771	0.000903369
3837503774285	383750	3774285	0.000190218	0.00017165	0.000428618	0.000428618	0.000119953	0.000119953	0.000221335	0.000221335	0.000398002	0.000398002	0.000281563	2.65E-05	8.5322E-05	0.00015107	0.000345016	0.000345016	0.000399346	0.00036036	0.000899846
3837603774285	383760	3774285	0.000188063	0.0001697	0.000423762	0.000423762	0.000118594	0.000118594	0.000218828	0.000218828	0.000393493	0.000393493	0.000278373	2.61998E-05	8.43555E-05	0.000149359	0.000343732	0.000343732	0.000398277	0.000359396	0.000897438
3837703774285	383770	3774285	0.000186451	0.00016825	0.000420131	0.000420131	0.000117578	0.000117578	0.000216953	0.000216953	0.000390121	0.000390121	0.000275987	2.59753E-05	8.36325E-05	0.000148079	0.000343732	0.000343732	0.000399239	0.000360263	0.000899603
3837803774285	383780	3774285	0.000185508	0.0001674	0.000418005	0.000418005	0.000116983	0.000116983	0.000215855	0.000215855	0.000388148	0.000388148	0.00027459 1	2.58439E-05	8.32095E-05	0.00014733	0.000345635	0.000345635	0.000404217	0.000364755	0.000910821
3837903774285	383790	3774285	0.000184494	0.00016648	0.000415719	0.000415719	0.000116343	0.000116343	0.000214675	0.000214675	0.000386025	0.000386025	0.000273089	2.57025E-05	8.27543E-05	0.000146524	0.000347934	0.000347934	0.000407255	0.000367497	0.000917667

			KMMass Grading / Excavation	KMDrainage / Utilities Trenching	KMFoundations / Concrete Pads	KMBuilding / Structure Construction	KMAsphalt Paving	KMArchitectural Coating	KMLandscaping or Other Finishing	KMWaterside Construction (Piles)	EWNDemolition	EWNSite Grubbing / Prep	EWNDrainage / Utilities Trenching	EWNDrainage / Utilities Trenching	EWNDrainage / Utilities Trenching	EWNFoundation s / Concrete Pads	EWNBuilding / Structure Construction	EWNAsphalt Paving	EWNLandscaping or Other Finishing	EWNWaterside Construction (Piles)	ISDemolition
Unique Identifier	X (UTM)	Y (UTM)	2026	2026	2026	2026	2026	2026	2026	2026	2027	2027	2027	2028	2029	2029	2029	2029	2029	2029	2027
3836303774275	383630	3774275	0.001479724	0.000318816	0.00076412	0.001417347	0.000972044	9.14865E-05	0.000294559	0.000521542	3.15587E-05	4.25502E-05	5.16264E-05	5.16264E-05	5.16264E-05	3.67214E-05	6.39501E-05	4.67136E-05	1.41556E-05	2.45642E-05	0.000793964
3836403774275	383640	3774275	0.001424444	0.000306906	0.000735573	0.001364397	0.000935729	8.80687E-05	0.000283554	0.000502058	3.15528E-05	4.25421E-05	5.16167E-05	5.16167E-05	5.16167E-05	3.67144E-05	6.3938E-05	4.67047E-05	1.4153E-05	2.45595E-05	0.000754216
3836503774275	383650	3774275	0.001381121	0.000297572	0.000713202	0.0013229	0.00090727	8.53901E-05	0.00027493	0.000486788	3.16542E-05	4.26789E-05	5.17827E-05	5.17827E-05	5.17827E-05	3.68325E-05	6.41437E-05	4.68549E-05	1.41985E-05	2.46385E-05	0.000719822
3836603774275	383660	3774275	0.001339573	0.00028862	0.000691747	0.001283104	0.000879977	8.28214E-05	0.00026666	0.000472145	3.17617E-05	4.28238E-05	5.19584E-05	5.19584E-05	5.19584E-05	3.69575E-05	6.43614E-05	4.7014E-05	1.42467E-05	2.47222E-05	0.000687702
3836703774275	383670	3774275	0.001301657	0.000280451	0.000672167	0.001246786	0.00085507	8.04771E-05	0.000259112	0.000458781	3.1899E-05	4.30089E-05	5.2183E-05	5.2183E-05	5.2183E-05	3.71173E-05	6.46396E-05	4.72172E-05	1.43082E-05	2.4829E-05	0.000658221
3836803774275	383680	3774275	0.001265624	0.000272687	0.00065356	0.001212272	0.000831399	7.82493E-05	0.000251939	0.000446081	3.20482E-05	4.32101E-05	5.24271E-05	5.24271E-05	5.24271E-05	3.72909E-05	6.4942E-05	4.74381E-05	1.43752E-05	2.49452E-05	0.000630733
3836903774275	383690	3774275	0.001227492	0.000264471	0.000633869	0.001175748	0.00080635	7.58918E-05	0.000244349	0.000432641	3.21497E-05	4.33469E-05	5.25931E-05	5.25931E-05	5.25931E-05	3.7409E-05	6.51476E-05	4.75883E-05	1.44207E-05	2.50242E-05	0.000604015
3837003774275	383700	3774275	0.001168016	0.000251657	0.000603156	0.001118778	0.00076728	7.22146E-05	0.000232509	0.000411678	3.18751E-05	4.29767E-05	5.2144E-05	5.2144E-05	5.2144E-05	3.70895E-05	6.45912E-05	4.71819E-05	1.42975E-05	2.48104E-05	0.00057254
3837103774275	383710	3774275	0.001113233	0.000239853	0.000574866	0.001066305	0.000731292	6.88275E-05	0.000221604	0.000392369	3.16065E-05	4.26145E-05	5.17045E-05	5.17045E-05	5.17045E-05	3.67769E-05	6.40469E-05	4.67843E-05	1.4177E-05	2.46014E-05	0.000543405
3837203774275	383720	3774275	0.00106297	0.000229024	0.000548911	0.001018161	0.00069827	6.57199E-05	0.000211598	0.000374653	3.13558E-05	4.22765E-05	5.12944E-05	5.12944E-05	5.12944E-05	3.64852E-05	6.35389E-05	4.64132E-05	1.40646E-05	2.44062E-05	0.000516472
3837303774275	383730	3774275	0.00101701	0.000219122	0.000525177	0.000974139	0.000668083	6.28784E-05	0.000202449	0.000358454	3.1129E-05	4.19707E-05	5.09234E-05	5.09234E-05	5.09234E-05	3.62213E-05	6.30792E-05	4.60774E-05	1.39629E-05	2.42297E-05	0.000491611
3837403774275	383740	3774275	0.000974481	0.000209958	0.000503215	0.000933402	0.000640145	6.02489E-05	0.000193983	0.000343465	3.09081E-05	4.16729E-05	5.05621E-05	5.05621E-05	5.05621E-05	3.59643E-05	6.26317E-05	4.57505E-05	1.38638E-05	2.40578E-05	0.000468498
3837503774275	383750	3774275	0.000962322	0.000207339	0.000496937	0.000921755	0.000632157	5.94972E-05	0.000191563	0.000339179	3.12841E-05	4.21799E-05	5.11772E-05	5.11772E-05	5.11772E-05	3.64019E-05	6.33937E-05	4.63071E-05	1.40325E-05	2.43505E-05	0.000454972
3837603774275	383760	3774275	0.000951131	0.000204928	0.000491158	0.000911037	0.000624806	5.88053E-05	0.000189335	0.000335235	3.1696E-05	4.27353E-05	5.1851E-05	5.1851E-05	5.1851E-05	3.68811E-05	6.42283E-05	4.69168E-05	1.42172E-05	2.4671E-05	0.000442365
3837703774275	383770	3774275	0.000947553	0.000204157	0.00048931	0.00090761	0.000622456	5.85841E-05	0.000188623	0.000333974	3.23287E-05	4.35884E-05	5.28861E-05	5.28861E-05	5.28861E-05	3.76174E-05	6.55105E-05	4.78534E-05	1.4501E-05	2.51635E-05	0.000432516
3837803774275	383780	3774275	0.000955906	0.000205956	0.000493624	0.00091561	0.000627943	5.91005E-05	0.000190286	0.000336918	3.33316E-05	4.49404E-05	5.45266E-05	5.45266E-05	5.45266E-05	3.87842E-05	6.75426E-05	4.93377E-05	1.49508E-05	2.59441E-05	0.000425741
3837903774275	383790	3774275	0.000961824	0.000207231	0.00049668	0.000921279	0.000631831	5.94664E-05	0.000191464	0.000339004	3.45373E-05	4.65661E-05	5.6499E-05	5.6499E-05	5.6499E-05	4.01872E-05	6.99859E-05	5.11225E-05	1.54917E-05	2.68826E-05	0.000418775
3838003774275	383800	3774275	0.00095756	0.000206313	0.000494478	0.000917195	0.00062903	5.92028E-05	0.000190615	0.000337501	3.59341E-05	4.84494E-05	5.8784E-05	5.8784E-05	5.8784E-05	4.18125E-05	7.28163E-05	5.319E-05	1.61182E-05	2.79698E-05	0.000411242
3838103774275	383810	3774275	0.000943357	0.000203253	0.000487143	0.00090359	0.000619699	5.83246E-05	0.000187788	0.000332495	3.74323E-05	5.04695E-05	6.1235E-05	6.1235E-05	6.1235E-05	4.35558E-05	7.58523E-05	5.54078E-05	1.67902E-05	2.9136E-05	0.000403787
3838203774275	383820	3774275	0.000923935	0.000199068	0.000477114	0.000884987	0.000606941	5.71238E-05	0.000183921	0.000325649	3.98266E-05	5.36967E-05	6.51506E-05	6.51506E-05	6.51506E-05	4.6341E-05	8.07027E-05	5.89508E-05	1.78639E-05	3.09991E-05	0.000400301
3838303774275	383830	3774275	0.000895595	0.000192962	0.00046248	0.000857842	0.000588324	5.53717E-05	0.00017828	0.000315661	4.0584E-05	5.47188E-05	6.63908E-05	6.63908E-05	6.63908E-05	4.72231E-05	8.22389E-05	6.00729E-05	1.82039E-05	3.15892E-05	0.000388381
3838403774275	383840	3774275	0.000862279	0.000185784	0.000445275	0.00082593	0.000566439	5.33119E-05	0.000171648	0.000303918	4.0596E-05	5.47349E-05	6.64103E-05	6.64103E-05	6.64103E-05	4.7237E-05	8.22631E-05	6.00906E-05	1.82093E-05	3.15984E-05	0.000375386
3838603774275	383860	3774275	0.000810254	0.000174575	0.00041841	0.000776098	0.000532263	5.00953E-05	0.000161292	0.000285581	4.02378E-05	5.42521E-05	6.58244E-05	6.58244E-05	6.58244E-05	4.68203E-05	8.15373E-05	5.95605E-05	1.80486E-05	3.13197E-05	0.000349014
3838703774275	383870	3774275	0.000786904	0.000169544	0.000406352	0.000753733	0.000516924	4.86517E-05	0.000156644	0.000277351	4.00588E-05	5.40106E-05	6.55315E-05	6.55315E-05	6.55315E-05	4.66119E-05	8.11745E-05	5.92954E-05	1.79683E-05	3.11803E-05	0.000336772
3838803774275	383880	3774275	0.000763998	0.000164609	0.000394524	0.000731792	0.000501877	4.72355E-05	0.000152084	0.000269278	3.98797E-05	5.37692E-05	6.52385E-05	6.52385E-05	6.52385E-05	4.64035E-05	8.08116E-05	5.90303E-05	1.7888E-05	3.10409E-05	0.000325168
3838903774275	383890	3774275	0.000742088	0.000159888	0.000383209	0.000710806	0.000487484	4.58809E-05	0.000147722	0.000261556	3.97006E-05	5.35277E-05	6.49456E-05	6.49456E-05	6.49456E-05	4.61952E-05	8.04487E-05	5.87653E-05	1.78077E-05	3.09015E-05	0.000314137
3839003774275	383900	3774275	0.000721388	0.000155428	0.00037252	0.000690978	0.000473886	4.46011E-05	0.000143602	0.00025426	3.95275E-05	5.32943E-05	6.46624E-05	6.46624E-05	6.46624E-05	4.59937E-05	8.00979E-05	5.8509E-05	1.773E-05	3.07668E-05	0.000303625
3839103774275	383910	3774275	0.000701711	0.000151188	0.000362359	0.00067213	0.00046096	4.33844E-05	0.000139685	0.000247324	3.93544E-05	5.30609E-05	6.43792E-05	6.43792E-05	6.43792E-05	4.57923E-05	7.97472E-05	5.82528E-05	1.76524E-05	3.06321E-05	0.000293621
3829703774285	382970	3774285	0.000147091	3.16918E-05	7.5957E-05	0.000140891	9.66256E-05	9.09418E-06	2.92805E-05	5.18437E-05	2.96307E-05	3.99506E-05	4.84724E-05	4.84724E-05	4.84724E-05	3.44779E-05	6.00432E-05	4.38597E-05	1.32908E-05	2.30635E-05	0.000192015
3829803774285	382980	3774285	0.000151449	3.26308E-05	7.82074E-05	0.000145065	9.94884E-05	9.36361E-06	3.0148E-05	5.33797E-05	2.98814E-05	4.02887E-05	4.88825E-05	4.88825E-05	4.88825E-05	3.47697E-05	6.05512E-05	4.42308E-05	1.34033E-05	2.32586E-05	0.000203583
3829903774285	382990	3774285	0.000156628	3.37465E-05	8.08815E-05	0.000150025	0.00010289	9.68377E-06	3.11788E-05	5.52048E-05	3.02157E-05	4.07393E-05	4.94293E-05	4.94293E-05	4.94293E-05	3.51586E-05	6.12286E-05	4.47256E-05	1.35532E-05	2.35188E-05	0.000216936
3830003774285	383000	3774285	0.000162142	3.49346E-05	8.37292E-05	0.000155307	0.000106513	1.00247E-05	3.22766E-05	5.71485E-05	3.05559E-05	4.11981E-05	4.99859E-05	4.99859E-05	4.99859E-05	3.55545E-05	6.19181E-05	4.52292E-05	1.37058E-05	2.37836E-05	0.000231793
3830103774285	383010	3774285	0.000168114	3.62213E-05	8.6813E-05	0.000161027	0.000110436	1.03939E-05	3.34653E-05	5.92533E-05	3.0926E-05	4.16971E-05	5.05913E-05	5.05913E-05	5.05913E-05	3.59851E-05	6.2668E-05	4.5777E-05	1.38718E-05	2.40717E-05	0.000248476
3830203774285	383020	3774285	0.000174436	3.75833E-05	9.00774E-05	0.000167082	0.000114588	1.07848E-05	3.47237E-05	6.14814E-05	3.1308E-05	4.22121E-05	5.12163E-05	5.12163E-05	5.12163E-05	3.64297E-05	6.34421E-05	4.63425E-05	1.40432E-05	2.4369E-05	0.000267106
3830303774285	383030	3774285	0.000183367	3.95076E-05	9.46893E-05	0.000175637	0.000120455	1.1337E-05	3.65016E-05	6.46292E-05	3.19885E-05	4.31296E-05	5.23295E-05	5.23295E-05	5.23295E-05	3.72215E-05	6.4821E-05	4.73497E-05	1.43484E-05	2.48987E-05	0.00029143
3830403774285	383040	3774285	0.000193898	4.17766E-05	0.000100128	0.000185724	0.000127373	1.19881E-05	3.8598E-05	6.83411E-05	3.28481E-05	4.42885E-05	5.37356E-05	5.37356E-05	5.37356E-05	3.82216E-05	6.65628E-05	4.86221E-05	1.4734E-05	2.55678E-05	0.000321359
3830503774285	383050	3774285	0.000204941	4.41559E-05	0.00010583	0.000196302	0.000134627	1.26708E-05	4.07962E-05	7.22332E-05	3.37494E-05	4.55038E-05	5.52101E-05	5.52101E-05	5.52101E-05	3.92704E-05	6.83893E-05	4.99562E-05	1.51383E-05	2.62693E-05	0.00035641
3830603774285	383060	3774285	0.000215176	4.63612E-05	0.000111116	0.000206106	0.000141351	1.33036E-05	4.28337E-05	7.58408E-05	3.45015E-05	4.65179E-05	5.64405E-05	5.64405E-05	5.64405E-05	4.01455E-05	6.99133E-05	5.10695E-05	1.54756E-05	2.68547E-05	0.000394302
3830703774285	383070	3774285	0.000225775	4.86448E-05	0.000116589	0.000216258	0.000148314	1.39589E-05	4.49435E-05	7.95765E-05	3.53133E-05	4.76124E-05	5.77685E-05	5.77685E-05	5.77685E-05	4.10902E-05	7.15584E-05	5.22711E-05	1.58397E-05	2.74866E-05	0.000438742
3830803774285	383080	3774285	0.000236562	5.09689E-05	0.000122159	0.00022659	0.0001554	1.46259E-05	4.70908E-05	8.33785E-05	3.61072E-05	4.86828E-05	5.90672E-05	5.90672E-05	5.90672E-05	4.20139E-05	7.31671E-05	5.34463E-05	1.61958E-05	2.81045E-05	0.000489611
3830903774285	383090	3774285	0.000247618	5.3351E-05	0.000127868	0.00023718	0.000162663	1.53094E-05	4.92917E-05	8.72753E-05	3.6919E-05	4.97773E-05	6.03952E-05	6.03952E-05	6.03952E-05	4.29585E-05	7.48121E-05	5.46479E-05	1.656E-05	2.87364E-05	0.000548628
3831003774285	383100	3774285	0.000259145	5.58345E-05	0.000133821	0.000248221	0.000170235	1.60221E-05	5.15863E-05	9.1338E-05	3.78024E-05	5.09684E-05	6.18404E-05	6.18404E-05	6.18404E-05	4.39865E-05	7.66023E-05	5.59556E-05	1.69562E-05	2.94241E-05	0.000618896
3831103774285	383110	3774285	0.000272326	5.86745E-05	0.000140627	0.000260846	0.000178893	1.6837E-05	5.42101E-05	9.59838E-05	3.90679E-05	5.26746E-05	6.39105E-05	6.39105E-05	6.39105E-05	4.54589E-05	7.91666E-05	5.78287E-05	1.75239E-05	3.0409E-05	0.000711298
3831203774285	383120	3774285	0.000285682	6.15522E-05	0.000147524	0.00027364	0.000187667	1.76628E-05	5.68688E-05	0.000100691	4.04109E-05	5.44855E-05	6.61076E-05	6.61076E-05	6.61076E-05	4.70217E-05	8.18881E-05	5.98167E-05	1.81263E-05	3.14544E-05	0.00082375
3831303774285	383130	3774285	0.000298662	6.43487E-05	0.000154227	0.000286072	0.000196194	1.84653E-05	5.94526E-05	0.000105266	4.16048E-05	5.60951E-05	6.80605E-05	6.80605E-05	6.80605E-05	4.84108E-05	8.43073E-05	6.15838E-05	1.86618E-05	3.23836E-05	0.000951955
3831403774285	383140	3774285	0.000311614	6.71394E-05	0.000160916	0.000298478	0.000204702	1.92661E-05	6.2031E-05	0.000109831	4.28642E-05	5.77932E-05	7.01209E-05	7.01209E-05	7.01209E-05	4.98763E-05	8.68595E-05	6.34481E-05	1.92267E-05	3.3364E-05	0.001099834
3831503774285	383150	3774285	0.000324607	6.99388E-05	0.000167625	0.000310924	0.000213237	2.00694E-05	6.46174E-05	0.000114411	4.41595E-05	5.95396E-05	7.22399E-05	7.22399E-05	7.22399E-05	5.13835E-05	8.94842E-05	6.53654E-05	1.98077E-05	3.43722E-05	0.001273171
3831603774285	383160	3774285	0.000337667	7.27527E-05	0.000174369	0.000323433	0.000221817	2.08769E-05	6.72172E-05	0.000119014	4.49415E-05	6.05939E-05	7.35191E-05	7.35191E-05	7.35191E-05	5.22934E-05	9.10688E-05	6.65229E-05	2.01585E-05	3.49808E-05	0.001469472
3831703774285	383170	3774285	0.000351266	7.56825E-05	0.000181391	0.000336458	0.000230749	2.17176E-05	6.9924E-05	0.000123807	4.56339E-05	6.15275E-05	7.46518E-05	7.46518E-05	7.46518E-05	5.30991E-05	9.24719E-05	6.75478E-05	2.0469E-05	3.55198E-05	0.001695576
3835203774285	383520	3774285	0.00318143	0.00068546	0.00164287	0.003047319	0.002089909	0.000196697	0.00063306	0.00112132	4.81009E-05	5.13708E-05	6.23286E-05	6.23286E-05	6.23286E-05	4.43337E-05	7.72071E-05	5.63973E-05	1.70901E-05	2.96564E-05	0.001935134
3835303774285	383530	3774285	0.002912521	0.000627522	0.001504006	0.002789744	0.00191326	0.000180072	0.000579776	0.001026544	3.69966E-05	4.9882E-05	6.05221E-05	6.05221E-05	6.05221E-05	4.30488E-05	7.49694E-05	5.47628E-05	1.65948E-05	2.87968E-05	0.001737091
3835403774285	383540	3774285	0.002587147	0.000557418	0.001335986	0.002478087	0.001699519	0.000159955	0.000515006	0.000911863	3.57555E-05	4.8208E-05	5.84911E-05	5.84911E-05	5.84911E-05	4.16041E-05	7.24534E-05	5.2925E-05	1.60379E-05	2.78304E-05	0.00155788
3835503774285	383550	3774285	0.002276837	0.00049056	0.001175744	0.002180858	0.001495674	0.000140769	0.000453235	0.000802492	3.44657E-05	4.64696E-05	5.63819E-05	5.63819E-05	5.63819E-05	4.01039E-05	6.98408E-05	5.10165E-05	1.54595E-05	2.68269E-05	0.001395992
3835603774285	383560	3774285	0.002020866	0.000435409	0.001043562	0.001935677	0.001327524	0.000124943	0.00040228	0.000712273	3.33733E-05	4.49968E-05	5.45949E-05	5.45949E-05	5.45949E-05	3.88328E-05	6.76272E-05	4.93996E-05	1.49696E-05	2.59766E-05	0.001258756
3835703774285	383570	3774285	0.001832792	0.000394887	0.000946442	0.001755531	0.001203977	0.000113315	0.000364841	0.000645984	3.25556E-05	4.38942E-05	5.32571E-05	5.32571E-05	5.32571E-05	3.78813E-05	6.59701E-05	4.81891E-05	1.46028E-05	2.53401E-05	0.001147462
3835803774285	383580	3774285	0.001675895	0.000361083	0.000865421	0.001605249	0.00110091	0.000103615	0.000333609	0.000590684	3.18333E-05	4.29204E-05	5.20756E-05	5.20756E-05	5.20756E-05	3.70409E-05	6.45065E-05	4.712E-05	1.42788E-05	2.47779E-05	0.00105143
3835903774285	383590	3774285	0.001558246	0.000335735	0.000804668	0.001492559	0.001023626	9.63412E-05	0.00031019	0.000549218	3.1314E-05	4.22202E-05	5.12261E-05	5.12261E-05	5.12261E-05	3.64366E-05	6.34542E-05	4.63513E-05	1.40459E-05	2.43737E-05	0.000972984
3836003774285	383600	3774285	0.001480854	0.00031906	0.000764703	0.001418429	0.000972786	9.15563E-05	0.000294784	0.00052194	3.10752E-05	4.18983E-05	5.08355E-05	5.08355E-05	5.08355E-05	3.61588E-05	6.29704E-05	4.59979E-05	1.39388E-05	2.41878E-05	0.000912099
3836103774285	383610	3774285	0.001408801	0.000303536	0.000727496	0.001349414	0.000925454	8.71015E-05	0.000280441	0.000496545	3.08424E-05	4.15844E-05	5.04546E-05	5.04546E-05	5.04546E-05	3.58879E-05	6.24987E-05	4.56533E-05	1.38343E-05	2.40066E-05	0.000856652
3836203774285	383620	3774285	0.001355861	0.000292129	0.000700158	0.001298705	0.000890677	8.38284E-05	0.000269902	0.000477886	3.07589E-05	4.14717E-05	5.03179E-05	5.03179E-05	5.03179E-05	3.57907E-05	6.23293E-05	4.55296E-05	1.37969E-05	2.39416E-05	0.000810606
3836303774285	383630	3774285	0.001308893	0.00028201	0.00067594	0.001253717	0.000859823	8.09245E-05	0.000260552	0.000461331	3.07111E-05	4.14073E-05	5.02398E-05	5.02398E-05	5.02398E-05	3.57351E-05	6.22325E-05	4.54589E-05	1.37754E-05	2.39044E-05	0.000769175
3836403774285	383640	3774285	0.001267332	0.000273055	0.000654442	0.001213908	0.000832521	7.8355E-05	0.000252279	0.000446683	3.07111E-05	4.14073E-05	5.02398E-05	5.02398E-05	5.02398E-05	3.57351E-05	6.22325E-05	4.54589E-05	1.37754E-05	2.39044E-05	0.00073182
3836503774285	383650	3774285	0.001239221	0.000266998	0.000639926	0.001186982	0.000814055	7.66169E-05	0.000246683	0.000436775	3.08663E-05	4.16166E-05	5.04937E-05	5.04937E-05	5.04937E-05	3.59157E-05	6.2547E-05	4.56887E-05	1.3845E-05	2.40252E-05	0.000700721
3836603774285	383660	3774285	0.001211541	0.000261034	0.000625632	0.001160469	0.000795871	7.49056E-05	0.000241173	0.000427018	3.10215E-05	4.18258E-05	5.07476E-05	5.07476E-05	5.07476E-05	3.60963E-05	6.28615E-05	4.59184E-05	1.39147E-05	2.4146E-05	0.000671538
3836703774285	383670	3774285	0.001177794	0.000253764	0.000608205	0.001128145	0.000773703	7.28191E-05	0.000234455	0.000415124	3.10991E-05	4.19305E-05	5.08745E-05	5.08745E-05	5.08745E-05	3.61866E-05	6.30188E-05	4.60332E-05	1.39495E-05	2.42064E-05	0.000642158
3836803774285	383680	3774285	0.00114199	0.000246049	0.000589716	0.001093849	0.000750183	7.06054E-05	0.000227328	0.000402505	3.1123E-05	4.19627E-05	5.09136E-05	5.09136E-05	5.09136E-05	3.62143E-05	6.30672E-05	4.60686E-05	1.39602E-05	2.4225E-05	0.000613697
3836903774285	383690	3774285	0.001105338	0.000238152	0.000570789	0.001058743	0.000726106	6.83394E-05	0.000220032	0.000389586	3.1117E-05	4.19546E-05	5.09038E-05	5.09038E-05	5.09038E-05	3.62074E-05	6.30551E-05	4.60597E-05	1.39575E-05	2.42204E-05	0.000586364
3837003774285	383700	3774285	0.001052626	0.000226795	0.000543569	0.001008253	0.000691479	6.50804E-05	0.000209539	0.000371008	3.08007E-05	4.15281E-05	5.03863E-05	5.03863E-05	5.03863E-05	3.58393E-05	6.2414E-05	4.55915E-05	1.38156E-05	2.39741E-05	0.000555456
3837103774285	383710	3774285	0.001004407	0.000216406	0.000518669	0.000962067	0.000659804	6.20992E-05	0.000199941	0.000354012	3.05082E-05	4.11337E-05	4.99078E-05	4.99078E-05	4.99078E-05	3.54989E-05	6.18213E-05	4.51585E-05	1.36844E-05	2.37465E-05	0.000526984
3837203774285	383720	3774285	0.000965523	0.000208028	0.00049859	0.000924822	0.00063426	5.96951E-05	0.0001922	0.000340307	3.03351E-05	4.09003E-05	4.96246E-05	4.96246E-05	4.96246E-05	3.52975E-05	6.14705E-05	4.49023E-05	1.36068E-05	2.36117E-05	0.000502331
3837303774285	383730	3774285	0.000933552	0.00020114	0.00048208	0.000894198	0.000613258	5.77184E-05	0.000185836	0.000329039	3.02575E-05	4.07957E-05	4.94977E-05	4.94977E-05	4.94977E-05	3.52072E-05	6.13133E-05	4.47874E-05	1.35719E-05	2.35513E-05	0.000480717
3837403774285	383740	3774285	0.000903369	0.000194637	0.000466494	0.000865288	0.000593431	5.58524E-05	0.000179828	0.000318401	3.01799E-05	4.06911E-05	4.93708E-05	4.93708E-05	4.93708E-05	3.51169E-05	6.1156E-05	4.46726E-05	1.35371E-05	2.34909E-05	0.000460488
3837503774285	383750	3774285	0.000889846	0.000193878	0.000464674	0.000861913	0.000591116	5.56345E-05	0.000179126	0.000317159	3.06753E-05	4.1359E-05	5.01812E-05	5.01812E-05	5.01812E-05	3.56934E-05	6.216E-05	4.54059E-05	1.37594E-05	2.38766E-05	0.000449182
3837603774285	383760	3774285	0.000897438	0.000193359	0.000463431	0.000859607	0.000589535	5.54856E-05	0.000178647	0.00031631	3.12304E-05	4.21075E-05	5.10894E-05	5.10894E-05	5.10894E-05	3.63394E-05	6.32849E-05	4.62276E-05	1.40084E-05	2.43086E-05	0.000438796
3837703774285	383770	3774285	0.000899603	0.000193826	0.000464549	0.000861681	0.000590957	5.56195E-05	0.000179078	0.000317073	3.19646E-05	4.30974E-05	5.22904E-05	5.22904E-05	5.22904E-05	3.71937E-05	6.47727E-05	4.73144E-05	1.43377E-05	2.48801E-05	0.00043023
3837803774285	383780	3774285	0.000910821	0.000196242	0.000470342	0.000872426	0.000598326	5.6313E-05	0.000181311	0.000321027	3.30212E-05	4.45219E-05	5.40188E-05	5.40188E-05	5.40188E-05	3.8423E-05	6.69136E-05	4.88783E-05	1.48116E-05	2.57025E-05	0.000423724
3837903774285	383790	3774285	0.000917667	0.000197717	0.000473877	0.000878983	0.000602823	5.67363E-05	0.000182674	0.00032344	3.43045E-05	4.62523E-05	5.61182E-05	5.61182E-05	5.61182E-05	3.99163E-05	6.95142E-05	5.07779E-05	1.53873E-05	2.67014E-05	0.000416937

			ISDrainage / Utilities Trenching	ISDrainage / Utilities Trenching	ISAsphalt Paving	ISAsphalt Paving	SVDemolition	SVSite Grubbing / Prep	SVMass Grading / Excavation	SVMass Grading / Excavation	SVDrainage / Utilities Trenching	SVFoundations / Concrete Pads	SVBuilding / Structure Construction	SVBuilding / Structure Construction	SVAsphalt Paving	SVAsphalt Paving	SVArchitectural Coating	SVArchitectural Coating	SVLandscaping or Other Finishing	SVLandscaping or Other Finishing	MDemolition
Unique Identifier	X (UTM)	Y (UTM)	2027	2028	2027	2028	2027	2027	2027	2028	2028	2028	2028	2029	2028	2029	2028	2029	2028	2029	2027
3836303774275	383630	3774275	0.000274431	0.000274431	0.001175235	0.001175235	2.00095E-05	1.32197E-05	2.23243E-05	2.23243E-05	6.73843E-06	6.94418E-06	4.026E-05	4.026E-05	2.74166E-05	2.74166E-05	2.71595E-06	2.71595E-06	8.74452E-06	8.74452E-06	0.000109271
3836403774275	383640	3774275	0.000260692	0.000260692	0.001116399	0.001116399	2.00157E-05	1.32237E-05	2.23311E-05	2.23311E-05	6.74049E-06	6.94631E-06	4.02729E-05	4.02729E-05	2.7425E-05	2.7425E-05	2.71678E-06	2.71678E-06	8.7472E-06	8.7472E-06	0.000109462
3836503774275	383650	3774275	0.000248804	0.000248804	0.001065488	0.001065488	2.00708E-05	1.32601E-05	2.23926E-05	2.23926E-05	6.75906E-06	6.96544E-06	4.03631E-05	4.03631E-05	2.75006E-05	2.75006E-05	2.72426E-06	2.72426E-06	8.7713E-06	8.7713E-06	0.000110041
3836603774275	383660	3774275	0.000237702	0.000237702	0.001017944	0.001017944	2.01321E-05	1.33006E-05	2.2461E-05	2.2461E-05	6.77969E-06	6.9867E-06	4.04662E-05	4.04662E-05	2.75845E-05	2.75845E-05	2.73258E-06	2.73258E-06	8.79807E-06	8.79807E-06	0.000110584
3836703774275	383670	3774275	0.000227512	0.000227512	0.000974306	0.000974306	2.02056E-05	1.33492E-05	2.2543E-05	2.2543E-05	6.80445E-06	7.01222E-06	4.05692E-05	4.05692E-05	2.76853E-05	2.76853E-05	2.74256E-06	2.74256E-06	8.8302E-06	8.8302E-06	0.000111223
3836803774275	383680	3774275	0.000218011	0.000218011	0.000933618	0.000933618	2.02852E-05	1.34018E-05	2.26318E-05	2.26318E-05	6.83127E-06	7.03986E-06	4.06981E-05	4.06981E-05	2.77944E-05	2.77944E-05	2.75337E-06	2.75337E-06	8.86501E-06	8.86501E-06	0.000111879
3836903774275	383690	3774275	0.000208776	0.000208776	0.00089407	0.00089407	2.03404E-05	1.34382E-05	2.26934E-05	2.26934E-05	6.84984E-06	7.05899E-06	4.07754E-05	4.07754E-05	2.787E-05	2.787E-05	2.76085E-06	2.76085E-06	8.8891E-06	8.8891E-06	0.000112273
3837003774275	383700	3774275	0.000197896	0.000197896	0.00084748	0.00084748	2.02056E-05	1.33492E-05	2.2543E-05	2.2543E-05	6.80445E-06	7.01222E-06	4.05564E-05	4.05564E-05	2.76853E-05	2.76853E-05	2.74256E-06	2.74256E-06	8.8302E-06	8.8302E-06	0.000110787
3837103774275	383710	3774275	0.000187826	0.000187826	0.000804354	0.000804354	2.0083E-05	1.32682E-05	2.24063E-05	2.24063E-05	6.76318E-06	6.96969E-06	4.03373E-05	4.03373E-05	2.75174E-05	2.75174E-05	2.72592E-06	2.72592E-06	8.77665E-06	8.77665E-06	0.000109306
3837203774275	383720	3774275	0.000178517	0.000178517	0.000764488	0.000764488	1.99605E-05	1.31873E-05	2.22696E-05	2.22696E-05	6.72192E-06	6.92717E-06	4.01312E-05	4.01312E-05	2.73495E-05	2.73495E-05	2.70929E-06	2.70929E-06	8.7231E-06	8.7231E-06	0.000107868
3837303774275	383730	3774275	0.000169923	0.000169923	0.000727687	0.000727687	1.98441E-05	1.31104E-05	2.21397E-05	2.21397E-05	6.68272E-06	6.88677E-06	3.9938E-05	3.9938E-05	2.719E-05	2.719E-05	2.69349E-06	2.69349E-06	8.67223E-06	8.67223E-06	0.000106513
3837403774275	383740	3774275	0.000161935	0.000161935	0.000693476	0.000693476	1.974E-05	1.30416E-05	2.20235E-05	2.20235E-05	6.64764E-06	6.85063E-06	3.97447E-05	3.97447E-05	2.70473E-05	2.70473E-05	2.67936E-06	2.67936E-06	8.62671E-06	8.62671E-06	0.0001052
3837503774275	383750	3774275	0.00015726	0.00015726	0.000673455	0.000673455	1.99238E-05	1.3163E-05	2.22286E-05	2.22286E-05	6.70954E-06	6.91441E-06	4.00282E-05	4.00282E-05	2.72991E-05	2.72991E-05	2.7043E-06	2.7043E-06	8.70704E-06	8.70704E-06	0.000106722
3837603774275	383760	3774275	0.000152902	0.000152902	0.000654794	0.000654794	2.01321E-05	1.33006E-05	2.2461E-05	2.2461E-05	6.77969E-06	6.9867E-06	4.03502E-05	4.03502E-05	2.75845E-05	2.75845E-05	2.73258E-06	2.73258E-06	8.79807E-06	8.79807E-06	0.000108519
3837703774275	383770	3774275	0.000149498	0.000149498	0.000640215	0.000640215	2.04629E-05	1.35192E-05	2.28301E-05	2.28301E-05	6.8911E-06	7.10152E-06	4.08656E-05	4.08656E-05	2.80378E-05	2.80378E-05	2.77748E-06	2.77748E-06	8.94265E-06	8.94265E-06	0.000111515
3837803774275	383780	3774275	0.000147156	0.000147156	0.000630187	0.000630187	2.09775E-05	1.38592E-05	2.34042E-05	2.34042E-05	7.06441E-06	7.28012E-06	4.16772E-05	4.16772E-05	2.8743E-05	2.8743E-05	2.84734E-06	2.84734E-06	9.16756E-06	9.16756E-06	0.000116571
3837903774275	383790	3774275	0.000144748	0.000144748	0.000619876	0.000619876	2.16086E-05	1.42761E-05	2.41083E-05	2.41083E-05	7.27692E-06	7.49912E-06	4.26306E-05	4.26306E-05	2.96076E-05	2.96076E-05	2.93299E-06	2.93299E-06	9.44333E-06	9.44333E-06	0.000122791
3838003774275	383800	3774275	0.000142144	0.000142144	0.000608726	0.000608726	2.2356E-05	1.47699E-05	2.49422E-05	2.49422E-05	7.52863E-06	7.75852E-06	4.36999E-05	4.36999E-05	3.06318E-05	3.06318E-05	3.03444E-06	3.03444E-06	9.76998E-06	9.76998E-06	0.000129679
3838103774275	383810	3774275	0.000139568	0.000139568	0.00059769	0.00059769	2.31954E-05	1.53244E-05	2.58786E-05	2.58786E-05	7.81129E-06	8.04981E-06	4.49882E-05	4.49882E-05	3.17818E-05	3.17818E-05	3.14837E-06	3.14837E-06	1.01368E-05	1.01368E-05	0.000136723
3838203774275	383820	3774275	0.000138363	0.000138363	0.00059253	0.00059253	2.43717E-05	1.61016E-05	2.7191E-05	2.7191E-05	8.20743E-06	8.45804E-06	4.67145E-05	4.67145E-05	3.33936E-05	3.33936E-05	3.30803E-06	3.30803E-06	1.06509E-05	1.06509E-05	0.000147169
3838303774275	383830	3774275	0.000134242	0.000134242	0.000574885	0.000574885	2.53948E-05	1.67776E-05	2.83325E-05	2.83325E-05	8.55198E-06	8.81311E-06	4.90206E-05	4.90206E-05	3.47955E-05	3.47955E-05	3.44691E-06	3.44691E-06	1.1098E-05	1.1098E-05	0.000148655
3838403774275	383840	3774275	0.000129751	0.000129751	0.00055565	0.00055565	2.61361E-05	1.72673E-05	2.91596E-05	2.91596E-05	8.80163E-06	9.07038E-06	5.21513E-05	5.21513E-05	3.58112E-05	3.58112E-05	3.54753E-06	3.54753E-06	1.1422E-05	1.1422E-05	0.000147366
3838603774275	383860	3774275	0.000120636	0.000120636	0.000516615	0.000516615	2.62158E-05	1.73199E-05	2.92485E-05	2.92485E-05	8.82845E-06	9.09802E-06	5.32592E-05	5.32592E-05	3.59203E-05	3.59203E-05	3.55834E-06	3.55834E-06	1.14568E-05	1.14568E-05	0.000144865
3838703774275	383870	3774275	0.000116404	0.000116404	0.000498493	0.000498493	2.61606E-05	1.72835E-05	2.91869E-05	2.91869E-05	8.80988E-06	9.07889E-06	5.32077E-05	5.32077E-05	3.58448E-05	3.58448E-05	3.55085E-06	3.55085E-06	1.14327E-05	1.14327E-05	0.000143653
3838803774275	383880	3774275	0.000112393	0.000112393	0.000481317	0.000481317	2.61361E-05	1.72673E-05	2.91596E-05	2.91596E-05	8.80163E-06	9.07038E-06	5.32463E-05	5.32463E-05	3.58112E-05	3.58112E-05	3.54753E-06	3.54753E-06	1.1422E-05	1.1422E-05	0.000142405
3838903774275	383890	3774275	0.00010858	0.00010858	0.000464989	0.000464989	2.60749E-05	1.72268E-05	2.90912E-05	2.90912E-05	8.781E-06	9.04912E-06	5.31819E-05	5.31819E-05	3.57273E-05	3.57273E-05	3.53921E-06	3.53921E-06	1.13952E-05	1.13952E-05	0.000141158
3839003774275	383900	3774275	0.000104947	0.000104947	0.00044929	0.00044929	2.60014E-05	1.71783E-05	2.90092E-05	2.90092E-05	8.75624E-06	9.02361E-06	5.3066E-05	5.3066E-05	3.56265E-05	3.56265E-05	3.52923E-06	3.52923E-06	1.13631E-05	1.13631E-05	0.000139928
3839103774275	383910	3774275	0.000101489	0.000101489	0.000434621	0.000434621	2.59278E-05	1.71297E-05	2.89272E-05	2.89272E-05	8.73148E-06	8.99809E-06	5.29243E-05	5.29243E-05	3.55258E-05	3.55258E-05	3.51925E-06	3.51925E-06	1.13309E-05	1.13309E-05	0.000138716
3829703774285	382970	3774285	6.63692E-05	6.63692E-05	0.00028422	0.00028422	2.03159E-05	1.3422E-05	2.2666E-05	2.2666E-05	6.84159E-06	7.05049E-06	4.15097E-05	4.15097E-05	2.78364E-05	2.78364E-05	2.75752E-06	2.75752E-06	8.87839E-06	8.87839E-06	3.97842E-05
3829803774285	382980	3774285	7.03677E-05	7.03677E-05	0.000301345	0.000301345	2.04016E-05	1.34787E-05	2.27617E-05	2.27617E-05	6.87047E-06	7.08026E-06	4.16643E-05	4.16643E-05	2.79539E-05	2.79539E-05	2.76917E-06	2.76917E-06	8.91588E-06	8.91588E-06	4.05184E-05
3829903774285	382990	3774285	7.4983E-05	7.4983E-05	0.000321111	0.000321111	2.05303E-05	1.35637E-05	2.29053E-05	2.29053E-05	6.9138E-06	7.12491E-06	4.18962E-05	4.18962E-05	2.81302E-05	2.81302E-05	2.78663E-06	2.78663E-06	8.9721E-06	8.9721E-06	4.14078E-05
3830003774285	383000	3774285	8.01184E-05	8.01184E-05	0.000343102	0.000343102	2.06651E-05	1.36528E-05	2.30556E-05	2.30556E-05	6.95919E-06	7.17168E-06	4.21281E-05	4.21281E-05	2.83149E-05	2.83149E-05	2.80492E-06	2.80492E-06	9.03101E-06	9.03101E-06	4.23449E-05
3830103774285	383010	3774285	8.5885E-05	8.5885E-05	0.000367798	0.000367798	2.08121E-05	1.37499E-05	2.32197E-05	2.32197E-05	7.00871E-06	7.22271E-06	4.23858E-05	4.23858E-05	2.85163E-05	2.85163E-05	2.82488E-06	2.82488E-06	9.09527E-06	9.09527E-06	4.33477E-05
3830203774285	383020	3774285	9.23243E-05	9.23243E-05	0.000395373	0.000395373	2.09591E-05	1.3847E-05	2.33837E-05	2.33837E-05	7.05822E-06	7.27374E-06	4.26434E-05	4.26434E-05	2.87178E-05	2.87178E-05	2.84484E-06	2.84484E-06	9.15953E-06	9.15953E-06	4.43983E-05
3830303774285	383030	3774285	0.000100732	0.000100732	0.000431378	0.000431378	2.12716E-05	1.40535E-05	2.37323E-05	2.37323E-05	7.16345E-06	7.38218E-06	4.31588E-05	4.31588E-05	2.91459E-05	2.91459E-05	2.88725E-06	2.88725E-06	9.29608E-06	9.29608E-06	4.59682E-05
3830403774285	383040	3774285	0.000111077	0.000111077	0.00047568	0.00047568	2.16637E-05	1.43125E-05	2.41698E-05	2.41698E-05	7.29549E-06	7.51825E-06	4.38287E-05	4.38287E-05	2.96832E-05	2.96832E-05	2.94047E-06	2.94047E-06	9.46743E-06	9.46743E-06	4.78604E-05
3830503774285	383050	3774285	0.000123192	0.000123192	0.000527562	0.000527562	2.20803E-05	1.45878E-05	2.46346E-05	2.46346E-05	7.43579E-06	7.66284E-06	4.45244E-05	4.45244E-05	3.0254E-05	3.0254E-05	2.99702E-06	2.99702E-06	9.6495E-06	9.6495E-06	4.98481E-05
3830603774285	383060	3774285	0.000136289	0.000136289	0.00058365	0.00058365	2.24173E-05	1.48104E-05	2.50105E-05	2.50105E-05	7.54927E-06	7.77978E-06	4.50784E-05	4.50784E-05	3.07157E-05	3.07157E-05	3.04276E-06	3.04276E-06	9.79676E-06	9.79676E-06	5.16448E-05
3830703774285	383070	3774285	0.00015165	0.00015165	0.000649431	0.000649431	2.27726E-05	1.50452E-05	2.5407E-05	2.5407E-05	7.66893E-06	7.9031E-06	4.56581E-05	4.56581E-05	3.12026E-05	3.12026E-05	3.09099E-06	3.09099E-06	9.95205E-06	9.95205E-06	5.35669E-05
3830803774285	383080	3774285	0.000169232	0.000169232	0.000724728	0.000724728	2.31218E-05	1.52759E-05	2.57966E-05	2.57966E-05	7.78653E-06	8.02429E-06	4.62121E-05	4.62121E-05	3.16811E-05	3.16811E-05	3.13839E-06	3.13839E-06	1.01047E-05	1.01047E-05	5.55068E-05
3830903774285	383090	3774285	0.000189631	0.000189631	0.000812085	0.000812085	2.34772E-05	1.55106E-05	2.61931E-05	2.61931E-05	7.9062E-06	8.14761E-06	4.67532E-05	4.67532E-05	3.2168E-05	3.2168E-05	3.18662E-06	3.18662E-06	1.026E-05	1.026E-05	5.75005E-05
3831003774285	383100	3774285	0.000213919	0.000213919	0.000916097	0.000916097	2.38632E-05	1.57656E-05	2.66237E-05	2.66237E-05	8.03618E-06	8.28156E-06	4.73329E-05	4.73329E-05	3.26968E-05	3.26968E-05	3.23901E-06	3.23901E-06	1.04286E-05	1.04286E-05	5.96912E-05
3831103774285	383110	3774285	0.000245858	0.000245858	0.001052871	0.001052871	2.44452E-05	1.61502E-05	2.7273E-05	2.7273E-05	8.23219E-06	8.48355E-06	4.82348E-05	4.82348E-05	3.34943E-05	3.34943E-05	3.31801E-06	3.31801E-06	1.0683E-05	1.0683E-05	6.25265E-05
3831203774285	383120	3774285	0.000284726	0.000284726	0.001219324	0.001219324	2.50885E-05	1.65752E-05	2.79908E-05	2.79908E-05	8.44882E-06	8.7068E-06	4.92525E-05	4.92525E-05	3.43757E-05	3.43757E-05	3.40533E-06	3.40533E-06	1.09641E-05	1.09641E-05	6.54574E-05
3831303774285	383130	3774285	0.00032904	0.00032904	0.001409094	0.001409094	2.56583E-05	1.69516E-05	2.86264E-05	2.86264E-05	8.6407E-06	8.90454E-06	5.01801E-05	5.01801E-05	3.51564E-05	3.51564E-05	3.48266E-06	3.48266E-06	1.12131E-05	1.12131E-05	6.80539E-05
3831403774285	383140	3774285	0.000380154	0.000380154	0.001627986	0.001627986	2.62097E-05	1.73159E-05	2.92416E-05	2.92416E-05	8.82639E-06	9.0959E-06	5.09402E-05	5.09402E-05	3.59119E-05	3.59119E-05	3.55751E-06	3.55751E-06	1.14541E-05	1.14541E-05	7.11937E-05
3831503774285	383150	3774285	0.000440067	0.000440067	0.001884562	0.001884562	2.67733E-05	1.76883E-05	2.98705E-05	2.98705E-05	9.0162E-06	9.29151E-06	5.17776E-05	5.17776E-05	3.66842E-05	3.66842E-05	3.63401E-06	3.63401E-06	1.17004E-05	1.17004E-05	7.32948E-05
3831603774285	383160	3774285	0.000507918	0.000507918	0.002175128	0.002175128	2.71593E-05	1.79433E-05	3.03011E-05	3.03011E-05	9.14619E-06	9.42546E-06	5.24476E-05	5.24476E-05	3.72131E-05	3.72131E-05	3.6864E-06	3.6864E-06	1.18691E-05	1.18691E-05	7.5193E-05
3831703774285	383170	3774285	0.00058607	0.00058607	0.00250981	0.00250981	2.75269E-05	1.81861E-05	3.07112E-05	3.07112E-05	9.26998E-06	9.55303E-06	5.31175E-05	5.31175E-05	3.77168E-05	3.77168E-05	3.7363E-06	3.7363E-06	1.20297E-05	1.20297E-05	7.71628E-05
3835203774285	383520	3774285	0.000668872	0.000668872	0.002864407	0.002864407	2.31647E-05	1.53042E-05	2.58445E-05	2.58445E-05	7.80098E-06	8.03917E-06	4.50655E-05	4.50655E-05	3.17399E-05	3.17399E-05	3.14421E-06	3.14421E-06	1.01234E-05	1.01234E-05	0.000123722
3835303774285	383530	3774285	0.000600419	0.000600419	0.002571261	0.002571261	2.26317E-05	1.49521E-05	2.52498E-05	2.52498E-05	7.62148E-06	7.85419E-06	4.42538E-05	4.42538E-05	3.10095E-05	3.10095E-05	3.07186E-06	3.07186E-06	9.89047E-06	9.89047E-06	0.000121322
3835403774285	383540	3774285	0.000538476	0.000538476	0.002305992	0.002305992	2.20374E-05	1.45594E-05	2.45868E-05	2.45868E-05	7.42135E-06	7.64795E-06	4.33649E-05	4.33649E-05	3.01953E-05	3.01953E-05	2.9912E-06	2.9912E-06	9.63076E-06	9.63076E-06	0.000118093
3835503774285	383550	3774285	0.00048252	0.00048252	0.002066362	0.002066362	2.14248E-05	1.41547E-05	2.39032E-05	2.39032E-05	7.21503E-06	7.43533E-06	4.23987E-05	4.23987E-05	2.93558E-05	2.93558E-05	2.90804E-06	2.90804E-06	9.36301E-06	9.36301E-06	0.000114291
3835603774285	383560	3774285	0.000435084	0.000435084	0.001863224	0.001863224	2.08979E-05	1.38066E-05	2.33154E-05	2.33154E-05	7.03759E-06	7.25248E-06	4.15613E-05	4.15613E-05	2.86339E-05	2.86339E-05	2.83653E-06	2.83653E-06	9.13275E-06	9.13275E-06	0.000110894
3835703774285	383570	3774285	0.000396616	0.000396616	0.001698485	0.001698485	2.04997E-05	1.35435E-05	2.28711E-05	2.28711E-05	6.90348E-06	7.11428E-06	4.09429E-05	4.09429E-05	2.80882E-05	2.80882E-05	2.78247E-06	2.78247E-06	8.95872E-06	8.95872E-06	0.000108393
3835803774285	383580	3774285	0.000363423	0.000363423	0.001556339	0.001556339	2.01504E-05	1.33128E-05	2.24815E-05	2.24815E-05	6.78588E-06	6.99308E-06	4.03889E-05	4.03889E-05	2.76097E-05	2.76097E-05	2.73507E-06	2.73507E-06	8.8061E-06	8.8061E-06	0.000106131
3835903774285	383590	3774285	0.000336309	0.000336309	0.001440222	0.001440222	1.990545E-05	1.31508E-05	2.2208E-05	2.2208E-05	6.70335E-06	6.90803E-06	3.99895E-05	3.99895E-05	2.72739E-05	2.72739E-05	2.70181E-06	2.70181E-06	8.69901E-06	8.69901E-06	0.000104603
3836003774285	383600	3774285	0.000315264	0.000315264	0.001350099	0.001350099	1.98012E-05	1.3082E-05	2.20918E-05	2.20918E-05	6.66828E-06	6.87189E-06	3.9822E-05	3.9822E-05	2.71312E-05	2.71312E-05	2.68767E-06	2.68767E-06	8.65349E-06	8.65349E-06	0.000104131
3836103774285	383610	3774285	0.000296099	0.000296099	0.001268026	0.001268026	1.969715E-05	1.30132E-05	2.19756E-05	2.19756E-05	6.6332E-06	6.835744E-06	3.96545E-05	3.96545E-05	2.69885E-05	2.69885E-05	2.67354E-06	2.67354E-06	8.60797E-06	8.60797E-06	0.000103582
3836203774285	383620	3774285	0.000280183	0.000280183	0.001199868	0.001199868	1.96603E-05	1.29889E-05	2.19346E-05	2.19346E-05	6.62082E-06	6.82299E-06	3.96159E-05	3.96159E-05	2.69382E-05	2.69382E-05	2.66855E-06	2.66855E-06	8.59191E-06	8.59191E-06	0.000103576
3836303774285	383630	3774285	0.000265862	0.000265862	0.001138541	0.001138541	1.96542E-05	1.29849E-05	2.19278E-05	2.19278E-05	6.61876E-06	6.82086E-06	3.9603E-05	3.9603E-05	2.69298E-05	2.69298E-05	2.66771E-06	2.66771E-06	8.58923E-06	8.58923E-06	0.000103654
3836403774285	383640	3774285	0.000252951	0.000252951	0.001083248	0.001083248	1.96603E-05	1.29889E-05	2.19346E-05	2.19346E-05	6.62082E-06	6.82299E-06	3.96159E-05	3.96159E-05	2.69382E-05	2.69382E-05	2.66855E-06	2.66855E-06	8.59191E-06	8.59191E-06	0.000103833
3836503774285	383650	3774285	0.000242202	0.000242202	0.001037215	0.001037215	1.974E-05	1.30416E-05	2.20235E-05	2.20235E-05	6.64764E-06	6.85063E-06	3.97447E-05	3.97447E-05	2.70473E-05	2.70473E-05	2.67936E-06	2.67936E-06	8.62671E-06	8.62671E-06	0.000104591
3836603774285	383660	3774285	0.000232115	0.000232115	0.000994018	0.000994018	1.98257E-05	1.30982E-05	2.21192E-05	2.21192E-05	6.67653E-06	6.88039E-06	3.98864E-05	3.98864E-05	2.71648E-05	2.71648E-05	2.691E-06	2.691E-06	8.6642E-06	8.6642E-06	0.000105343
3836703774285	383670	3774285	0.00022196	0.00022196	0.000950529	0.000950529	1.98686E-05	1.31266E-05	2.2167E-05	2.2167E-05	6.69097E-06	6.89528E-06	3.99509E-05	3.99509E-05	2.72236E-05	2.72236E-05	2.69682E-06	2.69682E-06	8.68294E-06	8.68294E-06	0.000105659
3836803774285	383680	3774285	0.000212122	0.000212122	0.000908401	0.000908401	1.9887E-05	1.31387E-05	2.21875E-05	2.21875E-05	6.69716E-06	6.90166E-06	3.99766E-05	3.99766E-05	2.72488E-05	2.72488E-05	2.69931E-06	2.69931E-06	8.69097E-06	8.69097E-06	0.000105719
3836903774285	383690	3774285	0.000202675	0.000202675	0.000867943	0.000867943	1.9887E-05	1.31387E-05	2.21875E-05	2.21875E-05	6.69716E-06	6.90166E-06	3.99637E-05	3.99637E-05	2.72488E-05	2.72488E-05	2.69931E-06	2.69931E-06	8.69097E-06	8.69097E-06	0.00010557
3837003774285	383700	3774285	0.000191991	0.000191991	0.000822193	0.000822193	1.974E-05	1.30416E-05	2.20235E-05	2.20235E-05	6.64764E-06	6.85063E-06	3.97061E-05	3.97061E-05	2.70473E-05	2.70473E-05	2.67936E-06	2.67936E-06	8.62671E-06	8.62671E-06	0.000103958
3837103774285	383710	3774285	0.00018215	0.00018215	0.000780047	0.000780047	1.95929E-05	1.29444E-05	2.18594E-05	2.18594E-05	6.59813E-06	6.7996E-06	3.94742E-05	3.94742E-05	2.68458E-05	2.68458E-05	2.6594E-06	2.6594E-06	8.56246E-06	8.56246E-06	0.000102406
3837203774285	383720	3774285	0.000173629	0.000173629	0.000743556	0.000743556	1.95071E-05	1.28878E-05	2.17638E-05	2.17638E-05	6.56924E-06	6.76983E-06	3.93196E-05	3.93196E-05	2.67283E-05	2.67283E-05	2.64776E-06	2.64776E-06	8.52497E-06	8.52497E-06	0.00010138
3837303774285	383730	3774285	0.000166158	0.000166158	0.000711563	0.000711563	1.94704E-05	1.28635E-05	2.17227E-05	2.17227E-05	6.55686E-06	6.75707E-06	3.92423E-05	3.92423E-05	2.66779E-05	2.66779E-05	2.64277E-06	2.64277E-06	8.50891E-06	8.50891E-06	0.000100771
3837403774285	383740	3774285	0.000159166	0.000159166	0.000681619	0.000681619	1.94336E-05	1.28392E-05	2.16817E-05	2.16817E-05	6.54448E-06	6.74432E-06	3.91779E-05	3.91779E-05	2.66276E-05	2.66276E-05	2.63778E-06	2.63778E-06	8.49284E-06	8.49284E-06	0.000100174
3837503774285	383750	3774285	0.000155258	0.000155258	0.000664884	0.000664884	1.96787E-05	1.30011E-05	2.19551E-05	2.19551E-05	6.62701E-06	6.82936E-06	3.95515E-05	3.95515E-05	2.69633E-05	2.69633E-05	2.67104E-06	2.67104E-06	8.59994E-06	8.59994E-06	0.000102215
3837603774285	383760	3774285	0.000151668	0.000151668	0.00064951	0.00064951	1.99666E-05	1.31913E-05	2.22764E-05	2.22764E-05	6.72398E-06	6.9293E-06	4.00024E-05	4.00024E-05	2.73579E-05	2.73579E-05	2.71012E-06	2.71012E-06	8.72578E-06	8.72578E-06	0.00010468
3837703774285	383770	3774285	0.000148708	0.000148708	0.000636831	0.000636831	2.03404E-05	1.34382E-05	2.26934E-05	2.26934E-05	6.84984E-06	7.05899E-06	4.0595E-05	4.0595E-05	2.787E-05	2.787E-05	2.76085E-06	2.76085E-06	8.8891E-06	8.8891E-06	0.000108143
3837803774285	383780	3774285	0.000146459	0.000146459	0.000627201	0.000627201	2.08918E-05	1.38025E-05	2.33085E-05	2.33085E-05	7.03553E-06	7.25035E-06	4.14453E-05	4.14453E-05	2.86255E-05	2.86255E-05	2.83569E-06	2.83569E-06	9.13007E-06	9.13007E-06	0.000113365
3837903774285	383790	3774285	0.000144113	0.000144113	0.000617155	0.000617155	2.15657E-05	1.42478E-05	2.40604E-05	2.40604E-05	7.26248E-06	7.48424E-06	4.24373E-05	4.24373E-05	2.95489E-05	2.95489E-05	2.92717E-06	2.92717E-06	9.42459E-06	9.42459E-06	0.000119776

			MSite Grubbing / Prep	MMass Grading / Excavation	MMass Grading / Excavation	MDrainage / Utilities Trenching	MFoundations / Concrete Pads	MBuilding / Structure Construction	MAsphalt Paving	MLandscaping or Other Finishing	MWaterside Construction (Piles)	RSSWRe-striping South Valley	RSSWRe-striping Silver Lake Boulevard	RSSWDemolition	RSSWPlacing Base	RSSWForm/Place Rebar and Pour	Child Risk				
Unique Identifier	X (UTM)	Y (UTM)	2027	2027	2028	2028	2028	2028	2028	2028	2028	2029	2029	2029	2029	2029	3rd Trimester	0<2	2<16	Total	per million
3836303774275	383630	3774275	9.86031E-05	0.000246219	0.000246219	6.89068E-05	0.000127146	0.000228632	0.000161744	4.90132E-05	8.67823E-05	1.72629E-05	6.36006E-05	0.000109568	5.95613E-05	1.78277E-05	2.36216E-08	6.8486E-07	6.1108E-08	7.69595E-07	0.76959458
3836403774275	383640	3774275	9.87755E-05	0.00024665	0.00024665	6.90273E-05	0.000127368	0.000229032	0.00016202	4.90989E-05	8.6934E-05	1.72579E-05	6.38267E-05	0.000109908	5.97459E-05	1.7883E-05	2.28787E-08	6.6222E-07	5.9046E-08	7.44145E-07	0.74414537
3836503774275	383650	3774275	9.92979E-05	0.000247955	0.000247955	6.93924E-05	0.000128042	0.000230243	0.000162883	4.93586E-05	8.73938E-05	1.72931E-05	6.42638E-05	0.000110612	6.01289E-05	1.79976E-05	2.22796E-08	6.4384E-07	5.7315E-08	7.23434E-07	0.72343379
3836603774275	383660	3774275	9.97881E-05	0.000249178	0.000249178	6.9735E-05	0.000128674	0.00023138	0.000163687	4.96023E-05	8.78252E-05	1.73283E-05	6.46707E-05	0.000111275	6.04888E-05	1.81054E-05	2.17039E-08	6.2622E-07	5.5694E-08	7.03614E-07	0.703614
3836703774275	383670	3774275	0.000100364	0.000250618	0.000250618	7.01377E-05	0.000129417	0.000232716	0.000164633	4.98888E-05	8.83324E-05	1.73785E-05	6.51179E-05	0.000111996	6.08811E-05	1.82228E-05	2.11742E-08	6.0999E-07	5.4221E-08	6.85387E-07	0.68538749
3836803774275	383680	3774275	0.000100957	0.000252097	0.000252097	7.05518E-05	0.000130181	0.00023409	0.000165605	5.01833E-05	8.88539E-05	1.74338E-05	6.5565E-05	0.000112735	6.12825E-05	1.83429E-05	2.06697E-08	5.9456E-07	5.2852E-08	6.68083E-07	0.66808346
3836903774275	383690	3774275	0.000101312	0.000252985	0.000252985	7.08002E-05	0.00013064	0.000234915	0.000166188	5.036E-05	8.91668E-05	1.74689E-05	6.58514E-05	0.000113193	6.15317E-05	1.84175E-05	2.01406E-08	5.7848E-07	5.1484E-08	6.50103E-07	0.65010301
3837003774275	383700	3774275	9.99712E-05	0.000249636	0.000249636	6.98629E-05	0.00012891	0.000231805	0.000163988	4.96933E-05	8.79864E-05	1.73584E-05	6.50425E-05	0.000111775	6.07611E-05	1.81868E-05	1.93418E-08	5.5471E-07	4.9605E-08	6.23661E-07	0.62366063
3837103774275	383710	3774275	9.86354E-05	0.0002463	0.0002463	6.89294E-05	0.000127188	0.000228707	0.000161797	4.90293E-05	8.68107E-05	1.72479E-05	6.42286E-05	0.000110349	5.99858E-05	1.79548E-05	1.85977E-08	5.3258E-07	4.7846E-08	5.99028E-07	0.59902772
3837203774275	383720	3774275	9.73373E-05	0.000243059	0.000243059	6.80223E-05	0.000125514	0.000225697	0.000159667	4.8384E-05	8.56682E-05	1.71424E-05	6.34348E-05	0.000108957	5.9229E-05	1.77283E-05	1.79067E-08	5.1204E-07	4.6206E-08	5.76153E-07	0.57615341
3837303774275	383730	3774275	9.61146E-05	0.000240005	0.000240005	6.71678E-05	0.000123937	0.000222862	0.000157662	4.77763E-05	8.45921E-05	1.70469E-05	6.26761E-05	0.000107641	5.85137E-05	1.75142E-05	1.72679E-08	4.9304E-07	4.4685E-08	5.54996E-07	0.55499644
3837403774275	383740	3774275	9.49296E-05	0.000237046	0.000237046	6.63397E-05	0.000122409	0.000220115	0.000155718	4.71872E-05	8.35491E-05	1.69514E-05	6.19376E-05	0.000106359	5.78169E-05	1.73056E-05	1.66704E-08	4.7528E-07	4.3259E-08	5.35211E-07	0.53521138
3837503774275	383750	3774275	9.63031E-05	0.000240476	0.000240476	6.72995E-05	0.00012418	0.000223299	0.000157971	4.787E-05	8.4758E-05	1.71072E-05	6.28319E-05	0.000107887	5.86476E-05	1.75542E-05	1.64716E-08	4.6903E-07	4.2733E-08	5.28232E-07	0.5282318
3837603774275	383760	3774275	9.79244E-05	0.000244525	0.000244525	6.84326E-05	0.000126271	0.000227059	0.00016063	4.86759E-05	8.61849E-05	1.7283E-05	6.38769E-05	0.000109679	5.96213E-05	1.78457E-05	1.62899E-08	4.6325E-07	4.2287E-08	5.21824E-07	0.52182449
3837703774275	383770	3774275	0.000100628	0.000251277	0.000251277	7.03222E-05	0.000129758	0.000233328	0.000165066	5.002E-05	8.85647E-05	1.75543E-05	6.56203E-05	0.000112675	6.12502E-05	1.83333E-05	1.62153E-08	4.6048E-07	4.2143E-08	5.18843E-07	0.5188425
3837803774275	383780	3774275	0.000105191	0.000262669	0.000262669	7.35104E-05	0.000135641	0.000243907	0.00017255	5.22877E-05	9.25801E-05	1.79764E-05	6.85644E-05	0.000117718	6.39913E-05	1.91537E-05	1.63009E-08	4.6213E-07	4.2421E-08	5.20851E-07	0.52085112
3837903774275	383790	3774275	0.000110803	0.000276684	0.000276684	7.74327E-05	0.000142878	0.000256921	0.000181756	5.50776E-05	9.75198E-05	1.84637E-05	7.22069E-05	0.000123957	6.73831E-05	2.01689E-05	1.63688E-08	4.6312E-07	4.2826E-08	5.2231E-07	0.52231009
3838003774275	383800	3774275	0.000117019	0.000292206	0.000292206	8.17765E-05	0.000150893	0.000271334	0.000191952	5.81674E-05	0.000102991	1.90214E-05	7.62212E-05	0.000130833	7.1121E-05	2.12877E-05	1.63374E-08	4.6123E-07	4.3292E-08	5.20858E-07	0.52085818
3838103774275	383810	3774275	0.000123375	0.000308077	0.000308077	8.62182E-05	0.000159089	0.000286071	0.000202378	6.13268E-05	0.000108584	1.96896E-05	8.06173E-05	0.000137947	7.4988E-05	2.24452E-05	1.62147E-08	4.568E-07	4.38E-08	5.16819E-07	0.516819
3838203774275	383820	3774275	0.000132801	0.000331615	0.000331615	9.28055E-05	0.000171244	0.000307928	0.000217841	6.60123E-05	0.000116881	2.04784E-05	8.62996E-05	0.000148066	8.04887E-05	2.40917E-05	1.60781E-08	4.5245E-07	4.499E-08	5.13521E-07	0.51352097
3838303774275	383830	3774275	0.000134142	0.000334964	0.000334964	9.37428E-05	0.000172973	0.000311038	0.000220041	6.6679E-05	0.000118061	2.1644E-05	8.71889E-05	0.000149475	8.12547E-05	2.4321E-05	1.58593E-08	4.4432E-07	4.4701E-08	5.04882E-07	0.50488202
3838403774275	383840	3774275	0.000132979	0.000332059	0.000332059	9.29298E-05	0.000171473	0.00030834	0.000218132	6.61007E-05	0.000117037	2.22971E-05	8.64403E-05	0.000148168	8.05441E-05	2.41082E-05	1.56815E-08	4.3444E-07	4.3942E-08	4.94067E-07	0.49406678
3838603774275	383860	3774275	0.000130722	0.000326423	0.000326423	9.13526E-05	0.000168563	0.000303107	0.00021443	6.49788E-05	0.000115051	2.21866E-05	8.49934E-05	0.000145647	7.91735E-05	2.3698E-05	1.4907E-08	4.1164E-07	4.2176E-08	4.68726E-07	0.46872616
3838703774275	383870	3774275	0.000129629	0.000323693	0.000323693	9.05884E-05	0.000167153	0.000300572	0.000212636	6.44353E-05	0.000114088	2.21263E-05	8.4295E-05	0.000144433	7.85136E-05	2.35005E-05	1.45429E-08	4.0106E-07	4.1335E-08	4.56939E-07	0.45693938
3838803774275	383880	3774275	0.000128503	0.000320882	0.000320882	8.98017E-05	0.000165701	0.000297961	0.00021079	6.38757E-05	0.000113098	2.2066E-05	8.35715E-05	0.000143168	7.7826E-05	2.32947E-05	1.41912E-08	3.908E-07	4.0528E-08	4.45519E-07	0.44551909
3838903774275	383890	3774275	0.000127377	0.00031807	0.00031807	8.9015E-05	0.000164249	0.000295351	0.000208943	6.33161E-05	0.000112107	2.20007E-05	8.2838E-05	0.000141903	7.71385E-05	2.30889E-05	1.38521E-08	3.8093E-07	3.9749E-08	4.34534E-07	0.43453353
3839003774275	383900	3774275	0.000126268	0.0003153	0.0003153	8.82396E-05	0.000162819	0.000292778	0.000207123	6.27646E-05	0.00011113	2.19404E-05	8.21196E-05	0.000140655	7.64601E-05	2.28858E-05	1.35265E-08	3.7149E-07	3.8999E-08	4.24017E-07	0.42401691
3839103774275	383910	3774275	0.000125174	0.000312569	0.000312569	8.74755E-05	0.000161409	0.000290243	0.000205329	6.22211E-05	0.000110168	2.18751E-05	8.14112E-05	0.000139416	7.57864E-05	2.26842E-05	1.32129E-08	3.6243E-07	3.8277E-08	4.13921E-07	0.41392077
3829703774275	382970	3774275	3.59002E-05	8.96456E-05	8.96456E-05	2.50882E-05	4.62924E-05	8.32423E-05	5.8889E-05	1.78451E-05	3.15964E-05	1.81623E-05	2.65023E-05	4.53571E-05	2.46561E-05	7.37999E-06	8.18724E-09	2.9222E-07	2.7443E-08	3.27848E-07	0.32784817
3829803774275	382980	3774275	3.65628E-05	9.13E-05	9.13E-05	2.55512E-05	4.71467E-05	8.47786E-05	5.99757E-05	1.81745E-05	3.21795E-05	1.82075E-05	2.69193E-05	4.60786E-05	2.50483E-05	7.4974E-06	8.56362E-09	3.0847E-07	2.8721E-08	3.45751E-07	0.34575059
3829903774275	382990	3774275	3.73653E-05	9.33041E-05	9.33041E-05	2.6112E-05	4.81816E-05	8.66395E-05	6.12922E-05	1.85734E-05	3.28859E-05	1.82879E-05	2.74218E-05	4.6953E-05	2.55236E-05	7.63966E-06	8.99669E-09	3.2732E-07	3.0212E-08	3.66533E-07	0.36653273
3830003774275	383000	3774275	3.8211E-05	9.54157E-05	9.54157E-05	2.6703E-05	4.92721E-05	8.86003E-05	6.26794E-05	1.89938E-05	3.36301E-05	1.83783E-05	2.79543E-05	4.78698E-05	2.6022E-05	7.78884E-06	9.47173E-09	3.4828E-07	3.1867E-08	3.89617E-07	0.38961659
3830103774275	383010	3774275	3.91159E-05	9.76754E-05	9.76754E-05	2.73354E-05	5.04389E-05	9.06986E-05	6.41638E-05	1.94436E-05	3.44266E-05	1.84738E-05	2.85271E-05	4.88546E-05	2.65573E-05	7.94906E-06	9.99804E-09	3.7182E-07	3.3725E-08	4.15539E-07	0.41553893
3830203774275	383020	3774275	4.00639E-05	0.000100043	0.000100043	2.79979E-05	5.16613E-05	9.28967E-05	6.57189E-05	1.99148E-05	3.52609E-05	1.85692E-05	2.91199E-05	4.98817E-05	2.71157E-05	8.11619E-06	1.05772E-08	3.9811E-07	3.5799E-08	4.44484E-07	0.44448449
3830303774275	383030	3774275	4.14805E-05	0.00010358	0.00010358	2.89879E-05	5.3488E-05	9.61814E-05	6.80426E-05	2.0619E-05	3.65077E-05	1.88054E-05	3.00393E-05	5.14607E-05	2.7974E-05	8.3731E-06	1.13396E-08	4.3288E-07	3.8567E-08	4.82786E-07	0.4827862
3830403774275	383040	3774275	4.3188E-05	0.000107844	0.000107844	3.01811E-05	5.56898E-05	0.000100141	7.08435E-05	2.14677E-05	3.80105E-05	1.91269E-05	3.11446E-05	5.33707E-05	2.90123E-05	8.68388E-06	1.22665E-08	4.7575E-07	4.1989E-08	5.30009E-07	0.53000885
3830503774275	383050	3774275	4.49817E-05	0.000112323	0.000112323	3.14346E-05	5.80027E-05	0.0001043	7.37857E-05	2.23593E-05	3.95891E-05	1.94685E-05	3.23102E-05	5.53742E-05	3.01014E-05	9.00986E-06	1.33307E-08	5.2601E-07	4.5988E-08	5.85332E-07	0.58533171
3830603774275	383060	3774275	4.6603E-05	0.000116371	0.000116371	3.25676E-05	6.00933E-05	0.000108059	7.64452E-05	2.31652E-05	4.10161E-05	1.97348E-05	3.33452E-05	5.71569E-05	3.10704E-05	9.29992E-06	1.44579E-08	5.807E-07	5.0296E-08	6.4545E-07	0.64544982
3830703774275	383070	3774275	4.83374E-05	0.000120702	0.000120702	3.37796E-05	6.23298E-05	0.000112081	7.92903E-05	2.40274E-05	4.25426E-05	2.00312E-05	3.44555E-05	5.90669E-05	3.21087E-05	9.6107E-06	1.57676E-08	6.4566E-07	5.5387E-08	7.16814E-07	0.7168136
3830803774275	383080	3774275	5.0088E-05	0.000125073	0.000125073	3.5003E-05	6.45871E-05	0.00011614	8.21618E-05	2.48975E-05	4.40833E-05	2.03176E-05	3.55659E-05	6.09854E-05	3.31516E-05	9.92286E-06	1.726E-08	7.2146E-07	6.127E-08	7.99991E-07	0.79999067
3830903774275	383090	3774275	5.1887E-05	0.000129566	0.000129566	3.62602E-05	6.69069E-05	0.000120311	8.51129E-05	2.57918E-05	4.56666E-05	2.0614E-05	3.67114E-05	6.29549E-05	3.42222E-05	1.02433E-05	1.89954E-08	8.1175E-07	6.8199E-08	8.98942E-07	0.89894228
3831003774275	383100	3774275	5.38638E-05	0.000134502	0.000134502	3.76417E-05	6.9456E-05	0.000124895	8.83556E-05	2.67744E-05	4.74065E-05	2.09406E-05	3.79473E-05	6.50941E-05	3.53851E-05	1.05914E-05	2.10885E-08	9.2327E-07	7.6649E-08	1.02101E-06	1.0210094
3831103774275	383110	3774275	5.64223E-05	0.000140891	0.000140891	3.94296E-05	7.27551E-05	0.000130827	9.25524E-05	2.80462E-05	4.96583E-05	2.14732E-05	3.9555E-05	6.78701E-05	3.68941E-05	1.10431E-05	2.39324E-08	1.0778E-06	8.8186E-08	1.18995E-06	1.18994718
3831203774275	383120	3774275	5.90671E-05	0.000147495	0.000147495	4.12779E-05	7.61654E-05	0.00013696	9.68907E-05	2.93608E-05	5.19859E-05	2.20811E-05	4.11929E-05	7.06969E-05	3.84308E-05	1.1503E-05	2.75672E-08	1.2804E-06	1.029E-07	1.4109E-06	1.41089856
3831303774275	383130	3774275	6.14101E-05	0.000153346	0.000153346	4.29153E-05	7.91867E-05	0.000142393	0.000100734	3.05255E-05	5.40481E-05	2.26187E-05	4.30669E-05	7.36766E-05	4.00505E-05	1.19878E-05	3.20393E-08	1.5368E-06	1.2082E-07	1.68971E-06	1.68970597
3831403774275	383140	3774275	6.42434E-05	0.000160421	0.000160421	4.48952E-05	8.28401E-05	0.000148962	0.000105382	3.19338E-05	5.65417E-05	2.30307E-05	4.4549E-05	7.65798E-05	4.16287E-05	1.24602E-05	3.77567E-08	1.8744E-06	1.4355E-07	2.05572E-06	2.05572189
3831503774275	383150	3774275	6.61394E-05	0.000165155	0.000165155	4.62202E-05	8.5285E-05	0.000153358	0.000108492	3.28763E-05	5.82104E-05	2.34627E-05	4.55639E-05	7.83201E-05	4.25747E-05	1.27434E-05	4.5787E-08	2.3587E-06	1.7429E-07	2.57878E-06	2.5787777
3831603774275	383160	3774275	6.78522E-05	0.000169432	0.000169432	4.74172E-05	8.74937E-05	0.00015733	0.000111301	3.37277E-05	5.97179E-05	2.37893E-05	4.64833E-05	7.995E-05	4.34608E-05	1.30086E-05	5.74211E-08	3.0758E-06	2.1705E-07	3.35031E-06	3.35031466
3831703774275	383170	3774275	6.96298E-05	0.000173871	0.000173871	4.86594E-05	8.97857E-05	0.000161451	0.000114217	3.46113E-05	6.12823E-05	2.43922E-05	4.73726E-05	8.15205E-05	4.43145E-05	1.32641E-05	7.63307E-08	4.26E-06	2.8335E-07	4.61969E-06	4.619694
3835203774275	383520	3774275	0.000111644	0.000278782	0.000278782	7.80199E-05	0.000143961	0.000258869	0.000183135	5.54953E-05	9.82594E-05	1.9775E-05	7.06042E-05	0.000122056	6.63494E-05	1.98595E-05	4.42901E-08	1.3197E-06	1.215E-07	1.48549E-06	1.48549143
3835303774275	383530	3774275	0.000109478	0.000273375	0.000273375	7.65067E-05	0.000141169	0.000253849	0.000179583	5.4419E-05	9.63536E-05	1.93379E-05	6.93281E-05	0.000119815	6.51311E-05	1.94949E-05	4.11001E-08	1.2225E-06	1.1128E-07	1.37493E-06	1.37492758
3835403774275	383540	3774275	0.000106564	0.000266099	0.000266099	7.44703E-05	0.000137412	0.000247092	0.000174803	5.29705E-05	9.37889E-05	1.88757E-05	6.75948E-05	0.000116793	6.34883E-05	1.90032E-05	3.73652E-08	1.1104E-06	1.0183E-07	1.24963E-06	1.24963248
3835503774275	383550	3774275	0.000103133	0.000257531	0.000257531	7.20725E-05	0.000132987	0.000239136	0.000169174	5.1265E-05	9.07691E-05	1.83984E-05	6.55349E-05	0.000113193	6.15317E-05	1.84175E-05	3.37747E-08	1.0029E-06	9.3115E-08	1.12977E-06	1.1297732
3835603774275	383560	3774275	0.000100068	0.000249878	0.000249878	6.99307E-05	0.000129035	0.000232029	0.000164147	4.97415E-05	8.80717E-05	1.79864E-05	6.37212E-05	0.000110027	5.98105E-05	1.79023E-05	3.0759E-08	9.1219E-07	8.5653E-08	1.0286E-06	1.02860496
3835703774275	383570	3774275	9.78113E-05	0.000244242	0.000244242	6.83535E-05	0.000126125	0.000226796	0.000160445	4.86197E-05	8.60854E-05	1.76749E-05	6.243E-05	0.000107752	5.85737E-05	1.75321E-05	2.84767E-08	8.4301E-07	7.9595E-08	9.51081E-07	0.95108054
3835803774275	383580	3774275	9.57699E-05	0.000239145	0.000239145	6.69269E-05	0.000123493	0.000222063	0.000157096	4.76049E-05	8.42887E-05	1.73936E-05	6.12694E-05	0.000105714	5.74662E-05	1.72006E-05	2.65331E-08	7.8392E-07	7.4323E-08	8.84781E-07	0.88478054
3835903774275	383590	3774275	9.43909E-05	0.000235701	0.000235701	6.59633E-05	0.000121715	0.000218866	0.000154834	4.69195E-05	8.30751E-05	1.71976E-05	6.05258E-05	0.000104382	5.67417E-05	1.69838E-05	2.50338E-08	7.3803E-07	7.0035E-08	8.33095E-07	0.83309468
3836003774275	383600	3774275	9.39654E-05	0.000234639	0.000234639	6.56659E-05	0.000121166	0.000217879	0.000154136	4.6708E-05	8.27006E-05	1.71022E-05	6.03701E-05	0.000104067	5.6571E-05	1.69327E-05	2.4003E-08	7.0603E-07	6.6791E-08	7.96829E-07	0.79682868
3836103774275	383610	3774275	9.34699E-05	0.000233401	0.000233401	6.53196E-05	0.000120527	0.00021673	0.000153323	4.64616E-05	8.22644E-05	1.70117E-05	6.01691E-05	0.000103685	5.63633E-05	1.68705E-05	2.30355E-08	6.7609E-07	6.3809E-08	7.62938E-07	0.76293794
3836203774275	383620	3774275	9.34645E-05	0.000233388	0.000233388	6.53158E-05	0.00012052	0.000216717	0.000153315	4.6459E-05	8.22597E-05	1.69766E-05	6.02746E-05	0.000103821	5.64371E-05	1.68926E-05	2.22971E-08	6.5301E-07	6.1386E-08	7.36693E-07	0.73669252
3836303774275	383630	3774275	9.35345E-05	0.000233563	0.000233563	6.53648E-05	0.00012061	0.00021688	0.000153429	4.64938E-05	8.23213E-05	1.69565E-05	6.04253E-05	0.000104042	5.65571E-05	1.69285E-05	2.16328E-08	6.3224E-07	5.9211E-08	7.13081E-07	0.71308125
3836403774275	383640	3774275	9.36961E-05	0.000233966	0.000233966	6.54777E-05	0.000120819	0.000217254	0.000153694	4.65741E-05	8.24635E-05	1.69514E-05	6.06263E-05	0.000104348	5.67233E-05	1.69783E-05	2.10365E-08	6.1358E-07	5.7261E-08	6.91877E-07	0.69187651
3836503774275	383650	3774275	9.43802E-05	0.000235674	0.000235674	6.59557E-05	0.000121701	0.000218841	0.000154817	4.69141E-05	8.30656E-05	1.70067E-05	6.11588E-05	0.000105222	5.71986E-05	1.71205E-05	2.06078E-08	5.9991E-07	5.5719E-08	6.7624E-07	0.67624001
3836603774275	383660	3774275	9.50589E-05	0.000237369	0.000237369	6.643E-05	0.000122576	0.000220414	0.00015593	4.72515E-05	8.36629E-05	1.7062E-05	6.16763E-05	0.000106071	5.766E-05	1.72587E-05	2.01886E-08	5.8661E-07	5.4274E-08	6.61071E-07	0.66107105
3836703774275	383670	3774275	9.53443E-05	0.000238082	0.000238082	6.66295E-05	0.000122944	0.000221076	0.000156398	4.73934E-05	8.39142E-05	1.70871E-05	6.19275E-05	0.00010647	5.78769E-05	1.73236E-05	1.96977E-08	5.7131E-07	5.2756E-08	6.43763E-07	0.64376341
3836803774275	383680	3774275	9.53982E-05	0.000238217	0.000238217	6.66672E-05	0.000123013	0.000221201	0.000156487	4.74202E-05	8.39616E-05	1.70921E-05	6.2028E-05	0.000106606	5.79508E-05	1.73457E-05	1.9183E-08	5.554E-07	5.1246E-08	6.25832E-07	0.62583182
3836903774275	383690	3774275	9.52635E-05	0.00023788	0.00023788	6.65731E-05	0.00012284	0.000220889	0.000156266	4.73532E-05	8.38431E-05	1.70871E-05	6.19929E-05	0.000106521	5.79046E-05	1.73319E-05	1.86584E-08	5.3929E-07	4.9765E-08	6.07713E-07	0.60771267
3837003774275	383700	3774275	9.38092E-05	0.000234249	0.000234249	6.55567E-05	0.000120965	0.000217517	0.00015388	4.66303E-05	8.25631E-05	1.69565E-05	6.11086E-05	0.000104976	5.70647E-05	1.70805E-05	1.79284E-08	5.1731E-07	4.7889E-08	5.83129E-07	0.58312937
3837103774275	383710	3774275	9.24088E-05	0.000230752	0.000230752	6.4578E-05	0.000119159	0.000214269	0.000151583	4.59342E-05	8.13305E-05	1.68309E-05	6.02545E-05	0.000103482	5.62526E-05	1.68374E-05	1.72524E-08	4.9696E-07	4.6146E-08	5.60362E-07	0.56036221
3837203774275	383720	3774275	9.14823E-05	0.000228438	0.000228438	6.39306E-05	0.000117964	0.000212121	0.000150063	4.54737E-05	8.05151E-05	1.67555E-05	5.96918E-05	0.000102497	5.57173E-05	1.66771E-05	1.66948E-08	4.801E-07	4.4676E-08	5.41471E-07	0.54147137
3837303774275	383730	3774275	9.09329E-05	0.000227066	0.000227066	6.35467E-05	0.000117256	0.000210847	0.000149162	4.52006E-05	8.00316E-05	1.67203E-05	5.93652E-05	0.00010192	5.54035E-05	1.65832E-05	1.62265E-08	4.6588E-07	4.3426E-08	5.25536E-07	0.52553601
3837403774275	383740	3774275	9.03943E-05	0.000225721	0.000225721	6.31703E-05	0.000116561	0.000209598	0.000148278	4.49328E-05	7.95575E-05	1.66852E-05	5.90387E-05	0.000101351	5.50943E-05	1.64907E-05	1.57813E-08	4.5239E-07	4.2247E-08	5.10415E-07	0.510415
3837503774275	383750	3774275	9.22364E-05	0.000230321	0.000230321	6.44576E-05	0.000118936	0.00021387	0.0001513	4.58485E-05	8.11788E-05	1.68861E-05	6.02294E-05	0.000103397	5.62064E-05	1.68236E-05	1.56929E-08	4.4921E-07	4.1912E-08	5.06817E-07	0.50681716
3837603774275	383760	3774275	9.4461E-05	0.000235876	0.000235876	6.60122E-05	0.000121805	0.000219028	0.000154949	4.69543E-05	8.31367E-05	1.71223E-05	6.16613E-05	0.00010585	5.754E-05	1.72227E-05	1.56247E-08	4.4659E-07	4.1676E-08	5.03894E-07	0.50389406
3837703774275	383770	3774275	9.75851E-05	0.000243677	0.000243677	6.81954E-05	0.000125833	0.000226272	0.000160074	4.85072E-05	8.58863E-05	1.74338E-05	6.36709E-05	0.000109297	5.94136E-05	1.77835E-05	1.56245E-08	4.4584E-07	4.1661E-08	5.03127E-07	0.50312716
3837803774275	383780	3774275	0.000102298	0.000255446	0.000255446	7.14891E-05	0.000131911	0.0002372	0.000167805	5.085E-05	9.00343E-05	1.78709E-05	6.67256E-05	0.000114526	6.22562E-05	1.86344E-05	1.57448E-08	4.4836E-07	4.1976E-08	5.06081E-07	0.5060806
3837903774275	383790	3774275	0.000108083	0.000269892	0.000269892	7.55318E-05	0.00013937	0.000250614	0.000177294	5.37255E-05	9.51258E-05	1.83833E-05	7.04836E-05	0.000120961	6.57541E-05	1.96814E-05	1.5828E-08	4.4969E-07	4.242E-08	5.07936E-07	0.50793567

Unique Identifier	X (UTM)	Y (UTM)	EGIODemolition 2025	EGIOSite Grubbing / Prep 2025	EGIOMass Grading / Excavation 2025	EGIOMass Grading / Excavation 2026	EGIODrainage / Utilities Trenching 2026	EGIODrainage / Utilities Trenching 2027	EGIOFoundations / Concrete Pads 2026	EGIOFoundations / Concrete Pads 2027	EGIOBuilding / Structure Construction 2026	EGIOBuilding / Structure Construction 2027	EGIOAsphalt Paving 2027	EGIOArchitectural Coating 2027	EGIOLandscaping or Other Finishing 2027	EGIOWaterside Construction (Piles) 2027	HIWaterside Construction (Landscaping) 2025	HIWaterside Construction (Landscaping) 2026	KMDemolition 2025	KMSite Grubbing / Prep 2025	KMMass Grading / Excavation 2025
3838003774285	383800	3774285	0.000183055	0.00016518	0.000412477	0.000412477	0.000115436	0.000115436	0.000213001	0.000213001	0.000383015	0.000383015	0.00027096	2.55021E-05	8.21091E-05	0.000145381	0.000349346	0.000349346	0.000404193	0.000364733	0.000910767
3838103774285	383810	3774285	0.000181873	0.00016412	0.000409814	0.000409814	0.00011469	0.00011469	0.000211625	0.000211625	0.000380542	0.000380542	0.000269211	2.53375E-05	8.15789E-05	0.000144443	0.00035071	0.00035071	0.000397627	0.000358808	0.000895972
3838203774285	383820	3774285	0.000182136	0.00016435	0.000410406	0.000410406	0.000114856	0.000114856	0.000211931	0.000211931	0.000381091	0.000381091	0.000269599	2.53741E-05	8.16968E-05	0.000144651	0.000353343	0.000353343	0.000389521	0.000351494	0.000877706
3838303774285	383830	3774285	0.000180661	0.00016302	0.000407084	0.000407084	0.000113926	0.000113926	0.000210215	0.000210215	0.000378006	0.000378006	0.000267417	2.51687E-05	8.10354E-05	0.00014348	0.00035837	0.00035837	0.000377988	0.000341087	0.000851721
3838403774285	383840	3774285	0.000177348	0.00016003	0.000399619	0.000399619	0.000111837	0.000111837	0.000206361	0.000206361	0.000371075	0.000371075	0.000262513	2.47071E-05	7.95494E-05	0.000140849	0.000371375	0.000371375	0.000364516	0.00032893	0.000821364
3838603774285	383860	3774285	0.000169063	0.00015256	0.00038095	0.00038095	0.000106613	0.000106613	0.00019672	0.00019672	0.000353739	0.000353739	0.000250249	2.35529E-05	7.58332E-05	0.000134269	0.000359465	0.000359465	0.000343362	0.000309841	0.000773696
3838703774285	383870	3774285	0.000165094	0.00014898	0.000372006	0.000372006	0.000104109	0.000104109	0.000192101	0.000192101	0.000345434	0.000345434	0.000244374	2.29999E-05	7.40527E-05	0.000131117	0.00035312	0.00035312	0.000333847	0.000301255	0.000752256
3838803774285	383880	3774285	0.000161292	0.00014555	0.000363438	0.000363438	0.000101712	0.000101712	0.000187677	0.000187677	0.000337478	0.000337478	0.000238746	2.24702E-05	7.23471E-05	0.000128097	0.000347284	0.000347284	0.000324451	0.000292777	0.000731086
3838903774285	383890	3774285	0.000157609	0.00014222	0.000355139	0.000355139	9.93891E-05	9.93891E-05	0.000183392	0.000183392	0.000329772	0.000329772	0.00023294	2.19571E-05	7.06952E-05	0.000125172	0.00034527	0.00034527	0.000315444	0.00028464	0.000710789
3839003774285	383900	3774285	0.000154045	0.00013901	0.000347109	0.000347109	9.71419E-05	9.71419E-05	0.000179245	0.000179245	0.000322316	0.000322316	0.000228019	2.14606E-05	6.90967E-05	0.000122342	0.000335722	0.000335722	0.000306956	0.000276989	0.000691663
3839103774285	383910	3774285	0.000150589	0.00013589	0.000339322	0.000339322	9.49624E-05	9.49624E-05	0.000175224	0.000175224	0.000315084	0.000315084	0.000222903	2.09791E-05	6.75465E-05	0.000119597	0.000329997	0.000329997	0.000298898	0.000269718	0.000673505
3829703774285	382970	3774295	0.000256994	0.00023191	0.000579085	0.000579085	0.000162062	0.000162062	0.000299036	0.000299036	0.000537722	0.000537722	0.000380406	3.58029E-05	0.000115275	0.000204104	0.00024253	0.00024253	6.39531E-05	5.77097E-05	0.000144105
3829803774295	382980	3774295	0.00027366	0.00024694	0.000616638	0.000616638	0.000172572	0.000172572	0.000318428	0.000318428	0.000572592	0.000572592	0.000405075	3.81247E-05	0.00012275	0.00021734	0.000251015	0.000251015	6.59409E-05	5.95034E-05	0.000148584
3829903774295	382990	3774295	0.000293155	0.00026454	0.000660566	0.000660566	0.000184866	0.000184866	0.000341112	0.000341112	0.000613383	0.000613383	0.000433932	4.08406E-05	0.000131494	0.000232823	0.000260562	0.000260562	6.83106E-05	6.16417E-05	0.000153924
3830003774295	383000	3774295	0.000314871	0.00028413	0.000709498	0.000709498	0.00019856	0.00019856	0.00036638	0.00036638	0.00065882	0.00065882	0.000466076	4.38659E-05	0.000141235	0.000250069	0.000270665	0.000270665	7.08057E-05	6.38933E-05	0.000159546
3830103774295	383010	3774295	0.00033901	0.00030591	0.000763891	0.000763891	0.000213782	0.000213782	0.000394468	0.000394468	0.000709327	0.000709327	0.000501807	4.72288E-05	0.000152063	0.00026924	0.000281259	0.000281259	7.34022E-05	6.62363E-05	0.000165397
3830203774295	383020	3774295	0.000366271	0.00033051	0.000825318	0.000825318	0.000230973	0.000230973	0.000426189	0.000426189	0.000766367	0.000766367	0.000542159	5.10267E-05	0.00016429	0.000290891	0.00029252	0.00029252	7.616E-05	6.87248E-05	0.000171611
3830303774295	383030	3774295	0.00040199	0.00036275	0.000905804	0.000905804	0.000253498	0.000253498	0.000467751	0.000467751	0.000841104	0.000841104	0.00059503	5.60029E-05	0.000180312	0.000319259	0.000306794	0.000306794	8.00041E-05	7.21937E-05	0.000180273
3830403774295	383040	3774295	0.000446353	0.00040278	0.001005766	0.001005766	0.000281473	0.000281473	0.000519371	0.000519371	0.000933925	0.000933925	0.000660696	6.21832E-05	0.000200211	0.000354491	0.000323542	0.000323542	8.45585E-05	7.63035E-05	0.000190536
3830503774295	383050	3774295	0.000499054	0.00045033	0.001124518	0.001124518	0.000314707	0.000314707	0.000580694	0.000580694	0.001044195	0.001044195	0.000738705	6.95252E-05	0.00022385	0.000396346	0.000341876	0.000341876	8.93458E-05	8.06234E-05	0.000201323
3830603774295	383060	3774295	0.000557211	0.00050281	0.001255563	0.001255563	0.000351381	0.000351381	0.000648365	0.000648365	0.00116588	0.00116588	0.00082479	7.76273E-05	0.000249936	0.000442535	0.00035994	0.00035994	9.37569E-05	8.46039E-05	0.000211262
3830703774295	383070	3774295	0.000627408	0.00056616	0.001413737	0.001413737	0.000395648	0.000395648	0.000730045	0.000730045	0.001312756	0.001312756	0.000928696	8.74067E-05	0.000281423	0.000498285	0.00039734	0.00039734	9.83651E-05	8.87622E-05	0.000221646
3830803774295	383080	3774295	0.000710486	0.00064112	0.001600937	0.001600937	0.000448038	0.000448038	0.000826714	0.000826714	0.001486585	0.001486585	0.00105167	9.89807E-05	0.000318688	0.000564265	0.000400542	0.000400542	0.000103057	9.29959E-05	0.000232218
3830903774295	383090	3774295	0.000810517	0.00073139	0.001826336	0.001826336	0.000511117	0.000511117	0.000943108	0.000943108	0.001695883	0.001695883	0.001199736	0.000112916	0.000363556	0.000643709	0.00042539	0.00042539	0.000107856	9.73265E-05	0.000243032
3831003774295	383100	3774295	0.000935671	0.00084433	0.002108346	0.002108346	0.000590041	0.000590041	0.001088736	0.001088736	0.00195775	0.00195775	0.001384991	0.000130352	0.000419694	0.000743106	0.000446456	0.000446456	0.000112846	0.00010183	0.000254276
3831103774295	383110	3774295	0.001110465	0.00100206	0.002502209	0.002502209	0.000700267	0.000700267	0.001292124	0.001292124	0.002323479	0.002323479	0.001643723	0.000154703	0.000498098	0.000881926	0.000476082	0.000476082	0.000118541	0.000106968	0.000267108
3831203774295	383120	3774295	0.001342204	0.00121117	0.003024386	0.003024386	0.000846403	0.000846403	0.001561773	0.001561773	0.002808358	0.002808358	0.001986745	0.000186988	0.000602044	0.001065972	0.00050849	0.00050849	0.000124307	0.000112171	0.0002801
3831303774295	383130	3774295	0.001642701	0.00148233	0.003701496	0.003701496	0.001035899	0.001035899	0.001911428	0.001911428	0.003437103	0.003437103	0.002431545	0.000228851	0.000736832	0.001304626	0.000542202	0.000542202	0.000129942	0.000117256	0.000292797
3831403774295	383140	3774295	0.002045736	0.00184602	0.004609654	0.004609654	0.001290055	0.001290055	0.002380395	0.002380395	0.004280393	0.004280393	0.003028121	0.000285	0.000917613	0.001624714	0.00057457	0.00057457	0.000135529	0.000122298	0.000305387
3831503774295	383150	3774295	0.002632184	0.00237522	0.005931096	0.005931096	0.001659873	0.001659873	0.003062779	0.003062779	0.005507446	0.005507446	0.003896188	0.0003667	0.001180663	0.002090468	0.000609496	0.000609496	0.000141176	0.000127393	0.000318111
3831603774295	383160	3774295	0.003499503	0.00315786	0.007885424	0.007885424	0.002206811	0.002206811	0.004071981	0.004071981	0.007322179	0.007322179	0.005180003	0.00048753	0.001569698	0.002779289	0.00064238	0.00064238	0.000146763	0.000132435	0.0003307
3831703774295	383170	3774295	0.004933411	0.00445178	0.011116445	0.011116445	0.003111043	0.003111043	0.005740459	0.005740459	0.010322413	0.010322413	0.007302489	0.000687293	0.002212876	0.003918091	0.000676155	0.000676155	0.000152565	0.000137671	0.000343774
3835203774295	383520	3774295	0.000446078	0.00040253	0.001005147	0.001005147	0.0002813	0.0002813	0.000519051	0.000519051	0.000933351	0.000933351	0.00066029	6.21449E-05	0.000200088	0.000354273	0.000564882	0.000564882	0.001077689	0.000972479	0.002428354
3835303774295	383530	3774295	0.00042023	0.00037938	0.000947338	0.000947338	0.000265122	0.000265122	0.000489199	0.000489199	0.000879671	0.000879671	0.000622315	5.85708E-05	0.00018858	0.000333898	0.00054708	0.00054708	0.001005958	0.000907751	0.002266722
3835403774295	383540	3774295	0.000395388	0.00035679	0.000890928	0.000890928	0.000249335	0.000249335	0.000460069	0.000460069	0.00082729	0.00082729	0.000585258	5.50831E-05	0.000177351	0.000314016	0.00052334	0.00052334	0.000913812	0.000824601	0.002059092
3835503774295	383550	3774295	0.000370831	0.00033463	0.000835594	0.000835594	0.000233849	0.000233849	0.000431495	0.000431495	0.000775909	0.000775909	0.00054899	5.1662E-05	0.000166336	0.000294513	0.00050118	0.00050118	0.000819041	0.000739082	0.001845543
3835603774295	383560	3774295	0.000348585	0.00031455	0.000785465	0.000785465	0.00021982	0.00021982	0.000405609	0.000405609	0.00072936	0.00072936	0.000515979	4.85627E-05	0.000156357	0.000276844	0.00048115	0.00048115	0.000738726	0.000666608	0.00166457
3835703774295	383570	3774295	0.000330719	0.00029843	0.000745209	0.000745209	0.000208554	0.000208554	0.000384821	0.000384821	0.000691979	0.000691979	0.000489534	4.60738E-05	0.000148344	0.000262655	0.00046583	0.00046583	0.00068572	0.000618777	0.001545132
3835803774295	383580	3774295	0.00031462	0.00028391	0.000708933	0.000708933	0.000198402	0.000198402	0.000366089	0.000366089	0.000658295	0.000658295	0.000465704	4.3831E-05	0.000141123	0.00024987	0.00045181	0.00045181	0.000640128	0.000577636	0.0014424
3835903774295	383590	3774295	0.000300479	0.00027115	0.00067707	0.00067707	0.000189484	0.000189484	0.000349634	0.000349634	0.000628708	0.000628708	0.000444773	4.1861E-05	0.00013478	0.000238639	0.00043944	0.00043944	0.000602803	0.000543954	0.001358296
3836003774295	383600	3774295	0.000288565	0.00026039	0.000650223	0.000650223	0.000181971	0.000181971	0.000335771	0.000335771	0.000603779	0.000603779	0.000427137	4.02012E-05	0.000129436	0.000229177	0.00042920	0.00042920	0.000574945	0.000518816	0.001295524
3836103774295	383610	3774295	0.000277385	0.00025031	0.000625031	0.000625031	0.000174921	0.000174921	0.000322762	0.000322762	0.000580386	0.000580386	0.000410588	3.86436E-05	0.000124421	0.000220298	0.00041922	0.00041922	0.000548628	0.000495068	0.001236222
3836203774295	383620	3774295	0.000267894	0.00024174	0.000603645	0.000603645	0.000168936	0.000168936	0.000311718	0.000311718	0.000560528	0.000560528	0.00039654	3.73214E-05	0.000120164	0.00021276	0.00041089	0.00041089	0.000528864	0.000477233	0.001191688
3836303774295	383630	3774295	0.000259185	0.00023388	0.000584021	0.000584021	0.000163444	0.000163444	0.000301585	0.000301585	0.000542305	0.000542305	0.00038364	3.61081E-05	0.000116257	0.000205844	0.00040311	0.00040311	0.000511148	0.000461247	0.001151768
3836403774295	383640	3774295	0.000251264	0.00022673	0.000566173	0.000566173	0.000158449	0.000158449	0.000292368	0.000292368	0.000525732	0.000525732	0.00037192	3.50046E-05	0.000112704	0.000199553	0.00039595	0.00039595	0.00049567	0.00044728	0.001116891
3836503774295	383650	3774295	0.000245104	0.00022118	0.000552292	0.000552292	0.00015456	0.00015456	0.0002852	0.0002852	0.000512843	0.000512843	0.00036280	3.41464E-05	0.000109941	0.00019466	0.00039088	0.00039088	0.00048708	0.000439529	0.001097537
3836603774295	383660	3774295	0.000239212	0.00021586	0.000539017	0.000539017	0.000150849	0.000150849	0.000278345	0.000278345	0.000500516	0.000500516	0.00035408	3.33256E-05	0.000107298	0.000189981	0.00038590	0.00038590	0.000478389	0.000431686	0.001077953
3836703774295	383670	3774295	0.000232843	0.00021011	0.000524666	0.000524666	0.000146833	0.000146833	0.000270934	0.000270934	0.000487189	0.000487189	0.00034465	3.24383E-05	0.000104442	0.000184923	0.00037990	0.00037990	0.000466284	0.000420763	0.001050676
3836803774295	383680	3774295	0.000226361	0.00020426	0.000510059	0.000510059	0.000142745	0.000142745	0.000263391	0.000263391	0.00047362	0.00047362	0.00033506	3.15352E-05	0.000101534	0.000179775	0.00037343	0.00037343	0.00045271	0.000408514	0.00102009
3836903774295	383690	3774295	0.000220081	0.0001986	0.000495909	0.000495909	0.000138785	0.000138785	0.00025608	0.00025608	0.000460487	0.000460487	0.00032576	3.06604E-05	9.87172E-05	0.00017488	0.00036698	0.00036698	0.000439267	0.000396384	0.0009898
3837003774295	383700	3774295	0.00021324	0.00019243	0.000480509	0.000480509	0.00013447	0.00013447	0.000248131	0.000248131	0.00044618	0.00044618	0.00031565	2.97083E-05	9.56516E-05	0.00016936	0.00035936	0.00035936	0.000422781	0.000381507	0.000952651
3837103774295	383710	3774295	0.00020677	0.00018658	0.000465915	0.000465915	0.000130391	0.000130391	0.00024059	0.00024059	0.00043263	0.00043263	0.00030606	2.8806E-05	9.27466E-05	0.00016421	0.00035202	0.00035202	0.000407392	0.00036742	0.000917976
3837203774295	383720	3774295	0.000201129	0.00018149	0.000453205	0.000453205	0.000126834	0.000126834	0.000234032	0.000234032	0.000420833	0.000420833	0.00029771	2.80201E-05	9.02164E-05	0.00015973	0.00034577	0.00034577	0.000395078	0.000356508	0.000890229
3837303774295	383730	3774295	0.000196235	0.00017708	0.000442175	0.000442175	0.000123747	0.000123747	0.000228336	0.000228336	0.00041059	0.00041059	0.00029046	2.73382E-05	8.80209E-05	0.00015584	0.00034048	0.00034048	0.00038533	0.000347712	0.000868264
3837403774295	383740	3774295	0.000191543	0.00017284	0.000431604	0.000431604	0.000120788	0.000120788	0.00022877	0.00022877	0.00040077	0.00040077	0.000283524	2.66846E-05	8.59164E-05	0.00015212	0.00033531	0.00033531	0.000375917	0.000339218	0.000847053
3837503774295	383750	3774295	0.000189173	0.00017071	0.000426264	0.000426264	0.000119294	0.000119294	0.00022012	0.00022012	0.00039516	0.00039516	0.00028006	2.63545E-05	8.48535E-05	0.00015024	0.00033867	0.00033867	0.000375225	0.000338593	0.000845493
3837603774295	383760	3774295	0.000187001	0.00016874	0.000421368	0.000421368	0.000117924	0.000117924	0.00021759	0.00021759	0.00039127	0.00039127	0.0002768	2.60518E-05	8.38789E-05	0.00014851	0.00033291	0.00033291	0.000374932	0.000338329	0.000844834
3837703774295	383770	3774295	0.000185431	0.00016733	0.000417831	0.000417831	0.000116934	0.000116934	0.00021576	0.00021576	0.00038798	0.00038798	0.000274477	2.58331E-05	8.31747E-05	0.00014726	0.00033328	0.00033328	0.00037692	0.000340123	0.000849313
3837803774295	383780	3774295	0.000184613	0.00016659	0.000415988	0.000415988	0.000116418	0.000116418	0.00021481	0.00021481	0.00038627	0.00038627	0.00027326	2.57192E-05	8.28079E-05	0.00014661	0.00033833	0.00033833	0.000383349	0.000345924	0.000863799
3837903774295	383790	3774295	0.000183747	0.00016581	0.000414038	0.000414038	0.000115872	0.000115872	0.00021386	0.00021386	0.00038446	0.00038446	0.00027198	2.55986E-05	8.24197E-05	0.00014593	0.00033872	0.00033872	0.000387008	0.000349226	0.000872044
3838003774295	383800	3774295	0.000182297	0.0001645	0.000410769	0.000410769	0.000114958	0.000114958	0.00021219	0.00021219	0.00038142	0.00038142	0.00026938	2.53965E-05	8.1769E-05	0.00014779	0.00034032	0.00034032	0.000384083	0.000346587	0.000865453
3838103774295	383810	3774295	0.000181634	0.0001639	0.000409276	0.000409276	0.00011454	0.00011454	0.00021348	0.00021348	0.00038004	0.00038004	0.00026885	2.53042E-05	8.14719E-05	0.00014253	0.00034181	0.00034181	0.000377702	0.000340829	0.000851075
3838203774295	383820	3774295	0.000181205	0.00016351	0.000408308	0.000408308	0.000114269	0.000114269	0.00021084	0.00021084	0.00037914	0.00037914	0.00026822	2.52443E-05	8.12791E-05	0.00014391	0.00034456	0.00034456	0.00036999	0.000333869	0.000833697
3838303774295	383830	3774295	0.00017936	0.00016185	0.000404152	0.000404152	0.000113106	0.000113106	0.00020878	0.00020878	0.00037528	0.00037528	0.00026549	2.49874E-05	8.04517E-05	0.00014247	0.00034933	0.00034933	0.000359233	0.000324163	0.00080946
3838403774295	383840	3774295	0.000175952	0.00015877	0.000396472	0.000396472	0.000110956	0.000110956	0.00020473	0.00020473	0.00036815	0.00036815	0.00026046	2.45125E-05	7.89229E-05	0.00013974	0.00036144	0.00036144	0.000346973	0.0003131	0.000781833
3838603774295	383860	3774295	0.000167774	0.0001514	0.000378045	0.000378045	0.000105799	0.000105799	0.00019522	0.00019522	0.00035104	0.00035104	0.00024834	2.33733E-05	7.52548E-05	0.00013324	0.00035013	0.00035013	0.000329567	0.000295696	0.000738376
3838703774295	383870	3774295	0.000163852	0.00014786	0.000369208	0.000369208	0.000103326	0.000103326	0.00019065	0.00019065	0.00034283	0.00034283	0.00024253	2.28269E-05	7.34958E-05	0.00013013	0.00034096	0.00034096	0.000318978	0.000287837	0.000718752
3838803774295	383880	3774295	0.000160104	0.00014447	0.000360761	0.000360761	0.000100962	0.000100962	0.00018629	0.00018629	0.00033499	0.00033499	0.00023697	2.23047E-05	7.18143E-05	0.00012715	0.00033859	0.00033859	0.000310328	0.000280033	0.000699263
3838903774295	383890	3774295	0.000156469	0.00014119	0.00035257	0.00035257	9.86701E-05	9.86701E-05	0.00018206	0.00018206	0.00032737	0.00032737	0.00023161	2.17983E-05	7.01838E-05	0.00012467	0.00033137	0.00033137	0.000302019	0.000272535	0.00068054
3839003774295	383900	3774295	0.000152953	0.00013802	0.000344648	0.000344648	9.6453E-05	9.6453E-05	0.000177974	0.000177974	0.00032003	0.00032003	0.00022642	2.13084E-05	6.86067E-05	0.00012147	0.00032760	0.00032760	0.000294194	0.000265473	0.000662907
3839103774295	383910	3774295	0.000149538	0.00013494	0.000336954	0.000336954	9.42999E-05	9.42999E-05	0.00017401	0.00017401	0.00031288	0.00031288	0.00022134	2.08328E-05	6.70753E-05	0.00011876	0.00032211	0.00032211	0.000286774	0.000258778	0.000646188
3829703774305	382970	3774305	0.000254314	0.00022949	0.000573046	0.000573046	0.000160372	0.000160372	0.000295917	0.000295917	0.000532114	0.000532114	0.000376439	3.54295E-05	0.000114072	0.00020197	0.00023617	0.00023617	0.00034458	5.72518E-05	0.000142962
3829803774305	382980	3774305	0.000270556	0.00024414	0.000609644	0.000609644	0.000170615	0.000170615	0.000314816	0.000314816	0.000566098	0.000566098	0.00040048	3.76923E-05	0.000121358	0.000214874	0.00024052	0.00024052	6.5326E-05	5.89486E-05	0.000147199
3829903774305	382990	3774305	0.000289281	0.00026104	0.000651837	0.000651837	0.000182423	0.000182423	0.000336604	0.000336604	0.000605277	0.000605277	0.000428198	4.03009E-05	0.000129757	0.000229746	0.00025277	0.00025277	6.75107E-05	6.092E-05	0.000152122
3830003774305	383000	3774305	0.000310484	0.00028017	0.000699612	0.000699612	0.000195793	0.000195793	0.000361275	0.000361275	0.00064964	0.00064964	0.000459581	4.32547E-05	0.000139267	0.000246585	0.000262164	0.000262164	6.99043E-05	6.30799E-05	0.000157515
3830103774305	383010	3774305	0.000335393	0.00030265	0.00075574	0.00075574	0.000211501	0.000211501	0.000390259	0.000390259	0.000701759	0.000701759	0.000496452	4.67249E-05	0.00015044	0.000266367	0.00027269	0.00027269	7.2686E-05	6.559E-05	0.000163783
3830203774305	383020	3774305	0.000363734	0.00032822	0.000819602	0.000819602	0.000229373	0.000229373	0.000423237	0.000423237	0.000761059	0.000761059	0.000538403	5.06733E-05	0.000163153	0.000288876	0.00028394	0.00028394	7.56586E-05	6.82724E-05	0.000170481

			KMMass Grading / Excavation	KMDrainage / Utilities Trenching	KMFoundations / Concrete Pads	KMBuilding / Structure Construction	KMAsphalt Paving	KMArchitectural Coating	KMLandscaping or Other Finishing	KMWaterside Construction (Piles)	EWNDemolition	EWNSite Grubbing / Prep	EWNDrainage / Utilities Trenching	EWNDrainage / Utilities Trenching	EWNDrainage / Utilities Trenching	EWNFoundations / Concrete Pads	EWNBuilding / Structure Construction	EWNAsphalt Paving	EWNLandscaping or Other Finishing	EWNWaterside Construction (Piles)	ISDemolition
Unique Identifier	X (UTM)	Y (UTM)	2026	2026	2026	2026	2026	2026	2026	2026	2027	2027	2027	2028	2029	2029	2029	2029	2029	2029	2027
3838003774285	383800	3774285	0.000910767	0.000196231	0.000470314	0.000872374	0.000598291	5.63097E-05	0.0001813	0.000321008	3.56118E-05	4.80148E-05	5.82567E-05	5.82567E-05	5.82567E-05	4.14374E-05	7.21631E-05	5.27129E-05	1.59736E-05	2.77189E-05	0.000408861
3838103774285	383810	3774285	0.000895972	0.000193043	0.000462674	0.000858203	0.000588572	5.5395E-05	0.000178355	0.000315793	3.70205E-05	4.99141E-05	6.05612E-05	6.05612E-05	6.05612E-05	4.30766E-05	7.50177E-05	5.47981E-05	1.66055E-05	2.88154E-05	0.000400916
3838203774285	383820	3774285	0.000877706	0.000189108	0.000453242	0.000840707	0.000576573	5.42657E-05	0.000174719	0.000309356	3.91694E-05	5.28115E-05	6.40765E-05	6.40765E-05	6.40765E-05	4.5577E-05	7.93722E-05	5.79789E-05	1.75694E-05	3.0488E-05	0.000397364
3838303774285	383830	3774285	0.000851721	0.000183509	0.000439823	0.000815817	0.000559503	5.26591E-05	0.000169546	0.000300197	3.982E-05	5.36887E-05	6.51409E-05	6.51409E-05	6.51409E-05	4.63341E-05	8.06906E-05	5.8942E-05	1.78612E-05	3.09945E-05	0.000384787
3838403774285	383840	3774285	0.000821364	0.000176968	0.000424147	0.000786739	0.000539561	5.07822E-05	0.000163503	0.000289497	3.9814E-05	5.36806E-05	6.51311E-05	6.51311E-05	6.51311E-05	4.63271E-05	8.06785E-05	5.89332E-05	1.78585E-05	3.09898E-05	0.000372061
3838603774285	383860	3774285	0.000773696	0.000166698	0.000399532	0.000741081	0.000508248	4.78351E-05	0.000154014	0.000272696	3.94678E-05	5.32139E-05	6.45648E-05	6.45648E-05	6.45648E-05	4.59243E-05	7.9977E-05	5.84207E-05	1.77032E-05	3.07203E-05	0.000346215
3838703774285	383870	3774285	0.000752256	0.000162079	0.00038846	0.000720545	0.000494164	4.65095E-05	0.000149747	0.00026514	3.93007E-05	5.29885E-05	6.42913E-05	6.42913E-05	6.42913E-05	4.57298E-05	7.96383E-05	5.81733E-05	1.76283E-05	3.05902E-05	0.000334199
3838803774285	383880	3774285	0.000731086	0.000157517	0.000377528	0.000700267	0.000480257	4.52006E-05	0.000145532	0.000257678	3.91276E-05	5.27551E-05	6.40082E-05	6.40082E-05	6.40082E-05	4.55284E-05	7.92875E-05	5.79171E-05	1.75506E-05	3.04555E-05	0.000322816
3838903774285	383890	3774285	0.000710789	0.000153144	0.000367047	0.000680826	0.000466924	4.39458E-05	0.000141492	0.000250524	3.89545E-05	5.25217E-05	6.3725E-05	6.3725E-05	6.3725E-05	4.5327E-05	7.89368E-05	5.76608E-05	1.7473E-05	3.03208E-05	0.000311976
3839003774285	383900	3774285	0.000691663	0.000149023	0.00035717	0.000662506	0.00045436	4.27633E-05	0.000137685	0.000243783	3.87873E-05	5.22964E-05	6.34516E-05	6.34516E-05	6.34516E-05	4.51325E-05	7.85981E-05	5.74134E-05	1.7398E-05	3.01907E-05	0.000301649
3839103774285	383910	3774285	0.000673505	0.000145111	0.000347794	0.000645114	0.000442432	4.16406E-05	0.00013407	0.000237383	3.86202E-05	5.2071E-05	6.31782E-05	6.31782E-05	6.31782E-05	4.4938E-05	7.82594E-05	5.7166E-05	1.7323E-05	3.00606E-05	0.000291806
3829703774295	382970	3774295	0.000144105	3.10485E-05	7.44151E-05	0.000138031	9.46641E-05	8.90957E-06	2.86861E-05	5.07913E-05	2.89562E-05	3.90412E-05	4.7369E-05	4.7369E-05	4.7369E-05	3.36931E-05	5.86764E-05	4.28613E-05	1.29883E-05	2.25385E-05	0.000189317
3829803774295	382980	3774295	0.000148584	3.20135E-05	7.6728E-05	0.000142321	9.76064E-05	9.18648E-06	2.95777E-05	5.23699E-05	2.92308E-05	3.94114E-05	4.78182E-05	4.78182E-05	4.78182E-05	3.40126E-05	5.92328E-05	4.32677E-05	1.31114E-05	2.27522E-05	0.000200813
3829903774295	382990	3774295	0.000153924	3.3164E-05	7.94854E-05	0.000147436	0.000101114	9.51662E-06	3.06406E-05	5.42519E-05	2.95889E-05	3.98943E-05	4.8404E-05	4.8404E-05	4.8404E-05	3.44293E-05	5.99586E-05	4.37978E-05	1.32721E-05	2.3031E-05	0.000214142
3830003774295	383000	3774295	0.000159546	3.43753E-05	8.23887E-05	0.000152821	0.000104807	9.86422E-06	3.17598E-05	5.62335E-05	2.99559E-05	4.03933E-05	4.90095E-05	4.90095E-05	4.90095E-05	3.486E-05	6.07085E-05	4.43457E-05	1.34381E-05	2.3319E-05	0.000228874
3830103774295	383010	3774295	0.000165397	3.56359E-05	8.541E-05	0.000158425	0.000108651	1.0226E-05	3.29245E-05	5.82957E-05	3.03172E-05	4.08762E-05	4.95953E-05	4.95953E-05	4.95953E-05	3.52767E-05	6.14342E-05	4.48758E-05	1.35987E-05	2.35978E-05	0.000245098
3830203774295	383020	3774295	0.000171611	3.69748E-05	8.86189E-05	0.000164377	0.000112733	1.06102E-05	3.41615E-05	6.04859E-05	3.06932E-05	4.13832E-05	5.02105E-05	5.02105E-05	5.02105E-05	3.57143E-05	6.21963E-05	4.54324E-05	1.37674E-05	2.38905E-05	0.000263208
3830303774295	383030	3774295	0.000180273	3.8841E-05	9.30918E-05	0.000172674	0.000118423	1.11457E-05	3.58857E-05	6.35389E-05	3.13498E-05	4.22685E-05	5.12846E-05	5.12846E-05	5.12846E-05	3.64783E-05	6.35268E-05	4.64043E-05	1.40619E-05	2.44016E-05	0.000286643
3830403774295	383040	3774295	0.000190536	4.10522E-05	9.83913E-05	0.000182504	0.000125164	1.17802E-05	3.79286E-05	6.7156E-05	3.21795E-05	4.33872E-05	5.2642E-05	5.2642E-05	5.2642E-05	3.74437E-05	6.52081E-05	4.76325E-05	1.44341E-05	2.50474E-05	0.000315396
3830503774295	383050	3774295	0.000201323	4.33763E-05	0.000103962	0.000192836	0.000132251	1.24471E-05	4.00759E-05	7.0958E-05	3.3051E-05	4.45622E-05	5.40676E-05	5.40676E-05	5.40676E-05	3.84578E-05	6.69741E-05	4.89225E-05	1.4825E-05	2.57257E-05	0.000348955
3830603774295	383060	3774295	0.000211262	4.55179E-05	0.000109094	0.000202357	0.00013878	1.30617E-05	4.20546E-05	7.44613E-05	3.37733E-05	4.5536E-05	5.52492E-05	5.52492E-05	5.52492E-05	3.92982E-05	6.84377E-05	4.99916E-05	1.5149E-05	2.62879E-05	0.000384913
3830703774295	383070	3774295	0.000221646	4.77551E-05	0.000114456	0.000212303	0.000145601	1.37036E-05	4.41215E-05	7.81211E-05	3.45612E-05	4.65983E-05	5.65381E-05	5.65381E-05	5.65381E-05	4.0215E-05	7.00343E-05	5.11579E-05	1.55024E-05	2.69012E-05	0.000426959
3830803774295	383080	3774295	0.000232218	5.00329E-05	0.000119916	0.000222429	0.000152546	1.43573E-05	4.6226E-05	8.18472E-05	3.53372E-05	4.76446E-05	5.78075E-05	5.78075E-05	5.78075E-05	4.11179E-05	7.16067E-05	5.23065E-05	1.58505E-05	2.75052E-05	0.00047476
3830903774295	383090	3774295	0.000243032	5.23628E-05	0.0001255	0.000232787	0.00015965	1.50258E-05	4.83787E-05	8.56587E-05	3.61191E-05	4.86989E-05	5.90867E-05	5.90867E-05	5.90867E-05	4.20278E-05	7.31913E-05	5.34639E-05	1.62012E-05	2.81138E-05	0.000529538
3831003774295	383100	3774295	0.000254276	5.47855E-05	0.000131307	0.000243557	0.000167036	1.57211E-05	5.0617E-05	8.96219E-05	3.69787E-05	4.98578E-05	6.04928E-05	6.04928E-05	6.04928E-05	4.3028E-05	7.49331E-05	5.47363E-05	1.65867E-05	2.87829E-05	0.000594011
3831103774295	383110	3774295	0.000267108	5.75501E-05	0.000137933	0.000255848	0.000175465	1.65144E-05	5.31713E-05	9.41445E-05	3.81904E-05	5.14916E-05	6.24751E-05	6.24751E-05	6.24751E-05	4.44379E-05	7.73885E-05	5.65299E-05	1.71303E-05	2.97261E-05	0.000677495
3831203774295	383120	3774295	0.0002801	6.03495E-05	0.000144642	0.000268293	0.000184	1.73177E-05	5.57577E-05	9.87239E-05	3.94738E-05	5.32219E-05	6.45745E-05	6.45745E-05	6.45745E-05	4.59312E-05	7.99891E-05	5.84295E-05	1.77059E-05	3.0725E-05	0.00077703
3831303774295	383130	3774295	0.000292797	6.30852E-05	0.000151199	0.000280455	0.000192341	1.81027E-05	5.82852E-05	0.000103199	4.06199E-05	5.47671E-05	6.64494E-05	6.64494E-05	6.64494E-05	4.72648E-05	8.23115E-05	6.0126E-05	1.822E-05	3.1617E-05	0.000888879
3831403774295	383140	3774295	0.000305387	6.57976E-05	0.0001577	0.000292513	0.000200611	1.88811E-05	6.07913E-05	0.000107636	4.19092E-05	5.65055E-05	6.85586E-05	6.85586E-05	6.85586E-05	4.8765E-05	8.49241E-05	6.20344E-05	1.87983E-05	3.26206E-05	0.001015037
3831503774295	383150	3774295	0.000318111	6.85391E-05	0.00016427	0.000304701	0.00020897	1.96677E-05	6.33242E-05	0.000112121	4.32403E-05	5.83002E-05	7.07361E-05	7.07361E-05	7.07361E-05	5.03139E-05	8.76215E-05	6.40048E-05	1.93954E-05	3.36567E-05	0.001159352
3831603774295	383160	3774295	0.0003307	7.12516E-05	0.000170771	0.00031676	0.00021724	2.04461E-05	6.58302E-05	0.000116558	4.40163E-05	5.93465E-05	7.20055E-05	7.20055E-05	7.20055E-05	5.12168E-05	8.91939E-05	6.51534E-05	1.97434E-05	3.42607E-05	0.001316346
3831703774295	383170	3774295	0.000343774	7.40683E-05	0.000177523	0.000329282	0.000225828	2.12544E-05	6.84327E-05	0.000121166	4.46848E-05	6.02479E-05	7.30992E-05	7.30992E-05	7.30992E-05	5.19947E-05	9.05487E-05	6.6143E-05	2.00433E-05	3.47811E-05	0.001492381
3835203774295	383520	3774295	0.002428354	0.000523205	0.001253986	0.002325987	0.001595206	0.000150137	0.000483396	0.000855895	3.71458E-05	5.00832E-05	6.07663E-05	6.07663E-05	6.07663E-05	4.32224E-05	7.52717E-05	5.49837E-05	1.66617E-05	2.8913E-05	0.001824545
3835303774295	383530	3774295	0.002266722	0.00048838	0.001170521	0.00217117	0.00148903	0.000140144	0.000451221	0.000798927	3.60356E-05	4.85862E-05	5.895E-05	5.895E-05	5.895E-05	4.19306E-05	7.30219E-05	5.33402E-05	1.61637E-05	2.80488E-05	0.001642666
3835403774295	383540	3774295	0.002059092	0.000443645	0.001063301	0.001972292	0.001352635	0.000127307	0.000409889	0.000725745	3.48059E-05	4.69283E-05	5.69385E-05	5.69385E-05	5.69385E-05	4.04998E-05	7.05302E-05	5.15201E-05	1.56122E-05	2.70917E-05	0.001476867
3835503774295	383550	3774295	0.001845543	0.000397635	0.000953026	0.001767745	0.001212353	0.000114104	0.00036738	0.000650478	3.35166E-05	4.51899E-05	5.48293E-05	5.48293E-05	5.48293E-05	3.89995E-05	6.79175E-05	4.96116E-05	1.50338E-05	2.60881E-05	0.001325216
3835603774295	383560	3774295	0.00166457	0.000358643	0.000859573	0.001594401	0.001093471	0.000102915	0.000331355	0.000586693	3.24243E-05	4.37171E-05	5.30423E-05	5.30423E-05	5.30423E-05	3.77285E-05	6.5704E-05	4.79947E-05	1.45439E-05	2.52379E-05	0.001196599
3835703774295	383570	3774295	0.001545132	0.000332909	0.000797896	0.001479998	0.001015011	9.55304E-05	0.000307579	0.000544596	3.17318E-05	4.27836E-05	5.19096E-05	5.19096E-05	5.19096E-05	3.69228E-05	6.43009E-05	4.69698E-05	1.42333E-05	2.46989E-05	0.001097816
3835803774295	383580	3774295	0.0014424	0.000310775	0.000744846	0.001381596	0.000947525	8.91788E-05	0.000287129	0.000508387	3.1129E-05	4.19707E-05	5.09234E-05	5.09234E-05	5.09234E-05	3.62213E-05	6.30792E-05	4.60774E-05	1.39629E-05	2.42297E-05	0.001012553
3835903774295	383590	3774295	0.001358296	0.000292654	0.000701415	0.001301037	0.000892276	8.39789E-05	0.000270387	0.000478744	3.06574E-05	4.13349E-05	5.01519E-05	5.01519E-05	5.01519E-05	3.56726E-05	6.21237E-05	4.53794E-05	1.37513E-05	2.38626E-05	0.000940232
3836003774295	383600	3774295	0.001295524	0.000279129	0.000669	0.001240911	0.000851041	8.00979E-05	0.000257891	0.000456619	3.03589E-05	4.09325E-05	4.96637E-05	4.96637E-05	4.96637E-05	3.53253E-05	6.15189E-05	4.49376E-05	1.36175E-05	2.36303E-05	0.000880767
3836103774295	383610	3774295	0.001236222	0.000266352	0.000638377	0.001184109	0.000812085	7.64315E-05	0.000246086	0.000435717	3.00724E-05	4.05462E-05	4.9195E-05	4.9195E-05	4.9195E-05	3.49919E-05	6.09383E-05	4.45135E-05	1.34889E-05	2.34073E-05	0.000826651
3836203774295	383620	3774295	0.001191688	0.000256757	0.00061538	0.001141453	0.00078283	7.36781E-05	0.000237221	0.000420021	2.99232E-05	4.0345E-05	4.89509E-05	4.89509E-05	4.89509E-05	3.48183E-05	6.06359E-05	4.42926E-05	1.3422E-05	2.32911E-05	0.000781405
3836303774295	383630	3774295	0.001151768	0.000248156	0.000594765	0.001103216	0.000756606	7.121E-05	0.000229275	0.000405951	2.98217E-05	4.02082E-05	4.87849E-05	4.87849E-05	4.87849E-05	3.47002E-05	6.04303E-05	4.41424E-05	1.33765E-05	2.32122E-05	0.0007407
3836403774295	383640	3774295	0.001116891	0.000240642	0.000576755	0.001069809	0.000733696	6.90537E-05	0.000222332	0.000393658	2.9762E-05	4.01277E-05	4.86872E-05	4.86872E-05	4.86872E-05	3.46307E-05	6.03093E-05	4.40541E-05	1.33497E-05	2.31657E-05	0.000704326
3836503774295	383650	3774295	0.001097537	0.000236472	0.000566761	0.00105127	0.000720981	6.78571E-05	0.000218479	0.000386837	2.99053E-05	4.03208E-05	4.89216E-05	4.89216E-05	4.89216E-05	3.47974E-05	6.05996E-05	4.42661E-05	1.3414E-05	2.32772E-05	0.000675489
3836603774295	383660	3774295	0.001077953	0.000232252	0.000556648	0.001032512	0.000708117	6.66463E-05	0.000214581	0.000379934	3.00545E-05	4.0522E-05	4.91657E-05	4.91657E-05	4.91657E-05	3.49711E-05	6.0902E-05	4.4487E-05	1.34809E-05	2.33934E-05	0.000648294
3836703774295	383670	3774295	0.001050676	0.000226375	0.000542562	0.001006385	0.000690198	6.49598E-05	0.000209151	0.00037032	3.00963E-05	4.05784E-05	4.9234E-05	4.9234E-05	4.9234E-05	3.50197E-05	6.09867E-05	4.45489E-05	1.34997E-05	2.34259E-05	0.00062015
3836803774295	383680	3774295	0.00102009	0.000219785	0.000526768	0.000977089	0.000670106	6.30688E-05	0.000203062	0.00035954	3.00784E-05	4.05542E-05	4.92048E-05	4.92048E-05	4.92048E-05	3.49989E-05	6.09504E-05	4.45224E-05	1.34916E-05	2.34119E-05	0.000592459
3836903774295	383690	3774295	0.0009898	0.000213259	0.000511126	0.000948076	0.000650209	6.11961E-05	0.000197033	0.000348864	3.00426E-05	4.05059E-05	4.91462E-05	4.91462E-05	4.91462E-05	3.49572E-05	6.08778E-05	4.44693E-05	1.34756E-05	2.33841E-05	0.000566272
3837003774295	383700	3774295	0.000952651	0.000205255	0.000491943	0.000912492	0.000625805	5.88993E-05	0.000189638	0.00033577	2.98635E-05	4.02645E-05	4.88532E-05	4.88532E-05	4.88532E-05	3.47488E-05	6.0515E-05	4.42043E-05	1.33952E-05	2.32447E-05	0.000539125
3837103774295	383710	3774295	0.000917976	0.000197784	0.000474037	0.000879279	0.000603027	5.67554E-05	0.000182735	0.000323549	2.96964E-05	4.00392E-05	4.85798E-05	4.85798E-05	4.85798E-05	3.45543E-05	6.01763E-05	4.39569E-05	1.33203E-05	2.31146E-05	0.000513929
3837203774295	383720	3774295	0.000890229	0.000191806	0.000459708	0.000852701	0.000584799	5.50399E-05	0.000177212	0.000313769	2.96367E-05	3.99587E-05	4.84822E-05	4.84822E-05	4.84822E-05	3.44849E-05	6.00553E-05	4.38685E-05	1.32935E-05	2.30681E-05	0.000492034
3837303774295	383730	3774295	0.000868264	0.000187073	0.000448366	0.000831663	0.00057037	5.36819E-05	0.00017284	0.000306028	2.96725E-05	4.0007E-05	4.85407E-05	4.85407E-05	4.85407E-05	3.45266E-05	6.01279E-05	4.39215E-05	1.33096E-05	2.3096E-05	0.000472957
3837403774295	383740	3774295	0.000847053	0.000182503	0.000437413	0.000811346	0.000556437	5.23705E-05	0.000168617	0.000298552	2.97083E-05	4.00553E-05	4.85993E-05	4.85993E-05	4.85993E-05	3.45682E-05	6.02005E-05	4.39746E-05	1.33256E-05	2.31239E-05	0.000454972
3837503774295	383750	3774295	0.000845493	0.000182167	0.000436607	0.000809852	0.000555412	5.22741E-05	0.000168307	0.000298002	3.01918E-05	4.07072E-05	4.93903E-05	4.93903E-05	4.93903E-05	3.51308E-05	6.11802E-05	4.46902E-05	1.35425E-05	2.35002E-05	0.000444019
3837603774295	383760	3774295	0.000844834	0.000182025	0.000436267	0.000809221	0.000554979	5.22333E-05	0.000168175	0.000297769	3.07411E-05	4.14476E-05	5.02886E-05	5.02886E-05	5.02886E-05	3.57698E-05	6.2293E-05	4.55031E-05	1.37888E-05	2.39277E-05	0.000433913
3837703774295	383770	3774295	0.000849313	0.00018299	0.00043858	0.000813511	0.000557921	5.25102E-05	0.000169067	0.000299348	3.14871E-05	4.24536E-05	5.15092E-05	5.15092E-05	5.15092E-05	3.6638E-05	6.3805E-05	4.66076E-05	1.41235E-05	2.45084E-05	0.000425735
3837803774295	383780	3774295	0.000863799	0.000186111	0.00044606	0.000827386	0.000567437	5.34058E-05	0.000171951	0.000300454	3.26033E-05	4.39586E-05	5.33353E-05	5.33353E-05	5.33353E-05	3.79369E-05	6.60669E-05	4.82598E-05	1.46242E-05	2.53773E-05	0.000419832
3837903774295	383790	3774295	0.000872044	0.000187888	0.000450318	0.000835283	0.000572853	5.39156E-05	0.000173592	0.00030736	3.39822E-05	4.58177E-05	5.55909E-05	5.55909E-05	5.55909E-05	3.95413E-05	6.8861E-05	5.03008E-05	1.52427E-05	2.64505E-05	0.00041357
3838003774295	383800	3774295	0.000865453	0.000186468	0.000446914	0.000828971	0.000568524	5.35081E-05	0.00017228	0.000305037	3.52775E-05	4.75641E-05	5.77099E-05	5.77099E-05	5.77099E-05	4.10485E-05	7.14858E-05	5.22181E-05	1.58237E-05	2.74587E-05	0.000405661
3838103774295	383810	3774295	0.000851075	0.00018337	0.00043949	0.000815198	0.000559079	5.26192E-05	0.000169418	0.000299969	3.68772E-05	4.9721E-05	6.03268E-05	6.03268E-05	6.03268E-05	4.29099E-05	7.47274E-05	5.45861E-05	1.65412E-05	2.87039E-05	0.00039811
3838203774295	383820	3774295	0.000833697	0.000179626	0.000430516	0.000798553	0.000547663	5.15448E-05	0.000165959	0.000293844	3.86799E-05	5.21515E-05	6.32758E-05	6.32758E-05	6.32758E-05	4.50075E-05	7.83804E-05	5.72544E-05	1.73498E-05	3.0107E-05	0.000394105
3838303774295	383830	3774295	0.00080946	0.000174404	0.000418	0.000775338	0.000531741	5.04662E-05	0.000161134	0.000285302	3.90858E-05	5.26988E-05	6.39398E-05	6.39398E-05	6.39398E-05	4.54798E-05	7.92029E-05	5.78552E-05	1.75319E-05	3.0423E-05	0.000380776
3838403774295	383840	3774295	0.000781833	0.000168451	0.000403734	0.000748876	0.000513593	4.83382E-05	0.000155634	0.000275564	3.90619E-05	5.26666E-05	6.39008E-05	6.39008E-05	6.39008E-05	4.5452E-05	7.91545E-05	5.78199E-05	1.75212E-05	3.04044E-05	0.000368277
3838603774295	383860	3774295	0.000738376	0.000159088	0.000381292	0.00070725	0.000485045	4.56513E-05	0.000146983	0.000260247	3.87276E-05	5.22159E-05	6.33539E-05	6.33539E-05	6.33539E-05	4.5063E-05	7.84771E-05	5.73251E-05	1.73712E-05	3.01442E-05	0.000342986
3838703774295	383870	3774295	0.000718752	0.00015486	0.000371159	0.000688453	0.000472154	4.44381E-05	0.000143077	0.000253331	3.85665E-05	5.19986E-05	6.30903E-05	6.30903E-05	6.30903E-05	4.48755E-05	7.81505E-05	5.70865E-05	1.72989E-05	3.00188E-05	0.00033122
3838803774295	383880	3774295	0.000699263	0.000150661	0.000361095	0.000669786	0.000459352	4.32331E-05	0.000139197	0.000246461	3.83993E-05	5.17733E-05	6.28169E-05	6.28169E-05	6.28169E-05	4.4681E-05	7.78119E-05	5.68391E-05	1.7224E-05	2.98887E-05	0.000320064
3838903774295	383890	3774295	0.00068054	0.000146627	0.000351426	0.000651852	0.000447053	4.20755E-05	0.00013547	0.000239862	3.82322E-05	5.15479E-05	6.25434E-05	6.25434E-05	6.25434E-05	4.44865E-05	7.74732E-05	5.65917E-05	1.7149E-05	2.97586E-05	0.000309439
3839003774295	383900	3774295	0.000662907	0.000142828	0.000342321	0.000634962	0.000435469	4.09853E-05	0.00013196	0.000233647	3.80651E-05	5.13226E-05	6.227E-05	6.227E-05	6.227E-05	4.42921E-05	7.71345E-05	5.63443E-05	1.7074E-05	2.96285E-05	0.000299304
3839103774295	383910	3774295	0.000646188	0.000139226	0.000333687	0.000618948	0.000424487	3.99517E-05	0.000128632	0.000227755	3.79039E-05	5.11053E-05	6.20064E-05	6.20064E-05	6.20064E-05	4.41045E-05	7.68079E-05	5.61058E-05	1.70018E-05	2.9503E-05	0.000289646
3829703774305	382970	3774305	0.000142962	3.08022E-05	7.38247E-05	0.000136936	9.39131E-05	8.83888E-06	2.84585E-05	5.03883E-05	2.85563E-05	3.8502E-05	4.67147E-05	4.67147E-05	4.67147E-05	3.32277E-05	5.7866E-05	4.22693E-05	1.28089E-05	2.22272E-05	0.000188236
3829803774305	382980	3774305	0.000147199	3.1715E-05	7.60126E-05	0.000140994	9.66963E-05	9.10083E-06	2.93019E-05	5.18816E-05	2.8801E-05	3.8832E-05	4.71151E-05	4.71151E-05	4.71151E-05	3.35125E-05	5.83619E-05	4.26316E-05	1.29187E-05	2.24177E-05	0.000199369
3829903774305	382990	3774305	0.000152122	3.27757E-05	7.85547E-05	0.000145709	9.99301E-05	9.40519E-06	3.02819E-05	5.36167E-05	2.91114E-05	3.92504E-05	4.76229E-05	4.76229E-05	4.76229E-05	3.38737E-05	5.89909E-05	4.3091E-05	1.30579E-05	2.26593E-05	0.000212065
3830003774305	383000	3774305	0.000157515	3.39377E-05	8.13399E-05	0.000150875	0.000103473	9.73865E-06	3.13555E-05	5.55177E-05	2.94516E-05	3.97092E-05	4.81794E-05	4.81794E-05	4.81794E-05	3.42696E-05	5.96803E-05	4.35946E-05	1.32105E-05	2.29241E-05	0.000226295
3830103774305	383010	3774305	0.000163783	3.52882E-05	8.45765E-05	0.000156879	0.000107591	1.01262E-05	3.26032E-05	5.77268E-05	2.98814E-05	4.02887E-05	4.88825E-05	4.88825E-05	4.88825E-05	3.47697E-05	6.05512E-05	4.42308E-05	1.34033E-05	2.32586E-05	0.0002428
3830203774305	383020	3774305	0.000170481	3.67313E-05	8.80354E-05	0.000163295	0.000111991	1.05403E-05	3.39366E-05	6.00877E-05	3.03291E-05	4.08923E-05	4.96149E-05	4.96149E-05	4.96149E-05	3.52906E-05	6.14584E-05	4.48935E-05	1.36041E-05	2.36071E-05	0.000261304

			ISDrainage / Utilities Trenching	ISDrainage / Utilities Trenching	ISAsphalt Paving	ISAsphalt Paving	SVDemolition	SVSite Grubbing / Prep	SVMass Grading / Excavation	SVMass Grading / Excavation	SVDrainage / Utilities Trenching	SVFoundations / Concrete Pads	SVBuilding / Structure Construction	SVBuilding / Structure Construction	SVAsphalt Paving	SVAsphalt Paving	SVArchitectural Coating	SVArchitectural Coating	SVLandscaping or Other Finishing	SVLandscaping or Other Finishing	MDemolition
Unique Identifier	X (UTM)	Y (UTM)	2027	2028	2027	2028	2027	2027	2027	2028	2028	2028	2028	2029	2028	2029	2028	2029	2028	2029	2027
3838003774285	383800	3774285	0.000141321	0.000141321	0.0006052	0.0006052	2.22702E-05	1.47132E-05	2.48465E-05	2.48465E-05	7.49975E-06	7.72875E-06	4.34551E-05	4.34551E-05	3.05142E-05	3.05142E-05	3.0228E-06	3.0228E-06	9.7325E-06	9.7325E-06	0.000125901
3838103774285	383810	3774285	0.000138575	0.000138575	0.00059344	0.00059344	2.30422E-05	1.52233E-05	2.57077E-05	2.57077E-05	7.75971E-06	7.99665E-06	4.46532E-05	4.46532E-05	3.1572E-05	3.1572E-05	3.12758E-06	3.12758E-06	1.00699E-05	1.00699E-05	0.000132001
3838203774285	383820	3774285	0.000137348	0.000137348	0.000588183	0.000588183	2.41389E-05	1.59478E-05	2.69313E-05	2.69313E-05	8.12903E-06	8.37724E-06	4.62765E-05	4.62765E-05	3.30746E-05	3.30746E-05	3.27643E-06	3.27643E-06	1.05491E-05	1.05491E-05	0.000141194
3838303774285	383830	3774285	0.000133	0.000133	0.000569566	0.000569566	2.50946E-05	1.65792E-05	2.79976E-05	2.79976E-05	8.45089E-06	8.70893E-06	4.85053E-05	4.85053E-05	3.43841E-05	3.43841E-05	3.40616E-06	3.40616E-06	1.09668E-05	1.09668E-05	0.000142262
3838403774285	383840	3774285	0.000128602	0.000128602	0.000550729	0.000550729	2.58053E-05	1.70487E-05	2.87905E-05	2.87905E-05	8.69022E-06	8.95557E-06	5.16359E-05	5.16359E-05	3.53579E-05	3.53579E-05	3.50262E-06	3.50262E-06	1.12774E-05	1.12774E-05	0.00014105
3838603774285	383860	3774285	0.000119668	0.000119668	0.000512471	0.000512471	2.58911E-05	1.71054E-05	2.88862E-05	2.88862E-05	8.7191E-06	8.98533E-06	5.26666E-05	5.26666E-05	3.54754E-05	3.54754E-05	3.51426E-06	3.51426E-06	1.13149E-05	1.13149E-05	0.000138728
3838703774285	383870	3774285	0.000115515	0.000115515	0.000494685	0.000494685	2.58359E-05	1.7069E-05	2.88247E-05	2.88247E-05	8.70053E-06	8.9662E-06	5.25764E-05	5.25764E-05	3.53999E-05	3.53999E-05	3.50678E-06	3.50678E-06	1.12908E-05	1.12908E-05	0.0001376
3838803774285	383880	3774285	0.00011158	0.00011158	0.000477836	0.000477836	2.58053E-05	1.70487E-05	2.87905E-05	2.87905E-05	8.69022E-06	8.95557E-06	5.26151E-05	5.26151E-05	3.53579E-05	3.53579E-05	3.50262E-06	3.50262E-06	1.12774E-05	1.12774E-05	0.000136436
3838903774285	383890	3774285	0.000107833	0.000107833	0.00046179	0.00046179	2.57379E-05	1.70042E-05	2.87153E-05	2.87153E-05	8.66752E-06	8.93218E-06	5.25378E-05	5.25378E-05	3.52656E-05	3.52656E-05	3.49347E-06	3.49347E-06	1.12479E-05	1.12479E-05	0.000135266
3839003774285	383900	3774285	0.000104264	0.000104264	0.000446505	0.000446505	2.56705E-05	1.69597E-05	2.86401E-05	2.86401E-05	8.64483E-06	8.90879E-06	5.24218E-05	5.24218E-05	3.51732E-05	3.51732E-05	3.48433E-06	3.48433E-06	1.12185E-05	1.12185E-05	0.00013412
3839103774285	383910	3774285	0.000100862	0.000100862	0.000431935	0.000431935	2.5597E-05	1.69111E-05	2.85581E-05	2.85581E-05	8.62007E-06	8.88328E-06	5.2293E-05	5.2293E-05	3.50725E-05	3.50725E-05	3.47435E-06	3.47435E-06	1.11863E-05	1.11863E-05	0.000132998
3829703774295	382970	3774295	6.54366E-05	6.54366E-05	0.000280228	0.000280228	1.99789E-05	1.31994E-05	2.22901E-05	2.22901E-05	6.72811E-06	6.93355E-06	4.08527E-05	4.08527E-05	2.73747E-05	2.73747E-05	2.71179E-06	2.71179E-06	8.73114E-06	8.73114E-06	3.89664E-05
3829803774295	382980	3774295	6.94103E-05	6.94103E-05	0.000297246	0.000297246	2.00769E-05	1.32642E-05	2.23994E-05	2.23994E-05	6.76112E-06	6.96757E-06	4.1033E-05	4.1033E-05	2.7509E-05	2.7509E-05	2.72509E-06	2.72509E-06	8.77397E-06	8.77397E-06	3.97305E-05
3829903774295	382990	3774295	7.40175E-05	7.40175E-05	0.000316976	0.000316976	2.0224E-05	1.33613E-05	2.25635E-05	2.25635E-05	6.81064E-06	7.0186E-06	4.12907E-05	4.12907E-05	2.77105E-05	2.77105E-05	2.74505E-06	2.74505E-06	8.83823E-06	8.83823E-06	4.06557E-05
3830003774295	383000	3774295	7.91095E-05	7.91095E-05	0.000338782	0.000338782	2.03771E-05	1.34625E-05	2.27344E-05	2.27344E-05	6.86222E-06	7.07175E-06	4.15613E-05	4.15613E-05	2.79203E-05	2.79203E-05	2.76584E-06	2.76584E-06	8.90517E-06	8.90517E-06	4.16167E-05
3830103774295	383010	3774295	8.47172E-05	8.47172E-05	0.000362797	0.000362797	2.05242E-05	1.35597E-05	2.28984E-05	2.28984E-05	6.91174E-06	7.12278E-06	4.1806E-05	4.1806E-05	2.81218E-05	2.81218E-05	2.7858E-06	2.7858E-06	8.96943E-06	8.96943E-06	4.25956E-05
3830203774295	383020	3774295	9.0977E-05	9.0977E-05	0.000389604	0.000389604	2.06712E-05	1.36568E-05	2.30625E-05	2.30625E-05	6.96125E-06	7.17381E-06	4.20637E-05	4.20637E-05	2.83233E-05	2.83233E-05	2.80576E-06	2.80576E-06	9.03369E-06	9.03369E-06	4.36283E-05
3830303774295	383030	3774295	9.90771E-05	9.90771E-05	0.000424292	0.000424292	2.09714E-05	1.38551E-05	2.33974E-05	2.33974E-05	7.06235E-06	7.27799E-06	4.25661E-05	4.25661E-05	2.87346E-05	2.87346E-05	2.8465E-06	2.8465E-06	9.16488E-06	9.16488E-06	4.51504E-05
3830403774295	383040	3774295	0.000109016	0.000109016	0.000466853	0.000466853	2.13574E-05	1.41101E-05	2.3828E-05	2.3828E-05	7.19233E-06	7.41194E-06	4.32232E-05	4.32232E-05	2.92635E-05	2.92635E-05	2.89889E-06	2.89889E-06	9.33356E-06	9.33356E-06	4.69889E-05
3830503774295	383050	3774295	0.000120615	0.000120615	0.000516527	0.000516527	2.17617E-05	1.43773E-05	2.42792E-05	2.42792E-05	7.3285E-06	7.55227E-06	4.3906E-05	4.3906E-05	2.98175E-05	2.98175E-05	2.95378E-06	2.95378E-06	9.51027E-06	9.51027E-06	4.89229E-05
3830603774295	383060	3774295	0.000133044	0.000133044	0.000569752	0.000569752	2.20864E-05	1.45918E-05	2.46414E-05	2.46414E-05	7.43785E-06	7.66496E-06	4.44342E-05	4.44342E-05	3.02624E-05	3.02624E-05	2.99785E-06	2.99785E-06	9.65217E-06	9.65217E-06	5.06599E-05
3830703774295	383070	3774295	0.000147577	0.000147577	0.00063199	0.00063199	2.24418E-05	1.48266E-05	2.50379E-05	2.50379E-05	7.55752E-06	7.78828E-06	4.5014E-05	4.5014E-05	3.07493E-05	3.07493E-05	3.04608E-06	3.04608E-06	9.80747E-06	9.80747E-06	5.25342E-05
3830803774295	383080	3774295	0.000164099	0.000164099	0.000702745	0.000702745	2.27849E-05	1.50533E-05	2.54207E-05	2.54207E-05	7.67306E-06	7.90735E-06	4.55551E-05	4.55551E-05	3.12194E-05	3.12194E-05	3.09265E-06	3.09265E-06	9.9574E-06	9.9574E-06	5.44324E-05
3830903774295	383090	3774295	0.000183033	0.000183033	0.000783829	0.000783829	2.3128E-05	1.52799E-05	2.58034E-05	2.58034E-05	7.7886E-06	8.02642E-06	4.60833E-05	4.60833E-05	3.16895E-05	3.16895E-05	3.13922E-06	3.13922E-06	1.01073E-05	1.01073E-05	5.63724E-05
3831003774295	383100	3774295	0.000205318	0.000205318	0.000879261	0.000879261	2.35017E-05	1.55268E-05	2.62204E-05	2.62204E-05	7.91445E-06	8.15612E-06	4.66501E-05	4.66501E-05	3.22016E-05	3.22016E-05	3.18995E-06	3.18995E-06	1.02707E-05	1.02707E-05	5.85033E-05
3831103774295	383110	3774295	0.000234174	0.000234174	0.001002836	0.001002836	2.40653E-05	1.58992E-05	2.68493E-05	2.68493E-05	8.10427E-06	8.35173E-06	4.75133E-05	4.75133E-05	3.29739E-05	3.29739E-05	3.26645E-06	3.26645E-06	1.0517E-05	1.0517E-05	6.12551E-05
3831203774295	383120	3774295	0.000268578	0.000268578	0.001150168	0.001150168	2.46841E-05	1.6308E-05	2.75396E-05	2.75396E-05	8.31265E-06	8.56647E-06	4.84795E-05	4.84795E-05	3.38217E-05	3.38217E-05	3.35044E-06	3.35044E-06	1.07874E-05	1.07874E-05	6.40845E-05
3831303774295	383130	3774295	0.000307238	0.000307238	0.001315729	0.001315729	2.52478E-05	1.66804E-05	2.81685E-05	2.81685E-05	8.50247E-06	8.76208E-06	4.94071E-05	4.94071E-05	3.4594E-05	3.4594E-05	3.42695E-06	3.42695E-06	1.10337E-05	1.10337E-05	6.66631E-05
3831403774295	383140	3774295	0.000350844	0.000350844	0.001502468	0.001502468	2.58053E-05	1.70487E-05	2.87905E-05	2.87905E-05	8.69022E-06	8.95557E-06	5.0193E-05	5.0193E-05	3.53579E-05	3.53579E-05	3.50262E-06	3.50262E-06	1.12774E-05	1.12774E-05	6.9785E-05
3831503774295	383150	3774295	0.000400726	0.000400726	0.001716086	0.001716086	2.63996E-05	1.74414E-05	2.94535E-05	2.94535E-05	8.89035E-06	9.16181E-06	5.10691E-05	5.10691E-05	3.61722E-05	3.61722E-05	3.58329E-06	3.58329E-06	1.15371E-05	1.15371E-05	7.19219E-05
3831603774295	383160	3774295	0.00045499	0.00045499	0.00194847	0.00194847	2.67856E-05	1.76964E-05	2.98841E-05	2.98841E-05	9.02033E-06	9.29576E-06	5.17519E-05	5.17519E-05	3.6701E-05	3.6701E-05	3.63568E-06	3.63568E-06	1.17058E-05	1.17058E-05	7.37604E-05
3831703774295	383170	3774295	0.000515836	0.000515836	0.002209039	0.002209039	2.71532E-05	1.79392E-05	3.02943E-05	3.02943E-05	9.14412E-06	9.42333E-06	5.24218E-05	5.24218E-05	3.72047E-05	3.72047E-05	3.68557E-06	3.68557E-06	1.18664E-05	1.18664E-05	7.56526E-05
3835203774295	383520	3774295	0.000630647	0.000630647	0.002700711	0.002700711	2.27726E-05	1.50452E-05	2.5407E-05	2.5407E-05	7.66893E-06	7.9031E-06	4.43569E-05	4.43569E-05	3.12026E-05	3.12026E-05	3.09099E-06	3.09099E-06	9.95205E-06	9.95205E-06	0.00011826
3835303774295	383530	3774295	0.000567782	0.000567782	0.002431492	0.002431492	2.22335E-05	1.4689E-05	2.48055E-05	2.48055E-05	7.48737E-06	7.71599E-06	4.35453E-05	4.35453E-05	3.04639E-05	3.04639E-05	3.01781E-06	3.01781E-06	9.71643E-06	9.71643E-06	0.000115789
3835403774295	383540	3774295	0.000510474	0.000510474	0.002186075	0.002186075	2.16453E-05	1.43004E-05	2.41493E-05	2.41493E-05	7.2893E-06	7.51188E-06	4.26434E-05	4.26434E-05	2.9658E-05	2.9658E-05	2.93798E-06	2.93798E-06	9.4594E-06	9.4594E-06	0.000112536
3835503774295	383550	3774295	0.000458056	0.000458056	0.001961599	0.001961599	2.10204E-05	1.38875E-05	2.34521E-05	2.34521E-05	7.07885E-06	7.295E-06	4.16643E-05	4.16643E-05	2.88018E-05	2.88018E-05	2.85316E-06	2.85316E-06	9.1863E-06	9.1863E-06	0.000108674
3835603774295	383560	3774295	0.0004136	0.0004136	0.00177122	0.00177122	2.04874E-05	1.35354E-05	2.28574E-05	2.28574E-05	6.89936E-06	7.11002E-06	4.0814E-05	4.0814E-05	2.80714E-05	2.80714E-05	2.78081E-06	2.78081E-06	8.95336E-06	8.95336E-06	0.000105265
3835703774295	383570	3774295	0.000379456	0.000379456	0.001625	0.001625	2.01504E-05	1.33128E-05	2.24815E-05	2.24815E-05	6.78588E-06	6.99308E-06	4.02858E-05	4.02858E-05	2.76097E-05	2.76097E-05	2.73507E-06	2.73507E-06	8.8061E-06	8.8061E-06	0.000103254
3835803774295	383580	3774295	0.000349986	0.000349986	0.001498793	0.001498793	1.98625E-05	1.31225E-05	2.21602E-05	2.21602E-05	6.68891E-06	6.89315E-06	3.9822E-05	3.9822E-05	2.72152E-05	2.72152E-05	2.69599E-06	2.69599E-06	8.68026E-06	8.68026E-06	0.000101493
3835903774295	383590	3774295	0.000324988	0.000324988	0.001391741	0.001391741	1.96358E-05	1.29728E-05	2.19073E-05	2.19073E-05	6.612576E-06	6.81448E-06	3.94613E-05	3.94613E-05	2.69046E-05	2.69046E-05	2.66522E-06	2.66522E-06	8.5812E-06	8.5812E-06	0.000100138
3836003774295	383600	3774295	0.000304434	0.000304434	0.001303722	0.001303722	1.9501E-05	1.28837E-05	2.17569E-05	2.17569E-05	6.56718E-06	6.7677E-06	3.92552E-05	3.92552E-05	2.67199E-05	2.67199E-05	2.64692E-06	2.64692E-06	8.52229E-06	8.52229E-06	9.93978E-05
3836103774295	383610	3774295	0.000285729	0.000285729	0.001223618	0.001223618	1.93662E-05	1.27947E-05	2.16065E-05	2.16065E-05	6.52179E-06	6.72093E-06	3.90361E-05	3.90361E-05	2.65352E-05	2.65352E-05	2.62863E-06	2.62863E-06	8.46339E-06	8.46339E-06	9.86098E-05
3836203774295	383620	3774295	0.00027009	0.00027009	0.001156645	0.001156645	1.9305E-05	1.27542E-05	2.15382E-05	2.15382E-05	6.50116E-06	6.69967E-06	3.8946E-05	3.8946E-05	2.64513E-05	2.64513E-05	2.62031E-06	2.62031E-06	8.43662E-06	8.43662E-06	9.83114E-05
3836303774295	383630	3774295	0.000256027	0.000256027	0.001096422	0.001096422	1.92621E-05	1.27258E-05	2.14903E-05	2.14903E-05	6.48671E-06	6.68478E-06	3.88815E-05	3.88815E-05	2.63925E-05	2.63925E-05	2.61449E-06	2.61449E-06	8.41787E-06	8.41787E-06	9.80905E-05
3836403774295	383640	3774295	0.000243448	0.000243448	0.001042551	0.001042551	1.92437E-05	1.27137E-05	2.14698E-05	2.14698E-05	6.48053E-06	6.6784E-06	3.88558E-05	3.88558E-05	2.63673E-05	2.63673E-05	2.612E-06	2.612E-06	8.40984E-06	8.40984E-06	9.7995E-05
3836503774295	383650	3774295	0.00023348	0.00023348	0.000999867	0.000999867	1.93233E-05	1.27663E-05	2.15587E-05	2.15587E-05	6.50735E-06	6.70604E-06	3.89846E-05	3.89846E-05	2.64765E-05	2.64765E-05	2.62281E-06	2.62281E-06	8.44465E-06	8.44465E-06	9.86815E-05
3836603774295	383660	3774295	0.000224081	0.000224081	0.000959612	0.000959612	1.9403E-05	1.28189E-05	2.16476E-05	2.16476E-05	6.53417E-06	6.73369E-06	3.91134E-05	3.91134E-05	2.65856E-05	2.65856E-05	2.63362E-06	2.63362E-06	8.47946E-06	8.47946E-06	9.9344E-05
3836703774295	383670	3774295	0.000214353	0.000214353	0.000917952	0.000917952	1.94275E-05	1.28351E-05	2.16749E-05	2.16749E-05	6.54242E-06	6.74219E-06	3.91521E-05	3.91521E-05	2.66192E-05	2.66192E-05	2.63695E-06	2.63695E-06	8.49017E-06	8.49017E-06	9.94873E-05
3836803774295	383680	3774295	0.000204781	0.000204781	0.000876964	0.000876964	1.94214E-05	1.28311E-05	2.16681E-05	2.16681E-05	6.54036E-06	6.74006E-06	3.91392E-05	3.91392E-05	2.66108E-05	2.66108E-05	2.63611E-06	2.63611E-06	8.48749E-06	8.48749E-06	9.93082E-05
3836903774295	383690	3774295	0.00019573	0.00019573	0.000838203	0.000838203	1.94091E-05	1.2823E-05	2.16544E-05	2.16544E-05	6.53623E-06	6.73581E-06	3.91134E-05	3.91134E-05	2.6594E-05	2.6594E-05	2.63445E-06	2.63445E-06	8.48213E-06	8.48213E-06	9.90336E-05
3837003774295	383700	3774295	0.000186347	0.000186347	0.000798019	0.000798019	1.93233E-05	1.27663E-05	2.15587E-05	2.15587E-05	6.50735E-06	6.70604E-06	3.89588E-05	3.89588E-05	2.64765E-05	2.64765E-05	2.62281E-06	2.62281E-06	8.44465E-06	8.44465E-06	9.80846E-05
3837103774295	383710	3774295	0.000177638	0.000177638	0.000760724	0.000760724	1.92437E-05	1.27137E-05	2.14698E-05	2.14698E-05	6.48053E-06	6.6784E-06	3.883E-05	3.883E-05	2.63673E-05	2.63673E-05	2.612E-06	2.612E-06	8.40984E-06	8.40984E-06	9.71474E-05
3837203774295	383720	3774295	0.00017007	0.00017007	0.000728315	0.000728315	1.92131E-05	1.26935E-05	2.14357E-05	2.14357E-05	6.47021E-06	6.66777E-06	3.87656E-05	3.87656E-05	2.63254E-05	2.63254E-05	2.60784E-06	2.60784E-06	8.39645E-06	8.39645E-06	9.6652E-05
3837303774295	383730	3774295	0.000163476	0.000163476	0.000700076	0.000700076	1.92314E-05	1.27056E-05	2.14562E-05	2.14562E-05	6.4764E-06	6.67415E-06	3.87785E-05	3.87785E-05	2.63505E-05	2.63505E-05	2.61033E-06	2.61033E-06	8.40449E-06	8.40449E-06	9.65744E-05
3837403774295	383740	3774295	0.00015726	0.00015726	0.000673455	0.000673455	1.92498E-05	1.27178E-05	2.14767E-05	2.14767E-05	6.48259E-06	6.68053E-06	3.88042E-05	3.88042E-05	2.63757E-05	2.63757E-05	2.61283E-06	2.61283E-06	8.41252E-06	8.41252E-06	9.65027E-05
3837503774295	383750	3774295	0.000153474	0.000153474	0.00065742	0.00065742	1.94949E-05	1.28797E-05	2.17501E-05	2.17501E-05	6.56512E-06	6.76558E-06	3.91779E-05	3.91779E-05	2.67115E-05	2.67115E-05	2.64609E-06	2.64609E-06	8.51962E-06	8.51962E-06	9.85024E-05
3837603774295	383760	3774295	0.000149981	0.000149981	0.000642283	0.000642283	1.97767E-05	1.30658E-05	2.20645E-05	2.20645E-05	6.66002E-06	6.86338E-06	3.96159E-05	3.96159E-05	2.70977E-05	2.70977E-05	2.68435E-06	2.68435E-06	8.64278E-06	8.64278E-06	0.000100896
3837703774295	383770	3774295	0.000147154	0.000147154	0.000630178	0.000630178	2.01627E-05	1.33209E-05	2.24951E-05	2.24951E-05	6.79001E-06	6.99733E-06	4.02214E-05	4.02214E-05	2.76265E-05	2.76265E-05	2.73674E-06	2.73674E-06	8.81146E-06	8.81146E-06	0.000104346
3837803774295	383780	3774295	0.000145113	0.000145113	0.00062144	0.00062144	2.07447E-05	1.37054E-05	2.31445E-05	2.31445E-05	6.98601E-06	7.19932E-06	4.11232E-05	4.11232E-05	2.8424E-05	2.8424E-05	2.81574E-06	2.81574E-06	9.06582E-06	9.06582E-06	0.000109748
3837903774295	383790	3774295	0.000142949	0.000142949	0.000612171	0.000612171	2.14677E-05	1.4183E-05	2.39511E-05	2.39511E-05	7.22947E-06	7.45022E-06	4.21668E-05	4.21668E-05	2.94146E-05	2.94146E-05	2.91386E-06	2.91386E-06	9.38175E-06	9.38175E-06	0.000116374
3838003774295	383800	3774295	0.000140215	0.000140215	0.000600464	0.000600464	2.21722E-05	1.46485E-05	2.47371E-05	2.47371E-05	7.46674E-06	7.69473E-06	4.31974E-05	4.31974E-05	3.03799E-05	3.03799E-05	3.00949E-06	3.00949E-06	9.68966E-06	9.68966E-06	0.000122206
3838103774295	383810	3774295	0.000137605	0.000137605	0.00058927	0.00058927	2.29809E-05	1.51828E-05	2.56394E-05	2.56394E-05	7.73908E-06	7.97539E-06	4.44084E-05	4.44084E-05	3.1488E-05	3.1488E-05	3.11926E-06	3.11926E-06	1.00431E-05	1.00431E-05	0.000128742
3838203774295	383820	3774295	0.000136221	0.000136221	0.000583359	0.000583359	2.40041E-05	1.58587E-05	2.67809E-05	2.67809E-05	8.08364E-06	8.33046E-06	4.60188E-05	4.60188E-05	3.28899E-05	3.28899E-05	3.25814E-06	3.25814E-06	1.04902E-05	1.04902E-05	0.000135982
3838303774295	383830	3774295	0.000131614	0.000131614	0.000563629	0.000563629	2.48496E-05	1.64173E-05	2.77242E-05	2.77242E-05	8.36836E-06	8.62388E-06	4.81059E-05	4.81059E-05	3.40484E-05	3.40484E-05	3.3729E-06	3.3729E-06	1.08597E-05	1.08597E-05	0.000136299
3838403774295	383840	3774295	0.000127294	0.000127294	0.000545127	0.000545127	2.55174E-05	1.68585E-05	2.84692E-05	2.84692E-05	8.59325E-06	8.85564E-06	5.11335E-05	5.11335E-05	3.49634E-05	3.49634E-05	3.46354E-06	3.46354E-06	1.11515E-05	1.11515E-05	0.000135147
3838603774295	383860	3774295	0.000118552	0.000118552	0.000507691	0.000507691	2.55786E-05	1.6899E-05	2.85376E-05	2.85376E-05	8.61388E-06	8.8769E-06	5.20611E-05	5.20611E-05	3.50473E-05	3.50473E-05	3.47185E-06	3.47185E-06	1.11783E-05	1.11783E-05	0.00013298
3838703774295	383870	3774295	0.000114485	0.000114485	0.000490276	0.000490276	2.55112E-05	1.68545E-05	2.84624E-05	2.84624E-05	8.59118E-06	8.85351E-06	5.19451E-05	5.19451E-05	3.4955E-05	3.4955E-05	3.46271E-06	3.46271E-06	1.11489E-05	1.11489E-05	0.000131935
3838803774295	383880	3774295	0.000110629	0.000110629	0.00047362	0.00047362	2.54806E-05	1.68342E-05	2.84282E-05	2.84282E-05	8.58087E-06	8.84288E-06	5.19838E-05	5.19838E-05	3.4913E-05	3.4913E-05	3.45855E-06	3.45855E-06	1.11355E-05	1.11355E-05	0.000130849
3838903774295	383890	3774295	0.000106957	0.000106957	0.000458035	0.000458035	2.54132E-05	1.67897E-05	2.8353E-05	2.8353E-05	8.55817E-06	8.81949E-06	5.19065E-05	5.19065E-05	3.48207E-05	3.48207E-05	3.4494E-06	3.4494E-06	1.1106E-05	1.1106E-05	0.000129751
3839003774295	383900	3774295	0.000103453	0.000103453	0.000443032	0.000443032	2.53458E-05	1.67452E-05	2.82778E-05	2.82778E-05	8.53548E-06	8.7961E-06	5.17905E-05	5.17905E-05	3.47283E-05	3.47283E-05	3.44025E-06	3.44025E-06	1.10766E-05	1.10766E-05	0.000128688
3839103774295	383910	3774295	0.000100115	0.000100115	0.000428736	0.000428736	2.52723E-05	1.66966E-05	2.81958E-05	2.81958E-05	8.51072E-06	8.77059E-06	5.16488E-05	5.16488E-05	3.46276E-05	3.46276E-05	3.43027E-06	3.43027E-06	1.10444E-05	1.10444E-05	0.00012765
3829703774305	382970	3774305	6.50632E-05	6.50632E-05	0.000278629	0.000278629	1.97828E-05	1.30699E-05	2.20713E-05	2.20713E-05	6.66209E-06	6.86551E-06	4.04404E-05	4.04404E-05	2.71061E-05	2.71061E-05	2.68518E-06	2.68518E-06	8.64546E-06	8.64546E-06	3.85545E-05
3829803774305	382980	3774305	6.8911E-05	6.8911E-05	0.000295108	0.000295108	1.98747E-05	1.31306E-05	2.21739E-05	2.21739E-05	6.69304E-06	6.8974E-06	4.06079E-05	4.06079E-05	2.7232E-05	2.7232E-05	2.69765E-06	2.69765E-06	8.68562E-06	8.68562E-06	3.92708E-05
3829903774305	382990	3774305	7.32995E-05	7.32995E-05	0.000313901	0.000313901	1.99973E-05	1.32116E-05	2.23106E-05	2.23106E-05	6.7343E-06	6.93993E-06	4.08269E-05	4.08269E-05	2.73999E-05	2.73999E-05	2.71428E-06	2.71428E-06	8.73917E-06	8.73917E-06	4.01065E-05
3830003774305	383000	3774305	7.82181E-05	7.82181E-05	0.000334965	0.000334965	2.01382E-05	1.33047E-05	2.24678E-05	2.24678E-05	6.78175E-06	6.98883E-06	4.10717E-05	4.10717E-05	2.75929E-05	2.75929E-05	2.73341E-06	2.73341E-06	8.80075E-06	8.80075E-06	4.10198E-05
3830103774305	383010	3774305	8.39229E-05	8.39229E-05	0.000359395	0.000359395	2.0322E-05	1.34261E-05	2.26729E-05	2.26729E-05	6.84365E-06	7.05262E-06	4.13809E-05	4.13809E-05	2.78448E-05	2.78448E-05	2.75836E-06	2.75836E-06	8.88107E-06	8.88107E-06	4.20942E-05
3830203774305	383020	3774305	9.03188E-05	9.03188E-05	0.000386785	0.000386785	2.05119E-05	1.35516E-05	2.28847E-05	2.28847E-05	6.90761E-06	7.11853E-06	4.17159E-05	4.17159E-05	2.8105E-05	2.8105E-05	2.78414E-06	2.78414E-06	8.96

			MSite Grubbing / Prep	MMass Grading / Excavation	MMass Grading / Excavation	MDrainage / Utilities Trenching	MFoundations / Concrete Pads	MBuilding / Structure Construction	MAsphalt Paving	MLandscaping or Other Finishing	MWaterside Construction (Piles)	RSSWRe-striping South Valley	RSSWRe-striping Silver Lake Boulevard	RSSWDemolition	RSSWPlacing Base	RSSWForm/Place Rebar and Pour	Child Risk				
Unique Identifier	X (UTM)	Y (UTM)	2027	2027	2028	2028	2028	2028	2028	2028	2028	2029	2029	2029	2029	2029	3rd Trimester	0<2	2<16	Total	per million
3838003774285	383800	3774285	0.00011361	0.000283692	0.000283692	7.93938E-05	0.000146497	0.000263428	0.00018636	5.64726E-05	9.99897E-05	1.89209E-05	7.40508E-05	0.000127073	6.90767E-05	2.06758E-05	1.5763E-08	4.4682E-07	4.2767E-08	5.05347E-07	0.50534684
3838103774285	383810	3774285	0.000119114	0.000297438	0.000297438	8.32408E-05	0.000153595	0.000276192	0.000195389	5.92089E-05	0.000104835	1.95339E-05	7.81756E-05	0.00013394	7.28099E-05	2.17933E-05	1.56255E-08	4.4201E-07	4.3145E-08	5.00784E-07	0.50078358
3838203774285	383820	3774285	0.000127409	0.000318151	0.000318151	8.90376E-05	0.000164291	0.000295426	0.000208996	6.33322E-05	0.000112135	2.02674E-05	8.2833E-05	0.000142107	7.72492E-05	2.3122E-05	1.54909E-08	4.3764E-07	4.4168E-08	4.97301E-07	0.49730108
3838303774285	383830	3774285	0.000128374	0.000320559	0.000320559	8.97114E-05	0.000165534	0.000297662	0.000210578	6.38115E-05	0.000112984	2.14882E-05	8.34861E-05	0.000143117	7.77984E-05	2.32864E-05	1.52929E-08	4.3006E-07	4.3791E-08	4.89149E-07	0.48914886
3838403774285	383840	3774285	0.00012728	0.000317828	0.000317828	8.89473E-05	0.000164124	0.000295126	0.000208784	6.32679E-05	0.000112021	2.20007E-05	8.27878E-05	0.000141895	7.71338E-05	2.30875E-05	1.51378E-08	4.2087E-07	4.3044E-08	4.79052E-07	0.47905246
3838603774285	383860	3774285	0.000125185	0.000312596	0.000312596	8.7483E-05	0.000161423	0.000290268	0.000205347	6.22264E-05	0.000110177	2.18952E-05	8.14513E-05	0.000139569	7.58694E-05	2.2709E-05	1.44159E-08	3.9944E-07	4.1322E-08	4.55175E-07	0.4551749
3838703774285	383870	3774285	0.000124167	0.000310054	0.000310054	8.67716E-05	0.00016011	0.000287907	0.000203677	6.17204E-05	0.000109281	2.18299E-05	8.08083E-05	0.00013844	7.52557E-05	2.25253E-05	1.40748E-08	3.8946E-07	4.0502E-08	4.44036E-07	0.44403566
3838803774285	383880	3774285	0.000123117	0.000307431	0.000307431	8.60376E-05	0.000158756	0.000285472	0.000201954	6.11983E-05	0.000108357	2.17696E-05	8.0135E-05	0.000137277	7.46235E-05	2.23361E-05	1.37452E-08	3.7976E-07	3.9716E-08	4.33223E-07	0.43322258
3838903774285	383890	3774285	0.000122061	0.000304795	0.000304795	8.52998E-05	0.000157394	0.000283024	0.000200223	6.06735E-05	0.000107428	2.17093E-05	7.94568E-05	0.000136097	7.3982E-05	2.21441E-05	1.34265E-08	3.7041E-07	3.8954E-08	4.22793E-07	0.42279293
3839003774285	383900	3774285	0.000121027	0.000302213	0.000302213	8.45771E-05	0.000156061	0.000280626	0.000198526	6.01594E-05	0.000106518	2.1649E-05	7.87936E-05	0.000134942	7.33544E-05	2.19563E-05	1.31199E-08	3.6147E-07	3.8223E-08	4.12815E-07	0.41281519
3839103774285	383910	3774285	0.000120014	0.000299684	0.000299684	8.38694E-05	0.000154755	0.000278278	0.000196865	5.96561E-05	0.000105626	2.15887E-05	7.81404E-05	0.000133813	7.27407E-05	2.17726E-05	1.28249E-08	3.5289E-07	3.752E-08	4.03239E-07	0.4032393
3829703774295	382970	3774295	3.51623E-05	8.78029E-05	8.78029E-05	2.45725E-05	4.53409E-05	8.15313E-05	5.76785E-05	1.74783E-05	3.09469E-05	1.78357E-05	2.60049E-05	4.45082E-05	2.41946E-05	7.24187E-06	7.97691E-09	2.8579E-07	2.6932E-08	3.207E-07	0.32070005
3829803774295	382980	3774295	3.58518E-05	8.95246E-05	8.95246E-05	2.50543E-05	4.62299E-05	8.31299E-05	5.88095E-05	1.7821E-05	3.15537E-05	1.7896E-05	2.6442E-05	4.52552E-05	2.46007E-05	7.36341E-06	8.3497E-09	3.0201E-07	2.8213E-08	3.38574E-07	0.33857359
3829903774295	382990	3774295	3.66866E-05	9.16093E-05	9.16093E-05	2.56377E-05	4.73065E-05	8.50658E-05	6.0179E-05	1.82361E-05	3.22885E-05	1.79965E-05	2.69746E-05	4.61805E-05	2.51037E-05	7.51397E-06	8.7816E-09	3.2096E-07	2.9714E-08	3.59457E-07	0.35945661
3830003774295	383000	3774295	3.75539E-05	9.37748E-05	9.37748E-05	2.62438E-05	4.84247E-05	8.70766E-05	6.16015E-05	1.86671E-05	3.30518E-05	1.80969E-05	2.75273E-05	4.71313E-05	2.56205E-05	7.66867E-06	9.25238E-09	3.4191E-07	3.1371E-08	3.82531E-07	0.38253091
3830103774295	383010	3774295	3.84372E-05	9.59807E-05	9.59807E-05	2.68611E-05	4.95638E-05	8.91249E-05	6.30505E-05	1.91062E-05	3.38292E-05	1.81924E-05	2.80849E-05	4.8099E-05	2.61466E-05	7.82613E-06	9.76328E-09	3.65E-07	3.3191E-08	4.0795E-07	0.40794962
3830203774295	383020	3774295	3.93691E-05	9.83075E-05	9.83075E-05	2.75123E-05	5.07654E-05	9.12856E-05	6.45791E-05	1.95694E-05	3.46494E-05	1.82929E-05	2.86728E-05	4.91092E-05	2.66957E-05	7.9905E-06	1.0327E-08	3.9087E-07	3.5224E-08	4.36419E-07	0.4364185
3830303774295	383030	3774295	4.07426E-05	0.000101737	0.000101737	2.84722E-05	5.25365E-05	9.44704E-05	6.68321E-05	2.02522E-05	3.58582E-05	1.8524E-05	2.9562E-05	5.06373E-05	2.75264E-05	8.23912E-06	1.1064E-08	4.2484E-07	3.7917E-08	4.73822E-07	0.47382219
3830403774295	383040	3774295	4.24016E-05	0.00010588	0.00010588	2.96315E-05	5.46757E-05	9.83171E-05	6.95535E-05	2.10768E-05	3.73184E-05	1.88355E-05	3.06372E-05	5.24964E-05	2.8537E-05	8.54162E-06	1.19613E-08	4.6677E-07	4.1244E-08	5.19972E-07	0.5199721
3830503774295	383050	3774295	4.41468E-05	0.000110238	0.000110238	3.08511E-05	5.69261E-05	0.000102364	7.24162E-05	2.19443E-05	3.88543E-05	1.91671E-05	3.17676E-05	5.44404E-05	2.95937E-05	8.85792E-06	1.29928E-08	5.1598E-07	4.513E-08	5.74101E-07	0.5741005
3830603774295	383060	3774295	4.57142E-05	0.000114152	0.000114152	3.19465E-05	5.89473E-05	0.000105998	7.49874E-05	2.27234E-05	4.02339E-05	1.94283E-05	3.27674E-05	5.61636E-05	3.05305E-05	9.13831E-06	1.4083E-08	5.6945E-07	4.9297E-08	6.32834E-07	0.6328339
3830703774295	383070	3774295	4.74055E-05	0.000118375	0.000118375	3.31284E-05	6.11282E-05	0.00010992	7.77617E-05	2.35642E-05	4.17224E-05	1.97147E-05	3.38527E-05	5.80312E-05	3.15457E-05	9.44219E-06	1.53562E-08	6.3329E-07	5.4234E-08	7.02877E-07	0.70287719
3830803774295	383080	3774295	4.91184E-05	0.000122652	0.000122652	3.43254E-05	6.33369E-05	0.000113892	8.05714E-05	2.44156E-05	4.32299E-05	1.99961E-05	3.49379E-05	5.98988E-05	3.2561E-05	9.74606E-06	1.68113E-08	7.0801E-07	5.9936E-08	7.84757E-07	0.78475683
3830903774295	383090	3774295	5.0869E-05	0.000127024	0.000127024	3.55488E-05	6.55942E-05	0.000117951	8.3443E-05	2.52858E-05	4.47707E-05	2.02825E-05	3.60532E-05	6.18174E-05	3.36039E-05	1.00582E-05	1.85036E-08	7.9704E-07	6.6623E-08	8.82168E-07	0.88216797
3831003774295	383100	3774295	5.27919E-05	0.000131825	0.000131825	3.68926E-05	6.80738E-05	0.000122409	8.65973E-05	2.62416E-05	4.64631E-05	2.0604E-05	3.7254E-05	6.38972E-05	3.47345E-05	1.03966E-05	2.05503E-08	9.0732E-07	7.4764E-08	1.00263E-06	1.00263422
3831103774295	383110	3774295	5.5275E-05	0.000138026	0.000138026	3.86279E-05	7.12757E-05	0.000128167	9.06705E-05	2.74759E-05	4.86485E-05	2.11165E-05	3.88165E-05	6.65882E-05	3.61973E-05	1.08345E-05	2.33303E-08	1.06E-06	8.5825E-08	1.1692E-06	1.16919568
3831203774295	383120	3774295	5.78282E-05	0.000144401	0.000144401	4.04121E-05	7.45679E-05	0.000134087	9.48585E-05	2.8745E-05	5.08956E-05	2.16993E-05	4.03991E-05	6.93302E-05	3.76878E-05	1.12806E-05	2.68894E-08	1.2605E-06	9.9872E-08	1.38729E-06	1.38729293
3831303774295	383130	3774295	6.01551E-05	0.000150212	0.000150212	4.20382E-05	7.75684E-05	0.000139482	9.86755E-05	2.99017E-05	5.29435E-05	2.22318E-05	4.22078E-05	7.20721E-05	3.91784E-05	1.17268E-05	3.13411E-08	1.5181E-06	1.1714E-07	1.66662E-06	1.66661565
3831403774295	383140	3774295	6.29722E-05	0.000157246	0.000157246	4.40069E-05	8.1201E-05	0.000146014	0.000103296	3.1302E-05	5.54229E-05	2.26639E-05	4.37502E-05	7.51876E-05	4.08719E-05	1.22337E-05	3.71019E-08	1.8607E-06	1.3917E-07	2.037E-06	2.037003
3831503774295	383150	3774295	6.49005E-05	0.000162062	0.000162062	4.53544E-05	8.36875E-05	0.000150486	0.00010646	3.22605E-05	5.712E-05	2.31161E-05	4.47802E-05	7.69618E-05	4.18364E-05	1.25224E-05	4.52661E-08	2.3561E-06	1.6917E-07	2.57049E-06	2.57049139
3831603774295	383160	3774295	6.65595E-05	0.000166204	0.000166204	4.65138E-05	8.58267E-05	0.000154332	0.000109181	3.30851E-05	5.85802E-05	2.34477E-05	4.56744E-05	7.85408E-05	4.26947E-05	1.27793E-05	5.70267E-08	3.0843E-06	2.1074E-07	3.3521E-06	3.35210477
3831703774295	383170	3774295	6.8267E-05	0.000170468	0.000170468	4.77071E-05	8.80285E-05	0.000158292	0.000111982	3.39339E-05	6.00829E-05	2.40405E-05	4.65286E-05	8.00519E-05	4.35161E-05	1.30251E-05	7.61169E-08	4.2835E-06	2.7554E-07	4.63512E-06	4.63512152
3835203774295	383520	3774295	0.000106715	0.000266475	0.000266475	7.45757E-05	0.000137606	0.000247441	0.0001750S	5.30455E-05	9.39217E-05	1.94334E-05	6.77103E-05	0.000116971	6.35852E-05	1.90322E-05	3.6515E-08	1.1061E-06	1.1574E-07	1.2584E-06	1.25840363
3835303774295	383530	3774295	0.000104485	0.000260907	0.000260907	7.30173E-05	0.000134731	0.000242271	0.000171392	5.1937E-05	9.1959E-05	1.90013E-05	6.63739E-05	0.000114645	6.23208E-05	1.86537E-05	3.43729E-08	1.0383E-06	1.0623E-07	1.17887E-06	1.17886969
3835403774295	383540	3774295	0.000101549	0.000253577	0.000253577	7.09658E-05	0.000130945	0.000235464	0.000166577	5.04778E-05	8.93754E-05	1.85391E-05	6.46104E-05	0.000111555	6.06411E-05	1.81509E-05	3.17853E-08	9.5827E-07	9.7375E-08	1.08743E-06	1.08742722
3835503774295	383550	3774295	9.80645E-05	0.000244874	0.000244874	6.85304E-05	0.000126452	0.000227383	0.00016086	4.87455E-05	8.63082E-05	1.80517E-05	6.25003E-05	0.000107879	5.8643E-05	1.75529E-05	2.91367E-08	8.7696E-07	8.9099E-08	9.95191E-07	0.99519103
3835603774295	383560	3774295	9.49888E-05	0.000237194	0.000237194	6.63811E-05	0.000122486	0.000220252	0.000155815	4.72167E-05	8.36013E-05	1.76398E-05	6.06615E-05	0.000104679	5.69032E-05	1.70321E-05	2.68567E-08	8.0668E-07	8.2012E-08	9.15551E-07	0.91555073
3835703774295	383570	3774295	9.31736E-05	0.000232662	0.000232662	6.51126E-05	0.000120145	0.000216043	0.000152837	4.63144E-05	8.20037E-05	1.73735E-05	5.96315E-05	0.000102853	5.59111E-05	1.67352E-05	2.52823E-08	7.5737E-07	7.6615E-08	8.5927E-07	0.8592696
3835803774295	383580	3774295	9.15846E-05	0.000228694	0.000228694	6.40021E-05	0.000118096	0.000212359	0.000150231	4.55245E-05	8.06052E-05	1.71424E-05	5.87322E-05	0.000101275	5.50528E-05	1.64782E-05	2.39073E-08	7.1423E-07	7.1928E-08	8.1007E-07	0.81007002
3835903774295	383590	3774295	9.03619E-05	0.000225641	0.000225641	6.31477E-05	0.000116519	0.000209523	0.000148225	4.49167E-05	7.95291E-05	1.69565E-05	5.8069E-05	0.000100086	5.44067E-05	1.62849E-05	2.27571E-08	6.78E-07	6.7952E-08	7.68707E-07	0.76870729
3836003774295	383600	3774295	8.9694E-05	0.000223973	0.000223973	6.26809E-05	0.000115658	0.000207975	0.00014713	4.45847E-05	7.89412E-05	1.68409E-05	5.77475E-05	9.94918E-05	5.40837E-05	1.61882E-05	2.18673E-08	6.4968E-07	6.472E-08	7.36271E-07	0.73627122
3836103774295	383610	3774295	8.8983E-05	0.000222197	0.000222197	6.2184E-05	0.000114741	0.000206326	0.000145963	4.42313E-05	7.83155E-05	1.67254E-05	5.73958E-05	9.88466E-05	5.3733E-05	1.60832E-05	2.10237E-08	6.2296E-07	6.1751E-08	7.05733E-07	0.70573273
3836203774295	383620	3774295	8.87137E-05	0.000221525	0.000221525	6.19958E-05	0.000114394	0.000205702	0.000145522	4.40975E-05	7.80784E-05	1.66651E-05	5.73154E-05	9.86769E-05	5.36407E-05	1.60556E-05	2.03647E-08	6.0186E-07	5.9311E-08	6.81539E-07	0.68153888
3836303774295	383630	3774295	8.85144E-05	0.000221027	0.000221027	6.18566E-05	0.000114137	0.00020524	0.000145195	4.39984E-05	7.7903E-05	1.66249E-05	5.72802E-05	9.8575E-05	5.35853E-05	1.6039E-05	1.9767E-08	5.8274E-07	5.7119E-08	6.59628E-07	0.6596281
3836403774295	383640	3774295	8.84282E-05	0.000220812	0.000220812	6.17963E-05	0.000114026	0.00020504	0.000145053	4.39555E-05	7.78272E-05	1.65947E-05	5.73154E-05	9.86005E-05	5.35991E-05	1.60432E-05	1.9236E-08	5.6573E-07	5.5168E-08	6.40133E-07	0.64013293
3836503774295	383650	3774295	8.90477E-05	0.000222359	0.000222359	6.22292E-05	0.000114825	0.000206476	0.000146069	4.42635E-05	7.83724E-05	1.665E-05	5.77927E-05	9.93815E-05	5.40237E-05	1.61702E-05	1.89036E-08	5.5467E-07	5.3725E-08	6.27299E-07	0.62729923
3836603774295	383660	3774295	8.96455E-05	0.000223852	0.000223852	6.2647E-05	0.000115596	0.000207862	0.00014705	4.45607E-05	7.88986E-05	1.67053E-05	5.82499E-05	0.000100137	5.44344E-05	1.62932E-05	1.85738E-08	5.4379E-07	5.2364E-08	6.14725E-07	0.61472455
3836703774295	383670	3774295	8.97748E-05	0.000224175	0.000224175	6.27374E-05	0.000115762	0.000208162	0.000147262	4.46249E-05	7.90123E-05	1.67153E-05	5.84006E-05	0.000100366	5.4559E-05	1.63305E-05	1.81508E-08	5.3028E-07	5.0878E-08	5.9931E-07	0.5993104
3836803774295	383680	3774295	8.96132E-05	0.000223771	0.000223771	6.26244E-05	0.000115554	0.000207787	0.000146997	4.45446E-05	7.88701E-05	1.67002E-05	5.83554E-05	0.000100264	5.45036E-05	1.63139E-05	1.76885E-08	5.1572E-07	4.9369E-08	5.82778E-07	0.58277753
3836903774295	383690	3774295	8.93655E-05	0.000223152	0.000223152	6.24513E-05	0.000115234	0.000207213	0.000146591	4.44214E-05	7.8652E-05	1.66801E-05	5.82499E-05	0.000100052	5.43882E-05	1.62793E-05	1.72318E-08	5.0141E-07	4.7924E-08	5.66565E-07	0.56656491
3837003774295	383700	3774295	8.8509E-05	0.000221014	0.000221014	6.18528E-05	0.00011413	0.000205227	0.000145186	4.39957E-05	7.78983E-05	1.65998E-05	5.77424E-05	9.91523E-05	5.38991E-05	1.61329E-05	1.6687E-08	4.8462E-07	4.6329E-08	5.47636E-07	0.54763634
3837103774295	383710	3774295	8.76634E-05	0.000218902	0.000218902	6.12618E-05	0.00011304	0.000203266	0.000143799	4.35754E-05	7.7154E-05	1.65294E-05	5.7235E-05	9.82609E-05	5.34146E-05	1.59879E-05	1.6174E-08	4.6884E-07	4.4839E-08	5.29849E-07	0.52984895
3837203774295	383720	3774295	8.72163E-05	0.000217786	0.000217786	6.09494E-05	0.000112463	0.00020223	0.000143065	4.33531E-05	7.67605E-05	1.64942E-05	5.69788E-05	9.7811E-05	5.317E-05	1.59147E-05	1.57526E-08	4.5577E-07	4.3586E-08	5.15111E-07	0.51511121
3837303774295	383730	3774295	8.71463E-05	0.000217611	0.000217611	6.09005E-05	0.000112373	0.000202067	0.00014295	4.33183E-05	7.66989E-05	1.65043E-05	5.69587E-05	9.776E-05	5.31423E-05	1.59064E-05	1.54086E-08	4.4503E-07	4.254E-08	5.02977E-07	0.50297678
3837403774295	383740	3774295	8.70816E-05	0.000217449	0.000217449	6.08553E-05	0.000112289	0.000201917	0.000142844	4.32862E-05	7.6642E-05	1.65143E-05	5.69335E-05	9.77176E-05	5.31192E-05	1.58995E-05	1.50762E-08	4.3467E-07	4.1552E-08	4.91301E-07	0.49130134
3837503774295	383750	3774295	8.88861E-05	0.000221955	0.000221955	6.21163E-05	0.000114616	0.000206101	0.000145804	4.41831E-05	7.82301E-05	1.67153E-05	5.80991E-05	9.97125E-05	5.42037E-05	1.62241E-05	1.50112E-08	4.3208E-07	4.1228E-08	4.88323E-07	0.48832269
3837603774295	383760	3774295	9.1046E-05	0.000227349	0.000227349	6.36257E-05	0.000117401	0.00021111	0.000149347	4.52568E-05	8.01311E-05	1.69464E-05	5.94908E-05	0.000102098	5.55004E-05	1.66122E-05	1.4964E-08	4.2997E-07	4.0995E-08	4.85929E-07	0.48592926
3837703774295	383770	3774295	9.41593E-05	0.000235123	0.000235123	6.58014E-05	0.000121416	0.000218329	0.000154454	4.68043E-05	8.28712E-05	1.72629E-05	6.15005E-05	0.000105545	5.73739E-05	1.7173E-05	1.49919E-08	4.2994E-07	4.1E-08	4.85929E-07	0.4859287
3837803774295	383780	3774295	9.9034E-05	0.000247295	0.000247295	6.9208E-05	0.000127702	0.000229631	0.000162451	4.92274E-05	8.71615E-05	1.77201E-05	6.46607E-05	0.000110952	6.03135E-05	1.80529E-05	1.51531E-08	4.3353E-07	4.1373E-08	4.90053E-07	0.49005298
3837903774295	383790	3774295	0.000105013	0.000262225	0.000262225	7.33862E-05	0.000135411	0.000243495	0.000172258	5.21994E-05	9.24236E-05	1.82678E-05	6.85343E-05	0.000117599	6.39267E-05	1.91344E-05	1.52595E-08	4.3544E-07	4.1879E-08	4.92578E-07	0.49257802
3838003774295	383800	3774295	0.000110275	0.000275366	0.000275366	7.70638E-05	0.000142197	0.000255697	0.00018089	5.48152E-05	9.70552E-05	1.88154E-05	7.19457E-05	0.000123422	6.70924E-05	2.00819E-05	1.51998E-08	4.3267E-07	4.2205E-08	4.90073E-07	0.49007317
3838103774295	383810	3774295	0.000116173	0.000290094	0.000290094	8.11856E-05	0.000149803	0.000269373	0.000190565	5.7747E-05	0.000102246	1.94283E-05	7.62966E-05	0.000130918	7.11671E-05	2.13016E-05	1.50748E-08	4.2843E-07	4.2686E-08	4.86187E-07	0.48618686
3838203774295	383820	3774295	0.000122707	0.000306409	0.000306409	8.57515E-05	0.000158228	0.000284523	0.000201283	6.09948E-05	0.000107997	2.02372E-05	7.97833E-05	0.000136895	7.44158E-05	2.22739E-05	1.49411E-08	4.2374E-07	4.3436E-08	4.82113E-07	0.48211319
3838303774295	383830	3774295	0.000122993	0.000307122	0.000307122	8.5951E-05	0.000158596	0.000285185	0.000201751	6.11367E-05	0.000108248	2.12521E-05	8.00496E-05	0.000137209	7.45866E-05	2.23251E-05	1.47516E-08	4.1629E-07	4.2906E-08	4.73948E-07	0.47394797
3838403774295	383840	3774295	0.000121953	0.000304526	0.000304526	8.52245E-05	0.000157255	0.000282774	0.000200046	6.06199E-05	0.000107333	2.17143E-05	7.93864E-05	0.000136046	7.39544E-05	2.21358E-05	1.46091E-08	4.0764E-07	4.2166E-08	4.6441E-07	0.4644098
3838603774295	383860	3774295	0.000119998	0.000299644	0.000299644	8.38581E-05	0.000154734	0.000278241	0.000196838	5.9648E-05	0.000105612	2.16038E-05	7.81555E-05	0.000133898	7.27868E-05	2.17864E-05	1.39369E-08	3.8751E-07	4.0487E-08	4.41937E-07	0.4419374
3838703774295	383870	3774295	0.000119055	0.00029729	0.00029729	8.31994E-05	0.000153519	0.000276055	0.000195292	5.91795E-05	0.000104782	2.15435E-05	7.75576E-05	0.000132862	7.22239E-05	2.16179E-05	1.36177E-08	3.7811E-07	3.9688E-08	4.31414E-07	0.43141396
3838803774295	383880	3774295	0.000118075	0.000294842	0.000294842	8.25143E-05	0.000152254	0.000273782	0.000193684	5.86922E-05	0.00010392	2.14882E-05	7.69346E-05	0.000131776	7.16332E-05	2.14411E-05	1.33093E-08	3.6896E-07	3.8921E-08	4.21188E-07	0.42118819
3838903774295	383890	3774295	0.000117084	0.000292367	0.000292367	8.18217E-05	0.000150976	0.000271484	0.000192058	5.81995E-05	0.000103047	2.14229E-05	7.63016E-05	0.000130681	7.10379E-05	2.12629E-05	1.30103E-08	3.6012E-07	3.8179E-08	4.11305E-07	0.41130454
3839003774295	383900	3774295	0.000116125	0.000289973	0.000289973	8.11517E-05	0.00014974	0.000269261	0.000190486	5.77229E-05	0.000102204	2.13626E-05	7.56887E-05	0.00012962	7.04611E-05	2.10902E-05	1.27221E-08	3.5166E-07	3.7466E-08	4.01845E-07	0.40184472
3839103774295	383910	3774295	0.000115188	0.000287633	0.000287633	8.04967E-05	0.000148532	0.000267087	0.000188948	5.72571E-05	0.000101379	2.13024E-05	7.50908E-05	0.000128575	6.98935E-05	2.09203E-05	1.24446E-08	3.4354E-07	3.678E-08	3.92762E-07	0.3927619
3829703774305	382970	3774305	3.47906E-05	8.68749E-05	8.68749E-05	2.43128E-05	4.48616E-05	8.06695E-05	5.70689E-05	1.72936E-05	3.06198E-05	1.76448E-05	2.57738E-05	4.41007E-05	2.39731E-05	7.17557E-06	7.84519E-09	2.8238E-07	2.668E-08	3.16907E-07	0.31690731
3829803774305	382980	3774305	3.5437E-05	8.84889E-05	8.84889E-05	2.47645E-05	4.56951E-05	8.21683E-05	5.81291E-05	1.76149E-05	3.11887E-05	1.7695E-05	2.61808E-05	4.48053E-05	2.43561E-05	7.29021E-06	8.20203E-09	2.981E-07	2.7919E-08	3.34223E-07	0.33422326
3829903774305	382990	3774305	3.61911E-05	9.03719E-05	9.03719E-05	2.52914E-05	4.66675E-05	8.39168E-05	5.93661E-05	1.79897E-05	3.18524E-05	1.77754E-05	2.66581E-05	4.56287E-05	2.48037E-05	7.42419E-06	8.60885E-09	3.1619E-07	2.9347E-08	3.54141E-07	0.3541414
3830003774305	383000	3774305	3.70152E-05	9.24298E-05	9.24298E-05	2.58674E-05	4.77301E-05	8.58277E-05	6.07179E-05	1.83994E-05	3.25777E-05	1.78658E-05	2.71856E-05	4.6537E-05	2.52975E-05	7.57198E-06	9.06115E-09	3.3655E-07	3.0952E-08	3.7656E-07	0.37655955
3830103774305	383010	3774305	3.79848E-05	9.48508E-05	9.48508E-05	2.65449E-05	4.89803E-05	8.80758E-05	6.23083E-05	1.88813E-05	3.3431E-05	1.79965E-05	2.78036E-05	4.76067E-05	2.58789E-05	7.74602E-06	9.58509E-09	3.6038E-07	3.2834E-08	4.02798E-07	0.40279768
3830203774305	383020	3774305	3.90136E-05	9.74198E-05	9.74198E-05	2.72639E-05	5.0307E-05	9.04613E-05	6.39959E-05	1.93927E-05	3.43365E-05	1.81321E-05	2.84617E-05	4.87442E-05	2.64973E-05	7.93111E-06	1.01671E-08	3.8728E-07	3.4949E-08	4.32393E-07	0.43239268

			EGIODemolition	EGIOSite Grubbing / Prep	EGIOMass Grading / Excavation	EGIOMass Grading / Excavation	EGIODrainage / Utilities Trenching	EGIODrainage / Utilities Trenching	EGIOFoundations / Concrete Pads	EGIOFoundations / Concrete Pads	EGIOBuilding / Structure Construction	EGIOBuilding / Structure Construction	EGIOAsphalt Paving	EGIOArchitectural Coating	EGIOLandscaping or Other Finishing	EGIOWaterside Construction (Piles)	HIWaterside Construction (Landscaping)	HIWaterside Construction (Landscaping)	KMDemolition	KMSite Grubbing / Prep	KMMass Grading / Excavation
Unique Identifier	X (UTM)	Y (UTM)	2025	2025	2025	2026	2026	2027	2026	2027	2026	2027	2027	2027	2027	2027	2025	2026	2025	2025	2025
3830303774305	383030	3774305	0.000399489	0.00036049	0.000900168	0.000900168	0.000251921	0.000251921	0.000464841	0.000464841	0.000835871	0.000835871	0.000591328	5.56544E-05	0.00017919	0.000317272	0.000297548	0.000297548	7.94549E-05	7.16981E-05	0.000179036
3830403774305	383040	3774305	0.000443291	0.00040001	0.000998866	0.000998866	0.000279542	0.000279542	0.000515808	0.000515808	0.000927518	0.000927518	0.000656164	6.17566E-05	0.000198837	0.000352059	0.000313217	0.000313217	8.38184E-05	7.56356E-05	0.000188868
3830503774305	383050	3774305	0.000495705	0.00044731	0.001116972	0.001116972	0.000312595	0.000312595	0.000576797	0.000576797	0.001037188	0.001037188	0.000733749	6.90587E-05	0.000222348	0.000393687	0.000330473	0.000330473	8.84444E-05	7.981E-05	0.000199292
3830603774305	383060	3774305	0.000556429	0.00050211	0.001253801	0.001253801	0.000350888	0.000350888	0.000647455	0.000647455	0.001164244	0.001164244	0.000823633	7.75184E-05	0.000249586	0.000441913	0.000348458	0.000348458	9.29929E-05	8.39144E-05	0.000209541
3830703774305	383070	3774305	0.0006305	0.00056895	0.001420705	0.001420705	0.000397598	0.000397598	0.000733643	0.000733643	0.001319226	0.001319226	0.000933273	8.78375E-05	0.00028281	0.00050074	0.000368283	0.000368283	9.77563E-05	8.82128E-05	0.000220274
3830803774305	383080	3774305	0.000716264	0.00064634	0.001613957	0.001613957	0.000451681	0.000451681	0.000833437	0.000833437	0.001498675	0.001498675	0.001060222	9.97856E-05	0.00032128	0.000568854	0.000388298	0.000388298	0.0001024	9.24034E-05	0.000230738
3830903774305	383090	3774305	0.00081685	0.0007371	0.001840607	0.001840607	0.000515111	0.000515111	0.000950477	0.000950477	0.001709135	0.001709135	0.00120911	0.000113799	0.000366397	0.000648738	0.000408424	0.000408424	0.000106877	9.64432E-05	0.000240826
3831003774305	383100	3774305	0.000942345	0.00085035	0.002123384	0.002123384	0.000594249	0.000594249	0.001096501	0.001096501	0.001971713	0.001971713	0.001394869	0.000131282	0.000422688	0.000748406	0.000430089	0.000430089	0.000111575	0.000100682	0.000251411
3831103774305	383110	3774305	0.001114142	0.00100537	0.002510494	0.002510494	0.000702586	0.000702586	0.001296403	0.001296403	0.002331173	0.002331173	0.001649165	0.000155216	0.000499747	0.000884846	0.000456194	0.000456194	0.00011684	0.000105433	0.000263274
3831203774305	383120	3774305	0.001340748	0.00120986	0.003021104	0.003021104	0.000845485	0.000845485	0.001560078	0.001560078	0.002805311	0.002805311	0.001984589	0.000186785	0.000601391	0.001064815	0.000484679	0.000484679	0.000122188	0.000110259	0.000275326
3831303774305	383130	3774305	0.001638392	0.00147844	0.003691785	0.003691785	0.001033181	0.001033181	0.001906414	0.001906414	0.003428086	0.003428086	0.002425166	0.000228251	0.000734899	0.001301203	0.000513972	0.000513972	0.000127512	0.000115064	0.000287323
3831403774305	383140	3774305	0.002044334	0.00184475	0.004606493	0.004606493	0.001289171	0.001289171	0.002378763	0.002378763	0.004277458	0.004277458	0.003026045	0.000284804	0.000916983	0.0016236	0.00054301	0.00054301	0.000132974	0.000119992	0.00029963
3831503774305	383150	3774305	0.002635867	0.00237854	0.005939395	0.005939395	0.001662196	0.001662196	0.003067064	0.003067064	0.005515152	0.005515152	0.00390164	0.000367213	0.001182315	0.002093393	0.000574208	0.000574208	0.000138304	0.000124802	0.000311641
3831603774305	383160	3774305	0.003511674	0.00316885	0.007912849	0.007912849	0.002214486	0.002214486	0.004086143	0.004086143	0.007347645	0.007347645	0.005198019	0.000489225	0.001575157	0.002788955	0.000603437	0.000603437	0.000143671	0.000129645	0.000323733
3831703774305	383170	3774305	0.004958105	0.00447407	0.011172089	0.011172089	0.003126615	0.003126615	0.005769193	0.005769193	0.010374082	0.010374082	0.007339042	0.000690733	0.002223952	0.003937703	0.000633365	0.000633365	0.000149234	0.000134665	0.000336269
3831503774305	383510	3774305	0.000469591	0.00042375	0.001058128	0.001058128	0.000296127	0.000296127	0.00054641	0.00054641	0.000982547	0.000982547	0.000695093	6.54205E-05	0.000210634	0.000372947	0.000547008	0.000547008	0.00089849	0.000810774	0.002024565
3831520774305	383520	3774305	0.000441548	0.00039844	0.000994938	0.000994938	0.000278443	0.000278443	0.00051378	0.00051378	0.000923871	0.000923871	0.000653584	6.15138E-05	0.000198056	0.000350675	0.000527691	0.000527691	0.000866603	0.000782	0.001952714
3831530774305	383530	3774305	0.000415958	0.00037535	0.000937277	0.000937277	0.000262306	0.000262306	0.000484004	0.000484004	0.000870329	0.000870329	0.000615706	5.79488E-05	0.000186577	0.000330352	0.00050961	0.00050961	0.000818342	0.000738451	0.001843969
3831540774305	383540	3774305	0.00039078	0.00035263	0.000880544	0.000880544	0.000246429	0.000246429	0.000454707	0.000454707	0.000817648	0.000817648	0.000578437	5.44412E-05	0.000175284	0.000310356	0.000490039	0.000490039	0.00075273	0.000679244	0.001696124
3831550774305	383550	3774305	0.0003658	0.00033009	0.000824255	0.000824255	0.000230676	0.000230676	0.00042564	0.00042564	0.00076538	0.00076538	0.00054146	5.0961E-05	0.000164079	0.000290516	0.000469326	0.000469326	0.000680653	0.000614204	0.001533713
3831603774305	383560	3774305	0.000343266	0.00030975	0.000773481	0.000773481	0.000216466	0.000216466	0.00039942	0.00039942	0.000718232	0.000718232	0.000508106	4.78218E-05	0.000153972	0.00027262	0.000450754	0.000450754	0.000619618	0.000559128	0.001396185
3831703774305	383570	3774305	0.000326409	0.00029454	0.000735497	0.000735497	0.000205836	0.000205836	0.000379806	0.000379806	0.000682962	0.000682962	0.000483155	4.54734E-05	0.000146411	0.000259233	0.000438177	0.000438177	0.000585421	0.000528269	0.001319129
3831803774305	383580	3774305	0.000311325	0.00028093	0.000701509	0.000701509	0.000196324	0.000196324	0.000362255	0.000362255	0.000651401	0.000651401	0.000460827	4.3372E-05	0.000139645	0.000247253	0.000426758	0.000426758	0.000555743	0.000501488	0.001252254
3831903774305	383590	3774305	0.00029759	0.00026854	0.00067056	0.00067056	0.000187663	0.000187663	0.000346273	0.000346273	0.000622663	0.000622663	0.000440497	4.14585E-05	0.000133484	0.000236345	0.0004161	0.0004161	0.00052899	0.00047352	0.001191984
3832003774305	383600	3774305	0.000285187	0.00025735	0.00064261	0.00064261	0.000179841	0.000179841	0.00033184	0.00033184	0.00059671	0.00059671	0.000422136	3.97305E-05	0.00012792	0.00022694	0.000406283	0.000406283	0.000505477	0.00045613	0.00113899
3832103774305	383610	3774305	0.000273624	0.00024691	0.000616557	0.000616557	0.000172549	0.000172549	0.000318386	0.000318386	0.000572518	0.000572518	0.000405022	3.81197E-05	0.000122734	0.000217311	0.000396783	0.000396783	0.000483308	0.000436125	0.001089036
3832203774305	383620	3774305	0.000263722	0.00023798	0.000594243	0.000594243	0.000166305	0.000166305	0.000306863	0.000306863	0.000551797	0.000551797	0.000390364	3.67401E-05	0.000118292	0.000209446	0.000388758	0.000388758	0.00046629	0.000420768	0.00105069
3832303774305	383630	3774305	0.000254649	0.00022979	0.000573799	0.000573799	0.000160583	0.000160583	0.000296306	0.000296306	0.000532813	0.000532813	0.000376934	3.54761E-05	0.000114222	0.000202241	0.000381256	0.000381256	0.000450967	0.000406941	0.001016163
3832403774305	383640	3774305	0.000246507	0.00022244	0.000555453	0.000555453	0.000155449	0.000155449	0.000286832	0.000286832	0.000515778	0.000515778	0.00036488	3.43418E-05	0.00011057	0.000195774	0.000374468	0.000374468	0.00043793	0.00039517	0.000986788
3832503774305	383650	3774305	0.000240472	0.000217	0.000541855	0.000541855	0.000151643	0.000151643	0.00027981	0.00027981	0.000503151	0.000503151	0.000355949	3.35011E-05	0.000107863	0.000190982	0.000370122	0.000370122	0.000432194	0.000390001	0.000973862
3832603774305	383660	3774305	0.000234712	0.0002118	0.000528875	0.000528875	0.000148011	0.000148011	0.000273108	0.000273108	0.000491099	0.000491099	0.00034742	3.26986E-05	0.00010528	0.000186407	0.000365824	0.000365824	0.00042623	0.00038462	0.000960425
3832703774305	383670	3774305	0.000228349	0.00020606	0.000514538	0.000514538	0.000143998	0.000143998	0.000265704	0.000265704	0.000477785	0.000477785	0.000338004	3.18122E-05	0.000102426	0.000181353	0.000360353	0.000360353	0.000416585	0.000375916	0.00093869
3832803774305	383680	3774305	0.000221771	0.00020012	0.000499715	0.000499715	0.00013985	0.00013985	0.00025805	0.00025805	0.000464021	0.000464021	0.000328267	3.08958E-05	9.9475E-05	0.000176129	0.000354263	0.000354263	0.000405058	0.000365514	0.000912717
3832903774305	383690	3774305	0.000215491	0.00019445	0.000485566	0.000485566	0.00013589	0.00013589	0.000250743	0.000250743	0.000450883	0.000450883	0.00031897	3.00209E-05	9.66583E-05	0.000171142	0.000348283	0.000348283	0.000393872	0.0003554	0.000887512
3833003774305	383700	3774305	0.000209444	0.000189	0.000471941	0.000471941	0.000132077	0.000132077	0.000243707	0.000243707	0.000438231	0.000438231	0.000310022	2.91785E-05	9.3946E-05	0.00016634	0.000342368	0.000342368	0.000382889	0.000345509	0.000862763
3833103774305	383710	3774305	0.000203684	0.0001838	0.000458961	0.000458961	0.000128445	0.000128445	0.000237005	0.000237005	0.000426178	0.000426178	0.000301496	2.83761E-05	9.13623E-05	0.000161765	0.000336595	0.000336595	0.000372354	0.000336002	0.000839024
3833203774305	383720	3774305	0.000198718	0.00017932	0.000447771	0.000447771	0.000125313	0.000125313	0.000231226	0.000231226	0.000415787	0.000415787	0.000294144	2.76842E-05	8.91347E-05	0.000157821	0.000331789	0.000331789	0.000364254	0.000328693	0.000820772
3833303774305	383730	3774305	0.000194462	0.00017548	0.000438181	0.000438181	0.000122629	0.000122629	0.000226274	0.000226274	0.000406882	0.000406882	0.000287845	2.70913E-05	8.72257E-05	0.000154441	0.000327872	0.000327872	0.000358284	0.000323307	0.000807322
3833403774305	383740	3774305	0.000190385	0.0001718	0.000428994	0.000428994	0.000120058	0.000120058	0.00022153	0.00022153	0.00039852	0.00039852	0.00028181	2.65233E-05	8.5397E-05	0.00015120 3	0.000324065	0.000324065	0.000352405	0.00031801	0.00079473
3833503774305	383750	3774305	0.000188015	0.00016966	0.000423655	0.000423655	0.000118564	0.000118564	0.000218772	0.000218772	0.000393393	0.000393393	0.000278302	2.61932E-05	8.4334E-05	0.000149321	0.000322971	0.000322971	0.000352488	0.000318077	0.000794261
3833603774305	383760	3774305	0.000185837	0.00016769	0.000418745	0.000418745	0.00011719	0.00011719	0.000216237	0.000216237	0.000388835	0.000388835	0.00027507 7	2.58896E-05	8.33568E-05	0.000147591	0.000322321	0.000322321	0.000352912	0.000318459	0.000795216
3833703774305	383770	3774305	0.000184291	0.0001663	0.000415262	0.000415262	0.000116215	0.000116215	0.000214438	0.000214438	0.0003856	0.0003856	0.000272789	2.56743E-05	8.26633E-05	0.000146363	0.000323098	0.000323098	0.000355944	0.000321195	0.000802049
3833803774305	383780	3774305	0.000183598	0.00016567	0.000413701	0.000413701	0.000115778	0.000115778	0.000213633	0.000213633	0.000384151	0.000384151	0.000271764	2.55778E-05	8.23527E-05	0.000145813	0.000326175	0.000326175	0.0003634	0.000327923	0.000818848
3833903774305	383790	3774305	0.000182894	0.00016504	0.000412114	0.000412114	0.000115334	0.000115334	0.000212813	0.000212813	0.000382678	0.000382678	0.000270721	2.54797E-05	8.20368E-05	0.000145253	0.000329648	0.000329648	0.00036759	0.00033170 4	0.00082829
3834003774305	383800	3774305	0.000181485	0.00016377	0.00040894	0.00040894	0.000114446	0.000114446	0.000211174	0.000211174	0.00037973	0.00037973	0.000268636	2.52834E-05	8.14049E-05	0.000144135	0.00033144	0.00033144	0.000364773	0.000329162	0.000821942
3834103774305	383810	3774305	0.000181264	0.00016357	0.000408442	0.000408442	0.000114306	0.000114306	0.000210917	0.000210917	0.000379268	0.000379268	0.000268309	2.52526E-05	8.13059E-05	0.000143959	0.00033309	0.00033309	0.000359454	0.000324362	0.000809958
3834203774305	383820	3774305	0.00018053	0.00016291	0.000406788	0.000406788	0.000113843	0.000113843	0.000210063	0.000210063	0.000377732	0.000377732	0.000267223	2.51504E-05	8.09765E-05	0.000143376	0.000335881	0.000335881	0.000351289	0.000316994	0.000791558
3834303774305	383830	3774305	0.000177933	0.00016056	0.000400937	0.000400937	0.000112206	0.000112206	0.000207041	0.000207041	0.000372299	0.000372299	0.000263379	2.47886E-05	7.98118E-05	0.000141314	0.000340449	0.000340449	0.000341254	0.000307939	0.000768948
3834403774305	383840	3774305	0.000174465	0.00015743	0.000393123	0.000393123	0.000110019	0.000110019	0.000203006	0.000203006	0.000365042	0.000365042	0.00025824 6	2.43055E-05	7.82562E-05	0.00013856	0.00035166 2	0.00035166 2	0.000330146	0.000297915	0.00074317
3834603774305	383860	3774305	0.000166401	0.00015016	0.000374951	0.000374951	0.000104934	0.000104934	0.000193622	0.000193622	0.000348169	0.000348169	0.000246309	2.3182E-05	7.4639E-05	0.000132155	0.000340924	0.000340924	0.000312591	0.000282074	0.00070436
3834703774305	383870	3774305	0.000162533	0.00014667	0.000366236	0.000366236	0.000102495	0.000102495	0.000189122	0.000189122	0.000340076	0.000340076	0.000240583	2.26431E-05	7.2904E-05	0.000129083	0.000335199	0.000335199	0.000304634	0.000274894	0.000686431
3834803774305	383880	3774305	0.000158832	0.00014333	0.000357896	0.000357896	0.000100161	0.000100161	0.000184815	0.000184815	0.000332332	0.000332332	0.000235105	2.21276E-05	7.1244E-05	0.000126144	0.000329981	0.000329981	0.000296689	0.000267725	0.000668529
3834903774305	383890	3774305	0.000155251	0.00014009	0.000349826	0.000349826	9.79022E-05	9.79022E-05	0.000180648	0.000180648	0.000324839	0.000324839	0.000229804	2.16286E-05	6.96376E-05	0.000123299	0.000324827	0.000324827	0.000289037	0.000260819	0.000651286
3835003774305	383900	3774305	0.000151783	0.00013696	0.000342012	0.000342012	9.57152E-05	9.57152E-05	0.000176613	0.000176613	0.000317582	0.000317582	0.00022467	2.11455E-05	6.8082E-05	0.000120545	0.000319561	0.000319561	0.000281838	0.000254323	0.000635065
3835103774305	383910	3774305	0.000148416	0.00013393	0.000334426	0.000334426	9.35922E-05	9.35922E-05	0.000172695	0.000172695	0.000310538	0.000310538	0.000219687	2.06764E-05	6.65719E-05	0.000117871	0.000314312	0.000314312	0.000275015	0.000248167	0.000619691
3829703774315	382970	3774315	0.000251413	0.00022687	0.000566509	0.000566509	0.000158543	0.000158543	0.000292542	0.000292542	0.000526044	0.000526044	0.000372145	3.50254E-05	0.000112771	0.000199671	0.000229905	0.000229905	6.29085E-05	5.67671E-05	0.000141752
3829803774315	382980	3774315	0.000267279	0.00024119	0.00060226	0.00060226	0.000168548	0.000168548	0.00031003	0.00031003	0.00055924 1	0.00055924 1	0.00039563	3.72357E-05	0.000119888	0.000212272	0.000237264	0.000237264	6.47052E-05	5.83884E-05	0.0001458
3829903774315	382990	3774315	0.000285222	0.00025738	0.000642691	0.000642691	0.000179863	0.000179863	0.000331881	0.000331881	0.000596785	0.000596785	0.000422189	3.97355E-05	0.000127936	0.000226522	0.000245194	0.000245194	6.67049E-05	6.01928E-05	0.000150306
3830003774315	383000	3774315	0.00030587	0.00027601	0.000689215	0.000689215	0.000192883	0.000192883	0.000355906	0.000355906	0.000639986	0.000639986	0.000452752	4.26119E-05	0.000137197	0.00024292	0.00025391 7	0.00025391 7	6.89791E-05	6.2245E-05	0.000155431
3830103774315	383010	3774315	0.000331507	0.00029914	0.000746984	0.000746984	0.000209051	0.000209051	0.000385738	0.000385738	0.000693628	0.000693628	0.0004907	4.61836E-05	0.000148697	0.000263281	0.000264385	0.000264385	7.19458E-05	6.49221E-05	0.000162115
3830203774315	383020	3774315	0.000360923	0.00032569	0.000813267	0.000813267	0.0002276	0.0002276	0.000419966	0.000419966	0.000755176	0.000755176	0.00053424 2	5.02816E-05	0.000161891	0.000286643	0.000275661	0.000275661	7.51333E-05	6.77984E-05	0.000169298
3830303774315	383030	3774315	0.00039672	0.00035799	0.000893927	0.000893927	0.000250174	0.000250174	0.000461618	0.000461618	0.000830075	0.000830075	0.000587229	5.52686E-05	0.000177948	0.000315073	0.00028865	0.00028865	7.88819E-05	7.1181E-05	0.000177744
3830403774315	383040	3774315	0.000439942	0.00039699	0.00099132	0.00099132	0.00027743	0.00027743	0.000511911	0.000511911	0.000920512	0.000920512	0.000651207	6.12901E-05	0.000197335	0.0003494	0.000303321	0.000303321	8.30603E-05	7.49515E-05	0.00018716
3830503774315	383050	3774315	0.000491945	0.00044392	0.001108499	0.001108499	0.000310224	0.000310224	0.000572421	0.000572421	0.00102932	0.00102932	0.000728182	6.85348E-05	0.000220661	0.00039307	0.00031952 9	0.00031952 9	8.75252E-05	7.89805E-05	0.00019722
3830603774315	383060	3774315	0.000555241	0.00050104	0.001251124	0.001251124	0.000350139	0.000350139	0.000646072	0.000646072	0.001161758	0.001161758	0.000821875	7.73529E-05	0.000249053	0.00044097	0.00033749 9	0.00033749 9	9.2193E-05	8.31927E-05	0.000207738
3830703774315	383070	3774315	0.000633306	0.00057148	0.001427026	0.001427026	0.000399367	0.000399367	0.00073697	0.00073697	0.001325096	0.001325096	0.000937426	8.82283E-05	0.000284068	0.000502968	0.000357466	0.000357466	9.71176E-05	8.76364E-05	0.000250838
3830803774315	383080	3774315	0.000721744	0.00065128	0.001626304	0.001626304	0.000455137	0.000455137	0.000839813	0.000839813	0.00151014	0.00151014	0.001068333	0.000100549	0.000323737	0.000573206	0.000376768	0.000376768	0.00010163	9.17085E-05	0.000229003
3830903774315	383090	3774315	0.000822682	0.00074237	0.001853747	0.001853747	0.000518789	0.000518789	0.00095763	0.00095763	0.001721337	0.001721337	0.001217743	0.000114611	0.000369013	0.00065337	0.000395149	0.000395149	0.000105856	9.55221E-05	0.000238526
3831003774315	383100	3774315	0.000948033	0.00085548	0.002136202	0.002136202	0.000597836	0.000597836	0.001103121	0.001103121	0.001983616	0.001983616	0.001403289	0.000132074	0.000425239	0.000752924	0.000414689	0.000414689	0.000110262	9.94972E-05	0.000248452
3831103774315	383110	3774315	0.001116106	0.00100715	0.002514919	0.002514919	0.000703824	0.000703824	0.001298688	0.001298688	0.002335282	0.002335282	0.001652072	0.000155489	0.000500628	0.000886406	0.000437511	0.000437511	0.000115085	0.000103849	0.00025932
3831203774315	383120	3774315	0.001337059	0.00120653	0.003012792	0.003012792	0.000843158	0.000843158	0.001555786	0.001555786	0.002797592	0.002797592	0.001979129	0.000186271	0.000599736	0.001061886	0.000462142	0.000462142	0.000120057	0.000108336	0.000270524
3831303774315	383130	3774315	0.001630142	0.001471	0.003673197	0.003673197	0.001027979	0.001027979	0.001896815	0.001896815	0.003410826	0.003410826	0.002412955	0.000227102	0.000731198	0.001294651	0.000487676	0.000487676	0.000125083	0.000112872	0.000281849
3831403774315	383140	3774315	0.002036938	0.00183808	0.004589828	0.004589828	0.001284507	0.001284507	0.002370157	0.002370157	0.004261983	0.004261983	0.003015098	0.000283774	0.000913666	0.001617726	0.000513797	0.000513797	0.000130366	0.000117639	0.000293752
3831503774315	383150	3774315	0.002629755	0.00237302	0.005925622	0.005925622	0.001658341	0.001658341	0.003059952	0.003059952	0.005502363	0.005502363	0.003892592	0.000366362	0.001179573	0.002088539	0.000541616	0.000541616	0.000135439	0.000122217	0.000305185
3831603774315	383160	3774315	0.003512062	0.0031692	0.007913723	0.007913723	0.00221473	0.00221473	0.004086595	0.004086595	0.007348457	0.007348457	0.005198593	0.000489279	0.001575331	0.002789263	0.000567769	0.000567769	0.000140573	0.000126849	0.000316752
3831703774315	383170	3774315	0.004966456	0.0044816	0.011190906	0.011190906	0.003131881	0.003131881	0.00577891	0.00577891	0.010391555	0.010391555	0.007351403	0.000691897	0.002227698	0.003944336	0.000594381	0.000594381	0.000145915	0.00013167	0.00030279
3835003774315	383500	3774315	0.000491306	0.00044334	0.001107059	0.001107059	0.000309821	0.000309821	0.000571678	0.000571678	0.001027984	0.001027984	0.000727237	6.84458E-05	0.000220375	0.000390193	0.000523535	0.000523535	0.000739174	0.000667012	0.001665579

Unique Identifier	X (UTM)	Y (UTM)	KMMass Grading / Excavation	KMDrainage / Utilities Trenching	KMFoundations / Concrete Pads	KMBuilding / Structure Construction	KMAsphalt Paving	KMArchitectural Coating	KMLandscaping or Other Finishing	KMWaterside Construction (Piles)	EWNDemolition	EWNSite Grubbing / Prep	EWNDrainage / Utilities Trenching	EWNDrainage / Utilities Trenching	EWNDrainage / Utilities Trenching	EWNFoundations / Concrete Pads	EWNBuilding / Structure Construction	EWNAsphalt Paving	EWNLandscaping or Other Finishing	EWNWaterside Construction (Piles)	ISDemolition
			2026	2026	2026	2026	2026	2026	2026	2026	2027	2027	2027	2028	2029	2029	2029	2029	2029	2029	2027
3830303774305	383030	3774305	0.000179036	3.85744E-05	9.24528E-05	0.000171488	0.00011761	1.10692E-05	3.56394E-05	6.31027E-05	3.09797E-05	4.17695E-05	5.06792E-05	5.06792E-05	5.06792E-05	3.60476E-05	6.27769E-05	4.58565E-05	1.38959E-05	2.41135E-05	0.000284333
3830403774305	383040	3774305	0.000188868	4.06928E-05	9.75301E-05	0.000180906	0.000124069	1.16771E-05	3.75966E-05	6.65681E-05	3.17676E-05	4.28318E-05	5.19682E-05	5.19682E-05	5.19682E-05	3.69645E-05	6.43735E-05	4.70228E-05	1.42493E-05	2.47268E-05	0.000312095
3830503774305	383050	3774305	0.000199292	4.29387E-05	0.000102913	0.000190891	0.000130916	1.23215E-05	3.96716E-05	7.02421E-05	3.26153E-05	4.39747E-05	5.33548E-05	5.33548E-05	5.33548E-05	3.79507E-05	6.60911E-05	4.82775E-05	1.46295E-05	2.53866E-05	0.000344538
3830603774305	383060	3774305	0.000209541	4.51469E-05	0.000108205	0.000200708	0.000137649	1.29552E-05	4.17119E-05	7.38545E-05	3.34271E-05	4.50692E-05	5.46828E-05	5.46828E-05	5.46828E-05	3.88953E-05	6.77361E-05	4.94791E-05	1.49937E-05	2.60184E-05	0.000380806
3830703774305	383070	3774305	0.000220274	4.74595E-05	0.000113748	0.000210988	0.0001447	1.36188E-05	4.38485E-05	7.76376E-05	3.43224E-05	4.62764E-05	5.61475E-05	5.61475E-05	5.61475E-05	3.99372E-05	6.95505E-05	5.08044E-05	1.53953E-05	2.67153E-05	0.000423246
3830803774305	383080	3774305	0.000230738	4.97141E-05	0.000119152	0.000221012	0.000151574	1.42658E-05	4.59315E-05	8.13258E-05	3.51402E-05	4.7379E-05	5.74853E-05	5.74853E-05	5.74853E-05	4.08887E-05	7.12076E-05	5.20149E-05	1.57621E-05	2.73519E-05	0.000469752
3830903774305	383090	3774305	0.000240826	5.18875E-05	0.000124361	0.000230674	0.000158201	1.48895E-05	4.79396E-05	8.48813E-05	3.58804E-05	4.8377E-05	5.86961E-05	5.86961E-05	5.86961E-05	4.175E-05	7.27075E-05	5.31105E-05	1.60941E-05	2.7928E-05	0.000520841
3831003774305	383100	3774305	0.000251411	5.41682E-05	0.000129827	0.000240813	0.000165154	1.55439E-05	5.00467E-05	8.86121E-05	3.66683E-05	4.94393E-05	5.99851E-05	5.99851E-05	5.99851E-05	4.26668E-05	7.43041E-05	5.42768E-05	1.64475E-05	2.85413E-05	0.000580043
3831103774305	383110	3774305	0.000263274	5.67242E-05	0.000135953	0.000252176	0.000172947	1.62774E-05	5.24082E-05	9.27934E-05	3.77308E-05	5.08719E-05	6.17232E-05	6.17232E-05	6.17232E-05	4.39031E-05	7.64571E-05	5.58495E-05	1.69241E-05	2.93683E-05	0.000654203
3831203774305	383120	3774305	0.000275326	5.93208E-05	0.000142176	0.000263719	0.000180864	1.70225E-05	5.48072E-05	9.7041E-05	3.88351E-05	5.23608E-05	6.35297E-05	6.35297E-05	6.35297E-05	4.51881E-05	7.86948E-05	5.74841E-05	1.74194E-05	3.02278E-05	0.000740565
3831303774305	383130	3774305	0.000287323	6.19057E-05	0.000148372	0.000275211	0.000188745	1.77642E-05	5.71955E-05	0.00010127	3.98976E-05	5.37933E-05	6.52678E-05	6.52678E-05	6.52678E-05	4.64244E-05	8.08479E-05	5.90569E-05	1.7896E-05	3.10549E-05	0.000837008
3831403774305	383140	3774305	0.00029963	6.45573E-05	0.000154727	0.000286999	0.00019683	1.85251E-05	5.96454E-05	0.000105607	4.11451E-05	5.54754E-05	6.73087E-05	6.73087E-05	6.73087E-05	4.7876E-05	8.33759E-05	6.09035E-05	1.84556E-05	3.20259E-05	0.000945574
3831503774305	383150	3774305	0.000311641	6.71452E-05	0.000160929	0.000298504	0.00020472	1.92677E-05	6.20363E-05	0.000109841	4.24225E-05	5.71977E-05	6.93983E-05	6.93983E-05	6.93983E-05	4.93624E-05	8.59644E-05	6.27943E-05	1.90286E-05	3.30202E-05	0.001066753
3831603774305	383160	3774305	0.000323733	6.97504E-05	0.000167174	0.000310086	0.000212663	2.00153E-05	6.44433E-05	0.000114103	4.31448E-05	5.81715E-05	7.05799E-05	7.05799E-05	7.05799E-05	5.02028E-05	8.7428E-05	6.38634E-05	1.93525E-05	3.35824E-05	0.001197077
3831703774305	383170	3774305	0.000336269	7.24513E-05	0.000173647	0.000322093	0.000220898	2.07904E-05	6.69387E-05	0.000118521	4.37596E-05	5.90004E-05	7.15856E-05	7.15856E-05	7.15856E-05	5.09182E-05	8.86738E-05	6.47735E-05	1.96283E-05	3.40609E-05	0.00134107
3831503774305	383510	3774305	0.002024565	0.000436206	0.001045472	0.00193922	0.001329954	0.000125172	0.000403016	0.000713576	3.74025E-05	5.04292E-05	6.11861E-05	6.11861E-05	6.11861E-05	4.35211E-05	7.57919E-05	5.53636E-05	1.67768E-05	2.91128E-05	0.001914404
3831503774305	383520	3774305	0.001952714	0.000420725	0.001008369	0.001870398	0.001282755	0.00012073	0.000388714	0.000688252	3.62564E-05	4.8884E-05	5.93113E-05	5.93113E-05	5.93113E-05	4.21876E-05	7.34695E-05	5.36672E-05	1.62628E-05	2.82207E-05	0.001719936
3831503774305	383530	3774305	0.001843969	0.000397295	0.000952214	0.001766237	0.001211319	0.000114007	0.000367066	0.000649924	3.517E-05	4.74192E-05	5.75341E-05	5.75341E-05	5.75341E-05	4.09235E-05	7.12681E-05	5.20591E-05	1.57755E-05	2.73751E-05	0.001553666
3831503774305	383540	3774305	0.001696124	0.000365441	0.000875868	0.001624625	0.001114199	0.000104866	0.000337636	0.000597814	3.39404E-05	4.57613E-05	5.55226E-05	5.55226E-05	5.55226E-05	3.94927E-05	6.87763E-05	5.0239E-05	1.52239E-05	2.6418E-05	0.001399919
3831503774305	383550	3774305	0.001533713	0.000330449	0.000791999	0.00146906	0.00100751	9.48244E-05	0.000305306	0.000540571	3.26272E-05	4.39908E-05	5.33743E-05	5.33743E-05	5.33743E-05	3.79646E-05	6.61153E-05	4.82951E-05	1.46349E-05	2.53958E-05	0.001256977
3831503774305	383560	3774305	0.001396185	0.000300817	0.000720981	0.001337329	0.000917166	8.63215E-05	0.000277929	0.000492098	3.15229E-05	4.25019E-05	5.15678E-05	5.15678E-05	5.15678E-05	3.66797E-05	6.38776E-05	4.66606E-05	1.41396E-05	2.45363E-05	0.001135852
3831503774305	383570	3774305	0.001319129	0.000284215	0.000681189	0.001263521	0.000866547	8.15574E-05	0.00026259	0.000464939	3.09499E-05	4.17293E-05	5.06304E-05	5.06304E-05	5.06304E-05	3.60129E-05	6.27164E-05	4.58124E-05	1.38825E-05	2.40903E-05	0.001048702
3831503774305	383580	3774305	0.001252254	0.000269807	0.000646656	0.001199466	0.000822617	7.74227E-05	0.000249278	0.000441368	3.04664E-05	4.10774E-05	4.98395E-05	4.98395E-05	4.98395E-05	3.54503E-05	6.17366E-05	4.50967E-05	1.36657E-05	2.37139E-05	0.000973444
3831503774305	383590	3774305	0.001191984	0.000256821	0.000615533	0.001141736	0.000783025	7.36964E-05	0.00023728	0.000420125	3.00366E-05	4.04979E-05	4.91364E-05	4.91364E-05	4.91364E-05	3.49502E-05	6.08657E-05	4.44605E-05	1.34729E-05	2.33794E-05	0.000907145
3831503774305	383600	3774305	0.00113899	0.000245403	0.000588167	0.001090976	0.000748212	7.042E-05	0.000226731	0.000401447	2.96785E-05	4.0015E-05	4.85505E-05	4.85505E-05	4.85505E-05	3.45335E-05	6.014E-05	4.39304E-05	1.33122E-05	2.31006E-05	0.000848916
3831503774305	383610	3774305	0.001089036	0.00023464	0.000562371	0.001043128	0.000715397	6.73315E-05	0.000216787	0.000383841	2.93442E-05	3.95643E-05	4.80037E-05	4.80037E-05	4.80037E-05	3.41446E-05	5.94626E-05	4.34356E-05	1.31623E-05	2.28405E-05	0.000796131
3831503774305	383620	3774305	0.00105069	0.000226378	0.000542569	0.001006398	0.000690207	6.49607E-05	0.000209154	0.000370325	2.91353E-05	3.92826E-05	4.76619E-05	4.76619E-05	4.76619E-05	3.39015E-05	5.90393E-05	4.31263E-05	1.30686E-05	2.26778E-05	0.000751685
3831503774305	383630	3774305	0.001016163	0.000218939	0.00052474	0.000973327	0.000667526	6.2826E-05	0.000202281	0.000358156	2.89681E-05	3.90573E-05	4.73885E-05	4.73885E-05	4.73885E-05	3.3707E-05	5.87006E-05	4.28789E-05	1.29936E-05	2.25478E-05	0.000711776
3831503774305	383640	3774305	0.000986788	0.00021261	0.000509571	0.00094519	0.000648229	6.10098E-05	0.000196433	0.000347802	2.88607E-05	3.89124E-05	4.72127E-05	4.72127E-05	4.72127E-05	3.3582E-05	5.84829E-05	4.27199E-05	1.29454E-05	2.24641E-05	0.000676486
3831503774305	383650	3774305	0.000973862	0.000209825	0.000502896	0.000932809	0.000639738	6.02107E-05	0.00019386	0.000343246	2.8998E-05	3.90975E-05	4.74373E-05	4.74373E-05	4.74373E-05	3.37417E-05	5.87611E-05	4.29231E-05	1.3007E-05	2.2571E-05	0.000649798
3831603774305	383660	3774305	0.000960425	0.00020693	0.000495957	0.000919939	0.000630912	5.93799E-05	0.000191185	0.000338511	2.91412E-05	3.92907E-05	4.76717E-05	4.76717E-05	4.76717E-05	3.39084E-05	5.90514E-05	4.31352E-05	1.30713E-05	2.26825E-05	0.000624549
3831603774305	383670	3774305	0.00093869	0.000202247	0.000484733	0.00089912	0.000616633	5.80361E-05	0.000186859	0.00033085	2.91591E-05	3.93148E-05	4.7701E-05	4.7701E-05	4.7701E-05	3.39292E-05	5.90877E-05	4.31617E-05	1.30793E-05	2.26964E-05	0.000597807
3831603774305	383680	3774305	0.000912717	0.000196651	0.000471321	0.000874242	0.000599572	5.64303E-05	0.000181688	0.000321695	2.90995E-05	3.92344E-05	4.76033E-05	4.76033E-05	4.76033E-05	3.38598E-05	5.89667E-05	4.30733E-05	1.30525E-05	2.265E-05	0.00057106
3831603774305	383690	3774305	0.000887512	0.00019122	0.00045830 5	0.000850099	0.000583014	5.48719E-05	0.000176671	0.000312811	2.90398E-05	3.91539E-05	4.75057E-05	4.75057E-05	4.75057E-05	3.37903E-05	5.88457E-05	4.2985E-05	1.30258E-05	2.26035E-05	0.000545989
3831703774305	383700	3774305	0.000862763	0.000185888	0.000445525	0.000826394	0.000566757	5.33418E-05	0.000171744	0.000304089	2.89801E-05	3.90734E-05	4.7408E-05	4.7408E-05	4.7408E-05	3.37209E-05	5.87248E-05	4.28966E-05	1.2999E-05	2.2557E-05	0.000522352
3831703774305	383710	3774305	0.000839024	0.000180773	0.000433266	0.000803655	0.000551162	5.18741E-05	0.000167019	0.000295721	2.89204E-05	3.89929E-05	4.73104E-05	4.73104E-05	4.73104E-05	3.36514E-05	5.86038E-05	4.28083E-05	1.29722E-05	2.25106E-05	0.000500212
3831703774305	383720	3774305	0.000820772	0.000176841	0.000423841	0.000786172	0.000539172	5.07456E-05	0.000163385	0.000289288	2.89622E-05	3.90492E-05	4.73787E-05	4.73787E-05	4.73787E-05	3.37E-05	5.86885E-05	4.28701E-05	1.29909E-05	2.25431E-05	0.000481021
3831703774305	383730	3774305	0.000807322	0.000173943	0.000416896	0.000773289	0.000530337	4.9914E-05	0.000160708	0.000284548	2.90995E-05	3.92344E-05	4.76033E-05	4.76033E-05	4.76033E-05	3.38598E-05	5.89667E-05	4.30733E-05	1.30525E-05	2.265E-05	0.000464391
3831703774305	383740	3774305	0.000794073	0.000171088	0.000410054	0.000760599	0.000521634	4.90949E-05	0.000158071	0.000279878	2.92487E-05	3.94356E-05	4.78474E-05	4.78474E-05	4.78474E-05	3.40334E-05	5.92691E-05	4.32942E-05	1.31195E-05	2.27661E-05	0.000448645
3831703774305	383750	3774305	0.000794261	0.000171129	0.000410151	0.00076078	0.000521757	4.91066E-05	0.000158108	0.000279945	2.97322E-05	4.00874E-05	4.86384E-05	4.86384E-05	4.86384E-05	3.4596E-05	6.02488E-05	4.40099E-05	1.33363E-05	2.31425E-05	0.000438074
3831703774305	383760	3774305	0.000795216	0.000171335	0.000410645	0.000761694	0.000522385	4.91656E-05	0.000158298	0.000280281	3.02754E-05	4.08198E-05	4.9527E-05	4.9527E-05	4.9527E-05	3.522881E-05	6.13496E-05	4.48139E-05	1.358E-05	2.35653E-05	0.000428296
3831703774305	383770	3774305	0.000802049	0.000172807	0.000414173	0.000768239	0.000526873	4.9588E-05	0.000159658	0.000282689	3.10275E-05	4.18339E-05	5.07574E-05	5.07574E-05	5.07574E-05	3.61032E-05	6.28736E-05	4.59272E-05	1.39173E-05	2.41507E-05	0.000420518
3831703774305	383780	3774305	0.000818848	0.000176426	0.000422848	0.00078433	0.000537909	5.06267E-05	0.000163003	0.00028861	3.22094E-05	4.34274E-05	5.26908E-05	5.26908E-05	5.26908E-05	3.74784E-05	6.52686E-05	4.76767E-05	1.44475E-05	2.50706E-05	0.000415218
3831703774305	383790	3774305	0.00082829	0.000178461	0.000427724	0.000793374	0.000544111	5.12105E-05	0.000164882	0.000291938	3.36837E-05	4.54153E-05	5.51027E-05	5.51027E-05	5.51027E-05	3.9194E-05	6.82562E-05	4.9859E-05	1.51088E-05	2.62182E-05	0.000409577
3831803774305	383800	3774305	0.000821942	0.000177093	0.000424445	0.000787293	0.000539941	5.0818E-05	0.000163618	0.000289701	3.49671E-05	4.71456E-05	5.72021E-05	5.72021E-05	5.72021E-05	4.06873E-05	7.08568E-05	5.17587E-05	1.56844E-05	2.72171E-05	0.000401883
3831803774305	383810	3774305	0.000809958	0.000174511	0.000418257	0.000775814	0.000532068	5.0077E-05	0.000161233	0.000285477	3.66504E-05	4.94152E-05	5.99558E-05	5.99558E-05	5.99558E-05	4.2646E-05	7.42678E-05	5.42503E-05	1.64395E-05	2.85273E-05	0.000395466
3831803774305	383820	3774305	0.000791558	0.000170546	0.000408755	0.00075819	0.000519981	4.89394E-05	0.00015757	0.000278992	3.81904E-05	5.14916E-05	6.24751E-05	6.24751E-05	6.24751E-05	4.44379E-05	7.73885E-05	5.65299E-05	1.71303E-05	2.97261E-05	0.000389575
3831803774305	383830	3774305	0.000768948	0.000165675	0.00039708	0.000736533	0.000505129	4.75415E-05	0.000153069	0.000271023	3.83755E-05	5.17411E-05	6.27778E-05	6.27778E-05	6.27778E-05	4.46532E-05	7.77635E-05	5.68038E-05	1.72133E-05	2.98701E-05	0.000376335
3831803774305	383840	3774305	0.000743917	0.000160282	0.000384154	0.000712558	0.000488686	4.5994E-05	0.000148087	0.0002622	3.83337E-05	5.16847E-05	6.27094E-05	6.27094E-05	6.27094E-05	4.46046E-05	7.76788E-05	5.67419E-05	1.71945E-05	2.98376E-05	0.000364039
3831803774305	383860	3774305	0.00070436	0.000151759	0.000363727	0.000674668	0.0004627	4.35483E-05	0.000140212	0.000248258	3.80113E-05	5.12501E-05	6.21821E-05	6.21821E-05	6.21821E-05	4.42296E-05	7.70256E-05	5.62648E-05	1.70499E-05	2.95867E-05	0.000339332
3831803774305	383870	3774305	0.000686431	0.000147896	0.000354469	0.000657495	0.000450923	4.24398E-05	0.000136643	0.000241939	3.78561E-05	5.10409E-05	6.19283E-05	6.19283E-05	6.19283E-05	4.4049E-05	7.67111E-05	5.60351E-05	1.69803E-05	2.94659E-05	0.000327836
3831803774305	383880	3774305	0.000668529	0.000144039	0.000345224	0.000640347	0.000439162	4.13329E-05	0.00013308	0.000235629	3.7695E-05	5.08236E-05	6.16646E-05	6.16646E-05	6.16646E-05	4.38614E-05	7.63846E-05	5.57965E-05	1.6908E-05	2.93404E-05	0.00031693
3831803774305	383890	3774305	0.000651286	0.000140324	0.00033632	0.000623831	0.000427835	4.02668E-05	0.000129647	0.000229552	3.75338E-05	5.06063E-05	6.1401E-05	6.1401E-05	6.1401E-05	4.36739E-05	7.6058E-05	5.5558E-05	1.68357E-05	2.9215E-05	0.000306538
3831903774305	383900	3774305	0.000635065	0.000136829	0.000327943	0.000608294	0.00041718	3.9264E-05	0.000126418	0.00022383 4	3.73727E-05	5.0389E-05	6.11373E-05	6.11373E-05	6.11373E-05	4.34864E-05	7.57314E-05	5.53194E-05	1.67635E-05	2.90895E-05	0.000296617
3831903774305	383910	3774305	0.000619691	0.000133517	0.000320004	0.000593568	0.000407081	3.83135E-05	0.000123358	0.000218416	3.72175E-05	5.01797E-05	6.08834E-05	6.08834E-05	6.08834E-05	4.33058E-05	7.54169E-05	5.50897E-05	1.66938E-05	2.89687E-05	0.00028715
3829703774315	382970	3774315	0.000141752	3.05413E-05	7.31996E-05	0.000135776	9.31179E-05	8.76404E-06	2.82176E-05	4.99617E-05	2.81623E-05	3.79708E-05	4.60703E-05	4.60703E-05	4.60703E-05	3.27693E-05	5.70677E-05	4.16861E-05	1.26322E-05	2.19205E-05	0.000186875
3829803774315	382980	3774315	0.0001458	3.14136E-05	7.52903E-05	0.000139654	9.57774E-05	9.01435E-06	2.90235E-05	5.13886E-05	2.83891E-05	3.82766E-05	4.64413E-05	4.64413E-05	4.64413E-05	3.30333E-05	5.75273E-05	4.20219E-05	1.27339E-05	2.20971E-05	0.000197661
3829903774315	382990	3774315	0.000150306	3.23844E-05	7.7617E-05	0.00014397	9.87373E-05	9.29293E-06	2.99204E-05	5.29767E-05	2.86458E-05	3.86227E-05	4.68612E-05	4.68612E-05	4.68612E-05	3.33319E-05	5.80474E-05	4.24018E-05	1.2849E-05	2.22969E-05	0.000209713
3830003774315	383000	3774315	0.000155431	3.34885E-05	8.02633E-05	0.000148878	0.000102104	9.60976E-06	3.09405E-05	5.47829E-05	2.89622E-05	3.90492E-05	4.73787E-05	4.73787E-05	4.73787E-05	3.37E-05	5.86885E-05	4.28701E-05	1.29909E-05	2.25431E-05	0.0002234
3830103774315	383010	3774315	0.000162115	3.49288E-05	8.37153E-05	0.000155281	0.000106495	1.00231E-05	3.22712E-05	5.7139E-05	2.94576E-05	3.97172E-05	4.81892E-05	4.81892E-05	4.81892E-05	3.42765E-05	5.96924E-05	4.36035E-05	1.32132E-05	2.29287E-05	0.00024015
3830203774315	383020	3774315	0.000169298	3.64763E-05	8.74242E-05	0.000162161	0.000111213	1.04671E-05	3.37009E-05	5.96705E-05	2.99769E-05	4.04174E-05	4.90387E-05	4.90387E-05	4.90387E-05	3.48808E-05	6.07448E-05	4.43722E-05	1.34461E-05	2.3333-05	0.000259054
3830303774315	383030	3774315	0.000177744	3.82962E-05	9.17861E-05	0.000170252	0.000116762	1.09894E-05	3.53824E-05	6.26476E-05	3.06275E-05	4.12947E-05	5.01031E-05	5.01031E-05	5.01031E-05	3.56379E-05	6.20632E-05	4.53352E-05	1.37379E-05	2.38394E-05	0.000281683
3830403774315	383040	3774315	0.00018716	4.03248E-05	9.6648E-05	0.00017927	0.000122947	1.15715E-05	3.72566E-05	6.59661E-05	3.13797E-05	4.23087E-05	5.13335E-05	5.13335E-05	5.13335E-05	3.6513E-05	6.35873E-05	4.64485E-05	1.40753E-05	2.44248E-05	0.000308448
3830503774315	383050	3774315	0.00019722	4.24924E-05	0.000101843	0.000188907	0.000129556	1.21935E-05	3.92593E-05	6.95121E-05	3.21974E-05	4.34113E-05	5.26712E-05	5.26712E-05	5.26712E-05	3.74645E-05	6.52444E-05	4.7659E-05	1.44421E-05	2.50613E-05	0.000339703
3830603774315	383060	3774315	0.000207738	4.47586E-05	0.000107275	0.000198981	0.000136465	1.28438E-05	4.13531E-05	7.32193E-05	3.30988E-05	4.46266E-05	5.41457E-05	5.41457E-05	5.41457E-05	3.85133E-05	6.70708E-05	4.89932E-05	1.48464E-05	2.57629E-05	0.000376263
3830703774315	383070	3774315	0.000218835	4.71494E-05	0.000113005	0.00020961	0.000143754	1.35298E-05	4.3562E-05	7.71303E-05	3.41195E-05	4.60028E-05	5.58155E-05	5.58155E-05	5.58155E-05	3.9701E-05	6.91392E-05	5.0504E-05	1.53043E-05	2.65574E-05	0.000419092
3830803774315	383080	3774315	0.000229003	4.93403E-05	0.000118256	0.00021935	0.000150434	1.41585E-05	4.55861E-05	8.07142E-05	3.4979E-05	4.71617E-05	5.72216E-05	5.72216E-05	5.72216E-05	4.07012E-05	7.0881E-05	5.17764E-05	1.56898E-05	2.72264E-05	0.00046426
3830903774315	383090	3774315	0.000238526	5.1392E-05	0.000123173	0.000228471	0.00015669	1.47473E-05	4.74817E-05	8.40706E-05	3.56715E-05	4.80953E-05	5.83544E-05	5.83544E-05	5.83544E-05	4.15069E-05	7.22841E-05	5.28013E-05	1.60004E-05	2.77654E-05	0.000511846
3831003774315	383100	3774315	0.000248452	5.35307E-05	0.000128299	0.000237979	0.00016321	1.5361E-05	4.94577E-05	8.75692E-05	3.63818E-05	4.9053E-05	5.95164E-05	5.95164E-05	5.95164E-05	4.23334E-05	7.37235E-05	5.38527E-05	1.6319E-05	2.83183E-05	0.000566105
3831103774315	383110	3774315	0.00025932	5.58722E-05	0.000133911	0.000248388	0.00017035	1.60329E-05	5.16211E-05	9.13996E-05	3.72891E-05	5.02763E-05	6.10006E-05	6.10006E-05	6.10006E-05	4.33891E-05	7.5562E-05	5.51957E-05	1.6726E-05	2.90245E-05	0.000631891
3831203774315	383120	3774315	0.000270524	5.82862E-05	0.000139697	0.00025912	0.00017771	1.67256E-05	5.38514E-05	9.53486E-05	3.82262E-05	5.15399E-05	6.25337E-05	6.25337E-05	6.25337E-05	4.44796E-05	7.74611E-05	5.65829E-05	1.71463E-05	2.97539E-05	0.000707114
3831303774315	383130	3774315	0.000281849	6.07263E-05	0.000145545	0.000269968	0.000185149	1.74258E-05	5.61058E-05	9.93402E-05	3.91932E-05	5.28436E-05	6.41156E-05	6.41156E-05	6.41156E-05	4.56048E-05	7.94206E-05	5.80143E-05	1.75801E-05	3.05066E-05	0.000790872
3831403774315	383140	3774315	0.000293752	6.32909E-05	0.000151692	0.000281369	0.000192969	1.81617E-05	5.84753E-05	0.000103536	4.0405E-05	5.44774E-05	6.60978E-05	6.60978E-05	6.60978E-05	4.70147E-05	8.1876E-05	5.98079E-05	1.81236E-05	3.14498E-05	0.000885883
3831503774315	383150	3774315	0.000305185	6.57542E-05	0.000157596	0.00029232	0.000200479	1.88686E-05	6.07511E-05	0.000107565	4.16107E-05	5.61031E-05	6.80703E-05	6.80703E-05	6.80703E-05	4.84178E-05	8.43194E-05	6.15927E-05	1.86644E-05	3.23883E-05	0.000990271
3831603774315	383160	3774315	0.000316752	6.82464E-05	0.000163569	0.0003034	0.000208077	1.95837E-05	6.30537E-05	0.000111642	4.23031E-05	5.70367E-05	6.9203E-05	6.9203E-05	6.9203E-05	4.92234E-05	8.57225E-05	6.26176E-05	1.8975E-05	3.29272E-05	0.001102639
3831703774315	383170	3774315	0.00032879	7.084E-05	0.000169785	0.00031493	0.000215985	2.0328E-05	6.545E-05	0.000115885	4.28702E-05	5.78013E-05	7.01307E-05	7.01307E-05	7.01307E-05	4.98833E-05	8.68716E-05	6.3457E-05	1.92294E-05	3.33686E-05	0.001225538
3835003774315	383500	3774315	0.001665579	0.00035886	0.000860094	0.001595367	0.001094133	0.000102977	0.000331556	0.000587048	3.71518E-05	5.00912E-05	6.0776E-05	6.0776E-05	6.0776E-05	4.32294E-05	7.52838E-05	5.49925E-05	1.66644E-05	2.89176E-05	0.001976047

			ISDrainage / Utilities Trenching	ISDrainage / Utilities Trenching	ISAsphalt Paving	ISAsphalt Paving	SVDemolition	SVSite Grubbing / Prep	SVMass Grading / Excavation	SVMass Grading / Excavation	SVDrainage / Utilities Trenching	SVFoundations / Concrete Pads	SVBuilding / Structure Construction	SVBuilding / Structure Construction	SVAsphalt Paving	SVAsphalt Paving	SVArchitectural Coating	SVArchitectural Coating	SVLandscaping or Other Finishing	SVLandscaping or Other Finishing	MDemolition
Unique Identifier	X (UTM)	Y (UTM)	2027	2028	2027	2028	2027	2027	2027	2028	2028	2028	2028	2029	2028	2029	2028	2029	2028	2029	2027
3830303774305	383030	3774305	9.82787E-05	9.82787E-05	0.000420873	0.000420873	2.08121E-05	1.37499E-05	2.32197E-05	2.32197E-05	7.00871E-06	7.22271E-06	4.22183E-05	4.22183E-05	2.85163E-05	2.85163E-05	2.82488E-06	2.82488E-06	9.09527E-06	9.09527E-06	4.47445E-05
3830403774305	383040	3774305	0.000107875	0.000107875	0.000461967	0.000461967	2.11797E-05	1.39928E-05	2.36298E-05	2.36298E-05	7.1325E-06	7.35028E-06	4.28367E-05	4.28367E-05	2.902E-05	2.902E-05	2.87478E-06	2.87478E-06	9.25591E-06	9.25591E-06	4.65054E-05
3830503774305	383050	3774305	0.000119088	0.000119088	0.000509988	0.000509988	2.15779E-05	1.42559E-05	2.40741E-05	2.40741E-05	7.26661E-06	7.48849E-06	4.35066E-05	4.35066E-05	2.95657E-05	2.95657E-05	2.92883E-06	2.92883E-06	9.42995E-06	9.42995E-06	4.83857E-05
3830603774305	383060	3774305	0.000131624	0.000131624	0.000563673	0.000563673	2.19517E-05	1.45028E-05	2.44911E-05	2.44911E-05	7.39246E-06	7.61819E-06	4.4125E-05	4.4125E-05	3.00777E-05	3.00777E-05	2.97956E-06	2.97956E-06	9.59327E-06	9.59327E-06	5.0248E-05
3830703774305	383070	3774305	0.000146294	0.000146294	0.000626494	0.000626494	2.23621E-05	1.4774E-05	2.4949E-05	2.4949E-05	7.5307E-06	7.76064E-06	4.47821E-05	4.47821E-05	3.06402E-05	3.06402E-05	3.03527E-06	3.03527E-06	9.77266E-06	9.77266E-06	5.22716E-05
3830803774305	383080	3774305	0.000162368	0.000162368	0.000695332	0.000695332	2.27297E-05	1.50168E-05	2.53591E-05	2.53591E-05	7.65449E-06	7.88821E-06	4.53618E-05	4.53618E-05	3.11438E-05	3.11438E-05	3.08517E-06	3.08517E-06	9.93331E-06	9.93331E-06	5.41996E-05
3830903774305	383090	3774305	0.000180027	0.000180027	0.000770955	0.000770955	2.30483E-05	1.52273E-05	2.57146E-05	2.57146E-05	7.76178E-06	7.99878E-06	4.58514E-05	4.58514E-05	3.15804E-05	3.15804E-05	3.12841E-06	3.12841E-06	1.00725E-05	1.00725E-05	5.6062E-05
3831003774305	383100	3774305	0.00020049	0.00020049	0.000858586	0.000858586	2.33975E-05	1.5458E-05	2.61042E-05	2.61042E-05	7.87938E-06	8.11997E-06	4.63667E-05	4.63667E-05	3.20588E-05	3.20588E-05	3.17581E-06	3.17581E-06	1.02251E-05	1.02251E-05	5.81094E-05
3831103774305	383110	3774305	0.000226123	0.000226123	0.000968359	0.000968359	2.38938E-05	1.57859E-05	2.66579E-05	2.66579E-05	8.0465E-06	8.29219E-06	4.71268E-05	4.71268E-05	3.27388E-05	3.27388E-05	3.24317E-06	3.24317E-06	1.0442E-05	1.0442E-05	6.05746E-05
3831203774305	383120	3774305	0.000255974	0.000255974	0.001096192	0.001096192	2.44329E-05	1.61421E-05	2.72594E-05	2.72594E-05	8.22806E-06	8.4793E-06	4.79771E-05	4.79771E-05	3.34775E-05	3.34775E-05	3.31635E-06	3.31635E-06	1.06776E-05	1.06776E-05	6.31294E-05
3831303774305	383130	3774305	0.000289309	0.000289309	0.001238948	0.001238948	2.49414E-05	1.6478E-05	2.78267E-05	2.78267E-05	8.39931E-06	8.65577E-06	4.88145E-05	4.88145E-05	3.41743E-05	3.41743E-05	3.38537E-06	3.38537E-06	1.08999E-05	1.08999E-05	6.55051E-05
3831403774305	383140	3774305	0.000326834	0.000326834	0.001399649	0.001399649	2.54928E-05	1.68423E-05	2.84419E-05	2.84419E-05	8.58499E-06	8.84713E-06	4.95746E-05	4.95746E-05	3.49298E-05	3.49298E-05	3.46021E-06	3.46021E-06	1.11408E-05	1.11408E-05	6.87046E-05
3831503774305	383150	3774305	0.000368719	0.000368719	0.00157902	0.00157902	2.60565E-05	1.72147E-05	2.90707E-05	2.90707E-05	8.77481E-06	9.04274E-06	5.04249E-05	5.04249E-05	3.57021E-05	3.57021E-05	3.53672E-06	3.53672E-06	1.13872E-05	1.13872E-05	7.05968E-05
3831603774305	383160	3774305	0.000413765	0.000413765	0.001771926	0.001771926	2.64302E-05	1.74616E-05	2.94877E-05	2.94877E-05	8.90066E-06	9.17244E-06	5.1082E-05	5.1082E-05	3.62142E-05	3.62142E-05	3.58744E-06	3.58744E-06	1.15505E-05	1.15505E-05	7.23636E-05
3831703774305	383170	3774305	0.000463536	0.000463536	0.001985067	0.001985067	2.67978E-05	1.77045E-05	2.98978E-05	2.98978E-05	9.02446E-06	9.30001E-06	5.1739E-05	5.1739E-05	3.67178E-05	3.67178E-05	3.63734E-06	3.63734E-06	1.17111E-05	1.17111E-05	7.41842E-05
3831503774305	383510	3774305	0.000661707	0.000661707	0.002833722	0.002833722	2.29748E-05	1.51787E-05	2.56326E-05	2.56326E-05	7.73702E-06	7.97326E-06	4.45759E-05	4.45759E-05	3.14796E-05	3.14796E-05	3.11843E-06	3.11843E-06	1.00404E-05	1.00404E-05	0.000115628
3831503774305	383520	3774305	0.00059449	0.00059449	0.002545868	0.002545868	2.23989E-05	1.47982E-05	2.499E-05	2.499E-05	7.54308E-06	7.7734E-06	4.3687E-05	4.3687E-05	3.06905E-05	3.06905E-05	3.04026E-06	3.04026E-06	9.78872E-06	9.78872E-06	0.000113222
3831503774305	383530	3774305	0.000537019	0.000537019	0.002299754	0.002299754	2.1872E-05	1.44501E-05	2.44022E-05	2.44022E-05	7.36564E-06	7.59055E-06	4.28882E-05	4.28882E-05	2.99686E-05	2.99686E-05	2.96875E-06	2.96875E-06	9.55846E-06	9.55846E-06	0.000110787
3831503774305	383540	3774305	0.000483877	0.000483877	0.002072176	0.002072176	2.12777E-05	1.40575E-05	2.37392E-05	2.37392E-05	7.16551E-06	7.3843E-06	4.19735E-05	4.19735E-05	2.91543E-05	2.91543E-05	2.88808E-06	2.88808E-06	9.29875E-06	9.29875E-06	0.000107504
3831503774305	383550	3774305	0.00043447	0.00043447	0.001860591	0.001860591	2.06406E-05	1.36366E-05	2.30283E-05	2.30283E-05	6.95094E-06	7.16318E-06	4.09686E-05	4.09686E-05	2.82813E-05	2.82813E-05	2.8016E-06	2.8016E-06	9.0203E-06	9.0203E-06	0.000103534
3831603774305	383560	3774305	0.000392603	0.000392603	0.0016813	0.0016813	2.00953E-05	1.32763E-05	2.24199E-05	2.24199E-05	6.76731E-06	6.97395E-06	4.01055E-05	4.01055E-05	2.75342E-05	2.75342E-05	2.72759E-06	2.72759E-06	8.78201E-06	8.78201E-06	0.000100072
3831703774305	383570	3774305	0.00036248	0.00036248	0.001552301	0.001552301	1.98196E-05	1.30942E-05	2.21124E-05	2.21124E-05	6.67447E-06	6.87827E-06	3.96545E-05	3.96545E-05	2.71564E-05	2.71564E-05	2.69017E-06	2.69017E-06	8.66152E-06	8.66152E-06	9.85084E-05
3831803774305	383580	3774305	0.000336467	0.000336467	0.001440902	0.001440902	1.95868E-05	1.29404E-05	2.18526E-05	2.18526E-05	6.59606E-06	6.79747E-06	3.92809E-05	3.92809E-05	2.68374E-05	2.68374E-05	2.65857E-06	2.65857E-06	8.55978E-06	8.55978E-06	9.71952E-05
3831903774305	383590	3774305	0.000313551	0.000313551	0.001342766	0.001342766	1.93846E-05	1.28068E-05	2.1627E-05	2.1627E-05	6.52798E-06	6.72731E-06	3.89588E-05	3.89588E-05	2.65604E-05	2.65604E-05	2.63112E-06	2.63112E-06	8.47142E-06	8.47142E-06	9.60192E-05
3832003774305	383600	3774305	0.000293425	0.000293425	0.001256575	0.001256575	1.92131E-05	1.26935E-05	2.14357E-05	2.14357E-05	6.47021E-06	6.66777E-06	3.87012E-05	3.87012E-05	2.63254E-05	2.63254E-05	2.60784E-06	2.60784E-06	8.39645E-06	8.39645E-06	9.50224E-05
3832103774305	383610	3774305	0.00027518	0.00027518	0.001178442	0.001178442	1.90538E-05	1.25882E-05	2.12579E-05	2.12579E-05	6.41657E-06	6.61249E-06	3.84435E-05	3.84435E-05	2.61071E-05	2.61071E-05	2.58622E-06	2.58622E-06	8.32684E-06	8.32684E-06	9.40136E-05
3832203774305	383620	3774305	0.000259817	0.000259817	0.001112653	0.001112653	1.89619E-05	1.25275E-05	2.11554E-05	2.11554E-05	6.38562E-06	6.5806E-06	3.83018E-05	3.83018E-05	2.59812E-05	2.59812E-05	2.57375E-06	2.57375E-06	8.28668E-06	8.28668E-06	9.34465E-05
3832303774305	383630	3774305	0.000246023	0.000246023	0.001053578	0.001053578	1.88884E-05	1.24789E-05	2.10734E-05	2.10734E-05	6.36086E-06	6.55508E-06	3.81859E-05	3.81859E-05	2.58804E-05	2.58804E-05	2.56377E-06	2.56377E-06	8.25455E-06	8.25455E-06	9.29631E-05
3832403774305	383640	3774305	0.000233825	0.000233825	0.001001342	0.001001342	1.88393E-05	1.24466E-05	2.10187E-05	2.10187E-05	6.34435E-06	6.53807E-06	3.81214E-05	3.81214E-05	2.58133E-05	2.58133E-05	2.55711E-06	2.55711E-06	8.23313E-06	8.23313E-06	9.26646E-05
3832503774305	383650	3774305	0.0002246	0.0002246	0.000961839	0.000961839	1.8919E-05	1.24992E-05	2.11076E-05	2.11076E-05	6.37118E-06	6.56572E-06	3.82374E-05	3.82374E-05	2.59224E-05	2.59224E-05	2.56792E-06	2.56792E-06	8.26794E-06	8.26794E-06	9.32615E-05
3832603774305	383660	3774305	0.000215873	0.000215873	0.000924464	0.000924464	1.89986E-05	1.25518E-05	2.11964E-05	2.11964E-05	6.398E-06	6.59336E-06	3.83662E-05	3.83662E-05	2.60315E-05	2.60315E-05	2.57873E-06	2.57873E-06	8.30274E-06	8.30274E-06	9.38524E-05
3832703774305	383670	3774305	0.00020663	0.00020663	0.000884881	0.000884881	1.90109E-05	1.25599E-05	2.12101E-05	2.12101E-05	6.40212E-06	6.59761E-06	3.8392E-05	3.8392E-05	2.60483E-05	2.60483E-05	2.5804E-06	2.5804E-06	8.3081E-06	8.3081E-06	9.38763E-05
3832803774305	383680	3774305	0.000197385	0.000197385	0.000845289	0.000845289	1.89864E-05	1.25437E-05	2.11827E-05	2.11827E-05	6.39387E-06	6.5891E-06	3.83405E-05	3.83405E-05	2.60148E-05	2.60148E-05	2.57707E-06	2.57707E-06	8.29739E-06	8.29739E-06	9.35361E-05
3832903774305	383690	3774305	0.000188719	0.000188719	0.000808179	0.000808179	1.89619E-05	1.25275E-05	2.11554E-05	2.11554E-05	6.38562E-06	6.5806E-06	3.83018E-05	3.83018E-05	2.59812E-05	2.59812E-05	2.57375E-06	2.57375E-06	8.28668E-06	8.28668E-06	9.316E-05
3833003774305	383700	3774305	0.000180549	0.000180549	0.000773191	0.000773191	1.89312E-05	1.25073E-05	2.11212E-05	2.11212E-05	6.3753E-06	6.56997E-06	3.82503E-05	3.82503E-05	2.59392E-05	2.59392E-05	2.56959E-06	2.56959E-06	8.27329E-06	8.27329E-06	9.27243E-05
3833103774305	383710	3774305	0.000172897	0.000172897	0.00074042	0.00074042	1.89067E-05	1.24911E-05	2.10939E-05	2.10939E-05	6.36705E-06	6.56146E-06	3.81987E-05	3.81987E-05	2.59056E-05	2.59056E-05	2.56626E-06	2.56626E-06	8.26258E-06	8.26258E-06	9.22826E-05
3832203774305	383720	3774305	0.000166263	0.000166263	0.000712013	0.000712013	1.89312E-05	1.25073E-05	2.11212E-05	2.11212E-05	6.3753E-06	6.56997E-06	3.82245E-05	3.82245E-05	2.59392E-05	2.59392E-05	2.56959E-06	2.56959E-06	8.27329E-06	8.27329E-06	9.22527E-05
3832303774305	383730	3774305	0.000160515	0.000160515	0.000687397	0.000687397	1.89986E-05	1.25518E-05	2.11964E-05	2.11964E-05	6.398E-06	6.59336E-06	3.83276E-05	3.83276E-05	2.60315E-05	2.60315E-05	2.57873E-06	2.57873E-06	8.30274E-06	8.30274E-06	9.26467E-05
3832403774305	383740	3774305	0.000155073	0.000155073	0.000664089	0.000664089	1.90722E-05	1.26004E-05	2.12784E-05	2.12784E-05	6.42276E-06	6.61887E-06	3.84306E-05	3.84306E-05	2.61323E-05	2.61323E-05	2.58871E-06	2.58871E-06	8.33487E-06	8.33487E-06	9.30765E-05
3832503774305	383750	3774305	0.000151419	0.000151419	0.000648441	0.000648441	1.93172E-05	1.27623E-05	2.15519E-05	2.15519E-05	6.50528E-06	6.70392E-06	3.88171E-05	3.88171E-05	2.64681E-05	2.64681E-05	2.62198E-06	2.62198E-06	8.44197E-06	8.44197E-06	9.50284E-05
3832603774305	383760	3774305	0.000148039	0.000148039	0.000633969	0.000633969	1.9599E-05	1.29485E-05	2.18663E-05	2.18663E-05	6.60019E-06	6.80172E-06	3.92552E-05	3.92552E-05	2.68542E-05	2.68542E-05	2.66023E-06	2.66023E-06	8.56513E-06	8.56513E-06	9.73683E-05
3832703774305	383770	3774305	0.000145351	0.000145351	0.000622456	0.000622456	1.99911E-05	1.32075E-05	2.23037E-05	2.23037E-05	6.73224E-06	6.9378E-06	3.98607E-05	3.98607E-05	2.73915E-05	2.73915E-05	2.71345E-06	2.71345E-06	8.73649E-06	8.73649E-06	0.000100801
3832803774305	383780	3774305	0.000143519	0.000143519	0.00061461	0.00061461	2.06038E-05	1.36123E-05	2.29873E-05	2.29873E-05	6.93856E-06	7.15042E-06	4.08011E-05	4.08011E-05	2.82309E-05	2.82309E-05	2.79661E-06	2.79661E-06	9.00423E-06	9.00423E-06	0.000106376
3832903774305	383790	3774305	0.000141569	0.000141569	0.00060626	0.00060626	2.13758E-05	1.41223E-05	2.38485E-05	2.38485E-05	7.19852E-06	7.41832E-06	4.19091E-05	4.19091E-05	2.92886E-05	2.92886E-05	2.90139E-06	2.90139E-06	9.34159E-06	9.34159E-06	0.000113192
3833003774305	383800	3774305	0.000138909	0.000138909	0.000594871	0.000594871	2.20864E-05	1.45918E-05	2.46414E-05	2.46414E-05	7.43785E-06	7.66496E-06	4.29655E-05	4.29655E-05	3.02624E-05	3.02624E-05	2.99785E-06	2.99785E-06	9.65217E-06	9.65217E-06	0.000118779
3833103774305	383810	3774305	0.000136691	0.000136691	0.000585373	0.000585373	2.29687E-05	1.51747E-05	2.56257E-05	2.56257E-05	7.73495E-06	7.97114E-06	4.41765E-05	4.41765E-05	3.14712E-05	3.14712E-05	3.1176E-06	3.1176E-06	1.00377E-05	1.00377E-05	0.000128306
3833203774305	383820	3774305	0.000134655	0.000134655	0.000576653	0.000576653	2.3857E-05	1.57616E-05	2.66169E-05	2.66169E-05	8.03412E-06	8.27943E-06	4.57869E-05	4.57869E-05	3.26884E-05	3.26884E-05	3.23818E-06	3.23818E-06	1.0426E-05	1.0426E-05	0.000131124
3833303774305	383830	3774305	0.000130079	0.000130079	0.000557055	0.000557055	2.46045E-05	1.62554E-05	2.74508E-05	2.74508E-05	8.28583E-06	8.53883E-06	4.77323E-05	4.77323E-05	3.37126E-05	3.37126E-05	3.33963E-06	3.33963E-06	1.07526E-05	1.07526E-05	0.000130718
3833403774305	383840	3774305	0.000125829	0.000125829	0.000538854	0.000538854	2.52294E-05	1.66683E-05	2.8148E-05	2.8148E-05	8.49628E-06	8.7557E-06	5.07599E-05	5.07599E-05	3.45688E-05	3.45688E-05	3.42445E-06	3.42445E-06	1.10257E-05	1.10257E-05	0.000129619
3833603774305	383860	3774305	0.000117289	0.000117289	0.000502284	0.000502284	2.526E-05	1.66885E-05	2.81821E-05	2.81821E-05	8.50659E-06	8.76634E-06	5.14556E-05	5.14556E-05	3.46108E-05	3.46108E-05	3.42861E-06	3.42861E-06	1.10391E-05	1.10391E-05	0.000127602
3833703774305	383870	3774305	0.000113315	0.000113315	0.000485266	0.000485266	2.52049E-05	1.66521E-05	2.81206E-05	2.81206E-05	8.48802E-06	8.7472E-06	5.13654E-05	5.13654E-05	3.45352E-05	3.45352E-05	3.42113E-06	3.42113E-06	1.1015E-05	1.1015E-05	0.000126629
3833803774305	383880	3774305	0.000109546	0.000109546	0.000469124	0.000469124	2.5162E-05	1.66237E-05	2.80728E-05	2.80728E-05	8.47358E-06	8.73232E-06	5.13654E-05	5.13654E-05	3.44765E-05	3.44765E-05	3.41531E-06	3.41531E-06	1.09963E-05	1.09963E-05	0.000125608
3833903774305	383890	3774305	0.000105954	0.000105954	0.000453741	0.000453741	2.51007E-05	1.65833E-05	2.80044E-05	2.80044E-05	8.45295E-06	8.71105E-06	5.12881E-05	5.12881E-05	3.43925E-05	3.43925E-05	3.40699E-06	3.40699E-06	1.09695E-05	1.09695E-05	0.000124581
3833003774305	383900	3774305	0.000102525	0.000102525	0.000439056	0.000439056	2.50272E-05	1.65347E-05	2.79224E-05	2.79224E-05	8.42819E-06	8.68554E-06	5.11721E-05	5.11721E-05	3.42918E-05	3.42918E-05	3.39701E-06	3.39701E-06	1.09373E-05	1.09373E-05	0.000123591
3833103774305	383910	3774305	9.92525E-05	9.92525E-05	0.000425043	0.000425043	2.49598E-05	1.64902E-05	2.78472E-05	2.78472E-05	8.4055E-06	8.66215E-06	5.10304E-05	5.10304E-05	3.41995E-05	3.41995E-05	3.38786E-06	3.38786E-06	1.09079E-05	1.09079E-05	0.000122624
3832703774315	382970	3774315	6.45927E-05	6.45927E-05	0.000276615	0.000276615	1.95929E-05	1.29444E-05	2.18594E-05	2.18594E-05	6.59813E-06	6.7996E-06	4.0041E-05	4.0041E-05	2.68458E-05	2.68458E-05	2.6594E-06	2.6594E-06	8.56246E-06	8.56246E-06	3.81427E-05
3832803774315	382980	3774315	6.8321E-05	6.8321E-05	0.000292581	0.000292581	1.96726E-05	1.2997E-05	2.19483E-05	2.19483E-05	6.62495E-06	6.82724E-06	4.01828E-05	4.01828E-05	2.69549E-05	2.69549E-05	2.67021E-06	2.67021E-06	8.59726E-06	8.59726E-06	3.88172E-05
3832903774315	382990	3774315	7.24866E-05	7.24866E-05	0.00031042	0.00031042	1.97706E-05	1.30618E-05	2.20577E-05	2.20577E-05	6.65796E-06	6.86126E-06	4.03631E-05	4.03631E-05	2.70893E-05	2.70893E-05	2.68351E-06	2.68351E-06	8.6401E-06	8.6401E-06	3.95693E-05
3833003774315	383000	3774315	7.72175E-05	7.72175E-05	0.000330679	0.000330679	1.98992E-05	1.31468E-05	2.22012E-05	2.22012E-05	6.70129E-06	6.90591E-06	4.05821E-05	4.05821E-05	2.72655E-05	2.72655E-05	2.70098E-06	2.70098E-06	8.69633E-06	8.69633E-06	4.04288E-05
3833103774315	383010	3774315	8.30068E-05	8.30068E-05	0.000355472	0.000355472	2.01198E-05	1.32925E-05	2.24473E-05	2.24473E-05	6.77556E-06	6.98245E-06	4.09686E-05	4.09686E-05	2.75678E-05	2.75678E-05	2.73091E-06	2.73091E-06	8.79272E-06	8.79272E-06	4.15988E-05
3833203774315	383020	3774315	8.9541E-05	8.9541E-05	0.000383454	0.000383454	2.03587E-05	1.34504E-05	2.27139E-05	2.27139E-05	6.85603E-06	7.06537E-06	4.1368E-05	4.1368E-05	2.78951E-05	2.78951E-05	2.76335E-06	2.76335E-06	8.89714E-06	8.89714E-06	4.28523E-05
3833303774315	383030	3774315	9.73626E-05	9.73626E-05	0.00041695	0.00041695	2.06589E-05	1.36487E-05	2.30488E-05	2.30488E-05	6.95713E-06	7.16956E-06	4.18833E-05	4.18833E-05	2.83065E-05	2.83065E-05	2.80409E-06	2.80409E-06	9.02833E-06	9.02833E-06	4.43505E-05
3833403774315	383040	3774315	0.000106614	0.000106614	0.000456568	0.000456568	2.10143E-05	1.38835E-05	2.34452E-05	2.34452E-05	7.07679E-06	7.29288E-06	4.2476E-05	4.2476E-05	2.87934E-05	2.87934E-05	2.85233E-06	2.85233E-06	9.18362E-06	9.18362E-06	4.60398E-05
3833503774315	383050	3774315	0.000117417	0.000117417	0.000502831	0.000502831	2.14003E-05	1.41385E-05	2.38759E-05	2.38759E-05	7.20677E-06	7.42683E-06	4.31201E-05	4.31201E-05	2.93222E-05	2.93222E-05	2.90471E-06	2.90471E-06	9.3523E-06	9.3523E-06	4.78664E-05
3833603774315	383060	3774315	0.000130054	0.000130054	0.000556949	0.000556949	2.1823E-05	1.44178E-05	2.43475E-05	2.43475E-05	7.34913E-06	7.57354E-06	4.38158E-05	4.38158E-05	2.99014E-05	2.99014E-05	2.96209E-06	2.96209E-06	9.53704E-06	9.53704E-06	4.98541E-05
3833703774315	383070	3774315	0.000144858	0.000144858	0.000620344	0.000620344	2.22948E-05	1.47294E-05	2.48738E-05	2.48738E-05	7.508E-06	7.73725E-06	4.45759E-05	4.45759E-05	3.05478E-05	3.05478E-05	3.02613E-06	3.02613E-06	9.74321E-06	9.74321E-06	5.20328E-05
3833803774315	383080	3774315	0.00016047	0.00016047	0.000687203	0.000687203	2.26869E-05	1.49885E-05	2.53113E-05	2.53113E-05	7.64005E-06	7.87333E-06	4.51814E-05	4.51814E-05	3.10851E-05	3.10851E-05	3.07935E-06	3.07935E-06	9.91456E-06	9.91456E-06	5.40026E-05
3833903774315	383090	3774315	0.000176918	0.000176918	0.00075764	0.00075764	2.29871E-05	1.51868E-05	2.56462E-05	2.56462E-05	7.74114E-06	7.97751E-06	4.56324E-05	4.56324E-05	3.14964E-05	3.14964E-05	3.12009E-06	3.12009E-06	1.00458E-05	1.00458E-05	5.58292E-05
3831003774315	383100	3774315	0.000195672	0.000195672	0.000837955	0.000837955	2.33056E-05	1.53973E-05	2.60017E-05	2.60017E-05	7.84843E-06	8.08808E-06	4.6109E-05	4.6109E-05	3.19329E-05	3.19329E-05	3.16334E-06	3.16334E-06	1.0185E-05	1.0185E-05	5.77273E-05
3831103774315	383110	3774315	0.000218411	0.000218411	0.000935332	0.000935332	2.37345E-05	1.56806E-05	2.64801E-05	2.64801E-05	7.99285E-06	8.23691E-06	4.67661E-05	4.67661E-05	3.25205E-05	3.25205E-05	3.22155E-06	3.22155E-06	1.03724E-05	1.03724E-05	5.9924E-05
3831203774315	383120	3774315	0.000244411	0.000244411	0.001046678	0.001046678	2.41879E-05	1.59802E-05	2.6986E-05	2.6986E-05	8.14553E-06	8.39425E-06	4.74875E-05	4.74875E-05	3.31417E-05	3.31417E-05	3.28308E-06	3.28308E-06	1.05705E-05	1.05705E-05	6.22042E-05
3831303774315	383130	3774315	0.000273362	0.000273362	0.001170658	0.001170658	2.46474E-05	1.62837E-05	2.74986E-05	2.74986E-05	8.30027E-06	8.55372E-06	4.82348E-05	4.82348E-05	3.37713E-05	3.37713E-05	3.34545E-06	3.34545E-06	1.07713E-05	1.07713E-05	6.43769E-05
3831403774315	383140	3774315	0.000306202	0.000306202	0.001311294	0.001311294	2.52049E-05	1.66521E-05	2.81206E-05	2.81206E-05	8.48802E-06	8.7472E-06	4.89691E-05	4.89691E-05	3.45352E-05	3.45352E-05	3.42113E-06	3.42113E-06	1.1015E-05	1.1015E-05	6.75107E-05
3831503774315	383150	3774315	0.000342284	0.000342284	0.00146581	0.00146581	2.57134E-05	1.6988E-05	2.8688E-05	2.8688E-05	8.65927E-06	8.92367E-06	4.97807E-05	4.97807E-05	3.5232E-05	3.5232E-05	3.49015E-06	3.49015E-06	1.12372E-05	1.12372E-05	6.92955E-05
3831603774315	383160	3774315	0.000381123	0.000381123	0.001632139	0.001632139	2.60871E-05	1.72349E-05	2.91049E-05	2.91049E-05	8.78512E-06	9.05337E-06	5.04249E-05	5.04249E-05	3.57441E-05	3.57441E-05	3.54087E-06	3.54087E-06	1.14005E-05	1.14005E-05	7.09967E-05
3831703774315	383170	3774315	0.000423603	0.000423603	0.001814054	0.001814054	2.64486E-05	1.74738E-05	2.95082E-05	2.95082E-05	8.90685E-06	9.17882E-06	5.1082E-05	5.1082E-05	3.62393E-05	3.62393E-05	3.58994E-06	3.58994E-06	1.15585E-05	1.15585E-05	7.27337E-05
3835003774315	383500	3774315	0.000683014	0.000683014	0.002924966	0.002924966	2.29319E-05	1.51504E-05	2.55847E-05	2.55847E-05	7.72257E-06	7.95838E-06	4.44213E-05	4.44213E-05	3.14209E-05	3.14209E-05	3.11261E-06

			MSite Grubbing / Prep	MMass Grading / Excavation	MMass Grading / Excavation	MDrainage / Utilities Trenching	MFoundations / Concrete Pads	MBuilding / Structure Construction	MAsphalt Paving	MLandscaping or Other Finishing	MWaterside Construction (Piles)	RSSWRe-striping South Valley	RSSWRe-striping Silver Lake Boulevard	RSSWDemolition	RSSWPlacing Base	RSSWForm/Place Rebar and Pour	Child Risk				
Unique Identifier	X (UTM)	Y (UTM)	2027	2027	2028	2028	2028	2028	2028	2028	2028	2029	2029	2029	2029	2029	3rd Trimester	0<2	2<16	Total	per million
3830303774305	383030	3774305	4.03763E-05	0.000100823	0.000100823	2.82162E-05	5.20642E-05	9.36211E-05	6.62313E-05	2.00701E-05	3.55359E-05	1.83632E-05	2.9341E-05	5.02637E-05	2.73233E-05	8.17835E-06	1.08945E-08	4.2116E-07	3.7624E-08	4.69677E-07	0.46967745
3830403774305	383040	3774305	4.19653E-05	0.000104791	0.000104791	2.93266E-05	5.41131E-05	9.73055E-05	6.88378E-05	2.08599E-05	3.69344E-05	1.86597E-05	3.03709E-05	5.2038E-05	2.82878E-05	8.46703E-06	1.17659E-08	4.6235E-07	4.0871E-08	5.14991E-07	0.51499106
3830503774305	383050	3774305	4.3662E-05	0.000109027	0.000109027	3.05123E-05	5.6301E-05	0.00010124	7.1621E-05	2.17033E-05	3.84277E-05	1.89862E-05	3.14712E-05	5.3931E-05	2.93169E-05	8.77505E-06	1.27756E-08	5.1108E-07	4.4687E-08	5.68544E-07	0.56854401
3830603774305	383060	3774305	4.53426E-05	0.000113224	0.000113224	3.16868E-05	5.8468E-05	0.000105136	7.43777E-05	2.25387E-05	3.99068E-05	1.92927E-05	3.25514E-05	5.57901E-05	3.03275E-05	9.07754E-06	1.39008E-08	5.6676E-07	4.8995E-08	6.29658E-07	0.62965775
3830703774305	383070	3774305	4.71685E-05	0.000117783	0.000117783	3.29628E-05	6.08226E-05	0.00010937	7.7373E-05	2.34464E-05	4.15138E-05	1.96343E-05	3.37321E-05	5.7819E-05	3.14304E-05	9.40766E-06	1.52278E-08	6.3391E-07	5.4132E-08	7.03272E-07	0.70327193
3830803774305	383080	3774305	4.89083E-05	0.000122128	0.000122128	3.41786E-05	6.3066E-05	0.000113404	8.02268E-05	2.43112E-05	4.30451E-05	1.99408E-05	3.48525E-05	5.97375E-05	3.24733E-05	9.71982E-06	1.67058E-08	7.1073E-07	5.9892E-08	7.87325E-07	0.7873251
3830903774305	383090	3774305	5.05889E-05	0.000126324	0.000126324	3.53531E-05	6.5233E-05	0.000117301	8.29835E-05	2.51465E-05	4.45241E-05	2.02071E-05	3.59125E-05	6.15627E-05	3.34654E-05	1.00168E-05	1.83729E-08	7.9977E-07	6.6423E-08	8.84562E-07	0.88456245
3831003774305	383100	3774305	5.24364E-05	0.000130938	0.000130938	3.66442E-05	6.76154E-05	0.000121585	8.60141E-05	2.60649E-05	4.61502E-05	2.05085E-05	3.7053E-05	6.35406E-05	3.45406E-05	1.03386E-05	2.03872E-08	9.0984E-07	7.4325E-08	1.00455E-06	1.00455195
3831103774305	383110	3774305	5.4661E-05	0.000136493	0.000136493	3.81988E-05	7.04839E-05	0.000126743	8.96632E-05	2.71707E-05	4.81081E-05	2.09607E-05	3.84397E-05	6.59346E-05	3.5842E-05	1.07281E-05	2.30716E-08	1.0593E-06	8.4804E-08	1.1672E-06	1.16720122
3831203774305	383120	3774305	5.69664E-05	0.000142249	0.000142249	3.98098E-05	7.34566E-05	0.000132089	9.34448E-05	2.83166E-05	5.01371E-05	2.14681E-05	3.98565E-05	6.83879E-05	3.71756E-05	1.11273E-05	2.64974E-08	1.2547E-06	9.8009E-08	1.37922E-06	1.37921746
3831303774305	383130	3774305	5.91101E-05	0.000147603	0.000147603	4.1308E-05	7.6221E-05	0.000137059	9.69614E-05	2.93822E-05	5.20238E-05	2.19505E-05	4.15948E-05	7.11638E-05	3.86846E-05	1.1579E-05	3.08505E-08	1.5092E-06	1.1445E-07	1.65449E-06	1.65449388
3831403774305	383140	3774305	6.19972E-05	0.000154812	0.000154812	4.33256E-05	7.99438E-05	0.000143754	0.000101697	3.08173E-05	5.45648E-05	2.23624E-05	4.30468E-05	7.39992E-05	4.02259E-05	1.20403E-05	3.66011E-08	1.8537E-06	1.3581E-07	2.02608E-06	2.0260843
3831503774305	383150	3774305	6.37047E-05	0.000159076	0.000159076	4.45188E-05	8.21456E-05	0.000147713	0.000104498	3.16661E-05	5.60676E-05	2.27945E-05	4.40265E-05	7.56545E-05	4.11257E-05	1.23097E-05	4.47735E-08	2.3525E-06	1.6495E-07	2.56224E-06	2.56223981
3831603774305	383160	3774305	6.52991E-05	0.000163057	0.000163057	4.5633E-05	8.42015E-05	0.00015141	0.000107113	3.24586E-05	5.74708E-05	2.31211E-05	4.48857E-05	7.71741E-05	4.19518E-05	1.25569E-05	5.65893E-08	3.0872E-06	2.0565E-07	3.34945E-06	3.34945394
3831703774305	383170	3774305	6.69419E-05	0.000167159	0.000167159	4.67811E-05	8.63199E-05	0.000155219	0.000109808	3.32752E-05	5.89167E-05	2.36989E-05	4.57046E-05	7.86172E-05	4.27363E-05	1.27917E-05	7.57839E-08	4.2961E-06	2.695E-07	4.64136E-06	4.64135812
3831503774305	383510	3774305	0.00010434	0.000260544	0.000260544	7.29157E-05	0.000134543	0.000241934	0.000171154	5.18647E-05	9.1831E-05	1.96042E-05	6.63538E-05	0.000114568	6.22793E-05	1.86413E-05	3.27356E-08	1.0138E-06	1.2047E-07	1.167E-06	1.16699729
3831520374305	383520	3774305	0.000102169	0.000255123	0.000255123	7.13987E-05	0.000131744	0.0002369	0.000167593	5.07857E-05	8.99206E-05	1.91118E-05	6.50475E-05	0.000112293	6.10426E-05	1.82711E-05	3.14282E-08	9.6837E-07	1.1031E-07	1.11011E-06	1.11010843
3831530774305	383530	3774305	9.99712E-05	0.000249636	0.000249636	6.98629E-05	0.00012891	0.000231805	0.000163988	4.96933E-05	8.79864E-05	1.86898E-05	6.37061E-05	0.000109967	5.97782E-05	1.78926E-05	2.98184E-08	9.1517E-07	1.015E-07	1.04649E-06	1.04648647
3831540774305	383540	3774305	9.70087E-05	0.000242238	0.000242238	6.77926E-05	0.00012509	0.000224935	0.000159128	4.82207E-05	8.5379E-05	1.82276E-05	6.19125E-05	0.000106826	5.80707E-05	1.73816E-05	2.78219E-08	8.515E-07	9.3172E-08	9.72493E-07	0.97249317
3831550774305	383550	3774305	9.34268E-05	0.000233294	0.000233294	6.52895E-05	0.000120471	0.0002166	0.000153253	4.64402E-05	8.22265E-05	1.77302E-05	5.97219E-05	0.000103023	5.60034E-05	1.67628E-05	2.56738E-08	7.8389E-07	8.5254E-08	8.9482E-07	0.89482034
3831603774305	383560	3774305	9.03027E-05	0.000225493	0.000225493	6.31063E-05	0.000116443	0.000209386	0.000148128	4.48873E-05	7.94769E-05	1.73082E-05	5.78429E-05	9.97465E-05	5.42221E-05	1.62296E-05	2.38231E-08	7.2536E-07	7.8482E-08	8.27661E-07	0.82766103
3831703774305	383570	3774305	8.88914E-05	0.000221969	0.000221969	6.212E-05	0.000114623	0.000206114	0.000145813	4.41858E-05	7.82349E-05	1.70821E-05	5.70441E-05	9.83373E-05	5.34561E-05	1.60003E-05	2.2702E-08	6.8875E-07	7.3703E-08	7.85151E-07	0.78515105
3831803774305	383580	3774305	8.77064E-05	0.00021901	0.00021901	6.12919E-05	0.000113095	0.000203366	0.000143869	4.35968E-05	7.71919E-05	1.68962E-05	5.63909E-05	9.71743E-05	5.28239E-05	1.58111E-05	2.17164E-08	6.5653E-07	6.9561E-08	7.47804E-07	0.74780366
3831903774305	383590	3774305	8.66453E-05	0.00021636	0.00021636	6.05504E-05	0.000111727	0.000200906	0.000142129	4.30693E-05	7.6258E-05	1.67304E-05	5.58081E-05	9.61386E-05	5.22609E-05	1.56426E-05	2.08214E-08	6.2732E-07	6.5892E-08	7.14035E-07	0.71403502
3832003774305	383600	3774305	8.57458E-05	0.000214114	0.000214114	5.99218E-05	0.000110567	0.0001988	0.000140653	4.26222E-05	7.54663E-05	1.65897E-05	5.53258E-05	9.52728E-05	5.17902E-05	1.55017E-05	2.00241E-08	6.0131E-07	6.2662E-08	6.83996E-07	0.68399643
3832103774305	383610	3774305	8.48355E-05	0.000211841	0.000211841	5.92856E-05	0.000109393	0.000196709	0.00013916	4.21697E-05	7.46652E-05	1.64541E-05	5.48335E-05	9.43899E-05	5.13103E-05	1.53581E-05	1.92709E-08	5.7686E-07	5.9711E-08	6.55846E-07	0.65584639
3832203774305	383620	3774305	8.43238E-05	0.000210563	0.000210563	5.8928E-05	0.000108733	0.000195523	0.000138321	4.19153E-05	7.42148E-05	1.63686E-05	5.45873E-05	9.39315E-05	5.10611E-05	1.52835E-05	1.86695E-08	5.5715E-07	5.7256E-08	6.33072E-07	0.63307174
3832303774305	383630	3774305	8.38875E-05	0.000209473	0.000209473	5.86231E-05	0.000108171	0.000194511	0.000137605	4.16985E-05	7.38308E-05	1.63033E-05	5.43913E-05	9.3558E-05	5.0858E-05	1.52227E-05	1.81223E-08	5.3922E-07	5.5051E-08	6.12396E-07	0.61239612
3832403774305	383640	3774305	8.36182E-05	0.000208801	0.000208801	5.84349E-05	0.000107823	0.000193887	0.000137163	4.15646E-05	7.35938E-05	1.62581E-05	5.42908E-05	9.33542E-05	5.07473E-05	1.51895E-05	1.76457E-08	5.2357E-07	5.3113E-08	5.94327E-07	0.59432712
3832503774305	383650	3774305	8.41568E-05	0.000210146	0.000210146	5.88113E-05	0.000108518	0.000195136	0.000138047	4.18323E-05	7.40678E-05	1.63033E-05	5.47179E-05	9.40503E-05	5.11257E-05	1.53028E-05	1.7386E-08	5.1446E-07	5.1762E-08	5.83604E-07	0.5836043
3832603774305	383660	3774305	8.46901E-05	0.000211478	0.000211478	5.9184E-05	0.000109206	0.000196372	0.000138921	4.20974E-05	7.45372E-05	1.63586E-05	5.51249E-05	9.47295E-05	5.14949E-05	1.54133E-05	1.71255E-08	5.0544E-07	5.0486E-08	5.73052E-07	0.57305211
3832703774305	383670	3774305	8.47116E-05	0.000211531	0.000211531	5.91991E-05	0.000109233	0.000196422	0.000138957	4.21081E-05	7.45561E-05	1.63586E-05	5.52002E-05	9.48313E-05	5.15502E-05	1.54299E-05	1.67625E-08	4.9351E-07	4.9048E-08	5.59325E-07	0.55932461
3832803774305	383680	3774305	8.44046E-05	0.000210765	0.000210765	5.89845E-05	0.000108838	0.0001957	0.000138453	4.19555E-05	7.42859E-05	1.63285E-05	5.50595E-05	9.45597E-05	5.14026E-05	1.53857E-05	1.63479E-08	4.8018E-07	4.7556E-08	5.4408E-07	0.54407994
3832903774305	383690	3774305	8.40653E-05	0.000209917	0.000209917	5.87474E-05	0.0001084	0.000194923	0.000137897	4.17868E-05	7.39873E-05	1.62983E-05	5.48837E-05	9.42371E-05	5.12272E-05	1.53332E-05	1.59461E-08	4.6731E-07	4.6147E-08	5.29402E-07	0.52940215
3833003774305	383700	3774305	8.3672E-05	0.000208935	0.000208935	5.84726E-05	0.000107893	0.000194011	0.000137252	4.15914E-05	7.36412E-05	1.62631E-05	5.46727E-05	9.38551E-05	5.10196E-05	1.5271E-05	1.55524E-08	4.5477E-07	4.4806E-08	5.15126E-07	0.51512565
3833103774305	383710	3774305	8.32735E-05	0.00020794	0.00020794	5.8194E-05	0.000107379	0.000193087	0.000136598	4.13932E-05	7.32904E-05	1.6233E-05	5.44516E-05	9.34646E-05	5.08073E-05	1.52075E-05	1.5174E-08	4.4276E-07	4.3542E-08	5.01473E-07	0.50147314
3833203774305	383720	3774305	8.32465E-05	0.000207873	0.000207873	5.81752E-05	0.000107344	0.000193025	0.000136554	4.13799E-05	7.32667E-05	1.6243E-05	5.44667E-05	9.34646E-05	5.08073E-05	1.52075E-05	1.48711E-08	4.3303E-07	4.2494E-08	4.90391E-07	0.49039148
3833303774305	383730	3774305	8.3602E-05	0.000208761	0.000208761	5.84236E-05	0.000107803	0.000193849	0.000137137	4.15566E-05	7.35796E-05	1.62983E-05	5.47129E-05	9.3889E-05	5.1038E-05	1.52766E-05	1.46351E-08	4.2531E-07	4.1642E-08	4.81585E-07	0.48158536
3833403774305	383740	3774305	8.39898E-05	0.000209729	0.000209729	5.86947E-05	0.000108303	0.000194748	0.000137773	4.17493E-05	7.39209E-05	1.63536E-05	5.49792E-05	9.4339E-05	5.12826E-05	1.53498E-05	1.44049E-08	4.1781E-07	4.0841E-08	4.73055E-07	0.47305505
3833503774305	383750	3774305	8.57512E-05	0.000214127	0.000214127	5.99255E-05	0.000110574	0.000198832	0.000140662	4.26249E-05	7.54711E-05	1.65495E-05	5.61196E-05	9.62914E-05	5.2344E-05	1.56675E-05	1.43612E-08	4.1574E-07	4.0529E-08	4.70632E-07	0.47063225
3833603774305	383760	3774305	8.78627E-05	0.0002194	0.0002194	6.14011E-05	0.000113297	0.000203728	0.000144126	4.36744E-05	7.73294E-05	1.67806E-05	5.74762E-05	9.86174E-05	5.36084E-05	1.60459E-05	1.43334E-08	4.141E-07	4.0305E-08	4.68741E-07	0.46874071
3833703774305	383770	3774305	9.09598E-05	0.000227134	0.000227134	6.35655E-05	0.00011729	0.00021091	0.000149206	4.52139E-05	8.00553E-05	1.70971E-05	5.94808E-05	0.000102047	5.54727E-05	1.66039E-05	1.43889E-08	4.1478E-07	4.0328E-08	4.69494E-07	0.46949368
3833803774305	383780	3774305	9.59907E-05	0.000239696	0.000239696	6.70812E-05	0.000123777	0.000222575	0.000157458	4.77147E-05	8.4483E-05	1.75795E-05	6.27515E-05	0.00010765	5.85184E-05	1.75156E-05	1.45815E-08	4.1918E-07	4.0758E-08	4.74516E-07	0.47451616
3833903774305	383790	3774305	0.000102142	0.000255056	0.000255056	7.13799E-05	0.000131709	0.000236838	0.000167549	5.07723E-05	8.98969E-05	1.81623E-05	6.67256E-05	0.000114467	6.22239E-05	1.86247E-05	1.47093E-08	4.2163E-07	4.1331E-08	4.77667E-07	0.47766728
3834003774305	383800	3774305	0.000107184	0.000267646	0.000267646	7.49032E-05	0.00013821	0.000248528	0.000175819	5.32784E-05	9.43341E-05	1.8725E-05	6.99963E-05	0.000120061	6.5265E-05	1.95349E-05	1.46551E-08	4.1898E-07	4.1644E-08	4.75282E-07	0.47528196
3834103774305	383810	3774305	0.00011578	0.000289112	0.000289112	8.09108E-05	0.000149296	0.000268461	0.00018992	5.75516E-05	0.0001019	1.93279E-05	7.46235E-05	0.00012894	7.00919E-05	2.09797E-05	1.45606E-08	4.1578E-07	4.2483E-08	4.72821E-07	0.47282126
3834203774305	383820	3774305	0.000118323	0.000295461	0.000295461	8.26875E-05	0.000152574	0.000274356	0.000194091	5.88153E-05	0.000104138	2.0197E-05	7.69246E-05	0.000131979	7.17439E-05	2.14742E-05	1.4414E-08	4.1056E-07	4.2691E-08	4.67669E-07	0.46766885
3834303774305	383830	3774305	0.000117956	0.000294546	0.000294546	8.24315E-05	0.000152102	0.000273507	0.00019349	5.86333E-05	0.000103815	2.11265E-05	7.68492E-05	0.000131699	7.15917E-05	2.14286E-05	1.42274E-08	4.0291E-07	4.2036E-08	4.5917E-07	0.45917022
3834403774305	383840	3774305	0.000116965	0.000292071	0.000292071	8.17389E-05	0.000150824	0.000271209	0.000191864	5.81406E-05	0.000102943	2.1433E-05	7.62212E-05	0.000130604	7.09964E-05	2.12504E-05	1.40966E-08	3.9478E-07	4.1303E-08	4.50181E-07	0.45018116
3834603774305	383860	3774305	0.000115145	0.000287525	0.000287525	8.04666E-05	0.000148476	0.000266987	0.000188878	5.72357E-05	0.000101341	2.13224E-05	7.50757E-05	0.000128609	6.99119E-05	2.09259E-05	1.34707E-08	3.7589E-07	3.9666E-08	4.29027E-07	0.42902683
3834703774305	383870	3774305	0.000114267	0.000285333	0.000285333	7.9853E-05	0.000147344	0.000264952	0.000187437	5.67992E-05	0.000100568	2.12672E-05	7.45231E-05	0.00012765	6.93905E-05	2.07698E-05	1.31726E-08	3.6703E-07	3.8889E-08	4.19094E-07	0.41909421
3834803774305	383880	3774305	0.000113346	0.000283033	0.000283033	7.92094E-05	0.000146156	0.000262816	0.000185927	5.63414E-05	9.97574E-05	2.12069E-05	7.39403E-05	0.00012664	6.88413E-05	2.06054E-05	1.28838E-08	3.5839E-07	3.8142E-08	4.09416E-07	0.40941592
3834903774305	383890	3774305	0.000112419	0.000280719	0.000280719	7.85619E-05	0.000144962	0.000260668	0.000184407	5.58809E-05	9.8942E-05	2.11466E-05	7.33575E-05	0.000125621	6.82876E-05	2.04397E-05	1.26036E-08	3.5004E-07	3.7419E-08	4.00058E-07	0.4000582
3835003774305	383900	3774305	0.000111525	0.000278486	0.000278486	7.79371E-05	0.000143809	0.000258595	0.00018294	5.54364E-05	9.81551E-05	2.10863E-05	7.27897E-05	0.000124636	6.77523E-05	2.02794E-05	1.23332E-08	3.4204E-07	3.6725E-08	3.91094E-07	0.39109402
3835103774305	383910	3774305	0.000110652	0.000276308	0.000276308	7.73273E-05	0.000142683	0.000256571	0.000181509	5.50027E-05	9.73871E-05	2.1031E-05	7.2232E-05	0.000123677	6.72308E-05	2.01234E-05	1.20723E-08	3.3435E-07	3.6057E-08	3.82483E-07	0.38248271
3829703774315	382970	3774315	3.4419E-05	8.59468E-05	8.59468E-05	2.04053E-05	4.43824E-05	7.98077E-05	5.64592E-05	1.71088E-05	3.02927E-05	1.74539E-05	2.55427E-05	4.37017E-05	2.37562E-05	7.11065E-06	7.71128E-09	2.7878E-07	2.6408E-08	3.12904E-07	0.31290365
3829803774315	382980	3774315	3.50276E-05	8.74667E-05	8.74667E-05	2.44784E-05	4.51672E-05	8.12191E-05	5.74576E-05	1.74114E-05	3.08284E-05	1.74941E-05	2.59195E-05	4.43554E-05	2.41115E-05	7.217E-06	8.05437E-09	2.9407E-07	2.761E-08	3.29734E-07	0.32973356
3829903774315	382990	3774315	3.57063E-05	8.91614E-05	8.91614E-05	2.49527E-05	4.60424E-05	8.27927E-05	5.85709E-05	1.77488E-05	3.14257E-05	1.75543E-05	2.63466E-05	4.50939E-05	2.4513E-05	7.33717E-06	8.43637E-09	3.1128E-07	2.8962E-08	3.4868E-07	0.34868039
3830003774315	383000	3774315	3.6482E-05	9.10982E-05	9.10982E-05	2.54947E-05	4.70425E-05	8.45912E-05	5.98432E-05	1.81343E-05	3.21084E-05	1.76347E-05	2.6844E-05	4.59513E-05	2.49791E-05	7.47668E-06	8.86991E-09	3.3102E-07	3.0513E-08	3.704E-07	0.37039965
3830103774315	383010	3774315	3.75377E-05	9.37345E-05	9.37345E-05	2.62325E-05	4.84039E-05	8.70391E-05	6.1575E-05	1.86591E-05	3.30376E-05	1.78005E-05	2.75273E-05	4.71228E-05	2.56159E-05	7.66729E-06	9.40636E-09	3.5556E-07	3.2453E-08	3.97418E-07	0.39741813
3830203774315	383020	3774315	3.86688E-05	9.6559E-05	9.6559E-05	2.7023E-05	4.98624E-05	8.96619E-05	6.34305E-05	1.92213E-05	3.40331E-05	1.79764E-05	2.82558E-05	4.83792E-05	2.62989E-05	7.87171E-06	1.00073E-08	3.8348E-07	3.4651E-08	4.28142E-07	0.42814211
3830303774315	383030	3774315	4.00208E-05	9.9935E-05	9.9935E-05	2.79678E-05	5.16058E-05	9.27968E-05	6.56482E-05	1.98934E-05	3.5223E-05	1.82125E-05	2.913E-05	4.98902E-05	2.71203E-05	8.11757E-06	1.07258E-08	4.1729E-07	3.7308E-08	4.65322E-07	0.46532151
3830403774315	383040	3774315	4.15452E-05	0.000103741	0.000103741	2.9033E-05	5.35714E-05	9.63313E-05	6.81486E-05	2.06511E-05	3.65646E-05	1.84939E-05	3.01147E-05	5.1588E-05	2.80432E-05	8.39382E-06	1.15722E-08	4.5775E-07	4.0476E-08	5.098E-07	0.50980012
3830503774315	383050	3774315	4.31934E-05	0.000107857	0.000107857	3.01849E-05	5.56967E-05	0.000100153	7.08523E-05	2.14704E-05	3.80152E-05	1.88104E-05	3.11798E-05	5.34217E-05	2.904E-05	8.69217E-06	1.2559E-08	5.0589E-07	4.4214E-08	5.62667E-07	0.56266743
3830603774315	383060	3774315	4.49871E-05	0.000112336	0.000112336	3.14383E-05	5.80096E-05	0.000104312	7.37946E-05	2.2362E-05	3.95939E-05	1.91621E-05	3.23504E-05	5.54251E-05	3.0129E-05	9.01815E-06	1.37197E-08	5.6378E-07	4.8662E-08	6.26164E-07	0.62616412
3830703774315	383070	3774315	4.69531E-05	0.000117245	0.000117245	3.28122E-05	6.05448E-05	0.000108871	7.70195E-05	2.33393E-05	4.13242E-05	1.9564E-05	3.36316E-05	5.76322E-05	3.13288E-05	9.37727E-06	1.51036E-08	6.3437E-07	5.4007E-08	7.03478E-07	0.70347805
3830803774315	383080	3774315	4.87306E-05	0.000121684	0.000121684	3.40544E-05	6.28368E-05	0.000112992	7.99353E-05	2.42228E-05	4.28886E-05	1.98956E-05	3.47871E-05	5.96102E-05	3.24041E-05	9.6991E-06	1.66036E-08	7.1323E-07	5.9823E-08	7.89652E-07	0.78965245
3830903774315	383090	3774315	5.03788E-05	0.0001258	0.0001258	3.52063E-05	6.49622E-05	0.000116814	8.26389E-05	2.50421E-05	4.43393E-05	2.01468E-05	3.5802E-05	6.13674E-05	3.33593E-05	9.98502E-06	1.82463E-08	8.0216E-07	6.6202E-08	8.86613E-07	0.8866129
3831003774315	383100	3774315	5.20917E-05	0.000130077	0.000130077	3.64033E-05	6.71709E-05	0.000120786	8.54487E-05	2.58935E-05	4.58468E-05	2.04282E-05	3.68521E-05	6.31841E-05	3.43468E-05	1.02806E-05	2.02237E-08	9.1165E-07	7.3853E-08	1.00573E-06	1.00572556
3831103774315	383110	3774315	5.40739E-05	0.000135027	0.000135027	3.77885E-05	6.97268E-05	0.000125382	8.87001E-05	2.68788E-05	4.75913E-05	2.082E-05	3.80729E-05	6.52979E-05	3.54959E-05	1.06245E-05	2.28059E-08	1.0573E-06	8.3765E-08	1.16389E-06	1.16389117
3831203774315	383120	3774315	5.61315E-05	0.000140165	0.000140165	3.92264E-05	7.23801E-05	0.000130153	9.20753E-05	2.79016E-05	4.94023E-05	2.12471E-05	3.93491E-05	6.74711E-05	3.66772E-05	1.09781E-05	2.60984E-08	1.2473E-06	9.62E-08	1.36955E-06	1.36955055
3831303774315	383130	3774315	5.80921E-05	0.00014506	0.00014506	4.05965E-05	7.49083E-05	0.000134699	9.52915E-05	2.88762E-05	5.11279E-05	2.16691E-05	4.09668E-05	7.01451E-05	3.81308E-05	1.14132E-05	3.03354E-08	1.4973E-06	1.1186E-07	1.63945E-06	1.63944631
3831403774315	383140	3774315	6.092E-05	0.000152122	0.000152122	4.25727E-05	7.85547E-05	0.000141256	9.99301E-05	3.02819E-05	5.36167E-05	2.2066E-05	4.23535E-05	7.28107E-05	3.95798E-05	1.18469E-05	3.60535E-08	1.8419E-06	1.3264E-07	2.01062E-06	2.01062282
3831503774315	383150	3774315	6.25305E-05	0.000156143	0.000156143	4.36982E-05	8.06314E-05	0.00014499	0.000102572	3.10824E-05	5.50342E-05	2.2483E-05	4.3288E-05	7.43642E-05	4.04243E-05	1.20997E-05	4.41912E-08	2.3412E-06	1.6106E-07	2.54647E-06	2.5464704
3831603774315	383160	3774315	6.40656E-05	0.000159977	0.000159977	4.4771E-05	8.26109E-05	0.00014855	0.00010509	3.18455E-05	5.63852E-05	2.27995E-05	4.41119E-05	7.58328E-05	4.12227E-05	1.23387E-05	5.60441E-08	3.0808E-06	2.0121E-07	3.338E-06	3.33800343
3831703774315	383170	3774315	6.56331E-05	0.000163891	0.000163891	4.58664E-05	8.46321E-05	0.000152184	0.000107661	3.26246E-05	5.77648E-05	2.33673E-05	4.48957E-05	7.72165E-05	4.19748E-05	1.25638E-05	7.52919E-08	4.2956E-06	2.6443E-07	4.63535E-06	4.6353457
3835003774315	383500	3774315	0.000100591	0.000251183	0.000251183	7.02958E-05	0.000129709	0.000233241	0.000165004	5.00012E-05	8.85316E-05	1.9569E-05	6.41633E-05	0.000110731	6.01935E-05	1.8017E-05	2.92832E-08	9.3131E-07	1.2366E-07	1.08426E-06	1.08425563

			EGIODemolition	EGIOSite Grubbing / Prep	EGIOMass Grading / Excavation	EGIOMass Grading / Excavation	EGIODrainage / Utilities Trenching	EGIODrainage / Utilities Trenching	EGIOFoundations / Concrete Pads	EGIOFoundations / Concrete Pads	EGIOBuilding / Structure Construction	EGIOBuilding / Structure Construction	EGIOAsphalt Paving	EGIOArchitectural Coating	EGIOLandscaping or Other Finishing	EGIOWaterside Construction (Piles)	HIWaterside Construction (Landscaping)	HIWaterside Construction (Landscaping)	KMDemolition	KMSite Grubbing / Prep	KMMass Grading / Excavation
Unique Identifier	X (UTM)	Y (UTM)	2025	2025	2025	2026	2026	2027	2026	2027	2026	2027	2027	2027	2027	2027	2025	2026	2025	2025	2025
3835103774315	383510	3774315	0.000464791	0.00041942	0.001047314	0.001047314	0.000293101	0.000293101	0.000540826	0.000540826	0.000972505	0.000972505	0.000687989	6.47519E-05	0.000208482	0.000369135	0.000510847	0.000510847	0.00074602	0.00067319	0.001681006
3835203774315	383520	3774315	0.000436808	0.00039416	0.000984259	0.000984259	0.000275454	0.000275454	0.000508265	0.000508265	0.000913955	0.000913955	0.000646568	6.08535E-05	0.00019593	0.000346911	0.000493481	0.000493481	0.000720723	0.000650362	0.001624004
3835303774315	383530	3774315	0.00041132	0.00037116	0.000926827	0.000926827	0.000259381	0.000259381	0.000478607	0.000478607	0.000860625	0.000860625	0.00060884	5.73026E-05	0.000184497	0.000326668	0.00047724	0.00047724	0.000684891	0.000618028	0.001543263
3835403774315	383540	3774315	0.000386083	0.00034839	0.000869959	0.000869959	0.000243466	0.000243466	0.000449241	0.000449241	0.000807819	0.000807819	0.000571484	5.37867E-05	0.000173177	0.000306625	0.000459319	0.000459319	0.000635651	0.000573596	0.001432312
3835503774315	383550	3774315	0.000360684	0.00032547	0.000812729	0.000812729	0.00022745	0.00022745	0.000419688	0.000419688	0.000754677	0.000754677	0.000533888	5.02483E-05	0.000161784	0.000286454	0.000439843	0.000439843	0.000577232	0.000520879	0.001300675
3835603774315	383560	3774315	0.000337906	0.00030492	0.000761403	0.000761403	0.000213086	0.000213086	0.000393183	0.000393183	0.000707017	0.000707017	0.000500172	4.7075E-05	0.000151567	0.000268363	0.000422571	0.000422571	0.000528542	0.000476943	0.001190962
3835703774315	383570	3774315	0.000321962	0.00029053	0.000725477	0.000725477	0.00020032	0.00020032	0.000374632	0.000374632	0.000673657	0.000673657	0.000476572	4.48539E-05	0.000144416	0.000255701	0.00041231	0.00041231	0.000505799	0.00045642	0.001139716
3835803774315	383580	3774315	0.000307893	0.00027783	0.000693775	0.000693775	0.000194159	0.000194159	0.00035826	0.00035826	0.00064422	0.00064422	0.000455747	4.28938E-05	0.000138105	0.000244527	0.000403206	0.000403206	0.000486788	0.000439265	0.001096878
3835903774315	383590	3774315	0.000294582	0.00026582	0.000663781	0.000663781	0.000185765	0.000185765	0.000342772	0.000342772	0.000616368	0.000616368	0.000436043	4.10394E-05	0.000132134	0.000233956	0.000394103	0.000394103	0.000467412	0.000421781	0.001053218
3836003774315	383600	3774315	0.00028173	0.00025423	0.000634823	0.000634823	0.000177661	0.000177661	0.000327818	0.000327818	0.000589478	0.000589478	0.000417021	3.9249E-05	0.00012637	0.000223749	0.000384682	0.000384682	0.000446991	0.000403354	0.001007205
3836103774315	383610	3774315	0.00026978	0.00024344	0.000607895	0.000607895	0.000170125	0.000170125	0.00031391	0.00031391	0.000564474	0.000564474	0.000399332	3.75842E-05	0.00012101	0.000214258	0.000375594	0.000375594	0.000427765	0.000386004	0.000963882
3836203774315	383620	3774315	0.000259513	0.00023418	0.000584761	0.000584761	0.000163651	0.000163651	0.000301967	0.000301967	0.000542992	0.000542992	0.000384135	3.61538E-05	0.000116404	0.000206104	0.000367902	0.000367902	0.000412908	0.000372598	0.000930404
3836303774315	383630	3774315	0.000250136	0.00022572	0.000563631	0.000563631	0.000157737	0.000157737	0.00029105	0.00029105	0.000523371	0.000523371	0.00037025	3.48474E-05	0.000112198	0.000198657	0.000360702	0.000360702	0.000399537	0.000360532	0.000900276
3836403774315	383640	3774315	0.000241767	0.00021816	0.000544774	0.000544774	0.00015246	0.00015246	0.00028131	0.00028131	0.000505861	0.000505861	0.000357866	3.36816E-05	0.000108444	0.00019201	0.00035426	0.00035426	0.000388315	0.000350406	0.00087499
3836503774315	383650	3774315	0.00023587	0.00021284	0.000531485	0.000531485	0.000148741	0.000148741	0.000274455	0.000274455	0.000493522	0.000493522	0.000349137	3.28599E-05	0.000105799	0.000187327	0.000350551	0.000350551	0.000384692	0.000347136	0.000866825
3836603774315	383660	3774315	0.000230223	0.00020775	0.000518761	0.000518761	0.00014518	0.00014518	0.00026788	0.00026788	0.000481707	0.000481707	0.000340779	3.20733E-05	0.000103266	0.000182842	0.000346856	0.000346856	0.000380746	0.000343576	0.000857935
3836703774315	383670	3774315	0.000223884	0.00020203	0.000504477	0.000504477	0.000141183	0.000141183	0.00026050	0.00026050	0.000468443	0.000468443	0.000331395	3.11901E-05	0.000100423	0.000177807	0.000341892	0.000341892	0.000373052	0.000336633	0.000840597
3836803774315	383680	3774315	0.000217246	0.00019604	0.00048952	0.00048952	0.000136997	0.000136997	0.00025278	0.00025278	0.000454554	0.000454554	0.00032157	3.02654E-05	9.74455E-05	0.000172536	0.000336198	0.000336198	0.000363269	0.000327804	0.000818552
3836903774315	383690	3774315	0.000210955	0.00019036	0.000475344	0.000475344	0.000133029	0.000133029	0.00024546	0.00024546	0.00044139	0.00044139	0.000311257	2.93889E-05	9.46234E-05	0.000167539	0.000330647	0.000330647	0.000353867	0.00031932	0.000797368
3837003774315	383700	3774315	0.000205636	0.00018556	0.00046336	0.00046336	0.000129676	0.000129676	0.00023927	0.00023927	0.00043026	0.00043026	0.00030438	2.8648E-05	9.22378E-05	0.000163315	0.000326175	0.000326175	0.000347152	0.000313261	0.000782237
3837103774315	383710	3774315	0.000200544	0.00018097	0.000451886	0.000451886	0.000126465	0.000126465	0.00023335	0.00023335	0.000419609	0.000419609	0.000296848	2.79386E-05	8.9954E-05	0.000159271	0.000321782	0.000321782	0.000340514	0.000307272	0.00076728
3837203774315	383720	3774315	0.000196187	0.00017703	0.000442068	0.000442068	0.000123717	0.000123717	0.00022828	0.00022828	0.00041092	0.00041092	0.00029039	2.73316E-05	8.79995E-05	0.000155811	0.000318229	0.000318229	0.000335823	0.000303038	0.000756708
3837303774315	383730	3774315	0.00019257	0.00017377	0.000433917	0.000433917	0.000121436	0.000121436	0.00022407	0.00022407	0.00040292	0.00040292	0.000285044	2.68277E-05	8.63769E-05	0.000152938	0.000315596	0.000315596	0.000333107	0.000300587	0.000750589
3837403774315	383740	3774315	0.000189102	0.00017064	0.000426102	0.000426102	0.000119249	0.000119249	0.00022003	0.00022003	0.00039567	0.00039567	0.00027991	2.63445E-05	8.48213E-05	0.000150184	0.000313106	0.000313106	0.000330385	0.000298131	0.000744455
3837503774315	383750	3774315	0.000186756	0.00016852	0.000420817	0.000420817	0.000117769	0.000117769	0.00021730	0.00021730	0.00039075	0.00039075	0.000276438	2.60177E-05	8.37691E-05	0.000148321	0.000312361	0.000312361	0.000331197	0.000298863	0.000746285
3837603774315	383760	3774315	0.000184583	0.00016656	0.000415921	0.000415921	0.000116399	0.000116399	0.00021477	0.00021477	0.00038621	0.00038621	0.000273222	2.5715E-05	8.27945E-05	0.000146595	0.000312028	0.000312028	0.000332319	0.000299876	0.000748813
3837703774315	383770	3774315	0.000183049	0.00016518	0.000412464	0.000412464	0.000115432	0.000115432	0.00021299	0.00021299	0.00038302	0.00038302	0.000270951	2.55013E-05	8.21064E-05	0.000145377	0.000313138	0.000313138	0.000336234	0.000303409	0.000757637
3837803774315	383780	3774315	0.000182482	0.00016467	0.000411186	0.000411186	0.000115074	0.000115074	0.00021233	0.00021233	0.00038181	0.00038181	0.000270112	2.54223E-05	8.1852E-05	0.000144926	0.000316722	0.000316722	0.000344603	0.000310961	0.000776494
3837903774315	383790	3774315	0.000181915	0.00016416	0.000409908	0.000409908	0.000114717	0.000114717	0.00021174	0.00021174	0.00038062	0.00038062	0.00026927	2.53433E-05	8.15977E-05	0.000144476	0.000320671	0.000320671	0.000348913	0.00031485	0.000786205
3838003774315	383800	3774315	0.000180578	0.00016295	0.000406896	0.000406896	0.000113874	0.000113874	0.00020118	0.00020118	0.00037832	0.00037832	0.00026729	2.5157E-05	8.09979E-05	0.000143414	0.000322606	0.000322606	0.000346089	0.000312302	0.000779843
3838103774315	383810	3774315	0.000180405	0.00016279	0.000406505	0.000406505	0.000113764	0.000113764	0.00020991	0.00020991	0.00037469	0.00037469	0.00026703	2.51329E-05	8.09203E-05	0.000143277	0.000324414	0.000324414	0.000340974	0.000307686	0.000768316
3838203774315	383820	3774315	0.000179223	0.00016173	0.000403842	0.000403842	0.000113019	0.000113019	0.00020854	0.00020854	0.00037496	0.00037496	0.00026528	2.49682E-05	8.03902E-05	0.000142338	0.000327237	0.000327237	0.000333363	0.000300819	0.000751167
3838303774315	383830	3774315	0.000176393	0.00015917	0.000397467	0.000397467	0.000111235	0.000111235	0.00020524	0.00020524	0.00036907	0.00036907	0.00026109	2.45741E-05	7.91211E-05	0.000140091	0.000331662	0.000331662	0.000324087	0.000292448	0.000730265
3838403774315	383840	3774315	0.000172901	0.00015602	0.000389599	0.000389599	0.000109033	0.000109033	0.00020118	0.00020118	0.00036177	0.00036177	0.00025931	2.40876E-05	7.75548E-05	0.000137318	0.000342035	0.000342035	0.000314029	0.000283372	0.000707602
3838603774315	383860	3774315	0.000164945	0.00014884	0.000371669	0.000371669	0.000104015	0.000104015	0.00019192	0.00019192	0.00034512	0.00034512	0.000244153	2.29791E-05	7.39857E-05	0.000130998	0.000331884	0.000331884	0.000298068	0.000268969	0.000671636
3838703774315	383870	3774315	0.000161136	0.00014541	0.000363088	0.000363088	0.000101614	0.000101614	0.00018749	0.00018749	0.00033715	0.00033715	0.00023858	2.24485E-05	7.22775E-05	0.000127974	0.000326428	0.000326428	0.000290815	0.000262424	0.000655294
3838803774315	383880	3774315	0.000157489	0.00014211	0.00035487	0.00035487	9.93138E-05	9.93138E-05	0.00018325	0.00018325	0.00032952	0.00032952	0.00023317	2.19405E-05	7.06416E-05	0.000125077	0.000321512	0.000321512	0.000283527	0.000255848	0.000638871
3838903774315	383890	3774315	0.000153961	0.00013893	0.000346921	0.000346921	9.70892E-05	9.70892E-05	0.00017914	0.00017914	0.00032214	0.00032214	0.00022789	2.1449E-05	6.90592E-05	0.000122275	0.000316627	0.000316627	0.000276496	0.000249503	0.000623027
3839003774315	383900	3774315	0.000150541	0.00013584	0.000339214	0.000339214	9.49323E-05	9.49323E-05	0.00017516	0.00017516	0.00031485	0.00031485	0.00022233	2.09725E-05	6.75251E-05	0.000119559	0.000311615	0.000311615	0.000269882	0.000243534	0.000608124
3839103774315	383910	3774315	0.000147228	0.00013286	0.000331749	0.000331749	9.28432E-05	9.28432E-05	0.00017131	0.00017131	0.00030853	0.00030853	0.00021729	2.0511E-05	6.60391E-05	0.000116928	0.000306604	0.000306604	0.00026362	0.000237884	0.000594015
3829703774325	382970	3774325	0.000248256	0.00022402	0.000559394	0.000559394	0.000156552	0.000156552	0.00028867	0.00028867	0.00051943	0.00051943	0.00036747	3.45855E-05	0.000111355	0.000197163	0.000223767	0.000223767	0.000223767	6.23355E-05	5.625E-05	0.00014046
3829803774325	382980	3774325	0.000263769	0.00023802	0.000594351	0.000594351	0.000166335	0.000166335	0.00030691	0.00030691	0.00055189	0.00055189	0.00039043	3.67468E-05	0.000118313	0.000209484	0.000230635	0.000230635	0.000230635	6.40606E-05	5.78066E-05	0.000144348
3829903774325	382990	3774325	0.000281002	0.00025357	0.000633182	0.000633182	0.000177202	0.000177202	0.00032697	0.00032697	0.00058795	0.00058795	0.00041543	3.91475E-05	0.000126043	0.000223171	0.000237883	0.000237883	0.000237883	6.58991E-05	5.94656E-05	0.00014849
3830003774325	383000	3774325	0.000301112	0.00027172	0.00067849	0.00067849	0.000189883	0.000189883	0.00035037	0.00035037	0.00063032	0.00063032	0.00044571	4.19491E-05	0.000135064	0.000239142	0.000245971	0.000245971	0.000245971	6.80718E-05	6.14263E-05	0.00015338
3830103774325	383010	3774325	0.000327484	0.00029551	0.000737919	0.000737919	0.000206513	0.000206513	0.00038105	0.00038105	0.00068521	0.00068521	0.00048474	4.56231E-05	0.000146892	0.000260086	0.000256439	0.000256439	0.000256439	7.12295E-05	6.42757E-05	0.00016050
3830203774325	383020	3774325	0.00035794	0.000323	0.000806555	0.000806555	0.000225722	0.000225722	0.0004165	0.0004165	0.00074844	0.00074844	0.00052983	4.98666E-05	0.000160555	0.000284278	0.000267763	0.000267763	0.000267763	7.46199E-05	6.73352E-05	0.00016814
3830303774325	383030	3774325	0.000393908	0.00035545	0.000887592	0.000887592	0.000248401	0.000248401	0.00045834	0.00045834	0.00082419	0.00082419	0.00058306	5.48769E-05	0.000176687	0.00031284	0.000280276	0.000280276	0.000280276	7.83447E-05	7.06963E-05	0.00017653
3830403774325	383040	3774325	0.000436629	0.000394	0.000983855	0.000983855	0.000275341	0.000275341	0.00050857	0.00050857	0.00091358	0.00091358	0.00064630	6.08285E-05	0.000195849	0.000346769	0.000294058	0.000294058	8.235E-05	7.43105E-05	0.000185559
3830503774325	383050	3774325	0.000488155	0.0004405	0.001099958	0.001099958	0.000307834	0.000307834	0.00056811	0.00056811	0.00102138	0.00102138	0.00072572	6.80067E-05	0.000218961	0.00038769	0.000309284	0.000309284	8.66477E-05	7.81887E-05	0.000195243
3830603774325	383060	3774325	0.000553206	0.0004992	0.001246538	0.001246538	0.000348855	0.000348855	0.00064370	0.00064370	0.0011575	0.0011575	0.00081886	7.70693E-05	0.00024814	0.000439354	0.000326984	0.000326984	9.13633E-05	8.2444E-05	0.000205869
3830703774325	383070	3774325	0.000633932	0.00057204	0.001428439	0.001428439	0.000399762	0.000399762	0.00073636	0.00073636	0.00132607	0.00132607	0.00093835	8.83156E-05	0.00028435	0.000503466	0.000346729	0.000346729	9.62998E-05	8.68985E-05	0.000216992
3830803774325	383080	3774325	0.000723881	0.00065321	0.00163112	0.00163112	0.000456484	0.000456484	0.00084299	0.00084299	0.001514611	0.001514611	0.00107149	0.000100847	0.000324696	0.00057490	0.00036511	0.00036511	0.000100645	9.08198E-05	0.00022678
3830903774325	383090	3774325	0.000824347	0.00074387	0.0018575	0.0018575	0.000519839	0.000519839	0.00095920	0.00095920	0.001724821	0.001724821	0.001220208	0.000114843	0.00036976	0.000654693	0.000381843	0.000381843	0.000104633	9.44179E-05	0.000235769
3831003774325	383100	3774325	0.000949233	0.00085656	0.002138905	0.002138905	0.000598593	0.000598593	0.00110457	0.00110457	0.00198612	0.00198612	0.00140506	0.000132241	0.000425777	0.00075387	0.00039954	0.00039954	0.000108799	9.81776E-05	0.000245157
3831103774325	383110	3774325	0.00111327	0.00100459	0.00250853	0.00250853	0.000702036	0.000702036	0.00129538	0.00129538	0.002329349	0.002329349	0.001647875	0.000155094	0.000499356	0.000884154	0.00041949	0.00041949	0.000113258	0.000102201	0.000255204
3831203774325	383120	3774325	0.00132832	0.00119864	0.002993101	0.002993101	0.000837648	0.000837648	0.00154618	0.00154618	0.00277938	0.00277938	0.001966194	0.000185054	0.000595816	0.00105494	0.00044081	0.00044081	0.00011790	0.000106397	0.000265682
3831303774325	383130	3774325	0.00161701	0.00145915	0.003643606	0.003643606	0.001019698	0.001019698	0.00188153	0.00188153	0.003383349	0.003383349	0.002393517	0.000225272	0.000725308	0.001284222	0.000463252	0.000463252	0.000122647	0.000110674	0.000276361
3831403774325	383140	3774325	0.002023167	0.00182565	0.004558799	0.004558799	0.001275823	0.001275823	0.002354134	0.002354134	0.00423317	0.00423317	0.002994714	0.000281855	0.000907489	0.00160679	0.000486851	0.000486851	0.000127733	0.000115263	0.000287821
3831503774325	383150	3774325	0.002617053	0.00236156	0.005897	0.005897	0.001650331	0.001650331	0.003045172	0.003045172	0.005475785	0.005475785	0.00387379	0.000364592	0.001173876	0.002078451	0.00051862	0.00051862	0.00013258	0.000119637	0.000298742
3831603774325	383160	3774325	0.003502601	0.00316066	0.007892405	0.007892405	0.002208764	0.002208764	0.004075586	0.004075586	0.007328661	0.007328661	0.005184589	0.000487961	0.001571088	0.002781749	0.00535287	0.00535287	0.000137499	0.000124075	0.000309825
3831703774325	383170	3774325	0.00495715	0.00447321	0.011169937	0.011169937	0.003126013	0.003126013	0.005768082	0.005768082	0.010372084	0.010372084	0.007337628	0.0006906	0.002223524	0.003936945	0.00558824	0.00558824	0.000142602	0.000128681	0.00032132
3835003774325	383500	3774325	0.000485092	0.00043774	0.001093058	0.001093058	0.000305903	0.000305903	0.00056444	0.00056444	0.001014982	0.001014982	0.000718039	6.75801E-05	0.000217588	0.000385258	0.00048767	0.00048767	0.000630267	0.000568737	0.00142018
3835103774325	383510	3774325	0.000458464	0.00041371	0.001033056	0.001033056	0.000289111	0.000289111	0.00053346	0.00053346	0.000959267	0.000959267	0.000678624	6.38705E-05	0.000205644	0.00036411	0.00047619	0.00047619	0.000631121	0.000569507	0.001422103
3835203774325	383520	3774325	0.000430815	0.00038876	0.000970755	0.000970755	0.000271675	0.000271675	0.00050129	0.00050129	0.000901415	0.000901415	0.00063769	6.00186E-05	0.000193242	0.000342151	0.00046085	0.00046085	0.000610515	0.000550914	0.001375673
3835303774325	383530	3774325	0.000405691	0.00036609	0.000914143	0.000914143	0.000255832	0.000255832	0.00047205	0.00047205	0.000848847	0.000848847	0.000600509	5.65184E-05	0.000181972	0.000322198	0.00044648	0.00044648	0.000583302	0.000526357	0.001314354
3835403774325	383540	3774325	0.000381295	0.00034407	0.000859172	0.000859172	0.00024044	0.00024044	0.00044367	0.00044367	0.00079803	0.00079803	0.00056439	5.31198E-05	0.00017103	0.000302823	0.00043112	0.00043112	0.00054755	0.00049408	0.001233801
3835503774325	383550	3774325	0.000357276	0.0003224	0.000805048	0.000805048	0.0002253	0.0002253	0.00041572	0.00041572	0.00074754	0.00074754	0.00052884	4.97735E-05	0.000160256	0.000283747	0.0004148	0.0004148	0.000505375	0.00045603	0.001138761
3835603774325	383560	3774325	0.000335655	0.00030289	0.00075632	0.00075632	0.000211667	0.000211667	0.00039056	0.00039056	0.00070238	0.00070238	0.00049684	4.67615E-05	0.000150558	0.000266576	0.00040045	0.00040045	0.00046922	0.000423413	0.001057294
3835703774325	383570	3774325	0.000319772	0.00028855	0.000720541	0.000720541	0.00020165	0.00020165	0.00037208	0.00037208	0.00066974	0.00066974	0.00047333	4.45487E-05	0.000143433	0.000253961	0.00039094	0.00039094	0.000450794	0.000406785	0.001015773
3835803774325	383580	3774325	0.000305667	0.00027583	0.000688758	0.000688758	0.000192755	0.000192755	0.00035567	0.00035567	0.00063956	0.00063956	0.00045245	4.25836E-05	0.000137106	0.000242759	0.00038273	0.00038273	0.000435238	0.000392748	0.000980722
3835903774325	383590	3774325	0.000292355	0.00026381	0.000658764	0.000658764	0.000184361	0.000184361	0.00034018	0.00034018	0.00061709	0.00061709	0.00043274	4.07292E-05	0.000131136	0.000232187	0.00037451	0.00037451	0.000419396	0.000378453	0.000945025
3836003774325	383600	3774325	0.000279576	0.00025228	0.000629967	0.000629967	0.00017630	0.00017630	0.00032531	0.00032531	0.00058497	0.00058497	0.00041383	3.89488E-05	0.000125403	0.000222038	0.00036604	0.00036604	0.000402754	0.000363435	0.000907526
3836103774325	383610	3774325	0.000267739	0.0002416	0.000603295	0.000603295	0.000168838	0.000168838	0.00031153	0.00031153	0.00056203	0.00056203	0.0003963	3.72998E-05	0.000120094	0.000212637	0.00035789	0.00035789	0.000387133	0.000349339	0.000872326
3836203774325	383620	3774325	0.000257221	0.00023211	0.000579596	0.000579596	0.000162205	0.000162205	0.0002993	0.0002993	0.00053819	0.00053819	0.00038074	3.58345E-05	0.000115376	0.000204284	0.00035063	0.00035063	0.000374031	0.000337516	0.000842803
3836303774325	383630	3774325	0.000247569	0.0002234	0.000557847	0.000557847	0.000156119	0.000156119	0.00028806	0.00028806	0.00051800	0.00051800	0.00036645	3.44898E-05	0.000111047	0.000196618	0.00034376	0.00034376	0.000362063	0.000326716	0.000815836
3836403774325	383640	3774325	0.000238824	0.00021551	0.000538143	0.000538143	0.00015060	0.00015060	0.00027793	0.00027793	0.00049904	0.00049904	0.00035311	3.32716E-05	0.000107124	0.000189673	0.00033747	0.00033747	0.000351593	0.000317269	0.000792244
3836503774325	383650	3774325	0.000232109	0.00020945	0.000523011	0.000523011	0.00014637	0.00014637	0.00027008	0.00027008	0.00048563	0.00048563	0.00034357	3.23361E-05	0.000104112	0.00018434	0.00033320	0.00033320	0.000346418	0.000312599	0.000780583

			KMMass Grading / Excavation	KMDrainage / Utilities Trenching	KMFoundations / Concrete Pads	KMBuilding / Structure Construction	KMAsphalt Paving	KMArchitectural Coating	KMLandscaping or Other Finishing	KMWaterside Construction (Piles)	EWNDemolition	EWNSite Grubbing / Prep	EWNDrainage / Utilities Trenching	EWNDrainage / Utilities Trenching	EWNDrainage / Utilities Trenching	EWNFoundations / Concrete Pads	EWNBuilding / Structure Construction	EWNAsphalt Paving	EWNLandscaping or Other Finishing	EWNWaterside Construction (Piles)	ISDemolition
Unique Identifier	X (UTM)	Y (UTM)	2026	2026	2026	2026	2026	2026	2026	2026	2027	2027	2027	2028	2029	2029	2029	2029	2029	2029	2027
3835103774315	383510	3774315	0.001681006	0.000362184	0.000868061	0.001610144	0.001104268	0.000103931	0.000334627	0.000592486	3.65191E-05	4.92381E-05	5.9741E-05	5.9741E-05	5.9741E-05	4.24932E-05	7.40017E-05	5.40559E-05	1.63806E-05	2.84251E-05	0.001797576
3835203774315	383520	3774315	0.001624004	0.000349903	0.000838625	0.001555545	0.001066823	0.000100407	0.00032328	0.000572395	3.53969E-05	4.77251E-05	5.79052E-05	5.79052E-05	5.79052E-05	4.11874E-05	7.17277E-05	5.23948E-05	1.58772E-05	2.75517E-05	0.001620347
3835303774315	383530	3774315	0.001543263	0.000332506	0.000796931	0.001478207	0.001013783	9.54148E-05	0.000307207	0.000543937	3.43403E-05	4.63006E-05	5.61768E-05	5.61768E-05	5.61768E-05	3.9958E-05	6.95868E-05	5.08309E-05	1.54033E-05	2.67293E-05	0.001468308
3835403774315	383540	3774315	0.001432312	0.000308601	0.000739637	0.001371934	0.000940898	8.85551E-05	0.000285121	0.000504831	3.31167E-05	4.46507E-05	5.4175E-05	5.4175E-05	5.4175E-05	3.85342E-05	6.71071E-05	4.90197E-05	1.48544E-05	2.57768E-05	0.001325884
3835503774315	383550	3774315	0.001300675	0.000280239	0.00067166	0.001245846	0.000854425	8.04164E-05	0.000258917	0.000458435	3.17856E-05	4.2856E-05	5.19975E-05	5.19975E-05	5.19975E-05	3.69853E-05	6.44098E-05	4.70493E-05	1.42574E-05	2.47407E-05	0.001190959
3835603774315	383560	3774315	0.001190962	0.000256601	0.000615005	0.001140757	0.000782353	7.36332E-05	0.000237077	0.000419765	3.06753E-05	4.1359E-05	5.01812E-05	5.01812E-05	5.01812E-05	3.56934E-05	6.216E-05	4.54059E-05	1.37594E-05	2.38766E-05	0.001076913
3835703774315	383570	3774315	0.001139716	0.00024556	0.000588542	0.001091672	0.00074869	7.04649E-05	0.000226876	0.000401703	3.01978E-05	4.07152E-05	4.94E-05	4.94E-05	4.94E-05	3.51378E-05	6.11923E-05	4.46991E-05	1.35452E-05	2.35049E-05	0.00100003
3835803774315	383580	3774315	0.001096878	0.00023633	0.00056642	0.001050639	0.000720548	6.78163E-05	0.000218348	0.000386604	2.98277E-05	4.02162E-05	4.87946E-05	4.87946E-05	4.87946E-05	3.47071E-05	6.04424E-05	4.41513E-05	1.33792E-05	2.32168E-05	0.000934131
3835903774315	383590	3774315	0.001053218	0.000226923	0.000543875	0.00100882	0.000691868	6.5117E-05	0.000209657	0.000371216	2.94457E-05	3.97011E-05	4.81697E-05	4.81697E-05	4.81697E-05	3.42626E-05	5.96683E-05	4.35858E-05	1.32078E-05	2.29194E-05	0.000873575
3836003774315	383600	3774315	0.001007205	0.000217009	0.000520114	0.000964747	0.000661642	6.22722E-05	0.000200497	0.000354998	2.90338E-05	3.91458E-05	4.74959E-05	4.74959E-05	4.74959E-05	3.37834E-05	5.88336E-05	4.29761E-05	1.30231E-05	2.25989E-05	0.000816766
3836103774315	383610	3774315	0.000963882	0.000207675	0.000497742	0.00092325	0.000633182	5.95936E-05	0.000191873	0.000339729	2.86458E-05	3.86227E-05	4.68612E-05	4.68612E-05	4.68612E-05	3.33319E-05	5.80474E-05	4.24018E-05	1.2849E-05	2.22969E-05	0.000765295
3836203774315	383620	3774315	0.000930404	0.000200462	0.000480455	0.000891184	0.000611191	5.75238E-05	0.000185209	0.000327929	2.83832E-05	3.82686E-05	4.64316E-05	4.64316E-05	4.64316E-05	3.30263E-05	5.75152E-05	4.20131E-05	1.27312E-05	2.20924E-05	0.000721857
3836303774315	383630	3774315	0.000900276	0.00019397	0.000464897	0.000862325	0.000591399	5.56611E-05	0.000179212	0.00031731	2.81683E-05	3.79789E-05	4.608E-05	4.608E-05	4.608E-05	3.27763E-05	5.70798E-05	4.1695E-05	1.26348E-05	2.19252E-05	0.000682903
3836403774315	383640	3774315	0.00087499	0.000188522	0.00045183	0.000838105	0.000574788	5.40977E-05	0.000174178	0.000308398	2.8019E-05	3.77777E-05	4.58359E-05	4.58359E-05	4.58359E-05	3.26026E-05	5.67774E-05	4.14741E-05	1.25679E-05	2.1809E-05	0.000648688
3836503774315	383650	3774315	0.000866825	0.000186763	0.000447623	0.000830285	0.000569425	5.35929E-05	0.000172553	0.00030552	2.81444E-05	3.79467E-05	4.6041E-05	4.6041E-05	4.6041E-05	3.27485E-05	5.70314E-05	4.16596E-05	1.26241E-05	2.19066E-05	0.000624089
3836603774315	383660	3774315	0.000857935	0.000184848	0.000443032	0.000821769	0.000563585	5.30433E-05	0.000170783	0.000302387	2.82757E-05	3.81237E-05	4.62558E-05	4.62558E-05	4.62558E-05	3.29013E-05	5.72975E-05	4.1854E-05	1.2683E-05	2.20088E-05	0.000600714
3836703774315	383670	3774315	0.000840597	0.000181112	0.000434079	0.000805162	0.000552196	5.19714E-05	0.000167332	0.000296276	2.82757E-05	3.81237E-05	4.62558E-05	4.62558E-05	4.62558E-05	3.29013E-05	5.72975E-05	4.1854E-05	1.2683E-05	2.20088E-05	0.000575375
3836803774315	383680	3774315	0.000818552	0.000176363	0.000422695	0.000784047	0.000537714	5.06084E-05	0.000162944	0.000288506	2.81862E-05	3.8003E-05	4.61093E-05	4.61093E-05	4.61093E-05	3.27971E-05	5.71161E-05	4.17215E-05	1.26429E-05	2.19391E-05	0.00054966
3836903774315	383690	3774315	0.000797368	0.000171798	0.000411756	0.000763756	0.000523798	4.92987E-05	0.000158727	0.00028104	2.81086E-05	3.78984E-05	4.59824E-05	4.59824E-05	4.59824E-05	3.27068E-05	5.69588E-05	4.16066E-05	1.26081E-05	2.18787E-05	0.000525676
3837003774315	383700	3774315	0.000782237	0.000168538	0.000403942	0.000749262	0.000513858	4.83631E-05	0.000155715	0.000275706	2.81384E-05	3.79386E-05	4.60312E-05	4.60312E-05	4.60312E-05	3.27415E-05	5.70193E-05	4.16508E-05	1.26215E-05	2.19019E-05	0.000505256
3837103774315	383710	3774315	0.00076728	0.000165316	0.000396219	0.000734936	0.000504033	4.74384E-05	0.000152737	0.000270435	2.81802E-05	3.7995E-05	4.60995E-05	4.60995E-05	4.60995E-05	3.27902E-05	5.7104E-05	4.17127E-05	1.26402E-05	2.19345E-05	0.000485982
3837203774315	383720	3774315	0.000756708	0.000163038	0.000390759	0.00072481	0.000497088	4.67848E-05	0.000150633	0.000266709	2.83115E-05	3.8172E-05	4.63144E-05	4.63144E-05	4.63144E-05	3.2943E-05	5.73701E-05	4.1907E-05	1.26991E-05	2.20367E-05	0.000469304
3837303774315	383730	3774315	0.000750589	0.000161719	0.000387599	0.000718948	0.000493068	4.64064E-05	0.000149415	0.000264552	2.85503E-05	3.84939E-05	4.6705E-05	4.6705E-05	4.6705E-05	3.32208E-05	5.78539E-05	4.22605E-05	1.28062E-05	2.22225E-05	0.000455068
3837403774315	383740	3774315	0.000744455	0.000160398	0.000384432	0.000713073	0.000489039	4.60272E-05	0.000148194	0.00026239	2.8807E-05	3.884E-05	4.71249E-05	4.71249E-05	4.71249E-05	3.35195E-05	5.8374E-05	4.26404E-05	1.29213E-05	2.24223E-05	0.000441566
3837503774315	383750	3774315	0.000746285	0.000160792	0.000385376	0.000714825	0.000490241	4.61403E-05	0.000148558	0.000263035	2.92905E-05	3.94919E-05	4.79158E-05	4.79158E-05	4.79158E-05	3.4082E-05	5.93538E-05	4.33561E-05	1.31382E-05	2.27986E-05	0.000431454
3837603774315	383760	3774315	0.000748813	0.000161337	0.000386682	0.000717247	0.000491902	4.62966E-05	0.000149061	0.000263926	2.98337E-05	4.02243E-05	4.88044E-05	4.88044E-05	4.88044E-05	3.47141E-05	6.04545E-05	4.41601E-05	1.33818E-05	2.32214E-05	0.000422076
3837703774315	383770	3774315	0.000757637	0.000163238	0.000391239	0.000725699	0.000497698	4.68422E-05	0.000150818	0.000267036	3.05977E-05	4.12544E-05	5.00543E-05	5.00543E-05	5.00543E-05	3.56031E-05	6.20027E-05	4.52911E-05	1.37246E-05	2.38162E-05	0.000414693
3837803774315	383780	3774315	0.000776494	0.000167301	0.000400976	0.000743761	0.000510085	4.8008E-05	0.000154571	0.000273682	3.18452E-05	4.29365E-05	5.20951E-05	5.20951E-05	5.20951E-05	3.70548E-05	6.45307E-05	4.71377E-05	1.42841E-05	2.47872E-05	0.000409989
3837903774315	383790	3774315	0.000786205	0.000169393	0.000405991	0.000753063	0.000516465	4.86084E-05	0.000156504	0.000277105	3.33912E-05	4.50209E-05	5.46242E-05	5.46242E-05	5.46242E-05	3.88537E-05	6.76635E-05	4.94261E-05	1.49776E-05	2.59905E-05	0.000404927
3838003774315	383800	3774315	0.000779843	0.000168022	0.000402706	0.000746969	0.000512285	4.82151E-05	0.000155238	0.000274863	3.46507E-05	4.67191E-05	5.66846E-05	5.66846E-05	5.66846E-05	4.03192E-05	7.02157E-05	5.12904E-05	1.55425E-05	2.69709E-05	0.00039749
3838103774315	383810	3774315	0.000768316	0.000165539	0.000396753	0.000735928	0.000504713	4.75024E-05	0.000152943	0.0002708	3.64594E-05	4.91576E-05	5.96433E-05	5.96433E-05	5.96433E-05	4.24237E-05	7.38807E-05	5.39676E-05	1.63538E-05	2.83787E-05	0.000392111
3838203774315	383820	3774315	0.000751167	0.000161844	0.000387898	0.000719502	0.000493448	4.64422E-05	0.00014953	0.000264756	3.75816E-05	5.06707E-05	6.14791E-05	6.14791E-05	6.14791E-05	4.37295E-05	7.61547E-05	5.56287E-05	1.68572E-05	2.92521E-05	0.00038431
3838303774315	383830	3774315	0.000730265	0.000157341	0.000377104	0.000699481	0.000479718	4.51499E-05	0.000145369	0.000257389	3.76771E-05	5.07994E-05	6.16353E-05	6.16353E-05	6.16353E-05	4.38406E-05	7.63483E-05	5.577E-05	1.69E-05	2.93265E-05	0.00037144
3838403774315	383840	3774315	0.000707602	0.000152458	0.000365401	0.000677773	0.00046483	4.37487E-05	0.000140857	0.000249401	3.76293E-05	5.0735E-05	6.15572E-05	6.15572E-05	6.15572E-05	4.3785E-05	7.62515E-05	5.56993E-05	1.68786E-05	2.92893E-05	0.000359365
3838603774315	383860	3774315	0.000671636	0.000144708	0.000346828	0.000643323	0.000441203	4.1525E-05	0.000133698	0.000236724	3.7313E-05	5.03085E-05	6.10397E-05	6.10397E-05	6.10397E-05	4.34169E-05	7.56104E-05	5.52311E-05	1.67367E-05	2.90431E-05	0.000335291
3838703774315	383870	3774315	0.000655294	0.000141187	0.000338389	0.00062767	0.000430468	4.05147E-05	0.000130445	0.000230964	3.71637E-05	5.01073E-05	6.07955E-05	6.07955E-05	6.07955E-05	4.32433E-05	7.5308E-05	5.50102E-05	1.66697E-05	2.89269E-05	0.000324081
3838803774315	383880	3774315	0.000638871	0.000137649	0.000329909	0.00061194	0.00041968	3.94993E-05	0.000127176	0.000225176	3.70085E-05	4.9898E-05	6.05417E-05	6.05417E-05	6.05417E-05	4.30627E-05	7.49935E-05	5.47804E-05	1.66001E-05	2.88061E-05	0.000313438
3838903774315	383890	3774315	0.000623027	0.000134235	0.000321727	0.000596763	0.000409272	3.85197E-05	0.000124022	0.000219591	3.68533E-05	4.96888E-05	6.02878E-05	6.02878E-05	6.02878E-05	4.28821E-05	7.46791E-05	5.45507E-05	1.65305E-05	2.86853E-05	0.000303285
3839003774315	383900	3774315	0.000608124	0.000131024	0.000314031	0.000582489	0.000399482	3.75983E-05	0.000121055	0.000214339	3.66981E-05	4.94796E-05	6.00339E-05	6.00339E-05	6.00339E-05	4.27015E-05	7.43646E-05	5.4321E-05	1.64609E-05	2.85645E-05	0.000293597
3839103774315	383910	3774315	0.000594015	0.000127984	0.000306745	0.000568974	0.000390213	3.6726E-05	0.000118247	0.000209366	3.65489E-05	4.92783E-05	5.97898E-05	5.97898E-05	5.97898E-05	4.25279E-05	7.40622E-05	5.41001E-05	1.6394E-05	2.84484E-05	0.000284339
3829703774325	382970	3774325	0.00014046	3.02631E-05	7.25329E-05	0.000134539	9.22697E-05	8.68421E-06	2.79605E-05	4.95066E-05	2.77803E-05	3.74557E-05	4.54453E-05	4.54453E-05	4.54453E-05	3.23248E-05	5.62935E-05	4.11207E-05	1.24608E-05	2.16232E-05	0.000185252
3829803774325	382980	3774325	0.000144348	3.11007E-05	7.45401E-05	0.000138263	9.48232E-05	8.92453E-06	2.87343E-05	5.08766E-05	2.79892E-05	3.77374E-05	4.57871E-05	4.57871E-05	4.57871E-05	3.25679E-05	5.67169E-05	4.14299E-05	1.25545E-05	2.17858E-05	0.000195704
3829903774325	382990	3774325	0.00014849	3.19932E-05	7.66794E-05	0.000142231	9.75445E-05	9.18066E-06	2.95589E-05	5.23367E-05	2.82041E-05	3.80271E-05	4.61386E-05	4.61386E-05	4.61386E-05	3.28179E-05	5.71523E-05	4.1748E-05	1.26509E-05	2.1953E-05	0.000207152
3830003774325	383000	3774325	0.000153386	3.30481E-05	7.92076E-05	0.00014692	0.000100761	9.48336E-06	3.05335E-05	5.40623E-05	2.85025E-05	3.84295E-05	4.66268E-05	4.66268E-05	4.66268E-05	3.31652E-05	5.77571E-05	4.21898E-05	1.27848E-05	2.21854E-05	0.000220308
3830103774325	383010	3774325	0.000160501	3.45811E-05	8.28818E-05	0.000153735	0.000105435	9.92326E-06	3.19499E-05	5.65701E-05	2.90577E-05	3.9178E-05	4.7535E-05	4.7535E-05	4.7535E-05	3.38112E-05	5.8882E-05	4.30115E-05	1.30338E-05	2.26174E-05	0.000237326
3830203774325	383020	3774325	0.000168141	3.62271E-05	8.68269E-05	0.000161053	0.000110453	1.03956E-05	3.34707E-05	5.92628E-05	2.96546E-05	3.99828E-05	4.85115E-05	4.85115E-05	4.85115E-05	3.45057E-05	6.00916E-05	4.3895E-05	1.33015E-05	2.30821E-05	0.000256642
3830303774325	383030	3774325	0.000176534	3.80354E-05	9.1161E-05	0.000169092	0.000115967	1.09145E-05	3.51414E-05	6.2221E-05	3.03112E-05	4.08681E-05	4.95856E-05	4.95856E-05	4.95856E-05	3.52697E-05	6.14221E-05	4.48669E-05	1.3596E-05	2.35931E-05	0.000278979
3830403774325	383040	3774325	0.000185559	3.99799E-05	9.58215E-05	0.000177737	0.000121895	1.14725E-05	3.6938E-05	6.54019E-05	3.10275E-05	4.18339E-05	5.07574E-05	5.07574E-05	5.07574E-05	3.61032E-05	6.28736E-05	4.59272E-05	1.39173E-05	2.41507E-05	0.000304819
3830503774325	383050	3774325	0.000195243	4.20664E-05	0.000100822	0.000187013	0.000128257	1.20712E-05	3.88657E-05	6.88152E-05	3.18214E-05	4.29043E-05	5.20561E-05	5.20561E-05	5.20561E-05	3.7027E-05	6.44824E-05	4.71023E-05	1.42734E-05	2.47686E-05	0.000334897
3830603774325	383060	3774325	0.000205869	4.43558E-05	0.000106309	0.000197191	0.000135237	1.27282E-05	4.09809E-05	7.25603E-05	3.27884E-05	4.42081E-05	5.3638E-05	5.3638E-05	5.3638E-05	3.81522E-05	6.64419E-05	4.85337E-05	1.47072E-05	2.55213E-05	0.000371279
3830703774325	383070	3774325	0.000216992	4.67524E-05	0.000112053	0.000207845	0.000142544	1.34159E-05	4.31952E-05	7.64808E-05	3.38927E-05	4.5697E-05	5.54444E-05	5.54444E-05	5.54444E-05	3.94371E-05	6.86796E-05	5.01683E-05	1.52025E-05	2.63808E-05	0.000413738
3830803774325	383080	3774325	0.000226784	4.88621E-05	0.00011711	0.000217224	0.000148976	1.40213E-05	4.51443E-05	7.9932E-05	3.47701E-05	4.688E-05	5.68799E-05	5.68799E-05	5.68799E-05	4.04581E-05	7.04576E-05	5.14671E-05	1.55961E-05	2.70638E-05	0.000457145
3830903774325	383090	3774325	0.000235769	5.07979E-05	0.000121749	0.00022583	0.000154878	1.45768E-05	4.69329E-05	8.30988E-05	3.54028E-05	4.77331E-05	5.79149E-05	5.79149E-05	5.79149E-05	4.11943E-05	7.17398E-05	5.24037E-05	1.58799E-05	2.75563E-05	0.000501352
3831003774325	383100	3774325	0.000245157	5.28207E-05	0.000126597	0.000234822	0.000161046	1.51572E-05	4.88017E-05	8.64077E-05	3.60594E-05	4.86184E-05	5.89891E-05	5.89891E-05	5.89891E-05	4.19584E-05	7.30703E-05	5.33756E-05	1.61744E-05	2.80674E-05	0.000551332
3831103774325	383110	3774325	0.000255204	5.49854E-05	0.000131786	0.000244446	0.000167646	1.57784E-05	5.08018E-05	8.9949E-05	3.68295E-05	4.96566E-05	6.02487E-05	6.02487E-05	6.02487E-05	4.28543E-05	7.46307E-05	5.45154E-05	1.65198E-05	2.86667E-05	0.000609954
3831203774325	383120	3774325	0.000265682	5.72429E-05	0.000137196	0.000254482	0.000174529	1.64262E-05	5.28875E-05	9.3642E-05	3.76234E-05	5.0727E-05	6.15474E-05	6.15474E-05	6.15474E-05	4.37781E-05	7.62394E-05	5.56905E-05	1.68759E-05	2.92847E-05	0.000676152
3831303774325	383130	3774325	0.000276361	5.95439E-05	0.000142711	0.000264711	0.000181544	1.70865E-05	5.50134E-05	9.7406E-05	3.85426E-05	5.19664E-05	6.30512E-05	6.30512E-05	6.30512E-05	4.48477E-05	7.81022E-05	5.70512E-05	1.72882E-05	3.00002E-05	0.000750163
3831403774325	383140	3774325	0.000287821	6.20129E-05	0.000148629	0.000275688	0.000189072	1.7795E-05	5.72946E-05	0.000101445	3.96827E-05	5.35036E-05	6.49163E-05	6.49163E-05	6.49163E-05	4.61743E-05	8.04124E-05	5.87388E-05	1.77996E-05	3.08876E-05	0.000835617
3831503774325	383150	3774325	0.000298742	6.43661E-05	0.000154269	0.000286149	0.000196247	1.84703E-05	5.94686E-05	0.000105294	4.08467E-05	5.5073E-05	6.68204E-05	6.68204E-05	6.68204E-05	4.75287E-05	8.27711E-05	6.04617E-05	1.83217E-05	3.17936E-05	0.000927368
3831603774325	383160	3774325	0.000309825	6.6754E-05	0.000159992	0.000296765	0.000203527	1.91555E-05	6.16749E-05	0.000109201	4.14854E-05	5.59341E-05	6.78653E-05	6.78653E-05	6.78653E-05	4.82719E-05	8.40653E-05	6.14071E-05	1.86082E-05	3.22907E-05	0.001027023
3831703774325	383170	3774325	0.000321325	6.92317E-05	0.00016593	0.00030778	0.000211081	1.98665E-05	6.39641E-05	0.000113254	4.20166E-05	5.66504E-05	6.87343E-05	6.87343E-05	6.87343E-05	4.88901E-05	8.51419E-05	6.21935E-05	1.88465E-05	3.27042E-05	0.001135291
3835003774325	383500	3774325	0.00142018	0.000305987	0.000733372	0.001360313	0.000932929	8.7805E-05	0.000282706	0.000500555	3.61609E-05	4.87552E-05	5.91551E-05	5.91551E-05	5.91551E-05	4.20764E-05	7.3276E-05	5.35258E-05	1.62199E-05	2.81464E-05	0.001843365
3835103774325	383510	3774325	0.001422103	0.000306402	0.000734365	0.001362155	0.000934192	8.7924E-05	0.000283089	0.000501233	3.55163E-05	4.7886E-05	5.81005E-05	5.81005E-05	5.81005E-05	4.13263E-05	7.19696E-05	5.25716E-05	1.59308E-05	2.76446E-05	0.001680844
3835203774325	383520	3774325	0.001375673	0.000296398	0.000710389	0.001317682	0.000903692	8.50533E-05	0.000273846	0.000484868	3.44418E-05	4.64374E-05	5.63428E-05	5.63428E-05	5.63428E-05	4.00761E-05	6.97924E-05	5.09812E-05	1.54488E-05	2.68083E-05	0.001520734
3835303774325	383530	3774325	0.001314354	0.000283186	0.000678724	0.001258948	0.00086341	8.12622E-05	0.00026164	0.00046325 6	3.3445E-05	4.50934E-05	5.47121E-05	5.47121E-05	5.47121E-05	3.89162E-05	6.77724E-05	4.95056E-05	1.50017E-05	2.60324E-05	0.001382955
3835403774325	383540	3774325	0.001233801	0.000265831	0.000637127	0.00118179	0.000810494	7.62818E-05	0.000245604	0.000434864	3.23526E-05	4.36206E-05	5.29251E-05	5.29251E-05	5.29251E-05	3.76451E-05	6.55589E-05	4.78887E-05	1.45117E-05	2.51821E-05	0.00125561
3835503774325	383550	3774325	0.001138761	0.000245354	0.000588049	0.001090757	0.000748062	7.04059E-05	0.000226686	0.000401367	3.11886E-05	4.20512E-05	5.1021E-05	5.1021E-05	5.1021E-05	3.62907E-05	6.32002E-05	4.61658E-05	1.39896E-05	2.42761E-05	0.00113658
3835603774325	383560	3774325	0.001057294	0.000227801	0.000545979	0.001012724	0.000694545	6.5369E-05	0.000210468	0.000372653	3.02097E-05	4.07313E-05	4.94196E-05	4.94196E-05	4.94196E-05	3.51517E-05	6.12165E-05	4.47167E-05	1.35505E-05	2.35142E-05	0.001034896
3835703774325	383570	3774325	0.001015773	0.000218855	0.000524538	0.000972953	0.00066727	6.28019E-05	0.000202203	0.000358018	2.97381E-05	4.00955E-05	4.86482E-05	4.86482E-05	4.86482E-05	3.4603E-05	6.02609E-05	4.40187E-05	1.3339E-05	2.31471E-05	0.000962998
3835803774325	383580	3774325	0.000980722	0.000211303	0.000506438	0.00093938	0.000644245	6.06348E-05	0.000195226	0.000345664	2.93681E-05	3.95965E-05	4.80427E-05	4.80427E-05	4.80427E-05	3.41723E-05	5.9511E-05	4.34709E-05	1.3173E-05	2.2859E-05	0.000900883
3835903774325	383590	3774325	0.000945025	0.000203612	0.000488005	0.000905188	0.000620795	5.84278E-05	0.00018812	0.000333082	2.8986E-05	3.90814E-05	4.74178E-05	4.74178E-05	4.74178E-05	3.37278E-05	5.87369E-05	4.29055E-05	1.30017E-05	2.25617E-05	0.000843759
3836003774325	383600	3774325	0.000907526	0.000195532	0.00046864	0.000869269	0.000596161	5.61093E-05	0.000180655	0.000319866	2.85801E-05	3.85342E-05	4.67538E-05	4.67538E-05	4.67538E-05	3.32555E-05	5.79144E-05	4.23046E-05	1.28196E-05	2.22458E-05	0.000790287
3836103774325	383610	3774325	0.000872326	0.000187949	0.000450464	0.000835554	0.000573039	5.39331E-05	0.000173648	0.000307459	2.82041E-05	3.80271E-05	4.61386E-05	4.61386E-05	4.61386E-05	3.28179E-05	5.71523E-05	4.1748E-05	1.26509E-05	2.1953E-05	0.000741878
3836203774325	383620	3774325	0.000842803	0.000181588	0.000435218	0.000807275	0.000553645	5.21077E-05	0.000167771	0.000297054	2.79056E-05	3.76247E-05	4.56504E-05	4.56504E-05	4.56504E-05	3.24707E-05	5.65476E-05	4.13062E-05	1.2517E-05	2.17207E-05	0.000699646
3836303774325	383630	3774325	0.000815836	0.000175777	0.000421292	0.000781444	0.000535929	5.04404E-05	0.000162403	0.000287549	2.7649E-05	3.72787E-05	4.52305E-05	4.52305E-05	4.52305E-05	3.2172E-05	5.60274E-05	4.09263E-05	1.24019E-05	2.1521E-05	0.000661551
3836403774325	383640	3774325	0.000792244	0.000170694	0.00040911	0.000758847	0.000520432	4.89818E-05	0.000157707	0.000279234	2.7452E-05	3.70131E-05	4.49082E-05	4.49082E-05	4.49082E-05	3.19428E-05	5.56283E-05	4.06347E-05	1.23136E-05	2.13676E-05	0.000627599
3836503774325	383650	3774325	0.000780583	0.000168182	0.000403088	0.000747677	0.000512771	4.82608E-05	0.000155385	0.000275123	2.74579E-05	3.70211E-05	4.4918E-05	4.4918E-05	4.4918E-05	3.19497E-05	5.56404E-05	4.06436E-05	1.23162E-05	2.13723E-05	0.000601466

			ISDrainage / Utilities Trenching	ISDrainage / Utilities Trenching	ISAsphalt Paving	ISAsphalt Paving	SVDemolition	SVSite Grubbing / Prep	SVMass Grading / Excavation	SVMass Grading / Excavation	SVDrainage / Utilities Trenching	SVFoundations / Concrete Pads	SVBuilding / Structure Construction	SVBuilding / Structure Construction	SVAsphalt Paving	SVAsphalt Paving	SVArchitectural Coating	SVArchitectural Coating	SVLandscaping or Other Finishing	SVLandscaping or Other Finishing	MDemolition
Unique Identifier	X (UTM)	Y (UTM)	2027	2028	2027	2028	2027	2027	2027	2028	2028	2028	2028	2029	2028	2029	2028	2029	2028	2029	2027
3835103774315	383510	3774315	0.000621326	0.000621326	0.002660792	0.002660792	2.26072E-05	1.49359E-05	2.52224E-05	2.52224E-05	7.61322E-06	7.84569E-06	4.38931E-05	4.38931E-05	3.09759E-05	3.09759E-05	3.06854E-06	3.06854E-06	9.87976E-06	9.87976E-06	0.000110864
3835203774315	383520	3774315	0.000560067	0.000560067	0.002398456	0.002398456	2.20374E-05	1.45594E-05	2.45868E-05	2.45868E-05	7.42135E-06	7.64795E-06	4.30299E-05	4.30299E-05	3.01953E-05	3.01953E-05	2.9912E-06	2.9912E-06	9.63076E-06	9.63076E-06	0.000108483
3835303774315	383530	3774315	0.000507515	0.000507515	0.002173405	0.002173405	2.15228E-05	1.42194E-05	2.40126E-05	2.40126E-05	7.24804E-06	7.46935E-06	4.22441E-05	4.22441E-05	2.94901E-05	2.94901E-05	2.92135E-06	2.92135E-06	9.40585E-06	9.40585E-06	0.000106089
3835403774315	383540	3774315	0.000458287	0.000458287	0.001962589	0.001962589	2.09285E-05	1.38268E-05	2.33496E-05	2.33496E-05	7.04791E-06	7.26311E-06	4.13294E-05	4.13294E-05	2.86758E-05	2.86758E-05	2.84068E-06	2.84068E-06	9.14614E-06	9.14614E-06	0.000102818
3835503774315	383550	3774315	0.000411651	0.000411651	0.00176287	0.00176287	2.0273E-05	1.33937E-05	2.26182E-05	2.26182E-05	6.82714E-06	7.03561E-06	4.02858E-05	4.02858E-05	2.77776E-05	2.77776E-05	2.7517E-06	2.7517E-06	8.85965E-06	8.85965E-06	9.87591E-05
3835603774315	383560	3774315	0.000372231	0.000372231	0.001594058	0.001594058	1.97216E-05	1.30294E-05	2.2003E-05	2.2003E-05	6.64146E-06	6.84425E-06	3.94098E-05	3.94098E-05	2.70221E-05	2.70221E-05	2.67686E-06	2.67686E-06	8.61868E-06	8.61868E-06	9.52671E-05
3835703774315	383570	3774315	0.000345657	0.000345657	0.001480256	0.001480256	1.94949E-05	1.28797E-05	2.17501E-05	2.17501E-05	6.56512E-06	6.76558E-06	3.90361E-05	3.90361E-05	2.67115E-05	2.67115E-05	2.64609E-06	2.64609E-06	8.51962E-06	8.51962E-06	9.40673E-05
3835803774315	383580	3774315	0.000322879	0.000322879	0.001382711	0.001382711	1.93172E-05	1.27623E-05	2.15519E-05	2.15519E-05	6.50528E-06	6.70392E-06	3.87656E-05	3.87656E-05	2.64681E-05	2.64681E-05	2.62198E-06	2.62198E-06	8.44197E-06	8.44197E-06	9.31779E-05
3835903774315	383590	3774315	0.000301948	0.000301948	0.001293075	0.001293075	1.91334E-05	1.26408E-05	2.13468E-05	2.13468E-05	6.44339E-06	6.64013E-06	3.84693E-05	3.84693E-05	2.62162E-05	2.62162E-05	2.59703E-06	2.59703E-06	8.36165E-06	8.36165E-06	9.21692E-05
3836003774315	383600	3774315	0.000282312	0.000282312	0.001208987	0.001208987	1.89374E-05	1.25113E-05	2.11281E-05	2.11281E-05	6.37737E-06	6.57209E-06	3.81601E-05	3.81601E-05	2.59476E-05	2.59476E-05	2.57042E-06	2.57042E-06	8.27597E-06	8.27597E-06	9.09455E-05
3836103774315	383610	3774315	0.000264521	0.000264521	0.001132798	0.001132798	1.87474E-05	1.23858E-05	2.09162E-05	2.09162E-05	6.31341E-06	6.50618E-06	3.78638E-05	3.78638E-05	2.56874E-05	2.56874E-05	2.54464E-06	2.54464E-06	8.19297E-06	8.19297E-06	8.97397E-05
3836203774315	383620	3774315	0.000249507	0.000249507	0.001068501	0.001068501	1.86249E-05	1.23049E-05	2.07795E-05	2.07795E-05	6.27214E-06	6.46366E-06	3.76705E-05	3.76705E-05	2.55195E-05	2.55195E-05	2.52801E-06	2.52801E-06	8.13942E-06	8.13942E-06	8.89578E-05
3836303774315	383630	3774315	0.000236043	0.000236043	0.001010841	0.001010841	1.85269E-05	1.22401E-05	2.06701E-05	2.06701E-05	6.23913E-06	6.42964E-06	3.75159E-05	3.75159E-05	2.53852E-05	2.53852E-05	2.5147E-06	2.5147E-06	8.09658E-06	8.09658E-06	8.82713E-05
3836403774315	383640	3774315	0.000224217	0.000224217	0.000960195	0.000960195	1.84595E-05	1.21956E-05	2.05949E-05	2.05949E-05	6.21644E-06	6.40625E-06	3.74129E-05	3.74129E-05	2.52928E-05	2.52928E-05	2.50556E-06	2.50556E-06	8.06713E-06	8.06713E-06	8.77938E-05
3836503774315	383650	3774315	0.000215714	0.000215714	0.000923784	0.000923784	1.8533E-05	1.22442E-05	2.06769E-05	2.06769E-05	6.24119E-06	6.43176E-06	3.75417E-05	3.75417E-05	2.53936E-05	2.53936E-05	2.51553E-06	2.51553E-06	8.09926E-06	8.09926E-06	8.8325E-05
3836603774315	383660	3774315	0.000207635	0.000207635	0.000889184	0.000889184	1.86065E-05	1.22927E-05	2.0759E-05	2.0759E-05	6.26595E-06	6.45728E-06	3.76576E-05	3.76576E-05	2.54943E-05	2.54943E-05	2.52551E-06	2.52551E-06	8.13139E-06	8.13139E-06	8.88444E-05
3836703774315	383670	3774315	0.000198876	0.000198876	0.000851677	0.000851677	1.86127E-05	1.22968E-05	2.07658E-05	2.07658E-05	6.26802E-06	6.45941E-06	3.76705E-05	3.76705E-05	2.55027E-05	2.55027E-05	2.52635E-06	2.52635E-06	8.13407E-06	8.13407E-06	8.87787E-05
3836803774315	383680	3774315	0.000189988	0.000189988	0.000813613	0.000813613	1.85759E-05	1.22725E-05	2.07248E-05	2.07248E-05	6.25564E-06	6.44665E-06	3.75932E-05	3.75932E-05	2.54523E-05	2.54523E-05	2.52136E-06	2.52136E-06	8.118E-06	8.118E-06	8.83191E-05
3836903774315	383690	3774315	0.000181698	0.000181698	0.000778112	0.000778112	1.85391E-05	1.22482E-05	2.06838E-05	2.06838E-05	6.24326E-06	6.43389E-06	3.75417E-05	3.75417E-05	2.5402E-05	2.5402E-05	2.51637E-06	2.51637E-06	8.10194E-06	8.10194E-06	8.78595E-05
3837003774315	383700	3774315	0.00017464	0.00017464	0.000747886	0.000747886	1.85575E-05	1.22604E-05	2.07043E-05	2.07043E-05	6.24945E-06	6.44027E-06	3.75675E-05	3.75675E-05	2.54271E-05	2.54271E-05	2.51886E-06	2.51886E-06	8.10997E-06	8.10997E-06	8.78296E-05
3837103774315	383710	3774315	0.000167978	0.000167978	0.000719356	0.000719356	1.8582E-05	1.22766E-05	2.07316E-05	2.07316E-05	6.2577E-06	6.44877E-06	3.75932E-05	3.75932E-05	2.54607E-05	2.54607E-05	2.52219E-06	2.52219E-06	8.12068E-06	8.12068E-06	8.77878E-05
3837203774315	383720	3774315	0.000162213	0.000162213	0.000694669	0.000694669	1.86494E-05	1.23211E-05	2.08068E-05	2.08068E-05	6.28039E-06	6.47216E-06	3.76834E-05	3.76834E-05	2.55531E-05	2.55531E-05	2.53133E-06	2.53133E-06	8.15013E-06	8.15013E-06	8.814E-05
3837303774315	383730	3774315	0.000157293	0.000157293	0.000673596	0.000673596	1.87719E-05	1.2402E-05	2.09435E-05	2.09435E-05	6.32166E-06	6.51469E-06	3.78767E-05	3.78767E-05	2.57209E-05	2.57209E-05	2.54797E-06	2.54797E-06	8.20368E-06	8.20368E-06	8.89637E-05
3837403774315	383740	3774315	0.000152626	0.000152626	0.00065361	0.00065361	1.89006E-05	1.2487E-05	2.10871E-05	2.10871E-05	6.36499E-06	6.55934E-06	3.80699E-05	3.80699E-05	2.58972E-05	2.58972E-05	2.56543E-06	2.56543E-06	8.25991E-06	8.25991E-06	8.98651E-05
3837503774315	383750	3774315	0.00014913	0.00014913	0.000638643	0.000638643	1.91457E-05	1.26489E-05	2.13605E-05	2.13605E-05	6.44751E-06	6.64438E-06	3.84564E-05	3.84564E-05	2.6233E-05	2.6233E-05	2.59869E-06	2.59869E-06	8.367E-06	8.367E-06	9.17991E-05
3837603774315	383760	3774315	0.000145889	0.000145889	0.000624762	0.000624762	1.94275E-05	1.28351E-05	2.16749E-05	2.16749E-05	6.54242E-06	6.74219E-06	3.88944E-05	3.88944E-05	2.66192E-05	2.66192E-05	2.63695E-06	2.63695E-06	8.49017E-06	8.49017E-06	9.40972E-05
3837703774315	383770	3774315	0.000143337	0.000143337	0.000613833	0.000613833	1.98196E-05	1.30942E-05	2.21124E-05	2.21124E-05	6.67447E-06	6.87827E-06	3.95128E-05	3.95128E-05	2.71564E-05	2.71564E-05	2.69017E-06	2.69017E-06	8.66152E-06	8.66152E-06	9.75115E-05
3837803774315	383780	3774315	0.000141711	0.000141711	0.00060687	0.00060687	2.0469E-05	1.35232E-05	2.28369E-05	2.28369E-05	6.89317E-06	7.10364E-06	4.04919E-05	4.04919E-05	2.80462E-05	2.80462E-05	2.77831E-06	2.77831E-06	8.94533E-06	8.94533E-06	0.000103266
3837903774315	383790	3774315	0.000139962	0.000139962	0.000599378	0.000599378	2.12839E-05	1.40616E-05	2.3746E-05	2.3746E-05	7.16757E-06	7.38643E-06	4.16643E-05	4.16643E-05	2.91627E-05	2.91627E-05	2.88891E-06	2.88891E-06	9.30143E-06	9.30143E-06	0.00011016
3838003774315	383800	3774315	0.000137391	0.000137391	0.000588368	0.000588368	2.20007E-05	1.45351E-05	2.45457E-05	2.45457E-05	7.40897E-06	7.6352E-06	4.27336E-05	4.27336E-05	3.01449E-05	3.01449E-05	2.98621E-06	2.98621E-06	9.61469E-06	9.61469E-06	0.000115496
3838103774315	383810	3774315	0.000135532	0.000135532	0.000580408	0.000580408	2.2889E-05	1.51221E-05	2.55369E-05	2.55369E-05	7.70813E-06	7.94349E-06	4.39575E-05	4.39575E-05	3.13621E-05	3.13621E-05	3.10679E-06	3.10679E-06	1.00029E-05	1.00029E-05	0.00012408
3838203774315	383820	3774315	0.000132835	0.000132835	0.00056886	0.00056886	2.37039E-05	1.56604E-05	2.6446E-05	2.6446E-05	7.98254E-06	8.22628E-06	4.55293E-05	4.55293E-05	3.24786E-05	3.24786E-05	3.21739E-06	3.21739E-06	1.0359E-05	1.0359E-05	0.000126241
3838303774315	383830	3774315	0.000128387	0.000128387	0.00054981	0.00054981	2.43594E-05	1.60935E-05	2.71773E-05	2.71773E-05	8.2033E-06	8.45378E-06	4.73458E-05	4.73458E-05	3.33768E-05	3.33768E-05	3.30637E-06	3.30637E-06	1.06455E-05	1.06455E-05	0.000125483
3838403774315	383840	3774315	0.000124213	0.000124213	0.00053936	0.00053936	2.49476E-05	1.64821E-05	2.78335E-05	2.78335E-05	8.40137E-06	8.6579E-06	5.0309E-05	5.0309E-05	3.41827E-05	3.41827E-05	3.3862E-06	3.3862E-06	1.09025E-05	1.09025E-05	0.000124444
3838603774315	383860	3774315	0.000115892	0.000115892	0.000496302	0.000496302	2.4966E-05	1.64942E-05	2.7854E-05	2.7854E-05	8.40756E-06	8.66428E-06	5.09274E-05	5.09274E-05	3.42079E-05	3.42079E-05	3.3887E-06	3.3887E-06	1.09106E-05	1.09106E-05	0.000122558
3838703774315	383870	3774315	0.000112018	0.000112018	0.000479709	0.000479709	2.49047E-05	1.64537E-05	2.77857E-05	2.77857E-05	8.38693E-06	8.64302E-06	5.07985E-05	5.07985E-05	3.41239E-05	3.41239E-05	3.38038E-06	3.38038E-06	1.08838E-05	1.08838E-05	0.000121651
3838803774315	383880	3774315	0.000108339	0.000108339	0.000463955	0.000463955	2.48496E-05	1.64173E-05	2.77242E-05	2.77242E-05	8.36836E-06	8.62388E-06	5.07599E-05	5.07599E-05	3.40484E-05	3.40484E-05	3.3729E-06	3.3729E-06	1.08597E-05	1.08597E-05	0.00012069
3838903774315	383890	3774315	0.000104829	0.000104829	0.000448926	0.000448926	2.47883E-05	1.63768E-05	2.76558E-05	2.76558E-05	8.34773E-06	8.60262E-06	5.06826E-05	5.06826E-05	3.39644E-05	3.39644E-05	3.36458E-06	3.36458E-06	1.08329E-05	1.08329E-05	0.000119729
3839003774315	383900	3774315	0.000101481	0.000101481	0.000434586	0.000434586	2.47209E-05	1.63323E-05	2.75806E-05	2.75806E-05	8.32503E-06	8.57923E-06	5.05666E-05	5.05666E-05	3.38721E-05	3.38721E-05	3.35543E-06	3.35543E-06	1.08035E-05	1.08035E-05	0.000118803
3839103774315	383910	3774315	9.82807E-05	9.82807E-05	0.000420882	0.000420882	2.46535E-05	1.62878E-05	2.75054E-05	2.75054E-05	8.30233E-06	8.55584E-06	5.04249E-05	5.04249E-05	3.37797E-05	3.37797E-05	3.34628E-06	3.34628E-06	1.0774E-05	1.0774E-05	0.000117902
3829703774325	382970	3774325	6.40316E-05	6.40316E-05	0.000274211	0.000274211	1.94091E-05	1.2823E-05	2.16544E-05	2.16544E-05	6.53623E-06	6.73581E-06	3.96417E-05	3.96417E-05	2.6594E-05	2.6594E-05	2.63445E-06	2.63445E-06	8.48213E-06	8.48213E-06	3.77248E-05
3829803774325	382980	3774325	6.76442E-05	6.76442E-05	0.000289683	0.000289683	1.94765E-05	1.28675E-05	2.17296E-05	2.17296E-05	6.55893E-06	6.7592E-06	3.97834E-05	3.97834E-05	2.66863E-05	2.66863E-05	2.6436E-06	2.6436E-06	8.51158E-06	8.51158E-06	3.83635E-05
3829903774325	382990	3774325	7.16014E-05	7.16014E-05	0.000306629	0.000306629	1.95562E-05	1.29201E-05	2.18184E-05	2.18184E-05	6.58575E-06	6.78684E-06	3.99251E-05	3.99251E-05	2.67955E-05	2.67955E-05	2.65441E-06	2.65441E-06	8.54639E-06	8.54639E-06	3.9044E-05
3830003774325	383000	3774325	7.61488E-05	7.61488E-05	0.000326103	0.000326103	1.96787E-05	1.30011E-05	2.19551E-05	2.19551E-05	6.62701E-06	6.82936E-06	4.01312E-05	4.01312E-05	2.69633E-05	2.69633E-05	2.67104E-06	2.67104E-06	8.59994E-06	8.59994E-06	3.98618E-05
3830103774325	383010	3774325	8.20309E-05	8.20309E-05	0.000351293	0.000351293	1.9936E-05	1.31711E-05	2.22422E-05	2.22422E-05	6.71367E-06	6.91866E-06	4.05692E-05	4.05692E-05	2.73159E-05	2.73159E-05	2.70597E-06	2.70597E-06	8.71239E-06	8.71239E-06	4.11272E-05
3830203774325	383020	3774325	8.87075E-05	8.87075E-05	0.000379885	0.000379885	2.02117E-05	1.33532E-05	2.25498E-05	2.25498E-05	6.80651E-06	7.01434E-06	4.10459E-05	4.10459E-05	2.76937E-05	2.76937E-05	2.74339E-06	2.74339E-06	8.83288E-06	8.83288E-06	4.24942E-05
3830303774325	383030	3774325	9.6428E-05	9.6428E-05	0.000412947	0.000412947	2.05242E-05	1.35597E-05	2.28984E-05	2.28984E-05	6.91174E-06	7.12278E-06	4.15741E-05	4.15741E-05	2.81218E-05	2.81218E-05	2.7858E-06	2.7858E-06	8.96943E-06	8.96943E-06	4.39924E-05
3830403774325	383040	3774325	0.00010536	0.00010536	0.000451196	0.000451196	2.08611E-05	1.37823E-05	2.32744E-05	2.32744E-05	7.02521E-06	7.23972E-06	4.2141E-05	4.2141E-05	2.85835E-05	2.85835E-05	2.83154E-06	2.83154E-06	9.11669E-06	9.11669E-06	4.5616E-05
3830503774325	383050	3774325	0.000115756	0.000115756	0.000495719	0.000495719	2.12348E-05	1.40292E-05	2.36913E-05	2.36913E-05	7.15107E-06	7.36942E-06	4.27723E-05	4.27723E-05	2.90956E-05	2.90956E-05	2.88226E-06	2.88226E-06	9.28001E-06	9.28001E-06	4.73888E-05
3830603774325	383060	3774325	0.000128331	0.000128331	0.000549572	0.000549572	2.17005E-05	1.43368E-05	2.42108E-05	2.42108E-05	7.30787E-06	7.53101E-06	4.35195E-05	4.35195E-05	2.97335E-05	2.97335E-05	2.94546E-06	2.94546E-06	9.4835E-06	9.4835E-06	4.94661E-05
3830703774325	383070	3774325	0.000143007	0.000143007	0.000612419	0.000612419	2.22151E-05	1.46768E-05	2.4785E-05	2.4785E-05	7.48118E-06	7.70961E-06	4.4344E-05	4.4344E-05	3.04387E-05	3.04387E-05	3.01532E-06	3.01532E-06	9.7084E-06	9.7084E-06	5.17463E-05
3830803774325	383080	3774325	0.000158011	0.000158011	0.000676671	0.000676671	2.26195E-05	1.4944E-05	2.52361E-05	2.52361E-05	7.61735E-06	7.84994E-06	4.49624E-05	4.49624E-05	3.09927E-05	3.09927E-05	3.0702E-06	3.0702E-06	9.88511E-06	9.88511E-06	5.37698E-05
3830903774325	383090	3774325	0.000173291	0.000173291	0.000742107	0.000742107	2.28952E-05	1.51261E-05	2.55437E-05	2.55437E-05	7.7102E-06	7.94562E-06	4.53747E-05	4.53747E-05	3.13705E-05	3.13705E-05	3.10762E-06	3.10762E-06	1.00056E-05	1.00056E-05	5.54889E-05
3831003774325	383100	3774325	0.000190566	0.000190566	0.000816087	0.000816087	2.31954E-05	1.53244E-05	2.58786E-05	2.58786E-05	7.81129E-06	8.04981E-06	4.58127E-05	4.58127E-05	3.17818E-05	3.17818E-05	3.14837E-06	3.14837E-06	1.01368E-05	1.01368E-05	5.72438E-05
3831103774325	383110	3774325	0.000210829	0.000210829	0.000902861	0.000902861	2.35568E-05	1.55633E-05	2.62819E-05	2.62819E-05	7.93302E-06	8.17525E-06	4.63796E-05	4.63796E-05	3.22771E-05	3.22771E-05	3.19743E-06	3.19743E-06	1.02948E-05	1.02948E-05	5.92196E-05
3831203774325	383120	3774325	0.000233709	0.000233709	0.001000848	0.001000848	2.39489E-05	1.58223E-05	2.67194E-05	2.67194E-05	8.06507E-06	8.31133E-06	4.6998E-05	4.6998E-05	3.28144E-05	3.28144E-05	3.25065E-06	3.25065E-06	1.04661E-05	1.04661E-05	6.1267E-05
3831303774325	383130	3774325	0.000259291	0.000259291	0.0011104	0.0011104	2.43594E-05	1.60935E-05	2.71773E-05	2.71773E-05	8.2033E-06	8.45378E-06	4.76679E-05	4.76679E-05	3.33768E-05	3.33768E-05	3.30637E-06	3.30637E-06	1.06455E-05	1.06455E-05	6.32727E-05
3831403774325	383140	3774325	0.000288828	0.000288828	0.001236889	0.001236889	2.49231E-05	1.64659E-05	2.78062E-05	2.78062E-05	8.39312E-06	8.64939E-06	4.83894E-05	4.83894E-05	3.41491E-05	3.41491E-05	3.38287E-06	3.38287E-06	1.08918E-05	1.08918E-05	6.63348E-05
3831503774325	383150	3774325	0.000320542	0.000320542	0.001372701	0.001372701	2.54009E-05	1.67816E-05	2.83394E-05	2.83394E-05	8.55405E-06	8.81524E-06	4.91752E-05	4.91752E-05	3.48039E-05	3.48039E-05	3.44774E-06	3.44774E-06	1.11007E-05	1.11007E-05	6.803E-05
3831603774325	383160	3774325	0.000354987	0.000354987	0.00152021	0.00152021	2.57624E-05	1.70204E-05	2.87426E-05	2.87426E-05	8.67577E-06	8.94068E-06	4.98065E-05	4.98065E-05	3.52991E-05	3.52991E-05	3.4968E-06	3.4968E-06	1.12586E-05	1.12586E-05	6.96715E-05
3831703774325	383170	3774325	0.000392409	0.000392409	0.00168047	0.00168047	2.60994E-05	1.7243E-05	2.91186E-05	2.91186E-05	8.78925E-06	9.05763E-06	5.04378E-05	5.04378E-05	3.57608E-05	3.57608E-05	3.54254E-06	3.54254E-06	1.14059E-05	1.14059E-05	7.1319E-05
3835003774325	383500	3774325	0.000637153	0.000637153	0.00272857	0.00272857	2.24969E-05	1.4863E-05	2.50994E-05	2.50994E-05	7.57609E-06	7.80742E-06	4.36355E-05	4.36355E-05	3.08248E-05	3.08248E-05	3.05357E-06	3.05357E-06	9.83156E-06	9.83156E-06	0.000106656
3835103774325	383510	3774325	0.000580978	0.000580978	0.002488004	0.002488004	2.21661E-05	1.46444E-05	2.47303E-05	2.47303E-05	7.46467E-06	7.6926E-06	4.31201E-05	4.31201E-05	3.03715E-05	3.03715E-05	3.00866E-06	3.00866E-06	9.68698E-06	9.68698E-06	0.000105904
3835203774325	383520	3774325	0.000525636	0.000525636	0.002251008	0.002251008	2.1627E-05	1.42882E-05	2.41288E-05	2.41288E-05	7.28311E-06	7.5055E-06	4.22827E-05	4.22827E-05	2.96328E-05	2.96328E-05	2.93548E-06	2.93548E-06	9.45137E-06	9.45137E-06	0.000103624
3835303774325	383530	3774325	0.000478014	0.000478014	0.002047066	0.002047066	2.11368E-05	1.39644E-05	2.3582E-05	2.3582E-05	7.11806E-06	7.3354E-06	4.15484E-05	4.15484E-05	2.89612E-05	2.89612E-05	2.86896E-06	2.86896E-06	9.23717E-06	9.23717E-06	0.000101356
3835403774325	383540	3774325	0.000433997	0.000433997	0.001858568	0.001858568	2.06038E-05	1.36123E-05	2.29873E-05	2.29873E-05	6.93856E-06	7.15042E-06	4.07238E-05	4.07238E-05	2.82309E-05	2.82309E-05	2.79661E-06	2.79661E-06	9.00423E-06	9.00423E-06	9.84964E-05
3835503774325	383550	3774325	0.000392855	0.000392855	0.001682378	0.001682378	2.00279E-05	1.32318E-05	2.23448E-05	2.23448E-05	6.74462E-06	6.95056E-06	3.98091E-05	3.98091E-05	2.74418E-05	2.74418E-05	2.71844E-06	2.71844E-06	8.75255E-06	8.75255E-06	9.50881E-05
3835603774325	383560	3774325	0.000357708	0.000357708	0.001531864	0.001531864	1.95378E-05	1.2908E-05	2.17979E-05	2.17979E-05	6.57956E-06	6.78046E-06	3.90233E-05	3.90233E-05	2.67703E-05	2.67703E-05	2.65191E-06	2.65191E-06	8.53836E-06	8.53836E-06	9.21035E-05
3835703774325	383570	3774325	0.000332857	0.000332857	0.00142544	0.00142544	1.93111E-05	1.27582E-05	2.1545E-05	2.1545E-05	6.50322E-06	6.70179E-06	3.86625E-05	3.86625E-05	2.64597E-05	2.64597E-05	2.62115E-06	2.62115E-06	8.43929E-06	8.43929E-06	9.09276E-05
3835803774325	383580	3774325	0.000311387	0.000311387	0.001333497	0.001333497	1.91273E-05	1.26368E-05	2.134E-05	2.134E-05	6.44132E-06	6.63801E-06	3.83791E-05	3.83791E-05	2.62078E-05	2.62078E-05	2.5962E-06	2.5962E-06	8.35897E-06	8.35897E-06	9.00083E-05
3835903774325	383590	3774325	0.000291642	0.000291642	0.001248941	0.001248941	1.89496E-05	1.25194E-05	2.11417E-05	2.11417E-05	6.38149E-06	6.57635E-06	3.80828E-05	3.80828E-05	2.59644E-05	2.59644E-05	2.57208E-06	2.57208E-06	8.28132E-06	8.28132E-06	8.89876E-05
3836003774325	383600	3774325	0.00027316	0.00027316	0.001169792	0.001169792	1.87536E-05	1.23899E-05	2.0923E-05	2.0923E-05	6.31547E-06	6.50831E-06	3.77736E-05	3.77736E-05	2.56958E-05	2.56958E-05	2.54547E-06	2.54547E-06	8.19565E-06	8.19565E-06	8.77819E-05
3836103774325	383610	3774325	0.000256427	0.000256427	0.001098136	0.001098136	1.85698E-05	1.22685E-05	2.07179E-05	2.07179E-05	6.25357E-06	6.44452E-06	3.74902E-05	3.74902E-05	2.54439E-05	2.54439E-05	2.52052E-06	2.52052E-06	8.11532E-06	8.11532E-06	8.66179E-05
3836203774325	383620	3774325	0.00024183	0.00024183	0.001035624	0.001035624	1.84289E-05	1.21754E-05	2.05607E-05	2.05607E-05	6.20612E-06	6.39562E-06	3.72711E-05	3.72711E-05	2.52509E-05	2.52509E-05	2.5014E-06	2.5014E-06	8.05374E-06	8.05374E-06	8.57106E-05
3836303774325	383630	3774325	0.000228663	0.000228663	0.000979236	0.000979236	1.83063E-05	1.20944E-05	2.0424E-05	2.0424E-05	6.16486E-06	6.35309E-06	3.70779E-05	3.70779E-05	2.5083E-05	2.5083E-05	2.48477E-06	2.48477E-06	8.00019E-06	8.00019E-06	8.48749E-05
3836403774325	383640	3774325	0.000216927	0.000216927	0.000928979	0.000928979	1.82144E-05	1.20337E-05	2.03215E-05	2.03215E-05	6.13391E-06	6.3212E-06	3.69362E-05	3.69362E-05	2.4957E-05	2.4957E-05	2.47229E-06	2.47229E-06	7.96003E-06	7.96003E-06	8.41884E-05
3836503774325	383650	3774325	0.000207895	0.000207895	0.000890297	0.000890297	1.82267E-05	1.20418E-05	2.03352E-05	2.03352E-05	6.13803E-06	6.32545E-06	3.69619E-05	3.69619E-05	2.49738E-05	2.49738E-05	2.47396E-06	2.47396

			MSite Grubbing / Prep	MMass Grading / Excavation	MMass Grading / Excavation	MDrainage / Utilities Trenching	MFoundations / Concrete Pads	MBuilding / Structure Construction	MAsphalt Paving	MLandscaping or Other Finishing	MWaterside Construction (Piles)	RSSWRe-striping South Valley	RSSWRe-striping Silver Lake Boulevard	RSSWDemolition	RSSWPlacing Base	RSSWForm/Place Rebar and Pour	Child Risk				
Unique Identifier	X (UTM)	Y (UTM)	2027	2027	2028	2028	2028	2028	2028	2028	2028	2029	2029	2029	2029	2029	3rd Trimester	0<2	2<16	Total	per million
3835103774315	383510	3774315	0.000100041	0.000249811	0.000249811	6.99119E-05	0.000129001	0.000231967	0.000164103	4.97281E-05	8.8048E-05	1.92776E-05	6.38367E-05	0.000110163	5.98843E-05	1.79244E-05	2.89156E-08	9.1173E-07	1.1451E-07	1.05515E-06	1.05515451
3835203774315	383520	3774315	9.78921E-05	0.000244444	0.000244444	6.841E-05	0.000126229	0.000226984	0.000160577	4.86598E-05	8.61565E-05	1.88003E-05	6.25254E-05	0.000107887	5.86476E-05	1.75542E-05	2.77767E-08	8.7065E-07	1.0512E-07	1.00355E-06	1.00355174
3835303774315	383530	3774315	9.57322E-05	0.00023905	0.00023905	6.69005E-05	0.000123444	0.000221975	0.000157034	4.75862E-05	8.42555E-05	1.83883E-05	6.12041E-05	0.000105578	5.73924E-05	1.71785E-05	2.64595E-08	8.2537E-07	9.6961E-08	9.48795E-07	0.94879462
3835403774315	383540	3774315	9.27804E-05	0.00023168	0.00023168	6.48378E-05	0.000119638	0.000215131	0.000152192	4.61189E-05	8.16576E-05	1.79261E-05	5.93954E-05	0.000102429	5.56803E-05	1.66661E-05	2.48355E-08	7.7188E-07	8.9134E-08	8.85853E-07	0.88585342
3835503774315	383550	3774315	8.91177E-05	0.000222534	0.000222534	6.22781E-05	0.000114915	0.000206638	0.000146184	4.42983E-05	7.8434E-05	1.74187E-05	5.71395E-05	9.85156E-05	5.3553E-05	1.60293E-05	2.29915E-08	7.1244E-07	8.1545E-08	8.16977E-07	0.81697668
3835603774315	383560	3774315	8.59666E-05	0.000214665	0.000214665	6.00761E-05	0.000110852	0.000199332	0.000141015	4.2732E-05	7.56607E-05	1.69866E-05	5.52253E-05	9.51794E-05	5.17394E-05	1.54865E-05	2.14198E-08	6.6142E-07	7.5075E-08	7.57912E-07	0.75791179
3835703774315	383570	3774315	8.4884E-05	0.000211962	0.000211962	5.93195E-05	0.000109456	0.000196822	0.00013924	4.21938E-05	7.47078E-05	1.68007E-05	5.46275E-05	9.41182E-05	5.11626E-05	1.53139E-05	2.05874E-08	6.3288E-07	7.0838E-08	7.24304E-07	0.72430355
3835803774315	383580	3774315	8.40814E-05	0.000209958	0.000209958	5.87586E-05	0.000108421	0.000194961	0.000137923	4.17949E-05	7.40015E-05	1.666E-05	5.41954E-05	9.33457E-05	5.07427E-05	1.51882E-05	1.98749E-08	6.0833E-07	6.7209E-08	6.95417E-07	0.69541717
3835903774315	383590	3774315	8.31711E-05	0.000207685	0.000207685	5.81225E-05	0.000107247	0.00019285	0.00013643	4.13424E-05	7.32003E-05	1.65093E-05	5.3698E-05	9.24629E-05	5.02627E-05	1.50445E-05	1.91644E-08	5.842E-07	6.3835E-08	6.67195E-07	0.66719504
3836003774315	383600	3774315	8.20669E-05	0.000204927	0.000204927	5.73508E-05	0.000105823	0.0001902	0.000134619	4.07935E-05	7.22285E-05	1.63485E-05	5.3075E-05	9.13508E-05	4.96582E-05	1.48636E-05	1.84331E-08	5.5976E-07	6.0622E-08	6.38814E-07	0.63881351
3836103774315	383610	3774315	8.09789E-05	0.00020221	0.00020221	5.65905E-05	0.00010442	0.000187767	0.000132834	4.02526E-05	7.12709E-05	1.61928E-05	5.2452E-05	9.02472E-05	4.90583E-05	1.4684E-05	1.77436E-08	5.3685E-07	5.7687E-08	6.12275E-07	0.61227534
3836203774315	383620	3774315	8.02732E-05	0.000200448	0.000200448	5.60974E-05	0.00010351	0.000186131	0.000131676	3.99019E-05	7.06498E-05	1.60873E-05	5.20752E-05	8.95681E-05	4.86892E-05	1.45735E-05	1.71883E-08	5.1819E-07	5.5235E-08	5.90612E-07	0.59061207
3836303774315	383630	3774315	7.96538E-05	0.000198902	0.000198902	5.56645E-05	0.000102711	0.000184694	0.00013066	3.9594E-05	7.01047E-05	1.59969E-05	5.17486E-05	8.89739E-05	4.83661E-05	1.44768E-05	1.66831E-08	5.0125E-07	5.3033E-08	5.70964E-07	0.5709635
3836403774315	383640	3774315	7.92229E-05	0.000197826	0.000197826	5.53634E-05	0.000102156	0.000183695	0.000129953	3.93798E-05	6.97254E-05	1.59315E-05	5.15376E-05	8.85834E-05	4.81539E-05	1.44133E-05	1.62472E-08	4.8656E-07	5.1112E-08	5.53919E-07	0.55391899
3836503774315	383650	3774315	7.97023E-05	0.000199023	0.000199023	5.56984E-05	0.000102774	0.000184807	0.00013074	3.96181E-05	7.01473E-05	1.59818E-05	5.19195E-05	8.92116E-05	4.84953E-05	1.45155E-05	1.60431E-08	4.7894E-07	4.9852E-08	5.44834E-07	0.54483421
3836603774315	383660	3774315	8.01709E-05	0.000200193	0.000200193	5.60259E-05	0.000103378	0.000185893	0.000131508	3.9851E-05	7.05598E-05	1.6027E-05	5.22812E-05	8.98058E-05	4.88184E-05	1.46122E-05	1.58355E-08	4.7133E-07	4.8655E-08	5.35823E-07	0.53582342
3836703774315	383670	3774315	8.01116E-05	0.000200045	0.000200045	5.59845E-05	0.000103302	0.000185756	0.000131411	3.98216E-05	7.05076E-05	1.6022E-05	5.23013E-05	8.98143E-05	4.8823E-05	1.46136E-05	1.55215E-08	4.6069E-07	4.727E-08	5.23479E-07	0.52347904
3836803774315	383680	3774315	7.96969E-05	0.000199009	0.000199009	5.56946E-05	0.000102767	0.000184794	0.000130731	3.96154E-05	7.01426E-05	1.59768E-05	5.20853E-05	8.94153E-05	4.86061E-05	1.45486E-05	1.51489E-08	4.4842E-07	4.5806E-08	5.09374E-07	0.50937383
3836903774315	383690	3774315	7.92821E-05	0.000197974	0.000197974	5.54048E-05	0.000102232	0.000183833	0.000130051	3.94093E-05	6.97776E-05	1.59366E-05	5.18592E-05	8.90078E-05	4.83846E-05	1.44823E-05	1.4791E-08	4.3669E-07	4.4435E-08	4.95916E-07	0.4959161
3837003774315	383700	3774315	7.92552E-05	0.000197906	0.000197906	5.5386E-05	0.000102198	0.0001837	0.000130006	3.93959E-05	6.97539E-05	1.59416E-05	5.18793E-05	8.90333E-05	4.83984E-05	1.44865E-05	1.45177E-08	4.2756E-07	4.3317E-08	4.85393E-07	0.48539261
3837103774315	383710	3774315	7.92175E-05	0.000197812	0.000197812	5.53596E-05	0.000102149	0.000183683	0.000129945	3.93771E-05	6.97207E-05	1.59516E-05	5.18893E-05	8.90333E-05	4.83984E-05	1.44865E-05	1.42502E-08	4.1867E-07	4.2259E-08	4.75182E-07	0.47518205
3837203774315	383720	3774315	7.95353E-05	0.000198606	0.000198606	5.55817E-05	0.000102559	0.00018442	0.000130466	3.95351E-05	7.00004E-05	1.59969E-05	5.21204E-05	8.94238E-05	4.86107E-05	1.455E-05	1.40452E-08	4.117E-07	4.1396E-08	4.67142E-07	0.46714196
3837303774315	383730	3774315	8.02786E-05	0.000200462	0.000200462	5.61011E-05	0.000103517	0.000186143	0.000131685	3.99046E-05	7.06546E-05	1.60923E-05	5.26178E-05	9.02642E-05	4.90676E-05	1.46868E-05	1.39046E-08	4.0668E-07	4.073E-08	4.61312E-07	0.46131175
3837403774315	383740	3774315	8.1092E-05	0.000202493	0.000202493	5.66695E-05	0.000104566	0.000188029	0.000133019	4.03089E-05	7.13704E-05	1.61928E-05	5.31554E-05	9.11895E-05	4.95706E-05	1.48373E-05	1.37678E-08	4.0179E-07	4.0113E-08	4.55673E-07	0.45567336
3837503774315	383750	3774315	8.28372E-05	0.000206851	0.000206851	5.78891E-05	0.000106816	0.000192076	0.000135882	4.11764E-05	7.29064E-05	1.63938E-05	5.42858E-05	9.31165E-05	5.06181E-05	1.51509E-05	1.37448E-08	4.0024E-07	3.9821E-08	4.53803E-07	0.45380339
3837603774315	383760	3774315	8.49109E-05	0.000212029	0.000212029	5.93383E-05	0.00010949	0.000196884	0.000139284	4.22072E-05	7.47315E-05	1.66199E-05	5.56222E-05	9.54086E-05	5.1864E-05	1.55238E-05	1.37362E-08	3.9907E-07	3.9612E-08	4.5242E-07	0.45242036
3837703774315	383770	3774315	8.79919E-05	0.000219723	0.000219723	6.14914E-05	0.000113463	0.000204028	0.000144338	4.37387E-05	7.74432E-05	1.69364E-05	5.76168E-05	9.88297E-05	5.37237E-05	1.60804E-05	1.38154E-08	4.0034E-07	3.9653E-08	4.5381E-07	0.45380996
3837803774315	383780	3774315	9.31844E-05	0.000232689	0.000232689	6.51201E-05	0.000120159	0.000216068	0.000152855	4.63197E-05	8.20132E-05	1.74388E-05	6.09981E-05	0.000104611	5.68663E-05	1.70211E-05	1.40361E-08	4.0547E-07	4.0141E-08	4.5965E-07	0.45964993
3837903774315	383790	3774315	9.94057E-05	0.000248224	0.000248224	6.94677E-05	0.000128181	0.000230493	0.00016306	4.94122E-05	8.74886E-05	1.80568E-05	6.50124E-05	0.000111504	6.06134E-05	1.81426E-05	1.41747E-08	4.0818E-07	4.0763E-08	4.63113E-07	0.4631135
3838003774315	383800	3774315	0.000104221	0.000260248	0.000260248	7.28329E-05	0.00013439	0.000241659	0.000170959	5.18058E-05	9.17267E-05	1.86345E-05	6.82278E-05	0.000116869	6.35299E-05	1.90156E-05	1.41231E-08	4.0561E-07	4.1065E-08	4.60795E-07	0.460795
3838103774315	383810	3774315	0.000111967	0.000279589	0.000279589	7.82457E-05	0.000144378	0.000259619	0.000183665	5.5656E-05	9.85438E-05	1.92224E-05	7.3046E-05	0.000125248	6.80845E-05	2.03789E-05	1.40358E-08	4.0259E-07	4.188E-08	4.58503E-07	0.45850292
3838203774315	383820	3774315	0.000113917	0.000284458	0.000284458	7.96084E-05	0.000146892	0.00026414	0.000186863	5.66252E-05	0.00010026	2.00312E-05	7.42015E-05	0.000127268	6.91828E-05	2.07076E-05	1.38957E-08	3.9735E-07	4.187E-08	4.53112E-07	0.45311176
3838303774315	383830	3774315	0.000113233	0.00028275	0.00028275	7.91303E-05	0.00014601	0.000262554	0.000185741	5.62852E-05	9.96578E-05	2.08803E-05	7.38548E-05	0.000126555	6.87952E-05	2.05916E-05	1.37204E-08	3.8994E-07	4.1174E-08	4.44833E-07	0.44483299
3838403774315	383840	3774315	0.000112295	0.00028041	0.00028041	7.84754E-05	0.000144802	0.000260381	0.000184204	5.58193E-05	9.8833E-05	2.11617E-05	7.3262E-05	0.000125519	6.82322E-05	2.04231E-05	1.36005E-08	3.8232E-07	4.0453E-08	4.36373E-07	0.4363725
3838603774315	383860	3774315	0.000110593	0.00027616	0.00027616	7.72859E-05	0.000142607	0.000256434	0.000181412	5.49732E-05	9.73349E-05	2.10511E-05	7.22019E-05	0.000123669	6.72262E-05	2.0122E-05	1.3018E-08	3.6457E-07	3.886E-08	4.16449E-07	0.41644873
3838703774315	383870	3774315	0.000109774	0.000274115	0.000274115	7.67137E-05	0.000141551	0.000254535	0.000180069	5.45662E-05	9.66144E-05	2.09909E-05	7.16894E-05	0.000122777	6.67417E-05	1.99769E-05	1.27394E-08	3.5623E-07	3.8104E-08	4.07074E-07	0.40707361
3838803774315	383880	3774315	0.000108907	0.00027195	0.00027195	7.61077E-05	0.000140433	0.000252525	0.000178646	5.41352E-05	9.58511E-05	2.09356E-05	7.11468E-05	0.000121835	6.62294E-05	1.98236E-05	1.24695E-08	3.4807E-07	3.7376E-08	3.9792E-07	0.39792024
3838903774315	383890	3774315	0.00010804	0.000269784	0.000269784	7.55017E-05	0.000139315	0.000250514	0.000177224	5.37041E-05	9.50879E-05	2.08753E-05	7.05992E-05	0.000120884	6.57126E-05	1.96689E-05	1.2207E-08	3.4018E-07	3.6673E-08	3.8906E-07	0.38906046
3839003774315	383900	3774315	0.000107205	0.000267699	0.000267699	7.49182E-05	0.000138238	0.000248578	0.000175854	5.32891E-05	9.43531E-05	2.0815E-05	7.00666E-05	0.000119967	6.52142E-05	1.95197E-05	1.19532E-08	3.3261E-07	3.5998E-08	3.80564E-07	0.38056393
3839103774315	383910	3774315	0.000106392	0.000265668	0.000265668	7.43498E-05	0.000137189	0.000246692	0.00017452	5.28848E-05	9.36372E-05	2.07597E-05	6.95542E-05	0.000119085	6.47343E-05	1.93761E-05	1.17082E-08	3.2535E-07	3.5349E-08	3.72407E-07	0.37240671
3829703774325	382970	3774325	3.40419E-05	8.50053E-05	8.50053E-05	2.37895E-05	4.38962E-05	7.89335E-05	5.58407E-05	1.69214E-05	2.99609E-05	1.7268E-05	2.53016E-05	4.32857E-05	2.35301E-05	7.04297E-06	7.575E-09	2.7497E-07	2.6114E-08	3.08659E-07	0.30865927
3829803774325	382980	3774325	3.46183E-05	8.64445E-05	8.64445E-05	2.41923E-05	4.46394E-05	8.02699E-05	5.67861E-05	1.72079E-05	3.04681E-05	1.73031E-05	2.56633E-05	4.39139E-05	2.38716E-05	7.14518E-06	7.90534E-09	2.8985E-07	2.7282E-08	3.25038E-07	0.3250379
3829903774325	382990	3774325	3.52323E-05	8.79778E-05	8.79778E-05	2.46214E-05	4.54311E-05	8.16937E-05	5.77934E-05	1.75131E-05	3.10086E-05	1.73433E-05	2.60451E-05	4.45761E-05	2.42315E-05	7.25292E-06	8.26547E-09	3.0628E-07	2.8566E-08	3.43113E-07	0.34311315
3830003774325	383000	3774325	3.59703E-05	8.98205E-05	8.98205E-05	2.51371E-05	4.63827E-05	8.34047E-05	5.90038E-05	1.788E-05	3.1658E-05	1.74187E-05	2.65124E-05	4.53825E-05	2.46699E-05	7.38413E-06	8.6813E-09	3.2542E-07	3.0066E-08	3.64168E-07	0.36416817
3830103774325	383010	3774325	3.71122E-05	9.26719E-05	9.26719E-05	2.59351E-05	4.78552E-05	8.60525E-05	6.0877E-05	1.84476E-05	3.2663E-05	1.76146E-05	2.7261E-05	4.66644E-05	2.53667E-05	7.5927E-06	9.23132E-09	3.5069E-07	3.2065E-08	3.91986E-07	0.39198573
3830203774325	383020	3774325	3.83456E-05	9.5752E-05	9.5752E-05	2.67971E-05	4.94457E-05	8.89126E-05	6.29003E-05	1.90607E-05	3.37487E-05	1.78307E-05	2.80598E-05	4.80481E-05	2.61189E-05	7.81784E-06	9.85072E-09	3.7961E-07	3.4344E-08	4.23808E-07	0.42380799
3830303774325	383030	3774325	3.96976E-05	9.9128E-05	9.9128E-05	2.77419E-05	5.1189E-05	9.20474E-05	6.5118E-05	1.97327E-05	3.49386E-05	1.80769E-05	2.8939E-05	4.95591E-05	2.69403E-05	8.06371E-06	1.05645E-08	4.1348E-07	3.6997E-08	4.61036E-07	0.46103648
3830403774325	383040	3774325	4.11627E-05	0.000102786	0.000102786	2.87658E-05	5.30783E-05	9.54446E-05	6.75213E-05	2.0461E-05	3.6228E-05	1.83482E-05	2.98836E-05	5.1189E-05	2.78263E-05	8.3289E-06	1.13886E-08	4.533E-07	4.0093E-08	5.04776E-07	0.50477637
3830503774325	383050	3774325	4.27625E-05	0.000106781	0.000106781	2.98837E-05	5.51411E-05	9.91539E-05	7.01455E-05	2.12562E-05	3.7636E-05	1.86546E-05	3.09186E-05	5.29633E-05	2.87908E-05	8.61758E-06	1.23523E-08	5.008E-07	4.3751E-08	5.56907E-07	0.55690721
3830603774325	383060	3774325	4.46369E-05	0.000111462	0.000111462	3.11937E-05	5.75582E-05	0.0001035	7.32202E-05	2.2188E-05	3.92857E-05	1.90415E-05	3.21444E-05	5.50686E-05	2.99352E-05	8.96013E-06	1.3533E-08	5.6014E-07	4.8278E-08	6.21954E-07	0.62195353
3830703774325	383070	3774325	4.66945E-05	0.0001166	0.0001166	3.26316E-05	6.02114E-05	0.000108271	7.65954E-05	2.32107E-05	4.10967E-05	1.94836E-05	3.3501E-05	5.73946E-05	3.11996E-05	9.33859E-06	1.49486E-08	6.3292E-07	5.3734E-08	7.01598E-07	0.7015976
3830803774325	383080	3774325	4.85205E-05	0.000121159	0.000121159	3.39076E-05	6.25659E-05	0.000112505	7.95907E-05	2.41184E-05	4.27037E-05	1.98303E-05	3.46716E-05	5.9415E-05	3.22979E-05	9.66733E-06	1.6452E-08	7.128E-07	5.9539E-08	7.8879E-07	0.78879043
3830903774325	383090	3774325	5.00718E-05	0.000125033	0.000125033	3.49917E-05	6.45663E-05	0.000116102	8.21353E-05	2.48895E-05	4.4069E-05	2.00664E-05	3.56211E-05	6.10618E-05	3.31932E-05	9.93529E-06	1.80611E-08	8.0097E-07	6.573E-08	8.84766E-07	0.8847658
3831003774325	383100	3774325	5.16554E-05	0.000128987	0.000128987	3.60984E-05	6.66083E-05	0.000119774	8.4733E-05	2.56767E-05	4.54628E-05	2.03277E-05	3.65908E-05	6.27342E-05	3.41023E-05	1.02074E-05	2.00024E-08	9.0967E-07	7.3152E-08	1.00283E-06	1.00282745
3831103774325	383110	3774325	5.34383E-05	0.000133439	0.000133439	3.73443E-05	6.89073E-05	0.000123908	8.76575E-05	2.65629E-05	4.70319E-05	2.06643E-05	3.7676E-05	6.46103E-05	3.51221E-05	1.05127E-05	2.24858E-08	1.0514E-06	8.2544E-08	1.15641E-06	1.15640723
3831203774325	383120	3774325	5.52858E-05	0.000138053	0.000138053	3.86354E-05	7.12896E-05	0.000128192	9.06881E-05	2.74813E-05	4.86558E-05	2.1026E-05	3.88517E-05	6.65458E-05	3.61742E-05	1.08276E-05	2.56503E-08	1.2358E-06	9.4301E-08	1.35571E-06	1.35570585
3831303774325	383130	3774325	5.70956E-05	0.000142572	0.000142572	3.99002E-05	7.36233E-05	0.000132388	9.36569E-05	2.83809E-05	5.02508E-05	2.14028E-05	4.04092E-05	6.91689E-05	3.76002E-05	1.12544E-05	2.97824E-08	1.4815E-06	1.0933E-07	1.62062E-06	1.62061647
3831403774325	383140	3774325	5.98589E-05	0.000149472	0.000149472	4.18312E-05	7.71864E-05	0.000138796	9.81895E-05	2.97544E-05	5.26828E-05	2.17847E-05	4.17104E-05	7.16392E-05	3.8943E-05	1.16563E-05	3.54539E-08	1.8252E-06	1.2964E-07	1.99028E-06	1.99028342
3831503774325	383150	3774325	6.13886E-05	0.000153292	0.000153292	4.29002E-05	7.9159E-05	0.000142343	0.000100699	3.05148E-05	5.40291E-05	2.21866E-05	4.25645E-05	7.31163E-05	3.97464E-05	1.18967E-05	4.35624E-08	2.3248E-06	1.5753E-07	2.52593E-06	2.52592981
3831603774325	383160	3774325	6.28698E-05	0.000156991	0.000156991	4.39354E-05	8.1069E-05	0.000145777	0.000103129	3.12511E-05	5.53328E-05	2.26488E-05	4.33583E-05	7.45255E-05	4.0512E-05	1.21259E-05	5.54156E-08	3.0666E-06	1.9723E-07	3.3192E-06	3.31919861
3831703774325	383170	3774325	6.43565E-05	0.000160703	0.000160703	4.49743E-05	8.2986E-05	0.000149224	0.000105567	3.19901E-05	5.66412E-05	2.30407E-05	4.41069E-05	7.58413E-05	4.12273E-05	1.234E-05	7.46185E-08	4.281E-06	2.5978E-07	4.6154E-06	4.61539719
3835003774325	383500	3774325	9.62439E-05	0.000240328	0.000240328	6.72581E-05	0.000124104	0.000223162	0.000157874	4.78405E-05	8.47059E-05	1.91872E-05	6.15959E-05	0.000106241	5.77523E-05	1.72863E-05	2.63826E-08	8.5472E-07	1.1691E-07	9.98017E-07	0.99801737
3835103774325	383510	3774325	9.55652E-05	0.000238634	0.000238634	6.67839E-05	0.000123229	0.000221588	0.00015676	4.75032E-05	8.41085E-05	1.88958E-05	6.1184E-05	0.000105528	5.73647E-05	1.71703E-05	2.59015E-08	8.3155E-07	1.0845E-07	9.65905E-07	0.96590546
3835203774325	383520	3774325	9.35076E-05	0.000233496	0.000233496	6.53459E-05	0.000120576	0.000216817	0.000153385	4.64804E-05	8.22976E-05	1.84486E-05	5.99229E-05	0.000103329	5.61695E-05	1.68125E-05	2.4895E-08	7.939E-07	9.9856E-08	9.18649E-07	0.91864915
3835303774325	383530	3774325	9.14608E-05	0.000228384	0.000228384	6.39156E-05	0.000117936	0.000212071	0.000150028	4.54629E-05	8.04962E-05	1.80618E-05	5.86669E-05	0.000101147	5.49835E-05	1.64575E-05	2.37926E-08	7.5444E-07	9.2367E-08	8.706E-07	0.87059986
3835403774325	383540	3774325	8.88807E-05	0.000221942	0.000221942	6.21125E-05	0.000114609	0.000206089	0.000145795	4.41805E-05	7.82254E-05	1.76448E-05	5.70792E-05	9.83797E-05	5.34792E-05	1.60072E-05	2.25032E-08	7.1024E-07	8.5302E-08	8.18043E-07	0.81804334
3835503774325	383550	3774325	8.58051E-05	0.000214262	0.000214262	5.99632E-05	0.000110643	0.000198957	0.0001475	4.26516E-05	7.55185E-05	1.71976E-05	5.51801E-05	9.5086E-05	5.16887E-05	1.54713E-05	2.10679E-08	6.6229E-07	7.8561E-08	7.6192E-07	0.76191997
3835603774325	383560	3774325	8.31119E-05	0.000207537	0.000207537	5.80811E-05	0.000107171	0.000192713	0.000136333	4.13129E-05	7.31482E-05	1.68158E-05	5.35423E-05	9.22337E-05	5.01382E-05	1.50072E-05	1.98152E-08	6.2024E-07	7.2754E-08	7.12813E-07	0.71281282
3835703774325	383570	3774325	8.20507E-05	0.000204887	0.000204887	5.73396E-05	0.000105802	0.000190252	0.000134592	4.07855E-05	7.22143E-05	1.66349E-05	5.29394E-05	9.1164E-05	4.95567E-05	1.48332E-05	1.90906E-08	5.9454E-07	6.8744E-08	6.82371E-07	0.68237063
3835803774325	383580	3774325	8.12212E-05	0.000202816	0.000202816	5.67599E-05	0.000104733	0.000188329	0.000133231	4.03731E-05	7.14842E-05	1.64892E-05	5.24822E-05	9.03576E-05	4.91183E-05	1.4702E-05	1.84637E-08	5.7219E-07	6.5279E-08	6.55937E-07	0.65593665
3835903774325	383590	3774325	8.03002E-05	0.000200516	0.000200516	5.61162E-05	0.000103545	0.000186193	0.00013172	3.99153E-05	7.06735E-05	1.63385E-05	5.19697E-05	8.94408E-05	4.86199E-05	1.45528E-05	1.7841E-08	5.5034E-07	6.2057E-08	6.30234E-07	0.63023425
3836003774325	383600	3774325	7.92121E-05	0.000197799	0.000197799	5.53558E-05	0.000102142	0.00018367	0.000129936	3.93744E-05	6.97159E-05	1.61777E-05	5.13467E-05	8.83372E-05	4.802E-05	1.43732E-05	1.72045E-08	5.284E-07	5.8998E-08	6.04599E-07	0.6045989
3836103774325	383610	3774325	7.81618E-05	0.000195176	0.000195176	5.46218E-05	0.000100788	0.000181235	0.000128213	3.88523E-05	6.87915E-05	1.6027E-05	5.07438E-05	8.72676E-05	4.74386E-05	1.41992E-05	1.66064E-08	5.0791E-07	5.6209E-08	5.80723E-07	0.5807231
3836203774325	383620	3774325	7.7343E-05	0.000193131	0.000193131	5.40497E-05	9.97318E-05	0.000179336	0.00012687	3.84454E-05	6.80709E-05	1.59064E-05	5.02816E-05	8.64441E-05	4.6991E-05	1.40652E-05	1.60913E-08	4.9017E-07	5.3784E-08	5.60049E-07	0.56004912
3836303774325	383630	3774325	7.6589E-05	0.000191248	0.000191248	5.35227E-05	9.87594E-05	0.000177588	0.000125633	3.80705E-05	6.74072E-05	1.58009E-05	4.98596E-05	8.56971E-05	4.65849E-05	1.39437E-05	1.56171E-08	4.7391E-07	5.159E-08	5.41113E-07	0.54111306
3836403774325	383640	3774325	7.59695E-05	0.000189702	0.000189702	5.30898E-05	9.79607E-05	0.000176152	0.000124617	3.77626E-05	6.68621E-05	1.57155E-05	4.95229E-05	8.50859E-05	4.62526E-05	1.38442E-05	1.51944E-08	4.5938E-07	4.9639E-08	5.24219E-07	0.52421864
3836503774325	383650	3774325	7.6018E-05	0.000189823	0.000189823	5.31237E-05	9.80232E-05	0.000176264	0.000124696	3.77867E-05	6.69047E-05	1.57155E-05	4.96134E-05	8.52132E-05	4.63218E-05	1.38649E-05	1.4939E-08	4.5006E-07	4.8216E-08	5.13217E-07	0.51321652

Unique Identifier	X (UTM)	Y (UTM)	EGIODemolition 2025	EGIOSite Grubbing / Prep 2025	EGIOMass Grading / Excavation 2025	EGIOMass Grading / Excavation 2026	EGIODrainage / Utilities Trenching 2026	EGIODrainage / Utilities Trenching 2027	EGIOFoundations / Concrete Pads 2026	EGIOFoundations / Concrete Pads 2027	EGIOBuilding / Structure Construction 2026	EGIOBuilding / Structure Construction 2027	EGIOAsphalt Paving 2027	EGIOArchitectural Coating 2027	EGIOLandscaping or Other Finishing 2027	EGIOWaterside Construction (Piles) 2027	HIWaterside Construction (Landscaping) 2025	HIWaterside Construction (Landscaping) 2026	KMDemolition 2025	KMSite Grubbing / Prep 2025	KMMass Grading / Excavation 2025
3836603774325	383660	3774325	0.000225686	0.00020365	0.000508539	0.000508539	0.000142319	0.000142319	0.000262606	0.000262606	0.000472215	0.000472215	0.000334064	3.14413E-05	0.000101231	0.000179239	0.000328918	0.000328918	0.00034098	0.000307692	0.000768329
3836703774325	383670	3774325	0.00021949	0.00019806	0.000494577	0.000494577	0.000138412	0.000138412	0.000255397	0.000255397	0.00045925	0.00045925	0.000324892	3.05781E-05	9.84522E-05	0.000174318	0.000324573	0.000324573	0.000335202	0.000302478	0.00075531
3836803774325	383680	3774325	0.000213545	0.0001927	0.000481181	0.000481181	0.000134663	0.000134663	0.000248479	0.000248479	0.000446811	0.000446811	0.000316092	2.97498E-05	9.57855E-05	0.000169597	0.000320227	0.000320227	0.000329245	0.000297102	0.000741886
3836903774325	383690	3774325	0.000207928	0.00018763	0.000468524	0.000468524	0.000131121	0.000131121	0.000241943	0.000241943	0.000435058	0.000435058	0.000307778	2.89673E-05	9.3266E-05	0.000165136	0.000315993	0.000315993	0.000323467	0.000291888	0.000728867
3837003774325	383700	3774325	0.000203595	0.00018372	0.00045876	0.00045876	0.000128388	0.000128388	0.0002369	0.0002369	0.000425991	0.000425991	0.000301363	2.83636E-05	9.13222E-05	0.000161694	0.000313249	0.000313249	0.000321139	0.000289787	0.000723621
3837103774325	383710	3774325	0.000199482	0.00018001	0.000449492	0.000449492	0.000125795	0.000125795	0.000232115	0.000232115	0.000417386	0.000417386	0.000295275	2.77906E-05	8.94774E-05	0.000158428	0.000310616	0.000310616	0.000318805	0.000287681	0.000718362
3837203774325	383720	3774325	0.000195853	0.00017673	0.000441315	0.000441315	0.000123506	0.000123506	0.000227892	0.000227892	0.000409792	0.000409792	0.000289903	2.7285E-05	8.78495E-05	0.000155545	0.000308507	0.000308507	0.00031745	0.000286459	0.000715309
3837303774325	383730	3774325	0.000192695	0.00017388	0.000434199	0.000434199	0.000121515	0.000121515	0.000224218	0.000224218	0.000403185	0.000403185	0.000285229	2.68451E-05	8.64331E-05	0.000153038	0.000306968	0.000306968	0.000317103	0.000286146	0.000714529
3837403774325	383740	3774325	0.000189687	0.00017117	0.000427421	0.000427421	0.000119618	0.000119618	0.000220717	0.000220717	0.000396891	0.000396891	0.000280776	2.6426E-05	8.50837E-05	0.000150648	0.000305636	0.000305636	0.000316775	0.00028585	0.000713789
3837503774325	383750	3774325	0.000187162	0.00016889	0.000421731	0.000421731	0.000118025	0.000118025	0.000217779	0.000217779	0.000391607	0.000391607	0.000277039	2.60742E-05	8.39512E-05	0.000148643	0.000305097	0.000305097	0.000317706	0.00028669	0.000715887
3837603774325	383760	3774325	0.000184714	0.00016668	0.000416217	0.000416217	0.000116482	0.000116482	0.000214931	0.000214931	0.000386487	0.000386487	0.000273416	2.57333E-05	8.28534E-05	0.000146699	0.00030478	0.00030478	0.000318685	0.000287574	0.000718093
3837703774325	383770	3774325	0.000182739	0.0001649	0.000411765	0.000411765	0.000115236	0.000115236	0.000212633	0.000212633	0.000382353	0.000382353	0.000270492	2.5458E-05	8.19672E-05	0.00014513	0.000305525	0.000305525	0.000322123	0.000290676	0.00072584
3837803774325	383780	3774325	0.000181539	0.00016382	0.000409061	0.000409061	0.00011448	0.00011448	0.000211236	0.000211236	0.000379842	0.000379842	0.000268716	2.52909E-05	8.1429E-05	0.000144177	0.000308126	0.000308126	0.000327931	0.000295917	0.000738927
3837903774325	383790	3774325	0.000180399	0.00016279	0.000406492	0.000406492	0.000113761	0.000113761	0.00020991	0.00020991	0.000377457	0.000377457	0.000267028	2.51321E-05	8.09176E-05	0.000143272	0.000310917	0.000310917	0.000330068	0.000297845	0.000743742
3838003774325	383800	3774325	0.000178966	0.00016149	0.000403264	0.000403264	0.000112857	0.000112857	0.000208243	0.000208243	0.000374459	0.000374459	0.000264908	2.49325E-05	8.0275E-05	0.000142134	0.000312694	0.000312694	0.000327466	0.000295497	0.000737878
3838103774325	383810	3774325	0.000178769	0.00016132	0.0004028	0.00040282	0.000112733	0.000112733	0.000208014	0.000208014	0.000374047	0.000374047	0.000264616	2.4905E-05	8.01867E-05	0.000141978	0.000314565	0.000314565	0.000322995	0.000291462	0.000727804
3838203774325	383820	3774325	0.000177516	0.00016019	0.000399996	0.000399996	0.000111943	0.000111943	0.000206555	0.000206555	0.000371424	0.000371424	0.000262761	2.47304E-05	7.96244E-05	0.000140982	0.000317483	0.000317483	0.000316196	0.000285327	0.000712484
3838303774325	383830	3774325	0.000174698	0.00015764	0.000393647	0.000393647	0.000110166	0.000110166	0.000203277	0.000203277	0.000365529	0.000365529	0.00025859	2.43379E-05	7.83607E-05	0.000138744	0.000322337	0.000322337	0.00030781	0.00027776	0.000693587
3838403774325	383840	3774325	0.000171248	0.00015453	0.000385873	0.000385873	0.00010799	0.00010799	0.000199262	0.000199262	0.000358311	0.000358311	0.000253483	2.38572E-05	7.68131E-05	0.000136004	0.000332598	0.000332598	0.000298623	0.00026947	0.000672887
3838603774325	383860	3774325	0.000163423	0.00014747	0.00036824	0.00036824	0.000103055	0.000103055	0.000190157	0.000190157	0.000341937	0.000341937	0.0002419	2.2767E-05	7.3303E-05	0.000129789	0.000323114	0.000323114	0.000284052	0.000256322	0.000640055
3838703774325	383870	3774325	0.000159668	0.00014408	0.000359779	0.000359779	0.000100688	0.000100688	0.000185788	0.000185788	0.000334081	0.000334081	0.000236342	2.2244E-05	7.16189E-05	0.000126808	0.000317959	0.000317959	0.000277451	0.000250364	0.000625179
3838803774325	383880	3774325	0.000156075	0.00014084	0.000351682	0.000351682	9.84217E-05	9.84217E-05	0.000181607	0.000181607	0.000326562	0.000326562	0.000231023	2.17434E-05	7.0007E-05	0.000123954	0.000313265	0.000313265	0.000270807	0.000244369	0.000610209
3838903774325	383890	3774325	0.000152601	0.0001377	0.000343854	0.000343854	9.62309E-05	9.62309E-05	0.000177564	0.000177564	0.000319293	0.000319293	0.000225881	2.12594E-05	6.84488E-05	0.000121195	0.000308554	0.000308554	0.000264384	0.000238574	0.000595736
3839003774325	383900	3774325	0.000149228	0.00013466	0.000336255	0.000336255	9.41042E-05	9.41042E-05	0.00017364	0.00017364	0.000312237	0.000312237	0.000220889	2.07895E-05	6.6936E-05	0.000118516	0.000303781	0.000303781	0.00025832	0.000233101	0.000582071
3839103774325	383910	3774325	0.000145969	0.00013172	0.000328911	0.000328911	9.20489E-05	9.20489E-05	0.000169848	0.000169848	0.000305418	0.000305418	0.000216065	2.03355E-05	6.54741E-05	0.000115928	0.000299023	0.000299023	0.000252565	0.000227909	0.000569105
3829703774335	382970	3774335	0.000243098	0.00021937	0.000547773	0.000547773	0.000153299	0.000153299	0.000282866	0.000282866	0.000508646	0.000508646	0.000359837	3.3867E-05	0.000109041	0.000193068	0.000216726	0.000216726	6.12312E-05	5.52535E-05	0.000137972
3829803774335	382980	3774335	0.0002509	0.0002338	0.000583806	0.000583806	0.000163384	0.000163384	0.000301474	0.000301474	0.000542106	0.000542106	0.000383507	3.60948E-05	0.000116214	0.000205768	0.000223656	0.000223656	6.31473E-05	5.69825E-05	0.00014229
3829903774335	382990	3774335	0.000276991	0.00024995	0.000624143	0.000624143	0.000174672	0.000174672	0.00032303	0.00032303	0.000579562	0.000579562	0.00040005	3.85887E-05	0.000124244	0.000219985	0.000231031	0.000231031	6.52066E-05	5.88408E-05	0.00014693
3830003774335	383000	3774335	0.000297865	0.00026879	0.000671179	0.000671179	0.000187836	0.000187836	0.000346592	0.000346592	0.000623237	0.000623237	0.000440903	4.14968E-05	0.000133607	0.000236563	0.000239247	0.000239247	6.75943E-05	6.09954E-05	0.00015231
3830103774335	383010	3774335	0.000324953	0.00029323	0.000732216	0.000732216	0.000204917	0.000204917	0.000378111	0.000378111	0.000679915	0.000679915	0.000480999	4.52705E-05	0.000145757	0.000258076	0.000249698	0.000249698	7.09012E-05	6.39794E-05	0.000159762
3830203774335	383020	3774335	0.000356553	0.00032174	0.000803421	0.000803421	0.000224845	0.000224845	0.000414881	0.000414881	0.000746034	0.000746034	0.000527774	4.96729E-05	0.000159932	0.000283173	0.000261133	0.000261133	7.44767E-05	6.72059E-05	0.000167818
3830303774335	383030	3774335	0.000393198	0.00035481	0.000885992	0.000885992	0.000247953	0.000247953	0.00045752	0.00045752	0.000822707	0.000822707	0.000582016	5.47779E-05	0.000176368	0.000312276	0.000273425	0.000273425	7.82134E-05	7.05778E-05	0.000176238
3830403774335	383040	3774335	0.000436301	0.00039371	0.000983116	0.000983116	0.000275134	0.000275134	0.000507675	0.000507675	0.000912893	0.000912893	0.000645817	6.07828E-05	0.000195702	0.000346508	0.000286684	0.000286684	8.21291E-05	7.41112E-05	0.000185061
3830503774335	383050	3774335	0.000487916	0.00044028	0.00109942	0.00109942	0.000307683	0.000307683	0.000567733	0.000567733	0.00102089	0.00102089	0.000722218	6.79735E-05	0.000218854	0.0003875	0.000301164	0.000301164	8.62179E-05	7.78009E-05	0.000194275
3830603774335	383060	3774335	0.000549547	0.0004959	0.001238293	0.001238293	0.000346548	0.000346548	0.000639446	0.000639446	0.001149843	0.001149843	0.000813445	7.65596E-05	0.000246499	0.000436448	0.000316738	0.000316738	9.04381E-05	8.16091E-05	0.000203784
3830703774335	383070	3774335	0.000625086	0.00056406	0.001408505	0.001408505	0.000394184	0.000394184	0.000727343	0.000727343	0.001307898	0.001307898	0.000925259	8.70832E-05	0.000280382	0.00049644	0.00033803	0.00033803	9.48493E-05	8.55896E-05	0.00021372
3830803774335	383080	3774335	0.00071168	0.0006422	0.001603627	0.001603627	0.00044879	0.00044879	0.000828103	0.000828103	0.001489083	0.001489083	0.001053437	9.9147E-05	0.000319223	0.000565213	0.000350282	0.000350282	9.89441E-05	8.92847E-05	0.000222951
3830903774335	383090	3774335	0.000811573	0.00073234	0.001828717	0.001828717	0.000511784	0.000511784	0.000944337	0.000944337	0.001698094	0.001698094	0.0012013	0.000113064	0.00036403	0.000644548	0.000365951	0.000365951	0.000102854	9.28127E-05	0.00023176
3831003774335	383100	3774335	0.000936083	0.0008447	0.002109274	0.002109274	0.0005903	0.0005903	0.001089215	0.001089215	0.001958612	0.001958612	0.001385601	0.000130409	0.000419879	0.000743433	0.000382509	0.000382509	0.000106925	9.64862E-05	0.000240933
3831103774335	383110	3774335	0.001098377	0.00099115	0.002474972	0.002474972	0.000692644	0.000692644	0.001278059	0.001278059	0.002298188	0.002298188	0.001625831	0.000153019	0.000492676	0.000872326	0.000400796	0.000400796	0.000111223	0.000100364	0.000250618
3831203774335	383120	3774335	0.001311206	0.0011832	0.002954539	0.002954539	0.000826856	0.000826856	0.001525705	0.001525705	0.0027435	0.0027435	0.001940862	0.000182669	0.00058814	0.001041354	0.000420224	0.000420224	0.000115682	0.000104388	0.000260665
3831303774335	383130	3774335	0.001598828	0.00144274	0.003602637	0.003602637	0.001008232	0.001008232	0.001860378	0.001860378	0.003345306	0.003345306	0.002366603	0.000222739	0.000717153	0.001269782	0.000440699	0.000440699	0.000120236	0.000108498	0.000270927
3831403774335	383140	3774335	0.00200323	0.00180766	0.004513875	0.004513875	0.001263251	0.001263251	0.002330935	0.002330935	0.004191455	0.004191455	0.002965203	0.000279078	0.000898547	0.001590956	0.000462205	0.000462205	0.000125113	0.000112899	0.000281916
3831503774335	383150	3774335	0.002598166	0.00234452	0.005854443	0.005854443	0.001638421	0.001638421	0.003023196	0.003023196	0.005436269	0.005436269	0.003845834	0.000361961	0.001165404	0.002063451	0.00048964	0.00048964	0.000129763	0.000117095	0.000292394
3831603774335	383160	3774335	0.003483583	0.0031435	0.007849552	0.007849552	0.002196772	0.002196772	0.004053457	0.004053457	0.00728887	0.00728887	0.005156439	0.000485312	0.001562557	0.002766645	0.00050582	0.00050582	0.000134454	0.000121328	0.000302966
3831703774335	383170	3774335	0.004934055	0.00445237	0.011117898	0.011117898	0.003111449	0.003111449	0.00574121	0.00574121	0.010323762	0.010323762	0.007303443	0.000687383	0.002213165	0.003918603	0.000526565	0.000526565	0.000139319	0.000125718	0.000313928
3834903774335	383490	3774335	0.000507727	0.00045816	0.001144061	0.001144061	0.000320176	0.000320176	0.000590786	0.000590786	0.001062342	0.001062342	0.000751543	7.07335E-05	0.00022774	0.000403235	0.000465948	0.000465948	0.000541638	0.00048876	0.001220471
3835003774335	383500	3774335	0.00047815	0.00043147	0.001077415	0.001077415	0.000301525	0.000301525	0.00055637	0.00055637	0.001000457	0.001000457	0.000707763	6.6613E-05	0.000214474	0.000379745	0.000454735	0.000454735	0.000546401	0.000493059	0.001231205
3835103774335	383510	3774335	0.000451224	0.00040717	0.001016741	0.001016741	0.000284545	0.000284545	0.000525039	0.000525039	0.000944117	0.000944117	0.000667906	6.28618E-05	0.000202396	0.00035836	0.000444014	0.000444014	0.000543405	0.000490355	0.001224453
3835203774335	383520	3774335	0.00042407	0.00038267	0.000955556	0.000955556	0.000267421	0.000267421	0.000493443	0.000493443	0.000887302	0.000887302	0.000627713	5.90789E-05	0.000190216	0.000336794	0.000430533	0.000430533	0.000526237	0.000474863	0.00118577
3835303774335	383530	3774335	0.0003994	0.00036041	0.000899967	0.000899967	0.000251864	0.000251864	0.000464737	0.000464737	0.000835683	0.000835683	0.000591196	5.5642E-05	0.00017915	0.000317201	0.000417877	0.000417877	0.000504474	0.000455225	0.00113673
3835403774335	383540	3774335	0.000376204	0.00033948	0.000847699	0.000847699	0.000237237	0.000237237	0.000437746	0.000437746	0.000787149	0.000787149	0.000556861	5.24104E-05	0.000168746	0.000298779	0.000405141	0.000405141	0.000478807	0.000432063	0.001078895
3835503774335	383550	3774335	0.000354088	0.00031952	0.000797866	0.000797866	0.00022329	0.00022329	0.000412013	0.000412013	0.000740876	0.000740876	0.000524125	4.93294E-05	0.000158826	0.000281215	0.000392184	0.000392184	0.000449797	0.000405885	0.001013527
3835603774335	383560	3774335	0.00033405	0.00030144	0.000752714	0.000752714	0.000210654	0.000210654	0.000388696	0.000388696	0.000698948	0.000698948	0.000494464	4.65378E-05	0.000149838	0.000265301	0.000380336	0.000380336	0.000423939	0.000382552	0.00095526
3835703774335	383570	3774335	0.000317993	0.00028695	0.000716533	0.000716533	0.000200528	0.000200528	0.000370013	0.000370013	0.000665352	0.000665352	0.00047097	4.43009E-05	0.000142635	0.000252548	0.000371772	0.000371772	0.000407721	0.000367917	0.000918716
3835803774335	383580	3774335	0.000303554	0.00027392	0.000683997	0.000683997	0.000191423	0.000191423	0.00035211	0.00035211	0.00063514	0.00063514	0.00044923	4.22893E-05	0.000136159	0.00024108	0.00036396	0.00036396	0.000393478	0.000355065	0.000886624
3835903774335	383590	3774335	0.000290117	0.00026179	0.00065372	0.00065372	0.00018295	0.00018295	0.00033757	0.00033757	0.00060702	0.00060702	0.00042943	4.04174E-05	0.000130132	0.00023041	0.00035634	0.00035634	0.000379648	0.000342585	0.00085546
3836003774335	383600	3774335	0.000277534	0.00025044	0.000625367	0.000625367	0.000175015	0.000175015	0.000322936	0.000322936	0.000580698	0.000580698	0.00041080	3.86644E-05	0.000124488	0.000220416	0.000348823	0.000348823	0.000366056	0.00033032	0.000824834
3836103774335	383610	3774335	0.000265865	0.00023991	0.000599072	0.000599072	0.000167656	0.000167656	0.000309357	0.000309357	0.000556281	0.000556281	0.000393536	3.70386E-05	0.000119253	0.000211148	0.000341591	0.000341591	0.000353229	0.000318744	0.000795929
3836203774335	383620	3774335	0.000255132	0.00023022	0.000574889	0.000574889	0.000160888	0.000160888	0.000296869	0.000296869	0.000533825	0.000533825	0.000377649	3.55435E-05	0.000114439	0.000202625	0.000334707	0.000334707	0.000341422	0.00030809	0.000769325
3836303774335	383630	3774335	0.000245164	0.00022123	0.000552427	0.000552427	0.000154602	0.000154602	0.00028527	0.00028527	0.000512968	0.000512968	0.00036289	3.41547E-05	0.000109968	0.000194708	0.000328078	0.000328078	0.000330295	0.00029805	0.000744254
3836403774335	383640	3774335	0.000236019	0.00021298	0.000531821	0.000531821	0.000148835	0.000148835	0.000274629	0.000274629	0.000493834	0.000493834	0.000349358	3.28807E-05	0.000105866	0.000187445	0.000321877	0.000321877	0.000320225	0.000288963	0.000721563
3836503774335	383650	3774335	0.000228408	0.00020611	0.000514672	0.000514672	0.000144036	0.000144036	0.000265773	0.000265773	0.00047791	0.00047791	0.000338093	3.18205E-05	0.000102452	0.000181401	0.000316976	0.000316976	0.000313409	0.000282812	0.000706203
3836603774335	383660	3774335	0.000221156	0.00019957	0.00049833	0.00049833	0.000139462	0.000139462	0.000257334	0.000257334	0.000462735	0.000462735	0.000327357	3.08101E-05	0.000099205	0.000175641	0.000312075	0.000312075	0.000306526	0.000276601	0.000690695
3836703774335	383670	3774335	0.000215079	0.00019408	0.000484638	0.000484638	0.00013563	0.00013563	0.000250264	0.000250264	0.000450021	0.000450021	0.000318363	2.99636E-05	9.64736E-05	0.000170815	0.000308237	0.000308237	0.000302079	0.000272589	0.000680674
3836803774335	383680	3774335	0.000209844	0.00018936	0.000472842	0.000472842	0.000132329	0.000132329	0.000244172	0.000244172	0.000439067	0.000439067	0.00031061	2.92343E-05	9.41254E-05	0.000166657	0.000305129	0.000305129	0.000299238	0.000270025	0.000674272
3836903774335	383690	3774335	0.00020489	0.00018489	0.000461678	0.000461678	0.000129205	0.000129205	0.000238408	0.000238408	0.000428701	0.000428701	0.00030328	2.8544E-05	9.19032E-05	0.000162723	0.000302099	0.000302099	0.000296403	0.000267466	0.000667883
3837003774335	383700	3774335	0.000201529	0.00018186	0.000454106	0.000454106	0.000127086	0.000127086	0.000234497	0.000234497	0.00042167	0.00042167	0.00029836	2.80759E-05	9.03958E-05	0.000160054	0.000300957	0.000300957	0.000297734	0.000268667	0.000670883
3837103774335	383710	3774335	0.00019839	0.00017902	0.000447031	0.000447031	0.000125106	0.000125106	0.000230844	0.000230844	0.0004151	0.0004151	0.000293659	2.76384E-05	8.89874E-05	0.00015756	0.00029999	0.00029999	0.000299166	0.00026996	0.000674111
3837203774335	383720	3774335	0.000195495	0.00017641	0.000440508	0.000440508	0.00012328	0.00012328	0.000227475	0.000227475	0.000409043	0.000409043	0.000289373	2.72351E-05	8.76889E-05	0.000155261	0.000299308	0.000299308	0.00030085	0.000271479	0.000677904
3837303774335	383730	3774335	0.000192773	0.00017395	0.000434374	0.000434374	0.000121564	0.000121564	0.000224308	0.000224308	0.000403348	0.000403348	0.000285344	2.68559E-05	8.6468E-05	0.00015399	0.000298864	0.000298864	0.000302658	0.000273111	0.000681979
3837403774335	383740	3774335	0.000190176	0.00017161	0.000428523	0.000428523	0.000119926	0.000119926	0.000221287	0.000221287	0.000397915	0.000397915	0.000281501	2.64942E-05	8.53033E-05	0.000151037	0.000298674	0.000298674	0.000304467	0.000274743	0.000686055
3837503774335	383750	3774335	0.000187424	0.00016913	0.000422323	0.000422323	0.000118191	0.000118191	0.000218085	0.000218085	0.000392157	0.000392157	0.00027728	2.61108E-05	8.4069E-05	0.00014852	0.00029823	0.00029823	0.000305422	0.000275605	0.000688207
3837603774335	383760	3774335	0.00018469	0.00016666	0.000416163	0.000416163	0.000116467	0.000116467	0.000214904	0.000214904	0.000386437	0.000386437	0.000273381	2.573E-05	8.28427E-05	0.00014668	0.000297849	0.000297849	0.000306741	0.000276795	0.000691179
3837703774335	383770	3774335	0.000182291	0.00016449	0.000410756	0.000410756	0.000114954	0.000114954	0.000212112	0.000212112	0.000381416	0.000381416	0.000269829	2.53957E-05	8.17664E-05	0.000144775	0.000298166	0.000298166	0.000308884	0.000278729	0.000696008
3837803774335	383780	3774335	0.0001805	0.00016288	0.000406721	0.000406721	0.00011325	0.00011325	0.000210028	0.000210028	0.00037669	0.00037669	0.000267178	2.51462E-05	8.09631E-05	0.000143352	0.000299768	0.000299768	0.000312012	0.000281552	0.000703056
3837903774335	383790	3774335	0.000178787	0.00016133	0.00040286	0.00040286	0.000112744	0.000112744	0.000208035	0.000208035	0.000374085	0.000374085	0.000264643	2.49075E-05	8.01947E-05	0.00014199	0.000301433	0.000301433	0.000312328	0.000281837	0.000703768

			KMMass Grading / Excavation	KMDrainage / Utilities Trenching	KMFoundations / Concrete Pads	KMBuilding / Structure Construction	KMAsphalt Paving	KMArchitectural Coating	KMLandscaping or Other Finishing	KMWaterside Construction (Piles)	EWNDemolition	EWNSite Grubbing / Prep	EWNDrainage / Utilities Trenching	EWNDrainage / Utilities Trenching	EWNDrainage / Utilities Trenching	EWNFoundation s / Concrete Pads	EWNBuilding / Structure Construction	EWNAsphalt Paving	EWNLandscaping or Other Finishing	EWNWaterside Construction (Piles)	ISDemolition
Unique Identifier	X (UTM)	Y (UTM)	2026	2026	2026	2026	2026	2026	2026	2026	2027	2027	2027	2028	2029	2029	2029	2029	2029	2029	2027
3836603774325	383660	3774325	0.000768329	0.000165542	0.00039676	0.000735941	0.000504722	4.75033E-05	0.000152946	0.000270805	2.74579E-05	3.70211E-05	4.4918E-05	4.4918E-05	4.4918E-05	3.19497E-05	5.56404E-05	4.06436E-05	1.23162E-05	2.13723E-05	0.00057673
3836703774325	383670	3774325	0.00075531	0.000162737	0.000390037	0.00072347	0.000496169	4.66983E-05	0.000150354	0.000266216	2.74579E-05	3.70211E-05	4.4918E-05	4.4918E-05	4.4918E-05	3.19497E-05	5.56404E-05	4.06436E-05	1.23162E-05	2.13723E-05	0.000553182
3836803774325	383680	3774325	0.000741886	0.000159844	0.000383105	0.000710612	0.000487352	4.58684E-05	0.000147682	0.000261485	2.7452E-05	3.70131E-05	4.49082E-05	4.49082E-05	4.49082E-05	3.19428E-05	5.56283E-05	4.06347E-05	1.23136E-05	2.13676E-05	0.000530858
3836903774325	383690	3774325	0.000728867	0.000157039	0.000376382	0.000698141	0.000478799	4.50634E-05	0.000145091	0.000256896	2.74639E-05	3.70292E-05	4.49278E-05	4.49278E-05	4.49278E-05	3.19567E-05	5.56525E-05	4.06524E-05	1.23189E-05	2.13769E-05	0.000509978
3837003774325	383700	3774325	0.000723621	0.000155909	0.000373673	0.000693117	0.000475353	4.47391E-05	0.000144046	0.000255047	2.7637E-05	3.72626E-05	4.5211E-05	4.5211E-05	4.5211E-05	3.21581E-05	5.60032E-05	4.09086E-05	1.23966E-05	2.15117E-05	0.000493389
3837103774325	383710	3774325	0.000718362	0.000154776	0.000370957	0.00068808	0.000471898	4.44139E-05	0.000142999	0.000253193	2.7834E-05	3.75282E-05	4.55332E-05	4.55332E-05	4.55332E-05	3.23873E-05	5.64024E-05	4.12002E-05	1.24849E-05	2.1665E-05	0.000477691
3837203774325	383720	3774325	0.000715309	0.000154118	0.000369381	0.000685155	0.000469892	4.42252E-05	0.000142392	0.000252117	2.80907E-05	3.78742E-05	4.59531E-05	4.59531E-05	4.59531E-05	3.2686E-05	5.69225E-05	4.15801E-05	1.26E-05	2.18648E-05	0.000463657
3837303774325	383730	3774325	0.000714529	0.00015395	0.000368978	0.000684408	0.00046938	4.41769E-05	0.000142236	0.000251842	2.84249E-05	3.83249E-05	4.64999E-05	4.64999E-05	4.64999E-05	3.30749E-05	5.75999E-05	4.20749E-05	1.275E-05	2.2125E-05	0.000451194
3837403774325	383740	3774325	0.000713789	0.000153791	0.000368596	0.000683699	0.000468894	4.41312E-05	0.000142089	0.000251581	2.87891E-05	3.88159E-05	4.70956E-05	4.70956E-05	4.70956E-05	3.34986E-05	5.83377E-05	4.26139E-05	1.29133E-05	2.24084E-05	0.000439393
3837503774325	383750	3774325	0.000715887	0.000154243	0.000369679	0.000685709	0.000470272	4.42609E-05	0.000142507	0.000252321	2.92666E-05	3.94597E-05	4.78767E-05	4.78767E-05	4.78767E-05	3.40543E-05	5.93054E-05	4.33207E-05	1.31275E-05	2.27801E-05	0.000429192
3837603774325	383760	3774325	0.000718093	0.000154718	0.000370818	0.000687822	0.000471721	4.43973E-05	0.000142946	0.000253098	2.97859E-05	4.01599E-05	4.87263E-05	4.87263E-05	4.87263E-05	3.46585E-05	6.03577E-05	4.40894E-05	1.33604E-05	2.31843E-05	0.000419414
3837703774325	383770	3774325	0.00072584	0.000156387	0.000374819	0.000695243	0.000476811	4.48763E-05	0.000144488	0.000255829	3.04962E-05	4.11176E-05	4.98883E-05	4.98883E-05	4.98883E-05	3.54851E-05	6.17971E-05	4.51409E-05	1.3679E-05	2.37372E-05	0.000411141
3837803774325	383780	3774325	0.000738927	0.000159207	0.000381577	0.000707778	0.000485408	4.56854E-05	0.000147093	0.000260442	3.16125E-05	4.26226E-05	5.17143E-05	5.17143E-05	5.17143E-05	3.67839E-05	6.4059E-05	4.67931E-05	1.41797E-05	2.4606E-05	0.000404957
3837903774325	383790	3774325	0.000743742	0.000160244	0.000384064	0.00071239	0.000488571	4.59831E-05	0.000148052	0.000262139	3.29316E-05	4.44012E-05	5.38723E-05	5.38723E-05	5.38723E-05	3.83189E-05	6.67322E-05	4.87458E-05	1.47714E-05	2.56328E-05	0.000398665
3838003774325	383800	3774325	0.000737878	0.000158981	0.000381035	0.000706773	0.000484719	4.56206E-05	0.000146884	0.000260072	3.41075E-05	4.59867E-05	5.5796E-05	5.5796E-05	5.5796E-05	3.96871E-05	6.9115E-05	5.04864E-05	1.52989E-05	2.65481E-05	0.000391246
3838103774325	383810	3774325	0.000727804	0.00015681	0.000375833	0.000697124	0.000478101	4.49977E-05	0.000144879	0.000256521	3.58625E-05	4.83528E-05	5.86668E-05	5.86668E-05	5.86668E-05	4.17291E-05	7.26712E-05	5.3084E-05	1.60861E-05	2.79141E-05	0.000386297
3838203774325	383820	3774325	0.000712484	0.000153509	0.000367922	0.00068245	0.000468037	4.40505E-05	0.000141829	0.000251121	3.69071E-05	4.97612E-05	6.03757E-05	6.03757E-05	6.03757E-05	4.29446E-05	7.47879E-05	5.46302E-05	1.65546E-05	2.87271E-05	0.000378418
3838303774325	383830	3774325	0.000693587	0.000149438	0.000358164	0.000664349	0.000455623	4.28822E-05	0.000138068	0.000244461	3.69966E-05	4.9882E-05	6.05221E-05	6.05221E-05	6.05221E-05	4.30488E-05	7.49694E-05	5.47628E-05	1.65948E-05	2.87968E-05	0.000366032
3838403774325	383840	3774325	0.000672887	0.000144978	0.000347474	0.000644522	0.000442025	4.16024E-05	0.000133947	0.000237165	3.69429E-05	4.98095E-05	6.04343E-05	6.04343E-05	6.04343E-05	4.29863E-05	7.48605E-05	5.46833E-05	1.65707E-05	2.8755E-05	0.000354291
3838603774325	383860	3774325	0.000640055	0.000137904	0.00033052	0.000613074	0.000420458	3.95725E-05	0.000127411	0.000225593	3.66384E-05	4.93991E-05	5.99362E-05	5.99362E-05	5.99362E-05	4.26321E-05	7.42436E-05	5.42326E-05	1.64341E-05	2.85181E-05	0.000330892
3838703774325	383870	3774325	0.000625179	0.000134699	0.000322838	0.000598825	0.000410685	3.86527E-05	0.00012445	0.00022035	3.64952E-05	4.92059E-05	5.97019E-05	5.97019E-05	5.97019E-05	4.24654E-05	7.39533E-05	5.40206E-05	1.63699E-05	2.84065E-05	0.000319981
3838803774325	383880	3774325	0.000610209	0.000131474	0.000315108	0.000584486	0.000400851	3.77272E-05	0.00012147	0.00021074	3.6346E-05	4.90047E-05	5.94578E-05	5.94578E-05	5.94578E-05	4.22917E-05	7.36509E-05	5.37997E-05	1.63029E-05	2.82904E-05	0.000309606
3838903774325	383890	3774325	0.000595736	0.000128355	0.000307634	0.000570623	0.000391344	3.68324E-05	0.000118589	0.000209973	3.61908E-05	4.87955E-05	5.92039E-05	5.92039E-05	5.92039E-05	4.21112E-05	7.33364E-05	5.357E-05	1.62333E-05	2.81696E-05	0.000299709
3839003774325	383900	3774325	0.000582071	0.000125411	0.000300578	0.000557534	0.000382367	3.59875E-05	0.000115869	0.000205156	3.60415E-05	4.85943E-05	5.89598E-05	5.89598E-05	5.89598E-05	4.19375E-05	7.3034E-05	5.33491E-05	1.61664E-05	2.80534E-05	0.00029026
3839103774325	383910	3774325	0.000569105	0.000122617	0.000293882	0.000545115	0.00037385	3.51859E-05	0.000113288	0.000200586	3.58983E-05	4.84011E-05	5.87254E-05	5.87254E-05	5.87254E-05	4.17708E-05	7.27437E-05	5.3137E-05	1.61021E-05	2.79419E-05	0.000281229
3829703774335	382970	3774335	0.000137972	2.9727E-05	7.12479E-05	0.000132156	9.06351E-05	8.53036E-06	2.74652E-05	4.86295E-05	2.72431E-05	3.67314E-05	4.45665E-05	4.45665E-05	4.45665E-05	3.16997E-05	5.52049E-05	4.03255E-05	1.22198E-05	2.1205E-05	0.000182207
3829803774335	382980	3774335	0.00014229	3.06573E-05	7.34775E-05	0.000136292	9.34713E-05	8.7973E-06	2.83246E-05	5.01513E-05	2.75236E-05	3.71097E-05	4.50254E-05	4.50254E-05	4.50254E-05	3.20261E-05	5.57734E-05	4.07407E-05	1.23457E-05	2.14234E-05	0.000192898
3829903774335	382990	3774335	0.00014693	3.16571E-05	7.58737E-05	0.000140736	9.65196E-05	9.0842E-06	2.92484E-05	5.17868E-05	2.78161E-05	3.7504E-05	4.55039E-05	4.55039E-05	4.55039E-05	3.23665E-05	5.63661E-05	4.11737E-05	1.24769E-05	2.1651E-05	0.000204693
3830003774335	383000	3774335	0.00015231	3.28162E-05	7.86519E-05	0.00014589	0.000100054	9.41683E-06	3.03193E-05	5.36831E-05	2.81802E-05	3.7995E-05	4.60995E-05	4.60995E-05	4.60995E-05	3.27902E-05	5.7104E-05	4.17127E-05	1.26402E-05	2.19345E-05	0.000218201
3830103774335	383010	3774335	0.000159762	3.44217E-05	8.24998E-05	0.000153027	0.000104949	9.87753E-06	3.18026E-05	5.63094E-05	2.8795E-05	3.88239E-05	4.71053E-05	4.71053E-05	4.71053E-05	3.35056E-05	5.83498E-05	4.26227E-05	1.2916E-05	2.2413E-05	0.000235529
3830203774335	383020	3774335	0.000167818	3.61575E-05	8.66602E-05	0.000160744	0.000110241	1.03756E-05	3.34064E-05	5.9149E-05	2.94636E-05	3.97253E-05	4.8199E-05	4.8199E-05	4.8199E-05	3.42835E-05	5.97045E-05	4.36123E-05	1.32158E-05	2.29334E-05	0.000255371
3830303774335	383030	3774335	0.000176238	3.79717E-05	9.10082E-05	0.000168809	0.000115772	1.08962E-05	3.50825E-05	6.21167E-05	3.015E-05	4.06508E-05	4.93219E-05	4.93219E-05	4.93219E-05	3.50822E-05	6.10955E-05	4.46284E-05	1.35238E-05	2.34677E-05	0.000277797
3830403774335	383040	3774335	0.000185061	3.98727E-05	9.55645E-05	0.00017726	0.000121568	1.14417E-05	3.68389E-05	6.52265E-05	3.08663E-05	4.16166E-05	5.04937E-05	5.04937E-05	5.04937E-05	3.59157E-05	6.2547E-05	4.56887E-05	1.3845E-05	2.40252E-05	0.000303285
3830503774335	383050	3774335	0.000194275	4.18578E-05	0.000100322	0.000186085	0.000127621	1.20114E-05	3.8673E-05	6.84739E-05	3.16423E-05	4.26628E-05	5.17631E-05	5.17631E-05	5.17631E-05	3.68186E-05	6.41195E-05	4.68373E-05	1.41931E-05	2.46292E-05	0.000332534
3830603774335	383060	3774335	0.000203784	4.39066E-05	0.000105233	0.000195194	0.000133867	1.25993E-05	4.05659E-05	7.18255E-05	3.2472E-05	4.37815E-05	5.31204E-05	5.31204E-05	5.31204E-05	3.7784E-05	6.58008E-05	4.80654E-05	1.45653E-05	2.5275E-05	0.000365614
3830703774335	383070	3774335	0.000213724	4.60482E-05	0.000110366	0.000204714	0.000140397	1.32138E-05	4.25445E-05	7.53289E-05	3.33972E-05	4.5029E-05	5.4634E-05	5.4634E-05	5.4634E-05	3.88606E-05	6.76756E-05	4.94349E-05	1.49803E-05	2.59952E-05	0.000403596
3830803774335	383080	3774335	0.000222951	4.80362E-05	0.00011513	0.000213552	0.000146458	1.37843E-05	4.43813E-05	7.85809E-05	3.41851E-05	4.60913E-05	5.59229E-05	5.59229E-05	5.59229E-05	3.97774E-05	6.92723E-05	5.06012E-05	1.53337E-05	2.66085E-05	0.000443476
3830903774335	383090	3774335	0.00023176	4.99343E-05	0.00011968	0.000221991	0.000152245	1.4329E-05	4.6135E-05	8.16861E-05	3.48238E-05	4.69525E-05	5.69678E-05	5.69678E-05	5.69678E-05	4.05206E-05	7.05665E-05	5.15466E-05	1.56202E-05	2.71056E-05	0.00048523
3831003774335	383100	3774335	0.000240933	5.19107E-05	0.000124416	0.000230777	0.000158271	1.48961E-05	4.7961E-05	8.49192E-05	3.54864E-05	4.78458E-05	5.80516E-05	5.80516E-05	5.80516E-05	4.12916E-05	7.19091E-05	5.25274E-05	1.59174E-05	2.76213E-05	0.000532207
3831103774335	383110	3774335	0.000250618	5.39972E-05	0.000129417	0.000240053	0.000164633	1.54949E-05	4.98888E-05	8.83324E-05	3.62325E-05	4.88518E-05	5.92722E-05	5.92722E-05	5.92722E-05	4.21598E-05	7.34211E-05	5.36318E-05	1.62521E-05	2.82021E-05	0.000586317
3831203774335	383120	3774335	0.000260665	5.6162E-05	0.000134606	0.000249677	0.000171233	1.61161E-05	5.18888E-05	9.18737E-05	3.69906E-05	4.98739E-05	6.05124E-05	6.05124E-05	6.05124E-05	4.30419E-05	7.49573E-05	5.47539E-05	1.65921E-05	2.87922E-05	0.000646897
3831303774335	383130	3774335	0.000270927	5.83731E-05	0.000139905	0.000259507	0.000177975	1.67505E-05	5.39317E-05	9.54908E-05	3.79517E-05	5.11696E-05	6.20845E-05	6.20845E-05	6.20845E-05	4.41601E-05	7.69047E-05	5.61765E-05	1.70232E-05	2.95402E-05	0.000714414
3831403774335	383140	3774335	0.000281916	6.07407E-05	0.00014558	0.000270032	0.000185193	1.743E-05	5.61192E-05	9.93639E-05	3.90261E-05	5.26183E-05	6.38422E-05	6.38422E-05	6.38422E-05	4.54103E-05	7.90819E-05	5.77669E-05	1.75051E-05	3.03765E-05	0.00079178
3831503774335	383150	3774335	0.000292394	6.29982E-05	0.00015099	0.000280068	0.000192076	1.80778E-05	5.82049E-05	0.000103057	4.01483E-05	5.41313E-05	6.56779E-05	6.56779E-05	6.56779E-05	4.67161E-05	8.13559E-05	5.94279E-05	1.80085E-05	3.125E-05	0.000875461
3831603774335	383160	3774335	0.000302966	6.5276E-05	0.00015645	0.000290194	0.000199021	1.87314E-05	6.03094E-05	0.000106783	4.07273E-05	5.4912E-05	6.66251E-05	6.66251E-05	6.66251E-05	4.73898E-05	8.25292E-05	6.0285E-05	1.82682E-05	3.17007E-05	0.000965965
3831703774335	383170	3774335	0.000313928	6.76378E-05	0.00016211	0.000300694	0.000206222	1.94091E-05	6.24915E-05	0.000110647	4.11989E-05	5.55478E-05	6.73965E-05	6.73965E-05	6.73965E-05	4.79385E-05	8.34848E-05	6.0983E-05	1.84797E-05	3.20677E-05	0.001063691
3834903774335	383490	3774335	0.001220471	0.000262959	0.000630243	0.001169023	0.000801738	7.54577E-05	0.000242951	0.000430166	3.58863E-05	4.8385E-05	5.87059E-05	5.87059E-05	5.87059E-05	4.17569E-05	7.27195E-05	5.31194E-05	1.60968E-05	2.79326E-05	0.001892825
3835003774335	383500	3774335	0.001231205	0.000265271	0.000635786	0.001179304	0.000808789	7.61213E-05	0.000245088	0.000433949	3.5182E-05	4.74353E-05	5.75536E-05	5.75536E-05	5.75536E-05	4.09373E-05	7.12923E-05	5.20768E-05	1.57808E-05	2.73844E-05	0.00171919
3835103774335	383510	3774335	0.001224453	0.000263817	0.000632299	0.001172836	0.000804354	7.57039E-05	0.000243744	0.000431569	3.49555E-05	4.65098E-05	5.64307E-05	5.64307E-05	5.64307E-05	4.01386E-05	6.99012E-05	5.10607E-05	1.54729E-05	2.68501E-05	0.001569472
3835203774335	383520	3774335	0.00118577	0.000255482	0.000612324	0.001135784	0.000778943	7.33122E-05	0.000236043	0.000417935	3.34808E-05	4.51416E-05	5.47707E-05	5.47707E-05	5.47707E-05	3.89579E-05	6.7845E-05	4.95586E-05	1.50178E-05	2.60602E-05	0.001425217
3835303774335	383530	3774335	0.00113673	0.000244916	0.000587	0.001088812	0.000746728	7.02803E-05	0.000226281	0.000400651	3.25496E-05	4.38861E-05	5.32474E-05	5.32474E-05	5.32474E-05	3.78743E-05	6.5958E-05	4.81803E-05	1.46001E-05	2.53354E-05	0.001300557
3835403774335	383540	3774335	0.001078895	0.000232455	0.000557134	0.001033414	0.000708735	6.67045E-05	0.000214768	0.000380266	3.16184E-05	4.26306E-05	5.17241E-05	5.17241E-05	5.17241E-05	3.67908E-05	6.40711E-05	4.68019E-05	1.41824E-05	2.46106E-05	0.001188446
3835503774335	383550	3774335	0.001013527	0.000218371	0.000523379	0.000970802	0.000665794	6.2663E-05	0.000201756	0.000357227	3.06813E-05	4.13671E-05	5.0191E-05	5.0191E-05	5.0191E-05	3.57004E-05	6.21721E-05	4.54148E-05	1.3762E-05	2.38812E-05	0.001086218
3835603774335	383560	3774335	0.00095526	0.000205817	0.0004939	0.000914992	0.000627519	5.90606E-05	0.000190157	0.00033669	2.98695E-05	4.02726E-05	4.8863E-05	4.8863E-05	4.8863E-05	3.47558E-05	6.0527E-05	4.42131E-05	1.33979E-05	2.32493E-05	0.000997559
3835703774335	383570	3774335	0.000918716	0.000197944	0.000474419	0.000879988	0.000603513	5.68012E-05	0.000182883	0.00032381	2.938E-05	3.96126E-05	4.80623E-05	4.80623E-05	4.80623E-05	3.41862E-05	5.95352E-05	4.34886E-05	1.31784E-05	2.28683E-05	0.000929075
3835803774335	383580	3774335	0.000886624	0.000191029	0.000457847	0.000849249	0.000582431	5.4817E-05	0.000176494	0.000312499	2.89681E-05	3.90573E-05	4.73885E-05	4.73885E-05	4.73885E-05	3.3707E-05	5.87006E-05	4.28789E-05	1.29936E-05	2.25478E-05	0.000869098
3835903774335	383590	3774335	0.00085546	0.000184315	0.000441754	0.000819398	0.000561959	5.28903E-05	0.000170291	0.000301515	2.85742E-05	3.85261E-05	4.6744E-05	4.6744E-05	4.6744E-05	3.32486E-05	5.79023E-05	4.22958E-05	1.28169E-05	2.22411E-05	0.000814612
3836003774335	383600	3774335	0.000824834	0.000177716	0.000425939	0.000790063	0.00054184	5.09967E-05	0.000164194	0.0002972	2.81862E-05	3.8003E-05	4.61093E-05	4.61093E-05	4.61093E-05	3.27971E-05	5.71161E-05	4.17215E-05	1.26429E-05	2.19391E-05	0.000764686
3836103774335	383610	3774335	0.000795929	0.000171488	0.000411013	0.000762377	0.000522853	4.92097E-05	0.00015844	0.000280532	2.78221E-05	3.75121E-05	4.55137E-05	4.55137E-05	4.55137E-05	3.23734E-05	5.63782E-05	4.11825E-05	1.24796E-05	2.16557E-05	0.000719344
3836203774335	383620	3774335	0.000769325	0.000165756	0.000397274	0.000736894	0.000505376	4.75648E-05	0.000153144	0.000271155	2.74997E-05	3.70775E-05	4.49864E-05	4.49864E-05	4.49864E-05	3.19984E-05	5.5725E-05	4.07054E-05	1.2335E-05	2.14048E-05	0.000678384
3836303774335	383630	3774335	0.000744254	0.000160354	0.000384328	0.00071288	0.000488907	4.60147E-05	0.000148154	0.000262319	2.71953E-05	3.6667E-05	4.44884E-05	4.44884E-05	4.44884E-05	3.16441E-05	5.51082E-05	4.02548E-05	1.21984E-05	2.11678E-05	0.00064097
3836403774335	383640	3774335	0.000721563	0.000155466	0.00037261	0.000691146	0.000474001	4.46119E-05	0.000143637	0.000254321	2.69386E-05	3.6321E-05	4.40685E-05	4.40685E-05	4.40685E-05	3.13455E-05	5.4588E-05	3.98749E-05	1.20833E-05	2.09681E-05	0.000607191
3836503774335	383650	3774335	0.000706203	0.000152156	0.000364679	0.000676433	0.000463911	4.36622E-05	0.000140579	0.000248908	2.68192E-05	3.616E-05	4.38732E-05	4.38732E-05	4.38732E-05	3.12066E-05	5.43461E-05	3.96981E-05	1.20297E-05	2.08751E-05	0.000579273
3836603774335	383660	3774335	0.000690695	0.000148815	0.00035667	0.000661579	0.000453723	4.27034E-05	0.000137492	0.000243442	2.66939E-05	3.5991E-05	4.36681E-05	4.36681E-05	4.36681E-05	3.10607E-05	5.40921E-05	3.95126E-05	1.19735E-05	2.07776E-05	0.000553051
3836703774335	383670	3774335	0.000680674	0.000146656	0.000351496	0.000651981	0.000447141	4.20839E-05	0.000135497	0.00023991	2.66879E-05	3.59829E-05	4.36584E-05	4.36584E-05	4.36584E-05	3.10538E-05	5.408E-05	3.95038E-05	1.19708E-05	2.07729E-05	0.000531084
3836803774335	383680	3774335	0.000674272	0.000145276	0.0003481	0.000645848	0.000442935	4.1688E-05	0.000134223	0.000237653	2.67655E-05	3.60876E-05	4.37853E-05	4.37853E-05	4.37853E-05	3.11441E-05	5.42373E-05	3.96186E-05	1.20056E-05	2.08333E-05	0.000512091
3836903774335	383690	3774335	0.000667883	0.0001439	0.000344891	0.000639729	0.000438738	4.1293E-05	0.000132951	0.000235401	2.68551E-05	3.62083E-05	4.39318E-05	4.39318E-05	4.39318E-05	3.12482E-05	5.44187E-05	3.97512E-05	1.20458E-05	2.0903E-05	0.000494189
3837003774335	383700	3774335	0.000670883	0.000144546	0.000346439	0.000642602	0.000440709	4.14785E-05	0.000133548	0.000236459	2.71714E-05	3.66348E-05	4.44493E-05	4.44493E-05	4.44493E-05	3.16164E-05	5.50598E-05	4.02194E-05	1.21877E-05	2.11493E-05	0.000481272
3837103774335	383710	3774335	0.000674111	0.000145242	0.000348106	0.000645694	0.000442829	4.1678E-05	0.000134191	0.000237596	2.75236E-05	3.71097E-05	4.50254E-05	4.50254E-05	4.50254E-05	3.20261E-05	5.57734E-05	4.07407E-05	1.23457E-05	2.14234E-05	0.000469041
3837203774335	383720	3774335	0.000677904	0.000146059	0.000350065	0.000649327	0.000445321	4.19125E-05	0.000134946	0.000238933	2.79176E-05	3.76408E-05	4.56699E-05	4.56699E-05	4.56699E-05	3.24846E-05	5.65717E-05	4.13239E-05	1.25224E-05	2.173E-05	0.000457628
3837303774335	383730	3774335	0.000681979	0.000146937	0.00035217	0.000653231	0.000447998	4.21645E-05	0.000135757	0.00024037	2.83533E-05	3.82283E-05	4.63827E-05	4.63827E-05	4.63827E-05	3.29916E-05	5.74547E-05	4.19689E-05	1.27178E-05	2.20692E-05	0.000446902
3837403774335	383740	3774335	0.000686055	0.000147815	0.000354274	0.000657134	0.000450675	4.24165E-05	0.000136568	0.000241806	2.88308E-05	3.88722E-05	4.71639E-05	4.71639E-05	4.71639E-05	3.35472E-05	5.84224E-05	4.26757E-05	1.2932E-05	2.24409E-05	0.000436725
3837503774335	383750	3774335	0.000688207	0.000148279	0.000355385	0.000659196	0.000452089	4.25495E-05	0.000136997	0.000242565	2.92964E-05	3.94999E-05	4.79256E-05	4.79256E-05	4.79256E-05	3.4089E-05	5.93659E-05	4.33649E-05	1.31409E-05	2.28033E-05	0.000426291
3837603774335	383760	3774335	0.000691179	0.000148919	0.00035692	0.000662043	0.000454042	4.27333E-05	0.000137588	0.000243612	2.97978E-05	4.0176E-05	4.87458E-05	4.87458E-05	4.87458E-05	3.46724E-05	6.03819E-05	4.41071E-05	1.33658E-05	2.31936E-05	0.000416089
3837703774335	383770	3774335	0.000696008	0.000149959	0.000359414	0.000666668	0.000457213	4.30319E-05	0.00013855	0.000245314	3.04485E-05	4.10532E-05	4.98102E-05	4.98102E-05	4.98102E-05	3.54295E-05	6.17003E-05	4.50702E-05	1.36576E-05	2.37E-05	0.000406945
3837803774335	383780	3774335	0.000703056	0.000151478	0.000363053	0.000673419	0.000461843	4.34676E-05	0.000139953	0.000247798	3.14155E-05	4.2357E-05	5.13921E-05	5.13921E-05	5.13921E-05	3.65547E-05	6.36598E-05	4.65015E-05	1.40914E-05	2.44527E-05	0.000399406
3837903774335	383790	3774335	0.000703768	0.000151632	0.000363421	0.000674101	0.000462312	4.35117E-05	0.000140094	0.00024805	3.24959E-05	4.38137E-05	5.31595E-05	5.31595E-05	5.31595E-05	3.78118E-05	6.58492E-05	4.81008E-05	1.4576E-05	2.52936E-05	0.000391962

			ISDrainage / Utilities Trenching	ISDrainage / Utilities Trenching	ISAsphalt Paving	ISAsphalt Paving	SVDemolition	SVSite Grubbing / Prep	SVMass Grading / Excavation	SVMass Grading / Excavation	SVDrainage / Utilities Trenching	SVFoundations / Concrete Pads	SVBuilding / Structure Construction	SVBuilding / Structure Construction	SVAsphalt Paving	SVAsphalt Paving	SVArchitectural Coating	SVArchitectural Coating	SVLandscaping or Other Finishing	SVLandscaping or Other Finishing	MDemolition
Unique Identifier	X (UTM)	Y (UTM)	2027	2028	2027	2028	2027	2027	2027	2028	2028	2028	2028	2029	2028	2029	2028	2029	2028	2029	2027
3836603774325	383660	3774325	0.000199345	0.000199345	0.000853683	0.000853683	1.82389E-05	1.20499E-05	2.03488E-05	2.03488E-05	6.14216E-06	6.32971E-06	3.69748E-05	3.69748E-05	2.49906E-05	2.49906E-05	2.47562E-06	2.47562E-06	7.97074E-06	7.97074E-06	8.42362E-05
3836703774325	383670	3774325	0.000191205	0.000191205	0.000818826	0.000818826	1.82451E-05	1.20539E-05	2.03557E-05	2.03557E-05	6.14422E-06	6.33183E-06	3.69877E-05	3.69877E-05	2.4999E-05	2.4999E-05	2.47645E-06	2.47645E-06	7.97342E-06	7.97342E-06	8.41646E-05
3836803774325	383680	3774325	0.000183489	0.000183489	0.000785781	0.000785781	1.82451E-05	1.20539E-05	2.03557E-05	2.03557E-05	6.14422E-06	6.33183E-06	3.69877E-05	3.69877E-05	2.4999E-05	2.4999E-05	2.47645E-06	2.47645E-06	7.97342E-06	7.97342E-06	8.40452E-05
3836903774325	383690	3774325	0.000176272	0.000176272	0.000754874	0.000754874	1.82573E-05	1.2062E-05	2.03693E-05	2.03693E-05	6.14835E-06	6.33609E-06	3.70006E-05	3.70006E-05	2.50158E-05	2.50158E-05	2.47811E-06	2.47811E-06	7.97877E-06	7.97877E-06	8.39437E-05
3837003774325	383700	3774325	0.000170538	0.000170538	0.00073032	0.00073032	1.83492E-05	1.21227E-05	2.04719E-05	2.04719E-05	6.1793E-06	6.36798E-06	3.71423E-05	3.71423E-05	2.51417E-05	2.51417E-05	2.49059E-06	2.49059E-06	8.01894E-06	8.01894E-06	8.44929E-05
3837103774325	383710	3774325	0.000165112	0.000165112	0.000707083	0.000707083	1.84472E-05	1.21875E-05	2.05812E-05	2.05812E-05	6.21231E-06	6.402E-06	3.72969E-05	3.72969E-05	2.5276E-05	2.5276E-05	2.50389E-06	2.50389E-06	8.06177E-06	8.06177E-06	8.51077E-05
3837203774325	383720	3774325	0.000160261	0.000160261	0.000686311	0.000686311	1.8582E-05	1.22766E-05	2.07316E-05	2.07316E-05	6.2577E-06	6.44877E-06	3.7503E-05	3.7503E-05	2.54607E-05	2.54607E-05	2.52219E-06	2.52219E-06	8.12068E-06	8.12068E-06	8.59971E-05
3837303774325	383730	3774325	0.000155954	0.000155954	0.000667862	0.000667862	1.87536E-05	1.23899E-05	2.0923E-05	2.0923E-05	6.31547E-06	6.50831E-06	3.77736E-05	3.77736E-05	2.56958E-05	2.56958E-05	2.54547E-06	2.54547E-06	8.19565E-06	8.19565E-06	8.72387E-05
3837403774325	383740	3774325	0.000151875	0.000151875	0.000650394	0.000650394	1.89374E-05	1.25113E-05	2.11281E-05	2.11281E-05	6.37737E-06	6.57209E-06	3.8057E-05	3.8057E-05	2.59476E-05	2.59476E-05	2.57042E-06	2.57042E-06	8.27597E-06	8.27597E-06	8.86354E-05
3837503774325	383750	3774325	0.000148349	0.000148349	0.000635294	0.000635294	1.91824E-05	1.26732E-05	2.14015E-05	2.14015E-05	6.45989E-06	6.65714E-06	3.84435E-05	3.84435E-05	2.62834E-05	2.62834E-05	2.60368E-06	2.60368E-06	8.38307E-06	8.38307E-06	9.05754E-05
3837603774325	383760	3774325	0.000144969	0.000144969	0.000620821	0.000620821	1.9452E-05	1.28513E-05	2.17022E-05	2.17022E-05	6.55067E-06	6.75069E-06	3.88558E-05	3.88558E-05	2.66527E-05	2.66527E-05	2.64027E-06	2.64027E-06	8.50088E-06	8.50088E-06	9.27661E-05
3837703774325	383770	3774325	0.000142109	0.000142109	0.000608575	0.000608575	1.98257E-05	1.30982E-05	2.21192E-05	2.21192E-05	6.67653E-06	6.88039E-06	3.94226E-05	3.94226E-05	2.71648E-05	2.71648E-05	2.691E-06	2.691E-06	8.6642E-06	8.6642E-06	9.58939E-05
3837803774325	383780	3774325	0.000139972	0.000139972	0.000599422	0.000599422	2.04016E-05	1.34787E-05	2.27617E-05	2.27617E-05	6.87047E-06	7.08026E-06	4.02858E-05	4.02858E-05	2.79539E-05	2.79539E-05	2.76917E-06	2.76917E-06	8.91588E-06	8.91588E-06	0.00010089
3837903774325	383790	3774325	0.000137797	0.000137797	0.000590109	0.000590109	2.11062E-05	1.39442E-05	2.35478E-05	2.35478E-05	7.10774E-06	7.32477E-06	4.12778E-05	4.12778E-05	2.89193E-05	2.89193E-05	2.8648E-06	2.8648E-06	9.22378E-06	9.22378E-06	0.000106513
3838003774325	383800	3774325	0.000135233	0.000135233	0.000579126	0.000579126	2.17801E-05	1.43894E-05	2.42997E-05	2.42997E-05	7.33469E-06	7.55865E-06	4.23085E-05	4.23085E-05	2.98427E-05	2.98427E-05	2.95627E-06	2.95627E-06	9.5183E-06	9.5183E-06	0.00011136
3838103774325	383810	3774325	0.000133522	0.000133522	0.000571802	0.000571802	2.26501E-05	1.49642E-05	2.52703E-05	2.52703E-05	7.62767E-06	7.86057E-06	4.34937E-05	4.34937E-05	3.10347E-05	3.10347E-05	3.07436E-06	3.07436E-06	9.8985E-06	9.8985E-06	0.000119358
3838203774325	383820	3774325	0.000130799	0.000130799	0.000560139	0.000560139	2.34282E-05	1.54783E-05	2.61384E-05	2.61384E-05	7.88969E-06	8.1306E-06	4.50268E-05	4.50268E-05	3.21008E-05	3.21008E-05	3.17997E-06	3.17997E-06	1.02385E-05	1.02385E-05	0.000121298
3838303774325	383830	3774325	0.000126518	0.000126518	0.000541805	0.000541805	2.40898E-05	1.59154E-05	2.68766E-05	2.68766E-05	8.11252E-06	8.36023E-06	4.68563E-05	4.68563E-05	3.30074E-05	3.30074E-05	3.26978E-06	3.26978E-06	1.05277E-05	1.05277E-05	0.000120576
3838403774325	383840	3774325	0.000122459	0.000122459	0.000524426	0.000524426	2.46658E-05	1.62959E-05	2.75191E-05	2.75191E-05	8.30646E-06	8.56009E-06	4.98967E-05	4.98967E-05	3.37965E-05	3.37965E-05	3.34795E-06	3.34795E-06	1.07794E-05	1.07794E-05	0.000119585
3838603774325	383860	3774325	0.000114372	0.000114372	0.00048979	0.00048979	2.4678E-05	1.6304E-05	2.75328E-05	2.75328E-05	8.31059E-06	8.56435E-06	5.03863E-05	5.03863E-05	3.38133E-05	3.38133E-05	3.34961E-06	3.34961E-06	1.07847E-05	1.07847E-05	0.000117807
3838703774325	383870	3774325	0.0001106	0.0001106	0.000473639	0.000473639	2.46106E-05	1.62595E-05	2.74576E-05	2.74576E-05	8.28789E-06	8.54096E-06	5.02445E-05	5.02445E-05	3.3721E-05	3.3721E-05	3.34046E-06	3.34046E-06	1.07553E-05	1.07553E-05	0.000116959
3838803774325	383880	3774325	0.000107014	0.000107014	0.000458283	0.000458283	2.45493E-05	1.6219E-05	2.73892E-05	2.73892E-05	8.26726E-06	8.5197E-06	5.01801E-05	5.01801E-05	3.3637E-05	3.3637E-05	3.33215E-06	3.33215E-06	1.07285E-05	1.07285E-05	0.000116058
3838903774325	383890	3774325	0.000103593	0.000103593	0.000443633	0.000443633	2.44881E-05	1.61785E-05	2.73209E-05	2.73209E-05	8.24663E-06	8.49843E-06	5.00899E-05	5.00899E-05	3.35531E-05	3.35531E-05	3.32383E-06	3.32383E-06	1.07017E-05	1.07017E-05	0.000115162
3839003774325	383900	3774325	0.000100327	0.000100327	0.00042647	0.00042647	2.44207E-05	1.6134E-05	2.72457E-05	2.72457E-05	8.22393E-06	8.47505E-06	4.9974E-05	4.9974E-05	3.34607E-05	3.34607E-05	3.31468E-06	3.31468E-06	1.06723E-05	1.06723E-05	0.000114291
3839103774325	383910	3774325	9.72058E-05	9.72058E-05	0.000416278	0.000416278	2.43533E-05	1.60895E-05	2.71705E-05	2.71705E-05	8.20124E-06	8.45166E-06	4.98323E-05	4.98323E-05	3.33684E-05	3.33684E-05	3.30554E-06	3.30554E-06	1.06428E-05	1.06428E-05	0.000113449
3829703774335	382970	3774335	6.29793E-05	6.29793E-05	0.000269705	0.000269705	1.91334E-05	1.26408E-05	2.13468E-05	2.13468E-05	6.44339E-06	6.64013E-06	3.91006E-05	3.91006E-05	2.62162E-05	2.62162E-05	2.59703E-06	2.59703E-06	8.36165E-06	8.36165E-06	3.70563E-05
3829803774335	382980	3774335	6.66745E-05	6.66745E-05	0.00028553	0.00028553	1.92437E-05	1.27137E-05	2.14698E-05	2.14698E-05	6.48053E-06	6.6784E-06	3.93067E-05	3.93067E-05	2.63673E-05	2.63673E-05	2.612E-06	2.612E-06	8.40984E-06	8.40984E-06	3.77965E-05
3829903774335	382990	3774335	7.07514E-05	7.07514E-05	0.000302989	0.000302989	1.93662E-05	1.27947E-05	2.16065E-05	2.16065E-05	6.52179E-06	6.72093E-06	3.95257E-05	3.95257E-05	2.65352E-05	2.65352E-05	2.62863E-06	2.62863E-06	8.46339E-06	8.46339E-06	3.85844E-05
3830003774335	383000	3774335	7.54204E-05	7.54204E-05	0.000322984	0.000322984	1.95255E-05	1.28999E-05	2.17843E-05	2.17843E-05	6.57543E-06	6.77621E-06	3.97963E-05	3.97963E-05	2.67535E-05	2.67535E-05	2.65025E-06	2.65025E-06	8.533E-06	8.533E-06	3.95096E-05
3830103774335	383010	3774335	8.14099E-05	8.14099E-05	0.000348633	0.000348633	1.98196E-05	1.30942E-05	2.21124E-05	2.21124E-05	6.67447E-06	6.87827E-06	4.02987E-05	4.02987E-05	2.71564E-05	2.71564E-05	2.69017E-06	2.69017E-06	8.66152E-06	8.66152E-06	4.08646E-05
3830203774335	383020	3774335	8.8268E-05	8.8268E-05	0.000378003	0.000378003	2.01443E-05	1.33087E-05	2.24746E-05	2.24746E-05	6.78382E-06	6.99096E-06	4.08527E-05	4.08527E-05	2.76013E-05	2.76013E-05	2.73424E-06	2.73424E-06	8.80343E-06	8.80343E-06	4.2333E-05
3830303774335	383030	3774335	9.60195E-05	9.60195E-05	0.000411198	0.000411198	2.0469E-05	1.35232E-05	2.28369E-05	2.28369E-05	6.89317E-06	7.10364E-06	4.14067E-05	4.14067E-05	2.80462E-05	2.80462E-05	2.77831E-06	2.77831E-06	8.94533E-06	8.94533E-06	4.38671E-05
3830403774335	383040	3774335	0.000104829	0.000104829	0.000448926	0.000448926	2.08121E-05	1.37499E-05	2.32197E-05	2.32197E-05	7.00871E-06	7.22271E-06	4.19735E-05	4.19735E-05	2.85163E-05	2.85163E-05	2.82488E-06	2.82488E-06	9.09527E-06	9.09527E-06	4.54787E-05
3830503774335	383050	3774335	0.000114939	0.000114939	0.00049222	0.00049222	2.11797E-05	1.39928E-05	2.36298E-05	2.36298E-05	7.1325E-06	7.35028E-06	4.25919E-05	4.25919E-05	2.902E-05	2.902E-05	2.87478E-06	2.87478E-06	9.25591E-06	9.25591E-06	4.72157E-05
3830603774335	383060	3774335	0.000126373	0.000126373	0.000541187	0.000541187	2.15657E-05	1.42478E-05	2.40604E-05	2.40604E-05	7.26248E-06	7.48424E-06	4.32103E-05	4.32103E-05	2.95489E-05	2.95489E-05	2.92717E-06	2.92717E-06	9.42459E-06	9.42459E-06	4.90542E-05
3830703774335	383070	3774335	0.000139502	0.000139502	0.000597407	0.000597407	2.19945E-05	1.45311E-05	2.45389E-05	2.45389E-05	7.4069E-06	7.63307E-06	4.38931E-05	4.38931E-05	3.01365E-05	3.01365E-05	2.98538E-06	2.98538E-06	9.61201E-06	9.61201E-06	5.10479E-05
3830803774335	383080	3774335	0.000153286	0.000153286	0.000656438	0.000656438	2.2356E-05	1.47699E-05	2.49422E-05	2.49422E-05	7.52863E-06	7.75852E-06	4.44342E-05	4.44342E-05	3.06318E-05	3.06318E-05	3.03444E-06	3.03444E-06	9.76998E-06	9.76998E-06	5.29461E-05
3830903774335	383090	3774335	0.000167718	0.000167718	0.000718242	0.000718242	2.2644E-05	1.49602E-05	2.52635E-05	2.52635E-05	7.6256E-06	7.85845E-06	4.48722E-05	4.48722E-05	3.10263E-05	3.10263E-05	3.07353E-06	3.07353E-06	9.89582E-06	9.89582E-06	5.46532E-05
3831003774335	383100	3774335	0.000183955	0.000183955	0.000787778	0.000787778	2.29503E-05	1.51625E-05	2.56052E-05	2.56052E-05	7.72876E-06	7.96476E-06	4.53232E-05	4.53232E-05	3.1446E-05	3.1446E-05	3.1151E-06	3.1151E-06	1.00297E-05	1.00297E-05	5.63962E-05
3831103774335	383110	3774335	0.000202658	0.000202658	0.000867872	0.000867872	2.33056E-05	1.53973E-05	2.60017E-05	2.60017E-05	7.84843E-06	8.08808E-06	4.58771E-05	4.58771E-05	3.19329E-05	3.19329E-05	3.16334E-06	3.16334E-06	1.0185E-05	1.0185E-05	5.83123E-05
3831203774335	383120	3774335	0.000223598	0.000223598	0.000957544	0.000957544	2.36794E-05	1.56442E-05	2.64186E-05	2.64186E-05	7.97429E-06	8.21778E-06	4.64826E-05	4.64826E-05	3.2445E-05	3.2445E-05	3.21406E-06	3.21406E-06	1.03483E-05	1.03483E-05	6.02762E-05
3831303774335	383130	3774335	0.000246935	0.000246935	0.001057483	0.001057483	2.40898E-05	1.59154E-05	2.68766E-05	2.68766E-05	8.11252E-06	8.36023E-06	4.71397E-05	4.71397E-05	3.30074E-05	3.30074E-05	3.26978E-06	3.26978E-06	1.05277E-05	1.05277E-05	6.22519E-05
3831403774335	383140	3774335	0.000273676	0.000273676	0.001172001	0.001172001	2.46474E-05	1.62837E-05	2.74986E-05	2.74986E-05	8.30027E-06	8.55372E-06	4.78483E-05	4.78483E-05	3.37713E-05	3.37713E-05	3.34545E-06	3.34545E-06	1.07713E-05	1.07713E-05	6.52126E-05
3831503774335	383150	3774335	0.0003026	0.0003026	0.001295867	0.001295867	2.51191E-05	1.65954E-05	2.80249E-05	2.80249E-05	8.45914E-06	8.71743E-06	4.86341E-05	4.86341E-05	3.44177E-05	3.44177E-05	3.40948E-06	3.40948E-06	1.09775E-05	1.09775E-05	6.68123E-05
3831603774335	383160	3774335	0.000333882	0.000333882	0.001429831	0.001429831	2.54683E-05	1.68261E-05	2.84145E-05	2.84145E-05	8.57674E-06	8.83863E-06	4.92397E-05	4.92397E-05	3.48962E-05	3.48962E-05	3.45688E-06	3.45688E-06	1.11301E-05	1.11301E-05	6.83882E-05
3831703774335	383170	3774335	0.000367661	0.000367661	0.001574487	0.001574487	2.57808E-05	1.70326E-05	2.87631E-05	2.87631E-05	8.68196E-06	8.94706E-06	4.98323E-05	4.98323E-05	3.53243E-05	3.53243E-05	3.4993E-06	3.4993E-06	1.12667E-05	1.12667E-05	6.99282E-05
3834903774335	383490	3774335	0.000654248	0.000654248	0.002801781	0.002801781	2.24234E-05	1.48144E-05	2.50174E-05	2.50174E-05	7.55133E-06	7.7819E-06	4.34551E-05	4.34551E-05	3.07241E-05	3.07241E-05	3.04359E-06	3.04359E-06	9.79943E-06	9.79943E-06	0.00010289
3835003774335	383500	3774335	0.000594232	0.000594232	0.002544764	0.002544764	2.20558E-05	1.45716E-05	2.46073E-05	2.46073E-05	7.42754E-06	7.65433E-06	4.28625E-05	4.28625E-05	3.02204E-05	3.02204E-05	2.99369E-06	2.99369E-06	9.63879E-06	9.63879E-06	0.000102036
3835103774335	383510	3774335	0.000542482	0.000542482	0.00232315	0.00232315	2.17066E-05	1.43409E-05	2.42176E-05	2.42176E-05	7.30993E-06	7.53314E-06	4.23085E-05	4.23085E-05	2.97419E-05	2.97419E-05	2.94629E-06	2.94629E-06	9.48617E-06	9.48617E-06	0.000101045
3835203774335	383520	3774335	0.000492621	0.000492621	0.002109621	0.002109621	2.12042E-05	1.4009E-05	2.36571E-05	2.36571E-05	7.14075E-06	7.35879E-06	4.15355E-05	4.15355E-05	2.90536E-05	2.90536E-05	2.8781E-06	2.8781E-06	9.26662E-06	9.26662E-06	9.89143E-05
3835303774335	383530	3774335	0.000449533	0.000449533	0.0019251	0.0019251	2.07447E-05	1.37054E-05	2.31445E-05	2.31445E-05	6.98601E-06	7.19932E-06	4.08398E-05	4.08398E-05	2.8424E-05	2.8424E-05	2.81574E-06	2.81574E-06	9.06582E-06	9.06582E-06	9.67952E-05
3835403774335	383540	3774335	0.000410782	0.000410782	0.00175915	0.00175915	2.02852E-05	1.34018E-05	2.26318E-05	2.26318E-05	6.83127E-06	7.03986E-06	4.01312E-05	4.01312E-05	2.77944E-05	2.77944E-05	2.75337E-06	2.75337E-06	8.86501E-06	8.86501E-06	9.44553E-05
3835503774335	383550	3774335	0.000375448	0.000375448	0.001607832	0.001607832	1.98196E-05	1.30942E-05	2.21124E-05	2.21124E-05	6.67447E-06	6.87827E-06	3.93969E-05	3.93969E-05	2.71564E-05	2.71564E-05	2.69017E-06	2.69017E-06	8.66152E-06	8.66152E-06	9.18647E-05
3835603774335	383560	3774335	0.000344803	0.000344803	0.001476598	0.001476598	1.94152E-05	1.2827E-05	2.16612E-05	2.16612E-05	6.5383E-06	6.73794E-06	3.87398E-05	3.87398E-05	2.66024E-05	2.66024E-05	2.63528E-06	2.63528E-06	8.48481E-06	8.48481E-06	8.95248E-05
3835703774335	383570	3774335	0.000321132	0.000321132	0.001375228	0.001375228	1.91763E-05	1.26692E-05	2.13946E-05	2.13946E-05	6.45783E-06	6.65502E-06	3.83662E-05	3.83662E-05	2.6275E-05	2.6275E-05	2.60285E-06	2.60285E-06	8.38039E-06	8.38039E-06	8.82713E-05
3835803774335	383580	3774335	0.000300401	0.000300401	0.001286448	0.001286448	1.89741E-05	1.25356E-05	2.11691E-05	2.11691E-05	6.38974E-06	6.58485E-06	3.80441E-05	3.80441E-05	2.5998E-05	2.5998E-05	2.57541E-06	2.57541E-06	8.29203E-06	8.29203E-06	8.71969E-05
3835903774335	383590	3774335	0.000281568	0.000281568	0.001205797	0.001205797	1.87781E-05	1.24061E-05	2.09503E-05	2.09503E-05	6.32372E-06	6.51681E-06	3.77349E-05	3.77349E-05	2.57293E-05	2.57293E-05	2.5488E-06	2.5488E-06	8.20636E-06	8.20636E-06	8.61045E-05
3836003774335	383600	3774335	0.000264311	0.000264311	0.001131896	0.001131896	1.85943E-05	1.22847E-05	2.07453E-05	2.07453E-05	6.26183E-06	6.45303E-06	3.74386E-05	3.74386E-05	2.54775E-05	2.54775E-05	2.52385E-06	2.52385E-06	8.12603E-06	8.12603E-06	8.49704E-05
3836103774335	383610	3774335	0.000248639	0.000248639	0.001064782	0.001064782	1.84166E-05	1.21673E-05	2.05471E-05	2.05471E-05	6.20199E-06	6.39137E-06	3.71552E-05	3.71552E-05	2.52341E-05	2.52341E-05	2.49973E-06	2.49973E-06	8.04839E-06	8.04839E-06	8.38661E-05
3836203774335	383620	3774335	0.000234481	0.000234481	0.001004152	0.001004152	1.82634E-05	1.20661E-05	2.03762E-05	2.03762E-05	6.15041E-06	6.33821E-06	3.69104E-05	3.69104E-05	2.50242E-05	2.50242E-05	2.47894E-06	2.47894E-06	7.98145E-06	7.98145E-06	8.28454E-05
3836303774335	383630	3774335	0.000221549	0.000221549	0.000948771	0.000948771	1.81164E-05	1.19689E-05	2.02121E-05	2.02121E-05	6.1009E-06	6.28718E-06	3.66914E-05	3.66914E-05	2.48227E-05	2.48227E-05	2.45899E-06	2.45899E-06	7.91719E-06	7.91719E-06	8.18486E-05
3836403774335	383640	3774335	0.000209873	0.000209873	0.00089877	0.00089877	1.79939E-05	1.1888E-05	2.00754E-05	2.00754E-05	6.05963E-06	6.24466E-06	3.64982E-05	3.64982E-05	2.46548E-05	2.46548E-05	2.44236E-06	2.44236E-06	7.86364E-06	7.86364E-06	8.09532E-05
3836503774335	383650	3774335	0.000200224	0.000200224	0.000857446	0.000857446	1.79387E-05	1.18516E-05	2.00139E-05	2.00139E-05	6.04106E-06	6.22552E-06	3.6408E-05	3.6408E-05	2.45793E-05	2.45793E-05	2.43487E-06	2.43487E-06	7.83955E-06	7.83955E-06	8.05174E-05
3836603774335	383660	3774335	0.00019116	0.00019116	0.000818632	0.000818632	1.78836E-05	1.18151E-05	1.99524E-05	1.99524E-05	6.02249E-06	6.20639E-06	3.63178E-05	3.63178E-05	2.45037E-05	2.45037E-05	2.42739E-06	2.42739E-06	7.81545E-06	7.81545E-06	8.00339E-05
3836703774335	383670	3774335	0.000183567	0.000183567	0.000786117	0.000786117	1.78897E-05	1.18192E-05	1.99592E-05	1.99592E-05	6.02456E-06	6.20851E-06	3.63307E-05	3.63307E-05	2.45121E-05	2.45121E-05	2.42822E-06	2.42822E-06	7.81813E-06	7.81813E-06	7.99384E-05
3836803774335	383680	3774335	0.000177002	0.000177002	0.00075802	0.00075802	1.79326E-05	1.18475E-05	2.00071E-05	2.00071E-05	6.039E-06	6.2234E-06	3.6408E-05	3.6408E-05	2.45709E-05	2.45709E-05	2.43404E-06	2.43404E-06	7.83687E-06	7.83687E-06	8.01294E-05
3836903774335	383690	3774335	0.000170815	0.000170815	0.000731504	0.000731504	1.79877E-05	1.18839E-05	2.00686E-05	2.00686E-05	6.05757E-06	6.24253E-06	3.64853E-05	3.64853E-05	2.46464E-05	2.46464E-05	2.44152E-06	2.44152E-06	7.86097E-06	7.86097E-06	8.03443E-05
3837003774335	383700	3774335	0.00016635	0.00016635	0.000712384	0.000712384	1.81532E-05	1.19932E-05	2.02531E-05	2.02531E-05	6.11327E-06	6.29994E-06	3.67429E-05	3.67429E-05	2.48731E-05	2.48731E-05	2.46398E-06	2.46398E-06	7.93326E-06	7.93326E-06	8.14367E-05
3837103774335	383710	3774335	0.000162122	0.000162122	0.00069428	0.00069428	1.83308E-05	1.21106E-05	2.04514E-05	2.04514E-05	6.17311E-06	6.3616E-06	3.70392E-05	3.70392E-05	2.51165E-05	2.51165E-05	2.48809E-06	2.48809E-06	8.0109E-06	8.0109E-06	8.26842E-05
3837203774335	383720	3774335	0.000158178	0.000158178	0.000677387	0.000677387	1.85391E-05	1.22482E-05	2.06838E-05	2.06838E-05	6.24326E-06	6.43389E-06	3.73484E-05	3.73484E-05	2.5402E-05	2.5402E-05	2.51637E-06	2.51637E-06	8.10194E-06	8.10194E-06	8.41467E-05
3837303774335	383730	3774335	0.00015447	0.00015447	0.00066509	0.00066509	1.87597E-05	1.23939E-05	2.09298E-05	2.09298E-05	6.31753E-06	6.51043E-06	3.77092E-05	3.77092E-05	2.57042E-05	2.57042E-05	2.5463E-06	2.5463E-06	8.19832E-06	8.19832E-06	8.583E-05
3837403774335	383740	3774335	0.000150952	0.000150952	0.000646445	0.000646445	1.90048E-05	1.25558E-05	2.12033E-05	2.12033E-05	6.40006E-06	6.59548E-06	3.80957E-05	3.80957E-05	2.60399E-05	2.60399E-05	2.57957E-06	2.57957E-06	8.30542E-06	8.30542E-06	8.7746E-05
3837503774335	383750	3774335	0.000147346	0.000147346	0.000631	0.000631	1.92498E-05	1.27178E-05	2.14767E-05	2.14767E-05	6.48259E-06	6.68053E-06	3.84693E-05	3.84693E-05	2.63757E-05	2.63757E-05	2.61283E-06	2.61283E-06	8.41252E-06	8.41252E-06	8.96502E-05
3837603774335	383760	3774335	0.00014382	0.00014382	0.0006159	0.0006159	1.95071E-05	1.28878E-05	2.17638E-05	2.17638E-05	6.56924E-06	6.76983E-06	3.88558E-05	3.88558E-05	2.67283E-05	2.67283E-05	2.64776E-06	2.64776E-06	8.52497E-06	8.52497E-06	9.17453E-05
3837703774335	383770	3774335	0.000140659	0.000140659	0.000602364	0.000602364	1.98502E-05	1.31144E-05	2.21465E-05	2.21465E-05	6.68478E-06	6.8889E-06	3.93711E-05	3.93711E-05	2.71984E-05	2.71984E-05	2.69432E-06	2.69432E-06	8.67491E-06	8.67491E-06	9.45389E-05
3837803774335	383780	3774335	0.000138053	0.000138053	0.000591205	0.000591205	2.03526E-05	1.34463E-05	2.2707E-05	2.2707E-05	6.85397E-06	7.06325E-06	4.00926E-05	4.00926E-05	2.78867E-05	2.78867E-05	2.76251E-06	2.76251E-06	8.89446E-06	8.89446E-06	9.86994E-05
3837903774335	383790	3774335	0.00013548	0.00013548	0.000580187	0.000580187	2.09346E-05	1.38309E-05	2.33564E-05	2.33564E-05	7.04997E-06	7.26524E-06	4.09171E-05	4.09171E-05	2.86842E-05	2.86842E-05	2.84151E-06

			MSite Grubbing / Prep	MMass Grading / Excavation	MMass Grading / Excavation	MDrainage / Utilities Trenching	MFoundations / Concrete Pads	MBuilding / Structure Construction	MAsphalt Paving	MLandscaping or Other Finishing	MWaterside Construction (Piles)	RSSWRe-striping South Valley	RSSWRe-striping Silver Lake Boulevard	RSSWDemolition	RSSWPlacing Base	RSSWForm/Place Rebar and Pour	Child Risk				
Unique Identifier	X (UTM)	Y (UTM)	2027	2027	2028	2028	2028	2028	2028	2028	2028	2029	2029	2029	2029	2029	3rd Trimester	0<2	2<16	Total	per million
3836603774325	383660	3774325	7.60126E-05	0.000189809	0.000189809	5.31199E-05	9.80163E-05	0.000176251	0.000124687	3.7784E-05	6.69E-05	1.57105E-05	4.96686E-05	8.52896E-05	4.63634E-05	1.38774E-05	1.46815E-08	4.4082E-07	4.686E-08	5.0236E-07	0.50236014
3836703774325	383670	3774325	7.5948E-05	0.000189648	0.000189648	5.30748E-05	9.79329E-05	0.000176102	0.000124581	3.77519E-05	6.68431E-05	1.57055E-05	4.96837E-05	8.52896E-05	4.63634E-05	1.38774E-05	1.44187E-08	4.3155E-07	4.556E-08	4.91526E-07	0.49152596
3836803774325	383680	3774325	7.58402E-05	0.000189379	0.000189379	5.29995E-05	9.7794E-05	0.000175852	0.000124405	3.76984E-05	6.67483E-05	1.56954E-05	4.96586E-05	8.52302E-05	4.63311E-05	1.38677E-05	1.41554E-08	4.2238E-07	4.4318E-08	4.80849E-07	0.48084892
3836903774325	383690	3774325	7.57487E-05	0.00018915	0.00018915	5.29355E-05	9.76759E-05	0.000175639	0.000124254	3.76529E-05	6.66677E-05	1.56904E-05	4.96385E-05	8.51708E-05	4.62988E-05	1.38585E-05	1.39016E-08	4.136E-07	4.3159E-08	4.70661E-07	0.47066052
3837003774325	383700	3774325	7.62442E-05	0.000190388	0.000190388	5.32818E-05	9.83149E-05	0.000176789	0.000125067	3.78992E-05	6.71038E-05	1.57557E-05	4.99952E-05	8.57735E-05	4.66264E-05	1.39561E-05	1.37586E-08	4.082E-07	4.2325E-08	4.64286E-07	0.46428647
3837103774325	383710	3774325	7.6799E-05	0.000191773	0.000191773	5.36695E-05	9.90303E-05	0.000178075	0.000125977	3.8175E-05	6.75921E-05	1.58311E-05	5.03821E-05	8.64271E-05	4.69817E-05	1.40625E-05	1.36198E-08	4.03E-07	4.1549E-08	4.58169E-07	0.45816933
3837203774325	383720	3774325	7.76016E-05	0.000193777	0.000193777	5.42304E-05	0.000100065	0.000179936	0.000127294	3.85739E-05	6.82985E-05	1.59315E-05	5.09197E-05	8.7344E-05	4.74801E-05	1.42116E-05	1.35153E-08	3.9887E-07	4.0901E-08	4.53286E-07	0.45328571
3837303774325	383730	3774325	7.8722E-05	0.000196575	0.000196575	5.50133E-05	0.00010151	0.000182534	0.000129132	3.91308E-05	6.92845E-05	1.60622E-05	5.16582E-05	8.86003E-05	4.81631E-05	1.4416E-05	1.34463E-08	3.9582E-07	4.0386E-08	4.49656E-07	0.44965629
3837403774325	383740	3774325	7.99824E-05	0.000199722	0.000199722	5.58941E-05	0.000103135	0.000185456	0.000131199	3.97573E-05	7.03938E-05	1.62079E-05	5.24771E-05	9.00095E-05	4.89291E-05	1.46453E-05	1.33823E-08	3.9294E-07	3.9925E-08	4.46249E-07	0.44624917
3837503774325	383750	3774325	8.17329E-05	0.000204093	0.000204093	5.71175E-05	0.000105392	0.000189515	0.000134071	4.06275E-05	7.19346E-05	1.64038E-05	5.36126E-05	9.1945E-05	4.99813E-05	1.49603E-05	1.33624E-08	3.9134E-07	3.9622E-08	4.44324E-07	0.4443235
3837603774325	383760	3774325	8.37098E-05	0.00020903	0.00020903	5.84989E-05	0.000107942	0.000194099	0.000137313	4.16101E-05	7.36744E-05	1.66199E-05	5.48988E-05	9.41522E-05	5.11811E-05	1.53194E-05	1.33475E-08	3.8986E-07	3.937E-08	4.42578E-07	0.44257846
3837703774325	383770	3774325	8.65322E-05	0.000216078	0.000216078	6.04713E-05	0.000111581	0.000200643	0.000141943	4.30131E-05	7.61585E-05	1.69113E-05	5.67326E-05	9.72847E-05	5.28839E-05	1.58291E-05	1.34058E-08	3.9042E-07	3.932E-08	4.43147E-07	0.44314729
3837803774325	383780	3774325	9.10406E-05	0.000227335	0.000227335	6.3622E-05	0.000117394	0.000211097	0.000149339	4.52541E-05	8.01264E-05	1.73534E-05	5.96717E-05	0.000102319	5.56204E-05	1.66481E-05	1.355E-08	3.9333E-07	3.9626E-08	4.46505E-07	0.44650537
3837903774325	383790	3774325	9.61146E-05	0.000240005	0.000240005	6.71678E-05	0.000123937	0.000222862	0.000157662	4.77763E-05	8.45921E-05	1.7891E-05	6.29525E-05	0.000107947	5.86799E-05	1.75639E-05	1.3619E-08	3.9407E-07	4.0019E-08	4.47709E-07	0.44770872
3838003774325	383800	3774325	0.000100488	0.000250927	0.000250927	7.02243E-05	0.000129577	0.000233004	0.000164836	4.99503E-05	8.84415E-05	1.84336E-05	6.59318E-05	0.000112888	6.13656E-05	1.83678E-05	1.35688E-08	3.9153E-07	4.0261E-08	4.45365E-07	0.44536485
3838103774325	383810	3774325	0.000107706	0.00026895	0.00026895	7.52683E-05	0.000138884	0.00024974	0.000176676	5.35381E-05	9.47939E-05	1.90063E-05	7.03681E-05	0.00012063	6.55742E-05	1.96275E-05	1.34958E-08	3.889E-07	4.1032E-08	4.43426E-07	0.44342607
3838203774325	383820	3774325	0.000109457	0.000273322	0.000273322	7.64916E-05	0.000141141	0.000253799	0.000179547	5.44083E-05	9.63347E-05	1.97901E-05	7.14232E-05	0.000122446	6.65617E-05	1.99231E-05	1.33735E-08	3.8411E-07	4.0985E-08	4.38464E-07	0.43846404
3838303774325	383830	3774325	0.000108805	0.000271694	0.000271694	7.60362E-05	0.000140301	0.000252287	0.000178478	5.40843E-05	9.5761E-05	2.06291E-05	7.10614E-05	0.00012175	6.61833E-05	1.98098E-05	1.32232E-08	3.7731E-07	4.0314E-08	4.30847E-07	0.43084714
3838403774325	383840	3774325	0.000107911	0.000269461	0.000269461	7.54113E-05	0.000139148	0.000250214	0.000177012	5.36399E-05	9.49741E-05	2.08904E-05	7.04987E-05	0.000120765	6.5648E-05	1.96496E-05	1.3121E-08	3.7024E-07	3.9613E-08	4.22977E-07	0.42297652
3838603774325	383860	3774325	0.000106306	0.000265453	0.000265453	7.42896E-05	0.000137078	0.000246492	0.000174379	5.2842E-05	9.35614E-05	2.07849E-05	6.94989E-05	0.000119025	6.4702E-05	1.93664E-05	1.25791E-08	3.5354E-07	3.8066E-08	4.04188E-07	0.40418816
3838703774325	383870	3774325	0.000105541	0.000263543	0.000263543	7.37551E-05	0.000136092	0.000244719	0.000173124	5.24618E-05	9.28882E-05	2.07246E-05	6.90216E-05	0.000118202	6.42544E-05	1.92324E-05	1.23192E-08	3.4569E-07	3.7331E-08	3.95336E-07	0.39533633
3838803774325	383880	3774325	0.000104727	0.000261512	0.000261512	7.31867E-05	0.000135043	0.000242833	0.00017179	5.20575E-05	9.21724E-05	2.06643E-05	6.85142E-05	0.000117319	6.37744E-05	1.90888E-05	1.20668E-08	3.38E-07	3.6622E-08	3.86689E-07	0.38668905
3838903774325	383890	3774325	0.000103919	0.000259495	0.000259495	7.26221E-05	0.000134001	0.000240959	0.000170464	5.16559E-05	9.14613E-05	2.0609E-05	6.80067E-05	0.000116436	6.32945E-05	1.89452E-05	1.18204E-08	3.3055E-07	3.5939E-08	3.78305E-07	0.37830528
3839003774325	383900	3774325	0.000103133	0.000257531	0.000257531	7.20725E-05	0.000132987	0.000239136	0.000169174	5.1265E-05	9.07691E-05	2.05487E-05	6.75144E-05	0.000115587	6.28331E-05	1.8807E-05	1.15822E-08	3.2339E-07	3.5282E-08	3.7025E-07	0.37025026
3839103774325	383910	3774325	0.000102374	0.000255635	0.000255635	7.15418E-05	0.000132008	0.000237375	0.000167929	5.08874E-05	9.01007E-05	2.04935E-05	6.70371E-05	0.000114755	6.23808E-05	1.86717E-05	1.13522E-08	3.1651E-07	3.4651E-08	3.62516E-07	0.3625158
3829703774335	382970	3774335	3.34387E-05	8.34989E-05	8.34989E-05	2.33679E-05	4.31183E-05	7.75347E-05	5.48511E-05	1.66216E-05	2.94299E-05	1.70017E-05	2.49047E-05	4.25981E-05	2.31563E-05	6.93109E-06	7.38926E-09	2.6905E-07	2.5632E-08	3.02067E-07	0.30206664
3829803774335	382980	3774335	3.41066E-05	8.51667E-05	8.51667E-05	2.38347E-05	4.39795E-05	7.90834E-05	5.59467E-05	1.69536E-05	3.00178E-05	1.7077E-05	2.53317E-05	4.33367E-05	2.35578E-05	7.05125E-06	7.73073E-09	2.8445E-07	2.6849E-08	3.19028E-07	0.31902832
3829903774335	382990	3774335	3.48176E-05	8.69421E-05	8.69421E-05	2.43316E-05	4.48963E-05	8.0732E-05	5.7113E-05	1.7307E-05	3.06435E-05	1.71574E-05	2.57839E-05	4.41261E-05	2.39869E-05	7.17971E-06	8.10594E-09	3.0159E-07	2.8197E-08	3.3789E-07	0.33788987
3830003774335	383000	3774335	3.56525E-05	8.90269E-05	8.90269E-05	2.4915E-05	4.59729E-05	8.26678E-05	5.84825E-05	1.7722E-05	3.13783E-05	1.7268E-05	2.63215E-05	4.50515E-05	2.44899E-05	7.33026E-06	8.53795E-09	3.2151E-07	2.9763E-08	3.5981E-07	0.3598102
3830103774335	383010	3774335	3.68752E-05	9.20801E-05	9.20801E-05	2.57695E-05	4.75496E-05	8.55029E-05	6.04882E-05	1.83298E-05	3.24545E-05	1.74991E-05	2.71253E-05	4.64267E-05	2.52375E-05	7.55403E-06	9.1002E-09	3.4746E-07	3.1822E-08	3.88384E-07	0.38838366
3830203774335	383020	3774335	3.82002E-05	9.53888E-05	9.53888E-05	2.66955E-05	4.92582E-05	8.85754E-05	6.26618E-05	1.89884E-05	3.36207E-05	1.77503E-05	2.79895E-05	4.79208E-05	2.60497E-05	7.79713E-06	9.73979E-09	3.7746E-07	3.419E-08	4.21391E-07	0.42139057
3830303774335	383030	3774335	3.95845E-05	9.88455E-05	9.88455E-05	2.76629E-05	5.10432E-05	9.17851E-05	6.49325E-05	1.96765E-05	3.4839E-05	1.80115E-05	2.88888E-05	4.94658E-05	2.68896E-05	8.04851E-06	1.04596E-08	4.1186E-07	3.6881E-08	4.59206E-07	0.45920562
3830403774335	383040	3774335	4.10388E-05	0.000102477	0.000102477	2.86792E-05	5.29185E-05	9.51573E-05	6.73181E-05	2.03994E-05	3.6119E-05	1.82879E-05	2.98283E-05	5.10787E-05	2.77663E-05	8.31095E-06	1.12796E-08	4.5188E-07	3.9976E-08	5.03131E-07	0.50313079
3830503774335	383050	3774335	4.26063E-05	0.000106391	0.000106391	2.97746E-05	5.49397E-05	9.87917E-05	6.98892E-05	2.11786E-05	3.74985E-05	1.85893E-05	3.08482E-05	5.28274E-05	2.8717E-05	8.59548E-06	1.22299E-08	4.9923E-07	4.3595E-08	5.55053E-07	0.55505342
3830603774335	383060	3774335	4.42653E-05	0.000110534	0.000110534	3.09339E-05	5.70789E-05	0.000102639	7.26106E-05	2.20032E-05	3.89586E-05	1.89109E-05	3.19234E-05	5.46781E-05	2.97229E-05	8.8966E-06	1.3327E-08	5.5513E-07	4.7796E-08	6.16256E-07	0.61625566
3830703774335	383070	3774335	4.60643E-05	0.000115026	0.000115026	3.21912E-05	5.93987E-05	0.00010681	7.55617E-05	2.28975E-05	4.0542E-05	1.92776E-05	3.31041E-05	5.67069E-05	3.08259E-05	9.22671E-06	1.4628E-08	6.2291E-07	5.2795E-08	6.90331E-07	0.69033082
3830803774335	383080	3774335	4.77772E-05	0.000119303	0.000119303	3.33882E-05	6.16074E-05	0.000110782	7.83714E-05	2.37489E-05	4.20495E-05	1.95841E-05	3.41893E-05	5.85745E-05	3.18411E-05	9.53059E-06	1.60569E-08	6.9959E-07	5.8285E-08	7.73934E-07	0.77393394
3830903774335	383090	3774335	4.93177E-05	0.00012315	0.00012315	3.44647E-05	6.35939E-05	0.000114354	8.08983E-05	2.45146E-05	4.34054E-05	1.98303E-05	3.51338E-05	6.02129E-05	3.27317E-05	9.79717E-06	1.76426E-08	7.871E-07	6.4345E-08	8.69085E-07	0.86908512
3831003774335	383100	3774335	5.08905E-05	0.000127078	0.000127078	3.55638E-05	6.5622E-05	0.000118001	8.34783E-05	2.52965E-05	4.47896E-05	2.01016E-05	3.60984E-05	6.18768E-05	3.36362E-05	1.00679E-05	1.95615E-08	8.9527E-07	7.1618E-08	9.86448E-07	0.98644836
3831103774335	383110	3774335	5.26196E-05	0.000131395	0.000131395	3.67721E-05	6.78515E-05	0.00012201	8.63145E-05	2.61559E-05	4.63114E-05	2.04282E-05	3.71535E-05	6.37019E-05	3.46283E-05	1.03649E-05	2.19964E-08	1.0352E-06	8.0731E-08	1.13793E-06	1.13792626
3831203774335	383120	3774335	5.43917E-05	0.00013582	0.00013582	3.80106E-05	7.01366E-05	0.000126119	8.92214E-05	2.70368E-05	4.78711E-05	2.07798E-05	3.82839E-05	6.5578E-05	3.56482E-05	1.06701E-05	2.51025E-08	1.2174E-06	9.2138E-08	1.3346E-06	1.33459562
3831303774335	383130	3774335	5.61746E-05	0.000140272	0.000140272	3.92565E-05	7.24356E-05	0.000130253	9.2146E-05	2.7923E-05	4.94402E-05	2.11466E-05	3.98665E-05	6.8337E-05	3.71479E-05	1.1119E-05	2.91902E-08	1.4618E-06	1.0684E-07	1.59786E-06	1.59786196
3831403774335	383140	3774335	5.88462E-05	0.000146943	0.000146943	4.11235E-05	7.58806E-05	0.000136448	9.65284E-05	2.9251E-05	5.17916E-05	2.15284E-05	4.10623E-05	7.05102E-05	3.83293E-05	1.14726E-05	3.48061E-08	1.8036E-06	1.267E-07	1.96515E-06	1.96515352
3831503774335	383150	3774335	6.02898E-05	0.000150548	0.000150548	4.21323E-05	7.77421E-05	0.000139795	9.88964E-05	2.99686E-05	5.3062E-05	2.19203E-05	4.18762E-05	7.19193E-05	3.90953E-05	1.17019E-05	4.28935E-08	2.3037E-06	1.5426E-07	2.50089E-06	2.50088979
3831603774335	383160	3774335	6.17118E-05	0.000154099	0.000154099	4.31261E-05	7.95757E-05	0.000143092	0.000101229	3.06754E-05	5.43136E-05	2.23574E-05	4.26248E-05	7.32606E-05	3.98244E-05	1.19201E-05	5.47053E-08	3.0449E-06	1.9353E-07	3.29309E-06	3.29309013
3831703774335	383170	3774335	6.31015E-05	0.000157569	0.000157569	4.40972E-05	8.13677E-05	0.000146314	0.000103509	3.13662E-05	5.55367E-05	2.27342E-05	4.33332E-05	7.45E-05	4.04982E-05	1.21218E-05	7.38126E-08	4.2554E-06	2.5543E-07	4.58463E-06	4.58462878
3834903774335	383490	3774335	9.28451E-05	0.000231841	0.000231841	6.48829E-05	0.000119721	0.000215281	0.000152298	4.61511E-05	8.17145E-05	1.91369E-05	5.96164E-05	0.000102786	5.58742E-05	1.67241E-05	2.44806E-08	8.1642E-07	1.1963E-07	9.60521E-07	0.9605207
3835003774335	383500	3774335	9.20748E-05	0.000229918	0.000229918	6.43447E-05	0.000118728	0.000213495	0.000151035	4.57682E-05	8.10366E-05	1.88054E-05	5.91241E-05	0.000101928	5.54081E-05	1.65846E-05	2.40489E-08	7.9322E-07	1.1053E-07	9.27803E-07	0.927803
3835103774335	383510	3774335	9.11807E-05	0.000227685	0.000227685	6.37198E-05	0.000117575	0.000211422	0.000149568	4.53237E-05	8.02496E-05	1.85039E-05	5.85815E-05	0.000100986	5.48959E-05	1.64313E-05	2.34917E-08	7.6755E-07	1.0261E-07	8.93651E-07	0.89365092
3835203774335	383520	3774335	8.92577E-05	0.000222883	0.000222883	6.2376E-05	0.000115095	0.000206963	0.000146414	4.43679E-05	7.85572E-05	1.80869E-05	5.73857E-05	9.89061E-05	5.37653E-05	1.60929E-05	2.25905E-08	7.3267E-07	9.4757E-08	8.50015E-07	0.85001481
3835303774335	383530	3774335	8.73456E-05	0.000218108	0.000218108	6.10397E-05	0.00011263	0.000202529	0.000143277	4.34174E-05	7.68743E-05	1.77252E-05	5.62101E-05	9.68602E-05	5.26531E-05	1.576E-05	2.1634E-08	6.9715E-07	8.7894E-08	8.06677E-07	0.8066772
3835403774335	383540	3774335	8.52341E-05	0.000212836	0.000212836	5.95642E-05	0.000109907	0.000197633	0.000139814	4.23678E-05	7.5016E-05	1.73684E-05	5.49038E-05	9.45851E-05	5.14164E-05	1.53898E-05	2.06118E-08	6.6046E-07	8.1627E-08	7.627E-07	0.76270031
3835503774335	383550	3774335	8.28964E-05	0.000206999	0.000206999	5.79305E-05	0.000106893	0.000192213	0.000135979	4.12058E-05	7.29585E-05	1.70067E-05	5.34669E-05	9.20809E-05	5.00551E-05	1.49824E-05	1.95289E-08	6.226E-07	7.5819E-08	7.17947E-07	0.71794692
3835603774335	383560	3774335	8.07849E-05	0.000201726	0.000201726	5.6455E-05	0.00010417	0.000187317	0.000132516	4.01563E-05	7.11002E-05	1.66902E-05	5.21857E-05	8.98482E-05	4.88414E-05	1.46191E-05	1.85554E-08	5.8854E-07	7.0739E-08	6.77833E-07	0.67783348
3835703774335	383570	3774335	7.96538E-05	0.000198902	0.000198902	5.56645E-05	0.000102711	0.000184694	0.00013066	3.9594E-05	7.01047E-05	1.64993E-05	5.15276E-05	8.86937E-05	4.82138E-05	1.44312E-05	1.78844E-08	5.6412E-07	6.6865E-08	6.48872E-07	0.64887231
3835803774335	383580	3774335	7.86843E-05	0.000196481	0.000196481	5.4987E-05	0.000101461	0.000182446	0.00012907	3.91121E-05	6.92513E-05	1.63385E-05	5.09749E-05	8.77175E-05	4.76832E-05	1.42724E-05	1.7287E-08	5.4236E-07	6.3461E-08	6.2311E-07	0.62311013
3835903774335	383590	3774335	7.76985E-05	0.000194019	0.000194019	5.42981E-05	0.00010019	0.000180161	0.000127453	3.86221E-05	6.83838E-05	1.61828E-05	5.04072E-05	8.67158E-05	4.71386E-05	1.41094E-05	1.67137E-08	5.2171E-07	6.0343E-08	5.98766E-07	0.59876562
3836003774335	383600	3774335	7.66751E-05	0.000191464	0.000191464	5.35829E-05	9.88706E-05	0.000177788	0.000125774	3.81134E-05	6.74831E-05	1.6032E-05	4.98194E-05	8.56716E-05	4.6571E-05	1.39395E-05	1.61581E-08	5.0193E-07	5.7459E-08	5.75543E-07	0.5755432
3836103774335	383610	3774335	7.56787E-05	0.000188975	0.000188975	5.28865E-05	9.75856E-05	0.000175477	0.00012414	3.7618E-05	6.66061E-05	1.58863E-05	4.92416E-05	8.46529E-05	4.60173E-05	1.37738E-05	1.56344E-08	4.8341E-07	5.4821E-08	5.53863E-07	0.55386345
3836203774335	383620	3774335	7.47576E-05	0.000186675	0.000186675	5.22429E-05	9.63979E-05	0.000173341	0.000122629	3.71602E-05	6.57954E-05	1.57557E-05	4.8709E-05	8.37106E-05	4.5505E-05	1.36205E-05	1.51495E-08	4.6634E-07	5.243E-08	5.33918E-07	0.53391841
3836303774335	383630	3774335	7.38581E-05	0.000184429	0.000184429	5.16143E-05	9.5238E-05	0.000171256	0.000121153	3.67131E-05	6.50037E-05	1.56301E-05	4.81865E-05	8.27938E-05	4.50067E-05	1.34713E-05	1.46925E-08	4.5036E-07	5.0232E-08	5.15279E-07	0.51527926
3836403774335	383640	3774335	7.30501E-05	0.000182412	0.000182412	5.10496E-05	9.41962E-05	0.000169382	0.000119828	3.63115E-05	6.42926E-05	1.55246E-05	4.77193E-05	8.19619E-05	4.45544E-05	1.33359E-05	1.42745E-08	4.3576E-07	4.8244E-08	4.98278E-07	0.49827826
3836503774335	383650	3774335	7.26569E-05	0.00018143	0.00018143	5.07748E-05	9.36892E-05	0.000168471	0.000119183	3.6116E-05	6.39466E-05	1.54693E-05	4.75233E-05	8.15969E-05	4.4356E-05	1.32765E-05	1.39638E-08	4.246E-07	4.6642E-08	4.85208E-07	0.48520837
3836603774335	383660	3774335	7.22206E-05	0.00018034	0.00018034	5.047E-05	9.31266E-05	0.000167459	0.000118467	3.58991E-05	6.35626E-05	1.54141E-05	4.72922E-05	8.11809E-05	4.41299E-05	1.32088E-05	1.36562E-08	4.137E-07	4.5124E-08	4.72484E-07	0.47248361
3836703774335	383670	3774335	7.21344E-05	0.000180125	0.000180125	5.04097E-05	9.30154E-05	0.000167259	0.000118326	3.58563E-05	6.34867E-05	1.5404E-05	4.72872E-05	8.1147E-05	4.41114E-05	1.32033E-05	1.34304E-08	4.0541E-07	4.3896E-08	4.6274E-07	0.46274035
3836803774335	383680	3774335	7.23068E-05	0.000180556	0.000180556	5.05302E-05	9.32377E-05	0.000167659	0.000118608	3.5942E-05	6.36384E-05	1.54291E-05	4.74429E-05	8.13931E-05	4.42452E-05	1.32434E-05	1.32598E-08	3.989E-07	4.2872E-08	4.55036E-07	0.45503641
3836903774335	383690	3774335	7.25007E-05	0.00018104	0.00018104	5.06657E-05	9.34877E-05	0.000168108	0.000118927	3.60384E-05	6.38091E-05	1.54593E-05	4.76037E-05	8.16648E-05	4.43929E-05	1.32876E-05	1.3094E-08	3.9264E-07	4.1912E-08	4.47649E-07	0.44764878
3837003774335	383700	3774335	7.34864E-05	0.000183501	0.000183501	5.13545E-05	9.47588E-05	0.000170394	0.000120543	3.65283E-05	6.46766E-05	1.55849E-05	4.8277E-05	8.28023E-05	4.50113E-05	1.34727E-05	1.30636E-08	3.9051E-07	4.1352E-08	4.44924E-07	0.44492366
3837103774335	383710	3774335	7.46122E-05	0.000186312	0.000186312	5.21412E-05	9.62104E-05	0.000173004	0.00012239	3.70879E-05	6.56674E-05	1.57205E-05	4.90256E-05	8.40842E-05	4.57081E-05	1.36812E-05	1.30407E-08	3.8864E-07	4.0852E-08	4.42534E-07	0.44253413
3837203774335	383720	3774335	7.59318E-05	0.000189608	0.000189608	5.30635E-05	9.79121E-05	0.000176064	0.000124555	3.77439E-05	6.68289E-05	1.58763E-05	4.98897E-05	8.55613E-05	4.6511E-05	1.39216E-05	1.30302E-08	3.8717E-07	4.0423E-08	4.40625E-07	0.44062502
3837303774335	383730	3774335	7.74508E-05	0.0001934	0.0001934	5.4125E-05	9.98707E-05	0.000179586	0.000127046	3.84989E-05	6.81657E-05	1.60521E-05	5.08845E-05	8.72591E-05	4.7434E-05	1.41978E-05	1.30278E-08	3.8595E-07	4.0059E-08	4.39041E-07	0.43904094
3837403774335	383740	3774335	7.91798E-05	0.000197718	0.000197718	5.53333E-05	0.0001021	0.000183595	0.000129883	3.93584E-05	6.96875E-05	1.6243E-05	5.20049E-05	8.91776E-05	4.84769E-05	1.451E-05	1.30304E-08	3.8488E-07	3.9751E-08	4.37658E-07	0.43765814
3837503774335	383750	3774335	8.08981E-05	0.000202009	0.000202009	5.6534E-05	0.000104316	0.000187579	0.000132701	4.02125E-05	7.11998E-05	1.6434E-05	5.31252E-05	9.10961E-05	4.95198E-05	1.48221E-05	1.30094E-08	3.8311E-07	3.9424E-08	4.35546E-07	0.43554642
3837603774335	383760	3774335	8.27887E-05	0.00020673	0.00020673	5.78552E-05	0.000106754	0.000191963	0.000135802	4.11523E-05	7.28637E-05	1.66399E-05	5.43662E-05	9.32099E-05	5.06688E-05	1.51661E-05	1.29972E-08	3.816E-07	3.913E-08	4.33723E-07	0.43372323
3837703774335	383770	3774335	8.53095E-05	0.000213024	0.000213024	5.96169E-05	0.000110004	0.000197808	0.000139938	4.24053E-05	7.50823E-05	1.69012E-05	5.60242E-05	9.60453E-05	5.22101E-05	1.56274E-05	1.30164E-08	3.8095E-07	3.8984E-08	4.32956E-07	0.43295574
3837803774335	383780	3774335	8.90638E-05	0.000222399	0.000222399	6.22405E-05	0.000114845	0.000206513	0.000146096	4.42715E-05	7.83866E-05	1.7283E-05	5.84609E-05	0.000100222	5.44805E-05	1.6307E-05	1.30821E-08	3.816E-07	3.9107E-08	4.33787E-07	0.43378699
3837903774335	383790	3774335	9.3039E-05	0.000232325	0.000232325	6.50185E-05	0.000119971	0.000215731	0.000152617	4.62474E-05	8.18852E-05	1.77302E-05	6.10433E-05	0.000104636	5.68802E-05	1.70252E-05	1.30893E-08	3.806E-07	3.9278E-08	4.32964E-07	0.43296412

Unique Identifier	X (UTM)	Y (UTM)	EGIODemolition	EGIOSite Grubbing / Prep	EGIOMass Grading / Excavation	EGIOMass Grading / Excavation	EGIODrainage / Utilities Trenching	EGIODrainage / Utilities Trenching	EGIOFoundations / Concrete Pads	EGIOFoundations / Concrete Pads	EGIOBuilding / Structure Construction	EGIOBuilding / Structure Construction	EGIOAsphalt Paving	EGIOArchitectural Coating	EGIOLandscaping or Other Finishing	EGIOWaterside Construction (Piles)	HIWaterside Construction (Landscaping)	HIWaterside Construction (Landscaping)	KMDemolition	KMSite Grubbing / Prep	KMMass Grading / Excavation
			2025	2025	2025	2026	2026	2027	2026	2027	2026	2027	2027	2027	2027	2027	2025	2026	2025	2025	2025
3838003774335	383800	3774335	0.000177253	0.00015995	0.000399404	0.000399404	0.000111777	0.000111777	0.000206249	0.000206249	0.000370875	0.000370875	0.000262372	2.46938E-05	7.95066E-05	0.000140773	0.000303019	0.000303019	0.000309845	0.000279596	0.000698173
3838103774335	383810	3774335	0.000177026	0.00015974	0.000398893	0.000398893	0.000111634	0.000111634	0.000205986	0.000205986	0.0003704	0.0003704	0.000262036	2.46622E-05	7.94049E-05	0.000140593	0.00030497	0.00030497	0.000305971	0.000276101	0.000689444
3838203774335	383820	3774335	0.000175701	0.00015855	0.000395907	0.000395907	0.000110798	0.000110798	0.000204444	0.000204444	0.000367628	0.000367628	0.000260075	2.44776E-05	7.88105E-05	0.000139541	0.000307968	0.000307968	0.0002999	0.000270623	0.000675765
3838303774335	383830	3774335	0.000172907	0.00015603	0.000389612	0.000389612	0.000109037	0.000109037	0.000201193	0.000201193	0.000361783	0.000361783	0.00025594	2.40884E-05	7.75574E-05	0.000137322	0.000313201	0.000313201	0.000292332	0.000263793	0.00065871
3838403774335	383840	3774335	0.000169511	0.00015296	0.000381959	0.000381959	0.000106895	0.000106895	0.000197241	0.000197241	0.000354676	0.000354676	0.000250912	2.36153E-05	7.6034E-05	0.000134625	0.000323352	0.000323352	0.000283939	0.000256219	0.000639799
3838603774335	383860	3774335	0.000161811	0.00014601	0.000364608	0.000364608	0.000102039	0.000102039	0.000188281	0.000188281	0.000338565	0.000338565	0.000239514	2.25425E-05	7.25801E-05	0.000128509	0.000314502	0.000314502	0.000270658	0.000244235	0.000609873
3838703774335	383870	3774335	0.000158122	0.00014269	0.000356296	0.000356296	9.97128E-05	9.97128E-05	0.000183989	0.000183989	0.000330846	0.000330846	0.000234054	2.20286E-05	7.09254E-05	0.00012558	0.000309617	0.000309617	0.000264647	0.000238811	0.000596328
3838803774335	383880	3774335	0.000154582	0.00013949	0.00034832	0.00034832	9.74806E-05	9.74806E-05	0.00017987	0.00017987	0.00032344	0.00032344	0.000228814	2.15355E-05	6.93377E-05	0.000122768	0.000305097	0.000305097	0.0002586	0.000233354	0.000582703
3838903774335	383890	3774335	0.000151162	0.0001364	0.000340613	0.000340613	9.53238E-05	9.53238E-05	0.00017589	0.00017589	0.000316283	0.000316283	0.00022372	2.1059E-05	6.78035E-05	0.000120052	0.000300593	0.000300593	0.000252744	0.00022807	0.000569509
3839003774335	383900	3774335	0.000147849	0.00013342	0.000333148	0.000333148	9.32347E-05	9.32347E-05	0.000172035	0.000172035	0.000309352	0.000309352	0.000218848	2.05974E-05	6.63175E-05	0.000117421	0.000296041	0.000296041	0.000247193	0.000223061	0.000557
3839103774335	383910	3774335	0.000144638	0.00013052	0.000325912	0.000325912	9.12095E-05	9.12095E-05	0.000168299	0.000168299	0.000302632	0.000302632	0.000214094	2.01501E-05	6.48771E-05	0.000114871	0.000291537	0.000291537	0.000241916	0.000218299	0.00054511
3829703774345	382970	3774345	0.00023778	0.00021457	0.000535789	0.000535789	0.000149946	0.000149946	0.000276678	0.000276678	0.000497518	0.000497518	0.000351964	3.31261E-05	0.000106656	0.000188844	0.000209906	0.000209906	6.01329E-05	5.42624E-05	0.000135497
3829803774345	382980	3774345	0.000254153	0.00022934	0.000572683	0.000572683	0.000160271	0.000160271	0.00029573	0.00029573	0.000531777	0.000531777	0.0003762	3.54071E-05	0.000114	0.000201847	0.0002169	0.0002169	6.22281E-05	5.6153E-05	0.000140218
3829903774345	382990	3774345	0.000272663	0.00024604	0.000614392	0.000614392	0.000171943	0.000171943	0.000317268	0.000317268	0.000570507	0.000570507	0.00040359	3.79858E-05	0.000122303	0.000216548	0.000224402	0.000224402	6.44963E-05	5.81998E-05	0.000145329
3830003774345	383000	3774345	0.000294254	0.00026553	0.000663041	0.000663041	0.000185558	0.000185558	0.00034239	0.00034239	0.000615681	0.000615681	0.000435558	4.09936E-05	0.000131987	0.000233695	0.000232744	0.000232744	6.70929E-05	6.05429E-05	0.00015118
3830103774345	383010	3774345	0.000322082	0.00029064	0.000725746	0.000725746	0.000203107	0.000203107	0.000374771	0.000374771	0.000673907	0.000673907	0.000476749	4.48705E-05	0.000144469	0.000255796	0.000243259	0.000243259	7.05609E-05	6.36724E-05	0.000158995
3830203774345	383020	3774345	0.000354864	0.00032022	0.000799615	0.000799615	0.00022378	0.00022378	0.000412916	0.000412916	0.000742499	0.000742499	0.000525274	4.94375E-05	0.000159174	0.000281831	0.000254884	0.000254884	7.43155E-05	6.70604E-05	0.000167455
3830303774345	383030	3774345	0.000392183	0.0003539	0.000883705	0.000883705	0.000247313	0.000247313	0.00045634	0.00045634	0.000820583	0.000820583	0.000580514	5.46366E-05	0.000175913	0.00031147	0.000266986	0.000266986	7.80582E-05	7.04377E-05	0.000175888
3830403774345	383040	3774345	0.000435483	0.00039297	0.000981273	0.000981273	0.000274619	0.000274619	0.000506723	0.000506723	0.000911182	0.000911182	0.00064607	6.06689E-05	0.000195335	0.000345859	0.00029737	0.00029737	8.18545E-05	7.38634E-05	0.000184443
3830503774345	383050	3774345	0.000487026	0.00043948	0.001097416	0.001097416	0.000307122	0.000307122	0.000566698	0.000566698	0.001019029	0.001019029	0.00072092	6.78496E-05	0.000218455	0.000386794	0.000293535	0.000293535	8.57703E-05	7.73969E-05	0.000193266
3830603774345	383060	3774345	0.000544975	0.00049177	0.00122799	0.00122799	0.000343665	0.000343665	0.000634126	0.000634126	0.001140277	0.001140277	0.000806677	7.59226E-05	0.000244448	0.000432816	0.000307048	0.000307048	8.95248E-05	8.07849E-05	0.000201726
3830703774345	383070	3774345	0.000614939	0.0005549	0.00138564	0.00138564	0.000387784	0.000387784	0.000715535	0.000715535	0.001286666	0.001286666	0.000910239	8.56695E-05	0.00027583	0.000488381	0.00032144	0.00032144	9.33988E-05	8.42807E-05	0.000210455
3830803774345	383080	3774345	0.000697605	0.0006295	0.001571912	0.001571912	0.000439914	0.000439914	0.000811725	0.000811725	0.001459632	0.001459632	0.001032603	9.71861E-05	0.00031291	0.000554034	0.000336182	0.000336182	9.7231E-05	8.77388E-05	0.00021909
3830903774345	383090	3774345	0.000796483	0.00071873	0.001794714	0.001794714	0.000502268	0.000502268	0.000926779	0.000926779	0.001666521	0.001666521	0.001178963	0.000110961	0.000357262	0.000632563	0.000350916	0.000350916	0.000101063	9.11968E-05	0.000227725
3831003774345	383100	3774345	0.00092002	0.0008302	0.00207308	0.00207308	0.000580171	0.000580171	0.001070525	0.001070525	0.001925003	0.001925003	0.001361824	0.000128172	0.000412674	0.000730676	0.000366491	0.000366491	0.000105051	9.47949E-05	0.00023671
3831103774345	383110	3774345	0.00107933	0.00097396	0.002432052	0.002432052	0.000680633	0.000680633	0.001255896	0.001255896	0.002258334	0.002258334	0.001597636	0.000150366	0.000484132	0.000857199	0.000383254	0.000383254	0.000109187	9.85277E-05	0.000246031
3831203774345	383120	3774345	0.001288363	0.00116259	0.002903065	0.002903065	0.00081245	0.00081245	0.001499124	0.001499124	0.002695703	0.002695703	0.001907049	0.000179487	0.000577894	0.001023211	0.00040097	0.00040097	0.000113467	0.00010239	0.000255675
3831303774345	383130	3774345	0.001572684	0.00141915	0.003543725	0.003543725	0.000991745	0.000991745	0.001829956	0.001829956	0.003290602	0.003290602	0.002327904	0.000219097	0.000705425	0.001249018	0.000419669	0.000419669	0.00011783	0.000106327	0.000265507
3831403774345	383140	3774345	0.001972823	0.00178023	0.004445359	0.004445359	0.001244076	0.001244076	0.002295554	0.002295554	0.004127834	0.004127834	0.002920195	0.000274842	0.000884908	0.001566807	0.000439383	0.000439383	0.0001225	0.00011055	0.000276052
3831503774345	383150	3774345	0.002564548	0.00231418	0.005778692	0.005778692	0.001617222	0.001617222	0.002984078	0.002984078	0.005365928	0.005365928	0.003796073	0.000357277	0.001150325	0.002036752	0.000460112	0.000460112	0.000126957	0.000114563	0.000286072
3831603774345	383160	3774345	0.003444868	0.00310856	0.007762314	0.007762314	0.002172357	0.002172357	0.004008408	0.004008408	0.007207863	0.007207863	0.005099131	0.000479918	0.001545191	0.002735898	0.000478715	0.000478715	0.000131434	0.000118603	0.00029616
3831703774345	383170	3774345	0.00488669	0.00440963	0.01101117	0.01101117	0.00308158	0.00308158	0.005686096	0.005686096	0.010224658	0.010224658	0.007233333	0.000680784	0.002191919	0.003880986	0.000497049	0.000497049	0.00013606	0.000122777	0.000306584
3834903774345	383490	3774345	0.000500409	0.00045156	0.001127571	0.001127571	0.000315561	0.000315561	0.00058227	0.00058227	0.00104703	0.00104703	0.000740711	6.9714E-05	0.000224458	0.000397423	0.000435449	0.000435449	0.000479075	0.000432306	0.0010795
3835003774345	383500	3774345	0.000470552	0.00042461	0.001060293	0.001060293	0.000296733	0.000296733	0.000547528	0.000547528	0.000984558	0.000984558	0.000696516	6.55544E-05	0.000211065	0.00037371	0.00042776	0.00042776	0.000479547	0.000432731	0.001080562
3835103774345	383510	3774345	0.000443434	0.00040014	0.000999189	0.000999189	0.000279632	0.000279632	0.000515975	0.000515975	0.000927818	0.000927818	0.000656376	6.17765E-05	0.000198902	0.000352173	0.000414673	0.000414673	0.000474485	0.000428163	0.001069157
3835203774345	383520	3774345	0.000416841	0.00037615	0.000939268	0.000939268	0.000262863	0.000262863	0.000485032	0.000485032	0.000872177	0.000872177	0.00061703	5.80718E-05	0.000186974	0.000331053	0.00040294	0.00040294	0.000460249	0.000415317	0.001037078
3835303774345	383530	3774345	0.000392702	0.00035436	0.000884875	0.000884875	0.000247641	0.000247641	0.000456944	0.000456944	0.00082167	0.00082167	0.000581282	5.47089E-05	0.000176146	0.000311882	0.00039166	0.00039166	0.000442336	0.000399152	0.000996714
3835403774345	383540	3774345	0.000370652	0.00033447	0.00083519	0.00083519	0.000233736	0.000233736	0.000431287	0.000431287	0.000775534	0.000775534	0.000548644	5.16371E-05	0.000166256	0.00029437	0.000381145	0.000381145	0.000423551	0.000382201	0.000954386
3835503774345	383550	3774345	0.00035044	0.00031623	0.000789648	0.000789648	0.00022099	0.00022099	0.000407769	0.000407769	0.000733245	0.000733245	0.000518727	4.88213E-05	0.00015719	0.000278319	0.000371185	0.000371185	0.000404253	0.000364787	0.000910902
3835603774345	383560	3774345	0.000331984	0.00029957	0.00074806	0.00074806	0.000209352	0.000209352	0.000386293	0.000386293	0.000694627	0.000694627	0.000491407	4.62501E-05	0.000148911	0.00026366	0.000361859	0.000361859	0.000386106	0.000348413	0.000870013
3835703774345	383570	3774345	0.00031584	0.00028501	0.000711691	0.000711691	0.000199173	0.000199173	0.000367512	0.000367512	0.000660856	0.000660856	0.000467516	4.40015E-05	0.000141671	0.000250842	0.00035388	0.00035388	0.000371631	0.000335351	0.000837396
3835803774345	383580	3774345	0.000301106	0.00027171	0.000678482	0.000678482	0.00018988	0.00018988	0.000350364	0.000350364	0.000630019	0.000630019	0.000445701	4.19483E-05	0.000135061	0.000239137	0.00034638	0.00034638	0.000358272	0.000323296	0.000807295
3835903774345	383590	3774345	0.000287562	0.00025949	0.000647964	0.000647964	0.000181339	0.000181339	0.000334604	0.000334604	0.00060168	0.00060168	0.000425653	4.00614E-05	0.000128986	0.000228381	0.000339259	0.000339259	0.000345827	0.000312065	0.000779251
3836003774345	383600	3774345	0.000275206	0.00024834	0.000620122	0.000620122	0.000173547	0.000173547	0.000320227	0.000320227	0.000575827	0.000575827	0.00040736	3.83401E-05	0.000123443	0.000218567	0.00033261	0.00033261	0.000334581	0.000301917	0.000753911
3836103774345	383610	3774345	0.000263734	0.00023799	0.00059427	0.00059427	0.000166312	0.000166312	0.000306877	0.000306877	0.000551822	0.000551822	0.00039038	3.67418E-05	0.000118297	0.000209456	0.000326175	0.000326175	0.000323878	0.00029226	0.000729795
3836203774345	383620	3774345	0.00025281	0.00022813	0.000569656	0.000569656	0.00015924	0.00015924	0.00029416	0.00029416	0.00052896	0.00052896	0.00037412	3.522E-05	0.00011339	0.00020078	0.00031625	0.00031625	0.00032985	0.00028243	0.00070524
3836303774345	383630	3774345	0.000242543	0.00021886	0.000546522	0.000546522	0.000152949	0.000152949	0.00028222	0.00028222	0.000507485	0.000507485	0.00035901	3.37897E-05	0.000108792	0.000192627	0.000313201	0.000313201	0.000302431	0.000272906	0.000681468
3836403774345	383640	3774345	0.000233058	0.00021031	0.00052515	0.00052515	0.000146968	0.000146968	0.000271184	0.000271184	0.000487639	0.000487639	0.000344975	3.24683E-05	0.000104538	0.000185094	0.000307095	0.000307095	0.000292696	0.000264121	0.000659531
3836503774345	383650	3774345	0.000224582	0.00020266	0.00050605	0.00050605	0.000141623	0.000141623	0.000261321	0.000261321	0.00046904	0.00046904	0.00033242	3.12874E-05	0.000100736	0.000178362	0.00030162	0.00030162	0.000284524	0.000256747	0.000641117
3836603774345	383660	3774345	0.000216607	0.00019546	0.000488081	0.000488081	0.000136594	0.000136594	0.000252042	0.000252042	0.000453218	0.000453218	0.00032062	3.01764E-05	9.7159E-05	0.00017029	0.000296279	0.000296279	0.000276645	0.000249637	0.000623363
3836703774345	383670	3774345	0.000210632	0.00019007	0.00047417	0.00047417	0.000132826	0.000132826	0.000245089	0.000245089	0.00044076	0.00044076	0.00031178	2.9344E-05	9.44789E-05	0.00016728	0.00029286	0.00029286	0.00029869	0.00027359	0.000246492
3836803774345	383680	3774345	0.000206042	0.00018593	0.000464274	0.000464274	0.000129932	0.000129932	0.000239748	0.000239748	0.000431112	0.000431112	0.00030498	2.87045E-05	9.24199E-05	0.00016368	0.00029080	0.00029080	0.00027259	0.00024598	0.00061423
3836903774345	383690	3774345	0.000201714	0.00018202	0.000454523	0.000454523	0.000127202	0.000127202	0.000234713	0.000234713	0.000422057	0.000422057	0.0002985	2.81016E-05	9.04788E-05	0.00016020	0.00028825	0.00028825	0.00027204	0.00024584	0.000612993
3837003774345	383700	3774345	0.000199291	0.00017984	0.000449062	0.000449062	0.000125674	0.000125674	0.00023189	0.00023189	0.00041698	0.00041698	0.00029499	2.7764E-05	8.93917E-05	0.00015827	0.00028911	0.00028911	0.00027634	0.00024936	0.000622677
3837103774345	383710	3774345	0.000197142	0.0001779	0.00044422	0.00044422	0.000124319	0.000124319	0.00022939	0.00022939	0.00041249	0.00041249	0.00029181	2.74646E-05	8.84278E-05	0.00015659	0.00028976	0.00028976	0.00028114	0.00025368	0.000633478
3837203774345	383720	3774345	0.000194987	0.00017595	0.000439364	0.000439364	0.00012296	0.00012296	0.000226885	0.000226885	0.00040781	0.00040781	0.00028822	2.71644E-05	8.74613E-05	0.00015458	0.00029056	0.00028564	0.00027575	0.00025743	0.000633633
3837303774345	383730	3774345	0.000192713	0.0001739	0.00043424	0.00043424	0.000121526	0.000121526	0.00022423	0.00022423	0.00040323	0.00040323	0.00028526	2.68476E-05	8.64412E-05	0.00015052	0.00029120	0.00029120	0.00028948	0.00026122	0.000652295
3837403774345	383740	3774345	0.000190516	0.00017192	0.00042929	0.00042929	0.000120141	0.000120141	0.00022168	0.00022168	0.00039862	0.00039862	0.00028204	2.65416E-05	8.54559E-05	0.00015130	0.00029215	0.00029215	0.00028948	0.00026493	0.000661562
3837503774345	383750	3774345	0.000187526	0.00016922	0.00042552	0.00042552	0.000118255	0.000118255	0.00021820	0.00021820	0.00039236	0.00039236	0.00027758	2.6125E-05	8.41145E-05	0.00014893	0.00029179	0.00029179	0.00029497	0.00026173	0.000664655
3837603774345	383760	3774345	0.000184499	0.00016649	0.00041573	0.00041573	0.000116347	0.000116347	0.00021468	0.00021468	0.00038037	0.00038037	0.00027309	2.57034E-05	8.2757E-05	0.00014652	0.00029123	0.00029123	0.00029561	0.00026675	0.000666108
3837703774345	383770	3774345	0.000181712	0.00016397	0.00040951	0.00040951	0.000114589	0.000114589	0.00021143	0.00021143	0.00038205	0.00038205	0.00026872	2.5315E-05	8.15067E-05	0.00014315	0.00029107	0.00029107	0.00029625	0.00026733	0.000667547
3837803774345	383780	3774345	0.00017936	0.00016185	0.00040415	0.00040415	0.000113106	0.000113106	0.00020870	0.00020870	0.00037528	0.00037528	0.00026549	2.49874E-05	8.04517E-05	0.00014244	0.00029148	0.00029148	0.00029686	0.00026788	0.000668932
3837903774345	383790	3774345	0.00017708	0.00015979	0.000399014	0.000399014	0.000111668	0.000111668	0.00020604	0.00020604	0.00037051	0.00037051	0.00026211	2.46697E-05	7.9429E-05	0.00014063	0.00029221	0.00029221	0.00029564	0.00026782	0.000666175
3838003774345	383800	3774345	0.000175438	0.00015831	0.000395315	0.000395315	0.000110633	0.000110633	0.00020414	0.00020414	0.00036707	0.00036707	0.00025968	2.4441E-05	7.86927E-05	0.00013932	0.00029359	0.00029359	0.00029327	0.00026464	0.000660835
3838103774345	383810	3774345	0.000175194	0.00015809	0.000394763	0.000394763	0.000110478	0.000110478	0.00020385	0.00020385	0.00036656	0.00036656	0.00025932	2.44069E-05	7.85829E-05	0.00013918	0.00029581	0.00029581	0.00029878	0.00026179	0.000653182
3838203774345	383820	3774345	0.000173797	0.00015683	0.000391616	0.000391616	0.000109597	0.000109597	0.00020222	0.00020222	0.00036364	0.00036364	0.00025756	2.42123E-05	7.79564E-05	0.00013809	0.00029858	0.00029858	0.00029844	0.00026683	0.000640956
3838303774345	383830	3774345	0.000171045	0.00015435	0.000385416	0.000385416	0.000107862	0.000107862	0.00019902	0.00019902	0.00035788	0.00035788	0.00025318	2.3829E-05	7.67221E-05	0.00013584	0.00030427	0.00030427	0.00029772	0.00026052	0.000625569
3838403774345	383840	3774345	0.000167684	0.00015131	0.00037783	0.00037783	0.000105743	0.000105743	0.00019516	0.00019516	0.00035085	0.00035085	0.00024828	2.33608E-05	7.52147E-05	0.00013314	0.00030429	0.00030429	0.00029691	0.00024361	0.000608326
3838603774345	383860	3774345	0.000160122	0.00014449	0.000360802	0.000360802	0.000100974	0.000100974	0.00018631	0.00018631	0.00033503	0.00033503	0.00023701	2.23072E-05	7.18224E-05	0.00012716	0.00030601	0.00030601	0.00029787	0.00023269	0.000581062
3838703774345	383870	3774345	0.000156498	0.00014122	0.000352637	0.000352637	9.86889E-05	9.86889E-05	0.0001821	0.0001821	0.00032744	0.00032744	0.00023165	2.18024E-05	7.01971E-05	0.00012429	0.00030140	0.00030140	0.00029574	0.00023241	0.000577569
3838803774345	383880	3774345	0.00015301	0.00013808	0.000344796	0.000344796	9.64944E-05	9.64944E-05	0.00017805	0.00017805	0.00032016	0.00032016	0.00022649	2.13176E-05	6.86362E-05	0.00012152	0.00029707	0.00029707	0.00029491	0.00022813	0.000556381
3838903774345	383890	3774345	0.000149652	0.00013504	0.00033721	0.00033721	9.43714E-05	9.43714E-05	0.00017413	0.00017413	0.00031312	0.00031312	0.00022151	2.08486E-05	6.71261E-05	0.00011885	0.00029274	0.00029274	0.00029274	0.00024158	0.000554357
3839003774345	383900	3774345	0.00014639	0.0001321	0.00032986	0.00032986	9.23162E-05	9.23162E-05	0.00017034	0.00017034	0.00030634	0.00030634	0.00021692	2.03945E-05	6.56642E-05	0.00011626	0.00028841	0.00028841	0.00029691	0.00023615	0.000608326
3839103774345	383910	3774345	0.000143241	0.00012926	0.000322765	0.000322765	9.03287E-05	9.03287E-05	0.00016667	0.00016667	0.00029971	0.00029971	0.00021202	1.99555E-05	6.42506E-05	0.00011376	0.00028412	0.00028412	0.00029691	0.00023615	0.000532937
3829703774355	382970	3774355	0.00023227	0.00020959	0.000523374	0.000523374	0.000146471	0.000146471	0.00027026	0.00027026	0.00048599	0.00048599	0.00033809	3.23585E-05	0.000104185	0.000184468	0.000203324	0.000203324	5.90346E-05	5.32713E-05	0.000133023
3829803774355	382980	3774355	0.000248966	0.00022466	0.000560995	0.000560995	0.000157	0.000157	0.000289694	0.000289694	0.00052923	0.00052923	0.00036852	3.46844E-05	0.000111673	0.000197728	0.00021036	0.00021036	6.12969E-05	5.53127E-05	0.00013812
3829903774355	382990	3774355	0.000268025	0.00024186	0.000603941	0.000603941	0.000169019	0.000169019	0.000311871	0.000311871	0.00056802	0.00056802	0.00039673	3.73397E-05	0.000120222	0.000212864	0.00021801	0.00021801	6.378E-05	5.75535E-05	0.000143715

Unique Identifier	X (UTM)	Y (UTM)	KMMass Grading / Excavation	KMDrainage / Utilities Trenching	KMFoundations / Concrete Pads	KMBuilding / Structure Construction	KMAsphalt Paving	KMArchitectural Coating	KMLandscaping or Other Finishing	KMWaterside Construction (Piles)	EWNDemolition	EWNSite Grubbing / Prep	EWNDrainage / Utilities Trenching	EWNDrainage / Utilities Trenching	EWNDrainage / Utilities Trenching	EWNFoundations / Concrete Pads	EWNBuilding / Structure Construction	EWNAsphalt Paving	EWNLandscaping or Other Finishing	EWNWaterside Construction (Piles)	ISDemolition
			2026	2026	2026	2026	2026	2026	2026	2026	2027	2027	2027	2028	2029	2029	2029	2029	2029	2029	2027
3838003774335	383800	3774335	0.000698173	0.000150426	0.000360532	0.000668742	0.000458636	4.31657E-05	0.000138981	0.000246077	3.35882E-05	4.52865E-05	5.49464E-05	5.49464E-05	5.49464E-05	3.90829E-05	6.80627E-05	4.97177E-05	1.5066E-05	2.61439E-05	0.000384549
3838103774335	383810	3774335	0.000689444	0.000148545	0.000356024	0.000660381	0.000452902	4.2626E-05	0.000137243	0.000243001	3.52835E-05	4.75722E-05	5.77196E-05	5.77196E-05	5.77196E-05	4.10554E-05	7.14979E-05	5.2227E-05	1.58264E-05	2.74634E-05	0.000379988
3838203774335	383820	3774335	0.000675765	0.000145598	0.000348961	0.000647279	0.000443916	4.17803E-05	0.00013452	0.00023818	3.62564E-05	4.8884E-05	5.93113E-05	5.93113E-05	5.93113E-05	4.21876E-05	7.34695E-05	5.36672E-05	1.62628E-05	2.82207E-05	0.000372121
3838303774335	383830	3774335	0.00065871	0.000141924	0.000340154	0.000630943	0.000432712	4.07259E-05	0.000131125	0.000232168	3.634E-05	4.89967E-05	5.9448E-05	5.9448E-05	5.9448E-05	4.22848E-05	7.36388E-05	5.37909E-05	1.63003E-05	2.82857E-05	0.000360224
3838403774335	383840	3774335	0.000639799	0.000137849	0.000330388	0.000612829	0.00042029	3.95567E-05	0.000127361	0.000225503	3.62803E-05	4.89162E-05	5.93504E-05	5.93504E-05	5.93504E-05	4.22153E-05	7.35179E-05	5.37025E-05	1.62735E-05	2.82393E-05	0.000348835
3838603774335	383860	3774335	0.000609873	0.000131401	0.000314934	0.000584164	0.000400631	3.77064E-05	0.000121403	0.000214955	3.59878E-05	4.85218E-05	5.88719E-05	5.88719E-05	5.88719E-05	4.1875E-05	7.29252E-05	5.32696E-05	1.61423E-05	2.80116E-05	0.000326135
3838703774335	383870	3774335	0.000596328	0.000128483	0.00030794	0.00057119	0.000391733	3.6869E-05	0.000118707	0.000210181	3.58446E-05	4.83287E-05	5.86375E-05	5.86375E-05	5.86375E-05	4.17083E-05	7.26349E-05	5.30575E-05	1.6078E-05	2.79001E-05	0.00031554
3838803774335	383880	3774335	0.000582703	0.000125547	0.000300904	0.00055814	0.000382783	3.60266E-05	0.000115995	0.000205379	3.57013E-05	4.81355E-05	5.84032E-05	5.84032E-05	5.84032E-05	4.15416E-05	7.23446E-05	5.28455E-05	1.60138E-05	2.77886E-05	0.000305452
3838903774335	383890	3774335	0.000569509	0.000122704	0.00029409	0.00054501	0.000374115	3.52108E-05	0.000113368	0.000200728	3.55521E-05	4.79343E-05	5.81591E-05	5.81591E-05	5.81591E-05	4.1368E-05	7.20422E-05	5.26246E-05	1.59468E-05	2.76725E-05	0.000295824
3839003774335	383900	3774335	0.000557	0.000120009	0.000287631	0.00053352	0.000365898	3.44375E-05	0.000110878	0.00019632	3.54088E-05	4.77412E-05	5.79247E-05	5.79247E-05	5.79247E-05	4.12013E-05	7.17519E-05	5.24125E-05	1.58826E-05	2.75609E-05	0.000286619
3839103774335	383910	3774335	0.00054511	0.000117448	0.000281491	0.000522131	0.000358087	3.37023E-05	0.000108511	0.000192129	3.52715E-05	4.75561E-05	5.77001E-05	5.77001E-05	5.77001E-05	4.10415E-05	7.14737E-05	5.22093E-05	1.5821E-05	2.74541E-05	0.000277827
3829703774345	382970	3774345	0.000135497	2.91938E-05	6.99699E-05	0.000129786	8.90094E-05	8.37735E-06	2.69725E-05	4.77573E-05	2.67297E-05	3.60393E-05	4.37267E-05	4.37267E-05	4.37267E-05	3.11024E-05	5.41647E-05	3.95656E-05	1.19896E-05	2.08054E-05	0.000179014
3829803774345	382980	3774345	0.000140218	3.0211E-05	7.24078E-05	0.000134308	9.21107E-05	8.66924E-06	2.79123E-05	4.94212E-05	2.707E-05	3.6498E-05	4.42833E-05	4.42833E-05	4.42833E-05	3.14983E-05	5.48542E-05	4.00692E-05	1.21422E-05	2.10703E-05	0.000189908
3829903774345	382990	3774345	0.000145329	3.13122E-05	7.50472E-05	0.000139203	9.54682E-05	8.98524E-06	2.89297E-05	5.12227E-05	2.74341E-05	3.69889E-05	4.4879E-05	4.4879E-05	4.4879E-05	3.1922E-05	5.5592E-05	4.06082E-05	1.23055E-05	2.13537E-05	0.000202013
3830003774345	383000	3774345	0.00015118	3.25728E-05	7.80685E-05	0.000144807	9.93116E-05	9.34698E-06	3.00944E-05	5.32849E-05	2.78758E-05	3.75845E-05	4.56015E-05	4.56015E-05	4.56015E-05	3.24359E-05	5.64871E-05	4.1262E-05	1.25036E-05	2.16975E-05	0.000215897
3830103774345	383010	3774345	0.000158995	3.42565E-05	8.21039E-05	0.000152292	0.000104445	9.83013E-06	3.165E-05	5.60392E-05	2.85503E-05	3.84939E-05	4.6705E-05	4.6705E-05	4.6705E-05	3.32208E-05	5.78539E-05	4.22605E-05	1.28062E-05	2.22225E-05	0.000233601
3830203774345	383020	3774345	0.000167455	3.60793E-05	8.64727E-05	0.000160396	0.000110003	1.03532E-05	3.33341E-05	5.9021E-05	2.92905E-05	3.94919E-05	4.79158E-05	4.79158E-05	4.79158E-05	3.4082E-05	5.93538E-05	4.33561E-05	1.31382E-05	2.27986E-05	0.000254064
3830303774345	383030	3774345	0.000175888	3.78963E-05	9.08276E-05	0.000168474	0.000115543	1.08746E-05	3.50129E-05	6.19934E-05	3.00068E-05	4.04577E-05	4.90876E-05	4.90876E-05	4.90876E-05	3.49155E-05	6.08053E-05	4.44163E-05	1.34595E-05	2.33562E-05	0.000276597
3830403774345	383040	3774345	0.000184443	3.97394E-05	9.5245E-05	0.000176668	0.000121162	1.14035E-05	3.67157E-05	6.50085E-05	3.07231E-05	4.14234E-05	5.02593E-05	5.02593E-05	5.02593E-05	3.5749E-05	6.22567E-05	4.54766E-05	1.37808E-05	2.39137E-05	0.000301649
3830503774345	383050	3774345	0.000193266	4.16404E-05	9.98013E-05	0.000185119	0.000126958	1.1949E-05	3.84721E-05	6.81183E-05	3.14999E-05	4.24697E-05	5.15288E-05	5.15288E-05	5.15288E-05	3.66519E-05	6.38292E-05	4.66252E-05	1.41289E-05	2.45177E-05	0.000330044
3830603774345	383060	3774345	0.000201726	4.34632E-05	0.00010417	0.000193222	0.000132516	1.24721E-05	4.01563E-05	7.11002E-05	3.21795E-05	4.33872E-05	5.2642E-05	5.2642E-05	5.2642E-05	3.74437E-05	6.52081E-05	4.76325E-05	1.44341E-05	2.50474E-05	0.000359902
3830703774345	383070	3774345	0.000210455	4.5344E-05	0.000108678	0.000201584	0.00013825	1.30118E-05	4.18939E-05	7.41769E-05	3.29197E-05	4.43851E-05	5.38528E-05	5.38528E-05	5.38528E-05	3.8305E-05	6.6708E-05	4.87281E-05	1.47661E-05	2.56235E-05	0.000393568
3830803774345	383080	3774345	0.00021909	4.72045E-05	0.000113137	0.000209855	0.000143922	1.35456E-05	4.36128E-05	7.72204E-05	3.36181E-05	4.53267E-05	5.49953E-05	5.49953E-05	5.49953E-05	3.91176E-05	6.81232E-05	4.97618E-05	1.50793E-05	2.61671E-05	0.000430099
3830903774345	383090	3774345	0.000227725	4.9065E-05	0.000117596	0.000218126	0.000149595	1.40795E-05	4.53318E-05	8.02639E-05	3.42687E-05	4.6204E-05	5.60596E-05	5.60596E-05	5.60596E-05	3.98747E-05	6.94416E-05	5.07249E-05	1.53712E-05	2.66735E-05	0.000469746
3831003774345	383100	3774345	0.00023671	5.10008E-05	0.000122236	0.000226732	0.000155497	1.4635E-05	4.71203E-05	8.34306E-05	3.49373E-05	4.71054E-05	5.71533E-05	5.71533E-05	5.71533E-05	4.06526E-05	7.07963E-05	5.17145E-05	1.56711E-05	2.71939E-05	0.000514198
3831103774345	383110	3774345	0.000246031	5.3009E-05	0.000127049	0.00023566	0.00016162	1.52113E-05	4.89758E-05	8.67159E-05	3.56535E-05	4.80711E-05	5.83251E-05	5.83251E-05	5.83251E-05	4.14861E-05	7.22478E-05	5.27748E-05	1.59924E-05	2.77514E-05	0.00056438
3831203774345	383120	3774345	0.000255675	5.50869E-05	0.000132029	0.000244897	0.000167955	1.58075E-05	5.08955E-05	9.01149E-05	3.63818E-05	4.9053E-05	5.95164E-05	5.95164E-05	5.95164E-05	4.23334E-05	7.37235E-05	5.38527E-05	1.6319E-05	2.83183E-05	0.000620299
3831303774345	383130	3774345	0.000265507	5.72053E-05	0.000137106	0.000254315	0.000174414	1.64154E-05	5.28527E-05	9.35803E-05	3.73547E-05	5.03648E-05	6.1108E-05	6.1108E-05	6.1108E-05	4.34655E-05	7.56951E-05	5.52929E-05	1.67554E-05	2.90756E-05	0.000682563
3831403774345	383140	3774345	0.000276052	5.94772E-05	0.000142551	0.000264415	0.000181341	1.70674E-05	5.49518E-05	9.7297E-05	3.8465E-05	5.18618E-05	6.29243E-05	6.29243E-05	6.29243E-05	4.47574E-05	7.79449E-05	5.69363E-05	1.72534E-05	2.99398E-05	0.000753876
3831503774345	383150	3774345	0.000286072	6.16362E-05	0.000147726	0.000274013	0.000187923	1.76869E-05	5.69465E-05	0.000100829	3.94678E-05	5.32139E-05	6.45648E-05	6.45648E-05	6.45648E-05	4.59243E-05	7.9977E-05	5.84207E-05	1.77032E-05	3.07203E-05	0.000831832
3831603774345	383160	3774345	0.00029616	6.38097E-05	0.000152935	0.000283676	0.00019455	1.83106E-05	5.89546E-05	0.000104384	3.99812E-05	5.3906E-05	6.54045E-05	6.54045E-05	6.54045E-05	4.65216E-05	8.10172E-05	5.91805E-05	1.79335E-05	3.11199E-05	0.00091509
3831703774345	383170	3774345	0.000306584	6.60556E-05	0.000158318	0.00029366	0.000201398	1.89551E-05	6.10296E-05	0.000108058	4.0399E-05	5.44694E-05	6.60881E-05	6.60881E-05	6.60881E-05	4.70078E-05	8.18639E-05	5.9799E-05	1.81209E-05	3.14451E-05	0.001005265
3834903774345	383490	3774345	0.0010795	0.000232585	0.000557447	0.001033994	0.000709133	6.67419E-05	0.000214889	0.000380479	3.4991E-05	4.71778E-05	5.72412E-05	5.72412E-05	5.72412E-05	4.07151E-05	7.09052E-05	5.1794E-05	1.56952E-05	2.72357E-05	0.001764925
3835003774345	383500	3774345	0.001080562	0.000232814	0.000557995	0.001035012	0.000709831	6.68076E-05	0.0002151	0.000380854	3.42448E-05	4.61718E-05	5.60206E-05	5.60206E-05	5.60206E-05	3.98469E-05	6.93932E-05	5.06896E-05	1.53605E-05	2.66549E-05	0.00160423
3835103774345	383510	3774345	0.001069157	0.000230357	0.000552105	0.001024087	0.000702338	6.61024E-05	0.00021283	0.000376834	3.35106E-05	4.51819E-05	5.48195E-05	5.48195E-05	5.48195E-05	3.89926E-05	6.79054E-05	4.96028E-05	1.50312E-05	2.60835E-05	0.00146586
3835203774345	383520	3774345	0.001037078	0.000223445	0.00053554	0.00099336	0.000681265	6.41191E-05	0.000206444	0.000365527	3.25675E-05	4.39103E-05	5.32767E-05	5.32767E-05	5.32767E-05	3.78952E-05	6.59943E-05	4.82068E-05	1.46081E-05	2.53494E-05	0.001335722
3835303774345	383530	3774345	0.000996714	0.000214749	0.000514697	0.000954698	0.00065475	6.16235E-05	0.000198409	0.000351301	3.1696E-05	4.27353E-05	5.1851E-05	5.1851E-05	5.1851E-05	3.68811E-05	6.42283E-05	4.69168E-05	1.42172E-05	2.4671E-05	0.001222887
3835403774345	383540	3774345	0.000954386	0.000205629	0.000492839	0.000914154	0.000626944	5.90065E-05	0.000189983	0.000336382	3.09081E-05	4.16729E-05	5.05621E-05	5.05621E-05	5.05621E-05	3.59643E-05	6.26317E-05	4.57505E-05	1.38638E-05	2.40578E-05	0.001124075
3835503774345	383550	3774345	0.000910902	0.00019626	0.000470384	0.000872503	0.000598379	5.6318E-05	0.000181327	0.000321055	3.01858E-05	4.06991E-05	4.93805E-05	4.93805E-05	4.93805E-05	3.51239E-05	6.11681E-05	4.46814E-05	1.35398E-05	2.34956E-05	0.001036943
3835603774345	383560	3774345	0.000870013	0.00018745	0.000449269	0.000833338	0.000571519	5.379E-05	0.000173188	0.000306644	2.95412E-05	3.98299E-05	4.83259E-05	4.83259E-05	4.83259E-05	3.43738E-05	5.98618E-05	4.37272E-05	1.32507E-05	2.29938E-05	0.000960186
3835703774345	383570	3774345	0.000837396	0.000180423	0.000432426	0.000802096	0.000550093	5.17734E-05	0.000166695	0.000295148	2.90398E-05	3.91539E-05	4.75057E-05	4.75057E-05	4.75057E-05	3.37903E-05	5.88457E-05	4.2985E-05	1.30258E-05	2.26035E-05	0.000895147
3835803774345	383580	3774345	0.000807295	0.000173937	0.000416882	0.000773264	0.000530319	4.99124E-05	0.000160703	0.000284538	2.85861E-05	3.85422E-05	4.67636E-05	4.67636E-05	4.67636E-05	3.32625E-05	5.79265E-05	4.23135E-05	1.28223E-05	2.22504E-05	0.000837235
3835903774345	383590	3774345	0.000779251	0.000167895	0.0004024	0.000746402	0.000511897	4.81785E-05	0.0001551 2	0.000274654	2.81742E-05	3.79869E-05	4.60898E-05	4.60898E-05	4.60898E-05	3.27832E-05	5.70919E-05	4.17038E-05	1.26375E-05	2.19298E-05	0.000785226
3836003774345	383600	3774345	0.000753911	0.000162435	0.000389315	0.00072213	0.000495251	4.66118E-05	0.000150076	0.000265723	2.78042E-05	3.74879E-05	4.54844E-05	4.54844E-05	4.54844E-05	3.23526E-05	5.63419E-05	4.1156E-05	1.24715E-05	2.16418E-05	0.000738738
3836103774345	383610	3774345	0.000729795	0.000157239	0.000376861	0.00069903	0.000479408	4.51208E-05	0.000145275	0.000257223	2.74579E-05	3.70211E-05	4.4918E-05	4.4918E-05	4.4918E-05	3.19497E-05	5.56404E-05	4.06436E-05	1.23162E-05	2.13723E-05	0.000696351
3836203774345	383620	3774345	0.000705248	0.00015195	0.000364185	0.000675519	0.000463284	4.36032E-05	0.000140389	0.000248571	2.71058E-05	3.65463E-05	4.43419E-05	4.43419E-05	4.43419E-05	3.154E-05	5.49267E-05	4.01223E-05	1.21583E-05	2.10982E-05	0.000656663
3836303774345	383630	3774345	0.000681468	0.000146827	0.000351906	0.000652741	0.000447662	4.21329E-05	0.000135655	0.00024019	2.67596E-05	3.60795E-05	4.37755E-05	4.37755E-05	4.37755E-05	3.11371E-05	5.42252E-05	3.96098E-05	1.2003E-05	2.08287E-05	0.000619977
3836403774345	383640	3774345	0.000659531	0.0001421	0.000340577	0.000631728	0.000433251	4.07766E-05	0.000131288	0.000232458	2.64492E-05	3.5661E-05	4.32678E-05	4.32678E-05	4.32678E-05	3.07759E-05	5.35962E-05	3.91503E-05	1.18637E-05	2.05871E-05	0.000586573
3836503774345	383650	3774345	0.000641117	0.000138133	0.000331069	0.000614091	0.000421156	3.96382E-05	0.000127623	0.000225968	2.62044E-05	3.5331E-05	4.28674E-05	4.28674E-05	4.28674E-05	3.04912E-05	5.31003E-05	3.87881E-05	1.1754E-05	2.03966E-05	0.000557098
3836603774345	383660	3774345	0.000623363	0.000134308	0.000321901	0.000597086	0.000409493	3.85405E-05	0.000124089	0.00021971	2.59776E-05	3.50252E-05	4.24963E-05	4.24963E-05	4.24963E-05	3.02272E-05	5.26406E-05	3.84523E-05	1.16522E-05	2.022E-05	0.000529729
3836703774345	383670	3774345	0.000615508	0.000132615	0.000317844	0.000589562	0.000404333	3.80548E-05	0.000122525	0.000216941	2.59657E-05	3.50091E-05	4.24768E-05	4.24768E-05	4.24768E-05	3.02133E-05	5.26164E-05	3.84347E-05	1.16469E-05	2.02107E-05	0.00050922
3836803774345	383680	3774345	0.00061423	0.00013234	0.000317185	0.000588338	0.000403493	3.79758E-05	0.000122271	0.000216491	2.61089E-05	3.52023E-05	4.27112E-05	4.27112E-05	4.27112E-05	3.038E-05	5.29067E-05	3.86467E-05	1.17111E-05	2.03222E-05	0.000493222
3836903774345	383690	3774345	0.000612993	0.000132073	0.000316546	0.000587153	0.00040268	3.78993E-05	0.000122024	0.000216055	2.62701E-05	3.54196E-05	4.29748E-05	4.29748E-05	4.29748E-05	3.05676E-05	5.32333E-05	3.88853E-05	1.17834E-05	2.04477E-05	0.000478085
3837003774345	383700	3774345	0.000622677	0.00013416	0.000321546	0.000596428	0.000409042	3.84981E-05	0.000123952	0.000219468	2.67178E-05	3.60232E-05	4.37072E-05	4.37072E-05	4.37072E-05	3.10885E-05	5.41405E-05	3.95479E-05	1.19842E-05	2.07962E-05	0.000468576
3837103774345	383710	3774345	0.000633478	0.000136487	0.000327124	0.000606774	0.000416137	3.91658E-05	0.000126102	0.000223275	2.72311E-05	3.67153E-05	4.45469E-05	4.45469E-05	4.45469E-05	3.16858E-05	5.51807E-05	4.03078E-05	1.22145E-05	2.11957E-05	0.000459771
3837203774345	383720	3774345	0.000643633	0.000138675	0.000332368	0.000616501	0.000422808	3.97937E-05	0.000128124	0.000226854	2.77683E-05	3.74396E-05	4.54258E-05	4.54258E-05	4.54258E-05	3.23109E-05	5.62694E-05	4.1103E-05	1.24555E-05	2.16139E-05	0.000450997
3837303774345	383730	3774345	0.000652295	0.000140541	0.000336841	0.000624797	0.000428498	4.03292E-05	0.000129848	0.000229907	2.83175E-05	3.81801E-05	4.63241E-05	4.63241E-05	4.63241E-05	3.29499E-05	5.73822E-05	4.19159E-05	1.27018E-05	2.20413E-05	0.000442043
3837403774345	383740	3774345	0.000661562	0.000142538	0.000341626	0.000633674	0.000434586	4.09022E-05	0.000131693	0.000233173	2.89323E-05	3.9009E-05	4.73299E-05	4.73299E-05	4.73299E-05	3.36653E-05	5.8628E-05	4.28259E-05	1.29776E-05	2.25199E-05	0.000433459
3837503774345	383750	3774345	0.000664655	0.000143204	0.000343224	0.000636637	0.000436618	4.10934E-05	0.000132308	0.000234264	2.93979E-05	3.96368E-05	4.80916E-05	4.80916E-05	4.80916E-05	3.42071E-05	5.95715E-05	4.35151E-05	1.31864E-05	2.28823E-05	0.000422775
3837603774345	383760	3774345	0.000666108	0.000143517	0.000343974	0.000638028	0.000437572	4.11833E-05	0.000132598	0.000234776	2.98754E-05	4.02806E-05	4.88727E-05	4.88727E-05	4.88727E-05	3.47627E-05	6.05391E-05	4.4222E-05	1.34006E-05	2.3254E-05	0.000412114
3837703774345	383770	3774345	0.000667547	0.000143827	0.000344717	0.000639407	0.000438517	4.12722E-05	0.000132884	0.000235283	3.04664E-05	4.10774E-05	4.98395E-05	4.98395E-05	4.98395E-05	3.54503E-05	6.17366E-05	4.50967E-05	1.36657E-05	2.37139E-05	0.000402181
3837803774345	383780	3774345	0.000668932	0.000144126	0.000345432	0.000640734	0.000439428	4.13579E-05	0.00013316	0.000235771	3.12543E-05	4.21397E-05	5.11284E-05	5.11284E-05	5.11284E-05	3.63671E-05	6.33333E-05	4.6263E-05	1.40191E-05	2.43272E-05	0.000393401
3837903774345	383790	3774345	0.000666175	0.000143532	0.000344008	0.000638093	0.000437616	4.11874E-05	0.000132611	0.000234799	3.2078E-05	4.32503E-05	5.2476E-05	5.2476E-05	5.2476E-05	3.73256E-05	6.50025E-05	4.74823E-05	1.43886E-05	2.49684E-05	0.000384847
3838003774345	383800	3774345	0.000660835	0.000142381	0.000341251	0.000632978	0.000434108	4.08573E-05	0.000131548	0.000232917	3.31107E-05	4.46427E-05	5.41653E-05	5.41653E-05	5.41653E-05	3.85272E-05	6.7095E-05	4.90108E-05	1.48518E-05	2.57722E-05	0.000377457
3838103774345	383810	3774345	0.000653182	0.000140732	0.000337299	0.000625648	0.000429081	4.03841E-05	0.000130025	0.00023022	3.47224E-05	4.68156E-05	5.68018E-05	5.68018E-05	5.68018E-05	4.04025E-05	7.03609E-05	5.13964E-05	1.55747E-05	2.70266E-05	0.000373243
3838203774345	383820	3774345	0.000640956	0.000138098	0.000330985	0.000613937	0.00042105	3.96282E-05	0.000127591	0.000225911	3.56237E-05	4.80309E-05	5.82762E-05	5.82762E-05	5.82762E-05	4.14513E-05	7.21873E-05	5.27306E-05	1.5979E-05	2.77282E-05	0.000365453
3838303774345	383830	3774345	0.000625569	0.000134783	0.00032304	0.000599198	0.000410942	3.86769E-05	0.000124528	0.000220487	3.56953E-05	4.81275E-05	5.83934E-05	5.83934E-05	5.83934E-05	4.15347E-05	7.23325E-05	5.28366E-05	1.60111E-05	2.7784E-05	0.000354058
3838403774345	383840	3774345	0.000608326	0.000131068	0.000314135	0.000582682	0.000399614	3.76108E-05	0.000121095	0.00021441	3.56356E-05	4.8047E-05	5.82958E-05	5.82958E-05	5.82958E-05	4.14652E-05	7.22115E-05	5.27483E-05	1.59843E-05	2.77375E-05	0.000343027
3838603774345	383860	3774345	0.000581062	0.000125194	0.000300057	0.000556568	0.000381705	3.59252E-05	0.000115668	0.000204801	3.53551E-05	4.76687E-05	5.78368E-05	5.78368E-05	5.78368E-05	4.11388E-05	7.1643E-05	5.2333E-05	1.58585E-05	2.75191E-05	0.000321049
3838703774345	383870	3774345	0.000568755	0.000122542	0.000293702	0.00054478	0.00037362	3.51643E-05	0.000113218	0.000200463	3.52178E-05	4.74836E-05	5.76122E-05	5.76122E-05	5.76122E-05	4.0979E-05	7.13648E-05	5.21298E-05	1.57969E-05	2.74123E-05	0.000310782
3838803774345	383880	3774345	0.000556381	0.000119876	0.000287312	0.000532927	0.000365492	3.43992E-05	0.000110755	0.000196102	3.50745E-05	4.72905E-05	5.73779E-05	5.73779E-05	5.73779E-05	4.08123E-05	7.10745E-05	5.19177E-05	1.57326E-05	2.73008E-05	0.000300993
3838903774345	383890	3774345	0.000544357	0.000117285	0.000281102	0.00052141	0.000357593	3.36558E-05	0.000108361	0.000191863	3.49313E-05	4.70973E-05	5.71435E-05	5.71435E-05	5.71435E-05	4.06456E-05	7.07842E-05	5.17057E-05	1.56684E-05	2.71893E-05	0.000291645
3839003774345	383900	3774345	0.000532937	0.000114825	0.000275205	0.000510472	0.000350091	3.29498E-05	0.000106088	0.000187839	3.4794E-05	4.69122E-05	5.69189E-05	5.69189E-05	5.69189E-05	4.04859E-05	7.0506E-05	5.15025E-05	1.56068E-05	2.70824E-05	0.000282703
3839103774345	383910	3774345	0.000522016	0.000112472	0.000269566	0.00050001	0.000342917	3.22745E-05	0.000103914	0.000183989	3.46567E-05	4.67271E-05	5.66943E-05	5.66943E-05	5.66943E-05	4.03261E-05	7.02278E-05	5.12992E-05	1.55452E-05	2.69755E-05	0.000274156
3829703774355	382970	3774355	0.000133023	2.86606E-05	6.8692E-05	0.000127415	8.73836E-05	8.22434E-06	2.64799E-05	4.6885E-05	2.62283E-05	3.53632E-05	4.29065E-05	4.29065E-05	4.29065E-05	3.0519E-05	5.31487E-05	3.88234E-05	1.17647E-05	2.04152E-05	0.000175683
3829803774355	382980	3774355	0.00013812	2.97589E-05	7.13243E-05	0.000132298	9.07323E-05	8.53951E-06	2.74946E-05	4.86817E-05	2.66282E-05	3.59025E-05	4.35607E-05	4.35607E-05	4.35607E-05	3.09843E-05	5.39591E-05	3.94154E-05	1.19441E-05	2.07265E-05	0.000186744
3829903774355	382990	3774355	0.000143715	3.09644E-05	7.42137E-05	0.000137657	9.44079E-05	8.88545E-06	2.86085E-05	5.06538E-05	2.707E-05	3.6498E-05	4.42833E-05	4.42833E-05	4.42833E-05	3.14983E-05	5.48542E-05	4.00692E-05	1.21422E-05	2.10703E-05	0.000199172

			ISDrainage / Utilities Trenching	ISDrainage / Utilities Trenching	ISAsphalt Paving	ISAsphalt Paving	SVDemolition	SVSite Grubbing / Prep	SVMass Grading / Excavation	SVMass Grading / Excavation	SVDrainage / Utilities Trenching	SVFoundations / Concrete Pads	SVBuilding / Structure Construction	SVBuilding / Structure Construction	SVAsphalt Paving	SVAsphalt Paving	SVArchitectural Coating	SVArchitectural Coating	SVLandscaping or Other Finishing	SVLandscaping or Other Finishing	MDemolition
Unique Identifier	X (UTM)	Y (UTM)	2027	2028	2027	2028	2027	2027	2027	2028	2028	2028	2028	2029	2028	2029	2028	2029	2028	2029	2027
3838003774335	383800	3774335	0.000132918	0.000132918	0.000569213	0.000569213	2.15657E-05	1.42478E-05	2.40604E-05	2.40604E-05	7.26248E-06	7.48424E-06	4.18833E-05	4.18833E-05	2.95489E-05	2.95489E-05	2.92717E-06	2.92717E-06	9.42459E-06	9.42459E-06	0.000107468
3838103774335	383810	3774335	0.000131342	0.000131342	0.000562463	0.000562463	2.2405E-05	1.48023E-05	2.49969E-05	2.49969E-05	7.54514E-06	7.77552E-06	4.30428E-05	4.30428E-05	3.06989E-05	3.06989E-05	3.04109E-06	3.04109E-06	9.7914E-06	9.7914E-06	0.000114929
3838203774335	383820	3774335	0.000128622	0.000128622	0.000550817	0.000550817	2.31647E-05	1.53042E-05	2.58445E-05	2.58445E-05	7.80098E-06	8.03917E-06	4.45373E-05	4.45373E-05	3.17399E-05	3.17399E-05	3.14421E-06	3.14421E-06	1.01234E-05	1.01234E-05	0.000116649
3838303774335	383830	3774335	0.00012451	0.00012451	0.000533208	0.000533208	2.38142E-05	1.57333E-05	2.6569E-05	2.6569E-05	8.01968E-06	8.26455E-06	4.63796E-05	4.63796E-05	3.26297E-05	3.26297E-05	3.23236E-06	3.23236E-06	1.04072E-05	1.04072E-05	0.000115962
3838403774335	383840	3774335	0.000120574	0.000120574	0.00051635	0.00051635	2.44023E-05	1.61218E-05	2.72252E-05	2.72252E-05	8.21774E-06	8.46867E-06	4.95102E-05	4.95102E-05	3.34356E-05	3.34356E-05	3.31219E-06	3.31219E-06	1.06642E-05	1.06642E-05	0.000115013
3838603774335	383860	3774335	0.000112727	0.000112727	0.000482748	0.000482748	2.43839E-05	1.61097E-05	2.72047E-05	2.72047E-05	8.21155E-06	8.46229E-06	4.98194E-05	4.98194E-05	3.34104E-05	3.34104E-05	3.3097E-06	3.3097E-06	1.06562E-05	1.06562E-05	0.000113336
3838703774335	383870	3774335	0.000109065	0.000109065	0.000467065	0.000467065	2.43165E-05	1.60652E-05	2.71295E-05	2.71295E-05	8.18886E-06	8.4389E-06	4.96906E-05	4.96906E-05	3.3318E-05	3.3318E-05	3.30055E-06	3.30055E-06	1.06268E-05	1.06268E-05	0.000112542
3838803774335	383880	3774335	0.000105578	0.000105578	0.000452133	0.000452133	2.42491E-05	1.60206E-05	2.70543E-05	2.70543E-05	8.16616E-06	8.41551E-06	4.96004E-05	4.96004E-05	3.32257E-05	3.32257E-05	3.2914E-06	3.2914E-06	1.05973E-05	1.05973E-05	0.0001117
3838903774335	383890	3774335	0.00010225	0.00010225	0.000437881	0.000437881	2.41879E-05	1.59802E-05	2.6986E-05	2.6986E-05	8.14553E-06	8.39425E-06	4.95102E-05	4.95102E-05	3.31417E-05	3.31417E-05	3.28308E-06	3.28308E-06	1.05705E-05	1.05705E-05	0.000110858
3839003774335	383900	3774335	9.90689E-05	9.90689E-05	0.000424257	0.000424257	2.41266E-05	1.59397E-05	2.69176E-05	2.69176E-05	8.1249E-06	8.37299E-06	4.93943E-05	4.93943E-05	3.30578E-05	3.30578E-05	3.27477E-06	3.27477E-06	1.05438E-05	1.05438E-05	0.000110047
3839103774335	383910	3774335	9.60298E-05	9.60298E-05	0.000411242	0.000411242	2.40592E-05	1.58952E-05	2.68424E-05	2.68424E-05	8.1022E-06	8.3496E-06	4.92654E-05	4.92654E-05	3.29655E-05	3.29655E-05	3.26562E-06	3.26562E-06	1.05143E-05	1.05143E-05	0.000109253
3829703774345	382970	3774345	6.18755E-05	6.18755E-05	0.000264978	0.000264978	1.88638E-05	1.24627E-05	2.1046E-05	2.1046E-05	6.35261E-06	6.54658E-06	3.85723E-05	3.85723E-05	2.58469E-05	2.58469E-05	2.56044E-06	2.56044E-06	8.24384E-06	8.24384E-06	3.63997E-05
3829803774345	382980	3774345	6.56409E-05	6.56409E-05	0.000281103	0.000281103	1.9017E-05	1.25639E-05	2.12169E-05	2.12169E-05	6.40419E-06	6.59973E-06	3.88429E-05	3.88429E-05	2.60567E-05	2.60567E-05	2.58123E-06	2.58123E-06	8.31078E-06	8.31078E-06	3.72294E-05
3829903774345	382990	3774345	6.9825E-05	6.9825E-05	0.000299022	0.000299022	1.91824E-05	1.26732E-05	2.14015E-05	2.14015E-05	6.45989E-06	6.65714E-06	3.91263E-05	3.91263E-05	2.62834E-05	2.62834E-05	2.60368E-06	2.60368E-06	8.38307E-06	8.38307E-06	3.81248E-05
3830003774345	383000	3774345	7.4624E-05	7.4624E-05	0.000319573	0.000319573	1.93846E-05	1.28068E-05	2.1627E-05	2.1627E-05	6.52798E-06	6.72731E-06	3.94871E-05	3.94871E-05	2.65604E-05	2.65604E-05	2.63112E-06	2.63112E-06	8.47142E-06	8.47142E-06	3.91634E-05
3830103774345	383010	3774345	8.07435E-05	8.07435E-05	0.000345779	0.000345779	1.97154E-05	1.30254E-05	2.19962E-05	2.19962E-05	6.63939E-06	6.84212E-06	4.00539E-05	4.00539E-05	2.70137E-05	2.70137E-05	2.67603E-06	2.67603E-06	8.61601E-06	8.61601E-06	4.06139E-05
3830203774345	383020	3774345	8.78162E-05	8.78162E-05	0.000376068	0.000376068	2.00769E-05	1.32642E-05	2.23994E-05	2.23994E-05	6.76112E-06	6.96757E-06	4.06723E-05	4.06723E-05	2.7509E-05	2.7509E-05	2.72509E-06	2.72509E-06	8.77397E-06	8.77397E-06	4.21957E-05
3830303774345	383030	3774345	9.56048E-05	9.56048E-05	0.000409422	0.000409422	2.042E-05	1.34909E-05	2.27822E-05	2.27822E-05	6.87666E-06	7.08664E-06	4.12521E-05	4.12521E-05	2.79791E-05	2.79791E-05	2.77166E-06	2.77166E-06	8.92391E-06	8.92391E-06	4.37596E-05
3830403774345	383040	3774345	0.000104264	0.000104264	0.000446505	0.000446505	2.07631E-05	1.37175E-05	2.3165E-05	2.3165E-05	6.9922E-06	7.2057E-06	4.18318E-05	4.18318E-05	2.84492E-05	2.84492E-05	2.81823E-06	2.81823E-06	9.07385E-06	9.07385E-06	4.53534E-05
3830503774345	383050	3774345	0.000114079	0.000114079	0.000488536	0.000488536	2.11307E-05	1.39604E-05	2.35751E-05	2.35751E-05	7.11599E-06	7.33327E-06	4.24244E-05	4.24244E-05	2.89529E-05	2.89529E-05	2.86813E-06	2.86813E-06	9.23449E-06	9.23449E-06	4.70725E-05
3830603774345	383060	3774345	0.000124399	0.000124399	0.000532731	0.000532731	2.14432E-05	1.41668E-05	2.39237E-05	2.39237E-05	7.22122E-06	7.44171E-06	4.29269E-05	4.29269E-05	2.9381E-05	2.9381E-05	2.91054E-06	2.91054E-06	9.37104E-06	9.37104E-06	4.86662E-05
3830703774345	383070	3774345	0.000136035	0.000136035	0.000582563	0.000582563	2.17862E-05	1.43935E-05	2.43065E-05	2.43065E-05	7.33676E-06	7.56078E-06	4.34422E-05	4.34422E-05	2.98511E-05	2.98511E-05	2.9571E-06	2.9571E-06	9.52098E-06	9.52098E-06	5.03794E-05
3830803774345	383080	3774345	0.000148662	0.000148662	0.000636637	0.000636637	2.21048E-05	1.4604E-05	2.46619E-05	2.46619E-05	7.44404E-06	7.67134E-06	4.39318E-05	4.39318E-05	3.02876E-05	3.02876E-05	3.00035E-06	3.00035E-06	9.66021E-06	9.66021E-06	5.21343E-05
3830903774345	383090	3774345	0.000162366	0.000162366	0.000695323	0.000695323	2.23989E-05	1.47982E-05	2.499E-05	2.499E-05	7.54308E-06	7.7734E-06	4.43698E-05	4.43698E-05	3.06905E-05	3.06905E-05	3.04026E-06	3.04026E-06	9.78872E-06	9.78872E-06	5.38295E-05
3831003774345	383100	3774345	0.000177731	0.000177731	0.000761121	0.000761121	2.27114E-05	1.50047E-05	2.53386E-05	2.53386E-05	7.6483E-06	7.88183E-06	4.48465E-05	4.48465E-05	3.11187E-05	3.11187E-05	3.08267E-06	3.08267E-06	9.92527E-06	9.92527E-06	5.55725E-05
3831103774345	383110	3774345	0.000195076	0.000195076	0.000835402	0.000835402	2.30545E-05	1.52313E-05	2.57214E-05	2.57214E-05	7.76384E-06	8.0009E-06	4.53747E-05	4.53747E-05	3.15887E-05	3.15887E-05	3.12924E-06	3.12924E-06	1.00752E-05	1.00752E-05	5.74169E-05
3831203774345	383120	3774345	0.000214404	0.000214404	0.000918173	0.000918173	2.3422E-05	1.54742E-05	2.61315E-05	2.61315E-05	7.88763E-06	8.12847E-06	4.59673E-05	4.59673E-05	3.20924E-05	3.20924E-05	3.17914E-06	3.17914E-06	1.02359E-05	1.02359E-05	5.93032E-05
3831303774345	383130	3774345	0.000235925	0.000235925	0.001010337	0.001010337	2.38264E-05	1.57414E-05	2.65827E-05	2.65827E-05	8.0238E-06	8.2688E-06	4.66115E-05	4.66115E-05	3.26465E-05	3.26465E-05	3.23402E-06	3.23402E-06	1.04126E-05	1.04126E-05	6.13566E-05
3831403774345	383140	3774345	0.000260574	0.000260574	0.001115895	0.001115895	2.43778E-05	1.61056E-05	2.71979E-05	2.71979E-05	8.20949E-06	8.46016E-06	4.73201E-05	4.73201E-05	3.3402E-05	3.3402E-05	3.30886E-06	3.30886E-06	1.06535E-05	1.06535E-05	6.40785E-05
3831503774345	383150	3774345	0.00028752	0.00028752	0.001231288	0.001231288	2.48434E-05	1.64133E-05	2.77173E-05	2.77173E-05	8.36629E-06	8.62175E-06	4.8093E-05	4.8093E-05	3.404E-05	3.404E-05	3.37206E-06	3.37206E-06	1.0857E-05	1.0857E-05	6.56245E-05
3831603774345	383160	3774345	0.000316298	0.000316298	0.001354526	0.001354526	2.5162E-05	1.66237E-05	2.80728E-05	2.80728E-05	8.47358E-06	8.73232E-06	4.86728E-05	4.86728E-05	3.44765E-05	3.44765E-05	3.41531E-06	3.41531E-06	1.09963E-05	1.09963E-05	6.71347E-05
3831703774345	383170	3774345	0.000347466	0.000347466	0.001488005	0.001488005	2.54622E-05	1.68221E-05	2.84077E-05	2.84077E-05	8.57468E-06	8.8365E-06	4.92397E-05	4.92397E-05	3.48878E-05	3.48878E-05	3.45605E-06	3.45605E-06	1.11274E-05	1.11274E-05	6.85673E-05
3834903774345	383490	3774345	0.00061004	0.00061004	0.002612462	0.002612462	2.20252E-05	1.45513E-05	2.45731E-05	2.45731E-05	7.41722E-06	7.6437E-06	4.27336E-05	4.27336E-05	3.01785E-05	3.01785E-05	2.98954E-06	2.98954E-06	9.6254E-06	9.6254E-06	9.87412E-05
3835003774345	383500	3774345	0.000554497	0.000554497	0.0023746	0.0023746	2.16331E-05	1.42923E-05	2.41356E-05	2.41356E-05	7.28518E-06	7.50762E-06	4.21152E-05	4.21152E-05	2.96412E-05	2.96412E-05	2.93631E-06	2.93631E-06	9.45404E-06	9.45404E-06	9.76667E-05
3835103774345	383510	3774345	0.000506669	0.000506669	0.002169783	0.002169783	2.12655E-05	1.40494E-05	2.37255E-05	2.37255E-05	7.16138E-06	7.38005E-06	4.15355E-05	4.15355E-05	2.91375E-05	2.91375E-05	2.88642E-06	2.88642E-06	9.2934E-06	9.2934E-06	9.64789E-05
3835203774345	383520	3774345	0.000461687	0.000461687	0.00197715	0.00197715	2.07937E-05	1.37378E-05	2.31992E-05	2.31992E-05	7.00252E-06	7.21633E-06	4.0814E-05	4.0814E-05	2.84912E-05	2.84912E-05	2.82239E-06	2.82239E-06	9.08723E-06	9.08723E-06	9.44971E-05
3835303774345	383530	3774345	0.000422687	0.000422687	0.001810131	0.001810131	2.03649E-05	1.34544E-05	2.27207E-05	2.27207E-05	6.85809E-06	7.0675E-06	4.0157E-05	4.0157E-05	2.79035E-05	2.79035E-05	2.76418E-06	2.76418E-06	8.89981E-06	8.89981E-06	9.25392E-05
3835403774345	383540	3774345	0.000388532	0.000388532	0.001663868	0.001663868	1.99728E-05	1.31954E-05	2.22832E-05	2.22832E-05	6.72605E-06	6.93142E-06	3.95515E-05	3.95515E-05	2.73663E-05	2.73663E-05	2.71096E-06	2.71096E-06	8.72846E-06	8.72846E-06	9.06411E-05
3835503774345	383550	3774345	0.000358416	0.000358416	0.001534895	0.001534895	1.96174E-05	1.29606E-05	2.18868E-05	2.18868E-05	6.60638E-06	6.8081E-06	3.89846E-05	3.89846E-05	2.68794E-05	2.68794E-05	2.66272E-06	2.66272E-06	8.57317E-06	8.57317E-06	8.88085E-05
3835603774345	383560	3774345	0.000331885	0.000331885	0.001421279	0.001421279	1.92927E-05	1.27461E-05	2.15245E-05	2.15245E-05	6.49703E-06	6.69541E-06	3.84693E-05	3.84693E-05	2.64345E-05	2.64345E-05	2.61865E-06	2.61865E-06	8.43126E-06	8.43126E-06	8.70894E-05
3835703774345	383570	3774345	0.000309404	0.000309404	0.001325006	0.001325006	1.90476E-05	1.25842E-05	2.12511E-05	2.12511E-05	6.4145E-06	6.61037E-06	3.80699E-05	3.80699E-05	2.60987E-05	2.60987E-05	2.58539E-06	2.58539E-06	8.32416E-06	8.32416E-06	8.57762E-05
3835803774345	383580	3774345	0.000289387	0.000289387	0.001239284	0.001239284	1.8821E-05	1.24344E-05	2.09982E-05	2.09982E-05	6.33816E-06	6.5317E-06	3.77221E-05	3.77221E-05	2.57881E-05	2.57881E-05	2.55462E-06	2.55462E-06	8.2251E-06	8.2251E-06	8.45526E-05
3835903774345	383590	3774345	0.00027141	0.00027141	0.0011623	0.0011623	1.86188E-05	1.23008E-05	2.07726E-05	2.07726E-05	6.27008E-06	6.46153E-06	3.74E-05	3.74E-05	2.55111E-05	2.55111E-05	2.52718E-06	2.52718E-06	8.13674E-06	8.13674E-06	8.33886E-05
3836003774345	383600	3774345	0.000255342	0.000255342	0.001093488	0.001093488	1.84411E-05	1.21835E-05	2.05744E-05	2.05744E-05	6.21025E-06	6.39987E-06	3.71165E-05	3.71165E-05	2.52676E-05	2.52676E-05	2.50306E-06	2.50306E-06	8.0591E-06	8.0591E-06	8.23321E-05
3836103774345	383610	3774345	0.000240691	0.000240691	0.001030747	0.001030747	1.82696E-05	1.20701E-05	2.0383E-05	2.0383E-05	6.15248E-06	6.34034E-06	3.6846E-05	3.6846E-05	2.50326E-05	2.50326E-05	2.47978E-06	2.47978E-06	7.98413E-06	7.98413E-06	8.12934E-05
3836203774345	383620	3774345	0.000226973	0.000226973	0.000971999	0.000971999	1.8098E-05	1.19568E-05	2.01916E-05	2.01916E-05	6.09471E-06	6.2808E-06	3.65755E-05	3.65755E-05	2.47975E-05	2.47975E-05	2.45649E-06	2.45649E-06	7.90916E-06	7.90916E-06	8.01593E-05
3836303774345	383630	3774345	0.000214293	0.000214293	0.000917696	0.000917696	1.79326E-05	1.18475E-05	2.00071E-05	2.00071E-05	6.039E-06	6.2234E-06	3.63049E-05	3.63049E-05	2.45709E-05	2.45709E-05	2.43404E-06	2.43404E-06	7.83687E-06	7.83687E-06	7.90073E-05
3836403774345	383640	3774345	0.000202747	0.000202747	0.000868252	0.000868252	1.77794E-05	1.17463E-05	1.98362E-05	1.98362E-05	5.98742E-06	6.17024E-06	3.60601E-05	3.60601E-05	2.4361E-05	2.4361E-05	2.41325E-06	2.41325E-06	7.76993E-06	7.76993E-06	7.79328E-05
3836503774345	383650	3774345	0.000192559	0.000192559	0.000824622	0.000824622	1.7663E-05	1.16694E-05	1.97063E-05	1.97063E-05	5.94822E-06	6.12984E-06	3.58798E-05	3.58798E-05	2.42015E-05	2.42015E-05	2.39745E-06	2.39745E-06	7.71906E-06	7.71906E-06	7.70613E-05
3836603774345	383660	3774345	0.000183099	0.000183099	0.000784111	0.000784111	1.75528E-05	1.15965E-05	1.95833E-05	1.95833E-05	5.91108E-06	6.09157E-06	3.56994E-05	3.56994E-05	2.40504E-05	2.40504E-05	2.38248E-06	2.38248E-06	7.67087E-06	7.67087E-06	7.61898E-05
3836703774345	383670	3774345	0.00017601	0.00017601	0.00073752	0.00073752	1.75528E-05	1.15965E-05	1.95833E-05	1.95833E-05	5.91108E-06	6.09157E-06	3.56994E-05	3.56994E-05	2.40504E-05	2.40504E-05	2.38248E-06	2.38248E-06	7.67087E-06	7.67087E-06	7.60645E-05
3836803774345	383680	3774345	0.000170481	0.000170481	0.000730073	0.000730073	1.76324E-05	1.16492E-05	1.96721E-05	1.96721E-05	5.9379E-06	6.11921E-06	3.58411E-05	3.58411E-05	2.41596E-05	2.41596E-05	2.39329E-06	2.39329E-06	7.70568E-06	7.70568E-06	7.64943E-05
3836903774345	383690	3774345	0.000165248	0.000165248	0.000707666	0.000707666	1.77243E-05	1.17099E-05	1.97747E-05	1.97747E-05	5.96885E-06	6.15111E-06	3.59828E-05	3.59828E-05	2.42855E-05	2.42855E-05	2.40577E-06	2.40577E-06	7.74584E-06	7.74584E-06	7.69778E-05
3837003774345	383700	3774345	0.000161962	0.000161962	0.000693591	0.000693591	1.79571E-05	1.18637E-05	2.00344E-05	2.00344E-05	6.04725E-06	6.2319E-06	3.63564E-05	3.63564E-05	2.46045E-05	2.46045E-05	2.43737E-06	2.43737E-06	7.84758E-06	7.84758E-06	7.85536E-05
3837103774345	383710	3774345	0.000158918	0.000158918	0.000680559	0.000680559	1.82267E-05	1.20418E-05	2.03352E-05	2.03352E-05	6.13803E-06	6.32545E-06	3.67816E-05	3.67816E-05	2.49738E-05	2.49738E-05	2.47396E-06	2.47396E-06	7.96539E-06	7.96539E-06	8.04339E-05
3837203774345	383720	3774345	0.000155885	0.000155885	0.00066757	0.00066757	1.85024E-05	1.22239E-05	2.06428E-05	2.06428E-05	6.23088E-06	6.42113E-06	3.72196E-05	3.72196E-05	2.53516E-05	2.53516E-05	2.51138E-06	2.51138E-06	8.08587E-06	8.08587E-06	8.24932E-05
3837303774345	383730	3774345	0.000152791	0.000152791	0.000654317	0.000654317	1.87842E-05	1.24101E-05	2.09572E-05	2.09572E-05	6.32579E-06	6.51894E-06	3.76705E-05	3.76705E-05	2.57377E-05	2.57377E-05	2.54963E-06	2.54963E-06	8.20903E-06	8.20903E-06	8.4666E-05
3837403774345	383740	3774345	0.000149824	0.000149824	0.000641612	0.000641612	1.91028E-05	1.26206E-05	2.13126E-05	2.13126E-05	6.43307E-06	6.6295E-06	3.81601E-05	3.81601E-05	2.61743E-05	2.61743E-05	2.59287E-06	2.59287E-06	8.34826E-06	8.34826E-06	8.7173E-05
3837503774345	383750	3774345	0.000146131	0.000146131	0.000625796	0.000625796	1.93417E-05	1.27785E-05	2.15792E-05	2.15792E-05	6.51354E-06	6.71242E-06	3.85337E-05	3.85337E-05	2.65016E-05	2.65016E-05	2.6253E-06	2.6253E-06	8.45268E-06	8.45268E-06	8.90652E-05
3837603774345	383760	3774345	0.000142446	0.000142446	0.000610016	0.000610016	1.95929E-05	1.29444E-05	2.18594E-05	2.18594E-05	6.59813E-06	6.7996E-06	3.88944E-05	3.88944E-05	2.68458E-05	2.68458E-05	2.6594E-06	2.6594E-06	8.56246E-06	8.56246E-06	9.1035E-05
3837703774345	383770	3774345	0.000139013	0.000139013	0.000595313	0.000595313	1.98992E-05	1.31468E-05	2.22012E-05	2.22012E-05	6.70129E-06	6.90591E-06	3.93325E-05	3.93325E-05	2.72655E-05	2.72655E-05	2.70098E-06	2.70098E-06	8.69633E-06	8.69633E-06	9.34883E-05
3837803774345	383780	3774345	0.000135978	0.000135978	0.000582316	0.000582316	2.03159E-05	1.3422E-05	2.2666E-05	2.2666E-05	6.84159E-06	7.05049E-06	3.99251E-05	3.99251E-05	2.78364E-05	2.78364E-05	2.75752E-06	2.75752E-06	8.87839E-06	8.87839E-06	9.66639E-05
3837903774345	383790	3774345	0.000133021	0.000133021	0.000569655	0.000569655	2.07754E-05	1.37256E-05	2.31787E-05	2.31787E-05	6.99633E-06	7.20995E-06	4.05692E-05	4.05692E-05	2.8466E-05	2.8466E-05	2.81989E-06	2.81989E-06	9.0792E-06	9.0792E-06	9.99051E-05
3838003774345	383800	3774345	0.000130467	0.000130467	0.000558716	0.000558716	2.13574E-05	1.41101E-05	2.3828E-05	2.3828E-05	7.19233E-06	7.41194E-06	4.14711E-05	4.14711E-05	2.92635E-05	2.92635E-05	2.89889E-06	2.89889E-06	9.33356E-06	9.33356E-06	0.000103803
3838103774345	383810	3774345	0.00012901	0.00012901	0.000552478	0.000552478	2.21722E-05	1.46485E-05	2.47371E-05	2.47371E-05	7.46674E-06	7.69473E-06	4.26048E-05	4.26048E-05	3.03799E-05	3.03799E-05	3.00949E-06	3.00949E-06	9.68966E-06	9.68966E-06	0.000110757
3838203774345	383820	3774345	0.000126318	0.000126318	0.000540948	0.000540948	2.29013E-05	1.51302E-05	2.55505E-05	2.55505E-05	7.71226E-06	7.94775E-06	4.40606E-05	4.40606E-05	3.13789E-05	3.13789E-05	3.10845E-06	3.10845E-06	1.00083E-05	1.00083E-05	0.000112279
3838303774345	383830	3774345	0.000122379	0.000122379	0.000524081	0.000524081	2.35507E-05	1.55592E-05	2.62751E-05	2.62751E-05	7.93096E-06	8.17312E-06	4.59158E-05	4.59158E-05	3.22687E-05	3.22687E-05	3.1966E-06	3.1966E-06	1.02921E-05	1.02921E-05	0.000111623
3838403774345	383840	3774345	0.000118566	0.000118566	0.000507753	0.000507753	2.41389E-05	1.59478E-05	2.69313E-05	2.69313E-05	8.12903E-06	8.37724E-06	4.90979E-05	4.90979E-05	3.30746E-05	3.30746E-05	3.27643E-06	3.27643E-06	1.05491E-05	1.05491E-05	0.000110721
3838603774345	383860	3774345	0.000110969	0.000110969	0.00047522	0.00047522	2.40898E-05	1.59154E-05	2.68766E-05	2.68766E-05	8.11252E-06	8.36023E-06	4.92654E-05	4.92654E-05	3.30074E-05	3.30074E-05	3.26978E-06	3.26978E-06	1.05277E-05	1.05277E-05	0.000109133
3838703774345	383870	3774345	0.000107421	0.000107421	0.000460023	0.000460023	2.40225E-05	1.58709E-05	2.68014E-05	2.68014E-05	8.08982E-06	8.33684E-06	4.91366E-05	4.91366E-05	3.29151E-05	3.29151E-05	3.26063E-06	3.26063E-06	1.04982E-05	1.04982E-05	0.000108387
3838803774345	383880	3774345	0.000104037	0.000104037	0.000445533	0.000445533	2.39612E-05	1.58304E-05	2.67331E-05	2.67331E-05	8.06919E-06	8.31558E-06	4.90464E-05	4.90464E-05	3.28311E-05	3.28311E-05	3.25232E-06	3.25232E-06	1.04715E-05	1.04715E-05	0.000107599
3838903774345	383890	3774345	0.000100806	0.000100806	0.000431696	0.000431696	2.38999E-05	1.57899E-05	2.66647E-05	2.66647E-05	8.04856E-06	8.29432E-06	4.89562E-05	4.89562E-05	3.27472E-05	3.27472E-05	3.244E-06	3.244E-06	1.04447E-05	1.04447E-05	0.000106811
3839003774345	383900	3774345	9.77154E-05	9.77154E-05	0.000418461	0.000418461	2.38325E-05	1.57454E-05	2.65895E-05	2.65895E-05	8.025E-06	8.27093E-06	4.88403E-05	4.88403E-05	3.26549E-05	3.26549E-05	3.23485E-06	3.23485E-06	1.04152E-05	1.04152E-05	0.000106047
3839103774345	383910	3774345	9.47609E-05	9.47609E-05	0.000405808	0.000405808	2.37713E-05	1.57049E-05	2.65212E-05	2.65212E-05	8.00523E-06	8.24967E-06	4.86986E-05	4.86986E-05	3.25709E-05	3.25709E-05	3.22654E-06	3.22654E-06	1.03885E-05	1.03885E-05	0.000105301
3829703774355	382970	3774355	6.07242E-05	6.07242E-05	0.000260048	0.000260048	1.86065E-05	1.22927E-05	2.0759E-05	2.0759E-05	6.26595E-06	6.45728E-06	3.8057E-05	3.8057E-05	2.54943E-05	2.54943E-05	2.52551E-06	2.52551E-06	8.13139E-06	8.13139E-06	3.57491E-05
3829803774355	382980	3774355	6.45474E-05	6.45474E-05	0.00027642	0.00027642	1.87903E-05	1.24142E-05	2.0964E-05	2.0964E-05	6.32785E-06	6.52106E-06	3.8392E-05	3.8392E-05	2.57461E-05	2.57461E-05	2.55046E-06	2.55046E-06	8.21171E-06	8.21171E-06	3.66683E-05
3829903774355	382990	3774355	6.88429E-05	6.88429E-05	0.000294816	0.000294816	1.89986E-05	1.25518E-05	2.11964E-05	2.11964E-05	6.398E-06	6.59336E-06	3.87527E-05	3.87527E-05	2.60315E-05	2.60315E-

			MSite Grubbing / Prep	MMass Grading / Excavation	MMass Grading / Excavation	MDrainage / Utilities Trenching	MFoundations / Concrete Pads	MBuilding / Structure Construction	MAsphalt Paving	MLandscaping or Other Finishing	MWaterside Construction (Piles)	RSSWRe-striping South Valley	RSSWRe-striping Silver Lake Boulevard	RSSWDemolition	RSSWPlacing Base	RSSWForm/Place Rebar and Pour	Child Risk				
Unique Identifier	X (UTM)	Y (UTM)	2027	2027	2028	2028	2028	2028	2028	2028	2028	2029	2029	2029	2029	2029	3rd Trimester	0<2	2<16	Total	per million
3838003774335	383800	3774335	9.69764E-05	0.000242157	0.000242157	6.77701E-05	0.000125049	0.000224861	0.000159075	4.82046E-05	8.53506E-05	1.82426E-05	6.39673E-05	0.000109195	5.93582E-05	1.77669E-05	1.30378E-08	3.7802E-07	3.9459E-08	4.3052E-07	0.4305205
3838103774335	383810	3774335	0.000103709	0.00025897	0.00025897	7.24753E-05	0.000133731	0.000240472	0.00017012	5.15514E-05	9.12764E-05	1.87953E-05	6.7856E-05	0.000116309	6.32253E-05	1.89244E-05	1.29783E-08	3.7574E-07	4.0188E-08	4.28903E-07	0.42890332
3838203774335	383820	3774335	0.000105261	0.000262844	0.000262844	7.35594E-05	0.000135731	0.000244069	0.000172664	5.23226E-05	9.26417E-05	1.9559E-05	6.88106E-05	0.00011793	6.41067E-05	1.91882E-05	1.28718E-08	3.7134E-07	4.0108E-08	4.24321E-07	0.42432076
3838303774335	383830	3774335	0.000104641	0.000261297	0.000261297	7.31265E-05	0.000134932	0.000242633	0.000171648	5.20146E-05	9.20965E-05	2.03779E-05	6.84438E-05	0.000117251	6.37375E-05	1.90777E-05	1.27445E-08	3.6512E-07	3.9462E-08	4.17323E-07	0.41732325
3838403774335	383840	3774335	0.000103785	0.000259159	0.000259159	7.2528E-05	0.000133828	0.000240647	0.000170243	5.15889E-05	9.13428E-05	2.06291E-05	6.79063E-05	0.000116309	6.32253E-05	1.89244E-05	1.26584E-08	3.5856E-07	3.8783E-08	4.10005E-07	0.41000547
3838603774335	383860	3774335	0.000102271	0.000255379	0.000255379	7.14702E-05	0.000131876	0.000237138	0.000167761	5.08366E-05	9.00106E-05	2.05186E-05	6.69668E-05	0.000114679	6.23393E-05	1.86592E-05	1.21544E-08	3.4284E-07	3.728E-08	3.92277E-07	0.39227721
3838703774335	383870	3774335	0.000101555	0.00025359	0.00025359	7.09696E-05	0.000130952	0.000235477	0.000166586	5.04805E-05	8.93801E-05	2.04633E-05	6.65196E-05	0.000113906	6.19194E-05	1.85335E-05	1.19117E-08	3.3544E-07	3.6567E-08	3.83917E-07	0.38391677
3838803774335	383880	3774335	0.000100795	0.000251694	0.000251694	7.04389E-05	0.000129973	0.000233716	0.00016534	5.0103E-05	8.87117E-05	2.0403E-05	6.60524E-05	0.000113083	6.14717E-05	1.83996E-05	1.16751E-08	3.2819E-07	3.5879E-08	3.75739E-07	0.37573902
3838903774335	383890	3774335	0.000100036	0.000249797	0.000249797	6.99081E-05	0.000128994	0.000231955	0.000164094	4.97254E-05	8.80433E-05	2.03478E-05	6.55751E-05	0.000112259	6.10241E-05	1.82656E-05	1.14444E-08	3.2115E-07	3.5215E-08	3.6781E-07	0.36780988
3839003774335	383900	3774335	9.93033E-05	0.000247968	0.000247968	6.93962E-05	0.000128049	0.000230256	0.000162892	4.93613E-05	8.73985E-05	2.02925E-05	6.51128E-05	0.00011147	6.05949E-05	1.81371E-05	1.12209E-08	3.1438E-07	3.4578E-08	3.60183E-07	0.36018297
3839103774335	383910	3774335	9.85869E-05	0.000246179	0.000246179	6.88955E-05	0.000127125	0.000228595	0.000161717	4.90052E-05	8.6768E-05	2.02372E-05	6.46707E-05	0.000110689	6.01704E-05	1.801E-05	1.10053E-08	3.0788E-07	3.3965E-08	3.52847E-07	0.3528467
3829703774345	382970	3774345	3.28462E-05	8.20193E-05	8.20193E-05	2.29539E-05	4.23542E-05	7.61608E-05	5.38792E-05	1.6327E-05	2.89085E-05	1.67505E-05	2.45128E-05	4.19275E-05	2.27917E-05	6.82197E-06	7.20459E-09	2.6302E-07	2.5141E-08	2.95367E-07	0.29536664
3829803774345	382980	3774345	3.35949E-05	8.38889E-05	8.38889E-05	2.34771E-05	4.33197E-05	7.78969E-05	5.51074E-05	1.66992E-05	2.95674E-05	1.6856E-05	2.50001E-05	4.27679E-05	2.32486E-05	6.95871E-06	7.55568E-09	2.7886E-07	2.64E-08	3.12815E-07	0.31281537
3829903774345	382990	3774345	3.44028E-05	8.59064E-05	8.59064E-05	2.40417E-05	4.43615E-05	7.97703E-05	5.64327E-05	1.71008E-05	3.02785E-05	1.69715E-05	2.55277E-05	4.36762E-05	2.37424E-05	7.1065E-06	7.94495E-09	2.9665E-07	2.7807E-08	3.32401E-07	0.33240055
3830003774345	383000	3774345	3.534E-05	8.82468E-05	8.82468E-05	2.46967E-05	4.55701E-05	8.19434E-05	5.79701E-05	1.75667E-05	3.11034E-05	1.71223E-05	2.61356E-05	4.47204E-05	2.431E-05	7.2764E-06	8.39241E-09	3.1731E-07	2.944E-08	3.55144E-07	0.35514381
3830103774345	383010	3774345	3.66489E-05	9.15152E-05	9.15152E-05	2.56114E-05	4.72578E-05	8.49784E-05	6.01171E-05	1.82173E-05	3.22554E-05	1.73835E-05	2.69947E-05	4.6206E-05	2.51175E-05	7.51811E-06	8.96853E-09	3.4399E-07	3.1564E-08	3.84517E-07	0.38451723
3830203774345	383020	3774345	3.80763E-05	9.50795E-05	9.50795E-05	2.66089E-05	4.90984E-05	8.82881E-05	6.24585E-05	1.89268E-05	3.35116E-05	1.76799E-05	2.79292E-05	4.78104E-05	2.59897E-05	7.77917E-06	9.62979E-09	3.751E-07	3.4027E-08	4.18759E-07	0.41875855
3830303774345	383030	3774345	3.94876E-05	9.86034E-05	9.86034E-05	2.75951E-05	5.09182E-05	9.15603E-05	6.47735E-05	1.96283E-05	3.47537E-05	1.79563E-05	2.88486E-05	4.93894E-05	2.6848E-05	8.03608E-06	1.03558E-08	4.1004E-07	3.6757E-08	4.57156E-07	0.45715643
3830403774345	383040	3774345	4.09257E-05	0.000102195	0.000102195	2.86001E-05	5.27726E-05	9.4895E-05	6.71325E-05	2.03432E-05	3.60194E-05	1.82326E-05	2.97831E-05	5.09938E-05	2.77202E-05	8.29714E-06	1.1169E-08	4.5008E-07	3.9839E-08	5.01083E-07	0.50108258
3830503774345	383050	3774345	4.2477E-05	0.000106068	0.000106068	2.96842E-05	5.4773E-05	9.8492E-05	6.96772E-05	2.11143E-05	3.73847E-05	1.8534E-05	3.07879E-05	5.27256E-05	2.86616E-05	8.57891E-06	1.21053E-08	4.9717E-07	4.3414E-08	5.5269E-07	0.55268974
3830603774345	383060	3774345	4.39152E-05	0.00010966	0.00010966	3.06893E-05	5.66275E-05	0.000101827	7.20363E-05	2.18292E-05	3.86505E-05	1.87903E-05	3.17174E-05	5.43215E-05	2.95291E-05	8.83858E-06	1.3117E-08	5.4945E-07	4.7283E-08	6.09846E-07	0.60984635
3830703774345	383070	3774345	4.54611E-05	0.00011352	0.00011352	3.17696E-05	5.86208E-05	0.000105411	7.45721E-05	2.25976E-05	4.0011E-05	1.90767E-05	3.27222E-05	5.60448E-05	3.04659E-05	9.11898E-06	1.42997E-08	6.1191E-07	5.1815E-08	6.78026E-07	0.67802596
3830803774345	383080	3774345	4.70447E-05	0.000117474	0.000117474	3.28762E-05	6.06628E-05	0.000109083	7.71697E-05	2.33848E-05	4.14048E-05	1.9348E-05	3.3712E-05	5.77511E-05	3.13935E-05	9.39661E-06	1.56473E-08	6.8492E-07	5.6974E-08	7.57542E-07	0.75754199
3830903774345	383090	3774345	4.85744E-05	0.000121294	0.000121294	3.39453E-05	6.26354E-05	0.00011263	7.9679E-05	2.41452E-05	4.27511E-05	1.96042E-05	3.46565E-05	5.93895E-05	3.22841E-05	9.66319E-06	1.72055E-08	7.1141E-07	6.2901E-08	8.51514E-07	0.85151368
3831003774345	383100	3774345	5.01472E-05	0.000125221	0.000125221	3.50444E-05	6.46635E-05	0.000116277	8.2259E-05	2.4927E-05	4.41354E-05	1.98855E-05	3.56211E-05	6.10533E-05	3.31886E-05	9.93391E-06	1.90967E-08	8.7858E-07	7.0024E-08	9.67705E-07	0.96770541
3831103774345	383110	3774345	5.18116E-05	0.000129378	0.000129378	3.62075E-05	6.68097E-05	0.000120136	8.49892E-05	2.57543E-05	4.56003E-05	2.02021E-05	3.6636E-05	6.28106E-05	3.41438E-05	1.02198E-05	2.1469E-08	1.0157E-06	7.8833E-08	1.11603E-06	1.1160305
3831203774345	383120	3774345	5.35137E-05	0.000133628	0.000133628	3.7397E-05	6.90045E-05	0.000124083	8.77812E-05	2.66004E-05	4.70983E-05	2.05437E-05	3.77614E-05	6.46527E-05	3.51452E-05	1.05196E-05	2.44991E-08	1.1944E-06	8.9871E-08	1.30876E-06	1.30875737
3831303774345	383130	3774345	5.53666E-05	0.000138255	0.000138255	3.86919E-05	7.13938E-05	0.000128379	9.08207E-05	2.75214E-05	4.87291E-05	2.09004E-05	3.92988E-05	6.74456E-05	3.66634E-05	1.0974E-05	2.8516E-08	1.4358E-06	1.0421E-07	1.56849E-06	1.56849447
3831403774345	383140	3774345	5.78228E-05	0.000144388	0.000144388	4.04083E-05	7.4561E-05	0.000134075	9.48497E-05	2.87423E-05	5.08908E-05	2.12772E-05	4.04092E-05	6.93811E-05	3.77155E-05	1.12889E-05	3.40484E-08	1.7737E-06	1.2362E-07	1.93134E-06	1.93134004
3831503774345	383150	3774345	5.92179E-05	0.000147872	0.000147872	4.13833E-05	7.63599E-05	0.000137309	9.71381E-05	2.94358E-05	5.21187E-05	2.16641E-05	4.11979E-05	7.07478E-05	3.84585E-05	1.15113E-05	4.20624E-08	2.2707E-06	1.5078E-07	2.46353E-06	2.46353178
3831603774345	383160	3774345	6.05806E-05	0.000151274	0.000151274	4.23356E-05	7.81171E-05	0.000140469	9.93735E-05	3.01132E-05	5.3318E-05	2.20811E-05	4.19063E-05	7.20127E-05	3.91461E-05	1.17171E-05	5.37732E-08	3.0071E-06	1.8951E-07	3.25042E-06	3.2504172
3831703774345	383170	3774345	6.18734E-05	0.000154502	0.000154502	4.3239E-05	7.97841E-05	0.000143467	0.000101494	3.07558E-05	5.44558E-05	2.24328E-05	4.25796E-05	7.31842E-05	3.97829E-05	1.19077E-05	7.27311E-08	4.21E-06	2.5072E-07	4.53345E-06	4.53345051
3834903774345	383490	3774345	8.91015E-05	0.000222493	0.000222493	6.22669E-05	0.000114894	0.000206601	0.000146158	4.42902E-05	7.84198E-05	1.87853E-05	5.74108E-05	9.8923E-05	5.37745E-05	1.60956E-05	2.26318E-08	7.6795E-07	1.1312E-07	9.03699E-07	0.90369902
3835003774345	383500	3774345	8.8132E-05	0.000220072	0.000220072	6.15893E-05	0.000113644	0.000204353	0.000144567	4.38083E-05	7.75664E-05	1.84386E-05	5.67878E-05	9.78534E-05	5.31931E-05	1.59216E-05	2.21117E-08	7.4197E-07	1.0457E-07	8.68652E-07	0.86865188
3835103774345	383510	3774345	8.70601E-05	0.000217396	0.000217396	6.08402E-05	0.000112262	0.000201867	0.000142809	4.32755E-05	7.66231E-05	1.81221E-05	5.61347E-05	9.67074E-05	5.25701E-05	1.57351E-05	2.15162E-08	7.1497E-07	9.7114E-08	8.336E-07	0.83359953
3835203774345	383520	3774345	8.52718E-05	0.00021293	0.00021293	5.95905E-05	0.000109956	0.000197721	0.000139876	4.23866E-05	7.50492E-05	1.77453E-05	5.50043E-05	9.47549E-05	5.15087E-05	1.54175E-05	2.07068E-08	6.8256E-07	8.9941E-08	7.93206E-07	0.79320621
3835303774345	383530	3774345	8.35051E-05	0.000208519	0.000208519	5.83559E-05	0.000107678	0.000193624	0.000136978	4.15084E-05	7.34942E-05	1.74086E-05	5.3914E-05	9.28534E-05	5.0475E-05	1.51081E-05	1.98603E-08	6.5004E-07	8.3649E-08	7.53552E-07	0.7535516
3835403774345	383540	3774345	8.17922E-05	0.000204241	0.000204241	5.71589E-05	0.000105469	0.000189653	0.000134168	4.06569E-05	7.19867E-05	1.71022E-05	5.28539E-05	9.10028E-05	4.9469E-05	1.48069E-05	1.90305E-08	6.1881E-07	7.8082E-08	7.15926E-07	0.71592643
3835503774345	383550	3774345	8.01386E-05	0.000200112	0.000200112	5.60033E-05	0.000103337	0.000185818	0.000131455	3.9835E-05	7.05313E-05	1.68208E-05	5.18441E-05	8.92455E-05	4.85138E-05	1.4521E-05	1.8221E-08	5.8888E-07	7.3124E-08	6.8022E-07	0.68022023
3835603774345	383560	3774345	7.85873E-05	0.000196238	0.000196238	5.49192E-05	0.000101336	0.000182221	0.000128911	3.90639E-05	6.9166E-05	1.65696E-05	5.09046E-05	8.76071E-05	4.76232E-05	1.42544E-05	1.74674E-08	5.6118E-07	6.872E-08	6.47371E-07	0.64737132
3835703774345	383570	3774345	7.74023E-05	0.000193279	0.000193279	5.40911E-05	0.000179474	0.000126967	3.84748E-05	6.81231E-05	1.63737E-05	5.02012E-05	8.63762E-05	4.6954E-05	1.40542E-05	1.68406E-08	5.3784E-07	6.4988E-08	6.19673E-07	0.61967258
3835803774345	383580	3774345	7.62981E-05	0.000190522	0.000190522	5.33194E-05	9.83844E-05	0.000176913	0.000125156	3.7926E-05	6.71512E-05	1.61978E-05	4.95581E-05	8.52387E-05	4.63357E-05	1.38691E-05	1.62624E-08	5.1642E-07	6.1644E-08	5.94323E-07	0.59432263
3835903774345	383590	3774345	7.52477E-05	0.000187899	0.000187899	5.25854E-05	9.703E-05	0.000174478	0.000123433	3.74039E-05	6.62268E-05	1.6032E-05	4.89401E-05	8.41606E-05	4.57496E-05	1.36937E-05	1.57242E-08	4.9659E-07	5.8623E-08	5.70936E-07	0.57093637
3836003774345	383600	3774345	7.42944E-05	0.000185519	0.000185519	5.19192E-05	9.58066E-05	0.000172267	0.000121869	3.69299E-05	6.53877E-05	1.58863E-05	4.83875E-05	8.31758E-05	4.52143E-05	1.35334E-05	1.52336E-08	4.7855E-07	5.5911E-08	5.49692E-07	0.54969152
3836103774345	383610	3774345	7.33571E-05	0.000183178	0.000183178	5.12642E-05	9.45921E-05	0.000170094	0.000120331	3.64641E-05	6.45629E-05	1.57507E-05	4.78399E-05	8.22166E-05	4.46929E-05	1.33774E-05	1.47688E-08	4.616E-07	5.3421E-08	5.29789E-07	0.52978879
3836203774345	383620	3774345	7.23337E-05	0.000180623	0.000180623	5.0549E-05	9.32724E-05	0.000167721	0.000118653	3.59554E-05	6.36621E-05	1.5605E-05	4.7237E-05	8.11554E-05	4.4116E-05	1.32047E-05	1.43056E-08	4.4497E-07	5.1064E-08	5.10344E-07	0.51034412
3836303774345	383630	3774345	7.12941E-05	0.000178027	0.000178027	4.98225E-05	9.19319E-05	0.000165311	0.000116947	3.54386E-05	6.27472E-05	1.54643E-05	4.6619E-05	8.00688E-05	4.35254E-05	1.30279E-05	1.38597E-08	4.2912E-07	4.8866E-08	4.91847E-07	0.49184654
3836403774345	383640	3774345	7.03246E-05	0.000175606	0.000175606	4.9145E-05	9.06817E-05	0.000163063	0.000115357	3.49567E-05	6.18939E-05	1.53337E-05	4.60412E-05	7.90502E-05	4.29716E-05	1.28621E-05	1.34459E-08	4.1446E-07	4.6857E-08	4.74763E-07	0.47476267
3836503774345	383650	3774345	6.95382E-05	0.000173642	0.000173642	4.85954E-05	8.96677E-05	0.000161239	0.000114067	3.45658E-05	6.12017E-05	1.52282E-05	4.5579E-05	7.82352E-05	4.25286E-05	1.27295E-05	1.30871E-08	4.0168E-07	4.5092E-08	4.59858E-07	0.45985764
3836603774345	383660	3774345	6.87518E-05	0.000171678	0.000171678	4.80458E-05	8.86536E-05	0.000159416	0.000112777	3.41749E-05	6.05096E-05	1.51327E-05	4.51168E-05	7.74203E-05	4.20856E-05	1.2597E-05	1.27428E-08	3.8951E-07	4.3443E-08	4.45696E-07	0.44569565
3836703774345	383670	3774345	6.86387E-05	0.000171396	0.000171396	4.79668E-05	8.85077E-05	0.000159153	0.000112591	3.41186E-05	6.041E-05	1.51176E-05	4.50916E-05	7.73523E-05	4.20487E-05	1.25859E-05	1.25448E-08	3.8195E-07	4.228E-08	4.36775E-07	0.43677506
3836803774345	383680	3774345	6.90265E-05	0.000172364	0.000172364	4.82378E-05	8.90078E-05	0.000160053	0.000113228	3.43114E-05	6.07514E-05	1.51729E-05	4.5383E-05	7.78447E-05	4.23163E-05	1.2666E-05	1.24454E-08	3.7751E-07	4.1447E-08	4.31401E-07	0.43140148
3836903774345	383690	3774345	6.94628E-05	0.000173454	0.000173454	4.85427E-05	8.95704E-05	0.000161064	0.000113943	3.45283E-05	6.11354E-05	1.52332E-05	4.57046E-05	7.83795E-05	4.2607E-05	1.2753E-05	1.23509E-08	3.7331E-07	4.0671E-08	4.26329E-07	0.42632904
3837003774345	383700	3774345	7.08848E-05	0.000177005	0.000177005	4.95364E-05	9.14041E-05	0.000164361	0.000116276	3.52351E-05	6.23869E-05	1.5409E-05	4.66542E-05	8.00009E-05	4.34884E-05	1.30168E-05	1.24156E-08	3.7396E-07	4.0365E-08	4.26738E-07	0.42673831
3837103774345	383710	3774345	7.25815E-05	0.000181241	0.000181241	5.07222E-05	9.35919E-05	0.000168296	0.000119059	3.60785E-05	6.38802E-05	1.5615E-05	4.77695E-05	8.1911E-05	4.45267E-05	1.33276E-05	1.24994E-08	3.7519E-07	4.0139E-08	4.27828E-07	0.42782773
3837203774345	383720	3774345	7.44398E-05	0.000185882	0.000185882	5.20208E-05	9.59881E-05	0.000172605	0.000122107	3.70022E-05	6.55157E-05	1.58311E-05	4.89803E-05	8.39823E-05	4.56527E-05	1.36647E-05	1.25783E-08	3.7625E-07	3.9934E-08	4.28766E-07	0.42876627
3837303774345	383730	3774345	7.64004E-05	0.000190778	0.000190778	5.33909E-05	9.85163E-05	0.000177151	0.000125324	3.79768E-05	6.72413E-05	1.60521E-05	5.02565E-05	8.6164E-05	4.68387E-05	1.40196E-05	1.26408E-08	3.7681E-07	3.9728E-08	4.29178E-07	0.42917775
3837403774345	383740	3774345	7.86627E-05	0.000196427	0.000196427	5.49719E-05	0.000101433	0.000182396	0.000129034	3.91013E-05	6.92324E-05	1.63033E-05	5.17285E-05	8.86852E-05	4.82092E-05	1.44299E-05	1.27135E-08	3.7763E-07	3.9583E-08	4.29923E-07	0.42992309
3837503774345	383750	3774345	8.03702E-05	0.00020069	0.00020069	5.61651E-05	0.000103635	0.000186355	0.000131835	3.99501E-05	7.07352E-05	1.64842E-05	5.28539E-05	9.06038E-05	4.92521E-05	1.4742E-05	1.26989E-08	3.7593E-07	3.9234E-08	4.27859E-07	0.42785928
3837603774345	383760	3774345	8.21477E-05	0.000205129	0.000205129	5.74073E-05	0.000105927	0.000190477	0.000134751	4.08337E-05	7.22996E-05	1.66751E-05	5.40246E-05	9.26072E-05	5.03412E-05	1.5068E-05	1.26666E-08	3.7373E-07	3.8893E-08	4.25294E-07	0.42529449
3837703774345	383770	3774345	8.43615E-05	0.000210657	0.000210657	5.89544E-05	0.000108782	0.00019561	0.000138382	4.19341E-05	7.4248E-05	1.69062E-05	5.54765E-05	9.50945E-05	5.16933E-05	1.54727E-05	1.26421E-08	3.7179E-07	3.8656E-08	4.23086E-07	0.42308568
3837803774345	383780	3774345	8.72271E-05	0.000217813	0.000217813	6.09569E-05	0.000112477	0.000202255	0.000143083	4.33585E-05	7.677E-05	1.72227E-05	5.73455E-05	9.82949E-05	5.3433E-05	1.59934E-05	1.26327E-08	3.7029E-07	3.8584E-08	4.21505E-07	0.4215046
3837903774345	383790	3774345	9.01519E-05	0.000225116	0.000225116	6.30009E-05	0.000116248	0.000209036	0.000147881	4.48123E-05	7.93442E-05	1.75795E-05	5.92497E-05	0.000101546	5.52004E-05	1.65224E-05	1.25848E-08	3.6773E-07	3.8537E-08	4.18848E-07	0.41884752
3838003774345	383800	3774345	9.36692E-05	0.000233899	0.000233899	6.54589E-05	0.000120784	0.000217192	0.00015365	4.65607E-05	8.24398E-05	1.80568E-05	6.19778E-05	0.000105927	5.75816E-05	1.72352E-05	1.25315E-08	3.651E-07	3.8662E-08	4.16298E-07	0.41629776
3838103774345	383810	3774345	9.99443E-05	0.000249569	0.000249569	6.98441E-05	0.000128876	0.000231742	0.000163944	4.96799E-05	8.79627E-05	1.85893E-05	6.54997E-05	0.000112251	6.10195E-05	1.82642E-05	1.24824E-08	3.631E-07	3.9347E-08	4.14928E-07	0.41492841
3838203774345	383820	3774345	0.000101318	0.000252998	0.000252998	7.0804E-05	0.000130647	0.000234927	0.000166197	5.03627E-05	8.91715E-05	1.93279E-05	6.63538E-05	0.000113677	6.17948E-05	1.84962E-05	1.23899E-08	3.5905E-07	3.9239E-08	4.10677E-07	0.41067705
3838303774345	383830	3774345	0.000100725	0.000251519	0.000251519	7.03899E-05	0.000129883	0.000233553	0.000165225	5.00681E-05	8.86501E-05	2.02372E-05	6.59921E-05	0.000113032	6.1444E-05	1.83913E-05	1.22841E-08	3.5336E-07	3.8619E-08	4.04266E-07	0.40426557
3838403774345	383840	3774345	9.9912E-05	0.000249488	0.000249488	6.98215E-05	0.000128834	0.000231667	0.00016391	4.96639E-05	8.79342E-05	2.03729E-05	6.54796E-05	0.000112132	6.09549E-05	1.82449E-05	1.22127E-08	3.4727E-07	3.7962E-08	3.97449E-07	0.39744902
3838603774345	383860	3774345	9.84792E-05	0.00024591	0.00024591	6.88203E-05	0.000126986	0.000228345	0.00016154	4.89517E-05	8.66732E-05	2.02624E-05	6.45903E-05	0.000110596	6.01196E-05	1.79949E-05	1.17435E-08	3.3247E-07	3.6503E-08	3.80714E-07	0.38071426
3838703774345	383870	3774345	9.78059E-05	0.000244229	0.000244229	6.83497E-05	0.000126118	0.000226784	0.00016043	4.8617E-05	8.60806E-05	2.02071E-05	6.41733E-05	0.000109865	5.97228E-05	1.78761E-05	1.15171E-08	3.2549E-07	3.5813E-08	3.72819E-07	0.37281934
3838803774345	383880	3774345	9.70949E-05	0.000242453	0.000242453	6.78529E-05	0.000125201	0.000225135	0.00015927	4.82636E-05	8.54549E-05	2.01518E-05	6.37312E-05	0.000109101	5.93075E-05	1.77518E-05	1.12958E-08	3.1865E-07	3.5146E-08	3.65092E-07	0.36509247
3838903774345	383890	3774345	9.63839E-05	0.000240678	0.000240678	6.7356E-05	0.000124285	0.000223487	0.00015810	4.79101E-05	8.48291E-05	2.00915E-05	6.32891E-05	0.000108337	5.88921E-05	1.76274E-05	1.10792E-08	3.12E-07	3.4502E-08	3.57584E-07	0.35758353
3839003774345	383900	3774345	9.56944E-05	0.000238956	0.000238956	6.68742E-05	0.000123395	0.000221888	0.00015672	4.75674E-05	8.42223E-05	2.00363E-05	6.2862E-05	0.00010759	5.84861E-05	1.75059E-05	1.08698E-08	3.0561E-07	3.3884E-08	3.5036E-07	0.35035971
3839103774345	383910	3774345	9.50212E-05	0.000237275	0.000237275	6.64037E-05	0.000122527	0.000220327	0.000155868	4.72327E-05	8.36297E-05	1.9986E-05	6.244E-05	0.000106869	5.80938E-05	1.73885E-05	1.06674E-08	2.9944E-07	3.3289E-08	3.43399E-07	0.34339918
3829703774355	382970	3774355	3.2259E-05	8.05533E-05	8.05533E-05	2.25436E-05	4.15972E-05	7.47995E-05	5.29161E-05	1.60352E-05	2.83917E-05	1.64993E-05	2.41259E-05	4.12653E-05	2.24318E-05	6.71423E-06	7.02067E-09	2.5687E-07	2.4638E-08	2.8853E-07	0.28853038
3829803774355	382980	3774355	3.30885E-05	8.26246E-05	8.26246E-05	2.31233E-05	4.26668E-05	7.67228E-05	5.42768E-05	1.64475E-05	2.91218E-05	1.66399E-05	2.46735E-05	4.21991E-05	2.29394E-05	6.86617E-06	7.38015E-09	2.7309E-07	2.5935E-08	3.06401E-07	0.30640136
3829903774355	382990	3774355	3.39988E-05	8.48977E-05	8.48977E-05	2.37594E-05	4.38406E-05	7.88336E-05	5.577E-05	1.69E-05	2.9923E-05	1.67957E-05	2.52714E-05	4.32348E-05	2.35024E-05	7.03468E-06	7.78305E-09	2.9148E-07	2.7401E-08	3.26666E-07	0.32666553

			EGIODemolition	EGIOSite Grubbing / Prep	EGIOMass Grading / Excavation	EGIOMass Grading / Excavation	EGIODrainage / Utilities Trenching	EGIODrainage / Utilities Trenching	EGIOFoundations / Concrete Pads	EGIOFoundations / Concrete Pads	EGIOBuilding / Structure Construction	EGIOBuilding / Structure Construction	EGIOAsphalt Paving	EGIOArchitectural Coating	EGIOLandscaping or Other Finishing	EGIOWaterside Construction (Piles)	HIWaterside Construction (Landscaping)	HIWaterside Construction (Landscaping)	KMDemolition	KMSite Grubbing / Prep	KMMass Grading / Excavation
Unique Identifier	X (UTM)	Y (UTM)	2025	2025	2025	2026	2026	2027	2026	2027	2026	2027	2027	2027	2027	2027	2025	2026	2025	2025	2025
3830003774355	383000	3774355	0.00029029	0.00026195	0.00065411	0.00065411	0.000183059	0.000183059	0.000337778	0.000337778	0.000607388	0.000607388	0.000429691	4.04415E-05	0.000130209	0.000230547	0.000226495	0.000226495	6.65795E-05	6.00797E-05	0.000150024
3830103774355	383010	3774355	0.000318757	0.00028764	0.000718254	0.000718254	0.00020101	0.00020101	0.000370902	0.000370902	0.00066695	0.00066695	0.000471827	4.44073E-05	0.000142978	0.000253155	0.00023709	0.00023709	7.01909E-05	6.33385E-05	0.000158161
3830203774355	383020	3774355	0.000352626	0.0003182	0.000794571	0.000794571	0.000222368	0.000222368	0.000410311	0.000410311	0.000737816	0.000737816	0.00052196	4.91257E-05	0.00015817	0.000280054	0.000248921	0.000248921	7.41006E-05	6.68665E-05	0.000166971
3830303774355	383030	3774355	0.000390422	0.00035231	0.000879737	0.000879737	0.000246203	0.000246203	0.000454291	0.000454291	0.000816899	0.000816899	0.000577907	5.43913E-05	0.000175123	0.000310071	0.0002608	0.0002608	7.78254E-05	7.02276E-05	0.000175364
3830403774355	383040	3774355	0.000433603	0.00039127	0.000977036	0.000977036	0.000273433	0.000273433	0.000504535	0.000504535	0.000907248	0.000907248	0.000641824	6.04069E-05	0.000194492	0.000344365	0.000273044	0.000273044	8.14546E-05	7.35026E-05	0.000183541
3830503774355	383050	3774355	0.000484871	0.00043754	0.00109256	0.00109256	0.000305763	0.000305763	0.000564191	0.000564191	0.00101452	0.00101452	0.000717712	6.75494E-05	0.000217489	0.000385083	0.000286224	0.000286224	8.52569E-05	7.69337E-05	0.000192109
3830603774355	383060	3774355	0.000538677	0.00048609	0.0012138	0.0012138	0.000339693	0.000339693	0.000626798	0.000626798	0.0011271	0.0011271	0.000797356	7.50453E-05	0.000241623	0.000427815	0.00029769	0.00029769	8.85399E-05	7.98962E-05	0.000199507
3830703774355	383070	3774355	0.000603	0.00054413	0.00135874	0.00135874	0.000380256	0.000380256	0.000701644	0.000701644	0.001261687	0.001261687	0.000892568	8.40064E-05	0.000270475	0.0004789	0.000309823	0.000309823	9.19304E-05	8.29557E-05	0.000207147
3830803774355	383080	3774355	0.000681452	0.00061493	0.001535516	0.001535516	0.000429729	0.000429729	0.00079293	0.00079293	0.001425836	0.001425836	0.001008693	9.49359E-05	0.000305665	0.000541206	0.000322797	0.000322797	9.55298E-05	8.62036E-05	0.000215257
3830903774355	383090	3774355	0.000778624	0.00070261	0.001754471	0.001754471	0.000491005	0.000491005	0.000905998	0.000905998	0.001629152	0.001629152	0.001152527	0.000108473	0.000349251	0.000618379	0.00033669	0.00033669	9.92784E-05	8.95863E-05	0.000223704
3831003774355	383100	3774355	0.00090025	0.00081236	0.002028533	0.002028533	0.000567704	0.000567704	0.001047521	0.001047521	0.001883638	0.001883638	0.001332561	0.000125417	0.000403806	0.000714975	0.00035136	0.00035136	0.000103164	9.30928E-05	0.00023246
3831103774355	383110	3774355	0.001055501	0.00095246	0.002378359	0.002378359	0.000665606	0.000665606	0.001228169	0.001228169	0.002208476	0.002208476	0.001562365	0.000147046	0.000473444	0.000838274	0.000366776	0.000366776	0.00010717	9.67071E-05	0.000241485
3831203774355	383120	3774355	0.001258881	0.00113598	0.002836634	0.002836634	0.000793859	0.000793859	0.001464819	0.001464819	0.002634018	0.002634018	0.00186341	0.00017538	0.00056467	0.000999797	0.000382953	0.000382953	0.000111258	0.000100397	0.000250698
3831303774355	383130	3774355	0.00153697	0.00138692	0.003463253	0.003463253	0.000969224	0.000969224	0.001788401	0.001788401	0.003215877	0.003215877	0.002275041	0.000214121	0.000689406	0.001220655	0.000400034	0.000400034	0.000115443	0.000104173	0.000260127
3831403774355	383140	3774355	0.001927148	0.00173901	0.004342439	0.004342439	0.001215273	0.001215273	0.002242407	0.002242407	0.004032264	0.004032264	0.002852586	0.000268479	0.00086442	0.001530532	0.000417972	0.000417972	0.000119908	0.000108202	0.000270188
3831503774355	383150	3774355	0.002506564	0.00226186	0.005648036	0.005648036	0.001580657	0.001580657	0.002916609	0.002916609	0.005244605	0.005244605	0.003710244	0.000349199	0.001124316	0.001990701	0.000436686	0.000436686	0.000124152	0.000112031	0.000279751
3831603774355	383160	3774355	0.003374898	0.00304542	0.007604651	0.007604651	0.002128234	0.002128234	0.003926992	0.003926992	0.007061462	0.007061462	0.004995561	0.00047017	0.001513806	0.002680328	0.00453435	0.00453435	0.000128432	0.000115893	0.000289395
3831703774355	383170	3774355	0.004803111	0.00433421	0.010822841	0.010822841	0.003028875	0.003028875	0.005588844	0.005588844	0.010049781	0.010049781	0.007109618	0.000669141	0.00215443	0.003814608	0.00046985	0.00046985	0.000132831	0.000119863	0.000299307
3834803774355	383480	3774355	0.000525521	0.00047422	0.001184156	0.001184156	0.000331397	0.000331397	0.00061149	0.00061149	0.001099573	0.001099573	0.000777882	7.32124E-05	0.000235722	0.000417366	0.00418797	0.00418797	0.00042424	0.00038344	0.00095748
3834903774355	383490	3774355	0.000493515	0.00044534	0.001112036	0.001112036	0.000311214	0.000311214	0.000574248	0.000574248	0.001032605	0.001032605	0.000730506	6.87535E-05	0.000221365	0.000391947	0.00409296	0.00409296	0.000429502	0.000387572	0.000967796
3835003774355	383500	3774355	0.000464159	0.00041885	0.001045888	0.001045888	0.000292702	0.000292702	0.00054009	0.00054009	0.000971182	0.000971182	0.000687053	6.46638E-05	0.000208198	0.000368633	0.000399796	0.000399796	0.000429156	0.000387259	0.000967016
3835103774355	383510	3774355	0.000437501	0.00039479	0.000985819	0.000985819	0.000275891	0.000275891	0.000509071	0.000509071	0.000915404	0.000915404	0.000647593	6.09499E-05	0.00019624	0.000347461	0.000390804	0.000390804	0.000424715	0.000383252	0.000957009
3835203774355	383520	3774355	0.000412132	0.0003719	0.000928656	0.000928656	0.000259893	0.000259893	0.000479552	0.000479552	0.000862323	0.000862323	0.000610042	5.74157E-05	0.000184861	0.000327313	0.000380955	0.000380955	0.000414579	0.000374106	0.00093417
3835303774355	383530	3774355	0.000389109	0.00035112	0.000876778	0.000876778	0.000245375	0.000245375	0.000452763	0.000452763	0.000814151	0.000814151	0.00057563	5.42083E-05	0.000174534	0.000309028	0.00371693	0.00371693	0.000401787	0.000362563	0.000905347
3835403774355	383540	3774355	0.00036802	0.00033209	0.000829259	0.000829259	0.000232076	0.000232076	0.000428224	0.000428224	0.000770026	0.000770026	0.000544747	5.12703E-05	0.000165075	0.00029228	0.00362827	0.00362827	0.000387778	0.000349921	0.000873779
3835503774355	383550	3774355	0.000348591	0.00031456	0.000785478	0.000785478	0.000219824	0.000219824	0.000405616	0.000405616	0.000729373	0.000729373	0.000515988	4.85635E-05	0.00015636	0.000276849	0.000354278	0.000354278	0.000372885	0.000336482	0.000840221
3835603774355	383560	3774355	0.000330767	0.00029848	0.000745316	0.000745316	0.000208584	0.000208584	0.000384876	0.000384876	0.00069279	0.00069279	0.000489605	4.60804E-05	0.000148365	0.000262693	0.00346174	0.00346174	0.00035798	0.00032303	0.000806636
3835703774355	383570	3774355	0.000314805	0.00028407	0.0007093	0.00070935	0.000198518	0.000198518	0.00036630	0.00036630	0.00065868	0.00065868	0.000465978	4.38568E-05	0.000141206	0.000250017	0.00033891	0.00033891	0.000345337	0.000311624	0.000778148
3835803774355	383580	3774355	0.000300163	0.00027086	0.00067635	0.00067635	0.000189285	0.000189285	0.000349266	0.000349266	0.00062846	0.00062846	0.000444305	4.18169E-05	0.000134638	0.000238388	0.00033227	0.00033227	0.000333519	0.000300959	0.000751517
3835903774355	383590	3774355	0.000286542	0.00025857	0.00064566	0.00064566	0.000180695	0.000180695	0.00033416	0.00033416	0.000599545	0.000599545	0.00042414	3.99192E-05	0.000128528	0.00022757	0.00032531	0.00032531	0.000322028	0.00029059	0.000725625
3836003774355	383600	3774355	0.00027369	0.00024698	0.00061619	0.00061619	0.00017259	0.00017259	0.00031847	0.00031847	0.00057267	0.00057267	0.00040512	3.81297E-05	0.00012276	0.00021768	0.00031859	0.00031859	0.00031051	0.0002802	0.00069968
3836103774355	383610	3774355	0.000261788	0.00023623	0.000589886	0.000589886	0.000165085	0.000165085	0.000304613	0.000304613	0.000547751	0.000547751	0.000387501	3.64707E-05	0.000117425	0.00020791	0.00031215	0.00031215	0.000299674	0.000270418	0.000675254
3836203774355	383620	3774355	0.000250739	0.00022626	0.000564989	0.000564989	0.000158118	0.000158118	0.000291757	0.000291757	0.000524633	0.000524633	0.000371146	3.49314E-05	0.000112469	0.000199136	0.00030593	0.00030593	0.000289514	0.00026125	0.000652362
3836303774355	383630	3774355	0.000240466	0.00021699	0.000541841	0.000541841	0.000151639	0.000151639	0.000279803	0.000279803	0.000503138	0.000503138	0.00035594	3.35003E-05	0.000107861	0.000190977	0.00029974	0.00029974	0.000279993	0.000252659	0.000630909
3836403774355	383640	3774355	0.000230975	0.00020843	0.00052456	0.00052456	0.000145654	0.000145654	0.00026876	0.00026876	0.00048328	0.00048328	0.000341892	3.21781E-05	0.000103604	0.000183439	0.00029428	0.00029428	0.000271219	0.000244741	0.000611137
3836503774355	383650	3774355	0.000222457	0.00020074	0.00050126	0.00050126	0.000140283	0.000140283	0.00025884	0.00025884	0.00046548	0.00046548	0.00032928	3.09914E-05	9.97829E-05	0.00017674	0.00028917	0.00028917	0.00026379	0.00023804	0.000594405
3836603774355	383660	3774355	0.00021447	0.00019353	0.00048326	0.00048326	0.00013524	0.00013524	0.00024955	0.00024955	0.00044874	0.00044874	0.00031746	2.98787E-05	9.62005E-05	0.00017033	0.00028419	0.00028419	0.00025669	0.00023163	0.000578413
3836703774355	383670	3774355	0.000208525	0.00018817	0.00046986	0.00046986	0.00013149	0.00013149	0.00024263	0.00024263	0.00043630	0.00043630	0.00030866	2.90505E-05	9.35337E-05	0.00016561	0.00028113	0.00028113	0.00025380	0.00022902	0.000571889
3836803774355	383680	3774355	0.000204007	0.00018409	0.00045968	0.00045968	0.00012864	0.00012864	0.00023738	0.00023738	0.00042685	0.00042685	0.00030197	2.8421E-05	9.15069E-05	0.00016202	0.00027943	0.00027943	0.00025374	0.00022895	0.000571768
3836903774355	383690	3774355	0.000199721	0.00018022	0.00045003	0.00045003	0.00012594	0.00012594	0.00023239	0.00023239	0.00041885	0.00041885	0.00029562	2.78239E-05	8.95845E-05	0.00015817	0.00027777	0.00027777	0.00025363	0.00022887	0.000571513
3837003774355	383700	3774355	0.000197202	0.00017795	0.00044435	0.00044435	0.00012435	0.00012435	0.00022946	0.00022946	0.00041615	0.00041615	0.0002919	2.7473E-05	8.84546E-05	0.00015617	0.00027815	0.00027815	0.00025774	0.00023258	0.00058078
3837103774355	383710	3774355	0.000194886	0.00017586	0.00043913	0.00043913	0.00012289	0.00012289	0.00022676	0.00022676	0.00040776	0.00040776	0.00028842	2.71503E-05	8.74158E-05	0.00015477	0.00027785	0.00027785	0.00025621	0.00023657	0.000590733
3837203774355	383720	3774355	0.000192844	0.00017402	0.00043453	0.00043453	0.00012160	0.00012160	0.00022439	0.00022439	0.00040349	0.00040349	0.00028545	2.68659E-05	8.65001E-05	0.00015356	0.00027988	0.00027988	0.00025674	0.00024107	0.000601977
3837303774355	383730	3774355	0.00019103	0.00017238	0.00043044	0.00043044	0.00012046	0.00012046	0.00022228	0.00022228	0.00039701	0.00039701	0.00028276	2.66131E-05	8.56861E-05	0.00015715	0.00028153	0.00028153	0.00027217	0.00024609	0.000614513
3837403774355	383740	3774355	0.000189245	0.00017077	0.00042645	0.00042645	0.00011939	0.00011939	0.00022023	0.00022023	0.00039596	0.00039596	0.00028012	2.63645E-05	8.48856E-05	0.00015029	0.00028348	0.00028348	0.00027903	0.00025176	0.000628676
3837503774355	383750	3774355	0.000186619	0.0001684	0.00042057	0.00042057	0.00011683	0.00011683	0.00021747	0.00021747	0.00039047	0.00039047	0.00027623	2.59986E-05	8.37075E-05	0.00014821	0.00028051	0.00028051	0.00028211	0.00025471	0.000635684
3837603774355	383760	3774355	0.000183956	0.000166	0.00041458	0.00041458	0.00011604	0.00011604	0.00021049	0.00021049	0.00038491	0.00038491	0.00027229	2.56277E-05	8.25134E-05	0.00014697	0.00028451	0.00028451	0.00028432	0.00025683	0.000640458
3837703774355	383770	3774355	0.000181396	0.00016369	0.00040873	0.00040873	0.00011438	0.00011438	0.00021107	0.00021107	0.00037954	0.00037954	0.00026854	2.52709E-05	8.13648E-05	0.00014063	0.00028501	0.00028501	0.00028515	0.00025731	0.000642543
3837803774355	383780	3774355	0.000178954	0.00016148	0.00040323	0.00040323	0.00011285	0.00011285	0.00020828	0.00020828	0.00037434	0.00037434	0.00026489	2.49308E-05	8.02697E-05	0.00014125	0.00028573	0.00028573	0.00028447	0.00025674	0.00064101
3837903774355	383790	3774355	0.000176704	0.00015945	0.00039816	0.00039816	0.00011431	0.00011431	0.00020561	0.00020561	0.00036972	0.00036972	0.00026155	2.46173E-05	7.92603E-05	0.00014033	0.00028614	0.00028614	0.00028238	0.00025419	0.00063630
3838003774355	383800	3774355	0.000175832	0.00015867	0.00039623	0.00039623	0.00011088	0.00011088	0.00020596	0.00020596	0.00036792	0.00036792	0.00026026	2.44959E-05	7.88694E-05	0.00013645	0.00028738	0.00028738	0.00027961	0.00025268	0.00063018
3838103774355	383810	3774355	0.000174298	0.00015728	0.00039274	0.00039274	0.00010991	0.00010991	0.00020281	0.00020281	0.00036469	0.00036469	0.00025799	2.42822E-05	7.81813E-05	0.00013827	0.00028978	0.00028978	0.00027522	0.00024835	0.00062016
3838203774355	383820	3774355	0.000172149	0.00015534	0.00038790	0.00038790	0.00010859	0.00010859	0.00020031	0.00020031	0.00036019	0.00036019	0.00025481	2.39828E-05	7.72174E-05	0.00013672	0.00029152	0.00029152	0.00026982	0.00024348	0.00060803
3838303774355	383830	3774355	0.000169266	0.00015274	0.00038147	0.00038147	0.00010674	0.00010674	0.00019696	0.00019696	0.00035416	0.00035416	0.0002505	2.35812E-05	7.59242E-05	0.00013443	0.00029661	0.00029661	0.00026353	0.00023783	0.00059383
3838403774355	383840	3774355	0.000165792	0.00014961	0.00037379	0.00037379	0.00010455	0.00010455	0.00019214	0.00019214	0.00034895	0.00034895	0.00024508	2.30972E-05	7.43659E-05	0.00013171	0.00030562	0.00030562	0.00025612	0.00023156	0.00057824
3838603774355	383860	3774355	0.000158349	0.00014289	0.00035807	0.00035807	9.98558E-05	9.98558E-05	0.00018423	0.00018423	0.00033121	0.00033121	0.0023439	2.20602E-05	7.10272E-05	0.00012576	0.00029659	0.00029659	0.00024507	0.00022172	0.00055361
3838703774355	383870	3774355	0.000154791	0.00013968	0.00034879	0.00034879	9.76124E-05	9.76124E-05	0.00018011	0.00018011	0.00032387	0.00032387	0.000229124	2.15646E-05	6.94314E-05	0.00012934	0.00029265	0.00029265	0.00024076	0.00021726	0.00054514
3838803774355	383880	3774355	0.000151371	0.00013659	0.00034108	0.00034108	9.54555E-05	9.54555E-05	0.00017613	0.00017613	0.00031672	0.00031672	0.00022406	2.10881E-05	6.78972E-05	0.00012018	0.00028914	0.00028914	0.00023577	0.00021272	0.00053127
3838903774355	383890	3774355	0.00014807	0.00013361	0.00033346	0.00033346	9.33739E-05	9.33739E-05	0.00017229	0.00017229	0.00030981	0.00030981	0.00021975	2.06282E-05	6.64166E-05	0.00011756	0.00028518	0.00028518	0.00023092	0.00020838	0.00052335
3839003774355	383900	3774355	0.000144871	0.00013073	0.00032643	0.00032643	9.13563E-05	9.13563E-05	0.00016857	0.00016857	0.00030312	0.00030312	0.00021443	2.01825E-05	6.49815E-05	0.00011505	0.00028926	0.00028926	0.00022623	0.00020419	0.00050884
3839103774355	383910	3774355	0.000141773	0.00012793	0.00031956	0.00031956	8.94027E-05	8.94027E-05	0.00016496	0.00016496	0.00029638	0.00029638	0.00020985	1.97509E-05	6.35919E-05	0.00011259	0.00027682	0.00027682	0.00022184	0.00020019	0.0004989
3829703774365	382970	3774365	0.000225167	0.00020319	0.00050736	0.00050736	0.00014199	0.00014199	0.00026202	0.00026202	0.00047112	0.00047112	0.00033295	3.13689E-05	0.00010099	0.00017827	0.00019615	0.00019615	5.75184E-05	5.19032E-05	0.00012960
3829803774365	382980	3774365	0.000241182	0.00021764	0.00054345	0.00054345	0.00015209	0.00015209	0.00028063	0.00028063	0.00050463	0.00050463	0.00035701	3.36001E-05	0.00010818	0.00019154	0.00020275	0.00020275	5.97031E-05	5.38746E-05	0.00013452
3829903774365	382990	3774365	0.000259627	0.00023428	0.00058501	0.00058501	0.00016372	0.00016372	0.00030209	0.00030209	0.00054323	0.00054323	0.00038432	3.61696E-05	0.00011645	0.00020619	0.00021001	0.00021001	6.21505E-05	5.6083E-05	0.00014044
3830003774365	383000	3774365	0.000280972	0.00025354	0.00063115	0.00063115	0.00017183	0.00017183	0.00032636	0.00032636	0.00058792	0.00058792	0.00041589	3.91434E-05	0.00012603	0.00022314	0.00021963	0.00021963	6.48724E-05	5.85392E-05	0.00014617
3830103774365	383010	3774365	0.000307356	0.00027735	0.00069052	0.00069052	0.00018821	0.00018821	0.00035736	0.00035736	0.00064396	0.00064396	0.00045952	4.2819E-05	0.00013786	0.00024401	0.00022747	0.00022747	6.82031E-05	6.15448E-05	0.00015362
3830203774365	383020	3774365	0.000338431	0.00030539	0.00076586	0.00076586	0.00021417	0.00021417	0.00039795	0.00039795	0.00070816	0.00070816	0.00050949	4.71482E-05	0.00015183	0.00026878	0.00023793	0.00023793	7.18145E-05	6.48036E-05	0.00016819
3830303774365	383030	3774365	0.00037487	0.00033822	0.00084552	0.00084552	0.00023656	0.00023656	0.00043621	0.00043621	0.00078427	0.00078427	0.00055793	5.22158E-05	0.00016819	0.00029767	0.00024238	0.00024238	7.5581E-05	6.82024E-05	0.00017030
3830403774365	383040	3774365	0.000417999	0.00037719	0.00094187	0.00094187	0.00026359	0.00026359	0.00048637	0.00048637	0.0008746	0.0008746	0.00061872	5.82332E-05	0.00018749	0.00033197	0.00026149	0.00026149	7.94788E-05	7.17197E-05	0.00017909
3830503774365	383050	3774365	0.000469829	0.00042396	0.001058666	0.001058666	0.00029627	0.00029627	0.00054688	0.00054688	0.00098304	0.00098304	0.00069544	6.54538E-05	0.00021074	0.00037313	0.00027485	0.00027485	8.35199E-05	7.53662E-05	0.00018819
3830603774365	383060	3774365	0.000522316	0.00047132	0.001176933	0.001176933	0.00032976	0.00032976	0.00060761	0.00060761	0.00109286	0.00109286	0.00077313	7.27659E-05	0.00023428	0.00041482	0.00028511	0.00028511	8.68089E-05	7.83341E-05	0.00019560
3830703774365	383070	3774365	0.000585075	0.00052796	0.001318349	0.001318349	0.00036895	0.00036895	0.00068787	0.00068787	0.00122418	0.00122418	0.00086035	8.15091E-05	0.00026243	0.00046466	0.00029736	0.00029736	9.01814E-05	8.13774E-05	0.00020320
3830803774365	383080	3774365	0.00066185	0.00059724	0.001491345	0.001491345	0.00041367	0.00041367	0.00077021	0.00077021	0.00138482	0.00138482	0.00097678	9.22049E-05	0.00029672	0.00052638	0.00030976	0.00030976	9.37569E-05	8.46039E-05	0.00021162
3830903774365	383090	3774365	0.000757517	0.00068356	0.001706912	0.001706912	0.00047695	0.00047695	0.00088143	0.00088143	0.00158489	0.00158489	0.00112185	0.00010553	0.00033983	0.00060161	0.00032316	0.00032316	9.74996E-05	8.79812E-05	0.00021969
3831003774365	383100	3774365	0.000877604	0.00079193	0.001977503	0.001977503	0.00055342	0.00055342	0.00102116	0.00102116	0.00183653	0.00183653	0.00129903	0.00012226	0.00039364	0.00069689	0.00033735	0.00033735	0.00010134	9.145E-05	0.00022835
3831103774365	383110	3774365	0.001027178	0.0009269	0.002314538	0.002314538	0.00064745	0.00064745	0.00119521	0.00119521	0.00214914	0.00214914	0.00152044	0.0001431	0.00046073	0.00081578	0.00035147	0.00035147	0.00010517	9.4908E-05	0.00023699
3831203774365	383120	3774365	0.00122275	0.00110338	0.00275522	0.00275522	0.00077107	0.00077107	0.00142278	0.00142278	0.00255841	0.00255841	0.00180992	0.00017034	0.00054846	0.00097110	0.00036623	0.00036623	0.00010907	9.84253E-05	0.00024577

			KMMass Grading / Excavation	KMDrainage / Utilities Trenching	KMFoundations / Concrete Pads	KMBuilding / Structure Construction	KMAsphalt Paving	KMArchitectural Coating	KMLandscaping or Other Finishing	KMWaterside Construction (Piles)	EWNDemolition	EWNSite Grubbing / Prep	EWNDrainage / Utilities Trenching	EWNDrainage / Utilities Trenching	EWNDrainage / Utilities Trenching	EWNFoundations / Concrete Pads	EWNBuilding / Structure Construction	EWNAsphalt Paving	EWNLandscaping or Other Finishing	EWNWaterside Construction (Piles)	ISDemolition
Unique Identifier	X (UTM)	Y (UTM)	2026	2026	2026	2026	2026	2026	2026	2026	2027	2027	2027	2028	2029	2029	2029	2029	2029	2029	2027
3830003774355	383000	3774355	0.000150024	3.23236E-05	7.74712E-05	0.000143699	9.85518E-05	9.27546E-06	2.98642E-05	5.28772E-05	2.75833E-05	3.71901E-05	4.51231E-05	4.51231E-05	4.51231E-05	3.20956E-05	5.58944E-05	4.08291E-05	1.23725E-05	2.14698E-05	0.00021345
3830103774355	383010	3774355	0.000158161	3.40768E-05	8.16733E-05	0.000151494	0.000103897	9.77857E-06	3.1484E-05	5.57453E-05	2.83175E-05	3.81801E-05	4.63241E-05	4.63241E-05	4.63241E-05	3.29499E-05	5.73822E-05	4.19159E-05	1.27018E-05	2.20413E-05	0.00023153
3830203774355	383020	3774355	0.000166971	3.5975E-05	8.62226E-05	0.000159932	0.000109685	1.03233E-05	3.32378E-05	5.88504E-05	2.91293E-05	3.92746E-05	4.76521E-05	4.76521E-05	4.76521E-05	3.38945E-05	5.90272E-05	4.31175E-05	1.30659E-05	2.26732E-05	0.000252601
3830303774355	383030	3774355	0.000175364	3.77833E-05	9.05567E-05	0.000167971	0.000115198	1.08422E-05	3.49085E-05	6.18085E-05	2.98695E-05	4.02726E-05	4.8863E-05	4.8863E-05	4.8863E-05	3.47558E-05	6.0527E-05	4.42131E-05	1.33979E-05	2.32493E-05	0.000275135
3830403774355	383040	3774355	0.000183541	3.95452E-05	9.47796E-05	0.000175804	0.00012057	1.13478E-05	3.65364E-05	6.46908E-05	3.05858E-05	4.12383E-05	5.00348E-05	5.00348E-05	5.00348E-05	3.55892E-05	6.19785E-05	4.52734E-05	1.37192E-05	2.38069E-05	0.000299614
3830503774355	383050	3774355	0.000192109	4.13912E-05	9.9204E-05	0.000184011	0.000126198	1.18775E-05	3.82419E-05	6.77106E-05	3.13617E-05	4.22846E-05	5.13042E-05	5.13042E-05	5.13042E-05	3.64922E-05	6.3551E-05	4.6422E-05	1.40673E-05	2.44109E-05	0.000327161
3830603774355	383060	3774355	0.000199507	4.29851E-05	0.000103024	0.000191097	0.000131058	1.23349E-05	3.97145E-05	7.0318E-05	3.1887E-05	4.29928E-05	5.21635E-05	5.21635E-05	5.21635E-05	3.71034E-05	6.46154E-05	4.71995E-05	1.43029E-05	2.48197E-05	0.000353819
3830703774355	383070	3774355	0.000207147	4.46311E-05	0.000106969	0.000198414	0.000136076	1.28072E-05	4.12353E-05	7.30107E-05	3.24541E-05	4.37574E-05	5.30911E-05	5.30911E-05	5.30911E-05	3.77632E-05	6.57645E-05	4.80389E-05	1.45572E-05	2.52611E-05	0.000383552
3830803774355	383080	3774355	0.000215257	4.63786E-05	0.000111157	0.000206183	0.000141404	1.33086E-05	4.28498E-05	7.58693E-05	3.30629E-05	4.45783E-05	5.40871E-05	5.40871E-05	5.40871E-05	3.84717E-05	6.69983E-05	4.89401E-05	1.48303E-05	2.5735E-05	0.000417044
3830903774355	383090	3774355	0.000223704	4.81985E-05	0.000115519	0.000214274	0.000146953	1.38309E-05	4.45312E-05	7.88464E-05	3.37195E-05	4.54636E-05	5.51613E-05	5.51613E-05	5.51613E-05	3.92357E-05	6.83288E-05	4.99121E-05	1.51249E-05	2.62461E-05	0.000454829
3831003774355	383100	3774355	0.00023246	5.0085E-05	0.000120041	0.000222661	0.000152705	1.43722E-05	4.62742E-05	8.19326E-05	3.44E-05	4.6381E-05	5.62745E-05	5.62745E-05	5.62745E-05	4.00275E-05	6.97077E-05	5.09193E-05	1.54301E-05	2.67757E-05	0.000497084
3831103774355	383110	3774355	0.000241485	5.20295E-05	0.000124701	0.000231305	0.000158634	1.49302E-05	4.80708E-05	8.51135E-05	3.50924E-05	4.73146E-05	5.74072E-05	5.74072E-05	5.74072E-05	4.08332E-05	7.11108E-05	5.19442E-05	1.57407E-05	2.73147E-05	0.000543966
3831203774355	383120	3774355	0.000250698	5.40146E-05	0.000129459	0.00024013	0.000164686	1.54999E-05	4.99048E-05	8.83609E-05	3.57908E-05	4.82562E-05	5.85496E-05	5.85496E-05	5.85496E-05	4.16458E-05	7.2526E-05	5.2978E-05	1.60539E-05	2.78583E-05	0.000595969
3831303774355	383130	3774355	0.000260127	5.60461E-05	0.000134328	0.000249161	0.00017088	1.60828E-05	5.17817E-05	9.16841E-05	3.67936E-05	4.96083E-05	6.01901E-05	6.01901E-05	6.01901E-05	4.28127E-05	7.45581E-05	5.44624E-05	1.65037E-05	2.86389E-05	0.000653977
3831403774355	383140	3774355	0.000270188	5.82137E-05	0.000139523	0.000258798	0.000177489	1.67048E-05	5.37844E-05	9.52301E-05	3.79099E-05	5.11133E-05	6.20161E-05	6.20161E-05	6.20161E-05	4.41115E-05	7.682E-05	5.61146E-05	1.70044E-05	2.95077E-05	0.000720156
3831503774355	383150	3774355	0.000279751	6.02742E-05	0.000144461	0.000267958	0.000183771	1.72961E-05	5.56881E-05	9.86007E-05	3.87575E-05	5.22561E-05	6.34027E-05	6.34027E-05	6.34027E-05	4.50978E-05	7.85376E-05	5.73693E-05	1.73846E-05	3.01674E-05	0.000793021
3831603774355	383160	3774355	0.000289395	6.2352E-05	0.000149441	0.000277195	0.000190106	1.78923E-05	5.76078E-05	0.000102	3.9235E-05	5.29E-05	6.41839E-05	6.41839E-05	6.41839E-05	4.56534E-05	7.95053E-05	5.80761E-05	1.75988E-05	3.05391E-05	0.000871175
3831703774355	383170	3774355	0.000299307	6.44878E-05	0.00015456	0.00028669	0.000196618	1.85052E-05	5.95811E-05	0.000105494	3.9629E-05	5.34312E-05	6.48284E-05	6.48284E-05	6.48284E-05	4.61118E-05	8.03036E-05	5.86593E-05	1.77755E-05	3.08458E-05	0.000956253
3834803774355	383480	3774355	0.00095748	0.000206295	0.000494436	0.000917117	0.000628977	5.91978E-05	0.000190599	0.000337472	3.49552E-05	4.71295E-05	5.71826E-05	5.71826E-05	5.71826E-05	4.06734E-05	7.08326E-05	5.1741E-05	1.56791E-05	2.72078E-05	0.001821268
3834903774355	383490	3774355	0.000967796	0.000208518	0.000499763	0.000926999	0.000635754	5.98356E-05	0.000192653	0.000341108	3.42866E-05	4.62281E-05	5.60889E-05	5.60889E-05	5.60889E-05	3.98955E-05	6.94779E-05	5.07514E-05	1.53792E-05	2.66875E-05	0.001654228
3835003774355	383500	3774355	0.000967016	0.00020835	0.000499361	0.000926252	0.000635241	5.97874E-05	0.000192497	0.000340833	3.35823E-05	4.52785E-05	5.49367E-05	5.49367E-05	5.49367E-05	3.90759E-05	6.80506E-05	4.97088E-05	1.50633E-05	2.61392E-05	0.00150842
3835103774355	383510	3774355	0.000957009	0.000206194	0.000494193	0.000916667	0.000628667	5.91687E-05	0.000190505	0.000337306	3.28898E-05	4.43449E-05	5.3804E-05	5.3804E-05	5.3804E-05	3.82702E-05	6.66475E-05	4.86839E-05	1.47527E-05	2.56003E-05	0.001382412
3835203774355	383520	3774355	0.00093417	0.000201273	0.000482399	0.000894791	0.000613665	5.77567E-05	0.000185959	0.000329257	3.2084E-05	4.32584E-05	5.24857E-05	5.24857E-05	5.24857E-05	3.73326E-05	6.50146E-05	4.74911E-05	1.43912E-05	2.4973E-05	0.001267124
3835303774355	383530	3774355	0.000905347	0.000195063	0.000467515	0.000867182	0.00059473	5.59746E-05	0.000180221	0.000319098	3.13379E-05	4.22524E-05	5.12651E-05	5.12651E-05	5.12651E-05	3.64644E-05	6.35026E-05	4.63867E-05	1.40566E-05	2.43923E-05	0.00116664
3835403774355	383540	3774355	0.000873779	0.000188262	0.000451214	0.000836945	0.000573993	5.40229E-05	0.000173937	0.000307971	3.06395E-05	4.13108E-05	5.01226E-05	5.01226E-05	5.01226E-05	3.56517E-05	6.20874E-05	4.53529E-05	1.37433E-05	2.38487E-05	0.001077945
3835503774355	383550	3774355	0.000840221	0.000181031	0.000433884	0.000804802	0.000551948	5.19481E-05	0.000167257	0.000296143	2.99889E-05	4.04335E-05	4.90583E-05	4.90583E-05	4.90583E-05	3.48947E-05	6.0769E-05	4.43898E-05	1.34515E-05	2.33422E-05	0.000998884
3835603774355	383560	3774355	0.000806636	0.000173795	0.000416541	0.000772632	0.000529886	4.98716E-05	0.000160571	0.000284306	2.93919E-05	3.96287E-05	4.80818E-05	4.80818E-05	4.80818E-05	3.42001E-05	5.95594E-05	4.35063E-05	1.31837E-05	2.28776E-05	0.00092861
3835703774355	383570	3774355	0.000778148	0.000167657	0.000401831	0.000745346	0.000511172	4.81103E-05	0.000154901	0.000274265	2.88965E-05	3.89607E-05	4.72713E-05	4.72713E-05	4.72713E-05	3.36236E-05	5.85554E-05	4.27729E-05	1.29615E-05	2.2492E-05	0.000867468
3835803774355	383580	3774355	0.000751517	0.000161919	0.000388078	0.000719837	0.000493678	4.64638E-05	0.000149599	0.000264879	2.84488E-05	3.83571E-05	4.6539E-05	4.6539E-05	4.6539E-05	3.31027E-05	5.76483E-05	4.21103E-05	1.27607E-05	2.21435E-05	0.000812672
3835903774355	383590	3774355	0.000725625	0.000156341	0.000374708	0.000695037	0.000476669	4.4863E-05	0.000144445	0.000255753	2.80131E-05	3.77696E-05	4.58261E-05	4.58261E-05	4.58261E-05	3.25957E-05	5.67653E-05	4.14653E-05	1.25652E-05	2.18044E-05	0.000762782
3836003774355	383600	3774355	0.00069968	0.000150751	0.00036131	0.000670185	0.000459626	4.32589E-05	0.00013928	0.000246608	2.75833E-05	3.71901E-05	4.51231E-05	4.51231E-05	4.51231E-05	3.20956E-05	5.58944E-05	4.08291E-05	1.23725E-05	2.14698E-05	0.000716658
3836103774355	383610	3774355	0.000675254	0.000145488	0.000348697	0.000646789	0.00044358	4.17487E-05	0.000134418	0.000237999	2.71714E-05	3.66348E-05	4.44493E-05	4.44493E-05	4.44493E-05	3.16164E-05	5.50598E-05	4.02194E-05	1.21877E-05	2.11493E-05	0.000674683
3836203774355	383620	3774355	0.000652362	0.000140556	0.000336875	0.000624862	0.000428542	4.03334E-05	0.000129861	0.000229931	2.67954E-05	3.61278E-05	4.38341E-05	4.38341E-05	4.38341E-05	3.11788E-05	5.42977E-05	3.96628E-05	1.2019E-05	2.08566E-05	0.000636392
3836303774355	383630	3774355	0.000630909	0.000135933	0.000325797	0.000604313	0.000414449	3.9007E-05	0.000125591	0.000222369	2.64372E-05	3.56449E-05	4.32482E-05	4.32482E-05	4.32482E-05	3.0762E-05	5.3572E-05	3.91327E-05	1.18584E-05	2.05778E-05	0.000601335
3836403774355	383640	3774355	0.000611137	0.000131674	0.000315587	0.000585375	0.000401461	3.77846E-05	0.000121655	0.000215401	2.61149E-05	3.52103E-05	4.27209E-05	4.27209E-05	4.27209E-05	3.0387E-05	5.29188E-05	3.86556E-05	1.17138E-05	2.03269E-05	0.000569358
3836503774355	383650	3774355	0.000594405	0.000128068	0.000306947	0.000569348	0.00039047	3.67501E-05	0.000118324	0.000209503	2.58582E-05	3.48643E-05	4.2301E-05	4.2301E-05	4.2301E-05	3.00883E-05	5.23987E-05	3.82756E-05	1.15987E-05	2.01271E-05	0.000540987
3836603774355	383660	3774355	0.000578413	0.000124623	0.000298688	0.00055403	0.000379964	3.57613E-05	0.000115141	0.000203867	2.56135E-05	3.45343E-05	4.19007E-05	4.19007E-05	4.19007E-05	2.98036E-05	5.19028E-05	3.79134E-05	1.14889E-05	1.99366E-05	0.000514681
3836703774355	383670	3774355	0.000571889	0.000123217	0.00029532	0.000547781	0.000375679	3.5358E-05	0.000113842	0.000201568	2.55956E-05	3.45101E-05	4.18714E-05	4.18714E-05	4.18714E-05	2.97827E-05	5.18665E-05	3.78869E-05	1.14809E-05	1.99227E-05	0.00049512
3836803774355	383680	3774355	0.000571768	0.000123191	0.000295257	0.000547666	0.000375599	3.53505E-05	0.000113818	0.000201525	2.57448E-05	3.47113E-05	4.21155E-05	4.21155E-05	4.21155E-05	2.99564E-05	5.21689E-05	3.81077E-05	1.15478E-05	2.00388E-05	0.000480025
3836903774355	383690	3774355	0.000571513	0.000123136	0.000295125	0.000547421	0.000375432	3.53347E-05	0.000113767	0.000201435	2.5906E-05	3.49286E-05	4.23792E-05	4.23792E-05	4.23792E-05	3.01439E-05	5.24955E-05	3.83463E-05	1.16201E-05	2.01643E-05	0.000465633
3837003774355	383700	3774355	0.00058078	0.000125133	0.000299911	0.000556297	0.000381519	3.59077E-05	0.000115612	0.000204701	2.63298E-05	3.55E-05	4.30725E-05	4.30725E-05	4.30725E-05	3.0637E-05	5.33543E-05	3.89736E-05	1.18102E-05	2.04942E-05	0.000456363
3837103774355	383710	3774355	0.000590733	0.000127277	0.000305051	0.000565831	0.000388058	3.65231E-05	0.000117593	0.000208209	2.68073E-05	3.61439E-05	4.38536E-05	4.38536E-05	4.38536E-05	3.11927E-05	5.43219E-05	3.96805E-05	1.20244E-05	2.08658E-05	0.000447612
3837203774355	383720	3774355	0.000601977	0.0001297	0.000310857	0.000576601	0.000395444	3.72183E-05	0.000119832	0.000212172	2.73565E-05	3.68843E-05	4.4752E-05	4.4752E-05	4.4752E-05	3.18317E-05	5.54347E-05	4.04933E-05	1.22707E-05	2.12933E-05	0.000439679
3837303774355	383730	3774355	0.000614513	0.000132401	0.00031733	0.000588608	0.000403679	3.79933E-05	0.000122327	0.000216591	2.79952E-05	3.77455E-05	4.57968E-05	4.57968E-05	4.57968E-05	3.25748E-05	5.6729E-05	4.14388E-05	1.25572E-05	2.17904E-05	0.000432522
3837403774355	383740	3774355	0.000628676	0.000135452	0.000324644	0.000602174	0.000412983	3.8869E-05	0.000125146	0.000221583	2.87294E-05	3.87354E-05	4.69979E-05	4.69979E-05	4.69979E-05	3.34292E-05	5.82168E-05	4.25255E-05	1.28865E-05	2.23619E-05	0.000425574
3837503774355	383750	3774355	0.000635684	0.000136962	0.000328263	0.000608887	0.000417586	3.93022E-05	0.000126541	0.000224052	2.93203E-05	3.95321E-05	4.79646E-05	4.79646E-05	4.79646E-05	3.41168E-05	5.94142E-05	4.34002E-05	1.31516E-05	2.28219E-05	0.000416322
3837603774355	383760	3774355	0.000640458	0.000137991	0.000330728	0.00061346	0.000420723	3.95974E-05	0.000127492	0.000225735	2.9965E-05	4.04013E-05	4.90192E-05	4.90192E-05	4.90192E-05	3.48669E-05	6.07206E-05	4.43545E-05	1.34408E-05	2.33237E-05	0.000406986
3837703774355	383770	3774355	0.000642543	0.00013844	0.000331805	0.000615457	0.000422092	3.97263E-05	0.000127907	0.00022647	3.06872E-05	4.13751E-05	5.02008E-05	5.02008E-05	5.02008E-05	3.57073E-05	6.21842E-05	4.54236E-05	1.37647E-05	2.38858E-05	0.000397901
3837803774355	383780	3774355	0.00064101	0.000137811	0.000331013	0.000613988	0.000421085	3.96315E-05	0.000127601	0.00022593	3.14573E-05	4.24133E-05	5.14604E-05	5.14604E-05	5.14604E-05	3.66033E-05	6.37445E-05	4.65634E-05	1.41101E-05	2.44852E-05	0.000389145
3837903774355	383790	3774355	0.000636302	0.000137096	0.000328582	0.000609479	0.000417992	3.93405E-05	0.000126664	0.00022427	3.22392E-05	4.34676E-05	5.27396E-05	5.27396E-05	5.27396E-05	3.75132E-05	6.53291E-05	4.77208E-05	1.44609E-05	2.50938E-05	0.000380639
3838003774355	383800	3774355	0.000630182	0.000135777	0.000325422	0.000603617	0.000413972	3.89621E-05	0.000125446	0.000222113	3.35106E-05	4.51819E-05	5.48195E-05	5.48195E-05	5.48195E-05	3.89926E-05	6.79054E-05	4.96028E-05	1.50312E-05	2.60835E-05	0.000374228
3838103774355	383810	3774355	0.000620162	0.000133618	0.000320248	0.000594019	0.00040739	3.83426E-05	0.000123451	0.000218582	3.46806E-05	4.67593E-05	5.67334E-05	5.67334E-05	5.67334E-05	4.03539E-05	7.02762E-05	5.13346E-05	1.55559E-05	2.69941E-05	0.000369429
3838203774355	383820	3774355	0.000608003	0.000130998	0.000313969	0.000582373	0.000399402	3.75908E-05	0.000121031	0.000214296	3.50745E-05	4.72905E-05	5.73779E-05	5.73779E-05	5.73779E-05	4.08123E-05	7.10745E-05	5.19177E-05	1.57326E-05	2.73008E-05	0.00035869
3838303774355	383830	3774355	0.000593813	0.000127941	0.000306641	0.000568781	0.000390081	3.67135E-05	0.000118206	0.000209295	3.50865E-05	4.73066E-05	5.73974E-05	5.73974E-05	5.73974E-05	4.08262E-05	7.10987E-05	5.19354E-05	1.5738E-05	2.73101E-05	0.000347719
3838403774355	383840	3774355	0.000578224	0.000124582	0.000298591	0.000553849	0.000379841	3.57497E-05	0.000115103	0.0002038	3.50148E-05	4.721E-05	5.72802E-05	5.72802E-05	5.72802E-05	4.07429E-05	7.09536E-05	5.18294E-05	1.57059E-05	2.72543E-05	0.000336921
3838603774355	383860	3774355	0.000553651	0.000119288	0.000285902	0.000530312	0.000363698	3.42304E-05	0.000110212	0.000195139	3.47343E-05	4.68317E-05	5.68213E-05	5.68213E-05	5.68213E-05	4.04164E-05	7.03851E-05	5.14141E-05	1.558E-05	2.70359E-05	0.000315665
3838703774355	383870	3774355	0.000542514	0.000116888	0.000280151	0.000519645	0.000356382	3.35418E-05	0.000107995	0.000191214	3.4603E-05	4.66547E-05	5.66065E-05	5.66065E-05	5.66065E-05	4.02636E-05	7.0119E-05	5.12197E-05	1.55211E-05	2.69337E-05	0.000305738
3838803774355	383880	3774355	0.00053127	0.000114466	0.000274344	0.000508874	0.000348996	3.28466E-05	0.000105756	0.000187251	3.44657E-05	4.64696E-05	5.63819E-05	5.63819E-05	5.63819E-05	4.01039E-05	6.98408E-05	5.10165E-05	1.54595E-05	2.68269E-05	0.000296259
3838903774355	383890	3774355	0.000520335	0.00011211	0.000268697	0.0004984	0.000341812	3.21706E-05	0.000103579	0.000183397	3.43284E-05	4.62845E-05	5.61573E-05	5.61573E-05	5.61573E-05	3.99441E-05	6.95626E-05	5.08133E-05	1.5398E-05	2.672E-05	0.000287198
3839003774355	383900	3774355	0.000509884	0.000109858	0.000263301	0.00048839	0.000334947	3.15244E-05	0.000101499	0.000179713	3.41971E-05	4.61074E-05	5.59425E-05	5.59425E-05	5.59425E-05	3.97913E-05	6.92965E-05	5.06189E-05	1.53391E-05	2.66178E-05	0.000278531
3839103774355	383910	3774355	0.00049989	0.000107705	0.00025814	0.000478818	0.000328382	3.09066E-05	9.95098E-05	0.000176191	3.40658E-05	4.59304E-05	5.57276E-05	5.57276E-05	5.57276E-05	3.96385E-05	6.90304E-05	5.04245E-05	1.52802E-05	2.65156E-05	0.000270234
3829703774365	382970	3774365	0.000129606	2.79245E-05	6.69278E-05	0.000124143	8.51394E-05	8.01312E-06	2.57998E-05	4.56809E-05	2.56135E-05	3.45343E-05	4.19007E-05	4.19007E-05	4.19007E-05	2.98036E-05	5.19028E-05	3.79134E-05	1.14889E-05	1.99366E-05	0.000171278
3829803774365	382980	3774365	0.000134529	2.89852E-05	6.94699E-05	0.000128858	8.83732E-05	8.31748E-06	2.67798E-05	4.74159E-05	2.59955E-05	3.50494E-05	4.25256E-05	4.25256E-05	4.25256E-05	3.02481E-05	5.26769E-05	3.84788E-05	1.16603E-05	2.0234E-05	0.000181843
3829903774365	382990	3774365	0.000140044	3.01733E-05	7.23176E-05	0.00013414	9.19958E-05	8.65843E-06	2.78775E-05	4.93596E-05	2.64372E-05	3.56449E-05	4.32482E-05	4.32482E-05	4.32482E-05	3.0762E-05	5.3572E-05	3.91327E-05	1.18584E-05	2.05778E-05	0.000193799
3830003774365	383000	3774365	0.000146177	3.14948E-05	7.54847E-05	0.000140015	9.60248E-05	9.03763E-06	2.90984E-05	5.15213E-05	2.69327E-05	3.63129E-05	4.40587E-05	4.40587E-05	4.40587E-05	3.13385E-05	5.45759E-05	3.9866E-05	1.20806E-05	2.09634E-05	0.000207391
3830103774365	383010	3774365	0.000153682	3.31118E-05	7.93604E-05	0.000147204	0.000100955	9.50165E-06	3.05924E-05	5.41666E-05	2.75893E-05	3.71982E-05	4.51328E-05	4.51328E-05	4.51328E-05	3.21025E-05	5.59065E-05	4.08379E-05	1.23751E-05	2.14745E-05	0.000223973
3830203774365	383020	3774365	0.000161819	3.48651E-05	8.35625E-05	0.000154998	0.000106301	1.00048E-05	3.22123E-05	5.70347E-05	2.83056E-05	3.8164E-05	4.63046E-05	4.63046E-05	4.63046E-05	3.2936E-05	5.7358E-05	4.18982E-05	1.26964E-05	2.2032E-05	0.00024308
3830303774365	383030	3774365	0.000170306	3.66937E-05	8.79451E-05	0.000163127	0.000111876	1.05295E-05	3.39018E-05	6.00261E-05	2.90457E-05	3.91619E-05	4.75154E-05	4.75154E-05	4.75154E-05	3.37973E-05	5.88578E-05	4.29938E-05	1.30284E-05	2.26082E-05	0.000264712
3830403774365	383040	3774365	0.000179089	3.8586E-05	9.24806E-05	0.00017154	0.000117645	1.10725E-05	3.56501E-05	6.31217E-05	2.98456E-05	4.02404E-05	4.88239E-05	4.88239E-05	4.88239E-05	3.4728E-05	6.04787E-05	4.41778E-05	1.33872E-05	2.32307E-05	0.000289258
3830503774365	383050	3774365	0.000188195	4.05479E-05	9.71828E-05	0.000180262	0.000123627	1.16355E-05	3.74628E-05	6.63311E-05	3.07171E-05	4.14154E-05	5.02496E-05	5.02496E-05	5.02496E-05	3.5742E-05	6.22446E-05	4.54678E-05	1.37781E-05	2.39091E-05	0.000317103
3830603774365	383060	3774365	0.000195606	4.21447E-05	0.00010101	0.000187361	0.000128495	1.20937E-05	3.8938E-05	6.89432E-05	3.12662E-05	4.21558E-05	5.11479E-05	5.11479E-05	5.11479E-05	3.6381E-05	6.33575E-05	4.62806E-05	1.40244E-05	2.43365E-05	0.000342824
3830703774365	383070	3774365	0.000203206	4.3782E-05	0.000104934	0.00019464	0.000133488	1.25635E-05	4.04508E-05	7.16217E-05	3.18452E-05	4.29365E-05	5.20951E-05	5.20951E-05	5.20951E-05	3.70548E-05	6.45307E-05	4.71377E-05	1.42841E-05	2.47872E-05	0.000371452
3830803774365	383080	3774365	0.000211262	4.55179E-05	0.000109094	0.000202357	0.00013878	1.30617E-05	4.20546E-05	7.44613E-05	3.24839E-05	4.37976E-05	5.314E-05	5.314E-05	5.314E-05	3.77979E-05	6.5825E-05	4.80831E-05	1.45706E-05	2.52843E-05	0.000403733
3830903774365	383090	3774365	0.000219696	4.73349E-05	0.000113449	0.000210434	0.00014432	1.35831E-05	4.37333E-05	7.74337E-05	3.31823E-05	4.47392E-05	5.42824E-05	5.42824E-05	5.42824E-05	3.86106E-05	6.72402E-05	4.91169E-05	1.48839E-05	2.58279E-05	0.00044033
3831003774365	383100	3774365	0.000228358	4.92012E-05	0.000117922	0.000218731	0.00015001	1.41186E-05	4.54576E-05	8.04867E-05	3.39106E-05	4.57211E-05	5.54737E-05	5.54737E-05	5.54737E-05	3.94579E-05	6.87159E-05	5.01948E-05	1.52105E-05	2.63948E-05	0.00048123
3831103774365	383110	3774365	0.000236993	5.10616E-05	0.000122381	0.000227002	0.000155682	1.46525E-05	4.71765E-05	8.35302E-05	3.45612E-05	4.65983E-05	5.65381E-05	5.65381E-05	5.65381E-05	4.0215E-05	7.00343E-05	5.11579E-05	1.55024E-05	2.69012E-05	0.000525133
3831203774365	383120	3774365	0.000245776	5.2954E-05	0.000126917	0.000235415	0.000161452	1.51955E-05	4.89249E-05	8.66258E-05	3.52417E-05	4.75158E-05	5.76513E-05	5.76513E-05	5.76513E-05	4.10068E-05	7.14132E-05	5.21651E-05	1.58076E-05	2.74309E-05	0.000573746

			ISDrainage / Utilities Trenching	ISDrainage / Utilities Trenching	ISAsphalt Paving	ISAsphalt Paving	SVDemolition	SVSite Grubbing / Prep	SVMass Grading / Excavation	SVMass Grading / Excavation	SVDrainage / Utilities Trenching	SVFoundations / Concrete Pads	SVBuilding / Structure Construction	SVBuilding / Structure Construction	SVAsphalt Paving	SVAsphalt Paving	SVArchitectural Coating	SVArchitectural Coating	SVLandscaping or Other Finishing	SVLandscaping or Other Finishing	MDemolition
Unique Identifier	X (UTM)	Y (UTM)	2027	2028	2027	2028	2027	2027	2027	2028	2028	2028	2028	2029	2028	2029	2028	2029	2028	2029	2027
3830003774355	383000	3774355	7.37781E-05	7.37781E-05	0.000315951	0.000315951	1.92498E-05	1.27178E-05	2.14767E-05	2.14767E-05	6.48259E-06	6.68053E-06	3.91779E-05	3.91779E-05	2.63757E-05	2.63757E-05	2.61283E-06	2.61283E-06	8.41252E-06	8.41252E-06	3.88291E-05
3830103774355	383010	3774355	8.00276E-05	8.00276E-05	0.000342714	0.000342714	1.96113E-05	1.29566E-05	2.188E-05	2.188E-05	6.60432E-06	6.80598E-06	3.98091E-05	3.98091E-05	2.6871E-05	2.6871E-05	2.66189E-06	2.66189E-06	8.57049E-06	8.57049E-06	4.03691E-05
3830203774355	383020	3774355	8.73107E-05	8.73107E-05	0.000373903	0.000373903	2.00157E-05	1.32237E-05	2.23311E-05	2.23311E-05	6.74049E-06	6.94631E-06	4.05048E-05	4.05048E-05	2.7425E-05	2.7425E-05	2.71678E-06	2.71678E-06	8.7472E-06	8.7472E-06	4.20524E-05
3830303774355	383030	3774355	9.50993E-05	9.50993E-05	0.000407257	0.000407257	2.03771E-05	1.34625E-05	2.27344E-05	2.27344E-05	6.86222E-06	7.07175E-06	4.11103E-05	4.11103E-05	2.79203E-05	2.79203E-05	2.76584E-06	2.76584E-06	8.90517E-06	8.90517E-06	4.36462E-05
3830403774355	383040	3774355	0.00010356	0.00010356	0.000443492	0.000443492	2.07202E-05	1.36892E-05	2.31172E-05	2.31172E-05	6.97776E-06	7.19082E-06	4.16772E-05	4.16772E-05	2.83904E-05	2.83904E-05	2.81241E-06	2.81241E-06	9.05511E-06	9.05511E-06	4.5228E-05
3830503774355	383050	3774355	0.000113082	0.000113082	0.000484268	0.000484268	2.10878E-05	1.3932E-05	2.35273E-05	2.35273E-05	7.10155E-06	7.31839E-06	4.22698E-05	4.22698E-05	2.88941E-05	2.88941E-05	2.8623E-06	2.8623E-06	9.21575E-06	9.21575E-06	4.69232E-05
3830603774355	383060	3774355	0.000122296	0.000122296	0.000523728	0.000523728	2.13206E-05	1.40859E-05	2.3787E-05	2.3787E-05	7.17995E-06	7.39919E-06	4.26306E-05	4.26306E-05	2.92131E-05	2.92131E-05	2.8939E-06	2.8939E-06	9.31749E-06	9.31749E-06	4.82782E-05
3830703774355	383070	3774355	0.000132573	0.000132573	0.000567737	0.000567737	2.15718E-05	1.42518E-05	2.40673E-05	2.40673E-05	7.26454E-06	7.48636E-06	4.30042E-05	4.30042E-05	2.95573E-05	2.95573E-05	2.928E-06	2.928E-06	9.42727E-06	9.42727E-06	4.97228E-05
3830803774355	383080	3774355	0.00014415	0.00014415	0.000617314	0.000617314	2.18536E-05	1.4438E-05	2.43817E-05	2.43817E-05	7.35945E-06	7.58417E-06	4.34293E-05	4.34293E-05	2.99434E-05	2.99434E-05	2.96625E-06	2.96625E-06	9.55043E-06	9.55043E-06	5.13284E-05
3830903774355	383090	3774355	0.00015721	0.00015721	0.000673243	0.000673243	2.21538E-05	1.46363E-05	2.47166E-05	2.47166E-05	7.46055E-06	7.68835E-06	4.38802E-05	4.38802E-05	3.03547E-05	3.03547E-05	3.007E-06	3.007E-06	9.68163E-06	9.68163E-06	5.30237E-05
3831003774355	383100	3774355	0.000171815	0.000171815	0.00073579	0.00073579	2.24786E-05	1.48509E-05	2.50789E-05	2.50789E-05	7.5699E-06	7.80104E-06	4.43698E-05	4.43698E-05	3.07997E-05	3.07997E-05	3.05107E-06	3.05107E-06	9.82353E-06	9.82353E-06	5.47547E-05
3831103774355	383110	3774355	0.00018802	0.00018802	0.000805184	0.000805184	2.28155E-05	1.50735E-05	2.54548E-05	2.54548E-05	7.68337E-06	7.91798E-06	4.4898E-05	4.4898E-05	3.12614E-05	3.12614E-05	3.09681E-06	3.09681E-06	9.97079E-06	9.97079E-06	5.65455E-05
3831203774355	383120	3774355	0.000205994	0.000205994	0.00088216	0.00088216	2.31709E-05	1.53083E-05	2.58513E-05	2.58513E-05	7.80304E-06	8.0413E-06	4.54649E-05	4.54649E-05	3.17482E-05	3.17482E-05	3.14504E-06	3.14504E-06	1.01261E-05	1.01261E-05	5.83481E-05
3831303774355	383130	3774355	0.000226045	0.000226045	0.000968023	0.000968023	2.35936E-05	1.55875E-05	2.63229E-05	2.63229E-05	7.9454E-06	8.18801E-06	4.6109E-05	4.6109E-05	3.23275E-05	3.23275E-05	3.20242E-06	3.20242E-06	1.03108E-05	1.03108E-05	6.04731E-05
3831403774355	383140	3774355	0.000248919	0.000248919	0.001065983	0.001065983	2.41082E-05	1.59275E-05	2.68971E-05	2.68971E-05	8.11871E-06	8.36661E-06	4.67918E-05	4.67918E-05	3.30326E-05	3.30326E-05	3.27227E-06	3.27227E-06	1.05357E-05	1.05357E-05	6.29503E-05
3831503774355	383150	3774355	0.000274105	0.000274105	0.001173839	0.001173839	2.45493E-05	1.6219E-05	2.73892E-05	2.73892E-05	8.26726E-06	8.5197E-06	4.75391E-05	4.75391E-05	3.3637E-05	3.3637E-05	3.33215E-06	3.33215E-06	1.07285E-05	1.07285E-05	6.44366E-05
3831603774355	383160	3774355	0.000301119	0.000301119	0.001289523	0.001289523	2.48618E-05	1.64254E-05	2.77378E-05	2.77378E-05	8.37248E-06	8.62813E-06	4.81059E-05	4.81059E-05	3.40651E-05	3.40651E-05	3.37456E-06	3.37456E-06	1.08651E-05	1.08651E-05	6.58871E-05
3831703774355	383170	3774355	0.000330525	0.000330525	0.001415456	0.001415456	2.51498E-05	1.66156E-05	2.80591E-05	2.80591E-05	8.46945E-06	8.72806E-06	4.8647E-05	4.8647E-05	3.44597E-05	3.44597E-05	3.41364E-06	3.41364E-06	1.09909E-05	1.09909E-05	6.72242E-05
3834803774355	383480	3774355	0.000629515	0.000629515	0.00269586	0.00269586	2.20864E-05	1.45918E-05	2.46414E-05	2.46414E-05	7.43785E-06	7.66496E-06	4.27723E-05	4.27723E-05	3.02624E-05	3.02624E-05	2.99785E-06	2.99785E-06	9.65217E-06	9.65217E-06	9.60431E-05
3834903774355	383490	3774355	0.000571778	0.000571778	0.002448606	0.002448606	2.1725E-05	1.4353E-05	2.42381E-05	2.42381E-05	7.31612E-06	7.53952E-06	4.21796E-05	4.21796E-05	2.97671E-05	2.97671E-05	2.94879E-06	2.94879E-06	9.49421E-06	9.49421E-06	9.52612E-05
3835003774355	383500	3774355	0.00052138	0.00052138	0.00223278	0.00223278	2.13513E-05	1.41061E-05	2.38212E-05	2.38212E-05	7.19027E-06	7.40982E-06	4.1587E-05	4.1587E-05	2.92551E-05	2.92551E-05	2.89806E-06	2.89806E-06	9.33088E-06	9.33088E-06	9.42583E-05
3835103774355	383510	3774355	0.000477826	0.000477826	0.002046262	0.002046262	2.1002E-05	1.38754E-05	2.34316E-05	2.34316E-05	7.07267E-06	7.28862E-06	4.1033E-05	4.1033E-05	2.87766E-05	2.87766E-05	2.85066E-06	2.85066E-06	9.17827E-06	9.17827E-06	9.31481E-05
3835203774355	383520	3774355	0.000437977	0.000437977	0.001875612	0.001875612	2.05977E-05	1.36082E-05	2.29804E-05	2.29804E-05	6.93649E-06	7.14829E-06	4.04146E-05	4.04146E-05	2.82225E-05	2.82225E-05	2.79578E-06	2.79578E-06	9.00156E-06	9.00156E-06	9.15782E-05
3835303774355	383530	3774355	0.000403245	0.000403245	0.001726874	0.001726874	2.02301E-05	1.33654E-05	2.25703E-05	2.25703E-05	6.8127E-06	7.02072E-06	3.98478E-05	3.98478E-05	2.77189E-05	2.77189E-05	2.74588E-06	2.74588E-06	8.84091E-06	8.84091E-06	9.00083E-05
3835403774355	383540	3774355	0.000372588	0.000372588	0.001595586	0.001595586	1.98809E-05	1.31347E-05	2.21807E-05	2.21807E-05	6.6951E-06	6.89953E-06	3.93196E-05	3.93196E-05	2.72404E-05	2.72404E-05	2.69848E-06	2.69848E-06	8.6883E-06	8.6883E-06	8.84444E-05
3835503774355	383550	3774355	0.000345261	0.000345261	0.001478559	0.001478559	1.95562E-05	1.29201E-05	2.18184E-05	2.18184E-05	6.58575E-06	6.78684E-06	3.88042E-05	3.88042E-05	2.67955E-05	2.67955E-05	2.65441E-06	2.65441E-06	8.54639E-06	8.54639E-06	8.68745E-05
3835603774355	383560	3774355	0.000320971	0.000320971	0.001374538	0.001374538	1.92621E-05	1.27258E-05	2.14903E-05	2.14903E-05	6.48671E-06	6.68478E-06	3.83405E-05	3.83405E-05	2.63925E-05	2.63925E-05	2.61449E-06	2.61449E-06	8.41787E-06	8.41787E-06	8.53703E-05
3835703774355	383570	3774355	0.000299837	0.000299837	0.001284036	0.001284036	1.9017E-05	1.25639E-05	2.12169E-05	2.12169E-05	6.40419E-06	6.59973E-06	3.7954E-05	3.7954E-05	2.60567E-05	2.60567E-05	2.58123E-06	2.58123E-06	8.31078E-06	8.31078E-06	8.40989E-05
3835803774355	383580	3774355	0.000280897	0.000280897	0.001202925	0.001202925	1.87903E-05	1.24142E-05	2.0964E-05	2.0964E-05	6.32785E-06	6.52106E-06	3.75932E-05	3.75932E-05	2.57461E-05	2.57461E-05	2.55046E-06	2.55046E-06	8.21171E-06	8.21171E-06	8.28872E-05
3835903774355	383590	3774355	0.000263653	0.000263653	0.001129078	0.001129078	1.85759E-05	1.22725E-05	2.07248E-05	2.07248E-05	6.25564E-06	6.44665E-06	3.72583E-05	3.72583E-05	2.54523E-05	2.54523E-05	2.52136E-06	2.52136E-06	8.118E-06	8.118E-06	8.16635E-05
3836003774355	383600	3774355	0.00024771	0.00024771	0.001060806	0.001060806	1.83615E-05	1.21308E-05	2.04855E-05	2.04855E-05	6.18342E-06	6.37223E-06	3.69104E-05	3.69104E-05	2.51585E-05	2.51585E-05	2.49225E-06	2.49225E-06	8.02429E-06	8.02429E-06	8.03622E-05
3836103774355	383610	3774355	0.000233202	0.000233202	0.000998674	0.000998674	1.81593E-05	1.19973E-05	2.026E-05	2.026E-05	6.11534E-06	6.30207E-06	3.65883E-05	3.65883E-05	2.48815E-05	2.48815E-05	2.46481E-06	2.46481E-06	7.93594E-06	7.93594E-06	7.90968E-05
3836203774355	383620	3774355	0.000219966	0.000219966	0.000941994	0.000941994	1.79755E-05	1.18758E-05	2.00549E-05	2.00549E-05	6.05344E-06	6.23828E-06	3.6292E-05	3.6292E-05	2.46297E-05	2.46297E-05	2.43986E-06	2.43986E-06	7.85561E-06	7.85561E-06	7.78731E-05
3836303774355	383630	3774355	0.000207849	0.000207849	0.000890103	0.000890103	1.77978E-05	1.17585E-05	1.98567E-05	1.98567E-05	5.99361E-06	6.17662E-06	3.60086E-05	3.60086E-05	2.43862E-05	2.43862E-05	2.41574E-06	2.41574E-06	7.77797E-06	7.77797E-06	7.66912E-05
3836403774355	383640	3774355	0.000196797	0.000196797	0.000842771	0.000842771	1.76447E-05	1.16573E-05	1.96858E-05	1.96858E-05	5.94203E-06	6.12347E-06	3.57638E-05	3.57638E-05	2.41763E-05	2.41763E-05	2.39496E-06	2.39496E-06	7.71103E-06	7.71103E-06	7.55869E-05
3836503774355	383650	3774355	0.00018699	0.00018699	0.000800775	0.000800775	1.7516E-05	1.15723E-05	1.95423E-05	1.95423E-05	5.8987E-06	6.07881E-06	3.55706E-05	3.55706E-05	2.40001E-05	2.40001E-05	2.37749E-06	2.37749E-06	7.6548E-06	7.6548E-06	7.46737E-05
3836603774355	383660	3774355	0.000177898	0.000177898	0.000761837	0.000761837	1.73996E-05	1.14954E-05	1.94124E-05	1.94124E-05	5.8595E-06	6.03842E-06	3.53773E-05	3.53773E-05	2.38406E-05	2.38406E-05	2.36169E-06	2.36169E-06	7.60393E-06	7.60393E-06	7.37723E-05
3836703774355	383670	3774355	0.000171137	0.000171137	0.000732883	0.000732883	1.73996E-05	1.14954E-05	1.94124E-05	1.94124E-05	5.8595E-06	6.03842E-06	3.53773E-05	3.53773E-05	2.38406E-05	2.38406E-05	2.36169E-06	2.36169E-06	7.60393E-06	7.60393E-06	7.3635E-05
3836803774355	383680	3774355	0.000165919	0.000165919	0.000710538	0.000710538	1.74792E-05	1.1548E-05	1.95013E-05	1.95013E-05	5.88632E-06	6.06606E-06	3.55061E-05	3.55061E-05	2.39497E-05	2.39497E-05	2.3725E-06	2.3725E-06	7.63874E-06	7.63874E-06	7.40768E-05
3836903774355	383690	3774355	0.000160944	0.000160944	0.000689235	0.000689235	1.75711E-05	1.16087E-05	1.96038E-05	1.96038E-05	5.91727E-06	6.09795E-06	3.56479E-05	3.56479E-05	2.40756E-05	2.40756E-05	2.38498E-06	2.38498E-06	7.6789E-06	7.6789E-06	7.45543E-05
3837003774355	383700	3774355	0.00015774	0.00015774	0.000675514	0.000675514	1.77917E-05	1.17544E-05	1.98499E-05	1.98499E-05	5.99155E-06	6.17449E-06	3.60086E-05	3.60086E-05	2.43778E-05	2.43778E-05	2.41491E-06	2.41491E-06	7.77529E-06	7.77529E-06	7.60287E-05
3837103774355	383710	3774355	0.000154716	0.000154716	0.000662561	0.000662561	1.80429E-05	1.19204E-05	2.01301E-05	2.01301E-05	6.07614E-06	6.26167E-06	3.6408E-05	3.6408E-05	2.4722E-05	2.4722E-05	2.44901E-06	2.44901E-06	7.88506E-06	7.88506E-06	7.77418E-05
3837203774355	383720	3774355	0.000151974	0.000151974	0.000650818	0.000650818	1.83247E-05	1.21066E-05	2.04445E-05	2.04445E-05	6.17104E-06	6.35947E-06	3.68718E-05	3.68718E-05	2.51081E-05	2.51081E-05	2.48726E-06	2.48726E-06	8.00823E-06	8.00823E-06	7.98191E-05
3837303774355	383730	3774355	0.0001495	0.0001495	0.00064024	0.00064024	1.86617E-05	1.23292E-05	2.08205E-05	2.08205E-05	6.28452E-06	6.47641E-06	3.73871E-05	3.73871E-05	2.55698E-05	2.55698E-05	2.533E-06	2.533E-06	8.15549E-06	8.15549E-06	8.2344E-05
3837403774355	383740	3774355	0.000147098	0.000147098	0.00062994	0.00062994	1.90415E-05	1.25801E-05	2.12443E-05	2.12443E-05	6.41244E-06	6.60824E-06	3.79797E-05	3.79797E-05	2.60903E-05	2.60903E-05	2.58456E-06	2.58456E-06	8.32149E-06	8.32149E-06	8.53166E-05
3837503774355	383750	3774355	0.0001439	0.0001439	0.000616245	0.000616245	1.93478E-05	1.27825E-05	2.1586E-05	2.1586E-05	6.5156E-06	6.71455E-06	3.84435E-05	3.84435E-05	2.651E-05	2.651E-05	2.62613E-06	2.62613E-06	8.45536E-06	8.45536E-06	8.77281E-05
3837603774355	383760	3774355	0.000140673	0.000140673	0.000602426	0.000602426	1.96787E-05	1.30011E-05	2.19551E-05	2.19551E-05	6.62701E-06	6.82936E-06	3.89202E-05	3.89202E-05	2.69633E-05	2.69633E-05	2.67104E-06	2.67104E-06	8.59994E-06	8.59994E-06	9.03545E-05
3837703774355	383770	3774355	0.000137533	0.000137533	0.000588978	0.000588978	2.00585E-05	1.3252E-05	2.23789E-05	2.23789E-05	6.75493E-06	6.96119E-06	3.94484E-05	3.94484E-05	2.74838E-05	2.74838E-05	2.7226E-06	2.7226E-06	8.76594E-06	8.76594E-06	9.31839E-05
3837803774355	383780	3774355	0.000134506	0.000134506	0.000576016	0.000576016	2.04813E-05	1.35313E-05	2.28506E-05	2.28506E-05	6.89729E-06	7.1079E-06	4.0041E-05	4.0041E-05	2.8063E-05	2.8063E-05	2.77998E-06	2.77998E-06	8.95069E-06	8.95069E-06	9.61386E-05
3837903774355	383790	3774355	0.000131566	0.000131566	0.000563426	0.000563426	2.09346E-05	1.38309E-05	2.33564E-05	2.33564E-05	7.04997E-06	7.26524E-06	4.07238E-05	4.07238E-05	2.86842E-05	2.86842E-05	2.84151E-06	2.84151E-06	9.14882E-06	9.14882E-06	9.91291E-05
3838003774355	383800	3774355	0.000129351	0.000129351	0.00055393	0.00055393	2.15779E-05	1.42559E-05	2.40741E-05	2.40741E-05	7.26661E-06	7.48849E-06	4.16128E-05	4.16128E-05	2.95657E-05	2.95657E-05	2.92883E-06	2.92883E-06	9.42995E-06	9.42995E-06	0.000106047
3838103774355	383810	3774355	0.000127692	0.000127692	0.000546833	0.000546833	2.22274E-05	1.46849E-05	2.47986E-05	2.47986E-05	7.48531E-06	7.71386E-06	4.2695E-05	4.2695E-05	3.04555E-05	3.04555E-05	3.01698E-06	3.01698E-06	9.71376E-06	9.71376E-06	0.000107665
3838203774355	383820	3774355	0.00012398	0.00012398	0.000530937	0.000530937	2.28155E-05	1.50735E-05	2.54548E-05	2.54548E-05	7.68337E-06	7.91798E-06	4.39962E-05	4.39962E-05	3.12614E-05	3.12614E-05	3.09681E-06	3.09681E-06	9.97079E-06	9.97079E-06	0.00010819
3838303774355	383830	3774355	0.000120188	0.000120188	0.000514698	0.000514698	2.33792E-05	1.54459E-05	2.60837E-05	2.60837E-05	7.87319E-06	8.11359E-06	4.57483E-05	4.57483E-05	3.20337E-05	3.20337E-05	3.17332E-06	3.17332E-06	1.02171E-05	1.02171E-05	0.000107528
3838403774355	383840	3774355	0.000116456	0.000116456	0.000498714	0.000498714	2.38877E-05	1.57818E-05	2.6651E-05	2.6651E-05	8.04443E-06	8.29007E-06	4.87243E-05	4.87243E-05	3.27304E-05	3.27304E-05	3.24234E-06	3.24234E-06	1.04393E-05	1.04393E-05	0.000106656
3838603774355	383860	3774355	0.000109108	0.000109108	0.000467251	0.000467251	2.38019E-05	1.57252E-05	2.65553E-05	2.65553E-05	8.01555E-06	8.2603E-06	4.87243E-05	4.87243E-05	3.26129E-05	3.26129E-05	3.23069E-06	3.23069E-06	1.04019E-05	1.04019E-05	0.00010517
3838703774355	383870	3774355	0.000105677	0.000105677	0.000452557	0.000452557	2.37406E-05	1.56847E-05	2.6487E-05	2.6487E-05	7.99492E-06	8.23904E-06	4.85826E-05	4.85826E-05	3.25289E-05	3.25289E-05	3.22238E-06	3.22238E-06	1.03751E-05	1.03751E-05	0.000104472
3838803774355	383880	3774355	0.000102401	0.000102401	0.000438526	0.000438526	2.36794E-05	1.56442E-05	2.64186E-05	2.64186E-05	7.97429E-06	8.21778E-06	4.84924E-05	4.84924E-05	3.2445E-05	3.2445E-05	3.21406E-06	3.21406E-06	1.03483E-05	1.03483E-05	0.000103737
3838903774355	383890	3774355	9.9269E-05	9.9269E-05	0.000425114	0.000425114	2.36181E-05	1.56037E-05	2.63503E-05	2.63503E-05	7.95365E-06	8.19651E-06	4.83894E-05	4.83894E-05	3.2361E-05	3.2361E-05	3.20575E-06	3.20575E-06	1.03215E-05	1.03215E-05	0.000102997
3839003774355	383900	3774355	9.62732E-05	9.62732E-05	0.000412285	0.000412285	2.35507E-05	1.55592E-05	2.62751E-05	2.62751E-05	7.93096E-06	8.17312E-06	4.82734E-05	4.82734E-05	3.22687E-05	3.22687E-05	3.1966E-06	3.1966E-06	1.02921E-05	1.02921E-05	0.000102275
3839103774355	383910	3774355	9.34054E-05	9.34054E-05	0.000400003	0.000400003	2.34894E-05	1.55187E-05	2.62067E-05	2.62067E-05	7.91033E-06	8.15186E-06	4.81446E-05	4.81446E-05	3.21848E-05	3.21848E-05	3.18828E-06	3.18828E-06	1.02653E-05	1.02653E-05	0.000101571
3829703774365	382970	3774365	5.92016E-05	5.92016E-05	0.000253527	0.000253527	1.82757E-05	1.20742E-05	2.03898E-05	2.03898E-05	6.15454E-06	6.34246E-06	3.74386E-05	3.74386E-05	2.5041E-05	2.5041E-05	2.48061E-06	2.48061E-06	7.98681E-06	7.98681E-06	3.49074E-05
3829803774365	382980	3774365	6.28535E-05	6.28535E-05	0.000269166	0.000269166	1.84595E-05	1.21956E-05	2.05949E-05	2.05949E-05	6.21644E-06	6.40625E-06	3.77478E-05	3.77478E-05	2.52928E-05	2.52928E-05	2.50556E-06	2.50556E-06	8.06713E-06	8.06713E-06	3.57968E-05
3829903774365	382990	3774365	6.69861E-05	6.69861E-05	0.000286864	0.000286864	1.86678E-05	1.23332E-05	2.08273E-05	2.08273E-05	6.28658E-06	6.47854E-06	3.81214E-05	3.81214E-05	2.55782E-05	2.55782E-05	2.53383E-06	2.53383E-06	8.15816E-06	8.15816E-06	3.67936E-05
3830003774365	383000	3774365	7.1684E-05	7.1684E-05	0.000306983	0.000306983	1.89129E-05	1.24951E-05	2.11007E-05	2.11007E-05	6.36911E-06	6.56359E-06	3.85337E-05	3.85337E-05	2.5914E-05	2.5914E-05	2.56709E-06	2.56709E-06	8.26526E-06	8.26526E-06	3.79099E-05
3830103774365	383010	3774365	7.74156E-05	7.74156E-05	0.00033128	0.00033128	1.92376E-05	1.27097E-05	2.1463E-05	2.1463E-05	6.47846E-06	6.67628E-06	3.91006E-05	3.91006E-05	2.63589E-05	2.63589E-05	2.61117E-06	2.61117E-06	8.40716E-06	8.40716E-06	3.93186E-05
3830203774365	383020	3774365	8.40199E-05	8.40199E-05	0.00035981	0.00035981	1.95929E-05	1.29444E-05	2.18594E-05	2.18594E-05	6.59813E-06	6.7996E-06	3.97061E-05	3.97061E-05	2.68458E-05	2.68458E-05	2.6594E-06	2.6594E-06	8.56246E-06	8.56246E-06	4.08467E-05
3830303774365	383030	3774365	9.14969E-05	9.14969E-05	0.00039183	0.00039183	1.99605E-05	1.31873E-05	2.22696E-05	2.22696E-05	6.72192E-06	6.92717E-06	4.03373E-05	4.03373E-05	2.73495E-05	2.73495E-05	2.70929E-06	2.70929E-06	8.7231E-06	8.7231E-06	4.24524E-05
3830403774365	383040	3774365	9.99808E-05	9.99808E-05	0.000428162	0.000428162	2.03526E-05	1.34463E-05	2.2707E-05	2.2707E-05	6.85397E-06	7.06325E-06	4.09815E-05	4.09815E-05	2.78867E-05	2.78867E-05	2.76251E-06	2.76251E-06	8.89446E-06	8.89446E-06	4.41655E-05
3830503774365	383050	3774365	0.000109606	0.000109606	0.00046938	0.00046938	2.07754E-05	1.37256E-05	2.31787E-05	2.31787E-05	6.99633E-06	7.20995E-06	4.16772E-05	4.16772E-05	2.8466E-05	2.8466E-05	2.81989E-06	2.81989E-06	9.0792E-06	9.0792E-06	4.601E-05
3830603774365	383060	3774365	0.000118496	0.000118496	0.000507452	0.000507452	2.10265E-05	1.38916E-05	2.34589E-05	2.34589E-05	7.08092E-06	7.29713E-06	4.20508E-05	4.20508E-05	2.88101E-05	2.88101E-05	2.85399E-06	2.85399E-06	9.18898E-06	9.18898E-06	4.73829E-05
3830703774365	383070	3774365	0.000128391	0.000128391	0.000549828	0.000549828	2.129E-05	1.40656E-05	2.37528E-05	2.37528E-05	7.16964E-06	7.38856E-06	4.24502E-05	4.24502E-05	2.91711E-05	2.91711E-05	2.88975E-06	2.88975E-06	9.30411E-06	9.30411E-06	4.88393E-05
3830803774365	383080	3774365	0.000139549	0.000139549	0.00059761	0.00059761	2.15841E-05	1.42599E-05	2.40809E-05	2.40809E-05	7.26867E-06	7.49061E-06	4.29011E-05	4.29011E-05	2.95741E-05	2.95741E-05	2.92966E-06	2.92966E-06	9.43262E-06	9.43262E-06	5.04749E-05
3830903774365	383090	3774365	0.000152198	0.000152198	0.000651781	0.000651781	2.19149E-05	1.44785E-05	2.445E-05	2.445E-05	7.38008E-06	7.60543E-06	4.33907E-05	4.33907E-05	3.00274E-05	3.00274E-05	2.97457E-06	2.97457E-06	9.57721E-06	9.57721E-06	5.22119E-05
3831003774365	383100	3774365	0.000166336	0.000166336	0.000712322	0.000712322	2.22641E-05	1.47092E-05	2.48397E-05	2.48397E-05	7.49769E-06	7.72662E-06	4.39318E-05	4.39318E-05	3.05058E-05	3.05058E-05	3.02197E-06	3.02197E-06	9.72982E-06	9.72982E-06	5.39007E-05
3831103774365	383110	3774365	0.00018151	0.00018151	0.00077308	0.00077308	2.25888E-05	1.49237E-05	2.52019E-05	2.52019E-05	7.60704E-06	7.83931E-06	4.44471E-05	4.44471E-05	3.09508E-05	3.09508E-05	3.06604E-06	3.06604E-06	9.87172E-06	9.87172E-06	5.57098E-05
3831203774365	383120	3774365	0.000198313	0.000198313	0.000849265	0.000849265	2.29319E-05	1.51504E-05	2.55847E-05	2.55847E-05	7.72257E-06	7.95838E-06	4.50011E-05	4.50011E-

			MSite Grubbing / Prep	MMass Grading / Excavation	MMass Grading / Excavation	MDrainage / Utilities Trenching	MFoundations / Concrete Pads	MBuilding / Structure Construction	MAsphalt Paving	MLandscaping or Other Finishing	MWaterside Construction (Piles)	RSSWRe-striping South Valley	RSSWRe-striping Silver Lake Boulevard	RSSWDemolition	RSSWPlacing Base	RSSWForm/Place Rebar and Pour	Child Risk				
Unique Identifier	X (UTM)	Y (UTM)	2027	2027	2028	2028	2028	2028	2028	2028	2028	2029	2029	2029	2029	2029	3rd Trimester	0<2	2<16	Total	per million
3830003774355	383000	3774355	3.50384E-05	8.74936E-05	8.74936E-05	2.44859E-05	4.51811E-05	8.1244E-05	5.74753E-05	1.74168E-05	3.08379E-05	1.69816E-05	2.59497E-05	4.43978E-05	2.41346E-05	7.22391E-06	8.2455E-09	3.1285E-07	2.91E-08	3.50194E-07	0.35019357
3830103774355	383010	3774355	3.64281E-05	9.09637E-05	9.09637E-05	2.54571E-05	4.69731E-05	8.44663E-05	5.97549E-05	1.81075E-05	3.2061E-05	1.7278E-05	2.68691E-05	4.59768E-05	2.49929E-05	7.48082E-06	8.83401E-09	3.4015E-07	3.1283E-08	3.80268E-07	0.38026758
3830203774355	383020	3774355	3.79471E-05	9.47567E-05	9.47567E-05	2.65186E-05	4.89317E-05	8.79883E-05	6.22465E-05	1.88626E-05	3.33978E-05	1.76096E-05	2.78689E-05	4.77E-05	2.59297E-05	7.76121E-06	9.51542E-09	3.7229E-07	3.3837E-08	4.15645E-07	0.41564507
3830303774355	383030	3774355	3.93852E-05	9.83479E-05	9.83479E-05	2.75236E-05	5.07862E-05	9.1323E-05	6.46056E-05	1.95774E-05	3.46636E-05	1.7901E-05	2.88034E-05	4.93045E-05	2.68019E-05	8.02227E-06	1.02442E-08	4.0759E-07	3.6593E-08	4.54426E-07	0.45442646
3830403774355	383040	3774355	4.08126E-05	0.000101912	0.000101912	2.85211E-05	5.26268E-05	9.46327E-05	6.6947E-05	2.0287E-05	3.59199E-05	1.81824E-05	2.97379E-05	5.09089E-05	2.7674E-05	8.28332E-06	1.10454E-08	4.4735E-07	3.9642E-08	4.98038E-07	0.49803825
3830503774355	383050	3774355	4.23423E-05	0.000105732	0.000105732	2.95901E-05	5.45993E-05	9.81798E-05	6.94563E-05	2.10474E-05	3.72662E-05	1.84838E-05	3.07327E-05	5.26237E-05	2.86062E-05	8.56233E-06	1.19673E-08	4.9406E-07	4.3167E-08	5.49198E-07	0.54919801
3830603774355	383060	3774355	4.35651E-05	0.000108785	0.000108785	3.04446E-05	5.6176E-05	0.000101015	7.1462E-05	2.16551E-05	3.83423E-05	1.86747E-05	3.15114E-05	5.39565E-05	2.93307E-05	8.77919E-06	1.28877E-08	5.4233E-07	4.6684E-08	6.01902E-07	0.60190213
3830703774355	383070	3774355	4.48686E-05	0.00011204	0.00011204	3.13555E-05	5.78568E-05	0.000104037	7.36002E-05	2.23031E-05	3.94896E-05	1.88757E-05	3.23404E-05	5.53826E-05	3.0106E-05	9.01124E-06	1.39552E-08	5.9949E-07	5.0767E-08	6.64213E-07	0.66421276
3830803774355	383080	3774355	4.63175E-05	0.000115658	0.000115658	3.23681E-05	5.97252E-05	0.000107397	7.59769E-05	2.30233E-05	4.07648E-05	1.91118E-05	3.32397E-05	5.69361E-05	3.09504E-05	9.26401E-06	1.52208E-08	6.6863E-07	5.5598E-08	7.39447E-07	0.73944732
3830903774355	383090	3774355	4.78472E-05	0.000119478	0.000119478	3.34371E-05	6.16977E-05	0.000110944	7.84862E-05	2.37837E-05	4.21112E-05	1.93781E-05	3.41842E-05	5.85745E-05	3.18411E-05	9.53059E-06	1.67438E-08	7.5353E-07	6.1375E-08	8.3165E-07	0.83165013
3831003774355	383100	3774355	4.94093E-05	0.000123379	0.000123379	3.45287E-05	6.3712E-05	0.000114566	8.10485E-05	2.45602E-05	4.34859E-05	1.96695E-05	3.51489E-05	6.02384E-05	3.27455E-05	9.80131E-06	1.85959E-08	8.5894E-07	6.8326E-08	9.45858E-07	0.94585786
3831103774355	383110	3774355	5.10252E-05	0.000127414	0.000127414	3.5658E-05	6.57956E-05	0.000118313	8.36992E-05	2.53634E-05	4.49081E-05	1.9981E-05	3.61336E-05	6.19362E-05	3.36685E-05	1.00776E-05	2.08947E-08	9.9244E-07	7.6819E-08	1.09016E-06	1.09015741
3831203774355	383120	3774355	5.26519E-05	0.000131476	0.000131476	3.67947E-05	6.78932E-05	0.000122085	8.63676E-05	2.6172E-05	4.63398E-05	2.03076E-05	3.7259E-05	6.37359E-05	3.46468E-05	1.03704E-05	2.38268E-08	1.1661E-06	8.7447E-08	1.27735E-06	1.27735365
3831303774355	383130	3774355	5.45694E-05	0.000136264	0.000136264	3.81348E-05	7.03658E-05	0.000126531	8.9513E-05	2.71252E-05	4.80275E-05	2.06593E-05	3.87663E-05	6.65118E-05	3.61558E-05	1.08221E-05	2.77376E-08	1.4019E-06	1.0137E-07	1.53105E-06	1.53105226
3831403774355	383140	3774355	5.68048E-05	0.000141846	0.000141846	3.96969E-05	7.32483E-05	0.000131714	9.31798E-05	2.82363E-05	4.99948E-05	2.1021E-05	3.97661E-05	6.82606E-05	3.71064E-05	1.11066E-05	3.31127E-08	1.7312E-06	1.2013E-07	1.88444E-06	1.88444465
3831503774355	383150	3774355	5.8146E-05	0.000145195	0.000145195	4.06342E-05	7.49777E-05	0.000134824	9.53798E-05	2.8903E-05	5.11753E-05	2.13928E-05	4.05197E-05	6.95764E-05	3.78217E-05	1.13207E-05	4.09362E-08	2.2176E-06	1.4654E-07	2.40508E-06	2.40508414
3831603774355	383160	3774355	5.94549E-05	0.000148463	0.000148463	4.15489E-05	7.66655E-05	0.000137859	9.75269E-05	2.95536E-05	5.23272E-05	2.17947E-05	4.11979E-05	7.07818E-05	3.84769E-05	1.15168E-05	5.24629E-08	2.9437E-06	1.8456E-07	3.18074E-06	3.18074399
3831703774355	383170	3774355	6.06614E-05	0.000151476	0.000151476	4.2392E-05	7.82213E-05	0.000140656	9.9506E-05	3.01533E-05	5.33891E-05	2.21364E-05	4.1841E-05	7.18939E-05	3.90815E-05	1.16978E-05	7.12142E-08	4.1349E-06	2.45E-07	4.45109E-06	4.45108777
3834803774355	383480	3774355	8.66669E-05	0.000216414	0.000216414	6.05654E-05	0.000111755	0.000200956	0.000142164	4.308E-05	7.6277E-05	1.88506E-05	5.60493E-05	9.65206E-05	5.24686E-05	1.57048E-05	2.15695E-08	7.5345E-07	1.1637E-07	8.91391E-07	0.89139089
3834903774355	383490	3774355	8.59613E-05	0.000214652	0.000214652	6.00723E-05	0.000110845	0.0001993 2	0.000141007	4.27293E-05	7.56566E-05	1.8524E-05	5.5577E-05	9.57142E-05	5.20302E-05	1.55735E-05	2.11257E-08	7.2836E-07	1.0749E-07	8.56974E-07	0.85697436
3835003774355	383500	3774355	8.50563E-05	0.000212392	0.000212392	5.944E-05	0.000109678	0.000197221	0.000139522	4.22795E-05	7.48595E-05	1.81924E-05	5.49942E-05	9.47125E-05	5.14856E-05	1.54105E-05	2.06105E-08	7.0246E-07	9.9636E-08	8.22706E-07	0.822706
3835103774355	383510	3774355	8.40545E-05	0.00020989	0.00020989	5.87398E-05	0.000108386	0.000194898	0.000137879	4.17815E-05	7.39778E-05	1.7896E-05	5.43763E-05	9.36429E-05	5.09042E-05	1.52365E-05	2.00493E-08	6.7637E-07	9.2762E-08	7.89183E-07	0.78918334
3835203774355	383520	3774355	8.26379E-05	0.000206353	0.000206353	5.77499E-05	0.000106559	0.000191614	0.000135555	4.10773E-05	7.2731E-05	1.75644E-05	5.3482E-05	9.20809E-05	5.00551E-05	1.49824E-05	1.9371E-08	6.4776E-07	8.6358E-08	7.53489E-07	0.75348897
3835303774355	383530	3774355	8.12212E-05	0.000202816	0.000202816	5.67599E-05	0.000104733	0.000188329	0.000133231	4.03731E-05	7.14842E-05	1.7273E-05	5.26078E-05	9.05613E-05	4.92291E-05	1.47351E-05	1.86741E-08	6.1956E-07	8.0715E-08	7.18944E-07	0.71894425
3835403774355	383540	3774355	7.981E-05	0.000199292	0.000199292	5.57737E-05	0.000102913	0.000185057	0.000130916	3.96716E-05	7.02421E-05	1.70017E-05	5.17336E-05	8.90333E-05	4.83984E-05	1.44865E-05	1.79814E-08	5.9227E-07	7.5681E-08	6.8593E-07	0.68592998
3835503774355	383550	3774355	7.83934E-05	0.000195754	0.000195754	5.47837E-05	0.000101086	0.000181772	0.000128593	3.89675E-05	6.89954E-05	1.67505E-05	5.08644E-05	8.75222E-05	4.7577E-05	1.42406E-05	1.72955E-08	5.6586E-07	7.1148E-08	6.54306E-07	0.65430597
3835603774355	383560	3774355	7.7036E-05	0.000192365	0.000192365	5.38351E-05	9.93359E-05	0.000178624	0.000126366	3.82928E-05	6.78007E-05	1.65194E-05	5.00304E-05	8.60706E-05	4.67879E-05	1.40044E-05	1.66361E-08	5.4084E-07	6.7085E-08	6.24565E-07	0.62456501
3835703774355	383570	3774355	7.58887E-05	0.0001895	0.0001895	5.30333E-05	9.78565E-05	0.000175964	0.000124484	3.77225E-05	6.6791E-05	1.63234E-05	4.93471E-05	8.48652E-05	4.61326E-05	1.38083E-05	1.60607E-08	5.1887E-07	6.3539E-08	5.98469E-07	0.59846875
3835803774355	383580	3774355	7.47953E-05	0.00018677	0.00018677	5.22692E-05	9.64466E-05	0.000173429	0.000122691	3.71789E-05	6.58286E-05	1.61476E-05	4.8694E-05	8.37276E-05	4.55143E-05	1.36232E-05	1.5525E-08	4.9855E-07	6.0339E-08	5.7441E-07	0.57441038
3835903774355	383590	3774355	7.36911E-05	0.000184012	0.000184012	5.14976E-05	9.50227E-05	0.000170869	0.000120879	3.66301E-05	6.48568E-05	1.59768E-05	4.80408E-05	8.25816E-05	4.48913E-05	1.34367E-05	1.5012E-08	4.7929E-07	5.74E-08	5.51707E-07	0.55170688
3836003774355	383600	3774355	7.25169E-05	0.00018108	0.00018108	5.0677E-05	9.35086E-05	0.000168146	0.000118953	3.60464E-05	6.38233E-05	1.58009E-05	4.73374E-05	8.13507E-05	4.42222E-05	1.32365E-05	1.45082E-08	4.6067E-07	5.4653E-08	5.29832E-07	0.52983227
3836103774355	383610	3774355	7.13749E-05	0.000178229	0.000178229	4.9879E-05	9.20361E-05	0.000165498	0.00011708	3.54788E-05	6.28183E-05	1.56401E-05	4.66542E-05	8.01537E-05	4.35715E-05	1.30417E-05	1.40348E-08	4.4328E-07	5.2134E-08	5.09446E-07	0.50944567
3836203774355	383620	3774355	7.02707E-05	0.000175471	0.000175471	4.91073E-05	9.06123E-05	0.000162938	0.000115269	3.49299E-05	6.18465E-05	1.54844E-05	4.5996E-05	7.89907E-05	4.29393E-05	1.28525E-05	1.35902E-08	4.2704E-07	4.9822E-08	4.90455E-07	0.49045495
3836303774355	383630	3774355	6.92042E-05	0.000172808	0.000172808	4.8362E-05	8.9237E-05	0.000160465	0.000113519	3.43998E-05	6.09078E-05	1.53387E-05	4.53579E-05	7.78702E-05	4.23302E-05	1.26702E-05	1.31727E-08	4.1188E-07	4.7691E-08	4.72742E-07	0.47274196
3836403774355	383640	3774355	6.82077E-05	0.00017032	0.00017032	4.76656E-05	8.79521E-05	0.000158154	0.000111885	3.39044E-05	6.00308E-05	1.52081E-05	4.47601E-05	7.6826E-05	4.17626E-05	1.25003E-05	1.27849E-08	3.9786E-07	4.5741E-08	4.56382E-07	0.45638188
3836503774355	383650	3774355	6.73836E-05	0.000168262	0.000168262	4.70897E-05	8.68894E-05	0.000156243	0.000110533	3.34948E-05	5.93055E-05	1.50975E-05	4.42677E-05	7.59601E-05	4.12919E-05	1.23594E-05	1.24466E-08	3.8555E-07	4.4018E-08	4.4201E-07	0.44200984
3836603774355	383660	3774355	6.65703E-05	0.000166231	0.000166231	4.65213E-05	8.58406E-05	0.000154357	0.000109199	3.30905E-05	5.85896E-05	1.4992E-05	4.37803E-05	7.51027E-05	4.08258E-05	1.22199E-05	1.21238E-08	3.7389E-07	4.2411E-08	4.28429E-07	0.42842865
3836703774355	383670	3774355	6.64464E-05	0.000165922	0.000165922	4.64348E-05	8.56809E-05	0.0001540 7	0.000108995	3.30289E-05	5.84806E-05	1.4977E-05	4.37452E-05	7.50263E-05	4.07843E-05	1.22074E-05	1.19435E-08	3.6677E-07	4.1289E-08	4.20001E-07	0.42000106
3836803774355	383680	3774355	6.6845E-05	0.000166917	0.000166917	4.67133E-05	8.61949E-05	0.000154994	0.000109649	3.3227E-05	5.88314E-05	1.50322E-05	4.40416E-05	7.55272E-05	4.10565E-05	1.22889E-05	1.1861E-08	3.6275E-07	4.0501E-08	4.15112E-07	0.41511208
3836903774355	383690	3774355	6.72759E-05	0.000167993	0.000167993	4.70144E-05	8.67505E-05	0.000155994	0.000110356	3.34412E-05	5.92107E-05	1.50925E-05	4.43581E-05	7.6045E-05	4.1338E-05	1.23732E-05	1.17807E-08	3.5889E-07	3.976E-08	4.10432E-07	0.41043249
3837003774355	383700	3774355	6.86063E-05	0.000171315	0.000171315	4.79442E-05	8.84661E-05	0.000159078	0.000112538	3.41026E-05	6.03816E-05	1.52633E-05	4.52474E-05	7.75646E-05	4.2164E-05	1.26204E-05	1.18413E-08	3.5936E-07	3.9447E-08	4.1065E-07	0.41065015
3837103774355	383710	3774355	7.01522E-05	0.000175175	0.000175175	4.90245E-05	9.04595E-05	0.000162663	0.000115074	3.4871E-05	6.17422E-05	1.54543E-05	4.62623E-05	7.93048E-05	4.311E-05	1.29036E-05	1.19149E-08	3.6022E-07	3.9196E-08	4.11336E-07	0.41133587
3837203774355	383720	3774355	7.20267E-05	0.000179856	0.000179856	5.03344E-05	9.28765E-05	0.000167009	0.000118149	3.58027E-05	6.33919E-05	1.56753E-05	4.74831E-05	8.13931E-05	4.42452E-05	1.32434E-05	1.20103E-08	3.6173E-07	3.9037E-08	4.12774E-07	0.41277389
3837303774355	383730	3774355	7.43051E-05	0.000185546	0.000185546	5.19267E-05	9.58145E-05	0.000172292	0.000121886	3.69353E-05	6.53972E-05	1.59315E-05	4.89653E-05	8.39314E-05	4.5625E-05	1.36564E-05	1.21283E-08	3.6384E-07	3.8976E-08	4.14945E-07	0.4149454
3837403774355	383740	3774355	7.69875E-05	0.000192244	0.000192244	5.38012E-05	9.92734E-05	0.000178512	0.000126287	3.82687E-05	6.7758E-05	1.6228E-05	5.07137E-05	8.6928E-05	4.7254E-05	1.41439E-05	1.22666E-08	3.6647E-07	3.8981E-08	4.17715E-07	0.41771484
3837503774355	383750	3774355	7.91636E-05	0.000197678	0.000197678	5.5322E-05	0.000102079	0.000183558	0.000129856	3.93503E-05	6.96733E-05	1.64591E-05	5.21506E-05	8.93729E-05	4.8583E-05	1.45417E-05	1.23071E-08	3.6626E-07	3.8777E-08	4.17347E-07	0.41734714
3837603774355	383760	3774355	8.15337E-05	0.000203596	0.000203596	5.69782E-05	0.000105135	0.000189053	0.000133744	4.05284E-05	7.17592E-05	1.67103E-05	5.3703E-05	9.20384E-05	5.0032E-05	1.49755E-05	1.23244E-08	3.6541E-07	3.8595E-08	4.16329E-07	0.4163285
3837703774355	383770	3774355	8.40868E-05	0.000209971	0.000209971	5.87624E-05	0.000108428	0.000194973	0.000137932	4.17975E-05	7.40062E-05	1.69967E-05	5.5371E-05	9.48992E-05	5.15872E-05	1.54409E-05	1.23181E-08	3.6392E-07	3.8459E-08	4.14694E-07	0.41469388
3837803774355	383780	3774355	8.67531E-05	0.000216629	0.000216629	6.06257E-05	0.000111866	0.000201155	0.000142305	4.31229E-05	7.63528E-05	1.73232E-05	5.71094E-05	9.78619E-05	5.31977E-05	1.5923E-05	1.22795E-08	3.6155E-07	3.8362E-08	4.12191E-07	0.41219132
3837903774355	383790	3774355	8.94516E-05	0.000223368	0.000223368	6.25115E-05	0.000115346	0.000207413	0.000146732	4.44643E-05	7.87279E-05	1.7695E-05	5.89181E-05	0.000100876	5.48359E-05	1.64133E-05	1.22134E-08	3.5848E-07	3.8291E-08	4.08988E-07	0.40898758
3838003774355	383800	3774355	9.56944E-05	0.000238956	0.000238956	6.68742E-05	0.000123395	0.000221888	0.000156972	4.75674E-05	8.42223E-05	1.81371E-05	6.18572E-05	0.000106818	5.80661E-05	1.73802E-05	1.21599E-08	3.5626E-07	3.8799E-08	4.07221E-07	0.40722126
3838103774355	383810	3774355	9.71542E-05	0.000242601	0.000242601	6.78943E-05	0.000125278	0.000225273	0.000159367	4.8293E-05	8.5507E-05	1.86094E-05	6.37362E-05	0.000109237	5.93813E-05	1.77739E-05	1.20686E-08	3.5251E-07	3.8853E-08	4.03436E-07	0.40343582
3838203774355	383820	3774355	9.76282E-05	0.000243785	0.000243785	6.82255E-05	0.000125889	0.000226372	0.000160144	4.85286E-05	8.59242E-05	1.93228E-05	6.40528E-05	0.000109704	5.96351E-05	1.78498E-05	1.19584E-08	3.4777E-07	3.8425E-08	3.98152E-07	0.3981522
3838303774355	383830	3774355	9.70303E-05	0.000242292	0.000242292	6.78077E-05	0.000125118	0.000224985	0.000159164	4.82314E-05	8.5398E-05	2.00162E-05	6.36759E-05	0.000109051	5.92798E-05	1.77435E-05	1.186E-08	3.4228E-07	3.7805E-08	3.91941E-07	0.39194059
3838403774355	383840	3774355	9.62439E-05	0.000240328	0.000240328	6.72581E-05	0.000124104	0.000223162	0.000157874	4.78405E-05	8.47059E-05	2.01217E-05	6.31836E-05	0.000108193	5.88137E-05	1.7604E-05	1.17843E-08	3.3635E-07	3.715E-08	3.85288E-07	0.38528835
3838603774355	383860	3774355	9.49027E-05	0.000236979	0.000236979	6.63209E-05	0.000122374	0.000220052	0.000155674	4.71738E-05	8.35254E-05	2.00111E-05	6.23546E-05	0.00010675	5.80292E-05	1.73692E-05	1.13466E-08	3.2242E-07	3.5734E-08	3.695E-07	0.36949972
3838703774355	383870	3774355	9.42724E-05	0.000235405	0.000235405	6.58805E-05	0.000121562	0.000218591	0.00015464	4.68606E-05	8.29708E-05	1.99559E-05	6.19677E-05	0.000106079	5.76646E-05	1.726E-05	1.11351E-08	3.1584E-07	3.5067E-08	3.62045E-07	0.36204498
3838803774355	383880	3774355	9.36099E-05	0.000233751	0.000233751	6.54175E-05	0.000120708	0.000217055	0.000153553	4.65312E-05	8.23877E-05	1.99006E-05	6.15558E-05	0.000105366	5.7277E-05	1.7144E-05	1.09281E-08	3.0939E-07	3.4421E-08	3.54738E-07	0.35473837
3838903774355	383890	3774355	9.2942E-05	0.000232083	0.000232083	6.49507E-05	0.000119846	0.000215506	0.000152458	4.61992E-05	8.17998E-05	1.98453E-05	6.11438E-05	0.000104645	5.68848E-05	1.70266E-05	1.07256E-08	3.0312E-07	3.3799E-08	3.47642E-07	0.34764189
3839003774355	383900	3774355	9.22903E-05	0.000230456	0.000230456	6.44952E-05	0.000119006	0.000213995	0.000151388	4.58753E-05	8.12262E-05	1.97901E-05	6.07368E-05	0.000103949	5.65064E-05	1.69133E-05	1.05294E-08	2.9707E-07	3.3199E-08	3.40795E-07	0.34079514
3839103774355	383910	3774355	9.16547E-05	0.000228869	0.000228869	6.40511E-05	0.000118186	0.000212521	0.000150346	4.55593E-05	8.06668E-05	1.97398E-05	6.03449E-05	0.000103269	5.61372E-05	1.68028E-05	1.03395E-08	2.9123E-07	3.2622E-08	3.34192E-07	0.33419176
3829703774365	382970	3774365	3.14996E-05	7.86568E-05	7.86568E-05	2.20128E-05	4.06179E-05	7.30384E-05	5.16703E-05	1.56577E-05	2.77233E-05	1.61978E-05	2.36135E-05	4.03825E-05	2.19519E-05	6.57058E-06	6.79927E-09	2.4906E-07	2.399E-08	2.79851E-07	0.27985091
3829803774365	382980	3774365	3.23021E-05	8.06609E-05	8.06609E-05	2.25737E-05	4.16527E-05	7.48994E-05	5.29868E-05	1.60566E-05	2.84297E-05	1.63285E-05	2.4141E-05	4.12908E-05	2.24456E-05	6.71837E-06	7.14228E-09	2.646E-07	2.5232E-08	2.96978E-07	0.2969778
3829903774365	382990	3774365	3.32017E-05	8.29071E-05	8.29071E-05	2.32023E-05	4.28127E-05	7.69851E-05	5.44624E-05	1.65037E-05	2.92213E-05	1.64892E-05	2.47338E-05	4.23095E-05	2.29994E-05	6.88412E-06	7.5311E-09	2.8241E-07	2.6652E-08	3.16595E-07	0.31659467
3830003774365	383000	3774365	3.42089E-05	8.54222E-05	8.54222E-05	2.39062E-05	4.41115E-05	7.93207E-05	5.61146E-05	1.70044E-05	3.01078E-05	1.66701E-05	2.5397E-05	4.3447E-05	2.36178E-05	7.06921E-06	7.97293E-09	3.029E-07	2.8278E-08	3.39147E-07	0.33914662
3830103774365	383010	3774365	3.54801E-05	8.85965E-05	8.85965E-05	2.47946E-05	4.57506E-05	8.22682E-05	5.81998E-05	1.76363E-05	3.12266E-05	1.69313E-05	2.6231E-05	4.48817E-05	2.43976E-05	7.30264E-06	8.51348E-09	3.2814E-07	3.0288E-08	3.66946E-07	0.36694601
3830203774365	383020	3774365	3.6859E-05	9.20397E-05	9.20397E-05	2.57582E-05	4.75287E-05	8.54655E-05	6.04617E-05	1.83217E-05	3.24402E-05	1.72177E-05	2.71354E-05	4.64352E-05	2.52421E-05	7.55541E-06	9.13415E-09	3.576E-07	3.2616E-08	3.99349E-07	0.39934858
3830303774365	383030	3774365	3.83079E-05	9.56578E-05	9.56578E-05	2.67708E-05	4.93971E-05	8.88251E-05	6.28385E-05	1.9042E-05	3.37155E-05	1.75192E-05	2.80799E-05	4.80566E-05	2.61235E-05	7.81923E-06	9.83774E-09	3.9166E-07	3.5277E-08	4.36777E-07	0.43677734
3830403774365	383040	3774365	3.98538E-05	9.95181E-05	9.95181E-05	2.78511E-05	5.13905E-05	9.24096E-05	6.53743E-05	1.98104E-05	3.5076E-05	1.78407E-05	2.90898E-05	4.97884E-05	2.70649E-05	8.101E-06	1.0645E-08	4.316E-07	3.8355E-08	4.806E-07	0.48059978
3830503774365	383050	3774365	4.15182E-05	0.000103674	0.000103674	2.90142E-05	5.35367E-05	9.62689E-05	6.81045E-05	2.06377E-05	3.65409E-05	1.81974E-05	3.0185E-05	5.16729E-05	2.80894E-05	8.40764E-06	1.15817E-08	4.7895E-07	4.1944E-08	5.32474E-07	0.53247414
3830603774365	383060	3774365	4.27571E-05	0.000106768	0.000106768	2.988E-05	5.51341E-05	9.91414E-05	7.01366E-05	2.12535E-05	3.76312E-05	1.83934E-05	3.09738E-05	5.30312E-05	2.88277E-05	8.62863E-06	1.24783E-08	5.2605E-07	4.5372E-08	5.83904E-07	0.58390434
3830703774365	383070	3774365	4.40714E-05	0.00011005	0.00011005	3.07984E-05	5.68289E-05	0.000102189	7.22925E-05	2.19068E-05	3.8788E-05	1.86094E-05	3.18128E-05	5.44743E-05	2.96122E-05	8.86345E-06	1.35172E-08	5.8182E-07	4.9347E-08	6.44688E-07	0.64468836
3830803774365	383080	3774365	4.55472E-05	0.000113735	0.000113735	3.18298E-05	5.8732E-05	0.000105611	7.47135E-05	2.26404E-05	4.00869E-05	1.88606E-05	3.27323E-05	5.60618E-05	3.04751E-05	9.12174E-06	1.4753E-08	6.4948E-07	5.4065E-08	7.18294E-07	0.71829375
3830903774365	383090	3774365	4.71147E-05	0.000117649	0.000117649	3.29252E-05	6.07531E-05	0.000109245	7.72846E-05	2.34196E-05	4.14664E-05	1.9152E-05	3.3712E-05	5.77511E-05	3.13935E-05	9.39661E-06	1.62498E-08	7.3306E-07	5.974E-08	8.09048E-07	0.80904806
3831003774365	383100	3774365	4.87198E-05	0.000121657	0.000121657	3.40469E-05	6.28229E-05	0.000112967	7.99176E-05	2.42175E-05	4.28791E-05	1.94736E-05	3.47068E-05	5.94744E-05	3.23302E-05	9.677E-06	1.80747E-08	8.3709E-07	6.6582E-08	9.21749E-07	0.92174909
3831103774365	383110	3774365	5.02711E-05	0.000125531	0.000125531	3.5131E-05	6.48233E-05	0.000116564	8.24622E-05	2.49886E-05	4.42444E-05	1.9775E-05	3.56563E-05	6.11043E-05	3.32162E-05	9.9422E-06	2.02789E-08	9.656E-07	7.4706E-08	1.06058569	
3831203774365	383120	3774365	5.18224E-05	0.000129404	0.000129404	3.62151E-05	6.68236E-05	0.000120161	8.50669E-05	2.57597E-05	4.56098E-05	2.00915E-05	3.69224E-05	6.29464E-05	3.42176E-05	1.02419E-05	2.3087E-08	1.1324E-06	8.4864E-08	1.24039E-06	1.24039272	

			EGIODemolition	EGIOSite Grubbing / Prep	EGIOMass Grading / Excavation	EGIOMass Grading / Excavation	EGIODrainage / Utilities Trenching	EGIODrainage / Utilities Trenching	EGIOFoundations / Concrete Pads	EGIOFoundations / Concrete Pads	EGIOBuilding / Structure Construction	EGIOBuilding / Structure Construction	EGIOAsphalt Paving	EGIOArchitectural Coating	EGIOLandscaping or Other Finishing	EGIOWaterside Construction (Piles)	HIWaterside Construction (Landscaping)	HIWaterside Construction (Landscaping)	KMDemolition	KMSite Grubbing / Prep	KMMass Grading / Excavation
Unique Identifier	X (UTM)	Y (UTM)	2025	2025	2025	2026	2026	2027	2026	2027	2026	2027	2027	2027	2027	2027	2025	2026	2025	2025	2025
3831303774365	383130	3774365	0.001488412	0.0013431	0.003353835	0.003353835	0.000938603	0.000938603	0.001731898	0.001731898	0.003114275	0.003114275	0.002203163	0.000207357	0.000667625	0.001182089	0.000381526	0.000381526	0.000113055	0.000102018	0.000254747
3831403774365	383140	3774365	0.001856485	0.00167525	0.004183215	0.004183215	0.001170712	0.001170712	0.002160185	0.002160185	0.003884414	0.003884414	0.00274799	0.000258634	0.000832724	0.001474412	0.000397132	0.000397132	0.000117281	0.000105832	0.00026427
3831503774365	383150	3774365	0.002402719	0.00216815	0.005414043	0.005414043	0.001515171	0.001515171	0.002795776	0.002795776	0.005027326	0.005027326	0.003556532	0.000334732	0.001077737	0.001908228	0.000413261	0.000413261	0.000121316	0.000109473	0.000273362
3831603774365	383160	3774365	0.003242807	0.00292623	0.007307011	0.007307011	0.002044936	0.002044936	0.003773293	0.003773293	0.006785082	0.006785082	0.004800039	0.000451768	0.001454557	0.002575422	0.000428741	0.000428741	0.000125411	0.000113168	0.000282589
3831703774365	383170	3774365	0.004651698	0.00419757	0.010481663	0.010481663	0.002933393	0.002933393	0.005412662	0.005412662	0.009732973	0.009732973	0.006885495	0.000648047	0.002086514	0.003694357	0.000444236	0.000444236	0.000129637	0.000116981	0.000292112
3834703774365	383470	3774365	0.000552149	0.00049825	0.001244157	0.001244157	0.000348189	0.000348189	0.000642475	0.000642475	0.001155289	0.001155289	0.000817298	7.69221E-05	0.000247666	0.000438514	0.000403603	0.000403603	0.000379206	0.000342186	0.000854465
3834803774365	383480	3774365	0.000517612	0.00046708	0.001166334	0.001166334	0.00032641	0.00032641	0.000602287	0.000602287	0.001083025	0.001083025	0.000766175	7.21106E-05	0.000232174	0.000411085	0.000394864	0.000394864	0.000385784	0.000348122	0.000869287
3835003774365	383500	3774365	0.000457939	0.00041323	0.001031873	0.001031873	0.000288779	0.000288779	0.000532852	0.000532852	0.000958168	0.000958168	0.000677846	6.37973E-05	0.000205408	0.000363693	0.000378306	0.000378306	0.000389282	0.000351278	0.000877168
3835103774365	383510	3774365	0.000432146	0.00038996	0.000973754	0.000973754	0.000272514	0.000272514	0.00050284	0.00050284	0.0009042	0.0009042	0.000639668	6.0204E-05	0.000193839	0.000343209	0.000370598	0.000370598	0.000386357	0.000348639	0.000870578
3835203774365	383520	3774365	0.000408377	0.00036851	0.000920196	0.000920196	0.000257525	0.000257525	0.000475183	0.000475183	0.000854467	0.000854467	0.000604485	5.68927E-05	0.000183177	0.000324331	0.00036289	0.00036289	0.000380209	0.000343091	0.000856724
3835303774365	383530	3774365	0.000386668	0.00034892	0.000871277	0.000871277	0.000243835	0.000243835	0.000449922	0.000449922	0.000809043	0.000809043	0.00057235	5.38682E-05	0.000173439	0.00030709	0.0003555	0.0003555	0.000372401	0.000336046	0.000839131
3835403774365	383540	3774365	0.000366438	0.00033066	0.000825695	0.000825695	0.00023107	0.00023107	0.000426383	0.000426383	0.000766716	0.000766716	0.000542406	5.105E-05	0.000164365	0.000291023	0.000347966	0.000347966	0.000361699	0.000326388	0.000815015
3835503774365	383550	3774365	0.000347224	0.00031333	0.000782398	0.000782398	0.000218962	0.000218962	0.000404025	0.000404025	0.000726513	0.000726513	0.000513964	4.83731E-05	0.000155747	0.000275763	0.000339989	0.000339989	0.000349092	0.000315012	0.000786608
3835603774365	383560	3774365	0.000329597	0.00029742	0.00074268	0.00074268	0.000207846	0.000207846	0.000383515	0.000383515	0.000689631	0.000689631	0.000487873	4.59174E-05	0.00014784	0.000261764	0.000332424	0.000332424	0.000336133	0.000303318	0.000757408
3835703774365	383570	3774365	0.000313916	0.00028327	0.000707346	0.000707346	0.000197958	0.000197958	0.000365269	0.000365269	0.000656821	0.000656821	0.000464662	4.37329E-05	0.000140807	0.000249311	0.000325842	0.000325842	0.00032478	0.000293073	0.000731826
3835803774365	383580	3774365	0.000299548	0.0002703	0.000674972	0.000674972	0.000188897	0.000188897	0.000348551	0.000348551	0.000626759	0.000626759	0.000443395	4.17313E-05	0.000134362	0.0002379	0.000319625	0.000319625	0.000314417	0.000283722	0.000708476
3835903774365	383590	3774365	0.000285909	0.000258	0.000644238	0.000644238	0.000180296	0.000180296	0.00033268	0.00033268	0.000598221	0.000598221	0.00042320 5	3.98311E-05	0.000128244	0.000227067	0.00031324 9	0.00031324 9	0.000303667	0.000274021	0.000684252
3836003774365	383600	3774365	0.000272251	0.00024567	0.000613464	0.000613464	0.000171684	0.000171684	0.000316789	0.000316789	0.000569645	0.000569645	0.00040299	3.79284E-05	0.000122118	0.000216221	0.000305969	0.000305969	0.000290815	0.000262424	0.000655294
3836103774365	383610	3774365	0.000259681	0.00023433	0.000585138	0.000585138	0.000163756	0.000163756	0.000302161	0.000302161	0.000543342	0.000543342	0.000384382	3.61771E-05	0.000116479	0.000206237	0.000299165	0.000299165	0.000279056	0.000251813	0.000628797
3836203774365	383620	3774365	0.000248512	0.00022425	0.000559972	0.000559972	0.000156714	0.000156714	0.000289166	0.000289166	0.000519974	0.000519974	0.00036785 1	3.46212E-05	0.00011147	0.000197367	0.000293186	0.000293186	0.000269339	0.000243044	0.0006069
3836303774365	383630	3774365	0.000238365	0.00021509	0.000537107	0.000537107	0.000150314	0.000150314	0.000277359	0.000277359	0.000498742	0.000498742	0.00035283	3.32076E-05	0.000106918	0.000189308	0.000287714	0.000287714	0.000260815	0.000235353	0.000587693
3836403774365	383640	3774365	0.000228969	0.00020662	0.000515936	0.000515936	0.00014439	0.00014439	0.000266426	0.000266426	0.00047908 4	0.00047908 4	0.000338923	3.18986E-05	0.000102704	0.000181846	0.000282481	0.000282481	0.000252953	0.000228259	0.000569979
3836503774365	383650	3774365	0.000220589	0.00019905	0.000497052	0.000497052	0.000139105	0.000139105	0.000256675	0.000256675	0.000461549	0.000461549	0.000326518	3.07311E-05	9.89448E-05	0.000175191	0.000277865	0.000277865	0.000246471	0.000222409	0.000555372
3836603774365	383660	3774365	0.00021233	0.00019197	0.000479352	0.000479352	0.000134151	0.000134151	0.000247534	0.000247534	0.000445112	0.000445112	0.00031489	2.96367E-05	9.54213E-05	0.000168952	0.000273361	0.000273361	0.000240281	0.000216823	0.000541424
3836703774365	383670	3774365	0.000206758	0.00018657	0.000465888	0.000465888	0.000130383	0.000130383	0.000240582	0.000240582	0.00043261	0.00043261	0.000306046	2.88043E-05	9.27412E-05	0.000164206	0.000270554	0.000270554	0.00023769	0.000214486	0.000535587
3836803774365	383680	3774365	0.000202186	0.00018245	0.000455585	0.000455585	0.0001275	0.0001275	0.000235261	0.000235261	0.000423043	0.000423043	0.000299278	2.81673E-05	9.06903E-05	0.000160575	0.000269031	0.000269031	0.000237714	0.000214507	0.000535641
3836903774365	383690	3774365	0.000197811	0.0001785	0.000445726	0.000445726	0.000124741	0.000124741	0.00023017	0.00023017	0.000413889	0.000413889	0.00029280 1	2.75578E-05	8.87277E-05	0.0001571	0.000267509	0.000267509	0.000237625	0.000214426	0.000535439
3837003774365	383700	3774365	0.000194993	0.00017596	0.000439378	0.000439378	0.000122964	0.000122964	0.000226892	0.000226892	0.000407994	0.000407994	0.000288631	2.71653E-05	8.7464E-05	0.000154863	0.000267699	0.000267699	0.000241003	0.000217475	0.000543052
3837103774365	383710	3774365	0.000192367	0.00017359	0.00043346	0.00043346	0.000121308	0.000121308	0.000223836	0.000223836	0.000402498	0.000402498	0.00028474 3	2.67994E-05	8.62859E-05	0.000152777	0.000268096	0.000268096	0.000244573	0.000220696	0.000551095
3837203774365	383720	3774365	0.000190337	0.00017176	0.000428887	0.000428887	0.000120028	0.000120028	0.000221474	0.000221474	0.000398252	0.000398252	0.000281739	2.65166E-05	8.53756E-05	0.000151165	0.000269349	0.000269349	0.000249611	0.000225242	0.000562447
3837303774365	383730	3774365	0.000188994	0.00017054	0.00042586	0.00042586	0.000119181	0.000119181	0.000219911	0.000219911	0.000395442	0.000395442	0.000279751	2.63295E-05	8.47731E-05	0.000150098	0.000271886	0.000271886	0.000256708	0.000231647	0.000578439
3837403774365	383740	3774365	0.000187663	0.00016934	0.000422861	0.000422861	0.000118342	0.000118342	0.000218363	0.000218363	0.000392657	0.000392657	0.000277781	2.61441E-05	8.41761E-05	0.000149041	0.000274836	0.000274836	0.000264933	0.000239069	0.000596974
3837503774365	383750	3774365	0.000185478	0.00016737	0.000417938	0.000417938	0.000116964	0.000116964	0.000215821	0.000215821	0.000388085	0.000388085	0.000274547	2.58397E-05	8.31961E-05	0.000147306	0.000276486	0.000276486	0.00026984	0.000243497	0.00060803
3837603774365	383760	3774365	0.000183252	0.00016536	0.000412921	0.000412921	0.00011556	0.00011556	0.00021323	0.00021323	0.000383427	0.000383427	0.00027125 2	2.55296E-05	8.21974E-05	0.000145538	0.000278008	0.000278008	0.000272998	0.000246346	0.000615145
3837703774365	383770	3774365	0.000181002	0.00016333	0.000407851	0.000407851	0.000114141	0.000114141	0.000210611	0.000210611	0.000378718	0.000378718	0.000267921	2.52161E-05	8.1188E-05	0.000143751	0.000279261	0.000279261	0.000273726	0.000247003	0.000616786
3837803774365	383780	3774365	0.000178572	0.00016114	0.000402376	0.000402376	0.000112609	0.000112609	0.000207784	0.000207784	0.000373635	0.000373635	0.00026432 4	2.48776E-05	8.00983E-05	0.000141821	0.000279848	0.000279848	0.000272102	0.000245538	0.000613128
3837903774365	383790	3774365	0.000176966	0.00015969	0.000398758	0.000398758	0.000111596	0.000111596	0.000205916	0.000205916	0.000370275	0.000370275	0.000261948	2.46539E-05	7.93781E-05	0.000140546	0.000280514	0.000280514	0.000269094	0.000242823	0.000606349
3838003774365	383800	3774365	0.000175462	0.00015833	0.000395369	0.000395369	0.000110648	0.000110648	0.000204166	0.000204166	0.000367128	0.000367128	0.000259721	2.44443E-05	7.87034E-05	0.000139351	0.000281497	0.000281497	0.000265793	0.000239845	0.000598911
3838103774365	383810	3774365	0.000173492	0.00015656	0.00039093	0.00039093	0.000109406	0.000109406	0.000201874	0.000201874	0.000363007	0.000363007	0.00025680 5	2.41699E-05	7.78198E-05	0.000137787	0.000282877	0.000282877	0.000261215	0.000235713	0.000588594
3838203774365	383820	3774365	0.000170335	0.00015371	0.000383815	0.000383815	0.000107414	0.000107414	0.0001982	0.0001982	0.0003564	0.0003564	0.000252131	2.373E-05	7.64035E-05	0.000135279	0.000284669	0.000284669	0.000255992	0.000231	0.000576825
3838303774365	383830	3774365	0.000167338	0.000151	0.000377063	0.000377063	0.000105525	0.000105525	0.000194713	0.000194713	0.00035013	0.00035013	0.00024769 6	2.33126E-05	7.50594E-05	0.000132899	0.000293503	0.000293503	0.000250184	0.000225759	0.000563738
3838403774365	383840	3774365	0.000163816	0.00014782	0.000369127	0.000369127	0.000103304	0.000103304	0.000190615	0.000190615	0.000342761	0.000342761	0.000242483	2.28219E-05	7.34797E-05	0.000130102	0.000297135	0.000297135	0.000243952	0.000220136	0.000549696
3838603774365	383860	3774365	0.000156504	0.00014123	0.000352651	0.000352651	9.86927E-05	9.86927E-05	0.000182107	0.000182107	0.000327462	0.000327462	0.000231659	2.18032E-05	7.01998E-05	0.000124295	0.000289443	0.000289443	0.000234133	0.000211275	0.000527571
3838703774365	383870	3774365	0.000153012	0.00013807	0.000344783	0.000344783	9.64907E-05	9.64907E-05	0.000178043	0.000178043	0.000320155	0.000320155	0.00022649 1	2.13168E-05	6.86335E-05	0.000121522	0.000285304	0.000285304	0.000229668	0.000207246	0.00051751
3838803774365	383880	3774365	0.000149658	0.00013505	0.000337224	0.000337224	9.43752E-05	9.43752E-05	0.00017414	0.00017414	0.000313136	0.000313136	0.000221525	2.08494E-05	6.71288E-05	0.000118857	0.000281355	0.000281355	0.000225143	0.000203164	0.000507315
3838903774365	383890	3774365	0.000146417	0.00013212	0.00032992	0.00032992	9.23313E-05	9.23313E-05	0.000170369	0.000170369	0.000306354	0.000306354	0.000216727	2.03979E-05	6.56749E-05	0.000116283	0.000277437	0.000277437	0.000220726	0.000199178	0.000497362
3839003774365	383900	3774365	0.000143283	0.00012929	0.000322859	0.000322859	9.03551E-05	9.03551E-05	0.000166722	0.000166722	0.000299797	0.000299797	0.000212089	1.99613E-05	6.42693E-05	0.000113794	0.000273583	0.000273583	0.000216494	0.000195359	0.000487825
3839103774365	383910	3774365	0.000140244	0.00012655	0.000316013	0.000316013	8.84391E-05	8.84391E-05	0.000163187	0.000163187	0.00029344	0.00029344	0.000207591	1.9538E-05	6.29065E-05	0.000111381	0.000269761	0.000269761	0.000212429	0.000191691	0.000478666
3829703774375	382970	3774375	0.000217992	0.00019671	0.000491201	0.000491201	0.000137467	0.000137467	0.000253653	0.000253653	0.000456116	0.000456116	0.00032267 4	3.03694E-05	9.77801E-05	0.000173128	0.000189288	0.000189288	5.60441E-05	5.05727E-05	0.000126284
3829803774375	382980	3774375	0.000233285	0.00021051	0.000525661	0.000525661	0.000147111	0.000147111	0.000271448	0.000271448	0.000488114	0.000488114	0.000345311	3.24999E-05	0.00010464	0.000185274	0.000195457	0.000195457	5.81332E-05	5.2458E-05	0.000130992
3829903774375	382990	3774375	0.000251073	0.00022656	0.000565742	0.000565742	0.000158328	0.000158328	0.000292146	0.000292146	0.000525332	0.000525332	0.00037164 1	3.4978E-05	0.000112619	0.000199401	0.000202341	0.000202341	6.05448E-05	5.46341E-05	0.000136425
3830003774375	383000	3774375	0.000271535	0.00024503	0.00061185	0.00061185	0.000171232	0.000171232	0.000315955	0.000315955	0.000568146	0.000568146	0.000401929	3.78287E-05	0.000121797	0.000215652	0.000209826	0.000209826	6.31951E-05	5.70256E-05	0.000142397
3830103774375	383010	3774375	0.000295967	0.00026707	0.000666901	0.000666901	0.000186639	0.000186639	0.000344384	0.000344384	0.000619266	0.000619266	0.000438093	4.12323E-05	0.000132756	0.000235055	0.000218359	0.000218359	6.62692E-05	5.97996E-05	0.000149324
3830203774375	383020	3774375	0.000324493	0.00029281	0.00073118	0.00073118	0.000204628	0.000204628	0.000377577	0.000377577	0.000678953	0.000678953	0.000480318	4.52064E-05	0.000145551	0.000257711	0.000227685	0.000227685	6.9594E-05	6.27998E-05	0.000156816
3830303774375	383030	3774375	0.000359216	0.00032415	0.00080942	0.00080942	0.000226524	0.000226524	0.000417979	0.000417979	0.000751604	0.000751604	0.000531715	5.00438E-05	0.000161126	0.000285287	0.000238374	0.000238374	7.33605E-05	6.61986E-05	0.000165303
3830403774375	383040	3774375	0.00040202	0.00036277	0.000905871	0.000905871	0.000253517	0.000253517	0.000467786	0.000467786	0.000841166	0.000841166	0.000595075	5.6007E-05	0.000180326	0.000319282	0.000250586	0.000250586	7.7509E-05	6.99422E-05	0.000174651
3830503774375	383050	3774375	0.000453999	0.00040968	0.001022996	0.001022996	0.000286295	0.000286295	0.000528268	0.000528268	0.000949924	0.000949924	0.000672015	6.32484E-05	0.000203641	0.000360564	0.000264083	0.000264083	8.18008E-05	7.3815E-05	0.000184322
3830603774375	383060	3774375	0.000504784	0.0004555	0.00113743	0.00113743	0.000318321	0.000318321	0.000587361	0.000587361	0.001056185	0.001056185	0.000747188	7.03235E-05	0.00022642	0.000400897	0.000274519	0.000274519	8.50719E-05	7.67667E-05	0.000191692
3830703774375	383070	3774375	0.000565562	0.00051035	0.00127438	0.00127438	0.000356647	0.000356647	0.000658081	0.000658081	0.001183353	0.001183353	0.000837151	7.87907E-05	0.000253682	0.000449167	0.000285542	0.000285542	8.84385E-05	7.98046E-05	0.000199278
3830803774375	383080	3774375	0.00064017	0.00057767	0.001442494	0.001442494	0.000403696	0.000403696	0.000744894	0.000744894	0.001339459	0.001339459	0.000947587	8.91846E-05	0.000287148	0.00050842	0.00029743 7	0.00029743 7	9.19841E-05	8.30041E-05	0.000207268
3830903774375	383090	3774375	0.000733348	0.00066175	0.001652452	0.001652452	0.000462454	0.000462454	0.000853315	0.000853315	0.001534419	0.001534419	0.00108551	0.000102166	0.000328942	0.000582421	0.000310362	0.000310362	9.57208E-05	8.6376E-05	0.000215687
3831003774375	383100	3774375	0.000850468	0.00076744	0.001916358	0.001916358	0.000536311	0.000536311	0.000989595	0.000989595	0.001779475	0.001779475	0.001258872	0.000118482	0.000381476	0.00067543 8	0.000324081	0.000324081	9.95112E-05	8.97964E-05	0.000224228
3831103774375	383110	3774375	0.000993106	0.00089615	0.002237764	0.002237764	0.00062626	0.00062626	0.001155567	0.001155567	0.002077924	0.002077924	0.001470007	0.000138354	0.000445457	0.00078872	0.000337102	0.000337102	0.000103188	9.31144E-05	0.000232514
3831203774375	383120	3774375	0.001178507	0.00106345	0.002655527	0.002655527	0.000743175	0.000743175	0.001371297	0.001371297	0.002465847	0.002465847	0.001744439	0.000164182	0.000528618	0.000935965	0.00035059 9	0.00035059 9	0.000106907	9.64701E-05	0.000240893
3831303774375	383130	3774375	0.001428428	0.00128898	0.003218674	0.003218674	0.000900776	0.000900776	0.001662102	0.001662102	0.002988769	0.002988769	0.002114375	0.000199	0.00064072	0.001134451	0.000364302	0.000364302	0.000110727	9.99174E-05	0.000249501
3831403774375	383140	3774375	0.00176856	0.0015959	0.003985094	0.003985094	0.001115266	0.001115266	0.002057876	0.002057876	0.003700444	0.003700444	0.002617842	0.000246385	0.000793286	0.001404582	0.00037778 3	0.00037778 3	0.000114685	0.00010348 9	0.000258419
3831503774375	383150	3774375	0.002272419	0.00205057	0.005120439	0.005120439	0.001433003	0.001433003	0.002644161	0.002644161	0.004754693	0.004754693	0.003363661	0.00031658	0.001019291	0.001804745	0.000391676	0.000391676	0.000118499	0.00010693	0.000267013
3831603774375	383160	3774375	0.003064283	0.00276513	0.006904743	0.006904743	0.001932358	0.001932358	0.003565564	0.003565564	0.006411547	0.006411547	0.004535785	0.000426897	0.00137448	0.002433639	0.000406013	0.000406013	0.000122439	0.000110485	0.000275891
3831703774375	383170	3774375	0.004421039	0.00398943	0.00996192	0.00996192	0.002787938	0.002787938	0.00514427	0.00514427	0.009250354	0.009250354	0.006544072	0.000615913	0.001983052	0.003511169	0.000420716	0.000420716	0.000126486	0.000114137	0.00028501
3834703774375	383470	3774375	0.000542109	0.00048919	0.001221534	0.001221534	0.000341858	0.000341858	0.000630792	0.000630792	0.001134282	0.001134282	0.000802436	7.55234E-05	0.000243163	0.000430541	0.000381193	0.000381193	0.000347474	0.000313552	0.000782963
3834803774375	383480	3774375	0.000508217	0.0004586	0.001145164	0.001145164	0.000320485	0.000320485	0.000591355	0.000591355	0.001063366	0.001063366	0.000752268	7.08017E-05	0.00022796	0.000403623	0.000373041	0.000373041	0.00035247	0.00031806	0.000794221
3834903774375	383490	3774375	0.000477846	0.0004312	0.001076729	0.001076729	0.000301333	0.000301333	0.000556016	0.000556016	0.00099982	0.00099982	0.000707313	6.65706E-05	0.000214337	0.000379503	0.000365555	0.000365555	0.000355216	0.000320538	0.000800408
3835003774375	383500	3774375	0.000450543	0.00040656	0.001015208	0.001015208	0.000284116	0.000284116	0.000524247	0.000524247	0.000942693	0.000942693	0.000666899	6.2767E-05	0.000202091	0.000357819	0.000358624	0.000358624	0.000355706	0.00032098	0.000801511
3835103774375	383510	3774375	0.000425753	0.00038419	0.000959349	0.000959349	0.000268483	0.000268483	0.000495402	0.000495402	0.000890824	0.000890824	0.000630205	5.93134E-05	0.000190971	0.000338131	0.000352058	0.000352058	0.00035379	0.000319251	0.000797194
3835403774375	383540	3774375	0.000364039	0.0003285	0.000820288	0.000820288	0.000229565	0.000229565	0.00042359 1	0.00042359 1	0.000761696	0.000761696	0.000538854	5.07157E-05	0.000163289	0.000289118	0.000334406	0.000334406	0.000339529	0.000306383	0.000765061
3835503774375	383550	3774375	0.000345111	0.00031142	0.000777637	0.000777637	0.000217629	0.000217629	0.000401567	0.000401567	0.000722091	0.000722091	0.00050183 6	4.80787E-05	0.000154799	0.000274085	0.00032692	0.00032692	0.000328272	0.000296224	0.000739694
3835603774375	383560	3774375	0.00032777	0.00029577	0.000738564	0.000738564	0.000206694	0.000206694	0.00038139	0.00038139	0.00068581	0.00068581	0.000485169	4.5663E-05	0.000147021	0.000260314	0.000319847	0.000319847	0.000317181	0.000286216	0.000714703

Unique Identifier	X (UTM)	Y (UTM)	KMMass Grading / Excavation	KMDrainage / Utilities Trenching	KMFoundations / Concrete Pads	KMBuilding / Structure Construction	KMAsphalt Paving	KMArchitectural Coating	KMLandscaping or Other Finishing	KMWaterside Construction (Piles)	EWNDemolition	EWNSite Grubbing / Prep	EWNDrainage / Utilities Trenching	EWNDrainage / Utilities Trenching	EWNDrainage / Utilities Trenching	EWNFoundations / Concrete Pads	EWNBuilding / Structure Construction	EWNAsphalt Paving	EWNLandscaping or Other Finishing	EWNWaterside Construction (Piles)	ISDemolition
			2026	2026	2026	2026	2026	2026	2026	2026	2027	2027	2027	2028	2029	2029	2029	2029	2029	2029	2027
3831303774365	383130	3774365	0.000254747	5.48869E-05	0.00013155	0.000244008	0.000167345	1.57502E-05	5.07107E-05	8.97878E-05	3.61788E-05	4.87794E-05	5.91844E-05	5.91844E-05	5.91844E-05	4.20973E-05	7.33122E-05	5.35523E-05	1.6228E-05	2.81603E-05	0.000627921
3831403774365	383140	3774365	0.00026427	5.69386E-05	0.000136467	0.000253129	0.000173601	1.63389E-05	5.26064E-05	9.31442E-05	3.71936E-05	5.01475E-05	6.08444E-05	6.08444E-05	6.08444E-05	4.3278E-05	7.53685E-05	5.50543E-05	1.66831E-05	2.89501E-05	0.000688359
3831503774365	383150	3774365	0.000273362	5.88977E-05	0.000141162	0.000261838	0.000179574	1.69011E-05	5.44163E-05	9.63489E-05	3.79576E-05	5.11777E-05	6.20943E-05	6.20943E-05	6.20943E-05	4.41671E-05	7.69168E-05	5.61853E-05	1.70258E-05	2.95449E-05	0.000755046
3831603774365	383160	3774365	0.000282589	6.08856E-05	0.000145927	0.000270676	0.000185635	1.74715E-05	5.6253E-05	9.9601E-05	3.8465E-05	5.18618E-05	6.29243E-05	6.29243E-05	6.29243E-05	4.47574E-05	7.79449E-05	5.69363E-05	1.72534E-05	2.99398E-05	0.000830251
3831703774365	383170	3774365	0.000292112	6.29374E-05	0.000150844	0.000279798	0.000191891	1.80603E-05	5.81487E-05	0.000102957	3.88709E-05	5.2409E-05	6.35883E-05	6.35883E-05	6.35883E-05	4.52297E-05	7.87674E-05	5.75371E-05	1.74355E-05	3.02557E-05	0.000913174
3834703774365	383470	3774365	0.000854465	0.0001841	0.00044124	0.000818445	0.000561305	5.28287E-05	0.000170092	0.000301164	3.49492E-05	4.71215E-05	5.71728E-05	5.71728E-05	5.71728E-05	4.06665E-05	7.08205E-05	5.17322E-05	1.56764E-05	2.72032E-05	0.001882123
3834803774365	383480	3774365	0.000869287	0.000187294	0.000448894	0.000832642	0.000571042	5.37451E-05	0.000173043	0.000306388	3.43284E-05	4.62845E-05	5.61573E-05	5.61573E-05	5.61573E-05	3.99441E-05	6.95626E-05	5.08133E-05	1.5398E-05	2.672E-05	0.001705795
3835003774365	383500	3774365	0.000877168	0.000188992	0.000452964	0.000840192	0.00057622	5.42324E-05	0.000174612	0.000309166	3.30928E-05	4.46185E-05	5.4136E-05	5.4136E-05	5.4136E-05	3.85064E-05	6.70587E-05	4.89843E-05	1.48437E-05	2.57582E-05	0.001423903
3835103774365	383510	3774365	0.000870578	0.000187572	0.000449561	0.000833879	0.00057189	5.3825E-05	0.0001733	0.000306843	3.24839E-05	4.37976E-05	5.314E-05	5.314E-05	5.314E-05	3.77979E-05	6.5825E-05	4.80831E-05	1.45706E-05	2.52843E-05	0.001310287
3835203774365	383520	3774365	0.000856724	0.000184587	0.000442407	0.000820609	0.0005629	5.29684E-05	0.000170542	0.00030196	3.18572E-05	4.29526E-05	5.21147E-05	5.21147E-05	5.21147E-05	3.70687E-05	6.45549E-05	4.71554E-05	1.42895E-05	2.47965E-05	0.001209445
3835303774365	383530	3774365	0.000839131	0.000180796	0.000433322	0.000803758	0.000551233	5.18807E-05	0.00016704	0.000295759	3.12543E-05	4.21397E-05	5.11284E-05	5.11284E-05	5.11284E-05	3.63671E-05	6.33333E-05	4.6263E-05	1.40191E-05	2.43272E-05	0.001120577
3835403774365	383540	3774365	0.000815015	0.0001756	0.000420868	0.000780658	0.00053539	5.03897E-05	0.00016224	0.000287259	3.06335E-05	4.13027E-05	5.01129E-05	5.01129E-05	5.01129E-05	3.56448E-05	6.20753E-05	4.53441E-05	1.37406E-05	2.3844E-05	0.001040125
3835503774365	383550	3774365	0.000786608	0.00016948	0.000406199	0.000753449	0.00051673	4.86334E-05	0.000156585	0.000277247	2.9965E-05	4.04013E-05	4.90192E-05	4.90192E-05	4.90192E-05	3.48669E-05	6.07206E-05	4.43545E-05	1.34408E-05	2.33237E-05	0.000965726
3835603774365	383560	3774365	0.000757408	0.000163189	0.00039112	0.00072548	0.000497548	4.6828E-05	0.000150772	0.000266955	2.93621E-05	3.95885E-05	4.8033E-05	4.8033E-05	4.8033E-05	3.41654E-05	5.94989E-05	4.34621E-05	1.31703E-05	2.28544E-05	0.000899391
3835703774365	383570	3774365	0.000731826	0.000157677	0.00037791	0.000700976	0.000480743	4.52464E-05	0.00014568	0.000257939	2.88726E-05	3.89285E-05	4.72323E-05	4.72323E-05	4.72323E-05	3.35959E-05	5.85071E-05	4.27376E-05	1.29508E-05	2.24734E-05	0.000842075
3835803774365	383580	3774365	0.000708476	0.000152646	0.000365852	0.000678611	0.000465404	4.38027E-05	0.000141032	0.000249709	2.84369E-05	3.8341E-05	4.65194E-05	4.65194E-05	4.65194E-05	3.30888E-05	5.76241E-05	4.20926E-05	1.27553E-05	2.21342E-05	0.000790681
3835903774365	383590	3774365	0.000684252	0.000147427	0.000353343	0.000655408	0.000449491	4.23051E-05	0.000136209	0.000241171	2.79832E-05	3.77294E-05	4.57773E-05	4.57773E-05	4.57773E-05	3.2561E-05	5.67048E-05	4.14211E-05	1.25518E-05	2.17811E-05	0.000742791
3836003774365	383600	3774365	0.000655294	0.000141187	0.000338389	0.00062767	0.000430468	4.05147E-05	0.000130445	0.000230964	2.74281E-05	3.69809E-05	4.48692E-05	4.48692E-05	4.48692E-05	3.1915E-05	5.55799E-05	4.05994E-05	1.23028E-05	2.1349E-05	0.000695713
3836103774365	383610	3774365	0.000628797	0.000135479	0.000324707	0.00060229	0.000413062	3.88764E-05	0.00012517	0.000221625	2.69267E-05	3.63049E-05	4.40489E-05	4.40489E-05	4.40489E-05	3.13316E-05	5.45639E-05	3.98572E-05	1.20779E-05	2.09588E-05	0.00065329
3836203774365	383620	3774365	0.0006069	0.000130761	0.000313399	0.000581316	0.000398678	3.75226E-05	0.000120811	0.000213907	2.65148E-05	3.57495E-05	4.33752E-05	4.33752E-05	4.33752E-05	3.08523E-05	5.37292E-05	3.92475E-05	1.18932E-05	2.06382E-05	0.00061627
3836303774365	383630	3774365	0.000587693	0.000126622	0.000303481	0.000562919	0.000386061	3.63351E-05	0.000116988	0.000207138	2.61626E-05	3.52747E-05	4.27991E-05	4.27991E-05	4.27991E-05	3.04426E-05	5.30156E-05	3.87262E-05	1.17352E-05	2.03641E-05	0.000583105
3836403774365	383640	3774365	0.000569979	0.000122806	0.000294334	0.000545952	0.000374424	3.52399E-05	0.000113462	0.000200894	2.58403E-05	3.48401E-05	4.22718E-05	4.22718E-05	4.22718E-05	3.00675E-05	5.23624E-05	3.82491E-05	1.15906E-05	2.01132E-05	0.00055277
3836503774365	383650	3774365	0.000555372	0.000119659	0.000286791	0.000531961	0.000364829	3.43368E-05	0.000110554	0.000195746	2.55896E-05	3.45021E-05	4.18616E-05	4.18616E-05	4.18616E-05	2.97758E-05	5.18544E-05	3.7878E-05	1.14782E-05	1.9918E-05	0.000525993
3836603774365	383660	3774365	0.000541424	0.000116654	0.000279588	0.00051801	0.000355666	3.34745E-05	0.000107778	0.00019083	2.53508E-05	3.41802E-05	4.1471E-05	4.1471E-05	4.1471E-05	2.94979E-05	5.13706E-05	3.75246E-05	1.13711E-05	1.97322E-05	0.000501149
3836703774365	383670	3774365	0.000535587	0.000115396	0.000276574	0.00051301	0.000351832	3.31136E-05	0.000106616	0.000188773	2.5321E-05	3.41399E-05	4.14222E-05	4.14222E-05	4.14222E-05	2.94632E-05	5.13101E-05	3.74804E-05	1.13577E-05	1.9709E-05	0.000482257
3836803774365	383680	3774365	0.000535641	0.000115407	0.000276601	0.000513061	0.000351867	3.31169E-05	0.000106626	0.000188791	2.54583E-05	3.4325E-05	4.16468E-05	4.16468E-05	4.16468E-05	2.9623E-05	5.15883E-05	3.76836E-05	1.14193E-05	1.98158E-05	0.000467603
3836903774365	383690	3774365	0.000535439	0.000115364	0.000276497	0.000512868	0.000351735	3.31044E-05	0.000106586	0.00018872	2.55956E-05	3.45101E-05	4.18714E-05	4.18714E-05	4.18714E-05	2.97827E-05	5.18665E-05	3.78869E-05	1.14809E-05	1.99227E-05	0.000453563
3837003774365	383700	3774365	0.000543052	0.000117004	0.000280428	0.00052016	0.000356736	3.35751E-05	0.000108102	0.000191404	2.59657E-05	3.50091E-05	4.24768E-05	4.24768E-05	4.24768E-05	3.02133E-05	5.26164E-05	3.84347E-05	1.16469E-05	2.02107E-05	0.000443935
3837103774365	383710	3774365	0.000551095	0.000118737	0.000284582	0.00052784	0.000362019	3.40724E-05	0.000109703	0.000194238	2.63775E-05	3.55644E-05	4.31506E-05	4.31506E-05	4.31506E-05	3.06926E-05	5.3451E-05	3.90443E-05	1.18316E-05	2.05313E-05	0.000434808
3837203774365	383720	3774365	0.000562447	0.000121183	0.000290444	0.000538737	0.000369476	3.47743E-05	0.000111963	0.00019824	2.69148E-05	3.62888E-05	4.40294E-05	4.40294E-05	4.40294E-05	3.13177E-05	5.45397E-05	3.98395E-05	1.20726E-05	2.09495E-05	0.000427413
3837303774365	383730	3774365	0.000578439	0.000124629	0.000298702	0.000554056	0.000379982	3.5763E-05	0.000115146	0.000203876	2.7649E-05	3.72787E-05	4.52305E-05	4.52305E-05	4.52305E-05	3.2172E-05	5.60274E-05	4.09263E-05	1.24019E-05	2.1521E-05	0.000422041
3837403774365	383740	3774365	0.000596974	0.000128622	0.000308273	0.000571809	0.000392157	3.69089E-05	0.000118836	0.000210409	2.85085E-05	3.84376E-05	4.66366E-05	4.66366E-05	4.66366E-05	3.31722E-05	5.77692E-05	4.21986E-05	1.27875E-05	2.219E-05	0.000416794
3837503774365	383750	3774365	0.00060803	0.000131004	0.000313983	0.000582399	0.00039942	3.75925E-05	0.000121036	0.000214306	2.92726E-05	3.94677E-05	4.78865E-05	4.78865E-05	4.78865E-05	3.40612E-05	5.93175E-05	4.33296E-05	1.31302E-05	2.27847E-05	0.000409141
3837603774365	383760	3774365	0.000615145	0.000132537	0.000317657	0.000589214	0.000404094	3.80324E-05	0.000122453	0.000216813	3.01142E-05	4.06025E-05	4.92633E-05	4.92633E-05	4.92633E-05	3.50405E-05	6.1023E-05	4.45754E-05	1.35077E-05	2.34398E-05	0.000401292
3837703774365	383770	3774365	0.000616786	0.000132891	0.000318504	0.000590786	0.000405172	3.81338E-05	0.000122779	0.000217392	3.09678E-05	4.17534E-05	5.06597E-05	5.06597E-05	5.06597E-05	3.60338E-05	6.27527E-05	4.58389E-05	1.38906E-05	2.41042E-05	0.000393275
3837803774365	383780	3774365	0.000613128	0.000132102	0.000316615	0.000587281	0.000402769	3.79077E-05	0.000122051	0.000216102	3.1696E-05	4.27353E-05	5.1851E-05	5.1851E-05	5.1851E-05	3.68811E-05	6.42283E-05	4.69168E-05	1.42172E-05	2.4671E-05	0.00038459
3837903774365	383790	3774365	0.000606349	0.000130642	0.000313114	0.000580788	0.000398316	3.74885E-05	0.000120702	0.000213713	3.27227E-05	4.41195E-05	5.35305E-05	5.35305E-05	5.35305E-05	3.80758E-05	6.63088E-05	4.84365E-05	1.46777E-05	2.54702E-05	0.000376723
3838003774365	383800	3774365	0.000598911	0.000129039	0.000309274	0.000573664	0.00039343	3.70287E-05	0.000119221	0.000211091	3.3833E-05	4.56165E-05	5.53468E-05	5.53468E-05	5.53468E-05	3.93676E-05	6.85586E-05	5.00799E-05	1.51757E-05	2.63344E-05	0.000371506
3838103774365	383810	3774365	0.000588594	0.000126817	0.000303946	0.000563782	0.000386653	3.63908E-05	0.000117167	0.000207455	3.44597E-05	4.64615E-05	5.63721E-05	5.63721E-05	5.63721E-05	4.00969E-05	6.98287E-05	5.10077E-05	1.54569E-05	2.68222E-05	0.000362976
3838203774365	383820	3774365	0.000576825	0.000124281	0.000297869	0.00055251	0.000378922	3.56632E-05	0.000114825	0.000203307	3.45254E-05	4.65501E-05	5.64795E-05	5.64795E-05	5.64795E-05	4.01733E-05	6.99617E-05	5.11049E-05	1.54863E-05	2.68733E-05	0.000351575
3838303774365	383830	3774365	0.000563738	0.000121461	0.000291111	0.000539974	0.000370325	3.48541E-05	0.00011222	0.000198695	3.45134E-05	4.6534E-05	5.646E-05	5.646E-05	5.646E-05	4.01594E-05	6.99375E-05	5.10872E-05	1.5481E-05	2.6864E-05	0.000341058
3838403774365	383840	3774365	0.000549696	0.000118436	0.00028386	0.000526524	0.0003611	3.39859E-05	0.000109424	0.000193745	3.4406E-05	4.63891E-05	5.62842E-05	5.62842E-05	5.62842E-05	4.00344E-05	6.97198E-05	5.09281E-05	1.54328E-05	2.67804E-05	0.000330522
3838603774365	383860	3774365	0.000527571	0.000113669	0.000272434	0.000505331	0.000346566	3.2618E-05	0.0001050 2	0.000185947	3.41374E-05	4.60269E-05	5.58448E-05	5.58448E-05	5.58448E-05	3.97219E-05	6.91755E-05	5.05305E-05	1.53123E-05	2.65713E-05	0.000310012
3838703774365	383870	3774365	0.00051751	0.000111501	0.00026723 9	0.000495695	0.000339957	3.19959E-05	0.000103017	0.000182401	3.4012E-05	4.58579E-05	5.56397E-05	5.56397E-05	5.56397E-05	3.9576E-05	6.89215E-05	5.0345E-05	1.52561E-05	2.64737E-05	0.000300426
3838803774365	383880	3774365	0.000507315	0.000109304	0.000261974	0.000485929	0.000333259	3.13656E-05	0.000100988	0.000178808	3.38807E-05	4.56809E-05	5.54249E-05	5.54249E-05	5.54249E-05	3.94232E-05	6.86554E-05	5.01506E-05	1.51972E-05	2.63715E-05	0.000291269
3838903774365	383890	3774365	0.000497362	0.00010716	0.000256834	0.000476396	0.000326721	3.07502E-05	9.90064E-05	0.0001753	3.37434E-05	4.54958E-05	5.52003E-05	5.52003E-05	5.52003E-05	3.92635E-05	6.83772E-05	4.99474E-05	1.51356E-05	2.62647E-05	0.0002825
3839003774365	383900	3774365	0.000487825	0.000105105	0.00025191	0.000467261	0.000320457	3.01606E-05	9.71081E-05	0.000171938	3.36181E-05	4.53267E-05	5.49953E-05	5.49953E-05	5.49953E-05	3.91176E-05	6.81232E-05	4.97618E-05	1.50793E-05	2.61671E-05	0.000274114
3839103774365	383910	3774365	0.000478666	0.000103132	0.00024718	0.000458488	0.00031444	2.95943E-05	9.52848E-05	0.00016871	3.34927E-05	4.51577E-05	5.47902E-05	5.47902E-05	5.47902E-05	3.89717E-05	6.78692E-05	4.95763E-05	1.50231E-05	2.60695E-05	0.000266085
3829703774375	382970	3774375	0.000126284	2.72087E-05	6.52122E-05	0.000120961	8.2957E-05	7.80772E-06	2.51385E-05	4.45099E-05	2.50225E-05	3.37375E-05	4.0934E-05	4.0934E-05	4.0934E-05	2.91159E-05	5.07053E-05	3.70386E-05	1.12238E-05	1.94767E-05	0.000166861
3829803774375	382980	3774375	0.000130992	2.8223E-05	6.76432E-05	0.00012547	8.60495E-05	8.09877E-06	2.60756E-05	4.61691E-05	2.53867E-05	3.42285E-05	4.15296E-05	4.15296E-05	4.15296E-05	2.95396E-05	5.14432E-05	3.75776E-05	1.13872E-05	1.97601E-05	0.000176913
3829903774375	382990	3774375	0.000136425	2.93938E-05	7.04492E-05	0.000130674	8.9619E-05	8.43473E-06	2.71573E-05	4.80844E-05	2.58284E-05	3.4824E-05	4.22522E-05	4.22522E-05	4.22522E-05	3.00536E-05	5.23382E-05	3.82314E-05	1.15853E-05	2.01039E-05	0.000188403
3830003774375	383000	3774375	0.000142397	3.06804E-05	7.3533E-05	0.000136395	9.3542E-05	8.80396E-06	2.83461E-05	5.01892E-05	2.63119E-05	3.54759E-05	4.30432E-05	4.30432E-05	4.30432E-05	3.06162E-05	5.3318E-05	3.89471E-05	1.18022E-05	2.04802E-05	0.00020138
3830103774375	383010	3774375	0.000149324	3.21729E-05	7.711E-05	0.000143029	9.80923E-05	9.23222E-06	2.97249E-05	5.26306E-05	2.68909E-05	3.62566E-05	4.39904E-05	4.39904E-05	4.39904E-05	3.12899E-05	5.44913E-05	3.98042E-05	1.20619E-05	2.09309E-05	0.000216607
3830203774375	383020	3774375	0.000156816	3.3787E-05	8.09787E-05	0.000150205	0.000103014	9.69541E-06	3.12163E-05	5.52712E-05	2.75296E-05	3.71177E-05	4.50352E-05	4.50352E-05	4.50352E-05	3.20331E-05	5.57855E-05	4.07496E-05	1.23484E-05	2.1428E-05	0.000233989
3830303774375	383030	3774375	0.000165303	3.56156E-05	8.53614E-05	0.000158335	0.000108589	1.02201E-05	3.29057E-05	5.82625E-05	2.82697E-05	3.81157E-05	4.6246E-05	4.6246E-05	4.6246E-05	3.28943E-05	5.72854E-05	4.18452E-05	1.26804E-05	2.20042E-05	0.000254625
3830403774375	383040	3774375	0.000174651	3.76297E-05	9.01886E-05	0.000167289	0.00011473	1.07981E-05	3.47666E-05	6.15573E-05	2.91353E-05	3.92826E-05	4.76619E-05	4.76619E-05	4.76619E-05	3.39015E-05	5.90393E-05	4.31263E-05	1.30686E-05	2.26778E-05	0.000279104
3830503774375	383050	3774375	0.000184322	3.97133E-05	9.51825E-05	0.000176552	0.000121082	1.1396E-05	3.66917E-05	6.49658E-05	3.01023E-05	4.05864E-05	4.92438E-05	4.92438E-05	4.92438E-05	3.50266E-05	6.09988E-05	4.45577E-05	1.35023E-05	2.34305E-05	0.000307195
3830603774375	383060	3774375	0.000191692	4.13014E-05	9.89886E-05	0.000183612	0.000125924	1.18517E-05	3.81589E-05	6.75637E-05	3.06574E-05	4.13349E-05	5.01519E-05	5.01519E-05	5.01519E-05	3.56726E-05	6.21237E-05	4.53794E-05	1.37513E-05	2.38626E-05	0.00033199
3830703774375	383070	3774375	0.000199278	4.29358E-05	0.000102906	0.000190878	0.000130908	1.23207E-05	3.9669E-05	7.02374E-05	3.12603E-05	4.21478E-05	5.11382E-05	5.11382E-05	5.11382E-05	3.63741E-05	6.33454E-05	4.62718E-05	1.40218E-05	2.43319E-05	0.000359592
3830803774375	383080	3774375	0.000207268	4.46572E-05	0.000107032	0.00019853	0.000136156	1.28147E-05	4.12594E-05	7.30533E-05	3.19228E-05	4.30411E-05	5.22221E-05	5.22221E-05	5.22221E-05	3.71451E-05	6.4688E-05	4.72525E-05	1.4319E-05	2.48476E-05	0.000390828
3830903774375	383090	3774375	0.000215687	4.64713E-05	0.00011138	0.000206595	0.000141687	1.33352E-05	4.29354E-05	7.6021E-05	3.2657E-05	4.4031E-05	5.34231E-05	5.34231E-05	5.34231E-05	3.79994E-05	6.61758E-05	4.83393E-05	1.46483E-05	2.54191E-05	0.000426308
3831003774375	383100	3774375	0.000224228	4.83115E-05	0.00011579	0.000214776	0.000147298	1.38633E-05	4.46356E-05	7.90313E-05	3.34211E-05	4.50612E-05	5.4673E-05	5.4673E-05	5.4673E-05	3.88884E-05	6.7724E-05	4.94703E-05	1.4991E-05	2.60138E-05	0.000465949
3831103774375	383110	3774375	0.000232514	5.00966E-05	0.000120069	0.000222712	0.00015274	1.43756E-05	4.62849E-05	8.19515E-05	3.40538E-05	4.59143E-05	5.57081E-05	5.57081E-05	5.57081E-05	3.96246E-05	6.90062E-05	5.04068E-05	1.52748E-05	2.65063E-05	0.000507339
3831203774375	383120	3774375	0.000240893	5.1902E-05	0.000124396	0.000230738	0.000158245	1.48936E-05	4.7953E-05	8.4905E-05	3.47343E-05	4.68317E-05	5.68213E-05	5.68213E-05	5.68213E-05	4.04164E-05	7.03851E-05	5.14141E-05	1.5588E-05	2.70359E-05	0.000552997
3831303774375	383130	3774375	0.000249501	5.37567E-05	0.000128841	0.000238984	0.0001639	1.54258E-05	4.96665E-05	8.7939E-05	3.56177E-05	4.80228E-05	5.82665E-05	5.82665E-05	5.82665E-05	4.14444E-05	7.21752E-05	5.27218E-05	1.59763E-05	2.77236E-05	0.000603782
3831403774375	383140	3774375	0.000258419	5.5678E-05	0.000133446	0.000247525	0.000169758	1.59772E-05	5.14417E-05	9.1082E-05	3.65012E-05	4.9214E-05	5.97117E-05	5.97117E-05	5.97117E-05	4.24723E-05	7.39654E-05	5.40294E-05	1.63726E-05	2.84112E-05	0.000659373
3831503774375	383150	3774375	0.000267013	5.75298E-05	0.000137884	0.000255758	0.000175403	1.65086E-05	5.31526E-05	9.41113E-05	3.71816E-05	5.01314E-05	6.08248E-05	6.08248E-05	6.08248E-05	4.32641E-05	7.53443E-05	5.50367E-05	1.66778E-05	2.89409E-05	0.000721046
3831603774375	383160	3774375	0.000275891	5.94425E-05	0.000142468	0.000264261	0.000181235	1.70574E-05	5.49197E-05	9.72401E-05	3.77129E-05	5.08477E-05	6.16939E-05	6.16939E-05	6.16939E-05	4.38823E-05	7.64208E-05	5.5823E-05	1.69161E-05	2.93544E-05	0.000793553
3831703774375	383170	3774375	0.00028501	6.14073E-05	0.000147177	0.000272995	0.000187225	1.76212E-05	5.6735E-05	0.000100454	3.81367E-05	5.14191E-05	6.23872E-05	6.23872E-05	6.23872E-05	4.43754E-05	7.72796E-05	5.64504E-05	1.71062E-05	2.96842E-05	0.000874876
3834703774375	383470	3774375	0.000782963	0.000168695	0.000404317	0.000749958	0.000514335	4.8408E-05	0.000155859	0.000275962	3.43523E-05	4.63167E-05	5.61963E-05	5.61963E-05	5.61963E-05	3.99719E-05	6.96109E-05	5.08486E-05	1.54087E-05	2.67386E-05	0.001756628
3834803774375	383480	3774375	0.000794221	0.00017112	0.000410131	0.000760741	0.000521731	4.91041E-05	0.0001581	0.00027993	3.37195E-05	4.54636E-05	5.51613E-05	5.51613E-05	5.51613E-05	3.92357E-05	6.83288E-05	4.99121E-05	1.51249E-05	2.62461E-05	0.001596095
3834903774375	383490	3774375	0.000800408	0.000172453	0.000413326	0.000766667	0.000525795	4.94866E-05	0.000159332	0.000282111	3.31525E-05	4.4699E-05	5.42336E-05	5.42336E-05	5.42336E-05	3.85758E-05	6.71797E-05	4.90727E-05	1.48705E-05	2.58047E-05	0.00145976
3835003774375	383500	3774375	0.000801511	0.000172691	0.000413895	0.000767724	0.00052652	4.95548E-05	0.000159551	0.0002825	3.26153E-05	4.39747E-05	5.33548E-05	5.33548E-05	5.33548E-05	3.79507E-05	6.60911E-05	4.82775E-05	1.46295E-05	2.53866E-05	0.001342586
3835103774375	383510	3774375	0.000797194	0.000171761	0.000411666	0.000763588	0.000523683	4.92878E-05	0.000158692	0.000280978	3.209E-05	4.32664E-05	5.24955E-05	5.24955E-05	5.24955E-05	3.73395E-05	6.50267E-05	4.74999E-05	1.43939E-05	2.49777E-05	0.001240383
3835403774375	383540	3774375	0.000765061	0.000164838	0.000395072	0.00073281	0.000502575	4.73012E-05	0.000152296	0.000269653	3.06693E-05	4.1351E-05	5.01715E-05	5.01715E-05	5.01715E-05	3.56865E-05	6.21479E-05	4.53971E-05	1.37567E-05	2.38719E-05	0.001002042
3835503774375	383550	3774375	0.000739694	0.000159372	0.000381973	0.000708512	0.000485911	4.57328E-05	0.000147246	0.000260712	2.99948E-05	4.04416E-05	4.9068E-05	4.9068E-05	4.9068E-05	3.49016E-05	6.07811E-05	4.43987E-05	1.34541E-05	2.33469E-05	0.000932138
3835603774375	383560	3774375	0.000714703	0.000153988	0.000369068	0.000684575	0.000469495	4.41878E-05	0.000142271	0.000251904	2.9374E-05	3.96046E-05	4.80525E-05	4.80525E-05	4.80525E-05	3.41793E-05	5.95231E-05	4.34798E-05	1.31757E-05	2.28637E-05	0.000869832

			ISDrainage / Utilities Trenching	ISDrainage / Utilities Trenching	ISAsphalt Paving	ISAsphalt Paving	SVDemolition	SVSite Grubbing / Prep	SVMass Grading / Excavation	SVMass Grading / Excavation	SVDrainage / Utilities Trenching	SVFoundations / Concrete Pads	SVBuilding / Structure Construction	SVBuilding / Structure Construction	SVAsphalt Paving	SVAsphalt Paving	SVArchitectural Coating	SVArchitectural Coating	SVLandscaping or Other Finishing	SVLandscaping or Other Finishing	MDemolition
Unique Identifier	X (UTM)	Y (UTM)	2027	2028	2027	2028	2027	2027	2027	2028	2028	2028	2028	2029	2028	2029	2028	2029	2028	2029	2027
3831303774365	383130	3774365	0.000217039	0.000217039	0.000929456	0.000929456	2.33301E-05	1.54135E-05	2.6029E-05	2.6029E-05	7.85668E-06	8.09658E-06	4.55808E-05	4.55808E-05	3.19665E-05	3.19665E-05	3.16666E-06	3.16666E-06	1.01957E-05	1.01957E-05	5.95718E-05
3831403774365	383140	3774365	0.000237929	0.000237929	0.001018916	0.001018916	2.37896E-05	1.57171E-05	2.65417E-05	2.65417E-05	8.01142E-06	8.25605E-06	4.61863E-05	4.61863E-05	3.25961E-05	3.25961E-05	3.22903E-06	3.22903E-06	1.03965E-05	1.03965E-05	6.18043E-05
3831503774365	383150	3774365	0.000260979	0.000260979	0.001117627	0.001117627	2.41817E-05	1.59761E-05	2.69791E-05	2.69791E-05	8.14347E-06	8.39212E-06	4.68305E-05	4.68305E-05	3.31333E-05	3.31333E-05	3.28225E-06	3.28225E-06	1.05679E-05	1.05679E-05	6.31891E-05
3831603774365	383160	3774365	0.000286973	0.000286973	0.001228946	0.001228946	2.44942E-05	1.61825E-05	2.73277E-05	2.73277E-05	8.24869E-06	8.50056E-06	4.74231E-05	4.74231E-05	3.35615E-05	3.35615E-05	3.32466E-06	3.32466E-06	1.07044E-05	1.07044E-05	6.45978E-05
3831703774365	383170	3774365	0.000315635	0.000315635	0.00135169	0.00135169	2.48128E-05	1.6393E-05	2.76832E-05	2.76832E-05	8.35598E-06	8.61112E-06	4.80157E-05	4.80157E-05	3.3998E-05	3.3998E-05	3.36791E-06	3.36791E-06	1.08436E-05	1.08436E-05	6.5917E-05
3834703774365	383470	3774365	0.000650549	0.000650549	0.002785939	0.002785939	2.216E-05	1.46404E-05	2.47235E-05	2.47235E-05	7.46261E-06	7.69048E-06	4.28625E-05	4.28625E-05	3.03631E-05	3.03631E-05	3.00783E-06	3.00783E-06	9.6843E-06	9.6843E-06	9.35062E-05
3834803774365	383480	3774365	0.000589602	0.000589602	0.002524937	0.002524937	2.1823E-05	1.44178E-05	2.43475E-05	2.43475E-05	7.34913E-06	7.57354E-06	4.22698E-05	4.22698E-05	2.99014E-05	2.99014E-05	2.96209E-06	2.96209E-06	9.53704E-06	9.53704E-06	9.29332E-05
3835003774365	383500	3774365	0.000492167	0.000492167	0.002107678	0.002107678	2.11552E-05	1.39766E-05	2.36025E-05	2.36025E-05	7.12425E-06	7.34178E-06	4.11876E-05	4.11876E-05	2.89864E-05	2.89864E-05	2.87145E-06	2.87145E-06	9.2452E-06	9.2452E-06	9.14409E-05
3835103774365	383510	3774365	0.000452896	0.000452896	0.001939502	0.001939502	2.08427E-05	1.37701E-05	2.32539E-05	2.32539E-05	7.01902E-06	7.23334E-06	4.06981E-05	4.06981E-05	2.85583E-05	2.85583E-05	2.82904E-06	2.82904E-06	9.10865E-06	9.10865E-06	9.05515E-05
3835203774365	383520	3774365	0.00041804	0.00041804	0.001790234	0.001790234	2.05242E-05	1.35597E-05	2.28984E-05	2.28984E-05	6.91174E-06	7.12278E-06	4.02085E-05	4.02085E-05	2.81218E-05	2.81218E-05	2.7858E-06	2.7858E-06	8.96943E-06	8.96943E-06	8.95069E-05
3835303774365	383530	3774365	0.000387323	0.000387323	0.00165869	0.00165869	2.0224E-05	1.33613E-05	2.25635E-05	2.25635E-05	6.81064E-06	7.0186E-06	3.97447E-05	3.97447E-05	2.77105E-05	2.77105E-05	2.74505E-06	2.74505E-06	8.83823E-06	8.83823E-06	8.84206E-05
3835403774365	383540	3774365	0.000359515	0.000359515	0.001539604	0.001539604	1.99176E-05	1.31589E-05	2.22217E-05	2.22217E-05	6.70748E-06	6.91229E-06	3.92809E-05	3.92809E-05	2.72907E-05	2.72907E-05	2.70347E-06	2.70347E-06	8.70436E-06	8.70436E-06	8.71491E-05
3835503774365	383550	3774365	0.0003338	0.0003338	0.001429478	0.001429478	1.95868E-05	1.29404E-05	2.18526E-05	2.18526E-05	6.59606E-06	6.79747E-06	3.87656E-05	3.87656E-05	2.68374E-05	2.68374E-05	2.65857E-06	2.65857E-06	8.55978E-06	8.55978E-06	8.55852E-05
3835603774365	383560	3774365	0.000310871	0.000310871	0.001331288	0.001331288	1.92866E-05	1.2742E-05	2.15177E-05	2.15177E-05	6.49497E-06	6.69329E-06	3.83018E-05	3.83018E-05	2.64261E-05	2.64261E-05	2.61782E-06	2.61782E-06	8.42858E-06	8.42858E-06	8.4081E-05
3835703774365	383570	3774365	0.00029106	0.00029106	0.001246449	0.001246449	1.90415E-05	1.25801E-05	2.12443E-05	2.12443E-05	6.41244E-06	6.60824E-06	3.79153E-05	3.79153E-05	2.60903E-05	2.60903E-05	2.58456E-06	2.58456E-06	8.32149E-06	8.32149E-06	8.28693E-05
3835803774365	383580	3774365	0.000273296	0.000273296	0.001170375	0.001170375	1.88271E-05	1.24385E-05	2.1005E-05	2.1005E-05	6.34023E-06	6.53382E-06	3.75803E-05	3.75803E-05	2.57965E-05	2.57965E-05	2.55545E-06	2.55545E-06	8.22778E-06	8.22778E-06	8.17292E-05
3835903774365	383590	3774365	0.000256743	0.000256743	0.001099488	0.001099488	1.86004E-05	1.22887E-05	2.07521E-05	2.07521E-05	6.26389E-06	6.45515E-06	3.72196E-05	3.72196E-05	2.54859E-05	2.54859E-05	2.52468E-06	2.52468E-06	8.12871E-06	8.12871E-06	8.04518E-05
3836003774365	383600	3774365	0.000240471	0.000240471	0.001029802	0.001029802	1.83247E-05	1.21066E-05	2.04445E-05	2.04445E-05	6.17104E-06	6.35947E-06	3.67687E-05	3.67687E-05	2.51081E-05	2.51081E-05	2.48726E-06	2.48726E-06	8.00823E-06	8.00823E-06	7.87386E-05
3836103774365	383610	3774365	0.000225807	0.000225807	0.000967007	0.000967007	1.80674E-05	1.19366E-05	2.01574E-05	2.01574E-05	6.08439E-06	6.27017E-06	3.63693E-05	3.63693E-05	2.47556E-05	2.47556E-05	2.45233E-06	2.45233E-06	7.89577E-06	7.89577E-06	7.7127E-05
3836203774365	383620	3774365	0.000213011	0.000213011	0.000912209	0.000912209	1.78652E-05	1.1803E-05	1.99319E-05	1.99319E-05	6.0163E-06	6.20001E-06	3.60344E-05	3.60344E-05	2.44786E-05	2.44786E-05	2.42489E-06	2.42489E-06	7.80742E-06	7.80742E-06	7.58018E-05
3836303774365	383630	3774365	0.000201548	0.000201548	0.000863119	0.000863119	1.76937E-05	1.16896E-05	1.97405E-05	1.97405E-05	5.95853E-06	6.14047E-06	3.57638E-05	3.57638E-05	2.42435E-05	2.42435E-05	2.40161E-06	2.40161E-06	7.73245E-06	7.73245E-06	7.46379E-05
3836403774365	383640	3774365	0.000191063	0.000191063	0.000818217	0.000818217	1.75344E-05	1.15844E-05	1.95628E-05	1.95628E-05	5.90489E-06	6.08519E-06	3.55061E-05	3.55061E-05	2.40252E-05	2.40252E-05	2.37999E-06	2.37999E-06	7.66284E-06	7.66284E-06	7.35395E-05
3836503774365	383650	3774365	0.000181808	0.000181808	0.00077858	0.00077858	1.74118E-05	1.15035E-05	1.94261E-05	1.94261E-05	5.86363E-06	6.04267E-06	3.53129E-05	3.53129E-05	2.38574E-05	2.38574E-05	2.36336E-06	2.36336E-06	7.60929E-06	7.60929E-06	7.26561E-05
3836603774365	383660	3774365	0.00017322	0.00017322	0.000741807	0.000741807	1.72954E-05	1.14265E-05	1.92962E-05	1.92962E-05	5.82443E-06	6.00227E-06	3.51325E-05	3.51325E-05	2.36979E-05	2.36979E-05	2.34756E-06	2.34756E-06	7.55842E-06	7.55842E-06	7.17906E-05
3836703774365	383670	3774365	0.00016669	0.00016669	0.000713842	0.000713842	1.72893E-05	1.14225E-05	1.92894E-05	1.92894E-05	5.82236E-06	6.00015E-06	3.51196E-05	3.51196E-05	2.36895E-05	2.36895E-05	2.34672E-06	2.34672E-06	7.55574E-06	7.55574E-06	7.16235E-05
3836803774365	383680	3774365	0.000161625	0.000161625	0.000692151	0.000692151	1.73628E-05	1.14711E-05	1.93714E-05	1.93714E-05	5.84712E-06	6.02566E-06	3.52485E-05	3.52485E-05	2.37902E-05	2.37902E-05	2.3567E-06	2.3567E-06	7.58787E-06	7.58787E-06	7.20174E-05
3836903774365	383690	3774365	0.000156773	0.000156773	0.00067137	0.00067137	1.74425E-05	1.15237E-05	1.94602E-05	1.94602E-05	5.87394E-06	6.0533E-06	3.53773E-05	3.53773E-05	2.38993E-05	2.38993E-05	2.36751E-06	2.36751E-06	7.62267E-06	7.62267E-06	7.24233E-05
3837003774365	383700	3774365	0.000153445	0.000153445	0.000657118	0.000657118	1.76385E-05	1.16532E-05	1.9679E-05	1.9679E-05	5.93997E-06	6.12134E-06	3.56865E-05	3.56865E-05	2.4168E-05	2.4168E-05	2.39412E-06	2.39412E-06	7.70835E-06	7.70835E-06	7.36888E-05
3837103774365	383710	3774365	0.00015029	0.00015029	0.00064368	0.00064368	1.7853E-05	1.17949E-05	1.99182E-05	1.99182E-05	6.01218E-06	6.19576E-06	3.60344E-05	3.60344E-05	2.44618E-05	2.44618E-05	2.42323E-06	2.42323E-06	7.80206E-06	7.80206E-06	7.51333E-05
3837203774365	383720	3774365	0.000147734	0.000147734	0.000632661	0.000632661	1.81348E-05	1.19811E-05	2.02326E-05	2.02326E-05	6.10709E-06	6.29356E-06	3.64853E-05	3.64853E-05	2.48479E-05	2.48479E-05	2.46148E-06	2.46148E-06	7.92523E-06	7.92523E-06	7.7127E-05
3837303774365	383730	3774365	0.000145877	0.000145877	0.000624709	0.000624709	1.85146E-05	1.2232E-05	2.06564E-05	2.06564E-05	6.235E-06	6.42539E-06	3.70908E-05	3.70908E-05	2.53684E-05	2.53684E-05	2.51304E-06	2.51304E-06	8.09123E-06	8.09123E-06	7.99922E-05
3837403774365	383740	3774365	0.000144063	0.000144063	0.000616943	0.000616943	1.89619E-05	1.25275E-05	2.11554E-05	2.11554E-05	6.38562E-06	6.5806E-06	3.77736E-05	3.77736E-05	2.59812E-05	2.59812E-05	2.57375E-06	2.57375E-06	8.28668E-06	8.28668E-06	8.34483E-05
3837503774365	383750	3774365	0.000141418	0.000141418	0.000605615	0.000605615	1.93601E-05	1.27906E-05	2.15997E-05	2.15997E-05	6.51973E-06	6.7188E-06	3.83533E-05	3.83533E-05	2.65268E-05	2.65268E-05	2.6278E-06	2.6278E-06	8.46071E-06	8.46071E-06	8.64985E-05
3837603774365	383760	3774365	0.000138705	0.000138705	0.000593997	0.000593997	1.97951E-05	1.3078E-05	2.2085E-05	2.2085E-05	6.66621E-06	6.86976E-06	3.89717E-05	3.89717E-05	2.71228E-05	2.71228E-05	2.68684E-06	2.68684E-06	8.65081E-06	8.65081E-06	8.97755E-05
3837703774365	383770	3774365	0.000135934	0.000135934	0.000582131	0.000582131	2.02607E-05	1.33856E-05	2.26045E-05	2.26045E-05	6.82302E-06	7.03135E-06	3.96288E-05	3.96288E-05	2.77608E-05	2.77608E-05	2.75004E-06	2.75004E-06	8.8543E-06	8.8543E-06	9.29989E-05
3837803774365	383780	3774365	0.000132932	0.000132932	0.000569275	0.000569275	2.06835E-05	1.36649E-05	2.30761E-05	2.30761E-05	6.96538E-06	7.17806E-06	4.026E-05	4.026E-05	2.83401E-05	2.83401E-05	2.80742E-06	2.80742E-06	9.03904E-06	9.03904E-06	9.57208E-05
3837903774365	383790	3774365	0.000130213	0.000130213	0.00055763	0.00055763	2.11797E-05	1.39928E-05	2.36298E-05	2.36298E-05	7.1325E-06	7.35028E-06	4.09815E-05	4.09815E-05	2.902E-05	2.902E-05	2.87478E-06	2.87478E-06	9.25591E-06	9.25591E-06	9.92605E-05
3838003774365	383800	3774365	0.00012841	0.00012841	0.000549907	0.000549907	2.17862E-05	1.43935E-05	2.43065E-05	2.43065E-05	7.33676E-06	7.56078E-06	4.18447E-05	4.18447E-05	2.98511E-05	2.98511E-05	2.9571E-06	2.9571E-06	9.52098E-06	9.52098E-06	0.000103707
3838103774365	383810	3774365	0.000125461	0.000125461	0.000537281	0.000537281	2.22825E-05	1.47213E-05	2.48602E-05	2.48602E-05	7.50387E-06	7.733E-06	4.28367E-05	4.28367E-05	3.0531E-05	3.0531E-05	3.02446E-06	3.02446E-06	9.73785E-06	9.73785E-06	0.000104794
3838203774365	383820	3774365	0.000121521	0.000121521	0.000520405	0.000520405	2.27175E-05	1.50087E-05	2.53455E-05	2.53455E-05	7.65036E-06	7.88396E-06	4.39446E-05	4.39446E-05	3.1127E-05	3.1127E-05	3.0835E-06	3.0835E-06	9.92795E-06	9.92795E-06	0.000104328
3838303774365	383830	3774365	0.000117885	0.000117885	0.000504837	0.000504837	2.32137E-05	1.53366E-05	2.58991E-05	2.58991E-05	7.81748E-06	8.05618E-06	4.57483E-05	4.57483E-05	3.1807E-05	3.1807E-05	3.15086E-06	3.15086E-06	1.01448E-05	1.01448E-05	0.00010366
3838403774365	383840	3774365	0.000114244	0.000114244	0.000489242	0.000489242	2.36365E-05	1.56159E-05	2.63708E-05	2.63708E-05	7.95984E-06	8.20289E-06	4.83121E-05	4.83121E-05	3.23862E-05	3.23862E-05	3.20824E-06	3.20824E-06	1.03296E-05	1.03296E-05	0.00010283
3838603774365	383860	3774365	0.000107155	0.000107155	0.000458883	0.000458883	2.35262E-05	1.5543E-05	2.62477E-05	2.62477E-05	7.92271E-06	8.16462E-06	4.81832E-05	4.81832E-05	3.22351E-05	3.22351E-05	3.19327E-06	3.19327E-06	1.02814E-05	1.02814E-05	0.000101433
3838703774365	383870	3774365	0.000103841	0.000103841	0.000444693	0.000444693	2.34588E-05	1.54985E-05	2.61726E-05	2.61726E-05	7.90001E-06	8.14123E-06	4.80415E-05	4.80415E-05	3.21428E-05	3.21428E-05	3.18413E-06	3.18413E-06	1.02519E-05	1.02519E-05	0.000100783
3838803774365	383880	3774365	0.000100676	0.000100676	0.00043114	0.00043114	2.33975E-05	1.5458E-05	2.61042E-05	2.61042E-05	7.87938E-06	8.11997E-06	4.79513E-05	4.79513E-05	3.20588E-05	3.20588E-05	3.17581E-06	3.17581E-06	1.02251E-05	1.02251E-05	0.00010009
3838903774365	383890	3774365	9.76453E-05	9.76453E-05	0.00041816	0.00041816	2.33363E-05	1.54175E-05	2.60358E-05	2.60358E-05	7.85875E-06	8.09871E-06	4.78483E-05	4.78483E-05	3.19749E-05	3.19749E-05	3.16749E-06	3.16749E-06	1.01984E-05	1.01984E-05	9.93918E-05
3839003774365	383900	3774365	9.47465E-05	9.47465E-05	0.000405746	0.000405746	2.3275E-05	1.53771E-05	2.59675E-05	2.59675E-05	7.83811E-06	8.07745E-06	4.77323E-05	4.77323E-05	3.1891E-05	3.1891E-05	3.15918E-06	3.15918E-06	1.01716E-05	1.01716E-05	9.87113E-05
3839103774365	383910	3774365	9.19715E-05	9.19715E-05	0.000393863	0.000393863	2.32137E-05	1.53366E-05	2.58991E-05	2.58991E-05	7.81748E-06	8.05618E-06	4.76035E-05	4.76035E-05	3.1807E-05	3.1807E-05	3.15086E-06	3.15086E-06	1.01448E-05	1.01448E-05	9.80487E-05
3829703774375	382970	3774375	5.76748E-05	5.76748E-05	0.000246989	0.000246989	1.79571E-05	1.18637E-05	2.00344E-05	2.00344E-05	6.04725E-06	6.2319E-06	3.68331E-05	3.68331E-05	2.46045E-05	2.46045E-05	2.43737E-06	2.43737E-06	7.84758E-06	7.84758E-06	3.40896E-05
3829803774375	382980	3774375	6.11493E-05	6.11493E-05	0.000261868	0.000261868	1.81348E-05	1.19811E-05	2.02326E-05	2.02326E-05	6.10709E-06	6.29356E-06	3.71294E-05	3.71294E-05	2.48479E-05	2.48479E-05	2.46148E-06	2.46148E-06	7.92523E-06	7.92523E-06	3.49432E-05
3829903774375	382990	3774375	6.51209E-05	6.51209E-05	0.000278877	0.000278877	1.83492E-05	1.21227E-05	2.04719E-05	2.04719E-05	6.1793E-06	6.36798E-06	3.7503E-05	3.7503E-05	2.51417E-05	2.51417E-05	2.49059E-06	2.49059E-06	8.01894E-06	8.01894E-06	3.59281E-05
3830003774375	383000	3774375	6.96063E-05	6.96063E-05	0.000298085	0.000298085	1.85881E-05	1.22806E-05	2.07384E-05	2.07384E-05	6.25976E-06	6.4509E-06	3.79153E-05	3.79153E-05	2.54691E-05	2.54691E-05	2.52302E-06	2.52302E-06	8.12336E-06	8.12336E-06	3.70205E-05
3830103774375	383010	3774375	7.48696E-05	7.48696E-05	0.000320625	0.000320625	1.88761E-05	1.24708E-05	2.10597E-05	2.10597E-05	6.35673E-06	6.55083E-06	3.84178E-05	3.84178E-05	2.58637E-05	2.58637E-05	2.5621E-06	2.5621E-06	8.2492E-06	8.2492E-06	3.83038E-05
3830203774375	383020	3774375	8.08776E-05	8.08776E-05	0.000346354	0.000346354	1.91886E-05	1.26773E-05	2.14083E-05	2.14083E-05	6.46196E-06	6.65927E-06	3.8946E-05	3.8946E-05	2.62918E-05	2.62918E-05	2.60451E-06	2.60451E-06	8.38575E-06	8.38575E-06	3.97006E-05
3830303774375	383030	3774375	8.80101E-05	8.80101E-05	0.000376898	0.000376898	1.95623E-05	1.29242E-05	2.18253E-05	2.18253E-05	6.58781E-06	6.78897E-06	3.95772E-05	3.95772E-05	2.68038E-05	2.68038E-05	2.65524E-06	2.65524E-06	8.54907E-06	8.54907E-06	4.13003E-05
3830403774375	383040	3774375	9.64713E-05	9.64713E-05	0.000413133	0.000413133	1.99973E-05	1.32116E-05	2.23106E-05	2.23106E-05	6.7343E-06	6.93993E-06	4.03116E-05	4.03116E-05	2.73999E-05	2.73999E-05	2.71428E-06	2.71428E-06	8.73917E-06	8.73917E-06	4.31269E-05
3830503774375	383050	3774375	0.000106181	0.000106181	0.000454713	0.000454713	2.04751E-05	1.35273E-05	2.28437E-05	2.28437E-05	6.89523E-06	7.10577E-06	4.10975E-05	4.10975E-05	2.80546E-05	2.80546E-05	2.77915E-06	2.77915E-06	8.94801E-06	8.94801E-06	4.51206E-05
3830603774375	383060	3774375	0.000114751	0.000114751	0.000491416	0.000491416	2.07325E-05	1.36973E-05	2.31308E-05	2.31308E-05	6.98188E-06	7.19507E-06	4.14968E-05	4.14968E-05	2.84072E-05	2.84072E-05	2.81407E-06	2.81407E-06	9.06046E-06	9.06046E-06	4.64994E-05
3830703774375	383070	3774375	0.000124292	0.000124292	0.000532272	0.000532272	2.10082E-05	1.38794E-05	2.34384E-05	2.34384E-05	7.07473E-06	7.29075E-06	4.19091E-05	4.19091E-05	2.8785E-05	2.8785E-05	2.85149E-06	2.85149E-06	9.18095E-06	9.18095E-06	4.79738E-05
3830803774375	383080	3774375	0.000135088	0.000135088	0.000578508	0.000578508	2.13206E-05	1.40859E-05	2.3787E-05	2.3787E-05	7.17995E-06	7.39919E-06	4.23858E-05	4.23858E-05	2.92131E-05	2.92131E-05	2.8939E-06	2.8939E-06	9.31749E-06	9.31749E-06	4.96452E-05
3830903774375	383090	3774375	0.000147352	0.000147352	0.000631027	0.000631027	2.1676E-05	1.43206E-05	2.41835E-05	2.41835E-05	7.29962E-06	7.52251E-06	4.2914E-05	4.2914E-05	2.97E-05	2.97E-05	2.94214E-06	2.94214E-06	9.47279E-06	9.47279E-06	5.1412E-05
3831003774375	383100	3774375	0.000161054	0.000161054	0.000689703	0.000689703	2.20558E-05	1.45716E-05	2.46073E-05	2.46073E-05	7.42754E-06	7.65433E-06	4.34937E-05	4.34937E-05	3.02204E-05	3.02204E-05	2.99369E-06	2.99369E-06	9.63879E-06	9.63879E-06	5.32326E-05
3831103774375	383110	3774375	0.00017536	0.00017536	0.000750969	0.000750969	2.23683E-05	1.4778E-05	2.49559E-05	2.49559E-05	7.53276E-06	7.76277E-06	4.39962E-05	4.39962E-05	3.06486E-05	3.06486E-05	3.0361E-06	3.0361E-06	9.77534E-06	9.77534E-06	5.4892E-05
3831203774375	383120	3774375	0.000191141	0.000191141	0.000818552	0.000818552	2.26991E-05	1.49966E-05	2.5325E-05	2.5325E-05	7.64417E-06	7.87758E-06	4.45373E-05	4.45373E-05	3.11019E-05	3.11019E-05	3.08101E-06	3.08101E-06	9.91992E-06	9.91992E-06	5.65216E-05
3831303774375	383130	3774375	0.000208695	0.000208695	0.000893725	0.000893725	2.30912E-05	1.52556E-05	2.57624E-05	2.57624E-05	7.77622E-06	8.01366E-06	4.50913E-05	4.50913E-05	3.16391E-05	3.16391E-05	3.13423E-06	3.13423E-06	1.00913E-05	1.00913E-05	5.88316E-05
3831403774375	383140	3774375	0.00022791	0.00022791	0.00097601	0.00097601	2.34833E-05	1.55147E-05	2.61999E-05	2.61999E-05	7.90826E-06	8.14974E-06	4.56066E-05	4.56066E-05	3.21764E-05	3.21764E-05	3.18745E-06	3.18745E-06	1.02626E-05	1.02626E-05	6.0688E-05
3831503774375	383150	3774375	0.000249227	0.000249227	0.0010673	0.0010673	2.38142E-05	1.57333E-05	2.6569E-05	2.6569E-05	8.01968E-06	8.26455E-06	4.61606E-05	4.61606E-05	3.26297E-05	3.26297E-05	3.23236E-06	3.23236E-06	1.04072E-05	1.04072E-05	6.19774E-05
3831603774375	383160	3774375	0.000274289	0.000274289	0.001174625	0.001174625	2.41511E-05	1.59559E-05	2.69449E-05	2.69449E-05	8.13315E-06	8.38149E-06	4.67532E-05	4.67532E-05	3.30914E-05	3.30914E-05	3.27809E-06	3.27809E-06	1.05545E-05	1.05545E-05	6.33383E-05
3831703774375	383170	3774375	0.000302398	0.000302398	0.001295001	0.001295001	2.44881E-05	1.61785E-05	2.73209E-05	2.73209E-05	8.24663E-06	8.49843E-06	4.73974E-05	4.73974E-05	3.35531E-05	3.35531E-05	3.32383E-06	3.32383E-06	1.07017E-05	1.07017E-05	6.46396E-05
3834703774375	383470	3774375	0.000607172	0.000607172	0.00260018	0.00260018	2.19026E-05	1.44704E-05	2.44364E-05	2.44364E-05	7.37596E-06	7.60118E-06	4.23729E-05	4.23729E-05	3.00106E-05	3.00106E-05	2.9729E-06	2.9729E-06	9.57185E-06	9.57185E-06	9.05694E-05
3834803774375	383480	3774375	0.000551684	0.000551684	0.002362557	0.002362557	2.15657E-05	1.42478E-05	2.40604E-05	2.40604E-05	7.26248E-06	7.48424E-06	4.17932E-05	4.17932E-05	2.95489E-05	2.95489E-05	2.92717E-06	2.92717E-06	9.42459E-06	9.42459E-06	8.99725E-05
3834903774375	383490	3774375	0.000504561	0.000504561	0.002160753	0.002160753	2.12532E-05	1.40413E-05	2.37118E-05	2.37118E-05	7.15726E-06	7.37585E-06	4.12649E-05	4.12649E-05	2.91207E-05	2.91207E-05	2.88476E-06	2.88476E-06	9.28804E-06	9.28804E-06	8.93577E-05
3835003774375	383500	3774375	0.00046406	0.00046406	0.001987311	0.001987311	2.09653E-05	1.38511E-05	2.33906E-05	2.33906E-05	7.06029E-06	7.27587E-06	4.08011E-05	4.08011E-05	2.87262E-05	2.87262E-05	2.84567E-06	2.84567E-06	9.1622E-06	9.1622E-06	8.87608E-05
3835103774375	383510	3774375	0.000428734	0.000428734	0.001836028	0.001836028	2.06896E-05	1.3669E-05	2.3083E-05	2.3083E-05	6.96744E-06	7.18019E-06	4.03631E-05	4.03631E-05	2.83484E-05	2.83484E-05	2.80825E-06	2.80825E-06	9.04172E-06	9.04172E-06	8.80863E-05
3835403774375	383540	3774375	0.000346352	0.000346352	0.001483233	0.001483233	1.99789E-05	1.31994E-05	2.22901E-05	2.22901E-05	6.72811E-06	6.93355E-06	3.9268E-05	3.9268E-05	2.73747E-05	2.73747E-05	2.71179E-06	2.71179E-06	8.73114E-06	8.73114E-06	8.60031E-05
3835503774375	383550	3774375	0.00032219	0.00032219	0.00137976	0.00137976	1.96419E-05	1.29768E-05	2.19141E-05	2.19141E-05	6.61463E-06	6.81661E-06	3.87527E-05	3.87527E-05	2.6913E-05	2.6913E-05	2.66605E-06	2.66605E-06	8.58388E-06	8.58388E-06	8.4463E-05
3835603774375	383560	3774375	0.000300654	0.000300654	0.001287535	0.001287535	1.93295E-05	1.27704E-05	2.15655E-05	2.15655E-05	6.50941E-06	6.70817E-06	3.82889E-05	3.82889E-05

			MSite Grubbing / Prep	MMass Grading / Excavation	MMass Grading / Excavation	MDrainage / Utilities Trenching	MFoundations / Concrete Pads	MBuilding / Structure Construction	MAsphalt Paving	MLandscaping or Other Finishing	MWaterside Construction (Piles)	RSSWRe-striping South Valley	RSSWRe-striping Silver Lake Boulevard	RSSWDemolition	RSSWPlacing Base	RSSWForm/Place Rebar and Pour	Child Risk				
Unique Identifier	X (UTM)	Y (UTM)	2027	2027	2028	2028	2028	2028	2028	2028	2028	2029	2029	2029	2029	2029	3rd Trimester	0<2	2<16	Total	per million
3831303774365	383130	3774365	5.37561E-05	0.000134233	0.000134233	3.75664E-05	6.93171E-05	0.000124645	8.81788E-05	2.67209E-05	4.73116E-05	2.04081E-05	3.81684E-05	6.55186E-05	3.56159E-05	1.06604E-05	2.68086E-08	1.3576E-06	9.8112E-08	1.48254E-06	1.48254041
3831403774365	383140	3774365	5.57706E-05	0.000139263	0.000139263	3.89742E-05	7.19147E-05	0.000129316	9.14833E-05	2.77222E-05	4.90846E-05	2.07246E-05	3.91079E-05	6.7123E-05	3.6488E-05	1.09215E-05	3.18617E-08	1.6681E-06	1.1571E-07	1.81562E-06	1.81561912
3831503774365	383150	3774365	5.70202E-05	0.000142384	0.000142384	3.98475E-05	7.35261E-05	0.000132214	9.35332E-05	2.83434E-05	5.01845E-05	2.10461E-05	3.98113E-05	6.83454E-05	3.71525E-05	1.11204E-05	3.92173E-08	2.1264E-06	1.4051E-07	2.30614E-06	2.30613903
3831603774365	383160	3774365	5.82914E-05	0.000145558	0.000145558	4.07358E-05	7.51652E-05	0.000135161	9.56184E-05	2.89753E-05	5.13033E-05	2.14631E-05	4.04795E-05	6.95339E-05	3.77986E-05	1.13138E-05	5.03583E-08	2.8288E-06	1.7728E-07	3.05642E-06	3.05641806
3831703774365	383170	3774365	5.94818E-05	0.000148531	0.000148531	4.15677E-05	7.67002E-05	0.000137921	9.7571E-05	2.9567E-05	5.23509E-05	2.18249E-05	4.11075E-05	7.06205E-05	3.83893E-05	1.14906E-05	6.88441E-08	4.0037E-06	2.3686E-07	4.30936E-06	4.30935803
3834703774365	383470	3774365	8.43777E-05	0.000210697	0.000210697	5.89657E-05	0.000108803	0.000195648	0.000138409	4.19421E-05	7.42622E-05	1.8931E-05	5.51701E-05	9.45766E-05	5.14118E-05	1.53884E-05	2.07274E-08	7.4556E-07	1.1991E-07	8.86194E-07	0.88619385
3834803774365	383480	3774365	8.38606E-05	0.000209406	0.000209406	5.86043E-05	0.000108136	0.000194449	0.000137561	4.16851E-05	7.38071E-05	1.86195E-05	5.44365E-05	9.36768E-05	5.09226E-05	1.5242E-05	2.0304E-08	7.1969E-07	1.1054E-07	8.50533E-07	0.85053338
3835003774365	383500	3774365	8.2514E-05	0.000206044	0.000206044	5.76633E-05	0.0001064	0.000191326	0.000135352	4.10157E-05	7.26219E-05	1.80216E-05	5.35272E-05	9.21488E-05	5.0092E-05	1.49934E-05	1.93842E-08	6.6999E-07	9.5293E-08	7.84671E-07	0.78467099
3835103774365	383510	3774365	8.17114E-05	0.00020404	0.00020404	5.71024E-05	0.000105365	0.000189465	0.000134035	4.06168E-05	7.19156E-05	1.77503E-05	5.30298E-05	9.12829E-05	4.96213E-05	1.48525E-05	1.88841E-08	6.4573E-07	8.9038E-08	7.53649E-07	0.75364946
3835203774365	383520	3774365	8.07688E-05	0.000201686	0.000201686	5.64437E-05	0.000104149	0.0001872 8	0.000132489	4.01482E-05	7.1086E-05	1.7484E-05	5.2442E-05	9.02557E-05	4.90629E-05	1.46854E-05	1.8341E-08	6.2117E-07	8.3415E-08	7.2293E-07	0.72292958
3835303774365	383530	3774365	7.97885E-05	0.000199238	0.000199238	5.57586E-05	0.000102885	0.000185007	0.000130881	3.96609E-05	7.02232E-05	1.72428E-05	5.1834E-05	8.91946E-05	4.84861E-05	1.45127E-05	1.77932E-08	5.9736E-07	7.8408E-08	6.93561E-07	0.69356057
3835403774365	383540	3774365	7.86412E-05	0.000196373	0.000196373	5.49568E-05	0.000101406	0.000182346	0.000128999	3.90906E-05	6.92134E-05	1.70017E-05	5.11307E-05	8.79637E-05	4.7817E-05	1.43125E-05	1.72006E-08	5.7299E-07	7.3814E-08	6.64003E-07	0.66400266
3835503774365	383550	3774365	7.72299E-05	0.000192849	0.000192849	5.39706E-05	9.9586E-05	0.000179074	0.000126684	3.83891E-05	6.79714E-05	1.67455E-05	5.02565E-05	8.64356E-05	4.69863E-05	1.40638E-05	1.65742E-08	5.4824E-07	6.9496E-08	6.34305E-07	0.63430549
3835603774365	383560	3774365	7.58726E-05	0.00018946	0.00018946	5.30221E-05	9.78357E-05	0.000175927	0.000124458	3.77144E-05	6.67767E-05	1.65093E-05	4.94124E-05	8.49755E-05	4.61926E-05	1.38263E-05	1.59663E-08	5.2464E-07	6.5614E-08	6.06224E-07	0.60622438
3835703774365	383570	3774365	7.47791E-05	0.000186729	0.000186729	5.22579E-05	9.64257E-05	0.000173391	0.000122664	3.71709E-05	6.58144E-05	1.63184E-05	4.87492E-05	8.38125E-05	4.55604E-05	1.3637E-05	1.54314E-08	5.0378E-07	6.2256E-08	5.8147E-07	0.5814704
3835803774365	383580	3774365	7.37503E-05	0.00018416	0.00018416	5.1539E-05	9.50991E-05	0.000171006	0.000120976	3.66595E-05	6.49089E-05	1.61476E-05	4.81363E-05	8.27344E-05	4.49744E-05	1.34616E-05	1.49395E-08	4.8467E-07	5.9228E-08	5.58836E-07	0.55883605
3835903774365	383590	3774365	7.25976E-05	0.000181282	0.000181282	5.07334E-05	9.36128E-05	0.000168333	0.000119086	3.60865E-05	6.38944E-05	1.59667E-05	4.74379E-05	8.15205E-05	4.43145E-05	1.32641E-05	1.44466E-08	4.659E-07	5.6369E-08	5.36716E-07	0.53671601
3836003774365	383600	3774365	7.10518E-05	0.000177422	0.000177422	4.96531E-05	9.16194E-05	0.000164749	0.0001655	3.53181E-05	6.25339E-05	1.57457E-05	4.64884E-05	7.98651E-05	4.34146E-05	1.29947E-05	1.38962E-08	4.4571E-07	5.3491E-08	5.13096E-07	0.51309638
3836103774365	383610	3774365	6.95974E-05	0.00017379	0.00017379	4.86368E-05	8.97441E-05	0.000161377	0.000114164	3.45952E-05	6.12539E-05	1.55447E-05	4.55991E-05	7.83116E-05	4.25701E-05	1.2742E-05	1.33896E-08	4.2715E-07	5.0879E-08	4.91423E-07	0.49142278
3836203774365	383620	3774365	6.84017E-05	0.000170804	0.000170804	4.78012E-05	8.82021E-05	0.000158604	0.000112203	3.40008E-05	6.02015E-05	1.53789E-05	4.48806E-05	7.70467E-05	4.18825E-05	1.25362E-05	1.29561E-08	4.1112E-07	4.8605E-08	4.72684E-07	0.47268354
3836303774365	383630	3774365	6.73513E-05	0.000168181	0.000168181	4.70671E-05	8.68477E-05	0.000156168	0.00011048	3.34787E-05	5.9277E-05	1.52332E-05	4.42426E-05	7.59432E-05	4.12826E-05	1.23566E-05	1.25683E-08	3.9674E-07	4.6566E-08	4.55873E-07	0.45587257
3836403774365	383640	3774365	6.63602E-05	0.000165707	0.000165707	4.63745E-05	8.55698E-05	0.00015387	0.000108854	3.29861E-05	5.84048E-05	1.51026E-05	4.36447E-05	7.48905E-05	4.07104E-05	1.21853E-05	1.22075E-08	3.8342E-07	4.4693E-08	4.40317E-07	0.44031675
3836503774365	383650	3774365	6.5563E-05	0.000163716	0.000163716	4.58174E-05	8.45418E-05	0.000152022	0.000107546	3.25898E-05	5.77031E-05	1.4992E-05	4.31724E-05	7.40586E-05	4.02582E-05	1.205E-05	1.18978E-08	3.7186E-07	4.305E-08	4.26811E-07	0.42681101
3836603774365	383660	3774365	6.4782E-05	0.000161766	0.000161766	4.52716E-05	8.35347E-05	0.000150211	0.000106265	3.22016E-05	5.70157E-05	1.48915E-05	4.27052E-05	7.32351E-05	3.98106E-05	1.1916E-05	1.16027E-08	3.6094E-07	4.1517E-08	4.1406E-07	0.41406036
3836703774365	383670	3774365	6.46312E-05	0.000161389	0.000161389	4.51662E-05	8.33402E-05	0.000149861	0.000106018	3.21266E-05	5.6883E-05	1.48765E-05	4.26449E-05	7.31248E-05	3.97506E-05	1.1898E-05	1.1432E-08	3.5401E-07	4.042E-08	4.05862E-07	0.40586232
3836803774365	383680	3774365	6.49867E-05	0.000162277	0.000162277	4.54147E-05	8.37986E-05	0.000150686	0.000106601	3.23033E-05	5.71959E-05	1.49267E-05	4.29112E-05	7.35662E-05	3.99905E-05	1.19699E-05	1.13528E-08	3.5002E-07	3.9643E-08	4.01015E-07	0.40101482
3836903774365	383690	3774365	6.5353E-05	0.000163191	0.000163191	4.56706E-05	8.42709E-05	0.000151535	0.000107202	3.24854E-05	5.75183E-05	1.4977E-05	4.31825E-05	7.40161E-05	4.02351E-05	1.20431E-05	1.12738E-08	3.4612E-07	3.8904E-08	3.96298E-07	0.39629835
3837003774365	383700	3774365	6.64949E-05	0.000166043	0.000166043	4.64686E-05	8.57434E-05	0.000154183	0.000109075	3.3053E-05	5.85233E-05	1.51227E-05	4.39461E-05	7.5315E-05	4.09412E-05	1.22544E-05	1.13124E-08	3.4587E-07	3.8536E-08	3.95719E-07	0.39571878
3837103774365	383710	3774365	6.77984E-05	0.000169298	0.000169298	4.73796E-05	8.74242E-05	0.000157205	0.000111213	3.37009E-05	5.96705E-05	1.52885E-05	4.48053E-05	7.67836E-05	4.17395E-05	1.24934E-05	1.13604E-08	3.4592E-07	3.8221E-08	3.95505E-07	0.39550479
3837203774365	383720	3774365	6.95974E-05	0.00017379	0.00017379	4.86368E-05	8.97441E-05	0.000161377	0.000114164	3.45952E-05	6.12539E-05	1.55045E-05	4.59809E-05	7.8804E-05	4.28378E-05	1.28221E-05	1.14592E-08	3.4749E-07	3.8077E-08	3.97022E-07	0.39702212
3837303774365	383730	3774365	7.21829E-05	0.000180246	0.000180246	5.04436E-05	9.30779E-05	0.000167371	0.000118405	3.58804E-05	6.35294E-05	1.58009E-05	4.7659E-05	8.16733E-05	4.43975E-05	1.3289E-05	1.16283E-08	3.5105E-07	3.816E-08	4.00841E-07	0.4008412
3837403774365	383740	3774365	7.53016E-05	0.000188034	0.000188034	5.26231E-05	9.70994E-05	0.000174603	0.000123521	3.74306E-05	6.62742E-05	1.61426E-05	4.96988E-05	8.51623E-05	4.62942E-05	1.38566E-05	1.18275E-08	3.5538E-07	3.8322E-08	4.05525E-07	0.40552513
3837503774365	383750	3774365	7.80541E-05	0.000194907	0.000194907	5.45465E-05	0.000100649	0.000180985	0.000128036	3.87988E-05	6.86967E-05	1.6439E-05	5.15075E-05	8.82608E-05	4.79785E-05	1.43608E-05	1.19268E-08	3.5678E-07	3.8292E-08	4.07002E-07	0.40700205
3837603774365	383760	3774365	8.10112E-05	0.000202291	0.000202291	5.66131E-05	0.000104462	0.000187842	0.000132887	4.02687E-05	7.12993E-05	1.67656E-05	5.34418E-05	9.158E-05	4.97828E-05	1.49009E-05	1.19864E-08	3.5707E-07	3.8283E-08	4.07341E-07	0.40734084
3837703774365	383770	3774365	8.39198E-05	0.000209554	0.000209554	5.86457E-05	0.000108212	0.000194586	0.000137658	4.17145E-05	7.38593E-05	1.71273E-05	5.53308E-05	9.48143E-05	5.1541E-05	1.54271E-05	1.19899E-08	3.5582E-07	3.8264E-08	4.06073E-07	0.40607296
3837803774365	383780	3774365	8.6376E-05	0.000215687	0.000215687	6.03622E-05	0.00011138	0.000200281	0.000141687	4.29354E-05	7.6021E-05	1.7474E-05	5.69737E-05	9.75648E-05	5.30362E-05	1.58746E-05	1.19317E-08	3.5289E-07	3.8145E-08	4.02967E-07	0.40296667
3837903774365	383790	3774365	8.95701E-05	0.000223663	0.000223663	6.25943E-05	0.000115498	0.000207687	0.000146926	4.45232E-05	7.88322E-05	1.78457E-05	5.94305E-05	0.000101903	5.53942E-05	1.65805E-05	1.18556E-08	3.4981E-07	3.821E-08	3.99876E-07	0.39987637
3838003774365	383800	3774365	9.3583E-05	0.000233684	0.000233684	6.53986E-05	0.000120673	0.000216992	0.000153509	4.65179E-05	8.2364E-05	1.82376E-05	6.15256E-05	0.000105417	5.73047E-05	1.71523E-05	1.17787E-08	3.4668E-07	3.8497E-08	3.96956E-07	0.39695609
3838103774365	383810	3774365	9.45633E-05	0.000236132	0.000236132	6.60837E-05	0.000121937	0.000219265	0.000155117	4.70052E-05	8.32268E-05	1.88104E-05	6.2023E-05	0.000106326	5.77985E-05	1.73001E-05	1.16739E-08	3.4244E-07	3.8245E-08	3.92358E-07	0.39235764
3838203774365	383820	3774365	9.41432E-05	0.000235083	0.000235083	6.57901E-05	0.000121395	0.000218291	0.000154428	4.67963E-05	8.2857E-05	1.93078E-05	6.18723E-05	0.00010596	5.76E-05	1.72407E-05	1.15455E-08	3.3687E-07	3.7608E-08	3.86026E-07	0.3860258
3838303774365	383830	3774365	9.35399E-05	0.000233576	0.000233576	6.53685E-05	0.000120617	0.000216892	0.000153438	4.64964E-05	8.23266E-05	1.98906E-05	6.15005E-05	0.000105307	5.72447E-05	1.71343E-05	1.15022E-08	3.3205E-07	3.6998E-08	3.8055E-07	0.38054956
3838403774365	383840	3774365	9.27912E-05	0.000231707	0.000231707	6.48453E-05	0.000119652	0.000215156	0.00015221	4.61243E-05	8.16671E-05	1.98805E-05	6.10282E-05	0.000104483	5.67971E-05	1.70004E-05	1.13724E-08	3.2582E-07	3.6345E-08	3.73534E-07	0.3735342
3838603774365	383860	3774365	9.15308E-05	0.000228559	0.000228559	6.39645E-05	0.000118027	0.000212234	0.000150143	4.54978E-05	8.05578E-05	1.9765E-05	6.02545E-05	0.000103142	5.6068E-05	1.67821E-05	1.09633E-08	3.1269E-07	3.4975E-08	3.58629E-07	0.35862945
3838703774365	383870	3774365	9.09437E-05	0.000227093	0.000227093	6.35542E-05	0.000117269	0.000210872	0.00014918	4.52059E-05	8.00411E-05	1.97097E-05	5.98928E-05	0.000102514	5.57265E-05	1.66799E-05	1.07664E-08	3.065E-07	3.433E-08	3.51593E-07	0.35159281
3838803774365	383880	3774365	9.03188E-05	0.000225533	0.000225533	6.31176E-05	0.000116464	0.000209424	0.000148155	4.48953E-05	7.94911E-05	1.96544E-05	5.95059E-05	0.000101843	5.53619E-05	1.65708E-05	1.05726E-08	3.0041E-07	3.3706E-08	3.44684E-07	0.34468373
3838903774365	383890	3774365	8.96886E-05	0.000223959	0.000223959	6.26771E-05	0.000115651	0.000207962	0.000147121	4.45821E-05	7.89365E-05	1.96042E-05	5.9119E-05	0.000101173	5.49974E-05	1.64617E-05	1.03829E-08	2.9448E-07	3.3103E-08	3.37963E-07	0.33796341
3839003774365	383900	3774365	8.90746E-05	0.000222426	0.000222426	6.2248E-05	0.000114859	0.000206538	0.000146114	4.42768E-05	7.83961E-05	1.95489E-05	5.87372E-05	0.000100519	5.46421E-05	1.63553E-05	1.01995E-08	2.8876E-07	3.2523E-08	3.31484E-07	0.33148444
3839103774365	383910	3774365	8.84767E-05	0.000220933	0.000220933	6.18302E-05	0.000114088	0.000205152	0.000145133	4.39796E-05	7.78698E-05	1.94987E-05	5.83704E-05	9.98738E-05	5.42913E-05	1.62503E-05	1.00213E-08	2.8323E-07	3.1965E-08	3.25218E-07	0.32521773
3829703774375	382970	3774375	3.07616E-05	7.68141E-05	7.68141E-05	2.14972E-05	3.96663E-05	7.13274E-05	5.04599E-05	1.52909E-05	2.70738E-05	1.59014E-05	2.31161E-05	3.95251E-05	2.14858E-05	6.43107E-06	6.58193E-09	2.4126E-07	2.3343E-08	2.71185E-07	0.27118522
3829803774375	382980	3774375	3.15319E-05	7.87375E-05	7.87375E-05	2.20354E-05	4.06595E-05	7.31134E-05	5.17233E-05	1.56737E-05	2.77517E-05	1.6027E-05	2.36235E-05	4.03995E-05	2.19611E-05	6.57334E-06	6.90777E-09	2.5608E-07	2.4529E-08	2.87521E-07	0.2875207
3829903774375	382990	3774375	3.24206E-05	8.09568E-05	8.09568E-05	2.26565E-05	4.18055E-05	7.51741E-05	5.31812E-05	1.61155E-05	2.85339E-05	1.61878E-05	2.42113E-05	4.14096E-05	2.25103E-05	6.73771E-06	7.28239E-09	2.7328E-07	2.5901E-08	3.06459E-07	0.30645857
3830003774375	383000	3774375	3.34063E-05	8.34182E-05	8.34182E-05	2.33454E-05	4.30766E-05	7.74597E-05	5.47981E-05	1.660555E-05	2.94015E-05	1.63686E-05	2.48594E-05	4.25217E-05	2.31148E-05	6.91865E-06	7.70483E-09	2.9292E-07	2.7461E-08	3.28082E-07	0.32808213
3830103774375	383010	3774375	3.45644E-05	8.631E-05	8.631E-05	2.41547E-05	4.45699E-05	8.0145E-05	5.66978E-05	1.71811E-05	3.04207E-05	1.65947E-05	2.56181E-05	4.3829E-05	2.38254E-05	7.13137E-06	8.20178E-09	3.1626E-07	2.931E-08	3.53769E-07	0.35376881
3830203774375	383020	3774375	3.58248E-05	8.94573E-05	8.94573E-05	2.50355E-05	4.61952E-05	8.30675E-05	5.87653E-05	1.78077E-05	3.153E-05	1.68459E-05	2.6437E-05	4.52382E-05	2.45915E-05	7.36065E-06	8.76771E-09	3.4326E-07	3.1436E-08	3.83464E-07	0.38346418
3830303774375	383030	3774375	3.72684E-05	9.3062E-05	9.3062E-05	2.60443E-05	4.80566E-05	8.64147E-05	6.11332E-05	1.85252E-05	3.28005E-05	1.71474E-05	2.73816E-05	4.68596E-05	2.54729E-05	7.62447E-06	9.44157E-09	3.7587E-07	3.3987E-08	4.19295E-07	0.41929498
3830403774375	383040	3774375	3.89166E-05	9.71777E-05	9.71777E-05	2.71961E-05	5.01819E-05	9.02365E-05	6.38369E-05	1.93445E-05	3.42512E-05	1.75091E-05	2.84567E-05	4.87102E-05	2.64789E-05	7.92558E-06	1.02486E-08	4.1563E-07	3.7068E-08	4.62944E-07	0.46294429
3830503774375	383050	3774375	4.07157E-05	0.00010167	0.00010167	2.84533E-05	5.25018E-05	9.44079E-05	6.6788E-05	2.023888E-05	3.58345E-05	1.79161E-05	2.96474E-05	5.07476E-05	2.75864E-05	8.25708E-06	1.11945E-08	4.6327E-07	4.0703E-08	5.1517E-07	0.5151698
3830603774375	383060	3774375	4.19599E-05	0.000104777	0.000104777	2.93229E-05	5.41062E-05	9.7293E-05	6.8829E-05	2.08573E-05	3.69296E-05	1.81221E-05	3.04463E-05	5.21144E-05	2.83293E-05	8.47946E-06	1.20617E-08	5.0888E-07	4.4024E-08	5.64968E-07	0.56496816
3830703774375	383070	3774375	4.32903E-05	0.000108099	0.000108099	3.02526E-05	5.58218E-05	0.000100378	7.10114E-05	2.15186E-05	3.81006E-05	1.83482E-05	3.12954E-05	5.3583E-05	2.91277E-05	8.71842E-06	1.30678E-08	5.6293E-07	4.788E-08	6.23879E-07	0.62387902
3830803774375	383080	3774375	4.47985E-05	0.000111865	0.000111865	3.13066E-05	5.77665E-05	0.000103875	7.34853E-05	2.22683E-05	3.94279E-05	1.86144E-05	3.22399E-05	5.52129E-05	3.00137E-05	8.98361E-06	1.42681E-08	6.287E-07	5.2473E-08	6.95436E-07	0.69543641
3830903774375	383090	3774375	4.63929E-05	0.000115847	0.000115847	3.24208E-05	5.98224E-05	0.000107572	7.61006E-05	2.30608E-05	4.08312E-05	1.8931E-05	3.32447E-05	5.69446E-05	3.09551E-05	9.26539E-06	1.57261E-08	7.1014E-07	5.8009E-08	7.83876E-07	0.78387606
3831003774375	383100	3774375	4.80357E-05	0.000119949	0.000119949	3.35688E-05	6.19408E-05	0.000111381	7.87955E-05	2.38774E-05	4.22771E-05	1.92776E-05	3.42697E-05	5.87104E-05	3.19149E-05	9.55269E-06	1.75051E-08	8.1161E-07	6.4686E-08	8.93806E-07	0.89380559
3831103774375	383110	3774375	4.95332E-05	0.000123688	0.000123688	3.46153E-05	6.38717E-05	0.000114853	8.12518E-05	2.46217E-05	4.3595E-05	1.9574E-05	3.52142E-05	6.02893E-05	3.27732E-05	9.8096E-06	1.96016E-08	9.3412E-07	7.2416E-08	1.02613E-06	1.02613418
3831203774375	383120	3774375	5.10036E-05	0.00012736	0.00012736	3.56429E-05	6.57679E-05	0.000118263	8.36639E-05	2.53527E-05	4.48892E-05	1.98755E-05	3.64753E-05	6.23182E-05	3.38761E-05	1.01397E-05	2.22574E-08	1.0922E-06	8.2031E-08	1.19651E-06	1.19651488
3831303774375	383130	3774375	5.30882E-05	0.000132565	0.000132565	3.70996E-05	6.84558E-05	0.000123096	8.70832E-05	2.63889E-05	4.67238E-05	2.01719E-05	3.76157E-05	6.45678E-05	3.5099E-05	1.05057E-05	2.57509E-08	1.304E-06	9.4515E-08	1.42428E-06	1.42427995
3831403774375	383140	3774375	5.47633E-05	0.000136748	0.000136748	3.82703E-05	7.06159E-05	0.00012698	8.98311E-05	2.72215E-05	4.81981E-05	2.04432E-05	3.84648E-05	6.60025E-05	3.58789E-05	1.07392E-05	3.04088E-08	1.5908E-06	1.1074E-07	1.73193E-06	1.73192604
3831503774375	383150	3774375	5.59268E-05	0.000139653	0.000139653	3.90833E-05	7.21161E-05	0.000129678	9.17396E-05	2.77999E-05	4.92221E-05	2.07196E-05	3.9123E-05	6.71485E-05	3.65019E-05	1.09256E-05	3.71824E-08	2.0135E-06	1.3362E-07	2.18431E-06	2.18430653
3831603774375	383160	3774375	5.71549E-05	0.00014272	0.00014272	3.99416E-05	7.36997E-05	0.000132526	9.37541E-05	2.84103E-05	5.0303E-05	2.11416E-05	3.97761E-05	6.83115E-05	3.71341E-05	1.11149E-05	4.76821E-08	2.6756E-06	1.6836E-07	2.89161E-06	2.89161243
3831703774375	383170	3774375	5.83291E-05	0.000145652	0.000145652	4.07622E-05	7.52139E-05	0.000135249	9.56802E-05	2.8994E-05	5.13364E-05	2.15234E-05	4.03941E-05	6.93811E-05	3.77155E-05	1.12889E-05	6.54803E-08	3.8069E-06	2.2581E-07	4.09822E-06	4.09821572
3834703774375	383470	3774375	8.17276E-05	0.00020408	0.00020408	5.71137E-05	0.000105386	0.000189503	0.000134062	4.06248E-05	7.19298E-05	1.87049E-05	5.36427E-05	9.20214E-05	5.00228E-05	1.49727E-05	1.96138E-08	7.1477E-07	1.1356E-07	8.4794E-07	0.84794024
3834803774375	383480	3774375	8.11889E-05	0.000202735	0.000202735	5.67373E-05	0.000104691	0.000188254	0.000133178	4.03571E-05	7.14557E-05	1.83934E-05	5.28841E-05	9.09603E-05	4.9446E-05	1.48-05	1.91728E-08	6.8855E-07	1.0492E-07	8.12638E-07	0.81263781
3834903774375	383490	3774375	8.06341E-05	0.00020135	0.00020135	5.63496E-05	0.000103976	0.000186967	0.000132268	4.00813E-05	7.09675E-05	1.8112E-05	5.24922E-05	9.03321E-05	4.91045E-05	1.46978E-05	1.87382E-08	6.6397E-07	9.7497E-08	7.80209E-07	0.7802093
3835003774375	383500	3774375	8.00955E-05	0.000200005	0.000200005	5.59732E-05	0.000103281	0.000185718	0.000131385	3.98135E-05	7.04934E-05	1.78508E-05	5.21305E-05	8.97039E-05	4.8763E-05	1.45956E-05	1.83022E-08	6.4065E-07	9.106E-08	7.50008E-07	0.75000808
3835103774375	383510	3774375	7.94868E-05	0.000198485	0.000198485	5.55478E-05	0.000102496	0.000184307	0.000130386	3.9511E-05	6.99577E-05	1.76096E-05	5.17537E-05	8.90503E-05	4.84077E-05	1.44893E-05	1.78522E-08	6.1798E-07	8.5385E-08	7.21222E-07	0.72122236
3835403774375	383540	3774375	7.7607E-05	0.000193791	0.000193791	5.42341E-05	0.000100072	0.000179948	0.000127303	3.85766E-05	6.83032E-05	1.70218E-05	5.05981E-05	8.70214E-05	4.73048E-05	1.41591E-05	1.65106E-08	5.556E-07	7.1923E-08	6.44029E-07	0.6440292
3835503774375	383550	3774375	7.62173E-05	0.00019032	0.00019032	5.3263E-05	9.82802E-05	0.000176726	0.000125023	3.78858E-05	6.70801E-05	1.67555E-05	4.9739E-05	8.55188E-05	4.6488E-05	1.39147E-05	1.59235E-08	5.3197E-07	6.7817E-08	6.15713E-07	0.6157134
3835603774375	383560	3774375	7.48707E-05	0.000186958	0.000186958	5.23219E-05	9.65438E-05	0.000173604	0.000122814	3.72164E-05	6.5895E-05	1.65143E-05	4.88999E-05	8.40587E-05	4.56942E-05	1.36771E-05	1.5366E-08	5.0983E-07	6.4126E-08	5.89318E-07	0.58931839

Unique Identifier	X (UTM)	Y (UTM)	EGIODemolition 2025	EGIOSite Grubbing / Prep 2025	EGIOMass Grading / Excavation 2025	EGIOMass Grading / Excavation 2026	EGIODrainage / Utilities Trenching 2026	EGIODrainage / Utilities Trenching 2027	EGIOFoundations / Concrete Pads 2026	EGIOFoundations / Concrete Pads 2027	EGIOBuilding / Structure Construction 2026	EGIOBuilding / Structure Construction 2027	EGIOAsphalt Paving 2027	EGIOArchitectural Coating 2027	EGIOLandscaping or Other Finishing 2027	EGIOWaterside Construction (Piles) 2027	HIWaterside Construction (Landscaping) 2025	HIWaterside Construction (Landscaping) 2026	KMDemolition 2025	KMSite Grubbing / Prep 2025	KMMass Grading / Excavation 2025
3835703774375	383570	3774375	0.00031243	0.00028193	0.000703997	0.000703997	0.00019702	0.00019702	0.000363539	0.000363539	0.000653712	0.000653712	0.000462462	4.35258E-05	0.00014014	0.00024813	0.000313852	0.000313852	0.000307601	0.000277571	0.000693116
3835803774375	383580	3774375	0.000298432	0.0002693	0.000672456	0.000672456	0.000188193	0.000188193	0.000347252	0.000347252	0.000624424	0.000624424	0.000441742	4.15758E-05	0.000133861	0.00023713	0.000308269	0.000308269	0.00029851	0.000269368	0.000672631
3835903774375	383590	3774375	0.000284834	0.00025703	0.000641817	0.000641817	0.000179619	0.000179619	0.00033143	0.00033143	0.000595973	0.000595973	0.000421615	3.96814E-05	0.000127762	0.00022621 4	0.000302163	0.000302163	0.000288004	0.000259888	0.000648959
3836003774375	383600	3774375	0.000270455	0.00024405	0.000609415	0.000609415	0.000170551	0.000170551	0.000314698	0.000314698	0.000565886	0.000565886	0.00040033	3.76781E-05	0.000121312	0.00021479 4	0.00029428	0.00029428	0.000273881	0.000247143	0.000617136
3836103774375	383610	3774375	0.000257245	0.00023213	0.00057965	0.00057965	0.000162221	0.000162221	0.000299327	0.000299327	0.000538246	0.000538246	0.000380777	3.58378E-05	0.000115387	0.00020430 3	0.000287001	0.000287001	0.000261119	0.000235627	0.000588379
3836203774375	383620	3774375	0.000245981	0.00022197	0.000554269	0.000554269	0.000155118	0.000155118	0.000286221	0.000286221	0.000514679	0.000514679	0.000364104	3.42686E-05	0.000110335	0.00019535 7	0.000281212	0.000281212	0.000251682	0.000227111	0.000567114
3836303774375	383630	3774375	0.000235959	0.00021292	0.000531687	0.000531687	0.000148798	0.000148798	0.000274559	0.000274559	0.000493709	0.000493709	0.000349269	3.28724E-05	0.000105839	0.00018739 8	0.000276137	0.000276137	0.000243904	0.000220093	0.000549589
3836403774375	383640	3774375	0.000226689	0.00020456	0.000510798	0.000510798	0.000142952	0.000142952	0.000263773	0.000263773	0.000474313	0.000474313	0.000335548	3.1581E-05	0.000101681	0.00018003 5	0.000271315	0.000271315	0.000236765	0.000213651	0.000533502
3836503774375	383650	3774375	0.000218476	0.00019715	0.000492291	0.000492291	0.000137772	0.000137772	0.000254216	0.000254216	0.000457127	0.000457127	0.00032339	3.04367E-05	9.7997E-05	0.00017351 2	0.000267144	0.000267144	0.000231059	0.000208501	0.000520644
3836603774375	383660	3774375	0.000210782	0.0001902	0.000474954	0.000474954	0.00013292	0.00013292	0.000245263	0.000245263	0.000441028	0.000441028	0.000312001	2.93648E-05	9.45458E-05	0.00016740 2	0.000263084	0.000263084	0.000225621	0.000203594	0.000508391
3836703774375	383670	3774375	0.000204806	0.00018481	0.00046149	0.00046149	0.000129152	0.000129152	0.00023831	0.00023831	0.000428526	0.000428526	0.000303157	2.85324E-05	9.18657E-05	0.00016265 6	0.000260515	0.000260515	0.000223269	0.000201472	0.000503091
3836803774375	383680	3774375	0.000200174	0.00018063	0.000451053	0.000451053	0.000126231	0.000126231	0.000232921	0.000232921	0.000418835	0.000418835	0.0002963	2.78871E-05	8.9788E-05	0.00015978 8	0.000259135	0.000259135	0.000223293	0.000201494	0.000503145
3836903774375	383690	3774375	0.000195751	0.00017664	0.000441086	0.000441086	0.000123442	0.000123442	0.000227774	0.000227774	0.00040958	0.00040958	0.000289753	2.72709E-05	8.7804E-05	0.00015546 5	0.000257739	0.000257739	0.000223221	0.000201429	0.000502984
3837003774375	383700	3774375	0.000192623	0.00017382	0.000434038	0.000434038	0.00012147	0.00012147	0.000224134	0.000224134	0.000403035	0.000403035	0.000285123	2.68351E-05	8.6401E-05	0.00015298 1	0.000257723	0.000257723	0.00022583	0.000203783	0.000508862
3837103774375	383710	3774375	0.000189693	0.00017117	0.000427434	0.000427434	0.000119621	0.000119621	0.000220724	0.000220724	0.000396903	0.000396903	0.000280785	2.64268E-05	8.50864E-05	0.00015065 3	0.000257866	0.000257866	0.000228593	0.000206277	0.000515089
3837203774375	383720	3774375	0.000187669	0.00016935	0.000422874	0.000422874	0.000118345	0.000118345	0.00021837	0.00021837	0.000392669	0.000392669	0.00027779	2.61449E-05	8.41787E-05	0.00014904 6	0.000259246	0.000259246	0.000233566	0.000210764	0.000526293
3837303774375	383730	3774375	0.000186798	0.00016856	0.000420911	0.000420911	0.000117796	0.000117796	0.000217356	0.000217356	0.000390846	0.000390846	0.0002765	2.60235E-05	8.37878E-05	0.00014835 4	0.00026264	0.00026264	0.000242048	0.000218418	0.000545406
3837403774375	383740	3774375	0.000185902	0.00016775	0.000418893	0.000418893	0.000117231	0.000117231	0.000216314	0.000216314	0.000388972	0.000388972	0.000275175	2.58988E-05	8.33862E-05	0.00014764 3	0.000266526	0.000266526	0.000251945	0.000227348	0.000567706
3837503774375	383750	3774375	0.000184165	0.00016619	0.00041479	0.00041479	0.000116136	0.000116136	0.000214293	0.000214293	0.000385338	0.000385338	0.000272603	2.56568E-05	8.26071E-05	0.00014626 3	0.000269206	0.000269206	0.000258152	0.00023295	0.000581694
3837603774375	383760	3774375	0.00018244	0.00016463	0.000411092	0.000411092	0.000115048	0.000115048	0.000212285	0.000212285	0.000381728	0.000381728	0.00027005	2.54165E-05	8.18333E-05	0.00014489 3	0.000271759	0.000271759	0.000261686	0.000236139	0.000589657
3837703774375	383770	3774375	0.000180602	0.00016297	0.000406949	0.000406949	0.000113889	0.000113889	0.000210146	0.000210146	0.000377882	0.000377882	0.000267329	2.51603E-05	8.10087E-05	0.00014343 3	0.000273837	0.000273837	0.000262003	0.000236424	0.00059037
3837803774375	383780	3774375	0.000178787	0.00016133	0.00040286	0.00040286	0.000112744	0.000112744	0.000208035	0.000208035	0.000374085	0.000374085	0.000264643	2.49075E-05	8.01947E-05	0.00014199 2	0.000274487	0.000274487	0.000259346	0.000234027	0.000584384
3837903774375	383790	3774375	0.00017714	0.00015985	0.000399148	0.000399148	0.000111705	0.000111705	0.000206118	0.000206118	0.000370638	0.000370638	0.000262204	2.4678E-05	7.94557E-05	0.00014068 3	0.000275344	0.000275344	0.000256469	0.000231431	0.000577901
3838003774375	383800	3774375	0.000174615	0.00015757	0.000393459	0.000393459	0.000110113	0.000110113	0.00020318	0.00020318	0.000365355	0.000365355	0.00025846	2.43263E-05	7.83232E-05	0.00013867 8	0.000276216	0.000276216	0.000252321	0.000227688	0.000568554
3838103774375	383810	3774375	0.000171767	0.000155	0.000387043	0.000387043	0.000108318	0.000108318	0.000199866	0.000199866	0.000359397	0.000359397	0.000254252	2.39296E-05	7.7046E-05	0.00013641 7	0.00027685	0.00027685	0.000247724	0.00022354	0.000558197
3838203774375	383820	3774375	0.00016846	0.00015201	0.000379592	0.000379592	0.000106232	0.000106232	0.000196019	0.000196019	0.000352478	0.000352478	0.000249357	2.34689E-05	7.55627E-05	0.00013379	0.000278199	0.000278199	0.000242907	0.000219193	0.000547343
3838303774375	383830	3774375	0.000165267	0.00014913	0.000372396	0.000372396	0.000104218	0.000104218	0.000192303	0.000192303	0.000345796	0.000345796	0.00024463	2.3024E-05	7.41303E-05	0.00013125 4	0.000289031	0.000289031	0.000237589	0.000214394	0.000535358
3838403774375	383840	3774375	0.000161751	0.00014596	0.000364474	0.000364474	0.000102001	0.000102001	0.000188212	0.000188212	0.00033844	0.00033844	0.000239426	2.25342E-05	7.25533E-05	0.00012846 2	0.000288856	0.000288856	0.000231972	0.000209326	0.000522702
3838603774375	383860	3774375	0.00015458 2	0.00013949	0.00034832	0.00034832	9.74806E-05	9.74806E-05	0.00017987	0.00017987	0.00032344	0.00032344	0.00022814	2.15355E-05	6.93377E-05	0.00012276 8	0.000281386	0.000281386	0.000223138	0.000201354	0.000502796
3838703774375	383870	3774375	0.000151162	0.0001364	0.000340613	0.000340613	9.53238E-05	9.53238E-05	0.00017589	0.00017589	0.000316283	0.000316283	0.000223752	2.1059E-05	6.78035E-05	0.00012005 2	0.000277469	0.000277469	0.000219114	0.000197723	0.00049373
3838803774375	383880	3774375	0.000147873	0.00013344	0.000333202	0.000333202	9.32497E-05	9.32497E-05	0.000172063	0.000172063	0.000309402	0.000309402	0.00021883	2.06008E-05	6.63282E-05	0.00011744	0.000273726	0.000273726	0.000215008	0.000194017	0.000484476
3838903774375	383890	3774375	0.000144697	0.00013057	0.000326046	0.000326046	9.12472E-05	9.12472E-05	0.000168368	0.000168368	0.000302757	0.000302757	0.000214183	2.01584E-05	6.49038E-05	0.00011491 8	0.000270031	0.000270031	0.00021099	0.000190392	0.000475424
3839003774375	383900	3774375	0.000141629	0.0001278	0.000319133	0.000319133	8.93124E-05	8.93124E-05	0.000164798	0.000164798	0.000296338	0.000296338	0.000209641	1.97309E-05	6.35276E-05	0.00011248 1	0.000266383	0.000266383	0.000207128	0.000186907	0.000466722
3839103774375	383910	3774375	0.000138651	0.00012511	0.000312421	0.000312421	8.74341E-05	8.74341E-05	0.000161332	0.000161332	0.000290106	0.000290106	0.00020523 2	1.9316E-05	6.21916E-05	0.00011016 2	0.000262783	0.000262783	0.000203404	0.000183546	0.000458329
3829703774385	382970	3774385	0.000210817	0.00019024	0.000475034	0.000475034	0.000132943	0.000132943	0.000245305	0.000245305	0.000441103	0.000441103	0.000312054	2.93698E-05	9.45619E-05	0.00016743	0.000182769	0.000182769	5.46234E-05	4.92908E-05	0.000123083
3829803774385	382980	3774385	0.000225358	0.00020336	0.000507799	0.000507799	0.000142112	0.000142112	0.000262224	0.000262224	0.000471528	0.000471528	0.00033578	3.13955E-05	0.000101084	0.00017897 8	0.000188527	0.000188527	5.66171E-05	5.10898E-05	0.000127575
3829903774385	382990	3774385	0.000242478	0.00021881	0.000546374	0.000546374	0.000152908	0.000152908	0.000282144	0.000282144	0.000507347	0.000507347	0.000358918	3.37805E-05	0.000108763	0.00019257 5	0.000195061	0.000195061	5.89868E-05	5.32282E-05	0.000132915
3830003774385	383000	3774385	0.00026202	0.00023644	0.00059041	0.00059041	0.000165232	0.000165232	0.000304884	0.000304884	0.000548238	0.000548238	0.000387846	3.65031E-05	0.000117529	0.00020809 5	0.000202119	0.000202119	6.15655E-05	5.55551E-05	0.000138725
3830103774385	383010	3774385	0.000284566	0.00025678	0.000641212	0.000641212	0.000179449	0.000179449	0.000331117	0.000331117	0.000595411	0.000595411	0.00042121 7	3.9644E-05	0.000127642	0.00022600 1	0.000209779	0.000209779	6.43829E-05	5.80975E-05	0.000145074
3830203774385	383020	3774385	0.000310705	0.00028037	0.00070011	0.00070011	0.000195932	0.000195932	0.00036153 2	0.00036153 2	0.000650102	0.000650102	0.00045990 8	4.32855E-05	0.000139366	0.00024676	0.000218089	0.000218089	6.74391E-05	6.08553E-05	0.00015196
3830303774385	383030	3774385	0.000343636	0.00031009	0.000774315	0.000774315	0.000216699	0.000216699	0.000399851	0.000399851	0.000719007	0.000719007	0.000508654	4.78733E-05	0.000154138	0.00027291 4	0.000228145	0.000228145	7.11698E-05	6.42218E-05	0.000160367
3830403774385	383040	3774385	0.000385653	0.000348	0.000868991	0.000868991	0.000243195	0.000243195	0.000448741	0.000448741	0.00080692	0.00080692	0.000570848	5.37268E-05	0.000172984	0.00030628 4	0.000240246	0.000240246	7.55392E-05	6.81647E-05	0.000170212
3830503774385	383050	3774385	0.000437417	0.00039471	0.000985631	0.000985631	0.000275838	0.000275838	0.000508973	0.000508973	0.000915229	0.000915229	0.000647469	6.09383E-05	0.000196203	0.00034739 5	0.000253869	0.000253869	8.00936E-05	7.22745E-05	0.000180475
3830603774385	383060	3774385	0.000486221	0.00043875	0.0010956	0.0010956	0.000306614	0.000306614	0.000565761	0.000565761	0.001017343	0.001017343	0.00071970 9	6.77373E-05	0.000218094	0.00038615 4	0.000263814	0.000263814	8.33528E-05	7.52154E-05	0.000187819
3830703774385	383070	3774385	0.000544622	0.00049145	0.001227197	0.001227197	0.000343443	0.000343443	0.000633716	0.000633716	0.00113954	0.00113954	0.000806156	7.58735E-05	0.00024429	0.00043253 6	0.000274345	0.000274345	8.67134E-05	7.8248E-05	0.000195391
3830803774385	383080	3774385	0.000616491	0.00055631	0.001389137	0.001389137	0.000388763	0.000388763	0.00071734 1	0.00071734 1	0.001289913	0.001289913	0.00091253 6	8.58858E-05	0.000276526	0.00048961 4	0.000285795	0.000285795	9.02411E-05	8.14313E-05	0.00020334
3830903774385	383090	3774385	0.00070632	0.00063737	0.001591549	0.001591549	0.00044541	0.00044541	0.000821866	0.000821866	0.001477867	0.001477867	0.001045502	9.84002E-05	0.000316819	0.00056095 6	0.000298261	0.000298261	9.39539E-05	8.47816E-05	0.000211706
3831003774385	383100	3774385	0.000819345	0.00073936	0.001846229	0.001846229	0.000516685	0.000516685	0.00095338	0.00095338	0.001714355	0.001714355	0.001212804	0.000114146	0.000367516	0.00065072	0.000311599	0.000311599	9.77025E-05	8.81643E-05	0.000220153
3831103774385	383110	3774385	0.000953471	0.00086039	0.002148455	0.002148455	0.000601265	0.000601265	0.001109448	0.001109448	0.001994994	0.001994994	0.001411339	0.000132832	0.000427678	0.00075724 2	0.000323637	0.000323637	0.000101224	9.13423E-05	0.000228089
3831203774385	383120	3774385	0.00112651	0.00101653	0.002538363	0.002538363	0.000710385	0.000710385	0.001310794	0.001310794	0.002357051	0.002357051	0.001667472	0.000156939	0.000505295	0.00089466 9	0.000335976	0.000335976	0.00010477	9.45418E-05	0.000236078
3831303774385	383130	3774385	0.001357067	0.00122458	0.003057877	0.003057877	0.000855776	0.000855776	0.001579068	0.001579068	0.002839457	0.002839457	0.002008746	0.000189058	0.000608711	0.00107777 6	0.000348331	0.000348331	0.000108483	9.78921E-05	0.000244444
3831403774385	383140	3774385	0.001665259	0.00150269	0.003752324	0.003752324	0.001050124	0.001050124	0.001937676	0.001937676	0.003484301	0.003484301	0.002464934	0.000231994	0.00074695	0.00132254 1	0.000360083	0.000360083	0.00011213	0.000101183	0.000252662
3831503774385	383150	3774385	0.002116363	0.00190975	0.004768797	0.004768797	0.001334593	0.001334593	0.002462575	0.002462575	0.004428168	0.004428168	0.003132664	0.000294839	0.000949292	0.00168080 5	0.000372105	0.000372105	0.000115753	0.000104453	0.000260826
3831603774385	383160	3774385	0.002832615	0.00255608	0.006382727	0.006382727	0.001786267	0.001786267	0.003295998	0.003295998	0.005926818	0.005926818	0.004192869	0.000394623	0.001270566	0.00224965	0.000385411	0.000385411	0.000119526	0.000107857	0.000269327
3831703774385	383170	3774385	0.004060552	0.00366414	0.009149635	0.009149635	0.002560612	0.002560612	0.004724812	0.004724812	0.00849609	0.00849609	0.006010475	0.000565692	0.001821356	0.00322487 1	0.00039921	0.00039921	0.000123388	0.000111342	0.000278029
3834603774385	383460	3774385	0.000567592	0.00051218	0.001278953	0.001278953	0.000357927	0.000357927	0.000660443	0.000660443	0.001187599	0.001187599	0.000840155	7.90734E-05	0.000254593	0.00045077 8	0.000368188	0.000368188	0.000314525	0.000283819	0.000708718
3834703774385	383470	3774385	0.000529622	0.00047792	0.001193396	0.001193396	0.000333983	0.000333983	0.00061626 2	0.00061626 2	0.001108154	0.001108154	0.000783952	7.37837E-05	0.000237561	0.00042062 3	0.00036002	0.00036002	0.000319724	0.000288511	0.000720433
3834803774385	383480	3774385	0.000496595	0.00044811	0.001118976	0.001118976	0.000313156	0.000313156	0.000577832	0.000577832	0.001039049	0.001039049	0.000735065	6.91826E-05	0.000222747	0.00039439 3	0.000352328	0.000352328	0.000323431	0.000291856	0.000728786
3834903774385	383490	3774385	0.000467209	0.0004216	0.001052761	0.001052761	0.000294625	0.000294625	0.000543639	0.000543639	0.000977564	0.000977564	0.00069156 8	6.50887E-05	0.000209566	0.00037105 5	0.000345556	0.000345556	0.000325293	0.000293536	0.000732982
3835003774385	383500	3774385	0.000440963	0.00039791	0.00099362	0.00099362	0.000278074	0.000278074	0.00051309 9	0.00051309 9	0.000922647	0.000922647	0.000652718	6.14323E-05	0.000197793	0.00035021	0.000339513	0.000339513	0.000325669	0.000293876	0.00073383
3835103774385	383510	3774385	0.00041711	0.00037639	0.000939873	0.000939873	0.000263032	0.000263032	0.000485344	0.000485344	0.00087274	0.00087274	0.00061741 1	5.81093E-05	0.000187094	0.00033126 7	0.000333756	0.000333756	0.000324123	0.000292481	0.000730346
3835303774385	383530	3774385	0.000376132	0.00033941	0.000847538	0.000847538	0.000237191	0.000237191	0.000437663	0.000437663	0.000786999	0.000786999	0.000556755	5.24005E-05	0.000168714	0.00029872 2	0.000323732	0.000323732	0.000318369	0.000287288	0.00071738
3835403774385	383540	3774385	0.000357473	0.00032257	0.000805492	0.000805492	0.000225425	0.000225425	0.000415951	0.000415951	0.000747957	0.000747957	0.000529135	4.98009E-05	0.000160344	0.00028390 3	0.000318165	0.000318165	0.000312627	0.000282106	0.000704441
3835603774385	383560	3774385	0.000322428	0.00029095	0.000726526	0.000726526	0.000203325	0.000203325	0.00037517 3	0.00037517 3	0.000674631	0.000674631	0.00047726 1	4.49187E-05	0.000144625	0.00025607 1	0.000305065	0.000305065	0.000293818	0.000265134	0.000662059
3835703774385	383570	3774385	0.000307332	0.00027733	0.000692511	0.000692511	0.000193806	0.000193806	0.00035760 8	0.00035760 8	0.000643046	0.000643046	0.000454916	4.28156E-05	0.000137853	0.00024408 2	0.000299403	0.000299403	0.000285043	0.000257216	0.000642288
3835803774385	383580	3774385	0.000293448	0.0002648	0.000661225	0.000661225	0.00018505	0.00018505	0.000341452	0.000341452	0.000613995	0.000613995	0.000434365	4.08814E-05	0.000131626	0.00023055	0.000294058	0.000294058	0.000276513	0.000249519	0.000623067
3835903774385	383590	3774385	0.000280035	0.0002527	0.000631003	0.000631003	0.000176592	0.000176592	0.00032584 6	0.00032584 6	0.000585931	0.000585931	0.000414511	3.90128E-05	0.000125609	0.00022240 3	0.00028827	0.00028827	0.000266658	0.000240626	0.000600861
3836003774385	383600	3774385	0.0002659	0.00023994	0.000599153	0.000599153	0.000167679	0.000167679	0.000309399	0.000309399	0.000556356	0.000556356	0.000393589	3.70436E-05	0.000119269	0.00021117 7	0.000280847	0.000280847	0.000253699	0.000228932	0.000571661
3836103774385	383610	3774385	0.000252929	0.00022824	0.000569925	0.000569925	0.000159499	0.000159499	0.000294306	0.000294306	0.000529217	0.000529217	0.000374389	3.52366E-05	0.000113451	0.00020087 5	0.000274027	0.000274027	0.000242012	0.000218385	0.000545325
3836203774385	383620	3774385	0.000242042	0.00021841	0.000545392	0.000545392	0.000152633	0.000152633	0.000281637	0.000281637	0.000506436	0.000506436	0.000358273	3.37198E-05	0.000108568	0.00019222 8	0.000268809	0.000268809	0.000233757	0.000210936	0.000526723
3836303774385	383630	3774385	0.000232449	0.00020976	0.000523778	0.000523778	0.000146584	0.000146584	0.000270475	0.000270475	0.000486365	0.000486365	0.000344074	3.23835E-05	0.000104265	0.00018461	0.000264385	0.000264385	0.000227214	0.000205033	0.000511982
3836403774385	383640	3774385	0.000223579	0.00020175	0.000503791	0.000503791	0.000140991	0.000140991	0.000260154	0.000260154	0.000467806	0.000467806	0.00033094 5	3.11477E-05	0.000100286	0.00017756 6	0.000260198	0.000260198	0.000221221	0.000199625	0.000498478
3836503774385	383650	3774385	0.00021585	0.00019481	0.000486454	0.000486454	0.000136139	0.000136139	0.000251201	0.000251201	0.00045170 7	0.00045170 7	0.00031955 6	3.00758E-05	9.6835E-05	0.00017145 5	0.000256772	0.000256772	0.000216858	0.000195687	0.000488646
3836603774385	383660	3774385	0.000208633	0.00018826	0.000470112	0.000470112	0.000131565	0.000131565	0.000242763	0.000242763	0.000436532	0.000436532	0.00030882	2.90654E-05	9.35819E-05	0.00016569 5	0.000253378	0.000253378	0.00021262	0.000191863	0.000479096
3836703774385	383670	3774385	0.000202944	0.00018313	0.000457293	0.000457293	0.000127978	0.000127978	0.000236143	0.000236143	0.00042463	0.00042463	0.0003004	2.82729E-05	9.10303E-05	0.00016117 7	0.000251316	0.000251316	0.000211014	0.000190414	0.000475478
3836803774385	383680	3774385	0.000198491	0.00017911	0.00044726	0.00044726	0.00012517	0.00012517	0.000230962	0.000230962	0.000415313	0.000415313	0.00029389	2.76526E-05	8.90329E-05	0.00015764 1	0.000250333	0.000250333	0.000211534	0.000190883	0.000476648
3836903774385	383690	3774385	0.000194259	0.00017529	0.000437723	0.000437723	0.000122501	0.000122501	0.000226038	0.000226038	0.000406457	0.000406457	0.000287544	2.7063E-05	8.71346E-05	0.00015428	0.000249365	0.000249365	0.000212023	0.000191324	0.000477751

Unique Identifier	X (UTM)	Y (UTM)	KMMass Grading / Excavation	KMDrainage / Utilities Trenching	KMFoundations / Concrete Pads	KMBuilding / Structure Construction	KMAsphalt Paving	KMArchitectural Coating	KMLandscaping or Other Finishing	KMWaterside Construction (Piles)	EWNDemolition	EWNSite Grubbing / Prep	EWNDrainage / Utilities Trenching	EWNDrainage / Utilities Trenching	EWNDrainage / Utilities Trenching	EWNFoundations / Concrete Pads	EWNBuilding / Structure Construction	EWNAsphalt Paving	EWNLandscaping or Other Finishing	EWNWaterside Construction (Piles)	ISDemolition
			2026	2026	2026	2026	2026	2026	2026	2026	2027	2027	2027	2028	2029	2029	2029	2029	2029	2029	2027
3835703774375	383570	3774375	0.000693116	0.000149336	0.00035792	0.000663898	0.000455314	4.28531E-05	0.000137974	0.000244295	2.88965E-05	3.89607E-05	4.72713E-05	4.72713E-05	4.72713E-05	3.36236E-05	5.85554E-05	4.27729E-05	1.29615E-05	2.2492E-05	0.000816175
3835803774375	383580	3774375	0.000672631	0.000144923	0.000347342	0.000644277	0.000441857	4.15866E-05	0.000133896	0.000237075	2.84727E-05	3.83893E-05	4.6578E-05	4.6578E-05	4.6578E-05	3.31305E-05	5.76966E-05	4.21456E-05	1.27714E-05	2.21621E-05	0.000768232
3835903774375	383590	3774375	0.000648959	0.000139823	0.000335118	0.000621602	0.000426307	4.0123E-05	0.000129184	0.000228731	2.79952E-05	3.77455E-05	4.57968E-05	4.57968E-05	4.57968E-05	3.25748E-05	5.6729E-05	4.14388E-05	1.25572E-05	2.17904E-05	0.000722389
3836003774375	383600	3774375	0.000617136	0.000132966	0.000318685	0.000591121	0.000405402	3.81555E-05	0.000122849	0.000217515	2.73087E-05	3.68199E-05	4.46739E-05	4.46739E-05	4.46739E-05	3.17761E-05	5.5338E-05	4.04227E-05	1.22493E-05	2.12561E-05	0.000674594
3836103774375	383610	3774375	0.000588379	0.00012677	0.000303835	0.000563576	0.000386511	3.63775E-05	0.000117125	0.00020738	2.66999E-05	3.5999E-05	4.36779E-05	4.36779E-05	4.36779E-05	3.10677E-05	5.41042E-05	3.95214E-05	1.19762E-05	2.07822E-05	0.00063173
3836203774375	383620	3774375	0.000567114	0.000122189	0.000292854	0.000543208	0.000372542	3.50628E-05	0.000112892	0.000199885	2.62582E-05	3.54035E-05	4.29553E-05	4.29553E-05	4.29553E-05	3.05537E-05	5.32091E-05	3.88676E-05	1.17781E-05	2.04384E-05	0.000595951
3836303774375	383630	3774375	0.000549589	0.000118413	0.000283804	0.000526421	0.00036103	3.39793E-05	0.000109403	0.000193708	2.5906E-05	3.49286E-05	4.23792E-05	4.23792E-05	4.23792E-05	3.01439E-05	5.24955E-05	3.83463E-05	1.16201E-05	2.01643E-05	0.000564547
3836403774375	383640	3774375	0.000533502	0.000114947	0.000275497	0.000511013	0.000350462	3.29847E-05	0.000106201	0.000188038	2.55777E-05	3.4486E-05	4.18421E-05	4.18421E-05	4.18421E-05	2.97619E-05	5.18302E-05	3.78604E-05	1.14728E-05	1.99087E-05	0.00053583
3836503774375	383650	3774375	0.000520644	0.000112176	0.000268857	0.000498696	0.000342016	3.21897E-05	0.000103641	0.000183506	2.53389E-05	3.41641E-05	4.14515E-05	4.14515E-05	4.14515E-05	2.94841E-05	5.13464E-05	3.75069E-05	1.13657E-05	1.97229E-05	0.000510634
3836603774375	383660	3774375	0.000508391	0.000109536	0.00026253	0.00048696	0.000333966	3.14321E-05	0.000101202	0.000179187	2.51061E-05	3.38502E-05	4.10707E-05	4.10707E-05	4.10707E-05	2.92132E-05	5.08747E-05	3.71623E-05	1.12613E-05	1.95417E-05	0.000487217
3836703774375	383670	3774375	0.000503091	0.000108394	0.000259793	0.000481884	0.000330485	3.11045E-05	0.000100147	0.000177319	2.50703E-05	3.38019E-05	4.10121E-05	4.10121E-05	4.10121E-05	2.91715E-05	5.08021E-05	3.71093E-05	1.12453E-05	1.95138E-05	0.000469071
3836803774375	383680	3774375	0.000503145	0.000108406	0.000259821	0.000481935	0.00033052	3.11078E-05	0.000100158	0.000177338	2.51837E-05	3.39548E-05	4.11976E-05	4.11976E-05	4.11976E-05	2.93035E-05	5.10319E-05	3.72772E-05	1.12961E-05	1.96021E-05	0.000454847
3836903774375	383690	3774375	0.000502984	0.000108371	0.000259738	0.000481781	0.000330414	3.10978E-05	0.000100126	0.000177281	2.53091E-05	3.41238E-05	4.14027E-05	4.14027E-05	4.14027E-05	2.94493E-05	5.12859E-05	3.74628E-05	1.13523E-05	1.96997E-05	0.000441237
3837003774375	383700	3774375	0.000508862	0.000109638	0.000262773	0.000487411	0.000334276	3.14612E-05	0.000101296	0.000179353	2.56195E-05	3.45423E-05	4.19105E-05	4.19105E-05	4.19105E-05	2.98105E-05	5.19149E-05	3.79222E-05	1.14916E-05	1.99413E-05	0.000431245
3837103774375	383710	3774375	0.000515089	0.000110979	0.000265989	0.000493376	0.000338366	3.18463E-05	0.000102535	0.000181548	2.59657E-05	3.50091E-05	4.24768E-05	4.24768E-05	4.24768E-05	3.02133E-05	5.26164E-05	3.84347E-05	1.16469E-05	2.02107E-05	0.000421784
3837203774375	383720	3774375	0.000526293	0.000113393	0.000271774	0.000504107	0.000345726	3.2539E-05	0.000104766	0.000185497	2.6485E-05	3.57093E-05	4.33263E-05	4.33263E-05	4.33263E-05	3.08176E-05	5.36688E-05	3.92034E-05	1.18798E-05	2.0615E-05	0.000414866
3837303774375	383730	3774375	0.000545406	0.000117511	0.000281644	0.000522414	0.000358282	3.37206E-05	0.00010857	0.000192233	2.73147E-05	3.6828E-05	4.46837E-05	4.46837E-05	4.46837E-05	3.17831E-05	5.53501E-05	4.04315E-05	1.2252E-05	2.12608E-05	0.00041123
3837403774375	383740	3774375	0.000567706	0.000122316	0.00029316	0.000543775	0.000372931	3.50994E-05	0.000113009	0.000200093	2.83115E-05	3.8172E-05	4.63144E-05	4.63144E-05	4.63144E-05	3.2943E-05	5.73701E-05	4.1907E-05	1.26991E-05	2.20367E-05	0.000407589
3837503774375	383750	3774375	0.000581694	0.00012533	0.000300383	0.000557173	0.00038212	3.59642E-05	0.000115794	0.000205023	2.92606E-05	3.94517E-05	4.7867E-05	4.7867E-05	4.7867E-05	3.40473E-05	5.92933E-05	4.33119E-05	1.31248E-05	2.27754E-05	0.000401525
3837603774375	383760	3774375	0.000589657	0.000127046	0.000304495	0.0005648	0.000387351	3.64565E-05	0.000117379	0.00020783	3.02992E-05	4.0852E-05	4.9566E-05	4.9566E-05	4.9566E-05	3.52558E-05	6.13979E-05	4.48493E-05	1.35907E-05	2.35838E-05	0.000395227
3837703774375	383770	3774375	0.00059037	0.000127199	0.000304863	0.000565483	0.000387819	3.65006E-05	0.000117521	0.000208081	3.12662E-05	4.21558E-05	5.11479E-05	5.11479E-05	5.11479E-05	3.6381E-05	6.33575E-05	4.62806E-05	1.40244E-05	2.43365E-05	0.000388309
3837803774375	383780	3774375	0.000584384	0.00012591	0.000301772	0.00055975	0.000383887	3.61306E-05	0.000116329	0.000205972	3.22213E-05	4.34435E-05	5.27103E-05	5.27103E-05	5.27103E-05	3.74923E-05	6.52928E-05	4.76943E-05	1.44528E-05	2.50799E-05	0.000380185
3837903774375	383790	3774375	0.000577901	0.000124513	0.000298425	0.00055354	0.000379628	3.57297E-05	0.000115039	0.000203687	3.32301E-05	4.48036E-05	5.43606E-05	5.43606E-05	5.43606E-05	3.86661E-05	6.73369E-05	4.91875E-05	1.49053E-05	2.58651E-05	0.00037461
3838003774375	383800	3774375	0.000568554	0.000122499	0.000293597	0.000544586	0.000373488	3.51518E-05	0.000113178	0.000200392	3.38389E-05	4.56245E-05	5.53566E-05	5.53566E-05	5.53566E-05	3.93746E-05	6.85707E-05	5.00888E-05	1.51784E-05	2.6339E-05	0.000366737
3838103774375	383810	3774375	0.000558197	0.000120267	0.000288249	0.000534666	0.000366684	3.45115E-05	0.000111116	0.000196742	3.39882E-05	4.58257E-05	5.56007E-05	5.56007E-05	5.56007E-05	3.95482E-05	6.88731E-05	5.03097E-05	1.52453E-05	2.64552E-05	0.00035533
3838203774375	383820	3774375	0.000547343	0.000117929	0.000282644	0.00052427	0.000359554	3.38404E-05	0.000108956	0.000192916	3.39822E-05	4.58177E-05	5.55909E-05	5.55909E-05	5.55909E-05	3.95413E-05	6.8861E-05	5.03008E-05	1.52427E-05	2.64505E-05	0.000344287
3838303774375	383830	3774375	0.000535358	0.000115347	0.000276456	0.000512791	0.000351682	3.30994E-05	0.00010657	0.000188692	3.39643E-05	4.57935E-05	5.55616E-05	5.55616E-05	5.55616E-05	3.95204E-05	6.88247E-05	5.02743E-05	1.52346E-05	2.64366E-05	0.000334103
3838403774375	383840	3774375	0.000522702	0.00011262	0.00026992	0.000500668	0.000343367	3.23169E-05	0.000104051	0.000184231	3.3821E-05	4.56004E-05	5.53273E-05	5.53273E-05	5.53273E-05	3.93538E-05	6.85344E-05	5.00623E-05	1.51704E-05	2.63251E-05	0.00032386
3838603774375	383860	3774375	0.000502796	0.000108331	0.00025964	0.0004816	0.000330291	3.10862E-05	0.000100088	0.000177215	3.35584E-05	4.52463E-05	5.48976E-05	5.48976E-05	5.48976E-05	3.90481E-05	6.80022E-05	4.96735E-05	1.50526E-05	2.61206E-05	0.000304115
3838703774375	383870	3774375	0.00049373	0.000106377	0.000254959	0.000472917	0.000324336	3.05257E-05	9.82835E-05	0.00017402	3.3439E-05	4.50853E-05	5.47023E-05	5.47023E-05	5.47023E-05	3.89092E-05	6.77603E-05	4.94968E-05	1.4999E-05	2.60277E-05	0.00029488
3838803774375	383880	3774375	0.000484476	0.000104384	0.00025018	0.000464053	0.000318257	2.99536E-05	9.64414E-05	0.000170758	3.33077E-05	4.49082E-05	5.44875E-05	5.44875E-05	5.44875E-05	3.87564E-05	6.74942E-05	4.93024E-05	1.49401E-05	2.59255E-05	0.000286046
3838903774375	383890	3774375	0.000475424	0.000102433	0.000245506	0.000455383	0.00031231	2.93939E-05	9.46395E-05	0.000167568	3.31823E-05	4.47392E-05	5.42824E-05	5.42824E-05	5.42824E-05	3.86106E-05	6.72402E-05	4.91169E-05	1.48839E-05	2.58279E-05	0.000277588
3839003774375	383900	3774375	0.000466722	0.000100558	0.000241012	0.000447048	0.000306594	2.88559E-05	9.29072E-05	0.0001645	3.3057E-05	4.45702E-05	5.40774E-05	5.40774E-05	5.40774E-05	3.84647E-05	6.69862E-05	4.89313E-05	1.48277E-05	2.57304E-05	0.000269482
3839103774375	383910	3774375	0.000458329	9.87501E-05	0.000236678	0.000439008	0.00030108	2.8337E-05	9.12365E-05	0.000161542	3.29316E-05	4.44012E-05	5.38723E-05	5.38723E-05	5.38723E-05	3.83189E-05	6.67322E-05	4.87458E-05	1.47714E-05	2.56328E-05	0.000261722
3829703774385	382970	3774385	0.000123083	2.6519E-05	6.35592E-05	0.000117894	8.08542E-05	7.6098E-06	2.45013E-05	4.33816E-05	2.445555E-05	3.2973E-05	4.00063E-05	4.00063E-05	4.00063E-05	2.84561E-05	4.95562E-05	3.61993E-05	1.09695E-05	1.90353E-05	0.000162467
3829803774385	382980	3774385	0.000127575	2.74869E-05	6.5879E-05	0.000122197	8.38052E-05	7.88755E-06	2.53955E-05	4.4965E-05	2.48077E-05	3.34478E-05	4.05824E-05	4.05824E-05	4.05824E-05	2.88659E-05	5.02699E-05	3.67206E-05	1.11274E-05	1.93094E-05	0.000172024
3829903774385	382990	3774385	0.000132915	2.86374E-05	6.86364E-05	0.000127312	8.7313E-05	8.21769E-06	2.64585E-05	4.68471E-05	2.52434E-05	3.40353E-05	4.12953E-05	4.12953E-05	4.12953E-05	2.93729E-05	5.11529E-05	3.73656E-05	1.13229E-05	1.96486E-05	0.000183067
3830003774385	383000	3774385	0.000138725	2.98893E-05	7.16369E-05	0.000132877	9.11299E-05	8.57693E-06	2.76151E-05	4.8895E-05	2.5715E-05	3.46711E-05	4.20667E-05	4.20667E-05	4.20667E-05	2.99216E-05	5.21084E-05	3.80636E-05	1.15344E-05	2.00156E-05	0.000195441
3830103774385	383010	3774385	0.000145074	3.12571E-05	7.49152E-05	0.000138958	9.53003E-05	8.96944E-06	2.88789E-05	5.11326E-05	2.62343E-05	3.53713E-05	4.29162E-05	4.29162E-05	4.29162E-05	3.05259E-05	5.31607E-05	3.88323E-05	1.17674E-05	2.04198E-05	0.000209427
3830203774385	383020	3774385	0.00015196	3.27409E-05	7.84714E-05	0.000145555	9.98241E-05	9.39521E-06	3.02497E-05	5.35598E-05	2.67894E-05	3.61197E-05	4.38244E-05	4.38244E-05	4.38244E-05	3.11718E-05	5.42857E-05	3.9654E-05	1.20164E-05	2.08519E-05	0.000225263
3830303774385	383030	3774385	0.000160367	3.45521E-05	8.28124E-05	0.000153607	0.000105346	9.91495E-06	3.19231E-05	5.65227E-05	2.75236E-05	3.71097E-05	4.50254E-05	4.50254E-05	4.50254E-05	3.20261E-05	5.57734E-05	4.07407E-05	1.23457E-05	2.14234E-05	0.000244859
3830403774385	383040	3774385	0.000170212	3.66734E-05	8.78965E-05	0.000163037	0.000111814	1.05237E-05	3.3883E-05	5.99929E-05	2.84488E-05	3.83571E-05	4.6539E-05	4.6539E-05	4.6539E-05	3.31027E-05	5.76483E-05	4.21103E-05	1.27607E-05	2.21435E-05	0.000269136
3830503774385	383050	3774385	0.000180475	3.88845E-05	9.3196E-05	0.000172867	0.000118555	1.11582E-05	3.59259E-05	6.361E-05	2.95054E-05	3.97816E-05	4.82673E-05	4.82673E-05	4.82673E-05	3.43321E-05	5.97892E-05	4.36741E-05	1.32346E-05	2.29659E-05	0.000297441
3830603774385	383060	3774385	0.000187819	4.04668E-05	9.69883E-05	0.000179901	0.00012338	1.16122E-05	3.73878E-05	6.61984E-05	3.00724E-05	4.05462E-05	4.9195E-05	4.9195E-05	4.9195E-05	3.49919E-05	6.09383E-05	4.45135E-05	1.34889E-05	2.34073E-05	0.000321365
3830703774385	383070	3774385	0.000195391	4.20983E-05	0.000100899	0.000187154	0.000128354	1.20804E-05	3.88952E-05	6.88674E-05	3.06872E-05	4.13751E-05	5.02008E-05	5.02008E-05	5.02008E-05	3.57073E-05	6.21842E-05	4.54236E-05	1.37647E-05	2.38858E-05	0.000348012
3830803774385	383080	3774385	0.00020334	4.3811E-05	0.000105004	0.000194768	0.000133576	1.25719E-05	4.04776E-05	7.16691E-05	3.13797E-05	4.23087E-05	5.13335E-05	5.13335E-05	5.13335E-05	3.6513E-05	6.35873E-05	4.64485E-05	1.40753E-05	2.44248E-05	0.000378275
3830903774385	383090	3774385	0.000211706	4.56135E-05	0.000109324	0.000202782	0.000139072	1.30891E-05	4.21429E-05	7.46178E-05	3.21497E-05	4.33469E-05	5.25931E-05	5.25931E-05	5.25931E-05	3.7409E-05	6.51476E-05	4.75883E-05	1.44207E-05	2.50242E-05	0.000412747
3831003774385	383100	3774385	0.000220153	4.74334E-05	0.000113686	0.000210872	0.00014462	1.36113E-05	4.38244E-05	7.75949E-05	3.29555E-05	4.44334E-05	5.39114E-05	5.39114E-05	5.39114E-05	3.83466E-05	6.67805E-05	4.87811E-05	1.47822E-05	2.56514E-05	0.000451295
3831103774385	383110	3774385	0.000228089	4.91432E-05	0.000117783	0.000218474	0.000149833	1.4102E-05	4.5404E-05	8.03919E-05	3.35644E-05	4.52543E-05	5.49074E-05	5.49074E-05	5.49074E-05	3.90551E-05	6.80143E-05	4.96823E-05	1.50553E-05	2.61253E-05	0.000490411
3831203774385	383120	3774385	0.000236078	5.08646E-05	0.000121909	0.000226126	0.000155082	1.45959E-05	4.69944E-05	8.32078E-05	3.42568E-05	4.61879E-05	5.60401E-05	5.60401E-05	5.60401E-05	3.98608E-05	6.94174E-05	5.07073E-05	1.53658E-05	2.66642E-05	0.000533436
3831303774385	383130	3774385	0.000244444	5.26671E-05	0.000126229	0.00023414	0.000160577	1.51132E-05	4.86598E-05	8.61565E-05	3.50924E-05	4.73146E-05	5.74072E-05	5.74072E-05	5.74072E-05	4.08332E-05	7.11108E-05	5.19442E-05	1.57407E-05	2.73147E-05	0.000581685
3831403774385	383140	3774385	0.000252662	5.44377E-05	0.000130473	0.000242011	0.000165976	1.56213E-05	5.02957E-05	8.9053E-05	3.58744E-05	4.83689E-05	5.86864E-05	5.86864E-05	5.86864E-05	4.1743E-05	7.26954E-05	5.31017E-05	1.60914E-05	2.79233E-05	0.000632882
3831503774385	383150	3774385	0.000260826	5.61968E-05	0.000134689	0.000249831	0.000171339	1.6126E-05	5.19209E-05	9.19306E-05	3.64594E-05	4.91576E-05	5.96433E-05	5.96433E-05	5.96433E-05	4.24237E-05	7.38807E-05	5.39676E-05	1.63538E-05	2.83787E-05	0.000690543
3831603774385	383160	3774385	0.000269327	5.80283E-05	0.000139079	0.000257974	0.000176923	1.66516E-05	5.36131E-05	9.49267E-05	3.70026E-05	4.989E-05	6.05319E-05	6.05319E-05	6.05319E-05	4.30558E-05	7.49815E-05	5.47716E-05	1.65975E-05	2.88015E-05	0.000760573
3831703774385	383170	3774385	0.000278029	5.99032E-05	0.000143572	0.000266309	0.00018264	1.71896E-05	5.53454E-05	9.79939E-05	3.74323E-05	5.04695E-05	6.1235E-05	6.1235E-05	6.1235E-05	4.35558E-05	7.58523E-05	5.54078E-05	1.67902E-05	2.9136E-05	0.000839795
3834603774385	383460	3774385	0.000708718	0.000152698	0.000365977	0.000678842	0.000465563	4.38177E-05	0.00014108	0.000249794	3.45493E-05	4.65822E-05	5.65186E-05	5.65186E-05	5.65186E-05	4.02011E-05	7.00101E-05	5.11402E-05	1.5497E-05	2.68919E-05	0.001805348
3834703774385	383470	3774385	0.000720433	0.000155222	0.000372027	0.000690064	0.000473259	4.4542E-05	0.000143412	0.000253923	3.36718E-05	4.53992E-05	5.50832E-05	5.50832E-05	5.50832E-05	3.91801E-05	6.8232E-05	4.98414E-05	1.51034E-05	2.62089E-05	0.001633139
3834803774385	383480	3774385	0.000728786	0.000157022	0.00037634	0.000698064	0.000478746	4.50584E-05	0.000145074	0.000256867	3.3057E-05	4.45702E-05	5.40774E-05	5.40774E-05	5.40774E-05	3.84647E-05	6.69862E-05	4.89313E-05	1.48277E-05	2.57304E-05	0.001487564
3834903774385	383490	3774385	0.000732982	0.000157926	0.000378507	0.000702084	0.000481502	4.53179E-05	0.00014591	0.000258346	3.25198E-05	4.38459E-05	5.31985E-05	5.31985E-05	5.31985E-05	3.78396E-05	6.58976E-05	4.81361E-05	1.45867E-05	2.53122E-05	0.001364582
3835003774385	383500	3774385	0.00073383	0.000158108	0.000378945	0.000702895	0.000482059	4.53703E-05	0.000146079	0.000258645	3.20303E-05	4.3186E-05	5.23978E-05	5.23978E-05	5.23978E-05	3.72701E-05	6.49057E-05	4.74116E-05	1.43671E-05	2.49312E-05	0.001259365
3835103774385	383510	3774385	0.000730346	0.000157358	0.000377146	0.000699559	0.000479771	4.51549E-05	0.000145385	0.000257417	3.15587E-05	4.25502E-05	5.16264E-05	5.16264E-05	5.16264E-05	3.67214E-05	6.39501E-05	4.67136E-05	1.41556E-05	2.45642E-05	0.001167213
3835303774385	383530	3774385	0.00071738	0.000154564	0.00037045	0.000687139	0.000471253	4.43532E-05	0.000142804	0.000252847	3.07411E-05	4.14476E-05	5.02886E-05	5.02886E-05	5.02886E-05	3.57698E-05	6.2293E-05	4.55031E-05	1.37888E-05	2.39277E-05	0.001016565
3835403774385	383540	3774385	0.000704441	0.000151777	0.000363769	0.000674746	0.000462753	4.35533E-05	0.000140228	0.000248287	3.02455E-05	4.07796E-05	4.94782E-05	4.94782E-05	4.94782E-05	3.51933E-05	6.12891E-05	4.47698E-05	1.35666E-05	2.3542E-05	0.000950313
3835603774385	383560	3774385	0.000662059	0.000142645	0.000341883	0.000634151	0.000434913	4.09329E-05	0.000131792	0.000233349	2.90159E-05	3.91217E-05	4.74666E-05	4.74666E-05	4.74666E-05	3.37625E-05	5.87974E-05	4.29496E-05	1.3015E-05	2.25849E-05	0.000829188
3835703774385	383570	3774385	0.000642288	0.000138385	0.000331673	0.000615212	0.000421924	3.97105E-05	0.000127856	0.00022638	2.85264E-05	3.84617E-05	4.66659E-05	4.66659E-05	4.66659E-05	3.3193E-05	5.78055E-05	4.22251E-05	1.27955E-05	2.22039E-05	0.000778934
3835803774385	383580	3774385	0.000623067	0.000134244	0.000321748	0.000596802	0.000409298	3.85222E-05	0.00012403	0.000219606	2.80787E-05	3.78581E-05	4.59335E-05	4.59335E-05	4.59335E-05	3.26721E-05	5.68983E-05	4.15625E-05	1.25947E-05	2.18555E-05	0.000733623
3835903774385	383590	3774385	0.000600861	0.000129459	0.000310281	0.000575532	0.000394711	3.71492E-05	0.000119609	0.000211779	2.75893E-05	3.71982E-05	4.51328E-05	4.51328E-05	4.51328E-05	3.21025E-05	5.59065E-05	4.08379E-05	1.23751E-05	2.14745E-05	0.00069046
3836003774385	383600	3774385	0.000571661	0.000123168	0.000295202	0.000547562	0.000375529	3.53439E-05	0.000113797	0.000201487	2.69028E-05	3.62727E-05	4.40099E-05	4.40099E-05	4.40099E-05	3.13038E-05	5.45155E-05	3.98218E-05	1.20672E-05	2.09402E-05	0.00064553
3836103774385	383610	3774385	0.000545325	0.000117494	0.000281602	0.000522337	0.000358229	3.37156E-05	0.000108554	0.000192205	2.6294E-05	3.54518E-05	4.30139E-05	4.30139E-05	4.30139E-05	3.05954E-05	5.32817E-05	3.89206E-05	1.17941E-05	2.04663E-05	0.000605239
3836203774385	383620	3774385	0.000526723	0.000113486	0.000271997	0.00050452	0.000346009	3.25656E-05	0.000104851	0.000185648	2.58761E-05	3.48884E-05	4.23303E-05	4.23303E-05	4.23303E-05	3.01092E-05	5.2435E-05	3.83021E-05	1.16067E-05	2.0141E-05	0.000572134
3836303774385	383630	3774385	0.000511982	0.00011031	0.000264384	0.0004904	0.000336325	3.16542E-05	0.000101917	0.000180453	2.55538E-05	3.44538E-05	4.1803E-05	4.1803E-05	4.1803E-05	2.97341E-05	5.17818E-05	3.7825E-05	1.14621E-05	1.98902E-05	0.000543351
3836403774385	383640	3774385	0.000498478	0.0001074	0.00025741	0.000477465	0.000327455	3.08192E-05	9.92286E-05	0.000175693	2.52613E-05	3.40594E-05	4.13246E-05	4.13246E-05	4.13246E-05	2.93938E-05	5.11891E-05	3.73921E-05	1.13309E-05	1.96625E-05	0.000517003
3836503774385	383650	3774385	0.000488646	0.000105282	0.000252334	0.000468047	0.000320996	3.02114E-05	9.72714E-05	0.000172228	2.50703E-05	3.38019E-05	4.10121E-05	4.10121E-05	4.10121E-05	2.91715E-05	5.08021E-05	3.71093E-05	1.12453E-05	1.95138E-05	0.000494333
3836603774385	383660	3774385	0.000479096	0.000103224	0.000247402	0.0004589	0.000314722	2.96209E-05	9.53704E-05	0.000168862	2.48853E-05	3.35524E-05	4.07094E-05	4.07094E-05	4.07094E-05	2.89562E-05	5.04271E-05	3.68354E-05	1.11623E-05	1.93698E-05	0.0004731
3836703774385	383670	3774385	0.000475478	0.000102445	0.000245534	0.000455435	0.000312346	2.93972E-05	9.46502E-05	0.000167587	2.48733E-05	3.35363E-05	4.06899E-05	4.06899E-05	4.06899E-05	2.89423E-05	5.04029E-05	3.68178E-05	1.11569E-05	1.93605E-05	0.000456453
3836803774385	383680	3774385	0.000476648	0.000102697	0.000246138	0.000456555	0.000313114	2.94696E-05	9.48832E-05	0.000167999	2.50106E-05	3.37214E-05	4.09144E-05	4.09144E-05	4.09144E-05	2.91021E-05	5.06811E-05	3.7021E-05	1.12185E-05	1.94674E-05	0.000443291
3836903774385	383690	3774385	0.000477751	0.000102935	0.000246708	0.000457612	0.000313839	2.95378E-05	9.51027E-05	0.000168388	2.51598E-05	3.39226E-05	4.11586E-05	4.11586E-05	4.11586E-05	2.92757E-05	5.09835E-05	3.72419E-05	1.12854E-05	1.95835E-05	0.000430749

			ISDrainage / Utilities Trenching	ISDrainage / Utilities Trenching	ISAsphalt Paving	ISAsphalt Paving	SVDemolition	SVSite Grubbing / Prep	SVMass Grading / Excavation	SVMass Grading / Excavation	SVDrainage / Utilities Trenching	SVFoundations / Concrete Pads	SVBuilding / Structure Construction	SVBuilding / Structure Construction	SVAsphalt Paving	SVAsphalt Paving	SVArchitectural Coating	SVArchitectural Coating	SVLandscaping or Other Finishing	SVLandscaping or Other Finishing	MDemolition
Unique Identifier	X (UTM)	Y (UTM)	2027	2028	2027	2028	2027	2027	2027	2028	2028	2028	2028	2029	2028	2029	2028	2029	2028	2029	2027
3835703774375	383570	3774375	0.000282108	0.000282108	0.001208112	0.001208112	1.90905E-05	1.26125E-05	2.12989E-05	2.12989E-05	6.42895E-06	6.62525E-06	3.79153E-05	3.79153E-05	2.61575E-05	2.61575E-05	2.59121E-06	2.59121E-06	8.34291E-06	8.34291E-06	8.18187E-05
3835803774375	383580	3774375	0.000265536	0.000265536	0.001137145	0.001137145	1.88822E-05	1.24749E-05	2.10665E-05	2.10665E-05	6.3588E-06	6.55296E-06	3.75803E-05	3.75803E-05	2.5872E-05	2.5872E-05	2.56293E-06	2.56293E-06	8.25187E-06	8.25187E-06	8.07622E-05
3835903774375	383590	3774375	0.000249691	0.000249691	0.001069288	0.001069288	1.86433E-05	1.2317E-05	2.08E-05	2.08E-05	6.27833E-06	6.47004E-06	3.72067E-05	3.72067E-05	2.55447E-05	2.55447E-05	2.5305E-06	2.5305E-06	8.14745E-06	8.14745E-06	7.94311E-05
3836003774375	383600	3774375	0.000233171	0.000233171	0.000998541	0.000998541	1.82941E-05	1.20863E-05	2.04104E-05	2.04104E-05	6.16073E-06	6.34884E-06	3.66527E-05	3.66527E-05	2.50662E-05	2.50662E-05	2.4831E-06	2.4831E-06	7.99484E-06	7.99484E-06	7.72822E-05
3836103774375	383610	3774375	0.000218355	0.000218355	0.000935093	0.000935093	1.79877E-05	1.18839E-05	2.00686E-05	2.00686E-05	6.05757E-06	6.24253E-06	3.61503E-05	3.61503E-05	2.46464E-05	2.46464E-05	2.44152E-06	2.44152E-06	7.86097E-06	7.86097E-06	7.53064E-05
3836203774375	383620	3774375	0.000205988	0.000205988	0.000882133	0.000882133	1.77672E-05	1.17382E-05	1.98225E-05	1.98225E-05	5.98329E-06	6.16599E-06	3.58025E-05	3.58025E-05	2.43442E-05	2.43442E-05	2.41159E-06	2.41159E-06	7.76458E-06	7.76458E-06	7.38857E-05
3836303774375	383630	3774375	0.000195134	0.000195134	0.000835649	0.000835649	1.75895E-05	1.16208E-05	1.96243E-05	1.96243E-05	5.92346E-06	6.10433E-06	3.5519E-05	3.5519E-05	2.41008E-05	2.41008E-05	2.38747E-06	2.38747E-06	7.68693E-06	7.68693E-06	7.27218E-05
3836403774375	383640	3774375	0.000185208	0.000185208	0.000793141	0.000793141	1.74302E-05	1.15156E-05	1.94466E-05	1.94466E-05	5.86982E-06	6.04905E-06	3.52614E-05	3.52614E-05	2.38825E-05	2.38825E-05	2.36585E-06	2.36585E-06	7.61732E-06	7.61732E-06	7.16354E-05
3836503774375	383650	3774375	0.000176499	0.000176499	0.000755846	0.000755846	1.73077E-05	1.14346E-05	1.93099E-05	1.93099E-05	5.82855E-06	6.00652E-06	3.50681E-05	3.50681E-05	2.37146E-05	2.37146E-05	2.34922E-06	2.34922E-06	7.56377E-06	7.56377E-06	7.07878E-05
3836603774375	383660	3774375	0.000168405	0.000168405	0.000721185	0.000721185	1.71974E-05	1.13618E-05	1.91868E-05	1.91868E-05	5.79142E-06	5.96825E-06	3.49006E-05	3.49006E-05	2.35635E-05	2.35635E-05	2.33425E-06	2.33425E-06	7.51558E-06	7.51558E-06	6.99581E-05
3836703774375	383670	3774375	0.000162133	0.000162133	0.000694324	0.000694324	1.71852E-05	1.13537E-05	1.91732E-05	1.91732E-05	5.78729E-06	5.964E-06	3.48749E-05	3.48749E-05	2.35468E-05	2.35468E-05	2.33259E-06	2.33259E-06	7.51022E-06	7.51022E-06	6.97671E-05
3836803774375	383680	3774375	0.000157216	0.000157216	0.000673269	0.000673269	1.72525E-05	1.13982E-05	1.92483E-05	1.92483E-05	5.80998E-06	5.98739E-06	3.49908E-05	3.49908E-05	2.36391E-05	2.36391E-05	2.34173E-06	2.34173E-06	7.53967E-06	7.53967E-06	7.01073E-05
3836903774375	383690	3774375	0.000152512	0.000152512	0.000653124	0.000653124	1.73261E-05	1.14468E-05	1.93304E-05	1.93304E-05	5.83474E-06	6.0129E-06	3.51068E-05	3.51068E-05	2.37398E-05	2.37398E-05	2.35171E-06	2.35171E-06	7.5718E-06	7.5718E-06	7.04535E-05
3837003774375	383700	3774375	0.000149058	0.000149058	0.000638334	0.000638334	1.74915E-05	1.15561E-05	1.95149E-05	1.95149E-05	5.89045E-06	6.07031E-06	3.53773E-05	3.53773E-05	2.39665E-05	2.39665E-05	2.37417E-06	2.37417E-06	7.64409E-06	7.64409E-06	7.14981E-05
3837103774375	383710	3774375	0.000145788	0.000145788	0.000624329	0.000624329	1.76753E-05	1.16775E-05	1.972E-05	1.972E-05	5.95235E-06	6.1341E-06	3.56736E-05	3.56736E-05	2.42183E-05	2.42183E-05	2.39911E-06	2.39911E-06	7.72442E-06	7.72442E-06	7.2674E-05
3837203774375	383720	3774375	0.000143397	0.000143397	0.000614089	0.000614089	1.79449E-05	1.18556E-05	2.00207E-05	2.00207E-05	6.04313E-06	6.22765E-06	3.61117E-05	3.61117E-05	2.45877E-05	2.45877E-05	2.4357E-06	2.4357E-06	7.84222E-06	7.84222E-06	7.45841E-05
3837303774375	383730	3774375	0.00014214	0.00014214	0.000608708	0.000608708	1.83798E-05	1.2143E-05	2.0506E-05	2.0506E-05	6.18961E-06	6.37861E-06	3.67945E-05	3.67945E-05	2.51837E-05	2.51837E-05	2.49475E-06	2.49475E-06	8.03232E-06	8.03232E-06	7.77776E-05
3837403774375	383740	3774375	0.000140882	0.000140882	0.000603318	0.000603318	1.88945E-05	1.2483E-05	2.10802E-05	2.10802E-05	6.36292E-06	6.55721E-06	3.75803E-05	3.75803E-05	2.58888E-05	2.58888E-05	2.5646E-06	2.5646E-06	8.25723E-06	8.25723E-06	8.17172E-05
3837503774375	383750	3774375	0.000138786	0.000138786	0.000594341	0.000594341	1.93846E-05	1.28068E-05	2.1627E-05	2.1627E-05	6.52798E-06	6.72731E-06	3.82889E-05	3.82889E-05	2.65604E-05	2.65604E-05	2.63112E-06	2.63112E-06	8.47142E-06	8.47142E-06	8.54181E-05
3837603774375	383760	3774375	0.000136609	0.000136609	0.00058502	0.00058502	1.9936E-05	1.31711E-05	2.22422E-05	2.22422E-05	6.71367E-06	6.91866E-06	3.90619E-05	3.90619E-05	2.73159E-05	2.73159E-05	2.70597E-06	2.70597E-06	8.71239E-06	8.71239E-06	8.9292E-05
3837703774375	383770	3774375	0.000134218	0.000134218	0.000574779	0.000574779	2.04935E-05	1.35394E-05	2.28642E-05	2.28642E-05	6.90142E-06	7.11215E-06	3.98864E-05	3.98864E-05	2.80798E-05	2.80798E-05	2.78164E-06	2.78164E-06	8.95604E-06	8.95604E-06	9.28496E-05
3837803774375	383780	3774375	0.00013141	0.00013141	0.000562754	0.000562754	2.09469E-05	1.3839E-05	2.33701E-05	2.33701E-05	7.0541E-06	7.26949E-06	4.05564E-05	4.05564E-05	2.8701E-05	2.8701E-05	2.84318E-06	2.84318E-06	9.15417E-06	9.15417E-06	9.59954E-05
3837903774375	383790	3774375	0.000129483	0.000129483	0.000554502	0.000554502	2.15167E-05	1.42154E-05	2.40057E-05	2.40057E-05	7.24597E-06	7.46723E-06	4.13422E-05	4.13422E-05	2.94817E-05	2.94817E-05	2.92051E-06	2.92051E-06	9.40317E-06	9.40317E-06	0.000100442
3838003774375	383800	3774375	0.000126761	0.000126761	0.000542848	0.000542848	2.19394E-05	1.44947E-05	2.44774E-05	2.44774E-05	7.38834E-06	7.61393E-06	4.21668E-05	4.21668E-05	3.00609E-05	3.00609E-05	2.97789E-06	2.97789E-06	9.58792E-06	9.58792E-06	0.000101278
3838103774375	383810	3774375	0.000122818	0.000122818	0.000525963	0.000525963	2.23009E-05	1.47335E-05	2.48807E-05	2.48807E-05	7.51006E-06	7.73938E-06	4.29784E-05	4.29784E-05	3.05562E-05	3.05562E-05	3.02696E-06	3.02696E-06	9.74589E-06	9.74589E-06	0.000101212
3838203774375	383820	3774375	0.000119002	0.000119002	0.000509617	0.000509617	2.26011E-05	1.49318E-05	2.52156E-05	2.52156E-05	7.61116E-06	7.84356E-06	4.38931E-05	4.38931E-05	3.09676E-05	3.09676E-05	3.0677E-06	3.0677E-06	9.87708E-06	9.87708E-06	0.000100663
3838303774375	383830	3774375	0.000115482	0.000115482	0.000494544	0.000494544	2.30361E-05	1.52192E-05	2.57009E-05	2.57009E-05	7.75765E-06	7.99452E-06	4.57869E-05	4.57869E-05	3.15636E-05	3.15636E-05	3.12675E-06	3.12675E-06	1.00672E-05	1.00672E-05	0.000100001
3838403774375	383840	3774375	0.000111941	0.000111941	0.000479382	0.000479382	2.33669E-05	1.54378E-05	2.607E-05	2.607E-05	7.86906E-06	8.10934E-06	4.78225E-05	4.78225E-05	3.20169E-05	3.20169E-05	3.17165E-06	3.17165E-06	1.02118E-05	1.02118E-05	9.92067E-05
3838603774375	383860	3774375	0.000105116	0.000105116	0.000450154	0.000450154	2.32505E-05	1.53609E-05	2.59402E-05	2.59402E-05	7.82986E-06	8.06894E-06	4.7655E-05	4.7655E-05	3.18574E-05	3.18574E-05	3.15585E-06	3.15585E-06	1.01609E-05	1.01609E-05	9.78995E-05
3838703774375	383870	3774375	0.000101924	0.000101924	0.000436485	0.000436485	2.31892E-05	1.53204E-05	2.58718E-05	2.58718E-05	7.80923E-06	8.04768E-06	4.75133E-05	4.75133E-05	3.17734E-05	3.17734E-05	3.14754E-06	3.14754E-06	1.01341E-05	1.01341E-05	9.72907E-05
3838803774375	383880	3774375	9.88708E-05	9.88708E-05	0.000423409	0.000423409	2.3128E-05	1.52799E-05	2.58034E-05	2.58034E-05	7.7886E-06	8.02642E-06	4.74102E-05	4.74102E-05	3.16895E-05	3.16895E-05	3.13922E-06	3.13922E-06	1.01073E-05	1.01073E-05	9.664E-05
3838903774375	383890	3774375	9.59473E-05	9.59473E-05	0.000410889	0.000410889	2.30667E-05	1.52394E-05	2.57351E-05	2.57351E-05	7.76796E-06	8.00515E-06	4.73201E-05	4.73201E-05	3.16055E-05	3.16055E-05	3.1309E-06	3.1309E-06	1.00806E-05	1.00806E-05	9.59834E-05
3839003774375	383900	3774375	9.31454E-05	9.31454E-05	0.00039889	0.00039889	2.30054E-05	1.5199E-05	2.56667E-05	2.56667E-05	7.74733E-06	7.98389E-06	4.72041E-05	4.72041E-05	3.15216E-05	3.15216E-05	3.12259E-06	3.12259E-06	1.00538E-05	1.00538E-05	9.53447E-05
3839103774375	383910	3774375	9.04633E-05	9.04633E-05	0.000387404	0.000387404	2.29442E-05	1.51585E-05	2.55984E-05	2.55984E-05	7.7267E-06	7.96263E-06	4.70753E-05	4.70753E-05	3.14376E-05	3.14376E-05	3.11427E-06	3.11427E-06	1.0027E-05	1.0027E-05	9.4718E-05
3829703774385	382970	3774385	5.61563E-05	5.61563E-05	0.000240486	0.000240486	1.76569E-05	1.16654E-05	1.96995E-05	1.96995E-05	5.94616E-06	6.12772E-06	3.62534E-05	3.62534E-05	2.41931E-05	2.41931E-05	2.39662E-06	2.39662E-06	7.71638E-06	7.71638E-06	3.33077E-05
3829803774385	382980	3774385	5.94595E-05	5.94595E-05	0.000254632	0.000254632	1.78223E-05	1.17746E-05	1.9884E-05	1.9884E-05	6.00186E-06	6.18512E-06	3.65368E-05	3.65368E-05	2.44198E-05	2.44198E-05	2.41907E-06	2.41907E-06	7.78868E-06	7.78868E-06	3.41195E-05
3829903774385	382990	3774385	6.32764E-05	6.32764E-05	0.000270978	0.000270978	1.80368E-05	1.19163E-05	2.01233E-05	2.01233E-05	6.07407E-06	6.25954E-06	3.69104E-05	3.69104E-05	2.47136E-05	2.47136E-05	2.44818E-06	2.44818E-06	7.88239E-06	7.88239E-06	3.50984E-05
3830003774385	383000	3774385	6.75534E-05	6.75534E-05	0.000289294	0.000289294	1.82757E-05	1.20742E-05	2.03898E-05	2.03898E-05	6.15454E-06	6.34246E-06	3.73098E-05	3.73098E-05	2.5041E-05	2.5041E-05	2.48061E-06	2.48061E-06	7.98681E-06	7.98681E-06	3.61609E-05
3830103774385	383010	3774385	7.23875E-05	7.23875E-05	0.000309995	0.000309995	1.85269E-05	1.22401E-05	2.06701E-05	2.06701E-05	6.23913E-06	6.42964E-06	3.77478E-05	3.77478E-05	2.53852E-05	2.53852E-05	2.5147E-06	2.5147E-06	8.09658E-06	8.09658E-06	3.73309E-05
3830203774385	383020	3774385	7.78612E-05	7.78612E-05	0.000333436	0.000333436	1.88087E-05	1.24263E-05	2.09845E-05	2.09845E-05	6.33404E-06	6.52744E-06	3.82245E-05	3.82245E-05	2.57713E-05	2.57713E-05	2.55296E-06	2.55296E-06	8.21974E-06	8.21974E-06	3.85963E-05
3830303774385	383030	3774385	8.46347E-05	8.46347E-05	0.000362443	0.000362443	1.91824E-05	1.26732E-05	2.14015E-05	2.14015E-05	6.45989E-06	6.65714E-06	3.88558E-05	3.88558E-05	2.62834E-05	2.62834E-05	2.60368E-06	2.60368E-06	8.38307E-06	8.38307E-06	4.01841E-05
3830403774385	383040	3774385	9.30258E-05	9.30258E-05	0.000398378	0.000398378	1.96542E-05	1.29849E-05	2.19278E-05	2.19278E-05	6.61876E-06	6.82086E-06	3.96545E-05	3.96545E-05	2.69298E-05	2.69298E-05	2.66771E-06	2.66771E-06	8.58923E-06	8.58923E-06	4.21121E-05
3830503774385	383050	3774385	0.000102809	0.000102809	0.000440276	0.000440276	2.01811E-05	1.3333E-05	2.25156E-05	2.25156E-05	6.7962E-06	7.00371E-06	4.05306E-05	4.05306E-05	2.76517E-05	2.76517E-05	2.73923E-06	2.73923E-06	8.81949E-06	8.81949E-06	4.42491E-05
3830603774385	383060	3774385	0.000111079	0.000111079	0.000475689	0.000475689	2.04506E-05	1.35111E-05	2.28164E-05	2.28164E-05	6.88698E-06	7.09727E-06	4.09429E-05	4.09429E-05	2.80211E-05	2.80211E-05	2.77582E-06	2.77582E-06	8.9373E-06	8.9373E-06	4.56399E-05
3830703774385	383070	3774385	0.000120289	0.000120289	0.000515131	0.000515131	2.07386E-05	1.37013E-05	2.31377E-05	2.31377E-05	6.98395E-06	7.1972E-06	4.13809E-05	4.13809E-05	2.84156E-05	2.84156E-05	2.8149E-06	2.8149E-06	9.06314E-06	9.06314E-06	4.71322E-05
3830803774385	383080	3774385	0.000130749	0.000130749	0.000559927	0.000559927	2.10633E-05	1.39159E-05	2.34999E-05	2.34999E-05	7.0933E-06	7.30989E-06	4.18833E-05	4.18833E-05	2.88605E-05	2.88605E-05	2.85898E-06	2.85898E-06	9.20504E-06	9.20504E-06	4.88274E-05
3830903774385	383090	3774385	0.000142664	0.000142664	0.000610952	0.000610952	2.14432E-05	1.41668E-05	2.39237E-05	2.39237E-05	7.22122E-06	7.44171E-06	4.24502E-05	4.24502E-05	2.9381E-05	2.9381E-05	2.91054E-06	2.91054E-06	9.37104E-06	9.37104E-06	5.06301E-05
3831003774385	383100	3774385	0.000155989	0.000155989	0.000668012	0.000668012	2.18475E-05	1.4434E-05	2.43749E-05	2.43749E-05	7.35739E-06	7.58204E-06	4.30815E-05	4.30815E-05	2.9935E-05	2.9935E-05	2.96542E-06	2.96542E-06	9.54775E-06	9.54775E-06	5.24984E-05
3831103774385	383110	3774385	0.000169509	0.000169509	0.000725912	0.000725912	2.21538E-05	1.46363E-05	2.47166E-05	2.47166E-05	7.46055E-06	7.68835E-06	4.3571E-05	4.3571E-05	3.03547E-05	3.03547E-05	3.007E-06	3.007E-06	9.68163E-06	9.68163E-06	5.40922E-05
3831203774385	383120	3774385	0.00018438	0.00018438	0.000789598	0.000789598	2.24786E-05	1.48509E-05	2.50789E-05	2.50789E-05	7.5699E-06	7.80104E-06	4.40864E-05	4.40864E-05	3.07997E-05	3.07997E-05	3.05107E-06	3.05107E-06	9.82353E-06	9.82353E-06	5.56441E-05
3831303774385	383130	3774385	0.000201057	0.000201057	0.000861016	0.000861016	2.28707E-05	1.51099E-05	2.55164E-05	2.55164E-05	7.70194E-06	7.93712E-06	4.46017E-05	4.46017E-05	3.13369E-05	3.13369E-05	3.10429E-06	3.10429E-06	9.99489E-06	9.99489E-06	5.81571E-05
3831403774385	383140	3774385	0.000218753	0.000218753	0.000936799	0.000936799	2.31892E-05	1.53204E-05	2.58718E-05	2.58718E-05	7.80923E-06	8.04768E-06	4.50526E-05	4.50526E-05	3.17734E-05	3.17734E-05	3.14754E-06	3.14754E-06	1.01341E-05	1.01341E-05	5.96016E-05
3831503774385	383150	3774385	0.000238684	0.000238684	0.00102215	0.00102215	2.34894E-05	1.55187E-05	2.62067E-05	2.62067E-05	7.91033E-06	8.15186E-06	4.55293E-05	4.55293E-05	3.21848E-05	3.21848E-05	3.18828E-06	3.18828E-06	1.02653E-05	1.02653E-05	6.08074E-05
3831603774385	383160	3774385	0.000262889	0.000262889	0.001125809	0.001125809	2.38264E-05	1.57414E-05	2.65827E-05	2.65827E-05	8.0238E-06	8.2688E-06	4.61348E-05	4.61348E-05	3.26465E-05	3.26465E-05	3.23402E-06	3.23402E-06	1.04126E-05	1.04126E-05	6.21266E-05
3831703774385	383170	3774385	0.000290272	0.000290272	0.001243074	0.001243074	2.41756E-05	1.59721E-05	2.69723E-05	2.69723E-05	8.14141E-06	8.39E-06	4.68047E-05	4.68047E-05	3.3125E-05	3.3125E-05	3.28142E-06	3.28142E-06	1.05652E-05	1.05652E-05	6.3392E-05
3834603774385	383460	3774385	0.000624012	0.000624012	0.002672296	0.002672296	2.20068E-05	1.45392E-05	2.45526E-05	2.45526E-05	7.41103E-06	7.63732E-06	4.24373E-05	4.24373E-05	3.01533E-05	3.01533E-05	2.98704E-06	2.98704E-06	9.61737E-06	9.61737E-06	8.87966E-05
3834703774385	383470	3774385	0.000564489	0.000564489	0.00241739	0.00241739	2.16086E-05	1.42761E-05	2.41083E-05	2.41083E-05	7.27692E-06	7.49912E-06	4.18189E-05	4.18189E-05	2.96076E-05	2.96076E-05	2.93299E-06	2.93299E-06	9.44333E-06	9.44333E-06	8.75968E-05
3834803774385	383480	3774385	0.000514171	0.000514171	0.002201909	0.002201909	2.12716E-05	1.40535E-05	2.37323E-05	2.37323E-05	7.16345E-06	7.38218E-06	4.12392E-05	4.12392E-05	2.91459E-05	2.91459E-05	2.88725E-06	2.88725E-06	9.29608E-06	9.29608E-06	8.69521E-05
3834903774385	383490	3774385	0.000471663	0.000471663	0.00201987	0.00201987	2.09714E-05	1.38551E-05	2.33974E-05	2.33974E-05	7.06235E-06	7.27799E-06	4.07496E-05	4.07496E-05	2.87346E-05	2.87346E-05	2.8465E-06	2.8465E-06	9.16488E-06	9.16488E-06	8.63731E-05
3835003774385	383500	3774385	0.000435295	0.000435295	0.001864125	0.001864125	2.0708E-05	1.36811E-05	2.31035E-05	2.31035E-05	6.97363E-06	7.18657E-06	4.03245E-05	4.03245E-05	2.83736E-05	2.83736E-05	2.81075E-06	2.81075E-06	9.04975E-06	9.04975E-06	8.58717E-05
3835103774385	383510	3774385	0.000403443	0.000403443	0.001727722	0.001727722	2.04629E-05	1.35192E-05	2.28301E-05	2.28301E-05	6.8911E-06	7.10152E-06	3.99251E-05	3.99251E-05	2.80378E-05	2.80378E-05	2.77748E-06	2.77748E-06	8.94265E-06	8.94265E-06	8.53106E-05
3835303774385	383530	3774385	0.000351372	0.000351372	0.00150473	0.00150473	2.00463E-05	1.32439E-05	2.23653E-05	2.23653E-05	6.75081E-06	6.95694E-06	3.92809E-05	3.92809E-05	2.7467E-05	2.7467E-05	2.72094E-06	2.72094E-06	8.76059E-06	8.76059E-06	8.43198E-05
3835403774385	383540	3774385	0.000328472	0.000328472	0.001406665	0.001406665	1.98012E-05	1.3082E-05	2.20918E-05	2.20918E-05	6.66828E-06	6.87189E-06	3.89073E-05	3.89073E-05	2.71312E-05	2.71312E-05	2.68767E-06	2.68767E-06	8.65349E-06	8.65349E-06	8.34722E-05
3835603774385	383560	3774385	0.000286606	0.000286606	0.001227373	0.001227373	1.91824E-05	1.26732E-05	2.14015E-05	2.14015E-05	6.45989E-06	6.65714E-06	3.79668E-05	3.79668E-05	2.62834E-05	2.62834E-05	2.60368E-06	2.60368E-06	8.38307E-06	8.38307E-06	8.06726E-05
3835703774385	383570	3774385	0.000269236	0.000269236	0.001152987	0.001152987	1.89374E-05	1.25113E-05	2.11281E-05	2.11281E-05	6.37737E-06	6.57209E-06	3.75803E-05	3.75803E-05	2.59476E-05	2.59476E-05	2.57042E-06	2.57042E-06	8.27597E-06	8.27597E-06	7.94907E-05
3835803774385	383580	3774385	0.000253574	0.000253574	0.001085916	0.001085916	1.87168E-05	1.23656E-05	2.0882E-05	2.0882E-05	6.30309E-06	6.49555E-06	3.72454E-05	3.72454E-05	2.56454E-05	2.56454E-05	2.54048E-06	2.54048E-06	8.17958E-06	8.17958E-06	7.83626E-05
3835903774385	383590	3774385	0.000238655	0.000238655	0.001022026	0.001022026	1.84656E-05	1.21996E-05	2.06017E-05	2.06017E-05	6.2185E-06	6.40838E-06	3.6846E-05	3.6846E-05	2.53012E-05	2.53012E-05	2.50639E-06	2.50639E-06	8.06981E-06	8.06981E-06	7.69957E-05
3836003774385	383600	3774385	0.000223125	0.000223125	0.000955521	0.000955521	1.81164E-05	1.19689E-05	2.02121E-05	2.02121E-05	6.1009E-06	6.28718E-06	3.6292E-05	3.6292E-05	2.48227E-05	2.48227E-05	2.45899E-06	2.45899E-06	7.91719E-06	7.91719E-06	7.48707E-05
3836103774385	383610	3774385	0.000209199	0.000209199	0.000895881	0.000895881	1.78039E-05	1.17625E-05	1.98635E-05	1.98635E-05	5.99567E-06	6.17875E-06	3.57896E-05	3.57896E-05	2.43946E-05	2.43946E-05	2.41658E-06	2.41658E-06	7.78064E-06	7.78064E-06	7.29247E-05
3836203774385	383620	3774385	0.000197756	0.000197756	0.000846879	0.000846879	1.75956E-05	1.16249E-05	1.96311E-05	1.96311E-05	5.92552E-06	6.10646E-06	3.54546E-05	3.54546E-05	2.41092E-05	2.41092E-05	2.3883E-06	2.3883E-06	7.68961E-06	7.68961E-06	7.15936E-05
3836303774385	383630	3774385	0.000187807	0.000187807	0.000804274	0.000804274	1.74363E-05	1.15196E-05	1.94534E-05	1.94534E-05	5.87188E-06	6.05117E-06	3.51969E-05	3.51969E-05	2.38909E-05	2.38909E-05	2.36668E-06	2.36668E-06	7.62E-06	7.62E-06	7.05669E-05
3836403774385	383640	3774385	0.0001787	0.0001787	0.000765274	0.000765274	1.72893E-05	1.14225E-05	1.92894E-05	1.92894E-05	5.82236E-06	6.00015E-06	3.4965E-05	3.4965E-05	2.36895E-05	2.36895E-05	2.34672E-06	2.34672E-06	7.55574E-06	7.55574E-06	6.95999E-05
3836503774385	383650	3774385	0.000170864	0.000170864	0.000731717	0.000731717	1.71974E-05	1.13618E-05	1.91868E-05	1.91868E-05	5.79142E-06	5.96825E-06	3.48233E-05	3.48233E-05	2.35635E-05	2.35635E-05	2.33425E-06	2.33425E-06	7.51558E-06	7.51558E-06	6.89433E-05
3836603774385	383660	3774385	0.000163525	0.000163525	0.000700288	0.000700288	1.71116E-05	1.13051E-05	1.90911E-05	1.90911E-05	5.76253E-06	5.93849E-06	3.46816E-05	3.46816E-05	2.3446E-05	2.3446E-05	2.32261E-06	2.32261E-06	7.47809E-06	7.47809E-06	6.82807E-05
3836703774385	383670	3774385	0.000157771	0.000157771	0.000675646	0.000675646	1.71116E-05	1.13051E-05	1.90911E-05	1.90911E-05	5.76253E-06	5.93849E-06	3.46816E-05	3.46816E-05	2.3446E-05	2.3446E-05	2.32261E-06	2.32261E-06	7.47809E-06	7.47809E-06	6.81912E-05
3836803774385	383680	3774385	0.000153222	0.000153222	0.000656164	0.000656164	1.71913E-05	1.13577E-05	1.918E-05	1.918E-05	5.78935E-06	5.96613E-06	3.48233E-05	3.48233E-05	2.35551E-05	2.35551E-05	2.33342E-06	2.33342E-06	7.5129E-06	7.5129E-06	6.8609E-05
3836903774385	383690	3774385	0.000148887	0.000148887	0.0006376	0.0006376	1.72709E-05	1.14104E-05	1.92688E-05	1.92688E-05	5.81617E-06	5.99377E-06	3.49522E-05	3.49

			MSite Grubbing / Prep	MMass Grading / Excavation	MMass Grading / Excavation	MDrainage / Utilities Trenching	MFoundations / Concrete Pads	MBuilding / Structure Construction	MAsphalt Paving	MLandscaping or Other Finishing	MWaterside Construction (Piles)	RSSWRe-striping South Valley	RSSWRe-striping Silver Lake Boulevard	RSSWDemolition	RSSWPlacing Base	RSSWForm/Place Rebar and Pour	Child Risk				
Unique Identifier	X (UTM)	Y (UTM)	2027	2027	2028	2028	2028	2028	2028	2028	2028	2029	2029	2029	2029	2029	3rd Trimester	0<2	2<16	Total	per million
3835703774375	383570	3774375	7.38311E-05	0.000184362	0.000184362	5.15954E-05	9.52033E-05	0.000171193	0.000121109	3.66997E-05	6.498E-05	1.63285E-05	4.82619E-05	8.29466E-05	4.50897E-05	1.34961E-05	1.48814E-08	4.9041E-07	6.0951E-08	5.66244E-07	0.56624434
3835803774375	383580	3774375	7.28777E-05	0.000181981	0.000181981	5.09292E-05	9.39739E-05	0.000168983	0.000119545	3.62258E-05	6.41409E-05	1.61627E-05	4.76891E-05	8.19364E-05	4.45406E-05	1.33318E-05	1.44302E-08	4.7247E-07	5.8101E-08	5.44999E-07	0.54499928
3835903774375	383590	3774375	7.16766E-05	0.000178982	0.000178982	5.00898E-05	9.24251E-05	0.000166197	0.000117575	3.56287E-05	6.30838E-05	1.59717E-05	4.69456E-05	8.06461E-05	4.38392E-05	1.31218E-05	1.39467E-08	4.5392E-07	5.5326E-08	5.23194E-07	0.52319423
3836003774375	383600	3774375	6.97375E-05	0.00017414	0.00017414	4.87347E-05	8.99246E-05	0.000161701	0.000114394	3.46648E-05	6.13771E-05	1.57004E-05	4.57398E-05	7.85493E-05	4.26993E-05	1.27807E-05	1.33515E-08	4.3227E-07	5.2327E-08	4.9795E-07	0.49795013
3836103774375	383610	3774375	6.79546E-05	0.000169688	0.000169688	4.74887E-05	8.76257E-05	0.000157567	0.000111469	3.37786E-05	5.9808E-05	1.54593E-05	4.46294E-05	7.66223E-05	4.16518E-05	1.24671E-05	1.28088E-08	4.1251E-07	4.9621E-08	4.74938E-07	0.47493757
3836203774375	383620	3774375	6.66726E-05	0.000166487	0.000166487	4.65929E-05	8.59726E-05	0.000154595	0.000109367	3.31414E-05	5.86797E-05	1.52784E-05	4.38457E-05	7.52555E-05	4.09089E-05	1.22447E-05	1.23827E-08	3.9659E-07	4.7385E-08	4.56362E-07	0.45636202
3836303774375	383630	3774375	6.56223E-05	0.000163864	0.000163864	4.58588E-05	8.46182E-05	0.000152159	0.000107644	3.26193E-05	5.77553E-05	1.51327E-05	4.32076E-05	7.41435E-05	4.03043E-05	1.20638E-05	1.20178E-08	3.8282E-07	4.5429E-08	4.40271E-07	0.44027122
3836403774375	383640	3774375	6.4642E-05	0.000161416	0.000161416	4.51738E-05	8.33541E-05	0.000149886	0.000106035	3.2132E-05	5.68925E-05	1.49971E-05	4.26097E-05	7.30993E-05	3.97367E-05	1.18939E-05	1.16797E-08	3.701E-07	4.3634E-08	4.25417E-07	0.42541731
3836503774375	383650	3774375	6.38771E-05	0.000159506	0.000159506	4.46393E-05	8.23678E-05	0.000148113	0.000104781	3.17518E-05	5.62193E-05	1.48966E-05	4.21576E-05	7.22929E-05	3.92983E-05	1.17627E-05	1.13949E-08	3.5922E-07	4.2072E-08	4.12692E-07	0.41269183
3836603774375	383660	3774375	6.31284E-05	0.000157636	0.000157636	4.4116E-05	8.14024E-05	0.000146377	0.000103553	3.13796E-05	5.55604E-05	1.47961E-05	4.17054E-05	7.15119E-05	3.88738E-05	1.16356E-05	1.11239E-08	3.4896E-07	4.0614E-08	4.00694E-07	0.40069387
3836703774375	383670	3774375	6.2956E-05	0.000157206	0.000157206	4.39956E-05	8.11801E-05	0.000145977	0.00010327	3.12939E-05	5.54087E-05	1.4776E-05	4.163E-05	7.13591E-05	3.87907E-05	1.16107E-05	1.09616E-08	3.422E-07	3.9546E-08	3.92713E-07	0.39271254
3836803774375	383680	3774375	6.3263E-05	0.000157973	0.000157973	4.42101E-05	8.1576E-05	0.000146689	0.000103774	3.14465E-05	5.56789E-05	1.48212E-05	4.18611E-05	7.17496E-05	3.9003E-05	1.16743E-05	1.08836E-08	3.3818E-07	3.8779E-08	3.87845E-07	0.38784482
3836903774375	383690	3774375	6.35755E-05	0.000158753	0.000158753	4.44285E-05	8.19789E-05	0.000147413	0.000104286	3.16018E-05	5.59538E-05	1.48664E-05	4.20973E-05	7.21401E-05	3.92153E-05	1.17378E-05	1.0806E-08	3.3427E-07	3.8049E-08	3.83128E-07	0.38312844
3837003774375	383700	3774375	6.45181E-05	0.000161107	0.000161107	4.50872E-05	8.31944E-05	0.000149599	0.000105832	3.20704E-05	5.67835E-05	1.4992E-05	4.27253E-05	7.32182E-05	3.98013E-05	1.19132E-05	1.08213E-08	3.3327E-07	3.7623E-08	3.81711E-07	0.38171146
3837103774375	383710	3774375	6.55792E-05	0.000163756	0.000163756	4.58287E-05	8.45626E-05	0.000152059	0.000107573	3.25978E-05	5.77174E-05	1.51277E-05	4.34337E-05	7.44236E-05	4.04566E-05	1.21094E-05	1.08447E-08	3.3254E-07	3.7247E-08	3.80632E-07	0.38063158
3837203774375	383720	3774375	6.73028E-05	0.00016806	0.00016806	4.70333E-05	8.67852E-05	0.000156056	0.0001104	3.34546E-05	5.92344E-05	1.53337E-05	4.45591E-05	7.63506E-05	4.15041E-05	1.24229E-05	1.09438E-08	3.3408E-07	3.7114E-08	3.82143E-07	0.38214254
3837303774375	383730	3774375	7.01845E-05	0.000175256	0.000175256	4.90471E-05	9.05011E-05	0.000162738	0.000115127	3.48871E-05	6.17706E-05	1.56703E-05	4.64331E-05	7.95595E-05	4.32485E-05	1.2945E-05	1.11604E-08	3.3901E-07	3.7338E-08	3.87505E-07	0.3875049
3837403774375	383740	3774375	7.37396E-05	0.000184133	0.000184133	5.15314E-05	9.50852E-05	0.000170981	0.000120959	3.66542E-05	6.48994E-05	1.60672E-05	4.87643E-05	8.35494E-05	4.54174E-05	1.35942E-05	1.14136E-08	3.4484E-07	3.7654E-08	3.93908E-07	0.39390783
3837503774375	383750	3774375	7.70791E-05	0.000192472	0.000192472	5.38652E-05	9.93915E-05	0.000178724	0.000126437	3.83142E-05	6.78386E-05	1.6434E-05	5.09548E-05	8.73015E-05	4.7457E-05	1.42047E-05	1.15606E-08	3.4756E-07	3.7799E-08	3.96916E-07	0.39691638
3837603774375	383760	3774375	8.05749E-05	0.000201202	0.000201202	5.63082E-05	0.000103899	0.0001868 3	0.000132171	4.00518E-05	7.09153E-05	1.6856E-05	5.32257E-05	9.1198E-05	4.95752E-05	1.48387E-05	1.16487E-08	3.4863E-07	3.7965E-08	3.98246E-07	0.39824559
3837703774375	383770	3774375	8.37852E-05	0.000209218	0.000209218	5.85516E-05	0.000108039	0.000194274	0.000137437	4.16476E-05	7.37407E-05	1.73031E-05	5.53761E-05	9.47889E-05	5.15272E-05	1.5423E-05	1.16599E-08	3.4758E-07	3.8061E-08	3.97305E-07	0.39730458
3837803774375	383780	3774375	8.66238E-05	0.000216306	0.000216306	6.05353E-05	0.000111699	0.000200856	0.000142093	4.30586E-05	7.62391E-05	1.76548E-05	5.76721E-05	9.88466E-05	5.3733E-05	1.60832E-05	1.15884E-08	3.4454E-07	3.806E-08	3.94191E-07	0.39419124
3837903774375	383790	3774375	9.06366E-05	0.000226327	0.000226327	6.33396E-05	0.000116874	0.00021016	0.000148676	4.50533E-05	7.97708E-05	1.80115E-05	5.96817E-05	0.000102251	5.55834E-05	1.66371E-05	1.15171E-08	3.4154E-07	3.831E-08	3.91363E-07	0.39136283
3838003774375	383800	3774375	9.13907E-05	0.00022821	0.00022821	6.38666E-05	0.000117846	0.000211909	0.000149913	4.54281E-05	8.04345E-05	1.84386E-05	6.00787E-05	0.000102972	5.59757E-05	1.67545E-05	1.14074E-08	3.3702E-07	3.8036E-08	3.86468E-07	0.3864682
3838103774375	383810	3774375	9.13315E-05	0.000228062	0.000228062	6.38252E-05	0.00011777	0.000211772	0.000149816	4.53987E-05	8.03824E-05	1.88757E-05	6.01189E-05	0.000102955	5.59665E-05	1.67517E-05	1.12808E-08	3.3194E-07	3.7451E-08	3.80672E-07	0.38067231
3838203774375	383820	3774375	9.08359E-05	0.000226824	0.000226824	6.34789E-05	0.000117131	0.000210623	0.000149003	4.51524E-05	7.99462E-05	1.92726E-05	5.98124E-05	0.000102421	5.56757E-05	1.66647E-05	1.11531E-08	3.2644E-07	3.68E-08	3.7439E-07	0.37438993
3838303774375	383830	3774375	9.0238E-05	0.000225331	0.000225331	6.30611E-05	0.00011636	0.000209236	0.000148022	4.48552E-05	7.942E-05	1.96645E-05	5.94406E-05	0.000101767	5.53204E-05	1.65584E-05	1.11449E-08	3.2202E-07	3.6195E-08	3.69363E-07	0.36936333
3838403774375	383840	3774375	8.95217E-05	0.000223542	0.000223542	6.25605E-05	0.000115436	0.000207575	0.000146847	4.44991E-05	7.87895E-05	1.96343E-05	5.89934E-05	0.000100994	5.49005E-05	1.64327E-05	1.09767E-08	3.1565E-07	3.5545E-08	3.62171E-07	0.36217054
3838603774375	383860	3774375	8.8342E-05	0.000220597	0.000220597	6.17361E-05	0.000113915	0.00020484	0.000144912	4.39127E-05	7.77513E-05	1.95238E-05	5.827E-05	9.97295E-05	5.42129E-05	1.62269E-05	1.05936E-08	3.0327E-07	3.4222E-08	3.48091E-07	0.34809072
3838703774375	383870	3774375	8.77926E-05	0.000219225	0.000219225	6.13522E-05	0.000113206	0.000203566	0.000144011	4.36396E-05	7.72678E-05	1.94736E-05	5.79333E-05	9.91438E-05	5.38945E-05	1.61316E-05	1.04101E-08	2.9744E-07	3.3601E-08	3.41451E-07	0.34145058
3838803774375	383880	3774375	8.72055E-05	0.000217759	0.000217759	6.09419E-05	0.000112449	0.000202205	0.000143048	4.33478E-05	7.67511E-05	1.94183E-05	5.75716E-05	9.85241E-05	5.35576E-05	1.60307E-05	1.02288E-08	2.9169E-07	3.2998E-08	3.34913E-07	0.33491281
3838903774375	383890	3774375	8.6613E-05	0.000216279	0.000216279	6.05278E-05	0.000111685	0.000200831	0.000142076	4.30533E-05	7.62296E-05	1.9363E-05	5.72048E-05	9.78874E-05	5.32115E-05	1.59271E-05	1.00516E-08	2.8609E-07	3.2416E-08	3.28556E-07	0.32855598
3839003774375	383900	3774375	8.60367E-05	0.00021484	0.00021484	6.0125E-05	0.000110942	0.000199494	0.00014113	4.27668E-05	7.57223E-05	1.93128E-05	5.68481E-05	9.72677E-05	5.28746E-05	1.58263E-05	9.8798E-09	2.8068E-07	3.1856E-08	3.22416E-07	0.3224164
3839103774375	383910	3774375	8.54711E-05	0.000213428	0.000213428	5.97298E-05	0.000110213	0.000198183	0.000140203	4.24856E-05	7.52246E-05	1.92625E-05	5.65015E-05	9.6665E-05	5.2547E-05	1.57282E-05	9.7127E-09	2.7544E-07	3.1315E-08	3.16466E-07	0.31646624
3829703774385	382970	3774385	3.0056E-05	7.50521E-05	7.50521E-05	2.10041E-05	3.87564E-05	6.96913E-05	4.93024E-05	1.49401E-05	2.64528E-05	1.562E-05	2.26388E-05	3.87101E-05	2.10428E-05	6.29848E-06	6.37047E-09	2.3354E-07	2.2705E-08	2.62614E-07	0.2626144
3829803774385	382980	3774385	3.07886E-05	7.68814E-05	7.68814E-05	2.1516E-05	3.9701E-05	7.13898E-05	5.0504E-05	1.53043E-05	2.70975E-05	1.57406E-05	2.31261E-05	3.95421E-05	2.1495E-05	6.43384E-06	6.67896E-09	2.4762E-07	2.3833E-08	2.78135E-07	0.27813518
3829903774385	382990	3774385	3.16719E-05	7.90872E-05	7.90872E-05	2.21333E-05	4.08401E-05	7.34381E-05	5.19531E-05	1.57434E-05	2.7875E-05	1.59014E-05	2.37089E-05	4.05438E-05	2.20396E-05	6.59682E-06	7.03933E-09	2.6419E-07	2.5157E-08	2.96382E-07	0.29638249
3830003774385	383000	3774385	3.26307E-05	8.14813E-05	8.14813E-05	2.28033E-05	4.20764E-05	7.56612E-05	5.35258E-05	1.62199E-05	2.87188E-05	1.60772E-05	2.4342E-05	4.16304E-05	2.26302E-05	6.77362E-06	7.44256E-09	2.8296E-07	2.665E-08	3.17053E-07	0.31705334
3830103774385	383010	3774385	3.36864E-05	8.41176E-05	8.41176E-05	2.35411E-05	4.34378E-05	7.81092E-05	5.52576E-05	1.67447E-05	2.96484E-05	1.62732E-05	2.50252E-05	4.28103E-05	2.32717E-05	6.96562E-06	7.89783E-09	3.0446E-07	2.835E-08	3.40706E-07	0.3407055
3830203774385	383020	3774385	3.48283E-05	8.6969E-05	8.6969E-05	2.43391E-05	4.49102E-05	8.07569E-05	5.71307E-05	1.73123E-05	3.0653E-05	1.64892E-05	2.57688E-05	4.40922E-05	2.39685E-05	7.17418E-06	8.41342E-09	3.2917E-07	3.0289E-08	3.67877E-07	0.36787693
3830303774385	383030	3774385	3.62611E-05	9.05468E-05	9.05468E-05	2.53404E-05	4.67578E-05	8.40791E-05	5.9481E-05	1.80245E-05	3.1914E-05	1.67957E-05	2.67033E-05	4.56966E-05	2.48407E-05	7.43524E-06	9.0548E-09	3.6018E-07	3.272E-08	4.0196E-07	0.40196011
3830403774385	383040	3774385	3.80009E-05	9.48912E-05	9.48912E-05	2.65562E-05	4.90012E-05	8.81132E-05	6.23348E-05	1.88893E-05	3.34453E-05	1.71876E-05	2.78438E-05	4.76491E-05	2.5902E-05	7.75293E-06	9.85488E-09	3.9941E-07	3.578E-08	4.45046E-07	0.44504626
3830503774385	383050	3774385	3.99292E-05	9.97064E-05	9.97064E-05	2.79038E-05	5.14877E-05	9.25845E-05	6.5498E-05	1.98479E-05	3.51424E-05	1.76398E-05	2.91199E-05	4.98393E-05	2.70926E-05	8.10929E-06	1.08054E-08	4.4706E-07	3.9443E-08	4.97304E-07	0.49730369
3830603774385	383060	3774385	4.11843E-05	0.00010284	0.00010284	2.87808E-05	5.3106E-05	9.54945E-05	6.75567E-05	2.04717E-05	3.6247E-05	1.78558E-05	2.99288E-05	5.1223E-05	2.78448E-05	8.33443E-06	1.164E-08	4.9095E-07	4.265E-08	5.45235E-07	0.54523486
3830703774385	383070	3774385	4.25309E-05	0.000106203	0.000106203	2.97219E-05	5.48424E-05	9.86169E-05	6.97655E-05	2.11411E-05	3.74321E-05	1.80969E-05	3.07929E-05	5.27086E-05	2.86524E-05	8.57615E-06	1.26087E-08	5.4295E-07	4.6374E-08	6.01931E-07	0.60193137
3830803774385	383080	3774385	4.40606E-05	0.000110023	0.000110023	3.07909E-05	5.6815E-05	0.000102164	7.22748E-05	2.19015E-05	3.87785E-05	1.83783E-05	3.17576E-05	5.43809E-05	2.95614E-05	8.84825E-06	1.37672E-08	6.0637E-07	5.0821E-08	6.70954E-07	0.67095442
3830903774385	383090	3774385	4.56873E-05	0.000114085	0.000114085	3.19277E-05	5.89126E-05	0.000105936	7.49432E-05	2.27101E-05	4.02102E-05	1.87149E-05	3.27875E-05	5.61552E-05	3.05259E-05	9.13693E-06	1.51753E-08	6.8495E-07	5.6189E-08	7.56317E-07	0.75631683
3831003774385	383100	3774385	4.73732E-05	0.000118295	0.000118295	3.31058E-05	6.10865E-05	0.000109845	7.77087E-05	2.35481E-05	4.1694E-05	1.90917E-05	3.38426E-05	5.79718E-05	3.15134E-05	9.43252E-06	1.68954E-08	7.8295E-07	6.2667E-08	8.62509E-07	0.86250913
3831103774385	383110	3774385	4.88114E-05	0.000121886	0.000121886	3.41109E-05	6.2941E-05	0.00011318	8.00678E-05	2.4263E-05	4.29597E-05	1.93781E-05	3.47721E-05	5.94998E-05	3.23441E-05	9.68114E-06	1.88653E-08	8.9815E-07	6.995E-08	9.86965E-07	0.98696467
3831203774385	383120	3774385	5.02118E-05	0.000125383	0.000125383	3.50896E-05	6.47469E-05	0.000116427	8.2365E-05	2.49591E-05	4.41923E-05	1.96695E-05	3.60482E-05	6.16221E-05	3.34977E-05	1.00265E-05	2.13421E-08	1.0457E-06	7.8952E-08	1.14602E-06	1.14602216
3831303774385	383130	3774385	5.24795E-05	0.000131045	0.000131045	3.66743E-05	6.7671E-05	0.000121685	8.60848E-05	2.60863E-05	4.61881E-05	1.99408E-05	3.70731E-05	6.36425E-05	3.4596E-05	1.03552E-05	2.45651E-08	1.2412E-06	9.057E-08	1.35632E-06	1.35631735
3831403774385	383140	3774385	5.3783E-05	0.0001343	0.0001343	3.75852E-05	6.93518E-05	0.000124707	8.8223E-05	2.67342E-05	4.73353E-05	2.01769E-05	3.78468E-05	6.49244E-05	3.52928E-05	1.05638E-05	2.87806E-08	1.501E-06	1.0528E-07	1.63505E-06	1.63505323
3831503774385	383150	3774385	5.48711E-05	0.000137017	0.000137017	3.83456E-05	7.07548E-05	0.00012723	9.00078E-05	2.72751E-05	4.8293E-05	2.04131E-05	3.84598E-05	6.5994E-05	3.58743E-05	1.07378E-05	3.48439E-08	1.8795E-06	1.2588E-07	2.04025E-06	2.04024832
3831603774385	383160	3774385	5.60615E-05	0.00013999	0.00013999	3.91775E-05	7.22898E-05	0.00012999	9.19605E-05	2.78668E-05	4.93406E-05	2.08401E-05	3.90928E-05	6.71315E-05	3.64926E-05	1.09229E-05	4.43501E-08	2.4785E-06	1.5752E-07	2.68042E-06	2.68041626
3831703774385	383170	3774385	5.72034E-05	0.000142841	0.000142841	3.99755E-05	7.37622E-05	0.000132638	9.38336E-05	2.84344E-05	5.03457E-05	2.1232E-05	3.96957E-05	6.81672E-05	3.70556E-05	1.10914E-05	6.04694E-08	3.5027E-06	2.0978E-07	3.77292E-06	3.77292355
3834603774385	383460	3774385	8.01278E-05	0.000200085	0.000200085	5.59957E-05	0.000103323	0.000185793	0.00013143	3.98296E-05	7.05218E-05	1.87652E-05	5.28539E-05	9.10028E-05	4.9469E-05	1.48069E-05	1.90602E-08	7.1403E-07	1.166E-07	8.49687E-07	0.84968717
3834703774385	383470	3774385	7.90451E-05	0.000197382	0.000197382	5.52392E-05	0.000101927	0.000183283	0.000129662	3.92914E-05	6.9569E-05	1.84486E-05	5.20501E-05	8.91436E-05	4.84584E-05	1.45044E-05	1.85707E-08	6.8454E-07	1.0719E-07	8.10303E-07	0.81030265
3834803774385	383480	3774385	7.84634E-05	0.000195929	0.000195929	5.48326E-05	0.000101177	0.000181934	0.000128708	3.90023E-05	6.9057E-05	1.81371E-05	5.12713E-05	8.81759E-05	4.79324E-05	1.4347E-05	1.81196E-08	6.5832E-07	9.9243E-08	7.75683E-07	0.77568309
3834903774385	383490	3774385	7.79409E-05	0.000194624	0.000194624	5.44675E-05	0.000100503	0.000180723	0.00012785	3.87426E-05	6.85971E-05	1.78658E-05	5.09096E-05	8.75732E-05	4.76047E-05	1.42489E-05	1.76883E-08	6.3412E-07	9.2466E-08	7.44276E-07	0.74427619
3835003774385	383500	3774385	7.74885E-05	0.000193495	0.000193495	5.41513E-05	9.99194E-05	0.000179674	0.000127108	3.85177E-05	6.81989E-05	1.76297E-05	5.06082E-05	8.70469E-05	4.73186E-05	1.41633E-05	1.72757E-08	6.1172E-07	8.6621E-08	7.15619E-07	0.71561884
3835103774385	383510	3774385	7.69822E-05	0.00019223	0.00019223	5.37975E-05	9.92665E-05	0.0001785	0.000126278	3.8266E-05	6.77533E-05	1.74086E-05	5.02816E-05	8.64866E-05	4.7014E-05	1.40721E-05	1.68566E-08	5.9018E-07	8.1449E-08	6.88483E-07	0.68848303
3835303774385	383530	3774385	7.6088E-05	0.000189998	0.000189998	5.31726E-05	9.81135E-05	0.000176426	0.000124811	3.78215E-05	6.69664E-05	1.7057E-05	4.9739E-05	8.55273E-05	4.64926E-05	1.3916E-05	1.60684E-08	5.5125E-07	7.2903E-08	6.40225E-07	0.64022484
3835403774385	383540	3774385	7.53232E-05	0.000188088	0.000188088	5.26381E-05	9.71272E-05	0.000174653	0.000123556	3.74413E-05	6.62932E-05	1.6856E-05	4.92667E-05	8.46954E-05	4.60403E-05	1.37807E-05	1.5629E-08	5.3148E-07	6.9062E-08	6.16176E-07	0.61617565
3835603774385	383560	3774385	7.27969E-05	0.000181779	0.000181779	5.08727E-05	9.38697E-05	0.000168795	0.000119413	3.61856E-05	6.40698E-05	1.63737E-05	4.76891E-05	8.19449E-05	4.45452E-05	1.33332E-05	1.45959E-08	4.8909E-07	6.1838E-08	5.65528E-07	0.56552783
3835703774385	383570	3774385	7.17304E-05	0.000179116	0.000179116	5.01274E-05	9.24945E-05	0.000166322	0.000117663	3.56555E-05	6.31312E-05	1.61828E-05	4.70259E-05	8.07904E-05	4.39176E-05	1.31453E-05	1.41362E-08	4.7042E-07	5.882E-08	5.43376E-07	0.5433765
3835803774385	383580	3774385	7.07124E-05	0.000176574	0.000176574	4.9416E-05	9.11818E-05	0.000163962	0.000115993	3.51494E-05	6.22352E-05	1.60069E-05	4.64029E-05	7.96953E-05	4.33223E-05	1.29671E-05	1.37017E-08	4.5295E-07	5.6082E-08	5.22729E-07	0.5227294
3835903774385	383590	3774385	6.94789E-05	0.000173494	0.000173494	4.8554E-05	8.95913E-05	0.000161102	0.00011397	3.45363E-05	6.11496E-05	1.5816E-05	4.56343E-05	7.83625E-05	4.25978E-05	1.27503E-05	1.32389E-08	4.3499E-07	5.3429E-08	5.01661E-07	0.50166073
3836003774385	383600	3774385	6.75614E-05	0.000168706	0.000168706	4.72139E-05	8.71186E-05	0.000156655	0.000110824	3.35831E-05	5.94619E-05	1.55397E-05	4.44285E-05	7.62742E-05	4.14626E-05	1.24105E-05	1.2678E-08	4.1432E-07	5.0569E-08	4.77568E-07	0.47756772
3836103774385	383610	3774385	6.58054E-05	0.000164321	0.000164321	4.59868E-05	8.48544E-05	0.000152584	0.000107944	3.27103E-05	5.79165E-05	1.52935E-05	4.33332E-05	7.43727E-05	4.04289E-05	1.21011E-05	1.21677E-08	3.9547E-07	4.799E-08	4.55632E-07	0.45563163
3836203774385	383620	3774385	6.46043E-05	0.000161322	0.000161322	4.51474E-05	8.33055E-05	0.000149799	0.000105974	3.21132E-05	5.68593E-05	1.51277E-05	4.25947E-05	7.30823E-05	3.97275E-05	1.18911E-05	1.17794E-08	3.8067E-07	4.5899E-08	4.38352E-07	0.43835227
3836303774385	383630	3774385	6.36778E-05	0.000159008	0.000159008	4.45E-05	8.21108E-05	0.000147651	0.000104454	3.16527E-05	5.60439E-05	1.4992E-05	4.20319E-05	7.20976E-05	3.91922E-05	1.17309E-05	1.14554E-08	3.681E-07	4.4094E-08	4.23654E-07	0.42365416
3836403774385	383640	3774385	6.28052E-05	0.000156829	0.000156829	4.38902E-05	8.09857E-05	0.000145627	0.000103023	3.1219E-05	5.52759E-05	1.48715E-05	4.14994E-05	7.11723E-05	3.86892E-05	1.15804E-05	1.11557E-08	3.565E-07	4.2437E-08	4.10095E-07	0.41009518
3836503774385	383650	3774385	6.22127E-05	0.00015535	0.00015535	4.34761E-05	8.02216E-05	0.000144253	0.000102051	3.09244E-05	5.47545E-05	1.47911E-05	4.11527E-05	7.05611E-05	3.83557E-05	1.14809E-05	1.09164E-08	3.4698E-07	4.1033E-08	3.98927E-07	0.39892737
3836603774385	383660	3774385	6.16148E-05	0.000153857	0.000153857	4.30583E-05	7.94507E-05	0.000142867	0.00010107	3.06272E-05	5.42282E-05	1.47107E-05	4.0796E-05	6.99329E-05	3.80155E-05	1.13787E-05	1.06859E-08	3.379E-07	3.9712E-08	3.88298E-07	0.38829813
3836703774385	383670	3774385	6.1534E-05	0.000153655	0.000153655	4.30018E-05	7.93465E-05	0.00014268	0.000100937	3.05871E-05	5.41571E-05	1.47057E-05	4.07809E-05	6.98905E-05	3.79924E-05	1.13718E-05	1.05501E-08	3.3191E-07	3.8736E-08	3.81198E-07	0.38119777
3836803774385	383680	3774385	6.19111E-05	0.000154597	0.000154597	4.32653E-05	7.98327E-05	0.000143554	0.000101556	3.07745E-05	5.4489E-05	1.47559E-05	4.10522E-05	7.03489E-05	3.82416E-05	1.14464E-05	1.04905E-08	3.284E-07	3.8033E-08	3.76919E-07	0.37691929
3836903774385	383690	3774385	6.2315E-05	0.000155605	0.000155605	4.35476E-05	8.03536E-05	0.000144491	0.000102219	3.09753E-05	5.48445E-05	1.48112E-05	4.13436E-05	7.08327E-05	3.85046E-05	1.15251E-05	1.04332E-08	3.2505E-07	3.7371E-08	3.72851E-07	0.37285106

Unique Identifier	X (UTM)	Y (UTM)	EGIODemolition 2025	EGIOSite Grubbing / Prep 2025	EGIOMass Grading / Excavation 2025	EGIOMass Grading / Excavation 2026	EGIODrainage / Utilities Trenching 2026	EGIODrainage / Utilities Trenching 2027	EGIOFoundations / Concrete Pads 2026	EGIOFoundations / Concrete Pads 2027	EGIOBuilding / Structure Construction 2026	EGIOBuilding / Structure Construction 2027	EGIOAsphalt Paving 2027	EGIOArchitectural Coating 2027	EGIOLandscaping or Other Finishing 2027	EGIOWaterside Construction (Piles) 2027	HIWaterside Construction (Landscaping) 2025	HIWaterside Construction (Landscaping) 2026	KMDemolition 2025	KMSite Grubbing / Prep 2025	KMMass Grading / Excavation 2025
3837003774385	383700	3774385	0.000190898	0.00017226	0.000430151	0.000430151	0.000120382	0.000120382	0.000222127	0.000222127	0.000399426	0.000399426	0.00028257	2.65948E-05	8.56272E-05	0.000151611	0.000249254	0.000249254	0.000214124	0.00019322	0.000482486
3837103774385	383710	3774385	0.000187717	0.00016939	0.000422982	0.000422982	0.000118376	0.000118376	0.000218425	0.000218425	0.000392769	0.000392769	0.000277861	2.61516E-05	8.42002E-05	0.000149084	0.000249238	0.000249238	0.000216291	0.000195176	0.000487368
3837203774385	383720	3774385	0.000185293	0.0001672	0.000417521	0.000417521	0.000116847	0.000116847	0.000215605	0.000215605	0.000387698	0.000387698	0.000274273	2.5814E-05	8.31131E-05	0.000147159	0.000250222	0.000250222	0.000220165	0.000198671	0.000496097
3837303774385	383730	3774385	0.000183855	0.00016591	0.00041428	0.00041428	0.00011594	0.00011594	0.000213931	0.000213931	0.000384688	0.000384688	0.000272144	2.56135E-05	8.24679E-05	0.000146017	0.000252791	0.000252791	0.000226803	0.000204661	0.000511054
3837403774385	383740	3774385	0.000182386	0.00016458	0.000410971	0.000410971	0.000115014	0.000115014	0.000212223	0.000212223	0.000381616	0.000381616	0.00026997	2.5409E-05	8.18092E-05	0.00014485	0.000255646	0.000255646	0.000234354	0.000211475	0.000528068
3837503774385	383750	3774385	0.000180661	0.00016302	0.000407084	0.000407084	0.000113926	0.000113926	0.000210215	0.000210215	0.000378006	0.000378006	0.000267417	2.51687E-05	8.10354E-05	0.00014348	0.000258247	0.000258247	0.000240597	0.000217109	0.000542137
3837603774385	383760	3774385	0.00017899	0.00016152	0.000403318	0.000403318	0.000112872	0.000112872	0.000208271	0.000208271	0.000374509	0.000374509	0.00026494	2.49358E-05	8.02857E-05	0.000142153	0.000260848	0.000260848	0.000244955	0.000221041	0.000551956
3837703774385	383770	3774385	0.000177277	0.00015997	0.000399458	0.000399458	0.000111792	0.000111792	0.000206277	0.000206277	0.000370925	0.000370925	0.000262407	2.46971E-05	7.95173E-05	0.000140792	0.000263195	0.000263195	0.000246381	0.000222328	0.000555171
3837803774385	383780	3774385	0.000175659	0.00015851	0.000395813	0.000395813	0.000110772	0.000110772	0.000204395	0.000204395	0.00036754	0.00036754	0.00026003	2.44718E-05	7.87917E-05	0.000139508	0.00026467	0.00026467	0.000244829	0.000220928	0.000551674
3837903774385	383790	3774385	0.000174716	0.00015766	0.000393687	0.000393687	0.000110177	0.000110177	0.000203298	0.000203298	0.000365567	0.000365567	0.000258617	2.43404E-05	7.83687E-05	0.000138759	0.000266462	0.000266462	0.000242764	0.000219064	0.00054702
3838003774385	383800	3774385	0.00017243	0.0001556	0.000388536	0.000388536	0.000108735	0.000108735	0.000200637	0.000200637	0.000360783	0.000360783	0.000255233	2.40219E-05	7.73432E-05	0.000136943	0.000267683	0.000267683	0.000239123	0.000215778	0.000538815
3838103774385	383810	3774385	0.000169439	0.0001529	0.000381797	0.000381797	0.00010685	0.00010685	0.000197158	0.000197158	0.000354526	0.000354526	0.00025080	2.36053E-05	7.60018E-05	0.000134568	0.000268445	0.000268445	0.000234998	0.000212056	0.000529521
3838203774385	383820	3774385	0.000166162	0.00014994	0.000374413	0.000374413	0.000104783	0.000104783	0.000193345	0.000193345	0.00034767	0.00034767	0.000245955	2.31487E-05	7.45319E-05	0.000131965	0.000269951	0.000269951	0.000230665	0.000208146	0.000519756
3838303774385	383830	3774385	0.000163052	0.00014713	0.000367406	0.000367406	0.000102822	0.000102822	0.000189726	0.000189726	0.000341162	0.000341162	0.00024135	2.27155E-05	7.3137E-05	0.000129495	0.000281164	0.000281164	0.000225836	0.000203788	0.000508875
3838403774385	383840	3774385	0.000159596	0.00014402	0.000359618	0.000359618	0.000100643	0.000100643	0.000185704	0.000185704	0.000333931	0.000333931	0.000236236	2.2234E-05	7.15867E-05	0.000126751	0.000280641	0.000280641	0.000220702	0.000199156	0.000497308
3838603774385	383860	3774385	0.000152589	0.00013769	0.000343828	0.000343828	9.62234E-05	9.62234E-05	0.00017755	0.00017755	0.000319268	0.000319268	0.00022586	2.12577E-05	6.84434E-05	0.000121185	0.000273504	0.000273504	0.000212668	0.000191906	0.000479204
3838703774385	383870	3774385	0.000149246	0.00013468	0.000336295	0.000336295	9.41155E-05	9.41155E-05	0.000173661	0.000173661	0.000312274	0.000312274	0.00022091	2.0792E-05	6.69441E-05	0.00011853	0.00026984	0.00026984	0.000209027	0.00018862	0.000470999
3838803774385	383880	3774385	0.000146029	0.00013177	0.000329046	0.000329046	9.20866E-05	9.20866E-05	0.000169917	0.000169917	0.000305543	0.000305543	0.000216153	2.03438E-05	6.55009E-05	0.000115975	0.000266288	0.000266288	0.000205308	0.000185265	0.00046262
3838903774385	383890	3774385	0.000142919	0.00012897	0.000322038	0.000322038	9.01255E-05	9.01255E-05	0.000166298	0.000166298	0.000299035	0.000299035	0.00021155	1.99106E-05	6.4106E-05	0.000113505	0.000262814	0.000262814	0.000201655	0.000181968	0.000454388
3839003774385	383900	3774385	0.000139916	0.00012626	0.000315273	0.000315273	8.82321E-05	8.82321E-05	0.000162805	0.000162805	0.000292753	0.000292753	0.000207105	1.94923E-05	6.27592E-05	0.000111121	0.000259373	0.000259373	0.000198115	0.000178774	0.000446412
3839103774385	383910	3774385	0.000137003	0.00012363	0.000308709	0.000308709	8.63952E-05	8.63952E-05	0.000159415	0.000159415	0.000286658	0.000286658	0.000202794	1.90865E-05	6.14526E-05	0.000108807	0.000255979	0.000255979	0.000194671	0.000175666	0.000438651
3829703774385	382970	3774395	0.000205773	0.00018568	0.000463669	0.000463669	0.000129762	0.000129762	0.000239436	0.000239436	0.00043055	0.00043055	0.000304588	2.86671E-05	9.22994E-05	0.000163424	0.00017771	0.00017771	5.38713E-05	4.86121E-05	0.000121388
3829803774395	382980	3774395	0.000219729	0.00019828	0.000495115	0.000495115	0.000138563	0.000138563	0.000255674	0.000255674	0.00045975	0.00045975	0.000325246	3.06114E-05	9.85593E-05	0.000174508	0.00018315	0.00018315	5.58053E-05	5.03573E-05	0.000125746
3829903774395	382990	3774395	0.000235876	0.00021285	0.000531498	0.000531498	0.000148745	0.000148745	0.00027446	0.00027446	0.00049334	0.00049334	0.00034914	3.28608E-05	0.000105802	0.000187331	0.000189193	0.000189193	5.80258E-05	5.2361E-05	0.000130749
3830003774395	383000	3774395	0.000254219	0.0002294	0.000572831	0.000572831	0.000160312	0.000160312	0.000295806	0.000295806	0.000531914	0.000531914	0.000376297	3.54162E-05	0.00011403	0.000201899	0.000195679	0.000195679	6.04373E-05	5.45371E-05	0.000136183
3830103774395	383010	3774395	0.000275463	0.00024857	0.0006207	0.0006207	0.000173709	0.000173709	0.000320525	0.000320525	0.000576364	0.000576364	0.000407743	3.83758E-05	0.000123559	0.000218771	0.000202769	0.000202769	6.30996E-05	5.69394E-05	0.000142182
3830203774395	383020	3774395	0.000299966	0.00027068	0.000675913	0.000675913	0.000189161	0.000189161	0.000349037	0.000349037	0.000627634	0.000627634	0.00044413	4.17895E-05	0.000134549	0.000238232	0.00021042	0.00021042	6.59826E-05	5.95411E-05	0.000148679
3830303774395	383030	3774395	0.000330504	0.00029824	0.000744724	0.000744724	0.000208418	0.000208418	0.000384571	0.000384571	0.00069153	0.00069153	0.000489216	4.60438E-05	0.000148247	0.000262485	0.00021958	0.00021958	6.94805E-05	6.26975E-05	0.00015656
3830403774395	383040	3774395	0.000368981	0.00033296	0.000831424	0.000831424	0.000232682	0.000232682	0.00042934	0.00042934	0.00077237	0.00077237	0.00054617	5.14042E-05	0.000165506	0.000293043	0.00023046	0.00023046	7.35754E-05	6.63925E-05	0.000165787
3830503774395	383050	3774395	0.000416119	0.0003755	0.000937641	0.000937641	0.000262408	0.000262408	0.000484191	0.000484191	0.000870666	0.000870666	0.000615944	5.79712E-05	0.00018665	0.00033048	0.000242656	0.000242656	7.7891E-05	7.02869E-05	0.000175512
3830603774395	383060	3774395	0.000464326	0.000419	0.001046264	0.001046264	0.000292807	0.000292807	0.000540284	0.000540284	0.000971531	0.000971531	0.0006873	6.46871E-05	0.000208273	0.000368765	0.000252854	0.000252854	8.14009E-05	7.34541E-05	0.00018342
3830703774395	383070	3774395	0.000522578	0.00047156	0.001177525	0.001177525	0.000329542	0.000329542	0.000608066	0.000608066	0.001093416	0.001093416	0.000773526	7.28025E-05	0.000234402	0.000415029	0.000263814	0.000263814	8.50122E-05	7.67128E-05	0.000191558
3830803774395	383080	3774395	0.000592662	0.0005348	0.001335444	0.001335444	0.000373737	0.000373737	0.000689614	0.000689614	0.001240055	0.001240055	0.000877265	8.25661E-05	0.000265838	0.000470689	0.000275249	0.000275249	8.86235E-05	7.99716E-05	0.000199695
3830903774395	383090	3774395	0.000677185	0.00061107	0.001525899	0.001525899	0.000427037	0.000427037	0.000787964	0.000787964	0.001416906	0.001416906	0.001002376	9.43413E-05	0.00030375	0.000537817	0.000286969	0.000286969	9.22348E-05	8.32304E-05	0.000207833
3831003774395	383100	3774395	0.000782957	0.00070652	0.001764236	0.001764236	0.000493738	0.000493738	0.00091104	0.00091104	0.001638219	0.001638219	0.001158942	0.000109077	0.000351195	0.000621821	0.000299514	0.000299514	9.58581E-05	8.64999E-05	0.000215997
3831103774395	383110	3774395	0.000908524	0.00081983	0.002047175	0.002047175	0.000572921	0.000572921	0.001057148	0.001057148	0.001900948	0.001900948	0.001344807	0.00012657	0.000407517	0.000721545	0.000310965	0.000310965	9.92724E-05	8.95809E-05	0.00022369
3831203774395	383120	3774395	0.001070114	0.00096564	0.002411285	0.002411285	0.000674821	0.000674821	0.001245172	0.001245172	0.002239051	0.002239051	0.001583994	0.000149082	0.000479998	0.000849879	0.000322765	0.000322765	0.000102687	9.26619E-05	0.000231384
3831303774395	383130	3774395	0.001283283	0.001158	0.002891619	0.002891619	0.000809247	0.000809247	0.001493213	0.001493213	0.002685075	0.002685075	0.00189953	0.000178779	0.000575615	0.001019177	0.000334707	0.000334707	0.000106382	9.59961E-05	0.00023971
3831403774395	383140	3774395	0.001569812	0.00141656	0.003537256	0.003537256	0.000989935	0.000989935	0.001826616	0.001826616	0.003284594	0.003284594	0.002323654	0.000218697	0.000704138	0.001246738	0.000346237	0.000346237	0.000109742	9.90286E-05	0.000247282
3831503774395	383150	3774395	0.001979312	0.00178608	0.00445998	0.00445998	0.001248168	0.001248168	0.002303104	0.002303104	0.00414141	0.00414141	0.002929799	0.000275746	0.000887818	0.00157196	0.000358006	0.000358006	0.000113222	0.000102169	0.000255123
3831603774395	383160	3774395	0.002602386	0.00234833	0.005863952	0.005863952	0.001641083	0.001641083	0.003028107	0.003028107	0.005445099	0.005445099	0.003852081	0.000362549	0.001167297	0.002066803	0.000369472	0.000369472	0.000116756	0.000105358	0.000263086
3831703774395	383170	3774395	0.003594394	0.00324349	0.008099242	0.008099242	0.00226665	0.00226665	0.004182395	0.004182395	0.007520725	0.007520725	0.005320462	0.000500749	0.001612261	0.002854651	0.000380812	0.000380812	0.000120361	0.000108611	0.00027121
3834603774395	383460	3774395	0.000550926	0.00049714	0.0012414	0.0012414	0.000347418	0.000347418	0.000641051	0.000641051	0.001152729	0.001152729	0.000815486	7.67517E-05	0.000247117	0.000437543	0.000347665	0.000347665	0.000291263	0.000262828	0.000656303
3834703774395	383470	3774395	0.000514723	0.00046447	0.001159824	0.001159824	0.00032458	0.00032458	0.000598926	0.000598926	0.00107698	0.00107698	0.000761899	7.17081E-05	0.000230878	0.000408791	0.00033925	0.00033925	0.000295251	0.000266427	0.000665287
3834803774395	383480	3774395	0.000482836	0.0004357	0.001087974	0.001087974	0.00030448	0.00030448	0.000561822	0.000561822	0.001010261	0.001010261	0.000714699	6.72658E-05	0.000216576	0.000383466	0.00033270	0.00033270	0.000297829	0.000268753	0.000671098
3834903774395	383490	3774395	0.000454513	0.00041014	0.001024152	0.001024152	0.000286619	0.000286619	0.000528866	0.000528866	0.000950999	0.000950999	0.000672775	6.332E-05	0.000203871	0.000360972	0.00032642	0.00032642	0.0002988	0.00026964	0.000673331
3835003774395	383500	3774395	0.000429365	0.00038745	0.000967487	0.000967487	0.00027076	0.00027076	0.000499604	0.000499604	0.00089838	0.00089838	0.00063555	5.98165E-05	0.000192591	0.000340999	0.00032103	0.00032103	0.000298778	0.00026961	0.000673236
3835103774395	383510	3774395	0.000406455	0.00036677	0.000915865	0.000915865	0.000256313	0.000256313	0.00047247	0.00047247	0.000850446	0.000850446	0.000601639	5.66249E-05	0.000182315	0.000322805	0.00031588	0.00031588	0.000297393	0.00026836	0.000670116
3835203774395	383520	3774395	0.000385336	0.00034772	0.000868278	0.000868278	0.00024299	0.00024299	0.000448373	0.000448373	0.000806258	0.000806258	0.00057037	5.36828E-05	0.000172842	0.000306032	0.00031071	0.00031071	0.000294373	0.00026563	0.00066331
3835303774395	383530	3774395	0.000365967	0.00033024	0.000824632	0.000824632	0.000230781	0.000230781	0.00042583	0.00042583	0.00076573	0.00076573	0.00054170	5.09843E-05	0.000164154	0.000290649	0.00030571	0.00030571	0.00029035	0.00026200	0.00065424
3835403774395	383540	3774395	0.000347832	0.00031388	0.00078377	0.00078377	0.00021934	0.00021934	0.000404734	0.000404734	0.00072787	0.00072787	0.00051486	4.84579E-05	0.00015602	0.000276247	0.00030048	0.00030048	0.000284846	0.00025703	0.00064184
3835503774395	383550	3774395	0.000330558	0.00029829	0.000744845	0.000744845	0.000208452	0.000208452	0.000384633	0.000384633	0.000691642	0.000691642	0.00048929	4.60513E-05	0.000148271	0.000262527	0.00029475	0.00029475	0.000277218	0.00025014	0.00062465
3835603774395	383560	3774395	0.000314674	0.00028395	0.000709054	0.000709054	0.000198436	0.000198436	0.000366151	0.000366151	0.000658408	0.000658408	0.000465784	4.38385E-05	0.000141147	0.000249913	0.0002893	0.0002893	0.000269488	0.00024317	0.000607236
3835703774395	383570	3774395	0.000299859	0.00027058	0.000675671	0.000675671	0.000189093	0.000189093	0.000348912	0.000348912	0.00062749	0.00062749	0.00044385	4.17745E-05	0.000134501	0.000238146	0.00028390	0.00028390	0.000261221	0.00023571	0.00058608
3835803774395	383580	3774395	0.000286106	0.00025817	0.000644682	0.000644682	0.00018042	0.00018042	0.00033290	0.00033290	0.00059863	0.00059863	0.00042349	3.98585E-05	0.000128332	0.000227224	0.00027869	0.00027869	0.000252834	0.00022815	0.00056971
3835903774395	383590	3774395	0.000273033	0.00024638	0.000615226	0.000615226	0.000172177	0.000172177	0.00031769	0.00031769	0.00057128	0.00057128	0.00040414	3.80374E-05	0.000122469	0.000216842	0.00027333	0.00027333	0.00024394	0.00022014	0.00054791
3836003774395	383600	3774395	0.000259734	0.00023438	0.000585259	0.000585259	0.00016379	0.00016379	0.00030222	0.00030222	0.00054345	0.00054345	0.00038446	3.61846E-05	0.000116503	0.00020628	0.00026693	0.00026693	0.000233297	0.00021052	0.00052688
3836103774395	383610	3774395	0.000247504	0.00022334	0.000557699	0.000557699	0.000156077	0.000156077	0.00028799	0.00028799	0.00051786	0.00051786	0.00036635	3.44807E-05	0.000111017	0.000196566	0.00026103	0.00026103	0.000223555	0.00020173	0.00050373
3836203774395	383620	3774395	0.000237278	0.00021411	0.000534659	0.000534659	0.000149629	0.000149629	0.00027609	0.00027609	0.00049646	0.00049646	0.00035122	3.30562E-05	0.000106431	0.000188445	0.00025662	0.00025662	0.000216858	0.00019568	0.00048646
3836303774395	383630	3774395	0.000228277	0.00020599	0.000514376	0.000514376	0.000143953	0.000143953	0.00026562	0.00026562	0.00047635	0.00047635	0.00033789	3.18022E-05	0.000102393	0.000181297	0.00025293	0.00025293	0.000211653	0.00019099	0.00047691
3836403774395	383640	3774395	0.000219938	0.00019847	0.000495586	0.000495586	0.000138694	0.000138694	0.00025591	0.00025591	0.00046018	0.00046018	0.00032555	3.06405E-05	9.8653E-05	0.000174674	0.00024942	0.00024942	0.000206878	0.00018668	0.00046615
3836503774395	383650	3774395	0.000212912	0.00019213	0.000479755	0.000479755	0.000134264	0.000134264	0.00024774	0.00024774	0.00044548	0.00044548	0.00031515	2.96617E-05	9.55016E-05	0.000169094	0.00024682	0.00024682	0.000203959	0.00018404	0.00045958
3836603774395	383660	3774395	0.000206287	0.00018615	0.000464826	0.000464826	0.000130086	0.000130086	0.00024003	0.00024003	0.00043162	0.00043162	0.00030534	2.87386E-05	9.25297E-05	0.000163832	0.00024425	0.00024425	0.000201088	0.00018145	0.00045311
3836703774395	383670	3774395	0.000200974	0.00018135	0.000452855	0.000452855	0.000126736	0.000126736	0.00023385	0.00023385	0.00042058	0.00042058	0.00029748	2.79985E-05	9.01468E-05	0.000159613	0.00024275	0.00024275	0.000200324	0.00018076	0.00045139
3836803774395	383680	3774395	0.000196808	0.00017759	0.000443467	0.000443467	0.000124108	0.000124108	0.00022903	0.00022903	0.00041179	0.00041179	0.00029131	2.74181E-05	8.82779E-05	0.000156304	0.00024226	0.00024226	0.0002015	0.00018182	0.00045039
3836903774395	383690	3774395	0.000192838	0.00017401	0.000434522	0.000434522	0.000121605	0.000121605	0.00022438	0.00022438	0.00040385	0.00040385	0.00028544	2.68651E-05	8.64974E-05	0.000153151	0.00024176	0.00024176	0.00020264	0.00018285	0.00045608
3837003774395	383700	3774395	0.000189239	0.00017076	0.000426412	0.000426412	0.000119335	0.000119335	0.00022019	0.00022019	0.00039595	0.00039595	0.00028014	2.63636E-05	8.48829E-05	0.000150293	0.00024153	0.00024153	0.00020421	0.00018427	0.00046014
3837103774395	383710	3774395	0.000185801	0.00016766	0.000418664	0.000418664	0.000117167	0.000117167	0.00021619	0.00021619	0.00038876	0.00038876	0.00027524	2.58846E-05	8.33407E-05	0.000147562	0.00024135	0.00024135	0.00020576	0.00018567	0.00046342
3837203774395	383720	3774395	0.000182888	0.00016503	0.000412101	0.000412101	0.00011533	0.00011533	0.00021280	0.00021280	0.00038266	0.00038266	0.00027073	2.54788E-05	8.20341E-05	0.000145249	0.00024176	0.00024176	0.00020828	0.00018795	0.00046934
3837303774395	383730	3774395	0.000180667	0.00016303	0.000407097	0.000407097	0.00011393	0.00011393	0.00021022	0.00021022	0.00037819	0.00037819	0.00026742	2.51695E-05	8.10381E-05	0.000143485	0.00024319	0.00024319	0.00021253	0.00019178	0.00047894
3837403774395	383740	3774395	0.000178459	0.00016104	0.000402121	0.000402121	0.000112537	0.000112537	0.00020765	0.00020765	0.00037398	0.00037398	0.00026415	2.48618E-05	8.00475E-05	0.000141731	0.00024402	0.00024402	0.00021276	0.00019606	0.00048958
3837503774395	383750	3774395	0.000176668	0.00015942	0.000398086	0.000398086	0.000111408	0.000111408	0.00020556	0.00020556	0.00036965	0.00036965	0.00026156	2.46123E-05	7.92442E-05	0.000140309	0.00024718	0.00024718	0.00022313	0.00020134	0.00050782
3837603774395	383760	3774395	0.000175021	0.00015793	0.000394373	0.000394373	0.00011036	0.00011036	0.00020365	0.00020365	0.00036204	0.00036204	0.00025906	2.43828E-05	7.85052E-05	0.000139	0.00024963	0.00024963	0.0002281	0.00020589	0.00051434
3837703774395	383770	3774395	0.000173451	0.00015652	0.000390836	0.000390836	0.000109379	0.000109379	0.00020182	0.00020182	0.00036291	0.00036291	0.00025674	2.41641E-05	7.78011E-05	0.000137754	0.00025217	0.00025217	0.00020309	0.00020836	0.00052094
3837803774395	383780	3774395	0.000172042	0.00015525	0.000387662	0.000387662	0.00010849	0.00010849	0.00020018	0.00020018	0.00035997	0.00035997	0.00025465	2.39678E-05	7.71692E-05	0.000136635	0.00025456	0.00025456	0.00020975	0.00020842	0.00052046
3837903774395	383790	3774395	0.000171923	0.00015514	0.000387393	0.000387393	0.00010841	0.00010841	0.00020004	0.00020004	0.00035972	0.00035972	0.00025448	2.39512E-05	7.71157E-05	0.00013654	0.00025743	0.00025743	0.00022983	0.00020729	0.00051788
3838003774395	383800	3774395	0.000170156	0.00015354	0.000383412	0.000383412	0.000107301	0.000107301	0.00019799	0.00019799	0.00035625	0.00035625	0.00025186	2.37051E-05	7.63231E-05	0.000135137	0.00025908	0.00025908	0.00022671	0.00020458	0.00051085

			KMMass Grading / Excavation	KMDrainage / Utilities Trenching	KMFoundations / Concrete Pads	KMBuilding / Structure Construction	KMAsphalt Paving	KMArchitectural Coating	KMLandscaping or Other Finishing	KMWaterside Construction (Piles)	EWNDemolition	EWNSite Grubbing / Prep	EWNDrainage / Utilities Trenching	EWNDrainage / Utilities Trenching	EWNDrainage / Utilities Trenching	EWNFoundations / Concrete Pads	EWNBuilding / Structure Construction	EWNAsphalt Paving	EWNLandscaping or Other Finishing	EWNWaterside Construction (Piles)	ISDemolition
Unique Identifier	X (UTM)	Y (UTM)	2026	2026	2026	2026	2026	2026	2026	2026	2027	2027	2027	2028	2029	2029	2029	2029	2029	2029	2027
3837003774385	383700	3774385	0.000482486	0.000103955	0.000249152	0.000462147	0.000316949	2.98305E-05	9.60452E-05	0.000170056	2.54284E-05	3.42848E-05	4.1598E-05	4.1598E-05	4.1598E-05	2.95882E-05	5.15278E-05	3.76395E-05	1.14059E-05	1.97926E-05	0.000420566
3837103774385	383710	3774385	0.000487368	0.000105007	0.000251674	0.000466823	0.000320156	3.01324E-05	9.70171E-05	0.000171777	2.57209E-05	3.46791E-05	4.20765E-05	4.20765E-05	4.20765E-05	2.99286E-05	5.21205E-05	3.80724E-05	1.15371E-05	2.00202E-05	0.000410896
3837203774385	383720	3774385	0.000496097	0.000106887	0.000256181	0.000475185	0.000325891	3.06721E-05	9.87547E-05	0.000174854	2.61626E-05	3.52747E-05	4.27991E-05	4.27991E-05	4.27991E-05	3.04426E-05	5.30156E-05	3.87262E-05	1.17352E-05	2.03641E-05	0.000403345
3837303774385	383730	3774385	0.000511054	0.00011011	0.000263905	0.000489511	0.000335716	3.15968E-05	0.000101732	0.000180126	2.68491E-05	3.62002E-05	4.3922E-05	4.3922E-05	4.3922E-05	3.12413E-05	5.44066E-05	3.97423E-05	1.20431E-05	2.08984E-05	0.000398528
3837403774385	383740	3774385	0.000528068	0.000113776	0.000272691	0.000505808	0.000346893	3.26487E-05	0.000105119	0.000186122	2.76549E-05	3.72867E-05	4.52402E-05	4.52402E-05	4.52402E-05	3.2179E-05	5.60395E-05	4.09351E-05	1.24046E-05	2.15256E-05	0.000393699
3837503774385	383750	3774385	0.000542137	0.000116807	0.000279956	0.000519284	0.000356135	3.35186E-05	0.00010792	0.000191081	2.85324E-05	3.84698E-05	4.66757E-05	4.66757E-05	4.66757E-05	3.32E-05	5.78176E-05	4.2234E-05	1.27982E-05	2.22086E-05	0.00038807
3837603774385	383760	3774385	0.000551956	0.000118923	0.000285026	0.000528689	0.000362585	3.41256E-05	0.000109874	0.000194542	2.95352E-05	3.98219E-05	4.83162E-05	4.83162E-05	4.83162E-05	3.43668E-05	5.98497E-05	4.37183E-05	1.3248E-05	2.29891E-05	0.000382382
3837703774385	383770	3774385	0.000555171	0.000119615	0.000286686	0.000531768	0.000364696	3.43244E-05	0.000110514	0.000195675	3.05201E-05	4.11498E-05	4.99273E-05	4.99273E-05	4.99273E-05	3.55128E-05	6.18455E-05	4.51762E-05	1.36898E-05	2.37558E-05	0.000376335
3837803774385	383780	3774385	0.000551674	0.000118862	0.000284881	0.000528418	0.000362399	3.41082E-05	0.000109818	0.000194442	3.15289E-05	4.25099E-05	5.15776E-05	5.15776E-05	5.15776E-05	3.66866E-05	6.38897E-05	4.66694E-05	1.41422E-05	2.4541E-05	0.000369453
3837903774385	383790	3774385	0.00054702	0.000117859	0.000282477	0.00052396	0.000359342	3.38204E-05	0.000108892	0.000192802	3.27526E-05	4.41598E-05	5.35794E-05	5.35794E-05	5.35794E-05	3.81105E-05	6.63693E-05	4.84807E-05	1.46911E-05	2.54934E-05	0.000365626
3838003774385	383800	3774385	0.000538815	0.000116091	0.000278241	0.000516102	0.000353952	3.33132E-05	0.000107258	0.00018991	3.33375E-05	4.49485E-05	5.45363E-05	5.45363E-05	5.45363E-05	3.87912E-05	6.75547E-05	4.93466E-05	1.49535E-05	2.59487E-05	0.000357992
3838103774385	383810	3774385	0.000529521	0.000114089	0.000273441	0.000507199	0.000347847	3.27385E-05	0.000105408	0.000186634	3.3433E-05	4.50773E-05	5.46926E-05	5.46926E-05	5.46926E-05	3.89023E-05	6.77482E-05	4.94879E-05	1.49963E-05	2.60231E-05	0.000347098
3838203774385	383820	3774385	0.000519756	0.000111985	0.000268399	0.000497846	0.000341432	3.21348E-05	0.000103464	0.000183193	3.34151E-05	4.50531E-05	5.46633E-05	5.46633E-05	5.46633E-05	3.88815E-05	6.77119E-05	4.94614E-05	1.49883E-05	2.60091E-05	0.000336575
3838303774385	383830	3774385	0.000508875	0.000109641	0.00026278	0.000487424	0.000334284	3.14621E-05	0.000101298	0.000179358	3.33972E-05	4.5029E-05	5.4634E-05	5.4634E-05	5.4634E-05	3.88606E-05	6.76756E-05	4.94349E-05	1.49803E-05	2.59952E-05	0.000326821
3838403774385	383840	3774385	0.000497308	0.000107148	0.000256806	0.000476344	0.000326686	3.07469E-05	9.89957E-05	0.000175281	3.32488E-05	4.48278E-05	5.43899E-05	5.43899E-05	5.43899E-05	3.8687E-05	6.73732E-05	4.9214E-05	1.49133E-05	2.5879E-05	0.000316972
3838603774385	383860	3774385	0.000479204	0.000103248	0.000247458	0.000459003	0.000314793	2.96276E-05	9.53919E-05	0.0001689	3.29913E-05	4.44817E-05	5.397E-05	5.397E-05	5.397E-05	3.83883E-05	6.68531E-05	4.88341E-05	1.47982E-05	2.56793E-05	0.000297996
3838703774385	383870	3774385	0.000470999	0.00010148	0.000243221	0.000451144	0.000309403	2.91203E-05	9.37586E-05	0.000166008	3.28779E-05	4.43288E-05	5.37844E-05	5.37844E-05	5.37844E-05	3.82563E-05	6.66233E-05	4.86662E-05	1.47473E-05	2.5591E-05	0.00028912
3838803774385	383880	3774385	0.00046262	9.96745E-05	0.000238894	0.000443118	0.000303899	2.86023E-05	9.20906E-05	0.000163055	3.27526E-05	4.41598E-05	5.35794E-05	5.35794E-05	5.35794E-05	3.81105E-05	6.63693E-05	4.84807E-05	1.46911E-05	2.54934E-05	0.000280614
3838903774385	383890	3774385	0.000454388	9.7901E-05	0.000234643	0.000435234	0.000298492	2.80933E-05	9.0452E-05	0.000160153	3.26272E-05	4.39908E-05	5.33743E-05	5.33743E-05	5.33743E-05	3.79646E-05	6.61153E-05	4.82951E-05	1.46349E-05	2.53958E-05	0.000272466
3839003774385	383900	3774385	0.000446412	9.61825E-05	0.000230524	0.000427594	0.000293252	2.76002E-05	8.88643E-05	0.000157342	3.25078E-05	4.38298E-05	5.3179E-05	5.3179E-05	5.3179E-05	3.78257E-05	6.58734E-05	4.81184E-05	1.45813E-05	2.53029E-05	0.000264653
3839103774385	383910	3774385	0.000438651	9.45104E-05	0.000226517	0.00042016	0.000288154	2.71204E-05	8.73194E-05	0.000154607	3.23825E-05	4.36608E-05	5.2974E-05	5.2974E-05	5.2974E-05	3.76799E-05	6.56194E-05	4.79329E-05	1.45251E-05	2.52054E-05	0.000257156
3829703774395	382970	3774395	0.000121388	2.61539E-05	6.2684E-05	0.000116271	7.97409E-05	7.50502E-06	2.41639E-05	4.27843E-05	2.41152E-05	3.25142E-05	3.94497E-05	3.94497E-05	3.94497E-05	2.80602E-05	4.88668E-05	3.56956E-05	1.08169E-05	1.87704E-05	0.000159495
3829803774395	382980	3774395	0.000125746	2.70928E-05	6.49344E-05	0.000120445	8.26036E-05	7.77446E-06	2.50314E-05	4.43203E-05	2.44495E-05	3.29649E-05	3.99966E-05	3.99966E-05	3.99966E-05	2.84492E-05	4.95441E-05	3.61904E-05	1.09668E-05	1.90306E-05	0.000168693
3829903774395	382990	3774395	0.000130749	2.81708E-05	6.75181E-05	0.000125238	8.58904E-05	8.08381E-06	2.60274E-05	4.60838E-05	2.48494E-05	3.35041E-05	4.06508E-05	4.06508E-05	4.06508E-05	2.89145E-05	5.03545E-05	3.67824E-05	1.11462E-05	1.93419E-05	0.000179139
3830003774395	383000	3774395	0.000136183	2.93416E-05	7.03242E-05	0.000130443	8.946E-05	8.41976E-06	2.71091E-05	4.7999E-05	2.52852E-05	3.40916E-05	4.13636E-05	4.13636E-05	4.13636E-05	2.94215E-05	5.12375E-05	3.74274E-05	1.13416E-05	1.96811E-05	0.000190779
3830103774395	383010	3774395	0.000142182	3.06341E-05	7.34219E-05	0.000136188	9.34007E-05	8.79065E-06	2.83032E-05	5.01134E-05	2.57627E-05	3.47355E-05	4.21448E-05	4.21448E-05	4.21448E-05	2.99772E-05	5.22052E-05	3.81343E-05	1.15558E-05	2.00528E-05	0.000203989
3830203774395	383020	3774395	0.000148679	3.20338E-05	7.67766E-05	0.000142411	9.76682E-05	9.1923E-06	2.95964E-05	5.24031E-05	2.6282E-05	3.54357E-05	4.29943E-05	4.29943E-05	4.29943E-05	3.05815E-05	5.32575E-05	3.89029E-05	1.17888E-05	2.0457E-05	0.000218858
3830303774395	383030	3774395	0.00015656	3.3732E-05	8.08467E-05	0.000149961	0.000102846	9.67961E-06	3.11654E-05	5.51811E-05	2.69506E-05	3.6337E-05	4.4088E-05	4.4088E-05	4.4088E-05	3.13594E-05	5.46122E-05	3.98925E-05	1.20886E-05	2.09774E-05	0.000237052
3830403774395	383040	3774395	0.000165787	3.572E-05	8.56114E-05	0.000158799	0.000108907	1.02501E-05	3.30021E-05	5.84332E-05	2.77862E-05	3.74638E-05	4.54551E-05	4.54551E-05	4.54551E-05	3.23318E-05	5.63056E-05	4.11295E-05	1.24635E-05	2.16278E-05	0.000259352
3830503774395	383050	3774395	0.000175512	3.78152E-05	9.06331E-05	0.000168113	0.000115295	1.08513E-05	3.49379E-05	6.18607E-05	2.87353E-05	3.87434E-05	4.70077E-05	4.70077E-05	4.70077E-05	3.34361E-05	5.82289E-05	4.25344E-05	1.28892E-05	2.23666E-05	0.000285318
3830603774395	383060	3774395	0.00018342	3.95192E-05	9.47171E-05	0.000175688	0.00012049	1.13403E-05	3.65123E-05	6.46482E-05	2.94039E-05	3.96448E-05	4.81013E-05	4.81013E-05	4.81013E-05	3.4214E-05	5.95836E-05	4.35239E-05	1.31891E-05	2.28869E-05	0.000309529
3830703774395	383070	3774395	0.000191558	4.12724E-05	9.89192E-05	0.000183483	0.000125836	1.18434E-05	3.81321E-05	6.75163E-05	3.0144E-05	4.06428E-05	4.93122E-05	4.93122E-05	4.93122E-05	3.50753E-05	6.10835E-05	4.46196E-05	1.35211E-05	2.3463E-05	0.00033676
3830803774395	383080	3774395	0.000199695	4.30257E-05	0.000103121	0.000191277	0.000131181	1.23465E-05	3.9752E-05	7.03844E-05	3.09141E-05	4.1681E-05	5.05718E-05	5.05718E-05	5.05718E-05	3.59712E-05	6.26438E-05	4.57593E-05	1.38665E-05	2.40624E-05	0.000366838
3830903774395	383090	3774395	0.000207833	4.47789E-05	0.000107323	0.000199071	0.000136527	1.28496E-05	4.13718E-05	7.32525E-05	3.16721E-05	4.27031E-05	5.18119E-05	5.18119E-05	5.18119E-05	3.68533E-05	6.418E-05	4.68815E-05	1.42065E-05	2.46525E-05	0.00039977
3831003774395	383100	3774395	0.000215997	4.6538E-05	0.000111539	0.000206892	0.00014189	1.33544E-05	4.2997E-05	7.613E-05	3.24666E-05	4.37735E-05	5.31107E-05	5.31107E-05	5.31107E-05	3.77771E-05	6.57887E-05	4.80566E-05	1.45626E-05	2.52704E-05	0.000436492
3831103774395	383110	3774395	0.00022369	4.81956E-05	0.000115512	0.000214261	0.000146944	1.383E-05	4.45285E-05	7.88417E-05	3.30868E-05	4.46105E-05	5.41262E-05	5.41262E-05	5.41262E-05	3.84994E-05	6.70466E-05	4.89755E-05	1.48411E-05	2.57536E-05	0.000474085
3831203774395	383120	3774395	0.000231384	4.98532E-05	0.000119485	0.00022163	0.000151998	1.43057E-05	4.606E-05	8.15533E-05	3.38986E-05	4.5705E-05	5.54542E-05	5.54542E-05	5.54542E-05	3.9444E-05	6.86917E-05	5.01771E-05	1.52052E-05	2.63855E-05	0.000515463
3831303774395	383130	3774395	0.00023971	5.1647E-05	0.000123784	0.000229605	0.000157467	1.48204E-05	4.77174E-05	8.44878E-05	3.47283E-05	4.68237E-05	5.68115E-05	5.68115E-05	5.68115E-05	4.04095E-05	7.0373E-05	5.14053E-05	1.55774E-05	2.70313E-05	0.000562327
3831403774395	383140	3774395	0.000247282	5.32786E-05	0.000127695	0.000236858	0.000162442	1.52886E-05	4.92248E-05	8.71568E-05	3.55163E-05	4.7886E-05	5.81005E-05	5.81005E-05	5.81005E-05	4.13263E-05	7.19696E-05	5.25716E-05	1.59308E-05	2.76446E-05	0.000611894
3831503774395	383150	3774395	0.000255123	5.49681E-05	0.000131744	0.000244369	0.000167593	1.57734E-05	5.07857E-05	8.99206E-05	3.60953E-05	4.86667E-05	5.90477E-05	5.90477E-05	5.90477E-05	4.2E-05	7.31429E-05	5.34286E-05	1.61905E-05	2.80953E-05	0.000669765
3831603774395	383160	3774395	0.000263086	5.66836E-05	0.000135856	0.000251996	0.000172823	1.62657E-05	5.23707E-05	9.27227E-05	3.65549E-05	4.92864E-05	5.97995E-05	5.97995E-05	5.97995E-05	4.25348E-05	7.40743E-05	5.41089E-05	1.63966E-05	2.8453E-05	0.000735234
3831703774395	383170	3774395	0.00027121	5.8434E-05	0.000140051	0.000259777	0.00017816	1.6768E-05	5.39879E-05	9.55904E-05	3.67817E-05	4.95922E-05	6.01706E-05	6.01706E-05	6.01706E-05	4.27988E-05	7.45339E-05	5.44447E-05	1.64984E-05	2.86296E-05	0.000808266
3834603774395	383460	3774395	0.000656303	0.000141405	0.00033891	0.000628637	0.000431131	4.0577E-05	0.000130646	0.00023132	3.37733E-05	4.5536E-05	5.52492E-05	5.52492E-05	5.52492E-05	3.92982E-05	6.84377E-05	4.99916E-05	1.5149E-05	2.62879E-05	0.001665062
3834703774395	383470	3774395	0.000665287	0.000143341	0.00034355	0.000637243	0.000437033	4.11325E-05	0.000132434	0.000234487	3.29436E-05	4.44173E-05	5.38918E-05	5.38918E-05	5.38918E-05	3.83327E-05	6.67564E-05	4.87634E-05	1.47768E-05	2.56421E-05	0.001511393
3834803774395	383480	3774395	0.000671098	0.000144593	0.000346551	0.000642808	0.00044085	4.14918E-05	0.000133591	0.000236535	3.23467E-05	4.36125E-05	5.29154E-05	5.29154E-05	5.29154E-05	3.76382E-05	6.55468E-05	4.78799E-05	1.45091E-05	2.51775E-05	0.001380448
3834903774395	383490	3774395	0.000673331	0.000145074	0.000347704	0.000644947	0.000442317	4.16298E-05	0.000134035	0.000237321	3.18154E-05	4.28962E-05	5.20463E-05	5.20463E-05	5.20463E-05	3.702E-05	6.44703E-05	4.70935E-05	1.42708E-05	2.4764E-05	0.001269649
3835003774395	383500	3774395	0.000673236	0.000145053	0.000347655	0.000644856	0.000442255	4.1624E-05	0.000134017	0.000237288	3.13617E-05	4.22846E-05	5.13042E-05	5.13042E-05	5.13042E-05	3.64922E-05	6.3551E-05	4.6422E-05	1.40673E-05	2.44109E-05	0.001175307
3835103774395	383510	3774395	0.000670116	0.000144381	0.000346044	0.000641868	0.000440205	4.14311E-05	0.000133395	0.000236188	3.09141E-05	4.1681E-05	5.05718E-05	5.05718E-05	5.05718E-05	3.59712E-05	6.26438E-05	4.57593E-05	1.38665E-05	2.40624E-05	0.001092277
3835203774395	383520	3774395	0.00066331	0.000142915	0.000342529	0.000635349	0.000435734	4.10103E-05	0.000132041	0.00023379	3.04425E-05	4.10452E-05	4.98004E-05	4.98004E-05	4.98004E-05	3.54225E-05	6.16882E-05	4.50613E-05	1.36549E-05	2.36954E-05	0.001017938
3835303774395	383530	3774395	0.000654245	0.000140961	0.000337848	0.000626665	0.000429779	4.04498E-05	0.000130236	0.000230594	2.99889E-05	4.04335E-05	4.90583E-05	4.90583E-05	4.90583E-05	3.48947E-05	6.0769E-05	4.43898E-05	1.34515E-05	2.33422E-05	0.000951627
3835403774395	383540	3774395	0.000641844	0.00013829	0.000331444	0.000614787	0.000421633	3.96831E-05	0.000127767	0.000226224	2.94934E-05	3.97655E-05	4.82478E-05	4.82478E-05	4.82478E-05	3.43182E-05	5.9765E-05	4.36565E-05	1.32292E-05	2.29566E-05	0.000890831
3835503774395	383550	3774395	0.000624654	0.000134586	0.000322567	0.000598322	0.000410341	3.86203E-05	0.000124346	0.000220165	2.89323E-05	3.9009E-05	4.73299E-05	4.73299E-05	4.73299E-05	3.36653E-05	5.8628E-05	4.28259E-05	1.29776E-05	2.25199E-05	0.000833898
3835603774395	383560	3774395	0.000607236	0.000130833	0.000313573	0.000581639	0.000398899	3.75434E-05	0.000120878	0.000214026	2.8413E-05	3.83088E-05	4.64804E-05	4.64804E-05	4.64804E-05	3.3061E-05	5.75757E-05	4.20572E-05	1.27446E-05	2.21157E-05	0.000782713
3835703774395	383570	3774395	0.000588608	0.000126819	0.000303953	0.000563795	0.000386662	3.63917E-05	0.00011717	0.00020746	2.79116E-05	3.76328E-05	4.56601E-05	4.56601E-05	4.56601E-05	3.24776E-05	5.65596E-05	4.13151E-05	1.25197E-05	2.17254E-05	0.000735855
3835803774395	383580	3774395	0.00056971	0.000122748	0.000294195	0.000545694	0.000374248	3.52233E-05	0.000113408	0.0002008	2.744E-05	3.6997E-05	4.48887E-05	4.48887E-05	4.48887E-05	3.19289E-05	5.56041E-05	4.0617E-05	1.23082E-05	2.13583E-05	0.00069314
3835903774395	383590	3774395	0.000549791	0.000118456	0.000283908	0.000526614	0.000361162	3.39917E-05	0.000109443	0.000193779	2.69565E-05	3.63451E-05	4.40978E-05	4.40978E-05	4.40978E-05	3.13663E-05	5.46243E-05	3.99014E-05	1.20913E-05	2.0982E-05	0.000653141
3836003774395	383600	3774395	0.000525688	0.000113263	0.000271462	0.000503528	0.000345329	3.25015E-05	0.000104645	0.000185283	2.63477E-05	3.55242E-05	4.31018E-05	4.31018E-05	4.31018E-05	3.06579E-05	5.33906E-05	3.90001E-05	1.18182E-05	2.05081E-05	0.000612921
3836103774395	383610	3774395	0.000503737	0.000108534	0.000260126	0.000482502	0.000330909	3.11444E-05	0.000100276	0.000177547	2.58045E-05	3.47918E-05	4.22132E-05	4.22132E-05	4.22132E-05	3.00258E-05	5.22899E-05	3.81961E-05	1.15746E-05	2.00853E-05	0.000576665
3836203774395	383620	3774395	0.000488646	0.000105282	0.000252334	0.000468047	0.000320996	3.02114E-05	9.72714E-05	0.000172228	2.54404E-05	3.43009E-05	4.16175E-05	4.16175E-05	4.16175E-05	2.96021E-05	5.1552E-05	3.76571E-05	1.14113E-05	1.98019E-05	0.000546956
3836303774395	383630	3774395	0.000476917	0.000102755	0.000246277	0.000456813	0.000313291	2.94862E-05	9.49367E-05	0.000168094	2.51718E-05	3.39387E-05	4.11781E-05	4.11781E-05	4.11781E-05	2.92896E-05	5.10077E-05	3.72595E-05	1.12908E-05	1.95928E-05	0.000521128
3836403774395	383640	3774395	0.000466157	0.000100437	0.00024072	0.000446506	0.000306223	2.8821E-05	9.27947E-05	0.000164301	2.49211E-05	3.36007E-05	4.0768E-05	4.0768E-05	4.0768E-05	2.89979E-05	5.04997E-05	3.68884E-05	1.11783E-05	1.93977E-05	0.000497389
3836503774395	383650	3774395	0.00045958	9.90196E-05	0.000237324	0.000440207	0.000301902	2.84143E-05	9.14855E-05	0.000161983	2.48017E-05	3.34397E-05	4.05727E-05	4.05727E-05	4.05727E-05	2.8859E-05	5.02578E-05	3.67117E-05	1.11248E-05	1.93047E-05	0.000477524
3836603774395	383660	3774395	0.00045311	9.76257E-05	0.000233983	0.00043401	0.000297652	2.80143E-05	9.01976E-05	0.000159703	2.46823E-05	3.32788E-05	4.03774E-05	4.03774E-05	4.03774E-05	2.872E-05	5.00159E-05	3.6535E-05	1.10712E-05	1.92118E-05	0.00045884
3836703774395	383670	3774395	0.000451389	9.72547E-05	0.000233094	0.000432361	0.000296521	2.79079E-05	8.98549E-05	0.000159096	2.47122E-05	3.3319E-05	4.04262E-05	4.04262E-05	4.04262E-05	2.87548E-05	5.00763E-05	3.65792E-05	1.10846E-05	1.92351E-05	0.00044387
3836803774395	383680	3774395	0.000454039	9.78256E-05	0.000234463	0.000434899	0.000298262	2.80717E-05	9.03824E-05	0.00016003	2.48853E-05	3.35524E-05	4.07094E-05	4.07094E-05	4.07094E-05	2.89562E-05	5.04271E-05	3.68354E-05	1.11623E-05	1.93698E-05	0.000432033
3836903774395	383690	3774395	0.000456608	9.83791E-05	0.000235789	0.000437359	0.000299949	2.82305E-05	9.08938E-05	0.000160935	2.50703E-05	3.38019E-05	4.10121E-05	4.10121E-05	4.10121E-05	2.91715E-05	5.08021E-05	3.71093E-05	1.12453E-05	1.95138E-05	0.000420686
3837003774395	383700	3774395	0.000460145	9.91413E-05	0.000237616	0.000440748	0.000302273	2.84492E-05	9.15979E-05	0.000162182	2.52971E-05	3.41077E-05	4.13832E-05	4.13832E-05	4.13832E-05	2.94354E-05	5.12617E-05	3.74451E-05	1.1347E-05	1.96904E-05	0.000410335
3837103774395	383710	3774395	0.000463642	9.98948E-05	0.000239422	0.000444097	0.00030457	2.86655E-05	9.22941E-05	0.000163415	2.55419E-05	3.44377E-05	4.17835E-05	4.17835E-05	4.17835E-05	2.97202E-05	5.17576E-05	3.78073E-05	1.14568E-05	1.98809E-05	0.000400444
3837203774395	383720	3774395	0.000469345	0.000101123	0.000242367	0.00044956	0.000308317	2.9018E-05	9.34293E-05	0.000165425	2.58761E-05	3.48884E-05	4.23303E-05	4.23303E-05	4.23303E-05	3.01092E-05	5.2435E-05	3.83021E-05	1.16067E-05	2.0141E-05	0.000391992
3837303774395	383730	3774395	0.000478894	0.000103181	0.000247298	0.000458707	0.00031459	2.96085E-05	9.53303E-05	0.000168791	2.63835E-05	3.55725E-05	4.31603E-05	4.31603E-05	4.31603E-05	3.06995E-05	5.34631E-05	3.90532E-05	1.18343E-05	2.0536E-05	0.000385438
3837403774395	383740	3774395	0.000489587	0.000105485	0.00025282	0.000468949	0.000321614	3.02696E-05	9.74589E-05	0.000172559	2.69386E-05	3.6321E-05	4.40685E-05	4.40685E-05	4.40685E-05	3.13455E-05	5.4588E-05	3.98749E-05	1.20833E-05	2.09681E-05	0.000378944
3837503774395	383750	3774395	0.000502782	0.000108328	0.000259633	0.000481587	0.000330282	3.10854E-05	0.000100085	0.00017721	2.77027E-05	3.73511E-05	4.53184E-05	4.53184E-05	4.53184E-05	3.22345E-05	5.61363E-05	4.10058E-05	1.2426E-05	2.15628E-05	0.00037353
3837603774395	383760	3774395	0.000514134	0.000110774	0.000265495	0.000492461	0.000337739	3.17872E-05	0.000102345	0.000181211	2.86339E-05	3.86066E-05	4.68417E-05	4.68417E-05	4.68417E-05	3.3318E-05	5.80232E-05	4.23842E-05	1.28437E-05	2.22876E-05	0.000368372
3837703774395	383770	3774395	0.000520294	0.000112101	0.000268677	0.000498361	0.000341786	3.21681E-05	0.000103571	0.000183382	2.96307E-05	3.99506E-05	4.84724E-05	4.84724E-05	4.84724E-05	3.44779E-05	6.00432E-05	4.38597E-05	1.32908E-05	2.30635E-05	0.000363221
3837803774395	383780	3774395	0.000520456	0.000112136	0.00026876	0.000498516	0.000341892	3.21781E-05	0.000103604	0.000183439	3.06514E-05	4.13269E-05	5.01422E-05	5.01422E-05	5.01422E-05	3.56656E-05	6.21116E-05	4.53706E-05	1.37487E-05	2.3858E-05	0.000357908
3837903774395	383790	3774395	0.000517887	0.000111582	0.000267433	0.000496055	0.000340204	3.20192E-05	0.000103092	0.000182534	3.21497E-05	4.33469E-05	5.25931E-05	5.25931E-05	5.25931E-05	3.7409E-05	6.51476E-05	4.75883E-05	1.44207E-05	2.50242E-05	0.000355616
3838003774395	383800	3774395	0.000510852	0.000110067	0.000263801	0.000489317	0.000335583	3.15843E-05	0.000101692	0.000180054	3.28122E-05	4.42403E-05	5.3677E-05	5.3677E-05	5.3677E-05	3.81799E-05	6.64902E-05	4.8569E-05	1.47179E-05	2.55399E-05	0.000348979

			ISDrainage / Utilities Trenching	ISDrainage / Utilities Trenching	ISAsphalt Paving	ISAsphalt Paving	SVDemolition	SVSite Grubbing / Prep	SVMass Grading / Excavation	SVMass Grading / Excavation	SVDrainage / Utilities Trenching	SVFoundations / Concrete Pads	SVBuilding / Structure Construction	SVBuilding / Structure Construction	SVAsphalt Paving	SVAsphalt Paving	SVArchitectural Coating	SVArchitectural Coating	SVLandscaping or Other Finishing	SVLandscaping or Other Finishing	MDemolition
Unique Identifier	X (UTM)	Y (UTM)	2027	2028	2027	2028	2027	2027	2027	2028	2028	2028	2028	2029	2028	2029	2028	2029	2028	2029	2027
3837003774385	383700	3774385	0.000145367	0.000145367	0.000622527	0.000622527	1.7418E-05	1.15075E-05	1.94329E-05	1.94329E-05	5.86569E-06	6.0448E-06	3.51969E-05	3.51969E-05	2.38657E-05	2.38657E-05	2.36419E-06	2.36419E-06	7.61196E-06	7.61196E-06	6.99521E-05
3837103774385	383710	3774385	0.000142025	0.000142025	0.000608213	0.000608213	1.75773E-05	1.16127E-05	1.96106E-05	1.96106E-05	5.91933E-06	6.10008E-06	3.54417E-05	3.54417E-05	2.4084E-05	2.4084E-05	2.38581E-06	2.38581E-06	7.68158E-06	7.68158E-06	7.09489E-05
3837203774385	383720	3774385	0.000139415	0.000139415	0.000597036	0.000597036	1.78101E-05	1.17665E-05	1.98704E-05	1.98704E-05	5.99774E-06	6.18087E-06	3.58153E-05	3.58153E-05	2.4403E-05	2.4403E-05	2.41741E-06	2.41741E-06	7.78332E-06	7.78332E-06	7.25367E-05
3837303774385	383730	3774385	0.00013775	0.00013775	0.000589906	0.000589906	1.81715E-05	1.20054E-05	2.02736E-05	2.02736E-05	6.11946E-06	6.30632E-06	3.63822E-05	3.63822E-05	2.48983E-05	2.48983E-05	2.46647E-06	2.46647E-06	7.94129E-06	7.94129E-06	7.51393E-05
3837403774385	383740	3774385	0.000136081	0.000136081	0.000582758	0.000582758	1.85881E-05	1.22806E-05	2.07384E-05	2.07384E-05	6.25976E-06	6.4509E-06	3.70264E-05	3.70264E-05	2.54691E-05	2.54691E-05	2.52302E-06	2.52302E-06	8.12336E-06	8.12336E-06	7.82313E-05
3837503774385	383750	3774385	0.000134135	0.000134135	0.000574426	0.000574426	1.90476E-05	1.25842E-05	2.12511E-05	2.12511E-05	6.4145E-06	6.61037E-06	3.76834E-05	3.76834E-05	2.60987E-05	2.60987E-05	2.58539E-06	2.58539E-06	8.32416E-06	8.32416E-06	8.16038E-05
3837603774385	383760	3774385	0.000132169	0.000132169	0.000566006	0.000566006	1.95745E-05	1.29323E-05	2.18389E-05	2.18389E-05	6.59194E-06	6.79322E-06	3.84306E-05	3.84306E-05	2.68206E-05	2.68206E-05	2.6569E-06	2.6569E-06	8.55442E-06	8.55442E-06	8.52868E-05
3837703774385	383770	3774385	0.000130079	0.000130079	0.000557055	0.000557055	2.01259E-05	1.32966E-05	2.24541E-05	2.24541E-05	6.77763E-06	6.98458E-06	3.92294E-05	3.92294E-05	2.75761E-05	2.75761E-05	2.73175E-06	2.73175E-06	8.79539E-06	8.79539E-06	8.88205E-05
3837803774385	383780	3774385	0.0001277	0.0001277	0.000546868	0.000546868	2.06283E-05	1.36285E-05	2.30146E-05	2.30146E-05	6.94681E-06	7.15893E-06	4.00024E-05	4.00024E-05	2.82645E-05	2.82645E-05	2.79994E-06	2.79994E-06	9.01494E-06	9.01494E-06	9.20498E-05
3837903774385	383790	3774385	0.000126377	0.000126377	0.000541204	0.000541204	2.12961E-05	1.40697E-05	2.37597E-05	2.37597E-05	7.1717E-06	7.39068E-06	4.093E-05	4.093E-05	2.91795E-05	2.91795E-05	2.89058E-06	2.89058E-06	9.30678E-06	9.30678E-06	9.70579E-05
3838003774385	383800	3774385	0.000123739	0.000123739	0.000529904	0.000529904	2.17372E-05	1.43611E-05	2.42518E-05	2.42518E-05	7.32025E-06	7.54377E-06	4.17803E-05	4.17803E-05	2.97839E-05	2.97839E-05	2.95045E-06	2.95045E-06	9.49956E-06	9.49956E-06	9.79174E-05
3838103774385	383810	3774385	0.000119973	0.000119973	0.000513779	0.000513779	2.20681E-05	1.45797E-05	2.46209E-05	2.46209E-05	7.43166E-06	7.65858E-06	4.2579E-05	4.2579E-05	3.02372E-05	3.02372E-05	2.99536E-06	2.99536E-06	9.64414E-06	9.64414E-06	9.77204E-05
3838203774385	383820	3774385	0.000116336	0.000116336	0.000498202	0.000498202	2.2356E-05	1.47699E-05	2.49422E-05	2.49422E-05	7.52863E-06	7.75852E-06	4.3468E-05	4.3468E-05	3.06318E-05	3.06318E-05	3.03444E-06	3.03444E-06	9.76998E-06	9.76998E-06	9.71952E-05
3838303774385	383830	3774385	0.000112965	0.000112965	0.000483764	0.000483764	2.27971E-05	1.50613E-05	2.54343E-05	2.54343E-05	7.67718E-06	7.9116E-06	4.5452E-05	4.5452E-05	3.12362E-05	3.12362E-05	3.09432E-06	3.09432E-06	9.96276E-06	9.96276E-06	9.65624E-05
3838403774385	383840	3774385	0.00010956	0.00010956	0.000469186	0.000469186	2.30973E-05	1.52597E-05	2.57693E-05	2.57693E-05	7.77828E-06	8.01579E-06	4.72943E-05	4.72943E-05	3.16475E-05	3.16475E-05	3.13506E-06	3.13506E-06	1.0094E-05	1.0094E-05	9.57984E-05
3838603774385	383860	3774385	0.000103001	0.000103001	0.000441097	0.000441097	2.29809E-05	1.51828E-05	2.56394E-05	2.56394E-05	7.73908E-06	7.97539E-06	4.71397E-05	4.71397E-05	3.1488E-05	3.1488E-05	3.11926E-06	3.11926E-06	1.00431E-05	1.00431E-05	9.45568E-05
3838703774385	383870	3774385	9.99334E-05	9.99334E-05	0.000427959	0.000427959	2.29197E-05	1.51423E-05	2.5571E-05	2.5571E-05	7.71845E-06	7.95413E-06	4.70109E-05	4.70109E-05	3.14041E-05	3.14041E-05	3.11095E-06	3.11095E-06	1.00163E-05	1.00163E-05	9.39778E-05
3838803774385	383880	3774385	9.69933E-05	9.69933E-05	0.000415368	0.000415368	2.28584E-05	1.51018E-05	2.55027E-05	2.55027E-05	7.69782E-06	7.93286E-06	4.69078E-05	4.69078E-05	3.13201E-05	3.13201E-05	3.10263E-06	3.10263E-06	9.98953E-06	9.98953E-06	9.3369E-05
3838903774385	383890	3774385	9.4177E-05	9.4177E-05	0.000403308	0.000403308	2.27971E-05	1.50613E-05	2.54343E-05	2.54343E-05	7.67718E-06	7.9116E-06	4.67918E-05	4.67918E-05	3.12362E-05	3.12362E-05	3.09432E-06	3.09432E-06	9.96276E-06	9.96276E-06	9.27482E-05
3839003774385	383900	3774385	9.14763E-05	9.14763E-05	0.000391742	0.000391742	2.2742E-05	1.50249E-05	2.53728E-05	2.53728E-05	7.65862E-06	7.89247E-06	4.66759E-05	4.66759E-05	3.11606E-05	3.11606E-05	3.08683E-06	3.08683E-06	9.93866E-06	9.93866E-06	9.21393E-05
3839103774385	383910	3774385	8.88849E-05	8.88849E-05	0.000380645	0.000380645	2.26807E-05	1.49844E-05	2.53045E-05	2.53045E-05	7.63798E-06	7.8712E-06	4.65599E-05	4.65599E-05	3.10767E-05	3.10767E-05	3.07852E-06	3.07852E-06	9.91189E-06	9.91189E-06	9.15364E-05
3829703774385	382970	3774395	5.51288E-05	5.51288E-05	0.000236086	0.000236086	1.74731E-05	1.15439E-05	1.94944E-05	1.94944E-05	5.88426E-06	6.06393E-06	3.58798E-05	3.58798E-05	2.39413E-05	2.39413E-05	2.37167E-06	2.37167E-06	7.63606E-06	7.63606E-06	3.2866E-05
3829803774395	382980	3774395	5.83082E-05	5.83082E-05	0.000249702	0.000249702	1.76385E-05	1.16532E-05	1.9679E-05	1.9679E-05	5.93997E-06	6.12134E-06	3.61632E-05	3.61632E-05	2.4168E-05	2.4168E-05	2.39412E-06	2.39412E-06	7.70835E-06	7.70835E-06	3.36479E-05
3829903774395	382990	3774395	6.19188E-05	6.19188E-05	0.000265164	0.000265164	1.78346E-05	1.17827E-05	1.98977E-05	1.98977E-05	6.00599E-06	6.18938E-06	3.64982E-05	3.64982E-05	2.44366E-05	2.44366E-05	2.42073E-06	2.42073E-06	7.79403E-06	7.79403E-06	3.45672E-05
3830003774395	383000	3774395	6.59421E-05	6.59421E-05	0.000282393	0.000282393	1.8049E-05	1.19244E-05	2.01369E-05	2.01369E-05	6.0782E-06	6.26379E-06	3.68589E-05	3.68589E-05	2.47304E-05	2.47304E-05	2.44984E-06	2.44984E-06	7.88774E-06	7.88774E-06	3.5558E-05
3830103774395	383010	3774395	7.0508E-05	7.0508E-05	0.000301946	0.000301946	1.82879E-05	1.20823E-05	2.04035E-05	2.04035E-05	6.15867E-06	6.34672E-06	3.72711E-05	3.72711E-05	2.50578E-05	2.50578E-05	2.48227E-06	2.48227E-06	7.99216E-06	7.99216E-06	3.66623E-05
3830203774395	383020	3774395	7.56474E-05	7.56474E-05	0.000323956	0.000323956	1.85453E-05	1.22523E-05	2.06906E-05	2.06906E-05	6.24532E-06	6.43602E-06	3.77092E-05	3.77092E-05	2.54103E-05	2.54103E-05	2.5172E-06	2.5172E-06	8.10461E-06	8.10461E-06	3.78561E-05
3830303774395	383030	3774395	8.1936E-05	8.1936E-05	0.000350886	0.000350886	1.88884E-05	1.24789E-05	2.10734E-05	2.10734E-05	6.36086E-06	6.55508E-06	3.83018E-05	3.83018E-05	2.58804E-05	2.58804E-05	2.56377E-06	2.56377E-06	8.25455E-06	8.25455E-06	3.93365E-05
3830403774395	383040	3774395	8.96442E-05	8.96442E-05	0.000383896	0.000383896	1.93172E-05	1.27623E-05	2.15519E-05	2.15519E-05	6.50528E-06	6.70392E-06	3.90233E-05	3.90233E-05	2.64681E-05	2.64681E-05	2.62198E-06	2.62198E-06	8.44197E-06	8.44197E-06	4.11213E-05
3830503774395	383050	3774395	9.86191E-05	9.86191E-05	0.000422331	0.000422331	1.97951E-05	1.3078E-05	2.2085E-05	2.2085E-05	6.66621E-06	6.86976E-06	3.98091E-05	3.98091E-05	2.71228E-05	2.71228E-05	2.68684E-06	2.68684E-06	8.65081E-06	8.65081E-06	4.3097E-05
3830603774395	383060	3774395	0.000106987	0.000106987	0.000458168	0.000458168	2.01198E-05	1.32925E-05	2.24473E-05	2.24473E-05	6.77556E-06	6.98245E-06	4.03245E-05	4.03245E-05	2.75678E-05	2.75678E-05	2.73091E-06	2.73091E-06	8.79272E-06	8.79272E-06	4.46371E-05
3830703774395	383070	3774395	0.0001164	0.0001164	0.000498476	0.000498476	2.04751E-05	1.35273E-05	2.28437E-05	2.28437E-05	6.89523E-06	7.10577E-06	4.08656E-05	4.08656E-05	2.80546E-05	2.80546E-05	2.77915E-06	2.77915E-06	8.94801E-06	8.94801E-06	4.63144E-05
3830803774395	383080	3774395	0.000126796	0.000126796	0.000542998	0.000542998	2.08489E-05	1.37742E-05	2.32607E-05	2.32607E-05	7.02108E-06	7.23547E-06	4.14324E-05	4.14324E-05	2.85667E-05	2.85667E-05	2.82987E-06	2.82987E-06	9.11133E-06	9.11133E-06	4.81171E-05
3830903774395	383090	3774395	0.000138179	0.000138179	0.000591744	0.000591744	2.12226E-05	1.40211E-05	2.36776E-05	2.36776E-05	7.14694E-06	7.36517E-06	4.19993E-05	4.19993E-05	2.90788E-05	2.90788E-05	2.8806E-06	2.8806E-06	9.27466E-06	9.27466E-06	4.98899E-05
3831003774395	383100	3774395	0.000150872	0.000150872	0.0006461	0.0006461	2.1627E-05	1.42882E-05	2.41288E-05	2.41288E-05	7.28311E-06	7.5055E-06	4.26434E-05	4.26434E-05	2.96328E-05	2.96328E-05	2.93548E-06	2.93548E-06	9.45137E-06	9.45137E-06	5.17224E-05
3831103774395	383110	3774395	0.000163866	0.000163866	0.000701746	0.000701746	2.19517E-05	1.45028E-05	2.44911E-05	2.44911E-05	7.39246E-06	7.61819E-06	4.31588E-05	4.31588E-05	3.00777E-05	3.00777E-05	2.97956E-06	2.97956E-06	9.59327E-06	9.59327E-06	5.33102E-05
3831203774395	383120	3774395	0.000178168	0.000178168	0.000762994	0.000762994	2.22948E-05	1.47294E-05	2.48738E-05	2.48738E-05	7.508E-06	7.73725E-06	4.36999E-05	4.36999E-05	3.05478E-05	3.05478E-05	3.02613E-06	3.02613E-06	9.74321E-06	9.74321E-06	5.49636E-05
3831303774395	383130	3774395	0.000194366	0.000194366	0.000832362	0.000832362	2.27481E-05	1.5029E-05	2.53797E-05	2.53797E-05	7.66068E-06	7.89459E-06	4.42667E-05	4.42667E-05	3.1169E-05	3.1169E-05	3.08766E-06	3.08766E-06	9.94134E-06	9.94134E-06	5.74945E-05
3831403774395	383140	3774395	0.000211499	0.000211499	0.000905733	0.000905733	2.30728E-05	1.52435E-05	2.57419E-05	2.57419E-05	7.77003E-06	8.00728E-06	4.47821E-05	4.47821E-05	3.16139E-05	3.16139E-05	3.13174E-06	3.13174E-06	1.00832E-05	1.00832E-05	5.86705E-05
3831503774395	383150	3774395	0.000231502	0.000231502	0.000991393	0.000991393	2.33853E-05	1.54499E-05	2.60905E-05	2.60905E-05	7.87525E-06	8.11572E-06	4.5336E-05	4.5336E-05	3.20421E-05	3.20421E-05	3.17415E-06	3.17415E-06	1.02198E-05	1.02198E-05	5.98822E-05
3831603774395	383160	3774395	0.000254131	0.000254131	0.001088302	0.001088302	2.36794E-05	1.56442E-05	2.64186E-05	2.64186E-05	7.97429E-06	8.21778E-06	4.58514E-05	4.58514E-05	3.2445E-05	3.2445E-05	3.21406E-06	3.21406E-06	1.03483E-05	1.03483E-05	6.11178E-05
3831703774395	383170	3774395	0.000279374	0.000279374	0.001196405	0.001196405	2.39367E-05	1.58142E-05	2.67057E-05	2.67057E-05	8.06094E-06	8.30708E-06	4.63796E-05	4.63796E-05	3.27976E-05	3.27976E-05	3.24899E-06	3.24899E-06	1.04608E-05	1.04608E-05	6.21743E-05
3834603774395	383460	3774395	0.000575523	0.000575523	0.002464643	0.002464643	2.16453E-05	1.43004E-05	2.41493E-05	2.41493E-05	7.2893E-06	7.51188E-06	4.18318E-05	4.18318E-05	2.9658E-05	2.9658E-05	2.93798E-06	2.93798E-06	9.4594E-06	9.4594E-06	8.55793E-05
3834703774395	383470	3774395	0.000522408	0.000522408	0.00223718	0.00223718	2.12777E-05	1.40575E-05	2.37392E-05	2.37392E-05	7.16551E-06	7.3843E-06	4.12134E-05	4.12134E-05	2.91543E-05	2.91543E-05	2.88808E-06	2.88808E-06	9.29875E-06	9.29875E-06	8.45824E-05
3834803774395	383480	3774395	0.000477147	0.000477147	0.002043355	0.002043355	2.09408E-05	1.38349E-05	2.33632E-05	2.33632E-05	7.05203E-06	7.26736E-06	4.06337E-05	4.06337E-05	2.86926E-05	2.86926E-05	2.84235E-06	2.84235E-06	9.15149E-06	9.15149E-06	8.389E-05
3834903774395	383490	3774395	0.00043885	0.00043885	0.001879349	0.001879349	2.06467E-05	1.36406E-05	2.30351E-05	2.30351E-05	6.953E-06	7.1653E-06	4.0157E-05	4.0157E-05	2.82897E-05	2.82897E-05	2.80243E-06	2.80243E-06	9.02298E-06	9.02298E-06	8.3305E-05
3835003774395	383500	3774395	0.000406241	0.000406241	0.001739703	0.001739703	2.04016E-05	1.34787E-05	2.27617E-05	2.27617E-05	6.87047E-06	7.08026E-06	3.97576E-05	3.97576E-05	2.79539E-05	2.79539E-05	2.76917E-06	2.76917E-06	8.91588E-06	8.91588E-06	8.28454E-05
3835103774395	383510	3774395	0.000377542	0.000377542	0.001616801	0.001616801	2.01688E-05	1.33249E-05	2.2502E-05	2.2502E-05	6.79207E-06	6.99946E-06	3.9384E-05	3.9384E-05	2.76349E-05	2.76349E-05	2.73757E-06	2.73757E-06	8.81414E-06	8.81414E-06	8.23082E-05
3835203774395	383520	3774395	0.000351847	0.000351847	0.001506763	0.001506763	1.99299E-05	1.3167E-05	2.22354E-05	2.22354E-05	6.7116E-06	6.91654E-06	3.90104E-05	3.90104E-05	2.73075E-05	2.73075E-05	2.70514E-06	2.70514E-06	8.70972E-06	8.70972E-06	8.16456E-05
3835303774395	383530	3774395	0.000328926	0.000328926	0.001408608	0.001408608	1.96971E-05	1.30132E-05	2.19756E-05	2.19756E-05	6.6332E-06	6.83574E-06	3.86625E-05	3.86625E-05	2.69885E-05	2.69885E-05	2.67354E-06	2.67354E-06	8.60797E-06	8.60797E-06	8.09472E-05
3835403774395	383540	3774395	0.000307913	0.000307913	0.001318618	0.001318618	1.94459E-05	1.28473E-05	2.16954E-05	2.16954E-05	6.54861E-06	6.74857E-06	3.8276E-05	3.8276E-05	2.66443E-05	2.66443E-05	2.63944E-06	2.63944E-06	8.4982E-06	8.4982E-06	8.00518E-05
3835503774395	383550	3774395	0.000288234	0.000288234	0.001234345	0.001234345	1.91641E-05	1.26611E-05	2.1381E-05	2.1381E-05	6.4537E-06	6.65076E-06	3.78509E-05	3.78509E-05	2.62582E-05	2.62582E-05	2.60119E-06	2.60119E-06	8.37504E-06	8.37504E-06	7.88521E-05
3835603774395	383560	3774395	0.000270542	0.000270542	0.00115858	0.00115858	1.89067E-05	1.24911E-05	2.10939E-05	2.10939E-05	6.36705E-06	6.56146E-06	3.74515E-05	3.74515E-05	2.59056E-05	2.59056E-05	2.56626E-06	2.56626E-06	8.26258E-06	8.26258E-06	7.76702E-05
3835703774395	383570	3774395	0.000254346	0.000254346	0.001089221	0.001089221	1.86555E-05	1.23251E-05	2.08136E-05	2.08136E-05	6.28246E-06	6.47429E-06	3.70521E-05	3.70521E-05	2.55615E-05	2.55615E-05	2.53217E-06	2.53217E-06	8.15281E-06	8.15281E-06	7.64405E-05
3835803774395	383580	3774395	0.000239581	0.000239581	0.001025994	0.001025994	1.84166E-05	1.21673E-05	2.05471E-05	2.05471E-05	6.20199E-06	6.39137E-06	3.66785E-05	3.66785E-05	2.52341E-05	2.52341E-05	2.49973E-06	2.49973E-06	8.04839E-06	8.04839E-06	7.52109E-05
3835903774395	383590	3774395	0.000225756	0.000225756	0.000966786	0.000966786	1.81654E-05	1.20013E-05	2.02668E-05	2.02668E-05	6.1174E-06	6.30419E-06	3.6292E-05	3.6292E-05	2.48899E-05	2.48899E-05	2.46564E-06	2.46564E-06	7.93861E-06	7.93861E-06	7.38678E-05
3836003774395	383600	3774395	0.000211854	0.000211854	0.000907252	0.000907252	1.78591E-05	1.17989E-05	1.9925E-05	1.9925E-05	6.01424E-06	6.19788E-06	3.58025E-05	3.58025E-05	2.44702E-05	2.44702E-05	2.42406E-06	2.42406E-06	7.80474E-06	7.80474E-06	7.20294E-05
3836103774395	383610	3774395	0.000199322	0.000199322	0.000853585	0.000853585	1.75773E-05	1.16127E-05	1.96106E-05	1.96106E-05	5.91933E-06	6.10008E-06	3.53515E-05	3.53515E-05	2.4084E-05	2.4084E-05	2.38581E-06	2.38581E-06	7.68158E-06	7.68158E-06	7.03282E-05
3836203774395	383620	3774395	0.000189053	0.000189053	0.000809611	0.000809611	1.73935E-05	1.14913E-05	1.94056E-05	1.94056E-05	5.85744E-06	6.03629E-06	3.50552E-05	3.50552E-05	2.38322E-05	2.38322E-05	2.36086E-06	2.36086E-06	7.60125E-06	7.60125E-06	6.9206E-05
3836303774395	383630	3774395	0.000180126	0.000180126	0.000771379	0.000771379	1.72587E-05	1.14023E-05	1.92552E-05	1.92552E-05	5.81205E-06	5.98951E-06	3.48491E-05	3.48491E-05	2.36475E-05	2.36475E-05	2.34257E-06	2.34257E-06	7.54235E-06	7.54235E-06	6.83583E-05
3836403774395	383640	3774395	0.000171921	0.000171921	0.0007364	0.0007364	1.71423E-05	1.13254E-05	1.91253E-05	1.91253E-05	5.77285E-06	5.94912E-06	3.46559E-05	3.46559E-05	2.3488E-05	2.3488E-05	2.32677E-06	2.32677E-06	7.49148E-06	7.49148E-06	6.75645E-05
3836503774395	383650	3774395	0.000165054	0.000165054	0.000706836	0.000706836	1.70871E-05	1.12889E-05	1.90638E-05	1.90638E-05	5.75428E-06	5.92998E-06	3.45657E-05	3.45657E-05	2.34124E-05	2.34124E-05	2.31928E-06	2.31928E-06	7.46738E-06	7.46738E-06	6.71586E-05
3836603774395	383660	3774395	0.000158596	0.000158596	0.00067918	0.00067918	1.7032E-05	1.12525E-05	1.90023E-05	1.90023E-05	5.73571E-06	5.91084E-06	3.44884E-05	3.44884E-05	2.33369E-05	2.33369E-05	2.3118E-06	2.3118E-06	7.44329E-06	7.44329E-06	6.67407E-05
3836703774395	383670	3774395	0.000153422	0.000153422	0.000657021	0.000657021	1.70565E-05	1.12687E-05	1.90296E-05	1.90296E-05	5.74396E-06	5.91935E-06	3.4527E-05	3.4527E-05	2.33705E-05	2.33705E-05	2.31512E-06	2.31512E-06	7.454E-06	7.454E-06	6.68064E-05
3836803774395	383680	3774395	0.000149331	0.000149331	0.0006395	0.0006395	1.71545E-05	1.13335E-05	1.9139E-05	1.9139E-05	5.77697E-06	5.95337E-06	3.46816E-05	3.46816E-05	2.35048E-05	2.35048E-05	2.32843E-06	2.32843E-06	7.49683E-06	7.49683E-06	6.73615E-05
3836903774395	383690	3774395	0.000145408	0.000145408	0.000622703	0.000622703	1.72525E-05	1.13982E-05	1.92483E-05	1.92483E-05	5.80998E-06	5.98739E-06	3.48491E-05	3.48491E-05	2.36391E-05	2.36391E-05	2.34173E-06	2.34173E-06	7.53967E-06	7.53967E-06	6.79524E-05
3837003774395	383700	3774395	0.000141831	0.000141831	0.000607383	0.000607383	1.73812E-05	1.14832E-05	1.93919E-05	1.93919E-05	5.85331E-06	6.03204E-06	3.50552E-05	3.50552E-05	2.38154E-05	2.38154E-05	2.3592E-06	2.3592E-06	7.5959E-06	7.5959E-06	6.87046E-05
3837103774395	383710	3774395	0.000138412	0.000138412	0.000592742	0.000592742	1.75099E-05	1.15682E-05	1.95354E-05	1.95354E-05	5.89664E-06	6.07669E-06	3.52742E-05	3.52742E-05	2.39917E-05	2.39917E-05	2.37666E-06	2.37666E-06	7.65213E-06	7.65213E-06	6.95164E-05
3837203774395	383720	3774395	0.000135491	0.000135491	0.000580231	0.000580231	1.76937E-05	1.16896E-05	1.97405E-05	1.97405E-05	5.95853E-06	6.14047E-06	3.55577E-05	3.55577E-05	2.42435E-05	2.42435E-05	2.40161E-06	2.40161E-06	7.73245E-06	7.73245E-06	7.07042E-05
3837303774395	383730	3774395	0.000133225	0.000133225	0.000570529	0.000570529	1.79571E-05	1.18637E-05	2.00344E-05	2.00344E-05	6.04725E-06	6.2319E-06	3.59699E-05	3.59699E-05	2.46045E-05	2.46045E-05	2.43737E-06	2.43737E-06	7.84758E-06	7.84758E-06	7.25487E-05
3837403774395	383740	3774395	0.00013098	0.00013098	0.000560916	0.000560916	1.82512E-05	1.2058E-05	2.03625E-05	2.03625E-05	6.14629E-06	6.33396E-06	3.64209E-05	3.64209E-05	2.50074E-05	2.50074E-05	2.47728E-06	2.47728E-06	7.9761E-06	7.9761E-06	7.46259E-05
3837503774395	383750	3774395	0.000129109	0.000129109	0.000552903	0.000552903	1.86494E-05	1.23211E-05	2.08068E-05	2.08068E-05	6.28039E-06	6.47216E-06	3.70135E-05	3.70135E-05	2.55531E-05	2.55531E-05	2.53133E-06	2.53133E-06	8.15013E-06	8.15013E-06	7.7515E-05
3837603774395	383760	3774395	0.000127327	0.000127327	0.000545269	0.000545269	1.91334E-05	1.26408E-05	2.13468E-05	2.13468E-05	6.44339E-06	6.64013E-06	3.76963E-05	3.76963E-05	2.62162E-05	2.62162E-05	2.59703E-06	2.59703E-06	8.36165E-06	8.36165E-06	8.09353E-05
3837703774395	383770	3774395	0.000125546	0.000125546	0.000537644	0.000537644	1.96787E-05	1.30011E-05	2.19551E-05	2.19551E-05	6.62701E-06	6.82936E-06	3.84693E-05	3.84693E-05	2.69633E-05	2.69633E-05	2.67104E-06	2.67104E-06	8.59994E-06	8.59994E-06	8.44571E-05
3837803774395	383780	3774395	0.00012371	0.00012371	0.00052978	0.00052978	2.02485E-05	1.33775E-05	2.25908E-05	2.25908E-05	6.81889E-06	7.0271E-06	3.93453E-05	3.93453E-05	2.7744E-05	2.7744E-05	2.74838E-06	2.74838E-06	8.84894E-06	8.84894E-06	8.78654E-05
3837903774395	383790	3774395	0.000122917	0.000122917	0.000526387	0.000526387	2.10204E-05	1.38875E-05	2.34521E-05	2.34521E-05	7.07885E-06	7.295E-06	4.04146E-05	4.04146E-05	2.88018E-05	2.88018E-05	2.85316E-06	2.85316E-06	9.1863E-06	9.1863E-06	9.37092E-05
3838003774395	383800	3774395	0.000120623	0.000120623	0.000516562	0.000516562	2.14922E-05	1.41992E-05	2.39784E-05	2.39784E-05	7.23772E-06

			MSite Grubbing / Prep	MMass Grading / Excavation	MMass Grading / Excavation	MDrainage / Utilities Trenching	MFoundations / Concrete Pads	MBuilding / Structure Construction	MAsphalt Paving	MLandscaping or Other Finishing	MWaterside Construction (Piles)	RSSWRe-striping South Valley	RSSWRe-striping Silver Lake Boulevard	RSSWDemolition	RSSWPlacing Base	RSSWForm/Place Rebar and Pour	Child Risk				
Unique Identifier	X (UTM)	Y (UTM)	2027	2027	2028	2028	2028	2028	2028	2028	2028	2029	2029	2029	2029	2029	3rd Trimester	0<2	2<16	Total	per million
3837003774385	383700	3774385	6.3123E-05	0.000157623	0.000157623	4.41123E-05	8.13954E-05	0.000146364	0.000103544	3.13769E-05	5.55556E-05	1.49167E-05	4.18862E-05	7.1758E-05	3.90076E-05	1.16757E-05	1.04334E-08	3.2352E-07	3.6909E-08	3.70865E-07	0.37086509
3837103774385	383710	3774385	6.40225E-05	0.000159869	0.000159869	4.47409E-05	8.25554E-05	0.00014845	0.000105019	3.18241E-05	5.63473E-05	1.50322E-05	4.24891E-05	7.27852E-05	3.95666E-05	1.18428E-05	1.04385E-08	3.222E-07	3.6488E-08	3.69129E-07	0.36912875
3837203774385	383720	3774385	6.54553E-05	0.000163447	0.000163447	4.57422E-05	8.44029E-05	0.000151772	0.00010737	3.25363E-05	5.76083E-05	1.52081E-05	4.34236E-05	7.43897E-05	4.04382E-05	1.21038E-05	1.05036E-08	3.2269E-07	3.627E-08	3.69463E-07	0.36946299
3837303774385	383730	3774385	6.78038E-05	0.000169311	0.000169311	4.73833E-05	8.74312E-05	0.000157218	0.000111222	3.37036E-05	5.96752E-05	1.54894E-05	4.4961E-05	7.70213E-05	4.18687E-05	1.2532E-05	1.06621E-08	3.259E-07	3.6342E-08	3.72906E-07	0.37290554
3837403774385	383740	3774385	7.05939E-05	0.000176278	0.000176278	4.93332E-05	9.1029E-05	0.000163687	0.000115799	3.50905E-05	6.21309E-05	1.58059E-05	4.67948E-05	8.01537E-05	4.35715E-05	1.30417E-05	1.08437E-08	3.2968E-07	3.6476E-08	3.77004E-07	0.37700428
3837503774385	383750	3774385	7.36372E-05	0.000183878	0.000183878	5.14599E-05	9.49533E-05	0.000170744	0.000120791	3.66033E-05	6.48094E-05	1.61476E-05	4.87995E-05	8.35918E-05	4.54404E-05	1.36011E-05	1.09905E-08	3.3242E-07	3.6601E-08	3.80013E-07	0.38001269
3837603774385	383760	3774385	7.69606E-05	0.000192177	0.000192177	5.37824E-05	9.92387E-05	0.00017845	0.000126242	3.82553E-05	6.77343E-05	1.65445E-05	5.09649E-05	8.73015E-05	4.7457E-05	1.42047E-05	1.10976E-08	3.3405E-07	3.6772E-08	3.81921E-07	0.38192103
3837703774385	383770	3774385	8.01494E-05	0.000200139	0.000200139	5.60108E-05	0.00010335	0.000185843	0.000131473	3.98403E-05	7.05408E-05	1.69916E-05	5.30599E-05	9.08839E-05	4.94044E-05	1.47876E-05	1.11379E-08	3.3382E-07	3.6912E-08	3.81871E-07	0.38187136
3837803774385	383780	3774385	8.30634E-05	0.000207416	0.000207416	5.80472E-05	0.000107108	0.0001926	0.000136253	4.12888E-05	7.31055E-05	1.73936E-05	5.54966E-05	9.50945E-05	5.16933E-05	1.54727E-05	1.11038E-08	3.3173E-07	3.699E-08	3.79827E-07	0.37982706
3837903774385	383790	3774385	8.75826E-05	0.0002187	0.0002187	6.12054E-05	0.000112935	0.000203079	0.000143666	4.35352E-05	7.70829E-05	1.78206E-05	5.77927E-05	9.89995E-05	5.3816E-05	1.61081E-05	1.10717E-08	3.2993E-07	3.743E-08	3.78436E-07	0.37843592
3838003774385	383800	3774385	8.83582E-05	0.000220637	0.000220637	6.17474E-05	0.000113936	0.000204877	0.000144938	4.39207E-05	7.77655E-05	1.83532E-05	5.81846E-05	9.97125E-05	5.42037E-05	1.62241E-05	1.09807E-08	3.2598E-07	3.7176E-08	3.74137E-07	0.37413661
3838103774385	383810	3774385	8.81804E-05	0.000220193	0.000220193	6.16232E-05	0.000113706	0.000204465	0.000144647	4.38324E-05	7.76091E-05	1.86747E-05	5.81594E-05	9.95852E-05	5.41344E-05	1.62034E-05	1.0864E-08	3.2108E-07	3.6589E-08	3.68534E-07	0.36853428
3838203774385	383820	3774385	8.77064E-05	0.00021901	0.00021901	6.12919E-05	0.000113095	0.000203366	0.000143869	4.35968E-05	7.71919E-05	1.90566E-05	5.7868E-05	9.90759E-05	5.38576E-05	1.61205E-05	1.07493E-08	3.1592E-07	3.5962E-08	3.62631E-07	0.36263093
3838303774385	383830	3774385	8.71355E-05	0.000217584	0.000217584	6.08929E-05	0.000112359	0.000202042	0.000142933	4.3313E-05	7.66894E-05	1.94334E-05	5.75113E-05	9.84477E-05	5.35161E-05	1.60183E-05	1.07577E-08	3.1193E-07	3.5383E-08	3.58068E-07	0.35806801
3838403774385	383840	3774385	8.6446E-05	0.000215862	0.000215862	6.04111E-05	0.00011147	0.000200444	0.000141802	4.29703E-05	7.60826E-05	1.93982E-05	5.70843E-05	9.77006E-05	5.311E-05	1.58967E-05	1.0596E-08	3.0585E-07	3.4752E-08	3.51197E-07	0.35119723
3838603774385	383860	3774385	8.53257E-05	0.000213065	0.000213065	5.96282E-05	0.000110025	0.000197846	0.000139964	4.24133E-05	7.50966E-05	1.92877E-05	5.63909E-05	9.65037E-05	5.24593E-05	1.5702E-05	1.02365E-08	2.9414E-07	3.3477E-08	3.37857E-07	0.33785678
3838703774385	383870	3774385	8.48032E-05	0.00021176	0.00021176	5.9263E-05	0.000109351	0.000196634	0.000139107	4.21536E-05	7.46367E-05	1.92374E-05	5.60744E-05	9.59604E-05	5.2164E-05	1.56136E-05	1.00657E-08	2.8864E-07	3.2878E-08	3.31584E-07	0.33158447
3838803774385	383880	3774385	8.42538E-05	0.000210388	0.000210388	5.88791E-05	0.000108643	0.0001953 6	0.000138206	4.18805E-05	7.41532E-05	1.91822E-05	5.57378E-05	9.53661E-05	5.1841E-05	1.55169E-05	9.89627E-09	2.8321E-07	3.2297E-08	3.25403E-07	0.3254031
3838903774385	383890	3774385	8.36936E-05	0.000208989	0.000208989	5.84876E-05	0.000107921	0.000194061	0.000137287	4.16021E-05	7.36601E-05	1.91319E-05	5.53962E-05	9.47719E-05	5.15179E-05	1.54202E-05	9.73073E-09	2.7792E-07	3.1735E-08	3.19385E-07	0.3193848
3839003774385	383900	3774385	8.31442E-05	0.000207617	0.000207617	5.81037E-05	0.000107212	0.000192788	0.000136386	4.1329E-05	7.31766E-05	1.90817E-05	5.50545E-05	9.41862E-05	5.11995E-05	1.53249E-05	9.56944E-09	2.7279E-07	3.1194E-08	3.13555E-07	0.31355482
3839103774385	383910	3774385	8.26002E-05	0.000206259	0.000206259	5.77235E-05	0.000106511	0.000191526	0.000135493	4.10586E-05	7.26978E-05	1.90314E-05	5.47179E-05	9.36089E-05	5.08857E-05	1.5231E-05	9.412E-09	2.678E-07	3.067E-08	3.07885E-07	0.30788512
3829703774395	382970	3774395	2.96574E-05	7.40568E-05	7.40568E-05	2.07255E-05	3.82425E-05	6.8767E-05	4.86486E-05	1.4742E-05	2.6102E-05	1.54442E-05	2.23775E-05	3.82602E-05	2.07982E-05	6.22527E-06	6.22064E-09	2.282E-07	2.2281E-08	2.56697E-07	0.25669674
3829803774395	382980	3774395	3.0363E-05	7.58188E-05	7.58188E-05	2.12186E-05	3.91523E-05	7.04032E-05	4.9806E-05	1.50927E-05	2.6723E-05	1.55598E-05	2.28498E-05	3.90667E-05	2.12366E-05	6.35649E-06	6.51599E-09	2.4171E-07	2.3364E-08	2.71595E-07	0.2715946
3829903774395	382990	3774395	3.11925E-05	7.78901E-05	7.78901E-05	2.17983E-05	4.0222E-05	7.23265E-05	5.11667E-05	1.55051E-05	2.74531E-05	1.57055E-05	2.33924E-05	4.00005E-05	2.17442E-05	6.50842E-06	6.85394E-09	2.5731E-07	2.4612E-08	2.88777E-07	0.28877674
3830003774395	383000	3774395	3.20867E-05	8.01229E-05	8.01229E-05	2.24231E-05	4.13749E-05	7.43998E-05	5.26334E-05	1.59495E-05	2.824E-05	1.58662E-05	2.39802E-05	4.10107E-05	2.22934E-05	6.67279E-06	7.23035E-09	2.7491E-07	2.6013E-08	3.08151E-07	0.30815136
3830103774395	383010	3774395	3.30832E-05	8.26111E-05	8.26111E-05	2.31195E-05	4.26599E-05	7.67104E-05	5.4268E-05	1.64448E-05	2.9117E-05	1.60471E-05	2.46283E-05	4.21227E-05	2.28979E-05	6.85374E-06	7.65776E-09	2.9515E-07	2.7614E-08	3.30424E-07	0.3304239
3830203774395	383020	3774395	3.41604E-05	8.53012E-05	8.53012E-05	2.38723E-05	4.4049E-05	7.92082E-05	5.60351E-05	1.69803E-05	3.00652E-05	1.62481E-05	2.53267E-05	4.33197E-05	2.35486E-05	7.04849E-06	8.13971E-09	3.1832E-07	2.9433E-08	3.55888E-07	0.35588822
3830303774395	383030	3774395	3.54963E-05	8.86368E-05	8.86368E-05	2.48059E-05	4.57715E-05	8.23056E-05	5.82263E-05	1.76443E-05	3.12409E-05	1.65194E-05	2.61959E-05	4.48138E-05	2.43607E-05	7.29159E-06	8.73295E-09	3.4707E-07	3.1689E-08	3.87492E-07	0.3874924
3830403774395	383040	3774395	3.71068E-05	9.26585E-05	9.26585E-05	2.59313E-05	4.78482E-05	8.604E-05	6.08681E-05	1.84449E-05	3.26583E-05	1.68761E-05	2.72409E-05	4.66134E-05	2.5339E-05	7.58441E-06	9.46489E-09	3.8302E-07	3.4494E-08	4.26981E-07	0.4269807
3830503774395	383050	3774395	3.88897E-05	9.71105E-05	9.71105E-05	2.71773E-05	5.01472E-05	9.0174E-05	6.37927E-05	1.93311E-05	3.42275E-05	1.7283E-05	2.84165E-05	4.86254E-05	2.64327E-05	7.91177E-06	1.03312E-08	4.2648E-07	3.7838E-08	4.74652E-07	0.47465217
3830603774395	383060	3774395	4.02794E-05	0.000100581	0.000100581	2.81484E-05	5.19392E-05	9.33963E-05	6.60723E-05	2.00219E-05	3.54505E-05	1.75493E-05	2.93159E-05	5.01704E-05	2.72726E-05	8.16316E-06	1.1167E-08	4.7006E-07	4.1064E-08	5.22295E-07	0.52229509
3830703774395	383070	3774395	4.17929E-05	0.00010436	0.00010436	2.92062E-05	5.38909E-05	9.69058E-05	6.85551E-05	2.07743E-05	3.67827E-05	1.78508E-05	3.03006E-05	5.18682E-05	2.81955E-05	8.4394E-06	1.21449E-08	5.2216E-07	4.4844E-08	5.79145E-07	0.57914495
3830803774395	383080	3774395	4.34196E-05	0.000108422	0.000108422	3.0343E-05	5.59885E-05	0.000100678	7.12234E-05	2.15829E-05	3.82143E-05	1.81773E-05	3.13406E-05	5.36594E-05	2.91692E-05	8.73085E-06	1.32819E-08	5.8414E-07	4.9235E-08	6.46656E-07	0.64665621
3830903774395	383090	3774395	4.50194E-05	0.000112417	0.000112417	3.14609E-05	5.80513E-05	0.000104387	7.38476E-05	2.23781E-05	3.96223E-05	1.8514E-05	3.23504E-05	5.53996E-05	3.01152E-05	9.014E-06	1.46093E-08	6.5815E-07	5.432E-08	7.27083E-07	0.72708333
3831003774395	383100	3774395	4.6673E-05	0.000116546	0.000116546	3.26165E-05	6.01836E-05	0.000108221	7.65601E-05	2.32E-05	4.10777E-05	1.88908E-05	3.33904E-05	5.71908E-05	3.10889E-05	9.30544E-06	1.62223E-08	7.4994E-07	6.0425E-08	8.26587E-07	0.82658691
3831103774395	383110	3774395	4.81058E-05	0.000120124	0.000120124	3.36178E-05	6.20311E-05	0.000111543	7.89103E-05	2.39122E-05	4.23387E-05	1.91922E-05	3.43551E-05	5.87613E-05	3.19426E-05	9.56097E-06	1.80715E-08	8.5789E-07	6.7304E-08	9.43262E-07	0.94326199
3831203774395	383120	3774395	4.95978E-05	0.000123849	0.000123849	3.46604E-05	6.39551E-05	0.000115003	8.13578E-05	2.46539E-05	4.36519E-05	1.94937E-05	3.56865E-05	6.11043E-05	3.32162E-05	9.9422E-06	2.03904E-08	9.958E-07	7.5805E-08	1.092E-06	1.09199709
3831303774395	383130	3774395	5.18816E-05	0.000129552	0.000129552	3.62565E-05	6.69E-05	0.000120299	8.51041E-05	2.57891E-05	4.56619E-05	1.97901E-05	3.66913E-05	6.29804E-05	3.42361E-05	1.02475E-05	2.3383E-08	1.1767E-06	8.6678E-08	1.28681E-06	1.28680767
3831403774395	383140	3774395	5.29427E-05	0.000132202	0.000132202	3.6998E-05	6.82683E-05	0.000122759	8.68447E-05	2.63166E-05	4.65958E-05	2.00513E-05	3.73143E-05	6.40075E-05	3.47944E-05	1.04146E-05	2.73097E-08	1.4184E-06	1.0043E-07	1.54611E-06	1.54610563
3831503774395	383150	3774395	5.40362E-05	0.000134932	0.000134932	3.77621E-05	6.96782E-05	0.000125294	8.86383E-05	2.68601E-05	4.75582E-05	2.03226E-05	3.79172E-05	6.50772E-05	3.53759E-05	1.05886E-05	3.28294E-08	1.7622E-06	1.194E-07	1.91445E-06	1.91444552
3831603774395	383160	3774395	5.51512E-05	0.000137717	0.000137717	3.85413E-05	7.1116E-05	0.00012788	9.04672E-05	2.74143E-05	4.85395E-05	2.0815E-05	3.84849E-05	6.60789E-05	3.59204E-05	1.07516E-05	4.11029E-08	2.2834E-06	1.4713E-07	2.47169E-06	2.47168561
3831703774395	383170	3774395	5.61045E-05	0.000140097	0.000140097	3.92076E-05	7.23453E-05	0.00013009	9.20311E-05	2.78882E-05	4.93786E-05	2.10059E-05	3.90225E-05	6.69872E-05	3.64142E-05	1.08994E-05	5.41381E-08	3.1111E-06	1.8974E-07	3.35501E-06	3.35501037
3834603774395	383460	3774395	7.72245E-05	0.000192836	0.000192836	5.39669E-05	9.9579E-05	0.000179062	0.000126675	3.83865E-05	6.79666E-05	1.84788E-05	5.12261E-05	8.80655E-05	4.78724E-05	1.4329E-05	1.80682E-08	6.8316E-07	1.0928E-07	8.1051E-07	0.81050973
3834703774395	383470	3774395	7.6325E-05	0.000190589	0.000190589	5.33382E-05	9.84191E-05	0.000176976	0.0001252	3.79393E-05	6.71749E-05	1.81572E-05	5.02313E-05	8.6147E-05	4.68295E-05	1.40169E-05	1.75814E-08	6.5447E-07	1.0079E-07	7.72836E-07	0.77283569
3834803774395	383480	3774395	7.57002E-05	0.000189029	0.000189029	5.29016E-05	9.76134E-05	0.000175527	0.000124175	3.76288E-05	6.6625E-05	1.78457E-05	4.96184E-05	8.53321E-05	4.63864E-05	1.38843E-05	1.71272E-08	6.2857E-07	9.3538E-08	7.39231E-07	0.73923116
3834903774395	383490	3774395	7.51723E-05	0.000187711	0.000187711	5.25327E-05	9.69327E-05	0.000174303	0.000123309	3.73664E-05	6.61604E-05	1.75845E-05	4.92617E-05	8.47039E-05	4.6045E-05	1.37821E-05	1.66977E-08	6.0478E-07	8.7347E-08	7.08829E-07	0.7088291
3835003774395	383500	3774395	7.47576E-05	0.000186675	0.000186675	5.22429E-05	9.63979E-05	0.000173341	0.000122629	3.71602E-05	6.57954E-05	1.73634E-05	4.89803E-05	8.422E-05	4.57819E-05	1.37033E-05	1.62991E-08	5.8313E-07	8.2038E-08	6.81469E-07	0.68146927
3835103774395	383510	3774395	7.42728E-05	0.000185465	0.000185465	5.19041E-05	9.57728E-05	0.000172217	0.000121833	3.69192E-05	6.53688E-05	1.71574E-05	4.86789E-05	8.36852E-05	4.54912E-05	1.36163E-05	1.59038E-08	5.6255E-07	7.7316E-08	6.55771E-07	0.65571123
3835203774395	383520	3774395	7.36749E-05	0.000183972	0.000183972	5.14863E-05	9.50019E-05	0.000170831	0.000120853	3.6622E-05	6.48425E-05	1.69514E-05	4.83021E-05	8.30315E-05	4.51359E-05	1.351E-05	1.54964E-08	5.4246E-07	7.3037E-08	6.30991E-07	0.63099071
3835303774395	383530	3774395	7.30447E-05	0.000182398	0.000182398	5.10459E-05	9.41892E-05	0.0001693 7	0.000119819	3.63088E-05	6.42879E-05	1.67605E-05	4.79052E-05	8.23354E-05	4.47575E-05	1.33967E-05	1.50924E-08	5.2323E-07	6.9185E-08	6.07504E-07	0.60750396
3835403774395	383540	3774395	7.22368E-05	0.000180381	0.000180381	5.04812E-05	9.31474E-05	0.000167496	0.000118494	3.59072E-05	6.35768E-05	1.65596E-05	4.73977E-05	8.14526E-05	4.42776E-05	1.3253E-05	1.46694E-08	5.0409E-07	6.5603E-08	5.84358E-07	0.58435799
3835503774395	383550	3774395	7.11541E-05	0.000177677	0.000177677	4.97246E-05	9.17513E-05	0.000164986	0.000116718	3.5369E-05	6.26239E-05	1.63385E-05	4.67245E-05	8.02726E-05	4.36361E-05	1.3061E-05	1.42053E-08	4.8429E-07	6.2189E-08	5.60688E-07	0.56068797
3835603774395	383560	3774395	7.00876E-05	0.000175014	0.000175014	4.89793E-05	9.03761E-05	0.000162513	0.000114968	3.48389E-05	6.16853E-05	1.61375E-05	4.60563E-05	7.91096E-05	4.30039E-05	1.28718E-05	1.37606E-08	4.6563E-07	5.9094E-08	5.38487E-07	0.53848662
3835703774395	383570	3774395	6.8978E-05	0.000172243	0.000172243	4.82039E-05	8.89453E-05	0.00015994	0.000113148	3.42873E-05	6.07087E-05	1.59416E-05	4.53579E-05	7.78956E-05	4.2344E-05	1.26743E-05	1.33191E-08	4.4754E-07	5.6232E-08	5.17089E-07	0.51708947
3835803774395	383580	3774395	6.78684E-05	0.000169473	0.000169473	4.74285E-05	8.75145E-05	0.000157367	0.000111328	3.37358E-05	5.97321E-05	1.57507E-05	4.46646E-05	7.66902E-05	4.16887E-05	1.24782E-05	1.2891E-08	4.3028E-07	5.3601E-08	4.9677E-07	0.49677027
3835903774395	383590	3774395	6.66565E-05	0.000166446	0.000166446	4.65816E-05	8.59518E-05	0.000154557	0.00010934	3.31333E-05	5.86655E-05	1.55598E-05	4.3906E-05	7.53744E-05	4.09735E-05	1.22641E-05	1.24602E-08	4.1329E-07	5.1106E-08	4.76852E-07	0.47685204
3836003774395	383600	3774395	6.49975E-05	0.000162304	0.000162304	4.54222E-05	8.38125E-05	0.00015071	0.000106619	3.23087E-05	5.72054E-05	1.53186E-05	4.2866E-05	7.35662E-05	3.99905E-05	1.19699E-05	1.19726E-08	3.9483E-07	4.8527E-08	4.55331E-07	0.45533055
3836103774395	383610	3774395	6.34623E-05	0.00015847	0.00015847	4.43494E-05	8.1833E-05	0.000147151	0.000104101	3.15456E-05	5.58543E-05	1.50975E-05	4.19013E-05	7.18939E-05	3.90815E-05	1.16978E-05	1.15259E-08	3.7791E-07	4.6189E-08	4.35629E-07	0.43562892
3836203774395	383620	3774395	6.24497E-05	0.000155942	0.000155942	4.36418E-05	8.05273E-05	0.000144803	0.000102439	3.10423E-05	5.4963E-05	1.49468E-05	4.12834E-05	7.08073E-05	3.84908E-05	1.1521E-05	1.11906E-08	3.6473E-07	4.4303E-08	4.2022E-07	0.4202199
3836303774395	383630	3774395	6.16848E-05	0.000154032	0.000154032	4.31072E-05	7.9541E-05	0.000143029	0.000101185	3.06621E-05	5.42899E-05	1.48363E-05	4.08211E-05	7.00008E-05	3.80524E-05	1.13897E-05	1.09128E-08	3.5356E-07	4.2678E-08	4.07155E-07	0.407155
3836403774395	383640	3774395	6.09684E-05	0.000152243	0.000152243	4.26066E-05	7.86172E-05	0.000141368	0.00010001	3.0306E-05	5.36594E-05	1.47358E-05	4.03891E-05	6.92453E-05	3.76417E-05	1.12668E-05	1.06552E-08	3.4324E-07	4.118E-08	3.95077E-07	0.39507666
3836503774395	383650	3774395	6.06022E-05	0.000151328	0.000151328	4.23506E-05	7.81449E-05	0.000140519	9.940888E-05	3.01239E-05	5.3337E-05	1.46856E-05	4.01831E-05	6.88803E-05	3.74433E-05	1.12074E-05	1.04667E-08	3.3527E-07	3.9962E-08	3.85696E-07	0.38569551
3836603774395	383660	3774395	6.02251E-05	0.000150387	0.000150387	4.20872E-05	7.76587E-05	0.000139645	9.87903E-05	2.99365E-05	5.30052E-05	1.46303E-05	3.9967E-05	6.84982E-05	3.72356E-05	1.11453E-05	1.02848E-08	3.2766E-07	3.8812E-08	3.76754E-07	0.37675414
3836703774395	383670	3774395	6.02844E-05	0.000150535	0.000150535	4.21286E-05	7.77351E-05	0.000139782	9.88875E-05	2.99659E-05	5.30573E-05	1.46403E-05	4.00374E-05	6.86086E-05	3.72956E-05	1.11632E-05	1.01795E-08	3.2257E-07	3.7946E-08	3.70697E-07	0.37069711
3836803774395	383680	3774395	6.07853E-05	0.000151786	0.000151786	4.24786E-05	7.83811E-05	0.000140944	9.97092E-05	3.02149E-05	5.34982E-05	1.47107E-05	4.03891E-05	6.92028E-05	3.76186E-05	1.12599E-05	1.01442E-08	3.1976E-07	3.7332E-08	3.67238E-07	0.36723777
3836903774395	383690	3774395	6.13186E-05	0.000153117	0.000153117	4.28513E-05	7.90687E-05	0.00014218	0.000100584	3.048E-05	5.39675E-05	1.4781E-05	4.07558E-05	6.98225E-05	3.79555E-05	1.13607E-05	1.01107E-08	3.1709E-07	3.6752E-08	3.63956E-07	0.36395638
3837003774395	383700	3774395	6.19972E-05	0.000154812	0.000154812	4.33256E-05	7.99438E-05	0.000143754	0.000101697	3.08173E-05	5.45648E-05	1.48715E-05	4.1218E-05	7.06035E-05	3.838E-05	1.14878E-05	1.00947E-08	3.1503E-07	3.6253E-08	3.61378E-07	0.36137777
3837103774395	383710	3774395	6.27298E-05	0.000156641	0.000156641	4.38375E-05	8.08884E-05	0.000145452	0.000102899	3.11815E-05	5.52096E-05	1.49619E-05	4.17104E-05	7.1444E-05	3.88369E-05	1.16246E-05	1.00812E-08	3.131E-07	3.5788E-08	3.58968E-07	0.35896796
3837203774395	383720	3774395	6.38017E-05	0.000159318	0.000159318	4.45866E-05	8.22706E-05	0.000147938	0.000104657	3.17143E-05	5.61529E-05	1.50975E-05	4.24188E-05	7.26579E-05	3.94968E-05	1.18221E-05	1.01035E-08	3.1228E-07	3.5457E-08	3.57842E-07	0.35784193
3837303774395	383730	3774395	6.54661E-05	0.000163474	0.000163474	4.57497E-05	8.44168E-05	0.000151797	0.000107387	3.25416E-05	5.76178E-05	1.52985E-05	4.35141E-05	7.45255E-05	4.0512E-05	1.21259E-05	1.0185E-08	3.1322E-07	3.5324E-08	3.5873E-07	0.35873024
3837403774395	383740	3774395	6.73405E-05	0.000168154	0.000168154	4.70596E-05	8.68339E-05	0.000156143	0.000110462	3.34734E-05	5.92675E-05	1.55196E-05	4.4755E-05	7.66477E-05	4.16657E-05	1.24713E-05	1.02786E-08	3.1449E-07	3.5224E-08	3.59993E-07	0.35999342
3837503774395	383750	3774395	6.99475E-05	0.000174664	0.000174664	4.88815E-05	9.01955E-05	0.000162188	0.000114739	3.47692E-05	6.1562E-05	1.5821E-05	4.64783E-05	7.95935E-05	4.32669E-05	1.29505E-05	1.04124E-08	3.169E-07	3.5293E-08	3.62604E-07	0.3626035
3837603774395	383760	3774395	7.30339E-05	0.000182371	0.000182371	5.10383E-05	9.41753E-05	0.000169345	0.000119801	3.63034E-05	6.42784E-05	1.61828E-05	4.8503E-05	8.3057E-05	4.51497E-05	1.35141E-05	1.05342E-08	3.1896E-07	3.5454E-08	3.64949E-07	0.36494898
3837703774395	383770	3774395	7.62119E-05	0.000190307	0.000190307	5.32592E-05	9.82733E-05	0.000176714	0.000125014	3.78831E-05	6.70754E-05	1.66148E-05	5.0583E-05	8.66139E-05	4.70833E-05	1.40928E-05	1.06073E-08	3.1968E-07	3.5639E-08	3.65925E-07	0.36592524
3837803774395	383780	3774395	7.92875E-05	0.000197987	0.000197987	5.54085E-05	0.000102239	0.000183845	0.000130059	3.94119E-05	6.97823E-05	1.70821E-05	5.3065E-05	9.06887E-05	4.92983E-05	1.47558E-05	1.06232E-08	3.1888E-07	3.5818E-08	3.65322E-07	0.36532235
3837903774395	383790	3774395	8.45608E-05	0.000211155	0.000211155	5.90937E-05	0.000109039	0.000196072	0.000138709	4.20331E-05	7.44234E-05	1.75895E-05	5.59187E-05	9.57736E-05	5.20625E-05	1.55832E-05	1.06348E-08	3.1847E-07	3.6474E-08	3.65576E-07	0.36557617
3838003774395	383800	3774395	8.53903E-05	0.000213226	0.000213226	5.96733E-05	0.000110109	0.000197996	0.00014007	4.24455E-05	7.51535E-05	1.81422E-05	5.63457E-05	9.65461E-05	5.24824E-05	1.57089E-05	1.05688E-08	3.1533E-07	3.6302E-08	3.62204E-07	0.36220371

Unique Identifier	X (UTM)	Y (UTM)	EGIODemolition 2025	EGIOSite Grubbing / Prep 2025	EGIOMass Grading / Excavation 2025	EGIOMass Grading / Excavation 2026	EGIODrainage / Utilities Trenching 2026	EGIODrainage / Utilities Trenching 2027	EGIOFoundations / Concrete Pads 2026	EGIOFoundations / Concrete Pads 2027	EGIOBuilding / Structure Construction 2026	EGIOBuilding / Structure Construction 2027	EGIOAsphalt Paving 2027	EGIOArchitectural Coating 2027	EGIOLandscaping or Other Finishing 2027	EGIOWaterside Construction (Piles) 2027	HIWaterside Construction (Landscaping) 2025	HIWaterside Construction (Landscaping) 2026	KMDemolition 2025	KMSite Grubbing / Prep 2025	KMMass Grading / Excavation 2025
3838103774395	383810	3774395	0.000166968	0.00015067	0.000376229	0.000376229	0.000105291	0.000105291	0.000194282	0.000194282	0.000349356	0.000349356	0.000247148	2.3261E-05	7.48934E-05	0.000132605	0.000260055	0.000260055	0.000223036	0.000201262	0.000502567
3838203774395	383820	3774395	0.000163775	0.00014779	0.000369033	0.000369033	0.000103277	0.000103277	0.000190566	0.000190566	0.000342674	0.000342674	0.000242421	2.28161E-05	7.34609E-05	0.000130069	0.000261799	0.000261799	0.000219156	0.000197761	0.000493824
3838303774395	383830	3774395	0.000160748	0.00014506	0.000362214	0.000362214	0.000101369	0.000101369	0.000187045	0.000187045	0.000336342	0.000336342	0.000237942	2.23945E-05	7.21035E-05	0.000127666	0.000272996	0.000272996	0.000214769	0.000193802	0.000483938
3838403774395	383840	3774395	0.00015737	0.00014201	0.000354601	0.000354601	9.92385E-05	9.92385E-05	0.000183114	0.000183114	0.000329273	0.000329273	0.000232941	2.19238E-05	7.05881E-05	0.000124982	0.0002726	0.0002726	0.000210071	0.000189563	0.000473353
3838603774395	383860	3774395	0.000150523	0.00013583	0.000339174	0.000339174	9.4921E-05	9.4921E-05	0.000175147	0.000175147	0.000314947	0.000314947	0.000222806	2.097E-05	6.7517E-05	0.000119545	0.000265828	0.000265828	0.000202753	0.000182959	0.000456863
3838703774395	383870	3774395	0.000147258	0.00013288	0.000331817	0.000331817	9.2862E-05	9.2862E-05	0.000171348	0.000171348	0.000308115	0.000308115	0.000217973	2.05151E-05	6.60525E-05	0.000116952	0.000262386	0.000262386	0.000199458	0.000179986	0.000449439
3838803774395	383880	3774395	0.000144112	0.00013004	0.000324728	0.000324728	9.08783E-05	9.08783E-05	0.000167688	0.000167688	0.000301533	0.000301533	0.000213317	2.00769E-05	6.46415E-05	0.000114453	0.00025904	0.00025904	0.000196086	0.000176943	0.000441839
3838903774395	383890	3774395	0.000141074	0.0001273	0.000317882	0.000317882	8.89623E-05	8.89623E-05	0.000164152	0.000164152	0.000295176	0.000295176	0.00020882	1.96536E-05	6.32786E-05	0.00011204	0.000255757	0.000255757	0.000192779	0.000173959	0.000434388
3839003774395	383900	3774395	0.000138137	0.00012465	0.000311265	0.000311265	8.71104E-05	8.71104E-05	0.000160735	0.000160735	0.000289031	0.000289031	0.000204472	1.92445E-05	6.19613E-05	0.000109708	0.000252521	0.000252521	0.000189525	0.000171023	0.000427057
3839103774395	383910	3774395	0.000135296	0.00012209	0.000304862	0.000304862	8.53186E-05	8.53186E-05	0.000157429	0.000157429	0.000283086	0.000283086	0.000200267	1.88486E-05	6.06869E-05	0.000107451	0.000249333	0.000249333	0.000186332	0.000168141	0.000419862
3829703774405	382970	3774405	0.000200867	0.00018126	0.000452613	0.000452613	0.000126668	0.000126668	0.000233726	0.000233726	0.000420283	0.000420283	0.000297325	2.79836E-05	9.00986E-05	0.000159527	0.000173016	0.000173016	5.32207E-05	4.8025E-05	0.000119922
3829803774405	382980	3774405	0.000214196	0.00019328	0.000482647	0.000482647	0.000135073	0.000135073	0.000249236	0.000249236	0.000448172	0.000448172	0.000317055	2.98405E-05	9.60773E-05	0.000170113	0.000178154	0.000178154	5.5083E-05	4.97055E-05	0.000124118
3829903774405	382990	3774405	0.000229298	0.00020691	0.000516676	0.000516676	0.000144597	0.000144597	0.000266808	0.000266808	0.000479771	0.000479771	0.000339409	3.19444E-05	0.000102851	0.000182107	0.000183689	0.000183689	5.71364E-05	5.15584E-05	0.000128745
3830003774405	383000	3774405	0.000246369	0.00022232	0.000555144	0.000555144	0.000155362	0.000155362	0.000286673	0.000286673	0.000515491	0.000515491	0.000364679	3.43227E-05	0.000110509	0.000195665	0.000189605	0.000189605	5.93569E-05	5.35622E-05	0.000133749
3830103774405	383010	3774405	0.000266318	0.00024032	0.000600094	0.000600094	0.000167942	0.000167942	0.000309885	0.000309885	0.00055723	0.00055723	0.000394207	3.71018E-05	0.000119457	0.000211509	0.000196171	0.000196171	6.18819E-05	5.58406E-05	0.000139438
3830203774405	383020	3774405	0.000289174	0.00026094	0.000651595	0.000651595	0.000182355	0.000182355	0.000336479	0.000336479	0.000605053	0.000605053	0.000428038	4.0286E-05	0.000129709	0.000229661	0.000203213	0.000203213	6.45918E-05	5.8286E-05	0.000145545
3830303774405	383030	3774405	0.000317306	0.00028633	0.000714986	0.000714986	0.000200096	0.000200096	0.000369214	0.000369214	0.000663915	0.000663915	0.00046968	4.42052E-05	0.000142327	0.000252003	0.000211508	0.000211508	6.7851E-05	6.1227E-05	0.000152888
3830403774405	383040	3774405	0.000352279	0.00031789	0.000793791	0.000793791	0.00022215	0.00022215	0.000409908	0.000409908	0.000737091	0.000737091	0.000521448	4.90775E-05	0.000158015	0.000279779	0.000221261	0.000221261	7.16533E-05	6.46581E-05	0.000161456
3830503774405	383050	3774405	0.000394684	0.00035615	0.000889341	0.000889341	0.00024889	0.00024889	0.00045925	0.00045925	0.000825817	0.000825817	0.000584216	5.4985E-05	0.000177035	0.000313456	0.000232078	0.000232078	7.56944E-05	6.83047E-05	0.000170562
3830603774405	383060	3774405	0.000441882	0.00039874	0.000995692	0.000995692	0.000278654	0.000278654	0.000514169	0.000514169	0.000924571	0.000924571	0.00065478	6.15603E-05	0.000198206	0.000350941	0.000242466	0.000242466	7.9449E-05	7.16927E-05	0.000179022
3830703774405	383070	3774405	0.000499418	0.00045066	0.001125338	0.001125338	0.000314937	0.000314937	0.000581117	0.000581117	0.001044957	0.001044957	0.000739244	6.95759E-05	0.000224013	0.000396636	0.000253806	0.000253806	8.33289E-05	7.51939E-05	0.000187765
3830803774405	383080	3774405	0.000567102	0.00051174	0.00127785	0.00127785	0.000357618	0.000357618	0.000659873	0.000659873	0.001186575	0.001186575	0.000839431	7.90052E-05	0.000254373	0.00045039	0.000265241	0.000265241	8.70238E-05	7.85281E-05	0.000196091
3830903774405	383090	3774405	0.000645865	0.00058281	0.001455325	0.001455325	0.000407287	0.000407287	0.000751521	0.000751521	0.001351374	0.001351374	0.000956016	8.9978E-05	0.000289702	0.000512943	0.000276311	0.000276311	9.05276E-05	8.16899E-05	0.000203986
3831003774405	383100	3774405	0.000743436	0.00067086	0.001675182	0.001675182	0.000468816	0.000468816	0.000865053	0.000865053	0.001555527	0.001555527	0.001100442	0.000103571	0.000333467	0.000590433	0.000288079	0.000288079	9.40375E-05	8.48571E-05	0.000211895
3831103774405	383110	3774405	0.000859255	0.00077537	0.001936157	0.001936157	0.000541852	0.000541852	0.000999819	0.000999819	0.00179786	0.00179786	0.001271878	0.000119706	0.000385418	0.000682416	0.00029907	0.00029907	9.73384E-05	8.78357E-05	0.000219332
3831203774405	383120	3774405	0.001007927	0.00090953	0.002271161	0.002271161	0.000635606	0.000635606	0.001172813	0.001172813	0.002108935	0.002108935	0.001491945	0.000140418	0.000452105	0.000800491	0.000310394	0.000310394	0.000100651	9.08252E-05	0.000226797
3831303774405	383130	3774405	0.001199291	0.00108221	0.002702361	0.002702361	0.000756281	0.000756281	0.001395482	0.001395482	0.002509335	0.002509335	0.001775204	0.000167078	0.000537941	0.000952472	0.00032190 8	0.00032190 8	0.000104161	9.39924E-05	0.000234706
3831403774405	383140	3774405	0.001454597	0.00131259	0.00327764	0.00327764	0.000917279	0.000917279	0.001692552	0.001692552	0.003043523	0.003043523	0.0021531 1	0.000202646	0.000652458	0.001155234	0.000333232	0.000333232	0.000107408	9.69225E-05	0.000242023
3831503774405	383150	3774405	0.001812171	0.00163526	0.004083361	0.004083361	0.001142767	0.001142767	0.002108621	0.002108621	0.003791692	0.003791692	0.002682395	0.000252461	0.000812847	0.001439217	0.000344794	0.000344794	0.000110703	9.98958E-05	0.000249447
3831603774405	383160	3774405	0.002315916	0.00208982	0.00521845	0.00521845	0.001460433	0.001460433	0.002694774	0.002694774	0.004845704	0.004845704	0.003428045	0.00032264	0.001038802	0.00183929	0.000354643	0.000354643	0.000114022	0.000102891	0.000256926
3831703774405	383170	3774405	0.003062743	0.00276374	0.006901273	0.006901273	0.001931387	0.001931387	0.003563772	0.003563772	0.006408324	0.006408324	0.004533506	0.000426683	0.00137379	0.002432416	0.000363763	0.000363763	0.000117389	0.000105929	0.000264512
3834503774405	383450	3774405	0.000569526	0.00051393	0.001283311	0.001283311	0.000359147	0.000359147	0.000662693	0.000662693	0.001191646	0.001191646	0.000843018	7.93429E-05	0.00025546	0.000452314	0.000334707	0.000334707	0.000266396	0.000240389	0.000600269
3834603774405	383460	3774405	0.000532481	0.0004805	0.001199839	0.001199839	0.000335786	0.000335786	0.000619589	0.000619589	0.001114136	0.001114136	0.000788185	7.41821E-05	0.000238844	0.000422894	0.000328823	0.000328823	0.000270646	0.000244224	0.000609846
3834703774405	383470	3774405	0.000498218	0.00044958	0.001122635	0.001122635	0.00031418	0.00031418	0.00057972 1	0.000579721	0.001042446	0.001042446	0.000737468	6.94088E-05	0.000223475	0.000395683	0.000321528	0.000321528	0.00027372	0.000246998	0.000616773
3834803774405	383480	3774405	0.000467686	0.00042203	0.001053837	0.001053837	0.000294926	0.000294926	0.000544194	0.000544194	0.000978563	0.000978563	0.000692275	6.51553E-05	0.00020978	0.000371434	0.000314724	0.000314724	0.000275338	0.000248458	0.000620418
3834903774405	383490	3774405	0.000440628	0.00039761	0.000992867	0.000992867	0.000277863	0.000277863	0.00051271	0.00051271	0.000921948	0.000921948	0.000652223	6.13857E-05	0.000197643	0.000349945	0.000308919	0.000308919	0.000275737	0.000248818	0.000621319
3835003774405	383500	3774405	0.000416698	0.00037602	0.000938945	0.000938945	0.000262773	0.000262773	0.000484865	0.000484865	0.000871878	0.000871878	0.000616801	5.80519E-05	0.000186909	0.00033094	0.000304066	0.000304066	0.000275475	0.000248581	0.000620727
3835103774405	383510	3774405	0.000394881	0.00035633	0.000889785	0.000889785	0.000249015	0.000249015	0.000459479	0.000459479	0.000826229	0.000826229	0.000584507	5.50125E-05	0.000177123	0.000313613	0.000299451	0.000299451	0.00027415	0.000247386	0.000617741
3835203774405	383520	3774405	0.000374174	0.00033765	0.000843126	0.000843126	0.000235957	0.000235957	0.000435385	0.000435385	0.000782903	0.000782903	0.000553857	5.21277E-05	0.000167835	0.000297167	0.000294217	0.000294217	0.0002707	0.000244272	0.000609967
3835303774405	383530	3774405	0.000355121	0.00032045	0.000800193	0.000800193	0.000223942	0.000223942	0.000413214	0.000413214	0.000743036	0.000743036	0.000525654	4.94733E-05	0.000159289	0.000282035	0.000289126	0.000289126	0.000266199	0.000240211	0.000599825
3835403774405	383540	3774405	0.000337601	0.00030464	0.000760717	0.000760717	0.000212894	0.000212894	0.000392829	0.000392829	0.00070638	0.00070638	0.000499721	4.70326E-05	0.000151431	0.000268121	0.000284194	0.000284194	0.000260749	0.000235293	0.000587545
3835503774405	383550	3774405	0.000321365	0.00028999	0.000724132	0.000724132	0.000202655	0.000202655	0.000373937	0.000373937	0.000672408	0.000672408	0.000475689	4.47707E-05	0.000144148	0.000255227	0.000279325	0.000279325	0.000254625	0.000229767	0.000573745
3835703774405	383570	3774405	0.000291944	0.00026344	0.000657836	0.000657836	0.000184102	0.000184102	0.000339702	0.000339702	0.000610848	0.000610848	0.000432138	4.06718E-05	0.000130951	0.00023186	0.000269523	0.000269523	0.000240388	0.00021692	0.000541667
3835803774405	383580	3774405	0.000278394	0.00025122	0.000627304	0.000627304	0.000175557	0.000175557	0.00032393 6	0.00032393 6	0.000582497	0.000582497	0.00041208 1	3.87841E-05	0.000124873	0.000221099	0.000264416	0.000264416	0.000232145	0.000209482	0.000523092
3835903774405	383590	3774405	0.000265679	0.00023974	0.000598655	0.000598655	0.000167539	0.000167539	0.000309142	0.000309142	0.000555894	0.000555894	0.000393262	3.70129E-05	0.00011917	0.000211001	0.000259389	0.000259389	0.000224176	0.000202291	0.000505136
3836003774405	383600	3774405	0.000253234	0.00022851	0.000570611	0.000570611	0.000159691	0.000159691	0.00029466	0.00029466	0.000529853	0.000529853	0.00037484	3.5279E-05	0.000113588	0.000201117	0.000253933	0.000253933	0.000215348	0.000194324	0.000485243
3836103774405	383610	3774405	0.000241767	0.00021816	0.000544774	0.000544774	0.00015246	0.00015246	0.000281318	0.000281318	0.000505861	0.000505861	0.000357866	3.36816E-05	0.000108444	0.00019201	0.000248874	0.000248874	0.00020726	0.000187026	0.000467018
3836203774405	383620	3774405	0.000232199	0.00020953	0.000523213	0.000523213	0.000146426	0.000146426	0.000270184	0.000270184	0.000485841	0.000485841	0.000343703	3.23485E-05	0.000104152	0.000184411	0.000245162	0.000245162	0.000201846	0.00018214	0.000454819
3836303774405	383630	3774405	0.000223812	0.00020196	0.000504315	0.000504315	0.000141137	0.000141137	0.000260425	0.000260425	0.000468293	0.000468293	0.000331289	3.11802E-05	0.000100391	0.000177751	0.000242149	0.000242149	0.000197805	0.000178494	0.000445713
3836403774405	383640	3774405	0.000216022	0.00019493	0.000486763	0.000486763	0.000136225	0.000136225	0.000251361	0.000251361	0.000451994	0.000451994	0.000319759	3.00949E-05	9.68966E-05	0.00017564	0.000239262	0.000239262	0.000194044	0.0001751	0.000437239
3836503774405	383650	3774405	0.000209689	0.00018922	0.00047249 2	0.00047249 2	0.000132231	0.000132231	0.000243992	0.000243992	0.000438743	0.000438743	0.000310384	2.92126E-05	9.40558E-05	0.000166534	0.000237454	0.000237454	0.000192432	0.000173646	0.000433608
3836603774405	383660	3774405	0.00020369	0.0001838	0.000458975	0.000458975	0.000128448	0.000128448	0.000237012	0.000237012	0.000426191	0.000426191	0.000301504	2.83769E-05	9.1365E-05	0.00016177	0.000235631	0.000235631	0.000190797	0.00017217	0.000429922
3836703774405	383670	3774405	0.000198801	0.00017939	0.000447959	0.000447959	0.000125366	0.000125366	0.000231323	0.000231323	0.000415962	0.000415962	0.000294268	2.76958E-05	8.91722E-05	0.000157887	0.000234695	0.000234695	0.000190857	0.000172224	0.000430057
3836803774405	383680	3774405	0.000194928	0.0001759	0.00043923	0.00043923	0.000122923	0.000122923	0.000226815	0.000226815	0.000407856	0.000407856	0.000288534	2.71561E-05	8.74345E-05	0.000154811	0.000234663	0.000234663	0.000192606	0.000173802	0.000433998
3836903774405	383690	3774405	0.000191239	0.00017257	0.000430918	0.000430918	0.000120596	0.000120596	0.000222523	0.000222523	0.000400138	0.000400138	0.000283074	2.66422E-05	8.57799E-05	0.000151881	0.000234663	0.000234663	0.000194378	0.000175402	0.000437992
3837003774405	383700	3774405	0.000187412	0.00016912	0.000422296	0.000422296	0.000118184	0.000118184	0.000218071	0.000218071	0.000392132	0.000392132	0.00027741	2.61092E-05	8.40636E-05	0.000148842	0.000234298	0.000234298	0.000195393	0.000176318	0.000440279
3837103774405	383710	3774405	0.000183712	0.00016578	0.000413957	0.000413957	0.00011585	0.00011585	0.000213765	0.000213765	0.000384389	0.000384389	0.000271932	2.55936E-05	8.24036E-05	0.000145903	0.000233886	0.000233886	0.000196253	0.000177093	0.000442216
3837203774405	383720	3774405	0.000180333	0.00016273	0.000406344	0.000406344	0.000113719	0.000113719	0.000209833	0.000209833	0.00037732	0.00037732	0.000266931	2.51229E-05	8.08882E-05	0.00014322	0.000233727	0.000233727	0.000197512	0.00017823	0.000445054
3837303774405	383730	3774405	0.000177372	0.00016006	0.000399673	0.000399673	0.000111852	0.000111852	0.000206388	0.000206388	0.000371125	0.000371125	0.000262549	2.47104E-05	7.95602E-05	0.000140868	0.000234045	0.000234045	0.00019953	0.000180051	0.0004496
3837403774405	383740	3774405	0.000174465	0.00015743	0.000393123	0.000393123	0.000110019	0.000110019	0.000203006	0.000203006	0.000365042	0.000365042	0.000258246	2.43055E-05	7.82562E-05	0.00013856	0.00023433	0.00023433	0.00020175	0.000182054	0.000454603
3837503774405	383750	3774405	0.000172609	0.00015576	0.00038894	0.00038894	0.000108848	0.000108848	0.000200846	0.000200846	0.000361158	0.000361158	0.000255498	2.40468E-05	7.74236E-05	0.000137085	0.00023636	0.00023636	0.000207021	0.00018681	0.00046648
3837603774405	383760	3774405	0.000171003	0.00015431	0.000385321	0.000385321	0.000107836	0.000107836	0.000198977	0.000198977	0.000357798	0.000357798	0.000253121	2.38232E-05	7.67033E-05	0.00013581	0.000238898	0.000238898	0.000212441	0.000191701	0.000478693
3837703774405	383770	3774405	0.000169595	0.00015304	0.000382147	0.000382147	0.000106948	0.000106948	0.000197338	0.000197338	0.000354851	0.000354851	0.000251036	2.36269E-05	7.60715E-05	0.000134691	0.000241626	0.000241626	0.000216297	0.000195181	0.000487382
3837803774405	383780	3774405	0.000168604	0.00015214	0.000379914	0.000379914	0.000106323	0.000106323	0.000196185	0.000196185	0.000352778	0.000352778	0.000249569	2.34889E-05	7.5627E-05	0.00013390 4	0.000244845	0.000244845	0.000217986	0.000196705	0.000491188
3837903774405	383790	3774405	0.000169028	0.00015253	0.000380869	0.000380869	0.00010659	0.00010659	0.000196678	0.000196678	0.000353664	0.000353664	0.000250196	2.35479E-05	7.58171E-05	0.000134241	0.000248556	0.000248556	0.000217759	0.000196501	0.000490677
3838003774405	383800	3774405	0.000167523	0.00015117	0.00037748	0.00037748	0.000105641	0.000105641	0.000194928	0.000194928	0.000350517	0.000350517	0.00024797	2.33383E-05	7.51424E-05	0.000133046	0.000250793	0.000250793	0.000215103	0.000194104	0.000484692
3838103774405	383810	3774405	0.000164419	0.00014837	0.000370486	0.000370486	0.000103684	0.000103684	0.000191316	0.000191316	0.000344023	0.000344023	0.000243375	2.29059E-05	7.37501E-05	0.000130581	0.00025195	0.00025195	0.000211832	0.000191152	0.000477321
3838203774405	383820	3774405	0.000161303	0.00014556	0.000363465	0.000363465	0.000101719	0.000101719	0.000187691	0.000187691	0.000337503	0.000337503	0.000238763	2.24718E-05	7.23525E-05	0.000128106	0.000253869	0.000253869	0.000208352	0.000188012	0.000469479
3838303774405	383830	3774405	0.000158373	0.00014291	0.000356861	0.000356861	9.98709E-05	9.98709E-05	0.000184281	0.000184281	0.000331371	0.000331371	0.000234425	2.20635E-05	7.10379E-05	0.000125779	0.000265051	0.000265051	0.000204353	0.000184403	0.000460468
3838403774405	383840	3774405	0.000155066	0.00013993	0.000349409	0.000349409	9.77855E-05	9.77855E-05	0.000180433	0.000180433	0.000324452	0.000324452	0.00022953	2.16028E-05	6.95546E-05	0.000123152	0.000264749	0.000264749	0.000200037	0.000180508	0.000450743
3838503774405	383850	3774405	0.000151687	0.00013688	0.000341797	0.000341797	9.5655E-05	9.5655E-05	0.000176502	0.000176502	0.000317383	0.000317383	0.000224529	2.11322E-05	6.80391E-05	0.000120469	0.000261641	0.000261641	0.000196402	0.000177228	0.000442552
3838603774405	383860	3774405	0.000148392	0.00013391	0.000334372	0.000334372	9.35772E-05	9.35772E-05	0.000172668	0.000172668	0.000310488	0.000310488	0.000219652	2.06731E-05	6.65612E-05	0.000117852	0.000258358	0.000258358	0.000193376	0.000174497	0.000435733
3838703774405	383870	3774405	0.000145211	0.00013103	0.000327203	0.000327203	9.15709E-05	9.15709E-05	0.000168966	0.000168966	0.000303831	0.000303831	0.00021494 3	2.02299E-05	6.51341E-05	0.000115326	0.000255106	0.000255106	0.000190385	0.000171799	0.000428994
3838803774405	383880	3774405	0.000142137	0.00012826	0.000320276	0.000320276	8.96323E-05	8.96323E-05	0.000165389	0.000165389	0.000297399	0.000297399	0.000210392	1.98016E-05	6.37552E-05	0.000112884	0.000251966	0.000251966	0.000187335	0.000169046	0.000422121
3838903774405	383890	3774405	0.00013917	0.00012558	0.000313591	0.000313591	8.77616E-05	8.77616E-05	0.000161937	0.000161937	0.000291192	0.000291192	0.000206001	1.93883E-05	6.24245E-05	0.000110528	0.000248858	0.000248858	0.000184332	0.000166337	0.000415356
3839003774405	383900	3774405	0.000136305	0.000123	0.000307135	0.000307135	8.59548E-05	8.59548E-05	0.000158603	0.000158603	0.000285197	0.000285197	0.00020176	1.89892E-05	6.11394E-05	0.000108253	0.00024528	0.00024528	0.000181354	0.000163649	0.000408644
3839103774405	383910	3774405	0.000133529	0.00012049	0.000300881	0.000300881	8.42044E-05	8.42044E-05	0.000155373	0.000155373	0.00027939	0.00027939	0.000197651	1.86025E-05	5.98944E-05	0.000106048	0.000242831	0.000242831	0.000178393	0.000160977	0.000401973

			KMMass Grading / Excavation	KMDrainage / Utilities Trenching	KMFoundations / Concrete Pads	KMBuilding / Structure Construction	KMAsphalt Paving	KMArchitectural Coating	KMLandscaping or Other Finishing	KMWaterside Construction (Piles)	EWNDemolition	EWNSite Grubbing / Prep	EWNDrainage / Utilities Trenching	EWNDrainage / Utilities Trenching	EWNDrainage / Utilities Trenching	EWNFoundations / Concrete Pads	EWNBuilding / Structure Construction	EWNAsphalt Paving	EWNLandscaping or Other Finishing	EWNWaterside Construction (Piles)	ISDemolition
Unique Identifier	X (UTM)	Y (UTM)	2026	2026	2026	2026	2026	2026	2026	2026	2027	2027	2027	2028	2029	2029	2029	2029	2029	2029	2027
3838103774395	383810	3774395	0.000502567	0.000108281	0.000259522	0.000481381	0.000330141	3.1072E-05	0.000100043	0.000177134	3.28839E-05	4.43368E-05	5.37942E-05	5.37942E-05	5.37942E-05	3.82633E-05	6.66354E-05	4.86751E-05	1.475E-05	2.55956E-05	0.000338646
3838203774395	383820	3774395	0.000493824	0.000106398	0.000255008	0.000473007	0.000324397	3.05315E-05	9.83022E-05	0.000174053	3.2866E-05	4.43127E-05	5.37649E-05	5.37649E-05	5.37649E-05	3.82425E-05	6.65991E-05	4.86486E-05	1.4742E-05	2.55817E-05	0.000328648
3838303774395	383830	3774395	0.000483938	0.000104268	0.000249903	0.000463538	0.000317903	2.99203E-05	9.63343E-05	0.000170568	3.28421E-05	4.42805E-05	5.37258E-05	5.37258E-05	5.37258E-05	3.82147E-05	6.65507E-05	4.86132E-05	1.47313E-05	2.55631E-05	0.000319336
3838403774395	383840	3774395	0.000473353	0.000101987	0.000244436	0.000453399	0.00031095	2.92659E-05	9.42272E-05	0.000166838	3.26988E-05	4.40873E-05	5.34915E-05	5.34915E-05	5.34915E-05	3.8048E-05	6.62604E-05	4.84012E-05	1.4667E-05	2.54516E-05	0.000309893
3838603774395	383860	3774395	0.000456863	9.84342E-05	0.000235921	0.000437604	0.000300117	2.82463E-05	9.09446E-05	0.000161026	3.24422E-05	4.37413E-05	5.30716E-05	5.30716E-05	5.30716E-05	3.77493E-05	6.57403E-05	4.80212E-05	1.45519E-05	2.52518E-05	0.000291693
3838703774395	383870	3774395	0.000449439	9.68345E-05	0.000232087	0.000430493	0.00029524	2.77873E-05	8.94667E-05	0.000158409	3.23287E-05	4.35884E-05	5.28861E-05	5.28861E-05	5.28861E-05	3.76174E-05	6.55105E-05	4.78534E-05	1.4501E-05	2.51635E-05	0.000283175
3838803774395	383880	3774395	0.000441839	9.51972E-05	0.000228163	0.000423214	0.000290248	2.73175E-05	8.79539E-05	0.00015573	3.22094E-05	4.34274E-05	5.26908E-05	5.26908E-05	5.26908E-05	3.74784E-05	6.52686E-05	4.76767E-05	1.44475E-05	2.50706E-05	0.000275003
3838903774395	383890	3774395	0.000434388	9.35917E-05	0.000224315	0.000416076	0.000285353	2.68568E-05	8.64706E-05	0.000153104	3.209E-05	4.32664E-05	5.24955E-05	5.24955E-05	5.24955E-05	3.73395E-05	6.50267E-05	4.74999E-05	1.43939E-05	2.49777E-05	0.000267166
3839003774395	383900	3774395	0.000427057	9.20124E-05	0.0002053	0.000409055	0.000280538	2.64035E-05	8.50114E-05	0.00015052	3.19706E-05	4.31055E-05	5.23002E-05	5.23002E-05	5.23002E-05	3.72006E-05	6.47847E-05	4.73232E-05	1.43404E-05	2.48848E-05	0.000259639
3839103774395	383910	3774395	0.000419862	9.0462E-05	0.000216814	0.000402162	0.000275811	2.59587E-05	8.3579E-05	0.000147984	3.18512E-05	4.29445E-05	5.21049E-05	5.21049E-05	5.21049E-05	3.70617E-05	6.45428E-05	4.71465E-05	1.42868E-05	2.47918E-05	0.000252416
3829703774405	382970	3774405	0.000119922	2.5838E-05	6.19269E-05	0.000114867	7.87778E-05	7.41438E-06	2.38721E-05	4.22676E-05	2.38048E-05	3.20957E-05	3.8942E-05	3.8942E-05	3.8942E-05	2.7699E-05	4.82378E-05	3.52362E-05	1.06776E-05	1.85288E-05	0.000156636
3829803774405	382980	3774405	0.000124118	2.67422E-05	6.4094E-05	0.000118886	8.15345E-05	7.67384E-06	2.47074E-05	4.37467E-05	2.41272E-05	3.25303E-05	3.94693E-05	3.94693E-05	3.94693E-05	2.80741E-05	4.8891E-05	3.57133E-05	1.08222E-05	1.87797E-05	0.00016547
3829903774405	382990	3774405	0.000128745	2.7739E-05	6.64833E-05	0.000123318	8.45739E-05	7.9599E-06	2.56285E-05	4.53775E-05	2.44913E-05	3.30212E-05	4.00649E-05	4.00649E-05	4.00649E-05	2.84978E-05	4.96288E-05	3.62523E-05	1.09855E-05	1.90631E-05	0.000175295
3830003774405	383000	3774405	0.000133749	2.88171E-05	6.9067E-05	0.000128111	8.78608E-05	8.26925E-06	2.66245E-05	4.7141E-05	2.48733E-05	3.35363E-05	4.06899E-05	4.06899E-05	4.06899E-05	2.89423E-05	5.04029E-05	3.68178E-05	1.11569E-05	1.93605E-05	0.000186189
3830103774405	383010	3774405	0.000139438	3.00429E-05	7.2005E-05	0.00013356	9.15982E-05	8.62101E-06	2.7757E-05	4.91463E-05	2.53211E-05	3.41399E-05	4.14222E-05	4.14222E-05	4.14222E-05	2.94632E-05	5.13101E-05	3.74804E-05	1.13577E-05	1.9709E-05	0.000198664
3830203774405	383020	3774405	0.000145545	3.13586E-05	7.51583E-05	0.000139409	9.56095E-05	8.99855E-06	2.89726E-05	5.12985E-05	2.57985E-05	3.47838E-05	4.22034E-05	4.22034E-05	4.22034E-05	3.00189E-05	5.22778E-05	3.81873E-05	1.15719E-05	2.00806E-05	0.000212614
3830303774405	383030	3774405	0.000152888	3.29408E-05	7.89506E-05	0.000146444	0.000100434	9.45259E-06	3.04345E-05	5.38869E-05	2.64133E-05	3.56127E-05	4.32092E-05	4.32092E-05	4.32092E-05	3.07343E-05	5.35236E-05	3.90973E-05	1.18477E-05	2.05592E-05	0.000229465
3830403774405	383040	3774405	0.000161456	3.47868E-05	8.33749E-05	0.00015465	0.000106062	9.98231E-06	3.214E-05	5.69067E-05	2.71595E-05	3.66187E-05	4.44298E-05	4.44298E-05	4.44298E-05	3.16025E-05	5.50356E-05	4.02018E-05	1.21824E-05	2.114E-05	0.000249873
3830503774405	383050	3774405	0.000170562	3.67487E-05	8.80771E-05	0.000163372	0.000112044	1.05453E-05	3.39526E-05	6.01161E-05	2.80011E-05	3.77535E-05	4.58066E-05	4.58066E-05	4.58066E-05	3.25818E-05	5.67411E-05	4.14476E-05	1.25599E-05	2.17951E-05	0.000273493
3830603774405	383060	3774405	0.000179022	3.85715E-05	9.24459E-05	0.000171476	0.000117601	1.10684E-05	3.56367E-05	6.3098E-05	2.87532E-05	3.87676E-05	4.7037E-05	4.7037E-05	4.7037E-05	3.34569E-05	5.82651E-05	4.25609E-05	1.28972E-05	2.23805E-05	0.000297913
3830703774405	383070	3774405	0.000187765	4.04552E-05	9.69605E-05	0.00017985	0.000123344	1.16089E-05	3.73771E-05	6.61794E-05	2.96128E-05	3.99265E-05	4.84431E-05	4.84431E-05	4.84431E-05	3.44571E-05	6.00069E-05	4.38332E-05	1.32828E-05	2.30495E-05	0.000325669
3830803774405	383080	3774405	0.000196091	4.2249E-05	0.00010126	0.000187824	0.000128814	1.21236E-05	3.90344E-05	6.91139E-05	3.04544E-05	4.10613E-05	4.98199E-05	4.98199E-05	4.98199E-05	3.54364E-05	6.17124E-05	4.5079E-05	1.36603E-05	2.37046E-05	0.000355557
3830903774405	383090	3774405	0.000203986	4.39501E-05	0.000105337	0.000195387	0.000134	1.26118E-05	4.06061E-05	7.18966E-05	3.12125E-05	4.20834E-05	5.10601E-05	5.10601E-05	5.10601E-05	3.63185E-05	6.32486E-05	4.62011E-05	1.40003E-05	2.42947E-05	0.000387062
3831003774405	383100	3774405	0.000211895	4.56541E-05	0.000109421	0.000202962	0.000139195	1.31007E-05	4.21804E-05	7.46841E-05	3.19885E-05	4.31296E-05	5.23295E-05	5.23295E-05	5.23295E-05	3.72215E-05	6.4821E-05	4.73497E-05	1.43484E-05	2.48987E-05	0.000422005
3831103774405	383110	3774405	0.000219332	4.72566E-05	0.000113262	0.000210087	0.000144081	1.35606E-05	4.3661E-05	7.73057E-05	3.26332E-05	4.39988E-05	5.33841E-05	5.33841E-05	5.33841E-05	3.79716E-05	6.61274E-05	4.8304E-05	1.46376E-05	2.54005E-05	0.000458184
3831203774405	383120	3774405	0.000226797	4.8865E-05	0.000117117	0.000217237	0.000148985	1.40221E-05	4.5147E-05	7.99368E-05	3.35345E-05	4.52141E-05	5.48586E-05	5.48586E-05	5.48586E-05	3.90204E-05	6.79538E-05	4.96381E-05	1.50419E-05	2.61021E-05	0.000498272
3831303774405	383130	3774405	0.000234706	5.0569E-05	0.000121201	0.000224812	0.00015418	1.45111E-05	4.67213E-05	8.27243E-05	3.44955E-05	4.65098E-05	5.64307E-05	5.64307E-05	5.64307E-05	4.01386E-05	6.99012E-05	5.10607E-05	1.54729E-05	2.68501E-05	0.000543052
3831403774405	383140	3774405	0.000242023	5.21455E-05	0.000124979	0.000231821	0.000158987	1.49635E-05	4.81779E-05	8.53032E-05	3.5182E-05	4.74353E-05	5.75536E-05	5.75536E-05	5.75536E-05	4.09373E-05	7.12923E-05	5.20768E-05	1.57808E-05	2.73844E-05	0.000591701
3831503774405	383150	3774405	0.000249447	5.37451E-05	0.000128813	0.000238932	0.000163864	1.54225E-05	4.96558E-05	8.792E-05	3.56834E-05	4.81114E-05	5.83739E-05	5.83739E-05	5.83739E-05	4.15208E-05	7.23083E-05	5.28189E-05	1.60057E-05	2.77747E-05	0.000648903
3831603774405	383160	3774405	0.000256926	5.53564E-05	0.000132675	0.000246095	0.000168777	1.58849E-05	5.11445E-05	9.05558E-05	3.60117E-05	4.8554E-05	5.89109E-05	5.89109E-05	5.89109E-05	4.19028E-05	7.29736E-05	5.33049E-05	1.6153E-05	2.80302E-05	0.000709454
3831703774405	383170	3774405	0.000264512	5.69908E-05	0.000136592	0.000253361	0.00017376	1.63539E-05	5.26546E-05	9.32295E-05	3.6149E-05	4.87391E-05	5.91355E-05	5.91355E-05	5.91355E-05	4.20625E-05	7.32518E-05	5.35081E-05	1.62146E-05	2.81371E-05	0.000776917
3834503774405	383450	3774405	0.000600269	0.000129332	0.000309975	0.000574965	0.000394322	3.71127E-05	0.000119492	0.00021157	3.36002E-05	4.53026E-05	5.4966E-05	5.4966E-05	5.4966E-05	3.90968E-05	6.80869E-05	4.97353E-05	1.50713E-05	2.61532E-05	0.001684449
3834603774405	383460	3774405	0.000609846	0.000131395	0.00031492	0.000584138	0.000400613	3.77047E-05	0.000121398	0.000214946	3.30331E-05	4.4538E-05	5.40383E-05	5.40383E-05	5.40383E-05	3.84369E-05	6.69378E-05	4.8896E-05	1.4817E-05	2.57118E-05	0.00153084
3834703774405	383470	3774405	0.000616773	0.000132888	0.00031849	0.000590773	0.000405163	3.8133E-05	0.000122777	0.000217387	3.22452E-05	4.34757E-05	5.27494E-05	5.27494E-05	5.27494E-05	3.75201E-05	6.53412E-05	4.77297E-05	1.44635E-05	2.50985E-05	0.001394631
3834803774405	383480	3774405	0.000620418	0.000133673	0.00032038	0.000594264	0.000407558	3.83584E-05	0.000123502	0.000218672	3.16542E-05	4.26789E-05	5.17827E-05	5.17827E-05	5.17827E-05	3.68325E-05	6.41437E-05	4.68549E-05	1.41985E-05	2.46385E-05	0.00127769
3834903774405	383490	3774405	0.000621319	0.000133867	0.00032084	0.000595127	0.00040815	3.84141E-05	0.000123682	0.000218989	3.11409E-05	4.19868E-05	5.09429E-05	5.09429E-05	5.09429E-05	3.62352E-05	6.31034E-05	4.60951E-05	1.39682E-05	2.4239E-05	0.001178644
3835003774405	383500	3774405	0.000620727	0.00013374	0.00032053	0.00059456	0.000407761	3.83775E-05	0.000123564	0.000218781	3.07111E-05	4.14073E-05	5.02398E-05	5.02398E-05	5.02398E-05	3.57351E-05	6.22325E-05	4.54589E-05	1.37754E-05	2.39044E-05	0.00109448
3835103774405	383510	3774405	0.000617741	0.000133096	0.000318997	0.0005917	0.000405799	3.81929E-05	0.00012297	0.000217728	3.02933E-05	4.0844E-05	4.95563E-05	4.95563E-05	4.95563E-05	3.52489E-05	6.13858E-05	4.48404E-05	1.3588E-05	2.35792E-05	0.001020212
3835203774405	383520	3774405	0.000609967	0.000131421	0.000314983	0.000584254	0.000400692	3.77122E-05	0.000121422	0.000214988	2.9774E-05	4.01438E-05	4.87067E-05	4.87067E-05	4.87067E-05	3.46446E-05	6.03335E-05	4.40717E-05	1.33551E-05	2.3175E-05	0.000951197
3835303774405	383530	3774405	0.000599825	0.000129236	0.000309746	0.00057454	0.00039403	3.70852E-05	0.000119403	0.000211414	2.92666E-05	3.94597E-05	4.78767E-05	4.78767E-05	4.78767E-05	3.40543E-05	5.93054E-05	4.33207E-05	1.31275E-05	2.27801E-05	0.000889357
3835403774405	383540	3774405	0.000587545	0.000126591	0.000303405	0.000562778	0.000385964	3.6326E-05	0.000116959	0.000207086	2.87712E-05	3.87917E-05	4.70663E-05	4.70663E-05	4.70663E-05	3.34778E-05	5.83014E-05	4.25874E-05	1.29053E-05	2.23944E-05	0.000833755
3835503774405	383550	3774405	0.000573745	0.000123617	0.000296278	0.000549559	0.000376898	3.54728E-05	0.000114212	0.000202222	2.82817E-05	3.81318E-05	4.62656E-05	4.62656E-05	4.62656E-05	3.29082E-05	5.73096E-05	4.18629E-05	1.26857E-05	2.20134E-05	0.000783304
3835703774405	383570	3774405	0.000541667	0.000116706	0.000279713	0.000518833	0.000355825	3.34895E-05	0.000107826	0.000190915	2.73207E-05	3.6836E-05	4.46934E-05	4.46934E-05	4.46934E-05	3.179E-05	5.53622E-05	4.04403E-05	1.22546E-05	2.12654E-05	0.000694149
3835803774405	383580	3774405	0.000523092	0.000112704	0.000270121	0.000501041	0.000343624	3.2341E-05	0.000104128	0.000184368	2.68252E-05	3.6168E-05	4.38829E-05	4.38829E-05	4.38829E-05	3.12135E-05	5.43582E-05	3.9707E-05	1.20324E-05	2.08798E-05	0.00065403
3835903774405	383590	3774405	0.000505136	0.000108835	0.000260849	0.000483842	0.000331828	3.12309E-05	0.000100554	0.00017804	2.63417E-05	3.55161E-05	4.3092E-05	4.3092E-05	4.3092E-05	3.06509E-05	5.33785E-05	3.89913E-05	1.18155E-05	2.05034E-05	0.000616956
3836003774405	383600	3774405	0.000485243	0.000104549	0.000250576	0.000464788	0.00031876	3.0001E-05	9.6594E-05	0.000171028	2.58105E-05	3.47999E-05	4.22229E-05	4.22229E-05	4.22229E-05	3.00328E-05	5.2302E-05	3.82049E-05	1.15773E-05	2.00899E-05	0.000581106
3836103774405	383610	3774405	0.000467018	0.000100622	0.000241165	0.000447331	0.000306788	2.88742E-05	9.29661E-05	0.000164605	2.5327E-05	3.4148E-05	4.1432E-05	4.1432E-05	4.1432E-05	2.94702E-05	5.13222E-05	3.74893E-05	1.13604E-05	1.97136E-05	0.000548657
3836203774405	383620	3774405	0.000454819	9.79937E-05	0.000234865	0.000435646	0.000298774	2.81199E-05	9.05377E-05	0.000160305	2.50166E-05	3.37295E-05	4.09242E-05	4.09242E-05	4.09242E-05	2.9109E-05	5.06932E-05	3.70298E-05	1.12212E-05	1.9472E-05	0.000522095
3836303774405	383630	3774405	0.000445713	9.60318E-05	0.000230163	0.000426924	0.000292793	2.7557E-05	8.8725E-05	0.00015706	2.47957E-05	3.34317E-05	4.05629E-05	4.05629E-05	4.05629E-05	2.8852E-05	5.02457E-05	3.67029E-05	1.11221E-05	1.93001E-05	0.000499084
3836403774405	383640	3774405	0.000437239	9.42061E-05	0.000225787	0.000418808	0.000287226	2.70331E-05	8.70383E-05	0.000154109	2.45987E-05	3.31661E-05	4.02407E-05	4.02407E-05	4.02407E-05	2.86228E-05	4.98465E-05	3.64113E-05	1.10337E-05	1.91468E-05	0.000477804
3836503774405	383650	3774405	0.000433608	9.34237E-05	0.000223912	0.000415329	0.000284841	2.68085E-05	8.63153E-05	0.000152829	2.4545E-05	3.30937E-05	4.01528E-05	4.01528E-05	4.01528E-05	2.85603E-05	4.97377E-05	3.63318E-05	1.10096E-05	1.9105E-05	0.000460655
3836603774405	383660	3774405	0.000429922	9.26296E-05	0.000222009	0.000411799	0.00028242	2.65807E-05	8.55817E-05	0.00015153	2.44973E-05	3.30293E-05	4.00747E-05	4.00747E-05	4.00747E-05	2.85047E-05	4.96409E-05	3.62611E-05	1.09882E-05	1.90678E-05	0.000444395
3836703774405	383670	3774405	0.000430057	9.26586E-05	0.000222079	0.000411928	0.000282508	2.6589E-05	8.56085E-05	0.000151577	2.45749E-05	3.31339E-05	4.02016E-05	4.02016E-05	4.02016E-05	2.8595E-05	4.97981E-05	3.6376E-05	1.1023E-05	1.91282E-05	0.000431149
3836803774405	383680	3774405	0.000433998	9.35077E-05	0.000224114	0.000415703	0.000285097	2.68326E-05	8.6393E-05	0.000152966	2.47838E-05	3.34156E-05	4.05434E-05	4.05434E-05	4.05434E-05	2.88381E-05	5.02215E-05	3.66852E-05	1.11167E-05	1.92908E-05	0.000420572
3836903774405	383690	3774405	0.000437992	9.43684E-05	0.000226176	0.000419529	0.000287721	2.70796E-05	8.71882E-05	0.000154374	2.50106E-05	3.37214E-05	4.09144E-05	4.09144E-05	4.09144E-05	2.91021E-05	5.06811E-05	3.7021E-05	1.12185E-05	1.94674E-05	0.000410454
3837003774405	383700	3774405	0.000440279	9.4861E-05	0.000227357	0.000421719	0.000289223	2.7221E-05	8.76434E-05	0.00015518	2.51956E-05	3.39709E-05	4.12172E-05	4.12172E-05	4.12172E-05	2.93174E-05	5.10561E-05	3.72949E-05	1.13015E-05	1.96114E-05	0.000399961
3837103774405	383710	3774405	0.000442216	9.52783E-05	0.000228357	0.000423574	0.000290495	2.73407E-05	8.80289E-05	0.000155863	2.53807E-05	3.42204E-05	4.15199E-05	4.15199E-05	4.15199E-05	2.95327E-05	5.14311E-05	3.75688E-05	1.13845E-05	1.97554E-05	0.000389807
3837203774405	383720	3774405	0.000445054	9.58898E-05	0.000229823	0.000426293	0.00029236	2.75162E-05	8.85938E-05	0.000156863	2.56135E-05	3.45343E-05	4.19007E-05	4.19007E-05	4.19007E-05	2.98036E-05	5.19028E-05	3.79134E-05	1.14889E-05	1.99366E-05	0.000380525
3837303774405	383730	3774405	0.0004496	9.68693E-05	0.00023217	0.000430647	0.000295346	2.77973E-05	8.94988E-05	0.000158466	2.59299E-05	3.49608E-05	4.24182E-05	4.24182E-05	4.24182E-05	3.01717E-05	5.25439E-05	3.83817E-05	1.16308E-05	2.01829E-05	0.000372354
3837403774405	383740	3774405	0.000454603	9.79473E-05	0.000234754	0.00043544	0.000298633	2.81066E-05	9.04948E-05	0.000160229	2.62641E-05	3.54115E-05	4.29651E-05	4.29651E-05	4.29651E-05	3.05606E-05	5.32212E-05	3.88764E-05	1.17807E-05	2.0443E-05	0.000364343
3837503774405	383750	3774405	0.00046648	0.000100506	0.000240887	0.000446816	0.000306435	2.88409E-05	9.2859E-05	0.00016415	2.69267E-05	3.63049E-05	4.40489E-05	4.40489E-05	4.40489E-05	3.13316E-05	5.45639E-05	3.98572E-05	1.20779E-05	2.09588E-05	0.000359108
3837603774405	383760	3774405	0.000478693	0.000103138	0.000247194	0.000458514	0.000314457	2.9596E-05	9.52901E-05	0.00016872	2.77803E-05	3.74557E-05	4.54453E-05	4.54453E-05	4.54453E-05	3.23248E-05	5.62935E-05	4.11207E-05	1.24608E-05	2.16232E-05	0.000354446
3837703774405	383770	3774405	0.000487382	0.00010501	0.000251681	0.000466836	0.000320165	3.01332E-05	9.70198E-05	0.000171782	2.87712E-05	3.87917E-05	4.70663E-05	4.70663E-05	4.70663E-05	3.34778E-05	5.83014E-05	4.25874E-05	1.29053E-05	2.23944E-05	0.000350059
3837803774405	383780	3774405	0.000491188	0.00010583	0.000253646	0.000470482	0.000322666	3.03685E-05	9.77775E-05	0.000173124	2.98695E-05	4.02726E-05	4.8863E-05	4.8863E-05	4.8863E-05	3.47558E-05	6.0527E-05	4.42131E-05	1.33979E-05	2.32493E-05	0.000346269
3837903774405	383790	3774405	0.000490677	0.00010572	0.000253382	0.000469993	0.00032233	3.03369E-05	9.76757E-05	0.000172943	3.15528E-05	4.25421E-05	5.16167E-05	5.16167E-05	5.16167E-05	3.67144E-05	6.3938E-05	4.67047E-05	1.4153E-05	2.45595E-05	0.000345493
3838003774405	383800	3774405	0.000484692	0.00010443	0.00025029	0.00046426	0.000318398	2.99669E-05	9.64843E-05	0.000170834	3.22929E-05	4.35401E-05	5.28275E-05	5.28275E-05	5.28275E-05	3.75757E-05	6.54379E-05	4.78004E-05	1.4485E-05	2.51357E-05	0.000339822
3838103774405	383810	3774405	0.000477321	0.000102842	0.000246485	0.0004572	0.000313556	2.95112E-05	9.5017E-05	0.000168236	3.23467E-05	4.36125E-05	5.29154E-05	5.29154E-05	5.29154E-05	3.76382E-05	6.55468E-05	4.78799E-05	1.45091E-05	2.51775E-05	0.00033005
3838203774405	383820	3774405	0.000469479	0.000101152	0.000242436	0.000449689	0.000308405	2.90264E-05	9.34561E-05	0.000165472	3.23287E-05	4.35884E-05	5.28861E-05	5.28861E-05	5.28861E-05	3.76174E-05	6.55105E-05	4.78534E-05	1.4501E-05	2.51635E-05	0.000320572
3838303774405	383830	3774405	0.000460468	9.92108E-05	0.000237783	0.000441057	0.000302485	2.84692E-05	9.16622E-05	0.000162296	3.23049E-05	4.35562E-05	5.2847E-05	5.2847E-05	5.2847E-05	3.75896E-05	6.54621E-05	4.7818E-05	1.44903E-05	2.5145E-05	0.000311701
3838403774405	383840	3774405	0.000450743	9.71156E-05	0.000232761	0.000431742	0.000296097	2.7868E-05	8.97264E-05	0.000158869	3.21616E-05	4.3363E-05	5.26127E-05	5.26127E-05	5.26127E-05	3.74229E-05	6.51718E-05	4.7606E-05	1.44261E-05	2.50334E-05	0.000302652
3838503774405	383850	3774405	0.000442552	9.53508E-05	0.000228531	0.000423896	0.000290716	2.73615E-05	8.80958E-05	0.000155981	3.20184E-05	4.31699E-05	5.23783E-05	5.23783E-05	5.23783E-05	3.72562E-05	6.48815E-05	4.73939E-05	1.43618E-05	2.49219E-05	0.000293722
3838603774405	383860	3774405	0.000435733	9.38815E-05	0.00022501	0.000417365	0.000286237	2.69399E-05	8.67384E-05	0.000153578	3.19109E-05	4.3025E-05	5.22025E-05	5.22025E-05	5.22025E-05	3.71312E-05	6.46638E-05	4.72349E-05	1.43136E-05	2.48383E-05	0.000285222
3838703774405	383870	3774405	0.000428994	9.24297E-05	0.00022153	0.00041091	0.00028181	2.65233E-05	8.5397E-05	0.00015120 3	3.18035E-05	4.28801E-05	5.20268E-05	5.20268E-05	5.20268E-05	3.70061E-05	6.44461E-05	4.70758E-05	1.42654E-05	2.47547E-05	0.000277069
3838803774405	383880	3774405	0.000422121	9.09488E-05	0.000217981	0.000404327	0.000277295	2.60984E-05	8.40288E-05	0.00014878	3.16841E-05	4.27192E-05	5.18315E-05	5.18315E-05	5.18315E-05	3.68672E-05	6.42042E-05	4.68991E-05	1.42119E-05	2.46618E-05	0.000269231
3838903774405	383890	3774405	0.000415356	8.94912E-05	0.000214487	0.000397847	0.000272851	2.56801E-05	8.26821E-05	0.000146396	3.15707E-05	4.25663E-05	5.16459E-05	5.16459E-05	5.16459E-05	3.67353E-05	6.39743E-05	4.67313E-05	1.4161E-05	2.45735E-05	0.000261704
3839003774405	383900	3774405	0.000408644	8.80451E-05	0.000211021	0.000391418	0.000268442	2.52651E-05	8.1346E-05	0.00014403	3.14513E-05	4.24053E-05	5.14507E-05	5.14507E-05	5.14507E-05	3.65963E-05	6.37324E-05	4.65545E-05	1.41074E-05	2.44806E-05	0.000254475
3839103774405	383910	3774405	0.000401973	8.66077E-05	0.000207576	0.000385028	0.000264059	2.48526E-05	8.0018E-05	0.000141679	3.13319E-05	4.22443E-05	5.12554E-05	5.12554E-05	5.12554E-05	3.64574E-05	6.34905E-05	4.63778E-05	1.40539E-05	2.43876E-05	0.000247521

			ISDrainage / Utilities Trenching	ISDrainage / Utilities Trenching	ISAsphalt Paving	ISAsphalt Paving	SVDemolition	SVSite Grubbing / Prep	SVMass Grading / Excavation	SVMass Grading / Excavation	SVDrainage / Utilities Trenching	SVFoundations / Concrete Pads	SVBuilding / Structure Construction	SVBuilding / Structure Construction	SVAsphalt Paving	SVAsphalt Paving	SVArchitectural Coating	SVArchitectural Coating	SVLandscaping or Other Finishing	SVLandscaping or Other Finishing	MDemolition
Unique Identifier	X (UTM)	Y (UTM)	2027	2028	2027	2028	2027	2027	2027	2028	2028	2028	2028	2029	2028	2029	2028	2029	2028	2029	2027
3838103774395	383810	3774395	0.000117052	0.000117052	0.000501268	0.000501268	2.1823E-05	1.44178E-05	2.43475E-05	2.43475E-05	7.34913E-06	7.57354E-06	4.21281E-05	4.21281E-05	2.99014E-05	2.99014E-05	2.96209E-06	2.96209E-06	9.53704E-06	9.53704E-06	9.44135E-05
3838203774395	383820	3774395	0.000113596	0.000113596	0.000486468	0.000486468	2.2111E-05	1.4608E-05	2.46688E-05	2.46688E-05	7.44611E-06	7.67347E-06	4.30171E-05	4.30171E-05	3.0296E-05	3.0296E-05	3.00118E-06	3.00118E-06	9.66288E-06	9.66288E-06	9.39121E-05
3838303774395	383830	3774395	0.000110377	0.000110377	0.000472685	0.000472685	2.25582E-05	1.49035E-05	2.51678E-05	2.51678E-05	7.59672E-06	7.82868E-06	4.50784E-05	4.50784E-05	3.09088E-05	3.09088E-05	3.06188E-06	3.06188E-06	9.85834E-06	9.85834E-06	9.33093E-05
3838403774395	383840	3774395	0.000107113	0.000107113	0.000458707	0.000458707	2.28339E-05	1.50856E-05	2.54753E-05	2.54753E-05	7.68956E-06	7.92436E-06	4.67918E-05	4.67918E-05	3.12865E-05	3.12865E-05	3.0993E-06	3.0993E-06	9.97882E-06	9.97882E-06	9.25691E-05
3838603774395	383860	3774395	0.000100823	0.000100823	0.000431767	0.000431767	2.27175E-05	1.50087E-05	2.53455E-05	2.53455E-05	7.65036E-06	7.88396E-06	4.66372E-05	4.66372E-05	3.1127E-05	3.1127E-05	3.0835E-06	3.0835E-06	9.92795E-06	9.92795E-06	9.13872E-05
3838703774395	383870	3774395	9.78784E-05	9.78784E-05	0.000419159	0.000419159	2.26562E-05	1.49682E-05	2.52771E-05	2.52771E-05	7.62973E-06	7.8627E-06	4.65084E-05	4.65084E-05	3.10431E-05	3.10431E-05	3.07519E-06	3.07519E-06	9.90118E-06	9.90118E-06	9.0844E-05
3838803774395	383880	3774395	9.50539E-05	9.50539E-05	0.000407063	0.000407063	2.26011E-05	1.49318E-05	2.52156E-05	2.52156E-05	7.61116E-06	7.84356E-06	4.63925E-05	4.63925E-05	3.09676E-05	3.09676E-05	3.0677E-06	3.0677E-06	9.87708E-06	9.87708E-06	9.0265E-05
3838903774395	383890	3774395	9.23449E-05	9.23449E-05	0.000395462	0.000395462	2.25398E-05	1.48913E-05	2.51473E-05	2.51473E-05	7.59053E-06	7.8223E-06	4.62894E-05	4.62894E-05	3.08836E-05	3.08836E-05	3.05939E-06	3.05939E-06	9.85031E-06	9.85031E-06	8.9686E-05
3839003774395	383900	3774395	8.97432E-05	8.97432E-05	0.00038432	0.00038432	2.24786E-05	1.48509E-05	2.50789E-05	2.50789E-05	7.5699E-06	7.80104E-06	4.61734E-05	4.61734E-05	3.07997E-05	3.07997E-05	3.05107E-06	3.05107E-06	9.82353E-06	9.82353E-06	8.9107E-05
3839103774395	383910	3774395	8.72467E-05	8.72467E-05	0.000373629	0.000373629	2.24173E-05	1.48104E-05	2.50105E-05	2.50105E-05	7.54927E-06	7.77978E-06	4.60575E-05	4.60575E-05	3.07157E-05	3.07157E-05	3.04276E-06	3.04276E-06	9.79676E-06	9.79676E-06	8.8522E-05
3829703774405	382970	3774405	5.41405E-05	5.41405E-05	0.000231854	0.000231854	1.73077E-05	1.14346E-05	1.93099E-05	1.93099E-05	5.82855E-06	6.00652E-06	3.55319E-05	3.55319E-05	2.37146E-05	2.37146E-05	2.34922E-06	2.34922E-06	7.56377E-06	7.56377E-06	3.2472E-05
3829803774405	382980	3774405	5.71941E-05	5.71941E-05	0.00024493	0.00024493	1.7467E-05	1.15399E-05	1.94876E-05	1.94876E-05	5.8822E-06	6.06181E-06	3.58025E-05	3.58025E-05	2.39329E-05	2.39329E-05	2.37084E-06	2.37084E-06	7.63338E-06	7.63338E-06	3.32301E-05
3829903774405	382990	3774405	6.05901E-05	6.05901E-05	0.000259474	0.000259474	1.76447E-05	1.16573E-05	1.96858E-05	1.96858E-05	5.94203E-06	6.12347E-06	3.61117E-05	3.61117E-05	2.41763E-05	2.41763E-05	2.39496E-06	2.39496E-06	7.71103E-06	7.71103E-06	3.40717E-05
3830003774405	383000	3774405	6.43555E-05	6.43555E-05	0.000275599	0.000275599	1.78346E-05	1.17827E-05	1.98977E-05	1.98977E-05	6.00599E-06	6.18938E-06	3.64337E-05	3.64337E-05	2.44366E-05	2.44366E-05	2.42073E-06	2.42073E-06	7.79403E-06	7.79403E-06	3.4985E-05
3830103774405	383010	3774405	6.86676E-05	6.86676E-05	0.000294065	0.000294065	1.80613E-05	1.19325E-05	2.01506E-05	2.01506E-05	6.08233E-06	6.26805E-06	3.68202E-05	3.68202E-05	2.47472E-05	2.47472E-05	2.4515E-06	2.4515E-06	7.8931E-06	7.8931E-06	3.60296E-05
3830203774405	383020	3774405	7.34893E-05	7.34893E-05	0.000314714	0.000314714	1.82941E-05	1.20863E-05	2.04104E-05	2.04104E-05	6.16073E-06	6.34884E-06	3.72325E-05	3.72325E-05	2.50662E-05	2.50662E-05	2.4831E-06	2.4831E-06	7.99484E-06	7.99484E-06	3.71518E-05
3830303774405	383030	3774405	7.93137E-05	7.93137E-05	0.000339656	0.000339656	1.86065E-05	1.22927E-05	2.0759E-05	2.0759E-05	6.26595E-06	6.45728E-06	3.77607E-05	3.77607E-05	2.54943E-05	2.54943E-05	2.52551E-06	2.52551E-06	8.13139E-06	8.13139E-06	3.85307E-05
3830403774405	383040	3774405	8.63678E-05	8.63678E-05	0.000369865	0.000369865	1.89925E-05	1.25477E-05	2.11896E-05	2.11896E-05	6.39593E-06	6.59123E-06	3.84049E-05	3.84049E-05	2.60232E-05	2.60232E-05	2.5779E-06	2.5779E-06	8.30007E-06	8.30007E-06	4.01662E-05
3830503774405	383050	3774405	9.45319E-05	9.45319E-05	0.000404827	0.000404827	1.94214E-05	1.28311E-05	2.16681E-05	2.16681E-05	6.54036E-06	6.74006E-06	3.91134E-05	3.91134E-05	2.66108E-05	2.66108E-05	2.63611E-06	2.63611E-06	8.48749E-06	8.48749E-06	4.19689E-05
3830603774405	383060	3774405	0.000102972	0.000102972	0.000440974	0.000440974	1.97951E-05	1.3078E-05	2.2085E-05	2.2085E-05	6.66621E-06	6.86976E-06	3.97061E-05	3.97061E-05	2.71228E-05	2.71228E-05	2.68684E-06	2.68684E-06	8.65081E-06	8.65081E-06	4.36522E-05
3830703774405	383070	3774405	0.000112566	0.000112566	0.000482059	0.000482059	2.02178E-05	1.33573E-05	2.25567E-05	2.25567E-05	6.80857E-06	7.01647E-06	4.03631E-05	4.03631E-05	2.77021E-05	2.77021E-05	2.74422E-06	2.74422E-06	8.83556E-06	8.83556E-06	4.55086E-05
3830803774405	383080	3774405	0.000122897	0.000122897	0.000526299	0.000526299	2.06283E-05	1.36285E-05	2.30146E-05	2.30146E-05	6.94681E-06	7.15893E-06	4.09944E-05	4.09944E-05	2.82645E-05	2.82645E-05	2.79994E-06	2.79994E-06	9.01494E-06	9.01494E-06	4.74246E-05
3830903774405	383090	3774405	0.000133786	0.000133786	0.000572933	0.000572933	2.10082E-05	1.38794E-05	2.34384E-05	2.34384E-05	7.07473E-06	7.29075E-06	4.15741E-05	4.15741E-05	2.8785E-05	2.8785E-05	2.85149E-06	2.85149E-06	9.18095E-06	9.18095E-06	4.91676E-05
3831003774405	383100	3774405	0.000145864	0.000145864	0.000624656	0.000624656	2.14064E-05	1.41425E-05	2.38827E-05	2.38827E-05	7.20884E-06	7.42895E-06	4.22054E-05	4.22054E-05	2.93306E-05	2.93306E-05	2.90555E-06	2.90555E-06	9.35498E-06	9.35498E-06	5.09584E-05
3831103774405	383110	3774405	0.00015837	0.00015837	0.000678208	0.000678208	2.17434E-05	1.43651E-05	2.42587E-05	2.42587E-05	7.32231E-06	7.54589E-06	4.27465E-05	4.27465E-05	2.97923E-05	2.97923E-05	2.95128E-06	2.95128E-06	9.50224E-06	9.50224E-06	5.25342E-05
3831203774405	383120	3774405	0.000172226	0.000172226	0.000737548	0.000737548	2.21416E-05	1.46282E-05	2.4703E-05	2.4703E-05	7.45642E-06	7.6841E-06	4.33391E-05	4.33391E-05	3.0338E-05	3.0338E-05	3.00534E-06	3.00534E-06	9.67627E-06	9.67627E-06	5.44324E-05
3831303774405	383130	3774405	0.000187704	0.000187704	0.000803832	0.000803832	2.25888E-05	1.49237E-05	2.52019E-05	2.52019E-05	7.60704E-06	7.83931E-06	4.39446E-05	4.39446E-05	3.09508E-05	3.09508E-05	3.06604E-06	3.06604E-06	9.87172E-06	9.87172E-06	5.66051E-05
3831403774405	383140	3774405	0.000204519	0.000204519	0.000875842	0.000875842	2.29442E-05	1.51585E-05	2.55984E-05	2.55984E-05	7.7267E-06	7.96263E-06	4.45244E-05	4.45244E-05	3.14376E-05	3.14376E-05	3.11427E-06	3.11427E-06	1.0027E-05	1.0027E-05	5.77632E-05
3831503774405	383150	3774405	0.000224291	0.000224291	0.000960513	0.000960513	2.32811E-05	1.53811E-05	2.59743E-05	2.59743E-05	7.84018E-06	8.07957E-06	4.51299E-05	4.51299E-05	3.18993E-05	3.18993E-05	3.16001E-06	3.16001E-06	1.01743E-05	1.01743E-05	5.89809E-05
3831603774405	383160	3774405	0.00024522	0.00024522	0.001050141	0.001050141	2.35139E-05	1.55349E-05	2.62341E-05	2.62341E-05	7.91858E-06	8.16037E-06	4.55679E-05	4.55679E-05	3.22183E-05	3.22183E-05	3.19161E-06	3.19161E-06	1.0276E-05	1.0276E-05	6.00613E-05
3831703774405	383170	3774405	0.000268538	0.000268538	0.001150001	0.001150001	2.36977E-05	1.56564E-05	2.64391E-05	2.64391E-05	7.98048E-06	8.22415E-06	4.59544E-05	4.59544E-05	3.24702E-05	3.24702E-05	3.21656E-06	3.21656E-06	1.03563E-05	1.03563E-05	6.09865E-05
3834503774405	383450	3774405	0.000582224	0.000582224	0.002493341	0.002493341	2.16331E-05	1.42923E-05	2.41356E-05	2.41356E-05	7.28518E-06	7.50762E-06	4.16901E-05	4.16901E-05	2.96412E-05	2.96412E-05	2.93631E-06	2.93631E-06	9.45404E-06	9.45404E-06	8.43019E-05
3834603774405	383460	3774405	0.000529129	0.000529129	0.002265966	0.002265966	2.13145E-05	1.40818E-05	2.37802E-05	2.37802E-05	7.17789E-06	7.39706E-06	4.12263E-05	4.12263E-05	2.92047E-05	2.92047E-05	2.89307E-06	2.89307E-06	9.31482E-06	9.31482E-06	8.24514E-05
3834703774405	383470	3774405	0.000482049	0.000482049	0.002064348	0.002064348	2.0953E-05	1.3843E-05	2.33769E-05	2.33769E-05	7.05616E-06	7.27161E-06	4.06208E-05	4.06208E-05	2.87094E-05	2.87094E-05	2.84401E-06	2.84401E-06	9.15685E-06	9.15685E-06	8.17172E-05
3834803774405	383480	3774405	0.000441629	0.000441629	0.001891251	0.001891251	2.06161E-05	1.36204E-05	2.3001E-05	2.3001E-05	6.94268E-06	7.15467E-06	4.00539E-05	4.00539E-05	2.82477E-05	2.82477E-05	2.79827E-06	2.79827E-06	9.00959E-06	9.00959E-06	8.0989E-05
3834903774405	383490	3774405	0.000407394	0.000407394	0.001744642	0.001744642	2.03342E-05	1.34342E-05	2.26865E-05	2.26865E-05	6.84778E-06	7.05687E-06	3.95772E-05	3.95772E-05	2.78616E-05	2.78616E-05	2.76002E-06	2.76002E-06	8.88643E-06	8.88643E-06	8.0404E-05
3835003774405	383500	3774405	0.000378303	0.000378303	0.001620061	0.001620061	2.01014E-05	1.32804E-05	2.24268E-05	2.24268E-05	6.76937E-06	6.97607E-06	3.92165E-05	3.92165E-05	2.75426E-05	2.75426E-05	2.72842E-06	2.72842E-06	8.78468E-06	8.78468E-06	7.99683E-05
3835103774405	383510	3774405	0.000352633	0.000352633	0.001510129	0.001510129	1.98809E-05	1.31347E-05	2.21807E-05	2.21807E-05	6.6951E-06	6.89953E-06	3.88687E-05	3.88687E-05	2.72404E-05	2.72404E-05	2.69848E-06	2.69848E-06	8.6883E-06	8.6883E-06	7.94728E-05
3835203774405	383520	3774405	0.000328778	0.000328778	0.001407972	0.001407972	1.96174E-05	1.29606E-05	2.18868E-05	2.18868E-05	6.60638E-06	6.8081E-06	3.84564E-05	3.84564E-05	2.68794E-05	2.68794E-05	2.66272E-06	2.66272E-06	8.57317E-06	8.57317E-06	7.86491E-05
3835303774405	383530	3774405	0.000307403	0.000307403	0.001316436	0.001316436	1.93601E-05	1.27906E-05	2.15997E-05	2.15997E-05	6.51973E-06	6.7188E-06	3.8057E-05	3.8057E-05	2.65268E-05	2.65268E-05	2.6278E-06	2.6278E-06	8.46071E-06	8.46071E-06	7.77657E-05
3835403774405	383540	3774405	0.000288184	0.000288184	0.001234133	0.001234133	1.91089E-05	1.26247E-05	2.13195E-05	2.13195E-05	6.43513E-06	6.63163E-06	3.76705E-05	3.76705E-05	2.61826E-05	2.61826E-05	2.5937E-06	2.5937E-06	8.35094E-06	8.35094E-06	7.68285E-05
3835503774405	383550	3774405	0.000270746	0.000270746	0.001159455	0.001159455	1.88638E-05	1.24627E-05	2.1046E-05	2.1046E-05	6.35261E-06	6.54658E-06	3.72969E-05	3.72969E-05	2.58469E-05	2.58469E-05	2.56044E-06	2.56044E-06	8.24384E-06	8.24384E-06	7.58257E-05
3835703774405	383570	3774405	0.00023993	0.00023993	0.001027487	0.001027487	1.83737E-05	1.21389E-05	2.04992E-05	2.04992E-05	6.18755E-06	6.37648E-06	3.65368E-05	3.65368E-05	2.51753E-05	2.51753E-05	2.49391E-06	2.49391E-06	8.02965E-06	8.02965E-06	7.35634E-05
3835803774405	383580	3774405	0.000226063	0.000226063	0.000968103	0.000968103	1.81225E-05	1.1973E-05	2.0219E-05	2.0219E-05	6.10296E-06	6.28931E-06	3.61374E-05	3.61374E-05	2.48311E-05	2.48311E-05	2.45982E-06	2.45982E-06	7.91987E-06	7.91987E-06	7.22562E-05
3835903774405	383590	3774405	0.000213249	0.000213249	0.000913225	0.000913225	1.78775E-05	1.18111E-05	1.99455E-05	1.99455E-05	6.02043E-06	6.20426E-06	3.57509E-05	3.57509E-05	2.44953E-05	2.44953E-05	2.42656E-06	2.42656E-06	7.81277E-06	7.81277E-06	7.09251E-05
3836003774405	383600	3774405	0.000200857	0.000200857	0.000860159	0.000860159	1.76018E-05	1.16289E-05	1.9638E-05	1.9638E-05	5.92759E-06	6.10858E-06	3.53129E-05	3.53129E-05	2.41176E-05	2.41176E-05	2.38913E-06	2.38913E-06	7.69229E-06	7.69229E-06	6.93432E-05
3836103774405	383610	3774405	0.000189642	0.000189642	0.000812129	0.000812129	1.73567E-05	1.1467E-05	1.93645E-05	1.93645E-05	5.84506E-06	6.02353E-06	3.49135E-05	3.49135E-05	2.37818E-05	2.37818E-05	2.35587E-06	2.35587E-06	7.58519E-06	7.58519E-06	6.78748E-05
3836203774405	383620	3774405	0.00018046	0.00018046	0.000772811	0.000772811	1.71974E-05	1.13618E-05	1.91868E-05	1.91868E-05	5.79142E-06	5.96825E-06	3.46687E-05	3.46687E-05	2.35635E-05	2.35635E-05	2.33425E-06	2.33425E-06	7.51558E-06	7.51558E-06	6.69377E-05
3836303774405	383630	3774405	0.000172507	0.000172507	0.00073875	0.00073875	1.70933E-05	1.1293E-05	1.90706E-05	1.90706E-05	5.75634E-06	5.93211E-06	3.45013E-05	3.45013E-05	2.34208E-05	2.34208E-05	2.32011E-06	2.32011E-06	7.47006E-06	7.47006E-06	6.62751E-05
3836403774405	383640	3774405	0.000165151	0.000165151	0.000707251	0.000707251	1.69952E-05	1.12282E-05	1.89613E-05	1.89613E-05	5.72333E-06	5.89809E-06	3.43467E-05	3.43467E-05	2.32865E-05	2.32865E-05	2.30681E-06	2.30681E-06	7.42722E-06	7.42722E-06	6.56424E-05
3836503774405	383650	3774405	0.000159224	0.000159224	0.000681866	0.000681866	1.69768E-05	1.12161E-05	1.89408E-05	1.89408E-05	5.71714E-06	5.89171E-06	3.43209E-05	3.43209E-05	2.32613E-05	2.32613E-05	2.30431E-06	2.30431E-06	7.41919E-06	7.41919E-06	6.54872E-05
3836603774405	383660	3774405	0.000153604	0.000153604	0.000657798	0.000657798	1.69585E-05	1.12039E-05	1.89202E-05	1.89202E-05	5.71095E-06	5.88533E-06	3.42951E-05	3.42951E-05	2.32362E-05	2.32362E-05	2.30182E-06	2.30182E-06	7.41116E-06	7.41116E-06	6.53141E-05
3836703774405	383670	3774405	0.000149025	0.000149025	0.000638192	0.000638192	1.70075E-05	1.12363E-05	1.89749E-05	1.89749E-05	5.72746E-06	5.90234E-06	3.43853E-05	3.43853E-05	2.33033E-05	2.33033E-05	2.30847E-06	2.30847E-06	7.43258E-06	7.43258E-06	6.55588E-05
3836803774405	383680	3774405	0.000145369	0.000145369	0.000622536	0.000622536	1.71239E-05	1.13132E-05	1.91048E-05	1.91048E-05	5.76666E-06	5.94274E-06	3.45786E-05	3.45786E-05	2.34628E-05	2.34628E-05	2.32427E-06	2.32427E-06	7.48345E-06	7.48345E-06	6.62512E-05
3836903774405	383690	3774405	0.000141872	0.000141872	0.000607559	0.000607559	1.72525E-05	1.13982E-05	1.92483E-05	1.92483E-05	5.80998E-06	5.98739E-06	3.47847E-05	3.47847E-05	2.36391E-05	2.36391E-05	2.34173E-06	2.34173E-06	7.53967E-06	7.53967E-06	6.69974E-05
3837003774405	383700	3774405	0.000138245	0.000138245	0.000592026	0.000592026	1.73506E-05	1.1463E-05	1.93577E-05	1.93577E-05	5.843E-06	6.02141E-06	3.49393E-05	3.49393E-05	2.37734E-05	2.37734E-05	2.35504E-06	2.35504E-06	7.58251E-06	7.58251E-06	6.75943E-05
3837103774405	383710	3774405	0.000134736	0.000134736	0.000576997	0.000576997	1.74547E-05	1.15318E-05	1.94739E-05	1.94739E-05	5.87807E-06	6.05755E-06	3.51068E-05	3.51068E-05	2.39161E-05	2.39161E-05	2.36918E-06	2.36918E-06	7.62803E-06	7.62803E-06	6.82091E-05
3837203774405	383720	3774405	0.000131527	0.000131527	0.000563258	0.000563258	1.75773E-05	1.16127E-05	1.96106E-05	1.96106E-05	5.91933E-06	6.10008E-06	3.53E-05	3.53E-05	2.4084E-05	2.4084E-05	2.38581E-06	2.38581E-06	7.68158E-06	7.68158E-06	6.8997E-05
3837303774405	383730	3774405	0.000128703	0.000128703	0.000551162	0.000551162	1.77488E-05	1.17261E-05	1.9802E-05	1.9802E-05	5.9771E-06	6.15961E-06	3.55706E-05	3.55706E-05	2.43191E-05	2.43191E-05	2.40909E-06	2.40909E-06	7.75655E-06	7.75655E-06	7.01133E-05
3837403774405	383740	3774405	0.000125934	0.000125934	0.000539305	0.000539305	1.79265E-05	1.18435E-05	2.00002E-05	2.00002E-05	6.03694E-06	6.22127E-06	3.58411E-05	3.58411E-05	2.45625E-05	2.45625E-05	2.43321E-06	2.43321E-06	7.83419E-06	7.83419E-06	7.13071E-05
3837503774405	383750	3774405	0.000124124	0.000124124	0.000531556	0.000531556	1.82696E-05	1.20701E-05	2.0383E-05	2.0383E-05	6.15248E-06	6.34034E-06	3.63564E-05	3.63564E-05	2.50326E-05	2.50326E-05	2.47978E-06	2.47978E-06	7.98413E-06	7.98413E-06	7.37485E-05
3837603774405	383760	3774405	0.000122513	0.000122513	0.000524655	0.000524655	1.87168E-05	1.23656E-05	2.0882E-05	2.0882E-05	6.30309E-06	6.49555E-06	3.70006E-05	3.70006E-05	2.56454E-05	2.56454E-05	2.54048E-06	2.54048E-06	8.17958E-06	8.17958E-06	7.68882E-05
3837703774405	383770	3774405	0.000120997	0.000120997	0.000518161	0.000518161	1.92498E-05	1.27178E-05	2.14767E-05	2.14767E-05	6.48259E-06	6.68053E-06	3.77478E-05	3.77478E-05	2.63757E-05	2.63757E-05	2.61283E-06	2.61283E-06	8.41252E-06	8.41252E-06	8.03622E-05
3837803774405	383780	3774405	0.000119686	0.000119686	0.000512551	0.000512551	1.9887E-05	1.31387E-05	2.21875E-05	2.21875E-05	6.69716E-06	6.90166E-06	3.87012E-05	3.87012E-05	2.72488E-05	2.72488E-05	2.69931E-06	2.69931E-06	8.69097E-06	8.69097E-06	8.41944E-05
3837903774405	383790	3774405	0.000119418	0.000119418	0.000511402	0.000511402	2.07447E-05	1.37054E-05	2.31445E-05	2.31445E-05	6.98601E-06	7.19932E-06	3.99122E-05	3.99122E-05	2.8424E-05	2.8424E-05	2.81574E-06	2.81574E-06	9.06582E-06	9.06582E-06	9.05396E-05
3838003774405	383800	3774405	0.000117458	0.000117458	0.000503008	0.000503008	2.12532E-05	1.40413E-05	2.37118E-05	2.37118E-05	7.15726E-06	7.3758E-06	4.08913E-05	4.08913E-05	2.91207E-05	2.91207E-05	2.88476E-06	2.88476E-06	9.28804E-06	9.28804E-06	9.15066E-05
3838103774405	383810	3774405	0.000114081	0.000114081	0.000488544	0.000488544	2.15841E-05	1.42599E-05	2.40809E-05	2.40809E-05	7.26867E-06	7.49061E-06	4.16901E-05	4.16901E-05	2.95741E-05	2.95741E-05	2.92966E-06	2.92966E-06	9.43262E-06	9.43262E-06	9.12798E-05
3838203774405	383820	3774405	0.000110804	0.000110804	0.000474513	0.000474513	2.1872E-05	1.445O1E-05	2.44022E-05	2.44022E-05	7.36564E-06	7.59055E-06	4.25661E-05	4.25661E-05	2.99686E-05	2.99686E-05	2.96875E-06	2.96875E-06	9.55846E-06	9.55846E-06	9.08082E-05
3838303774405	383830	3774405	0.000107738	0.000107738	0.000461384	0.000461384	2.23499E-05	1.47659E-05	2.49354E-05	2.49354E-05	7.52657E-06	7.75639E-06	4.47563E-05	4.47563E-05	3.06234E-05	3.06234E-05	3.03361E-06	3.03361E-06	9.7673E-06	9.7673E-06	9.02232E-05
3838403774405	383840	3774405	0.000104611	0.000104611	0.000447989	0.000447989	2.25766E-05	1.49156E-05	2.51883E-05	2.51883E-05	7.60291E-06	7.83506E-06	4.63023E-05	4.63023E-05	3.0934E-05	3.0934E-05	3.06438E-06	3.06438E-06	9.86637E-06	9.86637E-06	8.95129E-05
3838503774405	383850	3774405	0.000101524	0.000101524	0.000434771	0.000434771	2.25214E-05	1.48792E-05	2.51267E-05	2.51267E-05	7.58434E-06	7.81592E-06	4.62507E-05	4.62507E-05	3.08584E-05	3.08584E-05	3.05689E-06	3.05689E-06	9.84227E-06	9.84227E-06	8.88921E-05
3838603774405	383860	3774405	9.85861E-05	9.85861E-05	0.000422189	0.000422189	2.24602E-05	1.48387E-05	2.50584E-05	2.50584E-05	7.56371E-06	7.79466E-06	4.61348E-05	4.61348E-05	3.07745E-05	3.07745E-05	3.04858E-06	3.04858E-06	9.8155E-06	9.8155E-06	8.83847E-05
3838703774405	383870	3774405	9.57678E-05	9.57678E-05	0.00041012	0.00041012	2.23989E-05	1.47982E-05	2.499E-05	2.499E-05	7.54308E-06	7.7734E-06	4.6006E-05	4.6006E-05	3.06905E-05	3.06905E-05	3.04026E-06	3.04026E-06	9.78872E-06	9.78872E-06	8.78714E-05
3838803774405	383880	3774405	9.30588E-05	9.30588E-05	0.000398519	0.000398519	2.23438E-05	1.47618E-05	2.49285E-05	2.49285E-05	7.52451E-06	7.75426E-06	4.589E-05	4.589E-05	3.0615E-05	3.0615E-05	3.03278E-06	3.03278E-06	9.76463E-06	9.76463E-06	8.73282E-05
3838903774405	383890	3774405	9.04571E-05	9.04571E-05	0.000387377	0.000387377	2.22825E-05	1.47213E-05	2.48602E-05	2.48602E-05	7.50387E-06	7.733E-06	4.57869E-05	4.57869E-05	3.0531E-05	3.0531E-05	3.02446E-06	3.02446E-06	9.73785E-06	9.73785E-06	8.6779E-05
3839003774405	383900	3774405	8.79585E-05	8.79585E-05	0.000376677	0.000376677	2.22212E-05	1.46809E-05	2.47918E-05	2.47918E-05	7.48324E-06	7.71174E-06	4.5671E-05	4.5671E-05	3.04471E-05	3.04471E-05	3.01615E-06	3.01615E-06	9.71108E-06	9.71108E-06	8.62239E-05
3839103774405	383910	3774405	8.55549E-05	8.55549E-05	0.000366384	0.000366384	2.216E-05	1.46404E-05	2.47235

			MSite Grubbing / Prep	MMass Grading / Excavation	MMass Grading / Excavation	MDrainage / Utilities Trenching	MFoundations / Concrete Pads	MBuilding / Structure Construction	MAsphalt Paving	MLandscaping or Other Finishing	MWaterside Construction (Piles)	RSSWRe-striping South Valley	RSSWRe-striping Silver Lake Boulevard	RSSWDemolition	RSSWPlacing Base	RSSWForm/Place Rebar and Pour	Child Risk				
Unique Identifier	X (UTM)	Y (UTM)	2027	2027	2028	2028	2028	2028	2028	2028	2028	2029	2029	2029	2029	2029	3rd Trimester	0<2	2<16	Total	per million
3838103774395	383810	3774395	8.51964E-05	0.000212742	0.000212742	5.95378E-05	0.000109859	0.000197546	0.000139752	4.23491E-05	7.49828E-05	1.84587E-05	5.63106E-05	9.64018E-05	5.24039E-05	1.56854E-05	1.0462E-08	3.1057E-07	3.5728E-08	3.56762E-07	0.35676206
3838203774395	383820	3774395	8.47439E-05	0.000211612	0.000211612	5.92216E-05	0.000109275	0.000196497	0.00013901	4.21242E-05	7.45846E-05	1.88405E-05	5.60342E-05	9.59179E-05	5.21409E-05	1.56067E-05	1.03612E-08	3.0579E-07	3.5129E-08	3.51281E-07	0.35128076
3838303774395	383830	3774395	8.41999E-05	0.000210254	0.000210254	5.88415E-05	0.000108574	0.000195235	0.000138117	4.18538E-05	7.41058E-05	1.92073E-05	5.56926E-05	9.53152E-05	5.18133E-05	1.55086E-05	1.038E-08	3.0213E-07	3.4577E-08	3.47091E-07	0.34709124
3838403774395	383840	3774395	8.3532E-05	0.000208586	0.000208586	5.83747E-05	0.000107712	0.000193687	0.000137022	4.15218E-05	7.35179E-05	1.91671E-05	5.52756E-05	9.45936E-05	5.1421E-05	1.53912E-05	1.02303E-08	2.964E-07	3.3967E-08	3.40602E-07	0.34060215
3838603774395	383860	3774395	8.24655E-05	0.000205923	0.000205923	5.76294E-05	0.000106337	0.000191214	0.000135272	4.09916E-05	7.25793E-05	1.90566E-05	5.46174E-05	9.34561E-05	5.08027E-05	1.52061E-05	9.8933E-09	2.8532E-07	3.2739E-08	3.27952E-07	0.32795192
3838703774395	383870	3774395	8.19753E-05	0.000204699	0.000204699	5.72869E-05	0.000105705	0.000190077	0.000134468	4.0748E-05	7.21479E-05	1.90063E-05	5.4321E-05	9.29383E-05	5.05212E-05	1.51219E-05	9.73386E-09	2.8012E-07	3.2162E-08	3.2202E-07	0.32201973
3838803774395	383880	3774395	8.14529E-05	0.000203394	0.000203394	5.69217E-05	0.000105031	0.000188866	0.000133611	4.04883E-05	7.1688E-05	1.89561E-05	5.39994E-05	9.23865E-05	5.02212E-05	1.50321E-05	9.5756E-09	2.7499E-07	3.1603E-08	3.1617E-07	0.31617007
3838903774395	383890	3774395	8.09304E-05	0.000202089	0.000202089	5.65566E-05	0.000104358	0.000187654	0.000132754	4.02286E-05	7.12282E-05	1.89058E-05	5.36779E-05	9.18262E-05	4.99167E-05	1.49409E-05	9.42098E-09	2.7E-07	3.1062E-08	3.10481E-07	0.31048109
3839003774395	383900	3774395	8.04079E-05	0.000200785	0.000200785	5.61915E-05	0.000103684	0.000186443	0.000131897	3.99688E-05	7.07684E-05	1.88556E-05	5.33564E-05	9.12659E-05	4.96121E-05	1.48498E-05	9.26948E-09	2.6513E-07	3.0539E-08	3.04937E-07	0.30493654
3839103774395	383910	3774395	7.988E-05	0.000199467	0.000199467	5.58226E-05	0.000103003	0.000185219	0.000131031	3.97064E-05	7.03038E-05	1.88054E-05	5.30298E-05	9.07056E-05	4.93075E-05	1.47586E-05	9.12113E-09	2.6038E-07	3.0032E-08	2.99534E-07	0.29953425
3829703774405	382970	3774405	2.93019E-05	7.31691E-05	7.31691E-05	2.04771E-05	3.7784E-05	6.79427E-05	4.80654E-05	1.45653E-05	2.57891E-05	1.52834E-05	2.21514E-05	3.78612E-05	2.05813E-05	6.16035E-06	6.07969E-09	2.2308E-07	2.1875E-08	2.51034E-07	0.25103356
3829803774405	382980	3774405	2.9986E-05	7.48773E-05	7.48773E-05	2.09551E-05	3.86661E-05	6.95289E-05	4.91875E-05	1.49053E-05	2.63912E-05	1.5394E-05	2.26036E-05	3.86422E-05	2.10059E-05	6.28743E-06	6.36134E-09	2.3599E-07	2.2914E-08	2.65267E-07	0.26526701
3829903774405	382990	3774405	3.07455E-05	7.67738E-05	7.67738E-05	2.14859E-05	3.96455E-05	7.12899E-05	5.04333E-05	1.52828E-05	2.70596E-05	1.55246E-05	2.3101E-05	3.94996E-05	2.1472E-05	6.42693E-06	6.67534E-09	2.5055E-07	2.4081E-08	2.81304E-07	0.28130443
3830003774405	383000	3774405	3.15696E-05	7.88316E-05	7.88316E-05	2.20618E-05	4.07081E-05	7.32008E-05	5.17852E-05	1.56925E-05	2.77849E-05	1.56602E-05	2.36386E-05	4.04249E-05	2.1975E-05	6.57749E-06	7.02351E-09	2.669E-07	2.5382E-08	2.99301E-07	0.29930128
3830103774405	383010	3774405	3.25122E-05	8.11854E-05	8.11854E-05	2.27205E-05	4.19236E-05	7.53865E-05	5.33314E-05	1.6161E-05	2.86145E-05	1.58311E-05	2.42515E-05	4.14776E-05	2.25472E-05	6.74876E-06	7.42415E-09	2.8591E-07	2.689E-08	3.20222E-07	0.3202218
3830203774405	383020	3774405	3.35248E-05	8.37141E-05	8.37141E-05	2.34282E-05	4.32294E-05	7.77345E-05	5.49925E-05	1.66644E-05	2.95058E-05	1.60119E-05	2.49047E-05	4.25981E-05	2.31563E-05	6.93109E-06	7.87274E-09	3.0751E-07	2.859E-08	3.43975E-07	0.34397481
3830303774405	383030	3774405	3.47691E-05	8.68211E-05	8.68211E-05	2.42977E-05	4.48338E-05	8.06196E-05	5.70335E-05	1.72829E-05	3.06009E-05	1.62631E-05	2.57035E-05	4.39733E-05	2.39039E-05	7.15485E-06	8.41819E-09	3.3401E-07	3.0673E-08	3.73097E-07	0.37309719
3830403774405	383040	3774405	3.6245E-05	9.05064E-05	9.05064E-05	2.53291E-05	4.67369E-05	8.40417E-05	5.94545E-05	1.80165E-05	3.18998E-05	1.65797E-05	2.66631E-05	4.56202E-05	2.47991E-05	7.42281E-06	9.08337E-09	3.6671E-07	3.3228E-08	4.09025E-07	0.40902548
3830503774405	383050	3774405	3.78716E-05	9.45684E-05	9.45684E-05	2.64659E-05	4.88345E-05	8.78135E-05	6.21228E-05	1.88251E-05	3.33315E-05	1.69364E-05	2.77282E-05	4.74454E-05	2.57913E-05	7.71978E-06	9.864E-09	4.0589E-07	3.6249E-08	4.51999E-07	0.45199941
3830603774405	383060	3774405	3.93906E-05	9.83613E-05	9.83613E-05	2.75274E-05	5.07931E-05	9.13355E-05	6.46144E-05	1.95801E-05	3.46683E-05	1.72479E-05	2.8718E-05	4.91432E-05	2.67142E-05	7.99602E-06	1.06946E-08	4.4881E-07	3.947E-08	4.9897E-07	0.4989704
3830703774405	383070	3774405	4.10658E-05	0.000102544	0.000102544	2.8698E-05	5.29532E-05	9.52198E-05	6.73623E-05	2.04128E-05	3.61427E-05	1.76096E-05	2.98233E-05	5.10362E-05	2.77433E-05	8.30404E-06	1.16741E-08	5.0052E-07	4.3281E-08	5.55473E-07	0.55547326
3830803774405	383080	3774405	4.27948E-05	0.000106862	0.000106862	2.99063E-05	5.51828E-05	9.92289E-05	7.01985E-05	2.12723E-05	3.76644E-05	1.79764E-05	3.09286E-05	5.29463E-05	2.87816E-05	8.61482E-06	1.2782E-08	5.6056E-07	4.7589E-08	6.20931E-07	0.62093126
3830903774405	383090	3774405	4.43676E-05	0.000110789	0.000110789	3.10054E-05	5.72109E-05	0.000102876	7.27785E-05	2.20541E-05	3.90487E-05	1.8318E-05	3.19234E-05	5.46611E-05	2.97137E-05	8.89383E-06	1.40239E-08	6.2964E-07	5.238E-08	6.9604E-07	0.69604023
3831003774405	383100	3774405	4.59835E-05	0.000114824	0.000114824	3.21347E-05	5.92946E-05	0.000106623	7.54291E-05	2.28573E-05	4.04709E-05	1.86898E-05	3.29433E-05	5.64183E-05	3.0669E-05	9.17975E-06	1.55181E-08	7.1443E-07	5.8076E-08	7.88027E-07	0.78802732
3831103774405	383110	3774405	4.74055E-05	0.000118375	0.000118375	3.31284E-05	6.11282E-05	0.00010992	7.77617E-05	2.35642E-05	4.17224E-05	1.90063E-05	3.40385E-05	5.80227E-05	3.15411E-05	9.44081E-06	1.72328E-08	8.1415E-07	6.4509E-08	8.95894E-07	0.89589381
3831203774405	383120	3774405	4.91184E-05	0.000122652	0.000122652	3.43254E-05	6.33369E-05	0.000113892	8.05714E-05	2.44156E-05	4.32299E-05	1.93228E-05	3.52896E-05	6.05185E-05	3.28978E-05	9.84689E-06	1.93763E-08	9.4121E-07	7.2478E-08	1.03307E-06	1.03306589
3831303774405	383130	3774405	5.10791E-05	0.000127548	0.000127548	3.56956E-05	6.58651E-05	0.000118438	8.37876E-05	2.53902E-05	4.49555E-05	1.96394E-05	3.61939E-05	6.20635E-05	3.37377E-05	1.00983E-05	2.20777E-08	1.1039E-06	8.2378E-08	1.20833E-06	1.20833049
3831403774405	383140	3774405	5.2124E-05	0.000130158	0.000130158	3.64258E-05	6.72125E-05	0.000120861	8.55017E-05	2.59096E-05	4.58752E-05	1.99308E-05	3.67867E-05	6.30992E-05	3.43007E-05	1.02668E-05	2.55962E-08	1.3195E-06	9.4848E-08	1.4399E-06	1.43990211
3831503774405	383150	3774405	5.32228E-05	0.000132901	0.000132901	3.71937E-05	6.86294E-05	0.000123408	8.73041E-05	2.64558E-05	4.68423E-05	2.03528E-05	3.73695E-05	6.41349E-05	3.48637E-05	1.04353E-05	3.04389E-08	1.62E-06	1.1172E-07	1.76221E-06	1.7622073
3831603774405	383160	3774405	5.41978E-05	0.000135336	0.000135336	3.7875E-05	6.98866E-05	0.000125669	8.89034E-05	2.69404E-05	4.77004E-05	2.06492E-05	3.7882E-05	6.50347E-05	3.53528E-05	1.05817E-05	3.71456E-08	2.0418E-06	1.3449E-07	2.21345E-06	2.21344822
3831703774405	383170	3774405	5.50327E-05	0.000137421	0.000137421	3.84585E-05	7.09632E-05	0.000127605	9.02729E-05	2.73554E-05	4.84352E-05	2.09054E-05	3.83543E-05	6.58242E-05	3.5782E-05	1.07102E-05	4.6981E-08	2.6654E-06	1.6713E-07	2.87952E-06	2.87951704
3834503774405	383450	3774405	7.60719E-05	0.000189957	0.000189957	5.31613E-05	9.80927E-05	0.000176389	0.000124785	3.78135E-05	6.69521E-05	1.84285E-05	4.99349E-05	8.59433E-05	4.67187E-05	1.39837E-05	1.75996E-08	6.8165E-07	1.1074E-07	8.09983E-07	0.80998276
3834603774405	383460	3774405	7.44021E-05	0.000185788	0.000185788	5.19944E-05	9.59395E-05	0.000172517	0.000122046	3.69835E-05	6.54825E-05	1.81974E-05	4.95983E-05	8.52217E-05	4.63265E-05	1.38663E-05	1.71327E-08	6.5267E-07	1.0217E-07	7.71971E-07	0.77197076
3834703774405	383470	3774405	7.37396E-05	0.000184133	0.000184133	5.15314E-05	9.50852E-05	0.000170981	0.000120959	3.66542E-05	6.48994E-05	1.78759E-05	4.85985E-05	8.34475E-05	4.5362E-05	1.35776E-05	1.66574E-08	6.2508E-07	9.4565E-08	7.36307E-07	0.73630692
3834803774405	383480	3774405	7.30824E-05	0.000182492	0.000182492	5.10722E-05	9.42379E-05	0.000169457	0.000119881	3.63275E-05	6.43211E-05	1.75644E-05	4.80659E-05	8.2624E-05	4.49144E-05	1.34437E-05	1.62057E-08	5.9978E-07	8.799E-08	7.03975E-07	0.70397506
3834903774405	383490	3774405	7.25546E-05	0.000181174	0.000181174	5.07033E-05	9.35572E-05	0.000168233	0.000119015	3.60651E-05	6.38565E-05	1.73082E-05	4.77042E-05	8.19874E-05	4.45683E-05	1.33401E-05	1.57863E-08	5.7675E-07	8.2375E-08	6.74915E-07	0.67491494
3835003774405	383500	3774405	7.21613E-05	0.000180192	0.000180192	5.04285E-05	9.30502E-05	0.000167321	0.00011837	3.58697E-05	6.35104E-05	1.71022E-05	4.74379E-05	8.15374E-05	4.43237E-05	1.32669E-05	1.5406E-08	5.5605E-07	7.7574E-08	6.49031E-07	0.6490315
3835103774405	383510	3774405	7.17143E-05	0.000179076	0.000179076	5.01161E-05	9.24737E-05	0.000166285	0.000117637	3.56474E-05	6.3117E-05	1.69113E-05	4.71566E-05	8.10451E-05	4.4056E-05	1.31867E-05	1.50334E-08	5.3649E-07	7.3293E-08	6.24816E-07	0.62481568
3835203774405	383520	3774405	7.0971E-05	0.00017722	0.00017722	4.95967E-05	9.15152E-05	0.000164561	0.000116417	3.5278E-05	6.24627E-05	1.66852E-05	4.66793E-05	8.02132E-05	4.36038E-05	1.30514E-05	1.46212E-08	5.1647E-07	6.9246E-08	6.00333E-07	0.60033277
3835303774405	383530	3774405	7.01738E-05	0.000175229	0.000175229	4.90396E-05	9.04872E-05	0.000162713	0.00011511	3.48817E-05	6.17611E-05	1.64742E-05	4.61718E-05	7.93218E-05	4.31193E-05	1.29063E-05	1.42098E-08	4.9719E-07	6.558E-08	5.76983E-07	0.57698327
3835403774405	383540	3774405	6.93281E-05	0.000173118	0.000173118	4.84486E-05	8.93968E-05	0.000160752	0.000113722	3.44613E-05	6.10168E-05	1.62732E-05	4.56393E-05	7.83965E-05	4.26163E-05	1.27558E-05	1.38E-08	4.7864E-07	6.225E-08	5.54687E-07	0.5546871
3835503774405	383550	3774405	6.84232E-05	0.000170858	0.000170858	4.78162E-05	8.82299E-05	0.000158654	0.000112238	3.40115E-05	6.02204E-05	1.60823E-05	4.50716E-05	7.74033E-05	4.20764E-05	1.25942E-05	1.33931E-08	4.6074E-07	5.9195E-08	5.33332E-07	0.53333188
3835703774405	383570	3774405	6.63818E-05	0.00016576	0.00016576	4.63896E-05	8.55975E-05	0.00015392	0.000108889	3.29968E-05	5.84237E-05	1.57004E-05	4.37803E-05	7.51622E-05	4.08581E-05	1.22295E-05	1.25753E-08	4.2627E-07	5.3707E-08	4.9255E-07	0.49255034
3835803774405	383580	3774405	6.52021E-05	0.000162815	0.000162815	4.55652E-05	8.40765E-05	0.000151185	0.000106954	3.24104E-05	5.73855E-05	1.55045E-05	4.30418E-05	7.38718E-05	4.01567E-05	1.20196E-05	1.21545E-08	4.0928E-07	5.1189E-08	4.72623E-07	0.47262251
3835903774405	383590	3774405	6.4001E-05	0.000159815	0.000159815	4.47258E-05	8.25276E-05	0.0001484	0.000104984	3.18134E-05	5.63283E-05	1.53136E-05	4.22832E-05	7.2556E-05	3.94414E-05	1.18055E-05	1.17515E-08	3.9316E-07	4.8839E-08	4.53753E-07	0.45375334
3836003774405	383600	3774405	6.25736E-05	0.000156251	0.000156251	4.37283E-05	8.0687E-05	0.00014509	0.000102643	3.11038E-05	5.50721E-05	1.50975E-05	4.13889E-05	7.10025E-05	3.85969E-05	1.15527E-05	1.13276E-08	3.7669E-07	4.6524E-08	4.34537E-07	0.43453719
3836103774405	383610	3774405	6.12485E-05	0.000152942	0.000152942	4.28023E-05	7.89784E-05	0.000142018	0.000100469	3.04452E-05	5.39059E-05	1.49016E-05	4.05549E-05	6.95594E-05	3.78124E-05	1.13179E-05	1.09377E-08	3.6153E-07	4.4416E-08	4.16883E-07	0.41688261
3836203774405	383620	3774405	6.04029E-05	0.000150831	0.000150831	4.22114E-05	7.78879E-05	0.000140057	9.90819E-05	3.00248E-05	5.31616E-05	1.4776E-05	4.00374E-05	6.86595E-05	3.73233E-05	1.11715E-05	1.06478E-08	3.4977E-07	4.2721E-08	4.03135E-07	0.40313511
3836303774405	383630	3774405	5.9805E-05	0.000149338	0.000149338	4.17935E-05	7.7117E-05	0.000138671	9.81012E-05	2.97276E-05	5.26354E-05	1.46856E-05	3.96807E-05	6.80229E-05	3.69772E-05	1.10679E-05	1.04121E-08	3.3992E-07	4.1271E-08	3.91602E-07	0.39160179
3836403774405	383640	3774405	5.9234E-05	0.000147912	0.000147912	4.13945E-05	7.63807E-05	0.000137347	9.71646E-05	2.94438E-05	5.21329E-05	1.46001E-05	3.9339E-05	6.74286E-05	3.66542E-05	1.09712E-05	1.01918E-08	3.3076E-07	3.9927E-08	3.80875E-07	0.38087513
3836503774405	383650	3774405	5.9094E-05	0.000147562	0.000147562	4.12967E-05	7.62001E-05	0.000137022	9.69349E-05	2.93742E-05	5.20096E-05	1.45801E-05	3.92787E-05	6.73098E-05	3.65895E-05	1.09519E-05	1.0051E-08	3.2426E-07	3.8891E-08	3.73206E-07	0.37320559
3836603774405	383660	3774405	5.89378E-05	0.000147172	0.000147172	4.11875E-05	7.59987E-05	0.0001366	9.66786E-05	2.92966E-05	5.18721E-05	1.456E-05	3.92034E-05	6.7174E-05	3.65157E-05	1.09298E-05	9.91377E-09	3.1803E-07	3.7906E-08	3.65852E-07	0.3658524
3836703774405	383670	3774405	5.91586E-05	0.000147724	0.000147724	4.13418E-05	7.62835E-05	0.000137172	9.70409E-05	2.94063E-05	5.20665E-05	1.45901E-05	3.93742E-05	6.74541E-05	3.6668E-05	1.09754E-05	9.83925E-09	3.1388E-07	3.7158E-08	3.60877E-07	0.36087709
3836803774405	383680	3774405	5.97834E-05	0.000149284	0.000149284	4.17785E-05	7.70892E-05	0.000138621	9.80658E-05	2.97169E-05	5.26164E-05	1.46705E-05	3.98063E-05	6.81842E-05	3.70649E-05	1.10942E-05	9.8263E-09	3.1173E-07	3.6629E-08	3.58182E-07	0.35818189
3836903774405	383690	3774405	6.04567E-05	0.000150965	0.000150965	4.2249E-05	7.79574E-05	0.000140182	9.91703E-05	3.00516E-05	5.3209E-05	1.47609E-05	4.02635E-05	6.89651E-05	3.74894E-05	1.12212E-05	9.81668E-09	3.0974E-07	3.6137E-08	3.55698E-07	0.35569821
3837003774405	383700	3774405	6.09954E-05	0.00015231	0.00015231	4.26254E-05	7.86519E-05	0.000141431	0.000100054	3.03193E-05	5.36831E-05	1.48313E-05	4.06302E-05	6.95848E-05	3.78263E-05	1.13221E-05	9.7841E-09	3.0714E-07	3.5601E-08	3.52522E-07	0.35252167
3837103774405	383710	3774405	6.15502E-05	0.000153695	0.000153695	4.30131E-05	7.93673E-05	0.000142717	0.000100964	3.05951E-05	5.41714E-05	1.49016E-05	4.1007E-05	7.023E-05	3.8177E-05	1.1427E-05	9.74916E-09	3.0453E-07	3.5087E-08	3.49368E-07	0.34936777
3837203774405	383720	3774405	6.22612E-05	0.000155471	0.000155471	4.351E-05	8.02842E-05	0.000144366	0.00010213	3.09485E-05	5.47971E-05	1.4992E-05	4.14893E-05	7.1045E-05	3.862E-05	1.15596E-05	9.73039E-09	3.0247E-07	3.4648E-08	3.46851E-07	0.34685116
3837303774405	383730	3774405	6.32684E-05	0.000157986	0.000157986	4.42139E-05	8.1583E-05	0.000146701	0.000103782	3.14492E-05	5.56836E-05	1.51176E-05	4.21576E-05	7.21825E-05	3.92384E-05	1.17447E-05	9.73972E-09	3.0129E-07	3.4318E-08	3.45347E-07	0.34534718
3837403774405	383740	3774405	6.43457E-05	0.000160676	0.000160676	4.49667E-05	8.29721E-05	0.000149199	0.00010555	3.19847E-05	5.66318E-05	1.52483E-05	4.2876E-05	7.34134E-05	3.99075E-05	1.1945E-05	9.75366E-09	3.0027E-07	3.4007E-08	3.44031E-07	0.34403091
3837503774405	383750	3774405	6.65487E-05	0.000166177	0.000166177	4.65063E-05	8.58128E-05	0.000154307	0.000109163	3.30798E-05	5.85707E-05	1.55095E-05	4.43431E-05	7.59092E-05	4.12642E-05	1.23511E-05	9.87019E-09	3.0223E-07	3.4026E-08	3.46121E-07	0.34612144
3837603774405	383760	3774405	6.9382E-05	0.000173252	0.000173252	4.84862E-05	8.94662E-05	0.000160877	0.000113811	3.44881E-05	6.10643E-05	1.58411E-05	4.6207E-05	7.91096E-05	4.30039E-05	1.28718E-05	1E-08	3.0455E-07	3.4173E-08	3.48723E-07	0.348723
3837703774405	383770	3774405	7.25169E-05	0.00018108	0.00018108	5.0677E-05	9.35086E-05	0.000168146	0.000118953	3.60464E-05	6.38233E-05	1.62481E-05	4.82569E-05	8.26156E-05	4.49098E-05	1.34423E-05	1.01015E-08	3.0611E-07	3.4392E-08	3.50603E-07	0.35060292
3837803774405	383780	3774405	7.59749E-05	0.000189715	0.000189715	5.30936E-05	9.79676E-05	0.000176164	0.000124626	3.77653E-05	6.68668E-05	1.67756E-05	5.06684E-05	8.6563E-05	4.70556E-05	1.40846E-05	1.01686E-08	3.0676E-07	3.4708E-08	3.51636E-07	0.35163564
3837903774405	383790	3774405	8.17006E-05	0.000204013	0.000204013	5.70949E-05	0.000105351	0.0001894	0.000134018	4.06114E-05	7.19061E-05	1.73584E-05	5.41502E-05	9.2726E-05	5.04058E-05	1.50873E-05	1.02195E-08	3.0748E-07	3.5527E-08	3.53229E-07	0.35322899
3838003774405	383800	3774405	8.25732E-05	0.000206192	0.000206192	5.77047E-05	0.000106476	0.000191464	0.000135449	4.10452E-05	7.26741E-05	1.79362E-05	5.46074E-05	9.35495E-05	5.08534E-05	1.52213E-05	1.01735E-08	3.0492E-07	3.5425E-08	3.50516E-07	0.35051584
3838103774405	383810	3774405	8.23685E-05	0.000205681	0.000205681	5.75616E-05	0.000106212	0.000190989	0.000135113	4.09434E-05	7.2494E-05	1.82527E-05	5.45622E-05	9.33882E-05	5.07657E-05	1.51951E-05	1.0079E-08	3.005E-07	3.4875E-08	3.45455E-07	0.34545504
3838203774405	383820	3774405	8.1943E-05	0.000204618	0.000204618	5.72643E-05	0.000105663	0.000190002	0.000134415	4.07319E-05	7.21194E-05	1.87199E-05	5.42959E-05	9.29298E-05	5.05166E-05	1.51205E-05	9.99025E-09	2.9605E-07	3.4306E-08	3.40347E-07	0.34034717
3838303774405	383830	3774405	8.14152E-05	0.0002033	0.0002033	5.68954E-05	0.000104983	0.000188778	0.000133549	4.04695E-05	7.16549E-05	1.89862E-05	5.39693E-05	9.2361E-05	5.02074E-05	1.50279E-05	1.00184E-08	2.9271E-07	3.3781E-08	3.36509E-07	0.33650886
3838403774405	383840	3774405	8.07742E-05	0.000201699	0.000201699	5.64474E-05	0.000104156	0.000187292	0.000132498	4.01509E-05	7.10907E-05	1.8941E-05	5.35674E-05	9.16564E-05	4.98244E-05	1.49133E-05	9.87909E-09	2.8729E-07	3.319E-08	3.30355E-07	0.33035526
3838503774405	383850	3774405	8.0214E-05	0.0002003	0.0002003	5.6056E-05	0.000103434	0.000185993	0.000131579	3.98725E-05	7.05977E-05	1.88807E-05	5.32157E-05	9.10537E-05	4.94967E-05	1.48152E-05	9.71542E-09	2.8183E-07	3.2581E-08	3.2413E-07	0.32413008
3838603774405	383860	3774405	7.97561E-05	0.000199157	0.000199157	5.5736E-05	0.000102843	0.000184932	0.000130828	3.96449E-05	7.01947E-05	1.88305E-05	5.29394E-05	9.05698E-05	4.92337E-05	1.47365E-05	9.56351E-09	2.768E-07	3.2009E-08	3.1837E-07	0.31837019
3838703774405	383870	3774405	7.92929E-05	0.000198	0.000198	5.54123E-05	0.000102246	0.000183858	0.000130068	3.94146E-05	6.9787E-05	1.87802E-05	5.2658E-05	9.00859E-05	4.89706E-05	1.46578E-05	9.41426E-09	2.7188E-07	3.1455E-08	3.12753E-07	0.31275262
3838803774405	383880	3774405	7.88028E-05	0.000196776	0.000196776	5.50698E-05	0.000101614	0.000182721	0.000129264	3.9171E-05	6.93556E-05	1.873E-05	5.23566E-05	8.95596E-05	4.86845E-05	1.45721E-05	9.26662E-09	2.6704E-07	3.0916E-08	3.07219E-07	0.30721926
3838903774405	383890	3774405	7.83072E-05	0.000195539	0.000195539	5.47235E-05	0.000100975	0.000181572	0.000128451	3.89246E-05	6.89195E-05	1.86797E-05	5.20551E-05	8.90418E-05	4.8403E-05	1.44879E-05	9.12183E-09	2.6231E-07	3.0396E-08	3.0183E-07	0.30182958
3839003774405	383900	3774405	7.78063E-05	0.000194288	0.000194288	5.43734E-05	0.000100329	0.0001804	0.00012763	3.86756E-05	6.84786E-05	1.86295E-05	5.17436E-05	8.8507E-05	4.81123E-05	1.44009E-05	8.97993E-09	2.577E-07	2.9891E-08	2.96568E-07	0.29656845
3839103774405	383910	3774405	7.72946E-05	0.00019301	0.00019301	5.40158E-05	9.96693E-05	0.000179224	0.00012679	3.84213E-05	6.80283E-05	1.85793E-05	5.14271E-05	8.79552E-05	4.78124E-05	1.43111E-05	8.84E-09	2.5317E-07	2.9401E-08	2.91413E-07	0.29141349

			EGIODemolition	EGIOSite Grubbing / Prep	EGIOMass Grading / Excavation	EGIOMass Grading / Excavation	EGIODrainage / Utilities Trenching	EGIODrainage / Utilities Trenching	EGIOFoundations / Concrete Pads	EGIOFoundations / Concrete Pads	EGIOBuilding / Structure Construction	EGIOBuilding / Structure Construction	EGIOAsphalt Paving	EGIOArchitectural Coating	EGIOLandscaping or Other Finishing	EGIOWaterside Construction (Piles)	HIWaterside Construction (Landscaping)	HIWaterside Construction (Landscaping)	KMDemolition	KMSite Grubbing / Prep	KMMass Grading / Excavation
Unique Identifier	X (UTM)	Y (UTM)	2025	2025	2025	2026	2026	2027	2026	2027	2026	2027	2027	2027	2027	2027	2025	2026	2025	2025	2025
3829703774415	382970	3774415	0.000195793	0.00017668	0.00044118	0.00044118	0.000123468	0.000123468	0.000227823	0.000227823	0.000409667	0.000409667	0.000289815	2.72767E-05	8.78227E-05	0.000155498	0.00016848	0.00016848	5.25641E-05	4.74325E-05	0.000118442
3829803774415	382980	3774415	0.000208513	0.00018816	0.000469843	0.000469843	0.00013149	0.00013149	0.000242624	0.000242624	0.000436282	0.000436282	0.000308644	2.90488E-05	9.35284E-05	0.0001656	0.000173349	0.000173349	5.43667E-05	4.90592E-05	0.000122504
3829903774415	382990	3774415	0.000222547	0.00020082	0.000501464	0.000501464	0.000140339	0.000140339	0.000258953	0.000258953	0.000465645	0.000465645	0.000329416	3.10039E-05	9.9823E-05	0.000176745	0.000178408	0.000178408	5.62589E-05	5.07666E-05	0.000126768
3830003774415	383000	3774415	0.000238347	0.00021508	0.000537067	0.000537067	0.000150303	0.000150303	0.000277338	0.000277338	0.000498705	0.000498705	0.000352804	3.32051E-05	0.00010691	0.000189294	0.0001838	0.0001838	5.82944E-05	5.26034E-05	0.000131355
3830103774415	383010	3774415	0.000256977	0.00023189	0.000579045	0.000579045	0.000162051	0.000162051	0.000299015	0.000299015	0.000537684	0.000537684	0.000380379	3.58004E-05	0.000115267	0.00020409	0.000189875	0.000189875	6.06761E-05	5.47526E-05	0.000136721
3830203774415	383020	3774415	0.000278215	0.00025105	0.000626901	0.000626901	0.000175444	0.000175444	0.000323727	0.000323727	0.000582122	0.000582122	0.000411816	3.87592E-05	0.000124793	0.000220957	0.000196346	0.000196346	6.32309E-05	5.70579E-05	0.000142478
3830303774415	383030	3774415	0.000303995	0.00027432	0.000684992	0.000684992	0.000191701	0.000191701	0.000353725	0.000353725	0.000636064	0.000636064	0.000449977	4.23508E-05	0.000136357	0.000241432	0.000203863	0.000203863	6.62572E-05	5.97888E-05	0.000149297
3830403774415	383040	3774415	0.000335536	0.00030278	0.000756063	0.000756063	0.000211591	0.000211591	0.000390426	0.000390426	0.000702058	0.000702058	0.000496664	4.67449E-05	0.000150504	0.000266481	0.000212554	0.000212554	6.97611E-05	6.29506E-05	0.000157193
3830503774415	383050	3774415	0.000373482	0.00033702	0.000841566	0.000841566	0.00023552	0.00023552	0.000434579	0.000434579	0.000781454	0.000781454	0.000552832	5.20312E-05	0.000167525	0.000296617	0.00022215	0.00022215	7.35395E-05	6.63602E-05	0.000165707
3830603774415	383060	3774415	0.000419205	0.00037828	0.000944594	0.000944594	0.000264354	0.000264354	0.000487782	0.000487782	0.000877123	0.000877123	0.000620512	5.84011E-05	0.000188034	0.000332931	0.000232649	0.000232649	7.7515E-05	6.99475E-05	0.000174664
3830703774415	383070	3774415	0.000475398	0.00042899	0.001071215	0.001071215	0.00029979	0.00029979	0.000553168	0.000553168	0.000994699	0.000994699	0.00070369	6.62297E-05	0.000213239	0.000377559	0.00024429	0.00024429	8.16516E-05	7.36803E-05	0.000183985
3830803774415	383080	3774415	0.000540337	0.00048759	0.001217539	0.001217539	0.00034074	0.00034074	0.000628729	0.000628729	0.001130572	0.001130572	0.000799812	7.52764E-05	0.000242367	0.00042933	0.000255773	0.000255773	8.5442E-05	7.71007E-05	0.000192526
3830903774415	383090	3774415	0.000612873	0.00055304	0.001380986	0.001380986	0.000386482	0.000386482	0.000713132	0.000713132	0.001282344	0.001282344	0.000907182	8.53818E-05	0.000274904	0.000486741	0.000266208	0.000266208	8.88324E-05	8.01601E-05	0.000200166
3831003774415	383100	3774415	0.000701986	0.00063345	0.001581784	0.001581784	0.00044267	0.00044267	0.000816823	0.000816823	0.0014688	0.0014688	0.001039088	9.77965E-05	0.000314875	0.000557514	0.00027326	0.00027326	9.22408E-05	8.32357E-05	0.000207846
3831103774415	383110	3774415	0.00080712	0.00072832	0.001818683	0.001818683	0.000508976	0.000508976	0.000939156	0.000939156	0.001688777	0.001688777	0.001194708	0.000112443	0.000362033	0.000641011	0.000287873	0.000287873	9.54223E-05	8.61067E-05	0.000215015
3831203774415	383120	3774415	0.000940852	0.000849	0.002120021	0.002120021	0.000593308	0.000593308	0.001094765	0.001094765	0.001968591	0.001968591	0.00139266	0.000131074	0.000422018	0.000747221	0.000298737	0.000298737	9.87053E-05	8.90692E-05	0.000222413
3831303774415	383130	3774415	0.001110334	0.00100194	0.002501913	0.002501913	0.000700184	0.000700184	0.001291971	0.001291971	0.002323205	0.002323205	0.001643528	0.000154685	0.000498039	0.000881822	0.000309934	0.000309934	0.000101959	9.20048E-05	0.000229743
3831403774415	383140	3774415	0.001331746	0.00120173	0.003000821	0.003000821	0.000839808	0.000839808	0.001549604	0.001549604	0.002786477	0.002786477	0.001971265	0.000185531	0.000597353	0.001057666	0.000321052	0.000321052	0.000105062	9.48057E-05	0.000236737
3831503774415	383150	3774415	0.001634536	0.00147496	0.003683096	0.003683096	0.001030749	0.001030749	0.001901927	0.001901927	0.003420018	0.003420018	0.002419458	0.000227714	0.000733169	0.00129814	0.000332344	0.000332344	0.000108202	9.76389E-05	0.000243812
3831603774415	383160	3774415	0.002018398	0.00182135	0.004548052	0.004548052	0.001272815	0.001272815	0.002348584	0.002348584	0.004223191	0.004223191	0.002987655	0.000281191	0.00090535	0.001603002	0.000340687	0.000340687	0.0001113	0.000100434	0.000250792
3831703774415	383170	3774415	0.00254688	0.00229824	0.005738879	0.005738879	0.00160608	0.00160608	0.002963519	0.002963519	0.005328959	0.005328959	0.003769919	0.000354816	0.0011424	0.00202272	0.000347871	0.000347871	0.000114476	0.0001033	0.000257948
3831803774415	383180	3774415	0.000585547	0.00052838	0.001319411	0.001319411	0.00036925	0.00036925	0.000681335	0.000681335	0.001225168	0.001225168	0.000866733	8.15748E-05	0.000262646	0.000465038	0.000322622	0.000322622	0.000244991	0.000221073	0.000552037
3831903774415	383190	3774415	0.000547338	0.0004939	0.001233316	0.001233316	0.000345155	0.000345155	0.000636877	0.000636877	0.001145222	0.001145222	0.000810176	7.62519E-05	0.000245508	0.000434693	0.000316976	0.000316976	0.000248697	0.000224418	0.000560389
3832003774415	383200	3774415	0.000512568	0.00046253	0.001154969	0.001154969	0.000323229	0.000323229	0.000596418	0.000596418	0.001072471	0.001072471	0.00075809	7.14079E-05	0.00022991	0.00040709	0.00031647	0.00031647	0.000252315	0.00022782	0.00056854
3832103774415	383210	3774415	0.000480365	0.00043347	0.001082405	0.001082405	0.000302921	0.000302921	0.000558947	0.000558947	0.00100509	0.00100509	0.00071041	6.69215E-05	0.000215467	0.000381503	0.000304764	0.000304764	0.000254631	0.000229772	0.000573759
3832203774415	383220	3774415	0.000451367	0.0004073	0.001017064	0.001017064	0.000284635	0.000284635	0.000525205	0.000525205	0.000944417	0.000944417	0.000668118	6.28817E-05	0.00020246	0.000358473	0.000298309	0.000298309	0.000255562	0.000230613	0.000575857
3832303774415	383230	3774415	0.000425729	0.00038417	0.000959295	0.000959295	0.000268468	0.000268468	0.000495374	0.000495374	0.000890774	0.000890774	0.000630169	5.93101E-05	0.00019096	0.000338112	0.000292916	0.000292916	0.000255538	0.000230591	0.000575803
3832403774415	383240	3774415	0.000403107	0.00036375	0.000908319	0.000908319	0.000254202	0.000254202	0.00046905	0.00046905	0.000843439	0.000843439	0.000596683	5.61584E-05	0.000180813	0.000320145	0.000288507	0.000288507	0.00025506	0.00023016	0.000574727
3832503774415	383250	3774415	0.000382412	0.00034508	0.000861687	0.000861687	0.000241151	0.000241151	0.00044497	0.00044497	0.000800138	0.000800138	0.00056605	5.32753E-05	0.00017153	0.000303709	0.000284289	0.000284289	0.000253729	0.000228959	0.000571728
3832603774415	383260	3774415	0.000362146	0.00032679	0.000816024	0.000816024	0.000228372	0.000228372	0.00042138	0.00042138	0.000757736	0.000757736	0.000536053	5.04521E-05	0.00016244	0.000287615	0.00027888	0.00027888	0.000249664	0.000225291	0.000562568
3832703774415	383270	3774415	0.000343439	0.00030991	0.000773871	0.000773871	0.000216575	0.000216575	0.000399622	0.000399622	0.000718594	0.000718594	0.00050836	4.78459E-05	0.000154049	0.000272758	0.000273615	0.000273615	0.000244638	0.000220755	0.000551243
3832803774415	383280	3774415	0.000326469	0.0002946	0.000735632	0.000735632	0.000205874	0.000205874	0.000379876	0.000379876	0.000683087	0.000683087	0.000483243	4.54817E-05	0.000146437	0.00025928	0.000268794	0.000268794	0.000239051	0.000215714	0.000538654
3832903774415	383290	3774415	0.000311206	0.00028082	0.00070124	0.00070124	0.000196249	0.000196249	0.000362116	0.000362116	0.000651151	0.000651151	0.000460651	4.33553E-05	0.000139591	0.000247158	0.000264559	0.000264559	0.000233936	0.000211098	0.000527127
3833003774415	383300	3774415	0.000283193	0.00025555	0.000638118	0.000638118	0.000178583	0.000178583	0.00032952	0.00032952	0.000592538	0.000592538	0.000419185	3.94527E-05	0.000127026	0.00022491	0.00025709	0.00025709	0.000221269	0.000199668	0.000498586
3833103774415	383310	3774415	0.000270037	0.00024367	0.000608474	0.000608474	0.000170287	0.000170287	0.000314212	0.000314212	0.000565011	0.000565011	0.000399712	3.76199E-05	0.000121125	0.000214462	0.000250856	0.000250856	0.000213533	0.000192687	0.000481154
3833203774415	383320	3774415	0.000257788	0.00023262	0.000580874	0.000580874	0.000162563	0.000162563	0.000299959	0.000299959	0.000539383	0.000539383	0.000381581	3.59135E-05	0.000115631	0.000204734	0.000246209	0.000246209	0.000206335	0.000186191	0.000464933
3833303774415	383330	3774415	0.000246077	0.00022205	0.000554485	0.000554485	0.000155178	0.000155178	0.000286332	0.000286332	0.000514879	0.000514879	0.000364246	3.4282E-05	0.000110378	0.000195433	0.000241435	0.000241435	0.000198843	0.000179431	0.000448053
3833403774415	383340	3774415	0.000235273	0.0002123	0.00053014	0.00053014	0.000148365	0.000148365	0.000273761	0.000273761	0.000492273	0.000492273	0.000348253	3.27768E-05	0.000105531	0.000186853	0.00023701	0.00023701	0.000191949	0.00017321	0.000432518
3833503774415	383350	3774415	0.000226403	0.0002043	0.000510153	0.000510153	0.000142771	0.000142771	0.00026344	0.00026344	0.000473713	0.000473713	0.000335124	3.15411E-05	0.000101553	0.00017908	0.00023965	0.00023965	0.000187675	0.000169353	0.000422888
3833603774415	383360	3774415	0.000218738	0.00019738	0.000492883	0.000492883	0.000137938	0.000137938	0.000254521	0.000254521	0.000457677	0.000457677	0.000323779	3.04733E-05	9.81148E-05	0.000173721	0.00023165	0.00023165	0.000184786	0.000166746	0.000416378
3833703774415	383370	3774415	0.000211617	0.00019096	0.000476837	0.000476837	0.000133447	0.000133447	0.000246235	0.000246235	0.000442777	0.000442777	0.000313238	2.94812E-05	9.49206E-05	0.000168065	0.00022929	0.00022929	0.00018213	0.000164349	0.000410393
3833803774415	383380	3774415	0.000206036	0.00018592	0.000464261	0.000464261	0.000129928	0.000129928	0.000239741	0.000239741	0.000431099	0.000431099	0.000304977	2.87037E-05	9.24172E-05	0.000163633	0.00022843	0.00022843	0.00018176	0.000164015	0.000409559
3833903774415	383390	3774415	0.00020073	0.00018113	0.000452303	0.000452303	0.000126581	0.000126581	0.000233567	0.000233567	0.000419996	0.000419996	0.000297122	2.79644E-05	9.0037E-05	0.000159418	0.000227383	0.000227383	0.000181354	0.000163649	0.000408644
3834003774415	383400	3774415	0.00019639	0.00017722	0.000442525	0.000442525	0.000123845	0.000123845	0.000228517	0.000228517	0.000410916	0.000410916	0.000290699	2.73599E-05	8.80905E-05	0.000155972	0.000227114	0.000227114	0.000182404	0.000164597	0.000411011
3834103774415	383410	3774415	0.00019297	0.00017413	0.000434818	0.000434818	0.000121688	0.000121688	0.000224537	0.000224537	0.00040376	0.00040376	0.00028563	2.68834E-05	8.65563E-05	0.000153256	0.000227716	0.000227716	0.000185037	0.000166972	0.000416943
3834203774415	383420	3774415	0.000189705	0.00017118	0.000427461	0.000427461	0.000119629	0.000119629	0.000220738	0.000220738	0.000396928	0.000396928	0.00028083	2.64285E-05	8.50918E-05	0.000150662	0.000228398	0.000228398	0.000187747	0.000169418	0.000423049
3834303774415	383430	3774415	0.000185956	0.0001678	0.000419014	0.000419014	0.000117265	0.000117265	0.000216376	0.000216376	0.000389085	0.000389085	0.000275254	2.59063E-05	8.34103E-05	0.000147685	0.000228272	0.000228272	0.000188923	0.000170479	0.000425699
3834403774415	383440	3774415	0.000182315	0.00016452	0.00041081	0.00041081	0.000114969	0.000114969	0.000212139	0.000212139	0.000381466	0.000381466	0.000269864	2.5399E-05	8.17771E-05	0.000144794	0.000228065	0.000228065	0.000189931	0.000171389	0.000427972
3834503774415	383450	3774415	0.000178775	0.00016132	0.000402834	0.000402834	0.000112737	0.000112737	0.000208021	0.000208021	0.00037406	0.00037406	0.00026425	2.49059E-05	8.01894E-05	0.000141982	0.000227812	0.000227812	0.000190821	0.000172192	0.000429976
3834603774415	383460	3774415	0.000175307	0.00015819	0.000395019	0.000395019	0.00011055	0.00011055	0.000203985	0.000203985	0.000366803	0.000366803	0.000259491	2.44227E-05	7.86338E-05	0.000139228	0.000227447	0.000227447	0.000191686	0.000172973	0.000431926
3834703774415	383470	3774415	0.00017194	0.00015515	0.000387433	0.000387433	0.000108427	0.000108427	0.000200068	0.000200068	0.000359759	0.000359759	0.00025458	2.39537E-05	7.71237E-05	0.000136554	0.000227034	0.000227034	0.000192355	0.000173576	0.000433433
3834803774415	383480	3774415	0.000169977	0.00015338	0.000383008	0.000383008	0.000107188	0.000107188	0.000197783	0.000197783	0.00035565	0.00035565	0.00025160	2.36801E-05	7.62428E-05	0.000134995	0.00022889	0.00022889	0.000196981	0.000177751	0.000443857
3834903774415	383490	3774415	0.000168371	0.00015193	0.00037939	0.00037939	0.000106176	0.000106176	0.000195914	0.000195914	0.000352291	0.000352291	0.000249225	2.34564E-05	7.55226E-05	0.000133719	0.000231364	0.000231364	0.000201941	0.000182227	0.000455034
3834703774415	383470	3774415	0.000166956	0.00015066	0.000376202	0.000376202	0.000105284	0.000105284	0.000194268	0.000194268	0.000349331	0.000349331	0.00024713	2.32593E-05	7.4888E-05	0.000132596	0.00023997	0.00023997	0.000200379	0.000185329	0.000462781
3834803774415	383480	3774415	0.000165953	0.00014975	0.000373943	0.000373943	0.000104651	0.000104651	0.00019310 1	0.00019310 1	0.00034723 2	0.00034723 2	0.00024564 6	2.31196E-05	7.44382E-05	0.000131799	0.00023704 2	0.00023704 2	0.00020057 8	0.00018657 3	0.00046588 8
3834903774415	383490	3774415	0.000166288	0.00015005	0.000374696	0.000374696	0.000104862	0.000104862	0.00019349	0.00019349	0.000347932	0.000347932	0.00024614 1	2.31662E-05	7.45882E-05	0.000132065	0.00024053 1	0.00024053 1	0.00020657 9	0.00018641 2	0.00046548 5
3835003774415	383500	3774415	0.000164879	0.00014878	0.000371522	0.000371522	0.000103974	0.000103974	0.000191851	0.000191851	0.000344984	0.000344984	0.00024405 6	2.29699E-05	7.39563E-05	0.000130946	0.00024299	0.00024299	0.000204257	0.000184317	0.000460253
3835103774415	383510	3774415	0.000161865	0.00014606	0.000364729	0.000364729	0.000102073	0.000102073	0.000188344	0.000188344	0.000338677	0.000338677	0.000239594	2.255E-05	7.26042E-05	0.000128552	0.000244607	0.000244607	0.00020132	0.000181666	0.000453635
3835203774415	383520	3774415	0.000158832	0.00014333	0.000357896	0.000357896	0.000100161	0.000100161	0.000184815	0.000184815	0.000332332	0.000332332	0.000235105	2.21276E-05	7.1244E-05	0.000126144	0.00024703 4	0.00024703 4	0.000198157	0.000178812	0.000446506
3835303774415	383530	3774415	0.000155943	0.00014072	0.000351387	0.000351387	9.83389E-05	9.83389E-05	0.000181454	0.000181454	0.000326288	0.000326288	0.000230829	2.17251E-05	6.99481E-05	0.000123849	0.00025753 3	0.00025753 3	0.000194504	0.000175515	0.000438275
3835403774415	383540	3774415	0.000152702	0.00013779	0.000344083	0.000344083	9.62949E-05	9.62949E-05	0.000177682	0.000177682	0.000319506	0.000319506	0.00022603 1	2.12735E-05	6.84943E-05	0.000121275	0.00025708 9	0.00025708 9	0.00019057	0.00017196 6	0.000429411
3835503774415	383550	3774415	0.000149401	0.00013482	0.000336645	0.000336645	9.42133E-05	9.42133E-05	0.000173841	0.000173841	0.000312599	0.000312599	0.000221145	2.08137E-05	6.70137E-05	0.000118654	0.00025415 5	0.00025415 5	0.000187245	0.000168965	0.000421919
3835603774415	383560	3774415	0.000146196	0.00013192	0.000329422	0.000329422	9.2192E-05	9.2192E-05	0.000170112	0.000170112	0.000305892	0.000305892	0.0002164	2.03671E-05	6.55759E-05	0.000116108	0.00025107 8	0.00025107 8	0.000184494	0.000166482	0.000415719
3835703774415	383570	3774415	0.000143098	0.00012913	0.000322442	0.000322442	9.02384E-05	9.02384E-05	0.000166507	0.000166507	0.00029941	0.00029941	0.00021181 5	1.99355E-05	6.41863E-05	0.000113647	0.00024804 9	0.00024804 9	0.000181766	0.000164021	0.000409572
3835803774415	383580	3774415	0.000140107	0.00012643	0.000315703	0.000315703	8.83525E-05	8.83525E-05	0.000163027	0.000163027	0.000293153	0.000293153	0.000207388	1.95189E-05	6.28449E-05	0.000111272	0.00024508 3	0.00024508 3	0.000179008	0.000161532	0.000403358
3835903774415	383590	3774415	0.000137212	0.00012382	0.00030918	0.00030918	8.65269E-05	8.65269E-05	0.000159658	0.000159658	0.00028709 6	0.00028709 6	0.00020310 3	1.91156E-05	6.15463E-05	0.000108973	0.00024216 5	0.00024216 5	0.000176292	0.000159081	0.000397238
3836003774415	383600	3774415	0.000134413	0.00012129	0.000302872	0.000302872	8.47615E-05	8.47615E-05	0.000156401	0.000156401	0.000281238	0.000281238	0.000198959	1.87256E-05	6.02906E-05	0.00010675	0.00023929 4	0.00023929 4	0.000173588	0.000156641	0.000391145
3836103774415	383610	3774415	0.000131709	0.00011885	0.000296779	0.000296779	8.30563E-05	8.30563E-05	0.000153255	0.000153255	0.00027558	0.00027558	0.00019495 7	1.83488E-05	5.90777E-05	0.00010460 2	0.00023647 1	0.00023647 1	0.00017089	0.00015420 7	0.000385066
3829703774425	382970	3774425	0.000190636	0.00017202	0.000429559	0.000429559	0.000120216	0.000120216	0.000221822	0.000221822	0.000398876	0.000398876	0.000282181	2.65582E-05	8.55094E-05	0.000151402	0.000164166	0.000164166	5.19254E-05	4.68561E-05	0.000117003
3829803774425	382980	3774425	0.000202783	0.00018299	0.00045693	0.00045693	0.000127876	0.000127876	0.000235956	0.000235956	0.000424292	0.000424292	0.000300161	2.82505E-05	9.0958E-05	0.000161049	0.000168797	0.000168797	5.36863E-05	4.84451E-05	0.000120971
3829903774425	382990	3774425	0.000216088	0.00019499	0.000486911	0.000486911	0.000136267	0.000136267	0.000251438	0.000251438	0.000452131	0.000452131	0.00031985 6	3.01041E-05	9.6926E-05	0.000171616	0.000173571	0.000173571	5.55068E-05	5.0088E-05	0.000125073
3830003774425	383000	3774425	0.000231136	0.00020857	0.000520819	0.000520819	0.000145756	0.000145756	0.000268947	0.000268947	0.000483617	0.000483617	0.00034213	3.22005E-05	0.000103676	0.000183567	0.000178709	0.000178709	5.74945E-05	5.18816E-05	0.000129552
3830103774425	383010	3774425	0.00024989 1	0.0002255	0.000563079	0.000563079	0.000157583	0.000157583	0.0002907 7	0.0002907 7	0.00052259	0.00052259	0.00036989 2	3.48133E-05	0.000112088	0.000198462	0.000185006	0.000185006	6.00851E-05	5.42193E-05	0.00013539
3830203774425	383020	3774425	0.000271517	0.00024501	0.000611809	0.000611809	0.000171221	0.000171221	0.000315934	0.000315934	0.000568109	0.000568109	0.000401903	3.78262E-05	0.000121789	0.000215638	0.000191841	0.000191841	6.28966E-05	5.67563E-05	0.000141725
3830303774425	383030	3774425	0.000297119	0.00026811	0.000669497	0.000669497	0.000187365	0.000187365	0.000345724	0.000345724	0.000621676	0.000621676	0.000439799	4.13928E-05	0.000133272	0.00023597	0.00019947	0.00019947	6.60423E-05	5.95949E-05	0.000148813
3830403774425	383040	3774425	0.0003278	0.0002958	0.000738631	0.000738631	0.000206713	0.000206713	0.000381424	0.000381424	0.000685872	0.000685872	0.00048521 3	4.56671E-05	0.000147034	0.000260337	0.000208003	0.000208003	6.95104E-05	6.27244E-05	0.000156628
3830503774425	383050	3774425	0.000364546	0.00032896	0.000821431	0.000821431	0.000229885	0.000229885	0.000424181	0.000424181	0.000762757	0.000762757	0.000539605	5.07864E-05	0.000163517	0.000289521	0.000217408	0.000217408	7.32172E-05	6.60694E-05	0.00016498

			KMMass Grading / Excavation	KMDrainage / Utilities Trenching	KMFoundations / Concrete Pads	KMBuilding / Structure Construction	KMAsphalt Paving	KMArchitectural Coating	KMLandscaping or Other Finishing	KMWaterside Construction (Piles)	EWNDemolition	EWNSite Grubbing / Prep	EWNDrainage / Utilities Trenching	EWNDrainage / Utilities Trenching	EWNDrainage / Utilities Trenching	EWNFoundation s / Concrete Pads	EWNBuilding / Structure Construction	EWNAsphalt Paving	EWNLandscaping or Other Finishing	EWNWaterside Construction (Piles)	ISDemolition
Unique Identifier	X (UTM)	Y (UTM)	2026	2026	2026	2026	2026	2026	2026	2026	2027	2027	2027	2028	2029	2029	2029	2029	2029	2029	2027
3829703774415	382970	3774415	0.000118442	2.55192E-05	6.11629E-05	0.00011345	7.78059E-05	7.32291E-06	2.35775E-05	4.17461E-05	2.35064E-05	3.16933E-05	3.84537E-05	3.84537E-05	3.84537E-05	2.73518E-05	4.7633E-05	3.47944E-05	1.05438E-05	1.82965E-05	0.000153693
3829803774415	382980	3774415	0.000122504	2.63944E-05	6.32605E-05	0.00011734	8.04742E-05	7.57405E-06	2.43861E-05	4.31778E-05	2.38228E-05	3.21199E-05	3.89713E-05	3.89713E-05	3.89713E-05	2.77199E-05	4.82741E-05	3.52627E-05	1.06857E-05	1.85428E-05	0.000162199
3829903774415	382990	3774415	0.000126768	2.7313E-05	6.54623E-05	0.000121424	8.32751E-05	7.83766E-06	2.52349E-05	4.46806E-05	2.41391E-05	3.25464E-05	3.94888E-05	3.94888E-05	3.94888E-05	2.8088E-05	4.89151E-05	3.5731E-05	1.08276E-05	1.8789E-05	0.000171403
3830003774415	383000	3774415	0.000131355	2.83012E-05	6.78307E-05	0.000125817	8.6288E-05	8.12123E-06	2.61479E-05	4.62971E-05	2.44794E-05	3.30051E-05	4.00454E-05	4.00454E-05	4.00454E-05	2.84839E-05	4.96046E-05	3.62346E-05	1.09802E-05	1.90539E-05	0.000181557
3830103774415	383010	3774415	0.000136721	2.94575E-05	7.0602E-05	0.000130958	8.98134E-05	8.45303E-06	2.72162E-05	4.81887E-05	2.48972E-05	3.35685E-05	4.07289E-05	4.07289E-05	4.07289E-05	2.89701E-05	5.04513E-05	3.68531E-05	1.11676E-05	1.93791E-05	0.000193322
3830203774415	383020	3774415	0.000142478	3.06978E-05	7.35747E-05	0.000136472	9.3595E-05	8.80894E-06	2.83621E-05	5.02177E-05	2.53389E-05	3.41641E-05	4.14515E-05	4.14515E-05	4.14515E-05	2.94841E-05	5.13464E-05	3.75069E-05	1.13657E-05	1.97229E-05	0.000206412
3830303774415	383030	3774415	0.000149297	3.21671E-05	7.70961E-05	0.000143004	9.80747E-05	9.23056E-06	2.97196E-05	5.26212E-05	2.58881E-05	3.49045E-05	4.23499E-05	4.23499E-05	4.23499E-05	3.01231E-05	5.24592E-05	3.83198E-05	1.16121E-05	2.01503E-05	0.000222003
3830403774415	383040	3774415	0.000157193	3.38682E-05	8.11732E-05	0.000150566	0.000103261	9.71869E-06	3.12913E-05	5.54039E-05	2.65566E-05	3.58059E-05	4.34435E-05	4.34435E-05	4.34435E-05	3.0901E-05	5.38139E-05	3.93094E-05	1.19119E-05	2.06707E-05	0.000240603
3830503774415	383050	3774415	0.000165707	3.57026E-05	8.55698E-05	0.000158721	0.000108854	1.02451E-05	3.29861E-05	5.84048E-05	2.72968E-05	3.68038E-05	4.46544E-05	4.46544E-05	4.46544E-05	3.17622E-05	5.53138E-05	4.0405E-05	1.22439E-05	2.12468E-05	0.000262074
3830603774415	383060	3774415	0.000174664	3.76326E-05	9.01955E-05	0.000167301	0.000114739	1.07989E-05	3.47692E-05	6.1562E-05	2.81265E-05	3.79225E-05	4.60117E-05	4.60117E-05	4.60117E-05	3.27277E-05	5.69951E-05	4.16331E-05	1.26161E-05	2.18926E-05	0.000286559
3830703774415	383070	3774415	0.000183985	3.96409E-05	9.50088E-05	0.00017623	0.000120862	1.13752E-05	3.66247E-05	6.48473E-05	2.90935E-05	3.92263E-05	4.75936E-05	4.75936E-05	4.75936E-05	3.38528E-05	5.89546E-05	4.30645E-05	1.30498E-05	2.26453E-05	0.000314692
3830803774415	383080	3774415	0.000192526	4.14811E-05	9.94193E-05	0.00018441	0.000126472	1.19033E-05	3.83249E-05	6.78576E-05	3.00127E-05	4.04657E-05	4.90973E-05	4.90973E-05	4.90973E-05	3.49225E-05	6.08173E-05	4.44252E-05	1.34622E-05	2.33608E-05	0.000344442
3830903774415	383090	3774415	0.000200166	4.31271E-05	0.000103364	0.000191728	0.000131491	1.23756E-05	3.98457E-05	7.05503E-05	3.07589E-05	4.14717E-05	5.03179E-05	5.03179E-05	5.03179E-05	3.57907E-05	6.23293E-05	4.55296E-05	1.37969E-05	2.39416E-05	0.000374514
3831003774415	383100	3774415	0.000207846	4.47818E-05	0.00010733	0.000199084	0.000136536	1.28504E-05	4.13745E-05	7.32572E-05	3.15289E-05	4.25099E-05	5.15776E-05	5.15776E-05	5.15776E-05	3.66866E-05	6.38897E-05	4.66694E-05	1.41422E-05	2.45411E-05	0.000407846
3831103774415	383110	3774415	0.000215015	4.63264E-05	0.000111032	0.000205951	0.000141245	1.32937E-05	4.28016E-05	7.5784E-05	3.22153E-05	4.34354E-05	5.27005E-05	5.27005E-05	5.27005E-05	3.74854E-05	6.52807E-05	4.76855E-05	1.44501E-05	2.50753E-05	0.00044258
3831203774415	383120	3774415	0.000222413	4.79203E-05	0.000114852	0.000213037	0.000146105	1.3751E-05	4.42742E-05	7.83913E-05	3.31585E-05	4.4707E-05	5.42434E-05	5.42434E-05	5.42434E-05	3.85828E-05	6.71918E-05	4.90815E-05	1.48732E-05	2.58093E-05	0.000481708
3831303774415	383130	3774415	0.000229743	4.94996E-05	0.000118638	0.000220058	0.00015092	1.42042E-05	4.57334E-05	8.0975E-05	3.41016E-05	4.59786E-05	5.57862E-05	5.57862E-05	5.57862E-05	3.96802E-05	6.91029E-05	5.04775E-05	1.52962E-05	2.65434E-05	0.000524077
3831403774415	383140	3774415	0.000236737	5.10066E-05	0.000122249	0.000226757	0.000155515	1.46367E-05	4.71256E-05	8.34401E-05	3.4788E-05	4.69042E-05	5.69092E-05	5.69092E-05	5.69092E-05	4.04789E-05	7.04939E-05	5.14936E-05	1.56041E-05	2.70777E-05	0.000572337
3831503774415	383150	3774415	0.000243812	5.25309E-05	0.000125903	0.000233534	0.000160162	1.50741E-05	4.8534E-05	8.59337E-05	3.52954E-05	4.75883E-05	5.77392E-05	5.77392E-05	5.77392E-05	4.10693E-05	7.15221E-05	5.22446E-05	1.58317E-05	2.74727E-05	0.000626889
3831603774415	383160	3774415	0.000250792	5.40349E-05	0.000129508	0.00024022	0.000164748	1.55057E-05	4.99236E-05	8.83941E-05	3.54327E-05	4.77734E-05	5.79638E-05	5.79638E-05	5.79638E-05	4.12291E-05	7.18003E-05	5.24479E-05	1.58933E-05	2.75795E-05	0.000682402
3831703774415	383170	3774415	0.000257948	5.55766E-05	0.000133203	0.000247074	0.000169448	1.59481E-05	5.1348E-05	9.09161E-05	3.55282E-05	4.79021E-05	5.812E-05	5.812E-05	5.812E-05	4.13402E-05	7.19938E-05	5.25892E-05	1.59361E-05	2.76539E-05	0.000744856
3831403774415	383440	3774415	0.000552037	0.00011894	0.000285068	0.000528766	0.000362638	3.41306E-05	0.00010989	0.00019457	3.34092E-05	4.50451E-05	5.46535E-05	5.46535E-05	5.46535E-05	3.88745E-05	6.76998E-05	4.94526E-05	1.49856E-05	2.60045E-05	0.001692323
3834503774415	383450	3774415	0.000560389	0.00012074	0.000289381	0.000536766	0.000368125	3.4647E-05	0.000111553	0.000197514	3.2866E-05	4.43127E-05	5.37649E-05	5.37649E-05	5.37649E-05	3.82425E-05	6.65991E-05	4.86486E-05	1.4742E-05	2.55817E-05	0.001534063
3834603774415	383460	3774415	0.00056854	0.000122496	0.00029359	0.000544574	0.000373479	3.5151E-05	0.000113175	0.000200387	3.22989E-05	4.35481E-05	5.28373E-05	5.28373E-05	5.28373E-05	3.75826E-05	6.545E-05	4.78092E-05	1.44876E-05	2.51403E-05	0.001402767
3834703774415	383470	3774415	0.000573759	0.00012362	0.000296285	0.000549572	0.000376907	3.54736E-05	0.000114214	0.000202226	3.15886E-05	4.25904E-05	5.16752E-05	5.16752E-05	5.16752E-05	3.67561E-05	6.40106E-05	4.67578E-05	1.4169E-05	2.45874E-05	0.001283068
3834803774415	383480	3774415	0.000575857	0.000124072	0.000297369	0.000551582	0.000378285	3.56033E-05	0.000114632	0.000202966	3.10036E-05	4.18017E-05	5.07183E-05	5.07183E-05	5.07183E-05	3.60754E-05	6.28252E-05	4.58919E-05	1.39066E-05	2.41321E-05	0.001179468
3834903774415	383490	3774415	0.000575803	0.000124061	0.000297341	0.00055153	0.00037825	3.56E-05	0.000114621	0.000202947	3.04962E-05	4.11176E-05	4.98883E-05	4.98883E-05	4.98883E-05	3.54851E-05	6.17971E-05	4.51409E-05	1.3679E-05	2.37372E-05	0.001091597
3835003774415	383500	3774415	0.000574727	0.000123829	0.000296785	0.0005505	0.000377543	3.55335E-05	0.000114407	0.000202568	3.00903E-05	4.05703E-05	4.92243E-05	4.92243E-05	4.92243E-05	3.50128E-05	6.09746E-05	4.454E-05	1.3497E-05	2.34212E-05	0.001016965
3835103774415	383510	3774415	0.000571728	0.000123183	0.000295236	0.000547627	0.000375573	3.5348E-05	0.00011381	0.000201511	2.96904E-05	4.00311E-05	4.857E-05	4.857E-05	4.857E-05	3.45474E-05	6.01642E-05	4.39481E-05	1.33176E-05	2.31099E-05	0.000950678
3835203774415	383520	3774415	0.000562568	0.000121209	0.000290507	0.000538853	0.000369556	3.47817E-05	0.000111987	0.000198282	2.91114E-05	3.92504E-05	4.76229E-05	4.76229E-05	4.76229E-05	3.38737E-05	5.89909E-05	4.3091E-05	1.30579E-05	2.26593E-05	0.000886563
3835303774415	383530	3774415	0.000551243	0.000118769	0.000284658	0.000528006	0.000362116	3.40815E-05	0.000109732	0.000194291	2.85443E-05	3.84859E-05	4.66952E-05	4.66952E-05	4.66952E-05	3.32138E-05	5.78418E-05	4.22516E-05	1.28035E-05	2.22179E-05	0.00082886
3835403774415	383540	3774415	0.000538654	0.000116057	0.000278157	0.000515947	0.000353846	3.33032E-05	0.000107226	0.000189853	2.8025E-05	3.77857E-05	4.58457E-05	4.58457E-05	4.58457E-05	3.26096E-05	5.67895E-05	4.14829E-05	1.25706E-05	2.18137E-05	0.000777776
3835503774415	383550	3774415	0.000527127	0.000113573	0.000272205	0.000504906	0.000346274	3.25905E-05	0.000104932	0.000185791	2.75952E-05	3.72062E-05	4.51426E-05	4.51426E-05	4.51426E-05	3.21095E-05	5.59186E-05	4.08468E-05	1.23778E-05	2.14791E-05	0.000732972
3835703774415	383570	3774415	0.000498586	0.000107424	0.000257466	0.000477568	0.000327525	3.08259E-05	9.92501E-05	0.000175731	2.66939E-05	3.5991E-05	4.36681E-05	4.36681E-05	4.36681E-05	3.10607E-05	5.40921E-05	3.95126E-05	1.19735E-05	2.07776E-05	0.000652443
3835803774415	383580	3774415	0.000481154	0.000103668	0.000248465	0.000460871	0.000316074	2.97482E-05	9.57801E-05	0.000169587	2.61985E-05	3.5323E-05	4.28576E-05	4.28576E-05	4.28576E-05	3.04842E-05	5.30882E-05	3.87793E-05	1.17513E-05	2.03919E-05	0.000615315
3835903774415	383590	3774415	0.000464933	0.000100173	0.000240088	0.000445334	0.000305419	2.87453E-05	9.25511E-05	0.00016387	2.57269E-05	3.46872E-05	4.20862E-05	4.20862E-05	4.20862E-05	2.99355E-05	5.21326E-05	3.80812E-05	1.15398E-05	2.00249E-05	0.000581267
3836003774415	383600	3774415	0.000448053	9.6536E-05	0.000231372	0.000429166	0.00029433	2.77016E-05	8.91909E-05	0.00015792	2.52494E-05	3.40433E-05	4.1305E-05	4.1305E-05	4.1305E-05	2.93799E-05	5.1165E-05	3.73744E-05	1.13256E-05	1.96532E-05	0.000549129
3836103774415	383610	3774415	0.000432518	9.31889E-05	0.00022335	0.000414286	0.000284125	2.67412E-05	8.60985E-05	0.000152445	2.48077E-05	3.34478E-05	4.05824E-05	4.05824E-05	4.05824E-05	2.88659E-05	5.02699E-05	3.67206E-05	1.11274E-05	1.93094E-05	0.000519934
3836203774415	383620	3774415	0.000422888	9.1114E-05	0.000218377	0.000405061	0.000277799	2.61458E-05	8.41814E-05	0.000149051	2.4551E-05	3.31017E-05	4.01626E-05	4.01626E-05	4.01626E-05	2.85672E-05	4.97498E-05	3.63406E-05	1.10123E-05	1.91096E-05	0.00049644
3836303774415	383630	3774415	0.000416378	8.97114E-05	0.000215015	0.000398826	0.000273522	2.57433E-05	8.28855E-05	0.000146756	2.43898E-05	3.28844E-05	3.98989E-05	3.98989E-05	3.98989E-05	2.83797E-05	4.94232E-05	3.61021E-05	1.094E-05	1.89842E-05	0.00047636
3836403774415	383640	3774415	0.000410393	8.84218E-05	0.000211924	0.000393093	0.00026959	2.53732E-05	8.16941E-05	0.000144647	2.42525E-05	3.26993E-05	3.96743E-05	3.96743E-05	3.96743E-05	2.822E-05	4.9145E-05	3.58989E-05	1.08784E-05	1.88773E-05	0.000457742
3836503774415	383650	3774415	0.000409559	8.82422E-05	0.000211493	0.000392294	0.000269043	2.53217E-05	8.15281E-05	0.000144353	2.42764E-05	3.27315E-05	3.97134E-05	3.97134E-05	3.97134E-05	2.82477E-05	4.91933E-05	3.59342E-05	1.08892E-05	1.88959E-05	0.000443297
3836603774415	383660	3774415	0.000408644	8.80451E-05	0.000211021	0.000391418	0.000268442	2.52651E-05	8.1346E-05	0.00014403	2.43122E-05	3.27798E-05	3.9772E-05	3.9772E-05	3.9772E-05	2.82894E-05	4.92659E-05	3.59872E-05	1.09052E-05	1.89238E-05	0.000429514
3836703774415	383670	3774415	0.000411011	8.85551E-05	0.000212244	0.000393685	0.000269997	2.54115E-05	8.18172E-05	0.000144865	2.44555E-05	3.2973E-05	4.00063E-05	4.00063E-05	4.00063E-05	2.84561E-05	4.95562E-05	3.61993E-05	1.09695E-05	1.90353E-05	0.000418238
3836803774415	383680	3774415	0.000416943	8.98331E-05	0.000215307	0.000399367	0.000273893	2.57782E-05	8.2998E-05	0.000146955	2.47301E-05	3.33432E-05	4.04555E-05	4.04555E-05	4.04555E-05	2.87756E-05	5.01126E-05	3.66057E-05	1.10926E-05	1.9249E-05	0.000409332
3836903774415	383690	3774415	0.000423049	9.11488E-05	0.00021846	0.000405216	0.000277905	2.61557E-05	8.42136E-05	0.000149108	2.50285E-05	3.37456E-05	4.09437E-05	4.09437E-05	4.09437E-05	2.91229E-05	5.07174E-05	3.70475E-05	1.12265E-05	1.94813E-05	0.000400808
3837003774415	383700	3774415	0.000425699	9.17197E-05	0.000219828	0.000407754	0.000279645	2.63196E-05	8.4741E-05	0.000150041	2.52255E-05	3.40112E-05	4.1266E-05	4.1266E-05	4.1266E-05	2.93521E-05	5.11166E-05	3.73391E-05	1.13149E-05	1.96346E-05	0.000390953
3837103774415	383710	3774415	0.000427972	9.22094E-05	0.000221002	0.000409931	0.000281139	2.64601E-05	8.51935E-05	0.000150843	2.54225E-05	3.42767E-05	4.15882E-05	4.15882E-05	4.15882E-05	2.95813E-05	5.15157E-05	3.76306E-05	1.14032E-05	1.97879E-05	0.000381361
3837203774415	383720	3774415	0.000429976	9.26412E-05	0.000222037	0.000411851	0.000282455	2.6584E-05	8.55924E-05	0.000151549	2.56254E-05	3.45504E-05	4.19202E-05	4.19202E-05	4.19202E-05	2.98174E-05	5.1927E-05	3.7931E-05	1.14943E-05	1.99459E-05	0.000372019
3837303774415	383730	3774415	0.000431926	9.30614E-05	0.000223044	0.000413719	0.000283736	2.67046E-05	8.59807E-05	0.000152236	2.58284E-05	3.4824E-05	4.22522E-05	4.22522E-05	4.22522E-05	3.00536E-05	5.23382E-05	3.82314E-05	1.15853E-05	2.01039E-05	0.000362857
3837403774415	383740	3774415	0.000433433	9.3386E-05	0.000223822	0.000415162	0.000284726	2.67977E-05	8.62805E-05	0.000152767	2.60373E-05	3.51057E-05	4.2594E-05	4.2594E-05	4.2594E-05	3.02967E-05	5.27616E-05	3.85407E-05	1.1679E-05	2.02665E-05	0.000353969
3837503774415	383750	3774415	0.000443857	9.56319E-05	0.000229205	0.000425146	0.000291573	2.74422E-05	8.83556E-05	0.000156441	2.66581E-05	3.59427E-05	4.36095E-05	4.36095E-05	4.36095E-05	3.1019E-05	5.40195E-05	3.94596E-05	1.19575E-05	2.07497E-05	0.000348716
3837603774415	383760	3774415	0.000455034	9.80401E-05	0.000234976	0.000435852	0.000298916	2.81332E-05	9.05805E-05	0.000160381	2.74997E-05	3.70775E-05	4.49864E-05	4.49864E-05	4.49864E-05	3.19984E-05	5.5725E-05	4.07054E-05	1.2335E-05	2.14048E-05	0.000344305
3837703774415	383770	3774415	0.000462781	9.97093E-05	0.000238977	0.000443273	0.000304005	2.86122E-05	9.21227E-05	0.000163111	2.84488E-05	3.83571E-05	4.6539E-05	4.6539E-05	4.6539E-05	3.31027E-05	5.76483E-05	4.21103E-05	1.27607E-05	2.21435E-05	0.000340174
3837803774415	383780	3774415	0.000465888	0.000100379	0.000240582	0.000446249	0.000306046	2.88043E-05	9.27412E-05	0.000164206	2.94934E-05	3.97655E-05	4.82478E-05	4.82478E-05	4.82478E-05	3.43182E-05	5.9765E-05	4.36565E-05	1.32292E-05	2.29566E-05	0.000336569
3837903774415	383790	3774415	0.000465485	0.000100292	0.000240373	0.000445862	0.000305781	2.87794E-05	9.26609E-05	0.000164064	3.10872E-05	4.19144E-05	5.0855E-05	5.0855E-05	5.0855E-05	3.61727E-05	6.29946E-05	4.60156E-05	1.39441E-05	2.41971E-05	0.000335966
3838003774415	383800	3774415	0.000460253	9.91645E-05	0.000237671	0.000440851	0.000302344	2.84559E-05	9.16194E-05	0.00016222	3.17915E-05	4.2864E-05	5.20072E-05	5.20072E-05	5.20072E-05	3.69922E-05	6.44219E-05	4.70582E-05	1.42601E-05	2.47454E-05	0.000330618
3838103774415	383810	3774415	0.000453635	9.77387E-05	0.000234254	0.000434512	0.000297997	2.80468E-05	9.03021E-05	0.000159888	3.18452E-05	4.29365E-05	5.20951E-05	5.20951E-05	5.20951E-05	3.70548E-05	6.45307E-05	4.71377E-05	1.42841E-05	2.47872E-05	0.000321419
3838203774415	383820	3774415	0.000446506	9.62028E-05	0.000230573	0.000427684	0.000293314	2.7606E-05	8.8883E-05	0.000157375	3.18094E-05	4.28882E-05	5.20365E-05	5.20365E-05	5.20365E-05	3.70131E-05	6.44582E-05	4.70847E-05	1.42681E-05	2.47593E-05	0.000312471
3838303774415	383830	3774415	0.000438275	9.44292E-05	0.000226322	0.0004198	0.000287907	2.70971E-05	8.72444E-05	0.000154474	3.17796E-05	4.28479E-05	5.19877E-05	5.19877E-05	5.19877E-05	3.69784E-05	6.43977E-05	4.70405E-05	1.42547E-05	2.47361E-05	0.000303959
3838403774415	383840	3774415	0.000429411	9.25195E-05	0.000221745	0.00041131	0.000282084	2.65491E-05	8.548E-05	0.00015135	3.16363E-05	4.26548E-05	5.17534E-05	5.17534E-05	5.17534E-05	3.68117E-05	6.41074E-05	4.68284E-05	1.41904E-05	2.46246E-05	0.000295286
3838503774415	383850	3774415	0.000421919	9.09054E-05	0.000217876	0.000404134	0.000277163	2.60859E-05	8.39886E-05	0.000148709	3.14995E-05	4.24697E-05	5.15288E-05	5.15288E-05	5.15288E-05	3.66519E-05	6.38292E-05	4.66252E-05	1.41289E-05	2.45177E-05	0.000286745
3838603774415	383860	3774415	0.000415719	8.95694E-05	0.000214675	0.000398194	0.000273089	2.57025E-05	8.27543E-05	0.000146524	3.13916E-05	4.23248E-05	5.1353E-05	5.1353E-05	5.1353E-05	3.65269E-05	6.36115E-05	4.64662E-05	1.40807E-05	2.44341E-05	0.000278621
3838703774415	383870	3774415	0.000409572	8.82451E-05	0.0002115	0.000392307	0.000269051	2.53225E-05	8.15308E-05	0.000144357	3.12841E-05	4.21799E-05	5.11772E-05	5.11772E-05	5.11772E-05	3.64019E-05	6.33937E-05	4.63071E-05	1.40325E-05	2.43505E-05	0.000270825
3838803774415	383880	3774415	0.000403358	8.69062E-05	0.000208292	0.000386355	0.000264969	2.49383E-05	8.02938E-05	0.000142167	3.11707E-05	4.2027E-05	5.09917E-05	5.09917E-05	5.09917E-05	3.62699E-05	6.31639E-05	4.61393E-05	1.39816E-05	2.42622E-05	0.000263222
3838903774415	383890	3774415	0.000397238	8.55876E-05	0.000205131	0.000380493	0.000260949	2.45599E-05	7.90755E-05	0.00014001	3.10633E-05	4.18822E-05	5.08159E-05	5.08159E-05	5.08159E-05	3.61449E-05	6.29462E-05	4.59802E-05	1.39334E-05	2.41786E-05	0.000256111
3839003774415	383900	3774415	0.000391145	8.42749E-05	0.000201985	0.000374657	0.000256947	2.41832E-05	7.78627E-05	0.000137863	3.09499E-05	4.17293E-05	5.06304E-05	5.06304E-05	5.06304E-05	3.60129E-05	6.27164E-05	4.58124E-05	1.38825E-05	2.40903E-05	0.000249175
3839103774415	383910	3774415	0.000385066	8.2965E-05	0.000198845	0.000368834	0.000252953	2.38074E-05	7.66525E-05	0.00013572	3.08365E-05	4.15763E-05	5.04449E-05	5.04449E-05	5.04449E-05	3.5881E-05	6.24866E-05	4.56445E-05	1.38317E-05	2.4002E-05	0.000242501
3829703774425	382970	3774425	0.000117003	2.52091E-05	6.04197E-05	0.000112071	7.68605E-05	7.23393E-06	2.32911E-05	4.12389E-05	2.32258E-05	3.13151E-05	3.79948E-05	3.79948E-05	3.79948E-05	2.70253E-05	4.70645E-05	3.43791E-05	1.04179E-05	1.80782E-05	0.000150726
3829803774425	382980	3774425	0.000120971	2.6064E-05	6.24687E-05	0.000115872	7.9467E-05	7.47925E-06	2.40809E-05	4.26374E-05	2.35303E-05	3.17255E-05	3.84928E-05	3.84928E-05	3.84928E-05	2.73795E-05	4.76814E-05	3.48298E-05	1.05545E-05	1.83151E-05	0.000158934
3829903774425	382990	3774425	0.000125073	2.69479E-05	6.45871E-05	0.000119801	8.21618E-05	7.73288E-06	2.48975E-05	4.40833E-05	2.38347E-05	3.2136E-05	3.89908E-05	3.89908E-05	3.89908E-05	2.77338E-05	4.82983E-05	3.52804E-05	1.0691E-05	1.85521E-05	0.000167768
3830003774425	383000	3774425	0.000129552	2.79129E-05	6.69E-05	0.000124091	8.51041E-05	8.00979E-06	2.57891E-05	4.56619E-05	2.4169E-05	3.25866E-05	3.95376E-05	3.95376E-05	3.95376E-05	2.81227E-05	4.89756E-05	3.57752E-05	1.0841E-05	1.88123E-05	0.000177575
3830103774425	383010	3774425	0.00013539	2.91706E-05	6.99144E-05	0.000129682	8.89387E-05	8.3707E-06	2.69511E-05	4.77193E-05	2.46584E-05	3.32466E-05	4.03383E-05	4.03383E-05	4.03383E-05	2.86923E-05	4.99675E-05	3.64997E-05	1.10605E-05	1.91932E-05	0.000189681
3830203774425	383020	3774425	0.000141725	3.05356E-05	7.31858E-05	0.00013575	9.31002E-05	8.76238E-06	2.82122E-05	4.99522E-05	2.51897E-05	3.39629E-05	4.12074E-05	4.12074E-05	4.12074E-05	2.93104E-05	5.1044E-05	3.7286E-05	1.12988E-05	1.96067E-05	0.000203374
3830303774425	383030	3774425	0.000148813	3.20628E-05	7.68461E-05	0.00014254	9.77566E-05	9.20062E-06	2.96232E-05	5.24505E-05	2.57866E-05	3.47677E-05	4.21839E-05	4.21839E-05	4.21839E-05	3.0005E-05	5.22536E-05	3.81696E-05	1.15665E-05	2.00714E-05	0.000219246
3830403774425	383040	3774425	0.000156628	3.37465E-05	8.08815E-05	0.000150025	0.00010289	9.68377E-06	3.11788E-05	5.52048E-05	2.64671E-05	3.56852E-05	4.32971E-05	4.32971E-05	4.32971E-05	3.07968E-05	5.36325E-05	3.91769E-05	1.18718E-05	2.0601E-05	0.000237702
3830503774425	383050	3774425	0.00016498	3.55461E-05	8.51947E-05	0.000158026	0.000108377	1.02002E-05	3.28415E-05	5.81488E-05	2.72251E-05	3.67073E-05	4.45372E-05	4.45372E-05	4.45372E-05	3.16789E-05	5.51686E-05	4.0299E-05	1.22118E-05	2.11911E-05	0.000258869

			ISDrainage / Utilities Trenching	ISDrainage / Utilities Trenching	ISAsphalt Paving	ISAsphalt Paving	SVDemolition	SVSite Grubbing / Prep	SVMass Grading / Excavation	SVMass Grading / Excavation	SVDrainage / Utilities Trenching	SVFoundations / Concrete Pads	SVBuilding / Structure Construction	SVBuilding / Structure Construction	SVAsphalt Paving	SVAsphalt Paving	SVArchitectural Coating	SVArchitectural Coating	SVLandscaping or Other Finishing	SVLandscaping or Other Finishing	MDemolition
Unique Identifier	X (UTM)	Y (UTM)	2027	2028	2027	2028	2027	2027	2027	2028	2028	2028	2028	2029	2028	2029	2028	2029	2028	2029	2027
3829703774415	382970	3774415	5.31234E-05	5.31234E-05	0.000227498	0.000227498	1.71545E-05	1.13335E-05	1.9139E-05	1.9139E-05	5.77697E-06	5.95337E-06	3.51969E-05	3.51969E-05	2.35048E-05	2.35048E-05	2.32843E-06	2.32843E-06	7.49683E-06	7.49683E-06	3.2084E-05
3829803774415	382980	3774415	5.60635E-05	5.60635E-05	0.000240089	0.000240089	1.73077E-05	1.14346E-05	1.93099E-05	1.93099E-05	5.82855E-06	6.00652E-06	3.54675E-05	3.54675E-05	2.37146E-05	2.37146E-05	2.34922E-06	2.34922E-06	7.56377E-06	7.56377E-06	3.28242E-05
3829903774415	382990	3774415	5.92449E-05	5.92449E-05	0.000253713	0.000253713	1.74609E-05	1.15358E-05	1.94807E-05	1.94807E-05	5.88013E-06	6.05968E-06	3.5738E-05	3.5738E-05	2.39245E-05	2.39245E-05	2.37001E-06	2.37001E-06	7.63071E-06	7.63071E-06	3.35942E-05
3830003774415	383000	3774415	6.27544E-05	6.27544E-05	0.000268742	0.000268742	1.76263E-05	1.16451E-05	1.96653E-05	1.96653E-05	5.93584E-06	6.11709E-06	3.60215E-05	3.60215E-05	2.41512E-05	2.41512E-05	2.39246E-06	2.39246E-06	7.703E-06	7.703E-06	3.44299E-05
3830103774415	383010	3774415	6.6821E-05	6.6821E-05	0.000286157	0.000286157	1.78346E-05	1.17827E-05	1.98977E-05	1.98977E-05	6.00599E-06	6.18938E-06	3.63822E-05	3.63822E-05	2.44366E-05	2.44366E-05	2.42073E-06	2.42073E-06	7.79403E-06	7.79403E-06	3.54148E-05
3830203774415	383020	3774415	7.13456E-05	7.13456E-05	0.000305533	0.000305533	1.80551E-05	1.19285E-05	2.01438E-05	2.01438E-05	6.08026E-06	6.26592E-06	3.67558E-05	3.67558E-05	2.47388E-05	2.47388E-05	2.45067E-06	2.45067E-06	7.89042E-06	7.89042E-06	3.64713E-05
3830303774415	383030	3774415	7.67347E-05	7.67347E-05	0.000328612	0.000328612	1.8337E-05	1.21146E-05	2.04582E-05	2.04582E-05	6.17517E-06	6.36373E-06	3.72325E-05	3.72325E-05	2.51249E-05	2.51249E-05	2.48892E-06	2.48892E-06	8.01358E-06	8.01358E-06	3.77487E-05
3830403774415	383040	3774415	8.31636E-05	8.31636E-05	0.000356144	0.000356144	1.868E-05	1.23413E-05	2.0841E-05	2.0841E-05	6.29071E-06	6.48279E-06	3.78122E-05	3.78122E-05	2.5595E-05	2.5595E-05	2.53549E-06	2.53549E-06	8.16352E-06	8.16352E-06	3.9241E-05
3830503774415	383050	3774415	9.0585E-05	9.0585E-05	0.000387925	0.000387925	1.90599E-05	1.25923E-05	2.12648E-05	2.12648E-05	6.41863E-06	6.61462E-06	3.84306E-05	3.84306E-05	2.61155E-05	2.61155E-05	2.58705E-06	2.58705E-06	8.32952E-06	8.32952E-06	4.08885E-05
3830603774415	383060	3774415	9.90483E-05	9.90483E-05	0.000424168	0.000424168	1.94765E-05	1.28675E-05	2.17296E-05	2.17296E-05	6.55893E-06	6.7592E-06	3.91134E-05	3.91134E-05	2.66863E-05	2.66863E-05	2.6436E-06	2.6436E-06	8.51158E-06	8.51158E-06	4.26911E-05
3830703774415	383070	3774415	0.000108772	0.000108772	0.00046581	0.00046581	1.99605E-05	1.31873E-05	2.22696E-05	2.22696E-05	6.72192E-06	6.92717E-06	3.98736E-05	3.98736E-05	2.73495E-05	2.73495E-05	2.70929E-06	2.70929E-06	8.7231E-06	8.7231E-06	4.47147E-05
3830803774415	383080	3774415	0.000119055	0.000119055	0.000509847	0.000509847	2.042E-05	1.34909E-05	2.27822E-05	2.27822E-05	6.87666E-06	7.08664E-06	4.05692E-05	4.05692E-05	2.79791E-05	2.79791E-05	2.77166E-06	2.77166E-06	8.92391E-06	8.92391E-06	4.67382E-05
3830903774415	383090	3774415	0.00012945	0.00012945	0.00055436	0.00055436	2.07937E-05	1.37378E-05	2.31992E-05	2.31992E-05	7.00252E-06	7.21633E-06	4.1149E-05	4.1149E-05	2.84912E-05	2.84912E-05	2.82239E-06	2.82239E-06	9.08723E-06	9.08723E-06	4.84513E-05
3831003774415	383100	3774415	0.000140971	0.000140971	0.000603698	0.000603698	2.11981E-05	1.40049E-05	2.36503E-05	2.36503E-05	7.13869E-06	7.35666E-06	4.17803E-05	4.17803E-05	2.90452E-05	2.90452E-05	2.87727E-06	2.87727E-06	9.26395E-06	9.26395E-06	5.02122E-05
3831103774415	383110	3774415	0.000152976	0.000152976	0.000655112	0.000655112	2.15473E-05	1.42356E-05	2.40399E-05	2.40399E-05	7.25629E-06	7.47786E-06	4.236E-05	4.236E-05	2.95237E-05	2.95237E-05	2.92467E-06	2.92467E-06	9.41656E-06	9.41656E-06	5.17761E-05
3831203774415	383120	3774415	0.000166501	0.000166501	0.000713029	0.000713029	2.19945E-05	1.45311E-05	2.45389E-05	2.45389E-05	7.4069E-06	7.63307E-06	4.29784E-05	4.29784E-05	3.01365E-05	3.01365E-05	2.98538E-06	2.98538E-06	9.61201E-06	9.61201E-06	5.41697E-05
3831303774415	383130	3774415	0.000181145	0.000181145	0.000775744	0.000775744	2.24295E-05	1.48185E-05	2.50242E-05	2.50242E-05	7.55339E-06	7.78403E-06	4.36226E-05	4.36226E-05	3.07325E-05	3.07325E-05	3.04442E-06	3.04442E-06	9.80211E-06	9.80211E-06	5.57158E-05
3831403774415	383140	3774415	0.000197826	0.000197826	0.00084718	0.00084718	2.28094E-05	1.50694E-05	2.5448E-05	2.5448E-05	7.68131E-06	7.91585E-06	4.42667E-05	4.42667E-05	3.1253E-05	3.1253E-05	3.09598E-06	3.09598E-06	9.96811E-06	9.96811E-06	5.68738E-05
3831503774415	383150	3774415	0.000216682	0.000216682	0.000927928	0.000927928	2.31709E-05	1.53083E-05	2.58513E-05	2.58513E-05	7.80304E-06	8.0413E-06	4.49367E-05	4.49367E-05	3.17482E-05	3.17482E-05	3.14504E-06	3.14504E-06	1.01261E-05	1.01261E-05	5.80556E-05
3831603774415	383160	3774415	0.00023587	0.00023587	0.001010098	0.001010098	2.33485E-05	1.54256E-05	2.60495E-05	2.60495E-05	7.86287E-06	8.10296E-06	4.52974E-05	4.52974E-05	3.19917E-05	3.19917E-05	3.16916E-06	3.16916E-06	1.02037E-05	1.02037E-05	5.89251E-05
3831703774415	383170	3774415	0.000257457	0.000257457	0.001102545	0.001102545	2.34649E-05	1.55025E-05	2.61794E-05	2.61794E-05	7.90207E-06	8.14336E-06	4.55422E-05	4.55422E-05	3.21512E-05	3.21512E-05	3.18496E-06	3.18496E-06	1.02546E-05	1.02546E-05	5.98285E-05
3831403774415	383440	3774415	0.000584945	0.000584945	0.002504995	0.002504995	2.16147E-05	1.42801E-05	2.41151E-05	2.41151E-05	7.27899E-06	7.50124E-06	4.15355E-05	4.15355E-05	2.9616E-05	2.9616E-05	2.93382E-06	2.93382E-06	9.44601E-06	9.44601E-06	8.26245E-05
3834503774415	383450	3774415	0.000530244	0.000530244	0.002270738	0.002270738	2.12777E-05	1.40575E-05	2.37392E-05	2.37392E-05	7.16551E-06	7.3843E-06	4.10846E-05	4.10846E-05	2.91543E-05	2.91543E-05	2.88808E-06	2.88808E-06	9.29875E-06	9.29875E-06	8.06965E-05
3834603774415	383460	3774415	0.000484861	0.000484861	0.002076391	0.002076391	2.09959E-05	1.38713E-05	2.34247E-05	2.34247E-05	7.0706E-06	7.2865E-06	4.06594E-05	4.06594E-05	2.87682E-05	2.87682E-05	2.84983E-06	2.84983E-06	9.17559E-06	9.17559E-06	7.97056E-05
3834703774415	383470	3774415	0.000443488	0.000443488	0.001899211	0.001899211	2.06467E-05	1.36406E-05	2.30351E-05	2.30351E-05	6.953E-06	7.1653E-06	4.00539E-05	4.00539E-05	2.82897E-05	2.82897E-05	2.80243E-06	2.80243E-06	9.02298E-06	9.02298E-06	7.90192E-05
3834803774415	383480	3774415	0.000407679	0.000407679	0.001745862	0.001745862	2.03097E-05	1.3418E-05	2.26592E-05	2.26592E-05	6.83952E-06	7.04836E-06	3.94871E-05	3.94871E-05	2.7828E-05	2.7828E-05	2.75669E-06	2.75669E-06	8.87572E-06	8.87572E-06	7.82611E-05
3834903774415	383490	3774415	0.000377306	0.000377306	0.001615793	0.001615793	2.0034E-05	1.32359E-05	2.23516E-05	2.23516E-05	6.74668E-06	6.95268E-06	3.90361E-05	3.90361E-05	2.74502E-05	2.74502E-05	2.71927E-06	2.71927E-06	8.75523E-06	8.75523E-06	7.76761E-05
3835003774415	383500	3774415	0.00035151	0.00035151	0.001505322	0.001505322	1.98135E-05	1.30901E-05	2.21055E-05	2.21055E-05	6.6724E-06	6.87614E-06	3.86883E-05	3.86883E-05	2.7148E-05	2.7148E-05	2.68934E-06	2.68934E-06	8.65884E-06	8.65884E-06	7.72523E-05
3835103774415	383510	3774415	0.000328598	0.000328598	0.001407204	0.001407204	1.96052E-05	1.29525E-05	2.18731E-05	2.18731E-05	6.60225E-06	6.80385E-06	3.83533E-05	3.83533E-05	2.68626E-05	2.68626E-05	2.66106E-06	2.66106E-06	8.56781E-06	8.56781E-06	7.67688E-05
3835203774415	383520	3774415	0.000306437	0.000306437	0.001312301	0.001312301	1.9305E-05	1.27542E-05	2.15382E-05	2.15382E-05	6.50116E-06	6.69967E-06	3.78895E-05	3.78895E-05	2.64513E-05	2.64513E-05	2.62031E-06	2.62031E-06	8.43662E-06	8.43662E-06	7.57601E-05
3835303774415	383530	3774415	0.000286492	0.000286492	0.001226888	0.001226888	1.9017E-05	1.25639E-05	2.12169E-05	2.12169E-05	6.40419E-06	6.59973E-06	3.74386E-05	3.74386E-05	2.60567E-05	2.60567E-05	2.58123E-06	2.58123E-06	8.31078E-06	8.31078E-06	7.46737E-05
3835403774415	383540	3774415	0.000268836	0.000268836	0.001151273	0.001151273	1.87536E-05	1.23899E-05	2.0923E-05	2.0923E-05	6.31547E-06	6.50831E-06	3.70392E-05	3.70392E-05	2.56958E-05	2.56958E-05	2.54547E-06	2.54547E-06	8.19565E-06	8.19565E-06	7.3647E-05
3835503774415	383550	3774415	0.000253349	0.000253349	0.001084953	0.001084953	1.8533E-05	1.22442E-05	2.06769E-05	2.06769E-05	6.24119E-06	6.43176E-06	3.67043E-05	3.67043E-05	2.53936E-05	2.53936E-05	2.51553E-06	2.51553E-06	8.09926E-06	8.09926E-06	7.27755E-05
3835703774415	383570	3774415	0.000225514	0.000225514	0.000965753	0.000965753	1.80735E-05	1.19406E-05	2.01643E-05	2.01643E-05	6.08645E-06	6.2723E-06	3.59828E-05	3.59828E-05	2.4764E-05	2.4764E-05	2.45317E-06	2.45317E-06	7.89845E-06	7.89845E-06	7.06684E-05
3835803774415	383580	3774415	0.000212681	0.000212681	0.000910796	0.000910796	1.78223E-05	1.17746E-05	1.9884E-05	1.9884E-05	6.00186E-06	6.18512E-06	3.55834E-05	3.55834E-05	2.44198E-05	2.44198E-05	2.41907E-06	2.41907E-06	7.78868E-06	7.78868E-06	6.93492E-05
3835903774415	383590	3774415	0.000200913	0.000200913	0.000860398	0.000860398	1.75773E-05	1.16127E-05	1.96106E-05	1.96106E-05	5.91933E-06	6.10008E-06	3.51969E-05	3.51969E-05	2.4084E-05	2.4084E-05	2.38581E-06	2.38581E-06	7.68158E-06	7.68158E-06	6.80599E-05
3836003774415	383600	3774415	0.000189804	0.000189804	0.000812827	0.000812827	1.73322E-05	1.14508E-05	1.93372E-05	1.93372E-05	5.83681E-06	6.01503E-06	3.47976E-05	3.47976E-05	2.37482E-05	2.37482E-05	2.35254E-06	2.35254E-06	7.57448E-06	7.57448E-06	6.66631E-05
3836103774415	383610	3774415	0.000179713	0.000179713	0.000769612	0.000769612	1.71055E-05	1.13011E-05	1.90843E-05	1.90843E-05	5.76047E-06	5.93636E-06	3.44368E-05	3.44368E-05	2.34376E-05	2.34376E-05	2.32178E-06	2.32178E-06	7.47542E-06	7.47542E-06	6.53559E-05
3836203774415	383620	3774415	0.000171593	0.000171593	0.000734835	0.000734835	1.69768E-05	1.12161E-05	1.89408E-05	1.89408E-05	5.71714E-06	5.89171E-06	3.42307E-05	3.42307E-05	2.32613E-05	2.32613E-05	2.30431E-06	2.30431E-06	7.41919E-06	7.41919E-06	6.46038E-05
3836303774415	383630	3774415	0.000164652	0.000164652	0.000705113	0.000705113	1.69033E-05	1.11675E-05	1.88587E-05	1.88587E-05	5.69238E-06	5.86619E-06	3.41148E-05	3.41148E-05	2.31606E-05	2.31606E-05	2.29433E-06	2.29433E-06	7.38706E-06	7.38706E-06	6.41501E-05
3836403774415	383640	3774415	0.000158217	0.000158217	0.000677555	0.000677555	1.68359E-05	1.1123E-05	1.87835E-05	1.87835E-05	5.66969E-06	5.84281E-06	3.40117E-05	3.40117E-05	2.30683E-05	2.30683E-05	2.28519E-06	2.28519E-06	7.35761E-06	7.35761E-06	6.37203E-05
3836503774415	383650	3774415	0.000153224	0.000153224	0.000656173	0.000656173	1.68604E-05	1.11392E-05	1.88109E-05	1.88109E-05	5.67794E-06	5.85131E-06	3.40632E-05	3.40632E-05	2.31018E-05	2.31018E-05	2.28851E-06	2.28851E-06	7.36832E-06	7.36832E-06	6.38338E-05
3836603774415	383660	3774415	0.00014846	0.00014846	0.000635771	0.000635771	1.6885E-05	1.11554E-05	1.88382E-05	1.88382E-05	5.68619E-06	5.85982E-06	3.41019E-05	3.41019E-05	2.31354E-05	2.31354E-05	2.29184E-06	2.29184E-06	7.37903E-06	7.37903E-06	6.39352E-05
3836703774415	383670	3774415	0.000144563	0.000144563	0.000619081	0.000619081	1.69707E-05	1.1212E-05	1.89339E-05	1.89339E-05	5.71508E-06	5.88958E-06	3.42436E-05	3.42436E-05	2.32529E-05	2.32529E-05	2.30348E-06	2.30348E-06	7.41651E-06	7.41651E-06	6.44128E-05
3836803774415	383680	3774415	0.000141484	0.000141484	0.000605898	0.000605898	1.71239E-05	1.13132E-05	1.91048E-05	1.91048E-05	5.76666E-06	5.94274E-06	3.45013E-05	3.45013E-05	2.34628E-05	2.34628E-05	2.32427E-06	2.32427E-06	7.48345E-06	7.48345E-06	6.53439E-05
3836903774415	383690	3774415	0.000138538	0.000138538	0.000593281	0.000593281	1.72832E-05	1.14185E-05	1.92825E-05	1.92825E-05	5.8203E-06	5.99802E-06	3.47718E-05	3.47718E-05	2.36811E-05	2.36811E-05	2.34589E-06	2.34589E-06	7.55306E-06	7.55306E-06	6.63647E-05
3837003774415	383700	3774415	0.000135132	0.000135132	0.000578694	0.000578694	1.73935E-05	1.14913E-05	1.94056E-05	1.94056E-05	5.85744E-06	6.03629E-06	3.49393E-05	3.49393E-05	2.38322E-05	2.38322E-05	2.36086E-06	2.36086E-06	7.60125E-06	7.60125E-06	6.70213E-05
3837103774415	383710	3774415	0.000131816	0.000131816	0.000564495	0.000564495	1.75037E-05	1.15642E-05	1.95286E-05	1.95286E-05	5.89458E-06	6.07456E-06	3.51068E-05	3.51068E-05	2.39833E-05	2.39833E-05	2.37583E-06	2.37583E-06	7.64945E-06	7.64945E-06	6.76838E-05
3837203774415	383720	3774415	0.000128587	0.000128587	0.000550667	0.000550667	1.7614E-05	1.1637E-05	1.96516E-05	1.96516E-05	5.93171E-06	6.11283E-06	3.52871E-05	3.52871E-05	2.41344E-05	2.41344E-05	2.3908E-06	2.3908E-06	7.69764E-06	7.69764E-06	6.83703E-05
3837303774415	383730	3774415	0.00012542	0.00012542	0.000537105	0.000537105	1.77182E-05	1.17058E-05	1.97678E-05	1.97678E-05	5.96679E-06	6.14898E-06	3.54417E-05	3.54417E-05	2.42771E-05	2.42771E-05	2.40493E-06	2.40493E-06	7.74316E-06	7.74316E-06	6.90448E-05
3837403774415	383740	3774415	0.000122348	0.000122348	0.000523948	0.000523948	1.78284E-05	1.17787E-05	1.98909E-05	1.98909E-05	6.00393E-06	6.18725E-06	3.56092E-05	3.56092E-05	2.44282E-05	2.44282E-05	2.4199E-06	2.4199E-06	7.79135E-06	7.79135E-06	6.97611E-05
3837503774415	383750	3774415	0.000120532	0.000120532	0.000516173	0.000516173	1.81593E-05	1.19973E-05	2.026E-05	2.026E-05	6.11534E-06	6.30207E-06	3.60988E-05	3.60988E-05	2.48815E-05	2.48815E-05	2.46481E-06	2.46481E-06	7.93594E-06	7.93594E-06	7.20174E-05
3837603774415	383760	3774415	0.000119008	0.000119008	0.000509644	0.000509644	1.86004E-05	1.22887E-05	2.07521E-05	2.07521E-05	6.26389E-06	6.45515E-06	3.67172E-05	3.67172E-05	2.54859E-05	2.54859E-05	2.52468E-06	2.52468E-06	8.12871E-06	8.12871E-06	7.50079E-05
3837703774415	383770	3774415	0.00011758	0.00011758	0.000503529	0.000503529	1.91089E-05	1.26247E-05	2.13195E-05	2.13195E-05	6.43513E-06	6.63163E-06	3.74386E-05	3.74386E-05	2.61826E-05	2.61826E-05	2.5937E-06	2.5937E-06	8.35094E-06	8.35094E-06	7.82492E-05
3837803774415	383780	3774415	0.000116334	0.000116334	0.000498193	0.000498193	1.97154E-05	1.30254E-05	2.19962E-05	2.19962E-05	6.63939E-06	6.84212E-06	3.83662E-05	3.83662E-05	2.70137E-05	2.70137E-05	2.67603E-06	2.67603E-06	8.61601E-06	8.61601E-06	8.17829E-05
3837903774415	383790	3774415	0.000116125	0.000116125	0.0004973	0.0004973	2.05364E-05	1.35678E-05	2.29121E-05	2.29121E-05	6.91586E-06	7.12703E-06	3.95128E-05	3.95128E-05	2.81386E-05	2.81386E-05	2.78746E-06	2.78746E-06	8.97478E-06	8.97478E-06	8.76505E-05
3838003774415	383800	3774415	0.000114277	0.000114277	0.000489384	0.000489384	2.10449E-05	1.39037E-05	2.34794E-05	2.34794E-05	7.08711E-06	7.30351E-06	4.05048E-05	4.05048E-05	2.88353E-05	2.88353E-05	2.85648E-06	2.85648E-06	9.19701E-06	9.19701E-06	8.86056E-05
3838103774415	383810	3774415	0.000111097	0.000111097	0.000475768	0.000475768	2.13941E-05	1.41344E-05	2.3869E-05	2.3869E-05	7.20471E-06	7.4247E-06	4.1368E-05	4.1368E-05	2.93138E-05	2.93138E-05	2.90388E-06	2.90388E-06	9.34962E-06	9.34962E-06	8.83191E-05
3838203774415	383820	3774415	0.000108005	0.000108005	0.000462524	0.000462524	2.16882E-05	1.43287E-05	2.41971E-05	2.41971E-05	7.30374E-06	7.52676E-06	4.22956E-05	4.22956E-05	2.97168E-05	2.97168E-05	2.9438E-06	2.9438E-06	9.47814E-06	9.47814E-06	8.78654E-05
3838303774415	383830	3774415	0.000105063	0.000105063	0.000449924	0.000449924	2.216E-05	1.46404E-05	2.47235E-05	2.47235E-05	7.46261E-06	7.69048E-06	4.46919E-05	4.46919E-05	3.03631E-05	3.03631E-05	3.00783E-06	3.00783E-06	9.6843E-06	9.6843E-06	8.72984E-05
3838403774415	383840	3774415	0.000102065	0.000102065	0.000437086	0.000437086	2.23193E-05	1.47456E-05	2.49012E-05	2.49012E-05	7.51625E-06	7.74576E-06	4.58127E-05	4.58127E-05	3.05814E-05	3.05814E-05	3.02945E-06	3.02945E-06	9.75392E-06	9.75392E-06	8.66119E-05
3838503774415	383850	3774415	9.91122E-05	9.91122E-05	0.000424442	0.000424442	2.22641E-05	1.47092E-05	2.48397E-05	2.48397E-05	7.49769E-06	7.72662E-06	4.57612E-05	4.57612E-05	3.05058E-05	3.05058E-05	3.02197E-06	3.02197E-06	9.72982E-06	9.72982E-06	8.6015E-05
3838603774415	383860	3774415	9.63042E-05	9.63042E-05	0.000412417	0.000412417	2.22029E-05	1.46687E-05	2.47713E-05	2.47713E-05	7.47705E-06	7.70536E-06	4.56324E-05	4.56324E-05	3.04219E-05	3.04219E-05	3.01365E-06	3.01365E-06	9.70305E-06	9.70305E-06	8.55315E-05
3838703774415	383870	3774415	9.36097E-05	9.36097E-05	0.000400878	0.000400878	2.21477E-05	1.46323E-05	2.47098E-05	2.47098E-05	7.45848E-06	7.68622E-06	4.55164E-05	4.55164E-05	3.03464E-05	3.03464E-05	3.00617E-06	3.00617E-06	9.67895E-06	9.67895E-06	8.5042E-05
3838803774415	383880	3774415	9.10162E-05	9.10162E-05	0.000389772	0.000389772	2.20864E-05	1.45918E-05	2.46414E-05	2.46414E-05	7.43785E-06	7.66496E-06	4.54005E-05	4.54005E-05	3.02624E-05	3.02624E-05	2.99785E-06	2.99785E-06	9.65217E-06	9.65217E-06	8.45287E-05
3838903774415	383890	3774415	8.85239E-05	8.85239E-05	0.000379098	0.000379098	2.20313E-05	1.45554E-05	2.45799E-05	2.45799E-05	7.41928E-06	7.64583E-06	4.52845E-05	4.52845E-05	3.01869E-05	3.01869E-05	2.99037E-06	2.99037E-06	9.62808E-06	9.62808E-06	8.40153E-05
3839003774415	383900	3774415	8.61264E-05	8.61264E-05	0.000368831	0.000368831	2.197E-05	1.45149E-05	2.45116E-05	2.45116E-05	7.39865E-06	7.62456E-06	4.51686E-05	4.51686E-05	3.01029E-05	3.01029E-05	2.98205E-06	2.98205E-06	9.6013E-06	9.6013E-06	8.3496E-05
3839103774415	383910	3774415	8.38197E-05	8.38197E-05	0.000358953	0.000358953	2.19088E-05	1.44744E-05	2.44432E-05	2.44432E-05	7.37802E-06	7.6033E-06	4.50397E-05	4.50397E-05	3.0019E-05	3.0019E-05	2.97374E-06	2.97374E-06	9.57453E-06	9.57453E-06	8.29588E-05
3829703774425	382970	3774425	5.2098E-05	5.2098E-05	0.000223107	0.000223107	1.70014E-05	1.12323E-05	1.89681E-05	1.89681E-05	5.72539E-06	5.90021E-06	3.48749E-05	3.48749E-05	2.32949E-05	2.32949E-05	2.30764E-06	2.30764E-06	7.4299E-06	7.4299E-06	3.17139E-05
3829803774425	382980	3774425	5.49349E-05	5.49349E-05	0.000235255	0.000235255	1.71545E-05	1.13335E-05	1.9139E-05	1.9139E-05	5.77697E-06	5.95337E-06	3.51454E-05	3.51454E-05	2.35048E-05	2.35048E-05	2.32843E-06	2.32843E-06	7.49683E-06	7.49683E-06	3.24422E-05
3829903774425	382990	3774425	5.79884E-05	5.79884E-05	0.000248332	0.000248332	1.73016E-05	1.14306E-05	1.9303E-05	1.9303E-05	5.82649E-06	6.0044E-06	3.54031E-05	3.54031E-05	2.37063E-05	2.37063E-05	2.34839E-06	2.34839E-06	7.56109E-06	7.56109E-06	3.31883E-05
3830003774425	383000	3774425	6.13783E-05	6.13783E-05	0.000262849	0.000262849	1.7467E-05	1.15399E-05	1.94876E-05	1.94876E-05	5.8822E-06	6.06181E-06	3.56865E-05	3.56865E-05	2.39329E-05	2.39329E-05	2.37084E-06	2.37084E-06	7.63338E-06	7.63338E-06	3.4012E-05
3830103774425	383010	3774425	6.55624E-05	6.55624E-05	0.000280767	0.000280767	1.77182E-05	1.17058E-05	1.97678E-05	1.97678E-05	5.96679E-06	6.14898E-06	3.61117E-05	3.61117E-05	2.42771E-05	2.42771E-05	2.40493E-06	2.40493E-06	7.74316E-06	7.74316E-06	3.51104E-05
3830203774425	383020	3774425	7.02954E-05	7.02954E-05	0.000301036	0.000301036	1.79877E-05	1.18839E-05	2.00686E-05	2.00686E-05	6.05757E-06	6.24253E-06	3.65755E-05	3.65755E-05	2.46464E-05	2.46464E-05	2.44152E-06	2.44152E-06	7.86097E-06	7.86097E-06	3.63161E-05
3830303774425	383030	3774425	7.57815E-05	7.57815E-05	0.00032453	0.00032453	1.83002E-05	1.20904E-05	2.04172E-05	2.04172E-05	6.16279E-06	6.35097E-06	3.71037E-05	3.71037E-05	2.50746E-05	2.50746E-05	2.48393E-06	2.48393E-06	7.99752E-06	7.99752E-06	3.76651E-05
3830403774425	383040	3774425	8.21609E-05	8.21609E-05	0.000351849	0.000351849	1.86494E-05	1.23211E-05	2.08068E-05	2.08068E-05	6.28039E-06	6.47216E-06	3.76963E-05	3.76963E-05	2.55531E-05	2.55531E-05	2.53133E-06	2.53133E-06	8.15013E-06	8.15013E-06	3.91753E-05
3830503774425	383050	3774425	8.94771E-05	8.94771E-05	0.00038318	0.00038318	1.90

			MSite Grubbing / Prep	MMass Grading / Excavation	MMass Grading / Excavation	MDrainage / Utilities Trenching	MFoundations / Concrete Pads	MBuilding / Structure Construction	MAsphalt Paving	MLandscaping or Other Finishing	MWaterside Construction (Piles)	RSSWRe-striping South Valley	RSSWRe-striping Silver Lake Boulevard	RSSWDemolition	RSSWPlacing Base	RSSWForm/Place Rebar and Pour	Child Risk				
Unique Identifier	X (UTM)	Y (UTM)	2027	2027	2028	2028	2028	2028	2028	2028	2028	2029	2029	2029	2029	2029	3rd Trimester	0<2	2<16	Total	per million
3829703774415	382970	3774415	2.89518E-05	7.22948E-05	7.22948E-05	2.02324E-05	3.73326E-05	6.71309E-05	4.74911E-05	1.43912E-05	2.5481E-05	1.51277E-05	2.19253E-05	3.74792E-05	2.03737E-05	6.09819E-06	5.93862E-09	2.1784E-07	2.1462E-08	2.45242E-07	0.24524186
3829803774415	382980	3774415	2.96197E-05	7.39627E-05	7.39627E-05	2.06992E-05	3.81938E-05	6.86796E-05	4.85867E-05	1.47232E-05	2.60688E-05	1.52382E-05	2.23675E-05	3.82347E-05	2.07844E-05	6.22113E-06	6.20747E-09	2.3018E-07	2.2459E-08	2.58842E-07	0.25884204
3829903774415	382990	3774415	3.03146E-05	7.56977E-05	7.56977E-05	2.11847E-05	3.90898E-05	7.02908E-05	4.97265E-05	1.50686E-05	2.66804E-05	1.53487E-05	2.28196E-05	3.90157E-05	2.12089E-05	6.3482E-06	6.49777E-09	2.4368E-07	2.3543E-08	2.73721E-07	0.27372095
3830003774415	383000	3774415	3.10686E-05	7.75808E-05	7.75808E-05	2.17117E-05	4.00622E-05	7.20393E-05	5.09635E-05	1.54435E-05	2.7344E-05	1.54643E-05	2.3302E-05	3.98477E-05	2.16612E-05	6.48356E-06	6.81846E-09	2.5879E-07	2.4747E-08	2.90353E-07	0.29035264
3830103774415	383010	3774415	3.19574E-05	7.98001E-05	7.98001E-05	2.23328E-05	4.12082E-05	7.41001E-05	5.24213E-05	1.58853E-05	2.81262E-05	1.562E-05	2.38797E-05	4.08324E-05	2.21965E-05	6.64379E-06	7.19234E-09	2.7655E-07	2.6162E-08	3.09902E-07	0.30990184
3830203774415	383020	3774415	3.29108E-05	8.21807E-05	8.21807E-05	2.29991E-05	4.24376E-05	7.63107E-05	5.39852E-05	1.63592E-05	2.89653E-05	1.57909E-05	2.44927E-05	4.1885E-05	2.27687E-05	6.81506E-06	7.60898E-09	2.9664E-07	2.7748E-08	3.31993E-07	0.33199273
3830303774415	383030	3774415	3.40635E-05	8.50591E-05	8.50591E-05	2.38046E-05	4.3924E-05	7.89834E-05	5.58761E-05	1.69321E-05	2.99798E-05	1.60119E-05	2.52312E-05	4.31584E-05	2.34609E-05	7.02225E-06	8.10855E-09	3.2093E-07	2.9662E-08	3.58699E-07	0.35869895
3830403774415	383040	3774415	3.54101E-05	8.84216E-05	8.84216E-05	2.47456E-05	4.56604E-05	8.21058E-05	5.80849E-05	1.76015E-05	3.1165E-05	1.62883E-05	2.61004E-05	4.46525E-05	2.4273E-05	7.26535E-06	8.70862E-09	3.5046E-07	3.1976E-08	3.91142E-07	0.39114208
3830503774415	383050	3774415	3.68967E-05	9.21339E-05	9.21339E-05	2.57845E-05	4.75773E-05	8.55529E-05	6.05236E-05	1.83405E-05	3.24734E-05	1.66048E-05	2.7065E-05	4.63078E-05	2.51729E-05	7.53469E-06	9.40951E-09	3.856E-07	3.4696E-08	4.29703E-07	0.42970339
3830603774415	383060	3774415	3.85234E-05	9.61959E-05	9.61959E-05	2.69213E-05	4.96749E-05	8.93247E-05	6.31919E-05	1.91491E-05	3.39051E-05	1.69565E-05	2.81302E-05	4.8133E-05	2.61651E-05	7.83166E-06	1.02273E-08	4.2744E-07	3.7885E-08	4.75555E-07	0.47555484
3830703774415	383070	3774415	4.03494E-05	0.000100755	0.000100755	2.81974E-05	5.20295E-05	9.35587E-05	6.61871E-05	2.00567E-05	3.55122E-05	1.73735E-05	2.9346E-05	5.02128E-05	2.72956E-05	8.17006E-06	1.11991E-08	4.7824E-07	4.1691E-08	5.31128E-07	0.53112819
3830803774415	383080	3774415	4.21754E-05	0.000105315	0.000105315	2.94734E-05	5.4384E-05	9.77926E-05	6.91824E-05	2.09644E-05	3.71193E-05	1.77804E-05	3.05267E-05	5.22502E-05	2.84032E-05	8.50156E-06	1.22742E-08	5.3606E-07	4.5907E-08	5.94245E-07	0.59424506
3830903774415	383090	3774415	4.37213E-05	0.000109175	0.000109175	3.05537E-05	5.63774E-05	0.000101377	7.17182E-05	2.17328E-05	3.84798E-05	1.81221E-05	3.15064E-05	5.39395E-05	2.93215E-05	8.77643E-06	1.34247E-08	5.9981E-07	5.0383E-08	6.63621E-07	0.66362104
3831003774415	383100	3774415	4.53102E-05	0.000113143	0.000113143	3.16642E-05	5.84264E-05	0.000105061	7.43247E-05	2.25226E-05	3.98783E-05	1.84989E-05	3.25112E-05	5.56713E-05	3.02629E-05	9.0582E-06	1.47987E-08	6.7743E-07	5.567E-08	7.47902E-07	0.74790232
3831103774415	383110	3774415	4.67215E-05	0.000116667	0.000116667	3.26504E-05	6.02461E-05	0.000108334	7.66396E-05	2.32241E-05	4.11204E-05	1.88254E-05	3.3717E-05	5.75134E-05	3.12642E-05	9.35793E-06	1.63669E-08	7.6814E-07	6.1621E-08	8.46132E-07	0.84613232
3831203774415	383120	3774415	4.88814E-05	0.000122061	0.000122061	3.41598E-05	6.30313E-05	0.000113342	8.01827E-05	2.42978E-05	4.30214E-05	1.9157E-05	3.48826E-05	5.98224E-05	3.25194E-05	9.73363E-06	1.83108E-08	8.8271E-07	6.901E-08	9.70034E-07	0.9700337
3831303774415	383130	3774415	5.02765E-05	0.000125544	0.000125544	3.51347E-05	6.48302E-05	0.000116577	8.24711E-05	2.49912E-05	4.42492E-05	1.94937E-05	3.56814E-05	6.11722E-05	3.32532E-05	9.95325E-06	2.07199E-08	1.027E-06	7.7877E-08	1.1256E-06	1.12559819
3831403774415	383140	3774415	5.13214E-05	0.000128154	0.000128154	3.5865E-05	6.61776E-05	0.000119	8.41852E-05	2.55107E-05	4.51689E-05	1.98102E-05	3.62642E-05	6.22079E-05	3.38161E-05	1.01218E-05	2.3795E-08	1.2143E-06	8.8991E-08	1.32711E-06	1.32710551
3831503774415	383150	3774415	5.23879E-05	0.000130817	0.000130817	3.66103E-05	6.75529E-05	0.000121473	8.59346E-05	2.60408E-05	4.61075E-05	2.03528E-05	3.68119E-05	6.31756E-05	3.43422E-05	1.02792E-05	2.79237E-08	1.4693E-06	1.0358E-07	1.60078E-06	1.60077838
3831603774415	383160	3774415	5.31959E-05	0.000132834	0.000132834	3.71749E-05	6.85947E-05	0.000123346	8.72599E-05	2.64424E-05	4.68186E-05	2.04784E-05	3.72691E-05	6.39481E-05	3.47621E-05	1.04049E-05	3.30579E-08	1.7911E-06	1.2134E-07	1.94553E-06	1.94552813
3831703774415	383170	3774415	5.39877E-05	0.000134811	0.000134811	3.77282E-05	6.96157E-05	0.000125182	8.85588E-05	2.6836E-05	4.75155E-05	2.06794E-05	3.76961E-05	6.46951E-05	3.51682E-05	1.05265E-05	4.00446E-08	2.233E-06	1.4511E-07	2.41815E-06	2.41814999
3831440774415	383440	3774415	7.45583E-05	0.000186178	0.000186178	5.21036E-05	9.6141E-05	0.000172879	0.000122302	3.70611E-05	6.562E-05	1.83683E-05	4.90155E-05	8.4585E-05	4.59804E-05	1.37627E-05	1.71837E-08	6.8022E-07	1.1154E-07	8.08947E-07	0.80894688
3831450774415	383450	3774415	7.28185E-05	0.000181833	0.000181833	5.08878E-05	9.38975E-05	0.000168845	0.000119448	3.61963E-05	6.40888E-05	1.81422E-05	4.84327E-05	8.33117E-05	4.52882E-05	1.35555E-05	1.66934E-08	6.4998E-07	1.0272E-07	7.69387E-07	0.76938702
3831460774415	383460	3774415	7.19243E-05	0.000179601	0.000179601	5.02629E-05	9.27446E-05	0.000166772	0.000117981	3.57519E-05	6.33018E-05	1.79211E-05	4.80358E-05	8.24118E-05	4.4799E-05	1.34091E-05	1.62499E-08	6.2257E-07	9.5317E-08	7.34142E-07	0.73414228
3831470774415	383470	3774415	7.13049E-05	0.000178054	0.000178054	4.983E-05	9.19458E-05	0.000165336	0.000116965	3.5444E-05	6.27567E-05	1.76046E-05	4.71114E-05	8.08923E-05	4.3973E-05	1.31619E-05	1.57905E-08	5.963E-07	8.8542E-08	7.0063E-07	0.70062971
3831480774415	383480	3774415	7.06208E-05	0.000176346	0.000176346	4.9352E-05	9.10637E-05	0.00016375	0.000115843	3.51039E-05	6.21546E-05	1.72981E-05	4.66039E-05	8.00773E-05	4.353E-05	1.30293E-05	1.53487E-08	5.719E-07	8.2619E-08	6.69864E-07	0.66986352
3831490774415	383490	3774415	7.0093E-05	0.000175027	0.000175027	4.89831E-05	9.03831E-05	0.000162526	0.000114977	3.48415E-05	6.169E-05	1.70469E-05	4.62372E-05	7.94407E-05	4.31839E-05	1.29257E-05	1.49441E-08	5.4985E-07	7.7559E-08	6.42351E-07	0.64235125
3831500774415	383500	3774415	6.97105E-05	0.000174073	0.000174073	4.87158E-05	8.98899E-05	0.000161639	0.00011435	3.46514E-05	6.13534E-05	1.6851E-05	4.59809E-05	7.89992E-05	4.29439E-05	1.28539E-05	1.45821E-08	5.3016E-07	7.3239E-08	6.17983E-07	0.61798258
3831510774415	383510	3774415	6.92742E-05	0.000172983	0.000172983	4.8411E-05	8.93273E-05	0.000160627	0.000113634	3.44346E-05	6.09694E-05	1.66701E-05	4.57046E-05	7.85153E-05	4.26809E-05	1.27751E-05	1.42292E-08	5.1158E-07	6.9363E-08	5.95173E-07	0.59517317
3831520774415	383520	3774415	6.8364E-05	0.00017071	0.00017071	4.77748E-05	8.81535E-05	0.000158516	0.000112141	3.39821E-05	6.01683E-05	1.64189E-05	4.51117E-05	7.74882E-05	4.21225E-05	1.2608E-05	1.38072E-08	4.9152E-07	6.5525E-08	5.70857E-07	0.57085733
3831530774415	383530	3774415	6.73836E-05	0.000168262	0.000168262	4.70897E-05	8.68894E-05	0.000156243	0.000110533	3.34948E-05	5.93055E-05	1.61878E-05	4.44837E-05	7.63931E-05	4.15272E-05	1.24298E-05	1.33866E-08	4.722E-07	6.203E-08	5.47612E-07	0.54761175
3831540774415	383540	3774415	6.64572E-05	0.000165949	0.000165949	4.64423E-05	8.56948E-05	0.000154095	0.000109013	3.30343E-05	5.84901E-05	1.59818E-05	4.38959E-05	7.53659E-05	4.09688E-05	1.22627E-05	1.29824E-08	4.5403E-07	5.8911E-08	5.2592E-07	0.52591998
3831550774415	383550	3774415	6.56708E-05	0.000163985	0.000163985	4.58927E-05	8.46807E-05	0.000152272	0.000107723	3.26434E-05	5.77979E-05	1.58059E-05	4.33985E-05	7.45E-05	4.04982E-05	1.21218E-05	1.26184E-08	4.3764E-07	5.6166E-08	5.0643E-07	0.50642952
3831570774415	383570	3774415	6.37694E-05	0.000159237	0.000159237	4.4564E-05	8.22289E-05	0.000147863	0.000104604	3.16982E-05	5.61245E-05	1.54492E-05	4.21877E-05	7.24032E-05	3.93583E-05	1.17806E-05	1.18653E-08	4.0543E-07	5.1141E-08	4.68435E-07	0.46843521
3831580774415	383580	3774415	6.2579E-05	0.000156264	0.000156264	4.37321E-05	8.06939E-05	0.000145103	0.000102651	3.11065E-05	5.50768E-05	1.52483E-05	4.14341E-05	7.10959E-05	3.86477E-05	1.15679E-05	1.14639E-08	3.8911E-07	4.8771E-08	4.49346E-07	0.44934637
3831590774415	383590	3774415	6.14155E-05	0.000153359	0.000153359	4.2919E-05	7.91937E-05	0.000142405	0.000100743	3.05282E-05	5.40528E-05	1.50624E-05	4.07006E-05	6.98141E-05	3.79509E-05	1.13594E-05	1.10885E-08	3.739E-07	4.658E-08	4.31573E-07	0.43157257
3831600774415	383600	3774415	6.01551E-05	0.000150212	0.000150212	4.20382E-05	7.75684E-05	0.000139482	9.86755E-05	2.99017E-05	5.29435E-05	1.48664E-05	3.99067E-05	6.84388E-05	3.72033E-05	1.11356E-05	1.0712E-08	3.5895E-07	4.4484E-08	4.14143E-07	0.41414343
3831610774415	383610	3774415	5.89755E-05	0.000147266	0.000147266	4.12139E-05	7.60473E-05	0.000136747	9.67405E-05	2.93153E-05	5.19053E-05	1.46856E-05	3.91632E-05	6.71485E-05	3.65019E-05	1.09256E-05	1.03648E-08	3.4516E-07	4.2569E-08	3.9809E-07	0.39809024
3831620774415	383620	3774415	5.82968E-05	0.000145572	0.000145572	4.07396E-05	7.51722E-05	0.000135174	9.56272E-05	2.89779E-05	5.1308E-05	1.45801E-05	3.87512E-05	6.64269E-05	3.61096E-05	1.08082E-05	1.01174E-08	3.3476E-07	4.1064E-08	3.85942E-07	0.3859425
3831630774415	383630	3774415	5.78874E-05	0.000144549	0.000144549	4.04535E-05	7.46443E-05	0.000134224	9.49557E-05	2.87745E-05	5.09477E-05	1.45147E-05	3.851E-05	6.60025E-05	3.58789E-05	1.07392E-05	9.92519E-09	3.2631E-07	3.98E-08	3.76039E-07	0.37603928
3831640774415	383640	3774415	5.74996E-05	0.000143581	0.000143581	4.01825E-05	7.41442E-05	0.000133325	9.43196E-05	2.85817E-05	5.06064E-05	1.44595E-05	3.82839E-05	6.56035E-05	3.5662E-05	1.06743E-05	9.74623E-09	3.1847E-07	3.8629E-08	3.66848E-07	0.3668478
3831650774415	383650	3774415	5.7602E-05	0.000143836	0.000143836	4.0254E-05	7.42762E-05	0.000133562	9.44874E-05	2.86326E-05	5.06965E-05	1.44695E-05	3.83794E-05	6.57563E-05	3.57451E-05	1.06991E-05	9.65271E-09	3.1347E-07	3.778E-08	3.60906E-07	0.36090641
3831660774415	383660	3774415	5.76935E-05	0.000144065	0.000144065	4.0318E-05	7.43943E-05	0.000133775	9.46376E-05	2.86781E-05	5.07771E-05	1.44796E-05	3.84648E-05	6.58921E-05	3.58189E-05	1.07212E-05	9.56132E-09	3.0867E-07	3.6971E-08	3.55207E-07	0.35520734
3831670774415	383670	3774415	5.81244E-05	0.000145141	0.000145141	4.06191E-05	7.49499E-05	0.000134774	9.53445E-05	2.88923E-05	5.11563E-05	1.45399E-05	3.87713E-05	6.64099E-05	3.61004E-05	1.08055E-05	9.52417E-09	3.0567E-07	3.6364E-08	3.51563E-07	0.35156301
3831680774415	383680	3774415	5.89647E-05	0.000147239	0.000147239	4.12063E-05	7.60334E-05	0.000136722	9.67228E-05	2.93099E-05	5.18958E-05	1.46504E-05	3.9339E-05	6.73777E-05	3.66265E-05	1.09629E-05	9.54461E-09	3.0452E-07	3.596E-08	3.50029E-07	0.35002913
3831690774415	383690	3774415	5.98858E-05	0.000149539	0.000149539	4.185E-05	7.72211E-05	0.000138858	9.82337E-05	2.97678E-05	5.27065E-05	1.47659E-05	3.9957E-05	6.84218E-05	3.71941E-05	1.11328E-05	9.5698E-09	3.0356E-07	3.5591E-08	3.48722E-07	0.34872183
3837003774415	383700	3774415	6.04783E-05	0.000151019	0.000151019	4.22641E-05	7.79852E-05	0.000140232	9.92056E-05	3.00623E-05	5.3228E-05	1.48413E-05	4.03589E-05	6.91095E-05	3.75679E-05	1.12447E-05	9.54489E-09	3.0115E-07	3.5094E-08	3.45788E-07	0.34578765
3837103774415	383710	3774415	6.10762E-05	0.000152512	0.000152512	4.26819E-05	7.87561E-05	0.000141618	0.000100186	3.03595E-05	5.37542E-05	1.49217E-05	4.07709E-05	6.98056E-05	3.79463E-05	1.1358E-05	9.51672E-09	2.9871E-07	3.4614E-08	3.42843E-07	0.342843
3837203774415	383720	3774415	6.16956E-05	0.000154059	0.000154059	4.31148E-05	7.95549E-05	0.000143054	0.000101202	3.06674E-05	5.42994E-05	1.49971E-05	4.11879E-05	7.05186E-05	3.83339E-05	1.1474E-05	9.48665E-09	2.9628E-07	3.4153E-08	3.3992E-07	0.33991953
3837303774415	383730	3774415	6.23043E-05	0.000155579	0.000155579	4.35401E-05	8.03397E-05	0.000144466	0.000102201	3.097E-05	5.4835E-05	1.50724E-05	4.16049E-05	7.12232E-05	3.87169E-05	1.15886E-05	9.45549E-09	2.9388E-07	3.37E-08	3.37034E-07	0.3370338
3837403774415	383740	3774415	6.29506E-05	0.000157193	0.000157193	4.39918E-05	8.11732E-05	0.000145964	0.000103261	3.12913E-05	5.54039E-05	1.51528E-05	4.2042E-05	7.19703E-05	3.9123E-05	1.17102E-05	9.42077E-09	2.9143E-07	3.3269E-08	3.34123E-07	0.33412321
3837503774415	383750	3774415	6.49867E-05	0.000162277	0.000162277	4.54147E-05	8.37986E-05	0.000150686	0.000106601	3.23033E-05	5.71959E-05	1.5399E-05	4.34035E-05	7.42878E-05	4.03828E-05	1.20873E-05	9.51973E-09	2.9288E-07	3.3259E-08	3.35661E-07	0.33566137
3837603774415	383760	3774415	6.76853E-05	0.000169015	0.000169015	4.73005E-05	8.72784E-05	0.000156943	0.000111028	3.36447E-05	5.9571E-05	1.57256E-05	4.51771E-05	7.73354E-05	4.20394E-05	1.25831E-05	9.63887E-09	2.9492E-07	3.3402E-08	3.37958E-07	0.33795821
3837703774415	383770	3774415	7.06101E-05	0.000176319	0.000176319	4.93445E-05	9.10498E-05	0.000163725	0.000115825	3.50986E-05	6.21451E-05	1.61225E-05	4.70963E-05	8.06121E-05	4.38207E-05	1.31163E-05	9.73E-09	2.962E-07	3.3604E-08	3.39538E-07	0.33953795
3837803774415	383780	3774415	7.37988E-05	0.000184281	0.000184281	5.15729E-05	9.51616E-05	0.000171118	0.000121056	3.66836E-05	6.49516E-05	1.66249E-05	4.9543E-05	8.44492E-05	4.59065E-05	1.37406E-05	9.7879E-09	2.9663E-07	3.3892E-08	3.4031E-07	0.34031034
3837903774415	383790	3774415	7.90936E-05	0.000197503	0.000197503	5.5273E-05	0.000101989	0.000183395	0.000129741	3.93155E-05	6.96116E-05	1.71725E-05	5.25424E-05	8.99586E-05	4.89014E-05	1.4637E-05	9.8357E-09	2.9728E-07	3.4658E-08	3.41772E-07	0.34177178
3838003774415	383800	3774415	7.99554E-05	0.000199655	0.000199655	5.58753E-05	0.0001031	0.000185394	0.000131155	3.97439E-05	7.03701E-05	1.77453E-05	5.29795E-05	9.07566E-05	4.93352E-05	1.47669E-05	9.80109E-09	2.9503E-07	3.4569E-08	3.39397E-07	0.33939691
3838103774415	383810	3774415	7.96969E-05	0.000199009	0.000199009	5.56946E-05	0.000102767	0.000184794	0.000130731	3.96154E-05	7.01426E-05	1.80769E-05	5.29042E-05	9.05443E-05	4.92198E-05	1.47324E-05	9.72119E-09	2.9095E-07	3.4044E-08	3.34717E-07	0.33471732
3838203774415	383820	3774415	7.92875E-05	0.000197987	0.000197987	5.54085E-05	0.000102239	0.000183845	0.000130059	3.94119E-05	6.97823E-05	1.8529E-05	5.2653E-05	9.01029E-05	4.89799E-05	1.46605E-05	9.64715E-09	2.8683E-07	3.3502E-08	3.29984E-07	0.32998377
3838303774415	383830	3774415	7.87758E-05	0.000196709	0.000196709	5.50509E-05	0.000101579	0.000182659	0.0001292	3.91576E-05	6.93319E-05	1.87702E-05	5.23314E-05	8.95426E-05	4.86753E-05	1.45694E-05	9.67397E-09	2.8365E-07	3.2998E-08	3.26317E-07	0.32631702
3838403774415	383840	3774415	7.81564E-05	0.000195162	0.000195162	5.46181E-05	0.000100781	0.000181222	0.000128204	3.88497E-05	6.87868E-05	1.87199E-05	5.19446E-05	8.8872E-05	4.83108E-05	1.44602E-05	9.5418E-09	2.7849E-07	3.2421E-08	3.20453E-07	0.32045303
3838503774415	383850	3774415	7.76178E-05	0.000193817	0.000193817	5.42416E-05	0.000100086	0.000179973	0.0001273 2	3.85819E-05	6.83127E-05	1.86597E-05	5.1608E-05	8.82947E-05	4.7997E-05	1.43663E-05	9.38815E-09	2.7332E-07	3.1836E-08	3.14539E-07	0.31453908
3838603774415	383860	3774415	7.71815E-05	0.000192728	0.000192728	5.39367E-05	9.95235E-05	0.000178962	0.000126605	3.83651E-05	6.79287E-05	1.86094E-05	5.13417E-05	8.78278E-05	4.77432E-05	1.42904E-05	9.24607E-09	2.6855E-07	3.1285E-08	3.09082E-07	0.30908175
3838703774415	383870	3774415	7.67398E-05	0.000191625	0.000191625	5.36281E-05	9.89539E-05	0.000177938	0.00012588	3.81455E-05	6.754E-05	1.85592E-05	5.10754E-05	8.73694E-05	4.7494E-05	1.42158E-05	9.10654E-09	2.639E-07	3.0754E-08	3.03756E-07	0.30375606
3838803774415	383880	3774415	7.62765E-05	0.000190468	0.000190468	5.33044E-05	9.83566E-05	0.000176863	0.00012512	3.79152E-05	6.71323E-05	1.8514E-05	5.0794E-05	8.68771E-05	4.72263E-05	1.41357E-05	8.96862E-09	2.5932E-07	3.0236E-08	2.98526E-07	0.29852577
3838903774415	383890	3774415	7.58133E-05	0.000189312	0.000189312	5.29807E-05	9.77593E-05	0.000175789	0.00012436	3.7685E-05	6.67246E-05	1.84637E-05	5.05077E-05	8.63847E-05	4.69587E-05	1.40555E-05	8.83347E-09	2.5486E-07	2.9737E-08	2.93427E-07	0.29342741
3839003774415	383900	3774415	7.53447E-05	0.000188141	0.000188141	5.26532E-05	9.7155E-05	0.000174703	0.000123592	3.7452E-05	6.63121E-05	1.84135E-05	5.02213E-05	8.58838E-05	4.66864E-05	1.39741E-05	8.70045E-09	2.5049E-07	2.9252E-08	2.88439E-07	0.2884388
3839103774415	383910	3774415	7.48599E-05	0.000186931	0.000186931	5.23144E-05	9.65299E-05	0.000173579	0.000122797	3.72111E-05	6.58855E-05	1.83632E-05	4.99198E-05	8.5366E-05	4.64049E-05	1.38898E-05	8.56944E-09	2.4621E-07	2.878E-08	2.83555E-07	0.28355539
3829703774425	382970	3774425	2.86178E-05	7.14609E-05	7.14609E-05	1.9999E-05	3.6902E-05	6.63566E-05	4.69433E-05	1.42252E-05	2.5187E-05	1.4982E-05	2.17093E-05	3.71057E-05	2.01706E-05	6.03742E-06	5.79986E-09	2.1258E-07	2.1049E-08	2.39424E-07	0.239424
3829803774425	382980	3774425	2.9275E-05	7.31019E-05	7.31019E-05	2.04582E-05	3.77493E-05	6.78803E-05	4.80212E-05	1.45519E-05	2.57654E-05	1.50875E-05	2.21414E-05	3.78442E-05	2.05721E-05	6.15759E-06	6.05719E-09	2.2438E-07	2.2007E-08	2.5244E-07	0.25244009
3829903774425	382990	3774425	2.99483E-05	7.47831E-05	7.47831E-05	2.09288E-05	3.86175E-05	6.94415E-05	4.91257E-05	1.48866E-05	2.6358E-05	1.5193E-05	2.25785E-05	3.85998E-05	2.09828E-05	6.28052E-06	6.33268E-09	2.3719E-07	2.3041E-08	2.66567E-07	0.26656713
3830003774425	383000	3774425	3.06916E-05	7.66393E-05	7.66393E-05	2.14482E-05	3.9576E-05	7.1165E-05	5.0345E-05	1.52561E-05	2.70122E-05	1.53136E-05	2.30558E-05	3.94147E-05	2.14258E-05	6.41312E-06	6.6392E-09	2.5161E-07	2.4199E-08	2.82449E-07	0.28244902
3830103774425	383010	3774425	3.16827E-05	7.91141E-05	7.91141E-05	2.21408E-05	4.0854E-05	7.34631E-05	5.19707E-05	1.57487E-05	2.78845E-05	1.55045E-05	2.37039E-05	4.05268E-05	2.20303E-05	6.59406E-06	7.02219E-09	2.6963E-07	2.5655E-08	3.02311E-07	0.30231115
3830203774425	383020	3774425	3.27707E-05	8.1831E-05	8.1831E-05	2.29012E-05	4.2257E-05	7.5986E-05	5.37555E-05	1.62896E-05	2.88421E-05	1.57155E-05	2.44022E-05	4.17322E-05	2.26856E-05	6.7902E-06	7.45429E-09	2.9025E-07	2.7311E-08	3.25016E-07	0.32501625
3830303774425	383030	3774425	3.39881E-05	8.48708E-05	8.48708E-05	2.37519E-05	4.38267E-05	7.88086E-05	5.57524E-05	1.68947E-05	2.99135E-05	1.59667E-05	2.5191E-05	4.3082E-05	2.34193E-05	7.00982E-06	7.95561E-09	3.1448E-07	2.9245E-08	3.51683E-07	0.35168322
3830403774425	383040	3774425	3.53508E-05	8.82737E-05	8.82737E-05	2.47042E-05	4.5584E-05	8.19684E-05	5.79877E-05	1.7572E-05	3.11129E-05	1.62531E-05	2.60703E-05	4.4593E-05	2.42407E-05	7.25568E-06	8.54167E-09	3.4325E-07	3.1522E-08	3.83318E-07	0.3833179
3830503774425	383050	3774425	3.68536E-05	9.20263E-05	9.20263E-05	2.57544E-05	4.75218E-05	8.5453E-05	6.04529E-05	1.83191E-05	3.24355E-05	1.65797E-05	2.7055E-05	4.62824E-05	2.51591E-05	7.53055E-06	9.22295E-09	3.7733E-07	3.4186E-08

Unique Identifier	X (UTM)	Y (UTM)	EGIODemolition 2025	EGIOSite Grubbing / Prep 2025	EGIOMass Grading / Excavation 2025	EGIOMass Grading / Excavation 2026	EGIODrainage / Utilities Trenching 2026	EGIODrainage / Utilities Trenching 2027	EGIOFoundations / Concrete Pads 2026	EGIOFoundations / Concrete Pads 2027	EGIOBuilding / Structure Construction 2026	EGIOBuilding / Structure Construction 2027	EGIOAsphalt Paving 2027	EGIOArchitectural Coating 2027	EGIOLandscaping or Other Finishing 2027	EGIOWaterside Construction (Piles) 2027	HIWaterside Construction (Landscaping) 2025	HIWaterside Construction (Landscaping) 2026	KMDemolition 2025	KMSite Grubbing / Prep 2025	KMMass Grading / Excavation 2025
3830603774425	383060	3774425	0.000406778	0.00036707	0.000916591	0.000916591	0.000256517	0.000256517	0.000473322	0.000473322	0.00085112	0.00085112	0.000602117	5.66698E-05	0.00018246	0.000323061	0.000227019	0.000227019	7.68942E-05	6.93874E-05	0.000173266
3830703774425	383070	3774425	0.00045776	0.00041307	0.001031469	0.001031469	0.000288666	0.000288666	0.000532644	0.000532644	0.000957793	0.000957793	0.000677581	6.37723E-05	0.000205328	0.000363551	0.000237486	0.000237486	8.06189E-05	7.27485E-05	0.000181658
3830803774425	383080	3774425	0.000516412	0.000466	0.001163631	0.001163631	0.000325653	0.000325653	0.000600891	0.000600891	0.001080514	0.001080514	0.000764399	7.19435E-05	0.000231636	0.000410132	0.000247874	0.000247874	8.41288E-05	7.59157E-05	0.000189567
3830903774425	383090	3774425	0.000582467	0.0005256	0.001312471	0.001312471	0.000367307	0.000367307	0.000677751	0.000677751	0.001218723	0.001218723	0.000862173	8.11457E-05	0.000261265	0.000462592	0.000257628	0.000257628	8.73521E-05	7.88243E-05	0.00019683
3831003774425	383100	3774425	0.00066265	0.00059796	0.001493147	0.001493147	0.000417871	0.000417871	0.000771052	0.000771052	0.001386494	0.001386494	0.000980861	9.23164E-05	0.000297231	0.000526273	0.000268016	0.000268016	9.05754E-05	8.17329E-05	0.000204093
3831103774425	383110	3774425	0.000754401	0.00068075	0.001699891	0.001699891	0.00047573	0.00047573	0.000877812	0.000877812	0.00157847	0.00157847	0.001116673	0.000105099	0.000338386	0.000599142	0.000277453	0.000277453	9.3548E-05	8.44154E-05	0.000210792
3831203774425	383120	3774425	0.00086862	0.00078382	0.00195726	0.00195726	0.000547758	0.000547758	0.001010716	0.001010716	0.001817456	0.001817456	0.001285741	0.000121011	0.000389619	0.000689854	0.000287048	0.000287048	9.67415E-05	8.72971E-05	0.000217987
3831303774425	383130	3774425	0.001009849	0.00091126	0.002275492	0.002275492	0.000636818	0.000636818	0.001175049	0.001175049	0.002112957	0.002112957	0.00149479	0.000140686	0.000452967	0.000802018	0.000296929	0.000296929	9.96902E-05	8.9958E-05	0.000224632
3831403774425	383140	3774425	0.001189054	0.00107297	0.002679294	0.002679294	0.000749826	0.000749826	0.00138357	0.00138357	0.002487916	0.002487916	0.001760051	0.000165652	0.000533349	0.000944341	0.000306841	0.000306841	0.000102645	9.26242E-05	0.00023129
3831503774425	383150	3774425	0.001426572	0.0012873	0.003214491	0.003214491	0.000899606	0.000899606	0.001659942	0.001659942	0.002984885	0.002984885	0.002111627	0.000198741	0.000639887	0.001132976	0.000316897	0.000316897	0.00010563	9.53174E-05	0.000238015
3831603774425	383160	3774425	0.00171334	0.00154607	0.003860666	0.003860666	0.001080444	0.001080444	0.001993622	0.001993622	0.003584904	0.003584904	0.002536105	0.000238692	0.000768517	0.001360726	0.000324858	0.000324858	0.000108596	9.79944E-05	0.0002447
3831703774425	383170	3774425	0.002082464	0.00187916	0.004692413	0.004692413	0.001313216	0.001313216	0.002423131	0.002423131	0.00435724	0.00435724	0.003082487	0.000290116	0.000934087	0.001653883	0.000331837	0.000331837	0.000111617	0.00010072	0.000251505
3834403774425	383440	3774425	0.000557402	0.00050299	0.001255993	0.001255993	0.000351502	0.000351502	0.000648587	0.000648587	0.00116628	0.00116628	0.000825073	7.76539E-05	0.000250022	0.000442686	0.000304653	0.000304653	0.000229357	0.000206966	0.000516811
3834503774425	383450	3774425	0.000522626	0.0004716	0.001177633	0.001177633	0.000329572	0.000329572	0.000608122	0.000608122	0.001093516	0.001093516	0.000773597	7.28091E-05	0.000234423	0.000415067	0.000300149	0.000300149	0.000232772	0.000210047	0.000524504
3834603774425	383460	3774425	0.00049133	0.00044336	0.001107113	0.001107113	0.000309836	0.000309836	0.000571706	0.000571706	0.001028034	0.001028034	0.000727272	6.84492E-05	0.000220386	0.000390212	0.000295851	0.000295851	0.000235911	0.000212881	0.000531579
3834703774425	383470	3774425	0.000461329	0.00041629	0.001039512	0.001039512	0.000290917	0.000290917	0.000536797	0.000536797	0.000965262	0.000965262	0.000682865	6.42696E-05	0.000206929	0.000366386	0.000289411	0.000289411	0.00023766	0.000214459	0.00053552
3834803774425	383480	3774425	0.000434104	0.00039172	0.000978166	0.000978166	0.000273749	0.000273749	0.000505119	0.000505119	0.000908297	0.000908297	0.000642566	6.04768E-05	0.000194717	0.000344763	0.000283369	0.000283369	0.000238144	0.000214895	0.000536609
3834903774425	383490	3774425	0.000409977	0.00036995	0.0009238	0.0009238	0.000258534	0.000258534	0.000477044	0.000477044	0.000857815	0.000857815	0.000606852	5.71155E-05	0.000183895	0.000325602	0.000278294	0.000278294	0.000237798	0.000214583	0.000535829
3835003774425	383500	3774425	0.000388679	0.00035073	0.00087581	0.00087581	0.000245104	0.000245104	0.000452263	0.000452263	0.000813252	0.000813252	0.000575327	5.41484E-05	0.000174342	0.000308687	0.000274186	0.000274186	0.000237075	0.000213931	0.000534202
3835203774425	383520	3774425	0.000349361	0.00031525	0.000787214	0.000787214	0.000220309	0.000220309	0.000406512	0.000406512	0.000730984	0.000730984	0.000517127	4.86708E-05	0.000156705	0.00027746	0.000264638	0.000264638	0.000231148	0.000208582	0.000520846
3835303774425	383530	3774425	0.000330994	0.00029868	0.000745827	0.000745827	0.000208727	0.000208727	0.00038514	0.00038514	0.000692554	0.000692554	0.00048994	4.6112E-05	0.000148467	0.000262874	0.000259087	0.000259087	0.000225316	0.00020332	0.000507705
3835403774425	383540	3774425	0.000314537	0.00028383	0.000708745	0.000708745	0.000198349	0.000198349	0.000365991	0.000365991	0.00065812	0.00065812	0.000465581	4.38194E-05	0.000141085	0.000249804	0.00025425	0.00025425	0.000219634	0.000198192	0.0004949
3835503774425	383550	3774425	0.000300205	0.0002709	0.000676451	0.000676451	0.000189311	0.000189311	0.000349315	0.000349315	0.000628133	0.000628133	0.000444367	4.18227E-05	0.000134657	0.000238421	0.000250507	0.000250507	0.000215032	0.000194039	0.00048453
3835703774425	383570	3774425	0.00027372	0.000247	0.000616773	0.000616773	0.00017261	0.00017261	0.000318497	0.000318497	0.000572717	0.000572717	0.00040516	3.8133E-05	0.000122777	0.000217387	0.00024253	0.00024253	0.000203642	0.000183762	0.000458867
3835803774425	383580	3774425	0.000261131	0.00023564	0.000588406	0.000588406	0.000164671	0.000164671	0.000303849	0.000303849	0.000546377	0.000546377	0.000386529	3.63792E-05	0.00011713	0.000207389	0.000238025	0.000238025	0.00019676	0.000177551	0.000443359
3835903774425	383590	3774425	0.000249455	0.0002251	0.000562097	0.000562097	0.000157308	0.000157308	0.000290263	0.000290263	0.000521948	0.000521948	0.000369247	3.47526E-05	0.000111893	0.000198116	0.000233775	0.000233775	0.000190295	0.000171718	0.000428792
3836003774425	383600	3774425	0.00023843	0.00021515	0.000537255	0.000537255	0.000150356	0.000150356	0.000277435	0.000277435	0.00049888	0.00049888	0.000352927	3.32167E-05	0.000106948	0.00018936	0.00022572	0.00022572	0.000183813	0.000165868	0.000414186
3836103774425	383610	3774425	0.000228235	0.00020595	0.000514282	0.000514282	0.000143927	0.000143927	0.000265572	0.000265572	0.000477548	0.000477548	0.000337836	3.17964E-05	0.000102375	0.000181263	0.00022563	0.00022563	0.00017782	0.00016046	0.000400682
3836203774425	383620	3774425	0.000220075	0.00019859	0.000495896	0.000495896	0.000138781	0.000138781	0.000256077	0.000256077	0.00046074	0.00046074	0.00032578	3.06596E-05	9.87146E-05	0.000174783	0.00022319	0.00022319	0.000174519	0.000157482	0.000393244
3836303774425	383630	3774425	0.000213229	0.00019241	0.000480468	0.000480468	0.000134464	0.000134464	0.000248111	0.000248111	0.000446149	0.000446149	0.000315624	2.97058E-05	9.56435E-05	0.000169345	0.00022157	0.00022157	0.00017277	0.000155903	0.000389303
3836403774425	383640	3774425	0.000206812	0.00018662	0.000466009	0.000466009	0.000130417	0.000130417	0.000240644	0.000240644	0.000432723	0.000432723	0.000306125	2.88118E-05	9.27653E-05	0.000164249	0.00022024	0.00022024	0.000171135	0.000154428	0.000385617
3836503774425	383650	3774425	0.000202025	0.0001823	0.000455222	0.000455222	0.000127398	0.000127398	0.000235074	0.000235074	0.000422706	0.000422706	0.000299039	2.81449E-05	9.0618E-05	0.000160447	0.00021978	0.00021978	0.000171934	0.000155149	0.00038742
3836603774425	383660	3774425	0.000197476	0.0001782	0.000444973	0.000444973	0.00012453	0.00012453	0.000229781	0.000229781	0.000413189	0.000413189	0.000292307	2.75112E-05	8.85778E-05	0.000156835	0.00021954	0.00021954	0.000172764	0.000155898	0.000389289
3836703774425	383670	3774425	0.000193758	0.00017484	0.000436594	0.000436594	0.000122185	0.000122185	0.000225454	0.000225454	0.00040508	0.00040508	0.00028682	2.69931E-05	8.69097E-05	0.000153881	0.00022009	0.00022009	0.000174883	0.00015781	0.000394064
3836803774425	383680	3774425	0.000190857	0.00017222	0.000430057	0.000430057	0.000120355	0.000120355	0.00022079	0.00022079	0.000399338	0.000399338	0.000282508	2.6589E-05	8.56085E-05	0.000151577	0.00022134	0.00022134	0.000178501	0.000161074	0.000402215
3836903774425	383690	3774425	0.000188081	0.00016972	0.000423802	0.000423802	0.000118605	0.000118605	0.000218849	0.000218849	0.000393531	0.000393531	0.0002784	2.62023E-05	8.43635E-05	0.000149373	0.00022768	0.00022768	0.000182267	0.000164473	0.000410702
3837003774425	383700	3774425	0.000184553	0.00016654	0.000415853	0.000415853	0.000116381	0.000116381	0.000214744	0.000214744	0.00038615	0.00038615	0.000273178	2.57108E-05	8.27811E-05	0.000146571	0.00022054	0.00022054	0.000184046	0.000166078	0.00041471
3837103774425	383710	3774425	0.000181085	0.00016341	0.000408039	0.000408039	0.000114194	0.000114194	0.000210709	0.000210709	0.000378893	0.000378893	0.000268044	2.52277E-05	8.12255E-05	0.000143817	0.00022328	0.00022328	0.000185807	0.000167667	0.000418678
3837203774425	383720	3774425	0.000177492	0.00016016	0.000399942	0.000399942	0.000111928	0.000111928	0.000206527	0.000206527	0.000371375	0.000371375	0.000262725	2.47271E-05	7.96137E-05	0.000140963	0.00022299	0.00022299	0.000186636	0.000168416	0.000420548
3837303774425	383730	3774425	0.000173582	0.00015664	0.000391132	0.000391132	0.000109462	0.000109462	0.000201978	0.000201978	0.000363194	0.000363194	0.000256938	2.41824E-05	7.786E-05	0.000137858	0.00022007	0.00022007	0.000186051	0.000167888	0.000419229
3837403774425	383740	3774425	0.000169815	0.00015324	0.000382645	0.000382645	0.000107087	0.000107087	0.000197595	0.000197595	0.000355313	0.000355313	0.00025136	2.36577E-05	7.61705E-05	0.000134867	0.00022096	0.00022096	0.000185371	0.000167274	0.000417696
3837503774425	383750	3774425	0.000167708	0.00015134	0.000377897	0.000377897	0.000105758	0.000105758	0.000195143	0.000195143	0.000350904	0.000350904	0.000248244	2.33641E-05	7.52254E-05	0.000133193	0.00022578	0.00022578	0.000189197	0.000170727	0.000426318
3837603774425	383760	3774425	0.000166091	0.00014988	0.000374252	0.000374252	0.000104738	0.000104738	0.000193261	0.000193261	0.00034752	0.00034752	0.000245849	2.31388E-05	7.44998E-05	0.000131908	0.00022494	0.00022494	0.000193334	0.00017446	0.000435639
3837703774425	383770	3774425	0.000164604	0.00014853	0.000370903	0.000370903	0.000103801	0.000103801	0.000191532	0.000191532	0.00034441	0.00034441	0.000243649	2.29317E-05	7.38331E-05	0.000130728	0.00022352	0.00022352	0.000195912	0.000176786	0.000441449
3837803774425	383780	3774425	0.000163494	0.00014753	0.000368401	0.000368401	0.000103101	0.000103101	0.00019024	0.00019024	0.00034208	0.00034208	0.00024206	2.2777E-05	7.33351E-05	0.000129846	0.00022953	0.00022953	0.000196539	0.000177352	0.000442861
3837903774425	383790	3774425	0.000163518	0.00014755	0.000368455	0.000368455	0.000103116	0.000103116	0.000190268	0.000190268	0.00034213	0.00034213	0.00024041	2.27803E-05	7.33458E-05	0.000129865	0.00023295	0.00023295	0.000196181	0.000177029	0.000442054
3838003774425	383800	3774425	0.000162133	0.0001463	0.000365334	0.000365334	0.000102242	0.000102242	0.000188656	0.000188656	0.00033923	0.00033923	0.00023991	2.25874E-05	7.27247E-05	0.000128765	0.00023553	0.00023553	0.000194128	0.000175176	0.000437428
3838103774425	383810	3774425	0.00015925	0.0001437	0.000358838	0.000358838	0.000100424	0.000100424	0.000185302	0.000185302	0.00033207	0.00033207	0.000235724	2.21858E-05	7.14314E-05	0.000126476	0.00023613	0.00023613	0.000191477	0.000172784	0.000431456
3838203774425	383820	3774425	0.000156319	0.00014106	0.000352234	0.000352234	9.8576E-05	9.8576E-05	0.000181891	0.000181891	0.00032074	0.00032074	0.00023138	2.17775E-05	7.01168E-05	0.000124148	0.00024054	0.00024054	0.000188588	0.000170177	0.000424946
3838303774425	383830	3774425	0.000153442	0.00013846	0.000345751	0.000345751	9.67617E-05	9.67617E-05	0.000178544	0.000178544	0.00032105	0.00032105	0.00022712	2.13766E-05	6.88263E-05	0.000121863	0.00025285	0.00025285	0.00018524	0.000167156	0.0004174
3838403774425	383840	3774425	0.000150267	0.0001356	0.000338595	0.000338595	9.47591E-05	9.47591E-05	0.000174848	0.000174848	0.00031441	0.00031441	0.00022426	2.09342E-05	6.74019E-05	0.000119341	0.00024635	0.00024635	0.000181658	0.000163924	0.00040933
3838503774425	383850	3774425	0.000147055	0.0001327	0.000331359	0.000331359	9.2734E-05	9.2734E-05	0.000171112	0.000171112	0.00030769	0.00030769	0.000217673	2.04868E-05	6.59614E-05	0.000116791	0.00024691	0.00024691	0.00017862	0.000161182	0.000402484
3838603774425	383860	3774425	0.000143939	0.00012989	0.000324338	0.000324338	9.07691E-05	9.07691E-05	0.000167486	0.000167486	0.000301171	0.000301171	0.000213061	2.00528E-05	6.45638E-05	0.000114316	0.00024402	0.00024402	0.000176101	0.000158909	0.000396808
3838703774425	383870	3774425	0.000140925	0.00012717	0.000317546	0.000317546	8.88682E-05	8.88682E-05	0.000163979	0.000163979	0.00029464	0.00029464	0.000208599	1.96328E-05	6.32117E-05	0.000111922	0.00024182	0.00024182	0.000173612	0.000156663	0.000391199
3838803774425	383880	3774425	0.000138012	0.00012454	0.000310982	0.000310982	8.70313E-05	8.70313E-05	0.000160589	0.000160589	0.00028769	0.00028769	0.000204287	1.9227E-05	6.19051E-05	0.000109608	0.00023839	0.00023839	0.000171123	0.000154417	0.00038559
3838903774425	383890	3774425	0.000135195	0.000122	0.000304634	0.000304634	8.52546E-05	8.52546E-05	0.000157311	0.000157311	0.00028274	0.00028274	0.000200116	1.88345E-05	6.06414E-05	0.000107371	0.00023531	0.00023531	0.000168657	0.000152192	0.000380035
3839003774425	383900	3774425	0.000132473	0.00011954	0.0002985	0.0002985	8.35382E-05	8.35382E-05	0.000154144	0.000154144	0.00027179	0.00027179	0.000196087	1.84553E-05	5.94204E-05	0.000105209	0.00023218	0.00023218	0.000166204	0.000149978	0.000374507
3839103774425	383910	3774425	0.000129834	0.00011716	0.000292555	0.000292555	8.18744E-05	8.18744E-05	0.000151074	0.000151074	0.00027165	0.00027165	0.000192182	1.80877E-05	5.8237E-05	0.000103114	0.000230254	0.000230254	0.000163757	0.00014777	0.000368993
3829703774435	382970	3774435	0.000185401	0.0001673	0.000417763	0.000417763	0.000116915	0.000116915	0.00021573	0.00021573	0.00038723	0.00038723	0.000274432	2.58289E-05	8.31613E-05	0.000147244	0.00016001	0.00016001	5.12926E-05	4.62852E-05	0.000115578
3829803774435	382980	3774435	0.000196969	0.00017774	0.00044383	0.00044383	0.00012421	0.00012421	0.00022919	0.00022919	0.00041228	0.00041228	0.000291556	2.74405E-05	8.83502E-05	0.000156432	0.00016443	0.00016443	5.30117E-05	4.78365E-05	0.000119451
3829903774435	382990	3774435	0.000209612	0.00018915	0.00047231	0.00047231	0.000132182	0.000132182	0.00024302	0.00024302	0.00043858	0.00043858	0.00031026	2.92018E-05	9.4021E-05	0.000166473	0.00016887	0.00016887	5.47846E-05	4.94362E-05	0.000123446
3830003774435	383000	3774435	0.00022396	0.0002021	0.000504652	0.000504652	0.000141232	0.000141232	0.00026059	0.00026059	0.00046805	0.00046805	0.00033151	3.12009E-05	0.000100458	0.00017869	0.00017392	0.00017392	5.67484E-05	5.12083E-05	0.000127871
3830103774435	383010	3774435	0.000243039	0.00021931	0.000547638	0.000547638	0.000153262	0.000153262	0.00028279	0.00028279	0.00050852	0.00050852	0.00035974	3.38587E-05	0.000109015	0.00019302	0.00018058	0.00018058	5.95957E-05	5.37776E-05	0.000134287
3830203774435	383020	3774435	0.000265399	0.00023949	0.000598023	0.000598023	0.000167362	0.000167362	0.00030881	0.00030881	0.00055537	0.00055537	0.00039284	3.69738E-05	0.000119044	0.00021079	0.00018972	0.00018972	6.27474E-05	5.66216E-05	0.000141389
3830303774435	383030	3774435	0.000291203	0.00026277	0.000656168	0.000656168	0.000183635	0.000183635	0.00033884	0.00033884	0.00060929	0.00060929	0.00043104	4.05687E-05	0.000130619	0.00023127	0.00019591	0.00019591	6.60602E-05	5.96111E-05	0.000148853
3830403774435	383040	3774435	0.000321145	0.00028979	0.000723634	0.000723634	0.000202516	0.000202516	0.00037368	0.00037368	0.00067146	0.00067146	0.00047536	4.47399E-05	0.000144049	0.00025051	0.00020433	0.00020433	6.94865E-05	6.27029E-05	0.000156574
3830503774435	383050	3774435	0.000356846	0.00032201	0.00080408	0.00080408	0.00022502	0.00022502	0.00041522	0.00041522	0.00074646	0.00074646	0.00052820	4.97136E-05	0.000160063	0.00028340	0.00021363	0.00021363	7.31396E-05	6.59993E-05	0.000164805
3830603774435	383060	3774435	0.000395036	0.00035647	0.000890134	0.000890134	0.000249113	0.000249113	0.0004596	0.0004596	0.00082653	0.00082653	0.00058473	5.50341E-05	0.000177193	0.00031373	0.00022165	0.00022165	7.63808E-05	6.89241E-05	0.000172109
3830703774435	383070	3774435	0.000440127	0.00039716	0.000991737	0.000991737	0.000277547	0.000277547	0.000512127	0.000512127	0.00092089	0.00092089	0.000651481	6.13158E-05	0.000197418	0.00034954	0.00023125	0.00023125	7.96579E-05	7.18813E-05	0.000179493
3830803774435	383080	3774435	0.0004921	0.00044406	0.001108848	0.001108848	0.000310322	0.000310322	0.00057602	0.00057602	0.001029645	0.001029645	0.000728412	6.85564E-05	0.000220731	0.00039082	0.00024045	0.00024052	8.28454E-05	7.47576E-05	0.000186675
3830903774435	383090	3774435	0.00055172	0.00049786	0.001243189	0.001243189	0.000347918	0.000347918	0.00064197	0.00064197	0.00115439	0.00115439	0.000816662	7.68623E-05	0.000247473	0.00043813	0.00024587	0.00024587	8.58956E-05	7.751E-05	0.000193548
3831003774435	383100	3774435	0.000622907	0.0005621	0.001403596	0.001403596	0.00039281	0.00039281	0.00072808	0.00072808	0.001303339	0.001303339	0.00092203	8.67797E-05	0.000279404	0.00049471	0.00025926	0.00025926	8.8922E-05	8.02409E-05	0.000200368
3831103774435	383110	3774435	0.000702344	0.00063378	0.001582591	0.001582591	0.00044293	0.00044293	0.0008172	0.0008172	0.00146954	0.00146954	0.00103616	9.78464E-05	0.000315036	0.00055779	0.00026768	0.00026768	9.16916E-05	8.27402E-05	0.000206609
3831203774435	383120	3774435	0.000797826	0.00071994	0.001797741	0.001797741	0.000503115	0.000503115	0.000928342	0.000928342	0.001669331	0.001669331	0.001180951	0.000111148	0.000357864	0.00063363	0.00027605	0.00027605	9.47299E-05	8.54819E-05	0.000213455
3831303774435	383130	3774435	0.000913759	0.00082455	0.002058971	0.002058971	0.000576222	0.000576222	0.001063239	0.001063239	0.001911901	0.001911901	0.001352556	0.000127299	0.000409865	0.000725703	0.00028470	0.00028470	9.74697E-05	8.79542E-05	0.000219628
3831403774435	383140	3774435	0.001056528	0.00095338	0.002380673	0.002380673	0.000666254	0.000666254	0.001229364	0.001229364	0.002210625	0.002210625	0.001563884	0.000147189	0.00047390	0.00083909	0.00029355	0.00029355	0.000100275	9.04858E-05	0.00022595
3831503774435	383150	3774435	0.001240669	0.00111955	0.002795598	0.002795598	0.000782375	0.000782375	0.001443628	0.001443628	0.002595912	0.002595912	0.001836452	0.000172843	0.000556501	0.00098533	0.00030251	0.00030251	0.000103111	9.30443E-05	0.000232339

			KMMass Grading / Excavation	KMDrainage / Utilities Trenching	KMFoundations / Concrete Pads	KMBuilding / Structure Construction	KMAsphalt Paving	KMArchitectural Coating	KMLandscaping or Other Finishing	KMWaterside Construction (Piles)	EWNDemolition	EWNSite Grubbing / Prep	EWNDrainage / Utilities Trenching	EWNDrainage / Utilities Trenching	EWNDrainage / Utilities Trenching	EWNFoundations / Concrete Pads	EWNBuilding / Structure Construction	EWNAsphalt Paving	EWNLandscaping or Other Finishing	EWNWaterside Construction (Piles)	ISDemolition
Unique Identifier	X (UTM)	Y (UTM)	2026	2026	2026	2026	2026	2026	2026	2026	2027	2027	2027	2028	2029	2029	2029	2029	2029	2029	2027
3830603774425	383060	3774425	0.000173266	3.73312E-05	8.94732E-05	0.000165962	0.00011382	1.07124E-05	3.44908E-05	6.1069E-05	2.80011E-05	3.77535E-05	4.58066E-05	4.58066E-05	4.58066E-05	3.25818E-05	5.67411E-05	4.14476E-05	1.25599E-05	2.17951E-05	0.000281778
3830703774425	383070	3774425	0.000181658	3.91395E-05	9.38072E-05	0.000174001	0.000119333	1.12313E-05	3.61615E-05	6.40272E-05	2.88846E-05	3.89446E-05	4.72518E-05	4.72518E-05	4.72518E-05	3.36097E-05	5.85313E-05	4.27553E-05	1.29561E-05	2.24827E-05	0.00030772
3830803774425	383080	3774425	0.000189567	4.08435E-05	9.78912E-05	0.000181576	0.000124528	1.17203E-05	3.77359E-05	6.68147E-05	2.97202E-05	4.00714E-05	4.86189E-05	4.86189E-05	4.86189E-05	3.45821E-05	6.02247E-05	4.39922E-05	1.3331E-05	2.31332E-05	0.000335345
3830903774425	383090	3774425	0.00019683	4.24084E-05	0.000101642	0.000188533	0.0001293	1.21694E-05	3.91817E-05	6.93746E-05	3.04365E-05	4.10371E-05	4.97906E-05	4.97906E-05	4.97906E-05	3.54156E-05	6.16761E-05	4.50525E-05	1.36523E-05	2.36907E-05	0.000363794
3831003774425	383100	3774425	0.000204093	4.39733E-05	0.000105392	0.00019549	0.000134071	1.26184E-05	4.06275E-05	7.19346E-05	3.11767E-05	4.20351E-05	5.10015E-05	5.10015E-05	5.10015E-05	3.62769E-05	6.3176E-05	4.61481E-05	1.39843E-05	2.42668E-05	0.000395239
3831103774425	383110	3774425	0.000210792	4.54165E-05	0.000108851	0.000201906	0.000138471	1.30325E-05	4.19609E-05	7.42954E-05	3.18393E-05	4.29284E-05	5.20854E-05	5.20854E-05	5.20854E-05	3.70478E-05	6.45186E-05	4.71289E-05	1.42815E-05	2.47826E-05	0.000427401
3831203774425	383120	3774425	0.000217987	4.69669E-05	0.000112567	0.000208798	0.000143198	1.34774E-05	4.33933E-05	7.68316E-05	3.26988E-05	4.40873E-05	5.34915E-05	5.34915E-05	5.34915E-05	3.8048E-05	6.62604E-05	4.84012E-05	1.4667E-05	2.54516E-05	0.000463508
3831303774425	383130	3774425	0.000224632	4.83984E-05	0.000115998	0.000215163	0.000147563	1.38882E-05	4.47159E-05	7.91735E-05	3.35285E-05	4.5206E-05	5.48488E-05	5.48488E-05	5.48488E-05	3.90134E-05	6.79417E-05	4.96293E-05	1.50392E-05	2.60974E-05	0.000502827
3831403774425	383140	3774425	0.00023129	4.98329E-05	0.000119436	0.00022154	0.000151936	1.42999E-05	4.60413E-05	8.15201E-05	3.41613E-05	4.60591E-05	5.58839E-05	5.58839E-05	5.58839E-05	3.97497E-05	6.92239E-05	5.05659E-05	1.5323E-05	2.65899E-05	0.000547893
3831503774425	383150	3774425	0.000238015	5.12819E-05	0.000122909	0.000227981	0.000156354	1.47157E-05	4.738E-05	8.38905E-05	3.46567E-05	4.67271E-05	5.66943E-05	5.66943E-05	5.66943E-05	4.03261E-05	7.02278E-05	5.12992E-05	1.55452E-05	2.69755E-05	0.000598709
3831603774425	383160	3774425	0.0002447	5.27222E-05	0.000126361	0.000234384	0.000160745	1.5129E-05	4.87107E-05	8.62466E-05	3.48059E-05	4.69283E-05	5.69385E-05	5.69385E-05	5.69385E-05	4.04998E-05	7.05302E-05	5.15201E-05	1.56122E-05	2.70917E-05	0.000651541
3831703774425	383170	3774425	0.000251505	5.41885E-05	0.000129876	0.000240903	0.000165216	1.55497E-05	5.00655E-05	8.86453E-05	3.49014E-05	4.70571E-05	5.70947E-05	5.70947E-05	5.70947E-05	4.06109E-05	7.07238E-05	5.16615E-05	1.5655E-05	2.7166E-05	0.000710815
3834403774425	383440	3774425	0.000516811	0.00011135	0.000266878	0.000495025	0.000339497	3.19527E-05	0.000102878	0.000182155	3.25317E-05	4.3862E-05	5.32181E-05	5.32181E-05	5.32181E-05	3.78535E-05	6.59217E-05	4.81538E-05	1.45921E-05	2.53215E-05	0.001516872
3834503774425	383450	3774425	0.000524504	0.000113008	0.00027085	0.000502394	0.000344551	3.24284E-05	0.000104409	0.000184866	3.2084E-05	4.32584E-05	5.24857E-05	5.24857E-05	5.24857E-05	3.73326E-05	6.50146E-05	4.74911E-05	1.43912E-05	2.4973E-05	0.001389002
3834603774425	383460	3774425	0.000531579	0.000114532	0.000274504	0.00050917	0.000349199	3.28658E-05	0.000105818	0.00018736	3.16065E-05	4.26145E-05	5.17045E-05	5.17045E-05	5.17045E-05	3.67769E-05	6.40469E-05	4.67843E-05	1.4177E-05	2.46014E-05	0.001280477
3834703774425	383470	3774425	0.00053552	0.000115381	0.000276539	0.000512945	0.000351788	3.31094E-05	0.000106602	0.000188749	3.09618E-05	4.17454E-05	5.06499E-05	5.06499E-05	5.06499E-05	3.60268E-05	6.27406E-05	4.583E-05	1.38879E-05	2.40996E-05	0.001176656
3834803774425	383480	3774425	0.000536609	0.000115616	0.000277102	0.000513989	0.000352503	3.31768E-05	0.000106819	0.000189133	3.03888E-05	4.09727E-05	4.97125E-05	4.97125E-05	4.97125E-05	3.536E-05	6.15794E-05	4.49818E-05	1.36309E-05	2.36535E-05	0.001086039
3834903774425	383490	3774425	0.000535829	0.000115448	0.000276699	0.000513242	0.000351991	3.31286E-05	0.000106664	0.000188858	2.98933E-05	4.03047E-05	4.8902E-05	4.8902E-05	4.8902E-05	3.47835E-05	6.05754E-05	4.42485E-05	1.34086E-05	2.32679E-05	0.001008596
3835003774425	383500	3774425	0.000534202	0.000115097	0.000275858	0.000511683	0.000350922	3.30279E-05	0.00010634	0.000188284	2.94934E-05	3.97655E-05	4.82478E-05	4.82478E-05	4.82478E-05	3.43182E-05	5.9765E-05	4.36565E-05	1.32292E-05	2.29566E-05	0.000942625
3835203774425	383520	3774425	0.000520846	0.00011222	0.000268961	0.00049889	0.000342148	3.22022E-05	0.000103681	0.000183577	2.84608E-05	3.83732E-05	4.65585E-05	4.65585E-05	4.65585E-05	3.31166E-05	5.76725E-05	4.21279E-05	1.2766E-05	2.21528E-05	0.000824228
3835303774425	383530	3774425	0.000507705	0.000109388	0.000262175	0.000486303	0.000333516	3.13897E-05	0.000101065	0.000178945	2.78161E-05	3.7504E-05	4.55039E-05	4.55039E-05	4.55039E-05	3.23665E-05	5.63661E-05	4.11737E-05	1.24769E-05	2.1651E-05	0.000770207
3835403774425	383540	3774425	0.0004949	0.00010663	0.000255563	0.000474038	0.000325104	3.0598E-05	9.85164E-05	0.000174432	2.72789E-05	3.67797E-05	4.46251E-05	4.46251E-05	4.46251E-05	3.17414E-05	5.52775E-05	4.03785E-05	1.22359E-05	2.12329E-05	0.000723153
3835503774425	383550	3774425	0.00048453	0.000104395	0.000250208	0.000464105	0.000318292	2.99569E-05	9.64521E-05	0.000170777	2.68849E-05	3.62485E-05	4.39806E-05	4.39806E-05	4.39806E-05	3.1283E-05	5.44792E-05	3.97953E-05	1.20592E-05	2.09262E-05	0.00068338
3835703774425	383570	3774425	0.000458867	9.8866E-05	0.000236956	0.000439524	0.000301434	2.83702E-05	9.13436E-05	0.000161732	2.60433E-05	3.51137E-05	4.26038E-05	4.26038E-05	4.26038E-05	3.03036E-05	5.27737E-05	3.85495E-05	1.16817E-05	2.02711E-05	0.00061116
3835803774425	383580	3774425	0.000443359	9.55247E-05	0.000228948	0.000424669	0.000291246	2.74114E-05	8.82565E-05	0.000156266	2.55657E-05	3.44699E-05	4.18226E-05	4.18226E-05	4.18226E-05	2.9748E-05	5.1806E-05	3.78427E-05	1.14675E-05	1.98995E-05	0.000577297
3835903774425	383590	3774425	0.000428792	9.23862E-05	0.000221426	0.000410717	0.000281678	2.65108E-05	8.53568E-05	0.000151132	2.51181E-05	3.38663E-05	4.10902E-05	4.10902E-05	4.10902E-05	2.92271E-05	5.08988E-05	3.718E-05	1.12667E-05	1.9551E-05	0.000546383
3836003774425	383600	3774425	0.000414186	8.9239E-05	0.000213883	0.000396726	0.000272082	2.56077E-05	8.24491E-05	0.000145983	2.46763E-05	3.32707E-05	4.03676E-05	4.03676E-05	4.03676E-05	2.87131E-05	5.00038E-05	3.65262E-05	1.10685E-05	1.92072E-05	0.000517523
3836103774425	383610	3774425	0.000400682	8.63295E-05	0.000206909	0.000383791	0.000263211	2.47728E-05	7.9761E-05	0.000141224	2.42704E-05	3.27235E-05	3.97036E-05	3.97036E-05	3.97036E-05	2.82408E-05	4.91813E-05	3.59254E-05	1.08865E-05	1.88912E-05	0.000491199
3836203774425	383620	3774425	0.000393244	8.4727E-05	0.000203068	0.000376667	0.000258325	2.4313E-05	7.82803E-05	0.000138602	2.40615E-05	3.24418E-05	3.93618E-05	3.93618E-05	3.93618E-05	2.79977E-05	4.87579E-05	3.56161E-05	1.07928E-05	1.87286E-05	0.000470605
3836303774425	383630	3774425	0.000389303	8.38779E-05	0.000201033	0.000372892	0.000255736	2.40693E-05	7.74959E-05	0.000137213	2.3972E-05	3.23211E-05	3.92154E-05	3.92154E-05	3.92154E-05	2.78935E-05	4.85765E-05	3.54836E-05	1.07526E-05	1.86589E-05	0.00045351
3836403774425	383640	3774425	0.000385617	8.30838E-05	0.00019913	0.000369362	0.000253315	2.38414E-05	7.67622E-05	0.000135914	2.38944E-05	3.22164E-05	3.90884E-05	3.90884E-05	3.90884E-05	2.78032E-05	4.84192E-05	3.53687E-05	1.07178E-05	1.85985E-05	0.000437507
3836503774425	383650	3774425	0.00038742	8.34722E-05	0.000200061	0.000371088	0.000254499	2.39529E-05	7.7121E-05	0.00013655	2.40078E-05	3.23693E-05	3.9274E-05	3.9274E-05	3.9274E-05	2.79352E-05	4.8649E-05	3.55366E-05	1.07687E-05	1.86868E-05	0.000425718
3836603774425	383660	3774425	0.000389289	8.3875E-05	0.000201026	0.000372879	0.000255727	2.40685E-05	7.74932E-05	0.000137209	2.41272E-05	3.25303E-05	3.94693E-05	3.94693E-05	3.94693E-05	2.80741E-05	4.8891E-05	3.57133E-05	1.08222E-05	1.87797E-05	0.000414454
3836703774425	383670	3774425	0.000394064	8.49037E-05	0.000203492	0.000377452	0.000258864	2.43637E-05	7.84437E-05	0.000138891	2.4354E-05	3.28361E-05	3.98403E-05	3.98403E-05	3.98403E-05	2.8338E-05	4.93506E-05	3.60491E-05	1.0924E-05	1.89563E-05	0.000405273
3836803774425	383680	3774425	0.000402215	8.66599E-05	0.000207701	0.00038526	0.000264218	2.48676E-05	8.00662E-05	0.000141764	2.47122E-05	3.3319E-05	4.04262E-05	4.04262E-05	4.04262E-05	2.87548E-05	5.00763E-05	3.65792E-05	1.10846E-05	1.92351E-05	0.000398158
3836903774425	383690	3774425	0.000410702	8.84885E-05	0.000212084	0.000393389	0.000269794	2.53923E-05	8.17557E-05	0.000144756	2.51061E-05	3.38502E-05	4.10707E-05	4.10707E-05	4.10707E-05	2.92132E-05	5.08747E-05	3.71623E-05	1.12613E-05	1.95417E-05	0.000391323
3837003774425	383700	3774425	0.00041471	8.93521E-05	0.000214154	0.000397228	0.000272427	2.56402E-05	8.25535E-05	0.000146168	2.53508E-05	3.41802E-05	4.1471E-05	4.1471E-05	4.1471E-05	2.94979E-05	5.13706E-05	3.75246E-05	1.13711E-05	1.97322E-05	0.000382453
3837103774425	383710	3774425	0.000418678	9.0207E-05	0.000216203	0.000401029	0.000275033	2.58855E-05	8.33434E-05	0.000147567	2.56015E-05	3.45182E-05	4.18812E-05	4.18812E-05	4.18812E-05	2.97897E-05	5.18786E-05	3.78957E-05	1.14835E-05	1.99273E-05	0.000373679
3837203774425	383720	3774425	0.000420548	9.06098E-05	0.000217168	0.00040282	0.000276261	2.60011E-05	8.37155E-05	0.000148226	2.58045E-05	3.47918E-05	4.22132E-05	4.22132E-05	4.22132E-05	3.00258E-05	5.22899E-05	3.81961E-05	1.15746E-05	2.00853E-05	0.000364522
3837303774425	383730	3774425	0.000419229	9.03258E-05	0.000216487	0.000401557	0.000275395	2.59196E-05	8.34532E-05	0.000147761	2.58881E-05	3.49045E-05	4.23499E-05	4.23499E-05	4.23499E-05	3.01231E-05	5.24592E-05	3.83198E-05	1.16121E-05	2.01503E-05	0.00035453
3837403774425	383740	3774425	0.000417696	8.99954E-05	0.000215696	0.000400088	0.000274388	2.58248E-05	8.31479E-05	0.000147221	2.59776E-05	3.50252E-05	4.24963E-05	4.24963E-05	4.24963E-05	3.02272E-05	5.26406E-05	3.84523E-05	1.16522E-05	2.022E-05	0.00034489
3837503774425	383750	3774425	0.000426318	9.1853E-05	0.000220148	0.000408346	0.000280052	2.63578E-05	8.48642E-05	0.000150259	2.65745E-05	3.583E-05	4.34728E-05	4.34728E-05	4.34728E-05	3.09218E-05	5.38502E-05	3.93359E-05	1.192E-05	2.06846E-05	0.000339506
3837603774425	383760	3774425	0.000435639	9.38613E-05	0.000224961	0.000417274	0.000286175	2.69341E-05	8.67196E-05	0.000153545	2.73983E-05	3.69407E-05	4.48204E-05	4.48204E-05	4.48204E-05	3.18803E-05	5.55194E-05	4.05552E-05	1.22895E-05	2.13258E-05	0.000335244
3837703774425	383770	3774425	0.000441449	9.51132E-05	0.000227961	0.00042284	0.000289992	2.72933E-05	8.78763E-05	0.000155593	2.82757E-05	3.81237E-05	4.62558E-05	4.62558E-05	4.62558E-05	3.29013E-05	5.72975E-05	4.1854E-05	1.2683E-05	2.20088E-05	0.000331155
3837803774425	383780	3774425	0.000442861	9.54174E-05	0.000228691	0.000424193	0.000290919	2.73807E-05	8.81574E-05	0.00015609	2.92785E-05	3.94758E-05	4.78963E-05	4.78963E-05	4.78963E-05	3.40682E-05	5.93296E-05	4.33384E-05	1.31328E-05	2.27894E-05	0.000327358
3837903774425	383790	3774425	0.000442054	9.52436E-05	0.000228274	0.00042342	0.000290389	2.73308E-05	8.79968E-05	0.000155806	3.06813E-05	4.13671E-05	5.0191E-05	5.0191E-05	5.0191E-05	3.57004E-05	6.21721E-05	4.54148E-05	1.3762E-05	2.38812E-05	0.000326582
3838003774425	383800	3774425	0.000437428	9.42467E-05	0.000225885	0.000418988	0.00028735	2.70447E-05	8.70757E-05	0.000154175	3.13021E-05	4.22041E-05	5.12065E-05	5.12065E-05	5.12065E-05	3.64227E-05	6.343E-05	4.63337E-05	1.40405E-05	2.43644E-05	0.000321359
3838103774425	383810	3774425	0.000431456	9.296E-05	0.000222801	0.000413268	0.000283427	2.66755E-05	8.5887E-05	0.00015207	3.13498E-05	4.22685E-05	5.12846E-05	5.12846E-05	5.12846E-05	3.64783E-05	6.35268E-05	4.64043E-05	1.40619E-05	2.44016E-05	0.00031274
3838203774425	383820	3774425	0.000424946	9.15574E-05	0.000219439	0.000407032	0.000279151	2.6273E-05	8.45911E-05	0.000149776	3.1314E-05	4.22202E-05	5.12261E-05	5.12261E-05	5.12261E-05	3.64366E-05	6.34542E-05	4.63513E-05	1.40459E-05	2.43737E-05	0.000304282
3838303774425	383830	3774425	0.0004174	8.99317E-05	0.000215543	0.000399805	0.000274194	2.58065E-05	8.3089E-05	0.000147116	3.12722E-05	4.21639E-05	5.11577E-05	5.11577E-05	5.11577E-05	3.6388E-05	6.33695E-05	4.62895E-05	1.40271E-05	2.43412E-05	0.000296122
3838403774425	383840	3774425	0.00040933	8.81929E-05	0.000211375	0.000392075	0.000268892	2.53075E-05	8.14826E-05	0.000144272	3.1129E-05	4.19707E-05	5.09234E-05	5.09234E-05	5.09234E-05	3.62213E-05	6.30792E-05	4.60774E-05	1.39629E-05	2.42297E-05	0.000287813
3838503774425	383850	3774425	0.000402484	8.67178E-05	0.00020784	0.000385517	0.000264395	2.48842E-05	8.01197E-05	0.000141859	3.09917E-05	4.17856E-05	5.06988E-05	5.06988E-05	5.06988E-05	3.60615E-05	6.2801E-05	4.58742E-05	1.39013E-05	2.41228E-05	0.000279659
3838603774425	383860	3774425	0.000396808	8.54949E-05	0.000204909	0.000380081	0.000260667	2.45333E-05	7.89899E-05	0.000139859	3.08842E-05	4.16407E-05	5.0523E-05	5.0523E-05	5.0523E-05	3.59365E-05	6.25833E-05	4.57152E-05	1.38531E-05	2.40392E-05	0.000271911
3838703774425	383870	3774425	0.000391199	8.42865E-05	0.000202013	0.000374708	0.000256982	2.41866E-05	7.78734E-05	0.000137882	3.07827E-05	4.15039E-05	5.0357E-05	5.0357E-05	5.0357E-05	3.58184E-05	6.23777E-05	4.5565E-05	1.38076E-05	2.39602E-05	0.000264462
3838803774425	383880	3774425	0.00038559	8.3078E-05	0.000199116	0.000369336	0.000253298	2.38398E-05	7.67569E-05	0.000135905	3.06753E-05	4.1359E-05	5.01812E-05	5.01812E-05	5.01812E-05	3.56934E-05	6.216E-05	4.54059E-05	1.37594E-05	2.38766E-05	0.000257299
3838903774425	383890	3774425	0.000380035	8.18812E-05	0.000196248	0.000364015	0.000249649	2.34963E-05	7.56511E-05	0.000133947	3.05679E-05	4.12142E-05	5.00055E-05	5.00055E-05	5.00055E-05	3.55684E-05	6.19423E-05	4.52469E-05	1.37112E-05	2.37929E-05	0.000250405
3839003774425	383900	3774425	0.000374507	8.06901E-05	0.000193393	0.00035872	0.000246017	2.31546E-05	7.45507E-05	0.000131999	3.04604E-05	4.10693E-05	4.98297E-05	4.98297E-05	4.98297E-05	3.54434E-05	6.17245E-05	4.50878E-05	1.3663E-05	2.37093E-05	0.000243767
3839103774425	383910	3774425	0.000368993	7.9502E-05	0.000190546	0.000353438	0.000242395	2.28136E-05	7.34529E-05	0.000130055	3.0347E-05	4.09164E-05	4.96442E-05	4.96442E-05	4.96442E-05	3.53114E-05	6.14947E-05	4.492E-05	1.36121E-05	2.3621E-05	0.000237368
3829703774435	382970	3774435	0.000115578	2.4902E-05	5.96835E-05	0.000110705	7.59239E-05	7.14578E-06	2.30073E-05	4.07364E-05	2.29513E-05	3.09448E-05	3.75456E-05	3.75456E-05	3.75456E-05	2.67058E-05	4.65081E-05	3.39727E-05	1.02948E-05	1.78644E-05	0.000147724
3829803774435	382980	3774435	0.000119451	2.57366E-05	6.16838E-05	0.000114416	7.84686E-05	7.38528E-06	2.37784E-05	4.21017E-05	2.32497E-05	3.13472E-05	3.80338E-05	3.80338E-05	3.80338E-05	2.70531E-05	4.71129E-05	3.44145E-05	1.04286E-05	1.80967E-05	0.000155651
3829903774435	382990	3774435	0.000123446	2.65973E-05	6.37467E-05	0.000118242	8.10927E-05	7.63226E-06	2.45736E-05	4.35096E-05	2.35482E-05	3.17496E-05	3.85221E-05	3.85221E-05	3.85221E-05	2.74004E-05	4.77177E-05	3.48563E-05	1.05625E-05	1.83291E-05	0.000164169
3830003774435	383000	3774435	0.000127871	2.75507E-05	6.60318E-05	0.000122481	8.39996E-05	7.90585E-06	2.54544E-05	4.50693E-05	2.38824E-05	3.22003E-05	3.90689E-05	3.90689E-05	3.90689E-05	2.77893E-05	4.8395E-05	3.53511E-05	1.07124E-05	1.85892E-05	0.000173677
3830103774435	383010	3774435	0.000134287	2.8933E-05	6.93448E-05	0.000128626	8.82142E-05	8.30251E-06	2.67316E-05	4.73306E-05	2.44614E-05	3.2981E-05	4.00161E-05	4.00161E-05	4.00161E-05	2.84631E-05	4.95683E-05	3.62081E-05	1.09722E-05	1.90399E-05	0.000186332
3830203774435	383020	3774435	0.000141389	3.04631E-05	7.30121E-05	0.000135428	9.28794E-05	8.74159E-06	2.81453E-05	4.98337E-05	2.51061E-05	3.38502E-05	4.10707E-05	4.10707E-05	4.10707E-05	2.92132E-05	5.08747E-05	3.71623E-05	1.12613E-05	1.95417E-05	0.000200956
3830303774435	383030	3774435	0.000148853	3.20715E-05	7.68669E-05	0.000142579	9.77831E-05	9.20311E-06	2.96312E-05	5.24647E-05	2.57687E-05	3.47435E-05	4.21546E-05	4.21546E-05	4.21546E-05	2.99841E-05	5.22173E-05	3.81431E-05	1.15585E-05	2.00574E-05	0.000217407
3830403774435	383040	3774435	0.000156574	3.37349E-05	8.08537E-05	0.000149974	0.000102855	9.68044E-06	3.11681E-05	5.51859E-05	2.6473E-05	3.56932E-05	4.33068E-05	4.33068E-05	4.33068E-05	3.08037E-05	5.36446E-05	3.91857E-05	1.18745E-05	2.06057E-05	0.000235774
3830503774435	383050	3774435	0.000164805	3.55084E-05	8.51044E-05	0.000157858	0.000108262	1.01894E-05	3.28067E-05	5.80871E-05	2.72729E-05	3.67716E-05	4.46153E-05	4.46153E-05	4.46153E-05	3.17344E-05	5.52654E-05	4.03697E-05	1.22332E-05	2.12282E-05	0.000256726
3830603774435	383060	3774435	0.000172109	3.7082E-05	8.88759E-05	0.000164854	0.00011306	1.06409E-05	3.42605E-05	6.06613E-05	2.79594E-05	3.76972E-05	4.57383E-05	4.57383E-05	4.57383E-05	3.25332E-05	5.66564E-05	4.13857E-05	1.25411E-05	2.17626E-05	0.000277695
3830703774435	383070	3774435	0.000179493	3.8673E-05	9.2689E-05	0.000171927	0.00011791	1.10975E-05	3.57304E-05	6.32639E-05	2.87115E-05	3.87112E-05	4.69686E-05	4.69686E-05	4.69686E-05	3.34083E-05	5.81805E-05	4.2499E-05	1.28785E-05	2.2348E-05	0.000301082
3830803774435	383080	3774435	0.000186675	4.02205E-05	9.63979E-05	0.000178806	0.000122629	1.15415E-05	3.71602E-05	6.57954E-05	2.94516E-05	3.97092E-05	4.81794E-05	4.81794E-05	4.81794E-05	3.42696E-05	5.96803E-05	4.35946E-05	1.32105E-05	2.29241E-05	0.000326379
3830903774435	383090	3774435	0.000193548	4.17013E-05	9.99471E-05	0.000185389	0.000127144	1.19665E-05	3.85284E-05	6.82179E-05	3.013121E-05	4.06267E-05	4.92926E-05	4.92926E-05	4.92926E-05	3.50614E-05	6.10593E-05	4.46019E-05	1.35157E-05	2.34538E-05	0.000353223
3831003774435	383100	3774435	0.000200368	4.31706E-05	0.000103469	0.000191921	0.000131623	1.23881E-05	3.98858E-05	7.06214E-05	3.08365E-05	4.15763E-05	5.04449E-05	5.04449E-05	5.04449E-05	3.5881E-05	6.24866E-05	4.56445E-05	1.38317E-05	2.4002E-05	0.000382722
3831103774435	383110	3774435	0.000206609	4.45152E-05	0.000106691	0.000197899	0.000135723	1.27739E-05	4.11282E-05	7.28211E-05	3.15349E-05	4.2518E-05	5.15874E-05	5.15874E-05	5.15874E-05	3.66936E-05	6.39018E-05	4.66782E-05	1.41449E-05	2.45456E-05	0.000412424
3831203774435	383120	3774435	0.000213455	4.59902E-05	0.000110227	0.000204457	0.00014022	1.31972E-05	4.2491E-05	7.5234E-05	3.22392E-05	4.34676E-05	5.27396E-05	5.27396E-05	5.27396E-05	3.75132E-05	6.53291E-05	4.77208E-05	1.44609E-05	2.50938E-05	0.000445631
3831303774435	383130	3774435	0.000219628	4.73204E-05	0.000113415	0.00021037	0.000144276	1.35789E-05	4.37199E-05	7.741E-05	3.29734E-05	4.44576E-05	5.39407E-05	5.39407E-05	5.39407E-05	3.83675E-05	6.68168E-05	4.88076E-05	1.47902E-05	2.56653E-05	0.000481851
3831403774435	383140	3774435	0.00022595	4.86824E-05	0.000116679	0.000216425	0.000148428	1.39697E-05	4.49783E-05	7.96381E-05	3.35524E-05	4.52382E-05	5.48879E-05	5.48879E-05	5.48879E-05	3.90412E-05	6.79901E-05	4.96647E-05	1.50499E-05	2.6116E-05	0.000523772
3831503774435	383150	3774435	0.000232339	5.00589E-05	0.000119978	0.000222545	0.000152625	1.43647E-05	4.62501E-05	8.18899E-05	3.40359E-05	4.58901E-05	5.56788E-05	5.56788E-05	5.56788E-05	3.96038E-05	6.89699E-05	5.03803E-05	1.52668E-05	2.64923E-05	0.000570845

			ISDrainage / Utilities Trenching	ISDrainage / Utilities Trenching	ISAsphalt Paving	ISAsphalt Paving	SVDemolition	SVSite Grubbing / Prep	SVMass Grading / Excavation	SVMass Grading / Excavation	SVDrainage / Utilities Trenching	SVFoundations / Concrete Pads	SVBuilding / Structure Construction	SVBuilding / Structure Construction	SVAsphalt Paving	SVAsphalt Paving	SVArchitectural Coating	SVArchitectural Coating	SVLandscaping or Other Finishing	SVLandscaping or Other Finishing	MDemolition
Unique Identifier	X (UTM)	Y (UTM)	2027	2028	2027	2028	2027	2027	2027	2028	2028	2028	2028	2029	2028	2029	2028	2029	2028	2029	2027
3830603774425	383060	3774425	9.73956E-05	9.73956E-05	0.000417091	0.000417091	1.94275E-05	1.28351E-05	2.16749E-05	2.16749E-05	6.54242E-06	6.74219E-06	3.89588E-05	3.89588E-05	2.66192E-05	2.66192E-05	2.63695E-06	2.63695E-06	8.49017E-06	8.49017E-06	4.25359E-05
3830703774425	383070	3774425	0.000106362	0.000106362	0.000455491	0.000455491	1.98686E-05	1.31266E-05	2.2167E-05	2.2167E-05	6.69097E-06	6.89528E-06	3.96288E-05	3.96288E-05	2.72236E-05	2.72236E-05	2.69682E-06	2.69682E-06	8.68294E-06	8.68294E-06	4.44222E-05
3830803774425	383080	3774425	0.000115911	0.000115911	0.000496381	0.000496381	2.02913E-05	1.34059E-05	2.26387E-05	2.26387E-05	6.83333E-06	7.04198E-06	4.02729E-05	4.02729E-05	2.78028E-05	2.78028E-05	2.7542E-06	2.7542E-06	8.86768E-06	8.86768E-06	4.62905E-05
3830903774425	383090	3774425	0.000125744	0.000125744	0.000538492	0.000538492	2.06528E-05	1.36447E-05	2.3042E-05	2.3042E-05	6.95506E-06	7.16743E-06	4.08398E-05	4.08398E-05	2.82981E-05	2.82981E-05	2.80326E-06	2.80326E-06	9.02565E-06	9.02565E-06	4.79261E-05
3831003774425	383100	3774425	0.000136613	0.000136613	0.000585037	0.000585037	2.10449E-05	1.39037E-05	2.34794E-05	2.34794E-05	7.08711E-06	7.30351E-06	4.14711E-05	4.14711E-05	2.88353E-05	2.88353E-05	2.85648E-06	2.85648E-06	9.19701E-06	9.19701E-06	4.96213E-05
3831103774425	383110	3774425	0.00014773	0.00014773	0.000632643	0.000632643	2.13696E-05	1.41182E-05	2.38417E-05	2.38417E-05	7.19646E-06	7.4162E-06	4.19864E-05	4.19864E-05	2.92802E-05	2.92802E-05	2.90056E-06	2.90056E-06	9.33891E-06	9.33891E-06	5.10479E-05
3831203774425	383120	3774425	0.00016021	0.00016021	0.00068609	0.00068609	2.17801E-05	1.43894E-05	2.42997E-05	2.42997E-05	7.33469E-06	7.55865E-06	4.25404E-05	4.25404E-05	2.98427E-05	2.98427E-05	2.95627E-06	2.95627E-06	9.5183E-06	9.5183E-06	5.36027E-05
3831303774425	383130	3774425	0.0001738	0.0001738	0.000744289	0.000744289	2.21661E-05	1.46444E-05	2.47303E-05	2.47303E-05	7.46467E-06	7.6926E-06	4.31072E-05	4.31072E-05	3.03715E-05	3.03715E-05	3.00866E-06	3.00866E-06	9.68698E-06	9.68698E-06	5.47488E-05
3831403774425	383140	3774425	0.000189377	0.000189377	0.000810998	0.000810998	2.25092E-05	1.48711E-05	2.51131E-05	2.51131E-05	7.58021E-06	7.81167E-06	4.36999E-05	4.36999E-05	3.08416E-05	3.08416E-05	3.05523E-06	3.05523E-06	9.83692E-06	9.83692E-06	5.58411E-05
3831503774425	383150	3774425	0.000206941	0.000206941	0.000886215	0.000886215	2.28461E-05	1.50937E-05	2.5489E-05	2.5489E-05	7.69369E-06	7.92861E-06	4.43054E-05	4.43054E-05	3.13033E-05	3.13033E-05	3.10097E-06	3.10097E-06	9.98418E-06	9.98418E-06	5.69752E-05
3831603774425	383160	3774425	0.000225203	0.000225203	0.000964419	0.000964419	2.30361E-05	1.52192E-05	2.57009E-05	2.57009E-05	7.75765E-06	7.99452E-06	4.46919E-05	4.46919E-05	3.15636E-05	3.15636E-05	3.12675E-06	3.12675E-06	1.00672E-05	1.00672E-05	5.78527E-05
3831703774425	383170	3774425	0.000245691	0.000245691	0.001052156	0.001052156	2.3177E-05	1.53123E-05	2.58581E-05	2.58581E-05	7.8051E-06	8.04343E-06	4.50011E-05	4.50011E-05	3.17566E-05	3.17566E-05	3.14587E-06	3.14587E-06	1.01288E-05	1.01288E-05	5.86943E-05
3831803774425	383180	3774425	0.000524302	0.000524302	0.002245291	0.002245291	2.11613E-05	1.39806E-05	2.36093E-05	2.36093E-05	7.12631E-06	7.34391E-06	4.08011E-05	4.08011E-05	2.89948E-05	2.89948E-05	2.87228E-06	2.87228E-06	9.24788E-06	9.24788E-06	7.89595E-05
3831903774425	383190	3774425	0.000480104	0.000480104	0.002056016	0.002056016	2.08979E-05	1.38066E-05	2.33154E-05	2.33154E-05	7.03759E-06	7.25248E-06	4.04404E-05	4.04404E-05	2.86339E-05	2.86339E-05	2.83653E-06	2.83653E-06	9.13275E-06	9.13275E-06	7.7515E-05
3832003774425	383200	3774425	0.000442592	0.000442592	0.001895377	0.001895377	2.06957E-05	1.3673E-05	2.30898E-05	2.30898E-05	6.9695E-06	7.18231E-06	4.00926E-05	4.00926E-05	2.83568E-05	2.83568E-05	2.80908E-06	2.80908E-06	9.0444E-06	9.0444E-06	7.71509E-05
3832103774425	383210	3774425	0.000406707	0.000406707	0.0017417	0.0017417	2.03526E-05	1.34463E-05	2.2707E-05	2.2707E-05	6.85397E-06	7.06325E-06	3.94999E-05	3.94999E-05	2.78867E-05	2.78867E-05	2.76251E-06	2.76251E-06	8.89446E-06	8.89446E-06	7.64644E-05
3832203774425	383220	3774425	0.000375386	0.000375386	0.001607567	0.001607567	2.00218E-05	1.32278E-05	2.23379E-05	2.23379E-05	6.74255E-06	6.94843E-06	3.89588E-05	3.89588E-05	2.74334E-05	2.74334E-05	2.71761E-06	2.71761E-06	8.74988E-06	8.74988E-06	7.57123E-05
3832303774425	383230	3774425	0.000348618	0.000348618	0.001492935	0.001492935	1.97522E-05	1.30497E-05	2.20372E-05	2.20372E-05	6.65177E-06	6.85488E-06	3.85079E-05	3.85079E-05	2.70641E-05	2.70641E-05	2.68102E-06	2.68102E-06	8.63207E-06	8.63207E-06	7.51154E-05
3832403774425	383240	3774425	0.000325815	0.000325815	0.001395284	0.001395284	1.95378E-05	1.2908E-05	2.17979E-05	2.17979E-05	6.57956E-06	6.78046E-06	3.8173E-05	3.8173E-05	2.67703E-05	2.67703E-05	2.65191E-06	2.65191E-06	8.53836E-06	8.53836E-06	7.46796E-05
3832503774425	383250	3774425	0.000284891	0.000284891	0.001220031	0.001220031	1.89986E-05	1.25518E-05	2.11964E-05	2.11964E-05	6.398E-06	6.59336E-06	3.73356E-05	3.73356E-05	2.60315E-05	2.60315E-05	2.57873E-06	2.57873E-06	8.30274E-06	8.30274E-06	7.29904E-05
3832603774425	383260	3774425	0.000266219	0.000266219	0.001140069	0.001140069	1.86678E-05	1.23332E-05	2.08273E-05	2.08273E-05	6.28658E-06	6.47854E-06	3.68202E-05	3.68202E-05	2.55782E-05	2.55782E-05	2.53383E-06	2.53383E-06	8.15816E-06	8.15816E-06	7.16772E-05
3832703774425	383270	3774425	0.000249955	0.000249955	0.001070419	0.001070419	1.83921E-05	1.21511E-05	2.05197E-05	2.05197E-05	6.19374E-06	6.38286E-06	3.63951E-05	3.63951E-05	2.52005E-05	2.52005E-05	2.49641E-06	2.49641E-06	8.03768E-06	8.03768E-06	7.05311E-05
3832803774425	383280	3774425	0.000236208	0.000236208	0.001011547	0.001011547	1.81899E-05	1.20175E-05	2.02942E-05	2.02942E-05	6.12565E-06	6.3127E-06	3.60859E-05	3.60859E-05	2.49235E-05	2.49235E-05	2.46897E-06	2.46897E-06	7.94932E-06	7.94932E-06	6.97432E-05
3832903774425	383290	3774425	0.000211245	0.000211245	0.000904646	0.000904646	1.77611E-05	1.17342E-05	1.98157E-05	1.98157E-05	5.98123E-06	6.16386E-06	3.5416E-05	3.5416E-05	2.43358E-05	2.43358E-05	2.41076E-06	2.41076E-06	7.7619E-06	7.7619E-06	6.77913E-05
3833003774425	383300	3774425	0.000199541	0.000199541	0.000854522	0.000854522	1.75099E-05	1.15682E-05	1.95354E-05	1.95354E-05	5.89664E-06	6.07669E-06	3.50166E-05	3.50166E-05	2.39917E-05	2.39917E-05	2.37666E-06	2.37666E-06	7.65213E-06	7.65213E-06	6.65199E-05
3833103774425	383310	3774425	0.000188855	0.000188855	0.000808763	0.000808763	1.72771E-05	1.14144E-05	1.92757E-05	1.92757E-05	5.81824E-06	5.99589E-06	3.4643E-05	3.4643E-05	2.36727E-05	2.36727E-05	2.34506E-06	2.34506E-06	7.55038E-06	7.55038E-06	6.53022E-05
3833203774425	383320	3774425	0.00017888	0.00017888	0.000766043	0.000766043	1.70504E-05	1.12646E-05	1.90228E-05	1.90228E-05	5.7419E-06	5.91722E-06	3.42822E-05	3.42822E-05	2.33621E-05	2.33621E-05	2.31429E-06	2.31429E-06	7.45132E-06	7.45132E-06	6.40427E-05
3833303774425	383330	3774425	0.000169781	0.000169781	0.000727078	0.000727078	1.68421E-05	1.1127E-05	1.87904E-05	1.87904E-05	5.67175E-06	5.84493E-06	3.39473E-05	3.39473E-05	2.30767E-05	2.30767E-05	2.28602E-06	2.28602E-06	7.36029E-06	7.36029E-06	6.28548E-05
3833403774425	383340	3774425	0.000162663	0.000162663	0.000696595	0.000696595	1.67379E-05	1.10582E-05	1.86742E-05	1.86742E-05	5.63667E-06	5.80879E-06	3.37798E-05	3.37798E-05	2.2934E-05	2.2934E-05	2.27188E-06	2.27188E-06	7.31477E-06	7.31477E-06	6.22758E-05
3833503774425	383350	3774425	0.000156754	0.000156754	0.00067129	0.00067129	1.67012E-05	1.10339E-05	1.86332E-05	1.86332E-05	5.6243E-06	5.79603E-06	3.37283E-05	3.37283E-05	2.28836E-05	2.28836E-05	2.26689E-06	2.26689E-06	7.2987E-06	7.2987E-06	6.2043E-05
3833603774425	383360	3774425	0.000151223	0.000151223	0.000647602	0.000647602	1.66644E-05	1.10096E-05	1.85922E-05	1.85922E-05	5.61192E-06	5.78327E-06	3.36767E-05	3.36767E-05	2.28332E-05	2.28332E-05	2.2619E-06	2.2619E-06	7.28264E-06	7.28264E-06	6.18281E-05
3833703774425	383370	3774425	0.000147148	0.000147148	0.000630152	0.000630152	1.67379E-05	1.10582E-05	1.86742E-05	1.86742E-05	5.63667E-06	5.80879E-06	3.37927E-05	3.37927E-05	2.2934E-05	2.2934E-05	2.27188E-06	2.27188E-06	7.31477E-06	7.31477E-06	6.22161E-05
3833803774425	383380	3774425	0.000143254	0.000143254	0.000613479	0.000613479	1.68053E-05	1.11027E-05	1.87494E-05	1.87494E-05	5.65937E-06	5.83218E-06	3.39215E-05	3.39215E-05	2.30263E-05	2.30263E-05	2.28103E-06	2.28103E-06	7.34422E-06	7.34422E-06	6.26161E-05
3833903774425	383390	3774425	0.000140081	0.000140081	0.00059989	0.00059989	1.6934E-05	1.11877E-05	1.88929E-05	1.88929E-05	5.7027E-06	5.87683E-06	3.41276E-05	3.41276E-05	2.32026E-05	2.32026E-05	2.29849E-06	2.29849E-06	7.40045E-06	7.40045E-06	6.33801E-05
3834003774425	383400	3774425	0.000137622	0.000137622	0.000589358	0.000589358	1.71361E-05	1.13213E-05	1.91185E-05	1.91185E-05	5.77078E-06	5.94699E-06	3.44626E-05	3.44626E-05	2.34796E-05	2.34796E-05	2.32593E-06	2.32593E-06	7.4888E-06	7.4888E-06	6.46038E-05
3834103774425	383410	3774425	0.00013526	0.00013526	0.000579241	0.000579241	1.73506E-05	1.1463E-05	1.93577E-05	1.93577E-05	5.843E-06	6.02141E-06	3.47976E-05	3.47976E-05	2.37734E-05	2.37734E-05	2.35504E-06	2.35504E-06	7.58251E-06	7.58251E-06	6.59588E-05
3834203774425	383420	3774425	0.000132194	0.000132194	0.000566112	0.000566112	1.74854E-05	1.1552E-05	1.95081E-05	1.95081E-05	5.88839E-06	6.06818E-06	3.50166E-05	3.50166E-05	2.39581E-05	2.39581E-05	2.37333E-06	2.37333E-06	7.64142E-06	7.64142E-06	6.68064E-05
3834303774425	383430	3774425	0.000129161	0.000129161	0.000553123	0.000553123	1.76201E-05	1.16411E-05	1.96585E-05	1.96585E-05	5.93378E-06	6.11496E-06	3.52227E-05	3.52227E-05	2.41428E-05	2.41428E-05	2.39163E-06	2.39163E-06	7.70032E-06	7.70032E-06	6.766E-05
3834403774425	383440	3774425	0.000125996	0.000125996	0.00053957	0.00053957	1.77243E-05	1.17099E-05	1.97747E-05	1.97747E-05	5.96885E-06	6.15111E-06	3.53773E-05	3.53773E-05	2.42855E-05	2.42855E-05	2.40577E-06	2.40577E-06	7.74584E-06	7.74584E-06	6.83404E-05
3834503774425	383450	3774425	0.000122542	0.000122542	0.000524779	0.000524779	1.77733E-05	1.17423E-05	1.98293E-05	1.98293E-05	5.98536E-06	6.16812E-06	3.54546E-05	3.54546E-05	2.43526E-05	2.43526E-05	2.41242E-06	2.41242E-06	7.76726E-06	7.76726E-06	6.8615E-05
3834603774425	383460	3774425	0.00011921	0.00011921	0.00051051	0.00051051	1.78223E-05	1.17746E-05	1.9884E-05	1.9884E-05	6.00186E-06	6.18512E-06	3.5519E-05	3.5519E-05	2.44198E-05	2.44198E-05	2.41907E-06	2.41907E-06	7.78868E-06	7.78868E-06	6.88836E-05
3834703774425	383470	3774425	0.000117349	0.000117349	0.00050254	0.00050254	1.81348E-05	1.19811E-05	2.02326E-05	2.02326E-05	6.10709E-06	6.29356E-06	3.59699E-05	3.59699E-05	2.48479E-05	2.48479E-05	2.46148E-06	2.46148E-06	7.92523E-06	7.92523E-06	7.09967E-05
3834803774425	383480	3774425	0.000115876	0.000115876	0.000496231	0.000496231	1.85698E-05	1.22685E-05	2.07179E-05	2.07179E-05	6.25357E-06	6.44452E-06	3.65755E-05	3.65755E-05	2.54439E-05	2.54439E-05	2.52052E-06	2.52052E-06	8.11532E-06	8.11532E-06	7.38022E-05
3834903774425	383490	3774425	0.000114462	0.000114462	0.000490179	0.000490179	1.90599E-05	1.25923E-05	2.12648E-05	2.12648E-05	6.41863E-06	6.61462E-06	3.72711E-05	3.72711E-05	2.61155E-05	2.61155E-05	2.58705E-06	2.58705E-06	8.32952E-06	8.32952E-06	7.67211E-05
3835003774425	383500	3774425	0.000113876	0.000113876	0.000488323	0.000488323	1.93705E-05	1.27997E-05	2.16278E-05	2.16278E-05	6.52116E-06	6.72233E-06	3.78426E-05	3.78426E-05	2.65255E-05	2.65255E-05	2.62904E-06	2.62904E-06	8.46465E-06	8.46465E-06	7.79594E-05
3835103774425	383510	3774425	0.000113462	0.000113462	0.000486824	0.000486824	1.96052E-05	1.29525E-05	2.18731E-05	2.18731E-05	6.60225E-06	6.80385E-06	3.83086E-05	3.83086E-05	2.68626E-05	2.68626E-05	2.66106E-06	2.66106E-06	8.56781E-06	8.56781E-06	7.97594E-05
3835203774425	383520	3774425	0.000113174	0.000113174	0.000485599	0.000485599	1.98293E-05	1.31002E-05	2.21184E-05	2.21184E-05	6.67844E-06	6.88385E-06	3.87533E-05	3.87533E-05	2.71755E-05	2.71755E-05	2.69211E-06	2.69211E-06	8.66511E-06	8.66511E-06	8.13558E-05
3835303774425	383530	3774425	0.000112967	0.000112967	0.000484711	0.000484711	2.00034E-05	1.32139E-05	2.23139E-05	2.23139E-05	6.73722E-06	6.94301E-06	3.90981E-05	3.90981E-05	2.74154E-05	2.74154E-05	2.71585E-06	2.71585E-06	8.74206E-06	8.74206E-06	8.20863E-05
3835403774425	383540	3774425	0.000112812	0.000112812	0.000484045	0.000484045	2.01688E-05	1.33249E-05	2.2502E-05	2.2502E-05	6.79207E-06	6.99946E-06	3.94226E-05	3.94226E-05	2.76349E-05	2.76349E-05	2.73757E-06	2.73757E-06	8.81414E-06	8.81414E-06	8.28078E-05
3835503774425	383550	3774425	0.000112695	0.000112695	0.000483543	0.000483543	2.03172E-05	1.34226E-05	2.26648E-05	2.26648E-05	6.84393E-06	7.05126E-06	3.97271E-05	3.97271E-05	2.78477E-05	2.78477E-05	2.75885E-06	2.75885E-06	8.87966E-06	8.87966E-06	8.34735E-05
3835603774425	383560	3774425	0.000112605	0.000112605	0.000483166	0.000483166	2.04483E-05	1.35097E-05	2.28144E-05	2.28144E-05	6.88825E-06	7.09705E-06	3.99967E-05	3.99967E-05	2.80324E-05	2.80324E-05	2.77719E-06	2.77719E-06	8.93984E-06	8.93984E-06	8.40626E-05
3835703774425	383570	3774425	0.000112537	0.000112537	0.000482881	0.000482881	2.05628E-05	1.35854E-05	2.29427E-05	2.29427E-05	6.92677E-06	7.13581E-06	4.02116E-05	4.02116E-05	2.81859E-05	2.81859E-05	2.79191E-06	2.79191E-06	8.99284E-06	8.99284E-06	8.46517E-05
3835803774425	383580	3774425	0.000112486	0.000112486	0.000482668	0.000482668	2.06625E-05	1.36513E-05	2.30541E-05	2.30541E-05	6.96026E-06	7.17004E-06	4.04005E-05	4.04005E-05	2.83221E-05	2.83221E-05	2.80502E-06	2.80502E-06	9.03766E-06	9.03766E-06	8.51408E-05
3835903774425	383590	3774425	0.000112446	0.000112446	0.000482501	0.000482501	2.07488E-05	1.37084E-05	2.31507E-05	2.31507E-05	6.98931E-06	7.20004E-06	4.05664E-05	4.05664E-05	2.84402E-05	2.84402E-05	2.81661E-06	2.81661E-06	9.07504E-06	9.07504E-06	8.55307E-05
3836003774425	383600	3774425	0.000112414	0.000112414	0.000482368	0.000482368	2.08232E-05	1.37577E-05	2.32331E-05	2.32331E-05	7.01402E-06	7.22533E-06	4.07093E-05	4.07093E-05	2.85427E-05	2.85427E-05	2.82668E-06	2.82668E-06	9.10677E-06	9.10677E-06	8.58619E-05
3836103774425	383610	3774425	0.000112389	0.000112389	0.000482263	0.000482263	2.08871E-05	1.37998E-05	2.33044E-05	2.33044E-05	7.03545E-06	7.24733E-06	4.08324E-05	4.08324E-05	2.86312E-05	2.86312E-05	2.83539E-06	2.83539E-06	9.13344E-06	9.13344E-06	8.61408E-05
3836203774425	383620	3774425	0.000112369	0.000112369	0.000482179	0.000482179	2.09419E-05	1.38358E-05	2.33655E-05	2.33655E-05	7.05384E-06	7.26622E-06	4.09378E-05	4.09378E-05	2.87078E-05	2.87078E-05	2.84296E-06	2.84296E-06	9.15615E-06	9.15615E-06	8.63777E-05
3836303774425	383630	3774425	0.000112353	0.000112353	0.000482113	0.000482113	2.09889E-05	1.38668E-05	2.34183E-05	2.34183E-05	7.06972E-06	7.28252E-06	4.10288E-05	4.10288E-05	2.87731E-05	2.87731E-05	2.84943E-06	2.84943E-06	9.17502E-06	9.17502E-06	8.65777E-05
3836403774425	383640	3774425	0.000112341	0.000112341	0.000482061	0.000482061	2.10294E-05	1.38935E-05	2.34627E-05	2.34627E-05	7.08312E-06	7.29625E-06	4.11059E-05	4.11059E-05	2.88284E-05	2.88284E-05	2.85486E-06	2.85486E-06	9.19064E-06	9.19064E-06	8.67444E-05
3836503774425	383650	3774425	0.000112331	0.000112331	0.000482021	0.000482021	2.10647E-05	1.39168E-05	2.35001E-05	2.35001E-05	7.09441E-06	7.30784E-06	4.11712E-05	4.11712E-05	2.88757E-05	2.88757E-05	2.85952E-06	2.85952E-06	9.20346E-06	9.20346E-06	8.68777E-05
3836603774425	383660	3774425	0.000112323	0.000112323	0.000481989	0.000481989	2.10955E-05	1.39371E-05	2.35321E-05	2.35321E-05	7.10407E-06	7.31777E-06	4.12276E-05	4.12276E-05	2.89154E-05	2.89154E-05	2.86349E-06	2.86349E-06	9.21455E-06	9.21455E-06	8.69837E-05
3836703774425	383670	3774425	0.000112317	0.000112317	0.000481963	0.000481963	2.11224E-05	1.39548E-05	2.35597E-05	2.35597E-05	7.11236E-06	7.32622E-06	4.12764E-05	4.12764E-05	2.89485E-05	2.89485E-05	2.86681E-06	2.86681E-06	9.22413E-06	9.22413E-06	8.70741E-05
3836803774425	383680	3774425	0.000112311	0.000112311	0.000481942	0.000481942	2.11459E-05	1.39703E-05	2.35841E-05	2.35841E-05	7.11958E-06	7.33363E-06	4.13186E-05	4.13186E-05	2.89767E-05	2.89767E-05	2.86958E-06	2.86958E-06	9.23228E-06	9.23228E-06	8.71511E-05
3836903774425	383690	3774425	0.000112307	0.000112307	0.000481925	0.000481925	2.11665E-05	1.39839E-05	2.36055E-05	2.36055E-05	7.12577E-06	7.33999E-06	4.13551E-05	4.13551E-05	2.90005E-05	2.90005E-05	2.87195E-06	2.87195E-06	9.23917E-06	9.23917E-06	8.72169E-05
3837003774425	383700	3774425	0.000112302	0.000112302	0.000481911	0.000481911	2.11846E-05	1.39958E-05	2.36243E-05	2.36243E-05	7.13121E-06	7.34559E-06	4.13866E-05	4.13866E-05	2.90205E-05	2.90205E-05	2.87394E-06	2.87394E-06	9.24492E-06	9.24492E-06	8.72731E-05
3837103774425	383710	3774425	0.000112299	0.000112299	0.000481899	0.000481899	2.12005E-05	1.40062E-05	2.36407E-05	2.36407E-05	7.13608E-06	7.35059E-06	4.14138E-05	4.14138E-05	2.90373E-05	2.90373E-05	2.87562E-06	2.87562E-06	9.24979E-06	9.24979E-06	8.73222E-05
3837203774425	383720	3774425	0.000112296	0.000112296	0.000481889	0.000481889	2.12144E-05	1.40153E-05	2.36551E-05	2.36551E-05	7.14042E-06	7.35505E-06	4.14373E-05	4.14373E-05	2.90515E-05	2.90515E-05	2.87705E-06	2.87705E-06	9.25387E-06	9.25387E-06	8.73651E-05
3837303774425	383730	3774425	0.000112293	0.000112293	0.000481881	0.000481881	2.12266E-05	1.40233E-05	2.36679E-05	2.36679E-05	7.14427E-06	7.35901E-06	4.14577E-05	4.14577E-05	2.90635E-05	2.90635E-05	2.87825E-06	2.87825E-06	9.25732E-06	9.25732E-06	8.74015E-05
3837403774425	383740	3774425	0.000112291	0.000112291	0.000481874	0.000481874	2.12372E-05	1.40303E-05	2.36791E-05	2.36791E-05	7.14767E-06	7.36252E-06	4.14756E-05	4.14756E-05	2.90736E-05	2.90736E-05	2.87926E-06	2.87926E-06	9.26021E-06	9.26021E-06	8.74317E-05
3837503774425	383750	3774425	0.000112289	0.000112289	0.000481868	0.000481868	2.12464E-05	1.40364E-05	2.36889E-05	2.36889E-05	7.15062E-06	7.36556E-06	4.14913E-05	4.14913E-05	2.90821E-05	2.90821E-05	2.88011E-06	2.88011E-06	9.26266E-06	9.26266E-06	8.74573E-05
3837603774425	383760	3774425	0.000112287	0.000112287	0.000481863	0.000481863	2.12544E-05	1.40417E-05	2.36975E-05	2.36975E-05	7.15318E-06	7.36819E-06	4.15051E-05	4.15051E-05	2.90893E-05	2.90893E-05	2.88083E-06	2.88083E-06	9.26475E-06	9.26475E-06	8.74787E-05
3837703774425	383770	3774425	0.000112286	0.000112286	0.000481858	0.000481858	2.12614E-05	1.40463E-05	2.37051E-05	2.37051E-05	7.15539E-06	7.37047E-06	4.15170E-05	4.15170E-05	2.90954E-05	2.90954E-05	2.88145E-06	2.88145E-06	9.26653E-06	9.26653E-06	8.74966E-05
3837803774425	383780	3774425	0.000112284	0.000112284	0.000481854	0.000481854	2.12676E-05	1.40504E-05	2.37118E-05	2.37118E-05	7.15732E-06	7.37246E-06	4.15274E-05	4.15274E-05	2.91007E-05	2.91007E-05	2.88199E-06	2.88199E-06	9.26806E-06	9.26806E-06	8.75113E-05
3837903774425	383790	3774425	0.000112283	0.000112283	0.000481851	0.000481851	2.12731E-05	1.40541E-05	2.37177E-05	2.37177E-05	7.15901E-06	7.37419E-06	4.15365E-05	4.15365E-05	2.91053E-05	2.91053E-05	2.88246E-06	2.88246E-06	9.26938E-06	9.26938E-06	8.75236E-05
3838003774425	383800	3774425	0.000112281	0.000112281	0.000481848	0.000481848	2.12779E-05	1.40573E-05	2.37229E-05	2.37229E-05	7.16049E-06	7.37571E-06	4.15445E-05	4.15445E-05	2.91093E-05	2.91093E-05	2.88286E-06	2.88286E-06	9.27052E-06	9.27052E-06	8.75337E-05
3838103774425	383810	3774425	0.000112279	0.000112279	0.000481846	0.000481846	2.12821E-05	1.40601E-05	2.37274E-05	2.37274E-05	7.16178E-06	7.37703E-06	4.15514E-05	4.15514E-05	2.91127E-05	2.91127E-05	2.88320E-06	2.88320E-06	9.27151E-06	9.27151E-06	8.75423E-05
3838203774425	383820	3774425	0.000112278	0.000112278	0.000481844	0.000481844	2.12857E-05	1.40625E-05	2.37313E-05	2.37313E-05	7.16289E-06	7.37817E-06	4.15574E-05	4.15574E-05	2.91156E-05	2.91156E

			MSite Grubbing / Prep	MMass Grading / Excavation	MMass Grading / Excavation	MDrainage / Utilities Trenching	MFoundations / Concrete Pads	MBuilding / Structure Construction	MAsphalt Paving	MLandscaping or Other Finishing	MWaterside Construction (Piles)	RSSWRe-striping South Valley	RSSWRe-striping Silver Lake Boulevard	RSSWDemolition	RSSWPlacing Base	RSSWForm/Place Rebar and Pour	Child Risk				
Unique Identifier	X (UTM)	Y (UTM)	2027	2027	2028	2028	2028	2028	2028	2028	2028	2029	2029	2029	2029	2029	3rd Trimester	0<2	2<16	Total	per million
3830603774425	383060	3774425	3.83834E-05	9.58461E-05	9.58461E-05	2.68235E-05	4.94943E-05	8.9E-05	6.29622E-05	1.90794E-05	3.37818E-05	1.69062E-05	2.80548E-05	4.79972E-05	2.60912E-05	7.80956E-06	9.9772E-09	4.1597E-07	3.7148E-08	4.63094E-07	0.46309379
3830703774425	383070	3774425	4.00854E-05	0.000100096	0.000100096	2.80129E-05	5.16891E-05	9.29467E-05	6.57542E-05	1.99255E-05	3.52799E-05	1.7283E-05	2.91802E-05	4.99242E-05	2.71387E-05	8.1231E-06	1.0857E-08	4.6202E-07	4.0625E-08	5.13505E-07	0.51350545
3830803774425	383080	3774425	4.17714E-05	0.000104306	0.000104306	2.91911E-05	5.38631E-05	9.68559E-05	6.85197E-05	2.07636E-05	3.67637E-05	1.76649E-05	3.02704E-05	5.18003E-05	2.81586E-05	8.42835E-06	1.18302E-08	5.1431E-07	4.4471E-08	5.70609E-07	0.5706088
3830903774425	383090	3774425	4.32473E-05	0.000107992	0.000107992	3.02225E-05	5.57662E-05	0.000100278	7.09407E-05	2.14972E-05	3.80626E-05	1.79965E-05	3.12049E-05	5.34132E-05	2.90354E-05	8.69079E-06	1.28841E-08	5.7248E-07	4.8608E-08	6.33969E-07	0.63396855
3831003774425	383100	3774425	4.4777E-05	0.000111812	0.000111812	3.12915E-05	5.77387E-05	0.000103825	7.345E-05	2.22576E-05	3.9409E-05	1.83632E-05	3.22148E-05	5.50855E-05	2.99445E-05	8.9629E-06	1.4129E-08	6.4247E-07	5.3447E-08	7.10044E-07	0.71004367
3831103774425	383110	3774425	4.60643E-05	0.000115026	0.000115026	3.21912E-05	5.93987E-05	0.00010681	7.55617E-05	2.28975E-05	4.0542E-05	1.86597E-05	3.33854E-05	5.7038E-05	3.10058E-05	9.28058E-06	1.5505E-08	7.2178E-07	5.8737E-08	7.96025E-07	0.79602544
3831203774425	383120	3774425	4.83697E-05	0.000120783	0.000120783	3.38022E-05	6.23715E-05	0.000112155	7.93433E-05	2.40434E-05	4.2571E-05	1.89511E-05	3.43902E-05	5.90584E-05	3.21041E-05	9.60932E-06	1.71778E-08	8.1992E-07	6.5223E-08	9.02317E-07	0.90231688
3831303774425	383130	3774425	4.94039E-05	0.000123365	0.000123365	3.45249E-05	6.3705E-05	0.000114553	8.10397E-05	2.45575E-05	4.34812E-05	1.92475E-05	3.51187E-05	6.02044E-05	3.27271E-05	9.79579E-06	1.91979E-08	9.4037E-07	7.2784E-08	1.03235E-06	1.03235492
3831403774425	383140	3774425	5.03896E-05	0.000125827	0.000125827	3.52138E-05	6.49761E-05	0.000116839	8.26566E-05	2.50475E-05	4.43487E-05	1.95389E-05	3.56764E-05	6.11892E-05	3.32624E-05	9.95601E-06	2.17087E-08	1.0924E-06	8.2073E-08	1.19616E-06	1.19616005
3831503774425	383150	3774425	5.1413E-05	0.000128382	0.000128382	3.5929E-05	6.62957E-05	0.000119212	8.43354E-05	2.55562E-05	4.52495E-05	2.00564E-05	3.61939E-05	6.2106E-05	3.37608E-05	1.01052E-05	2.49748E-08	1.2929E-06	9.3911E-08	1.41174E-06	1.41173891
3831603774425	383160	3774425	5.22048E-05	0.000130359	0.000130359	3.64823E-05	6.73167E-05	0.000121048	8.56342E-05	2.59498E-05	4.59463E-05	2.0192E-05	3.66461E-05	6.287E-05	3.41761E-05	1.02295E-05	2.88478E-08	1.5339E-06	1.0771E-07	1.6705E-06	1.67049595
3831703774425	383170	3774425	5.29643E-05	0.000132256	0.000132256	3.70131E-05	6.82961E-05	0.000122809	8.688E-05	2.63273E-05	4.66148E-05	2.04081E-05	3.70581E-05	6.35916E-05	3.45683E-05	1.03469E-05	3.37715E-08	1.8433E-06	1.2504E-07	2.00213E-06	2.00213306
3831803774425	383180	3774425	5.37511E-05	0.000134307	0.000134307	3.75966E-05	6.93833E-05	0.000124744	8.81114E-05	2.67093E-05	4.72571E-05	2.06166E-05	3.75081E-05	6.44443E-05	3.49111E-05	1.04613E-05	3.42709E-08	1.8733E-06	1.2704E-07	2.03369E-06	2.03369407
3831903774425	383190	3774425	5.45356E-05	0.000136257	0.000136257	3.81801E-05	7.04033E-05	0.000126504	8.93552E-05	2.70913E-05	4.79204E-05	2.08251E-05	3.79581E-05	6.53273E-05	3.54039E-05	1.06159E-05	3.47715E-08	1.9033E-06	1.2904E-07	2.06425E-06	2.06425308
3832003774425	383200	3774425	5.53201E-05	0.000138207	0.000138207	3.87636E-05	7.14133E-05	0.000128265	9.06271E-05	2.74733E-05	4.85837E-05	2.11336E-05	3.85081E-05	6.62102E-05	3.59967E-05	1.07705E-05	3.52722E-08	1.9333E-06	1.3104E-07	2.09481E-06	2.09481209
3832103774425	383210	3774425	5.61046E-05	0.000140157	0.000140157	3.93471E-05	7.24233E-05	0.000130026	9.19089E-05	2.78553E-05	4.92471E-05	2.14242E-05	3.90581E-05	6.71931E-05	3.65895E-05	1.09251E-05	3.57728E-08	1.9633E-06	1.3304E-07	2.12537E-06	2.12537111
3832203774425	383220	3774425	5.68791E-05	0.000142104	0.000142104	3.99306E-05	7.34333E-05	0.000131786	9.31908E-05	2.82374E-05	4.99259E-05	2.17148E-05	3.96081E-05	6.81761E-05	3.71823E-05	1.10797E-05	3.62735E-08	1.9933E-06	1.3504E-07	2.15593E-06	2.15593013
3832303774425	383230	3774425	5.76536E-05	0.000144052	0.000144052	4.05141E-05	7.44433E-05	0.000133547	9.44727E-05	2.86194E-05	5.06047E-05	2.20054E-05	4.01581E-05	6.91591E-05	3.77751E-05	1.12343E-05	3.67741E-08	2.0233E-06	1.3704E-07	2.18649E-06	2.18649315
3832403774425	383240	3774425	5.84281E-05	0.000145999	0.000145999	4.10976E-05	7.54533E-05	0.000135307	9.57546E-05	2.90015E-05	5.12835E-05	2.22959E-05	4.07081E-05	7.01421E-05	3.83679E-05	1.13889E-05	3.72747E-08	2.0533E-06	1.3904E-07	2.21705E-06	2.21705617
3832503774425	383250	3774425	5.92026E-05	0.000147945	0.000147945	4.16811E-05	7.64633E-05	0.000137068	9.70365E-05	2.93836E-05	5.19624E-05	2.25865E-05	4.12581E-05	7.11251E-05	3.89608E-05	1.15434E-05	3.77753E-08	2.0833E-06	1.4104E-07	2.24762E-06	2.24762319
3832603774425	383260	3774425	5.99771E-05	0.000149891	0.000149891	4.22646E-05	7.74733E-05	0.000138828	9.83184E-05	2.97656E-05	5.26413E-05	2.28771E-05	4.18081E-05	7.21081E-05	3.95536E-05	1.16979E-05	3.82759E-08	2.1133E-06	1.4304E-07	2.27818E-06	2.27818023
3832703774425	383270	3774425	6.07516E-05	0.000151837	0.000151837	4.28481E-05	7.84833E-05	0.000140589	9.96002E-05	3.01477E-05	5.33202E-05	2.31676E-05	4.23581E-05	7.30911E-05	4.01464E-05	1.18525E-05	3.87765E-08	2.1433E-06	1.4504E-07	2.30874E-06	2.30874727
3832803774425	383280	3774425	6.15261E-05	0.000153784	0.000153784	4.34316E-05	7.94933E-05	0.000142349	1.00882E-04	3.05298E-05	5.39991E-05	2.34582E-05	4.29081E-05	7.40741E-05	4.07392E-05	1.20071E-05	3.92771E-08	2.1733E-06	1.4704E-07	2.33931E-06	2.33931431
3832903774425	383290	3774425	6.23006E-05	0.000155731	0.000155731	4.40151E-05	8.05033E-05	0.000144109	1.02168E-04	3.09119E-05	5.46779E-05	2.37487E-05	4.34581E-05	7.50571E-05	4.13321E-05	1.21617E-05	3.97777E-08	2.2033E-06	1.4904E-07	2.36987E-06	2.36987135
3833003774425	383300	3774425	6.30752E-05	0.000157678	0.000157678	4.45986E-05	8.15133E-05	0.000145869	1.03454E-04	3.12941E-05	5.53568E-05	2.40393E-05	4.40081E-05	7.60401E-05	4.19251E-05	1.23163E-05	4.02783E-08	2.2333E-06	1.5104E-07	2.40044E-06	2.40043839
3833103774425	383310	3774425	6.38497E-05	0.000159624	0.000159624	4.51821E-05	8.25233E-05	0.000147629	1.04739E-04	3.16762E-05	5.60357E-05	2.43298E-05	4.45581E-05	7.70231E-05	4.25181E-05	1.24709E-05	4.07789E-08	2.2633E-06	1.5304E-07	2.43100E-06	2.43100543
3833203774425	383320	3774425	6.46242E-05	0.000161571	0.000161571	4.57656E-05	8.35333E-05	0.000149389	1.06025E-04	3.20584E-05	5.67146E-05	2.46204E-05	4.51081E-05	7.80061E-05	4.31111E-05	1.26255E-05	4.12795E-08	2.2933E-06	1.5504E-07	2.46156E-06	2.46156247
3833303774425	383330	3774425	6.53987E-05	0.000163517	0.000163517	4.63491E-05	8.45433E-05	0.000151149	1.07310E-04	3.24405E-05	5.73935E-05	2.49109E-05	4.56581E-05	7.89892E-05	4.37041E-05	1.27801E-05	4.17801E-08	2.3233E-06	1.5704E-07	2.49212E-06	2.49211951
3833403774425	383340	3774425	6.61732E-05	0.000165464	0.000165464	4.69326E-05	8.55533E-05	0.000152909	1.08596E-04	3.28227E-05	5.80723E-05	2.52014E-05	4.62081E-05	7.99722E-05	4.42971E-05	1.29347E-05	4.22807E-08	2.3533E-06	1.5904E-07	2.52268E-06	2.52267655
3833503774425	383350	3774425	6.69477E-05	0.000167411	0.000167411	4.75161E-05	8.65633E-05	0.000154669	1.09882E-04	3.32048E-05	5.87512E-05	2.54919E-05	4.67581E-05	8.09553E-05	4.48901E-05	1.30893E-05	4.27813E-08	2.3833E-06	1.6104E-07	2.55324E-06	2.55323359
3833603774425	383360	3774425	6.77222E-05	0.000169357	0.000169357	4.80996E-05	8.75733E-05	0.000156429	1.11167E-04	3.35870E-05	5.94301E-05	2.57824E-05	4.73081E-05	8.19383E-05	4.54831E-05	1.32439E-05	4.32819E-08	2.4133E-06	1.6304E-07	2.58380E-06	2.58379063
3833703774425	383370	3774425	6.84967E-05	0.000171304	0.000171304	4.86831E-05	8.85833E-05	0.000158189	1.12453E-04	3.39691E-05	6.01090E-05	2.60729E-05	4.78581E-05	8.29213E-05	4.60761E-05	1.33985E-05	4.37825E-08	2.4433E-06	1.6504E-07	2.61436E-06	2.61434767
3833803774425	383380	3774425	6.92712E-05	0.000173251	0.000173251	4.92666E-05	8.95933E-05	0.000159949	1.13739E-04	3.43513E-05	6.07877E-05	2.63634E-05	4.84081E-05	8.39043E-05	4.66691E-05	1.35531E-05	4.42831E-08	2.4733E-06	1.6704E-07	2.64492E-06	2.64490471
3833903774425	383390	3774425	7.00457E-05	0.000175197	0.000175197	4.98501E-05	9.06033E-05	0.000161709	1.15025E-04	3.47334E-05	6.14664E-05	2.66539E-05	4.89581E-05	8.48873E-05	4.72621E-05	1.37077E-05	4.47837E-08	2.5033E-06	1.6904E-07	2.67549E-06	2.67546175
3834003774425	383400	3774425	7.08202E-05	0.000177144	0.000177144	5.04336E-05	9.16133E-05	0.000163469	1.16311E-04	3.51156E-05	6.21451E-05	2.69444E-05	4.95081E-05	8.58703E-05	4.78551E-05	1.38623E-05	4.52843E-08	2.5333E-06	1.7104E-07	2.70605E-06	2.70601879
3834103774425	383410	3774425	7.15947E-05	0.000179091	0.000179091	5.10171E-05	9.26233E-05	0.000165229	1.17597E-04	3.54977E-05	6.28237E-05	2.72349E-05	5.00581E-05	8.68533E-05	4.84481E-05	1.40169E-05	4.57849E-08	2.5633E-06	1.7304E-07	2.73662E-06	2.73657583
3834203774425	383420	3774425	7.23692E-05	0.000181038	0.000181038	5.16006E-05	9.36333E-05	0.000166989	1.18883E-04	3.58798E-05	6.35024E-05	2.75254E-05	5.06081E-05	8.78363E-05	4.90411E-05	1.41715E-05	4.62855E-08	2.5933E-06	1.7504E-07	2.76718E-06	2.76713287
3834303774425	383430	3774425	7.31437E-05	0.000182985	0.000182985	5.21841E-05	9.46433E-05	0.000168749	1.20169E-04	3.62619E-05	6.41810E-05	2.78159E-05	5.11581E-05	8.88193E-05	4.96341E-05	1.43261E-05	4.67861E-08	2.6233E-06	1.7704E-07	2.79774E-06	2.79768991
3834403774425	383440	3774425	7.39182E-05	0.000184932	0.000184932	5.27676E-05	9.56533E-05	0.000170509	1.21455E-04	3.66440E-05	6.48597E-05	2.81064E-05	5.17081E-05	8.98023E-05	5.02271E-05	1.44807E-05	4.72867E-08	2.6533E-06	1.7904E-07	2.82830E-06	2.82824695
3834503774425	383450	3774425	7.46927E-05	0.000186878	0.000186878	5.33511E-05	9.66633E-05	0.000172269	1.22741E-04	3.70262E-05	6.55384E-05	2.83969E-05	5.22581E-05	9.07853E-05	5.08201E-05	1.46353E-05	4.77873E-08	2.6833E-06	1.8104E-07	2.85886E-06	2.85880399
3834603774425	383460	3774425	7.54672E-05	0.000188825	0.000188825	5.39346E-05	9.76733E-05	0.000174029	1.24027E-04	3.74083E-05	6.62171E-05	2.86874E-05	5.28081E-05	9.17683E-05	5.14131E-05	1.47899E-05	4.82879E-08	2.7133E-06	1.8304E-07	2.88942E-06	2.88936103
3834703774425	383470	3774425	7.62417E-05	0.000190771	0.000190771	5.45181E-05	9.86833E-05	0.000175789	1.25313E-04	3.77905E-05	6.68958E-05	2.89779E-05	5.33581E-05	9.27513E-05	5.20061E-05	1.49445E-05	4.87885E-08	2.7433E-06	1.8504E-07	2.91998E-06	2.91991807
3834803774425	383480	3774425	7.70162E-05	0.000192718	0.000192718	5.51016E-05	9.96933E-05	0.000177549	1.26599E-04	3.81726E-05	6.75745E-05	2.92684E-05	5.39081E-05	9.37343E-05	5.25991E-05	1.50991E-05	4.92891E-08	2.7733E-06	1.8704E-07	2.95054E-06	2.95047511
3834903774425	383490	3774425	7.77907E-05	0.000194664	0.000194664	5.56851E-05	1.00703E-04	0.000179309	1.27885E-04	3.85547E-05	6.82532E-05	2.95589E-05	5.44581E-05	9.47173E-05	5.31921E-05	1.52537E-05	4.97897E-08	2.8033E-06	1.8904E-07	2.98110E-06	2.98103215
3835003774425	383500	3774425	7.85652E-05	0.000196611	0.000196611	5.62686E-05	1.01813E-04	0.000181069	1.29171E-04	3.89368E-05	6.89319E-05	2.98494E-05	5.50081E-05	9.57003E-05	5.37851E-05	1.54083E-05	5.02903E-08	2.8333E-06	1.9104E-07	3.01166E-06	3.01158919
3835103774425	383510	3774425	7.93397E-05	0.000198557	0.000198557	5.68521E-05	1.02923E-04	0.000182829	1.30457E-04	3.93189E-05	6.96106E-05	3.01399E-05	5.55581E-05	9.66833E-05	5.43781E-05	1.55629E-05	5.07909E-08	2.8633E-06	1.9304E-07	3.04222E-06	3.04214623
3835203774425	383520	3774425	8.01142E-05	0.000200504	0.000200504	5.74356E-05	1.04033E-04	0.000184589	1.31743E-04	3.97010E-05	7.02893E-05	3.04304E-05	5.61081E-05	9.76663E-05	5.49711E-05	1.57175E-05	5.12915E-08	2.8933E-06	1.9504E-07	3.07278E-06	3.07270327
3835303774425	383530	3774425	8.08887E-05	0.000202451	0.000202451	5.80191E-05	1.05143E-04	0.000186349	1.33029E-04	4.00831E-05	7.09680E-05	3.07209E-05	5.66581E-05	9.86493E-05	5.55641E-05	1.58721E-05	5.17921E-08	2.9233E-06	1.9704E-07	3.10334E-06	3.10326031
3835403774425	383540	3774425	8.16632E-05	0.000204397	0.000204397	5.86026E-05	1.06253E-04	0.000188109	1.34315E-04	4.04652E-05	7.16467E-05	3.10114E-05	5.72081E-05	9.96323E-05	5.61571E-05	1.60267E-05	5.22927E-08	2.9533E-06	1.9904E-07	3.13390E-06	3.13381735
3835503774425	383550	3774425	8.24377E-05	0.000206344	0.000206344	5.91861E-05	1.07363E-04	0.000189869	1.35601E-04	4.08474E-05	7.23254E-05	3.13019E-05	5.77581E-05	1.00615E-04	5.67501E-05	1.61813E-05	5.27933E-08	2.9833E-06	2.0104E-07	3.16446E-06	3.16437439
3835603774425	383560	3774425	8.32122E-05	0.000208291	0.000208291	5.97696E-05	1.08473E-04	0.000191629	1.36887E-04	4.12295E-05	7.30041E-05	3.15924E-05	5.83081E-05	1.01597E-04	5.73431E-05	1.63359E-05	5.32939E-08	3.0133E-06	2.0304E-07	3.19502E-06	3.19493143
3835703774425	383570	3774425	8.39867E-05	0.000210238	0.000210238	6.03531E-05	1.09583E-04	0.000193389	1.38173E-04	4.16117E-05	7.36828E-05	3.18829E-05	5.88581E-05	1.02579E-04	5.79361E-05	1.64905E-05	5.37945E-08	3.0433E-06	2.0504E-07	3.22558E-06	3.22548847
3835803774425	383580	3774425	8.47612E-05	0.000212185	0.000212185	6.09366E-05	1.10693E-04	0.000195149	1.39459E-04	4.19938E-05	7.43615E-05	3.21734E-05	5.94081E-05	1.03561E-04	5.85291E-05	1.66451E-05	5.42951E-08	3.0733E-06	2.0704E-07	3.25614E-06	3.25604551
3835903774425	383590	3774425	8.55357E-05	0.000214132	0.000214132	6.15201E-05	1.11803E-04	0.000196909	1.40745E-04	4.23759E-05	7.50402E-05	3.24639E-05	5.99581E-05	1.04543E-04	5.91221E-05	1.67997E-05	5.47957E-08	3.1033E-06	2.0904E-07	3.28670E-06	3.28660255
3836003774425	383600	3774425	8.63102E-05	0.000216079	0.000216079	6.21036E-05	1.12913E-04	0.000198669	1.42031E-04	4.27580E-05	7.57189E-05	3.27544E-05	6.05081E-05	1.05525E-04	5.97151E-05	1.69543E-05	5.52963E-08	3.1333E-06	2.1104E-07	3.31726E-06	3.31715959
3836103774425	383610	3774425	8.70847E-05	0.000218026	0.000218026	6.26871E-05	1.14023E-04	0.000200429	1.43317E-04	4.31401E-05	7.63976E-05	3.30449E-05	6.10581E-05	1.06507E-04	6.03081E-05	1.71089E-05	5.57969E-08	3.1633E-06	2.1304E-07	3.34782E-06	3.34771663
3836203774425	383620	3774425	8.78592E-05	0.000219973	0.000219973	6.32706E-05	1.15133E-04	0.000202189	1.44603E-04	4.35222E-05	7.70763E-05	3.33354E-05	6.16081E-05	1.07489E-04	6.09011E-05	1.72635E-05	5.62975E-08	3.1933E-06	2.1504E-07	3.37838E-06	3.37827367
3836303774425	383630	3774425	8.86337E-05	0.000221919	0.000221919	6.38541E-05	1.16243E-04	0.000203949	1.45889E-04	4.39043E-05	7.77550E-05	3.36259E-05	6.21581E-05	1.08471E-04	6.14941E-05	1.74181E-05	5.67981E-08	3.2233E-06	2.1704E-07	3.40894E-06	3.40883071
3836403774425	383640	3774425	8.94082E-05	0.000223866	0.000223866	6.44376E-05	1.17353E-04	0.000205709	1.47175E-04	4.42864E-05	7.84337E-05	3.39164E-05	6.27081E-05	1.09453E-04	6.20871E-05	1.75727E-05	5.72987E-08	3.2533E-06	2.1904E-07	3.43950E-06	3.43938775
3836503774425	383650	3774425	9.01827E-05	0.000225813	0.000225813	6.50211E-05	1.18463E-04	0.000207469	1.48461E-04	4.46685E-05	7.91124E-05	3.42069E-05	6.32581E-05	1.10435E-04	6.26801E-05	1.77273E-05	5.77993E-08	3.2833E-06	2.2104E-07	3.47006E-06	3.46994479
3836603774425	383660	3774425	9.09572E-05	0.000227760	0.000227760	6.56046E-05	1.19573E-04	0.000209229	1.49747E-04	4.50506E-05	7.97911E-05	3.44974E-05	6.38081E-05	1.11417E-04	6.32731E-05	1.78819E-05	5.82999E-08	3.3133E-06	2.2304E-07	3.50062E-06	3.50050183
3836703774425	383670	3774425	9.17317E-05	0.000229707	0.000229707	6.61881E-05	1.20683E-04	0.000210989	1.51033E-04	4.54327E-05	8.04698E-05	3.47879E-05	6.43581E-05	1.12399E-04	6.38661E-05	1.80365E-05	5.88005E-08	3.3433E-06	2.2504E-07	3.53118E-06	3.53105887
3836803774425	383680	3774425	9.25062E-05	0.000231654	0.000231654	6.67716E-05	1.21793E-04	0.000212749	1.52319E-04	4.58148E-05	8.11485E-05	3.50784E-05	6.49081E-05	1.13381E-04	6.44591E-05	1.81911E-05	5.93011E-08	3.3733E-06	2.2704E-07	3.56174E-06	3.56161591
3836903774425	383690	3774425	9.32807E-05	0.000233601	0.000233601	6.73551E-05	1.22903E-04	0.000214509	1.53605E-04	4.61969E-05	8.18272E-05	3.53689E-05	6.54581E-05	1.14363E-04	6.50521E-05	1.83457E-05	5.98017E-08	3.4033E-06	2.2904E-07	3.59230E-06	3.59217295
3837003774425	383700	3774425	9.40552E-05	0.000235548	0.000235548	6.79386E-05	1.24013E-04	0.000216269	1.54891E-04	4.65790E-05	8.25059E-05	3.56594E-05	6.60081E-05	1.15345E-04	6.56451E-05	1.85003E-05	6.03023E-08	3.4333E-06	2.3104E-07	3.62286E-06	3.62273000
3837103774425	383710	3774425	9.48297E-05	0.000237495	0.000237495	6.85221E-05	1.25123E-04	0.000218029	1.56177E-04	4.69611E-05	8.31846E-05	3.59499E-05	6.65581E-05	1.16327E-04	6.62381E-05	1.86549E-05	6.08029E-08	3.4633E-06	2.3304E-07	3.65342E-06	3.65328704
3837203774425	383720	3774425	9.56042E-05	0.000239442	0.000239442	6.91056E-05	1.26233E-04	0.000219789	1.57463E-04	4.73432E-05	8.38633E-05	3.62404E-05	6.71081E-05	1.17309E-04	6.68311E-05	1.88095E-05	6.13035E-08	3.4933E-06	2.3504E-07	3.68398E-06	3.68384409
3837303774425	383730	3774425	9.63787E-05	0.000241389	0.000241389	6.96891E-05	1.27343E-04	0.000221549	1.58749E-04	4.77253E-05	8.45420E-05	3.65309E-05	6.76581E-05	1.18291E-04	6.74241E-05	1.89641E-05	6.18041E-08	3.5233E-06	2.3704E-07	3.71454E-06	3.71440113
3837403774425	383740	3774425	9.71532E-05	0.000243336	0.000243336	7.02726E-05	1.28453E-04	0.000223309	1.60035E-04	4.81074E-05	8.52207E-05	3.68214E-05	6.82081E-05	1.19273E-04	6.80171E-05	1.91187E-05	6.23047E-08	3.5533E-06	2.3904E-07	3.74510E-06	3.74495817
3837503774425	383750	3774425	9.79277E-05	0.000245283	0.000245283	7.08561E-05	1.29563E-04	0.000225069	1.61321E-04	4.84895E-05	8.58994E-05	3.71119E-05	6.87581E-05	1.20255E-04	6.86101E-05	1.92733E-05	6.28053E-08	3.5833E-06	2.4104E-07	3.77566E-06	3.77551521
3837603774425	383760	3774425	9.87022E-05	0.000247230	0.000247230	7.14396E-05	1.30673E-04	0.000226829	1.62607E-04	4.88716E-05	8.65781E-05	3.74024E-05	6.93081E-05	1.21237E-04	6.92031E-05	1.94279E-05	6.33059E-08	3.6133E-06	2.4304E-07	3.80622E-06	3.80607225
3837703774425	383770	3774425	9.94767E-05	0.000249177	0.000249177	7.20231E-05	1.31783E-04	0.000228589	1.63893E-04	4.92537E-05	8.72568E-05	3.76929E-05	6.98581E-05	1.22219E-04	6.97961E-05	1.95825E-05	6.38065E-08	3.6433E-06	2.4504E-07	3.83678E-06	3.83662929
3837803774425	383780	3774425	1.00251E-04	0.000251124	0.000251124	7.26066E-05	1.32893E-04	0.000230349	1.65179E-04	4.96358E-05	8.79355E-05	3.79834E-05	7.04081E-05	1.23201E-04	7.03891E-05	1.97371E-05	6.43071E-08	3.6733E-06	2.4704E-07	3.86734E-06	3.86718633
3837903774425	383790	3774425	1.01026E-04	0.000253071	0.000253071	7.31901E-05	1.34003E-04	0.000232109	1.66465E-04	5.00179E-05	8.86142E-05	3.82739E-05	7.09581E-05	1.24183E-04	7.09821E-05	1.98917E-05	6.48077E-08	3.7033E-06	2.4904E-07	3.89790E-06	3.89774337
3838003774425	383800	3774425	1.01800E-04	0.000255018	0.000255018	7.37736E-05	1.35113E-04	0.000233869	1.67751E-04	5.03999E-05	8.92929E-05	3.85644E-05	7.15081E-05	1.25165E-04	7.15751E-05	2.00463E-05	6.53083E-08	3.7333E-06	2.5104E-07	3.92846E-06	3.92830041
3838103774425	383810	3774425	1.02575E-04	0.000256965	0.000256965	7.43571E-05	1.36223E-04	0.000235629	1.69037E-04	5.07820E-05	8.99716E-05	3.88549E-05	7.20581E-05	1.26147E-04	7.21681E-05	2.02009E-05	6.58089E-08	3.7633E-06	2.5304E-07	3.95902E-06	3.95885745
3838203774425	383820	3774425	1.03349E-04	0.000258912	0.000258912	7.49406E-05	1.37333E-04	0.000237389	1.70323E-04	5.11641E-05	9.06503E-05	3.91454E-05	7.26081E-05	1.27129E-04	7.27611E-05	2.03555E-05	6.63095E-08	3.7933E-06	2.5504E-

			EGIODemolition	EGIOSite Grubbing / Prep	EGIOMass Grading / Excavation	EGIOMass Grading / Excavation	EGIODrainage / Utilities Trenching	EGIODrainage / Utilities Trenching	EGIOFoundations / Concrete Pads	EGIOFoundations / Concrete Pads	EGIOBuilding / Structure Construction	EGIOBuilding / Structure Construction	EGIOAsphalt Paving	EGIOArchitectural Coating	EGIOLandscaping or Other Finishing	EGIOWaterside Construction (Piles)	HIWaterside Construction (Landscaping)	HIWaterside Construction (Landscaping)	KMDemolition	KMSite Grubbing / Prep	KMMass Grading / Excavation
Unique Identifier	X (UTM)	Y (UTM)	2025	2025	2025	2026	2026	2027	2026	2027	2026	2027	2027	2027	2027	2027	2025	2026	2025	2025	2025
3831603774435	383160	3774435	0.001452364	0.00131058	0.003272609	0.003272609	0.000915871	0.000915871	0.001689954	0.001689954	0.003038852	0.003038852	0.002149805	0.000202335	0.000651456	0.001153461	0.000310077	0.000310077	0.000105952	9.56083E-05	0.000238741
3831703774435	383170	3774435	0.001709502	0.00154261	0.003852017	0.003852017	0.001078024	0.001078024	0.001989156	0.001989156	0.003576873	0.003576873	0.002530423	0.000238158	0.000766795	0.001357678	0.000316944	0.000316944	0.000108823	9.81991E-05	0.000245211
3831903774435	383190	3774435	0.002293813	0.00206988	0.005168644	0.005168644	0.001446494	0.001446494	0.002669054	0.002669054	0.004799455	0.004799455	0.003395327	0.00031956	0.001028887	0.001821735	0.000324097	0.000324097	0.000114804	0.000103596	0.000258688
3832003774435	383200	3774435	0.002568207	0.00231749	0.005786937	0.005786937	0.001619529	0.001619529	0.002988336	0.002988336	0.005373584	0.005373584	0.003801489	0.000357787	0.001151966	0.002039658	0.000324953	0.000324953	0.000117926	0.000106413	0.000265722
3832103774435	383210	3774435	0.002825351	0.00254953	0.006366358	0.006366358	0.001781686	0.001781686	0.003287545	0.003287545	0.005911618	0.005911618	0.004182116	0.000393611	0.001267308	0.00224388	0.000326936	0.000326936	0.000121167	0.000109338	0.000273026
3832203774435	383220	3774435	0.003040908	0.00274404	0.006852072	0.006852072	0.001917617	0.001917617	0.003538365	0.003538365	0.006362638	0.006362638	0.004501185	0.000423641	0.001363996	0.002415074	0.000329648	0.000329648	0.000124528	0.000112371	0.000280598
3832303774435	383230	3774435	0.003174717	0.00286478	0.007153585	0.007153585	0.002001999	0.002001999	0.003694064	0.003694064	0.006642615	0.006642615	0.004699252	0.000442283	0.001424016	0.002521345	0.000331964	0.000331964	0.00012799	0.000115495	0.000288399
3832403774435	383240	3774435	0.003219414	0.00290512	0.0072543	0.0072543	0.002030185	0.002030185	0.003746073	0.003746073	0.006736136	0.006736136	0.004765413	0.000448509	0.001444064	0.002556843	0.000334343	0.000334343	0.000131565	0.000118721	0.000296456
3832503774435	383250	3774435	0.00316106	0.00285246	0.007122811	0.007122811	0.001993386	0.001993386	0.003678173	0.003678173	0.006614039	0.006614039	0.004679036	0.00044038	0.00141789	0.002510499	0.000336436	0.000336436	0.00013526	0.000122055	0.000304782
3832603774435	383260	3774435	0.002995692	0.00270324	0.006750186	0.006750186	0.001889104	0.001889104	0.003485752	0.003485752	0.00626803	0.00626803	0.004434256	0.000417342	0.001343714	0.002379164	0.000338752	0.000338752	0.000139063	0.000125487	0.000313349
3832703774435	383270	3774435	0.002731976	0.00246527	0.006155956	0.006155956	0.001722803	0.001722803	0.003178896	0.003178896	0.005716245	0.005716245	0.004043901	0.000380602	0.001225425	0.002169722	0.000341464	0.000341464	0.000142972	0.000129015	0.000322159
3832903774435	383290	3774435	0.002106926	0.00190124	0.004747532	0.004747532	0.001328642	0.001328642	0.002451594	0.002451594	0.004408422	0.004408422	0.003118695	0.000293524	0.000945059	0.00167331	0.000340909	0.000340909	0.00015109	0.00013634	0.000340452
3833003774435	383300	3774435	0.001836202	0.00165694	0.004137511	0.004137511	0.001157922	0.001157922	0.002136584	0.002136584	0.003841975	0.003841975	0.002717967	0.000255809	0.000823626	0.001458303	0.000337055	0.000337055	0.000155299	0.000140137	0.000349934
3833103774435	383310	3774435	0.001611047	0.00145377	0.00363017	0.00363017	0.001015937	0.001015937	0.001874596	0.001874596	0.003370872	0.003370872	0.00238469	0.000224441	0.000722633	0.001279486	0.00033355	0.00033355	0.000159614	0.000144032	0.000359658
3833203774435	383320	3774435	0.001427222	0.00128789	0.003215957	0.003215957	0.000900016	0.000900016	0.001660699	0.001660699	0.002986246	0.002986246	0.00211259	0.000198832	0.000640179	0.001133493	0.000330838	0.000330838	0.000164013	0.000148002	0.000369571
3833303774435	383330	3774435	0.001277511	0.00115279	0.002878613	0.002878613	0.000805607	0.000805607	0.001486497	0.001486497	0.002672997	0.002672997	0.001890986	0.000177975	0.000573026	0.001014593	0.000327872	0.000327872	0.000168472	0.000152025	0.000379619
3833403774435	383340	3774435	0.001146292	0.00103438	0.002582937	0.002582937	0.000722859	0.000722859	0.001333812	0.001333812	0.002398441	0.002398441	0.001696754	0.000159694	0.000514168	0.000910379	0.000323923	0.000323923	0.000172961	0.000156076	0.000389733
3833503774435	383350	3774435	0.001037869	0.00093655	0.002338627	0.002338627	0.000654487	0.000654487	0.001207652	0.001207652	0.002171582	0.002171582	0.001536264	0.00014459	0.000465535	0.00082427	0.000319545	0.000319545	0.00017745	0.000160126	0.000399848
3833603774435	383360	3774435	0.000945652	0.00085333	0.002130835	0.002130835	0.000596334	0.000596334	0.001100349	0.001100349	0.001978633	0.001978633	0.001399764	0.000131742	0.000424171	0.000751032	0.000315517	0.000315517	0.00018201	0.000164242	0.000410124
3833703774435	383370	3774435	0.000868322	0.00078355	0.001956588	0.001956588	0.00054757	0.00054757	0.001010369	0.001010369	0.001816831	0.001816831	0.001285299	0.000120969	0.000389485	0.000689617	0.00031263	0.00031263	0.000186613	0.000168394	0.000420494
3833803774435	383380	3774435	0.000801044	0.00072284	0.00180499	0.00180499	0.000505144	0.000505144	0.000932085	0.000932085	0.001676063	0.001676063	0.001185714	0.000111597	0.000359307	0.000636185	0.000309744	0.000309744	0.000191185	0.00017252	0.000430797
3833903774435	383390	3774435	0.000742982	0.00067045	0.00167416	0.00167416	0.00046853	0.00046853	0.000864525	0.000864525	0.001554577	0.001554577	0.00109977	0.000103508	0.000333264	0.000590073	0.00030797	0.00030797	0.000195757	0.000176646	0.000441099
3834003774435	383400	3774435	0.000692191	0.00062462	0.001559712	0.001559712	0.0004365	0.0004365	0.000805425	0.000805425	0.001448304	0.001448304	0.001024589	9.64319E-05	0.000310481	0.000549735	0.000305382	0.000305382	0.000200288	0.000180735	0.000451308
3834103774435	383410	3774435	0.000646778	0.00058364	0.001457383	0.001457383	0.000407863	0.000407863	0.000752583	0.000752583	0.001353285	0.001353285	0.000957368	9.01052E-05	0.000290111	0.000513668	0.000302988	0.000302988	0.000204675	0.000184694	0.000461194
3834303774435	383430	3774435	0.00056287	0.00050792	0.001268314	0.001268314	0.00035495	0.00035495	0.00065494	0.00065494	0.00117772	0.00117772	0.000833166	7.84157E-05	0.000252475	0.000447029	0.000292472	0.000292472	0.000212202	0.000191486	0.000478155
3834403774435	383440	3774435	0.000527849	0.00047632	0.001189401	0.001189401	0.000332865	0.000332865	0.000614199	0.000614199	0.001104444	0.001104444	0.000781328	7.35368E-05	0.000236766	0.000419215	0.000288159	0.000288159	0.000215234	0.000194222	0.000484987
3834503774435	383450	3774435	0.000496804	0.0004483	0.001119447	0.001119447	0.000313288	0.000313288	0.00057875	0.00057875	0.001039486	0.001039486	0.000735374	6.92117E-05	0.000222841	0.000394559	0.000284685	0.000284685	0.000218386	0.000197066	0.000492089
3834603774435	383460	3774435	0.000469179	0.00042337	0.001057199	0.001057199	0.000295867	0.000295867	0.00054593	0.00054593	0.000981685	0.000981685	0.000694483	6.53632E-05	0.00021045	0.00037261	0.000281339	0.000281339	0.000221156	0.000199565	0.00049833
3834703774435	383470	3774435	0.000441333	0.00039825	0.000994454	0.000994454	0.00027837	0.00027837	0.00051353	0.00051353	0.00092322	0.00092322	0.000653266	6.14838E-05	0.000197959	0.00035054	0.00027528	0.00027528	0.000222451	0.000200734	0.000501249
3834803774435	383480	3774435	0.000415964	0.00037536	0.000937291	0.000937291	0.00026231	0.00026231	0.00048411	0.00048411	0.000870342	0.000870342	0.000615715	5.79496E-05	0.00018658	0.000330357	0.000269587	0.000269587	0.000222493	0.000200772	0.000501343
3834903774435	383490	3774435	0.000393413	0.00035501	0.000886476	0.000886476	0.00024089	0.00024089	0.00045777	0.00045777	0.00082316	0.00082316	0.000582334	5.48079E-05	0.000176465	0.000312446	0.000264765	0.000264765	0.000221842	0.000200185	0.000499877
3835003774435	383500	3774435	0.000373541	0.00033707	0.0008417	0.0008417	0.000235558	0.000235558	0.000434649	0.000434649	0.000781579	0.000781579	0.00055292	5.20395E-05	0.000167552	0.000296665	0.000260959	0.000260959	0.000221126	0.000199538	0.000498263
3835203774435	383520	3774435	0.000336073	0.00030326	0.000757273	0.000757273	0.00021193	0.00021193	0.000391051	0.000391051	0.00070318	0.00070318	0.000497459	4.68197E-05	0.000150745	0.00026908	0.00025149	0.00025149	0.000214703	0.000193743	0.00048379
3835303774435	383530	3774435	0.000318136	0.00028708	0.000716855	0.000716855	0.000200619	0.000200619	0.000370179	0.000370179	0.000665652	0.000665652	0.000470909	4.43208E-05	0.0001427	0.00025662	0.00024502	0.00024502	0.000208221	0.000187893	0.000469183
3835403774435	383540	3774435	0.000302252	0.00027274	0.000681065	0.000681065	0.000190602	0.000190602	0.000351697	0.000351697	0.000632417	0.000632417	0.000447397	4.2108E-05	0.000135575	0.000240047	0.000240864	0.000240864	0.000202389	0.000182631	0.000456043
3835503774435	383550	3774435	0.000288893	0.00026069	0.00065963	0.00065963	0.000182178	0.000182178	0.00033613	0.00033613	0.000604466	0.000604466	0.000427623	4.02469E-05	0.000129583	0.00022938	0.00023755	0.00023755	0.000198366	0.00017	0.000446977
3835603774435	383560	3774435	0.000276496	0.0002495	0.000623027	0.000623027	0.00017436	0.00017436	0.000321727	0.000321727	0.000578525	0.000578525	0.000409272	3.85197E-05	0.000124022	0.000219591	0.000234362	0.000234362	0.000194175	0.000175219	0.000437535
3835703774435	383570	3774435	0.00026396	0.00023819	0.000594781	0.000594781	0.000166455	0.000166455	0.000307141	0.000307141	0.000552297	0.000552297	0.000390717	3.67734E-05	0.000118399	0.000209636	0.000230302	0.000230302	0.000188105	0.000169741	0.000423856
3835803774435	383580	3774435	0.000251998	0.0002274	0.000567827	0.000567827	0.000158912	0.000158912	0.00029322	0.00029322	0.00052768	0.00052768	0.00037301	3.51069E-05	0.000113034	0.000200136	0.00022613	0.00022613	0.000181951	0.000164188	0.000409989
3835903774435	383590	3774435	0.00024092	0.0002174	0.000542864	0.000542864	0.000151926	0.000151926	0.00028033	0.00028033	0.00050488	0.00050488	0.000356612	3.35635E-05	0.000108064	0.000191337	0.000222229	0.000222229	0.000176095	0.000158904	0.000396794
3836003774435	383600	3774435	0.000230575	0.00020807	0.000519554	0.000519554	0.000145402	0.000145402	0.00026829	0.00026829	0.00048244	0.00048244	0.0003413	3.21223E-05	0.000103424	0.000183122	0.00021850 2	0.00021850 2	0.000170454	0.000153814	0.000384084
3836103774435	383610	3774435	0.000220995	0.00019942	0.000497967	0.000497967	0.000139361	0.000139361	0.000257147	0.000257147	0.000462398	0.000462398	0.000327119	3.07876E-05	9.91269E-05	0.000175513	0.000215013	0.000215013	0.000165225	0.000149095	0.000372302
3836203774435	383620	3774435	0.000213563	0.00019271	0.000481221	0.000481221	0.000134674	0.000134674	0.0002485	0.0002485	0.000446848	0.000446848	0.000316118	2.97523E-05	9.57935E-05	0.000169611	0.000213109	0.000213109	0.000162766	0.000146876	0.00036676
3836303774435	383630	3774435	0.000207481	0.00018723	0.000467516	0.000467516	0.000130839	0.000130839	0.000241422	0.000241422	0.000434122	0.000434122	0.000307115	2.89049E-05	9.30652E-05	0.00016478	0.00021209 4	0.00021209 4	0.000161924	0.000146116	0.000364864
3836403774435	383640	3774435	0.000201774	0.00018208	0.000454657	0.000454657	0.00012724	0.00012724	0.00023478 2	0.00023478 2	0.000422182	0.000422182	0.000298668	2.811E-05	9.05055E-05	0.000160248	0.000211127	0.000211127	0.000161178	0.000145443	0.000363182
3836503774435	383650	3774435	0.000197787	0.00017848	0.000445672	0.000445672	0.000124726	0.000124726	0.000230142	0.000230142	0.000413839	0.000413839	0.000292766	2.75545E-05	8.8717E-05	0.00015708 1	0.000211619	0.000211619	0.000163052	0.000147134	0.000367406
3836603774435	383660	3774435	0.000194008	0.00017507	0.000437159	0.000437159	0.000122343	0.000122343	0.000225746	0.000225746	0.000405933	0.000405933	0.000287173	2.70281E-05	8.70222E-05	0.00015408	0.000212174	0.000212174	0.00016504	0.000148928	0.000371885
3836703774435	383670	3774435	0.000190922	0.00017228	0.000430205	0.000430205	0.000120397	0.000120397	0.000222155	0.000222155	0.000399476	0.000399476	0.000282605	2.65981E-05	8.56379E-05	0.00015163	0.000213379	0.000213379	0.000168198	0.000151777	0.000379
3836803774435	383680	3774435	0.000188547	0.00017014	0.000424852	0.000424852	0.000118899	0.000118899	0.000219391	0.000219391	0.000394505	0.000394505	0.000279089	2.62672E-05	8.45723E-05	0.00014974 3	0.000215409	0.000215409	0.000172782	0.000155914	0.00038933
3836903774435	383690	3774435	0.000186254	0.00016807	0.000419687	0.000419687	0.000117453	0.000117453	0.000216723	0.000216723	0.000389709	0.000389709	0.000275696	2.59478E-05	8.35442E-05	0.00014792 2	0.000217614	0.000217614	0.000177957	0.00016058 4	0.000400991
3837003774435	383700	3774435	0.000182959	0.0001651	0.000412262	0.000412262	0.000115375	0.000115375	0.000212889	0.000212889	0.000382815	0.000382815	0.000270819	2.54888E-05	8.20662E-05	0.00014530 6	0.000218327	0.000218327	0.000180387	0.000162776	0.000406465
3837103774435	383710	3774435	0.000179664	0.00016212	0.000404838	0.000404838	0.000113298	0.000113298	0.00020905 6	0.00020905 6	0.00037592 1	0.00037592 1	0.00026594 1	2.50298E-05	8.05883E-05	0.00014268 9	0.000218851	0.000218851	0.000182386	0.00016458 1	0.000410971
3837203774435	383720	3774435	0.000176035	0.00015885	0.00039666	0.00039666	0.000111009	0.000111009	0.000204833	0.000204833	0.000368327	0.000368327	0.000260569	2.45242E-05	7.89604E-05	0.00013980 6	0.000218613	0.000218613	0.000182876	0.000165023	0.000412074
3837303774435	383730	3774435	0.000171726	0.00015496	0.000386949	0.000386949	0.000108291	0.000108291	0.000199818	0.000199818	0.00035931	0.00035931	0.00025419	2.39238E-05	7.70273E-05	0.00013638 4	0.000216948	0.000216948	0.000180936	0.000163272	0.000407703
3837403774435	383740	3774435	0.000167577	0.00015122	0.000377601	0.000377601	0.000105675	0.000105675	0.000194991	0.000194991	0.00035063	0.00035063	0.000248049	2.33458E-05	7.51665E-05	0.00013308 9	0.000215219	0.000215219	0.000178918	0.000161451	0.000403156
3837503774435	383750	3774435	0.000165333	0.00014919	0.000372544	0.000372544	0.00010426	0.00010426	0.000192379	0.000192379	0.000345933	0.000345933	0.000244727	2.30331E-05	7.41598E-05	0.00013130 6	0.000216567	0.000216567	0.000181909	0.00016415	0.000409895
3837603774435	383760	3774435	0.000163721	0.00014774	0.000368912	0.000368912	0.000103244	0.000103244	0.000190504	0.000190504	0.000342561	0.000342561	0.00024234 2	2.28086E-05	7.34369E-05	0.00013002 6	0.000218787	0.000218787	0.00018518	0.000167102	0.000417266
3837703774435	383770	3774435	0.000162199	0.00014636	0.000365482	0.000365482	0.000102284	0.000102284	0.000188733	0.000188733	0.000339376	0.000339376	0.000240089	2.25966E-05	7.27541E-05	0.00012881 8	0.000221024	0.000221024	0.000187001	0.000168745	0.000421368
3837803774435	383780	3774435	0.000161232	0.00014549	0.000363303	0.000363303	0.000101674	0.000101674	0.000187608	0.000187608	0.000337353	0.000337353	0.000238657	2.24619E-05	7.23204E-05	0.00012805	0.000223181	0.000223181	0.000187001	0.000168745	0.000421368
3837903774435	383790	3774435	0.000160659	0.00014497	0.000362012	0.000362012	0.000101313	0.000101313	0.000186941	0.000186941	0.000336154	0.000336154	0.000237809	2.2382E-05	7.20633E-05	0.00012759 4	0.000225655	0.000225655	0.000186481	0.000168276	0.000420198
3838003774435	383800	3774435	0.00015931	0.00014376	0.000358972	0.000358972	0.000100462	0.000100462	0.000185371	0.000185371	0.000333332	0.000333332	0.00023581 2	2.21941E-05	7.14582E-05	0.00012652 3	0.000228351	0.000228351	0.000184655	0.000166628	0.000416082
3838103774435	383810	3774435	0.00015657	0.00014128	0.000352799	0.000352799	9.87341E-05	9.87341E-05	0.000182183	0.000182183	0.000327599	0.000327599	0.000231757	2.18124E-05	7.02293E-05	0.00012434 7	0.00023092	0.00023092	0.000182261	0.000164468	0.000410689
3838203774435	383820	3774435	0.000153729	0.00013872	0.000346397	0.000346397	9.69424E-05	9.69424E-05	0.000178877	0.000178877	0.000321654	0.000321654	0.000227551	2.14166E-05	6.89548E-05	0.00012209 1	0.00023433	0.00023433	0.000179605	0.000162071	0.000404703
3838303774435	383830	3774435	0.000150881	0.00013615	0.000339981	0.000339981	9.51468E-05	9.51468E-05	0.000175564	0.000175564	0.000315696	0.000315696	0.00022336	2.10199E-05	6.76777E-05	0.00011982 9	0.00024327 5	0.00024327 5	0.000176537	0.000159302	0.00039779
3838403774435	383840	3774435	0.000147777	0.00013335	0.000332987	0.000332987	9.31895E-05	9.31895E-05	0.000171952	0.000171952	0.000309202	0.000309202	0.000218742	2.05875E-05	6.62854E-05	0.00011736 4	0.00024243 4	0.00024243 4	0.000173272	0.000156356	0.000390433
3838503774435	383850	3774435	0.00014465	0.00013053	0.000325939	0.000325939	9.12171E-05	9.12171E-05	0.000168313	0.000168313	0.000302657	0.000302657	0.00021412	2.01517E-05	6.48824E-05	0.00011488	0.00023984 9	0.00023984 9	0.000170484	0.00015384	0.000384151
3838603774435	383860	3774435	0.000141623	0.0001278	0.00031912	0.00031912	8.93086E-05	8.93086E-05	0.000164791	0.000164791	0.000296325	0.000296325	0.000209632	1.97301E-05	6.3525E-05	0.00011247 7	0.00023716 9	0.00023716 9	0.000168186	0.000151767	0.000378973
3838703774435	383870	3774435	0.000138698	0.00012516	0.000312529	0.000312529	8.74642E-05	8.74642E-05	0.000161388	0.000161388	0.000290205	0.000290205	0.00020503	1.93226E-05	6.2213E-05	0.00011015 4	0.00023450 4	0.00023450 4	0.000165906	0.000149709	0.000373835
3838803774435	383880	3774435	0.000135869	0.0001226	0.000306154	0.000306154	8.568E-05	8.568E-05	0.000158096	0.000158096	0.000284285	0.000284285	0.000201115	1.89285E-05	6.09439E-05	0.00010790 7	0.00023187 2	0.00023187 2	0.000163655	0.000147678	0.000368764
3838903774435	383890	3774435	0.000133129	0.00012013	0.00029998	0.00029998	8.39522E-05	8.39522E-05	0.000154908	0.000154908	0.000278553	0.000278553	0.000197059	1.85468E-05	5.9715E-05	0.00010573 1	0.00022928 7	0.00022928 7	0.000161423	0.000145664	0.000363734
3839003774435	383900	3774435	0.000130479	0.00011774	0.000294008	0.000294008	8.22809E-05	8.22809E-05	0.000151824	0.000151824	0.000273007	0.000273007	0.000193136	1.81775E-05	5.85262E-05	0.00010362 6	0.00022673 3	0.00022673 3	0.000159202	0.00014366	0.00035873
3839103774435	383910	3774435	0.000127918	0.00011543	0.000288238	0.000288238	8.06661E-05	8.06661E-05	0.000148844	0.000148844	0.000267649	0.000267649	0.000189346	1.78208E-05	5.73776E-05	0.00010159 2	0.00022421 1	0.00022421 1	0.000156982	0.000141656	0.000353727
3839203774435	382970	3774445	0.000180118	0.00016253	0.00040586	0.00040586	0.00011358 4	0.00011358 4	0.00020958 3	0.00020958 3	0.00037687	0.00037687	0.00026661 3	2.5093E-05	8.07918E-05	0.00014304 9	0.00015604 6	0.00015604 6	0.00016504 6	0.00016956 5	0.00011416 5
3829803774445	382980	3774445	0.000191095	0.00017244	0.000430595	0.000430595	0.000120506	0.000120506	0.000222356	0.000222356	0.000399838	0.000399838	0.000282861	2.66223E-05	8.57156E-05	0.00015176 7	0.00016026 4	0.00016026 4	0.00016594 2	5.23432E-05	4.72332E-05	0.00011794 5
3829903774445	382990	3774445	0.000203069	0.00018324	0.000457576	0.000457576	0.000128057	0.000128057	0.000236289	0.000236289	0.000424892	0.000424892	0.000300586	2.82904E-05	9.10865E-05	0.00016127 7	0.00016459 4	0.00016459 4	5.40683E-05	4.87898E-05	0.000121832
3830003774445	383000	3774445	0.000216673	0.00019552	0.000488229	0.000488229	0.000136635	0.000136635	0.000252118	0.000252118	0.00045335 5	0.00045335 5	0.00032072 2	3.01856E-05	9.71884E-05	0.00017208 1	0.00016932	0.00016932	5.59963E-05	5.05296E-05	0.000126176
3830103774445	383010	3774445	0.000236073	0.00021303	0.000531942	0.000531942	0.000148869	0.000148869	0.000274691	0.000274691	0.000493946	0.000493946	0.000349437	3.28882E-05	0.00010589	0.00018748 8	0.00017636 2	0.00017636 2	5.91181E-05	5.33467E-05	0.000133211

Unique Identifier	X (UTM)	Y (UTM)	KMMass Grading / Excavation	KMDrainage / Utilities Trenching	KMFoundations / Concrete Pads	KMBuilding / Structure Construction	KMAsphalt Paving	KMArchitectural Coating	KMLandscaping or Other Finishing	KMWaterside Construction (Piles)	EWNDemolition	EWNSite Grubbing / Prep	EWNDrainage / Utilities Trenching	EWNDrainage / Utilities Trenching	EWNDrainage / Utilities Trenching	EWNFoundations / Concrete Pads	EWNBuilding / Structure Construction	EWNAsphalt Paving	EWNLandscaping or Other Finishing	EWNWaterside Construction (Piles)	ISDemolition
			2026	2026	2026	2026	2026	2026	2026	2026	2027	2027	2027	2028	2029	2029	2029	2029	2029	2029	2027
3831603774435	383160	3774435	0.000238741	5.14384E-05	0.000123284	0.000228677	0.000156831	1.47606E-05	4.75246E-05	8.41465E-05	3.41911E-05	4.60994E-05	5.59327E-05	5.59327E-05	5.59327E-05	3.97844E-05	6.92844E-05	5.06101E-05	1.53364E-05	2.66131E-05	0.000620675
3831703774435	383170	3774435	0.000245211	5.28323E-05	0.000126625	0.000234874	0.000161081	1.51606E-05	4.88124E-05	8.64267E-05	3.42986E-05	4.62442E-05	5.61085E-05	5.61085E-05	5.61085E-05	3.99094E-05	6.95021E-05	5.07691E-05	1.53846E-05	2.66968E-05	0.000676349
3831903774435	383190	3774435	0.000258688	5.5736E-05	0.000133585	0.000247783	0.000169934	1.59938E-05	5.14952E-05	9.11768E-05	3.43821E-05	4.63569E-05	5.62452E-05	5.62452E-05	5.62452E-05	4.00066E-05	6.96714E-05	5.08928E-05	1.54221E-05	2.67618E-05	0.000811466
3832003774435	383200	3774435	0.000265722	5.72516E-05	0.000137217	0.000254521	0.000174555	1.64287E-05	5.28955E-05	9.36562E-05	3.43821E-05	4.63569E-05	5.62452E-05	5.62452E-05	5.62452E-05	4.00066E-05	6.96714E-05	5.08928E-05	1.54221E-05	2.67618E-05	0.000898179
3832103774435	383210	3774435	0.000273026	5.88252E-05	0.000140989	0.000261516	0.000179353	1.68803E-05	5.43494E-05	9.62304E-05	3.44E-05	4.6381E-05	5.62745E-05	5.62745E-05	5.62745E-05	4.00275E-05	6.97077E-05	5.09193E-05	1.54301E-05	2.67757E-05	0.001008453
3832203774435	383220	3774435	0.000280598	6.04567E-05	0.000144899	0.00026877	0.000184327	1.73485E-05	5.58568E-05	9.88993E-05	3.44299E-05	4.64213E-05	5.63233E-05	5.63233E-05	5.63233E-05	4.00622E-05	6.97682E-05	5.09635E-05	1.54435E-05	2.6799E-05	0.001152673
3832303774435	383230	3774435	0.000288399	6.21375E-05	0.000148927	0.000276242	0.000189452	1.78308E-05	5.74097E-05	0.000101649	3.44597E-05	4.64615E-05	5.63721E-05	5.63721E-05	5.63721E-05	4.00969E-05	6.98287E-05	5.10077E-05	1.54569E-05	2.68222E-05	0.001343076
3832403774435	383240	3774435	0.000296456	6.38734E-05	0.000153088	0.000283959	0.000194744	1.83289E-05	5.90135E-05	0.000104489	3.44896E-05	4.65018E-05	5.64209E-05	5.64209E-05	5.64209E-05	4.01317E-05	6.98891E-05	5.10518E-05	1.54703E-05	2.68454E-05	0.001602183
3832503774435	383250	3774435	0.000304782	6.56672E-05	0.000157387	0.000291934	0.000200214	1.88436E-05	6.06708E-05	0.000107423	3.45134E-05	4.6534E-05	5.646E-05	5.646E-05	5.646E-05	4.01594E-05	6.99375E-05	5.10872E-05	1.5481E-05	2.6864E-05	0.001956677
3832603774435	383260	3774435	0.000313349	6.75132E-05	0.000161812	0.00030014	0.000205842	1.93734E-05	6.23763E-05	0.000110443	3.45493E-05	4.65822E-05	5.65186E-05	5.65186E-05	5.65186E-05	4.02011E-05	7.00101E-05	5.11402E-05	1.5497E-05	2.68919E-05	0.002436475
3832703774435	383270	3774435	0.000322159	6.94114E-05	0.000166361	0.000308579	0.000211629	1.9918E-05	6.41301E-05	0.000113548	3.45731E-05	4.66144E-05	5.65576E-05	5.65576E-05	5.65576E-05	4.02289E-05	7.00585E-05	5.11755E-05	1.55077E-05	2.69105E-05	0.00303187
3832903774435	383290	3774435	0.000340452	7.33526E-05	0.000175807	0.0003261	0.000223646	2.1049E-05	6.77714E-05	0.000119995	3.45612E-05	4.65983E-05	5.65381E-05	5.65381E-05	5.65381E-05	4.0215E-05	7.00343E-05	5.11579E-05	1.55024E-05	2.69012E-05	0.004280837
3833003774435	383300	3774435	0.000349934	7.53956E-05	0.000180704	0.000335183	0.000229875	2.16353E-05	6.9659E-05	0.000123337	3.45075E-05	4.65259E-05	5.64502E-05	5.64502E-05	5.64502E-05	4.01525E-05	6.99254E-05	5.10783E-05	1.54783E-05	2.68594E-05	0.00472319
3833103774435	383310	3774435	0.000359658	7.74908E-05	0.000185725	0.000344497	0.000236263	2.22365E-05	7.15948E-05	0.000126765	3.44478E-05	4.64454E-05	5.63526E-05	5.63526E-05	5.63526E-05	4.0083E-05	6.98045E-05	5.099E-05	1.54515E-05	2.68129E-05	0.004876728
3833203774435	383320	3774435	0.000369571	7.96266E-05	0.000190844	0.000353992	0.000242775	2.28494E-05	7.3568E-05	0.000130259	3.44E-05	4.6381E-05	5.62745E-05	5.62745E-05	5.62745E-05	4.00275E-05	6.97077E-05	5.09193E-05	1.54301E-05	2.67757E-05	0.004771898
3833303774435	383330	3774435	0.000379619	8.17913E-05	0.000196033	0.000363616	0.000249375	2.34706E-05	7.55681E-05	0.0001338	3.43403E-05	4.63006E-05	5.61768E-05	5.61768E-05	5.61768E-05	3.9958E-05	6.95868E-05	5.08309E-05	1.54033E-05	2.67293E-05	0.004434965
3833403774435	383340	3774435	0.000389733	8.39706E-05	0.000201256	0.000373304	0.000256019	2.40959E-05	7.75815E-05	0.000137365	3.41732E-05	4.60752E-05	5.59034E-05	5.59034E-05	5.59034E-05	3.97635E-05	6.92481E-05	5.05836E-05	1.53283E-05	2.65992E-05	0.003967655
3833503774435	383350	3774435	0.000399848	8.61498E-05	0.000206479	0.000382992	0.000262663	2.47213E-05	7.9595E-05	0.00014093	3.39464E-05	4.57694E-05	5.55323E-05	5.55323E-05	5.55323E-05	3.94996E-05	6.87884E-05	5.02478E-05	1.52266E-05	2.64226E-05	0.003498273
3833603774435	383360	3774435	0.000410124	8.83639E-05	0.000211785	0.000392835	0.000269414	2.53566E-05	8.16405E-05	0.000144552	3.37195E-05	4.54636E-05	5.51613E-05	5.51613E-05	5.51613E-05	3.92357E-05	6.83288E-05	4.99121E-05	1.51249E-05	2.62461E-05	0.003079146
3833703774435	383370	3774435	0.000420494	9.05982E-05	0.00021714	0.000402768	0.000276226	2.59977E-05	8.37048E-05	0.000148207	3.35942E-05	4.52946E-05	5.49562E-05	5.49562E-05	5.49562E-05	3.90898E-05	6.80748E-05	4.97265E-05	1.50686E-05	2.61485E-05	0.002730651
3833803774435	383380	3774435	0.000430797	9.2818E-05	0.000222461	0.000412637	0.000282994	2.66347E-05	8.57558E-05	0.000151838	3.3445E-05	4.50934E-05	5.47121E-05	5.47121E-05	5.47121E-05	3.89162E-05	6.77724E-05	4.95056E-05	1.50017E-05	2.60324E-05	0.002433938
3833903774435	383390	3774435	0.000441099	9.50378E-05	0.000227781	0.000422505	0.000289762	2.72717E-05	8.78067E-05	0.000155469	3.33316E-05	4.49404E-05	5.45266E-05	5.45266E-05	5.45266E-05	3.87842E-05	6.75426E-05	4.93377E-05	1.49508E-05	2.59441E-05	0.002186816
3834003774435	383400	3774435	0.000451308	9.72373E-05	0.000233053	0.000432283	0.000296468	2.79029E-05	8.98389E-05	0.000159068	3.32659E-05	4.48519E-05	5.44191E-05	5.44191E-05	5.44191E-05	3.87078E-05	6.74095E-05	4.92405E-05	1.49214E-05	2.5893E-05	0.001979019
3834103774435	383410	3774435	0.000461194	9.93673E-05	0.000238158	0.000441753	0.000302962	2.85141E-05	9.18068E-05	0.000162552	3.31346E-05	4.46749E-05	5.42043E-05	5.42043E-05	5.42043E-05	3.8555E-05	6.71434E-05	4.90462E-05	1.48625E-05	2.57908E-05	0.001798394
3834303774435	383430	3774435	0.000478155	0.000103022	0.000246916	0.000457998	0.000314104	2.95627E-05	9.5183E-05	0.00016853	3.20959E-05	4.32745E-05	5.25052E-05	5.25052E-05	5.25052E-05	3.73465E-05	6.50388E-05	4.75088E-05	1.43966E-05	2.49823E-05	0.001477052
3834403774435	383440	3774435	0.000484987	0.000104494	0.000250444	0.000464543	0.000318592	2.99852E-05	9.65432E-05	0.000170938	3.16602E-05	4.2687E-05	5.17924E-05	5.17924E-05	5.17924E-05	3.68394E-05	6.41558E-05	4.68638E-05	1.42011E-05	2.46432E-05	0.001354703
3834503774435	383450	3774435	0.000492089	0.000106024	0.000254112	0.000471345	0.000323258	3.04242E-05	9.79569E-05	0.000173441	3.12961E-05	4.2196E-05	5.11968E-05	5.11968E-05	5.11968E-05	3.64158E-05	6.34179E-05	4.63248E-05	1.40378E-05	2.43598E-05	0.001253294
3834603774435	383460	3774435	0.00049833	0.000107369	0.000257334	0.000477323	0.000327357	3.08101E-05	9.91992E-05	0.000175641	3.09678E-05	4.17534E-05	5.06597E-05	5.06597E-05	5.06597E-05	3.60338E-05	6.27527E-05	4.58389E-05	1.38906E-05	2.41042E-05	0.001164814
3834703774435	383470	3774435	0.000501249	0.000107997	0.000258842	0.000480119	0.000329275	3.09906E-05	9.97802E-05	0.00017667	3.03589E-05	4.09325E-05	4.96637E-05	4.96637E-05	4.96637E-05	3.53253E-05	6.15189E-05	4.49376E-05	1.36175E-05	2.36303E-05	0.001075671
3834803774435	383480	3774435	0.000501343	0.000108018	0.00025889	0.000480209	0.000329336	3.09964E-05	9.97989E-05	0.000176703	2.97919E-05	4.01679E-05	4.8736E-05	4.8736E-05	4.8736E-05	3.46655E-05	6.03698E-05	4.40983E-05	1.33631E-05	2.31889E-05	0.000997022
3834903774435	383490	3774435	0.000499877	0.000107702	0.000258133	0.000478805	0.000328373	3.09057E-05	9.95071E-05	0.000176186	2.93024E-05	3.9508E-05	4.79353E-05	4.79353E-05	4.79353E-05	3.40959E-05	5.9378E-05	4.33737E-05	1.31436E-05	2.28079E-05	0.000929243
3835003774435	383500	3774435	0.000498263	0.000107354	0.0002573	0.000477259	0.000327313	3.08059E-05	9.91858E-05	0.000175617	2.89204E-05	3.89929E-05	4.73104E-05	4.73104E-05	4.73104E-05	3.36514E-05	5.86038E-05	4.28083E-05	1.29722E-05	2.25106E-05	0.000871545
3835203774435	383520	3774435	0.00048379	0.000104236	0.000249826	0.000463396	0.000317806	2.99112E-05	9.63049E-05	0.000170516	2.784E-05	3.75362E-05	4.5543E-05	4.5543E-05	4.5543E-05	3.23943E-05	5.64145E-05	4.1209E-05	1.24876E-05	2.16696E-05	0.00076474
3835303774435	383530	3774435	0.000469183	0.000101089	0.000242283	0.000449405	0.000308211	2.90081E-05	9.33972E-05	0.000165368	2.71296E-05	3.65785E-05	4.43809E-05	4.43809E-05	4.43809E-05	3.15677E-05	5.49751E-05	4.01576E-05	1.2169E-05	2.11167E-05	0.000714408
3835403774435	383540	3774435	0.000456043	9.82574E-05	0.000235497	0.000436818	0.000299578	2.81956E-05	9.07813E-05	0.000160736	2.65626E-05	3.58139E-05	4.34533E-05	4.34533E-05	4.34533E-05	3.09079E-05	5.3826E-05	3.93182E-05	1.19146E-05	2.06754E-05	0.000671186
3835503774435	383550	3774435	0.000446977	9.63042E-05	0.000230816	0.000428135	0.000293623	2.76351E-05	8.89767E-05	0.000157541	2.62104E-05	3.53391E-05	4.28772E-05	4.28772E-05	4.28772E-05	3.04981E-05	5.31124E-05	3.87969E-05	1.17566E-05	2.04012E-05	0.000636159
3835603774435	383560	3774435	0.000437535	9.42699E-05	0.00022594	0.000419091	0.000287421	2.70514E-05	8.70972E-05	0.000154213	2.58702E-05	3.48803E-05	4.23206E-05	4.23206E-05	4.23206E-05	3.01022E-05	5.24229E-05	3.82933E-05	1.1604E-05	2.01364E-05	0.000604069
3835703774435	383570	3774435	0.000423856	9.13227E-05	0.000218877	0.000405989	0.000278435	2.62056E-05	8.43742E-05	0.000149392	2.54225E-05	3.42767E-05	4.15882E-05	4.15882E-05	4.15882E-05	2.95813E-05	5.15157E-05	3.76306E-05	1.14032E-05	1.97879E-05	0.000571591
3835803774435	383580	3774435	0.000409989	8.83349E-05	0.000211716	0.000392706	0.000269325	2.53483E-05	8.16138E-05	0.000144504	2.49629E-05	3.3657E-05	4.08363E-05	4.08363E-05	4.08363E-05	2.90465E-05	5.05844E-05	3.69503E-05	1.11971E-05	1.94302E-05	0.0054091
3835903774435	383590	3774435	0.000396794	8.5492E-05	0.000204902	0.000380068	0.000260658	2.45325E-05	7.89872E-05	0.000139854	2.45331E-05	3.30776E-05	4.01333E-05	4.01333E-05	4.01333E-05	2.85464E-05	4.97135E-05	3.63141E-05	1.10043E-05	1.90957E-05	0.000512902
3836003774435	383600	3774435	0.000384084	8.27535E-05	0.000198338	0.000367893	0.000252308	2.37466E-05	7.6457E-05	0.000135374	2.41272E-05	3.25303E-05	3.94693E-05	3.94693E-05	3.94693E-05	2.80741E-05	4.8891E-05	3.57133E-05	1.08222E-05	1.87797E-05	0.000487068
3836103774435	383610	3774435	0.000372302	8.02149E-05	0.000192254	0.000356607	0.000244568	2.30182E-05	7.41116E-05	0.000131221	2.37511E-05	3.20233E-05	3.88541E-05	3.88541E-05	3.88541E-05	2.76365E-05	4.81289E-05	3.51567E-05	1.06535E-05	1.8487E-05	0.000463424
3836203774435	383620	3774435	0.00036676	7.90209E-05	0.000189393	0.0003513	0.000240928	2.26756E-05	7.30085E-05	0.000129268	2.35959E-05	3.1814E-05	3.86002E-05	3.86002E-05	3.86002E-05	2.74559E-05	4.78144E-05	3.49269E-05	1.05839E-05	1.83662E-05	0.000445535
3836303774435	383630	3774435	0.000364864	7.86123E-05	0.000188413	0.000349483	0.000239682	2.25583E-05	7.26309E-05	0.000128599	2.35661E-05	3.17738E-05	3.85514E-05	3.85514E-05	3.85514E-05	2.74212E-05	4.7754E-05	3.48828E-05	1.05705E-05	1.8343E-05	0.00043112
3836403774435	383640	3774435	0.000363182	7.82501E-05	0.000187545	0.000347873	0.000238578	2.24544E-05	7.22963E-05	0.000128007	2.35482E-05	3.17496E-05	3.85221E-05	3.85221E-05	3.85221E-05	2.74004E-05	4.77177E-05	3.48563E-05	1.05625E-05	1.83291E-05	0.000417558
3836503774435	383650	3774435	0.000367406	7.916E-05	0.000189726	0.000351918	0.000241352	2.27155E-05	7.3137E-05	0.000129495	2.37392E-05	3.20072E-05	3.88345E-05	3.88345E-05	3.88345E-05	2.76226E-05	4.81047E-05	3.5139E-05	1.06482E-05	1.84777E-05	0.000408306
3836603774435	383660	3774435	0.000371885	8.0125E-05	0.000192039	0.000356208	0.000244294	2.29924E-05	7.40286E-05	0.000131074	2.39541E-05	3.22969E-05	3.91861E-05	3.91861E-05	3.91861E-05	2.78727E-05	4.85402E-05	3.54571E-05	1.07446E-05	1.8645E-05	0.000399459
3836703774435	383670	3774435	0.000379	8.1658E-05	0.000195713	0.000363023	0.000248968	2.34323E-05	7.54449E-05	0.000133582	2.42704E-05	3.27235E-05	3.97036E-05	3.97036E-05	3.97036E-05	2.82408E-05	4.91813E-05	3.59254E-05	1.08865E-05	1.88912E-05	0.00039232
3836803774435	383680	3774435	0.00038933	8.38837E-05	0.000201047	0.000372918	0.000255754	2.4071E-05	7.75012E-05	0.000137223	2.47241E-05	3.33351E-05	4.04457E-05	4.04457E-05	4.04457E-05	2.87687E-05	5.01005E-05	3.65969E-05	1.109E-05	1.92443E-05	0.000386942
3836903774435	383690	3774435	0.000400991	8.63962E-05	0.000207069	0.000384087	0.000263414	2.47919E-05	7.98225E-05	0.000141333	2.52374E-05	3.40273E-05	4.12855E-05	4.12855E-05	4.12855E-05	2.9366E-05	5.11408E-05	3.73567E-05	1.13202E-05	1.96439E-05	0.000381749
3837003774435	383700	3774435	0.000406465	8.75756E-05	0.000209896	0.000389331	0.00026701	2.51304E-05	8.09123E-05	0.000143262	2.55538E-05	3.44538E-05	4.1803E-05	4.1803E-05	4.1803E-05	2.97341E-05	5.17818E-05	3.7825E-05	1.14621E-05	1.98902E-05	0.000373828
3837103774435	383710	3774435	0.000410971	8.85464E-05	0.000212223	0.000393647	0.00026997	2.5409E-05	8.18092E-05	0.00014485	2.58642E-05	3.48723E-05	4.23108E-05	4.23108E-05	4.23108E-05	3.00953E-05	5.24108E-05	3.82845E-05	1.16014E-05	2.01318E-05	0.000365817
3837203774435	383720	3774435	0.000412074	8.87841E-05	0.000212792	0.000394703	0.000270695	2.54772E-05	8.20288E-05	0.000145239	2.60671E-05	3.51459E-05	4.26428E-05	4.26428E-05	4.26428E-05	3.03314E-05	5.28221E-05	3.85849E-05	1.16924E-05	2.02897E-05	0.000356858
3837303774435	383730	3774435	0.000407703	8.78422E-05	0.000210535	0.000390516	0.000267823	2.52069E-05	8.11586E-05	0.000143698	2.60194E-05	3.50815E-05	4.25647E-05	4.25647E-05	4.25647E-05	3.02759E-05	5.27253E-05	3.85142E-05	1.1671E-05	2.02526E-05	0.000346101
3837403774435	383740	3774435	0.000403156	8.68627E-05	0.000208187	0.000386162	0.000264837	2.49258E-05	8.02536E-05	0.000142096	2.59657E-05	3.50091E-05	4.24768E-05	4.24768E-05	4.24768E-05	3.02133E-05	5.26164E-05	3.84347E-05	1.16469E-05	2.02107E-05	0.000335751
3837503774435	383750	3774435	0.000409895	8.83146E-05	0.000211667	0.000392616	0.000269264	2.53425E-05	8.1595E-05	0.000144471	2.65208E-05	3.57576E-05	4.33849E-05	4.33849E-05	4.33849E-05	3.08593E-05	5.37413E-05	3.92564E-05	1.18959E-05	2.06428E-05	0.000330259
3837603774435	383760	3774435	0.000417266	8.99027E-05	0.000215473	0.000399676	0.000274105	2.57982E-05	8.30623E-05	0.000147069	2.73147E-05	3.6828E-05	4.46837E-05	4.46837E-05	4.46837E-05	3.17831E-05	5.53501E-05	4.04315E-05	1.2252E-05	2.12608E-05	0.000326165
3837703774435	383770	3774435	0.000421368	9.07865E-05	0.000217592	0.000403605	0.0002768	2.60518E-05	8.38789E-05	0.000148515	2.81205E-05	3.79145E-05	4.60019E-05	4.60019E-05	4.60019E-05	3.27207E-05	5.6983E-05	4.16243E-05	1.26134E-05	2.1888E-05	0.000322123
3837803774435	383780	3774435	0.000421368	9.07865E-05	0.000217592	0.000403605	0.0002768	2.60518E-05	8.38789E-05	0.000148515	2.91174E-05	3.92585E-05	4.76326E-05	4.76326E-05	4.76326E-05	3.38806E-05	5.9003E-05	4.30998E-05	1.30606E-05	2.26639E-05	0.000318285
3837903774435	383790	3774435	0.000420198	9.05344E-05	0.000216987	0.000402485	0.000276032	2.59794E-05	8.36459E-05	0.000148103	3.02575E-05	4.07957E-05	4.94977E-05	4.94977E-05	4.94977E-05	3.52072E-05	6.13133E-05	4.47874E-05	1.35719E-05	2.35513E-05	0.000317223
3838003774435	383800	3774435	0.000416082	8.96477E-05	0.000214862	0.000398542	0.000273328	2.5725E-05	8.28266E-05	0.000146652	3.08245E-05	4.15602E-05	5.04253E-05	5.04253E-05	5.04253E-05	3.58671E-05	6.24624E-05	4.56268E-05	1.38263E-05	2.39927E-05	0.000312066
3838103774435	383810	3774435	0.000410689	8.84856E-05	0.000212077	0.000393376	0.000269785	2.53915E-05	8.1753E-05	0.000144751	3.08663E-05	4.16166E-05	5.04937E-05	5.04937E-05	5.04937E-05	3.59157E-05	6.2547E-05	4.56887E-05	1.3845E-05	2.40252E-05	0.000304007
3838203774435	383820	3774435	0.000404703	8.7196E-05	0.000208986	0.000387643	0.000265853	2.50215E-05	8.05615E-05	0.000142641	3.08245E-05	4.15602E-05	5.04253E-05	5.04253E-05	5.04253E-05	3.58671E-05	6.24624E-05	4.56268E-05	1.38263E-05	2.39927E-05	0.000296026
3838303774435	383830	3774435	0.00039779	8.57065E-05	0.000205416	0.000381021	0.000261312	2.4594E-05	7.91853E-05	0.000140205	3.07768E-05	4.14959E-05	5.03472E-05	5.03472E-05	5.03472E-05	3.58115E-05	6.23656E-05	4.55561E-05	1.38049E-05	2.39555E-05	0.000288213
3838403774435	383840	3774435	0.000390433	8.41213E-05	0.000201617	0.000373974	0.000256478	2.41392E-05	7.77208E-05	0.000137611	3.06335E-05	4.13027E-05	5.01129E-05	5.01129E-05	5.01129E-05	3.56448E-05	6.20753E-05	4.53441E-05	1.37406E-05	2.3844E-05	0.000280274
3838503774435	383850	3774435	0.000384151	8.2768E-05	0.000198373	0.000367958	0.000252352	2.37508E-05	7.64704E-05	0.000135398	3.05022E-05	4.11257E-05	4.9898E-05	4.9898E-05	4.9898E-05	3.5492E-05	6.18092E-05	4.51497E-05	1.36817E-05	2.37418E-05	0.000272496
3838603774435	383860	3774435	0.000378973	8.16522E-05	0.000195699	0.000362997	0.000248951	2.34306E-05	7.54396E-05	0.000133572	3.03948E-05	4.09808E-05	4.97223E-05	4.97223E-05	4.97223E-05	3.5367E-05	6.15915E-05	4.49906E-05	1.36335E-05	2.36582E-05	0.000265118
3838703774435	383870	3774435	0.000373835	8.05452E-05	0.000193046	0.000358076	0.000245575	2.3113E-05	7.44168E-05	0.000131762	3.02933E-05	4.0844E-05	4.95563E-05	4.95563E-05	4.95563E-05	3.52489E-05	6.13858E-05	4.48404E-05	1.3588E-05	2.35792E-05	0.000258015
3838803774435	383880	3774435	0.000368764	7.94527E-05	0.000190427	0.000353219	0.000242244	2.27995E-05	7.34074E-05	0.000129974	3.01918E-05	4.07072E-05	4.93903E-05	4.93903E-05	4.93903E-05	3.51308E-05	6.11802E-05	4.46902E-05	1.35425E-05	2.35002E-05	0.000251186
3838903774435	383890	3774435	0.000363734	7.83689E-05	0.00018783	0.000348401	0.00023894	2.24885E-05	7.2406E-05	0.000128201	3.00844E-05	4.05623E-05	4.92145E-05	4.92145E-05	4.92145E-05	3.50058E-05	6.09625E-05	4.45312E-05	1.34943E-05	2.34166E-05	0.000244609
3839003774435	383900	3774435	0.00035873	7.72909E-05	0.000185246	0.000343608	0.000235653	2.21791E-05	7.141E-05	0.00012638	2.99829E-05	4.042555E-05	4.90485E-05	4.90485E-05	4.90485E-05	3.48877E-05	6.07569E-05	4.4381E-05	1.34488E-05	2.33376E-05	0.000238263
3839103774435	383910	3774435	0.000353727	7.62128E-05	0.000182662	0.000338816	0.000232366	2.18698E-05	7.0414E-05	0.000124674	2.98754E-05	4.02806E-05	4.88727E-05	4.88727E-05	4.88727E-05	3.47627E-05	6.05391E-05	4.4222E-05	1.34006E-05	2.3254E-05	0.000232145
3829703774445	382970	3774445	0.000114165	2.45977E-05	5.89542E-05	0.000109353	7.49962E-05	7.05847E-06	2.27261E-05	4.02386E-05	2.26886E-05	3.05907E-05	3.71159E-05	3.71159E-05	3.71159E-05	2.64002E-05	4.59759E-05	3.35839E-05	1.0177E-05	1.766E-05	0.000144703
3829803774445	382980	3774445	0.000117945	2.5412E-05	6.09059E-05	0.000112973	7.7479E-05	7.29214E-06	2.34785E-05	4.15707E-05	2.29811E-05	3.09851E-05	3.75944E-05	3.75944E-05	3.75944E-05	2.67405E-05	4.65686E-05	3.40169E-05	1.03081E-05	1.78877E-05	0.000152344
3829903774445	382990	3774445	0.000121832	2.62495E-05	6.29132E-05	0.000116696	8.00325E-05	7.53247E-06	2.42523E-05	4.29408E-05	2.32736E-05	3.13794E-05	3.80729E-05	3.80729E-05	3.80729E-05	2.70809E-05	4.71613E-05	3.44498E-05	1.04393E-05	1.81153E-05	0.000160551
3830003774445	383000	3774445	0.000126176	2.71855E-05	6.51566E-05	0.000120857	8.28863E-05	7.80107E-06	2.51171E-05	4.4472E-05	2.36019E-05	3.18221E-05	3.861E-05	3.861E-05	3.861E-05	2.74629E-05	4.78265E-05	3.49358E-05	1.05866E-05	1.83709E-05	0.000169744
3830103774445	383010	3774445	0.000133211	2.87012E-05	6.87892E-05	0.000127595	8.75073E-05	8.23598E-06	2.65174E-05	4.69514E-05	2.42764E-05	3.27315E-05	3.97134E-05	3.97134E-05	3.97134E-05	2.82477E-05	4.91933E-05	3.59342E-05	1.08892E-05	1.88959E-05	0.000182995

			ISDrainage / Utilities Trenching	ISDrainage / Utilities Trenching	ISAsphalt Paving	ISAsphalt Paving	SVDemolition	SVSite Grubbing / Prep	SVMass Grading / Excavation	SVMass Grading / Excavation	SVDrainage / Utilities Trenching	SVFoundations / Concrete Pads	SVBuilding / Structure Construction	SVBuilding / Structure Construction	SVAsphalt Paving	SVAsphalt Paving	SVArchitectural Coating	SVArchitectural Coating	SVLandscaping or Other Finishing	SVLandscaping or Other Finishing	MDemolition
Unique Identifier	X (UTM)	Y (UTM)	2027	2028	2027	2028	2027	2027	2027	2028	2028	2028	2028	2029	2028	2029	2028	2029	2028	2029	2027
3831603774435	383160	3774435	0.000214534	0.000214534	0.00091873	0.00091873	2.27297E-05	1.50168E-05	2.53591E-05	2.53591E-05	7.65449E-06	7.88821E-06	4.40992E-05	4.40992E-05	3.11438E-05	3.11438E-05	3.08517E-06	3.08517E-06	9.93331E-06	9.93331E-06	5.67842E-05
3831703774435	383170	3774435	0.000233778	0.000233778	0.001001139	0.001001139	2.28952E-05	1.51261E-05	2.55437E-05	2.55437E-05	7.7102E-06	7.94562E-06	4.446E-05	4.446E-05	3.13705E-05	3.13705E-05	3.10762E-06	3.10762E-06	1.00056E-05	1.00056E-05	5.75901E-05
3831903774435	383190	3774435	0.00028048	0.00028048	0.001201141	0.001201141	2.29074E-05	1.51342E-05	2.55574E-05	2.55574E-05	7.71432E-06	7.94987E-06	4.44471E-05	4.44471E-05	3.13873E-05	3.13873E-05	3.10928E-06	3.10928E-06	1.0011E-05	1.0011E-05	5.92196E-05
3832003774435	383200	3774435	0.000310452	0.000310452	0.001329495	0.001329495	2.27971E-05	1.50613E-05	2.54343E-05	2.54343E-05	7.67718E-06	7.9116E-06	4.41894E-05	4.41894E-05	3.12362E-05	3.12362E-05	3.09432E-06	3.09432E-06	9.96276E-06	9.96276E-06	6.00434E-05
3832103774435	383210	3774435	0.000348568	0.000348568	0.001492723	0.001492723	2.27665E-05	1.50411E-05	2.54002E-05	2.54002E-05	7.66687E-06	7.90097E-06	4.40864E-05	4.40864E-05	3.11942E-05	3.11942E-05	3.09016E-06	3.09016E-06	9.94937E-06	9.94937E-06	6.08731E-05
3832203774435	383220	3774435	0.000398417	0.000398417	0.001706199	0.001706199	2.27788E-05	1.50492E-05	2.54138E-05	2.54138E-05	7.67099E-06	7.90522E-06	4.41121E-05	4.41121E-05	3.1211E-05	3.1211E-05	3.09182E-06	3.09182E-06	9.95473E-06	9.95473E-06	6.17147E-05
3832303774435	383230	3774435	0.000464229	0.000464229	0.001988035	0.001988035	2.27849E-05	1.50533E-05	2.54207E-05	2.54207E-05	7.67306E-06	7.90735E-06	4.4125E-05	4.4125E-05	3.12194E-05	3.12194E-05	3.09265E-06	3.09265E-06	9.9574E-06	9.9574E-06	6.25564E-05
3832403774435	383240	3774435	0.000553789	0.000553789	0.002371569	0.002371569	2.28155E-05	1.50735E-05	2.54548E-05	2.54548E-05	7.68337E-06	7.91798E-06	4.41765E-05	4.41765E-05	3.12614E-05	3.12614E-05	3.09681E-06	3.09681E-06	9.97079E-06	9.97079E-06	6.3404E-05
3832503774435	383250	3774435	0.000676318	0.000676318	0.002896295	0.002896295	2.28523E-05	1.50978E-05	2.54959E-05	2.54959E-05	7.69575E-06	7.93074E-06	4.4241E-05	4.4241E-05	3.13117E-05	3.13117E-05	3.1018E-06	3.1018E-06	9.98685E-06	9.98685E-06	6.42516E-05
3832603774435	383260	3774435	0.000842159	0.000842159	0.003606497	0.003606497	2.29013E-05	1.51302E-05	2.55505E-05	2.55505E-05	7.71226E-06	7.94775E-06	4.43698E-05	4.43698E-05	3.13789E-05	3.13789E-05	3.10845E-06	3.10845E-06	1.00083E-05	1.00083E-05	6.51052E-05
3832703774435	383270	3774435	0.001047955	0.001047955	0.004487808	0.004487808	2.29809E-05	1.51828E-05	2.56394E-05	2.56394E-05	7.73908E-06	7.97539E-06	4.45759E-05	4.45759E-05	3.1488E-05	3.1488E-05	3.11926E-06	3.11926E-06	1.00431E-05	1.00431E-05	6.59647E-05
3832903774435	383290	3774435	0.001479656	0.001479656	0.006336542	0.006336542	2.29258E-05	1.51463E-05	2.55779E-05	2.55779E-05	7.72051E-06	7.95625E-06	4.44213E-05	4.44213E-05	3.14125E-05	3.14125E-05	3.11178E-06	3.11178E-06	1.0019E-05	1.0019E-05	6.76719E-05
3833003774435	383300	3774435	0.001632554	0.001632554	0.006991319	0.006991319	2.27726E-05	1.50452E-05	2.5407E-05	2.5407E-05	7.66893E-06	7.9031E-06	4.40091E-05	4.40091E-05	3.12026E-05	3.12026E-05	3.09099E-06	3.09099E-06	9.95205E-06	9.95205E-06	6.85255E-05
3833103774435	383310	3774435	0.001685624	0.001685624	0.007218587	0.007218587	2.26195E-05	1.4944E-05	2.52361E-05	2.52361E-05	7.61735E-06	7.84994E-06	4.36612E-05	4.36612E-05	3.09927E-05	3.09927E-05	3.0702E-06	3.0702E-06	9.88511E-06	9.88511E-06	6.93731E-05
3833203774435	383320	3774435	0.00164939	0.00164939	0.007063417	0.007063417	2.25153E-05	1.48752E-05	2.51199E-05	2.51199E-05	7.58228E-06	7.8138E-06	4.34164E-05	4.34164E-05	3.085E-05	3.085E-05	3.05606E-06	3.05606E-06	9.8396E-06	9.8396E-06	7.02147E-05
3833303774435	383330	3774435	0.00153293	0.00153293	0.006564685	0.006564685	2.23989E-05	1.47982E-05	2.499E-05	2.499E-05	7.54308E-06	7.7734E-06	4.31717E-05	4.31717E-05	3.06905E-05	3.06905E-05	3.04026E-06	3.04026E-06	9.78872E-06	9.78872E-06	7.10325E-05
3833403774435	383340	3774435	0.001371406	0.001371406	0.005872967	0.005872967	2.22519E-05	1.47011E-05	2.4826E-05	2.4826E-05	7.49356E-06	7.72237E-06	4.28238E-05	4.28238E-05	3.04891E-05	3.04891E-05	3.0203E-06	3.0203E-06	9.72447E-06	9.72447E-06	7.1707E-05
3833503774435	383350	3774435	0.001209166	0.001209166	0.005178183	0.005178183	2.20619E-05	1.45756E-05	2.46141E-05	2.46141E-05	7.4296E-06	7.65646E-06	4.24502E-05	4.24502E-05	3.02288E-05	3.02288E-05	2.99453E-06	2.99453E-06	9.64146E-06	9.64146E-06	7.2298E-05
3833603774435	383360	3774435	0.001064296	0.001064296	0.004557786	0.004557786	2.18965E-05	1.44663E-05	2.44295E-05	2.44295E-05	7.37389E-06	7.59905E-06	4.21152E-05	4.21152E-05	3.00022E-05	3.00022E-05	2.97207E-06	2.97207E-06	9.56917E-06	9.56917E-06	7.29008E-05
3833703774435	383370	3774435	0.00094384	0.00094384	0.00404194	0.00404194	2.18046E-05	1.44056E-05	2.4327E-05	2.4327E-05	7.34294E-06	7.56716E-06	4.1922E-05	4.1922E-05	2.98763E-05	2.98763E-05	2.9596E-06	2.9596E-06	9.52901E-06	9.52901E-06	7.35933E-05
3833803774435	383380	3774435	0.000841282	0.000841282	0.003602742	0.003602742	2.17066E-05	1.43409E-05	2.42176E-05	2.42176E-05	7.30993E-06	7.53314E-06	4.17159E-05	4.17159E-05	2.97419E-05	2.97419E-05	2.94629E-06	2.94629E-06	9.48617E-06	9.48617E-06	7.42797E-05
3833903774435	383390	3774435	0.000755865	0.000755865	0.00323695	0.00323695	2.16331E-05	1.42923E-05	2.41356E-05	2.41356E-05	7.28518E-06	7.50762E-06	4.1587E-05	4.1587E-05	2.96412E-05	2.96412E-05	2.93631E-06	2.93631E-06	9.45404E-06	9.45404E-06	7.4996E-05
3834003774435	383400	3774435	0.000684041	0.000684041	0.002929366	0.002929366	2.15963E-05	1.4268E-05	2.40946E-05	2.40946E-05	7.2728E-06	7.49487E-06	4.14968E-05	4.14968E-05	2.95908E-05	2.95908E-05	2.93133E-06	2.93133E-06	9.43798E-06	9.43798E-06	7.57242E-05
3834103774435	383410	3774435	0.000621608	0.000621608	0.002662003	0.002662003	2.15228E-05	1.42194E-05	2.40126E-05	2.40126E-05	7.24804E-06	7.46935E-06	4.13551E-05	4.13551E-05	2.94901E-05	2.94901E-05	2.92135E-06	2.92135E-06	9.40585E-06	9.40585E-06	7.64047E-05
3834303774435	383430	3774435	0.000510538	0.000510538	0.002186349	0.002186349	2.09714E-05	1.38551E-05	2.33974E-05	2.33974E-05	7.06235E-06	7.27799E-06	4.04404E-05	4.04404E-05	2.87346E-05	2.87346E-05	2.8465E-06	2.8465E-06	9.16488E-06	9.16488E-06	7.66077E-05
3834403774435	383440	3774435	0.000468248	0.000468248	0.002005247	0.002005247	2.0708E-05	1.36811E-05	2.31035E-05	2.31035E-05	6.97363E-06	7.18657E-06	4.00797E-05	4.00797E-05	2.83736E-05	2.83736E-05	2.81075E-06	2.81075E-06	9.04975E-06	9.04975E-06	7.49184E-05
3834503774435	383450	3774435	0.000433197	0.000433197	0.00185514	0.00185514	2.05487E-05	1.35759E-05	2.29258E-05	2.29258E-05	6.91999E-06	7.13129E-06	3.98091E-05	3.98091E-05	2.81554E-05	2.81554E-05	2.78912E-06	2.78912E-06	8.98014E-06	8.98014E-06	7.46199E-05
3834603774435	383460	3774435	0.000402614	0.000402614	0.00172417	0.00172417	2.03955E-05	1.34747E-05	2.27549E-05	2.27549E-05	6.86841E-06	7.07813E-06	3.95515E-05	3.95515E-05	2.79455E-05	2.79455E-05	2.76834E-06	2.76834E-06	8.9132E-06	8.9132E-06	7.47274E-05
3834703774435	383470	3774435	0.000371802	0.000371802	0.00159222	0.00159222	2.00647E-05	1.32561E-05	2.23858E-05	2.23858E-05	6.75699E-06	6.96332E-06	3.89717E-05	3.89717E-05	2.74922E-05	2.74922E-05	2.72343E-06	2.72343E-06	8.76862E-06	8.76862E-06	7.40409E-05
3834803774435	383480	3774435	0.000344617	0.000344617	0.001475803	0.001475803	1.974E-05	1.30416E-05	2.20235E-05	2.20235E-05	6.64764E-06	6.85063E-06	3.84435E-05	3.84435E-05	2.70473E-05	2.70473E-05	2.67936E-06	2.67936E-06	8.62671E-06	8.62671E-06	7.32888E-05
3834903774435	383490	3774435	0.000321189	0.000321189	0.001375475	0.001375475	1.94704E-05	1.28635E-05	2.17227E-05	2.17227E-05	6.55686E-06	6.75707E-06	3.79926E-05	3.79926E-05	2.66779E-05	2.66779E-05	2.64277E-06	2.64277E-06	8.50891E-06	8.50891E-06	7.2668E-05
3835003774435	383500	3774435	0.000301246	0.000301246	0.001290071	0.001290071	1.92682E-05	1.27299E-05	2.14972E-05	2.14972E-05	6.48878E-06	6.68691E-06	3.76705E-05	3.76705E-05	2.64009E-05	2.64009E-05	2.61532E-06	2.61532E-06	8.42055E-06	8.42055E-06	7.22383E-05
3835203774435	383520	3774435	0.00026433	0.00026433	0.001131976	0.001131976	1.86984E-05	1.23535E-05	2.08615E-05	2.08615E-05	6.2969E-06	6.48917E-06	3.67945E-05	3.67945E-05	2.56202E-05	2.56202E-05	2.53799E-06	2.53799E-06	8.17155E-06	8.17155E-06	7.03759E-05
3835303774435	383530	3774435	0.000246933	0.000246933	0.001057475	0.001057475	1.8337E-05	1.21146E-05	2.04582E-05	2.04582E-05	6.17517E-06	6.36373E-06	3.62276E-05	3.62276E-05	2.51249E-05	2.51249E-05	2.48892E-06	2.48892E-06	8.01358E-06	8.01358E-06	6.88597E-05
3835403774435	383540	3774435	0.000231993	0.000231993	0.000993496	0.000993496	1.80429E-05	1.19204E-05	2.01301E-05	2.01301E-05	6.07614E-06	6.26167E-06	3.57767E-05	3.57767E-05	2.4722E-05	2.4722E-05	2.44901E-06	2.44901E-06	7.88506E-06	7.88506E-06	6.76122E-05
3835503774435	383550	3774435	0.000219886	0.000219886	0.000941649	0.000941649	1.78591E-05	1.17989E-05	1.9925E-05	1.9925E-05	6.01424E-06	6.19788E-06	3.54933E-05	3.54933E-05	2.44702E-05	2.44702E-05	2.42406E-06	2.42406E-06	7.80474E-06	7.80474E-06	6.69078E-05
3835603774435	383560	3774435	0.000208794	0.000208794	0.000894149	0.000894149	1.76875E-05	1.16856E-05	1.97337E-05	1.97337E-05	5.95647E-06	6.13835E-06	3.52227E-05	3.52227E-05	2.42351E-05	2.42351E-05	2.40078E-06	2.40078E-06	7.72977E-06	7.72977E-06	6.62035E-05
3835703774435	383570	3774435	0.000197568	0.000197568	0.000846075	0.000846075	1.74547E-05	1.15318E-05	1.94739E-05	1.94739E-05	5.87807E-06	6.05755E-06	3.48491E-05	3.48491E-05	2.39161E-05	2.39161E-05	2.36918E-06	2.36918E-06	7.62803E-06	7.62803E-06	6.50873E-05
3835803774435	383580	3774435	0.000186963	0.000186963	0.00080066	0.00080066	1.72097E-05	1.13699E-05	1.92005E-05	1.92005E-05	5.79554E-06	5.9725E-06	3.44626E-05	3.44626E-05	2.35803E-05	2.35803E-05	2.33591E-06	2.33591E-06	7.52093E-06	7.52093E-06	6.38755E-05
3835903774435	383590	3774435	0.000177283	0.000177283	0.000759204	0.000759204	1.69891E-05	1.12242E-05	1.89544E-05	1.89544E-05	5.72127E-06	5.89596E-06	3.41019E-05	3.41019E-05	2.32781E-05	2.32781E-05	2.30598E-06	2.30598E-06	7.42454E-06	7.42454E-06	6.27175E-05
3836003774435	383600	3774435	0.000168353	0.000168353	0.00072064	0.00072064	1.67808E-05	1.10865E-05	1.8722E-05	1.8722E-05	5.65112E-06	5.82367E-06	3.37669E-05	3.37669E-05	2.29927E-05	2.29927E-05	2.2777E-06	2.2777E-06	7.33351E-06	7.33351E-06	6.15774E-05
3836103774435	383610	3774435	0.000160181	0.000160181	0.000685966	0.000685966	1.65847E-05	1.0957E-05	1.85033E-05	1.85033E-05	5.58509E-06	5.75563E-06	3.34577E-05	3.34577E-05	2.27241E-05	2.27241E-05	2.25109E-06	2.25109E-06	7.24783E-06	7.24783E-06	6.0497E-05
3836203774435	383620	3774435	0.000153998	0.000153998	0.000659486	0.000659486	1.65051E-05	1.09044E-05	1.84144E-05	1.84144E-05	5.55827E-06	5.72799E-06	3.33418E-05	3.33418E-05	2.2615E-05	2.2615E-05	2.24028E-06	2.24028E-06	7.21303E-06	7.21303E-06	6.00732E-05
3836303774435	383630	3774435	0.000149015	0.000149015	0.000638148	0.000638148	1.6499E-05	1.09004E-05	1.84076E-05	1.84076E-05	5.55621E-06	5.72587E-06	3.33289E-05	3.33289E-05	2.26066E-05	2.26066E-05	2.23945E-06	2.23945E-06	7.21035E-06	7.21035E-06	6.00434E-05
3836403774435	383640	3774435	0.000144327	0.000144327	0.000618074	0.000618074	1.6499E-05	1.09004E-05	1.84076E-05	1.84076E-05	5.55621E-06	5.72587E-06	3.33418E-05	3.33418E-05	2.26066E-05	2.26066E-05	2.23945E-06	2.23945E-06	7.21035E-06	7.21035E-06	6.00195E-05
3836503774435	383650	3774435	0.000141129	0.000141129	0.000604378	0.000604378	1.66154E-05	1.09773E-05	1.85375E-05	1.85375E-05	5.59541E-06	5.76626E-06	3.3535E-05	3.3535E-05	2.27661E-05	2.27661E-05	2.25525E-06	2.25525E-06	7.26122E-06	7.26122E-06	6.06821E-05
3836603774435	383660	3774435	0.000138072	0.000138072	0.000591284	0.000591284	1.67379E-05	1.10582E-05	1.86742E-05	1.86742E-05	5.63667E-06	5.80879E-06	3.37411E-05	3.37411E-05	2.2934E-05	2.2934E-05	2.27188E-06	2.27188E-06	7.31477E-06	7.31477E-06	6.13864E-05
3836703774435	383670	3774435	0.000135604	0.000135604	0.000580717	0.000580717	1.69156E-05	1.11756E-05	1.88724E-05	1.88724E-05	5.69651E-06	5.87045E-06	3.40375E-05	3.40375E-05	2.31774E-05	2.31774E-05	2.296E-06	2.296E-06	7.39241E-06	7.39241E-06	6.24489E-05
3836803774435	383680	3774435	0.000133745	0.000133745	0.000572756	0.000572756	1.71606E-05	1.13375E-05	1.91458E-05	1.91458E-05	5.77904E-06	5.95549E-06	3.44368E-05	3.44368E-05	2.35132E-05	2.35132E-05	2.32926E-06	2.32926E-06	7.49951E-06	7.49951E-06	6.3983E-05
3836903774435	383690	3774435	0.00013195	0.00013195	0.000565069	0.000565069	1.74363E-05	1.15196E-05	1.94534E-05	1.94534E-05	5.87188E-06	6.05117E-06	3.4862E-05	3.4862E-05	2.38909E-05	2.38909E-05	2.36668E-06	2.36668E-06	7.62E-06	7.62E-06	6.57439E-05
3837003774435	383700	3774435	0.000129212	0.000129212	0.00055344	0.00055344	1.76079E-05	1.1633E-05	1.96448E-05	1.96448E-05	5.92965E-06	6.11071E-06	3.51325E-05	3.51325E-05	2.4126E-05	2.4126E-05	2.38997E-06	2.38997E-06	7.69497E-06	7.69497E-06	6.68243E-05
3837103774435	383710	3774435	0.000126443	0.000126443	0.000541487	0.000541487	1.77733E-05	1.17423E-05	1.98293E-05	1.98293E-05	5.98536E-06	6.16812E-06	3.53773E-05	3.53773E-05	2.43526E-05	2.43526E-05	2.41242E-06	2.41242E-06	7.76726E-06	7.76726E-06	6.78928E-05
3837203774435	383720	3774435	0.000123347	0.000123347	0.000528225	0.000528225	1.78836E-05	1.18151E-05	1.99524E-05	1.99524E-05	6.02249E-06	6.20639E-06	3.55319E-05	3.55319E-05	2.45037E-05	2.45037E-05	2.42739E-06	2.42739E-06	7.81545E-06	7.81545E-06	6.85792E-05
3837303774435	383730	3774435	0.000119629	0.000119629	0.00051203	0.00051203	1.78591E-05	1.17989E-05	1.9925E-05	1.9925E-05	6.01424E-06	6.19788E-06	3.54933E-05	3.54933E-05	2.44702E-05	2.44702E-05	2.42406E-06	2.42406E-06	7.80474E-06	7.80474E-06	6.83822E-05
3837403774435	383740	3774435	0.000116051	0.000116051	0.000496982	0.000496982	1.78346E-05	1.17827E-05	1.98977E-05	1.98977E-05	6.00599E-06	6.18938E-06	3.54417E-05	3.54417E-05	2.44366E-05	2.44366E-05	2.42073E-06	2.42073E-06	7.79403E-06	7.79403E-06	6.81554E-05
3837503774435	383750	3774435	0.000114153	0.000114153	0.000488854	0.000488854	1.81287E-05	1.1977E-05	2.02258E-05	2.02258E-05	6.10502E-06	6.29144E-06	3.5854E-05	3.5854E-05	2.48395E-05	2.48395E-05	2.46065E-06	2.46065E-06	7.92255E-06	7.92255E-06	7.00476E-05
3837603774435	383760	3774435	0.000112738	0.000112738	0.000482792	0.000482792	1.85514E-05	1.22563E-05	2.06974E-05	2.06974E-05	6.24738E-06	6.43814E-06	3.64466E-05	3.64466E-05	2.54187E-05	2.54187E-05	2.51803E-06	2.51803E-06	8.10729E-06	8.10729E-06	7.26621E-05
3837703774435	383770	3774435	0.000111341	0.000111341	0.000476811	0.000476811	1.9017E-05	1.25639E-05	2.12169E-05	2.12169E-05	6.40419E-06	6.59973E-06	3.71294E-05	3.71294E-05	2.60567E-05	2.60567E-05	2.58123E-06	2.58123E-06	8.31078E-06	8.31078E-06	7.52885E-05
3837803774435	383780	3774435	0.000110014	0.000110014	0.00047129	0.00047129	1.95071E-05	1.28878E-05	2.17638E-05	2.17638E-05	6.56924E-06	6.76983E-06	3.78767E-05	3.78767E-05	2.67283E-05	2.67283E-05	2.64776E-06	2.64776E-06	8.52497E-06	8.52497E-06	7.8279E-05
3837903774435	383790	3774435	0.000109647	0.000109647	0.000469557	0.000469557	2.01566E-05	1.33168E-05	2.24883E-05	2.24883E-05	6.78794E-06	6.99521E-06	3.87914E-05	3.87914E-05	2.76181E-05	2.76181E-05	2.7359E-06	2.7359E-06	8.80878E-06	8.80878E-06	8.23679E-05
3838003774435	383800	3774435	0.000107864	0.000107864	0.00046192	0.00046192	2.06467E-05	1.36406E-05	2.30351E-05	2.30351E-05	6.953E-06	7.1653E-06	3.97834E-05	3.97834E-05	2.82897E-05	2.82897E-05	2.80243E-06	2.80243E-06	9.02298E-06	9.02298E-06	8.31856E-05
3838103774435	383810	3774435	0.000105079	0.000105079	0.000449995	0.000449995	2.10204E-05	1.38875E-05	2.34521E-05	2.34521E-05	7.07885E-06	7.295E-06	4.07625E-05	4.07625E-05	2.88018E-05	2.88018E-05	2.85316E-06	2.85316E-06	9.1863E-06	9.1863E-06	8.28394E-05
3838203774435	383820	3774435	0.000102321	0.000102321	0.000438182	0.000438182	2.1339E-05	1.4098E-05	2.38075E-05	2.38075E-05	7.18614E-06	7.40557E-06	4.17932E-05	4.17932E-05	2.92383E-05	2.92383E-05	2.8964E-06	2.8964E-06	9.32553E-06	9.32553E-06	8.24096E-05
3838303774435	383830	3774435	9.96198E-05	9.96198E-05	0.000426616	0.000426616	2.17801E-05	1.43894E-05	2.42997E-05	2.42997E-05	7.33469E-06	7.55865E-06	4.43569E-05	4.43569E-05	2.98427E-05	2.98427E-05	2.95627E-06	2.95627E-06	9.5183E-06	9.5183E-06	8.18724E-05
3838403774435	383840	3774435	9.68757E-05	9.68757E-05	0.000414865	0.000414865	2.18291E-05	1.44218E-05	2.43543E-05	2.43543E-05	7.3512E-06	7.57566E-06	4.48594E-05	4.48594E-05	2.99098E-05	2.99098E-05	2.96293E-06	2.96293E-06	9.53972E-06	9.53972E-06	8.12457E-05
3838503774435	383850	3774435	9.41873E-05	9.41873E-05	0.000403352	0.000403352	2.17679E-05	1.43813E-05	2.4286E-05	2.4286E-05	7.33057E-06	7.5544E-06	4.47692E-05	4.47692E-05	2.98259E-05	2.98259E-05	2.95461E-06	2.95461E-06	9.51295E-06	9.51295E-06	8.06905E-05
3838603774435	383860	3774435	9.16372E-05	9.16372E-05	0.000392431	0.000392431	2.17066E-05	1.43409E-05	2.42176E-05	2.42176E-05	7.30993E-06	7.53314E-06	4.46532E-05	4.46532E-05	2.97419E-05	2.97419E-05	2.94629E-06	2.94629E-06	9.48617E-06	9.48617E-06	8.02488E-05
3838703774435	383870	3774435	8.9182E-05	8.9182E-05	0.000381917	0.000381917	2.16515E-05	1.43044E-05	2.41561E-05	2.41561E-05	7.29136E-06	7.514E-06	4.45373E-05	4.45373E-05	2.96664E-05	2.96664E-05	2.93881E-06	2.93881E-06	9.46208E-06	9.46208E-06	7.98011E-05
3838803774435	383880	3774435	8.68217E-05	8.68217E-05	0.000371809	0.000371809	2.15963E-05	1.4268E-05	2.40946E-05	2.40946E-05	7.2728E-06	7.49487E-06	4.44213E-05	4.44213E-05	2.95908E-05	2.95908E-05	2.93133E-06	2.93133E-06	9.43798E-06	9.43798E-06	7.93475E-05
3838903774435	383890	3774435	8.45481E-05	8.45481E-05	0.000362072	0.000362072	2.15412E-05	1.42316E-05	2.40331E-05	2.40331E-05	7.25423E-06	7.47573E-06	4.43054E-05	4.43054E-05	2.95153E-05	2.95153E-05	2.92384E-06	2.92384E-06	9.41388E-06	9.41388E-06	7.88938E-05
3839003774435	383900	3774435	8.23549E-05	8.23549E-05	0.00035268	0.00035268	2.14799E-05	1.41911E-05	2.39647E-05	2.39647E-05	7.2336E-06	7.45447E-06	4.41894E-05	4.41894E-05	2.94313E-05	2.94313E-05	2.91553E-06	2.91553E-06	9.38711E-06	9.38711E-06	7.84282E-05
3839103774435	383910	3774435	8.02401E-05	8.02401E-05	0.000343624	0.000343624	2.14248E-05	1.41547E-05	2.39032E-05	2.39032E-05	7.21503E-06	7.43533E-06	4.40735E-05	4.40735E-05	2.93558E-05	2.93558E-05	2.90804E-06	2.90804E-06	9.36301E-06	9.36301E-06	7.79567E-05
3829703774445	382970	3774445	5.00162E-05	5.00162E-05	0.00024192	0.00024192	1.67134E-05	1.1042E-05	1.86468E-05	1.86468E-05	5.62842E-06	5.80028E-06	3.42694E-05	3.42694E-05	2.29004E-05	2.29004E-05	2.26855E-06	2.26855E-06	7.30406E-06	7.30406E-06	3.10096E-05
3829803774445	382980	3774445	5.26571E-05	5.26571E-05	0.000225501	0.000225501	1.68604E-05	1.11392E-05	1.88109E-05	1.88109E-05	5.67794E-06	5.85131E-06	3.4527E-05	3.4527E-05	2.31018E-05	2.31018E-05	2.28851E-06	2.28851E-06	7.36832E-06	7.36832E-06	3.17139E-05
3829903774445	382990	3774445	5.5494E-05	5.5494E-05	0.00023765	0.00023765	1.70014E-05	1.12323E-05	1.89681E-05	1.89681E-05	5.72539E-06	5.90021E-06	3.47847E-05	3.47847E-05	2.32949E-05	2.32949E-05	2.30764E-06	2.30764E-06	7.4299E-06	7.4299E-06	3.24362E-05
3830003774445	383000	3774445	5.86713E-05	5.86713E-05	0.000251257	0.000251257	1.71729E-05	1.13456E-05	1.91595E-05	1.91595E-05	5.78316E-06	5.95975E-06	3.50681E-05	3.50681E-05	2.353E-05	2.353E-05	2.33092E-06	2.33092E-06	7.50487E-06	7.50487E-06	3.3248E-05
3830103774445	383010	3774445	6.32517E-05	6.32517E-05	0.000270872	0.000270872	1.75282E-05	1.15804E-05	1.95559E-05	1.95559E-05	5.90283E-06	6.08307E-

			MSite Grubbing / Prep	MMass Grading / Excavation	MMass Grading / Excavation	MDrainage / Utilities Trenching	MFoundations / Concrete Pads	MBuilding / Structure Construction	MAsphalt Paving	MLandscaping or Other Finishing	MWaterside Construction (Piles)	RSSWRe-striping South Valley	RSSWRe-striping Silver Lake Boulevard	RSSWDemolition	RSSWPlacing Base	RSSWForm/Place Rebar and Pour	Child Risk				
Unique Identifier	X (UTM)	Y (UTM)	2027	2027	2028	2028	2028	2028	2028	2028	2028	2029	2029	2029	2029	2029	3rd Trimester	0<2	2<16	Total	per million
3831603774435	383160	3774435	5.12406E-05	0.000127952	0.000127952	3.58085E-05	6.60735E-05	0.000118812	8.40526E-05	2.54705E-05	4.50978E-05	1.99107E-05	3.60382E-05	6.18258E-05	3.36085E-05	1.00596E-05	2.52221E-08	1.3135E-06	9.5829E-08	1.43459E-06	1.4345879
3831703774435	383170	3774435	5.19678E-05	0.000129768	0.000129768	3.63167E-05	6.70111E-05	0.000120498	8.52454E-05	2.5832E-05	4.57377E-05	2.01468E-05	3.64351E-05	6.2505E-05	3.39777E-05	1.01701E-05	2.86957E-08	1.5298E-06	1.0857E-07	1.66707E-06	1.66706941
3831903774435	383190	3774435	5.34383E-05	0.000133439	0.000133439	3.73443E-05	6.89073E-05	0.000123908	8.76575E-05	2.65629E-05	4.70319E-05	2.01217E-05	3.72389E-05	6.39057E-05	3.47391E-05	1.0398E-05	3.64628E-08	2.0197E-06	1.3785E-07	2.19406E-06	2.1940554
3832003774435	383200	3774435	5.41816E-05	0.000135296	0.000135296	3.78638E-05	6.98658E-05	0.000125632	8.88768E-05	2.69324E-05	4.76862E-05	2.00262E-05	3.76459E-05	6.46103E-05	3.51221E-05	1.05127E-05	4.0083E-08	2.2497E-06	1.5263E-07	2.44238E-06	2.44237978
3832103774435	383210	3774435	5.49303E-05	0.000137165	0.000137165	3.8387E-05	7.08312E-05	0.000127368	9.0105E-05	2.73045E-05	4.83451E-05	1.9981E-05	3.80579E-05	6.53233E-05	3.55097E-05	1.06287E-05	4.34984E-08	2.4655E-06	1.6779E-07	2.67677E-06	2.67677468
3832203774435	383220	3774435	5.56898E-05	0.000139062	0.000139062	3.89177E-05	7.18105E-05	0.000129129	9.13508E-05	2.76821E-05	4.90135E-05	1.9976E-05	3.84698E-05	6.60364E-05	3.58973E-05	1.07447E-05	4.63895E-08	2.6469E-06	1.8281E-07	2.87615E-06	2.87615231
3832303774435	383230	3774435	5.64493E-05	0.000140958	0.000140958	3.94485E-05	7.27899E-05	0.00013089	9.25966E-05	2.80596E-05	4.9682E-05	1.99659E-05	3.88868E-05	6.6758E-05	3.62896E-05	1.08621E-05	4.82222E-08	2.7605E-06	1.9667E-07	3.00541E-06	3.00540924
3832403774435	383240	3774435	5.72141E-05	0.000142868	0.000142868	3.9983E-05	7.37761E-05	0.000132663	9.38513E-05	2.84398E-05	5.03551E-05	1.9976E-05	3.93038E-05	6.74796E-05	3.66818E-05	1.09795E-05	4.8908E-08	2.8002E-06	2.1007E-07	3.05912E-06	3.05912426
3832503774435	383250	3774435	5.7979E-05	0.000144778	0.000144778	4.05175E-05	7.47624E-05	0.000134437	9.51059E-05	2.882E-05	5.10283E-05	1.9981E-05	3.97259E-05	6.82096E-05	3.70787E-05	1.10983E-05	4.82624E-08	2.7542E-06	2.2364E-07	3.02613E-06	3.02612794
3832603774435	383260	3774435	5.87493E-05	0.000146701	0.000146701	4.10558E-05	7.57556E-05	0.000136223	9.63694E-05	2.92028E-05	5.17062E-05	2.00061E-05	4.01429E-05	6.89397E-05	3.74756E-05	1.12171E-05	4.62408E-08	2.6195E-06	2.3857E-07	2.90433E-06	2.90432598
3832703774435	383270	3774435	5.95249E-05	0.000148638	0.000148638	4.15978E-05	7.67558E-05	0.000138021	9.76417E-05	2.95884E-05	5.23889E-05	2.01669E-05	4.05699E-05	6.96697E-05	3.78724E-05	1.13359E-05	4.29576E-08	2.4032E-06	2.5476E-07	2.70096E-06	2.70096349
3832903774435	383290	3774435	6.10654E-05	0.000152485	0.000152485	4.26744E-05	7.87422E-05	0.000141593	0.000100169	3.03541E-05	5.37447E-05	2.00915E-05	4.1419E-05	7.11468E-05	3.86754E-05	1.15762E-05	3.50563E-08	1.889E-06	2.8585E-07	2.2099E-06	2.2098967
3833003774435	383300	3774435	6.18357E-05	0.000154408	0.000154408	4.32126E-05	7.97355E-05	0.000143379	0.000101432	3.0737E-05	5.44226E-05	1.98253E-05	4.18461E-05	7.18854E-05	3.90768E-05	1.16964E-05	3.15999E-08	1.6662E-06	2.9492E-07	1.9927E-06	1.99269921
3833103774435	383310	3774435	6.26005E-05	0.000156318	0.000156318	4.37471E-05	8.07217E-05	0.000145153	0.000102687	3.11172E-05	5.50958E-05	1.96996E-05	4.22731E-05	7.26239E-05	3.94783E-05	1.18165E-05	2.87387E-08	1.4813E-06	2.9293E-07	1.80299E-06	1.80298954
3833203774435	383320	3774435	6.336E-05	0.000158215	0.000158215	4.42779E-05	8.17011E-05	0.000146914	0.000103933	3.14947E-05	5.57642E-05	1.94836E-05	4.26851E-05	7.3354E-05	3.98752E-05	1.19353E-05	2.64235E-08	1.331E-06	2.8105E-07	1.63844E-06	1.63843872
3833303774435	383330	3774435	6.40979E-05	0.000160057	0.000160057	4.47936E-05	8.26526E-05	0.000148625	0.000105143	3.18615E-05	5.64137E-05	1.93831E-05	4.3077E-05	7.40501E-05	4.02536E-05	1.20486E-05	2.45465E-08	1.2089E-06	2.6018E-07	1.49366E-06	1.49366352
3833403774435	383340	3774435	6.47066E-05	0.000161577	0.000161577	4.52189E-05	8.34375E-05	0.000150036	0.000106142	3.21641E-05	5.69494E-05	1.92475E-05	4.34287E-05	7.46613E-05	4.05858E-05	1.2148E-05	2.28954E-08	1.1021E-06	2.3421E-07	1.35925E-06	1.35925004
3833503774435	383350	3774435	6.52398E-05	0.000162909	0.000162909	4.55916E-05	8.41251E-05	0.000151273	0.000107016	3.24292E-05	5.74187E-05	1.89661E-05	4.37603E-05	7.52216E-05	4.08904E-05	1.22392E-05	2.15328E-08	1.0142E-06	2.0902E-07	1.24479E-06	1.24479157
3833603774435	383360	3774435	6.57839E-05	0.000164267	0.000164267	4.59718E-05	8.48266E-05	0.000152534	0.000107909	3.26996E-05	5.78975E-05	1.86898E-05	4.40818E-05	7.57649E-05	4.11857E-05	1.23276E-05	2.03856E-08	9.3987E-07	1.8672E-07	1.14698E-06	1.14698275
3833703774435	383370	3774435	6.64087E-05	0.000165828	0.000165828	4.64084E-05	8.56323E-05	0.000153983	0.000108934	3.30102E-05	5.84474E-05	1.85893E-05	4.44385E-05	7.63676E-05	4.15134E-05	1.24257E-05	1.9447E-08	8.7806E-07	1.6818E-07	1.06569E-06	1.06568989
3833803774435	383380	3774435	6.70281E-05	0.000167374	0.000167374	4.68413E-05	8.6431E-05	0.000155419	0.0010995	3.33181E-05	5.89926E-05	1.84939E-05	4.47852E-05	7.69618E-05	4.18364E-05	1.25224E-05	1.86375E-08	8.2458E-07	1.5234E-07	9.95558E-07	0.99555753
3833903774435	383390	3774435	6.76745E-05	0.000168988	0.000168988	4.7293E-05	8.72645E-05	0.000156918	0.00011101	3.36394E-05	5.95615E-05	1.84235E-05	4.51519E-05	7.75985E-05	4.21825E-05	1.2626E-05	1.79542E-08	7.7883E-07	1.3908E-07	9.35863E-07	0.93586299
3834003774435	383400	3774435	6.83316E-05	0.000170629	0.000170629	4.77522E-05	8.81118E-05	0.000158441	0.000112088	3.3966E-05	6.01398E-05	1.83733E-05	4.55338E-05	7.82522E-05	4.25378E-05	1.27323E-05	1.73684E-08	7.3913E-07	1.2787E-07	8.84373E-07	0.88437297
3834103774435	383410	3774435	6.89457E-05	0.000172163	0.000172163	4.81813E-05	8.89036E-05	0.000159865	0.000113095	3.42712E-05	6.06803E-05	1.83029E-05	4.58855E-05	7.88634E-05	4.28701E-05	1.28318E-05	1.68438E-08	7.0376E-07	1.1807E-07	8.3868E-07	0.83868025
3834303774435	383430	3774435	6.91288E-05	0.00017262	0.00017262	4.83093E-05	8.91398E-05	0.0016029	0.000113396	3.43623E-05	6.08414E-05	1.78558E-05	4.5589E-05	7.86257E-05	4.27409E-05	1.27931E-05	1.57795E-08	6.3723E-07	1.003E-07	7.53306E-07	0.75330628
3834403774435	383440	3774435	6.76045E-05	0.000168814	0.000168814	4.72441E-05	8.71742E-05	0.000156755	0.000110895	3.36046E-05	5.94998E-05	1.76749E-05	4.54735E-05	7.81758E-05	4.24963E-05	1.27199E-05	1.53339E-08	6.094E-07	9.3242E-08	7.17975E-07	0.71797498
3834503774435	383450	3774435	6.73352E-05	0.000168141	0.000168141	4.70559E-05	8.68269E-05	0.000156131	0.000110453	3.34707E-05	5.92628E-05	1.75393E-05	4.53881E-05	7.77598E-05	4.22702E-05	1.26522E-05	1.49536E-08	5.8506E-07	8.7416E-08	6.87431E-07	0.68743147
3834603774435	383460	3774435	6.74321E-05	0.000168383	0.000168383	4.71236E-05	8.69519E-05	0.000156356	0.00011061 2	3.35189E-05	5.93481E-05	1.73986E-05	4.52072E-05	7.74203E-05	4.20856E-05	1.2597E-05	1.4611E-08	5.6335E-07	8.2343E-08	6.60304E-07	0.66030385
3834703774435	383470	3774435	6.68127E-05	0.000166836	0.000166836	4.66907E-05	8.61532E-05	0.000154919	0.000109596	3.3211E-05	5.8803E-05	1.70921E-05	4.44234E-05	7.62318E-05	4.14395E-05	1.24036E-05	1.41972E-08	5.4018E-07	7.7114E-08	6.31493E-07	0.63149274
3834803774435	383480	3774435	6.6134E-05	0.000165142	0.000165142	4.62164E-05	8.5278E-05	0.000153346	0.000108483	3.28736E-05	5.82056E-05	1.68007E-05	4.3926E-05	7.54253E-05	4.10011E-05	1.22724E-05	1.37935E-08	5.1836E-07	7.2451E-08	6.04599E-07	0.6045991
3834903774435	383490	3774435	6.55738E-05	0.000163743	0.000163743	4.5825E-05	8.45557E-05	0.000152047	0.000107564	3.25952E-05	5.77126E-05	1.65596E-05	4.35392E-05	7.47547E-05	4.06366E-05	1.21632E-05	1.3423E-08	4.9857E-07	6.8407E-08	5.80396E-07	0.58039602
3835003774435	383500	3774435	6.5186E-05	0.000162774	0.000162774	4.55539E-05	8.40556E-05	0.000151148	0.000106928	3.24024E-05	5.73713E-05	1.63737E-05	4.32779E-05	7.43048E-05	4.0392E-05	1.209E-05	1.30996E-08	4.811E-07	6.4954E-08	5.59155E-07	0.559155
3835203774435	383520	3774435	6.35054E-05	0.000158578	0.000158578	4.43795E-05	8.18886E-05	0.000147251	0.000104171	3.1567E-05	5.58922E-05	1.59014E-05	4.21776E-05	7.23947E-05	3.93537E-05	1.17793E-05	1.23499E-08	4.4476E-07	5.8379E-08	5.1549E-07	0.51548959
3835303774435	383530	3774435	6.21373E-05	0.000155162	0.000155162	4.34234E-05	8.01244E-05	0.000144079	0.000101927	3.0887E-05	5.46881E-05	1.5615E-05	4.12884E-05	7.08497E-05	3.85139E-05	1.15279E-05	1.1901E-08	4.2511E-07	5.5181E-08	4.92192E-07	0.4921916
3835403774435	383540	3774435	6.10115E-05	0.00015235	0.00015235	4.26367E-05	7.86728E-05	0.000141468	0.00010008	3.03274E-05	5.36973E-05	1.53889E-05	4.05549E-05	6.95848E-05	3.78263E-05	1.13221E-05	1.15054E-08	4.0769E-07	5.2427E-08	4.71624E-07	0.47162426
3835503774435	383550	3774435	6.03759E-05	0.000150763	0.000150763	4.21925E-05	7.78532E-05	0.000139995	9.90377E-05	3.00114E-05	5.31379E-05	1.52432E-05	4.01479E-05	6.88803E-05	3.74433E-05	1.12074E-05	1.12017E-08	3.9368E-07	5.0221E-08	4.55107E-07	0.45510682
3835603774435	383560	3774435	5.97404E-05	0.000149176	0.000149176	4.17484E-05	7.70336E-05	0.000138521	9.79951E-05	2.96955E-05	5.25785E-05	1.51076E-05	3.97409E-05	6.81672E-05	3.70556E-05	1.10914E-05	1.09087E-08	3.8039E-07	4.8185E-08	4.39484E-07	0.4394844
3835703774435	383570	3774435	5.87331E-05	0.000146661	0.000146661	4.10445E-05	7.57348E-05	0.000136185	9.63429E-05	2.91948E-05	5.1692E-05	1.49267E-05	3.90979E-05	6.70551E-05	3.64511E-05	1.09105E-05	1.05617E-08	3.6571E-07	4.6072E-08	4.22349E-07	0.42234872
3835803774435	383580	3774435	5.76397E-05	0.000143931	0.000143931	4.02804E-05	7.43248E-05	0.00013365	9.45493E-05	2.86513E-05	5.07296E-05	1.47358E-05	3.83995E-05	6.58412E-05	3.57912E-05	1.07129E-05	1.02189E-08	3.5145E-07	4.4051E-08	4.05719E-07	0.40571857
3835903774435	383590	3774435	5.65947E-05	0.000141321	0.000141321	3.95501E-05	7.29774E-05	0.000131227	9.28352E-05	2.81319E-05	4.981E-05	1.4565E-05	3.77363E-05	6.46867E-05	3.51636E-05	1.05251E-05	9.89746E-09	3.3814E-07	4.2193E-08	3.90227E-07	0.39022682
3836003774435	383600	3774435	5.55659E-05	0.000138752	0.000138752	3.88311E-05	7.16508E-05	0.000128841	9.11476E-05	2.76205E-05	4.89045E-05	1.43992E-05	3.70832E-05	6.35576E-05	3.45499E-05	1.03414E-05	9.59251E-09	3.2559E-07	4.0467E-08	3.75648E-07	0.37564761
3836103774435	383610	3774435	5.4591E-05	0.000136318	0.000136318	3.81498E-05	7.03936E-05	0.000126581	8.95484E-05	2.71359E-05	4.80464E-05	1.42434E-05	3.64652E-05	6.2488E-05	3.39684E-05	1.01673E-05	9.30946E-09	3.1396E-07	3.8878E-08	3.62147E-07	0.36214674
3836203774435	383620	3774435	5.42085E-05	0.000135363	0.000135363	3.78826E-05	6.99005E-05	0.000125694	8.8921E-05	2.69458E-05	4.77099E-05	1.41781E-05	3.62391E-05	6.2089E-05	3.37515E-05	1.01024E-05	9.13503E-09	3.0602E-07	3.7725E-08	3.52884E-07	0.35288373
3836303774435	383630	3774435	5.41816E-05	0.000135296	0.000135296	3.78638E-05	6.98658E-05	0.000125632	8.88768E-05	2.69324E-05	4.76862E-05	1.41681E-05	3.62441E-05	6.2089E-05	3.37515E-05	1.01024E-05	9.02471E-09	3.0032E-07	3.6836E-08	3.46179E-07	0.34617882
3836403774435	383640	3774435	5.41601E-05	0.000135242	0.000135242	3.78487E-05	6.9838E-05	0.000125582	8.88415E-05	2.69217E-05	4.76672E-05	1.4163E-05	3.62542E-05	6.20975E-05	3.37562E-05	1.01038E-05	8.92195E-09	2.9499E-07	3.6002E-08	3.39914E-07	0.33991403
3836503774435	383650	3774435	5.4758E-05	0.000136735	0.000136735	3.82665E-05	7.06089E-05	0.000126968	8.98223E-05	2.72189E-05	4.81934E-05	1.42434E-05	3.66662E-05	6.27936E-05	3.41346E-05	1.02171E-05	8.91732E-09	2.9289E-07	3.5523E-08	3.37331E-07	0.33733102
3836603774435	383660	3774435	5.53935E-05	0.000138322	0.000138322	3.87107E-05	7.14285E-05	0.000128442	9.08648E-05	2.75348E-05	4.87528E-05	1.43288E-05	3.71033E-05	6.35406E-05	3.45406E-05	1.03386E-05	8.91867E-09	2.9104E-07	3.5078E-08	3.35039E-07	0.33503892
3836703774435	383670	3774435	5.63523E-05	0.000140716	0.000140716	3.93807E-05	7.26648E-05	0.000130665	9.24376E-05	2.80114E-05	4.95966E-05	1.44595E-05	3.77514E-05	6.46357E-05	3.51359E-05	1.05168E-05	8.96286E-09	2.9057E-07	3.4785E-08	3.3432E-07	0.33432044
3836803774435	383680	3774435	5.77366E-05	0.000144173	0.000144173	4.03481E-05	7.44499E-05	0.000133875	9.47083E-05	2.86995E-05	5.0815E-05	1.46403E-05	3.86758E-05	6.62147E-05	3.59943E-05	1.07737E-05	9.05798E-09	2.9168E-07	3.4662E-08	3.35398E-07	0.33539778
3836903774435	383690	3774435	5.93256E-05	0.000148141	0.000148141	4.14585E-05	7.64988E-05	0.000137559	9.73148E-05	2.94893E-05	5.22135E-05	1.48413E-05	3.97409E-05	6.80313E-05	3.69818E-05	1.10693E-05	9.1692E-09	2.9324E-07	3.458E-08	3.36987E-07	0.33698671
3837003774435	383700	3774435	6.03005E-05	0.000150575	0.000150575	4.21398E-05	7.7756E-05	0.00013982	9.8914E-05	2.9974E-05	5.30715E-05	1.49669E-05	4.03991E-05	6.91519E-05	3.75909E-05	1.12516E-05	9.18842E-09	2.9208E-07	3.4245E-08	3.35516E-07	0.33551557
3837103774435	383710	3774435	6.12647E-05	0.000152983	0.000152983	4.28136E-05	7.89992E-05	0.000142055	0.000100496	3.04532E-05	5.39201E-05	1.50825E-05	4.10522E-05	7.02725E-05	3.82001E-05	1.14339E-05	9.19584E-09	2.9064E-07	3.3903E-08	3.33738E-07	0.33373774
3837203774435	383720	3774435	6.18841E-05	0.000154529	0.000154529	4.32465E-05	7.9798E-05	0.000143492	0.000101512	3.07611E-05	5.44653E-05	1.51578E-05	4.14793E-05	7.0994E-05	3.85923E-05	1.15513E-05	9.15626E-09	2.8789E-07	3.3455E-08	3.30502E-07	0.33050157
3837303774435	383730	3774435	6.17064E-05	0.000154086	0.000154086	4.31223E-05	7.95688E-05	0.000143079	0.00010122	3.06728E-05	5.43088E-05	1.51377E-05	4.13788E-05	7.08073E-05	3.84908E-05	1.1521E-05	9.03647E-09	2.829E-07	3.278E-08	3.24714E-07	0.32471405
3837403774435	383740	3774435	6.15017E-05	0.000153574	0.000153574	4.29793E-05	7.93048E-05	0.000142605	0.000100884	3.0571E-05	5.41287E-05	1.51126E-05	4.12582E-05	7.06035E-05	3.838E-05	1.14878E-05	8.91624E-09	2.7798E-07	3.2126E-08	3.19025E-07	0.31902472
3837503774435	383750	3774435	6.32092E-05	0.000157838	0.000157838	4.41725E-05	8.15066E-05	0.000146564	0.000103685	3.14198E-05	5.56315E-05	1.53236E-05	4.23937E-05	7.25475E-05	3.94368E-05	1.18041E-05	8.96965E-09	2.7813E-07	3.2051E-08	3.1915E-07	0.31915019
3837603774435	383760	3774435	6.55684E-05	0.000163729	0.000163729	4.58212E-05	8.45488E-05	0.000152034	0.000107555	3.25925E-05	5.77079E-05	1.56502E-05	4.39461E-05	7.52046E-05	4.08812E-05	1.22364E-05	9.04906E-09	2.7909E-07	3.2166E-08	3.20308E-07	0.32030819
3837703774435	383770	3774435	6.79384E-05	0.000169647	0.000169647	4.74774E-05	8.76048E-05	0.00015753	0.000111443	3.37706E-05	5.97938E-05	1.6027E-05	4.55137E-05	7.78872E-05	4.23394E-05	1.26729E-05	9.09876E-09	2.7925E-07	3.2292E-08	3.20639E-07	0.32063855
3837803774435	383780	3774435	7.0637E-05	0.000176386	0.000176386	4.93633E-05	9.10846E-05	0.000163787	0.000115869	3.5112E-05	6.21688E-05	1.64239E-05	4.77796E-05	8.18091E-05	4.44714E-05	1.33111E-05	9.11553E-09	2.7874E-07	3.2507E-08	3.20364E-07	0.32036386
3837903774435	383790	3774435	7.43267E-05	0.000185599	0.000185599	5.19417E-05	9.58423E-05	0.000172342	0.000121922	3.6946E-05	6.54162E-05	1.68409E-05	4.96033E-05	8.48991E-05	4.61511E-05	1.38138E-05	9.13056E-09	2.7829E-07	3.2989E-08	3.20407E-07	0.32040674
3838003774435	383800	3774435	7.50646E-05	0.000187442	0.000187442	5.24574E-05	9.67938E-05	0.000174053	0.000123132	3.73128E-05	6.60656E-05	1.73885E-05	4.99852E-05	8.55952E-05	4.65295E-05	1.39271E-05	9.11057E-09	2.7642E-07	3.288E-08	3.18412E-07	0.31841248
3838103774435	383810	3774435	7.47522E-05	0.000186662	0.000186662	5.22391E-05	9.6391E-05	0.000173329	0.00012262	3.71575E-05	6.57907E-05	1.78357E-05	4.98445E-05	8.52896E-05	4.63634E-05	1.38774E-05	9.05875E-09	2.7304E-07	3.2413E-08	3.14508E-07	0.31450834
3838203774435	383820	3774435	7.43644E-05	0.000185694	0.000185694	5.19681E-05	9.58909E-05	0.00017243	0.000121984	3.69648E-05	6.54494E-05	1.82477E-05	4.96084E-05	8.48652E-05	4.61326E-05	1.38083E-05	9.0114E-09	2.6952E-07	3.1925E-08	3.10459E-07	0.3104592
3838303774435	383830	3774435	7.38796E-05	0.000184483	0.000184483	5.16293E-05	9.52658E-05	0.000171306	0.000121188	3.67238E-05	6.50227E-05	1.83482E-05	4.93069E-05	8.43473E-05	4.58511E-05	1.3724E-05	9.0302E-09	2.6651E-07	3.1454E-08	3.06997E-07	0.30699674
3838403774435	383840	3774435	7.3314E-05	0.000183071	0.000183071	5.12341E-05	9.45365E-05	0.000169994	0.000120261	3.64426E-05	6.45249E-05	1.82879E-05	4.89502E-05	8.37276E-05	4.55143E-05	1.36232E-05	8.90876E-09	2.6182E-07	3.091E-08	3.01644E-07	0.30164382
3838503774435	383850	3774435	7.28131E-05	0.00018182	0.00018182	5.0884E-05	9.38906E-05	0.000168833	0.000119439	3.61936E-05	6.4084E-05	1.82276E-05	4.86387E-05	8.31843E-05	4.52189E-05	1.35348E-05	8.77359E-09	2.5717E-07	3.0369E-08	2.96313E-07	0.29631288
3838603774435	383860	3774435	7.24145E-05	0.000180825	0.000180825	5.06055E-05	9.33766E-05	0.000167908	0.000118785	3.59955E-05	6.37332E-05	1.81773E-05	4.83925E-05	8.27684E-05	4.49928E-05	1.34671E-05	8.64893E-09	2.5289E-07	2.9864E-08	2.91397E-07	0.29139749
3838703774435	383870	3774435	7.20105E-05	0.000179816	0.000179816	5.03231E-05	9.28557E-05	0.000166972	0.000118123	3.57947E-05	6.33777E-05	1.81321E-05	4.81463E-05	8.23354E-05	4.47575E-05	1.33967E-05	8.52617E-09	2.487E-07	2.9374E-08	2.86598E-07	0.28659806
3838803774435	383880	3774435	7.16012E-05	0.000178794	0.000178794	5.00371E-05	9.23278E-05	0.000166023	0.000117451	3.55912E-05	6.30174E-05	1.80869E-05	4.79001E-05	8.1911E-05	4.45267E-05	1.33276E-05	8.40572E-09	2.4461E-07	2.8901E-08	2.81918E-07	0.2819183
3838903774435	383890	3774435	7.11918E-05	0.000177771	0.000177771	4.9751E-05	9.18E-05	0.000165073	0.00011678	3.53877E-05	6.26571E-05	1.80367E-05	4.76489E-05	8.14695E-05	4.42868E-05	1.32558E-05	8.28745E-09	2.4062E-07	2.8441E-08	2.77347E-07	0.27734656
3839003774435	383900	3774435	7.07717E-05	0.000176722	0.000176722	4.94574E-05	9.12582E-05	0.000164099	0.00011609	3.51789E-05	6.22873E-05	1.79914E-05	4.73927E-05	8.10281E-05	4.40468E-05	1.3184E-05	8.17102E-09	2.3671E-07	2.7994E-08	2.72876E-07	0.2728759
3839103774435	383910	3774435	7.03461E-05	0.00017566	0.00017566	4.916E-05	9.07095E-05	0.000163113	0.000115392	3.49674E-05	6.19128E-05	1.79462E-05	4.71315E-05	8.05782E-05	4.38022E-05	1.31108E-05	8.05618E-09	2.3288E-07	2.756E-08	2.68498E-07	0.26849822
3829703774445	382970	3774445	2.79823E-05	6.98738E-05	6.98738E-05	1.95548E-05	3.60824E-05	6.48828E-05	4.59007E-05	1.39093E-05	2.46277E-05	1.47006E-05	2.12923E-05	3.63841E-05	1.97784E-05	5.92001E-06	5.52698E-09	2.0196E-07	2.0217E-08	2.277E-07	0.22770029
3829803774445	382980	3774445	2.86178E-05	7.14609E-05	7.14609E-05	1.9999E-05	3.6902E-05	6.63566E-05	4.69433E-05	1.42252E-05	2.5187E-05	1.48061E-05	2.17093E-05	3.70972E-05	2.0166E-05	6.03604E-06	5.76183E-09	2.1268E-07	2.11E-08	2.39539E-07	0.23953901
3829903774445	382990	3774445	2.92696E-05	7.30884E-05	7.30884E-05	2.04545E-05	3.77424E-05	6.78678E-05	4.80124E-05	1.45492E-05	2.57607E-05	1.49066E-05	2.21263E-05	3.78188E-05	2.05583E-05	6.15344E-06	6.01207E-09	2.2427E-07	2.205E-08	2.52332E-07	0.25233151
3830003774445	383000	3774445	3.00021E-05	7.49176E-05	7.49176E-05	2.09664E-05	3.8687E-05	6.95664E-05	4.9214E-05	1.49133E-05	2.64054E-05	1.50272E-05	2.25986E-05	3.86252E-05	2.09966E-05	6.28466E-06	6.29308E-09	2.3739E-07	2.3121E-08	2.66809E-07	0.26680905
3830103774445	383010	3774445	3.12679E-05	7.80784E-05	7.80784E-05	2.1851E-05	4.03192E-05	7.25014E-05	5.12904E-05	1.55425E-05	2.75194E-05	1.53186E-05	2.34326E-05	4.00514E-05	2.17719E-05	6.51671E-06	6.70588E-09	2.5638E-07	2.471E-08	2.87796E-07	0.28779637

			EGIODemolition	EGIOSite Grubbing / Prep	EGIOMass Grading / Excavation	EGIOMass Grading / Excavation	EGIODrainage / Utilities Trenching	EGIODrainage / Utilities Trenching	EGIOFoundations / Concrete Pads	EGIOFoundations / Concrete Pads	EGIOBuilding / Structure Construction	EGIOBuilding / Structure Construction	EGIOAsphalt Paving	EGIOArchitectural Coating	EGIOLandscaping or Other Finishing	EGIOWaterside Construction (Piles)	HIWaterside Construction (Landscaping)	HIWaterside Construction (Landscaping)	KMDemolition	KMSite Grubbing / Prep	KMMass Grading / Excavation
Unique Identifier	X (UTM)	Y (UTM)	2025	2025	2025	2026	2026	2027	2026	2027	2026	2027	2027	2027	2027	2027	2025	2026	2025	2025	2025
3830203774445	383020	3774445	0.000259155	0.00023386	0.000583954	0.000583954	0.000163425	0.000163425	0.00030155	0.00030155	0.000542243	0.000542243	0.000383604	3.61039E-05	0.000116244	0.00020582	0.000184355	0.000184355	6.26041E-05	5.64924E-05	0.000141066
3830303774445	383030	3774445	0.000285252	0.0002574	0.000642758	0.000642758	0.000179882	0.000179882	0.000331916	0.000331916	0.000596847	0.000596847	0.000422234	3.97396E-05	0.00012795	0.000226546	0.00019265	0.00019265	6.60841E-05	5.96326E-05	0.000148907
3830403774445	383040	3774445	0.000314358	0.00028367	0.000708342	0.000708342	0.000198236	0.000198236	0.000365783	0.000365783	0.000657746	0.000657746	0.000465316	4.37944E-05	0.000141005	0.000249661	0.000201008	0.000201008	6.94686E-05	6.26867E-05	0.000156533
3830503774445	383050	3774445	0.000348913	0.00031485	0.000786205	0.000786205	0.000220027	0.000220027	0.000405991	0.000405991	0.000730047	0.000730047	0.000516465	4.86084E-05	0.000156504	0.000277105	0.000210207	0.000210207	7.30202E-05	6.58916E-05	0.000164536
3830603774445	383060	3774445	0.000383032	0.00034564	0.000863086	0.000863086	0.000241543	0.000241543	0.000445692	0.000445692	0.000801437	0.000801437	0.000566969	5.33618E-05	0.000171809	0.000304202	0.000217661	0.000217661	7.58376E-05	6.8434E-05	0.000170885
3830703774445	383070	3774445	0.000422166	0.00038095	0.000951266	0.000951266	0.000266221	0.000266221	0.000491227	0.000491227	0.000883318	0.000883318	0.000624895	5.88136E-05	0.000189362	0.000335282	0.000225369	0.000225369	7.86849E-05	7.10033E-05	0.000177301
3830803774445	383080	3774445	0.000467704	0.00042204	0.001053877	0.001053877	0.000294938	0.000294938	0.000544215	0.000544215	0.0009786	0.0009786	0.000692301	6.51577E-05	0.000209788	0.000371449	0.000233458	0.000233458	8.1562E-05	7.35995E-05	0.000183784
3830903774445	383090	3774445	0.000520967	0.00047011	0.001173893	0.001173893	0.000328525	0.000328525	0.000606191	0.000606191	0.001090044	0.001090044	0.000771141	7.2578E-05	0.000233679	0.000413749	0.00024199	0.00024199	8.44511E-05	7.62065E-05	0.000190293
3831003774445	383100	3774445	0.000583589	0.00052662	0.001314999	0.001314999	0.000368015	0.000368015	0.000679057	0.000679057	0.001221071	0.001221071	0.000863835	8.13021E-05	0.000261768	0.000463483	0.000250983	0.000250983	8.72804E-05	7.87597E-05	0.000196669
3831103774445	383110	3774445	0.000652102	0.00058844	0.001469381	0.001469381	0.00041122	0.00041122	0.000758779	0.000758779	0.001364425	0.001364425	0.000965249	9.0847E-05	0.0002925	0.000517897	0.000258453	0.000258453	8.9877E-05	8.11027E-05	0.00020252
3831203774445	383120	3774445	0.000730542	0.00065922	0.00164613	0.00164613	0.000460685	0.000460685	0.000850051	0.000850051	0.001528549	0.001528549	0.001081357	0.000101775	0.000327684	0.000580193	0.000265717	0.000265717	9.27123E-05	8.36613E-05	0.000208909
3831303774445	383130	3774445	0.00082467	0.00074416	0.001858226	0.001858226	0.000520042	0.000520042	0.000959576	0.000959576	0.001725496	0.001725496	0.001220685	0.000114888	0.000369905	0.00065494	0.00027325	0.00027325	9.5285E-05	8.59828E-05	0.000214706
3831403774445	383140	3774445	0.000937659	0.00084612	0.002112825	0.002112825	0.000591294	0.000591294	0.001091049	0.001091049	0.001961909	0.001961909	0.001387933	0.000130629	0.000420586	0.000744684	0.000281164	0.000281164	9.79532E-05	8.83905E-05	0.000220718
3831503774445	383150	3774445	0.001075522	0.00097052	0.002423471	0.002423471	0.000678231	0.000678231	0.001251465	0.001251465	0.002250366	0.002250366	0.001591999	0.000149835	0.000482424	0.000854174	0.00028911	0.00028911	0.000100645	9.08198E-05	0.000226784
3831603774445	383160	3774445	0.001235685	0.00111505	0.002784367	0.002784367	0.000779232	0.000779232	0.001437829	0.001437829	0.002585484	0.002585484	0.001829075	0.000172148	0.000554265	0.000981375	0.000296295	0.000296295	0.000103361	9.32706E-05	0.000232904
3831703774445	383170	3774445	0.001417254	0.00127889	0.003193495	0.003193495	0.00089373	0.00089373	0.0016491	0.0016491	0.002965388	0.002965388	0.002097835	0.000197443	0.000635707	0.001125576	0.000303083	0.000303083	0.000106089	9.57322E-05	0.00023905
3831903774445	383190	3774445	0.001789201	0.00161453	0.004031604	0.004031604	0.001128283	0.001128283	0.002081894	0.002081894	0.003743633	0.003743633	0.002648396	0.000249261	0.000802544	0.001420975	0.000309902	0.000309902	0.00011176	0.000100849	0.000251828
3832003774445	383200	3774445	0.001949848	0.00175949	0.00439359	0.00439359	0.001229588	0.001229588	0.002268821	0.002268821	0.004079762	0.004079762	0.002886187	0.000271641	0.000874602	0.00154856	0.0003106	0.0003106	0.000114697	0.000103499	0.000258446
3832103774445	383210	3774445	0.002099978	0.00189497	0.004731876	0.004731876	0.00132426	0.00132426	0.00244351	0.00244351	0.004393885	0.004393885	0.00310841	0.000292556	0.000941942	0.001667792	0.000312535	0.000312535	0.000117753	0.000106257	0.000265332
3832203774445	383220	3774445	0.002226469	0.00200911	0.005016899	0.005016899	0.001404027	0.001404027	0.002590694	0.002590694	0.004658549	0.004658549	0.003295644	0.000310178	0.00099868	0.001768251	0.000315358	0.000315358	0.00012091	0.000109107	0.000272447
3832303774445	383230	3774445	0.002305112	0.00208008	0.005194105	0.005194105	0.00145362	0.00145362	0.002682202	0.002682202	0.004823098	0.004823098	0.003412053	0.000321134	0.001033955	0.001830709	0.00031788	0.00031788	0.00012417	0.000112048	0.000279791
3832403774445	383240	3774445	0.002329628	0.0021022	0.005249345	0.005249345	0.001469079	0.001469079	0.002710728	0.002710728	0.004874392	0.004874392	0.00344834	0.00032455	0.001044952	0.001850179	0.000320354	0.000320354	0.000127524	0.000115075	0.00028735
3832503774445	383250	3774445	0.002291252	0.00206757	0.005162874	0.005162874	0.001444879	0.001444879	0.002666074	0.002666074	0.004794097	0.004794097	0.003391537	0.000319203	0.001027738	0.001819702	0.000322575	0.000322575	0.000130962	0.000118177	0.000295097
3832603774445	383260	3774445	0.002194248	0.00198003	0.004944295	0.004944295	0.001383708	0.001383708	0.002553201	0.002553201	0.004591131	0.004591131	0.00324795	0.000305689	0.000984227	0.001742661	0.000325318	0.000325318	0.000134502	0.000121371	0.000303073
3832703774445	383270	3774445	0.00204665	0.00184684	0.004611712	0.004611712	0.001290631	0.001290631	0.002381458	0.002381458	0.004282304	0.004282304	0.003029473	0.000285127	0.000918022	0.001625439	0.000328823	0.000328823	0.000138119	0.000124635	0.000311224
3832903774445	383290	3774445	0.001692746	0.00152749	0.003814263	0.003814263	0.001067458	0.001067458	0.00196966	0.00196966	0.003541815	0.003541815	0.002505622	0.000235823	0.000759279	0.001344371	0.000328141	0.000328141	0.000145623	0.000131406	0.000328131
3833003774445	383300	3774445	0.00152243	0.0013738	0.003430488	0.003430488	0.000960055	0.000960055	0.001771481	0.001771481	0.003185453	0.003185453	0.002253517	0.000212096	0.000682884	0.001209106	0.000323193	0.000323193	0.000149514	0.000134918	0.000336901
3833103774445	383310	3774445	0.001370796	0.00123697	0.003088812	0.003088812	0.000864433	0.000864433	0.001595042	0.001595042	0.002868183	0.002868183	0.002029068	0.000190971	0.000614869	0.00108868	0.000318768	0.000318768	0.00015346	0.000138478	0.000345791
3833203774445	383320	3774445	0.001239607	0.00111859	0.002793204	0.002793204	0.000781705	0.000781705	0.001442392	0.001442392	0.002593689	0.002593689	0.00183488	0.000172695	0.000556024	0.00098449	0.000315469	0.000315469	0.000157495	0.00014212	0.000354884
3833303774445	383330	3774445	0.001127417	0.00101735	0.002540407	0.002540407	0.000710957	0.000710957	0.00131185	0.00131185	0.00235895	0.00235895	0.001668815	0.000157065	0.000505702	0.000895389	0.000312028	0.000312028	0.000161536	0.000145766	0.000363989
3833403774445	383340	3774445	0.001022116	0.00092233	0.002303132	0.002303132	0.000644553	0.000644553	0.001189322	0.001189322	0.002138623	0.002138623	0.001512947	0.000142395	0.000458469	0.00081176	0.000307286	0.000307286	0.000165571	0.000149407	0.000373082
3833503774445	383350	3774445	0.000933487	0.00084235	0.002103424	0.002103424	0.000588663	0.000588663	0.001086194	0.001086194	0.001953179	0.001953179	0.001381757	0.000130048	0.000418714	0.000741371	0.000302274	0.000302274	0.000169589	0.000153032	0.000382134
3833603774445	383360	3774445	0.000857207	0.00077352	0.001931543	0.001931543	0.000540561	0.000540561	0.000997436	0.000997436	0.001793576	0.001793576	0.001268848	0.000119421	0.000384499	0.00068079	0.00029781	0.000297801	0.0001736	0.000156652	0.000391172
3833703774445	383370	3774445	0.000793248	0.00071581	0.001787424	0.001787424	0.000500228	0.000500228	0.00092314	0.00092314	0.001659751	0.001659751	0.001174175	0.000110511	0.00035581	0.00062994	0.00029528	0.00029528	0.000177701	0.000160353	0.000400413
3833803774445	383380	3774445	0.000736607	0.0006647	0.001659795	0.001659795	0.00046451	0.00046451	0.000857107	0.000857107	0.001541239	0.001541239	0.001090334	0.00010262	0.000330404	0.00058501	0.00029271	0.00029271	0.000181795	0.000164048	0.000409639
3833903774445	383390	3774445	0.00068769	0.00062055	0.001549571	0.001549571	0.000433662	0.000433662	0.000800188	0.000800188	0.001438887	0.001438887	0.001017927	9.58049E-05	0.000308463	0.00054616	0.000290934	0.000290934	0.000185884	0.000167737	0.000418853
3834103774445	383410	3774445	0.000605358	0.00054626	0.001364052	0.001364052	0.000381743	0.000381743	0.000704388	0.000704388	0.00126662	0.00126662	0.000896058	8.43349E-05	0.000271533	0.000480773	0.000287714	0.000287714	0.000193817	0.000174896	0.000436728
3834303774445	383430	3774445	0.000529031	0.00047738	0.001192065	0.001192065	0.000333611	0.000333611	0.000615574	0.000615574	0.001106917	0.001106917	0.000783078	7.37014E-05	0.000237296	0.000420154	0.00027693	0.00027693	0.000199709	0.000180212	0.000450003
3834403774445	383440	3774445	0.000497186	0.00044865	0.001120308	0.001120308	0.000313529	0.000313529	0.00057852	0.00057852	0.001040286	0.001040286	0.00073594	6.92649E-05	0.000223012	0.000394863	0.00027949	0.00027949	0.000202496	0.000182728	0.000456285
3834503774445	383450	3774445	0.00047005	0.00042416	0.001059163	0.001059163	0.000296417	0.000296417	0.000546945	0.000546945	0.000983509	0.000983509	0.000695773	6.54846E-05	0.00021084	0.000373312	0.000270015	0.000270015	0.000205206	0.000185173	0.000462391
3834603774445	383460	3774445	0.000445422	0.00040194	0.001003668	0.001003668	0.000280886	0.000280886	0.000518287	0.000518287	0.000931977	0.000931977	0.000659318	6.20535E-05	0.000199793	0.000353752	0.000267144	0.000267144	0.000207588	0.000187322	0.000467758
3834703774445	383470	3774445	0.000420017	0.00037901	0.000946424	0.000946424	0.000264866	0.000264866	0.000488727	0.000488727	0.000878822	0.000878822	0.000621714	5.85142E-05	0.000188398	0.000333576	0.000261657	0.000261657	0.000208471	0.000188119	0.000469748
3834803774445	383480	3774445	0.000396791	0.00035805	0.000894089	0.000894089	0.000250219	0.000250219	0.000461702	0.000461702	0.000830225	0.000830225	0.000587335	5.52786E-05	0.00017798	0.00031513	0.00025647	0.00025647	0.000208209	0.000187882	0.000469157
3834903774445	383490	3774445	0.000376007	0.0003393	0.000847255	0.000847255	0.000237112	0.000237112	0.000437517	0.000437517	0.000786737	0.000786737	0.000556569	5.2383E-05	0.000168657	0.000298623	0.00025203	0.00025203	0.000207421	0.000187171	0.000467381
3835003774445	383500	3774445	0.00035752	0.00032262	0.0008056	0.0008056	0.000225455	0.000225455	0.00041607	0.00041607	0.00074057	0.00074057	0.00052926	4.98076E-05	0.000160365	0.000283941	0.000248398	0.000248398	0.000206502	0.000186342	0.00046531
3835203774445	383520	3774445	0.000322135	0.00029069	0.00072587	0.00072587	0.000203141	0.000203141	0.000374833	0.000374833	0.000674019	0.000674019	0.00047682	4.4878E-05	0.000144493	0.000255838	0.000239088	0.000239088	0.000199685	0.000180191	0.00044995
3835303774445	383530	3774445	0.000304938	0.00027517	0.000687117	0.000687117	0.000192296	0.000192296	0.000354823	0.000354823	0.000638037	0.000638037	0.000451373	4.24822E-05	0.00013678	0.000242181	0.000233315	0.000233315	0.000193095	0.000174244	0.000435101
3835403774445	383540	3774445	0.000289759	0.00026147	0.000652913	0.000652913	0.000182724	0.000182724	0.00033716	0.00033716	0.000606277	0.000606277	0.00042894	4.03675E-05	0.000129971	0.000230125	0.000228557	0.000228557	0.000187168	0.000168895	0.000421745
3835503774445	383550	3774445	0.000277212	0.00025015	0.000626441	0.000626441	0.000174812	0.000174812	0.00032256	0.00032256	0.000580024	0.000580024	0.00041033	3.86195E-05	0.000124343	0.00022016	0.00022548	0.00022548	0.000183359	0.000165459	0.000413163
3835603774445	383560	3774445	0.000265542	0.00023962	0.000598346	0.000598346	0.000167453	0.000167453	0.00030898	0.00030898	0.00055607	0.00055607	0.00039305	3.69937E-05	0.000119109	0.000210892	0.00022467	0.00022467	0.000179336	0.000161828	0.000404098
3835703774445	383570	3774445	0.00025373	0.00022896	0.00057174	0.00057174	0.00016007	0.00016007	0.00029524	0.00029524	0.00053903	0.00053903	0.00037558	3.53489E-05	0.000113813	0.000201515	0.00021872	0.00021872	0.000174012	0.000157024	0.0003921
3835803774445	383580	3774445	0.000242418	0.00021875	0.0005462	0.0005462	0.00015287	0.0015287	0.00028207	0.00028207	0.00050723	0.00050723	0.0003588	3.37722E-05	0.000108736	0.000192527	0.00021485	0.00021485	0.000168365	0.000151928	0.000379376
3835903774445	383590	3774445	0.00023199	0.00020934	0.000522742	0.000522742	0.000146294	0.000146294	0.000269941	0.000269941	0.000485403	0.000485403	0.000343394	3.23194E-05	0.000104059	0.000184245	0.000211286	0.000211286	0.0001631	0.000147177	0.000367513
3836003774445	383600	3774445	0.000222559	0.00020083	0.000501491	0.000501491	0.000140347	0.000140347	0.00025896	0.00025896	0.00046567	0.00046567	0.00032943	3.10055E-05	9.98284E-05	0.000176755	0.000208193	0.000208193	0.000158534	0.000143057	0.000357224
3836103774445	383610	3774445	0.000213802	0.00019293	0.000481759	0.000481759	0.000134825	0.000134825	0.00024877	0.00024877	0.00044734	0.00044734	0.000316472	2.97856E-05	9.59006E-05	0.0001698	0.00020527	0.00020527	0.000154272	0.000139211	0.000347621
3836203774445	383620	3774445	0.000207099	0.00018688	0.000466655	0.000466655	0.000130598	0.000130598	0.00024097	0.00024097	0.00043322	0.00043322	0.0003065	2.88517E-05	9.28938E-05	0.000164477	0.00020384	0.00020384	0.000152547	0.000137654	0.000343733
3836303774445	383630	3774445	0.000201762	0.00018207	0.00045463	0.00045463	0.00012723	0.000127233	0.00023476	0.00023476	0.00042157	0.00042157	0.00029865	2.81083E-05	9.05002E-05	0.00016023	0.00020337	0.00020337	0.000152475	0.00013759	0.00034357
3836403774445	383640	3774445	0.000196724	0.00017752	0.000443278	0.000443278	0.000124056	0.000124056	0.00022891	0.00022891	0.00041616	0.00041616	0.00029119	2.74064E-05	8.82404E-05	0.00015623	0.00020291	0.00020291	0.000152457	0.000137574	0.000343532
3836503774445	383650	3774445	0.000193387	0.00017451	0.00043576	0.00043576	0.000121951	0.000121951	0.00022502	0.00022502	0.00040434	0.00040434	0.00028625	2.69416E-05	8.67437E-05	0.00015358	0.00020374	0.00020374	0.000155072	0.000139933	0.000349423
3836603774445	383660	3774445	0.00019023	0.00017166	0.00042845	0.00042845	0.00011996	0.00011996	0.00022134	0.00022134	0.00039827	0.00039827	0.00028158	2.65017E-05	8.53274E-05	0.00015108	0.00020516	0.00020516	0.000157871	0.000142459	0.000355731
3836703774445	383670	3774445	0.000187645	0.00016933	0.00042821	0.00042821	0.00011833	0.00011833	0.00021834	0.00021834	0.00039269	0.00039269	0.00027755	2.61416E-05	8.4168E-05	0.00014927	0.00020686	0.00020686	0.000161703	0.000145917	0.000364366
3836803774445	383680	3774445	0.00018564	0.00016752	0.00041831	0.00041831	0.00011706	0.00011706	0.00021608	0.00021608	0.00038823	0.00038823	0.00027478	2.58622E-05	8.32684E-05	0.00014743	0.00020398	0.00020398	0.000160998	0.000150695	0.000376296
3836903774445	383690	3774445	0.000183688	0.00016576	0.000413903	0.000413903	0.000115835	0.000115835	0.00021373	0.00021373	0.00038439	0.00038439	0.00027189	2.55903E-05	8.23929E-05	0.00014584	0.00021211	0.00021211	0.000172848	0.000155973	0.000389478
3837003774445	383700	3774445	0.000180805	0.00016315	0.00040747	0.00040747	0.00011407	0.00011407	0.00021038	0.00021038	0.00037836	0.00037836	0.00026762	2.51886E-05	8.10997E-05	0.00014354	0.00021343	0.00021343	0.000176005	0.000158823	0.000396593
3837103774445	383710	3774445	0.000177916	0.00016055	0.00040089	0.00040089	0.00011219	0.000112195	0.00020702	0.00020702	0.00037226	0.00037226	0.00026353	2.47861E-05	7.98038E-05	0.0001413	0.00021461	0.00021461	0.000178733	0.000161284	0.000402739
3837203774445	383720	3774445	0.000174609	0.00015756	0.00039345	0.00039345	0.00011010	0.00011010	0.00020317	0.00020317	0.00036542	0.00036542	0.00025858	2.43254E-05	7.83205E-05	0.00013867	0.00021485	0.00021485	0.000179497	0.000161974	0.000404461
3837303774445	383730	3774445	0.000170365	0.00015373	0.00038388	0.00038388	0.00010743	0.00010743	0.00019823	0.00019823	0.00035646	0.00035646	0.00025217	2.37342E-05	7.64168E-05	0.00013503	0.00021323	0.00021323	0.000177587	0.00016025	0.00040157
3837403774445	383740	3774445	0.000166288	0.00015005	0.00037496	0.00037496	0.00010486	0.00010486	0.0001934	0.0001934	0.00034793	0.00034793	0.00024614	2.31662E-05	7.45882E-05	0.00013205	0.00021161	0.00021161	0.000175665	0.000158516	0.000395826
3837503774445	383750	3774445	0.000163984	0.00014797	0.00036950	0.00036950	0.00010349	0.00010349	0.00019089	0.00019089	0.00034311	0.00034311	0.00024273	2.28452E-05	7.35547E-05	0.00013023	0.00021272	0.00021272	0.000177372	0.000160056	0.000399673
3837603774445	383760	3774445	0.000162241	0.0001464	0.00036557	0.00036557	0.00010231	0.00010231	0.00018878	0.00018878	0.00033946	0.00033946	0.00024015	2.26024E-05	7.27728E-05	0.00012885	0.00021466	0.00021466	0.00017908	0.000161597	0.00040352
3837703774445	383770	3774445	0.000160695	0.00014501	0.00036203	0.00036203	0.000101335	0.000101335	0.00018682	0.00018682	0.00033629	0.00033629	0.00023786	2.2387E-05	7.20794E-05	0.00012763	0.00021683	0.00021683	0.000179378	0.000161866	0.000404192
3837803774445	383780	3774445	0.000160038	0.00014441	0.00036013	0.00036013	0.000100921	0.000100921	0.00018621	0.00018621	0.00033485	0.00033485	0.00023689	2.22955E-05	7.17849E-05	0.00012701	0.00021832	0.00021832	0.000179205	0.00016171	0.00040382
3837903774445	383790	3774445	0.00015849	0.00014302	0.00035713	0.00035713	9.99462E-05	9.99462E-05	0.00018419	0.00018419	0.00033162	0.00033162	0.00023602	2.20802E-05	7.10914E-05	0.00012574	0.00022039	0.00022039	0.000177695	0.000160347	0.000400399
3838003774445	383800	3774445	0.000156719	0.00014142	0.00035313	0.00035313	9.88282E-05	9.88282E-05	0.00018235	0.00018235	0.00032791	0.00032791	0.00023178	2.18332E-05	7.02962E-05	0.00012466	0.00022958	0.00022958	0.000175826	0.000158661	0.000396189
3838103774445	383810	3774445	0.000154021	0.00013898	0.00034705	0.00034705	9.71268E-05	9.71268E-05	0.00017917	0.00017917	0.00032226	0.00032226	0.00022784	2.14573E-05	6.9086E-05	0.00012232	0.00022588	0.00022588	0.0001736	0.000156652	0.000391172
3838203774445	383820	3774445	0.000151246	0.00013648	0.00034081	0.00034081	9.53765E-05	9.53765E-05	0.00017588	0.00017588	0.00031658	0.00031658	0.00022385	2.10706E-05	6.7841E-05	0.00012018	0.00022322	0.00022322	0.00017109	0.000154395	0.000385537
3838303774445	383830	3774445	0.000148279	0.0001338	0.00033411	0.00033411	9.35057E-05	9.35057E-05	0.00017253	0.00017253	0.00031025	0.00031025	0.00021948	2.06573E-05	6.65103E-05	0.00011776	0.00023678	0.00023678	0.00016829	0.00015184	0.000379215

			KMMass Grading / Excavation	KMDrainage / Utilities Trenching	KMFoundations / Concrete Pads	KMBuilding / Structure Construction	KMAsphalt Paving	KMArchitectural Coating	KMLandscaping or Other Finishing	KMWaterside Construction (Piles)	EWNDemolition	EWNSite Grubbing / Prep	EWNDrainage / Utilities Trenching	EWNDrainage / Utilities Trenching	EWNDrainage / Utilities Trenching	EWNFoundations / Concrete Pads	EWNBuilding / Structure Construction	EWNAsphalt Paving	EWNLandscaping or Other Finishing	EWNWaterside Construction (Piles)	ISDemolition
Unique Identifier	X (UTM)	Y (UTM)	2026	2026	2026	2026	2026	2026	2026	2026	2027	2027	2027	2028	2029	2029	2029	2029	2029	2029	2027
3830203774445	383020	3774445	0.000141066	3.03936E-05	7.28454E-05	0.000135119	9.26673E-05	8.72163E-06	2.8081E-05	4.97199E-05	2.50285E-05	3.37456E-05	4.09437E-05	4.09437E-05	4.09437E-05	2.91229E-05	5.07174E-05	3.70475E-05	1.12265E-05	1.94813E-05	0.000198605
3830303774445	383030	3774445	0.000148907	3.20831E-05	7.68947E-05	0.00014263	9.78184E-05	9.20644E-06	2.96419E-05	5.24837E-05	2.57806E-05	3.47596E-05	4.21741E-05	4.21741E-05	4.21741E-05	2.9998E-05	5.22415E-05	3.81608E-05	1.15639E-05	2.00667E-05	0.000215682
3830403774445	383040	3774445	0.000156533	3.37262E-05	8.08329E-05	0.000149935	0.000102828	9.67795E-06	3.11601E-05	5.51716E-05	2.65148E-05	3.57495E-05	4.33752E-05	4.33752E-05	4.33752E-05	3.08523E-05	5.37292E-05	3.92475E-05	1.18932E-05	2.06382E-05	0.000233894
3830503774445	383050	3774445	0.000164536	3.54505E-05	8.49655E-05	0.0001576	0.000108085	1.01727E-05	3.27531E-05	5.79923E-05	2.73565E-05	3.68843E-05	4.4752E-05	4.4752E-05	4.4752E-05	3.18317E-05	5.54347E-05	4.04933E-05	1.22707E-05	2.12933E-05	0.000254565
3830603774445	383060	3774445	0.000170885	3.68183E-05	8.82438E-05	0.000163681	0.000112256	1.05652E-05	3.40169E-05	6.02299E-05	2.79534E-05	3.76891E-05	4.57285E-05	4.57285E-05	4.57285E-05	3.25262E-05	5.66443E-05	4.13769E-05	1.25385E-05	2.17579E-05	0.000273612
3830703774445	383070	3774445	0.000177301	3.82006E-05	9.15569E-05	0.000169827	0.00011647	1.09619E-05	3.5294E-05	6.24912E-05	2.85622E-05	3.851E-05	4.67245E-05	4.67245E-05	4.67245E-05	3.32347E-05	5.78781E-05	4.22781E-05	1.28116E-05	2.22318E-05	0.000294445
3830803774445	383080	3774445	0.000183784	3.95974E-05	9.49046E-05	0.000176036	0.000120729	1.13627E-05	3.65846E-05	6.47762E-05	2.9195E-05	3.93631E-05	4.77596E-05	4.77596E-05	4.77596E-05	3.39709E-05	5.91602E-05	4.32147E-05	1.30954E-05	2.27243E-05	0.000317438
3830903774445	383090	3774445	0.000190293	4.1E-05	9.82663E-05	0.000182272	0.000125005	1.17652E-05	3.78804E-05	6.70707E-05	2.98396E-05	4.02323E-05	4.88142E-05	4.88142E-05	4.88142E-05	3.4721E-05	6.04666E-05	4.41689E-05	1.33845E-05	2.32261E-05	0.000342639
3831003774445	383100	3774445	0.000196669	4.23736E-05	0.000101559	0.000188378	0.000129193	1.21594E-05	3.91495E-05	6.93177E-05	3.05261E-05	4.11578E-05	4.99371E-05	4.99371E-05	4.99371E-05	3.55198E-05	6.18576E-05	4.5185E-05	1.36924E-05	2.37604E-05	0.000370247
3831103774445	383110	3774445	0.00020252	4.36342E-05	0.00010458	0.000193983	0.000133037	1.25211E-05	4.03142E-05	7.13799E-05	3.12185E-05	4.20914E-05	5.10698E-05	5.10698E-05	5.10698E-05	3.63255E-05	6.32607E-05	4.621E-05	1.4003E-05	2.42994E-05	0.000397669
3831203774445	383120	3774445	0.000208909	4.50107E-05	0.000107879	0.000200102	0.000137234	1.29161E-05	4.1586E-05	7.36317E-05	3.17856E-05	4.2856E-05	5.19975E-05	5.19975E-05	5.19975E-05	3.69853E-05	6.44098E-05	4.70493E-05	1.42574E-05	2.47407E-05	0.000428117
3831303774445	383130	3774445	0.000214706	4.62598E-05	0.000110873	0.000205655	0.000141042	1.32745E-05	4.274E-05	7.56749E-05	3.24302E-05	4.37252E-05	5.30521E-05	5.30521E-05	5.30521E-05	3.77354E-05	6.57161E-05	4.80036E-05	1.45465E-05	2.52425E-05	0.00046121
3831403774445	383140	3774445	0.000220718	4.75551E-05	0.000113977	0.000211414	0.000144991	1.36463E-05	4.39368E-05	7.7794E-05	3.29615E-05	4.44415E-05	5.39211E-05	5.39211E-05	5.39211E-05	3.83536E-05	6.67926E-05	4.87899E-05	1.47848E-05	2.5656E-05	0.000500009
3831503774445	383150	3774445	0.000226784	4.88621E-05	0.00011711	0.000217224	0.000148976	1.40213E-05	4.51443E-05	7.9932E-05	3.33733E-05	4.49968E-05	5.45949E-05	5.45949E-05	5.45949E-05	3.88328E-05	6.76272E-05	4.93996E-05	1.49696E-05	2.59766E-05	0.000543333
3831603774445	383160	3774445	0.000232904	5.01807E-05	0.00012027	0.000223086	0.000152996	1.43997E-05	4.63626E-05	8.2089E-05	3.36002E-05	4.53026E-05	5.4966E-05	5.4966E-05	5.4966E-05	3.90968E-05	6.80869E-05	4.97353E-05	1.50713E-05	2.61532E-05	0.000589886
3831703774445	383170	3774445	0.00023905	5.1505E-05	0.000123444	0.000228973	0.000157034	1.47797E-05	4.75862E-05	8.42555E-05	3.37136E-05	4.54555E-05	5.51515E-05	5.51515E-05	5.51515E-05	3.92287E-05	6.83167E-05	4.99032E-05	1.51222E-05	2.62414E-05	0.000641656
3831903774445	383190	3774445	0.000251828	5.42581E-05	0.000130042	0.000241212	0.000165428	1.55697E-05	5.01297E-05	8.87591E-05	3.38031E-05	4.55762E-05	5.5298E-05	5.5298E-05	5.5298E-05	3.93329E-05	6.84981E-05	5.00357E-05	1.51623E-05	2.63111E-05	0.000764453
3832003774445	383200	3774445	0.000258446	5.56838E-05	0.00013346	0.000247551	0.000169775	1.59788E-05	5.1447E-05	9.10915E-05	3.38031E-05	4.55762E-05	5.5298E-05	5.5298E-05	5.5298E-05	3.93329E-05	6.84981E-05	5.00357E-05	1.51623E-05	2.63111E-05	0.000841783
3832103774445	383210	3774445	0.000265332	5.71676E-05	0.000137016	0.000254147	0.000174299	1.64046E-05	5.28179E-05	9.35187E-05	3.3821E-05	4.56004E-05	5.53273E-05	5.53273E-05	5.53273E-05	3.93538E-05	6.85344E-05	5.00623E-05	1.51704E-05	2.63251E-05	0.000938178
3832203774445	383220	3774445	0.000272447	5.87006E-05	0.00014069	0.000260962	0.000178973	1.68445E-05	5.42342E-05	9.60265E-05	3.38568E-05	4.56487E-05	5.53859E-05	5.53859E-05	5.53859E-05	3.93954E-05	6.8607E-05	5.01153E-05	1.51864E-05	2.63529E-05	0.001060903
3832303774445	383230	3774445	0.000279791	6.02829E-05	0.000144482	0.000267997	0.000183797	1.72986E-05	5.56961E-05	9.86149E-05	3.38927E-05	4.5697E-05	5.54444E-05	5.54444E-05	5.54444E-05	3.94371E-05	6.86796E-05	5.01683E-05	1.52025E-05	2.63808E-05	0.001215533
3832403774445	383240	3774445	0.00028735	6.19115E-05	0.000148386	0.000275237	0.000188763	1.77659E-05	5.72008E-05	0.000101279	3.39225E-05	4.57372E-05	5.54933E-05	5.54933E-05	5.54933E-05	3.94718E-05	6.87401E-05	5.02125E-05	1.52159E-05	2.64041E-05	0.001413147
3832503774445	383250	3774445	0.000295097	6.35807E-05	0.000152386	0.000282658	0.000193852	1.82449E-05	5.87431E-05	0.00010401	3.39523E-05	4.57774E-05	5.55421E-05	5.55421E-05	5.55421E-05	3.95066E-05	6.88005E-05	5.02566E-05	1.52293E-05	2.64273E-05	0.001663856
3832603774445	383260	3774445	0.000303073	6.52992E-05	0.000156505	0.000290298	0.000199092	1.8738E-05	6.03308E-05	0.000106821	3.39822E-05	4.58177E-05	5.55909E-05	5.55909E-05	5.55909E-05	3.95413E-05	6.8861E-05	5.03008E-05	1.52427E-05	2.64505E-05	0.001970466
3832703774445	383270	3774445	0.000311224	6.70553E-05	0.000160714	0.000298105	0.000204446	1.9242E-05	6.19533E-05	0.000109694	3.40122E-05	4.58579E-05	5.56397E-05	5.56397E-05	5.56397E-05	3.9576E-05	6.89215E-05	5.0345E-05	1.52561E-05	2.64737E-05	0.002312311
3832903774445	383290	3774445	0.000328131	7.0698E-05	0.000169445	0.000314299	0.000215552	2.02873E-05	6.53188E-05	0.000115653	3.40001E-05	4.58418E-05	5.56202E-05	5.56202E-05	5.56202E-05	3.95621E-05	6.88973E-05	5.03273E-05	1.52507E-05	2.64645E-05	0.002992749
3833003774445	383300	3774445	0.000336901	7.25875E-05	0.000173973	0.000322699	0.000221313	2.08295E-05	6.70645E-05	0.000118744	3.39464E-05	4.57694E-05	5.55323E-05	5.55323E-05	5.55323E-05	3.94996E-05	6.87884E-05	5.02478E-05	1.52266E-05	2.64226E-05	0.003255199
3833103774445	383310	3774445	0.000345791	7.4503E-05	0.000178564	0.000331215	0.000227153	2.13791E-05	6.88343E-05	0.000121877	3.38747E-05	4.56728E-05	5.54152E-05	5.54152E-05	5.54152E-05	3.94163E-05	6.86433E-05	5.01418E-05	1.51945E-05	2.63669E-05	0.003366147
3833203774445	383320	3774445	0.000354884	7.6462E-05	0.00018326	0.000339924	0.000233126	2.19413E-05	7.06443E-05	0.000125082	3.38151E-05	4.55923E-05	5.53175E-05	5.53175E-05	5.53175E-05	3.93468E-05	6.85223E-05	5.00534E-05	1.51677E-05	2.63204E-05	0.003323169
3833303774445	383330	3774445	0.000363989	7.84239E-05	0.000187962	0.000348646	0.000239108	2.25043E-05	7.24569E-05	0.000128291	3.37375E-05	4.54877E-05	5.51906E-05	5.51906E-05	5.51906E-05	3.92565E-05	6.83651E-05	4.99386E-05	1.51329E-05	2.626E-05	0.003156333
3833403774445	383340	3774445	0.000373082	8.0383E-05	0.000192657	0.000357355	0.000245081	2.30664E-05	7.42669E-05	0.000131496	3.34808E-05	4.51416E-05	5.47707E-05	5.47707E-05	5.47707E-05	3.89579E-05	6.7845E-05	4.95586E-05	1.50178E-05	2.60602E-05	0.002905785
3833503774445	383350	3774445	0.000382134	8.23333E-05	0.000197331	0.000366025	0.000251027	2.36261E-05	7.60688E-05	0.000134686	3.31883E-05	4.47473E-05	5.42922E-05	5.42922E-05	5.42922E-05	3.86175E-05	6.72523E-05	4.91257E-05	1.48866E-05	2.58326E-05	0.002639872
3833603774445	383360	3774445	0.000391172	8.42807E-05	0.000201999	0.000374683	0.000256964	2.41849E-05	7.7868E-05	0.000137872	3.28958E-05	4.43529E-05	5.38137E-05	5.38137E-05	5.38137E-05	3.82772E-05	6.66596E-05	4.86927E-05	1.47554E-05	2.56049E-05	0.002392608
3833703774445	383370	3774445	0.000400413	8.62716E-05	0.00020677	0.000383533	0.000263034	2.47562E-05	7.97074E-05	0.000141129	3.27346E-05	4.41356E-05	5.35501E-05	5.35501E-05	5.35501E-05	3.80897E-05	6.6333E-05	4.84542E-05	1.46831E-05	2.54795E-05	0.002183808
3833803774445	383380	3774445	0.000409639	8.82595E-05	0.000211535	0.000392371	0.000269096	2.53267E-05	8.15441E-05	0.000144381	3.25615E-05	4.39022E-05	5.32669E-05	5.32669E-05	5.32669E-05	3.78882E-05	6.59822E-05	4.8198E-05	1.46054E-05	2.53447E-05	0.001995136
3833903774445	383390	3774445	0.000418853	9.02446E-05	0.000216293	0.000401196	0.000275148	2.58963E-05	8.33782E-05	0.000147628	3.25018E-05	4.38218E-05	5.31693E-05	5.31693E-05	5.31693E-05	3.78188E-05	6.58613E-05	4.81096E-05	1.45787E-05	2.52983E-05	0.001832722
3834103774445	383410	3774445	0.000436728	9.4096E-05	0.000225524	0.000418318	0.00028689	2.70015E-05	8.69365E-05	0.000153929	3.24004E-05	4.36849E-05	5.30033E-05	5.30033E-05	5.30033E-05	3.77007E-05	6.56556E-05	4.79594E-05	1.45331E-05	2.52193E-05	0.001560871
3834303774445	383430	3774445	0.000450003	9.69562E-05	0.000232379	0.000431034	0.000295611	2.78222E-05	8.95791E-05	0.000158608	3.12424E-05	4.21236E-05	5.11089E-05	5.11089E-05	5.11089E-05	3.63533E-05	6.33091E-05	4.62453E-05	1.40137E-05	2.43179E-05	0.001302462
3834403774445	383440	3774445	0.000456285	9.83096E-05	0.000235622	0.00043705	0.000299737	2.82106E-05	9.08295E-05	0.000160822	3.07648E-05	4.14798E-05	5.03277E-05	5.03277E-05	5.03277E-05	3.57976E-05	6.23414E-05	4.55385E-05	1.37995E-05	2.39462E-05	0.00120621
3834503774445	383450	3774445	0.000462391	9.96252E-05	0.000238776	0.000442899	0.000303749	2.85881E-05	9.20451E-05	0.000162974	3.04843E-05	4.11015E-05	4.98688E-05	4.98688E-05	4.98688E-05	3.54712E-05	6.17729E-05	4.51232E-05	1.36737E-05	2.37279E-05	0.00112537
3834603774445	383460	3774445	0.000467758	0.000100782	0.00024154	0.00044804	0.000307274	2.89199E-05	9.31134E-05	0.000164865	3.02396E-05	4.07715E-05	4.94684E-05	4.94684E-05	4.94684E-05	3.51864E-05	6.1277E-05	4.47609E-05	1.35639E-05	2.35374E-05	0.001053275
3834703774445	383470	3774445	0.000469748	0.00010121	0.000242575	0.000449946	0.000308582	2.9043E-05	9.35096E-05	0.000165567	2.97083E-05	4.00553E-05	4.85993E-05	4.85993E-05	4.85993E-05	3.45682E-05	6.02005E-05	4.39746E-05	1.33256E-05	2.31239E-05	0.000978327
3834803774445	383480	3774445	0.000469157	0.000101083	0.000242269	0.000449379	0.000308193	2.90064E-05	9.33918E-05	0.000165358	2.91711E-05	3.93309E-05	4.77205E-05	4.77205E-05	4.77205E-05	3.39431E-05	5.91118E-05	4.31794E-05	1.30847E-05	2.27057E-05	0.000911455
3834903774445	383490	3774445	0.000467381	0.0001007	0.000241353	0.000447679	0.000307027	2.88966E-05	9.30384E-05	0.000164733	2.86995E-05	3.86951E-05	4.69491E-05	4.69491E-05	4.69491E-05	3.33944E-05	5.81563E-05	4.24813E-05	1.28731E-05	2.23387E-05	0.000853118
3835003774445	383500	3774445	0.00046531	0.000100254	0.000240283	0.000445695	0.000305666	2.87686E-05	9.26261E-05	0.000164003	2.83175E-05	3.81801E-05	4.63241E-05	4.63241E-05	4.63241E-05	3.29499E-05	5.73822E-05	4.19159E-05	1.27018E-05	2.20413E-05	0.000802793
3835203774445	383520	3774445	0.00044995	9.69447E-05	0.000232351	0.000430982	0.000295576	2.78189E-05	8.95684E-05	0.000158589	2.72013E-05	3.66751E-05	4.44981E-05	4.44981E-05	4.44981E-05	3.16511E-05	5.51203E-05	4.02636E-05	1.22011E-05	2.11725E-05	0.000707323
3835303774445	383530	3774445	0.000435101	9.37453E-05	0.000224683	0.000416759	0.000285821	2.69008E-05	8.66125E-05	0.000153355	2.6473E-05	3.56932E-05	4.33068E-05	4.33068E-05	4.33068E-05	3.08037E-05	5.36446E-05	3.91857E-05	1.18745E-05	2.06057E-05	0.000661378
3835403774445	383540	3774445	0.000421745	9.08677E-05	0.000217786	0.000403966	0.000277048	2.60751E-05	8.39538E-05	0.000148648	2.5894E-05	3.49125E-05	4.23596E-05	4.23596E-05	4.23596E-05	3.013E-05	5.24713E-05	3.83286E-05	1.16147E-05	2.0155E-05	0.000622084
3835503774445	383550	3774445	0.000413163	8.90188E-05	0.000213355	0.000395747	0.000271411	2.55445E-05	8.22456E-05	0.000145623	2.55538E-05	3.44538E-05	4.1803E-05	4.1803E-05	4.1803E-05	2.97341E-05	5.17818E-05	3.7825E-05	1.14621E-05	1.98902E-05	0.000590889
3835603774445	383560	3774445	0.000404098	8.70656E-05	0.000208674	0.000387063	0.000265455	2.4984E-05	8.0441E-05	0.000142428	2.52255E-05	3.40112E-05	4.1266E-05	4.1266E-05	4.1266E-05	2.93521E-05	5.11166E-05	3.73391E-05	1.13149E-05	1.96346E-05	0.000562207
3835703774445	383570	3774445	0.0003921	8.44806E-05	0.000202478	0.000375572	0.000257574	2.42423E-05	7.80528E-05	0.000138199	2.47957E-05	3.34317E-05	4.05629E-05	4.05629E-05	4.05629E-05	2.8852E-05	5.02457E-05	3.67029E-05	1.11221E-05	1.93001E-05	0.000533066
3835803774445	383580	3774445	0.000379376	8.17392E-05	0.000195908	0.000363384	0.000249216	2.34556E-05	7.55199E-05	0.000133715	2.4354E-05	3.28361E-05	3.98403E-05	3.98403E-05	3.98403E-05	2.8338E-05	4.93506E-05	3.60491E-05	1.0924E-05	1.89563E-05	0.000505375
3835903774445	383590	3774445	0.000367513	7.91832E-05	0.000189781	0.000352021	0.000241423	2.27221E-05	7.31584E-05	0.000129533	2.39481E-05	3.22889E-05	3.91763E-05	3.91763E-05	3.91763E-05	2.78657E-05	4.85281E-05	3.54482E-05	1.07419E-05	1.86403E-05	0.000480216
3836003774445	383600	3774445	0.000357224	7.69663E-05	0.000184468	0.000342165	0.000234664	2.2086E-05	7.11102E-05	0.000125907	2.36019E-05	3.18221E-05	3.861E-05	3.861E-05	3.861E-05	2.74629E-05	4.78265E-05	3.49358E-05	1.05866E-05	1.83709E-05	0.000457802
3836103774445	383610	3774445	0.000347621	7.48972E-05	0.000179509	0.000332967	0.000228355	2.14922E-05	6.91985E-05	0.000122522	2.32796E-05	3.13875E-05	3.80827E-05	3.80827E-05	3.80827E-05	2.70878E-05	4.71734E-05	3.44587E-05	1.0442E-05	1.812E-05	0.000437184
3836203774445	383620	3774445	0.000343733	7.40597E-05	0.000177502	0.000329243	0.000225801	2.12519E-05	6.84247E-05	0.000121152	2.31661E-05	3.12346E-05	3.78971E-05	3.78971E-05	3.78971E-05	2.69559E-05	4.69435E-05	3.42908E-05	1.03911E-05	1.80317E-05	0.000421826
3836303774445	383630	3774445	0.000343572	7.40249E-05	0.000177418	0.000329089	0.000225695	2.12419E-05	6.83926E-05	0.000121095	2.3196E-05	3.12748E-05	3.7946E-05	3.7946E-05	3.7946E-05	2.69906E-05	4.7004E-05	3.4335E-05	1.04045E-05	1.80549E-05	0.00040984
3836403774445	383640	3774445	0.000343532	7.40162E-05	0.000177397	0.00032905	0.000225669	2.12394E-05	6.83845E-05	0.000121081	2.32318E-05	3.13231E-05	3.80045E-05	3.80045E-05	3.80045E-05	2.70323E-05	4.70766E-05	3.4388E-05	1.04206E-05	1.80828E-05	0.000398451
3836503774445	383650	3774445	0.000349423	7.52855E-05	0.00018044	0.000334693	0.000229539	2.16037E-05	6.95572E-05	0.000123157	2.34945E-05	3.16772E-05	3.84342E-05	3.84342E-05	3.84342E-05	2.73379E-05	4.76088E-05	3.47767E-05	1.05384E-05	1.82872E-05	0.000391228
3836603774445	383660	3774445	0.000355731	7.66446E-05	0.000183697	0.000340735	0.000233683	2.19937E-05	7.0813E-05	0.000125381	2.3775E-05	3.20555E-05	3.88931E-05	3.88931E-05	3.88931E-05	2.76643E-05	4.81773E-05	3.5192E-05	1.06642E-05	1.85056E-05	0.000384328
3836703774445	383670	3774445	0.000364366	7.85051E-05	0.000188156	0.000349006	0.000239355	2.25275E-05	7.25319E-05	0.000128424	2.4157E-05	3.25705E-05	3.95181E-05	3.95181E-05	3.95181E-05	2.81088E-05	4.89514E-05	3.57575E-05	1.08356E-05	1.8803E-05	0.000378782
3836803774445	383680	3774445	0.000376296	8.10756E-05	0.000194317	0.000360434	0.000247192	2.32652E-05	7.49068E-05	0.000132629	2.46823E-05	3.32788E-05	4.03774E-05	4.03774E-05	4.03774E-05	2.872E-05	5.00159E-05	3.6535E-05	1.10712E-05	1.92118E-05	0.000374682
3836903774445	383690	3774445	0.000389478	8.39155E-05	0.000201124	0.000373059	0.000255851	2.40801E-05	7.75307E-05	0.000137275	2.52912E-05	3.40997E-05	4.13734E-05	4.13734E-05	4.13734E-05	2.94285E-05	5.12496E-05	3.74362E-05	1.13443E-05	1.96857E-05	0.000370646
3837003774445	383700	3774445	0.000396593	8.54485E-05	0.000204798	0.000379875	0.000260525	2.452E-05	7.8947E-05	0.000139783	2.57209E-05	3.46791E-05	4.20765E-05	4.20765E-05	4.20765E-05	2.99286E-05	5.21205E-05	3.80724E-05	1.15371E-05	2.00202E-05	0.000364074
3837103774445	383710	3774445	0.000402739	8.67729E-05	0.000207972	0.000385762	0.000264563	2.49E-05	8.01706E-05	0.000141949	2.61686E-05	3.52828E-05	4.28088E-05	4.28088E-05	4.28088E-05	3.04495E-05	5.30277E-05	3.87351E-05	1.17379E-05	2.03687E-05	0.000357407
3837203774445	383720	3774445	0.000404461	8.71438E-05	0.000208861	0.000387411	0.000265694	2.50065E-05	8.05133E-05	0.000142556	2.6473E-05	3.56932E-05	4.33068E-05	4.33068E-05	4.33068E-05	3.08037E-05	5.36446E-05	3.91857E-05	1.18745E-05	2.06057E-05	0.000349516
3837303774445	383730	3774445	0.000400157	8.62165E-05	0.000206638	0.000383289	0.000262867	2.47404E-05	7.96565E-05	0.000141039	2.64133E-05	3.56127E-05	4.32092E-05	4.32092E-05	4.32092E-05	3.07343E-05	5.35236E-05	3.90973E-05	1.18477E-05	2.05592E-05	0.000339189
3837403774445	383740	3774445	0.000395826	8.52834E-05	0.000204402	0.00037914	0.000260022	2.44726E-05	7.87944E-05	0.000139512	2.63596E-05	3.55403E-05	4.31213E-05	4.31213E-05	4.31213E-05	3.06718E-05	5.34148E-05	3.90178E-05	1.18236E-05	2.05174E-05	0.000329292
3837503774445	383750	3774445	0.000399673	8.61122E-05	0.000206388	0.000382825	0.000262549	2.47104E-05	7.95602E-05	0.000140868	2.68849E-05	3.62485E-05	4.39806E-05	4.39806E-05	4.39806E-05	3.1283E-05	5.44792E-05	3.97953E-05	1.20592E-05	2.09262E-05	0.000323735
3837603774445	383760	3774445	0.00040352	8.6941E-05	0.000208375	0.000386509	0.000265075	2.49483E-05	8.03259E-05	0.000142224	2.75952E-05	3.72062E-05	4.51426E-05	4.51426E-05	4.51426E-05	3.21095E-05	5.59186E-05	4.08468E-05	1.23778E-05	2.14791E-05	0.000319467
3837703774445	383770	3774445	0.000404192	8.70859E-05	0.000208722	0.000387154	0.000265517	2.49899E-05	8.04598E-05	0.000142461	2.83533E-05	3.82283E-05	4.63827E-05	4.63827E-05	4.63827E-05	3.29916E-05	5.74547E-05	4.19689E-05	1.27178E-05	2.20692E-05	0.000315307
3837803774445	383780	3774445	0.000403802	8.70018E-05	0.000208521	0.00038678	0.000265261	2.49657E-05	8.03821E-05	0.000142324	2.9374E-05	3.96046E-05	4.80525E-05	4.80525E-05	4.80525E-05	3.41793E-05	5.95231E-05	4.34798E-05	1.31757E-05	2.28637E-05	0.000312692
3837903774445	383790	3774445	0.000400399	8.62687E-05	0.000206763	0.00038352	0.000263026	2.47554E-05	7.97047E-05	0.000141124	3.01261E-05	4.06186E-05	4.92829E-05	4.92829E-05	4.92829E-05	3.50544E-05	6.10472E-05	4.4593E-05	1.3513E-05	2.34491E-05	0.000310102
3838003774445	383800	3774445	0.000396189	8.53616E-05	0.00020459	0.000379488	0.00026026	2.44951E-05	7.88667E-05	0.00013964	3.04067E-05	4.09969E-05	4.97418E-05	4.97418E-05	4.97418E-05	3.53809E-05	6.16157E-05	4.50083E-05	1.36389E-05	2.36675E-05	0.000303112
3838103774445	383810	3774445	0.000391172	8.42807E-05	0.000201999	0.000374683	0.000256964	2.41849E-05	7.7868E-05	0.000137872	3.04246E-05	4.1021E-05	4.97711E-05	4.97711E-05	4.97711E-05	3.54017E-05	6.1652E-05	4.50348E-05	1.36469E-05	2.36814E-05	0.000295447
3838203774445	383820	3774445	0.000385537	8.30664E-05	0.000199089	0.000369285	0.000253262	2.38365E-05	7.67462E-05	0.000135886	3.03828E-05	4.09647E-05	4.97028E-05	4.97028E-05	4.97028E-05	3.53531E-05	6.15673E-05	4.4973E-05	1.36282E-05	2.36489E-05	0.000287831
3838303774445	383830	3774445	0.000379215	8.17044E-05	0.000195824	0.000363229	0.00024911	2.34456E-05	7.54878E-05	0.000133658	3.02933E-05	4.0844E-05	4.95563E-05	4.95563E-05	4.95563E-05	3.52489E-05	6.13858E-05	4.48404E-05	1.3588E-05	2.35792E-05	0.000280286

			ISDrainage / Utilities Trenching	ISDrainage / Utilities Trenching	ISAsphalt Paving	ISAsphalt Paving	SVDemolition	SVSite Grubbing / Prep	SVMass Grading / Excavation	SVMass Grading / Excavation	SVDrainage / Utilities Trenching	SVFoundations / Concrete Pads	SVBuilding / Structure Construction	SVBuilding / Structure Construction	SVAsphalt Paving	SVAsphalt Paving	SVArchitectural Coating	SVArchitectural Coating	SVLandscaping or Other Finishing	SVLandscaping or Other Finishing	MDemolition
Unique Identifier	X (UTM)	Y (UTM)	2027	2028	2027	2028	2027	2027	2027	2028	2028	2028	2028	2029	2028	2029	2028	2029	2028	2029	2027
3830203774445	383020	3774445	6.86469E-05	6.86469E-05	0.000293977	0.000293977	1.79326E-05	1.18475E-05	2.00071E-05	2.00071E-05	6.039E-06	6.2234E-06	3.63693E-05	3.63693E-05	2.45709E-05	2.45709E-05	2.43404E-06	2.43404E-06	7.83687E-06	7.83687E-06	3.62325E-05
3830303774445	383030	3774445	7.45498E-05	7.45498E-05	0.000319255	0.000319255	1.83308E-05	1.21106E-05	2.04514E-05	2.04514E-05	6.17311E-06	6.3616E-06	3.70392E-05	3.70392E-05	2.51165E-05	2.51165E-05	2.48809E-06	2.48809E-06	8.0109E-06	8.0109E-06	3.78144E-05
3830403774445	383040	3774445	8.08446E-05	8.08446E-05	0.000346212	0.000346212	1.87107E-05	1.23616E-05	2.08752E-05	2.08752E-05	6.30103E-06	6.49342E-06	3.76576E-05	3.76576E-05	2.5637E-05	2.5637E-05	2.53965E-06	2.53965E-06	8.1769E-06	8.1769E-06	3.93842E-05
3830503774445	383050	3774445	8.79895E-05	8.79895E-05	0.00037681	0.00037681	1.91395E-05	1.26449E-05	2.13536E-05	2.13536E-05	6.44545E-06	6.64226E-06	3.83405E-05	3.83405E-05	2.62246E-05	2.62246E-05	2.59786E-06	2.59786E-06	8.36433E-06	8.36433E-06	4.11392E-05
3830603774445	383060	3774445	9.45732E-05	9.45732E-05	0.000405004	0.000405004	1.94336E-05	1.28392E-05	2.16817E-05	2.16817E-05	6.54448E-06	6.74432E-06	3.87785E-05	3.87785E-05	2.66276E-05	2.66276E-05	2.63778E-06	2.63778E-06	8.49284E-06	8.49284E-06	4.253E-05
3830703774445	383070	3774445	0.000101774	0.000101774	0.00043584	0.00043584	1.97338E-05	1.30375E-05	2.20167E-05	2.20167E-05	6.64558E-06	6.8485E-06	3.92423E-05	3.92423E-05	2.70389E-05	2.70389E-05	2.67852E-06	2.67852E-06	8.62404E-06	8.62404E-06	4.39805E-05
3830803774445	383080	3774445	0.000109721	0.000109721	0.000469875	0.000469875	2.00585E-05	1.3252E-05	2.23789E-05	2.23789E-05	6.75493E-06	6.96119E-06	3.97318E-05	3.97318E-05	2.74838E-05	2.74838E-05	2.7226E-06	2.7226E-06	8.76594E-06	8.76594E-06	4.54429E-05
3830903774445	383090	3774445	0.000118432	0.000118432	0.000507179	0.000507179	2.03955E-05	1.34747E-05	2.27549E-05	2.27549E-05	6.86841E-06	7.07813E-06	4.02729E-05	4.02729E-05	2.79455E-05	2.79455E-05	2.76834E-06	2.76834E-06	8.9132E-06	8.9132E-06	4.69471E-05
3831003774445	383100	3774445	0.000127974	0.000127974	0.00054843	0.00054843	2.07631E-05	1.37175E-05	2.3165E-05	2.3165E-05	6.9922E-06	7.2057E-06	4.08656E-05	4.08656E-05	2.84492E-05	2.84492E-05	2.81823E-06	2.81823E-06	9.07385E-06	9.07385E-06	4.84513E-05
3831103774445	383110	3774445	0.000137453	0.000137453	0.000588634	0.000588634	2.1051E-05	1.39078E-05	2.34863E-05	2.34863E-05	7.08917E-06	7.30563E-06	4.12907E-05	4.12907E-05	2.88437E-05	2.88437E-05	2.85731E-06	2.85731E-06	9.19969E-06	9.19969E-06	4.99556E-05
3831203774445	383120	3774445	0.000147977	0.000147977	0.000633704	0.000633704	2.13819E-05	1.41263E-05	2.38554E-05	2.38554E-05	7.20058E-06	7.42045E-06	4.16901E-05	4.16901E-05	2.9297E-05	2.9297E-05	2.90222E-06	2.90222E-06	9.34427E-06	9.34427E-06	5.19313E-05
3831303774445	383130	3774445	0.000159416	0.000159416	0.000682688	0.000682688	2.16453E-05	1.43004E-05	2.41493E-05	2.41493E-05	7.2893E-06	7.51188E-06	4.21152E-05	4.21152E-05	2.9658E-05	2.9658E-05	2.93798E-06	2.93798E-06	9.4594E-06	9.4594E-06	5.28745E-05
3831403774445	383140	3774445	0.000172826	0.000172826	0.000740119	0.000740119	2.19333E-05	1.44906E-05	2.44706E-05	2.44706E-05	7.38627E-06	7.61181E-06	4.26048E-05	4.26048E-05	3.00525E-05	3.00525E-05	2.97706E-06	2.97706E-06	9.58524E-06	9.58524E-06	5.38474E-05
3831503774445	383150	3774445	0.000187801	0.000187801	0.000804248	0.000804248	2.22212E-05	1.46809E-05	2.47918E-05	2.47918E-05	7.48324E-06	7.71174E-06	4.31072E-05	4.31072E-05	3.04471E-05	3.04471E-05	3.01615E-06	3.01615E-06	9.71108E-06	9.71108E-06	5.48622E-05
3831603774445	383160	3774445	0.000203892	0.000203892	0.000873156	0.000873156	2.24295E-05	1.48185E-05	2.50242E-05	2.50242E-05	7.55339E-06	7.78403E-06	4.35195E-05	4.35195E-05	3.07325E-05	3.07325E-05	3.04442E-06	3.04442E-06	9.80211E-06	9.80211E-06	5.57396E-05
3831703774445	383170	3774445	0.000221786	0.000221786	0.000949787	0.000949787	2.26195E-05	1.4944E-05	2.52361E-05	2.52361E-05	7.61735E-06	7.84994E-06	4.39318E-05	4.39318E-05	3.09927E-05	3.09927E-05	3.0702E-06	3.0702E-06	9.88511E-06	9.88511E-06	5.65096E-05
3831903774445	383190	3774445	0.00026423	0.00026423	0.001131552	0.001131552	2.2644E-05	1.49602E-05	2.52635E-05	2.52635E-05	7.6256E-06	7.85845E-06	4.39704E-05	4.39704E-05	3.10263E-05	3.10263E-05	3.07353E-06	3.07353E-06	9.89582E-06	9.89582E-06	5.80736E-05
3832003774445	383200	3774445	0.000290959	0.000290959	0.001246017	0.001246017	2.25398E-05	1.48913E-05	2.51473E-05	2.51473E-05	7.59053E-06	7.8223E-06	4.37128E-05	4.37128E-05	3.08836E-05	3.08836E-05	3.05939E-06	3.05939E-06	9.85031E-06	9.85031E-06	5.88615E-05
3832103774445	383210	3774445	0.000324278	0.000324278	0.001388702	0.001388702	2.25214E-05	1.48792E-05	2.51267E-05	2.51267E-05	7.58434E-06	7.81592E-06	4.36483E-05	4.36483E-05	3.08584E-05	3.08584E-05	3.05689E-06	3.05689E-06	9.84227E-06	9.84227E-06	5.96554E-05
3832203774445	383220	3774445	0.000366697	0.000366697	0.001570361	0.001570361	2.25459E-05	1.48954E-05	2.51541E-05	2.51541E-05	7.59259E-06	7.82443E-06	4.37128E-05	4.37128E-05	3.0892E-05	3.0892E-05	3.06022E-06	3.06022E-06	9.85298E-06	9.85298E-06	6.04552E-05
3832303774445	383230	3774445	0.000420145	0.000420145	0.001799246	0.001799246	2.2595E-05	1.49278E-05	2.52088E-05	2.52088E-05	7.6091E-06	7.84144E-06	4.37772E-05	4.37772E-05	3.09592E-05	3.09592E-05	3.06687E-06	3.06687E-06	9.8744E-06	9.8744E-06	6.12611E-05
3832403774445	383240	3774445	0.000488449	0.000488449	0.002091756	0.002091756	2.26256E-05	1.4948E-05	2.52429E-05	2.52429E-05	7.61941E-06	7.85207E-06	4.38674E-05	4.38674E-05	3.10011E-05	3.10011E-05	3.07103E-06	3.07103E-06	9.88779E-06	9.88779E-06	6.20669E-05
3832503774445	383250	3774445	0.000575106	0.000575106	0.002462858	0.002462858	2.26746E-05	1.49804E-05	2.52976E-05	2.52976E-05	7.63592E-06	7.86908E-06	4.39704E-05	4.39704E-05	3.10683E-05	3.10683E-05	3.07768E-06	3.07768E-06	9.90921E-06	9.90921E-06	6.28787E-05
3832603774445	383260	3774445	0.000681084	0.000681084	0.002916705	0.002916705	2.27481E-05	1.5029E-05	2.53797E-05	2.53797E-05	7.66068E-06	7.89459E-06	4.41637E-05	4.41637E-05	3.1169E-05	3.1169E-05	3.08766E-06	3.08766E-06	9.94134E-06	9.94134E-06	6.36905E-05
3832703774445	383270	3774445	0.000799242	0.000799242	0.003422709	0.003422709	2.284E-05	1.50897E-05	2.54822E-05	2.54822E-05	7.69163E-06	7.92649E-06	4.44729E-05	4.44729E-05	3.12949E-05	3.12949E-05	3.10014E-06	3.10014E-06	9.9815E-06	9.9815E-06	6.45023E-05
3832903774445	383290	3774445	0.001034433	0.001034433	0.0044299	0.0044299	2.27849E-05	1.50533E-05	2.54207E-05	2.54207E-05	7.67306E-06	7.90735E-06	4.43054E-05	4.43054E-05	3.12194E-05	3.12194E-05	3.09265E-06	3.09265E-06	9.9574E-06	9.9574E-06	6.61259E-05
3833003774445	383300	3774445	0.001125148	0.001125148	0.004818382	0.004818382	2.2595E-05	1.49278E-05	2.52088E-05	2.52088E-05	7.6091E-06	7.84144E-06	4.37514E-05	4.37514E-05	3.09592E-05	3.09592E-05	3.06687E-06	3.06687E-06	9.8744E-06	9.8744E-06	6.69377E-05
3833103774445	383310	3774445	0.001163497	0.001163497	0.004982608	0.004982608	2.23989E-05	1.47982E-05	2.499E-05	2.499E-05	7.54308E-06	7.7734E-06	4.32747E-05	4.32747E-05	3.06905E-05	3.06905E-05	3.04026E-06	3.04026E-06	9.78872E-06	9.78872E-06	6.77376E-05
3833203774445	383320	3774445	0.001148642	0.001148642	0.004918992	0.004918992	2.2258E-05	1.47052E-05	2.48328E-05	2.48328E-05	7.49562E-06	7.7245E-06	4.29526E-05	4.29526E-05	3.04975E-05	3.04975E-05	3.02114E-06	3.02114E-06	9.72714E-06	9.72714E-06	6.85374E-05
3833303774445	383330	3774445	0.001090975	0.001090975	0.004672038	0.004672038	2.21171E-05	1.46121E-05	2.46756E-05	2.46756E-05	7.44817E-06	7.67559E-06	4.26306E-05	4.26306E-05	3.03044E-05	3.03044E-05	3.00201E-06	3.00201E-06	9.66556E-06	9.66556E-06	6.93015E-05
3833403774445	383340	3774445	0.001004374	0.001004374	0.004301175	0.004301175	2.19026E-05	1.44704E-05	2.44364E-05	2.44364E-05	7.37596E-06	7.60118E-06	4.21925E-05	4.21925E-05	3.00106E-05	3.00106E-05	2.9729E-06	2.9729E-06	9.57185E-06	9.57185E-06	6.98447E-05
3833503774445	383350	3774445	0.000912463	0.000912463	0.003907568	0.003907568	2.16698E-05	1.43166E-05	2.41766E-05	2.41766E-05	7.29755E-06	7.52038E-06	4.17159E-05	4.17159E-05	2.96916E-05	2.96916E-05	2.9413E-06	2.9413E-06	9.47011E-06	9.47011E-06	7.03162E-05
3833603774445	383360	3774445	0.000826996	0.000826996	0.003541564	0.003541564	2.14615E-05	1.4179E-05	2.39442E-05	2.39442E-05	7.22741E-06	7.44809E-06	4.13036E-05	4.13036E-05	2.94062E-05	2.94062E-05	2.91303E-06	2.91303E-06	9.37908E-06	9.37908E-06	7.08355E-05
3833703774445	383370	3774445	0.000754825	0.000754825	0.003232497	0.003232497	2.13758E-05	1.41223E-05	2.38485E-05	2.38485E-05	7.19852E-06	7.41832E-06	4.11232E-05	4.11232E-05	2.92886E-05	2.92886E-05	2.90139E-06	2.90139E-06	9.34159E-06	9.34159E-06	7.14981E-05
3833803774445	383380	3774445	0.000689612	0.000689612	0.002953222	0.002953222	2.12777E-05	1.40575E-05	2.37392E-05	2.37392E-05	7.16551E-06	7.3843E-06	4.09429E-05	4.09429E-05	2.91543E-05	2.91543E-05	2.88808E-06	2.88808E-06	9.29875E-06	9.29875E-06	7.21487E-05
3833903774445	383390	3774445	0.000633474	0.000633474	0.002712816	0.002712816	2.12287E-05	1.40251E-05	2.36845E-05	2.36845E-05	7.149E-06	7.36729E-06	4.08527E-05	4.08527E-05	2.90872E-05	2.90872E-05	2.88143E-06	2.88143E-06	9.27733E-06	9.27733E-06	7.28471E-05
3834103774445	383410	3774445	0.000539509	0.000539509	0.002310418	0.002310418	2.11736E-05	1.39887E-05	2.3623E-05	2.3623E-05	7.13043E-06	7.34816E-06	4.07238E-05	4.07238E-05	2.90116E-05	2.90116E-05	2.87395E-06	2.87395E-06	9.25324E-06	9.25324E-06	7.42379E-05
3834303774445	383430	3774445	0.000450191	0.000450191	0.001927918	0.001927918	2.05364E-05	1.35678E-05	2.29121E-05	2.29121E-05	6.91586E-06	7.12703E-06	3.9719E-05	3.9719E-05	2.81386E-05	2.81386E-05	2.78746E-06	2.78746E-06	8.97478E-06	8.97478E-06	7.24233E-05
3834403774445	383440	3774445	0.000416922	0.000416922	0.001785445	0.001785445	2.03097E-05	1.3418E-05	2.26592E-05	2.26592E-05	6.83952E-06	7.04836E-06	3.9384E-05	3.9384E-05	2.7828E-05	2.7828E-05	2.75669E-06	2.75669E-06	8.87572E-06	8.87572E-06	7.18861E-05
3834503774445	383450	3774445	0.00038898	0.00038898	0.001665785	0.001665785	2.01811E-05	1.3333E-05	2.25156E-05	2.25156E-05	6.7962E-06	7.00371E-06	3.91521E-05	3.91521E-05	2.76517E-05	2.76517E-05	2.73923E-06	2.73923E-06	8.81949E-06	8.81949E-06	7.20652E-05
3834603774445	383460	3774445	0.000364061	0.000364061	0.001559069	0.001559069	2.00585E-05	1.3252E-05	2.23789E-05	2.23789E-05	6.75493E-06	6.96119E-06	3.89331E-05	3.89331E-05	2.74838E-05	2.74838E-05	2.7226E-06	2.7226E-06	8.76594E-06	8.76594E-06	7.22144E-05
3834703774445	383470	3774445	0.000338155	0.000338155	0.00144813	0.00144813	1.97461E-05	1.30456E-05	2.20303E-05	2.20303E-05	6.64971E-06	6.85275E-06	3.8392E-05	3.8392E-05	2.70557E-05	2.70557E-05	2.68019E-06	2.68019E-06	8.62939E-06	8.62939E-06	7.15638E-05
3834803774445	383480	3774445	0.000315041	0.000315041	0.001349145	0.001349145	1.94397E-05	1.28432E-05	2.16886E-05	2.16886E-05	6.54655E-06	6.74644E-06	3.78895E-05	3.78895E-05	2.6636E-05	2.6636E-05	2.63861E-06	2.63861E-06	8.49552E-06	8.49552E-06	7.08654E-05
3834903774445	383490	3774445	0.000294877	0.000294877	0.001262795	0.001262795	1.91824E-05	1.26732E-05	2.14015E-05	2.14015E-05	6.45989E-06	6.65714E-06	3.74773E-05	3.74773E-05	2.62834E-05	2.62834E-05	2.60368E-06	2.60368E-06	8.38307E-06	8.38307E-06	7.02565E-05
3835003774445	383500	3774445	0.000277482	0.000277482	0.001188303	0.001188303	1.89741E-05	1.25356E-05	2.11691E-05	2.11691E-05	6.38974E-06	6.58485E-06	3.71423E-05	3.71423E-05	2.5998E-05	2.5998E-05	2.57541E-06	2.57541E-06	8.29203E-06	8.29203E-06	6.97909E-05
3835203774445	383520	3774445	0.000244484	0.000244484	0.001046987	0.001046987	1.83921E-05	1.21511E-05	2.05197E-05	2.05197E-05	6.19374E-06	6.38286E-06	3.62405E-05	3.62405E-05	2.52005E-05	2.52005E-05	2.49641E-06	2.49641E-06	8.03768E-06	8.03768E-06	6.78032E-05
3835303774445	383530	3774445	0.000228603	0.000228603	0.00097898	0.00097898	1.80122E-05	1.19001E-05	2.00959E-05	2.00959E-05	6.06582E-06	6.25104E-06	3.56479E-05	3.56479E-05	2.468E-05	2.468E-05	2.44485E-06	2.44485E-06	7.87168E-06	7.87168E-06	6.61916E-05
3835403774445	383540	3774445	0.000215021	0.000215021	0.000920815	0.000920815	1.7712E-05	1.17018E-05	1.9761E-05	1.9761E-05	5.96472E-06	6.14685E-06	3.51841E-05	3.51841E-05	2.42687E-05	2.42687E-05	2.4041E-06	2.4041E-06	7.74048E-06	7.74048E-06	6.49022E-05
3835503774445	383550	3774445	0.000204239	0.000204239	0.00087464	0.00087464	1.75344E-05	1.15844E-05	1.95628E-05	1.95628E-05	5.90489E-06	6.08519E-06	3.49006E-05	3.49006E-05	2.40252E-05	2.40252E-05	2.37999E-06	2.37999E-06	7.66284E-06	7.66284E-06	6.42038E-05
3835603774445	383560	3774445	0.000194325	0.000194325	0.000832186	0.000832186	1.73628E-05	1.14711E-05	1.93714E-05	1.93714E-05	5.84712E-06	6.02566E-06	3.46301E-05	3.46301E-05	2.37902E-05	2.37902E-05	2.3567E-06	2.3567E-06	7.58787E-06	7.58787E-06	6.35114E-05
3835703774445	383570	3774445	0.000184252	0.000184252	0.00078905	0.00078905	1.71423E-05	1.13254E-05	1.91253E-05	1.91253E-05	5.77285E-06	5.94912E-06	3.42822E-05	3.42822E-05	2.3488E-05	2.3488E-05	2.32677E-06	2.32677E-06	7.49148E-06	7.49148E-06	6.24489E-05
3835803774445	383580	3774445	0.000174681	0.000174681	0.000748062	0.000748062	1.69033E-05	1.11675E-05	1.88587E-05	1.88587E-05	5.69238E-06	5.86619E-06	3.38957E-05	3.38957E-05	2.31606E-05	2.31606E-05	2.29433E-06	2.29433E-06	7.38706E-06	7.38706E-06	6.12849E-05
3835903774445	383590	3774445	0.000165985	0.000165985	0.00071082	0.00071082	1.6695E-05	1.10299E-05	1.86263E-05	1.86263E-05	5.62223E-06	5.7939E-06	3.35608E-05	3.35608E-05	2.28752E-05	2.28752E-05	2.26606E-06	2.26606E-06	7.29603E-06	7.29603E-06	6.01986E-05
3836003774445	383600	3774445	0.000158237	0.000158237	0.000677643	0.000677643	1.65112E-05	1.09084E-05	1.84213E-05	1.84213E-05	5.56034E-06	5.73012E-06	3.32773E-05	3.32773E-05	2.26234E-05	2.26234E-05	2.24111E-06	2.24111E-06	7.2157E-06	7.2157E-06	5.92554E-05
3836103774445	383610	3774445	0.000151111	0.000151111	0.000647125	0.000647125	1.63458E-05	1.07992E-05	1.82367E-05	1.82367E-05	5.50463E-06	5.67271E-06	3.30068E-05	3.30068E-05	2.23967E-05	2.23967E-05	2.21866E-06	2.21866E-06	7.14341E-06	7.14341E-06	5.83541E-05
3836203774445	383620	3774445	0.000145803	0.000145803	0.00062391	0.00062391	1.62968E-05	1.07668E-05	1.8182E-05	1.8182E-05	5.48812E-06	5.6557E-06	3.29295E-05	3.29295E-05	2.23295E-05	2.23295E-05	2.21201E-06	2.21201E-06	7.12199E-06	7.12199E-06	5.80855E-05
3836303774445	383630	3774445	0.00014166	0.00014166	0.00060649	0.00060649	1.63213E-05	1.0783E-05	1.82094E-05	1.82094E-05	5.49638E-06	5.66421E-06	3.2981E-05	3.2981E-05	2.23631E-05	2.23631E-05	2.21533E-06	2.21533E-06	7.1327E-06	7.1327E-06	5.82288E-05
3836403774445	383640	3774445	0.000137723	0.000137723	0.000589791	0.000589791	1.63519E-05	1.08032E-05	1.82435E-05	1.82435E-05	5.50669E-06	5.67484E-06	3.30326E-05	3.30326E-05	2.24051E-05	2.24051E-05	2.21949E-06	2.21949E-06	7.14609E-06	7.14609E-06	5.83839E-05
3836503774445	383650	3774445	0.000135227	0.000135227	0.0005791	0.0005791	1.65051E-05	1.09044E-05	1.84144E-05	1.84144E-05	5.55827E-06	5.72799E-06	3.32902E-05	3.32902E-05	2.2615E-05	2.2615E-05	2.24028E-06	2.24028E-06	7.21303E-06	7.21303E-06	5.92435E-05
3836603774445	383660	3774445	0.000132841	0.000132841	0.000568886	0.000568886	1.66644E-05	1.10096E-05	1.85922E-05	1.85922E-05	5.61192E-06	5.78327E-06	3.35608E-05	3.35608E-05	2.28332E-05	2.28332E-05	2.2619E-06	2.2619E-06	7.28264E-06	7.28264E-06	6.01807E-05
3836703774445	383670	3774445	0.000130925	0.000130925	0.000560678	0.000560678	1.68788E-05	1.11513E-05	1.88314E-05	1.88314E-05	5.68413E-06	5.85769E-06	3.39086E-05	3.39086E-05	2.3127E-05	2.3127E-05	2.29101E-06	2.29101E-06	7.37635E-06	7.37635E-06	6.1458E-05
3836803774445	383680	3774445	0.000129507	0.000129507	0.000554608	0.000554608	1.71606E-05	1.13375E-05	1.91458E-05	1.91458E-05	5.77904E-06	5.95549E-06	3.43595E-05	3.43595E-05	2.35132E-05	2.35132E-05	2.32926E-06	2.32926E-06	7.49951E-06	7.49951E-06	6.32189E-05
3836903774445	383690	3774445	0.000128113	0.000128113	0.000548635	0.000548635	1.74854E-05	1.1552E-05	1.95081E-05	1.95081E-05	5.88839E-06	6.06818E-06	3.4862E-05	3.4862E-05	2.39581E-05	2.39581E-05	2.37333E-06	2.37333E-06	7.64142E-06	7.64142E-06	6.52723E-05
3837003774445	383700	3774445	0.000125841	0.000125841	0.000538907	0.000538907	1.77182E-05	1.17058E-05	1.97678E-05	1.97678E-05	5.96679E-06	6.14898E-06	3.51969E-05	3.51969E-05	2.42771E-05	2.42771E-05	2.40493E-06	2.40493E-06	7.74316E-06	7.74316E-06	6.67228E-05
3837103774445	383710	3774445	0.000123536	0.000123536	0.000529038	0.000529038	1.7951E-05	1.18596E-05	2.00276E-05	2.00276E-05	6.04519E-06	6.22978E-06	3.55448E-05	3.55448E-05	2.45961E-05	2.45961E-05	2.43653E-06	2.43653E-06	7.8449E-06	7.8449E-06	6.82151E-05
3837203774445	383720	3774445	0.000120809	0.000120809	0.000517357	0.000517357	1.81103E-05	1.19649E-05	2.02053E-05	2.02053E-05	6.09883E-06	6.28506E-06	3.57638E-05	3.57638E-05	2.48143E-05	2.48143E-05	2.45816E-06	2.45816E-06	7.91452E-06	7.91452E-06	6.91761E-05
3837303774445	383730	3774445	0.00011724	0.00011724	0.000502072	0.000502072	1.80858E-05	1.19487E-05	2.0178E-05	2.0178E-05	6.09058E-06	6.27655E-06	3.57123E-05	3.57123E-05	2.47808E-05	2.47808E-05	2.45483E-06	2.45483E-06	7.90381E-06	7.90381E-06	6.89851E-05
3837403774445	383740	3774445	0.000113819	0.000113819	0.000487422	0.000487422	1.80613E-05	1.19325E-05	2.01506E-05	2.01506E-05	6.08233E-06	6.26805E-06	3.56736E-05	3.56736E-05	2.47472E-05	2.47472E-05	2.4515E-06	2.4515E-06	7.8931E-06	7.8931E-06	6.87822E-05
3837503774445	383750	3774445	0.000111898	0.000111898	0.000479196	0.000479196	1.83431E-05	1.21187E-05	2.0465E-05	2.0465E-05	6.17723E-06	6.36585E-06	3.60601E-05	3.60601E-05	2.51333E-05	2.51333E-05	2.48976E-06	2.48976E-06	8.01626E-06	8.01626E-06	7.04714E-05
3837603774445	383760	3774445	0.000110423	0.000110423	0.000472879	0.000472879	1.87474E-05	1.23858E-05	2.09162E-05	2.09162E-05	6.31341E-06	6.50618E-06	3.66527E-05	3.66527E-05	2.56874E-05	2.56874E-05	2.54464E-06	2.54464E-06	8.19297E-06	8.19297E-06	7.27218E-05
3837703774445	383770	3774445	0.000108985	0.000108985	0.000466721	0.000466721	1.91763E-05	1.26692E-05	2.13946E-05	2.13946E-05	6.45783E-06	6.65502E-06	3.73098E-05	3.73098E-05	2.6275E-05	2.6275E-05	2.60285E-06	2.60285E-06	8.38039E-06	8.38039E-06	7.5002E-05
3837803774445	383780	3774445	0.000108081	0.000108081	0.000462851	0.000462851	1.97154E-05	1.30254E-05	2.19962E-05	2.19962E-05	6.63939E-06	6.84212E-06	3.79926E-05	3.79926E-05	2.70137E-05	2.70137E-05	2.67603E-06	2.67603E-06	8.61601E-06	8.61601E-06	7.96997E-05
3837903774445	383790	3774445	0.000107186	0.000107186	0.000459016	0.000459016	2.01566E-05	1.33168E-05	2.24883E-05	2.24883E-05	6.78794E-06	6.99521E-06	3.88042E-05	3.88042E-05	2.76181E-05	2.76181E-05	2.7359E-06	2.7359E-06	8.80878E-06	8.80878E-06	8.03384E-05
3838003774445	383800	3774445	0.00010477	0.00010477	0.000448669	0.000448669	2.05916E-05	1.36042E-05	2.29736E-05	2.29736E-05	6.93443E-06	7.14617E-06	3.97576E-05	3.97576E-05	2.82141E-05	2.82141E-05	2.79495E-06	2.79495E-06	8.99888E-06	8.99888E-06	8.06547E-05
3838103774445	383810	3774445	0.00010212	0.00010212	0.000437325	0.000437325	2.09346E-05	1.38309E-05	2.33564E-05	2.33564E-05	7.04997E-06	7.26524E-06	4.07625E-05	4.07625E-05	2.86842E-05	2.86842E-05	2.84151E-06	2.84151E-06	9.14882E-06	9.14882E-06	8.02966E-05
3838203774445	383820	3774445	9.94877E-05	9.94877E-05	0.00042605	0.00042605	2.12471E-05	1.40373E-05	2.3705E-05	2.3705E-05	7.15519E-06	7.37367E-06	4.20637E-05	4.20637E-05	2.91124E-05	2.91124E-05	2.88393E-06	2.88393E-06	9.28537E-06	9.28537E-06	7.98668E-05
3838303774445	383830	3774445	9.68798E-05	9.68798E-05	0.000414882	0.000414882	2.16086E-05	1.42761E-05	2.41083E-05	2.41083E-05	7.27692E-06	7.49912E-06	4.42667E-05	4.42667E-

			MSite Grubbing / Prep	MMass Grading / Excavation	MMass Grading / Excavation	MDrainage / Utilities Trenching	MFoundations / Concrete Pads	MBuilding / Structure Construction	MAsphalt Paving	MLandscaping or Other Finishing	MWaterside Construction (Piles)	RSSWRe-striping South Valley	RSSWRe-striping Silver Lake Boulevard	RSSWDemolition	RSSWPlacing Base	RSSWForm/Place Rebar and Pour	Child Risk				
Unique Identifier	X (UTM)	Y (UTM)	2027	2027	2028	2028	2028	2028	2028	2028	2028	2029	2029	2029	2029	2029	3rd Trimester	0<2	2<16	Total	per million
3830203774445	383020	3774445	3.26953E-05	8.16427E-05	8.16427E-05	2.28485E-05	4.21598E-05	7.58111E-05	5.36318E-05	1.62521E-05	2.87757E-05	1.56502E-05	2.43621E-05	4.16558E-05	2.26441E-05	6.77777E-06	7.18693E-09	2.7878E-07	2.6579E-08	3.12543E-07	0.31254305
3830303774445	383030	3774445	3.41227E-05	8.5207E-05	8.5207E-05	2.3846E-05	4.40004E-05	7.91208E-05	5.59732E-05	1.69616E-05	3.0032E-05	1.59768E-05	2.52965E-05	4.32603E-05	2.35162E-05	7.03882E-06	7.71085E-09	3.0372E-07	2.8631E-08	3.40058E-07	0.34005812
3830403774445	383040	3774445	3.55393E-05	8.87444E-05	8.87444E-05	2.4836E-05	4.5827E-05	8.24056E-05	5.8297E-05	1.76658E-05	3.12788E-05	1.62883E-05	2.6231E-05	4.48562E-05	2.43838E-05	7.2985E-06	8.27241E-09	3.311E-07	3.0848E-08	3.70225E-07	0.37022481
3830503774445	383050	3774445	3.71229E-05	9.26988E-05	9.26988E-05	2.59426E-05	4.78691E-05	8.60775E-05	6.08946E-05	1.84529E-05	3.26725E-05	1.6655E-05	2.72911E-05	4.66644E-05	2.53667E-05	7.5927E-06	8.9193E-09	3.6324E-07	3.3423E-08	4.05578E-07	0.40557833
3830603774445	383060	3774445	3.8378E-05	9.58327E-05	9.58327E-05	2.68197E-05	4.94874E-05	8.89875E-05	6.29533E-05	1.90768E-05	3.37771E-05	1.69012E-05	2.81E-05	4.80651E-05	2.61281E-05	7.82061E-06	9.52116E-09	3.9432E-07	3.5838E-08	4.39676E-07	0.43967642
3830703774445	383070	3774445	3.96869E-05	9.91011E-05	9.91011E-05	2.77344E-05	5.11752E-05	9.20224E-05	6.51004E-05	1.97274E-05	3.49291E-05	1.71625E-05	2.8939E-05	4.95082E-05	2.69126E-05	8.05542E-06	1.01918E-08	4.2962E-07	3.8537E-08	4.78346E-07	0.47834603
3830803774445	383080	3774445	4.10065E-05	0.000102396	0.000102396	2.86566E-05	5.28768E-05	9.50824E-05	6.72651E-05	2.03834E-05	3.60905E-05	1.74539E-05	2.97781E-05	5.09598E-05	2.77017E-05	8.29161E-06	1.0951E-08	4.7031E-07	4.1592E-08	5.22849E-07	0.52284895
3830903774445	383090	3774445	4.23639E-05	0.000105786	0.000105786	2.96052E-05	5.46271E-05	9.82297E-05	6.94916E-05	2.10581E-05	3.72852E-05	1.77704E-05	3.06422E-05	5.24369E-05	2.85047E-05	8.53195E-06	1.18161E-08	5.1748E-07	4.5056E-08	5.74351E-07	0.57435145
3831003774445	383100	3774445	4.37213E-05	0.000109175	0.000109175	3.05537E-05	5.63774E-05	0.000101377	7.17182E-05	2.17328E-05	3.84798E-05	1.8112E-05	3.18179E-05	5.41772E-05	2.94507E-05	8.8151E-06	1.2807E-08	5.7245E-07	4.9004E-08	6.34264E-07	0.63426426
3831103774445	383110	3774445	4.50786E-05	0.000112565	0.000112565	3.15023E-05	5.81277E-05	0.000104524	7.39448E-05	2.24075E-05	3.96745E-05	1.83431E-05	3.27574E-05	5.61127E-05	3.05028E-05	9.13003E-06	1.38482E-08	6.3197E-07	5.3173E-08	6.9899E-07	0.69898967
3831203774445	383120	3774445	4.68615E-05	0.000117017	0.000117017	3.27483E-05	6.04267E-05	0.000108658	7.68693E-05	2.32937E-05	4.12436E-05	1.85491E-05	3.35211E-05	5.74964E-05	3.1255E-05	9.35517E-06	1.502E-08	6.9985E-07	5.7899E-08	7.72765E-07	0.7727651
3831303774445	383130	3774445	4.77126E-05	0.000119142	0.000119142	3.3343E-05	6.15241E-05	0.000110632	7.82653E-05	2.37168E-05	4.19926E-05	1.87652E-05	3.40335E-05	5.83284E-05	3.17072E-05	9.49053E-06	1.63922E-08	7.8063E-07	6.3273E-08	8.60295E-07	0.8602952
3831403774445	383140	3774445	4.85905E-05	0.000121334	0.000121334	3.39566E-05	6.26562E-05	0.000112668	7.97055E-05	2.41532E-05	4.27654E-05	1.90063E-05	3.45309E-05	5.92027E-05	3.21826E-05	9.6328E-06	1.80151E-08	8.7719E-07	6.9639E-08	9.64844E-07	0.96484403
3831503774445	383150	3774445	4.95062E-05	0.000123621	0.000123621	3.45965E-05	6.3837E-05	0.000114791	8.12076E-05	2.46084E-05	4.35713E-05	1.94836E-05	3.50082E-05	6.00431E-05	3.26394E-05	9.76954E-06	1.996E-08	9.9443E-07	7.718E-08	1.09157E-06	1.09156741
3831603774445	383160	3774445	5.0298E-05	0.000125598	0.000125598	3.51498E-05	6.4858E-05	0.000116627	8.25064E-05	2.50019E-05	4.42681E-05	1.96343E-05	3.54453E-05	6.07902E-05	3.30455E-05	9.89109E-06	2.21829E-08	1.1301E-06	8.5707E-08	1.23799E-06	1.23798734
3831703774445	383170	3774445	5.09929E-05	0.000127333	0.000127333	3.56354E-05	6.5754E-05	0.000118238	8.36462E-05	2.53473E-05	4.48797E-05	1.98855E-05	3.58271E-05	6.14523E-05	3.34054E-05	9.99883E-06	2.4677E-08	1.2835E-06	9.5288E-08	1.40346E-06	1.40346417
3831903774445	383190	3774445	5.24041E-05	0.000130857	0.000130857	3.66216E-05	6.75737E-05	0.00012151	8.59611E-05	2.60488E-05	4.61217E-05	1.98805E-05	3.65958E-05	6.27851E-05	3.41299E-05	1.02157E-05	2.96919E-08	1.5968E-06	1.1562E-07	1.74213E-06	1.74213428
3832003774445	383200	3774445	5.31151E-05	0.000132632	0.000132632	3.71185E-05	6.84905E-05	0.000123159	8.71274E-05	2.64022E-05	4.67475E-05	1.97851E-05	3.69877E-05	6.34642E-05	3.44991E-05	1.03262E-05	3.18378E-08	1.7321E-06	1.2548E-07	1.88946E-06	1.88945791
3832103774445	383210	3774445	5.38315E-05	0.000134421	0.000134421	3.76191E-05	6.94143E-05	0.00012482	8.83025E-05	2.67583E-05	4.7378E-05	1.97549E-05	3.73796E-05	6.41434E-05	3.48683E-05	1.04367E-05	3.38673E-08	1.859E-06	1.3578E-07	2.02861E-06	2.02861457
3832203774445	383220	3774445	5.45533E-05	0.000136224	0.000136224	3.81235E-05	7.0345E-05	0.000126493	8.94865E-05	2.71171E-05	4.80133E-05	1.97599E-05	3.77765E-05	6.4831E-05	3.52421E-05	1.05486E-05	3.5606E-08	1.9663E-06	1.4633E-07	2.14828E-06	2.14827637
3832303774445	383230	3774445	5.52804E-05	0.000138039	0.000138039	3.86316E-05	7.12827E-05	0.000128179	9.06793E-05	2.74786E-05	4.86532E-05	1.977E-05	3.81734E-05	6.55186E-05	3.56159E-05	1.06604E-05	3.67251E-08	2.034E-06	1.5641E-07	2.22713E-06	2.22713009
3832403774445	383240	3774445	5.60076E-05	0.000139855	0.000139855	3.91398E-05	7.22203E-05	0.000129866	9.18721E-05	2.784E-05	4.92932E-05	1.97851E-05	3.85703E-05	6.62062E-05	3.59896E-05	1.07723E-05	3.7147E-08	2.0567E-06	1.6627E-07	2.26016E-06	2.26015611
3832503774445	383250	3774445	5.67401E-05	0.000141684	0.000141684	3.96517E-05	7.31649E-05	0.000131564	9.30737E-05	2.82042E-05	4.9938E-05	1.98052E-05	3.89722E-05	6.69023E-05	3.6368E-05	1.08856E-05	3.67554E-08	2.0273E-06	1.76E-07	2.24003E-06	2.24003173
3832603774445	383260	3774445	5.74727E-05	0.000143514	0.000143514	4.01637E-05	7.41095E-05	0.000133263	9.42754E-05	2.85683E-05	5.05827E-05	1.99609E-05	3.93742E-05	6.75984E-05	3.67464E-05	1.09989E-05	3.56164E-08	1.9492E-06	1.8591E-07	2.17077E-06	2.17077429
3832703774445	383270	3774445	5.82052E-05	0.000145343	0.000145343	4.06756E-05	7.50541E-05	0.000134961	9.5477E-05	2.89324E-05	5.12274E-05	2.01418E-05	3.97711E-05	6.82945E-05	3.71248E-05	1.11121E-05	3.38364E-08	1.8293E-06	1.954E-07	2.05858E-06	2.05857813
3832903774445	383290	3774445	5.96703E-05	0.000149001	0.000149001	4.16994E-05	7.69433E-05	0.000138358	9.78803E-05	2.96607E-05	5.25169E-05	1.99458E-05	4.0585E-05	6.96952E-05	3.78863E-05	1.134E-05	2.942E-08	1.5399E-06	2.1187E-07	1.78119E-06	1.78118591
3833003774445	383300	3774445	6.04029E-05	0.000150831	0.000150831	4.22114E-05	7.78879E-05	0.000140057	9.90819E-05	3.00248E-05	5.31616E-05	1.96595E-05	4.0992E-05	7.03998E-05	3.82693E-05	1.14547E-05	2.7238E-08	1.4001E-06	2.1689E-07	1.64426E-06	1.64425917
3833103774445	383310	3774445	6.11247E-05	0.000152633	0.000152633	4.27158E-05	7.88186E-05	0.000141731	0.000100266	3.03836E-05	5.37968E-05	1.94987E-05	4.13939E-05	7.11044E-05	3.86523E-05	1.15693E-05	2.53053E-08	1.276E-06	2.1589E-07	1.51719E-06	1.51718949
3833203774445	383320	3774445	6.18464E-05	0.000154435	0.000154435	4.32202E-05	7.97493E-05	0.000143404	0.00010145	3.07424E-05	5.44321E-05	1.92575E-05	4.17958E-05	7.18005E-05	3.90307E-05	1.16826E-05	2.36538E-08	1.169E-06	2.0885E-07	1.40155E-06	1.40154538
3833303774445	383330	3774445	6.25359E-05	0.000156157	0.000156157	4.3702E-05	8.06384E-05	0.000145003	0.000102581	3.10851E-05	5.50389E-05	1.91319E-05	4.21525E-05	7.24372E-05	3.93768E-05	1.17862E-05	2.22456E-08	1.0779E-06	1.9703E-07	1.29714E-06	1.29713599
3833403774445	383340	3774445	6.3026E-05	0.000157381	0.000157381	4.40445E-05	8.12704E-05	0.000146139	0.000103385	3.13287E-05	5.54703E-05	1.88305E-05	4.2454E-05	7.29635E-05	3.96629E-05	1.18718E-05	2.09086E-08	9.9221E-07	1.8171E-07	1.19483E-06	1.19483323
3833503774445	383350	3774445	6.34516E-05	0.000158443	0.000158443	4.43419E-05	8.18191E-05	0.000147126	0.000104083	3.15403E-05	5.58448E-05	1.84989E-05	4.27253E-05	7.34049E-05	3.99029E-05	1.19436E-05	1.97828E-08	9.2037E-07	1.6635E-07	1.1065E-06	1.10650291
3833603774445	383360	3774445	6.39202E-05	0.000159614	0.000159614	4.46694E-05	8.24234E-05	0.000148213	0.000104852	3.17732E-05	5.62572E-05	1.8308E-05	4.29865E-05	7.38379E-05	4.01382E-05	1.20141E-05	1.88235E-08	8.5885E-07	1.5232E-07	1.02999E-06	1.02999231
3833703774445	383370	3774445	6.45181E-05	0.000161107	0.000161107	4.50872E-05	8.31944E-05	0.000149599	0.000105832	3.20704E-05	5.67835E-05	1.82175E-05	4.33232E-05	7.44151E-05	4.0452E-05	1.2108E-05	1.80517E-08	8.0789E-07	1.4052E-07	9.66462E-07	0.96646175
3833803774445	383380	3774445	6.51052E-05	0.000162573	0.000162573	4.54975E-05	8.39514E-05	0.0001509	0.000106795	3.23622E-05	5.73002E-05	1.81271E-05	4.36497E-05	7.49839E-05	4.07612E-05	1.22005E-05	1.73735E-08	7.6299E-07	1.2991E-07	9.10276E-07	0.91027592
3833903774445	383390	3774445	6.57354E-05	0.000164146	0.000164146	4.59379E-05	8.47641E-05	0.000152422	0.000107829	3.26755E-05	5.78548E-05	1.80819E-05	4.40115E-05	7.56121E-05	4.11027E-05	1.23027E-05	1.68057E-08	7.2461E-07	1.208E-07	8.62217E-07	0.86221708
3834103774445	383410	3774445	6.69904E-05	0.00016728	0.00016728	4.68149E-05	8.63824E-05	0.000155332	0.000109888	3.32993E-05	5.89594E-05	1.80115E-05	4.47349E-05	7.68515E-05	4.17764E-05	1.25044E-05	1.58693E-08	6.6063E-07	1.0554E-07	7.82047E-07	0.78204743
3834303774445	383430	3774445	6.5353E-05	0.000163191	0.000163191	4.56706E-05	8.42709E-05	0.000151535	0.000107202	3.24854E-05	5.75183E-05	1.75192E-05	4.4122E-05	7.57988E-05	4.12042E-05	1.23331E-05	1.48641E-08	5.9936E-07	9.0669E-08	7.04892E-07	0.70489161
3834403774445	383440	3774445	6.48682E-05	0.000161981	0.000161981	4.53319E-05	8.36458E-05	0.000150411	0.000106407	3.22444E-05	5.70916E-05	1.73433E-05	4.38406E-05	7.51282E-05	4.08396E-05	1.2224E-05	1.44589E-08	5.7406E-07	8.5002E-08	6.73526E-07	0.67352572
3834503774445	383450	3774445	6.50298E-05	0.000162384	0.000162384	4.54448E-05	8.38542E-05	0.000150785	0.000106672	3.23247E-05	5.72338E-05	1.72227E-05	4.37703E-05	7.4899E-05	4.0715E-05	1.21867E-05	1.41269E-08	5.5278E-07	8.0303E-08	6.47209E-07	0.64720885
3834603774445	383460	3774445	6.51644E-05	0.000162721	0.000162721	4.55389E-05	8.40278E-05	0.000151098	0.000106893	3.23917E-05	5.73523E-05	1.71022E-05	4.35894E-05	7.46868E-05	4.05997E-05	1.21522E-05	1.38211E-08	5.3338E-07	7.6094E-08	6.23299E-07	0.62329921
3834703774445	383470	3774445	6.45773E-05	0.000161254	0.000161254	4.51286E-05	8.32708E-05	0.000149736	0.000105929	3.20998E-05	5.68356E-05	1.68158E-05	4.30518E-05	7.38973E-05	4.01705E-05	1.20237E-05	1.34377E-08	5.1207E-07	7.1608E-08	5.97116E-07	0.59711593
3834803774445	383480	3774445	6.39471E-05	0.000159681	0.000159681	4.46882E-05	8.24581E-05	0.000148275	0.000104896	3.17866E-05	5.62809E-05	1.65395E-05	4.26147E-05	7.31418E-05	3.97598E-05	1.19008E-05	1.3062E-08	4.9191E-07	6.7563E-08	5.72533E-07	0.57253292
3834903774445	383490	3774445	6.33977E-05	0.000158309	0.000158309	4.43042E-05	8.17497E-05	0.000147001	0.000103994	3.15135E-05	5.57974E-05	1.63033E-05	4.22329E-05	7.24966E-05	3.94091E-05	1.17958E-05	1.27166E-08	4.7355E-07	6.4015E-08	5.50286E-07	0.55028552
3835003774445	383500	3774445	6.29776E-05	0.00015726	0.00015726	4.40106E-05	8.12079E-05	0.000146027	0.000103305	3.13046E-05	5.54276E-05	1.61225E-05	4.19566E-05	7.20042E-05	3.91414E-05	1.17157E-05	1.2409E-08	4.5714E-07	6.0941E-08	5.3049E-07	0.53049006
3835203774445	383520	3774445	6.11839E-05	0.000152781	0.000152781	4.27572E-05	7.8895E-05	0.000141868	0.000100363	3.04131E-05	5.3849E-05	1.56452E-05	4.07709E-05	6.99499E-05	3.80247E-05	1.13815E-05	1.16799E-08	4.2231E-07	5.4937E-08	4.88927E-07	0.48892742
3835303774445	383530	3774445	5.97296E-05	0.000149149	0.000149149	4.17408E-05	7.70197E-05	0.000138496	9.79775E-05	2.96901E-05	5.2569E-05	1.53437E-05	3.98213E-05	6.83115E-05	3.71341E-05	1.11149E-05	1.12385E-08	4.0321E-07	5.1952E-08	4.66401E-07	0.46640091
3835403774445	383540	3774445	5.85661E-05	0.000146244	0.000146244	4.09278E-05	7.55195E-05	0.000135798	9.6069E-05	2.91118E-05	5.1545E-05	1.51126E-05	3.90526E-05	6.69872E-05	3.64142E-05	1.08994E-05	1.0851E-08	3.8633E-07	4.9395E-08	4.46576E-07	0.44657641
3835503774445	383550	3774445	5.79359E-05	0.00014467	0.00014467	4.04874E-05	7.47068E-05	0.000134337	9.50352E-05	2.87986E-05	5.09904E-05	1.49719E-05	3.86507E-05	6.62826E-05	3.60312E-05	1.07848E-05	1.05652E-08	3.7316E-07	4.7393E-08	4.31116E-07	0.4311157
3835603774445	383560	3774445	5.73111E-05	0.00014311	0.00014311	4.00507E-05	7.39012E-05	0.000132888	9.40103E-05	2.8488E-05	5.04405E-05	1.48413E-05	3.82488E-05	6.55865E-05	3.56528E-05	1.06715E-05	1.0288E-08	3.606E-07	4.5541E-08	4.16427E-07	0.41642742
3835703774445	383570	3774445	5.63523E-05	0.00014076	0.00014076	3.93807E-05	7.26648E-05	0.000130665	9.24376E-05	2.80114E-05	4.95966E-05	1.46655E-05	3.76308E-05	6.45169E-05	3.50713E-05	1.04975E-05	9.9707E-09	3.4703E-07	4.3613E-08	4.00611E-07	0.40061082
3835803774445	383580	3774445	5.5302E-05	0.00013809	0.00013809	3.86467E-05	7.13104E-05	0.000128229	9.07146E-05	2.74893E-05	4.86722E-05	1.44796E-05	3.69576E-05	6.33539E-05	3.44391E-05	1.03082E-05	9.65112E-09	3.3365E-07	4.1757E-08	3.85056E-07	0.38505612
3835903774445	383590	3774445	5.43217E-05	0.000135645	0.000135645	3.79616E-05	7.00463E-05	0.000125956	8.91066E-05	2.7002E-05	4.78094E-05	1.43138E-05	3.63296E-05	6.22673E-05	3.38484E-05	1.01314E-05	9.35529E-09	3.2128E-07	4.0063E-08	3.707E-07	0.37069978
3836003774445	383600	3774445	5.34706E-05	0.00013352	0.00013352	3.73669E-05	6.89489E-05	0.000123983	8.77106E-05	2.6579E-05	4.70604E-05	1.41731E-05	3.5792E-05	6.13335E-05	3.33408E-05	9.97949E-06	9.09375E-09	3.1024E-07	3.8552E-08	3.57881E-07	0.35788114
3836103774445	383610	3774445	5.26573E-05	0.000131489	0.000131489	3.67985E-05	6.79002E-05	0.000122097	8.63764E-05	2.61747E-05	4.63446E-05	1.40425E-05	3.52795E-05	6.04421E-05	3.28563E-05	9.83446E-06	8.84981E-09	2.9996E-07	3.7155E-08	3.45965E-07	0.34596453
3836203774445	383620	3774445	5.24149E-05	0.000130884	0.000130884	3.66291E-05	6.75876E-05	0.000121535	8.59788E-05	2.60542E-05	4.61312E-05	1.39973E-05	3.51388E-05	6.01875E-05	3.27179E-05	9.79302E-06	8.70696E-09	2.9314E-07	3.6165E-08	3.38014E-07	0.33801426
3836303774445	383630	3774445	5.25441E-05	0.000131207	0.000131207	3.67194E-05	6.77543E-05	0.000121835	8.61908E-05	2.61184E-05	4.6245E-05	1.40123E-05	3.52494E-05	6.03657E-05	3.28148E-05	9.82203E-06	8.63009E-09	2.886E-07	3.5438E-08	3.3267E-07	0.3326696
3836403774445	383640	3774445	5.26842E-05	0.000131556	0.000131556	3.68173E-05	6.79349E-05	0.00012216	8.64206E-05	2.61881E-05	4.63683E-05	1.40274E-05	3.53599E-05	6.0544E-05	3.29117E-05	9.85104E-06	8.55845E-09	2.8434E-07	3.4752E-08	3.27654E-07	0.3276535
3836503774445	383650	3774445	5.34598E-05	0.000133493	0.000133493	3.73594E-05	6.8935E-05	0.000123958	8.76929E-05	2.65736E-05	4.70509E-05	1.41379E-05	3.58874E-05	6.14523E-05	3.34054E-05	9.99883E-06	8.58582E-09	2.8331E-07	3.4419E-08	3.26318E-07	0.32631842
3836603774445	383660	3774445	5.43055E-05	0.000135605	0.000135605	3.79503E-05	7.00255E-05	0.000125919	8.90801E-05	2.6994E-05	4.77952E-05	1.42535E-05	3.64652E-05	6.24286E-05	3.39361E-05	1.01577E-05	8.62055E-09	2.8256E-07	3.4116E-08	3.25294E-07	0.32529445
3836703774445	383670	3774445	5.54582E-05	0.000138483	0.000138483	3.87559E-05	7.15119E-05	0.000128592	9.09709E-05	2.75669E-05	4.88097E-05	1.44092E-05	3.72339E-05	6.37444E-05	3.46514E-05	1.03718E-05	8.69298E-09	2.8299E-07	3.3944E-08	3.25627E-07	0.32562725
3836803774445	383680	3774445	5.70472E-05	0.000142451	0.000142451	3.98663E-05	7.35608E-05	0.000132276	9.35774E-05	2.83568E-05	5.02082E-05	1.46202E-05	3.8304E-05	6.5561E-05	3.56389E-05	1.06674E-05	8.81497E-09	2.8491E-07	3.3924E-08	3.27645E-07	0.32764548
3836903774445	383690	3774445	5.89001E-05	0.000147078	0.000147078	4.11612E-05	7.59501E-05	0.000136572	9.66168E-05	2.92778E-05	5.1839E-05	1.48564E-05	3.954E-05	6.76833E-05	3.67926E-05	1.10127E-05	8.95193E-09	2.8723E-07	3.3949E-08	3.30131E-07	0.33013071
3837003774445	383700	3774445	6.0209E-05	0.00015034	0.00015034	4.20759E-05	7.76379E-05	0.000139607	9.87638E-05	2.99284E-05	5.29909E-05	1.50222E-05	4.04292E-05	6.91944E-05	3.7614E-05	1.12585E-05	9.00046E-09	2.8695E-07	3.3741E-08	3.29688E-07	0.32968807
3837103774445	383710	3774445	6.15556E-05	0.00015370	0.00015370	4.30169E-05	7.93743E-05	0.00014273	0.000100973	3.05978E-05	5.41761E-05	1.5193E-05	4.13286E-05	7.07309E-05	3.84492E-05	1.15085E-05	9.03755E-09	2.8637E-07	3.3535E-08	3.28946E-07	0.32894641
3837203774445	383720	3774445	6.24228E-05	0.00015587	0.00015587	4.36229E-05	8.04925E-05	0.000144741	0.000102395	3.10289E-05	5.49393E-05	1.53035E-05	4.19164E-05	7.17326E-05	3.89938E-05	1.16715E-05	9.01446E-09	2.8413E-07	3.3187E-08	3.26328E-07	0.32632805
3837303774445	383730	3774445	6.22504E-05	0.00015544	0.00015544	4.35025E-05	8.02703E-05	0.000144341	0.000102113	3.09432E-05	5.47876E-05	1.52784E-05	4.18159E-05	7.15543E-05	3.88969E-05	1.16425E-05	8.89681E-09	2.7921E-07	3.2533E-08	3.20643E-07	0.32064273
3837403774445	383740	3774445	6.20673E-05	0.00015498	0.00015498	4.33745E-05	8.00341E-05	0.000143916	0.000101812	3.08522E-05	5.46265E-05	1.52583E-05	4.17104E-05	7.13676E-05	3.87953E-05	1.16121E-05	8.78106E-09	2.7443E-07	3.1904E-08	3.15116E-07	0.31511631
3837503774445	383750	3774445	6.35916E-05	0.00015879	0.00015879	4.44398E-05	8.19997E-05	0.000147451	0.000104313	3.16099E-05	5.59681E-05	1.54743E-05	4.27152E-05	7.30908E-05	3.97321E-05	1.18925E-05	8.80296E-09	2.7371E-07	3.1801E-08	3.14316E-07	0.31431589
3837603774445	383760	3774445	6.56223E-05	0.00016386	0.00016386	4.58588E-05	8.46182E-05	0.000152159	0.000107644	3.26193E-05	5.77553E-05	1.57959E-05	4.40717E-05	7.53999E-05	4.09873E-05	1.22682E-05	8.84329E-09	2.7357E-07	3.1858E-08	3.14274E-07	0.31427419
3837703774445	383770	3774445	6.76799E-05	0.00016902	0.00016902	4.72968E-05	8.72714E-05	0.00015693	0.000111019	3.3642E-05	5.95662E-05	1.61526E-05	4.58603E-05	7.83116E-05	4.25701E-05	1.2742E-05	8.85576E-09	2.7273E-07	3.1939E-08	3.13529E-07	0.31352888
3837803774445	383780	3774445	7.1919E-05	0.000179587	0.000179587	5.02592E-05	9.27376E-05	0.000166759	0.000117972	3.57492E-05	6.32971E-05	1.64892E-05	4.81112E-05	8.23354E-05	4.47575E-05	1.33967E-05	8.86723E-09	2.7232E-07	3.2383E-08	3.13573E-07	0.31357295
3837903774445	383790	3774445	7.24953E-05	0.000181026	0.000181026	5.06619E-05	9.34808E-05	0.000168096	0.000118918	3.60357E-05	6.38043E-05	1.68309E-05	4.84528E-05	8.29466E-05	4.50897E-05	1.34961E-05	8.84288E-09	2.704E-07	3.2382E-08	3.11624E-07	0.31162449
3838003774445	383800	3774445	7.27808E-05	0.000181739	0.000181739	5.08614E-05	9.38489E-05	0.000168758	0.000119386	3.61776E-05	6.40556E-05	1.74137E-05	4.86286E-05	8.32013E-05	4.52282E-05	1.35376E-05	8.8148E-09	2.6814E-07	3.2092E-08	3.09046E-07	0.30904583
3838103774445	383810	3774445	7.24576E-05	0.000180932	0.000180932	5.06356E-05	9.34322E-05	0.000168008	0.000118856	3.60169E-05	6.37712E-05	1.78206E-05	4.84277E-05	8.28533E-05	4.5039E-05	1.34809E-05	8.77334E-09	2.6495E-07	3.1639E-08	3.05366E-07	0.30536606
3838203774445	383820	3774445	7.20698E-05	0.000179964	0.000179964	5.03646E-05	9.29321E-05	0.000167109	0.00011822	3.58242E-05	6.34298E-05	1.81623E-05	4.81865E-05	8.24288E-05	4.48082E-05	1.34119E-05	8.78199E-09	2.6211E-07	3.1172E-08	3.02068E-07	0.30206805
3838303774445	383830	3774445	7.16012E-05	0.000178794	0.000178794	5.00371E-05	9.23278E-05	0.000166023	0.000117451	3.55912E-05	6.30174E-05	1.81422E-05	4.78951E-05	8.19195E-05	4.45314E-05	1.3329E-05	8.73197E-09	2.5843E-07	3.0699E-08	2.97857E-07	0.29785683

			EGIODemolition	EGIOSite Grubbing / Prep	EGIOMass Grading / Excavation	EGIOMass Grading / Excavation	EGIODrainage / Utilities Trenching	EGIODrainage / Utilities Trenching	EGIOFoundations / Concrete Pads	EGIOFoundations / Concrete Pads	EGIOBuilding / Structure Construction	EGIOBuilding / Structure Construction	EGIOAsphalt Paving	EGIOArchitectural Coating	EGIOLandscaping or Other Finishing	EGIOWaterside Construction (Piles)	HIWaterside Construction (Landscaping)	HIWaterside Construction (Landscaping)	KMDemolition	KMSite Grubbing / Prep	KMMass Grading / Excavation
Unique Identifier	X (UTM)	Y (UTM)	2025	2025	2025	2026	2026	2027	2026	2027	2026	2027	2027	2027	2027	2027	2025	2026	2025	2025	2025
3838403774445	383840	3774445	0.000145229	0.00013105	0.000327243	0.000327243	9.15822E-05	9.15822E-05	0.000168986	0.000168986	0.000303869	0.000303869	0.000214969	2.02324E-05	6.51421E-05	0.00011534	0.000235456	0.000235456	0.000165368	0.000149224	0.000372624
3838503774445	383850	3774445	0.000142196	0.00012831	0.000320411	0.000320411	8.967E-05	8.967E-05	0.000165458	0.000165458	0.000297524	0.000297524	0.000210481	1.98099E-05	6.3782E-05	0.000112932	0.00023303	0.00023303	0.000162861	0.000146962	0.000366975
3838603774445	383860	3774445	0.00013926	0.00012566	0.000313793	0.000313793	8.7818E-05	8.7818E-05	0.000162041	0.000162041	0.000291379	0.000291379	0.000206134	1.94008E-05	6.24647E-05	0.000110599	0.000230508	0.000230508	0.000160772	0.000145077	0.000362268
3838703774445	383870	3774445	0.000136418	0.0001231	0.000307391	0.000307391	8.60263E-05	8.60263E-05	0.000158735	0.000158735	0.000285434	0.000285434	0.000201928	1.9005E-05	6.11902E-05	0.000108343	0.000228002	0.000228002	0.000158707	0.000143213	0.000357614
3838803774445	383880	3774445	0.000133672	0.00012062	0.000301204	0.000301204	8.42948E-05	8.42948E-05	0.00015554	0.00015554	0.000279689	0.000279689	0.000197863	1.86224E-05	5.99586E-05	0.000106162	0.000225544	0.000225544	0.000156642	0.000141349	0.00035296
3838903774445	383890	3774445	0.000131016	0.00011823	0.000295219	0.000295219	8.26197E-05	8.26197E-05	0.000152449	0.000152449	0.000274131	0.000274131	0.000193932	1.82524E-05	5.87672E-05	0.000104052	0.000223101	0.000223101	0.000154594	0.000139502	0.000348347
3839003774445	383900	3774445	0.000128443	0.0001159	0.000289421	0.000289421	8.09973E-05	8.09973E-05	0.000149455	0.000149455	0.000268749	0.000268749	0.000190123	1.7894E-05	5.76132E-05	0.000102009	0.000220706	0.000220706	0.000152559	0.000137665	0.00034376
3839103774445	383910	3774445	0.000125954	0.00011366	0.000283813	0.000283813	7.94277E-05	7.94277E-05	0.000146559	0.000146559	0.00026354	0.00026354	0.000186439	1.75472E-05	5.64967E-05	0.000100032	0.000218327	0.000218327	0.000150529	0.000135834	0.000339187
3829703774445	382970	3774445	0.000175385	0.00015826	0.000395194	0.000395194	0.000110599	0.000110599	0.000204076	0.000204076	0.000366966	0.000366966	0.000259606	2.44335E-05	7.86686E-05	0.00013929	0.000152556	0.000152556	5.02361E-05	4.53318E-05	0.000113197
3829803774445	382980	3774445	0.000185753	0.00016762	0.000418557	0.000418557	0.000117137	0.000117137	0.00021614	0.00021614	0.00038866	0.00038866	0.000274954	2.5878E-05	8.33193E-05	0.000147524	0.000156569	0.000156569	5.18537E-05	4.67915E-05	0.000116842
3829903774445	382990	3774445	0.000196891	0.00017767	0.000443655	0.000443655	0.000124161	0.000124161	0.000229101	0.000229101	0.000411965	0.000411965	0.000291441	2.74297E-05	8.83154E-05	0.00015637	0.000160597	0.000160597	5.34773E-05	4.82566E-05	0.0001205
3830003774445	383000	3774445	0.000209492	0.00018904	0.000472048	0.000472048	0.000132107	0.000132107	0.000243763	0.000243763	0.000438331	0.000438331	0.000310093	2.91852E-05	9.39675E-05	0.000166378	0.000164975	0.000164975	5.5286E-05	4.98887E-05	0.000124576
3830103774445	383010	3774445	0.000228068	0.0002058	0.000513905	0.000513905	0.000143821	0.000143821	0.000265377	0.000265377	0.000477198	0.000477198	0.000337589	3.17731E-05	0.0001023	0.000181131	0.000171858	0.000171858	5.84019E-05	5.27004E-05	0.000131597
3830203774445	383020	3774445	0.000250249	0.00022582	0.000563886	0.000563886	0.000157809	0.000157809	0.000291187	0.000291187	0.000523609	0.000523609	0.000370422	3.48632E-05	0.000112249	0.000198747	0.000179724	0.000179724	6.18878E-05	5.5846E-05	0.000139452
3830303774445	383030	3774445	0.000274723	0.0002479	0.000619032	0.000619032	0.000173242	0.000173242	0.000319664	0.000319664	0.000574816	0.000574816	0.000406648	3.82727E-05	0.000123227	0.000218183	0.000187623	0.000187623	6.52544E-05	5.88839E-05	0.000147038
3830403774445	383040	3774445	0.000301154	0.00027175	0.00067859	0.00067859	0.00018991	0.00018991	0.000350419	0.000350419	0.000630119	0.000630119	0.000445771	4.1955E-05	0.000135082	0.000239175	0.000195267	0.000195267	6.8424E-05	6.17441E-05	0.00015418
3830503774445	383050	3774445	0.000332086	0.00029967	0.000748289	0.000748289	0.000209416	0.000209416	0.000386411	0.000386411	0.000694839	0.000694839	0.000491557	4.62642E-05	0.000148957	0.000263741	0.000203562	0.000203562	7.1719E-05	6.47174E-05	0.000161604
3830603774445	383060	3774445	0.000363764	0.00032825	0.000819669	0.000819669	0.000229392	0.000229392	0.00042372	0.00042372	0.00076112	0.00076112	0.000538448	5.06774E-05	0.000163166	0.0002889	0.00021081	0.00021081	7.45185E-05	6.72436E-05	0.000167912
3830703774445	383070	3774445	0.00040014	0.00036108	0.000901634	0.000901634	0.000252331	0.000252331	0.000465598	0.000465598	0.000837232	0.000837232	0.000592291	5.57451E-05	0.000179482	0.000317789	0.000218375	0.000218375	7.73538E-05	6.98021E-05	0.000174301
3830803774445	383080	3774445	0.00044178	0.00039865	0.000995463	0.000995463	0.00027859	0.00027859	0.000514051	0.000514051	0.000924359	0.000924359	0.000653928	6.15462E-05	0.00019816	0.00035086	0.000226241	0.000226241	8.01593E-05	7.23337E-05	0.000180623
3830903774445	383090	3774445	0.000489181	0.00044142	0.001102271	0.001102271	0.000308481	0.000308481	0.000569206	0.000569206	0.001023537	0.001023537	0.000724091	6.81498E-05	0.000219422	0.000388505	0.000234267	0.000234267	8.2917E-05	7.48222E-05	0.000186837
3831003774445	383100	3774445	0.000544151	0.00049103	0.001226134	0.001226134	0.000343145	0.000343145	0.000633168	0.000633168	0.001138553	0.001138553	0.000805458	7.58078E-05	0.000244078	0.000432162	0.00024704	0.00024704	8.55972E-05	7.72407E-05	0.000192876
3831103774445	383110	3774445	0.000603663	0.00054473	0.001360233	0.001360233	0.000380674	0.000380674	0.000702415	0.000702415	0.001263073	0.001263073	0.000893549	8.40987E-05	0.000270772	0.000479426	0.00024973	0.00024973	8.81221E-05	7.95191E-05	0.000198565
3831203774445	383120	3774445	0.000669968	0.00060456	0.001509637	0.001509637	0.000422486	0.000422486	0.000779567	0.000779567	0.001401806	0.001401806	0.000991694	9.33359E-05	0.000300513	0.000532085	0.000256566	0.000256566	9.07664E-05	8.19053E-05	0.000204524
3831303774445	383130	3774445	0.000747805	0.0006748	0.001685028	0.001685028	0.000471571	0.000471571	0.000870137	0.000870137	0.001564669	0.001564669	0.00110691	0.00010418	0.000335427	0.000593903	0.000263512	0.000263512	9.32138E-05	8.41137E-05	0.000210038
3831403774445	383140	3774445	0.000838058	0.00075624	0.001888395	0.001888395	0.000528485	0.000528485	0.000975155	0.000975155	0.00175351	0.00175351	0.001240503	0.000116753	0.00037591	0.000665582	0.00027057	0.00027057	9.57208E-05	8.6376E-05	0.000215687
3831503774445	383150	3774445	0.000946607	0.00085419	0.002132987	0.002132987	0.000596937	0.000596937	0.001101461	0.001101461	0.001980631	0.001980631	0.001401178	0.000131876	0.000424599	0.000751791	0.000277675	0.000277675	9.82756E-05	8.86814E-05	0.000221444
3831603774445	383160	3774445	0.001062479	0.00095875	0.002394082	0.002394082	0.000670007	0.000670007	0.001236288	0.001236288	0.002223077	0.002223077	0.001572693	0.000148018	0.000476574	0.000843816	0.000284273	0.000284273	0.000100842	9.09975E-05	0.000227228
3831703774445	383170	3774445	0.001191239	0.00107494	0.002684217	0.002684217	0.000751204	0.000751204	0.001386112	0.001386112	0.002492487	0.002492487	0.001763285	0.000165956	0.000534329	0.000946076	0.000290585	0.000290585	0.000103433	9.33352E-05	0.000233065
3831903774445	383190	3774445	0.001433955	0.00129396	0.003231129	0.003231129	0.000904262	0.000904262	0.001668534	0.001668534	0.003000334	0.003000334	0.002122557	0.00019977	0.000643199	0.001138841	0.000296517	0.000296517	0.000108793	9.81722E-05	0.000245143
3832003774445	383200	3774445	0.001529443	0.00138013	0.003446292	0.003446292	0.000964477	0.000964477	0.001779643	0.001779643	0.003200128	0.003200128	0.002263899	0.000213073	0.00068603	0.001214677	0.000296723	0.000296723	0.000111557	0.000100666	0.000251371
3832103774445	383210	3774445	0.001617548	0.00145963	0.003644817	0.003644817	0.001020037	0.001020037	0.00188216	0.00188216	0.003384473	0.003384473	0.002394312	0.000225347	0.000725549	0.001284649	0.000298182	0.000298182	0.000114434	0.000103262	0.000257854
3832203774445	383220	3774445	0.001691391	0.00152627	0.003811209	0.003811209	0.001066603	0.001066603	0.001968083	0.001968083	0.00353898	0.00353898	0.002503616	0.000235634	0.000758672	0.001343295	0.000300529	0.000300529	0.000117401	0.000105939	0.000264539
3832303774445	383230	3774445	0.001736112	0.00156662	0.003911978	0.003911978	0.001094804	0.001094804	0.00202012	0.00202012	0.003632551	0.003632551	0.002569812	0.000241865	0.000778731	0.001378812	0.000302607	0.000302607	0.000120445	0.000108686	0.000271398
3832403774445	383240	3774445	0.00174922	0.00157845	0.003941515	0.003941515	0.00110307	0.00110307	0.002035372	0.002035372	0.003659978	0.003659978	0.002589215	0.000243691	0.000784611	0.001389222	0.000304605	0.000304605	0.000123591	0.000111525	0.000278486
3832503774445	383250	3774445	0.001726788	0.00155821	0.003890969	0.003890969	0.001088925	0.001088925	0.002009271	0.002009271	0.003613043	0.003613043	0.002556011	0.000240566	0.000774549	0.001371407	0.000306334	0.000306334	0.000126808	0.000114428	0.000285736
3832603774445	383260	3774445	0.001673341	0.00150998	0.003770536	0.003770536	0.00105522	0.00105522	0.00194708	0.00194708	0.003501212	0.003501212	0.002476898	0.00023312	0.000750575	0.001328959	0.000308697	0.000308697	0.000130103	0.000117402	0.000293161
3832703774445	383270	3774445	0.001592424	0.00143696	0.003588205	0.003588205	0.001004193	0.001004193	0.001852925	0.001852925	0.003331905	0.003331905	0.002357123	0.000221847	0.00071428	0.001264695	0.000311948	0.000311948	0.000133469	0.000120439	0.000300747
3832903774445	383290	3774445	0.001379463	0.00124479	0.003108342	0.003108342	0.000869899	0.000869899	0.001605127	0.001605127	0.002886318	0.002886318	0.002041897	0.000192179	0.000618757	0.001095563	0.00031536	0.00031536	0.000140412	0.000126704	0.000316389
3833003774445	383300	3774445	0.001267727	0.00114397	0.002856568	0.002856568	0.000799438	0.000799438	0.001475113	0.001475113	0.002652527	0.002652527	0.001876504	0.000176612	0.000568638	0.001006823	0.000307079	0.000307079	0.000143993	0.000129936	0.000324459
3833103774445	383310	3774445	0.001164092	0.00105045	0.002623045	0.002623045	0.00073484	0.00073484	0.001354523	0.001354523	0.002435685	0.002435685	0.001723101	0.000162174	0.000522152	0.000924516	0.000302861	0.000302861	0.000147616	0.000133205	0.000332624
3833203774445	383320	3774445	0.001071361	0.00096677	0.002414096	0.002414096	0.000675608	0.000675608	0.001246624	0.001246624	0.002241661	0.002241661	0.001585841	0.000149256	0.000480558	0.00085087	0.000299451	0.000299451	0.000151275	0.000136507	0.000340869
3833303774445	383330	3774445	0.000988396	0.0008919	0.002227152	0.002227152	0.00062329	0.00062329	0.001150087	0.001150087	0.00206807	0.00206807	0.001463035	0.000137697	0.000443344	0.00078498	0.000295882	0.000295882	0.000154934	0.000139809	0.000349113
3833403774445	383340	3774445	0.000906643	0.00081813	0.002042938	0.002042938	0.000571736	0.000571736	0.00105496	0.00105496	0.001897014	0.001897014	0.001342024	0.000126308	0.000406674	0.000720052	0.000292187	0.000292187	0.000158599	0.000143116	0.000357372
3833503774445	383350	3774445	0.000838076	0.00075626	0.001888435	0.001888435	0.000528497	0.000528497	0.000975176	0.000975176	0.001753547	0.001753547	0.0012405	0.000116756	0.000375918	0.000665596	0.000288444	0.000288444	0.00016227	0.000146429	0.000365644
3833603774445	383360	3774445	0.000777531	0.00070162	0.00175201	0.00175201	0.000490317	0.000490317	0.000904727	0.000904727	0.001626866	0.001626866	0.001150911	0.000108321	0.000348761	0.000617512	0.000284812	0.000284812	0.000165912	0.000149714	0.000373848
3833703774445	383370	3774445	0.000724072	0.00065338	0.00163155	0.00163155	0.000456605	0.000456605	0.000842522	0.000842522	0.001515011	0.001515011	0.001071779	0.000100873	0.000324782	0.000575055	0.000281735	0.000281735	0.000169547	0.000152995	0.00038204
3833803774445	383380	3774445	0.000675519	0.00060957	0.001522146	0.001522146	0.000425987	0.000425987	0.000786026	0.000786026	0.001413421	0.001413421	0.000999911	9.41093E-05	0.000303003	0.000536494	0.000278595	0.000278595	0.000173152	0.000156248	0.000390164
3834003774445	383400	3774445	0.0005961	0.00053791	0.001343191	0.001343191	0.000375905	0.000375905	0.00069615	0.00069615	0.001247249	0.001247249	0.000882354	8.30451E-05	0.0002673	0.00047342	0.00027437	0.00027437	0.000180291	0.000162669	0.00040625
3834103774445	383410	3774445	0.000561933	0.00050707	0.001266202	0.001266202	0.000354359	0.000354359	0.000653858	0.000653858	0.001175759	0.001175759	0.000831779	7.82851E-05	0.000252054	0.000446284	0.000272219	0.000272219	0.000183694	0.00016576	0.000413917
3834303774445	383430	3774445	0.000494535	0.00044626	0.001114336	0.001114336	0.000311857	0.000311857	0.00057536	0.00057536	0.00103474	0.00103474	0.00073217	6.88957E-05	0.000221823	0.000392758	0.000262656	0.000262656	0.000188511	0.000170107	0.000424771
3834403774445	383440	3774445	0.000466731	0.00042117	0.001051685	0.001051685	0.000294324	0.000294324	0.00054308	0.00054308	0.000976565	0.000976565	0.00069086	6.50222E-05	0.000209352	0.000370676	0.000258802	0.000258802	0.000190785	0.00017216	0.000429895
3834503774445	383450	3774445	0.000442162	0.000399	0.000996324	0.000996324	0.000278831	0.000278831	0.000514495	0.000514495	0.000925158	0.000925158	0.000654494	6.15994E-05	0.000198331	0.000351163	0.00025563	0.00025563	0.000192952	0.000174115	0.000434778
3834603774445	383460	3774445	0.000419641	0.00037867	0.000945576	0.000945576	0.000264628	0.000264628	0.000488289	0.000488289	0.000878035	0.000878035	0.000621157	5.84619E-05	0.000188229	0.000333277	0.00025269	0.00025269	0.000194713	0.000175704	0.000438746
3834703774445	383470	3774445	0.000397191	0.00035842	0.00089499	0.00089499	0.000250471	0.000250471	0.000462167	0.000462167	0.000831062	0.000831062	0.000587927	5.53343E-05	0.00017816	0.00031544	0.00024806	0.00024806	0.000195208	0.000176151	0.000439862
3834803774445	383480	3774445	0.00037655	0.00033979	0.000848479	0.000848479	0.000237455	0.000237455	0.000438149	0.000438149	0.00078784	0.00078784	0.00055737	5.24587E-05	0.000168901	0.000299054	0.00024371	0.00024371	0.000194916	0.000175887	0.000439203
3834903774445	383490	3774445	0.000357753	0.00032283	0.000806124	0.000806124	0.00022562	0.00022562	0.000416277	0.000416277	0.00074854	0.00074854	0.00052955	4.984E-05	0.00016047	0.00028412	0.00023982	0.00023982	0.000194026	0.000175084	0.000437199
3835003774445	383500	3774445	0.000340574	0.00030733	0.000767415	0.000767415	0.000214768	0.000214768	0.000396288	0.000396288	0.000712599	0.000712599	0.000504121	4.74467E-05	0.000152764	0.000270482	0.000236217	0.000236217	0.000192731	0.000173915	0.00043428
3835103774445	383510	3774445	0.000324732	0.00029303	0.000731718	0.000731718	0.000204778	0.000204778	0.000377854	0.000377854	0.000679452	0.000679452	0.000480672	4.52397E-05	0.000145658	0.000257901	0.00023283	0.00023283	0.0001909	0.000172326	0.000430312
3835203774445	383520	3774445	0.000307619	0.00027759	0.000693156	0.000693156	0.000193986	0.000193986	0.00035794	0.00035794	0.00064364	0.00064364	0.00045534	4.28556E-05	0.000137982	0.000244309	0.00022732	0.00022732	0.000185741	0.000167608	0.00041853
3835303774445	383530	3774445	0.000291496	0.00026304	0.000656827	0.000656827	0.000183819	0.000183819	0.000339181	0.000339181	0.00060991	0.00060991	0.00043147	4.06095E-05	0.00013075	0.000231505	0.00022182	0.00022182	0.000179462	0.000161942	0.00040438
3835403774445	383540	3774445	0.0002772	0.00025014	0.000624614	0.000624614	0.000174804	0.000174804	0.00032547	0.00032547	0.00057999	0.00057999	0.00041031	3.86178E-05	0.000124338	0.000220151	0.00021728	0.00021728	0.000173725	0.000156765	0.000391455
3835503774445	383550	3774445	0.000265268	0.00023937	0.000597727	0.000597727	0.00016728	0.00016728	0.000308662	0.000308662	0.000555032	0.000555032	0.000392652	3.69555E-05	0.000118985	0.000210674	0.00021472	0.00021472	0.000169768	0.000153194	0.000382537
3835603774445	383560	3774445	0.000254165	0.00022935	0.00057271	0.00057271	0.000160278	0.000160278	0.000295744	0.000295744	0.00053182	0.00053182	0.000376218	3.54087E-05	0.000114005	0.000201857	0.00021206	0.00021206	0.000165846	0.000149655	0.0003737
3835703774445	383570	3774445	0.000243039	0.00021931	0.000547638	0.000547638	0.000153262	0.000153262	0.000282797	0.000282797	0.000508521	0.000508521	0.000359748	3.38587E-05	0.000109015	0.00019302	0.00020768	0.00020768	0.000160951	0.000145238	0.000362671
3835803774445	383580	3774445	0.000232414	0.00020972	0.000523697	0.000523697	0.000146562	0.000146562	0.000270434	0.000270434	0.00048629	0.00048629	0.000344021	3.23785E-05	0.000104249	0.000184582	0.00020411	0.00020411	0.0001558	0.00014059	0.000351064
3835903774445	383590	3774445	0.000222714	0.00020097	0.000501841	0.000501841	0.000140445	0.000140445	0.000259147	0.000259147	0.000465995	0.000465995	0.000329663	3.10271E-05	9.9898E-05	0.00017678	0.00020091	0.00020913	0.00015115	0.000136394	0.000340586
3836003774445	383600	3774445	0.000214399	0.00019347	0.000483104	0.000483104	0.000135201	0.000135201	0.000249472	0.000249472	0.000448597	0.000448597	0.00031755	2.98688E-05	9.61683E-05	0.00017025	0.00019855	0.00019855	0.000147807	0.000133378	0.000333054
3836103774445	383610	3774445	0.000206633	0.00018646	0.000465606	0.000465606	0.000130304	0.000130304	0.000240436	0.000240436	0.000432348	0.000432348	0.00030586	2.87869E-05	9.2685E-05	0.00016407	0.00019631	0.00019631	0.000144632	0.000130512	0.000325898
3836203774445	383620	3774445	0.000200706	0.00018111	0.00045225	0.00045225	0.000126566	0.000126566	0.000233539	0.000233539	0.000419946	0.000419946	0.000297087	2.79611E-05	9.00263E-05	0.00015939	0.00019536	0.00019536	0.000143635	0.000129612	0.000323652
3836303774445	383630	3774445	0.00019605	0.00017691	0.000441758	0.000441758	0.00012363	0.00012363	0.000228121	0.000228121	0.00041020	0.00041020	0.00029019	2.73125E-05	8.79379E-05	0.00015572	0.00019533	0.00019533	0.000144166	0.000130092	0.000324849
3836403774445	383640	3774445	0.000191633	0.00017292	0.000431805	0.000431805	0.000120845	0.000120845	0.00022981	0.00022981	0.00040962	0.00040962	0.000283657	2.66971E-05	8.59566E-05	0.00015294	0.00019531	0.00019531	0.000144745	0.000130614	0.000326154
3836503774445	383650	3774445	0.000188839	0.0001704	0.00042551	0.00042551	0.00011908	0.00011908	0.000219731	0.000219731	0.00039511	0.00039511	0.00027952	2.63079E-05	8.47035E-05	0.00014975	0.00019677	0.00019677	0.000147849	0.000133415	0.000333148
3836603774445	383660	3774445	0.000186195	0.00016802	0.000419552	0.000419552	0.000117416	0.000117416	0.000216654	0.000216654	0.000389584	0.000389584	0.000275607	2.59395E-05	8.35174E-05	0.00014785	0.00019837	0.00019837	0.000151204	0.000136442	0.000340707
3836703774445	383670	3774445	0.000184004	0.00016604	0.000414616	0.000414616	0.000116034	0.000116034	0.000214105	0.000214105	0.000385001	0.000385001	0.000272365	2.56343E-05	8.25348E-05	0.00014613	0.00020053	0.00020053	0.000155466	0.000140288	0.000350311
3836803774445	383680	3774445	0.000182291	0.00016449	0.000410756	0.000410756	0.000114954	0.000114954	0.000212112	0.000212112	0.000381416	0.000381416	0.00026982	2.53957E-05	8.17664E-05	0.00014475	0.00020303	0.00020303	0.000161298	0.000145551	0.000363451
3836903774445	383690	3774445	0.000180608	0.00016298	0.000406963	0.000406963	0.000113892	0.000113892	0.000210153	0.000210153	0.000377894	0.000377894	0.000267337	2.51612E-05	8.10113E-05	0.00014338	0.00020646	0.00020646	0.000167302	0.000150969	0.000376982

			KMMass Grading / Excavation	KMDrainage / Utilities Trenching	KMFoundations / Concrete Pads	KMBuilding / Structure Construction	KMAsphalt Paving	KMArchitectural Coating	KMLandscaping or Other Finishing	KMWaterside Construction (Piles)	EWNDemolition	EWNSite Grubbing / Prep	EWNDrainage / Utilities Trenching	EWNDrainage / Utilities Trenching	EWNDrainage / Utilities Trenching	EWNFoundation s / Concrete Pads	EWNBuilding / Structure Construction	EWNAsphalt Paving	EWNLandscaping or Other Finishing	EWNWaterside Construction (Piles)	ISDemolition
Unique Identifier	X (UTM)	Y (UTM)	2026	2026	2026	2026	2026	2026	2026	2026	2027	2027	2027	2028	2029	2029	2029	2029	2029	2029	2027
3838403774445	383840	3774445	0.000372624	8.02844E-05	0.000192421	0.000356917	0.00024478	2.30381E-05	7.41758E-05	0.000131335	3.015E-05	4.06508E-05	4.93219E-05	4.93219E-05	4.93219E-05	3.50822E-05	6.10955E-05	4.46284E-05	1.35238E-05	2.34677E-05	0.000272693
3838503774445	383850	3774445	0.000366975	7.90673E-05	0.000189504	0.000351506	0.00024106	2.26889E-05	7.30513E-05	0.000129344	3.00247E-05	4.04818E-05	4.91169E-05	4.91169E-05	4.91169E-05	3.49364E-05	6.08415E-05	4.44428E-05	1.34675E-05	2.33701E-05	0.000265297
3838603774445	383860	3774445	0.000362268	7.8053E-05	0.000187073	0.000346997	0.00023797	2.23978E-05	7.21142E-05	0.000127685	2.99232E-05	4.0345E-05	4.89509E-05	4.89509E-05	4.89509E-05	3.48183E-05	6.06359E-05	4.42926E-05	1.3422E-05	2.32911E-05	0.000258284
3838703774445	383870	3774445	0.000357614	7.70503E-05	0.00018467	0.000342539	0.00023492	2.21101E-05	7.11878E-05	0.000126044	2.98217E-05	4.02082E-05	4.87849E-05	4.87849E-05	4.87849E-05	3.47002E-05	6.04303E-05	4.41424E-05	1.33765E-05	2.32122E-05	0.000251533
3838803774445	383880	3774445	0.00035296	7.60476E-05	0.000182266	0.000338081	0.00023186	2.18224E-05	7.02614E-05	0.000124404	2.97202E-05	4.00714E-05	4.86189E-05	4.86189E-05	4.86189E-05	3.45821E-05	6.02247E-05	4.39922E-05	1.3331E-05	2.31332E-05	0.00024502
3838903774445	383890	3774445	0.000348347	7.50536E-05	0.000179884	0.000333662	0.000228832	2.15371E-05	6.9343E-05	0.000122778	2.96188E-05	3.99345E-05	4.84529E-05	4.84529E-05	4.84529E-05	3.44641E-05	6.0019E-05	4.3842E-05	1.32855E-05	2.30542E-05	0.000238747
3839003774445	383900	3774445	0.00034376	7.40655E-05	0.000177516	0.000329269	0.000225819	2.12536E-05	6.843E-05	0.000121161	2.95173E-05	3.97977E-05	4.82869E-05	4.82869E-05	4.82869E-05	3.4346E-05	5.98134E-05	4.36918E-05	1.32399E-05	2.29752E-05	0.000232694
3839103774445	383910	3774445	0.000339187	7.30802E-05	0.000175154	0.000324889	0.000222815	2.09708E-05	6.75197E-05	0.00011955	2.94158E-05	3.96609E-05	4.81209E-05	4.81209E-05	4.81209E-05	3.42279E-05	5.96078E-05	4.35416E-05	1.31944E-05	2.28962E-05	0.00022685
3829703774455	382970	3774455	0.000113197	2.4389E-05	5.84541E-05	0.000108425	7.436E-05	6.99859E-06	2.25333E-05	3.98973E-05	2.24916E-05	3.03251E-05	3.67937E-05	3.67937E-05	3.67937E-05	2.61711E-05	4.55767E-05	3.32924E-05	1.00886E-05	1.75067E-05	0.000142095
3829803774455	382980	3774455	0.000116842	2.51744E-05	6.03364E-05	0.000111916	7.67545E-05	7.22395E-06	2.32589E-05	4.1182E-05	2.27722E-05	3.07034E-05	3.72527E-05	3.72527E-05	3.72527E-05	2.64975E-05	4.61452E-05	3.37076E-05	1.02144E-05	1.77251E-05	0.000149449
3829903774455	382990	3774455	0.0001205	2.59626E-05	6.22256E-05	0.000115421	7.91577E-05	7.45014E-06	2.39872E-05	4.24714E-05	2.30408E-05	3.10656E-05	3.76921E-05	3.76921E-05	3.76921E-05	2.681E-05	4.66895E-05	3.41052E-05	1.03349E-05	1.79341E-05	0.000157221
3830003774455	383000	3774455	0.000124576	2.68407E-05	6.43301E-05	0.000119324	8.18349E-05	7.70211E-06	2.47985E-05	4.39079E-05	2.33452E-05	3.1476E-05	3.81901E-05	3.81901E-05	3.81901E-05	2.71642E-05	4.73064E-05	3.45559E-05	1.04715E-05	1.81711E-05	0.0001659
3830103774455	383010	3774455	0.000131597	2.83534E-05	6.79557E-05	0.000126049	8.64471E-05	8.1362E-06	2.61961E-05	4.63825E-05	2.40197E-05	3.23854E-05	3.92935E-05	3.92935E-05	3.92935E-05	2.79491E-05	4.86732E-05	3.55543E-05	1.0774E-05	1.86961E-05	0.000178912
3830203774455	383020	3774455	0.000139452	3.00458E-05	7.20119E-05	0.000133573	9.1607E-05	8.62184E-06	2.77597E-05	4.9151E-05	2.47897E-05	3.34236E-05	4.05532E-05	4.05532E-05	4.05532E-05	2.88451E-05	5.02336E-05	3.66941E-05	1.11194E-05	1.92955E-05	0.000194295
3830303774455	383030	3774455	0.000147038	3.16802E-05	7.59293E-05	0.000140839	9.65903E-05	9.09085E-06	2.92698E-05	5.18247E-05	2.5518E-05	3.44055E-05	4.17445E-05	4.17445E-05	4.17445E-05	2.96924E-05	5.17093E-05	3.7772E-05	1.14461E-05	1.98623E-05	0.000210686
3830403774455	383040	3774455	0.00015418	3.3219E-05	7.96174E-05	0.00014768	0.000101282	9.53242E-06	3.06915E-05	5.4342E-05	2.61985E-05	3.5323E-05	4.28576E-05	4.28576E-05	4.28576E-05	3.04842E-05	5.30882E-05	3.87793E-05	1.17513E-05	2.03919E-05	0.000227608
3830503774455	383050	3774455	0.000161604	3.48187E-05	8.34513E-05	0.000154792	0.000106159	9.99145E-06	3.21695E-05	5.69589E-05	2.69685E-05	3.63612E-05	4.41173E-05	4.41173E-05	4.41173E-05	3.13802E-05	5.46485E-05	3.9919E-05	1.20967E-05	2.09913E-05	0.000246638
3830603774455	383060	3774455	0.000167912	3.61778E-05	8.67088E-05	0.000160834	0.000110303	1.03815E-05	3.34252E-05	5.91822E-05	2.75773E-05	3.71821E-05	4.51133E-05	4.51133E-05	4.51133E-05	3.20887E-05	5.58823E-05	4.08203E-05	1.23698E-05	2.14652E-05	0.000265065
3830703774455	383070	3774455	0.000174301	3.75544E-05	9.0008E-05	0.000166954	0.0001145	1.07765E-05	3.4697E-05	6.1434E-05	2.8216E-05	3.80432E-05	4.61581E-05	4.61581E-05	4.61581E-05	3.28318E-05	5.71765E-05	4.17657E-05	1.26563E-05	2.19623E-05	0.000285366
3830803774455	383080	3774455	0.000180623	3.89164E-05	9.32724E-05	0.000173009	0.000118653	1.11673E-05	3.59554E-05	6.36621E-05	2.88607E-05	3.89124E-05	4.72127E-05	4.72127E-05	4.72127E-05	3.3582E-05	5.84829E-05	4.27199E-05	1.29454E-05	2.24641E-05	0.000307499
3830903774455	383090	3774455	0.000186837	4.02552E-05	9.64813E-05	0.000178961	0.000122735	1.15515E-05	3.71923E-05	6.58523E-05	2.94934E-05	3.97655E-05	4.82478E-05	4.82478E-05	4.82478E-05	3.43182E-05	5.9765E-05	4.36565E-05	1.32292E-05	2.29566E-05	0.000331256
3831003774455	383100	3774455	0.000192876	4.15564E-05	9.95999E-05	0.000184745	0.000126702	1.19249E-05	3.83945E-05	6.79809E-05	3.02037E-05	4.07232E-05	4.94098E-05	4.94098E-05	4.94098E-05	3.51447E-05	6.12044E-05	4.47079E-05	1.35479E-05	2.35095E-05	0.000357168
3831103774455	383110	3774455	0.000198565	4.27822E-05	0.000102538	0.000190195	0.000130439	1.22766E-05	3.95271E-05	6.99861E-05	3.08723E-05	4.16246E-05	5.05035E-05	5.05035E-05	5.05035E-05	3.59226E-05	6.25591E-05	4.56975E-05	1.38477E-05	2.40299E-05	0.000383355
3831203774455	383120	3774455	0.000204524	4.4066E-05	0.000105615	0.000195902	0.000134353	1.2645E-05	4.07132E-05	7.20863E-05	3.1505E-05	4.24777E-05	5.15385E-05	5.15385E-05	5.15385E-05	3.66589E-05	6.38413E-05	4.66341E-05	1.41315E-05	2.45224E-05	0.000411624
3831303774455	383130	3774455	0.000210038	4.52542E-05	0.000108462	0.000201184	0.000137976	1.2986E-05	4.18109E-05	7.40299E-05	3.20721E-05	4.32423E-05	5.24662E-05	5.24662E-05	5.24662E-05	3.73187E-05	6.49904E-05	4.74734E-05	1.43859E-05	2.49638E-05	0.000442568
3831403774455	383140	3774455	0.000215687	4.64713E-05	0.00011138	0.000206595	0.000141687	1.33352E-05	4.29354E-05	7.6021E-05	3.24959E-05	4.38137E-05	5.31595E-05	5.31595E-05	5.31595E-05	3.78118E-05	6.58492E-05	4.81008E-05	1.4576E-05	2.52936E-05	0.000478311
3831503774455	383150	3774455	0.000221444	4.77116E-05	0.000114352	0.000212109	0.000145469	1.36912E-05	4.40814E-05	7.805E-05	3.28898E-05	4.43449E-05	5.3804E-05	5.3804E-05	5.3804E-05	3.82702E-05	6.66475E-05	4.86839E-05	1.47527E-05	2.56003E-05	0.000517911
3831603774455	383160	3774455	0.000227228	4.89577E-05	0.000117339	0.000217649	0.000149268	1.40487E-05	4.52327E-05	8.00885E-05	3.3045E-05	4.45541E-05	5.40578E-05	5.40578E-05	5.40578E-05	3.84508E-05	6.6962E-05	4.89136E-05	1.48223E-05	2.57211E-05	0.000560441
3831703774455	383170	3774455	0.000233065	5.02154E-05	0.000120353	0.00022324	0.000153103	1.44096E-05	4.63947E-05	8.21459E-05	3.31585E-05	4.4707E-05	5.42434E-05	5.42434E-05	5.42434E-05	3.85828E-05	6.71918E-05	4.90815E-05	1.48732E-05	2.58093E-05	0.000607429
3831903774455	383190	3774455	0.000245143	5.28178E-05	0.00012659	0.000234809	0.000161037	1.51564E-05	4.8799E-05	8.6403E-05	3.32361E-05	4.48117E-05	5.43703E-05	5.43703E-05	5.43703E-05	3.86731E-05	6.7349E-05	4.91964E-05	1.4908E-05	2.58697E-05	0.000716957
3832003774455	383200	3774455	0.000251371	5.41595E-05	0.000129806	0.000240774	0.000165128	1.55414E-05	5.00387E-05	8.85979E-05	3.32301E-05	4.48036E-05	5.43606E-05	5.43606E-05	5.43606E-05	3.86661E-05	6.73369E-05	4.91875E-05	1.49053E-05	2.58651E-05	0.000783936
3832103774455	383210	3774455	0.000257854	5.55563E-05	0.000133154	0.000246984	0.000169386	1.59423E-05	5.13292E-05	9.08829E-05	3.3242E-05	4.48197E-05	5.43801E-05	5.43801E-05	5.43801E-05	3.868E-05	6.73611E-05	4.92052E-05	1.49107E-05	2.58744E-05	0.000865468
3832203774455	383220	3774455	0.000264539	5.69966E-05	0.000136606	0.000253387	0.000173778	1.63555E-05	5.26599E-05	9.3239E-05	3.32778E-05	4.4868E-05	5.44387E-05	5.44387E-05	5.44387E-05	3.87217E-05	6.74337E-05	4.92582E-05	1.49267E-05	2.59023E-05	0.000966472
3832303774455	383230	3774455	0.000271398	5.84746E-05	0.000140148	0.000259958	0.000178284	1.67797E-05	5.40254E-05	9.56567E-05	3.33017E-05	4.49002E-05	5.44777E-05	5.44777E-05	5.44777E-05	3.87495E-05	6.74821E-05	4.92936E-05	1.49374E-05	2.59209E-05	0.001089287
3832403774455	383240	3774455	0.000278486	6.00018E-05	0.000143809	0.000266747	0.00018294	1.72179E-05	5.54364E-05	9.81551E-05	3.33316E-05	4.49404E-05	5.45266E-05	5.45266E-05	5.45266E-05	3.87842E-05	6.75426E-05	4.93377E-05	1.49508E-05	2.59441E-05	0.001238312
3832503774455	383250	3774455	0.000285736	6.15638E-05	0.000147552	0.000273691	0.000187703	1.76661E-05	5.68796E-05	0.00010071	3.33554E-05	4.49726E-05	5.45656E-05	5.45656E-05	5.45656E-05	3.8812E-05	6.7591E-05	4.93731E-05	1.49615E-05	2.59627E-05	0.001416651
3832603774455	383260	3774455	0.000293161	6.31634E-05	0.000151386	0.000280803	0.00019258	1.81252E-05	5.83575E-05	0.000103327	3.33853E-05	4.50129E-05	5.46144E-05	5.46144E-05	5.46144E-05	3.88467E-05	6.76514E-05	4.94173E-05	1.49749E-05	2.59859E-05	0.001622556
3832703774455	383270	3774455	0.000300747	6.47979E-05	0.000155304	0.000288069	0.000197563	1.85942E-05	5.98676E-05	0.000106001	3.34211E-05	4.50612E-05	5.4673E-05	5.4673E-05	5.4673E-05	3.88884E-05	6.7724E-05	4.94703E-05	1.4991E-05	2.60138E-05	0.001841019
3832903774455	383290	3774455	0.000316389	6.81682E-05	0.000163381	0.000303052	0.000207839	1.95613E-05	6.29814E-05	0.000111514	3.34092E-05	4.50451E-05	5.46535E-05	5.46535E-05	5.46535E-05	3.88745E-05	6.76998E-05	4.94526E-05	1.49856E-05	2.60045E-05	0.002248065
3833003774455	383300	3774455	0.000324459	6.99069E-05	0.000167549	0.000310782	0.00021314	2.00602E-05	6.45879E-05	0.000114359	3.33554E-05	4.49726E-05	5.45656E-05	5.45656E-05	5.45656E-05	3.8812E-05	6.7591E-05	4.93731E-05	1.49615E-05	2.59627E-05	0.00239407
3833103774455	383310	3774455	0.000332624	7.1666E-05	0.000171765	0.000318602	0.000218503	2.0565E-05	6.62131E-05	0.000117236	3.32838E-05	4.48761E-05	5.44484E-05	5.44484E-05	5.44484E-05	3.87286E-05	6.74458E-05	4.92671E-05	1.49294E-05	2.59069E-05	0.002450514
3833203774455	383320	3774455	0.000340869	7.34424E-05	0.000176022	0.000326499	0.000223919	2.10748E-05	6.78544E-05	0.000120142	3.32122E-05	4.47795E-05	5.43313E-05	5.43313E-05	5.43313E-05	3.86453E-05	6.73007E-05	4.9161E-05	1.48973E-05	2.58512E-05	0.002428196
3833303774455	383330	3774455	0.000349113	7.52188E-05	0.00018028	0.000334397	0.000229336	2.15845E-05	6.94957E-05	0.000123048	3.30749E-05	4.45944E-05	5.41067E-05	5.41067E-05	5.41067E-05	3.84856E-05	6.70225E-05	4.89578E-05	1.48357E-05	2.57443E-05	0.002336737
3833403774455	383340	3774455	0.000357372	7.69982E-05	0.000184545	0.000342307	0.000234761	2.20951E-05	7.11396E-05	0.000125959	3.286E-05	4.43046E-05	5.37551E-05	5.37551E-05	5.37551E-05	3.82355E-05	6.6587E-05	4.86397E-05	1.47393E-05	2.5577E-05	0.002211314
3833503774455	383350	3774455	0.000365644	7.87804E-05	0.000188816	0.00035023	0.000240195	2.26065E-05	7.27862E-05	0.000128874	3.26272E-05	4.39908E-05	5.33743E-05	5.33743E-05	5.33743E-05	3.79646E-05	6.61153E-05	4.82951E-05	1.46349E-05	2.53958E-05	0.002068222
3833603774455	383360	3774455	0.000373848	8.05481E-05	0.000193053	0.000358089	0.000245584	2.31138E-05	7.44195E-05	0.000131766	3.24004E-05	4.36849E-05	5.30033E-05	5.30033E-05	5.30033E-05	3.77007E-05	6.56556E-05	4.79594E-05	1.45331E-05	2.52193E-05	0.001923208
3833703774455	383370	3774455	0.00038204	8.2313E-05	0.000197283	0.000365935	0.000250965	2.36202E-05	7.605E-05	0.000134653	3.21616E-05	4.3363E-05	5.26127E-05	5.26127E-05	5.26127E-05	3.74229E-05	6.51718E-05	4.7606E-05	1.44261E-05	2.50334E-05	0.00178648
3833803774455	383380	3774455	0.000390164	8.40633E-05	0.000201478	0.000373716	0.000256302	2.41225E-05	7.76672E-05	0.000137517	3.19288E-05	4.30491E-05	5.22318E-05	5.22318E-05	5.22318E-05	3.7152E-05	6.47001E-05	4.72614E-05	1.43216E-05	2.48522E-05	0.001656902
3834003774455	383400	3774455	0.00040625	8.75293E-05	0.000209785	0.000389125	0.000266869	2.51171E-05	8.08694E-05	0.000143186	3.16721E-05	4.27031E-05	5.18119E-05	5.18119E-05	5.18119E-05	3.68533E-05	6.418E-05	4.68815E-05	1.42065E-05	2.46525E-05	0.001438343
3834103774455	383410	3774455	0.000413917	8.91811E-05	0.000213744	0.000396468	0.000271905	2.55911E-05	8.23956E-05	0.000145889	3.14692E-05	4.24294E-05	5.14799E-05	5.14799E-05	5.14799E-05	3.66172E-05	6.37687E-05	4.6581E-05	1.41155E-05	2.44945E-05	0.001342425
3834303774455	383430	3774455	0.000424771	9.15197E-05	0.000219349	0.000406865	0.000279036	2.62622E-05	8.45563E-05	0.000149714	3.03649E-05	4.09405E-05	4.96735E-05	4.96735E-05	4.96735E-05	3.53323E-05	6.1531E-05	4.49465E-05	1.36201E-05	2.3635E-05	0.001147497
3834403774455	383440	3774455	0.000429895	9.26238E-05	0.000221995	0.000411773	0.000282402	2.6579E-05	8.55764E-05	0.000151521	2.99232E-05	4.0345E-05	4.89509E-05	4.89509E-05	4.89509E-05	3.48183E-05	6.06359E-05	4.42926E-05	1.3422E-05	2.32911E-05	0.001071009
3834503774455	383450	3774455	0.000434778	9.36758E-05	0.000224516	0.00041645	0.000285609	2.68809E-05	8.65483E-05	0.000153241	2.96605E-05	3.99909E-05	4.85212E-05	4.85212E-05	4.85212E-05	3.45127E-05	6.01037E-05	4.39039E-05	1.33042E-05	2.30867E-05	0.001004465
3834603774455	383460	3774455	0.000438746	9.45307E-05	0.000226565	0.000420251	0.000288216	2.71262E-05	8.73381E-05	0.00015464	2.93979E-05	3.96368E-05	4.80916E-05	4.80916E-05	4.80916E-05	3.42071E-05	5.95715E-05	4.35151E-05	1.31864E-05	2.28823E-05	0.000944315
3834703774455	383470	3774455	0.000439862	9.47712E-05	0.000227142	0.00042132	0.000288949	2.71952E-05	8.75604E-05	0.000155033	2.89443E-05	3.90251E-05	4.73494E-05	4.73494E-05	4.73494E-05	3.36792E-05	5.86522E-05	4.28436E-05	1.29829E-05	2.25292E-05	0.000883835
3834803774455	383480	3774455	0.000439203	9.46292E-05	0.000226802	0.000420689	0.000288516	2.71545E-05	8.74292E-05	0.000154801	2.84846E-05	3.84054E-05	4.65976E-05	4.65976E-05	4.65976E-05	3.31444E-05	5.77208E-05	4.21633E-05	1.27767E-05	2.21714E-05	0.000828979
3834903774455	383490	3774455	0.000437199	9.41974E-05	0.000225767	0.000418769	0.0002872	2.70306E-05	8.70302E-05	0.000154095	2.80549E-05	3.78259E-05	4.58945E-05	4.58945E-05	4.58945E-05	3.26443E-05	5.68499E-05	4.15271E-05	1.2584E-05	2.18369E-05	0.000779931
3835003774455	383500	3774455	0.00043428	9.35686E-05	0.000224259	0.000415973	0.000285282	2.68501E-05	8.64492E-05	0.000153066	2.7649E-05	3.72787E-05	4.52305E-05	4.52305E-05	4.52305E-05	3.2172E-05	5.60274E-05	4.09263E-05	1.24019E-05	2.1521E-05	0.00073598
3835103774455	383510	3774455	0.000430312	9.27137E-05	0.00022221	0.000412173	0.000282676	2.66048E-05	8.56594E-05	0.000151667	2.7261E-05	3.67555E-05	4.45958E-05	4.45958E-05	4.45958E-05	3.17205E-05	5.52412E-05	4.0352E-05	1.22279E-05	2.1219E-05	0.000696101
3835203774455	383520	3774455	0.00041853	9.01751E-05	0.000216126	0.000400887	0.000274936	2.58763E-05	8.33139E-05	0.000147515	2.65447E-05	3.57898E-05	4.3424E-05	4.3424E-05	4.3424E-05	3.08871E-05	5.37897E-05	3.92917E-05	1.19066E-05	2.06614E-05	0.000652043
3835303774455	383530	3774455	0.00040438	8.71264E-05	0.000208819	0.000387334	0.000265641	2.50015E-05	8.04973E-05	0.000142528	2.58343E-05	3.48321E-05	4.2262E-05	4.2262E-05	4.2262E-05	3.00605E-05	5.23503E-05	3.82403E-05	1.1588E-05	2.01085E-05	0.000611154
3835403774455	383540	3774455	0.000391455	8.43415E-05	0.000202145	0.000374953	0.00025715	2.42024E-05	7.79242E-05	0.000137972	2.52732E-05	3.40755E-05	4.13441E-05	4.13441E-05	4.13441E-05	2.94077E-05	5.12133E-05	3.74097E-05	1.13363E-05	1.96718E-05	0.000575972
3835503774455	383550	3774455	0.000382537	8.24202E-05	0.00019754	0.000366412	0.000251292	2.3651E-05	7.61491E-05	0.000134829	2.49091E-05	3.35846E-05	4.07484E-05	4.07484E-05	4.07484E-05	2.8984E-05	5.04755E-05	3.68708E-05	1.1173E-05	1.93884E-05	0.000547708
3835603774455	383560	3774455	0.0003737	8.05163E-05	0.000192976	0.000357947	0.000245487	2.31047E-05	7.439E-05	0.000131714	2.45689E-05	3.31259E-05	4.01919E-05	4.01919E-05	4.01919E-05	2.85881E-05	4.9786E-05	3.63671E-05	1.10203E-05	1.91235E-05	0.000521683
3835703774455	383570	3774455	0.000362671	7.81399E-05	0.000187281	0.000347383	0.000238242	2.24228E-05	7.21945E-05	0.000127827	2.4157E-05	3.25705E-05	3.95181E-05	3.95181E-05	3.95181E-05	2.81088E-05	4.89514E-05	3.57575E-05	1.08356E-05	1.8803E-05	0.000495526
3835803774455	383580	3774455	0.000351064	7.5639E-05	0.000181287	0.000336265	0.000230617	2.17051E-05	6.98839E-05	0.000123736	2.37332E-05	3.19991E-05	3.88248E-05	3.88248E-05	3.88248E-05	2.76157E-05	4.80926E-05	3.51302E-05	1.06455E-05	1.84731E-05	0.000470743
3835903774455	383590	3774455	0.000340586	7.33815E-05	0.000175876	0.000326229	0.000223734	2.10573E-05	6.77982E-05	0.000120043	2.33512E-05	3.14841E-05	3.81998E-05	3.81998E-05	3.81998E-05	2.71712E-05	4.73185E-05	3.45647E-05	1.04741E-05	1.81757E-05	0.00044843
3836003774455	383600	3774455	0.000333054	7.17587E-05	0.000171987	0.000319014	0.000218786	2.05916E-05	6.62988E-05	0.000117388	2.30885E-05	3.11299E-05	3.77702E-05	3.77702E-05	3.77702E-05	2.68656E-05	4.67863E-05	3.41759E-05	1.03563E-05	1.79713E-05	0.000429717
3836103774455	383610	3774455	0.000325898	7.0217E-05	0.000168292	0.00031216	0.000214086	2.01492E-05	6.48744E-05	0.000114866	2.28438E-05	3.08E-05	3.73698E-05	3.73698E-05	3.73698E-05	2.65808E-05	4.62904E-05	3.38137E-05	1.02466E-05	1.77808E-05	0.000412311
3836203774455	383620	3774455	0.000323652	6.9733E-05	0.000167132	0.000310009	0.00021261	2.00103E-05	6.44273E-05	0.000114074	2.27841E-05	3.07195E-05	3.72722E-05	3.72722E-05	3.72722E-05	2.65113E-05	4.61694E-05	3.37253E-05	1.02198E-05	1.77343E-05	0.000399418
3836303774455	383630	3774455	0.000324849	6.9991E-05	0.00016775	0.000311155	0.000213396	2.00844E-05	6.46656E-05	0.000114496	2.28617E-05	3.08241E-05	3.73991E-05	3.73991E-05	3.73991E-05	2.66016E-05	4.63267E-05	3.38402E-05	1.02546E-05	1.77947E-05	0.000389545
3836403774455	383640	3774455	0.000326154	7.02721E-05	0.000168424	0.000312405	0.000214253	2.0165E-05	6.49253E-05	0.000114956	2.29513E-05	3.09448E-05	3.75456E-05	3.75456E-05	3.75456E-05	2.67058E-05	4.65081E-05	3.39727E-05	1.02948E-05	1.78644E-05	0.00038009
3836503774455	383650	3774455	0.000333148	7.1779E-05	0.000172035	0.000319104	0.000218848	2.05974E-05	6.63175E-05	0.000117421	2.32557E-05	3.13553E-05	3.80436E-05	3.80436E-05	3.80436E-05	2.706E-05	4.7125E-05	3.44233E-05	1.04313E-05	1.81014E-05	0.000374491
3836603774455	383660	3774455	0.000340707	7.34076E-05	0.000175939	0.000326345	0.000223813	2.10648E-05	6.78223E-05	0.000120085	2.35959E-05	3.1814E-05	3.86002E-05	3.86002E-05	3.86002E-05	2.74559E-05	4.78144E-05	3.49269E-05	1.05839E-05	1.83662E-05	0.000369172
3836703774455	383670	3774455	0.000350311	7.54767E-05	0.000180898	0.000335543	0.000230122	2.16585E-05	6.9734E-05	0.00012347	2.40317E-05	3.24015E-05	3.9313E-05	3.9313E-05	3.9313E-05	2.7963E-05	4.86974E-05	3.55719E-05	1.07794E-05	1.87054E-05	0.000364904
3836803774455	383680	3774455	0.000363451	7.8308E-05	0.000187684	0.00034813	0.000238754	2.2471E-05	7.23498E-05	0.000128102	2.46166E-05	3.31903E-05	4.027E-05	4.027E-05	4.027E-05	2.86436E-05	4.98828E-05	3.64378E-05	1.10418E-05	1.91607E-05	0.000361794
3836903774455	383690	3774455	0.000376982	8.12234E-05	0.000194671	0.000361091	0.000247643	2.33076E-05	7.50433E-05	0.000132871	2.53031E-05	3.41158E-05	4.13929E-05	4.13929E-05	4.13929E-05	2.94424E-05	5.12738E-05	3.74539E-05	1.13497E-05	1.9695E-05	0.000358666

Unique Identifier	X (UTM)	Y (UTM)	ISDrainage / Utilities Trenching	ISDrainage / Utilities Trenching	ISAsphalt Paving	ISAsphalt Paving	SVDemolition	SVSite Grubbing / Prep	SVMass Grading / Excavation	SVMass Grading / Excavation	SVDrainage / Utilities Trenching	SVFoundations / Concrete Pads	SVBuilding / Structure Construction	SVBuilding / Structure Construction	SVAsphalt Paving	SVAsphalt Paving	SVArchitectural Coating	SVArchitectural Coating	SVLandscaping or Other Finishing	SVLandscaping or Other Finishing	MDemolition
			2027	2028	2027	2028	2027	2027	2027	2028	2028	2028	2028	2029	2028	2029	2028	2029	2028	2029	2027
3838403774445	383840	3774445	9.42554E-05	9.42554E-05	0.000403644	0.000403644	2.15902E-05	1.4264E-05	2.40878E-05	2.40878E-05	7.27073E-06	7.49274E-06	4.43956E-05	4.43956E-05	2.95824E-05	2.95824E-05	2.93049E-06	2.93049E-06	9.4353E-06	9.4353E-06	7.87565E-05
3838503774445	383850	3774445	9.16991E-05	9.16991E-05	0.000392696	0.000392696	2.15228E-05	1.42194E-05	2.40126E-05	2.40126E-05	7.24804E-06	7.46935E-06	4.42796E-05	4.42796E-05	2.94901E-05	2.94901E-05	2.92135E-06	2.92135E-06	9.40585E-06	9.40585E-06	7.82313E-05
3838603774445	383860	3774445	8.92749E-05	8.92749E-05	0.000382314	0.000382314	2.14677E-05	1.4183E-05	2.39511E-05	2.39511E-05	7.22947E-06	7.45022E-06	4.41637E-05	4.41637E-05	2.94146E-05	2.94146E-05	2.91386E-06	2.91386E-06	9.38175E-06	9.38175E-06	7.78134E-05
3838703774445	383870	3774445	8.69414E-05	8.69414E-05	0.000372321	0.000372321	2.14125E-05	1.41466E-05	2.38895E-05	2.38895E-05	7.2109E-06	7.43108E-06	4.40606E-05	4.40606E-05	2.9339E-05	2.9339E-05	2.90638E-06	2.90638E-06	9.35766E-06	9.35766E-06	7.73896E-05
3838803774445	383880	3774445	8.46904E-05	8.46904E-05	0.000362682	0.000362682	2.13574E-05	1.41101E-05	2.3828E-05	2.3828E-05	7.19233E-06	7.41194E-06	4.39446E-05	4.39446E-05	2.92635E-05	2.92635E-05	2.89889E-06	2.89889E-06	9.33356E-06	9.33356E-06	7.69598E-05
3838903774445	383890	3774445	8.2522E-05	8.2522E-05	0.000353396	0.000353396	2.13022E-05	1.40737E-05	2.37665E-05	2.37665E-05	7.17376E-06	7.39281E-06	4.38287E-05	4.38287E-05	2.91879E-05	2.91879E-05	2.89141E-06	2.89141E-06	9.30946E-06	9.30946E-06	7.65241E-05
3839003774445	383900	3774445	8.04299E-05	8.04299E-05	0.000344436	0.000344436	2.1241E-05	1.40332E-05	2.36982E-05	2.36982E-05	7.15313E-06	7.37155E-06	4.37128E-05	4.37128E-05	2.9104E-05	2.9104E-05	2.88309E-06	2.88309E-06	9.28269E-06	9.28269E-06	7.60824E-05
3839103774445	383910	3774445	7.841E-05	7.841E-05	0.000335786	0.000335786	2.11858E-05	1.39968E-05	2.36366E-05	2.36366E-05	7.13456E-06	7.35241E-06	4.35968E-05	4.35968E-05	2.90284E-05	2.90284E-05	2.87561E-06	2.87561E-06	9.25859E-06	9.25859E-06	7.56347E-05
3829703774455	382970	3774455	4.91146E-05	4.91146E-05	0.00021033	0.00021033	1.66093E-05	1.09732E-05	1.85306E-05	1.85306E-05	5.59335E-06	5.76414E-06	3.40375E-05	3.40375E-05	2.27577E-05	2.27577E-05	2.25442E-06	2.25442E-06	7.25854E-06	7.25854E-06	3.07768E-05
3829803774455	382980	3774455	5.16565E-05	5.16565E-05	0.000221216	0.000221216	1.67502E-05	1.10663E-05	1.86878E-05	1.86878E-05	5.6408E-06	5.81304E-06	3.42822E-05	3.42822E-05	2.29507E-05	2.29507E-05	2.27354E-06	2.27354E-06	7.32012E-06	7.32012E-06	3.14573E-05
3829903774455	382990	3774455	5.43427E-05	5.43427E-05	0.00023272	0.00023272	1.6885E-05	1.11554E-05	1.88382E-05	1.88382E-05	5.68619E-06	5.85982E-06	3.45141E-05	3.45141E-05	2.31354E-05	2.31354E-05	2.29184E-06	2.29184E-06	7.37903E-06	7.37903E-06	3.21377E-05
3830003774455	383000	3774455	5.73426E-05	5.73426E-05	0.000245567	0.000245567	1.7032E-05	1.12525E-05	1.90023E-05	1.90023E-05	5.73571E-06	5.91084E-06	3.47718E-05	3.47718E-05	2.33369E-05	2.33369E-05	2.3118E-06	2.3118E-06	7.44329E-06	7.44329E-06	3.28958E-05
3830103774455	383010	3774455	6.18404E-05	6.18404E-05	0.000264828	0.000264828	1.73996E-05	1.14954E-05	1.94124E-05	1.94124E-05	5.85955-06	6.03842E-06	3.54031E-05	3.54031E-05	2.38406E-05	2.38406E-05	2.36169E-06	2.36169E-06	7.60393E-06	7.60393E-06	3.43105E-05
3830203774455	383020	3774455	6.71573E-05	6.71573E-05	0.000287597	0.000287597	1.78162E-05	1.17706E-05	1.98772E-05	1.98772E-05	5.9998E-06	6.183E-06	3.61117E-05	3.61117E-05	2.44114E-05	2.44114E-05	2.41824E-06	2.41824E-06	7.786E-06	7.786E-06	3.59042E-05
3830303774455	383030	3774455	7.28229E-05	7.28229E-05	0.00031186	0.00031186	1.82022E-05	1.20256E-05	2.03078E-05	2.03078E-05	6.12978E-06	6.31695E-06	3.67558E-05	3.67558E-05	2.49403E-05	2.49403E-05	2.47063E-06	2.47063E-06	7.95468E-06	7.95468E-06	3.74502E-05
3830403774455	383040	3774455	7.86721E-05	7.86721E-05	0.000336909	0.000336909	1.85514E-05	1.22563E-05	2.06974E-05	2.06974E-05	6.24738E-06	6.43814E-06	3.73227E-05	3.73227E-05	2.54187E-05	2.54187E-05	2.51803E-06	2.51803E-06	8.10729E-06	8.10729E-06	3.89306E-05
3830503774455	383050	3774455	8.52495E-05	8.52495E-05	0.000365076	0.000365076	1.89435E-05	1.25154E-05	2.11349E-05	2.11349E-05	6.37943E-06	6.57422E-06	3.79411E-05	3.79411E-05	2.5956E-05	2.5956E-05	2.57125E-06	2.57125E-06	8.27865E-06	8.27865E-06	4.05482E-05
3830603774455	383060	3774455	9.16187E-05	9.16187E-05	0.000392352	0.000392352	1.92437E-05	1.27137E-05	2.14698E-05	2.14698E-05	6.48053E-06	6.6784E-06	3.84049E-05	3.84049E-05	2.63673E-05	2.63673E-05	2.612E-06	2.612E-06	8.40984E-06	8.40984E-06	4.19689E-05
3830703774455	383070	3774455	9.86356E-05	9.86356E-05	0.000422401	0.000422401	1.95684E-05	1.29282E-05	2.18321E-05	2.18321E-05	6.58988E-06	6.79109E-06	3.88944E-05	3.88944E-05	2.68122E-05	2.68122E-05	2.65607E-06	2.65607E-06	8.55175E-06	8.55175E-06	4.34432E-05
3830803774455	383080	3774455	0.000106286	0.000106286	0.000455164	0.000455164	1.98992E-05	1.31468E-05	2.22012E-05	2.22012E-05	6.70129E-06	6.90591E-06	3.94098E-05	3.94098E-05	2.72655E-05	2.72655E-05	2.70098E-06	2.70098E-06	8.69633E-06	8.69633E-06	4.49116E-05
3830903774455	383090	3774455	0.000114498	0.000114498	0.000490329	0.000490329	2.02362E-05	1.33694E-05	2.25772E-05	2.25772E-05	6.81476E-06	7.02285E-06	3.9938E-05	3.9938E-05	2.77272E-05	2.77272E-05	2.74671E-06	2.74671E-06	8.84359E-06	8.84359E-06	4.63681E-05
3831003774455	383100	3774455	0.000123454	0.000123454	0.000528684	0.000528684	2.06038E-05	1.36123E-05	2.29873E-05	2.29873E-05	6.93856E-06	7.15042E-06	4.05306E-05	4.05306E-05	2.82309E-05	2.82309E-05	2.79661E-06	2.79661E-06	9.00423E-06	9.00423E-06	4.78067E-05
3831103774455	383110	3774455	0.000132505	0.000132505	0.000567446	0.000567446	2.09101E-05	1.38147E-05	2.3329E-05	2.3329E-05	7.04172E-06	7.25673E-06	4.09429E-05	4.09429E-05	2.86507E-05	2.86507E-05	2.83819E-06	2.83819E-06	9.13811E-06	9.13811E-06	4.9669E-05
3831203774455	383120	3774455	0.000142277	0.000142277	0.000609291	0.000609291	2.12165E-05	1.4017E-05	2.36708E-05	2.36708E-05	7.14488E-06	7.36304E-06	4.13422E-05	4.13422E-05	2.90704E-05	2.90704E-05	2.87977E-06	2.87977E-06	9.27198E-06	9.27198E-06	5.11374E-05
3831303774455	383130	3774455	0.000152972	0.000152972	0.000655095	0.000655095	2.14738E-05	1.41871E-05	2.39579E-05	2.39579E-05	7.23153E-06	7.45234E-06	4.17674E-05	4.17674E-05	2.9423E-05	2.9423E-05	2.91469E-06	2.91469E-06	9.38443E-06	9.38443E-06	5.20268E-05
3831403774455	383140	3774455	0.000165327	0.000165327	0.000708002	0.000708002	2.17188E-05	1.4349E-05	2.42313E-05	2.42313E-05	7.31406E-06	7.53739E-06	4.22054E-05	4.22054E-05	2.97587E-05	2.97587E-05	2.94796E-06	2.94796E-06	9.49153E-06	9.49153E-06	5.2952E-05
3831503774455	383150	3774455	0.000179014	0.000179014	0.000766617	0.000766617	2.19762E-05	1.4519E-05	2.45184E-05	2.45184E-05	7.40071E-06	7.62669E-06	4.26563E-05	4.26563E-05	3.01113E-05	3.01113E-05	2.98288E-06	2.98288E-06	9.60398E-06	9.60398E-06	5.39071E-05
3831603774455	383160	3774455	0.000193714	0.000193714	0.00082957	0.00082957	2.21845E-05	1.46566E-05	2.47508E-05	2.47508E-05	7.47086E-06	7.69898E-06	4.30686E-05	4.30686E-05	3.03967E-05	3.03967E-05	3.01116E-06	3.01116E-06	9.69501E-06	9.69501E-06	5.47189E-05
3831703774455	383170	3774455	0.000209956	0.000209956	0.000889124	0.000889124	2.23683E-05	1.4778E-05	2.49559E-05	2.49559E-05	7.53276E-06	7.76277E-06	4.3468E-05	4.3468E-05	3.06486E-05	3.06486E-05	3.0361E-06	3.0361E-06	9.77534E-06	9.77534E-06	5.54591E-05
3831903774455	383190	3774455	0.000247814	0.000247814	0.001061247	0.001061247	2.23805E-05	1.47861E-05	2.49695E-05	2.49695E-05	7.53689E-06	7.76702E-06	4.34809E-05	4.34809E-05	3.06653E-05	3.06653E-05	3.03777E-06	3.03777E-06	9.78069E-06	9.78069E-06	5.69573E-05
3832003774455	383200	3774455	0.000270965	0.000270965	0.001160391	0.001160391	2.22641E-05	1.47092E-05	2.48397E-05	2.48397E-05	7.49769E-06	7.72662E-06	4.31974E-05	4.31974E-05	3.05058E-05	3.05058E-05	3.02197E-06	3.02197E-06	9.72982E-06	9.72982E-06	5.77094E-05
3832103774455	383210	3774455	0.000299146	0.000299146	0.001281076	0.001281076	2.22335E-05	1.4689E-05	2.48055E-05	2.48055E-05	7.48737E-06	7.71599E-06	4.30944E-05	4.30944E-05	3.04639E-05	3.04639E-05	3.01781E-06	3.01781E-06	9.71643E-06	9.71643E-06	5.84675E-05
3832203774455	383220	3774455	0.000334058	0.000334058	0.001430582	0.001430582	2.22519E-05	1.47011E-05	2.4826E-05	2.4826E-05	7.49356E-06	7.72237E-06	4.3133E-05	4.3133E-05	3.04891E-05	3.04891E-05	3.0203E-06	3.0203E-06	9.72447E-06	9.72447E-06	5.92316E-05
3832303774455	383230	3774455	0.000376508	0.000376508	0.001612374	0.001612374	2.22702E-05	1.47132E-05	2.48465E-05	2.48465E-05	7.49975E-06	7.72875E-06	4.31717E-05	4.31717E-05	3.05142E-05	3.05142E-05	3.0228E-06	3.0228E-06	9.7325E-06	9.7325E-06	6.00016E-05
3832403774455	383240	3774455	0.000428018	0.000428018	0.001832962	0.001832962	2.23131E-05	1.47416E-05	2.48943E-05	2.48943E-05	7.51419E-06	7.74363E-06	4.32361E-05	4.32361E-05	3.0573E-05	3.0573E-05	3.02862E-06	3.02862E-06	9.75124E-06	9.75124E-06	6.07656E-05
3832503774455	383250	3774455	0.00048966	0.00048966	0.002096942	0.002096942	2.23315E-05	1.47537E-05	2.49148E-05	2.49148E-05	7.52038E-06	7.75001E-06	4.33005E-05	4.33005E-05	3.05982E-05	3.05982E-05	3.03112E-06	3.03112E-06	9.75927E-06	9.75927E-06	6.15416E-05
3832603774455	383260	3774455	0.000560831	0.000560831	0.002401725	0.002401725	2.2405E-05	1.48023E-05	2.49969E-05	2.49969E-05	7.54514E-06	7.77552E-06	4.3468E-05	4.3468E-05	3.06989E-05	3.06989E-05	3.04109E-06	3.04109E-06	9.7914E-06	9.7914E-06	6.23116E-05
3832703774455	383270	3774455	0.000636342	0.000636342	0.002725097	0.002725097	2.25092E-05	1.48711E-05	2.51131E-05	2.51131E-05	7.58021E-06	7.81167E-06	4.37643E-05	4.37643E-05	3.08416E-05	3.08416E-05	3.05523E-06	3.05523E-06	9.83692E-06	9.83692E-06	6.30876E-05
3832903774455	383290	3774455	0.000777036	0.000777036	0.003327611	0.003327611	2.24663E-05	1.48428E-05	2.50652E-05	2.50652E-05	7.56577E-06	7.79679E-06	4.36355E-05	4.36355E-05	3.07829E-05	3.07829E-05	3.04941E-06	3.04941E-06	9.81818E-06	9.81818E-06	6.46276E-05
3833003774455	383300	3774455	0.000827502	0.000827502	0.003543729	0.003543729	2.22702E-05	1.47132E-05	2.48465E-05	2.48465E-05	7.49975E-06	7.72875E-06	4.31201E-05	4.31201E-05	3.05142E-05	3.05142E-05	3.0228E-06	3.0228E-06	9.7325E-06	9.7325E-06	6.53977E-05
3833103774455	383310	3774455	0.000847011	0.000847011	0.003627278	0.003627278	2.20803E-05	1.45878E-05	2.46346E-05	2.46346E-05	7.43579E-06	7.66284E-06	4.26434E-05	4.26434E-05	3.0254E-05	3.0254E-05	2.99702E-06	2.99702E-06	9.6495E-06	9.6495E-06	6.61557E-05
3833203774455	383320	3774455	0.000839297	0.000839297	0.003594242	0.003594242	2.19272E-05	1.44866E-05	2.44637E-05	2.44637E-05	7.38421E-06	7.60968E-06	4.22956E-05	4.22956E-05	3.00441E-05	3.00441E-05	2.97623E-06	2.97623E-06	9.58256E-06	9.58256E-06	6.69078E-05
3833303774455	383330	3774455	0.000807685	0.000807685	0.003458864	0.003458864	2.17679E-05	1.43813E-05	2.4286E-05	2.4286E-05	7.33057E-06	7.5544E-06	4.19478E-05	4.19478E-05	2.98259E-05	2.98259E-05	2.95461E-06	2.95461E-06	9.51295E-06	9.51295E-06	6.75346E-05
3833403774455	383340	3774455	0.000764333	0.000764333	0.003273211	0.003273211	2.15902E-05	1.4264E-05	2.40878E-05	2.40878E-05	7.27073E-06	7.49274E-06	4.1587E-05	4.1587E-05	2.95824E-05	2.95824E-05	2.93049E-06	2.93049E-06	9.4353E-06	9.4353E-06	6.80718E-05
3833503774455	383350	3774455	0.000714874	0.000714874	0.003061405	0.003061405	2.14125E-05	1.41466E-05	2.38895E-05	2.38895E-05	7.2109E-06	7.43108E-06	4.12263E-05	4.12263E-05	2.9339E-05	2.9339E-05	2.90638E-06	2.90638E-06	9.35766E-06	9.35766E-06	6.85911E-05
3833603774455	383360	3774455	0.00066475	0.00066475	0.002846754	0.002846754	2.12471E-05	1.40373E-05	2.3705E-05	2.3705E-05	7.15519E-06	7.37367E-06	4.08913E-05	4.08913E-05	2.91124E-05	2.91124E-05	2.88393E-06	2.88393E-06	9.28537E-06	9.28537E-06	6.91224E-05
3833703774455	383370	3774455	0.00061749	0.00061749	0.002644367	0.002644367	2.11062E-05	1.39442E-05	2.35478E-05	2.35478E-05	7.10774E-06	7.32477E-06	4.06337E-05	4.06337E-05	2.89193E-05	2.89193E-05	2.8648E-06	2.8648E-06	9.22378E-06	9.22378E-06	6.96835E-05
3833803774455	383380	3774455	0.000572702	0.000572702	0.002452565	0.002452565	2.09653E-05	1.38511E-05	2.33906E-05	2.33906E-05	7.06029E-06	7.27587E-06	4.03631E-05	4.03631E-05	2.87262E-05	2.87262E-05	2.84567E-06	2.84567E-06	9.1622E-06	9.1622E-06	7.02326E-05
3834003774455	383400	3774455	0.000497158	0.000497158	0.002129051	0.002129051	2.08244E-05	1.3758E-05	2.32334E-05	2.32334E-05	7.01283E-06	7.22696E-06	4.00797E-05	4.00797E-05	2.85331E-05	2.85331E-05	2.82655E-06	2.82655E-06	9.10062E-06	9.10062E-06	7.14623E-05
3834103774455	383410	3774455	0.000464004	0.000464004	0.001987072	0.001987072	2.07508E-05	1.37094E-05	2.31513E-05	2.31513E-05	6.98807E-06	7.20145E-06	3.9938E-05	3.9938E-05	2.84324E-05	2.84324E-05	2.81657E-06	2.81657E-06	9.06849E-06	9.06849E-06	7.20473E-05
3834303774455	383430	3774455	0.000396628	0.000396628	0.001698538	0.001698538	2.01321E-05	1.33006E-05	2.2461E-05	2.2461E-05	6.77969E-06	6.9867E-06	3.90361E-05	3.90361E-05	2.75845E-05	2.75845E-05	2.73258E-06	2.73258E-06	8.79807E-06	8.79807E-06	6.94686E-05
3834403774455	383440	3774455	0.00037019	0.00037019	0.001585319	0.001585319	1.99299E-05	1.3167E-05	2.22354E-05	2.22354E-05	6.7116E-06	6.91654E-06	3.86883E-05	3.86883E-05	2.73075E-05	2.73075E-05	2.70514E-06	2.70514E-06	8.70972E-06	8.70972E-06	6.9385E-05
3834503774455	383450	3774455	0.00034719	0.00034719	0.001486821	0.001486821	1.97767E-05	1.30658E-05	2.20645E-05	2.20645E-05	6.66002E-06	6.86338E-06	3.84178E-05	3.84178E-05	2.70977E-05	2.70977E-05	2.68435E-06	2.68435E-06	8.64278E-06	8.64278E-06	6.94149E-05
3834603774455	383460	3774455	0.000326399	0.000326399	0.001397785	0.001397785	1.96235E-05	1.29647E-05	2.18936E-05	2.18936E-05	6.60844E-06	6.81023E-06	3.81472E-05	3.81472E-05	2.68878E-05	2.68878E-05	2.66356E-06	2.66356E-06	8.57584E-06	8.57584E-06	6.94089E-05
3834703774455	383470	3774455	0.000305495	0.000305495	0.001308263	0.001308263	1.93601E-05	1.27906E-05	2.15997E-05	2.15997E-05	6.51973E-06	6.7188E-06	3.77092E-05	3.77092E-05	2.65268E-05	2.65268E-05	2.6278E-06	2.6278E-06	8.46071E-06	8.46071E-06	6.89075E-05
3834803774455	383480	3774455	0.000286534	0.000286534	0.001227064	0.001227064	1.91028E-05	1.26206E-05	2.13126E-05	2.13126E-05	6.43307E-06	6.6295E-06	3.7284E-05	3.7284E-05	2.61743E-05	2.61743E-05	2.59287E-06	2.59287E-06	8.34826E-06	8.34826E-06	6.83643E-05
3834903774455	383490	3774455	0.00026958	0.00026958	0.001154462	0.001154462	1.88638E-05	1.24627E-05	2.1046E-05	2.1046E-05	6.35261E-06	6.54658E-06	3.69104E-05	3.69104E-05	2.58469E-05	2.58469E-05	2.56044E-06	2.56044E-06	8.24384E-06	8.24384E-06	6.78092E-05
3835003774455	383500	3774455	0.000254389	0.000254389	0.001089406	0.001089406	1.86494E-05	1.23211E-05	2.08068E-05	2.08068E-05	6.28039E-06	6.47216E-06	3.65626E-05	3.65626E-05	2.55531E-05	2.55531E-05	2.53133E-06	2.53133E-06	8.15013E-06	8.15013E-06	6.7266E-05
3835103774455	383510	3774455	0.000240605	0.000240605	0.001030376	0.001030376	1.84472E-05	1.21875E-05	2.05812E-05	2.05812E-05	6.21231E-06	6.402E-06	3.62405E-05	3.62405E-05	2.5276E-05	2.5276E-05	2.50389E-06	2.50389E-06	8.06177E-06	8.06177E-06	6.67168E-05
3835203774455	383520	3774455	0.000225376	0.000225376	0.000965161	0.000965161	1.80735E-05	1.19406E-05	2.01643E-05	2.01643E-05	6.08645E-06	6.2723E-06	3.56736E-05	3.56736E-05	2.4764E-05	2.4764E-05	2.45317E-06	2.45317E-06	7.89845E-06	7.89845E-06	6.52484E-05
3835303774455	383530	3774455	0.000211243	0.000211243	0.00090637	0.00090637	1.76998E-05	1.16937E-05	1.97473E-05	1.97473E-05	5.9606E-06	6.1426E-06	3.50939E-05	3.50939E-05	2.42519E-05	2.42519E-05	2.40244E-06	2.40244E-06	7.73513E-06	7.73513E-06	6.36726E-05
3835403774455	383540	3774455	0.000199083	0.000199083	0.00085256	0.00085256	1.73996E-05	1.14954E-05	1.94124E-05	1.94124E-05	5.8595E-06	6.03842E-06	3.46172E-05	3.46172E-05	2.38406E-05	2.38406E-05	2.36169E-06	2.36169E-06	7.60393E-06	7.60393E-06	6.23892E-05
3835503774455	383550	3774455	0.000189313	0.000189313	0.000810724	0.000810724	1.72097E-05	1.13699E-05	1.92005E-05	1.92005E-05	5.79554E-06	5.9725E-06	3.43209E-05	3.43209E-05	2.35803E-05	2.35803E-05	2.33591E-06	2.33591E-06	7.52093E-06	7.52093E-06	6.16252E-05
3835603774455	383560	3774455	0.000180318	0.000180318	0.000772201	0.000772201	1.7032E-05	1.12525E-05	1.90023E-05	1.90023E-05	5.73571E-06	5.91084E-06	3.40375E-05	3.40375E-05	2.33369E-05	2.33369E-05	2.3118E-06	2.3118E-06	7.44329E-06	7.44329E-06	6.0879E-05
3835703774455	383570	3774455	0.000171277	0.000171277	0.000733484	0.000733484	1.68176E-05	1.11108E-05	1.8763E-05	1.8763E-05	5.6635E-06	5.83643E-06	3.36896E-05	3.36896E-05	2.30431E-05	2.30431E-05	2.28269E-06	2.28269E-06	7.34958E-06	7.34958E-06	5.98464E-05
3835803774455	383580	3774455	0.00016271	0.00016271	0.000696798	0.000696798	1.65909E-05	1.09611E-05	1.85101E-05	1.85101E-05	5.58716E-06	5.75776E-06	3.3316E-05	3.3316E-05	2.27325E-05	2.27325E-05	2.25192E-06	2.25192E-06	7.25051E-06	7.25051E-06	5.87421E-05
3835903774455	383590	3774455	0.000154998	0.000154998	0.000663771	0.000663771	1.63887E-05	1.08275E-05	1.82846E-05	1.82846E-05	5.51907E-06	5.68759E-06	3.30068E-05	3.30068E-05	2.24555E-05	2.24555E-05	2.22448E-06	2.22448E-06	7.16215E-06	7.16215E-06	5.77393E-05
3836003774455	383600	3774455	0.00014853	0.00014853	0.000636072	0.000636072	1.62539E-05	1.07384E-05	1.81342E-05	1.81342E-05	5.47368E-06	5.64082E-06	3.27878E-05	3.27878E-05	2.22708E-05	2.22708E-05	2.20619E-06	2.20619E-06	7.10325E-06	7.10325E-06	5.70588E-05
3836103774455	383610	3774455	0.000142514	0.000142514	0.000610307	0.000610307	1.61314E-05	1.06575E-05	1.79975E-05	1.79975E-05	5.43242E-06	5.59829E-06	3.25817E-05	3.25817E-05	2.21029E-05	2.21029E-05	2.18955E-06	2.18955E-06	7.0497E-06	7.0497E-06	5.63903E-05
3836203774455	383620	3774455	0.000138057	0.000138057	0.000591222	0.000591222	1.61069E-05	1.06413E-05	1.79701E-05	1.79701E-05	5.42416E-06	5.58979E-06	3.25559E-05	3.25559E-05	2.20693E-05	2.20693E-05	2.18623E-06	2.18623E-06	7.03899E-06	7.03899E-06	5.62828E-05
3836303774455	383630	3774455	0.000134645	0.000134645	0.000576608	0.000576608	1.6162E-05	1.06777E-05	1.80317E-05	1.80317E-05	5.44273E-06	5.60892E-06	3.2659E-05	3.2659E-05	2.21449E-05	2.21449E-05	2.19371E-06	2.19371E-06	7.06309E-06	7.06309E-06	5.65813E-05
3836403774455	383640	3774455	0.000131377	0.000131377	0.000562613	0.000562613	1.62171E-05	1.07142E-05	1.80932E-05	1.80932E-05	5.4613E-06	5.62806E-06	3.27491E-05	3.27491E-05	2.22204E-05	2.22204E-05	2.2012E-06	2.2012E-06	7.08719E-06	7.08719E-06	5.68857E-05
3836503774455	383650	3774455	0.000129441	0.000129441	0.000554325	0.000554325	1.63948E-05	1.08315E-05	1.82914E-05	1.82914E-05	5.52114E-06	5.68972E-06	3.30454E-05	3.30454E-05	2.24639E-05	2.24639E-05	2.22531E-06	2.22531E-06	7.16483E-06	7.16483E-06	5.78945E-05
3836603774455	383660	3774455	0.000127603	0.000127603	0.000546453	0.000546453	1.65847E-05	1.0957E-05	1.85033E-05	1.85033E-05	5.58509E-06	5.75563E-06	3.33675E-05	3.33675E-05	2.27241E-05	2.27241E-05	2.25109E-06	2.25109E-06	7.24783E-06	7.24783E-06	5.89988E-05
3836703774455	383670	3774455	0.000126128	0.000126128	0.000540135	0.000540135	1.68298E-05	1.11189E-05	1.87767E-05	1.87767E-05	5.66762E-06	5.84068E-06	3.37669E-05	3.37669E-05	2.30599E-05	2.30599E-05	2.28435E-06	2.28435E-06	7.35493E-06	7.35493E-06	6.04314E-05
3836803774455	383680	3774455	0.000125053	0.000125053	0.000535532	0.000535532	1.71423E-05	1.13254E-05	1.91253E-05	1.91253E-05	5.77285E-06	5.94912E-06	3.42565E-05	3.42565E-05	2.3488E-05	2.3488E-05	2.32677E-06	2.32677E-06	7.49148E-06	7.49148E-06	6.23653E-05
3836903774455	383690	3774455	0.000123972	0.000123972	0.000530902	0.000530902	1.75099E-05	1.15682E-05	1.95354E-05

			MSite Grubbing / Prep	MMass Grading / Excavation	MMass Grading / Excavation	MDrainage / Utilities Trenching	MFoundations / Concrete Pads	MBuilding / Structure Construction	MAsphalt Paving	MLandscaping or Other Finishing	MWaterside Construction (Piles)	RSSWRe-striping South Valley	RSSWRe-striping Silver Lake Boulevard	RSSWDemolition	RSSWPlacing Base	RSSWForm/Place Rebar and Pour	Child Risk				
Unique Identifier	X (UTM)	Y (UTM)	2027	2027	2028	2028	2028	2028	2028	2028	2028	2029	2029	2029	2029	2029	3rd Trimester	0<2	2<16	Total	per million
3838403774445	383840	3774445	7.10679E-05	0.000177462	0.000177462	4.96644E-05	9.16402E-05	0.000164786	0.000116576	3.53262E-05	6.25481E-05	1.80769E-05	4.75585E-05	8.13422E-05	4.42176E-05	1.32351E-05	8.61185E-09	2.5392E-07	3.0169E-08	2.92704E-07	0.29270424
3838503774445	383850	3774445	7.05939E-05	0.000176278	0.000176278	4.93332E-05	9.1029E-05	0.000163687	0.000115799	3.50905E-05	6.21309E-05	1.80216E-05	4.72671E-05	8.08329E-05	4.39407E-05	1.31522E-05	8.48607E-09	2.4954E-07	2.9651E-08	2.87679E-07	0.28767885
3838603774445	383860	3774445	7.02169E-05	0.000175337	0.000175337	4.90697E-05	9.05428E-05	0.000162813	0.00011518	3.49031E-05	6.17991E-05	1.79713E-05	4.7036E-05	8.04339E-05	4.37238E-05	1.30873E-05	8.36919E-09	2.4548E-07	2.9168E-08	2.83018E-07	0.2830179
3838703774445	383870	3774445	6.98344E-05	0.000174382	0.000174382	4.88024E-05	9.00497E-05	0.000161926	0.000114553	3.4713E-05	6.14625E-05	1.79261E-05	4.68049E-05	8.00349E-05	4.35069E-05	1.30224E-05	8.25427E-09	2.4152E-07	2.8701E-08	2.7847E-07	0.27847006
3838803774445	383880	3774445	6.94466E-05	0.000173413	0.000173413	4.85314E-05	8.95496E-05	0.000161027	0.000113917	3.45202E-05	6.11211E-05	1.78809E-05	4.65687E-05	7.96189E-05	4.32808E-05	1.29547E-05	8.14123E-09	2.3764E-07	2.8246E-08	2.74024E-07	0.27402367
3838903774445	383890	3774445	6.90534E-05	0.000172432	0.000172432	4.82566E-05	8.90426E-05	0.000160115	0.000113272	3.43248E-05	6.07751E-05	1.78357E-05	4.63276E-05	7.9203E-05	4.30547E-05	1.2887E-05	8.02994E-09	2.3384E-07	2.7806E-08	2.6968E-07	0.26968015
3839003774445	383900	3774445	6.86548E-05	0.000171436	0.000171436	4.79781E-05	8.85286E-05	0.000159191	0.000112618	3.41267E-05	6.04243E-05	1.77855E-05	4.60814E-05	7.87785E-05	4.28239E-05	1.28179E-05	7.92063E-09	2.3014E-07	2.7378E-08	2.65434E-07	0.26543413
3839103774445	383910	3774445	6.82508E-05	0.000170428	0.000170428	4.76958E-05	8.80077E-05	0.000158254	0.000111955	3.39259E-05	6.00687E-05	1.77402E-05	4.58352E-05	7.83541E-05	4.25932E-05	1.27489E-05	7.81275E-09	2.265E-07	2.6962E-08	2.61277E-07	0.26127712
3829703774455	382970	3774455	2.77722E-05	6.93492E-05	6.93492E-05	1.9408E-05	3.58115E-05	6.43957E-05	4.55561E-05	1.38049E-05	2.44428E-05	1.45951E-05	2.11567E-05	3.61379E-05	1.96446E-05	5.87996E-06	5.40935E-09	1.9728E-07	1.9862E-08	2.22555E-07	0.22255472
3829803774455	382980	3774455	2.83862E-05	7.08826E-05	7.08826E-05	1.98372E-05	3.66033E-05	6.58195E-05	4.65634E-05	1.41101E-05	2.49832E-05	1.46956E-05	2.15536E-05	3.6834E-05	2.0023E-05	5.99322E-06	5.63227E-09	2.0743E-07	2.0704E-08	2.3377E-07	0.23377022
3829903774455	382990	3774455	2.90003E-05	7.24159E-05	7.24159E-05	2.02663E-05	3.73951E-05	6.72433E-05	4.75706E-05	1.44153E-05	2.55236E-05	1.4786E-05	2.19454E-05	3.75047E-05	2.03875E-05	6.10234E-06	5.86546E-09	2.1823E-07	2.1594E-08	2.45689E-07	0.2456886
3830003774455	383000	3774455	2.96843E-05	7.41241E-05	7.41241E-05	2.07443E-05	3.82772E-05	6.88295E-05	4.86927E-05	1.47554E-05	2.61257E-05	1.48915E-05	2.23825E-05	3.82517E-05	2.07936E-05	6.22389E-06	6.12623E-09	2.304E-07	2.2594E-08	2.59121E-07	0.25912053
3830103774455	383010	3774455	3.09609E-05	7.73118E-05	7.73118E-05	2.16364E-05	3.99233E-05	7.17895E-05	5.07868E-05	1.53899E-05	2.72492E-05	1.5188E-05	2.32216E-05	3.96949E-05	2.15781E-05	6.4587E-06	6.52613E-09	2.4868E-07	2.4142E-08	2.79344E-07	0.27934396
3830203774455	383020	3774455	3.23991E-05	8.0903E-05	8.0903E-05	2.26415E-05	4.17778E-05	7.51242E-05	5.31459E-05	1.61048E-05	2.85115E-05	1.55296E-05	2.41661E-05	4.13163E-05	2.24595E-05	6.72252E-06	6.99382E-09	2.7031E-07	2.5968E-08	3.0327E-07	0.30326955
3830303774455	383030	3774455	3.37942E-05	8.43866E-05	8.43866E-05	2.36164E-05	4.35767E-05	7.8359E-05	5.54343E-05	1.67983E-05	2.97428E-05	1.58512E-05	2.50855E-05	4.28867E-05	2.33132E-05	6.97805E-06	7.48898E-09	2.9377E-07	2.7919E-08	3.29182E-07	0.32918198
3830403774455	383040	3774455	3.513E-05	8.77222E-05	8.77222E-05	2.45499E-05	4.52992E-05	8.14564E-05	5.76255E-05	1.74623E-05	3.09185E-05	1.61375E-05	2.59597E-05	4.43808E-05	2.41254E-05	7.22115E-06	8.00174E-09	3.1871E-07	2.9957E-08	3.5667E-07	0.35666994
3830503774455	383050	3774455	3.65897E-05	9.13672E-05	9.13672E-05	2.557E-05	4.71814E-05	8.4841E-05	6.00199E-05	1.81879E-05	3.22032E-05	1.64691E-05	2.69394E-05	4.60532E-05	2.50345E-05	7.49325E-06	8.58409E-09	3.4755E-07	3.2292E-08	3.88429E-07	0.38842895
3830603774455	383060	3774455	3.78716E-05	9.45684E-05	9.45684E-05	2.64659E-05	4.88345E-05	8.78135E-05	6.21228E-05	1.88251E-05	3.33315E-05	1.67254E-05	2.77634E-05	4.74793E-05	2.58097E-05	7.7253E-06	9.15127E-09	3.7657E-07	3.4587E-08	4.20306E-07	0.42030595
3830703774455	383070	3774455	3.92021E-05	9.78906E-05	9.78906E-05	2.73956E-05	5.05501E-05	9.08984E-05	6.43052E-05	1.94864E-05	3.45024E-05	1.70117E-05	2.86225E-05	4.89649E-05	2.66173E-05	7.96702E-06	9.78415E-09	4.0955E-07	3.7161E-08	4.56495E-07	0.45649485
3830803774455	383080	3774455	4.05271E-05	0.000101199	0.000101199	2.83216E-05	5.22587E-05	9.39708E-05	6.64787E-05	2.01451E-05	3.56686E-05	1.73132E-05	2.94716E-05	5.04165E-05	2.74064E-05	8.20321E-06	1.04884E-08	4.4693E-07	4.0025E-08	4.97441E-07	0.49744143
3830903774455	383090	3774455	4.18414E-05	0.000104481	0.000104481	2.924E-05	5.39534E-05	9.70182E-05	6.86346E-05	2.07984E-05	3.68253E-05	1.76297E-05	3.03207E-05	5.18597E-05	2.81909E-05	8.43802E-06	1.12682E-08	4.8908E-07	4.3187E-08	5.43538E-07	0.54353822
3831003774455	383100	3774455	4.31395E-05	0.000107723	0.000107723	3.01472E-05	5.56273E-05	0.000100028	7.0764E-05	2.14436E-05	3.79678E-05	1.79613E-05	3.15114E-05	5.38207E-05	2.92569E-05	8.75709E-06	1.21496E-08	5.3753E-07	4.6755E-08	5.96437E-07	0.59643727
3831103774455	383110	3774455	4.48201E-05	0.000111919	0.000111919	3.13216E-05	5.77943E-05	0.000103925	7.35207E-05	2.2279E-05	3.94469E-05	1.81874E-05	3.23806E-05	5.54845E-05	3.01613E-05	9.02781E-06	1.30671E-08	5.8947E-07	5.0543E-08	6.53078E-07	0.6530779
3831203774455	383120	3774455	4.61451E-05	0.000115228	0.000115228	3.22476E-05	5.95029E-05	0.000106997	7.56942E-05	2.29376E-05	4.06131E-05	1.83934E-05	3.30789E-05	5.6673E-05	3.08074E-05	9.22119E-06	1.40723E-08	6.4709E-07	5.4652E-08	7.15815E-07	0.71581528
3831303774455	383130	3774455	4.69477E-05	0.000117232	0.000117232	3.28085E-05	6.05378E-05	0.000108858	7.70107E-05	2.33366E-05	4.13195E-05	1.85994E-05	3.35412E-05	5.74794E-05	3.12458E-05	9.35241E-06	1.52236E-08	7.1419E-07	5.9272E-08	7.88684E-07	0.78868376
3831403774455	383140	3774455	4.77826E-05	0.000119317	0.000119317	3.33919E-05	6.16144E-05	0.000110794	7.83802E-05	2.37516E-05	4.20543E-05	1.88154E-05	3.40084E-05	5.83029E-05	3.16934E-05	9.48639E-06	1.6538E-08	7.9165E-07	6.4584E-08	8.7277E-07	0.87276973
3831503774455	383150	3774455	4.86444E-05	0.000121469	0.000121469	3.39942E-05	6.27257E-05	0.000112792	7.97939E-05	2.418E-05	4.28128E-05	1.92575E-05	3.44555E-05	5.90839E-05	3.2118E-05	9.61346E-06	1.80902E-08	8.8434E-07	7.079E-08	9.7322E-07	0.97321956
3831603774455	383160	3774455	4.9377E-05	0.000123298	0.000123298	3.45061E-05	6.36703E-05	0.000114491	8.09955E-05	2.45441E-05	4.34575E-05	1.94082E-05	3.48675E-05	5.97885E-05	3.2501E-05	9.72811E-06	1.97303E-08	9.8305E-07	7.7372E-08	1.08015E-06	1.08015423
3831703774455	383170	3774455	5.00449E-05	0.000124966	0.000124966	3.49729E-05	6.45315E-05	0.00011604	8.20911E-05	2.48761E-05	4.40453E-05	1.96544E-05	3.52343E-05	6.04167E-05	3.28425E-05	9.83032E-06	2.15334E-08	1.0924E-06	8.465E-08	1.19863E-06	1.1986263
3831903774455	383190	3774455	5.13968E-05	0.000128342	0.000128342	3.59177E-05	6.62749E-05	0.000119175	8.43089E-05	2.55481E-05	4.52352E-05	1.96394E-05	3.59728E-05	6.16985E-05	3.35393E-05	1.00389E-05	2.48615E-08	1.2981E-06	9.9273E-08	1.42226E-06	1.42225576
3832003774455	383200	3774455	5.20755E-05	0.000130037	0.000130037	3.6392E-05	6.715E-05	0.000120748	8.54221E-05	2.58855E-05	4.58326E-05	1.95339E-05	3.63446E-05	6.23522E-05	3.38946E-05	1.01452E-05	2.6156E-08	1.3791E-06	1.0609E-07	1.51139E-06	1.51139469
3832103774455	383210	3774455	5.27596E-05	0.000131745	0.000131745	3.687E-05	6.80321E-05	0.000122334	8.65443E-05	2.62255E-05	4.64346E-05	1.94886E-05	3.67214E-05	6.30058E-05	3.42499E-05	1.02516E-05	2.73747E-08	1.4543E-06	1.1328E-07	1.59493E-06	1.5949312
3832203774455	383220	3774455	5.34491E-05	0.000133466	0.000133466	3.73518E-05	6.89212E-05	0.000123933	8.76752E-05	2.65682E-05	4.70414E-05	1.94937E-05	3.70982E-05	6.36595E-05	3.46052E-05	1.0358E-05	2.84232E-08	1.5177E-06	1.2077E-07	1.66694E-06	1.6669411
3832303774455	383230	3774455	5.41439E-05	0.000135201	0.000135201	3.78374E-05	6.98171E-05	0.000125544	8.8815E-05	2.69136E-05	4.7653E-05	1.94937E-05	3.74801E-05	6.43131E-05	3.49606E-05	1.04643E-05	2.90938E-08	1.557E-06	1.2809E-07	1.71421E-06	1.71421457
3832403774455	383240	3774455	5.48334E-05	0.000136923	0.000136923	3.83192E-05	7.07062E-05	0.000127143	8.9946E-05	2.72563E-05	4.82598E-05	1.94987E-05	3.78619E-05	6.49753E-05	3.53205E-05	1.0572E-05	2.93576E-08	1.5701E-06	1.3532E-07	1.7348E-06	1.73479591
3832503774455	383250	3774455	5.55336E-05	0.000138672	0.000138672	3.88086E-05	7.16091E-05	0.000128766	9.10946E-05	2.76044E-05	4.88761E-05	1.95087E-05	3.82437E-05	6.56374E-05	3.56805E-05	1.06798E-05	2.91604E-08	1.5537E-06	1.4246E-07	1.72531E-06	1.725305
3832603774455	383260	3774455	5.62284E-05	0.000140407	0.000140407	3.92941E-05	7.25051E-05	0.000130378	9.22344E-05	2.79498E-05	4.94876E-05	1.95439E-05	3.86256E-05	6.62996E-05	3.60404E-05	1.07875E-05	2.85732E-08	1.5116E-06	1.496E-07	1.68981E-06	1.68980507
3832703774455	383270	3774455	5.69287E-05	0.000142155	0.000142155	3.97835E-05	7.3408E-05	0.000132001	9.3383E-05	2.82979E-05	5.01039E-05	1.97298E-05	3.90074E-05	6.69617E-05	3.64003E-05	1.08953E-05	2.7645E-08	1.4469E-06	1.5622E-07	1.63079E-06	1.63079161
3832903774455	383290	3774455	5.83183E-05	0.000145625	0.000145625	4.07546E-05	7.52E-05	0.000135224	9.56626E-05	2.89887E-05	5.1327E-05	1.96595E-05	3.97761E-05	6.82945E-05	3.71248E-05	1.11121E-05	2.50395E-08	1.2742E-06	1.6608E-07	1.46535E-06	1.46534919
3833003774455	383300	3774455	5.90132E-05	0.00014736	0.00014736	4.12402E-05	7.6096E-05	0.000136835	9.68023E-05	2.9334E-05	5.19385E-05	1.93781E-05	4.0163E-05	6.89651E-05	3.74894E-05	1.12212E-05	2.36136E-08	1.183E-06	1.6822E-07	1.37483E-06	1.37483494
3833103774455	383310	3774455	5.96973E-05	0.000149069	0.000149069	4.17183E-05	7.69781E-05	0.000138421	9.79245E-05	2.96741E-05	5.25406E-05	1.92173E-05	4.05498E-05	6.96273E-05	3.78493E-05	1.1329E-05	2.22963E-08	1.0986E-06	1.6668E-07	1.28754E-06	1.28754228
3833203774455	383320	3774455	6.03759E-05	0.000150763	0.000150763	4.21925E-05	7.78532E-05	0.000139995	9.90377E-05	3.00114E-05	5.31379E-05	1.89611E-05	4.09015E-05	7.0264E-05	3.81954E-05	1.14326E-05	2.11316E-08	1.0233E-06	1.6208E-07	1.20652E-06	1.20651678
3833303774455	383330	3774455	6.09415E-05	0.000152176	0.000152176	4.25878E-05	7.85825E-05	0.000141306	9.99655E-05	3.02926E-05	5.36357E-05	1.88254E-05	4.1218E-05	7.08158E-05	3.84954E-05	1.15223E-05	2.00908E-08	9.5615E-07	1.5475E-07	1.13099E-06	1.13099001
3833403774455	383340	3774455	6.14263E-05	0.000153386	0.000153386	4.29266E-05	7.92076E-05	0.00014243	0.000100761	3.05335E-05	5.40623E-05	1.85541E-05	4.15195E-05	7.13251E-05	3.87723E-05	1.16052E-05	1.9064E-08	8.8998E-07	1.4594E-07	1.05499E-06	1.05498611
3833503774455	383350	3774455	6.18949E-05	0.000154556	0.000154556	4.3254E-05	7.98119E-05	0.000143517	0.000101529	3.07665E-05	5.44748E-05	1.82728E-05	4.18008E-05	7.1792E-05	3.90261E-05	1.16812E-05	1.82069E-08	8.3476E-07	1.3687E-07	9.89831E-07	0.98983078
3833603774455	383360	3774455	6.23743E-05	0.000155753	0.000155753	4.35891E-05	8.043E-05	0.000144628	0.000102316	3.10048E-05	5.48967E-05	1.8117E-05	4.20671E-05	7.22504E-05	3.92753E-05	1.17558E-05	1.74542E-08	7.862E-07	1.2802E-07	9.31674E-07	0.93167416
3833703774455	383370	3774455	6.28806E-05	0.000157018	0.000157018	4.39429E-05	8.10829E-05	0.000145802	0.000103146	3.12564E-05	5.53423E-05	1.79864E-05	4.23535E-05	7.27343E-05	3.95383E-05	1.18345E-05	1.68004E-08	7.4359E-07	1.1983E-07	8.80226E-07	0.88022624
3833803774455	383380	3774455	6.33762E-05	0.000158255	0.000158255	4.42892E-05	8.17219E-05	0.000146951	0.000103959	3.15028E-05	5.57784E-05	1.78608E-05	4.26298E-05	7.32097E-05	3.97967E-05	1.19119E-05	1.62084E-08	7.0504E-07	1.1216E-07	8.33401E-07	0.83340051
3834003774455	383400	3774455	6.44858E-05	0.000161026	0.000161026	4.50646E-05	8.31527E-05	0.000149524	0.000105779	3.20543E-05	5.6755E-05	1.77151E-05	4.32578E-05	7.42963E-05	4.03874E-05	1.20887E-05	1.52791E-08	6.4285E-07	9.9353E-08	7.57486E-07	0.75748638
3834103774455	383410	3774455	6.50136E-05	0.000162344	0.000162344	4.54335E-05	8.38334E-05	0.000150748	0.000106645	3.23167E-05	5.72196E-05	1.76398E-05	4.35643E-05	7.48226E-05	4.06735E-05	1.21743E-05	1.48817E-08	6.1626E-07	9.3754E-08	7.24894E-07	0.72489406
3834303774455	383430	3774455	6.26867E-05	0.000156533	0.000156533	4.38074E-05	8.08329E-05	0.000145353	0.000102828	3.11601E-05	5.51716E-05	1.71876E-05	4.26399E-05	7.29975E-05	3.96814E-05	1.18773E-05	1.39853E-08	5.6191E-07	8.1999E-08	6.57894E-07	0.65789408
3834403774455	383440	3774455	6.26113E-05	0.000156345	0.000156345	4.37547E-05	8.07356E-05	0.000145178	0.000102704	3.11226E-05	5.51053E-05	1.70067E-05	4.22781E-05	7.2191E-05	3.9243E-05	1.17461E-05	1.36229E-08	5.3968E-07	7.7419E-08	6.30719E-07	0.63071863
3834503774455	383450	3774455	6.26382E-05	0.000156412	0.000156412	4.37735E-05	8.07703E-05	0.00014524	0.000102749	3.1136E-05	5.5129E-05	1.6861E-05	4.20018E-05	7.19873E-05	3.91322E-05	1.1713E-05	1.33092E-08	5.2016E-07	7.3445E-08	6.06913E-07	0.60691273
3834603774455	383460	3774455	6.26328E-05	0.000156399	0.000156399	4.37697E-05	8.07634E-05	0.000145228	0.00010274	3.11333E-05	5.51242E-05	1.67153E-05	4.19365E-05	7.19193E-05	3.90953E-05	1.17019E-05	1.30148E-08	5.0211E-07	6.9833E-08	5.84957E-07	0.58495652
3834703774455	383470	3774455	6.21804E-05	0.000155269	0.000155269	4.34535E-05	8.018E-05	0.000144178	0.000101998	3.09084E-05	5.4726E-05	1.64742E-05	4.15898E-05	7.13676E-05	3.87953E-05	1.16121E-05	1.26745E-08	4.8315E-07	6.6135E-08	5.61956E-07	0.56195628
3834803774455	383480	3774455	6.16902E-05	0.000154045	0.000154045	4.31111E-05	7.95479E-05	0.000143042	0.000101194	3.06647E-05	5.42946E-05	1.6243E-05	4.12381E-05	7.07648E-05	3.84677E-05	1.15141E-05	1.23429E-08	4.6523E-07	6.2754E-08	5.40325E-07	0.5403253
3834903774455	383490	3774455	6.11893E-05	0.000152794	0.000152794	4.27609E-05	7.8902E-05	0.00014188	0.000100372	3.04157E-05	5.38537E-05	1.6032E-05	4.08965E-05	7.01791E-05	3.81493E-05	1.14187E-05	1.20281E-08	4.4854E-07	5.9709E-08	5.20273E-07	0.52027279
3835003774455	383500	3774455	6.06991E-05	0.00015157	0.00015157	4.24184E-05	7.82699E-05	0.000140744	9.95679E-05	3.01721E-05	5.34223E-05	1.58461E-05	4.05699E-05	6.96103E-05	3.78401E-05	1.13262E-05	1.173E-08	4.3298E-07	5.6961E-08	5.01675E-07	0.50167473
3835103774455	383510	3774455	6.02036E-05	0.000150333	0.000150333	4.20721E-05	7.76309E-05	0.000139595	9.8755E-05	2.99258E-05	5.29862E-05	1.56703E-05	4.02383E-05	6.90246E-05	3.75217E-05	1.12309E-05	1.14419E-08	4.1829E-07	5.4448E-08	4.84178E-07	0.48417784
3835203774455	383520	3774455	5.88785E-05	0.000147024	0.000147024	4.11461E-05	7.59223E-05	0.000136522	9.65815E-05	2.92671E-05	5.182E-05	1.53739E-05	3.93641E-05	6.75135E-05	3.67003E-05	1.0985E-05	1.10341E-08	4.0012E-07	5.1566E-08	4.62723E-07	0.46272292
3835303774455	383530	3774455	5.74565E-05	0.000143473	0.000143473	4.01524E-05	7.40887E-05	0.000133225	9.42489E-05	2.85603E-05	5.05685E-05	1.50825E-05	3.84246E-05	6.58921E-05	3.58189E-05	1.07212E-05	1.0617E-08	3.8214E-07	4.8854E-08	4.41615E-07	0.44161548
3835403774455	383540	3774455	5.62985E-05	0.000140582	0.000140582	3.93431E-05	7.25954E-05	0.0003054	9.23492E-05	2.79846E-05	4.95492E-05	1.48514E-05	3.76609E-05	6.45763E-05	3.51036E-05	1.05071E-05	1.02478E-08	3.6614E-07	4.6518E-08	4.22909E-07	0.42290866
3835503774455	383550	3774455	5.5609E-05	0.00013886	0.00013886	3.88613E-05	7.17063E-05	0.000128941	9.12183E-05	2.76419E-05	4.89424E-05	1.47006E-05	3.72138E-05	6.38038E-05	3.46837E-05	1.03814E-05	9.96686E-09	3.5339E-07	4.4662E-08	4.08018E-07	0.40801751
3835603774455	383560	3774455	5.49357E-05	0.000137179	0.000137179	3.83907E-05	7.08381E-05	0.00012738	9.01138E-05	2.73072E-05	4.83498E-05	1.4565E-05	3.67767E-05	6.30483E-05	3.4273E-05	1.02585E-05	9.69929E-09	3.4137E-07	4.2943E-08	3.94008E-07	0.39400804
3835703774455	383570	3774455	5.40039E-05	0.000134852	0.000134852	3.77395E-05	6.96366E-05	0.000125219	8.85853E-05	2.6844E-05	4.75297E-05	1.43942E-05	3.61788E-05	6.20041E-05	3.37054E-05	1.00886E-05	9.40302E-09	3.2865E-07	4.118E-08	3.79236E-07	0.37923558
3835803774455	383580	3774455	5.30074E-05	0.000132363	0.000132363	3.70432E-05	6.83516E-05	0.000122909	8.69507E-05	2.63487E-05	4.66527E-05	1.42183E-05	3.55357E-05	6.09005E-05	3.31055E-05	9.90905E-06	9.10709E-09	3.1619E-07	3.949E-08	3.64789E-07	0.36478876
3835903774455	383590	3774455	5.21025E-05	0.000130104	0.000130104	3.64108E-05	6.71848E-05	0.000120811	8.54663E-05	2.58989E-05	4.58563E-05	1.40626E-05	3.4958E-05	5.98988E-05	3.2561E-05	9.74606E-06	8.83879E-09	3.0486E-07	3.7962E-08	3.51657E-07	0.35165705
3836003774455	383600	3774455	5.14884E-05	0.00012857	0.00012857	3.59817E-05	6.6393E-05	0.000119387	8.44591E-05	2.55937E-05	4.53158E-05	1.3952E-05	3.45711E-05	5.92197E-05	3.21918E-05	9.63556E-06	8.62777E-09	2.9558E-07	3.6697E-08	3.4090E-07	0.3409095
3836103774455	383610	3774455	5.08851E-05	0.000127064	0.000127064	3.55601E-05	6.56151E-05	0.000117988	8.34695E-05	2.52938E-05	4.47849E-05	1.38516E-05	3.41893E-05	5.85576E-05	3.18318E-05	9.52782E-06	8.42915E-09	2.8689E-07	3.5516E-08	3.30834E-07	0.33083379
3836203774455	383620	3774455	5.07882E-05	0.000126822	0.000126822	3.54923E-05	6.549E-05	0.000117763	8.33105E-05	2.52456E-05	4.46995E-05	1.38315E-05	3.41491E-05	5.84727E-05	3.17857E-05	9.51401E-06	8.31838E-09	2.8123E-07	3.4689E-08	3.24234E-07	0.32423352
3836303774455	383630	3774455	5.10575E-05	0.000127494	0.000127494	3.56805E-05	6.58373E-05	0.000118388	8.37522E-05	2.53795E-05	4.49366E-05	1.38666E-05	3.4345E-05	5.88037E-05	3.19657E-05	9.56788E-06	8.26924E-09	2.7768E-07	3.4106E-08	3.20054E-07	0.32005385
3836403774455	383640	3774455	5.13322E-05	0.00012818	0.00012818	3.58725E-05	6.61915E-05	0.000119025	8.42028E-05	2.5516E-05	4.51784E-05	1.39068E-05	3.4541E-05	5.91348E-05	3.21456E-05	9.62175E-06	8.22442E-09	2.7436E-07	3.3552E-08	3.16138E-07	0.31613803
3836503774455	383650	3774455	5.22425E-05	0.000130454	0.000130454	3.65087E-05	6.73653E-05	0.000121135	8.5696E-05	2.59685E-05	4.59795E-05	1.40324E-05	3.51589E-05	6.01875E-05	3.27179E-05	9.79302E-06	8.27467E-09	2.7414E-07	3.3332E-08	3.15744E-07	0.31574437
3836603774455	383660	3774455	5.3239E-05	0.000132942	0.000132942	3.7205E-05	6.86503E-05	0.000123446	8.73306E-05	2.64638E-05	4.68565E-05	1.41731E-05	3.58372E-05	6.1342E-05	3.33454E-05	9.98087E-06	8.33416E-09	2.7421E-07	3.3145E-08	3.15689E-07	0.31568886
3836703774455	383670	3774455	5.45317E-05	0.00013617	0.00013617	3.81084E-05	7.03172E-05	0.000126443	8.94512E-05	2.71064E-05	4.79943E-05	1.4354E-05	3.67064E-05	6.28191E-05	3.41484E-05	1.02212E-05	8.42647E-09	2.7529E-07	3.3068E-08	3.16783E-07	0.31678292
3836803774455	383680	3774455	5.62769E-05	0.000140528	0.000140528	3.9328E-05	7.25676E-05	0.00013049	9.23139E-05	2.79739E-05	4.95303E-05	1.45851E-05	3.7877E-05	6.48225E-05	3.52375E-05	1.05472E-05	8.56828E-09	2.7782E-07	3.3129E-08	3.19518E-07	0.31951823
3836903774455	383690	3774455	5.83237E-05	0.000145639	0.000145639	4.07584E-05	7.52069E-05	0.000135236	9.56714E-05	2.89913E-05	5.13317E-05	1.48514E-05	3.92486E-05	6.71655E-05	3.65111E-05	1.09284E-05	8.71676E-09	2.8051E-07	3.3236E-08

Unique Identifier	X (UTM)	Y (UTM)	EGIODemolition 2025	EGIOSite Grubbing / Prep 2025	EGIOMass Grading / Excavation 2025	EGIOMass Grading / Excavation 2026	EGIODrainage / Utilities Trenching 2026	EGIODrainage / Utilities Trenching 2027	EGIOFoundations / Concrete Pads 2026	EGIOFoundations / Concrete Pads 2027	EGIOBuilding / Structure Construction 2026	EGIOBuilding / Structure Construction 2027	EGIOAsphalt Paving 2027	EGIOArchitectural Coating 2027	EGIOLandscaping or Other Finishing 2027	EGIOWaterside Construction (Piles) 2027	HIWaterside Construction (Landscaping) 2025	HIWaterside Construction (Landscaping) 2026	KMDemolition 2025	KMSite Grubbing / Prep 2025	KMMass Grading / Excavation 2025
3837003774455	383700	3774455	0.000178286	0.00016088	0.000401731	0.000401731	0.000112428	0.000112428	0.000207451	0.000207451	0.000373036	0.000373036	0.0002639	2.48377E-05	7.99698E-05	0.000141594	0.000208574	0.000208574	0.000171344	0.000154616	0.000386088
3837103774455	383710	3774455	0.000176023	0.00015884	0.000396633	0.000396633	0.000111002	0.000111002	0.000204819	0.000204819	0.000368302	0.000368302	0.00026055	2.45225E-05	7.89551E-05	0.000139797	0.00020588	0.000210588	0.000174382	0.000157358	0.000392934
3837203774455	383720	3774455	0.000173272	0.00015636	0.000390433	0.000390433	0.000109266	0.000109266	0.000201617	0.000201617	0.000362544	0.000362544	0.000256478	2.41392E-05	7.77208E-05	0.000137611	0.000211619	0.000211619	0.0001756	0.000158457	0.000395678
3837303774455	383730	3774455	0.000169362	0.00015283	0.000381623	0.000381623	0.000106801	0.000106801	0.000197067	0.000197067	0.000354364	0.000354364	0.00025069	2.35945E-05	7.5967E-05	0.000134506	0.000210508	0.000210508	0.000174167	0.000157164	0.00039245
3837403774455	383740	3774455	0.000165607	0.00014944	0.000373162	0.000373162	0.000104433	0.000104433	0.000192699	0.000192699	0.000346508	0.000346508	0.000245134	2.30714E-05	7.42829E-05	0.000131524	0.000209367	0.000209367	0.000172734	0.000155871	0.000389222
3837503774455	383750	3774455	0.000163214	0.00014728	0.000367769	0.000367769	0.000102924	0.000102924	0.000189913	0.000189913	0.0003415	0.0003415	0.000241591	2.27379E-05	7.32093E-05	0.000129623	0.000210239	0.000210239	0.000172979	0.000156092	0.000389773
3837603774455	383760	3774455	0.000161536	0.00014577	0.000363989	0.000363989	0.000101866	0.000101866	0.000187962	0.000187962	0.00033799	0.00033799	0.000239108	2.25043E-05	7.24569E-05	0.000128291	0.000211777	0.000211777	0.000172812	0.000155941	0.000389397
3837703774455	383770	3774455	0.000160569	0.00014489	0.00036181	0.00036181	0.000101256	0.000101256	0.000186837	0.000186837	0.000335967	0.000335967	0.000237676	2.23695E-05	7.20232E-05	0.000127523	0.000213332	0.000213332	0.000172591	0.000155742	0.000388899
3837803774455	383780	3774455	0.000158594	0.00014311	0.000357358	0.000357358	0.00010001	0.00010001	0.000184538	0.000184538	0.000331833	0.000331833	0.00023475	2.20943E-05	7.11369E-05	0.000125954	0.000214648	0.000214648	0.000171141	0.000154433	0.000385631
3837903774455	383790	3774455	0.000156773	0.00014147	0.000353256	0.000353256	9.88621E-05	9.88621E-05	0.000182419	0.000182419	0.000328024	0.000328024	0.000232057	2.18407E-05	7.03203E-05	0.000124508	0.000216028	0.000216028	0.000169499	0.000152952	0.000381932
3838003774455	383800	3774455	0.000154069	0.00013903	0.000347163	0.000347163	9.71569E-05	9.71569E-05	0.000179273	0.000179273	0.000322366	0.000322366	0.000228055	2.1464E-05	6.91074E-05	0.000122361	0.000218327	0.000218327	0.000167571	0.000151212	0.000377588
3838103774455	383810	3774455	0.000151365	0.00013659	0.00034107	0.00034107	9.54517E-05	9.54517E-05	0.000176126	0.000176126	0.000316708	0.000316708	0.00022405	2.10872E-05	6.78945E-05	0.000120213	0.00022181	0.00022181	0.000165428	0.000149278	0.000372759
3838203774455	383820	3774455	0.000148583	0.00013408	0.000334802	0.000334802	9.36976E-05	9.36976E-05	0.00017289	0.00017289	0.000310888	0.000310888	0.000219935	2.06997E-05	6.66469E-05	0.000118004	0.000230508	0.000230508	0.000163058	0.00014714	0.000367419
3838303774455	383830	3774455	0.00014561	0.0001314	0.000328118	0.000328118	9.18269E-05	9.18269E-05	0.000169438	0.000169438	0.000304681	0.000304681	0.00021554	2.02864E-05	6.53162E-05	0.000115648	0.000230555	0.000230555	0.000160528	0.000144856	0.000361716
3838403774455	383840	3774455	0.000142632	0.00012871	0.000321393	0.000321393	8.99448E-05	8.99448E-05	0.000165965	0.000165965	0.000298436	0.000298436	0.000211126	1.98706E-05	6.39775E-05	0.000113278	0.0002287	0.0002287	0.000157937	0.000142518	0.000355879
3838503774455	383850	3774455	0.000139689	0.00012605	0.000314762	0.000314762	8.8089E-05	8.8089E-05	0.000162541	0.000162541	0.000292279	0.000292279	0.00020677	1.94607E-05	6.26575E-05	0.000110941	0.000226416	0.000226416	0.000155687	0.000140488	0.000350808
3838703774455	383870	3774455	0.000134102	0.00012101	0.000302172	0.000302172	8.45658E-05	8.45658E-05	0.00015604	0.00015604	0.000280589	0.000280589	0.0001985	1.86823E-05	6.01514E-05	0.000106503	0.00022106	0.00022106	0.000151914	0.000137083	0.000342308
3838803774455	383880	3774455	0.00013144	0.00011861	0.000296173	0.000296173	8.2887E-05	8.2887E-05	0.000152942	0.000152942	0.000275018	0.000275018	0.000194559	1.83114E-05	5.89573E-05	0.000104389	0.00021939	0.00021939	0.000150016	0.000135371	0.000338031
3838903774455	383890	3774455	0.000128861	0.00011628	0.000290363	0.000290363	8.12608E-05	8.12608E-05	0.000149942	0.000149942	0.000269623	0.000269623	0.000190742	1.79522E-05	5.78006E-05	0.000102341	0.00021706	0.00021706	0.00014813	0.000133668	0.00033378
3839003774455	383900	3774455	0.000126366	0.00011403	0.000284741	0.000284741	7.96874E-05	7.96874E-05	0.000147038	0.000147038	0.000264402	0.000264402	0.000187049	1.76046E-05	5.66814E-05	0.000100359	0.00021454	0.00021454	0.000146261	0.000131982	0.00032957
3839103774455	383910	3774455	0.000123949	0.00011185	0.000279293	0.000279293	7.81629E-05	7.81629E-05	0.000144225	0.000144225	0.000259344	0.000259344	0.00018347	1.72678E-05	5.55971E-05	9.84395E-05	0.000212618	0.000212618	0.000144411	0.000130313	0.000325401
3829703774465	382970	3774465	0.000170866	0.00015419	0.000385012	0.000385012	0.000107749	0.000107749	0.000198818	0.000198818	0.000357511	0.000357511	0.000252918	2.3804E-05	7.66417E-05	0.000135701	0.000149369	0.000149369	4.98959E-05	4.50248E-05	0.00011243
3829803774465	382980	3774465	0.000180614	0.00016298	0.000406976	0.000406976	0.000113896	0.000113896	0.00021016	0.00021016	0.000377907	0.000377907	0.000267346	2.5162E-05	8.1014E-05	0.000143442	0.000153159	0.000153159	5.14419E-05	4.64198E-05	0.000115914
3829903774465	382990	3774465	0.000190869	0.00017223	0.000430084	0.000430084	0.000120363	0.000120363	0.000222092	0.000222092	0.000399363	0.000399363	0.00028526	2.65907E-05	8.56139E-05	0.000151587	0.000156854	0.000156854	5.29401E-05	4.77718E-05	0.00011929
3830003774465	383000	3774465	0.000202365	0.00018261	0.000455989	0.000455989	0.000127613	0.000127613	0.00023547	0.00023547	0.000423418	0.000423418	0.000299543	2.81923E-05	9.07706E-05	0.000160717	0.000160835	0.000160835	5.45936E-05	4.92638E-05	0.000123016
3830103774465	383010	3774465	0.000219843	0.00019838	0.000495371	0.000495371	0.000138634	0.000138634	0.000255806	0.000255806	0.000459987	0.000459987	0.000325413	3.06272E-05	9.86102E-05	0.000174598	0.000167433	0.000167433	5.76259E-05	5.20001E-05	0.000129848
3830203774465	383020	3774465	0.000240615	0.00021713	0.000542178	0.000542178	0.000151734	0.000151734	0.000279977	0.000279977	0.000503451	0.000503451	0.000356161	3.35211E-05	0.000107928	0.000191095	0.000174919	0.000174919	6.10044E-05	5.50488E-05	0.000137461
3830303774465	383030	3774465	0.000263101	0.00023742	0.000592845	0.000592845	0.000165913	0.000165913	0.000306141	0.000306141	0.000550499	0.000550499	0.000389445	3.66536E-05	0.000118014	0.000208953	0.000182278	0.000182278	6.42098E-05	5.79413E-05	0.000144684
3830403774465	383040	3774465	0.000286577	0.0002586	0.000645744	0.000645744	0.000180718	0.000180718	0.000333458	0.000333458	0.00059962	0.00059962	0.00042419	3.99242E-05	0.000128544	0.000227598	0.000189113	0.000189113	6.71287E-05	6.05752E-05	0.000151261
3830503774465	383050	3774465	0.000313713	0.00028309	0.000706889	0.000706889	0.00019783	0.00019783	0.00036503	0.00036503	0.000656397	0.000656397	0.00046436	4.37046E-05	0.000140716	0.000249149	0.000196457	0.000196457	7.01789E-05	6.33277E-05	0.000158134
3830603774465	383060	3774465	0.000343582	0.00031004	0.000774194	0.000774194	0.000216665	0.000216665	0.000399789	0.000399789	0.000718894	0.000718894	0.000508575	4.78658E-05	0.000154114	0.000272872	0.000203736	0.000203736	7.3062E-05	6.59293E-05	0.00016463
3830703774465	383070	3774465	0.000377947	0.00034105	0.000851627	0.000851627	0.000238336	0.000238336	0.000439774	0.000439774	0.000790796	0.000790796	0.000559441	5.26533E-05	0.000169528	0.000300163	0.00021146	0.00021146	7.59749E-05	6.85579E-05	0.000171194
3830803774465	383080	3774465	0.000416442	0.00037579	0.000938367	0.000938367	0.000262611	0.000262611	0.000484567	0.000484567	0.000871341	0.000871341	0.000616421	5.80161E-05	0.000186794	0.000330736	0.000219311	0.000219311	7.87625E-05	7.10733E-05	0.000177475
3830903774465	383090	3774465	0.000458339	0.00041359	0.001032774	0.001032774	0.000289032	0.000289032	0.00053318	0.00053318	0.00095904	0.00095904	0.00067843	6.3853E-05	0.000205587	0.00036401	0.00022684	0.00022684	8.1383E-05	7.34379E-05	0.00018338
3831003774465	383100	3774465	0.000506784	0.00045731	0.001141936	0.001141936	0.000319582	0.000319582	0.00058968	0.00058968	0.001060369	0.001060369	0.000750147	7.06021E-05	0.000227317	0.00040246	0.00023482	0.00023482	8.39258E-05	7.57325E-05	0.00018911
3831103774465	383110	3774465	0.000558136	0.00050365	0.001257648	0.001257648	0.000351965	0.000351965	0.00064941	0.00064941	0.001167816	0.001167816	0.00082616	7.77562E-05	0.000250351	0.00044326	0.00024148	0.00024148	8.65224E-05	7.80756E-05	0.00019461
3831203774465	383120	3774465	0.000614377	0.0005544	0.001384376	0.001384376	0.000387431	0.000387431	0.000714883	0.000714883	0.001285492	0.001285492	0.000909408	8.55914E-05	0.000275578	0.00048793	0.00024798	0.00024798	8.88444E-05	8.01709E-05	0.000200193
3831303774465	383130	3774465	0.00067845	0.00061222	0.00152875	0.00152875	0.000427835	0.000427835	0.000789437	0.000789437	0.001419554	0.001419554	0.001004249	9.45176E-05	0.000304318	0.00053822	0.00025448	0.00025448	9.11843E-05	8.22824E-05	0.000205465
3831403774465	383140	3774465	0.00074993	0.00067672	0.001689816	0.001689816	0.000472911	0.000472911	0.00087261	0.00087261	0.001569115	0.001569115	0.001110055	0.000104476	0.00033638	0.00059591	0.00026073	0.00026073	9.35361E-05	8.44046E-05	0.000210765
3831503774465	383150	3774465	0.000833623	0.00075224	0.001878402	0.001878402	0.000525689	0.000525689	0.000969994	0.000969994	0.00174423	0.00174423	0.001233938	0.000116135	0.000373921	0.00066206	0.00026701	0.00026701	9.59536E-05	8.65861E-05	0.000216212
3831603774465	383160	3774465	0.000920217	0.00083038	0.002073524	0.002073524	0.000580295	0.000580295	0.001070754	0.001070754	0.001925415	0.001925415	0.001362116	0.000128199	0.000412762	0.00073083	0.00027304	0.00027304	9.8383E-05	8.87783E-05	0.000221686
3831703774465	383170	3774465	0.001013228	0.00091431	0.002283105	0.002283105	0.000638949	0.000638949	0.00117898	0.00117898	0.002120026	0.002120026	0.001499791	0.000141157	0.000454482	0.00080471	0.00027896	0.00027896	0.000100848	9.10029E-05	0.000227241
3831903774465	383190	3774465	0.001176465	0.00106161	0.002650928	0.002650928	0.000741887	0.000741887	0.001368922	0.001368922	0.002461576	0.002461576	0.001741417	0.000163898	0.000527702	0.00093434	0.00028405	0.00028405	0.00010591	9.55706E-05	0.000238647
3832003774465	383200	3774465	0.00123516	0.00111458	0.002783183	0.002783183	0.0007789	0.0007789	0.001437218	0.001437218	0.002584385	0.002584385	0.001828297	0.000172075	0.000554029	0.00098058	0.00028345	0.00028345	0.000108513	9.7919E-05	0.00024451
3832103774465	383210	3774465	0.001288237	0.00116247	0.002902783	0.002902783	0.000812371	0.000812371	0.001498978	0.001498978	0.002695441	0.002695441	0.001906863	0.000179469	0.000577837	0.00102312	0.00028486	0.00028486	0.000111217	0.000100359	0.00025060
3832203774465	383220	3774465	0.001332641	0.00120254	0.003002839	0.003002839	0.000840373	0.000840373	0.001550646	0.001550646	0.00278835	0.00278835	0.001972591	0.000185656	0.000597755	0.00105837	0.00028679	0.00028679	0.000114004	0.000102874	0.00025688
3832303774465	383230	3774465	0.001358243	0.00122564	0.003060527	0.003060527	0.000856517	0.000856517	0.001580436	0.001580436	0.002841918	0.002841918	0.002010486	0.000189222	0.000609238	0.00107871	0.00028846	0.00028846	0.000116857	0.000105449	0.00026331
3832403774465	383240	3774465	0.001364123	0.00123095	0.003073775	0.003073775	0.000860225	0.000860225	0.001587277	0.001587277	0.00285422	0.00285422	0.002019189	0.000190041	0.000611876	0.00108338	0.00029014	0.00029014	0.000119788	0.000108094	0.00026991
3832503774465	383250	3774465	0.001349331	0.0012176	0.003040445	0.003040445	0.000850897	0.000850897	0.001570066	0.001570066	0.002823271	0.002823271	0.001997295	0.000187981	0.000605241	0.00107163	0.00029134	0.00029134	0.000122791	0.000110803	0.00027668
3832603774465	383260	3774465	0.001318895	0.00119014	0.002971863	0.002971863	0.000831704	0.000831704	0.00153465	0.00153465	0.002759587	0.002759587	0.001952242	0.00018374	0.000591589	0.00104746	0.00029361	0.00029361	0.000125871	0.000113583	0.00028362
3832703774465	383270	3774465	0.00127341	0.00114909	0.002869372	0.002869372	0.000803021	0.000803021	0.001481725	0.001481725	0.002664417	0.002664417	0.001884915	0.000177404	0.000571187	0.00101336	0.00029634	0.00029634	0.000129011	0.000116416	0.00029069
3832903774465	383290	3774465	0.001140245	0.00102893	0.002569312	0.002569312	0.000719046	0.000719046	0.001326776	0.001326776	0.002385789	0.002385789	0.001687803	0.000158852	0.000511455	0.00090577	0.00029619	0.00029619	0.000135439	0.000122217	0.00030518
3833003774465	383300	3774465	0.001064682	0.00096074	0.002399046	0.002399046	0.000671396	0.000671396	0.001238851	0.001238851	0.002227685	0.002227685	0.001575954	0.000148325	0.000477562	0.00084556	0.00029215	0.00029215	0.000138722	0.00012518	0.00031258
3833103774465	383310	3774465	0.000992258	0.00089539	0.002235854	0.002235854	0.000625725	0.000625725	0.00115458	0.00115458	0.00207615	0.00207615	0.001468752	0.000138235	0.000445076	0.00078804	0.00028822	0.00028822	0.000142047	0.00012818	0.00032007
3833203774465	383320	3774465	0.000925894	0.0008355	0.002086315	0.002086315	0.000583875	0.000583875	0.001077359	0.001077359	0.001937292	0.001937292	0.001370518	0.00012899	0.000415309	0.00073534	0.00028466	0.00028466	0.000145372	0.00013118	0.00032756
3833303774465	383330	3774465	0.000857804	0.00077406	0.001932888	0.001932888	0.000540937	0.000540937	0.000998131	0.000998131	0.001794825	0.001794825	0.001269731	0.000119504	0.000384767	0.00068126	0.00028053	0.00028053	0.000148685	0.000134169	0.00033503
3833403774465	383340	3774465	0.000801671	0.00072341	0.001806403	0.001806403	0.000505539	0.000505539	0.00093281	0.00093281	0.001677374	0.001677374	0.001186642	0.000111684	0.000359588	0.00063683	0.00027819	0.00027819	0.000152016	0.000137175	0.00034253
3833503774465	383350	3774465	0.000750109	0.00067688	0.00169022	0.00169022	0.000473024	0.000473024	0.000872818	0.000872818	0.00156949	0.00156949	0.00111032	0.000104501	0.000336461	0.00059733	0.00027562	0.00027562	0.000155388	0.000140218	0.00035013
3833603774465	383360	3774465	0.000703102	0.00063446	0.001584299	0.001584299	0.000443381	0.000443381	0.000818122	0.000818122	0.001471135	0.001471135	0.00104074	9.7952E-05	0.000315376	0.00055801	0.00027280	0.00027280	0.000158725	0.000143229	0.00035765
3833703774465	383370	3774465	0.000658394	0.00059412	0.001483557	0.001483557	0.000415188	0.000415188	0.000766099	0.000766099	0.001377589	0.001377589	0.000974562	9.17235E-05	0.000295322	0.00052893	0.00026919	0.00026919	0.000161924	0.000146116	0.00036486
3833903774465	383390	3774465	0.000581147	0.00052441	0.001309498	0.001309498	0.000366476	0.000366476	0.00067621	0.00067621	0.001215963	0.001215963	0.000860221	8.0962E-05	0.000260673	0.00046154	0.00026203	0.00026203	0.000168234	0.00015181	0.00037981
3834003774465	383400	3774465	0.00054898	0.00049539	0.001237015	0.001237015	0.00034619	0.00034619	0.000638787	0.000638787	0.001148657	0.001148657	0.000812606	7.64806E-05	0.000246244	0.00043599	0.00026038	0.00026038	0.000171308	0.000154584	0.00038600
3834103774465	383410	3774465	0.000519009	0.00046834	0.001169482	0.001169482	0.000327291	0.000327291	0.000603913	0.000603913	0.001085947	0.001085947	0.000768243	7.23052E-05	0.000232801	0.00041294	0.00025788	0.00025788	0.000174	0.000157013	0.00039207
3834203774465	383420	3774465	0.000488531	0.00044084	0.001100805	0.001100805	0.000308071	0.000308071	0.000568448	0.000568448	0.001022176	0.001022176	0.000723128	6.80591E-05	0.00021913	0.00038789	0.0002536	0.0002536	0.000176095	0.000158904	0.00039679
3834303774465	383430	3774465	0.000461091	0.00041608	0.001038974	0.001038974	0.000290767	0.000290767	0.00053652	0.00053652	0.000964762	0.000964762	0.000682511	6.42364E-05	0.000206822	0.00036619	0.00024950	0.00024950	0.000178196	0.0001608	0.00040152
3834403774465	383440	3774465	0.000436653	0.00039402	0.000983909	0.000983909	0.000275356	0.000275356	0.000508084	0.000508084	0.00091363	0.00091363	0.000646339	6.08319E-05	0.00019586	0.00034678	0.00024579	0.00024579	0.000180064	0.000162486	0.00040573
3834503774465	383450	3774465	0.000414442	0.00037398	0.000933861	0.000933861	0.00026135	0.00026135	0.00048224	0.00048224	0.000867157	0.000867157	0.000613461	5.77375E-05	0.000185897	0.00032948	0.00024243	0.00024243	0.000181622	0.000163891	0.00040924
3834603774465	383460	3774465	0.000393944	0.00035549	0.000887673	0.000887673	0.000248424	0.000248424	0.000458389	0.000458389	0.000824268	0.000824268	0.00058312	5.48819E-05	0.00017603	0.00031268	0.00023918	0.00023918	0.000182709	0.000164872	0.00041697
3834703774465	383470	3774465	0.000374365	0.00033782	0.000843556	0.000843556	0.000236077	0.000236077	0.000435607	0.000435607	0.000783302	0.000783302	0.00055414	5.21543E-05	0.000167921	0.00029719	0.00023548	0.00023548	0.000182983	0.00016512	0.00041231
3834803774465	383480	3774465	0.000356261	0.00032148	0.000802762	0.000802762	0.000224661	0.000224661	0.000414541	0.000414541	0.000745422	0.000745422	0.000527341	4.96321E-05	0.0001598	0.00028294	0.00023193	0.00023193	0.000182727	0.000164888	0.00041738
3834903774465	383490	3774465	0.000339404	0.00030627	0.000764779	0.000764779	0.000214031	0.000214031	0.000394927	0.000394927	0.000710152	0.000710152	0.00050239	4.72837E-05	0.000152239	0.00026953	0.00022847	0.00022847	0.000181909	0.00016415	0.00040895
3835003774465	383500	3774465	0.00032355	0.00029196	0.000729055	0.000729055	0.000204033	0.000204033	0.000376479	0.000376479	0.000676979	0.000676979	0.000478922	4.50751E-05	0.000145128	0.00025692	0.00022495	0.00022495	0.000180339	0.000162733	0.00040635
3835103774465	383510	3774465	0.000308872	0.00027872	0.000695981	0.000695981	0.000194777	0.000194777	0.0003594	0.0003594	0.00064268	0.00064268	0.00045719	4.30302E-05	0.000138544	0.00024530	0.00022162	0.00022162	0.000178399	0.000160983	0.00040198
3835203774465	383520	3774465	0.000293024	0.00026442	0.00066027	0.00066027	0.000184783	0.000184783	0.000340959	0.000340959	0.000613108	0.000613108	0.000433737	4.08223E-05	0.000131436	0.00023271	0.00021642	0.00021642	0.000173242	0.000156329	0.00039036
3835303774465	383530	3774465	0.000278	0.00025086	0.000626416	0.000626416	0.00017309	0.000175309	0.000323477	0.000323477	0.000581672	0.000581672	0.000411498	3.87293E-05	0.000124696	0.00022078	0.00021122	0.00021122	0.000167255	0.00015092	0.00037687
3835403774465	383540	3774465	0.000264575	0.00023875	0.000596167	0.000596167	0.000166843	0.000166843	0.000307857	0.000307857	0.000553583	0.000553583	0.000391627	3.6859E-05	0.00011867	0.00021014	0.00020645	0.00020645	0.00016165	0.00014586	0.00036424
3835503774465	383550	3774465	0.000253288	0.00022856	0.000570732	0.000570732	0.000159725	0.000159725	0.000294723	0.000294723	0.000529966	0.000529966	0.000374919	3.52865E-05	0.000113612	0.00020116	0.000203736	0.000203736	0.000157656	0.000142265	0.000355247

			KMMass Grading / Excavation	KMDrainage / Utilities Trenching	KMFoundations / Concrete Pads	KMBuilding / Structure Construction	KMAsphalt Paving	KMArchitectural Coating	KMLandscaping or Other Finishing	KMWaterside Construction (Piles)	EWNDemolition	EWNSite Grubbing / Prep	EWNDrainage / Utilities Trenching	EWNDrainage / Utilities Trenching	EWNDrainage / Utilities Trenching	EWNFoundation s / Concrete Pads	EWNBuilding / Structure Construction	EWNAsphalt Paving	EWNLandscaping or Other Finishing	EWNWaterside Construction (Piles)	ISDemolition
Unique Identifier	X (UTM)	Y (UTM)	2026	2026	2026	2026	2026	2026	2026	2026	2027	2027	2027	2028	2029	2029	2029	2029	2029	2029	2027
3837003774455	383700	3774455	0.000386088	8.31853E-05	0.000199373	0.000369813	0.000253625	2.38706E-05	7.68559E-05	0.00013608	2.5894E-05	3.49125E-05	4.23596E-05	4.23596E-05	4.23596E-05	3.013E-05	5.24713E-05	3.83286E-05	1.16147E-05	2.0155E-05	0.00035379
3837103774455	383710	3774455	0.000392934	8.46603E-05	0.000202909	0.00037637	0.000258122	2.42938E-05	7.82188E-05	0.000138493	2.65208E-05	3.57576E-05	4.33849E-05	4.33849E-05	4.33849E-05	3.08593E-05	5.37413E-05	3.92564E-05	1.18959E-05	2.06428E-05	0.000348865
3837203774455	383720	3774455	0.000395678	8.52515E-05	0.000204326	0.000378998	0.000259924	2.44635E-05	7.8765E-05	0.00013946	2.69744E-05	3.63692E-05	4.41271E-05	4.41271E-05	4.41271E-05	3.13872E-05	5.46606E-05	3.99279E-05	1.20994E-05	2.09959E-05	0.00034258
3837303774455	383730	3774455	0.00039245	8.4556E-05	0.000202659	0.000375906	0.000257804	2.42639E-05	7.81224E-05	0.000138323	2.70043E-05	3.64095E-05	4.41759E-05	4.41759E-05	4.41759E-05	3.14219E-05	5.47211E-05	3.99721E-05	1.21127E-05	2.10192E-05	0.000333339
3837403774455	383740	3774455	0.000389222	8.38605E-05	0.000200992	0.000372815	0.000255683	2.40643E-05	7.74798E-05	0.000137185	2.70341E-05	3.64497E-05	4.42247E-05	4.42247E-05	4.42247E-05	3.14566E-05	5.47816E-05	4.00162E-05	1.21261E-05	2.10424E-05	0.000324445
3837503774455	383750	3774455	0.000389773	8.39793E-05	0.000201276	0.000373343	0.000256046	2.40984E-05	7.75896E-05	0.000137379	2.74818E-05	3.70533E-05	4.49571E-05	4.49571E-05	4.49571E-05	3.19775E-05	5.56888E-05	4.06789E-05	1.23269E-05	2.13909E-05	0.000318709
3837603774455	383760	3774455	0.000389397	8.38981E-05	0.000201082	0.000372982	0.000255798	2.40751E-05	7.75146E-05	0.000137246	2.82041E-05	3.80271E-05	4.61386E-05	4.61386E-05	4.61386E-05	3.28179E-05	5.71523E-05	4.1748E-05	1.26509E-05	2.1953E-05	0.000314155
3837703774455	383770	3774455	0.000388899	8.37909E-05	0.000200825	0.000372505	0.000255471	2.40444E-05	7.74155E-05	0.000137071	2.91114E-05	3.92504E-05	4.76229E-05	4.76229E-05	4.76229E-05	3.38737E-05	5.89909E-05	4.3091E-05	1.30579E-05	2.26593E-05	0.000311654
3837803774455	383780	3774455	0.000385631	8.30867E-05	0.000199137	0.000369375	0.000253324	2.38423E-05	7.67649E-05	0.000135919	2.96546E-05	3.99828E-05	4.85115E-05	4.85115E-05	4.85115E-05	3.45057E-05	6.00916E-05	4.3895E-05	1.33015E-05	2.30821E-05	0.000308084
3837903774455	383790	3774455	0.000381932	8.22898E-05	0.000197227	0.000365832	0.000250894	2.36136E-05	7.60286E-05	0.000134615	2.9965E-05	4.04013E-05	4.90192E-05	4.90192E-05	4.90192E-05	3.48669E-05	6.07206E-05	4.43545E-05	1.34408E-05	2.33237E-05	0.000301637
3838003774455	383800	3774455	0.000377588	8.13538E-05	0.000194984	0.000361671	0.000248041	2.3345E-05	7.51638E-05	0.000133084	3.00068E-05	4.04577E-05	4.90876E-05	4.90876E-05	4.90876E-05	3.49155E-05	6.08053E-05	4.44163E-05	1.34595E-05	2.33562E-05	0.000294278
3838103774455	383810	3774455	0.000372759	8.03134E-05	0.00019249	0.000357045	0.000244869	2.30465E-05	7.42026E-05	0.000131382	2.99709E-05	4.04094E-05	4.9029E-05	4.9029E-05	4.9029E-05	3.48738E-05	6.07327E-05	4.43633E-05	1.34434E-05	2.33283E-05	0.000286924
3838203774455	383820	3774455	0.000367419	7.91629E-05	0.000189733	0.000351931	0.000241361	2.27163E-05	7.31397E-05	0.0001295	2.99411E-05	4.03691E-05	4.89802E-05	4.89802E-05	4.89802E-05	3.48391E-05	6.06722E-05	4.43191E-05	1.343E-05	2.33051E-05	0.000279605
3838303774455	383830	3774455	0.000361716	7.79342E-05	0.000186788	0.000346468	0.000237615	2.23637E-05	7.20044E-05	0.00012749	2.98217E-05	4.02082E-05	4.87849E-05	4.87849E-05	4.87849E-05	3.47002E-05	6.04303E-05	4.41424E-05	1.33765E-05	2.32122E-05	0.000272329
3838403774455	383840	3774455	0.000355879	7.66765E-05	0.000183774	0.000340877	0.00023378	2.20028E-05	7.08424E-05	0.000125433	2.96844E-05	4.00231E-05	4.85603E-05	4.85603E-05	4.85603E-05	3.45405E-05	6.01521E-05	4.39392E-05	1.33149E-05	2.31053E-05	0.000265089
3838503774455	383850	3774455	0.000350808	7.5584E-05	0.000181155	0.00033602	0.000230449	2.16893E-05	6.9833E-05	0.000123646	2.95591E-05	3.98541E-05	4.83552E-05	4.83552E-05	4.83552E-05	3.43946E-05	5.98981E-05	4.37537E-05	1.32587E-05	2.30077E-05	0.000258081
3838703774455	383870	3774455	0.000342308	7.37525E-05	0.000176765	0.000327878	0.000224865	2.11638E-05	6.81409E-05	0.000120649	2.93681E-05	3.95965E-05	4.80427E-05	4.80427E-05	4.80427E-05	3.41723E-05	5.9511E-05	4.34709E-05	1.3173E-05	2.2859E-05	0.000245014
3838803774455	383880	3774455	0.000338031	7.28309E-05	0.000174557	0.000323781	0.000222055	2.08993E-05	6.72894E-05	0.000119142	2.92666E-05	3.94597E-05	4.78767E-05	4.78767E-05	4.78767E-05	3.40543E-05	5.93054E-05	4.33207E-05	1.31275E-05	2.27801E-05	0.000238818
3838903774455	383890	3774455	0.00033378	7.19152E-05	0.000172362	0.00031971	0.000219263	2.06365E-05	6.64434E-05	0.000117644	2.91651E-05	3.93229E-05	4.77107E-05	4.77107E-05	4.77107E-05	3.39362E-05	5.90998E-05	4.31705E-05	1.3082E-05	2.27011E-05	0.000232843
3839003774455	383900	3774455	0.00032957	7.10081E-05	0.000170188	0.000315677	0.000216498	2.03762E-05	6.56053E-05	0.00011616	2.90696E-05	3.91941E-05	4.75545E-05	4.75545E-05	4.75545E-05	3.38251E-05	5.89062E-05	4.30292E-05	1.30391E-05	2.26267E-05	0.000227071
3839103774455	383910	3774455	0.000325401	7.01098E-05	0.000168035	0.000311684	0.000213759	2.01185E-05	6.47753E-05	0.00011469	2.89681E-05	3.90573E-05	4.73885E-05	4.73885E-05	4.73885E-05	3.3707E-05	5.87006E-05	4.28789E-05	1.29936E-05	2.25478E-05	0.000221502
3829703774465	382970	3774465	0.00011243	2.42238E-05	5.80582E-05	0.000107691	7.38564E-05	6.95119E-06	2.23807E-05	3.96271E-05	2.23305E-05	3.01078E-05	3.65301E-05	3.65301E-05	3.65301E-05	2.59835E-05	4.52501E-05	3.30538E-05	1.00163E-05	1.73812E-05	0.000139677
3829803774465	382980	3774465	0.000115914	2.49744E-05	5.98572E-05	0.000111028	7.61448E-05	7.16657E-06	2.30742E-05	4.08549E-05	2.25931E-05	3.0462E-05	3.69597E-05	3.69597E-05	3.69597E-05	2.62891E-05	4.57824E-05	3.34426E-05	1.01341E-05	1.75857E-05	0.000146727
3829903774465	382990	3774465	0.00011929	2.57018E-05	6.16005E-05	0.000114261	7.83625E-05	7.3753E-06	2.37462E-05	4.20448E-05	2.28319E-05	3.07839E-05	3.73503E-05	3.73503E-05	3.73503E-05	2.65669E-05	4.62662E-05	3.3796E-05	1.02412E-05	1.77715E-05	0.000154015
3830003774465	383000	3774465	0.000123016	2.65045E-05	6.35244E-05	0.00011783	8.081E-05	7.60565E-06	2.44879E-05	4.33579E-05	2.30945E-05	3.1138E-05	3.778E-05	3.778E-05	3.778E-05	2.68725E-05	4.67984E-05	3.41848E-05	1.0359E-05	1.79759E-05	0.000162091
3830103774465	383010	3774465	0.000129848	2.79767E-05	6.70528E-05	0.000124375	8.52984E-05	8.02809E-06	2.5848E-05	4.57662E-05	2.37571E-05	3.20313E-05	3.88638E-05	3.88638E-05	3.88638E-05	2.76435E-05	4.8141E-05	3.51655E-05	1.06562E-05	1.84917E-05	0.000174633
3830203774465	383020	3774465	0.000137461	2.96169E-05	7.0984E-05	0.000131666	9.02994E-05	8.49876E-06	2.73634E-05	4.84494E-05	2.45032E-05	3.30373E-05	4.00844E-05	4.00844E-05	4.00844E-05	2.85117E-05	4.9653E-05	3.627E-05	1.09909E-05	1.90724E-05	0.000189394
3830303774465	383030	3774465	0.000144684	3.11731E-05	7.47138E-05	0.000138585	9.50441E-05	8.94532E-06	2.88012E-05	5.09951E-05	2.51897E-05	3.39629E-05	4.12074E-05	4.12074E-05	4.12074E-05	2.93104E-05	5.1044E-05	3.7286E-05	1.12988E-05	1.96067E-05	0.000204824
3830403774465	383040	3774465	0.000151261	3.25902E-05	7.81102E-05	0.000144885	9.93647E-05	9.35197E-06	3.01105E-05	5.33133E-05	2.57926E-05	3.47757E-05	4.21936E-05	4.21936E-05	4.21936E-05	3.00119E-05	5.22657E-05	3.81784E-05	1.15692E-05	2.0076E-05	0.000220266
3830503774465	383050	3774465	0.000158134	3.4071E-05	8.16594E-05	0.000151468	0.00010388	9.77691E-06	3.14787E-05	5.57358E-05	2.6473E-05	3.56932E-05	4.33068E-05	4.33068E-05	4.33068E-05	3.08037E-05	5.36446E-05	3.91857E-05	1.18745E-05	2.06057E-05	0.000237511
3830603774465	383060	3774465	0.00016463	3.54707E-05	8.50141E-05	0.000157691	0.000108147	1.01786E-05	3.27719E-05	5.80255E-05	2.71356E-05	3.65865E-05	4.43907E-05	4.43907E-05	4.43907E-05	3.15747E-05	5.49872E-05	4.01664E-05	1.21716E-05	2.11214E-05	0.000255717
3830703774465	383070	3774465	0.000171194	3.68849E-05	8.84036E-05	0.000163978	0.000112459	1.05844E-05	3.40785E-05	6.03389E-05	2.78459E-05	3.75443E-05	4.55527E-05	4.55527E-05	4.55527E-05	3.24012E-05	5.64266E-05	4.12179E-05	1.24903E-05	2.16743E-05	0.000275928
3830803774465	383080	3774465	0.000177475	3.82383E-05	9.16472E-05	0.000169994	0.000116585	1.09727E-05	3.53288E-05	6.25528E-05	2.85324E-05	3.84698E-05	4.66757E-05	4.66757E-05	4.66757E-05	3.32E-05	5.78176E-05	4.2234E-05	1.27982E-05	2.22086E-05	0.000297531
3830903774465	383090	3774465	0.00018338	3.95105E-05	9.46963E-05	0.00017565	0.000120464	1.13378E-05	3.65042E-05	6.4634E-05	2.91412E-05	3.92907E-05	4.76717E-05	4.76717E-05	4.76717E-05	3.39084E-05	5.90514E-05	4.31352E-05	1.30713E-05	2.26825E-05	0.000319837
3831003774465	383100	3774465	0.00018911	4.0745E-05	9.76551E-05	0.000181138	0.000124228	1.1692E-05	3.76448E-05	6.66535E-05	2.99232E-05	4.0345E-05	4.89509E-05	4.89509E-05	4.89509E-05	3.48183E-05	6.06359E-05	4.42926E-05	1.3422E-05	2.32911E-05	0.000344179
3831103774465	383110	3774465	0.000194961	4.20056E-05	0.000100676	0.000186742	0.000128071	1.20538E-05	3.88095E-05	6.87157E-05	3.05679E-05	4.12142E-05	5.00055E-05	5.00055E-05	5.00055E-05	3.55684E-05	6.19423E-05	4.52469E-05	1.37112E-05	2.37929E-05	0.000369106
3831203774465	383120	3774465	0.000200193	4.31329E-05	0.000103378	0.000191754	0.000131508	1.23773E-05	3.9851E-05	7.05598E-05	3.12006E-05	4.20673E-05	5.10405E-05	5.10405E-05	5.10405E-05	3.63046E-05	6.32244E-05	4.61834E-05	1.3995E-05	2.42854E-05	0.00039546
3831303774465	383130	3774465	0.000205465	4.42689E-05	0.000106101	0.000196804	0.000134972	1.27032E-05	4.09006E-05	7.24181E-05	3.169E-05	4.27272E-05	5.18412E-05	5.18412E-05	5.18412E-05	3.68742E-05	6.42162E-05	4.6908E-05	1.42145E-05	2.46664E-05	0.000424565
3831403774465	383140	3774465	0.000210765	4.54107E-05	0.000108838	0.00020188	0.000138453	1.30309E-05	4.19555E-05	7.42859E-05	3.20363E-05	4.3194E-05	5.24076E-05	5.24076E-05	5.24076E-05	3.7277E-05	6.49178E-05	4.74204E-05	1.43698E-05	2.49359E-05	0.000457467
3831503774465	383150	3774465	0.000216212	4.65843E-05	0.00011165	0.000207098	0.000142032	1.33677E-05	4.30399E-05	7.62059E-05	3.23765E-05	4.36527E-05	5.29642E-05	5.29642E-05	5.29642E-05	3.76729E-05	6.56073E-05	4.79241E-05	1.45224E-05	2.52007E-05	0.000492924
3831603774465	383160	3774465	0.000221686	4.77638E-05	0.000114477	0.000212341	0.000145628	1.37061E-05	4.41296E-05	7.81353E-05	3.25078E-05	4.38298E-05	5.3179E-05	5.3179E-05	5.3179E-05	3.78257E-05	6.58734E-05	4.81184E-05	1.45813E-05	2.53029E-05	0.000531425
3831703774465	383170	3774465	0.000227241	4.89606E-05	0.000117346	0.000217662	0.000149277	1.40496E-05	4.52354E-05	8.00932E-05	3.26153E-05	4.39747E-05	5.33548E-05	5.33548E-05	5.33548E-05	3.79507E-05	6.60911E-05	4.82775E-05	1.46295E-05	2.53866E-05	0.000573686
3831903774465	383190	3774465	0.000238647	5.14181E-05	0.000123236	0.000228587	0.000156769	1.47548E-05	4.75058E-05	8.41133E-05	3.26869E-05	4.40712E-05	5.3472E-05	5.3472E-05	5.3472E-05	3.80341E-05	6.62362E-05	4.83835E-05	1.46617E-05	2.54423E-05	0.000670248
3832003774465	383200	3774465	0.000244511	5.26816E-05	0.000126264	0.000234204	0.000160622	1.51173E-05	4.86732E-05	8.61802E-05	3.2675E-05	4.40551E-05	5.34524E-05	5.34524E-05	5.34524E-05	3.80202E-05	6.6212E-05	4.83658E-05	1.46563E-05	2.5433E-05	0.000727492
3832103774465	383210	3774465	0.000250604	5.39943E-05	0.00012941	0.00024004	0.000164624	1.5494E-05	4.98861E-05	8.83277E-05	3.26809E-05	4.40632E-05	5.34622E-05	5.34622E-05	5.34622E-05	3.80271E-05	6.62241E-05	4.83747E-05	1.4659E-05	2.54377E-05	0.000795397
3832203774465	383220	3774465	0.000256885	5.53477E-05	0.000132654	0.000246057	0.00016875	1.58824E-05	5.11364E-05	9.05416E-05	3.27108E-05	4.41034E-05	5.3511E-05	5.3511E-05	5.3511E-05	3.80619E-05	6.62846E-05	4.84188E-05	1.46724E-05	2.54609E-05	0.000877341
3832303774465	383230	3774465	0.000263315	5.67329E-05	0.000135974	0.000252215	0.000172974	1.62799E-05	5.24163E-05	9.28076E-05	3.27346E-05	4.41356E-05	5.35501E-05	5.35501E-05	5.35501E-05	3.80897E-05	6.6333E-05	4.84542E-05	1.46831E-05	2.54795E-05	0.000973527
3832403774465	383240	3774465	0.000269919	5.81558E-05	0.000139384	0.00025854	0.000177312	1.66882E-05	5.37309E-05	9.51353E-05	3.27526E-05	4.41598E-05	5.35794E-05	5.35794E-05	5.35794E-05	3.81105E-05	6.63693E-05	4.84807E-05	1.46911E-05	2.54934E-05	0.001085795
3832503774465	383250	3774465	0.000276684	5.96134E-05	0.000142878	0.000265021	0.000181756	1.71065E-05	5.50776E-05	9.75198E-05	3.27764E-05	4.4192E-05	5.36184E-05	5.36184E-05	5.36184E-05	3.81383E-05	6.64177E-05	4.8516E-05	1.47018E-05	2.5512E-05	0.001213653
3832603774465	383260	3774465	0.000283624	6.11088E-05	0.000146462	0.000271668	0.000186315	1.75356E-05	5.64592E-05	9.9966E-05	3.28063E-05	4.42322E-05	5.36673E-05	5.36673E-05	5.36673E-05	3.8173E-05	6.64782E-05	4.85602E-05	1.47152E-05	2.55352E-05	0.001355038
3832703774465	383270	3774465	0.000290699	6.26331E-05	0.000150115	0.000278445	0.000190963	1.7973E-05	5.78675E-05	0.00010246	3.28421E-05	4.42805E-05	5.37258E-05	5.37258E-05	5.37258E-05	3.82147E-05	6.65507E-05	4.86132E-05	1.47313E-05	2.55631E-05	0.001500553
3832903774465	383290	3774465	0.000305185	6.57542E-05	0.000157596	0.00029232	0.000200479	1.88686E-05	6.07511E-05	0.000107565	3.28361E-05	4.42724E-05	5.37161E-05	5.37161E-05	5.37161E-05	3.82077E-05	6.65386E-05	4.86044E-05	1.47286E-05	2.55585E-05	0.00175707
3833003774465	383300	3774465	0.000312583	6.7348E-05	0.000161416	0.000299406	0.000205338	1.9326E-05	6.22237E-05	0.000110173	3.27764E-05	4.4192E-05	5.36184E-05	5.36184E-05	5.36184E-05	3.81383E-05	6.64177E-05	4.8516E-05	1.47018E-05	2.5512E-05	0.00184275
3833103774465	383310	3774465	0.000320074	6.89622E-05	0.000165284	0.000306582	0.00021026	1.97891E-05	6.37151E-05	0.000112813	3.27048E-05	4.40954E-05	5.35013E-05	5.35013E-05	5.35013E-05	3.80549E-05	6.62725E-05	4.841E-05	1.46697E-05	2.54562E-05	0.001872686
3833203774465	383320	3774465	0.000327566	7.05763E-05	0.000169153	0.000313758	0.000215181	2.02523E-05	6.52064E-05	0.000115454	3.26153E-05	4.39747E-05	5.33548E-05	5.33548E-05	5.33548E-05	3.79507E-05	6.60911E-05	4.82775E-05	1.46295E-05	2.53866E-05	0.001855656
3833303774465	383330	3774465	0.000335031	7.21847E-05	0.000173008	0.000320908	0.000220085	2.07139E-05	6.66924E-05	0.000118085	3.23825E-05	4.36608E-05	5.2974E-05	5.2974E-05	5.2974E-05	3.76799E-05	6.56194E-05	4.79329E-05	1.45251E-05	2.52054E-05	0.00180311
3833403774465	383340	3774465	0.000342536	7.38017E-05	0.000176884	0.000328097	0.000225015	2.11779E-05	6.81864E-05	0.00012073	3.22452E-05	4.34757E-05	5.27494E-05	5.27494E-05	5.27494E-05	3.75201E-05	6.53412E-05	4.77297E-05	1.44635E-05	2.50985E-05	0.001737939
3833503774465	383350	3774465	0.000350136	7.54391E-05	0.000180808	0.000335376	0.000230007	2.16477E-05	6.96991E-05	0.000123408	3.2084E-05	4.32584E-05	5.24857E-05	5.24857E-05	5.24857E-05	3.73326E-05	6.50146E-05	4.74911E-05	1.43912E-05	2.4973E-05	0.001660621
3833603774465	383360	3774465	0.000357654	7.7059E-05	0.00018469	0.000342578	0.000234946	2.21126E-05	7.11958E-05	0.000126059	3.19228E-05	4.30411E-05	5.22221E-05	5.22221E-05	5.22221E-05	3.71451E-05	6.4688E-05	4.72525E-05	1.4319E-05	2.48476E-05	0.001574116
3833703774465	383370	3774465	0.000364864	7.86123E-05	0.000188413	0.000349483	0.000239682	2.25583E-05	7.26309E-05	0.000128599	3.16125E-05	4.26226E-05	5.17143E-05	5.17143E-05	5.17143E-05	3.67839E-05	6.4059E-05	4.67931E-05	1.41797E-05	2.4606E-05	0.00147975
3833903774465	383390	3774465	0.000379081	8.16754E-05	0.000195755	0.000363101	0.000249021	2.34373E-05	7.5461E-05	0.00013361	3.09618E-05	4.17454E-05	5.06499E-05	5.06499E-05	5.06499E-05	3.60268E-05	6.27406E-05	4.583E-05	1.38879E-05	2.40996E-05	0.001302211
3834003774465	383400	3774465	0.000386007	8.31679E-05	0.000199332	0.000369735	0.000253572	2.38656E-05	7.68399E-05	0.000136052	3.07887E-05	4.1512E-05	5.03668E-05	5.03668E-05	5.03668E-05	3.58254E-05	6.23898E-05	4.55738E-05	1.38102E-05	2.39648E-05	0.001227036
3834103774465	383410	3774465	0.000392073	8.44748E-05	0.000202464	0.000375546	0.000257556	2.42406E-05	7.80474E-05	0.00013819	3.05917E-05	4.12464E-05	5.00445E-05	5.00445E-05	5.00445E-05	3.55962E-05	6.19906E-05	4.52822E-05	1.37219E-05	2.38115E-05	0.001154726
3834203774465	383420	3774465	0.000396794	8.5492E-05	0.000204902	0.000380068	0.000260658	2.45325E-05	7.89872E-05	0.000139854	3.00903E-05	4.05703E-05	4.92243E-05	4.92243E-05	4.92243E-05	3.50128E-05	6.09746E-05	4.454E-05	1.3497E-05	2.34212E-05	0.001078035
3834303774465	383430	3774465	0.000401529	8.65121E-05	0.000207347	0.000384603	0.000263768	2.48252E-05	7.99296E-05	0.000141522	2.95591E-05	3.98541E-05	4.83552E-05	4.83552E-05	4.83552E-05	3.43946E-05	5.98981E-05	4.37537E-05	1.32587E-05	2.30077E-05	0.001010685
3834403774465	383440	3774465	0.000405739	8.74191E-05	0.000209521	0.000388635	0.000266533	2.50855E-05	8.07677E-05	0.000143006	2.92009E-05	3.93712E-05	4.77693E-05	4.77693E-05	4.77693E-05	3.39779E-05	5.91723E-05	4.32235E-05	1.3098E-05	2.2729E-05	0.000949955
3834503774465	383450	3774465	0.000409249	8.81755E-05	0.000211334	0.000391998	0.000268839	2.53025E-05	8.14665E-05	0.000144244	2.88965E-05	3.89607E-05	4.72713E-05	4.72713E-05	4.72713E-05	3.36236E-05	5.85554E-05	4.27729E-05	1.29615E-05	2.2492E-05	0.000895296
3834603774465	383460	3774465	0.000411697	8.87029E-05	0.000212598	0.000394342	0.000270448	2.54539E-05	8.19538E-05	0.000145106	2.85921E-05	3.85503E-05	4.67733E-05	4.67733E-05	4.67733E-05	3.32694E-05	5.79386E-05	4.23223E-05	1.28249E-05	2.2255E-05	0.00084515
3834703774465	383470	3774465	0.000412316	8.88362E-05	0.000212917	0.000394935	0.000270854	2.54921E-05	8.2077E-05	0.000145324	2.82101E-05	3.80352E-05	4.61484E-05	4.61484E-05	4.61484E-05	3.28249E-05	5.71644E-05	4.17568E-05	1.26536E-05	2.19577E-05	0.000796961
3834803774465	383480	3774465	0.000411738	8.87116E-05	0.000212619	0.000394381	0.000270474	2.54564E-05	8.19618E-05	0.000145121	2.78221E-05	3.75121E-05	4.55137E-05	4.55137E-05	4.55137E-05	3.23734E-05	5.63782E-05	4.11825E-05	1.24796E-05	2.16557E-05	0.000752706
3834903774465	383490	3774465	0.000409895	8.83146E-05	0.000211667	0.000392616	0.000269264	2.53425E-05	8.1595E-05	0.000144471	2.74341E-05	3.69889E-05	4.4879E-05	4.4879E-05	4.4879E-05	3.1922E-05	5.5592E-05	4.06082E-05	1.23055E-05	2.13537E-05	0.000711871
3835003774465	383500	3774465	0.000406358	8.75524E-05	0.00020984	0.000389228	0.00026694	2.51237E-05	8.08908E-05	0.000143224	2.70162E-05	3.64256E-05	4.41954E-05	4.41954E-05	4.41954E-05	3.14358E-05	5.47453E-05	3.99897E-05	1.21181E-05	2.10285E-05	0.00067374
3835103774465	383510	3774465	0.000401986	8.66106E-05	0.000207583	0.000385041	0.000264068	2.48535E-05	8.00207E-05	0.000141684	2.66103E-05	3.58783E-05	4.35314E-05	4.35314E-05	4.35314E-05	3.09635E-05	5.39228E-05	3.93889E-05	1.1936E-05	2.071125E-05	0.000638893
3835203774465	383520	3774465	0.000390365	8.41068E-05	0.000201582	0.00037391	0.000256434	2.4135E-05	7.77074E-05	0.000137588	2.59179E-05	3.49447E-05	4.23987E-05	4.23987E-05	4.23987E-05	3.01578E-05	5.25197E-05	3.8364E-05	1.16254E-05	2.01736E-05	0.000600213
3835303774465	383530	3774465	0.000376875	8.12002E-05	0.000194616	0.000360988	0.000247572	2.33009E-05	7.50219E-05	0.000132833	2.52315E-05	3.40192E-05	4.12757E-05	4.12757E-05	4.12757E-05	2.9359E-05	5.11287E-05	3.73479E-05	1.13175E-05	1.96393E-05	0.000564022
3835403774465	383540	3774465	0.000364245	7.8479E-05	0.000188094	0.00034889	0.000239276	2.25201E-05	7.25078E-05	0.000128381	2.46763E-05	3.32707E-05	4.03676E-05	4.03676E-05	4.03676E-05	2.87131E-05	5.00038E-05	3.65262E-05	1.10685E-05	1.92072E-05	0.000532583
3835503774465	383550	3774465	0.000355247	7.65403E-05	0.000183447	0.000340272	0.000233365	2.19637E-05	7.07166E-05	0.00012521	2.43003E-05	3.27637E-05	3.97524E-05	3.97524E-05	3.97524E-05	2.82755E-05	4.92417E-05	3.59695E-05	1.08999E-05	1.89145E-05	0.000507065

			ISDrainage / Utilities Trenching	ISDrainage / Utilities Trenching	ISAsphalt Paving	ISAsphalt Paving	SVDemolition	SVSite Grubbing / Prep	SVMass Grading / Excavation	SVMass Grading / Excavation	SVDrainage / Utilities Trenching	SVFoundations / Concrete Pads	SVBuilding / Structure Construction	SVBuilding / Structure Construction	SVAsphalt Paving	SVAsphalt Paving	SVArchitectural Coating	SVArchitectural Coating	SVLandscaping or Other Finishing	SVLandscaping or Other Finishing	MDemolition
Unique Identifier	X (UTM)	Y (UTM)	2027	2028	2027	2028	2027	2027	2027	2028	2028	2028	2028	2029	2028	2029	2028	2029	2028	2029	2027
3837003774455	383700	3774455	0.000122286	0.000122286	0.000523683	0.000523683	1.78223E-05	1.17746E-05	1.9884E-05	1.9884E-05	6.00186E-06	6.18512E-06	3.52614E-05	3.52614E-05	2.44198E-05	2.44198E-05	2.41907E-06	2.41907E-06	7.78868E-06	7.78868E-06	6.65616E-05
3837103774455	383710	3774455	0.000120584	0.000120584	0.000516394	0.000516394	1.81532E-05	1.19932E-05	2.02531E-05	2.02531E-05	6.11327E-06	6.29994E-06	3.57252E-05	3.57252E-05	2.48731E-05	2.48731E-05	2.46398E-06	2.46398E-06	7.93326E-06	7.93326E-06	6.85255E-05
3837203774455	383720	3774455	0.000118411	0.000118411	0.00050709	0.00050709	1.84105E-05	1.21632E-05	2.05402E-05	2.05402E-05	6.19993E-06	6.38924E-06	3.60859E-05	3.60859E-05	2.52257E-05	2.52257E-05	2.4989E-06	2.4989E-06	8.04571E-06	8.04571E-06	6.99581E-05
3837303774455	383730	3774455	0.000115218	0.000115218	0.000493413	0.000493413	1.84289E-05	1.21754E-05	2.05607E-05	2.05607E-05	6.20612E-06	6.39562E-06	3.61117E-05	3.61117E-05	2.52509E-05	2.52509E-05	2.5014E-06	2.5014E-06	8.05374E-06	8.05374E-06	7.00536E-05
3837403774455	383740	3774455	0.000112143	0.000112143	0.000480248	0.000480248	1.84534E-05	1.21916E-05	2.05881E-05	2.05881E-05	6.21437E-06	6.40412E-06	3.61374E-05	3.61374E-05	2.52844E-05	2.52844E-05	2.50472E-06	2.50472E-06	8.06445E-06	8.06445E-06	7.01371E-05
3837503774455	383750	3774455	0.000110161	0.000110161	0.000471757	0.000471757	1.87168E-05	1.23656E-05	2.0882E-05	2.0882E-05	6.30309E-06	6.49555E-06	3.65368E-05	3.65368E-05	2.56454E-05	2.56454E-05	2.54048E-06	2.54048E-06	8.17958E-06	8.17958E-06	7.15459E-05
3837603774455	383760	3774455	0.000108586	0.000108586	0.000465015	0.000465015	1.90844E-05	1.26085E-05	2.12921E-05	2.12921E-05	6.42688E-06	6.62312E-06	3.70908E-05	3.70908E-05	2.61491E-05	2.61491E-05	2.59038E-06	2.59038E-06	8.34023E-06	8.34023E-06	7.34142E-05
3837703774455	383770	3774455	0.000107722	0.000107722	0.000461313	0.000461313	1.95745E-05	1.29323E-05	2.18389E-05	2.18389E-05	6.59194E-06	6.79322E-06	3.77221E-05	3.77221E-05	2.68206E-05	2.68206E-05	2.6569E-06	2.6569E-06	8.55442E-06	8.55442E-06	7.76702E-05
3837803774455	383780	3774455	0.000106488	0.000106488	0.00045603	0.00045603	1.99115E-05	1.31549E-05	2.22149E-05	2.22149E-05	6.70541E-06	6.91016E-06	3.83276E-05	3.83276E-05	2.72823E-05	2.72823E-05	2.70264E-06	2.70264E-06	8.70168E-06	8.70168E-06	7.8088E-05
3837903774455	383790	3774455	0.00010426	0.00010426	0.000446487	0.000446487	2.0224E-05	1.33613E-05	2.25635E-05	2.25635E-05	6.81064E-06	7.0186E-06	3.89846E-05	3.89846E-05	2.77105E-05	2.77105E-05	2.74505E-06	2.74505E-06	8.83823E-06	8.83823E-06	7.85297E-05
3838003774455	383800	3774455	0.000101716	0.000101716	0.000435593	0.000435593	2.0567E-05	1.3588E-05	2.29463E-05	2.29463E-05	6.92618E-06	7.13766E-06	3.98607E-05	3.98607E-05	2.81806E-05	2.81806E-05	2.79162E-06	2.79162E-06	8.98817E-06	8.98817E-06	7.82372E-05
3838103774455	383810	3774455	9.91741E-05	9.91741E-05	0.000424707	0.000424707	2.08795E-05	1.37944E-05	2.32949E-05	2.32949E-05	7.0314E-06	7.2461E-06	4.08656E-05	4.08656E-05	2.86087E-05	2.86087E-05	2.83403E-06	2.83403E-06	9.12472E-06	9.12472E-06	7.78671E-05
3838203774455	383820	3774455	9.66446E-05	9.66446E-05	0.000413875	0.000413875	2.11858E-05	1.39968E-05	2.36366E-05	2.36366E-05	7.13456E-06	7.35241E-06	4.25275E-05	4.25275E-05	2.90284E-05	2.90284E-05	2.87561E-06	2.87561E-06	9.25859E-06	9.25859E-06	7.74314E-05
3838303774455	383830	3774455	9.41296E-05	9.41296E-05	0.000403105	0.000403105	2.14003E-05	1.41385E-05	2.38759E-05	2.38759E-05	7.20677E-06	7.42683E-06	4.38931E-05	4.38931E-05	2.93222E-05	2.93222E-05	2.90471E-06	2.90471E-06	9.3523E-06	9.3523E-06	7.6936E-05
3838403774455	383840	3774455	9.16269E-05	9.16269E-05	0.000392387	0.000392387	2.13513E-05	1.41061E-05	2.38212E-05	2.38212E-05	7.19027E-06	7.40982E-06	4.39318E-05	4.39318E-05	2.92551E-05	2.92551E-05	2.89806E-06	2.89806E-06	9.33088E-06	9.33088E-06	7.63868E-05
3838503774455	383850	3774455	8.92047E-05	8.92047E-05	0.000382014	0.000382014	2.12839E-05	1.40616E-05	2.3746E-05	2.3746E-05	7.16757E-06	7.38643E-06	4.38158E-05	4.38158E-05	2.91627E-05	2.91627E-05	2.88891E-06	2.88891E-06	9.30143E-06	9.30143E-06	7.58973E-05
3838703774455	383870	3774455	8.46884E-05	8.46884E-05	0.000362673	0.000362673	2.11797E-05	1.39928E-05	2.36298E-05	2.36298E-05	7.1325E-06	7.35028E-06	4.35839E-05	4.35839E-05	2.902E-05	2.902E-05	2.87478E-06	2.87478E-06	9.25591E-06	9.25591E-06	7.51034E-05
3838803774455	383880	3774455	8.25467E-05	8.25467E-05	0.000353502	0.000353502	2.11246E-05	1.39563E-05	2.35683E-05	2.35683E-05	7.11393E-06	7.33115E-06	4.3468E-05	4.3468E-05	2.89445E-05	2.89445E-05	2.86729E-06	2.86729E-06	9.23182E-06	9.23182E-06	7.46916E-05
3838903774455	383890	3774455	8.04815E-05	8.04815E-05	0.000344657	0.000344657	2.10633E-05	1.39159E-05	2.34999E-05	2.34999E-05	7.0933E-06	7.30989E-06	4.33649E-05	4.33649E-05	2.88605E-05	2.88605E-05	2.85898E-06	2.85898E-06	9.20504E-06	9.20504E-06	7.42678E-05
3839003774455	383900	3774455	7.84864E-05	7.84864E-05	0.000336113	0.000336113	2.10082E-05	1.38794E-05	2.34384E-05	2.34384E-05	7.07473E-06	7.29075E-06	4.3249E-05	4.3249E-05	2.8785E-05	2.8785E-05	2.85149E-06	2.85149E-06	9.18095E-06	9.18095E-06	7.38499E-05
3839103774455	383910	3774455	7.65614E-05	7.65614E-05	0.00032787	0.00032787	2.0953E-05	1.3843E-05	2.33769E-05	2.33769E-05	7.05616E-06	7.27161E-06	4.3133E-05	4.3133E-05	2.87094E-05	2.87094E-05	2.84401E-06	2.84401E-06	9.15685E-06	9.15685E-06	7.34261E-05
3829703774465	382970	3774465	4.8279E-05	4.8279E-05	0.000206752	0.000206752	1.65235E-05	1.09165E-05	1.84349E-05	1.84349E-05	5.56446E-06	5.73437E-06	3.38313E-05	3.38313E-05	2.26401E-05	2.26401E-05	2.24278E-06	2.24278E-06	7.22106E-06	7.22106E-06	3.05858E-05
3829803774465	382980	3774465	5.07156E-05	5.07156E-05	0.000217187	0.000217187	1.66583E-05	1.10056E-05	1.85853E-05	1.85853E-05	5.60985E-06	5.78115E-06	3.40761E-05	3.40761E-05	2.28248E-05	2.28248E-05	2.26107E-06	2.26107E-06	7.27996E-06	7.27996E-06	3.12424E-05
3829903774465	382990	3774465	5.32348E-05	5.32348E-05	0.000227975	0.000227975	1.67747E-05	1.10825E-05	1.87152E-05	1.87152E-05	5.64905E-06	5.82154E-06	3.42694E-05	3.42694E-05	2.29843E-05	2.29843E-05	2.27687E-06	2.27687E-06	7.33083E-06	7.33083E-06	3.18691E-05
3830003774465	383000	3774465	5.60263E-05	5.60263E-05	0.00023993	0.00023993	1.69033E-05	1.11675E-05	1.88587E-05	1.88587E-05	5.69238E-06	5.86619E-06	3.45013E-05	3.45013E-05	2.31606E-05	2.31606E-05	2.29433E-06	2.29433E-06	7.38706E-06	7.38706E-06	3.25556E-05
3830103774465	383010	3774465	6.03611E-05	6.03611E-05	0.000258493	0.000258493	1.72587E-05	1.14023E-05	1.92552E-05	1.92552E-05	5.81205E-06	5.98951E-06	3.51068E-05	3.51068E-05	2.36475E-05	2.36475E-05	2.34257E-06	2.34257E-06	7.54235E-06	7.54235E-06	3.39464E-05
3830203774465	383020	3774465	6.54634E-05	6.54634E-05	0.000280343	0.000280343	1.7663E-05	1.16694E-05	1.97063E-05	1.97063E-05	5.94822E-06	6.12984E-06	3.58025E-05	3.58025E-05	2.42015E-05	2.42015E-05	2.39745E-06	2.39745E-06	7.71906E-06	7.71906E-06	3.54983E-05
3830303774465	383030	3774465	7.07968E-05	7.07968E-05	0.000303183	0.000303183	1.80306E-05	1.19123E-05	2.01164E-05	2.01164E-05	6.07201E-06	6.25742E-06	3.6408E-05	3.6408E-05	2.47052E-05	2.47052E-05	2.44734E-06	2.44734E-06	7.87971E-06	7.87971E-06	3.69787E-05
3830403774465	383040	3774465	7.61343E-05	7.61343E-05	0.000326041	0.000326041	1.83431E-05	1.21187E-05	2.0465E-05	2.0465E-05	6.17723E-06	6.36585E-06	3.69104E-05	3.69104E-05	2.51333E-05	2.51333E-05	2.48976E-06	2.48976E-06	8.01626E-06	8.01626E-06	3.83217E-05
3830503774465	383050	3774465	8.20949E-05	8.20949E-05	0.000351567	0.000351567	1.86862E-05	1.23454E-05	2.08478E-05	2.08478E-05	6.29277E-06	6.48492E-06	3.74515E-05	3.74515E-05	2.56034E-05	2.56034E-05	2.53632E-06	2.53632E-06	8.16619E-06	8.16619E-06	3.97901E-05
3830603774465	383060	3774465	8.83877E-05	8.83877E-05	0.000378515	0.000378515	1.9017E-05	1.25639E-05	2.12169E-05	2.12169E-05	6.40419E-06	6.59973E-06	3.79668E-05	3.79668E-05	2.60567E-05	2.60567E-05	2.58123E-06	2.58123E-06	8.31078E-06	8.31078E-06	4.12824E-05
3830703774465	383070	3774465	9.53737E-05	9.53737E-05	0.000408432	0.000408432	1.93846E-05	1.28068E-05	2.1627E-05	2.1627E-05	6.52798E-06	6.72731E-06	3.85079E-05	3.85079E-05	2.65604E-05	2.65604E-05	2.63112E-06	2.63112E-06	8.47142E-06	8.47142E-06	4.28583E-05
3830803774465	383080	3774465	0.00010284	0.00010284	0.000440408	0.000440408	1.97461E-05	1.30456E-05	2.20303E-05	2.20303E-05	6.64971E-06	6.85275E-06	3.90748E-05	3.90748E-05	2.70557E-05	2.70557E-05	2.68019E-06	2.68019E-06	8.62939E-06	8.62939E-06	4.43744E-05
3830903774465	383090	3774465	0.000110551	0.000110551	0.00047327	0.00047327	2.00769E-05	1.32642E-05	2.23994E-05	2.23994E-05	6.76112E-06	6.96757E-06	3.9603E-05	3.9603E-05	2.7509E-05	2.7509E-05	2.72509E-06	2.72509E-06	8.77397E-06	8.77397E-06	4.57831E-05
3831003774465	383100	3774465	0.000118964	0.000118964	0.000509458	0.000509458	2.04384E-05	1.3503E-05	2.28027E-05	2.28027E-05	6.88285E-06	7.09301E-06	4.01956E-05	4.01956E-05	2.80043E-05	2.80043E-05	2.77416E-06	2.77416E-06	8.93194E-06	8.93194E-06	4.72038E-05
3831103774465	383110	3774465	0.00012758	0.00012758	0.000546355	0.000546355	2.07754E-05	1.37256E-05	2.31787E-05	2.31787E-05	6.99633E-06	7.20995E-06	4.06208E-05	4.06208E-05	2.8466E-05	2.8466E-05	2.81989E-06	2.81989E-06	9.0792E-06	9.0792E-06	4.94183E-05
3831203774465	383120	3774465	0.000136689	0.000136689	0.000585364	0.000585364	2.10572E-05	1.39118E-05	2.34931E-05	2.34931E-05	7.09123E-06	7.30776E-06	4.10202E-05	4.10202E-05	2.88521E-05	2.88521E-05	2.85815E-06	2.85815E-06	9.20236E-06	9.20236E-06	5.03435E-05
3831303774465	383130	3774465	0.00014675	0.00014675	0.000628447	0.000628447	2.13084E-05	1.40778E-05	2.37733E-05	2.37733E-05	7.17583E-06	7.39493E-06	4.14324E-05	4.14324E-05	2.91963E-05	2.91963E-05	2.89224E-06	2.89224E-06	9.31214E-06	9.31214E-06	5.12031E-05
3831403774465	383140	3774465	0.000158122	0.000158122	0.000677148	0.000677148	2.15289E-05	1.42235E-05	2.40194E-05	2.40194E-05	7.2501E-06	7.47148E-06	4.18189E-05	4.18189E-05	2.94985E-05	2.94985E-05	2.92218E-06	2.92218E-06	9.40853E-06	9.40853E-06	5.20806E-05
3831503774465	383150	3774465	0.000170377	0.000170377	0.000729631	0.000729631	2.17495E-05	1.43692E-05	2.42655E-05	2.42655E-05	7.32438E-06	7.54802E-06	4.22312E-05	4.22312E-05	2.98007E-05	2.98007E-05	2.95211E-06	2.95211E-06	9.50492E-06	9.50492E-06	5.29759E-05
3831603774465	383160	3774465	0.000183685	0.000183685	0.000786621	0.000786621	2.19455E-05	1.44987E-05	2.44842E-05	2.44842E-05	7.3904E-06	7.61606E-06	4.26177E-05	4.26177E-05	3.00693E-05	3.00693E-05	2.97873E-06	2.97873E-06	9.59059E-06	9.59059E-06	5.3728E-05
3831703774465	383170	3774465	0.000198293	0.000198293	0.000849176	0.000849176	2.21171E-05	1.46121E-05	2.46756E-05	2.46756E-05	7.44817E-06	7.67559E-06	4.30171E-05	4.30171E-05	3.03044E-05	3.03044E-05	3.00201E-06	3.00201E-06	9.66556E-06	9.66556E-06	5.44384E-05
3831903774465	383190	3774465	0.000231669	0.000231669	0.000992109	0.000992109	2.21232E-05	1.46161E-05	2.46824E-05	2.46824E-05	7.45023E-06	7.67772E-06	4.30042E-05	4.30042E-05	3.03128E-05	3.03128E-05	3.00284E-06	3.00284E-06	9.66824E-06	9.66824E-06	5.5865E-05
3832003774465	383200	3774465	0.000251455	0.000251455	0.001076842	0.001076842	2.19945E-05	1.45311E-05	2.45389E-05	2.45389E-05	7.4069E-06	7.63307E-06	4.26821E-05	4.26821E-05	3.01365E-05	3.01365E-05	2.98538E-06	2.98538E-06	9.61201E-06	9.61201E-06	5.65872E-05
3832103774465	383210	3774465	0.000274926	0.000274926	0.001177355	0.001177355	2.19517E-05	1.45028E-05	2.44911E-05	2.44911E-05	7.39246E-06	7.61819E-06	4.25533E-05	4.25533E-05	3.00777E-05	3.00777E-05	2.97956E-06	2.97956E-06	9.59327E-06	9.59327E-06	5.73095E-05
3832203774465	383220	3774465	0.00030325	0.00030325	0.00129865	0.00129865	2.19578E-05	1.45068E-05	2.44979E-05	2.44979E-05	7.39452E-06	7.62031E-06	4.25661E-05	4.25661E-05	3.00861E-05	3.00861E-05	2.98039E-06	2.98039E-06	9.59595E-06	9.59595E-06	5.80437E-05
3832303774465	383230	3774465	0.000336496	0.000336496	0.001441026	0.001441026	2.197E-05	1.45149E-05	2.45116E-05	2.45116E-05	7.39865E-06	7.62456E-06	4.2579E-05	4.2579E-05	3.01029E-05	3.01029E-05	2.98205E-06	2.98205E-06	9.6013E-06	9.6013E-06	5.87719E-05
3832403774465	383240	3774465	0.000375301	0.000375301	0.001607205	0.001607205	2.19823E-05	1.4523E-05	2.45252E-05	2.45252E-05	7.40278E-06	7.62882E-06	4.26048E-05	4.26048E-05	3.01197E-05	3.01197E-05	2.98372E-06	2.98372E-06	9.60666E-06	9.60666E-06	5.95061E-05
3832503774465	383250	3774465	0.000419495	0.000419495	0.001796463	0.001796463	2.20068E-05	1.45392E-05	2.45526E-05	2.45526E-05	7.41103E-06	7.63732E-06	4.26434E-05	4.26434E-05	3.01533E-05	3.01533E-05	2.98704E-06	2.98704E-06	9.61737E-06	9.61737E-06	6.02403E-05
3832603774465	383260	3774465	0.000468364	0.000468364	0.002005742	0.002005742	2.20619E-05	1.45756E-05	2.46141E-05	2.46141E-05	7.4296E-06	7.65646E-06	4.27852E-05	4.27852E-05	3.02288E-05	3.02288E-05	2.99453E-06	2.99453E-06	9.64146E-06	9.64146E-06	6.09805E-05
3832703774465	383270	3774465	0.000518661	0.000518661	0.002221135	0.002221135	2.21845E-05	1.46566E-05	2.47508E-05	2.47508E-05	7.47086E-06	7.69898E-06	4.30815E-05	4.30815E-05	3.03967E-05	3.03967E-05	3.01116E-06	3.01116E-06	9.69501E-06	9.69501E-06	6.17147E-05
3832903774465	383290	3774465	0.000607325	0.000607325	0.002600834	0.002600834	2.21477E-05	1.46323E-05	2.47098E-05	2.47098E-05	7.45848E-06	7.68622E-06	4.29913E-05	4.29913E-05	3.03464E-05	3.03464E-05	3.00617E-06	3.00617E-06	9.67895E-06	9.67895E-06	6.31831E-05
3833003774465	383300	3774465	0.00063694	0.00063694	0.00272766	0.00272766	2.19639E-05	1.45109E-05	2.45047E-05	2.45047E-05	7.39659E-06	7.62244E-06	4.24888E-05	4.24888E-05	3.00945E-05	3.00945E-05	2.98122E-06	2.98122E-06	9.59863E-06	9.59863E-06	6.39054E-05
3833103774465	383310	3774465	0.000647287	0.000647287	0.00277197	0.00277197	2.17617E-05	1.43773E-05	2.42792E-05	2.42792E-05	7.3285E-06	7.55227E-06	4.20379E-05	4.20379E-05	2.98175E-05	2.98175E-05	2.95378E-06	2.95378E-06	9.51027E-06	9.51027E-06	6.46276E-05
3833203774465	383320	3774465	0.000641401	0.000641401	0.002746762	0.002746762	2.15963E-05	1.4268E-05	2.40946E-05	2.40946E-05	7.2728E-06	7.49487E-06	4.16514E-05	4.16514E-05	2.95908E-05	2.95908E-05	2.93133E-06	2.93133E-06	9.43798E-06	9.43798E-06	6.52962E-05
3833303774465	383330	3774465	0.000623238	0.000623238	0.002668983	0.002668983	2.14064E-05	1.41425E-05	2.38827E-05	2.38827E-05	7.20884E-06	7.42895E-06	4.12649E-05	4.12649E-05	2.93306E-05	2.93306E-05	2.90555E-06	2.90555E-06	9.35498E-06	9.35498E-06	6.58095E-05
3833403774465	383340	3774465	0.000600712	0.000600712	0.002572516	0.002572516	2.12655E-05	1.40494E-05	2.37255E-05	2.37255E-05	7.16138E-06	7.38005E-06	4.09944E-05	4.09944E-05	2.91375E-05	2.91375E-05	2.88642E-06	2.88642E-06	9.2934E-06	9.2934E-06	6.63587E-05
3833503774465	383350	3774465	0.000573988	0.000573988	0.002458069	0.002458069	2.11613E-05	1.39806E-05	2.36093E-05	2.36093E-05	7.12631E-06	7.34391E-06	4.07625E-05	4.07625E-05	2.89948E-05	2.89948E-05	2.87228E-06	2.87228E-06	9.24788E-06	9.24788E-06	6.69258E-05
3833603774465	383360	3774465	0.000544088	0.000544088	0.002330024	0.002330024	2.10327E-05	1.38956E-05	2.34658E-05	2.34658E-05	7.08298E-06	7.29926E-06	4.05048E-05	4.05048E-05	2.88185E-05	2.88185E-05	2.85482E-06	2.85482E-06	9.19165E-06	9.19165E-06	6.74689E-05
3833703774465	383370	3774465	0.00051147	0.00051147	0.002190343	0.002190343	2.0855E-05	1.37782E-05	2.32675E-05	2.32675E-05	7.02315E-06	7.2376E-06	4.0157E-05	4.0157E-05	2.85751E-05	2.85751E-05	2.8307E-06	2.8307E-06	9.11401E-06	9.11401E-06	6.79405E-05
3833903774465	383390	3774465	0.000450105	0.000450105	0.001927547	0.001927547	2.05364E-05	1.35678E-05	2.29121E-05	2.29121E-05	6.91586E-06	7.12703E-06	3.95644E-05	3.95644E-05	2.81386E-05	2.81386E-05	2.78746E-06	2.78746E-06	8.97478E-06	8.97478E-06	6.89135E-05
3834003774465	383400	3774465	0.000424121	0.000424121	0.001816272	0.001816272	2.04261E-05	1.34949E-05	2.27891E-05	2.27891E-05	6.87872E-06	7.08876E-06	3.9384E-05	3.9384E-05	2.79875E-05	2.79875E-05	2.77249E-06	2.77249E-06	8.92659E-06	8.92659E-06	6.93671E-05
3834103774465	383410	3774465	0.000399127	0.000399127	0.001709238	0.001709238	2.02913E-05	1.34059E-05	2.26387E-05	2.26387E-05	6.83333E-06	7.04198E-06	3.91779E-05	3.91779E-05	2.78028E-05	2.78028E-05	2.7542E-06	2.7542E-06	8.86768E-06	8.86768E-06	6.93313E-05
3834203774465	383420	3774465	0.000372619	0.000372619	0.001595719	0.001595719	1.99911E-05	1.32075E-05	2.23037E-05	2.23037E-05	6.73224E-06	6.9378E-06	3.87656E-05	3.87656E-05	2.73915E-05	2.73915E-05	2.71345E-06	2.71345E-06	8.73649E-06	8.73649E-06	6.75107E-05
3834303774465	383430	3774465	0.00034934	0.00034934	0.001496027	0.001496027	1.97583E-05	1.30537E-05	2.2044E-05	2.2044E-05	6.65383E-06	6.85701E-06	3.83791E-05	3.83791E-05	2.70725E-05	2.70725E-05	2.68185E-06	2.68185E-06	8.63475E-06	8.63475E-06	6.71466E-05
3834403774465	383440	3774465	0.000328349	0.000328349	0.001406134	0.001406134	1.95623E-05	1.29242E-05	2.18253E-05	2.18253E-05	6.58781E-06	6.78897E-06	3.80184E-05	3.80184E-05	2.68038E-05	2.68038E-05	2.65524E-06	2.65524E-06	8.54907E-06	8.54907E-06	6.70153E-05
3834503774465	383450	3774465	0.000309456	0.000309456	0.001325227	0.001325227	1.93785E-05	1.28028E-05	2.16202E-05	2.16202E-05	6.52592E-06	6.72518E-06	3.77092E-05	3.77092E-05	2.6552E-05	2.6552E-05	2.63029E-06	2.63029E-06	8.46875E-06	8.46875E-06	6.68959E-05
3834603774465	383460	3774465	0.000292123	0.000292123	0.001251	0.001251	1.92008E-05	1.26854E-05	2.1422E-05	2.1422E-05	6.46608E-06	6.66352E-06	3.74E-05	3.74E-05	2.63086E-05	2.63086E-05	2.60618E-06	2.60618E-06	8.3911E-06	8.3911E-06	6.67347E-05
3834703774465	383470	3774465	0.000275467	0.000275467	0.00117967	0.00117967	1.89864E-05	1.25437E-05	2.11827E-05	2.11827E-05	6.39387E-06	6.5891E-06	3.70392E-05	3.70392E-05	2.60148E-05	2.60148E-05	2.57707E-06	2.57707E-06	8.29739E-06	8.29739E-06	6.63826E-05
3834803774465	383480	3774465	0.00026017	0.00026017	0.001114164	0.001114164	1.87719E-05	1.2402E-05	2.09435E-05	2.09435E-05	6.32166E-06	6.51469E-06	3.66914E-05	3.66914E-05	2.57209E-05	2.57209E-05	2.54797E-06	2.54797E-06	8.20368E-06	8.20368E-06	6.59707E-05
3834903774465	383490	3774465	0.000246056	0.000246056	0.001053719	0.001053719	1.85575E-05	1.22604E-05	2.07043E-05	2.07043E-05	6.24945E-06	6.44027E-06	3.63564E-05	3.63564E-05	2.54271E-05	2.54271E-05	2.51886E-06	2.51886E-06	8.10997E-06	8.10997E-06	6.54753E-05
3835003774465	383500	3774465	0.000232876	0.000232876	0.000997278	0.000997278	1.8337E-05	1.21146E-05	2.04582E-05	2.04582E-05	6.17517E-06	6.36373E-06	3.60086E-05	3.60086E-05	2.51249E-05	2.51249E-05	2.48892E-06	2.48892E-06	8.01358E-06	8.01358E-06	6.48783E-05
3835103774465	383510	3774465	0.000220831	0.000220831	0.000945696	0.000945696	1.81225E-05	1.1973E-05	2.0219E-05	2.0219E-05	6.10296E-06	6.28931E-06	3.56736E-05	3.56736E-05	2.48311E-05	2.48311E-05	2.45982E-06	2.45982E-06	7.91987E-06	7.91987E-06	6.42695E-05
3835203774465	383520	3774465	0.000207461	0.000207461	0.000888442	0.000888442	1.77611E-05	1.17342E-05	1.98157E-05	1.98157E-05	5.98123E-06	6.16386E-06	3.51068E-05	3.51068E-05	2.43358E-05	2.43358E-05	2.41076E-06	2.41076E-06	7.7619E-06	7.7619E-06	6.28369E-05
3835303774465	383530	3774465	0.000194952	0.000194952	0.000834872	0.000834872	1.73996E-05	1.14954E-05	1.94124E-05	1.94124E-05	5.8595E-06	6.03842E-06	3.45399E-05	3.45399E-05	2.38406E-05	2.38406E-05	2.36169E-06	2.36169E-06	7.60393E-06	7.60393E-06	6.13028E-05
3835403774465	383540	3774465	0.000184085	0.000184085	0.000788335	0.000788335	1.70994E-05	1.1297E-05	1.90775E-05	1.90775E-05	5.7584E-06	5.93423E-06	3.40761E-05	3.40761E-05	2.34292E-05	2.34292E-05	2.32094E-06	2.32094E-06	7.47274E-06	7.47274E-06	6.00255E-05
3835503774465	383550	3774465	0.000175265	0.000175265	0.000750563	0.000750563	1.69033E-05	1.11675E-05

			MSite Grubbing / Prep	MMass Grading / Excavation	MMass Grading / Excavation	MDrainage / Utilities Trenching	MFoundations / Concrete Pads	MBuilding / Structure Construction	MAsphalt Paving	MLandscaping or Other Finishing	MWaterside Construction (Piles)	RSSWRe-striping South Valley	RSSWRe-striping Silver Lake Boulevard	RSSWDemolition	RSSWPlacing Base	RSSWForm/Place Rebar and Pour	Child Risk				
Unique Identifier	X (UTM)	Y (UTM)	2027	2027	2028	2028	2028	2028	2028	2028	2028	2029	2029	2029	2029	2029	3rd Trimester	0<2	2<16	Total	per million
3837003774455	383700	3774455	6.00635E-05	0.000149983	0.000149983	4.19742E-05	7.74504E-05	0.00013927	9.85253E-05	2.98561E-05	5.28629E-05	1.50774E-05	4.04142E-05	6.91604E-05	3.75955E-05	1.1253E-05	8.802E-09	2.8134E-07	3.3194E-08	3.23335E-07	0.3233353
3837103774455	383710	3774455	6.18357E-05	0.000154408	0.000154408	4.32126E-05	7.97355E-05	0.000143779	0.000101432	3.0737E-05	5.44226E-05	1.53236E-05	4.15898E-05	7.11808E-05	3.86938E-05	1.15817E-05	8.86523E-09	2.8159E-07	3.3161E-08	3.23618E-07	0.32361811
3837203774455	383720	3774455	6.31284E-05	0.000157636	0.000157636	4.4116E-05	8.14024E-05	0.000146377	0.000103553	3.13796E-05	5.55604E-05	1.55196E-05	4.2449E-05	7.26409E-05	3.94875E-05	1.18193E-05	8.86979E-09	2.8019E-07	3.2974E-08	3.22035E-07	0.32203498
3837303774455	383730	3774455	6.32146E-05	0.000157852	0.000157852	4.41763E-05	8.15135E-05	0.000146576	0.000103694	3.14224E-05	5.56362E-05	1.55346E-05	4.25193E-05	7.27598E-05	3.95522E-05	1.18386E-05	8.77357E-09	2.7592E-07	3.2421E-08	3.17111E-07	0.31711144
3837403774455	383740	3774455	6.329E-05	0.00015804	0.00015804	4.4229E-05	8.16108E-05	0.000146751	0.000103818	3.14599E-05	5.57026E-05	1.55497E-05	4.25846E-05	7.28616E-05	3.96075E-05	1.18552E-05	8.67892E-09	2.7177E-07	3.1889E-08	3.12335E-07	0.31233476
3837503774455	383750	3774455	6.45612E-05	0.000161214	0.000161214	4.51173E-05	8.32499E-05	0.000149699	0.000105903	3.20918E-05	5.68214E-05	1.57708E-05	4.34437E-05	7.43133E-05	4.03966E-05	1.20914E-05	8.6651E-09	2.7005E-07	3.1738E-08	3.10451E-07	0.31045116
3837603774455	383760	3774455	6.62471E-05	0.000165424	0.000165424	4.62955E-05	8.54239E-05	0.000153608	0.000108668	3.29298E-05	5.83052E-05	1.60672E-05	4.51369E-05	7.71146E-05	4.19195E-05	1.25472E-05	8.66073E-09	2.6876E-07	3.175E-08	3.09175E-07	0.30917457
3837703774455	383770	3774455	7.00876E-05	0.000175014	0.000175014	4.89793E-05	9.03761E-05	0.000162513	0.000114968	3.48389E-05	6.16853E-05	1.63686E-05	4.69757E-05	8.03914E-05	4.37007E-05	1.30804E-05	8.66459E-09	2.6804E-07	3.213E-08	3.08833E-07	0.30883348
3837803774455	383780	3774455	7.04646E-05	0.000175956	0.000175956	4.92428E-05	9.08623E-05	0.000163387	0.000115587	3.50263E-05	6.20171E-05	1.66249E-05	4.72068E-05	8.07989E-05	4.39222E-05	1.31467E-05	8.62586E-09	2.6569E-07	3.2016E-08	3.06335E-07	0.30633542
3837903774455	383790	3774455	7.08632E-05	0.000176951	0.000176951	4.95214E-05	9.13763E-05	0.000164312	0.000116241	3.52244E-05	6.23679E-05	1.70369E-05	4.73877E-05	8.113E-05	4.41022E-05	1.32006E-05	8.58589E-09	2.6337E-07	3.1755E-08	3.03709E-07	0.3037093
3838003774455	383800	3774455	7.05993E-05	0.000176292	0.000176292	4.93369E-05	9.10359E-05	0.0001637	0.000115808	3.50932E-05	6.21356E-05	1.74488E-05	4.72772E-05	8.08838E-05	4.39684E-05	1.31605E-05	8.54086E-09	2.6026E-07	3.1323E-08	3.00124E-07	0.3001241
3838103774455	383810	3774455	7.02653E-05	0.000175458	0.000175458	4.91036E-05	9.06053E-05	0.000162925	0.00011526	3.49272E-05	6.18417E-05	1.78759E-05	4.70712E-05	8.05188E-05	4.37699E-05	1.31011E-05	8.50735E-09	2.5718E-07	3.0874E-08	2.96566E-07	0.29656627
3838203774455	383820	3774455	6.98721E-05	0.000174476	0.000174476	4.88288E-05	9.00983E-05	0.000162013	0.000114615	3.47318E-05	6.14957E-05	1.79764E-05	4.683E-05	8.00943E-05	4.35392E-05	1.3032E-05	8.53853E-09	2.5462E-07	3.0425E-08	2.93583E-07	0.29358344
3838303774455	383830	3774455	6.94251E-05	0.00017336	0.00017336	4.85163E-05	8.95218E-05	0.000160977	0.000113881	3.45095E-05	6.11022E-05	1.79412E-05	4.65487E-05	7.96104E-05	4.32762E-05	1.29533E-05	8.44665E-09	2.5062E-07	2.9947E-08	2.8901E-07	0.28901045
3838403774455	383840	3774455	6.89295E-05	0.000172122	0.000172122	4.817E-05	8.88828E-05	0.000159828	0.000113069	3.42632E-05	6.0666E-05	1.78759E-05	4.62372E-05	7.90671E-05	4.29808E-05	1.28649E-05	8.32744E-09	2.463E-07	2.9437E-08	2.84066E-07	0.28406617
3838503774455	383850	3774455	6.84878E-05	0.000171019	0.000171019	4.78614E-05	8.83133E-05	0.000158804	0.000112344	3.40437E-05	6.02773E-05	1.78156E-05	4.59658E-05	7.86002E-05	4.2727E-05	1.27889E-05	8.21025E-09	2.4217E-07	2.8944E-08	2.79324E-07	0.27932422
3838703774455	383870	3774455	6.77714E-05	0.00016923	0.00016923	4.73607E-05	8.73895E-05	0.000157143	0.000111169	3.36876E-05	5.96468E-05	1.77252E-05	4.55287E-05	7.78447E-05	4.23163E-05	1.2666E-05	7.99341E-09	2.3458E-07	2.8038E-08	2.70611E-07	0.27061051
3838803774455	383880	3774455	6.73998E-05	0.000168302	0.000168302	4.7101E-05	8.69103E-05	0.000156281	0.000110559	3.35028E-05	5.93197E-05	1.76799E-05	4.53027E-05	7.74457E-05	4.20994E-05	1.26011E-05	7.88696E-09	2.3089E-07	2.7603E-08	2.66381E-07	0.26638084
3838903774455	383890	3774455	6.70174E-05	0.000167347	0.000167347	4.68338E-05	8.64171E-05	0.000155394	0.000109932	3.33127E-05	5.89831E-05	1.76347E-05	4.50716E-05	7.70467E-05	4.18825E-05	1.25362E-05	7.78228E-09	2.2728E-07	2.718E-08	2.62246E-07	0.26224589
3839003774455	383900	3774455	6.66403E-05	0.000166406	0.000166406	4.65703E-05	8.59309E-05	0.00015452	0.000109313	3.31253E-05	5.86513E-05	1.75895E-05	4.48354E-05	7.66393E-05	4.1661E-05	1.24699E-05	7.67949E-09	2.2376E-07	2.677E-08	2.58211E-07	0.25821126
3839103774455	383910	3774455	6.62579E-05	0.000165451	0.000165451	4.6303E-05	8.54378E-05	0.000153633	0.000108686	3.29352E-05	5.83147E-05	1.75443E-05	4.46043E-05	7.62403E-05	4.14442E-05	1.2405E-05	7.5783E-09	2.2032E-07	2.6372E-08	2.54267E-07	0.25426666
3829703774465	382970	3774465	2.75998E-05	6.89188E-05	6.89188E-05	1.92876E-05	3.55892E-05	6.39961E-05	4.52734E-05	1.37192E-05	2.42911E-05	1.45047E-05	2.10461E-05	3.59512E-05	1.9543E-05	5.84957E-06	5.3005E-09	1.9289E-07	1.9533E-08	2.17719E-07	0.21771864
3829803774465	382980	3774465	2.81923E-05	7.03984E-05	7.03984E-05	1.97017E-05	3.63533E-05	6.53699E-05	4.62453E-05	1.40137E-05	2.48125E-05	1.46001E-05	2.1428E-05	3.66133E-05	1.9903E-05	5.95731E-06	5.51086E-09	2.0245E-07	2.0333E-08	2.28289E-07	0.22828905
3829903774465	382990	3774465	2.87579E-05	7.18106E-05	7.18106E-05	2.00969E-05	3.70825E-05	6.66813E-05	4.7173E-05	1.42949E-05	2.53103E-05	1.46755E-05	2.17847E-05	3.72245E-05	2.02352E-05	6.05676E-06	5.72545E-09	2.1239E-07	2.1156E-08	2.39267E-07	0.23926664
3830003774465	383000	3774465	2.93773E-05	7.33574E-05	7.33574E-05	2.05298E-05	3.78813E-05	6.81176E-05	4.81891E-05	1.46028E-05	2.58555E-05	1.47659E-05	2.21766E-05	3.78952E-05	2.05998E-05	6.16588E-06	5.96326E-09	2.2349E-07	2.2073E-08	2.51526E-07	0.25152609
3830103774465	383010	3774465	3.06324E-05	7.64913E-05	7.64913E-05	2.14068E-05	3.94996E-05	7.10276E-05	5.02478E-05	1.52266E-05	2.69601E-05	1.50573E-05	2.30005E-05	3.93129E-05	2.13704E-05	6.39654E-06	6.34332E-09	2.4076E-07	2.3552E-08	2.70658E-07	0.27065838
3830203774465	383020	3774465	3.20328E-05	7.99884E-05	7.99884E-05	2.23855E-05	4.13055E-05	7.42749E-05	5.2545E-05	1.59227E-05	2.81926E-05	1.53889E-05	2.39199E-05	4.08833E-05	2.22241E-05	6.65207E-06	6.78536E-09	2.6111E-07	2.5288E-08	2.9318E-07	0.29317973
3830303774465	383030	3774465	3.33686E-05	8.3324E-05	8.3324E-05	2.3319E-05	4.3028E-05	7.73723E-05	5.47363E-05	1.65867E-05	2.93683E-05	1.56904E-05	2.47941E-05	4.23859E-05	2.30409E-05	6.89655E-06	7.24409E-09	2.8275E-07	2.7105E-08	3.17099E-07	0.31709877
3830403774465	383040	3774465	3.45806E-05	8.63503E-05	8.63503E-05	2.4166E-05	4.45907E-05	8.01824E-05	5.67243E-05	1.71892E-05	3.04349E-05	1.59466E-05	2.55879E-05	4.37441E-05	2.37793E-05	7.11755E-06	7.70237E-09	3.0497E-07	2.8935E-08	3.41607E-07	0.34160715
3830503774465	383050	3774465	3.59056E-05	8.96591E-05	8.96591E-05	2.50919E-05	4.62993E-05	8.32548E-05	5.88978E-05	1.78478E-05	3.16011E-05	1.6233E-05	2.64722E-05	4.52552E-05	2.46007E-05	7.36341E-06	8.21758E-09	3.3038E-07	3.1014E-08	3.69609E-07	0.36960888
3830603774465	383060	3774465	3.72522E-05	9.30216E-05	9.30216E-05	2.6033E-05	4.80357E-05	8.63772E-05	6.11067E-05	1.85172E-05	3.27863E-05	1.65194E-05	2.73514E-05	4.67662E-05	2.54221E-05	7.60928E-06	8.76363E-09	3.5795E-07	3.3242E-08	3.99951E-07	0.39995149
3830703774465	383070	3774465	3.86742E-05	9.65725E-05	9.65725E-05	2.70267E-05	4.98694E-05	8.96744E-05	6.34393E-05	1.9224E-05	3.40378E-05	1.68409E-05	2.82759E-05	4.83622E-05	2.62897E-05	7.86895E-06	9.37436E-09	3.8933E-07	3.5753E-08	4.34453E-07	0.43445345
3830803774465	383080	3774465	4.00424E-05	9.99888E-05	9.99888E-05	2.79828E-05	5.16336E-05	9.28468E-05	6.56835E-05	1.99041E-05	3.5242E-05	1.71725E-05	2.91551E-05	4.98732E-05	2.71111E-05	8.11481E-06	1.00374E-08	4.2408E-07	3.848E-08	4.72596E-07	0.47259623
3830903774465	383090	3774465	4.13135E-05	0.000103163	0.000103163	2.88712E-05	5.32727E-05	9.57943E-05	6.77687E-05	2.0536E-05	3.63608E-05	1.7479E-05	3.00042E-05	5.12655E-05	2.78679E-05	8.34134E-06	1.07365E-08	4.6151E-07	4.1353E-08	5.136E-07	0.51360036
3831003774465	383100	3774465	4.25955E-05	0.000106364	0.000106364	2.9767E-05	5.49258E-05	9.87668E-05	6.98716E-05	2.11732E-05	3.7489E-05	1.78106E-05	3.12451E-05	5.34302E-05	2.90446E-05	8.69355E-06	1.15245E-08	5.044E-07	4.4599E-08	5.60519E-07	0.560519
3831103774465	383110	3774465	4.45939E-05	0.000111354	0.000111354	3.11635E-05	5.75026E-05	0.0001034	7.31496E-05	2.21665E-05	3.92478E-05	1.80367E-05	3.20038E-05	5.49582E-05	2.98752E-05	8.94218E-06	1.23333E-08	5.4955E-07	4.804E-08	6.0992E-07	0.60991981
3831203774465	383120	3774465	4.54287E-05	0.000113439	0.000113439	3.1747E-05	5.85792E-05	0.000105336	7.45191E-05	2.25815E-05	3.99826E-05	1.82426E-05	3.26167E-05	5.5875E-05	3.03736E-05	9.09135E-06	1.31972E-08	5.9857E-07	5.1614E-08	6.6338E-07	0.66338008
3831303774465	383130	3774465	4.62044E-05	0.000115376	0.000115376	3.2289E-05	5.95793E-05	0.000107135	7.57914E-05	2.29671E-05	4.06653E-05	1.84486E-05	3.30639E-05	5.66475E-05	3.07935E-05	9.21704E-06	1.41626E-08	6.5411E-07	5.5597E-08	7.23865E-07	0.72386521
3831403774465	383140	3774465	4.69962E-05	0.000117353	0.000117353	3.28424E-05	6.06003E-05	0.000108971	7.70902E-05	2.33607E-05	4.13621E-05	1.87601E-05	3.34959E-05	5.742E-05	3.12135E-05	9.34274E-06	1.52203E-08	7.1577E-07	6.0024E-08	7.91013E-07	0.79101295
3831503774465	383150	3774465	4.78041E-05	0.000119371	0.000119371	3.3407E-05	6.16422E-05	0.000110844	7.84156E-05	2.37623E-05	4.20732E-05	1.90415E-05	3.39129E-05	5.81501E-05	3.16103E-05	9.46153E-06	1.64374E-08	7.8762E-07	6.5049E-08	8.69103E-07	0.86910347
3831603774465	383160	3774465	4.84828E-05	0.000121065	0.000121065	3.38813E-05	6.25173E-05	0.000112418	7.95288E-05	2.40996E-05	4.26706E-05	1.91822E-05	3.42998E-05	5.88037E-05	3.19657E-05	9.56788E-06	1.76891E-08	8.6185E-07	7.0286E-08	9.49826E-07	0.94982611
3831703774465	383170	3774465	4.91238E-05	0.000122666	0.000122666	3.43292E-05	6.33438E-05	0.000113904	8.05803E-05	2.44183E-05	4.32347E-05	1.94233E-05	3.46515E-05	5.9415E-05	3.22979E-05	9.66733E-06	1.90218E-08	9.4141E-07	7.5936E-08	1.03637E-06	1.03636861
3831903774465	383190	3774465	5.04111E-05	0.00012588	0.00012588	3.52288E-05	6.50038E-05	0.000116889	8.2692E-05	2.50582E-05	4.43677E-05	1.93982E-05	3.53599E-05	6.06459E-05	3.2967E-05	9.86761E-06	2.13071E-08	1.0808E-06	8.6832E-08	1.18893E-06	1.18892711
3832003774465	383200	3774465	5.10629E-05	0.000127508	0.000127508	3.56843E-05	6.58443E-05	0.0001184	8.37611E-05	2.53821E-05	4.49413E-05	1.92877E-05	3.57216E-05	6.12656E-05	3.33039E-05	9.96844E-06	2.21177E-08	1.1311E-06	9.1759E-08	1.24498E-06	1.2449751
3832103774465	383210	3774465	5.17146E-05	0.000129135	0.000129135	3.61398E-05	6.66847E-05	0.000119911	8.48302E-05	2.57061E-05	4.55149E-05	1.92324E-05	3.60783E-05	6.18853E-05	3.36408E-05	1.00693E-05	2.28745E-08	1.177E-06	9.6947E-08	1.29679E-06	1.29679462
3832203774465	383220	3774465	5.23772E-05	0.00013079	0.00013079	3.66028E-05	6.7539E-05	0.000121448	8.59169E-05	2.60354E-05	4.6098E-05	1.92274E-05	3.64401E-05	6.25135E-05	3.39823E-05	1.01715E-05	2.35334E-08	1.2158E-06	1.0243E-07	1.34178E-06	1.34177807
3832303774465	383230	3774465	5.30343E-05	0.000132431	0.000132431	3.7062E-05	6.83863E-05	0.000122971	8.69949E-05	2.63621E-05	4.66764E-05	1.92224E-05	3.68018E-05	6.31416E-05	3.43238E-05	1.02737E-05	2.39478E-08	1.2391E-06	1.0779E-07	1.3708E-06	1.37079803
3832403774465	383240	3774465	5.36968E-05	0.000134085	0.000134085	3.7525E-05	6.92407E-05	0.000124508	8.80816E-05	2.66914E-05	4.72595E-05	1.92173E-05	3.71686E-05	6.37698E-05	3.46652E-05	1.03759E-05	2.41076E-08	1.2459E-06	1.131E-07	1.38315E-06	1.38314995
3832503774465	383250	3774465	5.43594E-05	0.000135739	0.000135739	3.7988E-05	7.0095E-05	0.000126044	8.91684E-05	2.70207E-05	4.78426E-05	1.92173E-05	3.75303E-05	6.44065E-05	3.50113E-05	1.04795E-05	2.39991E-08	1.2357E-06	1.1828E-07	1.37796E-06	1.37795728
3832603774465	383260	3774465	5.50273E-05	0.000137407	0.000137407	3.84547E-05	7.09562E-05	0.000127592	9.0264E-05	2.73527E-05	4.84304E-05	1.92475E-05	3.78971E-05	6.50347E-05	3.53528E-05	1.05817E-05	2.36996E-08	1.2126E-06	1.2346E-07	1.35971E-06	1.35970833
3832703774465	383270	3774465	5.56898E-05	0.000139062	0.000139062	3.89177E-05	7.18105E-05	0.000129129	9.13508E-05	2.76821E-05	4.90135E-05	1.94334E-05	3.82638E-05	6.56714E-05	3.56989E-05	1.06853E-05	2.32206E-08	1.1771E-06	1.2822E-07	1.32855E-06	1.32854918
3832903774465	383290	3774465	5.70148E-05	0.00014237	0.00014237	3.98437E-05	7.35191E-05	0.000132201	9.35244E-05	2.83407E-05	5.01797E-05	1.93731E-05	3.89923E-05	6.69363E-05	3.63865E-05	1.08911E-05	2.16372E-08	1.0704E-06	1.3452E-07	1.22656E-06	1.22656463
3833003774465	383300	3774465	5.76666E-05	0.000143998	0.000143998	4.02992E-05	7.43596E-05	0.000133712	9.45935E-05	2.86647E-05	5.07534E-05	1.90968E-05	3.93591E-05	6.75729E-05	3.67326E-05	1.09947E-05	2.06774E-08	1.0091E-06	1.354E-07	1.16517E-06	1.16517216
3833103774465	383310	3774465	5.83183E-05	0.000145625	0.000145625	4.07546E-05	7.52E-05	0.000135224	9.56626E-05	2.89887E-05	5.1327E-05	1.88204E-05	3.97259E-05	6.82011E-05	3.70741E-05	1.10969E-05	1.97606E-08	9.5043E-07	1.3392E-07	1.10411E-06	1.10410965
3833203774465	383320	3774465	5.89216E-05	0.000147132	0.000147132	4.11762E-05	7.59779E-05	0.000136622	9.66521E-05	2.92885E-05	5.18579E-05	1.86747E-05	4.00323E-05	6.87529E-05	3.7374E-05	1.11867E-05	1.8927E-08	8.9686E-07	1.3057E-07	1.04636E-06	1.04635694
3833303774465	383330	3774465	5.93849E-05	0.000148288	0.000148288	4.14999E-05	7.65752E-05	0.000137696	9.7412E-05	2.95188E-05	5.22656E-05	1.84034E-05	4.03187E-05	6.92453E-05	3.76417E-05	1.12668E-05	1.80701E-08	8.4183E-07	1.2555E-07	9.85449E-07	0.9854491
3833403774465	383340	3774465	5.98804E-05	0.000149526	0.000149526	4.18462E-05	7.72142E-05	0.000138845	9.82249E-05	2.97651E-05	5.27018E-05	1.81623E-05	4.06101E-05	6.97461E-05	3.7914E-05	1.13483E-05	1.73783E-08	7.9685E-07	1.2045E-07	9.3468E-07	0.93468002
3833503774465	383350	3774465	6.03921E-05	0.000150804	0.000150804	4.22038E-05	7.7874E-05	0.000140032	9.90642E-05	3.00195E-05	5.31521E-05	1.80517E-05	4.09065E-05	7.0247E-05	3.81862E-05	1.14298E-05	1.67502E-08	7.5573E-07	1.1499E-07	8.87477E-07	0.88747747
3833603774465	383360	3774465	6.08823E-05	0.000152028	0.000152028	4.25464E-05	7.85061E-05	0.000141169	9.98683E-05	3.02631E-05	5.35835E-05	1.79312E-05	4.11829E-05	7.07139E-05	3.844E-05	1.15058E-05	1.61767E-08	7.1834E-07	1.093E-07	8.43823E-07	0.84382264
3833703774465	383370	3774465	6.13078E-05	0.00015309	0.00015309	4.28437E-05	7.90548E-05	0.000142155	0.000100566	3.04746E-05	5.3958E-05	1.77654E-05	4.1419E-05	7.11129E-05	3.86569E-05	1.15707E-05	1.56191E-08	6.8267E-07	1.0333E-07	8.01613E-07	0.8016131
3833903774465	383390	3774465	6.21858E-05	0.000155283	0.000155283	4.34573E-05	8.01869E-05	0.000144191	0.000102006	3.09111E-05	5.47308E-05	1.7474E-05	4.18611E-05	7.19533E-05	3.91138E-05	1.17074E-05	1.46693E-08	6.2147E-07	9.2358E-08	7.28497E-07	0.72849748
3834003774465	383400	3774465	6.25951E-05	0.000156305	0.000156305	4.37434E-05	8.07148E-05	0.00014514	0.000102678	3.11145E-05	5.50915E-05	1.73835E-05	4.19013E-05	7.2157E-05	3.92245E-05	1.17406E-05	1.42886E-08	5.9631E-07	8.7752E-08	6.98353E-07	0.69835275
3834103774465	383410	3774465	6.25628E-05	0.000156224	0.000156224	4.37208E-05	8.06731E-05	0.000145065	0.000102625	3.10985E-05	5.50626E-05	1.7283E-05	4.18059E-05	7.20127E-05	3.91461E-05	1.17171E-05	1.39255E-08	5.7272E-07	8.331E-08	6.69956E-07	0.66995564
3834203774465	383420	3774465	6.092E-05	0.000152122	0.000152122	4.25727E-05	7.85547E-05	0.000141256	9.99301E-05	3.02819E-05	5.36167E-05	1.7072E-05	4.15446E-05	7.12657E-05	3.874E-05	1.15955E-05	1.35189E-08	5.481E-07	7.8443E-08	6.40066E-07	0.64005994
3834303774465	383430	3774465	6.05914E-05	0.000151301	0.000151301	4.23431E-05	7.8131E-05	0.000140494	9.93912E-05	3.01185E-05	5.33275E-05	1.68711E-05	4.11276E-05	7.03064E-05	3.82185E-05	1.14395E-05	1.31543E-08	5.2603E-07	7.4247E-08	6.1343E-07	0.61342967
3834403774465	383440	3774465	6.04729E-05	0.000151005	0.000151005	4.22603E-05	7.79782E-05	0.000140219	9.91968E-05	3.00596E-05	5.32232E-05	1.66801E-05	4.07106E-05	6.97546E-05	3.79186E-05	1.13497E-05	1.28286E-08	5.0636E-07	7.0508E-08	5.897E-07	0.58969967
3834503774465	383450	3774465	6.03652E-05	0.000150736	0.000150736	4.2185E-05	7.78393E-05	0.00013997	9.90201E-05	3.00061E-05	5.31284E-05	1.65143E-05	4.05448E-05	6.95679E-05	3.7817E-05	1.13193E-05	1.25297E-08	4.8841E-07	6.7136E-08	5.68071E-07	0.56807127
3834603774465	383460	3774465	6.02197E-05	0.000150373	0.000150373	4.20834E-05	7.76518E-05	0.000139632	9.87815E-05	2.99338E-05	5.30004E-05	1.63435E-05	4.04292E-05	6.93556E-05	3.77017E-05	1.12848E-05	1.22443E-08	4.716E-07	6.403E-08	5.47872E-07	0.54787173
3834703774465	383470	3774465	5.99019E-05	0.00014958	0.00014958	4.18613E-05	7.7242E-05	0.000138895	9.82602E-05	2.97758E-05	5.27207E-05	1.61476E-05	4.01881E-05	6.89397E-05	3.74756E-05	1.12171E-05	1.19473E-08	4.55E-07	6.1018E-08	5.27962E-07	0.52796196
3834803774465	383480	3774465	5.95303E-05	0.000148652	0.000148652	4.16016E-05	7.67627E-05	0.000138034	9.76506E-05	2.95911E-05	5.23936E-05	1.59516E-05	3.99218E-05	6.84898E-05	3.7231E-05	1.11439E-05	1.166E-08	4.3932E-07	5.8233E-08	5.09209E-07	0.50920896
3834903774465	383490	3774465	5.90832E-05	0.000147535	0.000147535	4.12891E-05	7.61863E-05	0.000136997	9.69172E-05	2.93689E-05	5.20001E-05	1.57657E-05	3.96204E-05	6.79634E-05	3.69449E-05	1.10582E-05	1.1378E-08	4.2434E-07	5.5642E-08	4.91362E-07	0.49136199
3835003774465	383500	3774465	5.85446E-05	0.00014619	0.00014619	4.09127E-05	7.54917E-05	0.000135748	9.60336E-05	2.91011E-05	5.15261E-05	1.55748E-05	3.92586E-05	6.73352E-05	3.66034E-05	1.0956E-05	1.1092E-08	4.0973E-07	5.3199E-08	4.74023E-07	0.47402267
3835103774465	383510	3774465	5.79952E-05	0.000144818	0.000144818	4.05288E-05	7.47832E-05	0.000134474	9.51324E-05	2.8828E-05	5.10425E-05	1.5404E-05	3.88868E-05	6.66901E-05	3.62527E-05	1.08511E-05	1.08158E-08	3.959E-07	5.0949E-08	4.57663E-07	0.45766344
3835203774465	383520	3774465	5.67024E-05	0.00014159	0.00014159	3.96254E-05	7.31163E-05	0.000131477	9.30119E-05	2.81854E-05	4.99048E-05	1.51126E-05	3.80327E-05	6.5213E-05	3.54497E-05	1.06107E-05	1.04301E-08	3.7887E-07	4.8362E-08	4.37665E-07	0.43766534
3835303774465	383530	3774465	5.53181E-05	0.000138134	0.000138134	3.8658E-05	7.13313E-05	0.000128267	9.07412E-05	2.74973E-05	4.86864E-05	1.48313E-05	3.71133E-05	6.36255E-05	3.45868E-05	1.03524E-05	1.00373E-08	3.6202E-07	4.5911E-08	4.17972E-07	0.41797233
3835403774465	383540	3774465	5.41654E-05	0.000135255	0.000135255	3.78525E-05	6.98449E-05	0.000125594	8.88503E-05	2.69243E-05	4.76719E-05	1.46001E-05	3.63496E-05	6.23097E-05	3.38715E-05	1.01383E-05	9.68457E-09	3.4685E-07	4.3777E-08	4.00312E-07	0.40031249
3835503774465	383550	3774465	5.34329E-05	0.000133426	0.000133426	3.73405E-05	6.89003E-05	0.000123896	8.76487E-05	2.65602E-05	4.70272E-05	1.44444E-05	3.58724E-05	6.14778E-05	3.34193E-05	1.0003E-05	9.41114E-09	3.3461E-07	4.2062E-08	3.86084E-

			EGIODemolition	EGIOSite Grubbing / Prep	EGIOMass Grading / Excavation	EGIOMass Grading / Excavation	EGIODrainage / Utilities Trenching	EGIODrainage / Utilities Trenching	EGIOFoundations / Concrete Pads	EGIOFoundations / Concrete Pads	EGIOBuilding / Structure Construction	EGIOBuilding / Structure Construction	EGIOAsphalt Paving	EGIOArchitectural Coating	EGIOLandscaping or Other Finishing	EGIOWaterside Construction (Piles)	HIWaterside Construction (Landscaping)	HIWaterside Construction (Landscaping)	KMDemolition	KMSite Grubbing / Prep	KMMass Grading / Excavation
Unique Identifier	X (UTM)	Y (UTM)	2025	2025	2025	2026	2026	2027	2026	2027	2026	2027	2027	2027	2027	2027	2025	2026	2025	2025	2025
3835603774465	383560	3774465	0.00024277	0.00021907	0.000547033	0.000547033	0.000153092	0.000153092	0.000282484	0.000282484	0.000507959	0.000507959	0.000359351	3.38213E-05	0.000108894	0.000192807	0.000200802	0.000200802	0.00015389	0.000138866	0.00034676
3835703774465	383570	3774465	0.00023236	0.00020968	0.000523576	0.000523576	0.000146528	0.000146528	0.000270371	0.000270371	0.000486178	0.000486178	0.000343942	3.2371E-05	0.000104225	0.000184539	0.000197487	0.000197487	0.000149341	0.000134762	0.000336511
3835803774465	383580	3774465	0.000222439	0.00020072	0.000501222	0.000501222	0.000140272	0.000140272	0.000258828	0.000258828	0.00046542	0.00046542	0.000329257	3.09889E-05	9.97748E-05	0.00017666	0.000194189	0.000194189	0.000144638	0.000130517	0.000325912
3835903774465	383590	3774465	0.000213432	0.0001926	0.000480925	0.000480925	0.000134592	0.000134592	0.000248347	0.000248347	0.000446574	0.000446574	0.000315924	2.9734E-05	9.57346E-05	0.000169507	0.000191302	0.000191302	0.000140489	0.000126774	0.000316564
3836003774465	383600	3774465	0.000206179	0.00018605	0.000464583	0.000464583	0.000130018	0.000130018	0.000239908	0.000239908	0.000431399	0.000431399	0.000305189	2.87237E-05	9.24815E-05	0.000163747	0.000189573	0.000189573	0.000138161	0.000124673	0.000311318
3836103774465	383610	3774465	0.000199363	0.0001799	0.000449223	0.000449223	0.000125719	0.000125719	0.000231976	0.000231976	0.000417136	0.000417136	0.000295099	2.7774E-05	8.94239E-05	0.000158333	0.000187892	0.000187892	0.000135899	0.000122632	0.000306221
3836203774465	383620	3774465	0.000194175	0.00017522	0.000437535	0.000437535	0.000122448	0.000122448	0.0002259	0.00022594	0.000406283	0.000406283	0.000287421	2.70514E-05	8.70972E-05	0.000154213	0.000187385	0.000187385	0.000135505	0.000122276	0.000305333
3836303774465	383630	3774465	0.000190206	0.00017164	0.000428591	0.000428591	0.000119945	0.000119945	0.000221321	0.000221321	0.000397977	0.000397977	0.000281545	2.64983E-05	8.53167E-05	0.000151061	0.000187765	0.000187765	0.000136591	0.000123257	0.000307781
3836403774465	383640	3774465	0.00018641	0.00016821	0.000420036	0.000420036	0.000117551	0.000117551	0.000216904	0.000216904	0.000390034	0.000390034	0.000275926	2.59695E-05	8.36138E-05	0.000148046	0.000188146	0.000188146	0.000137714	0.000124269	0.00031031
3836503774465	383650	3774465	0.000184147	0.00016617	0.000414939	0.000414939	0.000116125	0.000116125	0.000214272	0.000214272	0.0003853	0.0003853	0.000272577	2.56543E-05	8.25991E-05	0.000146249	0.000190002	0.000190002	0.000141271	0.000127479	0.000318326
3836603774465	383660	3774465	0.00018201	0.00016424	0.000410124	0.000410124	0.000114777	0.000114777	0.000211785	0.000211785	0.000380829	0.000380829	0.000269414	2.53566E-05	8.16405E-05	0.000144552	0.000192048	0.000192048	0.000145133	0.000130964	0.000327028
3836703774465	383670	3774465	0.00018022	0.00016263	0.000406089	0.000406089	0.000113648	0.000113648	0.000209701	0.000209701	0.000377082	0.000377082	0.000266763	2.51071E-05	8.08373E-05	0.00014313	0.000194585	0.000194585	0.000149897	0.000135263	0.000337762
3836803774465	383680	3774465	0.000178799	0.00016134	0.000402887	0.000402887	0.000112752	0.000112752	0.000208048	0.000208048	0.00037411	0.00037411	0.00026466	2.49092E-05	8.02001E-05	0.000142001	0.000197773	0.000197773	0.000156069	0.000140832	0.000351669
3836903774465	383690	3774465	0.000177396	0.00016008	0.000399727	0.000399727	0.000111867	0.000111867	0.000206416	0.000206416	0.000371175	0.000371175	0.000262584	2.47138E-05	7.95709E-05	0.000140887	0.000201167	0.000201167	0.000162127	0.0001463	0.000365321
3837003774465	383700	3774465	0.000175713	0.00015856	0.000395934	0.000395934	0.000110806	0.000110806	0.000204458	0.000204458	0.000367653	0.000367653	0.000260092	2.44793E-05	7.88158E-05	0.00013955	0.000204053	0.000204053	0.000166473	0.000150221	0.000375113
3837103774465	383710	3774465	0.000174095	0.0001571	0.000392289	0.000392289	0.000109786	0.000109786	0.000202575	0.000202575	0.000364268	0.000364268	0.000257698	2.42539E-05	7.80902E-05	0.000138266	0.000206972	0.000206972	0.000169553	0.000153	0.000382053
3837203774465	383720	3774465	0.000172006	0.00015521	0.000387581	0.000387581	0.000108468	0.000108468	0.000200144	0.000200144	0.000359897	0.000359897	0.00025605	2.39629E-05	7.71531E-05	0.000136606	0.000208891	0.000208891	0.000170377	0.000153743	0.000383909
3837303774465	383730	3774465	0.000168508	0.00015206	0.000379699	0.000379699	0.000106262	0.000106262	0.000196074	0.000196074	0.000352578	0.000352578	0.000249428	2.34756E-05	7.55842E-05	0.000133828	0.000208304	0.000208304	0.000169117	0.000152607	0.000381071
3837403774465	383740	3774465	0.00016522	0.0001491	0.000372302	0.000372302	0.000104192	0.000104192	0.000192254	0.000192254	0.000345709	0.000345709	0.000244568	2.30182E-05	7.41116E-05	0.000131221	0.000207701	0.000207701	0.000167828	0.000151443	0.000378166
3837503774465	383750	3774465	0.00016359	0.00014762	0.000368616	0.000368616	0.000103161	0.000103161	0.000190351	0.000190351	0.000342287	0.000342287	0.000242147	2.27903E-05	7.33779E-05	0.000129922	0.000208383	0.000208383	0.000167517	0.000151163	0.000377467
3837603774465	383760	3774465	0.000161691	0.00014591	0.000364339	0.000364339	0.000101964	0.000101964	0.000188142	0.000188142	0.000338315	0.000338315	0.000239338	2.25259E-05	7.25265E-05	0.000128415	0.000209589	0.000209589	0.000166383	0.00015014	0.000374911
3837703774465	383770	3774465	0.000159399	0.00014384	0.000359174	0.000359174	0.000100518	0.000100518	0.000185475	0.000185475	0.000333519	0.000333519	0.00023594	2.22066E-05	7.14984E-05	0.00012659	0.00021081	0.00021081	0.000164992	0.000148885	0.000371777
3837803774465	383780	3774465	0.000157113	0.00014177	0.000354023	0.000354023	9.90766E-05	9.90766E-05	0.000182815	0.000182815	0.000328735	0.000328735	0.000232561	2.18881E-05	7.04729E-05	0.000124779	0.000211397	0.000211397	0.000163399	0.000147447	0.000368186
3837903774465	383790	3774465	0.00015409	0.00013905	0.00034723	0.00034723	9.71757E-05	9.71757E-05	0.000179308	0.000179308	0.000322428	0.000322428	0.00022809	2.14681E-05	6.91208E-05	0.000122385	0.000211872	0.000211872	0.000161632	0.000145852	0.000364205
3838003774465	383800	3774465	0.000151383	0.0001366	0.000341111	0.000341111	9.5463E-05	9.5463E-05	0.000176147	0.000176147	0.000316746	0.000316746	0.00022479	2.10897E-05	6.79026E-05	0.000120228	0.000214125	0.000214125	0.000159805	0.000144204	0.000360089
3838103774465	383810	3774465	0.000148721	0.0001342	0.000335112	0.000335112	9.37842E-05	9.37842E-05	0.00017305	0.00017305	0.000311175	0.000311175	0.00022013	2.07189E-05	6.67084E-05	0.000118113	0.000221135	0.000221135	0.000157734	0.000142335	0.000355422
3838203774465	383820	3774465	0.00014583	0.00013159	0.000328602	0.000328602	9.19624E-05	9.19624E-05	0.000169688	0.000169688	0.00030513	0.00030513	0.000215861	2.03164E-05	6.54126E-05	0.000115819	0.000224798	0.000224798	0.000155502	0.000140321	0.000350391
3838303774465	383830	3774465	0.000142895	0.00012894	0.000321984	0.000321984	9.01104E-05	9.01104E-05	0.000166271	0.000166271	0.000298986	0.000298986	0.000211514	1.99072E-05	6.40953E-05	0.000113486	0.000224211	0.000224211	0.000153239	0.000138279	0.000345294
3838403774465	383840	3774465	0.000139988	0.00012632	0.000315434	0.000315434	8.82772E-05	8.82772E-05	0.000162888	0.000162888	0.000292903	0.000292903	0.00020721	1.95023E-05	6.27913E-05	0.000111178	0.000222181	0.000222181	0.000150947	0.000136211	0.000340129
3838603774465	383860	3774465	0.000134395	0.00012127	0.000302831	0.000302831	8.47502E-05	8.47502E-05	0.00015638	0.00015638	0.000281201	0.000281201	0.000198933	1.87231E-05	6.02826E-05	0.000106736	0.00021804	0.00021804	0.00014721	0.000132839	0.000331709
3838903774465	383890	3774465	0.000126671	0.0001143	0.000285427	0.000285427	7.98794E-05	7.98794E-05	0.000147393	0.000147393	0.000265039	0.000265039	0.00018749	1.7647E-05	5.6818E-05	0.000100601	0.000211286	0.000211286	0.000142011	0.000128147	0.000319994
3839003774465	383900	3774465	0.000124253	0.00011212	0.000279979	0.000279979	7.83549E-05	7.83549E-05	0.00014458	0.00014458	0.000259981	0.000259981	0.000183921	1.73102E-05	5.57336E-05	9.86813E-05	0.00020916	0.00020916	0.000140292	0.000126596	0.00031612
3839103774465	383910	3774465	0.000121907	0.00011001	0.000274694	0.000274694	7.68756E-05	7.68756E-05	0.00014185	0.00014185	0.000255073	0.000255073	0.000180449	1.69834E-05	5.46814E-05	9.68182E-05	0.000207067	0.000207067	0.000138603	0.000125072	0.000312314
3829703774475	382970	3774475	0.000166377	0.00015013	0.000374898	0.000374898	0.000104919	0.000104919	0.000193595	0.000193595	0.000348119	0.000348119	0.00024623	2.31787E-05	7.46283E-05	0.000132136	0.000146339	0.000146339	0.000144937	4.95616E-05	4.47231E-05	0.000111677
3829803774475	382980	3774475	0.000175534	0.0001584	0.00039553	0.00039553	0.000110693	0.000110693	0.000204249	0.000204249	0.000367278	0.000367278	0.000259827	2.44543E-05	7.87355E-05	0.000139408	0.000149924	0.000149924	5.10419E-05	4.60589E-05	0.000115013
3829903774475	382990	3774475	0.000184905	0.00016685	0.000416647	0.000416647	0.000116603	0.000116603	0.000215154	0.000215154	0.000386886	0.000386886	0.000273699	2.57599E-05	8.29391E-05	0.000146851	0.00015328	0.00015328	5.24089E-05	4.72924E-05	0.000118093
3830003774475	383000	3774475	0.000195327	0.00017626	0.000440131	0.000440131	0.000123175	0.000123175	0.000227281	0.000227281	0.000408693	0.000408693	0.000289126	2.72118E-05	8.76139E-05	0.000155128	0.00015687	0.00015687	5.39071E-05	4.86444E-05	0.000121469
3830103774475	383010	3774475	0.000211725	0.00019105	0.000477079	0.000477079	0.000133515	0.000133515	0.00024636	0.00024636	0.000443002	0.000443002	0.000313397	2.94962E-05	9.49688E-05	0.000168151	0.000163183	0.000163183	5.68559E-05	5.13053E-05	0.000128113
3830203774475	383020	3774475	0.000231154	0.00020859	0.000520859	0.000520859	0.000145767	0.000145767	0.000268968	0.000268968	0.000483655	0.000483655	0.000342157	3.2203E-05	0.000103684	0.000183581	0.000170335	0.000170335	6.01389E-05	5.42678E-05	0.000135511
3830303774475	383030	3774475	0.000251712	0.00022714	0.000567182	0.000567182	0.000158731	0.000158731	0.000292889	0.000292889	0.000526669	0.000526669	0.000372587	3.5067E-05	0.000112905	0.000199908	0.000177171	0.000177171	6.31831E-05	5.70148E-05	0.00014237
3830403774475	383040	3774475	0.00027296	0.00024589	0.000614015	0.000614015	0.000171838	0.000171838	0.000317073	0.000317073	0.000570157	0.000570157	0.000403352	3.79625E-05	0.000122228	0.000216415	0.000183277	0.000183277	6.58752E-05	5.94441E-05	0.000148436
3830503774475	383050	3774475	0.000296116	0.00026721	0.000667238	0.000667238	0.000186733	0.000186733	0.000344557	0.000344557	0.000619578	0.000619578	0.000438314	4.12531E-05	0.000132822	0.000235174	0.000189732	0.000189732	6.86687E-05	6.19649E-05	0.000154731
3830603774475	383060	3774475	0.000324189	0.00029254	0.000730494	0.000730494	0.000204436	0.000204436	0.000377222	0.000377222	0.000678316	0.000678316	0.000479868	4.5164E-05	0.000145414	0.000257469	0.000197028	0.000197028	7.16294E-05	6.46366E-05	0.000161402
3830703774475	383070	3774475	0.000356559	0.00032175	0.000803434	0.000803434	0.000224849	0.000224849	0.000414888	0.000414888	0.00074646	0.00074646	0.000527783	4.96737E-05	0.000159934	0.000283178	0.000204862	0.000204862	7.4608E-05	6.73244E-05	0.000168114
3830803774475	383080	3774475	0.000392105	0.00035383	0.00088353	0.00088353	0.000247264	0.000247264	0.000456249	0.000456249	0.000820421	0.000820421	0.00058039	5.46258E-05	0.000175878	0.000311408	0.000212697	0.000212697	7.73777E-05	6.98237E-05	0.000174355
3830903774475	383090	3774475	0.000429132	0.00038724	0.000966962	0.000966962	0.000270613	0.000270613	0.000499333	0.000499333	0.000897893	0.000897893	0.00063526	5.97841E-05	0.000192487	0.000340814	0.000219834	0.000219834	7.98668E-05	7.20698E-05	0.000179964
3831003774475	383100	3774475	0.00047208	0.00042599	0.001063736	0.001063736	0.000297697	0.000297697	0.000549306	0.000549306	0.000987755	0.000987755	0.000698778	6.57673E-05	0.000211751	0.000374923	0.000227352	0.000227352	8.22843E-05	7.42513E-05	0.000185411
3831103774475	383110	3774475	0.000515881	0.00046552	0.001162434	0.001162434	0.000325318	0.000325318	0.000600273	0.000600273	0.001079403	0.001079403	0.000763613	7.18694E-05	0.000231398	0.00040971	0.000233711	0.000233711	8.47794E-05	7.65028E-05	0.000191033
3831203774475	383120	3774475	0.000563968	0.00050891	0.001270789	0.001270789	0.000355642	0.000355642	0.000656227	0.000656227	0.001180018	0.001180018	0.000834792	7.85687E-05	0.000252967	0.000447901	0.000239881	0.000239881	8.69581E-05	7.84688E-05	0.000195943
3831303774475	383130	3774475	0.000616198	0.00055604	0.001388478	0.001388478	0.000388579	0.000388579	0.00071701	0.00071701	0.001289301	0.001289301	0.000912103	8.5845E-05	0.000276395	0.000489382	0.000245924	0.000245924	8.91906E-05	8.04833E-05	0.000200973
3831403774475	383140	3774475	0.000672929	0.00060723	0.001516309	0.001516309	0.000424353	0.000424353	0.000783012	0.000783012	0.001408001	0.001408001	0.000996076	9.37484E-05	0.000301841	0.000534437	0.000251475	0.000251475	9.1417E-05	8.24924E-05	0.00020599
3831503774475	383150	3774475	0.00073789	0.00066585	0.001662687	0.001662687	0.000465319	0.000465319	0.000858601	0.000858601	0.001543924	0.001543924	0.001092234	0.000102798	0.00033098	0.000586029	0.00025701	0.00025701	9.36913E-05	8.45446E-05	0.000211114
3831603774475	383160	3774475	0.000803246	0.00072483	0.001809954	0.001809954	0.000506533	0.000506533	0.000934648	0.000934648	0.001680671	0.001680671	0.001188974	0.000111903	0.000360295	0.000637934	0.000262545	0.000262545	9.59894E-05	8.66184E-05	0.000216293
3831703774475	383170	3774475	0.000871623	0.00078653	0.001964026	0.001964026	0.000549651	0.000549651	0.00101421	0.00101421	0.001823738	0.001823738	0.001290185	0.000121429	0.000390965	0.000692239	0.000268001	0.000268001	9.83233E-05	8.87245E-05	0.000221552
3831903774475	383190	3774475	0.000984218	0.00088813	0.002217737	0.002217737	0.000620655	0.000620655	0.001145225	0.001145225	0.002059327	0.002059327	0.001456851	0.000137115	0.00044147	0.000781661	0.000272426	0.000272426	0.000103105	9.3039E-05	0.000232325
3832003774475	383200	3774475	0.001021077	0.00092139	0.002300792	0.002300792	0.000643898	0.000643898	0.001188114	0.001188114	0.00213645	0.00213645	0.00151141	0.00014225	0.000458003	0.000810935	0.00027187	0.00027187	0.000105558	9.52528E-05	0.000237853
3832103774475	383210	3774475	0.001053752	0.00095088	0.002374418	0.002374418	0.000664503	0.000664503	0.001226134	0.001226134	0.002204817	0.002204817	0.001559776	0.000146802	0.000472659	0.000836885	0.000272473	0.000272473	0.000108095	9.7542E-05	0.00024357
3832203774475	383220	3774475	0.001081013	0.00097548	0.002435845	0.002435845	0.000681694	0.000681694	0.001257855	0.001257855	0.002261856	0.002261856	0.001600128	0.0001506	0.000484887	0.000858536	0.000274027	0.000274027	0.000110715	9.99066E-05	0.000249474
3832303774475	383230	3774475	0.001095709	0.00098874	0.00246896	0.00246896	0.000690962	0.000690962	0.001274955	0.001274955	0.002292605	0.002292605	0.001621881	0.000152648	0.000491479	0.000870207	0.000275344	0.000275344	0.000113395	0.000102325	0.000255514
3832403774475	383240	3774475	0.001097643	0.00099049	0.002473318	0.002473318	0.000692181	0.000692181	0.001277205	0.001277205	0.002296652	0.002296652	0.001624744	0.000152917	0.000492347	0.000871743	0.000276517	0.000276517	0.000116135	0.000104797	0.000261687
3832503774475	383250	3774475	0.001086577	0.0009805	0.002448381	0.002448381	0.000685203	0.000685203	0.001264328	0.001264328	0.002273497	0.002273497	0.001608363	0.000151375	0.000487383	0.000862954	0.00027469	0.00027469	0.000118935	0.000107324	0.000267995
3832603774475	383260	3774475	0.001067977	0.00096372	0.00240647	0.00240647	0.000673473	0.000673473	0.001242685	0.001242685	0.002234579	0.002234579	0.001580831	0.000148784	0.00047904	0.000848182	0.000279182	0.000279182	0.000121794	0.000109904	0.000274438
3832703774475	383270	3774475	0.001042053	0.00094032	0.002348056	0.002348056	0.000657126	0.000657126	0.001212521	0.001212521	0.002180338	0.002180338	0.001542458	0.000145173	0.000467412	0.000827593	0.000282005	0.000282005	0.000124725	0.000112548	0.000281042
3832903774475	383290	3774475	0.000955871	0.00086255	0.002153862	0.002153862	0.000602779	0.000602779	0.00111224	0.00111224	0.002000015	0.002000015	0.00141489	0.000133166	0.000428755	0.000759148	0.00028203	0.00028203	0.000130676	0.000117919	0.000294452
3833003774475	383300	3774475	0.000902966	0.00081481	0.002034653	0.002034653	0.000569417	0.000569417	0.001050681	0.001050681	0.00188932	0.00188932	0.001336581	0.000125796	0.000405025	0.000717132	0.000278357	0.000278357	0.00013369	0.000120639	0.000301244
3833103774475	383310	3774475	0.000851375	0.00076826	0.001918403	0.001918403	0.000536883	0.000536883	0.00099065	0.00099065	0.001781374	0.001781374	0.001260215	0.000118608	0.000381883	0.000676158	0.00027463	0.00027463	0.000136747	0.000123397	0.000308131
3833203774475	383320	3774475	0.000799187	0.00072117	0.001800807	0.001800807	0.000503973	0.000503973	0.000929925	0.000929925	0.001672178	0.001672178	0.001182966	0.000111338	0.000358475	0.000634711	0.00027077	0.00027077	0.000139761	0.000126117	0.000314923
3833303774475	383330	3774475	0.000749888	0.00067668	0.001689722	0.001689722	0.000472885	0.000472885	0.000872561	0.000872561	0.001569028	0.001569028	0.001109993	0.00010447	0.000336362	0.000595558	0.00026746	0.00026746	0.000142751	0.000128815	0.000321662
3833403774475	383340	3774475	0.000708654	0.00063947	0.001596808	0.001596808	0.000446882	0.000446882	0.000824581	0.000824581	0.00148275	0.00148275	0.001048957	9.87254E-05	0.000317866	0.000562809	0.00026528	0.00026528	0.000145826	0.000131589	0.000328588
3833503774475	383350	3774475	0.000670445	0.00060499	0.001510713	0.001510713	0.000422787	0.000422787	0.000780122	0.000780122	0.001402805	0.001402805	0.000992401	9.34024E-05	0.000300727	0.000532465	0.00026352	0.00026352	0.0001489	0.000134363	0.000335515
3833803774475	383380	3774475	0.000561634	0.0005068	0.00126553	0.00126553	0.00035417	0.00035417	0.000653511	0.000653511	0.001175135	0.001175135	0.000831337	7.82435E-05	0.00025192	0.000446047	0.00025372	0.00025372	0.000157555	0.000142174	0.000355018
3833903774475	383390	3774475	0.000530816	0.00047899	0.001196086	0.001196086	0.000334736	0.000334736	0.000617651	0.000617651	0.001110652	0.001110652	0.000785719	7.39501E-05	0.000238097	0.000421571	0.00024968	0.00024968	0.000160205	0.000144565	0.00036099
3834003774475	383400	3774475	0.000503274	0.00045414	0.001134027	0.001134027	0.000317368	0.000317368	0.000585604	0.000585604	0.001053025	0.001053025	0.000744952	7.01131E-05	0.000225743	0.000399698	0.00024733	0.00024733	0.000162444	0.000146585	0.000366034
3834103774475	383410	3774475	0.000477434	0.00043082	0.001075801	0.001075801	0.000301073	0.000301073	0.000555537	0.000555537	0.000998958	0.000998958	0.000706703	6.65132E-05	0.000214152	0.000379176	0.00024463	0.00024463	0.000164843	0.00014875	0.000371441
3834203774475	383420	3774475	0.000451504	0.00040743	0.001017373	0.001017373	0.000284722	0.000284722	0.000525365	0.000525365	0.000944704	0.000944704	0.000668321	6.29008E-05	0.000202522	0.000358582	0.00024076	0.00024076	0.000166849	0.00015056	0.00037596
3834303774475	383430	3774475	0.00042831 4	0.0003865	0.000965119	0.000965119	0.00027098	0.00027098	0.00049838 1	0.00049838 1	0.000896182	0.000896182	0.000633995	5.96701E-05	0.00019212	0.000340165	0.00023704	0.00023704	0.000168622	0.00015216	0.000379955
3834403774475	383440	3774475	0.000406778	0.00036707	0.000916591	0.000916591	0.000256517	0.000256517	0.000473322	0.000473322	0.00085112	0.00085112	0.000602117	5.66698E-05	0.00018246	0.000323061	0.00023345 8	0.000233458	0.000169995	0.000153399	0.000383048

			KMMass Grading / Excavation	KMDrainage / Utilities Trenching	KMFoundations / Concrete Pads	KMBuilding / Structure Construction	KMAsphalt Paving	KMArchitectural Coating	KMLandscaping or Other Finishing	KMWaterside Construction (Piles)	EWNDemolition	EWNSite Grubbing / Prep	EWNDrainage / Utilities Trenching	EWNDrainage / Utilities Trenching	EWNDrainage / Utilities Trenching	EWNFoundation s / Concrete Pads	EWNBuilding / Structure Construction	EWNAsphalt Paving	EWNLandscaping or Other Finishing	EWNWaterside Construction (Piles)	ISDemolition
Unique Identifier	X (UTM)	Y (UTM)	2026	2026	2026	2026	2026	2026	2026	2026	2027	2027	2027	2028	2029	2029	2029	2029	2029	2029	2027
3835603774465	383560	3774465	0.00034676	7.47117E-05	0.000179064	0.000332142	0.000227789	2.1439E-05	6.90271E-05	0.000122219	2.39541E-05	3.22969E-05	3.91861E-05	3.91861E-05	3.91861E-05	2.78727E-05	4.85402E-05	3.54571E-05	1.07446E-05	1.8645E-05	0.000483528
3835703774465	383570	3774465	0.000336511	7.25035E-05	0.000173772	0.000322325	0.000221057	2.08053E-05	6.69869E-05	0.000118606	2.35482E-05	3.17496E-05	3.85221E-05	3.85221E-05	3.85221E-05	2.74004E-05	4.77177E-05	3.48563E-05	1.05625E-05	1.83291E-05	0.000460183
3835803774465	383580	3774465	0.000325912	7.02199E-05	0.000168299	0.000312173	0.000214094	2.01501E-05	6.48771E-05	0.000114871	2.31423E-05	3.12024E-05	3.78581E-05	3.78581E-05	3.78581E-05	2.69281E-05	4.68952E-05	3.42554E-05	1.03804E-05	1.80131E-05	0.000438097
3835903774465	383590	3774465	0.000316564	6.82058E-05	0.000163472	0.000303219	0.000207954	1.95721E-05	6.30163E-05	0.000111576	2.27901E-05	3.07275E-05	3.72819E-05	3.72819E-05	3.72819E-05	2.65183E-05	4.61815E-05	3.37341E-05	1.02225E-05	1.7739E-05	0.00041834
3836003774465	383600	3774465	0.000311318	6.70756E-05	0.000160763	0.000298195	0.000204508	1.92478E-05	6.1972E-05	0.000109727	2.25991E-05	3.047E-05	3.69695E-05	3.69695E-05	3.69695E-05	2.6296E-05	4.57944E-05	3.34514E-05	1.01368E-05	1.75903E-05	0.000402904
3836103774465	383610	3774465	0.000306221	6.59773E-05	0.00015813	0.000293312	0.000201159	1.89326E-05	6.09573E-05	0.00010793	2.242E-05	3.02286E-05	3.66765E-05	3.66765E-05	3.66765E-05	2.60877E-05	4.54316E-05	3.31863E-05	1.00565E-05	1.74509E-05	0.000388393
3836203774465	383620	3774465	0.000305333	6.5786E-05	0.000157672	0.000292462	0.000200576	1.88777E-05	6.07806E-05	0.000107617	2.2414E-05	3.02205E-05	3.66668E-05	3.66668E-05	3.66668E-05	2.60807E-05	4.54195E-05	3.31775E-05	1.00538E-05	1.74463E-05	0.000377726
3836303774465	383630	3774465	0.000307781	6.63135E-05	0.000158936	0.000294807	0.000202184	1.90291E-05	6.12679E-05	0.00010848	2.25394E-05	3.03895E-05	3.68718E-05	3.68718E-05	3.68718E-05	2.62266E-05	4.56735E-05	3.33631E-05	1.011E-05	1.75439E-05	0.000369835
3836403774465	383640	3774465	0.00031031	6.68583E-05	0.000160242	0.000297229	0.000203845	1.91854E-05	6.17712E-05	0.000109371	2.26767E-05	3.05746E-05	3.70964E-05	3.70964E-05	3.70964E-05	2.63863E-05	4.59517E-05	3.35663E-05	1.01716E-05	1.76507E-05	0.000362194
3836503774465	383650	3774465	0.000318326	6.85855E-05	0.000164381	0.000304907	0.000209111	1.9681E-05	6.3367E-05	0.000112197	2.30348E-05	3.10575E-05	3.76823E-05	3.76823E-05	3.76823E-05	2.68031E-05	4.66774E-05	3.40964E-05	1.03322E-05	1.79295E-05	0.000358135
3836603774465	383660	3774465	0.000327028	7.04604E-05	0.000168875	0.000313243	0.000214828	2.02191E-05	6.50993E-05	0.000115264	2.34288E-05	3.15887E-05	3.83268E-05	3.83268E-05	3.83268E-05	2.72615E-05	4.74758E-05	3.46796E-05	1.0509E-05	1.82361E-05	0.000354291
3836703774465	383670	3774465	0.000337762	7.2773E-05	0.000174418	0.000323523	0.000221878	2.08827E-05	6.72359E-05	0.000119047	2.39242E-05	3.22567E-05	3.91373E-05	3.91373E-05	3.91373E-05	2.7838E-05	4.84797E-05	3.54129E-05	1.07312E-05	1.86218E-05	0.000351247
3836803774465	383680	3774465	0.000351669	7.57694E-05	0.0001816	0.000336845	0.000231014	2.17425E-05	7.00044E-05	0.000123949	2.45749E-05	3.31339E-05	4.02016E-05	4.02016E-05	4.02016E-05	2.8595E-05	4.97981E-05	3.6376E-05	1.1023E-05	1.91282E-05	0.000349062
3836903774465	383690	3774465	0.000365321	7.87108E-05	0.000188649	0.000349921	0.000239983	2.25866E-05	7.2722E-05	0.000128761	2.53449E-05	3.41721E-05	4.14613E-05	4.14613E-05	4.14613E-05	2.94915E-05	5.13585E-05	3.75158E-05	1.13684E-05	1.97275E-05	0.000346836
3837003774465	383700	3774465	0.000375113	8.08205E-05	0.000193706	0.0003593	0.000246415	2.3192E-05	7.46712E-05	0.000132212	2.61089E-05	3.52023E-05	4.27112E-05	4.27112E-05	4.27112E-05	3.038E-05	5.29067E-05	3.86467E-05	1.17111E-05	2.03222E-05	0.000343696
3837103774465	383710	3774465	0.000382053	8.23159E-05	0.00019729	0.000365948	0.000250974	2.36211E-05	7.60527E-05	0.000134658	2.69028E-05	3.62727E-05	4.40099E-05	4.40099E-05	4.40099E-05	3.13038E-05	5.45155E-05	3.98218E-05	1.20672E-05	2.09402E-05	0.000340562
3837203774465	383720	3774465	0.000383909	8.27158E-05	0.000198248	0.000367726	0.000252193	2.37358E-05	7.64222E-05	0.000135312	2.74997E-05	3.70775E-05	4.49864E-05	4.49864E-05	4.49864E-05	3.19984E-05	5.5725E-05	4.07054E-05	1.2335E-05	2.14048E-05	0.000335888
3837303774465	383730	3774465	0.000381071	8.21043E-05	0.000196783	0.000365007	0.000250329	2.35604E-05	7.58573E-05	0.000134312	2.76251E-05	3.72465E-05	4.51914E-05	4.51914E-05	4.51914E-05	3.21442E-05	5.59791E-05	4.08909E-05	1.23912E-05	2.15024E-05	0.00032777
3837403774465	383740	3774465	0.000378166	8.14784E-05	0.000195282	0.000362225	0.00024842	2.33808E-05	7.52789E-05	0.000133288	2.7828E-05	3.75201E-05	4.55234E-05	4.55234E-05	4.55234E-05	3.23804E-05	5.63903E-05	4.11914E-05	1.24822E-05	2.16603E-05	0.000319975
3837503774465	383750	3774465	0.000377467	8.13277E-05	0.000194921	0.000361555	0.000247961	2.33375E-05	7.51397E-05	0.000133041	2.84369E-05	3.8341E-05	4.65194E-05	4.65194E-05	4.65194E-05	3.30888E-05	5.76241E-05	4.20926E-05	1.27553E-05	2.21342E-05	0.000315384
3837603774465	383760	3774465	0.000374911	8.07771E-05	0.000193602	0.000359107	0.000246282	2.31795E-05	7.4631E-05	0.000132141	2.90875E-05	3.92183E-05	4.75838E-05	4.75838E-05	4.75838E-05	3.38459E-05	5.89425E-05	4.30557E-05	1.30472E-05	2.26407E-05	0.000312012
3837703774465	383770	3774465	0.000371777	8.01019E-05	0.000191983	0.000356105	0.000244224	2.29857E-05	7.40071E-05	0.000131036	2.94695E-05	3.97333E-05	4.82087E-05	4.82087E-05	4.82087E-05	3.42904E-05	5.97166E-05	4.36211E-05	1.32185E-05	2.2938E-05	0.000307475
3837803774465	383780	3774465	0.000368186	7.93281E-05	0.000190129	0.000352665	0.000241864	2.27637E-05	7.32923E-05	0.00012977	2.96128E-05	3.99265E-05	4.84431E-05	4.84431E-05	4.84431E-05	3.44571E-05	6.00069E-05	4.38332E-05	1.32828E-05	2.30495E-05	0.000300074
3837903774465	383790	3774465	0.000364205	7.84703E-05	0.000188073	0.000348852	0.000239249	2.25176E-05	7.24997E-05	0.000128367	2.96009E-05	3.99104E-05	4.84236E-05	4.84236E-05	4.84236E-05	3.44432E-05	5.99827E-05	4.38155E-05	1.32774E-05	2.30402E-05	0.000292541
3838003774465	383800	3774465	0.000360089	7.75835E-05	0.000185948	0.000344909	0.000236545	2.22631E-05	7.16804E-05	0.000126917	2.95889E-05	3.98943E-05	4.8404E-05	4.8404E-05	4.8404E-05	3.44293E-05	5.99586E-05	4.37978E-05	1.32721E-05	2.3031E-05	0.00028539
3838103774465	383810	3774465	0.000355422	7.6578E-05	0.000183537	0.000340439	0.00023348	2.19745E-05	7.07514E-05	0.000125272	2.95531E-05	3.9846E-05	4.83454E-05	4.83454E-05	4.83454E-05	3.43877E-05	5.9886E-05	4.37448E-05	1.3256E-05	2.30031E-05	0.000278364
3838203774465	383820	3774465	0.000350391	7.54941E-05	0.00018094	0.000335621	0.000230175	2.16635E-05	6.975E-05	0.00012399	2.94755E-05	3.97414E-05	4.82185E-05	4.82185E-05	4.82185E-05	3.42974E-05	5.97287E-05	4.363E-05	1.32212E-05	2.29427E-05	0.000271344
3838303774465	383830	3774465	0.000345294	7.43958E-05	0.000178307	0.000330738	0.000226826	2.13484E-05	6.87353E-05	0.000121702	2.93621E-05	3.95885E-05	4.8033E-05	4.8033E-05	4.8033E-05	3.41654E-05	5.94989E-05	4.34621E-05	1.31703E-05	2.28544E-05	0.000264372
3838403774465	383840	3774465	0.000340129	7.3283E-05	0.00017564	0.000325791	0.000223434	2.1029E-05	6.77071E-05	0.000119881	2.92248E-05	3.94034E-05	4.78084E-05	4.78084E-05	4.78084E-05	3.40056E-05	5.92207E-05	4.32589E-05	1.31088E-05	2.27475E-05	0.000257496
3838603774465	383860	3774465	0.000331709	7.14689E-05	0.000171292	0.000317726	0.000217902	2.05085E-05	6.6031E-05	0.000116914	2.90159E-05	3.91217E-05	4.74666E-05	4.74666E-05	4.74666E-05	3.37625E-05	5.87974E-05	4.29496E-05	1.3015E-05	2.25849E-05	0.000244567
3838903774465	383890	3774465	0.000319994	6.89448E-05	0.000165243	0.000306505	0.000210207	1.97842E-05	6.3699E-05	0.000112785	2.87294E-05	3.87354E-05	4.69979E-05	4.69979E-05	4.69979E-05	3.34292E-05	5.82168E-05	4.25255E-05	1.28865E-05	2.23619E-05	0.00022691
3839003774465	383900	3774465	0.00031612	6.81102E-05	0.000163242	0.000302794	0.000207662	1.95447E-05	6.29279E-05	0.000111419	2.86279E-05	3.85986E-05	4.68319E-05	4.68319E-05	4.68319E-05	3.33111E-05	5.80111E-05	4.23753E-05	1.2841E-05	2.22829E-05	0.000221418
3839103774465	383910	3774465	0.000312314	6.72901E-05	0.000161277	0.000299148	0.000205162	1.93093E-05	6.21702E-05	0.000110078	2.85324E-05	3.84698E-05	4.66757E-05	4.66757E-05	4.66757E-05	3.32E-05	5.78176E-05	4.2234E-05	1.27982E-05	2.22086E-05	0.000216112
3829703774475	382970	3774475	0.000111677	2.40616E-05	5.76693E-05	0.000106969	7.33616E-05	6.90462E-06	2.22308E-05	3.93616E-05	2.21753E-05	2.98986E-05	3.62762E-05	3.62762E-05	3.62762E-05	2.58029E-05	4.49356E-05	3.28241E-05	9.94669E-06	1.72604E-05	0.000137302
3829803774475	382980	3774475	0.000115013	2.47803E-05	5.93918E-05	0.000110164	7.55528E-05	7.11085E-06	2.28948E-05	4.05373E-05	2.2426E-05	3.02366E-05	3.66863E-05	3.66863E-05	3.66863E-05	2.60946E-05	4.54437E-05	3.31952E-05	1.00591E-05	1.74556E-05	0.000144059
3829903774475	382990	3774475	0.000118093	2.54439E-05	6.09823E-05	0.000113115	7.75762E-05	7.30129E-06	2.35079E-05	4.16229E-05	2.26289E-05	3.05102E-05	3.70183E-05	3.70183E-05	3.70183E-05	2.63308E-05	4.58549E-05	3.34956E-05	1.01502E-05	1.76135E-05	0.000150852
3830003774475	383000	3774475	0.000121469	2.61713E-05	6.27257E-05	0.000116348	7.97939E-05	7.51001E-06	2.418E-05	4.28128E-05	2.28498E-05	3.0808E-05	3.73796E-05	3.73796E-05	3.73796E-05	2.65877E-05	4.63025E-05	3.38225E-05	1.02492E-05	1.77855E-05	0.000158319
3830103774475	383010	3774475	0.000128113	2.76028E-05	6.61568E-05	0.000122713	8.41587E-05	7.92082E-06	2.55026E-05	4.51546E-05	2.34945E-05	3.16772E-05	3.84342E-05	3.84342E-05	3.84342E-05	2.73379E-05	4.76088E-05	3.47767E-05	1.05384E-05	1.82872E-05	0.000170388
3830203774475	383020	3774475	0.000135511	2.91967E-05	6.99769E-05	0.000129798	8.90182E-05	8.37819E-06	2.69752E-05	4.7762E-05	2.42227E-05	3.26591E-05	3.96255E-05	3.96255E-05	3.96255E-05	2.81852E-05	4.90845E-05	3.58547E-05	1.08651E-05	1.88541E-05	0.000184541
3830303774475	383030	3774475	0.00014237	3.06747E-05	7.35191E-05	0.000136369	9.35244E-05	8.80229E-06	2.83407E-05	5.01797E-05	2.48733E-05	3.35363E-05	4.06899E-05	4.06899E-05	4.06899E-05	2.89423E-05	5.04029E-05	3.68178E-05	1.11569E-05	1.93605E-05	0.000199016
3830403774475	383040	3774475	0.000148436	3.19816E-05	7.66516E-05	0.000142179	9.75092E-05	9.17734E-06	2.95482E-05	5.23178E-05	2.54046E-05	3.42526E-05	4.15589E-05	4.15589E-05	4.15589E-05	2.95605E-05	5.14794E-05	3.76041E-05	1.13952E-05	1.9774E-05	0.000213086
3830503774475	383050	3774475	0.000154731	3.33379E-05	7.99021E-05	0.000148209	0.000101644	9.56652E-06	3.08013E-05	5.45364E-05	2.59955E-05	3.50494E-05	4.25256E-05	4.25256E-05	4.25256E-05	3.02481E-05	5.26769E-05	3.84788E-05	1.16603E-05	2.0234E-05	0.000228623
3830603774475	383060	3774475	0.000161402	3.47752E-05	8.33472E-05	0.000154599	0.000106027	9.97898E-06	3.21293E-05	5.68877E-05	2.67058E-05	3.60071E-05	4.36876E-05	4.36876E-05	4.36876E-05	3.10746E-05	5.41163E-05	3.95303E-05	1.19789E-05	2.07869E-05	0.000246554
3830703774475	383070	3774475	0.000168114	3.62213E-05	8.6813E-05	0.000161027	0.000110436	1.03939E-05	3.34653E-05	5.92533E-05	2.74818E-05	3.70533E-05	4.49571E-05	4.49571E-05	4.49571E-05	3.19775E-05	5.56888E-05	4.06789E-05	1.23269E-05	2.13909E-05	0.000266599
3830803774475	383080	3774475	0.000174355	3.75659E-05	9.00358E-05	0.000167005	0.000114535	1.07798E-05	3.47077E-05	6.1453E-05	2.82101E-05	3.80352E-05	4.61484E-05	4.61484E-05	4.61484E-05	3.28249E-05	5.71644E-05	4.17568E-05	1.26536E-05	2.19577E-05	0.000287658
3830903774475	383090	3774475	0.000179964	3.87744E-05	9.29321E-05	0.000172377	0.00011822	1.11266E-05	3.58242E-05	6.34298E-05	2.8801E-05	3.8832E-05	4.71151E-05	4.71151E-05	4.71151E-05	3.35125E-05	5.83619E-05	4.26316E-05	1.29187E-05	2.24177E-05	0.000308633
3831003774475	383100	3774475	0.000185411	3.9948E-05	9.57451E-05	0.000177595	0.000121798	1.14634E-05	3.69085E-05	6.53498E-05	2.96307E-05	3.99506E-05	4.84724E-05	4.84724E-05	4.84724E-05	3.44779E-05	6.00432E-05	4.38597E-05	1.32908E-05	2.30635E-05	0.000331453
3831103774475	383110	3774475	0.000191033	4.11594E-05	9.86483E-05	0.00018298	0.000125491	1.1811E-05	3.80277E-05	6.73314E-05	3.02396E-05	4.07715E-05	4.94684E-05	4.94684E-05	4.94684E-05	3.51864E-05	6.1277E-05	4.47609E-05	1.35639E-05	2.35374E-05	0.000355061
3831203774475	383120	3774475	0.000195943	4.22171E-05	0.000101183	0.000187683	0.000128716	1.21145E-05	3.9005E-05	6.90617E-05	3.08484E-05	4.15924E-05	5.04644E-05	5.04644E-05	5.04644E-05	3.58948E-05	6.25107E-05	4.56621E-05	1.3837E-05	2.40113E-05	0.000379672
3831303774475	383130	3774475	0.000200973	4.3301E-05	0.000103781	0.000192501	0.000132021	1.24255E-05	4.00063E-05	7.08347E-05	3.12841E-05	4.21799E-05	5.11772E-05	5.11772E-05	5.11772E-05	3.64019E-05	6.33937E-05	4.63071E-05	1.40325E-05	2.43505E-05	0.000407261
3831403774475	383140	3774475	0.00020599	4.43819E-05	0.000106372	0.000197306	0.000135317	1.27357E-05	4.1005E-05	7.2603E-05	3.15886E-05	4.25904E-05	5.16752E-05	5.16752E-05	5.16752E-05	3.67561E-05	6.40106E-05	4.67578E-05	1.4169E-05	2.45874E-05	0.000436671
3831503774475	383150	3774475	0.000211114	4.5486E-05	0.000109018	0.000202215	0.000138683	1.30525E-05	4.20251E-05	7.44092E-05	3.18632E-05	4.29606E-05	5.21244E-05	5.21244E-05	5.21244E-05	3.70756E-05	6.4567E-05	4.71642E-05	1.42922E-05	2.48011E-05	0.000468516
3831603774475	383160	3774475	0.000216293	4.66017E-05	0.000111692	0.000207175	0.000142085	1.33727E-05	4.30559E-05	7.62343E-05	3.19885E-05	4.31296E-05	5.23295E-05	5.23295E-05	5.23295E-05	3.72215E-05	6.4821E-05	4.73497E-05	1.43484E-05	2.48987E-05	0.000503131
3831703774475	383170	3774475	0.000221552	4.77348E-05	0.000114408	0.000212212	0.000145539	1.36978E-05	4.41028E-05	7.80879E-05	3.2084E-05	4.32584E-05	5.24857E-05	5.24857E-05	5.24857E-05	3.73326E-05	6.50146E-05	4.74911E-05	1.43912E-05	2.4973E-05	0.000540826
3831903774475	383190	3774475	0.000232325	5.00561E-05	0.000119971	0.000222532	0.000152617	1.43639E-05	4.62474E-05	8.18852E-05	3.21556E-05	4.3355E-05	5.26029E-05	5.26029E-05	5.26029E-05	3.74159E-05	6.51597E-05	4.75971E-05	1.44234E-05	2.50288E-05	0.000625205
3832003774475	383200	3774475	0.000237853	5.12471E-05	0.000122826	0.000227827	0.000156248	1.47057E-05	4.73479E-05	8.38336E-05	3.21318E-05	4.33228E-05	5.25638E-05	5.25638E-05	5.25638E-05	3.73881E-05	6.51113E-05	4.75618E-05	1.44127E-05	2.50102E-05	0.000673645
3832103774475	383210	3774475	0.00024357	5.24787E-05	0.000125778	0.000233302	0.000160003	1.50591E-05	4.84858E-05	8.58483E-05	3.21377E-05	4.33308E-05	5.25736E-05	5.25736E-05	5.25736E-05	3.73951E-05	6.51234E-05	4.75706E-05	1.44153E-05	2.50149E-05	0.000729683
3832203774475	383220	3774475	0.000249474	5.37509E-05	0.000128827	0.000238958	0.000163882	1.54242E-05	4.96612E-05	8.79295E-05	3.21616E-05	4.3363E-05	5.26127E-05	5.26127E-05	5.26127E-05	3.74229E-05	6.51718E-05	4.7606E-05	1.44261E-05	2.50334E-05	0.000795743
3832303774475	383230	3774475	0.000255514	5.50521E-05	0.000131946	0.000244742	0.000167849	1.57976E-05	5.08633E-05	9.0058E-05	3.21795E-05	4.33872E-05	5.2642E-05	5.2642E-05	5.2642E-05	3.74437E-05	6.52081E-05	4.76325E-05	1.44341E-05	2.50474E-05	0.000870769
3832403774475	383240	3774475	0.000261687	5.63822E-05	0.000135134	0.000250656	0.000171905	1.61793E-05	5.20923E-05	9.2234E-05	3.21974E-05	4.34113E-05	5.26712E-05	5.26712E-05	5.26712E-05	3.74645E-05	6.52444E-05	4.7659E-05	1.44421E-05	2.50613E-05	0.000955137
3832503774475	383250	3774475	0.000267995	5.77414E-05	0.000138391	0.000256698	0.000176048	1.65693E-05	5.3348E-05	9.44574E-05	3.22094E-05	4.34274E-05	5.26908E-05	5.26908E-05	5.26908E-05	3.74784E-05	6.52686E-05	4.76767E-05	1.44475E-05	2.50706E-05	0.001047747
3832603774475	383260	3774475	0.000274438	5.91295E-05	0.000141718	0.000262869	0.000180281	1.69676E-05	5.46305E-05	9.67281E-05	3.22392E-05	4.34676E-05	5.27396E-05	5.27396E-05	5.27396E-05	3.75132E-05	6.53291E-05	4.77208E-05	1.44609E-05	2.50938E-05	0.001148172
3832703774475	383270	3774475	0.000281042	6.05524E-05	0.000145128	0.000269195	0.000184619	1.73759E-05	5.59451E-05	9.90558E-05	3.2281E-05	4.3524E-05	5.2808E-05	5.2808E-05	5.2808E-05	3.75618E-05	6.54137E-05	4.77827E-05	1.44796E-05	2.51264E-05	0.001248937
3832903774475	383290	3774475	0.000294452	6.34416E-05	0.000152053	0.000282039	0.000193428	1.8205E-05	5.86145E-05	0.000103782	3.2281E-05	4.3524E-05	5.2808E-05	5.2808E-05	5.2808E-05	3.75618E-05	6.54137E-05	4.77827E-05	1.44796E-05	2.51264E-05	0.001418328
3833003774475	383300	3774475	0.000301244	6.49051E-05	0.000155561	0.000288545	0.00019789	1.86249E-05	5.99666E-05	0.000106176	3.22153E-05	4.34354E-05	5.27005E-05	5.27005E-05	5.27005E-05	3.74854E-05	6.52807E-05	4.76855E-05	1.44501E-05	2.50753E-05	0.001470576
3833103774475	383310	3774475	0.000308131	6.63888E-05	0.000159117	0.000295142	0.000202414	1.90507E-05	6.13375E-05	0.000108603	3.21377E-05	4.33308E-05	5.25736E-05	5.25736E-05	5.25736E-05	3.73951E-05	6.51234E-05	4.75706E-05	1.44153E-05	2.50149E-05	0.001486788
3833203774475	383320	3774475	0.000314923	6.78523E-05	0.000162624	0.000301648	0.000206876	1.94707E-05	6.26896E-05	0.000110997	3.19945E-05	4.31377E-05	5.23392E-05	5.23392E-05	5.23392E-05	3.72284E-05	6.48331E-05	4.73586E-05	1.43511E-05	2.49034E-05	0.001472928
3833303774475	383330	3774475	0.000321662	6.93041E-05	0.000166104	0.000308102	0.000211302	1.98873E-05	6.4031E-05	0.000113373	3.17617E-05	4.28238E-05	5.19584E-05	5.19584E-05	5.19584E-05	3.69575E-05	6.43614E-05	4.7014E-05	1.42467E-05	2.47222E-05	0.001439799
3833403774475	383340	3774475	0.000328588	7.07966E-05	0.000169681	0.000314737	0.000215853	2.03155E-05	6.54099E-05	0.000115814	3.16423E-05	4.26628E-05	5.17631E-05	5.17631E-05	5.17631E-05	3.68186E-05	6.41195E-05	4.68373E-05	1.41931E-05	2.46292E-05	0.001404384
3833503774475	383350	3774475	0.000335515	7.2289E-05	0.000173258	0.000321372	0.000220403	2.07438E-05	6.67888E-05	0.000118255	3.15349E-05	4.2518E-05	5.15874E-05	5.15874E-05	5.15874E-05	3.66936E-05	6.39018E-05	4.66782E-05	1.41449E-05	2.45456E-05	0.001361729
3833803774475	383380	3774475	0.000355018	7.6491E-05	0.000183329	0.000340052	0.000233214	2.19496E-05	7.06711E-05	0.000125129	3.05798E-05	4.12303E-05	5.0025E-05	5.0025E-05	5.0025E-05	3.55823E-05	6.19664E-05	4.52645E-05	1.37165E-05	2.38022E-05	0.001168162
3833903774475	383390	3774475	0.00036099	7.77777E-05	0.000186413	0.000345773	0.000237137	2.23188E-05	7.18598E-05	0.000127234	3.02455E-05	4.07796E-05	4.94782E-05	4.94782E-05	4.94782E-05	3.51933E-05	6.12891E-05	4.47698E-05	1.35666E-05	2.3542E-05	0.001106346
3834003774475	383400	3774475	0.000366034	7.88644E-05	0.000189017	0.000350604	0.000240451	2.26307E-05	7.28639E-05	0.000129012	2.99829E-05	4.04255E-05	4.90485E-05	4.90485E-05	4.90485E-05	3.48877E-05	6.07569E-05	4.4381E-05	1.34488E-05	2.33376E-05	0.001050081
3834103774475	383410	3774475	0.000371441	8.00294E-05	0.00019181	0.000355783	0.000244003	2.2965E-05	7.39402E-05	0.000130918	2.97143E-05	4.00633E-05	4.86091E-05	4.86091E-05	4.86091E-05	3.45752E-05	6.02126E-05	4.39834E-05	1.33283E-05	2.31285E-05	0.000996676
3834203774475	383420	3774475	0.00037596	8.10031E-05	0.000194143	0.000360112	0.000246971	2.32444E-05	7.48398E-05	0.000132511	2.9195E-05	3.93631E-05	4.77596E-05	4.77596E-05	4.77596E-05	3.39709E-05	5.91602E-05	4.32147E-05	1.30954E-05	2.27243E-05	0.000941097
3834303774475	383430	3774475	0.000379955	8.18638E-05	0.000196206	0.000363938	0.000249596	2.34914E-05	7.5635E-05	0.000133918	2.88129E-05	3.8848E-05	4.71346E-05	4.71346E-05	4.71346E-05	3.35264E-05	5.83861E-05	4.26492E-05	1.2924E-05	2.2427E-05	0.000889554
3834403774475	383440	3774475	0.000383048	8.25303E-05	0.000197804	0.000366901	0.000251628	2.36826E-05	7.62508E-05	0.000135009	2.84667E-05	3.83813E-05	4.65683E-05	4.65683E-05	4.65683E-05	3.31236E-05	5.76846E-05	4.21368E-05	1.27687E-05	2.21575E-05	0.000841264

			ISDrainage / Utilities Trenching	ISDrainage / Utilities Trenching	ISAsphalt Paving	ISAsphalt Paving	SVDemolition	SVSite Grubbing / Prep	SVMass Grading / Excavation	SVMass Grading / Excavation	SVDrainage / Utilities Trenching	SVFoundations / Concrete Pads	SVBuilding / Structure Construction	SVBuilding / Structure Construction	SVAsphalt Paving	SVAsphalt Paving	SVArchitectural Coating	SVArchitectural Coating	SVLandscaping or Other Finishing	SVLandscaping or Other Finishing	MDemolition
Unique Identifier	X (UTM)	Y (UTM)	2027	2028	2027	2028	2027	2027	2027	2028	2028	2028	2028	2029	2028	2029	2028	2029	2028	2029	2027
3835603774465	383560	3774465	0.00016713	0.00016713	0.000715724	0.000715724	1.67195E-05	1.10461E-05	1.86537E-05	1.86537E-05	5.63049E-06	5.80241E-06	3.34577E-05	3.34577E-05	2.29088E-05	2.29088E-05	2.26939E-06	2.26939E-06	7.30674E-06	7.30674E-06	5.84198E-05
3835703774465	383570	3774465	0.000159061	0.000159061	0.000681168	0.000681168	1.65051E-05	1.09044E-05	1.84144E-05	1.84144E-05	5.55827E-06	5.72799E-06	3.31099E-05	3.31099E-05	2.2615E-05	2.2615E-05	2.24028E-06	2.24028E-06	7.21303E-06	7.21303E-06	5.74229E-05
3835803774465	383580	3774465	0.000151427	0.000151427	0.000648477	0.000648477	1.62907E-05	1.07627E-05	1.81752E-05	1.81752E-05	5.48606E-06	5.65357E-06	3.2762E-05	3.2762E-05	2.23211E-05	2.23211E-05	2.21118E-06	2.21118E-06	7.11932E-06	7.11932E-06	5.63724E-05
3835903774465	383590	3774465	0.000144598	0.000144598	0.000619231	0.000619231	1.61007E-05	1.06373E-05	1.79633E-05	1.79633E-05	5.4221E-06	5.58766E-06	3.24657E-05	3.24657E-05	2.20609E-05	2.20609E-05	2.1854E-06	2.1854E-06	7.03631E-06	7.03631E-06	5.54412E-05
3836003774465	383600	3774465	0.000139262	0.000139262	0.000596382	0.000596382	1.60027E-05	1.05725E-05	1.78539E-05	1.78539E-05	5.38909E-06	5.55364E-06	3.23111E-05	3.23111E-05	2.19266E-05	2.19266E-05	2.17209E-06	2.17209E-06	6.99348E-06	6.99348E-06	5.49875E-05
3836103774465	383610	3774465	0.000134247	0.000134247	0.000574903	0.000574903	1.59169E-05	1.05158E-05	1.77582E-05	1.77582E-05	5.36021E-06	5.52388E-06	3.21694E-05	3.21694E-05	2.18091E-05	2.18091E-05	2.16045E-06	2.16045E-06	6.95599E-06	6.95599E-06	5.45279E-05
3836203774465	383620	3774465	0.00013056	0.00013056	0.000559114	0.000559114	1.59231E-05	1.05199E-05	1.77651E-05	1.77651E-05	5.36227E-06	5.526E-06	3.21952E-05	3.21952E-05	2.18175E-05	2.18175E-05	2.16128E-06	2.16128E-06	6.95867E-06	6.95867E-06	5.45637E-05
3836303774465	383630	3774465	0.000127832	0.000127832	0.000547433	0.000547433	1.60027E-05	1.05725E-05	1.78539E-05	1.78539E-05	5.38909E-06	5.55364E-06	3.23369E-05	3.23369E-05	2.19266E-05	2.19266E-05	2.17209E-06	2.17209E-06	6.99348E-06	6.99348E-06	5.50114E-05
3836403774465	383640	3774465	0.000125191	0.000125191	0.000536124	0.000536124	1.60824E-05	1.06251E-05	1.79428E-05	1.79428E-05	5.41591E-06	5.58128E-06	3.24786E-05	3.24786E-05	2.20357E-05	2.20357E-05	2.1829E-06	2.1829E-06	7.02828E-06	7.02828E-06	5.54591E-05
3836503774465	383650	3774465	0.000123788	0.000123788	0.000530116	0.000530116	1.62907E-05	1.07627E-05	1.81752E-05	1.81752E-05	5.48606E-06	5.65357E-06	3.28264E-05	3.28264E-05	2.23211E-05	2.23211E-05	2.21118E-06	2.21118E-06	7.11932E-06	7.11932E-06	5.66111E-05
3836603774465	383660	3774465	0.000122459	0.000122459	0.000524426	0.000524426	1.65112E-05	1.09084E-05	1.84213E-05	1.84213E-05	5.56034E-06	5.73012E-06	3.31872E-05	3.31872E-05	2.26234E-05	2.26234E-05	2.24111E-06	2.24111E-06	7.2157E-06	7.2157E-06	5.78885E-05
3836703774465	383670	3774465	0.000121407	0.000121407	0.000519919	0.000519919	1.67869E-05	1.10906E-05	1.87289E-05	1.87289E-05	5.65318E-06	5.8258E-06	3.36252E-05	3.36252E-05	2.30011E-05	2.30011E-05	2.27853E-06	2.27853E-06	7.33619E-06	7.33619E-06	5.94942E-05
3836803774465	383680	3774465	0.000120652	0.000120652	0.000516686	0.000516686	1.71361E-05	1.13213E-05	1.91185E-05	1.91185E-05	5.77078E-06	5.94699E-06	3.41663E-05	3.41663E-05	2.34796E-05	2.34796E-05	2.32593E-06	2.32593E-06	7.4888E-06	7.4888E-06	6.16073E-05
3836903774465	383690	3774465	0.000119882	0.000119882	0.00051339	0.00051339	1.75466E-05	1.15925E-05	1.95764E-05	1.95764E-05	5.90902E-06	6.08945E-06	3.47718E-05	3.47718E-05	2.4042E-05	2.4042E-05	2.38165E-06	2.38165E-06	7.66819E-06	7.66819E-06	6.40964E-05
3837003774465	383700	3774465	0.000118797	0.000118797	0.000508742	0.000508742	1.7951E-05	1.18596E-05	2.00276E-05	2.00276E-05	6.04519E-06	6.22978E-06	3.53515E-05	3.53515E-05	2.45961E-05	2.45961E-05	2.43653E-06	2.43653E-06	7.8449E-06	7.8449E-06	6.64423E-05
3837103774465	383710	3774465	0.000117714	0.000117714	0.000504104	0.000504104	1.83921E-05	1.21511E-05	2.05197E-05	2.05197E-05	6.19374E-06	6.38286E-06	3.59957E-05	3.59957E-05	2.52005E-05	2.52005E-05	2.49641E-06	2.49641E-06	8.03768E-06	8.03768E-06	6.88777E-05
3837203774465	383720	3774465	0.000116099	0.000116099	0.000497186	0.000497186	1.87474E-05	1.23858E-05	2.09162E-05	2.09162E-05	6.31341E-06	6.50618E-06	3.65368E-05	3.65368E-05	2.56874E-05	2.56874E-05	2.54464E-06	2.54464E-06	8.19297E-06	8.19297E-06	7.0752E-05
3837303774465	383730	3774465	0.000113293	0.000113293	0.000485169	0.000485169	1.88271E-05	1.24385E-05	2.1005E-05	2.1005E-05	6.34023E-06	6.53382E-06	3.66527E-05	3.66527E-05	2.57965E-05	2.57965E-05	2.55545E-06	2.55545E-06	8.22778E-06	8.22778E-06	7.1134E-05
3837403774465	383740	3774465	0.000110598	0.000110598	0.00047363	0.00047363	1.89129E-05	1.24951E-05	2.11007E-05	2.11007E-05	6.36911E-06	6.56359E-06	3.67816E-05	3.67816E-05	2.5914E-05	2.5914E-05	2.56709E-06	2.56709E-06	8.26526E-06	8.26526E-06	7.151E-05
3837503774465	383750	3774465	0.000109011	0.000109011	0.000466835	0.000466835	1.92437E-05	1.27137E-05	2.14698E-05	2.14698E-05	6.48053E-06	6.6784E-06	3.71681E-05	3.71681E-05	2.63673E-05	2.63673E-05	2.612E-06	2.612E-06	8.40984E-06	8.40984E-06	7.539E-05
3837603774465	383760	3774465	0.000107846	0.000107846	0.000461843	0.000461843	1.95868E-05	1.29404E-05	2.18526E-05	2.18526E-05	6.59606E-06	6.79747E-06	3.77092E-05	3.77092E-05	2.68374E-05	2.68374E-05	2.65857E-06	2.65857E-06	8.55978E-06	8.55978E-06	7.5969E-05
3837703774465	383770	3774465	0.000106278	0.000106278	0.000455128	0.000455128	1.98747E-05	1.31306E-05	2.21739E-05	2.21739E-05	6.69304E-06	6.8974E-06	3.8276E-05	3.8276E-05	2.7232E-05	2.7232E-05	2.69765E-06	2.69765E-06	8.68562E-06	8.68562E-06	7.63629E-05
3837803774465	383780	3774465	0.000103719	0.000103719	0.000444172	0.000444172	2.00892E-05	1.32723E-05	2.24131E-05	2.24131E-05	6.76525E-06	6.97182E-06	3.87269E-05	3.87269E-05	2.75258E-05	2.75258E-05	2.72676E-06	2.72676E-06	8.77933E-06	8.77933E-06	7.65241E-05
3837903774465	383790	3774465	0.000101116	0.000101116	0.00043022	0.00043022	2.02607E-05	1.33856E-05	2.26045E-05	2.26045E-05	6.82302E-06	7.03135E-06	3.9165E-05	3.9165E-05	2.77608E-05	2.77608E-05	2.75004E-06	2.75004E-06	8.8543E-06	8.8543E-06	7.62316E-05
3838003774465	383800	3774465	9.86439E-05	9.86439E-05	0.000422437	0.000422437	2.0518E-05	1.35556E-05	2.28916E-05	2.28916E-05	6.90967E-06	7.12065E-06	3.99509E-05	3.99509E-05	2.81134E-05	2.81134E-05	2.78497E-06	2.78497E-06	8.96675E-06	8.96675E-06	7.59152E-05
3838103774465	383810	3774465	9.62155E-05	9.62155E-05	0.000412037	0.000412037	2.08244E-05	1.3758E-05	2.32334E-05	2.32334E-05	7.01283E-06	7.22696E-06	4.11619E-05	4.11619E-05	2.85331E-05	2.85331E-05	2.82655E-06	2.82655E-06	9.10062E-06	9.10062E-06	7.55392E-05
3838203774465	383820	3774465	9.37892E-05	9.37892E-05	0.000401647	0.000401647	2.11307E-05	1.39604E-05	2.35751E-05	2.35751E-05	7.11599E-06	7.33327E-06	4.30815E-05	4.30815E-05	2.89529E-05	2.89529E-05	2.86813E-06	2.86813E-06	9.23449E-06	9.23449E-06	7.51094E-05
3838303774465	383830	3774465	9.13793E-05	9.13793E-05	0.000391327	0.000391327	2.11736E-05	1.39887E-05	2.3623E-05	2.3623E-05	7.13043E-06	7.34816E-06	4.34937E-05	4.34937E-05	2.90116E-05	2.90116E-05	2.87395E-06	2.87395E-06	9.25324E-06	9.25324E-06	7.46379E-05
3838403774465	383840	3774465	8.90025E-05	8.90025E-05	0.000381148	0.000381148	2.11184E-05	1.39523E-05	2.35614E-05	2.35614E-05	7.11187E-06	7.32902E-06	4.3468E-05	4.3468E-05	2.89361E-05	2.89361E-05	2.86646E-06	2.86646E-06	9.22914E-06	9.22914E-06	7.41305E-05
3838603774465	383860	3774465	8.45336E-05	8.45336E-05	0.00036201	0.00036201	2.1002E-05	1.38754E-05	2.34316E-05	2.34316E-05	7.07267E-06	7.28862E-06	4.32361E-05	4.32361E-05	2.87766E-05	2.87766E-05	2.85066E-06	2.85066E-06	9.17827E-06	9.17827E-06	7.33008E-05
3838903774465	383890	3774465	7.84307E-05	7.84307E-05	0.000335875	0.000335875	2.08366E-05	1.37661E-05	2.3247E-05	2.3247E-05	7.01696E-06	7.23122E-06	4.29011E-05	4.29011E-05	2.85499E-05	2.85499E-05	2.82821E-06	2.82821E-06	9.10598E-06	9.10598E-06	7.21189E-05
3839003774465	383900	3774465	7.65325E-05	7.65325E-05	0.000327746	0.000327746	2.07815E-05	1.37297E-05	2.31855E-05	2.31855E-05	6.99839E-06	7.21208E-06	4.27852E-05	4.27852E-05	2.84744E-05	2.84744E-05	2.82073E-06	2.82073E-06	9.08188E-06	9.08188E-06	7.1719E-05
3839103774465	383910	3774465	7.46983E-05	7.46983E-05	0.000319891	0.000319891	2.07263E-05	1.36932E-05	2.3124E-05	2.3124E-05	6.97982E-06	7.19295E-06	4.26821E-05	4.26821E-05	2.83988E-05	2.83988E-05	2.81324E-06	2.81324E-06	9.05778E-06	9.05778E-06	7.1319E-05
3829703774475	382970	3774475	4.74578E-05	4.74578E-05	0.00020235	0.00020235	1.64438E-05	1.08639E-05	1.83461E-05	1.83461E-05	5.53764E-06	5.70673E-06	3.3651E-05	3.3651E-05	2.2531E-05	2.2531E-05	2.23197E-06	2.23197E-06	7.18625E-06	7.18625E-06	3.04127E-05
3829803774475	382980	3774475	4.97934E-05	4.97934E-05	0.000213237	0.000213237	1.65725E-05	1.09489E-05	1.84896E-05	1.84896E-05	5.58097E-06	5.75138E-06	3.387E-05	3.387E-05	2.27073E-05	2.27073E-05	2.24943E-06	2.24943E-06	7.24248E-06	7.24248E-06	3.10514E-05
3829903774475	382990	3774475	5.21413E-05	5.21413E-05	0.00022329	0.00022329	1.66644E-05	1.10096E-05	1.85922E-05	1.85922E-05	5.61192E-06	5.78327E-06	3.40375E-05	3.40375E-05	2.28332E-05	2.28332E-05	2.2619E-06	2.2619E-06	7.28264E-06	7.28264E-06	3.16125E-05
3830003774475	383000	3774475	5.47224E-05	5.47224E-05	0.000234345	0.000234345	1.67747E-05	1.10825E-05	1.87152E-05	1.87152E-05	5.64905E-06	5.82154E-06	3.42307E-05	3.42307E-05	2.29843E-05	2.29843E-05	2.27687E-06	2.27687E-06	7.33083E-06	7.33083E-06	3.22332E-05
3830103774475	383010	3774475	5.88942E-05	5.88942E-05	0.000252211	0.000252211	1.71239E-05	1.13132E-05	1.91048E-05	1.91048E-05	5.76666E-06	5.94274E-06	3.48233E-05	3.48233E-05	2.34628E-05	2.34628E-05	2.32427E-06	2.32427E-06	7.48345E-06	7.48345E-06	3.35882E-05
3830203774475	383020	3774475	6.3786E-05	6.3786E-05	0.00027316	0.00027316	1.75221E-05	1.15763E-05	1.95491E-05	1.95491E-05	5.90076E-06	6.08094E-06	3.54933E-05	3.54933E-05	2.40085E-05	2.40085E-05	2.37832E-06	2.37832E-06	7.65748E-06	7.65748E-06	3.51044E-05
3830303774475	383030	3774475	6.87893E-05	6.87893E-05	0.000294586	0.000294586	1.78652E-05	1.1803E-05	1.99319E-05	1.99319E-05	6.0163E-06	6.20001E-06	3.6073E-05	3.6073E-05	2.44786E-05	2.44786E-05	2.42489E-06	2.42489E-06	7.80742E-06	7.80742E-06	3.65131E-05
3830403774475	383040	3774475	7.36523E-05	7.36523E-05	0.000315412	0.000315412	1.81409E-05	1.19851E-05	2.02395E-05	2.02395E-05	6.10915E-06	6.29569E-06	3.6511E-05	3.6511E-05	2.48563E-05	2.48563E-05	2.46231E-06	2.46231E-06	7.9279E-06	7.9279E-06	3.77368E-05
3830503774475	383050	3774475	7.90228E-05	7.90228E-05	0.000338411	0.000338411	1.8435E-05	1.21794E-05	2.05676E-05	2.05676E-05	6.20818E-06	6.39775E-06	3.69748E-05	3.69748E-05	2.52592E-05	2.52592E-05	2.50223E-06	2.50223E-06	8.05642E-06	8.05642E-06	3.90559E-05
3830603774475	383060	3774475	8.52207E-05	8.52207E-05	0.000364953	0.000364953	1.87965E-05	1.24182E-05	2.09709E-05	2.09709E-05	6.32991E-06	6.52319E-06	3.75288E-05	3.75288E-05	2.57545E-05	2.57545E-05	2.55129E-06	2.55129E-06	8.21439E-06	8.21439E-06	4.06139E-05
3830703774475	383070	3774475	9.21489E-05	9.21489E-05	0.000394622	0.000394622	1.92008E-05	1.26854E-05	2.1422E-05	2.1422E-05	6.46608E-06	6.66352E-06	3.81472E-05	3.81472E-05	2.63086E-05	2.63086E-05	2.60618E-06	2.60618E-06	8.3911E-06	8.3911E-06	4.22852E-05
3830803774475	383080	3774475	9.94279E-05	9.94279E-05	0.00042579	0.00042579	1.95929E-05	1.29444E-05	2.18594E-05	2.18594E-05	6.59813E-06	6.7996E-06	3.87527E-05	3.87527E-05	2.68458E-05	2.68458E-05	2.6594E-06	2.6594E-06	8.56246E-06	8.56246E-06	4.38491E-05
3830903774475	383090	3774475	0.000106678	0.000106678	0.000456842	0.000456842	1.99176E-05	1.31589E-05	2.22217E-05	2.22217E-05	6.70748E-06	6.91229E-06	3.92809E-05	3.92809E-05	2.72907E-05	2.72907E-05	2.70347E-06	2.70347E-06	8.70436E-06	8.70436E-06	4.52041E-05
3831003774475	383100	3774475	0.000114566	0.000114566	0.000490621	0.000490621	2.02852E-05	1.34018E-05	2.26318E-05	2.26318E-05	6.83127E-06	7.03986E-06	3.98607E-05	3.98607E-05	2.77944E-05	2.77944E-05	2.75337E-06	2.75337E-06	8.86501E-06	8.86501E-06	4.67919E-05
3831103774475	383110	3774475	0.000122726	0.000122726	0.000525565	0.000525565	2.06406E-05	1.36366E-05	2.30283E-05	2.30283E-05	6.95094E-06	7.16318E-06	4.02987E-05	4.02987E-05	2.82813E-05	2.82813E-05	2.8016E-06	2.8016E-06	9.0203E-06	9.0203E-06	4.87379E-05
3831203774475	383120	3774475	0.000131232	0.000131232	0.000561994	0.000561994	2.0904E-05	1.38106E-05	2.33222E-05	2.33222E-05	7.03965E-06	7.25461E-06	4.0711E-05	4.0711E-05	2.86423E-05	2.86423E-05	2.83736E-06	2.83736E-06	9.13543E-06	9.13543E-06	4.95616E-05
3831303774475	383130	3774475	0.000140768	0.000140768	0.000602832	0.000602832	2.11368E-05	1.39644E-05	2.3582E-05	2.3582E-05	7.11806E-06	7.3354E-06	4.11103E-05	4.11103E-05	2.89612E-05	2.89612E-05	2.86896E-06	2.86896E-06	9.23717E-06	9.23717E-06	5.03973E-05
3831403774475	383140	3774475	0.000150934	0.000150934	0.000646365	0.000646365	2.13329E-05	1.4094E-05	2.38007E-05	2.38007E-05	7.18408E-06	7.40344E-06	4.14582E-05	4.14582E-05	2.92299E-05	2.92299E-05	2.89557E-06	2.89557E-06	9.32285E-06	9.32285E-06	5.1227E-05
3831503774475	383150	3774475	0.000161941	0.000161941	0.000693503	0.000693503	2.15289E-05	1.42235E-05	2.40194E-05	2.40194E-05	7.2501E-06	7.47148E-06	4.1806E-05	4.1806E-05	2.94985E-05	2.94985E-05	2.92218E-06	2.92218E-06	9.40853E-06	9.40853E-06	5.20567E-05
3831603774475	383160	3774475	0.000173905	0.000173905	0.00074474	0.00074474	2.17127E-05	1.43449E-05	2.42245E-05	2.42245E-05	7.312E-06	7.53526E-06	4.21796E-05	4.21796E-05	2.97503E-05	2.97503E-05	2.94713E-06	2.94713E-06	9.48885E-06	9.48885E-06	5.27551E-05
3831703774475	383170	3774475	0.000186935	0.000186935	0.000800537	0.000800537	2.18781E-05	1.44542E-05	2.4409E-05	2.4409E-05	7.3677E-06	7.59267E-06	4.2579E-05	4.2579E-05	2.9977E-05	2.9977E-05	2.96958E-06	2.96958E-06	9.56114E-06	9.56114E-06	5.34355E-05
3831903774475	383190	3774475	0.0002161	0.0002161	0.000925436	0.000925436	2.1872E-05	1.44501E-05	2.44022E-05	2.44022E-05	7.36564E-06	7.59055E-06	4.25275E-05	4.25275E-05	2.99686E-05	2.99686E-05	2.96875E-06	2.96875E-06	9.55846E-06	9.55846E-06	5.48084E-05
3832003774475	383200	3774475	0.000232843	0.000232843	0.000997137	0.000997137	2.17311E-05	1.43571E-05	2.4245E-05	2.4245E-05	7.31819E-06	7.54164E-06	4.21796E-05	4.21796E-05	2.97755E-05	2.97755E-05	2.94962E-06	2.94962E-06	9.49688E-06	9.49688E-06	5.54949E-05
3832103774475	383210	3774475	0.000252212	0.000252212	0.001080085	0.001080085	2.1676E-05	1.43206E-05	2.41835E-05	2.41835E-05	7.29962E-06	7.52251E-06	4.20251E-05	4.20251E-05	2.97E-05	2.97E-05	2.94214E-06	2.94214E-06	9.47279E-06	9.47279E-06	5.61873E-05
3832203774475	383220	3774475	0.000275046	0.000275046	0.001177868	0.001177868	2.1676E-05	1.43206E-05	2.41835E-05	2.41835E-05	7.29962E-06	7.52251E-06	4.20122E-05	4.20122E-05	2.97E-05	2.97E-05	2.94214E-06	2.94214E-06	9.47279E-06	9.47279E-06	5.68857E-05
3832303774475	383230	3774475	0.000300978	0.000300978	0.001288922	0.001288922	2.1676E-05	1.43206E-05	2.41835E-05	2.41835E-05	7.29962E-06	7.52251E-06	4.19993E-05	4.19993E-05	2.97E-05	2.97E-05	2.94214E-06	2.94214E-06	9.47279E-06	9.47279E-06	5.75841E-05
3832403774475	383240	3774475	0.00033014	0.00033014	0.001413804	0.001413804	2.16821E-05	1.43247E-05	2.41903E-05	2.41903E-05	7.30168E-06	7.52463E-06	4.19993E-05	4.19993E-05	2.97084E-05	2.97084E-05	2.94297E-06	2.94297E-06	9.47546E-06	9.47546E-06	5.82825E-05
3832503774475	383250	3774475	0.00036215	0.00036215	0.001550887	0.001550887	2.16821E-05	1.43247E-05	2.41903E-05	2.41903E-05	7.30168E-06	7.52463E-06	4.19993E-05	4.19993E-05	2.97084E-05	2.97084E-05	2.94297E-06	2.94297E-06	9.47546E-06	9.47546E-06	5.89809E-05
3832603774475	383260	3774475	0.000396862	0.000396862	0.001699537	0.001699537	2.17372E-05	1.43611E-05	2.42518E-05	2.42518E-05	7.32025E-06	7.54377E-06	4.21281E-05	4.21281E-05	2.97839E-05	2.97839E-05	2.95045E-06	2.95045E-06	9.49956E-06	9.49956E-06	5.96852E-05
3832703774475	383270	3774475	0.00043169	0.00043169	0.00184869	0.00184869	2.18598E-05	1.44421E-05	2.43885E-05	2.43885E-05	7.36151E-06	7.58629E-06	4.24115E-05	4.24115E-05	2.99518E-05	2.99518E-05	2.96708E-06	2.96708E-06	9.55311E-06	9.55311E-06	6.03836E-05
3832903774475	383290	3774475	0.00049024	0.00049024	0.002099425	0.002099425	2.18353E-05	1.44259E-05	2.43612E-05	2.43612E-05	7.35326E-06	7.57779E-06	4.23471E-05	4.23471E-05	2.99182E-05	2.99182E-05	2.96376E-06	2.96376E-06	9.5424E-06	9.5424E-06	6.17804E-05
3833003774475	383300	3774475	0.000508299	0.000508299	0.002176763	0.002176763	2.16453E-05	1.43004E-05	2.41493E-05	2.41493E-05	7.2893E-06	7.51188E-06	4.18833E-05	4.18833E-05	2.9658E-05	2.9658E-05	2.93798E-06	2.93798E-06	9.4594E-06	9.4594E-06	6.24668E-05
3833103774475	383310	3774475	0.000513903	0.000513903	0.00220076	0.00220076	2.14615E-05	1.4179E-05	2.39442E-05	2.39442E-05	7.22741E-06	7.44809E-06	4.14324E-05	4.14324E-05	2.94062E-05	2.94062E-05	2.91303E-06	2.91303E-06	9.37908E-06	9.37908E-06	6.31473E-05
3833203774475	383320	3774475	0.000509112	0.000509112	0.002180244	0.002180244	2.12716E-05	1.40535E-05	2.37323E-05	2.37323E-05	7.16345E-06	7.38218E-06	4.1033E-05	4.1033E-05	2.91459E-05	2.91459E-05	2.88725E-06	2.88725E-06	9.29608E-06	9.29608E-06	6.37084E-05
3833303774475	383330	3774475	0.000497661	0.000497661	0.002131207	0.002131207	2.10694E-05	1.39199E-05	2.35068E-05	2.35068E-05	7.09536E-06	7.31201E-06	4.06337E-05	4.06337E-05	2.88689E-05	2.88689E-05	2.85981E-06	2.85981E-06	9.20772E-06	9.20772E-06	6.41561E-05
3833403774475	383340	3774475	0.00048542	0.00048542	0.002078785	0.002078785	2.09714E-05	1.38551E-05	2.33974E-05	2.33974E-05	7.06235E-06	7.27799E-06	4.04146E-05	4.04146E-05	2.87346E-05	2.87346E-05	2.8465E-06	2.8465E-06	9.16488E-06	9.16488E-06	6.47112E-05
3833503774475	383350	3774475	0.000470677	0.000470677	0.002015646	0.002015646	2.08979E-05	1.38066E-05	2.33154E-05	2.33154E-05	7.03759E-06	7.25248E-06	4.02729E-05	4.02729E-05	2.86339E-05	2.86339E-05	2.83653E-06	2.83653E-06	9.13275E-06	9.13275E-06	6.53022E-05
3833803774475	383380	3774475	0.000403771	0.000403771	0.001729127	0.001729127	2.03526E-05	1.34463E-05	2.2707E-05	2.2707E-05	6.85397E-06	7.06325E-06	3.92294E-05	3.92294E-05	2.78867E-05	2.78867E-05	2.76251E-06	2.76251E-06	8.89446E-06	8.89446E-06	6.66213E-05
3833903774475	383390	3774475	0.000382405	0.000382405	0.001637626	0.001637626	2.01504E-05	1.33128E-05	2.24815E-05	2.24815E-05	6.78588E-06	6.99308E-06	3.89202E-05	3.89202E-05	2.76097E-05	2.76097E-05	2.73507E-06	2.73507E-06	8.8061E-06	8.8061E-06	6.6884E-05
3834003774475	383400	3774475	0.000362957	0.000362957	0.001554342	0.001554342	1.99911E-05	1.32075E-05	2.23037E-05	2.23037E-05	6.73224E-06	6.9378E-06	3.86883E-05	3.86883E-05	2.73915E-05	2.73915E-05	2.71345E-06	2.71345E-06	8.73649E-06	8.73649E-06	6.59647E-05
3834103774475	383410	3774475	0.000344497	0.000344497	0.00147529	0.00147529	1.98257E-05	1.30982E-05	2.21192E-05	2.21192E-05	6.67653E-06	6.88039E-06	3.84564E-05	3.84564E-05	2.71648E-05	2.71648E-05	2.691E-06	2.691E-06	8.6642E-06	8.6642E-06	6.55111E-05
3834203774475	383420	3774475	0.000325287	0.000325287	0.001393022	0.001393022	1.95929E-05	1.29444E-05	2.18594E-05	2.18594E-05	6.59813E-06	6.7996E-06	3.80699E-05	3.80699E-05	2.68458E-05	2.68458E-05	2.6594E-06	2.6594E-06	8.56246E-06	8.56246E-06	6.50156E-05
3834303774475	383430	3774475	0.000307471	0.000307471	0.001316727	0.001316727	1.93907E-05	1.28108E-05	2.16339E-05	2.16339E-05	6.53004E-06	6.72943E-06	3.76963E-05	3.76963E-05	2.65688E-05	2.65688E-05	2.63196E-06	2.63196E-06	8.4741E-06	8.4741E-06	6.48664E-05
3834403774475	383440	3774475	0.00029078	0.00029078	0.001245248	0.001245248	1.91824E-05	1.26732E-05	2.14015E-05

			MSite Grubbing / Prep	MMass Grading / Excavation	MMass Grading / Excavation	MDrainage / Utilities Trenching	MFoundations / Concrete Pads	MBuilding / Structure Construction	MAsphalt Paving	MLandscaping or Other Finishing	MWaterside Construction (Piles)	RSSWRe-striping South Valley	RSSWRe-striping Silver Lake Boulevard	RSSWDemolition	RSSWPlacing Base	RSSWForm/Place Rebar and Pour	Child Risk				
Unique Identifier	X (UTM)	Y (UTM)	2027	2027	2028	2028	2028	2028	2028	2028	2028	2029	2029	2029	2029	2029	3rd Trimester	0<2	2<16	Total	per million
3835603774465	383560	3774465	5.27165E-05	0.000131637	0.000131637	3.68399E-05	6.79766E-05	0.000122234	8.64736E-05	2.62041E-05	4.63967E-05	1.42987E-05	3.54051E-05	6.06798E-05	3.29855E-05	9.87314E-06	9.15487E-09	3.2317E-07	4.0472E-08	3.72799E-07	0.37279922
3835703774465	383570	3774465	5.1817E-05	0.000129391	0.000129391	3.62113E-05	6.68166E-05	0.000120149	8.4998E-05	2.5757E-05	4.5605E-05	1.41329E-05	3.48223E-05	5.96696E-05	3.24364E-05	9.70877E-06	8.87807E-09	3.1129E-07	3.8867E-08	3.59038E-07	0.35903848
3835803774465	383580	3774465	5.0869E-05	0.000127024	0.000127024	3.55488E-05	6.55942E-05	0.000117951	8.3443E-05	2.52858E-05	4.47707E-05	1.39621E-05	3.42094E-05	5.86085E-05	3.18595E-05	9.53611E-06	8.60447E-09	2.9973E-07	3.7333E-08	3.45665E-07	0.34566536
3835903774465	383590	3774465	5.00287E-05	0.000124925	0.000124925	3.49616E-05	6.45107E-05	0.000116002	8.20646E-05	2.48681E-05	4.40311E-05	1.38164E-05	3.36718E-05	5.76832E-05	3.13565E-05	9.38556E-06	8.36016E-09	2.8932E-07	3.5957E-08	3.33635E-07	0.3336345
3836003774465	383600	3774465	4.96193E-05	0.000123903	0.000123903	3.46755E-05	6.39828E-05	0.000115053	8.13931E-05	2.46646E-05	4.36708E-05	1.3741E-05	3.34156E-05	5.72248E-05	3.11073E-05	9.31097E-06	8.19321E-09	2.8163E-07	3.4912E-08	3.2474E-07	0.32474004
3836103774465	383610	3774465	4.92046E-05	0.000122868	0.000122868	3.43857E-05	6.3448E-05	0.000114091	8.07128E-05	2.44584E-05	4.33058E-05	1.36657E-05	3.31593E-05	5.67749E-05	3.08628E-05	9.23776E-06	8.03394E-09	2.7436E-07	3.3927E-08	3.16322E-07	0.31632178
3836203774465	383620	3774465	4.92369E-05	0.000122948	0.000122948	3.44083E-05	6.34897E-05	0.000114166	8.07658E-05	2.44745E-05	4.33342E-05	1.36657E-05	3.31995E-05	5.68428E-05	3.08997E-05	9.24881E-06	7.95166E-09	2.6974E-07	3.325E-08	3.10944E-07	0.31094386
3836303774465	383630	3774465	4.96409E-05	0.000123957	0.000123957	3.46906E-05	6.40106E-05	0.000115103	8.14285E-05	2.46753E-05	4.36898E-05	1.37259E-05	3.34809E-05	5.73182E-05	3.11581E-05	9.32616E-06	7.92887E-09	2.6716E-07	3.2803E-08	3.07893E-07	0.30789267
3836403774465	383640	3774465	5.00449E-05	0.000124966	0.000124966	3.49729E-05	6.45315E-05	0.00011604	8.20911E-05	2.48761E-05	4.40453E-05	1.37862E-05	3.37672E-05	5.7802E-05	3.14211E-05	9.40489E-06	7.90908E-09	2.6475E-07	3.2375E-08	3.0503E-07	0.30502954
3836503774465	383650	3774465	5.10844E-05	0.000127562	0.000127562	3.56994E-05	6.5872E-05	0.00011845	8.37964E-05	2.53929E-05	4.49603E-05	1.3937E-05	3.44706E-05	5.89905E-05	3.20672E-05	9.59827E-06	7.98129E-09	2.6529E-07	3.2266E-08	3.05542E-07	0.30554165
3836603774465	383660	3774465	5.22371E-05	0.00013044	0.00013044	3.65049E-05	6.73584E-05	0.000121123	8.56872E-05	2.59658E-05	4.59748E-05	1.40977E-05	3.52443E-05	6.03233E-05	3.27917E-05	9.81512E-06	8.06423E-09	2.6616E-07	3.2189E-08	3.06412E-07	0.30641168
3836703774465	383670	3774465	5.36861E-05	0.000134058	0.000134058	3.75175E-05	6.92268E-05	0.000124483	8.8064E-05	2.66861E-05	4.725E-05	1.42987E-05	3.6224E-05	6.19871E-05	3.36962E-05	1.00858E-05	8.17761E-09	2.6793E-07	3.2207E-08	3.08313E-07	0.30831262
3836803774465	383680	3774465	5.55928E-05	0.00013882	0.00013882	3.885E-05	7.16855E-05	0.000128904	9.11918E-05	2.76339E-05	4.89282E-05	1.45549E-05	3.75052E-05	6.41773E-05	3.48867E-05	1.04422E-05	8.33478E-09	2.7095E-07	3.2347E-08	3.11637E-07	0.31163684
3836903774465	383690	3774465	5.7839E-05	0.000144428	0.000144428	4.04196E-05	7.45818E-05	0.000134112	9.48762E-05	2.87504E-05	5.09051E-05	1.48514E-05	3.90124E-05	6.67495E-05	3.6285E-05	1.08607E-05	8.49255E-09	2.7396E-07	3.2539E-08	3.14987E-07	0.31498677
3837003774465	383700	3774465	5.99558E-05	0.000149714	0.000149714	4.18989E-05	7.73114E-05	0.00013902	9.83486E-05	2.98026E-05	5.27681E-05	1.51528E-05	4.04242E-05	6.91774E-05	3.76048E-05	1.12558E-05	8.6031E-09	2.7561E-07	3.2664E-08	3.16874E-07	0.31687433
3837103774465	383710	3774465	6.21535E-05	0.000155202	0.000155202	4.34347E-05	8.01452E-05	0.000144116	0.000101953	3.0895E-05	5.47023E-05	1.55045E-05	4.18812E-05	7.16647E-05	3.89569E-05	1.16605E-05	8.68781E-09	2.7655E-07	3.2806E-08	3.18039E-07	0.31803913
3837203774465	383720	3774465	6.38448E-05	0.000159425	0.000159425	4.46167E-05	8.23262E-05	0.000148038	0.000104728	3.17357E-05	5.61909E-05	1.58009E-05	4.30719E-05	7.36002E-05	4.0009E-05	1.19754E-05	8.70453E-09	2.7558E-07	3.2781E-08	3.17062E-07	0.31706189
3837303774465	383730	3774465	6.41895E-05	0.000160286	0.000160286	4.48576E-05	8.27707E-05	0.000148837	0.000105293	3.19071E-05	5.64943E-05	1.58612E-05	4.35744E-05	7.42199E-05	4.03459E-05	1.20762E-05	8.62443E-09	2.7182E-07	3.2336E-08	3.12782E-07	0.31278204
3837403774465	383740	3774465	6.45288E-05	0.000161133	0.000161133	4.50947E-05	8.32083E-05	0.000149624	0.00010585	3.20757E-05	5.67929E-05	1.59265E-05	4.39813E-05	7.50858E-05	4.08166E-05	1.22171E-05	8.54625E-09	2.6822E-07	3.1923E-08	3.08694E-07	0.30869411
3837503774465	383750	3774465	6.803E-05	0.000169876	0.000169876	4.75414E-05	8.77229E-05	0.000157742	0.000111593	3.38161E-05	5.98744E-05	1.61225E-05	4.50716E-05	7.77343E-05	4.22563E-05	1.26481E-05	8.52773E-09	2.6677E-07	3.2103E-08	3.07402E-07	0.3074016
3837603774465	383760	3774465	6.85525E-05	0.000171181	0.000171181	4.79066E-05	8.83966E-05	0.000158954	0.00011245	3.40758E-05	6.03342E-05	1.63636E-05	4.60261E-05	7.877E-05	4.28193E-05	1.28166E-05	8.49527E-09	2.6467E-07	3.203E-08	3.05192E-07	0.30519163
3837703774465	383770	3774465	6.8908E-05	0.000172068	0.000172068	4.81555E-05	8.8855E-05	0.000159778	0.000113033	3.42525E-05	6.06471E-05	1.66801E-05	4.6212E-05	7.91096E-05	4.30039E-05	1.28718E-05	8.45244E-09	2.6208E-07	3.1837E-08	3.02371E-07	0.30237076
3837803774465	383780	3774465	6.90534E-05	0.000172432	0.000172432	4.82566E-05	8.90426E-05	0.000160115	0.000113272	3.43248E-05	6.07751E-05	1.69113E-05	4.62874E-05	7.92284E-05	4.30685E-05	1.28912E-05	8.39674E-09	2.5929E-07	3.1463E-08	2.99149E-07	0.29914941
3837903774465	383790	3774465	6.87895E-05	0.000171773	0.000171773	4.80722E-05	8.87022E-05	0.000159503	0.000112839	3.41936E-05	6.05428E-05	1.71122E-05	4.61618E-05	7.89738E-05	4.29301E-05	1.28497E-05	8.32642E-09	2.5577E-07	3.0992E-08	2.95091E-07	0.29509069
3838003774465	383800	3774465	6.8504E-05	0.00017106	0.00017106	4.78727E-05	8.83341E-05	0.000158841	0.000112371	3.40517E-05	6.02915E-05	1.74589E-05	4.59859E-05	7.86597E-05	4.27593E-05	1.27986E-05	8.28276E-09	2.5271E-07	3.0555E-08	2.91548E-07	0.29154784
3838103774465	383810	3774465	6.81647E-05	0.000170212	0.000170212	4.76355E-05	8.78965E-05	0.000158054	0.000111814	3.3883E-05	5.99929E-05	1.78055E-05	4.57749E-05	7.82861E-05	4.25563E-05	1.27378E-05	8.29908E-09	2.502E-07	3.0124E-08	2.88619E-07	0.28861899
3838203774465	383820	3774465	6.77768E-05	0.000169244	0.000169244	4.73645E-05	8.73964E-05	0.000157155	0.000111178	3.36902E-05	5.96515E-05	1.77855E-05	4.55287E-05	7.78617E-05	4.23256E-05	1.26688E-05	8.26363E-09	2.4694E-07	2.9681E-08	2.84881E-07	0.28488064
3838303774465	383830	3774465	6.73513E-05	0.000168181	0.000168181	4.70671E-05	8.68477E-05	0.000156168	0.00011048	3.34787E-05	5.9277E-05	1.77352E-05	4.52675E-05	7.74033E-05	4.20764E-05	1.25942E-05	8.16928E-09	2.4304E-07	2.9203E-08	2.80407E-07	0.28040728
3838403774465	383840	3774465	6.68935E-05	0.000167038	0.000167038	4.67472E-05	8.62574E-05	0.000155107	0.000109729	3.32511E-05	5.88741E-05	1.76749E-05	4.49811E-05	7.69109E-05	4.18087E-05	1.25141E-05	8.0551E-09	2.3894E-07	2.8716E-08	2.75713E-07	0.27571305
3838603774465	383860	3774465	6.61448E-05	0.000165168	0.000165168	4.6224E-05	8.52919E-05	0.000153371	0.000108501	3.2879E-05	5.82151E-05	1.75744E-05	4.45239E-05	7.61129E-05	4.13749E-05	1.23842E-05	7.84346E-09	2.3141E-07	2.7809E-08	2.67067E-07	0.26706707
3838903774465	383890	3774465	6.50783E-05	0.000162505	0.000162505	4.54787E-05	8.39167E-05	0.000150898	0.000106751	3.23488E-05	5.72765E-05	1.74388E-05	4.38708E-05	7.49924E-05	4.07658E-05	1.22019E-05	7.54394E-09	2.2093E-07	2.6563E-08	2.55036E-07	0.25503645
3839003774465	383900	3774465	6.47174E-05	0.000161604	0.000161604	4.52265E-05	8.34513E-05	0.000150061	0.000106159	3.21695E-05	5.69589E-05	1.73936E-05	4.36497E-05	7.46019E-05	4.05535E-05	1.21384E-05	7.44707E-09	2.1758E-07	2.617E-08	2.51197E-07	0.25119727
3839103774465	383910	3774465	6.43565E-05	0.000160703	0.000160703	4.49743E-05	8.2986E-05	0.000149224	0.000105567	3.19901E-05	5.66412E-05	1.73484E-05	4.34287E-05	7.42199E-05	4.03459E-05	1.20762E-05	7.3522E-09	2.1431E-07	2.5789E-08	2.47454E-07	0.24745406
3829703774475	382970	3774475	2.74436E-05	6.85288E-05	6.85288E-05	1.91784E-05	3.53878E-05	6.36339E-05	4.50172E-05	1.36416E-05	2.41536E-05	1.44243E-05	2.09456E-05	3.57729E-05	1.94461E-05	5.82056E-06	5.19432E-09	1.8854E-07	1.921E-08	2.12941E-07	0.21294136
3829803774475	382980	3774475	2.802E-05	6.9968E-05	6.9968E-05	1.95812E-05	3.6131E-05	6.49702E-05	4.59626E-05	1.3928E-05	2.46608E-05	1.45097E-05	2.13124E-05	3.64011E-05	1.97876E-05	5.92278E-06	5.39284E-09	1.9754E-07	1.997E-08	2.22901E-07	0.22290073
3829903774475	382990	3774475	2.85263E-05	7.12323E-05	7.12323E-05	1.9935E-05	3.67839E-05	6.61443E-05	4.67931E-05	1.41797E-05	2.51065E-05	1.457E-05	2.16289E-05	3.69529E-05	2.00876E-05	6.01256E-06	5.5887E-09	2.0662E-07	2.0724E-08	2.32931E-07	0.23293127
3830003774475	383000	3774475	2.90865E-05	7.26311E-05	7.26311E-05	2.03265E-05	3.75062E-05	6.74432E-05	4.7712E-05	1.44582E-05	2.55995E-05	1.46403E-05	2.19806E-05	3.75556E-05	2.04152E-05	6.11063E-06	5.80394E-09	2.1668E-07	2.156E-08	2.44045E-07	0.24404474
3830103774475	383010	3774475	3.03092E-05	7.56843E-05	7.56843E-05	2.1181E-05	3.90829E-05	7.02783E-05	4.97177E-05	1.5066E-05	2.66756E-05	1.49267E-05	2.27794E-05	3.89308E-05	2.11628E-05	6.33439E-06	6.16439E-09	2.3297E-07	2.2969E-08	2.621E-07	0.26210031
3830203774475	383020	3774475	3.16773E-05	7.91006E-05	7.91006E-05	2.21371E-05	4.08471E-05	7.34506E-05	5.19619E-05	1.5746E-05	2.78797E-05	1.52533E-05	2.36788E-05	4.04674E-05	2.1998E-05	6.58439E-06	6.58254E-09	2.5209E-07	2.4618E-08	2.83292E-07	0.28329206
3830303774475	383030	3774475	3.29485E-05	8.22749E-05	8.22749E-05	2.30254E-05	4.24862E-05	7.63981E-05	5.40471E-05	1.63779E-05	2.89985E-05	1.55346E-05	2.45128E-05	4.18935E-05	2.27733E-05	6.81644E-06	7.00583E-09	2.7196E-07	2.6305E-08	3.05273E-07	0.30527308
3830403774475	383040	3774475	3.40527E-05	8.50322E-05	8.50322E-05	2.37971E-05	4.39101E-05	7.89585E-05	5.58584E-05	1.69268E-05	2.99704E-05	1.57557E-05	2.52312E-05	4.31329E-05	2.3447E-05	7.0181E-06	7.41461E-09	2.9171E-07	2.7946E-08	3.27068E-07	0.32706798
3830503774475	383050	3774475	3.52431E-05	8.80047E-05	8.80047E-05	2.46289E-05	4.5445E-05	8.17186E-05	5.7811E-05	1.75185E-05	3.1018E-05	1.60019E-05	2.602E-05	4.44742E-05	2.41761E-05	7.23634E-06	7.86689E-09	3.1392E-07	2.9782E-08	3.51566E-07	0.35156563
3830603774475	383060	3774475	3.66489E-05	9.15152E-05	9.15152E-05	2.56114E-05	4.72578E-05	8.49784E-05	6.01171E-05	1.82173E-05	3.22554E-05	1.63134E-05	2.69445E-05	4.60701E-05	2.50437E-05	7.49601E-06	8.39163E-09	3.4004E-07	3.194E-08	3.80374E-07	0.38037446
3830703774475	383070	3774475	3.81571E-05	9.52812E-05	9.52812E-05	2.66654E-05	4.92026E-05	8.84754E-05	6.25911E-05	1.8967E-05	3.35827E-05	1.66751E-05	2.79292E-05	4.7768E-05	2.59666E-05	7.77226E-06	8.97953E-09	3.6982E-07	3.4384E-08	4.13186E-07	0.41318582
3830803774475	383080	3774475	3.95684E-05	9.88052E-05	9.88052E-05	2.76516E-05	5.10224E-05	9.17477E-05	6.4906E-05	1.96685E-05	3.48248E-05	1.70369E-05	2.88436E-05	4.93384E-05	2.68203E-05	8.02779E-06	9.60395E-09	4.0211E-07	3.6982E-08	4.48698E-07	0.44869809
3830903774475	383090	3774475	4.07911E-05	0.000101858	0.000101858	2.8506E-05	5.2599E-05	9.45828E-05	6.69117E-05	2.02763E-05	3.59009E-05	1.73383E-05	2.96977E-05	5.07222E-05	2.75725E-05	8.25294E-06	1.0232E-08	4.3536E-07	3.9595E-08	4.85192E-07	0.48519186
3831003774475	383100	3774475	4.22238E-05	0.000105436	0.000105436	2.95073E-05	5.44465E-05	9.7905E-05	6.92619E-05	2.09885E-05	3.71619E-05	1.76598E-05	3.09336E-05	5.29887E-05	2.88046E-05	8.62173E-06	1.09401E-08	4.7354E-07	4.2577E-08	5.27061E-07	0.52706096
3831103774475	383110	3774475	4.39798E-05	0.000109821	0.000109821	3.07344E-05	5.67108E-05	0.000101977	7.21423E-05	2.18613E-05	3.87074E-05	1.78859E-05	3.17274E-05	5.43555E-05	2.95476E-05	8.84411E-06	1.16452E-08	5.1232E-07	4.5633E-08	5.69598E-07	0.56959789
3831203774475	383120	3774475	4.47231E-05	0.000111677	0.000111677	3.12539E-05	5.76693E-05	0.0001037	7.33616E-05	2.22308E-05	3.93616E-05	1.80969E-05	3.21645E-05	5.50855E-05	2.99445E-05	8.9629E-06	1.23962E-08	5.5444E-07	4.8794E-08	6.15627E-07	0.61562692
3831303774475	383130	3774475	4.54772E-05	0.00011356	0.00011356	3.17809E-05	5.86417E-05	0.000105449	7.45986E-05	2.26056E-05	4.00253E-05	1.82929E-05	3.25916E-05	5.58411E-05	3.03552E-05	9.08583E-06	1.32002E-08	6.0001E-07	5.2231E-08	6.65441E-07	0.66544064
3831403774475	383140	3774475	4.62259E-05	0.00011543	0.00011543	3.23041E-05	5.96071E-05	0.000107185	7.58267E-05	2.29778E-05	4.06842E-05	1.85742E-05	3.29935E-05	5.65541E-05	3.07428E-05	9.20185E-06	1.40554E-08	6.4925E-07	5.5909E-08	7.19214E-07	0.71921353
3831503774475	383150	3774475	4.69746E-05	0.000117299	0.000117299	3.28273E-05	6.05726E-05	0.000108921	7.70549E-05	2.335E-05	4.13432E-05	1.88355E-05	3.33854E-05	5.72333E-05	3.1112E-05	9.31235E-06	1.50177E-08	7.0535E-07	6.0018E-08	7.80388E-07	0.78038752
3831603774475	383160	3774475	4.76048E-05	0.000118873	0.000118873	3.32677E-05	6.13852E-05	0.000110382	7.80886E-05	2.36632E-05	4.18978E-05	1.90867E-05	3.37471E-05	5.78445E-05	3.14442E-05	9.4118E-06	1.59856E-08	7.618E-07	6.4235E-08	8.42018E-07	0.84201792
3831703774475	383170	3774475	4.82189E-05	0.000120406	0.000120406	3.36968E-05	6.2177E-05	0.000111806	7.90959E-05	2.39685E-05	4.24383E-05	1.92023E-05	3.40838E-05	5.84302E-05	3.17626E-05	9.50711E-06	1.69922E-08	8.2076E-07	6.8703E-08	9.06457E-07	0.90645745
3831903774475	383190	3774475	4.94578E-05	0.0001235	0.0001235	3.45626E-05	6.37745E-05	0.000114678	8.11281E-05	2.45843E-05	4.35286E-05	1.91671E-05	3.4762E-05	5.96102E-05	3.24041E-05	9.6991E-06	1.86079E-08	9.1781E-07	7.7049E-08	1.01346E-06	1.01346308
3832003774475	383200	3774475	5.00772E-05	0.000125047	0.000125047	3.49955E-05	6.45732E-05	0.000116115	8.21442E-05	2.48922E-05	4.40738E-05	1.90465E-05	3.51087E-05	6.02044E-05	3.27271E-05	9.79579E-06	1.91288E-08	9.4984E-07	8.0715E-08	1.04969E-06	1.04968601
3832103774475	383210	3774475	5.0702E-05	0.000126607	0.000126607	3.54321E-05	6.53789E-05	0.000117563	8.31691E-05	2.52028E-05	4.46237E-05	1.88656E-05	3.54554E-05	6.07987E-05	3.30501E-05	9.89247E-06	1.9613E-08	9.7861E-07	8.4564E-08	1.08279E-06	1.08279005
3832203774475	383220	3774475	5.13322E-05	0.00012818	0.00012818	3.58725E-05	6.61915E-05	0.000119025	8.42028E-05	2.5516E-05	4.51784E-05	1.89711E-05	3.5797E-05	6.14014E-05	3.33778E-05	9.99054E-06	2.00421E-08	1.0031E-06	8.8653E-08	1.11176E-06	1.11176309
3832303774475	383230	3774475	5.19624E-05	0.000129754	0.000129754	3.63129E-05	6.70042E-05	0.000120486	8.52366E-05	2.58293E-05	4.5733E-05	1.89561E-05	3.61437E-05	6.20041E-05	3.37054E-05	1.00886E-05	2.03071E-08	1.0171E-06	9.2643E-08	1.13004E-06	1.13004188
3832403774475	383240	3774475	5.25926E-05	0.000131328	0.000131328	3.67533E-05	6.78168E-05	0.000121947	8.62704E-05	2.61425E-05	4.62877E-05	1.8946E-05	3.64953E-05	6.26068E-05	3.4033E-05	1.01867E-05	2.04067E-08	1.0205E-06	9.6546E-08	1.13748E-06	1.13748474
3832503774475	383250	3774475	5.32228E-05	0.000132901	0.000132901	3.71937E-05	6.86294E-05	0.000123408	8.73041E-05	2.64558E-05	4.68423E-05	1.8931E-05	3.6842E-05	6.32096E-05	3.43607E-05	1.02847E-05	2.03368E-08	1.0132E-06	1.003E-07	1.13382E-06	1.13381855
3832603774475	383260	3774475	5.38584E-05	0.000134489	0.000134489	3.76379E-05	6.9449E-05	0.000124882	8.83467E-05	2.67717E-05	4.74017E-05	1.89561E-05	3.71887E-05	6.38123E-05	3.46883E-05	1.03828E-05	2.01812E-08	9.9971E-07	1.0411E-07	1.12401E-06	1.12400786
3832703774475	383270	3774475	5.44886E-05	0.000136062	0.000136062	3.80783E-05	7.02617E-05	0.000126344	8.93805E-05	2.7085E-05	4.79564E-05	1.90314E-05	3.75353E-05	6.4415E-05	3.5016E-05	1.04809E-05	1.99477E-08	9.8036E-07	1.0766E-07	1.10796E-06	1.10796336
3832903774475	383290	3774475	5.5749E-05	0.00013921	0.00013921	3.89591E-05	7.18869E-05	0.000129266	9.1448E-05	2.77115E-05	4.90657E-05	1.89862E-05	3.82337E-05	6.56205E-05	3.56712E-05	1.0677E-05	1.89633E-08	9.1242E-07	1.1192E-07	1.04331E-06	1.04330669
3833003774475	383300	3774475	5.63685E-05	0.000140756	0.000140756	3.9392E-05	7.26857E-05	0.000130702	9.24641E-05	2.80194E-05	4.96109E-05	1.88254E-05	3.85804E-05	6.62147E-05	3.59943E-05	1.07737E-05	1.82951E-08	8.6981E-07	1.122E-07	1.00031E-06	1.00031349
3833103774475	383310	3774475	5.69825E-05	0.00014229	0.00014229	3.98211E-05	7.34775E-05	0.000132126	9.34713E-05	2.83246E-05	5.01513E-05	1.85491E-05	3.8912E-05	6.68089E-05	3.63173E-05	1.08704E-05	1.76442E-08	8.2832E-07	1.1093E-07	9.56892E-07	0.95689188
3833203774475	383320	3774475	5.74888E-05	0.000143554	0.000143554	4.0175E-05	7.41304E-05	0.0001333	9.43019E-05	2.85763E-05	5.05969E-05	1.83934E-05	3.91883E-05	6.72928E-05	3.65803E-05	1.09491E-05	1.6987E-08	7.8633E-07	1.0827E-07	9.11585E-07	0.91158465
3833303774475	383330	3774475	5.78928E-05	0.000144563	0.000144563	4.04573E-05	7.46513E-05	0.000134237	9.49645E-05	2.87771E-05	5.09525E-05	1.8112E-05	3.94445E-05	6.77173E-05	3.68111E-05	1.10182E-05	1.63657E-08	7.4671E-07	1.0485E-07	8.67924E-07	0.86792367
3833403774475	383340	3774475	5.83938E-05	0.000145814	0.000145814	4.08073E-05	7.52972E-05	0.000135398	9.57863E-05	2.90261E-05	5.13933E-05	1.7896E-05	3.97359E-05	6.82096E-05	3.70787E-05	1.10983E-05	1.58699E-08	7.1404E-07	1.0167E-07	8.31582E-07	0.83158186
3833503774475	383350	3774475	5.8927E-05	0.000147145	0.000147145	4.118E-05	7.59848E-05	0.000136635	9.6661E-05	2.92912E-05	5.18627E-05	1.78206E-05	4.00323E-05	6.87275E-05	3.73602E-05	1.11826E-05	1.54188E-08	6.8394E-07	9.8296E-08	7.97659E-07	0.7976585
3833803774475	383380	3774475	6.01174E-05	0.000150118	0.000150118	4.20119E-05	7.75198E-05	0.000139395	9.86136E-05	2.98829E-05	5.29103E-05	1.73232E-05	4.06905E-05	6.98395E-05	3.79647E-05	1.13635E-05	1.40593E-08	5.9743E-07	8.5345E-08	6.96838E-07	0.69683797
3833903774475	383390	3774475	6.03544E-05	0.00015071	0.00015071	4.21775E-05	7.78254E-05	0.000139945	9.90024E-05	3.00007E-05	5.31189E-05	1.71725E-05	4.0384E-05	6.97207E-05	3.79001E-05	1.13442E-05	1.36749E-08	5.7302E-07	8.1345E-08	6.68036E-07	0.66803558
3834003774475	383400	3774475	5.95249E-05	0.000148638	0.000148638	4.15978E-05	7.67558E-05	0.000138021	9.76417E-05	2.95884E-05	5.23889E-05	1.7057E-05	4.04292E-05	6.9432E-05	3.77432E-05	1.12972E-05	1.33317E-08	5.5115E-07	7.7624E-08	6.42102E-07	0.64210213
3834103774475	383410	3774475	5.91155E-05	0.000147616	0.000147616	4.13117E-05	7.62279E-05	0.000137072	9.69702E-05	2.93849E-05	5.20286E-05	1.69313E-05	4.04493E-05	6.94066E-05	3.77294E-05	1.12931E-05	1.3013E-08	5.3078E-07	7.4139E-08	6.17933E-07	0.6179326
3834203774475	383420	3774475	5.86685E-05	0.0001465	0.0001465	4.09993E-05	7.56514E-05	0.000136035	9.62369E-05	2.91627E-05	5.16351E-05	1.67354E-05	4.00424E-05	6.84728E-05	3.72218E-05	1.11411E-05	1.26688E-08	5.0994E-07	7.0516E-08	5.93123E-07	0.59312273
3834303774475	383430	3774475	5.85338E-05	0.000146163	0.000146163	4.09052E-05	7.54778E-05	0.000135723	9.6016E-05	2.90958E-05	5.15166E-05	1.65395E-05	3.95852E-05	6.77852E-05	3.6848E-05	1.10292E-05	1.23574E-08	4.9125E-07	6.7231E-08	5.70841E-07	0.57084072
3834403774475	383440	3774475	5.83399E-05	0.000145679	0.000145679	4.07697E-05	7.52278E-05	0.000135273	9.56979E-05	2.89994E-05	5.13459E-05	1.63435E-05	3.9339E-05	6.74796E-05	3.66818E-05	1.09795E-05	1.20598E-08	4.7

			EGIODemolition	EGIOSite Grubbing / Prep	EGIOMass Grading / Excavation	EGIOMass Grading / Excavation	EGIODrainage / Utilities Trenching	EGIODrainage / Utilities Trenching	EGIOFoundations / Concrete Pads	EGIOFoundations / Concrete Pads	EGIOBuilding / Structure Construction	EGIOBuilding / Structure Construction	EGIOAsphalt Paving	EGIOArchitectural Coating	EGIOLandscaping or Other Finishing	EGIOWaterside Construction (Piles)	HIWaterside Construction (Landscaping)	HIWaterside Construction (Landscaping)	KMDemolition	KMSite Grubbing / Prep	KMMass Grading / Excavation
Unique Identifier	X (UTM)	Y (UTM)	2025	2025	2025	2026	2026	2027	2026	2027	2026	2027	2027	2027	2027	2027	2025	2026	2025	2025	2025
3834503774475	383450	3774475	0.000386793	0.00034903	0.00087156	0.00087156	0.000243914	0.000243914	0.000450668	0.000450068	0.000809305	0.000809305	0.000572535	5.38857E-05	0.000173495	0.000307189	0.000229937	0.000229937	0.000170914	0.000154228	0.00038512
3834603774475	383460	3774475	0.000368289	0.00033233	0.000829864	0.000829864	0.000232245	0.000232245	0.000428536	0.000428536	0.000770588	0.000770588	0.000545145	5.13078E-05	0.000165195	0.000292493	0.000226559	0.000226559	0.000171338	0.000154611	0.000386075
3834703774475	383470	3774475	0.000351348	0.00031705	0.000791692	0.000791692	0.000221563	0.000221563	0.000408825	0.000408825	0.000735143	0.000735143	0.00052007	4.89477E-05	0.000157597	0.000279039	0.000223498	0.000223498	0.000171505	0.000154762	0.000386451
3834803774475	383480	3774475	0.000335602	0.00030284	0.000756211	0.000756211	0.000211633	0.000211633	0.000390502	0.000390502	0.000702196	0.000702196	0.00049676l	4.6754E-05	0.000150534	0.000266533	0.000220579	0.000220579	0.000171314	0.000154589	0.000386021
3834903774475	383490	3774475	0.000320643	0.00028934	0.000722505	0.000722505	0.0002022	0.0002022	0.000373097	0.000373097	0.000670897	0.000670897	0.00047462	4.46701E-05	0.000143824	0.000254653	0.000217519	0.000217519	0.000170424	0.000153787	0.000384017
3835003774475	383500	3774475	0.00030624	0.00027634	0.000690049	0.000690049	0.000193117	0.000193117	0.000356337	0.000356337	0.00064076	0.00064076	0.000453299	4.26635E-05	0.000137363	0.000243214	0.000214204	0.000214204	0.000168753	0.000152278	0.000380251
3835103774475	383510	3774475	0.000292857	0.00026427	0.000659894	0.000659894	0.000184678	0.000184678	0.000340765	0.000340765	0.000612759	0.000612759	0.00043349	4.07991E-05	0.000131361	0.000232586	0.00021032	0.00021032	0.000166694	0.00015042	0.00037561
3835203774475	383520	3774475	0.000278447	0.00025126	0.000627425	0.000627425	0.000175591	0.000175591	0.00032399l	0.00032399l	0.000582609	0.000582609	0.000412161	3.87916E-05	0.000124897	0.000221142	0.00020629	0.00020629	0.000161942	0.000146133	0.000364904
3835303774475	383530	3774475	0.000264766	0.00023892	0.000596597	0.000596597	0.000166963	0.000166963	0.000308079	0.000308079	0.000553983	0.000553983	0.00039191	3.68856E-05	0.000118761	0.000210276	0.000201595	0.000201595	0.00015651	0.000141231	0.000352664
3835403774475	383540	3774475	0.000252404	0.00022776	0.000568742	0.000568742	0.000159168	0.000159168	0.000293695	0.000293695	0.000528117	0.000528117	0.000373611	3.51634E-05	0.000113216	0.000200458	0.000197519	0.000197519	0.000151287	0.000136518	0.000340895
3835503774475	383550	3774475	0.000241737	0.00021814	0.000544706	0.000544706	0.000152441	0.000152441	0.000281283	0.000281283	0.000505799	0.000505799	0.000357822	3.36774E-05	0.000108431	0.000191987	0.000194395	0.000194395	0.000147401	0.000133011	0.000332139
3835603774475	383560	3774475	0.000231799	0.00020917	0.000522312	0.000522312	0.000146174	0.000146174	0.000269718	0.000269718	0.00048500l	0.00048500l	0.000343111	3.22928E-05	0.000103973	0.000184093	0.000191477	0.000191477	0.000143647	0.000129623	0.000323679
3835703774475	383570	3774475	0.000222129	0.00020044	0.000500522	0.000500522	0.000140076	0.000140076	0.000258466	0.000258466	0.000464771	0.000464771	0.000328798	3.09456E-05	9.96356E-05	0.000176414	0.000188384	0.000188384	0.000139451	0.000125837	0.000314224
3835803774475	383580	3774475	0.000212984	0.00019219	0.00047991 7	0.00047991 7	0.000134309	0.000134309	0.000247826	0.000247826	0.000445637	0.000445637	0.00031526l	2.96717E-05	9.55338E-05	0.000169151	0.000185386	0.000185386	0.000135254	0.00012205	0.000304768
3835903774475	383590	3774475	0.000204705	0.00018472	0.000461261	0.000461261	0.000129088	0.000129088	0.000238192	0.000238192	0.000428314	0.000428314	0.000303007	2.85183E-05	9.18202E-05	0.000162576	0.000182801	0.000182801	0.000131601	0.000118754	0.000296537
3836003774475	383600	3774475	0.000198479	0.0001791	0.000447233	0.000447233	0.000125162	0.000125162	0.000230948	0.000230948	0.000415288	0.000415288	0.000293791	2.76509E-05	8.90276E-05	0.000157631	0.000181643	0.000181643	0.000130145	0.000117439	0.000293255
3836103774475	383610	3774475	0.000192582	0.00017378	0.000433944	0.000433944	0.000121443	0.000121443	0.000224086	0.000224086	0.000402948	0.000402948	0.00028506l	2.68293E-05	8.63823E-05	0.000152947	0.000180486	0.000180486	0.0001287	0.000116136	0.00029
3836203774475	383620	3774475	0.000188117	0.00016975	0.000423883	0.000423883	0.000118628	0.000118628	0.00021889	0.00021889	0.000393606	0.000393606	0.000278453	2.62073E-05	8.43796E-05	0.000149401	0.000180375	0.000180375	0.000128867	0.000116287	0.000290376
3836303774475	383630	3774475	0.00018478	0.00016674	0.000416364	0.000416364	0.000116524	0.000116524	0.000215008	0.000215008	0.000386624	0.000386624	0.000273513	2.57424E-05	8.28829E-05	0.000146751	0.00018112	0.00018112	0.000130437	0.000117703	0.000293914
3836403774475	383640	3774475	0.000181604	0.00016388	0.000409209	0.000409209	0.000114521	0.000114521	0.000211313	0.000211313	0.00037998	0.00037998	0.000268813	2.53E-05	8.14585E-05	0.000144229	0.000181929	0.000181929	0.00013212	0.000119222	0.000297707
3836503774475	383650	3774475	0.0001797	0.00016216	0.000404918	0.000404918	0.00011332	0.00011332	0.000209097	0.000209097	0.000375996	0.000375996	0.000265994	2.50348E-05	8.06044E-05	0.000142717	0.000184022	0.000184022	0.000135875	0.00012261	0.000306167
3836603774475	383660	3774475	0.000177916	0.00016055	0.000400897	0.000400897	0.000112195	0.000112195	0.00020702	0.00020702	0.000372261	0.000372261	0.000263353	2.47861E-05	7.98038E-05	0.0001413	0.000186322	0.000186322	0.00014	0.000126332	0.000315461
3836703774475	383670	3774475	0.000176429	0.00015921	0.000397548	0.000397548	0.000111257	0.000111257	0.000205291	0.000205291	0.000369151	0.000369151	0.000261153	2.45791E-05	7.91371E-05	0.000140119	0.000189145	0.000189145	0.000145253	0.000131072	0.000327297
3836803774475	383680	3774475	0.000175295	0.00015818	0.000394992	0.000394992	0.000110542	0.000110542	0.000203971	0.000203971	0.000366778	0.000366778	0.00025947 4	2.44211E-05	7.86284E-05	0.000139219	0.000192634	0.000192634	0.000151454	0.000136669	0.000341272
3836903774475	383690	3774475	0.000174227	0.00015722	0.000392585	0.000392585	0.000109869	0.000109869	0.000202728	0.000202728	0.000364543	0.000364543	0.000257892	2.42722E-05	7.81491E-05	0.00013837	0.000196361	0.000196361	0.000157316	0.000141958	0.00035448
3837003774475	383700	3774475	0.000172979	0.00015609	0.000389773	0.000389773	0.000109082	0.000109082	0.000201276	0.000201276	0.000361932	0.000361932	0.000256046	2.40984E-05	7.75896E-05	0.000137379	0.00019974	0.00019974	0.000161339	0.000145588	0.000363546
3837103774475	383710	3774475	0.000171869	0.00015509	0.000387272	0.000387272	0.000108382	0.000108382	0.000199985	0.000199985	0.00035969	0.00035969	0.000254402	2.39437E-05	7.70916E-05	0.000136497	0.000203197	0.000203197	0.0001635	0.000147538	0.000368415
3837203774475	383720	3774475	0.000171182	0.00015447	0.000385725	0.000385725	0.000107949	0.000107949	0.000199186	0.000199186	0.000358173	0.000358173	0.000253386	2.38481E-05	7.67837E-05	0.000135952	0.000205798	0.000205798	0.000164049	0.000148034	0.000369652
3837303774475	383730	3774475	0.000168192	0.00015177	0.000378986	0.000378986	0.000106063	0.000106063	0.000195706	0.000195706	0.00035191 6	0.00035191 6	0.000248959	2.34315E-05	7.54423E-05	0.000133577	0.00020575	0.00020575	0.000163035	0.000147118	0.000367365
3837403774475	383740	3774475	0.000165267	0.00014913	0.000372396	0.000372396	0.000104218	0.000104218	0.000192303	0.000192303	0.000345796	0.000345796	0.00024463	2.3024E-05	7.41303E-05	0.000131254	0.000205671	0.000205671	0.00016168	0.000145896	0.000364312
3837503774475	383750	3774475	0.000162682	0.0001468	0.000366572	0.000366572	0.000102589	0.000102589	0.000189295	0.000189295	0.000340388	0.000340388	0.00024080 4	2.26639E-05	7.2971E-05	0.000129202	0.000206432	0.000206432	0.000160414	0.000144754	0.000361461
3837603774475	383760	3774475	0.000160587	0.00014491	0.000361851	0.000361851	0.000101267	0.000101267	0.000186857	0.000186857	0.000336004	0.000336004	0.000237703	2.2372E-05	7.20312E-05	0.000127538	0.000207432	0.000207432	0.000159053	0.000143526	0.000358394
3837703774475	383770	3774475	0.000157555	0.00014217	0.000355018	0.000355018	9.93552E-05	9.93552E-05	0.000183329	0.000183329	0.00032966	0.00032966	0.000233214	2.19496E-05	7.06711E-05	0.000125129	0.000208288	0.000208288	0.000157495	0.00014212	0.000354884
3837803774475	383780	3774475	0.000154481	0.0001394	0.000348091	0.000348091	9.74166E-05	9.74166E-05	0.000179752	0.000179752	0.000323228	0.000323228	0.000228664	2.15213E-05	6.92922E-05	0.000122688	0.000208986	0.000208986	0.000155878	0.00014066	0.000351239
3837903774475	383790	3774475	0.000151526	0.00013673	0.000341433	0.000341433	9.55534E-05	9.55534E-05	0.000176314	0.000176314	0.000317045	0.000317045	0.000224291	2.11097E-05	6.79668E-05	0.000120341	0.000209842	0.000209842	0.0001542	0.000139146	0.000347459
3838003774475	383800	3774475	0.000148786	0.00013426	0.00033526	0.00033526	9.38256E-05	9.38256E-05	0.000173126	0.000173126	0.000311313	0.000311313	0.00022023 5	2.0728E-05	6.67379E-05	0.000118165	0.00021342 7	0.00021342 7	0.000152374	0.000137498	0.000343343
3838103774475	383810	3774475	0.000145921	0.00013168	0.000328804	0.000328804	9.20188E-05	9.20188E-05	0.000169792	0.000169792	0.000305318	0.000305318	0.000215994	2.03288E-05	6.54527E-05	0.00011589	0.000219771	0.000219771	0.00015038	0.000135699	0.000338851
3838203774475	383820	3774475	0.000143026	0.00012906	0.00032228	0.00032228	9.01932E-05	9.01932E-05	0.000166423	0.000166423	0.00029926	0.00029926	0.000211709	1.99255E-05	6.41542E-05	0.000113591	0.000219644	0.000219644	0.000148309	0.00013383	0.000334184
3838303774475	383830	3774475	0.000140131	0.00012645	0.000315757	0.000315757	8.83676E-05	8.83676E-05	0.000163055	0.000163055	0.000293203	0.000293203	0.000207423	1.95222E-05	6.28556E-05	0.000111291	0.000217883	0.000217883	0.000146339	0.000132053	0.000329745
3838403774475	383840	3774475	0.000137308	0.0001239	0.000309395	0.000309395	8.65871E-05	8.65871E-05	0.00015977	0.00015977	0.000287295	0.000287295	0.000203244	1.91289E-05	6.15892E-05	0.000109049	0.000215885	0.000215885	0.000144363	0.00013027	0.000325293
3838603774475	383860	3774475	0.000131912	0.00011903	0.000297236	0.000297236	8.31843E-05	8.31843E-05	0.00015349l	0.00015349l	0.000276005	0.000276005	0.000195257	1.83771E-05	5.91688E-05	0.000104764	0.00021176l	0.00021176l	0.000141014	0.000127248	0.000317748
3838703774475	383870	3774475	0.000129345	0.00011672	0.000291452	0.000291452	8.15657E-05	8.15657E-05	0.000150504	0.000150504	0.000270634	0.000270634	0.000191458	1.80195E-05	5.80175E-05	0.000102725	0.0002097	0.0002097	0.000139445	0.000125831	0.00031421
3839103774475	383910	3774475	0.000119842	0.00010814	0.00027004	0.00027004	7.55732E-05	7.55732E-05	0.000139447	0.000139447	0.000250751	0.000250751	0.000177391	1.66957E-05	5.3755E-05	9.51779E-05	0.000201674	0.000201674	0.000133105	0.000120111	0.000299926
3829703774485	382970	3774485	0.000161954	0.00014614	0.000364931	0.000364931	0.000102129	0.000102129	0.000188448	0.000188448	0.000338864	0.000338864	0.000239726	2.25625E-05	7.26443E-05	0.000128623	0.000143469	0.000143469	4.92393E-05	4.44323E-05	0.000110951
3829803774485	382980	3774485	0.000170657	0.000154	0.000384541	0.000384541	0.000107618	0.000107618	0.000198575	0.000198575	0.000357074	0.000357074	0.000252609	2.37749e-05	7.6548E-05	0.000135535	0.000146926	0.000146926	5.06957E-05	4.57465E-05	0.000114233
3829903774485	382990	3774485	0.000179456	0.00016194	0.000404367	0.000404367	0.000113166	0.000113166	0.000208812	0.000208812	0.000375484	0.000375484	0.00026563 2	2.50007E-05	8.04946E-05	0.000142523	0.00015013	0.00015013	5.20209E-05	4.69423E-05	0.000117219
3830003774485	383000	3774485	0.000189137	0.00017067	0.000426183	0.000426183	0.000119271	0.000119271	0.000220078	0.000220078	0.000395741	0.000395741	0.000279963	2.63495E-05	8.48374E-05	0.000150212	0.000153492	0.000153492	5.34535E-05	4.8235E-05	0.000120447
3830103774485	383010	3774485	0.000204711	0.00018473	0.000461275	0.000461275	0.000129092	0.000129092	0.000238199	0.000238199	0.000428327	0.000428327	0.000303015	2.85191E-05	9.18228E-05	0.0001625 8	0.00015963	0.00015963	5.63604E-05	5.08582E-05	0.000126997
3830203774485	383020	3774485	0.000223078	0.0002013	0.000502661	0.000502661	0.000140674	0.000140674	0.000259571	0.000259571	0.000466757	0.000466757	0.000330202	3.10779E-05	0.000100061	0.000177167	0.000166529	0.000166529	5.95718E-05	5.37561E-05	0.000134233
3830303774485	383030	3774485	0.000242239	0.00021859	0.000545836	0.000545836	0.000152757	0.000152757	0.000281866	0.000281866	0.000506848	0.000506848	0.000358565	3.37472E-05	0.000108656	0.000192385	0.000173063	0.000173063	6.25205E-05	5.6417E-05	0.000140877
3830403774485	383040	3774485	0.000261053	0.00023557	0.000588231	0.000588231	0.000164622	0.000164622	0.000303759	0.000303759	0.000546215	0.000546215	0.000386414	3.63684E-05	0.000117095	0.000207327	0.000178678	0.000178678	6.50455E-05	5.86954E-05	0.000146567
3830503774485	383050	3774485	0.00028228	0.00025472	0.00063606	0.00063606	0.000178007	0.000178007	0.000328457	0.000328457	0.000590627	0.000590627	0.000417833	3.93255E-05	0.000126616	0.000224185	0.000184609	0.000184609	6.7654E-05	6.10492E-05	0.000152445
3830603774485	383060	3774485	0.000308114	0.00027803	0.000694273	0.000694273	0.000194299	0.000194299	0.000358518	0.000358518	0.000644682	0.000644682	0.000456074	4.29246E-05	0.000138204	0.000244703	0.000191619	0.000191619	7.05371E-05	6.36509E-05	0.000158941
3830703774485	383070	3774485	0.000337834	0.00030485	0.000761241	0.000761241	0.000213041	0.000213041	0.0003931	0.0003931	0.000706867	0.000706867	0.000500066	4.7065E-05	0.000151535	0.000268306	0.000199248	0.000199248	7.34321E-05	6.62633E-05	0.000165464
3830803774485	383080	3774485	0.000369948	0.00033383	0.000833603	0.000833603	0.000233292	0.000233292	0.00040467	0.00040467	0.00077406	0.00077406	0.000547601	5.15389E-05	0.00016594	0.000293811	0.000206813	0.000206813	7.60943E-05	6.86656E-05	0.000171463
3830903774485	383090	3774485	0.000402581	0.00036328	0.000907136	0.000907136	0.00025387	0.00025387	0.00046839	0.00046839	0.00084234	0.00084234	0.000595905	5.60852E-05	0.000180577	0.000319728	0.000213554	0.000213554	7.84163E-05	7.07609E-05	0.000176695
3831003774485	383100	3774485	0.000440688	0.00039767	0.000993002	0.000993002	0.000277901	0.000277901	0.00051278	0.00051278	0.000922073	0.000922073	0.000652311	6.1394E-05	0.00019767	0.000349992	0.000220675	0.000220675	8.0786E-05	7.28993E-05	0.000182035
3831103774485	383110	3774485	0.000478204	0.00043152	0.001077536	0.001077536	0.000301559	0.000301559	0.000556433	0.000556433	0.001000569	0.001000569	0.000707843	6.66205E-05	0.000214498	0.000379787	0.000226749	0.000226749	8.30663E-05	7.49569E-05	0.000187173
3831203774485	383120	3774485	0.000518836	0.00046818	0.001169092	0.001169092	0.000327181	0.000327181	0.000603711	0.000603711	0.001085585	0.001085585	0.000767986	7.22811E-05	0.000232723	0.000412057	0.00023257	0.00023257	8.51435E-05	7.68313E-05	0.000191854
3831303774485	383130	3774485	0.000562691	0.00050776	0.00126791	0.00126791	0.000354837	0.000354837	0.00065474l	0.00065474l	0.001177345	0.001177345	0.000832901	7.83907E-05	0.000252394	0.000446886	0.000238247	0.000238247	8.72446E-05	7.87273E-05	0.000196588
3831403774485	383140	3774485	0.000609101	0.00054964	0.001372486	0.001372486	0.000384103	0.000384103	0.000708743	0.000708743	0.001274451	0.001274451	0.000901598	8.48563E-05	0.000273211	0.000483745	0.00024337	0.00024337	8.93637E-05	8.06395E-05	0.000201363
3831503774485	383150	3774485	0.00065883	0.00059451	0.001484539	0.001484539	0.000415462	0.000415462	0.000766606	0.000766606	0.001378501	0.001378501	0.000975207	9.17842E-05	0.000295517	0.000523239	0.000248398	0.000248398	9.15066E-05	8.25732E-05	0.000206192
3831603774485	383160	3774485	0.000708337	0.00063919	0.001596095	0.001596095	0.000446682	0.000446682	0.000824213	0.000824213	0.001482088	0.001482088	0.001048489	9.86813E-05	0.000317724	0.000562558	0.000253314	0.000253314	9.36555E-05	8.45123E-05	0.000211034
3831703774485	383170	3774485	0.000758203	0.00068418	0.001708458	0.001708458	0.000478128	0.000478128	0.000882237	0.000882237	0.001586426	0.001586426	0.001122301	0.000105628	0.000340091	0.000602162	0.00025856	0.00025856	9.587E-05	8.65107E-05	0.000216024
3831903774485	383190	3774485	0.000837682	0.0007559	0.001887548	0.001887548	0.000528248	0.000528248	0.000974717	0.000974717	0.001752723	0.001752723	0.001239946	0.000116701	0.000375741	0.000665283	0.000261799	0.000261799	0.000100383	9.05828E-05	0.000226192
3832003774485	383200	3774485	0.000862066	0.00077791	0.001942492	0.001942492	0.000543625	0.000543625	0.00100309	0.00100309	0.001803742	0.001803742	0.00127604	0.000120098	0.000386679	0.000684649	0.000261102	0.000261102	0.000102693	9.26673E-05	0.000231397
3832103774485	383210	3774485	0.000882767	0.00079659	0.001989137	0.001989137	0.000556679	0.000556679	0.001027177	0.001027177	0.001847056	0.001847056	0.001306681	0.000122982	0.000395964	0.000701089	0.000261419	0.000261419	0.000105086	9.48272E-05	0.000236791
3832203774485	383220	3774485	0.000899415	0.00081161	0.00202665	0.00202665	0.000567177	0.000567177	0.001046549	0.001046549	0.001881889	0.001881889	0.001331324	0.000125301	0.00040343 1	0.000714311	0.000262545	0.000262545	0.00010754	9.7041E-05	0.000242319
3832303774485	383230	3774485	0.000907312	0.00081874	0.002044444	0.002044444	0.000572157	0.000572157	0.001055738	0.001055738	0.001898413	0.001898413	0.001343013	0.000126401	0.000406974	0.000720583	0.000263449	0.000263449	0.000110047	9.93033E-05	0.000247968
3832403774485	383240	3774485	0.000907539	0.00081894	0.002044955	0.002044955	0.0005723	0.0005723	0.001056002	0.001056002	0.001898887	0.001898887	0.001343349	0.000126433	0.000407075	0.000720763	0.000264432	0.000264432	0.000112613	0.000101619	0.000253752
3832503774485	383250	3774485	0.000899176	0.00081139	0.002026112	0.002026112	0.000567027	0.000567027	0.001046271	0.001046271	0.001881389	0.001881389	0.00133097	0.000125268	0.000403324	0.000714121	0.000265178	0.000265178	0.000115228	0.000103979	0.000259643
3832603774485	383260	3774485	0.000886366	0.00079983	0.001997248	0.001997248	0.000558949	0.000558949	0.001031366	0.001031366	0.001854587	0.001854587	0.001312009	0.000123483	0.000397579	0.000703948	0.000266557	0.000266557	0.00011789	0.000106381	0.000265642
3832703774485	383270	3774485	0.000870233	0.00078509	0.001960421	0.001960421	0.000548642	0.000548642	0.001012349	0.001012349	0.001820391	0.001820391	0.001287818	0.000121206	0.000390248	0.000690968	0.000268841	0.000268841	0.000120618	0.000108843	0.000271788
3832903774485	383290	3774485	0.000811257	0.00073206	0.001828004	0.001828004	0.000511584	0.000511584	0.000943969	0.000943969	0.001697432	0.001697432	0.001200831	0.000113019	0.000363888	0.000644296	0.000268524	0.000268524	0.000126127	0.000113814	0.000284203
3833003774485	383300	3774485	0.000772756	0.00069732	0.00174125	0.00174125	0.000487305	0.000487305	0.00089917	0.00089917	0.001616875	0.001616875	0.001143842	0.000107656	0.000346619	0.000613719	0.000265098	0.000265098	0.000128909	0.000116324	0.000290471
3833103774485	383310	3774485	0.000735437	0.00066364	0.001657159	0.001657159	0.000463772	0.000463772	0.000855746	0.000855746	0.001538791	0.001538791	0.001088602	0.000102457	0.000329879	0.000584081	0.000261799	0.000261799	0.000113691	0.000118834	0.000296738
3833203774485	383320	3774485	0.000695719	0.0006278	0.001567662	0.001567662	0.000438725	0.000438725	0.00080953	0.00080953	0.001455686	0.001455686	0.00102981	9.69233E-05	0.000312064	0.000552536	0.000259087	0.000259087	0.000134466	0.000121339	0.000302993

Unique Identifier	X (UTM)	Y (UTM)	KMMass Grading / Excavation	KMDrainage / Utilities Trenching	KMFoundations / Concrete Pads	KMBuilding / Structure Construction	KMAsphalt Paving	KMArchitectural Coating	KMLandscaping or Other Finishing	KMWaterside Construction (Piles)	EWNDemolition	EWNSite Grubbing / Prep	EWNDrainage / Utilities Trenching	EWNDrainage / Utilities Trenching	EWNDrainage / Utilities Trenching	EWNFoundations / Concrete Pads	EWNBuilding / Structure Construction	EWNAsphalt Paving	EWNLandscaping or Other Finishing	EWNWaterside Construction (Piles)	ISDemolition
			2026	2026	2026	2026	2026	2026	2026	2026	2027	2027	2027	2028	2029	2029	2029	2029	2029	2029	2027
3834503774475	383450	3774475	0.00038512	8.29766E-05	0.000198873	0.000368885	0.000252988	2.38107E-05	7.66632E-05	0.000135739	2.81145E-05	3.79064E-05	4.59921E-05	4.59921E-05	4.59921E-05	3.27138E-05	5.69709E-05	4.16155E-05	1.26107E-05	2.18834E-05	0.000796257
3834603774475	383460	3774475	0.000386075	8.31824E-05	0.000199366	0.0003698	0.000253616	2.38697E-05	7.68533E-05	0.000136075	2.77683E-05	3.74396E-05	4.54258E-05	4.54258E-05	4.54258E-05	3.23109E-05	5.62694E-05	4.1103E-05	1.24555E-05	2.16139E-05	0.000754437
3834703774475	383470	3774475	0.000386451	8.32635E-05	0.000199561	0.000370161	0.000253863	2.3893E-05	7.69282E-05	0.000136208	2.744E-05	3.6997E-05	4.48887E-05	4.48887E-05	4.48887E-05	3.19289E-05	5.56041E-05	4.0617E-05	1.23082E-05	2.13583E-05	0.00071636
3834803774475	383480	3774475	0.000386021	8.31708E-05	0.000199339	0.000369748	0.00025358	2.38664E-05	7.68426E-05	0.000136057	2.71177E-05	3.65624E-05	4.43614E-05	4.43614E-05	4.43614E-05	3.15538E-05	5.49509E-05	4.01399E-05	1.21636E-05	2.11074E-05	0.000681064
3834903774475	383490	3774475	0.000384017	8.2739E-05	0.000198304	0.000367829	0.000252264	2.37425E-05	7.64436E-05	0.00013535	2.67655E-05	3.60876E-05	4.37853E-05	4.37853E-05	4.37853E-05	3.11441E-05	5.42373E-05	3.96186E-05	1.20056E-05	2.08333E-05	0.00064744
3835003774475	383500	3774475	0.000380251	8.19276E-05	0.000196359	0.000364221	0.00024979	2.35096E-05	7.56939E-05	0.000134023	2.63537E-05	3.55322E-05	4.31115E-05	4.31115E-05	4.31115E-05	3.06648E-05	5.34027E-05	3.9009E-05	1.18209E-05	2.05127E-05	0.00061498
3835103774475	383510	3774475	0.00037561	8.09278E-05	0.000193963	0.000359777	0.000246742	2.32227E-05	7.47702E-05	0.000132387	2.59537E-05	3.4993E-05	4.24573E-05	4.24573E-05	4.24573E-05	3.01995E-05	5.25922E-05	3.8417E-05	1.16415E-05	2.02014E-05	0.000585045
3835203774475	383520	3774475	0.000364904	7.8621E-05	0.000188434	0.000349522	0.000239709	2.25608E-05	7.2639E-05	0.000128614	2.5315E-05	3.41319E-05	4.14125E-05	4.14125E-05	4.14125E-05	2.94563E-05	5.1298E-05	3.74716E-05	1.1355E-05	1.97043E-05	0.000551785
3835303774475	383530	3774475	0.000352664	7.59839E-05	0.000182114	0.000337798	0.000231668	2.18041E-05	7.02025E-05	0.0001243	2.46823E-05	3.32788E-05	4.03774E-05	4.03774E-05	4.03774E-05	2.872E-05	5.00159E-05	3.6535E-05	1.10712E-05	1.92118E-05	0.000520579
3835403774475	383540	3774475	0.000340895	7.34482E-05	0.000176036	0.000326525	0.000223937	2.10764E-05	6.78597E-05	0.000120152	2.4157E-05	3.25705E-05	3.95181E-05	3.95181E-05	3.95181E-05	2.81088E-05	4.89514E-05	3.57575E-05	1.08356E-05	1.8803E-05	0.000493043
3835503774475	383550	3774475	0.000332139	7.15616E-05	0.000171515	0.000318138	0.000218185	2.05351E-05	6.61167E-05	0.000117065	2.3769E-05	3.20474E-05	3.88834E-05	3.88834E-05	3.88834E-05	2.76574E-05	4.81652E-05	3.51832E-05	1.06616E-05	1.8501E-05	0.000469961
3835603774475	383560	3774475	0.000323679	6.97388E-05	0.000167146	0.000310035	0.000212628	2.0012E-05	6.44326E-05	0.000114084	2.34049E-05	3.15565E-05	3.82877E-05	3.82877E-05	3.82877E-05	2.72337E-05	4.74274E-05	3.46442E-05	1.04982E-05	1.82175E-05	0.000448657
3835703774475	383570	3774475	0.000314224	6.77016E-05	0.000162263	0.000300978	0.000206416	1.94274E-05	6.25504E-05	0.000110751	2.30169E-05	3.10334E-05	3.7653E-05	3.7653E-05	3.7653E-05	2.67822E-05	4.66411E-05	3.40699E-05	1.03242E-05	1.79155E-05	0.000427944
3835803774475	383580	3774475	0.000304768	6.56643E-05	0.00015738	0.000291921	0.000200205	1.88428E-05	6.06681E-05	0.000107418	2.26409E-05	3.05263E-05	3.70378E-05	3.70378E-05	3.70378E-05	2.63446E-05	4.58791E-05	3.35133E-05	1.01555E-05	1.76228E-05	0.000408515
3835903774475	383590	3774475	0.000296537	6.38908E-05	0.00015313	0.000284036	0.000194797	1.83339E-05	5.90295E-05	0.000104517	2.23126E-05	3.00837E-05	3.65008E-05	3.65008E-05	3.65008E-05	2.59626E-05	4.52139E-05	3.30273E-05	1.00083E-05	1.73673E-05	0.000391162
3836003774475	383600	3774475	0.000293255	6.31837E-05	0.000151435	0.000280893	0.000192642	1.8131E-05	5.83762E-05	0.00010336	2.21932E-05	2.99227E-05	3.63055E-05	3.63055E-05	3.63055E-05	2.58237E-05	4.49719E-05	3.28506E-05	9.95473E-06	1.72744E-05	0.000378663
3836103774475	383610	3774475	0.00029	6.24824E-05	0.000149754	0.000277775	0.000190503	1.79297E-05	5.77283E-05	0.000102213	2.20798E-05	2.97698E-05	3.61199E-05	3.61199E-05	3.61199E-05	2.56918E-05	4.47421E-05	3.26827E-05	9.90385E-06	1.71861E-05	0.000366778
3836203774475	383620	3774475	0.000290376	6.25635E-05	0.000149948	0.000278136	0.000190751	1.7953E-05	5.78033E-05	0.000102346	2.21216E-05	2.98262E-05	3.61883E-05	3.61883E-05	3.61883E-05	2.57404E-05	4.48268E-05	3.27446E-05	9.9226E-06	1.72186E-05	0.000358141
3836303774475	383630	3774475	0.000293914	6.33257E-05	0.000151775	0.000281524	0.000193075	1.81717E-05	5.85074E-05	0.000103593	2.22947E-05	3.00596E-05	3.64715E-05	3.64715E-05	3.64715E-05	2.59418E-05	4.51776E-05	3.30008E-05	1.00002E-05	1.73534E-05	0.000351993
3836403774475	383640	3774475	0.000297707	6.41429E-05	0.000153734	0.000285157	0.000195566	1.84062E-05	5.92625E-05	0.000104929	2.24857E-05	3.03171E-05	3.67839E-05	3.67839E-05	3.67839E-05	2.61641E-05	4.55646E-05	3.32835E-05	1.00859E-05	1.7502E-05	0.000346054
3836503774475	383650	3774475	0.000306167	6.59657E-05	0.000158103	0.000293261	0.000201124	1.89293E-05	6.09466E-05	0.000107911	2.28737E-05	3.08402E-05	3.74187E-05	3.74187E-05	3.74187E-05	2.66155E-05	4.63509E-05	3.38578E-05	1.026E-05	1.7804E-05	0.000343051
3836603774475	383660	3774475	0.000315461	6.79682E-05	0.000162902	0.000302163	0.000207229	1.95039E-05	6.27967E-05	0.000111187	2.33094E-05	3.14277E-05	3.81315E-05	3.81315E-05	3.81315E-05	2.71226E-05	4.72338E-05	3.45028E-05	1.04554E-05	1.81432E-05	0.000340252
3836703774475	383670	3774475	0.000327297	7.05184E-05	0.000169014	0.0003135	0.000215004	2.02357E-05	6.51528E-05	0.000115359	2.38586E-05	3.21681E-05	3.90298E-05	3.90298E-05	3.90298E-05	2.77616E-05	4.83466E-05	3.53157E-05	1.07017E-05	1.85707E-05	0.000338127
3836803774475	383680	3774475	0.000341272	7.35293E-05	0.000176231	0.000326886	0.000224185	2.10997E-05	6.79347E-05	0.000120284	2.45808E-05	3.3142E-05	4.02114E-05	4.02114E-05	4.02114E-05	2.8602E-05	4.98102E-05	3.63848E-05	1.10257E-05	1.91328E-05	0.000336796
3836903774475	383690	3774475	0.00035448	7.63751E-05	0.000183051	0.000339537	0.000232861	2.19163E-05	7.0564E-05	0.00012494	2.54523E-05	3.4317E-05	4.1637E-05	4.1637E-05	4.1637E-05	2.9616E-05	5.15762E-05	3.76748E-05	1.14166E-05	1.98112E-05	0.000335524
3837003774475	383700	3774475	0.000363546	7.83283E-05	0.000187733	0.00034822	0.000238816	2.24768E-05	7.23686E-05	0.000128135	2.63119E-05	3.54759E-05	4.30432E-05	4.30432E-05	4.30432E-05	3.06162E-05	5.3318E-05	3.89471E-05	1.18022E-05	2.04802E-05	0.000333608
3837103774475	383710	3774475	0.000368415	7.93774E-05	0.000190247	0.000352884	0.000242015	2.27779E-05	7.33378E-05	0.000129851	2.71834E-05	3.66509E-05	4.44688E-05	4.44688E-05	4.44688E-05	3.16302E-05	5.5084E-05	4.02371E-05	1.21931E-05	2.11586E-05	0.000331632
3837203774475	383720	3774475	0.000369652	7.9644E-05	0.000190886	0.000354069	0.000242828	2.28544E-05	7.35841E-05	0.000130287	2.81802E-05	3.7995E-05	4.60995E-05	4.60995E-05	4.60995E-05	3.27902E-05	5.7104E-05	4.17127E-05	1.26402E-05	2.19345E-05	0.000329358
3837303774475	383730	3774475	0.000367365	7.91513E-05	0.000189705	0.000351879	0.000241326	2.2713E-05	7.31289E-05	0.000129481	2.84906E-05	3.84135E-05	4.66073E-05	4.66073E-05	4.66073E-05	3.31513E-05	5.77329E-05	4.21721E-05	1.27794E-05	2.21761E-05	0.000323258
3837403774475	383740	3774475	0.000364312	7.84935E-05	0.000188128	0.000348955	0.00023932	2.25242E-05	7.25212E-05	0.000128405	2.87473E-05	3.87595E-05	4.70272E-05	4.70272E-05	4.70272E-05	3.3455E-05	5.82531E-05	4.2552E-05	1.28946E-05	2.23758E-05	0.000317211
3837503774475	383750	3774475	0.000361461	7.78791E-05	0.000186656	0.000346224	0.000237447	2.23479E-05	7.19535E-05	0.0001274	2.90815E-05	3.92102E-05	4.7574E-05	4.7574E-05	4.7574E-05	3.38389E-05	5.89304E-05	4.30468E-05	1.30445E-05	2.2636E-05	0.000312316
3837603774475	383760	3774475	0.000358394	7.72184E-05	0.000185072	0.000343286	0.000235432	2.21583E-05	7.13431E-05	0.000126319	2.93084E-05	3.9516E-05	4.79451E-05	4.79451E-05	4.79451E-05	3.41029E-05	5.93901E-05	4.33826E-05	1.31462E-05	2.28126E-05	0.000305756
3837703774475	383770	3774475	0.000354884	7.6462E-05	0.00018326	0.000339924	0.000233126	2.19413E-05	7.06443E-05	0.000125082	2.93143E-05	3.95241E-05	4.79549E-05	4.79549E-05	4.79549E-05	3.41098E-05	5.94021E-05	4.33914E-05	1.31489E-05	2.28172E-05	0.000298301
3837803774475	383780	3774475	0.000351239	7.56767E-05	0.000181377	0.000336432	0.000230732	2.17159E-05	6.99187E-05	0.000123797	2.92905E-05	3.94919E-05	4.79158E-05	4.79158E-05	4.79158E-05	3.4082E-05	5.93538E-05	4.33561E-05	1.31382E-05	2.27986E-05	0.000290953
3837903774475	383790	3774475	0.000347459	7.48624E-05	0.000179426	0.000332812	0.000228249	2.14822E-05	6.91663E-05	0.000122465	2.92367E-05	3.94195E-05	4.78279E-05	4.78279E-05	4.78279E-05	3.40195E-05	5.92449E-05	4.32765E-05	1.31141E-05	2.27568E-05	0.000283658
3838003774475	383800	3774475	0.000343343	7.39756E-05	0.0001773	0.00032887	0.000225545	2.12278E-05	6.8347E-05	0.000121014	2.91834E-05	3.9347E-05	4.774E-05	4.774E-05	4.774E-05	3.3957E-05	5.9136E-05	4.3197E-05	1.309E-05	2.2715E-05	0.000276693
3838103774475	383810	3774475	0.000338851	7.30077E-05	0.00017498	0.000324567	0.000222594	2.095E-05	6.74528E-05	0.000119431	2.91293E-05	3.92746E-05	4.76521E-05	4.76521E-05	4.76521E-05	3.38945E-05	5.90272E-05	4.31175E-05	1.30659E-05	2.26732E-05	0.000269864
3838203774475	383820	3774475	0.000334184	7.20021E-05	0.00017257	0.000320096	0.000219528	2.06615E-05	6.65237E-05	0.000117786	2.90219E-05	3.91297E-05	4.74764E-05	4.74764E-05	4.74764E-05	3.37695E-05	5.88095E-05	4.29585E-05	1.30177E-05	2.25896E-05	0.000263089
3838303774475	383830	3774475	0.000329745	7.10458E-05	0.000170278	0.000315845	0.000216612	2.03871E-05	6.56401E-05	0.000116222	2.89025E-05	3.89688E-05	4.72811E-05	4.72811E-05	4.72811E-05	3.36306E-05	5.85675E-05	4.27818E-05	1.29642E-05	2.24966E-05	0.000256427
3838403774475	383840	3774475	0.000325293	7.00866E-05	0.000167979	0.000311581	0.000213688	2.01118E-05	6.47539E-05	0.000114653	2.87831E-05	3.88078E-05	4.70858E-05	4.70858E-05	4.70858E-05	3.34917E-05	5.83256E-05	4.2605E-05	1.29106E-05	2.24037E-05	0.000249927
3838603774475	383860	3774475	0.000317748	6.84608E-05	0.000164083	0.000304353	0.000208731	1.96453E-05	6.32519E-05	0.000111993	2.85801E-05	3.85342E-05	4.67538E-05	4.67538E-05	4.67538E-05	3.32555E-05	5.79144E-05	4.23046E-05	1.28196E-05	2.22458E-05	0.00023772
3838703774475	383870	3774475	0.00031421	6.76987E-05	0.000162256	0.000300965	0.000206407	1.94266E-05	6.25477E-05	0.000110746	2.84906E-05	3.84135E-05	4.66073E-05	4.66073E-05	4.66073E-05	3.31513E-05	5.77329E-05	4.21721E-05	1.27794E-05	2.21761E-05	0.00023196
3839103774475	383910	3774475	0.000299926	6.46211E-05	0.00015488	0.000287283	0.000197024	1.85434E-05	5.97043E-05	0.000105712	2.81086E-05	3.78984E-05	4.59824E-05	4.59824E-05	4.59824E-05	3.27068E-05	5.69588E-05	4.16066E-05	1.26081E-05	2.18787E-05	0.00021071
3829703774485	382970	3774485	0.000110951	2.39051E-05	5.72942E-05	0.000106274	7.28845E-05	6.85972E-06	2.20862E-05	3.91056E-05	2.2032E-05	2.97054E-05	3.60418E-05	3.60418E-05	3.60418E-05	2.56362E-05	4.46454E-05	3.2612E-05	9.88243E-06	1.71489E-05	0.00013498
3829803774485	382980	3774485	0.000114233	2.46122E-05	5.8989E-05	0.000109417	7.50404E-05	7.06262E-06	2.27395E-05	4.02623E-05	2.22827E-05	3.00435E-05	3.64519E-05	3.64519E-05	3.64519E-05	2.59279E-05	4.51534E-05	3.29831E-05	9.99489E-06	1.73441E-05	0.000141546
3829903774485	382990	3774485	0.000117219	2.52555E-05	6.05309E-05	0.000112277	7.70019E-05	7.24723E-06	2.33339E-05	4.13147E-05	2.24737E-05	3.0301E-05	3.67644E-05	3.67644E-05	3.67644E-05	2.61502E-05	4.55404E-05	3.32659E-05	1.00806E-05	1.74927E-05	0.00014807
3830003774485	383000	3774485	0.000120447	2.5951E-05	6.21978E-05	0.000115369	7.91224E-05	7.44681E-06	2.39765E-05	4.24525E-05	2.26826E-05	3.05827E-05	3.71062E-05	3.71062E-05	3.71062E-05	2.63933E-05	4.59638E-05	3.35751E-05	1.01743E-05	1.76554E-05	0.000155185
3830103774485	383010	3774485	0.000126997	2.73623E-05	6.55803E-05	0.000121643	8.34253E-05	7.85179E-06	2.52804E-05	4.47612E-05	2.33213E-05	3.14438E-05	3.8151E-05	3.8151E-05	3.8151E-05	2.71364E-05	4.7258E-05	3.45205E-05	1.04608E-05	1.81525E-05	0.000166956
3830203774485	383020	3774485	0.000134233	2.89214E-05	6.93171E-05	0.000128574	8.81788E-05	8.29919E-06	2.67209E-05	4.73116E-05	2.40376E-05	3.24096E-05	3.93228E-05	3.93228E-05	3.93228E-05	2.79699E-05	4.87095E-05	3.55808E-05	1.07821E-05	1.871E-05	0.000180667
3830303774485	383030	3774485	0.000140877	3.0353E-05	7.27482E-05	0.000134939	9.25436E-05	8.70999E-06	2.80435E-05	4.96535E-05	2.46823E-05	3.32788E-05	4.03774E-05	4.03774E-05	4.03774E-05	2.872E-05	5.00159E-05	3.6535E-05	1.10712E-05	1.92118E-05	0.00019451
3830403774485	383040	3774485	0.000146567	3.15788E-05	7.56862E-05	0.000140388	9.6281E-05	9.06175E-06	2.91761E-05	5.16588E-05	2.51777E-05	3.39468E-05	4.11879E-05	4.11879E-05	4.11879E-05	2.92965E-05	5.10198E-05	3.72684E-05	1.12934E-05	1.95975E-05	0.000207624
3830503774485	383050	3774485	0.000152445	3.28452E-05	7.87214E-05	0.000146018	0.000100142	9.42515E-06	3.03461E-05	5.37305E-05	2.57269E-05	3.46872E-05	4.20862E-05	4.20862E-05	4.20862E-05	2.99355E-05	5.21326E-05	3.80812E-05	1.15398E-05	2.00249E-05	0.000222069
3830603774485	383060	3774485	0.000158941	3.42449E-05	8.20761E-05	0.000152241	0.00010441	9.8268E-06	3.16393E-05	5.60202E-05	2.64372E-05	3.56449E-05	4.32482E-05	4.32482E-05	4.32482E-05	3.0762E-05	5.3572E-05	3.91327E-05	1.18584E-05	2.05778E-05	0.000239266
3830703774485	383070	3774485	0.000165464	3.56504E-05	8.54447E-05	0.000158489	0.000108695	1.02301E-05	3.29379E-05	5.83194E-05	2.72192E-05	3.66992E-05	4.45274E-05	4.45274E-05	4.45274E-05	3.16719E-05	5.51565E-05	4.02901E-05	1.22091E-05	2.11864E-05	0.000258534
3830803774485	383080	3774485	0.000171463	3.69429E-05	8.85425E-05	0.000164235	0.000112636	1.0601E-05	3.4132E-05	6.04337E-05	2.79474E-05	3.76811E-05	4.57187E-05	4.57187E-05	4.57187E-05	3.25193E-05	5.66322E-05	4.13681E-05	1.25358E-05	2.17533E-05	0.000278525
3830903774485	383090	3774485	0.000176695	3.80702E-05	9.12443E-05	0.000169247	0.000116073	1.09245E-05	3.51735E-05	6.22779E-05	2.85324E-05	3.84698E-05	4.66757E-05	4.66757E-05	4.66757E-05	3.32E-05	5.78176E-05	4.2234E-05	1.27982E-05	2.22086E-05	0.000298163
3831003774485	383100	3774485	0.000182035	3.92207E-05	9.40017E-05	0.000174361	0.00011958	1.12546E-05	3.62365E-05	6.41599E-05	2.93919E-05	3.96287E-05	4.80818E-05	4.80818E-05	4.80818E-05	3.42001E-05	5.95594E-05	4.35063E-05	1.31837E-05	2.28776E-05	0.000320124
3831103774485	383110	3774485	0.000187173	4.03277E-05	9.66549E-05	0.000179283	0.000122956	1.15723E-05	3.72593E-05	6.59708E-05	3.01023E-05	4.05864E-05	4.92438E-05	4.92438E-05	4.92438E-05	3.50266E-05	6.09988E-05	4.45577E-05	1.35023E-05	2.34305E-05	0.000341834
3831203774485	383120	3774485	0.000191854	4.13362E-05	9.9072E-05	0.000183766	0.00012603	1.18617E-05	3.8191E-05	6.76206E-05	3.05798E-05	4.12303E-05	5.0025E-05	5.0025E-05	5.0025E-05	3.55823E-05	6.19664E-05	4.52645E-05	1.37165E-05	2.38022E-05	0.000364892
3831303774485	383130	3774485	0.000196588	4.23562E-05	0.000101517	0.000188301	0.00012914	1.21544E-05	3.91335E-05	6.92893E-05	3.09439E-05	4.17212E-05	5.06206E-05	5.06206E-05	5.06206E-05	3.6006E-05	6.27043E-05	4.58035E-05	1.38799E-05	2.40856E-05	0.000390792
3831403774485	383140	3774485	0.000201363	4.3385E-05	0.000103983	0.000192875	0.000132277	1.24496E-05	4.0084E-05	7.09722E-05	3.12125E-05	4.20834E-05	5.10601E-05	5.10601E-05	5.10601E-05	3.63185E-05	6.32486E-05	4.62011E-05	1.40003E-05	2.42947E-05	0.000417259
3831503774485	383150	3774485	0.000206192	4.44254E-05	0.000106476	0.0001975	0.000135449	1.27481E-05	4.10452E-05	7.26741E-05	3.13976E-05	4.23329E-05	5.13628E-05	5.13628E-05	5.13628E-05	3.65338E-05	6.36236E-05	4.6475E-05	1.40833E-05	2.44387E-05	0.000445696
3831603774485	383160	3774485	0.000211034	4.54686E-05	0.000108976	0.000202138	0.00013863	1.30475E-05	4.2009E-05	7.43807E-05	3.14931E-05	4.24616E-05	5.1519E-05	5.1519E-05	5.1519E-05	3.6645E-05	6.38171E-05	4.66164E-05	1.41262E-05	2.45131E-05	0.000476365
3831703774485	383170	3774485	0.000216024	4.65438E-05	0.000111553	0.000206917	0.000141908	1.3356E-05	4.30024E-05	7.61395E-05	3.15766E-05	4.25743E-05	5.16557E-05	5.16557E-05	5.16557E-05	3.67422E-05	6.39864E-05	4.67401E-05	1.41637E-05	2.45781E-05	0.000509345
3831903774485	383190	3774485	0.000226192	4.87346E-05	0.000116804	0.000216657	0.000148588	1.39847E-05	4.50265E-05	7.97234E-05	3.16363E-05	4.26548E-05	5.17534E-05	5.17534E-05	5.17534E-05	3.68117E-05	6.41074E-05	4.68284E-05	1.41904E-05	2.46246E-05	0.000582622
3832003774485	383200	3774485	0.000231397	4.98561E-05	0.000119492	0.000221643	0.000152007	1.43065E-05	4.60627E-05	8.15581E-05	3.16184E-05	4.26306E-05	5.17241E-05	5.17241E-05	5.17241E-05	3.67908E-05	6.40711E-05	4.68019E-05	1.41824E-05	2.46106E-05	0.000623731
3832103774485	383210	3774485	0.000236791	5.10182E-05	0.000122277	0.000226809	0.00015555	1.464E-05	4.71363E-05	8.34591E-05	3.16184E-05	4.26306E-05	5.17241E-05	5.17241E-05	5.17241E-05	3.67908E-05	6.40711E-05	4.68019E-05	1.41824E-05	2.46106E-05	0.000669998
3832203774485	383220	3774485	0.000242319	5.22092E-05	0.000125132	0.000232104	0.000159181	1.49818E-05	4.82368E-05	8.54075E-05	3.16363E-05	4.26548E-05	5.17534E-05	5.17534E-05	5.17534E-05	3.68117E-05	6.41074E-05	4.68284E-05	1.41904E-05	2.46246E-05	0.000723087
3832303774485	383230	3774485	0.000247968	5.34264E-05	0.000128049	0.000237515	0.000162892	1.5331E-05	4.93613E-05	8.73985E-05	3.16483E-05	4.26709E-05	5.17729E-05	5.17729E-05	5.17729E-05	3.68256E-05	6.41316E-05	4.68461E-05	1.41958E-05	2.46339E-05	0.000781632
3832403774485	383240	3774485	0.000253752	5.46725E-05	0.000131036	0.000243055	0.000166692	1.56886E-05	5.05126E-05	8.9437E-05	3.16602E-05	4.2687E-05	5.17924E-05	5.17924E-05	5.17924E-05	3.68394E-05	6.41558E-05	4.68638E-05	1.42011E-05	2.46432E-05	0.000845908
3832503774485	383250	3774485	0.000259643	5.59418E-05	0.000134078	0.000248698	0.000170562	1.60529E-05	5.16853E-05	9.15134E-05	3.16721E-05	4.27031E-05	5.18119E-05	5.18119E-05	5.18119E-05	3.68533E-05	6.418E-05	4.68815E-05	1.42065E-05	2.46525E-05	0.000914123
3832603774485	383260	3774485	0.000265642	5.72342E-05	0.000137176	0.000254444	0.000174502	1.64237E-05	5.28795E-05	9.36277E-05	3.1702E-05	4.27433E-05	5.18608E-05	5.18608E-05	5.18608E-05	3.68881E-05	6.42404E-05	4.69256E-05	1.42199E-05	2.46757E-05	0.000986558
3832703774485	383270	3774485	0.000271788	5.85586E-05	0.00014035	0.000260331	0.00017854	1.68038E-05	5.4103E-05	9.57942E-05	3.17378E-05	4.27916E-05	5.19194E-05	5.19194E-05	5.19194E-05	3.69297E-05	6.4313E-05	4.69786E-05	1.4236E-05	2.47036E-05	0.001058343
3832903774485	383290	3774485	0.000284203	6.12334E-05	0.00014676	0.000272222	0.000186695	1.75713E-05	5.65743E-05	0.00010017	3.17259E-05	4.27755E-05	5.18998E-05	5.18998E-05	5.18998E-05	3.69158E-05	6.42888E-05	4.6961E-05	1.42306E-05	2.46943E-05	0.001174132
3833003774485	383300	3774485	0.000290471	6.25838E-05	0.000149997	0.000278226	0.000190813	1.79588E-05	5.7822E-05	0.000102379	3.16662E-05	4.2695E-05	5.18022E-05	5.18022E-05	5.18022E-05	3.68464E-05	6.41679E-05	4.68726E-05	1.42038E-05	2.46478E-05	0.001204556
3833103774485	383310	3774485	0.000296738	6.39343E-05	0.000153234	0.00028423	0.00019493	1.83464E-05	5.90697E-05	0.000104588	3.15826E-05	4.25824E-05	5.16655E-05	5.16655E-05	5.16655E-05	3.67492E-05	6.39985E-05	4.67489E-05	1.41663E-05	2.45828E-05	0.001213958
3833203774485	383320	3774485	0.000302993	6.52818E-05	0.000156463	0.00029022	0.000199039	1.8733E-05	6.03147E-05	0.000106793	3.14334E-05	4.23812E-05	5.14214E-05	5.14214E-05	5.14214E-05	3.65755E-05	6.36961E-05	4.6528E-05	1.40994E-05	2.44666E-05	0.001208496

			ISDrainage / Utilities Trenching	ISDrainage / Utilities Trenching	ISAsphalt Paving	ISAsphalt Paving	SVDemolition	SVSite Grubbing / Prep	SVMass Grading / Excavation	SVMass Grading / Excavation	SVDrainage / Utilities Trenching	SVFoundations / Concrete Pads	SVBuilding / Structure Construction	SVBuilding / Structure Construction	SVAsphalt Paving	SVAsphalt Paving	SVArchitectural Coating	SVArchitectural Coating	SVLandscaping or Other Finishing	SVLandscaping or Other Finishing	MDemolition
Unique Identifier	X (UTM)	Y (UTM)	2027	2028	2027	2028	2027	2027	2027	2028	2028	2028	2028	2029	2028	2029	2028	2029	2028	2029	2027
3834503774475	383450	3774475	0.000275223	0.000275223	0.001178628	0.001178628	1.89803E-05	1.25397E-05	2.11759E-05	2.11759E-05	6.39181E-06	6.58698E-06	3.69877E-05	3.69877E-05	2.60064E-05	2.60064E-05	2.57624E-06	2.57624E-06	8.29471E-06	8.29471E-06	6.43948E-05
3834603774475	383460	3774475	0.000260768	0.000260768	0.001116726	0.001116726	1.87781E-05	1.24061E-05	2.09503E-05	2.09503E-05	6.32372E-06	6.51681E-06	3.66527E-05	3.66527E-05	2.57293E-05	2.57293E-05	2.5488E-06	2.5488E-06	8.20636E-06	8.20636E-06	6.41143E-05
3834703774475	383470	3774475	0.000247607	0.000247607	0.001060364	0.001060364	1.85943E-05	1.22847E-05	2.07453E-05	2.07453E-05	6.26183E-06	6.45303E-06	3.63564E-05	3.63564E-05	2.54775E-05	2.54775E-05	2.52385E-06	2.52385E-06	8.12603E-06	8.12603E-06	6.38457E-05
3834803774475	383480	3774475	0.000235408	0.000235408	0.001008119	0.001008119	1.84166E-05	1.21673E-05	2.05471E-05	2.05471E-05	6.20199E-06	6.39137E-06	3.6073E-05	3.6073E-05	2.52341E-05	2.52341E-05	2.49973E-06	2.49973E-06	8.04839E-06	8.04839E-06	6.35293E-05
3834903774475	383490	3774475	0.000223785	0.000223785	0.000958348	0.000958348	1.82267E-05	1.20418E-05	2.03352E-05	2.03352E-05	6.13803E-06	6.32545E-06	3.57638E-05	3.57638E-05	2.49738E-05	2.49738E-05	2.47396E-06	2.47396E-06	7.96539E-06	7.96539E-06	6.30936E-05
3835003774475	383500	3774475	0.000212566	0.000212566	0.000910301	0.000910301	1.80061E-05	1.18961E-05	2.00891E-05	2.00891E-05	6.06376E-06	6.24891E-06	3.54288E-05	3.54288E-05	2.46716E-05	2.46716E-05	2.44402E-06	2.44402E-06	7.869E-06	7.869E-06	6.24967E-05
3835103774475	383510	3774475	0.000202219	0.000202219	0.00086599	0.00086599	1.77978E-05	1.17585E-05	1.98567E-05	1.98567E-05	5.99361E-06	6.17662E-06	3.50939E-05	3.50939E-05	2.43862E-05	2.43862E-05	2.41574E-06	2.41574E-06	7.77797E-06	7.77797E-06	6.18699E-05
3835203774475	383520	3774475	0.000190723	0.000190723	0.000816759	0.000816759	1.74609E-05	1.15358E-05	1.94807E-05	1.94807E-05	5.88013E-06	6.05968E-06	3.45657E-05	3.45657E-05	2.39245E-05	2.39245E-05	2.37001E-06	2.37001E-06	7.63071E-06	7.63071E-06	6.05388E-05
3835303774475	383530	3774475	0.000179936	0.000179936	0.000770566	0.000770566	1.71239E-05	1.13132E-05	1.91048E-05	1.91048E-05	5.76666E-06	5.94274E-06	3.40375E-05	3.40375E-05	2.34628E-05	2.34628E-05	2.32427E-06	2.32427E-06	7.48345E-06	7.48345E-06	5.9148E-05
3835403774475	383540	3774475	0.000170419	0.000170419	0.000729808	0.000729808	1.68421E-05	1.1127E-05	1.87904E-05	1.87904E-05	5.67175E-06	5.84493E-06	3.35865E-05	3.35865E-05	2.30767E-05	2.30767E-05	2.28602E-06	2.28602E-06	7.36029E-06	7.36029E-06	5.79422E-05
3835503774475	383550	3774475	0.00016244	0.00016244	0.000695641	0.000695641	1.66338E-05	1.09894E-05	1.8558E-05	1.8558E-05	5.6016E-06	5.77264E-06	3.32516E-05	3.32516E-05	2.27912E-05	2.27912E-05	2.25774E-06	2.25774E-06	7.26925E-06	7.26925E-06	5.70767E-05
3835603774475	383560	3774475	0.000155077	0.000155077	0.000664107	0.000664107	1.64377E-05	1.08599E-05	1.83392E-05	1.83392E-05	5.53558E-06	5.7046E-06	3.29424E-05	3.29424E-05	2.25226E-05	2.25226E-05	2.23113E-06	2.23113E-06	7.18357E-06	7.18357E-06	5.6241E-05
3835703774475	383570	3774475	0.000147917	0.000147917	0.000633447	0.000633447	1.62294E-05	1.07223E-05	1.81068E-05	1.81068E-05	5.46543E-06	5.63231E-06	3.26074E-05	3.26074E-05	2.22372E-05	2.22372E-05	2.20286E-06	2.20286E-06	7.09254E-06	7.09254E-06	5.5286E-05
3835803774475	383580	3774475	0.000141202	0.000141202	0.000604688	0.000604688	1.60272E-05	1.05887E-05	1.78813E-05	1.78813E-05	5.39734E-06	5.56215E-06	3.22853E-05	3.22853E-05	2.19602E-05	2.19602E-05	2.17542E-06	2.17542E-06	7.00419E-06	7.00419E-06	5.4319E-05
3835903774475	383590	3774475	0.000135204	0.000135204	0.000579003	0.000579003	1.58557E-05	1.04753E-05	1.76899E-05	1.76899E-05	5.33957E-06	5.50261E-06	3.20019E-05	3.20019E-05	2.17251E-05	2.17251E-05	2.15213E-06	2.15213E-06	6.92922E-06	6.92922E-06	5.34714E-05
3836003774475	383600	3774475	0.000130884	0.000130884	0.000560501	0.000560501	1.58005E-05	1.04389E-05	1.76284E-05	1.76284E-05	5.321E-06	5.48348E-06	3.19117E-05	3.19117E-05	2.16496E-05	2.16496E-05	2.14465E-06	2.14465E-06	6.90512E-06	6.90512E-06	5.32266E-05
3836103774475	383610	3774475	0.000126776	0.000126776	0.00054291	0.00054291	1.57454E-05	1.04025E-05	1.75668E-05	1.75668E-05	5.30244E-06	5.46434E-06	3.18344E-05	3.18344E-05	2.1574E-05	2.1574E-05	2.13716E-06	2.13716E-06	6.88102E-06	6.88102E-06	5.2964E-05
3836203774475	383620	3774475	0.00012379	0.00012379	0.000530124	0.000530124	1.5776E-05	1.04227E-05	1.7601E-05	1.7601E-05	5.31275E-06	5.47497E-06	3.18988E-05	3.18988E-05	2.1616E-05	2.1616E-05	2.14132E-06	2.14132E-06	6.89441E-06	6.89441E-06	5.3155E-05
3836303774475	383630	3774475	0.000121665	0.000121665	0.00052024	0.00052024	1.58863E-05	1.04956E-05	1.77241E-05	1.77241E-05	5.34989E-06	5.51324E-06	3.20792E-05	3.20792E-05	2.17671E-05	2.17671E-05	2.15629E-06	2.15629E-06	6.9426E-06	6.9426E-06	5.3734E-05
3836403774475	383640	3774475	0.000119612	0.000119612	0.000512232	0.000512232	1.59666E-05	1.05684E-05	1.78471E-05	1.78471E-05	5.38703E-06	5.55152E-06	3.22725E-05	3.22725E-05	2.19182E-05	2.19182E-05	2.17126E-06	2.17126E-06	6.9908E-06	6.9908E-06	5.43488E-05
3836503774475	383650	3774475	0.000118574	0.000118574	0.000507788	0.000507788	1.62233E-05	1.07182E-05	1.81E-05	1.81E-05	5.46337E-06	5.63019E-06	3.26461E-05	3.26461E-05	2.22288E-05	2.22288E-05	2.20203E-06	2.20203E-06	7.08986E-06	7.08986E-06	5.55785E-05
3836603774475	383660	3774475	0.000117607	0.000117607	0.000503644	0.000503644	1.64683E-05	1.08801E-05	1.83734E-05	1.83734E-05	5.54589E-06	5.71523E-06	3.30454E-05	3.30454E-05	2.25646E-05	2.25646E-05	2.23529E-06	2.23529E-06	7.19696E-06	7.19696E-06	5.69693E-05
3836703774475	383670	3774475	0.000116872	0.000116872	0.000500499	0.000500499	1.67685E-05	1.10784E-05	1.87084E-05	1.87084E-05	5.64699E-06	5.81942E-06	3.35221E-05	3.35221E-05	2.29759E-05	2.29759E-05	2.27604E-06	2.27604E-06	7.32816E-06	7.32816E-06	5.87182E-05
3836803774475	383680	3774475	0.000116412	0.000116412	0.000498529	0.000498529	1.71545E-05	1.13335E-05	1.9139E-05	1.9139E-05	5.77697E-06	5.95337E-06	3.41148E-05	3.41148E-05	2.35048E-05	2.35048E-05	2.32843E-06	2.32843E-06	7.49683E-06	7.49683E-06	6.10223E-05
3836903774475	383690	3774475	0.000115973	0.000115973	0.000496647	0.000496647	1.7614E-05	1.1637E-05	1.96516E-05	1.96516E-05	5.93171E-06	6.11283E-06	3.47847E-05	3.47847E-05	2.41344E-05	2.41344E-05	2.3908E-06	2.3908E-06	7.69764E-06	7.69764E-06	6.37024E-05
3837003774475	383700	3774475	0.00011531	0.00011531	0.00049381	0.00049381	1.80858E-05	1.19487E-05	2.0178E-05	2.0178E-05	6.09058E-06	6.27655E-06	3.54546E-05	3.54546E-05	2.47808E-05	2.47808E-05	2.45483E-06	2.45483E-06	7.90381E-06	7.90381E-06	6.62871E-05
3837103774475	383710	3774475	0.000114628	0.000114628	0.000490886	0.000490886	1.86004E-05	1.22887E-05	2.07521E-05	2.07521E-05	6.26389E-06	6.45515E-06	3.62276E-05	3.62276E-05	2.54859E-05	2.54859E-05	2.52468E-06	2.52468E-06	8.12871E-06	8.12871E-06	6.89254E-05
3837203774475	383720	3774475	0.000113841	0.000113841	0.000487519	0.000487519	1.91028E-05	1.26206E-05	2.13126E-05	2.13126E-05	6.43307E-06	6.6295E-06	3.69233E-05	3.69233E-05	2.61743E-05	2.61743E-05	2.59287E-06	2.59287E-06	8.34826E-06	8.34826E-06	7.34082E-05
3837303774475	383730	3774475	0.000111733	0.000111733	0.000478489	0.000478489	1.92805E-05	1.2738E-05	2.15108E-05	2.15108E-05	6.4929E-06	6.69116E-06	3.71552E-05	3.71552E-05	2.64177E-05	2.64177E-05	2.61699E-06	2.61699E-06	8.42591E-06	8.42591E-06	7.40827E-05
3837403774475	383740	3774475	0.000109643	0.000109643	0.000469539	0.000469539	1.94275E-05	1.28351E-05	2.16749E-05	2.16749E-05	6.54242E-06	6.74219E-06	3.74E-05	3.74E-05	2.66192E-05	2.66192E-05	2.63695E-06	2.63695E-06	8.49017E-06	8.49017E-06	7.41723E-05
3837503774475	383750	3774475	0.000107951	0.000107951	0.000462294	0.000462294	1.96419E-05	1.29768E-05	2.19141E-05	2.19141E-05	6.61463E-06	6.81661E-06	3.78251E-05	3.78251E-05	2.6913E-05	2.6913E-05	2.66605E-06	2.66605E-06	8.58388E-06	8.58388E-06	7.44289E-05
3837603774475	383760	3774475	0.000105684	0.000105684	0.000452584	0.000452584	1.9887E-05	1.31387E-05	2.21875E-05	2.21875E-05	6.69716E-06	6.90166E-06	3.83147E-05	3.83147E-05	2.72488E-05	2.72488E-05	2.69931E-06	2.69931E-06	8.69097E-06	8.69097E-06	7.47692E-05
3837703774475	383770	3774475	0.000103107	0.000103107	0.000441548	0.000441548	2.0083E-05	1.32682E-05	2.24063E-05	2.24063E-05	6.76318E-06	6.96969E-06	3.88042E-05	3.88042E-05	2.75174E-05	2.75174E-05	2.72592E-06	2.72592E-06	8.77665E-06	8.77665E-06	7.45782E-05
3837803774475	383780	3774475	0.000100567	0.000100567	0.000430671	0.000430671	2.02362E-05	1.33694E-05	2.25772E-05	2.25772E-05	6.81476E-06	7.02285E-06	3.92552E-05	3.92552E-05	2.77272E-05	2.77272E-05	2.74671E-06	2.74671E-06	8.84359E-06	8.84359E-06	7.43096E-05
3837903774475	383790	3774475	9.80455E-05	9.80455E-05	0.000419874	0.000419874	2.0371E-05	1.34585E-05	2.27275E-05	2.27275E-05	6.86016E-06	7.06963E-06	3.97061E-05	3.97061E-05	2.79119E-05	2.79119E-05	2.76501E-06	2.76501E-06	8.90249E-06	8.90249E-06	7.40111E-05
3838003774475	383800	3774475	9.56378E-05	9.56378E-05	0.000409563	0.000409563	2.05977E-05	1.36082E-05	2.29804E-05	2.29804E-05	6.93649E-06	7.14829E-06	4.05306E-05	4.05306E-05	2.82225E-05	2.82225E-05	2.79578E-06	2.79578E-06	9.00156E-06	9.00156E-06	7.36768E-05
3838103774475	383810	3774475	9.32775E-05	9.32775E-05	0.000399455	0.000399455	2.08795E-05	1.37944E-05	2.32949E-05	2.32949E-05	7.0314E-06	7.2461E-06	4.22698E-05	4.22698E-05	2.86087E-05	2.86087E-05	2.83403E-06	2.83403E-06	9.12472E-06	9.12472E-06	7.32888E-05
3838203774475	383820	3774475	9.09357E-05	9.09357E-05	0.000389427	0.000389427	2.09959E-05	1.38713E-05	2.34247E-05	2.34247E-05	7.0706E-06	7.2865E-06	4.30944E-05	4.30944E-05	2.87682E-05	2.87682E-05	2.84983E-06	2.84983E-06	9.17559E-06	9.17559E-06	7.28591E-05
3838303774475	383830	3774475	8.86332E-05	8.86332E-05	0.000379567	0.000379567	2.09469E-05	1.3839E-05	2.33701E-05	2.33701E-05	7.0541E-06	7.26949E-06	4.30944E-05	4.30944E-05	2.8701E-05	2.8701E-05	2.84318E-06	2.84318E-06	9.15417E-06	9.15417E-06	7.24233E-05
3838403774475	383840	3774475	8.63864E-05	8.63864E-05	0.000369945	0.000369945	2.08918E-05	1.38025E-05	2.33085E-05	2.33085E-05	7.03553E-06	7.25035E-06	4.30171E-05	4.30171E-05	2.86255E-05	2.86255E-05	2.83569E-06	2.83569E-06	9.13007E-06	9.13007E-06	7.19756E-05
3838603774475	383860	3774475	8.21671E-05	8.21671E-05	0.000351876	0.000351876	2.07754E-05	1.37256E-05	2.31787E-05	2.31787E-05	6.99633E-06	7.20995E-06	4.27852E-05	4.27852E-05	2.8466E-05	2.8466E-05	2.81989E-06	2.81989E-06	9.0792E-06	9.0792E-06	7.12056E-05
3838703774475	383870	3774475	8.01761E-05	8.01761E-05	0.00034335	0.00034335	2.07202E-05	1.36892E-05	2.31172E-05	2.31172E-05	6.97776E-06	7.19082E-06	4.26692E-05	4.26692E-05	2.83904E-05	2.83904E-05	2.81241E-06	2.81241E-06	9.05511E-06	9.05511E-06	7.08475E-05
3839103774475	383910	3774475	7.28311E-05	7.28311E-05	0.000311895	0.000311895	2.05058E-05	1.35475E-05	2.28779E-05	2.28779E-05	6.90555E-06	7.1164E-06	4.22312E-05	4.22312E-05	2.80966E-05	2.80966E-05	2.7833E-06	2.7833E-06	8.96139E-06	8.96139E-06	6.93074E-05
3829703774475	382970	3774485	4.66552E-05	4.66552E-05	0.000199798	0.000199798	1.63703E-05	1.08153E-05	1.82641E-05	1.82641E-05	5.51288E-06	5.68121E-06	3.34706E-05	3.34706E-05	2.24303E-05	2.24303E-05	2.22199E-06	2.22199E-06	7.15412E-06	7.15412E-06	3.02575E-05
3829803774485	382980	3774485	4.89248E-05	4.89248E-05	0.000209518	0.000209518	1.6499E-05	1.09004E-05	1.84076E-05	1.84076E-05	5.55621E-06	5.72587E-06	3.36896E-05	3.36896E-05	2.26066E-05	2.26066E-05	2.23945E-06	2.23945E-06	7.21035E-06	7.21035E-06	3.08902E-05
3829903774485	382990	3774485	5.11799E-05	5.11799E-05	0.000219175	0.000219175	1.65909E-05	1.09611E-05	1.85101E-05	1.85101E-05	5.58716E-06	5.75776E-06	3.38571E-05	3.38571E-05	2.27325E-05	2.27325E-05	2.25192E-06	2.25192E-06	7.25051E-06	7.25051E-06	3.14393E-05
3830003774485	383000	3774485	5.36392E-05	5.36392E-05	0.000229707	0.000229707	1.66889E-05	1.10258E-05	1.86195E-05	1.86195E-05	5.62017E-06	5.79178E-06	3.40246E-05	3.40246E-05	2.28668E-05	2.28668E-05	2.26523E-06	2.26523E-06	7.29335E-06	7.29335E-06	3.20303E-05
3830103774485	383010	3774485	5.77078E-05	5.77078E-05	0.00024713	0.00024713	1.70381E-05	1.12565E-05	1.90091E-05	1.90091E-05	5.73777E-06	5.91297E-06	3.46301E-05	3.46301E-05	2.33453E-05	2.33453E-05	2.31263E-06	2.31263E-06	7.44596E-06	7.44596E-06	3.33793E-05
3830203774485	383020	3774485	6.2447E-05	6.2447E-05	0.000267426	0.000267426	1.74302E-05	1.15156E-05	1.94466E-05	1.94466E-05	5.86982E-06	6.04905E-06	3.52871E-05	3.52871E-05	2.38825E-05	2.38825E-05	2.36585E-06	2.36585E-06	7.61732E-06	7.61732E-06	3.48716E-05
3830303774485	383030	3774485	6.72316E-05	6.72316E-05	0.000287915	0.000287915	1.77672E-05	1.17382E-05	1.98225E-05	1.98225E-05	5.98329E-06	6.16599E-06	3.5854E-05	3.5854E-05	2.43442E-05	2.43442E-05	2.41159E-06	2.41159E-06	7.76458E-06	7.76458E-06	3.62505E-05
3830403774485	383040	3774485	7.17644E-05	7.17644E-05	0.000307327	0.000307327	1.80245E-05	1.19082E-05	2.01096E-05	2.01096E-05	6.06995E-06	6.25529E-06	3.62534E-05	3.62534E-05	2.46968E-05	2.46968E-05	2.44651E-06	2.44651E-06	7.87703E-06	7.87703E-06	3.74085E-05
3830503774485	383050	3774485	7.67574E-05	7.67574E-05	0.000328709	0.000328709	1.83002E-05	1.20904E-05	2.04172E-05	2.04172E-05	6.16279E-06	6.35097E-06	3.66785E-05	3.66785E-05	2.50746E-05	2.50746E-05	2.48393E-06	2.48393E-06	7.99752E-06	7.99752E-06	3.8656E-05
3830603774485	383060	3774485	8.27015E-05	8.27015E-05	0.000354164	0.000354164	1.86617E-05	1.23292E-05	2.08205E-05	2.08205E-05	6.28452E-06	6.47641E-06	3.72454E-05	3.72454E-05	2.55698E-05	2.55698E-05	2.533E-06	2.533E-06	8.15549E-06	8.15549E-06	4.0214E-05
3830703774485	383070	3774485	8.93615E-05	8.93615E-05	0.000382686	0.000382686	1.90783E-05	1.26044E-05	2.12853E-05	2.12853E-05	6.42482E-06	6.621E-06	3.78638E-05	3.78638E-05	2.61407E-05	2.61407E-05	2.58955E-06	2.58955E-06	8.33755E-06	8.33755E-06	4.18674E-05
3830803774485	383080	3774485	9.62712E-05	9.62712E-05	0.000412276	0.000412276	1.94704E-05	1.28635E-05	2.17227E-05	2.17227E-05	6.55686E-06	6.75707E-06	3.8495E-05	3.8495E-05	2.66779E-05	2.66779E-05	2.64277E-06	2.64277E-06	8.50891E-06	8.50891E-06	4.34074E-05
3830903774485	383090	3774485	0.000103059	0.000103059	0.000441345	0.000441345	1.9789E-05	1.30739E-05	2.20782E-05	2.20782E-05	6.66415E-06	6.86764E-06	3.90233E-05	3.90233E-05	2.71144E-05	2.71144E-05	2.68601E-06	2.68601E-06	8.68413E-06	8.68413E-06	4.46968E-05
3831003774485	383100	3774485	0.00011065	0.00011065	0.00047385	0.00047385	2.02056E-05	1.33492E-05	2.2543E-05	2.2543E-05	6.80445E-06	7.01222E-06	3.9603E-05	3.9603E-05	2.76853E-05	2.76853E-05	2.74256E-06	2.74256E-06	8.8302E-06	8.8302E-06	4.67382E-05
3831103774485	383110	3774485	0.000118154	0.000118154	0.000505986	0.000505986	2.05242E-05	1.35597E-05	2.28984E-05	2.28984E-05	6.91174E-06	7.12278E-06	4.0041E-05	4.0041E-05	2.81218E-05	2.81218E-05	2.7858E-06	2.7858E-06	8.96943E-06	8.96943E-06	4.80275E-05
3831203774485	383120	3774485	0.000126124	0.000126124	0.000540117	0.000540117	2.07754E-05	1.37256E-05	2.31787E-05	2.31787E-05	6.99633E-06	7.20995E-06	4.04533E-05	4.04533E-05	2.8466E-05	2.8466E-05	2.81989E-06	2.81989E-06	9.0792E-06	9.0792E-06	4.88214E-05
3831303774485	383130	3774485	0.000135076	0.000135076	0.000578455	0.000578455	2.09959E-05	1.38713E-05	2.34247E-05	2.34247E-05	7.0706E-06	7.2865E-06	4.08527E-05	4.08527E-05	2.87682E-05	2.87682E-05	2.84983E-06	2.84983E-06	9.17559E-06	9.17559E-06	4.96332E-05
3831403774485	383140	3774485	0.000144224	0.000144224	0.000617632	0.000617632	2.11981E-05	1.40049E-05	2.36503E-05	2.36503E-05	7.13869E-06	7.35666E-06	4.11748E-05	4.11748E-05	2.90452E-05	2.90452E-05	2.87727E-06	2.87727E-06	9.26395E-06	9.26395E-06	5.04331E-05
3831503774485	383150	3774485	0.000154053	0.000154053	0.000659724	0.000659724	2.13635E-05	1.41142E-05	2.38349E-05	2.38349E-05	7.19439E-06	7.41407E-06	4.15097E-05	4.15097E-05	2.92718E-05	2.92718E-05	2.89973E-06	2.89973E-06	9.33624E-06	9.33624E-06	5.11613E-05
3831603774485	383160	3774485	0.000164654	0.000164654	0.000705121	0.000705121	2.15167E-05	1.42154E-05	2.40057E-05	2.40057E-05	7.24597E-06	7.46723E-06	4.18447E-05	4.18447E-05	2.94817E-05	2.94817E-05	2.92051E-06	2.92051E-06	9.40317E-06	9.40317E-06	5.18119E-05
3831703774485	383170	3774485	0.000176053	0.000176053	0.000753938	0.000753938	2.16637E-05	1.43125E-05	2.41698E-05	2.41698E-05	7.29549E-06	7.51825E-06	4.21796E-05	4.21796E-05	2.96832E-05	2.96832E-05	2.94047E-06	2.94047E-06	9.46743E-06	9.46743E-06	5.24626E-05
3831903774485	383190	3774485	0.000201381	0.000201381	0.000862403	0.000862403	2.16392E-05	1.42963E-05	2.41425E-05	2.41425E-05	7.28724E-06	7.50975E-06	4.21023E-05	4.21023E-05	2.96496E-05	2.96496E-05	2.93715E-06	2.93715E-06	9.45672E-06	9.45672E-06	5.37698E-05
3832003774485	383200	3774485	0.00021559	0.00021559	0.000923254	0.000923254	2.14983E-05	1.42032E-05	2.39852E-05	2.39852E-05	7.23978E-06	7.46085E-06	4.17545E-05	4.17545E-05	2.94565E-05	2.94565E-05	2.91802E-06	2.91802E-06	9.39514E-06	9.39514E-06	5.44324E-05
3832103774485	383210	3774485	0.000231582	0.000231582	0.000991738	0.000991738	2.14309E-05	1.41587E-05	2.39101E-05	2.39101E-05	7.21709E-06	7.43746E-06	4.15741E-05	4.15741E-05	2.93642E-05	2.93642E-05	2.90887E-06	2.90887E-06	9.36569E-06	9.36569E-06	5.5095E-05
3832203774485	383220	3774485	0.000249932	0.000249932	0.001070321	0.001070321	2.14125E-05	1.41466E-05	2.38895E-05	2.38895E-05	7.2109E-06	7.43108E-06	4.15226E-05	4.15226E-05	2.9339E-05	2.9339E-05	2.90638E-06	2.90638E-06	9.35766E-06	9.35766E-06	5.57575E-05
3832303774485	383230	3774485	0.000270168	0.000270168	0.001156981	0.001156981	2.14003E-05	1.41385E-05	2.38759E-05	2.38759E-05	7.20677E-06	7.42683E-06	4.14711E-05	4.14711E-05	2.93222E-05	2.93222E-05	2.90471E-06	2.90471E-06	9.3523E-06	9.3523E-06	5.64261E-05
3832403774485	383240	3774485	0.000292385	0.000292385	0.001252122	0.001252122	2.14003E-05	1.41385E-05	2.38759E-05	2.38759E-05	7.20677E-06	7.42683E-06	4.14711E-05	4.14711E-05	2.93222E-05	2.93222E-05	2.90471E-06	2.90471E-06	9.3523E-06	9.3523E-06	5.70946E-05
3832503774485	383250	3774485	0.000315963	0.000315963	0.001353095	0.001353095	2.14003E-05	1.41385E-05	2.38759E-05	2.38759E-05	7.20677E-06	7.42683E-06	4.14453E-05	4.14453E-05	2.93222E-05	2.93222E-05	2.90471E-06	2.90471E-06	9.3523E-06	9.3523E-06	5.77632E-05
3832603774485	383260	3774485	0.000341	0.000341	0.001460314	0.001460314	2.1437E-05	1.41628E-05	2.39169E-05	2.39169E-05	7.21915E-06	7.43958E-06	4.15484E-05	4.15484E-05	2.93726E-05	2.93726E-05	2.9097E-06	2.9097E-06	9.36837E-06	9.36837E-06	5.84317E-05
3832703774485	383270	3774485	0.000365812	0.000365812	0.00156657	0.00156657	2.15351E-05	1.42275E-05	2.40263E-05	2.40263E-05	7.25216E-06	7.4736E-06	4.17803E-05	4.17803E-05	2.95069E-05	2.95069E-05	2.92301E-06	2.92301E-06	9.41121E-06	9.41121E-06	5.91002E-05
3832903774485	383290	3774485	0.000405834	0.000405834	0.001737963	0.001737963	2.14983E-05	1.42032E-05	2.39852E-05	2.39852E-05	7.23978E-06	7.46085E-06	4.16772E-05	4.16772E-05	2.94565E-05	2.94565E-05	2.91802E-06	2.91802E-06	9.39514E-06	9.39514E-06	6.04254E-05
3833003774485	383300	3774485	0.000416351	0.000416351	0.001782997	0.001782997	2.13145E-05	1.40818E-05	2.37802E-05	2.37802E-05	7.17789E-06	7.39706E-06	4.12263E-05	4.12263E-05	2.92047E-05	2.92047E-05	2.89307E-06	2.89307E-06	9.31482E-06	9.31482E-06	6.1076E-05
3833103774485	383310	3774485	0.0004196	0.0004196	0.001796913	0.001796913	2.11368E-05	1.39644E-05	2.3582E-05	2.3582E-05	7.11806E-06	7.3354E-06	4.0814E-05	4.0814E-05	2.89612E-05	2.89612E-05	2.86896E-06	2.86896E-06	9.23717E-06	9.23717E-06	6.17028E-05
3833203774485	383320	3774485	0.000417712	0.000417712	0.001788829	0.001788829	2.09898E-05	1.38673E-05	2.34179

			MSite Grubbing / Prep	MMass Grading / Excavation	MMass Grading / Excavation	MDrainage / Utilities Trenching	MFoundations / Concrete Pads	MBuilding / Structure Construction	MAsphalt Paving	MLandscaping or Other Finishing	MWaterside Construction (Piles)	RSSWRe-striping South Valley	RSSWRe-striping Silver Lake Boulevard	RSSWDemolition	RSSWPlacing Base	RSSWForm/Place Rebar and Pour	Child Risk				
Unique Identifier	X (UTM)	Y (UTM)	2027	2027	2028	2028	2028	2028	2028	2028	2028	2029	2029	2029	2029	2029	3rd Trimester	0<2	2<16	Total	per million
3834503774475	383450	3774475	5.81083E-05	0.000145101	0.000145101	4.06078E-05	7.49291E-05	0.000134736	9.5318E-05	2.88842E-05	5.11421E-05	1.61526E-05	3.91581E-05	6.71655E-05	3.65111E-05	1.09284E-05	1.17738E-08	4.5719E-07	6.1281E-08	5.30241E-07	0.53024149
3834603774475	383460	3774475	5.78551E-05	0.000144469	0.000144469	4.04309E-05	7.46027E-05	0.000134149	9.49027E-05	2.87584E-05	5.09193E-05	1.59667E-05	3.89572E-05	6.68174E-05	3.63219E-05	1.08718E-05	1.14982E-08	4.4161E-07	5.8607E-08	5.11718E-07	0.51171807
3834703774475	383470	3774475	5.76127E-05	0.000143863	0.000143863	4.02615E-05	7.42901E-05	0.000133587	9.45051E-05	2.86379E-05	5.07059E-05	1.58009E-05	3.87763E-05	6.65033E-05	3.61512E-05	1.08207E-05	1.12416E-08	4.2722E-07	5.6166E-08	4.94632E-07	0.49463237
3834803774475	383480	3774475	5.73273E-05	0.000143151	0.000143151	4.0062E-05	7.3922E-05	0.000132925	9.40368E-05	2.8496E-05	5.04547E-05	1.56452E-05	3.85753E-05	6.61553E-05	3.5962E-05	1.0764E-05	1.09947E-08	4.1363E-07	5.3893E-08	4.78517E-07	0.47851659
3834903774475	383490	3774475	5.6934E-05	0.000142169	0.000142169	3.97872E-05	7.3415E-05	0.000132014	9.33918E-05	2.83006E-05	5.01086E-05	1.54794E-05	3.83091E-05	6.56884E-05	3.57081E-05	1.06881E-05	1.07411E-08	4.0024E-07	5.171E-08	4.62693E-07	0.46269263
3835003774475	383500	3774475	5.63954E-05	0.000140824	0.000140824	3.94108E-05	7.27204E-05	0.000130765	9.25083E-05	2.80328E-05	4.96346E-05	1.52985E-05	3.79373E-05	6.50432E-05	3.53574E-05	1.05831E-05	1.04744E-08	3.868E-07	4.9577E-08	4.46855E-07	0.44685454
3835103774475	383510	3774475	5.58298E-05	0.000139411	0.000139411	3.90156E-05	7.19911E-05	0.000129453	9.15805E-05	2.77517E-05	4.91368E-05	1.51277E-05	3.75554E-05	6.43895E-05	3.50021E-05	1.04767E-05	1.02145E-08	3.74E-07	4.7596E-08	4.31806E-07	0.43180571
3835203774475	383520	3774475	5.46287E-05	0.000136412	0.000136412	3.81762E-05	7.04422E-05	0.000126668	8.96102E-05	2.71546E-05	4.80796E-05	1.48564E-05	3.67616E-05	6.30143E-05	3.42545E-05	1.0253E-05	9.86236E-09	3.5847E-07	4.5325E-08	4.13663E-07	0.41366252
3835303774475	383530	3774475	5.33737E-05	0.000133278	0.000133278	3.72991E-05	6.88239E-05	0.000123758	8.75515E-05	2.65308E-05	4.69751E-05	1.45951E-05	3.59176E-05	6.15627E-05	3.34654E-05	1.00168E-05	9.5057E-09	3.4315E-07	4.317E-08	3.95826E-07	0.39582604
3835403774475	383540	3774475	5.22856E-05	0.000130561	0.000130561	3.65388E-05	6.74209E-05	0.000121235	8.57667E-05	2.59899E-05	4.60174E-05	1.43791E-05	3.51991E-05	6.03233E-05	3.27917E-05	9.81512E-06	9.17892E-09	3.2913E-07	4.1264E-08	3.79576E-07	0.37957638
3835503774475	383550	3774475	5.15046E-05	0.000128611	0.000128611	3.5993E-05	6.64138E-05	0.000119424	8.44856E-05	2.56017E-05	4.53301E-05	1.42133E-05	3.46867E-05	5.94319E-05	3.23072E-05	9.67009E-06	8.91559E-09	3.1747E-07	3.9675E-08	3.66063E-07	0.3660629
3835603774475	383560	3774475	5.07505E-05	0.000126728	0.000126728	3.5466E-05	6.54414E-05	0.000117676	8.32486E-05	2.52268E-05	4.46664E-05	1.40626E-05	3.41943E-05	5.8583E-05	3.18457E-05	9.53197E-06	8.66726E-09	3.0652E-07	3.82E-08	3.53392E-07	0.35339221
3835703774475	383570	3774475	4.98887E-05	0.000124576	0.000124576	3.48637E-05	6.43301E-05	0.000115678	8.18349E-05	2.47985E-05	4.39079E-05	1.39018E-05	3.36366E-05	5.76153E-05	3.13196E-05	9.37451E-06	8.41058E-09	2.9551E-07	3.6748E-08	3.40665E-07	0.34066482
3835803774475	383580	3774475	4.90161E-05	0.000122397	0.000122397	3.42539E-05	6.32049E-05	0.000113654	8.04036E-05	2.43647E-05	4.31399E-05	1.3741E-05	3.30689E-05	5.6639E-05	3.07889E-05	9.21566E-06	8.16196E-09	2.8494E-07	3.5375E-08	3.28473E-07	0.32847348
3835903774475	383590	3774475	4.82512E-05	0.000120487	0.000120487	3.37194E-05	6.22187E-05	0.000111881	7.91489E-05	2.39845E-05	4.24667E-05	1.36054E-05	3.25765E-05	5.57816E-05	3.03229E-05	9.07616E-06	7.94174E-09	2.7547E-07	3.4146E-08	3.17563E-07	0.31756297
3836003774475	383600	3774475	4.80304E-05	0.000119935	0.000119935	3.35651E-05	6.19339E-05	0.000111369	7.87866E-05	2.38747E-05	4.22723E-05	1.35602E-05	3.24409E-05	5.55439E-05	3.01936E-05	9.03748E-06	7.81447E-09	2.6926E-07	3.3303E-08	3.10373E-07	0.3103733
3836103774475	383610	3774475	4.77934E-05	0.000119344	0.000119344	3.33995E-05	6.16283E-05	0.000110819	7.83979E-05	2.37569E-05	4.20637E-05	1.35149E-05	3.23002E-05	5.52978E-05	3.00598E-05	8.99743E-06	7.69169E-09	2.6332E-07	3.25E-08	3.03508E-07	0.30350764
3836203774475	383620	3774475	4.79657E-05	0.000119774	0.000119774	3.35199E-05	6.18505E-05	0.000111219	7.86806E-05	2.38426E-05	4.22154E-05	1.35401E-05	3.24308E-05	5.551E-05	3.01752E-05	9.03196E-06	7.63614E-09	2.5969E-07	3.1963E-08	2.99294E-07	0.29929388
3836303774475	383630	3774475	4.84882E-05	0.000121079	0.000121079	3.3885E-05	6.25243E-05	0.00011243	7.95377E-05	2.41023E-05	4.26753E-05	1.36154E-05	3.27926E-05	5.61212E-05	3.05074E-05	9.13141E-06	7.63682E-09	2.5798E-07	3.1638E-08	2.97259E-07	0.29725926
3836403774475	383640	3774475	4.9043E-05	0.000122464	0.000122464	3.42727E-05	6.32397E-05	0.000113717	8.04477E-05	2.43781E-05	4.31636E-05	1.37008E-05	3.31744E-05	5.67749E-05	3.08628E-05	9.23776E-06	7.64288E-09	2.5649E-07	3.1334E-08	2.95463E-07	0.29546306
3836503774475	383650	3774475	5.01526E-05	0.000125235	0.000125235	3.50482E-05	6.46705E-05	0.000116289	8.22679E-05	2.49297E-05	4.41402E-05	1.38616E-05	3.3923E-05	5.80482E-05	3.1555E-05	9.44495E-06	7.72716E-09	2.5748E-07	3.1299E-08	2.96511E-07	0.29651069
3836603774475	383660	3774475	5.14076E-05	0.000128369	0.000128369	3.59252E-05	6.62888E-05	0.0001192	8.43265E-05	2.55535E-05	4.52447E-05	1.40425E-05	3.47721E-05	5.94914E-05	3.23395E-05	9.67976E-06	7.82371E-09	2.5884E-07	3.1299E-08	2.97959E-07	0.29795946
3836703774475	383670	3774475	5.29858E-05	0.00013231	0.00013231	3.70281E-05	6.83238E-05	0.000122859	8.69154E-05	2.6338E-05	4.66337E-05	1.42635E-05	3.58372E-05	6.1308E-05	3.3327E-05	9.97535E-06	7.95539E-09	2.612E-07	3.1391E-08	3.00544E-07	0.30054371
3836803774475	383680	3774475	5.5065E-05	0.000137501	0.000137501	3.84811E-05	7.10048E-05	0.00012768	9.03259E-05	2.73715E-05	4.84636E-05	1.45449E-05	3.72439E-05	6.37104E-05	3.46329E-05	1.03662E-05	8.12098E-09	2.6452E-07	3.1609E-08	3.04252E-07	0.30425161
3836903774475	383690	3774475	5.74835E-05	0.000143541	0.000143541	4.01712E-05	7.41234E-05	0.000133288	9.4293E-05	2.85737E-05	5.05922E-05	1.48815E-05	3.88617E-05	6.64863E-05	3.61419E-05	1.08179E-05	8.28336E-09	2.6773E-07	3.1889E-08	3.07897E-07	0.30789749
3837003774475	383700	3774475	5.98158E-05	0.000149365	0.000149365	4.18011E-05	7.71309E-05	0.000138696	9.81188E-05	2.9733E-05	5.26449E-05	1.52483E-05	4.04041E-05	6.91264E-05	3.75771E-05	1.12475E-05	8.3993E-09	2.6961E-07	3.2123E-08	3.10132E-07	0.31013206
3837103774475	383710	3774475	6.21965E-05	0.000155309	0.000155309	4.34648E-05	8.02008E-05	0.000144216	0.000102024	3.09164E-05	5.47402E-05	1.56703E-05	4.20721E-05	7.18769E-05	3.90722E-05	1.1695E-05	8.47817E-09	2.7048E-07	3.2369E-08	3.11329E-07	0.31132937
3837203774475	383720	3774475	6.62417E-05	0.000165411	0.000165411	4.62917E-05	8.5417E-05	0.000153596	0.00010866	3.29272E-05	5.83005E-05	1.6027E-05	4.40567E-05	7.57649E-05	4.11857E-05	1.23276E-05	8.51635E-09	2.706E-07	3.2803E-08	3.11924E-07	0.31192367
3837303774475	383730	3774475	6.68504E-05	0.00016693	0.00016693	4.67171E-05	8.62018E-05	0.000155007	0.000109658	3.32297E-05	5.88362E-05	1.61275E-05	4.4956E-05	7.69534E-05	4.18318E-05	1.2521E-05	8.45536E-09	2.6749E-07	3.2523E-08	3.08472E-07	0.30847242
3837403774475	383740	3774475	6.69312E-05	0.000167132	0.000167132	4.67735E-05	8.6306E-05	0.000155194	0.000109791	3.32699E-05	5.89073E-05	1.6233E-05	4.50163E-05	7.70382E-05	4.18779E-05	1.25348E-05	8.38749E-09	2.6423E-07	3.2186E-08	3.04799E-07	0.30479948
3837503774475	383750	3774475	6.71628E-05	0.000167711	0.000167711	4.69354E-05	8.66046E-05	0.000155731	0.000110171	3.3385E-05	5.91111E-05	1.64038E-05	4.51519E-05	7.72844E-05	4.20118E-05	1.25749E-05	8.33733E-09	2.6141E-07	3.1942E-08	3.01691E-07	0.30169114
3837603774475	383760	3774475	6.74698E-05	0.000168477	0.000168477	4.715E-05	8.70005E-05	0.000156443	0.000110674	3.35376E-05	5.93813E-05	1.67555E-05	4.52725E-05	7.75136E-05	4.21364E-05	1.26121E-05	8.29467E-09	2.5898E-07	3.1642E-08	2.98913E-07	0.29891348
3837703774475	383770	3774475	6.72974E-05	0.000168047	0.000168047	4.70295E-05	8.67783E-05	0.000156043	0.000110391	3.34519E-05	5.92296E-05	1.69766E-05	4.52323E-05	7.73863E-05	4.20671E-05	1.25914E-05	8.23376E-09	2.5562E-07	3.1186E-08	2.95045E-07	0.29504503
3837803774475	383780	3774475	6.70551E-05	0.000167442	0.000167442	4.68601E-05	8.64657E-05	0.000155481	0.000109994	3.33315E-05	5.90163E-05	1.71675E-05	4.50866E-05	7.71231E-05	4.19241E-05	1.25486E-05	8.16888E-09	2.5218E-07	3.0721E-08	2.9107E-07	0.29106974
3837903774475	383790	3774475	6.67857E-05	0.000166769	0.000166769	4.66719E-05	8.61185E-05	0.000154857	0.000109552	3.31976E-05	5.87793E-05	1.73283E-05	4.49208E-05	7.68345E-05	4.17672E-05	1.25016E-05	8.10641E-09	2.4882E-07	3.0256E-08	2.87181E-07	0.28718132
3838003774475	383800	3774475	6.64841E-05	0.000166016	0.000166016	4.64611E-05	8.57295E-05	0.000154158	0.000109057	3.30477E-05	5.85138E-05	1.76448E-05	4.47349E-05	7.65034E-05	4.15872E-05	1.24478E-05	8.08051E-09	2.4592E-07	2.9819E-08	2.83819E-07	0.28381896
3838103774475	383810	3774475	6.6134E-05	0.000165142	0.000165142	4.62164E-05	8.5278E-05	0.000153346	0.000108483	3.28736E-05	5.82056E-05	1.76347E-05	4.45139E-05	7.61299E-05	4.13842E-05	1.2387E-05	8.08684E-09	2.4319E-07	2.9389E-08	2.80669E-07	0.28066912
3838203774475	383820	3774475	6.57462E-05	0.000164173	0.000164173	4.59454E-05	8.4778E-05	0.000152447	0.000107847	3.26808E-05	5.78643E-05	1.75895E-05	4.42727E-05	7.57055E-05	4.11534E-05	1.23179E-05	8.00336E-09	2.3951E-07	2.8934E-08	2.76444E-07	0.27644357
3838303774475	383830	3774475	6.5353E-05	0.000163191	0.000163191	4.56706E-05	8.42709E-05	0.000151535	0.000107202	3.24854E-05	5.75183E-05	1.75342E-05	4.40316E-05	7.5281E-05	4.09227E-05	1.22489E-05	7.8999E-09	2.3566E-07	2.8466E-08	2.72023E-07	0.27202315
3838403774475	383840	3774475	6.4949E-05	0.000162183	0.000162183	4.53883E-05	8.375E-05	0.000150598	0.000106539	3.22846E-05	5.71627E-05	1.7474E-05	4.37803E-05	7.48481E-05	4.06874E-05	1.21784E-05	7.79402E-09	2.3183E-07	2.8006E-08	2.67631E-07	0.26763136
3838603774475	383860	3774475	6.42541E-05	0.000160447	0.000160447	4.49027E-05	8.2854E-05	0.000148987	0.000105399	3.19392E-05	5.65512E-05	1.73785E-05	4.33533E-05	7.41095E-05	4.02859E-05	1.20583E-05	7.59668E-09	2.2474E-07	2.7146E-08	2.59481E-07	0.25948125
3838703774475	383870	3774475	6.3931E-05	0.00015964	0.00015964	4.46769E-05	8.24373E-05	0.000148238	0.000104869	3.17785E-05	5.62667E-05	1.73333E-05	4.31574E-05	7.377E-05	4.01013E-05	1.2003E-05	7.50194E-09	2.2137E-07	2.674E-08	2.55608E-07	0.25560751
3839103774475	383910	3774475	6.25413E-05	0.00015617	0.00015617	4.37057E-05	8.06453E-05	0.000145015	0.00010259	3.10878E-05	5.50436E-05	1.71574E-05	4.23083E-05	7.22929E-05	3.92983E-05	1.17627E-05	7.13459E-09	2.085E-07	2.5216E-08	2.40851E-07	0.24085051
3829703774485	382970	3774485	2.73036E-05	6.81791E-05	6.81791E-05	1.90806E-05	3.52072E-05	6.33091E-05	4.47874E-05	1.35719E-05	2.40303E-05	1.43439E-05	2.08502E-05	3.56116E-05	1.93584E-05	5.79432E-06	5.09139E-09	1.8427E-07	1.8895E-08	2.08259E-07	0.20825926
3829803774485	382980	3774485	2.78745E-05	6.96048E-05	6.96048E-05	1.94796E-05	3.59435E-05	6.4633E-05	4.5724E-05	1.38558E-05	2.45328E-05	1.44344E-05	2.12119E-05	3.62313E-05	1.96953E-05	5.89515E-06	5.28183E-09	1.9287E-07	1.9628E-08	2.17775E-07	0.21777476
3829903774485	382990	3774485	2.83701E-05	7.08422E-05	7.08422E-05	1.98259E-05	3.65825E-05	6.57821E-05	4.65369E-05	1.41021E-05	2.4969E-05	1.44896E-05	2.15234E-05	3.67661E-05	1.99866E-05	5.98217E-06	5.46724E-09	2.0142E-07	2.0346E-08	2.27235E-07	0.22723451
3830003774485	383000	3774485	2.89033E-05	7.21738E-05	7.21738E-05	2.01985E-05	3.72701E-05	6.70185E-05	4.74116E-05	1.43671E-05	2.54383E-05	1.45549E-05	2.1855E-05	3.73349E-05	2.02952E-05	6.07471E-06	5.66851E-09	2.108E-07	2.1131E-08	2.37599E-07	0.23759873
3830103774485	383010	3774485	3.01206E-05	7.52135E-05	7.52135E-05	2.10492E-05	3.88398E-05	6.98411E-05	4.94084E-05	1.49722E-05	2.65097E-05	1.48413E-05	2.26488E-05	3.87016E-05	2.10382E-05	6.29709E-06	6.01506E-09	2.2635E-07	2.2493E-08	2.5486E-07	0.25485979
3830203774485	383020	3774485	3.14672E-05	7.85761E-05	7.85761E-05	2.19903E-05	4.05762E-05	7.29635E-05	5.16173E-05	1.56416E-05	2.76949E-05	1.51629E-05	2.35381E-05	4.02212E-05	2.18642E-05	6.54434E-06	6.41452E-09	2.4451E-07	2.4077E-08	2.75006E-07	0.27500611
3830303774485	383030	3774485	3.27115E-05	8.16831E-05	8.16831E-05	2.28598E-05	4.21806E-05	7.58486E-05	5.36583E-05	1.62601E-05	2.87899E-05	1.54392E-05	2.4357E-05	4.16304E-05	2.26302E-05	6.77362E-06	6.81365E-09	2.6313E-07	2.5676E-08	2.95616E-07	0.2956159
3830403774485	383040	3774485	3.37565E-05	8.42924E-05	8.42924E-05	2.359E-05	4.35281E-05	7.82715E-05	5.53724E-05	1.67795E-05	2.97096E-05	1.56452E-05	2.50403E-05	4.27934E-05	2.32624E-05	6.96285E-06	7.18675E-09	2.8107E-07	2.7185E-08	3.15438E-07	0.31543759
3830503774485	383050	3774485	3.48822E-05	8.71035E-05	8.71035E-05	2.43767E-05	4.49797E-05	8.08818E-05	5.72191E-05	1.73391E-05	3.07004E-05	1.58763E-05	2.57839E-05	4.40667E-05	2.39546E-05	7.17004E-06	7.59707E-09	3.011E-07	2.8865E-08	3.37564E-07	0.33756435
3830603774485	383060	3774485	3.62881E-05	9.0614E-05	9.0614E-05	2.53592E-05	4.67925E-05	8.41416E-05	5.95251E-05	1.80379E-05	3.19377E-05	1.61928E-05	2.67083E-05	4.56627E-05	2.48222E-05	7.42971E-06	8.08739E-09	3.2528E-07	3.0903E-08	3.64272E-07	0.36427197
3830703774485	383070	3774485	3.77801E-05	9.43397E-05	9.43397E-05	2.64019E-05	4.87164E-05	8.76012E-05	6.19726E-05	1.87796E-05	3.32509E-05	1.65646E-05	2.7688E-05	4.73435E-05	2.57359E-05	7.7032E-06	8.6365E-09	3.5278E-07	3.2206E-08	3.94624E-07	0.39462424
3830803774485	383080	3774485	3.91698E-05	9.78099E-05	9.78099E-05	2.7373E-05	5.05084E-05	9.08235E-05	6.42522E-05	1.94704E-05	3.4474E-05	1.69313E-05	2.85924E-05	4.8897E-05	2.65804E-05	7.95597E-06	9.21066E-09	3.8212E-07	3.5619E-08	4.26948E-07	0.42694771
3830903774485	383090	3774485	4.03332E-05	0.000100715	0.000100715	2.81861E-05	5.20086E-05	9.35212E-05	6.61606E-05	2.00487E-05	3.5498E-05	1.72278E-05	2.96073E-05	5.03741E-05	2.73833E-05	8.19631E-06	9.77304E-09	4.1156E-07	3.7992E-08	4.5933E-07	0.45933027
3831003774485	383100	3774485	4.21754E-05	0.000105315	0.000105315	2.94734E-05	5.4384E-05	9.77926E-05	6.91824E-05	2.09644E-05	3.711935E-05	1.75443E-05	3.06623E-05	5.25133E-05	2.85462E-05	8.54438E-06	1.04123E-08	4.4564E-07	4.0792E-08	4.96844E-07	0.49684398
3831103774485	383110	3774485	4.33388E-05	0.00010822	0.00010822	3.02865E-05	5.58843E-05	0.00010049	7.10909E-05	2.15427E-05	3.81432E-05	1.77704E-05	3.13155E-05	5.36254E-05	2.91507E-05	8.72532E-06	1.10277E-08	4.7902E-07	4.3464E-08	5.33517E-07	0.53351694
3831203774485	383120	3774485	4.40552E-05	0.000110009	0.000110009	3.07871E-05	5.6808E-05	0.000102151	7.2266E-05	2.18988E-05	3.87737E-05	1.79764E-05	3.17325E-05	5.4347E-05	2.9543E-05	8.84273E-06	1.16756E-08	5.1484E-07	4.6243E-08	5.72758E-07	0.57275821
3831303774485	383130	3774485	4.47878E-05	0.000111838	0.000111838	3.1299E-05	5.77526E-05	0.00010385	7.34676E-05	2.22629E-05	3.94185E-05	1.81723E-05	3.21394E-05	5.50686E-05	2.99352E-05	8.96013E-06	1.23637E-08	5.5333E-07	4.9263E-08	6.14953E-07	0.61495265
3831403774485	383140	3774485	4.55095E-05	0.000113641	0.000113641	3.18034E-05	5.86833E-05	0.000105524	7.46516E-05	2.26217E-05	4.00537E-05	1.85491E-05	3.25112E-05	5.57222E-05	3.02906E-05	9.06649E-06	1.30776E-08	5.9387E-07	5.2395E-08	6.59342E-07	0.65934191
3831503774485	383150	3774485	4.61667E-05	0.000115282	0.000115282	3.22627E-05	5.95307E-05	0.000107047	7.57295E-05	2.29483E-05	4.06321E-05	1.86697E-05	3.2878E-05	5.63504E-05	3.0632E-05	9.1687E-06	1.38336E-08	6.3717E-07	5.5728E-08	7.06732E-07	0.70673218
3831603774485	383160	3774485	4.67538E-05	0.000116748	0.000116748	3.2673E-05	6.02878E-05	0.000108409	7.66926E-05	2.32402E-05	4.11488E-05	1.88958E-05	3.32045E-05	5.69107E-05	3.09366E-05	9.25986E-06	1.45854E-08	6.8028E-07	5.9133E-08	7.53996E-07	0.75399571
3831703774485	383170	3774485	4.73409E-05	0.000118214	0.000118214	3.30833E-05	6.10449E-05	0.00010977	7.76557E-05	2.3532E-05	4.16655E-05	1.89963E-05	3.35261E-05	5.7471E-05	3.12412E-05	9.35103E-06	1.53408E-08	7.237E-07	6.2654E-08	8.01692E-07	0.80169189
3831903774485	383190	3774485	4.85205E-05	0.000121159	0.000121159	3.39076E-05	6.25659E-05	0.000112505	7.95907E-05	2.41184E-05	4.27037E-05	1.89511E-05	3.41792E-05	5.86E-05	3.18549E-05	9.53473E-06	1.65141E-08	7.9298E-07	6.9187E-08	8.7868E-07	0.87867969
3832003774485	383200	3774485	4.91184E-05	0.000122652	0.000122652	3.43254E-05	6.33369E-05	0.000113892	8.05714E-05	2.44156E-05	4.32299E-05	1.88254E-05	3.45108E-05	5.91688E-05	3.21641E-05	9.62727E-06	1.68689E-08	8.1455E-07	7.2032E-08	9.03447E-07	0.90344662
3832103774485	383210	3774485	4.97163E-05	0.000124145	0.000124145	3.47433E-05	6.41079E-05	0.000115278	8.15522E-05	2.47128E-05	4.37562E-05	1.87601E-05	3.48424E-05	5.9746E-05	3.24779E-05	9.7212E-06	1.71917E-08	8.3324E-07	7.4968E-08	9.25404E-07	0.92540436
3832203774485	383220	3774485	5.03142E-05	0.000125638	0.000125638	3.51611E-05	6.48788E-05	0.000116664	8.25329E-05	2.501E-05	4.42824E-05	1.86195E-05	3.5174E-05	6.03148E-05	3.27871E-05	9.81374E-06	1.74744E-08	8.4872E-07	7.8054E-08	9.44253E-07	0.94425259
3832303774485	383230	3774485	5.09175E-05	0.000127145	0.000127145	3.55827E-05	6.56567E-05	0.000118063	8.35225E-05	2.53098E-05	4.48133E-05	1.85943E-05	3.55056E-05	6.0892E-05	3.31009E-05	9.90767E-06	1.76423E-08	8.5694E-07	8.1037E-08	9.55618E-07	0.95561769
3832403774485	383240	3774485	5.15207E-05	0.000128651	0.000128651	3.60043E-05	6.64346E-05	0.000119462	8.45121E-05	2.56097E-05	4.53443E-05	1.86948E-05	3.58372E-05	6.14693E-05	3.34147E-05	1.00016E-05	1.77136E-08	8.5883E-07	8.3973E-08	9.60516E-07	0.96051604
3832503774485	383250	3774485	5.2124E-05	0.000130158	0.000130158	3.64258E-05	6.72125E-05	0.000120861	8.55017E-05	2.59096E-05	4.58752E-05	1.86797E-05	3.61688E-05	6.20381E-05	3.37238E-05	1.00941E-05	1.76718E-08	8.5358E-07	8.6745E-08	9.57999E-07	0.95799939
3832603774485	383260	3774485	5.27273E-05	0.000131664	0.000131664	3.68474E-05	6.79904E-05	0.000122259	8.64912E-05	2.62095E-05	4.64062E-05	1.86948E-05	3.65004E-05	6.26153E-05	3.40376E-05	1.01881E-05	1.75822E-08	8.4476E-07	8.9534E-08	9.51875E-07	0.95187502
3832703774485	383270	3774485	5.33306E-05	0.00013317	0.00013317	3.7269E-05	6.87684E-05	0.000123658	8.74808E-05	2.65093E-05	4.69371E-05	1.87551E-05	3.6832E-05	6.31926E-05	3.43514E-05	1.0282E-05	1.74607E-08	8.3316E-07	9.216E-08	9.42784E-07	0.94278404
3832903774485	383290	3774485	5.45263E-05	0.000136156	0.000136156	3.81047E-05	7.03103E-05	0.000126431	8.94423E-05	2.71037E-05	4.79896E-05	1.86948E-05	3.74952E-05	6.43386E-05	3.49744E-05	1.04685E-05	1.6816E-08	7.8768E-07	9.5115E-08	8.99607E-07	0.89960656
3833003774485	383300	3774485	5.51135E-05	0.000137622	0.000137622	3.8515E-05	7.10673E-05	0.000127792	9.04054E-05	2.73956E-05	4.85063E-05	1.84285E-05	3.78267E-05	6.49074E-05	3.52836E-05	1.0561E-05	1.63322E-08	7.5693E-07	9.4989E-08	8.68248E-07	0.86824811
3833103774485	383310	3774485	5.5679E-05	0.000139035	0.000139035	3.89102E-05	7.17966E-05	0.000129104	9.13331E-05	2.76767E-05	4.90041E-05	1.82728E-05	3.81181E-05	6.54337E-05	3.55697E-05	1.06466E-05	1.58654E-08	7.2718E-07	9.3969E-08	8.37011E-07	0.83701133
3833203774485	383320	3774485	5.61423E-05	0.000140191	0.000140191	3.92339E-05	7.2394E-05	0.000130178	9.2093E-05	2.7907E-05	4.94117E-05	1.80367E-05	3.83894E-05	6.59006E-05	3.58235E-05	1.07226E-05	1.53754E-08	6

Unique Identifier	X (UTM)	Y (UTM)	EGIODemolition 2025	EGIOSite Grubbing / Prep 2025	EGIOMass Grading / Excavation 2025	EGIOMass Grading / Excavation 2026	EGIODrainage / Utilities Trenching 2026	EGIODrainage / Utilities Trenching 2027	EGIOFoundations / Concrete Pads 2026	EGIOFoundations / Concrete Pads 2027	EGIOBuilding / Structure Construction 2026	EGIOBuilding / Structure Construction 2027	EGIOAsphalt Paving 2027	EGIOArchitectural Coating 2027	EGIOLandscaping or Other Finishing 2027	EGIOWaterside Construction (Piles) 2027	HIWaterside Construction (Landscaping) 2025	HIWaterside Construction (Landscaping) 2026	KMDemolition 2025	KMSite Grubbing / Prep 2025	KMMass Grading / Excavation 2025
3833303774485	383330	3774485	0.00066102	0.00059649	0.001489476	0.001489476	0.000416844	0.000416844	0.000769155	0.000769155	0.001383084	0.001383084	0.000978449	9.20894E-05	0.0002965	0.000524979	0.00025628	0.00025628	0.000137212	0.000123817	0.00030918
3833403774485	383340	3774485	0.000627945	0.00056664	0.001414948	0.001414948	0.000395987	0.000395987	0.00073067	0.00073067	0.00131388	0.00131388	0.000929492	8.74816E-05	0.000281664	0.000498711	0.0002536	0.0002536	0.000139982	0.000126316	0.000315421
3833703774485	383370	3774485	0.000535878	0.00048356	0.001207492	0.001207492	0.000337928	0.000337928	0.000623541	0.000623541	0.001121243	0.001121243	0.000793212	7.46552E-05	0.000240367	0.000425591	0.000244005	0.000244005	0.000147909	0.000133469	0.000333283
3833803774485	383380	3774485	0.000507095	0.00045759	0.001142635	0.001142635	0.000319777	0.000319777	0.000590049	0.000590049	0.001061018	0.001061018	0.00075060 7	7.06454E-05	0.000227457	0.000402732	0.000240103	0.000240103	0.000150034	0.000135387	0.000338071
3833903774485	383390	3774485	0.000481827	0.00043479	0.0010857	0.0010857	0.000303844	0.000303844	0.000560649	0.000560649	0.00100815	0.00100815	0.000713206	6.71253E-05	0.000216123	0.000382665	0.000237074	0.000237074	0.000152111	0.000137261	0.000342752
3834003774485	383400	3774485	0.000458912	0.00041411	0.001034065	0.001034065	0.000289393	0.000289393	0.000533984	0.000533984	0.000960203	0.000960203	0.000679286	6.39328E-05	0.000205844	0.000364466	0.000234663	0.000234663	0.000154385	0.000139313	0.000347876
3834203774485	383420	3774485	0.000415755	0.00037517	0.00093682	0.00093682	0.000262178	0.000262178	0.000483768	0.000483768	0.000869904	0.000869904	0.000615405	5.79205E-05	0.000186486	0.000330191	0.000228319	0.000228319	0.000158104	0.000142669	0.000356256
3834303774485	383430	3774485	0.0003954	0.0003568	0.000890955	0.000890955	0.000249342	0.000249342	0.000460083	0.000460083	0.000827315	0.000827315	0.000585276	5.50848E-05	0.000177356	0.000314025	0.00022456	0.00022456	0.000159292	0.000143741	0.000358932
3834403774485	383440	3774485	0.000376383	0.00033964	0.000848103	0.000848103	0.00023735	0.00023735	0.000437955	0.000437955	0.000787524	0.000787524	0.000557126	5.24354E-05	0.000168826	0.000298921	0.000220897	0.000220897	0.000159996	0.000144377	0.000360519
3834503774485	383450	3774485	0.000358619	0.00032361	0.000808075	0.000808075	0.000226147	0.000226147	0.000417285	0.000417285	0.000750355	0.000750355	0.000530831	4.99606E-05	0.000160858	0.000284813	0.000217328	0.000217328	0.000160193	0.000144554	0.000360963
3834603774485	383460	3774485	0.000342066	0.00030867	0.000770777	0.000770777	0.000215709	0.000215709	0.000398024	0.000398024	0.000715722	0.000715722	0.00050633	4.76546E-05	0.000153433	0.000271667	0.000213934	0.000213934	0.000160032	0.000144409	0.0003606
3834703774485	383470	3774485	0.000327466	0.0002955	0.000737878	0.000737878	0.000206502	0.000206502	0.000381035	0.000381035	0.000685173	0.000685173	0.000484719	4.56206E-05	0.000146884	0.000260072	0.000211317	0.000211317	0.000159931	0.000144317	0.000360371
3834803774485	383480	3774485	0.000313904	0.00028326	0.000707319	0.000707319	0.00019795	0.00019795	0.000365255	0.000365255	0.000656796	0.000656796	0.000464644	4.37312E-05	0.000140801	0.000249301	0.000208891	0.000208891	0.000159656	0.00014407	0.000359753
3834903774485	383490	3774485	0.000300909	0.00027153	0.000678038	0.000678038	0.000189755	0.000189755	0.000350134	0.000350134	0.000629607	0.000629607	0.000445409	4.19209E-05	0.000134972	0.000238981	0.000206306	0.000206306	0.000158874	0.000143364	0.000357991
3835103774485	383510	3774485	0.000276531	0.00024953	0.000623108	0.000623108	0.000174383	0.000174383	0.000321769	0.000321769	0.0005786	0.0005786	0.000409325	3.85247E-05	0.000124038	0.00021962	0.000200739	0.000200739	0.00015549	0.00014031	0.000350364
3835203774485	383520	3774485	0.000264026	0.00023825	0.000594929	0.000594929	0.000166497	0.000166497	0.000307218	0.000307218	0.000552434	0.000552434	0.000390814	3.67825E-05	0.000118429	0.000209688	0.000196869	0.000196869	0.000151657	0.000136852	0.000341729
3835303774485	383530	3774485	0.000252094	0.00022748	0.000568042	0.000568042	0.000158972	0.000158972	0.000293333	0.000293333	0.000527468	0.000527468	0.000373152	3.51202E-05	0.000113076	0.000200212	0.000192983	0.000192983	0.000147306	0.000132925	0.000331924
3835403774485	383540	3774485	0.000241069	0.00021753	0.0005432	0.0005432	0.00015202	0.00015202	0.000280505	0.000280505	0.0005044	0.0005044	0.000356833	3.35843E-05	0.000108131	0.000191456	0.000189447	0.000189447	0.000142871	0.000128923	0.000321931
3835503774485	383550	3774485	0.000230939	0.00020839	0.000520375	0.000520375	0.000145632	0.000145632	0.000268718	0.000268718	0.000483205	0.000483205	0.000341839	3.21731E-05	0.000103588	0.000183411	0.000186259	0.000186259	0.000138919	0.000125357	0.000313027
3835603774485	383560	3774485	0.000221502	0.00019988	0.00049911	0.00049911	0.000139681	0.000139681	0.000257737	0.000257737	0.000463459	0.000463459	0.00032787	3.08583E-05	9.93545E-05	0.000175916	0.000183277	0.000183277	0.000135105	0.000121915	0.000304432
3835703774485	383570	3774485	0.000212608	0.00019185	0.000479069	0.000479069	0.000134072	0.000134072	0.000247388	0.000247388	0.00044485	0.00044485	0.000314705	2.96193E-05	9.53651E-05	0.000168852	0.000180422	0.000180422	0.000131291	0.000118473	0.000295837
3835803774485	383580	3774485	0.000204293	0.00018435	0.000460333	0.000460333	0.000128829	0.000128829	0.000237713	0.000237713	0.000427452	0.000427452	0.00030239 7	2.84609E-05	9.16354E-05	0.000162249	0.000177774	0.000177774	0.000127638	0.000115177	0.000287606
3835903774485	383590	3774485	0.000196754	0.00017755	0.000443346	0.000443346	0.000124074	0.000124074	0.000228941	0.000228941	0.000411678	0.000411678	0.000291238	2.74106E-05	8.82538E-05	0.000156261	0.000175474	0.000175474	0.000124462	0.000112311	0.00028045
3836003774485	383600	3774485	0.000191489	0.0001728	0.000431483	0.000431483	0.000120754	0.000120754	0.000222815	0.000222815	0.000400662	0.000400662	0.000283445	2.66771E-05	8.58923E-05	0.00015208	0.000174808	0.000174808	0.000123764	0.000111681	0.000278877
3836103774485	383610	3774485	0.000186475	0.00016827	0.000420184	0.000420184	0.000117593	0.000117593	0.00021698	0.00021698	0.000390171	0.000390171	0.000276023	2.59786E-05	8.36433E-05	0.000148098	0.000174158	0.000174158	0.000123059	0.000111046	0.000277289
3836203774485	383620	3774485	0.000182679	0.00016484	0.00041163	0.00041163	0.000115199	0.000115199	0.000212563	0.000212563	0.000382228	0.000382228	0.000270403	2.54497E-05	8.19404E-05	0.000145083	0.000174395	0.000174395	0.00012374	0.00011166	0.000278823
3836303774485	383630	3774485	0.000179927	0.00016236	0.000405429	0.000405429	0.000113463	0.000113463	0.000209361	0.000209361	0.00037647	0.00037647	0.00026633	2.50664E-05	8.07061E-05	0.000142897	0.000175506	0.000175506	0.000125781	0.000113502	0.000283423
3836403774485	383640	3774485	0.000177307	0.00016	0.000399525	0.000399525	0.000111811	0.000111811	0.000206312	0.000206312	0.000370987	0.000370987	0.000262451	2.47013E-05	7.95307E-05	0.000140816	0.000176711	0.000176711	0.000127984	0.000115489	0.000288386
3836503774485	383650	3774485	0.000175582	0.00015844	0.000395638	0.000395638	0.000110723	0.000110723	0.000204305	0.000204305	0.000367378	0.000367378	0.00025898	2.4461E-05	7.87569E-05	0.000139446	0.000178868	0.000178868	0.000131697	0.00011884	0.000296752
3836603774485	383660	3774485	0.00017394	0.00015696	0.000391939	0.000391939	0.000109688	0.000109688	0.000202395	0.000202395	0.000363943	0.000363943	0.000257468	2.42323E-05	7.80206E-05	0.000138142	0.000181247	0.000181247	0.000135815	0.000122556	0.000306032
3836703774485	383670	3774485	0.000172639	0.00015578	0.000389007	0.000389007	0.000108867	0.000108867	0.000200881	0.000200881	0.000361221	0.000361221	0.000255542	2.4051E-05	7.74369E-05	0.000137109	0.000184197	0.000184197	0.000141152	0.000127372	0.000318057
3836803774485	383680	3774485	0.000171809	0.00015504	0.000387137	0.000387137	0.000108344	0.000108344	0.000199915	0.000199915	0.000359485	0.000359485	0.00025431 4	2.39354E-05	7.70648E-05	0.00013645	0.000188003	0.000188003	0.00014736	0.000132974	0.000332045
3836903774485	383690	3774485	0.000171147	0.00015444	0.000385644	0.000385644	0.000107926	0.000107926	0.000199144	0.000199144	0.000358098	0.000358098	0.000253333	2.38431E-05	7.67676E-05	0.000135924	0.000192063	0.000192063	0.000152774	0.000137859	0.000344245
3837003774485	383700	3774485	0.000170162	0.00015355	0.000383425	0.000383425	0.000107305	0.000107305	0.000197998	0.000197998	0.000356037	0.000356037	0.000251875	2.37059E-05	7.63258E-05	0.000135142	0.000195664	0.000195664	0.000155806	0.000140595	0.000351077
3837103774485	383710	3774485	0.000169989	0.00015339	0.000383035	0.000383035	0.000107196	0.000107196	0.000197797	0.000197797	0.000355675	0.000355675	0.000251619	2.36818E-05	7.62482E-05	0.000135004	0.000199375	0.000199375	0.000156886	0.00014157	0.000353512
3837203774485	383720	3774485	0.000169201	0.00015268	0.000381259	0.000381259	0.000106699	0.000106699	0.00019688	0.00019688	0.000354027	0.000354027	0.00025045 3	2.3572E-05	7.58947E-05	0.000134378	0.000202436	0.000202436	0.000157024	0.000141694	0.000353821
3837303774485	383730	3774485	0.000166324	0.00015009	0.000374776	0.000374776	0.000104885	0.000104885	0.000193532	0.000193532	0.000348007	0.000348007	0.000246194	2.31712E-05	7.46042E-05	0.000132093	0.000202991	0.000202991	0.000155842	0.000140628	0.000351158
3837403774485	383740	3774485	0.00016396	0.00014795	0.0003694 5	0.00036945	0.000103394	0.000103394	0.000190782	0.000190782	0.000343061	0.000343061	0.000242695	2.28419E-05	7.35439E-05	0.000130216	0.000203483	0.000203483	0.000154588	0.000139497	0.000348333
3837503774485	383750	3774485	0.000160832	0.00014513	0.000362402	0.000362402	0.000101422	0.000101422	0.000187142	0.000187142	0.000336516	0.000336516	0.000238065	2.24061E-05	7.2141E-05	0.000127732	0.00020418	0.00020418	0.000153233	0.000138274	0.00034528
3837603774485	383760	3774485	0.000157686	0.00014229	0.000355314	0.000355314	9.9438E-05	9.9438E-05	0.000183482	0.000183482	0.000329934	0.000329934	0.000233409	2.19679E-05	7.073E-05	0.000125234	0.000204942	0.000204942	0.000151783	0.000136965	0.000342012
3837703774485	383770	3774485	0.00015469	0.00013959	0.000348562	0.000348562	9.75484E-05	9.75484E-05	0.000179995	0.000179995	0.000323665	0.000323665	0.000228973	2.15504E-05	6.93859E-05	0.000122854	0.000205877	0.000205877	0.00015029	0.000135618	0.000338649
3837803774485	383780	3774485	0.000151693	0.00013688	0.00034181	0.00034181	9.56588E-05	9.56588E-05	0.000176508	0.000176508	0.000317395	0.000317395	0.000224538	2.1133E-05	6.80418E-05	0.000120474	0.000207638	0.000207638	0.000148685	0.000134169	0.000335031
3837903774485	383790	3774485	0.00014884	0.00013431	0.000335381	0.000335381	9.38595E-05	9.38595E-05	0.000173188	0.000173188	0.000311425	0.000311425	0.000220315	2.07355E-05	6.6762E-05	0.000118208	0.000213855	0.000213855	0.000147013	0.000132661	0.000331265
3838003774485	383800	3774485	0.000145909	0.00013166	0.000328777	0.000328777	9.20113E-05	9.20113E-05	0.000169778	0.000169778	0.000305293	0.000305293	0.000215976	2.03272E-05	6.54474E-05	0.00011588	0.000215473	0.000215473	0.000145229	0.000131051	0.000327243
3838103774485	383810	3774485	0.000143008	0.00012905	0.00032224	0.00032224	9.01819E-05	9.01819E-05	0.000166403	0.000166403	0.000299223	0.000299223	0.000211682	1.9923E-05	6.41461E-05	0.000113576	0.000215251	0.000215251	0.000143372	0.000129375	0.00032306
3838203774485	383820	3774485	0.000140137	0.00012646	0.00031577	0.00031577	8.83713E-05	8.83713E-05	0.000163062	0.000163062	0.000293215	0.000293215	0.00020743 2	1.9523E-05	6.28583E-05	0.000111296	0.000213649	0.000213649	0.000141492	0.000127679	0.000318824
3838303774485	383830	3774485	0.000137326	0.00012392	0.000309435	0.000309435	8.65984E-05	8.65984E-05	0.00015979	0.00015979	0.000287333	0.000287333	0.000203271	1.91314E-05	6.15972E-05	0.000109063	0.00021173	0.00021173	0.000139827	0.000126176	0.000315071
3838403774485	383840	3774485	0.000134592	0.00012145	0.000303275	0.000303275	8.48744E-05	8.48744E-05	0.000156609	0.000156609	0.000281613	0.000281613	0.000199224	1.87505E-05	6.03709E-05	0.000106892	0.000209811	0.000209811	0.000138173	0.000124684	0.000311345
3838603774485	383860	3774485	0.000129399	0.00011677	0.000291574	0.000291574	8.15996E-05	8.15996E-05	0.000150567	0.000150567	0.00027074 7	0.00027074 7	0.00019153 7	1.8027E-05	5.80416E-05	0.000102768	0.00020525	0.00020525	0.000135171	0.000121975	0.00030458
3838703774485	383870	3774485	0.000126921	0.00011453	0.000285992	0.000285992	8.00375E-05	8.00375E-05	0.000147684	0.000147684	0.000265564	0.000265564	0.00018787	1.76819E-05	5.69304E-05	0.0001008	0.00020399	0.00020399	0.000133726	0.000120671	0.000301325
3838803774485	383880	3774485	0.000124522	0.00011237	0.000280585	0.000280585	7.85243E-05	7.85243E-05	0.000144892	0.000144892	0.000260543	0.000260543	0.000184319	1.73476E-05	5.58541E-05	9.88946E-05	0.00020271	0.00020271	0.000132264	0.000119351	0.00029803
3838903774485	383890	3774485	0.000122194	0.00011026	0.000275339	0.000275339	7.70563E-05	7.70563E-05	0.000142183	0.000142183	0.000255672	0.000255672	0.000180873	1.70233E-05	5.48099E-05	9.70458E-05	0.000200184	0.000200184	0.000130801	0.000118032	0.000294734
3829703774495	382970	3774495	0.000157621	0.00014223	0.000355166	0.000355166	9.93966E-05	9.93966E-05	0.000183405	0.000183405	0.000329797	0.000329797	0.000233312	2.19587E-05	7.07005E-05	0.000125181	0.000140741	0.000140741	4.89348E-05	4.41576E-05	0.000110265
3829803774495	382980	3774495	0.000165959	0.00014976	0.000373956	0.000373956	0.000104655	0.000104655	0.000193108	0.000193108	0.000347245	0.000347245	0.000245655	2.31205E-05	7.44409E-05	0.000131804	0.000144135	0.000144135	5.03913E-05	4.54718E-05	0.000113547
3829903774495	382990	3774495	0.000174316	0.0001573	0.000392786	0.000392786	0.000109925	0.000109925	0.000202832	0.000202832	0.00036473	0.00036473	0.000258025	2.42847E-05	7.81893E-05	0.000138441	0.000147243	0.000147243	5.17105E-05	4.66622E-05	0.000116519
3830003774495	383000	3774495	0.000183467	0.00016556	0.000413405	0.000413405	0.000115695	0.000115695	0.00021348	0.00021348	0.000383876	0.000383876	0.00027157	2.55595E-05	8.22938E-05	0.000145708	0.000150495	0.000150495	5.31371E-05	4.79496E-05	0.000119734
3830103774495	383010	3774495	0.0001983	0.00017894	0.000446829	0.000446829	0.000125049	0.000125049	0.00023074	0.00023074	0.000414913	0.000414913	0.000293526	2.7626E-05	8.89473E-05	0.000157489	0.000156474	0.000156474	5.59903E-05	5.05243E-05	0.000126163
3830203774495	383020	3774495	0.000215736	0.00019467	0.000486117	0.000486117	0.000136045	0.000136045	0.000251028	0.000251028	0.000451395	0.000451395	0.000319335	3.0055E-05	9.67681E-05	0.000171336	0.000163183	0.000163183	5.91361E-05	5.33629E-05	0.000133251
3830303774495	383030	3774495	0.000233685	0.00021087	0.000526562	0.000526562	0.000147363	0.000147363	0.000271913	0.000271913	0.00048895	0.00048895	0.00034590 3	3.25556E-05	0.000104819	0.000185592	0.000169463	0.000169463	6.20072E-05	5.59537E-05	0.000139721
3830403774495	383040	3774495	0.000250828	0.00022634	0.000565191	0.000565191	0.000158174	0.000158174	0.000291861	0.000291861	0.0005248 2	0.0005248 2	0.000371279	3.49439E-05	0.000112509	0.000199207	0.000174681	0.000174681	6.43889E-05	5.81029E-05	0.000145087
3830503774495	383050	3774495	0.000269983	0.00024363	0.000608353	0.000608353	0.000170253	0.000170253	0.000314149	0.000314149	0.000564899	0.000564899	0.000399632	3.76124E-05	0.000121101	0.000214419	0.000180168	0.000180168	6.68183E-05	6.02952E-05	0.000150562
3830603774495	383060	3774495	0.000293555	0.0002649	0.000661468	0.000661468	0.000185118	0.000185118	0.000341578	0.000341578	0.00061422	0.00061422	0.000434524	4.08964E-05	0.000131674	0.00023314	0.00018683	0.00018683	6.95641E-05	6.27729E-05	0.000156749
3830703774495	383070	3774495	0.000320482	0.00028919	0.000722141	0.000722141	0.000202098	0.000202098	0.000372909	0.000372909	0.00067056	0.00067056	0.000474381	4.46476E-05	0.000143752	0.000254525	0.000194093	0.000194093	7.2298E-05	6.52398E-05	0.000162909
3830803774495	383080	3774495	0.000349235	0.00031514	0.000786931	0.000786931	0.00022023	0.00022023	0.000406366	0.000406366	0.000730722	0.000730722	0.000516942	4.86533E-05	0.000156649	0.000277361	0.00020131	0.00020131	7.48229E-05	6.75183E-05	0.000168598
3830903774495	383090	3774495	0.00037815	0.00034123	0.000852084	0.000852084	0.000238464	0.000238464	0.000440011	0.000440011	0.000791221	0.000791221	0.000559741	5.26815E-05	0.000169619	0.000300325	0.000207717	0.000207717	7.70016E-05	6.94843E-05	0.000173508
3831003774495	383100	3774495	0.000411624	0.00037144	0.000927513	0.000927513	0.000259573	0.000259573	0.000478961	0.000478961	0.000861262	0.000861262	0.000609291	5.7345E-05	0.000184634	0.00032691	0.000214442	0.000214442	7.94072E-05	7.1655E-05	0.000178928
3831103774495	383110	3774495	0.000444299	0.00040092	0.001001139	0.001001139	0.000280178	0.000280178	0.000516982	0.000516982	0.000929629	0.000929629	0.000657657	6.18971E-05	0.00019929	0.00035286	0.000220215	0.000220215	8.1371E-05	7.34271E-05	0.000183353
3831203774495	383120	3774495	0.000478198	0.00043151	0.001077523	0.001077523	0.000301555	0.000301555	0.000556426	0.000556426	0.001000557	0.001000557	0.000707834	6.66197E-05	0.000214495	0.000379783	0.000225718	0.000225718	8.33587E-05	7.52208E-05	0.000187832
3831303774495	383130	3774495	0.000514723	0.00046447	0.001159824	0.001159824	0.000324588	0.000324588	0.000598926	0.000598926	0.00107698	0.00107698	0.000761899	7.17081E-05	0.000230878	0.000408791	0.000231063	0.000231063	8.53524E-05	7.70199E-05	0.000192324
3831403774495	383140	3774495	0.000553964	0.00049988	0.001248246	0.001248246	0.000349334	0.000349334	0.000644586	0.000644586	0.001159086	0.001159086	0.000819984	7.71749E-05	0.00024848	0.000439956	0.000235789	0.000235789	8.73521E-05	7.88243E-05	0.00019683
3831503774495	383150	3774495	0.000591444	0.0005337	0.0013327	0.0013327	0.000372969	0.000372969	0.000688198	0.000688198	0.001237507	0.001237507	0.000875462	8.23964E-05	0.000265292	0.00046972 2	0.00024042	0.00024042	8.93637E-05	8.06395E-05	0.000201363
3831603774495	383160	3774495	0.000629181	0.00056776	0.001417732	0.001417732	0.000396766	0.000396766	0.000732108	0.000732108	0.001316466	0.001316466	0.000931321	8.76537E-05	0.000282218	0.000499692	0.000244718	0.000244718	9.14051E-05	8.24817E-05	0.000205963
3831703774495	383170	3774495	0.000665807	0.00060081	0.001500263	0.001500263	0.000419863	0.000419863	0.000774726	0.000774726	0.001393101	0.001393101	0.000985535	9.27563E-05	0.000298647	0.000528781	0.000248778	0.000248778	9.34824E-05	8.43561E-05	0.000210644
3831903774495	383190	3774495	0.000722902	0.00065233	0.001628914	0.001628914	0.000455867	0.000455867	0.00084116	0.00084116	0.001512563	0.001512563	0.00107004 8	0.00010071	0.000324257	0.000574125	0.000251855	0.000251855	9.77503E-05	8.82074E-05	0.000220261
3832003774495	383200	3774495	0.00073955	0.00066735	0.001666426	0.001666426	0.000466365	0.000466365	0.000860532	0.000860532	0.001547396	0.001547396	0.00109469	0.00010303	0.000331724	0.000587347	0.000251094	0.000251094	9.9929E-05	9.01734E-05	0.00022517
3832103774495	383210	3774495	0.000752676	0.0006792	0.001696003	0.001696003	0.000474643	0.000474643	0.000875805	0.000875805	0.00157486	0.00157486	0.001114119	0.000104858	0.000337612	0.000597772	0.000251126	0.000251126	0.000102173	9.21987E-05	0.000232023
3832203774495	383220	3774495	0.000762782	0.00068831	0.001718775	0.001718775	0.000481015	0.000481015	0.000887564	0.000887564	0.001596005	0.001596005	0.001129078	0.000106266	0.000342145	0.000605798	0.000251855	0.000251855	0.000104477	9.42778E-05	0.000235419

			KMMass Grading / Excavation	KMDrainage / Utilities Trenching	KMFoundations / Concrete Pads	KMBuilding / Structure Construction	KMAsphalt Paving	KMArchitectural Coating	KMLandscaping or Other Finishing	KMWaterside Construction (Piles)	EWNDemolition	EWNSite Grubbing / Prep	EWNDrainage / Utilities Trenching	EWNDrainage / Utilities Trenching	EWNDrainage / Utilities Trenching	EWNFoundation s / Concrete Pads	EWNBuilding / Structure Construction	EWNAsphalt Paving	EWNLandscaping or Other Finishing	EWNWaterside Construction (Piles)	ISDemolition
Unique Identifier	X (UTM)	Y (UTM)	2026	2026	2026	2026	2026	2026	2026	2026	2027	2027	2027	2028	2029	2029	2029	2029	2029	2029	2027
3833303774485	383330	3774485	0.00030918	6.66149E-05	0.000159658	0.000296146	0.000203103	1.91156E-05	6.15463E-05	0.000108973	3.12543E-05	4.21397E-05	5.11284E-05	5.11284E-05	5.11284E-05	3.63671E-05	6.33333E-05	4.6263E-05	1.40191E-05	2.43272E-05	0.001190767
3833403774485	383340	3774485	0.000315421	6.79595E-05	0.000162881	0.000302124	0.000207203	1.95014E-05	6.27887E-05	0.000111173	3.10693E-05	4.18902E-05	5.08257E-05	5.08257E-05	5.08257E-05	3.61518E-05	6.29583E-05	4.59891E-05	1.39361E-05	2.41832E-05	0.001163453
3833703774485	383370	3774485	0.000333283	7.1808E-05	0.000172105	0.000319233	0.000218936	2.06058E-05	6.63443E-05	0.000117468	3.0162E-05	4.06669E-05	4.93415E-05	4.93415E-05	4.93415E-05	3.50961E-05	6.11197E-05	4.46461E-05	1.35291E-05	2.3477E-05	0.001035499
3833803774485	383380	3774485	0.000338071	7.28396E-05	0.000174578	0.00032382	0.000222082	2.09018E-05	6.72975E-05	0.000119156	2.96844E-05	4.00231E-05	4.85603E-05	4.85603E-05	4.85603E-05	3.45405E-05	6.01521E-05	4.39392E-05	1.33149E-05	2.31053E-05	0.000983699
3833903774485	383390	3774485	0.000342752	7.38481E-05	0.000176995	0.000328303	0.000225156	2.11912E-05	6.82292E-05	0.000120806	2.93502E-05	3.95724E-05	4.80134E-05	4.80134E-05	4.80134E-05	3.41515E-05	5.94747E-05	4.34444E-05	1.3165E-05	2.28451E-05	0.000940578
3834003774485	383400	3774485	0.000347876	7.49522E-05	0.000179641	0.000333211	0.000228523	2.1508E-05	6.92493E-05	0.000122612	2.90756E-05	3.92022E-05	4.75643E-05	4.75643E-05	4.75643E-05	3.3832E-05	5.89183E-05	4.3038E-05	1.30418E-05	2.26314E-05	0.000902262
3834203774485	383420	3774485	0.000356256	7.67576E-05	0.000183968	0.000341238	0.000234027	2.20261E-05	7.09174E-05	0.000125565	2.83653E-05	3.82444E-05	4.64023E-05	4.64023E-05	4.64023E-05	3.30055E-05	5.74789E-05	4.19866E-05	1.27232E-05	2.20785E-05	0.000821225
3834303774485	383430	3774485	0.000358932	7.73343E-05	0.00018535	0.000343802	0.000235786	2.21916E-05	7.14502E-05	0.000126509	2.79952E-05	3.77455E-05	4.57968E-05	4.57968E-05	4.57968E-05	3.25748E-05	5.6729E-05	4.14388E-05	1.25572E-05	2.17904E-05	0.000780122
3834403774485	383440	3774485	0.000360519	7.76763E-05	0.00018617	0.000345322	0.000236828	2.22897E-05	7.17661E-05	0.000127068	2.76072E-05	3.72223E-05	4.51621E-05	4.51621E-05	4.51621E-05	3.21234E-05	5.59428E-05	4.08644E-05	1.23832E-05	2.14884E-05	0.000741114
3834503774485	383450	3774485	0.000360963	7.77719E-05	0.000186399	0.000345747	0.00023712	2.23172E-05	7.18545E-05	0.000127225	2.72192E-05	3.66992E-05	4.45274E-05	4.45274E-05	4.45274E-05	3.16719E-05	5.51565E-05	4.02901E-05	1.22091E-05	2.11864E-05	0.000704093
3834603774485	383460	3774485	0.0003606	7.76937E-05	0.000186211	0.000345399	0.000236881	2.22947E-05	7.17822E-05	0.000127097	2.68312E-05	3.61761E-05	4.38927E-05	4.38927E-05	4.38927E-05	3.12205E-05	5.43703E-05	3.97158E-05	1.20351E-05	2.08844E-05	0.000669389
3834703774485	383470	3774485	0.000360371	7.76444E-05	0.000186093	0.00034518	0.000236731	2.22806E-05	7.17367E-05	0.000127016	2.65387E-05	3.57817E-05	4.34142E-05	4.34142E-05	4.34142E-05	3.08801E-05	5.37776E-05	3.92829E-05	1.19039E-05	2.06568E-05	0.000639454
3834803774485	383480	3774485	0.000359753	7.75111E-05	0.000185774	0.000344587	0.000236325	2.22423E-05	7.16135E-05	0.000126798	2.62641E-05	3.54115E-05	4.29651E-05	4.29651E-05	4.29651E-05	3.05606E-05	5.32212E-05	3.88764E-05	1.17807E-05	2.0443E-05	0.000611679
3834903774485	383490	3774485	0.000357991	7.71315E-05	0.000184864	0.0003429	0.000235167	2.21334E-05	7.12628E-05	0.000126177	2.59537E-05	3.4993E-05	4.24573E-05	4.24573E-05	4.24573E-05	3.01995E-05	5.25922E-05	3.8417E-05	1.16415E-05	2.02014E-05	0.000584806
3835103774485	383510	3774485	0.000350364	7.54883E-05	0.000180926	0.000335595	0.000230157	2.16619E-05	6.97447E-05	0.000123489	2.52553E-05	3.40514E-05	4.13148E-05	4.13148E-05	4.13148E-05	2.93868E-05	5.1177E-05	3.73832E-05	1.13283E-05	1.96579E-05	0.000533812
3835203774485	383520	3774485	0.000341729	7.36279E-05	0.000176467	0.000327324	0.000224485	2.1128E-05	6.80257E-05	0.000120446	2.47301E-05	3.33432E-05	4.04555E-05	4.04555E-05	4.04555E-05	2.87756E-05	5.01126E-05	3.66057E-05	1.10926E-05	1.9249E-05	0.00050682
3835303774485	383530	3774485	0.000331924	7.15153E-05	0.000171403	0.000317932	0.000218044	2.05218E-05	6.60739E-05	0.00011699	2.42107E-05	3.2643E-05	3.9606E-05	3.9606E-05	3.9606E-05	2.81713E-05	4.90603E-05	3.5837E-05	1.08597E-05	1.88448E-05	0.000481248
3835403774485	383540	3774485	0.000321931	6.93621E-05	0.000166243	0.00030836	0.000211479	1.99039E-05	6.40845E-05	0.000113467	2.37452E-05	3.20152E-05	3.88443E-05	3.88443E-05	3.88443E-05	2.76296E-05	4.81168E-05	3.51478E-05	1.06509E-05	1.84824E-05	0.000457969
3835503774485	383550	3774485	0.000313027	6.74437E-05	0.000161645	0.000299831	0.00020563	1.93534E-05	6.23121E-05	0.000110329	2.33333E-05	3.14599E-05	3.81705E-05	3.81705E-05	3.81705E-05	2.71503E-05	4.72822E-05	3.45382E-05	1.04661E-05	1.81618E-05	0.000436868
3835603774485	383560	3774485	0.000304432	6.55919E-05	0.000157207	0.000291599	0.000199984	1.8822E-05	6.06012E-05	0.0001073	2.29513E-05	3.09448E-05	3.75456E-05	3.75456E-05	3.75456E-05	2.67058E-05	4.65081E-05	3.39727E-05	1.02948E-05	1.78644E-05	0.000417403
3835703774485	383570	3774485	0.000295837	6.37401E-05	0.000152768	0.000283366	0.000194338	1.82906E-05	5.88903E-05	0.00010427	2.25871E-05	3.04539E-05	3.69499E-05	3.69499E-05	3.69499E-05	2.62821E-05	4.57703E-05	3.34337E-05	1.01314E-05	1.7581E-05	0.000399167
3835803774485	383580	3774485	0.000287606	6.19666E-05	0.000148518	0.000275482	0.000188931	1.77817E-05	5.72517E-05	0.000101369	2.22409E-05	2.99871E-05	3.63836E-05	3.63836E-05	3.63836E-05	2.58793E-05	4.50687E-05	3.29213E-05	9.97615E-06	1.73115E-05	0.000382286
3835903774485	383590	3774485	0.00028045	6.04249E-05	0.000144823	0.000268628	0.00018423	1.73393E-05	5.58273E-05	9.88472E-05	2.19425E-05	2.95847E-05	3.58953E-05	3.58953E-05	3.58953E-05	2.5532E-05	4.44639E-05	3.24795E-05	9.84227E-06	1.70792E-05	0.000367166
3836003774485	383600	3774485	0.000278877	6.00858E-05	0.00014401	0.000267121	0.000183196	1.7242E-05	5.55141E-05	9.82925E-05	2.18888E-05	2.95123E-05	3.58075E-05	3.58075E-05	3.58075E-05	2.54695E-05	4.43551E-05	3.24E-05	9.81818E-06	1.70374E-05	0.00035724
3836103774485	383610	3774485	0.000277289	5.97439E-05	0.00014319	0.0002656	0.000182154	1.71439E-05	5.51981E-05	9.77331E-05	2.1841E-05	2.94479E-05	3.57293E-05	3.57293E-05	3.57293E-05	2.54139E-05	4.42583E-05	3.23293E-05	9.79676E-06	1.70003E-05	0.000347719
3836203774485	383620	3774485	0.000278823	6.00742E-05	0.000143982	0.000267069	0.000183161	1.72387E-05	5.55034E-05	9.82736E-05	2.19365E-05	2.95767E-05	3.58856E-05	3.58856E-05	3.58856E-05	2.55251E-05	4.44518E-05	3.24707E-05	9.8396E-06	1.70746E-05	0.000340855
3836303774485	383630	3774485	0.000283423	6.10653E-05	0.000146358	0.000271475	0.000186183	1.75231E-05	5.6419E-05	9.98949E-05	2.21574E-05	2.98744E-05	3.62469E-05	3.62469E-05	3.62469E-05	2.57821E-05	4.48994E-05	3.27976E-05	9.93866E-06	1.72465E-05	0.000336246
3836403774485	383640	3774485	0.000288386	6.21346E-05	0.000148921	0.000276229	0.000189443	1.78299E-05	5.7407E-05	0.000101644	2.24021E-05	3.02044E-05	3.66472E-05	3.66472E-05	3.66472E-05	2.60668E-05	4.53953E-05	3.31598E-05	1.00484E-05	1.7437E-05	0.000331811
3836503774485	383650	3774485	0.000296752	6.39372E-05	0.000153241	0.000284242	0.000194939	1.83472E-05	5.90724E-05	0.000104593	2.2802E-05	3.07436E-05	3.73015E-05	3.73015E-05	3.73015E-05	2.65322E-05	4.62057E-05	3.37518E-05	1.02278E-05	1.77483E-05	0.000329388
3836603774485	383660	3774485	0.000306032	6.59367E-05	0.000158033	0.000293132	0.000201035	1.8921E-05	6.09198E-05	0.000107864	2.32497E-05	3.13472E-05	3.80338E-05	3.80338E-05	3.80338E-05	2.70531E-05	4.71129E-05	3.44145E-05	1.04286E-05	1.80967E-05	0.000327096
3836703774485	383670	3774485	0.000318057	6.85275E-05	0.000164243	0.000304649	0.000208934	1.96644E-05	6.33134E-05	0.000112102	2.38347E-05	3.2136E-05	3.89908E-05	3.89908E-05	3.89908E-05	2.77338E-05	4.82983E-05	3.52804E-05	1.0691E-05	1.85521E-05	0.000325556
3836803774485	383680	3774485	0.000332045	7.15413E-05	0.000171466	0.000318048	0.000218123	2.05293E-05	6.6098E-05	0.000117032	2.46525E-05	3.32385E-05	4.03286E-05	4.03286E-05	4.03286E-05	2.86853E-05	4.99554E-05	3.64908E-05	1.10578E-05	1.91886E-05	0.000325096
3836903774485	383690	3774485	0.000344245	7.41698E-05	0.000177766	0.000329733	0.000226137	2.12835E-05	6.85264E-05	0.000121332	2.56195E-05	3.45423E-05	4.19105E-05	4.19105E-05	4.19105E-05	2.98105E-05	5.19149E-05	3.79222E-05	1.14916E-05	1.99413E-05	0.000324857
3837003774485	383700	3774485	0.000351077	7.56419E-05	0.000181294	0.000336278	0.000230626	2.17059E-05	6.98866E-05	0.00012374	2.64969E-05	3.57254E-05	4.33459E-05	4.33459E-05	4.33459E-05	3.08315E-05	5.3693E-05	3.9221E-05	1.18852E-05	2.06242E-05	0.000323604
3837103774485	383710	3774485	0.000353512	7.61665E-05	0.000182551	0.00033861	0.000232225	2.18565E-05	7.03712E-05	0.000124598	2.76072E-05	3.72223E-05	4.51621E-05	4.51621E-05	4.51621E-05	3.21234E-05	5.59428E-05	4.08644E-05	1.23832E-05	2.14884E-05	0.000322732
3837203774485	383720	3774485	0.000353821	7.62331E-05	0.000182711	0.000338906	0.000232428	2.18756E-05	7.04328E-05	0.000124707	2.8616E-05	3.85825E-05	4.68124E-05	4.68124E-05	4.68124E-05	3.32972E-05	5.79869E-05	4.23577E-05	1.28357E-05	2.22736E-05	0.000323174
3837303774485	383730	3774485	0.000351158	7.56593E-05	0.000181336	0.000336355	0.000230679	2.17109E-05	6.99026E-05	0.000123769	2.88368E-05	3.88802E-05	4.71737E-05	4.71737E-05	4.71737E-05	3.35542E-05	5.84345E-05	4.26846E-05	1.29347E-05	2.24455E-05	0.00031745
3837403774485	383740	3774485	0.000348333	7.50507E-05	0.000179877	0.00033365	0.000228823	2.15363E-05	6.93404E-05	0.000122773	2.90159E-05	3.91217E-05	4.74666E-05	4.74666E-05	4.74666E-05	3.37625E-05	5.87974E-05	4.29496E-05	1.3015E-05	2.25849E-05	0.000310621
3837503774485	383750	3774485	0.00034528	7.43929E-05	0.0001783	0.000330725	0.000226818	2.13475E-05	6.87326E-05	0.000121697	2.90278E-05	3.91378E-05	4.74861E-05	4.74861E-05	4.74861E-05	3.37764E-05	5.88216E-05	4.29673E-05	1.30204E-05	2.25942E-05	0.000303177
3837603774485	383760	3774485	0.000342012	7.36887E-05	0.000176613	0.000327594	0.00022467	2.11455E-05	6.8082E-05	0.000120545	2.90099E-05	3.91136E-05	4.74569E-05	4.74569E-05	4.74569E-05	3.37556E-05	5.87853E-05	4.29408E-05	1.30124E-05	2.25803E-05	0.000295865
3837703774485	383770	3774485	0.000338649	7.29642E-05	0.000174876	0.000324374	0.000222462	2.09376E-05	6.74126E-05	0.00011936	2.89622E-05	3.90492E-05	4.73787E-05	4.73787E-05	4.73787E-05	3.37E-05	5.86885E-05	4.28701E-05	1.29909E-05	2.25431E-05	0.000288643
3837803774485	383780	3774485	0.000335031	7.21847E-05	0.000173008	0.000320908	0.000220085	2.07139E-05	6.66924E-05	0.000118085	2.89084E-05	3.89768E-05	4.72909E-05	4.72909E-05	4.72909E-05	3.36375E-05	5.85796E-05	4.27906E-05	1.29668E-05	2.25013E-05	0.000281581
3837903774485	383790	3774485	0.000331265	7.13733E-05	0.000171063	0.000317301	0.000217611	2.0481E-05	6.59427E-05	0.000116757	2.88667E-05	3.89205E-05	4.72225E-05	4.72225E-05	4.72225E-05	3.35889E-05	5.8495E-05	4.27287E-05	1.29481E-05	2.24688E-05	0.000274675
3838003774485	383800	3774485	0.000327243	7.05068E-05	0.000168986	0.000313449	0.000214969	2.02324E-05	6.51421E-05	0.00011534	2.87831E-05	3.88078E-05	4.70858E-05	4.70858E-05	4.70858E-05	3.34917E-05	5.83256E-05	4.2605E-05	1.29106E-05	2.24037E-05	0.000267936
3838103774485	383810	3774485	0.00032306	6.96055E-05	0.000166826	0.000309442	0.000212221	1.99738E-05	6.43095E-05	0.000113866	2.86756E-05	3.86629E-05	4.691E-05	4.691E-05	4.691E-05	3.33666E-05	5.81079E-05	4.2446E-05	1.28624E-05	2.23201E-05	0.000261316
3838203774485	383820	3774485	0.000318824	6.86927E-05	0.000164638	0.000305384	0.000209438	1.97118E-05	6.34661E-05	0.000112372	2.85622E-05	3.851E-05	4.67245E-05	4.67245E-05	4.67245E-05	3.32347E-05	5.78781E-05	4.22781E-05	1.28116E-05	2.22318E-05	0.000254804
3838303774485	383830	3774485	0.000315071	6.78842E-05	0.000162701	0.000301789	0.000206973	1.94798E-05	6.27191E-05	0.00011105	2.84548E-05	3.83652E-05	4.65487E-05	4.65487E-05	4.65487E-05	3.31097E-05	5.76604E-05	4.21191E-05	1.27634E-05	2.21482E-05	0.000248506
3838403774485	383840	3774485	0.000311345	6.70814E-05	0.000160777	0.000298221	0.000204525	1.92495E-05	6.19774E-05	0.000109736	2.83473E-05	3.82203E-05	4.6373E-05	4.6373E-05	4.6373E-05	3.29846E-05	5.74426E-05	4.19601E-05	1.27152E-05	2.20646E-05	0.000242406
3838603774485	383860	3774485	0.00030458	6.56238E-05	0.000157283	0.00029174	0.000200081	1.88312E-05	6.06307E-05	0.000107352	2.81623E-05	3.79708E-05	4.60703E-05	4.60703E-05	4.60703E-05	3.27693E-05	5.70677E-05	4.16861E-05	1.26322E-05	2.19205E-05	0.000230909
3838703774485	383870	3774485	0.000301325	6.49225E-05	0.000155602	0.000288623	0.000197943	1.86299E-05	5.99827E-05	0.000106205	2.80728E-05	3.78501E-05	4.59238E-05	4.59238E-05	4.59238E-05	3.26651E-05	5.68862E-05	4.15536E-05	1.2592E-05	2.18508E-05	0.000225466
3838803774485	383880	3774485	0.00029803	6.42125E-05	0.000153901	0.000285466	0.000195778	1.84262E-05	5.93267E-05	0.000105043	2.79773E-05	3.77213E-05	4.57675E-05	4.57675E-05	4.57675E-05	3.2554E-05	5.66927E-05	4.14122E-05	1.25492E-05	2.17765E-05	0.000220177
3838903774485	383890	3774485	0.000294734	6.35025E-05	0.000152199	0.00028231	0.000193614	1.82224E-05	5.86708E-05	0.000103882	2.78877E-05	3.76006E-05	4.56211E-05	4.56211E-05	4.56211E-05	3.24498E-05	5.65113E-05	4.12797E-05	1.2509E-05	2.17068E-05	0.000215067
3829703774495	382970	3774495	0.000110265	2.37573E-05	5.694E-05	0.000105617	7.24339E-05	6.81731E-06	2.19497E-05	3.88638E-05	2.19007E-05	2.95284E-05	3.5827E-05	3.5827E-05	3.5827E-05	2.54834E-05	4.43792E-05	3.24177E-05	9.82353E-06	1.70467E-05	0.000132717
3829803774495	382980	3774495	0.000113547	2.44644E-05	5.86347E-05	0.00010876	7.45898E-05	7.02021E-06	2.2603E-05	4.00205E-05	2.21574E-05	2.98744E-05	3.62469E-05	3.62469E-05	3.62469E-05	2.57821E-05	4.48994E-05	3.27976E-05	9.93866E-06	1.72465E-05	0.00013917
3829903774495	382990	3774495	0.000116519	2.51048E-05	6.01697E-05	0.000111607	7.65424E-05	7.20399E-06	2.31947E-05	4.10682E-05	2.23543E-05	3.014E-05	3.65691E-05	3.65691E-05	3.65691E-05	2.60113E-05	4.52985E-05	3.30892E-05	1.0027E-05	1.73998E-05	0.000145527
3830003774495	383000	3774495	0.000119734	2.57974E-05	6.18297E-05	0.000114686	7.86541E-05	7.40274E-06	2.38346E-05	4.22012E-05	2.25633E-05	3.04217E-05	3.69109E-05	3.69109E-05	3.69109E-05	2.62544E-05	4.57219E-05	3.33984E-05	1.01207E-05	1.75624E-05	0.000152433
3830103774495	383010	3774495	0.000126163	2.71826E-05	6.51497E-05	0.000120845	8.28775E-05	7.80024E-06	2.51144E-05	4.44673E-05	2.3196E-05	3.12748E-05	3.7946E-05	3.7946E-05	3.7946E-05	2.69906E-05	4.7004E-05	3.4335E-05	1.04045E-05	1.80549E-05	0.000163942
3830203774495	383020	3774495	0.000133251	2.87099E-05	6.881E-05	0.000127634	8.75338E-05	8.23848E-06	2.65254E-05	4.69656E-05	2.39123E-05	3.22406E-05	3.91177E-05	3.91177E-05	3.91177E-05	2.78241E-05	4.84555E-05	3.53952E-05	1.07258E-05	1.86125E-05	0.000177265
3830303774495	383030	3774495	0.000139721	3.01038E-05	7.21509E-05	0.000133831	9.17837E-05	8.63847E-06	2.78133E-05	4.92458E-05	2.4545E-05	3.30937E-05	4.01528E-05	4.01528E-05	4.01528E-05	2.85603E-05	4.97377E-05	3.63318E-05	1.10096E-05	1.9105E-05	0.000190558
3830403774495	383040	3774495	0.000145087	3.126E-05	7.49222E-05	0.000138971	9.53091E-05	8.97027E-06	2.88816E-05	5.11373E-05	2.50225E-05	3.37375E-05	4.0934E-05	4.0934E-05	4.0934E-05	2.91159E-05	5.07053E-05	3.70386E-05	1.12238E-05	1.94767E-05	0.000202866
3830503774495	383050	3774495	0.000150562	3.24395E-05	7.7749E-05	0.000144215	9.89052E-05	9.30873E-06	2.99713E-05	5.30668E-05	2.55419E-05	3.44377E-05	4.17835E-05	4.17835E-05	4.17835E-05	2.97202E-05	5.17576E-05	3.78073E-05	1.14568E-05	1.98809E-05	0.000216345
3830603774495	383060	3774495	0.000156749	3.37725E-05	8.0944E-05	0.000150141	0.00010297	9.69125E-06	3.12029E-05	5.52475E-05	2.62402E-05	3.53793E-05	4.2926E-05	4.2926E-05	4.2926E-05	3.05328E-05	5.31728E-05	3.88411E-05	1.177E-05	2.04245E-05	0.000232682
3830703774495	383070	3774495	0.000162909	3.50998E-05	8.41251E-05	0.000156042	0.000107016	1.00721E-05	3.24292E-05	5.74187E-05	2.69983E-05	3.64014E-05	4.41661E-05	4.41661E-05	4.41661E-05	3.14149E-05	5.4709E-05	3.99632E-05	1.21101E-05	2.10145E-05	0.000250894
3830803774495	383080	3774495	0.000168598	3.63256E-05	8.70631E-05	0.000161491	0.000110754	1.04239E-05	3.35617E-05	5.9424E-05	2.77086E-05	3.73592E-05	4.53281E-05	4.53281E-05	4.53281E-05	3.22415E-05	5.61484E-05	4.10146E-05	1.24287E-05	2.15674E-05	0.000269703
3830903774495	383090	3774495	0.000173508	3.73834E-05	8.95982E-05	0.000166193	0.000113979	1.07274E-05	3.4539E-05	6.11543E-05	2.83533E-05	3.82283E-05	4.63827E-05	4.63827E-05	4.63827E-05	3.29916E-05	5.74547E-05	4.19689E-05	1.27178E-05	2.20692E-05	0.000288052
3831003774495	383100	3774495	0.000178928	3.85512E-05	9.23973E-05	0.000171385	0.000117539	1.10625E-05	3.5618E-05	6.30648E-05	2.9189E-05	3.93551E-05	4.77498E-05	4.77498E-05	4.77498E-05	3.3964E-05	5.91481E-05	4.32059E-05	1.30927E-05	2.27197E-05	0.000308794
3831103774495	383110	3774495	0.000183353	3.95047E-05	9.46824E-05	0.000175624	0.000120446	1.13361E-05	3.64989E-05	6.46245E-05	2.98157E-05	4.02001E-05	4.87751E-05	4.87751E-05	4.87751E-05	3.46933E-05	6.04182E-05	4.41336E-05	1.33738E-05	2.32075E-05	0.000328988
3831203774495	383120	3774495	0.000187832	4.04697E-05	9.69553E-05	0.000179914	0.000123389	1.1613E-05	3.73905E-05	6.62031E-05	3.02575E-05	4.07957E-05	4.94977E-05	4.94977E-05	4.94977E-05	3.52072E-05	6.13133E-05	4.47874E-05	1.35719E-05	2.35513E-05	0.000351014
3831303774495	383130	3774495	0.000192324	4.14376E-05	9.93151E-05	0.000184217	0.00012634	1.18908E-05	3.82847E-05	6.77865E-05	3.05738E-05	4.12222E-05	5.00152E-05	5.00152E-05	5.00152E-05	3.55753E-05	6.19543E-05	4.52557E-05	1.37139E-05	2.37976E-05	0.000374419
3831403774495	383140	3774495	0.00019683	4.24084E-05	0.000101642	0.000188533	0.0001293	1.21694E-05	3.91817E-05	6.93746E-05	3.08245E-05	4.15602E-05	5.04253E-05	5.04253E-05	5.04253E-05	3.58671E-05	6.24624E-05	4.56268E-05	1.38263E-05	2.39927E-05	0.000398218
3831503774495	383150	3774495	0.000201363	4.3385E-05	0.000103983	0.000192875	0.000132277	1.24496E-05	4.0084E-05	7.09722E-05	3.0932E-05	4.17051E-05	5.06011E-05	5.06011E-05	5.06011E-05	3.59921E-05	6.26801E-05	4.57858E-05	1.38745E-05	2.40763E-05	0.000423533
3831603774495	383160	3774495	0.000205963	4.43761E-05	0.000106358	0.000197281	0.000135299	1.2734E-05	4.09997E-05	7.25935E-05	3.10155E-05	4.18178E-05	5.07378E-05	5.07378E-05	5.07378E-05	3.60893E-05	6.28494E-05	4.59095E-05	1.3912E-05	2.41414E-05	0.000450442
3831703774495	383170	3774495	0.000210644	4.53846E-05	0.000108775	0.000201764	0.000138374	1.30234E-05	4.19314E-05	7.42432E-05	3.10872E-05	4.19144E-05	5.0855E-05	5.0855E-05	5.0855E-05	3.61727E-05	6.29946E-05	4.60156E-05	1.39441E-05	2.41971E-05	0.000479266
3831903774495	383190	3774495	0.000220261	4.74566E-05	0.000113741	0.000210976	0.000144691	1.3618E-05	4.38458E-05	7.76328E-05	3.11349E-05	4.19787E-05	5.09331E-05	5.09331E-05	5.09331E-05	3.62282E-05	6.30913E-05	4.60863E-05	1.39655E-05	2.42343E-05	0.000542659
3832003774495	383200	3774495	0.00022517	4.85143E-05	0.000116276	0.000215678	0.000147916	1.39215E-05	4.4823E-05	7.93631E-05	3.1117E-05	4.19546E-05	5.09038E-05	5.09038E-05	5.09038E-05	3.62074E-05	6.30551E-05	4.60597E-05	1.39575E-05	2.42204E-05	0.000577482
3832103774495	383210	3774495	0.000230227	4.9604E-05	0.000118888	0.000220522	0.000151238	1.42342E-05	4.58298E-05	8.11456E-05	3.1117E-05	4.19546E-05	5.09038E-05	5.09038E-05	5.09038E-05	3.62074E-05	6.30551E-05	4.60597E-05	1.39575E-05	2.42204E-05	0.000615673
3832203774495	383220	3774495	0.000235419	5.07226E-05	0.000121569	0.000225495	0.000154649	1.45552E-05	4.68632E-05	8.29755E-05	3.1123E-05	4.19627E-05	5.09136E-05	5.09136E-05	5.09136E-05	3.62143E-05	6.30672E-05	4.60686E-05	1.39602E-05	2.4225E-05	0.00065837

Unique Identifier	X (UTM)	Y (UTM)	ISDrainage / Utilities Trenching 2027	ISDrainage / Utilities Trenching 2028	ISAsphalt Paving 2027	ISAsphalt Paving 2028	SVDemolition 2027	SVSite Grubbing / Prep 2027	SVMass Grading / Excavation 2027	SVMass Grading / Excavation 2028	SVDrainage / Utilities Trenching 2028	SVFoundations / Concrete Pads 2028	SVBuilding / Structure Construction 2028	SVBuilding / Structure Construction 2029	SVAsphalt Paving 2028	SVAsphalt Paving 2029	SVArchitectural Coating 2028	SVArchitectural Coating 2029	SVLandscaping or Other Finishing 2028	SVLandscaping or Other Finishing 2029	MDemolition 2027
3833303774485	383330	3774485	0.000411585	0.000411585	0.001762587	0.001762587	2.08366E-05	1.37661E-05	2.3247E-05	2.3247E-05	7.01696E-06	7.23122E-06	4.01828E-05	4.01828E-05	2.85499E-05	2.85499E-05	2.82821E-06	2.82821E-06	9.10598E-06	9.10598E-06	6.26817E-05
3833403774485	383340	3774485	0.000402143	0.000402143	0.001722156	0.001722156	2.06896E-05	1.3669E-05	2.3083E-05	2.3083E-05	6.96744E-06	7.18019E-06	3.98993E-05	3.98993E-05	2.83484E-05	2.83484E-05	2.80825E-06	2.80825E-06	9.04172E-06	9.04172E-06	6.31533E-05
3833703774485	383370	3774485	0.000357916	0.000357916	0.001532757	0.001532757	2.01566E-05	1.33168E-05	2.24883E-05	2.24883E-05	6.78794E-06	6.99521E-06	3.88815E-05	3.88815E-05	2.76181E-05	2.76181E-05	2.7359E-06	2.7359E-06	8.80878E-06	8.80878E-06	6.44307E-05
3833803774485	383380	3774485	0.000340012	0.000340012	0.001456082	0.001456082	1.98809E-05	1.31347E-05	2.21807E-05	2.21807E-05	6.6951E-06	6.89953E-06	3.84693E-05	3.84693E-05	2.72404E-05	2.72404E-05	2.69848E-06	2.69848E-06	8.6883E-06	8.6883E-06	6.41262E-05
3833903774485	383390	3774485	0.000325107	0.000325107	0.001392254	0.001392254	1.96664E-05	1.2993E-05	2.19415E-05	2.19415E-05	6.62289E-06	6.82511E-06	3.81601E-05	3.81601E-05	2.69466E-05	2.69466E-05	2.66938E-06	2.66938E-06	8.59459E-06	8.59459E-06	6.29444E-05
3834003774485	383400	3774485	0.000311864	0.000311864	0.001335538	0.001335538	1.95378E-05	1.2908E-05	2.17979E-05	2.17979E-05	6.57956E-06	6.78046E-06	3.79411E-05	3.79411E-05	2.67703E-05	2.67703E-05	2.65191E-06	2.65191E-06	8.53836E-06	8.53836E-06	6.27653E-05
3834203774485	383420	3774485	0.000283854	0.000283854	0.001215587	0.001215587	1.91763E-05	1.26692E-05	2.13946E-05	2.13946E-05	6.45783E-06	6.65502E-06	3.73098E-05	3.73098E-05	2.6275E-05	2.6275E-05	2.60285E-06	2.60285E-06	8.38039E-06	8.38039E-06	6.26817E-05
3834303774485	383430	3774485	0.000269646	0.000269646	0.001154745	0.001154745	1.89496E-05	1.25194E-05	2.11417E-05	2.11417E-05	6.38149E-06	6.57635E-06	3.69233E-05	3.69233E-05	2.59644E-05	2.59644E-05	2.57208E-06	2.57208E-06	8.28132E-06	8.28132E-06	6.24012E-05
3834403774485	383440	3774485	0.000256163	0.000256163	0.001097005	0.001097005	1.87291E-05	1.23737E-05	2.08957E-05	2.08957E-05	6.30722E-06	6.4998E-06	3.65368E-05	3.65368E-05	2.56622E-05	2.56622E-05	2.54215E-06	2.54215E-06	8.18494E-06	8.18494E-06	6.20788E-05
3834503774485	383450	3774485	0.000243367	0.000243367	0.001042207	0.001042207	1.85024E-05	1.22239E-05	2.06428E-05	2.06428E-05	6.23088E-06	6.42113E-06	3.61632E-05	3.61632E-05	2.53516E-05	2.53516E-05	2.51138E-06	2.51138E-06	8.08587E-06	8.08587E-06	6.17028E-05
3834603774485	383460	3774485	0.000231372	0.000231372	0.000990837	0.000990837	1.82879E-05	1.20823E-05	2.04035E-05	2.04035E-05	6.15867E-06	6.34672E-06	3.58153E-05	3.58153E-05	2.50578E-05	2.50578E-05	2.48227E-06	2.48227E-06	7.99216E-06	7.99216E-06	6.1273E-05
3834703774485	383470	3774485	0.000221025	0.000221025	0.000946527	0.000946527	1.81225E-05	1.1973E-05	2.0219E-05	2.0219E-05	6.10296E-06	6.28931E-06	3.55577E-05	3.55577E-05	2.48311E-05	2.48311E-05	2.45982E-06	2.45982E-06	7.91987E-06	7.91987E-06	6.10223E-05
3834803774485	383480	3774485	0.000211425	0.000211425	0.000905415	0.000905415	1.79755E-05	1.18758E-05	2.00549E-05	2.00549E-05	6.05344E-06	6.23828E-06	3.53129E-05	3.53129E-05	2.46297E-05	2.46297E-05	2.43986E-06	2.43986E-06	7.85561E-06	7.85561E-06	6.07895E-05
3834903774485	383490	3774485	0.000202136	0.000202136	0.000865637	0.000865637	1.78162E-05	1.17706E-05	1.98772E-05	1.98772E-05	5.9998E-06	6.183E-06	3.50552E-05	3.50552E-05	2.44114E-05	2.44114E-05	2.41824E-06	2.41824E-06	7.786E-06	7.786E-06	6.04433E-05
3835103774485	383510	3774485	0.00018451	0.00018451	0.000790155	0.000790155	1.74425E-05	1.15237E-05	1.94602E-05	1.94602E-05	5.87394E-06	6.0533E-06	3.44755E-05	3.44755E-05	2.38993E-05	2.38993E-05	2.36751E-06	2.36751E-06	7.62267E-06	7.62267E-06	5.94106E-05
3835203774485	383520	3774485	0.000175181	0.000175181	0.0007502	0.0007502	1.71668E-05	1.13415E-05	1.91526E-05	1.91526E-05	5.7811E-06	5.95762E-06	3.40375E-05	3.40375E-05	2.35216E-05	2.35216E-05	2.33009E-06	2.33009E-06	7.50219E-06	7.50219E-06	5.83601E-05
3835303774485	383530	3774485	0.000166342	0.000166342	0.000712349	0.000712349	1.6885E-05	1.11554E-05	1.88382E-05	1.88382E-05	5.68619E-06	5.85982E-06	3.35994E-05	3.35994E-05	2.31354E-05	2.31354E-05	2.29184E-06	2.29184E-06	7.37903E-06	7.37903E-06	5.72498E-05
3835403774485	383540	3774485	0.000158295	0.000158295	0.00067789	0.00067789	1.66338E-05	1.09894E-05	1.8558E-05	1.8558E-05	5.6016E-06	5.77264E-06	3.32E-05	3.32E-05	2.27912E-05	2.27912E-05	2.25774E-06	2.25774E-06	7.26925E-06	7.26925E-06	5.62172E-05
3835503774485	383550	3774485	0.000151002	0.000151002	0.000646657	0.000646657	1.64132E-05	1.08437E-05	1.83119E-05	1.83119E-05	5.52732E-06	5.6961E-06	3.28393E-05	3.28393E-05	2.2489E-05	2.2489E-05	2.22781E-06	2.22781E-06	7.17286E-06	7.17286E-06	5.528E-05
3835603774485	383560	3774485	0.000144274	0.000144274	0.000617844	0.000617844	1.6211E-05	1.07101E-05	1.80863E-05	1.80863E-05	5.45924E-06	5.62593E-06	3.25044E-05	3.25044E-05	2.2212E-05	2.2212E-05	2.20037E-06	2.20037E-06	7.08451E-06	7.08451E-06	5.43846E-05
3835703774485	383570	3774485	0.000137971	0.000137971	0.000590851	0.000590851	1.60088E-05	1.05765E-05	1.78608E-05	1.78608E-05	5.39115E-06	5.55577E-06	3.21823E-05	3.21823E-05	2.1935E-05	2.1935E-05	2.17292E-06	2.17292E-06	6.99615E-06	6.99615E-06	5.34893E-05
3835803774485	383580	3774485	0.000132136	0.000132136	0.000565864	0.000565864	1.5825E-05	1.04551E-05	1.76557E-05	1.76557E-05	5.32926E-06	5.49198E-06	3.1886E-05	3.1886E-05	2.16832E-05	2.16832E-05	2.14798E-06	2.14798E-06	6.91583E-06	6.91583E-06	5.26237E-05
3835903774485	383590	3774485	0.00012691	0.00012691	0.000543484	0.000543484	1.56658E-05	1.03499E-05	1.7478E-05	1.7478E-05	5.27561E-06	5.4367E-06	3.16283E-05	3.16283E-05	2.14649E-05	2.14649E-05	2.12635E-06	2.12635E-06	6.84622E-06	6.84622E-06	5.18776E-05
3836003774485	383600	3774485	0.000123479	0.000123479	0.00052879	0.00052879	1.56474E-05	1.03377E-05	1.74575E-05	1.74575E-05	5.26942E-06	5.43032E-06	3.16154E-05	3.16154E-05	2.14397E-05	2.14397E-05	2.12386E-06	2.12386E-06	6.83818E-06	6.83818E-06	5.18239E-05
3836103774485	383610	3774485	0.000120188	0.000120188	0.000514698	0.000514698	1.5629E-05	1.03256E-05	1.7437E-05	1.7437E-05	5.26323E-06	5.42394E-06	3.15896E-05	3.15896E-05	2.14145E-05	2.14145E-05	2.12136E-06	2.12136E-06	6.83015E-06	6.83015E-06	5.17582E-05
3836203774485	383620	3774485	0.000117815	0.000117815	0.000504537	0.000504537	1.56903E-05	1.03661E-05	1.75053E-05	1.75053E-05	5.28387E-06	5.44521E-06	3.17056E-05	3.17056E-05	2.14985E-05	2.14985E-05	2.12968E-06	2.12968E-06	6.85693E-06	6.85693E-06	5.20865E-05
3836303774485	383630	3774485	0.000116222	0.000116222	0.000497716	0.000497716	1.5825E-05	1.04551E-05	1.76557E-05	1.76557E-05	5.32926E-06	5.49198E-06	3.19246E-05	3.19246E-05	2.16832E-05	2.16832E-05	2.14798E-06	2.14798E-06	6.91583E-06	6.91583E-06	5.28088E-05
3836403774485	383640	3774485	0.000114689	0.000114689	0.000491151	0.000491151	1.59721E-05	1.05523E-05	1.78198E-05	1.78198E-05	5.37877E-06	5.54301E-06	3.21694E-05	3.21694E-05	2.18846E-05	2.18846E-05	2.16793E-06	2.16793E-06	6.98009E-06	6.98009E-06	5.35848E-05
3836503774485	383650	3774485	0.000113852	0.000113852	0.000487564	0.000487564	1.61988E-05	1.0702E-05	1.80727E-05	1.80727E-05	5.45511E-06	5.62168E-06	3.25559E-05	3.25559E-05	2.21952E-05	2.21952E-05	2.1987E-06	2.1987E-06	7.07915E-06	7.07915E-06	5.48383E-05
3836603774485	383660	3774485	0.000113059	0.000113059	0.000484171	0.000484171	1.645E-05	1.0868E-05	1.83529E-05	1.83529E-05	5.5397E-06	5.70886E-06	3.29553E-05	3.29553E-05	2.25394E-05	2.25394E-05	2.2328E-06	2.2328E-06	7.18893E-06	7.18893E-06	5.6247E-05
3836703774485	383670	3774485	0.000112527	0.000112527	0.000481891	0.000481891	1.67685E-05	1.10784E-05	1.87084E-05	1.87084E-05	5.64699E-06	5.81942E-06	3.34577E-05	3.34577E-05	2.29759E-05	2.29759E-05	2.27604E-06	2.27604E-06	7.32816E-06	7.32816E-06	5.80915E-05
3836803774485	383680	3774485	0.000112368	0.000112368	0.000481211	0.000481211	1.72035E-05	1.13658E-05	1.91937E-05	1.91937E-05	5.79348E-06	5.97038E-06	3.41019E-05	3.41019E-05	2.35719E-05	2.35719E-05	2.33508E-06	2.33508E-06	7.51825E-06	7.51825E-06	6.06283E-05
3836903774485	383690	3774485	0.000112286	0.000112286	0.000480857	0.000480857	1.77243E-05	1.17099E-05	1.97747E-05	1.97747E-05	5.96885E-06	6.15111E-06	3.48491E-05	3.48491E-05	2.42855E-05	2.42855E-05	2.40577E-06	2.40577E-06	7.74584E-06	7.74584E-06	6.34696E-05
3837003774485	383700	3774485	0.000111853	0.000111853	0.000479002	0.000479002	1.82267E-05	1.20418E-05	2.03352E-05	2.03352E-05	6.13803E-06	6.32545E-06	3.55834E-05	3.55834E-05	2.49738E-05	2.49738E-05	2.47396E-06	2.47396E-06	7.96539E-06	7.96539E-06	6.60423E-05
3837103774485	383710	3774485	0.000111551	0.000111551	0.000477712	0.000477712	1.88026E-05	1.24223E-05	2.09777E-05	2.09777E-05	6.33197E-06	6.52532E-06	3.64466E-05	3.64466E-05	2.57629E-05	2.57629E-05	2.55212E-06	2.55212E-06	8.21707E-06	8.21707E-06	6.9385E-05
3837203774485	383720	3774485	0.000111704	0.000111704	0.000478366	0.000478366	1.93662E-05	1.27947E-05	2.16065E-05	2.16065E-05	6.52179E-06	6.72093E-06	3.72711E-05	3.72711E-05	2.65352E-05	2.65352E-05	2.62863E-06	2.62863E-06	8.46339E-06	8.46339E-06	7.25427E-05
3837303774485	383730	3774485	0.000109725	0.000109725	0.000469892	0.000469892	1.95316E-05	1.29039E-05	2.17911E-05	2.17911E-05	6.5775E-06	6.77834E-06	3.7619E-05	3.7619E-05	2.67619E-05	2.67619E-05	2.65108E-06	2.65108E-06	8.53568E-06	8.53568E-06	7.27576E-05
3837403774485	383740	3774485	0.000107365	0.000107365	0.000459785	0.000459785	1.97093E-05	1.30213E-05	2.19893E-05	2.19893E-05	6.63733E-06	6.84E-06	3.79668E-05	3.79668E-05	2.70053E-05	2.70053E-05	2.6752E-06	2.6752E-06	8.61333E-06	8.61333E-06	7.29844E-05
3837503774485	383750	3774485	0.000104792	0.000104792	0.000448767	0.000448767	1.9887E-05	1.31387E-05	2.21875E-05	2.21875E-05	6.69716E-06	6.90166E-06	3.83791E-05	3.83791E-05	2.72488E-05	2.72488E-05	2.69931E-06	2.69931E-06	8.69097E-06	8.69097E-06	7.29188E-05
3837603774485	383760	3774485	0.000102265	0.000102265	0.000437943	0.000437943	2.00463E-05	1.32439E-05	2.23653E-05	2.23653E-05	6.75081E-06	6.95694E-06	3.88171E-05	3.88171E-05	2.7467E-05	2.7467E-05	2.72094E-06	2.72094E-06	8.76059E-06	8.76059E-06	7.26919E-05
3837703774485	383770	3774485	9.97683E-05	9.97683E-05	0.000427252	0.000427252	2.01811E-05	1.3333E-05	2.25156E-05	2.25156E-05	6.7962E-06	7.00371E-06	3.9268E-05	3.9268E-05	2.76517E-05	2.76517E-05	2.73923E-06	2.73923E-06	8.81949E-06	8.81949E-06	7.24353E-05
3837803774485	383780	3774485	9.73275E-05	9.73275E-05	0.0004168	0.0004168	2.03526E-05	1.34463E-05	2.2707E-05	2.2707E-05	6.85397E-06	7.06325E-06	3.98478E-05	3.98478E-05	2.78867E-05	2.78867E-05	2.76251E-06	2.76251E-06	8.89446E-06	8.89446E-06	7.21547E-05
3837903774485	383790	3774485	9.49404E-05	9.49404E-05	0.000406577	0.000406577	2.05119E-05	1.35516E-05	2.28847E-05	2.28847E-05	6.90761E-06	7.11853E-06	4.07238E-05	4.07238E-05	2.8105E-05	2.8105E-05	2.78414E-06	2.78414E-06	8.96407E-06	8.96407E-06	7.18443E-05
3838003774485	383800	3774485	9.26111E-05	9.26111E-05	0.000396602	0.000396602	2.07325E-05	1.36973E-05	2.31308E-05	2.31308E-05	6.98188E-06	7.19507E-06	4.20895E-05	4.20895E-05	2.84072E-05	2.84072E-05	2.81407E-06	2.81407E-06	9.06046E-06	9.06046E-06	7.14921E-05
3838103774485	383810	3774485	9.0323E-05	9.0323E-05	0.000386803	0.000386803	2.08182E-05	1.3754E-05	2.32265E-05	2.32265E-05	7.01077E-06	7.22484E-06	4.27594E-05	4.27594E-05	2.85247E-05	2.85247E-05	2.82571E-06	2.82571E-06	9.09794E-06	9.09794E-06	7.11041E-05
3838203774485	383820	3774485	8.8072E-05	8.8072E-05	0.000377163	0.000377163	2.07754E-05	1.37256E-05	2.31787E-05	2.31787E-05	6.99633E-06	7.20995E-06	4.27594E-05	4.27594E-05	2.8466E-05	2.8466E-05	2.81989E-06	2.81989E-06	9.0792E-06	9.0792E-06	7.06803E-05
3838303774485	383830	3774485	8.58953E-05	8.58953E-05	0.000367842	0.000367842	2.07202E-05	1.36892E-05	2.31172E-05	2.31172E-05	6.97776E-06	7.19082E-06	4.26821E-05	4.26821E-05	2.83904E-05	2.83904E-05	2.81241E-06	2.81241E-06	9.05511E-06	9.05511E-06	7.03043E-05
3838403774485	383840	3774485	8.37867E-05	8.37867E-05	0.000358812	0.000358812	2.06651E-05	1.36528E-05	2.30556E-05	2.30556E-05	6.95919E-06	7.17168E-06	4.25661E-05	4.25661E-05	2.83149E-05	2.83149E-05	2.80492E-06	2.80492E-06	9.03101E-06	9.03101E-06	6.99163E-05
3838603774485	383860	3774485	7.9813E-05	7.9813E-05	0.000341795	0.000341795	2.05548E-05	1.35799E-05	2.29326E-05	2.29326E-05	6.92205E-06	7.13341E-06	4.23342E-05	4.23342E-05	2.81638E-05	2.81638E-05	2.78996E-06	2.78996E-06	8.98281E-06	8.98281E-06	6.9206E-05
3838703774485	383870	3774485	7.79314E-05	7.79314E-05	0.000333737	0.000333737	2.04997E-05	1.35435E-05	2.28711E-05	2.28711E-05	6.90348E-06	7.11428E-06	4.22312E-05	4.22312E-05	2.80882E-05	2.80882E-05	2.78247E-06	2.78247E-06	8.95872E-06	8.95872E-06	6.88657E-05
3838803774485	383880	3774485	7.61034E-05	7.61034E-05	0.000325908	0.000325908	2.04506E-05	1.35111E-05	2.28164E-05	2.28164E-05	6.88698E-06	7.09727E-06	4.21281E-05	4.21281E-05	2.80211E-05	2.80211E-05	2.77582E-06	2.77582E-06	8.9373E-06	8.9373E-06	6.85016E-05
3838903774485	383890	3774485	7.43373E-05	7.43373E-05	0.000318345	0.000318345	2.03955E-05	1.34747E-05	2.27549E-05	2.27549E-05	6.86841E-06	7.07813E-06	4.20122E-05	4.20122E-05	2.79455E-05	2.79455E-05	2.76834E-06	2.76834E-06	8.9132E-06	8.9132E-06	6.81375E-05
3829703774495	382970	3774495	4.58733E-05	4.58733E-05	0.00019645	0.00019645	1.63029E-05	1.07708E-05	1.81889E-05	1.81889E-05	5.49019E-06	5.65783E-06	3.33031E-05	3.33031E-05	2.23379E-05	2.23379E-05	2.21284E-06	2.21284E-06	7.12467E-06	7.12467E-06	3.01142E-05
3829803774495	382980	3774495	4.81036E-05	4.81036E-05	0.000206001	0.000206001	1.64377E-05	1.08599E-05	1.83392E-05	1.83392E-05	5.53558E-06	5.7046E-06	3.3535E-05	3.3535E-05	2.25226E-05	2.25226E-05	2.23113E-06	2.23113E-06	7.18357E-06	7.18357E-06	3.07529E-05
3829903774495	382990	3774495	5.03009E-05	5.03009E-05	0.000215411	0.000215411	1.65296E-05	1.09206E-05	1.84418E-05	1.84418E-05	5.56653E-06	5.7365E-06	3.37025E-05	3.37025E-05	2.26485E-05	2.26485E-05	2.24361E-06	2.24361E-06	7.22374E-06	7.22374E-06	3.1308E-05
3830003774495	383000	3774495	5.26881E-05	5.26881E-05	0.000225634	0.000225634	1.66276E-05	1.09854E-05	1.85511E-05	1.85511E-05	5.59954E-06	5.77052E-06	3.387E-05	3.387E-05	2.27828E-05	2.27828E-05	2.25691E-06	2.25691E-06	7.26657E-06	7.26657E-06	3.19049E-05
3830103774495	383010	3774495	5.66659E-05	5.66659E-05	0.000242669	0.000242669	1.69768E-05	1.12161E-05	1.89408E-05	1.89408E-05	5.71714E-06	5.89171E-06	3.44755E-05	3.44755E-05	2.32613E-05	2.32613E-05	2.30431E-06	2.30431E-06	7.41919E-06	7.41919E-06	3.32361E-05
3830203774495	383020	3774495	6.1271E-05	6.1271E-05	0.000262389	0.000262389	1.7369E-05	1.14751E-05	1.93782E-05	1.93782E-05	5.84918E-06	6.02779E-06	3.51325E-05	3.51325E-05	2.37986E-05	2.37986E-05	2.35753E-06	2.35753E-06	7.59055E-06	7.59055E-06	3.47224E-05
3830303774495	383030	3774495	6.58657E-05	6.58657E-05	0.000282066	0.000282066	1.77059E-05	1.16977E-05	1.97542E-05	1.97542E-05	5.96266E-06	6.14473E-06	3.56736E-05	3.56736E-05	2.42603E-05	2.42603E-05	2.40327E-06	2.40327E-06	7.7378E-06	7.7378E-06	3.60893E-05
3830403774495	383040	3774495	7.01201E-05	7.01201E-05	0.000300285	0.000300285	1.79449E-05	1.18556E-05	2.00207E-05	2.00207E-05	6.04313E-06	6.22765E-06	3.60601E-05	3.60601E-05	2.45877E-05	2.45877E-05	2.4357E-06	2.4357E-06	7.84222E-06	7.84222E-06	3.71936E-05
3830503774495	383050	3774495	7.47788E-05	7.47788E-05	0.000320236	0.000320236	1.82022E-05	1.20256E-05	2.03078E-05	2.03078E-05	6.12978E-06	6.31695E-06	3.64595E-05	3.64595E-05	2.49403E-05	2.49403E-05	2.47063E-06	2.47063E-06	7.95468E-06	7.95468E-06	3.83814E-05
3830603774495	383060	3774495	8.04258E-05	8.04258E-05	0.000344419	0.000344419	1.85698E-05	1.22685E-05	2.07179E-05	2.07179E-05	6.25357E-06	6.44452E-06	3.70006E-05	3.70006E-05	2.54439E-05	2.54439E-05	2.52052E-06	2.52052E-06	8.11532E-06	8.11532E-06	3.99155E-05
3830703774495	383070	3774495	8.67206E-05	8.67206E-05	0.000371376	0.000371376	1.89741E-05	1.25356E-05	2.11691E-05	2.11691E-05	6.38974E-06	6.58485E-06	3.76319E-05	3.76319E-05	2.5998E-05	2.5998E-05	2.57541E-06	2.57541E-06	8.29203E-06	8.29203E-06	4.15033E-05
3830803774495	383080	3774495	9.32218E-05	9.32218E-05	0.000399217	0.000399217	1.93662E-05	1.27947E-05	2.16065E-05	2.16065E-05	6.52179E-06	6.72093E-06	3.82632E-05	3.82632E-05	2.65352E-05	2.65352E-05	2.62863E-06	2.62863E-06	8.46339E-06	8.46339E-06	4.29956E-05
3830903774495	383090	3774495	9.95641E-05	9.95641E-05	0.000426377	0.000426377	1.96848E-05	1.30051E-05	2.1962E-05	2.1962E-05	6.62908E-06	6.83149E-06	3.87785E-05	3.87785E-05	2.69717E-05	2.69717E-05	2.67187E-06	2.67187E-06	8.60262E-06	8.60262E-06	4.42192E-05
3831003774495	383100	3774495	0.000106734	0.000106734	0.000457081	0.000457081	2.01382E-05	1.33047E-05	2.24678E-05	2.24678E-05	6.78175E-06	6.98883E-06	3.93582E-05	3.93582E-05	2.75929E-05	2.75929E-05	2.73341E-06	2.73341E-06	8.80075E-06	8.80075E-06	4.65352E-05
3831103774495	383110	3774495	0.000113714	0.000113714	0.000486972	0.000486972	2.04139E-05	1.34868E-05	2.27754E-05	2.27754E-05	6.8746E-06	7.08451E-06	3.97963E-05	3.97963E-05	2.79707E-05	2.79707E-05	2.77083E-06	2.77083E-06	8.92123E-06	8.92123E-06	4.73291E-05
3831203774495	383120	3774495	0.000121327	0.000121327	0.000519575	0.000519575	2.06528E-05	1.36447E-05	2.3042E-05	2.3042E-05	6.95506E-06	7.16743E-06	4.02085E-05	4.02085E-05	2.82981E-05	2.82981E-05	2.80326E-06	2.80326E-06	9.02565E-06	9.02565E-06	4.81051E-05
3831303774495	383130	3774495	0.000129417	0.000129417	0.000554219	0.000554219	2.08795E-05	1.37944E-05	2.32949E-05	2.32949E-05	7.0314E-06	7.2461E-06	4.0595E-05	4.0595E-05	2.86087E-05	2.86087E-05	2.83403E-06	2.83403E-06	9.12472E-06	9.12472E-06	4.8899E-05
3831403774495	383140	3774495	0.000137643	0.000137643	0.000589446	0.000589446	2.10449E-05	1.39037E-05	2.34794E-05	2.34794E-05	7.08711E-06	7.30351E-06	4.09171E-05	4.09171E-05	2.88353E-05	2.88353E-05	2.85648E-06	2.85648E-06	9.19701E-06	9.19701E-06	4.96332E-05
3831503774495	383150	3774495	0.000146393	0.000146393	0.000626918	0.000626918	2.12042E-05	1.4009E-05	2.36571E-05	2.36571E-05	7.14075E-06	7.35879E-06	4.12392E-05	4.12392E-05	2.90536E-05	2.90536E-05	2.8781E-06	2.8781E-06	9.26662E-06	9.26662E-06	5.02659E-05
3831603774495	383160	3774495	0.000155694	0.000155694	0.000666749	0.000666749	2.1339E-05	1.4098E-05	2.38075E-05	2.38075E-05	7.18614E-06	7.40557E-06	4.15355E-05	4.15355E-05	2.92383E-05	2.92383E-05	2.8964E-06	2.8964E-06	9.32553E-06	9.32553E-06	5.08867E-05
3831703774495	383170	3774495	0.000165657	0.000165657	0.000709416	0.000709416	2.14554E-05	1.41749E-05	2.39374E-05	2.39374E-05	7.22534E-06	7.44596E-06	4.18189E-05	4.18189E-05	2.93978E-05	2.93978E-05	2.9122E-06	2.9122E-06	9.3764E-06	9.3764E-06	5.15075E-05
3831903774495	383190	3774495	0.000187568	0.000187568	0.000803249	0.000803249	2.14186E-05	1.41506E-05	2.38964E-05	2.38964E-05	7.21296E-06	7.43321E-06	4.16901E-05	4.16901E-05	2.93474E-05	2.93474E-05	2.90721E-06	2.90721E-06	9.36033E-06	9.36033E-06	5.2767E-05
3832003774495	383200	3774495	0.000199605	0.000199605	0.000854796	0.000854796	2.12777E-05	1.40575E-05	2.37392E-05	2.37392E-05	7.16551E-06	7.3843E-06	4.13422E-05	4.13422E-05	2.91543E-05	2.91543E-05	2.88808E-06	2.88808E-06	9.29875E-06	9.29875E-06	5.33997E-05
3832103774495	383210	3774495	0.000212805	0.000212805	0.000911326	0.000911326	2.11981E-05	1.40049E-05	2.36503E-05	2.36503E-05	7.13869E-06	7.35666E-06	4.11232E-05	4.11232E-05	2.90452E-05	2.90452E-05	2.87727E-06	2.87727E-06	9.26395E-06	9.26395E-06	5.40325E-05
3832203774495	383220	3774495	0.000227563	0.000227563	0.000974526	0.000974526	2.11675E-05	1.39847E-05	2.36161E-05

			MSite Grubbing / Prep	MMass Grading / Excavation	MMass Grading / Excavation	MDrainage / Utilities Trenching	MFoundations / Concrete Pads	MBuilding / Structure Construction	MAsphalt Paving	MLandscaping or Other Finishing	MWaterside Construction (Piles)	RSSWRe-striping South Valley	RSSWRe-striping Silver Lake Boulevard	RSSWDemolition	RSSWPlacing Base	RSSWForm/Place Rebar and Pour	Child Risk				
Unique Identifier	X (UTM)	Y (UTM)	2027	2027	2028	2028	2028	2028	2028	2028	2028	2029	2029	2029	2029	2029	3rd Trimester	0<2	2<16	Total	per million
3833303774485	383330	3774485	5.65624E-05	0.000141241	0.000141241	3.95275E-05	7.29357E-05	0.000131152	9.27822E-05	2.81158E-05	4.97815E-05	1.7901E-05	3.86457E-05	6.63335E-05	3.60589E-05	1.0793E-05	1.49483E-08	6.6798E-07	9.0026E-08	7.72958E-07	0.77295806
3833403774485	383340	3774485	5.69879E-05	0.000142303	0.000142303	3.98249E-05	7.34844E-05	0.000132139	9.34802E-05	2.83273E-05	5.0156E-05	1.76498E-05	3.88969E-05	6.6758E-05	3.62896E-05	1.08621E-05	1.45444E-08	6.4184E-07	8.7514E-08	7.43895E-07	0.74389493
3833703774485	383370	3774485	5.81406E-05	0.000145181	0.000145181	4.06304E-05	7.49708E-05	0.000134811	9.5371E-05	2.89003E-05	5.11705E-05	1.71625E-05	3.95249E-05	6.78276E-05	3.6871E-05	1.10361E-05	1.33958E-08	5.6889E-07	7.8151E-08	6.60439E-07	0.66043927
3833803774485	383380	3774485	5.78659E-05	0.000144496	0.000144496	4.04384E-05	7.46165E-05	0.000134174	9.49204E-05	2.87637E-05	5.09288E-05	1.69565E-05	3.91179E-05	6.72249E-05	3.65434E-05	1.09381E-05	1.3017E-08	5.4575E-07	7.4604E-08	6.33369E-07	0.63336949
3833903774485	383390	3774485	5.67994E-05	0.000141832	0.000141832	3.96931E-05	7.32413E-05	0.000131702	9.31709E-05	2.82336E-05	4.99901E-05	1.68057E-05	3.90376E-05	6.70296E-05	3.64373E-05	1.09063E-05	1.26943E-08	5.2562E-07	7.1523E-08	6.09832E-07	0.60983229
3834003774485	383400	3774485	5.66378E-05	0.000141429	0.000141429	3.95802E-05	7.3033E-05	0.000131327	9.29059E-05	2.81533E-05	4.98479E-05	1.66952E-05	3.90376E-05	6.68174E-05	3.63219E-05	1.08718E-05	1.24145E-08	5.0764E-07	6.8853E-08	5.88908E-07	0.5889079
3834203774485	383420	3774485	5.65624E-05	0.000141241	0.000141241	3.95275E-05	7.29357E-05	0.000131152	9.27822E-05	2.81158E-05	4.97815E-05	1.63636E-05	3.83894E-05	6.57308E-05	3.57312E-05	1.0695E-05	1.18511E-08	4.732E-07	6.3421E-08	5.48469E-07	0.54846925
3834303774485	383430	3774485	5.63092E-05	0.000140608	0.000140608	3.93506E-05	7.26093E-05	0.000130565	9.23669E-05	2.799E-05	4.95587E-05	1.61476E-05	3.81232E-05	6.53658E-05	3.55328E-05	1.06356E-05	1.15629E-08	4.565E-07	6.0702E-08	5.28765E-07	0.52876492
3834403774485	383440	3774485	5.60184E-05	0.000139882	0.000139882	3.91473E-05	7.22342E-05	0.000129891	9.18898E-05	2.78454E-05	4.93027E-05	1.59416E-05	3.78921E-05	6.49753E-05	3.53205E-05	1.0572E-05	1.12828E-08	4.4063E-07	5.8122E-08	5.10038E-07	0.51003763
3834503774485	383450	3774485	5.5679E-05	0.000139035	0.000139035	3.89102E-05	7.17966E-05	0.000129104	9.13331E-05	2.76767E-05	4.90041E-05	1.57356E-05	3.76308E-05	6.45254E-05	3.50759E-05	1.04988E-05	1.10094E-08	4.2551E-07	5.5676E-08	4.92194E-07	0.49219426
3834603774485	383460	3774485	5.52912E-05	0.000138066	0.000138066	3.86392E-05	7.12966E-05	0.000128204	9.0697E-05	2.74839E-05	4.86627E-05	1.55397E-05	3.73545E-05	6.405E-05	3.48175E-05	1.04215E-05	1.07463E-08	4.112E-07	5.3377E-08	4.7532E-07	0.47531981
3834703774485	383470	3774485	5.5065E-05	0.000137501	0.000137501	3.84811E-05	7.10048E-05	0.00012768	9.03259E-05	2.73715E-05	4.84636E-05	1.5399E-05	3.71937E-05	6.37614E-05	3.46606E-05	1.03745E-05	1.05201E-08	3.9865E-07	5.1398E-08	4.60567E-07	0.46056729
3834803774485	383480	3774485	5.48549E-05	0.000136977	0.000136977	3.83343E-05	7.0734E-05	0.000127193	8.99813E-05	2.72671E-05	4.82787E-05	1.52684E-05	3.70329E-05	6.34897E-05	3.4513E-05	1.03303E-05	1.03063E-08	3.8688E-07	4.9561E-08	4.46752E-07	0.44675216
3834903774485	383490	3774485	5.45425E-05	0.000136197	0.000136197	3.8116E-05	7.03311E-05	0.000126468	8.94688E-05	2.71118E-05	4.80038E-05	1.51327E-05	3.68119E-05	6.31077E-05	3.43053E-05	1.02682E-05	1.00867E-08	3.7526E-07	4.7772E-08	4.33118E-07	0.43311787
3835103774485	383510	3774485	5.36107E-05	0.00013387	0.00013387	3.74648E-05	6.91295E-05	0.000124308	8.79403E-05	2.66486E-05	4.71836E-05	1.48313E-05	3.61839E-05	6.20126E-05	3.371E-05	1.009E-05	9.62406E-09	3.5218E-07	4.4335E-08	4.06141E-07	0.40614056
3835203774485	383520	3774485	5.26626E-05	0.000131503	0.000131503	3.68023E-05	6.79071E-05	0.00012211	8.63852E-05	2.61773E-05	4.63493E-05	1.46102E-05	3.55458E-05	6.09175E-05	3.31147E-05	9.91181E-06	9.32804E-09	3.3892E-07	4.2462E-08	3.90714E-07	0.39071364
3835303774485	383530	3774485	5.16608E-05	0.000129001	0.000129001	3.61021E-05	6.66152E-05	0.000119787	8.47418E-05	2.56793E-05	4.54675E-05	1.43942E-05	3.48776E-05	5.97545E-05	3.24825E-05	9.72258E-06	9.02807E-09	3.2582E-07	4.067E-08	3.7552E-07	0.37552023
3835403774485	383540	3774485	5.07289E-05	0.000126674	0.000126674	3.54509E-05	6.54136E-05	0.000117626	8.32133E-05	2.52161E-05	4.46474E-05	1.41982E-05	3.42546E-05	5.86849E-05	3.19011E-05	9.54854E-06	8.74275E-09	3.1347E-07	3.9031E-08	3.61245E-07	0.3612452
3835503774485	383550	3774485	4.98833E-05	0.000124562	0.000124562	3.486E-05	6.43232E-05	0.000115665	8.18261E-05	2.47958E-05	4.39031E-05	1.40274E-05	3.36969E-05	5.77256E-05	3.13796E-05	9.39246E-06	8.48409E-09	3.0221E-07	3.7541E-08	3.48233E-07	0.34823306
3835603774485	383560	3774485	4.90753E-05	0.000122545	0.000122545	3.42953E-05	6.32813E-05	0.000113792	8.05007E-05	2.43942E-05	4.3192E-05	1.38666E-05	3.31694E-05	5.68173E-05	3.08858E-05	9.24467E-06	8.2401E-09	2.9163E-07	3.6161E-08	3.36032E-07	0.33603155
3835703774485	383570	3774485	4.82674E-05	0.000120527	0.000120527	3.37307E-05	6.22395E-05	0.000111918	7.91754E-05	2.39925E-05	4.24809E-05	1.37109E-05	3.26418E-05	5.59005E-05	3.03875E-05	9.0955E-06	8.00484E-09	2.8152E-07	3.4858E-08	3.24386E-07	0.32438582
3835803774485	383580	3774485	4.74863E-05	0.000118577	0.000118577	3.31849E-05	6.12324E-05	0.000110107	7.78943E-05	2.36043E-05	4.17935E-05	1.35652E-05	3.21344E-05	5.50261E-05	2.99122E-05	8.95323E-06	7.7833E-09	2.7202E-07	3.3645E-08	3.13451E-07	0.31345068
3835903774485	383590	3774485	4.6813E-05	0.000116896	0.000116896	3.27144E-05	6.03642E-05	0.000108546	7.67898E-05	2.32696E-05	4.12009E-05	1.34446E-05	3.16973E-05	5.42621E-05	2.94968E-05	8.82892E-06	7.58675E-09	2.6351E-07	3.2559E-08	3.03652E-07	0.30365183
3836003774485	383600	3774485	4.67646E-05	0.000116775	0.000116775	3.26805E-05	6.03017E-05	0.000108434	7.67103E-05	2.32455E-05	4.11583E-05	1.34245E-05	3.16772E-05	5.42281E-05	2.94784E-05	8.82339E-06	7.49479E-09	2.5862E-07	3.1897E-08	2.98007E-07	0.2980066
3836103774485	383610	3774485	4.67053E-05	0.000116627	0.000116627	3.26391E-05	6.02253E-05	0.000108296	7.66131E-05	2.32161E-05	4.11061E-05	1.34094E-05	3.16521E-05	5.41772E-05	2.94507E-05	8.8151E-06	7.40616E-09	2.5393E-07	3.1261E-08	2.92599E-07	0.29259891
3836203774485	383620	3774485	4.70016E-05	0.000117366	0.000117366	3.28461E-05	6.06073E-05	0.000108983	7.70991E-05	2.33633E-05	4.13669E-05	1.34546E-05	3.18631E-05	5.45253E-05	2.96399E-05	8.87173E-06	7.37497E-09	2.5123E-07	3.0851E-08	2.89453E-07	0.28945253
3836303774485	383630	3774485	4.76533E-05	0.000118994	0.000118994	3.33016E-05	6.14477E-05	0.000110494	7.81682E-05	2.36873E-05	4.19405E-05	1.35551E-05	3.23102E-05	5.52893E-05	3.00552E-05	8.99605E-06	7.39826E-09	2.5034E-07	3.0638E-08	2.88377E-07	0.28837656
3836403774485	383640	3774485	4.83535E-05	0.000120742	0.000120742	3.37909E-05	6.23506E-05	0.000112118	7.93168E-05	2.40354E-05	4.25568E-05	1.36606E-05	3.27875E-05	5.61042E-05	3.04982E-05	9.12865E-06	7.42799E-09	2.4967E-07	3.0447E-08	2.87549E-07	0.28754907
3836503774485	383650	3774485	4.94847E-05	0.000123567	0.000123567	3.45814E-05	6.38092E-05	0.000114741	8.11722E-05	2.45977E-05	4.35523E-05	1.38264E-05	3.35512E-05	5.7403E-05	3.12043E-05	9.33998E-06	7.51454E-09	2.508E-07	3.0448E-08	2.88768E-07	0.28876752
3836603774485	383660	3774485	5.07559E-05	0.000126741	0.000126741	3.54697E-05	6.54484E-05	0.000117688	8.32574E-05	2.52295E-05	4.46711E-05	1.40123E-05	3.44204E-05	5.88801E-05	3.20072E-05	9.58031E-06	7.61389E-09	2.5228E-07	3.048E-08	2.90377E-07	0.29037693
3836703774485	383670	3774485	5.24203E-05	0.000130897	0.000130897	3.66329E-05	6.75945E-05	0.000121548	8.59876E-05	2.60569E-05	4.6136E-05	1.42434E-05	3.55458E-05	6.07987E-05	3.30501E-05	9.89247E-06	7.75147E-09	2.5487E-07	3.0619E-08	2.93237E-07	0.29323677
3836803774485	383680	3774485	5.47095E-05	0.000136614	0.000136614	3.82326E-05	7.05464E-05	0.000126856	8.97427E-05	2.71948E-05	4.81507E-05	1.456E-05	3.70832E-05	6.34388E-05	3.44853E-05	1.0322E-05	7.92542E-09	2.5849E-07	3.0924E-08	2.97339E-07	0.29733948
3836903774485	383690	3774485	5.72734E-05	0.000143016	0.000143016	4.00244E-05	7.38525E-05	0.000132801	9.39485E-05	2.84692E-05	5.04073E-05	1.49518E-05	3.87914E-05	6.63675E-05	3.60773E-05	1.07986E-05	8.08796E-09	2.618E-07	3.1295E-08	3.01187E-07	0.30118675
3837003774485	383700	3774485	5.95949E-05	0.000148813	0.000148813	4.16467E-05	7.68461E-05	0.000138184	9.77566E-05	2.96232E-05	5.24505E-05	1.53588E-05	4.03438E-05	6.90246E-05	3.75217E-05	1.12309E-05	8.18906E-09	2.6333E-07	3.1573E-08	3.03093E-07	0.30309296
3837103774485	383710	3774485	6.26113E-05	0.000156345	0.000156345	4.37547E-05	8.07356E-05	0.000145178	0.000102704	3.11226E-05	5.51053E-05	1.58059E-05	4.26348E-05	7.30229E-05	3.96952E-05	1.18815E-05	8.26032E-09	2.6436E-07	3.2003E-08	3.0462E-07	0.30461969
3837203774485	383720	3774485	6.54607E-05	0.00016346	0.00016346	4.57459E-05	8.44098E-05	0.000151785	0.000107379	3.25389E-05	5.76131E-05	1.61828E-05	4.41019E-05	7.54847E-05	4.10335E-05	1.2282E-05	8.2946E-09	2.6421E-07	3.2436E-08	3.04937E-07	0.30493695
3837303774485	383730	3774485	6.56546E-05	0.000163945	0.000163945	4.58814E-05	8.46599E-05	0.000152234	0.000107697	3.26353E-05	5.77837E-05	1.63184E-05	4.42074E-05	7.568E-05	4.11396E-05	1.23138E-05	8.23966E-09	2.6117E-07	3.2124E-08	3.01535E-07	0.30153491
3837403774485	383740	3774485	6.58593E-05	0.000164456	0.000164456	4.60245E-05	8.49238E-05	0.000152709	0.000108032	3.27371E-05	5.79639E-05	1.66199E-05	4.42828E-05	7.58243E-05	4.1218E-05	1.23373E-05	8.18896E-09	2.5851E-07	3.178E-08	2.98479E-07	0.29847887
3837503774485	383750	3774485	6.58E-05	0.000164308	0.000164308	4.59831E-05	8.48474E-05	0.000152571	0.000107935	3.27076E-05	5.79117E-05	1.68258E-05	4.42978E-05	7.57904E-05	4.11996E-05	1.23318E-05	8.12901E-09	2.5518E-07	3.1333E-08	2.94642E-07	0.29464169
3837603774485	383760	3774485	6.55954E-05	0.000163797	0.000163797	4.584E-05	8.45835E-05	0.000152097	0.000107599	3.26059E-05	5.77316E-05	1.70218E-05	4.41773E-05	7.55696E-05	4.10796E-05	1.22958E-05	8.06765E-09	2.5179E-07	3.0871E-08	2.90725E-07	0.29072469
3837703774485	383770	3774485	6.53637E-05	0.000163218	0.000163218	4.56782E-05	8.42848E-05	0.00015156	0.000107219	3.24907E-05	5.75277E-05	1.71926E-05	4.40366E-05	7.53235E-05	4.09458E-05	1.22558E-05	8.00968E-09	2.4851E-07	3.0412E-08	2.89636E-07	0.28693607
3837803774485	383780	3774485	6.51106E-05	0.000162586	0.000162586	4.55013E-05	8.39584E-05	0.000150973	0.000106804	3.23649E-05	5.73049E-05	1.74287E-05	4.38808E-05	7.50518E-05	4.07981E-05	1.22116E-05	7.96046E-09	2.4529E-07	2.996E-08	2.83207E-07	0.28320739
3837903774485	383790	3774485	6.48305E-05	0.000161887	0.000161887	4.53055E-05	8.35972E-05	0.000150323	0.000106345	3.22257E-05	5.70584E-05	1.75141E-05	4.3705E-05	7.47462E-05	4.0632E-05	1.21619E-05	7.97213E-09	2.4275E-07	2.9522E-08	2.80244E-07	0.28024368
3838003774485	383800	3774485	6.45127E-05	0.000161093	0.000161093	4.50834E-05	8.31874E-05	0.000149586	0.000105823	3.20677E-05	5.67787E-05	1.7489E-05	4.3509E-05	7.44066E-05	4.04474E-05	1.21066E-05	7.91799E-09	2.3945E-07	2.9087E-08	2.76452E-07	0.27645246
3838103774485	383810	3774485	6.41626E-05	0.000160219	0.000160219	4.48388E-05	8.27359E-05	0.000148775	0.000105249	3.18937E-05	5.64706E-05	1.74438E-05	4.3293E-05	7.40246E-05	4.02397E-05	1.20445E-05	7.83775E-09	2.3587E-07	2.8639E-08	2.72351E-07	0.27235098
3838203774485	383820	3774485	6.37801E-05	0.000159264	0.000159264	4.45715E-05	8.22428E-05	0.000147888	0.000104622	3.17036E-05	5.6134E-05	1.73885E-05	4.30569E-05	7.36172E-05	4.00182E-05	1.19782E-05	7.73867E-09	2.3212E-07	2.8181E-08	2.68041E-07	0.26804089
3838303774485	383830	3774485	6.34408E-05	0.000158416	0.000158416	4.43344E-05	8.18052E-05	0.000147101	0.000104065	3.15349E-05	5.58353E-05	1.73333E-05	4.28459E-05	7.32521E-05	3.98198E-05	1.19188E-05	7.64067E-09	2.2851E-07	2.7739E-08	2.63885E-07	0.26388489
3838403774485	383840	3774485	6.30907E-05	0.000157542	0.000157542	4.40897E-05	8.13538E-05	0.000146289	0.000103491	3.13609E-05	5.55272E-05	1.7283E-05	4.26298E-05	7.28786E-05	3.96168E-05	1.1858E-05	7.54392E-09	2.2496E-07	2.7306E-08	2.59812E-07	0.25981224
3838603774485	383860	3774485	6.24497E-05	0.000155942	0.000155942	4.36418E-05	8.05273E-05	0.000144803	0.000102439	3.10423E-05	5.4963E-05	1.71926E-05	4.2243E-05	7.21995E-05	3.92476E-05	1.17475E-05	7.35985E-09	2.1828E-07	2.6494E-08	2.52136E-07	0.25213563
3838703774485	383870	3774485	6.21427E-05	0.000155175	0.000155175	4.34272E-05	8.01314E-05	0.000144091	0.000101936	3.08896E-05	5.46928E-05	1.71474E-05	4.2052E-05	7.18684E-05	3.90676E-05	1.16936E-05	7.27067E-09	2.1508E-07	2.6108E-08	2.48455E-07	0.2484552
3838803774485	383880	3774485	6.18141E-05	0.000154355	0.000154355	4.31976E-05	7.97077E-05	0.000143329	0.000101397	3.07263E-05	5.44036E-05	1.71022E-05	4.18511E-05	7.15288E-05	3.8883E-05	1.16384E-05	7.18233E-09	2.1193E-07	2.5729E-08	2.44839E-07	0.24483865
3838903774485	383890	3774485	6.14855E-05	0.000153534	0.000153534	4.2968E-05	7.9284E-05	0.000142567	0.000100858	3.0563E-05	5.41145E-05	1.7057E-05	4.16501E-05	7.11808E-05	3.86938E-05	1.15817E-05	7.09535E-09	2.0884E-07	2.5361E-08	2.41298E-07	0.2412984
3829703774495	382970	3774495	2.71743E-05	6.78563E-05	6.78563E-05	1.89902E-05	3.50405E-05	6.30094E-05	4.45754E-05	1.35077E-05	2.39166E-05	1.42736E-05	2.07648E-05	3.54588E-05	1.92754E-05	5.76946E-06	4.99193E-09	1.8011E-07	1.859E-08	2.03695E-07	0.20369464
3829803774495	382980	3774495	2.77506E-05	6.92954E-05	6.92954E-05	1.9393E-05	3.57837E-05	6.43458E-05	4.55208E-05	1.37942E-05	2.44238E-05	1.4364E-05	2.11315E-05	3.6087E-05	1.96169E-05	5.87167E-06	5.17681E-09	1.8839E-07	1.9305E-08	2.12876E-07	0.21287567
3829903774495	382990	3774495	2.82516E-05	7.05463E-05	7.05463E-05	1.97431E-05	3.64297E-05	6.55073E-05	4.63425E-05	1.40432E-05	2.48647E-05	1.44243E-05	2.1443E-05	3.66218E-05	1.99076E-05	5.95869E-06	5.3551E-09	1.9657E-07	1.9999E-08	2.21921E-07	0.22192106
3830003774495	383000	3774495	2.87902E-05	7.18913E-05	7.18913E-05	2.01195E-05	3.71242E-05	6.67562E-05	4.7226E-05	1.43109E-05	2.53388E-05	1.44946E-05	2.17746E-05	3.71991E-05	2.02214E-05	6.05261E-06	5.54788E-09	2.0548E-07	2.0754E-08	2.31787E-07	0.23178693
3830103774495	383010	3774495	2.99914E-05	7.48907E-05	7.48907E-05	2.09589E-05	3.86731E-05	6.95414E-05	4.91964E-05	1.4908E-05	2.63959E-05	1.4776E-05	2.25634E-05	3.85488E-05	2.09551E-05	6.27223E-06	5.88158E-09	2.2037E-07	2.2073E-08	2.48322E-07	0.24832248
3830203774495	383020	3774495	3.13326E-05	7.82398E-05	7.82398E-05	2.18962E-05	4.04025E-05	7.26513E-05	5.13964E-05	1.55747E-05	2.75763E-05	1.50975E-05	2.34477E-05	4.00684E-05	2.17811E-05	6.51947E-06	6.26503E-09	2.3769E-07	2.3602E-08	2.67559E-07	0.26755852
3830303774495	383030	3774495	3.25661E-05	8.13199E-05	8.13199E-05	2.27582E-05	4.19931E-05	7.55114E-05	5.34198E-05	1.61878E-05	2.86619E-05	1.53739E-05	2.42666E-05	4.14606E-05	2.25379E-05	6.746E-06	6.64341E-09	2.5521E-07	2.5126E-08	2.86984E-07	0.2869838
3830403774495	383040	3774495	3.35625E-05	8.38082E-05	8.38082E-05	2.34545E-05	4.3278E-05	7.78219E-05	5.50543E-05	1.66831E-05	2.9539E-05	1.55698E-05	2.49197E-05	4.25811E-05	2.31471E-05	6.92832E-06	6.9865E-09	2.7162E-07	2.6525E-08	3.05135E-07	0.30513539
3830503774495	383050	3774495	3.46344E-05	8.64848E-05	8.64848E-05	2.42036E-05	4.46602E-05	8.03073E-05	5.68126E-05	1.72159E-05	3.04824E-05	1.57858E-05	2.56281E-05	4.37951E-05	2.3807E-05	7.12584E-06	7.36022E-09	2.8977E-07	2.807E-08	3.252E-07	0.32519981
3830603774495	383060	3774495	3.60187E-05	8.99415E-05	8.99415E-05	2.5171E-05	4.64452E-05	8.35171E-05	5.90834E-05	1.7904E-05	3.17007E-05	1.61024E-05	2.65375E-05	4.53571E-05	2.46561E-05	7.37999E-06	7.81366E-09	3.1194E-07	2.9976E-08	3.49729E-07	0.34972853
3830703774495	383070	3774495	3.74515E-05	9.35193E-05	9.35193E-05	2.61723E-05	4.82927E-05	8.68393E-05	6.14336E-05	1.86162E-05	3.29617E-05	1.64742E-05	2.7477E-05	4.69785E-05	2.55375E-05	7.64381E-06	8.31832E-09	3.3697E-07	3.2113E-08	3.77401E-07	0.37740083
3830803774495	383080	3774495	3.87981E-05	9.68818E-05	9.68818E-05	2.71133E-05	5.00291E-05	8.99617E-05	6.36425E-05	1.92856E-05	3.41469E-05	1.68409E-05	2.83814E-05	4.84895E-05	2.63589E-05	7.88967E-06	8.84142E-09	3.6338E-07	3.4334E-08	4.06558E-07	0.4065583
3830903774495	383090	3774495	3.99023E-05	9.96391E-05	9.96391E-05	2.78849E-05	5.1453E-05	9.2522E-05	6.54538E-05	1.98345E-05	3.51187E-05	1.71323E-05	2.94616E-05	5.02722E-05	2.73279E-05	8.17973E-06	9.34822E-09	3.8961E-07	3.6504E-08	4.3546E-07	0.43545997
3831003774495	383100	3774495	4.19922E-05	0.000104858	0.000104858	2.93454E-05	5.41479E-05	9.73679E-05	6.8882E-05	2.08733E-05	3.69581E-05	1.74388E-05	3.04212E-05	5.21568E-05	2.83524E-05	8.48637E-06	9.92305E-09	4.198E-07	3.909E-08	4.68816E-07	0.46881622
3831103774495	383110	3774495	4.27086E-05	0.000106647	0.000106647	2.98461E-05	5.50716E-05	9.9029E-05	7.00571E-05	2.12294E-05	3.75886E-05	1.76598E-05	3.09035E-05	5.29123E-05	2.87631E-05	8.6093E-06	1.04652E-08	4.4893E-07	4.1446E-08	5.00844E-07	0.50084401
3831203774495	383120	3774495	4.34088E-05	0.000108395	0.000108395	3.03354E-05	5.59746E-05	0.000100653	7.12057E-05	2.15775E-05	3.82049E-05	1.78658E-05	3.13054E-05	5.36169E-05	2.91461E-05	8.72394E-06	1.102E-08	4.7906E-07	4.3906E-08	5.33983E-07	0.53398305
3831303774495	383130	3774495	4.41252E-05	0.000110184	0.000110184	3.08361E-05	5.68983E-05	0.000102314	7.23809E-05	2.19336E-05	3.88354E-05	1.81673E-05	3.16872E-05	5.4296E-05	2.95153E-05	8.83444E-06	1.16066E-08	5.1134E-07	4.6518E-08	5.69469E-07	0.56946863
3831403774495	383140	3774495	4.47878E-05	0.000111838	0.000111838	3.1299E-05	5.77526E-05	0.00010385	7.34676E-05	2.22629E-05	3.94185E-05	1.84034E-05	3.20389E-05	5.49073E-05	2.98475E-05	8.93389E-06	1.22201E-08	5.4581E-07	4.9237E-08	6.07264E-07	0.60726374
3831503774495	383150	3774495	4.53587E-05	0.000113264	0.000113264	3.16981E-05	5.84889E-05	0.000105174	7.44042E-05	2.25467E-05	3.9921E-05	1.86295E-05	3.23705E-05	5.5459E-05	3.01475E-05	9.02367E-06	1.28097E-08	5.788E-07	5.1929E-08	6.43538E-07	0.64353827
3831603774495	383160	3774495	4.59189E-05	0.000114663	0.000114663	3.20895E-05	5.92112E-05	0.000106473	7.53231E-05	2.28252E-05	4.0414E-05	1.87149E-05	3.2677E-05	5.59939E-05	3.04382E-05	9.11069E-06	1.33989E-08	6.1198E-07	5.4696E-08	6.80074E-07	0.68007376
3831703774495	383170	3774495	4.64791E-05	0.000116062	0.000116062	3.2481E-05	5.99336E-05	0.000107772	7.6242E-05	2.31036E-05	4.0907E-05	1.89109E-05	3.29835E-05	5.65287E-05	3.07289E-05	9.19771E-06	1.39712E-08	6.4423E-07	5.7502E-08	7.15699E-07	0.7156987
3831903774495	383190	3774495	4.76156E-05	0.0001189	0.0001189	3.32752E-05	6.13991E-05	0.000110407	7.81063E-05	2.36686E-05	4.19073E-05	1.874E-05	3.36115E-05	5.76153E-05	3.13196E-05	9.37451E-06	1.48413E-08	6.9467E-07	6.2703E-08	7.72219E-07	0.7722188
3832003774495	383200	3774495	4.81866E-05	0.000120326	0.000120326	3.36742E-05	6.21353E-05	0.000111731	7.90429E-05	2.39524E-05	4.24098E-05	1.86195E-05	3.3928E-05	5.81671E-05	3.16196E-05	9.46429E-06	1.50926E-08	7.0973E-07	6.4959E-08	7.89779E-07	0.78977948
3832103774495	383210	3774495	4.87575E-05	0.000121751	0.000121751	3.40732E-05	6.28715E-05	0.000113055	7.99794E-05	2.42362E-05	4.29123E-05	1.85441E-05	3.42445E-05	5.87104E-05	3.19149E-05	9.55269E-06	1.53105E-08	7.22E-07	6.7233E-08	8.04548E-07	0.80454774
3832203774495	383220	3774495	4.93285E-05	0.000123177	0.000123177	3.44722E-05	6.36078E-05	0.000114379	8.0916E-05	2.452E-05	4.34148E-05	1.83934E-05	3.45661E-05	5.92621E-05	3.22149E-05	9.64247E-06	1.55002E-08	7.3191E

			EGIODemolition	EGIOSite Grubbing / Prep	EGIOMass Grading / Excavation	EGIOMass Grading / Excavation	EGIODrainage / Utilities Trenching	EGIODrainage / Utilities Trenching	EGIOFoundations / Concrete Pads	EGIOFoundations / Concrete Pads	EGIOBuilding / Structure Construction	EGIOBuilding / Structure Construction	EGIOAsphalt Paving	EGIOArchitectural Coating	EGIOLandscaping or Other Finishing	EGIOWaterside Construction (Piles)	HIWaterside Construction (Landscaping)	HIWaterside Construction (Landscaping)	KMDemolition	KMSite Grubbing / Prep	KMMass Grading / Excavation
Unique Identifier	X (UTM)	Y (UTM)	2025	2025	2025	2026	2026	2027	2026	2027	2026	2027	2027	2027	2027	2027	2025	2026	2025	2025	2025
3832303774495	383230	3774495	0.000766632	0.00069179	0.00172745	0.00172745	0.000483443	0.000483443	0.000892044	0.000892044	0.001604061	0.001604061	0.001134777	0.000106803	0.000343872	0.000608855	0.000252394	0.000252394	0.000106823	9.63947E-05	0.000240705
3832403774495	383240	3774495	0.00076585	0.00069108	0.001725688	0.001725688	0.00048295	0.00048295	0.000891134	0.000891134	0.001602425	0.001602425	0.001133619	0.000106694	0.000343521	0.000608234	0.000253172	0.000253172	0.000109223	9.856E-05	0.000246112
3832503774495	383250	3774495	0.000759349	0.00068522	0.001711041	0.001711041	0.000478851	0.000478851	0.00088357	0.00088357	0.001588824	0.001588824	0.001123997	0.000105788	0.000340605	0.000603072	0.000253774	0.000253774	0.000111658	0.000100758	0.0002516
3832603774495	383260	3774495	0.000749888	0.00067668	0.001689722	0.001689722	0.000472885	0.000472885	0.000872561	0.000872561	0.001569028	0.001569028	0.001109993	0.00010447	0.000336362	0.000595558	0.000254837	0.000254837	0.000114147	0.000103004	0.000257208
3832703774495	383270	3774495	0.000738547	0.00066645	0.001664167	0.001664167	0.000465733	0.000465733	0.000859365	0.000859365	0.001545298	0.001545298	0.001093206	0.00010289	0.000331274	0.000586551	0.000256629	0.000256629	0.000116672	0.000105282	0.000262898
3832903774495	383290	3774495	0.00069668	0.00062867	0.001569827	0.001569827	0.000439331	0.000439331	0.000810648	0.000810648	0.001457697	0.001457697	0.001031233	9.70572E-05	0.000312495	0.0005533	0.000255963	0.000255963	0.000121776	0.000109888	0.000274398
3833003774495	383300	3774495	0.000668147	0.00060292	0.001505535	0.001505535	0.000421338	0.000421338	0.000777448	0.000777448	0.001397997	0.001397997	0.000988999	9.30823E-05	0.000299697	0.000530639	0.000252775	0.000252775	0.000124349	0.000112209	0.000280195
3833103774495	383310	3774495	0.000640355	0.00057784	0.001442911	0.001442911	0.000403812	0.000403812	0.00074511	0.00074511	0.001339846	0.001339846	0.000947861	8.92104E-05	0.000287231	0.000508567	0.000249857	0.000249857	0.00012688	0.000114493	0.000285898
3833203774495	383320	3774495	0.000610551	0.00055095	0.001375754	0.001375754	0.000385018	0.000385018	0.00071043	0.00071043	0.001277486	0.001277486	0.000903745	8.50583E-05	0.000273862	0.000484897	0.00024789	0.00024789	0.00012944	0.000116804	0.000291668
3833303774495	383330	3774495	0.000585618	0.00052845	0.001319573	0.001319573	0.000369295	0.000369295	0.000681419	0.000681419	0.001225317	0.001225317	0.000866839	8.15848E-05	0.000262678	0.000465095	0.000245876	0.000245876	0.000131983	0.000119098	0.000297397
3833603774495	383360	3774495	0.000506098	0.00045669	0.001140389	0.001140389	0.000319149	0.000319149	0.000588889	0.000588889	0.001058933	0.001058933	0.000749131	7.05065E-05	0.00022701	0.00040194	0.000235615	0.000235615	0.000139206	0.000125616	0.000313672
3833703774495	383370	3774495	0.000481153	0.00043418	0.001084181	0.001084181	0.000303418	0.000303418	0.000559864	0.000559864	0.001006739	0.001006739	0.000712208	6.70313E-05	0.00021582	0.000382129	0.000231808	0.000231808	0.000141289	0.000127496	0.000318366
3833803774495	383380	3774495	0.000457252	0.00041261	0.001030326	0.001030326	0.000288346	0.000288346	0.00053254	0.00053254	0.000956731	0.000956731	0.00067683	6.37017E-05	0.0002051	0.000363148	0.000228034	0.000228034	0.000142907	0.000128955	0.000322011
3833903774495	383390	3774495	0.000436605	0.00039398	0.000983802	0.000983802	0.00027532	0.00027532	0.000508029	0.000508029	0.00091353	0.00091353	0.000646268	6.08252E-05	0.000195839	0.00034675	0.00022526	0.00022526	0.000144906	0.00013076	0.000326517
3834003774495	383400	3774495	0.000418411	0.00037756	0.000942805	0.000942805	0.000263853	0.000263853	0.000486859	0.000486859	0.000875462	0.000875462	0.000619337	5.82905E-05	0.000187678	0.0003323	0.00022299	0.00022299	0.00014687	0.000132532	0.000330942
3834103774495	383410	3774495	0.000401077	0.00036192	0.000903746	0.000903746	0.000252922	0.000252922	0.000466689	0.000466689	0.000839193	0.000839193	0.000593679	5.58756E-05	0.000179903	0.000318533	0.000220754	0.000220754	0.000148744	0.000134223	0.000335166
3834203774495	383420	3774495	0.000382053	0.00034476	0.00086088	0.00086088	0.000240926	0.000240926	0.000444553	0.000444553	0.000799389	0.000799389	0.00056552	5.32254E-05	0.00017137	0.000303425	0.00021682	0.00021682	0.000149831	0.000135204	0.000337614
3834303774495	383430	3774495	0.000364295	0.00032873	0.000820866	0.000820866	0.000229727	0.000229727	0.00042389	0.00042389	0.000762233	0.000762233	0.000539234	5.07514E-05	0.000163404	0.000289322	0.00021078	0.00021078	0.000150428	0.000135742	0.000338959
3834403774495	383440	3774495	0.000347546	0.00031362	0.000783125	0.000783125	0.000219165	0.000219165	0.0004044	0.0004044	0.00072187	0.00072187	0.00051444	4.8418E-05	0.000155891	0.000276019	0.00020398	0.00020398	0.000150529	0.000135834	0.000339187
3834503774495	383450	3774495	0.000331764	0.00029938	0.00074756	0.00074756	0.000209212	0.000209212	0.000386036	0.000386036	0.000694165	0.000694165	0.00049108	4.62193E-05	0.000148812	0.000263485	0.000205814	0.000205814	0.000150183	0.000135521	0.000338407
3834603774495	383460	3774495	0.000317002	0.00028605	0.0007143	0.0007143	0.000199904	0.000199904	0.00036886	0.00036886	0.000663279	0.000663279	0.00046923	4.41628E-05	0.000142191	0.000251761	0.00020242	0.00020242	0.000149365	0.000134783	0.000336564
3834703774495	383470	3774495	0.000304568	0.00027483	0.000686283	0.000686283	0.000192063	0.000192063	0.000354392	0.000354392	0.000637263	0.000637263	0.000450825	4.24306E-05	0.000136614	0.000241887	0.0002002	0.0002002	0.000149228	0.00013466	0.000336255
3834803774495	383480	3774495	0.000292988	0.00026439	0.00066019	0.00066019	0.00018476	0.00018476	0.000340918	0.000340918	0.000613033	0.000613033	0.000433684	4.08174E-05	0.00013142	0.00023269	0.000198138	0.000198138	0.000148983	0.000134439	0.000335704
3834903774495	383490	3774495	0.000281838	0.00025432	0.000635065	0.000635065	0.000177729	0.000177729	0.000327943	0.000327943	0.000589703	0.000589703	0.00041718	3.9264E-05	0.000126418	0.000223834	0.000195981	0.000195981	0.000148195	0.000133728	0.000333928
3835003774495	383500	3774495	0.000270891	0.00024444	0.000610397	0.000610397	0.000170825	0.000170825	0.000315205	0.000315205	0.000566797	0.000566797	0.000400975	3.77388E-05	0.000121508	0.00021514	0.000193538	0.000193538	0.000146864	0.000132527	0.000330929
3835103774495	383510	3774495	0.000260624	0.00023518	0.000587263	0.000587263	0.000164351	0.000164351	0.000303259	0.000303259	0.000545315	0.000545315	0.000385778	3.63085E-05	0.000116902	0.000206986	0.000191207	0.000191207	0.000145229	0.000131051	0.000327243
3835203774495	383520	3774495	0.000249909	0.00022551	0.00056312	0.00056312	0.00015759	0.00015759	0.000290791	0.000290791	0.000522897	0.000522897	0.000369918	3.48158E-05	0.000112096	0.000198477	0.000188098	0.000188098	0.000142298	0.000128406	0.000320639
3835303774495	383530	3774495	0.000239612	0.00021622	0.000539918	0.000539918	0.000151101	0.000151101	0.00027881	0.00027881	0.000501352	0.000501352	0.000354677	3.33814E-05	0.000107478	0.000190299	0.000184942	0.000184942	0.000138883	0.000125325	0.000312946
3835403774495	383540	3774495	0.000229871	0.00020743	0.00051796	0.00051796	0.000144958	0.000144958	0.000267475	0.000267475	0.00048097	0.00048097	0.00034025	3.20242E-05	0.000103108	0.000182562	0.00018189	0.00018189	0.000135189	0.000121991	0.00030462
3835503774495	383550	3774495	0.000220278	0.00019877	0.000496353	0.000496353	0.000138909	0.000138909	0.000256313	0.000256313	0.000460899	0.000460899	0.000326058	3.06879E-05	9.88056E-05	0.000174944	0.000178646	0.000178646	0.000131183	0.000118377	0.000295595
3835603774495	383560	3774495	0.000211343	0.00019071	0.000476218	0.000476218	0.000133274	0.000133274	0.000245916	0.000245916	0.000442202	0.000442202	0.00031832	2.9443E-05	9.47975E-05	0.000167847	0.000175648	0.000175648	0.000127333	0.000114902	0.00028692
3835703774495	383570	3774495	0.000203189	0.00018335	0.000457845	0.000457845	0.000128132	0.000128132	0.000236428	0.000236428	0.000425142	0.000425142	0.000300762	2.8307E-05	9.11401E-05	0.000161372	0.000173	0.000173	0.000123859	0.000111767	0.000279092
3835803774495	383580	3774495	0.000195662	0.00017656	0.000440884	0.000440884	0.000123386	0.000123386	0.00022767	0.00022767	0.000409392	0.000409392	0.000289621	2.72584E-05	8.77638E-05	0.000155394	0.000170621	0.000170621	0.000120666	0.000108886	0.000271896
3835903774495	383590	3774495	0.000188839	0.0001704	0.00042551	0.00042551	0.000119083	0.000119083	0.000219731	0.000219731	0.000395117	0.000395117	0.00027952	2.63079E-05	8.47035E-05	0.000149975	0.00016859	0.00016859	0.000117914	0.000106403	0.000265695
3836003774495	383600	3774495	0.000184482	0.00016647	0.00041592	0.00041592	0.000116335	0.000116335	0.00021466	0.00021466	0.000386	0.000386	0.000273072	2.57009E-05	8.2749E-05	0.000146514	0.00016838	0.00016838	0.000117884	0.000106376	0.000265628
3836103774495	383610	3774495	0.000180315	0.00016271	0.00040406304	0.00040406304	0.00011378	0.00011378	0.000209813	0.000209813	0.000377282	0.000377282	0.00026694	2.51204E-05	8.08801E-05	0.000143205	0.00016819	0.00016819	0.000117854	0.000106349	0.000265561
3836203774495	383620	3774495	0.000177199	0.0001599	0.000399283	0.000399283	0.000111743	0.000111743	0.000206187	0.000206187	0.000370763	0.000370763	0.000262292	2.46863E-05	7.94825E-05	0.000140731	0.00016879	0.00016879	0.000119054	0.000107431	0.000268264
3836303774495	383630	3774495	0.000175021	0.00015793	0.000394373	0.000394373	0.000110369	0.000110369	0.000203652	0.000203652	0.000366204	0.000366204	0.000259067	2.43828E-05	7.85052E-05	0.000139	0.00017027	0.00017027	0.000121555	0.000109688	0.0002739
3836403774495	383640	3774495	0.000172949	0.00015607	0.000389706	0.000389706	0.000109063	0.000109063	0.000201242	0.000201242	0.00036187	0.00036187	0.00025601	2.40942E-05	7.75762E-05	0.000137355	0.00017858	0.00017858	0.000124259	0.000112128	0.000279993
3836503774495	383650	3774495	0.000171397	0.00015466	0.000386209	0.000386209	0.000108084	0.000108084	0.000199436	0.000199436	0.000358623	0.000358623	0.00025374	2.3878E-05	7.688E-05	0.000136123	0.00017409	0.00017409	0.000127936	0.000115446	0.000288278
3836603774495	383660	3774495	0.000169899	0.00015331	0.000382833	0.000382833	0.000107139	0.000107139	0.000197693	0.000197693	0.000355488	0.000355488	0.00025148	2.36693E-05	7.6208E-05	0.000134933	0.00017605	0.00017605	0.000132198	0.000119292	0.000297882
3836703774495	383670	3774495	0.000168789	0.00015231	0.000380331	0.000380331	0.000106439	0.000106439	0.000196401	0.000196401	0.000353165	0.000353165	0.000249843	2.35146E-05	7.571E-05	0.000134051	0.00017959	0.00017959	0.000137367	0.000123957	0.00030953
3836803774495	383680	3774495	0.000168317	0.00015189	0.000379269	0.000379269	0.000106142	0.000106142	0.000195852	0.000195852	0.000352178	0.000352178	0.000249145	2.34489E-05	7.54985E-05	0.000133677	0.00018370	0.00018370	0.000143354	0.000129359	0.00032302
3836903774495	383690	3774495	0.000168043	0.00015164	0.00037865	0.00037865	0.000105969	0.000105969	0.000195532	0.000195532	0.000351604	0.000351604	0.00024873	2.34107E-05	7.53753E-05	0.000133459	0.00018814	0.00018814	0.000148034	0.000133582	0.000333565
3837003774495	383700	3774495	0.00016741	0.00015107	0.000377224	0.000377224	0.00010557	0.00010557	0.00019479	0.00019479	0.00035028	0.00035028	0.00024780	2.33225E-05	7.50915E-05	0.000132956	0.00019198	0.00019198	0.00014992	0.000135284	0.000337815
3837103774495	383710	3774495	0.000167977	0.00015158	0.000378502	0.000378502	0.000105927	0.000105927	0.000195456	0.000195456	0.000351466	0.000351466	0.00024864	2.34015E-05	7.53459E-05	0.000133407	0.00019602	0.00019602	0.000150756	0.000136038	0.000339698
3837203774495	383720	3774495	0.000167261	0.00015093	0.000376888	0.000376888	0.000105476	0.000105476	0.000194623	0.000194623	0.000349968	0.000349968	0.000247581	2.33017E-05	7.50246E-05	0.000132838	0.00019964	0.00019964	0.0001500	0.000135419	0.000338152
3837303774495	383730	3774495	0.000164091	0.00014807	0.000369746	0.000369746	0.000103477	0.000103477	0.000190934	0.000190934	0.000343336	0.000343336	0.000242889	2.28602E-05	7.36029E-05	0.0001303 2	0.00020061 2	0.000200612	0.000148882	0.000134347	0.000335475
3837403774495	383740	3774495	0.000160868	0.00014516	0.000362483	0.000362483	0.000101444	0.000101444	0.000187184	0.000187184	0.000336591	0.000336591	0.000238118	2.24111E-05	7.2157E-05	0.00012776	0.00020153 2	0.000201532	0.000147586	0.000133178	0.000332556
3837503774495	383750	3774495	0.00015777	0.00014237	0.000355502	0.000355502	9.94907E-05	9.94907E-05	0.00018357 9	0.00018357 9	0.000330109	0.000330109	0.000233533	2.19795E-05	7.07674E-05	0.0001253	0.00020230 9	0.000202309	0.000146255	0.000131977	0.000329557
3837603774495	383760	3774495	0.000154576	0.00013949	0.000348306	0.000348306	9.74769E-05	9.74769E-05	0.00017986 3	0.00017986 3	0.000323427	0.000323427	0.00022880 6	2.15346E-05	6.9335E-05	0.00012276 4	0.00020305 4	0.000203054	0.000144847	0.000130706	0.000326383
3837703774495	383770	3774495	0.000151574	0.00013678	0.000341541	0.000341541	9.55835E-05	9.55835E-05	0.00017637	0.00017637	0.000317145	0.000317145	0.00022436 1	2.11164E-05	6.79883E-05	0.000120379	0.00020405 3	0.000204053	0.00014339	0.000129392	0.000323101
3837803774495	383780	3774495	0.000148709	0.00013419	0.000335085	0.000335085	9.37767E-05	9.37767E-05	0.00017303 6	0.00017303 6	0.00031115	0.00031115	0.00022012	2.07172E-05	6.67031E-05	0.000118104	0.00021187 2	0.000211872	0.000141796	0.000127953	0.00031951
3837903774495	383790	3774495	0.000145766	0.00013154	0.000328454	0.000328454	9.1921E-05	9.1921E-05	0.00016961 1	0.00016961 1	0.000304993	0.000304993	0.00021576 4	2.03072E-05	6.53831E-05	0.000115767	0.00021171 4	0.000211714	0.000140125	0.000126445	0.000315744
3838003774495	383800	3774495	0.000142847	0.0001289	0.000321877	0.000321877	9.00803E-05	9.00803E-05	0.00016621 5	0.00016621 5	0.00029888 6	0.00029888 6	0.00021144 4	1.99006E-05	6.40738E-05	0.000113448	0.00021111 1	0.000211111	0.000138448	0.000124932	0.000311964
3838103774495	383810	3774495	0.000139982	0.00012632	0.000315421	0.000315421	8.82735E-05	8.82735E-05	0.00016288 1	0.00016288 1	0.000292891	0.000292891	0.00020720 3	1.95014E-05	6.27887E-05	0.000111173	0.00020941 4	0.000209414	0.000136764	0.000123413	0.000308171
3838203774495	383820	3774495	0.000137182	0.00012379	0.000309113	0.000309113	8.65081E-05	8.65081E-05	0.00015962 4	0.00015962 4	0.000287033	0.000287033	0.00020305 9	1.91114E-05	6.15329E-05	0.00010895	0.00020762 2	0.000207622	0.000135087	0.000121899	0.000304392
3838303774495	383830	3774495	0.000134472	0.00012134	0.000303006	0.000303006	8.47992E-05	8.47992E-05	0.00015647	0.00015647	0.000281363	0.000281363	0.000199047	1.87339E-05	6.03174E-05	0.000106797	0.00020578 2	0.000205782	0.000133708	0.000120655	0.000301285
3838503774495	383850	3774495	0.000129315	0.00011669	0.000291385	0.000291385	8.15469E-05	8.15469E-05	0.00015046 9	0.00015046 9	0.00027057 2	0.00027057 2	0.00019141 3	1.80154E-05	5.80041E-05	0.000102701	0.00020210 3	0.000202103	0.000130992	0.000118204	0.000295165
3838603774495	383860	3774495	0.000126856	0.00011447	0.000285844	0.000285844	7.99961E-05	7.99961E-05	0.00014760 8	0.00014760 8	0.00026542 6	0.00026542 6	0.00018777 3	1.76728E-05	5.6901E-05	0.00010074 8	0.00020027 9	0.000200279	0.000129655	0.000116998	0.000292152
3838703774495	383870	3774495	0.000124474	0.00011232	0.000280477	0.000280477	7.84942E-05	7.84942E-05	0.00014483 7	0.00014483 7	0.00026043	0.00026043	0.00018424 8	1.7341E-05	5.58327E-05	9.88567E-05	0.00019847 1	0.000198471	0.000128324	0.000115796	0.000289152
3838803774495	383880	3774495	0.000122164	0.00011024	0.000275272	0.000275272	7.70374E-05	7.70374E-05	0.00014214 9	0.00014214 9	0.00025561	0.00025561	0.00018082 8	1.70192E-05	5.47965E-05	9.70221E-05	0.00019667 9	0.000196679	0.000126987	0.00011459	0.00028614
3838903774495	383890	3774495	0.00011992	0.00010821	0.000270215	0.000270215	7.56221E-05	7.56221E-05	0.00013953 7	0.00013953 7	0.00025091 4	0.00025091 4	0.00017750 6	1.67065E-05	5.37898E-05	9.52396E-05	0.00019488 6	0.000194886	0.00012565	0.000113383	0.000283127
3839003774495	383900	3774495	0.000117741	0.00010625	0.000265305	0.000265305	7.42482E-05	7.42482E-05	0.00013700 2	0.00013700 2	0.00024635 5	0.00024635 5	0.00017428 1	1.64029E-05	5.28125E-05	9.35092E-05	0.00019312 6	0.000193126	0.000124313	0.000112177	0.000280114
3839103774495	383910	3774495	0.000115622	0.00010433	0.00026053	0.00026053	7.29119E-05	7.29119E-05	0.00013453 6	0.00013453 6	0.00024192 1	0.00024192 1	0.00017114 5	1.61077E-05	5.1862E-05	9.18263E-05	0.00019136 6	0.000191366	0.000122952	0.000110949	0.000277047
3829703774505	382970	3774505	0.000153394	0.00013842	0.000345643	0.000345643	9.67316E-05	9.67316E-05	0.00017848 8	0.00017848 8	0.00032095 5	0.00032095 5	0.00022705 6	2.137E-05	6.88049E-05	0.000121825	0.00013815 6	0.000138156	4.86364E-05	4.38882E-05	0.000109592
3829803774505	382980	3774505	0.000161381	0.00014563	0.00036364	0.00036364	0.000101768	0.000101768	0.000187781	0.000187781	0.000337665	0.000337665	0.00023887 8	2.24826E-05	7.23873E-05	0.000128168	0.00014148 6	0.000141486	5.00988E-05	4.52079E-05	0.000112888
3829903774505	382990	3774505	0.00016935	0.00015282	0.000381596	0.000381596	0.000106793	0.000106793	0.000197054	0.000197054	0.000354339	0.000354339	0.00025067 4	2.35928E-05	7.59617E-05	0.000134497	0.00014451 5	0.000144515	5.1424E-05	4.64037E-05	0.000115874
3830003774505	383000	3774505	0.000177981	0.00016061	0.000401045	0.000401045	0.000112236	0.000112236	0.000207097	0.000207097	0.000372399	0.000372399	0.00026345	2.47953E-05	7.98333E-05	0.000141352	0.00014765 6	0.000147656	5.28327E-05	4.76749E-05	0.000119048
3830103774505	383010	3774505	0.000192122	0.00017337	0.000432908	0.000432908	0.000121153	0.000121153	0.000223551	0.000223551	0.000401986	0.000401986	0.00028438 1	2.67653E-05	8.61761E-05	0.000152582	0.00015350 8	0.000153508	5.56501E-05	5.02172E-05	0.000125396
3830203774505	383020	3774505	0.000208633	0.00018826	0.000470112	0.000470112	0.000131565	0.000131565	0.000242763	0.000242763	0.000436532	0.000436532	0.00030882	2.90654E-05	9.35819E-05	0.000165695	0.00016002 6	0.000160026	5.87242E-05	5.29912E-05	0.000132323
3830303774505	383030	3774505	0.000225418	0.00020341	0.000507933	0.000507933	0.00014215	0.00014215	0.000262294	0.000262294	0.000471653	0.000471653	0.00033366	3.14039E-05	0.000101111	0.000179026	0.00016605 3	0.000166053	6.15058E-05	5.55013E-05	0.000138591
3830403774505	383040	3774505	0.000240997	0.00021747	0.00054039	0.00054039	0.000151974	0.000151974	0.000280422	0.000280422	0.00050425	0.00050425	0.00035672 7	3.35743E-05	0.000108099	0.000191399	0.00017090 6	0.000170906	6.37323E-05	5.75104E-05	0.000143608
3830503774505	383050	3774505	0.000258212	0.000233	0.000581829	0.000581829	0.00016283	0.00016283	0.000300453	0.000300453	0.00054027	0.00054027	0.000382208	3.59726E-05	0.000115821	0.000205071	0.00017595	0.00017595	6.59886E-05	5.95464E-05	0.000148692
3830603774505	383060	3774505	0.000279659	0.00025236	0.000630155	0.000630155	0.000176355	0.000176355	0.000325408	0.000325408	0.000585144	0.000585144	0.00041395 5	3.89604E-05	0.000125441	0.000222104	0.000182262	0.000182262	6.86031E-05	6.19057E-05	0.000154583
3830703774505	383070	3774505	0.000304049	0.00027437	0.000685113	0.000685113	0.000191735	0.000191735	0.000353788	0.000353788	0.000636176	0.000636176	0.00045005 7	4.23583E-05	0.000136381	0.000241474	0.00018920 9	0.000189209	7.11937E-05	6.42434E-05	0.000160421
3830803774505	383080	3774505	0.000329728	0.00029754	0.000742976	0.000742976	0.000207929	0.000207929	0.000383668	0.000383668	0.000689906	0.000689906	0.000488067	4.59357E-05	0.000147899	0.000261869	0.00019610 8	0.000196108	7.35395E-05	6.63602E-05	0.000165707

			KMMass Grading / Excavation	KMDrainage / Utilities Trenching	KMFoundations / Concrete Pads	KMBuilding / Structure Construction	KMAsphalt Paving	KMArchitectural Coating	KMLandscaping or Other Finishing	KMWaterside Construction (Piles)	EWNDemolition	EWNSite Grubbing / Prep	EWNDrainage / Utilities Trenching	EWNDrainage / Utilities Trenching	EWNDrainage / Utilities Trenching	EWNFoundations / Concrete Pads	EWNBuilding / Structure Construction	EWNAsphalt Paving	EWNLandscaping or Other Finishing	EWNWaterside Construction (Piles)	ISDemolition
Unique Identifier	X (UTM)	Y (UTM)	2026	2026	2026	2026	2026	2026	2026	2026	2027	2027	2027	2028	2029	2029	2029	2029	2029	2029	2027
3832303774495	383230	3774495	0.000240705	5.18615E-05	0.000124298	0.000230558	0.000158121	1.4882E-05	4.79155E-05	8.48386E-05	3.1129E-05	4.19707E-05	5.09234E-05	5.09234E-05	5.09234E-05	3.62213E-05	6.30792E-05	4.60774E-05	1.39629E-05	2.42297E-05	0.000704266
3832403774495	383240	3774495	0.000246112	5.30264E-05	0.000127091	0.000235737	0.000161673	1.52163E-05	4.89918E-05	8.67443E-05	3.11469E-05	4.19948E-05	5.09526E-05	5.09526E-05	5.09526E-05	3.62421E-05	6.31155E-05	4.61039E-05	1.39709E-05	2.42436E-05	0.000753727
3832503774495	383250	3774495	0.0002516	5.42088E-05	0.000129924	0.000240993	0.000165278	1.55556E-05	5.00842E-05	8.86785E-05	3.11528E-05	4.20029E-05	5.09624E-05	5.09624E-05	5.09624E-05	3.62491E-05	6.31276E-05	4.61128E-05	1.39736E-05	2.42482E-05	0.000804912
3832603774495	383260	3774495	0.000257208	5.54172E-05	0.000132821	0.000246366	0.000168962	1.59023E-05	5.12007E-05	9.06554E-05	3.11767E-05	4.20351E-05	5.10015E-05	5.10015E-05	5.10015E-05	3.62769E-05	6.3176E-05	4.61481E-05	1.39843E-05	2.42668E-05	0.000857888
3832703774495	383270	3774495	0.000262898	5.66431E-05	0.000135759	0.000251815	0.0001727	1.62541E-05	5.23333E-05	9.26607E-05	3.12066E-05	4.20753E-05	5.10503E-05	5.10503E-05	5.10503E-05	3.63116E-05	6.32365E-05	4.61923E-05	1.39977E-05	2.42901E-05	0.000910607
3832903774495	383290	3774495	0.000274398	5.91208E-05	0.000141697	0.00026283	0.000180254	1.69651E-05	5.46225E-05	9.67139E-05	3.11886E-05	4.20512E-05	5.1021E-05	5.1021E-05	5.1021E-05	3.62907E-05	6.32002E-05	4.61658E-05	1.39896E-05	2.42761E-05	0.00099187
3833003774495	383300	3774495	0.000280195	6.03698E-05	0.000144691	0.000268383	0.000184062	1.73235E-05	5.57765E-05	9.87571E-05	3.1123E-05	4.19627E-05	5.09136E-05	5.09136E-05	5.09136E-05	3.62143E-05	6.30672E-05	4.60686E-05	1.39602E-05	2.4225E-05	0.001009927
3833103774495	383310	3774495	0.000285898	6.15985E-05	0.000147636	0.000273846	0.000187809	1.76761E-05	5.69117E-05	0.000100767	3.10394E-05	4.185E-05	5.07769E-05	5.07769E-05	5.07769E-05	3.61171E-05	6.28978E-05	4.59449E-05	1.39227E-05	2.416E-05	0.001014702
3833203774495	383320	3774495	0.000291668	6.28417E-05	0.000150615	0.000279373	0.000191599	1.80328E-05	5.80603E-05	0.000102801	3.08663E-05	4.16166E-05	5.04937E-05	5.04937E-05	5.04937E-05	3.59157E-05	6.2547E-05	4.56887E-05	1.3845E-05	2.40252E-05	0.001014487
3833303774495	383330	3774495	0.000297397	6.40763E-05	0.000153574	0.000284861	0.000195363	1.83871E-05	5.92009E-05	0.00010482	3.07589E-05	4.14717E-05	5.03179E-05	5.03179E-05	5.03179E-05	3.57907E-05	6.23293E-05	4.55296E-05	1.37969E-05	2.39416E-05	0.001005796
3833603774495	383360	3774495	0.000313672	6.75828E-05	0.000161978	0.000300449	0.000206054	1.93933E-05	6.24406E-05	0.000110557	2.98337E-05	4.02243E-05	4.88044E-05	4.88044E-05	4.88044E-05	3.47141E-05	6.04545E-05	4.41601E-05	1.33818E-05	2.32214E-05	0.000916284
3833703774495	383370	3774495	0.000318366	6.85941E-05	0.000164402	0.000304946	0.000209138	1.96835E-05	6.3375E-05	0.000112211	2.93024E-05	3.9508E-05	4.79353E-05	4.79353E-05	4.79353E-05	3.40959E-05	5.9378E-05	4.33737E-05	1.31436E-05	2.28079E-05	0.000877407
3833803774495	383380	3774495	0.000322011	6.93795E-05	0.000166285	0.000308437	0.000211532	1.99089E-05	6.41006E-05	0.000113496	2.88129E-05	3.8848E-05	4.71346E-05	4.71346E-05	4.71346E-05	3.35264E-05	5.83861E-05	4.26492E-05	1.2924E-05	2.2427E-05	0.000839318
3833903774495	383390	3774495	0.000326517	7.03503E-05	0.000168611	0.000312753	0.000214492	2.01875E-05	6.49976E-05	0.000115084	2.84369E-05	3.8341E-05	4.65194E-05	4.65194E-05	4.65194E-05	3.30888E-05	5.76241E-05	4.20926E-05	1.27553E-05	2.21342E-05	0.000809377
3834003774495	383400	3774495	0.000330942	7.13037E-05	0.000170896	0.000316992	0.000217399	2.04611E-05	6.58784E-05	0.000116644	2.82101E-05	3.80352E-05	4.61484E-05	4.61484E-05	4.61484E-05	3.28249E-05	5.71644E-05	4.17568E-05	1.26536E-05	2.19577E-05	0.000781841
3834103774495	383410	3774495	0.000335166	7.22137E-05	0.000173077	0.000321037	0.000220173	2.07222E-05	6.67192E-05	0.000118132	2.80131E-05	3.77696E-05	4.58261E-05	4.58261E-05	4.58261E-05	3.25957E-05	5.67653E-05	4.14653E-05	1.25652E-05	2.18044E-05	0.000754162
3834203774495	383420	3774495	0.000337614	7.27411E-05	0.000174341	0.000323382	0.000221781	2.08735E-05	6.72064E-05	0.000118995	2.76072E-05	3.72223E-05	4.51621E-05	4.51621E-05	4.51621E-05	3.21234E-05	5.59428E-05	4.08644E-05	1.23832E-05	2.14884E-05	0.000719392
3834303774495	383430	3774495	0.000338959	7.30309E-05	0.000175036	0.00032467	0.000222665	2.09567E-05	6.74742E-05	0.000119469	2.72013E-05	3.66751E-05	4.44981E-05	4.44981E-05	4.44981E-05	3.16511E-05	5.51203E-05	4.02636E-05	1.22011E-05	2.11725E-05	0.000686252
3834403774495	383440	3774495	0.000339187	7.30802E-05	0.000175154	0.000324889	0.000222815	2.09708E-05	6.75197E-05	0.00011955	2.67834E-05	3.61117E-05	4.38146E-05	4.38146E-05	4.38146E-05	3.11649E-05	5.42736E-05	3.96451E-05	1.20137E-05	2.08473E-05	0.000654162
3834503774495	383450	3774495	0.000338407	7.29121E-05	0.000174751	0.000324142	0.000222303	2.09226E-05	6.73644E-05	0.000119275	2.63596E-05	3.55403E-05	4.31213E-05	4.31213E-05	4.31213E-05	3.06718E-05	5.34148E-05	3.90178E-05	1.18236E-05	2.05174E-05	0.000623421
3834603774495	383460	3774495	0.000336564	7.25151E-05	0.0001738	0.000322377	0.000221092	2.08087E-05	6.69976E-05	0.000118625	2.59358E-05	3.49689E-05	4.2428E-05	4.2428E-05	4.2428E-05	3.01786E-05	5.2556E-05	3.83905E-05	1.16335E-05	2.01875E-05	0.000594518
3834703774495	383470	3774495	0.000336255	7.24484E-05	0.00017364	0.00032208	0.000220889	2.07895E-05	6.6936E-05	0.000118516	2.56791E-05	3.46228E-05	4.20081E-05	4.20081E-05	4.20081E-05	2.988E-05	5.20358E-05	3.80106E-05	1.15184E-05	1.99877E-05	0.000571298
3834803774495	383480	3774495	0.000335704	7.23296E-05	0.000173355	0.000321552	0.000220527	2.07554E-05	6.68262E-05	0.000118322	2.54464E-05	3.43089E-05	4.16273E-05	4.16273E-05	4.16273E-05	2.96091E-05	5.15641E-05	3.7666E-05	1.14139E-05	1.98065E-05	0.000549559
3834903774495	383490	3774495	0.000333928	7.19471E-05	0.000172438	0.000319852	0.00021936	2.06457E-05	6.64728E-05	0.000117696	2.51897E-05	3.39629E-05	4.12074E-05	4.12074E-05	4.12074E-05	2.93104E-05	5.1044E-05	3.7286E-05	1.12988E-05	1.96067E-05	0.000528279
3835003774495	383500	3774495	0.000330929	7.13008E-05	0.000170889	0.000316979	0.00021739	2.04602E-05	6.58758E-05	0.000116639	2.48793E-05	3.35444E-05	4.06996E-05	4.06996E-05	4.06996E-05	2.89492E-05	5.0415E-05	3.68266E-05	1.11596E-05	1.93651E-05	0.000506945
3835103774495	383510	3774495	0.000327243	7.05068E-05	0.000168986	0.000313449	0.000214969	2.02324E-05	6.51421E-05	0.00011534	2.45868E-05	3.315E-05	4.02211E-05	4.02211E-05	4.02211E-05	2.86089E-05	4.98223E-05	3.63937E-05	1.10284E-05	1.91375E-05	0.000486955
3835203774495	383520	3774495	0.000320639	6.90839E-05	0.000165576	0.000307123	0.000210631	1.98241E-05	6.38275E-05	0.000113012	2.4169E-05	3.25866E-05	3.95376E-05	3.95376E-05	3.95376E-05	2.81227E-05	4.89756E-05	3.57752E-05	1.0841E-05	1.88123E-05	0.000465388
3835303774495	383530	3774495	0.000312946	6.74263E-05	0.000161603	0.000299754	0.000205577	1.93484E-05	6.2296E-05	0.000110301	2.37511E-05	3.20233E-05	3.88541E-05	3.88541E-05	3.88541E-05	2.76365E-05	4.81289E-05	3.51567E-05	1.06535E-05	1.8487E-05	0.000444675
3835403774495	383540	3774495	0.00030462	6.56325E-05	0.000157304	0.000291779	0.000200108	1.88337E-05	6.06387E-05	0.000107366	2.33452E-05	3.1476E-05	3.81901E-05	3.81901E-05	3.81901E-05	2.71642E-05	4.73064E-05	3.45559E-05	1.04715E-05	1.81711E-05	0.000425186
3835503774495	383550	3774495	0.000295595	6.36879E-05	0.000152643	0.000283134	0.000194179	1.82757E-05	5.88421E-05	0.000104185	2.29154E-05	3.08966E-05	3.7487E-05	3.7487E-05	3.7487E-05	2.66641E-05	4.64355E-05	3.39197E-05	1.02787E-05	1.78366E-05	0.000405894
3835603774495	383560	3774495	0.00028692	6.18188E-05	0.000148163	0.000274825	0.00018848	1.77393E-05	5.71152E-05	0.000101127	2.25155E-05	3.03573E-05	3.68328E-05	3.68328E-05	3.68328E-05	2.61988E-05	4.56251E-05	3.33277E-05	1.00993E-05	1.75253E-05	0.000388112
3835703774495	383570	3774495	0.000279092	6.01322E-05	0.000144121	0.000267327	0.000183338	1.72553E-05	5.55569E-05	9.83684E-05	2.21633E-05	2.98825E-05	3.62566E-05	3.62566E-05	3.62566E-05	2.5789E-05	4.49115E-05	3.28064E-05	9.94134E-06	1.72511E-05	0.000372115
3835803774495	383580	3774495	0.000271896	5.85818E-05	0.000140405	0.000260434	0.000178611	1.68104E-05	5.41245E-05	9.58321E-05	2.18529E-05	2.9464E-05	3.57489E-05	3.57489E-05	3.57489E-05	2.54278E-05	4.42825E-05	3.2347E-05	9.80211E-06	1.70095E-05	0.000357496
3835903774495	383590	3774495	0.000265695	5.72458E-05	0.000137203	0.000254495	0.000174538	1.64271E-05	5.28902E-05	9.36467E-05	2.15843E-05	2.91018E-05	3.53095E-05	3.53095E-05	3.53095E-05	2.51153E-05	4.37382E-05	3.19494E-05	9.68163E-06	1.68005E-05	0.000344394
3836003774495	383600	3774495	0.000265628	5.72313E-05	0.000137169	0.000254431	0.000174493	1.64229E-05	5.28768E-05	9.3623E-05	2.15963E-05	2.91179E-05	3.5329E-05	3.5329E-05	3.5329E-05	2.51292E-05	4.37624E-05	3.1967E-05	9.68698E-06	1.68098E-05	0.000336772
3836103774495	383610	3774495	0.000265561	5.72169E-05	0.000137134	0.000254366	0.000174449	1.64187E-05	5.28634E-05	9.35993E-05	2.16142E-05	2.91421E-05	3.53583E-05	3.53583E-05	3.53583E-05	2.515E-05	4.37987E-05	3.19935E-05	9.69501E-06	1.68237E-05	0.0003294
3836203774495	383620	3774495	0.000268264	5.77993E-05	0.00013853	0.000256956	0.000176225	1.65859E-05	5.34016E-05	9.45522E-05	2.17574E-05	2.93352E-05	3.55926E-05	3.55926E-05	3.55926E-05	2.53167E-05	4.40889E-05	3.22056E-05	9.75927E-06	1.69352E-05	0.000324231
3836303774495	383630	3774495	0.0002739	5.90136E-05	0.00014144	0.000262354	0.000179927	1.69343E-05	5.45234E-05	9.65385E-05	2.2032E-05	2.97054E-05	3.60418E-05	3.60418E-05	3.60418E-05	2.56362E-05	4.46454E-05	3.2612E-05	9.88243E-06	1.71489E-05	0.000321079
3836403774495	383640	3774495	0.000279993	6.03263E-05	0.000144586	0.00026819	0.00018393	1.7311E-05	5.57363E-05	9.8686E-05	2.23364E-05	3.01159E-05	3.65398E-05	3.65398E-05	3.65398E-05	2.59904E-05	4.52622E-05	3.30626E-05	1.0019E-05	1.73859E-05	0.000318059
3836503774495	383650	3774495	0.000288278	6.21115E-05	0.000148865	0.000276126	0.000189372	1.78233E-05	5.73856E-05	0.000101606	2.27483E-05	3.06712E-05	3.72136E-05	3.72136E-05	3.72136E-05	2.64697E-05	4.60968E-05	3.36723E-05	1.02037E-05	1.77065E-05	0.000316172
3836603774495	383660	3774495	0.000297882	6.41806E-05	0.000153824	0.000285325	0.000195681	1.8417E-05	5.92973E-05	0.000104991	2.32139E-05	3.1299E-05	3.79752E-05	3.79752E-05	3.79752E-05	2.70114E-05	4.70403E-05	3.43615E-05	1.04126E-05	1.80689E-05	0.000314322
3836703774495	383670	3774495	0.00030953	6.66902E-05	0.000159839	0.000296481	0.000203333	1.91372E-05	6.16159E-05	0.000109096	2.38466E-05	3.2152E-05	3.90103E-05	3.90103E-05	3.90103E-05	2.77477E-05	4.83225E-05	3.5298E-05	1.06964E-05	1.85614E-05	0.000313343
3836803774495	383680	3774495	0.00032302	6.95968E-05	0.000166805	0.000309403	0.000212195	1.99713E-05	6.43014E-05	0.000113851	2.47599E-05	3.33834E-05	4.05043E-05	4.05043E-05	4.05043E-05	2.88103E-05	5.01731E-05	3.66499E-05	1.1106E-05	1.92722E-05	0.000313803
3836903774495	383690	3774495	0.000333565	7.18688E-05	0.000172251	0.000319504	0.000219122	2.06232E-05	6.64005E-05	0.000117568	2.57985E-05	3.47838E-05	4.22034E-05	4.22034E-05	4.22034E-05	3.00189E-05	5.22778E-05	3.81873E-05	1.15719E-05	2.00806E-05	0.000314584
3837003774495	383700	3774495	0.000337815	7.27846E-05	0.000174446	0.000323575	0.000221914	2.0886E-05	6.72466E-05	0.000119066	2.67297E-05	3.60393E-05	4.37267E-05	4.37267E-05	4.37267E-05	3.11024E-05	5.41647E-05	3.95656E-05	1.19896E-05	2.08054E-05	0.000314047
3837103774495	383710	3774495	0.000339698	7.31903E-05	0.000175418	0.000325379	0.000223151	2.10024E-05	6.76214E-05	0.00011973	2.80369E-05	3.78018E-05	4.58652E-05	4.58652E-05	4.58652E-05	3.26235E-05	5.68137E-05	4.15006E-05	1.25759E-05	2.1823E-05	0.000316268
3837203774495	383720	3774495	0.000338152	7.2857E-05	0.000174619	0.000323897	0.000222135	2.09068E-05	6.73135E-05	0.000119185	2.87234E-05	3.87273E-05	4.69881E-05	4.69881E-05	4.69881E-05	3.34222E-05	5.82047E-05	4.25167E-05	1.28838E-05	2.23573E-05	0.00031462
3837303774495	383730	3774495	0.000335475	7.22803E-05	0.000173237	0.000321333	0.000220376	2.07413E-05	6.67807E-05	0.000118241	2.87592E-05	3.87756E-05	4.70467E-05	4.70467E-05	4.70467E-05	3.34639E-05	5.82772E-05	4.25697E-05	1.28999E-05	2.23851E-05	0.000307344
3837403774495	383740	3774495	0.000332556	7.16515E-05	0.00017173	0.000318538	0.000218459	2.05609E-05	6.61997E-05	0.000117212	2.87473E-05	3.87595E-05	4.70272E-05	4.70272E-05	4.70272E-05	3.3455E-05	5.82531E-05	4.2552E-05	1.28946E-05	2.23758E-05	0.000300115
3837503774495	383750	3774495	0.000329557	7.10052E-05	0.000170181	0.000315665	0.000216489	2.03754E-05	6.56027E-05	0.000116155	2.86995E-05	3.86951E-05	4.69491E-05	4.69491E-05	4.69491E-05	3.33944E-05	5.81563E-05	4.24813E-05	1.28731E-05	2.23387E-05	0.000292893
3837603774495	383760	3774495	0.000326383	7.03213E-05	0.000168542	0.000312624	0.000214404	2.01792E-05	6.49708E-05	0.000115037	2.86398E-05	3.86147E-05	4.68514E-05	4.68514E-05	4.68514E-05	3.3325E-05	5.80353E-05	4.2393E-05	1.28464E-05	2.22922E-05	0.00028573
3837703774495	383770	3774495	0.000323101	6.96142E-05	0.000166847	0.000309481	0.000212248	1.99763E-05	6.43175E-05	0.00011388	2.85682E-05	3.85181E-05	4.67343E-05	4.67343E-05	4.67343E-05	3.32416E-05	5.78902E-05	4.2287E-05	1.28142E-05	2.22365E-05	0.000278788
3837803774495	383780	3774495	0.00031951	6.88405E-05	0.000164993	0.000306041	0.000209889	1.97542E-05	6.36026E-05	0.000112614	2.85384E-05	3.84778E-05	4.66854E-05	4.66854E-05	4.66854E-05	3.32069E-05	5.78297E-05	4.22428E-05	1.28008E-05	2.22132E-05	0.000272108
3837903774495	383790	3774495	0.000315744	6.80291E-05	0.000163048	0.000302433	0.000207415	1.95214E-05	6.28529E-05	0.000111287	2.84428E-05	3.83491E-05	4.65292E-05	4.65292E-05	4.65292E-05	3.30958E-05	5.76362E-05	4.21014E-05	1.2758E-05	2.21389E-05	0.000265524
3838003774495	383800	3774495	0.000311964	6.72147E-05	0.000161096	0.000298813	0.000204932	1.92877E-05	6.21006E-05	0.000109955	2.83354E-05	3.82042E-05	4.63534E-05	4.63534E-05	4.63534E-05	3.29707E-05	5.74184E-05	4.19424E-05	1.27098E-05	2.20553E-05	0.000259048
3838103774495	383810	3774495	0.000308171	6.63975E-05	0.000159138	0.00029518	0.00020244	1.90532E-05	6.13455E-05	0.000108618	2.8222E-05	3.80513E-05	4.61679E-05	4.61679E-05	4.61679E-05	3.28388E-05	5.71886E-05	4.17745E-05	1.26589E-05	2.1967E-05	0.000252709
3838203774495	383820	3774495	0.000304392	6.55832E-05	0.000157186	0.00029156	0.000199957	1.88195E-05	6.05932E-05	0.000107286	2.81086E-05	3.78984E-05	4.59824E-05	4.59824E-05	4.59824E-05	3.27068E-05	5.69588E-05	4.16066E-05	1.26081E-05	2.18787E-05	0.000246519
3838303774495	383830	3774495	0.000301285	6.49138E-05	0.000155581	0.000288584	0.000197916	1.86274E-05	5.99747E-05	0.00010619	2.8019E-05	3.77777E-05	4.58359E-05	4.58359E-05	4.58359E-05	3.26026E-05	5.67774E-05	4.14741E-05	1.25679E-05	2.1809E-05	0.000240645
3838503774495	383850	3774495	0.000295165	6.35952E-05	0.000152421	0.000282722	0.000193896	1.82491E-05	5.87564E-05	0.000104033	2.784E-05	3.75362E-05	4.5543E-05	4.5543E-05	4.5543E-05	3.23943E-05	5.64145E-05	4.1209E-05	1.24876E-05	2.16696E-05	0.000229465
3838603774495	383860	3774495	0.000292152	6.29461E-05	0.000150865	0.000279836	0.000191917	1.80628E-05	5.81567E-05	0.000102972	2.77504E-05	3.74155E-05	4.53965E-05	4.53965E-05	4.53965E-05	3.22901E-05	5.62331E-05	4.10765E-05	1.24474E-05	2.15999E-05	0.000224152
3838703774495	383870	3774495	0.000289152	6.22998E-05	0.000149316	0.000276963	0.000189947	1.78773E-05	5.75596E-05	0.000101914	2.76609E-05	3.72948E-05	4.525E-05	4.525E-05	4.525E-05	3.21859E-05	5.60516E-05	4.0944E-05	1.24073E-05	2.15302E-05	0.000219007
3838803774495	383880	3774495	0.00028614	6.16507E-05	0.000147761	0.000274078	0.000187968	1.76911E-05	5.69599E-05	0.000100852	2.75714E-05	3.7174E-05	4.51035E-05	4.51035E-05	4.51035E-05	3.20817E-05	5.58702E-05	4.08114E-05	1.23671E-05	2.14606E-05	0.000214017
3838903774495	383890	3774495	0.000283127	6.10016E-05	0.000146205	0.000271192	0.000185988	1.75048E-05	5.63601E-05	9.97906E-05	2.74818E-05	3.70533E-05	4.49571E-05	4.49571E-05	4.49571E-05	3.19775E-05	5.56888E-05	4.06789E-05	1.23269E-05	2.13909E-05	0.000209176
3839003774495	383900	3774495	0.000280114	6.03524E-05	0.000144649	0.000268306	0.000184009	1.73185E-05	5.57604E-05	9.87287E-05	2.73923E-05	3.69326E-05	4.48106E-05	4.48106E-05	4.48106E-05	3.18733E-05	5.55073E-05	4.05464E-05	1.22868E-05	2.13212E-05	0.000204484
3839103774495	383910	3774495	0.000277047	5.96917E-05	0.000143065	0.000265368	0.000181995	1.71289E-05	5.51499E-05	9.76478E-05	2.72968E-05	3.68038E-05	4.46544E-05	4.46544E-05	4.46544E-05	3.17622E-05	5.53138E-05	4.0405E-05	1.22439E-05	2.12468E-05	0.000199918
3829703774505	382970	3774505	0.000109592	2.36124E-05	5.65927E-05	0.000104972	7.19921E-05	6.77573E-06	2.18158E-05	3.86268E-05	2.17813E-05	2.93674E-05	3.56317E-05	3.56317E-05	3.56317E-05	2.53445E-05	4.41373E-05	3.22409E-05	9.76998E-06	1.69538E-05	0.000130521
3829803774505	382980	3774505	0.000112888	2.43224E-05	5.82944E-05	0.000108129	7.41568E-05	6.97946E-06	2.24718E-05	3.97882E-05	2.2038E-05	2.97135E-05	3.60516E-05	3.60516E-05	3.60516E-05	2.56431E-05	4.46574E-05	3.26209E-05	9.88511E-06	1.71536E-05	0.000136854
3829903774505	382990	3774505	0.000115874	2.49657E-05	5.98363E-05	0.000110989	7.61183E-05	7.16408E-06	2.30662E-05	4.08407E-05	2.22409E-05	2.99871E-05	3.63836E-05	3.63836E-05	3.63836E-05	2.58793E-05	4.50687E-05	3.29213E-05	9.97615E-06	1.73115E-05	0.000143074
3830003774505	383000	3774505	0.000119048	2.56496E-05	6.14755E-05	0.000114029	7.82035E-05	7.36033E-06	2.3698E-05	4.19595E-05	2.24499E-05	3.02688E-05	3.67254E-05	3.67254E-05	3.67254E-05	2.61224E-05	4.54921E-05	3.32305E-05	1.00699E-05	1.74742E-05	0.000149771
3830103774505	383010	3774505	0.000125396	2.70175E-05	6.47538E-05	0.00012011	8.23739E-05	7.75284E-06	2.49618E-05	4.4197E-05	2.30766E-05	3.11138E-05	3.77507E-05	3.77507E-05	3.77507E-05	2.68517E-05	4.67621E-05	3.41583E-05	1.0351E-05	1.7962E-05	0.000161011
3830203774505	383020	3774505	0.000132323	2.85099E-05	6.83308E-05	0.000126745	8.69242E-05	8.1811E-06	2.63407E-05	4.66385E-05	2.37929E-05	3.20796E-05	3.89224E-05	3.89224E-05	3.89224E-05	2.76851E-05	4.82136E-05	3.52185E-05	1.06723E-05	1.85195E-05	0.00017391
3830303774505	383030	3774505	0.000138591	2.98603E-05	7.15674E-05	0.000132749	9.10416E-05	8.56862E-06	2.75884E-05	4.88476E-05	2.44316E-05	3.29408E-05	3.99673E-05	3.99673E-05	3.99673E-05	2.84283E-05	4.95078E-05	3.61639E-05	1.09588E-05	1.90167E-05	0.000186654
3830403774505	383040	3774505	0.000143608	3.09413E-05	7.41581E-05	0.000137554	9.43372E-05	8.8788E-06	2.8587E-05	5.06159E-05	2.48793E-05	3.35444E-05	4.06996E-05	4.06996E-05	4.06996E-05	2.89492E-05	5.0415E-05	3.68266E-05	1.11596E-05	1.93651E-05	0.000198181
3830503774505	383050	3774505	0.000148692	3.20367E-05	7.67836E-05	0.000142424	9.76771E-05	9.19314E-06	2.95991E-05	5.24078E-05	2.53628E-05	3.41963E-05	4.14906E-05	4.14906E-05	4.14906E-05	2.95118E-05	5.13948E-05	3.75423E-05	1.13764E-05	1.97415E-05	0.000210728
3830603774505	383060	3774505	0.000154583	3.3306E-05	7.98257E-05	0.000148067	0.000101547	9.55737E-06	3.07718E-05	5.44842E-05	2.60433E-05	3.51137E-05	4.26038E-05	4.26038E-05	4.26038E-05	3.03036E-05	5.27737E-05	3.85495E-05	1.16817E-05	2.02711E-05	0.000226206
3830703774505	383070	3774505	0.000160421	3.45637E-05	8.28401E-05	0.000153658	0.000105382	9.91827E-06	3.19338E-05	5.65417E-05	2.67894E-05	3.61197E-05	4.38244E-05	4.38244E-05	4.38244E-05	3.11718E-05	5.42857E-05	3.9654E-05	1.20164E-05	2.08519E-05	0.000243397
3830803774505	383080	3774505	0.000165707	3.57026E-05	8.55698E-05	0.000158721	0.000108854	1.02451E-05	3.29861E-05	5.84048E-05	2.74759E-05	3.70453E-05	4.49473E-05	4.49473E-05	4.49473E-05	3.19706E-05	5.56767E-05	4.06701E-05	1.23243E-05	2.13862E-05	0.000261024

			ISDrainage / Utilities Trenching	ISDrainage / Utilities Trenching	ISAsphalt Paving	ISAsphalt Paving	SVDemolition	SVSite Grubbing / Prep	SVMass Grading / Excavation	SVMass Grading / Excavation	SVDrainage / Utilities Trenching	SVFoundations / Concrete Pads	SVBuilding / Structure Construction	SVBuilding / Structure Construction	SVAsphalt Paving	SVAsphalt Paving	SVArchitectural Coating	SVArchitectural Coating	SVLandscaping or Other Finishing	SVLandscaping or Other Finishing	MDemolition
Unique Identifier	X (UTM)	Y (UTM)	2027	2028	2027	2028	2027	2027	2027	2028	2028	2028	2028	2029	2028	2029	2028	2029	2028	2029	2027
3832303774495	383230	3774495	0.000243427	0.000243427	0.001042463	0.001042463	2.11307E-05	1.39604E-05	2.35751E-05	2.35751E-05	7.11599E-06	7.33227E-06	4.09686E-05	4.09686E-05	2.89529E-05	2.89529E-05	2.86813E-06	2.86813E-06	9.23449E-06	9.23449E-06	5.53039E-05
3832403774495	383240	3774495	0.000260523	0.000260523	0.001115674	0.001115674	2.11307E-05	1.39604E-05	2.35751E-05	2.35751E-05	7.11599E-06	7.33227E-06	4.09429E-05	4.09429E-05	2.89529E-05	2.89529E-05	2.86813E-06	2.86813E-06	9.23449E-06	9.23449E-06	5.59426E-05
3832503774495	383250	3774495	0.000278215	0.000278215	0.001191439	0.001191439	2.11246E-05	1.39563E-05	2.35683E-05	2.35683E-05	7.11393E-06	7.33115E-06	4.09171E-05	4.09171E-05	2.89445E-05	2.89445E-05	2.86729E-06	2.86729E-06	9.23182E-06	9.23182E-06	5.65753E-05
3832603774495	383260	3774495	0.000296526	0.000296526	0.001269855	0.001269855	2.11552E-05	1.39766E-05	2.36025E-05	2.36025E-05	7.12425E-06	7.34178E-06	4.09815E-05	4.09815E-05	2.89864E-05	2.89864E-05	2.87145E-06	2.87145E-06	9.2452E-06	9.2452E-06	5.7214E-05
3832703774495	383270	3774495	0.000314748	0.000314748	0.00134789	0.00134789	2.1241E-05	1.40332E-05	2.36982E-05	2.36982E-05	7.15313E-06	7.37155E-06	4.11619E-05	4.11619E-05	2.9104E-05	2.9104E-05	2.88309E-06	2.88309E-06	9.28269E-06	9.28269E-06	5.78467E-05
3832903774495	383290	3774495	0.000342837	0.000342837	0.001468178	0.001468178	2.11675E-05	1.39847E-05	2.36161E-05	2.36161E-05	7.12837E-06	7.34603E-06	4.10073E-05	4.10073E-05	2.90032E-05	2.90032E-05	2.87311E-06	2.87311E-06	9.25056E-06	9.25056E-06	5.91122E-05
3833003774495	383300	3774495	0.000349078	0.000349078	0.001494905	0.001494905	2.09898E-05	1.38673E-05	2.34179E-05	2.34179E-05	7.06854E-06	7.28437E-06	4.05821E-05	4.05821E-05	2.87598E-05	2.87598E-05	2.849E-06	2.849E-06	9.17291E-06	9.17291E-06	5.9727E-05
3833103774495	383310	3774495	0.000350728	0.000350728	0.001501974	0.001501974	2.08244E-05	1.3758E-05	2.32334E-05	2.32334E-05	7.01283E-06	7.22696E-06	4.02085E-05	4.02085E-05	2.85331E-05	2.85331E-05	2.82655E-06	2.82655E-06	9.10062E-06	9.10062E-06	6.02642E-05
3833203774495	383320	3774495	0.000350654	0.000350654	0.001501656	0.001501656	2.07141E-05	1.36851E-05	2.31103E-05	2.31103E-05	6.97569E-06	7.18869E-06	3.99766E-05	3.99766E-05	2.8382E-05	2.8382E-05	2.81158E-06	2.81158E-06	9.05243E-06	9.05243E-06	6.07716E-05
3833303774495	383330	3774495	0.00034765	0.00034765	0.001488791	0.001488791	2.06099E-05	1.36163E-05	2.29941E-05	2.29941E-05	6.94062E-06	7.15255E-06	3.97576E-05	3.97576E-05	2.82393E-05	2.82393E-05	2.79744E-06	2.79744E-06	9.00691E-06	9.00691E-06	6.12611E-05
3833603774495	383360	3774495	0.00031671	0.00031671	0.001356293	0.001356293	1.9985E-05	1.32035E-05	2.22969E-05	2.22969E-05	6.73017E-06	6.93567E-06	3.85723E-05	3.85723E-05	2.73831E-05	2.73831E-05	2.71262E-06	2.71262E-06	8.73381E-06	8.73381E-06	6.23773E-05
3833703774495	383370	3774495	0.000303272	0.000303272	0.001298747	0.001298747	1.97093E-05	1.30213E-05	2.19893E-05	2.19893E-05	6.63733E-06	6.84E-06	3.81472E-05	3.81472E-05	2.70053E-05	2.70053E-05	2.6752E-06	2.6752E-06	8.61333E-06	8.61333E-06	6.24549E-05
3833803774495	383380	3774495	0.000290107	0.000290107	0.001242367	0.001242367	1.94214E-05	1.28311E-05	2.16681E-05	2.16681E-05	6.54036E-06	6.74006E-06	3.77349E-05	3.77349E-05	2.66108E-05	2.66108E-05	2.63611E-06	2.63611E-06	8.48749E-06	8.48749E-06	6.06224E-05
3833903774495	383390	3774495	0.000279758	0.000279758	0.001198048	0.001198048	1.92498E-05	1.27178E-05	2.14767E-05	2.14767E-05	6.48259E-06	6.68053E-06	3.74515E-05	3.74515E-05	2.63757E-05	2.63757E-05	2.61283E-06	2.61283E-06	8.41252E-06	8.41252E-06	6.04552E-05
3834003774495	383400	3774495	0.000270241	0.000270241	0.00115729	0.00115729	1.91334E-05	1.26408E-05	2.13468E-05	2.13468E-05	6.44339E-06	6.64013E-06	3.72325E-05	3.72325E-05	2.62162E-05	2.62162E-05	2.59703E-06	2.59703E-06	8.36165E-06	8.36165E-06	6.06283E-05
3834103774495	383410	3774495	0.000260674	0.000260674	0.001116319	0.001116319	1.90231E-05	1.2568E-05	2.12238E-05	2.12238E-05	6.40625E-06	6.60186E-06	3.70264E-05	3.70264E-05	2.60651E-05	2.60651E-05	2.58206E-06	2.58206E-06	8.31345E-06	8.31345E-06	6.07776E-05
3834203774495	383420	3774495	0.000248655	0.000248655	0.001064852	0.001064852	1.87719E-05	1.2402E-05	2.09435E-05	2.09435E-05	6.32166E-06	6.51469E-06	3.65883E-05	3.65883E-05	2.57209E-05	2.57209E-05	2.54797E-06	2.54797E-06	8.20368E-06	8.20368E-06	6.04314E-05
3834303774495	383430	3774495	0.0002372	0.0002372	0.001015797	0.001015797	1.8533E-05	1.22442E-05	2.06769E-05	2.06769E-05	6.24119E-06	6.43176E-06	3.61761E-05	3.61761E-05	2.53936E-05	2.53936E-05	2.51553E-06	2.51553E-06	8.09926E-06	8.09926E-06	6.00672E-05
3834403774495	383440	3774495	0.000226109	0.000226109	0.000968297	0.000968297	1.82941E-05	1.20863E-05	2.04104E-05	2.04104E-05	6.16073E-06	6.34884E-06	3.57767E-05	3.57767E-05	2.50662E-05	2.50662E-05	2.4831E-06	2.4831E-06	7.99484E-06	7.99484E-06	5.96315E-05
3834503774495	383450	3774495	0.000215483	0.000215483	0.000922794	0.000922794	1.80551E-05	1.19285E-05	2.01438E-05	2.01438E-05	6.08026E-06	6.26592E-06	3.53902E-05	3.53902E-05	2.47388E-05	2.47388E-05	2.45067E-06	2.45067E-06	7.89042E-06	7.89042E-06	5.91181E-05
3834603774495	383460	3774495	0.000205493	0.000205493	0.000880012	0.000880012	1.78223E-05	1.17746E-05	1.9884E-05	1.9884E-05	6.00186E-06	6.18512E-06	3.50166E-05	3.50166E-05	2.44198E-05	2.44198E-05	2.41907E-06	2.41907E-06	7.78868E-06	7.78868E-06	5.8569E-05
3834703774495	383470	3774495	0.000197467	0.000197467	0.000845642	0.000845642	1.76875E-05	1.16856E-05	1.97337E-05	1.97337E-05	5.95647E-06	6.13835E-06	3.47976E-05	3.47976E-05	2.42351E-05	2.42351E-05	2.40078E-06	2.40078E-06	7.72977E-06	7.72977E-06	5.8378E-05
3834803774495	383480	3774495	0.000189953	0.000189953	0.000813463	0.000813463	1.75589E-05	1.16006E-05	1.95901E-05	1.95901E-05	5.91314E-06	6.0937E-06	3.45914E-05	3.45914E-05	2.40588E-05	2.40588E-05	2.38331E-06	2.38331E-06	7.67355E-06	7.67355E-06	5.82049E-05
3834903774495	383490	3774495	0.000182598	0.000182598	0.000781964	0.000781964	1.74241E-05	1.15115E-05	1.94397E-05	1.94397E-05	5.86775E-06	6.04692E-06	3.43724E-05	3.43724E-05	2.38741E-05	2.38741E-05	2.36502E-06	2.36502E-06	7.61464E-06	7.61464E-06	5.79363E-05
3835003774495	383500	3774495	0.000175224	0.000175224	0.000750386	0.000750386	1.72587E-05	1.14023E-05	1.92552E-05	1.92552E-05	5.81205E-06	5.98951E-06	3.41148E-05	3.41148E-05	2.36475E-05	2.36475E-05	2.34257E-06	2.34257E-06	7.54235E-06	7.54235E-06	5.75184E-05
3835103774495	383510	3774495	0.000168314	0.000168314	0.000720796	0.000720796	1.71055E-05	1.13011E-05	1.90843E-05	1.90843E-05	5.76047E-06	5.93636E-06	3.38829E-05	3.38829E-05	2.34376E-05	2.34376E-05	2.32178E-06	2.32178E-06	7.47542E-06	7.47542E-06	5.70886E-05
3835203774495	383520	3774495	0.00016086	0.00016086	0.000688873	0.000688873	1.68788E-05	1.11513E-05	1.88314E-05	1.88314E-05	5.68413E-06	5.85769E-06	3.35221E-05	3.35221E-05	2.3127E-05	2.3127E-05	2.29101E-06	2.29101E-06	7.37635E-06	7.37635E-06	5.63007E-05
3835303774495	383530	3774495	0.0001537	0.0001537	0.000658214	0.000658214	1.66521E-05	1.10015E-05	1.85785E-05	1.85785E-05	5.60779E-06	5.77902E-06	3.31614E-05	3.31614E-05	2.28164E-05	2.28164E-05	2.26024E-06	2.26024E-06	7.27728E-06	7.27728E-06	5.54352E-05
3835403774495	383540	3774495	0.000146964	0.000146964	0.000629365	0.000629365	1.64377E-05	1.08599E-05	1.83392E-05	1.83392E-05	5.53558E-06	5.7046E-06	3.28136E-05	3.28136E-05	2.25226E-05	2.25226E-05	2.23113E-06	2.23113E-06	7.18357E-06	7.18357E-06	5.45697E-05
3835503774495	383550	3774495	0.000140296	0.000140296	0.000600809	0.000600809	1.61988E-05	1.0702E-05	1.80727E-05	1.80727E-05	5.45511E-06	5.62168E-06	3.24399E-05	3.24399E-05	2.21952E-05	2.21952E-05	2.1987E-06	2.1987E-06	7.07915E-06	7.07915E-06	5.35728E-05
3835603774495	383560	3774495	0.00013415	0.00013415	0.000574488	0.000574488	1.59843E-05	1.05603E-05	1.78334E-05	1.78334E-05	5.3829E-06	5.54726E-06	3.20792E-05	3.20792E-05	2.19014E-05	2.19014E-05	2.1696E-06	2.1696E-06	6.98544E-06	6.98544E-06	5.26297E-05
3835703774495	383570	3774495	0.00012862	0.00012862	0.000550809	0.000550809	1.57944E-05	1.04349E-05	1.76215E-05	1.76215E-05	5.31894E-06	5.48135E-06	3.177E-05	3.177E-05	2.16412E-05	2.16412E-05	2.14382E-06	2.14382E-06	6.90244E-06	6.90244E-06	5.17881E-05
3835803774495	383580	3774495	0.000123567	0.000123567	0.00052917	0.00052917	1.56229E-05	1.03215E-05	1.74301E-05	1.74301E-05	5.26117E-06	5.42182E-06	3.14995E-05	3.14995E-05	2.14061E-05	2.14061E-05	2.12053E-06	2.12053E-06	6.82747E-06	6.82747E-06	5.10121E-05
3835903774495	383590	3774495	0.000119039	0.000119039	0.000509776	0.000509776	1.5482E-05	1.02284E-05	1.72729E-05	1.72729E-05	5.21372E-06	5.37292E-06	3.12804E-05	3.12804E-05	2.12131E-05	2.12131E-05	2.10141E-06	2.10141E-06	6.76589E-06	6.76589E-06	5.03495E-05
3836003774495	383600	3774495	0.000116404	0.000116404	0.000498493	0.000498493	1.55003E-05	1.02406E-05	1.72934E-05	1.72934E-05	5.21991E-06	5.37929E-06	3.13062E-05	3.13062E-05	2.12382E-05	2.12382E-05	2.1039E-06	2.1039E-06	6.77393E-06	6.77393E-06	5.04808E-05
3836103774495	383610	3774495	0.000113856	0.000113856	0.000487581	0.000487581	1.55187E-05	1.02527E-05	1.73139E-05	1.73139E-05	5.2261E-06	5.38567E-06	3.13577E-05	3.13577E-05	2.12634E-05	2.12634E-05	2.1064E-06	2.1064E-06	6.78196E-06	6.78196E-06	5.06002E-05
3836203774495	383620	3774495	0.000112069	0.000112069	0.00047993	0.00047993	1.56106E-05	1.03134E-05	1.74165E-05	1.74165E-05	5.25705E-06	5.41757E-06	3.15123E-05	3.15123E-05	2.13894E-05	2.13894E-05	2.11887E-06	2.11887E-06	6.82212E-06	6.82212E-06	5.10837E-05
3836303774495	383630	3774495	0.00011098	0.00011098	0.000475265	0.000475265	1.5776E-05	1.04227E-05	1.7601E-05	1.7601E-05	5.31275E-06	5.47497E-06	3.17829E-05	3.17829E-05	2.1616E-05	2.1616E-05	2.14132E-06	2.14132E-06	6.89441E-06	6.89441E-06	5.19552E-05
3836403774495	383640	3774495	0.000109936	0.000109936	0.000470794	0.000470794	1.59476E-05	1.05361E-05	1.77924E-05	1.77924E-05	5.37052E-06	5.53451E-06	3.20792E-05	3.20792E-05	2.18511E-05	2.18511E-05	2.16461E-06	2.16461E-06	6.96938E-06	6.96938E-06	5.28924E-05
3836503774495	383650	3774495	0.000109284	0.000109284	0.000468002	0.000468002	1.61865E-05	1.06939E-05	1.8059E-05	1.8059E-05	5.45099E-06	5.61743E-06	3.24657E-05	3.24657E-05	2.21784E-05	2.21784E-05	2.19704E-06	2.19704E-06	7.0738E-06	7.0738E-06	5.41697E-05
3836603774495	383660	3774495	0.000108644	0.000108644	0.000465263	0.000465263	1.64438E-05	1.08639E-05	1.83461E-05	1.83461E-05	5.53764E-06	5.70673E-06	3.2878E-05	3.2878E-05	2.2531E-05	2.2531E-05	2.23197E-06	2.23197E-06	7.18625E-06	7.18625E-06	5.56202E-05
3836703774495	383670	3774495	0.000108306	0.000108306	0.000463814	0.000463814	1.67869E-05	1.10906E-05	1.87289E-05	1.87289E-05	5.65318E-06	5.8258E-06	3.34062E-05	3.34062E-05	2.30011E-05	2.30011E-05	2.27853E-06	2.27853E-06	7.33619E-06	7.33619E-06	5.75602E-05
3836803774495	383680	3774495	0.000108465	0.000108465	0.000464494	0.000464494	1.72771E-05	1.14144E-05	1.92757E-05	1.92757E-05	5.81824E-06	5.99589E-06	3.41148E-05	3.41148E-05	2.36727E-05	2.36727E-05	2.34506E-06	2.34506E-06	7.55038E-06	7.55038E-06	6.02821E-05
3836903774495	383690	3774495	0.000108735	0.000108735	0.000465651	0.000465651	1.78468E-05	1.17908E-05	1.99114E-05	1.99114E-05	6.01011E-06	6.19363E-06	3.49522E-05	3.49522E-05	2.44534E-05	2.44534E-05	2.4224E-06	2.4224E-06	7.79939E-06	7.79939E-06	6.32547E-05
3837003774495	383700	3774495	0.000108549	0.000108549	0.000464856	0.000464856	1.83798E-05	1.2143E-05	2.0506E-05	2.0506E-05	6.18961E-06	6.37861E-06	3.57767E-05	3.57767E-05	2.51837E-05	2.51837E-05	2.49475E-06	2.49475E-06	8.03232E-06	8.03232E-06	6.58633E-05
3837103774495	383710	3774495	0.000109317	0.000109317	0.000468143	0.000468143	1.90722E-05	1.26004E-05	2.12784E-05	2.12784E-05	6.42276E-06	6.61887E-06	3.67429E-05	3.67429E-05	2.61323E-05	2.61323E-05	2.58871E-06	2.58871E-06	8.33487E-06	8.33487E-06	7.04535E-05
3837203774495	383720	3774495	0.000108747	0.000108747	0.000465704	0.000465704	1.95684E-05	1.29282E-05	2.18321E-05	2.18321E-05	6.58988E-06	6.79109E-06	3.76834E-05	3.76834E-05	2.68122E-05	2.68122E-05	2.65607E-06	2.65607E-06	8.55175E-06	8.55175E-06	7.12534E-05
3837303774495	383730	3774495	0.000106232	0.000106232	0.000454934	0.000454934	1.97522E-05	1.30497E-05	2.20372E-05	2.20372E-05	6.65177E-06	6.85488E-06	3.81214E-05	3.81214E-05	2.70641E-05	2.70641E-05	2.68102E-06	2.68102E-06	8.63207E-06	8.63207E-06	7.12474E-05
3837403774495	383740	3774495	0.000103734	0.000103734	0.000444234	0.000444234	1.99176E-05	1.31589E-05	2.22217E-05	2.22217E-05	6.70748E-06	6.91229E-06	3.85595E-05	3.85595E-05	2.72907E-05	2.72907E-05	2.70347E-06	2.70347E-06	8.70436E-06	8.70436E-06	7.10624E-05
3837503774495	383750	3774495	0.000101237	0.000101237	0.000433543	0.000433543	2.0034E-05	1.32359E-05	2.23516E-05	2.23516E-05	6.74668E-06	6.95268E-06	3.89588E-05	3.89588E-05	2.74502E-05	2.74502E-05	2.71927E-06	2.71927E-06	8.75523E-06	8.75523E-06	7.08534E-05
3837603774495	383760	3774495	9.87615E-05	9.87615E-05	0.00042294	0.00042294	2.01382E-05	1.33047E-05	2.24678E-05	2.24678E-05	6.78175E-06	6.98883E-06	3.93196E-05	3.93196E-05	2.75929E-05	2.75929E-05	2.73341E-06	2.73341E-06	8.80075E-06	8.80075E-06	7.06206E-05
3837703774495	383770	3774495	9.6362E-05	9.6362E-05	0.000412665	0.000412665	2.02485E-05	1.33775E-05	2.25908E-05	2.25908E-05	6.81889E-06	7.0271E-06	3.97447E-05	3.97447E-05	2.7744E-05	2.7744E-05	2.74838E-06	2.74838E-06	8.84894E-06	8.84894E-06	7.0358E-05
3837803774495	383780	3774495	9.40532E-05	9.40532E-05	0.000402778	0.000402778	2.04506E-05	1.35111E-05	2.28164E-05	2.28164E-05	6.88698E-06	7.09727E-06	4.09686E-05	4.09686E-05	2.80211E-05	2.80211E-05	2.77582E-06	2.77582E-06	8.9373E-06	8.9373E-06	7.00595E-05
3837903774495	383790	3774495	9.17775E-05	9.17775E-05	0.000393032	0.000393032	2.06528E-05	1.36447E-05	2.3042E-05	2.3042E-05	6.95506E-06	7.16743E-06	4.23085E-05	4.23085E-05	2.82981E-05	2.82981E-05	2.80326E-06	2.80326E-06	9.02565E-06	9.02565E-06	6.97253E-05
3838003774495	383800	3774495	8.95389E-05	8.95389E-05	0.000383445	0.000383445	2.06528E-05	1.36447E-05	2.3042E-05	2.3042E-05	6.95506E-06	7.16743E-06	4.24631E-05	4.24631E-05	2.82981E-05	2.82981E-05	2.80326E-06	2.80326E-06	9.02565E-06	9.02565E-06	6.93671E-05
3838103774495	383810	3774495	8.73478E-05	8.73478E-05	0.000374062	0.000374062	2.06099E-05	1.36163E-05	2.29941E-05	2.29941E-05	6.94062E-06	7.15255E-06	4.24373E-05	4.24373E-05	2.82393E-05	2.82393E-05	2.79744E-06	2.79744E-06	9.00691E-06	9.00691E-06	6.89851E-05
3838203774495	383820	3774495	8.52083E-05	8.52083E-05	0.0003649	0.0003649	2.05487E-05	1.35759E-05	2.29258E-05	2.29258E-05	6.91999E-06	7.13129E-06	4.23342E-05	4.23342E-05	2.81554E-05	2.81554E-05	2.78912E-06	2.78912E-06	8.98014E-06	8.98014E-06	6.85911E-05
3838303774495	383830	3774495	8.31781E-05	8.31781E-05	0.000356205	0.000356205	2.04935E-05	1.35394E-05	2.28642E-05	2.28642E-05	6.90142E-06	7.11215E-06	4.22312E-05	4.22312E-05	2.80798E-05	2.80798E-05	2.78164E-06	2.78164E-06	8.95604E-06	8.95604E-06	6.82748E-05
3838503774495	383850	3774495	7.93137E-05	7.93137E-05	0.000339656	0.000339656	2.03894E-05	1.34706E-05	2.2748E-05	2.2748E-05	6.86634E-06	7.076E-06	4.20122E-05	4.20122E-05	2.79371E-05	2.79371E-05	2.7675E-06	2.7675E-06	8.91052E-06	8.91052E-06	6.76241E-05
3838603774495	383860	3774495	7.74775E-05	7.74775E-05	0.000331793	0.000331793	2.03404E-05	1.34382E-05	2.26934E-05	2.26934E-05	6.84984E-06	7.05899E-06	4.19091E-05	4.19091E-05	2.787E-05	2.787E-05	2.76085E-06	2.76085E-06	8.8891E-06	8.8891E-06	6.73018E-05
3838703774495	383870	3774495	7.5699E-05	7.5699E-05	0.00032417	0.00032417	2.02852E-05	1.34018E-05	2.26318E-05	2.26318E-05	6.83127E-06	7.03986E-06	4.17932E-05	4.17932E-05	2.77944E-05	2.77944E-05	2.75337E-06	2.75337E-06	8.86501E-06	8.86501E-06	6.69675E-05
3838803774495	383880	3774495	7.39741E-05	7.39741E-05	0.00031679	0.00031679	2.02362E-05	1.33694E-05	2.25772E-05	2.25772E-05	6.81476E-06	7.02285E-06	4.16901E-05	4.16901E-05	2.77272E-05	2.77272E-05	2.74671E-06	2.74671E-06	8.84359E-06	8.84359E-06	6.66273E-05
3838903774495	383890	3774495	7.23009E-05	7.23009E-05	0.000309624	0.000309624	2.01811E-05	1.3333E-05	2.25156E-05	2.25156E-05	6.7962E-06	7.00371E-06	4.1587E-05	4.1587E-05	2.76517E-05	2.76517E-05	2.73923E-06	2.73923E-06	8.81949E-06	8.81949E-06	6.62811E-05
3839003774495	383900	3774495	7.06792E-05	7.06792E-05	0.00030268	0.00030268	2.01321E-05	1.33006E-05	2.2461E-05	2.2461E-05	6.77969E-06	6.9867E-06	4.1484E-05	4.1484E-05	2.75845E-05	2.75845E-05	2.73258E-06	2.73258E-06	8.79807E-06	8.79807E-06	6.59289E-05
3839103774495	383910	3774495	6.91008E-05	6.91008E-05	0.00029592	0.00029592	2.00769E-05	1.32642E-05	2.23994E-05	2.23994E-05	6.76112E-06	6.96757E-06	4.1368E-05	4.1368E-05	2.7509E-05	2.7509E-05	2.72509E-06	2.72509E-06	8.77397E-06	8.77397E-06	6.56648E-05
3829703774505	382970	3774505	4.5114E-05	4.5114E-05	0.000193198	0.000193198	1.62417E-05	1.07303E-05	1.81205E-05	1.81205E-05	5.46956E-06	5.63656E-06	3.31485E-05	3.31485E-05	2.2254E-05	2.2254E-05	2.20452E-06	2.20452E-06	7.0979E-06	7.0979E-06	2.99829E-05
3829803774505	382980	3774505	4.73031E-05	4.73031E-05	0.000202573	0.000202573	1.63764E-05	1.08194E-05	1.82709E-05	1.82709E-05	5.51495E-06	5.68334E-06	3.33933E-05	3.33933E-05	2.24387E-05	2.24387E-05	2.22282E-06	2.22282E-06	7.1568E-06	7.1568E-06	3.06335E-05
3829903774505	382990	3774505	4.94529E-05	4.94529E-05	0.000211779	0.000211779	1.64745E-05	1.08842E-05	1.83803E-05	1.83803E-05	5.54796E-06	5.71736E-06	3.35608E-05	3.35608E-05	2.2573E-05	2.2573E-05	2.23612E-06	2.23612E-06	7.19964E-06	7.19964E-06	3.12006E-05
3830003774505	383000	3774505	5.17679E-05	5.17679E-05	0.000221693	0.000221693	1.65725E-05	1.09489E-05	1.84896E-05	1.84896E-05	5.58097E-06	5.75138E-06	3.37283E-05	3.37283E-05	2.27073E-05	2.27073E-05	2.24943E-06	2.24943E-06	7.24248E-06	7.24248E-06	3.17915E-05
3830103774505	383010	3774505	5.56529E-05	5.56529E-05	0.00023833	0.00023833	1.69217E-05	1.11796E-05	1.88792E-05	1.88792E-05	5.69857E-06	5.87257E-06	3.43209E-05	3.43209E-05	2.31858E-05	2.31858E-05	2.29683E-06	2.29683E-06	7.39509E-06	7.39509E-06	3.31107E-05
3830203774505	383020	3774505	6.01115E-05	6.01115E-05	0.000257424	0.000257424	1.73077E-05	1.14346E-05	1.93099E-05	1.93099E-05	5.82855E-06	6.00652E-06	3.49779E-05	3.49779E-05	2.37146E-05	2.37146E-05	2.34922E-06	2.34922E-06	7.56377E-06	7.56377E-06	3.45851E-05
3830303774505	383030	3774505	6.45164E-05	6.45164E-05	0.000276288	0.000276288	1.76447E-05	1.16573E-05	1.96858E-05	1.96858E-05	5.94203E-06	6.12347E-06	3.5519E-05	3.5519E-05	2.41763E-05	2.41763E-05	2.39496E-06	2.39496E-06	7.71103E-06	7.71103E-06	3.59401E-05
3830403774505	383040	3774505	6.85005E-05	6.85005E-05	0.000293349	0.000293349	1.78713E-05	1.1807E-05	1.99387E-05	1.99387E-05	6.01837E-06	6.20213E-06	3.58669E-05	3.58669E-05	2.44869E-05	2.44869E-05	2.42572E-06	2.42572E-06	7.8101E-06	7.8101E-06	3.69666E-05
3830503774505	383050	3774505	7.28373E-05	7.28373E-05	0.000311922	0.000311922	1.81164E-05	1.19689E-05	2.02121E-05	2.02121E-05	6.1009E-06	6.28718E-06	3.62405E-05	3.62405E-05	2.48227E-05	2.48227E-05	2.45899E-06	2.45899E-06	7.91719E-06	7.91719E-06	3.81367E-05
3830603774505	383060	3774505	7.81872E-05	7.81872E-05	0.000334832	0.000334832	1.84717E-05	1.22037E-05	2.06086E-05	2.06086E-05	6.22056E-06	6.4105E-06	3.67816E-05	3.67816E-05	2.53096E-05	2.53096E-05	2.50722E-06	2.50722E-06	8.07248E-06	8.07248E-06	3.9617E-05
3830703774505	383070	3774505	8.41292E-05	8.41292E-05	0.000360279	0.000360279	1.88761E-05	1.24708E-05	2.10597E-05	2.10597E-05	6.35673E-06	6.55083E-06	3.74E-05	3.74E-05	2.58637E-05	2.58637E-05	2.5621E-06	2.5621E-06	8.2492E-06	8.2492E-06	4.11451E-05
3830803774505	383080	3774505	9.02219E-05	9.02219E-05	0.00038637	0.00038637

			MSite Grubbing / Prep	MMass Grading / Excavation	MMass Grading / Excavation	MDrainage / Utilities Trenching	MFoundations / Concrete Pads	MBuilding / Structure Construction	MAsphalt Paving	MLandscaping or Other Finishing	MWaterside Construction (Piles)	RSSWRe-striping South Valley	RSSWRe-striping Silver Lake Boulevard	RSSWDemolition	RSSWPlacing Base	RSSWForm/Place Rebar and Pour	Child Risk				
Unique Identifier	X (UTM)	Y (UTM)	2027	2027	2028	2028	2028	2028	2028	2028	2028	2029	2029	2029	2029	2029	3rd Trimester	0<2	2<16	Total	per million
3832303774495	383230	3774495	4.99048E-05	0.000124616	0.000124616	3.4875E-05	6.4351E-05	0.000115715	8.18614E-05	2.48065E-05	4.39221E-05	1.83532E-05	3.48826E-05	5.98054E-05	3.25102E-05	9.73087E-06	1.56075E-08	7.3661E-07	7.1846E-08	8.24063E-07	0.82406336
3832403774495	383240	3774495	5.04812E-05	0.000126055	0.000126055	3.52778E-05	6.50941E-05	0.000117051	8.28068E-05	2.5093E-05	4.44293E-05	1.83381E-05	3.51991E-05	6.03572E-05	3.28101E-05	9.82065E-06	1.56594E-08	7.3753E-07	7.408E-08	8.27272E-07	0.82727174
3832503774495	383250	3774495	5.10521E-05	0.000127481	0.000127481	3.56768E-05	6.58304E-05	0.000118375	8.37434E-05	2.53768E-05	4.49318E-05	1.8318E-05	3.55156E-05	6.0909E-05	3.31101E-05	9.91043E-06	1.56359E-08	7.337E-07	7.6163E-08	8.25502E-07	0.82550173
3832603774495	383260	3774495	5.16285E-05	0.00012892	0.00012892	3.60795E-05	6.65735E-05	0.000119712	8.46888E-05	2.56633E-05	4.54391E-05	1.84386E-05	3.58322E-05	6.14523E-05	3.34054E-05	9.99883E-06	1.55815E-08	7.2751E-07	7.8213E-08	8.21306E-07	0.82130582
3832703774495	383270	3774495	5.21994E-05	0.000130346	0.000130346	3.64785E-05	6.73098E-05	0.000121035	8.56254E-05	2.59471E-05	4.59416E-05	1.84838E-05	3.61487E-05	6.20041E-05	3.37054E-05	1.00886E-05	1.55135E-08	7.1988E-07	8.0182E-08	8.15575E-07	0.81557467
3832903774495	383290	3774495	5.33413E-05	0.000133197	0.000133197	3.72765E-05	6.87822E-05	0.000123683	8.74985E-05	2.65147E-05	4.69466E-05	1.84135E-05	3.67817E-05	6.30907E-05	3.42961E-05	1.02654E-05	1.50735E-08	6.8813E-07	8.2258E-08	7.85463E-07	0.78546261
3833003774495	383300	3774495	5.38961E-05	0.000134583	0.000134583	3.76643E-05	6.94976E-05	0.00012497	8.84086E-05	2.67905E-05	4.74349E-05	1.81472E-05	3.70882E-05	6.3634E-05	3.45914E-05	1.03538E-05	1.47171E-08	6.6557E-07	8.1972E-08	7.62256E-07	0.76225551
3833103774495	383310	3774495	5.43809E-05	0.000135793	0.000135793	3.8003E-05	7.01227E-05	0.000126094	8.92038E-05	2.70314E-05	4.78616E-05	1.80065E-05	3.73394E-05	6.40839E-05	3.4836E-05	1.0427E-05	1.4373E-08	6.4363E-07	8.1115E-08	7.39116E-07	0.73911624
3833203774495	383320	3774495	5.48387E-05	0.000136937	0.000136937	3.8323E-05	7.07131E-05	0.000127155	8.99548E-05	2.7259E-05	4.82645E-05	1.77955E-05	3.76107E-05	6.45508E-05	3.50898E-05	1.0503E-05	1.40166E-08	6.2017E-07	7.9946E-08	7.14131E-07	0.71413144
3833303774495	383330	3774495	5.52804E-05	0.000138039	0.000138039	3.86316E-05	7.12827E-05	0.000128179	9.06793E-05	2.74786E-05	4.86532E-05	1.7695E-05	3.7872E-05	6.49923E-05	3.53297E-05	1.05748E-05	1.37219E-08	6.0074E-07	7.8599E-08	6.93058E-07	0.69305785
3833603774495	383360	3774495	5.62877E-05	0.000140555	0.000140555	3.93355E-05	7.25815E-05	0.000130515	9.23316E-05	2.79793E-05	4.95397E-05	1.70218E-05	3.84347E-05	6.59346E-05	3.5842E-05	1.07281E-05	1.27112E-08	5.3769E-07	7.1422E-08	6.21825E-07	0.62182543
3833703774495	383370	3774495	5.63577E-05	0.000140729	0.000140729	3.93845E-05	7.26718E-05	0.000130677	9.24464E-05	2.80141E-05	4.96014E-05	1.68108E-05	3.8078E-05	6.5578E-05	3.56482E-05	1.06701E-05	1.23822E-08	5.1772E-07	6.8631E-08	5.98737E-07	0.59873738
3833803774495	383380	3774495	5.47041E-05	0.0001366	0.0001366	3.82289E-05	7.05395E-05	0.000126843	8.97339E-05	2.71921E-05	4.8146E-05	1.66048E-05	3.78167E-05	6.48564E-05	3.52559E-05	1.05527E-05	1.20572E-08	4.9834E-07	6.5745E-08	5.76146E-07	0.57614557
3833903774495	383390	3774495	5.45533E-05	0.000136224	0.000136224	3.81235E-05	7.0345E-05	0.000126493	8.94865E-05	2.71171E-05	4.80133E-05	1.64591E-05	3.76258E-05	6.43556E-05	3.49836E-05	1.04712E-05	1.17955E-08	4.8203E-07	6.3525E-08	5.5735E-07	0.55735025
3834003774495	383400	3774495	5.47095E-05	0.000136614	0.000136614	3.82326E-05	7.05464E-05	0.000126856	8.97427E-05	2.71948E-05	4.81507E-05	1.63435E-05	3.75705E-05	6.40754E-05	3.48314E-05	1.04256E-05	1.15724E-08	4.6781E-07	6.156E-08	5.40944E-07	0.540944
3834103774495	383410	3774495	5.48441E-05	0.00013695	0.00013695	3.83267E-05	7.07201E-05	0.000127168	8.99636E-05	2.72617E-05	4.82693E-05	1.6233E-05	3.74097E-05	6.4016E-05	3.47991E-05	1.0416E-05	1.13585E-08	4.5425E-07	5.9625E-08	5.25236E-07	0.52523555
3834203774495	383420	3774495	5.45317E-05	0.00013617	0.00013617	3.81084E-05	7.03172E-05	0.000126443	8.94512E-05	2.71064E-05	4.79943E-05	1.60019E-05	3.70681E-05	6.35406E-05	3.45406E-05	1.03386E-05	1.10829E-08	4.3858E-07	5.7228E-08	5.06886E-07	0.50688637
3834303774495	383430	3774495	5.42032E-05	0.000135349	0.000135349	3.78788E-05	6.98935E-05	0.000125682	8.89122E-05	2.69431E-05	4.77051E-05	1.57758E-05	3.68068E-05	6.30992E-05	3.43007E-05	1.02668E-05	1.08157E-08	4.2368E-07	5.4953E-08	4.89446E-07	0.48944569
3834403774495	383440	3774495	5.38099E-05	0.000134368	0.000134368	3.7604E-05	6.93865E-05	0.00012477	8.82672E-05	2.67476E-05	4.7359E-05	1.55547E-05	3.65104E-05	6.25899E-05	3.40238E-05	1.01839E-05	1.05518E-08	4.0932E-07	5.2757E-08	4.72631E-07	0.47263105
3834503774495	383450	3774495	5.33467E-05	0.000133211	0.000133211	3.72803E-05	6.87892E-05	0.000123696	8.75073E-05	2.65174E-05	4.69514E-05	1.53387E-05	3.61788E-05	6.20126E-05	3.371E-05	1.009E-05	1.02921E-08	3.9551E-07	5.0651E-08	4.56454E-07	0.45645398
3834603774495	383460	3774495	5.28512E-05	0.000131973	0.000131973	3.6934E-05	6.81502E-05	0.000122547	8.66945E-05	2.62711E-05	4.65152E-05	1.51377E-05	3.58271E-05	6.14099E-05	3.33824E-05	9.99192E-06	1.0038E-08	3.8229E-07	4.8665E-08	4.40988E-07	0.44098783
3834703774495	383470	3774495	5.26788E-05	0.000131543	0.000131543	3.68136E-05	6.79279E-05	0.000122147	8.64117E-05	2.61854E-05	4.63635E-05	1.50222E-05	3.56915E-05	6.11722E-05	3.32532E-05	9.95325E-06	9.84444E-09	3.7157E-07	4.7082E-08	4.28496E-07	0.42849648
3834803774495	383480	3774495	5.25226E-05	0.000131153	0.000131153	3.67044E-05	6.77265E-05	0.000121785	8.61555E-05	2.61077E-05	4.6226E-05	1.49167E-05	3.55709E-05	6.09684E-05	3.31424E-05	9.9201E-06	9.66176E-09	3.6152E-07	4.5605E-08	4.16786E-07	0.41678567
3834903774495	383490	3774495	5.22802E-05	0.000130548	0.000130548	3.6535E-05	6.7414E-05	0.000121223	8.57579E-05	2.59872E-05	4.60127E-05	1.48011E-05	3.54051E-05	6.06713E-05	3.29809E-05	9.87175E-06	9.4717E-09	3.5148E-07	4.4152E-08	4.05105E-07	0.40510506
3835003774495	383500	3774495	5.19032E-05	0.000129606	0.000129606	3.62715E-05	6.69278E-05	0.000120349	8.51394E-05	2.57998E-05	4.56809E-05	1.46705E-05	3.51439E-05	6.02214E-05	3.27363E-05	9.79855E-06	9.26875E-09	3.4124E-07	4.2684E-08	3.93193E-07	0.39319292
3835103774495	383510	3774495	5.15154E-05	0.000128638	0.000128638	3.60005E-05	6.64277E-05	0.000119449	8.45033E-05	2.5607E-05	4.53395E-05	1.45449E-05	3.48826E-05	5.9763E-05	3.24871E-05	9.72396E-06	9.06956E-09	3.3139E-07	4.1304E-08	3.81768E-07	0.3817676
3835203774495	383520	3774495	5.08043E-05	0.000126862	0.000126862	3.55036E-05	6.55109E-05	0.000117801	8.3337E-05	2.52536E-05	4.47138E-05	1.43741E-05	3.44003E-05	5.89311E-05	3.20349E-05	9.5886E-06	8.82629E-09	3.2028E-07	3.9783E-08	3.68888E-07	0.3688882
3835303774495	383530	3774495	5.00233E-05	0.000124912	0.000124912	3.49578E-05	6.45038E-05	0.00011599	8.20558E-05	2.48654E-05	4.40264E-05	1.41932E-05	3.38778E-05	5.80312E-05	3.15457E-05	9.44219E-06	8.57741E-09	3.0921E-07	3.831E-08	3.56096E-07	0.35609579
3835403774495	383540	3774495	4.92423E-05	0.000122962	0.000122962	3.4412E-05	6.34966E-05	0.000114179	8.07746E-05	2.44772E-05	4.3339E-05	1.40274E-05	3.33553E-05	5.71314E-05	3.10566E-05	9.29578E-06	8.33119E-09	2.9844E-07	3.6915E-08	3.4369E-07	0.34368957
3835503774495	383550	3774495	4.83428E-05	0.000120716	0.000120716	3.37834E-05	6.23367E-05	0.000112093	7.92991E-05	2.403E-05	4.25473E-05	1.38415E-05	3.27574E-05	5.61042E-05	3.04982E-05	9.12865E-06	8.07745E-09	2.8758E-07	3.5519E-08	3.3118E-07	0.33118024
3835603774495	383560	3774495	4.74917E-05	0.00011859	0.00011859	3.31887E-05	6.12393E-05	0.00011012	7.79031E-05	2.3607E-05	4.17983E-05	1.36707E-05	3.21947E-05	5.5128E-05	2.99675E-05	8.9698E-06	7.83894E-09	2.774E-07	3.4225E-08	3.19464E-07	0.31946408
3835703774495	383570	3774495	4.67322E-05	0.000116694	0.000116694	3.26579E-05	6.026E-05	0.000108359	7.66573E-05	2.32295E-05	4.11298E-05	1.3525E-05	3.16973E-05	5.42706E-05	2.95014E-05	8.8303E-06	7.62333E-09	2.6814E-07	3.3059E-08	3.08825E-07	0.3088249
3835803774495	383580	3774495	4.6032E-05	0.000114945	0.000114945	3.21686E-05	5.93571E-05	0.000106735	7.55087E-05	2.28814E-05	4.05136E-05	1.33944E-05	3.12451E-05	5.34811E-05	2.90723E-05	8.70184E-06	7.42547E-09	2.5961E-07	3.1991E-08	2.99031E-07	0.29903081
3835903774495	383590	3774495	4.54341E-05	0.000113452	0.000113452	3.17507E-05	5.85861E-05	0.000105349	7.45279E-05	2.25842E-05	3.99873E-05	1.32838E-05	3.08532E-05	5.28105E-05	2.87077E-05	8.59272E-06	7.2509E-09	2.5199E-07	3.1036E-08	2.90275E-07	0.29027539
3836003774495	383600	3774495	4.55526E-05	0.000113748	0.000113748	3.18336E-05	5.87389E-05	0.000105623	7.47223E-05	2.26431E-05	4.00916E-05	1.32939E-05	3.09437E-05	5.29548E-05	2.87862E-05	8.6162E-06	7.19122E-09	2.4832E-07	3.0539E-08	2.86053E-07	0.28605286
3836103774495	383610	3774495	4.56604E-05	0.000114017	0.000114017	3.19088E-05	5.88778E-05	0.000105873	7.4899E-05	2.26967E-05	4.01865E-05	1.33039E-05	3.10291E-05	5.30991E-05	2.88646E-05	8.63968E-06	7.13422E-09	2.4482E-07	3.006E-08	2.82012E-07	0.28201242
3836203774495	383620	3774495	4.60967E-05	0.000115107	0.000115107	3.22137E-05	5.94404E-05	0.000106885	7.56147E-05	2.29135E-05	4.05704E-05	1.33743E-05	3.13305E-05	5.36084E-05	2.91415E-05	8.72256E-06	7.12789E-09	2.4305E-07	2.9774E-08	2.79948E-07	0.2799475
3836303774495	383630	3774495	4.68831E-05	0.000117071	0.000117071	3.27633E-05	6.04545E-05	0.000108708	7.69047E-05	2.33044E-05	4.12626E-05	1.34948E-05	3.18681E-05	5.45168E-05	2.96353E-05	8.87035E-06	7.17337E-09	2.4297E-07	2.9671E-08	2.7981E-07	0.27981002
3836403774495	383640	3774495	4.77287E-05	0.000119182	0.000119182	3.33543E-05	6.15449E-05	0.000110669	7.82919E-05	2.37248E-05	4.20069E-05	1.36255E-05	3.24459E-05	5.55015E-05	3.01706E-05	9.03058E-06	7.2261E-09	2.4311E-07	2.9588E-08	2.79928E-07	0.27992842
3836503774495	383650	3774495	4.88814E-05	0.000122061	0.000122061	3.41598E-05	6.30313E-05	0.000113342	8.01827E-05	2.42978E-05	4.30214E-05	1.37963E-05	3.32246E-05	5.68343E-05	3.08951E-05	9.24743E-06	7.3152E-09	2.4438E-07	2.9624E-08	2.81317E-07	0.28131715
3836603774495	383660	3774495	5.01903E-05	0.000125329	0.000125329	3.50745E-05	6.47191E-05	0.000116377	8.23297E-05	2.49484E-05	4.41733E-05	1.39872E-05	3.41139E-05	5.83538E-05	3.17211E-05	9.49468E-06	7.41989E-09	2.4607E-07	2.9688E-08	2.83174E-07	0.28317447
3836703774495	383670	3774495	5.19409E-05	0.0001297	0.0001297	3.62979E-05	6.69764E-05	0.000120436	8.52013E-05	2.58186E-05	4.5714E-05	1.42334E-05	3.53097E-05	6.03912E-05	3.28286E-05	9.82617E-06	7.55829E-09	2.4873E-07	2.9876E-08	2.8616E-07	0.2861597
3836803774495	383680	3774495	5.43971E-05	0.000135834	0.000135834	3.80143E-05	7.01436E-05	0.000126131	8.92303E-05	2.70395E-05	4.78758E-05	1.45901E-05	3.69576E-05	6.32096E-05	3.43607E-05	1.02847E-05	7.73622E-09	2.5255E-07	3.0267E-08	2.90557E-07	0.29055699
3836903774495	383690	3774495	5.70795E-05	0.000142532	0.000142532	3.98889E-05	7.36025E-05	0.000132351	9.36304E-05	2.83728E-05	5.02366E-05	1.50423E-05	3.87462E-05	6.62741E-05	3.60266E-05	1.07834E-05	7.8932E-09	2.5579E-07	3.0723E-08	2.94409E-07	0.29440939
3837003774495	383700	3774495	5.94333E-05	0.00014841	0.00014841	4.15338E-05	7.66377E-05	0.000137809	9.74915E-05	2.95429E-05	5.23083E-05	1.54894E-05	4.06955E-05	6.94151E-05	3.7734E-05	1.12944E-05	7.97751E-09	2.5695E-07	3.1058E-08	2.95982E-07	0.29598216
3837103774495	383710	3774495	6.35755E-05	0.000158753	0.000158753	4.44285E-05	8.19789E-05	0.000147413	0.000104286	3.16018E-05	5.59538E-05	1.59516E-05	4.29363E-05	7.34813E-05	3.99444E-05	1.19561E-05	8.05759E-09	2.5848E-07	3.18E-08	2.9834E-07	0.29834019
3837203774495	383720	3774495	6.42972E-05	0.000160555	0.000160555	4.49329E-05	8.29096E-05	0.000149087	0.00010547	3.19606E-05	5.65891E-05	1.65093E-05	4.33181E-05	7.41689E-05	4.03182E-05	1.20679E-05	8.08267E-09	2.5797E-07	3.1885E-08	2.97933E-07	0.29793252
3837303774495	383730	3774495	6.42918E-05	0.000160542	0.000160542	4.49291E-05	8.29026E-05	0.000149074	0.000105461	3.19579E-05	5.65843E-05	1.67254E-05	4.33633E-05	7.41944E-05	4.0332E-05	1.20721E-05	8.02942E-09	2.5474E-07	3.1452E-08	2.94221E-07	0.29422109
3837403774495	383740	3774495	6.41249E-05	0.000160125	0.000160125	4.48124E-05	8.26873E-05	0.000148687	0.000105187	3.18749E-05	5.64374E-05	1.69163E-05	4.32629E-05	7.40161E-05	4.02351E-05	1.20431E-05	7.97253E-09	2.514E-07	3.0996E-08	2.90366E-07	0.29036616
3837503774495	383750	3774495	6.39363E-05	0.000159654	0.000159654	4.46807E-05	8.24442E-05	0.00014825	0.000104878	3.17812E-05	5.62715E-05	1.7077E-05	4.31473E-05	7.38124E-05	4.01244E-05	1.20099E-05	7.91456E-09	2.4812E-07	3.0536E-08	2.86569E-07	0.28656898
3837603774495	383760	3774495	6.37263E-05	0.000159129	0.000159129	4.45339E-05	8.21734E-05	0.000147763	0.000104533	3.16768E-05	5.60866E-05	1.72027E-05	4.30167E-05	7.35832E-05	3.99998E-05	1.19726E-05	7.85326E-09	2.4471E-07	3.007E-08	2.82632E-07	0.28263172
3837703774495	383770	3774495	6.34893E-05	0.000158538	0.000158538	4.43682E-05	8.18678E-05	0.000147213	0.000104145	3.1559E-05	5.5878E-05	1.73031E-05	4.2876E-05	7.3337E-05	3.98659E-05	1.19326E-05	7.79684E-09	2.4146E-07	2.9619E-08	2.78878E-07	0.2788778
3837803774495	383780	3774495	6.322E-05	0.000157865	0.000157865	4.418E-05	8.15205E-05	0.000146589	0.000103703	3.14251E-05	5.5641E-05	1.73785E-05	4.27102E-05	7.30399E-05	3.97044E-05	1.18842E-05	7.83175E-09	2.3918E-07	2.9198E-08	2.76212E-07	0.27621221
3837903774495	383790	3774495	6.29183E-05	0.000157112	0.000157112	4.39692E-05	8.11315E-05	0.00014589	0.000103208	3.12752E-05	5.53755E-05	1.73484E-05	4.25243E-05	7.27088E-05	3.95245E-05	1.18304E-05	7.75579E-09	2.357E-07	2.8769E-08	2.7222E-07	0.27222032
3838003774495	383800	3774495	6.25951E-05	0.000156305	0.000156305	4.37434E-05	8.07148E-05	0.00014514	0.000102678	3.11145E-05	5.5091E-05	1.72981E-05	4.23233E-05	7.23608E-05	3.93353E-05	1.17737E-05	7.674E-09	2.3216E-07	2.832E-08	2.68159E-07	0.26815893
3838103774495	383810	3774495	6.22504E-05	0.000155444	0.000155444	4.35025E-05	8.02703E-05	0.000144341	0.000102113	3.09432E-05	5.47876E-05	1.72428E-05	4.21073E-05	7.19957E-05	3.91368E-05	1.17143E-05	7.57792E-09	2.2852E-07	2.7874E-08	2.63976E-07	0.26397561
3838203774495	383820	3774495	6.18949E-05	0.000154556	0.000154556	4.3254E-05	7.98119E-05	0.000143517	0.000101529	3.07665E-05	5.44748E-05	1.71826E-05	4.18862E-05	7.16052E-05	3.89246E-05	1.16508E-05	7.48154E-09	2.2493E-07	2.7434E-08	2.59844E-07	0.25984362
3838303774495	383830	3774495	6.16094E-05	0.000153843	0.000153843	4.30545E-05	7.94437E-05	0.000142855	0.000101061	3.06246E-05	5.42235E-05	1.71373E-05	4.17104E-05	7.12996E-05	3.87584E-05	1.16011E-05	7.39206E-09	2.2158E-07	2.7021E-08	2.55997E-07	0.25599656
3838503774495	383850	3774495	6.10223E-05	0.000152377	0.000152377	4.26442E-05	7.86867E-05	0.000141493	0.000100098	3.03327E-05	5.37068E-05	1.70469E-05	4.13587E-05	7.06884E-05	3.84262E-05	1.15016E-05	7.21738E-09	2.1514E-07	2.6231E-08	2.48585E-07	0.24858452
3838603774495	383860	3774495	6.07314E-05	0.000151651	0.000151651	4.2441E-05	7.83116E-05	0.000140819	9.96209E-05	3.01881E-05	5.34508E-05	1.70067E-05	4.11778E-05	7.03743E-05	3.82554E-05	1.14505E-05	7.13225E-09	2.1203E-07	2.5853E-08	2.45012E-07	0.24501236
3838703774495	383870	3774495	6.04298E-05	0.000150898	0.000150898	4.22302E-05	7.79227E-05	0.000140119	9.91261E-05	3.00382E-05	5.31853E-05	1.69615E-05	4.0997E-05	7.00517E-05	3.80801E-05	1.1398E-05	7.04846E-09	2.0899E-07	2.5485E-08	2.41521E-07	0.24152082
3838803774495	383880	3774495	6.01228E-05	0.000150131	0.000150131	4.20156E-05	7.75268E-05	0.000139408	9.86225E-05	2.98856E-05	5.29151E-05	1.69163E-05	4.08061E-05	6.97292E-05	3.79047E-05	1.13455E-05	6.96568E-09	2.0601E-07	2.5126E-08	2.38098E-07	0.23809791
3838903774495	383890	3774495	5.98104E-05	0.000149351	0.000149351	4.17973E-05	7.71239E-05	0.000138683	9.811E-05	2.97303E-05	5.26401E-05	1.68761E-05	4.06151E-05	6.93981E-05	3.77247E-05	1.12917E-05	6.88375E-09	2.0308E-07	2.4775E-08	2.34739E-07	0.23473879
3839003774495	383900	3774495	5.94926E-05	0.000148557	0.000148557	4.15752E-05	7.67141E-05	0.000137946	9.75887E-05	2.95723E-05	5.23604E-05	1.68309E-05	4.04192E-05	6.90585E-05	3.75402E-05	1.12364E-05	6.8031E-09	2.0021E-07	2.4434E-08	2.31449E-07	0.23144881
3839103774495	383910	3774495	5.9164E-05	0.000147737	0.000147737	4.13456E-05	7.62904E-05	0.000137184	9.70497E-05	2.9409E-05	5.20713E-05	1.67856E-05	4.02182E-05	6.87105E-05	3.7351E-05	1.11798E-05	6.7227E-09	1.9738E-07	2.4098E-08	2.282E-07	0.22819982
3829703774505	382970	3774505	2.70558E-05	6.75604E-05	6.75604E-05	1.89074E-05	3.48877E-05	6.27346E-05	4.4381E-05	1.34488E-05	2.38123E-05	1.42032E-05	2.06844E-05	3.53145E-05	1.91969E-05	5.74598E-06	4.89593E-09	1.7607E-07	1.8294E-08	1.99256E-07	0.19925603
3829803774505	382980	3774505	2.76429E-05	6.90264E-05	6.90264E-05	1.93177E-05	3.56448E-05	6.4096E-05	4.53441E-05	1.37406E-05	2.4329E-05	1.43037E-05	2.10562E-05	3.59597E-05	1.95477E-05	5.85095E-06	5.07553E-09	1.8405E-07	1.8991E-08	2.08116E-07	0.20811622
3829903774505	382990	3774505	2.81546E-05	7.03042E-05	7.03042E-05	1.96753E-05	3.63046E-05	6.52825E-05	4.61834E-05	1.3995E-05	2.47794E-05	1.4364E-05	2.13727E-05	3.6503E-05	1.9843E-05	5.93935E-06	5.24787E-09	1.9189E-07	1.9666E-08	2.16807E-07	0.21680679
3830003774505	383000	3774505	2.86879E-05	7.16358E-05	7.16358E-05	2.0048E-05	3.69922E-05	6.65189E-05	4.70582E-05	1.42601E-05	2.52487E-05	1.44344E-05	2.17043E-05	3.70717E-05	2.01522E-05	6.03189E-06	5.43205E-09	2.0035E-07	2.0391E-08	2.26176E-07	0.22617618
3830103774505	383010	3774505	2.98783E-05	7.46083E-05	7.46083E-05	2.08798E-05	3.85272E-05	6.92791E-05	4.90108E-05	1.48518E-05	2.62964E-05	1.47157E-05	2.2488E-05	3.8413E-05	2.08813E-05	6.25013E-06	5.75432E-09	2.1462E-07	2.1668E-08	2.42045E-07	0.24204465
3830203774505	383020	3774505	3.12087E-05	7.79305E-05	7.79305E-05	2.18096E-05	4.02428E-05	7.2364E-05	5.11932E-05	1.55131E-05	2.74673E-05	1.50372E-05	2.33723E-05	3.99241E-05	2.17027E-05	6.49599E-06	6.12172E-09	2.3111E-07	2.3141E-08	2.60369E-07	0.26036948
3830303774505	383030	3774505	3.24314E-05	8.09837E-05	8.09837E-05	2.2664E-05	4.18194E-05	7.51991E-05	5.31989E-05	1.61209E-05	2.85434E-05	1.53186E-05	2.41812E-05	4.13163E-05	2.24595E-05	6.72252E-06	6.47972E-09	2.4757E-07	2.4594E-08	2.78647E-07	0.27864724
3830403774505	383040	3774505	3.33848E-05	8.33644E-05	8.33644E-05	2.33303E-05	4.30488E-05	7.74098E-05	5.47628E-05	1.65948E-05	2.93825E-05	1.54995E-05	2.48142E-05	4.23944E-05	2.30456E-05	6.89794E-06	6.79434E-09	2.6254E-07	2.5888E-08	2.95221E-07	0.29522107
3830503774505	383050	3774505	3.44136E-05	8.59333E-05	8.59333E-05	2.40493E-05	4.43754E-05	7.97953E-05	5.64504E-05	1.71062E-05	3.0288E-05	1.57055E-05	2.54824E-05	4.35489E-05	2.36731E-05	7.08578E-06	7.13329E-09	2.7891E-07	2.7305E-08	3.13345E-07	0.31334518
3830603774505	383060	3774505	3.57494E-05	8.9269E-05	8.9269E-05	2.49828E-05	4.60979E-05	8.28926E-05	5.86416E-05	1.77702E-05	3.14637E-05	1.6017E-05	2.63617E-05	4.50599E-05	2.44946E-05	7.33165E-06	7.55176E-09	2.9918E-07	2.9081E-08	3.35816E-07	0.33581595
3830703774505	383070	3774505	3.71283E-05	9.27123E-05	9.27123E-05	2.59464E-05	4.7876E-05	8.60899E-05	6.09035E-05	1.84556E-05	3.26773E-05	1.63887E-05	2.7271E-05	4.66219E-05	2.53436E-05	7.5858E-06	8.0163E-09	3.2198E-07	3.1065E-08	3.61057E-07	0.36105726
3830803774505	383080	3774505	3.84211E-05	9.59403E-05	9.59403E-05	2.68498E-05	4.95429E-05	8.90874E-05	6.3024E-05	1.90982E-05	3.3815E-05	1.67505E-05	2.82105E-05	4.8116E-05	2.61558E-05	7.82889E-06	8.49158E-09

			EGIODemolition	EGIOSite Grubbing / Prep	EGIOMass Grading / Excavation	EGIOMass Grading / Excavation	EGIODrainage / Utilities Trenching	EGIODrainage / Utilities Trenching	EGIOFoundations / Concrete Pads	EGIOFoundations / Concrete Pads	EGIOBuilding / Structure Construction	EGIOBuilding / Structure Construction	EGIOAsphalt Paving	EGIOArchitectural Coating	EGIOLandscaping or Other Finishing	EGIOWaterside Construction (Piles)	HIWaterside Construction (Landscaping)	HIWaterside Construction (Landscaping)	KMDemolition	KMSite Grubbing / Prep	KMMass Grading / Excavation
Unique Identifier	X (UTM)	Y (UTM)	2025	2025	2025	2026	2026	2027	2026	2027	2026	2027	2027	2027	2027	2027	2025	2026	2025	2025	2025
3830903774505	383090	3774505	0.000356034	0.00032128	0.000802251	0.000802251	0.000224518	0.000224518	0.000414277	0.000414277	0.000744947	0.000744947	0.000527006	4.96005E-05	0.000159699	0.000282761	0.000202182	0.000202182	7.56049E-05	6.82239E-05	0.00017036
3831003774505	383100	3774505	0.000384716	0.00034716	0.000866879	0.000866879	0.000242604	0.000242604	0.000447651	0.000447651	0.000804959	0.000804959	0.00056946	5.35963E-05	0.000172564	0.000305539	0.000208574	0.000208574	7.78552E-05	7.02546E-05	0.000175431
3831103774505	383110	3774505	0.000412902	0.00037259	0.000930391	0.000930391	0.000260379	0.000260379	0.000480448	0.000480448	0.000863934	0.000863934	0.000611182	5.7523E-05	0.000185207	0.000327925	0.000214061	0.000214061	7.97295E-05	7.19459E-05	0.000179654
3831203774505	383120	3774505	0.000442067	0.00039891	0.000996109	0.000996109	0.00027877	0.00027877	0.000514384	0.000514384	0.000924958	0.000924958	0.000654352	6.15861E-05	0.000198289	0.000351087	0.000219247	0.000219247	8.15978E-05	7.36318E-05	0.000183864
3831303774505	383130	3774505	0.000474664	0.00042833	0.00106956	0.00106956	0.000299327	0.000299327	0.000552314	0.000552314	0.000993163	0.000993163	0.000702603	6.61274E-05	0.00021291	0.000376976	0.000224291	0.000224291	8.34901E-05	7.53393E-05	0.000188128
3831403774505	383140	3774505	0.000503782	0.0004546	0.00113517	0.00113517	0.000317688	0.000317688	0.000586194	0.000586194	0.001054087	0.001054087	0.000745703	7.01838E-05	0.000225971	0.000400101	0.000228636	0.000228636	8.53763E-05	7.70414E-05	0.000192378
3831503774505	383150	3774505	0.000533508	0.00048142	0.001202152	0.001202152	0.000336434	0.000336434	0.000620784	0.000620784	0.001116284	0.001116284	0.000789704	7.43251E-05	0.000239304	0.000423709	0.000232855	0.000232855	8.72566E-05	7.87381E-05	0.000196615
3831603774505	383160	3774505	0.000562416	0.00050751	0.001267292	0.001267292	0.000354664	0.000354664	0.00065442 1	0.00065442 1	0.001176771	0.001176771	0.000832495	7.83525E-05	0.000252271	0.000446668	0.000236646	0.000236646	8.91965E-05	8.04887E-05	0.000200986
3831703774505	383170	3774505	0.000589713	0.00053214	0.001328799	0.001328799	0.000371877	0.000371877	0.000686183	0.000686183	0.001233885	0.001233885	0.0008729	8.21553E-05	0.000264515	0.000468347	0.000240071	0.000240071	9.11663E-05	8.22662E-05	0.000205425
3831903774505	383190	3774505	0.000631234	0.00056961	0.001422359	0.001422359	0.000398061	0.000398061	0.000734497	0.000734497	0.001320762	0.001320762	0.00093436	8.79398E-05	0.000283139	0.000501323	0.000242498	0.000242498	9.51895E-05	8.58966E-05	0.00021449
3832003774505	383200	3774505	0.00064282	0.00058006	0.001448466	0.001448466	0.000405367	0.000405367	0.000747978	0.000747978	0.001345004	0.001345004	0.00095151	8.95539E-05	0.000288336	0.000510525	0.000241705	0.000241705	9.72489E-05	8.77549E-05	0.000219131
3832103774505	383210	3774505	0.000651177	0.00058761	0.001467296	0.001467296	0.000410637	0.000410637	0.000757702	0.000757702	0.001362489	0.001362489	0.00096388	9.07181E-05	0.000292085	0.000517162	0.000241499	0.000241499	9.9356E-05	8.96563E-05	0.000223879
3832203774505	383220	3774505	0.00065714	0.00059299	0.001480733	0.001480733	0.000414397	0.000414397	0.000764641	0.000764641	0.001374966	0.001374966	0.000972706	9.15488E-05	0.000294759	0.000521898	0.000241879	0.000241879	0.000101511	9.16008E-05	0.000228734
3832303774505	383230	3774505	0.000658489	0.0005942	0.001483773	0.001483773	0.000415248	0.000415248	0.00076621	0.00076621	0.001377789	0.001377789	0.000974703	9.17368E-05	0.000295365	0.000522969	0.000242086	0.000242086	0.000103713	9.35884E-05	0.000233697
3832403774505	383240	3774505	0.000657176	0.00059302	0.001480814	0.001480814	0.00041442	0.00041442	0.000764682	0.000764682	0.001375041	0.001375041	0.000972759	9.15538E-05	0.000294776	0.000521926	0.000242688	0.000242688	0.000105958	9.56137E-05	0.000238755
3832503774505	383250	3774505	0.000652037	0.00058838	0.001469233	0.001469233	0.000411179	0.000411179	0.000758702	0.000758702	0.001364288	0.001364288	0.000965152	9.08378E-05	0.00029247	0.000517844	0.00024318	0.00024318	0.000108238	9.76713E-05	0.000243893
3832603774505	383260	3774505	0.000644593	0.00058166	0.001452461	0.001452461	0.000406485	0.000406485	0.000750041	0.000750041	0.001348713	0.001348713	0.000954134	8.98008E-05	0.000289131	0.000511933	0.000243941	0.000243941	0.000110548	9.97558E-05	0.000249098
3832703774505	383270	3774505	0.000635944	0.00057386	0.001432971	0.001432971	0.000401031	0.000401031	0.000739977	0.000739977	0.001330616	0.001330616	0.000941331	8.85959E-05	0.000285252	0.000505064	0.000245257	0.000245257	0.000112894	0.000101873	0.000254384
3832903774505	383290	3774505	0.000604875	0.00054582	0.001362963	0.001362963	0.000381438	0.000381438	0.000703825	0.000703825	0.001265608	0.001265608	0.000895342	8.42675E-05	0.000271316	0.000480389	0.000244306	0.000244306	0.000117633	0.000106149	0.000265063
3833003774505	383300	3774505	0.000582974	0.00052606	0.001313614	0.001313614	0.000367627	0.000367627	0.000678342	0.000678342	0.001219785	0.001219785	0.000862924	8.12164E-05	0.000261492	0.000462995	0.000241308	0.000241308	0.000119979	0.000108266	0.000270349
3833103774505	383310	3774505	0.000557641	0.0005032	0.001256531	0.001256531	0.000351652	0.000351652	0.000648865	0.000648865	0.001166779	0.001166779	0.000825426	7.76872E-05	0.000250129	0.000442876	0.000238755	0.000238755	0.000122301	0.000110362	0.000275581
3833203774505	383320	3774505	0.00053962	0.00048694	0.001215925	0.001215925	0.000340288	0.000340288	0.000627896	0.000627896	0.001129073	0.001129073	0.000798752	7.51766E-05	0.000242046	0.000428564	0.00023747	0.00023747	0.000124665	0.000112495	0.000280907
3833403774505	383340	3774505	0.000499335	0.00045059	0.00112515	0.00112515	0.000314884	0.000314884	0.00058102	0.00058102	0.001044782	0.001044782	0.000739121	6.95643E-05	0.000223976	0.000396569	0.000232681	0.000232681	0.000129267	0.000116647	0.000291278
3833503774505	383350	3774505	0.000475631	0.0004292	0.001071739	0.001071739	0.000299936	0.000299936	0.000553439	0.000553439	0.000995186	0.000995186	0.00070435	6.62621E-05	0.000213344	0.000377744	0.000228367	0.000228367	0.00013135	0.000118527	0.000295972
3833603774505	383360	3774505	0.000453074	0.00040884	0.001020911	0.001020911	0.000285712	0.000285712	0.000527192	0.000527192	0.000947989	0.000947989	0.00067064 5	6.31195E-05	0.000203226	0.000359829	0.000224164	0.000224164	0.000133362	0.000120343	0.000300504
3833703774505	383370	3774505	0.000432295	0.00039009	0.000974091	0.000974091	0.000272609	0.000272609	0.000503014	0.000503014	0.000904513	0.000904513	0.000639889	6.02248E-05	0.000193906	0.000343327	0.000220484	0.000220484	0.000134747	0.000121592	0.000303625
3833803774505	383380	3774505	0.000412687	0.0003724	0.000929907	0.000929907	0.000260243	0.000260243	0.00048019 8	0.00048019 8	0.000863485	0.000863485	0.000610864	5.74931E-05	0.00018511	0.000327754	0.0002169	0.0002169	0.0001364	0.000123084	0.000307351
3833903774505	383390	3774505	0.00039623	0.00035755	0.000892825	0.000892825	0.000249865	0.000249865	0.000461049	0.000461049	0.000829051	0.000829051	0.000586504	5.52004E-05	0.000177729	0.000314684	0.000214204	0.000214204	0.000138113	0.00012463	0.000311211
3834003774505	383400	3774505	0.000381403	0.00034417	0.000859414	0.000859414	0.000240515	0.000240515	0.000443796	0.000443796	0.00079802 7	0.00079802 7	0.000564557	5.31347E-05	0.000171078	0.000302908	0.000212126	0.000212126	0.000139833	0.000126181	0.000315084
3834103774505	383410	3774505	0.000367029	0.0003312	0.000827026	0.000827026	0.000231451	0.000231451	0.000427071	0.000427071	0.000767953	0.000767953	0.000543281	5.11323E-05	0.00016463	0.000291493	0.000210001	0.000210001	0.000141373	0.000127571	0.000318555
3834203774505	383420	3774505	0.000350542	0.00031632	0.000789877	0.000789877	0.000221054	0.000221054	0.000407887	0.000407887	0.000733457	0.000733457	0.000518877	4.88355E-05	0.00015235	0.000278399	0.000206115	0.000206115	0.00014191	0.000128056	0.000319765
3834303774505	383430	3774505	0.000335124	0.00030241	0.000755135	0.000755135	0.000211332	0.000211332	0.000389947	0.000389947	0.000701197	0.000701197	0.000496055	4.66875E-05	0.00015032	0.000266154	0.000202436	0.000202436	0.000142011	0.000128147	0.000319994
3834403774505	383440	3774505	0.000320476	0.00028919	0.000722128	0.000722128	0.000202094	0.000202094	0.000372902	0.000372902	0.000670547	0.000670547	0.000474372	4.46468E-05	0.000143749	0.000254521	0.000198851	0.000198851	0.000141707	0.000127873	0.000319308
3834503774505	383450	3774505	0.00030649	0.00027657	0.000690614	0.000690614	0.000193275	0.000193275	0.00035662 9	0.00035662 9	0.000641285	0.000641285	0.00045367	4.26984E-05	0.000140788	0.000247013	0.000195299	0.000195299	0.000140788	0.000127043	0.000317236
3834603774505	383460	3774505	0.000293418	0.00026477	0.000661158	0.000661158	0.000185031	0.000185031	0.000341418	0.000341418	0.000613933	0.000613933	0.000434321	4.08772E-05	0.000131612	0.000233031	0.000191952	0.000191952	0.000139612	0.000125982	0.000314587
3834703774505	383470	3774505	0.000282882	0.00025527	0.000637419	0.000637419	0.000178388	0.000178388	0.000329159	0.000329159	0.000591889	0.000591889	0.000418726	3.94095E-05	0.000126887	0.000224664	0.000190017	0.000190017	0.000139331	0.000125729	0.000313955
3834803774505	383480	3774505	0.000273057	0.0002464	0.00061528	0.00061528	0.000172192	0.000172192	0.000317726	0.000317726	0.000571331	0.000571331	0.000404182	3.80407E-05	0.00012248	0.000216861	0.000188273	0.000188273	0.000139057	0.000125481	0.000313336
3835003774505	383500	3774505	0.000254099	0.00022929	0.000572562	0.000572562	0.000160237	0.000160237	0.000295667	0.000295667	0.000531664	0.000531664	0.000376121	3.53996E-05	0.000113976	0.000201805	0.000184324	0.000184324	0.000137224	0.000123828	0.000309207
3835103774505	383510	3774505	0.00024517	0.00022123	0.00055244	0.00055244	0.000154606	0.000154606	0.000285277	0.000285277	0.00051298	0.00051298	0.00036290 3	3.41556E-05	0.000109971	0.000194713	0.00018231	0.00018231	0.000135863	0.000122599	0.00030614
3835203774505	383520	3774505	0.000236013	0.00021297	0.000531808	0.000531808	0.000148831	0.000148831	0.000274622	0.000274622	0.000493821	0.000493821	0.000349349	3.28799E-05	0.000105863	0.00018744	0.000179804	0.000179804	0.000133547	0.00012051	0.000300921
3835303774505	383530	3774505	0.000227214	0.00020503	0.000511982	0.000511982	0.000143283	0.000143283	0.000264384	0.000264384	0.000475412	0.000475412	0.000336325	3.16542E-05	0.000101917	0.000180453	0.000177282	0.000177282	0.000130915	0.000118134	0.00029499
3835403774505	383540	3774505	0.000218714	0.00019736	0.000492829	0.000492829	0.000137923	0.000137923	0.000254494	0.000254494	0.000457627	0.000457627	0.000323744	3.047E-05	9.81041E-05	0.000173702	0.000174713	0.000174713	0.000127942	0.000115452	0.000288292
3835503774505	383550	3774505	0.000209904	0.00018941	0.000472976	0.000472976	0.000132367	0.000132367	0.000244242	0.000244242	0.000439192	0.000439192	0.000310702	2.92426E-05	9.41522E-05	0.000166705	0.00017162	0.00017162	0.000124193	0.000112069	0.000279845
3835603774505	383560	3774505	0.000201702	0.00018201	0.000454496	0.000454496	0.000127195	0.000127195	0.000234699	0.000234699	0.00042203 2	0.00042203 2	0.00029856 2	2.81E-05	9.04734E-05	0.000160191	0.000168781	0.000168781	0.000120618	0.000108843	0.000271788
3835703774505	383570	3774505	0.000194444	0.00017546	0.00043814	0.00043814	0.000122618	0.000122618	0.000226253	0.000226253	0.000406845	0.000406845	0.000287818	2.70888E-05	8.72176E-05	0.000154427	0.000166466	0.000166466	0.000117669	0.000106182	0.000265144
3835803774505	383580	3774505	0.000187872	0.00016953	0.00042333 2	0.00042333 2	0.000118473	0.000118473	0.000218606	0.000218606	0.000393094	0.000393094	0.00027809	2.61732E-05	8.42698E-05	0.000149207	0.000164515	0.000164515	0.000115132	0.000103893	0.000259428
3835903774505	383590	3774505	0.000181867	0.00016411	0.000409801	0.000409801	0.000114687	0.000114687	0.000211618	0.000211618	0.000380529	0.000380529	0.000269202	2.53366E-05	8.15763E-05	0.000144438	0.000162834	0.000162834	0.00011293	0.000101905	0.000254464
3836003774505	383600	3774505	0.00017828	0.00016088	0.000401717	0.000401717	0.000112424	0.000112424	0.000207444	0.000207444	0.000373023	0.000373023	0.000263892	2.48368E-05	7.99671E-05	0.000141589	0.000162992	0.000162992	0.000113437	0.000102363	0.000255608
3836103774505	383610	3774505	0.000174818	0.00015775	0.000393916	0.000393916	0.000110241	0.000110241	0.000203416	0.000203416	0.000365779	0.000365779	0.00025876 7	2.43545E-05	7.84142E-05	0.000138839	0.000163167	0.000163167	0.000111933	0.00010281	0.000256724
3836203774505	383620	3774505	0.000172305	0.00015548	0.000388254	0.000388254	0.000108656	0.000108656	0.000200492	0.000200492	0.000360521	0.000360521	0.000255047	2.40044E-05	7.7287E-05	0.000136843	0.000164134	0.000164134	0.00011561	0.000104323	0.000260504
3836303774505	383630	3774505	0.000170687	0.00015402	0.000384609	0.000384609	0.000107636	0.000107636	0.000198609	0.000198609	0.000357137	0.000357137	0.000252653	2.37791E-05	7.65614E-05	0.000135559	0.000166006	0.000166006	0.000118624	0.000107044	0.000267296
3836403774505	383640	3774505	0.000169147	0.00015263	0.000381138	0.000381138	0.000106665	0.000106665	0.000196817	0.000196817	0.000353914	0.000353914	0.000250373	2.35645E-05	7.58706E-05	0.000134336	0.000168036	0.000168036	0.000121895	0.000109995	0.000274667
3836503774505	383650	3774505	0.000167673	0.0001513	0.000377816	0.000377816	0.000105735	0.000105735	0.000195102	0.000195102	0.000350829	0.000350829	0.000248191	2.33591E-05	7.52093E-05	0.000133165	0.000170272	0.000170272	0.00012568	0.00011341	0.000283194
3836603774505	383660	3774505	0.000166216	0.00014999	0.000374534	0.000374534	0.000104817	0.000104817	0.000193407	0.000193407	0.000347782	0.000347782	0.00024603 5	2.31562E-05	7.4556E-05	0.000132008	0.000172635	0.000172635	0.000129655	0.000116998	0.000292152
3836703774505	383670	3774505	0.000165154	0.00014903	0.00037214	0.00037214	0.000104147	0.000104147	0.000192171	0.000192171	0.000345559	0.000345559	0.000244462	2.30082E-05	7.40794E-05	0.000131164	0.000175648	0.000175648	0.000134269	0.000121161	0.000302549
3836803774505	383680	3774505	0.000164819	0.00014873	0.000371387	0.000371387	0.000103936	0.000103936	0.000191782	0.000191782	0.000344859	0.000344859	0.00024396 7	2.29616E-05	7.39295E-05	0.000130899	0.000179693	0.000179693	0.000139355	0.00012575	0.000314008
3836903774505	383690	3774505	0.000164652	0.00014858	0.00037101	0.00037101	0.000103831	0.000103831	0.000191587	0.000191587	0.00034451	0.00034451	0.00024372	2.29383E-05	7.38545E-05	0.000130766	0.00018407	0.00018407	0.000142793	0.000128853	0.000321756
3837003774505	383700	3774505	0.000165034	0.00014892	0.000371871	0.000371871	0.000104072	0.000104072	0.000192032	0.000192032	0.000345309	0.000345309	0.000244285	2.29916E-05	7.40259E-05	0.000131069	0.000187987	0.000187987	0.000144083	0.000130016	0.000324661
3837103774505	383710	3774505	0.000164867	0.00014877	0.000371495	0.000371495	0.000103966	0.000103966	0.000191837	0.000191837	0.000344959	0.000344959	0.000244038	2.29683E-05	7.39509E-05	0.000130937	0.00019227	0.00019227	0.00014416	0.000130086	0.000324836
3837203774505	383720	3774505	0.000163524	0.00014756	0.000368468	0.000368468	0.000103119	0.000103119	0.000190275	0.000190275	0.000342149	0.000342149	0.00024205	2.27812E-05	7.33485E-05	0.00012987	0.000196028	0.000196028	0.000143313	0.000129322	0.000322926
3837303774505	383730	3774505	0.000160438	0.00014478	0.000361515	0.000361515	0.000101173	0.000101173	0.000186684	0.000186684	0.000335692	0.000335692	0.00023748 2	2.23513E-05	7.19643E-05	0.000127419	0.000197662	0.000197662	0.000142143	0.000128266	0.00032029
3837403774505	383740	3774505	0.000157412	0.00014204	0.000354695	0.000354695	9.92648E-05	9.92648E-05	0.000183162	0.000183162	0.00032936	0.00032936	0.00023300 2	2.19296E-05	7.06068E-05	0.000125016	0.00019947	0.00019947	0.000140889	0.000127135	0.000317465
3837503774505	383750	3774505	0.000154326	0.00013926	0.000347742	0.000347742	9.73188E-05	9.73188E-05	0.000179571	0.000179571	0.000322903	0.000322903	0.000228434	2.14997E-05	6.92226E-05	0.000122565	0.000200691	0.000200691	0.000139576	0.00012595	0.000314506
3837603774505	383760	3774505	0.000151335	0.00013656	0.000341003	0.000341003	9.54329E-05	9.54329E-05	0.000176092	0.000176092	0.000316646	0.000316646	0.00022400 8	2.10831E-05	6.78812E-05	0.00012019	0.00020556	0.00020556	0.000138233	0.000124738	0.00031148
3837703774505	383770	3774505	0.000148321	0.00013384	0.000334211	0.000334211	9.3532E-05	9.3532E-05	0.000172584	0.000172584	0.000310338	0.000310338	0.000219546	2.06631E-05	6.65291E-05	0.000117796	0.000207543	0.000207543	0.000136836	0.000123477	0.000308332
3837803774505	383780	3774505	0.000145396	0.0001312	0.00032762	0.00032762	9.16876E-05	9.16876E-05	0.000169181	0.000169181	0.000304219	0.000304219	0.000215216	2.02557E-05	6.52171E-05	0.000115473	0.000207432	0.000207432	0.000135302	0.000122093	0.000304876
3837903774505	383790	3774505	0.000142501	0.00012859	0.000321097	0.000321097	8.9862E-05	8.9862E-05	0.000165812	0.000165812	0.000298161	0.000298161	0.000210931	1.98523E-05	6.39185E-05	0.000113173	0.000206781	0.000206781	0.000133744	0.000120687	0.000301365
3838003774505	383800	3774505	0.000139659	0.00012603	0.000314694	0.000314694	8.80702E-05	8.80702E-05	0.000162506	0.000162506	0.000292216	0.000292216	0.000206725	1.94565E-05	6.26441E-05	0.000110917	0.000205148	0.000205148	0.000132234	0.000119325	0.000297962
3838103774505	383810	3774505	0.00013689	0.00012353	0.000308454	0.000308454	8.63236E-05	8.63236E-05	0.000159283	0.000159283	0.000286421	0.000286421	0.000202626	1.90707E-05	6.14018E-05	0.000108717	0.000203451	0.000203451	0.000130771	0.000118005	0.000294667
3838203774505	383820	3774505	0.000134198	0.0001211	0.000302387	0.000302387	8.4626E-05	8.4626E-05	0.000156151	0.000156151	0.000280788	0.000280788	0.000198641	1.86956E-05	6.01942E-05	0.000106579	0.000201738	0.000201738	0.000129315	0.000116691	0.000291385
3838303774505	383830	3774505	0.000131607	0.00011876	0.00029655	0.00029655	8.29924E-05	8.29924E-05	0.000153137	0.000153137	0.000275368	0.000275368	0.000194806	1.83347E-05	5.90322E-05	0.000104522	0.000199993	0.000199993	0.000128133	0.000115624	0.000288722
3838403774505	383840	3774505	0.0001291	0.0001165	0.000290901	0.000290901	8.14114E-05	8.14114E-05	0.000150219	0.000150219	0.000270122	0.000270122	0.000191095	1.79854E-05	5.79077E-05	0.000102531	0.000198265	0.000198265	0.000126951	0.000114558	0.000286059
3838503774505	383850	3774505	0.000126665	0.0001143	0.000285413	0.000285413	7.98756E-05	7.98756E-05	0.000147386	0.000147386	0.000265027	0.000265027	0.00018749	1.76462E-05	5.68153E-05	0.000100596	0.000196552	0.000196552	0.000125745	0.00011347	0.000283342
3838603774505	383860	3774505	0.000124307	0.00011217	0.0002801	0.0002801	7.83888E-05	7.83888E-05	0.000144642	0.000144642	0.000260093	0.000260093	0.000184	1.73177E-05	5.57577E-05	0.000194839	0.000194839	0.000194839	0.000124516	0.00011236	0.000280571
3838703774505	383870	3774505	0.000122015	0.0001101	0.000274936	0.000274936	7.69433E-05	7.69433E-05	0.000141975	0.000141975	0.000255297	0.000255297	0.000180608	1.69984E-05	5.47296E-05	0.69035E-05	0.000193142	0.000193142	0.000123292	0.000111256	0.000277814
3838803774505	383880	3774505	0.000119788	0.00010809	0.000269919	0.000269919	7.55393E-05	7.55393E-05	0.000139384	0.000139384	0.000250639	0.000250639	0.000177312	1.66882E-05	5.37309E-05	9.51353E-05	0.000191445	0.000191445	0.000122045	0.00011013	0.000275003
3838903774505	383890	3774505	0.000117627	0.00010614	0.00026505	0.00026505	7.41767E-05	7.41767E-05	0.00013687	0.00013687	0.000246118	0.000246118	0.000174113	1.63871E-05	5.27617E-05	9.34192E-05	0.00018978	0.00018978	0.000120803	0.00010901	0.000272205

			KMMass Grading / Excavation	KMDrainage / Utilities Trenching	KMFoundations / Concrete Pads	KMBuilding / Structure Construction	KMAsphalt Paving	KMArchitectural Coating	KMLandscaping or Other Finishing	KMWaterside Construction (Piles)	EWNDemolition	EWNSite Grubbing / Prep	EWNDrainage / Utilities Trenching	EWNDrainage / Utilities Trenching	EWNDrainage / Utilities Trenching	EWNFoundation s / Concrete Pads	EWNBuilding / Structure Construction	EWNAsphalt Paving	EWNLandscaping or Other Finishing	EWNWaterside Construction (Piles)	ISDemolition
Unique Identifier	X (UTM)	Y (UTM)	2026	2026	2026	2026	2026	2026	2026	2026	2027	2027	2027	2028	2029	2029	2029	2029	2029	2029	2027
3830903774505	383090	3774505	0.00017036	3.67053E-05	8.79729E-05	0.000163179	0.000111911	1.05328E-05	3.39125E-05	6.0045E-05	2.8216E-05	3.80432E-05	4.61581E-05	4.61581E-05	4.61581E-05	3.28318E-05	5.71765E-05	4.17657E-05	1.26563E-05	2.19623E-05	0.000278203
3831003774505	383100	3774505	0.000175431	3.77978E-05	9.05914E-05	0.000168036	0.000115242	1.08463E-05	3.49219E-05	6.18322E-05	2.90696E-05	3.91941E-05	4.75545E-05	4.75545E-05	4.75545E-05	3.38251E-05	5.89062E-05	4.30292E-05	1.30391E-05	2.26267E-05	0.000297758
3831103774505	383110	3774505	0.000179654	3.87077E-05	9.27723E-05	0.000172081	0.000118017	1.11074E-05	3.57626E-05	6.33208E-05	2.95889E-05	3.98943E-05	4.8404E-05	4.8404E-05	4.8404E-05	3.44293E-05	5.99586E-05	4.37978E-05	1.32721E-05	2.3031E-05	0.00031665
3831203774505	383120	3774505	0.000183864	3.96148E-05	9.49463E-05	0.000176114	0.000120782	1.13677E-05	3.66006E-05	6.48046E-05	2.99471E-05	4.03772E-05	4.89899E-05	4.89899E-05	4.89899E-05	3.48461E-05	6.06843E-05	4.4328E-05	1.34327E-05	2.33097E-05	0.000337369
3831303774505	383130	3774505	0.000188128	4.05334E-05	9.71481E-05	0.000180198	0.000123583	1.16313E-05	3.74494E-05	6.63074E-05	3.02754E-05	4.08198E-05	4.9527E-05	4.9527E-05	4.9527E-05	3.52281E-05	6.13496E-05	4.48139E-05	1.358E-05	2.35653E-05	0.000358314
3831403774505	383140	3774505	0.000192378	4.14492E-05	9.93429E-05	0.000184269	0.000126375	1.18941E-05	3.82954E-05	6.78055E-05	3.03828E-05	4.09647E-05	4.97028E-05	4.97028E-05	4.97028E-05	3.53531E-05	6.15673E-05	4.4973E-05	1.36282E-05	2.36489E-05	0.00037954
3831503774505	383150	3774505	0.000196615	4.2362E-05	0.000101531	0.000188327	0.000129158	1.21561E-05	3.91388E-05	6.92988E-05	3.04723E-05	4.10854E-05	4.98492E-05	4.98492E-05	4.98492E-05	3.54573E-05	6.17487E-05	4.51055E-05	1.36683E-05	2.37186E-05	0.000402056
3831603774505	383160	3774505	0.000200986	4.33039E-05	0.000103788	0.000192514	0.00013203	1.24263E-05	4.0009E-05	7.08395E-05	3.05499E-05	4.119E-05	4.99762E-05	4.99762E-05	4.99762E-05	3.55476E-05	6.1906E-05	4.52204E-05	1.37031E-05	2.3779E-05	0.000425616
3831703774505	383170	3774505	0.000205425	4.42602E-05	0.00010608	0.000196765	0.000134945	1.27007E-05	4.08926E-05	7.24039E-05	3.06037E-05	4.12625E-05	5.00641E-05	5.00641E-05	5.00641E-05	3.56101E-05	6.20148E-05	4.52999E-05	1.37272E-05	2.38208E-05	0.000450758
3831903774505	383190	3774505	0.00021449	4.62134E-05	0.000110761	0.000205449	0.000140901	1.32612E-05	4.26972E-05	7.55991E-05	3.06514E-05	4.13269E-05	5.01422E-05	5.01422E-05	5.01422E-05	3.56656E-05	6.21116E-05	4.53706E-05	1.37487E-05	2.3858E-05	0.000505459
3832003774505	383200	3774505	0.000219131	4.72132E-05	0.000113158	0.000209893	0.000143949	1.35481E-05	4.36209E-05	7.72346E-05	3.06335E-05	4.13027E-05	5.01129E-05	5.01129E-05	5.01129E-05	3.56448E-05	6.20753E-05	4.53441E-05	1.37406E-05	2.3844E-05	0.000534899
3832103774505	383210	3774505	0.000223879	4.82361E-05	0.000115609	0.000214441	0.000147068	1.38417E-05	4.4566E-05	7.8908E-05	3.06275E-05	4.12947E-05	5.01031E-05	5.01031E-05	5.01031E-05	3.56379E-05	6.20632E-05	4.53352E-05	1.37379E-05	2.38394E-05	0.000566547
3832203774505	383220	3774505	0.000228734	4.92823E-05	0.000118117	0.000219092	0.000150257	1.41419E-05	4.55326E-05	8.06194E-05	3.06335E-05	4.13027E-05	5.01129E-05	5.01129E-05	5.01129E-05	3.56448E-05	6.20753E-05	4.53441E-05	1.37406E-05	2.3844E-05	0.000600971
3832303774505	383230	3774505	0.000233697	5.03516E-05	0.00012068	0.000223846	0.000153518	1.44487E-05	4.65205E-05	8.23687E-05	3.06335E-05	4.13027E-05	5.01129E-05	5.01129E-05	5.01129E-05	3.56448E-05	6.20753E-05	4.53441E-05	1.37406E-05	2.3844E-05	0.00063715
3832403774505	383240	3774505	0.000238755	5.14413E-05	0.000123291	0.00022869	0.00015684	1.47614E-05	4.75273E-05	8.41512E-05	3.06395E-05	4.13108E-05	5.01226E-05	5.01226E-05	5.01226E-05	3.56517E-05	6.20874E-05	4.53529E-05	1.37433E-05	2.38487E-05	0.000675633
3832503774505	383250	3774505	0.000243893	5.25483E-05	0.000125945	0.000233611	0.000160215	1.50791E-05	4.855E-05	8.59621E-05	3.06514E-05	4.13269E-05	5.01422E-05	5.01422E-05	5.01422E-05	3.56656E-05	6.21116E-05	4.53706E-05	1.37487E-05	2.3858E-05	0.000714742
3832603774505	383260	3774505	0.000249098	5.36698E-05	0.000128632	0.000238597	0.000163634	1.54009E-05	4.95862E-05	8.77968E-05	3.06634E-05	4.13429E-05	5.01617E-05	5.01617E-05	5.01617E-05	3.56795E-05	6.21358E-05	4.53882E-05	1.3754E-05	2.38673E-05	0.00075415
3832703774505	383270	3774505	0.000254384	5.48087E-05	0.000131362	0.00024366	0.000167107	1.57277E-05	5.06384E-05	8.96598E-05	3.06932E-05	4.13832E-05	5.02105E-05	5.02105E-05	5.02105E-05	3.57143E-05	6.21963E-05	4.54324E-05	1.37674E-05	2.38905E-05	0.000793254
3832903774505	383290	3774505	0.000265063	5.71096E-05	0.000136877	0.00025389	0.000174122	1.6388E-05	5.27643E-05	9.34239E-05	3.06693E-05	4.1351E-05	5.01715E-05	5.01715E-05	5.01715E-05	3.56865E-05	6.21479E-05	4.53971E-05	1.37567E-05	2.38719E-05	0.000850737
3833003774505	383300	3774505	0.000270349	5.82485E-05	0.000139606	0.000258953	0.000177595	1.67148E-05	5.38166E-05	9.5287E-05	3.05917E-05	4.12464E-05	5.00445E-05	5.00445E-05	5.00445E-05	3.55962E-05	6.19906E-05	4.52822E-05	1.37219E-05	2.38115E-05	0.000861869
3833103774505	383310	3774505	0.000275581	5.93758E-05	0.000142308	0.000263964	0.000181032	1.70383E-05	5.48581E-05	9.71311E-05	3.04246E-05	4.1021E-05	4.97711E-05	4.97711E-05	4.97711E-05	3.54017E-05	6.1652E-05	4.50348E-05	1.36469E-05	2.36814E-05	0.000865039
3833203774505	383320	3774505	0.000280907	6.05234E-05	0.000145059	0.000269066	0.000184531	1.73676E-05	5.59184E-05	9.90084E-05	3.0347E-05	4.09164E-05	4.96442E-05	4.96442E-05	4.96442E-05	3.53114E-05	6.14947E-05	4.492E-05	1.36121E-05	2.3621E-05	0.000867546
3833403774505	383340	3774505	0.000291278	6.27577E-05	0.000150414	0.000278999	0.000191343	1.80087E-05	5.79827E-05	0.000102663	3.00127E-05	4.04657E-05	4.90973E-05	4.90973E-05	4.90973E-05	3.49225E-05	6.08173E-05	4.44252E-05	1.34622E-05	2.33608E-05	0.000845018
3833503774505	383350	3774505	0.000295972	6.37691E-05	0.000152838	0.000283495	0.000194426	1.8299E-05	5.89171E-05	0.000104318	2.95412E-05	3.98299E-05	4.83259E-05	4.83259E-05	4.83259E-05	3.43738E-05	5.98618E-05	4.37272E-05	1.32507E-05	2.29938E-05	0.000815316
3833603774505	383360	3774505	0.000300504	6.47457E-05	0.000155179	0.000287837	0.000197404	1.85792E-05	5.98194E-05	0.000105916	2.89562E-05	3.90412E-05	4.7369E-05	4.7369E-05	4.7369E-05	3.36931E-05	5.86764E-05	4.28613E-05	1.29883E-05	2.25385E-05	0.00078211
3833703774505	383370	3774505	0.000303625	6.5418E-05	0.00015679	0.000290826	0.000199454	1.87721E-05	6.04406E-05	0.000107015	2.84727E-05	3.83893E-05	4.6578E-05	4.6578E-05	4.6578E-05	3.31305E-05	5.76966E-05	4.21456E-05	1.27714E-05	2.21621E-05	0.000751888
3833803774505	383380	3774505	0.000307351	6.62207E-05	0.000158714	0.000294394	0.000201901	1.90025E-05	6.11822E-05	0.000108328	2.79474E-05	3.76811E-05	4.57187E-05	4.57187E-05	4.57187E-05	3.25193E-05	5.66322E-05	4.13681E-05	1.25358E-05	2.17533E-05	0.000725218
3833903774505	383390	3774505	0.000311211	6.70524E-05	0.000160707	0.000298092	0.000204437	1.92411E-05	6.19506E-05	0.000109689	2.76609E-05	3.72948E-05	4.525E-05	4.525E-05	4.525E-05	3.21859E-05	5.60516E-05	4.0944E-05	1.24073E-05	2.15302E-05	0.000702512
3834003774505	383400	3774505	0.000315084	6.78871E-05	0.000162708	0.000301802	0.000206982	1.94806E-05	6.27217E-05	0.000111054	2.74818E-05	3.70533E-05	4.49571E-05	4.49571E-05	4.49571E-05	3.19775E-05	5.56888E-05	4.06789E-05	1.23269E-05	2.13909E-05	0.000682049
3834103774505	383410	3774505	0.000318555	6.86347E-05	0.0001645	0.000305126	0.000209261	1.96952E-05	6.34125E-05	0.000112277	2.72908E-05	3.67958E-05	4.46446E-05	4.46446E-05	4.46446E-05	3.17553E-05	5.53017E-05	4.03962E-05	1.22413E-05	2.12422E-05	0.000661044
3834203774505	383420	3774505	0.000319765	6.88955E-05	0.000165125	0.000306286	0.000210056	1.977E-05	6.36535E-05	0.000112704	2.6861E-05	3.62163E-05	4.39415E-05	4.39415E-05	4.39415E-05	3.12552E-05	5.44308E-05	3.976E-05	1.20485E-05	2.09077E-05	0.000632744
3834303774505	383430	3774505	0.000319994	6.89448E-05	0.000165243	0.000306505	0.000210207	1.97842E-05	6.3699E-05	0.000112785	2.64372E-05	3.56449E-05	4.32482E-05	4.32482E-05	4.32482E-05	3.0762E-05	5.3572E-05	3.91327E-05	1.18584E-05	2.05778E-05	0.000605585
3834403774505	383440	3774505	0.000319308	6.8797E-05	0.000164888	0.000305848	0.000209756	1.97417E-05	6.35624E-05	0.000112543	2.59955E-05	3.50494E-05	4.25256E-05	4.25256E-05	4.25256E-05	3.02481E-05	5.26769E-05	3.84788E-05	1.16603E-05	2.0234E-05	0.00057916
3834503774505	383450	3774505	0.000317236	6.83507E-05	0.000163819	0.000303864	0.000208395	1.96137E-05	6.31501E-05	0.000111813	2.55419E-05	3.44377E-05	4.17835E-05	4.17835E-05	4.17835E-05	2.97202E-05	5.17576E-05	3.78073E-05	1.14568E-05	1.98809E-05	0.000553481
3834603774505	383460	3774505	0.000314587	6.77798E-05	0.000162451	0.000301326	0.000206655	1.94499E-05	6.26227E-05	0.000110879	2.51061E-05	3.38502E-05	4.10707E-05	4.10707E-05	4.10707E-05	2.92132E-05	5.08747E-05	3.71623E-05	1.12613E-05	1.95417E-05	0.000529401
3834703774505	383470	3774505	0.000313955	6.76436E-05	0.000162124	0.00030072	0.00020624	1.94108E-05	6.24968E-05	0.000110656	2.48793E-05	3.35444E-05	4.06996E-05	4.06996E-05	4.06996E-05	2.89492E-05	5.0415E-05	3.68266E-05	1.11596E-05	1.93651E-05	0.000511273
3834803774505	383480	3774505	0.000313336	6.75103E-05	0.000161805	0.000300127	0.000205833	1.93725E-05	6.23737E-05	0.000110438	2.46763E-05	3.32707E-05	4.03676E-05	4.03676E-05	4.03676E-05	2.87131E-05	5.00038E-05	3.65262E-05	1.10685E-05	1.92072E-05	0.000494309
3835003774505	383500	3774505	0.000309207	6.66207E-05	0.000159672	0.000296172	0.000203121	1.91172E-05	6.15517E-05	0.000108983	2.41988E-05	3.26269E-05	3.95864E-05	3.95864E-05	3.95864E-05	2.81574E-05	4.90361E-05	3.58193E-05	1.08543E-05	1.88355E-05	0.000460374
3835103774505	383510	3774505	0.00030614	6.59599E-05	0.000158089	0.000293235	0.000201106	1.89276E-05	6.09412E-05	0.000107902	2.39481E-05	3.22889E-05	3.91763E-05	3.91763E-05	3.91763E-05	2.78657E-05	4.85281E-05	3.54482E-05	1.07419E-05	1.86403E-05	0.000444126
3835203774505	383520	3774505	0.000300921	6.48355E-05	0.000155394	0.000288236	0.000197678	1.8605E-05	5.99024E-05	0.000106062	2.36138E-05	3.18382E-05	3.86295E-05	3.86295E-05	3.86295E-05	2.74768E-05	4.78507E-05	3.49535E-05	1.0592E-05	1.83802E-05	0.000426929
3835303774505	383530	3774505	0.00029499	6.35575E-05	0.000152331	0.000282555	0.000193781	1.82382E-05	5.87216E-05	0.000103972	2.32796E-05	3.13875E-05	3.80827E-05	3.80827E-05	3.80827E-05	2.70878E-05	4.71734E-05	3.44587E-05	1.0442E-05	1.812E-05	0.000410347
3835403774505	383540	3774505	0.000288292	6.21144E-05	0.000148872	0.000276139	0.000189381	1.78241E-05	5.73883E-05	0.000101611	2.29393E-05	3.09287E-05	3.75261E-05	3.75261E-05	3.75261E-05	2.66919E-05	4.64839E-05	3.3955E-05	1.02894E-05	1.78551E-05	0.000394254
3835503774505	383550	3774505	0.000279845	6.02945E-05	0.00014451	0.000268048	0.000183833	1.73019E-05	5.57068E-05	9.86339E-05	2.25155E-05	3.03573E-05	3.68328E-05	3.68328E-05	3.68328E-05	2.61988E-05	4.56251E-05	3.33277E-05	1.00993E-05	1.75253E-05	0.00037723
3835603774505	383560	3774505	0.000271788	5.85586E-05	0.00014035	0.000260331	0.00017854	1.68038E-05	5.4103E-05	9.57942E-05	2.21335E-05	2.98423E-05	3.62078E-05	3.62078E-05	3.62078E-05	2.57543E-05	4.4851E-05	3.27622E-05	9.92795E-06	1.72279E-05	0.00036155
3835703774505	383570	3774505	0.000265144	5.7127E-05	0.000136919	0.000253967	0.000174175	1.6393E-05	5.27804E-05	9.34523E-05	2.18231E-05	2.94238E-05	3.57001E-05	3.57001E-05	3.57001E-05	2.53931E-05	4.4222E-05	3.23028E-05	9.78872E-06	1.69863E-05	0.00034794
3835803774505	383580	3774505	0.000259428	5.58954E-05	0.000133967	0.000248491	0.00017042	1.60395E-05	5.16425E-05	9.14376E-05	2.15664E-05	2.90777E-05	3.52802E-05	3.52802E-05	3.52802E-05	2.50944E-05	4.37019E-05	3.19229E-05	9.67359E-06	1.67865E-05	0.00033587
3835903774505	383590	3774505	0.000254464	5.48261E-05	0.000131404	0.000243738	0.00016716	1.57327E-05	5.06545E-05	8.96883E-05	2.13456E-05	2.87799E-05	3.49189E-05	3.49189E-05	3.49189E-05	2.48375E-05	4.32543E-05	3.15959E-05	9.57453E-06	1.66146E-05	0.000324786
3836003774505	383600	3774505	0.000255608	5.50724E-05	0.000131994	0.000244833	0.000167911	1.58034E-05	5.08821E-05	9.00912E-05	2.14112E-05	2.88684E-05	3.50263E-05	3.50263E-05	3.50263E-05	2.49139E-05	4.33874E-05	3.16931E-05	9.60398E-06	1.66657E-05	0.000319014
3836103774505	383610	3774505	0.000256724	5.53129E-05	0.000132571	0.000245902	0.000168644	1.58724E-05	5.11043E-05	9.04847E-05	2.14829E-05	2.8965E-05	3.51435E-05	3.51435E-05	3.51435E-05	2.49972E-05	4.35325E-05	3.17992E-05	9.63611E-06	1.67215E-05	0.000313349
3836203774505	383620	3774505	0.000260504	5.61272E-05	0.000134522	0.000249522	0.000171127	1.61061E-05	5.18567E-05	9.18168E-05	2.16798E-05	2.92306E-05	3.54657E-05	3.54657E-05	3.54657E-05	2.52264E-05	4.39317E-05	3.20907E-05	9.72447E-06	1.68748E-05	0.000309648
3836303774505	383630	3774505	0.000267296	5.75907E-05	0.00013803	0.000256028	0.000175589	1.6526E-05	5.32088E-05	9.42108E-05	2.20141E-05	2.96813E-05	3.60125E-05	3.60125E-05	3.60125E-05	2.56154E-05	4.46091E-05	3.25855E-05	9.8744E-06	1.7135E-05	0.000307887
3836403774505	383640	3774505	0.000274667	5.91788E-05	0.000141836	0.000263088	0.000180431	1.69817E-05	5.4676E-05	9.68087E-05	2.23902E-05	3.01883E-05	3.66277E-05	3.66277E-05	3.66277E-05	2.60529E-05	4.53711E-05	3.31422E-05	1.00431E-05	1.74277E-05	0.000306198
3836503774505	383650	3774505	0.000283194	6.1016E-05	0.00014624	0.000271256	0.000186033	1.7509E-05	5.63735E-05	9.98143E-05	2.2814E-05	3.07597E-05	3.7321E-05	3.7321E-05	3.7321E-05	2.65461E-05	4.62299E-05	3.37695E-05	1.02332E-05	1.77576E-05	0.000304592
3836603774505	383660	3774505	0.000292152	6.29461E-05	0.000150865	0.000279836	0.000191917	1.80628E-05	5.81567E-05	0.000102972	2.32975E-05	3.14116E-05	3.8112E-05	3.8112E-05	3.8112E-05	2.71087E-05	4.72096E-05	3.44852E-05	1.04501E-05	1.81339E-05	0.000302945
3836703774505	383670	3774505	0.000302549	6.51862E-05	0.000156234	0.000289795	0.000198747	1.87056E-05	6.02264E-05	0.000106636	2.39541E-05	3.22969E-05	3.91861E-05	3.91861E-05	3.91861E-05	2.78727E-05	4.85402E-05	3.54571E-05	1.07446E-05	1.8645E-05	0.000302145
3836803774505	383680	3774505	0.000314008	6.76552E-05	0.000162152	0.000300772	0.000206275	1.94141E-05	6.25075E-05	0.000110675	2.48853E-05	3.35524E-05	4.07094E-05	4.07094E-05	4.07094E-05	2.89562E-05	5.04271E-05	3.68354E-05	1.11623E-05	1.93698E-05	0.000302927
3836903774505	383690	3774505	0.000321756	6.93244E-05	0.000166153	0.000308192	0.000211364	1.98931E-05	6.40497E-05	0.000113406	2.58821E-05	3.48964E-05	4.23401E-05	4.23401E-05	4.23401E-05	3.01161E-05	5.24471E-05	3.8311E-05	1.16094E-05	2.01457E-05	0.000303894
3837003774505	383700	3774505	0.000324661	6.99504E-05	0.000167653	0.000310975	0.000213273	2.00727E-05	6.46281E-05	0.00011443	2.70401E-05	3.64578E-05	4.42345E-05	4.42345E-05	4.42345E-05	3.14636E-05	5.47937E-05	4.00251E-05	1.21288E-05	2.1047E-05	0.000304789
3837103774505	383710	3774505	0.000324836	6.99881E-05	0.000167743	0.000311143	0.000213387	2.00835E-05	6.46629E-05	0.000114491	2.81086E-05	3.78984E-05	4.59824E-05	4.59824E-05	4.59824E-05	3.27068E-05	5.69588E-05	4.16066E-05	1.26081E-05	2.18787E-05	0.000307469
3837203774505	383720	3774505	0.000322926	6.95765E-05	0.000166757	0.000309313	0.000212133	1.99654E-05	6.42827E-05	0.000113818	2.84309E-05	3.8333E-05	4.65097E-05	4.65097E-05	4.65097E-05	3.30819E-05	5.7612E-05	4.20837E-05	1.27527E-05	2.21296E-05	0.000302831
3837303774505	383730	3774505	0.00032029	6.90086E-05	0.000165395	0.000306788	0.000210401	1.98025E-05	6.37579E-05	0.000112889	2.8419E-05	3.83169E-05	4.64901E-05	4.64901E-05	4.64901E-05	3.3068E-05	5.75878E-05	4.20661E-05	1.27473E-05	2.21203E-05	0.000296086
3837403774505	383740	3774505	0.000317465	6.84E-05	0.000163937	0.000304083	0.000208546	1.96278E-05	6.31956E-05	0.000111893	2.83832E-05	3.82686E-05	4.64316E-05	4.64316E-05	4.64316E-05	3.30263E-05	5.75152E-05	4.20131E-05	1.27312E-05	2.20924E-05	0.000289156
3837503774505	383750	3774505	0.000314506	6.77624E-05	0.000162409	0.000301248	0.000206602	1.94449E-05	6.26066E-05	0.000110851	2.83175E-05	3.81801E-05	4.63241E-05	4.63241E-05	4.63241E-05	3.29499E-05	5.73822E-05	4.19159E-05	1.27018E-05	2.20413E-05	0.000282268
3837603774505	383760	3774505	0.00031148	6.71104E-05	0.000160846	0.00029835	0.000204614	1.92578E-05	6.20042E-05	0.000109784	2.82757E-05	3.81237E-05	4.62558E-05	4.62558E-05	4.62558E-05	3.29013E-05	5.72975E-05	4.1854E-05	1.2683E-05	2.20088E-05	0.000275523
3837703774505	383770	3774505	0.000308332	6.64323E-05	0.000159221	0.000295335	0.000202546	1.90632E-05	6.13777E-05	0.000108675	2.82041E-05	3.80271E-05	4.61386E-05	4.61386E-05	4.61386E-05	3.28179E-05	5.71523E-05	4.1748E-05	1.26509E-05	2.1953E-05	0.000268957
3837803774505	383780	3774505	0.000304876	6.56875E-05	0.000157436	0.000292024	0.000200276	1.88495E-05	6.06896E-05	0.000107456	2.81086E-05	3.78984E-05	4.59824E-05	4.59824E-05	4.59824E-05	3.27068E-05	5.69588E-05	4.16066E-05	1.26081E-05	2.18787E-05	0.000262582
3837903774505	383790	3774505	0.000301365	6.49312E-05	0.000155623	0.000288661	0.000197969	1.86324E-05	5.99907E-05	0.000106219	2.80071E-05	3.77616E-05	4.58164E-05	4.58164E-05	4.58164E-05	3.25887E-05	5.67532E-05	4.14564E-05	1.25626E-05	2.17997E-05	0.000256302
3838003774505	383800	3774505	0.000297962	6.4198E-05	0.000153866	0.000285402	0.000195734	1.8422E-05	5.93133E-05	0.00010502	2.78997E-05	3.76167E-05	4.56406E-05	4.56406E-05	4.56406E-05	3.24637E-05	5.65355E-05	4.12974E-05	1.25144E-05	2.17161E-05	0.000250172
3838103774505	383810	3774505	0.000294667	6.3488E-05	0.000152164	0.000282245	0.000193569	1.82183E-05	5.86574E-05	0.000103858	2.77922E-05	3.74718E-05	4.54648E-05	4.54648E-05	4.54648E-05	3.23387E-05	5.63177E-05	4.11383E-05	1.24662E-05	2.16325E-05	0.000244209
3838203774505	383820	3774505	0.000291385	6.27809E-05	0.000150469	0.000279102	0.000191413	1.80154E-05	5.80041E-05	0.000102701	2.76848E-05	3.7327E-05	4.52891E-05	4.52891E-05	4.52891E-05	3.22137E-05	5.61E-05	4.09793E-05	1.2418E-05	2.15488E-05	0.000238419
3838303774505	383830	3774505	0.000288722	6.22071E-05	0.000149094	0.000276551	0.000189664	1.78507E-05	5.74739E-05	0.000101763	2.76072E-05	3.72223E-05	4.51621E-05	4.51621E-05	4.51621E-05	3.21234E-05	5.59428E-05	4.08644E-05	1.23832E-05	2.14884E-05	0.000232951
3838403774505	383840	3774505	0.000286059	6.16333E-05	0.000147719	0.000274	0.000187915	1.76861E-05	5.69438E-05	0.000100824	2.75236E-05	3.71097E-05	4.50254E-05	4.50254E-05	4.50254E-05	3.20261E-05	5.57734E-05	4.07407E-05	1.23457E-05	2.14234E-05	0.00022765
3838503774505	383850	3774505	0.000283342	6.10479E-05	0.000146316	0.000271398	0.00018613	1.75181E-05	5.6403E-05	9.98664E-05	2.744E-05	3.6997E-05	4.48887E-05	4.48887E-05	4.48887E-05	3.19289E-05	5.56041E-05	4.0617E-05	1.23082E-05	2.13583E-05	0.000222499
3838603774505	383860	3774505	0.000280571	6.04509E-05	0.000144885	0.000268744	0.00018431	1.73468E-05	5.58514E-05	9.88899E-05	2.73565E-05	3.68843E-05	4.4752E-05	4.4752E-05	4.4752E-05	3.18317E-05	5.54347E-05	4.04933E-05	1.22707E-05	2.12933E-05	0.000217491
3838703774505	383870	3774505	0.000277814	5.98569E-05	0.000143461	0.000266103	0.000182498	1.71763E-05	5.53025E-05	9.7918E-05	2.72669E-05	3.67636E-05	4.46055E-05	4.46055E-05	4.46055E-05	3.17275E-05	5.52533E-05	4.03608E-05	1.22306E-05	2.12236E-05	0.000212638
3838803774505	383880	3774505	0.000275003	5.92512E-05	0.00014201	0.00026341	0.000180652	1.70025E-05	5.4743E-05	9.69272E-05	2.71834E-05	3.66509E-05	4.44688E-05	4.44688E-05	4.44688E-05	3.16302E-05	5.5084E-05	4.02371E-05	1.21931E-05	2.11586E-05	0.000207916
3838903774505	383890	3774505	0.000272205	5.86484E-05	0.000140565	0.000260731	0.000178814	1.68295E-05	5.41861E-05	9.59412E-05	2.70938E-05	3.65302E-05	4.43224E-05	4.43224E-05	4.43224E-05	3.15261E-05	5.49025E-05	4.01046E-05	1.21529E-05	2.10889E-05	0.000203338

			ISDrainage / Utilities Trenching	ISDrainage / Utilities Trenching	ISAsphalt Paving	ISAsphalt Paving	SVDemolition	SVSite Grubbing / Prep	SVMass Grading / Excavation	SVMass Grading / Excavation	SVDrainage / Utilities Trenching	SVFoundations / Concrete Pads	SVBuilding / Structure Construction	SVBuilding / Structure Construction	SVAsphalt Paving	SVAsphalt Paving	SVArchitectural Coating	SVArchitectural Coating	SVLandscaping or Other Finishing	SVLandscaping or Other Finishing	MDemolition
Unique Identifier	X (UTM)	Y (UTM)	2027	2028	2027	2028	2027	2027	2027	2028	2028	2028	2028	2029	2028	2029	2028	2029	2028	2029	2027
3830903774505	383090	3774505	9.61598E-05	9.61598E-05	0.000411799	0.000411799	1.95929E-05	1.29444E-05	2.18594E-05	2.18594E-05	6.59813E-06	6.7996E-06	3.85595E-05	3.85595E-05	2.68458E-05	2.68458E-05	2.6594E-06	2.6594E-06	8.56246E-06	8.56246E-06	4.39864E-05
3831003774505	383100	3774505	0.000102919	0.000102919	0.000440744	0.000440744	2.0034E-05	1.32359E-05	2.23516E-05	2.23516E-05	6.74668E-06	6.95268E-06	3.91263E-05	3.91263E-05	2.74502E-05	2.74502E-05	2.71927E-06	2.71927E-06	8.75523E-06	8.75523E-06	4.59025E-05
3831103774505	383110	3774505	0.000109449	0.000109449	0.000468709	0.000468709	2.03097E-05	1.3418E-05	2.26592E-05	2.26592E-05	6.83952E-06	7.04836E-06	3.95644E-05	3.95644E-05	2.7828E-05	2.7828E-05	2.75669E-06	2.75669E-06	8.87572E-06	8.87572E-06	4.66487E-05
3831203774505	383120	3774505	0.00011661	0.00011661	0.000499377	0.000499377	2.05303E-05	1.35637E-05	2.29053E-05	2.29053E-05	6.9138E-06	7.12491E-06	3.99766E-05	3.99766E-05	2.81302E-05	2.81302E-05	2.78663E-06	2.78663E-06	8.9721E-06	8.9721E-06	4.74067E-05
3831303774505	383130	3774505	0.00012385	0.00012385	0.000530381	0.000530381	2.07508E-05	1.37094E-05	2.31513E-05	2.31513E-05	6.98807E-06	7.20145E-06	4.03631E-05	4.03631E-05	2.84324E-05	2.84324E-05	2.81657E-06	2.81657E-06	9.06849E-06	9.06849E-06	4.81648E-05
3831403774505	383140	3774505	0.000131187	0.000131187	0.0005618	0.0005618	2.08979E-05	1.38066E-05	2.33154E-05	2.33154E-05	7.03759E-06	7.25248E-06	4.06723E-05	4.06723E-05	2.86339E-05	2.86339E-05	2.83653E-06	2.83653E-06	9.13275E-06	9.13275E-06	4.87975E-05
3831503774505	383150	3774505	0.000138969	0.000138969	0.000595128	0.000595128	2.10449E-05	1.39037E-05	2.34794E-05	2.34794E-05	7.08711E-06	7.30351E-06	4.09686E-05	4.09686E-05	2.88353E-05	2.88353E-05	2.85648E-06	2.85648E-06	9.19701E-06	9.19701E-06	4.93885E-05
3831603774505	383160	3774505	0.000147113	0.000147113	0.000630002	0.000630002	2.11552E-05	1.39766E-05	2.36025E-05	2.36025E-05	7.12425E-06	7.34178E-06	4.12263E-05	4.12263E-05	2.89864E-05	2.89864E-05	2.87145E-06	2.87145E-06	9.2452E-06	9.2452E-06	4.99854E-05
3831703774505	383170	3774505	0.000155803	0.000155803	0.000667217	0.000667217	2.12471E-05	1.40373E-05	2.3705E-05	2.3705E-05	7.15519E-06	7.37367E-06	4.14453E-05	4.14453E-05	2.91124E-05	2.91124E-05	2.88393E-06	2.88393E-06	9.28537E-06	9.28537E-06	5.05823E-05
3831903774505	383190	3774505	0.00017471	0.00017471	0.000748186	0.000748186	2.1192E-05	1.40009E-05	2.36435E-05	2.36435E-05	7.13662E-06	7.35454E-06	4.12778E-05	4.12778E-05	2.90368E-05	2.90368E-05	2.87644E-06	2.87644E-06	9.26127E-06	9.26127E-06	5.17881E-05
3832003774505	383200	3774505	0.000184886	0.000184886	0.000791763	0.000791763	2.10633E-05	1.39159E-05	2.34999E-05	2.34999E-05	7.0933E-06	7.30989E-06	4.093E-05	4.093E-05	2.88605E-05	2.88605E-05	2.85898E-06	2.85898E-06	9.20504E-06	9.20504E-06	5.2391E-05
3832103774505	383210	3774505	0.000195825	0.000195825	0.000838609	0.000838609	2.09653E-05	1.38511E-05	2.33906E-05	2.33906E-05	7.06029E-06	7.27587E-06	4.06981E-05	4.06981E-05	2.87262E-05	2.87262E-05	2.84567E-06	2.84567E-06	9.1622E-06	9.1622E-06	5.29998E-05
3832203774505	383220	3774505	0.000207723	0.000207723	0.000889564	0.000889564	2.09224E-05	1.38228E-05	2.33427E-05	2.33427E-05	7.04584E-06	7.26098E-06	4.05821E-05	4.05821E-05	2.86674E-05	2.86674E-05	2.83985E-06	2.83985E-06	9.14346E-06	9.14346E-06	5.36027E-05
3832303774505	383230	3774505	0.000220229	0.000220229	0.000943116	0.000943116	2.08734E-05	1.37904E-05	2.3288E-05	2.3288E-05	7.02934E-06	7.24397E-06	4.04662E-05	4.04662E-05	2.86003E-05	2.86003E-05	2.8332E-06	2.8332E-06	9.12204E-06	9.12204E-06	5.42115E-05
3832403774505	383240	3774505	0.00023353	0.00023353	0.001000079	0.001000079	2.08611E-05	1.37823E-05	2.32744E-05	2.32744E-05	7.02521E-06	7.23972E-06	4.04275E-05	4.04275E-05	2.85835E-05	2.85835E-05	2.83154E-06	2.83154E-06	9.11669E-06	9.11669E-06	5.48204E-05
3832503774505	383250	3774505	0.000247048	0.000247048	0.001057969	0.001057969	2.0855E-05	1.37782E-05	2.32675E-05	2.32675E-05	7.02315E-06	7.2376E-06	4.04018E-05	4.04018E-05	2.85751E-05	2.85751E-05	2.8307E-06	2.8307E-06	9.11401E-06	9.11401E-06	5.54292E-05
3832603774505	383260	3774505	0.000260669	0.000260669	0.001116302	0.001116302	2.08673E-05	1.37863E-05	2.32812E-05	2.32812E-05	7.02727E-06	7.24185E-06	4.04275E-05	4.04275E-05	2.85919E-05	2.85919E-05	2.83237E-06	2.83237E-06	9.11936E-06	9.11936E-06	5.60321E-05
3832703774505	383270	3774505	0.000274185	0.000274185	0.001174183	0.001174183	2.09224E-05	1.38228E-05	2.33427E-05	2.33427E-05	7.04584E-06	7.26098E-06	4.05564E-05	4.05564E-05	2.86674E-05	2.86674E-05	2.83985E-06	2.83985E-06	9.14346E-06	9.14346E-06	5.6641E-05
3832903774505	383290	3774505	0.000294054	0.000294054	0.00125927	0.00125927	2.0855E-05	1.37782E-05	2.32675E-05	2.32675E-05	7.02315E-06	7.2376E-06	4.03631E-05	4.03631E-05	2.85751E-05	2.85751E-05	2.8307E-06	2.8307E-06	9.11401E-06	9.11401E-06	5.78408E-05
3833003774505	383300	3774505	0.000297902	0.000297902	0.001275748	0.001275748	2.06712E-05	1.36568E-05	2.30625E-05	2.30625E-05	6.96125E-06	7.17381E-06	3.99509E-05	3.99509E-05	2.83233E-05	2.83233E-05	2.80576E-06	2.80576E-06	9.03369E-06	9.03369E-06	5.84078E-05
3833103774505	383310	3774505	0.000298998	0.000298998	0.00128044	0.00128044	2.05119E-05	1.35516E-05	2.28847E-05	2.28847E-05	6.90761E-06	7.11853E-06	3.96159E-05	3.96159E-05	2.8105E-05	2.8105E-05	2.78414E-06	2.78414E-06	8.96407E-06	8.96407E-06	5.88555E-05
3833203774505	383320	3774505	0.000299864	0.000299864	0.001284151	0.001284151	2.04384E-05	1.3503E-05	2.28027E-05	2.28027E-05	6.88285E-06	7.09301E-06	3.94742E-05	3.94742E-05	2.80043E-05	2.80043E-05	2.77416E-06	2.77416E-06	8.93194E-06	8.93194E-06	5.93748E-05
3833403774505	383340	3774505	0.000292078	0.000292078	0.001250805	0.001250805	2.01627E-05	1.33209E-05	2.24951E-05	2.24951E-05	6.79001E-06	6.99733E-06	3.88944E-05	3.88944E-05	2.76265E-05	2.76265E-05	2.73674E-06	2.73674E-06	8.81146E-06	8.81146E-06	6.02165E-05
3833503774505	383350	3774505	0.000281811	0.000281811	0.00120684	0.00120684	1.98747E-05	1.31306E-05	2.21739E-05	2.21739E-05	6.69304E-06	6.8974E-06	3.83662E-05	3.83662E-05	2.7232E-05	2.7232E-05	2.69765E-06	2.69765E-06	8.68562E-06	8.68562E-06	6.04791E-05
3833603774505	383360	3774505	0.000270333	0.000270333	0.001157687	0.001157687	1.95807E-05	1.29363E-05	2.18458E-05	2.18458E-05	6.594E-06	6.79535E-06	3.78638E-05	3.78638E-05	2.6829E-05	2.6829E-05	2.65774E-06	2.65774E-06	8.5571E-06	8.5571E-06	6.06343E-05
3833703774505	383370	3774505	0.000259887	0.000259887	0.001112953	0.001112953	1.92621E-05	1.27258E-05	2.14903E-05	2.14903E-05	6.48671E-06	6.68478E-06	3.74386E-05	3.74386E-05	2.63925E-05	2.63925E-05	2.61449E-06	2.61449E-06	8.41787E-06	8.41787E-06	5.89391E-05
3833803774505	383380	3774505	0.000250669	0.000250669	0.001073476	0.001073476	1.90231E-05	1.2568E-05	2.12238E-05	2.12238E-05	6.40625E-06	6.60186E-06	3.70264E-05	3.70264E-05	2.60651E-05	2.60651E-05	2.58206E-06	2.58206E-06	8.31345E-06	8.31345E-06	5.84257E-05
3833903774505	383390	3774505	0.000242821	0.000242821	0.001039865	0.001039865	1.88638E-05	1.24627E-05	2.1046E-05	2.1046E-05	6.35261E-06	6.54658E-06	3.67429E-05	3.67429E-05	2.58469E-05	2.58469E-05	2.56044E-06	2.56044E-06	8.24384E-06	8.24384E-06	5.84496E-05
3834003774505	383400	3774505	0.000235748	0.000235748	0.001009577	0.001009577	1.87536E-05	1.23899E-05	2.0923E-05	2.0923E-05	6.31547E-06	6.50831E-06	3.65368E-05	3.65368E-05	2.56958E-05	2.56958E-05	2.54547E-06	2.54547E-06	8.19565E-06	8.19565E-06	5.85929E-05
3834103774505	383410	3774505	0.000228488	0.000228488	0.000978485	0.000978485	1.86372E-05	1.2313E-05	2.07931E-05	2.07931E-05	6.27627E-06	6.46791E-06	3.63307E-05	3.63307E-05	2.55363E-05	2.55363E-05	2.52967E-06	2.52967E-06	8.14478E-06	8.14478E-06	5.86884E-05
3834203774505	383420	3774505	0.000218706	0.000218706	0.000936595	0.000936595	1.83798E-05	1.2143E-05	2.0506E-05	2.0506E-05	6.18961E-06	6.37861E-06	3.58798E-05	3.58798E-05	2.51837E-05	2.51837E-05	2.49475E-06	2.49475E-06	8.03232E-06	8.03232E-06	5.82646E-05
3834303774505	383430	3774505	0.000209318	0.000209318	0.000896394	0.000896394	1.81287E-05	1.1977E-05	2.02258E-05	2.02258E-05	6.10502E-06	6.29144E-06	3.54675E-05	3.54675E-05	2.48395E-05	2.48395E-05	2.46065E-06	2.46065E-06	7.92255E-06	7.92255E-06	5.78228E-05
3834403774505	383440	3774505	0.000200184	0.000200184	0.000857279	0.000857279	1.78836E-05	1.18151E-05	1.99524E-05	1.99524E-05	6.02249E-06	6.20639E-06	3.50681E-05	3.50681E-05	2.45037E-05	2.45037E-05	2.42739E-06	2.42739E-06	7.81545E-06	7.81545E-06	5.72916E-05
3834503774505	383450	3774505	0.000191309	0.000191309	0.000819268	0.000819268	1.76324E-05	1.16492E-05	1.96721E-05	1.96721E-05	5.9379E-06	6.11921E-06	3.46559E-05	3.46559E-05	2.41596E-05	2.41596E-05	2.39329E-06	2.39329E-06	7.70568E-06	7.70568E-06	5.66827E-05
3834603774505	383460	3774505	0.000182986	0.000182986	0.000783625	0.000783625	1.73935E-05	1.14913E-05	1.94056E-05	1.94056E-05	5.85744E-06	6.03629E-06	3.42822E-05	3.42822E-05	2.38322E-05	2.38322E-05	2.36086E-06	2.36086E-06	7.60125E-06	7.60125E-06	5.6062E-05
3834703774505	383470	3774505	0.00017672	0.00017672	0.000756792	0.000756792	1.72709E-05	1.14104E-05	1.92688E-05	1.92688E-05	5.81617E-06	5.99377E-06	3.4089E-05	3.4089E-05	2.36643E-05	2.36643E-05	2.34423E-06	2.34423E-06	7.54771E-06	7.54771E-06	5.590085E-05
3834803774505	383480	3774505	0.000170856	0.000170856	0.000731681	0.000731681	1.71668E-05	1.13415E-05	1.91526E-05	1.91526E-05	5.7811E-06	5.95762E-06	3.39086E-05	3.39086E-05	2.35216E-05	2.35216E-05	2.33009E-06	2.33009E-06	7.50219E-06	7.50219E-06	5.57754E-05
3835003774505	383500	3774505	0.000159127	0.000159127	0.000681451	0.000681451	1.69095E-05	1.11715E-05	1.88656E-05	1.88656E-05	5.69444E-06	5.86832E-06	3.35092E-05	3.35092E-05	2.3169E-05	2.3169E-05	2.29517E-06	2.29517E-06	7.38974E-06	7.38974E-06	5.52323E-05
3835103774505	383510	3774505	0.000153511	0.000153511	0.000657401	0.000657401	1.67747E-05	1.10825E-05	1.87152E-05	1.87152E-05	5.64905E-06	5.82154E-06	3.32902E-05	3.32902E-05	2.29843E-05	2.29843E-05	2.27687E-06	2.27687E-06	7.33083E-06	7.33083E-06	5.48801E-05
3835203774505	383520	3774505	0.000147567	0.000147567	0.000631945	0.000631945	1.65909E-05	1.09611E-05	1.85101E-05	1.85101E-05	5.58716E-06	5.75776E-06	3.30068E-05	3.30068E-05	2.27325E-05	2.27325E-05	2.25192E-06	2.25192E-06	7.25051E-06	7.25051E-06	5.42891E-05
3835303774505	383530	3774505	0.000141835	0.000141835	0.0006074	0.0006074	1.64132E-05	1.08437E-05	1.83119E-05	1.83119E-05	5.52732E-06	5.6961E-06	3.27234E-05	3.27234E-05	2.2489E-05	2.2489E-05	2.22781E-06	2.22781E-06	7.17286E-06	7.17286E-06	5.36445E-05
3835403774505	383540	3774505	0.000136273	0.000136273	0.00058358	0.00058358	1.62294E-05	1.07223E-05	1.81068E-05	1.81068E-05	5.46543E-06	5.63231E-06	3.24271E-05	3.24271E-05	2.22372E-05	2.22372E-05	2.20286E-06	2.20286E-06	7.09254E-06	7.09254E-06	5.29401E-05
3835503774505	383550	3774505	0.000130388	0.000130388	0.000558381	0.000558381	1.59966E-05	1.05684E-05	1.78471E-05	1.78471E-05	5.38703E-06	5.55152E-06	3.20534E-05	3.20534E-05	2.19182E-05	2.19182E-05	2.17126E-06	2.17126E-06	6.9908E-06	6.9908E-06	5.19791E-05
3835603774505	383560	3774505	0.000124968	0.000124968	0.00053517	0.00053517	1.57883E-05	1.04308E-05	1.76147E-05	1.76147E-05	5.31688E-06	5.47923E-06	3.17056E-05	3.17056E-05	2.16328E-05	2.16328E-05	2.14299E-06	2.14299E-06	6.89977E-06	6.89977E-06	5.10718E-05
3835703774505	383570	3774505	0.000120264	0.000120264	0.000515025	0.000515025	1.56229E-05	1.03215E-05	1.74301E-05	1.74301E-05	5.26117E-06	5.42182E-06	3.1435E-05	3.1435E-05	2.14061E-05	2.14061E-05	2.12053E-06	2.12053E-06	6.82747E-06	6.82747E-06	5.03495E-05
3835803774505	383580	3774505	0.000116064	0.000116064	0.000497035	0.000497035	1.5482E-05	1.02284E-05	1.72729E-05	1.72729E-05	5.21372E-06	5.37292E-06	3.1216E-05	3.1216E-05	2.12131E-05	2.12131E-05	2.10141E-06	2.10141E-06	6.76589E-06	6.76589E-06	4.97347E-05
3835903774505	383590	3774505	0.000112261	0.000112261	0.000480751	0.000480751	1.53656E-05	1.01515E-05	1.71431E-05	1.71431E-05	5.17452E-06	5.33252E-06	3.10228E-05	3.10228E-05	2.10536E-05	2.10536E-05	2.08561E-06	2.08561E-06	6.71502E-06	6.71502E-06	4.92094E-05
3836003774505	383600	3774505	0.000110266	0.000110266	0.000472207	0.000472207	1.54146E-05	1.01839E-05	1.71977E-05	1.71977E-05	5.19102E-06	5.34953E-06	3.1113E-05	3.1113E-05	2.11207E-05	2.11207E-05	2.09226E-06	2.09226E-06	6.73644E-06	6.73644E-06	4.949E-05
3836103774505	383610	3774505	0.000108308	0.000108308	0.000463822	0.000463822	1.54636E-05	1.02163E-05	1.72524E-05	1.72524E-05	5.20753E-06	5.36654E-06	3.12031E-05	3.12031E-05	2.11879E-05	2.11879E-05	2.09891E-06	2.09891E-06	6.75786E-06	6.75786E-06	4.97645E-05
3836203774505	383620	3774505	0.000107029	0.000107029	0.000458344	0.000458344	1.558E-05	1.02932E-05	1.73823E-05	1.73823E-05	5.24673E-06	5.40693E-06	3.14093E-05	3.14093E-05	2.13474E-05	2.13474E-05	2.11471E-06	2.11471E-06	6.80873E-06	6.80873E-06	5.03913E-05
3836303774505	383630	3774505	0.00010642	0.00010642	0.000455738	0.000455738	1.5776E-05	1.04227E-05	1.7601E-05	1.7601E-05	5.31275E-06	5.47497E-06	3.17442E-05	3.17442E-05	2.1616E-05	2.1616E-05	2.14132E-06	2.14132E-06	6.89441E-06	6.89441E-06	5.14299E-05
3836403774505	383640	3774505	0.000105836	0.000105836	0.000453237	0.000453237	1.59666E-05	1.05684E-05	1.78471E-05	1.78471E-05	5.38703E-06	5.55152E-06	3.20921E-05	3.20921E-05	2.19182E-05	2.19182E-05	2.17126E-06	2.17126E-06	6.9908E-06	6.9908E-06	5.2576E-05
3836503774505	383650	3774505	0.000105281	0.000105281	0.000450861	0.000450861	1.62355E-05	1.07263E-05	1.81137E-05	1.81137E-05	5.46749E-06	5.63444E-06	3.24786E-05	3.24786E-05	2.22456E-05	2.22456E-05	2.20369E-06	2.20369E-06	7.09522E-06	7.09522E-06	5.38773E-05
3836603774505	383660	3774505	0.000104712	0.000104712	0.000448422	0.000448422	1.6499E-05	1.09004E-05	1.84076E-05	1.84076E-05	5.55621E-06	5.72587E-06	3.28909E-05	3.28909E-05	2.26066E-05	2.26066E-05	2.23945E-06	2.23945E-06	7.21035E-06	7.21035E-06	5.53516E-05
3836703774505	383670	3774505	0.000104435	0.000104435	0.000447238	0.000447238	1.68543E-05	1.11351E-05	1.8804E-05	1.8804E-05	5.67588E-06	5.84918E-06	3.34191E-05	3.34191E-05	2.30934E-05	2.30934E-05	2.28768E-06	2.28768E-06	7.36564E-06	7.36564E-06	5.73155E-05
3836803774505	383680	3774505	0.000104706	0.000104706	0.000448396	0.000448396	1.73567E-05	1.1467E-05	1.93645E-05	1.93645E-05	5.84506E-06	6.02353E-06	3.41405E-05	3.41405E-05	2.37818E-05	2.37818E-05	2.35587E-06	2.35587E-06	7.58519E-06	7.58519E-06	5.99658E-05
3836903774505	383690	3774505	0.00010504	0.00010504	0.000449827	0.000449827	1.79326E-05	1.18475E-05	2.00071E-05	2.00071E-05	6.039E-06	6.2234E-06	3.50037E-05	3.50037E-05	2.45709E-05	2.45709E-05	2.43404E-06	2.43404E-06	7.83687E-06	7.83687E-06	6.27951E-05
3837003774505	383700	3774505	0.000105349	0.000105349	0.000451152	0.000451152	1.85453E-05	1.22523E-05	2.06906E-05	2.06906E-05	6.24532E-06	6.43602E-06	3.58798E-05	3.58798E-05	2.54103E-05	2.54103E-05	2.5172E-06	2.5172E-06	8.10461E-06	8.10461E-06	6.73018E-05
3837103774505	383710	3774505	0.000106276	0.000106276	0.000455119	0.000455119	1.91702E-05	1.26651E-05	2.13878E-05	2.13878E-05	6.45577E-06	6.65289E-06	3.69233E-05	3.69233E-05	2.62666E-05	2.62666E-05	2.60202E-06	2.60202E-06	8.37771E-06	8.37771E-06	6.89791E-05
3837203774505	383720	3774505	0.000104673	0.000104673	0.000448254	0.000448254	1.96235E-05	1.29647E-05	2.18936E-05	2.18936E-05	6.60844E-06	6.81023E-06	3.79153E-05	3.79153E-05	2.68878E-05	2.68878E-05	2.66356E-06	2.66356E-06	8.57584E-06	8.57584E-06	6.94268E-05
3837303774505	383730	3774505	0.000102341	0.000102341	0.00043827	0.00043827	1.98257E-05	1.30982E-05	2.21192E-05	2.21192E-05	6.67653E-06	6.88039E-06	3.84693E-05	3.84693E-05	2.71648E-05	2.71648E-05	2.691E-06	2.691E-06	8.6642E-06	8.6642E-06	6.92597E-05
3837403774505	383740	3774505	9.99458E-05	9.99458E-05	0.000428012	0.000428012	1.99911E-05	1.32075E-05	2.23037E-05	2.23037E-05	6.73224E-06	6.9378E-06	3.90233E-05	3.90233E-05	2.73915E-05	2.73915E-05	2.71345E-06	2.71345E-06	8.73649E-06	8.73649E-06	6.90627E-05
3837503774505	383750	3774505	9.75648E-05	9.75648E-05	0.000417816	0.000417816	2.01137E-05	1.32885E-05	2.24405E-05	2.24405E-05	6.7735E-06	6.98032E-06	3.94613E-05	3.94613E-05	2.75594E-05	2.75594E-05	2.73008E-06	2.73008E-06	8.79004E-06	8.79004E-06	6.88478E-05
3837603774505	383760	3774505	9.52334E-05	9.52334E-05	0.000407832	0.000407832	2.02117E-05	1.33532E-05	2.25498E-05	2.25498E-05	6.80651E-06	7.01434E-06	4.01055E-05	4.01055E-05	2.76937E-05	2.76937E-05	2.74339E-06	2.74339E-06	8.83288E-06	8.83288E-06	6.8609E-05
3837703774505	383770	3774505	9.29639E-05	9.29639E-05	0.000398112	0.000398112	2.03281E-05	1.34301E-05	2.26797E-05	2.26797E-05	6.84571E-06	7.05474E-06	4.09171E-05	4.09171E-05	2.78532E-05	2.78532E-05	2.75919E-06	2.75919E-06	8.88375E-06	8.88375E-06	6.83464E-05
3837803774505	383780	3774505	9.07604E-05	9.07604E-05	0.000388676	0.000388676	2.05058E-05	1.35475E-05	2.28779E-05	2.28779E-05	6.90555E-06	7.1164E-06	4.20637E-05	4.20637E-05	2.80966E-05	2.80966E-05	2.7833E-06	2.7833E-06	8.96139E-06	8.96139E-06	6.8036E-05
3837903774505	383790	3774505	8.85899E-05	8.85899E-05	0.000379381	0.000379381	2.04874E-05	1.35354E-05	2.28574E-05	2.28574E-05	6.89936E-06	7.11002E-06	4.2141E-05	4.2141E-05	2.80714E-05	2.80714E-05	2.78081E-06	2.78081E-06	8.95336E-06	8.95336E-06	6.77017E-05
3838003774505	383800	3774505	8.6471E-05	8.6471E-05	0.000370307	0.000370307	2.04384E-05	1.3503E-05	2.28027E-05	2.28027E-05	6.88285E-06	7.09301E-06	4.21023E-05	4.21023E-05	2.80043E-05	2.80043E-05	2.77416E-06	2.77416E-06	8.93194E-06	8.93194E-06	6.73615E-05
3838103774505	383810	3774505	8.44098E-05	8.44098E-05	0.00036148	0.00036148	2.03832E-05	1.34666E-05	2.27412E-05	2.27412E-05	6.86428E-06	7.07388E-06	4.20122E-05	4.20122E-05	2.79287E-05	2.79287E-05	2.76667E-06	2.76667E-06	8.90785E-06	8.90785E-06	6.70153E-05
3838203774505	383820	3774505	8.24085E-05	8.24085E-05	0.00035291	0.00035291	2.0322E-05	1.34261E-05	2.26729E-05	2.26729E-05	6.84365E-06	7.05262E-06	4.18962E-05	4.18962E-05	2.78448E-05	2.78448E-05	2.75836E-06	2.75836E-06	8.88107E-06	8.88107E-06	6.66631E-05
3838303774505	383830	3774505	8.05186E-05	8.05186E-05	0.000344816	0.000344816	2.0273E-05	1.33937E-05	2.26182E-05	2.26182E-05	6.82714E-06	7.03561E-06	4.17932E-05	4.17932E-05	2.77776E-05	2.77776E-05	2.7517E-06	2.7517E-06	8.85965E-06	8.85965E-06	6.63885E-05
3838403774505	383840	3774505	7.86865E-05	7.86865E-05	0.00033697	0.00033697	2.02301E-05	1.33654E-05	2.25703E-05	2.25703E-05	6.8127E-06	7.02072E-06	4.16901E-05	4.16901E-05	2.77189E-05	2.77189E-05	2.74588E-06	2.74588E-06	8.84091E-06	8.84091E-06	6.6102E-05
3838503774505	383850	3774505	7.69059E-05	7.69059E-05	0.000329345	0.000329345	2.01811E-05	1.3333E-05	2.25156E-05	2.25156E-05	6.7962E-06	7.00371E-06	4.1587E-05	4.1587E-05	2.76517E-05	2.76517E-05	2.73923E-06	2.73923E-06	8.81949E-06	8.81949E-06	6.58095E-05
3838603774505	383860	3774505	7.51749E-05	7.51749E-05	0.000321932	0.000321932	2.01259E-05	1.32966E-05	2.24541E-05	2.24541E-05	6.77763E-06	6.98458E-06	4.1484E-05	4.1484E-05	2.75761E-05	2.75761E-05	2.73175E-06	2.73175E-06	8.79539E-06	8.79539E-06	6.54991E-05
3838703774505	383870	3774505	7.34975E-05	7.34975E-05	0.000314749	0.000314749	2.00769E-05	1.32642E-05	2.23994E-05	2.23994E-05	6.76112E-06	6.96757E-06	4.13809E-05	4.13809E-05	2.7509E-05	2.7509E-05	2.72509E-06	2.72509E-06	8.77397E-06	8.77397E-06	6.51828E-05
3838803774505	383880	3774505	7.18655E-05	7.18655E-05	0.00030776	0.00030776	2.00279E-05	1.32318E-05	2.23448E-05	2.23448E-05	6.74462E-06	6.95056E-06	4.12778E-05	4.12778E-05	2.74418E-05	2.74418E-05	2.71844E-06	2.71844E-06	8.75255E-06	8.75255E-06	6.48545E-05
3838903774505	383890	3774505	7.02831E-05	7.02831E-05	0.000300983	0.000300983	1.99728E-05	1.31954E-05	2.22832E-05	2.22832E-

			MSite Grubbing / Prep	MMass Grading / Excavation	MMass Grading / Excavation	MDrainage / Utilities Trenching	MFoundations / Concrete Pads	MBuilding / Structure Construction	MAsphalt Paving	MLandscaping or Other Finishing	MWaterside Construction (Piles)	RSSWRe-striping South Valley	RSSWRe-striping Silver Lake Boulevard	RSSWDemolition	RSSWPlacing Base	RSSWForm/Place Rebar and Pour	Child Risk				
Unique Identifier	X (UTM)	Y (UTM)	2027	2027	2028	2028	2028	2028	2028	2028	2028	2029	2029	2029	2029	2029	3rd Trimester	0<2	2<16	Total	per million
3830903774505	383090	3774505	3.96922E-05	9.91145E-05	9.91145E-05	2.77381E-05	5.11821E-05	9.20349E-05	6.51092E-05	1.97301E-05	3.49338E-05	1.70369E-05	2.93108E-05	5.01789E-05	2.72772E-05	8.16454E-06	8.95777E-09	3.6963E-07	3.5147E-08	4.13731E-07	0.41373144
3831003774505	383100	3774505	4.14213E-05	0.000103432	0.000103432	2.89464E-05	5.34116E-05	9.60441E-05	6.79454E-05	2.05895E-05	3.64556E-05	1.73383E-05	3.01097E-05	5.15371E-05	2.80155E-05	8.38554E-06	9.46288E-09	3.957E-07	3.7455E-08	4.42618E-07	0.44261831
3831103774505	383110	3774505	4.20946E-05	0.000105113	0.000105113	2.9417E-05	5.42798E-05	9.76052E-05	6.90499E-05	2.09242E-05	3.70481E-05	1.75594E-05	3.05066E-05	5.22247E-05	2.83893E-05	8.49742E-06	9.94128E-09	4.2101E-07	3.9558E-08	4.70508E-07	0.47050784
3831203774505	383120	3774505	4.27786E-05	0.000106822	0.000106822	2.9895E-05	5.51619E-05	9.91914E-05	7.0172E-05	2.12642E-05	3.76502E-05	1.78709E-05	3.08834E-05	5.28954E-05	2.87539E-05	8.60653E-06	1.04281E-08	4.4708E-07	4.1761E-08	4.99273E-07	0.49927336
3831303774505	383130	3774505	4.34627E-05	0.00010853	0.00010853	3.03731E-05	5.6044E-05	0.000100778	7.12941E-05	2.16043E-05	3.82523E-05	1.81472E-05	3.12401E-05	5.35151E-05	2.90907E-05	8.70737E-06	1.09578E-08	4.7601E-07	4.4105E-08	5.31069E-07	0.53106943
3831403774505	383140	3774505	4.40337E-05	0.000109955	0.000109955	3.07721E-05	5.67803E-05	0.000102101	7.22307E-05	2.18881E-05	3.87548E-05	1.82577E-05	3.15667E-05	5.40753E-05	2.93953E-05	8.79853E-06	1.1433E-08	5.0194E-07	4.6283E-08	5.59654E-07	0.5596545
3831503774505	383150	3774505	4.45669E-05	0.000111287	0.000111287	3.11447E-05	5.74679E-05	0.000103338	7.31054E-05	2.21531E-05	3.92241E-05	1.84687E-05	3.18631E-05	5.45847E-05	2.96722E-05	8.8814E-06	1.19142E-08	5.2836E-07	4.8536E-08	5.88806E-07	0.58880563
3831603774505	383160	3774505	4.51056E-05	0.000112632	0.000112632	3.15211E-05	5.81624E-05	0.000104587	7.39889E-05	2.24209E-05	3.96982E-05	1.85441E-05	3.21595E-05	5.5094E-05	2.99491E-05	8.96428E-06	1.23803E-08	5.5407E-07	5.0801E-08	6.17251E-07	0.61725143
3831703774505	383170	3774505	4.56442E-05	0.000113977	0.000113977	3.18976E-05	5.8857E-05	0.000105836	7.48725E-05	2.26886E-05	4.01722E-05	1.87099E-05	3.24559E-05	5.56119E-05	3.02306E-05	9.04853E-06	1.28213E-08	5.7842E-07	5.3068E-08	6.44304E-07	0.64430447
3831903774505	383190	3774505	4.67322E-05	0.000116694	0.000116694	3.26579E-05	6.026E-05	0.000108359	7.66573E-05	2.32295E-05	4.11298E-05	1.86396E-05	3.30588E-05	5.6656E-05	3.07982E-05	9.21843E-06	1.34764E-08	6.1569E-07	5.726E-08	6.86427E-07	0.68642709
3832003774505	383200	3774505	4.72763E-05	0.000118052	0.000118052	3.30381E-05	6.09615E-05	0.00010962	7.75497E-05	2.34999E-05	4.16086E-05	1.84135E-05	3.33603E-05	5.71823E-05	3.10843E-05	9.30406E-06	1.36593E-08	6.2646E-07	5.9074E-08	6.99196E-07	0.69919584
3832103774505	383210	3774505	4.78257E-05	0.000119424	0.000119424	3.3422E-05	6.167E-05	0.000110894	7.84509E-05	2.3773E-05	4.20922E-05	1.83281E-05	3.36668E-05	5.77086E-05	3.13704E-05	9.3897E-06	1.38095E-08	6.3466E-07	6.0863E-08	7.09335E-07	0.70933475
3832203774505	383220	3774505	4.83697E-05	0.000120783	0.000120783	3.38022E-05	6.23715E-05	0.000112155	7.93433E-05	2.40434E-05	4.2571E-05	1.81723E-05	3.39682E-05	5.82265E-05	3.16519E-05	9.47396E-06	1.39378E-08	6.4098E-07	6.2686E-08	7.17607E-07	0.71760696
3832303774505	383230	3774505	4.89191E-05	0.000122155	0.000122155	3.41862E-05	6.30799E-05	0.000113429	8.02445E-05	2.43165E-05	4.30545E-05	1.8117E-05	3.42697E-05	5.87528E-05	3.1938E-05	9.55959E-06	1.40052E-08	6.4348E-07	6.4405E-08	7.21887E-07	0.72188658
3832403774505	383240	3774505	4.94685E-05	0.000123527	0.000123527	3.45701E-05	6.37884E-05	0.000114703	8.11457E-05	2.45896E-05	4.35381E-05	1.80969E-05	3.45761E-05	5.92791E-05	3.22241E-05	9.64523E-06	1.40446E-08	6.4384E-07	6.6124E-08	7.24007E-07	0.72400749
3832503774505	383250	3774505	5.00179E-05	0.000124899	0.000124899	3.49541E-05	6.44968E-05	0.000115977	8.2047E-05	2.48627E-05	4.40216E-05	1.80769E-05	3.48776E-05	5.98054E-05	3.25102E-05	9.73087E-06	1.40338E-08	6.4103E-07	6.7721E-08	7.22785E-07	0.7227848
3832603774505	383260	3774505	5.0562E-05	0.000126257	0.000126257	3.53342E-05	6.51983E-05	0.000117239	8.29394E-05	2.51331E-05	4.45004E-05	1.80769E-05	3.5184E-05	6.03318E-05	3.27963E-05	9.81651E-06	1.39975E-08	6.3636E-07	6.924E-08	7.19601E-07	0.71960125
3832703774505	383270	3774505	5.11114E-05	0.000127629	0.000127629	3.57182E-05	6.59068E-05	0.000118513	8.38406E-05	2.54062E-05	4.4984E-05	1.82175E-05	3.54855E-05	6.08496E-05	3.30778E-05	9.90076E-06	1.3954E-08	6.3079E-07	7.0705E-08	7.15451E-07	0.71545146
3832903774505	383290	3774505	5.2194E-05	0.000130332	0.000130332	3.64748E-05	6.73028E-05	0.000121023	8.56165E-05	2.59444E-05	4.59369E-05	1.81371E-05	3.60884E-05	6.18853E-05	3.36408E-05	1.00693E-05	1.36417E-08	6.0775E-07	7.2141E-08	6.93534E-07	0.69353441
3833003774505	383300	3774505	5.27057E-05	0.00013161	0.00013161	3.68324E-05	6.79627E-05	0.00012221	8.64559E-05	2.61988E-05	4.63872E-05	1.78709E-05	3.63496E-05	6.23691E-05	3.39038E-05	1.0148E-05	1.33686E-08	5.9058E-07	7.1802E-08	6.75754E-07	0.67575388
3833103774505	383310	3774505	5.31097E-05	0.000132619	0.000132619	3.71147E-05	6.84836E-05	0.000123146	8.71186E-05	2.63996E-05	4.67428E-05	1.76247E-05	3.65908E-05	6.27766E-05	3.41253E-05	1.02143E-05	1.30567E-08	5.7061E-07	7.0953E-08	6.5462E-07	0.65462012
3833203774505	383320	3774505	5.35783E-05	0.000133789	0.000133789	3.74422E-05	6.90879E-05	0.000124233	8.78873E-05	2.66325E-05	4.71552E-05	1.75594E-05	3.68571E-05	6.32435E-05	3.43791E-05	1.02903E-05	1.28574E-08	5.5691E-07	7.0387E-08	6.40154E-07	0.64015423
3833403774505	383340	3774505	5.43378E-05	0.000135686	0.000135686	3.79729E-05	7.00672E-05	0.000125994	8.91331E-05	2.701E-05	4.78236E-05	1.71826E-05	3.73042E-05	6.39821E-05	3.47806E-05	1.04104E-05	1.23711E-08	5.256E-07	6.7811E-08	6.05786E-07	0.60578557
3833503774505	383350	3774505	5.45748E-05	0.000136277	0.000136277	3.81385E-05	7.03728E-05	0.000126543	8.95218E-05	2.71278E-05	4.80322E-05	1.69313E-05	3.74248E-05	6.41858E-05	3.48914E-05	1.04436E-05	1.20513E-08	5.066E-07	6.5501E-08	5.84149E-07	0.58414893
3833603774505	383360	3774505	5.47149E-05	0.000136627	0.000136627	3.82364E-05	7.05534E-05	0.000126868	8.97516E-05	2.71974E-05	4.81555E-05	1.66852E-05	3.72188E-05	6.41518E-05	3.48729E-05	1.04381E-05	1.17462E-08	4.8851E-07	6.3057E-08	5.63316E-07	0.5633162
3833703774505	383370	3774505	5.31851E-05	0.000132807	0.000132807	3.71674E-05	6.85808E-05	0.000123321	8.72423E-05	2.64371E-05	4.68091E-05	1.64742E-05	3.68923E-05	6.3286E-05	3.44022E-05	1.02972E-05	1.14578E-08	4.716E-07	6.0657E-08	5.4371E-07	0.54371045
3833803774505	383380	3774505	5.27219E-05	0.000131651	0.000131651	3.68437E-05	6.79835E-05	0.000122247	8.64824E-05	2.62068E-05	4.64014E-05	1.62631E-05	3.64753E-05	6.23012E-05	3.38669E-05	1.0137E-05	1.11915E-08	4.5583E-07	5.8569E-08	5.25588E-07	0.52558786
3833903774505	383390	3774505	5.27434E-05	0.000131704	0.000131704	3.68587E-05	6.80113E-05	0.000122297	8.65178E-05	2.62175E-05	4.64204E-05	1.61124E-05	3.61839E-05	6.18768E-05	3.36362E-05	1.00679E-05	1.09793E-08	4.4283E-07	5.6865E-08	5.10679E-07	0.51067924
3834003774505	383400	3774505	5.28727E-05	0.000132027	0.000132027	3.69491E-05	6.8178E-05	0.000122597	8.67298E-05	2.62818E-05	4.65342E-05	1.60019E-05	3.61638E-05	6.19022E-05	3.365E-05	1.0072E-05	1.07966E-08	4.3128E-07	5.5352E-08	4.97433E-07	0.49743349
3834103774505	383410	3774505	5.29589E-05	0.000132242	0.000132242	3.70093E-05	6.82891E-05	0.000122797	8.68712E-05	2.63246E-05	4.661E-05	1.58914E-05	3.61587E-05	6.19447E-05	3.36731E-05	1.00789E-05	1.06152E-08	4.2E-07	5.3827E-08	4.84438E-07	0.48443766
3834203774505	383420	3774505	5.25765E-05	0.000131287	0.000131287	3.6742E-05	6.7796E-05	0.00012191	8.62439E-05	2.61345E-05	4.62734E-05	1.56452E-05	3.58472E-05	6.14353E-05	3.33962E-05	9.99607E-06	1.03612E-08	4.061E-07	5.1808E-08	4.68267E-07	0.46826651
3834303774505	383430	3774505	5.21779E-05	0.000130292	0.000130292	3.64635E-05	6.7282E-05	0.000120986	8.559E-05	2.59364E-05	4.59226E-05	1.54191E-05	3.55408E-05	6.0909E-05	3.31101E-05	9.91043E-06	1.01145E-08	3.9285E-07	4.9882E-08	4.52845E-07	0.45284498
3834403774505	383440	3774505	5.16985E-05	0.000129095	0.000129095	3.61285E-05	6.66638E-05	0.000119874	8.48037E-05	2.56981E-05	4.55007E-05	1.5193E-05	3.51941E-05	6.03148E-05	3.27871E-05	9.81374E-06	9.87029E-09	3.8E-07	4.801E-08	4.37884E-07	0.43788388
3834503774505	383450	3774505	5.11491E-05	0.000127723	0.000127723	3.57445E-05	6.59554E-05	0.0001186	8.39024E-05	2.5425E-05	4.50172E-05	1.4977E-05	3.47972E-05	5.96272E-05	3.24133E-05	9.70186E-06	9.62189E-09	3.6734E-07	4.6187E-08	4.23148E-07	0.42314821
3834603774505	383460	3774505	5.05889E-05	0.000126324	0.000126324	3.53531E-05	6.5233E-05	0.000117301	8.29835E-05	2.51465E-05	4.45241E-05	1.4776E-05	3.44053E-05	5.89481E-05	3.20441E-05	9.59136E-06	9.38258E-09	3.553E-07	4.4474E-08	4.09161E-07	0.40916103
3834703774505	383470	3774505	5.04435E-05	0.000125961	0.000125961	3.52514E-05	6.50455E-05	0.000116964	8.2745E-05	2.50742E-05	4.43961E-05	1.46755E-05	3.42898E-05	5.87528E-05	3.1938E-05	9.55959E-06	9.21434E-09	3.4612E-07	4.3201E-08	3.98532E-07	0.39853222
3834803774505	383480	3774505	5.03303E-05	0.000125679	0.000125679	3.51724E-05	6.48997E-05	0.000116702	8.25594E-05	2.5018E-05	4.42966E-05	1.45851E-05	3.42043E-05	5.86E-05	3.18549E-05	9.53473E-06	9.05798E-09	3.3755E-07	4.2015E-08	3.88622E-07	0.38862207
3835003774505	383500	3774505	4.98402E-05	0.000124455	0.000124455	3.48298E-05	6.42676E-05	0.000115565	8.17554E-05	2.47744E-05	4.38652E-05	1.43791E-05	3.38577E-05	5.79973E-05	3.15273E-05	9.43666E-06	8.72045E-09	3.2014E-07	3.9631E-08	3.68494E-07	0.36849413
3835103774505	383510	3774505	4.95224E-05	0.000123661	0.000123661	3.46078E-05	6.38578E-05	0.000114828	8.12341E-05	2.46164E-05	4.35855E-05	1.42736E-05	3.36416E-05	5.76153E-05	3.13196E-05	9.37451E-06	8.54871E-09	3.1162E-07	3.8484E-08	3.58651E-07	0.35865068
3835203774505	383520	3774505	4.89891E-05	0.00012233	0.00012233	3.42351E-05	6.31702E-05	0.000113592	8.03594E-05	2.43513E-05	4.31162E-05	1.41329E-05	3.32749E-05	5.69871E-05	3.09781E-05	9.27229E-06	8.3469E-09	3.0226E-07	3.725E-08	3.47852E-07	0.34785197
3835303774505	383530	3774505	4.84074E-05	0.000120877	0.000120877	3.38286E-05	6.24201E-05	0.000112243	7.94051E-05	2.40622E-05	4.26042E-05	1.39872E-05	3.2883E-05	5.63164E-05	3.06136E-05	9.16318E-06	8.14272E-09	2.9299E-07	3.6053E-08	3.3719E-07	0.33718982
3835403774505	383540	3774505	4.77718E-05	0.00011929	0.00011929	3.33844E-05	6.16005E-05	0.000110769	7.83625E-05	2.37462E-05	4.20448E-05	1.38465E-05	3.24559E-05	5.55779E-05	3.02121E-05	9.04301E-06	7.93445E-09	2.8377E-07	3.4884E-08	3.26584E-07	0.32658413
3835503774505	383550	3774505	4.69046E-05	0.000117124	0.000117124	3.27784E-05	6.04823E-05	0.000108758	7.694E-05	2.33152E-05	4.12815E-05	1.36657E-05	3.18782E-05	5.45847E-05	2.96722E-05	8.8814E-06	7.69845E-09	2.7373E-07	3.3624E-08	3.15057E-07	0.31505679
3835603774505	383560	3774505	4.60859E-05	0.00011508	0.00011508	3.22062E-05	5.94265E-05	0.00010686	7.5597E-05	2.29082E-05	4.0561E-05	1.34999E-05	3.13406E-05	5.36509E-05	2.91646E-05	8.72947E-06	7.47746E-09	2.6435E-07	3.2459E-08	3.04286E-07	0.30428587
3835703774505	383570	3774505	4.54341E-05	0.000113452	0.000113452	3.17507E-05	5.85861E-05	0.000105349	7.45279E-05	2.25842E-05	3.99873E-05	1.33692E-05	3.09085E-05	5.29123E-05	2.87631E-05	8.6093E-06	7.28918E-09	2.562E-07	3.1452E-08	2.94943E-07	0.29494343
3835803774505	383580	3774505	4.48793E-05	0.000112067	0.000112067	3.1363E-05	5.78707E-05	0.000104062	7.36178E-05	2.23084E-05	3.94991E-05	1.32637E-05	3.05468E-05	5.22841E-05	2.84216E-05	8.50709E-06	7.12353E-09	2.4893E-07	3.0555E-08	2.86605E-07	0.28660529
3835903774505	383590	3774505	4.44053E-05	0.000110883	0.000110883	3.10318E-05	5.72595E-05	0.000102963	7.28403E-05	2.20728E-05	3.90819E-05	1.31733E-05	3.02403E-05	5.17493E-05	2.81309E-05	8.42007E-06	6.97601E-09	2.4236E-07	2.9745E-08	2.79085E-07	0.27908505
3836003774505	383600	3774505	4.46585E-05	0.000111516	0.000111516	3.12087E-05	5.75859E-05	0.00010355	7.32556E-05	2.21987E-05	3.93047E-05	1.32085E-05	3.04212E-05	5.20464E-05	2.82924E-05	8.46841E-06	6.94273E-09	2.3972E-07	2.9383E-08	2.76042E-07	0.27604169
3836103774505	383610	3774505	4.49063E-05	0.000112134	0.000112134	3.13819E-05	5.79054E-05	0.000104125	7.3662E-05	2.23218E-05	3.95228E-05	1.32436E-05	3.0597E-05	5.23436E-05	2.84539E-05	8.51675E-06	6.91103E-09	2.3717E-07	2.9031E-08	2.73109E-07	0.27310879
3836203774505	383620	3774505	4.54718E-05	0.000113547	0.000113547	3.17771E-05	5.86347E-05	0.000105436	7.45898E-05	2.2603E-05	4.00205E-05	1.33341E-05	3.09839E-05	5.30057E-05	2.88139E-05	8.62449E-06	6.92766E-09	2.3624E-07	2.8855E-08	2.7202E-07	0.27201974
3836303774505	383630	3774505	4.64091E-05	0.000115887	0.000115887	3.24321E-05	5.98433E-05	0.000107609	7.61271E-05	2.30688E-05	4.08454E-05	1.34798E-05	3.16219E-05	5.40923E-05	2.94045E-05	8.80129E-06	6.99677E-09	2.3699E-07	2.8861E-08	2.72849E-07	0.27284852
3836403774505	383640	3774505	4.74432E-05	0.000118469	0.000118469	3.31548E-05	6.11768E-05	0.000110007	7.78236E-05	2.35829E-05	4.17556E-05	1.36355E-05	3.23253E-05	5.52893E-05	3.00552E-05	8.99605E-06	7.07453E-09	2.3799E-07	2.8889E-08	2.73951E-07	0.27395129
3836503774505	383650	3774505	4.86175E-05	0.000121402	0.000121402	3.39754E-05	6.2691E-05	0.00011273	7.97497E-05	2.41666E-05	4.27891E-05	1.38114E-05	3.31292E-05	5.6656E-05	3.07982E-05	9.21843E-06	7.16693E-09	2.3938E-07	2.8944E-08	2.75493E-07	0.27549259
3836603774505	383660	3774505	4.99479E-05	0.000124724	0.000124724	3.49051E-05	6.44065E-05	0.000115815	8.19321E-05	2.48279E-05	4.396E-05	1.40073E-05	3.40385E-05	5.8201E-05	3.1638E-05	9.46981E-06	7.26538E-09	2.4092E-07	2.9023E-08	2.77212E-07	0.27721216
3836703774505	383670	3774505	5.172E-05	0.000129149	0.000129149	3.61435E-05	6.66916E-05	0.000119924	8.4839E-05	2.57088E-05	4.55197E-05	1.42585E-05	3.52393E-05	6.02639E-05	3.27594E-05	9.80546E-06	7.39142E-09	2.4327E-07	2.9226E-08	2.7989E-07	0.27989025
3836803774505	383680	3774505	5.41116E-05	0.000135121	0.000135121	3.78148E-05	6.97755E-05	0.000125469	8.8762E-05	2.68976E-05	4.76245E-05	1.46403E-05	3.6842E-05	6.30143E-05	3.42545E-05	1.0253E-05	7.55095E-09	2.4666E-07	2.9633E-08	2.8384E-07	0.28383996
3836903774505	383690	3774505	5.66647E-05	0.000141496	0.000141496	3.9599E-05	7.30677E-05	0.000131389	9.295E-05	2.81667E-05	4.98716E-05	1.51076E-05	3.85603E-05	6.59261E-05	3.58374E-05	1.07267E-05	7.68184E-09	2.4922E-07	3.0084E-08	2.86983E-07	0.28698344
3837003774505	383700	3774505	6.07314E-05	0.000151651	0.000151651	4.2441E-05	7.83116E-05	0.000140819	9.96209E-05	3.01881E-05	5.34508E-05	1.55598E-05	4.08262E-05	7.00178E-05	3.80616E-05	1.13925E-05	7.76753E-09	2.5086E-07	3.073E-08	2.89357E-07	0.28935694
3837103774505	383710	3774505	6.2245E-05	0.000155431	0.000155431	4.34987E-05	8.02633E-05	0.000144328	0.000102104	3.09405E-05	5.47829E-05	1.6017E-05	4.21073E-05	7.20721E-05	3.91784E-05	1.17268E-05	7.82511E-09	2.5136E-07	3.1163E-08	2.90344E-07	0.29034386
3837203774505	383720	3774505	6.2649E-05	0.000156439	0.000156439	4.3781E-05	8.07842E-05	0.000145265	0.000102766	3.11413E-05	5.51384E-05	1.66148E-05	4.23434E-05	7.24457E-05	3.93814E-05	1.17875E-05	7.84059E-09	2.5024E-07	3.1013E-08	2.89092E-07	0.28909239
3837303774505	383730	3774505	6.24982E-05	0.000156063	0.000156063	4.36756E-05	8.05898E-05	0.000144915	0.000102519	3.10663E-05	5.50057E-05	1.68309E-05	4.2253E-05	7.22844E-05	3.92937E-05	1.17613E-05	7.79784E-09	2.4719E-07	3.0588E-08	2.85572E-07	0.2855716
3837403774505	383740	3774505	6.23204E-05	0.000155619	0.000155619	4.35514E-05	8.03606E-05	0.000144503	0.000102227	3.0978E-05	5.48493E-05	1.70921E-05	4.21475E-05	7.20976E-05	3.91922E-05	1.17309E-05	7.75643E-09	2.4415E-07	3.0151E-08	2.82062E-07	0.28206152
3837503774505	383750	3774505	6.21265E-05	0.000155135	0.000155135	4.34159E-05	8.01105E-05	0.000144054	0.000101909	3.08816E-05	5.46786E-05	1.71976E-05	4.20269E-05	7.18854E-05	3.90768E-05	1.16964E-05	7.70502E-09	2.4096E-07	2.9704E-08	2.78366E-07	0.27836606
3837603774505	383760	3774505	6.19111E-05	0.000154597	0.000154597	4.32653E-05	7.98327E-05	0.000143554	0.000101556	3.07745E-05	5.4489E-05	1.7268E-05	4.18963E-05	7.16477E-05	3.89476E-05	1.16577E-05	7.70367E-09	2.3832E-07	2.9269E-08	2.75294E-07	0.27529407
3837703774505	383770	3774505	6.16741E-05	0.000154005	0.000154005	4.30997E-05	7.95271E-05	0.000143004	0.000101167	3.06567E-05	5.42804E-05	1.72428E-05	4.17506E-05	7.14015E-05	3.88138E-05	1.16176E-05	7.66171E-09	2.3524E-07	2.8838E-08	2.71736E-07	0.27173648
3837803774505	383780	3774505	6.1394E-05	0.000153305	0.000153305	4.2904E-05	7.91659E-05	0.000142355	0.000100708	3.05175E-05	5.40339E-05	1.72077E-05	4.15798E-05	7.10959E-05	3.86477E-05	1.15679E-05	7.58958E-09	2.3186E-07	2.8418E-08	2.67863E-07	0.26786285
3837903774505	383790	3774505	6.10923E-05	0.000152552	0.000152552	4.26932E-05	7.8777E-05	0.000141656	0.000100213	3.03675E-05	5.37684E-05	1.71574E-05	4.13889E-05	7.07648E-05	3.84677E-05	1.15141E-05	7.51E-09	2.2841E-07	2.7981E-08	2.63901E-07	0.2639009
3838003774505	383800	3774505	6.07853E-05	0.000151786	0.000151786	4.24786E-05	7.83811E-05	0.000140944	9.97092E-05	3.02149E-05	5.34982E-05	1.71022E-05	4.11979E-05	7.04338E-05	3.82877E-05	1.14602E-05	7.41881E-09	2.249E-07	2.7548E-08	2.59871E-07	0.25987113
3838103774505	383810	3774505	6.04729E-05	0.000151005	0.000151005	4.22603E-05	7.79782E-05	0.000140219	9.91968E-05	3.00596E-05	5.32232E-05	1.70469E-05	4.1007E-05	7.01027E-05	3.81078E-05	1.14063E-05	7.3287E-09	2.2148E-07	2.7125E-08	2.55931E-07	0.25593133
3838203774505	383820	3774505	6.01551E-05	0.000150212	0.000150212	4.20382E-05	7.75684E-05	0.000139482	9.86755E-05	2.99017E-05	5.29435E-05	1.69967E-05	4.08111E-05	6.97546E-05	3.79186E-05	1.13497E-05	7.23951E-09	2.1812E-07	2.6711E-08	2.52068E-07	0.25206805
3838303774505	383830	3774505	5.99073E-05	0.000149593	0.000149593	4.18651E-05	7.72489E-05	0.000138908	9.8269E-05	2.97785E-05	5.27255E-05	1.69514E-05	4.06604E-05	6.95E-05	3.77801E-05	1.13082E-05	7.15708E-09	2.15E-07	2.6327E-08	2.48489E-07	0.24848892
3838403774505	383840	3774505	5.96488E-05	0.000148948	0.000148948	4.16844E-05	7.69155E-05	0.000138308	9.78449E-05	2.965E-05	5.24979E-05	1.69113E-05	4.05046E-05	6.92283E-05	3.76325E-05	1.1264E-05	7.07595E-09	2.1196E-07	2.5953E-08	2.44992E-07	0.24499188
3838503774505	383850	3774505	5.93849E-05	0.000148288	0.000148288	4.14999E-05	7.65752E-05	0.000137696	9.7412E-05	2.951888E-05	5.22656E-05	1.68711E-05	4.03438E-05	6.89482E-05	3.74802E-05	1.12185E-05	6.99544E-09	2.0897E-07	2.5587E-08	2.41551E-07	0.2415512
3838603774505	383860	3774505	5.91048E-05	0.000147589	0.000147589	4.13042E-05	7.6214E-05	0.000137047	9.69525E-05	2.93796E-05	5.20191E-05	1.68258E-05	4.0173E-05	6.86511E-05	3.73187E-05	1.11701E-05	6.91543E-09	2.0602E-07	2.5228E-08	2.38168E-07	0.2381684
3838703774505	383870	3774505	5.88193E-05	0.000146876	0.000146876	4.11047E-05	7.58459E-05	0.000136385	9.64843E-05	2.92377E-05	5.17678E-05	1.67856E-05	3.99972E-05	6.83454E-05	3.71525E-05	1.11204E-05	6.8366E-09	2.0314E-07	2.4878E-08	2.34856E-07	0.23485567
3838803774505	383880	3774505	5.8523E-05	0.000146136	0.000146136	4.08977E-05	7.54639E-05	0.000135698	9.59983E-05	2.90904E-05	5.15071E-05	1.67404E-05	3.98163E-05	6.80313E-05	3.69818E-05	1.10693E-05	6.75811E-09	2.003E-07	2.4536E-08	2.31591E-07	0.23159128
3838903774505	383890	3774505	5.82214E-05	0.000145383	0.000145383	4.06869E-05	7.5075E-05	0.000134999	9.55035E-05	2.89405E-05	5.12416E-05	1.66952E-05	3.96354E-05	6.77088E-05	3.68064E-05	1.10168E-05	6.68103E-09	1.9752E-07	2.4202E-08	2.28398E-07	0.22839827

Unique Identifier	X (UTM)	Y (UTM)	EGIODemolition 2025	EGIOSite Grubbing / Prep 2025	EGIOMass Grading / Excavation 2025	EGIOMass Grading / Excavation 2026	EGIODrainage / Utilities Trenching 2026	EGIODrainage / Utilities Trenching 2027	EGIOFoundations / Concrete Pads 2026	EGIOFoundations / Concrete Pads 2027	EGIOBuilding / Structure Construction 2026	EGIOBuilding / Structure Construction 2027	EGIOAsphalt Paving 2027	EGIOArchitectural Coating 2027	EGIOLandscaping or Other Finishing 2027	EGIOWaterside Construction (Piles) 2027	HIWaterside Construction (Landscaping) 2025	HIWaterside Construction (Landscaping) 2026	KMDemolition 2025	KMSite Grubbing / Prep 2025	KMMass Grading / Excavation 2025
3839003774505	383900	3774505	0.000115532	0.00010425	0.000260329	0.000260329	7.28555E-05	7.28555E-05	0.000134432	0.000134432	0.000241734	0.000241734	0.000171012	1.60953E-05	5.18219E-05	9.17552E-05	0.000188114	0.000188114	0.000119561	0.000107889	0.000269408
3839103774505	383910	3774505	0.000113491	0.00010241	0.000255729	0.000255729	7.15681E-05	7.15681E-05	0.000132057	0.000132057	0.000237462	0.000237462	0.00016799	1.58109E-05	5.09062E-05	9.01339E-05	0.000186465	0.000186465	0.00011832	0.000106769	0.00026661
3829703774515	382970	3774515	0.000149085	0.00013453	0.000335932	0.000335932	9.40138E-05	9.40138E-05	0.000173473	0.000173473	0.000311937	0.000311937	0.000220677	2.07696E-05	6.68718E-05	0.000118402	0.000135586	0.000135586	4.82842E-05	4.35704E-05	0.000108799
3829803774515	382980	3774515	0.000156994	0.00014167	0.000353754	0.000353754	9.90014E-05	9.90014E-05	0.000182676	0.000182676	0.000328486	0.000328486	0.000232384	2.18714E-05	7.04194E-05	0.000124684	0.000139012	0.000139012	4.98362E-05	4.49709E-05	0.000112296
3829903774515	382990	3774515	0.000165094	0.00014898	0.000372006	0.000372006	0.000104109	0.000104109	0.000192101	0.000192101	0.000345434	0.000345434	0.000244374	2.29999E-05	7.40527E-05	0.000131117	0.000142279	0.000142279	5.13284E-05	4.63175E-05	0.000115658
3830003774515	383000	3774515	0.00017391	0.00015693	0.000391872	0.000391872	0.000109669	0.000109669	0.00020236	0.00020236	0.000363881	0.000363881	0.000257424	2.42281E-05	7.80072E-05	0.000138119	0.000145689	0.000145689	5.29103E-05	4.77449E-05	0.000119223
3830103774515	383010	3774515	0.000187233	0.00016895	0.000421893	0.000421893	0.000118071	0.000118071	0.000217863	0.000217863	0.000391757	0.000391757	0.000277145	2.60842E-05	8.39833E-05	0.0001487	0.000151272	0.000151272	5.56083E-05	5.01795E-05	0.000125302
3830203774515	383020	3774515	0.00020258	0.0001828	0.000456473	0.000456473	0.000127748	0.000127748	0.00023572	0.00023572	0.000423868	0.000423868	0.000299861	2.82222E-05	9.0867E-05	0.000160888	0.000157441	0.000157441	5.85212E-05	5.28081E-05	0.000131866
3830303774515	383030	3774515	0.000218082	0.00019679	0.000491403	0.000491403	0.000137524	0.000137524	0.000253757	0.000253757	0.000456303	0.000456303	0.00032807	3.03818E-05	9.78203E-05	0.000173199	0.000163119	0.000163119	6.11297E-05	5.51619E-05	0.000137744
3830403774515	383040	3774515	0.000232479	0.00020978	0.000523845	0.000523845	0.000146603	0.000146603	0.00027051	0.00027051	0.000486428	0.000486428	0.000344118	3.23876E-05	0.000104278	0.000184634	0.000167734	0.000167734	6.32249E-05	5.70526E-05	0.000142465
3830503774515	383050	3774515	0.00024825	0.00022401	0.000559381	0.000559381	0.000156548	0.000156548	0.00028886	0.00028886	0.000519425	0.000519425	0.000367462	3.45846E-05	0.000111352	0.000197159	0.000172524	0.000172524	6.53618E-05	5.89809E-05	0.00014728
3830603774515	383060	3774515	0.000267446	0.00024134	0.000602636	0.000602636	0.000168654	0.000168654	0.000311197	0.000311197	0.000559591	0.000559591	0.000395877	3.7259E-05	0.000119963	0.000212405	0.000178376	0.000178376	6.77674E-05	6.11516E-05	0.0001527
3830703774515	383070	3774515	0.000288905	0.0002607	0.00065099	0.00065099	0.000182186	0.000182186	0.000336167	0.000336167	0.000604491	0.000604491	0.000427641	4.02486E-05	0.000129588	0.000229447	0.000184752	0.000184752	7.01252E-05	6.32792E-05	0.000158013
3830803774515	383080	3774515	0.000311361	0.00028096	0.00070159	0.00070159	0.000196346	0.000196346	0.000362296	0.000362296	0.000651476	0.000651476	0.00046088	4.3377E-05	0.000139661	0.000247282	0.000191112	0.000191112	7.22621E-05	6.52075E-05	0.000162828
3830903774515	383090	3774515	0.000334951	0.00030225	0.000754745	0.000754745	0.000211222	0.000211222	0.000389745	0.000389745	0.000700834	0.000700834	0.000495798	4.66634E-05	0.000150242	0.000266017	0.00019679	0.00019679	7.42797E-05	6.70281E-05	0.000167374
3831003774515	383100	3774515	0.000359616	0.00032451	0.000810321	0.000810321	0.000226776	0.000226776	0.000418444	0.000418444	0.000752441	0.000752441	0.000532307	5.00995E-05	0.000161305	0.000285605	0.000202721	0.000202721	7.62973E-05	6.88487E-05	0.000171921
3831103774515	383110	3774515	0.000383546	0.0003461	0.000864243	0.000864243	0.000241867	0.000241867	0.000446289	0.000446289	0.000802511	0.000802511	0.000567729	5.34333E-05	0.000172039	0.00030461	0.000207876	0.000207876	7.8088E-05	7.04646E-05	0.000175956
3831203774515	383120	3774515	0.000408252	0.0003684	0.000919913	0.000919913	0.000257446	0.000257446	0.000475037	0.000475037	0.000854205	0.000854205	0.000604299	5.68752E-05	0.000183121	0.000324232	0.000212713	0.000212713	7.98668E-05	7.20698E-05	0.000179964
3831303774515	383130	3774515	0.00043537	0.00039287	0.000981017	0.000981017	0.000274547	0.000274547	0.000506591	0.000506591	0.000910945	0.000910945	0.000644439	6.06531E-05	0.000195285	0.000345768	0.000217439	0.000217439	8.16516E-05	7.36803E-05	0.000183985
3831403774515	383140	3774515	0.000458804	0.00041401	0.001033823	0.001033823	0.000289325	0.000289325	0.000533859	0.000533859	0.000959978	0.000959978	0.000679127	6.39179E-05	0.000205796	0.00036438	0.000221309	0.000221309	8.34244E-05	7.52801E-05	0.00018798
3831503774515	383150	3774515	0.000482478	0.00043538	0.001087166	0.001087166	0.000304254	0.000304254	0.000561406	0.000561406	0.001009512	0.001009512	0.000714169	6.72159E-05	0.000216415	0.000383182	0.000225147	0.000225147	8.52211E-05	7.69014E-05	0.000192029
3831603774515	383160	3774515	0.000504904	0.00045561	0.001137699	0.001137699	0.000318396	0.000318396	0.0005875	0.0005875	0.001056435	0.001056435	0.000747364	7.03402E-05	0.000226474	0.000400992	0.000228509	0.000228509	8.70477E-05	7.85496E-05	0.000196144
3831703774515	383170	3774515	0.000525844	0.00047451	0.001184882	0.001184882	0.000331601	0.000331601	0.00061865	0.00061865	0.001100248	0.001100248	0.000778359	7.32574E-05	0.000235866	0.000417622	0.000231555	0.000231555	8.8904E-05	8.02248E-05	0.000200327
3831903774515	383190	3774515	0.000556996	0.00050262	0.001255079	0.001255079	0.000351246	0.000351246	0.00064814	0.00064814	0.00116543	0.00116543	0.00082472	7.75974E-05	0.00024984	0.00044236	0.000233743	0.000233743	9.27123E-05	8.36613E-05	0.000208909
3832003774515	383200	3774515	0.000565377	0.00051018	0.001273963	0.001273963	0.000356531	0.000356531	0.00065866	0.00065866	0.001182966	0.001182966	0.000836877	7.87649E-05	0.000253599	0.00044902	0.000232998	0.000232998	9.46583E-05	8.54172E-05	0.000213293
3832103774515	383210	3774515	0.000570964	0.00051522	0.001286552	0.001286552	0.000360054	0.000360054	0.00066437	0.00066437	0.001194656	0.001194656	0.000845147	7.95433E-05	0.000256105	0.000453457	0.000232712	0.000232712	9.66341E-05	8.72001E-05	0.000217745
3832203774515	383220	3774515	0.000574396	0.00051832	0.001294286	0.001294286	0.000362218	0.000362218	0.00066836	0.00066836	0.001201837	0.001201837	0.000850228	8.00214E-05	0.000257645	0.000456183	0.000232855	0.000232855	9.86636E-05	8.90315E-05	0.000222318
3832303774515	383230	3774515	0.000574462	0.00051838	0.001294434	0.001294434	0.00036226	0.00036226	0.00066838	0.00066838	0.001201975	0.001201975	0.000850325	8.00306E-05	0.000257674	0.000456235	0.000232839	0.000232839	0.000100723	9.08898E-05	0.000226959
3832403774515	383240	3774515	0.000572474	0.00051659	0.001289955	0.001289955	0.000361006	0.000361006	0.00066624	0.00066624	0.001197816	0.001197816	0.00084738	7.97537E-05	0.000254766	0.000454656	0.000233125	0.000233125	0.000102818	9.27804E-05	0.00023168
3832503774515	383250	3774515	0.000567586	0.00051217	0.001278939	0.001278939	0.000357923	0.000357923	0.00066036	0.00066036	0.001187587	0.001187587	0.000840146	7.90726E-05	0.00025459	0.00045077	0.000233252	0.000233252	0.000104943	9.4698E-05	0.000236468
3832603774515	383260	3774515	0.000561228	0.00050644	0.001264615	0.001264615	0.000353915	0.000353915	0.00065039	0.00065039	0.001174285	0.001174285	0.00083073	7.8187E-05	0.00025173	0.00044572	0.000233648	0.000233648	0.000107098	9.66425E-05	0.000241324
3832703774515	383270	3774515	0.000554251	0.00050014	0.001248892	0.001248892	0.000349514	0.000349514	0.00064492	0.00064492	0.001159685	0.001159685	0.000820408	7.72149E-05	0.000248608	0.00044018	0.00023452	0.00023452	0.000109283	9.86139E-05	0.000246246
3832903774515	383290	3774515	0.000530929	0.0004791	0.001196342	0.001196342	0.000334808	0.000334808	0.00061783	0.00061783	0.001110889	0.001110889	0.000785887	7.39659E-05	0.000238148	0.00042166	0.0002336	0.0002336	0.00011367	0.000102573	0.000256132
3833003774515	383300	3774515	0.000514586	0.00046435	0.001159515	0.001159515	0.00032401	0.00032401	0.00059876	0.00059876	0.001076693	0.001076693	0.00076169	7.1689E-05	0.00023081	0.00040682	0.00023253	0.00023253	0.000115825	0.000104517	0.000260988
3833103774515	383310	3774515	0.000494082	0.00044585	0.001113314	0.001113314	0.000311571	0.000311571	0.00057408	0.00057408	0.001033791	0.001033791	0.00073134	6.88325E-05	0.00022162	0.00039239	0.00022854	0.00022854	0.000117968	0.000106451	0.000265816
3833303774515	383330	3774515	0.000462362	0.00041722	0.001041839	0.001041839	0.000291569	0.000291569	0.00053999	0.00053999	0.000967422	0.000967422	0.00068439	6.44135E-05	0.000207392	0.00036726	0.00022481	0.00022481	0.000122218	0.000110286	0.000275393
3833403774515	383340	3774515	0.000444228	0.00040086	0.001000978	0.001000978	0.000280133	0.000280133	0.00051689	0.00051689	0.00092949	0.00092949	0.00065755	6.18871E-05	0.000199258	0.00035280	0.00022140	0.00022140	0.000124193	0.000112069	0.000279845
3833503774515	383350	3774515	0.000424786	0.00038332	0.00095717	0.00095717	0.000267873	0.000267873	0.00049476	0.00049476	0.00088801	0.00088801	0.00062877	5.91787E-05	0.000190537	0.00033736	0.00021742	0.00021742	0.000126086	0.000113777	0.000284109
3833603774515	383360	3774515	0.000406085	0.00036644	0.000915031	0.000915031	0.00025608	0.00025608	0.00047251	0.00047251	0.00084967	0.00084967	0.00060109	5.65733E-05	0.000182149	0.00032251	0.00021349	0.00021349	0.000127345	0.000114913	0.000286947
3833703774515	383370	3774515	0.000388637	0.0003507	0.000875716	0.000875716	0.000245077	0.000245077	0.00045221	0.00045221	0.00081316	0.00081316	0.00057526	5.41426E-05	0.000174323	0.00030865	0.00020974	0.00020974	0.000128855	0.000116276	0.00029035
3833803774515	383380	3774515	0.00037307	0.00033665	0.000840638	0.000840638	0.00023526	0.00023526	0.0004341	0.0004341	0.00078059	0.00078059	0.00055222	5.19739E-05	0.00016734	0.00029629	0.00020647	0.00020647	0.00013024	0.00011752 5	0.00029347
3833903774515	383390	3774515	0.000358881	0.00032385	0.000808667	0.000808667	0.000226313	0.000226313	0.00041759	0.00041759	0.00075095	0.00075095	0.00053122	4.99972E-05	0.000160976	0.00028502	0.00020348	0.00020348	0.000131506	0.000118667	0.000296321
3834103774515	383410	3774515	0.000333292	0.00030075	0.000751006	0.000751006	0.000210176	0.000210176	0.00038781	0.00038781	0.00069736	0.00069736	0.00049334	4.64322E-05	0.000149498	0.00026469	0.00019848	0.00019848	0.000133577	0.000120536	0.000300989
3834203774515	383420	3774515	0.000320028	0.00028879	0.000721119	0.000721119	0.000201812	0.000201812	0.00037238	0.00037238	0.00066961	0.00066961	0.00047309	4.45844E-05	0.000143548	0.00025416	0.00019528	0.00019528	0.000133875	0.000120806	0.000301661
3834303774515	383430	3774515	0.000307457	0.00027744	0.000692793	0.000692793	0.00019388 5	0.000193885	0.00035775 4	0.00035775 4	0.00064330 8	0.00064330 8	0.00045510 2	4.28331E-05	0.00013791	0.00024418 1	0.00019223 8	0.00019223 8	0.000133857	0.00012079	0.00030162 1
3834403774515	383440	3774515	0.000295185	0.00026637	0.000665139	0.000665139	0.000186146	0.000186146	0.00034347 4	0.00034347 4	0.00061763	0.00061763	0.00043693 6	4.11234E-05	0.000132405	0.00023443 4	0.00018909 8	0.00018909 8	0.000133314	0.000120299	0.000300397
3834503774515	383450	3774515	0.000283133	0.00025549	0.000637984	0.000637984	0.000178546	0.000178546	0.00032945	0.00032945	0.000592413	0.000592413	0.00041909 7	3.94444E-05	0.000126999	0.00022486 3	0.00018579 9	0.00018579 9	0.000132264	0.000119351	0.00029803
3834603774515	383460	3774515	0.000271822	0.00024529	0.000612495	0.000612495	0.000171413	0.000171413	0.00031628 9	0.00031628 9	0.00056874 6	0.00056874 6	0.00040235 4	3.78686E-05	0.000121925	0.00021588	0.00018269	0.00018269	0.000130837	0.000118064	0.000294815
3834703774515	383470	3774515	0.000262713	0.00023707	0.00059197	0.00059197	0.000165669	0.000165669	0.00030569	0.00030569	0.00054968 7	0.00054968 7	0.00038887	3.65996E-05	0.00011784	0.00020864 5	0.00018083 5	0.00018083 5	0.000130372	0.000117644	0.000293766
3834803774515	383480	3774515	0.000254213	0.0002294	0.000572817	0.000572817	0.000160308	0.000160308	0.00029579 9	0.00029579 9	0.00053190 2	0.00053190 2	0.00037628 9	3.54154E-05	0.000114027	0.00020189 5	0.00017916 9	0.00017916 9	0.000129978	0.000117288	0.000292878
3834903774515	383490	3774515	0.000245963	0.00022195	0.000554229	0.000554229	0.000155106	0.000155106	0.0002862	0.0002862	0.00051464 1	0.00051464 1	0.00036407 8	3.42662E-05	0.000110327	0.00019534 3	0.00017747 2	0.00017747 2	0.000129303	0.00011668	0.000291358
3835003774515	383500	3774515	0.000237792	0.00021458	0.000535816	0.000535816	0.000149953	0.000149953	0.00027669 2	0.00027669 2	0.00049754 3	0.00049754 3	0.00035198 2	3.31277E-05	0.000106661	0.00018885 3	0.00017560 1	0.00017560 1	0.000128187	0.000115673	0.000288843
3835103774515	383510	3774515	0.000230032	0.00020757	0.00051833	0.00051833	0.00014506	0.00014506	0.00026766 2	0.00026766 2	0.00048130 7	0.00048130 7	0.00034049 6	3.20467E-05	0.000103181	0.00018269	0.00017380 9	0.00017380 9	0.000126939	0.000114547	0.000286032
3835203774515	383520	3774515	0.000222171	0.00020048	0.000500617	0.000500617	0.000140102	0.000140102	0.00025851 5	0.00025851 5	0.00046485 8	0.00046485 8	0.00032885 9	3.09515E-05	9.96544E-05	0.00017644 7	0.00017171 5	0.00017171 5	0.000125053	0.000112845	0.000281782
3835303774515	383530	3774515	0.000214602	0.00019365	0.000483562	0.000483562	0.000135329	0.000135329	0.00024970 8	0.00024970 8	0.00044902 2	0.00044902 2	0.00031765 6	2.9897E-05	9.62594E-05	0.00017043 6	0.00016962 2	0.00016962 2	0.000122892	0.000110895	0.000276913
3835403774515	383540	3774515	0.000207307	0.00018707	0.000467126	0.000467126	0.00013073	0.00013073	0.00024122 1	0.00024122 1	0.00043359	0.00043359	0.00030685 9	2.88808E-05	9.29875E-05	0.00016464 3	0.00016752 8	0.00016752 8	0.000120678	0.000108896	0.000271923
3835503774515	383550	3774515	0.000199959	0.00018044	0.000450568	0.000450568	0.000126096	0.000126096	0.00023267 1	0.00023267 1	0.00041838 5	0.00041838 5	0.00029598 2	2.78572E-05	8.96916E-05	0.00015880 7	0.00016516 5	0.00016516 5	0.000117974	0.00010645 6	0.00026583
3835603774515	383560	3774515	0.000193035	0.00017419	0.000434966	0.000434966	0.000121729	0.000121729	0.00022461 4	0.00022461 4	0.00040389 7	0.00040389 7	0.00028573 3	2.68925E-05	8.65858E-05	0.00015330 8	0.00016294 5	0.00016294 5	0.000115317	0.000104059	0.000259844
3835703774515	383570	3774515	0.000187096	0.00016883	0.000421583	0.000421583	0.000117984	0.000117984	0.00021770 3	0.00021770 3	0.00039147	0.00039147	0.00027694 2	2.60651E-05	8.39217E-05	0.00014859 1	0.00016134 3	0.00016134 3	0.000113425	0.000102352	0.000255581
3835803774515	383580	3774515	0.000181784	0.00016404	0.000409612	0.000409612	0.000114634	0.000114634	0.00021152 1	0.00021152 1	0.00038035 4	0.00038035 4	0.00026907 8	2.5325E-05	8.15388E-05	0.00014437 2	0.00016009	0.00016009	0.000111951	0.000101022	0.000252259
3835903774515	383590	3774515	0.000176841	0.00015958	0.000398476	0.000398476	0.000111517	0.000111517	0.00020577	0.00020577	0.00037013	0.00037013	0.00026176 2	2.46364E-05	7.93219E-05	0.00014044 6	0.00015899 6	0.00015899 6	0.000110638	9.98366E-05	0.0002493
3836003774515	383600	3774515	0.000173677	0.00015672	0.000391347	0.000391347	0.000109522	0.000109522	0.00020020 89	0.00020020 89	0.00036339 4	0.00036339 4	0.00025707 9	2.41957E-05	7.79028E-05	0.00013793 4	0.00015932 9	0.00015932 9	0.00011136	0.000100488	0.000250927
3836103774515	383610	3774515	0.000170615	0.00015396	0.000384447	0.000384447	0.000107591	0.000107591	0.00019852 6	0.00019852 6	0.00035698 7	0.00035698 7	0.00025254 7	2.37691E-05	7.65293E-05	0.00013550 2	0.00015967 7	0.00015967 7	0.0001121	0.000101156	0.000252595
3836203774515	383620	3774515	0.000168526	0.00015207	0.00037974	0.00037974	0.000106274	0.000106274	0.00019609 5	0.00019609 5	0.00035261 5	0.00035261 5	0.00024954	2.3478E-05	7.55922E-05	0.00013383	0.00016091 5	0.00016091 5	0.000114124	0.000102982	0.000257154
3836303774515	383630	3774515	0.000167398	0.00015106	0.000377198	0.000377198	0.000105562	0.000105562	0.00019478 2	0.00019478 2	0.00035025 5	0.00035025 5	0.00024778 4	2.33209E-05	7.50862E-05	0.00013294 7	0.00016321 4	0.00016321 4	0.000117693	0.000106203	0.000265198
3836403774515	383640	3774515	0.0001663	0.00015006	0.000374723	0.000374723	0.00010487	0.00010487	0.00019350 4	0.00019350 4	0.00034795 7	0.00034795 7	0.00024615 9	2.31679E-05	7.45935E-05	0.00013207 4	0.00016573 6	0.00016573 6	0.00012186	0.000109963	0.000274586
3836503774515	383650	3774515	0.000164718	0.00014864	0.000371158	0.000371158	0.000103872	0.000103872	0.00019166 4	0.00019166 4	0.00034464 7	0.00034464 7	0.00024381 7	2.29475E-05	7.3884E-05	0.00013081 8	0.00016779 8	0.00016779 8	0.000125184	0.000112963	0.000282078
3836603774515	383660	3774515	0.00016313	0.0001472	0.00036758 1	0.00036758 1	0.000102871	0.000102871	0.00018981 6	0.00018981 6	0.00034132 5	0.00034132 5	0.00024146 7	2.27263E-05	7.31718E-05	0.00012955 7	0.00016992 3	0.00016992 3	0.00012836	0.000115829	0.000289233
3836703774515	383670	3774515	0.000161912	0.00014611	0.000364837	0.000364837	0.000102103	0.000102103	0.00018839 9	0.00018839 9	0.00033877 7	0.00033877 7	0.00023966 4	2.25567E-05	7.26256E-05	0.00012859	0.00017252 4	0.00017252 4	0.000131798	0.000118931	0.00029698
3836803774515	383680	3774515	0.000161309	0.00014556	0.000363478	0.000363478	0.000101723	0.000101723	0.00018769 8	0.00018769 8	0.00033751 6	0.00033751 6	0.00023877 2	2.24727E-05	7.23552E-05	0.00012811 1	0.00017599 7	0.00017599 7	0.000135183	0.000121985	0.000304607
3836903774515	383690	3774515	0.000160886	0.00014518	0.000362523	0.000362523	0.000101456	0.000101456	0.00018720 5	0.00018720 5	0.00033662 9	0.00033662 9	0.00023814 5	2.24136E-05	7.21651E-05	0.00012777 5	0.00017969 3	0.00017969 3	0.000137129	0.000123741	0.000308992
3837003774515	383700	3774515	0.0001615	0.00014573	0.000363909	0.000363909	0.000101843	0.000101843	0.00018792	0.00018792	0.00033791 5	0.00033791 5	0.00023905 5	2.24993E-05	7.24408E-05	0.00012826 3	0.00018349 9	0.00018349 9	0.000138215	0.000124722	0.000311439
3837103774515	383710	3774515	0.000161059	0.00014534	0.000362913	0.000362913	0.000101565	0.000101565	0.00018740 6	0.00018740 6	0.00033699 1	0.00033699 1	0.00023840 1	2.24377E-05	7.22427E-05	0.00012791 2	0.00018773 4	0.00018773 4	0.000137839	0.000124382	0.000310592
3837203774515	383720	3774515	0.000159393	0.00014383	0.000359161	0.000359161	0.000100515	0.000100515	0.00018546 8	0.00018546 8	0.00033350 6	0.00033350 6	0.00023593 6	2.22057E-05	7.14957E-05	0.00012658 9	0.00019152 4	0.00019152 4	0.000136949	0.00012358	0.000308588
3837303774515	383730	3774515	0.000156618	0.00014133	0.000352906	0.000352906	9.87642E-05	9.87642E-05	0.00018223 9	0.00018223 9	0.00032769 9	0.00032769 9	0.00023182 7	2.1819E-05	7.02507E-05	0.00012438 5	0.00019420 4	0.00019420 4	0.000135821	0.000122562	0.000306046
3837403774515	383740	3774515	0.000153806	0.00013879	0.000346571	0.000346571	9.69913E-05	9.69913E-05	0.00017896 7	0.00017896 7	0.00032181 6	0.00032181 6	0.00022766	2.14274E-05	6.89896E-05	0.00012215 2	0.00019842 3	0.00019842 3	0.000134556	0.00012142	0.000303194
3837503774515	383750	3774515	0.000150786	0.00013607	0.000339766	0.000339766	9.50866E-05	9.50866E-05	0.000175453	0.000175453	0.000315497	0.000315497	0.00022231 95	2.10066E-05	6.76348E-05	0.00011975 3	0.00020427 6	0.00020427 6	0.000133267	0.000120256	0.000300289

Unique Identifier	X (UTM)	Y (UTM)	KMMass Grading / Excavation	KMDrainage / Utilities Trenching	KMFoundations / Concrete Pads	KMBuilding / Structure Construction	KMAsphalt Paving	KMArchitectural Coating	KMLandscaping or Other Finishing	KMWaterside Construction (Piles)	EWNDemolition	EWNSite Grubbing / Prep	EWNDrainage / Utilities Trenching	EWNDrainage / Utilities Trenching	EWNDrainage / Utilities Trenching	EWNFoundations / Concrete Pads	EWNBuilding / Structure Construction	EWNAsphalt Paving	EWNLandscaping or Other Finishing	EWNWaterside Construction (Piles)	ISDemolition
			2026	2026	2026	2026	2026	2026	2026	2026	2027	2027	2027	2028	2029	2029	2029	2029	2029	2029	2027
3839003774515	383900	3774505	0.000269408	5.80457E-05	0.00013912	0.000258051	0.000176976	1.66566E-05	5.36291E-05	9.49551E-05	2.70043E-05	3.64095E-05	4.41759E-05	4.41759E-05	4.41759E-05	3.14219E-05	5.47211E-05	3.99721E-05	1.21127E-05	2.10192E-05	0.000198897
3839103774515	383910	3774505	0.00026661	5.74429E-05	0.000137676	0.000255371	0.000175138	1.64836E-05	5.30722E-05	9.39691E-05	2.69148E-05	3.62888E-05	4.40294E-05	4.40294E-05	4.40294E-05	3.13177E-05	5.45397E-05	3.98395E-05	1.20726E-05	2.09495E-05	0.000194581
3829703774515	382970	3774515	0.000108799	2.34414E-05	5.61829E-05	0.000104212	7.14708E-05	6.72666E-06	2.16578E-05	3.83471E-05	2.16381E-05	2.91743E-05	3.53973E-05	3.53973E-05	3.53973E-05	2.51778E-05	4.3847E-05	3.20289E-05	9.70572E-06	1.68423E-05	0.000128205
3829803774515	382980	3774515	0.000112296	2.41949E-05	5.79888E-05	0.000107562	7.37681E-05	6.94288E-06	2.2354E-05	3.95796E-05	2.19365E-05	2.95767E-05	3.58856E-05	3.58856E-05	3.58856E-05	2.55251E-05	4.44518E-05	3.24707E-05	9.8396E-06	1.70746E-05	0.000134645
3829903774515	382990	3774515	0.000115658	2.49194E-05	5.97252E-05	0.000110783	7.59769E-05	7.15077E-06	2.30233E-05	4.07648E-05	2.21932E-05	2.99227E-05	3.63055E-05	3.63055E-05	3.63055E-05	2.58237E-05	4.49719E-05	3.28506E-05	9.95473E-06	1.72744E-05	0.000141176
3830003774515	383000	3774515	0.000119223	2.56873E-05	6.15658E-05	0.000114197	7.83184E-05	7.37114E-06	2.37328E-05	4.20211E-05	2.24618E-05	3.02849E-05	3.67449E-05	3.67449E-05	3.67449E-05	2.61363E-05	4.55162E-05	3.32482E-05	1.00752E-05	1.74835E-05	0.000148249
3830103774515	383010	3774515	0.000125302	2.69972E-05	6.47052E-05	0.00012002	8.2312E-05	7.74701E-06	2.4943E-05	4.41639E-05	2.30647E-05	3.10978E-05	3.77311E-05	3.77311E-05	3.77311E-05	2.68378E-05	4.67379E-05	3.41406E-05	1.03456E-05	1.79527E-05	0.000159041
3830203774515	383020	3774515	0.000131866	2.84114E-05	6.80946E-05	0.000126307	8.66238E-05	8.15283E-06	2.62496E-05	4.64773E-05	2.37571E-05	3.20313E-05	3.88638E-05	3.88638E-05	3.88638E-05	2.76435E-05	4.8141E-05	3.51655E-05	1.06562E-05	1.84917E-05	0.000171248
3830303774515	383030	3774515	0.000137744	2.96778E-05	7.11299E-05	0.000131937	9.04849E-05	8.51623E-06	2.74197E-05	4.8549E-05	2.43779E-05	3.28683E-05	3.98794E-05	3.98794E-05	3.98794E-05	2.83658E-05	4.9399E-05	3.60844E-05	1.09347E-05	1.89749E-05	0.000183288
3830403774515	383040	3774515	0.000142465	3.06949E-05	7.35678E-05	0.000136459	9.35862E-05	8.80811E-06	2.83595E-05	5.02129E-05	2.48256E-05	3.34719E-05	4.06117E-05	4.06117E-05	4.06117E-05	2.88867E-05	5.03062E-05	3.67471E-05	1.11355E-05	1.93233E-05	0.000194265
3830503774515	383050	3774515	0.00014728	3.17324E-05	7.60543E-05	0.000141071	9.67493E-05	9.10582E-06	2.9318E-05	5.19101E-05	2.52971E-05	3.41077E-05	4.13832E-05	4.13832E-05	4.13832E-05	2.94354E-05	5.12617E-05	3.74451E-05	1.1347E-05	1.96904E-05	0.000206197
3830603774515	383060	3774515	0.0001527	3.29003E-05	7.88534E-05	0.000146263	0.00010031	9.44095E-06	3.0397E-05	5.38205E-05	2.59299E-05	3.49608E-05	4.24182E-05	4.24182E-05	4.24182E-05	3.01717E-05	5.25439E-05	3.83817E-05	1.16308E-05	2.01829E-05	0.000220577
3830703774515	383070	3774515	0.000158013	3.4045E-05	8.15969E-05	0.000151352	0.0001038	9.76942E-06	3.14546E-05	5.56931E-05	2.66103E-05	3.58783E-05	4.35314E-05	4.35314E-05	4.35314E-05	3.09635E-05	5.39228E-05	3.93889E-05	1.1936E-05	2.07125E-05	0.000236299
3830803774515	383080	3774515	0.000162828	3.50824E-05	8.40834E-05	0.000155964	0.000106963	1.00671E-05	3.24131E-05	5.73903E-05	2.72729E-05	3.67716E-05	4.46153E-05	4.46153E-05	4.46153E-05	3.17344E-05	5.52654E-05	4.03697E-05	1.22332E-05	2.12282E-05	0.00025247
3830903774515	383090	3774515	0.000167374	3.60619E-05	8.6431E-05	0.000160319	0.00010995	1.03482E-05	3.33181E-05	5.89926E-05	2.8019E-05	3.77777E-05	4.58359E-05	4.58359E-05	4.58359E-05	3.26026E-05	5.67774E-05	4.14741E-05	1.25679E-05	2.1809E-05	0.000268909
3831003774515	383100	3774515	0.000171921	3.70414E-05	8.87786E-05	0.000164673	0.000112936	1.06293E-05	3.42231E-05	6.05949E-05	2.87891E-05	3.88159E-05	4.70956E-05	4.70956E-05	4.70956E-05	3.34986E-05	5.83377E-05	4.26139E-05	1.29133E-05	2.24084E-05	0.000286619
3831103774515	383110	3774515	0.000175956	3.79108E-05	9.08623E-05	0.000168538	0.000115587	1.08788E-05	3.50263E-05	6.20171E-05	2.92606E-05	3.94517E-05	4.7867E-05	4.7867E-05	4.7867E-05	3.40473E-05	5.92933E-05	4.33119E-05	1.31248E-05	2.27754E-05	0.000304598
3831203774515	383120	3774515	0.000179964	3.87744E-05	9.29321E-05	0.000172377	0.00011822	1.11266E-05	3.58242E-05	6.34298E-05	2.9583E-05	3.98862E-05	4.83943E-05	4.83943E-05	4.83943E-05	3.44224E-05	5.99465E-05	4.3789E-05	1.32694E-05	2.30263E-05	0.00032318
3831303774515	383130	3774515	0.000183985	3.96409E-05	9.50088E-05	0.00017623	0.000120862	1.13752E-05	3.66247E-05	6.48473E-05	2.98456E-05	4.02404E-05	4.88239E-05	4.88239E-05	4.88239E-05	3.4728E-05	6.04787E-05	4.41778E-05	1.33872E-05	2.32307E-05	0.000342078
3831403774515	383140	3774515	0.00018798	4.05016E-05	9.70717E-05	0.000180056	0.000123486	1.16222E-05	3.74199E-05	6.62553E-05	2.99351E-05	4.03611E-05	4.89704E-05	4.89704E-05	4.89704E-05	3.48322E-05	6.06601E-05	4.43103E-05	1.34274E-05	2.33004E-05	0.000360959
3831503774515	383150	3774515	0.000192029	4.13738E-05	9.91623E-05	0.000183934	0.000126145	1.18725E-05	3.82258E-05	6.76822E-05	3.00187E-05	4.04738E-05	4.91071E-05	4.91071E-05	4.91071E-05	3.49294E-05	6.08294E-05	4.4434E-05	1.34649E-05	2.33655E-05	0.000380919
3831603774515	383160	3774515	0.000196144	4.22606E-05	0.000101288	0.000187876	0.000128849	1.2127E-05	3.90451E-05	6.91328E-05	3.00784E-05	4.05542E-05	4.92048E-05	4.92048E-05	4.92048E-05	3.49989E-05	6.09504E-05	4.45224E-05	1.34916E-05	2.34119E-05	0.000401752
3831703774515	383170	3774515	0.000200327	4.31619E-05	0.000103448	0.000191883	0.000131597	1.23856E-05	3.98778E-05	7.06072E-05	3.01321E-05	4.06267E-05	4.92926E-05	4.92926E-05	4.92926E-05	3.50614E-05	6.10593E-05	4.46019E-05	1.35157E-05	2.34538E-05	0.000423784
3831903774515	383190	3774515	0.000208909	4.50107E-05	0.000107879	0.000200102	0.000137234	1.29161E-05	4.1586E-05	7.36317E-05	3.01739E-05	4.0683E-05	4.9361E-05	4.9361E-05	4.9361E-05	3.511E-05	6.11439E-05	4.46637E-05	1.35345E-05	2.34863E-05	0.000471095
3832003774515	383200	3774515	0.000213293	4.59555E-05	0.000110143	0.000204302	0.000140114	1.31872E-05	4.24589E-05	7.51772E-05	3.01679E-05	4.0675E-05	4.93512E-05	4.93512E-05	4.93512E-05	3.5103E-05	6.11318E-05	4.46549E-05	1.35318E-05	2.34816E-05	0.000496105
3832103774515	383210	3774515	0.000217745	4.69147E-05	0.000112442	0.000208566	0.000143039	1.34625E-05	4.33451E-05	7.67463E-05	3.0156E-05	4.06589E-05	4.93317E-05	4.93317E-05	4.93317E-05	3.50892E-05	6.11076E-05	4.46372E-05	1.35264E-05	2.34723E-05	0.00052262
3832203774515	383220	3774515	0.000222318	4.79E-05	0.000114804	0.000212947	0.000146043	1.37452E-05	4.42554E-05	7.83581E-05	3.0156E-05	4.06589E-05	4.93317E-05	4.93317E-05	4.93317E-05	3.50892E-05	6.11076E-05	4.46372E-05	1.35264E-05	2.34723E-05	0.000550615
3832303774515	383230	3774515	0.000226959	4.88998E-05	0.0001172	0.000217391	0.000149091	1.40321E-05	4.51791E-05	7.99937E-05	3.0156E-05	4.06589E-05	4.93317E-05	4.93317E-05	4.93317E-05	3.50892E-05	6.11076E-05	4.46372E-05	1.35264E-05	2.34723E-05	0.0005795
3832403774515	383240	3774515	0.00023168	4.99169E-05	0.000119638	0.000221913	0.000152192	1.4324E-05	4.61189E-05	8.16576E-05	3.0156E-05	4.06589E-05	4.93317E-05	4.93317E-05	4.93317E-05	3.50892E-05	6.11076E-05	4.46372E-05	1.35264E-05	2.34723E-05	0.00060956
3832503774515	383250	3774515	0.000236468	5.09486E-05	0.000122111	0.0002265	0.000155338	1.462E-05	4.70721E-05	8.33453E-05	3.0156E-05	4.06589E-05	4.93317E-05	4.93317E-05	4.93317E-05	3.50892E-05	6.11076E-05	4.46372E-05	1.35264E-05	2.34723E-05	0.000639388
3832603774515	383260	3774515	0.000241324	5.19948E-05	0.000124618	0.000231151	0.000158528	1.49202E-05	4.80386E-05	8.50567E-05	3.01679E-05	4.0675E-05	4.93512E-05	4.93512E-05	4.93512E-05	3.5103E-05	6.11318E-05	4.46549E-05	1.35318E-05	2.34816E-05	0.000668971
3832703774515	383270	3774515	0.000246246	5.30554E-05	0.00012716	0.000235866	0.000161761	1.52246E-05	4.90186E-05	8.67917E-05	3.01858E-05	4.06991E-05	4.93805E-05	4.93805E-05	4.93805E-05	3.51239E-05	6.11681E-05	4.46814E-05	1.35398E-05	2.34956E-05	0.000697981
3832903774515	383290	3774515	0.000256132	5.51854E-05	0.000132265	0.000245335	0.000168255	1.58358E-05	5.09865E-05	9.02761E-05	3.0162E-05	4.06669E-05	4.93415E-05	4.93415E-05	4.93415E-05	3.50961E-05	6.11197E-05	4.46461E-05	1.35291E-05	2.3477E-05	0.000740493
3833003774515	383300	3774515	0.000260988	5.62316E-05	0.000134772	0.000249986	0.000171445	1.6136E-05	5.19531E-05	9.19875E-05	3.00963E-05	4.05784E-05	4.9234E-05	4.9234E-05	4.9234E-05	3.50197E-05	6.09867E-05	4.45489E-05	1.34997E-05	2.34259E-05	0.000748778
3833103774515	383310	3774515	0.000265816	5.72719E-05	0.000137266	0.000254611	0.000174617	1.64345E-05	5.29143E-05	9.36894E-05	2.98993E-05	4.03128E-05	4.89118E-05	4.89118E-05	4.89118E-05	3.47905E-05	6.05875E-05	4.42573E-05	1.34113E-05	2.32726E-05	0.000751178
3833303774515	383330	3774515	0.000275393	5.93352E-05	0.000142211	0.000263784	0.000180908	1.70266E-05	5.48206E-05	9.70647E-05	2.96068E-05	3.99184E-05	4.84333E-05	4.84333E-05	4.84333E-05	3.44502E-05	5.99948E-05	4.38244E-05	1.32801E-05	2.30449E-05	0.000743066
3833403774515	383340	3774515	0.000279845	6.02945E-05	0.00014451	0.000268048	0.000183833	1.73019E-05	5.57068E-05	9.86339E-05	2.92666E-05	3.94597E-05	4.78767E-05	4.78767E-05	4.78767E-05	3.40543E-05	5.93054E-05	4.33207E-05	1.31275E-05	2.27801E-05	0.000725684
3833503774515	383350	3774515	0.000284109	6.12131E-05	0.000146712	0.000272132	0.000186633	1.75655E-05	5.65556E-05	0.000100137	2.86876E-05	3.8679E-05	4.69296E-05	4.69296E-05	4.69296E-05	3.33805E-05	5.81321E-05	4.24637E-05	1.28678E-05	2.23294E-05	0.00070093
3833603774515	383360	3774515	0.000286947	6.18246E-05	0.000148177	0.000274851	0.000188498	1.7741E-05	5.71205E-05	0.000101137	2.81623E-05	3.79708E-05	4.60703E-05	4.60703E-05	4.60703E-05	3.27693E-05	5.70677E-05	4.16861E-05	1.26322E-05	2.19205E-05	0.000674469
3833703774515	383370	3774515	0.00029035	6.25577E-05	0.000149935	0.00027811	0.000190733	1.79514E-05	5.77979E-05	0.000102336	2.76131E-05	3.72304E-05	4.51719E-05	4.51719E-05	4.51719E-05	3.21303E-05	5.59549E-05	4.08733E-05	1.23858E-05	2.14931E-05	0.00065298
3833803774515	383380	3774515	0.00029347	6.32301E-05	0.000151546	0.000281099	0.000192783	1.81443E-05	5.84191E-05	0.000103436	2.71953E-05	3.6667E-05	4.44884E-05	4.44884E-05	4.44884E-05	3.16441E-05	5.51082E-05	4.02548E-05	1.21984E-05	2.11678E-05	0.000631933
3833903774515	383390	3774515	0.000296321	6.38444E-05	0.000153018	0.00028383	0.000194656	1.83206E-05	5.89867E-05	0.000104441	2.68968E-05	3.62646E-05	4.40001E-05	4.40001E-05	4.40001E-05	3.12969E-05	5.45034E-05	3.9813E-05	1.20645E-05	2.09355E-05	0.000612611
3834103774515	383410	3774515	0.000300989	6.485E-05	0.000155429	0.000288301	0.000197722	1.86091E-05	5.99158E-05	0.000106086	2.63775E-05	3.55644E-05	4.31506E-05	4.31506E-05	4.31506E-05	3.06926E-05	5.3451E-05	3.90443E-05	1.18316E-05	2.05313E-05	0.000576629
3834203774515	383420	3774515	0.000301661	6.49949E-05	0.000155776	0.000288945	0.000198164	1.86507E-05	6.00496E-05	0.000106323	2.60074E-05	3.50655E-05	4.25452E-05	4.25452E-05	4.25452E-05	3.0262E-05	5.27011E-05	3.84965E-05	1.16656E-05	2.02433E-05	0.000555504
3834303774515	383430	3774515	0.000301621	6.49862E-05	0.000155755	0.000288906	0.000198137	1.86482E-05	6.00416E-05	0.000106309	2.56374E-05	3.45665E-05	4.19398E-05	4.19398E-05	4.19398E-05	2.98313E-05	5.19512E-05	3.79487E-05	1.14996E-05	1.99552E-05	0.000535042
3834403774515	383440	3774515	0.000300397	6.47225E-05	0.000155123	0.000287734	0.000197333	1.85725E-05	5.9798E-05	0.000105878	2.52374E-05	3.40273E-05	4.12855E-05	4.12855E-05	4.12855E-05	2.9366E-05	5.11408E-05	3.73567E-05	1.13202E-05	1.96439E-05	0.000514395
3834503774515	383450	3774515	0.00029803	6.42125E-05	0.000153901	0.000285466	0.000195778	1.84262E-05	5.93267E-05	0.000105043	2.47957E-05	3.34317E-05	4.05629E-05	4.05629E-05	4.05629E-05	2.8852E-05	5.02457E-05	3.67029E-05	1.11221E-05	1.93001E-05	0.000493551
3834603774515	383460	3774515	0.000294815	6.35199E-05	0.000152241	0.000282387	0.000193667	1.82274E-05	5.86868E-05	0.00010391	2.43779E-05	3.28683E-05	3.98794E-05	3.98794E-05	3.98794E-05	2.83658E-05	4.9399E-05	3.60844E-05	1.09347E-05	1.89749E-05	0.000473888
3834703774515	383470	3774515	0.000293766	6.32938E-05	0.000151699	0.000281382	0.000192977	1.81626E-05	5.8478E-05	0.00010354	2.41511E-05	3.25625E-05	3.95083E-05	3.95083E-05	3.95083E-05	2.81019E-05	4.89393E-05	3.57487E-05	1.08329E-05	1.87983E-05	0.000459162
3834803774515	383480	3774515	0.000292878	6.31026E-05	0.00015124	0.000280532	0.000192394	1.81077E-05	5.83013E-05	0.000103228	2.396E-05	3.2305E-05	3.91958E-05	3.91958E-05	3.91958E-05	2.78796E-05	4.85523E-05	3.54659E-05	1.07472E-05	1.86496E-05	0.00044538
3834903774515	383490	3774515	0.000291358	6.27751E-05	0.000150456	0.000279076	0.000191396	1.80137E-05	5.79987E-05	0.000102692	2.37571E-05	3.20313E-05	3.88638E-05	3.88638E-05	3.88638E-05	2.76435E-05	4.8141E-05	3.51655E-05	1.06562E-05	1.84917E-05	0.000431734
3835003774515	383500	3774515	0.000288843	6.22332E-05	0.000149157	0.000276667	0.000189744	1.78582E-05	5.7498E-05	0.000101805	2.35183E-05	3.17094E-05	3.84733E-05	3.84733E-05	3.84733E-05	2.73657E-05	4.76572E-05	3.48121E-05	1.05491E-05	1.83058E-05	0.000417844
3835103774515	383510	3774515	0.000286032	6.16275E-05	0.000147705	0.000273974	0.000187897	1.76844E-05	5.69385E-05	0.000100815	2.32975E-05	3.14116E-05	3.8112E-05	3.8112E-05	3.8112E-05	2.71087E-05	4.72096E-05	3.44852E-05	1.04501E-05	1.81339E-05	0.000404587
3835203774515	383520	3774515	0.000281782	6.07118E-05	0.00014551	0.000269903	0.000185105	1.74216E-05	5.60924E-05	9.93165E-05	2.30229E-05	3.10414E-05	3.76628E-05	3.76628E-05	3.76628E-05	2.67892E-05	4.66532E-05	3.40787E-05	1.03269E-05	1.79202E-05	0.000390756
3835303774515	383530	3774515	0.000276913	5.96627E-05	0.000142996	0.00026524	0.000181906	1.71206E-05	5.51232E-05	9.76004E-05	2.27483E-05	3.06712E-05	3.72136E-05	3.72136E-05	3.72136E-05	2.64697E-05	4.60968E-05	3.36723E-05	1.02037E-05	1.77065E-05	0.000377344
3835403774515	383540	3774515	0.000271923	5.85876E-05	0.000140419	0.00026046	0.000178628	1.68121E-05	5.41298E-05	9.58416E-05	2.24737E-05	3.0301E-05	3.67644E-05	3.67644E-05	3.67644E-05	2.61502E-05	4.55404E-05	3.32659E-05	1.00806E-05	1.74927E-05	0.000364331
3835503774515	383550	3774515	0.00026583	5.72748E-05	0.000137273	0.000254624	0.000174626	1.64354E-05	5.29169E-05	9.36941E-05	2.21574E-05	2.98744E-05	3.62469E-05	3.62469E-05	3.62469E-05	2.57821E-05	4.48994E-05	3.27976E-05	9.93866E-06	1.72465E-05	0.000350996
3835603774515	383560	3774515	0.000259844	5.59852E-05	0.000134182	0.000248891	0.000170694	1.60653E-05	5.17255E-05	9.15845E-05	2.18529E-05	2.9464E-05	3.57489E-05	3.57489E-05	3.57489E-05	2.54278E-05	4.42825E-05	3.2347E-05	9.80211E-06	1.70095E-05	0.000338485
3835703774515	383570	3774515	0.000255581	5.50666E-05	0.00013198	0.000244807	0.000167893	1.58017E-05	5.08767E-05	9.00817E-05	2.165E-05	2.91904E-05	3.54169E-05	3.54169E-05	3.54169E-05	2.51917E-05	4.38712E-05	3.20466E-05	9.71108E-06	1.68516E-05	0.000328045
3835803774515	383580	3774515	0.000252259	5.43508E-05	0.000130265	0.000241625	0.000165711	1.55963E-05	5.02154E-05	8.89108E-05	2.14948E-05	2.89811E-05	3.5163E-05	3.5163E-05	3.5163E-05	2.50111E-05	4.35567E-05	3.18168E-05	9.64146E-06	1.67308E-05	0.000318846
3835903774515	383590	3774515	0.0002493	5.37132E-05	0.000128737	0.00023879	0.000163767	1.54134E-05	4.96264E-05	8.78679E-05	2.13635E-05	2.88041E-05	3.49482E-05	3.49482E-05	3.49482E-05	2.48583E-05	4.32906E-05	3.16225E-05	9.58256E-06	1.66286E-05	0.000310317
3836003774515	383600	3774515	0.000250927	5.40639E-05	0.000129577	0.000240349	0.000164836	1.5514E-05	4.99503E-05	8.84415E-05	2.1453E-05	2.89248E-05	3.50946E-05	3.50946E-05	3.50946E-05	2.49625E-05	4.34721E-05	3.1755E-05	9.62272E-06	1.66983E-05	0.000305559
3836103774515	383610	3774515	0.000252595	5.44232E-05	0.000130438	0.000241947	0.000165932	1.56171E-05	5.02823E-05	8.90293E-05	2.15485E-05	2.90535E-05	3.52509E-05	3.52509E-05	3.52509E-05	2.50736E-05	4.36656E-05	3.18964E-05	9.66556E-06	1.67726E-05	0.000300885
3836203774515	383620	3774515	0.000257154	5.54056E-05	0.000132793	0.000246314	0.000168927	1.5899E-05	5.119E-05	9.06364E-05	2.17873E-05	2.93755E-05	3.56415E-05	3.56415E-05	3.56415E-05	2.53514E-05	4.41494E-05	3.22498E-05	9.77266E-06	1.69584E-05	0.000298241
3836303774515	383630	3774515	0.000265198	5.71386E-05	0.000136946	0.000254018	0.000174211	1.63963E-05	5.27911E-05	9.34713E-05	2.21992E-05	2.99308E-05	3.63152E-05	3.63152E-05	3.63152E-05	2.58307E-05	4.4984E-05	3.28594E-05	9.9574E-06	1.7279E-05	0.000297674
3836403774515	383640	3774515	0.000274586	5.91614E-05	0.000141794	0.000263011	0.000180378	1.69767E-05	5.466E-05	9.67803E-05	2.26707E-05	3.05666E-05	3.70867E-05	3.70867E-05	3.70867E-05	2.63794E-05	4.59396E-05	3.35574E-05	1.01689E-05	1.76461E-05	0.000297107
3836503774515	383650	3774515	0.000282078	6.07755E-05	0.000145663	0.000270187	0.000185299	1.74399E-05	5.61513E-05	9.94208E-05	2.31005E-05	3.1146E-05	3.77897E-05	3.77897E-05	3.77897E-05	2.68795E-05	4.68105E-05	3.41936E-05	1.03617E-05	1.79806E-05	0.000295334
3836603774515	383660	3774515	0.000289233	6.23172E-05	0.000149358	0.000277041	0.00019	1.78823E-05	5.75757E-05	0.000101943	2.3578E-05	3.17899E-05	3.85709E-05	3.85709E-05	3.85709E-05	2.74351E-05	4.77781E-05	3.49004E-05	1.05759E-05	1.83523E-05	0.000293454
3836703774515	383670	3774515	0.00029698	6.39864E-05	0.000153359	0.000284461	0.000195089	1.83613E-05	5.91179E-05	0.000104673	2.41988E-05	3.26269E-05	3.95864E-05	3.95864E-05	3.95864E-05	2.81574E-05	4.90361E-05	3.58193E-05	1.08543E-05	1.88355E-05	0.000292302
3836803774515	383680	3774515	0.000304607	6.56296E-05	0.000157297	0.000291766	0.000200099	1.88328E-05	6.0636E-05	0.000107361	2.50106E-05	3.37214E-05	4.09144E-05	4.09144E-05	4.09144E-05	2.91021E-05	5.06811E-05	3.7021E-05	1.12185E-05	1.94674E-05	0.000292499
3836903774515	383690	3774515	0.000308992	6.65743E-05	0.000159561	0.000295966	0.000202979	1.91039E-05	6.15089E-05	0.000108907	2.58523E-05	3.48562E-05	4.22913E-05	4.22913E-05	4.22913E-05	3.00814E-05	5.23866E-05	3.82668E-05	1.1596E-05	2.01225E-05	0.00029272
3837003774515	383700	3774515	0.000311439	6.71017E-05	0.000160825	0.000298311	0.000204587	1.92553E-05	6.19961E-05	0.00010977	2.70998E-05	3.65382E-05	4.43321E-05	4.43321E-05	4.43321E-05	3.1533E-05	5.49146E-05	4.01134E-05	1.21556E-05	2.10935E-05	0.000295
3837103774515	383710	3774515	0.000310592	6.69191E-05	0.000160388	0.000297499	0.000204031	1.92029E-05	6.18275E-05	0.000109471	2.78937E-05	3.76086E-05	4.56308E-05	4.56308E-05	4.56308E-05	3.24568E-05	5.65234E-05	4.12885E-05	1.25117E-05	2.17114E-05	0.00029614
3837203774515	383720	3774515	0.000308588	6.64873E-05	0.000159353	0.00029558	0.000202714	1.9079E-05	6.14285E-05	0.000108765	2.80668E-05	3.7842E-05	4.5914E-05	4.5914E-05	4.5914E-05	3.26582E-05	5.68741E-05	4.15448E-05	1.25893E-05	2.18462E-05	0.000290899
3837303774515	383730	3774515	0.000306046	6.59396E-05	0.00015804	0.000293145	0.000201044	1.89218E-05	6.09225E-05	0.000107869	2.80429E-05	3.78098E-05	4.5875E-05	4.5875E-05	4.5875E-05	3.26304E-05	5.68258E-05	4.15094E-05	1.25786E-05	2.18276E-05	0.000284584
3837403774515	383740	3774515	0.000303194	6.53253E-05	0.000156568	0.000290413	0.000199171	1.87455E-05	6.03549E-05	0.000106864	2.79952E-05	3.77455E-05	4.57968E-05	4.57968E-05	4.57968E-05	3.25748E-05	5.6729E-05	4.14388E-05	1.25572E-05	2.17904E-05	0.000278125
3837503774515	383750	3774515	0.000300289	6.46993E-05	0.000155067	0.000287631	0.000197263	1.85659E-05	5.97765E-05	0.00010584	2.79594E-05	3.76972E-05	4.57383E-05	4.57383E-05	4.57383E-05	3.25332E-05	5.66564E-05	4.13857E-05	1.25411E-05	2.17626E-05	0.000271684

			ISDrainage / Utilities Trenching	ISDrainage / Utilities Trenching	ISAsphalt Paving	ISAsphalt Paving	SVDemolition	SVSite Grubbing / Prep	SVMass Grading / Excavation	SVMass Grading / Excavation	SVDrainage / Utilities Trenching	SVFoundations / Concrete Pads	SVBuilding / Structure Construction	SVBuilding / Structure Construction	SVAsphalt Paving	SVAsphalt Paving	SVArchitectural Coating	SVArchitectural Coating	SVLandscaping or Other Finishing	SVLandscaping or Other Finishing	MDemolition
Unique Identifier	X (UTM)	Y (UTM)	2027	2028	2027	2028	2027	2027	2027	2028	2028	2028	2028	2029	2028	2029	2028	2029	2028	2029	2027
3839003774505	383900	3774505	6.8748E-05	6.8748E-05	0.00029441	0.00029441	1.99238E-05	1.3163E-05	2.22286E-05	2.22286E-05	6.70954E-06	6.91441E-06	4.10588E-05	4.10588E-05	2.72991E-05	2.72991E-05	2.7043E-06	2.7043E-06	8.70704E-06	8.70704E-06	6.418E-05
3839103774505	383910	3774505	6.72563E-05	6.72563E-05	0.000288021	0.000288021	1.98686E-05	1.31266E-05	2.2167E-05	2.2167E-05	6.69097E-06	6.89528E-06	4.09557E-05	4.09557E-05	2.72236E-05	2.72236E-05	2.69682E-06	2.69682E-06	8.68294E-06	8.68294E-06	6.38397E-05
3829703774515	382970	3774515	4.43135E-05	4.43135E-05	0.00018977	0.00018977	1.61681E-05	1.06818E-05	1.80385E-05	1.80385E-05	5.4448E-06	5.61105E-06	3.2981E-05	3.2981E-05	2.21533E-05	2.21533E-05	2.19454E-06	2.19454E-06	7.06577E-06	7.06577E-06	2.98337E-05
3829803774515	382980	3774515	4.65397E-05	4.65397E-05	0.000199304	0.000199304	1.63213E-05	1.0783E-05	1.82094E-05	1.82094E-05	5.49638E-06	5.66421E-06	3.32516E-05	3.32516E-05	2.23631E-05	2.23631E-05	2.21533E-06	2.21533E-06	7.1327E-06	7.1327E-06	3.0538E-05
3829903774515	382990	3774515	4.87968E-05	4.87968E-05	0.00020897	0.00020897	1.64561E-05	1.0872E-05	1.83597E-05	1.83597E-05	5.54177E-06	5.71098E-06	3.34835E-05	3.34835E-05	2.25478E-05	2.25478E-05	2.23363E-06	2.23363E-06	7.19161E-06	7.19161E-06	3.11886E-05
3830003774515	383000	3774515	5.12417E-05	5.12417E-05	0.00021944	0.00021944	1.65909E-05	1.09611E-05	1.85101E-05	1.85101E-05	5.58716E-06	5.75776E-06	3.37154E-05	3.37154E-05	2.27325E-05	2.27325E-05	2.25192E-06	2.25192E-06	7.25051E-06	7.25051E-06	3.18811E-05
3830103774515	383010	3774515	5.4972E-05	5.4972E-05	0.000235415	0.000235415	1.69278E-05	1.11837E-05	1.88861E-05	1.88861E-05	5.70063E-06	5.8747E-06	3.42822E-05	3.42822E-05	2.31942E-05	2.31942E-05	2.29766E-06	2.29766E-06	7.39777E-06	7.39777E-06	3.31585E-05
3830203774515	383020	3774515	5.91913E-05	5.91913E-05	0.000253483	0.000253483	1.73016E-05	1.14306E-05	1.9303E-05	1.9303E-05	5.82649E-06	6.0044E-06	3.48877E-05	3.48877E-05	2.37063E-05	2.37063E-05	2.34839E-06	2.34839E-06	7.56109E-06	7.56109E-06	3.45851E-05
3830303774515	383030	3774515	6.33528E-05	6.33528E-05	0.00027130 5	0.00027130 5	1.76263E-05	1.16451E-05	1.96653E-05	1.96653E-05	5.93584E-06	6.11709E-06	3.54031E-05	3.54031E-05	2.41512E-05	2.41512E-05	2.39246E-06	2.39246E-06	7.703E-06	7.703E-06	3.58923E-05
3830403774515	383040	3774515	6.7147E-05	6.7147E-05	0.000287553	0.000287553	1.7853E-05	1.17949E-05	1.99182E-05	1.99182E-05	6.01218E-06	6.19576E-06	3.57509E-05	3.57509E-05	2.44618E-05	2.44618E-05	2.42323E-06	2.42323E-06	7.80206E-06	7.80206E-06	3.69369E-05
3830503774515	383050	3774515	7.12713E-05	7.12713E-05	0.000305215	0.000305215	1.80919E-05	1.19527E-05	2.01848E-05	2.01848E-05	6.09264E-06	6.27868E-06	3.61117E-05	3.61117E-05	2.47892E-05	2.47892E-05	2.45566E-06	2.45566E-06	7.90648E-06	7.90648E-06	3.80651E-05
3830603774515	383060	3774515	7.62416E-05	7.62416E-05	0.0003265	0.0003265	1.84289E-05	1.21754E-05	2.05607E-05	2.05607E-05	6.20612E-06	6.39562E-06	3.6627E-05	3.6627E-05	2.52509E-05	2.52509E-05	2.5014E-06	2.5014E-06	8.05374E-06	8.05374E-06	3.9426E-05
3830703774515	383070	3774515	8.16761E-05	8.16761E-05	0.000349773	0.000349773	1.88026E-05	1.24223E-05	2.09777E-05	2.09777E-05	6.33197E-06	6.52532E-06	3.72196E-05	3.72196E-05	2.57629E-05	2.57629E-05	2.55212E-06	2.55212E-06	8.21707E-06	8.21707E-06	4.08407E-05
3830803774515	383080	3774515	8.72653E-05	8.72653E-05	0.000373709	0.000373709	1.91641E-05	1.26611E-05	2.1381E-05	2.1381E-05	6.4537E-06	6.65076E-06	3.78122E-05	3.78122E-05	2.62582E-05	2.62582E-05	2.60119E-06	2.60119E-06	8.37504E-06	8.37504E-06	4.21539E-05
3830903774515	383090	3774515	9.29474E-05	9.29474E-05	0.000398042	0.000398042	1.95255E-05	1.28999E-05	2.17843E-05	2.17843E-05	6.57543E-06	6.77621E-06	3.83147E-05	3.83147E-05	2.67535E-05	2.67535E-05	2.65025E-06	2.65025E-06	8.533E-06	8.533E-06	4.40043E-05
3831003774515	383100	3774515	9.90689E-05	9.90689E-05	0.000424257	0.000424257	1.99054E-05	1.31508E-05	2.2208E-05	2.2208E-05	6.70335E-06	6.90803E-06	3.88687E-05	3.88687E-05	2.72739E-05	2.72739E-05	2.70181E-06	2.70181E-06	8.69901E-06	8.69901E-06	4.52399E-05
3831103774515	383110	3774515	0.000105283	0.000105283	0.00045087	0.00045087	2.01688E-05	1.33249E-05	2.2502E-05	2.2502E-05	6.79207E-06	6.99946E-06	3.92938E-05	3.92938E-05	2.76349E-05	2.76349E-05	2.73757E-06	2.73757E-06	8.81414E-06	8.81414E-06	4.59622E-05
3831203774515	383120	3774515	0.000111706	0.000111706	0.000478375	0.000478375	2.03832E-05	1.34666E-05	2.27412E-05	2.27412E-05	6.86428E-06	7.07388E-06	3.96803E-05	3.96803E-05	2.79287E-05	2.79287E-05	2.76667E-06	2.76667E-06	8.90785E-06	8.90785E-06	4.66964E-05
3831303774515	383130	3774515	0.000118238	0.000118238	0.000506348	0.000506348	2.05916E-05	1.36042E-05	2.29736E-05	2.29736E-05	6.93443E-06	7.14617E-06	4.00668E-05	4.00668E-05	2.82141E-05	2.82141E-05	2.79495E-06	2.79495E-06	8.99888E-06	8.99888E-06	4.73948E-05
3831403774515	383140	3774515	0.000124764	0.000124764	0.000534295	0.000534295	2.07263E-05	1.36932E-05	2.3124E-05	2.3124E-05	6.97982E-06	7.19295E-06	4.03373E-05	4.03373E-05	2.83988E-05	2.83988E-05	2.81324E-06	2.81324E-06	9.05778E-06	9.05778E-06	4.79678E-05
3831503774515	383150	3774515	0.000131663	0.000131663	0.000563841	0.000563841	2.0855E-05	1.37782E-05	2.32675E-05	2.32675E-05	7.02315E-06	7.2376E-06	4.06208E-05	4.06208E-05	2.85751E-05	2.85751E-05	2.8307E-06	2.8307E-06	9.11401E-06	9.11401E-06	4.85349E-05
3831603774515	383160	3774515	0.000138864	0.000138864	0.000594677	0.000594677	2.0953E-05	1.3843E-05	2.33769E-05	2.33769E-05	7.05616E-06	7.27161E-06	4.08527E-05	4.08527E-05	2.87094E-05	2.87094E-05	2.84401E-06	2.84401E-06	9.15685E-06	9.15685E-06	4.9102E-05
3831703774515	383170	3774515	0.000146479	0.000146479	0.000627289	0.000627289	2.10204E-05	1.38875E-05	2.34521E-05	2.34521E-05	7.07885E-06	7.295E-06	4.1033E-05	4.1033E-05	2.88018E-05	2.88018E-05	2.85316E-06	2.85316E-06	9.1863E-06	9.1863E-06	4.9675E-05
3831903774515	383190	3774515	0.000162832	0.000162832	0.00069732	0.00069732	2.09714E-05	1.38551E-05	2.33974E-05	2.33974E-05	7.06235E-06	7.27799E-06	4.08784E-05	4.08784E-05	2.87346E-05	2.87346E-05	2.8465E-06	2.8465E-06	9.16488E-06	9.16488E-06	5.0833E-05
3832003774515	383200	3774515	0.000171477	0.000171477	0.000734341	0.000734341	2.08427E-05	1.37701E-05	2.32539E-05	2.32539E-05	7.01902E-06	7.23334E-06	4.05435E-05	4.05435E-05	2.85583E-05	2.85583E-05	2.82904E-06	2.82904E-06	9.10865E-06	9.10865E-06	5.1412E-05
3832103774515	383210	3774515	0.000180642	0.000180642	0.000773588	0.000773588	2.07508E-05	1.37094E-05	2.31513E-05	2.31513E-05	6.98807E-06	7.20145E-06	4.03116E-05	4.03116E-05	2.84324E-05	2.84324E-05	2.81657E-06	2.81657E-06	9.06849E-06	9.06849E-06	5.1991E-05
3832203774515	383220	3774515	0.000190318	0.000190318	0.000815027	0.000815027	2.07018E-05	1.3677E-05	2.30966E-05	2.30966E-05	6.97157E-06	7.18444E-06	4.01699E-05	4.01699E-05	2.83652E-05	2.83652E-05	2.80991E-06	2.80991E-06	9.04707E-06	9.04707E-06	5.257E-05
3832303774515	383230	3774515	0.000200302	0.000200302	0.000857782	0.000857782	2.06406E-05	1.36366E-05	2.30283E-05	2.30283E-05	6.95094E-06	7.16318E-06	4.0041E-05	4.0041E-05	2.82813E-05	2.82813E-05	2.8016E-06	2.8016E-06	9.0203E-06	9.0203E-06	5.3155E-05
3832403774515	383240	3774515	0.000210692	0.000210692	0.000902278	0.000902278	2.06099E-05	1.36163E-05	2.29941E-05	2.29941E-05	6.94062E-06	7.15255E-06	3.99637E-05	3.99637E-05	2.82393E-05	2.82393E-05	2.79744E-06	2.79744E-06	9.00691E-06	9.00691E-06	5.3734E-05
3832503774515	383250	3774515	0.000221002	0.000221002	0.000946429	0.000946429	2.05916E-05	1.36042E-05	2.29736E-05	2.29736E-05	6.93443E-06	7.14617E-06	3.98864E-05	3.98864E-05	2.82141E-05	2.82141E-05	2.79495E-06	2.79495E-06	8.99888E-06	8.99888E-06	5.4313E-05
3832603774515	383260	3774515	0.000231227	0.000231227	0.000990218	0.000990218	2.05854E-05	1.36001E-05	2.29668E-05	2.29668E-05	6.93237E-06	7.14404E-06	3.98736E-05	3.98736E-05	2.82057E-05	2.82057E-05	2.79411E-06	2.79411E-06	8.9962E-06	8.9962E-06	5.4892E-05
3832703774515	383270	3774515	0.000241255	0.000241255	0.001033159	0.001033159	2.06222E-05	1.36244E-05	2.30078E-05	2.30078E-05	6.94475E-06	7.1568E-06	3.99509E-05	3.99509E-05	2.82561E-05	2.82561E-05	2.7991E-06	2.7991E-06	9.01227E-06	9.01227E-06	5.5465E-05
3832903774515	383290	3774515	0.000255949	0.000255949	0.001096086	0.001096086	2.05425E-05	1.35718E-05	2.29189E-05	2.29189E-05	6.91792E-06	7.12916E-06	3.97576E-05	3.97576E-05	2.8147E-05	2.8147E-05	2.78829E-06	2.78829E-06	8.97746E-06	8.97746E-06	5.660515E-05
3833003774515	383300	3774515	0.000258813	0.000258813	0.00110835	0.00110835	2.03955E-05	1.34747E-05	2.27549E-05	2.27549E-05	6.86841E-06	7.07813E-06	3.94355E-05	3.94355E-05	2.79455E-05	2.79455E-05	2.76834E-06	2.76834E-06	8.9132E-06	8.9132E-06	5.71185E-05
3833103774515	383310	3774515	0.000259642	0.000259642	0.001111902	0.001111902	2.02423E-05	1.33735E-05	2.2584E-05	2.2584E-05	6.81683E-06	7.02498E-06	3.91134E-05	3.91134E-05	2.77356E-05	2.77356E-05	2.74755E-06	2.74755E-06	8.84626E-06	8.84626E-06	5.75363E-05
3833303774515	383330	3774515	0.000256838	0.000256838	0.001099894	0.001099894	1.9985E-05	1.32035E-05	2.22969E-05	2.22969E-05	6.73017E-06	6.93567E-06	3.85981E-05	3.85981E-05	2.73831E-05	2.73831E-05	2.71262E-06	2.71262E-06	8.73381E-06	8.73381E-06	5.83666E-05
3833403774515	383340	3774515	0.00025083	0.00025083	0.001074165	0.001074165	1.97645E-05	1.30578E-05	2.20508E-05	2.20508E-05	6.6559E-06	6.85913E-06	3.81601E-05	3.81601E-05	2.70809E-05	2.70809E-05	2.68268E-06	2.68268E-06	8.63742E-06	8.63742E-06	5.86764E-05
3833503774515	383350	3774515	0.000242274	0.000242274	0.001037524	0.001037524	1.94888E-05	1.28756E-05	2.17432E-05	2.17432E-05	6.56305E-06	6.76345E-06	3.76448E-05	3.76448E-05	2.67031E-05	2.67031E-05	2.64526E-06	2.64526E-06	8.51694E-06	8.51694E-06	5.893915E-05
3833603774515	383360	3774515	0.000233128	0.000233128	0.000998356	0.000998356	1.91395E-05	1.26449E-05	2.13536E-05	2.13536E-05	6.44545E-06	6.64226E-06	3.71681E-05	3.71681E-05	2.62246E-05	2.62246E-05	2.59786E-06	2.59786E-06	8.36433E-06	8.36433E-06	5.7405E-05
3833703774515	383370	3774515	0.0002257	0.0002257	0.000966548	0.000966548	1.88638E-05	1.24627E-05	2.1046E-05	2.1046E-05	6.35261E-06	6.54658E-06	3.67429E-05	3.67429E-05	2.58469E-05	2.58469E-05	2.56044E-06	2.56044E-06	8.24384E-06	8.24384E-06	5.67007E-05
3833803774515	383380	3774515	0.000218425	0.000218425	0.000935394	0.000935394	1.86372E-05	1.2313E-05	2.07931E-05	2.07931E-05	6.27627E-06	6.46791E-06	3.63307E-05	3.63307E-05	2.55363E-05	2.55363E-05	2.52967E-06	2.52967E-06	8.14478E-06	8.14478E-06	5.65037E-05
3833903774515	383390	3774515	0.000211747	0.000211747	0.000906793	0.000906793	1.84534E-05	1.21916E-05	2.05881E-05	2.05881E-05	6.21437E-06	6.40412E-06	3.59957E-05	3.59957E-05	2.52844E-05	2.52844E-05	2.50472E-06	2.50472E-06	8.06445E-06	8.06445E-06	5.63843E-05
3834103774515	383410	3774515	0.00019931	0.00019931	0.000853532	0.000853532	1.81409E-05	1.19851E-05	2.02395E-05	2.02395E-05	6.10915E-06	6.29569E-06	3.54546E-05	3.54546E-05	2.48563E-05	2.48563E-05	2.46231E-06	2.46231E-06	7.9279E-06	7.9279E-06	5.6253E-05
3834203774515	383420	3774515	0.000192008	0.000192008	0.000822263	0.000822263	1.79203E-05	1.18394E-05	1.99934E-05	1.99934E-05	6.03487E-06	6.21914E-06	3.50939E-05	3.50939E-05	2.45541E-05	2.45541E-05	2.43238E-06	2.43238E-06	7.83151E-06	7.83151E-06	5.59187E-05
3834303774515	383430	3774515	0.000184935	0.000184935	0.000791975	0.000791975	1.7712E-05	1.17018E-05	1.9761E-05	1.9761E-05	5.96472E-06	6.14685E-06	3.4746E-05	3.4746E-05	2.42687E-05	2.42687E-05	2.4041E-06	2.4041E-06	7.74048E-06	7.74048E-06	5.55367E-05
3834403774515	383440	3774515	0.000177799	0.000177799	0.000761413	0.000761413	1.74854E-05	1.1552E-05	1.95081E-05	1.95081E-05	5.88839E-06	6.06818E-06	3.43724E-05	3.43724E-05	2.39581E-05	2.39581E-05	2.37333E-06	2.37333E-06	7.64142E-06	7.64142E-06	5.50472E-05
3834503774515	383450	3774515	0.000170594	0.000170594	0.000730559	0.000730559	1.72464E-05	1.13942E-05	1.92415E-05	1.92415E-05	5.80792E-06	5.98526E-06	3.39859E-05	3.39859E-05	2.36307E-05	2.36307E-05	2.3409E-06	2.3409E-06	7.537E-06	7.537E-06	5.44384E-05
3834603774515	383460	3774515	0.000163798	0.000163798	0.000701455	0.000701455	1.70197E-05	1.12444E-05	1.89886E-05	1.89886E-05	5.73158E-06	5.90659E-06	3.36252E-05	3.36252E-05	2.33201E-05	2.33201E-05	2.31013E-06	2.31013E-06	7.43793E-06	7.43793E-06	5.38355E-05
3834703774515	383470	3774515	0.000158708	0.000158708	0.000679657	0.000679657	1.68972E-05	1.11634E-05	1.88519E-05	1.88519E-05	5.69032E-06	5.86407E-06	3.34319E-05	3.34319E-05	2.31522E-05	2.31522E-05	2.2935E-06	2.2935E-06	7.38438E-06	7.38438E-06	5.36504E-05
3834803774515	383480	3774515	0.000153944	0.000153944	0.000659256	0.000659256	1.67931E-05	1.10946E-05	1.87357E-05	1.87357E-05	5.65524E-06	5.82792E-06	3.32645E-05	3.32645E-05	2.30095E-05	2.30095E-05	2.27937E-06	2.27937E-06	7.33887E-06	7.33887E-06	5.35012E-05
3834903774515	383490	3774515	0.000149227	0.000149227	0.000639058	0.000639058	1.66828E-05	1.10218E-05	1.86127E-05	1.86127E-05	5.61811E-06	5.78965E-06	3.30841E-05	3.30841E-05	2.28584E-05	2.28584E-05	2.2644E-06	2.2644E-06	7.29067E-06	7.29067E-06	5.33102E-05
3835003774515	383500	3774515	0.000144426	0.000144426	0.000618498	0.000618498	1.65541E-05	1.09368E-05	1.84691E-05	1.84691E-05	5.57478E-06	5.745E-06	3.2878E-05	3.2878E-05	2.26821E-05	2.26821E-05	2.24693E-06	2.24693E-06	7.23445E-06	7.23445E-06	5.30117E-05
3835103774515	383510	3774515	0.000139844	0.000139844	0.000598874	0.000598874	1.64316E-05	1.08558E-05	1.83324E-05	1.83324E-05	5.53351E-06	5.70248E-06	3.26847E-05	3.26847E-05	2.25142E-05	2.25142E-05	2.2303E-06	2.2303E-06	7.1809E-06	7.1809E-06	5.27073E-05
3835203774515	383520	3774515	0.000135064	0.000135064	0.000578402	0.000578402	1.62845E-05	1.07587E-05	1.81684E-05	1.81684E-05	5.484E-06	5.65145E-06	3.24528E-05	3.24528E-05	2.23128E-05	2.23128E-05	2.21034E-06	2.21034E-06	7.11664E-06	7.11664E-06	5.22417E-05
3835303774515	383530	3774515	0.000130428	0.000130428	0.000558548	0.000558548	1.61375E-05	1.06615E-05	1.80043E-05	1.80043E-05	5.43448E-06	5.60042E-06	3.2208E-05	3.2208E-05	2.21113E-05	2.21113E-05	2.19039E-06	2.19039E-06	7.05238E-06	7.05238E-06	5.17403E-05
3835403774515	383540	3774515	0.00012593	0.00012593	0.00053927	0.00053927	1.59843E-05	1.05603E-05	1.78334E-05	1.78334E-05	5.3829E-06	5.54726E-06	3.19761E-05	3.19761E-05	2.19014E-05	2.19014E-05	2.1696E-06	2.1696E-06	6.98544E-06	6.98544E-06	5.12031E-05
3835503774515	383550	3774515	0.000121321	0.000121321	0.000519548	0.000519548	1.58128E-05	1.0447E-05	1.7642E-05	1.7642E-05	5.32513E-06	5.48773E-06	3.16927E-05	3.16927E-05	2.16664E-05	2.16664E-05	2.14631E-06	2.14631E-06	6.91048E-06	6.91048E-06	5.051666E-05
3835603774515	383560	3774515	0.000116996	0.000116996	0.000501029	0.000501029	1.56474E-05	1.03377E-05	1.74575E-05	1.74575E-05	5.26942E-06	5.43032E-06	3.14222E-05	3.14222E-05	2.14397E-05	2.14397E-05	2.12386E-06	2.12386E-06	6.83818E-06	6.83818E-06	4.98541E-05
3835703774515	383570	3774515	0.000113388	0.000113388	0.000485576	0.000485576	1.55371E-05	1.02649E-05	1.73344E-05	1.73344E-05	5.23229E-06	5.39205E-06	3.12547E-05	3.12547E-05	2.12886E-05	2.12886E-05	2.10889E-06	2.10889E-06	6.78999E-06	6.78999E-06	4.94124E-05
3835803774515	383580	3774515	0.000110208	0.000110208	0.00047196	0.00047196	1.54574E-05	1.02122E-05	1.72456E-05	1.72456E-05	5.20546E-06	5.36441E-06	3.11258E-05	3.11258E-05	2.11795E-05	2.11795E-05	2.09808E-06	2.09808E-06	6.75518E-06	6.75518E-06	4.9102E-05
3835903774515	383590	3774515	0.00010726	0.00010726	0.00045933 4	0.00045933 4	1.53901E-05	1.01677E-05	1.71704E-05	1.71704E-05	5.18277E-06	5.34102E-06	3.10228E-05	3.10228E-05	2.10871E-05	2.10871E-05	2.08893E-06	2.08893E-06	6.72573E-06	6.72573E-06	4.88274E-05
3836003774515	383600	3774515	0.000105615	0.000105615	0.00045229 2	0.00045229 2	1.54513E-05	1.02082E-05	1.72388E-05	1.72388E-05	5.2034E-06	5.36228E-06	3.11258E-05	3.11258E-05	2.11711E-05	2.11711E-05	2.09725E-06	2.09725E-06	6.75251E-06	6.75251E-06	4.91736E-05
3836103774515	383610	3774515	0.000104	0.000104	0.000445374	0.000445374	1.55126E-05	1.02487E-05	1.73071E-05	1.73071E-05	5.22403E-06	5.38355E-06	3.12418E-05	3.12418E-05	2.1255E-05	2.1255E-05	2.10556E-06	2.10556E-06	6.77928E-06	6.77928E-06	4.95198E-05
3836203774515	383620	3774515	0.000103086	0.000103086	0.00044146	0.00044146	1.56596E-05	1.03458E-05	1.74712E-05	1.74712E-05	5.27355E-06	5.43458E-06	3.14866E-05	3.14866E-05	2.14565E-05	2.14565E-05	2.12552E-06	2.12552E-06	6.84354E-06	6.84354E-06	5.02659E-05
3836303774515	383630	3774515	0.00010289	0.00010289	0.00044062	0.00044062	1.58986E-05	1.05037E-05	1.77377E-05	1.77377E-05	5.35402E-06	5.5175E-06	3.18731E-05	3.18731E-05	2.17839E-05	2.17839E-05	2.15795E-06	2.15795E-06	6.94796E-06	6.94796E-06	5.15135E-05
3836403774515	383640	3774515	0.000102694	0.000102694	0.00043978 1	0.00043978 1	1.6162E-05	1.06777E-05	1.80317E-05	1.80317E-05	5.44273E-06	5.60892E-06	3.22982E-05	3.22982E-05	2.21449E-05	2.21449E-05	2.19371E-06	2.19371E-06	7.06309E-06	7.06309E-06	5.29341E-05
3836503774515	383650	3774515	0.000102081	0.000102081	0.00043715 7	0.00043715 7	1.64009E-05	1.08356E-05	1.82982E-05	1.82982E-05	5.5232E-06	5.69185E-06	3.26718E-05	3.26718E-05	2.24723E-05	2.24723E-05	2.22614E-06	2.22614E-06	7.16751E-06	7.16751E-06	5.42235E-05
3836603774515	383660	3774515	0.000101431	0.000101431	0.00043437 4	0.00043437 4	1.66644E-05	1.10096E-05	1.85922E-05	1.85922E-05	5.61192E-06	5.78327E-06	3.30583E-05	3.30583E-05	2.28332E-05	2.28332E-05	2.2619E-06	2.2619E-06	7.28264E-06	7.28264E-06	5.56501E-05
3836703774515	383670	3774515	0.000101033	0.000101033	0.00043266 8	0.00043266 8	1.69952E-05	1.12282E-05	1.89613E-05	1.89613E-05	5.72333E-06	5.89809E-06	3.35479E-05	3.35479E-05	2.32865E-05	2.32865E-05	2.30681E-06	2.30681E-06	7.42722E-06	7.42722E-06	5.73931E-05
3836803774515	383680	3774515	0.000101101	0.000101101	0.00043296	0.00043296	1.74486E-05	1.15277E-05	1.94671E-05	1.94671E-05	5.87601E-06	6.05543E-06	3.42049E-05	3.42049E-05	2.39077E-05	2.39077E-05	2.36834E-06	2.36834E-06	7.62535E-06	7.62535E-06	5.96673E-05
3836903774515	383690	3774515	0.000101177	0.000101177	0.00043328 7	0.00043328 7	1.7951E-05	1.18596E-05	2.00276E-05	2.00276E-05	6.04519E-06	6.22978E-06	3.49779E-05	3.49779E-05	2.45961E-05	2.45961E-05	2.43653E-06	2.43653E-06	7.8449E-06	7.8449E-06	6.2037E-05
3837003774515	383700	3774515	0.000101966	0.000101966	0.00043666 2	0.00043666 2	1.85943E-05	1.22847E-05	2.07453E-05	2.07453E-05	6.26183E-06	6.45303E-06	3.5854E-05	3.5854E-05	2.54775E-05	2.54775E-05	2.52385E-06	2.52385E-06	8.12603E-06	8.12603E-06	6.656766E-05
3837103774515	383710	3774515	0.00010236	0.00010236	0.00043835	0.00043835	1.91395E-05	1.26449E-05	2.13536E-05	2.13536E-05	6.44545E-06	6.64226E-06	3.68846E-05	3.68846E-05	2.62246E-05	2.62246E-05	2.59786E-06	2.59786E-06	8.36433E-06	8.36433E-06	6.74033E-05
3837203774515	383720	3774515	0.000100548	0.000100548	0.000430592	0.000430592	1.96584E-05	1.29282E-05	2.18321E-05	2.18321E-05	6.58988E-06	6.79109E-06	3.78895E-05	3.78895E-05	2.68122E-05	2.68122E-05	2.65607E-06	2.65607E-06	8.55175E-06	8.55175E-06	6.75107E-05
3837303774515	383730	3774515	9.83653E-05	9.83653E-05	0.000421244	0.000421244	1.97951E-05	1.3078E-05	2.2085E-05	2.2085E-05	6.66621E-06	6.86976E-06	3.8611E-05	3.8611E-05	2.71228E-05	2.71228E-05	2.68684E-06	2.68684E-06	8.65081E-06	8.65081E-06	6.73436E-05
3837403774515	383740	3774515	9.6133E-05	9.6133E-05	0.000411684	0.000411684	2.00218E-05	1.32278E-05	2.23379E-05	2.23379E-05	6.74255E-06	6.94843E-06	3.94355E-05	3.94355E-05	2.74334E-05	2.74334E-05	2.71761E-06	2.71761E-06	8.74988E-06	8.74988E-06	6.71347E-05
3837503774515	383750	3774515	9.39068E-05	9.39068E-05	0.00040215	0.00040215

			MSite Grubbing / Prep	MMass Grading / Excavation	MMass Grading / Excavation	MDrainage / Utilities Trenching	MFoundations / Concrete Pads	MBuilding / Structure Construction	MAsphalt Paving	MLandscaping or Other Finishing	MWaterside Construction (Piles)	RSSWRe-striping South Valley	RSSWRe-striping Silver Lake Boulevard	RSSWDemolition	RSSWPlacing Base	RSSWForm/Place Rebar and Pour	Child Risk				
Unique Identifier	X (UTM)	Y (UTM)	2027	2027	2028	2028	2028	2028	2028	2028	2028	2029	2029	2029	2029	2029	3rd Trimester	0<2	2<16	Total	per million
3839003774505	383900	3774505	5.79144E-05	0.000144617	0.000144617	4.04723E-05	7.46791E-05	0.000134287	9.49999E-05	2.87878E-05	5.09714E-05	1.6655E-05	3.94445E-05	6.73862E-05	3.66311E-05	1.09643E-05	6.60479E-09	1.9479E-07	2.3876E-08	2.25269E-07	0.22526895
3839103774505	383910	3774505	5.76073E-05	0.00014385	0.00014385	4.02578E-05	7.42832E-05	0.000133575	9.44963E-05	2.86352E-05	5.07012E-05	1.66098E-05	3.92536E-05	6.70551E-05	3.64511E-05	1.09105E-05	6.52946E-09	1.9211E-07	2.3557E-08	2.22195E-07	0.22219489
3829703774515	382970	3774515	2.69211E-05	6.72241E-05	6.72241E-05	1.88133E-05	3.47141E-05	6.24224E-05	4.41601E-05	1.33818E-05	2.36937E-05	1.41279E-05	2.05839E-05	3.51447E-05	1.91046E-05	5.71835E-06	4.79791E-09	1.7192E-07	1.7985E-08	1.94702E-07	0.19470158
3829803774515	382980	3774515	2.75567E-05	6.88112E-05	6.88112E-05	1.92575E-05	3.55337E-05	6.38962E-05	4.52027E-05	1.36978E-05	2.42531E-05	1.42434E-05	2.09909E-05	3.58408E-05	1.9483E-05	5.83161E-06	4.97972E-09	1.7991E-07	1.8694E-08	2.0358E-07	0.20357997
3829903774515	382990	3774515	2.81438E-05	7.02773E-05	7.02773E-05	1.96678E-05	3.62907E-05	6.52575E-05	4.61658E-05	1.39896E-05	2.47699E-05	1.43389E-05	2.13626E-05	3.6486E-05	1.98338E-05	5.93659E-06	5.16056E-09	1.8799E-07	1.9405E-08	2.12558E-07	0.21255825
3830003774515	383000	3774515	2.87687E-05	7.18375E-05	7.18375E-05	2.01044E-05	3.70964E-05	6.67063E-05	4.71907E-05	1.43002E-05	2.53198E-05	1.44394E-05	2.17595E-05	3.71651E-05	2.02029E-05	6.04709E-06	5.3545E-09	1.9675E-07	2.0172E-08	2.22277E-07	0.22227662
3830103774515	383010	3774515	2.99213E-05	7.47159E-05	7.47159E-05	2.09099E-05	3.85828E-05	6.9379E-05	4.90815E-05	1.48732E-05	2.63343E-05	1.47107E-05	2.25182E-05	3.84639E-05	2.0909E-05	6.25842E-06	5.66E-09	2.1023E-07	2.139E-08	2.37279E-07	0.23727944
3830203774515	383020	3774515	3.12087E-05	7.79305E-05	7.79305E-05	2.18096E-05	4.02428E-05	7.2364E-05	5.11932E-05	1.55131E-05	2.74673E-05	1.50222E-05	2.33773E-05	3.99326E-05	2.17073E-05	6.49737E-06	6.00418E-09	2.256E-07	2.2778E-08	2.54383E-07	0.25438283
3830303774515	383030	3774515	3.23883E-05	8.08761E-05	8.08761E-05	2.26339E-05	4.17639E-05	7.50992E-05	5.31282E-05	1.60995E-05	2.85055E-05	1.52885E-05	2.41711E-05	4.12908E-05	2.24456E-05	6.71837E-06	6.33718E-09	2.4085E-07	2.4141E-08	2.71327E-07	0.27132662
3830403774515	383040	3774515	3.33309E-05	8.32299E-05	8.32299E-05	2.32927E-05	4.29794E-05	7.72849E-05	5.46744E-05	1.6568E-05	2.93351E-05	1.54743E-05	2.47941E-05	4.23604E-05	2.30271E-05	6.89241E-06	6.6305E-09	2.5472E-07	2.5363E-08	2.86712E-07	0.28671239
3830503774515	383050	3774515	3.4349E-05	8.57719E-05	8.57719E-05	2.40041E-05	4.42921E-05	7.96454E-05	5.63443E-05	1.7074E-05	3.02311E-05	1.56803E-05	2.54523E-05	4.34895E-05	2.36408E-05	7.07612E-06	6.94481E-09	2.6978E-07	2.6692E-08	3.03417E-07	0.30341693
3830603774515	383060	3774515	3.5577E-05	8.88386E-05	8.88386E-05	2.48623E-05	4.58757E-05	8.2493E-05	5.83588E-05	1.76845E-05	3.1312E-05	1.59768E-05	2.62612E-05	4.48817E-05	2.43976E-05	7.30264E-06	7.32351E-09	2.88E-07	2.8313E-08	3.23633E-07	0.32363251
3830703774515	383070	3774515	3.68536E-05	9.20263E-05	9.20263E-05	2.57544E-05	4.75218E-05	8.5453E-05	6.04529E-05	1.83191E-05	3.24355E-05	1.63234E-05	2.70952E-05	4.63163E-05	2.51775E-05	7.53607E-06	7.73749E-09	3.0813E-07	3.0096E-08	3.45967E-07	0.34596731
3830803774515	383080	3774515	3.80386E-05	9.49853E-05	9.49853E-05	2.65825E-05	4.90498E-05	8.82007E-05	6.23967E-05	1.89081E-05	3.34784E-05	1.66651E-05	2.81503E-05	4.79717E-05	2.60774E-05	7.80541E-06	8.15939E-09	3.2896E-07	3.1926E-08	3.69048E-07	0.36904842
3830903774515	383090	3774515	3.97084E-05	9.91549E-05	9.91549E-05	2.77494E-05	5.12029E-05	9.20724E-05	6.51357E-05	1.97381E-05	3.4948E-05	1.69364E-05	2.90747E-05	4.97629E-05	2.70511E-05	8.09686E-06	8.58411E-09	3.5057E-07	3.3872E-08	3.93023E-07	0.39302306
3831003774515	383100	3774515	4.08234E-05	0.000101939	0.000101939	2.85286E-05	5.26407E-05	9.46577E-05	6.69647E-05	2.02923E-05	3.59294E-05	1.72177E-05	2.97178E-05	5.0858E-05	2.76464E-05	8.27504E-06	9.02615E-09	3.731E-07	3.5864E-08	4.17988E-07	0.41798843
3831103774515	383110	3774515	4.14751E-05	0.000103567	0.000103567	2.89841E-05	5.34811E-05	9.6169E-05	6.80338E-05	2.06163E-05	3.6503E-05	1.74287E-05	3.00996E-05	5.15201E-05	2.80063E-05	8.38277E-06	9.4433E-09	3.9478E-07	3.7749E-08	4.41968E-07	0.44196769
3831203774515	383120	3774515	4.21377E-05	0.000105221	0.000105221	2.94471E-05	5.43354E-05	9.77052E-05	6.91205E-05	2.09456E-05	3.70861E-05	1.77302E-05	3.04513E-05	5.21568E-05	2.83524E-05	8.48637E-06	9.86592E-09	4.1705E-07	3.9673E-08	4.66585E-07	0.4665846
3831303774515	383130	3774515	4.27679E-05	0.000106795	0.000106795	2.98875E-05	5.5148E-05	9.91664E-05	7.01543E-05	2.12589E-05	3.76407E-05	1.79914E-05	3.07879E-05	5.27341E-05	2.86662E-05	8.58029E-06	1.03183E-08	4.4131E-07	4.1696E-08	4.93321E-07	0.49332138
3831403774515	383140	3774515	4.3285E-05	0.000108086	0.000108086	3.02488E-05	5.58148E-05	0.000100365	7.10025E-05	2.15159E-05	3.80958E-05	1.81974E-05	3.10843E-05	5.32434E-05	2.89431E-05	8.66317E-06	1.07112E-08	4.6238E-07	4.3537E-08	5.16632E-07	0.51663221
3831503774515	383150	3774515	4.37967E-05	0.000109364	0.000109364	3.06064E-05	5.64746E-05	0.000101552	7.18419E-05	2.17703E-05	3.85462E-05	1.82828E-05	3.13657E-05	5.37273E-05	2.92061E-05	8.7419E-06	1.11074E-08	4.8367E-07	4.5433E-08	5.40211E-07	0.54021086
3831603774515	383160	3774515	4.43084E-05	0.000110641	0.000110641	3.0964E-05	5.71345E-05	0.000102738	7.26813E-05	2.20246E-05	3.89965E-05	1.84587E-05	3.16521E-05	5.42196E-05	2.94738E-05	8.82201E-06	1.14816E-08	5.0387E-07	4.7314E-08	5.62669E-07	0.5626692
3831703774515	383170	3774515	4.48255E-05	0.000111933	0.000111933	3.13254E-05	5.78013E-05	0.000103937	7.35295E-05	2.22817E-05	3.94517E-05	1.84989E-05	3.19385E-05	5.4712E-05	2.97414E-05	8.90212E-06	1.18329E-08	5.2282E-07	4.9188E-08	5.83838E-07	0.58383752
3831903774515	383190	3774515	4.58704E-05	0.000114542	0.000114542	3.20556E-05	5.91487E-05	0.00010636	7.52436E-05	2.28011E-05	4.03713E-05	1.84336E-05	3.25162E-05	5.57137E-05	3.02859E-05	9.06511E-06	1.23463E-08	5.5132E-07	5.2635E-08	6.16299E-07	0.61629921
3832003774515	383200	3774515	4.63929E-05	0.000115847	0.000115847	3.24208E-05	5.98224E-05	0.000107572	7.61006E-05	2.30608E-05	4.08312E-05	1.82125E-05	3.28076E-05	5.62231E-05	3.05628E-05	9.14798E-06	1.24861E-08	5.5936E-07	5.4125E-08	6.25975E-07	0.62597504
3832103774515	383210	3774515	4.69154E-05	0.000117151	0.000117151	3.27859E-05	6.04961E-05	0.000108783	7.69577E-05	2.33205E-05	4.1291E-05	1.81321E-05	3.3099E-05	5.67239E-05	3.08351E-05	9.22948E-06	1.25967E-08	5.6517E-07	5.5573E-08	6.33341E-07	0.63334146
3832203774515	383220	3774515	4.74379E-05	0.000118456	0.000118456	3.3151E-05	6.11699E-05	0.000109995	7.78147E-05	2.35802E-05	4.17509E-05	1.80769E-05	3.33904E-05	5.72248E-05	3.11073E-05	9.31097E-06	1.26864E-08	5.6928E-07	5.7006E-08	6.38974E-07	0.63897391
3832303774515	383230	3774515	4.79657E-05	0.000119774	0.000119774	3.35199E-05	6.18505E-05	0.000111219	7.86806E-05	2.38426E-05	4.22154E-05	1.79111E-05	3.36818E-05	5.77341E-05	3.13842E-05	9.39384E-06	1.27312E-08	5.7059E-07	5.8346E-08	6.41668E-07	0.64166835
3832403774515	383240	3774515	4.84882E-05	0.000121079	0.000121079	3.3885E-05	6.25243E-05	0.00011243	7.95377E-05	2.41023E-05	4.26753E-05	1.78759E-05	3.39682E-05	5.8235E-05	3.16565E-05	9.47534E-06	1.27543E-08	5.7026E-07	5.9658E-08	6.42672E-07	0.64267153
3832503774515	383250	3774515	4.90107E-05	0.000122383	0.000122383	3.42502E-05	6.3198E-05	0.000113642	8.03947E-05	2.4362E-05	4.31351E-05	1.78407E-05	3.42546E-05	5.87273E-05	3.19241E-05	9.55545E-06	1.27385E-08	5.6751E-07	6.0846E-08	6.41098E-07	0.64109827
3832603774515	383260	3774515	4.95332E-05	0.000123688	0.000123688	3.46153E-05	6.38717E-05	0.000114853	8.12518E-05	2.46217E-05	4.3595E-05	1.78256E-05	3.4546E-05	5.92282E-05	3.21964E-05	9.63694E-06	1.2708E-08	5.636E-07	6.1967E-08	6.3828E-07	0.63827965
3832703774515	383270	3774515	5.00503E-05	0.000124979	0.000124979	3.49766E-05	6.45385E-05	0.000116052	8.21E-05	2.48788E-05	4.40501E-05	1.78407E-05	3.48374E-05	5.9729E-05	3.24687E-05	9.71844E-06	1.26765E-08	5.5926E-07	6.3042E-08	6.34981E-07	0.63498098
3832903774515	383290	3774515	5.10791E-05	0.000127548	0.000127548	3.56956E-05	6.58651E-05	0.000118438	8.37876E-05	2.53902E-05	4.49555E-05	1.77553E-05	3.54051E-05	6.07138E-05	3.3004E-05	9.87866E-06	1.24571E-08	5.4245E-07	6.4111E-08	6.19014E-07	0.61901434
3833003774515	383300	3774515	5.15423E-05	0.000128705	0.000128705	3.60193E-05	6.64624E-05	0.000119512	8.45474E-05	2.56204E-05	4.53632E-05	1.76297E-05	3.56463E-05	6.11467E-05	3.32393E-05	9.9491E-06	1.22605E-08	5.2987E-07	6.3865E-08	6.0599E-07	0.60599033
3833103774515	383310	3774515	5.19193E-05	0.000129647	0.000129647	3.62828E-05	6.69486E-05	0.000120386	8.51659E-05	2.58079E-05	4.56951E-05	1.73936E-05	3.58724E-05	6.15372E-05	3.34516E-05	1.00126E-05	1.20106E-08	5.1383E-07	6.3166E-08	5.89005E-07	0.58900549
3833303774515	383330	3774515	5.2668E-05	0.000131516	0.000131516	3.68066E-05	6.7914E-05	0.000122122	8.63941E-05	2.618E-05	4.6354E-05	1.70419E-05	3.63145E-05	6.22758E-05	3.38531E-05	1.01328E-05	1.16361E-08	4.8951E-07	6.1577E-08	5.62723E-07	0.56272335
3833403774515	383340	3774515	5.29481E-05	0.000132216	0.000132216	3.70018E-05	6.82752E-05	0.000122772	8.68535E-05	2.63192E-05	4.66005E-05	1.68359E-05	3.64652E-05	6.25219E-05	3.39869E-05	1.01729E-05	1.13981E-08	4.7519E-07	6.006E-08	5.46645E-07	0.54664547
3833503774515	383350	3774515	5.31851E-05	0.000132807	0.000132807	3.71674E-05	6.85808E-05	0.000123321	8.72423E-05	2.64371E-05	4.68091E-05	1.65897E-05	3.65456E-05	6.27257E-05	3.40976E-05	1.0206E-05	1.11338E-08	4.5965E-07	5.8127E-08	5.2891E-07	0.52891018
3833603774515	383360	3774515	5.18008E-05	0.000129351	0.000129351	3.62E-05	6.67958E-05	0.000120111	8.49715E-05	2.57489E-05	4.55908E-05	1.63536E-05	3.60181E-05	6.17579E-05	3.35716E-05	1.00486E-05	1.0866E-08	4.4435E-07	5.5984E-08	5.11197E-07	0.51119663
3833703774515	383370	3774515	5.11652E-05	0.000127763	0.000127763	3.57558E-05	6.59762E-05	0.000118638	8.39289E-05	2.5433E-05	4.50314E-05	1.61325E-05	3.5596E-05	6.08156E-05	3.30593E-05	9.89524E-06	1.06241E-08	4.3028E-07	5.419E-08	4.95095E-07	0.49509537
3833803774515	383380	3774515	5.09875E-05	0.00012732	0.00012732	3.56316E-05	6.5747E-05	0.000118225	8.36374E-05	2.53447E-05	4.4875E-05	1.59165E-05	3.50836E-05	6.00177E-05	3.26256E-05	9.7654E-06	1.0406E-08	4.1772E-07	5.2555E-08	4.80683E-07	0.48068332
3833903774515	383390	3774515	5.08798E-05	0.000127051	0.000127051	3.55563E-05	6.56081E-05	0.000117976	8.34607E-05	2.52911E-05	4.47801E-05	1.57356E-05	3.49027E-05	5.98054E-05	3.25102E-05	9.73087E-06	1.02102E-08	4.0631E-07	5.1075E-08	4.67593E-07	0.4675934
3834103774515	383410	3774515	5.07613E-05	0.000126755	0.000126755	3.54735E-05	6.54553E-05	0.000117701	8.32663E-05	2.52322E-05	4.46758E-05	1.54392E-05	3.47469E-05	5.95338E-05	3.23625E-05	9.68667E-06	9.85653E-09	3.8563E-07	4.8368E-08	4.43858E-07	0.44385756
3834203774515	383420	3774515	5.04596E-05	0.000126002	0.000126002	3.52627E-05	6.50664E-05	0.000117001	8.27715E-05	2.50823E-05	4.44104E-05	1.52382E-05	3.45008E-05	5.91178E-05	3.21364E-05	9.61899E-06	9.64828E-09	3.7436E-07	4.6814E-08	4.30822E-07	0.43082211
3834303774515	383430	3774515	5.01149E-05	0.000125141	0.000125141	3.50218E-05	6.46218E-05	0.000116202	8.2206E-05	2.49109E-05	4.4107E-05	1.50473E-05	3.42445E-05	5.86764E-05	3.18964E-05	9.54716E-06	9.44434E-09	3.6349E-07	4.5313E-08	4.18248E-07	0.41824779
3834403774515	383440	3774515	4.96732E-05	0.000124038	0.000124038	3.47131E-05	6.40523E-05	0.000115178	8.14815E-05	2.46914E-05	4.37182E-05	1.48514E-05	3.3923E-05	5.81161E-05	3.15919E-05	9.456E-06	9.23171E-09	3.5253E-07	4.3802E-08	4.05568E-07	0.40556781
3834503774515	383450	3774515	4.91238E-05	0.000122666	0.000122666	3.43292E-05	6.33438E-05	0.000113904	8.05803E-05	2.44183E-05	4.32347E-05	1.46454E-05	3.35311E-05	5.74455E-05	3.12273E-05	9.34688E-06	9.0089E-09	3.4143E-07	4.2274E-08	3.92713E-07	0.39271277
3834603774515	383460	3774515	4.85798E-05	0.000121307	0.000121307	3.3949E-05	6.26423E-05	0.000112643	7.96879E-05	2.41478E-05	4.27559E-05	1.44595E-05	3.31442E-05	5.67833E-05	3.08674E-05	9.23914E-06	8.79016E-09	3.3074E-07	4.0831E-08	3.80359E-07	0.38035913
3834703774515	383470	3774515	4.84128E-05	0.00012089	0.00012089	3.38323E-05	6.2427E-05	0.000112255	7.9414E-05	2.40648E-05	4.26089E-05	1.4359E-05	3.30186E-05	5.65541E-05	3.07428E-05	9.20185E-06	8.63745E-09	3.2263E-07	3.9764E-08	3.71034E-07	0.37103439
3834803774515	383480	3774515	4.82781E-05	0.000120554	0.000120554	3.37382E-05	6.22534E-05	0.000111943	7.91931E-05	2.39979E-05	4.24904E-05	1.42736E-05	3.29182E-05	5.63759E-05	3.06459E-05	9.17285E-06	8.49671E-09	3.151E-07	3.8771E-08	3.62372E-07	0.3623719
3834903774515	383490	3774515	4.81058E-05	0.000120124	0.000120124	3.36178E-05	6.20311E-05	0.000111543	7.89103E-05	2.39122E-05	4.23387E-05	1.41831E-05	3.27875E-05	5.61552E-05	3.05259E-05	9.13693E-06	8.35276E-09	3.0761E-07	3.7789E-08	3.53749E-07	0.35374909
3835003774515	383500	3774515	4.78365E-05	0.000119451	0.000119451	3.34296E-05	6.16838E-05	0.000110919	7.84686E-05	2.37784E-05	4.21017E-05	1.40827E-05	3.25966E-05	5.58241E-05	3.03459E-05	9.08306E-06	8.19798E-09	2.9988E-07	3.6783E-08	3.44863E-07	0.3448631
3835103774515	383510	3774515	4.75617E-05	0.000118765	0.000118765	3.32376E-05	6.13296E-05	0.000110282	7.8018E-05	2.36418E-05	4.18599E-05	1.39872E-05	3.24057E-05	5.5493E-05	3.0166E-05	9.0292E-06	8.04678E-09	2.9243E-07	3.5824E-08	3.363E-07	0.3362999
3835203774515	383520	3774515	4.71416E-05	0.000117716	0.000117716	3.2944E-05	6.07879E-05	0.000109308	7.73288E-05	2.3433E-05	4.14901E-05	1.38716E-05	3.21193E-05	5.50006E-05	2.98983E-05	8.94908E-06	7.87649E-09	2.8446E-07	3.4812E-08	3.2715E-07	0.32714962
3835303774515	383530	3774515	4.66892E-05	0.000116586	0.000116586	3.26278E-05	6.02044E-05	0.000108259	7.65866E-05	2.32081E-05	4.10919E-05	1.37561E-05	3.18128E-05	5.44658E-05	2.96076E-05	8.86207E-06	7.7041E-09	2.7657E-07	3.3828E-08	3.18099E-07	0.31809921
3835403774515	383540	3774515	4.62044E-05	0.000115376	0.000115376	3.2289E-05	5.95793E-05	0.000107135	7.57914E-05	2.29671E-05	4.06653E-05	1.36405E-05	3.14863E-05	5.39055E-05	2.9303E-05	8.7709E-06	7.5341E-09	2.6887E-07	3.2868E-08	3.09272E-07	0.30927164
3835503774515	383550	3774515	4.55849E-05	0.000113829	0.000113829	3.18561E-05	5.87806E-05	0.000105698	7.47753E-05	2.26592E-05	4.01201E-05	1.35049E-05	3.10743E-05	5.31925E-05	2.89154E-05	8.65488E-06	7.34925E-09	2.6079E-07	3.1872E-08	3.00012E-07	0.30001211
3835603774515	383560	3774515	4.49871E-05	0.000112336	0.000112336	3.14383E-05	5.80096E-05	0.000104312	7.37946E-05	2.2362E-05	3.95939E-05	1.33743E-05	3.06774E-05	5.25049E-05	2.85416E-05	8.543E-06	7.17284E-09	2.5311E-07	3.0933E-08	2.91219E-07	0.29121924
3835703774515	383570	3774515	4.45885E-05	0.000111341	0.000111341	3.11598E-05	5.74957E-05	0.000103388	7.31407E-05	2.21639E-05	3.92431E-05	1.32888E-05	3.04212E-05	5.20549E-05	2.8297E-05	8.46979E-06	7.0339E-09	2.468E-07	3.0162E-08	2.84001E-07	0.28400053
3835803774515	383580	3774515	4.43084E-05	0.000110641	0.000110641	3.0964E-05	5.71345E-05	0.000102738	7.26813E-05	2.20246E-05	3.89965E-05	1.32286E-05	3.02353E-05	5.17408E-05	2.81263E-05	8.41869E-06	6.91674E-09	2.4132E-07	2.949E-08	2.77727E-07	0.27772688
3835903774515	383590	3774515	4.40606E-05	0.000110023	0.000110023	3.07909E-05	5.6815E-05	0.000102164	7.22748E-05	2.19015E-05	3.87785E-05	1.31733E-05	3.00795E-05	5.14692E-05	2.79786E-05	8.37449E-06	6.80997E-09	2.3626E-07	2.887E-08	2.71943E-07	0.27194254
3836003774515	383600	3774515	4.4373E-05	0.000110803	0.000110803	3.10092E-05	5.72178E-05	0.000102888	7.27873E-05	2.20568E-05	3.90534E-05	1.32185E-05	3.02956E-05	5.18342E-05	2.8177E-05	8.43388E-06	6.78913E-09	2.3412E-07	2.8579E-08	2.6949E-07	0.26949034
3836103774515	383610	3774515	4.46854E-05	0.000111583	0.000111583	3.12275E-05	5.76207E-05	0.000103613	7.32998E-05	2.22121E-05	3.93284E-05	1.32688E-05	3.05166E-05	5.21992E-05	2.83755E-05	8.49327E-06	6.7702E-09	2.3208E-07	2.8297E-08	2.67146E-07	0.267146
3836203774515	383620	3774515	4.53587E-05	0.000113264	0.000113264	3.16981E-05	5.84889E-05	0.000105174	7.44042E-05	2.25467E-05	3.9921E-05	1.33743E-05	3.09788E-05	5.29802E-05	2.88E-05	8.62035E-06	6.80338E-09	2.3175E-07	2.8203E-08	2.66756E-07	0.26675552
3836303774515	383630	3774515	4.64845E-05	0.000116075	0.000116075	3.24848E-05	5.99405E-05	0.000107784	7.62508E-05	2.31063E-05	4.09118E-05	1.35501E-05	3.17475E-05	5.4296E-05	2.95153E-05	8.83444E-06	6.8965E-09	2.3331E-07	2.8312E-08	2.68516E-07	0.26851615
3836403774515	383640	3774515	4.77664E-05	0.000119276	0.000119276	3.33806E-05	6.15936E-05	0.000110757	7.83537E-05	2.37435E-05	4.204-05	1.3746E-05	3.26217E-05	5.57901E-05	3.03275E-05	9.07754E-06	7.00582E-09	2.3529E-07	2.8447E-08	2.70739E-07	0.2707385
3836503774515	383650	3774515	4.89299E-05	0.000122182	0.000122182	3.41937E-05	6.30938E-05	0.000113454	8.02622E-05	2.43219E-05	4.3064E-05	1.39169E-05	3.34256E-05	5.71484E-05	3.10658E-05	9.29854E-06	7.08462E-09	2.3629E-07	2.849E-08	2.7186E-07	0.2718601
3836603774515	383660	3774515	5.02172E-05	0.000125396	0.000125396	3.50933E-05	6.47538E-05	0.000116439	8.23739E-05	2.49618E-05	4.4197E-05	1.41028E-05	3.42998E-05	5.86424E-05	3.1878E-05	9.54164E-06	7.161E-09	2.372E-07	2.8548E-08	2.72906E-07	0.27290647
3836703774515	383670	3774515	5.17901E-05	0.000129324	0.000129324	3.61925E-05	6.67819E-05	0.000120086	8.49539E-05	2.57436E-05	4.55813E-05	1.43489E-05	3.53649E-05	6.04761E-05	3.28748E-05	9.83999E-06	7.25425E-09	2.3864E-07	2.8703E-08	2.746E-07	0.27460014
3836803774515	383680	3774515	5.38423E-05	0.000134448	0.000134448	3.76266E-05	6.94282E-05	0.000124845	8.83202E-05	2.67637E-05	4.73875E-05	1.47057E-05	3.67365E-05	6.28191E-05	3.41484E-05	1.02212E-05	7.36611E-09	2.4069E-07	2.9022E-08	2.77073E-07	0.27707336
3836903774515	383690	3774515	5.59807E-05	0.000139788	0.000139788	3.9121E-05	7.21856E-05	0.000129803	9.18279E-05	2.78266E-05	4.92695E-05	1.51227E-05	3.84397E-05	6.53997E-05	3.55513E-05	1.06411E-05	7.45246E-09	2.4203E-07	2.9364E-08	2.78846E-07	0.27884582
3837003774515	383700	3774515	6.00689E-05	0.000149997	0.000149997	4.1978E-05	7.74573E-05	0.000139283	9.85341E-05	2.98588E-05	5.28677E-05	1.55547E-05	4.07759E-05	6.97716E-05	3.79278E-05	1.13524E-05	7.5353E-09	2.4373E-07	3.0095E-08	2.81356E-07	0.2813558
3837103774515	383710	3774515	6.0823E-05	0.00015188	0.00015188	4.2505E-05	7.84297E-05	0.000141031	9.97711E-05	3.023377E-05	5.35314E-05	1.60722E-05	4.11929E-05	7.05186E-05	3.83339E-05	1.1474E-05	7.57897E-09	2.4371E-07	3.0334E-08	2.81623E-07	0.28162335
3837203774515	383720	3774515	6.092E-05	0.000152122	0.000152122	4.25727E-05	7.85547E-05	0.000141256	9.99301E-05	3.02819E-05	5.36167E-05	1.65395E-05	4.12783E-05	7.06205E-05	3.83893E-05	1.14906E-05	7.58982E-09	2.423E-07	3.0095E-08	2.79989E-07	0.27998872
3837303774515	383730	3774515	6.07692E-05	0.000151745	0.000151745	4.24673E-05	7.83602E-05	0.000140906	9.96827E-05	3.02069E-05	5.3484E-05	1.69414E-05	4.11829E-05	7.04507E-05	3.8297E-05	1.14629E-05	7.56616E-09	2.3968E-07	2.9703E-08	2.76947E-07	0.27694685
3837403774515	383740	3774515	6.05806E-05	0.000151274	0.000151274	4.23356E-05	7.81171E-05	0.000140469	9.93735E-05	3.01132E-05	5.3318E-05	1.71625E-05	4.10673E-05	7.0247E-05	3.81862E-05	1.14298E-05	7.55997E-09	2.3715E-07	2.9298E-08	2.74007E-07	0.27400651
3837503774515	383750	3774515	6.03759E-05	0.000150763	0.000150763	4.21925E-05	7.78532E-05	0.000139995	9.90377E-05	3.00114E-05	5.31379E-05	1.71424E-05	4.09417E-05	7.00178

Unique Identifier	X (UTM)	Y (UTM)	EGIODemolition 2025	EGIOSite Grubbing / Prep 2025	EGIOMass Grading / Excavation 2025	EGIOMass Grading / Excavation 2026	EGIODrainage / Utilities Trenching 2026	EGIODrainage / Utilities Trenching 2027	EGIOFoundations / Concrete Pads 2026	EGIOFoundations / Concrete Pads 2027	EGIOBuilding / Structure Construction 2026	EGIOBuilding / Structure Construction 2027	EGIOAsphalt Paving 2027	EGIOArchitectural Coating 2027	EGIOLandscaping or Other Finishing 2027	EGIOWaterside Construction (Piles) 2027	HIWaterside Construction (Landscaping) 2025	HIWaterside Construction (Landscaping) 2026	KMDemolition 2025	KMSite Grubbing / Prep 2025	KMMass Grading / Excavation 2025
3837603774515	383760	3774515	0.000147789	0.00013336	0.000333014	0.000333014	9.3197E-05	9.3197E-05	0.000171966	0.000171966	0.000309227	0.000309227	0.00021876	2.05891E-05	6.62908E-05	0.000117374	0.000203831	0.000203831	0.000131947	0.000119066	0.000297317
3837703774515	383770	3774515	0.000144853	0.00013071	0.000326396	0.000326396	9.1345E-05	9.1345E-05	0.000168549	0.000168549	0.000303082	0.000303082	0.000214412	2.018E-05	6.49735E-05	0.000115041	0.000203419	0.000203419	0.00013061	0.000117859	0.000294304
3837803774515	383780	3774515	0.000141975	0.00012812	0.000319913	0.000319913	8.95307E-05	8.95307E-05	0.000165201	0.000165201	0.000297062	0.000297062	0.000210154	1.97792E-05	6.36829E-05	0.000112756	0.000202452	0.000202452	0.000129237	0.000116621	0.00029121
3837903774515	383790	3774515	0.00013917	0.00012558	0.000313591	0.000313591	8.77616E-05	8.77616E-05	0.000161937	0.000161937	0.000291192	0.000291192	0.000206001	1.93883E-05	6.24245E-05	0.000110528	0.000200897	0.000200897	0.000127853	0.000115371	0.00028809
3838003774515	383800	3774515	0.000136436	0.00012312	0.000307431	0.000307431	8.60376E-05	8.60376E-05	0.000158756	0.000158756	0.000285472	0.000285472	0.000201954	1.90075E-05	6.11983E-05	0.000108357	0.000199296	0.000199296	0.000126539	0.000114186	0.000285131
3838103774515	383810	3774515	0.000133786	0.00012072	0.000301459	0.000301459	8.43663E-05	8.43663E-05	0.000155672	0.000155672	0.000279927	0.000279927	0.000198031	1.86382E-05	6.00095E-05	0.000106252	0.000197678	0.000197678	0.000125292	0.00011306	0.00028232
3838203774515	383820	3774515	0.000131213	0.0001184	0.000295662	0.000295662	8.27439E-05	8.27439E-05	0.000152678	0.000152678	0.000274544	0.000274544	0.000194223	1.82798E-05	5.88555E-05	0.000104209	0.00019606	0.00019606	0.00012405	0.00011194	0.000279522
3838303774515	383830	3774515	0.000128736	0.00011617	0.000290081	0.000290081	8.11818E-05	8.11818E-05	0.000149796	0.000149796	0.00026936	0.00026936	0.000190556	1.79347E-05	5.77444E-05	0.000102242	0.000194427	0.000194427	0.000122988	0.000110981	0.000277128
3838403774515	383840	3774515	0.000126336	0.000114	0.000284674	0.000284674	7.96686E-05	7.96686E-05	0.000147004	0.000147004	0.00026434	0.00026434	0.000187005	1.76004E-05	5.6668E-05	0.000100336	0.000192793	0.000192793	0.000121919	0.000110017	0.00027472
3838503774515	383850	3774515	0.000124008	0.0001119	0.000279428	0.000279428	7.82006E-05	7.82006E-05	0.000144295	0.000144295	0.000259469	0.000259469	0.000183559	1.72761E-05	5.56238E-05	9.84869E-05	0.000191175	0.000191175	0.000120827	0.000109031	0.000272259
3838603774515	383860	3774515	0.00012174	0.00010986	0.000274317	0.000274317	7.67702E-05	7.67702E-05	0.000141655	0.000141655	0.000254723	0.000254723	0.000180201	1.69601E-05	5.46064E-05	9.66855E-05	0.000189573	0.000189573	0.000119693	0.000108008	0.000269703
3838703774515	383870	3774515	0.000119544	0.00010787	0.000269367	0.000269367	7.5385E-05	7.5385E-05	0.000139099	0.000139099	0.000250127	0.000250127	0.00017695	1.66541E-05	5.36211E-05	9.49409E-05	0.000187987	0.000187987	0.000118559	0.000106984	0.000267148
3838803774515	383880	3774515	0.000117401	0.00010594	0.000264539	0.000264539	7.40336E-05	7.40336E-05	0.000136606	0.000136606	0.000245643	0.000245643	0.000173778	1.63555E-05	5.26599E-05	9.3239E-05	0.000186401	0.000186401	0.000117395	0.000105934	0.000264525
3838903774515	383890	3774515	0.000115323	0.00010406	0.000259858	0.000259858	7.27237E-05	7.27237E-05	0.000134189	0.000134189	0.000241297	0.000241297	0.000170703	1.60662E-05	5.17282E-05	9.15893E-05	0.000184831	0.000184831	0.000116231	0.000104884	0.000261902
3839003774515	383900	3774515	0.000113306	0.00010224	0.000255312	0.000255312	7.14514E-05	7.14514E-05	0.000131841	0.000131841	0.000237075	0.000237075	0.000167717	1.57851E-05	5.08232E-05	8.99869E-05	0.000183261	0.000183261	0.000115079	0.000103844	0.000259306
3839103774515	383910	3774515	0.000111342	0.00010047	0.000250887	0.000250887	7.0213E-05	7.0213E-05	0.000129556	0.000129556	0.000232966	0.000232966	0.00016481	1.55115E-05	4.99423E-05	8.84273E-05	0.000181707	0.000181707	0.000113945	0.000102821	0.000256751
3829703774525	382970	3774525	0.000144733	0.0001306	0.000326127	0.000326127	9.12698E-05	9.12698E-05	0.00016841	0.00016841	0.000302832	0.000302832	0.000214236	2.01634E-05	6.49199E-05	0.000114946	0.000133033	0.000133033	4.78843E-05	4.32096E-05	0.000107898
3829803774525	382980	3774525	0.000152762	0.00013785	0.000344218	0.000344218	9.63326E-05	9.63326E-05	0.000177752	0.000177752	0.000319631	0.000319631	0.00022612	2.12818E-05	6.85211E-05	0.000121323	0.000136681	0.000136681	4.95914E-05	4.47501E-05	0.000111744
3829903774525	382990	3774525	0.000161465	0.0001457	0.000363828	0.000363828	0.000101821	0.000101821	0.000187878	0.000187878	0.00033784	0.00033784	0.000239002	2.24943E-05	7.24248E-05	0.000128234	0.000140471	0.000140471	5.13822E-05	4.6366E-05	0.000115779
3830003774525	383000	3774525	0.000171057	0.00015436	0.000385442	0.000385442	0.00010787	0.00010787	0.00019904	0.00019904	0.000357911	0.000357911	0.000253201	2.38306E-05	7.67274E-05	0.000135853	0.000144468	0.000144468	5.32923E-05	4.80896E-05	0.000120083
3830103774525	383010	3774525	0.000183359	0.00016546	0.000413163	0.000413163	0.000115628	0.000115628	0.000213355	0.000213355	0.000383652	0.000383652	0.000271411	2.55445E-05	8.22456E-05	0.000145623	0.000149654	0.000149654	5.57814E-05	5.03357E-05	0.000125692
3830203774525	383020	3774525	0.000197303	0.00017804	0.000444583	0.000444583	0.000124421	0.000124421	0.0002958	0.0002958	0.00041827	0.00041827	0.00029205	2.74871E-05	8.85001E-05	0.000156697	0.0001553	0.0001553	5.84377E-05	5.27327E-05	0.000131677
3830303774525	383030	3774525	0.00021148	0.00019083	0.000476527	0.000476527	0.000133361	0.000133361	0.000246076	0.000246076	0.00044249	0.00044249	0.000313035	2.94621E-05	9.48591E-05	0.000167956	0.000160566	0.000160566	6.08074E-05	5.48711E-05	0.000137017
3830403774525	383040	3774525	0.000224851	0.0002029	0.000506656	0.000506656	0.000141792	0.000141792	0.000261634	0.000261634	0.00047046	0.00047046	0.00033827	3.13248E-05	0.000100857	0.000178575	0.000164991	0.000164991	6.28011E-05	5.66701E-05	0.00014151
3830503774525	383050	3774525	0.000239427	0.00021605	0.000539501	0.000539501	0.000150985	0.000150985	0.00027859 5	0.00027859 5	0.00050096 5	0.00050096 5	0.00035440 3	3.33556E-05	0.000107395	0.000190152	0.000169606	0.000169606	6.48187E-05	5.84907E-05	0.000146056
3830603774525	383060	3774525	0.000256326	0.0002313	0.000577579	0.000577579	0.000161641	0.000161641	0.000298258	0.000298258	0.000536323	0.000536323	0.000379416	3.57098E-05	0.000114975	0.000203573	0.000174919	0.000174919	6.69556E-05	6.0419E-05	0.000150871
3830703774525	383070	3774525	0.00027486	0.00024803	0.000619342	0.000619342	0.000173329	0.000173329	0.000319824	0.000319824	0.000575103	0.000575103	0.000406851	3.82918E-05	0.000123288	0.000218293	0.000180628	0.000180628	6.90627E-05	6.23204E-05	0.000155619
3830803774525	383080	3774525	0.000294546	0.00026579	0.0006637	0.0006637	0.000185743	0.000185743	0.00034273	0.00034273	0.000616293	0.000616293	0.00043599	4.10344E-05	0.000132118	0.000233927	0.00018637	0.00018637	7.09967E-05	6.40656E-05	0.000159977
3830903774525	383090	3774525	0.000315122	0.00028436	0.000710063	0.000710063	0.000198718	0.000198718	0.000366672	0.000366672	0.00065934 4	0.00065934 4	0.000466447	4.39009E-05	0.000141347	0.000250268	0.000191603	0.000191603	7.30501E-05	6.59185E-05	0.000164604
3831003774525	383100	3774525	0.000336449	0.0003036	0.000758121	0.000758121	0.000212167	0.000212167	0.000391489	0.000391489	0.000703969	0.000703969	0.000498016	4.68721E-05	0.000150914	0.000267206	0.000197059	0.000197059	7.47692E-05	6.74698E-05	0.000168477
3831103774525	383110	3774525	0.000357025	0.00032217	0.000804484	0.000804484	0.000225142	0.000225142	0.00041543	0.00041543	0.00074702	0.00074702	0.00052847 2	4.97386E-05	0.000160143	0.000283547	0.000201865	0.000201865	7.64704E-05	6.90049E-05	0.000172311
3831203774525	383120	3774525	0.000378239	0.00034131	0.000852286	0.000852286	0.00023852	0.00023852	0.00044011 5	0.00044011 5	0.00079140 8	0.00079140 8	0.000559874	5.2694E-05	0.000169659	0.000300396	0.000206417	0.000206417	7.81537E-05	7.05239E-05	0.000176104
3831303774525	383130	3774525	0.000400301	0.00036122	0.000901998	0.000901998	0.000252433	0.000252433	0.000465786	0.000465786	0.000837569	0.000837569	0.00059253	5.57675E-05	0.000179555	0.000317917	0.00021081	0.00021081	7.98489E-05	7.20536E-05	0.000179923
3831403774525	383140	3774525	0.000419289	0.00037836	0.000944783	0.000944783	0.00026406	0.00026406	0.00048788	0.00048788	0.000877298	0.000877298	0.00062063 6	5.84128E-05	0.000188071	0.000332997	0.00021483	0.00021483	8.15143E-05	7.35564E-05	0.000183676
3831503774525	383150	3774525	0.000438157	0.00039538	0.000987299	0.000987299	0.000276305	0.000276305	0.00050983 5	0.00050983 5	0.000916777	0.000916777	0.000648565	6.10414E-05	0.000196535	0.000347982	0.00021769 3	0.000217693	8.32274E-05	7.51023E-05	0.000187536
3831603774525	383160	3774525	0.000455796	0.0004113	0.001027044	0.001027044	0.000287428	0.000287428	0.000530359	0.000530359	0.00095368 4	0.00095368 4	0.000674674	6.34987E-05	0.000204447	0.000361991	0.000220722	0.000220722	8.49525E-05	7.6659E-05	0.000191423
3831703774525	383170	3774525	0.000472139	0.00042605	0.001063871	0.001063871	0.000297734	0.000297734	0.000549376	0.000549376	0.00098788	0.00098788	0.000698866	6.57756E-05	0.000211778	0.000374971	0.000223482	0.000223482	8.67134E-05	7.8248E-05	0.000195391
3831903774525	383190	3774525	0.000495885	0.00044747	0.001117376	0.001117376	0.000312708	0.000312708	0.00057700 5	0.00057700 5	0.001037563	0.001037563	0.000734014	6.90836E-05	0.000222428	0.000393829	0.000225496	0.000225496	9.03128E-05	8.14959E-05	0.000203502
3832003774525	383200	3774525	0.000502051	0.00045304	0.00113127	0.00113127	0.000316597	0.000316597	0.00058418	0.00058418	0.00105046 5	0.00105046 5	0.000743141	6.99427E-05	0.000225194	0.000398726	0.00022483	0.00022483	9.21453E-05	8.31496E-05	0.000207631
3832103774525	383210	3774525	0.000505895	0.00045651	0.001139932	0.001139932	0.000319021	0.000319021	0.00058866 3	0.00058866 3	0.00105850 8	0.00105850 8	0.000748831	7.04782E-05	0.000226918	0.000401779	0.00022449 7	0.000224497	9.40017E-05	8.48247E-05	0.000211814
3832203774525	383220	3774525	0.000507823	0.00045825	0.001144276	0.001144276	0.000320237	0.000320237	0.00059089 7	0.00059089 7	0.001062542	0.001062542	0.000751685	7.07468E-05	0.000227783	0.00040331	0.00022446 5	0.000224465	9.59058E-05	8.6543E-05	0.000216104
3832303774525	383230	3774525	0.000507112	0.00045761	0.001142675	0.001142675	0.000319789	0.000319789	0.0005900 7	0.0005900 7	0.001061056	0.001061056	0.000750633	7.06479E-05	0.000227465	0.000402746	0.00022427 5	0.000224275	9.78398E-05	8.82882E-05	0.000220462
3832403774525	383240	3774525	0.000504522	0.00045527	0.001136838	0.001136838	0.000318155	0.000318155	0.00058705 6	0.00058705 6	0.001055635	0.001055635	0.000746799	7.02869E-05	0.000226303	0.000400689	0.00022418	0.00022418	9.97977E-05	9.00549E-05	0.000224874
3832503774525	383250	3774525	0.000499848	0.00045105	0.001126307	0.001126307	0.000315208	0.000315208	0.00058161 7	0.00058161 7	0.001045856	0.001045856	0.000739881	6.96358E-05	0.000224206	0.000396977	0.00022400 5	0.000224005	0.000101773	9.18378E-05	0.000229326
3832603774525	383260	3774525	0.000494016	0.00044579	0.001113166	0.001113166	0.00031153	0.00031153	0.00057483 1	0.00057483 1	0.001033654	0.001033654	0.000731248	6.88234E-05	0.00022159	0.000392345	0.00022397 4	0.000223974	0.000103773	9.36422E-05	0.000233832
3832703774525	383270	3774525	0.000488286	0.00044062	0.001100254	0.001100254	0.000307916	0.000307916	0.00056816 4	0.00056816 4	0.001021664	0.001021664	0.00072276 6	6.8025E-05	0.00021902	0.000387794	0.00022451 3	0.000224513	0.000105809	9.5479E-05	0.000238418
3832803774525	383280	3774525	0.000481153	0.00043418	0.001084181	0.001084181	0.000303418	0.000303418	0.00055986 4	0.00055986 4	0.001006739	0.001006739	0.000712208	6.70313E-05	0.00021582	0.000382129	0.00022487 8	0.000224878	0.000107862	9.73319E-05	0.000243045
3832903774525	383290	3774525	0.00047011	0.00042422	0.001059298	0.001059298	0.000296455	0.000296455	0.00054701 4	0.00054701 4	0.000983634	0.000983634	0.000695862	6.54929E-05	0.000210867	0.000373359	0.00022359 3	0.000223593	0.00010988	9.91525E-05	0.000247591
3833003774525	383300	3774525	0.000457981	0.00041327	0.001031967	0.001031967	0.000288806	0.000288806	0.00053290 1	0.00053290 1	0.000958255	0.000958255	0.000677908	6.38031E-05	0.000205427	0.000363726	0.00022186 4	0.000221864	0.000111873	0.000100952	0.000252084
3833103774525	383310	3774525	0.000441172	0.0003981	0.000994091	0.000994091	0.000278206	0.000278206	0.00051334 2	0.00051334 2	0.000923085	0.000923085	0.000653027	6.14614E-05	0.000197887	0.000350376	0.00021981 8	0.000219818	0.000113837	0.000102724	0.000256509
3833203774525	383320	3774525	0.00042643 4	0.0003848	0.000960883	0.000960883	0.00026891 2	0.00026891 2	0.00049619 3	0.00049619 3	0.000892248	0.000892248	0.00063121 2	5.94082E-05	0.000191276	0.000338672	0.00021710 6	0.000217106	0.000115765	0.000104463	0.000260853
3833303774525	383330	3774525	0.000412221	0.00037198	0.000928858	0.000928858	0.00025995	0.00025995	0.00049765 6	0.00049765 6	0.000862511	0.000862511	0.000610175	5.74282E-05	0.000184901	0.00032738 4	0.00021429 9	0.000214299	0.000117627	0.000106144	0.00026505
3833403774525	383340	3774525	0.000396182	0.0003575	0.000892717	0.000892717	0.000249835	0.000249835	0.00046099 3	0.00046099 3	0.000828951	0.000828951	0.000586433	5.51937E-05	0.000177707	0.000314646	0.00021088 9	0.000210889	0.000119406	0.000107749	0.000269058
3833503774525	383350	3774525	0.000380436	0.0003433	0.000857235	0.000857235	0.000239905	0.000239905	0.00044427 1	0.00044427 1	0.00079600 4	0.00079600 4	0.000563125	5.3E-05	0.000170644	0.00030214	0.00020724 1	0.000207241	0.000120767	0.000108977	0.000272125
3833603774525	383360	3774525	0.000364916	0.00032929	0.000822265	0.000822265	0.000230119	0.000230119	0.00042461 2	0.00042461 2	0.00076353 2	0.00076353 2	0.000540153	5.08379E-05	0.000163683	0.000289815	0.00020359 4	0.000203594	0.000122027	0.000110114	0.000274963
3833703774525	383370	3774525	0.000351002	0.00031674	0.000790912	0.000790912	0.00022134 4	0.00022134 4	0.00040842 2	0.00040842 2	0.00073441 9	0.00073441 9	0.00051955 7	4.88995E-05	0.000157442	0.00027876 4	0.00020008 9	0.000200089	0.000123286	0.0001125	0.000277801
3833803774525	383380	3774525	0.000337834	0.00030485	0.000761241	0.000761241	0.00021304 1	0.000213041	0.0003931	0.0003931	0.00070686 7	0.00070686 7	0.000500066	4.7065E-05	0.000151535	0.000268306	0.00019669 4	0.000196694	0.000124331	0.000112193	0.000280154
3833903774525	383390	3774525	0.000325502	0.00029372	0.000733453	0.000733453	0.000205264	0.000205264	0.00037875	0.00037875	0.000681064	0.000681064	0.000481812	4.5347E-05	0.000146004	0.000258512	0.00019360 2	0.000193602	0.000125113	0.000112899	0.000281916
3834003774525	383400	3774525	0.000313898	0.00028325	0.000707306	0.000707306	0.000197946	0.000197946	0.00036524 8	0.00036524 8	0.000656784	0.000656784	0.000464635	4.37304E-05	0.000140799	0.000249296	0.00019073 1	0.000190731	0.000125716	0.000113443	0.000283275
3834103774525	383410	3774525	0.000302795	0.00027323	0.000682288	0.000682288	0.000190945	0.000190945	0.00035232 9	0.00035232 9	0.000633554	0.000633554	0.000448201	4.21836E-05	0.000135819	0.000240479	0.00018798 7	0.000187987	0.00012605	0.000113744	0.000284028
3834203774525	383420	3774525	0.000292194	0.00026367	0.000658401	0.000658401	0.00018426	0.00018426	0.00033999 4	0.00033999 4	0.000611372	0.000611372	0.00043250 9	4.07068E-05	0.000131063	0.000232059	0.00018537 1	0.000185371	0.000126169	0.000113852	0.000284297
3834303774525	383430	3774525	0.000282053	0.00025452	0.000635549	0.000635549	0.000177864	0.000177864	0.00032819 3	0.00032819 3	0.000590153	0.000590153	0.00041749 8	3.92939E-05	0.000126514	0.00022400 5	0.00018284 9	0.000182849	0.000126127	0.000113814	0.000284203
3834403774525	383440	3774525	0.000271828	0.00024529	0.000612509	0.000612509	0.000171416	0.000171416	0.00031629 6	0.00031629 6	0.000568758	0.000568758	0.000402362	3.78694E-05	0.000121928	0.000215884	0.00018008 9	0.000180089	0.000125537	0.000113281	0.000282871
3834503774525	383450	3774525	0.000261471	0.00023595	0.000589173	0.000589173	0.000164886	0.000164886	0.00030424 5	0.00030424 5	0.00054708 9	0.00054708 9	0.000387033	3.64266E-05	0.000117283	0.000207659	0.00017701 2	0.000177012	0.000124247	0.000112118	0.000279966
3834603774525	383460	3774525	0.00025173	0.00022715	0.000567222	0.000567222	0.000158742	0.000158742	0.0002929 1	0.0002929 1	0.000526706	0.000526706	0.000372613	3.50695E-05	0.000112913	0.000199923	0.00017414 2	0.000174142	0.000122767	0.000110782	0.00027663
3834703774525	383470	3774525	0.000243856	0.00022005	0.000549481	0.000549481	0.000153778	0.000153778	0.00028374 8	0.00028374 8	0.000510233	0.000510233	0.00036095 9	3.39726E-05	0.000109381	0.00019367	0.00017236 5	0.000172365	0.000122212	0.000110281	0.000275379
3834803774525	383480	3774525	0.000236508	0.00021342	0.000532924	0.000532924	0.000149144	0.000149144	0.00027519 8	0.00027519 8	0.000494858	0.000494858	0.00035008 2	3.29489E-05	0.000106086	0.000187834	0.00017077 9	0.000170779	0.000121675	0.000109796	0.000274169
3834903774525	383490	3774525	0.000229375	0.00020698	0.000516851	0.000516851	0.000144646	0.000144646	0.00026689 8	0.00026689 8	0.000479933	0.000479933	0.00033952 4	3.19552E-05	0.000102886	0.000182169	0.00016920 9	0.000169209	0.000120958	0.00010915	0.000272555
3835003774525	383500	3774525	0.00022235	0.00020064	0.00050102	0.00050102	0.000140215	0.000140215	0.00025872 3	0.00025872 3	0.000465233	0.000465233	0.000329124	3.09764E-05	9.97347E-05	0.000176589	0.000167544	0.000167544	0.000119926	0.000108218	0.000270228
3835103774525	383510	3774525	0.00021564	0.00019459	0.000485902	0.000485902	0.000135984	0.000135984	0.00025091 7	0.00025091 7	0.000451195	0.000451195	0.000319193	3.00417E-05	9.67252E-05	0.000171261	0.000165958	0.000165958	0.000118803	0.000107205	0.000267699
3835203774525	383520	3774525	0.000208943	0.00018854	0.000470811	0.000470811	0.000131761	0.000131761	0.00024312 4	0.00024312 4	0.00043718 2	0.00043718 2	0.00030928	2.91087E-05	9.37211E-05	0.000165942	0.00016421 3	0.000164213	0.000117251	0.000105805	0.000264202
3835303774525	383530	3774525	0.00020249	0.00018272	0.000456271	0.000456271	0.00012769 2	0.000127692	0.00023561 5	0.00023561 5	0.00042368	0.00042368	0.000299729	2.82097E-05	9.08268E-05	0.000160817	0.00016248 5	0.000162485	0.000115658	0.000104367	0.000260611
3835403774525	383540	3774525	0.0001963	0.00017714	0.00044232 3	0.00044232 3	0.000123788	0.000123788	0.00022841 3	0.00022841 3	0.00041072 9	0.00041072 9	0.00029056 6	2.73474E-05	8.80503E-05	0.000155901	0.00016080 4	0.000160804	0.000114016	0.000102885	0.000256912
3835503774525	383550	3774525	0.000190295	0.00017172	0.000428792	0.000428792	0.000120002	0.000120002	0.00022142 6	0.00022142 6	0.00039816 4	0.00039816 4	0.000281678	2.65108E-05	8.53568E-05	0.000151132	0.000159107	0.000159107	0.000112219	0.000101264	0.000252864
3835603774525	383560	3774525	0.000184577	0.00016656	0.000415907	0.000415907	0.000116396	0.000116396	0.00021477 2	0.00021477 2	0.0003862	0.0003862	0.000273213	2.57142E-05	8.27918E-05	0.00014659	0.000157473	0.000157473	0.000110411	9.96319E-05	0.000248788
3835703774525	383570	3774525	0.000179867	0.00016231	0.000405295	0.000405295	0.000113426	0.000113426	0.00020929 2	0.00020929 2	0.00037634 5	0.00037634 5	0.000266242	2.50581E-05	8.06793E-05	0.00014285	0.000156537	0.000156537	0.00010948	9.87916E-05	0.00024669
3835803774525	383580	3774525	0.000175791	0.00015863	0.000396108	0.000396108	0.000110855	0.000110855	0.00020454 8	0.00020454 8	0.00036781 5	0.00036781 5	0.000260207	2.44901E-05	7.88506E-05	0.000139612	0.00015603	0.00015603	0.00010908	9.84307E-05	0.000245789

Unique Identifier	X (UTM)	Y (UTM)	KMMass Grading / Excavation	KMDrainage / Utilities Trenching	KMFoundations / Concrete Pads	KMBuilding / Structure Construction	KMAsphalt Paving	KMArchitectural Coating	KMLandscaping or Other Finishing	KMWaterside Construction (Piles)	EWNDemolition	EWNSite Grubbing / Prep	EWNDrainage / Utilities Trenching	EWNDrainage / Utilities Trenching	EWNDrainage / Utilities Trenching	EWNFoundations / Concrete Pads	EWNBuilding / Structure Construction	EWNAsphalt Paving	EWNLandscaping or Other Finishing	EWNWaterside Construction (Piles)	ISDemolition
			2026	2026	2026	2026	2026	2026	2026	2026	2027	2027	2027	2028	2029	2029	2029	2029	2029	2029	2027
3837603774515	383760	3774515	0.000297317	6.40589E-05	0.000153532	0.000284783	0.00019531	1.83821E-05	5.91848E-05	0.000104792	2.78698E-05	3.75765E-05	4.55918E-05	4.55918E-05	4.55918E-05	3.2429E-05	5.6475E-05	4.12532E-05	1.2501E-05	2.16929E-05	0.000265351
3837703774515	383770	3774515	0.000294304	6.34097E-05	0.000151977	0.000281898	0.000193331	1.81958E-05	5.85851E-05	0.00010373	2.77803E-05	3.74557E-05	4.54453E-05	4.54453E-05	4.54453E-05	3.23248E-05	5.62935E-05	4.11207E-05	1.24608E-05	2.16232E-05	0.000259155
3837803774515	383780	3774515	0.00029121	6.27432E-05	0.000150379	0.000278935	0.000191299	1.80046E-05	5.79693E-05	0.00010264	2.76788E-05	3.73189E-05	4.52793E-05	4.52793E-05	4.52793E-05	3.22067E-05	5.60879E-05	4.09705E-05	1.24153E-05	2.15442E-05	0.000253103
3837903774515	383790	3774515	0.00028809	6.20709E-05	0.000148768	0.000275946	0.000189249	1.78116E-05	5.73481E-05	0.00010154	2.75773E-05	3.71821E-05	4.51133E-05	4.51133E-05	4.51133E-05	3.20887E-05	5.58823E-05	4.08203E-05	1.23698E-05	2.14652E-05	0.000247187
3838003774515	383800	3774515	0.000285131	6.14333E-05	0.00014724	0.000273111	0.000187305	1.76287E-05	5.67591E-05	0.000100497	2.74759E-05	3.70453E-05	4.49473E-05	4.49473E-05	4.49473E-05	3.19706E-05	5.56767E-05	4.06701E-05	1.23243E-05	2.13862E-05	0.000241457
3838103774515	383810	3774515	0.00028232	6.08277E-05	0.000145788	0.000270419	0.000185458	1.74549E-05	5.61995E-05	9.95061E-05	2.73863E-05	3.69246E-05	4.48008E-05	4.48008E-05	4.48008E-05	3.18664E-05	5.54952E-05	4.05375E-05	1.22841E-05	2.13165E-05	0.000235917
3838203774515	383820	3774515	0.000279522	6.02249E-05	0.000144343	0.000267739	0.000183621	1.72819E-05	5.56426E-05	9.85201E-05	2.72908E-05	3.67958E-05	4.46446E-05	4.46446E-05	4.46446E-05	3.17553E-05	5.53017E-05	4.03962E-05	1.22413E-05	2.12422E-05	0.000230545
3838303774515	383830	3774515	0.000277128	5.97091E-05	0.000143107	0.000265446	0.000182048	1.71339E-05	5.5166E-05	9.76763E-05	2.72132E-05	3.66912E-05	4.45177E-05	4.45177E-05	4.45177E-05	3.1665E-05	5.51444E-05	4.02813E-05	1.22065E-05	2.11818E-05	0.000225436
3838403774515	383840	3774515	0.00027472	5.91903E-05	0.000141864	0.00026314	0.000180466	1.69851E-05	5.46867E-05	9.68277E-05	2.71356E-05	3.65865E-05	4.43907E-05	4.43907E-05	4.43907E-05	3.15747E-05	5.49872E-05	4.01664E-05	1.21716E-05	2.11214E-05	0.000220469
3838503774515	383850	3774515	0.000272259	5.866E-05	0.000140593	0.000260782	0.000178849	1.68329E-05	5.41968E-05	9.59601E-05	2.7058E-05	3.64819E-05	4.42638E-05	4.42638E-05	4.42638E-05	3.14844E-05	5.483E-05	4.00516E-05	1.21368E-05	2.1061E-05	0.00021564
3838603774515	383860	3774515	0.000269703	5.81094E-05	0.000139273	0.000258334	0.000177171	1.66749E-05	5.3688E-05	9.50594E-05	2.69744E-05	3.63692E-05	4.41271E-05	4.41271E-05	4.41271E-05	3.13872E-05	5.46606E-05	3.99279E-05	1.20994E-05	2.09959E-05	0.000210925
3838703774515	383870	3774515	0.000267148	5.75588E-05	0.000137953	0.000255886	0.000175492	1.65169E-05	5.31793E-05	9.41587E-05	2.68909E-05	3.62566E-05	4.39904E-05	4.39904E-05	4.39904E-05	3.12899E-05	5.44913E-05	3.98042E-05	1.20619E-05	2.09309E-05	0.000206352
3838803774515	383880	3774515	0.000264525	5.69937E-05	0.000136599	0.000253374	0.000173769	1.63547E-05	5.26572E-05	9.32343E-05	2.68013E-05	3.61358E-05	4.38439E-05	4.38439E-05	4.38439E-05	3.11857E-05	5.43098E-05	3.96716E-05	1.20217E-05	2.08612E-05	0.000201899
3838903774515	383890	3774515	0.000261902	5.64286E-05	0.000135245	0.000250862	0.000172046	1.61926E-05	5.21351E-05	9.23098E-05	2.67178E-05	3.60232E-05	4.37072E-05	4.37072E-05	4.37072E-05	3.10885E-05	5.41405E-05	3.95479E-05	1.19842E-05	2.07962E-05	0.000197566
3839003774515	383900	3774515	0.000259306	5.58693E-05	0.000133904	0.000248376	0.000170341	1.60321E-05	5.16184E-05	9.13949E-05	2.66282E-05	3.59025E-05	4.35607E-05	4.35607E-05	4.35607E-05	3.09843E-05	5.39591E-05	3.94154E-05	1.19441E-05	2.07265E-05	0.000193364
3839103774515	383910	3774515	0.000256751	5.53187E-05	0.000132584	0.000245928	0.000168662	1.58741E-05	5.11097E-05	9.04942E-05	2.65447E-05	3.57898E-05	4.3424E-05	4.3424E-05	4.3424E-05	3.08871E-05	5.37897E-05	3.92917E-05	1.19066E-05	2.06614E-05	0.000189287
3829703774525	382970	3774525	0.000107898	2.32472E-05	5.57176E-05	0.000103349	7.08788E-05	6.67095E-06	2.14784E-05	3.80295E-05	2.14888E-05	2.89731E-05	3.51532E-05	3.51532E-05	3.51532E-05	2.50041E-05	4.35446E-05	3.1808E-05	9.63879E-06	1.67261E-05	0.000125787
3829803774525	382980	3774525	0.000111744	2.40761E-05	5.7704E-05	0.000107034	7.34058E-05	6.90878E-06	2.22442E-05	3.93853E-05	2.1841E-05	2.94479E-05	3.57293E-05	3.57293E-05	3.57293E-05	2.54139E-05	4.42583E-05	3.23293E-05	9.79676E-06	1.70003E-05	0.000132508
3829903774525	382990	3774525	0.000115779	2.49454E-05	5.97877E-05	0.000110899	7.60565E-05	7.15825E-06	2.30474E-05	4.08075E-05	2.21992E-05	2.99308E-05	3.63152E-05	3.63152E-05	3.63152E-05	2.58307E-05	4.4984E-05	3.28594E-05	9.9574E-06	1.7279E-05	0.000139761
3830003774525	383000	3774525	0.000120083	2.58728E-05	6.20103E-05	0.000115021	7.88838E-05	7.42436E-06	2.39042E-05	4.23245E-05	2.25752E-05	3.04378E-05	3.69304E-05	3.69304E-05	3.69304E-05	2.62682E-05	4.57461E-05	3.34161E-05	1.01261E-05	1.75717E-05	0.000147682
3830103774515	383010	3774525	0.000125692	2.70812E-05	6.49066E-05	0.000120394	8.25683E-05	7.77113E-06	2.50207E-05	4.43013E-05	2.31423E-05	3.12024E-05	3.78581E-05	3.78581E-05	3.78581E-05	2.69281E-05	4.68952E-05	3.42554E-05	1.03804E-05	1.80131E-05	0.000157788
3830203774525	383020	3774525	0.000131677	2.83708E-05	6.79974E-05	0.000126127	8.65001E-05	8.14118E-06	2.62121E-05	4.64109E-05	2.37869E-05	3.20716E-05	3.89127E-05	3.89127E-05	3.89127E-05	2.76782E-05	4.82015E-05	3.52097E-05	1.06696E-05	1.85149E-05	0.000169051
3830303774525	383030	3774525	0.000137017	2.95213E-05	7.07548E-05	0.000131241	9.00078E-05	8.47132E-06	2.72751E-05	4.8293E-05	2.43838E-05	3.28764E-05	3.98891E-05	3.98891E-05	3.98891E-05	2.83728E-05	4.94111E-05	3.60932E-05	1.09373E-05	1.89795E-05	0.000180297
3830403774525	383040	3774525	0.00014151	3.04892E-05	7.30746E-05	0.000135544	9.29589E-05	8.74907E-06	2.81694E-05	4.98763E-05	2.48315E-05	3.348E-05	4.06215E-05	4.06215E-05	4.06215E-05	2.88937E-05	5.03183E-05	3.67559E-05	1.11382E-05	1.9328E-05	0.000190839
3830503774525	383050	3774525	0.000146056	3.14687E-05	7.54222E-05	0.000139899	9.59453E-05	9.03015E-06	2.90743E-05	5.14787E-05	2.52971E-05	3.41077E-05	4.13832E-05	4.13832E-05	4.13832E-05	2.94354E-05	5.12617E-05	3.74451E-05	1.1347E-05	1.96904E-05	0.000202276
3830603774525	383060	3774525	0.000150871	3.25061E-05	7.79088E-05	0.000144511	9.91084E-05	9.32785E-06	3.00329E-05	5.31758E-05	2.58582E-05	3.48643E-05	4.2301E-05	4.2301E-05	4.2301E-05	3.00883E-05	5.23987E-05	3.82756E-05	1.15987E-05	2.01271E-05	0.00021536
3830703774525	383070	3774525	0.000155619	3.35291E-05	8.03606E-05	0.000149059	0.000102227	9.6214E-06	3.0978E-05	5.48493E-05	2.64492E-05	3.5661E-05	4.32678E-05	4.32678E-05	4.32678E-05	3.07759E-05	5.35962E-05	3.91503E-05	1.18637E-05	2.05871E-05	0.000229501
3830803774525	383080	3774525	0.000159977	3.44681E-05	8.26109E-05	0.000153233	0.00010509	9.89083E-06	3.18455E-05	5.63852E-05	2.71476E-05	3.66026E-05	4.44102E-05	4.44102E-05	4.44102E-05	3.15886E-05	5.50114E-05	4.01841E-05	1.2177E-05	2.11307E-05	0.000244119
3830903774525	383090	3774525	0.000164604	3.54649E-05	8.50002E-05	0.000157665	0.00010813	1.01769E-05	3.27665E-05	5.8016E-05	2.78221E-05	3.75121E-05	4.55137E-05	4.55137E-05	4.55137E-05	3.23734E-05	5.63782E-05	4.11825E-05	1.24796E-05	2.16557E-05	0.000259561
3831003774525	383100	3774525	0.000168477	3.62995E-05	8.70005E-05	0.000161375	0.000110674	1.04164E-05	3.35376E-05	5.93813E-05	2.85204E-05	3.84537E-05	4.66561E-05	4.66561E-05	4.66561E-05	3.31861E-05	5.77934E-05	4.22163E-05	1.27928E-05	2.21993E-05	0.000275714
3831103774525	383110	3774525	0.000172311	3.71255E-05	8.898E-05	0.000165047	0.000113192	1.06534E-05	3.43007E-05	6.07324E-05	2.89263E-05	3.9001E-05	4.73201E-05	4.73201E-05	4.73201E-05	3.36584E-05	5.86159E-05	4.28171E-05	1.29749E-05	2.25152E-05	0.000292421
3831203774525	383120	3774525	0.000176104	3.79427E-05	9.09387E-05	0.00016868	0.000115684	1.08879E-05	3.50557E-05	6.20693E-05	2.92308E-05	3.94114E-05	4.78182E-05	4.78182E-05	4.78182E-05	3.40126E-05	5.92328E-05	4.32677E-05	1.31114E-05	2.27522E-05	0.000309308
3831303774525	383130	3774525	0.000179923	3.87657E-05	9.29112E-05	0.000172339	0.000118193	1.11241E-05	3.58161E-05	6.34156E-05	2.94158E-05	3.96609E-05	4.81209E-05	4.81209E-05	4.81209E-05	3.42279E-05	5.96078E-05	4.35416E-05	1.31944E-05	2.28962E-05	0.000326236
3831403774525	383140	3774525	0.000183676	3.95742E-05	9.48491E-05	0.000175933	0.000120658	1.13561E-05	3.65631E-05	6.47383E-05	2.94934E-05	3.97655E-05	4.82478E-05	4.82478E-05	4.82478E-05	3.43182E-05	5.9765E-05	4.36565E-05	1.32292E-05	2.29566E-05	0.000343117
3831503774525	383150	3774525	0.000187536	4.04059E-05	9.68425E-05	0.000179631	0.000123194	1.15947E-05	3.73316E-05	6.60988E-05	2.9565E-05	3.98621E-05	4.8365E-05	4.8365E-05	4.8365E-05	3.44015E-05	5.99102E-05	4.37625E-05	1.32614E-05	2.30124E-05	0.000360762
3831603774525	383160	3774525	0.000191423	4.12434E-05	9.88497E-05	0.000183354	0.000125748	1.18351E-05	3.81053E-05	6.74689E-05	2.96247E-05	3.99426E-05	4.84626E-05	4.84626E-05	4.84626E-05	3.44711E-05	6.00311E-05	4.38509E-05	1.32881E-05	2.30588E-05	0.00037917
3831703774525	383170	3774525	0.000195391	4.20983E-05	0.000100899	0.000187154	0.000128354	1.20804E-05	3.88952E-05	6.88674E-05	2.96725E-05	4.0007E-05	4.85407E-05	4.85407E-05	4.85407E-05	3.45266E-05	6.01279E-05	4.39215E-05	1.33096E-05	2.3096E-05	0.000398504
3831903774525	383190	3774525	0.000203502	4.38458E-05	0.000105087	0.000194923	0.000133682	1.25818E-05	4.05097E-05	7.1726E-05	2.97143E-05	4.00633E-05	4.86091E-05	4.86091E-05	4.86091E-05	3.45752E-05	6.02126E-05	4.39834E-05	1.33283E-05	2.31285E-05	0.000439476
3832003774525	383200	3774525	0.000207631	4.47354E-05	0.000107219	0.000198878	0.000136394	1.28371E-05	4.13317E-05	7.31813E-05	2.97083E-05	4.00553E-05	4.85993E-05	4.85993E-05	4.85993E-05	3.45682E-05	6.02005E-05	4.39746E-05	1.33256E-05	2.31239E-05	0.00046078
3832103774525	383210	3774525	0.000211814	4.56367E-05	0.000109379	0.000202885	0.000139142	1.30957E-05	4.21643E-05	7.46557E-05	2.97023E-05	4.00472E-05	4.85896E-05	4.85896E-05	4.85896E-05	3.45613E-05	6.01884E-05	4.39657E-05	1.33229E-05	2.31192E-05	0.000483063
3832203774525	383220	3774525	0.000216104	4.65611E-05	0.000111595	0.000206995	0.000141961	1.3361E-05	4.30184E-05	7.6168E-05	2.97023E-05	4.00472E-05	4.85896E-05	4.85896E-05	4.85896E-05	3.45613E-05	6.01884E-05	4.39657E-05	1.33229E-05	2.31192E-05	0.000506104
3832303774525	383230	3774525	0.000220462	4.75001E-05	0.000113845	0.000211169	0.000144824	1.36305E-05	4.38859E-05	7.77039E-05	2.96904E-05	4.00311E-05	4.857E-05	4.857E-05	4.857E-05	3.45474E-05	6.01642E-05	4.39481E-05	1.33176E-05	2.31099E-05	0.000529341
3832403774525	383240	3774525	0.000224874	4.84506E-05	0.000116123	0.000215394	0.000147722	1.39032E-05	4.47641E-05	7.92589E-05	2.96904E-05	4.00311E-05	4.857E-05	4.857E-05	4.857E-05	3.45474E-05	6.01642E-05	4.39481E-05	1.33176E-05	2.31099E-05	0.000552878
3832503774525	383250	3774525	0.000229326	4.94098E-05	0.000118422	0.000219659	0.000150646	1.41785E-05	4.56504E-05	8.0828E-05	2.96844E-05	4.00231E-05	4.85603E-05	4.85603E-05	4.85603E-05	3.45405E-05	6.01521E-05	4.39392E-05	1.33149E-05	2.31053E-05	0.000575877
3832603774525	383260	3774525	0.000233832	5.03806E-05	0.000120749	0.000223975	0.000153606	1.4457E-05	4.65473E-05	8.24161E-05	2.96785E-05	4.0015E-05	4.85505E-05	4.85505E-05	4.85505E-05	3.45335E-05	6.014E-05	4.39304E-05	1.33122E-05	2.31006E-05	0.000598159
3832703774525	383270	3774525	0.000238418	5.13688E-05	0.000123118	0.000228368	0.000156619	1.47406E-05	4.74603E-05	8.40327E-05	2.96904E-05	4.00311E-05	4.857E-05	4.857E-05	4.857E-05	3.45474E-05	6.01642E-05	4.39481E-05	1.33176E-05	2.31099E-05	0.000620084
3832803774525	383280	3774525	0.000243045	5.23657E-05	0.000125507	0.0002328	0.000159658	1.50267E-05	4.83814E-05	8.56635E-05	2.97023E-05	4.00472E-05	4.85896E-05	4.85896E-05	4.85896E-05	3.45613E-05	6.01884E-05	4.39657E-05	1.33229E-05	2.31192E-05	0.000639454
3832903774525	383290	3774525	0.000247591	5.33452E-05	0.000127855	0.000237154	0.000162645	1.53078E-05	4.92863E-05	8.72658E-05	2.96665E-05	3.99989E-05	4.8531E-05	4.8531E-05	4.8531E-05	3.45196E-05	6.01158E-05	4.39127E-05	1.33069E-05	2.30914E-05	0.000651965
3833003774525	383300	3774525	0.000252084	5.43131E-05	0.000130174	0.000241457	0.000165596	1.55855E-05	5.01806E-05	8.88492E-05	2.96009E-05	3.99104E-05	4.84236E-05	4.84236E-05	4.84236E-05	3.44432E-05	5.99827E-05	4.38155E-05	1.32774E-05	2.30402E-05	0.000658728
3833103774525	383310	3774525	0.000256509	5.52665E-05	0.000132459	0.000245696	0.000168503	1.58591E-05	5.10615E-05	9.04089E-05	2.94098E-05	3.96529E-05	4.81111E-05	4.81111E-05	4.81111E-05	3.4221E-05	5.95957E-05	4.35328E-05	1.31918E-05	2.28916E-05	0.000660662
3833203774525	383320	3774525	0.000260853	5.62026E-05	0.000134703	0.000249857	0.000171357	1.61277E-05	5.19263E-05	9.19401E-05	2.9195E-05	3.93631E-05	4.77596E-05	4.77596E-05	4.77596E-05	3.39709E-05	5.91602E-05	4.32147E-05	1.30954E-05	2.27243E-05	0.000655732
3833303774525	383330	3774525	0.00026505	5.71067E-05	0.00013687	0.000253877	0.000174113	1.63871E-05	5.27617E-05	9.34192E-05	2.89263E-05	3.9001E-05	4.73201E-05	4.73201E-05	4.73201E-05	3.36584E-05	5.86159E-05	4.28171E-05	1.29749E-05	2.25152E-05	0.000646491
3833403774525	383340	3774525	0.000269058	5.79703E-05	0.00013894	0.000257716	0.000176746	1.6635E-05	5.35595E-05	9.48319E-05	2.85145E-05	3.84456E-05	4.66464E-05	4.66464E-05	4.66464E-05	3.31791E-05	5.77813E-05	4.22074E-05	1.27901E-05	2.21946E-05	0.000629706
3833503774525	383350	3774525	0.000272125	5.8631E-05	0.000140523	0.000260653	0.000178761	1.68246E-05	5.417E-05	9.59127E-05	2.79235E-05	3.76489E-05	4.56797E-05	4.56797E-05	4.56797E-05	3.24915E-05	5.65838E-05	4.13327E-05	1.25251E-05	2.17347E-05	0.00060879
3833603774525	383360	3774525	0.000274963	5.92425E-05	0.000141989	0.000263372	0.000180625	1.7E-05	5.47349E-05	9.6913E-05	2.73624E-05	3.68924E-05	4.47618E-05	4.47618E-05	4.47618E-05	3.18386E-05	5.54468E-05	4.05022E-05	1.22734E-05	2.12979E-05	0.000590429
3833703774525	383370	3774525	0.000277801	5.9854E-05	0.000143454	0.00026609	0.00018249	1.71755E-05	5.52999E-05	9.79133E-05	2.68789E-05	3.62405E-05	4.39708E-05	4.39708E-05	4.39708E-05	3.1276E-05	5.44671E-05	3.97865E-05	1.20565E-05	2.09216E-05	0.000572976
3833803774525	383380	3774525	0.000280154	6.03611E-05	0.00014467	0.000268345	0.000184036	1.7321E-05	5.57684E-05	9.87429E-05	2.65089E-05	3.57415E-05	4.33654E-05	4.33654E-05	4.33654E-05	3.08454E-05	5.37172E-05	3.92387E-05	1.18905E-05	2.06335E-05	0.000555415
3833903774525	383390	3774525	0.000281916	6.07407E-05	0.00014558	0.000270032	0.000185193	1.743E-05	5.61192E-05	9.93639E-05	2.61626E-05	3.52747E-05	4.27991E-05	4.27991E-05	4.27991E-05	3.04426E-05	5.30156E-05	3.87262E-05	1.17352E-05	2.03641E-05	0.000538528
3834003774525	383400	3774525	0.000283275	6.10334E-05	0.000146281	0.000271333	0.000186086	1.75139E-05	5.63896E-05	9.98427E-05	2.58343E-05	3.48321E-05	4.2262E-05	4.2262E-05	4.2262E-05	3.00605E-05	5.23503E-05	3.82403E-05	1.1588E-05	2.01085E-05	0.000522184
3834103774525	383410	3774525	0.000284028	6.11957E-05	0.00014667	0.000272055	0.00018658	1.75605E-05	5.65395E-05	0.000100108	2.5506E-05	3.43894E-05	4.17249E-05	4.17249E-05	4.17249E-05	2.96785E-05	5.16851E-05	3.77543E-05	1.14407E-05	1.9853E-05	0.000506044
3834203774525	383420	3774525	0.000284297	6.12537E-05	0.000146809	0.000272313	0.000186757	1.75771E-05	5.65931E-05	0.000100203	2.51897E-05	3.39629E-05	4.12074E-05	4.12074E-05	4.12074E-05	2.93104E-05	5.1044E-05	3.7286E-05	1.12988E-05	1.96067E-05	0.000490291
3834303774525	383430	3774525	0.000284203	6.12334E-05	0.00014676	0.000272222	0.000186695	1.75713E-05	5.65743E-05	0.00010017	2.48733E-05	3.35363E-05	4.06899E-05	4.06899E-05	4.06899E-05	2.89423E-05	5.04029E-05	3.68178E-05	1.11569E-05	1.93605E-05	0.000474939
3834403774525	383440	3774525	0.000282871	6.09465E-05	0.000146073	0.000270947	0.000185821	1.7489E-05	5.63093E-05	9.97005E-05	2.45092E-05	3.30454E-05	4.00942E-05	4.00942E-05	4.00942E-05	2.85186E-05	4.96651E-05	3.62788E-05	1.09936E-05	1.90771E-05	0.000458757
3834503774525	383450	3774525	0.000279966	6.03205E-05	0.000144573	0.000268164	0.000183912	1.73094E-05	5.57309E-05	9.86765E-05	2.40914E-05	3.2482E-05	3.94107E-05	3.94107E-05	3.94107E-05	2.80324E-05	4.88184E-05	3.56603E-05	1.08062E-05	1.87519E-05	0.000441655
3834603774525	383460	3774525	0.00027663	5.96019E-05	0.00014285	0.000264969	0.000181721	1.71031E-05	5.50669E-05	9.75009E-05	2.36974E-05	3.19508E-05	3.87662E-05	3.87662E-05	3.87662E-05	2.7574E-05	4.80201E-05	3.50772E-05	1.06294E-05	1.84452E-05	0.000425538
3834703774525	383470	3774525	0.000275379	5.93323E-05	0.000142204	0.000263771	0.000180899	1.70258E-05	5.48179E-05	9.706E-05	2.34765E-05	3.16531E-05	3.84049E-05	3.84049E-05	3.84049E-05	2.7317E-05	4.75725E-05	3.47502E-05	1.05304E-05	1.82733E-05	0.000413439
3834803774525	383480	3774525	0.000274169	5.90715E-05	0.000141579	0.000262611	0.000180104	1.6951E-05	5.4577E-05	9.663333E-05	2.32855E-05	3.13955E-05	3.80924E-05	3.80924E-05	3.80924E-05	2.70948E-05	4.71855E-05	3.44675E-05	1.04447E-05	1.81246E-05	0.000402187
3834903774525	383490	3774525	0.000272555	5.87238E-05	0.000140746	0.000261065	0.000179044	1.68512E-05	5.42557E-05	9.60644E-05	2.30945E-05	3.1138E-05	3.778E-05	3.778E-05	3.778E-05	2.68725E-05	4.67984E-05	3.41848E-05	1.0359E-05	1.79759E-05	0.000391049
3835003774525	383500	3774525	0.000270228	5.82224E-05	0.000139544	0.000258837	0.000177515	1.67073E-05	5.37925E-05	9.52443E-05	2.28856E-05	3.08563E-05	3.74382E-05	3.74382E-05	3.74382E-05	2.66294E-05	4.6375E-05	3.38755E-05	1.02653E-05	1.78133E-05	0.000379821
3835103774525	383510	3774525	0.000267699	5.76776E-05	0.000138238	0.000256415	0.000175854	1.6551E-05	5.32891E-05	9.43531E-05	2.26886E-05	3.05907E-05	3.71159E-05	3.71159E-05	3.71159E-05	2.64002E-05	4.59759E-05	3.35839E-05	1.0177E-05	1.766E-05	0.000369011
3835203774525	383520	3774525	0.000264202	5.69242E-05	0.000136432	0.000253065	0.000173557	1.63348E-05	5.2593E-05	9.31205E-05	2.24618E-05	3.02849E-05	3.67449E-05	3.67449E-05	3.67449E-05	2.61363E-05	4.55162E-05	3.32482E-05	1.00752E-05	1.74835E-05	0.000357944
3835303774525	383530	3774525	0.000260611	5.61504E-05	0.000134578	0.000249625	0.000171198	1.61127E-05	5.18781E-05	9.18547E-05	2.22409E-05	2.99871E-05	3.63836E-05	3.63836E-05	3.63836E-05	2.58793E-05	4.50687E-05	3.29213E-05	9.97615E-06	1.73115E-05	0.0003472
3835403774525	383540	3774525	0.000256912	5.53535E-05	0.000132668	0.000246082	0.000168768	1.5884E-05	5.11418E-05	9.05511E-05	2.2026E-05	2.96974E-05	3.60321E-05	3.60321E-05	3.60321E-05	2.56293E-05	4.46333E-05	3.26032E-05	9.87976E-06	1.71443E-05	0.000336813
3835503774525	383550	3774525	0.000252864	5.44812E-05	0.000130577	0.000242204	0.000166108	1.56337E-05	5.03359E-05	8.91241E-05	2.17992E-05	2.93916E-05	3.5661E-05	3.5661E-05	3.5661E-05	2.53653E-05	4.41736E-05	3.22674E-05	9.77801E-06	1.69677E-05	0.000326654
3835603774525	383560	3774525	0.000248788	5.36031E-05	0.000128473	0.000238301	0.000163431	1.53818E-05	4.95246E-05	8.76877E-05	2.15843E-05	2.91018E-05	3.53095E-05	3.53095E-05	3.53095E-05	2.51153E-05	4.37382E-05	3.19494E-05	9.68163E-06	1.68005E-05	0.00031696
3835703774525	383570	3774525	0.00024669	5.3151E-05	0.000127389	0.000236291	0.000162053	1.5252E-05	4.91069E-05	8.69482E-05	2.14829E-05	2.8965E-05	3.51435E-05	3.51435E-05	3.51435E-05	2.49972E-05	4.35325E-05	3.17992E-05	9.63611E-06	1.67215E-05	0.000309326
3835803774525	383580	3774525	0.000245789	5.29569E-05	0.000126924	0.000235428	0.000161461	1.51963E-05	4.89276E-05	8.66306E-05	2.14411E-05	2.89087E-05	3.50751E-05	3.50751E-05	3.50751E-05	2.49486E-05	4.34479E-05	3.17373E-05	9.61737E-06	1.6689E-05	0.000302921

Unique Identifier	X (UTM)	Y (UTM)	ISDrainage / Utilities Trenching	ISDrainage / Utilities Trenching	ISAsphalt Paving	ISAsphalt Paving	SVDemolition	SVSite Grubbing / Prep	SVMass Grading / Excavation	SVMass Grading / Excavation	SVDrainage / Utilities Trenching	SVFoundations / Concrete Pads	SVBuilding / Structure Construction	SVBuilding / Structure Construction	SVAsphalt Paving	SVAsphalt Paving	SVArchitectural Coating	SVArchitectural Coating	SVLandscaping or Other Finishing	SVLandscaping or Other Finishing	MDemolition
			2027	2028	2027	2028	2027	2027	2027	2028	2028	2028	2028	2029	2028	2029	2028	2029	2028	2029	2027
3837603774515	383760	3774515	9.17177E-05	9.17177E-05	0.000392776	0.000392776	2.02975E-05	1.34099E-05	2.26455E-05	2.26455E-05	6.8354E-06	7.04411E-06	4.13809E-05	4.13809E-05	2.78112E-05	2.78112E-05	2.75503E-06	2.75503E-06	8.87036E-06	8.87036E-06	6.66571E-05
3837703774515	383770	3774515	8.95761E-05	8.95761E-05	0.000383604	0.000383604	2.03649E-05	1.34544E-05	2.27207E-05	2.27207E-05	6.85809E-06	7.0675E-06	4.18318E-05	4.18318E-05	2.79035E-05	2.79035E-05	2.76418E-06	2.76418E-06	8.89981E-06	8.89981E-06	6.63885E-05
3837803774515	383780	3774515	8.7484E-05	8.7484E-05	0.000374645	0.000374645	2.0322E-05	1.34261E-05	2.26729E-05	2.26729E-05	6.84365E-06	7.05262E-06	4.18189E-05	4.18189E-05	2.78448E-05	2.78448E-05	2.75836E-06	2.75836E-06	8.88107E-06	8.88107E-06	6.6096E-05
3837903774515	383790	3774515	8.54394E-05	8.54394E-05	0.000365889	0.000365889	2.02791E-05	1.33978E-05	2.2625E-05	2.2625E-05	6.82921E-06	7.03773E-06	4.17803E-05	4.17803E-05	2.77786E-05	2.77786E-05	2.75254E-06	2.75254E-06	8.86233E-06	8.86233E-06	6.57797E-05
3838003774515	383800	3774515	8.34587E-05	8.34587E-05	0.000357407	0.000357407	2.0224E-05	1.33613E-05	2.25635E-05	2.25635E-05	6.81064E-06	7.0186E-06	4.16901E-05	4.16901E-05	2.77105E-05	2.77105E-05	2.74505E-06	2.74505E-06	8.83823E-06	8.83823E-06	6.54753E-05
3838103774515	383810	3774515	8.1544E-05	8.1544E-05	0.000349208	0.000349208	2.01688E-05	1.33249E-05	2.2502E-05	2.2502E-05	6.79207E-06	6.99946E-06	4.15741E-05	4.15741E-05	2.76349E-05	2.76349E-05	2.73757E-06	2.73757E-06	8.81414E-06	8.81414E-06	6.51768E-05
3838203774515	383820	3774515	7.96871E-05	7.96871E-05	0.000341256	0.000341256	2.01137E-05	1.32885E-05	2.24405E-05	2.24405E-05	6.7735E-06	6.98032E-06	4.14711E-05	4.14711E-05	2.75594E-05	2.75594E-05	2.73008E-06	2.73008E-06	8.79004E-06	8.79004E-06	6.48724E-05
3838303774515	383830	3774515	7.7921E-05	7.7921E-05	0.000333692	0.000333692	2.00647E-05	1.32561E-05	2.23858E-05	2.23858E-05	6.75699E-06	6.96332E-06	4.1368E-05	4.1368E-05	2.74922E-05	2.74922E-05	2.72343E-06	2.72343E-06	8.76862E-06	8.76862E-06	6.46157E-05
3838403774515	383840	3774515	7.62045E-05	7.62045E-05	0.000326341	0.000326341	2.00218E-05	1.32278E-05	2.23379E-05	2.23379E-05	6.74255E-06	6.94843E-06	4.12649E-05	4.12649E-05	2.74334E-05	2.74334E-05	2.71761E-06	2.71761E-06	8.74988E-06	8.74988E-06	6.4359E-05
3838503774515	383850	3774515	7.45353E-05	7.45353E-05	0.000319193	0.000319193	1.99728E-05	1.31954E-05	2.22832E-05	2.22832E-05	6.72605E-06	6.93142E-06	4.11748E-05	4.11748E-05	2.73663E-05	2.73663E-05	2.71096E-06	2.71096E-06	8.72846E-06	8.72846E-06	6.40785E-05
3838603774515	383860	3774515	7.29054E-05	7.29054E-05	0.000312213	0.000312213	1.99238E-05	1.3163E-05	2.22286E-05	2.22286E-05	6.70954E-06	6.91441E-06	4.10717E-05	4.10717E-05	2.72991E-05	2.72991E-05	2.7043E-06	2.7043E-06	8.70704E-06	8.70704E-06	6.3786E-05
3838703774515	383870	3774515	7.1325E-05	7.1325E-05	0.000305445	0.000305445	1.98747E-05	1.31306E-05	2.21739E-05	2.21739E-05	6.69304E-06	6.8974E-06	4.09686E-05	4.09686E-05	2.7232E-05	2.7232E-05	2.69765E-06	2.69765E-06	8.68562E-06	8.68562E-06	6.34816E-05
3838803774515	383880	3774515	6.97858E-05	6.97858E-05	0.000298854	0.000298854	1.98257E-05	1.30982E-05	2.21192E-05	2.21192E-05	6.67653E-06	6.88039E-06	4.08656E-05	4.08656E-05	2.71648E-05	2.71648E-05	2.691E-06	2.691E-06	8.6642E-06	8.6642E-06	6.31652E-05
3838903774515	383890	3774515	6.82879E-05	6.82879E-05	0.000292439	0.000292439	1.97706E-05	1.30618E-05	2.20577E-05	2.20577E-05	6.65796E-06	6.86126E-06	4.07625E-05	4.07625E-05	2.70893E-05	2.70893E-05	2.68351E-06	2.68351E-06	8.6401E-06	8.6401E-06	6.28369E-05
3839003774515	383900	3774515	6.68354E-05	6.68354E-05	0.000286219	0.000286219	1.97216E-05	1.30294E-05	2.2003E-05	2.2003E-05	6.64146E-06	6.84425E-06	4.06594E-05	4.06594E-05	2.70221E-05	2.70221E-05	2.67686E-06	2.67686E-06	8.61868E-06	8.61868E-06	6.25146E-05
3839103774515	383910	3774515	6.54263E-05	6.54263E-05	0.000280184	0.000280184	1.96726E-05	1.2997E-05	2.19483E-05	2.19483E-05	6.62495E-06	6.82724E-06	4.05564E-05	4.05564E-05	2.69549E-05	2.69549E-05	2.67021E-06	2.67021E-06	8.59726E-06	8.59726E-06	6.21922E-05
3829703774515	382970	3774525	4.34779E-05	4.34779E-05	0.000186192	0.000186192	1.60885E-05	1.06292E-05	1.79496E-05	1.79496E-05	5.41798E-06	5.58341E-06	3.28007E-05	3.28007E-05	2.20441E-05	2.20441E-05	2.18373E-06	2.18373E-06	7.03096E-06	7.03096E-06	2.96546E-05
3829803774525	382980	3774525	4.58011E-05	4.58011E-05	0.00019614	0.00019614	1.62784E-05	1.07546E-05	1.81615E-05	1.81615E-05	5.48193E-06	5.64932E-06	3.31227E-05	3.31227E-05	2.23044E-05	2.23044E-05	2.20951E-06	2.20951E-06	7.11396E-06	7.11396E-06	3.04485E-05
3829903774525	382990	3774525	4.83079E-05	4.83079E-05	0.000206876	0.000206876	1.64683E-05	1.08801E-05	1.83734E-05	1.83734E-05	5.54589E-06	5.71523E-06	3.34577E-05	3.34577E-05	2.25646E-05	2.25646E-05	2.23529E-06	2.23529E-06	7.19696E-06	7.19696E-06	3.12662E-05
3830003774525	383000	3774525	5.10457E-05	5.10457E-05	0.0002186	0.0002186	1.66705E-05	1.10137E-05	1.8599E-05	1.8599E-05	5.61398E-06	5.7854E-06	3.38056E-05	3.38056E-05	2.28416E-05	2.28416E-05	2.26273E-06	2.26273E-06	7.28532E-06	7.28532E-06	3.21437E-05
3830103774515	383010	3774525	5.45387E-05	5.45387E-05	0.000233559	0.000233559	1.69768E-05	1.12161E-05	1.89408E-05	1.89408E-05	5.71714E-06	5.89171E-06	3.4308E-05	3.4308E-05	2.32613E-05	2.32613E-05	2.30431E-06	2.30431E-06	7.41919E-06	7.41919E-06	3.33435E-05
3830203774525	383020	3774525	5.8432E-05	5.8432E-05	0.000250232	0.000250232	1.73199E-05	1.14427E-05	1.93235E-05	1.93235E-05	5.83268E-06	6.01078E-06	3.4862E-05	3.4862E-05	2.37314E-05	2.37314E-05	2.35088E-06	2.35088E-06	7.56913E-06	7.56913E-06	3.46746E-05
3830303774525	383030	3774525	6.23191E-05	6.23191E-05	0.000266878	0.000266878	1.76324E-05	1.16492E-05	1.96721E-05	1.96721E-05	5.9379E-06	6.11921E-06	3.53515E-05	3.53515E-05	2.41596E-05	2.41596E-05	2.39329E-06	2.39329E-06	7.70568E-06	7.70568E-06	3.59281E-05
3830403774525	383040	3774525	6.59627E-05	6.59627E-05	0.000282482	0.000282482	1.78591E-05	1.17989E-05	1.9925E-05	1.9925E-05	6.01424E-06	6.19788E-06	3.56865E-05	3.56865E-05	2.44702E-05	2.44702E-05	2.42406E-06	2.42406E-06	7.80474E-06	7.80474E-06	3.69847E-05
3830503774525	383050	3774525	6.99158E-05	6.99158E-05	0.00029941	0.00029941	1.81041E-05	1.19608E-05	2.01985E-05	2.01985E-05	6.09677E-06	6.28293E-06	3.60601E-05	3.60601E-05	2.48059E-05	2.48059E-05	2.45732E-06	2.45732E-06	7.91184E-06	7.91184E-06	3.80715E-05
3830603774525	383060	3774525	7.44384E-05	7.44384E-05	0.000318778	0.000318778	1.84044E-05	1.21592E-05	2.05334E-05	2.05334E-05	6.19787E-06	6.38711E-06	3.65239E-05	3.65239E-05	2.52173E-05	2.52173E-05	2.49807E-06	2.49807E-06	8.04303E-06	8.04303E-06	3.92947E-05
3830703774525	383070	3774525	7.93261E-05	7.93261E-05	0.000339709	0.000339709	1.87352E-05	1.23777E-05	2.09025E-05	2.09025E-05	6.30928E-06	6.50193E-06	3.70521E-05	3.70521E-05	2.56706E-05	2.56706E-05	2.54298E-06	2.54298E-06	8.18761E-06	8.18761E-06	4.05542E-05
3830803774525	383080	3774525	8.43789E-05	8.43789E-05	0.000361348	0.000361348	1.90722E-05	1.26004E-05	2.12784E-05	2.12784E-05	6.42276E-06	6.61887E-06	3.76061E-05	3.76061E-05	2.61323E-05	2.61323E-05	2.58871E-06	2.58871E-06	8.33487E-06	8.33487E-06	4.1748E-05
3830903774525	383090	3774525	8.97164E-05	8.97164E-05	0.000384205	0.000384205	1.94581E-05	1.28554E-05	2.17091E-05	2.17091E-05	6.55274E-06	6.75282E-06	3.80828E-05	3.80828E-05	2.66611E-05	2.66611E-05	2.6411E-06	2.6411E-06	8.50355E-06	8.50355E-06	4.38312E-05
3831003774525	383100	3774525	9.52994E-05	9.52994E-05	0.000408114	0.000408114	1.97706E-05	1.30618E-05	2.20577E-05	2.20577E-05	6.65796E-06	6.86126E-06	3.85852E-05	3.85852E-05	2.70893E-05	2.70893E-05	2.68351E-06	2.68351E-06	8.6401E-06	8.6401E-06	4.45774E-05
3831103774525	383110	3774525	0.000101074	0.000101074	0.000432845	0.000432845	2.00157E-05	1.32237E-05	2.23311E-05	2.23311E-05	6.74049E-06	6.94631E-06	3.89975E-05	3.89975E-05	2.7425E-05	2.7425E-05	2.71678E-06	2.71678E-06	8.7472E-06	8.7472E-06	4.52817E-05
3831203774525	383120	3774525	0.000106911	0.000106911	0.000457841	0.000457841	2.02362E-05	1.33694E-05	2.25772E-05	2.25772E-05	6.81476E-06	7.02285E-06	3.9384E-05	3.9384E-05	2.77272E-05	2.77272E-05	2.74671E-06	2.74671E-06	8.84359E-06	8.84359E-06	4.59861E-05
3831303774525	383130	3774525	0.000112762	0.000112762	0.000482898	0.000482898	2.042E-05	1.34909E-05	2.27822E-05	2.27822E-05	6.87666E-06	7.08664E-06	3.97576E-05	3.97576E-05	2.79791E-05	2.79791E-05	2.77166E-06	2.77166E-06	8.92391E-06	8.92391E-06	4.66069E-05
3831403774525	383140	3774525	0.000118597	0.000118597	0.000507885	0.000507885	2.05364E-05	1.35678E-05	2.29121E-05	2.29121E-05	6.91586E-06	7.12703E-06	4.00024E-05	4.00024E-05	2.81386E-05	2.81386E-05	2.78746E-06	2.78746E-06	8.97478E-06	8.97478E-06	4.71501E-05
3831503774525	383150	3774525	0.000124696	0.000124696	0.000534003	0.000534003	2.06406E-05	1.36366E-05	2.30283E-05	2.30283E-05	6.95094E-06	7.16318E-06	4.02472E-05	4.02472E-05	2.82813E-05	2.82813E-05	2.8016E-06	2.8016E-06	9.0203E-06	9.0203E-06	4.76992E-05
3831603774525	383160	3774525	0.000131059	0.000131059	0.000561252	0.000561252	2.07325E-05	1.36973E-05	2.31308E-05	2.31308E-05	6.98188E-06	7.19507E-06	4.04533E-05	4.04533E-05	2.84072E-05	2.84072E-05	2.81407E-06	2.81407E-06	9.06046E-06	9.06046E-06	4.82424E-05
3831703774525	383170	3774525	0.000137742	0.000137742	0.000589871	0.000589871	2.07999E-05	1.37418E-05	2.3206E-05	2.3206E-05	7.00458E-06	7.21846E-06	4.06337E-05	4.06337E-05	2.84995E-05	2.84995E-05	2.82322E-06	2.82322E-06	9.08991E-06	9.08991E-06	4.87916E-05
3831903774525	383190	3774525	0.000151903	0.000151903	0.000650518	0.000650518	2.0757E-05	1.37135E-05	2.31582E-05	2.31582E-05	6.99014E-06	7.20358E-06	4.04791E-05	4.04791E-05	2.84408E-05	2.84408E-05	2.8174E-06	2.8174E-06	9.07117E-06	9.07117E-06	4.99018E-05
3832003774525	383200	3774525	0.000159267	0.000159267	0.000682052	0.000682052	2.06344E-05	1.36325E-05	2.30215E-05	2.30215E-05	6.94887E-06	7.16105E-06	4.01699E-05	4.01699E-05	2.82729E-05	2.82729E-05	2.80077E-06	2.80077E-06	9.01762E-06	9.01762E-06	5.0457E-05
3832103774525	383210	3774525	0.000166969	0.000166969	0.000715035	0.000715035	2.05487E-05	1.35759E-05	2.29258E-05	2.29258E-05	6.91999E-06	7.13129E-06	3.9938E-05	3.9938E-05	2.81554E-05	2.81554E-05	2.78912E-06	2.78912E-06	8.98014E-06	8.98014E-06	5.10121E-05
3832203774525	383220	3774525	0.000174933	0.000174933	0.00074914	0.00074914	2.04874E-05	1.35354E-05	2.28574E-05	2.28574E-05	6.89936E-06	7.11002E-06	3.97834E-05	3.97834E-05	2.80714E-05	2.80714E-05	2.78081E-06	2.78081E-06	8.95336E-06	8.95336E-06	5.15672E-05
3832303774525	383230	3774525	0.000182965	0.000182965	0.000783537	0.000783537	2.04261E-05	1.34949E-05	2.27891E-05	2.27891E-05	6.87872E-06	7.08876E-06	3.96288E-05	3.96288E-05	2.79875E-05	2.79875E-05	2.77249E-06	2.77249E-06	8.92659E-06	8.92659E-06	5.21223E-05
3832403774525	383240	3774525	0.0001911	0.0001911	0.000818376	0.000818376	2.03771E-05	1.34625E-05	2.27344E-05	2.27344E-05	6.86222E-06	7.07175E-06	3.95128E-05	3.95128E-05	2.79203E-05	2.79203E-05	2.76584E-06	2.76584E-06	8.90517E-06	8.90517E-06	5.26775E-05
3832503774525	383250	3774525	0.00019905	0.00019905	0.000852419	0.000852419	2.03342E-05	1.34342E-05	2.26865E-05	2.26865E-05	6.84778E-06	7.05687E-06	3.93969E-05	3.93969E-05	2.78616E-05	2.78616E-05	2.76002E-06	2.76002E-06	8.88643E-06	8.88643E-06	5.32266E-05
3832603774525	383260	3774525	0.000206752	0.000206752	0.000885402	0.000885402	2.03036E-05	1.34139E-05	2.26523E-05	2.26523E-05	6.83746E-06	7.04624E-06	3.93196E-05	3.93196E-05	2.78196E-05	2.78196E-05	2.75586E-06	2.75586E-06	8.87304E-06	8.87304E-06	5.37758E-05
3832703774525	383270	3774525	0.00021433	0.00021433	0.000917855	0.000917855	2.0322E-05	1.34261E-05	2.26729E-05	2.26729E-05	6.84365E-06	7.05262E-06	3.93582E-05	3.93582E-05	2.78448E-05	2.78448E-05	2.75836E-06	2.75836E-06	8.88107E-06	8.88107E-06	5.43249E-05
3832803774525	383280	3774525	0.000221025	0.000221025	0.000946527	0.000946527	2.03281E-05	1.34301E-05	2.26797E-05	2.26797E-05	6.84571E-06	7.05474E-06	3.93711E-05	3.93711E-05	2.78532E-05	2.78532E-05	2.75919E-06	2.75919E-06	8.88375E-06	8.88375E-06	5.48741E-05
3832903774525	383290	3774525	0.000225349	0.000225349	0.000965046	0.000965046	2.02423E-05	1.33735E-05	2.2584E-05	2.2584E-05	6.81683E-06	7.02498E-06	3.9165E-05	3.9165E-05	2.77356E-05	2.77356E-05	2.74755E-06	2.74755E-06	8.84626E-06	8.84626E-06	5.54054E-05
3833003774525	383300	3774525	0.000227687	0.000227687	0.000975057	0.000975057	2.01259E-05	1.32966E-05	2.24541E-05	2.24541E-05	6.77763E-06	6.98458E-06	3.89202E-05	3.89202E-05	2.75761E-05	2.75761E-05	2.73175E-06	2.73175E-06	8.79539E-06	8.79539E-06	5.5865E-05
3833103774525	383310	3774525	0.000228355	0.000228355	0.000977919	0.000977919	1.9985E-05	1.32035E-05	2.22969E-05	2.22969E-05	6.73017E-06	6.93567E-06	3.86368E-05	3.86368E-05	2.73831E-05	2.73831E-05	2.71262E-06	2.71262E-06	8.73381E-06	8.73381E-06	5.62589E-05
3833203774525	383320	3774525	0.000226651	0.000226651	0.000970621	0.000970621	1.98073E-05	1.30861E-05	2.20987E-05	2.20987E-05	6.67034E-06	6.87401E-06	3.82632E-05	3.82632E-05	2.71396E-05	2.71396E-05	2.6885E-06	2.6885E-06	8.65617E-06	8.65617E-06	5.65932E-05
3833303774525	383330	3774525	0.000223457	0.000223457	0.000956944	0.000956944	1.96113E-05	1.29566E-05	2.188E-05	2.188E-05	6.60432E-06	6.80598E-06	3.78895E-05	3.78895E-05	2.6871E-05	2.6871E-05	2.66189E-06	2.66189E-06	8.57049E-06	8.57049E-06	5.69215E-05
3833403774525	383340	3774525	0.000217656	0.000217656	0.000932098	0.000932098	1.93662E-05	1.27947E-05	2.16065E-05	2.16065E-05	6.52179E-06	6.72093E-06	3.74386E-05	3.74386E-05	2.65352E-05	2.65352E-05	2.62863E-06	2.62863E-06	8.46339E-06	8.46339E-06	5.72021E-05
3833503774525	383350	3774525	0.000210426	0.000210426	0.000901138	0.000901138	1.90538E-05	1.25882E-05	2.12579E-05	2.12579E-05	6.41657E-06	6.61249E-06	3.69619E-05	3.69619E-05	2.61071E-05	2.61071E-05	2.58622E-06	2.58622E-06	8.32684E-06	8.32684E-06	5.66768E-05
3833603774525	383360	3774525	0.00020408	0.00020408	0.00087396	0.00087396	1.87474E-05	1.23858E-05	2.09162E-05	2.09162E-05	6.31341E-06	6.50618E-06	3.6511E-05	3.6511E-05	2.56874E-05	2.56874E-05	2.54464E-06	2.54464E-06	8.19297E-06	8.19297E-06	5.51487E-05
3833703774525	383370	3774525	0.000198047	0.000198047	0.000848125	0.000848125	1.85024E-05	1.22239E-05	2.06428E-05	2.06428E-05	6.23088E-06	6.42113E-06	3.6073E-05	3.6073E-05	2.53516E-05	2.53516E-05	2.51138E-06	2.51138E-06	8.08587E-06	8.08587E-06	5.49099E-05
3833803774525	383380	3774525	0.000191977	0.000191977	0.000822131	0.000822131	1.82696E-05	1.20701E-05	2.0383E-05	2.0383E-05	6.15248E-06	6.34034E-06	3.56607E-05	3.56607E-05	2.50326E-05	2.50326E-05	2.47978E-06	2.47978E-06	7.98413E-06	7.98413E-06	5.46532E-05
3833903774525	383390	3774525	0.00018614	0.00018614	0.000797135	0.000797135	1.80551E-05	1.19285E-05	2.01438E-05	2.01438E-05	6.08026E-06	6.26592E-06	3.53E-05	3.53E-05	2.47388E-05	2.47388E-05	2.45067E-06	2.45067E-06	7.89042E-06	7.89042E-06	5.44145E-05
3834003774525	383400	3774525	0.000180491	0.000180491	0.000772943	0.000772943	1.78591E-05	1.17989E-05	1.9925E-05	1.9925E-05	6.01424E-06	6.19788E-06	3.4965E-05	3.4965E-05	2.44702E-05	2.44702E-05	2.42406E-06	2.42406E-06	7.80474E-06	7.80474E-06	5.41936E-05
3834103774525	383410	3774525	0.000174912	0.000174912	0.000749052	0.000749052	1.76692E-05	1.16735E-05	1.97131E-05	1.97131E-05	5.95028E-06	6.13197E-06	3.4643E-05	3.4643E-05	2.42099E-05	2.42099E-05	2.39828E-06	2.39828E-06	7.72174E-06	7.72174E-06	5.3937E-05
3834203774525	383420	3774525	0.000169467	0.000169467	0.000725735	0.000725735	1.74854E-05	1.1552E-05	1.95081E-05	1.95081E-05	5.88839E-06	6.06818E-06	3.43338E-05	3.43338E-05	2.39581E-05	2.39581E-05	2.37333E-06	2.37333E-06	7.64142E-06	7.64142E-06	5.36504E-05
3834303774525	383430	3774525	0.000164161	0.000164161	0.00070301	0.00070301	1.73077E-05	1.14346E-05	1.93099E-05	1.93099E-05	5.82855E-06	6.00652E-06	3.40503E-05	3.40503E-05	2.37146E-05	2.37146E-05	2.34922E-06	2.34922E-06	7.56377E-06	7.56377E-06	5.33579E-05
3834403774525	383440	3774525	0.000158568	0.000158568	0.000679057	0.000679057	1.71055E-05	1.13011E-05	1.90843E-05	1.90843E-05	5.76047E-06	5.93636E-06	3.37283E-05	3.37283E-05	2.34376E-05	2.34376E-05	2.32178E-06	2.32178E-06	7.47542E-06	7.47542E-06	5.29282E-05
3834503774525	383450	3774525	0.000152657	0.000152657	0.000653743	0.000653743	1.68788E-05	1.11513E-05	1.88314E-05	1.88314E-05	5.68413E-06	5.85769E-06	3.33546E-05	3.33546E-05	2.3127E-05	2.3127E-05	2.29101E-06	2.29101E-06	7.37635E-06	7.37635E-06	5.23253E-05
3834603774525	383460	3774525	0.000147086	0.000147086	0.000629887	0.000629887	1.66644E-05	1.10096E-05	1.85922E-05	1.85922E-05	5.61192E-06	5.78327E-06	3.30068E-05	3.30068E-05	2.28332E-05	2.28332E-05	2.2619E-06	2.2619E-06	7.28264E-06	7.28264E-06	5.17523E-05
3834703774525	383470	3774525	0.000142904	0.000142904	0.000611977	0.000611977	1.65419E-05	1.09287E-05	1.84554E-05	1.84554E-05	5.57065E-06	5.74075E-06	3.28007E-05	3.28007E-05	2.26653E-05	2.26653E-05	2.24527E-06	2.24527E-06	7.22909E-06	7.22909E-06	5.15433E-05
3834803774525	383480	3774525	0.000139015	0.000139015	0.000595322	0.000595322	1.64377E-05	1.08599E-05	1.83392E-05	1.83392E-05	5.53558E-06	5.7046E-06	3.26332E-05	3.26332E-05	2.25226E-05	2.25226E-05	2.23113E-06	2.23113E-06	7.18357E-06	7.18357E-06	5.13822E-05
3834903774525	383490	3774525	0.000135165	0.000135165	0.000578835	0.000578835	1.63336E-05	1.07911E-05	1.8223E-05	1.8223E-05	5.5005E-06	5.66846E-06	3.24657E-05	3.24657E-05	2.23799E-05	2.23799E-05	2.217E-06	2.217E-06	7.13806E-06	7.13806E-06	5.11912E-05
3835003774525	383500	3774525	0.000131284	0.000131284	0.000562215	0.000562215	1.62171E-05	1.07142E-05	1.80932E-05	1.80932E-05	5.4613E-06	5.62806E-06	3.22853E-05	3.22853E-05	2.22204E-05	2.22204E-05	2.2012E-06	2.2012E-06	7.08719E-06	7.08719E-06	5.09345E-05
3835103774525	383510	3774525	0.000127547	0.000127547	0.000546214	0.000546214	1.6113E-05	1.06453E-05	1.7977E-05	1.7977E-05	5.42623E-06	5.59191E-06	3.21179E-05	3.21179E-05	2.20777E-05	2.20777E-05	2.18706E-06	2.18706E-06	7.04167E-06	7.04167E-06	5.06718E-05
3835203774525	383520	3774525	0.000123722	0.000123722	0.000529833	0.000529833	1.59905E-05	1.05644E-05	1.78403E-05	1.78403E-05	5.38496E-06	5.54939E-06	3.19117E-05	3.19117E-05	2.19098E-05	2.19098E-05	2.17043E-06	2.17043E-06	6.98812E-06	6.98812E-06	5.03137E-05
3835303774525	383530	3774525	0.000120008	0.000120008	0.000513929	0.000513929	1.58679E-05	1.04834E-05	1.77036E-05	1.77036E-05	5.3437E-06	5.50687E-06	3.17185E-05	3.17185E-05	2.17419E-05	2.17419E-05	2.1538E-06	2.1538E-06	6.93457E-06	6.93457E-06	4.99376E-05
3835403774525	383540	3774525	0.000116418	0.000116418	0.000498555	0.000498555	1.57515E-05	1.04065E-05	1.75737E-05	1.75737E-05	5.3045E-06	5.46647E-06	3.15252E-05	3.15252E-05	2.15824E-05	2.15824E-05	2.138E-06	2.138E-06	6.8837E-06	6.8837E-06	4.95437E-05
3835503774525	383550	3774525	0.000112907	0.000112907	0.000483517	0.000483517	1.5629E-05	1.03256E-05	1.7437E-05	1.7437E-05	5.26323E-06	5.42394E-06	3.1332E-05	3.1332E-05	2.14145E-05	2.14145E-05	2.12136E-06	2.12136E-06	6.83015E-06	6.83015E-06	4.91139E-05
3835603774525	383560	3774525	0.000109556	0.000109556	0.000469168	0.000469168	1.55126E-05	1.02487E-05	1.73071E-05	1.73071E-05	5.22403E-06	5.38355E-06	3.11516E-05	3.11516E-05	2.1255E-05	2.1255E-05	2.10556E-06	2.10556E-06	6.77928E-06	6.77928E-06	4.86841E-05
3835703774525	383570	3774525	0.000106917	0.000106917	0.000457867	0.000457867	1.54574E-05	1.02122E-05	1.72456E-05	1.72456E-05	5.20546E-06	5.36441E-06	3.10743E-05	3.10743E-05	2.11795E-05	2.11795E-05	2.09808E-06	2.09808E-06	6.75518E-06	6.75518E-06	4.8523E-05
3835803774525	383580	3774525	0.000104704	0.000104704	0.000

			MSite Grubbing / Prep	MMass Grading / Excavation	MMass Grading / Excavation	MDrainage / Utilities Trenching	MFoundations / Concrete Pads	MBuilding / Structure Construction	MAsphalt Paving	MLandscaping or Other Finishing	MWaterside Construction (Piles)	RSSWRe-striping South Valley	RSSWRe-striping Silver Lake Boulevard	RSSWDemolition	RSSWPlacing Base	RSSWForm/Place Rebar and Pour	Child Risk				
Unique Identifier	X (UTM)	Y (UTM)	2027	2027	2028	2028	2028	2028	2028	2028	2028	2029	2029	2029	2029	2029	3rd Trimester	0<2	2<16	Total	per million
3837603774515	383760	3774515	6.01497E-05	0.000150198	0.000150198	4.20345E-05	7.75615E-05	0.00013947	9.86666E-05	2.9899E-05	5.29388E-05	1.71072E-05	4.08061E-05	6.97801E-05	3.79324E-05	1.13538E-05	7.49975E-09	2.313E-07	2.8464E-08	2.67264E-07	0.26726413
3837703774515	383770	3774515	5.99073E-05	0.000149593	0.000149593	4.18651E-05	7.72489E-05	0.000138908	9.8269E-05	2.97785E-05	5.27255E-05	1.7067E-05	4.06553E-05	6.95169E-05	3.77894E-05	1.1311E-05	7.4276E-09	2.2799E-07	2.8044E-08	2.6346E-07	0.26345963
3837803774515	383780	3774515	5.96434E-05	0.000148934	0.000148934	4.16806E-05	7.69086E-05	0.000138296	9.78361E-05	2.96473E-05	5.24932E-05	1.70168E-05	4.04946E-05	6.92283E-05	3.76325E-05	1.1264E-05	7.34792E-09	2.2463E-07	2.7619E-08	2.59595E-07	0.25959459
3837903774515	383790	3774515	5.93579E-05	0.000148221	0.000148221	4.14811E-05	7.65405E-05	0.000137634	9.73678E-05	2.95054E-05	5.22419E-05	1.69615E-05	4.03187E-05	6.89227E-05	3.74663E-05	1.12143E-05	7.26095E-09	2.2124E-07	2.7201E-08	2.557E-07	0.25570041
3838003774515	383800	3774515	5.90832E-05	0.000147535	0.000147535	4.12891E-05	7.61863E-05	0.000136997	9.69172E-05	2.93689E-05	5.20001E-05	1.69113E-05	4.01479E-05	6.86256E-05	3.73048E-05	1.1166E-05	7.17579E-09	2.1795E-07	2.6794E-08	2.51916E-07	0.25191587
3838103774515	383810	3774515	5.88139E-05	0.000146863	0.000146863	4.11009E-05	7.5839E-05	0.000136373	9.64754E-05	2.9235E-05	5.17631E-05	1.6861E-05	3.99821E-05	6.8337E-05	3.71479E-05	1.1119E-05	7.09291E-09	2.1476E-07	2.6401E-08	2.48254E-07	0.24825443
3838203774515	383820	3774515	5.85392E-05	0.000146177	0.000146177	4.0909E-05	7.54847E-05	0.000135736	9.60248E-05	2.90984E-05	5.15213E-05	1.68158E-05	3.98113E-05	6.80398E-05	3.69864E-05	1.10707E-05	7.01115E-09	2.1164E-07	2.6016E-08	2.44672E-07	0.24467161
3838303774515	383830	3774515	5.83076E-05	0.000145598	0.000145598	4.07471E-05	7.51861E-05	0.000135199	9.56449E-05	2.89833E-05	5.13175E-05	1.67756E-05	3.96756E-05	6.78021E-05	3.68572E-05	1.1032E-05	6.93425E-09	2.0871E-07	2.5655E-08	2.41302E-07	0.24130244
3838403774515	383840	3774515	5.8076E-05	0.00014502	0.00014502	4.05852E-05	7.48874E-05	0.000134662	9.5265E-05	2.88682E-05	5.11136E-05	1.67354E-05	3.9535E-05	6.7556E-05	3.67234E-05	1.09919E-05	6.85823E-09	2.0584E-07	2.5303E-08	2.38005E-07	0.23800468
3838503774515	383850	3774515	5.78228E-05	0.000144388	0.000144388	4.04083E-05	7.4561E-05	0.000134075	9.48497E-05	2.87423E-05	5.08908E-05	1.66952E-05	3.93792E-05	6.72928E-05	3.65803E-05	1.09491E-05	6.78283E-09	2.0302E-07	2.4957E-08	2.34761E-07	0.23476122
3838603774515	383860	3774515	5.75589E-05	0.000143729	0.000143729	4.02239E-05	7.42206E-05	0.000133463	9.44167E-05	2.86111E-05	5.06585E-05	1.665E-05	3.92184E-05	6.70042E-05	3.64234E-05	1.09022E-05	6.70752E-09	2.0022E-07	2.4617E-08	2.3155E-07	0.23154955
3838703774515	383870	3774515	5.72842E-05	0.000143043	0.000143043	4.00319E-05	7.38664E-05	0.000132826	9.39661E-05	2.84746E-05	5.04168E-05	1.66098E-05	3.90526E-05	6.6724E-05	3.62711E-05	1.08566E-05	6.63335E-09	1.9749E-07	2.4285E-08	2.28409E-07	0.22840881
3838803774515	383880	3774515	5.69987E-05	0.00014233	0.00014233	3.98324E-05	7.34983E-05	0.000132164	9.34978E-05	2.83327E-05	5.01655E-05	1.65696E-05	3.88768E-05	6.64184E-05	3.6105E-05	1.08069E-05	6.55924E-09	1.9478E-07	2.3959E-08	2.253E-07	0.22530015
3838903774515	383890	3774515	5.67024E-05	0.00014159	0.00014159	3.96254E-05	7.31163E-05	0.000131477	9.30119E-05	2.81854E-05	4.99048E-05	1.65244E-05	3.86959E-05	6.61043E-05	3.59343E-05	1.07558E-05	6.48619E-09	1.9213E-07	2.364E-08	2.22256E-07	0.22225649
3839003774515	383900	3774515	5.64116E-05	0.000140864	0.000140864	3.94221E-05	7.27412E-05	0.000130802	9.25348E-05	2.80408E-05	4.96488E-05	1.64792E-05	3.85151E-05	6.57902E-05	3.57635E-05	1.07046E-05	6.41416E-09	1.8954E-07	2.3329E-08	2.19279E-07	0.21927907
3839103774515	383910	3774515	5.61207E-05	0.000140138	0.000140138	3.92189E-05	7.23662E-05	0.000130128	9.20576E-05	2.78963E-05	4.93928E-05	1.6439E-05	3.83342E-05	6.54846E-05	3.55974E-05	1.06549E-05	6.34343E-09	1.87E-07	2.3027E-08	2.16369E-07	0.21636908
3829703774525	382970	3774525	2.67595E-05	6.68206E-05	6.68206E-05	1.87004E-05	3.45057E-05	6.20477E-05	4.3895E-05	1.33015E-05	2.35515E-05	1.40475E-05	2.04683E-05	3.49495E-05	1.89985E-05	5.68658E-06	4.69854E-09	1.6771E-07	1.7665E-08	1.90074E-07	0.19007406
3829803774525	382980	3774525	2.74759E-05	6.86095E-05	6.86095E-05	1.9201E-05	3.54295E-05	6.37088E-05	4.50702E-05	1.36576E-05	2.4182E-05	1.41882E-05	2.09306E-05	3.5739E-05	1.94277E-05	5.81504E-06	4.88823E-09	1.7592E-07	1.8409E-08	1.99219E-07	0.19921876
3829903774525	382990	3774525	2.82139E-05	7.04522E-05	7.04522E-05	1.97167E-05	3.6381E-05	6.54199E-05	4.62806E-05	1.40244E-05	2.48315E-05	1.43389E-05	2.14129E-05	3.65624E-05	1.98753E-05	5.94902E-06	5.09034E-09	1.8476E-07	1.9206E-08	2.0906E-07	0.20906012
3830003774525	383000	3774525	2.90057E-05	7.24293E-05	7.24293E-05	2.027E-05	3.7402E-05	6.72558E-05	4.75795E-05	1.4418E-05	2.55284E-05	1.44997E-05	2.19253E-05	3.74453E-05	2.03552E-05	6.09267E-06	5.3093E-09	1.9445E-07	2.0077E-08	2.19831E-07	0.2198315
3830103774525	383010	3774525	3.00883E-05	7.51328E-05	7.51328E-05	2.10266E-05	3.87981E-05	6.97662E-05	4.93554E-05	1.49562E-05	2.64812E-05	1.47458E-05	2.26438E-05	3.86677E-05	2.10197E-05	6.29157E-06	5.59177E-09	2.069E-07	2.121E-08	2.33697E-07	0.23369714
3830203774525	383020	3774525	3.12895E-05	7.81322E-05	7.81322E-05	2.1866E-05	4.0347E-05	7.25514E-05	5.13257E-05	1.55533E-05	2.75384E-05	1.50322E-05	2.34477E-05	4.00514E-05	2.17719E-05	6.51671E-06	5.90525E-09	2.2087E-07	2.2484E-08	2.49262E-07	0.24926234
3830303774525	383030	3774525	3.24206E-05	8.09568E-05	8.09568E-05	2.26565E-05	4.18055E-05	7.51741E-05	5.31812E-05	1.611555E-05	2.85339E-05	1.52885E-05	2.42164E-05	4.13587E-05	2.24826E-05	6.72942E-06	6.21043E-09	2.3482E-07	2.3751E-08	2.64779E-07	0.26477894
3830403774525	383040	3774525	3.3374E-05	8.33375E-05	8.33375E-05	2.33228E-05	4.30349E-05	7.73848E-05	5.47451E-05	1.65894E-05	2.9373E-05	1.54794E-05	2.48343E-05	4.24283E-05	2.3064E-05	6.90346E-06	6.48575E-09	2.4775E-07	2.4913E-08	2.79147E-07	0.27914686
3830503774525	383050	3774525	3.43543E-05	8.57854E-05	8.57854E-05	2.40079E-05	4.4299E-05	7.96579E-05	5.63532E-05	1.70767E-05	3.02358E-05	1.56904E-05	2.54724E-05	4.35234E-05	2.36593E-05	7.08164E-06	6.77972E-09	2.6172E-07	2.6169E-08	2.94669E-07	0.29466925
3830603774525	383060	3774525	3.54585E-05	8.85427E-05	8.85427E-05	2.47795E-05	4.57229E-05	8.22182E-05	5.81645E-05	1.76256E-05	3.12077E-05	1.59667E-05	2.61908E-05	4.47628E-05	2.4333E-05	7.2833E-06	7.11569E-09	2.7779E-07	2.7618E-08	3.12523E-07	0.31252343
3830703774525	383070	3774525	3.65951E-05	9.13807E-05	9.13807E-05	2.55738E-05	4.71884E-05	8.48535E-05	6.00288E-05	1.81905E-05	3.22079E-05	1.62732E-05	2.69746E-05	4.60447E-05	2.50299E-05	7.49187E-06	7.47751E-09	2.9525E-07	2.9187E-08	3.31919E-07	0.33191867
3830803774525	383080	3774525	3.76724E-05	9.40707E-05	9.40707E-05	2.63266E-05	4.85775E-05	8.73514E-05	6.17959E-05	1.8726E-05	3.31561E-05	1.65797E-05	2.80799E-05	4.79208E-05	2.60497E-05	7.79713E-06	7.85092E-09	3.1357E-07	3.0831E-08	3.52255E-07	0.35225526
3830903774525	383090	3774525	3.95522E-05	9.87648E-05	9.87648E-05	2.76403E-05	5.10015E-05	9.17102E-05	6.48795E-05	1.96604E-05	3.48106E-05	1.68309E-05	2.88587E-05	4.94573E-05	2.68849E-05	8.04713E-06	8.23148E-09	3.3263E-07	3.2627E-08	3.73493E-07	0.3734932
3831003774525	383100	3774525	4.02255E-05	0.000100446	0.000100446	2.81108E-05	5.18697E-05	9.32714E-05	6.59839E-05	1.99951E-05	3.54031E-05	1.70871E-05	2.93259E-05	5.01873E-05	2.72818E-05	8.16592E-06	8.6176E-09	3.5215E-07	3.436E-08	3.95125E-07	0.39512508
3831103774525	383110	3774525	4.08611E-05	0.000102033	0.000102033	2.85655E-05	5.26893E-05	9.47452E-05	6.70265E-05	2.03111E-05	3.59625E-05	1.72931E-05	2.96876E-05	5.0824E-05	2.76279E-05	8.26951E-06	8.9848E-09	3.7094E-07	3.6046E-08	4.15966E-07	0.41596599
3831203774525	383120	3774525	4.14967E-05	0.00010362	0.00010362	2.89991E-05	5.35089E-05	9.62189E-05	6.80691E-05	2.0627E-05	3.65219E-05	1.769E-05	3.00243E-05	5.14183E-05	2.79509E-05	8.3662E-06	9.35643E-09	3.9021E-07	3.7752E-08	4.37316E-07	0.437316
3831303774525	383130	3774525	4.20569E-05	0.000105019	0.000105019	2.93906E-05	5.42312E-05	9.75178E-05	6.8988E-05	2.09055E-05	3.7015E-05	1.78256E-05	3.03358E-05	5.19531E-05	2.82416E-05	8.45322E-06	9.7371E-09	4.1017E-07	3.947E-08	4.59376E-07	0.45937634
3831403774525	383140	3774525	4.2547E-05	0.000106243	0.000106243	2.97332E-05	5.48633E-05	9.86544E-05	6.97921E-05	2.11491E-05	3.74464E-05	1.80166E-05	3.06121E-05	5.242E-05	2.84955E-05	8.52919E-06	1.0065E-08	4.2743E-07	4.104E-08	4.78538E-07	0.47853839
3831503774525	383150	3774525	4.30426E-05	0.000107481	0.000107481	3.00795E-05	5.55023E-05	9.98034E-05	7.06049E-05	2.13954E-05	3.78825E-05	1.80869E-05	3.08834E-05	5.28954E-05	2.87539E-05	8.60653E-06	1.03915E-08	4.4462E-07	4.2638E-08	4.97649E-07	0.49764897
3831603774525	383160	3774525	4.35327E-05	0.000108705	0.000108705	3.0422E-05	5.61343E-05	0.00010094	7.1409E-05	2.16391E-05	3.83139E-05	1.82527E-05	3.11597E-05	5.33622E-05	2.90077E-05	8.6825E-06	1.06972E-08	4.6074E-07	4.4219E-08	5.15655E-07	0.51565508
3831703774525	383170	3774525	4.40283E-05	0.000109942	0.000109942	3.07683E-05	5.67733E-05	0.000102089	7.22218E-05	2.18854E-05	3.875E-05	1.82929E-05	3.1431E-05	5.38376E-05	2.92661E-05	8.75985E-06	1.09833E-08	4.7577E-07	4.5788E-08	5.32538E-07	0.5325384
3831903774525	383190	3774525	4.50301E-05	0.000112444	0.000112444	3.14684E-05	5.80652E-05	0.000104412	7.38652E-05	2.23834E-05	3.96318E-05	1.82326E-05	3.19887E-05	5.47969E-05	2.97876E-05	8.91593E-06	1.13943E-08	4.9796E-07	4.8657E-08	5.58014E-07	0.55801417
3832003774525	383200	3774525	4.55311E-05	0.000113695	0.000113695	3.18185E-05	5.87111E-05	0.000105574	7.46869E-05	2.26324E-05	4.00727E-05	1.80216E-05	3.227E-05	5.52893E-05	3.00552E-05	8.99605E-06	1.15041E-08	5.0411E-07	4.9892E-08	5.65508E-07	0.56550799
3832103774525	383210	3774525	4.6032E-05	0.000114945	0.000114945	3.21686E-05	5.93571E-05	0.000106735	7.55087E-05	2.28814E-05	4.05136E-05	1.79412E-05	3.25464E-05	5.57647E-05	3.03136E-05	9.0734E-06	1.1589E-08	5.0839E-07	5.1081E-08	5.71063E-07	0.57106291
3832203774525	383220	3774525	4.65329E-05	0.000116196	0.000116196	3.25186E-05	6.0003E-05	0.000107897	7.63304E-05	2.31304E-05	4.09544E-05	1.78809E-05	3.28277E-05	5.62485E-05	3.05767E-05	9.15213E-06	1.16542E-08	5.1115E-07	5.2231E-08	5.75038E-07	0.57503794
3832303774525	383230	3774525	4.70339E-05	0.000117447	0.000117447	3.28687E-05	6.0649E-05	0.000109058	7.71521E-05	2.33794E-05	4.13953E-05	1.77101E-05	3.31041E-05	5.67324E-05	3.08397E-05	9.23086E-06	1.16839E-08	5.1172E-07	5.3284E-08	5.76686E-07	0.57668562
3832403774525	383240	3774525	4.75348E-05	0.000118698	0.000118698	3.32188E-05	6.12949E-05	0.00011022	7.79738E-05	2.36284E-05	4.18362E-05	1.76598E-05	3.33754E-05	5.72078E-05	3.10981E-05	9.30821E-06	1.16912E-08	5.1075E-07	5.4279E-08	5.76718E-07	0.57671812
3832503774525	383250	3774525	4.80304E-05	0.000119935	0.000119935	3.35651E-05	6.19339E-05	0.000111369	7.87866E-05	2.38747E-05	4.22723E-05	1.76096E-05	3.36467E-05	5.76832E-05	3.13565E-05	9.38556E-06	1.16708E-08	5.0805E-07	5.5166E-08	5.74886E-07	0.57488561
3832603774525	383260	3774525	4.85259E-05	0.000121173	0.000121173	3.39114E-05	6.25729E-05	0.000112518	7.95995E-05	2.41211E-05	4.27085E-05	1.75795E-05	3.3918E-05	5.81501E-05	3.16103E-05	9.46153E-06	1.1638E-08	5.0442E-07	5.5976E-08	5.72036E-07	0.57203621
3832703774525	383270	3774525	4.90215E-05	0.00012241	0.00012241	3.42577E-05	6.32119E-05	0.000113667	8.04124E-05	2.43674E-05	4.31446E-05	1.75795E-05	3.41993E-05	5.8634E-05	3.18734E-05	9.54026E-06	1.16149E-08	5.0098E-07	5.678E-08	5.69375E-07	0.56934772
3832803774525	383280	3774525	4.9517E-05	0.000123648	0.000123648	3.4604E-05	6.38509E-05	0.000114816	8.12253E-05	2.46137E-05	4.35808E-05	1.75795E-05	3.44807E-05	5.91093E-05	3.21318E-05	9.61761E-06	1.15718E-08	4.9636E-07	5.7414E-08	5.65345E-07	0.56534497
3832903774525	383290	3774525	4.99964E-05	0.000124845	0.000124845	3.4939E-05	6.4469E-05	0.000115927	8.20116E-05	2.4852E-05	4.40027E-05	1.74941E-05	3.47319E-05	5.95593E-05	3.23764E-05	9.69081E-06	1.14551E-08	4.8824E-07	5.7574E-08	5.57272E-07	0.55727225
3833003774525	383300	3774525	5.04111E-05	0.00012588	0.00012588	3.52288E-05	6.50038E-05	0.000116889	8.2692E-05	2.50582E-05	4.43677E-05	1.73936E-05	3.4963E-05	5.99583E-05	3.25933E-05	9.75573E-06	1.13178E-08	4.7915E-07	5.7423E-08	5.4789E-07	0.54789015
3833103774525	383310	3774525	5.07666E-05	0.000126768	0.000126768	3.54773E-05	6.54623E-05	0.000117713	8.32751E-05	2.52349E-05	4.46806E-05	1.71675E-05	3.5184E-05	6.03318E-05	3.27963E-05	9.81651E-06	1.11152E-08	4.6611E-07	5.6849E-08	5.34072E-07	0.53407164
3833203774525	383320	3774525	5.10683E-05	0.000127521	0.000127521	3.56881E-05	6.58512E-05	0.000118413	8.37699E-05	2.53848E-05	4.49461E-05	1.68912E-05	3.53649E-05	6.06289E-05	3.29578E-05	9.86485E-06	1.09295E-08	4.5467E-07	5.6041E-08	5.21642E-07	0.52164218
3833303774525	383330	3774525	5.13645E-05	0.000128261	0.000128261	3.58951E-05	6.62332E-05	0.0001191	8.42559E-05	2.553211E-05	4.52068E-05	1.67153E-05	3.55257E-05	6.09005E-05	3.31055E-05	9.90905E-06	1.07479E-08	4.4362E-07	5.5054E-08	5.09421E-07	0.50942098
3833403774525	383340	3774525	5.16177E-05	0.000128893	0.000128893	3.6072E-05	6.65597E-05	0.000119687	8.46711E-05	2.56579E-05	4.54296E-05	1.64942E-05	3.56513E-05	6.11213E-05	3.32255E-05	9.94496E-06	1.05328E-08	4.3092E-07	5.3634E-08	4.95083E-07	0.49508278
3833503774525	383350	3774525	5.11437E-05	0.00012771	0.00012771	3.57408E-05	6.59484E-05	0.000118588	8.38936E-05	2.54223E-05	4.50124E-05	1.62631E-05	3.52343E-05	6.04421E-05	3.28563E-05	9.83446E-06	1.03092E-08	4.1817E-07	5.1942E-08	4.8042E-07	0.48041964
3833603774525	383360	3774525	4.97648E-05	0.000124266	0.000124266	3.47771E-05	6.41704E-05	0.00011539	8.16317E-05	2.47369E-05	4.37988E-05	1.6032E-05	3.48826E-05	5.95932E-05	3.23948E-05	9.69634E-06	1.00864E-08	4.0555E-07	5.0285E-08	4.65918E-07	0.46591802
3833703774525	383370	3774525	4.95493E-05	0.000123728	0.000123728	3.46266E-05	6.38925E-05	0.000114891	8.12783E-05	2.46298E-05	4.36092E-05	1.58059E-05	3.42847E-05	5.86085E-05	3.18595E-05	9.53611E-06	9.8863E-09	3.9428E-07	4.8862E-08	4.53027E-07	0.4530269
3833803774525	383380	3774525	4.93177E-05	0.00012315	0.00012315	3.44647E-05	6.35939E-05	0.000114354	8.08983E-05	2.45146E-05	4.34054E-05	1.55799E-05	3.39732E-05	5.81925E-05	3.16334E-05	9.46843E-06	9.6927E-09	3.8351E-07	4.7477E-08	4.40684E-07	0.44068356
3833903774525	383390	3774525	4.91023E-05	0.000122612	0.000122612	3.43141E-05	6.33161E-05	0.000113854	8.05449E-05	2.44076E-05	4.32157E-05	1.53789E-05	3.37823E-05	5.78615E-05	3.14534E-05	9.41456E-06	9.50833E-09	3.7332E-07	4.6161E-08	4.28993E-07	0.42899347
3834003774525	383400	3774525	4.8903E-05	0.000122114	0.000122114	3.41749E-05	6.30591E-05	0.000113392	8.0218E-05	2.43085E-05	4.30403E-05	1.5198E-05	3.36014E-05	5.75558E-05	3.12873E-05	9.36484E-06	9.33255E-09	3.6366E-07	4.4903E-08	4.17896E-07	0.41789578
3834103774525	383410	3774525	4.86713E-05	0.000121536	0.000121536	3.4013E-05	6.27604E-05	0.000112855	7.98381E-05	2.41934E-05	4.28365E-05	1.50222E-05	3.34105E-05	5.72333E-05	3.1112E-05	9.31235E-06	9.1592E-09	3.5427E-07	4.367E-08	4.07096E-07	0.40709631
3834203774525	383420	3774525	4.84128E-05	0.00012089	0.00012089	3.38323E-05	6.2427E-05	0.000112255	7.9414E-05	2.40648E-05	4.26089E-05	1.48564E-05	3.32146E-05	5.68937E-05	3.09274E-05	9.2571E-06	8.98943E-09	3.4518E-07	4.2474E-08	3.96639E-07	0.39663921
3834303774525	383430	3774525	4.81489E-05	0.000120231	0.000120231	3.36479E-05	6.20867E-05	0.000111643	7.8981E-05	2.39336E-05	4.23766E-05	1.46956E-05	3.30086E-05	5.65372E-05	3.07336E-05	9.19909E-06	8.82344E-09	3.3638E-07	4.1314E-08	3.86518E-07	0.38651824
3834403774525	383440	3774525	4.7761E-05	0.000119263	0.000119263	3.33769E-05	6.15866E-05	0.000110744	7.83449E-05	2.37409E-05	4.20353E-05	1.45248E-05	3.27172E-05	5.60363E-05	3.04613E-05	9.1176E-06	8.64137E-09	3.2715E-07	4.0094E-08	3.75884E-07	0.37588365
3834503774525	383450	3774525	4.7217E-05	0.000117904	0.000117904	3.29967E-05	6.08851E-05	0.000109483	7.74525E-05	2.34704E-05	4.15565E-05	1.43339E-05	3.23354E-05	5.53742E-05	3.01014E-05	9.00986E-06	8.43833E-09	3.1734E-07	3.8803E-08	3.64579E-07	0.36457886
3834603774525	383460	3774525	4.66999E-05	0.000116613	0.000116613	3.26353E-05	6.02183E-05	0.000108284	7.66043E-05	2.32134E-05	4.11014E-05	1.4158E-05	3.19686E-05	5.4746E-05	2.97599E-05	8.90765E-06	8.24194E-09	3.0795E-07	3.7587E-08	3.53778E-07	0.35377758
3834703774525	383470	3774525	4.65114E-05	0.000116143	0.000116143	3.25036E-05	5.99752E-05	0.000107847	7.6295E-05	2.31197E-05	4.09355E-05	1.40626E-05	3.18229E-05	5.44913E-05	2.96214E-05	8.86621E-06	8.10433E-09	3.0083E-07	3.6684E-08	3.45615E-07	0.34561463
3834803774525	383480	3774525	4.6366E-05	0.000115779	0.000115779	3.24019E-05	5.97877E-05	0.000107509	7.60565E-05	2.30474E-05	4.08075E-05	1.39772E-05	3.17124E-05	5.43045E-05	2.95199E-05	8.83582E-06	7.97646E-09	2.9418E-07	3.5848E-08	3.38002E-07	0.33800245
3834903774525	383490	3774525	4.61936E-05	0.000115349	0.000115349	3.22815E-05	5.95654E-05	0.00010711	7.57737E-05	2.29617E-05	4.06558E-05	1.38968E-05	3.15817E-05	5.40753E-05	2.93953E-05	8.79853E-06	7.84775E-09	2.876E-07	3.5024E-08	3.30471E-07	0.3304715
3835003774525	383500	3774525	4.5962E-05	0.000114771	0.000114771	3.21196E-05	5.92668E-05	0.000106573	7.53938E-05	2.28466E-05	4.04519E-05	1.38063E-05	3.1421E-05	5.37952E-05	2.9243E-05	8.75295E-06	7.71235E-09	2.8091E-07	3.419E-08	3.22808E-07	0.32280823
3835103774525	383510	3774525	4.5725E-05	0.000114179	0.000114179	3.1954E-05	5.89612E-05	0.000106023	7.5005E-05	2.27288E-05	4.02433E-05	1.37209E-05	3.12552E-05	5.35066E-05	2.90861E-05	8.70598E-06	7.58019E-09	2.7443E-07	3.3389E-08	3.154E-07	0.31539981
3835203774525	383520	3774525	4.54018E-05	0.000113372	0.000113372	3.17282E-05	5.85444E-05	0.000105274	7.44749E-05	2.25681E-05	3.99589E-05	1.36255E-05	3.10341E-05	5.31246E-05	2.88785E-05	8.64383E-06	7.43682E-09	2.6768E-07	3.2564E-08	3.07681E-07	0.30768134
3835303774525	383530	3774525	4.50625E-05	0.000112524	0.000112524	3.1491E-05	5.81069E-05	0.000104487	7.39183E-05	2.23995E-05	3.96602E-05	1.353E-05	3.0803E-05	5.27256E-05	2.86616E-05	8.57891E-06	7.29594E-09	2.6111E-07	3.1762E-08	3.00168E-07	0.30016847
3835403774525	383540	3774525	4.4707E-05	0.000111637	0.000111637	3.12426E-05	5.76485E-05	0.000103663	7.33351E-05	2.22228E-05	3.93474E-05	1.34396E-05	3.05618E-05	5.23096E-05	2.84355E-05	8.51123E-06	7.15806E-09	2.5474E-07	3.0985E-08	2.9288E-07	0.29287978
3835503774525	383550	3774525	4.43191E-05	0.000110668	0.000110668	3.09716E-05	5.71484E-05	0.000102763	7.26989E-05	2.203E-05	3.9006E-05	1.33441E-05	3.03006E-05	5.18597E-05	2.81909E-05	8.43802E-06	7.01903E-09	2.4842E-07	3.0221E-08	2.85659E-07	0.28565909
3835603774525	383560	3774525	4.39313E-05	0.0001097	0.0001097	3.07005E-05	5.66483E-05	0.000101864	7.20628E-05	2.18372E-05	3.86647E-05	1.32537E-05	3.00444E-05	5.14098E-05	2.79463E-05	8.36482E-06	6.88431E-09	2.4234E-07	2.9491E-08	2.78716E-07	0.27871598
3835703774525	383570	3774525	4.37859E-05	0.000109337	0.000109337	3.05989E-05	5.64608E-05	0.000101527	7.18242E-05	2.17649E-05	3.85367E-05	1.32135E-05	2.99489E-05	5.12485E-05	2.78586E-05	8.33857E-06	6.79087E-09	2.3773E-07	2.8934E-08	2.73457E-07	0.27345733
3835803774525	383580	3774525	4.37859E-05	0.000109337	0.000109337	3.05989E-05	5.64608E-05	0.000101527	7.18242E-05	2.17649E-05	3.85367E-05	1.31984E-05	2.99539E-

Unique Identifier	X (UTM)	Y (UTM)	EGIODemolition 2025	EGIOSite Grubbing / Prep 2025	EGIOMass Grading / Excavation 2025	EGIOMass Grading / Excavation 2026	EGIODrainage / Utilities Trenching 2026	EGIODrainage / Utilities Trenching 2027	EGIOFoundations / Concrete Pads 2026	EGIOFoundations / Concrete Pads 2027	EGIOBuilding / Structure Construction 2026	EGIOBuilding / Structure Construction 2027	EGIOAsphalt Paving 2027	EGIOArchitectural Coating 2027	EGIOLandscaping or Other Finishing 2027	EGIOWaterside Construction (Piles) 2027	HIWaterside Construction (Landscaping) 2025	HIWaterside Construction (Landscaping) 2026	KMDemolition 2025	KMSite Grubbing / Prep 2025	KMMass Grading / Excavation 2025
3835903774525	383590	3774525	0.000171923	0.00015514	0.000387393	0.000387393	0.000108416	0.000108416	0.000200047	0.000200047	0.000359722	0.000359722	0.000254482	2.39512E-05	7.71157E-05	0.00013654	0.000155586	0.000155586	0.000108733	9.81183E-05	0.000245009
3836003774525	383600	3774525	0.000169177	0.00015266	0.000381206	0.000381206	0.000106684	0.000106684	0.000196852	0.000196852	0.000353977	0.000353977	0.000250417	2.35687E-05	7.5884E-05	0.00013459	0.000156093	0.000156093	0.000109694	9.89855E-05	0.000247174
3836103774525	383610	3774525	0.000166491	0.00015024	0.000375153	0.000375153	0.00010499	0.00010499	0.000193727	0.000193727	0.000348356	0.000348356	0.000246441	2.31945E-05	7.46792E-05	0.00013226	0.000156617	0.000156617	0.00011065	9.98473E-05	0.000249326
3836203774525	383620	3774525	0.000164807	0.00014872	0.00037136	0.00037136	0.000103929	0.000103929	0.000191768	0.000191768	0.000344834	0.000344834	0.00024395	2.296E-05	7.39241E-05	0.00013089	0.000158139	0.000158139	0.000113025	0.000101991	0.00025468
3836303774525	383630	3774525	0.000164139	0.00014811	0.000369854	0.000369854	0.000103507	0.000103507	0.00019099	0.00019099	0.000343436	0.000343436	0.00024296	2.28668E-05	7.36243E-05	0.00013058	0.000160899	0.000160899	0.000117472	0.000106004	0.0002647
3836403774525	383640	3774525	0.00016347	0.00014751	0.000368347	0.000368347	0.000103085	0.000103085	0.000190212	0.000190212	0.000342037	0.000342037	0.000241971	2.27737E-05	7.33244E-05	0.000129827	0.000163928	0.000163928	0.000121991	0.000110081	0.000274882
3836503774525	383650	3774525	0.000161823	0.00014602	0.000364635	0.000364635	0.000102047	0.000102047	0.000188295	0.000188295	0.00033859	0.00033859	0.000239532	2.25442E-05	7.25854E-05	0.000128519	0.000165815	0.000165815	0.000124713	0.000112538	0.000281015
3836603774525	383660	3774525	0.000160157	0.00014452	0.000360882	0.000360882	0.000100996	0.000100996	0.000186357	0.000186357	0.000335105	0.000335105	0.000237067	2.23122E-05	7.18384E-05	0.000127196	0.000167623	0.000167623	0.000126892	0.000114504	0.000285924
3836703774525	383670	3774525	0.000158767	0.00014327	0.000357749	0.000357749	0.000100119	0.000100119	0.000184739	0.000184739	0.000332195	0.000332195	0.00023508	2.21184E-05	7.12146E-05	0.000126092	0.00016978	0.00016978	0.000129011	0.000116416	0.000290699
3836803774525	383680	3774525	0.000157895	0.00014248	0.000355785	0.000355785	9.95697E-05	9.95697E-05	0.000183725	0.000183725	0.000330372	0.000330372	0.000233718	2.1997E-05	7.08237E-05	0.00012514	0.000172651	0.000172651	0.000130945	0.000118161	0.000295057
3836903774525	383690	3774525	0.000157513	0.00014214	0.000354924	0.000354924	9.93288E-05	9.93288E-05	0.00018328	0.00018328	0.000329572	0.000329572	0.000233153	2.19438E-05	7.06523E-05	0.000125096	0.000175664	0.000175664	0.000131768	0.000118904	0.000296913
3837003774525	383700	3774525	0.000157895	0.00014248	0.000355785	0.000355785	9.95697E-05	9.95697E-05	0.000183725	0.000183725	0.000330372	0.000330372	0.000233718	2.1997E-05	7.08237E-05	0.0001254	0.00017932	0.00017932	0.000132371	0.000119448	0.000298272
3837103774525	383710	3774525	0.000157573	0.00014219	0.000355058	0.000355058	9.93665E-05	9.93665E-05	0.00018335	0.00018335	0.000329697	0.000329697	0.000233241	2.19521E-05	7.06791E-05	0.000125144	0.00018342	0.00018342	0.000131923	0.000119044	0.000297263
3837203774525	383720	3774525	0.000155281	0.00014012	0.000349894	0.000349894	9.7921E-05	9.7921E-05	0.000180683	0.000180683	0.000324901	0.000324901	0.000229848	2.16328E-05	6.96509E-05	0.000123323	0.000187305	0.000187305	0.000131004	0.000118215	0.000295192
3837303774525	383730	3774525	0.000152654	0.00013775	0.000343976	0.000343976	9.62648E-05	9.62648E-05	0.000177627	0.000177627	0.000319406	0.000319406	0.00022596	2.12669E-05	6.84729E-05	0.000121237	0.000191001	0.000191001	0.000129882	0.000117202	0.000292663
3837403774525	383740	3774525	0.000149938	0.0001353	0.000337856	0.000337856	9.45521E-05	9.45521E-05	0.000174466	0.000174466	0.000313723	0.000313723	0.00022194	2.08885E-05	6.72546E-05	0.00011908	0.000199819	0.000199819	0.000128605	0.00011605	0.000289785
3837503774525	383750	3774525	0.000147019	0.00013267	0.000331279	0.000331279	9.27114E-05	9.27114E-05	0.00017107	0.00017107	0.000307616	0.000307616	0.00021762	2.04819E-05	6.59454E-05	0.000116762	0.000199898	0.000199898	0.000127309	0.000114881	0.000286866
3837603774525	383760	3774525	0.000144118	0.00013005	0.000324742	0.000324742	9.0882E-05	9.0882E-05	0.000167694	0.000167694	0.000301546	0.000301546	0.000213326	2.00777E-05	6.46441E-05	0.000114458	0.000199533	0.000199533	0.000126038	0.000113733	0.000284001
3837703774525	383770	3774525	0.000141271	0.00012748	0.000318326	0.000318326	8.90865E-05	8.90865E-05	0.000164381	0.000164381	0.000295588	0.000295588	0.000209111	1.9681E-05	6.3367E-05	0.000112197	0.000198185	0.000198185	0.000124749	0.00011257	0.000281096
3837803774525	383780	3774525	0.000138501	0.00012498	0.000312085	0.000312085	8.734E-05	8.734E-05	0.000161159	0.000161159	0.000289793	0.000289793	0.000205011	1.92952E-05	6.21247E-05	0.000109997	0.000196694	0.000196694	0.000123537	0.000111477	0.000278365
3837903774525	383790	3774525	0.000135803	0.00012255	0.000306006	0.000306006	8.56386E-05	8.56386E-05	0.000158019	0.000158019	0.000284148	0.000284148	0.000201018	1.89193E-05	6.09145E-05	0.000107854	0.000195188	0.000195188	0.000122325	0.000110383	0.000275635
3838003774525	383800	3774525	0.000133195	0.00012019	0.000300128	0.000300128	8.39936E-05	8.39936E-05	0.000154984	0.000154984	0.00027869	0.00027869	0.000197157	1.85559E-05	5.97444E-05	0.000105783	0.000193665	0.000193665	0.000121203	0.00010937	0.000273106
3838103774525	383810	3774525	0.000130676	0.00011792	0.000294452	0.000294452	8.24051E-05	8.24051E-05	0.000152053	0.000152053	0.00027342	0.00027342	0.000193428	1.8205E-05	5.86145E-05	0.000103782	0.000192127	0.000192127	0.000120152	0.000108422	0.000270739
3838203774525	383820	3774525	0.000128229	0.00011571	0.000288937	0.000288937	8.08618E-05	8.08618E-05	0.000149205	0.000149205	0.000268299	0.000268299	0.000189805	1.7864E-05	5.75168E-05	0.000101839	0.000190588	0.000190588	0.000119102	0.000107474	0.000268372
3838303774525	383830	3774525	0.000125865	0.00011358	0.000283611	0.000283611	7.93712E-05	7.93712E-05	0.000146455	0.000146455	0.000263353	0.000263353	0.000186307	1.75347E-05	5.64565E-05	9.99613E-05	0.000189066	0.000189066	0.000118147	0.000106613	0.00026622
3838403774525	383840	3774525	0.000123573	0.00011151	0.000278446	0.000278446	7.79258E-05	7.79258E-05	0.000143788	0.000143788	0.000258557	0.000258557	0.000182914	1.72154E-05	5.54284E-05	9.81408E-05	0.000187527	0.000187527	0.00011718	0.00010574	0.000264041
3838503774525	383850	3774525	0.00012134	0.00010949	0.000273416	0.000273416	7.6518E-05	7.6518E-05	0.00014119	0.00014119	0.00025388	0.00025388	0.00017609	1.69044E-05	5.4427E-05	9.63678E-05	0.000186021	0.000186021	0.000116183	0.000104841	0.000261795
3838603774525	383860	3774525	0.000119167	0.00010753	0.0002685 2	0.00026852	7.51478E-05	7.51478E-05	0.000138662	0.000138662	0.00024934	0.00024934	0.000176393	1.66017E-05	5.34524E-05	9.46422E-05	0.000184514	0.000184514	0.000115132	0.000103893	0.000259428
3838703774525	383870	3774525	0.00011706	0.00010563	0.000263772	0.000263772	7.38191E-05	7.38191E-05	0.00013621	0.00013621	0.00024931	0.00024931	0.00017374	1.63081E-05	5.25073E-05	9.29688E-05	0.000183007	0.000183007	0.000114088	0.00010295	0.00025074
3838803774525	383880	3774525	0.000115007	0.00010378	0.000259145	0.000259145	7.25242E-05	7.25242E-05	0.000133821	0.000133821	0.000240635	0.000240635	0.000170235	1.60221E-05	5.15863E-05	9.1338E-05	0.000181532	0.000181532	0.000112995	0.000101964	0.000254612
3838903774525	383890	3774525	0.000113013	0.00010198	0.000254653	0.000254653	7.1267E-05	7.1267E-05	0.000131501	0.000131501	0.000236463	0.000236463	0.000167284	1.57443E-05	5.0692E-05	8.97546E-05	0.000180042	0.000180042	0.000111897	0.000100973	0.000252138
3839003774525	383900	3774525	0.000111073	0.00010023	0.000250281	0.000250281	7.00436E-05	7.00436E-05	0.000129244	0.000129244	0.000232404	0.000232404	0.000164412	1.54741E-05	4.98218E-05	8.82139E-05	0.000178567	0.000178567	0.000110823	0.000100004	0.000249716
3839103774525	383910	3774525	0.000109187	9.8528E-05	0.000246031	0.000246031	6.88541E-05	6.88541E-05	0.000127049	0.000127049	0.000228457	0.000228457	0.00016162	1.52113E-05	4.89758E-05	8.67159E-05	0.000177108	0.000177108	0.00010979	9.90717E-05	0.00024739
3829703774535	382970	3774535	0.000140525	0.00012681	0.000316645	0.000316645	8.8616E-05	8.8616E-05	0.00016513	0.00016513	0.00029427	0.00029427	0.00020807	1.95771E-05	6.30323E-05	0.000111604	0.00013059	0.00013059	0.00014395	4.74963E-05	4.28594E-05	0.000107023
3829803774535	382980	3774535	0.000148703	0.00013419	0.000335071	0.000335071	9.37729E-05	9.37729E-05	0.00017029	0.00017029	0.00031138	0.00031138	0.00022011	2.07164E-05	6.67004E-05	0.000118099	0.00013449	0.00013449	0.00015238	4.93646E-05	4.45454E-05	0.000111233
3829903774535	382990	3774535	0.000158074	0.00014264	0.000356188	0.000356188	9.96827E-05	9.96827E-05	0.000183933	0.000183933	0.000330746	0.000330746	0.00023983	2.20219E-05	7.0904E-05	0.000125542	0.000138822	0.000138822	0.00016088	5.14598E-05	4.6436E-05	0.000115954
3830003774535	383000	3774535	0.000168592	0.00015213	0.000379888	0.000379888	0.000106315	0.000106315	0.000196171	0.000196171	0.000352753	0.000352753	0.000249551	2.34872E-05	7.56216E-05	0.000133895	0.000143516	0.000143516	5.37221E-05	4.84774E-05	0.000121052
3830103774535	383010	3774535	0.000179856	0.0001623	0.000405268	0.000405268	0.000113418	0.000113418	0.000209278	0.000209278	0.00037632	0.00037632	0.000266224	2.50564E-05	8.0674E-05	0.00014284	0.000148274	0.000148274	5.59963E-05	5.05296E-05	0.000126176
3830203774535	383020	3774535	0.000192367	0.00017359	0.00043346	0.00043346	0.000121308	0.000121308	0.00022383 6	0.00022383 6	0.00040498	0.00040498	0.00028474 3	2.67994E-05	8.62859E-05	0.000152777	0.000153349	0.000153349	5.83183E-05	5.26249E-05	0.000131408
3830303774535	383030	3774535	0.000205182	0.00018515	0.000462337	0.000462337	0.000129389	0.000129389	0.000238748	0.000238748	0.000429313	0.000429313	0.000303713	2.85848E-05	9.20344E-05	0.000162955	0.000158187	0.000158187	6.04552E-05	5.45533E-05	0.000136224
3830403774535	383040	3774535	0.000217586	0.00019634	0.000490287	0.000490287	0.000137211	0.000137211	0.00025318 1	0.00025318 1	0.00045526 6	0.00045526 6	0.00032207 4	3.03128E-05	9.75981E-05	0.000172806	0.000162437	0.000162437	6.23295E-05	5.62446E-05	0.000140447
3830503774535	383050	3774535	0.000231023	0.00020847	0.000520563	0.000520563	0.000145685	0.000145685	0.000268815	0.000268815	0.00048338	0.00048338	0.000341962	3.21847E-05	0.000103625	0.000183477	0.000166878	0.000166878	6.42158E-05	5.79467E-05	0.000144697
3830603774535	383060	3774535	0.000245761	0.00022177	0.000553772	0.000553772	0.000154978	0.000154978	0.000285964	0.000285964	0.000514217	0.000514217	0.000363777	3.42379E-05	0.000110236	0.000195182	0.000171668	0.000171668	6.61259E-05	5.96703E-05	0.000149001
3830703774535	383070	3774535	0.000261632	0.00023609	0.000589536	0.000589536	0.000164987	0.000164987	0.000304432	0.000304432	0.00054742 6	0.00054742 6	0.00038727 1	3.64491E-05	0.000117355	0.000207787	0.000176727	0.000176727	6.79704E-05	6.13347E-05	0.000153157
3830803774535	383080	3774535	0.000279283	0.00025202	0.000629308	0.000629308	0.000176118	0.000176118	0.00032497 1	0.00032497 1	0.00058435 8	0.00058435 8	0.00041339 8	3.8908E-05	0.000125272	0.000221805	0.000181834	0.000181834	6.97551E-05	6.29453E-05	0.000157179
3830903774535	383090	3774535	0.000296719	0.00026775	0.000668596	0.000668596	0.000187113	0.000187113	0.000345259	0.000345259	0.00062083 9	0.00062083 9	0.00043920 7	4.13371E-05	0.000133093	0.000235653	0.000186687	0.000186687	7.16533E-05	6.46581E-05	0.000161456
3831003774535	383100	3774535	0.000314996	0.00028424	0.000709781	0.000709781	0.000198639	0.000198639	0.000366526	0.000366526	0.00065908 2	0.00065908 2	0.00046626 1	4.38834E-05	0.000141291	0.000250169	0.000191683	0.000191683	7.32829E-05	6.61286E-05	0.000165128
3831103774535	383110	3774535	0.00033276	0.00030027	0.000749808	0.000749808	0.000209841	0.000209841	0.000387196	0.000387196	0.00069625 1	0.00069625 1	0.00049255 6	4.63582E-05	0.000149259	0.000264277	0.000196155	0.000196155	7.48766E-05	6.75668E-05	0.000168719
3831203774535	383120	3774535	0.000352309	0.00031791	0.000793858	0.000793858	0.000222169	0.000222169	0.00040994 3	0.00040994 3	0.00073715 4	0.00073715 4	0.00052149 2	4.90816E-05	0.000158028	0.000279802	0.000200437	0.000200437	7.64883E-05	6.90211E-05	0.000172351
3831303774535	383130	3774535	0.00036913	0.00033309	0.000831761	0.000831761	0.000232776	0.000232776	0.000429516	0.000429516	0.00077234 9	0.00077234 9	0.00054639 1	5.1425E-05	0.000165573	0.000293162	0.000204498	0.000204498	7.80761E-05	7.04539E-05	0.000175929
3831403774535	383140	3774535	0.00038459	0.00034704	0.000866597	0.000866597	0.000242525	0.000242525	0.00044750 5	0.00044750 5	0.00080469 7	0.00080469 7	0.00056927 5	5.35788E-05	0.000172508	0.00030544	0.000207606	0.000207606	7.96579E-05	7.18813E-05	0.000179493
3831503774535	383150	3774535	0.000399704	0.00036068	0.000900653	0.000900653	0.000252056	0.000252056	0.00046509 1	0.00046509 1	0.00083632	0.00083632	0.00059164 6	5.56844E-05	0.000179287	0.000317443	0.000210651	0.000210651	8.12815E-05	7.33464E-05	0.000183151
3831603774535	383160	3774535	0.000413726	0.00037334	0.000932247	0.000932247	0.000260898	0.000260898	0.00048140 6	0.00048140 6	0.00086565 8	0.00086565 8	0.00061240 1	5.76378E-05	0.000185576	0.000328579	0.000213347	0.000213347	8.2923E-05	7.48276E-05	0.00018685
3831703774535	383170	3774535	0.000426673	0.00038502	0.000961421	0.000961421	0.000269063	0.000269063	0.00049647 1	0.00049647 1	0.00089274 8	0.00089274 8	0.00063156 5	5.94415E-05	0.000191383	0.000338861	0.000215869	0.000215869	8.45884E-05	7.63304E-05	0.000190603
3831903774535	383190	3774535	0.000444956	0.00040152	0.001002619	0.001002619	0.000280592	0.000280592	0.00051774 6	0.00051774 6	0.00093100 3	0.00093100 3	0.00065862 9	6.19886E-05	0.000199584	0.000353382	0.000217725	0.000217725	8.79848E-05	7.93953E-05	0.000198256
3832003774535	383200	3774535	0.000449588	0.0004057	0.001013056	0.001013056	0.000283513	0.000283513	0.00052313 5	0.00052313 5	0.00094069 5	0.00094069 5	0.00066548 5	6.26339E-05	0.000201662	0.000357061	0.000217154	0.000217154	8.97158E-05	8.09573E-05	0.000202157
3832103774535	383210	3774535	0.00045225	0.0004081	0.001019055	0.001019055	0.000285192	0.000285192	0.00052623 3	0.00052623 3	0.00094626 5	0.00094626 5	0.00066942 6	6.30048E-05	0.000202856	0.000359175	0.000216773	0.000216773	9.14708E-05	8.25409E-05	0.000206111
3832203774535	383220	3774535	0.00045314	0.0004089	0.001021059	0.001021059	0.000285753	0.000285753	0.00052726 8	0.00052726 8	0.00094812 6	0.00094812 6	0.00067074 2	6.31287E-05	0.000203255	0.000359881	0.000216567	0.000216567	9.32496E-05	8.4146E-05	0.000210119
3832303774535	383230	3774535	0.000451988	0.00040786	0.001018463	0.001018463	0.000285026	0.000285026	0.00052592 8	0.00052592 8	0.00094571 6	0.00094571 6	0.00066903 7	6.29682E-05	0.000202739	0.000358966	0.000216218	0.000216218	9.50582E-05	8.57781E-05	0.000214194
3832403774535	383240	3774535	0.000449158	0.00040531	0.001012087	0.001012087	0.000283242	0.000283242	0.00052263 5	0.00052263 5	0.00093979 5	0.00093979 5	0.00066484 9	6.2574E-05	0.000201469	0.000356719	0.000215853	0.000215853	9.68907E-05	8.74317E-05	0.000218324
3832503774535	383250	3774535	0.000444544	0.00040115	0.00100169	0.00100169	0.000280333	0.000280333	0.00051726 6	0.00051726 6	0.00093014 1	0.00093014 1	0.00065801 9	6.19312E-05	0.0001994	0.00035305 5	0.00021533	0.00021533	9.87292E-05	8.90907E-05	0.000222466
3832603774535	383260	3774535	0.000439214	0.00039634	0.000989679	0.000989679	0.000276971	0.000276971	0.00051106 4	0.00051106 4	0.00091898 8	0.00091898 8	0.00065012 9	6.11886E-05	0.000197009	0.000348821	0.00021499 7	0.00021499 7	0.000100586	9.07659E-05	0.000226649
3832703774535	383270	3774535	0.000434003	0.00039163	0.000977937	0.000977937	0.000273685	0.000273685	0.000505	0.000505	0.000908085	0.000908085	0.000642416	6.04626E-05	0.000194671	0.000344683	0.00021514	0.00021514	0.000102478	9.24734E-05	0.000230913
3832803774535	383280	3774535	0.00042792	0.00038614	0.000964232	0.000964232	0.000269849	0.000269849	0.000497923	0.000497923	0.000895358	0.000895358	0.000633412	5.96153E-05	0.000191943	0.000339852	0.000215155	0.000215155	0.00010437	9.41809E-05	0.000235177
3832903774535	383290	3774535	0.000419629	0.00037866	0.000945549	0.000945549	0.000264621	0.000264621	0.000488275	0.000488275	0.00087801	0.00087801	0.00062114	5.84602E-05	0.000188224	0.000333267	0.000214251	0.000214251	0.000106238	9.58668E-05	0.000239387
3833003774535	383300	3774535	0.000407321	0.00036756	0.000917815	0.000917815	0.000256859	0.000256859	0.00047395 4	0.00047395 4	0.00085225 7	0.00085225 7	0.00060292 1	5.67455E-05	0.000182703	0.000323492	0.00021303	0.00021303	0.000108101	9.75474E-05	0.000243583
3833103774535	383310	3774535	0.000396726	0.000358	0.000893941	0.000893941	0.000250178	0.000250178	0.000461625	0.000461625	0.000830088	0.000830088	0.000587238	5.52694E-05	0.000177951	0.000315078	0.000211301	0.000211301	0.000109921	9.91902E-05	0.000247685
3833203774535	383320	3774535	0.000382871	0.00034549	0.000862723	0.000862723	0.000241441	0.000241441	0.00044550 4	0.00044550 4	0.0008011	0.0008011	0.00056673	5.33393E-05	0.000171736	0.000304074	0.000207923	0.000207923	0.00011164	0.000100741	0.000251559
3833303774535	383330	3774535	0.000368868	0.00033286	0.000831169	0.000831169	0.00023261	0.00023261	0.00042921	0.00042921	0.0007718	0.0007718	0.000546002	5.13884E-05	0.000165455	0.000292953	0.000204545	0.000204545	0.000113264	0.000102207	0.000255218
3833403774535	383340	3774535	0.000355443	0.00032074	0.000800919	0.000800919	0.000224145	0.000224145	0.000413589	0.000413589	0.000743711	0.000743711	0.000526131	4.95182E-05	0.000159434	0.000282291	0.000201151	0.000201151	0.000114822	0.000103612	0.000258728
3833503774535	383350	3774535	0.00034203	0.00030864	0.000770697	0.000770697	0.000215687	0.000215687	0.000397983	0.000397983	0.00071564 7	0.00071564 7	0.00050627 7	4.76496E-05	0.000153417	0.000271639	0.000197757	0.000197757	0.000115777	0.000104474	0.00026088
3833603774535	383360	3774535	0.000329674	0.00029749	0.000742855	0.000742855	0.000207895	0.000207895	0.000383605	0.000383605	0.000689794	0.000689794	0.000487988	4.59283E-05	0.000147875	0.000261826	0.000194427	0.000194427	0.000116983	0.000105562	0.000263597
3833703774535	383370	3774535	0.000318593	0.00028689	0.000716398	0.000716398	0.000200491	0.000200491	0.000369943	0.000369943	0.000665227	0.000665227	0.00047060 8	4.42925E-05	0.000142609	0.000252501	0.000191001	0.000191001	0.000117998	0.000106478	0.000265884
3833803774535	383380	3774535	0.000306675	0.00027674	0.000691031	0.000691031	0.000193392	0.000193392	0.000356844	0.000356844	0.000641672	0.000641672	0.000453944	4.27242E-05	0.000137559	0.00024356	0.000187718	0.000187718	0.000118678	0.000107092	0.000267417
3833903774535	383390	3774535	0.000295788	0.00026691	0.000666498	0.000666498	0.000186526	0.000186526	0.000344175	0.000344175	0.000618891	0.000618891	0.000437828	4.12074E-05	0.000132675	0.000234913	0.000184482	0.000184482	0.000119024	0.000107404	0.000268197
3834003774535	383400	3774535	0.000285342	0.00025749	0.00064296	0.00064296	0.000179938	0.000179938	0.00033202	0.00033202	0.000597034	0.000597034	0.00042236 6	3.97521E-05	0.00012799	0.000226617	0.000181374	0.000181374	0.000119078	0.000107453	0.000268318
3834103774535	383410	3774535	0.000275415	0.00024853	0.000620592	0.000620592	0.000173679	0.000173679	0.00032047	0.00032047	0.000576264	0.000576264	0.000407673	3.83692E-05	0.000123537	0.000218733	0.00017844	0.00017844	0.000118881	0.000107275	0.000267874

Unique Identifier	X (UTM)	Y (UTM)	KMMass Grading / Excavation	KMDrainage / Utilities Trenching	KMFoundations / Concrete Pads	KMBuilding / Structure Construction	KMAsphalt Paving	KMArchitectural Coating	KMLandscaping or Other Finishing	KMWaterside Construction (Piles)	EWNDemolition	EWNSite Grubbing / Prep	EWNDrainage / Utilities Trenching	EWNDrainage / Utilities Trenching	EWNDrainage / Utilities Trenching	EWNFoundations / Concrete Pads	EWNBuilding / Structure Construction	EWNAsphalt Paving	EWNLandscaping or Other Finishing	EWNWaterside Construction (Piles)	ISDemolition
			2026	2026	2026	2026	2026	2026	2026	2026	2027	2027	2027	2028	2029	2029	2029	2029	2029	2029	2027
3835903774525	383590	3774525	0.000245009	5.27888E-05	0.000126521	0.000234681	0.000160948	1.51481E-05	4.87723E-05	8.63556E-05	2.14053E-05	2.88604E-05	3.50165E-05	3.50165E-05	3.50165E-05	2.49069E-05	4.33753E-05	3.16843E-05	9.6013E-06	1.66611E-05	0.000296808
3836003774525	383600	3774525	0.000247174	5.32554E-05	0.000127639	0.000236755	0.000162371	1.5282E-05	4.92033E-05	8.71188E-05	2.15246E-05	2.90213E-05	3.52118E-05	3.52118E-05	3.52118E-05	2.50458E-05	4.36172E-05	3.1861E-05	9.65485E-06	1.6754E-05	0.000293018
3836103774525	383610	3774525	0.000249326	5.3719E-05	0.000128751	0.000238816	0.000163785	1.5415E-05	4.96317E-05	8.78773E-05	2.165-05	2.91904E-05	3.54169E-05	3.54169E-05	3.54169E-05	2.51917E-05	4.38712E-05	3.20466E-05	9.71108E-06	1.68516E-05	0.000289216
3836203774525	383620	3774525	0.00025468	5.48724E-05	0.000131515	0.000243944	0.000167301	1.5746E-05	5.06973E-05	8.97641E-05	2.19365E-05	2.95767E-05	3.58856E-05	3.58856E-05	3.58856E-05	2.55251E-05	4.44518E-05	3.24707E-05	9.8396E-06	1.70746E-05	0.000287532
3836303774525	383630	3774525	0.0002647	5.70314E-05	0.000136689	0.000253542	0.000173884	1.63655E-05	5.2692E-05	9.32959E-05	2.24558E-05	3.02768E-05	3.67351E-05	3.67351E-05	3.67351E-05	2.61293E-05	4.55041E-05	3.32394E-05	1.00725E-05	1.74788E-05	0.00028807
3836403774525	383640	3774525	0.000274882	5.92251E-05	0.000141947	0.000263294	0.000180572	1.6995E-05	5.47189E-05	9.68846E-05	2.30587E-05	3.10897E-05	3.77214E-05	3.77214E-05	3.77214E-05	2.68308E-05	4.67258E-05	3.41317E-05	1.0343E-05	1.79481E-05	0.000288583
3836503774525	383650	3774525	0.000281015	6.05466E-05	0.000145114	0.000269169	0.000184601	1.73742E-05	5.59398E-05	9.90463E-05	2.34945E-05	3.16772E-05	3.84342E-05	3.84342E-05	3.84342E-05	2.73379E-05	4.76088E-05	3.47767E-05	1.05384E-05	1.82872E-05	0.000286715
3836603774525	383660	3774525	0.000285924	6.16043E-05	0.000147649	0.000273871	0.000187826	1.76778E-05	5.6917E-05	0.000100777	2.39421E-05	3.22808E-05	3.91666E-05	3.91666E-05	3.91666E-05	2.78588E-05	4.8516E-05	3.54394E-05	1.07392E-05	1.86357E-05	0.000284625
3836703774525	383670	3774525	0.000290699	6.26331E-05	0.000150115	0.000278445	0.000190963	1.7973E-05	5.78675E-05	0.00010246	2.44794E-05	3.30051E-05	4.00454E-05	4.00454E-05	4.00454E-05	2.84839E-05	4.96046E-05	3.62346E-05	1.09802E-05	1.90539E-05	0.000283103
3836803774525	383680	3774525	0.000295057	6.3572E-05	0.000152366	0.000282619	0.000193826	1.82424E-05	5.8735E-05	0.000103996	2.51479E-05	3.39065E-05	4.1139E-05	4.1139E-05	4.1139E-05	2.92618E-05	5.09593E-05	3.72242E-05	1.12801E-05	1.95742E-05	0.000282554
3836903774525	383690	3774525	0.000296913	6.39719E-05	0.000153324	0.000284397	0.000195045	1.83572E-05	5.91045E-05	0.00010465	2.60015E-05	3.50574E-05	4.25354E-05	4.25354E-05	4.25354E-05	3.0255E-05	5.2689E-05	3.84877E-05	1.16629E-05	2.02386E-05	0.000282166
3837003774525	383700	3774525	0.000298272	6.42646E-05	0.000154026	0.000285698	0.000195937	1.84412E-05	5.93749E-05	0.000105129	2.70819E-05	3.65141E-05	4.43028E-05	4.43028E-05	4.43028E-05	3.15122E-05	5.48783E-05	4.00869E-05	1.21475E-05	2.10796E-05	0.000285288
3837103774525	383710	3774525	0.000297263	6.40473E-05	0.000153505	0.000284732	0.000195275	1.83788E-05	5.91741E-05	0.000104773	2.7637E-05	3.72626E-05	4.5211E-05	4.5211E-05	4.5211E-05	3.21581E-05	5.60032E-05	4.09086E-05	1.23966E-05	2.15117E-05	0.000284285
3837203774525	383720	3774525	0.000295192	6.3601E-05	0.000152435	0.000282748	0.000193914	1.82507E-05	5.87618E-05	0.000104043	2.76907E-05	3.7335E-05	4.52988E-05	4.52988E-05	4.52988E-05	3.22206E-05	5.61121E-05	4.09881E-05	1.24206E-05	2.15535E-05	0.000279259
3837303774525	383730	3774525	0.000292663	6.30562E-05	0.000151129	0.000280326	0.000192253	1.80944E-05	5.82584E-05	0.000103152	2.76549E-05	3.72867E-05	4.52402E-05	4.52402E-05	4.52402E-05	3.2179E-05	5.60395E-05	4.09351E-05	1.24046E-05	2.15256E-05	0.000273302
3837403774525	383740	3774525	0.000289785	6.2436E-05	0.000149643	0.000277569	0.000190362	1.79164E-05	5.76855E-05	0.000102137	2.7637E-05	3.72626E-05	4.5211E-05	4.5211E-05	4.5211E-05	3.21581E-05	5.60032E-05	4.09086E-05	1.23966E-05	2.15117E-05	0.000267273
3837503774525	383750	3774525	0.000286866	6.18072E-05	0.000148136	0.000274773	0.000188445	1.7736E-05	5.71045E-05	0.000101108	2.75415E-05	3.71338E-05	4.50547E-05	4.50547E-05	4.50547E-05	3.2047E-05	5.58097E-05	4.07673E-05	1.23537E-05	2.14373E-05	0.000261221
3837603774525	383760	3774525	0.000284001	6.11899E-05	0.000146656	0.000272029	0.000186563	1.75588E-05	5.65342E-05	0.000100099	2.7452E-05	3.70131E-05	4.49082E-05	4.49082E-05	4.49082E-05	3.19428E-05	5.56283E-05	4.06347E-05	1.23136E-05	2.13676E-05	0.000255257
3837703774525	383770	3774525	0.000281096	6.0564E-05	0.000145156	0.000269246	0.000184654	1.73792E-05	5.59558E-05	9.90748E-05	2.73505E-05	3.68763E-05	4.47422E-05	4.47422E-05	4.47422E-05	3.18247E-05	5.54227E-05	4.04845E-05	1.2268E-05	2.12886E-05	0.000249414
3837803774525	383780	3774525	0.000278365	5.99757E-05	0.000143746	0.000266631	0.000182861	1.72104E-05	5.54123E-05	9.81124E-05	2.72555E-05	3.67475E-05	4.4586E-05	4.4586E-05	4.4586E-05	3.17136E-05	5.52291E-05	4.03431E-05	1.22252E-05	2.12143E-05	0.000243743
3837903774525	383790	3774525	0.000275635	5.93874E-05	0.000142336	0.000264016	0.000181067	1.70416E-05	5.48688E-05	9.715E-05	2.71595E-05	3.66187E-05	4.44298E-05	4.44298E-05	4.44298E-05	3.16025E-05	5.50356E-05	4.02018E-05	1.21824E-05	2.114E-05	0.000238222
3838003774525	383800	3774525	0.000273106	5.88426E-05	0.00014103	0.000261594	0.000179406	1.68853E-05	5.43654E-05	9.62588E-05	2.707E-05	3.6498E-05	4.42833E-05	4.42833E-05	4.42833E-05	3.14983E-05	5.48542E-05	4.00692E-05	1.21422E-05	2.10703E-05	0.000232903
3838103774525	383810	3774525	0.000270739	5.83326E-05	0.000139808	0.000259326	0.000177851	1.67389E-05	5.38942E-05	9.54245E-05	2.69864E-05	3.63853E-05	4.41466E-05	4.41466E-05	4.41466E-05	3.1401E-05	5.46848E-05	3.99455E-05	1.21047E-05	2.10052E-05	0.000227793
3838203774525	383820	3774525	0.000268372	5.78225E-05	0.000138585	0.000257059	0.000176296	1.65925E-05	5.3423E-05	9.45901E-05	2.69028E-05	3.62727E-05	4.40099E-05	4.40099E-05	4.40099E-05	3.13038E-05	5.45155E-05	3.98218E-05	1.20672E-05	2.09402E-05	0.000222827
3838303774525	383830	3774525	0.00026622	5.73588E-05	0.000137474	0.000254997	0.000174882	1.64595E-05	5.29946E-05	9.38316E-05	2.68312E-05	3.61761E-05	4.38927E-05	4.38927E-05	4.38927E-05	3.12205E-05	5.43703E-05	3.97158E-05	1.20351E-05	2.08844E-05	0.000218058
3838403774525	383840	3774525	0.000264041	5.68894E-05	0.000136349	0.00025291	0.000173451	1.63248E-05	5.25608E-05	9.30636E-05	2.67596E-05	3.60795E-05	4.37755E-05	4.37755E-05	4.37755E-05	3.11371E-05	5.42252E-05	3.96098E-05	1.2003E-05	2.08287E-05	0.000213414
3838503774525	383850	3774525	0.000261795	5.64054E-05	0.000135189	0.000250759	0.000171975	1.61859E-05	5.21137E-05	9.22719E-05	2.6682E-05	3.59749E-05	4.36486E-05	4.36486E-05	4.36486E-05	3.10468E-05	5.40679E-05	3.94949E-05	1.19682E-05	2.07683E-05	0.000208883
3838603774525	383860	3774525	0.000259428	5.58954E-05	0.000133967	0.000248491	0.00017042	1.60395E-05	5.16425E-05	9.14376E-05	2.66044E-05	3.58703E-05	4.35216E-05	4.35216E-05	4.35216E-05	3.09565E-05	5.39107E-05	3.93801E-05	1.19334E-05	2.07079E-05	0.000204454
3838703774525	383870	3774525	0.000257074	5.53883E-05	0.000132751	0.000246237	0.000168874	1.5894E-05	5.11739E-05	9.0608E-05	2.65208E-05	3.57576E-05	4.33849E-05	4.33849E-05	4.33849E-05	3.08593E-05	5.37413E-05	3.92564E-05	1.18959E-05	2.06428E-05	0.000200151
3838803774525	383880	3774525	0.000254612	5.48579E-05	0.00013148	0.000243879	0.000167257	1.57418E-05	5.0684E-05	8.97404E-05	2.64313E-05	3.56369E-05	4.32385E-05	4.32385E-05	4.32385E-05	3.07551E-05	5.35599E-05	3.91238E-05	1.18557E-05	2.05731E-05	0.000195948
3838903774525	383890	3774525	0.000252138	5.43247E-05	0.000130202	0.000241509	0.000165631	1.55888E-05	5.01913E-05	8.88681E-05	2.63477E-05	3.55242E-05	4.31018E-05	4.31018E-05	4.31018E-05	3.06579E-05	5.33906E-05	3.90001E-05	1.18182E-05	2.05081E-05	0.000191859
3839003774525	383900	3774525	0.000249716	5.38031E-05	0.000128952	0.00023919	0.000164041	1.54391E-05	4.97094E-05	8.80148E-05	2.62582E-05	3.54035E-05	4.29553E-05	4.29553E-05	4.29553E-05	3.05537E-05	5.32091E-05	3.88676E-05	1.17781E-05	2.04384E-05	0.00018789
3839103774525	383910	3774525	0.00024739	5.33017E-05	0.00012775	0.000236961	0.000162512	1.52953E-05	4.92462E-05	8.71947E-05	2.61806E-05	3.52988E-05	4.28283E-05	4.28283E-05	4.28283E-05	3.04634E-05	5.30519E-05	3.87527E-05	1.17433E-05	2.0378E-05	0.000184046
3829703774535	382970	3774535	0.000107023	2.30589E-05	5.52661E-05	0.000102512	7.03045E-05	6.6169E-06	2.13044E-05	3.77213E-05	2.13456E-05	2.87799E-05	3.49189E-05	3.49189E-05	3.49189E-05	2.48375E-05	4.32543E-05	3.15959E-05	9.57453E-06	1.66146E-05	0.000123423
3829803774535	382980	3774535	0.000111233	2.39659E-05	5.74401E-05	0.000106544	7.307E-05	6.87718E-06	2.21424E-05	3.92051E-05	2.17515E-05	2.93272E-05	3.55829E-05	3.55829E-05	3.55829E-05	2.53098E-05	4.40769E-05	3.21968E-05	9.75659E-06	1.69306E-05	0.000130449
3829903774535	382990	3774535	0.000115954	2.49831E-05	5.9878E-05	0.000111066	7.61713E-05	7.16907E-06	2.30822E-05	4.08691E-05	2.22171E-05	2.99549E-05	3.63445E-05	3.63445E-05	3.63445E-05	2.58515E-05	4.50203E-05	3.28859E-05	9.96544E-06	1.7293E-05	0.000138442
3830003774535	383000	3774535	0.000121052	2.60814E-05	6.25104E-05	0.000115949	7.952E-05	7.48424E-06	2.4097E-05	4.26658E-05	2.27364E-05	3.06551E-05	3.71941E-05	3.71941E-05	3.71941E-05	2.64558E-05	4.60726E-05	3.36546E-05	1.01984E-05	1.76972E-05	0.000147312
3830103774535	383010	3774535	0.000126176	2.71855E-05	6.51566E-05	0.000120857	8.28863E-05	7.80107E-06	2.51171E-05	4.4472E-05	2.32617E-05	3.13633E-05	3.80534E-05	3.80534E-05	3.80534E-05	2.7067E-05	4.71371E-05	3.44322E-05	1.0434E-05	1.8106E-05	0.000156689
3830203774535	383020	3774535	0.000131408	2.83128E-05	6.78585E-05	0.000125869	8.63234E-05	8.12455E-06	2.61586E-05	4.63161E-05	2.38526E-05	3.21601E-05	3.90201E-05	3.90201E-05	3.90201E-05	2.77546E-05	4.83346E-05	3.53069E-05	1.06991E-05	1.8566E-05	0.000166962
3830303774535	383030	3774535	0.000136224	2.93503E-05	7.0345E-05	0.000130481	8.94865E-05	8.42226E-06	2.71171E-05	4.80133E-05	2.44077E-05	3.29086E-05	3.99282E-05	3.99282E-05	3.99282E-05	2.84005E-05	4.94595E-05	3.61286E-05	1.09481E-05	1.89981E-05	0.000177408
3830403774535	383040	3774535	0.000140447	3.02602E-05	7.25259E-05	0.000134527	9.22609E-05	8.68338E-06	2.79578E-05	4.95018E-05	2.48435E-05	3.34961E-05	4.0641E-05	4.0641E-05	4.0641E-05	2.89076E-05	5.03424E-05	3.67736E-05	1.11435E-05	1.93373E-05	0.000187514
3830503774535	383050	3774535	0.000144697	3.1176E-05	7.47207E-05	0.000138598	9.50529E-05	8.94616E-06	2.88039E-05	5.09999E-05	2.53031E-05	3.41158E-05	4.13929E-05	4.13929E-05	4.13929E-05	2.94424E-05	5.12738E-05	3.74539E-05	1.13497E-05	1.9695E-05	0.000198384
3830603774535	383060	3774535	0.000149001	3.21033E-05	7.69433E-05	0.00014272	9.78803E-05	9.21226E-06	2.96607E-05	5.25169E-05	2.57926E-05	3.47757E-05	4.21936E-05	4.21936E-05	4.21936E-05	3.00119E-05	5.22657E-05	3.81784E-05	1.15692E-05	2.0076E-05	0.000210191
3830703774535	383070	3774535	0.000153157	3.29988E-05	7.90895E-05	0.000146701	0.00010061	9.46922E-06	3.0488E-05	5.39817E-05	2.63059E-05	3.54679E-05	4.30334E-05	4.30334E-05	4.30334E-05	3.06092E-05	5.33059E-05	3.89383E-05	1.17995E-05	2.04756E-05	0.000222821
3830803774535	383080	3774535	0.000157179	3.38653E-05	8.11662E-05	0.000150553	0.000103252	9.71786E-06	3.12886E-05	5.53992E-05	2.70162E-05	3.64256E-05	4.41954E-05	4.41954E-05	4.41954E-05	3.14358E-05	5.47453E-05	3.99897E-05	1.21181E-05	2.10285E-05	0.000236132
3830903774535	383090	3774535	0.000161456	3.47868E-05	8.33749E-05	0.00015465	0.000106062	9.98231E-06	3.214E-05	5.69067E-05	2.76848E-05	3.7327E-05	4.52891E-05	4.52891E-05	4.52891E-05	3.22137E-05	5.61E-05	4.09793E-05	1.2418E-05	2.15488E-05	0.000250422
3831003774535	383100	3774535	0.000165128	3.5578E-05	8.52711E-05	0.000158167	0.000108474	1.02093E-05	3.28709E-05	5.82009E-05	2.82459E-05	3.80835E-05	4.6207E-05	4.6207E-05	4.6207E-05	3.28666E-05	5.7237E-05	4.18098E-05	1.26697E-05	2.19856E-05	0.00026528
3831103774535	383110	3774535	0.000168719	3.63517E-05	8.71256E-05	0.000161607	0.000110833	1.04314E-05	3.35858E-05	5.94667E-05	2.85921E-05	3.85503E-05	4.67733E-05	4.67733E-05	4.67733E-05	3.32694E-05	5.79386E-05	4.23223E-05	1.28249E-05	2.2255E-05	0.000280829
3831203774535	383120	3774535	0.000172351	3.71342E-05	8.90009E-05	0.000165086	0.000113219	1.06559E-05	3.43087E-05	6.07466E-05	2.88786E-05	3.89366E-05	4.7242E-05	4.7242E-05	4.7242E-05	3.36028E-05	5.85192E-05	4.27464E-05	1.29535E-05	2.24781E-05	0.000295865
3831303774535	383130	3774535	0.000175929	3.7905E-05	9.08484E-05	0.000168512	0.000115569	1.08771E-05	3.50209E-05	6.20076E-05	2.8992E-05	3.90895E-05	4.74276E-05	4.74276E-05	4.74276E-05	3.37348E-05	5.8749E-05	4.29143E-05	1.30043E-05	2.25663E-05	0.000311039
3831403774535	383140	3774535	0.000179493	3.8673E-05	9.2689E-05	0.000171927	0.00011791	1.10975E-05	3.57304E-05	6.32639E-05	2.90636E-05	3.91861E-05	4.75447E-05	4.75447E-05	4.75447E-05	3.38181E-05	5.88941E-05	4.30203E-05	1.30365E-05	2.26221E-05	0.000326069
3831503774535	383150	3774535	0.000183151	3.94612E-05	9.45782E-05	0.000175431	0.000120314	1.13236E-05	3.64587E-05	6.45534E-05	2.91293E-05	3.92746E-05	4.76521E-05	4.76521E-05	4.76521E-05	3.38945E-05	5.90272E-05	4.31175E-05	1.30659E-05	2.26732E-05	0.000341708
3831603774535	383160	3774535	0.00018685	4.02581E-05	9.64882E-05	0.000178974	0.000122744	1.15523E-05	3.7195E-05	6.5857E-05	2.9183E-05	3.9347E-05	4.774E-05	4.774E-05	4.774E-05	3.3957E-05	5.9136E-05	4.3197E-05	1.309E-05	2.2715E-05	0.000357962
3831703774535	383170	3774535	0.000190603	4.10667E-05	9.84261E-05	0.000182568	0.000125209	1.17843E-05	3.7942E-05	6.71797E-05	2.92248E-05	3.94034E-05	4.78084E-05	4.78084E-05	4.78084E-05	3.40056E-05	5.92207E-05	4.32589E-05	1.31088E-05	2.27475E-05	0.00037492
3831903774535	383190	3774535	0.000198256	4.27156E-05	0.000102378	0.000189899	0.000130236	1.22575E-05	3.94655E-05	6.98771E-05	2.92666E-05	3.94597E-05	4.78767E-05	4.78767E-05	4.78767E-05	3.40543E-05	5.93054E-05	4.33207E-05	1.31275E-05	2.27801E-05	0.00041046
3832003774535	383200	3774535	0.000202157	4.3556E-05	0.000104392	0.000193635	0.000132798	1.24987E-05	4.02419E-05	7.12519E-05	2.92666E-05	3.94597E-05	4.78767E-05	4.78767E-05	4.78767E-05	3.40543E-05	5.93054E-05	4.33207E-05	1.31275E-05	2.27801E-05	0.00042869
3832103774535	383210	3774535	0.000206111	4.4408E-05	0.000106434	0.000197422	0.000135396	1.27432E-05	4.10291E-05	7.26457E-05	2.92546E-05	3.94436E-05	4.78572E-05	4.78572E-05	4.78572E-05	3.40404E-05	5.92812E-05	4.33031E-05	1.31221E-05	2.27708E-05	0.000447421
3832203774535	383220	3774535	0.000210119	4.52716E-05	0.000108504	0.000201262	0.000138029	1.2991E-05	4.1827E-05	7.40584E-05	2.92546E-05	3.94436E-05	4.78572E-05	4.78572E-05	4.78572E-05	3.40404E-05	5.92812E-05	4.33031E-05	1.31221E-05	2.27708E-05	0.000466534
3832303774535	383230	3774535	0.000214194	4.61496E-05	0.000110609	0.000205165	0.000140706	1.32429E-05	4.26382E-05	7.54948E-05	2.92427E-05	3.94275E-05	4.78377E-05	4.78377E-05	4.78377E-05	3.40265E-05	5.9257E-05	4.32854E-05	1.31168E-05	2.27615E-05	0.000485403
3832403774535	383240	3774535	0.000218324	4.70393E-05	0.000112741	0.00020912	0.000143419	1.34982E-05	4.34602E-05	7.69502E-05	2.92308E-05	3.94114E-05	4.78182E-05	4.78182E-05	4.78182E-05	3.40126E-05	5.92328E-05	4.32677E-05	1.31114E-05	2.27522E-05	0.000504032
3832503774535	383250	3774535	0.000222466	4.79319E-05	0.00011488	0.000213088	0.00014614	1.37544E-05	4.42849E-05	7.84103E-05	2.92188E-05	3.93953E-05	4.77986E-05	4.77986E-05	4.77986E-05	3.39987E-05	5.92086E-05	4.325E-05	1.31061E-05	2.27429E-05	0.000521749
3832603774535	383260	3774535	0.000226649	4.88331E-05	0.00011704	0.000217095	0.000148888	1.4013E-05	4.51176E-05	7.98846E-05	2.92009E-05	3.93712E-05	4.77693E-05	4.77693E-05	4.77693E-05	3.39779E-05	5.91723E-05	4.32235E-05	1.3098E-05	2.2729E-05	0.00053857
3832703774535	383270	3774535	0.000230913	4.97518E-05	0.000119242	0.000221179	0.000151689	1.42766E-05	4.59663E-05	8.13874E-05	2.92069E-05	3.93792E-05	4.77791E-05	4.77791E-05	4.77791E-05	3.39848E-05	5.91844E-05	4.32324E-05	1.31007E-05	2.27336E-05	0.00055508
3832803774535	383280	3774535	0.000235177	5.06704E-05	0.000121444	0.000225263	0.00015449	1.45402E-05	4.68151E-05	8.28902E-05	2.92069E-05	3.93792E-05	4.77791E-05	4.77791E-05	4.77791E-05	3.39848E-05	5.91844E-05	4.32324E-05	1.31007E-05	2.27336E-05	0.000569549
3832903774535	383290	3774535	0.000239387	5.15775E-05	0.000123618	0.000229295	0.000157255	1.48005E-05	4.76531E-05	8.4374E-05	2.91771E-05	3.9339E-05	4.77303E-05	4.77303E-05	4.77303E-05	3.39501E-05	5.91239E-05	4.31882E-05	1.30873E-05	2.27104E-05	0.000579267
3833003774535	383300	3774535	0.000243583	5.24816E-05	0.000125785	0.000233315	0.000160012	1.50599E-05	4.84885E-05	8.58531E-05	2.90696E-05	3.91941E-05	4.75545E-05	4.75545E-05	4.75545E-05	3.38251E-05	5.89062E-05	4.30292E-05	1.30391E-05	2.26267E-05	0.000585505
3833103774535	383310	3774535	0.000247685	5.33655E-05	0.000127903	0.000237244	0.000162707	1.53136E-05	4.93051E-05	8.7299E-05	2.89383E-05	3.90171E-05	4.73397E-05	4.73397E-05	4.73397E-05	3.36723E-05	5.86401E-05	4.28348E-05	1.29802E-05	2.25245E-05	0.000587284
3833203774535	383320	3774535	0.000251559	5.42001E-05	0.000129903	0.000240955	0.000165251	1.55531E-05	5.00762E-05	8.86643E-05	2.86339E-05	3.86066E-05	4.68417E-05	4.68417E-05	4.68417E-05	3.3318E-05	5.80232E-05	4.23842E-05	1.28437E-05	2.22876E-05	0.000578987
3833303774535	383330	3774535	0.000255218	5.49883E-05	0.000131793	0.000244459	0.000167655	1.57793E-05	5.08044E-05	8.99537E-05	2.82101E-05	3.80352E-05	4.61484E-05	4.61484E-05	4.61484E-05	3.28249E-05	5.71644E-05	4.17568E-05	1.26536E-05	2.19577E-05	0.0005678
3833403774535	383340	3774535	0.000258728	5.57447E-05	0.000133606	0.000247822	0.000169961	1.59963E-05	5.15033E-05	9.11911E-05	2.76788E-05	3.73189E-05	4.52793E-05	4.52793E-05	4.52793E-05	3.22067E-05	5.60879E-05	4.09705E-05	1.24153E-05	2.15442E-05	0.000552143
3833503774535	383350	3774535	0.00026088	5.62084E-05	0.000134717	0.000249883	0.000171374	1.61294E-05	5.19316E-05	9.19496E-05	2.71595E-05	3.66187E-05	4.44298E-05	4.44298E-05	4.44298E-05	3.16025E-05	5.50356E-05	4.02018E-05	1.21824E-05	2.114E-05	0.000535812
3833603774535	383360	3774535	0.000263597	5.67938E-05	0.00013612	0.000252485	0.000173159	1.62973E-05	5.24725E-05	9.29072E-05	2.66223E-05	3.58944E-05	4.35509E-05	4.35509E-05	4.35509E-05	3.09774E-05	5.3947E-05	3.94066E-05	1.19414E-05	2.07218E-05	0.000521999
3833703774535	383370	3774535	0.000265884	5.72864E-05	0.000137301	0.000254675	0.000174661	1.64387E-05	5.29277E-05	9.37131E-05	2.62283E-05	3.53632E-05	4.29065E-05	4.29065E-05	4.29065E-05	3.0519E-05	5.31487E-05	3.88234E-05	1.17647E-05	2.04152E-05	0.000507089
3833803774535	383380	3774535	0.000267417	5.76168E-05	0.000138092	0.000256144	0.000175669	1.65335E-05	5.32329E-05	9.42535E-05	2.58463E-05	3.48482E-05	4.22815E-05	4.22815E-05	4.22815E-05	3.00744E-05	5.23745E-05	3.8258E-05	1.15933E-05	2.01178E-05	0.000492076
3833903774535	383390	3774535	0.000268197	5.77848E-05	0.000138495	0.000256891	0.000176181	1.65817E-05	5.33882E-05	9.45285E-05	2.54523E-05	3.4317E-05	4.1637E-05	4.1637E-05	4.1637E-05	2.9616E-05	5.15762E-05	3.76748E-05	1.14166E-05	1.98112E-05	0.000476819
3834003774535	383400	3774535	0.000268318	5.78109E-05	0.000138558	0.000257007	0.00017626	1.65892E-05	5.34123E-05	9.45711E-05	2.50643E-05	3.37939E-05	4.10023E-05	4.10023E-05	4.10023E-05	2.91646E-05	5.079E-05	3.71005E-05	1.12426E-05	1.95092E-05	0.000461658
3834103774535	383410	3774535	0.000267874	5.77153E-05	0.000138329	0.000256582	0.000175969	1.65618E-05	5.33239E-05	9.44147E-05	2.46823E-05	3.32788E-05	4.03774E-05	4.03774E-05	4.03774E-05	2.872E-05	5.00159E-05	3.6535E-05	1.10712E-05	1.92118E-05	0.000446997

			ISDrainage / Utilities Trenching	ISDrainage / Utilities Trenching	ISAsphalt Paving	ISAsphalt Paving	SVDemolition	SVSite Grubbing / Prep	SVMass Grading / Excavation	SVMass Grading / Excavation	SVDrainage / Utilities Trenching	SVFoundations / Concrete Pads	SVBuilding / Structure Construction	SVBuilding / Structure Construction	SVAsphalt Paving	SVAsphalt Paving	SVArchitectural Coating	SVArchitectural Coating	SVLandscaping or Other Finishing	SVLandscaping or Other Finishing	MDemolition
Unique Identifier	X (UTM)	Y (UTM)	2027	2028	2027	2028	2027	2027	2027	2028	2028	2028	2028	2029	2028	2029	2028	2029	2028	2029	2027
3835903774525	383590	3774525	0.000102591	0.000102591	0.000439339	0.000439339	1.54329E-05	1.01961E-05	1.72182E-05	1.72182E-05	5.19721E-06	5.35591E-06	3.10486E-05	3.10486E-05	2.11459E-05	2.11459E-05	2.09475E-06	2.09475E-06	6.74447E-06	6.74447E-06	4.85349E-05
3836003774525	383600	3774525	0.000101281	0.000101281	0.000433729	0.000433729	1.55126E-05	1.02487E-05	1.73071E-05	1.73071E-05	5.22403E-06	5.38355E-06	3.11774E-05	3.11774E-05	2.1255E-05	2.1255E-05	2.10556E-06	2.10556E-06	6.77928E-06	6.77928E-06	4.89527E-05
3836103774525	383610	3774525	9.99664E-05	9.99664E-05	0.0004281	0.0004281	1.55861E-05	1.02972E-05	1.73891E-05	1.73891E-05	5.24879E-06	5.40906E-06	3.13062E-05	3.13062E-05	2.13558E-05	2.13558E-05	2.11554E-06	2.11554E-06	6.81141E-06	6.81141E-06	4.93706E-05
3836203774525	383620	3774525	9.93846E-05	9.93846E-05	0.000425609	0.000425609	1.57577E-05	1.04106E-05	1.75805E-05	1.75805E-05	5.30656E-06	5.46859E-06	3.15896E-05	3.15896E-05	2.15908E-05	2.15908E-05	2.13883E-06	2.13883E-06	6.88638E-06	6.88638E-06	5.0254E-05
3836303774525	383630	3774525	9.95702E-05	9.95702E-05	0.000426404	0.000426404	1.60517E-05	1.06049E-05	1.79086E-05	1.79086E-05	5.4056E-06	5.57065E-06	3.20534E-05	3.20534E-05	2.19938E-05	2.19938E-05	2.17874E-06	2.17874E-06	7.0149E-06	7.0149E-06	5.17761E-05
3836403774525	383640	3774525	9.97477E-05	9.97477E-05	0.000427164	0.000427164	1.63826E-05	1.08234E-05	1.82777E-05	1.82777E-05	5.51701E-06	5.68547E-06	3.25688E-05	3.25688E-05	2.24471E-05	2.24471E-05	2.22365E-06	2.22365E-06	7.15948E-06	7.15948E-06	5.35311E-05
3836503774525	383650	3774525	9.91019E-05	9.91019E-05	0.000424398	0.000424398	1.66215E-05	1.09813E-05	1.85443E-05	1.85443E-05	5.59747E-06	5.76839E-06	3.29166E-05	3.29166E-05	2.27745E-05	2.27745E-05	2.25608E-06	2.25608E-06	7.2639E-06	7.2639E-06	5.47965E-05
3836603774525	383660	3774525	9.83798E-05	9.83798E-05	0.000421306	0.000421306	1.68666E-05	1.11432E-05	1.88177E-05	1.88177E-05	5.68E-06	5.85344E-06	3.32773E-05	3.32773E-05	2.31102E-05	2.31102E-05	2.28934E-06	2.28934E-06	7.37099E-06	7.37099E-06	5.605E-05
3836703774525	383670	3774525	9.78537E-05	9.78537E-05	0.000419053	0.000419053	1.71668E-05	1.13415E-05	1.91526E-05	1.91526E-05	5.78111E-06	5.95762E-06	3.37025E-05	3.37025E-05	2.35216E-05	2.35216E-05	2.33009E-06	2.33009E-06	7.50219E-06	7.50219E-06	5.75423E-05
3836803774525	383680	3774525	9.76638E-05	9.76638E-05	0.00041824	0.00041824	1.75589E-05	1.16006E-05	1.95901E-05	1.95901E-05	5.91314E-06	6.0937E-06	3.42951E-05	3.42951E-05	2.40588E-05	2.40588E-05	2.38331E-06	2.38331E-06	7.67355E-06	7.67355E-06	5.93868E-05
3836903774525	383690	3774525	9.75297E-05	9.75297E-05	0.000417666	0.000417666	1.79939E-05	1.1888E-05	2.00754E-05	2.00754E-05	6.05963E-06	6.24466E-06	3.49779E-05	3.49779E-05	2.46548E-05	2.46548E-05	2.44236E-06	2.44236E-06	7.86364E-06	7.86364E-06	6.15953E-05
3837003774525	383700	3774525	9.86088E-05	9.86088E-05	0.000422287	0.000422287	1.86065E-05	1.22927E-05	2.0759E-05	2.0759E-05	6.26595E-06	6.45728E-06	3.5854E-05	3.5854E-05	2.54943E-05	2.54943E-05	2.52551E-06	2.52551E-06	8.13139E-06	8.13139E-06	6.50694E-05
3837103774525	383710	3774525	9.82622E-05	9.82622E-05	0.000420802	0.000420802	1.9115E-05	1.26287E-05	2.13263E-05	2.13263E-05	6.4372E-06	6.63375E-06	3.68718E-05	3.68718E-05	2.6191E-05	2.6191E-05	2.59453E-06	2.59453E-06	8.35362E-06	8.35362E-06	6.58036E-05
3837203774525	383720	3774525	9.6525E-05	9.6525E-05	0.000413363	0.000413363	1.94888E-05	1.28756E-05	2.17432E-05	2.17432E-05	6.56305E-06	6.76345E-06	3.78767E-05	3.78767E-05	2.67031E-05	2.67031E-05	2.64526E-06	2.64526E-06	8.51694E-06	8.51694E-06	6.56782E-05
3837303774525	383730	3774525	9.44659E-05	9.44659E-05	0.000404545	0.000404545	1.97583E-05	1.30537E-05	2.2044E-05	2.2044E-05	6.65383E-06	6.85701E-06	3.87656E-05	3.87656E-05	2.70725E-05	2.70725E-05	2.68185E-06	2.68185E-06	8.63475E-06	8.63475E-06	6.54991E-05
3837403774525	383740	3774525	9.2382E-05	9.2382E-05	0.000395621	0.000395621	2.00218E-05	1.32278E-05	2.23379E-05	2.23379E-05	6.74255E-06	6.94843E-06	4.02214E-05	4.02214E-05	2.74334E-05	2.74334E-05	2.71761E-06	2.71761E-06	8.74988E-06	8.74988E-06	6.52783E-05
3837503774525	383750	3774525	9.029E-05	9.029E-05	0.000386662	0.000386662	2.02056E-05	1.33492E-05	2.2543E-05	2.2543E-05	6.80445E-06	7.01222E-06	4.14324E-05	4.14324E-05	2.76853E-05	2.76853E-05	2.74256E-06	2.74256E-06	8.8302E-06	8.8302E-06	6.50335E-05
3837603774525	383760	3774525	8.82288E-05	8.82288E-05	0.000377835	0.000377835	2.02056E-05	1.33492E-05	2.2543E-05	2.2543E-05	6.80445E-06	7.01222E-06	4.15613E-05	4.15613E-05	2.76853E-05	2.76853E-05	2.74256E-06	2.74256E-06	8.8302E-06	8.8302E-06	6.47709E-05
3837703774525	383770	3774525	8.62089E-05	8.62089E-05	0.000369185	0.000369185	2.01627E-05	1.33209E-05	2.24951E-05	2.24951E-05	6.79001E-06	6.99733E-06	4.15484E-05	4.15484E-05	2.76265E-05	2.76265E-05	2.73674E-06	2.73674E-06	8.81146E-06	8.81146E-06	6.44904E-05
3837803774525	383780	3774525	8.42489E-05	8.42489E-05	0.000360791	0.000360791	2.01137E-05	1.32885E-05	2.24405E-05	2.24405E-05	6.7735E-06	6.98032E-06	4.14711E-05	4.14711E-05	2.75594E-05	2.75594E-05	2.73008E-06	2.73008E-06	8.79004E-06	8.79004E-06	6.42217E-05
3837903774525	383790	3774525	8.23404E-05	8.23404E-05	0.000352618	0.000352618	2.00585E-05	1.3252E-05	2.23789E-05	2.23789E-05	6.75493E-06	6.96119E-06	4.1368E-05	4.1368E-05	2.74838E-05	2.74838E-05	2.7226E-06	2.7226E-06	8.76594E-06	8.76594E-06	6.39352E-05
3838003774525	383800	3774525	8.05021E-05	8.05021E-05	0.000344746	0.000344746	2.00034E-05	1.32156E-05	2.23174E-05	2.23174E-05	6.73636E-06	6.94205E-06	4.12521E-05	4.12521E-05	2.74083E-05	2.74083E-05	2.71511E-06	2.71511E-06	8.74184E-06	8.74184E-06	6.36666E-05
3838103774525	383810	3774525	7.8736E-05	7.8736E-05	0.000337182	0.000337182	1.99544E-05	1.31832E-05	2.22627E-05	2.22627E-05	6.71986E-06	6.92504E-06	4.1149E-05	4.1149E-05	2.73411E-05	2.73411E-05	2.70846E-06	2.70846E-06	8.72043E-06	8.72043E-06	6.34159E-05
3838203774525	383820	3774525	7.70194E-05	7.70194E-05	0.000329831	0.000329831	1.99054E-05	1.31508E-05	2.2208E-05	2.2208E-05	6.70335E-06	6.90803E-06	4.10459E-05	4.10459E-05	2.72739E-05	2.72739E-05	2.70181E-06	2.70181E-06	8.69901E-06	8.69901E-06	6.31592E-05
3838303774525	383830	3774525	7.53709E-05	7.53709E-05	0.000322772	0.000322772	1.98625E-05	1.31225E-05	2.21602E-05	2.21602E-05	6.68891E-06	6.89315E-06	4.09557E-05	4.09557E-05	2.72152E-05	2.72152E-05	2.69599E-06	2.69599E-06	8.68026E-06	8.68026E-06	6.29264E-05
3838403774525	383840	3774525	7.37658E-05	7.37658E-05	0.000315898	0.000315898	1.98196E-05	1.30942E-05	2.21124E-05	2.21124E-05	6.67447E-06	6.87827E-06	4.08656E-05	4.08656E-05	2.71564E-05	2.71564E-05	2.69017E-06	2.69017E-06	8.66152E-06	8.66152E-06	6.26817E-05
3838503774525	383850	3774525	7.21998E-05	7.21998E-05	0.000309191	0.000309191	1.97706E-05	1.30618E-05	2.20577E-05	2.20577E-05	6.65796E-06	6.86126E-06	4.07625E-05	4.07625E-05	2.70893E-05	2.70893E-05	2.68351E-06	2.68351E-06	8.6401E-06	8.6401E-06	6.2425E-05
3838603774525	383860	3774525	7.06689E-05	7.06689E-05	0.000302635	0.000302635	1.97216E-05	1.30294E-05	2.2003E-05	2.2003E-05	6.64146E-06	6.84425E-06	4.06594E-05	4.06594E-05	2.70221E-05	2.70221E-05	2.67686E-06	2.67686E-06	8.61868E-06	8.61868E-06	6.21445E-05
3838703774525	383870	3774525	6.91813E-05	6.91813E-05	0.000296265	0.000296265	1.96787E-05	1.30011E-05	2.19551E-05	2.19551E-05	6.62701E-06	6.82936E-06	4.05692E-05	4.05692E-05	2.69633E-05	2.69633E-05	2.67104E-06	2.67104E-06	8.59994E-06	8.59994E-06	6.1858E-05
3838803774525	383880	3774525	6.77288E-05	6.77288E-05	0.000290045	0.000290045	1.96235E-05	1.29647E-05	2.18936E-05	2.18936E-05	6.60844E-06	6.81023E-06	4.04662E-05	4.04662E-05	2.68878E-05	2.68878E-05	2.66356E-06	2.66356E-06	8.57584E-06	8.57584E-06	6.15476E-05
3838903774525	383890	3774525	6.63155E-05	6.63155E-05	0.000283992	0.000283992	1.95745E-05	1.29323E-05	2.18389E-05	2.18389E-05	6.59194E-06	6.79322E-06	4.03631E-05	4.03631E-05	2.68206E-05	2.68206E-05	2.6569E-06	2.6569E-06	8.55442E-06	8.55442E-06	6.12312E-05
3839003774525	383900	3774525	6.49435E-05	6.49435E-05	0.000278117	0.000278117	1.95194E-05	1.28958E-05	2.17774E-05	2.17774E-05	6.57337E-06	6.77408E-06	4.026E-05	4.026E-05	2.67451E-05	2.67451E-05	2.64942E-06	2.64942E-06	8.53033E-06	8.53033E-06	6.09149E-05
3839103774525	383910	3774525	6.36148E-05	6.36148E-05	0.000272427	0.000272427	1.94765E-05	1.28675E-05	2.17296E-05	2.17296E-05	6.55893E-06	6.7592E-06	4.0157E-05	4.0157E-05	2.66863E-05	2.66863E-05	2.6436E-06	2.6436E-06	8.51158E-06	8.51158E-06	6.06164E-05
3829703774535	382970	3774535	4.26609E-05	4.26609E-05	0.000182693	0.000182693	1.60088E-05	1.05765E-05	1.78608E-05	1.78608E-05	5.39115E-06	5.55577E-06	3.26203E-05	3.26203E-05	2.1935E-05	2.1935E-05	2.17292E-06	2.17292E-06	6.99615E-06	6.99615E-06	2.94874E-05
3829803774535	382980	3774535	4.50893E-05	4.50893E-05	0.000193092	0.000193092	1.62355E-05	1.07263E-05	1.81137E-05	1.81137E-05	5.46749E-06	5.63444E-06	3.30068E-05	3.30068E-05	2.22456E-05	2.22456E-05	2.20369E-06	2.20369E-06	7.09522E-06	7.09522E-06	3.03709E-05
3829903774535	382990	3774535	4.78519E-05	4.78519E-05	0.000204923	0.000204923	1.64867E-05	1.08923E-05	1.83939E-05	1.83939E-05	5.55208E-06	5.72161E-06	3.34448E-05	3.34448E-05	2.25898E-05	2.25898E-05	2.23779E-06	2.23779E-06	7.20499E-06	7.20499E-06	3.13677E-05
3830003774535	383000	3774535	5.09178E-05	5.09178E-05	0.000218053	0.000218053	1.67685E-05	1.10784E-05	1.87084E-05	1.87084E-05	5.64699E-06	5.81942E-06	3.39086E-05	3.39086E-05	2.29759E-05	2.29759E-05	2.27604E-06	2.27604E-06	7.32816E-06	7.32816E-06	3.24601E-05
3830103774535	383010	3774535	5.41591E-05	5.41591E-05	0.000231933	0.000231933	1.70504E-05	1.12646E-05	1.90228E-05	1.90228E-05	5.7419E-06	5.91722E-06	3.43724E-05	3.43724E-05	2.33621E-05	2.33621E-05	2.31429E-06	2.31429E-06	7.45132E-06	7.45132E-06	3.35882E-05
3830203774535	383020	3774535	5.77099E-05	5.77099E-05	0.000247139	0.000247139	1.73628E-05	1.14711E-05	1.93714E-05	1.93714E-05	5.84712E-06	6.02566E-06	3.4862E-05	3.4862E-05	2.37902E-05	2.37902E-05	2.3567E-06	2.3567E-06	7.58787E-06	7.58787E-06	3.48119E-05
3830303774535	383030	3774535	6.13205E-05	6.13205E-05	0.000262602	0.000262602	1.76508E-05	1.16613E-05	1.96926E-05	1.96926E-05	5.94409E-06	6.12559E-06	3.53E-05	3.53E-05	2.41847E-05	2.41847E-05	2.39579E-06	2.39579E-06	7.71371E-06	7.71371E-06	3.60117E-05
3830403774535	383040	3774535	6.48135E-05	6.48135E-05	0.00027756	0.00027756	1.78775E-05	1.18111E-05	1.99455E-05	1.99455E-05	6.02043E-06	6.20426E-06	3.56479E-05	3.56479E-05	2.44953E-05	2.44953E-05	2.42656E-06	2.42656E-06	7.81277E-06	7.81277E-06	3.70324E-05
3830503774535	383050	3774535	6.85706E-05	6.85706E-05	0.00029365	0.00029365	1.81225E-05	1.1973E-05	2.0219E-05	2.0219E-05	6.10296E-06	6.28931E-06	3.60086E-05	3.60086E-05	2.48311E-05	2.48311E-05	2.45982E-06	2.45982E-06	7.91987E-06	7.91987E-06	3.8071E-05
3830603774535	383060	3774535	7.26516E-05	7.26516E-05	0.000311126	0.000311126	1.83921E-05	1.21511E-05	2.05197E-05	2.05197E-05	6.19374E-06	6.38286E-06	3.64337E-05	3.64337E-05	2.52005E-05	2.52005E-05	2.49641E-06	2.49641E-06	8.03768E-06	8.03768E-06	3.91574E-05
3830703774535	383070	3774535	7.70174E-05	7.70174E-05	0.000329822	0.000329822	1.868E-05	1.23413E-05	2.0841E-05	2.0841E-05	6.29071E-06	6.48279E-06	3.69104E-05	3.69104E-05	2.5595E-05	2.5595E-05	2.53549E-06	2.53549E-06	8.16352E-06	8.16352E-06	4.02617E-05
3830803774535	383080	3774535	8.16183E-05	8.16183E-05	0.000349526	0.000349526	1.90109E-05	1.25599E-05	2.12101E-05	2.12101E-05	6.40212E-06	6.59761E-06	3.74E-05	3.74E-05	2.60483E-05	2.60483E-05	2.5804E-06	2.5804E-06	8.3081E-06	8.3081E-06	4.16346E-05
3830903774535	383090	3774535	8.65576E-05	8.65576E-05	0.000370678	0.000370678	1.9354E-05	1.27866E-05	2.15929E-05	2.15929E-05	6.51766E-06	6.71668E-06	3.78509E-05	3.78509E-05	2.65184E-05	2.65184E-05	2.62697E-06	2.62697E-06	8.45804E-06	8.45804E-06	4.32522E-05
3831003774535	383100	3774535	9.16929E-05	9.16929E-05	0.00039267	0.00039267	1.96419E-05	1.29768E-05	2.19141E-05	2.19141E-05	6.61463E-06	6.81661E-06	3.83147E-05	3.83147E-05	2.6913E-05	2.6913E-05	2.66605E-06	2.66605E-06	8.58388E-06	8.58388E-06	4.39387E-05
3831103774535	383110	3774535	9.70676E-05	9.70676E-05	0.000415686	0.000415686	1.98747E-05	1.31306E-05	2.21739E-05	2.21739E-05	6.69304E-06	6.8974E-06	3.87269E-05	3.87269E-05	2.7232E-05	2.7232E-05	2.69765E-06	2.69765E-06	8.68562E-06	8.68562E-06	4.46192E-05
3831203774535	383120	3774535	0.000102265	0.000102265	0.000437943	0.000437943	2.00769E-05	1.32642E-05	2.23994E-05	2.23994E-05	6.76112E-06	6.96757E-06	3.91006E-05	3.91006E-05	2.7509E-05	2.7509E-05	2.72509E-06	2.72509E-06	8.77397E-06	8.77397E-06	4.52877E-05
3831303774535	383130	3774535	0.000107509	0.000107509	0.000460403	0.000460403	2.02546E-05	1.33816E-05	2.25977E-05	2.25977E-05	6.82095E-06	7.02923E-06	3.94484E-05	3.94484E-05	2.77524E-05	2.77524E-05	2.74921E-06	2.74921E-06	8.85162E-06	8.85162E-06	4.58369E-05
3831403774535	383140	3774535	0.000112705	0.000112705	0.000482651	0.000482651	2.03526E-05	1.34463E-05	2.2707E-05	2.2707E-05	6.85397E-06	7.06325E-06	3.96674E-05	3.96674E-05	2.78867E-05	2.78867E-05	2.76251E-06	2.76251E-06	8.89446E-06	8.89446E-06	4.63562E-05
3831503774535	383150	3774535	0.00011811	0.00011811	0.0005058	0.0005058	2.04445E-05	1.3507E-05	2.28096E-05	2.28096E-05	6.88491E-06	7.09514E-06	3.98864E-05	3.98864E-05	2.80127E-05	2.80127E-05	2.77499E-06	2.77499E-06	8.93462E-06	8.93462E-06	4.68815E-05
3831603774535	383160	3774535	0.000123728	0.000123728	0.000529859	0.000529859	2.05242E-05	1.35597E-05	2.28984E-05	2.28984E-05	6.91174E-06	7.12278E-06	4.00668E-05	4.00668E-05	2.81218E-05	2.81218E-05	2.7858E-06	2.7858E-06	8.96943E-06	8.96943E-06	4.74067E-05
3831703774535	383170	3774535	0.00012959	0.00012959	0.000554961	0.000554961	2.05793E-05	1.35961E-05	2.29599E-05	2.29599E-05	6.9303E-06	7.14192E-06	4.02343E-05	4.02343E-05	2.81973E-05	2.81973E-05	2.79328E-06	2.79328E-06	8.99352E-06	8.99352E-06	4.7932E-05
3831903774535	383190	3774535	0.000141874	0.000141874	0.000607568	0.000607568	2.05364E-05	1.35678E-05	2.29121E-05	2.29121E-05	6.91586E-06	7.12703E-06	4.00797E-05	4.00797E-05	2.81386E-05	2.81386E-05	2.78746E-06	2.78746E-06	8.97478E-06	8.97478E-06	4.89945E-05
3832003774535	383200	3774535	0.000148175	0.000148175	0.000634552	0.000634552	2.04384E-05	1.3503E-05	2.28027E-05	2.28027E-05	6.88285E-06	7.09301E-06	3.98091E-05	3.98091E-05	2.80043E-05	2.80043E-05	2.77416E-06	2.77416E-06	8.93194E-06	8.93194E-06	4.95258E-05
3832103774535	383210	3774535	0.00015465	0.00015465	0.000662278	0.000662278	2.03587E-05	1.34504E-05	2.27139E-05	2.27139E-05	6.85603E-06	7.06537E-06	3.95772E-05	3.95772E-05	2.78951E-05	2.78951E-05	2.76335E-06	2.76335E-06	8.89714E-06	8.89714E-06	5.0063E-05
3832203774535	383220	3774535	0.000161256	0.000161256	0.000690569	0.000690569	2.02791E-05	1.33978E-05	2.2625E-05	2.2625E-05	6.82921E-06	7.03773E-06	3.93969E-05	3.93969E-05	2.7786E-05	2.7786E-05	2.75254E-06	2.75254E-06	8.86233E-06	8.86233E-06	5.05942E-05
3832303774535	383230	3774535	0.000167778	0.000167778	0.000718499	0.000718499	2.02117E-05	1.33532E-05	2.25498E-05	2.25498E-05	6.80651E-06	7.01434E-06	3.92294E-05	3.92294E-05	2.76937E-05	2.76937E-05	2.74339E-06	2.74339E-06	8.83288E-06	8.83288E-06	5.11195E-05
3832403774535	383240	3774535	0.000174217	0.000174217	0.000746074	0.000746074	2.01443E-05	1.33087E-05	2.24746E-05	2.24746E-05	6.78382E-06	6.99096E-06	3.90748E-05	3.90748E-05	2.76013E-05	2.76013E-05	2.73424E-06	2.73424E-06	8.80343E-06	8.80343E-06	5.16508E-05
3832503774535	383250	3774535	0.000180341	0.000180341	0.000772298	0.000772298	2.00769E-05	1.32642E-05	2.23994E-05	2.23994E-05	6.76112E-06	6.96757E-06	3.89073E-05	3.89073E-05	2.7509E-05	2.7509E-05	2.72509E-06	2.72509E-06	8.77397E-06	8.77397E-06	5.21701E-05
3832603774535	383260	3774535	0.000186155	0.000186155	0.000797197	0.000797197	2.00279E-05	1.32318E-05	2.23448E-05	2.23448E-05	6.74462E-06	6.95056E-06	3.88042E-05	3.88042E-05	2.74418E-05	2.74418E-05	2.71844E-06	2.71844E-06	8.75255E-06	8.75255E-06	5.26834E-05
3832703774535	383270	3774535	0.000191862	0.000191862	0.000821636	0.000821636	2.00218E-05	1.32278E-05	2.23379E-05	2.23379E-05	6.74255E-06	6.94843E-06	3.87785E-05	3.87785E-05	2.74334E-05	2.74334E-05	2.71761E-06	2.71761E-06	8.74988E-06	8.74988E-06	5.32087E-05
3832803774535	383280	3774535	0.000196863	0.000196863	0.000843053	0.000843053	2.00095E-05	1.32197E-05	2.23243E-05	2.23243E-05	6.73843E-06	6.94418E-06	3.87398E-05	3.87398E-05	2.74166E-05	2.74166E-05	2.71595E-06	2.71595E-06	8.74452E-06	8.74452E-06	5.3728E-05
3832903774535	383290	3774535	0.000200222	0.000200222	0.000857438	0.000857438	1.99483E-05	1.31792E-05	2.22559E-05	2.22559E-05	6.71779E-06	6.92292E-06	3.85981E-05	3.85981E-05	2.73327E-05	2.73327E-05	2.70763E-06	2.70763E-06	8.71775E-06	8.71775E-06	5.42056E-05
3833003774535	383300	3774535	0.000202378	0.000202378	0.000866671	0.000866671	1.98625E-05	1.31225E-05	2.21602E-05	2.21602E-05	6.68891E-06	6.89315E-06	3.84049E-05	3.84049E-05	2.72152E-05	2.72152E-05	2.69599E-06	2.69599E-06	8.68026E-06	8.68026E-06	5.46413E-05
3833103774535	383310	3774535	0.000202993	0.000202993	0.000869304	0.000869304	1.97461E-05	1.30456E-05	2.20303E-05	2.20303E-05	6.64971E-06	6.85275E-06	3.81601E-05	3.81601E-05	2.70557E-05	2.70557E-05	2.68019E-06	2.68019E-06	8.62939E-06	8.62939E-06	5.50293E-05
3833203774535	383320	3774535	0.000200125	0.000200125	0.000857022	0.000857022	1.94949E-05	1.28797E-05	2.17501E-05	2.17501E-05	6.56512E-06	6.76558E-06	3.76834E-05	3.76834E-05	2.67115E-05	2.67115E-05	2.64609E-06	2.64609E-06	8.51962E-06	8.51962E-06	5.528E-05
3833303774535	383330	3774535	0.000196258	0.000196258	0.000840465	0.000840465	1.92437E-05	1.27137E-05	2.14698E-05	2.14698E-05	6.48053E-06	6.6784E-06	3.72067E-05	3.72067E-05	2.63673E-05	2.63673E-05	2.612E-06	2.612E-06	8.40984E-06	8.40984E-06	5.55367E-05
3833403774535	383340	3774535	0.000190846	0.000190846	0.000817289	0.000817289	1.8968E-05	1.25316E-05	2.11622E-05	2.11622E-05	6.38768E-06	6.58272E-06	3.67429E-05	3.67429E-05	2.59896E-05	2.59896E-05	2.57458E-06	2.57458E-06	8.28936E-06	8.28936E-06	5.56799E-05
3833503774535	383350	3774535	0.000185201	0.000185201	0.000793115	0.000793115	1.86372E-05	1.2313E-05	2.07931E-05	2.07931E-05	6.27627E-06	6.46791E-06	3.63049E-05	3.63049E-05	2.55363E-05	2.55363E-05	2.52967E-06	2.52967E-06	8.14478E-06	8.14478E-06	5.3919E-05
3833603774535	383360	3774535	0.000180427	0.000180427	0.000772669	0.000772669	1.83921E-05	1.21511E-05	2.05197E-05	2.05197E-05	6.19374E-06	6.38286E-06	3.58669E-05	3.58669E-05	2.52005E-05	2.52005E-05	2.49641E-06	2.49641E-06	8.03768E-06	8.03768E-06	5.34773E-05
3833703774535	383370	3774535	0.000175273	0.000175273	0.000750598	0.000750598	1.8147E-05	1.19892E-05	2.02463E-05	2.02463E-05	6.11121E-06	6.29781E-06	3.54417E-05	3.54417E-05	2.48647E-05	2.48647E-05	2.46314E-06	2.46314E-06	7.93058E-06	7.93058E-06	5.31968E-05
3833803774535	383380	3774535	0.000170084	0.000170084	0.000728377	0.000728377	1.79081E-05	1.18313E-05	1.99797E-05	1.99797E-05	6.03075E-06	6.21489E-06	3.50295E-05	3.50295E-05	2.45373E-05	2.45373E-05	2.43071E-06	2.43071E-06	7.82616E-06	7.82616E-06	5.28804E-05
3833903774535	383390	3774535	0.000164811	0.000164811	0.000705793	0.000705793	1.76753E-05	1.16775E-05	1.972E-05	1.972E-05	5.95235E-06	6.1341E-06	3.46301E-05	3.46301E-05	2.42183E-05	2.42183E-05	2.39911E-06	2.39911E-06	7.72442E-06	7.72442E-06	5.25342E-05
3834003774535	383400	3774535	0.00015957	0.00015957	0.00068351	0.00068351	1.74486E-05	1.15277E-05	1.94671E-05	1.94671E-05	5.87601E-06	6.05543E-06	3.42436E-05	3.42436E-05	2.39077E-05	2.39077E-05	2.36834E-06	2.36834E-06	7.62535E-06	7

			MSite Grubbing / Prep	MMass Grading / Excavation	MMass Grading / Excavation	MDrainage / Utilities Trenching	MFoundations / Concrete Pads	MBuilding / Structure Construction	MAsphalt Paving	MLandscaping or Other Finishing	MWaterside Construction (Piles)	RSSWRe-striping South Valley	RSSWRe-striping Silver Lake Boulevard	RSSWDemolition	RSSWPlacing Base	RSSWForm/Place Rebar and Pour	Child Risk				
Unique Identifier	X (UTM)	Y (UTM)	2027	2027	2028	2028	2028	2028	2028	2028	2028	2029	2029	2029	2029	2029	3rd Trimester	0<2	2<16	Total	per million
3835903774525	383590	3774525	4.37967E-05	0.000109364	0.000109364	3.06064E-05	5.64746E-05	0.000101552	7.18419E-05	2.17703E-05	3.85462E-05	1.31884E-05	2.9969E-05	5.12739E-05	2.78725E-05	8.34272E-06	6.65943E-09	2.3055E-07	2.8053E-08	2.6526E-07	0.26525977
3836003774525	383600	3774525	4.41737E-05	0.000110305	0.000110305	3.08699E-05	5.69608E-05	0.000102426	7.24604E-05	2.19577E-05	3.8878E-05	1.32487E-05	3.02353E-05	5.17154E-05	2.81124E-05	8.41454E-06	6.65146E-09	2.2892E-07	2.7834E-08	2.63408E-07	0.26340809
3836103774525	383610	3774525	4.45508E-05	0.000111247	0.000111247	3.11334E-05	5.7447E-05	0.0001033	7.30789E-05	2.21451E-05	3.92099E-05	1.33039E-05	3.04965E-05	5.21568E-05	2.83524E-05	8.48637E-06	6.64436E-09	2.2735E-07	2.7616E-08	2.61608E-07	0.26160762
3836203774525	383620	3774525	4.53479E-05	0.000113237	0.000113237	3.16905E-05	5.8475E-05	0.000105149	7.43865E-05	2.25414E-05	3.99115E-05	1.34295E-05	3.10442E-05	5.30906E-05	2.886E-05	8.6383E-06	6.6942E-09	2.2761E-07	2.7601E-08	2.61904E-07	0.26190389
3836303774525	383630	3774525	4.67215E-05	0.000116667	0.000116667	3.26504E-05	6.02461E-05	0.000108334	7.66396E-05	2.32241E-05	4.11204E-05	1.36456E-05	3.19837E-05	5.46865E-05	2.97276E-05	8.89798E-06	6.8183E-09	2.3015E-07	2.7819E-08	2.64785E-07	0.26478496
3836403774525	383640	3774525	4.83051E-05	0.000120621	0.000120621	3.3757E-05	6.22881E-05	0.000112006	7.92373E-05	2.40113E-05	4.25141E-05	1.38867E-05	3.30739E-05	5.65456E-05	3.07382E-05	9.20047E-06	6.94759E-09	2.3277E-07	2.8069E-08	2.67785E-07	0.26778452
3836503774525	383650	3774525	4.9447E-05	0.000123473	0.000123473	3.45551E-05	6.37606E-05	0.000114653	8.11104E-05	2.45789E-05	4.35191E-05	1.40575E-05	3.38527E-05	5.78784E-05	3.14627E-05	9.41733E-06	7.01026E-09	2.3332E-07	2.8104E-08	2.68435E-07	0.26843472
3836603774525	383660	3774525	5.05781E-05	0.000126297	0.000126297	3.53455E-05	6.52192E-05	0.000117276	8.29659E-05	2.51412E-05	4.45147E-05	1.42384E-05	3.46213E-05	5.91942E-05	3.21779E-05	9.63142E-06	7.05998E-09	2.3352E-07	2.8128E-08	2.68705E-07	0.26870465
3836703774525	383670	3774525	5.19247E-05	0.00012966	0.00012966	3.62866E-05	6.69556E-05	0.000120399	8.51748E-05	2.58105E-05	4.56998E-05	1.44695E-05	3.55257E-05	6.07392E-05	3.30178E-05	9.8828E-06	7.11669E-09	2.3395E-07	2.8225E-08	2.69293E-07	0.26929301
3836803774525	383680	3774525	5.35891E-05	0.000133816	0.000133816	3.74497E-05	6.91017E-05	0.000124258	8.79049E-05	2.66379E-05	4.71647E-05	1.47961E-05	3.66461E-05	6.26663E-05	3.40653E-05	1.01963E-05	7.18582E-09	2.348E-07	2.844E-08	2.70428E-07	0.27042791
3836903774525	383690	3774525	5.55821E-05	0.000138793	0.000138793	3.88424E-05	7.16716E-05	0.000128879	9.11741E-05	2.76285E-05	4.89187E-05	1.51478E-05	3.84347E-05	6.57053E-05	3.57174E-05	1.06908E-05	7.23941E-09	2.354E-07	2.874E-08	2.71381E-07	0.27138076
3837003774525	383700	3774525	5.87169E-05	0.000146621	0.000146621	4.10332E-05	7.5714E-05	0.000136148	9.63164E-05	2.91868E-05	5.16778E-05	1.55497E-05	3.99469E-05	6.8337E-05	3.71479E-05	1.1119E-05	7.30695E-09	2.3659E-07	2.9379E-08	2.73276E-07	0.2732761
3837103774525	383710	3774525	5.93795E-05	0.000148275	0.000148275	4.14962E-05	7.65683E-05	0.000137684	9.74032E-05	2.95161E-05	5.22609E-05	1.61074E-05	4.02986E-05	6.89736E-05	3.7494E-05	1.12226E-05	7.34869E-09	2.3661E-07	2.9488E-08	2.73448E-07	0.27344755
3837203774525	383720	3774525	5.92664E-05	0.000147993	0.000147993	4.14171E-05	7.64224E-05	0.000137422	9.72176E-05	2.94599E-05	5.21613E-05	1.65395E-05	4.02584E-05	6.88633E-05	3.7434E-05	1.12047E-05	7.3521E-09	2.3468E-07	2.9196E-08	2.71226E-07	0.27122643
3837303774525	383730	3774525	5.91048E-05	0.000147589	0.000147589	4.13042E-05	7.6214E-05	0.000137047	9.69525E-05	2.93796E-05	5.20191E-05	1.69163E-05	4.01579E-05	6.8685E-05	3.73371E-05	1.11756E-05	7.34427E-09	2.3232E-07	2.8827E-08	2.6849E-07	0.26849025
3837403774525	383740	3774525	5.89055E-05	0.000147091	0.000147091	4.11649E-05	7.5957E-05	0.000136585	9.66256E-05	2.92805E-05	5.18437E-05	1.70067E-05	4.00323E-05	6.84558E-05	3.72125E-05	1.11384E-05	7.40143E-09	2.3049E-07	2.8455E-08	2.6635E-07	0.26634978
3837503774525	383750	3774525	5.86846E-05	0.00014654	0.00014654	4.10106E-05	7.56723E-05	0.000136073	9.62634E-05	2.91707E-05	5.16493E-05	1.69766E-05	3.98967E-05	6.82181E-05	3.70833E-05	1.10997E-05	7.33707E-09	2.2729E-07	2.8056E-08	2.62682E-07	0.26268243
3837603774525	383760	3774525	5.84476E-05	0.000145948	0.000145948	4.0845E-05	7.53667E-05	0.000135523	9.58746E-05	2.90529E-05	5.14407E-05	1.69263E-05	3.9751E-05	6.79634E-05	3.69449E-05	1.10582E-05	7.26743E-09	2.2405E-07	2.7642E-08	2.58963E-07	0.25896287
3837703774525	383770	3774525	5.81945E-05	0.000145316	0.000145316	4.06681E-05	7.50402E-05	0.000134936	9.54593E-05	2.89271E-05	5.12179E-05	1.68711E-05	3.95952E-05	6.76918E-05	3.67972E-05	1.1014E-05	7.18476E-09	2.2072E-07	2.7229E-08	2.5513E-07	0.25513003
3837803774525	383780	3774525	5.79521E-05	0.000144711	0.000144711	4.04987E-05	7.47277E-05	0.000134374	9.50617E-05	2.88066E-05	5.10046E-05	1.68208E-05	3.94445E-05	6.74286E-05	3.66542E-05	1.09712E-05	7.10283E-09	2.1747E-07	2.6828E-08	2.51402E-07	0.25140184
3837903774525	383790	3774525	5.76935E-05	0.000144065	0.000144065	4.0318E-05	7.43943E-05	0.000133775	9.46376E-05	2.86781E-05	5.07771E-05	1.67706E-05	3.92837E-05	6.71485E-05	3.65019E-05	1.09256E-05	7.0216E-09	2.1428E-07	2.6434E-08	2.47739E-07	0.24773895
3838003774525	383800	3774525	5.74511E-05	0.00014346	0.00014346	4.01486E-05	7.40817E-05	0.000133213	9.424E-05	2.85576E-05	5.05637E-05	1.67254E-05	3.9138E-05	6.68938E-05	3.63634E-05	1.08842E-05	6.94323E-09	2.1122E-07	2.6055E-08	2.44221E-07	0.24422061
3838103774525	383810	3774525	5.72249E-05	0.000142895	0.000142895	3.99905E-05	7.379E-05	0.000132688	9.38689E-05	2.84451E-05	5.03646E-05	1.66801E-05	3.89974E-05	6.66561E-05	3.62342E-05	1.08455E-05	6.86734E-09	2.0828E-07	2.5691E-08	2.40836E-07	0.24083629
3838203774525	383820	3774525	5.69933E-05	0.000142317	0.000142317	3.98287E-05	7.34914E-05	0.000132151	9.3489E-05	2.833E-05	5.01608E-05	1.66399E-05	3.88567E-05	6.64014E-05	3.60958E-05	1.08041E-05	6.79237E-09	2.0539E-07	2.5336E-08	2.37521E-07	0.23752105
3838303774525	383830	3774525	5.67832E-05	0.000141792	0.000141792	3.96818E-05	7.32205E-05	0.000131664	9.31444E-05	2.822566E-05	4.99759E-05	1.65998E-05	3.87311E-05	6.61807E-05	3.59758E-05	1.07682E-05	6.72075E-09	2.0264E-07	2.4998E-08	2.34355E-07	0.23435516
3838403774525	383840	3774525	5.65624E-05	0.000141241	0.000141241	3.95275E-05	7.29357E-05	0.000131152	9.27822E-05	2.81158E-05	4.97815E-05	1.65646E-05	3.86005E-05	6.59515E-05	3.58512E-05	1.07309E-05	6.64957E-09	1.9993E-07	2.4666E-08	2.31247E-07	0.23124707
3838503774525	383850	3774525	5.63308E-05	0.000140662	0.000140662	3.93657E-05	7.26371E-05	0.000130615	9.24022E-05	2.80007E-05	4.95777E-05	1.65244E-05	3.84598E-05	6.57053E-05	3.57174E-05	1.06908E-05	6.57896E-09	1.9726E-07	2.434E-08	2.2818E-07	0.22818043
3838603774525	383860	3774525	5.60776E-05	0.00014003	0.00014003	3.91887E-05	7.23106E-05	0.000130028	9.1987E-05	2.78748E-05	4.93549E-05	1.64792E-05	3.8304E-05	6.54422E-05	3.55743E-05	1.0648E-05	6.50797E-09	1.9461E-07	2.4018E-08	2.25135E-07	0.22513486
3838703774525	383870	3774525	5.58191E-05	0.000139384	0.000139384	3.90081E-05	7.19772E-05	0.000129428	9.15629E-05	2.77463E-05	4.91273E-05	1.6439E-05	3.81433E-05	6.5162E-05	3.5422E-05	1.06024E-05	6.43795E-09	1.9201E-07	2.3704E-08	2.22156E-07	0.22215576
3838803774525	383880	3774525	5.5539E-05	0.000138685	0.000138685	3.88123E-05	7.1616E-05	0.000128779	9.11034E-05	2.76071E-05	4.88808E-05	1.63988E-05	3.79724E-05	6.48649E-05	3.52605E-05	1.05541E-05	6.36803E-09	1.8944E-07	2.3393E-08	2.192E-07	0.21919963
3838903774525	383890	3774525	5.52535E-05	0.000137972	0.000137972	3.86128E-05	7.12479E-05	0.000128117	9.06351E-05	2.74652E-05	4.86295E-05	1.63536E-05	3.77966E-05	6.45593E-05	3.50944E-05	1.05044E-05	6.29854E-09	1.8691E-07	2.3089E-08	2.16296E-07	0.21629551
3839003774525	383900	3774525	5.4968E-05	0.000137259	0.000137259	3.84133E-05	7.08798E-05	0.000127455	9.01668E-05	2.73233E-05	4.83783E-05	1.63134E-05	3.76208E-05	6.42622E-05	3.49329E-05	1.0456E-05	6.23047E-09	1.8444E-07	2.2792E-08	2.13461E-07	0.21346066
3839103774525	383910	3774525	5.46987E-05	0.000136587	0.000136587	3.82251E-05	7.05325E-05	0.000126831	8.97251E-05	2.71894E-05	4.81413E-05	1.62732E-05	3.7455E-05	6.39736E-05	3.4776E-05	1.04091E-05	6.1642E-09	1.8204E-07	2.2507E-08	2.10711E-07	0.21071125
3829703774535	382970	3774535	2.66087E-05	6.6444E-05	6.6444E-05	1.8595E-05	3.43112E-05	6.1698E-05	4.36476E-05	1.32266E-05	2.34188E-05	1.39671E-05	2.03628E-05	3.47627E-05	1.8897E-05	5.6562E-06	4.60279E-09	1.6364E-07	1.7356E-08	1.85602E-07	0.18560151
3829803774535	382980	3774535	2.74059E-05	6.84346E-05	6.84346E-05	1.91521E-05	3.53392E-05	6.35464E-05	4.49553E-05	1.36228E-05	2.41204E-05	1.4143E-05	2.08803E-05	3.56541E-05	1.93815E-05	5.80123E-06	4.80129E-09	1.7211E-07	1.8136E-08	1.95049E-07	0.19504864
3829903774535	382990	3774535	2.83054E-05	7.06808E-05	7.06808E-05	1.97807E-05	3.64991E-05	6.56322E-05	4.64308E-05	1.407E-05	2.49121E-05	1.43439E-05	2.14732E-05	3.66643E-05	1.99307E-05	5.9656E-06	5.02588E-09	1.8177E-07	1.9026E-08	2.0582E-07	0.20582011
3830003774535	383000	3774535	2.92911E-05	7.31422E-05	7.31422E-05	2.04695E-05	3.77702E-05	6.79178E-05	4.80477E-05	1.45599E-05	2.57796E-05	1.4575E-05	2.21313E-05	3.77848E-05	2.05398E-05	6.14792E-06	5.27378E-09	1.9253E-07	2.0017E-08	2.1782E-07	0.21782015
3830103774535	383010	3774535	3.03092E-05	7.56843E-05	7.56843E-05	2.1181E-05	3.90829E-05	7.02783E-05	4.97177E-05	1.5066E-05	2.66756E-05	1.48011E-05	2.28096E-05	3.89478E-05	2.1172E-05	6.33715E-06	5.53243E-09	2.0393E-07	2.1063E-08	2.30523E-07	0.23052278
3830203774535	383020	3774535	3.14134E-05	7.84416E-05	7.84416E-05	2.19526E-05	4.05067E-05	7.28386E-05	5.1529E-05	1.56148E-05	2.76474E-05	1.50624E-05	2.35582E-05	4.02297E-05	2.18688E-05	6.54572E-06	5.81251E-09	2.1643E-07	2.2218E-08	2.44463E-07	0.24446315
3830303774535	383030	3774535	3.2496E-05	8.11451E-05	8.11451E-05	2.27092E-05	4.19028E-05	7.5349E-05	5.33049E-05	1.6153E-05	2.86003E-05	1.53035E-05	2.42766E-05	4.14691E-05	2.25426E-05	6.74738E-06	6.08933E-09	2.2905E-07	2.3384E-08	2.58519E-07	0.25851913
3830403774535	383040	3774535	3.34171E-05	8.34451E-05	8.34451E-05	2.33529E-05	4.30905E-05	7.74847E-05	5.48158E-05	1.66108E-05	2.94111E-05	1.54995E-05	2.48795E-05	4.24962E-05	2.31009E-05	6.91451E-06	6.34725E-09	2.4108E-07	2.4484E-08	2.71907E-07	0.2719074
3830503774535	383050	3774535	3.43543E-05	8.57854E-05	8.57854E-05	2.40079E-05	4.4299E-05	7.96579E-05	5.63532E-05	1.70767E-05	3.02358E-05	1.57155E-05	2.54824E-05	4.35404E-05	2.36685E-05	7.0844E-06	6.62133E-09	2.54E-07	2.5665E-08	2.86283E-07	0.28628324
3830603774535	383060	3774535	3.53347E-05	8.82333E-05	8.82333E-05	2.46929E-05	4.55631E-05	8.1931E-05	5.79612E-05	1.7564E-05	3.10986E-05	1.59617E-05	2.61205E-05	4.4644E-05	2.42684E-05	7.26397E-06	6.91744E-09	2.6806E-07	2.6948E-08	3.01927E-07	0.30192726
3830703774535	383070	3774535	3.63311E-05	9.07216E-05	9.07216E-05	2.53893E-05	4.68481E-05	8.42415E-05	5.95958E-05	1.80593E-05	3.19757E-05	1.6228E-05	2.69595E-05	4.58325E-05	2.49145E-05	7.45734E-06	7.23045E-09	2.8306E-07	2.8319E-08	3.18614E-07	0.31861448
3830803774535	383080	3774535	3.757E-05	9.38152E-05	9.38152E-05	2.62551E-05	4.84455E-05	8.71141E-05	6.1628E-05	1.86752E-05	3.3066E-05	1.64942E-05	2.79041E-05	4.7734E-05	2.59482E-05	7.76674E-06	7.56579E-09	2.9952E-07	2.9841E-08	3.36922E-07	0.33692246
3830903774535	383090	3774535	3.90297E-05	9.74602E-05	9.74602E-05	2.72752E-05	5.03278E-05	9.04987E-05	6.40224E-05	1.94007E-05	3.43507E-05	1.67254E-05	2.85773E-05	4.88885E-05	2.65758E-05	7.95459E-06	7.89733E-09	3.1582E-07	3.1415E-08	3.55135E-07	0.35513511
3831003774535	383100	3774535	3.96492E-05	9.90069E-05	9.90069E-05	2.7708E-05	5.11265E-05	9.1935E-05	6.50385E-05	1.97086E-05	3.48959E-05	1.69665E-05	2.89441E-05	4.95252E-05	2.69219E-05	8.05818E-06	8.23592E-09	3.3268E-07	3.2947E-08	3.73867E-07	0.37386681
3831103774535	383110	3774535	4.02632E-05	0.00010054	0.00010054	2.81371E-05	5.19183E-05	9.33588E-05	6.60458E-05	2.00139E-05	3.54363E-05	1.7273E-05	2.92857E-05	5.01364E-05	2.72541E-05	8.15763E-06	8.56002E-09	3.4903E-07	3.4461E-08	3.92046E-07	0.39204572
3831203774535	383120	3774535	4.08665E-05	0.000102047	0.000102047	2.85587E-05	5.26962E-05	9.47576E-05	6.70354E-05	2.03137E-05	3.59673E-05	1.75342E-05	2.96022E-05	5.06882E-05	2.75541E-05	8.24741E-06	8.90496E-09	3.6683E-07	3.6012E-08	4.1175E-07	0.41175039
3831303774535	383130	3774535	4.1362E-05	0.000103284	0.000103284	2.8905E-05	5.33352E-05	9.59067E-05	6.78482E-05	2.05601E-05	3.64034E-05	1.76649E-05	2.98886E-05	5.11721E-05	2.78171E-05	8.32614E-06	9.21117E-09	3.8233E-07	3.7429E-08	4.28971E-07	0.42897113
3831403774535	383140	3774535	4.18306E-05	0.000104454	0.000104454	2.92325E-05	5.39395E-05	9.69933E-05	6.86169E-05	2.0793E-05	3.68159E-05	1.78357E-05	3.01499E-05	5.1622E-05	2.80617E-05	8.39935E-06	9.48678E-09	3.9656E-07	3.8773E-08	4.44824E-07	0.4448239
3831503774535	383150	3774535	4.23046E-05	0.000105638	0.000105638	2.95638E-05	5.45507E-05	9.80923E-05	6.93945E-05	2.10286E-05	3.7233E-05	1.7901E-05	3.04111E-05	5.20804E-05	2.83109E-05	8.47394E-06	9.75795E-09	4.1053E-07	4.013E-08	4.60414E-07	0.46041449
3831603774535	383160	3774535	4.27786E-05	0.000106822	0.000106822	2.9895E-05	5.51619E-05	9.91914E-05	7.0172E-05	2.12642E-05	3.76502E-05	1.80568E-05	3.06724E-05	5.25303E-05	2.85554E-05	8.54714E-06	1.00107E-08	4.2354E-07	4.1469E-08	4.75024E-07	0.4750243
3831703774535	383170	3774535	4.32526E-05	0.000108005	0.000108005	3.02263E-05	5.57731E-05	0.00010029	7.09495E-05	2.14999E-05	3.80674E-05	1.80869E-05	3.09386E-05	5.29887E-05	2.88046E-05	8.62173E-06	1.02477E-08	4.3566E-07	4.2794E-08	4.88703E-07	0.48870288
3831903774535	383190	3774535	4.42114E-05	0.000110399	0.000110399	3.08963E-05	5.70095E-05	0.000102514	7.25222E-05	2.19764E-05	3.89112E-05	1.80316E-05	3.14712E-05	5.39055E-05	2.9303E-05	8.7709E-06	1.05816E-08	4.5318E-07	4.52E-08	5.08957E-07	0.50895729
3832003774535	383200	3774535	4.46908E-05	0.000111596	0.000111596	3.12313E-05	5.76276E-05	0.000103625	7.33086E-05	2.22147E-05	3.93331E-05	1.78357E-05	3.17425E-05	5.43724E-05	2.95568E-05	8.84687E-06	1.06708E-08	4.58E-07	4.6237E-08	5.1491E-07	0.51490976
3832103774535	383210	3774535	4.51756E-05	0.000112807	0.000112807	3.15701E-05	5.82527E-05	0.000104749	7.41038E-05	2.24557E-05	3.97598E-05	1.77553E-05	3.20088E-05	5.48393E-05	2.98106E-05	8.92284E-06	1.07376E-08	4.6123E-07	4.722E-08	5.19189E-07	0.51918944
3832203774535	383220	3774535	4.5655E-05	0.000114004	0.000114004	3.19051E-05	5.88709E-05	0.000105861	7.48902E-05	2.2694E-05	4.01817E-05	1.769E-05	3.22751E-05	5.52978E-05	3.00598E-05	8.99743E-06	1.07844E-08	4.6303E-07	4.815E-08	5.21964E-07	0.5219635
3832303774535	383230	3774535	4.6129E-05	0.000115188	0.000115188	3.22363E-05	5.94821E-05	0.00010696	7.56677E-05	2.29296E-05	4.05989E-05	1.75192E-05	3.25413E-05	5.57562E-05	3.0309E-05	9.07201E-06	1.08035E-08	4.6313E-07	4.8988E-08	5.2292E-07	0.52292013
3832403774535	383240	3774535	4.66084E-05	0.000116385	0.000116385	3.25713E-05	6.01002E-05	0.000108071	7.64541E-05	2.31679E-05	4.10208E-05	1.74539E-05	3.28026E-05	5.62146E-05	3.05582E-05	9.1466E-06	1.08013E-08	4.6185E-07	4.9749E-08	5.22398E-07	0.52239845
3832503774535	383250	3774535	4.7077E-05	0.000117555	0.000117555	3.28988E-05	6.07045E-05	0.000109158	7.72228E-05	2.34008E-05	4.14332E-05	1.73885E-05	3.30538E-05	5.6656E-05	3.07982E-05	9.21843E-06	1.07741E-08	4.5907E-07	5.0398E-08	5.20239E-07	0.52023874
3832603774535	383260	3774535	4.75402E-05	0.000118711	0.000118711	3.32225E-05	6.13018E-05	0.000110232	7.79826E-05	2.36311E-05	4.18409E-05	1.73383E-05	3.3305E-05	5.70974E-05	3.10381E-05	9.29025E-06	1.07406E-08	4.5573E-07	5.0979E-08	5.17447E-07	0.51744691
3832703774535	383270	3774535	4.80142E-05	0.000119895	0.000119895	3.35538E-05	6.19131E-05	0.000111331	7.87601E-05	2.38667E-05	4.22581E-05	1.73232E-05	3.35663E-05	5.75474E-05	3.12827E-05	9.36346E-06	1.07158E-08	4.5257E-07	5.1558E-08	5.14848E-07	0.51484771
3832803774535	383280	3774535	4.84828E-05	0.000121065	0.000121065	3.38813E-05	6.25173E-05	0.000112418	7.95288E-05	2.40996E-05	4.26706E-05	1.73031E-05	3.38326E-05	5.80058E-05	3.15319E-05	9.43804E-06	1.0678E-08	4.4868E-07	5.2009E-08	5.11367E-07	0.51136723
3832903774535	383290	3774535	4.89137E-05	0.000122141	0.000122141	3.41824E-05	6.3073E-05	0.000113417	8.02357E-05	2.43138E-05	4.30498E-05	1.72378E-05	3.40687E-05	5.84132E-05	3.17534E-05	9.50434E-06	1.05988E-08	4.4281E-07	5.2151E-08	5.0556E-07	0.5055604
3833003774535	383300	3774535	4.93069E-05	0.000123123	0.000123123	3.44572E-05	6.358E-05	0.000114329	8.08807E-05	2.45093E-05	4.33959E-05	1.7057E-05	3.42998E-05	5.88122E-05	3.19703E-05	9.56926E-06	1.04633E-08	4.3356E-07	5.1965E-08	4.95985E-07	0.4959851
3833103774535	383310	3774535	4.9657E-05	0.000123997	0.000123997	3.47019E-05	6.40315E-05	0.00011514	8.1455E-05	2.46833E-05	4.3704E-05	1.69464E-05	3.45108E-05	5.91688E-05	3.21641E-05	9.62727E-06	1.03421E-08	4.2563E-07	5.1638E-08	4.87612E-07	0.48761174
3833203774535	383320	3774535	4.98833E-05	0.000124562	0.000124562	3.486E-05	6.43232E-05	0.000115665	8.18261E-05	2.47958E-05	4.39031E-05	1.66199E-05	3.46465E-05	5.9381E-05	3.22795E-05	9.66181E-06	1.01543E-08	4.1471E-07	5.0692E-08	4.75557E-07	0.475557717
3833303774535	383330	3774535	5.01149E-05	0.000125141	0.000125141	3.50218E-05	6.46218E-05	0.000116202	8.2206E-05	2.49109E-05	4.4107E-05	1.63938E-05	3.4762E-05	5.95762E-05	3.23856E-05	9.69357E-06	9.96255E-09	4.0361E-07	4.9598E-08	4.63168E-07	0.4631683
3833403774535	383340	3774535	5.02442E-05	0.000125463	0.000125463	3.51121E-05	6.47885E-05	0.000116502	8.24181E-05	2.49752E-05	4.42207E-05	1.61677E-05	3.45761E-05	5.94998E-05	3.23441E-05	9.68114E-06	9.77663E-09	3.9294E-07	4.8303E-08	4.51023E-07	0.45102333
3833503774535	383350	3774535	4.86552E-05	0.000121496	0.000121496	3.40017E-05	6.27396E-05	0.000112817	7.98116E-05	2.41853E-05	4.28223E-05	1.59416E-05	3.41692E-05	5.85491E-05	3.18272E-05	9.52644E-06	9.57795E-09	3.8192E-07	4.6802E-08	4.38301E-07	0.43830093
3833603774535	383360	3774535	4.82566E-05	0.0001205	0.0001205	3.37232E-05	6.22256E-05	0.000111893	7.91577E-05	2.39872E-05	4.24714E-05	1.57205E-05	3.3707E-05	5.742E-05	3.12135E-05	9.34274E-06	9.39914E-09	3.7194E-07	4.5578E-08	4.26915E-07	0.42691501
3833703774535	383370	3774535	4.80034E-05	0.000119868	0.000119868	3.35463E-05	6.18992E-05	0.000111306	7.87425E-05	2.38614E-05	4.22486E-05	1.54844E-05	3.32297E-05	5.68597E-05	3.09089E-05	9.25158E-06	9.22288E-09	3.6234E-07	4.4361E-08	4.1592E-07	0.41592001
3833803774535	383380	3774535	4.7718E-05	0.000119155	0.000119155	3.33468E-05	6.1531E-05	0.000110644	7.82742E-05	2.37194E-05	4.19974E-05	1.52633E-05	3.29684E-05	5.64523E-05	3.06874E-05	9.18528E-06	9.04763E-09	3.5295E-07	4.3158E-08	4.05156E-07	0.40515629
3833903774535	383390	3774535	4.74055E-05	0.000118375	0.000118375	3.31284E-05	6.11282E-05	0.00010992	7.77617E-05	2.35642E-05	4.17224E-05	1.50423E-05	3.27071E-05	5.60108E-05	3.04474E-05	9.11345E-06	8.87064E-09	3.4367E-07	4.1955E-08	3.94501E-07	0.39450056
3834003774535	383400	3774535	4.70447E-05	0.000117474	0.000117474	3.28762E-05	6.06628E-05	0.000109083	7.71697E-05	2.33848E-05	4.14048E-05	1.48262E-05	3.24308E-05	5.55354E-05	3.0189E-05	9.0361E-06	8.6948E-09	3.3461E-07	4.077E-08	3.8407E-07	0.38406951
3834103774535	383410	3774535	4.66676E-05	0.000116533	0.000116533	3.26127E-05	6.01767E-05	0.000108209	7.65513E-05	2.31973E-05	4.1073E-05	1.46303E-05

			EGIODemolition	EGIOSite Grubbing / Prep	EGIOMass Grading / Excavation	EGIOMass Grading / Excavation	EGIODrainage / Utilities Trenching	EGIODrainage / Utilities Trenching	EGIOFoundations / Concrete Pads	EGIOFoundations / Concrete Pads	EGIOBuilding / Structure Construction	EGIOBuilding / Structure Construction	EGIOAsphalt Paving	EGIOArchitectural Coating	EGIOLandscaping or Other Finishing	EGIOWaterside Construction (Piles)	HIWaterside Construction (Landscaping)	HIWaterside Construction (Landscaping)	KMDemolition	KMSite Grubbing / Prep	KMMass Grading / Excavation
Unique Identifier	X (UTM)	Y (UTM)	2025	2025	2025	2026	2026	2027	2026	2027	2026	2027	2027	2027	2027	2027	2025	2026	2025	2025	2025
3834203774535	383420	3774535	0.000266999	0.00024093	0.000601628	0.000601628	0.000168371	0.000168371	0.000310677	0.000310677	0.000558654	0.000558654	0.000395214	3.71966E-05	0.000119762	0.000212049	0.000176267	0.000176267	0.000118959	0.000107345	0.000268049
3834303774535	383430	3774535	0.000258952	0.00023367	0.000583497	0.000583497	0.000163297	0.000163297	0.000301314	0.000301314	0.000541818	0.000541818	0.000383304	3.60757E-05	0.000116153	0.000205659	0.000174237	0.000174237	0.000118959	0.000107345	0.000268049
3834403774535	383440	3774535	0.000250518	0.00022606	0.000564492	0.000564492	0.000157978	0.000157978	0.0002915	0.0002915	0.000524171	0.000524171	0.000370819	3.49007E-05	0.00011237	0.00019896	0.000171842	0.000171842	0.000118314	0.000106763	0.000266596
3834503774535	383450	3774535	0.000241606	0.00021802	0.00054441	0.00054441	0.000152358	0.000152358	0.00028113	0.00028113	0.000505524	0.000505524	0.000357628	3.36591E-05	0.000108372	0.000191882	0.000168987	0.000168987	0.000116947	0.00010553	0.000263516
3834603774535	383460	3774535	0.000233166	0.0002104	0.000525392	0.000525392	0.000147036	0.000147036	0.000271309	0.000271309	0.000487864	0.000487864	0.000345134	3.24832E-05	0.000104586	0.000185179	0.000166275	0.000166275	0.000115413	0.000104146	0.00026006
3834703774535	383470	3774535	0.000226367	0.00020427	0.000510072	0.000510072	0.000142749	0.000142749	0.000263398	0.000263398	0.000473638	0.000473638	0.000335071	3.15361E-05	0.000101537	0.000179779	0.000164578	0.000164578	0.000114732	0.000103532	0.000258526
3834803774535	383480	3774535	0.000219998	0.00019852	0.000495721	0.000495721	0.000138732	0.000138732	0.000255987	0.000255987	0.000460312	0.000460312	0.000325643	3.06488E-05	9.86798E-05	0.000174721	0.000163056	0.000163056	0.000114112	0.000102971	0.000257128
3834903774535	383490	3774535	0.00021382	0.00019295	0.0004818	0.0004818	0.000134836	0.000134836	0.000248798	0.000248798	0.000447385	0.000447385	0.000316498	2.97881E-05	9.59086E-05	0.000169815	0.000161565	0.000161565	0.000113324	0.00010226	0.000255352
3835003774535	383500	3774535	0.000207863	0.00018757	0.000468376	0.000468376	0.00013108	0.00013108	0.000241867	0.000241867	0.000434921	0.000434921	0.000307681	2.89582E-05	9.32365E-05	0.000165083	0.000160122	0.000160122	0.00011244	0.000101463	0.000253361
3835103774535	383510	3774535	0.000202126	0.00018239	0.000455451	0.000455451	0.000127462	0.000127462	0.000235192	0.000235192	0.000422919	0.000422919	0.00029919	2.8159E-05	9.06635E-05	0.000160528	0.000158742	0.000158742	0.000111467	0.000100585	0.000251169
3835203774535	383520	3774535	0.000196551	0.00017736	0.000442888	0.000442888	0.000123946	0.000123946	0.000228705	0.000228705	0.000411253	0.000411253	0.000290937	2.73823E-05	8.81628E-05	0.0001561	0.000157362	0.000157362	0.000110423	9.96427E-05	0.000248815
3835303774535	383530	3774535	0.000191191	0.00017253	0.00043081	0.00043081	0.000120566	0.000120566	0.00022467	0.00022467	0.000400038	0.000400038	0.00028303	2.66356E-05	8.57584E-05	0.000151843	0.00015603	0.00015603	0.000109348	9.86731E-05	0.000246394
3835403774535	383540	3774535	0.000186075	0.00016791	0.000419283	0.000419283	0.00011734	0.00011734	0.000216515	0.000216515	0.000389334	0.000389334	0.000275431	2.59229E-05	8.34639E-05	0.00014778	0.000154777	0.000154777	0.00010825	9.7682E-05	0.000243919
3835503774535	383550	3774535	0.000181306	0.00016361	0.000408536	0.000408536	0.000114333	0.000114333	0.000210966	0.000210966	0.000379355	0.000379355	0.000268371	2.52585E-05	8.13246E-05	0.000143992	0.000153682	0.000153682	0.000107277	9.6804E-05	0.000241727
3835603774535	383560	3774535	0.000176734	0.00015948	0.000398234	0.000398234	0.000111449	0.000111449	0.000205645	0.000205645	0.000369788	0.000369788	0.000261603	2.46215E-05	7.92737E-05	0.000140361	0.000152636	0.000152636	0.000106286	9.59099E-05	0.000239494
3835703774535	383570	3774535	0.000173092	0.00015619	0.000390029	0.000390029	0.000109153	0.000109153	0.000201408	0.000201408	0.00036217	0.00036217	0.000256213	2.41142E-05	7.76404E-05	0.000137469	0.000152287	0.000152287	0.000106167	9.58022E-05	0.000239225
3835803774535	383580	3774535	0.000170024	0.00015343	0.000383116	0.000383116	0.000107219	0.000107219	0.00019783	0.00019783	0.00035575	0.00035575	0.00025167	2.36868E-05	7.62642E-05	0.000135033	0.000152366	0.000152366	0.000106608	9.62008E-05	0.000240221
3835903774535	383590	3774535	0.000167064	0.00015075	0.000376444	0.000376444	0.000105352	0.000105352	0.00019439	0.00019439	0.000349555	0.000349555	0.00024729	2.32743E-05	7.49362E-05	0.000132681	0.000152509	0.000152509	0.000107062	9.66101E-05	0.000241243
3836003774535	383600	3774535	0.00016476	0.00014867	0.000371253	0.000371253	0.000103899	0.000103899	0.00019171	0.00019171	0.000344734	0.000344734	0.00024379	2.29533E-05	7.39027E-05	0.000130851	0.000153238	0.000153238	0.000108322	9.77467E-05	0.000244081
3836103774535	383610	3774535	0.000162503	0.00014664	0.000366168	0.000366168	0.000102476	0.000102476	0.00018908	0.00018908	0.00034013	0.00034013	0.00024053	2.2639E-05	7.28907E-05	0.000129059	0.000154015	0.000154015	0.000109659	9.89532E-05	0.000247094
3836203774535	383620	3774535	0.000161166	0.00014543	0.000363155	0.000363155	0.000101633	0.000101633	0.00018753	0.00018753	0.000337216	0.000337216	0.00023856	2.24527E-05	7.22909E-05	0.000127997	0.000155792	0.000155792	0.000112601	0.000101609	0.000253725
3836303774535	383630	3774535	0.000160808	0.00014511	0.000362348	0.000362348	0.000101407	0.000101407	0.00018711	0.00018711	0.000336466	0.000336466	0.00023803	2.24028E-05	7.21303E-05	0.000127713	0.000158884	0.000158884	0.000117114	0.000105681	0.000263893
3836403774535	383640	3774535	0.000160498	0.00014483	0.000361649	0.000361649	0.000101211	0.000101211	0.00018675	0.00018675	0.000335817	0.000335817	0.00023757	2.23596E-05	7.1991E-05	0.000127466	0.000162247	0.000162247	0.000121495	0.000109634	0.000273765
3836503774535	383650	3774535	0.00015923	0.0001435	0.00035834	0.00035834	0.000100285	0.000100285	0.00018045	0.00018045	0.00033274	0.00033274	0.00023539	2.2155E-05	7.13324E-05	0.0001263	0.00016134	0.00016134	0.000123543	0.000111482	0.000278379
3836603774535	383660	3774535	0.000157483	0.00014211	0.000354857	0.000354857	9.931E-05	9.931E-05	0.00018324 6	0.00018324 6	0.00032951	0.00032951	0.00023310 8	2.19396E-05	7.06389E-05	0.000125072	0.00016595 8	0.00016595 8	0.000125011	0.000112807	0.000281688
3836703774535	383670	3774535	0.00015614	0.0001409	0.00035183	0.00035183	9.84631E-05	9.84631E-05	0.00018168 3	0.00018168 3	0.0003267	0.0003267	0.00023112	2.17525E-05	7.00365E-05	0.000124006	0.00016798 8	0.00016798 8	0.000126145	0.00011383	0.000284243
3836803774535	383680	3774535	0.000155251	0.00014009	0.000349826	0.000349826	9.79022E-05	9.79022E-05	0.00018064 8	0.00018064 8	0.000324839	0.000324839	0.00022984	2.16286E-05	6.96376E-05	0.000123299	0.00017038 3	0.00017038 3	0.000126718	0.000114347	0.000285534
3836903774535	383690	3774535	0.000155149	0.00014	0.000349598	0.000349598	9.78382E-05	9.78382E-05	0.00018053	0.00018053	0.000324626	0.000324626	0.00022965 4	2.16145E-05	6.9592E-05	0.000123219	0.00017295 2	0.00017295 2	0.000127315	0.000114886	0.000286879
3837003774535	383700	3774535	0.00015476 1	0.00013965	0.00034872 3	0.00034872 3	9.75936E-05	9.75936E-05	0.00018007 8	0.00018007 8	0.000323815	0.000323815	0.00022907 9	2.15604E-05	6.9418E-05	0.000122911	0.00017664 8	0.00017664 8	0.000127023	0.000114622	0.00028622
3837103774535	383710	3774535	0.000153627	0.00013863	0.000346168	0.000346168	9.68784E-05	9.68784E-05	0.00017875 9	0.00017875 9	0.000321442	0.000321442	0.00022740 1	2.14024E-05	6.89093E-05	0.00012201	0.00018061 3	0.00018061 3	0.00012636	0.000114024	0.000284727
3837203774535	383720	3774535	0.000151323	0.00013655	0.000340976	0.000340976	9.54254E-05	9.54254E-05	0.00017607 8	0.00017607 8	0.000316621	0.000316621	0.0002239	2.10814E-05	6.78758E-05	0.00012018	0.00018468 9	0.00018468 9	0.000125405	0.000113162	0.000282575
3837303774535	383730	3774535	0.000148762	0.00013424	0.000335206	0.000335206	9.38106E-05	9.38106E-05	0.00017309 8	0.00017309 8	0.000311263	0.000311263	0.0002202	2.07247E-05	6.67272E-05	0.000118146	0.0001933	0.0001933	0.000124277	0.000112144	0.000280033
3837403774535	383740	3774535	0.000145987	0.00013173	0.000328952	0.000328952	9.20602E-05	9.20602E-05	0.00016986 8	0.00016986 8	0.000305455	0.000305455	0.00021609 1	2.0338E-05	6.54822E-05	0.000115942	0.00019515 6	0.00019515 6	0.000123029	0.000111019	0.000277222
3837503774535	383750	3774535	0.000143163	0.00012919	0.00032259	0.00032259	9.02798E-05	9.02798E-05	0.00016658 3	0.00016658 3	0.000299548	0.000299548	0.00021912	1.99447E-05	6.42157E-05	0.0001137	0.00019514	0.00019514	0.000121806	0.000109914	0.000274465
3837603774535	383760	3774535	0.000140376	0.00012667	0.000316308	0.000316308	8.85219E-05	8.85219E-05	0.00016334	0.00016334	0.000293715	0.000293715	0.000207786	1.95563E-05	6.29654E-05	0.00011486	0.00019390 3	0.00019390 3	0.000120606	0.000108832	0.000271761
3837703774535	383770	3774535	0.000137654	0.00012422	0.000310175	0.000310175	8.68055E-05	8.68055E-05	0.00016017 2	0.00016017 2	0.00028802	0.00028802	0.00020375 7	1.91771E-05	6.17445E-05	0.00010932 4	0.00019252 3	0.00019252 3	0.000119412	0.000107755	0.000269071
3837803774535	383780	3774535	0.00013501	0.00012183	0.000304217	0.000304217	8.51379E-05	8.51379E-05	0.00015709 6	0.00015709 6	0.000282487	0.000282487	0.000199843	1.88087E-05	6.05584E-05	0.000107224	0.00019109 6	0.00019109 6	0.000111835	0.000106796	0.000266677
3837903774535	383790	3774535	0.000132449	0.00011952	0.000298447	0.000298447	8.35231E-05	8.35231E-05	0.00015411 6	0.00015411 6	0.000277129	0.000277129	0.000196052	1.8452E-05	5.94097E-05	0.00010519	0.00018966 9	0.00018966 9	0.000117281	0.000105832	0.00026427
3838003774535	383800	3774535	0.000129972	0.00011728	0.000292865	0.000292865	8.1961E-05	8.1961E-05	0.00015123 3	0.00015123 3	0.000271946	0.000271946	0.00019238 5	1.81069E-05	5.82986E-05	0.00010322 3	0.00018822 5	0.00018822 5	0.000116302	0.000104948	0.000262064
3838103774535	383810	3774535	0.000127572	0.00011512	0.000287458	0.000287458	8.04478E-05	8.04478E-05	0.00014844 1	0.00014844 1	0.000266925	0.000266925	0.00018883 3	1.77726E-05	5.72223E-05	0.000101317	0.00018678 2	0.00018678 2	0.000115383	0.000104119	0.000259992
3838203774535	383820	3774535	0.00012525	0.00011302	0.000282226	0.000282226	7.89835E-05	7.89835E-05	0.00014573 9	0.00014573 9	0.000262067	0.000262067	0.00018539 6	1.74491E-05	5.61807E-05	9.9473E-05	0.00018533 9	0.00018533 9	0.00011447	0.000103295	0.000257935
3838303774535	383830	3774535	0.000123	0.00011099	0.000277155	0.000277155	7.75644E-05	7.75644E-05	0.00014312 1	0.00014312 1	0.000257358	0.000257358	0.00018206 5	1.71356E-05	5.51713E-05	9.76857E-05	0.00018389 6	0.00018389 6	0.000113604	0.000102514	0.000255984
3838403774535	383840	3774535	0.000120809	0.00010901	0.000272219	0.000272219	7.6183E-05	7.6183E-05	0.00014057 2	0.00014057 2	0.000252774	0.000252774	0.00017882 3	1.68304E-05	5.41887E-05	9.59459E-05	0.00018246 8	0.00018246 8	0.000112739	0.000101733	0.000254034
3838503774535	383850	3774535	0.000118672	0.00010709	0.000267403	0.000267403	7.48354E-05	7.48354E-05	0.00013808 5	0.00013808 5	0.000248303	0.000248303	0.00017566	1.65327E-05	5.32302E-05	9.42488E-05	0.00018104 1	0.00018104 1	0.000111825	0.000100908	0.000251976
3838603774535	383860	3774535	0.000116601	0.00010522	0.000262736	0.000262736	7.35292E-05	7.35292E-05	0.00013567 5	0.00013567 5	0.000243969	0.000243969	0.00017259 4	1.62441E-05	5.23011E-05	9.26038E-05	0.00017961 3	0.00017961 3	0.000110858	0.000100036	0.000249797
3838703774535	383870	3774535	0.000114583	0.0001034	0.00025819	0.00025819	7.22569E-05	7.22569E-05	0.00013332 8	0.00013332 8	0.000239748	0.000239748	0.00016960 7	1.5963E-05	5.13962E-05	9.10014E-05	0.00017821 8	0.00017821 8	0.000109891	9.91633E-05	0.000247618
3838803774535	383880	3774535	0.000112619	0.00010162	0.000253765	0.000253765	7.10185E-05	7.10185E-05	0.00013104 3	0.00013104 3	0.000235639	0.000235639	0.0001667	1.56895E-05	5.05153E-05	8.94418E-05	0.00017682 2	0.00017682 2	0.000108883	9.8253E-05	0.000245345
3838903774535	383890	3774535	0.000110703	9.9896E-05	0.000249447	0.000249447	6.98102E-05	6.98102E-05	0.00012881 3	0.00012881 3	0.00023163	0.00023163	0.000163864	1.54225E-05	4.96558E-05	8.792E-05	0.00017542 6	0.00017542 6	0.000107862	9.73319E-05	0.000243045
3839003774535	383900	3774535	0.000108841	9.8215E-05	0.000245251	0.000245251	6.86358E-05	6.86358E-05	0.00012664 6	0.00012664 6	0.000227733	0.000227733	0.000161108	1.51631E-05	4.88205E-05	8.64409E-05	0.00017404 7	0.00017404 7	0.000106859	9.6427E-05	0.000240786
3839103774535	383910	3774535	0.000107032	9.6583E-05	0.000241176	0.000241176	6.74953E-05	6.74953E-05	0.00012454 1	0.00012454 1	0.000223949	0.000223949	0.0001584 3	1.49111E-05	4.80092E-05	8.50045E-05	0.00017265 1	0.00017265 1	0.000105892	9.55544E-05	0.000238607
3829703774545	382970	3774545	0.000136263	0.00012296	0.000307041	0.000307041	8.59284E-05	8.59284E-05	0.00015855 4	0.00015855 4	0.00028511	0.00028511	0.000201698	1.89833E-05	6.11206E-05	0.00010821 9	0.00012813 2	0.00012813 2	0.00012132	4.70605E-05	4.24662E-05	0.000106041
3829803774545	382980	3774545	0.000144286	0.0001302	0.000325118	0.000325118	9.09874E-05	9.09874E-05	0.00016788 9	0.00016788 9	0.000301896	0.000301896	0.000213573	2.0101E-05	6.47191E-05	0.00011459 1	0.00013208 1	0.00013208 1	0.00012132	4.89826E-05	4.42006E-05	0.000110372
3829903774545	382990	3774545	0.000153776	0.00013876	0.000346504	0.000346504	9.69725E-05	9.69725E-05	0.00017893 2	0.00017893 2	0.000321754	0.000321754	0.000227622	2.14232E-05	6.89762E-05	0.000122129	0.00013664 9	0.00013664 9	5.1221E-05	4.62205E-05	0.000115416
3830003774545	383000	3774545	0.000164479	0.00014842	0.00037062	0.00037062	0.000103722	0.000103722	0.00019138 6	0.00019138 6	0.000344147	0.000344147	0.000243464	2.29142E-05	7.37769E-05	0.000130628	0.00014162 9	0.00014162 9	5.36385E-05	4.8402E-05	0.000120864
3830103774545	383010	3774545	0.000174871	0.0001578	0.000394037	0.000394037	0.000110275	0.000110275	0.00020347 8	0.00020347 8	0.000365892	0.000365892	0.000258846	2.4362E-05	7.84383E-05	0.000138882	0.00014608 6	0.00014608 6	5.57575E-05	5.03142E-05	0.000125638
3830203774545	383020	3774545	0.000186302	0.00016811	0.000419794	0.000419794	0.000117483	0.000117483	0.00021677 9	0.00021677 9	0.000389809	0.000389809	0.00027576 7	2.59545E-05	8.35656E-05	0.00014796	0.00015078	0.00015078	5.78825E-05	5.22317E-05	0.000130427
3830303774545	383030	3774545	0.00019787	0.00017855	0.000445861	0.000445861	0.000124778	0.000124778	0.0002302 4	0.0002302 4	0.000414014	0.000414014	0.00029289	2.75661E-05	8.87545E-05	0.00015714 8	0.00015523 7	0.00015523 7	5.98344E-05	5.39931E-05	0.000134825
3830403774545	383040	3774545	0.000208853	0.00018846	0.000470609	0.000470609	0.000131704	0.000131704	0.00024301 9	0.00024301 9	0.000436994	0.000436994	0.000309147	2.90962E-05	9.3681E-05	0.00016587	0.00015907 5	0.00015907 5	6.15535E-05	5.55444E-05	0.000138698
3830503774545	383050	3774545	0.000220571	0.00019904	0.000497012	0.000497012	0.000139093	0.000139093	0.00025665 4	0.00025665 4	0.000461511	0.000461511	0.00032649 1	3.07286E-05	9.89368E-05	0.00017517 6	0.00016304	0.00016304	6.32607E-05	5.70849E-05	0.000142545
3830603774545	383060	3774545	0.000233601	0.0002108	0.000526374	0.000526374	0.000147311	0.000147311	0.00027181 6	0.00027181 6	0.000488776	0.000488776	0.000345779	3.25439E-05	0.000104782	0.000185525	0.00016744 9	0.00016744 9	6.50395E-05	5.869E-05	0.000146553
3830703774545	383070	3774545	0.000247593	0.00022342	0.000557901	0.000557901	0.000156134	0.000156134	0.00028809 6	0.00028809 6	0.000518051	0.000518051	0.00036649	3.44932E-05	0.000111058	0.000196637	0.00017211 2	0.00017211 2	6.67527E-05	6.02359E-05	0.000150414
3830803774545	383080	3774545	0.000263399	0.00023768	0.000593517	0.000593517	0.000166101	0.000166101	0.00030648 8	0.00030648 8	0.000551123	0.000551123	0.00038988 7	3.66952E-05	0.000118147	0.00020919	0.00017683 8	0.00017683 8	6.84777E-05	6.17926E-05	0.000154301
3830903774545	383090	3774545	0.000278543	0.00025135	0.00062764	0.00062764	0.000175651	0.000175651	0.00032410 9	0.00032410 9	0.000582809	0.000582809	0.00041230 2	3.88049E-05	0.00012494	0.000221217	0.00018132 6	0.00018132 6	7.02267E-05	6.33708E-05	0.000158242
3831003774545	383100	3774545	0.000294337	0.0002656	0.00066323	0.00066323	0.000185611	0.000185611	0.00034248 7	0.00034248 7	0.000615856	0.000615856	0.00043568 1	4.10053E-05	0.000132025	0.000233761	0.00018595 7	0.00018595 7	7.17906E-05	6.4782E-05	0.000161766
3831103774545	383110	3774545	0.00030963	0.0002794	0.000697689	0.000697689	0.000195255	0.000195255	0.00036028 2	0.00036028 2	0.000647854	0.000647854	0.00045831 8	4.31358E-05	0.000138884	0.00024590 7	0.00019011 3	0.00019011 3	7.33008E-05	6.61448E-05	0.000165168
3831203774545	383120	3774545	0.000326421	0.00029455	0.000735524	0.000735524	0.000205843	0.000205843	0.0003798 2	0.0003798 2	0.00068298 7	0.00068298 7	0.00048317 2	4.5475E-05	0.000146416	0.00025924 2	0.00019409 3	0.00019409 3	7.48289E-05	6.75237E-05	0.000168612
3831303774545	383130	3774545	0.00034052	0.00030728	0.000767294	0.000767294	0.000214734	0.000214734	0.00039622 5	0.00039622 5	0.00071248 7	0.00071248 7	0.00050404 2	4.74392E-05	0.00015274	0.00027044	0.00019786 8	0.00019786 8	7.6345E-05	6.88918E-05	0.000172028
3831403774545	383140	3774545	0.00035324	0.00031876	0.000795956	0.000795956	0.000222756	0.000222756	0.00041102 7	0.00041102 7	0.00073910 2	0.00073910 2	0.00052287	4.92113E-05	0.000158446	0.00028054 2	0.00020067 5	0.00020067 5	7.78492E-05	7.02492E-05	0.000175418
3831503774545	383150	3774545	0.000365525	0.00032984	0.000823637	0.000823637	0.000230503	0.000230503	0.00042532 1	0.00042532 1	0.00076480 5	0.00076480 5	0.00054105 4	5.09227E-05	0.000163956	0.00029029 8	0.00020340 3	0.00020340 3	7.93833E-05	7.16335E-05	0.000178874
3831603774545	383160	3774545	0.000376836	0.00034005	0.000849125	0.000849125	0.000237636	0.000237636	0.00043848 2	0.00043848 2	0.00078847 3	0.00078847 3	0.00055779 7	5.24986E-05	0.00016903	0.00029928 2	0.00020586 2	0.00020586 2	8.09412E-05	7.30393E-05	0.000182385
3831703774545	383170	3774545	0.000387121	0.00034933	0.000872299	0.000872299	0.000244121	0.000244121	0.00045045	0.00045045	0.00080999 2	0.00080999 2	0.00057302 1	5.39314E-05	0.000173643	0.00030745	0.00020812 9	0.00020812 9	8.25171E-05	7.44613E-05	0.000185936
3831903774545	383190	3774545	0.00040165	0.00036244	0.000905037	0.000905037	0.000253283	0.000253283	0.00046735 5	0.00046735 5	0.00084039 2	0.00084039 2	0.000594527	5.59555E-05	0.00018016	0.00031898 9	0.00021004 9	0.00021004 9	8.57285E-05	7.73592E-05	0.000193172
3832003774545	383200	3774545	0.000405375	0.0003658	0.00091343	0.00091343	0.000255632	0.000255632	0.00047168 9	0.00047168 9	0.00084818 5	0.00084818 5	0.00060004	5.64744E-05	0.00018183	0.00032194 7	0.00020977 9	0.00020977 9	8.7364E-05	7.88351E-05	0.000196857
3832103774545	383210	3774545	0.000407219	0.00036746	0.000917586	0.000917586	0.000256795	0.000256795	0.00047383 6	0.00047383 6	0.00085204 4	0.00085204 4	0.00060277	5.67313E-05	0.000182658	0.00032341 2	0.00020936 7	0.00020936 7	8.90234E-05	8.03325E-05	0.000200596
3832203774545	383220	3774545	0.000407106	0.00036736	0.000917331	0.000917331	0.000256724	0.000256724	0.00047370 4	0.00047370 4	0.00085180 7	0.00085180 7	0.000602603	5.67155E-05	0.000182607	0.00032332 2	0.00020882 7	0.00020882 7	9.06888E-05	8.18353E-05	0.000204349
3832303774545	383230	3774545	0.000405315	0.00036575	0.000913296	0.000913296	0.000255594	0.000255594	0.00047162	0.00047162	0.00084806	0.00084806	0.00059955 2	5.64661E-05	0.000181804	0.00032189 9	0.00020814 5	0.00020814 5	9.2384E-05	8.3365E-05	0.000200169
3832403774545	383240	3774545	0.000402915	0.00036358	0.000907889	0.000907889	0.000254081	0.000254081	0.00046882 8	0.00046882 8	0.00084304	0.00084304	0.0005964	5.61318E-05	0.000180727	0.00031999 4	0.00020782 8	0.00020782 8	9.40912E-05	8.49055E-05	0.000212016

			KMMass Grading / Excavation	KMDrainage / Utilities Trenching	KMFoundations / Concrete Pads	KMBuilding / Structure Construction	KMAsphalt Paving	KMArchitectural Coating	KMLandscaping or Other Finishing	KMWaterside Construction (Piles)	EWNDemolition	EWNSite Grubbing / Prep	EWNDrainage / Utilities Trenching	EWNDrainage / Utilities Trenching	EWNDrainage / Utilities Trenching	EWNFoundations / Concrete Pads	EWNBuilding / Structure Construction	EWNAsphalt Paving	EWNLandscaping or Other Finishing	EWNWaterside Construction (Piles)	ISDemolition
Unique Identifier	X (UTM)	Y (UTM)	2026	2026	2026	2026	2026	2026	2026	2026	2027	2027	2027	2028	2029	2029	2029	2029	2029	2029	2027
3834203774535	383420	3774535	0.000268049	5.7753E-05	0.000138419	0.00025675	0.000176084	1.65726E-05	5.33587E-05	9.44763E-05	2.44137E-05	3.29166E-05	3.9938E-05	3.9938E-05	3.9938E-05	2.84075E-05	4.94715E-05	3.61374E-05	1.09507E-05	1.90027E-05	0.000435232
3834303774535	383430	3774535	0.000268049	5.7753E-05	0.000138419	0.00025675	0.000176084	1.65726E-05	5.33587E-05	9.44763E-05	2.4157E-05	3.25705E-05	3.95181E-05	3.95181E-05	3.95181E-05	2.81088E-05	4.89514E-05	3.57575E-05	1.08356E-05	1.8803E-05	0.000423855
3834403774535	383440	3774535	0.000266596	5.744E-05	0.000137669	0.000255358	0.00017513	1.64828E-05	5.30696E-05	9.39643E-05	2.38347E-05	3.2136E-05	3.89908E-05	3.89908E-05	3.89908E-05	2.77338E-05	4.82983E-05	3.52804E-05	1.0691E-05	1.85521E-05	0.000411159
3834503774535	383450	3774535	0.000263516	5.67764E-05	0.000136078	0.000252408	0.000173106	1.62923E-05	5.24564E-05	9.28787E-05	2.34348E-05	3.15967E-05	3.83365E-05	3.83365E-05	3.83365E-05	2.72684E-05	4.74878E-05	3.46884E-05	1.05116E-05	1.82408E-05	0.000396964
3834603774535	383460	3774535	0.00026006	5.60316E-05	0.000134293	0.000249097	0.000170835	1.60786E-05	5.17683E-05	9.16604E-05	2.30587E-05	3.10897E-05	3.77214E-05	3.77214E-05	3.77214E-05	2.68308E-05	4.67258E-05	3.41317E-05	1.0343E-05	1.79481E-05	0.000383504
3834703774535	383470	3774535	0.000258526	5.57012E-05	0.000133501	0.000247628	0.000169828	1.59838E-05	5.14631E-05	9.11199E-05	2.28438E-05	3.08E-05	3.73698E-05	3.73698E-05	3.73698E-05	2.65808E-05	4.62904E-05	3.38137E-05	1.02466E-05	1.77808E-05	0.000373506
3834803774535	383480	3774535	0.000257128	5.53998E-05	0.000132779	0.000246288	0.000168909	1.58973E-05	5.11846E-05	9.06269E-05	2.26588E-05	3.05505E-05	3.70671E-05	3.70671E-05	3.70671E-05	2.63655E-05	4.59154E-05	3.35398E-05	1.01636E-05	1.76368E-05	0.000364158
3834903774535	383490	3774535	0.000255352	5.50173E-05	0.000131862	0.000244588	0.000167743	1.57876E-05	5.08312E-05	9.00012E-05	2.24737E-05	3.0301E-05	3.67644E-05	3.67644E-05	3.67644E-05	2.61502E-05	4.55404E-05	3.32659E-05	1.00806E-05	1.74927E-05	0.000354972
3835003774535	383500	3774535	0.000253361	5.45884E-05	0.000130834	0.000242681	0.000166435	1.56645E-05	5.0435E-05	8.92995E-05	2.23006E-05	3.00676E-05	3.64812E-05	3.64812E-05	3.64812E-05	2.59487E-05	4.51897E-05	3.30096E-05	1.00029E-05	1.73586E-05	0.000345994
3835103774535	383510	3774535	0.000251169	5.41161E-05	0.000129702	0.000240581	0.000164995	1.5529E-05	4.99985E-05	8.85268E-05	2.21275E-05	2.98342E-05	3.61981E-05	3.61981E-05	3.61981E-05	2.57473E-05	4.48389E-05	3.27534E-05	9.92527E-06	1.72233E-05	0.000337279
3835203774535	383520	3774535	0.000248815	5.36089E-05	0.000128487	0.000238327	0.000163449	1.53834E-05	4.953E-05	8.76972E-05	2.19544E-05	2.96008E-05	3.59149E-05	3.59149E-05	3.59149E-05	2.55459E-05	4.44881E-05	3.24972E-05	9.84763E-06	1.70885E-05	0.000328666
3835303774535	383530	3774535	0.000246394	5.30873E-05	0.000127236	0.000236008	0.000161859	1.52337E-05	4.9048E-05	8.68439E-05	2.17873E-05	2.93755E-05	3.56415E-05	3.56415E-05	3.56415E-05	2.53514E-05	4.41494E-05	3.22498E-05	9.77266E-06	1.69584E-05	0.000320327
3835403774535	383540	3774535	0.000243919	5.25541E-05	0.000125958	0.000233637	0.000160233	1.50807E-05	4.85554E-05	8.59716E-05	2.16321E-05	2.91662E-05	3.53876E-05	3.53876E-05	3.53876E-05	2.51708E-05	4.38349E-05	3.20201E-05	9.70305E-06	1.68376E-05	0.000312328
3835503774535	383550	3774535	0.000241727	5.20817E-05	0.000124826	0.000231537	0.000158793	1.49452E-05	4.8119E-05	8.51989E-05	2.15008E-05	2.89892E-05	3.51728E-05	3.51728E-05	3.51728E-05	2.5018E-05	4.35688E-05	3.18257E-05	9.64414E-06	1.67354E-05	0.000304903
3835603774535	383560	3774535	0.000239494	5.16007E-05	0.000123673	0.000229399	0.000157326	1.48071E-05	4.76745E-05	8.44119E-05	2.13754E-05	2.88201E-05	3.49677E-05	3.49677E-05	3.49677E-05	2.48722E-05	4.33148E-05	3.16401E-05	9.58792E-06	1.66379E-05	0.000297734
3835703774535	383570	3774535	0.000239225	5.15427E-05	0.000123534	0.000229141	0.000157149	1.47905E-05	4.7621E-05	8.43171E-05	2.13575E-05	2.8796E-05	3.49384E-05	3.49384E-05	3.49384E-05	2.48513E-05	4.32785E-05	3.16136E-05	9.57988E-06	1.66239E-05	0.000292427
3835803774535	383580	3774535	0.000240221	5.17571E-05	0.000124048	0.000230094	0.000157803	1.4852E-05	4.78191E-05	8.46679E-05	2.14112E-05	2.88684E-05	3.50263E-05	3.50263E-05	3.50263E-05	2.49139E-05	4.33874E-05	3.16931E-05	9.60398E-06	1.66657E-05	0.000288219
3835903774535	383590	3774535	0.000241243	5.19774E-05	0.000124576	0.000231073	0.000158475	1.49152E-05	4.80226E-05	8.50282E-05	2.14709E-05	2.89489E-05	3.51239E-05	3.51239E-05	3.51239E-05	2.49833E-05	4.35084E-05	3.17815E-05	9.63076E-06	1.67122E-05	0.000284088
3836003774535	383600	3774535	0.000244081	5.25888E-05	0.000126042	0.000233792	0.000160339	1.50907E-05	4.85875E-05	8.60285E-05	2.16321E-05	2.91662E-05	3.53876E-05	3.53876E-05	3.53876E-05	2.51708E-05	4.38349E-05	3.20201E-05	9.70305E-06	1.68376E-05	0.000281277
3836103774535	383610	3774535	0.000247094	5.3238E-05	0.000127598	0.000236678	0.000162318	1.5277E-05	4.91873E-05	8.70904E-05	2.17992E-05	2.93916E-05	3.5661E-05	3.5661E-05	3.5661E-05	2.53653E-05	4.41736E-05	3.22674E-05	9.77801E-06	1.69677E-05	0.000278447
3836203774535	383620	3774535	0.000253725	5.46667E-05	0.000131022	0.000243029	0.000166674	1.5687E-05	5.05072E-05	8.94275E-05	2.21514E-05	2.98664E-05	3.62371E-05	3.62371E-05	3.62371E-05	2.57751E-05	4.48873E-05	3.27887E-05	9.93598E-06	1.72419E-05	0.000277552
3836303774535	383630	3774535	0.000263893	5.68575E-05	0.000136273	0.000252769	0.000173354	1.63156E-05	5.25314E-05	9.30115E-05	2.27662E-05	3.06953E-05	3.72429E-05	3.72429E-05	3.72429E-05	2.64905E-05	4.61331E-05	3.36988E-05	1.02118E-05	1.77204E-05	0.000278841
3836403774535	383640	3774535	0.000273765	5.89846E-05	0.000141371	0.000262225	0.000179839	1.6926E-05	5.44966E-05	9.64911E-05	2.34885E-05	3.16692E-05	3.84244E-05	3.84244E-05	3.84244E-05	2.73309E-05	4.75967E-05	3.47679E-05	1.05357E-05	1.82826E-05	0.00028019
3836503774535	383650	3774535	0.000278379	5.99786E-05	0.000143753	0.000266644	0.000182869	1.72112E-05	5.5415E-05	9.81171E-05	2.39541E-05	3.22969E-05	3.91861E-05	3.91861E-05	3.91861E-05	2.78727E-05	4.85402E-05	3.54571E-05	1.07446E-05	1.8645E-05	0.000278704
3836603774535	383660	3774535	0.000281688	6.06915E-05	0.000145462	0.000269813	0.000185043	1.74158E-05	5.60736E-05	9.92833E-05	2.43958E-05	3.28925E-05	3.99087E-05	3.99087E-05	3.99087E-05	2.83867E-05	4.94353E-05	3.61109E-05	1.09427E-05	1.89888E-05	0.000276949
3836703774535	383670	3774535	0.000284243	6.12421E-05	0.000146781	0.000272261	0.000186722	1.75738E-05	5.65824E-05	0.000100184	2.48793E-05	3.35444E-05	4.06996E-05	4.06996E-05	4.06996E-05	2.89492E-05	5.0415E-05	3.68266E-05	1.11596E-05	1.93651E-05	0.000275385
3836803774535	383680	3774535	0.000285534	6.15203E-05	0.000147448	0.000273498	0.00018757	1.76536E-05	5.68394E-05	0.000100639	2.55478E-05	3.44458E-05	4.17933E-05	4.17933E-05	4.17933E-05	2.97272E-05	5.17697E-05	3.78162E-05	1.14594E-05	1.98855E-05	0.000274359
3836903774535	383690	3774535	0.000286879	6.18101E-05	0.000148143	0.000274786	0.000188454	1.77368E-05	5.71071E-05	0.000101113	2.64193E-05	3.56208E-05	4.32189E-05	4.32189E-05	4.32189E-05	3.07412E-05	5.35357E-05	3.91062E-05	1.18504E-05	2.05638E-05	0.000275535
3837003774535	383700	3774535	0.00028622	6.16681E-05	0.000147802	0.000274155	0.000188021	1.76961E-05	5.69759E-05	0.000100881	2.71237E-05	3.65704E-05	4.43712E-05	4.43712E-05	4.43712E-05	3.15608E-05	5.4963E-05	4.01488E-05	1.21663E-05	2.11121E-05	0.000277086
3837103774535	383710	3774535	0.000284727	6.13464E-05	0.000147031	0.000272725	0.00018704	1.76038E-05	5.66787E-05	0.000100355	2.73326E-05	3.68521E-05	4.47129E-05	4.47129E-05	4.47129E-05	3.18039E-05	5.53864E-05	4.0458E-05	1.226E-05	2.12747E-05	0.000273195
3837203774535	383720	3774535	0.000282575	6.08827E-05	0.00014592	0.000270663	0.000185626	1.74707E-05	5.62504E-05	9.95962E-05	2.73266E-05	3.68441E-05	4.47032E-05	4.47032E-05	4.47032E-05	3.17969E-05	5.53743E-05	4.04492E-05	1.22573E-05	2.12701E-05	0.000267966
3837303774535	383730	3774535	0.000280033	6.0335E-05	0.000144607	0.000268229	0.000183956	1.73135E-05	5.57443E-05	9.87002E-05	2.73147E-05	3.6828E-05	4.46837E-05	4.46837E-05	4.46837E-05	3.17831E-05	5.53501E-05	4.04315E-05	1.2252E-05	2.12608E-05	0.000262319
3837403774535	383740	3774535	0.000277222	5.97294E-05	0.000143156	0.000265536	0.00018211	1.71397E-05	5.51847E-05	9.77094E-05	2.72311E-05	3.67153E-05	4.45469E-05	4.45469E-05	4.45469E-05	3.16858E-05	5.51807E-05	4.03078E-05	1.22145E-05	2.11957E-05	0.00025663
3837503774535	383750	3774535	0.000274465	5.91353E-05	0.000141732	0.000262895	0.000180298	1.69693E-05	5.46359E-05	9.67376E-05	2.71356E-05	3.65865E-05	4.43907E-05	4.43907E-05	4.43907E-05	3.15747E-05	5.49872E-05	4.01664E-05	1.21716E-05	2.11214E-05	0.000250948
3837603774535	383760	3774535	0.000271761	5.85528E-05	0.000140336	0.000260305	0.000178522	1.68021E-05	5.40977E-05	9.57847E-05	2.70401E-05	3.64578E-05	4.42345E-05	4.42345E-05	4.42345E-05	3.14636E-05	5.47937E-05	4.00251E-05	1.21288E-05	2.1047E-05	0.000245367
3837703774535	383770	3774535	0.000269071	5.79732E-05	0.000138947	0.000257729	0.000176755	1.66358E-05	5.35622E-05	9.48366E-05	2.69386E-05	3.6321E-05	4.40685E-05	4.40685E-05	4.40685E-05	3.13455E-05	5.4588E-05	3.98749E-05	1.20833E-05	2.09681E-05	0.000239893
3837803774535	383780	3774535	0.000266677	5.74574E-05	0.00013771	0.000255436	0.000175183	1.64878E-05	5.30856E-05	9.39928E-05	2.68491E-05	3.62002E-05	4.3922E-05	4.3922E-05	4.3922E-05	3.12413E-05	5.44066E-05	3.97423E-05	1.20431E-05	2.08984E-05	0.00023464
3837903774535	383790	3774535	0.00026427	5.69386E-05	0.000136467	0.000253129	0.000173601	1.63389E-05	5.26064E-05	9.31442E-05	2.67596E-05	3.60795E-05	4.37755E-05	4.37755E-05	4.37755E-05	3.11371E-05	5.42252E-05	3.96098E-05	1.2003E-05	2.08287E-05	0.000229531
3838003774535	383800	3774535	0.000262064	5.64634E-05	0.000135328	0.000251017	0.000172152	1.62025E-05	5.21673E-05	9.23667E-05	2.6682E-05	3.59749E-05	4.36486E-05	4.36486E-05	4.36486E-05	3.10468E-05	5.40679E-05	3.94949E-05	1.19682E-05	2.07683E-05	0.000224618
3838103774535	383810	3774535	0.000259992	5.60171E-05	0.000134258	0.000249033	0.000170791	1.60745E-05	5.17549E-05	9.16367E-05	2.66044E-05	3.58703E-05	4.35216E-05	4.35216E-05	4.35216E-05	3.09565E-05	5.39107E-05	3.93801E-05	1.19334E-05	2.07079E-05	0.00021989
3838203774535	383820	3774535	0.000257935	5.55737E-05	0.000133196	0.000247061	0.000169439	1.59472E-05	5.13453E-05	9.09114E-05	2.65327E-05	3.57737E-05	4.34045E-05	4.34045E-05	4.34045E-05	3.08732E-05	5.37655E-05	3.9274E-05	1.19012E-05	2.06521E-05	0.000215288
3838303774535	383830	3774535	0.000255984	5.51535E-05	0.000132189	0.000245193	0.000168158	1.58267E-05	5.09571E-05	9.0224E-05	2.64611E-05	3.56771E-05	4.32873E-05	4.32873E-05	4.32873E-05	3.07898E-05	5.36204E-05	3.9168E-05	1.18691E-05	2.05964E-05	0.000210841
3838403774535	383840	3774535	0.000254034	5.47333E-05	0.000131181	0.000243325	0.000166877	1.57061E-05	5.05688E-05	8.95366E-05	2.63954E-05	3.55886E-05	4.31799E-05	4.31799E-05	4.31799E-05	3.07134E-05	5.34873E-05	3.90708E-05	1.18396E-05	2.05453E-05	0.000206508
3838503774535	383850	3774535	0.000251976	5.42899E-05	0.000130119	0.000241354	0.000165525	1.55789E-05	5.01592E-05	8.88113E-05	2.63238E-05	3.5492E-05	4.30627E-05	4.30627E-05	4.30627E-05	3.06301E-05	5.33422E-05	3.89648E-05	1.18075E-05	2.04895E-05	0.000202264
3838603774535	383860	3774535	0.000249797	5.38205E-05	0.000128994	0.000239267	0.000164094	1.54441E-05	4.97254E-05	8.80433E-05	2.62462E-05	3.53874E-05	4.29358E-05	4.29358E-05	4.29358E-05	3.05398E-05	5.31849E-05	3.88499E-05	1.17727E-05	2.04291E-05	0.000198109
3838703774535	383870	3774535	0.000247618	5.3351E-05	0.000127868	0.00023718	0.000162663	1.53094E-05	4.92917E-05	8.72753E-05	2.61626E-05	3.52747E-05	4.27991E-05	4.27991E-05	4.27991E-05	3.04426E-05	5.30156E-05	3.87262E-05	1.17352E-05	2.03641E-05	0.000194068
3838803774535	383880	3774535	0.000245345	5.28613E-05	0.000126695	0.000235003	0.000161169	1.51689E-05	4.88392E-05	8.64741E-05	2.60791E-05	3.5162E-05	4.26623E-05	4.26623E-05	4.26623E-05	3.03453E-05	5.28463E-05	3.86025E-05	1.16977E-05	2.0299E-05	0.00019011
3838903774535	383890	3774535	0.000243045	5.23657E-05	0.000125507	0.0002328	0.000159658	1.50267E-05	4.83814E-05	8.56635E-05	2.59955E-05	3.50494E-05	4.25256E-05	4.25256E-05	4.25256E-05	3.02481E-05	5.26769E-05	3.84788E-05	1.16603E-05	2.0234E-05	0.00018626
3839003774535	383900	3774535	0.000240786	5.18789E-05	0.00012434	0.000230635	0.000158174	1.4887E-05	4.79315E-05	8.4867E-05	2.59119E-05	3.49367E-05	4.23889E-05	4.23889E-05	4.23889E-05	3.01508E-05	5.25076E-05	3.83551E-05	1.16228E-05	2.01689E-05	0.000182518
3839103774535	383910	3774535	0.000238607	5.14094E-05	0.000123215	0.000228548	0.000156743	1.47523E-05	4.74978E-05	8.40991E-05	2.58343E-05	3.48321E-05	4.2262E-05	4.2262E-05	4.2262E-05	3.00605E-05	5.23503E-05	3.82403E-05	1.1588E-05	2.01085E-05	0.000178883
3829703774545	382970	3774545	0.000106041	2.28473E-05	5.47591E-05	0.000101571	6.96595E-05	6.55619E-06	2.11089E-05	3.73752E-05	2.11844E-05	2.85626E-05	3.46552E-05	3.46552E-05	3.46552E-05	2.46499E-05	4.29278E-05	3.13574E-05	9.50224E-06	1.64892E-05	0.00012094
3829803774545	382980	3774545	0.000110372	2.37805E-05	5.69956E-05	0.00010572	7.25046E-05	6.82396E-06	2.19711E-05	3.89017E-05	2.16142E-05	2.91421E-05	3.53583E-05	3.53583E-05	3.53583E-05	2.515E-05	4.37987E-05	3.19935E-05	9.69501E-06	1.68237E-05	0.000127972
3829903774545	382990	3774545	0.000115416	2.48672E-05	5.96002E-05	0.000110551	7.58179E-05	7.1358E-06	2.29751E-05	4.06795E-05	2.21395E-05	2.98503E-05	3.62176E-05	3.62176E-05	3.62176E-05	2.57612E-05	4.48631E-05	3.27711E-05	9.93063E-06	1.72326E-05	0.000136221
3830003774545	383000	3774545	0.000120864	2.60409E-05	6.24131E-05	0.000115769	7.93963E-05	7.47259E-06	2.40595E-05	4.25994E-05	2.27364E-05	3.06551E-05	3.71941E-05	3.71941E-05	3.71941E-05	2.64558E-05	4.60726E-05	3.36546E-05	1.01984E-05	1.76972E-05	0.000145402
3830103774545	383010	3774545	0.000125638	2.70696E-05	6.48788E-05	0.000120342	8.25329E-05	7.7678E-06	2.501E-05	4.42824E-05	2.32437E-05	3.13392E-05	3.80241E-05	3.80241E-05	3.80241E-05	2.70462E-05	4.71008E-05	3.44057E-05	1.0426E-05	1.80921E-05	0.000154212
3830203774545	383020	3774545	0.000130427	2.81013E-05	6.73515E-05	0.000124929	8.56784E-05	8.06385E-06	2.59631E-05	4.597E-05	2.38048E-05	3.20957E-05	3.8942E-05	3.8942E-05	3.8942E-05	2.7699E-05	4.82378E-05	3.52362E-05	1.06776E-05	1.85288E-05	0.000163811
3830303774545	383030	3774545	0.000134825	2.90489E-05	6.96227E-05	0.000129141	8.85676E-05	8.33577E-06	2.68387E-05	4.75202E-05	2.43122E-05	3.27798E-05	3.9772E-05	3.9772E-05	3.9772E-05	2.82894E-05	4.92659E-05	3.59872E-05	1.09052E-05	1.89238E-05	0.000173534
3830403774545	383040	3774545	0.000138698	2.98835E-05	7.1623E-05	0.000132852	9.11122E-05	8.57527E-06	2.76098E-05	4.88855E-05	2.47062E-05	3.3311E-05	4.04164E-05	4.04164E-05	4.04164E-05	2.87478E-05	5.00642E-05	3.65704E-05	1.10819E-05	1.92304E-05	0.000182786
3830503774545	383050	3774545	0.000142545	3.07123E-05	7.36094E-05	0.000136536	9.36392E-05	8.8131E-06	2.83755E-05	5.02414E-05	2.51001E-05	3.38421E-05	4.10609E-05	4.10609E-05	4.10609E-05	2.92062E-05	5.08626E-05	3.71535E-05	1.12586E-05	1.95371E-05	0.000192612
3830603774545	383060	3774545	0.000146553	3.15759E-05	7.56792E-05	0.000140376	9.62722E-05	9.06091E-06	2.91734E-05	5.16541E-05	2.55478E-05	3.44458E-05	4.17933E-05	4.17933E-05	4.17933E-05	2.97272E-05	5.17697E-05	3.78162E-05	1.14594E-05	1.98855E-05	0.000203475
3830703774545	383070	3774545	0.000150414	3.24076E-05	7.76726E-05	0.000144073	9.8808E-05	9.29958E-06	2.99418E-05	5.30146E-05	2.60552E-05	3.51298E-05	4.26233E-05	4.26233E-05	4.26233E-05	3.03175E-05	5.27979E-05	3.85672E-05	1.1687E-05	2.02804E-05	0.000215097
3830803774545	383080	3774545	0.000154301	3.32451E-05	7.96799E-05	0.000147796	0.000101361	9.5399E-06	3.07156E-05	5.43847E-05	2.67297E-05	3.60393E-05	4.37267E-05	4.37267E-05	4.37267E-05	3.11024E-05	5.41647E-05	3.95656E-05	1.19896E-05	2.08054E-05	0.000227644
3830903774545	383090	3774545	0.000158242	3.40942E-05	8.17149E-05	0.000151571	0.00010395	9.78356E-06	3.15001E-05	5.57737E-05	2.73863E-05	3.69246E-05	4.48008E-05	4.48008E-05	4.48008E-05	3.18664E-05	5.54952E-05	4.05375E-05	1.22841E-05	2.13165E-05	0.000240782
3831003774545	383100	3774545	0.000161766	3.48535E-05	8.35347E-05	0.000154946	0.000106265	1.00014E-05	3.22016E-05	5.70157E-05	2.78818E-05	3.75925E-05	4.56113E-05	4.56113E-05	4.56113E-05	3.24429E-05	5.64992E-05	4.12709E-05	1.25063E-05	2.17022E-05	0.000254487
3831103774545	383110	3774545	0.000165168	3.55867E-05	8.52919E-05	0.000158206	0.000108501	1.02118E-05	3.2879E-05	5.82151E-05	2.81981E-05	3.80191E-05	4.61288E-05	4.61288E-05	4.61288E-05	3.2811E-05	5.71402E-05	4.17392E-05	1.26482E-05	2.19484E-05	0.000268712
3831203774545	383120	3774545	0.000168612	3.63285E-05	8.707E-05	0.000161504	0.000110763	1.04247E-05	3.35644E-05	5.94287E-05	2.84608E-05	3.83732E-05	4.65585E-05	4.65585E-05	4.65585E-05	3.31166E-05	5.76725E-05	4.21279E-05	1.2766E-05	2.21528E-05	0.000282333
3831303774545	383130	3774545	0.000172028	3.70646E-05	8.88342E-05	0.000164776	0.000113007	1.06359E-05	3.42445E-05	6.06329E-05	2.85682E-05	3.85181E-05	4.67343E-05	4.67343E-05	4.67343E-05	3.32416E-05	5.78902E-05	4.2287E-05	1.28142E-05	2.22365E-05	0.00029605
3831403774545	383140	3774545	0.000175418	3.77949E-05	9.05845E-05	0.000168023	0.000115233	1.08455E-05	3.49192E-05	6.18275E-05	2.86339E-05	3.86066E-05	4.68417E-05	4.68417E-05	4.68417E-05	3.3318E-05	5.80232E-05	4.23842E-05	1.28437E-05	2.22876E-05	0.000309535
3831503774545	383150	3774545	0.000178874	3.85397E-05	9.23695E-05	0.000171334	0.000117504	1.10592E-05	3.56073E-05	6.30458E-05	2.86936E-05	3.86871E-05	4.69393E-05	4.69393E-05	4.69393E-05	3.33875E-05	5.81442E-05	4.24725E-05	1.28705E-05	2.2334E-05	0.000323478
3831603774545	383160	3774545	0.000182385	3.9296E-05	9.41823E-05	0.000174696	0.00011981	1.12762E-05	3.63061E-05	6.42832E-05	2.87413E-05	3.87515E-05	4.70174E-05	4.70174E-05	4.70174E-05	3.3443E-05	5.8241E-05	4.25432E-05	1.28919E-05	2.23712E-05	0.000337906
3831703774545	383170	3774545	0.000185936	4.00611E-05	9.60159E-05	0.000178098	0.000122143	1.14958E-05	3.70129E-05	6.55347E-05	2.87831E-05	3.88078E-05	4.70858E-05	4.70858E-05	4.70858E-05	3.34917E-05	5.83256E-05	4.2605E-05	1.29106E-05	2.24037E-05	0.000352852
3831903774545	383190	3774545	0.000193172	4.16202E-05	9.97527E-05	0.000185029	0.000126896	1.19432E-05	3.84534E-05	6.80852E-05	2.88249E-05	3.88641E-05	4.71541E-05	4.71541E-05	4.71541E-05	3.35403E-05	5.84103E-05	4.26669E-05	1.29294E-05	2.24362E-05	0.000383743
3832003774545	383200	3774545	0.000196857	4.24142E-05	0.000101656	0.000188559	0.000129317	1.2171E-05	3.9187E-05	6.93841E-05	2.88308E-05	3.88722E-05	4.71639E-05	4.71639E-05	4.71639E-05	3.35472E-05	5.84224E-05	4.26757E-05	1.2932E-05	2.24409E-05	0.000399453
3832103774545	383210	3774545	0.000200596	4.32198E-05	0.000103587	0.00019214	0.000131773	1.24022E-05	3.99314E-05	7.0702E-05	2.88249E-05	3.88641E-05	4.71541E-05	4.71541E-05	4.71541E-05	3.35403E-05	5.84103E-05	4.26669E-05	1.29294E-05	2.24362E-05	0.000415272
3832203774545	383220	3774545	0.000204349	4.40283E-05	0.000105524	0.000195735	0.000134239	1.26342E-05	4.06784E-05	7.20246E-05	2.88129E-05	3.88448E-05	4.71346E-05	4.71346E-05	4.71346E-05	3.35264E-05	5.83861E-05	4.26492E-05	1.2924E-05	2.2427E-05	0.000430982
3832303774545	383230	3774545	0.000208169	4.48514E-05	0.000107497	0.000199394	0.000136748	1.28704E-05	4.14388E-05	7.3371E-05	2.8795E-05	3.88239E-05	4.71053E-05	4.71053E-05	4.71053E-05	3.35056E-05	5.83498E-05	4.26227E-05	1.2916E-05	2.2413E-05	0.000446072
3832403774545	383240	3774545	0.000212016	4.56802E-05	0.000109483	0.000203078	0.000139275	1.31082E-05	4.22045E-05	7.47268E-05	2.87891E-05	3.88159E-05	4.70956E-05	4.70956E-05	4.70956E-05	3.34986E-05	5.83377E-05	4.26139E-05	1.29133E-05	2.24084E-05	0.000461293

			ISDrainage / Utilities Trenching	ISDrainage / Utilities Trenching	ISAsphalt Paving	ISAsphalt Paving	SVDemolition	SVSite Grubbing / Prep	SVMass Grading / Excavation	SVMass Grading / Excavation	SVDrainage / Utilities Trenching	SVFoundations / Concrete Pads	SVBuilding / Structure Construction	SVBuilding / Structure Construction	SVAsphalt Paving	SVAsphalt Paving	SVArchitectural Coating	SVArchitectural Coating	SVLandscaping or Other Finishing	SVLandscaping or Other Finishing	MDemolition
Unique Identifier	X (UTM)	Y (UTM)	2027	2028	2027	2028	2027	2027	2027	2028	2028	2028	2028	2029	2028	2029	2028	2029	2028	2029	2027
3834203774535	383420	3774535	0.000150436	0.000150436	0.000644236	0.000644236	1.70749E-05	1.12808E-05	1.90501E-05	1.90501E-05	5.75015E-06	5.92573E-06	3.36252E-05	3.36252E-05	2.33957E-05	2.33957E-05	2.31762E-06	2.31762E-06	7.46203E-06	7.46203E-06	5.15135E-05
3834303774535	383430	3774535	0.000146504	0.000146504	0.000627395	0.000627395	1.6934E-05	1.11877E-05	1.88929E-05	1.88929E-05	5.7027E-06	5.87683E-06	3.33933E-05	3.33933E-05	2.32026E-05	2.32026E-05	2.29849E-06	2.29849E-06	7.40045E-06	7.40045E-06	5.13165E-05
3834403774535	383440	3774535	0.000142116	0.000142116	0.000608602	0.000608602	1.67563E-05	1.10704E-05	1.86947E-05	1.86947E-05	5.64286E-06	5.81517E-06	3.31099E-05	3.31099E-05	2.29591E-05	2.29591E-05	2.27438E-06	2.27438E-06	7.3228E-06	7.3228E-06	5.09464E-05
3834503774535	383450	3774535	0.000137209	0.000137209	0.000587591	0.000587591	1.65357E-05	1.09246E-05	1.84486E-05	1.84486E-05	5.56859E-06	5.73862E-06	3.27491E-05	3.27491E-05	2.26569E-05	2.26569E-05	2.24444E-06	2.24444E-06	7.22641E-06	7.22641E-06	5.03734E-05
3834603774535	383460	3774535	0.000132557	0.000132557	0.000567667	0.000567667	1.63274E-05	1.0787E-05	1.82162E-05	1.82162E-05	5.49844E-06	5.66633E-06	3.24142E-05	3.24142E-05	2.23715E-05	2.23715E-05	2.21617E-06	2.21617E-06	7.13538E-06	7.13538E-06	4.98063E-05
3834703774535	383470	3774535	0.000129101	0.000129101	0.000552867	0.000552867	1.6211E-05	1.07101E-05	1.80863E-05	1.80863E-05	5.45924E-06	5.62593E-06	3.22209E-05	3.22209E-05	2.2212E-05	2.2212E-05	2.20037E-06	2.20037E-06	7.08451E-06	7.08451E-06	4.95914E-05
3834803774535	383480	3774535	0.00012587	0.00012587	0.000539031	0.000539031	1.61069E-05	1.06413E-05	1.79701E-05	1.79701E-05	5.42416E-06	5.58979E-06	3.20406E-05	3.20406E-05	2.20693E-05	2.20693E-05	2.18623E-06	2.18623E-06	7.03899E-06	7.03899E-06	4.94064E-05
3834903774535	383490	3774535	0.000122695	0.000122695	0.000525433	0.000525433	1.60027E-05	1.05725E-05	1.78539E-05	1.78539E-05	5.38909E-06	5.55364E-06	3.1886E-05	3.1886E-05	2.19266E-05	2.19266E-05	2.17209E-06	2.17209E-06	6.99348E-06	6.99348E-06	4.92154E-05
3835003774535	383500	3774535	0.000119592	0.000119592	0.000512144	0.000512144	1.59047E-05	1.05077E-05	1.77446E-05	1.77446E-05	5.35608E-06	5.51962E-06	3.17185E-05	3.17185E-05	2.17923E-05	2.17923E-05	2.15879E-06	2.15879E-06	6.95064E-06	6.95064E-06	4.90065E-05
3835103774535	383510	3774535	0.000116579	0.000116579	0.000499244	0.000499244	1.58128E-05	1.0447E-05	1.7642E-05	1.7642E-05	5.32513E-06	5.48773E-06	3.15768E-05	3.15768E-05	2.16664E-05	2.16664E-05	2.14631E-06	2.14631E-06	6.91048E-06	6.91048E-06	4.87975E-05
3835203774535	383520	3774535	0.000113602	0.000113602	0.000486495	0.000486495	1.57209E-05	1.03863E-05	1.75395E-05	1.75395E-05	5.29418E-06	5.45584E-06	3.14222E-05	3.14222E-05	2.15405E-05	2.15405E-05	2.13384E-06	2.13384E-06	6.87031E-06	6.87031E-06	4.85647E-05
3835303774535	383530	3774535	0.00011072	0.00011072	0.000474151	0.000474151	1.5629E-05	1.03256E-05	1.7437E-05	1.7437E-05	5.26323E-06	5.42394E-06	3.12804E-05	3.12804E-05	2.14145E-05	2.14145E-05	2.12136E-06	2.12136E-06	6.83015E-06	6.83015E-06	4.832E-05
3835403774535	383540	3774535	0.000107955	0.000107955	0.000462312	0.000462312	1.55432E-05	1.02689E-05	1.73413E-05	1.73413E-05	5.23435E-06	5.39418E-06	3.11387E-05	3.11387E-05	2.1297E-05	2.1297E-05	2.10972E-06	2.10972E-06	6.79267E-06	6.79267E-06	4.80872E-05
3835503774535	383550	3774535	0.000105388	0.000105388	0.00045132	0.00045132	1.54758E-05	1.02244E-05	1.72661E-05	1.72661E-05	5.21165E-06	5.37079E-06	3.10357E-05	3.10357E-05	2.12047E-05	2.12047E-05	2.10058E-06	2.10058E-06	6.76322E-06	6.76322E-06	4.78902E-05
3835603774535	383560	3774535	0.000102911	0.000102911	0.000440709	0.000440709	1.54084E-05	1.01799E-05	1.71909E-05	1.71909E-05	5.18896E-06	5.3474E-06	3.09326E-05	3.09326E-05	2.11123E-05	2.11123E-05	2.09143E-06	2.09143E-06	6.73376E-06	6.73376E-06	4.76933E-05
3835703774535	383570	3774535	0.000101076	0.000101076	0.000432854	0.000432854	1.54084E-05	1.01799E-05	1.71909E-05	1.71909E-05	5.18896E-06	5.3474E-06	3.09326E-05	3.09326E-05	2.11123E-05	2.11123E-05	2.09143E-06	2.09143E-06	6.73376E-06	6.73376E-06	4.77768E-05
3835803774535	383580	3774535	9.96218E-05	9.96218E-05	0.000426625	0.000426625	1.54452E-05	1.02042E-05	1.72319E-05	1.72319E-05	5.20134E-06	5.36016E-06	3.10099E-05	3.10099E-05	2.11627E-05	2.11627E-05	2.09642E-06	2.09642E-06	6.74983E-06	6.74983E-06	4.80335E-05
3835903774535	383590	3774535	9.81941E-05	9.81941E-05	0.000420511	0.000420511	1.54881E-05	1.02325E-05	1.72798E-05	1.72798E-05	5.21578E-06	5.37504E-06	3.10743E-05	3.10743E-05	2.12215E-05	2.12215E-05	2.10224E-06	2.10224E-06	6.76857E-06	6.76857E-06	4.82961E-05
3836003774535	383600	3774535	9.72223E-05	9.72223E-05	0.000416349	0.000416349	1.55861E-05	1.02972E-05	1.73891E-05	1.73891E-05	5.24879E-06	5.40906E-06	3.12418E-05	3.12418E-05	2.13558E-05	2.13558E-05	2.11554E-06	2.11554E-06	6.81141E-06	6.81141E-06	4.88155E-05
3836103774535	383610	3774535	9.62444E-05	9.62444E-05	0.000412161	0.000412161	1.56841E-05	1.0362E-05	1.74985E-05	1.74985E-05	5.2818E-06	5.44308E-06	3.14093E-05	3.14093E-05	2.14901E-05	2.14901E-05	2.12885E-06	2.12885E-06	6.85425E-06	6.85425E-06	4.93646E-05
3836203774535	383620	3774535	9.59349E-05	9.59349E-05	0.000410836	0.000410836	1.58863E-05	1.04956E-05	1.77241E-05	1.77241E-05	5.34989E-06	5.51324E-06	3.17314E-05	3.17314E-05	2.17671E-05	2.17671E-05	2.15629E-06	2.15629E-06	6.9426E-06	6.9426E-06	5.04032E-05
3836303774535	383630	3774535	9.63805E-05	9.63805E-05	0.000412744	0.000412744	1.62294E-05	1.07223E-05	1.81068E-05	1.81068E-05	5.46543E-06	5.63231E-06	3.22596E-05	3.22596E-05	2.22372E-05	2.22372E-05	2.20286E-06	2.20286E-06	7.09254E-06	7.09254E-06	5.21582E-05
3836403774535	383640	3774535	9.68468E-05	9.68468E-05	0.000414741	0.000414741	1.66215E-05	1.09813E-05	1.85443E-05	1.85443E-05	5.59747E-06	5.76839E-06	3.28393E-05	3.28393E-05	2.27745E-05	2.27745E-05	2.25608E-06	2.25608E-06	7.2639E-06	7.2639E-06	5.41518E-05
3836503774535	383650	3774535	9.63331E-05	9.63331E-05	0.000412541	0.000412541	1.68788E-05	1.11513E-05	1.88314E-05	1.88314E-05	5.68413E-06	5.85769E-06	3.32129E-05	3.32129E-05	2.3127E-05	2.3127E-05	2.29101E-06	2.29101E-06	7.37635E-06	7.37635E-06	5.54173E-05
3836603774535	383660	3774535	9.57265E-05	9.57265E-05	0.000409943	0.000409943	1.71361E-05	1.13213E-05	1.91185E-05	1.91185E-05	5.77078E-06	5.94699E-06	3.35994E-05	3.35994E-05	2.34796E-05	2.34796E-05	2.32593E-06	2.32593E-06	7.4888E-06	7.4888E-06	5.66529E-05
3836703774535	383670	3774535	9.51859E-05	9.51859E-05	0.000407628	0.000407628	1.74241E-05	1.15115E-05	1.94397E-05	1.94397E-05	5.86775E-06	6.04692E-06	3.40375E-05	3.40375E-05	2.38741E-05	2.38741E-05	2.36502E-06	2.36502E-06	7.61464E-06	7.61464E-06	5.799E-05
3836803774535	383680	3774535	9.48311E-05	9.48311E-05	0.000406109	0.000406109	1.77733E-05	1.17423E-05	1.98293E-05	1.98293E-05	5.98536E-06	6.16812E-06	3.45786E-05	3.45786E-05	2.43526E-05	2.43526E-05	2.41242E-06	2.41242E-06	7.76726E-06	7.76726E-06	5.9524E-05
3836903774535	383690	3774535	9.52375E-05	9.52375E-05	0.000407849	0.000407849	1.82512E-05	1.2058E-05	2.03625E-05	2.03625E-05	6.14629E-06	6.33396E-06	3.52098E-05	3.52098E-05	2.50074E-05	2.50074E-05	2.47728E-06	2.47728E-06	7.9761E-06	7.9761E-06	6.31771E-05
3837003774535	383700	3774535	9.5774E-05	9.5774E-05	0.000410146	0.000410146	1.87291E-05	1.23737E-05	2.08957E-05	2.08957E-05	6.30722E-06	6.4998E-06	3.61117E-05	3.61117E-05	2.56622E-05	2.56622E-05	2.54215E-06	2.54215E-06	8.18494E-06	8.18494E-06	6.38576E-05
3837103774535	383710	3774535	9.44287E-05	9.44287E-05	0.000404386	0.000404386	1.91702E-05	1.26651E-05	2.13878E-05	2.13878E-05	6.45577E-06	6.65289E-06	3.71294E-05	3.71294E-05	2.62666E-05	2.62666E-05	2.60202E-06	2.60202E-06	8.37771E-06	8.37771E-06	6.40606E-05
3837203774535	383720	3774535	9.26214E-05	9.26214E-05	0.000396646	0.000396646	1.94888E-05	1.28756E-05	2.17432E-05	2.17432E-05	6.56305E-06	6.76345E-06	3.81086E-05	3.81086E-05	2.67031E-05	2.67031E-05	2.64526E-06	2.64526E-06	8.51694E-06	8.51694E-06	6.39173E-05
3837303774535	383730	3774535	9.06696E-05	9.06696E-05	0.000388287	0.000388287	1.97522E-05	1.30497E-05	2.20372E-05	2.20372E-05	6.65177E-06	6.85488E-06	3.93196E-05	3.93196E-05	2.70641E-05	2.70641E-05	2.68102E-06	2.68102E-06	8.63207E-06	8.63207E-06	6.37263E-05
3837403774535	383740	3774535	8.87034E-05	8.87034E-05	0.000379867	0.000379867	2.00157E-05	1.32237E-05	2.23311E-05	2.23311E-05	6.74049E-06	6.94631E-06	4.09944E-05	4.09944E-05	2.7425E-05	2.7425E-05	2.71678E-06	2.71678E-06	8.7472E-06	8.7472E-06	6.34935E-05
3837503774535	383750	3774535	8.67392E-05	8.67392E-05	0.000371456	0.000371456	2.00402E-05	1.32399E-05	2.23584E-05	2.23584E-05	6.74874E-06	6.95481E-06	4.12392E-05	4.12392E-05	2.74586E-05	2.74586E-05	2.7201E-06	2.7201E-06	8.75791E-06	8.75791E-06	6.32428E-05
3837603774535	383760	3774535	8.48101E-05	8.48101E-05	0.000363194	0.000363194	1.99973E-05	1.32116E-05	2.23106E-05	2.23106E-05	6.7343E-06	6.93993E-06	4.12263E-05	4.12263E-05	2.73999E-05	2.73999E-05	2.71428E-06	2.71428E-06	8.73917E-06	8.73917E-06	6.29861E-05
3837703774535	383770	3774535	8.29181E-05	8.29181E-05	0.000355092	0.000355092	1.99483E-05	1.31792E-05	2.22559E-05	2.22559E-05	6.71779E-06	6.92292E-06	4.1149E-05	4.1149E-05	2.73327E-05	2.73327E-05	2.70763E-06	2.70763E-06	8.71775E-06	8.71775E-06	6.27116E-05
3837803774535	383780	3774535	8.11025E-05	8.11025E-05	0.000347317	0.000347317	1.98931E-05	1.31428E-05	2.21944E-05	2.21944E-05	6.69923E-06	6.90378E-06	4.10459E-05	4.10459E-05	2.72572E-05	2.72572E-05	2.70015E-06	2.70015E-06	8.69365E-06	8.69365E-06	6.24668E-05
3837903774535	383790	3774535	7.93364E-05	7.93364E-05	0.000339754	0.000339754	1.98441E-05	1.31104E-05	2.21397E-05	2.21397E-05	6.68272E-06	6.88677E-06	4.093E-05	4.093E-05	2.719E-05	2.719E-05	2.69349E-06	2.69349E-06	8.67223E-06	8.67223E-06	6.22102E-05
3838003774535	383800	3774535	7.76384E-05	7.76384E-05	0.000332482	0.000332482	1.97951E-05	1.3078E-05	2.2085E-05	2.2085E-05	6.66621E-06	6.86976E-06	4.08398E-05	4.08398E-05	2.71228E-05	2.71228E-05	2.68684E-06	2.68684E-06	8.65081E-06	8.65081E-06	6.19714E-05
3838103774535	383810	3774535	7.60043E-05	7.60043E-05	0.000325484	0.000325484	1.97461E-05	1.30456E-05	2.20303E-05	2.20303E-05	6.64971E-06	6.85275E-06	4.07367E-05	4.07367E-05	2.70557E-05	2.70557E-05	2.68019E-06	2.68019E-06	8.62939E-06	8.62939E-06	6.17505E-05
3838203774535	383820	3774535	7.44136E-05	7.44136E-05	0.000318672	0.000318672	1.97032E-05	1.30173E-05	2.19825E-05	2.19825E-05	6.63527E-06	6.83787E-06	4.06465E-05	4.06465E-05	2.69969E-05	2.69969E-05	2.67437E-06	2.67437E-06	8.61065E-06	8.61065E-06	6.15237E-05
3838303774535	383830	3774535	7.28765E-05	7.28765E-05	0.000312089	0.000312089	1.96603E-05	1.29889E-05	2.19346E-05	2.19346E-05	6.62082E-06	6.82299E-06	4.05564E-05	4.05564E-05	2.69382E-05	2.69382E-05	2.66855E-06	2.66855E-06	8.59191E-06	8.59191E-06	6.13148E-05
3838403774535	383840	3774535	7.13786E-05	7.13786E-05	0.000305675	0.000305675	1.96235E-05	1.29647E-05	2.18936E-05	2.18936E-05	6.60844E-06	6.81023E-06	4.04662E-05	4.04662E-05	2.68878E-05	2.68878E-05	2.66356E-06	2.66356E-06	8.57584E-06	8.57584E-06	6.10939E-05
3838503774535	383850	3774535	6.99117E-05	6.99117E-05	0.000299393	0.000299393	1.95807E-05	1.29363E-05	2.18458E-05	2.18458E-05	6.594E-06	6.79535E-06	4.0376E-05	4.0376E-05	2.6829E-05	2.6829E-05	2.65774E-06	2.65774E-06	8.5571E-06	8.5571E-06	6.08492E-05
3838603774535	383860	3774535	6.84757E-05	6.84757E-05	0.000293243	0.000293243	1.95316E-05	1.29039E-05	2.17911E-05	2.17911E-05	6.5775E-06	6.77834E-06	4.02729E-05	4.02729E-05	2.67619E-05	2.67619E-05	2.65108E-06	2.65108E-06	8.53568E-06	8.53568E-06	6.05866E-05
3838703774535	383870	3774535	6.70789E-05	6.70789E-05	0.000287262	0.000287262	1.94826E-05	1.28716E-05	2.17364E-05	2.17364E-05	6.56099E-06	6.76133E-06	4.01699E-05	4.01699E-05	2.66947E-05	2.66947E-05	2.64443E-06	2.64443E-06	8.51426E-06	8.51426E-06	6.0312E-05
3838803774535	383880	3774535	6.5711E-05	6.5711E-05	0.000281404	0.000281404	1.94336E-05	1.28392E-05	2.16817E-05	2.16817E-05	6.54448E-06	6.74432E-06	4.00668E-05	4.00668E-05	2.66276E-05	2.66276E-05	2.63778E-06	2.63778E-06	8.49284E-06	8.49284E-06	6.00195E-05
3838903774535	383890	3774535	6.43802E-05	6.43802E-05	0.000275705	0.000275705	1.93846E-05	1.28068E-05	2.1627E-05	2.1627E-05	6.52798E-06	6.72731E-06	3.99766E-05	3.99766E-05	2.65604E-05	2.65604E-05	2.63112E-06	2.63112E-06	8.47142E-06	8.47142E-06	5.97151E-05
3839003774535	383900	3774535	6.30866E-05	6.30866E-05	0.000270165	0.000270165	1.93356E-05	1.27744E-05	2.15724E-05	2.15724E-05	6.51147E-06	6.7103E-06	3.98736E-05	3.98736E-05	2.64932E-05	2.64932E-05	2.62447E-06	2.62447E-06	8.45E-06	8.45E-06	5.94166E-05
3839103774535	383910	3774535	6.18301E-05	6.18301E-05	0.000264784	0.000264784	1.92866E-05	1.2742E-05	2.15177E-05	2.15177E-05	6.49497E-06	6.69329E-06	3.97705E-05	3.97705E-05	2.64261E-05	2.64261E-05	2.61782E-06	2.61782E-06	8.42858E-06	8.42858E-06	5.91241E-05
3829703774545	382970	3774545	4.18026E-05	4.18026E-05	0.000179017	0.000179017	1.59231E-05	1.05199E-05	1.77651E-05	1.77651E-05	5.36227E-06	5.526E-06	3.24271E-05	3.24271E-05	2.18175E-05	2.18175E-05	2.16128E-06	2.16128E-06	6.95867E-06	6.95867E-06	2.92905E-05
3829803774545	382980	3774545	4.4233E-05	4.4233E-05	0.000189425	0.000189425	1.6162E-05	1.06777E-05	1.80317E-05	1.80317E-05	5.44273E-06	5.60892E-06	3.28393E-05	3.28393E-05	2.21449E-05	2.21449E-05	2.19371E-06	2.19371E-06	7.06309E-06	7.06309E-06	3.02097E-05
3829903774545	382990	3774545	4.70844E-05	4.70844E-05	0.000201636	0.000201636	1.645E-05	1.0868E-05	1.83529E-05	1.83529E-05	5.5397E-06	5.70886E-06	3.33289E-05	3.33289E-05	2.25394E-05	2.25394E-05	2.2328E-06	2.2328E-06	7.18893E-06	7.18893E-06	3.13021E-05
3830003774545	383000	3774545	5.02576E-05	5.02576E-05	0.000215225	0.000215225	1.67747E-05	1.10825E-05	1.87152E-05	1.87152E-05	5.64905E-06	5.82154E-06	3.387E-05	3.387E-05	2.29843E-05	2.29843E-05	2.27687E-06	2.27687E-06	7.33083E-06	7.33083E-06	3.25138E-05
3830103774545	383010	3774545	5.33029E-05	5.33029E-05	0.000228267	0.000228267	1.70442E-05	1.12606E-05	1.90159E-05	1.90159E-05	5.73983E-06	5.9151E-06	3.42951E-05	3.42951E-05	2.33537E-05	2.33537E-05	2.31346E-06	2.31346E-06	7.44864E-06	7.44864E-06	3.35942E-05
3830203774545	383020	3774545	5.66205E-05	5.66205E-05	0.000242474	0.000242474	1.73444E-05	1.14589E-05	1.93509E-05	1.93509E-05	5.84093E-06	6.01928E-06	3.4746E-05	3.4746E-05	2.3765E-05	2.3765E-05	2.35421E-06	2.35421E-06	7.57984E-06	7.57984E-06	3.47761E-05
3830303774545	383030	3774545	5.99815E-05	5.99815E-05	0.000256867	0.000256867	1.76079E-05	1.1633E-05	1.96448E-05	1.96448E-05	5.92965E-06	6.11071E-06	3.51583E-05	3.51583E-05	2.4126E-05	2.4126E-05	2.38997E-06	2.38997E-06	7.69497E-06	7.69497E-06	3.58923E-05
3830403774545	383040	3774545	6.31794E-05	6.31794E-05	0.000270562	0.000270562	1.78101E-05	1.17665E-05	1.98704E-05	1.98704E-05	5.99774E-06	6.18087E-06	3.54675E-05	3.54675E-05	2.4403E-05	2.4403E-05	2.41741E-06	2.41741E-06	7.78332E-06	7.78332E-06	3.68116E-05
3830503774545	383050	3774545	6.65755E-05	6.65755E-05	0.000285106	0.000285106	1.80245E-05	1.19082E-05	2.01096E-05	2.01096E-05	6.06995E-06	6.25529E-06	3.57896E-05	3.57896E-05	2.46968E-05	2.46968E-05	2.44651E-06	2.44651E-06	7.87703E-06	7.87703E-06	3.77368E-05
3830603774545	383060	3774545	7.03305E-05	7.03305E-05	0.000301186	0.000301186	1.82696E-05	1.20701E-05	2.0383E-05	2.0383E-05	6.15248E-06	6.34034E-06	3.61761E-05	3.61761E-05	2.50326E-05	2.50326E-05	2.47978E-06	2.47978E-06	7.98413E-06	7.98413E-06	3.87575E-05
3830703774545	383070	3774545	7.43476E-05	7.43476E-05	0.000318389	0.000318389	1.85391E-05	1.22482E-05	2.06838E-05	2.06838E-05	6.24326E-06	6.43389E-06	3.6627E-05	3.6627E-05	2.5402E-05	2.5402E-05	2.51637E-06	2.51637E-06	8.10194E-06	8.10194E-06	3.97782E-05
3830803774545	383080	3774545	7.86844E-05	7.86844E-05	0.000336962	0.000336962	1.88761E-05	1.24708E-05	2.10597E-05	2.10597E-05	6.35673E-06	6.55083E-06	3.70908E-05	3.70908E-05	2.58637E-05	2.58637E-05	2.5621E-06	2.5621E-06	8.2492E-06	8.2492E-06	4.14197E-05
3830903774545	383090	3774545	8.32255E-05	8.32255E-05	0.000356409	0.000356409	1.91824E-05	1.26732E-05	2.14015E-05	2.14015E-05	6.45989E-06	6.65714E-06	3.75159E-05	3.75159E-05	2.62834E-05	2.62834E-05	2.60368E-06	2.60368E-06	8.38307E-06	8.38307E-06	4.26135E-05
3831003774545	383100	3774545	8.79627E-05	8.79627E-05	0.000376695	0.000376695	1.94581E-05	1.28554E-05	2.17091E-05	2.17091E-05	6.55274E-06	6.75282E-06	3.79668E-05	3.79668E-05	2.66611E-05	2.66611E-05	2.6411E-06	2.6411E-06	8.50355E-06	8.50355E-06	4.32701E-05
3831103774545	383110	3774545	9.28793E-05	9.28793E-05	0.00039775	0.00039775	1.96787E-05	1.30011E-05	2.19551E-05	2.19551E-05	6.62701E-06	6.82936E-06	3.83405E-05	3.83405E-05	2.69633E-05	2.69633E-05	2.67104E-06	2.67104E-06	8.59994E-06	8.59994E-06	4.39208E-05
3831203774545	383120	3774545	9.75875E-05	9.75875E-05	0.000417913	0.000417913	1.98686E-05	1.31266E-05	2.2167E-05	2.2167E-05	6.69097E-06	6.89528E-06	3.87012E-05	3.87012E-05	2.72236E-05	2.72236E-05	2.69682E-06	2.69682E-06	8.68294E-06	8.68294E-06	4.45595E-05
3831303774545	383130	3774545	0.000102329	0.000102329	0.000438217	0.000438217	2.0034E-05	1.32359E-05	2.23516E-05	2.23516E-05	6.74668E-06	6.95268E-06	3.9049E-05	3.9049E-05	2.74502E-05	2.74502E-05	2.71927E-06	2.71927E-06	8.75523E-06	8.75523E-06	4.50848E-05
3831403774545	383140	3774545	0.00010699	0.00010699	0.000458177	0.000458177	2.01259E-05	1.32966E-05	2.24541E-05	2.24541E-05	6.77763E-06	6.98458E-06	3.92423E-05	3.92423E-05	2.75761E-05	2.75761E-05	2.73175E-06	2.73175E-06	8.79539E-06	8.79539E-06	4.55862E-05
3831503774545	383150	3774545	0.000111809	0.000111809	0.000478816	0.000478816	2.02056E-05	1.33492E-05	2.2543E-05	2.2543E-05	6.80445E-06	7.01222E-06	3.94355E-05	3.94355E-05	2.76853E-05	2.76853E-05	2.74256E-06	2.74256E-06	8.8302E-06	8.8302E-06	4.60876E-05
3831603774545	383160	3774545	0.000116796	0.000116796	0.000500172	0.000500172	2.02791E-05	1.33978E-05	2.2625E-05	2.2625E-05	6.82921E-06	7.03773E-06	3.9603E-05	3.9603E-05	2.7786E-05	2.7786E-05	2.75254E-06	2.75254E-06	8.86233E-06	8.86233E-06	4.6589E-05
3831703774545	383170	3774545	0.000121962	0.000121962	0.000522296	0.000522296	2.03342E-05	1.34342E-05	2.26865E-05	2.26865E-05	6.84778E-06	7.05687E-06	3.97447E-05	3.97447E-05	2.78616E-05	2.78616E-05	2.76002E-06	2.76002E-06	8.88643E-06	8.88643E-06	4.70963E-05
3831903774545	383190	3774545	0.000132639	0.000132639	0.00056802	0.00056802	2.03097E-05	1.3418E-05	2.26592E-05	2.26592E-05	6.83952E-06	7.04836E-06	3.96417E-05	3.96417E-05	2.7828E-05	2.7828E-05	2.75669E-06	2.75669E-06	8.87572E-06	8.87572E-06	4.81111E-05
3832003774545	383200	3774545	0.00013807	0.00013807	0.000591275	0.000591275	2.02362E-05	1.33694E-05	2.25772E-05	2.25772E-05	6.81476E-06	7.02285E-06	3.94226E-05	3.94226E-05	2.77272E-05	2.77272E-05	2.74671E-06	2.74671E-06	8.84359E-06	8.84359E-06	4.86244E-05
3832103774545	383210	3774545	0.000143537	0.000143537	0.00061469	0.00061469	2.01443E-05	1.33087E-05	2.24746E-05	2.24746E-05	6.78382E-06	6.99096E-06	3.92036E-05	3.92036E-05	2.76013E-05	2.76013E-05	2.73424E-06	2.73424E-06	8.80343E-06	8.80343E-06	4.91318E-05
3832203774545	383220	3774545	0.000148967	0.000148967	0.000637945	0.000637945	2.00524E-05	1.3248E-05	2.23721E-05	2.23721E-05	6.75287E-06	6.95906E-06	3.89717E-05	3.89717E-05	2.74754E-05	2.74754E-05	2.72177E-06	2.72177E-06	8.76326E-06	8.76326E-06	4.96452E-05
3832303774545	383230	3774545	0.000154183	0.000154183	0.000660281	0.000660281	1.99605E-05	1.31873E-05	2.22696E-05	2.22696E-05	6.72192E-06	6.92717E-06	3.87527E-05	3.87527E-05	2.73495E-05	2.73495E-05	2.70929E-06	2.

			MSite Grubbing / Prep	MMass Grading / Excavation	MMass Grading / Excavation	MDrainage / Utilities Trenching	MFoundations / Concrete Pads	MBuilding / Structure Construction	MAsphalt Paving	MLandscaping or Other Finishing	MWaterside Construction (Piles)	RSSWRe-striping South Valley	RSSWRe-striping Silver Lake Boulevard	RSSWDemolition	RSSWPlacing Base	RSSWForm/Place Rebar and Pour	Child Risk				
Unique Identifier	X (UTM)	Y (UTM)	2027	2027	2028	2028	2028	2028	2028	2028	2028	2029	2029	2029	2029	2029	3rd Trimester	0<2	2<16	Total	per million
3834203774535	383420	3774535	4.64845E-05	0.000116075	0.000116075	3.24848E-05	5.99405E-05	0.000107784	7.62508E-05	2.31063E-05	4.09118E-05	1.44997E-05	3.19887E-05	5.47799E-05	2.97783E-05	8.91317E-06	8.38622E-09	3.186E-07	3.871E-08	3.65692E-07	0.36569225
3834303774535	383430	3774535	4.63067E-05	0.000115631	0.000115631	3.23605E-05	5.97113E-05	0.000107372	7.59593E-05	2.3018E-05	4.07553E-05	1.43741E-05	3.1843E-05	5.45253E-05	2.96399E-05	8.87173E-06	8.25484E-09	3.1163E-07	3.7828E-08	3.57717E-07	0.35771705
3834403774535	383440	3774535	4.59728E-05	0.000114797	0.000114797	3.21272E-05	5.92807E-05	0.000106598	7.54115E-05	2.2852E-05	4.04614E-05	1.42284E-05	3.15968E-05	5.41008E-05	2.94092E-05	8.80267E-06	8.09968E-09	3.0391E-07	3.6845E-08	3.48852E-07	0.34885201
3834503774535	383450	3774535	4.54557E-05	0.000113506	0.000113506	3.17658E-05	5.86139E-05	0.000105399	7.45633E-05	2.25949E-05	4.00063E-05	1.40425E-05	3.1225E-05	5.34641E-05	2.90631E-05	8.69908E-06	7.91663E-09	2.9528E-07	3.5747E-08	3.38942E-07	0.33894197
3834603774535	383460	3774535	4.4944E-05	0.000112228	0.000112228	3.14082E-05	5.79541E-05	0.000104212	7.37239E-05	2.23406E-05	3.95559E-05	1.38767E-05	3.08633E-05	5.28359E-05	2.87216E-05	8.59687E-06	7.73803E-09	2.8696E-07	3.4704E-08	3.29401E-07	0.32940109
3834703774535	383470	3774535	4.47501E-05	0.000111744	0.000111744	3.12727E-05	5.7704E-05	0.000103763	7.34058E-05	2.22442E-05	3.93853E-05	1.37812E-05	3.07126E-05	5.25813E-05	2.85831E-05	8.55543E-06	7.61268E-09	2.8066E-07	3.3937E-08	3.22214E-07	0.32221376
3834803774535	383480	3774535	4.45831E-05	0.000111327	0.000111327	3.1156E-05	5.74887E-05	0.000103375	7.31319E-05	2.21612E-05	3.92383E-05	1.36958E-05	3.0587E-05	5.2369E-05	2.84678E-05	8.5209E-06	7.49652E-09	2.7479E-07	3.3223E-08	3.15506E-07	0.31550592
3834903774535	383490	3774535	4.44107E-05	0.000110897	0.000110897	3.10356E-05	5.72664E-05	0.000102976	7.28492E-05	2.20755E-05	3.90866E-05	1.36204E-05	3.04614E-05	5.21398E-05	2.83432E-05	8.4836E-06	7.37967E-09	2.6897E-07	3.2524E-08	3.08873E-07	0.30887277
3835003774535	383500	3774535	4.42222E-05	0.000110426	0.000110426	3.09038E-05	5.70234E-05	0.000102539	7.25399E-05	2.19818E-05	3.89207E-05	1.35401E-05	3.03257E-05	5.19106E-05	2.82186E-05	8.44631E-06	7.26428E-09	2.6328E-07	3.1843E-08	3.02391E-07	0.30239064
3835103774535	383510	3774535	4.40337E-05	0.000109955	0.000109955	3.07721E-05	5.67803E-05	0.000102101	7.22307E-05	2.18881E-05	3.87548E-05	1.34697E-05	3.01951E-05	5.16814E-05	2.8094E-05	8.40902E-06	7.15067E-09	2.5774E-07	3.1182E-08	2.96069E-07	0.29606874
3835203774535	383520	3774535	4.38236E-05	0.000109431	0.000109431	3.06253E-05	5.65094E-05	0.000101614	7.18861E-05	2.17837E-05	3.85699E-05	1.33944E-05	3.00444E-05	5.14183E-05	2.79509E-05	8.3662E-06	7.03761E-09	2.5228E-07	3.053E-08	2.89846E-07	0.28984604
3835303774535	383530	3774535	4.36028E-05	0.000108879	0.000108879	3.04709E-05	5.62246E-05	0.000101102	7.15238E-05	2.16739E-05	3.83755E-05	1.3324E-05	2.98936E-05	5.11636E-05	2.78125E-05	8.32476E-06	6.92733E-09	2.4699E-07	2.9899E-08	2.83813E-07	0.28381337
3835403774535	383540	3774535	4.33927E-05	0.000108355	0.000108355	3.03241E-05	5.59537E-05	0.000100615	7.11792E-05	2.15695E-05	3.81906E-05	1.32587E-05	2.97479E-05	5.09089E-05	2.7674E-05	8.28332E-06	6.82077E-09	2.419E-07	2.9295E-08	2.78012E-07	0.2780116
3835503774535	383550	3774535	4.32149E-05	0.000107911	0.000107911	3.01999E-05	5.57245E-05	0.000100203	7.08877E-05	2.14811E-05	3.80342E-05	1.32085E-05	2.96324E-05	5.07052E-05	2.75633E-05	8.25017E-06	6.72352E-09	2.3719E-07	2.8738E-08	2.72652E-07	0.27265158
3835603774535	383560	3774535	4.30372E-05	0.000107467	0.000107467	3.00757E-05	5.54953E-05	9.97909E-05	7.05961E-05	2.13928E-05	3.78778E-05	1.31582E-05	2.95168E-05	5.05014E-05	2.74525E-05	8.21702E-06	6.62907E-09	2.3264E-07	2.8201E-08	2.67473E-07	0.26747349
3835703774535	383570	3774535	4.31126E-05	0.000107655	0.000107655	3.01284E-05	5.55926E-05	9.99658E-05	7.07198E-05	2.14302E-05	3.79441E-05	1.31532E-05	2.95671E-05	5.05863E-05	2.74987E-05	8.23084E-06	6.57478E-09	2.295E-07	2.7826E-08	2.63899E-07	0.26389948
3835803774535	383580	3774535	4.33442E-05	0.000108234	0.000108234	3.02903E-05	5.58912E-05	0.000100503	7.10997E-05	2.15454E-05	3.8148E-05	1.31833E-05	2.97329E-05	5.0858E-05	2.76464E-05	8.27504E-06	6.54572E-09	2.2723E-07	2.755E-08	2.61327E-07	0.26132658
3835903774535	383590	3774535	4.35812E-05	0.000108826	0.000108826	3.04559E-05	5.61968E-05	0.000101052	7.14885E-05	2.16632E-05	3.83566E-05	1.32135E-05	2.98987E-05	5.11296E-05	2.7794E-05	8.31924E-06	6.51916E-09	2.2507E-07	2.7283E-08	2.58871E-07	0.25887053
3836003774535	383600	3774535	4.40498E-05	0.000109996	0.000109996	3.07834E-05	5.68011E-05	0.000102139	7.22572E-05	2.18961E-05	3.8769E-05	1.32838E-05	3.02252E-05	5.16899E-05	2.80986E-05	8.4104E-06	6.52631E-09	2.2402E-07	2.714E-08	2.5769E-07	0.2576902
3836103774535	383610	3774535	4.45454E-05	0.000111233	0.000111233	3.11297E-05	5.74401E-05	0.000103288	7.307E-05	2.21424E-05	3.92051E-05	1.33592E-05	3.05669E-05	5.22672E-05	2.84124E-05	8.50432E-06	6.53638E-09	2.2307E-07	2.7001E-08	2.56611E-07	0.25661092
3836203774535	383620	3774535	4.54826E-05	0.000113574	0.000113574	3.17846E-05	5.86486E-05	0.000105461	7.46074E-05	2.26083E-05	4.003E-05	1.35049E-05	3.1215E-05	5.33707E-05	2.90123E-05	8.68388E-06	6.60628E-09	2.24E-07	2.7059E-08	2.57669E-07	0.25766862
3836303774535	383630	3774535	4.70662E-05	0.000117528	0.000117528	3.28913E-05	6.06906E-05	0.000109133	7.72051E-05	2.33955E-05	4.14238E-05	1.37561E-05	3.23052E-05	5.52298E-05	3.00229E-05	8.98638E-06	6.74032E-09	2.2689E-07	2.7358E-08	2.60985E-07	0.26098472
3836403774535	383640	3774535	4.88653E-05	0.00012202	0.00012202	3.41485E-05	6.30105E-05	0.000113305	8.01562E-05	2.42897E-05	4.30071E-05	1.40475E-05	3.35261E-05	5.73182E-05	3.11581E-05	9.32616E-06	6.87581E-09	2.2977E-07	2.7699E-08	2.64341E-07	0.26434081
3836503774535	383650	3774535	5.00072E-05	0.000124872	0.000124872	3.49465E-05	6.44829E-05	0.000115952	8.20293E-05	2.48574E-05	4.40122E-05	1.42384E-05	3.42998E-05	5.86509E-05	3.18826E-05	9.54302E-06	6.92633E-09	2.3006E-07	2.7763E-08	2.64744E-07	0.26474438
3836603774535	383660	3774535	5.11221E-05	0.000127656	0.000127656	3.57257E-05	6.59207E-05	0.000118538	8.38583E-05	2.54116E-05	4.49935E-05	1.44444E-05	3.50534E-05	5.99328E-05	3.25794E-05	9.75159E-06	6.96258E-09	2.2992E-07	2.7806E-08	2.64686E-07	0.26468646
3836703774535	383670	3774535	5.23287E-05	0.000130669	0.000130669	3.65689E-05	6.74765E-05	0.000121335	8.58374E-05	2.60113E-05	4.60554E-05	1.46856E-05	3.58824E-05	6.13335E-05	3.33408E-05	9.97949E-06	6.99708E-09	2.2977E-07	2.7881E-08	2.64652E-07	0.26465229
3836803774535	383680	3774535	5.3713E-05	0.000134125	0.000134125	3.75363E-05	6.92615E-05	0.000124545	8.81082E-05	2.66994E-05	4.72737E-05	1.49719E-05	3.73444E-05	6.37359E-05	3.46468E-05	1.03704E-05	7.03036E-09	2.2971E-07	2.8043E-08	2.64787E-07	0.26478731
3836903774535	383690	3774535	5.70095E-05	0.000142357	0.000142357	3.98399E-05	7.35122E-05	0.000132189	9.35155E-05	2.8338E-05	5.0175E-05	1.52684E-05	3.88919E-05	6.65288E-05	3.6165E-05	1.08248E-05	7.07669E-09	2.3035E-07	2.856E-08	2.65984E-07	0.26598369
3837003774535	383700	3774535	5.76235E-05	0.00014389	0.00014389	4.02691E-05	7.4304E-05	0.000133612	9.45228E-05	2.86433E-05	5.07154E-05	1.57306E-05	3.92385E-05	6.71485E-05	3.65019E-05	1.09256E-05	7.11553E-09	2.3035E-07	2.8791E-08	2.66259E-07	0.26625926
3837103774535	383710	3774535	5.78066E-05	0.000144348	0.000144348	4.0397E-05	7.45401E-05	0.000134037	9.48232E-05	2.87343E-05	5.08766E-05	1.62079E-05	3.93591E-05	6.73183E-05	3.65942E-05	1.09533E-05	7.14047E-09	2.2955E-07	2.8646E-08	2.65337E-07	0.26533726
3837203774535	383720	3774535	5.76774E-05	0.000144025	0.000144025	4.03067E-05	7.43735E-05	0.000133737	9.46111E-05	2.867E-05	5.07628E-05	1.6655E-05	3.92737E-05	6.7174E-05	3.65157E-05	1.09298E-05	7.14554E-09	2.2761E-07	2.8332E-08	2.63091E-07	0.26309117
3837303774535	383730	3774535	5.7505E-05	0.000143594	0.000143594	4.01862E-05	7.41512E-05	0.000133338	9.43284E-05	2.85844E-05	5.06111E-05	1.6861E-05	3.91682E-05	6.69787E-05	3.64096E-05	1.0898E-05	7.2051E-09	2.2598E-07	2.7984E-08	2.61169E-07	0.26116906
3837403774535	383740	3774535	5.72949E-05	0.00014307	0.00014307	4.00394E-05	7.38803E-05	0.000132851	9.39838E-05	2.84799E-05	5.04262E-05	1.68409E-05	3.90376E-05	6.67495E-05	3.6285E-05	1.08607E-05	7.1677E-09	2.2317E-07	2.7619E-08	2.57953E-07	0.25795325
3837503774535	383750	3774535	5.70687E-05	0.000142505	0.000142505	3.98813E-05	7.35886E-05	0.000132326	9.36127E-05	2.83675E-05	5.02271E-05	1.67907E-05	3.88969E-05	6.65033E-05	3.61512E-05	1.08207E-05	7.10482E-09	2.2007E-07	2.7223E-08	2.544E-07	0.2544002
3837603774535	383760	3774535	5.68371E-05	0.000141927	0.000141927	3.97195E-05	7.32899E-05	0.000131789	9.32328E-05	2.82524E-05	5.00233E-05	1.67404E-05	3.87512E-05	6.62486E-05	3.60127E-05	1.07792E-05	7.02635E-09	2.1685E-07	2.6827E-08	2.50708E-07	0.25070802
3837703774535	383770	3774535	5.65893E-05	0.000141308	0.000141308	3.95463E-05	7.29704E-05	0.000131214	9.28263E-05	2.81292E-05	4.98052E-05	1.66852E-05	3.86005E-05	6.59855E-05	3.58697E-05	1.07364E-05	6.94692E-09	2.1368E-07	2.6435E-08	2.47058E-07	0.24705758
3837803774535	383780	3774535	5.63685E-05	0.000140756	0.000140756	3.9392E-05	7.26857E-05	0.000130702	9.24641E-05	2.80194E-05	4.96109E-05	1.66399E-05	3.84648E-05	6.57478E-05	3.57405E-05	1.06977E-05	6.87066E-09	2.1063E-07	2.606E-08	2.43565E-07	0.24356496
3837903774535	383790	3774535	5.61369E-05	0.000140178	0.000140178	3.92301E-05	7.2387E-05	0.000130165	9.20842E-05	2.79043E-05	4.9407E-05	1.65897E-05	3.83241E-05	6.54931E-05	3.5602E-05	1.06563E-05	6.79535E-09	2.0766E-07	2.5693E-08	2.40148E-07	0.24014779
3838003774535	383800	3774535	5.59214E-05	0.00013964	0.00013964	3.90796E-05	7.21092E-05	0.000129666	9.17307E-05	2.77972E-05	4.92174E-05	1.65445E-05	3.81935E-05	6.52724E-05	3.5482E-05	1.06204E-05	6.72282E-09	2.0481E-07	2.5342E-08	2.36871E-07	0.23687071
3838103774535	383810	3774535	5.57221E-05	0.000139142	0.000139142	3.89403E-05	7.18522E-05	0.000129204	9.14038E-05	2.76981E-05	4.9042E-05	1.65043E-05	3.80729E-05	6.50602E-05	3.53667E-05	1.05859E-05	6.65258E-09	2.0205E-07	2.5004E-08	2.3371E-07	0.23370966
3838203774535	383820	3774535	5.55174E-05	0.000138631	0.000138631	3.87973E-05	7.15883E-05	0.000128729	9.10681E-05	2.75964E-05	4.88618E-05	1.64691E-05	3.79473E-05	6.48395E-05	3.52467E-05	1.05499E-05	6.58346E-09	1.9937E-07	2.4674E-08	2.30627E-07	0.23062704
3838303774535	383830	3774535	5.53289E-05	0.00013816	0.00013816	3.86655E-05	7.13452E-05	0.000128292	9.07588E-05	2.75027E-05	4.86959E-05	1.64289E-05	3.78318E-05	6.46442E-05	3.51405E-05	1.05182E-05	6.51629E-09	1.9677E-07	2.4357E-08	2.27646E-07	0.22764643
3838403774535	383840	3774535	5.51296E-05	0.000137663	0.000137663	3.85262E-05	7.10882E-05	0.00012783	9.04319E-05	2.74036E-05	4.85205E-05	1.63938E-05	3.77162E-05	6.4432E-05	3.50252E-05	1.04836E-05	6.45011E-09	1.9423E-07	2.4046E-08	2.24726E-07	0.22472585
3838503774535	383850	3774535	5.49088E-05	0.000137111	0.000137111	3.83719E-05	7.08034E-05	0.000127318	9.00696E-05	2.72938E-05	4.83261E-05	1.63586E-05	3.75806E-05	6.42028E-05	3.49006E-05	1.04464E-05	6.38359E-09	1.917E-07	2.3739E-08	2.21823E-07	0.22182331
3838603774535	383860	3774535	5.46718E-05	0.00013652	0.00013652	3.82063E-05	7.04978E-05	0.000126768	8.96809E-05	2.7176E-05	4.81176E-05	1.63184E-05	3.74349E-05	6.39481E-05	3.47621E-05	1.04049E-05	6.31678E-09	1.8919E-07	2.3435E-08	2.18946E-07	0.21894601
3838703774535	383870	3774535	5.4424E-05	0.000135901	0.000135901	3.80331E-05	7.01783E-05	0.000126194	8.92744E-05	2.70529E-05	4.78995E-05	1.62782E-05	3.72841E-05	6.36849E-05	3.46191E-05	1.03621E-05	6.25108E-09	1.8674E-07	2.3137E-08	2.16124E-07	0.21612418
3838803774535	383880	3774535	5.41601E-05	0.000135242	0.000135242	3.78487E-05	6.9838E-05	0.000125582	8.88415E-05	2.69217E-05	4.76672E-05	1.6233E-05	3.71183E-05	6.34048E-05	3.44668E-05	1.03165E-05	6.18519E-09	1.843E-07	2.2842E-08	2.13325E-07	0.21332543
3838903774535	383890	3774535	5.38854E-05	0.000134556	0.000134556	3.76567E-05	6.94838E-05	0.000124945	8.83909E-05	2.67851E-05	4.74254E-05	1.61928E-05	3.69525E-05	6.31077E-05	3.43053E-05	1.02682E-05	6.11965E-09	1.8189E-07	2.2554E-08	2.10565E-07	0.21056511
3839003774535	383900	3774535	5.3616E-05	0.000133883	0.000133883	3.74685E-05	6.91365E-05	0.00012432	8.79491E-05	2.66512E-05	4.71884E-05	1.61476E-05	3.67867E-05	6.28191E-05	3.41484E-05	1.02212E-05	6.05541E-09	1.7954E-07	2.2273E-08	2.07871E-07	0.20787115
3839103774535	383910	3774535	5.33521E-05	0.000133224	0.000133224	3.72841E-05	6.87961E-05	0.000123708	8.75162E-05	2.65201E-05	4.69561E-05	1.61074E-05	3.6621E-05	6.25389E-05	3.39961E-05	1.01756E-05	5.99241E-09	1.7726E-07	2.2E-08	2.05251E-07	0.20525091
3829703774545	382970	3774545	2.6431E-05	6.60001E-05	6.60001E-05	1.84708E-05	3.4082E-05	6.12859E-05	4.33561E-05	1.31382E-05	2.32623E-05	1.38767E-05	2.02372E-05	3.4542E-05	1.8777E-05	5.62028E-06	4.5051E-09	1.595E-07	1.7034E-08	1.81038E-07	0.18103836
3829803774545	382980	3774545	2.72605E-05	6.80715E-05	6.80715E-05	1.90504E-05	3.51517E-05	6.32092E-05	4.47167E-05	1.35505E-05	2.39924E-05	1.40676E-05	2.07798E-05	3.54758E-05	1.92846E-05	5.77222E-06	4.7034E-09	1.6788E-07	1.7815E-08	1.90397E-07	0.19039679
3829903774545	382990	3774545	2.82462E-05	7.05329E-05	7.05329E-05	1.97393E-05	3.64227E-05	6.54948E-05	4.63337E-05	1.40405E-05	2.48599E-05	1.43037E-05	2.1433E-05	3.65963E-05	1.98937E-05	5.95455E-06	4.93582E-09	1.7775E-07	1.8739E-08	2.0143E-07	0.20142962
3830003774545	383000	3774545	2.93396E-05	7.32633E-05	7.32633E-05	2.05034E-05	3.78327E-05	6.80302E-05	4.81273E-05	1.4584E-05	2.58223E-05	1.457E-05	2.21715E-05	3.78527E-05	2.05767E-05	6.15897E-06	5.19331E-09	1.888E-07	1.9774E-08	2.13771E-07	0.21377096
3830103774545	383010	3774545	3.03146E-05	7.56977E-05	7.56977E-05	2.11847E-05	3.90898E-05	7.02908E-05	4.97265E-05	1.50686E-05	2.66804E-05	1.47911E-05	2.28297E-05	3.89733E-05	2.11859E-05	6.34129E-06	5.4333E-09	1.9934E-07	2.0753E-08	2.25528E-07	0.22552778
3830203774545	383020	3774545	3.13811E-05	7.83609E-05	7.83609E-05	2.193E-05	4.0465E-05	7.27637E-05	5.14759E-05	1.55988E-05	2.7619E-05	1.50322E-05	2.35481E-05	4.02042E-05	2.1855E-05	6.54157E-06	5.69005E-09	2.1078E-07	2.1827E-08	2.38294E-07	0.23829385
3830303774545	383030	3774545	3.23883E-05	8.08761E-05	8.08761E-05	2.26339E-05	4.17639E-05	7.50992E-05	5.31282E-05	1.60995E-05	2.85055E-05	1.52633E-05	2.42164E-05	4.13587E-05	2.24826E-05	6.72942E-06	5.94164E-09	2.2219E-07	2.2897E-08	2.51027E-07	0.25102696
3830403774545	383040	3774545	3.32178E-05	8.29474E-05	8.29474E-05	2.32136E-05	4.28335E-05	7.70226E-05	5.44889E-05	1.65118E-05	2.92356E-05	1.54392E-05	2.47489E-05	4.22755E-05	2.29809E-05	6.8786E-06	6.1723E-09	2.3289E-07	2.3887E-08	2.62947E-07	0.26294665
3830503774545	383050	3774545	3.40527E-05	8.50322E-05	8.50322E-05	2.37971E-05	4.39101E-05	7.89585E-05	5.58584E-05	1.69268E-05	2.99704E-05	1.56301E-05	2.52915E-05	4.32093E-05	2.34886E-05	7.03053E-06	6.4139E-09	2.4421E-07	2.4933E-08	2.75553E-07	0.27555302
3830603774545	383060	3774545	3.49738E-05	8.73322E-05	8.73322E-05	2.44407E-05	4.50978E-05	8.10942E-05	5.73693E-05	1.73846E-05	3.0781E-05	1.58562E-05	2.58994E-05	4.4228E-05	2.40423E-05	7.19628E-06	6.68001E-09	2.5672E-07	2.6094E-08	2.89495E-07	0.28949467
3830703774545	383070	3774545	3.58948E-05	8.96322E-05	8.96322E-05	2.50844E-05	4.62855E-05	8.32299E-05	5.88801E-05	1.78425E-05	3.15917E-05	1.61074E-05	2.67686E-05	4.56032E-05	2.47899E-05	7.42005E-06	6.96055E-09	2.7003E-07	2.7337E-08	3.04324E-07	0.30432446
3830803774545	383080	3774545	3.73761E-05	9.3331E-05	9.3331E-05	2.61196E-05	4.81955E-05	8.66645E-05	6.13099E-05	1.85788E-05	3.28953E-05	1.63536E-05	2.76127E-05	4.72331E-05	2.56759E-05	7.68524E-06	7.26564E-09	2.8486E-07	2.8772E-08	3.20895E-07	0.32089502
3830903774545	383090	3774545	3.84534E-05	9.6021E-05	9.6021E-05	2.68724E-05	4.95846E-05	8.91624E-05	6.3077E-05	1.91143E-05	3.38435E-05	1.65696E-05	2.81955E-05	4.82349E-05	2.62204E-05	7.84823E-06	7.55945E-09	2.9912E-07	3.0162E-08	3.36841E-07	0.33684056
3831003774545	383100	3774545	3.90459E-05	9.75005E-05	9.75005E-05	2.72864E-05	5.03486E-05	9.05362E-05	6.40489E-05	1.94088E-05	3.43649E-05	1.67957E-05	2.85472E-05	4.88461E-05	2.65527E-05	7.94768E-06	7.85964E-09	3.1383E-07	3.1533E-08	3.53221E-07	0.35322063
3831103774545	383110	3774545	3.9633E-05	9.89666E-05	9.89666E-05	2.76967E-05	5.11057E-05	9.18976E-05	6.5012E-05	1.97006E-05	3.48817E-05	1.70921E-05	2.88737E-05	4.94233E-05	2.68665E-05	8.04161E-06	8.14575E-09	3.2802E-07	3.2883E-08	3.69051E-07	0.36905055
3831203774545	383120	3774545	4.02093E-05	0.000100406	0.000100406	2.80995E-05	5.18489E-05	9.32339E-05	6.59574E-05	1.99871E-05	3.53889E-05	1.73433E-05	2.91752E-05	4.99496E-05	2.71526E-05	8.12724E-06	8.44922E-09	3.4345E-07	3.4256E-08	3.86153E-07	0.38615258
3831303774545	383130	3774545	4.06833E-05	0.000101589	0.000101589	2.84308E-05	5.24601E-05	9.4333E-05	6.67349E-05	2.02227E-05	3.58061E-05	1.75744E-05	2.94465E-05	5.04081E-05	2.74018E-05	8.20183E-06	8.71488E-09	3.566E-07	3.5496E-08	4.00813E-07	0.4008132
3831403774545	383140	3774545	4.11358E-05	0.000102719	0.000102719	2.87469E-05	5.30435E-05	9.53821E-05	6.74771E-05	2.04476E-05	3.62043E-05	1.76297E-05	2.96977E-05	5.0841E-05	2.76371E-05	8.27227E-06	8.94938E-09	3.6847E-07	3.666E-08	4.1408E-07	0.4140804
3831503774545	383150	3774545	4.15882E-05	0.000103849	0.000103849	2.90631E-05	5.3627E-05	9.64312E-05	6.82193E-05	2.06725E-05	3.66025E-05	1.7685E-05	2.99489E-05	5.12824E-05	2.78771E-05	8.3441E-06	9.17781E-09	3.7998E-07	3.7826E-08	4.26989E-07	0.42698898
3831603774545	383160	3774545	4.20407E-05	0.000104979	0.000104979	2.93793E-05	5.42104E-05	9.74803E-05	6.89615E-05	2.08974E-05	3.70007E-05	1.78357E-05	3.02051E-05	5.17154E-05	2.81124E-05	8.41454E-06	9.39054E-09	3.9067E-07	3.8973E-08	4.39032E-07	0.43903248
3831703774545	383170	3774545	4.24985E-05	0.000106122	0.000106122	2.96993E-05	5.48008E-05	9.8542E-05	6.97125E-05	2.1125E-05	3.74037E-05	1.78658E-05	3.04563E-05	5.21568E-05	2.83524E-05	8.48637E-06	9.58782E-09	4.0048E-07	4.0102E-08	4.50174E-07	0.45017391
3831903774545	383190	3774545	4.34142E-05	0.000108409	0.000108409	3.03392E-05	5.59815E-05	0.000100665	7.12146E-05	2.15802E-05	3.82096E-05	1.78206E-05	3.09688E-05	5.30397E-05	2.88323E-05	8.63002E-06	9.8702E-09	4.1478E-07	4.2149E-08	4.66795E-07	0.46679538
3832003774545	383200	3774545	4.38775E-05	0.000109565	0.000109565	3.06629E-05	5.65788E-05	0.000101739	7.19744E-05	2.18104E-05	3.86173E-05	1.76448E-05	3.1225E-05	5.34811E-05	2.90723E-05	8.70184E-06	9.94967E-09	4.1883E-07	4.3039E-08	4.7182E-07	0.47182022
3832103774545	383210	3774545	4.43353E-05	0.000110709	0.000110709	3.09829E-05	5.71692E-05	0.000102801	7.27255E-05	2.2038E-05	3.90203E-05	1.75644E-05	3.14813E-05	5.3931E-05	2.93169E-05	8.77505E-06	1.00034E-08	4.2132E-07	4.3857E-08	4.7518E-07	0.47518037
3832203774545	383220	3774545	4.47985E-05	0.000111865	0.000111865	3.13066E-05	5.77665E-05	0.000103875	7.34853E-05	2.22683E-05	3.94279E-05	1.7484E-05	3.17375E-05	5.43724E-05	2.95568E-05	8.84687E-06	1.00304E-08	4.2217E-07	4.4592E-08	4.76791E-07	0.47679129
3832303774545	383230	3774545	4.5251E-05	0.000112995	0.000112995	3.16228E-05	5.835E-05	0.000104924	7.42275E-05	2.24932E-05	3.98262E-05	1.72981E-05	3.19937E-05	5.48139E-05	2.97968E-05	8.9187E-06	1.00343E-08	4.2162E-07	4.5232E-08	4.76889E-07	0.47688913
3832403774545	383240	3774545	4.57088E-05	0.000114138	0.000114138	3.19427E-05	5.89403E-05	0.000105986	7.49785E-05	2.27208E-05	4.02291E-05

			EGIODemolition	EGIOSite Grubbing / Prep	EGIOMass Grading / Excavation	EGIOMass Grading / Excavation	EGIODrainage / Utilities Trenching	EGIODrainage / Utilities Trenching	EGIOFoundations / Concrete Pads	EGIOFoundations / Concrete Pads	EGIOBuilding / Structure Construction	EGIOBuilding / Structure Construction	EGIOAsphalt Paving	EGIOArchitectural Coating	EGIOLandscaping or Other Finishing	EGIOWaterside Construction (Piles)	HIWaterside Construction (Landscaping)	HIWaterside Construction (Landscaping)	KMDemolition	KMSite Grubbing / Prep	KMMass Grading / Excavation
Unique Identifier	X (UTM)	Y (UTM)	2025	2025	2025	2026	2026	2027	2026	2027	2026	2027	2027	2027	2027	2027	2025	2026	2025	2025	2025
3832503774545	383250	3774545	0.000399292	0.00036031	0.000899724	0.000899724	0.000251796	0.000251796	0.000464612	0.000464612	0.000835458	0.000835458	0.000591037	5.5627E-05	0.000179102	0.000317116	0.000207479	0.000207479	9.58163E-05	8.64622E-05	0.000215903
3832603774545	383260	3774545	0.000394708	0.00035617	0.000889395	0.000889395	0.000248906	0.000248906	0.000459278	0.000459278	0.000825867	0.000825867	0.000584251	5.49883E-05	0.000177046	0.000313475	0.000207051	0.000207051	9.75473E-05	8.80242E-05	0.000219803
3832703774545	383270	3774545	0.000389491	0.00035147	0.000877639	0.000877639	0.000245616	0.000245616	0.000453207	0.000453207	0.000814951	0.000814951	0.000576529	5.42615E-05	0.000174706	0.000309332	0.000206639	0.000206639	9.92843E-05	8.95917E-05	0.000223717
3832803774545	383280	3774545	0.000381755	0.00034449	0.000860208	0.000860208	0.000240737	0.000240737	0.000444206	0.000444206	0.000798764	0.000798764	0.000565078	5.31838E-05	0.000171236	0.000303188	0.000206115	0.000206115	0.000101027	9.11645E-05	0.000227645
3832903774545	383290	3774545	0.000373064	0.00033664	0.000840624	0.000840624	0.000235257	0.000235257	0.000434093	0.000434093	0.00078058	0.00078058	0.000552213	5.1973E-05	0.000167337	0.000296286	0.000205053	0.000205053	0.000102752	9.27212E-05	0.000231532
3833003774545	383300	3774545	0.000365191	0.00032954	0.000822883	0.000822883	0.000230292	0.000230292	0.000424932	0.000424932	0.000764106	0.000764106	0.000540559	5.08762E-05	0.000163806	0.000290033	0.000203784	0.000203784	0.000104448	9.42509E-05	0.000235352
3833103774545	383310	3774545	0.000356124	0.00032136	0.000802453	0.000802453	0.000224574	0.000224574	0.000414381	0.000414381	0.000745135	0.000745135	0.000527138	4.9613E-05	0.000159739	0.000282832	0.000202071	0.000202071	0.000106131	9.57699E-05	0.000239145
3833203774545	383320	3774545	0.000344681	0.00031103	0.000776669	0.000776669	0.000217358	0.000217358	0.000401067	0.000401067	0.000721192	0.000721192	0.0005102	4.80189E-05	0.000154606	0.000273744	0.000198931	0.000198931	0.000107653	9.71434E-05	0.000242574
3833303774545	383330	3774545	0.00033279	0.0003003	0.000749876	0.000749876	0.00020986	0.00020986	0.000387231	0.000387231	0.000696313	0.000696313	0.0004926	4.63623E-05	0.000149273	0.0002643	0.00019579	0.00019579	0.000109157	9.85008E-05	0.000245964
3833403774545	383340	3774545	0.000321139	0.00028979	0.000723621	0.000723621	0.000202512	0.000202512	0.000373673	0.000373673	0.000671934	0.000671934	0.000475353	4.47391E-05	0.000144046	0.000255047	0.000192539	0.000192539	0.00011013	9.93787E-05	0.000248156
3833503774545	383350	3774545	0.000309564	0.00027934	0.000697541	0.000697541	0.000195213	0.000195213	0.000360206	0.000360206	0.000647717	0.000647717	0.000458221	4.31267E-05	0.000138855	0.000245855	0.000189272	0.000189272	0.000111252	0.000100391	0.000250685
3833603774545	383360	3774545	0.000299518	0.00027028	0.000674904	0.000674904	0.000188878	0.000188878	0.000348516	0.000348516	0.000626697	0.000626697	0.00044335	4.17271E-05	0.000134349	0.000237876	0.000186148	0.000186148	0.000112291	0.000101329	0.000253025
3833703774545	383370	3774545	0.00028992	0.00026162	0.000653276	0.000653276	0.000182826	0.000182826	0.000337348	0.000337348	0.000606614	0.000606614	0.000429143	4.03899E-05	0.000130043	0.000230253	0.00018315	0.00018315	0.000113127	0.000102083	0.000254908
3833803774545	383380	3774545	0.000280686	0.00025328	0.000632469	0.000632469	0.000177002	0.000177002	0.000326603	0.000326603	0.000587293	0.000587293	0.000415474	3.91035E-05	0.000125901	0.000222919	0.000180248	0.000180248	0.000113676	0.000102578	0.000256146
3833903774545	383390	3774545	0.000271332	0.00024484	0.000611392	0.000611392	0.000171104	0.000171104	0.000315719	0.000315719	0.000567722	0.000567722	0.000401629	3.78004E-05	0.000121706	0.000215491	0.000177171	0.000177171	0.000113861	0.000102745	0.000256563
3834003774545	383400	3774545	0.000261907	0.00023634	0.000590155	0.000590155	0.00016516	0.00016516	0.000304752	0.000304752	0.000548001	0.000548001	0.000387678	3.64873E-05	0.000117478	0.000208005	0.000173967	0.000173967	0.000113551	0.000102465	0.000255863
3834103774545	383410	3774545	0.000252983	0.00022829	0.000570047	0.000570047	0.000159533	0.000159533	0.000294368	0.000294368	0.000529329	0.000529329	0.000374469	3.52441E-05	0.000113475	0.000200918	0.000170922	0.000170922	0.000113043	0.000102007	0.00025472
3834203774545	383420	3774545	0.000246381	0.00022233	0.000555171	0.000555171	0.00015537	0.00015537	0.000286686	0.000286686	0.000515516	0.000515516	0.000364696	3.43244E-05	0.000110514	0.000195675	0.000169209	0.000169209	0.000113288	0.000102228	0.000255271
3834303774545	383430	3774545	0.00024003	0.0002166	0.00054086	0.00054086	0.00015365	0.00015365	0.000279296	0.000279296	0.000502227	0.000502227	0.000355295	3.34396E-05	0.000107665	0.000190631	0.000167592	0.000167592	0.000113467	0.00010239	0.000255675
3834403774545	383440	3774545	0.000232837	0.00021011	0.000524652	0.000524652	0.000146829	0.000146829	0.000270927	0.000270927	0.000487177	0.000487177	0.000344649	3.24375E-05	0.000104439	0.000184918	0.000165371	0.000165371	0.000112822	0.000101808	0.000254222
3834503774545	383450	3774545	0.000224582	0.00020266	0.00050605	0.00050605	0.000141623	0.000141623	0.000261321	0.000261321	0.000469904	0.000469904	0.000332429	3.12874E-05	0.000100736	0.000178362	0.000162342	0.000162342	0.000111103	0.000100257	0.000250349
3834603774545	383460	3774545	0.000216786	0.00019562	0.000488484	0.000488484	0.000136707	0.000136707	0.0002525	0.0002525	0.00045393	0.00045393	0.00032089	3.02014E-05	9.72393E-05	0.000172171	0.000159487	0.000159487	0.000109211	9.85492E-05	0.000246085
3834703774545	383470	3774545	0.000210489	0.00018994	0.000474295	0.000474295	0.000132736	0.000132736	0.000244923	0.000244923	0.000440416	0.000440416	0.000311568	2.93241E-05	9.44146E-05	0.000167169	0.000157568	0.000157568	0.000108143	9.75851E-05	0.000243677
3834803774545	383480	3774545	0.000204609	0.00018463	0.000461046	0.000461046	0.000129028	0.000129028	0.000238081	0.000238081	0.000428114	0.000428114	0.00030286	2.8505E-05	9.17773E-05	0.0001625	0.00015571	0.00015571	0.00010711	9.66532E-05	0.00024135
3834903774545	383490	3774545	0.000199166	0.00017972	0.000448779	0.000448779	0.000125595	0.000125595	0.000231747	0.000231747	0.000416724	0.000416724	0.000294807	2.77466E-05	8.93355E-05	0.000158176	0.000154396	0.000154396	0.000106197	9.58291E-05	0.000239293
3835003774545	383500	3774545	0.000194504	0.00017552	0.000438275	0.000438275	0.000122655	0.000122655	0.000226322	0.000226322	0.00040697	0.00040697	0.000287907	2.70971E-05	8.72444E-05	0.000154474	0.000153413	0.000153413	0.000105832	9.55005E-05	0.000238472
3835103774545	383510	3774545	0.000189955	0.00017141	0.000428026	0.000428026	0.000119787	0.000119787	0.00022103	0.00022103	0.000397453	0.000397453	0.000281174	2.64634E-05	8.52042E-05	0.000150862	0.000152461	0.000152461	0.000105415	9.51235E-05	0.000237531
3835203774545	383520	3774545	0.000185729	0.0001676	0.000418503	0.000418503	0.000117122	0.000117122	0.000216112	0.000216112	0.00038861	0.00038861	0.000274918	2.58747E-05	8.33086E-05	0.000147505	0.000151668	0.000151668	0.000105116	9.48542E-05	0.000236858
3835303774545	383530	3774545	0.0001817	0.00016396	0.00040924	0.00040924	0.00011458	0.00011458	0.000211424	0.000211424	0.00038018	0.00038018	0.00026895	2.53133E-05	8.15013E-05	0.000144305	0.000150986	0.000150986	0.000104848	9.46118E-05	0.000236253
3835403774545	383540	3774545	0.000177814	0.00016045	0.00040068	0.00040068	0.000112131	0.000112131	0.00020692	0.00020692	0.00037204	0.00037204	0.00026320	2.4772E-05	7.97583E-05	0.000141219	0.00015035	0.00015035	0.000104567	9.43586E-05	0.000235621
3835503774545	383550	3774545	0.000174179	0.00015717	0.00039247	0.00039247	0.00010838	0.00010838	0.000202673	0.000202673	0.00036443	0.00036443	0.00025822	2.42656E-05	7.81277E-05	0.000138332	0.00014986	0.00014986	0.000104394	9.42024E-05	0.000235231
3835603774545	383560	3774545	0.000170645	0.00015399	0.00038451	0.00038451	0.00010761	0.00010761	0.000198561	0.000198561	0.00035704	0.00035704	0.00025251	2.37733E-05	7.65427E-05	0.000135526	0.00014938	0.00014938	0.000104191	9.40193E-05	0.000234773
3835703774545	383570	3774545	0.000167559	0.0001512	0.00037756	0.00037756	0.000105664	0.000105664	0.00019497	0.00019497	0.00035059	0.00035059	0.00024823	2.33433E-05	7.51584E-05	0.000133075	0.00014925	0.00014925	0.000104382	9.41916E-05	0.000235204
3835803774545	383580	3774545	0.000164795	0.00014871	0.00037133	0.00037133	0.00010392	0.00010392	0.00019175	0.00019175	0.00034489	0.00034489	0.00024393	2.29583E-05	7.39188E-05	0.00013088	0.00014936	0.00014936	0.00010486	9.46226E-05	0.00023628
3835903774545	383590	3774545	0.000162085	0.00014626	0.00036522	0.00036522	0.00010221	0.00010221	0.00018861	0.00018861	0.00033913	0.00033913	0.00023992	2.25808E-05	7.27032E-05	0.000128727	0.00014952	0.00014952	0.000105355	9.50696E-05	0.000237396
3836003774545	383600	3774545	0.00016039	0.00014473	0.00036147	0.00036147	0.00010114	0.00010114	0.00018662	0.00018662	0.00033559	0.00033559	0.00023741	2.23446E-05	7.19428E-05	0.000127381	0.00015066	0.00015066	0.000105361	9.68795E-05	0.000241915
3836103774545	383610	3774545	0.000158719	0.00014322	0.00035764	0.00035764	0.00010009	0.00010009	0.00018468	0.00018468	0.00033209	0.00033209	0.00023493	2.21118E-05	7.11932E-05	0.000126054	0.00015190	0.00015190	0.00010936	9.86839E-05	0.000246421
3836203774545	383620	3774545	0.000157656	0.00014227	0.00035524	0.00035524	9.94192E-05	9.94192E-05	0.00018344	0.00018344	0.00032987	0.00032987	0.00023336	2.19637E-05	7.07166E-05	0.00012521	0.00015392	0.00015392	0.000112285	0.000101323	0.000253012
3836303774545	383630	3774545	0.000157304	0.00014195	0.00035453	0.00035453	9.91971E-05	9.91971E-05	0.00018303	0.00018303	0.00032913	0.00032913	0.00023284	2.19147E-05	7.05586E-05	0.00012493	0.00015602	0.00015602	0.000116201	0.000104857	0.000261835
3836403774545	383640	3774545	0.000157048	0.00014172	0.00035387	0.00035387	9.90352E-05	9.90352E-05	0.00018273	0.00018273	0.00032859	0.00032859	0.00023246	2.18789E-05	7.04435E-05	0.00012476	0.00016106	0.00016106	0.000119508	0.000107841	0.00026928
3836503774545	383650	3774545	0.000156212	0.00014096	0.00035199	0.00035199	9.85083E-05	9.85083E-05	0.00018176	0.00018176	0.00032685	0.00032685	0.00023122	2.17625E-05	7.00686E-05	0.00012463	0.00016269	0.00016269	0.000121388	0.000109537	0.000273523
3836603774545	383660	3774545	0.000155436	0.00014026	0.00035024	0.00035024	9.80189E-05	9.80189E-05	0.00018086	0.00018086	0.00032526	0.00032526	0.00023007	2.16544E-05	6.97206E-05	0.00012346	0.00016532	0.00016532	0.000122373	0.000110426	0.000275743
3836703774545	383670	3774545	0.000155507	0.00014033	0.00035040	0.00035040	9.80641E-05	9.80641E-05	0.00018094	0.00018094	0.00032537	0.00032537	0.00023018	2.16644E-05	6.97527E-05	0.00012350	0.00016790	0.00016790	0.000123238	0.000111207	0.000277693
3836803774545	383680	3774545	0.00015459	0.0001395	0.00034834	0.00034834	9.74882E-05	9.74882E-05	0.00017988	0.00017988	0.00032346	0.00032346	0.00022883	2.15371E-05	6.9343E-05	0.00012278	0.00017014	0.00017014	0.000122982	0.000110976	0.000277115
3836903774545	383690	3774545	0.000153281	0.00013832	0.00034538	0.00034538	9.666E-05	9.666E-05	0.00017835	0.00017835	0.00032071	0.00032071	0.00022688	2.13542E-05	6.8754E-05	0.00012173	0.00017247	0.00017247	0.000122552	0.000110588	0.000276146
3837003774545	383700	3774545	0.000152111	0.00013726	0.00034252	0.00034252	9.59223E-05	9.59223E-05	0.00017699	0.00017699	0.00031826	0.00031826	0.00022515	2.11912E-05	6.82292E-05	0.00012086	0.00017607	0.00017607	0.000121937	0.000110033	0.000274761
3837103774545	383710	3774545	0.00014995	0.00013531	0.00033783	0.00033783	9.45596E-05	9.45596E-05	0.00017448	0.00017448	0.00031374	0.00031374	0.00022195	2.08902E-05	6.726E-05	0.00011909	0.00018029	0.00018029	0.000121072	0.000109252	0.00027281
3837203774545	383720	3774545	0.000147485	0.00013309	0.00033232	0.00033232	9.3005E-05	9.3005E-05	0.00017612	0.00017612	0.00030859	0.00030859	0.00022183	2.05467E-05	6.61542E-05	0.00011713	0.00018952	0.00018952	0.000120021	0.000108304	0.000270443
3837303774545	383730	3774545	0.000144733	0.0001306	0.00032612	0.00032612	9.12698E-05	9.12698E-05	0.00016841	0.00016841	0.00030282	0.00030282	0.00022436	2.01634E-05	6.49199E-05	0.00011494	0.00019036	0.00019036	0.000118953	0.00010734	0.000268036
3837403774545	383740	3774545	0.000141999	0.00012814	0.00031967	0.00031967	8.95458E-05	8.95458E-05	0.00016522	0.00016522	0.00029711	0.00029711	0.00022018	1.97825E-05	6.36936E-05	0.00011277	0.00019052	0.00019052	0.000117848	0.000106343	0.000265547
3837503774545	383750	3774545	0.000139289	0.00012569	0.00031386	0.00031386	8.78368E-05	8.78368E-05	0.00016207	0.00016207	0.00029144	0.00029144	0.00020617	1.9405E-05	6.24781E-05	0.00011062	0.00018963	0.00018963	0.000116756	0.000105358	0.000263086
3837603774545	383760	3774545	0.000136639	0.0001233	0.00030789	0.00030789	8.61655E-05	8.61655E-05	0.00015899	0.00015899	0.00028589	0.00028589	0.00020225	1.90357E-05	6.12893E-05	0.00010851	0.00018868	0.00018868	0.00011567	0.00010437	0.000260638
3837703774545	383770	3774545	0.000134054	0.00012097	0.00030206	0.00030206	8.45357E-05	8.45357E-05	0.00015598	0.00015598	0.00028048	0.00028048	0.00019824	1.86757E-05	6.013E-05	0.00010646	0.00018705	0.00018705	0.000114589	0.000103402	0.000258204
3837803774545	383780	3774545	0.000131553	0.00011871	0.00029629	0.00029629	8.29585E-05	8.29585E-05	0.00015307	0.00015307	0.00027525	0.00027525	0.00019427	1.83272E-05	5.90081E-05	0.00010449	0.00018574	0.00018574	0.000113646	0.000102551	0.000256078
3837903774545	383790	3774545	0.000129124	0.00011652	0.00029095	0.00029095	8.14265E-05	8.14265E-05	0.00015024	0.00015024	0.00027017	0.00027017	0.00019113	1.79888E-05	5.79184E-05	0.00010255	0.00018434	0.00018434	0.000112691	0.000101689	0.000253926
3838003774545	383800	3774545	0.000126772	0.0001144	0.00028565	0.00028565	7.99434E-05	7.99434E-05	0.00014751	0.00014751	0.00026521	0.00026521	0.00018765	1.76611E-05	5.68635E-05	0.00010068	0.00018292	0.00018292	0.000111802	0.000100887	0.000251922
3838103774545	383810	3774545	0.000124492	0.00011234	0.00028051	0.00028051	7.85055E-05	7.85055E-05	0.00014857	0.00014857	0.0002604	0.0002604	0.000184274	1.73435E-05	5.58407E-05	9.88709E-05	0.00018164	0.00018164	0.000110966	0.000100133	0.000250039
3838203774545	383820	3774545	0.000122283	0.00011035	0.00027554	0.00027554	7.71127E-05	7.71127E-05	0.00014228	0.00014228	0.00025859	0.00025859	0.00018105	1.70358E-05	5.48501E-05	9.71169E-05	0.00018029	0.00018029	0.000110124	9.93733E-05	0.000248143
3838303774545	383830	3774545	0.00012014	0.00010841	0.00027072	0.00027072	7.57614E-05	7.57614E-05	0.00013979	0.00013979	0.00025376	0.00025376	0.00017833	1.67372E-05	5.38889E-05	9.5415E-05	0.00017831	0.00017831	0.000109348	9.86731E-05	0.000246394
3838403774545	383840	3774545	0.000118051	0.00010653	0.00026605	0.00026605	7.44439E-05	7.44439E-05	0.00013763	0.00013763	0.00024704	0.00024704	0.00017474	1.64462E-05	5.29518E-05	9.37557E-05	0.00017583	0.00017583	0.000108566	9.79675E-05	0.000244632
3838503774545	383850	3774545	0.000116016	0.00010469	0.00026141	0.00026141	7.31604E-05	7.31604E-05	0.00013499	0.00013499	0.00024245	0.00024245	0.00017128	1.61626E-05	5.20387E-05	9.21392E-05	0.00017235	0.00017235	0.000107737	9.72188E-05	0.000242763
3838603774545	383860	3774545	0.000114034	0.0001029	0.00025693	0.00025693	7.19106E-05	7.19106E-05	0.00013268	0.00013268	0.00023859	0.00023859	0.00016879	1.58865E-05	5.11498E-05	9.05653E-05	0.00017403	0.00017403	0.000106841	9.64108E-05	0.000240745
3838703774545	383870	3774545	0.000112106	0.00010116	0.00025208	0.00025208	7.06948E-05	7.06948E-05	0.00013044	0.00013044	0.00023456	0.00023456	0.00016594	1.56179E-05	5.0285E-05	8.90341E-05	0.00017371	0.00017371	0.000105952	9.56083E-05	0.000238741
3838803774545	383880	3774545	0.000110226	9.9465E-05	0.00024837	0.00024837	6.95091E-05	6.95091E-05	0.00012857	0.00012857	0.00023063	0.00023063	0.00016315	1.5356E-05	4.94416E-05	8.75408E-05	0.00017227	0.00017227	0.000105015	9.47626E-05	0.000236629
3838903774545	383890	3774545	0.000108393	9.7811E-05	0.00024424	0.00024424	6.83535E-05	6.83535E-05	0.00012625	0.00012625	0.00022679	0.00022679	0.00016045	1.51007E-05	4.86197E-05	8.60854E-05	0.00017095	0.00017095	0.000104072	9.39116E-05	0.000234504
3839003774545	383900	3774545	0.000106614	9.6206E-05	0.00024034	0.00024034	6.72318E-05	6.72318E-05	0.00012405	0.00012405	0.00022275	0.00022275	0.00015782	1.48529E-05	4.78218E-05	8.46727E-05	0.00016953	0.00016953	0.000103134	9.30659E-05	0.000232393
3839103774545	383910	3774545	0.000104877	9.4639E-05	0.00023632	0.00023632	6.61364E-05	6.61364E-05	0.00012034	0.00012034	0.00021944	0.00021944	0.000155241	1.46109E-05	4.70426E-05	8.32931E-05	0.00016853	0.00016853	0.000102215	9.22364E-05	0.000230321
3829703774555	382970	3774555	0.000131947	0.00011907	0.00029317	0.00029317	8.32069E-05	8.32069E-05	0.00015532	0.00015532	0.00027608	0.00027608	0.00019531	1.83821E-05	5.91848E-05	0.00010479	0.00012642	0.00012642	0.00012564	4.65532E-05	4.20084E-05	0.000104898
3829803774555	382980	3774555	0.000139498	0.00012588	0.00031331	0.00031331	8.79686E-05	8.79686E-05	0.00016231	0.00016231	0.00029179	0.00029179	0.000206487	1.94341E-05	6.25718E-05	0.00011078	0.00012941	0.00012941	0.00012417	4.84334E-05	4.37051E-05	0.000109135
3829903774555	382990	3774555	0.000148512	0.00013401	0.00033641	0.00033641	9.36525E-05	9.36525E-05	0.00017286	0.00017286	0.00031073	0.00031073	0.00021982	2.06898E-05	6.66147E-05	0.00011794	0.00013787	0.00013787	0.00013873	5.0648E-05	4.57034E-05	0.000114125
3830003774555	383000	3774555	0.000158653	0.00014316	0.00035749	0.00035749	0.00010004	0.00010004	0.00018467	0.00018467	0.00033195	0.00033195	0.00023484	2.21026E-05	7.11637E-05	0.00012602	0.00013811	0.00013811	0.00013871	5.30356E-05	4.7858E-05	0.000119505
3830103774555	383010	3774555	0.000168514	0.00015206	0.00037973	0.00037973	0.00010626	0.00010626	0.00019608	0.00019608	0.00035259	0.00035259	0.00024937	2.34764E-05	7.55868E-05	0.00013383	0.00014672	0.00014672	0.00013833	0.00014072	5.51129E-05	4.97325E-05	0.000124186
3830203774555	383020	3774555	0.000179259	0.00016176	0.00040393	0.00040393	0.00011042	0.00011042	0.00020858	0.00020858	0.00037571	0.00037571	0.00026534	2.49732E-05	8.04062E-05	0.00014236	0.00014764	0.00014764	0.00014366	0.00014564	5.71782E-05	5.15961E-05	0.000128839
3830303774555	383030	3774555	0.000189836	0.0001713	0.00042757	0.00042757	0.00011971	0.00011971	0.00022089	0.00022089	0.00039703	0.00039703	0.00028099	2.64468E-05	8.51507E-05	0.00015076	0.00015184	0.00015184	0.00014843	5.90286E-05	5.32659E-05	0.000133009
3830403774555	383040	3774555	0.000199154	0.00017971	0.00044853	0.00044853	0.00012558	0.00012558	0.00023173	0.00023173	0.00041669	0.00041669	0.00029478	2.77449E-05	8.93301E-05	0.00015816	0.00015509	0.00015509	0.00015574	6.05567E-05	5.46448E-05	0.000136452
3830503774555	383050	3774555	0.000209003	0.0001886	0.00047094	0.00047094	0.00013179	0.00013179	0.00024319	0.00024319	0.00043706	0.00043706	0.00030968	2.9117E-05	9.37479E-05	0.00016589	0.00015842	0.00015842	0.00014825	6.20848E-05	5.60238E-05	0.000139896
3830603774555	383060	3774555	0.000220726	0.00019918	0.00049736	0.00049736	0.00013919	0.00013919	0.00025683	0.00025683	0.00046183	0.00046183	0.00032672	3.07502E-05	9.90064E-05	0.0001753	0.00016258	0.00016258	0.00015653	6.38039E-05	5.7575E-05	0.000147693

Unique Identifier	X (UTM)	Y (UTM)	KMMass Grading / Excavation	KMDrainage / Utilities Trenching	KMFoundations / Concrete Pads	KMBuilding / Structure Construction	KMAsphalt Paving	KMArchitectural Coating	KMLandscaping or Other Finishing	KMWaterside Construction (Piles)	EWNDemolition	EWNSite Grubbing / Prep	EWNDrainage / Utilities Trenching	EWNDrainage / Utilities Trenching	EWNDrainage / Utilities Trenching	EWNFoundations / Concrete Pads	EWNBuilding / Structure Construction	EWNAsphalt Paving	EWNLandscaping or Other Finishing	EWNWaterside Construction (Piles)	ISDemolition
			2026	2026	2026	2026	2026	2026	2026	2026	2027	2027	2027	2028	2029	2029	2029	2029	2029	2029	2027
3832503774545	383250	3774545	0.000215903	4.65177E-05	0.000111491	0.000206801	0.000141828	1.33485E-05	4.29783E-05	7.60968E-05	2.87771E-05	3.87998E-05	4.7076E-05	4.7076E-05	4.7076E-05	3.34847E-05	5.83135E-05	4.25962E-05	1.29079E-05	2.23991E-05	0.000475757
3832603774545	383260	3774545	0.000219803	4.73581E-05	0.000113505	0.000210538	0.000144391	1.35897E-05	4.37547E-05	7.74716E-05	2.87532E-05	3.87676E-05	4.7037E-05	4.7037E-05	4.7037E-05	3.34569E-05	5.82651E-05	4.25609E-05	1.28972E-05	2.23805E-05	0.000488978
3832703774545	383270	3774545	0.000223717	4.82014E-05	0.000115526	0.000214287	0.000146962	1.38317E-05	4.45339E-05	7.88512E-05	2.87413E-05	3.87515E-05	4.70174E-05	4.70174E-05	4.70174E-05	3.3443E-05	5.8241E-05	4.25432E-05	1.28919E-05	2.23712E-05	0.000500934
3832803774545	383280	3774545	0.000227645	4.90476E-05	0.000117554	0.000218048	0.000149542	1.40745E-05	4.53157E-05	8.02354E-05	2.86816E-05	3.8671E-05	4.69198E-05	4.69198E-05	4.69198E-05	3.33736E-05	5.812E-05	4.24548E-05	1.28651E-05	2.23247E-05	0.000511082
3832903774545	383290	3774545	0.000231532	4.98851E-05	0.000119562	0.000221772	0.000152095	1.43148E-05	4.60895E-05	8.16055E-05	2.85742E-05	3.85261E-05	4.6744E-05	4.6744E-05	4.6744E-05	3.32486E-05	5.79023E-05	4.22958E-05	1.28169E-05	2.22411E-05	0.000517964
3833003774545	383300	3774545	0.000235352	5.07081E-05	0.000121534	0.000225431	0.000154605	1.4551E-05	4.68499E-05	8.29518E-05	2.84906E-05	3.84135E-05	4.66073E-05	4.66073E-05	4.66073E-05	3.31513E-05	5.77329E-05	4.21721E-05	1.27794E-05	2.21761E-05	0.000522202
3833103774545	383310	3774545	0.000239145	5.15253E-05	0.000123493	0.000229064	0.000157096	1.47855E-05	4.76049E-05	8.42887E-05	2.83354E-05	3.82042E-05	4.63534E-05	4.63534E-05	4.63534E-05	3.29707E-05	5.74184E-05	4.19424E-05	1.27098E-05	2.20553E-05	0.000522262
3833203774545	383320	3774545	0.000242574	5.22643E-05	0.000125264	0.000232349	0.000159349	1.49976E-05	4.82876E-05	8.54975E-05	2.79892E-05	3.77374E-05	4.57871E-05	4.57871E-05	4.57871E-05	3.25679E-05	5.67169E-05	4.14299E-05	1.25545E-05	2.17858E-05	0.000514443
3833303774545	383330	3774545	0.000245964	5.29946E-05	0.000127014	0.000235595	0.000161576	1.52071E-05	4.89624E-05	8.66922E-05	2.75117E-05	3.70936E-05	4.50059E-05	4.50059E-05	4.50059E-05	3.20123E-05	5.57492E-05	4.07231E-05	1.23403E-05	2.14141E-05	0.000503137
3833403774545	383340	3774545	0.000248156	5.34669E-05	0.000128146	0.000237695	0.000163016	1.53427E-05	4.93988E-05	8.74649E-05	2.69983E-05	3.64014E-05	4.41661E-05	4.41661E-05	4.41661E-05	3.14149E-05	5.4709E-05	3.99632E-05	1.21101E-05	2.10145E-05	0.000489629
3833503774545	383350	3774545	0.000250685	5.40117E-05	0.000129452	0.000240117	0.000164677	1.5499E-05	4.99021E-05	8.83562E-05	2.64432E-05	3.5653E-05	4.3258E-05	4.3258E-05	4.3258E-05	3.0769E-05	5.35841E-05	3.91415E-05	1.18611E-05	2.05824E-05	0.000477661
3833603774545	383360	3774545	0.000253025	5.4516E-05	0.000130661	0.000242359	0.000166214	1.56437E-05	5.0368E-05	8.9181E-05	2.60313E-05	3.50976E-05	4.25842E-05	4.25842E-05	4.25842E-05	3.02897E-05	5.27495E-05	3.85319E-05	1.16763E-05	2.02618E-05	0.000466045
3833703774545	383370	3774545	0.000254908	5.49217E-05	0.000131633	0.000244163	0.000167451	1.57601E-05	5.07429E-05	8.98447E-05	2.56851E-05	3.46309E-05	4.20179E-05	4.20179E-05	4.20179E-05	2.98869E-05	5.20479E-05	3.80194E-05	1.1521E-05	1.99924E-05	0.000454172
3833803774545	383380	3774545	0.000256146	5.51883E-05	0.000132272	0.000245348	0.000168264	1.58366E-05	5.09892E-05	9.02809E-05	2.53389E-05	3.41641E-05	4.14515E-05	4.14515E-05	4.14515E-05	2.94841E-05	5.13464E-05	3.75069E-05	1.13657E-05	1.97229E-05	0.000442139
3833903774545	383390	3774545	0.000256563	5.52781E-05	0.000132487	0.000245747	0.000168538	1.58624E-05	5.10722E-05	9.04278E-05	2.49509E-05	3.36409E-05	4.08168E-05	4.08168E-05	4.08168E-05	2.90326E-05	5.05602E-05	3.69326E-05	1.11917E-05	1.94209E-05	0.000429042
3834003774545	383400	3774545	0.000255863	5.51274E-05	0.000132126	0.000245077	0.000168079	1.58192E-05	5.0933E-05	9.01813E-05	2.45211E-05	3.30615E-05	4.01137E-05	4.01137E-05	4.01137E-05	2.85325E-05	4.96893E-05	3.62965E-05	1.09989E-05	1.90864E-05	0.00041514
3834103774545	383410	3774545	0.00025472	5.48811E-05	0.000131536	0.000243982	0.000167328	1.57485E-05	5.07054E-05	8.97783E-05	2.41033E-05	3.24981E-05	3.94302E-05	3.94302E-05	3.94302E-05	2.80463E-05	4.88426E-05	3.5678E-05	1.08115E-05	1.87611E-05	0.000401763
3834203774545	383420	3774545	0.000255271	5.49999E-05	0.00013182	0.000244511	0.00016769	1.57826E-05	5.08152E-05	8.99727E-05	2.38944E-05	3.22164E-05	3.90884E-05	3.90884E-05	3.90884E-05	2.78032E-05	4.84192E-05	3.53687E-05	1.07178E-05	1.85985E-05	0.00039306
3834303774545	383430	3774545	0.000255675	5.50869E-05	0.000132029	0.000244897	0.000167955	1.58075E-05	5.08955E-05	9.01149E-05	2.36974E-05	3.19508E-05	3.87662E-05	3.87662E-05	3.87662E-05	2.7574E-05	4.80201E-05	3.50772E-05	1.06294E-05	1.84452E-05	0.000384626
3834403774545	383440	3774545	0.000254222	5.47739E-05	0.000131279	0.000243506	0.000167001	1.57177E-05	5.06063E-05	8.96029E-05	2.3393E-05	3.15404E-05	3.82682E-05	3.82682E-05	3.82682E-05	2.72198E-05	4.74032E-05	3.46265E-05	1.04929E-05	1.82083E-05	0.000374055
3834503774545	383450	3774545	0.000250349	5.39393E-05	0.000129278	0.000239795	0.000164456	1.54782E-05	4.98352E-05	8.82376E-05	2.29513E-05	3.09448E-05	3.75456E-05	3.75456E-05	3.75456E-05	2.67058E-05	4.65081E-05	3.39727E-05	1.02948E-05	1.78644E-05	0.000360845
3834603774545	383460	3774545	0.000246085	5.30206E-05	0.000127077	0.000235711	0.000161655	1.52146E-05	4.89865E-05	8.67348E-05	2.25454E-05	3.03976E-05	3.68816E-05	3.68816E-05	3.68816E-05	2.62335E-05	4.56856E-05	3.33719E-05	1.01127E-05	1.75485E-05	0.000348471
3834703774545	383470	3774545	0.000243677	5.25019E-05	0.000125833	0.000233405	0.000160074	1.50658E-05	4.85072E-05	8.58863E-05	2.22887E-05	3.00515E-05	3.64617E-05	3.64617E-05	3.64617E-05	2.59349E-05	4.51655E-05	3.2992E-05	9.99756E-06	1.73487E-05	0.000339165
3834803774545	383480	3774545	0.00024135	5.20006E-05	0.000124632	0.000231176	0.000158545	1.49219E-05	4.8044E-05	8.50661E-05	2.20678E-05	2.97537E-05	3.61004E-05	3.61004E-05	3.61004E-05	2.56779E-05	4.47179E-05	3.2665E-05	9.8985E-06	1.71768E-05	0.000330558
3834903774545	383490	3774545	0.000239293	5.15572E-05	0.000123569	0.000229205	0.000157193	1.47947E-05	4.76344E-05	8.43408E-05	2.18768E-05	2.94962E-05	3.57879E-05	3.57879E-05	3.57879E-05	2.54556E-05	4.43309E-05	3.23823E-05	9.81282E-06	1.70281E-05	0.000322697
3835003774545	383500	3774545	0.000238472	5.13804E-05	0.000123145	0.000228419	0.000156654	1.47439E-05	4.7471E-05	8.40516E-05	2.17694E-05	2.93513E-05	3.56122E-05	3.56122E-05	3.56122E-05	2.53306E-05	4.41131E-05	3.22233E-05	9.76463E-06	1.69445E-05	0.000316304
3835103774545	383510	3774545	0.000237531	5.11776E-05	0.000122659	0.000227518	0.000156036	1.46857E-05	4.72836E-05	8.37198E-05	2.16619E-05	2.92065E-05	3.54364E-05	3.54364E-05	3.54364E-05	2.52056E-05	4.38954E-05	3.20642E-05	9.71643E-06	1.68609E-05	0.000309982
3835203774545	383520	3774545	0.000236858	5.10327E-05	0.000122312	0.000226873	0.000155594	1.46442E-05	4.71497E-05	8.34828E-05	2.15843E-05	2.91018E-05	3.53095E-05	3.53095E-05	3.53095E-05	2.51153E-05	4.37382E-05	3.19494E-05	9.68163E-06	1.68005E-05	0.00030415
3835303774545	383530	3774545	0.000236253	5.09022E-05	0.000121999	0.000226294	0.000155197	1.46067E-05	4.70293E-05	8.32694E-05	2.15187E-05	2.90133E-05	3.5202E-05	3.5202E-05	3.5202E-05	2.50389E-05	4.36051E-05	3.18522E-05	9.65217E-06	1.67494E-05	0.000298581
3835403774545	383540	3774545	0.000235621	5.0766E-05	0.000121673	0.000225688	0.000154781	1.45676E-05	4.69034E-05	8.30466E-05	2.14595E-05	2.89328E-05	3.51044E-05	3.51044E-05	3.51044E-05	2.49694E-05	4.34842E-05	3.17638E-05	9.6254E-06	1.67029E-05	0.000293149
3835503774545	383550	3774545	0.000235231	5.0682E-05	0.000121472	0.000225315	0.000154525	1.45435E-05	4.68258E-05	8.29091E-05	2.14172E-05	2.88765E-05	3.5036E-05	3.5036E-05	3.5036E-05	2.49208E-05	4.33995E-05	3.1702E-05	9.60666E-06	1.66704E-05	0.000288088
3835603774545	383560	3774545	0.000234773	5.05835E-05	0.000121235	0.000224877	0.000154225	1.45153E-05	4.67347E-05	8.2748E-05	2.13814E-05	2.88282E-05	3.49775E-05	3.49775E-05	3.49775E-05	2.48791E-05	4.33269E-05	3.1649E-05	9.59059E-06	1.66425E-05	0.000283097
3835703774545	383570	3774545	0.000235204	5.06762E-05	0.000121458	0.000225289	0.000154507	1.45419E-05	4.68204E-05	8.28997E-05	2.14053E-05	2.88604E-05	3.50165E-05	3.50165E-05	3.50165E-05	2.49069E-05	4.33753E-05	3.16843E-05	9.6013E-06	1.66611E-05	0.000278931
3835803774545	383580	3774545	0.00023628	5.0908E-05	0.000122013	0.000226319	0.000155214	1.46084E-05	4.70346E-05	8.32789E-05	2.14649E-05	2.89409E-05	3.51142E-05	3.51142E-05	3.51142E-05	2.49764E-05	4.34963E-05	3.17727E-05	9.62808E-06	1.67075E-05	0.000275326
3835903774545	383590	3774545	0.000237396	5.11486E-05	0.00012259	0.000227389	0.000155948	1.46774E-05	4.72568E-05	8.36724E-05	2.15246E-05	2.90213E-05	3.52118E-05	3.52118E-05	3.52118E-05	2.50458E-05	4.36172E-05	3.1861E-05	9.65485E-06	1.6754E-05	0.000271714
3836003774545	383600	3774545	0.000241915	5.21223E-05	0.000124924	0.000231718	0.000158916	1.49568E-05	4.81565E-05	8.52652E-05	2.17634E-05	2.93433E-05	3.56024E-05	3.56024E-05	3.56024E-05	2.53236E-05	4.4101E-05	3.22144E-05	9.76195E-06	1.69399E-05	0.00027021
3836103774545	383610	3774545	0.000246421	5.30931E-05	0.00012725	0.000236033	0.000161876	1.52354E-05	4.90534E-05	8.68534E-05	2.2026E-05	2.96974E-05	3.60321E-05	3.60321E-05	3.60321E-05	2.56293E-05	4.46333E-05	3.26032E-05	9.87976E-06	1.71443E-05	0.000268658
3836203774545	383620	3774545	0.000253012	5.45131E-05	0.000130654	0.000242346	0.000166206	1.56429E-05	5.03653E-05	8.91763E-05	2.24439E-05	3.02608E-05	3.67156E-05	3.67156E-05	3.67156E-05	2.61154E-05	4.548E-05	3.32217E-05	1.00672E-05	1.74695E-05	0.000268401
3836303774545	383630	3774545	0.000261835	5.64141E-05	0.00013521	0.000250798	0.000172002	1.61884E-05	5.21217E-05	9.22861E-05	2.30885E-05	3.11299E-05	3.77702E-05	3.77702E-05	3.77702E-05	2.68656E-05	4.67863E-05	3.41759E-05	1.03563E-05	1.79713E-05	0.000269697
3836403774545	383640	3774545	0.000269287	5.80196E-05	0.000139058	0.000257935	0.000176897	1.66491E-05	5.3605E-05	9.49125E-05	2.38108E-05	3.21038E-05	3.89517E-05	3.89517E-05	3.89517E-05	2.7706E-05	4.82499E-05	3.5245E-05	1.06803E-05	1.85335E-05	0.000271093
3836503774545	383650	3774545	0.000273523	5.89324E-05	0.000141246	0.000261993	0.00017968	1.6911E-05	5.44484E-05	9.64058E-05	2.43898E-05	3.28844E-05	3.98989E-05	3.98989E-05	3.98989E-05	2.83797E-05	4.94232E-05	3.61021E-05	1.094E-05	1.89842E-05	0.000271034
3836603774545	383660	3774545	0.000275743	5.94106E-05	0.000142392	0.000264119	0.000181138	1.70483E-05	5.48902E-05	9.7188E-05	2.49688E-05	3.36651E-05	4.08461E-05	4.08461E-05	4.08461E-05	2.90534E-05	5.05965E-05	3.69591E-05	1.11997E-05	1.94348E-05	0.000270771
3836703774545	383670	3774545	0.000277693	5.98308E-05	0.000143399	0.000265987	0.000182419	1.71688E-05	5.52784E-05	9.78754E-05	2.58224E-05	3.4816E-05	4.22425E-05	4.22425E-05	4.22425E-05	3.00467E-05	5.23261E-05	3.82226E-05	1.15826E-05	2.00992E-05	0.000271481
3836803774545	383680	3774545	0.000277115	5.97062E-05	0.0001431	0.000265433	0.000182039	1.71331E-05	5.51633E-05	9.76715E-05	2.64671E-05	3.56852E-05	4.32971E-05	4.32971E-05	4.32971E-05	3.07968E-05	5.36325E-05	3.91769E-05	1.18718E-05	2.0601E-05	0.000272174
3836903774545	383690	3774545	0.000276146	5.94975E-05	0.0001426	0.000264505	0.000181403	1.70732E-05	5.49705E-05	9.73302E-05	2.68372E-05	3.61841E-05	4.39025E-05	4.39025E-05	4.39025E-05	3.12274E-05	5.43824E-05	3.97247E-05	1.20378E-05	2.08891E-05	0.000270908
3837003774545	383700	3774545	0.000274761	5.9199E-05	0.000141885	0.000263178	0.000180493	1.69876E-05	5.46948E-05	9.68419E-05	2.70162E-05	3.64256E-05	4.41954E-05	4.41954E-05	4.41954E-05	3.14358E-05	5.47453E-05	3.99897E-05	1.21181E-05	2.10285E-05	0.000267214
3837103774545	383710	3774545	0.00027281	5.87788E-05	0.000140878	0.00026131	0.000179212	1.6867E-05	5.43065E-05	9.61545E-05	2.70162E-05	3.64256E-05	4.41954E-05	4.41954E-05	4.41954E-05	3.14358E-05	5.47453E-05	3.99897E-05	1.21181E-05	2.10285E-05	0.000262373
3837203774545	383720	3774545	0.000270443	5.82688E-05	0.000139655	0.000259043	0.000177657	1.67206E-05	5.38353E-05	9.53202E-05	2.70103E-05	3.64175E-05	4.41857E-05	4.41857E-05	4.41857E-05	3.14288E-05	5.47332E-05	3.99809E-05	1.21154E-05	2.10238E-05	0.000257048
3837303774545	383730	3774545	0.000268036	5.77501E-05	0.000138412	0.000256737	0.000176075	1.65718E-05	5.3356E-05	9.44716E-05	2.69267E-05	3.63049E-05	4.40489E-05	4.40489E-05	4.40489E-05	3.13316E-05	5.45639E-05	3.98572E-05	1.20779E-05	2.09588E-05	0.000251634
3837403774545	383740	3774545	0.000265547	5.7214E-05	0.000137127	0.000254353	0.00017444	1.64179E-05	5.28607E-05	9.35946E-05	2.68372E-05	3.61841E-05	4.39025E-05	4.39025E-05	4.39025E-05	3.12274E-05	5.43824E-05	3.97247E-05	1.20378E-05	2.08891E-05	0.000246268
3837503774545	383750	3774545	0.000263086	5.66836E-05	0.000135856	0.000251996	0.000172823	1.62657E-05	5.23707E-05	9.2727E-05	2.67476E-05	3.60634E-05	4.3756E-05	4.3756E-05	4.3756E-05	3.11232E-05	5.4201E-05	3.95921E-05	1.19976E-05	2.08194E-05	0.000240985
3837603774545	383760	3774545	0.000260638	5.61562E-05	0.000134592	0.000249651	0.000171215	1.61144E-05	5.18835E-05	9.18642E-05	2.66521E-05	3.59346E-05	4.35998E-05	4.35998E-05	4.35998E-05	3.10121E-05	5.40074E-05	3.94508E-05	1.19548E-05	2.0745E-05	0.00023581
3837703774545	383770	3774545	0.000258204	5.56317E-05	0.000133335	0.000247319	0.000169616	1.59639E-05	5.13988E-05	9.10062E-05	2.65566E-05	3.58059E-05	4.34435E-05	4.34435E-05	4.34435E-05	3.0901E-05	5.38139E-05	3.93094E-05	1.19119E-05	2.06707E-05	0.000230742
3837803774545	383780	3774545	0.000256078	5.51738E-05	0.000132237	0.000245284	0.00016822	1.58325E-05	5.09758E-05	9.02571E-05	2.6473E-05	3.56932E-05	4.33068E-05	4.33068E-05	4.33068E-05	3.08037E-05	5.36446E-05	3.91857E-05	1.18745E-05	2.06057E-05	0.000225895
3837903774545	383790	3774545	0.000253926	5.47101E-05	0.000131126	0.000243222	0.000166806	1.56994E-05	5.05474E-05	8.94986E-05	2.63895E-05	3.55805E-05	4.31701E-05	4.31701E-05	4.31701E-05	3.07065E-05	5.34752E-05	3.9062E-05	1.1837E-05	2.05406E-05	0.000221174
3838003774545	383800	3774545	0.000251922	5.42783E-05	0.000130091	0.000241303	0.00016549	1.55755E-05	5.01485E-05	8.87923E-05	2.63119E-05	3.54759E-05	4.30432E-05	4.30432E-05	4.30432E-05	3.06162E-05	5.3318E-05	3.89471E-05	1.18022E-05	2.04802E-05	0.000216625
3838103774545	383810	3774545	0.000250039	5.38726E-05	0.000129119	0.000239499	0.000164253	1.54591E-05	4.97736E-05	8.81286E-05	2.62402E-05	3.53793E-05	4.2926E-05	4.2926E-05	4.2926E-05	3.05328E-05	5.31728E-05	3.88411E-05	1.177E-05	2.04245E-05	0.000212226
3838203774545	383820	3774545	0.000248143	5.3464E-05	0.000128139	0.000237682	0.000163007	1.53419E-05	4.93961E-05	8.74602E-05	2.61686E-05	3.52828E-05	4.28088E-05	4.28088E-05	4.28088E-05	3.04495E-05	5.30277E-05	3.87351E-05	1.17379E-05	2.03687E-05	0.00020794
3838303774545	383830	3774545	0.000246394	5.30873E-05	0.000127236	0.000236008	0.000161859	1.52337E-05	4.9048E-05	8.68439E-05	2.61089E-05	3.52023E-05	4.27112E-05	4.27112E-05	4.27112E-05	3.038E-05	5.29067E-05	3.86467E-05	1.17111E-05	2.03222E-05	0.000203798
3838403774545	383840	3774545	0.000244632	5.27077E-05	0.000126327	0.00023432	0.000160701	1.51248E-05	4.86973E-05	8.62229E-05	2.60433E-05	3.51137E-05	4.26038E-05	4.26038E-05	4.26038E-05	3.03036E-05	5.27737E-05	3.85495E-05	1.16817E-05	2.02711E-05	0.000199751
3838503774545	383850	3774545	0.000242763	5.23048E-05	0.000125361	0.000232529	0.000159473	1.50092E-05	4.83251E-05	8.55639E-05	2.59716E-05	3.50172E-05	4.24866E-05	4.24866E-05	4.24866E-05	3.02203E-05	5.26285E-05	3.84435E-05	1.16495E-05	2.02154E-05	0.000195781
3838603774545	383860	3774545	0.000240745	5.18702E-05	0.000124319	0.000230597	0.000158148	1.48845E-05	4.79235E-05	8.48528E-05	2.59E-05	3.49206E-05	4.23694E-05	4.23694E-05	4.23694E-05	3.01369E-05	5.24834E-05	3.83375E-05	1.16174E-05	2.01596E-05	0.000191883
3838703774545	383870	3774545	0.000238741	5.14384E-05	0.000123284	0.000228677	0.000156831	1.47606E-05	4.75246E-05	8.41465E-05	2.58224E-05	3.4816E-05	4.22425E-05	4.22425E-05	4.22425E-05	3.00467E-05	5.23261E-05	3.82226E-05	1.15826E-05	2.00992E-05	0.000188093
3838803774545	383880	3774545	0.000236629	5.09834E-05	0.000122194	0.000226654	0.000155444	1.463E-05	4.71042E-05	8.34022E-05	2.57388E-05	3.47033E-05	4.21058E-05	4.21058E-05	4.21058E-05	2.99494E-05	5.21568E-05	3.80989E-05	1.15451E-05	2.00342E-05	0.00018438
3838903774545	383890	3774545	0.000234504	5.05255E-05	0.000121096	0.000224619	0.000154048	1.44986E-05	4.66812E-05	8.26532E-05	2.56553E-05	3.45906E-05	4.1969E-05	4.1969E-05	4.1969E-05	2.98522E-05	5.19875E-05	3.79752E-05	1.15076E-05	1.99691E-05	0.000180763
3839003774545	383900	3774545	0.000232393	5.00705E-05	0.000120006	0.000222596	0.000152661	1.43681E-05	4.62608E-05	8.19089E-05	2.55777E-05	3.4486E-05	4.18421E-05	4.18421E-05	4.18421E-05	2.97619E-05	5.18302E-05	3.78604E-05	1.14728E-05	1.99087E-05	0.000177235
3839103774545	383910	3774545	0.000230321	4.96243E-05	0.000118936	0.000220612	0.0001513	1.424E-05	4.58485E-05	8.11788E-05	2.54941E-05	3.43733E-05	4.17054E-05	4.17054E-05	4.17054E-05	2.96646E-05	5.16609E-05	3.77367E-05	1.14354E-05	1.98437E-05	0.000173803
3829703774555	382970	3774555	0.000104898	2.2601E-05	5.41687E-05	0.000100476	6.890855E-05	6.485511E-06	2.08814E-05	3.69723E-05	2.100553E-05	2.83212E-05	3.43623E-05	3.43623E-05	3.43623E-05	2.44416E-05	4.25649E-05	3.10923E-05	9.42191E-06	1.63498E-05	0.000118302
3829803774555	382980	3774555	0.000109135	2.35139E-05	5.63566E-05	0.000104534	7.16917E-05	6.74745E-06	2.17248E-05	3.84656E-05	2.142915E-05	2.88926E-05	3.50556E-05	3.50556E-05	3.50556E-05	2.49347E-05	4.34237E-05	3.17196E-05	9.61201E-06	1.66797E-05	0.000125047
3829903774555	382990	3774555	0.000114125	2.4589E-05	5.89334E-05	0.000109314	7.49697E-05	7.05597E-06	2.27181E-05	4.02244E-05	2.19544E-05	2.96008E-05	3.59149E-05	3.59149E-05	3.59149E-05	2.55459E-05	4.44881E-05	3.24972E-05	9.84763E-06	1.70885E-05	0.000133028
3830003774555	383000	3774555	0.000119505	2.57482E-05	6.17116E-05	0.000114467	7.85039E-05	7.3886E-06	2.37891E-05	4.21206E-05	2.25513E-05	3.04056E-05	3.68914E-05	3.68914E-05	3.68914E-05	2.62405E-05	4.56977E-05	3.33807E-05	1.01154E-05	1.75531E-05	0.000141898
3830103774555	383010	3774555	0.000124186	2.67566E-05	6.41287E-05	0.000118951	8.15787E-05	7.67799E-06	2.47208E-05	4.37704E-05	2.30706E-05	3.11058E-05	3.77409E-05	3.77409E-05	3.77409E-05	2.68447E-05	4.675E-05	3.41494E-05	1.03483E-05	1.79574E-05	0.00015044
3830203774555	383020	3774555	0.000128839	2.77593E-05	6.65319E-05	0.000123408	8.46358E-05	7.96572E-06	2.56472E-05	4.54106E-05	2.36377E-05	3.18704E-05	3.86685E-05	3.86685E-05	3.86685E-05	2.75046E-05	4.78991E-05	3.49888E-05	1.06027E-05	1.83987E-05	0.000159704
3830303774555	383030	3774555	0.000133009	2.86577E-05	6.8685E-05	0.000127402	8.73748E-05	8.22351E-06	2.64772E-05	4.68802E-05	2.41272E-05	3.25303E-05	3.94693E-05	3.94693E-05	3.94693E-05	2.80741E-05	4.8891E-05	3.57133E-05	1.08222E-05	1.87797E-05	0.000168866
3830403774555	383040	3774555	0.000136452	2.93996E-05	7.04631E-05	0.0001307	8.96367E-05	8.4364E-06	2.71626E-05	4.80938E-05	2.44376E-05	3.29488E-05	3.9977E-05	3.9977E-05	3.9977E-05	2.84353E-05	4.95199E-05	3.61728E-05	1.09614E-05	1.90213E-05	0.000177014
3830503774555	383050	3774555	0.000139896	3.01414E-05	7.22412E-05	0.000133998	9.18986E-05	8.64928E-06	2.78481E-05	4.93075E-05	2.4748E-05	3.33673E-05	4.04848E-05	4.04848E-05	4.04848E-05	2.87964E-05	5.01489E-05	3.66322E-05	1.11007E-05	1.92629E-05	0.000185634
3830603774555	383060	3774555	0.000143769	3.0976E-05	7.42415E-05	0.000137709	9.44432E-05	8.88878E-06	2.86192E-05	5.06728E-05	2.51837E-05	3.39548E-05	4.11976E-05	4.11976E-05	4.11976E-05	2.93035E-05	5.10319E-05	3.72772E-05	1.12961E-05	1.96021E-05	0.000195811

			ISDrainage / Utilities Trenching	ISDrainage / Utilities Trenching	ISAsphalt Paving	ISAsphalt Paving	SVDemolition	SVSite Grubbing / Prep	SVMass Grading / Excavation	SVMass Grading / Excavation	SVDrainage / Utilities Trenching	SVFoundations / Concrete Pads	SVBuilding / Structure Construction	SVBuilding / Structure Construction	SVAsphalt Paving	SVAsphalt Paving	SVArchitectural Coating	SVArchitectural Coating	SVLandscaping or Other Finishing	SVLandscaping or Other Finishing	MDemolition
Unique Identifier	X (UTM)	Y (UTM)	2027	2028	2027	2028	2027	2027	2027	2028	2028	2028	2028	2029	2028	2029	2028	2029	2028	2029	2027
3832503774545	383250	3774545	0.000164444	0.000164444	0.00070422	0.00070422	1.98502E-05	1.31144E-05	2.21465E-05	2.21465E-05	6.68478E-06	6.8889E-06	3.84822E-05	3.84822E-05	2.71984E-05	2.71984E-05	2.69432E-06	2.69432E-06	8.67491E-06	8.67491E-06	5.11494E-05
3832603774545	383260	3774545	0.000169014	0.000169014	0.000723791	0.000723791	1.97951E-05	1.3078E-05	2.2085E-05	2.2085E-05	6.66621E-06	6.86976E-06	3.83533E-05	3.83533E-05	2.71228E-05	2.71228E-05	2.68684E-06	2.68684E-06	8.65081E-06	8.65081E-06	5.16329E-05
3832703774545	383270	3774545	0.000173146	0.000173146	0.000741489	0.000741489	1.97522E-05	1.30497E-05	2.20372E-05	2.20372E-05	6.65177E-06	6.85488E-06	3.82503E-05	3.82503E-05	2.70641E-05	2.70641E-05	2.68102E-06	2.68102E-06	8.63207E-06	8.63207E-06	5.21044E-05
3832803774545	383280	3774545	0.000176654	0.000176654	0.000756509	0.000756509	1.97093E-05	1.30213E-05	2.19893E-05	2.19893E-05	6.63733E-06	6.84E-06	3.81472E-05	3.81472E-05	2.70053E-05	2.70053E-05	2.6752E-06	2.6752E-06	8.61333E-06	8.61333E-06	5.25641E-05
3832903774545	383290	3774545	0.000179033	0.000179033	0.000766696	0.000766696	1.96174E-05	1.29606E-05	2.18868E-05	2.18868E-05	6.60638E-06	6.8081E-06	3.79668E-05	3.79668E-05	2.68794E-05	2.68794E-05	2.66272E-06	2.66272E-06	8.57317E-06	8.57317E-06	5.29819E-05
3833003774545	383300	3774545	0.000180497	0.000180497	0.00077297	0.00077297	1.95255E-05	1.28999E-05	2.17843E-05	2.17843E-05	6.57543E-06	6.77621E-06	3.77607E-05	3.77607E-05	2.67535E-05	2.67535E-05	2.65025E-06	2.65025E-06	8.533E-06	8.533E-06	5.33759E-05
3833103774545	383310	3774545	0.000180518	0.000180518	0.000773058	0.000773058	1.93969E-05	1.28149E-05	2.16407E-05	2.16407E-05	6.53211E-06	6.73156E-06	3.75159E-05	3.75159E-05	2.65772E-05	2.65772E-05	2.63279E-06	2.63279E-06	8.47678E-06	8.47678E-06	5.3734E-05
3833203774545	383320	3774545	0.000177815	0.000177815	0.000761483	0.000761483	1.91579E-05	1.2657E-05	2.13741E-05	2.13741E-05	6.45164E-06	6.64864E-06	3.70521E-05	3.70521E-05	2.62498E-05	2.62498E-05	2.60036E-06	2.60036E-06	8.37236E-06	8.37236E-06	5.39847E-05
3833303774545	383330	3774545	0.000173908	0.000173908	0.000744749	0.000744749	1.89129E-05	1.24951E-05	2.11007E-05	2.11007E-05	6.36911E-06	6.56359E-06	3.66012E-05	3.66012E-05	2.5914E-05	2.5914E-05	2.56709E-06	2.56709E-06	8.26526E-06	8.26526E-06	5.42354E-05
3833403774545	383340	3774545	0.000169238	0.000169238	0.000724754	0.000724754	1.85881E-05	1.22806E-05	2.07384E-05	2.07384E-05	6.25976E-06	6.4509E-06	3.61503E-05	3.61503E-05	2.54691E-05	2.54691E-05	2.52302E-06	2.52302E-06	8.12336E-06	8.12336E-06	5.30535E-05
3833503774545	383350	3774545	0.000165102	0.000165102	0.000707039	0.000707039	1.83125E-05	1.20985E-05	2.04309E-05	2.04309E-05	6.16692E-06	6.35522E-06	3.57123E-05	3.57123E-05	2.50914E-05	2.50914E-05	2.4856E-06	2.4856E-06	8.00287E-06	8.00287E-06	5.21701E-05
3833603774545	383360	3774545	0.000161087	0.000161087	0.000689845	0.000689845	1.80796E-05	1.19446E-05	2.01711E-05	2.01711E-05	6.08852E-06	6.27443E-06	3.53E-05	3.53E-05	2.47724E-05	2.47724E-05	2.454E-06	2.454E-06	7.90113E-06	7.90113E-06	5.19433E-05
3833703774545	383370	3774545	0.000156983	0.000156983	0.000672271	0.000672271	1.78591E-05	1.17989E-05	1.9925E-05	1.9925E-05	6.01424E-06	6.19788E-06	3.49135E-05	3.49135E-05	2.44702E-05	2.44702E-05	2.42406E-06	2.42406E-06	7.80474E-06	7.80474E-06	5.16985E-05
3833803774545	383380	3774545	0.000152824	0.000152824	0.000654458	0.000654458	1.76447E-05	1.16573E-05	1.96858E-05	1.96858E-05	5.94203E-06	6.12347E-06	3.45399E-05	3.45399E-05	2.41763E-05	2.41763E-05	2.39496E-06	2.39496E-06	7.71103E-06	7.71103E-06	5.14419E-05
3833903774545	383390	3774545	0.000148297	0.000148297	0.000635073	0.000635073	1.74118E-05	1.15035E-05	1.94261E-05	1.94261E-05	5.86363E-06	6.04267E-06	3.41405E-05	3.41405E-05	2.38574E-05	2.38574E-05	2.36336E-06	2.36336E-06	7.60929E-06	7.60929E-06	5.10777E-05
3834003774545	383400	3774545	0.000143492	0.000143492	0.000614495	0.000614495	1.71606E-05	1.13375E-05	1.91458E-05	1.91458E-05	5.77904E-06	5.95549E-06	3.37283E-05	3.37283E-05	2.35132E-05	2.35132E-05	2.32926E-06	2.32926E-06	7.49951E-06	7.49951E-06	5.05704E-05
3834103774545	383410	3774545	0.000138868	0.000138868	0.000594695	0.000594695	1.69278E-05	1.11837E-05	1.88861E-05	1.88861E-05	5.70063E-06	5.8747E-06	3.33418E-05	3.33418E-05	2.31942E-05	2.31942E-05	2.29766E-06	2.29766E-06	7.39777E-06	7.39777E-06	5.0063E-05
3834203774545	383420	3774545	0.00013586	0.00013586	0.000581812	0.000581812	1.68053E-05	1.11027E-05	1.87494E-05	1.87494E-05	5.65937E-06	5.83218E-06	3.31485E-05	3.31485E-05	2.30263E-05	2.30263E-05	2.28103E-06	2.28103E-06	7.34422E-06	7.34422E-06	4.99615E-05
3834303774545	383430	3774545	0.000132945	0.000132945	0.000569328	0.000569328	1.6695E-05	1.10299E-05	1.86263E-05	1.86263E-05	5.62223E-06	5.7939E-06	3.29681E-05	3.29681E-05	2.28752E-05	2.28752E-05	2.26606E-06	2.26606E-06	7.29603E-06	7.29603E-06	4.9872E-05
3834403774545	383440	3774545	0.000129291	0.000129291	0.00055368	0.00055368	1.65296E-05	1.09206E-05	1.84418E-05	1.84418E-05	5.56653E-06	5.7365E-06	3.26847E-05	3.26847E-05	2.26485E-05	2.26485E-05	2.24361E-06	2.24361E-06	7.22374E-06	7.22374E-06	4.95317E-05
3834503774545	383450	3774545	0.000124725	0.000124725	0.000534127	0.000534127	1.62845E-05	1.07587E-05	1.81684E-05	1.81684E-05	5.484E-06	5.65145E-06	3.22982E-05	3.22982E-05	2.23128E-05	2.23128E-05	2.21034E-06	2.21034E-06	7.11664E-06	7.11664E-06	4.88453E-05
3834603774545	383460	3774545	0.000120448	0.000120448	0.000515811	0.000515811	1.60579E-05	1.06089E-05	1.79155E-05	1.79155E-05	5.40766E-06	5.57278E-06	3.19246E-05	3.19246E-05	2.20022E-05	2.20022E-05	2.17958E-06	2.17958E-06	7.01757E-06	7.01757E-06	4.81827E-05
3834703774545	383470	3774545	0.000117231	0.000117231	0.000502036	0.000502036	1.59108E-05	1.05118E-05	1.77514E-05	1.77514E-05	5.35814E-06	5.52175E-06	3.16798E-05	3.16798E-05	2.18007E-05	2.18007E-05	2.15962E-06	2.15962E-06	6.95331E-06	6.95331E-06	4.78425E-05
3834803774545	383480	3774545	0.000114256	0.000114256	0.000489295	0.000489295	1.57883E-05	1.04308E-05	1.76147E-05	1.76147E-05	5.31688E-06	5.47923E-06	3.14737E-05	3.14737E-05	2.16328E-05	2.16328E-05	2.14299E-06	2.14299E-06	6.89977E-06	6.89977E-06	4.755E-05
3834903774545	383490	3774545	0.000111539	0.000111539	0.000477659	0.000477659	1.56841E-05	1.0362E-05	1.74985E-05	1.74985E-05	5.2818E-06	5.44308E-06	3.13062E-05	3.13062E-05	2.14901E-05	2.14901E-05	2.12885E-06	2.12885E-06	6.85425E-06	6.85425E-06	4.73291E-05
3835003774545	383500	3774545	0.000109329	0.000109329	0.000468196	0.000468196	1.56229E-05	1.03215E-05	1.74301E-05	1.74301E-05	5.26117E-06	5.42182E-06	3.12031E-05	3.12031E-05	2.14061E-05	2.14061E-05	2.12053E-06	2.12053E-06	6.82747E-06	6.82747E-06	4.72754E-05
3835103774545	383510	3774545	0.000107144	0.000107144	0.000458839	0.000458839	1.55677E-05	1.02851E-05	1.73686E-05	1.73686E-05	5.2426E-06	5.40268E-06	3.1113E-05	3.1113E-05	2.13306E-05	2.13306E-05	2.11305E-06	2.11305E-06	6.80338E-06	6.80338E-06	4.72098E-05
3835203774545	383520	3774545	0.000105129	0.000105129	0.000450207	0.000450207	1.55248E-05	1.02568E-05	1.73208E-05	1.73208E-05	5.22816E-06	5.3878E-06	3.10486E-05	3.10486E-05	2.12718E-05	2.12718E-05	2.10723E-06	2.10723E-06	6.78464E-06	6.78464E-06	4.72038E-05
3835303774545	383530	3774545	0.000103204	0.000103204	0.000441963	0.000441963	1.54881E-05	1.02325E-05	1.72798E-05	1.72798E-05	5.21578E-06	5.37504E-06	3.0997E-05	3.0997E-05	2.12215E-05	2.12215E-05	2.10224E-06	2.10224E-06	6.76857E-06	6.76857E-06	4.72098E-05
3835403774545	383540	3774545	0.000101326	0.000101326	0.000433923	0.000433923	1.54636E-05	1.02163E-05	1.72524E-05	1.72524E-05	5.20753E-06	5.36654E-06	3.09584E-05	3.09584E-05	2.11879E-05	2.11879E-05	2.09891E-06	2.09891E-06	6.75786E-06	6.75786E-06	4.72217E-05
3835503774545	383550	3774545	9.95764E-05	9.95764E-05	0.00042643	0.00042643	1.54452E-05	1.02042E-05	1.72319E-05	1.72319E-05	5.20134E-06	5.36016E-06	3.09326E-05	3.09326E-05	2.11627E-05	2.11627E-05	2.09642E-06	2.09642E-06	6.74983E-06	6.74983E-06	4.72694E-05
3835603774545	383560	3774545	9.78516E-05	9.78516E-05	0.000419044	0.000419044	1.54329E-05	1.01961E-05	1.72182E-05	1.72182E-05	5.19721E-06	5.35591E-06	3.09197E-05	3.09197E-05	2.11459E-05	2.11459E-05	2.09475E-06	2.09475E-06	6.74447E-06	6.74447E-06	4.73172E-05
3835703774545	383570	3774545	9.64115E-05	9.64115E-05	0.000412877	0.000412877	1.54513E-05	1.02082E-05	1.72388E-05	1.72388E-05	5.2034E-06	5.36228E-06	3.09584E-05	3.09584E-05	2.11711E-05	2.11711E-05	2.09725E-06	2.09725E-06	6.75251E-06	6.75251E-06	4.74903E-05
3835803774545	383580	3774545	9.51653E-05	9.51653E-05	0.00040754	0.00040754	1.54881E-05	1.02325E-05	1.72798E-05	1.72798E-05	5.21578E-06	5.37504E-06	3.10228E-05	3.10228E-05	2.12215E-05	2.12215E-05	2.10224E-06	2.10224E-06	6.76857E-06	6.76857E-06	4.77589E-05
3835903774545	383590	3774545	9.39171E-05	9.39171E-05	0.000402194	0.000402194	1.5531E-05	1.02608E-05	1.73276E-05	1.73276E-05	5.23022E-06	5.38992E-06	3.11001E-05	3.11001E-05	2.12802E-05	2.12802E-05	2.10806E-06	2.10806E-06	6.78731E-06	6.78731E-06	4.80275E-05
3836003774545	383600	3774545	9.33971E-05	9.33971E-05	0.000399968	0.000399968	1.56719E-05	1.03539E-05	1.74848E-05	1.74848E-05	5.27768E-06	5.43883E-06	3.1332E-05	3.1332E-05	2.14733E-05	2.14733E-05	2.12719E-06	2.12719E-06	6.84889E-06	6.84889E-06	4.87617E-05
3836103774545	383610	3774545	9.28607E-05	9.28607E-05	0.000397671	0.000397671	1.5825E-05	1.04551E-05	1.76557E-05	1.76557E-05	5.32926E-06	5.49198E-06	3.15639E-05	3.15639E-05	2.16832E-05	2.16832E-05	2.14798E-06	2.14798E-06	6.91583E-06	6.91583E-06	4.95437E-05
3836203774545	383620	3774545	9.2772E-05	9.2772E-05	0.000397291	0.000397291	1.60579E-05	1.06089E-05	1.79155E-05	1.79155E-05	5.40766E-06	5.57278E-06	3.19375E-05	3.19375E-05	2.20022E-05	2.20022E-05	2.17958E-06	2.17958E-06	7.01757E-06	7.01757E-06	5.07494E-05
3836303774545	383630	3774545	9.32197E-05	9.32197E-05	0.000399208	0.000399208	1.64132E-05	1.08437E-05	1.83119E-05	1.83119E-05	5.52732E-06	5.6961E-06	3.24657E-05	3.24657E-05	2.2489E-05	2.2489E-05	2.22781E-06	2.22781E-06	7.17286E-06	7.17286E-06	5.25103E-05
3836403774545	383640	3774545	9.37025E-05	9.37025E-05	0.000401276	0.000401276	1.68114E-05	1.11068E-05	1.87562E-05	1.87562E-05	5.66143E-06	5.8343E-06	3.30454E-05	3.30454E-05	2.30347E-05	2.30347E-05	2.28186E-06	2.28186E-06	7.3469E-06	7.3469E-06	5.44025E-05
3836503774545	383650	3774545	9.36819E-05	9.36819E-05	0.000401187	0.000401187	1.71484E-05	1.13294E-05	1.91321E-05	1.91321E-05	5.77491E-06	5.95124E-06	3.35479E-05	3.35479E-05	2.34964E-05	2.34964E-05	2.3276E-06	2.3276E-06	7.49416E-06	7.49416E-06	5.59485E-05
3836603774545	383660	3774545	9.35911E-05	9.35911E-05	0.000400798	0.000400798	1.75037E-05	1.15642E-05	1.95286E-05	1.95286E-05	5.89458E-06	6.07456E-06	3.41148E-05	3.41148E-05	2.39833E-05	2.39833E-05	2.37583E-06	2.37583E-06	7.64945E-06	7.64945E-06	5.75304E-05
3836703774545	383670	3774545	9.38366E-05	9.38366E-05	0.00040185	0.00040185	1.7951E-05	1.18596E-05	2.00276E-05	2.00276E-05	6.04519E-06	6.22978E-06	3.47074E-05	3.47074E-05	2.45961E-05	2.45961E-05	2.43653E-06	2.43653E-06	7.8449E-06	7.8449E-06	6.13088E-05
3836803774545	383680	3774545	9.40759E-05	9.40759E-05	0.000402875	0.000402875	1.83002E-05	1.20904E-05	2.04172E-05	2.04172E-05	6.16279E-06	6.35097E-06	3.52742E-05	3.52742E-05	2.50746E-05	2.50746E-05	2.48393E-06	2.48393E-06	7.99752E-06	7.99752E-06	6.18878E-05
3836903774545	383690	3774545	9.36385E-05	9.36385E-05	0.000401002	0.000401002	1.86065E-05	1.22927E-05	2.0759E-05	2.0759E-05	6.26595E-06	6.45728E-06	3.58798E-05	3.58798E-05	2.54943E-05	2.54943E-05	2.52551E-06	2.52551E-06	8.13139E-06	8.13139E-06	6.23415E-05
3837003774545	383700	3774545	9.23614E-05	9.23614E-05	0.000395532	0.000395532	1.89986E-05	1.25518E-05	2.11964E-05	2.11964E-05	6.398E-06	6.59336E-06	3.68073E-05	3.68073E-05	2.60315E-05	2.60315E-05	2.57873E-06	2.57873E-06	8.30274E-06	8.30274E-06	6.24967E-05
3837103774545	383710	3774545	9.06882E-05	9.06882E-05	0.000388367	0.000388367	1.93295E-05	1.27704E-05	2.15655E-05	2.15655E-05	6.50941E-06	6.70817E-06	3.78122E-05	3.78122E-05	2.64849E-05	2.64849E-05	2.62364E-06	2.62364E-06	8.44733E-06	8.44733E-06	6.23653E-05
3837203774545	383720	3774545	8.88478E-05	8.88478E-05	0.000380486	0.000380486	1.96113E-05	1.29566E-05	2.188E-05	2.188E-05	6.60432E-06	6.80598E-06	3.90877E-05	3.90877E-05	2.6871E-05	2.6871E-05	2.66189E-06	2.66189E-06	8.57049E-06	8.57049E-06	6.21922E-05
3837303774545	383730	3774545	8.69764E-05	8.69764E-05	0.000372472	0.000372472	1.9789E-05	1.30739E-05	2.20782E-05	2.20782E-05	6.66415E-06	6.86764E-06	4.03245E-05	4.03245E-05	2.71144E-05	2.71144E-05	2.68601E-06	2.68601E-06	8.64813E-06	8.64813E-06	6.20012E-05
3837403774545	383740	3774545	8.51216E-05	8.51216E-05	0.000364529	0.000364529	1.98747E-05	1.31306E-05	2.21739E-05	2.21739E-05	6.69304E-06	6.8974E-06	4.08784E-05	4.08784E-05	2.7232E-05	2.7232E-05	2.69765E-06	2.69765E-06	8.68562E-06	8.68562E-06	6.17863E-05
3837503774545	383750	3774545	8.32957E-05	8.32957E-05	0.000356709	0.000356709	1.9838E-05	1.31063E-05	2.21329E-05	2.21329E-05	6.68066E-06	6.88465E-06	4.08784E-05	4.08784E-05	2.71816E-05	2.71816E-05	2.69266E-06	2.69266E-06	8.66955E-06	8.66955E-06	6.15535E-05
3837603774545	383760	3774545	8.15069E-05	8.15069E-05	0.000349049	0.000349049	1.97951E-05	1.3078E-05	2.2085E-05	2.2085E-05	6.66621E-06	6.86976E-06	4.08398E-05	4.08398E-05	2.71228E-05	2.71228E-05	2.68684E-06	2.68684E-06	8.65081E-06	8.65081E-06	6.13148E-05
3837703774545	383770	3774545	7.97552E-05	7.97552E-05	0.000341547	0.000341547	1.974E-05	1.30416E-05	2.20235E-05	2.20235E-05	6.64764E-06	6.85063E-06	4.07367E-05	4.07367E-05	2.70473E-05	2.70473E-05	2.67936E-06	2.67936E-06	8.62671E-06	8.62671E-06	6.10581E-05
3837803774545	383780	3774545	7.80799E-05	7.80799E-05	0.000334373	0.000334373	1.96909E-05	1.30092E-05	2.19688E-05	2.19688E-05	6.63114E-06	6.83362E-06	4.06337E-05	4.06337E-05	2.69801E-05	2.69801E-05	2.6727E-06	2.6727E-06	8.6053E-06	8.6053E-06	6.08373E-05
3837903774545	383790	3774545	7.64479E-05	7.64479E-05	0.000327384	0.000327384	1.96419E-05	1.29768E-05	2.19141E-05	2.19141E-05	6.61463E-06	6.81661E-06	4.05306E-05	4.05306E-05	2.6913E-05	2.6913E-05	2.66605E-06	2.66605E-06	8.58388E-06	8.58388E-06	6.06045E-05
3838003774545	383800	3774545	7.48758E-05	7.48758E-05	0.000320651	0.000320651	1.95929E-05	1.29444E-05	2.18594E-05	2.18594E-05	6.59813E-06	6.7996E-06	4.04275E-05	4.04275E-05	2.68458E-05	2.68458E-05	2.6594E-06	2.6594E-06	8.56246E-06	8.56246E-06	6.03896E-05
3838103774545	383810	3774545	7.33552E-05	7.33552E-05	0.000314139	0.000314139	1.955E-05	1.29161E-05	2.18116E-05	2.18116E-05	6.58369E-06	6.78471E-06	4.03373E-05	4.03373E-05	2.67871E-05	2.67871E-05	2.65358E-06	2.65358E-06	8.54371E-06	8.54371E-06	6.01866E-05
3838203774545	383820	3774545	7.18738E-05	7.18738E-05	0.000307795	0.000307795	1.95071E-05	1.28878E-05	2.17638E-05	2.17638E-05	6.56924E-06	6.76983E-06	4.02472E-05	4.02472E-05	2.67283E-05	2.67283E-05	2.64776E-06	2.64776E-06	8.52497E-06	8.52497E-06	5.99717E-05
3838303774545	383830	3774545	7.04419E-05	7.04419E-05	0.000301664	0.000301664	1.94704E-05	1.28635E-05	2.17227E-05	2.17227E-05	6.55686E-06	6.75707E-06	4.0157E-05	4.0157E-05	2.66779E-05	2.66779E-05	2.64277E-06	2.64277E-06	8.50891E-06	8.50891E-06	5.97748E-05
3838403774545	383840	3774545	6.90431E-05	6.90431E-05	0.000295673	0.000295673	1.94275E-05	1.28351E-05	2.16749E-05	2.16749E-05	6.54242E-06	6.74219E-06	4.00668E-05	4.00668E-05	2.66192E-05	2.66192E-05	2.63695E-06	2.63695E-06	8.49017E-06	8.49017E-06	5.95778E-05
3838503774545	383850	3774545	6.7671E-05	6.7671E-05	0.000289797	0.000289797	1.93846E-05	1.28068E-05	2.1627E-05	2.1627E-05	6.52798E-06	6.72731E-06	3.99766E-05	3.99766E-05	2.65604E-05	2.65604E-05	2.63112E-06	2.63112E-06	8.47142E-06	8.47142E-06	5.93509E-05
3838603774545	383860	3774545	6.63238E-05	6.63238E-05	0.000284028	0.000284028	1.93417E-05	1.27785E-05	2.15792E-05	2.15792E-05	6.51354E-06	6.71242E-06	3.98864E-05	3.98864E-05	2.65016E-05	2.65016E-05	2.6253E-06	2.6253E-06	8.45268E-06	8.45268E-06	5.91002E-05
3838703774545	383870	3774545	6.50136E-05	6.50136E-05	0.000278417	0.000278417	1.92927E-05	1.27461E-05	2.15245E-05	2.15245E-05	6.49703E-06	6.69541E-06	3.97834E-05	3.97834E-05	2.64345E-05	2.64345E-05	2.61865E-06	2.61865E-06	8.43126E-06	8.43126E-06	5.88436E-05
3838803774545	383880	3774545	6.37303E-05	6.37303E-05	0.000272921	0.000272921	1.92498E-05	1.27178E-05	2.14767E-05	2.14767E-05	6.48259E-06	6.68053E-06	3.96932E-05	3.96932E-05	2.63757E-05	2.63757E-05	2.61283E-06	2.61283E-06	8.41252E-06	8.41252E-06	5.8563E-05
3838903774545	383890	3774545	6.248E-05	6.248E-05	0.000267567	0.000267567	1.92008E-05	1.26854E-05	2.1422E-05	2.1422E-05	6.46608E-06	6.66352E-06	3.95901E-05	3.95901E-05	2.63086E-05	2.63086E-05	2.60618E-06	2.60618E-06	8.3911E-06	8.3911E-06	5.82765E-05
3839003774545	383900	3774545	6.12607E-05	6.12607E-05	0.000262345	0.000262345	1.91518E-05	1.2653E-05	2.13673E-05	2.13673E-05	6.44958E-06	6.64651E-06	3.94999E-05	3.94999E-05	2.62414E-05	2.62414E-05	2.59952E-06	2.59952E-06	8.36968E-06	8.36968E-06	5.799E-05
3839103774545	383910	3774545	6.00743E-05	6.00743E-05	0.000257265	0.000257265	1.91028E-05	1.26206E-05	2.13126E-05	2.13126E-05	6.43307E-06	6.6295E-06	3.93969E-05	3.93969E-05	2.61743E-05	2.61743E-05	2.59287E-06	2.59287E-06	8.34826E-06	8.34826E-06	5.77035E-05
3829703774555	382970	3774555	4.08907E-05	4.08907E-05	0.000175112	0.000175112	1.58189E-05	1.04511E-05	1.76489E-05	1.76489E-05	5.32719E-06	5.48986E-06	3.2208E-05	3.2208E-05	2.16748E-05	2.16748E-05	2.14714E-06	2.14714E-06	6.91315E-06	6.91315E-06	2.90577E-05
3829803774555	382980	3774555	4.32221E-05	4.32221E-05	0.000185096	0.000185096	1.60579E-05	1.06089E-05	1.79155E-05	1.79155E-05	5.40766E-06	5.57278E-06	3.26074E-05	3.26074E-05	2.20022E-05	2.20022E-05	2.17958E-06	2.17958E-06	7.01757E-06	7.01757E-06	2.9959E-05
3829903774555	382990	3774555	4.59806E-05	4.59806E-05	0.000196909	0.000196909	1.63458E-05	1.07992E-05	1.82367E-05	1.82367E-05	5.50463E-06	5.67271E-06	3.31099E-05	3.31099E-05	2.23967E-05	2.23967E-05	2.21866E-06	2.21866E-06	7.14341E-06	7.14341E-06	3.10514E-05
3830003774555	383000	3774555	4.90465E-05	4.90465E-05	0.000210039	0.000210039	1.66766E-05	1.10177E-05	1.86058E-05	1.86058E-05	5.61604E-06	5.78752E-06	3.36381E-05	3.36381E-05	2.285E-05	2.285E-05	2.26357E-06	2.26357E-06	7.28799E-06	7.28799E-06	3.22631E-05
3830103774555	383010	3774555	5.19989E-05	5.19989E-05	0.000222682	0.000222682	1.69523E-05	1.11999E-05	1.89134E-05	1.89134E-05	5.70889E-06	5.8832E-06	3.40761E-05	3.40761E-05	2.32278E-05	2.32278E-05	2.30099E-06	2.30099E-06	7.40848E-06	7.40848E-06	3.33554E-05
3830203774555	383020	3774555	5.5201E-05	5.5201E-05	0.000236395	0.000236395	1.72525E-05	1.13982E-05	1.92483E-05	1.92483E-05	5.80998E-06	5.98739E-06	3.45399E-05	3.45399E-05	2.36391E-05	2.36391E-05	2.34173E-06	2.34173E-06	7.53967E-06	7.53967E-06	3.45433E-05
3830303774555	383030	3774555	5.83681E-05	5.83681E-05	0.000249958	0.000249958	1.75099E-05	1.15682E-05	1.95354E-05	1.95354E-05	5.89664E-06	6.07669E-06	3.49264E-05	3.49264E-05	2.39917E-05	2.39917E-05	2.37666E-06	2.37666E-06	7.65213E-06	7.65213E-06	3.56118E-05
3830403774555	383040	3774555	6.11843E-05	6.11843E-05	0.000262018	0.000262018	1.76692E-05	1.16735E-05	1.97131E-05	1.97131E-05	5.95028E-06	6.13197E-06	3.51712E-05	3.51712E-05	2.42099E-05	2.42099E-05	2.39828E-06	2.39828E-06	7.72174E-06	7.72174E-06	3.63937E-05
3830503774555	383050	3774555	6.41636E-05	6.41636E-05	0.000274777	0.000274777	1.78346E-05	1.17827E-05	1.98977E-05	1.98977E-05	6.00599E-06	6.18938E-06	3.5416E-05	3.5416E-05	2.44366E-05	2.44366E-05	2.42073E-06	2.42073E-06	7.79403E-06	7.79403

			MSite Grubbing / Prep	MMass Grading / Excavation	MMass Grading / Excavation	MDrainage / Utilities Trenching	MFoundations / Concrete Pads	MBuilding / Structure Construction	MAsphalt Paving	MLandscaping or Other Finishing	MWaterside Construction (Piles)	RSSWRe-striping South Valley	RSSWRe-striping Silver Lake Boulevard	RSSWDemolition	RSSWPlacing Base	RSSWForm/Place Rebar and Pour	Child Risk				
Unique Identifier	X (UTM)	Y (UTM)	2027	2027	2028	2028	2028	2028	2028	2028	2028	2029	2029	2029	2029	2029	3rd Trimester	0<2	2<16	Total	per million
3832503774545	383250	3774545	4.61559E-05	0.000115255	0.000115255	3.22551E-05	5.95168E-05	0.000107022	7.57119E-05	2.2943E-05	4.06226E-05	1.71826E-05	3.24811E-05	5.56713E-05	3.02629E-05	9.0582E-06	1.00211E-08	4.1863E-07	4.6399E-08	4.75046E-07	0.47504583
3832603774545	383260	3774545	4.65922E-05	0.000116344	0.000116344	3.256E-05	6.00794E-05	0.000108034	7.64276E-05	2.31599E-05	4.10066E-05	1.71323E-05	3.27222E-05	5.60787E-05	3.04844E-05	9.1245E-06	9.99323E-09	4.1582E-07	4.6845E-08	4.72655E-07	0.47265487
3832703774545	383270	3774545	4.70177E-05	0.000117407	0.000117407	3.28574E-05	6.06281E-05	0.000109021	7.71256E-05	2.33714E-05	4.13811E-05	1.70821E-05	3.29584E-05	5.64947E-05	3.07105E-05	9.19218E-06	9.95753E-09	4.1249E-07	4.7211E-08	4.69656E-07	0.46965611
3832803774545	383280	3774545	4.74325E-05	0.000118442	0.000118442	3.31473E-05	6.11629E-05	0.000109982	7.78059E-05	2.35775E-05	4.17461E-05	1.70369E-05	3.31945E-05	5.69022E-05	3.0932E-05	9.25848E-06	9.88794E-09	4.0705E-07	4.739E-08	4.64333E-07	0.46433286
3832903774545	383290	3774545	4.78095E-05	0.000119384	0.000119384	3.34107E-05	6.16491E-05	0.000110857	7.84244E-05	2.3765E-05	4.2078E-05	1.6856E-05	3.34156E-05	5.72757E-05	3.1135E-05	9.31926E-06	9.79832E-09	4.0074E-07	4.7373E-08	4.57916E-07	0.45791565
3833003774545	383300	3774545	4.8165E-05	0.000120272	0.000120272	3.36592E-05	6.21075E-05	0.000111681	7.90075E-05	2.39417E-05	4.23909E-05	1.67656E-05	3.36266E-05	5.76322E-05	3.13288E-05	9.37727E-06	9.71582E-09	3.9507E-07	4.7272E-08	4.52053E-07	0.4520531
3833103774545	383310	3774545	4.84882E-05	0.000121079	0.000121079	3.3885E-05	6.25243E-05	0.00011243	7.95377E-05	2.41023E-05	4.26753E-05	1.65395E-05	3.38125E-05	5.79463E-05	3.14996E-05	9.42838E-06	9.61163E-09	3.8833E-07	4.6922E-08	4.44862E-07	0.4448619
3833203774545	383320	3774545	4.87144E-05	0.000121644	0.000121644	3.40431E-05	6.2816E-05	0.000112955	7.99088E-05	2.42148E-05	4.28744E-05	1.63234E-05	3.3933E-05	5.81416E-05	3.16057E-05	9.46014E-06	9.45397E-09	3.7932E-07	4.6089E-08	4.34865E-07	0.43486514
3833303774545	383330	3774545	4.89407E-05	0.000122209	0.000122209	3.42012E-05	6.31077E-05	0.000113479	8.02799E-05	2.43272E-05	4.30735E-05	1.61024E-05	3.40436E-05	5.83368E-05	3.17119E-05	9.49191E-06	9.29014E-09	3.6993E-07	4.5066E-08	4.24291E-07	0.42429088
3833403774545	383340	3774545	4.78742E-05	0.000119545	0.000119545	3.34559E-05	6.17325E-05	0.000111006	7.85304E-05	2.37971E-05	4.21349E-05	1.58813E-05	3.35813E-05	5.75474E-05	3.12827E-05	9.36346E-06	9.11651E-09	3.604E-07	4.3815E-08	4.13336E-07	0.41333627
3833503774545	383350	3774545	4.7077E-05	0.000117555	0.000117555	3.28988E-05	6.07045E-05	0.000109158	7.72228E-05	2.34008E-05	4.14332E-05	1.56552E-05	3.31392E-05	5.66051E-05	3.07705E-05	9.21014E-06	8.94686E-09	3.5103E-07	4.266E-08	4.02636E-07	0.40263563
3833603774545	383360	3774545	4.68723E-05	0.000117044	0.000117044	3.27558E-05	6.04406E-05	0.000108683	7.6887E-05	2.32991E-05	4.12531E-05	1.54392E-05	3.26167E-05	5.57562E-05	3.0309E-05	9.07201E-06	8.79708E-09	3.4289E-07	4.1661E-08	3.93348E-07	0.39334825
3833703774545	383370	3774545	4.66514E-05	0.000116492	0.000116492	3.26015E-05	6.01558E-05	0.000108171	7.65247E-05	2.31893E-05	4.10587E-05	1.52282E-05	3.23605E-05	5.54081E-05	3.01198E-05	9.01538E-06	8.65044E-09	3.3502E-07	4.0675E-08	3.84343E-07	0.38434277
3833803774545	383380	3774545	4.64198E-05	0.000115914	0.000115914	3.24396E-05	5.98572E-05	0.000107634	7.61448E-05	2.30742E-05	4.08549E-05	1.50222E-05	3.21595E-05	5.50516E-05	2.9926E-05	8.95737E-06	8.50366E-09	3.2728E-07	3.9696E-08	3.75484E-07	0.37548417
3833903774545	383390	3774545	4.60913E-05	0.000115093	0.000115093	3.221E-05	5.94335E-05	0.000106872	7.56058E-05	2.29109E-05	4.05657E-05	1.48061E-05	3.18882E-05	5.46017E-05	2.96814E-05	8.88416E-06	8.34517E-09	3.1921E-07	3.8649E-08	3.662E-07	0.36620038
3834003774545	383400	3774545	4.56334E-05	0.00011395	0.00011395	3.189E-05	5.88431E-05	0.000105811	7.48548E-05	2.26833E-05	4.01627E-05	1.45801E-05	3.15516E-05	5.40159E-05	2.9363E-05	8.78886E-06	8.17341E-09	3.1075E-07	3.7543E-08	3.56466E-07	0.35646598
3834103774545	383410	3774545	4.51756E-05	0.000112807	0.000112807	3.15701E-05	5.82527E-05	0.000104749	7.41038E-05	2.24557E-05	3.97598E-05	1.4369E-05	3.12049E-05	5.34217E-05	2.904E-05	8.69217E-06	8.00606E-09	3.0261E-07	3.6484E-08	3.471E-07	0.34709962
3834203774545	383420	3774545	4.5084E-05	0.000112578	0.000112578	3.15061E-05	5.81346E-05	0.000104537	7.39536E-05	2.24102E-05	3.96792E-05	1.42635E-05	3.11145E-05	5.32689E-05	2.89569E-05	8.66731E-06	7.90286E-09	2.9704E-07	3.5794E-08	3.40737E-07	0.34073732
3834303774545	383430	3774545	4.50032E-05	0.000112376	0.000112376	3.14496E-05	5.80305E-05	0.00010435	7.38211E-05	2.237E-05	3.96081E-05	1.41731E-05	3.10391E-05	5.31415E-05	2.88877E-05	8.64659E-06	7.80279E-09	2.9165E-07	3.5129E-08	3.34584E-07	0.33458441
3834403774545	383440	3774545	4.46962E-05	0.00011161	0.00011161	3.12351E-05	5.76346E-05	0.000103638	7.33174E-05	2.22174E-05	3.93379E-05	1.40324E-05	3.0813E-05	5.27425E-05	2.86708E-05	8.58167E-06	7.66602E-09	2.8498E-07	3.4296E-08	3.26942E-07	0.3269421
3834503774545	383450	3774545	4.40768E-05	0.000110063	0.000110063	3.08022E-05	5.68358E-05	0.000102201	7.23013E-05	2.19095E-05	3.87927E-05	1.38315E-05	3.03709E-05	5.1987E-05	2.82601E-05	8.45874E-06	7.48154E-09	2.7666E-07	3.325E-08	3.1739E-07	0.31738999
3834603774545	383460	3774545	4.34789E-05	0.00010857	0.00010857	3.03844E-05	5.60649E-05	0.000100815	7.13206E-05	2.16123E-05	3.82665E-05	1.36456E-05	2.99439E-05	5.1257E-05	2.78632E-05	8.33995E-06	7.30165E-09	2.6864E-07	3.2267E-08	3.08205E-07	0.30820524
3834703774545	383470	3774545	4.31718E-05	0.000107803	0.000107803	3.01698E-05	5.5669E-05	0.000100103	7.0817E-05	2.14597E-05	3.79963E-05	1.353E-05	2.97228E-05	5.0875E-05	2.76556E-05	8.2778E-06	7.17144E-09	2.6249E-07	3.1533E-08	3.01194E-07	0.30119432
3834803774545	383480	3774545	4.29079E-05	0.000107144	0.000107144	2.99854E-05	5.53286E-05	9.94912E-05	7.0384E-05	2.13285E-05	3.7764E-05	1.34295E-05	2.95319E-05	5.05439E-05	2.74756E-05	8.22393E-06	7.0504E-09	2.5674E-07	3.0856E-08	2.9465E-07	0.29464973
3834903774545	383490	3774545	4.27086E-05	0.000106647	0.000106647	2.98461E-05	5.50716E-05	9.9029E-05	7.00571E-05	2.12294E-05	3.75886E-05	1.33491E-05	2.93862E-05	5.02892E-05	2.73372E-05	8.18249E-06	6.94056E-09	2.5146E-07	3.0241E-08	2.88643E-07	0.28864347
3835003774545	383500	3774545	4.26601E-05	0.000106526	0.000106526	2.98122E-05	5.50091E-05	9.89166E-05	6.99776E-05	2.12053E-05	3.75459E-05	1.33039E-05	2.9346E-05	5.02213E-05	2.73003E-05	8.17144E-06	6.85925E-09	2.4723E-07	2.9751E-08	2.83842E-07	0.28384231
3835103774545	383510	3774545	4.26009E-05	0.000106378	0.000106378	2.97708E-05	5.49327E-05	9.87793E-05	6.98804E-05	2.11759E-05	3.74938E-05	1.32587E-05	2.93008E-05	5.01364E-05	2.72541E-05	8.15763E-06	6.77868E-09	2.4307E-07	2.9267E-08	2.79115E-07	0.27911461
3835203774545	383520	3774545	4.25955E-05	0.000106364	0.000106364	2.9767E-05	5.49258E-05	9.87668E-05	6.98716E-05	2.11732E-05	3.7489E-05	1.32286E-05	2.92907E-05	5.01194E-05	2.72449E-05	8.15487E-06	6.70698E-09	2.3927E-07	2.8828E-08	2.74803E-07	0.27480258
3835303774545	383530	3774545	4.26009E-05	0.000106378	0.000106378	2.97708E-05	5.49327E-05	9.87793E-05	6.98804E-05	2.11759E-05	3.74938E-05	1.32034E-05	2.92907E-05	5.01194E-05	2.72449E-05	8.15487E-06	6.63997E-09	2.3566E-07	2.8411E-08	2.70715E-07	0.27071471
3835403774545	383540	3774545	4.26117E-05	0.000106405	0.000106405	2.97783E-05	5.49466E-05	9.88042E-05	6.98981E-05	2.11812E-05	3.75032E-05	1.31783E-05	2.92958E-05	5.01194E-05	2.72449E-05	8.15487E-06	6.5752E-09	2.3218E-07	2.8008E-08	2.66761E-07	0.26676103
3835503774545	383550	3774545	4.26548E-05	0.000106512	0.000106512	2.98084E-05	5.50022E-05	9.89041E-05	6.99688E-05	2.12027E-05	3.75412E-05	1.31683E-05	2.93259E-05	5.01704E-05	2.72726E-05	8.16316E-06	6.5179E-09	2.2899E-07	2.7637E-08	2.6314E-07	0.26314049
3835603774545	383560	3774545	4.26978E-05	0.00010662	0.00010662	2.98386E-05	5.50577E-05	9.90041E-05	7.00394E-05	2.12241E-05	3.75791E-05	1.31582E-05	2.9356E-05	5.02128E-05	2.72956E-05	8.17006E-06	6.46149E-09	2.2586E-07	2.7275E-08	2.59597E-07	0.25959738
3835703774545	383570	3774545	4.2854E-05	0.00010701	0.00010701	2.99477E-05	5.52592E-05	9.93663E-05	7.02957E-05	2.13017E-05	3.77166E-05	1.31683E-05	2.94666E-05	5.03996E-05	2.73972E-05	8.20045E-06	6.42403E-09	2.234E-07	2.6987E-08	2.56808E-07	0.25680848
3835803774545	383580	3774545	4.30964E-05	0.000107615	0.000107615	3.01171E-05	5.55717E-05	9.99283E-05	7.06933E-05	2.14222E-05	3.79299E-05	1.31984E-05	2.96374E-05	5.06882E-05	2.75541E-05	8.24741E-06	6.40009E-09	2.2141E-07	2.6752E-08	2.5456E-07	0.25456035
3835903774545	383590	3774545	4.33388E-05	0.00010822	0.00010822	3.02865E-05	5.58843E-05	0.00010049	7.10909E-05	2.15427E-05	3.81432E-05	1.32286E-05	2.98082E-05	5.09768E-05	2.7711E-05	8.29437E-06	6.37788E-09	2.1948E-07	2.6518E-08	2.52378E-07	0.2523783
3836003774545	383600	3774545	4.40013E-05	0.000109875	0.000109875	3.07495E-05	5.67386E-05	0.000102027	7.21777E-05	2.1872E-05	3.87263E-05	1.33341E-05	3.02654E-05	5.17493E-05	2.81309E-05	8.42007E-06	6.41447E-09	2.1946E-07	2.6489E-08	2.52359E-07	0.2523593
3836103774545	383610	3774545	4.4707E-05	0.000111637	0.000111637	3.12426E-05	5.76485E-05	0.000103663	7.33351E-05	2.22228E-05	3.93474E-05	1.34446E-05	3.07578E-05	5.25897E-05	2.85877E-05	8.55681E-06	6.45253E-09	2.1946E-07	2.6467E-08	2.52378E-07	0.25237764
3836203774545	383620	3774545	4.5795E-05	0.000114354	0.000114354	3.20029E-05	5.90515E-05	0.000106186	7.51199E-05	2.27636E-05	4.0305E-05	1.36154E-05	3.15114E-05	5.38631E-05	2.92799E-05	8.764E-06	6.52882E-09	2.2064E-07	2.6589E-08	2.53756E-07	0.25375594
3836303774545	383630	3774545	4.7384E-05	0.000118321	0.000118321	3.31134E-05	6.11004E-05	0.00010987	7.77264E-05	2.35534E-05	4.17035E-05	1.38716E-05	3.25916E-05	5.57222E-05	3.02906E-05	9.06649E-06	6.64863E-09	2.2315E-07	2.6893E-08	2.56688E-07	0.25668813
3836403774545	383640	3774545	4.90915E-05	0.000122585	0.000122585	3.43066E-05	6.33022E-05	0.000113829	8.05273E-05	2.44022E-05	4.32062E-05	1.41831E-05	3.37522E-05	5.77002E-05	3.13658E-05	9.38832E-06	6.75964E-09	2.2539E-07	2.723E-08	2.59382E-07	0.25938156
3836503774545	383650	3774545	5.04866E-05	0.000126069	0.000126069	3.52815E-05	6.51011E-05	0.000117064	8.28157E-05	2.50957E-05	4.44341E-05	1.44595E-05	3.47017E-05	5.93216E-05	3.22472E-05	9.65214E-06	6.82421E-09	2.262E-07	2.7426E-08	2.60451E-07	0.26045127
3836603774545	383660	3774545	5.19139E-05	0.000129633	0.000129633	3.6279E-05	6.69417E-05	0.000120374	8.51571E-05	2.58052E-05	4.56903E-05	1.47559E-05	3.59477E-05	6.11467E-05	3.32393E-05	9.9491E-06	6.87101E-09	2.2652E-07	2.762E-08	2.61011E-07	0.2610108
3836703774545	383670	3774545	5.53235E-05	0.000138147	0.000138147	3.86618E-05	7.13382E-05	0.000128279	9.075E-05	2.75E-05	4.86912E-05	1.50473E-05	3.73545E-05	6.44659E-05	3.50436E-05	1.04892E-05	6.92554E-09	2.2746E-07	2.8131E-08	2.62519E-07	0.26251936
3836803774545	383680	3774545	5.5846E-05	0.000139452	0.000139452	3.90269E-05	7.20119E-05	0.000129491	9.1607E-05	2.77597E-05	4.9151E-05	1.52985E-05	3.81734E-05	6.52979E-05	3.54959E-05	1.06245E-05	6.93858E-09	2.2685E-07	2.8277E-08	2.6207E-07	0.26207001
3836903774545	383690	3774545	5.62554E-05	0.000140474	0.000140474	3.9313E-05	7.25398E-05	0.00013044	9.22785E-05	2.79632E-05	4.95113E-05	1.56301E-05	3.83894E-05	6.56884E-05	3.57081E-05	1.06881E-05	6.94404E-09	2.2582E-07	2.8275E-08	2.6104E-07	0.26103955
3837003774545	383700	3774545	5.63954E-05	0.000140824	0.000140824	3.94108E-05	7.27204E-05	0.000130765	9.25083E-05	2.80328E-05	4.96346E-05	1.60722E-05	3.84849E-05	6.58242E-05	3.5782E-05	1.07102E-05	6.96459E-09	2.2497E-07	2.8126E-08	2.60059E-07	0.2600588
3837103774545	383710	3774545	5.62769E-05	0.000140528	0.000140528	3.9328E-05	7.25676E-05	0.00013049	9.23139E-05	2.79739E-05	4.95303E-05	1.65244E-05	3.84095E-05	6.56884E-05	3.57081E-05	1.06881E-05	6.97536E-09	2.2322E-07	2.7838E-08	2.58037E-07	0.25803725
3837203774545	383720	3774545	5.61207E-05	0.000140138	0.000140138	3.92189E-05	7.23662E-05	0.000130128	9.20576E-05	2.78963E-05	4.93928E-05	1.67304E-05	3.83141E-05	6.55101E-05	3.56112E-05	1.06591E-05	7.04621E-09	2.218E-07	2.7512E-08	2.5636E-07	0.25636
3837303774545	383730	3774545	5.59483E-05	0.000139707	0.000139707	3.90984E-05	7.21439E-05	0.000129728	9.17749E-05	2.78106E-05	4.92411E-05	1.67053E-05	3.82036E-05	6.53233E-05	3.55097E-05	1.06287E-05	6.99919E-09	2.1898E-07	2.7155E-08	2.53133E-07	0.25313323
3837403774545	383740	3774545	5.57544E-05	0.000139223	0.000139223	3.89629E-05	7.18939E-05	0.000129279	9.14568E-05	2.77142E-05	4.90704E-05	1.66651E-05	3.8083E-05	6.51111E-05	3.53944E-05	1.05941E-05	6.94239E-09	2.1606E-07	2.6787E-08	2.49785E-07	0.24978501
3837503774545	383750	3774545	5.55444E-05	0.000138698	0.000138698	3.88161E-05	7.1623E-05	0.000128791	9.11122E-05	2.76098E-05	4.88855E-05	1.66098E-05	3.79574E-05	6.48819E-05	3.52698E-05	1.05569E-05	6.87217E-09	2.1302E-07	2.6411E-08	2.46301E-07	0.2463009
3837603774545	383760	3774545	5.53289E-05	0.00013816	0.00013816	3.86655E-05	7.13452E-05	0.000128292	9.07588E-05	2.75027E-05	4.86959E-05	1.65596E-05	3.78217E-05	6.46527E-05	3.51452E-05	1.05196E-05	6.79726E-09	2.0998E-07	2.604E-08	2.42814E-07	0.24281396
3837703774545	383770	3774545	5.50973E-05	0.000137582	0.000137582	3.85037E-05	7.10465E-05	0.000127755	9.03789E-05	2.73875E-05	4.84921E-05	1.65093E-05	3.7676E-05	6.4398E-05	3.50067E-05	1.04781E-05	6.72289E-09	2.0699E-07	2.5673E-08	2.39386E-07	0.2393859
3837803774545	383780	3774545	5.4898E-05	0.000137084	0.000137084	3.83644E-05	7.07895E-05	0.000127293	9.0052E-05	2.72885E-05	4.83167E-05	1.64641E-05	3.75554E-05	6.41858E-05	3.48914E-05	1.04436E-05	6.65211E-09	2.0415E-07	2.5325E-08	2.36128E-07	0.23612849
3837903774545	383790	3774545	5.46879E-05	0.00013656	0.00013656	3.82176E-05	7.05186E-05	0.000126806	8.97074E-05	2.71841E-05	4.81318E-05	1.64189E-05	3.74298E-05	6.39651E-05	3.47714E-05	1.04077E-05	6.58179E-09	2.0136E-07	2.4984E-08	2.32929E-07	0.23292886
3838003774545	383800	3774545	5.4494E-05	0.000136076	0.000136076	3.80821E-05	7.02686E-05	0.000126356	8.93893E-05	2.70877E-05	4.79611E-05	1.63787E-05	3.73093E-05	6.37529E-05	3.4656E-05	1.03731E-05	6.51409E-09	1.9868E-07	2.4656E-08	2.29852E-07	0.22985172
3838103774545	383810	3774545	5.43109E-05	0.000135618	0.000135618	3.79541E-05	7.00325E-05	0.000125931	8.90889E-05	2.69666E-05	4.77999E-05	1.63385E-05	3.71987E-05	6.35576E-05	3.45499E-05	1.03414E-05	6.44847E-09	1.9609E-07	2.434E-08	2.26881E-07	0.22688065
3838203774545	383820	3774545	5.4117E-05	0.000135134	0.000135134	3.78186E-05	6.97824E-05	0.000125482	8.87708E-05	2.69002E-05	4.76293E-05	1.62983E-05	3.70781E-05	6.33539E-05	3.44391E-05	1.03082E-05	6.38364E-09	1.9356E-07	2.403E-08	2.23973E-07	0.22397301
3838303774545	383830	3774545	5.39392E-05	0.00013469	0.00013469	3.76944E-05	6.95532E-05	0.00012507	8.84792E-05	2.68119E-05	4.74728E-05	1.62631E-05	3.69777E-05	6.31671E-05	3.43376E-05	1.02778E-05	6.32085E-09	1.9112E-07	2.3733E-08	2.21172E-07	0.22117219
3838403774545	383840	3774545	5.37615E-05	0.000134246	0.000134246	3.75702E-05	6.9324E-05	0.000124657	8.81877E-05	2.67235E-05	4.73164E-05	1.6233E-05	3.68671E-05	6.29804E-05	3.42361E-05	1.02475E-05	6.25884E-09	1.8872E-07	2.3441E-08	2.18421E-07	0.21842069
3838503774545	383850	3774545	5.35568E-05	0.000133735	0.000133735	3.74271E-05	6.90601E-05	0.000124183	8.78519E-05	2.66218E-05	4.71362E-05	1.61928E-05	3.67466E-05	6.27681E-05	3.41207E-05	1.02129E-05	6.19651E-09	1.8634E-07	2.3152E-08	2.15686E-07	0.21568644
3838603774545	383860	3774545	5.33306E-05	0.00013317	0.00013317	3.7269E-05	6.87684E-05	0.000123658	8.74808E-05	2.65093E-05	4.69371E-05	1.61576E-05	3.66059E-05	6.25304E-05	3.39915E-05	1.01742E-05	6.13367E-09	1.8396E-07	2.2865E-08	2.12961E-07	0.21296148
3838703774545	383870	3774545	5.30989E-05	0.000132592	0.000132592	3.71072E-05	6.84697E-05	0.000123121	8.71009E-05	2.63942E-05	4.67333E-05	1.61174E-05	3.64652E-05	6.22843E-05	3.38577E-05	1.01342E-05	6.07166E-09	1.8164E-07	2.2584E-08	2.10291E-07	0.21029086
3838803774545	383880	3774545	5.28458E-05	0.00013196	0.00013196	3.69302E-05	6.81433E-05	0.000122534	8.66856E-05	2.62684E-05	4.65105E-05	1.60772E-05	3.63095E-05	6.20126E-05	3.371E-05	1.009E-05	6.00967E-09	1.7932E-07	2.2305E-08	2.07638E-07	0.20763795
3838903774545	383890	3774545	5.25872E-05	0.000131314	0.000131314	3.67496E-05	6.78099E-05	0.000121935	8.62615E-05	2.61399E-05	4.62829E-05	1.6032E-05	3.61487E-05	6.17325E-05	3.35577E-05	1.00444E-05	5.94795E-09	1.7704E-07	2.2032E-08	2.05024E-07	0.20502433
3839003774545	383900	3774545	5.23287E-05	0.000130669	0.000130669	3.65689E-05	6.74765E-05	0.000121335	8.58374E-05	2.60113E-05	4.60554E-05	1.59918E-05	3.59879E-05	6.14608E-05	3.34101E-05	1.00002E-05	5.88727E-09	1.7482E-07	2.1766E-08	2.02469E-07	0.20246914
3839103774545	383910	3774545	5.20701E-05	0.000130023	0.000130023	3.63882E-05	6.71431E-05	0.000120736	8.54133E-05	2.58828E-05	4.58278E-05	1.59516E-05	3.58271E-05	6.11807E-05	3.32578E-05	9.95463E-06	5.82751E-09	1.7263E-07	2.1504E-08	1.99966E-07	0.19996558
3829703774555	382970	3774555	2.62209E-05	6.54756E-05	6.54756E-05	1.8324E-05	3.38112E-05	6.07988E-05	4.30115E-05	1.30338E-05	2.30775E-05	1.37812E-05	2.00865E-05	3.42873E-05	1.86386E-05	5.57885E-06	4.40475E-09	1.5526E-07	1.6696E-08	1.76364E-07	0.17636427
3829803774555	382980	3774555	2.70342E-05	6.75066E-05	6.75066E-05	1.88924E-05	3.486E-05	6.26847E-05	4.43457E-05	1.34381E-05	2.37933E-05	1.39671E-05	2.06241E-05	3.52041E-05	1.91369E-05	5.72802E-06	4.5937E-09	1.632E-07	1.7443E-08	1.85238E-07	0.18523833
3829903774555	382990	3774555	2.802E-05	6.9968E-05	6.9968E-05	1.95812E-05	3.6131E-05	6.49702E-05	4.59626E-05	1.3928E-05	2.46608E-05	1.42032E-05	2.12772E-05	3.63247E-05	1.97461E-05	5.91035E-06	4.81794E-09	1.7265E-07	1.8337E-08	1.95806E-07	0.19580583
3830003774555	383000	3774555	2.91134E-05	7.26983E-05	7.26983E-05	2.03453E-05	3.7541E-05	6.75056E-05	4.77562E-05	1.44716E-05	2.56232E-05	1.44695E-05	2.20158E-05	3.75896E-05	2.04337E-05	6.11615E-06	5.06562E-09	1.832E-07	1.9336E-08	2.07598E-07	0.20759766
3830103774555	383010	3774555	3.00991E-05	7.51597E-05	7.51597E-05	2.10342E-05	3.8812E-05	6.97912E-05	4.93731E-05	1.49615E-05	2.64907E-05	1.47006E-05	2.2689E-05	3.87271E-05	2.1052E-05	6.30124E-06	5.29656E-09	1.9325E-07	2.0285E-08	2.18836E-07	0.21883558
3830203774555	383020	3774555	3.1171E-05	7.78363E-05	7.78363E-05	2.17832E-05	4.01942E-05	7.22766E-05	5.11314E-05	1.54944E-05	2.74341E-05	1.49518E-05	2.34075E-05	3.9975E-05	2.17304E-05	6.50428E-06	5.54145E-09	2.0407E-07	2.1318E-08	2.30925E-07	0.23092514
3830303774555	383030	3774555	3.21352E-05	8.02439E-05	8.02439E-05	2.2457E-05	4.14374E-05	7.45122E-05	5.27129E-05	1.59736E-05	2.82827E-05	1.51729E-05	2.40455E-05	4.10616E-05	2.23211E-05	6.68108E-06	5.77464E-09	2.1456E-07	2.2316E-08	2.42649E-07	0.24264882
3830403774555	383040	3774555	3.28408E-05	8.20059E-05	8.20059E-05	2.29501E-05	4.23473E-05	7.61483E-05	5.38704E-05	1.63244E-05	2.89037E-05	1.53086E-05	2.44927E-05	4.18341E-05	2.2741E-05	6.80677E-06	5.97175E-09	2.2368E-07	2.3167E-08	2.52814E-07	0.25281439
3830503774555	383050	3774555	3.35518E-05	8.37813E-05	8.37813E-05	2.3447E-05	4.32641E-05	7.77969E-05	5.50367E-05	1.66778E-05	2.95295E-05	1.54543E-05	2.49499E-05	4.26236E-05	2.31701E-05	6.93523E-06	6.17679E-09	2.3325E-07	2.4059E-08	2.63483E-07	0.26348287
3830603774555	383060	3774555	3.44405E-05	8.60006E-05	8.60006E-05	2.40681E-05	4.44101E-05	7.98577E-05	5.64945E-05	1.71196E-05	3.03117E-05	1.56753E-05	2.55427E-05	4.36168E-05

			EGIODemolition	EGIOSite Grubbing / Prep	EGIOMass Grading / Excavation	EGIOMass Grading / Excavation	EGIODrainage / Utilities Trenching	EGIODrainage / Utilities Trenching	EGIOFoundations / Concrete Pads	EGIOFoundations / Concrete Pads	EGIOBuilding / Structure Construction	EGIOBuilding / Structure Construction	EGIOAsphalt Paving	EGIOArchitectural Coating	EGIOLandscaping or Other Finishing	EGIOWaterside Construction (Piles)	HIWaterside Construction (Landscaping)	HIWaterside Construction (Landscaping)	KMDemolition	KMSite Grubbing / Prep	KMMass Grading / Excavation
Unique Identifier	X (UTM)	Y (UTM)	2025	2025	2025	2026	2026	2027	2026	2027	2026	2027	2027	2027	2027	2027	2025	2026	2025	2025	2025
3830703774555	383070	3774555	0.00023344	0.00021065	0.000526011	0.000526011	0.000147209	0.000147209	0.000271628	0.000271628	0.000488438	0.000488438	0.000345541	3.25215E-05	0.000104709	0.000185397	0.0001671	0.0001671	6.54633E-05	5.90724E-05	0.000147508
3830803774555	383080	3774555	0.000247814	0.00022362	0.000558399	0.000558399	0.000156273	0.000156273	0.000288353	0.000288353	0.000518513	0.000518513	0.000366817	3.45239E-05	0.000111157	0.000196813	0.000171668	0.000171668	6.71586E-05	6.06022E-05	0.000151328
3830903774555	383090	3774555	0.000261155	0.00023566	0.00058846	0.00058846	0.000164686	0.000164686	0.000303877	0.000303877	0.000546427	0.000546427	0.000386564	3.63825E-05	0.000117141	0.000207408	0.00017587	0.00017587	6.8812E-05	6.20942E-05	0.000155054
3831003774555	383100	3774555	0.000274973	0.00024813	0.000619597	0.000619597	0.0001734	0.0001734	0.000319956	0.000319956	0.00057534	0.00057534	0.000407019	3.83076E-05	0.000123339	0.000218383	0.000180184	0.000180184	7.03043E-05	6.34408E-05	0.000158416
3831103774555	383110	3774555	0.000288165	0.00026003	0.000649322	0.000649322	0.000181719	0.000181719	0.000335306	0.000335306	0.000602942	0.000602942	0.000426545	4.01454E-05	0.000129256	0.000228859	0.000184054	0.000184054	7.17428E-05	6.47389E-05	0.000161658
3831203774555	383120	3774555	0.000302825	0.00027326	0.000682356	0.000682356	0.000190964	0.000190964	0.000352364	0.000352364	0.000633616	0.000633616	0.000448245	4.21878E-05	0.000135832	0.000240502	0.000187765	0.000187765	7.32053E-05	6.60586E-05	0.000164953
3831303774555	383130	3774555	0.000314752	0.00028402	0.000709229	0.000709229	0.000198485	0.000198485	0.000366241	0.000366241	0.00065857	0.00065857	0.000465899	4.38493E-05	0.000141181	0.000249974	0.000191286	0.000191286	7.46498E-05	6.73621E-05	0.000168208
3831403774555	383140	3774555	0.000325293	0.00029354	0.000732982	0.000732982	0.000205132	0.000205132	0.000378507	0.000378507	0.000680626	0.000680626	0.000481502	4.53179E-05	0.00014591	0.000258346	0.000193856	0.000193856	7.60704E-05	6.8644E-05	0.000171409
3831503774555	383150	3774555	0.000335387	0.00030264	0.000755727	0.000755727	0.000211497	0.000211497	0.000390252	0.000390252	0.000701746	0.000701746	0.000496443	4.67241E-05	0.000150437	0.000266363	0.00019633	0.00019633	7.75388E-05	6.99691E-05	0.000174718
3831603774555	383160	3774555	0.000344615	0.00031097	0.000776521	0.000776521	0.000217317	0.000217317	0.00040099	0.00040099	0.000721055	0.000721055	0.000510103	4.80097E-05	0.000154577	0.000273692	0.000198582	0.000198582	7.90132E-05	7.12995E-05	0.00017804
3831703774555	383170	3774555	0.000352936	0.00031848	0.00079527	0.00079527	0.000222564	0.000222564	0.000410672	0.000410672	0.000738465	0.000738465	0.00052242	4.91689E-05	0.000158309	0.0002803	0.000200628	0.000200628	8.05115E-05	7.26515E-05	0.000181416
3831903774555	383190	3774555	0.000364713	0.00032911	0.000821807	0.000821807	0.000229991	0.000229991	0.000424376	0.000424376	0.000763107	0.000763107	0.000539852	5.08096E-05	0.000163592	0.000289653	0.000202721	0.000202721	8.35498E-05	7.53932E-05	0.000188262
3832003774555	383200	3774555	0.000367811	0.0003319	0.000828788	0.000828788	0.000231944	0.000231944	0.00042798	0.00042798	0.000769589	0.000769589	0.000544438	5.12412E-05	0.000164981	0.000292114	0.000202737	0.000202737	8.50958E-05	7.67883E-05	0.000191746
3832103774555	383210	3774555	0.00036913	0.00033309	0.000831761	0.000831761	0.000232776	0.000232776	0.000429516	0.000429516	0.00077249	0.00077249	0.00054639	5.1425E-05	0.000165573	0.000293162	0.000202356	0.000202356	8.66537E-05	7.81941E-05	0.000195257
3832203774555	383220	3774555	0.000368247	0.0003323	0.00082977	0.00082977	0.000232219	0.000232219	0.000428488	0.000428488	0.000770501	0.000770501	0.000545083	5.13019E-05	0.000165177	0.00029246	0.000201468	0.000201468	8.82116E-05	7.95999E-05	0.000198767
3832303774555	383230	3774555	0.000365961	0.00033023	0.000824619	0.000824619	0.000230777	0.000230777	0.000425828	0.000425828	0.000765717	0.000765717	0.000541699	5.09834E-05	0.000164151	0.000290644	0.000200437	0.000200437	8.97994E-05	8.10327E-05	0.000202345
3832403774555	383240	3774555	0.000364039	0.0003285	0.000820288	0.000820288	0.000229565	0.000229565	0.00042359	0.00042359	0.00076166	0.00076166	0.00053854	5.07157E-05	0.000163289	0.000289118	0.000200263	0.000200263	9.14051E-05	8.24817E-05	0.000205963
3832503774555	383250	3774555	0.000361358	0.00032608	0.000814248	0.000814248	0.000227875	0.000227875	0.00042047	0.00042047	0.00075608	0.00075608	0.00053488	5.03423E-05	0.000162087	0.000286989	0.000200136	0.000200136	9.30168E-05	8.3936E-05	0.000209595
3832603774555	383260	3774555	0.000357449	0.00032255	0.00080539	0.00080539	0.00022541	0.00022541	0.00041592	0.00041592	0.00074907	0.00074907	0.0005291	4.97976E-05	0.000160333	0.000283884	0.000199708	0.000199708	9.46344E-05	8.53957E-05	0.00021324
3832703774555	383270	3774555	0.000349898	0.00031574	0.000788424	0.000788424	0.000220648	0.000220648	0.00040713	0.00040713	0.00073210	0.00073210	0.00051792	4.87457E-05	0.000156946	0.000277887	0.000198725	0.000198725	9.62282E-05	8.68339E-05	0.000216831
3832803774555	383280	3774555	0.000342986	0.0003095	0.000772849	0.000772849	0.000216289	0.000216289	0.000399094	0.000399094	0.000717645	0.000717645	0.000507691	4.77827E-05	0.000153846	0.000272397	0.000197678	0.000197678	9.78219E-05	8.8272E-05	0.000220422
3832903774555	383290	3774555	0.000336276	0.00030345	0.000757731	0.000757731	0.000212058	0.000212058	0.000391287	0.000391287	0.00070360	0.00070360	0.00049776	4.6848E-05	0.000150836	0.000267069	0.000196393	0.000196393	9.93918E-05	8.96886E-05	0.000223959
3833003774555	383300	3774555	0.000329006	0.00029689	0.000741348	0.000741348	0.000207473	0.000207473	0.00038282	0.00038282	0.000688395	0.000688395	0.00048698	4.58351E-05	0.000147575	0.000261295	0.000194997	0.000194997	0.000100962	9.11053E-05	0.000227497
3833103774555	383310	3774555	0.000321515	0.00029013	0.000724468	0.000724468	0.000202749	0.000202749	0.00037411	0.00037411	0.00067221	0.00067221	0.00047591	4.47915E-05	0.000144215	0.000255345	0.000193285	0.000193285	0.000102484	9.24788E-05	0.000230927
3833203774555	383320	3774555	0.000311331	0.00028094	0.000701522	0.000701522	0.000196328	0.000196328	0.00036226	0.00036226	0.00065141	0.00065141	0.00046083	4.33728E-05	0.000139647	0.000247258	0.000190446	0.000190446	0.000103887	9.37446E-05	0.000234087
3833303774555	383330	3774555	0.000301661	0.00027221	0.000679733	0.000679733	0.00019023	0.00019023	0.00035101	0.00035101	0.000631181	0.000631181	0.000446522	4.20256E-05	0.00013531	0.000239578	0.000187623	0.000187623	0.000105218	9.49457E-05	0.000237087
3833403774555	383340	3774555	0.000291299	0.00026286	0.000656383	0.000656383	0.000183695	0.000183695	0.000338952	0.000338952	0.000609499	0.000609499	0.000431184	4.0582E-05	0.000130662	0.000231348	0.000184514	0.000184514	0.00010597	9.56244E-05	0.000238781
3833503774555	383350	3774555	0.000281784	0.00025427	0.000634944	0.000634944	0.000177695	0.000177695	0.00032788	0.00032788	0.000589591	0.000589591	0.0004171	3.92565E-05	0.000126394	0.000223792	0.000181406	0.000181406	0.000106955	9.65132E-05	0.000241001
3833603774555	383360	3774555	0.000273081	0.00024642	0.000615333	0.000615333	0.000172207	0.000172207	0.000317754	0.000317754	0.00057381	0.00057381	0.00040418	3.8044E-05	0.00012249	0.00021688	0.000178392	0.000178392	0.000107802	9.7278E-05	0.000242911
3833703774555	383370	3774555	0.000265238	0.00023934	0.00059766	0.00059766	0.000167261	0.000167261	0.00030862	0.00030862	0.00055497	0.00055497	0.00039260	3.69513E-05	0.000118972	0.000210651	0.00017591	0.00017591	0.000108489	9.78975E-05	0.000244457
3833803774555	383380	3774555	0.000257681	0.00023252	0.000580632	0.000580632	0.000162495	0.000162495	0.000299834	0.000299834	0.000539158	0.000539158	0.00038142	3.58985E-05	0.000115582	0.000204649	0.000173269	0.000173269	0.000108972	9.83338E-05	0.000245547
3833903774555	383390	3774555	0.000249521	0.00022516	0.000562245	0.000562245	0.00015735	0.00015735	0.00029034	0.00029034	0.000522085	0.000522085	0.000369344	3.47618E-05	0.000111922	0.000198168	0.000170319	0.000170319	0.000108984	9.83445E-05	0.000245574
3834003774555	383400	3774555	0.00024092	0.0002174	0.000542864	0.000542864	0.000151926	0.000151926	0.00028033	0.00028033	0.00050408	0.00050408	0.000356612	3.35635E-05	0.000108064	0.000191337	0.000167021	0.000167021	0.000108435	9.7849E-05	0.000244336
3834103774555	383410	3774555	0.000232796	0.00021007	0.000524558	0.000524558	0.000146803	0.000146803	0.00027087	0.00027087	0.00048709	0.00048709	0.00034458	3.24317E-05	0.00010442	0.00018485	0.000163912	0.000163912	0.000107587	9.70841E-05	0.000242426
3834203774555	383420	3774555	0.000227698	0.00020547	0.000513071	0.000513071	0.000143588	0.000143588	0.00026494	0.00026494	0.000476424	0.000476424	0.00033704	3.17215E-05	0.000102134	0.000180837	0.00016258	0.00016258	0.000107987	9.7445E-05	0.000243328
3834303774555	383430	3774555	0.000222785	0.00020104	0.000502002	0.000502002	0.00014049	0.00014049	0.00025923	0.00025923	0.00046615	0.00046615	0.00032976	3.10371E-05	9.99301E-05	0.00017635	0.000161374	0.000161374	0.000108274	9.77036E-05	0.000243973
3834403774555	383440	3774555	0.000216637	0.00019549	0.000488148	0.000488148	0.000136613	0.000136613	0.000252077	0.000252077	0.00045328	0.00045328	0.000320669	3.01806E-05	9.71724E-05	0.000172052	0.000159313	0.000159313	0.000107701	9.71865E-05	0.000242682
3834503774555	383450	3774555	0.000208931	0.00018853	0.000470784	0.000470784	0.000131753	0.000131753	0.00024311	0.00024311	0.00043715	0.00043715	0.000309262	2.9107E-05	9.37158E-05	0.000165932	0.000156125	0.000156125	0.000105659	9.53443E-05	0.000238082
3834603774555	383460	3774555	0.000201679	0.00018199	0.000454442	0.000454442	0.00012718	0.00012718	0.00023467	0.00023467	0.00042198	0.00042198	0.00029852	2.80966E-05	9.04627E-05	0.00016012	0.000153159	0.000153159	0.000103475	9.33729E-05	0.000233159
3834703774555	383470	3774555	0.000195829	0.00017671	0.000441261	0.000441261	0.000123491	0.000123491	0.00022786	0.00022786	0.00040974	0.00040974	0.00028986	2.72817E-05	8.78388E-05	0.000155526	0.000151081	0.000151081	0.00010206	9.20963E-05	0.000229972
3834803774555	383480	3774555	0.000190379	0.00017179	0.000428981	0.000428981	0.000120054	0.000120054	0.00022152	0.00022152	0.00039833	0.00039833	0.00028180	2.65225E-05	8.53943E-05	0.00015119	0.000149226	0.000149226	0.000100741	9.0906E-05	0.000226999
3834903774555	383490	3774555	0.00018555	0.00016744	0.0004181	0.0004181	0.000117009	0.000117009	0.00021590	0.00021590	0.00038823	0.00038823	0.00027465	2.58497E-05	8.32283E-05	0.000147363	0.000147751	0.000147751	9.98275E-05	9.00818E-05	0.000224941
3835003774555	383500	3774555	0.000182004	0.00016424	0.00041011	0.00041011	0.000114773	0.000114773	0.00021178	0.00021178	0.00038017	0.00038017	0.00026940	2.53558E-05	8.16379E-05	0.000144547	0.000147148	0.000147148	9.98693E-05	9.01195E-05	0.000225035
3835103774555	383510	3774555	0.000178501	0.00016107	0.000402215	0.000402215	0.000112564	0.000112564	0.00020770	0.00020770	0.00037385	0.00037385	0.00026421	2.48676E-05	8.00662E-05	0.000141764	0.000146561	0.000146561	9.98514E-05	9.01034E-05	0.000224995
3835203774555	383520	3774555	0.000175468	0.00015834	0.000395382	0.000395382	0.000110651	0.000110651	0.00020417	0.00020417	0.00036714	0.00036714	0.0002597	2.44452E-05	7.87061E-05	0.000139356	0.000146323	0.000146323	0.000100186	9.0405E-05	0.000225748
3835303774555	383530	3774555	0.000172639	0.00015578	0.000389007	0.000389007	0.000108867	0.000108867	0.00020088	0.00020088	0.00036122	0.00036122	0.00025554	2.4051E-05	7.74369E-05	0.000137109	0.000146228	0.000146228	0.000100645	9.08198E-05	0.000226784
3835403774555	383540	3774555	0.000169875	0.00015329	0.000382779	0.000382779	0.000107124	0.000107124	0.00019766	0.00019766	0.00035543	0.00035543	0.00025145	2.3666E-05	7.61973E-05	0.000134914	0.000146181	0.000146181	0.000101105	9.12345E-05	0.00022782
3835503774555	383550	3774555	0.000167314	0.00015098	0.000377009	0.000377009	0.00010551	0.00010551	0.00019468	0.00019468	0.00035008	0.00035008	0.00024766	2.33092E-05	7.50487E-05	0.00013288	0.000146292	0.000146292	0.000101738	9.18055E-05	0.000229245
3835603774555	383560	3774555	0.000164766	0.00014868	0.000371266	0.000371266	0.000103902	0.000103902	0.00019171	0.00019171	0.00034474	0.00034474	0.00024388	2.29541E-05	7.39054E-05	0.000130856	0.000146419	0.000146419	0.000102394	9.2398E-05	0.000230725
3835703774555	383570	3774555	0.000162247	0.00014641	0.00036559	0.00036559	0.000102314	0.000102314	0.00018878	0.00018878	0.00033947	0.00033947	0.00024015	2.26032E-05	7.27755E-05	0.000128855	0.000146561	0.000146561	0.000103003	9.29474E-05	0.000232097
3835803774555	383580	3774555	0.000159728	0.00014413	0.000359914	0.000359914	0.000100725	0.000100725	0.00018585	0.00018585	0.00033426	0.00033426	0.00023641	2.22523E-05	7.16456E-05	0.000126855	0.000146688	0.000146688	0.000103564	9.34537E-05	0.000233361
3835903774555	383590	3774555	0.000157268	0.00014191	0.000354373	0.000354373	9.91745E-05	9.91745E-05	0.00018299	0.00018299	0.0003290	0.0003290	0.00023279	2.19097E-05	7.05425E-05	0.000124902	0.000146863	0.000146863	0.000104107	9.39439E-05	0.000234585
3836003774555	383600	3774555	0.000156164	0.00014092	0.000351884	0.000351884	9.84781E-05	9.84781E-05	0.00018171	0.00018171	0.00032675	0.00032675	0.00023115	2.17558E-05	7.00472E-05	0.000124025	0.00014848	0.00014848	0.000106585	9.61792E-05	0.000240167
3836103774555	383610	3774555	0.000155066	0.00013993	0.000349409	0.000349409	9.77855E-05	9.77855E-05	0.00018043	0.00018043	0.00032445	0.00032445	0.0002953	2.16028E-05	6.95546E-05	0.000123152	0.00015020	0.00015020	0.000109086	9.84361E-05	0.000245802
3836203774555	383620	3774555	0.000154314	0.00013925	0.000347715	0.000347715	9.73112E-05	9.73112E-05	0.00017958	0.00017958	0.00032878	0.00032878	0.00028417	2.1498E-05	6.92172E-05	0.000122555	0.00015243	0.00015243	0.000111885	0.000100962	0.000252111
3836303774555	383630	3774555	0.000154021	0.00013898	0.000347056	0.000347056	9.71268E-05	9.71268E-05	0.00017927	0.00017927	0.00032266	0.00032266	0.00027984	2.14573E-05	6.9086E-05	0.00012323	0.0001553	0.0001553	0.000114816	0.000103607	0.000258715
3836403774555	383640	3774555	0.00015377	0.00013876	0.000346491	0.000346491	9.69687E-05	9.69687E-05	0.00017892	0.00017892	0.00032174	0.00032174	0.00027613	2.14224E-05	6.89736E-05	0.000122124	0.00015837	0.00015837	0.000117042	0.000105616	0.000263732
3836503774555	383650	3774555	0.000153735	0.00013873	0.00034641	0.00034641	9.69461E-05	9.69461E-05	0.00017884	0.00017884	0.00032166	0.00032166	0.00022756	2.14174E-05	6.89575E-05	0.000122095	0.00016170	0.00016170	0.000118242	0.000106699	0.000266435
3836603774555	383660	3774555	0.000154809	0.0001397	0.000348831	0.000348831	9.76237E-05	9.76237E-05	0.00018013	0.00018013	0.00032391	0.00032391	0.00022915	2.15671E-05	6.94394E-05	0.000122949	0.00016543	0.00016543	0.00011915	0.000107518	0.00026848
3836703774555	383670	3774555	0.00015432	0.00013925	0.000347728	0.000347728	9.7315E-05	9.7315E-05	0.00017956	0.00017956	0.00032289	0.00032289	0.00022842	2.14989E-05	6.92199E-05	0.00012256	0.00016876	0.00016876	0.000118941	0.000107329	0.000268009
3836803774555	383680	3774555	0.000152905	0.00013798	0.00034454	0.00034454	9.64229E-05	9.64229E-05	0.00017918	0.00017918	0.00031993	0.00031993	0.00022632	2.13018E-05	6.85853E-05	0.00012143	0.00016742	0.00016742	0.000118409	0.00010685	0.000266812
3836903774555	383690	3774555	0.000150481	0.00013579	0.00033908	0.00033908	9.48947E-05	9.48947E-05	0.00017509	0.00017509	0.00031486	0.00031486	0.00022744	2.09642E-05	6.74983E-05	0.00011952	0.00016539	0.00016539	0.000117239	0.000107723	0.00026526
3837003774555	383700	3774555	0.000148345	0.00013386	0.000334264	0.000334264	9.35471E-05	9.35471E-05	0.00017261	0.00017261	0.00031038	0.00031038	0.00021958	2.06665E-05	6.65398E-05	0.00011785	0.00016539	0.00016539	0.000117902	0.000106935	0.000263489
3837103774555	383710	3774555	0.000145993	0.00013174	0.000328965	0.000328965	9.2064E-05	9.2064E-05	0.00016975	0.00016975	0.00030546	0.00030546	0.0002161	2.03388E-05	6.54849E-05	0.00011594	0.00016524	0.00016524	0.000118562	0.000105956	0.000261284
3837203774555	383720	3774555	0.000143354	0.00012936	0.00032302	0.00032302	9.04002E-05	9.04002E-05	0.00016805	0.00016805	0.00029994	0.00029994	0.00021219	1.99713E-05	6.43014E-05	0.00011385	0.00016734	0.00016734	0.000114876	0.000103661	0.000258849
3837303774555	383730	3774555	0.000140662	0.00012693	0.000316954	0.000316954	8.87026E-05	8.87026E-05	0.00016373	0.00016373	0.00029434	0.00029434	0.00020821	1.95962E-05	6.30939E-05	0.00011173	0.00016417	0.00016417	0.000113939	0.000102815	0.000256737
3837403774555	383740	3774555	0.000138024	0.00012455	0.000311009	0.000311009	8.70388E-05	8.70388E-05	0.00016063	0.00016063	0.00028879	0.00028879	0.00020430	1.92287E-05	6.19105E-05	0.00010958	0.00016497	0.00016497	0.000112989	0.000101959	0.000254599
3837503774555	383750	3774555	0.000135445	0.00012222	0.000305199	0.000305199	8.54127E-05	8.54127E-05	0.00015763	0.00015763	0.00028339	0.00028339	0.00020048	1.88694E-05	6.07538E-05	0.00010757	0.00016276	0.00016276	0.000112022	0.000101086	0.00025242
3837603774555	383760	3774555	0.000132932	0.00011995	0.000299536	0.000299536	8.3828E-05	8.3828E-05	0.00015478	0.00015478	0.00027814	0.00027814	0.00019676	1.85193E-05	5.96266E-05	0.00010574	0.00016303	0.00016303	0.000111044	0.000100203	0.000250214
3837703774555	383770	3774555	0.000130485	0.00011775	0.000294021	0.000294021	8.22847E-05	8.22847E-05	0.00015183	0.00015183	0.00027302	0.00027302	0.00019314	1.81784E-05	5.85289E-05	0.00010363	0.00016178	0.00016178	0.000110071	9.93249E-05	0.000248022
3837803774555	383780	3774555	0.000128121	0.00011561	0.000288695	0.000288695	8.07941E-05	8.07941E-05	0.00014908	0.00014908	0.00026874	0.00026874	0.00018946	1.78491E-05	5.74686E-05	0.00010175	0.00016051	0.00016051	0.000109223	9.856E-05	0.000246112
3837903774555	383790	3774555	0.000125823	0.00011354	0.000283517	0.000283517	7.93449E-05	7.93449E-05	0.00014640	0.00014640	0.00026266	0.00026266	0.00018624	1.75289E-05	5.64378E-05	0.99281E-05	0.00017924	0.00017924	0.000108375	9.77951E-05	0.000244202
3838003774555	383800	3774555	0.000123597	0.00011153	0.0002785	0.0002785	7.79408E-05	7.79408E-05	0.00014381	0.00014381	0.00025807	0.00025807	0.00018249	1.72187E-05	5.54391E-05	9.81598E-05	0.00017798	0.00017798	0.000107569	9.7068E-05	0.000242386
3838103774555	383810	3774555	0.000121436	0.00010958	0.000273631	0.000273631	7.65782E-05	7.65782E-05	0.00014130	0.00014130	0.00025348	0.00025348	0.00017975	1.69177E-05	5.44699E-05	9.64437E-05	0.00017711	0.00017711	0.000106799	9.63731E-05	0.000240651
3838203774555	383820	3774555	0.000119329	0.00010768	0.000268883	0.000268883	7.52495E-05	7.52495E-05	0.00013884	0.00013884	0.00024967	0.00024967	0.00017663	1.66241E-05	5.35247E-05	9.47702E-05	0.00017544	0.00017544	0.000106023	9.56729E-05	0.000238903
3838303774555	383830	3774555	0.000117293	0.00010584	0.000264296	0.000264296	7.39659E-05	7.39659E-05	0.00013641	0.00013641	0.00024518	0.00024518	0.00017369	1.63406E-05	5.26117E-05	9.31537E-05	0.00017158	0.00017158	0.000105325	9.50427E-05	0.000237329
3838403774555	383840	3774555	0.000115305	0.00010405	0.000259818	0.000259818	7.27124E-05	7.27124E-05	0.00013416	0.00013416	0.00024129	0.00024129	0.00017076	1.60637E-05	5.17201E-05	9.1575E-05	0.00017287	0.00017287	0.000104627	9.44125E-05	0.000235755

			KMMass Grading / Excavation	KMDrainage / Utilities Trenching	KMFoundations / Concrete Pads	KMBuilding / Structure Construction	KMAsphalt Paving	KMArchitectural Coating	KMLandscaping or Other Finishing	KMWaterside Construction (Piles)	EWNDemolition	EWNSite Grubbing / Prep	EWNDrainage / Utilities Trenching	EWNDrainage / Utilities Trenching	EWNDrainage / Utilities Trenching	EWNFoundations / Concrete Pads	EWNBuilding / Structure Construction	EWNAsphalt Paving	EWNLandscaping or Other Finishing	EWNWaterside Construction (Piles)	ISDemolition
Unique Identifier	X (UTM)	Y (UTM)	2026	2026	2026	2026	2026	2026	2026	2026	2027	2027	2027	2028	2029	2029	2029	2029	2029	2029	2027
3830703774555	383070	3774555	0.000147508	3.17817E-05	7.61724E-05	0.00014129	9.68995E-05	9.11996E-06	2.93635E-05	5.19907E-05	2.56971E-05	3.4647E-05	4.20374E-05	4.20374E-05	4.20374E-05	2.99008E-05	5.20721E-05	3.80371E-05	1.15264E-05	2.00017E-05	0.00020683
3830803774555	383080	3774555	0.000151328	3.26047E-05	7.81449E-05	0.000144949	9.94088E-05	9.35613E-06	3.01239E-05	5.3337E-05	2.63716E-05	3.55564E-05	4.31408E-05	4.31408E-05	4.31408E-05	3.06856E-05	5.34389E-05	3.90355E-05	1.18289E-05	2.05267E-05	0.000218786
3830903774555	383090	3774555	0.000155054	3.34074E-05	8.00688E-05	0.000148518	0.000101856	9.58647E-06	3.08655E-05	5.46502E-05	2.70043E-05	3.64095E-05	4.41759E-05	4.41759E-05	4.41759E-05	3.14219E-05	5.47211E-05	3.99721E-05	1.21127E-05	2.10192E-05	0.000230963
3831003774555	383100	3774555	0.000158416	3.41319E-05	8.18052E-05	0.000151739	0.000104065	9.79437E-06	3.15349E-05	5.58353E-05	2.74759E-05	3.70453E-05	4.49473E-05	4.49473E-05	4.49473E-05	3.19706E-05	5.56767E-05	4.06701E-05	1.23243E-05	2.13862E-05	0.000243624
3831103774555	383110	3774555	0.000161658	3.48303E-05	8.34791E-05	0.000154843	0.000106195	9.99478E-06	3.21802E-05	5.69778E-05	2.77743E-05	3.74477E-05	4.54355E-05	4.54355E-05	4.54355E-05	3.23179E-05	5.62814E-05	4.11118E-05	1.24581E-05	2.16185E-05	0.00025669
3831203774555	383120	3774555	0.000164953	3.55403E-05	8.51808E-05	0.000158	0.000108359	1.01985E-05	3.28361E-05	5.81393E-05	2.80369E-05	3.78018E-05	4.58652E-05	4.58652E-05	4.58652E-05	3.26235E-05	5.68137E-05	4.15006E-05	1.25759E-05	2.1823E-05	0.000269177
3831303774555	383130	3774555	0.000168208	3.62416E-05	8.68616E-05	0.000161117	0.000110497	1.03998E-05	3.34841E-05	5.92865E-05	2.81444E-05	3.79467E-05	4.6041E-05	4.6041E-05	4.6041E-05	3.27485E-05	5.70314E-05	4.16596E-05	1.26241E-05	2.19066E-05	0.000281635
3831403774555	383140	3774555	0.000171409	3.69313E-05	8.85147E-05	0.000164184	0.0001126	1.05977E-05	3.41213E-05	6.04148E-05	2.82041E-05	3.80271E-05	4.61386E-05	4.61386E-05	4.61386E-05	3.28179E-05	5.71523E-05	4.1748E-05	1.26509E-05	2.1953E-05	0.000293782
3831503774555	383150	3774555	0.000174718	3.76442E-05	9.02233E-05	0.000167353	0.000114774	1.08022E-05	3.478E-05	6.1581E-05	2.82638E-05	3.81076E-05	4.62363E-05	4.62363E-05	4.62363E-05	3.28874E-05	5.72733E-05	4.18364E-05	1.26777E-05	2.19995E-05	0.000306252
3831603774555	383160	3774555	0.00017804	3.836E-05	9.19389E-05	0.000170535	0.000116956	1.10076E-05	3.54413E-05	6.27519E-05	2.83115E-05	3.8172E-05	4.63144E-05	4.63144E-05	4.63144E-05	3.2943E-05	5.73701E-05	4.1907E-05	1.26991E-05	2.20367E-05	0.000319085
3831703774555	383170	3774555	0.000181416	3.90874E-05	9.36822E-05	0.000173769	0.000119174	1.12164E-05	3.61133E-05	6.39418E-05	2.83473E-05	3.82203E-05	4.6373E-05	4.6373E-05	4.6373E-05	3.29846E-05	5.74426E-05	4.19601E-05	1.27152E-05	2.20646E-05	0.000332283
3831903774555	383190	3774555	0.000188262	4.05624E-05	9.72175E-05	0.000180326	0.000123671	1.16396E-05	3.74761E-05	6.63548E-05	2.83951E-05	3.82847E-05	4.64511E-05	4.64511E-05	4.64511E-05	3.30402E-05	5.75394E-05	4.20307E-05	1.27366E-05	2.21017E-05	0.000359251
3832003774555	383200	3774555	0.000191746	4.1313E-05	9.90164E-05	0.000183663	0.00012596	1.1855E-05	3.81696E-05	6.75826E-05	2.84011E-05	3.82927E-05	4.64608E-05	4.64608E-05	4.64608E-05	3.30471E-05	5.75515E-05	4.20396E-05	1.27393E-05	2.21064E-05	0.000372843
3832103774555	383210	3774555	0.000195257	4.20693E-05	0.000100829	0.000187026	0.000128266	1.20721E-05	3.88684E-05	6.882E-05	2.84011E-05	3.82927E-05	4.64608E-05	4.64608E-05	4.64608E-05	3.30471E-05	5.75515E-05	4.20396E-05	1.27393E-05	2.21064E-05	0.000386309
3832203774555	383220	3774555	0.000198767	4.28257E-05	0.000102642	0.000190388	0.000130572	1.22891E-05	3.95672E-05	7.00573E-05	2.83832E-05	3.82686E-05	4.64316E-05	4.64316E-05	4.64316E-05	3.30263E-05	5.75152E-05	4.20131E-05	1.27312E-05	2.20924E-05	0.000399209
3832303774555	383230	3774555	0.000202345	4.35966E-05	0.00010449	0.000193815	0.000132922	1.25103E-05	4.02794E-05	7.13183E-05	2.83593E-05	3.82364E-05	4.63925E-05	4.63925E-05	4.63925E-05	3.29985E-05	5.74668E-05	4.19777E-05	1.27205E-05	2.20738E-05	0.000411236
3832403774555	383240	3774555	0.000205963	4.43761E-05	0.000106358	0.000197281	0.000135299	1.2734E-05	4.09997E-05	7.25935E-05	2.83533E-05	3.82283E-05	4.63827E-05	4.63827E-05	4.63827E-05	3.29916E-05	5.74547E-05	4.19689E-05	1.27178E-05	2.20692E-05	0.000423891
3832503774555	383250	3774555	0.000209595	4.51585E-05	0.000108233	0.000200759	0.000137684	1.29585E-05	4.17226E-05	7.38735E-05	2.83473E-05	3.82203E-05	4.6373E-05	4.6373E-05	4.6373E-05	3.29846E-05	5.74426E-05	4.19601E-05	1.27152E-05	2.20646E-05	0.000435996
3832603774555	383260	3774555	0.00021324	4.59439E-05	0.000110115	0.000204251	0.000140079	1.31839E-05	4.24481E-05	7.51582E-05	2.83235E-05	3.81881E-05	4.63339E-05	4.63339E-05	4.63339E-05	3.29569E-05	5.73943E-05	4.19247E-05	1.27045E-05	2.2046E-05	0.000446621
3832703774555	383270	3774555	0.000216831	4.67176E-05	0.00011197	0.00020769	0.000142438	1.34059E-05	4.3163E-05	7.64239E-05	2.82399E-05	3.80754E-05	4.61972E-05	4.61972E-05	4.61972E-05	3.28596E-05	5.72249E-05	4.1801E-05	1.2667E-05	2.19809E-05	0.000455044
3832803774555	383280	3774555	0.000220422	4.74914E-05	0.000113824	0.00021113	0.000144797	1.3628E-05	4.38779E-05	7.76897E-05	2.81384E-05	3.79386E-05	4.60312E-05	4.60312E-05	4.60312E-05	3.27415E-05	5.70193E-05	4.16508E-05	1.26215E-05	2.19019E-05	0.000461813
3832903774555	383290	3774555	0.000223959	4.82535E-05	0.000115651	0.000214518	0.000147121	1.38467E-05	4.45821E-05	7.89365E-05	2.80369E-05	3.78018E-05	4.58652E-05	4.58652E-05	4.58652E-05	3.26235E-05	5.68137E-05	4.15006E-05	1.25759E-05	2.1823E-05	0.00046629
3833003774555	383300	3774555	0.000227497	4.90157E-05	0.000117478	0.000217907	0.000149445	1.40654E-05	4.52862E-05	8.01833E-05	2.78997E-05	3.76167E-05	4.56406E-05	4.56406E-05	4.56406E-05	3.24637E-05	5.65355E-05	4.12974E-05	1.25144E-05	2.17161E-05	0.000468128
3833103774555	383310	3774555	0.000230927	4.97547E-05	0.000119249	0.000221192	0.000151698	1.42774E-05	4.5969E-05	8.13921E-05	2.77325E-05	3.73913E-05	4.53672E-05	4.53672E-05	4.53672E-05	3.22692E-05	5.61968E-05	4.105E-05	1.24394E-05	2.1586E-05	0.000467024
3833203774555	383320	3774555	0.000234087	5.04357E-05	0.000120881	0.000224219	0.000153774	1.44728E-05	4.65982E-05	8.25062E-05	2.73505E-05	3.68763E-05	4.47422E-05	4.47422E-05	4.47422E-05	3.18247E-05	5.54227E-05	4.04845E-05	1.2268E-05	2.12886E-05	0.000460118
3833303774555	383330	3774555	0.000237087	5.10819E-05	0.00012243	0.000227092	0.000155744	1.46583E-05	4.71953E-05	8.35634E-05	2.6867E-05	3.62244E-05	4.39513E-05	4.39513E-05	4.39513E-05	3.12621E-05	5.44429E-05	3.97688E-05	1.20512E-05	2.09123E-05	0.000450149
3833403774555	383340	3774555	0.000238781	5.14471E-05	0.00012305	0.000228716	0.000156858	1.47631E-05	4.75326E-05	8.41607E-05	2.63596E-05	3.55403E-05	4.31213E-05	4.31213E-05	4.31213E-05	3.06718E-05	5.34148E-05	3.90178E-05	1.18236E-05	2.05174E-05	0.000438814
3833503774555	383350	3774555	0.000241001	5.19252E-05	0.000124451	0.000230841	0.000158315	1.49003E-05	4.79744E-05	8.49429E-05	2.58284E-05	3.4824E-05	4.22522E-05	4.22522E-05	4.22522E-05	3.00536E-05	5.23382E-05	3.82314E-05	1.15853E-05	2.01039E-05	0.000429078
3833603774555	383360	3774555	0.000242911	5.23367E-05	0.000125437	0.000232671	0.00015957	1.50184E-05	4.83546E-05	8.56161E-05	2.54643E-05	3.43331E-05	4.16566E-05	4.16566E-05	4.16566E-05	2.96299E-05	5.16004E-05	3.76925E-05	1.1422E-05	1.98205E-05	0.000418877
3833703774555	383370	3774555	0.000244457	5.267E-05	0.000126236	0.000234152	0.000160586	1.5114E-05	4.86625E-05	8.61612E-05	2.51539E-05	3.39146E-05	4.11488E-05	4.11488E-05	4.11488E-05	2.92687E-05	5.09714E-05	3.7233E-05	1.12827E-05	1.95789E-05	0.000409398
3833803774555	383380	3774555	0.000245547	5.29047E-05	0.000126799	0.000235196	0.000161302	1.51814E-05	4.88794E-05	8.65452E-05	2.48435E-05	3.34961E-05	4.0641E-05	4.0641E-05	4.0641E-05	2.89076E-05	5.03424E-05	3.67736E-05	1.11435E-05	1.93373E-05	0.000399722
3833903774555	383390	3774555	0.000245574	5.29105E-05	0.000126813	0.000235222	0.00016132	1.5183E-05	4.88847E-05	8.65547E-05	2.44614E-05	3.2981E-05	4.00161E-05	4.00161E-05	4.00161E-05	2.84631E-05	4.95683E-05	3.62081E-05	1.09722E-05	1.90399E-05	0.000388249
3834003774555	383400	3774555	0.000244336	5.26439E-05	0.000126174	0.000234037	0.000160507	1.51065E-05	4.86384E-05	8.61186E-05	2.39959E-05	3.23533E-05	3.92544E-05	3.92544E-05	3.92544E-05	2.79213E-05	4.86248E-05	3.55189E-05	1.07633E-05	1.86775E-05	0.000375332
3834103774555	383410	3774555	0.000242426	5.22324E-05	0.000125187	0.000232207	0.000159252	1.49884E-05	4.82582E-05	8.54454E-05	2.35482E-05	3.17496E-05	3.85221E-05	3.85221E-05	3.85221E-05	2.74004E-05	4.77177E-05	3.48563E-05	1.05625E-05	1.83291E-05	0.00036297
3834203774555	383420	3774555	0.000243328	5.24266E-05	0.000125653	0.00023307	0.000159844	1.50441E-05	4.84376E-05	8.5763E-05	2.3393E-05	3.15404E-05	3.82682E-05	3.82682E-05	3.82682E-05	2.72198E-05	4.74032E-05	3.46265E-05	1.04929E-05	1.82083E-05	0.000356625
3834303774555	383430	3774555	0.000243973	5.25657E-05	0.000125986	0.000233689	0.000160268	1.50841E-05	4.85661E-05	8.59906E-05	2.32557E-05	3.13553E-05	3.80436E-05	3.80436E-05	3.80436E-05	2.706E-05	4.7125E-05	3.44233E-05	1.04313E-05	1.81014E-05	0.000350531
3834403774555	383440	3774555	0.000242682	5.22875E-05	0.000125319	0.000232452	0.00015942	1.50042E-05	4.83091E-05	8.55355E-05	2.29751E-05	3.0977E-05	3.75847E-05	3.75847E-05	3.75847E-05	2.67336E-05	4.65565E-05	3.40081E-05	1.03055E-05	1.7883E-05	0.000341631
3834503774555	383450	3774555	0.000238082	5.12964E-05	0.000122944	0.000228046	0.000156398	1.47198E-05	4.73934E-05	8.39142E-05	2.24916E-05	3.03251E-05	3.67937E-05	3.67937E-05	3.67937E-05	2.6171E-05	4.55767E-05	3.32924E-05	1.00886E-05	1.75067E-05	0.000329209
3834603774555	383460	3774555	0.000233159	5.02357E-05	0.000120402	0.000223331	0.000153164	1.44155E-05	4.64134E-05	8.21791E-05	2.20559E-05	2.97376E-05	3.60809E-05	3.60809E-05	3.60809E-05	2.5664E-05	4.46937E-05	3.26474E-05	9.89314E-06	1.71675E-05	0.000317671
3834703774555	383470	3774555	0.000229972	4.95489E-05	0.000118756	0.000220277	0.00015107	1.42184E-05	4.57789E-05	8.10556E-05	2.17634E-05	2.93433E-05	3.56024E-05	3.56024E-05	3.56024E-05	2.53236E-05	4.4101E-05	3.22144E-05	9.76195E-06	1.69399E-05	0.000308962
3834803774555	383480	3774555	0.000226999	4.89085E-05	0.000117221	0.00021743	0.000149118	1.40346E-05	4.51872E-05	8.00079E-05	2.15127E-05	2.90053E-05	3.51923E-05	3.51923E-05	3.51923E-05	2.50319E-05	4.3593E-05	3.18433E-05	9.6495E-06	1.67447E-05	0.000300957
3834903774555	383490	3774555	0.000224941	4.84651E-05	0.000116158	0.000215459	0.000147766	1.39074E-05	4.47775E-05	7.92826E-05	2.13157E-05	2.87397E-05	3.487E-05	3.487E-05	3.487E-05	2.48027E-05	4.31939E-05	3.15518E-05	9.56114E-06	1.65914E-05	0.000294098
3835003774555	383500	3774555	0.000225035	4.84854E-05	0.000116207	0.000215549	0.000147828	1.39132E-05	4.47963E-05	7.93157E-05	2.1262E-05	2.86672E-05	3.47822E-05	3.47822E-05	3.47822E-05	2.47402E-05	4.3085E-05	3.14722E-05	9.53704E-06	1.65496E-05	0.000289753
3835103774555	383510	3774555	0.000224995	4.84767E-05	0.000116186	0.00021551	0.000147801	1.39107E-05	4.47882E-05	7.93015E-05	2.12142E-05	2.86028E-05	3.4704E-05	3.4704E-05	3.4704E-05	2.46847E-05	4.29882E-05	3.14016E-05	9.51563E-06	1.65124E-05	0.000285378
3835203774555	383520	3774555	0.000225748	4.8639E-05	0.000116575	0.000216232	0.000148296	1.39573E-05	4.49382E-05	7.9567E-05	2.12202E-05	2.86109E-05	3.47138E-05	3.47138E-05	3.47138E-05	2.46916E-05	4.30003E-05	3.14104E-05	9.5183E-06	1.65171E-05	0.000281856
3835303774555	383530	3774555	0.000226784	4.88621E-05	0.00011711	0.000217224	0.000148976	1.40213E-05	4.51443E-05	7.9932E-05	2.12501E-05	2.86511E-05	3.47626E-05	3.47626E-05	3.47626E-05	2.47263E-05	4.30608E-05	3.14546E-05	9.53169E-06	1.65403E-05	0.000278632
3835403774555	383540	3774555	0.00022782	4.90852E-05	0.000117645	0.000218216	0.000149657	1.40853E-05	4.53505E-05	8.02971E-05	2.12859E-05	2.86994E-05	3.48212E-05	3.48212E-05	3.48212E-05	2.4768E-05	4.31334E-05	3.15076E-05	9.54775E-06	1.65682E-05	0.000275439
3835503774555	383550	3774555	0.000229245	4.93924E-05	0.000118381	0.000219582	0.000150593	1.41735E-05	4.56343E-05	8.07996E-05	2.13456E-05	2.87799E-05	3.49189E-05	3.49189E-05	3.49189E-05	2.48375E-05	4.32543E-05	3.15959E-05	9.57453E-06	1.66146E-05	0.000272538
3835603774555	383560	3774555	0.000230725	4.97112E-05	0.000119145	0.000220999	0.000151565	1.4265E-05	4.59288E-05	8.1321E-05	2.14112E-05	2.88684E-05	3.50263E-05	3.50263E-05	3.50263E-05	2.49139E-05	4.33874E-05	3.16931E-05	9.60398E-06	1.66657E-05	0.000269565
3835703774555	383570	3774555	0.000232097	5.00068E-05	0.000119853	0.000222313	0.000152466	1.43498E-05	4.62019E-05	8.18046E-05	2.14829E-05	2.8965E-05	3.51435E-05	3.51435E-05	3.51435E-05	2.49972E-05	4.35325E-05	3.17992E-05	9.63611E-06	1.67215E-05	0.000266521
3835803774555	383580	3774555	0.000233361	5.02792E-05	0.000120506	0.000223524	0.000153297	1.44279E-05	4.64536E-05	8.22502E-05	2.15485E-05	2.90535E-05	3.52509E-05	3.52509E-05	3.52509E-05	2.50736E-05	4.36656E-05	3.18964E-05	9.66556E-06	1.67726E-05	0.000263375
3835903774555	383590	3774555	0.000234585	5.05429E-05	0.000121138	0.000224696	0.000154101	1.45036E-05	4.66972E-05	8.26816E-05	2.16201E-05	2.91501E-05	3.53681E-05	3.53681E-05	3.53681E-05	2.5157E-05	4.38107E-05	3.20024E-05	9.69769E-06	1.68283E-05	0.00026023
3836003774555	383600	3774555	0.000240167	5.17455E-05	0.000124021	0.000230043	0.000157768	1.48487E-05	4.78084E-05	8.4649E-05	2.19544E-05	2.96008E-05	3.59149E-05	3.59149E-05	3.59149E-05	2.55459E-05	4.44881E-05	3.24972E-05	9.84763E-06	1.70885E-05	0.000259985
3836103774555	383610	3774555	0.000245802	5.29598E-05	0.000126931	0.000235441	0.00016147	1.51972E-05	4.89302E-05	8.66353E-05	2.23305E-05	3.01078E-05	3.65301E-05	3.65301E-05	3.65301E-05	2.59835E-05	4.52501E-05	3.30538E-05	1.00163E-05	1.73812E-05	0.000259686
3836203774555	383620	3774555	0.000252111	5.43189E-05	0.000130188	0.000241483	0.000165614	1.55872E-05	5.0186E-05	8.88587E-05	2.28319E-05	3.07839E-05	3.73503E-05	3.73503E-05	3.73503E-05	2.65669E-05	4.62662E-05	3.3796E-05	1.02412E-05	1.77715E-05	0.00026008
3836303774555	383630	3774555	0.000258715	5.57418E-05	0.000133599	0.000247809	0.000169952	1.59955E-05	5.15006E-05	9.11863E-05	2.34765E-05	3.16531E-05	3.84049E-05	3.84049E-05	3.84049E-05	2.7317E-05	4.75725E-05	3.47502E-05	1.05304E-05	1.82733E-05	0.000261429
3836403774555	383640	3774555	0.000263732	5.68227E-05	0.000136189	0.000252614	0.000173248	1.63057E-05	5.24993E-05	9.29546E-05	2.41451E-05	3.25545E-05	3.94986E-05	3.94986E-05	3.94986E-05	2.80949E-05	4.89272E-05	3.57398E-05	1.08302E-05	1.87937E-05	0.000262743
3836503774555	383650	3774555	0.000266435	5.74052E-05	0.000137585	0.000255204	0.000175024	1.64728E-05	5.30374E-05	9.39074E-05	2.49091E-05	3.35846E-05	4.07484E-05	4.07484E-05	4.07484E-05	2.8984E-05	5.04755E-05	3.68708E-05	1.1173E-05	1.93884E-05	0.00026405
3836603774555	383660	3774555	0.00026848	5.78457E-05	0.000138641	0.000257162	0.000176367	1.65992E-05	5.34444E-05	9.4628E-05	2.59895E-05	3.50413E-05	4.25159E-05	4.25159E-05	4.25159E-05	3.02411E-05	5.26648E-05	3.847E-05	1.16576E-05	2.02293E-05	0.000268181
3836703774555	383670	3774555	0.000268009	5.77443E-05	0.000138398	0.000256711	0.000176057	1.65701E-05	5.33507E-05	9.44621E-05	2.65685E-05	3.5822E-05	4.34631E-05	4.34631E-05	4.34631E-05	3.09149E-05	5.38381E-05	3.93271E-05	1.19173E-05	2.068E-05	0.000269506
3836803774555	383680	3774555	0.000266812	5.74864E-05	0.00013778	0.000255564	0.000175271	1.64961E-05	5.31124E-05	9.40402E-05	2.67118E-05	3.60151E-05	4.36974E-05	4.36974E-05	4.36974E-05	3.10815E-05	5.41284E-05	3.95391E-05	1.19815E-05	2.07915E-05	0.000265542
3836903774555	383690	3774555	0.000265265	5.71531E-05	0.000136981	0.000254083	0.000174255	1.64005E-05	5.28045E-05	9.3495E-05	2.67178E-05	3.60232E-05	4.37072E-05	4.37072E-05	4.37072E-05	3.10885E-05	5.41405E-05	3.95479E-05	1.19842E-05	2.07962E-05	0.000261053
3837003774555	383700	3774555	0.000263489	5.67706E-05	0.000136064	0.000252382	0.000173089	1.62907E-05	5.24511E-05	9.28692E-05	2.67058E-05	3.60071E-05	4.36876E-05	4.36876E-05	4.36876E-05	3.10746E-05	5.41163E-05	3.95303E-05	1.19789E-05	2.07869E-05	0.000256392
3837103774555	383710	3774555	0.000261284	5.62953E-05	0.000134925	0.000250269	0.000171639	1.61543E-05	5.2012E-05	9.20918E-05	2.66999E-05	3.5999E-05	4.36779E-05	4.36779E-05	4.36779E-05	3.10677E-05	5.41042E-05	3.95214E-05	1.19762E-05	2.07822E-05	0.000251407
3837203774555	383720	3774555	0.000258849	5.57708E-05	0.000133668	0.000247937	0.00017004	1.60038E-05	5.15274E-05	9.12337E-05	2.66163E-05	3.58864E-05	4.35412E-05	4.35412E-05	4.35412E-05	3.09704E-05	5.39349E-05	3.93977E-05	1.19387E-05	2.07172E-05	0.000246292
3837303774555	383730	3774555	0.000256737	5.53158E-05	0.000132578	0.000245915	0.000168653	1.58732E-05	5.1107E-05	9.04894E-05	2.65327E-05	3.57737E-05	4.34045E-05	4.34045E-05	4.34045E-05	3.08732E-05	5.37655E-05	3.9274E-05	1.19012E-05	2.06521E-05	0.000241206
3837403774555	383740	3774555	0.000254599	5.4855E-05	0.000131473	0.000243866	0.000167248	1.5741E-05	5.06813E-05	8.97357E-05	2.64492E-05	3.5661E-05	4.32678E-05	4.32678E-05	4.32678E-05	3.07759E-05	5.35962E-05	3.91503E-05	1.18637E-05	2.05871E-05	0.000236228
3837503774555	383750	3774555	0.0002542	5.43856E-05	0.000130348	0.000241779	0.000165817	1.56063E-05	5.02475E-05	8.89677E-05	2.63596E-05	3.55403E-05	4.31213E-05	4.31213E-05	4.31213E-05	3.06718E-05	5.34148E-05	3.90178E-05	1.18236E-05	2.05174E-05	0.000231345
3837603774555	383760	3774555	0.000250214	5.39103E-05	0.000129209	0.000239666	0.000164368	1.54699E-05	4.98084E-05	8.81902E-05	2.62701E-05	3.54196E-05	4.29748E-05	4.29748E-05	4.29748E-05	3.05676E-05	5.32333E-05	3.88853E-05	1.17834E-05	2.04477E-05	0.000226558
3837703774555	383770	3774555	0.000248022	5.34379E-05	0.000128077	0.000237567	0.000162928	1.53344E-05	4.9372E-05	8.741755-05	2.61806E-05	3.52988E-05	4.28283E-05	4.28283E-05	4.28283E-05	3.04634E-05	5.30519E-05	3.87527E-05	1.17433E-05	2.0378E-05	0.000221884
3837803774555	383780	3774555	0.000246112	5.30264E-05	0.000127091	0.000235737	0.000161673	1.52163E-05	4.89918E-05	8.67443E-05	2.6103E-05	3.51942E-05	4.27014E-05	4.27014E-05	4.27014E-05	3.03731E-05	5.28946E-05	3.86379E-05	1.17084E-05	2.03176E-05	0.000217413
3837903774555	383790	3774555	0.000244202	5.26149E-05	0.000126104	0.000233908	0.000160418	1.50982E-05	4.86116E-05	8.60712E-05	2.60254E-05	3.50896E-05	4.25745E-05	4.25745E-05	4.25745E-05	3.02828E-05	5.27374E-05	3.8523E-05	1.16736E-05	2.02572E-05	0.000213062
3838003774555	383800	3774555	0.000242386	5.22237E-05	0.000125167	0.000232168	0.000159226	1.49859E-05	4.82502E-05	8.54312E-05	2.59537E-05	3.4993E-05	4.24573E-05	4.24573E-05	4.24573E-05	3.01995E-05	5.25922E-05	3.8417E-05	1.16415E-05	2.02014E-05	0.000208848
3838103774555	383810	3774555	0.000240651	5.18499E-05	0.000124271	0.000230507	0.000158086	1.48787E-05	4.79048E-05	8.48196E-05	2.58881E-05	3.49045E-05	4.23499E-05	4.23499E-05	4.23499E-05	3.01231E-05	5.24592E-05	3.83198E-05	1.16121E-05	2.01503E-05	0.000204765
3838203774555	383820	3774555	0.000238903	5.14731E-05	0.000123368	0.000228832	0.000156937	1.47706E-05	4.75567E-05	8.42033E-05	2.58164E-05	3.48079E-05	4.22327E-05	4.22327E-05	4.22327E-05	3.00397E-05	5.2314E-05	3.82138E-05	1.15799E-05	2.00946E-05	0.000200777
3838303774555	383830	3774555	0.000237329	5.11341E-05	0.000122555	0.000227324	0.000155903	1.46733E-05	4.72434E-05	8.36487E-05	2.57567E-05	3.47274E-05	4.2135E-05	4.2135E-05	4.2135E-05	2.99703E-05	5.21931E-05	3.81254E-05	1.15532E-05	2.00481E-05	0.000196921
3838403774555	383840	3774555	0.000235755	5.0795E-05	0.000121742	0.000225817	0.00015487	1.4576E-05	4.69302E-05	8.3094E-05	2.56971E-05	3.4647E-05	4.20374E-05	4.20374E-05	4.20374E-05	2.99008E-05	5.20721E-05	3.80371E-05	1.15264E-05	2.00017E-05	0.000193143

			ISDrainage / Utilities Trenching	ISDrainage / Utilities Trenching	ISAsphalt Paving	ISAsphalt Paving	SVDemolition	SVSite Grubbing / Prep	SVMass Grading / Excavation	SVMass Grading / Excavation	SVDrainage / Utilities Trenching	SVFoundations / Concrete Pads	SVBuilding / Structure Construction	SVBuilding / Structure Construction	SVAsphalt Paving	SVAsphalt Paving	SVArchitectural Coating	SVArchitectural Coating	SVLandscaping or Other Finishing	SVLandscaping or Other Finishing	MDemolition
Unique Identifier	X (UTM)	Y (UTM)	2027	2028	2027	2028	2027	2027	2027	2028	2028	2028	2028	2029	2028	2029	2028	2029	2028	2029	2027
3830703774555	383070	3774555	7.149E-05	7.149E-05	0.000306152	0.000306152	1.83492E-05	1.21227E-05	2.04719E-05	2.04719E-05	6.1793E-06	6.36798E-06	3.62534E-05	3.62534E-05	2.51417E-05	2.51417E-05	2.49059E-06	2.49059E-06	8.01894E-06	8.01894E-06	3.91813E-05
3830803774555	383080	3774555	7.56226E-05	7.56226E-05	0.00032385	0.00032385	1.86862E-05	1.23454E-05	2.08478E-05	2.08478E-05	6.29277E-06	6.48492E-06	3.67172E-05	3.67172E-05	2.56034E-05	2.56034E-05	2.53632E-06	2.53632E-06	8.16619E-06	8.16619E-06	4.08944E-05
3830903774555	383090	3774555	7.98316E-05	7.98316E-05	0.000341874	0.000341874	1.89803E-05	1.25397E-05	2.11759E-05	2.11759E-05	6.39181E-06	6.58698E-06	3.71294E-05	3.71294E-05	2.60064E-05	2.60064E-05	2.57624E-06	2.57624E-06	8.29471E-06	8.29471E-06	4.19629E-05
3831003774555	383100	3774555	8.42076E-05	8.42076E-05	0.000360614	0.000360614	1.92437E-05	1.27137E-05	2.14698E-05	2.14698E-05	6.48053E-06	6.6784E-06	3.75546E-05	3.75546E-05	2.63673E-05	2.63673E-05	2.612E-06	2.612E-06	8.40984E-06	8.40984E-06	4.25956E-05
3831103774555	383110	3774555	8.8724E-05	8.8724E-05	0.000379955	0.000379955	1.94581E-05	1.28554E-05	2.17091E-05	2.17091E-05	6.55274E-06	6.75282E-06	3.79153E-05	3.79153E-05	2.66611E-05	2.66611E-05	2.6411E-06	2.6411E-06	8.50355E-06	8.50355E-06	4.32224E-05
3831203774555	383120	3774555	9.30402E-05	9.30402E-05	0.000398439	0.000398439	1.96419E-05	1.29768E-05	2.19141E-05	2.19141E-05	6.61463E-06	6.81661E-06	3.82632E-05	3.82632E-05	2.6913E-05	2.6913E-05	2.66605E-06	2.66605E-06	8.58388E-06	8.58388E-06	4.38372E-05
3831303774555	383130	3774555	9.73461E-05	9.73461E-05	0.000416879	0.000416879	1.98012E-05	1.3082E-05	2.20918E-05	2.20918E-05	6.66828E-06	6.87189E-06	3.85981E-05	3.85981E-05	2.71312E-05	2.71312E-05	2.68767E-06	2.68767E-06	8.65349E-06	8.65349E-06	4.43446E-05
3831403774555	383140	3774555	0.000101545	0.000101545	0.00043486	0.00043486	1.98809E-05	1.31347E-05	2.21807E-05	2.21807E-05	6.6951E-06	6.89953E-06	3.87656E-05	3.87656E-05	2.72404E-05	2.72404E-05	2.69848E-06	2.69848E-06	8.6883E-06	8.6883E-06	4.48281E-05
3831503774555	383150	3774555	0.000105855	0.000105855	0.00045317	0.00045317	1.99605E-05	1.31873E-05	2.22696E-05	2.22696E-05	6.72192E-06	6.92717E-06	3.8946E-05	3.8946E-05	2.73495E-05	2.73495E-05	2.70929E-06	2.70929E-06	8.7231E-06	8.7231E-06	4.53116E-05
3831603774555	383160	3774555	0.000110291	0.000110291	0.000472313	0.000472313	2.0034E-05	1.32359E-05	2.23516E-05	2.23516E-05	6.74668E-06	6.95268E-06	3.91006E-05	3.91006E-05	2.74502E-05	2.74502E-05	2.71927E-06	2.71927E-06	8.75523E-06	8.75523E-06	4.57951E-05
3831703774555	383170	3774555	0.000114852	0.000114852	0.000491849	0.000491849	2.0083E-05	1.32682E-05	2.24063E-05	2.24063E-05	6.76318E-06	6.96969E-06	3.92294E-05	3.92294E-05	2.75174E-05	2.75174E-05	2.72592E-06	2.72592E-06	8.77665E-06	8.77665E-06	4.62786E-05
3831903774555	383190	3774555	0.000124174	0.000124174	0.000531768	0.000531768	2.00769E-05	1.32642E-05	2.23994E-05	2.23994E-05	6.76112E-06	6.96757E-06	3.92036E-05	3.92036E-05	2.7509E-05	2.7509E-05	2.72509E-06	2.72509E-06	8.77397E-06	8.77397E-06	4.72515E-05
3832003774555	383200	3774555	0.000128872	0.000128872	0.000551886	0.000551886	2.00218E-05	1.32278E-05	2.23379E-05	2.23379E-05	6.74255E-06	6.94843E-06	3.90361E-05	3.90361E-05	2.74334E-05	2.74334E-05	2.71761E-06	2.71761E-06	8.74988E-06	8.74988E-06	4.7741E-05
3832103774555	383210	3774555	0.000133526	0.000133526	0.000571819	0.000571819	1.99421E-05	1.31751E-05	2.22491E-05	2.22491E-05	6.71573E-06	6.92079E-06	3.88171E-05	3.88171E-05	2.73243E-05	2.73243E-05	2.7068E-06	2.7068E-06	8.71507E-06	8.71507E-06	4.82305E-05
3832203774555	383220	3774555	0.000137985	0.000137985	0.000590913	0.000590913	1.98319E-05	1.31023E-05	2.2126E-05	2.2126E-05	6.67859E-06	6.88252E-06	3.85466E-05	3.85466E-05	2.71732E-05	2.71732E-05	2.69183E-06	2.69183E-06	8.66688E-06	8.66688E-06	4.87199E-05
3832303774555	383230	3774555	0.000142142	0.000142142	0.000608717	0.000608717	1.97154E-05	1.30254E-05	2.19962E-05	2.19962E-05	6.63939E-06	6.84212E-06	3.8276E-05	3.8276E-05	2.70137E-05	2.70137E-05	2.67603E-06	2.67603E-06	8.61601E-06	8.61601E-06	4.92034E-05
3832403774555	383240	3774555	0.000146516	0.000146516	0.000627448	0.000627448	1.96726E-05	1.2997E-05	2.19483E-05	2.19483E-05	6.62495E-06	6.82724E-06	3.81601E-05	3.81601E-05	2.69549E-05	2.69549E-05	2.67021E-06	2.67021E-06	8.59726E-06	8.59726E-06	4.96869E-05
3832503774555	383250	3774555	0.000150701	0.000150701	0.000645367	0.000645367	1.96358E-05	1.29728E-05	2.19073E-05	2.19073E-05	6.61257E-06	6.81448E-06	3.80699E-05	3.80699E-05	2.69046E-05	2.69046E-05	2.66522E-06	2.66522E-06	8.5812E-06	8.5812E-06	5.01645E-05
3832603774555	383260	3774555	0.000154373	0.000154373	0.000661094	0.000661094	1.95807E-05	1.29363E-05	2.18458E-05	2.18458E-05	6.594-06	6.79535E-06	3.79411E-05	3.79411E-05	2.6829E-05	2.6829E-05	2.65774E-06	2.65774E-06	8.5571E-06	8.5571E-06	5.06181E-05
3832703774555	383270	3774555	0.000157284	0.000157284	0.000673561	0.000673561	1.94949E-05	1.28797E-05	2.17501E-05	2.17501E-05	6.56512E-06	6.76558E-06	3.77478E-05	3.77478E-05	2.67115E-05	2.67115E-05	2.64609E-06	2.64609E-06	8.51962E-06	8.51962E-06	5.1024E-05
3832803774555	383280	3774555	0.000159624	0.000159624	0.00068358	0.00068358	1.93907E-05	1.28108E-05	2.16339E-05	2.16339E-05	6.53004E-06	6.72943E-06	3.75546E-05	3.75546E-05	2.65688E-05	2.65688E-05	2.63196E-06	2.63196E-06	8.4741E-06	8.4741E-06	5.1418E-05
3832903774555	383290	3774555	0.000161171	0.000161171	0.000690207	0.000690207	1.92866E-05	1.2742E-05	2.15177E-05	2.15177E-05	6.49497E-06	6.69329E-06	3.73356E-05	3.73356E-05	2.64261E-05	2.64261E-05	2.61782E-06	2.61782E-06	8.42858E-06	8.42858E-06	5.17881E-05
3833003774555	383300	3774555	0.000161807	0.000161807	0.000692928	0.000692928	1.91824E-05	1.26732E-05	2.14015E-05	2.14015E-05	6.45989E-06	6.65714E-06	3.71165E-05	3.71165E-05	2.62834E-05	2.62834E-05	2.60368E-06	2.60368E-06	8.38307E-06	8.38307E-06	5.21462E-05
3833103774555	383310	3774555	0.000161425	0.000161425	0.000691294	0.000691294	1.90476E-05	1.25842E-05	2.12511E-05	2.12511E-05	6.4145E-06	6.61037E-06	3.68589E-05	3.68589E-05	2.60987E-05	2.60987E-05	2.58539E-06	2.58539E-06	8.32416E-06	8.32416E-06	5.24865E-05
3833203774555	383320	3774555	0.000159038	0.000159038	0.000681071	0.000681071	1.88087E-05	1.24263E-05	2.09845E-05	2.09845E-05	6.33404E-06	6.52744E-06	3.64209E-05	3.64209E-05	2.57713E-05	2.57713E-05	2.55296E-06	2.55296E-06	8.21974E-06	8.21974E-06	5.27372E-05
3833303774555	383330	3774555	0.000155592	0.000155592	0.000666316	0.000666316	1.85698E-05	1.22685E-05	2.07179E-05	2.07179E-05	6.25357E-06	6.44452E-06	3.60086E-05	3.60086E-05	2.54439E-05	2.54439E-05	2.52052E-06	2.52052E-06	8.11532E-06	8.11532E-06	5.28625E-05
3833403774555	383340	3774555	0.000151674	0.000151674	0.000649537	0.000649537	1.82512E-05	1.2058E-05	2.03625E-05	2.03625E-05	6.14629E-06	6.33396E-06	3.55834E-05	3.55834E-05	2.50074E-05	2.50074E-05	2.47728E-06	2.47728E-06	7.9761E-06	7.9761E-06	5.11136E-05
3833503774555	383350	3774555	0.000148309	0.000148309	0.000635126	0.000635126	1.8E-05	1.1892E-05	2.00823E-05	2.00823E-05	6.06169E-06	6.24678E-06	3.51454E-05	3.51454E-05	2.46632E-05	2.46632E-05	2.44319E-06	2.44319E-06	7.86632E-06	7.86632E-06	5.07136E-05
3833603774555	383360	3774555	0.000144783	0.000144783	0.000620026	0.000620026	1.77733E-05	1.17423E-05	1.98293E-05	1.98293E-05	5.98536E-06	6.16812E-06	3.47332E-05	3.47332E-05	2.43526E-05	2.43526E-05	2.41242E-06	2.41242E-06	7.76726E-06	7.76726E-06	5.04629E-05
3833703774555	383370	3774555	0.000141507	0.000141507	0.000605995	0.000605995	1.75773E-05	1.16127E-05	1.96106E-05	1.96106E-05	5.91933E-06	6.10008E-06	3.43982E-05	3.43982E-05	2.4084E-05	2.4084E-05	2.38581E-06	2.38581E-06	7.68158E-06	7.68158E-06	5.02659E-05
3833803774555	383380	3774555	0.000138162	0.000138162	0.000591673	0.000591673	1.73873E-05	1.14873E-05	1.93987E-05	1.93987E-05	5.85537E-06	6.03416E-06	3.40632E-05	3.40632E-05	2.38238E-05	2.38238E-05	2.36003E-06	2.36003E-06	7.59858E-06	7.59858E-06	5.0063E-05
3833903774555	383390	3774555	0.000134197	0.000134197	0.000574691	0.000574691	1.71545E-05	1.13335E-05	1.9139E-05	1.9139E-05	5.77697E-06	5.95337E-06	3.36767E-05	3.36767E-05	2.35048E-05	2.35048E-05	2.32843E-06	2.32843E-06	7.49683E-06	7.49683E-06	4.9669E-05
3834003774555	383400	3774555	0.000129732	0.000129732	0.000555571	0.000555571	1.68911E-05	1.11594E-05	1.88451E-05	1.88451E-05	5.68825E-06	5.86194E-06	3.32387E-05	3.32387E-05	2.31438E-05	2.31438E-05	2.29267E-06	2.29267E-06	7.3817E-06	7.3817E-06	4.90781E-05
3834103774555	383410	3774555	0.000125459	0.000125459	0.000537272	0.000537272	1.66338E-05	1.09894E-05	1.8558E-05	1.8558E-05	5.6016E-06	5.77264E-06	3.28264E-05	3.28264E-05	2.27912E-05	2.27912E-05	2.25774E-06	2.25774E-06	7.26925E-06	7.26925E-06	4.84752E-05
3834203774555	383420	3774555	0.000123266	0.000123266	0.00052788	0.00052788	1.6548E-05	1.09327E-05	1.84623E-05	1.84623E-05	5.57272E-06	5.74287E-06	3.26847E-05	3.26847E-05	2.26737E-05	2.26737E-05	2.2461E-06	2.2461E-06	7.23177E-06	7.23177E-06	4.84752E-05
3834303774555	383430	3774555	0.00012116	0.00012116	0.000518859	0.000518859	1.64683E-05	1.08801E-05	1.83734E-05	1.83734E-05	5.54589E-06	5.71523E-06	3.2543E-05	3.2543E-05	2.25646E-05	2.25646E-05	2.23529E-06	2.23529E-06	7.19696E-06	7.19696E-06	4.84931E-05
3834403774555	383440	3774555	0.000118083	0.000118083	0.000505685	0.000505685	1.6309E-05	1.07749E-05	1.81957E-05	1.81957E-05	5.49225E-06	5.65995E-06	3.22853E-05	3.22853E-05	2.23463E-05	2.23463E-05	2.21367E-06	2.21367E-06	7.12735E-06	7.12735E-06	4.81768E-05
3834503774555	383450	3774555	0.00011379	0.00011379	0.000487299	0.000487299	1.60456E-05	1.06008E-05	1.79018E-05	1.79018E-05	5.40353E-06	5.56853E-06	3.18473E-05	3.18473E-05	2.19854E-05	2.19854E-05	2.17791E-06	2.17791E-06	7.01222E-06	7.01222E-06	4.73888E-05
3834603774555	383460	3774555	0.000109802	0.000109802	0.000470219	0.000470219	1.57944E-05	1.04349E-05	1.76215E-05	1.76215E-05	5.31894E-06	5.48135E-06	3.14479E-05	3.14479E-05	2.16412E-05	2.16412E-05	2.14382E-06	2.14382E-06	6.90244E-06	6.90244E-06	4.66427E-05
3834703774555	383470	3774555	0.000106791	0.000106791	0.000457328	0.000457328	1.56351E-05	1.03296E-05	1.74438E-05	1.74438E-05	5.2653E-06	5.42607E-06	3.11774E-05	3.11774E-05	2.14229E-05	2.14229E-05	2.1222E-06	2.1222E-06	6.83283E-06	6.83283E-06	4.6201E-05
3834803774555	383480	3774555	0.000104025	0.000104025	0.00044548	0.00044548	1.54881E-05	1.02325E-05	1.72798E-05	1.72798E-05	5.21578E-06	5.37504E-06	3.09326E-05	3.09326E-05	2.12215E-05	2.12215E-05	2.10224E-06	2.10224E-06	6.76857E-06	6.76857E-06	4.5819E-05
3834903774555	383490	3774555	0.000101654	0.000101654	0.000435328	0.000435328	1.53778E-05	1.01596E-05	1.71567E-05	1.71567E-05	5.17864E-06	5.33677E-06	3.07522E-05	3.07522E-05	2.10704E-05	2.10704E-05	2.08727E-06	2.08727E-06	6.72038E-06	6.72038E-06	4.55623E-05
3835003774555	383500	3774555	0.000100152	0.000100152	0.000428896	0.000428896	1.53533E-05	1.01434E-05	1.71294E-05	1.71294E-05	5.17039E-06	5.32827E-06	3.07136E-05	3.07136E-05	2.10368E-05	2.10368E-05	2.08394E-06	2.08394E-06	6.70967E-06	6.70967E-06	4.56399E-05
3835103774555	383510	3774555	9.86397E-05	9.86397E-05	0.000422419	0.000422419	1.53227E-05	1.01232E-05	1.70952E-05	1.70952E-05	5.16007E-06	5.31763E-06	3.06749E-05	3.06749E-05	2.09948E-05	2.09948E-05	2.07979E-06	2.07979E-06	6.69628E-06	6.69628E-06	4.57055E-05
3835203774555	383520	3774555	9.74225E-05	9.74225E-05	0.000417206	0.000417206	1.53349E-05	1.01313E-05	1.71089E-05	1.71089E-05	5.1642E-06	5.32189E-06	3.06878E-05	3.06878E-05	2.10116E-05	2.10116E-05	2.08145E-06	2.08145E-06	6.70163E-06	6.70163E-06	4.58966E-05
3835303774555	383530	3774555	9.63083E-05	9.63083E-05	0.000412435	0.000412435	1.53533E-05	1.01434E-05	1.71294E-05	1.71294E-05	5.17039E-06	5.32827E-06	3.07265E-05	3.07265E-05	2.10368E-05	2.10368E-05	2.08394E-06	2.08394E-06	6.70967E-06	6.70967E-06	4.61353E-05
3835403774555	383540	3774555	9.52045E-05	9.52045E-05	0.000407708	0.000407708	1.53778E-05	1.01596E-05	1.71567E-05	1.71567E-05	5.17864E-06	5.33677E-06	3.0778E-05	3.0778E-05	2.10704E-05	2.10704E-05	2.08727E-06	2.08727E-06	6.72038E-06	6.72038E-06	4.6386E-05
3835503774555	383550	3774555	9.42018E-05	9.42018E-05	0.000403414	0.000403414	1.54207E-05	1.0188E-05	1.72046E-05	1.72046E-05	5.19309E-06	5.35165E-06	3.08424E-05	3.08424E-05	2.11291E-05	2.11291E-05	2.09309E-06	2.09309E-06	6.73912E-06	6.73912E-06	4.66904E-05
3835603774555	383560	3774555	9.31743E-05	9.31743E-05	0.000399014	0.000399014	1.54636E-05	1.02163E-05	1.72524E-05	1.72524E-05	5.20753E-06	5.36654E-06	3.09197E-05	3.09197E-05	2.11879E-05	2.11879E-05	2.09891E-06	2.09891E-06	6.75786E-06	6.75786E-06	4.69949E-05
3835703774555	383570	3774555	9.21221E-05	9.21221E-05	0.000394508	0.000394508	1.55065E-05	1.02446E-05	1.73003E-05	1.73003E-05	5.22197E-06	5.38142E-06	3.0997E-05	3.0997E-05	2.12466E-05	2.12466E-05	2.10473E-06	2.10473E-06	6.7766E-06	6.7766E-06	4.72874E-05
3835803774555	383580	3774555	9.10348E-05	9.10348E-05	0.000389851	0.000389851	1.55493E-05	1.0273E-05	1.73481E-05	1.73481E-05	5.23641E-06	5.3963E-06	3.10614E-05	3.10614E-05	2.13054E-05	2.13054E-05	2.11055E-06	2.11055E-06	6.79535E-06	6.79535E-06	4.75679E-05
3835903774555	383590	3774555	8.99475E-05	8.99475E-05	0.000385195	0.000385195	1.55922E-05	1.03013E-05	1.7396E-05	1.7396E-05	5.25086E-06	5.41119E-06	3.11387E-05	3.11387E-05	2.13642E-05	2.13642E-05	2.11638E-06	2.11638E-06	6.81409E-06	6.81409E-06	4.78544E-05
3836003774555	383600	3774555	8.98629E-05	8.98629E-05	0.000384833	0.000384833	1.57883E-05	1.04308E-05	1.76147E-05	1.76147E-05	5.31688E-06	5.47923E-06	3.14479E-05	3.14479E-05	2.16328E-05	2.16328E-05	2.14299E-06	2.14299E-06	6.89977E-06	6.89977E-06	4.88334E-05
3836103774555	383610	3774555	8.97597E-05	8.97597E-05	0.000384391	0.000384391	1.60027E-05	1.05725E-05	1.78539E-05	1.78539E-05	5.38909E-06	5.55364E-06	3.177E-05	3.177E-05	2.19266E-05	2.19266E-05	2.17209E-06	2.17209E-06	6.99348E-06	6.99348E-06	4.99018E-05
3836203774555	383620	3774555	8.98959E-05	8.98959E-05	0.000384974	0.000384974	1.62723E-05	1.07506E-05	1.81547E-05	1.81547E-05	5.47987E-06	5.6472E-06	3.21823E-05	3.21823E-05	2.2296E-05	2.2296E-05	2.20868E-06	2.20868E-06	7.11128E-06	7.11128E-06	5.12449E-05
3836303774555	383630	3774555	9.03622E-05	9.03622E-05	0.000386971	0.000386971	1.66338E-05	1.09894E-05	1.8558E-05	1.8558E-05	5.6016E-06	5.77264E-06	3.27105E-05	3.27105E-05	2.27912E-05	2.27912E-05	2.25774E-06	2.25774E-06	7.26925E-06	7.26925E-06	5.29282E-05
3836403774555	383640	3774555	9.08161E-05	9.08161E-05	0.000388915	0.000388915	1.70259E-05	1.12484E-05	1.89954E-05	1.89954E-05	5.73365E-06	5.90872E-06	3.33031E-05	3.33031E-05	2.33285E-05	2.33285E-05	2.31097E-06	2.31097E-06	7.44061E-06	7.44061E-06	5.46712E-05
3836503774555	383650	3774555	9.12679E-05	9.12679E-05	0.00039085	0.00039085	1.74609E-05	1.15358E-05	1.94807E-05	1.94807E-05	5.88013E-06	6.05968E-06	3.39859E-05	3.39859E-05	2.39245E-05	2.39245E-05	2.37001E-06	2.37001E-06	7.63071E-06	7.63071E-06	5.65096E-05
3836603774555	383660	3774555	9.26957E-05	9.26957E-05	0.000396964	0.000396964	1.8049E-05	1.19244E-05	2.01369E-05	2.01369E-05	6.0782E-06	6.26379E-06	3.47976E-05	3.47976E-05	2.47304E-05	2.47304E-05	2.44984E-06	2.44984E-06	7.88774E-06	7.88774E-06	6.02523E-05
3836703774555	383670	3774555	9.31537E-05	9.31537E-05	0.000398925	0.000398925	1.84534E-05	1.21916E-05	2.05881E-05	2.05881E-05	6.21437E-06	6.40412E-06	3.55963E-05	3.55963E-05	2.52844E-05	2.52844E-05	2.50472E-06	2.50472E-06	8.06445E-06	8.06445E-06	6.08432E-05
3836803774555	383680	3774555	9.17837E-05	9.17837E-05	0.000393059	0.000393059	1.86923E-05	1.23494E-05	2.08547E-05	2.08547E-05	6.29484E-06	6.48705E-06	3.61117E-05	3.61117E-05	2.56118E-05	2.56118E-05	2.53716E-06	2.53716E-06	8.16887E-06	8.16887E-06	6.10521E-05
3836903774555	383690	3774555	9.02322E-05	9.02322E-05	0.000386414	0.000386414	1.88884E-05	1.24789E-05	2.10734E-05	2.10734E-05	6.36086E-06	6.55508E-06	3.66141E-05	3.66141E-05	2.58804E-05	2.58804E-05	2.56377E-06	2.56377E-06	8.25455E-06	8.25455E-06	6.09745E-05
3837003774555	383700	3774555	8.86208E-05	8.86208E-05	0.000379514	0.000379514	1.91641E-05	1.26611E-05	2.1381E-05	2.1381E-05	6.4537E-06	6.65076E-06	3.7503E-05	3.7503E-05	2.62582E-05	2.62582E-05	2.60119E-06	2.60119E-06	8.37504E-06	8.37504E-06	6.08671E-05
3837103774555	383710	3774555	8.6898E-05	8.6898E-05	0.000372136	0.000372136	1.94643E-05	1.28594E-05	2.17159E-05	2.17159E-05	6.5548E-06	6.75495E-06	3.88944E-05	3.88944E-05	2.66695E-05	2.66695E-05	2.64193E-06	2.64193E-06	8.50623E-06	8.50623E-06	6.07059E-05
3837203774555	383720	3774555	8.51299E-05	8.51299E-05	0.000364564	0.000364564	1.97216E-05	1.30294E-05	2.2003E-05	2.2003E-05	6.64146E-06	6.84425E-06	4.04791E-05	4.04791E-05	2.70221E-05	2.70221E-05	2.67686E-06	2.67686E-06	8.61868E-06	8.61868E-06	6.05149E-05
3837303774555	383730	3774555	8.3372E-05	8.3372E-05	0.000357036	0.000357036	1.97154E-05	1.30254E-05	2.19962E-05	2.19962E-05	6.63939E-06	6.84212E-06	4.05821E-05	4.05821E-05	2.70137E-05	2.70137E-05	2.67603E-06	2.67603E-06	8.61601E-06	8.61601E-06	6.03358E-05
3837403774555	383740	3774555	8.16513E-05	8.16513E-05	0.000349667	0.000349667	1.96787E-05	1.30011E-05	2.19551E-05	2.19551E-05	6.62701E-06	6.82936E-06	4.05564E-05	4.05564E-05	2.69633E-05	2.69633E-05	2.67104E-06	2.67104E-06	8.59994E-06	8.59994E-06	6.01448E-05
3837503774555	383750	3774555	7.99636E-05	7.99636E-05	0.00034244	0.00034244	1.96419E-05	1.29768E-05	2.19141E-05	2.19141E-05	6.61463E-06	6.81661E-06	4.05177E-05	4.05177E-05	2.6913E-05	2.6913E-05	2.66605E-06	2.66605E-06	8.58388E-06	8.58388E-06	5.99359E-05
3837603774555	383760	3774555	7.83089E-05	7.83089E-05	0.000335353	0.000335353	1.95929E-05	1.29444E-05	2.18594E-05	2.18594E-05	6.59813E-06	6.7996E-06	4.04275E-05	4.04275E-05	2.68458E-05	2.68458E-05	2.6594E-06	2.6594E-06	8.56246E-06	8.56246E-06	5.97151E-05
3837703774555	383770	3774555	7.66934E-05	7.66934E-05	0.000328435	0.000328435	1.95378E-05	1.2908E-05	2.17979E-05	2.17979E-05	6.57956E-06	6.78046E-06	4.03245E-05	4.03245E-05	2.67703E-05	2.67703E-05	2.65191E-06	2.65191E-06	8.53836E-06	8.53836E-06	5.94763E-05
3837803774555	383780	3774555	7.51481E-05	7.51481E-05	0.000321817	0.000321817	1.94888E-05	1.28756E-05	2.17432E-05	2.17432E-05	6.56305E-06	6.76345E-06	4.02343E-05	4.02343E-05	2.67031E-05	2.67031E-05	2.64526E-06	2.64526E-06	8.51694E-06	8.51694E-06	5.92793E-05
3837903774555	383790	3774555	7.3644E-05	7.3644E-05	0.000315376	0.000315376	1.94397E-05	1.28432E-05	2.16886E-05	2.16886E-05	6.54655E-06	6.74644E-06	4.01312E-05	4.01312E-05	2.6636E-05	2.6636E-05	2.63861E-06	2.63861E-06	8.49552E-06	8.49552E-06	5.90704E-05
3838003774555	383800	3774555	7.21874E-05	7.21874E-05	0.000309138	0.000309138	1.93969E-05	1.28149E-05	2.16407E-05	2.16407E-05	6.53211E-06	6.73156E-06	4.0041E-05	4.0041E-05	2.65772E-05	2.65772E-05	2.63279E-06	2.63279E-06	8.47678E-06	8.47678E-06	5.88734E-05
3838103774555	383810	3774555	7.07762E-05	7.07762E-05	0.000303095	0.000303095	1.9354E-05	1.27866E-05	2.15929E-05	2.15929E-05	6.51766E-06	6.71668E-06	3.99509E-05	3.99509E-05	2.65184E-05	2.65184E-05	2.62697E-06	2.62697E-06	8.45804E-06	8.45804E-06	5.86824E-05
3838203774555	383820	3774555	6.93979E-05	6.93979E-05	0.000297193	0.000297193	1.93172E-05	1.27623E-05	2.15519E-05	2.15519E-05	6.50528E-06	6.70392E-06	3.98607E-05	3.98607E-05	2.64681E-05	2.64681E-05	2.62198E-06	2.62198E-06	8.44197E-06	8.44197E-06	5.84795E-05
3838303774555	383830	3774555	6.80651E-05	6.80651E-05	0.000291485	0.000291485	1.92805E-05	1.2738E-05	2.15108E-05	2.15108E-05	6.4929E-06	6.69116E-06	3.97705E-05	3.97705E-05	2.64177E-05	2.64177E-05	2.61699E-06	2.61699E-06	8.42591E-06	8.42591E-06	5.83063E-05

			MSite Grubbing / Prep	MMass Grading / Excavation	MMass Grading / Excavation	MDrainage / Utilities Trenching	MFoundations / Concrete Pads	MBuilding / Structure Construction	MAsphalt Paving	MLandscaping or Other Finishing	MWaterside Construction (Piles)	RSSWRe-striping South Valley	RSSWRe-striping Silver Lake Boulevard	RSSWDemolition	RSSWPlacing Base	RSSWForm/Place Rebar and Pour	Child Risk				
Unique Identifier	X (UTM)	Y (UTM)	2027	2027	2028	2028	2028	2028	2028	2028	2028	2029	2029	2029	2029	2029	3rd Trimester	0<2	2<16	Total	per million
3830703774555	383070	3774555	3.53562E-05	8.82871E-05	8.82871E-05	2.4708E-05	4.55909E-05	8.19809E-05	5.79966E-05	1.75747E-05	3.11176E-05	1.59265E-05	2.64219E-05	4.49751E-05	2.44484E-05	7.31783E-06	6.68228E-09	2.568E-07	2.6299E-08	2.89779E-07	0.28977858
3830803774555	383080	3774555	3.69021E-05	9.21473E-05	9.21473E-05	2.57883E-05	4.75843E-05	8.55654E-05	6.05324E-05	1.83431E-05	3.24782E-05	1.61777E-05	2.72359E-05	4.65965E-05	2.53298E-05	7.58165E-06	6.96608E-09	2.704E-07	2.7658E-08	3.05022E-07	0.30502165
3830903774555	383090	3774555	3.78663E-05	9.45549E-05	9.45549E-05	2.64621E-05	4.88275E-05	8.7801E-05	6.2114E-05	1.88224E-05	3.33267E-05	1.63887E-05	2.78086E-05	4.75642E-05	2.58559E-05	7.73911E-06	7.23071E-09	2.8306E-07	2.8919E-08	3.19214E-07	0.31921413
3831003774555	383100	3774555	3.84372E-05	9.59807E-05	9.59807E-05	2.68611E-05	4.95638E-05	8.91249E-05	6.30505E-05	1.91062E-05	3.38292E-05	1.65998E-05	2.81452E-05	4.815E-05	2.61743E-05	7.83442E-06	7.49956E-09	2.9605E-07	3.0159E-08	3.33704E-07	0.3337041
3831103774555	383110	3774555	3.90028E-05	9.73929E-05	9.73929E-05	2.72563E-05	5.02931E-05	9.04363E-05	6.39783E-05	1.93874E-05	3.4327E-05	1.68861E-05	2.84567E-05	4.87018E-05	2.64742E-05	7.9242E-06	7.75314E-09	3.0841E-07	3.137E-08	3.47534E-07	0.34753407
3831203774555	383120	3774555	3.95576E-05	9.87783E-05	9.87783E-05	2.7644E-05	5.10085E-05	9.17227E-05	6.48883E-05	1.96631E-05	3.48153E-05	1.71323E-05	2.87481E-05	4.92111E-05	2.67511E-05	8.00707E-06	8.02404E-09	3.2199E-07	3.2605E-08	3.62619E-07	0.36261914
3831303774555	383130	3774555	4.00154E-05	9.99216E-05	9.99216E-05	2.7964E-05	5.15988E-05	9.27843E-05	6.56393E-05	1.98907E-05	3.52183E-05	1.72529E-05	2.90144E-05	4.9661E-05	2.69957E-05	8.08028E-06	8.25668E-09	3.3326E-07	3.3702E-08	3.75219E-07	0.37521946
3831403774555	383140	3774555	4.04517E-05	0.000101011	0.000101011	2.82689E-05	5.21614E-05	9.3796E-05	6.6355E-05	2.01076E-05	3.56022E-05	1.74137E-05	2.92606E-05	5.00855E-05	2.72264E-05	8.14934E-06	8.45804E-09	3.4324E-07	3.4717E-08	3.86411E-07	0.38641143
3831503774555	383150	3774555	4.0888E-05	0.0001021	0.0001021	2.85738E-05	5.2724E-05	9.48076E-05	6.70707E-05	2.03245E-05	3.59862E-05	1.74639E-05	2.95017E-05	5.05014E-05	2.74525E-05	8.21702E-06	8.65335E-09	3.5286E-07	3.5729E-08	3.97238E-07	0.39723839
3831603774555	383160	3774555	4.13243E-05	0.00010319	0.00010319	2.88787E-05	5.32866E-05	9.58192E-05	6.77864E-05	2.05413E-05	3.63702E-05	1.76096E-05	2.97429E-05	5.09259E-05	2.76833E-05	8.28609E-06	8.8346E-09	3.6173E-07	3.6721E-08	4.07286E-07	0.4072857
3831703774555	383170	3774555	4.17606E-05	0.000104279	0.000104279	2.91836E-05	5.38492E-05	9.68309E-05	6.85021E-05	2.07582E-05	3.67542E-05	1.76347E-05	2.99891E-05	5.13419E-05	2.79094E-05	8.35377E-06	9.00186E-09	3.6984E-07	3.769E-08	4.16529E-07	0.41652928
3831903774555	383190	3774555	4.26386E-05	0.000106472	0.000106472	2.97971E-05	5.49813E-05	9.88667E-05	6.99423E-05	2.11946E-05	3.75269E-05	1.76096E-05	3.04764E-05	5.21908E-05	2.83709E-05	8.49189E-06	9.24737E-09	3.8176E-07	3.9453E-08	4.30462E-07	0.43046154
3832003774555	383200	3774555	4.30803E-05	0.000107575	0.000107575	3.01058E-05	5.55509E-05	9.98908E-05	7.06668E-05	2.14142E-05	3.79157E-05	1.75543E-05	3.07226E-05	5.26152E-05	2.86016E-05	8.56095E-06	9.32071E-09	3.8528E-07	4.0223E-08	4.34824E-07	0.43482415
3832103774555	383210	3774555	4.3522E-05	0.000108678	0.000108678	3.04145E-05	5.61204E-05	0.000100915	7.13913E-05	2.16337E-05	3.83044E-05	1.73785E-05	3.09738E-05	5.30397E-05	2.88323E-05	8.63002E-06	9.36596E-09	3.8728E-07	4.0914E-08	4.37556E-07	0.43755591
3832203774555	383220	3774555	4.39636E-05	0.000109781	0.000109781	3.07231E-05	5.669E-05	0.000101939	7.21158E-05	2.18533E-05	3.86931E-05	1.7283E-05	3.122E-05	5.34641E-05	2.90631E-05	8.69908E-06	9.3759E-09	3.8737E-07	4.149E-08	4.38237E-07	0.43823696
3832303774555	383230	3774555	4.43999E-05	0.00011087	0.00011087	3.1028E-05	5.72526E-05	0.000102951	7.28315E-05	2.20701E-05	3.90771E-05	1.7077E-05	3.14612E-05	5.38886E-05	2.92938E-05	8.76814E-06	9.36644E-09	3.863E-07	4.1969E-08	4.37636E-07	0.43763636
3832403774555	383240	3774555	4.48362E-05	0.000111959	0.000111959	3.13329E-05	5.78151E-05	0.000103962	7.35472E-05	2.2287E-05	3.94611E-05	1.70268E-05	3.16923E-05	5.43045E-05	2.95199E-05	8.83582E-06	9.37368E-09	3.8566E-07	4.2498E-08	4.37533E-07	0.43753269
3832503774555	383250	3774555	4.52671E-05	0.000113036	0.000113036	3.16341E-05	5.83708E-05	0.000104962	7.4254E-05	2.25012E-05	3.98404E-05	1.69866E-05	3.19284E-05	5.4712E-05	2.97414E-05	8.90212E-06	9.37191E-09	3.844E-07	4.2973E-08	4.36746E-07	0.43674611
3832603774555	383260	3774555	4.56765E-05	0.000114058	0.000114058	3.19201E-05	5.88987E-05	0.000105911	7.49255E-05	2.27047E-05	4.02007E-05	1.69313E-05	3.21545E-05	5.51025E-05	2.99537E-05	8.96566E-06	9.3503E-09	3.8208E-07	4.3327E-08	4.34761E-07	0.4347606
3832703774555	383270	3774555	4.60428E-05	0.000114972	0.000114972	3.21761E-05	5.9371E-05	0.00010676	7.55263E-05	2.28868E-05	4.0523E-05	1.6856E-05	3.23655E-05	5.54675E-05	3.01521E-05	9.02505E-06	9.27366E-09	3.7665E-07	4.3426E-08	4.2935E-07	0.42934953
3832803774555	383280	3774555	4.63983E-05	0.00011586	0.00011586	3.24245E-05	5.98294E-05	0.000107584	7.61095E-05	2.30635E-05	4.08359E-05	1.66701E-05	3.25765E-05	5.58241E-05	3.03459E-05	9.08306E-06	9.2044E-09	3.7174E-07	4.3472E-08	4.24415E-07	0.42441513
3832903774555	383290	3774555	4.67322E-05	0.000116694	0.000116694	3.26579E-05	6.026E-05	0.000108359	7.66573E-05	2.32295E-05	4.11298E-05	1.64641E-05	3.27725E-05	5.61552E-05	3.05259E-05	9.13693E-06	9.13402E-09	3.6695E-07	4.3422E-08	4.19504E-07	0.41950435
3833003774555	383300	3774555	4.70554E-05	0.000117501	0.000117501	3.28838E-05	6.06767E-05	0.000109108	7.71874E-05	2.33901E-05	4.14143E-05	1.63586E-05	3.29584E-05	5.64692E-05	3.06966E-05	9.18804E-06	9.0549E-09	3.6168E-07	4.3226E-08	4.13959E-07	0.41395854
3833103774555	383310	3774555	4.73625E-05	0.000118268	0.000118268	3.30983E-05	6.10726E-05	0.00010982	7.7691E-05	2.35427E-05	4.16845E-05	1.6233E-05	3.31241E-05	5.67494E-05	3.08489E-05	9.23362E-06	8.9676E-09	3.5615E-07	4.2884E-08	4.08002E-07	0.40800161
3833203774555	383320	3774555	4.75887E-05	0.000118833	0.000118833	3.32564E-05	6.13643E-05	0.000110345	7.80621E-05	2.36552E-05	4.18836E-05	1.6027E-05	3.32397E-05	5.69361E-05	3.09504E-05	9.26401E-06	8.82772E-09	3.4816E-07	4.2137E-08	3.99124E-07	0.3991237
3833303774555	383330	3774555	4.77018E-05	0.000119115	0.000119115	3.33355E-05	6.15102E-05	0.000110607	7.82477E-05	2.37114E-05	4.19832E-05	1.5826E-05	3.29835E-05	5.68513E-05	3.09043E-05	9.25019E-06	8.69315E-09	3.4055E-07	4.125E-08	3.90496E-07	0.39049633
3833403774555	383340	3774555	4.61236E-05	0.000115174	0.000115174	3.22326E-05	5.94751E-05	0.000106947	7.56589E-05	2.29269E-05	4.05941E-05	1.5605E-05	3.26619E-05	5.5892E-05	3.03828E-05	9.09411E-06	8.53336E-09	3.3198E-07	4.0095E-08	3.80608E-07	0.38060785
3833503774555	383350	3774555	4.57627E-05	0.000114273	0.000114273	3.19804E-05	5.90098E-05	0.000106111	7.50669E-05	2.27475E-05	4.02765E-05	1.53789E-05	3.21495E-05	5.47545E-05	2.97645E-05	8.90903E-06	8.3895E-09	3.2425E-07	3.917E-08	3.71811E-07	0.37181058
3833603774555	383360	3774555	4.55365E-05	0.000113708	0.000113708	3.18223E-05	5.87181E-05	0.000105586	7.46958E-05	2.26351E-05	4.00774E-05	1.51629E-05	3.17274E-05	5.42876E-05	2.95107E-05	8.83306E-06	8.25446E-09	3.1713E-07	3.8291E-08	3.63672E-07	0.36367204
3833703774555	383370	3774555	4.53587E-05	0.000113264	0.000113264	3.16981E-05	5.84889E-05	0.000105174	7.44042E-05	2.25467E-05	3.9921E-05	1.49719E-05	3.15516E-05	5.40074E-05	2.93584E-05	8.78748E-06	8.13266E-09	3.1067E-07	3.7491E-08	3.56299E-07	0.35629855
3833803774555	383380	3774555	4.51756E-05	0.000112807	0.000112807	3.15701E-05	5.82527E-05	0.000104749	7.41038E-05	2.24557E-05	3.97598E-05	1.47961E-05	3.13808E-05	5.37103E-05	2.91969E-05	8.73913E-06	8.01128E-09	3.0435E-07	3.6694E-08	3.49053E-07	0.34905268
3833903774555	383390	3774555	4.48201E-05	0.000111919	0.000111919	3.13216E-05	5.77943E-05	0.000103925	7.35207E-05	2.2279E-05	3.94469E-05	1.45801E-05	3.10994E-05	5.32434E-05	2.89431E-05	8.66317E-06	7.86621E-09	2.9717E-07	3.5764E-08	3.40803E-07	0.34080316
3834003774555	383400	3774555	4.42868E-05	0.000110588	0.000110588	3.0949E-05	5.71067E-05	0.000102688	7.26459E-05	2.20139E-05	3.89776E-05	1.43389E-05	3.07075E-05	5.25643E-05	2.85739E-05	8.55267E-06	7.69868E-09	2.8924E-07	3.4723E-08	3.31662E-07	0.33166194
3834103774555	383410	3774555	4.37428E-05	0.000109229	0.000109229	3.05688E-05	5.64052E-05	0.000101427	7.17535E-05	2.17435E-05	3.84988E-05	1.41178E-05	3.03056E-05	5.18767E-05	2.82001E-05	8.44079E-06	7.5335E-09	2.8155E-07	3.3726E-08	3.22809E-07	0.3228087
3834203774555	383420	3774555	4.37428E-05	0.000109229	0.000109229	3.05688E-05	5.64052E-05	0.000101427	7.17535E-05	2.17435E-05	3.84988E-05	1.40425E-05	3.02805E-05	5.18342E-05	2.8177E-05	8.43388E-06	7.4582E-09	2.7738E-07	3.3219E-08	3.18053E-07	0.3180531
3834303774555	383430	3774555	4.3759E-05	0.000109269	0.000109269	3.05801E-05	5.6426E-05	0.000101464	7.17801E-05	2.17515E-05	3.8513E-05	1.39721E-05	3.02704E-05	5.18088E-05	2.81632E-05	8.42974E-06	7.38459E-09	2.7331E-07	3.2733E-08	3.13424E-07	0.31342355
3834403774555	383440	3774555	4.34735E-05	0.000108557	0.000108557	3.03806E-05	5.60579E-05	0.000100803	7.13118E-05	2.16096E-05	3.82617E-05	1.38415E-05	3.00594E-05	5.14437E-05	2.79648E-05	8.37034E-06	7.26499E-09	2.6757E-07	3.2022E-08	3.06853E-07	0.30685285
3834503774555	383450	3774555	4.27625E-05	0.000106781	0.000106781	2.98837E-05	5.51411E-05	9.91539E-05	7.01455E-05	2.12562E-05	3.7636E-05	1.36204E-05	2.9552E-05	5.05778E-05	2.74941E-05	8.22946E-06	7.07854E-09	2.5948E-07	3.1017E-08	2.97577E-07	0.2975774
3834603774555	383460	3774555	4.20892E-05	0.0001051	0.0001051	2.94132E-05	5.42729E-05	9.75928E-05	6.9041E-05	2.09215E-05	3.70434E-05	1.34245E-05	2.90747E-05	4.97544E-05	2.70465E-05	8.09547E-06	6.89789E-09	2.5172E-07	3.0081E-08	2.88695E-07	0.28869525
3834703774555	383470	3774555	4.16906E-05	0.000104105	0.000104105	2.91347E-05	5.37589E-05	9.66685E-05	6.83872E-05	2.07234E-05	3.66926E-05	1.32888E-05	2.87933E-05	4.92705E-05	2.67834E-05	8.01674E-06	6.76389E-09	2.4571E-07	2.9376E-08	2.81849E-07	0.28184903
3834803774555	383480	3774555	4.13459E-05	0.000103244	0.000103244	2.88937E-05	5.33144E-05	9.58692E-05	6.78217E-05	2.0552E-05	3.63892E-05	1.31783E-05	2.85472E-05	4.88461E-05	2.65527E-05	7.94768E-06	6.64011E-09	2.4012E-07	2.873E-08	2.75492E-07	0.27549245
3834903774555	383490	3774555	4.11142E-05	0.000102665	0.000102665	2.87319E-05	5.30157E-05	9.53322E-05	6.74418E-05	2.04369E-05	3.61853E-05	1.30879E-05	2.83814E-05	4.85574E-05	2.63958E-05	7.90072E-06	6.5382E-09	2.3535E-07	2.818E-08	2.70069E-07	0.27006933
3835003774555	383500	3774555	4.11843E-05	0.00010284	0.00010284	2.87808E-05	5.3106E-05	9.54945E-05	6.75567E-05	2.04717E-05	3.6247E-05	1.30728E-05	2.84165E-05	4.86254E-05	2.64327E-05	7.91177E-06	6.48516E-09	2.3235E-07	2.7845E-08	2.6668E-07	0.26667981
3835103774555	383510	3774555	4.12435E-05	0.000102988	0.000102988	2.88222E-05	5.31824E-05	9.56319E-05	6.76538E-05	2.05012E-05	3.62991E-05	1.30527E-05	2.84517E-05	4.86763E-05	2.64604E-05	7.92006E-06	6.43159E-09	2.2935E-07	2.751E-08	2.6329E-07	0.26328982
3835203774555	383520	3774555	4.14159E-05	0.000103419	0.000103419	2.89427E-05	5.34047E-05	9.60316E-05	6.79366E-05	2.05868E-05	3.64508E-05	1.30628E-05	2.85622E-05	4.8863E-05	2.65619E-05	7.95044E-06	6.39639E-09	2.27E-07	2.7253E-08	2.6065E-07	0.26064991
3835303774555	383530	3774555	4.16313E-05	0.000103957	0.000103957	2.90932E-05	5.36825E-05	9.65311E-05	6.829E-05	2.06939E-05	3.66404E-05	1.30778E-05	2.87079E-05	4.91092E-05	2.66957E-05	7.9905E-06	6.36843E-09	2.2492E-07	2.7024E-08	2.58311E-07	0.25831104
3835403774555	383540	3774555	4.18576E-05	0.000104522	0.000104522	2.92513E-05	5.39742E-05	9.70557E-05	6.86611E-05	2.08064E-05	3.68396E-05	1.30979E-05	2.88587E-05	4.93639E-05	2.68342E-05	8.03194E-06	6.34196E-09	2.229E-07	2.6802E-08	2.56041E-07	0.25604087
3835503774555	383550	3774555	4.21323E-05	0.000105207	0.000105207	2.94433E-05	5.43285E-05	9.76927E-05	6.91117E-05	2.09429E-05	3.70813E-05	1.31331E-05	2.90496E-05	4.9678E-05	2.70049E-05	8.08304E-06	6.32397E-09	2.2117E-07	2.6609E-08	2.54105E-07	0.25410503
3835603774555	383560	3774555	4.2407E-05	0.000105893	0.000105893	2.96353E-05	5.46827E-05	9.83296E-05	6.95623E-05	2.10795E-05	3.73231E-05	1.31632E-05	2.92355E-05	4.99921E-05	2.71757E-05	8.13415E-06	6.30687E-09	2.1947E-07	2.6415E-08	2.52195E-07	0.25219485
3835703774555	383570	3774555	4.26709E-05	0.000106553	0.000106553	2.98197E-05	5.5023E-05	9.89416E-05	6.99953E-05	2.12107E-05	3.75554E-05	1.31984E-05	2.94214E-05	5.03062E-05	2.73464E-05	8.18526E-06	6.28934E-09	2.1777E-07	2.6218E-08	2.5028E-07	0.25027965
3835803774555	383580	3774555	4.29241E-05	0.000107185	0.000107185	2.99966E-05	5.53495E-05	9.95286E-05	7.04105E-05	2.13365E-05	3.77782E-05	1.32286E-05	2.95972E-05	5.06033E-05	2.75079E-05	8.2336E-06	6.27057E-09	2.1604E-07	2.6014E-08	2.48325E-07	0.2483254
3835903774555	383590	3774555	4.31826E-05	0.00010783	0.00010783	3.01773E-05	5.56829E-05	0.000100128	7.08346E-05	2.1465E-05	3.80058E-05	1.32587E-05	2.97781E-05	5.09089E-05	2.7674E-05	8.28332E-06	6.25284E-09	2.1435E-07	2.5815E-08	2.46421E-07	0.2464211
3836003774555	383600	3774555	4.4066E-05	0.000110036	0.000110036	3.07947E-05	5.68219E-05	0.000102176	7.22837E-05	2.19041E-05	3.87832E-05	1.33994E-05	3.0391E-05	5.19531E-05	2.82416E-05	8.45322E-06	6.31361E-09	2.1517E-07	2.5902E-08	2.47387E-07	0.24738708
3836103774555	383610	3774555	4.50301E-05	0.000112444	0.000112444	3.14684E-05	5.80652E-05	0.000104412	7.38652E-05	2.23834E-05	3.96318E-05	1.35551E-05	3.10592E-05	5.30906E-05	2.886E-05	8.6383E-06	6.37648E-09	2.1602E-07	2.6002E-08	2.48402E-07	0.24840195
3836203774555	383620	3774555	4.62421E-05	0.00011547	0.00011547	3.23154E-05	5.96279E-05	0.000107222	7.58532E-05	2.29858E-05	4.06984E-05	1.37561E-05	3.18932E-05	5.45168E-05	2.96353E-05	8.87035E-06	6.45688E-09	2.1741E-07	2.619E-08	2.5006E-07	0.25005979
3836303774555	383630	3774555	4.7761E-05	0.000119263	0.000119263	3.33769E-05	6.15866E-05	0.000110744	7.83449E-05	2.37409E-05	4.20353E-05	1.40324E-05	3.29182E-05	5.6274E-05	3.05905E-05	9.15627E-06	6.55485E-09	2.1935E-07	2.6492E-08	2.52401E-07	0.25240084
3836403774555	383640	3774555	4.93339E-05	0.00012319	0.00012319	3.4476E-05	6.36147E-05	0.000114391	8.09249E-05	2.45227E-05	4.34196E-05	1.4359E-05	3.39933E-05	5.81076E-05	3.15873E-05	9.45462E-06	6.64106E-09	2.2093E-07	2.6805E-08	2.54373E-07	0.25437346
3836503774555	383650	3774555	5.09929E-05	0.000127333	0.000127333	3.56354E-05	6.5754E-05	0.000118238	8.36462E-05	2.53473E-05	4.48797E-05	1.47207E-05	3.55408E-05	6.06374E-05	3.29624E-05	9.86623E-06	6.71148E-09	2.2209E-07	2.7149E-08	2.55948E-07	0.25594816
3836603774555	383660	3774555	5.43701E-05	0.000135766	0.000135766	3.79955E-05	7.01089E-05	0.000126069	8.91861E-05	2.70261E-05	4.78521E-05	1.51026E-05	3.7259E-05	6.37359E-05	3.46468E-05	1.03704E-05	6.79534E-09	2.2405E-07	2.7884E-08	2.58725E-07	0.25872512
3836703774555	383670	3774555	5.49034E-05	0.000137098	0.000137098	3.83682E-05	7.07965E-05	0.000127305	9.00608E-05	2.72912E-05	4.83214E-05	1.55196E-05	3.75554E-05	6.42707E-05	3.49375E-05	1.04574E-05	6.82972E-09	2.2397E-07	2.8073E-08	2.58871E-07	0.2588714
3836803774555	383680	3774555	5.50919E-05	0.000137569	0.000137569	3.84999E-05	7.10396E-05	0.000127742	9.03701E-05	2.73849E-05	4.84873E-05	1.57607E-05	3.7676E-05	6.4449E-05	3.50344E-05	1.04864E-05	6.82416E-09	2.2271E-07	2.7893E-08	2.5743E-07	0.25742998
3836903774555	383690	3774555	5.50219E-05	0.000137394	0.000137394	3.8451E-05	7.09493E-05	0.00012758	9.02552E-05	2.73501E-05	4.84257E-05	1.59717E-05	3.76358E-05	6.43726E-05	3.49929E-05	1.0474E-05	6.80118E-09	2.2051E-07	2.7604E-08	2.5492E-07	0.25491959
3837003774555	383700	3774555	5.49249E-05	0.000137152	0.000137152	3.83832E-05	7.08243E-05	0.000127355	9.00962E-05	2.73019E-05	4.83404E-05	1.63887E-05	3.75755E-05	6.42537E-05	3.49283E-05	1.04546E-05	6.8064E-09	2.1876E-07	2.7322E-08	2.5289E-07	0.25288956
3837103774555	383710	3774555	5.47795E-05	0.000136789	0.000136789	3.82816E-05	7.06367E-05	0.000127018	8.98576E-05	2.72296E-05	4.82124E-05	1.65998E-05	3.74801E-05	6.40924E-05	3.48406E-05	1.04284E-05	6.88692E-09	2.1754E-07	2.7019E-08	2.5145E-07	0.25145015
3837203774555	383720	3774555	5.46071E-05	0.000136358	0.000136358	3.81611E-05	7.04145E-05	0.000126618	8.95749E-05	2.71439E-05	4.80607E-05	1.65746E-05	3.73695E-05	6.38972E-05	3.47345E-05	1.03966E-05	6.84477E-09	2.1485E-07	2.6687E-08	2.48377E-07	0.24837703
3837303774555	383730	3774555	5.44455E-05	0.000135955	0.000135955	3.80482E-05	7.02061E-05	0.000126244	8.93098E-05	2.70636E-05	4.79184E-05	1.65344E-05	3.72741E-05	6.37274E-05	3.46422E-05	1.0369E-05	6.78563E-09	2.1199E-07	2.6328E-08	2.45107E-07	0.24510744
3837403774555	383740	3774555	5.42732E-05	0.000135524	0.000135524	3.79277E-05	6.99838E-05	0.000125844	8.90271E-05	2.69779E-05	4.77667E-05	1.64842E-05	3.71686E-05	6.35406E-05	3.45406E-05	1.03386E-05	6.71876E-09	2.091E-07	2.5973E-08	2.41788E-07	0.24178784
3837503774555	383750	3774555	5.40847E-05	0.000135053	0.000135053	3.7796E-05	6.97407E-05	0.000125407	8.87178E-05	2.68842E-05	4.76008E-05	1.6434E-05	3.7053E-05	6.33284E-05	3.44253E-05	1.03041E-05	6.64819E-09	2.062E-07	2.5621E-08	2.38466E-07	0.23846595
3837603774555	383760	3774555	5.38854E-05	0.000134556	0.000134556	3.76567E-05	6.94838E-05	0.000124945	8.83909E-05	2.67851E-05	4.74254E-05	1.63837E-05	3.69274E-05	6.31162E-05	3.43099E-05	1.02696E-05	6.578E-09	2.0334E-07	2.5274E-08	2.35194E-07	0.23519419
3837703774555	383770	3774555	5.36699E-05	0.000134018	0.000134018	3.75062E-05	6.92059E-05	0.000124445	8.80375E-05	2.6678E-05	4.72358E-05	1.63385E-05	3.67968E-05	6.2887E-05	3.41853E-05	1.02323E-05	6.50857E-09	2.0054E-07	2.4933E-08	2.31985E-07	0.23198476
3837803774555	383780	3774555	5.34922E-05	0.000133574	0.000133574	3.73819E-05	6.89767E-05	0.000124033	8.77459E-05	2.65897E-05	4.70794E-05	1.62933E-05	3.66863E-05	6.26917E-05	3.40792E-05	1.02005E-05	6.44268E-09	1.9789E-07	2.461E-08	2.28941E-07	0.2289407
3837903774555	383790	3774555	5.33036E-05	0.000133103	0.000133103	3.72502E-05	6.87336E-05	0.000123596	8.74367E-05	2.6496E-05	4.69134E-05	1.62531E-05	3.65707E-05	6.2488E-05	3.39684E-05	1.01673E-05	6.37765E-09	1.9529E-07	2.4294E-08	2.25959E-07	0.2259587
3838003774555	383800	3774555	5.31259E-05	0.000132659	0.000132659	3.7126E-05	6.85044E-05	0.000123184	8.71451E-05	2.64076E-05	4.6757E-05	1.62129E-05	3.64602E-05	6.23012E-05	3.38669E-05	1.0137E-05	6.31443E-09	1.9277E-07	2.3988E-08	2.23075E-07	0.22307469
3838103774555	383810	3774555	5.29535E-05	0.000132229	0.000132229	3.70055E-05	6.82822E-05	0.000122784	8.68623E-05	2.63219E-05	4.66053E-05	1.61727E-05	3.63597E-05	6.21145E-05	3.37654E-05	1.01066E-05	6.25283E-09	1.9033E-07	2.3693E-08	2.20278E-07	0.22027841
3838203774555	383820	3774555	5.27704E-05	0.000131772	0.000131772	3.68775E-05	6.8046E-05	0.000122359	8.65619E-05	2.62309E-05	4.64441E-05	1.61375E-05	3.62492E-05	6.19277E-05	3.36639E-05	1.00762E-05	6.1918E-09	1.8793E-07	2.3402E-08	2.17529E-07	0.21752852
3838303774555	383830	3774555	5.26142E-05	0.000131382	0.000131382	3.67684E-05	6.78446E-05	0.000121997	8.63057E-05	2.61532E-05	4.63066E-05	1.61024E-05	3.61537E-05	6.17579E-05	3.35716E-05	1.00486E-05	6.13314E-09	1.8564E-07	2.3124E-08	2.14899E-07	0.21489856
3838403774555	383840	3774555	5.24472E-05	0.000130965	0.000130965	3.66517E-05	6.76293E-05	0.00012161	8.60318E-05	2.60702E-05	4.61597E-05	1.60722E-05	3.60582E-05	6.15882E

			EGIODemolition	EGIOSite Grubbing / Prep	EGIOMass Grading / Excavation	EGIOMass Grading / Excavation	EGIODrainage / Utilities Trenching	EGIODrainage / Utilities Trenching	EGIOFoundations / Concrete Pads	EGIOFoundations / Concrete Pads	EGIOBuilding / Structure Construction	EGIOBuilding / Structure Construction	EGIOAsphalt Paving	EGIOArchitectural Coating	EGIOLandscaping or Other Finishing	EGIOWaterside Construction (Piles)	HIWaterside Construction (Landscaping)	HIWaterside Construction (Landscaping)	KMDemolition	KMSite Grubbing / Prep	KMMass Grading / Excavation
Unique Identifier	X (UTM)	Y (UTM)	2025	2025	2025	2026	2026	2027	2026	2027	2026	2027	2027	2027	2027	2027	2025	2026	2025	2025	2025
3838503774555	383850	3774555	0.00011336	0.00010229	0.000255433	0.000255433	7.14853E-05	7.14853E-05	0.000131904	0.000131904	0.000237188	0.000237188	0.000167796	1.57926E-05	5.08473E-05	9.00296E-05	0.000171604	0.000171604	0.000103869	9.37284E-05	0.000234047
3838603774555	383860	3774555	0.000111473	0.00010059	0.000251183	0.000251183	7.02958E-05	7.02958E-05	0.000129709	0.000129709	0.000233241	0.000233241	0.000165004	1.55298E-05	5.00012E-05	8.85316E-05	0.000170351	0.000170351	0.000103045	9.29851E-05	0.000232191
3838703774555	383870	3774555	0.000109629	9.8926E-05	0.000247026	0.000247026	6.91327E-05	6.91327E-05	0.000127563	0.000127563	0.000229382	0.000229382	0.000162274	1.52728E-05	4.91739E-05	8.70667E-05	0.000169098	0.000169098	0.000102215	9.22364E-05	0.000230321
3838803774555	383880	3774555	0.000107838	9.731E-05	0.000242991	0.000242991	6.80034E-05	6.80034E-05	0.000125479	0.000125479	0.000225635	0.000225635	0.000159623	1.50234E-05	4.83706E-05	8.56445E-05	0.000167877	0.000167877	0.00010135	9.14554E-05	0.000228371
3838903774555	383890	3774555	0.000106089	9.5732E-05	0.00023905	0.00023905	6.69005E-05	6.69005E-05	0.000123444	0.000123444	0.000221975	0.000221975	0.000157034	1.47797E-05	4.75862E-05	8.42555E-05	0.00016664	0.00016664	0.000100478	9.0669E-05	0.000226407
3839003774555	383900	3774555	0.000104382	9.4192E-05	0.000235204	0.000235204	6.5824E-05	6.5824E-05	0.000121458	0.000121458	0.000218403	0.000218403	0.000154507	1.45419E-05	4.68204E-05	8.28997E-05	0.000165419	0.000165419	9.96007E-05	8.98772E-05	0.00022443
3839103774555	383910	3774555	0.000102723	9.2694E-05	0.000231465	0.000231465	6.47776E-05	6.47776E-05	0.000119527	0.000119527	0.000214931	0.000214931	0.000152051	1.43107E-05	4.60761E-05	8.15818E-05	0.000164198	0.000164198	9.87232E-05	8.90854E-05	0.000222453
3829703774565	382970	3774565	0.000127787	0.00011531	0.000287942	0.000287942	8.05833E-05	8.05833E-05	0.000148691	0.000148691	0.000267375	0.000267375	0.000189152	1.78025E-05	5.73187E-05	0.000101488	0.000123231	0.000123231	4.60637E-05	4.15667E-05	0.000103795
3829803774565	382980	3774565	0.000134908	0.00012174	0.000303988	0.000303988	8.50739E-05	8.50739E-05	0.000156977	0.000156977	0.000282275	0.000282275	0.000199692	1.87946E-05	6.05128E-05	0.000107143	0.000126879	0.000126879	4.79022E-05	4.32257E-05	0.000107938
3829903774565	382990	3774565	0.000143462	0.00012946	0.000323262	0.000323262	9.0468E-05	9.0468E-05	0.00016693	0.00016693	0.000300172	0.000300172	0.000212354	1.99862E-05	6.43496E-05	0.000113937	0.000131209	0.000131209	5.00988E-05	4.52079E-05	0.000112888
3830003774565	383000	3774565	0.000153078	0.00013813	0.00034493	0.00034493	9.65321E-05	9.65321E-05	0.00017812	0.00017812	0.000320293	0.000320293	0.000226588	2.13259E-05	6.8663E-05	0.000121574	0.000135919	0.000135919	5.24387E-05	4.73194E-05	0.00011816
3830103774565	383010	3774565	0.000162426	0.00014657	0.000365993	0.000365993	0.000102427	0.000102427	0.000188997	0.000188997	0.000339851	0.000339851	0.000240424	2.26282E-05	7.28558E-05	0.000128998	0.000140186	0.000140186	5.44742E-05	4.91561E-05	0.000122747
3830203774565	383020	3774565	0.000172579	0.00015573	0.000388872	0.000388872	0.00010883	0.00010883	0.000200811	0.000200811	0.000361096	0.000361096	0.000255454	2.40427E-05	7.74102E-05	0.000137062	0.000144642	0.000144642	5.64858E-05	5.09713E-05	0.000127279
3830303774565	383030	3774565	0.000182231	0.00016444	0.000410621	0.000410621	0.000114916	0.000114916	0.000212042	0.000212042	0.000381291	0.000381291	0.000269741	2.53874E-05	8.17396E-05	0.000144727	0.000148591	0.000148591	5.82288E-05	5.25441E-05	0.000131207
3830403774565	383040	3774565	0.000190063	0.00017151	0.000428268	0.000428268	0.000119855	0.000119855	0.000221155	0.000221155	0.000397677	0.000397677	0.000281333	2.64784E-05	8.52524E-05	0.000150947	0.000151303	0.000151303	5.95778E-05	5.37615E-05	0.000134246
3830503774565	383050	3774565	0.000198181	0.00017883	0.00044656	0.00044656	0.000124974	0.000124974	0.000230601	0.000230601	0.000414663	0.000414663	0.000293349	2.76093E-05	8.88937E-05	0.000157394	0.000154031	0.000154031	6.09387E-05	5.49896E-05	0.000137313
3830603774565	383060	3774565	0.000208746	0.00018837	0.00047036	0.00047036	0.000131637	0.000131637	0.000242894	0.000242894	0.000436769	0.000436769	0.000308988	2.90812E-05	9.36328E-05	0.000165785	0.000157949	0.000157949	6.25922E-05	5.64816E-05	0.000141039
3830703774565	383070	3774565	0.000220374	0.00019886	0.000496568	0.000496568	0.000138969	0.000138969	0.000256424	0.000256424	0.000461099	0.000461099	0.0003262	3.07012E-05	9.88484E-05	0.00017502	0.000162342	0.000162342	6.42098E-05	5.79413E-05	0.000144684
3830803774565	383080	3774565	0.000233464	0.00021067	0.000526064	0.000526064	0.000147224	0.000147224	0.000271656	0.000271656	0.000488488	0.000488488	0.000345576	3.25248E-05	0.00010472	0.000185416	0.000166735	0.000166735	6.58692E-05	5.94387E-05	0.000148423
3830903774565	383090	3774565	0.000245223	0.00022128	0.000552561	0.000552561	0.00015464	0.00015464	0.000285339	0.000285339	0.000513093	0.000513093	0.000362982	3.4163E-05	0.000109995	0.000194755	0.000170668	0.000170668	6.74272E-05	6.08446E-05	0.000151933
3831003774565	383100	3774565	0.000257365	0.00023224	0.000579919	0.000579919	0.000162296	0.000162296	0.000299466	0.000299466	0.000538496	0.000538496	0.000380954	3.58545E-05	0.000115441	0.000204398	0.000174697	0.000174697	6.88478E-05	6.21265E-05	0.000155135
3831103774565	383110	3774565	0.000268849	0.0002426	0.000605797	0.000605797	0.000169538	0.000169538	0.00031283	0.00031283	0.000562526	0.000562526	0.000397953	3.74544E-05	0.000120592	0.000213519	0.000178313	0.000178313	7.02267E-05	6.33708E-05	0.000158242
3831203774565	383120	3774565	0.000281611	0.00025412	0.000634554	0.000634554	0.000177586	0.000177586	0.000327679	0.000327679	0.000589228	0.000589228	0.000416844	3.92324E-05	0.000126316	0.000223654	0.000181754	0.000181754	7.16175E-05	6.46258E-05	0.000161376
3831303774565	383130	3774565	0.000291753	0.00026327	0.00065746	0.00065746	0.000183981	0.000183981	0.00033948	0.00033948	0.000610448	0.000610448	0.000431855	4.06452E-05	0.000130865	0.000231709	0.000185037	0.000185037	7.29963E-05	6.58701E-05	0.000164483
3831403774565	383140	3774565	0.000300545	0.0002712	0.000677218	0.000677218	0.000189526	0.000189526	0.00034971	0.00034971	0.000628845	0.000628845	0.00044487	4.18701E-05	0.000134809	0.000238692	0.000187385	0.000187385	7.43573E-05	6.70982E-05	0.000167549
3831503774565	383150	3774565	0.000308932	0.00027877	0.000696115	0.000696115	0.000194814	0.000194814	0.00035946	0.00035946	0.000646393	0.000646393	0.000457284	4.30385E-05	0.000138571	0.000245352	0.000189653	0.000189653	7.57421E-05	6.83478E-05	0.00017067
3831603774565	383160	3774565	0.000316542	0.00028564	0.000713264	0.000713264	0.000199614	0.000199614	0.00036825	0.00036825	0.000662317	0.000662317	0.000468549	4.40988E-05	0.000141985	0.000251396	0.000191714	0.000191714	7.71389E-05	6.96082E-05	0.000173817
3831703774565	383170	3774565	0.000323317	0.00029175	0.0007283	0.0007283	0.000203886	0.000203886	0.00037628	0.00037628	0.000676492	0.000676492	0.000478578	4.50426E-05	0.000145024	0.000256777	0.00019357	0.00019357	7.85596E-05	7.08902E-05	0.000177018
3831903774565	383190	3774565	0.000332999	0.00030049	0.00075034	0.00075034	0.000209992	0.000209992	0.00038747	0.00038747	0.00069675	0.00069675	0.00049209	4.63914E-05	0.000149366	0.000264466	0.000195775	0.000195775	8.14427E-05	7.34918E-05	0.000183515
3832003774565	383200	3774565	0.000335715	0.00030294	0.00075646	0.00075646	0.000211704	0.000211704	0.00039063	0.00039063	0.00070243	0.00070243	0.00049629	4.67698E-05	0.000150585	0.000266623	0.000196124	0.000196124	8.28991E-05	7.48061E-05	0.000186796
3832103774565	383210	3774565	0.000336646	0.00030378	0.00075856	0.00075856	0.000212291	0.000212291	0.00039171	0.00039171	0.00070438	0.00070438	0.00049838	4.68995E-05	0.000151002	0.000267363	0.000195759	0.000195759	8.43675E-05	7.61311E-05	0.000190105
3832203774565	383220	3774565	0.00033525	0.00030252	0.00075517	0.00075517	0.000211411	0.000211411	0.00039009	0.00039009	0.00070145	0.00070145	0.00049624	4.6705E-05	0.000150376	0.000266254	0.000194553	0.000194553	8.583E-05	7.74508E-05	0.0001934
3832303774565	383230	3774565	0.000332569	0.0003001	0.00074978	0.00074978	0.000209721	0.000209721	0.00038697	0.00038697	0.00069585	0.00069585	0.00049227	4.63316E-05	0.000149174	0.000264125	0.000193174	0.000193174	8.73043E-05	7.87812E-05	0.000196723
3832403774565	383240	3774565	0.000331059	0.00029874	0.00074595	0.00074595	0.000208768	0.000208768	0.00038517	0.00038517	0.00069261	0.00069261	0.00049038	4.61212E-05	0.000148496	0.000262926	0.000193142	0.000193142	8.88085E-05	8.01386E-05	0.000200112
3832503774565	383250	3774565	0.00032906	0.00029694	0.00074169	0.00074169	0.000207507	0.000207507	0.00038289	0.00038289	0.00068507	0.00068507	0.00048708	4.58426E-05	0.000147599	0.000261338	0.000193221	0.000193221	9.03307E-05	8.15121E-05	0.000203542
3832603774565	383260	3774565	0.000325735	0.00029393	0.00073978	0.00073978	0.000205411	0.000205411	0.00037921	0.00037921	0.00068151	0.00068151	0.00048216	4.53794E-05	0.000146108	0.000258697	0.000192777	0.000192777	9.18409E-05	8.28749E-05	0.000206945
3832703774565	383270	3774565	0.00031739	0.0002864	0.000715174	0.000715174	0.000200148	0.000200148	0.00036931	0.00036931	0.00066409	0.00066409	0.00046980	4.42169E-05	0.000142365	0.00025207	0.00019131	0.00019131	9.33033E-05	8.41945E-05	0.00021024
3832803774565	383280	3774565	0.000311104	0.00028073	0.000701011	0.000701011	0.000196185	0.000196185	0.00036199	0.00036199	0.000650939	0.000650939	0.0004605	4.33412E-05	0.000139546	0.000247078	0.000189764	0.000189764	9.47478E-05	8.5498E-05	0.000213495
3832903774565	383290	3774565	0.00030458	0.00027485	0.00068631	0.00068631	0.00019207	0.00019207	0.00035406	0.00035406	0.00063728	0.00063728	0.00045084	4.24323E-05	0.000136619	0.000241896	0.000188305	0.000188305	9.61983E-05	8.68069E-05	0.000216763
3833003774565	383300	3774565	0.000298313	0.00026919	0.000672187	0.000672187	0.000188118	0.000188118	0.00034711	0.00034711	0.00062417	0.00062417	0.00044156	4.15591E-05	0.000133808	0.000236918	0.000186798	0.000186798	9.7619E-05	8.80889E-05	0.000219965
3833103774565	383310	3774565	0.000291388	0.00026294	0.00065685	0.00065685	0.000183752	0.000183752	0.00033905	0.00033905	0.00060686	0.00060686	0.00043131	4.05945E-05	0.000130702	0.000231419	0.000185037	0.000185037	9.89978E-05	8.93331E-05	0.000223072
3833203774565	383320	3774565	0.000283014	0.00025538	0.000637714	0.000637714	0.00017847	0.00017847	0.00032931	0.00032931	0.00059216	0.00059216	0.00041892	3.94278E-05	0.000126946	0.000224768	0.0001825	0.0001825	0.000100287	9.04966E-05	0.000225977
3833303774565	383330	3774565	0.000274639	0.00024783	0.000618844	0.000618844	0.000173189	0.000173189	0.00031956	0.00031956	0.00057464	0.00057464	0.00040652	3.82611E-05	0.000123189	0.000218117	0.000179962	0.000179962	0.000101117	9.12453E-05	0.000227846
3833403774565	383340	3774565	0.000265608	0.00023968	0.00059894	0.00059894	0.000167494	0.000167494	0.00030958	0.00030958	0.00055574	0.00055574	0.00039316	3.70029E-05	0.000119138	0.000210945	0.000177044	0.000177044	0.00010206	9.20963E-05	0.000229972
3833503774565	383350	3774565	0.000257514	0.00023237	0.000580255	0.000580255	0.00016239	0.00016239	0.00029964	0.00029964	0.00053808	0.00053808	0.00038117	3.58753E-05	0.000115507	0.000204516	0.000174015	0.000174015	0.000102884	9.28397E-05	0.000231828
3833603774565	383360	3774565	0.000249897	0.0002255	0.000563093	0.000563093	0.000157587	0.000157587	0.000290777	0.000290777	0.000522872	0.000522872	0.00036991	3.48142E-05	0.000112091	0.000198467	0.00017116	0.00017116	0.000103499	9.33945E-05	0.000233213
3833703774565	383370	3774565	0.000243456	0.00021969	0.00054858	0.00054858	0.000153525	0.000153525	0.00028283	0.00028283	0.00050939	0.00050939	0.00036036	3.39169E-05	0.000109202	0.000193352	0.000168908	0.000168908	0.000104095	9.39331E-05	0.000234558
3833803774565	383380	3774565	0.000237255	0.00021409	0.000534605	0.000534605	0.000149614	0.000149614	0.00027667	0.00027667	0.00049641	0.00049641	0.00035187	3.30529E-05	0.00010642	0.000188426	0.000166719	0.000166719	0.000104561	9.43532E-05	0.000235607
3833903774565	383390	3774565	0.000230056	0.0002076	0.00050618384	0.00050618384	0.000145075	0.000145075	0.00026769	0.00026769	0.00048137	0.00048137	0.00034053	3.205E-05	0.000103191	0.000182709	0.000163896	0.000163896	0.000104436	9.42401E-05	0.000235325
3834003774565	383400	3774565	0.000222117	0.00020043	0.000500496	0.000500496	0.000140068	0.000140068	0.00025853	0.00025853	0.00046474	0.00046474	0.00032878	3.0944E-05	9.96303E-05	0.000176404	0.000160518	0.000160518	0.00010357	9.34591E-05	0.000233374
3834103774565	383410	3774565	0.000214703	0.00019374	0.00048379	0.00048379	0.000135393	0.000135393	0.00024826	0.00024826	0.00044923	0.00044923	0.00031806	2.99112E-05	9.63049E-05	0.000170516	0.000157378	0.000157378	0.000102472	9.2468E-05	0.0002309
3834203774565	383420	3774565	0.000210764	0.00019019	0.00047491	0.00047491	0.00013290	0.000132909	0.00024524	0.00024524	0.00044099	0.00044099	0.00031975	2.93623E-05	9.45378E-05	0.00016738	0.000156363	0.000156363	0.000102949	9.28989E-05	0.000231976
3834303774565	383430	3774565	0.000207039	0.00018683	0.0004665	0.0004665	0.00013056	0.00013056	0.00024090	0.00024090	0.00043319	0.00043319	0.00030646	2.88434E-05	9.2867E-05	0.000164429	0.00015549	0.00015549	0.000103463	9.33621E-05	0.000233132
3834403774565	383440	3774565	0.000201834	0.00018213	0.00045479	0.00045479	0.000127278	0.000127278	0.00023485	0.00023485	0.00042307	0.00042307	0.00029875	2.81183E-05	9.05323E-05	0.000160295	0.00015363	0.00015363	0.000102896	9.28504E-05	0.000231855
3834503774565	383450	3774565	0.000194569	0.00017557	0.00043842	0.00043842	0.000122697	0.000122697	0.00022639	0.00022639	0.00040710	0.00040710	0.00028804	2.71062E-05	8.72739E-05	0.000154526	0.00015028	0.00015028	0.000100604	9.07821E-05	0.00022669
3834603774565	383460	3774565	0.0001878	0.00016947	0.00042317	0.00042317	0.000118428	0.000118428	0.00021852	0.00021852	0.00039294	0.00039294	0.00027784	2.61632E-05	8.42376E-05	0.00014915	0.00014727	0.00014727	9.81741E-05	8.85898E-05	0.00022115
3834703774565	383470	3774565	0.000182315	0.00016452	0.00041081	0.00041081	0.000114969	0.000114969	0.00021213	0.00021213	0.00038146	0.00038146	0.00026984	2.5399E-05	8.17771E-05	0.00014794	0.00014507	0.00014507	9.64729E-05	8.70547E-05	0.00021738
3834803774565	383480	3774565	0.000177295	0.00015999	0.000399498	0.000399498	0.000111803	0.000111803	0.00020629	0.00020629	0.00037096	0.00037096	0.00026243	2.46996E-05	7.95254E-05	0.00014087	0.00014307	0.00014307	9.50582E-05	8.57781E-05	0.00021419
3834903774565	383490	3774565	0.000173039	0.00015615	0.000389908	0.000389908	0.000109119	0.000109119	0.00020134	0.00020134	0.00036205	0.00036205	0.00025634	2.41067E-05	7.76163E-05	0.00013742	0.00014164	0.00014164	9.41032E-05	8.49163E-05	0.00021042
3835003774565	383500	3774565	0.000170484	0.00015384	0.000384151	0.000384151	0.000107508	0.000107508	0.00019837	0.00019837	0.00035671	0.00035671	0.00025235	2.37508E-05	7.64704E-05	0.00013539	0.00014107	0.00014107	9.4515E-05	8.5288E-05	0.00021297
3835103774565	383510	3774565	0.000167923	0.00015153	0.00037838	0.00037838	0.000105894	0.000105894	0.00019539	0.00019539	0.00035135	0.00035135	0.00024856	2.33941E-05	7.53218E-05	0.00013336	0.00014169	0.00014169	9.48851E-05	8.56219E-05	0.00021304
3835203774565	383520	3774565	0.000165953	0.00014975	0.000373943	0.000373943	0.000104651	0.000104651	0.00019310	0.00019310	0.00034723	0.00034723	0.00024564	2.31196E-05	7.44382E-05	0.00013179	0.00014107	0.00014107	9.57805E-05	8.64299E-05	0.00021582
3835303774565	383530	3774565	0.000164228	0.0001482	0.000370055	0.000370055	0.000103564	0.000103564	0.00019109	0.00019109	0.00034362	0.00034362	0.00024309	2.28793E-05	7.36644E-05	0.00013042	0.00014188	0.00014188	9.69325E-05	8.74694E-05	0.00021841
3835403774565	383540	3774565	0.000162497	0.00014663	0.000366155	0.000366155	0.000102472	0.000102472	0.00018908	0.00018908	0.00034001	0.00034001	0.00024053	2.26381E-05	7.2888E-05	0.00012905	0.00014242	0.00014242	9.81442E-05	8.85629E-05	0.00022114
3835503774565	383550	3774565	0.000160904	0.0001452	0.000362564	0.000362564	0.000101467	0.000101467	0.00018722	0.00018722	0.00033666	0.00033666	0.00023817	2.24161E-05	7.21731E-05	0.00012778	0.00014136	0.00014136	9.96365E-05	8.99095E-05	0.00022451
3835603774565	383560	3774565	0.000159304	0.00014375	0.000358959	0.000358959	0.000100458	0.000100458	0.00018536	0.00018536	0.00033319	0.00033319	0.00023583	2.21933E-05	7.14555E-05	0.00012651	0.00014897	0.00014897	0.000101105	9.12345E-05	0.00022782
3835703774565	383570	3774565	0.00015731	0.00014195	0.000354467	0.000354467	9.92009E-05	9.92009E-05	0.00018304	0.00018304	0.00032948	0.00032948	0.00023285	2.19155E-05	7.05613E-05	0.00012435	0.00014325	0.00014325	0.000102078	9.21125E-05	0.00023012
3835803774565	383580	3774565	0.0001550 6	0.00013992	0.00034939 6	0.00034939 6	9.77818E-05	9.77818E-05	0.00018042 6	0.00018042 6	0.00032443 9	0.00032443 9	0.00022952 1	2.1602E-05	6.95519E-05	0.00012314 8	0.00014451 5	0.00014451 5	0.00010266 3	9.26404E-05	0.00023133
3835903774565	383590	3774565	0.000152827	0.00013791	0.000344366	0.000344366	9.6374E-05	9.6374E-05	0.000177828	0.000177828	0.000319768	0.000319768	0.000226217	2.1291E-05	6.85505E-05	0.000121375	0.000144722	0.000144722	0.000103212	9.31359E-05	0.000232567
3836003774565	383600	3774565	0.000152248	0.00013739	0.000343061	0.000343061	9.60088E-05	9.60088E-05	0.000177154	0.000177154	0.000318557	0.000318557	0.00022536	2.12103E-05	6.82908E-05	0.000120915	0.000146768	0.000146768	0.000105994	9.5646E-05	0.000238835
3836103774565	383610	3774565	0.000151693	0.00013688	0.00034181	0.00034181	9.56588E-05	9.56588E-05	0.000176508	0.000176508	0.000317395	0.000317395	0.00022453 8	2.1133E-05	6.80418E-05	0.000120474	0.000148956	0.000148956	0.000108578	9.79783E-05	0.000244659
3836203774565	383620	3774565	0.000151287	0.00013652	0.000340895	0.000340895	9.54028E-05	9.54028E-05	0.000176036	0.000176036	0.000316546	0.000316546	0.00022393 7	2.10764E-05	6.78597E-05	0.000120152	0.000151414	0.000151414	0.000110972	0.000100138	0.000250053
3836303774565	383630	3774565	0.000151037	0.00013629	0.00034033	0.00034033	9.52447E-05	9.52447E-05	0.000175744	0.000175744	0.000316021	0.000316021	0.00022356 6	2.10415E-05	6.77473E-05	0.000119953	0.000154238	0.000154238	0.000112894	0.000101873	0.000254384
3836403774565	383640	3774565	0.000150929	0.00013619	0.000340088	0.000340088	9.5177E-05	9.5177E-05	0.000175619	0.000175619	0.000315796	0.000315796	0.000223407	2.10265E-05	6.76991E-05	0.000119867	0.000157235	0.000157235	0.000113945	0.000102821	0.000256751
3836503774565	383650	3774565	0.000152427	0.00013755	0.000343464	0.000343464	9.61218E-05	9.61218E-05	0.000177363	0.000177363	0.000318931	0.000318931	0.000225625	2.12353E-05	6.83711E-05	0.000121057	0.000161263	0.000161263	0.000114929	0.000103709	0.00025897
3836603774565	383660	3774565	0.000153323	0.00013835	0.000345482	0.000345482	9.66864E-05	9.66864E-05	0.000178405	0.000178405	0.000320805	0.000320805	0.00022695	2.136E-05	6.87727E-05	0.000121768	0.00016572	0.00016572	0.00011487	0.000103656	0.000258436
3836703774565	383670	3774565	0.000151502	0.00013671	0.00034138	0.00034138	9.55383E-05	9.55383E-05	0.000176286	0.000176286	0.000316995	0.000316995	0.000224255	2.11064E-05	6.79561E-05	0.000120322	0.000169193	0.000169193	0.00011435	0.000103187	0.000257666

Unique Identifier	X (UTM)	Y (UTM)	KMMass Grading / Excavation	KMDrainage / Utilities Trenching	KMFoundations / Concrete Pads	KMBuilding / Structure Construction	KMAsphalt Paving	KMArchitectural Coating	KMLandscaping or Other Finishing	KMWaterside Construction (Piles)	EWNDemolition	EWNSite Grubbing / Prep	EWNDrainage / Utilities Trenching	EWNDrainage / Utilities Trenching	EWNDrainage / Utilities Trenching	EWNFoundations / Concrete Pads	EWNBuilding / Structure Construction	EWNAsphalt Paving	EWNLandscaping or Other Finishing	EWNWaterside Construction (Piles)	ISDemolition
			2026	2026	2026	2026	2026	2026	2026	2026	2027	2027	2027	2028	2029	2029	2029	2029	2029	2029	2027
3838503774555	383850	3774555	0.000234047	5.0427E-05	0.00012086	0.000224181	0.000153747	1.44704E-05	4.65902E-05	8.2492E-05	2.56314E-05	3.45584E-05	4.193E-05	4.193E-05	4.193E-05	2.98244E-05	5.19391E-05	3.79399E-05	1.14969E-05	1.99506E-05	0.00018943
3838603774555	383860	3774555	0.000232191	5.00271E-05	0.000119902	0.000222403	0.000152528	1.43556E-05	4.62207E-05	8.18378E-05	2.55598E-05	3.44618E-05	4.18128E-05	4.18128E-05	4.18128E-05	2.9741E-05	5.17939E-05	3.78338E-05	1.14648E-05	1.98948E-05	0.000185783
3838703774555	383870	3774555	0.000230321	4.96243E-05	0.000118936	0.000220612	0.0001513	1.424E-05	4.58485E-05	8.11788E-05	2.54881E-05	3.43653E-05	4.16956E-05	4.16956E-05	4.16956E-05	2.96577E-05	5.16488E-05	3.77278E-05	1.14327E-05	1.98391E-05	0.000182225
3838803774555	383880	3774555	0.000228371	4.92041E-05	0.000117929	0.000218744	0.000150019	1.41194E-05	4.54603E-05	8.04914E-05	2.54105E-05	3.42606E-05	4.15687E-05	4.15687E-05	4.15687E-05	2.95674E-05	5.14915E-05	3.7613E-05	1.13979E-05	1.97787E-05	0.000178745
3838903774555	383890	3774555	0.000226407	4.8781E-05	0.000116915	0.000216863	0.000148729	1.3998E-05	4.50694E-05	7.97993E-05	2.5327E-05	3.4148E-05	4.1432E-05	4.1432E-05	4.1432E-05	2.94702E-05	5.13222E-05	3.74893E-05	1.13604E-05	1.97136E-05	0.000175349
3839003774555	383900	3774555	0.00022443	4.8355E-05	0.000115894	0.000214969	0.00014743	1.38758E-05	4.46758E-05	7.91024E-05	2.52494E-05	3.40433E-05	4.1305E-05	4.1305E-05	4.1305E-05	2.93799E-05	5.1165E-05	3.73744E-05	1.13256E-05	1.96532E-05	0.00017203
3839103774555	383910	3774555	0.000222453	4.7929E-05	0.000114873	0.000213076	0.000146131	1.37535E-05	4.42822E-05	7.84055E-05	2.51658E-05	3.39307E-05	4.11683E-05	4.11683E-05	4.11683E-05	2.92826E-05	5.09956E-05	3.72507E-05	1.12881E-05	1.95882E-05	0.000168789
3829703774565	382970	3774565	0.000103795	2.23634E-05	5.35992E-05	9.94198E-05	6.8184E-05	6.41732E-06	2.06618E-05	3.65836E-05	2.08322E-05	2.80878E-05	3.40791E-05	3.40791E-05	3.40791E-05	2.42401E-05	4.22141E-05	3.08361E-05	9.34427E-06	1.62151E-05	0.000115723
3829803774565	382980	3774565	0.000107938	2.32559E-05	5.57384E-05	0.000103388	7.09053E-05	6.67344E-06	2.14865E-05	3.80437E-05	2.12441E-05	2.86431E-05	3.47529E-05	3.47529E-05	3.47529E-05	2.47194E-05	4.30487E-05	3.14457E-05	9.52901E-06	1.65356E-05	0.000122194
3829903774565	382990	3774565	0.000112888	2.43224E-05	5.82944E-05	0.000108129	7.41568E-05	6.97946E-06	2.24718E-05	3.97882E-05	2.17694E-05	2.93513E-05	3.56122E-05	3.56122E-05	3.56122E-05	2.53306E-05	4.41131E-05	3.22233E-05	9.76463E-06	1.69445E-05	0.0001299
3830003774565	383000	3774565	0.00011816	2.54584E-05	6.10171E-05	0.000113179	7.76204E-05	7.30544E-06	2.35213E-05	4.16466E-05	2.23723E-05	3.01642E-05	3.65984E-05	3.65984E-05	3.65984E-05	2.60321E-05	4.53348E-05	3.31157E-05	1.0035E-05	1.74138E-05	0.000138472
3830103774565	383010	3774565	0.000122747	2.64466E-05	6.33855E-05	0.000117572	8.06333E-05	7.58901E-06	2.44343E-05	4.32631E-05	2.29095E-05	3.08885E-05	3.74772E-05	3.74772E-05	3.74772E-05	2.66572E-05	4.64234E-05	3.39109E-05	1.0276E-05	1.78319E-05	0.000146745
3830203774565	383020	3774565	0.000127279	2.74232E-05	6.57262E-05	0.000121914	8.36109E-05	7.86926E-06	2.53366E-05	4.48607E-05	2.34825E-05	3.16611E-05	3.84147E-05	3.84147E-05	3.84147E-05	2.7324E-05	4.75846E-05	3.47591E-05	1.05331E-05	1.82779E-05	0.000155734
3830303774565	383030	3774565	0.000131207	2.82694E-05	6.77543E-05	0.000125676	8.61908E-05	8.11208E-06	2.61184E-05	4.6245E-05	2.39421E-05	3.22808E-05	3.91666E-05	3.91666E-05	3.91666E-05	2.78588E-05	4.8516E-05	3.54394E-05	1.07392E-05	1.86357E-05	0.000164348
3830403774565	383040	3774565	0.000134246	2.89243E-05	6.9324E-05	0.000128587	8.81877E-05	8.30002E-06	2.67235E-05	4.73164E-05	2.41749E-05	3.25947E-05	3.95474E-05	3.95474E-05	3.95474E-05	2.81297E-05	4.89877E-05	3.5784E-05	1.08436E-05	1.88169E-05	0.000171463
3830503774565	383050	3774565	0.000137313	2.9585E-05	7.09076E-05	0.000131525	9.02022E-05	8.48962E-06	2.7334E-05	4.83972E-05	2.44077E-05	3.29086E-05	3.99282E-05	3.99282E-05	3.99282E-05	2.84005E-05	4.94595E-05	3.61286E-05	1.09481E-05	1.89981E-05	0.000178912
3830603774565	383060	3774565	0.000141039	3.03878E-05	7.28315E-05	0.000135093	9.26496E-05	8.71997E-06	2.80756E-05	4.97104E-05	2.48256E-05	3.34719E-05	4.06117E-05	4.06117E-05	4.06117E-05	2.88867E-05	5.03062E-05	3.67471E-05	1.11355E-05	1.93233E-05	0.000188445
3830703774565	383070	3774565	0.000144684	3.11731E-05	7.47138E-05	0.000138585	9.50441E-05	8.94532E-06	2.88012E-05	5.09951E-05	2.53449E-05	3.41721E-05	4.14613E-05	4.14613E-05	4.14613E-05	2.9491E-05	5.13585E-05	3.75158E-05	1.13684E-05	1.97275E-05	0.000198909
3830803774565	383080	3774565	0.000148423	3.19787E-05	7.66447E-05	0.000142166	9.75004E-05	9.1765E-06	2.95456E-05	5.2313E-05	2.60313E-05	3.50976E-05	4.25842E-05	4.25842E-05	4.25842E-05	3.02897E-05	5.27495E-05	3.85319E-05	1.16763E-05	2.02618E-05	0.000210226
3830903774565	383090	3774565	0.000151933	3.27351E-05	7.84575E-05	0.000145529	9.98064E-05	9.39355E-06	3.02444E-05	5.35503E-05	2.66282E-05	3.59025E-05	4.35607E-05	4.35607E-05	4.35607E-05	3.09843E-05	5.39591E-05	3.94154E-05	1.19441E-05	2.07265E-05	0.000221574
3831003774565	383100	3774565	0.000155135	3.34248E-05	8.01105E-05	0.000148595	0.000101909	9.59146E-06	3.08816E-05	5.46786E-05	2.70819E-05	3.65141E-05	4.43028E-05	4.43028E-05	4.43028E-05	3.15122E-05	5.48783E-05	4.00869E-05	1.21475E-05	2.10796E-05	0.000233249
3831103774565	383110	3774565	0.000158242	3.40942E-05	8.17149E-05	0.000151571	0.00010395	9.78356E-06	3.15001E-05	5.57737E-05	2.73684E-05	3.69004E-05	4.47715E-05	4.47715E-05	4.47715E-05	3.18456E-05	5.54589E-05	4.0511E-05	1.22761E-05	2.13026E-05	0.000245337
3831203774565	383120	3774565	0.000161376	3.47694E-05	8.33333E-05	0.000154573	0.000106009	9.97732E-06	3.21239E-05	5.68783E-05	2.7631E-05	3.72545E-05	4.52012E-05	4.52012E-05	4.52012E-05	3.21512E-05	5.59911E-05	4.08998E-05	1.23939E-05	2.1507E-05	0.000256678
3831303774565	383130	3774565	0.000164483	3.54389E-05	8.49377E-05	0.000157549	0.00010805	1.01694E-05	3.27424E-05	5.79734E-05	2.77266E-05	3.73833E-05	4.53574E-05	4.53574E-05	4.53574E-05	3.22623E-05	5.61847E-05	4.10412E-05	1.24367E-05	2.15814E-05	0.000268001
3831403774565	383140	3774565	0.000167549	3.60996E-05	8.65213E-05	0.000160486	0.000110065	1.0359E-05	3.33529E-05	5.90542E-05	2.77862E-05	3.74638E-05	4.54551E-05	4.54551E-05	4.54551E-05	3.23318E-05	5.63056E-05	4.11295E-05	1.24635E-05	2.16278E-05	0.000278925
3831503774565	383150	3774565	0.00017067	3.67719E-05	8.81327E-05	0.000163475	0.000112114	1.05519E-05	3.3974E-05	6.01541E-05	2.78459E-05	3.75443E-05	4.55527E-05	4.55527E-05	4.55527E-05	3.24012E-05	5.64266E-05	4.12179E-05	1.24903E-05	2.16743E-05	0.000290117
3831603774565	383160	3774565	0.000173817	3.745E-05	8.97579E-05	0.00016649	0.000114182	1.07465E-05	3.46006E-05	6.12634E-05	2.78877E-05	3.76006E-05	4.56211E-05	4.56211E-05	4.56211E-05	3.24498E-05	5.65113E-05	4.12797E-05	1.2509E-05	2.17068E-05	0.000301542
3831703774565	383170	3774565	0.000177018	3.81397E-05	9.1411E-05	0.000169556	0.000116285	1.09444E-05	3.52378E-05	6.23916E-05	2.79295E-05	3.76569E-05	4.56894E-05	4.56894E-05	4.56894E-05	3.24984E-05	5.65959E-05	4.13416E-05	1.25277E-05	2.17393E-05	0.000313206
3831903774565	383190	3774565	0.000183515	3.95394E-05	9.47657E-05	0.000175779	0.000120552	1.13461E-05	3.6531E-05	6.46814E-05	2.79773E-05	3.77213E-05	4.57675E-05	4.57675E-05	4.57675E-05	3.2554E-05	5.66927E-05	4.14122E-05	1.25492E-05	2.17765E-05	0.000336831
3832003774565	383200	3774565	0.000186796	4.02465E-05	9.64604E-05	0.000178922	0.000122708	1.1549E-05	3.71843E-05	6.58381E-05	2.79892E-05	3.77374E-05	4.57871E-05	4.57871E-05	4.57871E-05	3.25679E-05	5.67169E-05	4.14299E-05	1.25545E-05	2.17858E-05	0.000348674
3832103774565	383210	3774565	0.000190105	4.09594E-05	9.81691E-05	0.000182091	0.000124882	1.17536E-05	3.7843E-05	6.70043E-05	2.79892E-05	3.77374E-05	4.57871E-05	4.57871E-05	4.57871E-05	3.25679E-05	5.67169E-05	4.14299E-05	1.25545E-05	2.17858E-05	0.0003602
3832203774565	383220	3774565	0.0001934	4.16694E-05	9.98707E-05	0.000185248	0.000127046	1.19573E-05	3.84989E-05	6.81657E-05	2.79653E-05	3.77052E-05	4.5748E-05	4.5748E-05	4.5748E-05	3.25401E-05	5.66685E-05	4.13946E-05	1.25438E-05	2.17672E-05	0.000370826
3832303774565	383230	3774565	0.000196723	4.23852E-05	0.000101586	0.00018843	0.000129229	1.21627E-05	3.91603E-05	6.93367E-05	2.79295E-05	3.76569E-05	4.56894E-05	4.56894E-05	4.56894E-05	3.24984E-05	5.65959E-05	4.13416E-05	1.25277E-05	2.17393E-05	0.000380358
3832403774565	383240	3774565	0.000200112	4.31155E-05	0.000103337	0.000191676	0.000131455	1.23723E-05	3.9835E-05	7.05313E-05	2.79295E-05	3.76569E-05	4.56894E-05	4.56894E-05	4.56894E-05	3.24984E-05	5.65959E-05	4.13416E-05	1.25277E-05	2.17393E-05	0.000390995
3832503774565	383250	3774565	0.000203542	4.38545E-05	0.000105108	0.000194962	0.000133708	1.25843E-05	4.05177E-05	7.17402E-05	2.79295E-05	3.76569E-05	4.56894E-05	4.56894E-05	4.56894E-05	3.24984E-05	5.65959E-05	4.13416E-05	1.25277E-05	2.17393E-05	0.000401256
3832603774565	383260	3774565	0.000206945	4.45876E-05	0.000106865	0.000198221	0.000135944	1.27947E-05	4.11951E-05	7.29396E-05	2.79056E-05	3.76247E-05	4.56504E-05	4.56504E-05	4.56504E-05	3.24707E-05	5.65476E-05	4.13062E-05	1.2517E-05	2.17207E-05	0.000409911
3832703774565	383270	3774565	0.00021024	4.52976E-05	0.000108567	0.000201378	0.000138109	1.29985E-05	4.18511E-05	7.4101E-05	2.77504E-05	3.74155E-05	4.53965E-05	4.53965E-05	4.53965E-05	3.22901E-05	5.62331E-05	4.10765E-05	1.24474E-05	2.15999E-05	0.00041566
3832803774565	383280	3774565	0.000213495	4.59989E-05	0.000110247	0.000204495	0.000140247	1.31997E-05	4.2499E-05	7.52483E-05	2.7631E-05	3.72545E-05	4.52012E-05	4.52012E-05	4.52012E-05	3.21512E-05	5.59911E-05	4.08998E-05	1.23939E-05	2.1507E-05	0.000419629
3832903774565	383290	3774565	0.000216763	4.67031E-05	0.000111935	0.000207626	0.000142394	1.34018E-05	4.31496E-05	7.64002E-05	2.74759E-05	3.70453E-05	4.49473E-05	4.49473E-05	4.49473E-05	3.19706E-05	5.56767E-05	4.06701E-05	1.23243E-05	2.13862E-05	0.000421718
3833003774565	383300	3774565	0.000219965	4.73928E-05	0.000113588	0.000210692	0.000144497	1.35997E-05	4.37869E-05	7.75285E-05	2.73147E-05	3.6828E-05	4.46837E-05	4.46837E-05	4.46837E-05	3.17831E-05	5.53501E-05	4.04315E-05	1.2252E-05	2.12608E-05	0.000421939
3833103774565	383310	3774565	0.000223072	4.80623E-05	0.000115193	0.000213668	0.000146538	1.37918E-05	4.44054E-05	7.86236E-05	2.7064E-05	3.649E-05	4.42735E-05	4.42735E-05	4.42735E-05	3.14913E-05	5.48421E-05	4.00604E-05	1.21395E-05	2.10656E-05	0.000420107
3833203774565	383320	3774565	0.000225977	4.86882E-05	0.000116693	0.000216451	0.000148446	1.39714E-05	4.49837E-05	7.96476E-05	2.66223E-05	3.58944E-05	4.35509E-05	4.35509E-05	4.35509E-05	3.09774E-05	5.3947E-05	3.94066E-05	1.19414E-05	2.07218E-05	0.000413105
3833303774565	383330	3774565	0.000227846	4.9091E-05	0.000117658	0.000218242	0.000149674	1.4087E-05	4.53559E-05	8.03065E-05	2.62223E-05	3.53552E-05	4.28967E-05	4.28967E-05	4.28967E-05	3.0512E-05	5.31366E-05	3.88146E-05	1.1762E-05	2.04105E-05	0.000404784
3833403774565	383340	3774565	0.000229972	4.95489E-05	0.000118756	0.000220277	0.00015107	1.42184E-05	4.57789E-05	8.10556E-05	2.56971E-05	3.4647E-05	4.20374E-05	4.20374E-05	4.20374E-05	2.99008E-05	5.20721E-05	3.80371E-05	1.15264E-05	2.00017E-05	0.000396552
3833503774565	383350	3774565	0.000231828	4.99488E-05	0.000119714	0.000222055	0.00015229	1.43331E-05	4.61484E-05	8.17098E-05	2.52732E-05	3.40755E-05	4.13441E-05	4.13441E-05	4.13441E-05	2.94077E-05	5.12133E-05	3.74097E-05	1.13363E-05	1.96718E-05	0.000387778
3833603774565	383360	3774565	0.000233213	5.02473E-05	0.00012043	0.000223382	0.0001532	1.44188E-05	4.64241E-05	8.21981E-05	2.49211E-05	3.36007E-05	4.0768E-05	4.0768E-05	4.0768E-05	2.89979E-05	5.04997E-05	3.68884E-05	1.11783E-05	1.93977E-05	0.000378806
3833703774565	383370	3774565	0.000234558	5.05371E-05	0.000121124	0.00022467	0.000154083	1.4502E-05	4.66919E-05	8.26721E-05	2.46405E-05	3.32224E-05	4.0309E-05	4.0309E-05	4.0309E-05	2.86714E-05	4.99312E-05	3.64732E-05	1.10525E-05	1.91793E-05	0.000371136
3833803774565	383380	3774565	0.000235607	5.07631E-05	0.000121666	0.000225675	0.000154772	1.45668E-05	4.69007E-05	8.30419E-05	2.43719E-05	3.28603E-05	3.98696E-05	3.98696E-05	3.98696E-05	2.83589E-05	4.93869E-05	3.60756E-05	1.0932E-05	1.89702E-05	0.000363328
3833903774565	383390	3774565	0.000235325	5.07023E-05	0.00012152	0.000225405	0.000154587	1.45494E-05	4.68445E-05	8.29423E-05	2.39839E-05	3.23372E-05	3.92349E-05	3.92349E-05	3.92349E-05	2.79074E-05	4.86007E-05	3.55013E-05	1.0758E-05	1.86682E-05	0.000353151
3834003774565	383400	3774565	0.000233374	5.02821E-05	0.000120513	0.000223537	0.000153306	1.44288E-05	4.64563E-05	8.22549E-05	2.34885E-05	3.16692E-05	3.84244E-05	3.84244E-05	3.84244E-05	2.73309E-05	4.75967E-05	3.47679E-05	1.05357E-05	1.82826E-05	0.000341034
3834103774565	383410	3774565	0.0002309	4.97489E-05	0.000119235	0.000221166	0.00015168	1.42758E-05	4.59636E-05	8.13827E-05	2.30229E-05	3.10414E-05	3.76628E-05	3.76628E-05	3.76628E-05	2.67892E-05	4.66532E-05	3.40787E-05	1.03269E-05	1.79202E-05	0.000329585
3834203774565	383420	3774565	0.000231976	4.99807E-05	0.000119791	0.000222197	0.000152387	1.43423E-05	4.61778E-05	8.17619E-05	2.29095E-05	3.08885E-05	3.74772E-05	3.74772E-05	3.74772E-05	2.66572E-05	4.64234E-05	3.39109E-05	1.0276E-05	1.78319E-05	0.000324935
3834303774565	383430	3774565	0.000233132	5.02299E-05	0.000120388	0.000223305	0.000153147	1.44138E-05	4.64081E-05	8.21696E-05	2.28259E-05	3.07758E-05	3.73405E-05	3.73405E-05	3.73405E-05	2.656E-05	4.62541E-05	3.37872E-05	1.02385E-05	1.77669E-05	0.000320643
3834403774565	383440	3774565	0.000231855	4.99546E-05	0.000119728	0.000222081	0.000152307	1.43348E-05	4.61537E-05	8.17192E-05	2.25633E-05	3.04217E-05	3.69109E-05	3.69109E-05	3.69109E-05	2.62544E-05	4.57219E-05	3.33984E-05	1.01207E-05	1.75624E-05	0.000313206
3834503774565	383450	3774565	0.00022669	4.88418E-05	0.000117061	0.000217134	0.000148914	1.40155E-05	4.51256E-05	7.98988E-05	2.20499E-05	2.97296E-05	3.60711E-05	3.60711E-05	3.60711E-05	2.5657E-05	4.46816E-05	3.26385E-05	9.89047E-06	1.71629E-05	0.000301387
3834603774565	383460	3774565	0.000221215	4.76624E-05	0.000114234	0.00021189	0.000145318	1.3677E-05	4.40359E-05	7.79694E-05	2.15843E-05	2.91018E-05	3.53095E-05	3.53095E-05	3.53095E-05	2.51153E-05	4.37382E-05	3.19494E-05	9.68163E-06	1.68005E-05	0.000290577
3834703774565	383470	3774565	0.000217382	4.68364E-05	0.000112255	0.000208219	0.0001428	1.344E-05	4.32728E-05	7.66183E-05	2.1268E-05	2.86753E-05	3.47919E-05	3.47919E-05	3.47919E-05	2.47472E-05	4.30971E-05	3.14811E-05	9.53972E-06	1.65542E-05	0.000282309
3834803774565	383480	3774565	0.000214194	4.61496E-05	0.000110609	0.000205165	0.000140706	1.32429E-05	4.26382E-05	7.54948E-05	2.09874E-05	2.8297E-05	3.4333E-05	3.4333E-05	3.4333E-05	2.44207E-05	4.25286E-05	3.10658E-05	9.41388E-06	1.63359E-05	0.000274896
3834903774565	383490	3774565	0.000212042	4.5686E-05	0.000109497	0.000203104	0.000139293	1.31099E-05	4.22099E-05	7.47363E-05	2.07964E-05	2.80395E-05	3.40205E-05	3.40205E-05	3.40205E-05	2.41985E-05	4.21415E-05	3.07831E-05	9.3282E-06	1.61872E-05	0.000268933
3835003774565	383500	3774565	0.000212971	4.58859E-05	0.000109977	0.000203993	0.000139902	1.31673E-05	4.23946E-05	7.50634E-05	2.08024E-05	2.80475E-05	3.40303E-05	3.40303E-05	3.40303E-05	2.42054E-05	4.21536E-05	3.07919E-05	9.33088E-06	1.61918E-05	0.000266294
3835103774565	383510	3774565	0.000213804	4.60656E-05	0.000110407	0.000204792	0.00014045	1.32188E-05	4.25606E-05	7.53573E-05	2.08083E-05	2.80556E-05	3.404E-05	3.404E-05	3.404E-05	2.42124E-05	4.21657E-05	3.08007E-05	9.33356E-06	1.61965E-05	0.000263572
3835203774565	383520	3774565	0.000215822	4.65003E-05	0.000111449	0.000206724	0.000141775	1.33436E-05	4.29622E-05	7.60684E-05	2.08919E-05	2.81683E-05	3.41767E-05	3.41767E-05	3.41767E-05	2.43096E-05	4.23351E-05	3.09244E-05	9.37104E-06	1.62615E-05	0.000261967
3835303774565	383530	3774565	0.000218418	4.70596E-05	0.00011279	0.000209211	0.000143481	1.35041E-05	4.3479E-05	7.69833E-05	2.10173E-05	2.83373E-05	3.43818E-05	3.43818E-05	3.43818E-05	2.44554E-05	4.25891E-05	3.111E-05	9.42727E-06	1.63591E-05	0.000260809
3835403774565	383540	3774565	0.000221148	4.76479E-05	0.0001142	0.000211826	0.000145274	1.36729E-05	4.40225E-05	7.79457E-05	2.11546E-05	2.85224E-05	3.46064E-05	3.46064E-05	3.46064E-05	2.46152E-05	4.28673E-05	3.13132E-05	9.48885E-06	1.64659E-05	0.000259573
3835503774565	383550	3774565	0.000224511	4.83723E-05	0.000115936	0.000215047	0.000147483	1.38808E-05	4.46918E-05	7.91309E-05	2.13217E-05	2.87477E-05	3.48798E-05	3.48798E-05	3.48798E-05	2.48097E-05	4.3206E-05	3.15606E-05	9.56382E-06	1.6596E-05	0.00025857
3835603774565	383560	3774565	0.00022782	4.90852E-05	0.000117645	0.000218216	0.000149657	1.40853E-05	4.53505E-05	8.02971E-05	2.15008E-05	2.89892E-05	3.51728E-05	3.51728E-05	3.51728E-05	2.5018E-05	4.35688E-05	3.18257E-05	9.64414E-06	1.67354E-05	0.000257478
3835703774565	383570	3774565	0.000230012	4.95576E-05	0.000118777	0.000220316	0.000151097	1.42209E-05	4.57869E-05	8.10698E-05	2.16261E-05	2.91582E-05	3.53778E-05	3.53778E-05	3.53778E-05	2.51639E-05	4.38228E-05	3.20112E-05	9.70037E-06	1.6833E-05	0.000255472
3835803774565	383580	3774565	0.00023133	4.98416E-05	0.000119457	0.000221578	0.000151963	1.43024E-05	4.60493E-05	8.15344E-05	2.17037E-05	2.92628E-05	3.55048E-05	3.55048E-05	3.55048E-05	2.52542E-05	4.39801E-05	3.21261E-05	9.73518E-06	1.68934E-05	0.000252804
3835903774565	383590	3774565	0.000232567	5.01082E-05	0.000120096	0.000222764	0.000152776	1.43789E-05	4.62956E-05	8.19705E-05	2.17873E-05	2.93755E-05	3.56415E-05	3.56415E-05	3.56415E-05	2.53514E-05	4.41494E-05	3.22498E-05	9.77266E-06	1.69584E-05	0.000250076
3836003774565	383600	3774565	0.000238835	5.14587E-05	0.000123333	0.000228767	0.000156893	1.47664E-05	4.75433E-05	8.41796E-05	2.2235E-05	2.99791E-05	3.63738E-05	3.63738E-05	3.63738E-05	2.58723E-05	4.50566E-05	3.29124E-05	9.97347E-06	1.73069E-05	0.0002509
3836103774565	383610	3774565	0.000244659	5.27135E-05	0.00012634	0.000234346	0.000160719	1.51265E-05	4.87027E-05	8.62323E-05	2.27304E-05	3.06471E-05	3.71843E-05	3.71843E-05	3.71843E-05	2.64488E-05	4.60606E-05	3.36458E-05	1.01957E-05	1.76925E-05	0.00025176
3836203774565	383620	3774565	0.000250053	5.38755E-05	0.000129126	0.000239512	0.000164262	1.54599E-05	4.97763E-05	8.81333E-05	2.32915E-05	3.14036E-05	3.81022E-05	3.81022E-05	3.81022E-05	2.71017E-05	4.71976E-05	3.44763E-05	1.04474E-05	1.81293E-05	0.000252864
3836303774565	383630	3774565	0.000254384	5.48087E-05	0.000131362	0.00024366	0.000167107	1.57277E-05	5.06384E-05	8.96598E-05	2.39004E-05	3.22245E-05	3.90982E-05	3.90982E-05	3.90982E-05	2.78102E-05	4.84313E-05	3.53776E-05	1.07205E-05	1.86032E-05	0.000254147
3836403774565	383640	3774565	0.000256751	5.53187E-05	0.000132584	0.000245928	0.000168662	1.58741E-05	5.11097E-05	9.04942E-05	2.45749E-05	3.31339E-05	4.02016E-05	4.02016E-05	4.02016E-05	2.8595E-05	4.97981E-05	3.6376E-05	1.1023E-05	1.91282E-05	0.000255371
3836503774565	383650	3774565	0.00025897	5.57969E-05	0.000133731	0.000248053	0.00017012	1.60113E-05	5.15514E-05	9.12764E-05	2.5709E-05	3.4663E-05	4.20569E-05	4.20569E-05	4.20569E-05	2.99147E-05	5.20963E-05	3.80547E-05	1.15317E-05	2.0011E-05	0.000260433
3836603774565	383660	3774565	0.000258836	5.57679E-05	0.000133661	0.000247925	0.000170031	1.6003E-05	5.15247E-05	9.1229E-05	2.64193E-05	3.56208E-05	4.32189E-05	4.32189E-05	4.32189E-05	3.07412E-05	5.35357E-05	3.91062E-05	1.18504E-05	2.05638E-05	0.000262892
3836703774565	383670	3774565	0.000257666	5.55158E-05	0.000133057	0.000246804	0.000169263	1.59306E-05	5.12917E-05	9.08165E-05	2.6485E-05	3.57093E-05	4.33263E-05	4.33263E-05	4.33263E-05	3.08176E-05	5.36688E-05	3.92034E-05	1.18798E-05	2.0615E-05	0.000259669

			ISDrainage / Utilities Trenching	ISDrainage / Utilities Trenching	ISAsphalt Paving	ISAsphalt Paving	SVDemolition	SVSite Grubbing / Prep	SVMass Grading / Excavation	SVMass Grading / Excavation	SVDrainage / Utilities Trenching	SVFoundations / Concrete Pads	SVBuilding / Structure Construction	SVBuilding / Structure Construction	SVAsphalt Paving	SVAsphalt Paving	SVArchitectural Coating	SVArchitectural Coating	SVLandscaping or Other Finishing	SVLandscaping or Other Finishing	MDemolition
Unique Identifier	X (UTM)	Y (UTM)	2027	2028	2027	2028	2027	2027	2027	2028	2028	2028	2028	2029	2028	2029	2028	2029	2028	2029	2027
3838503774555	383850	3774555	6.54758E-05	6.54758E-05	0.000280396	0.000280396	1.91947E-05	1.26813E-05	2.14151E-05	2.14151E-05	6.46402E-06	6.66139E-06	3.95901E-05	3.95901E-05	2.63002E-05	2.63002E-05	2.60535E-06	2.60535E-06	8.38842E-06	8.38842E-06	5.79124E-05
3838603774555	383860	3774555	6.42152E-05	6.42152E-05	0.000274998	0.000274998	1.91518E-05	1.2653E-05	2.13673E-05	2.13673E-05	6.44958E-06	6.64651E-06	3.94871E-05	3.94871E-05	2.62414E-05	2.62414E-05	2.59952E-06	2.59952E-06	8.36968E-06	8.36968E-06	5.76736E-05
3838703774555	383870	3774555	6.29855E-05	6.29855E-05	0.000269732	0.000269732	1.91089E-05	1.26247E-05	2.13195E-05	2.13195E-05	6.43513E-06	6.63163E-06	3.93969E-05	3.93969E-05	2.61826E-05	2.61826E-05	2.5937E-06	2.5937E-06	8.35094E-06	8.35094E-06	5.74289E-05
3838803774555	383880	3774555	6.17827E-05	6.17827E-05	0.000264581	0.000264581	1.9066E-05	1.25963E-05	2.12716E-05	2.12716E-05	6.42069E-06	6.61674E-06	3.93067E-05	3.93067E-05	2.61239E-05	2.61239E-05	2.58788E-06	2.58788E-06	8.3322E-06	8.3322E-06	5.71662E-05
3838903774555	383890	3774555	6.06087E-05	6.06087E-05	0.000259553	0.000259553	1.9017E-05	1.25639E-05	2.12169E-05	2.12169E-05	6.40419E-06	6.59973E-06	3.92165E-05	3.92165E-05	2.60567E-05	2.60567E-05	2.58123E-06	2.58123E-06	8.31078E-06	8.31078E-06	5.68976E-05
3839003774555	383900	3774555	5.94616E-05	5.94616E-05	0.000254641	0.000254641	1.8968E-05	1.25316E-05	2.11622E-05	2.11622E-05	6.38768E-06	6.58272E-06	3.91263E-05	3.91263E-05	2.59896E-05	2.59896E-05	2.57458E-06	2.57458E-06	8.28936E-06	8.28936E-06	5.66231E-05
3839103774555	383910	3774555	5.83412E-05	5.83412E-05	0.000249843	0.000249843	1.8919E-05	1.24992E-05	2.11076E-05	2.11076E-05	6.37118E-06	6.56572E-06	3.90233E-05	3.90233E-05	2.59224E-05	2.59224E-05	2.56792E-06	2.56792E-06	8.26794E-06	8.26794E-06	5.63365E-05
3829703774565	382970	3774565	3.99993E-05	3.99993E-05	0.000171295	0.000171295	1.5727E-05	1.03903E-05	1.75463E-05	1.75463E-05	5.29625E-06	5.45796E-06	3.20019E-05	3.20019E-05	2.15488E-05	2.15488E-05	2.13467E-06	2.13467E-06	6.87299E-06	6.87299E-06	2.88368E-05
3829803774565	382980	3774565	4.22359E-05	4.22359E-05	0.000180873	0.000180873	1.59537E-05	1.05401E-05	1.77992E-05	1.77992E-05	5.37258E-06	5.53663E-06	3.23884E-05	3.23884E-05	2.18594E-05	2.18594E-05	2.16544E-06	2.16544E-06	6.97206E-06	6.97206E-06	2.97202E-05
3829903774565	382990	3774565	4.48995E-05	4.48995E-05	0.000192279	0.000192279	1.62478E-05	1.07344E-05	1.81273E-05	1.81273E-05	5.47162E-06	5.63869E-06	3.2878E-05	3.2878E-05	2.22624E-05	2.22624E-05	2.20535E-06	2.20535E-06	7.10057E-06	7.10057E-06	3.08066E-05
3830003774565	383000	3774565	4.78622E-05	4.78622E-05	0.000204967	0.000204967	1.65786E-05	1.0953E-05	1.84965E-05	1.84965E-05	5.58303E-06	5.75351E-06	3.34191E-05	3.34191E-05	2.27157E-05	2.27157E-05	2.25026E-06	2.25026E-06	7.24516E-06	7.24516E-06	3.20184E-05
3830103774565	383010	3774565	5.07218E-05	5.07218E-05	0.000217213	0.000217213	1.68604E-05	1.11392E-05	1.88109E-05	1.88109E-05	5.67794E-06	5.85131E-06	3.38571E-05	3.38571E-05	2.31018E-05	2.31018E-05	2.28851E-06	2.28851E-06	7.36832E-06	7.36832E-06	3.31226E-05
3830203774565	383020	3774565	5.3829E-05	5.3829E-05	0.00023052	0.00023052	1.71668E-05	1.13415E-05	1.91526E-05	1.91526E-05	5.7811E-06	5.95762E-06	3.43338E-05	3.43338E-05	2.35216E-05	2.35216E-05	2.33009E-06	2.33009E-06	7.50219E-06	7.50219E-06	3.43224E-05
3830303774565	383030	3774565	5.68062E-05	5.68062E-05	0.000243269	0.000243269	1.7418E-05	1.15075E-05	1.94329E-05	1.94329E-05	5.86569E-06	6.0448E-06	3.47074E-05	3.47074E-05	2.38657E-05	2.38657E-05	2.36419E-06	2.36419E-06	7.61196E-06	7.61196E-06	3.53312E-05
3830403774565	383040	3774565	5.92655E-05	5.92655E-05	0.000253801	0.000253801	1.75344E-05	1.15844E-05	1.95628E-05	1.95628E-05	5.90489E-06	6.08519E-06	3.48749E-05	3.48749E-05	2.40252E-05	2.40252E-05	2.37999E-06	2.37999E-06	7.66284E-06	7.66284E-06	3.59878E-05
3830503774565	383050	3774565	6.18404E-05	6.18404E-05	0.000264828	0.000264828	1.76447E-05	1.16573E-05	1.96858E-05	1.96858E-05	5.94203E-06	6.12347E-06	3.50552E-05	3.50552E-05	2.41763E-05	2.41763E-05	2.39496E-06	2.39496E-06	7.71103E-06	7.71103E-06	3.66384E-05
3830603774565	383060	3774565	6.51354E-05	6.51354E-05	0.000278938	0.000278938	1.78836E-05	1.18151E-05	1.99524E-05	1.99524E-05	6.02249E-06	6.20639E-06	3.54288E-05	3.54288E-05	2.45037E-05	2.45037E-05	2.42739E-06	2.42739E-06	7.81545E-06	7.81545E-06	3.75935E-05
3830703774565	383070	3774565	6.87522E-05	6.87522E-05	0.000294427	0.000294427	1.81593E-05	1.19973E-05	2.026E-05	2.026E-05	6.11534E-06	6.30207E-06	3.58798E-05	3.58798E-05	2.48815E-05	2.48815E-05	2.46481E-06	2.46481E-06	7.93594E-06	7.93594E-06	3.86023E-05
3830803774565	383080	3774565	7.2664E-05	7.2664E-05	0.000311179	0.000311179	1.85024E-05	1.22239E-05	2.06428E-05	2.06428E-05	6.23088E-06	6.42113E-06	3.63564E-05	3.63564E-05	2.53516E-05	2.53516E-05	2.51138E-06	2.51138E-06	8.08587E-06	8.08587E-06	4.04169E-05
3830903774565	383090	3774565	7.65862E-05	7.65862E-05	0.000327976	0.000327976	1.87842E-05	1.24101E-05	2.09572E-05	2.09572E-05	6.32579E-06	6.51894E-06	3.67429E-05	3.67429E-05	2.57377E-05	2.57377E-05	2.54963E-06	2.54963E-06	8.20903E-06	8.20903E-06	4.13302E-05
3831003774565	383100	3774565	8.06218E-05	8.06218E-05	0.000345258	0.000345258	1.90354E-05	1.25761E-05	2.12374E-05	2.12374E-05	6.41038E-06	6.60611E-06	3.71552E-05	3.71552E-05	2.60819E-05	2.60819E-05	2.58372E-06	2.58372E-06	8.31881E-06	8.31881E-06	4.19331E-05
3831103774565	383110	3774565	8.47998E-05	8.47998E-05	0.00036315	0.00036315	1.92376E-05	1.27097E-05	2.1463E-05	2.1463E-05	6.47846E-06	6.67628E-06	3.7503E-05	3.7503E-05	2.63589E-05	2.63589E-05	2.61117E-06	2.61117E-06	8.40716E-06	8.40716E-06	4.25359E-05
3831203774565	383120	3774565	8.87199E-05	8.87199E-05	0.000379938	0.000379938	1.94152E-05	1.2827E-05	2.16612E-05	2.16612E-05	6.53833E-06	6.73794E-06	3.78251E-05	3.78251E-05	2.66024E-05	2.66024E-05	2.63528E-06	2.63528E-06	8.48481E-06	8.48481E-06	4.31269E-05
3831303774565	383130	3774565	9.26338E-05	9.26338E-05	0.000396699	0.000396699	1.95684E-05	1.29282E-05	2.18321E-05	2.18321E-05	6.58988E-06	6.79109E-06	3.81472E-05	3.81472E-05	2.68122E-05	2.68122E-05	2.65607E-06	2.65607E-06	8.55175E-06	8.55175E-06	4.36223E-05
3831403774565	383140	3774565	9.64094E-05	9.64094E-05	0.000412868	0.000412868	1.96481E-05	1.29808E-05	2.1921E-05	2.1921E-05	6.6167E-06	6.81873E-06	3.83147E-05	3.83147E-05	2.69214E-05	2.69214E-05	2.66688E-06	2.66688E-06	8.58655E-06	8.58655E-06	4.40879E-05
3831503774565	383150	3774565	0.000100278	0.000100278	0.000429434	0.000429434	1.97277E-05	1.30335E-05	2.20098E-05	2.20098E-05	6.64352E-06	6.84637E-06	3.84822E-05	3.84822E-05	2.70305E-05	2.70305E-05	2.67769E-06	2.67769E-06	8.62136E-06	8.62136E-06	4.45535E-05
3831603774565	383160	3774565	0.000104227	0.000104227	0.000446346	0.000446346	1.97828E-05	1.30699E-05	2.20713E-05	2.20713E-05	6.66209E-06	6.86551E-06	3.86239E-05	3.86239E-05	2.71061E-05	2.71061E-05	2.68518E-06	2.68518E-06	8.64546E-06	8.64546E-06	4.50191E-05
3831703774565	383170	3774565	0.000108258	0.000108258	0.00046361	0.00046361	1.9838E-05	1.31063E-05	2.21329E-05	2.21329E-05	6.68066E-06	6.88465E-06	3.87398E-05	3.87398E-05	2.71816E-05	2.71816E-05	2.69266E-06	2.69266E-06	8.66955E-06	8.66955E-06	4.54847E-05
3831903774565	383190	3774565	0.000116425	0.000116425	0.000498582	0.000498582	1.98564E-05	1.31185E-05	2.21534E-05	2.21534E-05	6.68685E-06	6.89102E-06	3.87527E-05	3.87527E-05	2.72068E-05	2.72068E-05	2.69516E-06	2.69516E-06	8.67759E-06	8.67759E-06	4.64159E-05
3832003774565	383200	3774565	0.000120518	0.000120518	0.000516111	0.000516111	1.98196E-05	1.30942E-05	2.21124E-05	2.21124E-05	6.67447E-06	6.87827E-06	3.86625E-05	3.86625E-05	2.71564E-05	2.71564E-05	2.69017E-06	2.69017E-06	8.66152E-06	8.66152E-06	4.68874E-05
3832103774565	383210	3774565	0.000124502	0.000124502	0.000533173	0.000533173	1.974E-05	1.30416E-05	2.20235E-05	2.20235E-05	6.64764E-06	6.85063E-06	3.84564E-05	3.84564E-05	2.70473E-05	2.70473E-05	2.67936E-06	2.67936E-06	8.62671E-06	8.62671E-06	4.7353E-05
3832203774565	383220	3774565	0.000128175	0.000128175	0.0005489	0.0005489	1.96113E-05	1.29566E-05	2.188E-05	2.188E-05	6.60432E-06	6.80598E-06	3.81343E-05	3.81343E-05	2.6871E-05	2.6871E-05	2.66189E-06	2.66189E-06	8.57049E-06	8.57049E-06	4.78186E-05
3832303774565	383230	3774565	0.000131469	0.000131469	0.00056301	0.00056301	1.94765E-05	1.28675E-05	2.17296E-05	2.17296E-05	6.55893E-06	6.7592E-06	3.77994E-05	3.77994E-05	2.66863E-05	2.66863E-05	2.6436E-06	2.6436E-06	8.51158E-06	8.51158E-06	4.82842E-05
3832403774565	383240	3774565	0.000135146	0.000135146	0.000578755	0.000578755	1.94397E-05	1.28432E-05	2.16886E-05	2.16886E-05	6.54655E-06	6.74644E-06	3.77092E-05	3.77092E-05	2.6636E-05	2.6636E-05	2.63861E-06	2.63861E-06	8.49552E-06	8.49552E-06	4.87438E-05
3832503774565	383250	3774565	0.000138693	0.000138693	0.000593944	0.000593944	1.94152E-05	1.2827E-05	2.16612E-05	2.16612E-05	6.53833E-06	6.73794E-06	3.76576E-05	3.76576E-05	2.66024E-05	2.66024E-05	2.63528E-06	2.63528E-06	8.48481E-06	8.48481E-06	4.91975E-05
3832603774565	383260	3774565	0.000141684	0.000141684	0.000606755	0.000606755	1.93662E-05	1.27947E-05	2.16065E-05	2.16065E-05	6.52179E-06	6.72093E-06	3.75417E-05	3.75417E-05	2.65352E-05	2.65352E-05	2.62863E-06	2.62863E-06	8.46339E-06	8.46339E-06	4.96332E-05
3832703774565	383270	3774565	0.000143671	0.000143671	0.000615264	0.000615264	1.92314E-05	1.27056E-05	2.14562E-05	2.14562E-05	6.4764E-06	6.67415E-06	3.72583E-05	3.72583E-05	2.63505E-05	2.63505E-05	2.61033E-06	2.61033E-06	8.40449E-06	8.40449E-06	4.99794E-05
3832803774565	383280	3774565	0.000145043	0.000145043	0.00062114	0.00062114	1.90905E-05	1.26125E-05	2.12989E-05	2.12989E-05	6.42895E-06	6.62525E-06	3.69877E-05	3.69877E-05	2.61575E-05	2.61575E-05	2.59121E-06	2.59121E-06	8.34291E-06	8.34291E-06	5.03018E-05
3832903774565	383290	3774565	0.000145765	0.000145765	0.000624232	0.000624232	1.8968E-05	1.25316E-05	2.11622E-05	2.11622E-05	6.38768E-06	6.58272E-06	3.673E-05	3.673E-05	2.59896E-05	2.59896E-05	2.57458E-06	2.57458E-06	8.28936E-06	8.28936E-06	5.0636E-05
3833003774565	383300	3774565	0.000145842	0.000145842	0.000624559	0.000624559	1.88455E-05	1.24506E-05	2.10255E-05	2.10255E-05	6.34642E-06	6.5402E-06	3.64853E-05	3.64853E-05	2.58217E-05	2.58217E-05	2.55795E-06	2.55795E-06	8.23581E-06	8.23581E-06	5.09703E-05
3833103774565	383310	3774565	0.000145208	0.000145208	0.000621846	0.000621846	1.86923E-05	1.23494E-05	2.08547E-05	2.08547E-05	6.29484E-06	6.48705E-06	3.62147E-05	3.62147E-05	2.56118E-05	2.56118E-05	2.53716E-06	2.53716E-06	8.16887E-06	8.16887E-06	5.12867E-05
3833203774565	383320	3774565	0.000142788	0.000142788	0.000611482	0.000611482	1.84779E-05	1.22077E-05	2.06154E-05	2.06154E-05	6.22262E-06	6.41263E-06	3.58153E-05	3.58153E-05	2.5318E-05	2.5318E-05	2.50805E-06	2.50805E-06	8.07516E-06	8.07516E-06	5.15374E-05
3833303774565	383330	3774565	0.000139912	0.000139912	0.000599166	0.000599166	1.82083E-05	1.20296E-05	2.03147E-05	2.03147E-05	6.13184E-06	6.31908E-06	3.54417E-05	3.54417E-05	2.49486E-05	2.49486E-05	2.47146E-06	2.47146E-06	7.95735E-06	7.95735E-06	5.04152E-05
3833403774565	383340	3774565	0.000137067	0.000137067	0.000586981	0.000586981	1.79449E-05	1.18556E-05	2.00207E-05	2.00207E-05	6.04313E-06	6.22765E-06	3.50295E-05	3.50295E-05	2.45877E-05	2.45877E-05	2.4357E-06	2.4357E-06	7.84222E-06	7.84222E-06	4.95855E-05
3833503774565	383350	3774565	0.000134034	0.000134034	0.000573993	0.000573993	1.76998E-05	1.16937E-05	1.97473E-05	1.97473E-05	5.9606E-06	6.1426E-06	3.45914E-05	3.45914E-05	2.42519E-05	2.42519E-05	2.40244E-06	2.40244E-06	7.73513E-06	7.73513E-06	4.93169E-05
3833603774565	383360	3774565	0.000130933	0.000130933	0.000560713	0.000560713	1.74731E-05	1.15439E-05	1.94944E-05	1.94944E-05	5.88426E-06	6.06393E-06	3.42049E-05	3.42049E-05	2.39413E-05	2.39413E-05	2.37167E-06	2.37167E-06	7.63606E-06	7.63606E-06	4.90363E-05
3833703774565	383370	3774565	0.000128282	0.000128282	0.000549359	0.000549359	1.73016E-05	1.14306E-05	1.9303E-05	1.9303E-05	5.82649E-06	6.0044E-06	3.38957E-05	3.38957E-05	2.37063E-05	2.37063E-05	2.34839E-06	2.34839E-06	7.56109E-06	7.56109E-06	4.88871E-05
3833803774565	383380	3774565	0.000125583	0.000125583	0.000537803	0.000537803	1.71361E-05	1.13213E-05	1.91185E-05	1.91185E-05	5.77078E-06	5.94699E-06	3.36123E-05	3.36123E-05	2.34796E-05	2.34796E-05	2.32593E-06	2.32593E-06	7.4888E-06	7.4888E-06	4.87319E-05
3833903774565	383390	3774565	0.000122065	0.000122065	0.000522738	0.000522738	1.69033E-05	1.11675E-05	1.88587E-05	1.88587E-05	5.69238E-06	5.86619E-06	3.32258E-05	3.32258E-05	2.31606E-05	2.31606E-05	2.29433E-06	2.29433E-06	7.38706E-06	7.38706E-06	4.8314E-05
3834003774565	383400	3774565	0.000117877	0.000117877	0.000504802	0.000504802	1.66215E-05	1.09813E-05	1.85443E-05	1.85443E-05	5.59747E-06	5.76839E-06	3.2762E-05	3.2762E-05	2.27745E-05	2.27745E-05	2.25608E-06	2.25608E-06	7.2639E-06	7.2639E-06	4.76455E-05
3834103774565	383410	3774565	0.00011392	0.00011392	0.00048785	0.00048785	1.63581E-05	1.08073E-05	1.82504E-05	1.82504E-05	5.50876E-06	5.67696E-06	3.23369E-05	3.23369E-05	2.24135E-05	2.24135E-05	2.22032E-06	2.22032E-06	7.14877E-06	7.14877E-06	4.6977E-05
3834203774565	383420	3774565	0.000112313	0.000112313	0.000480972	0.000480972	1.62968E-05	1.07668E-05	1.8182E-05	1.8182E-05	5.48812E-06	5.6557E-06	3.22209E-05	3.22209E-05	2.23295E-05	2.23295E-05	2.21201E-06	2.21201E-06	7.12199E-06	7.12199E-06	4.70486E-05
3834303774565	383430	3774565	0.000110829	0.000110829	0.00047462	0.00047462	1.62417E-05	1.07303E-05	1.81205E-05	1.81205E-05	5.46956E-06	5.63656E-06	3.21307E-05	3.21307E-05	2.2254E-05	2.2254E-05	2.20452E-06	2.20452E-06	7.0979E-06	7.0979E-06	4.7162E-05
3834403774565	383440	3774565	0.000108258	0.000108258	0.00046361	0.00046361	1.61007E-05	1.06373E-05	1.79633E-05	1.79633E-05	5.4221E-06	5.58766E-06	3.1886E-05	3.1886E-05	2.20609E-05	2.20609E-05	2.1854E-06	2.1854E-06	7.03631E-06	7.03631E-06	4.68874E-05
3834503774565	383450	3774565	0.000104173	0.000104173	0.000446116	0.000446116	1.58067E-05	1.0443E-05	1.76352E-05	1.76352E-05	5.32307E-06	5.4856E-06	3.14222E-05	3.14222E-05	2.1658E-05	2.1658E-05	2.14548E-06	2.14548E-06	6.9078E-06	6.9078E-06	4.6004E-05
3834603774565	383460	3774565	0.000100437	0.000100437	0.000430115	0.000430115	1.55493E-05	1.0273E-05	1.73481E-05	1.73481E-05	5.23641E-06	5.3963E-06	3.09841E-05	3.09841E-05	2.13054E-05	2.13054E-05	2.11055E-06	2.11055E-06	6.79535E-06	6.79535E-06	4.51803E-05
3834703774565	383470	3774565	9.75793E-05	9.75793E-05	0.000417878	0.000417878	1.53656E-05	1.01515E-05	1.71431E-05	1.71431E-05	5.17452E-06	5.33252E-06	3.06878E-05	3.06878E-05	2.10536E-05	2.10536E-05	2.08561E-06	2.08561E-06	6.71502E-06	6.71502E-06	4.4655E-05
3834803774565	383480	3774565	9.50168E-05	9.50168E-05	0.000406904	0.000406904	1.52063E-05	1.00463E-05	1.69653E-05	1.69653E-05	5.12087E-06	5.27724E-06	3.04173E-05	3.04173E-05	2.08353E-05	2.08353E-05	2.06399E-06	2.06399E-06	6.64541E-06	6.64541E-06	4.42073E-05
3834903774565	383490	3774565	9.29556E-05	9.29556E-05	0.000398077	0.000398077	1.5096E-05	9.97344E-06	1.68423E-05	1.68423E-05	5.08374E-06	5.23896E-06	3.02369E-05	3.02369E-05	2.06842E-05	2.06842E-05	2.04902E-06	2.04902E-06	6.59721E-06	6.59721E-06	4.39327E-05
3835003774565	383500	3774565	9.20437E-05	9.20437E-05	0.000394172	0.000394172	1.51021E-05	9.97748E-06	1.68491E-05	1.68491E-05	5.0858E-06	5.24109E-06	3.02498E-05	3.02498E-05	2.06926E-05	2.06926E-05	2.04985E-06	2.04985E-06	6.59989E-06	6.59989E-06	4.41357E-05
3835103774565	383510	3774565	9.11029E-05	9.11029E-05	0.000390143	0.000390143	1.51082E-05	9.98153E-06	1.6856E-05	1.6856E-05	5.08786E-06	5.24322E-06	3.02627E-05	3.02627E-05	2.07011E-05	2.07011E-05	2.05068E-06	2.05068E-06	6.60257E-06	6.60257E-06	4.43267E-05
3835203774565	383520	3774565	9.05479E-05	9.05479E-05	0.000387766	0.000387766	1.51572E-05	1.00139E-05	1.69107E-05	1.69107E-05	5.10437E-06	5.26023E-06	3.03529E-05	3.03529E-05	2.07682E-05	2.07682E-05	2.05733E-06	2.05733E-06	6.62399E-06	6.62399E-06	4.47087E-05
3835303774565	383530	3774565	9.01476E-05	9.01476E-05	0.000386052	0.000386052	1.52369E-05	1.00665E-05	1.69995E-05	1.69995E-05	5.13119E-06	5.28787E-06	3.04817E-05	3.04817E-05	2.08773E-05	2.08773E-05	2.06814E-06	2.06814E-06	6.6588E-06	6.6588E-06	4.51803E-05
3835403774565	383540	3774565	8.97205E-05	8.97205E-05	0.000384223	0.000384223	1.53165E-05	1.01192E-05	1.70884E-05	1.70884E-05	5.15801E-06	5.31551E-06	3.06234E-05	3.06234E-05	2.09864E-05	2.09864E-05	2.07895E-06	2.07895E-06	6.6936E-06	6.6936E-06	4.56638E-05
3835503774565	383550	3774565	8.93739E-05	8.93739E-05	0.000382739	0.000382739	1.54146E-05	1.01839E-05	1.71977E-05	1.71977E-05	5.19102E-06	5.34953E-06	3.07909E-05	3.07909E-05	2.11207E-05	2.11207E-05	2.09226E-06	2.09226E-06	6.73644E-06	6.73644E-06	4.62308E-05
3835603774565	383560	3774565	8.89963E-05	8.89963E-05	0.000381122	0.000381122	1.55248E-05	1.02568E-05	1.73208E-05	1.73208E-05	5.22816E-06	5.3878E-06	3.09584E-05	3.09584E-05	2.12718E-05	2.12718E-05	2.10723E-06	2.10723E-06	6.78464E-06	6.78464E-06	4.68158E-05
3835703774565	383570	3774565	8.83031E-05	8.83031E-05	0.000378153	0.000378153	1.55984E-05	1.03053E-05	1.74028E-05	1.74028E-05	5.25292E-06	5.41331E-06	3.10872E-05	3.10872E-05	2.13726E-05	2.13726E-05	2.11721E-06	2.11721E-06	6.81676E-06	6.81676E-06	4.72515E-05
3835803774565	383580	3774565	8.73808E-05	8.73808E-05	0.000374203	0.000374203	1.56474E-05	1.03377E-05	1.74575E-05	1.74575E-05	5.26942E-06	5.43032E-06	3.11645E-05	3.11645E-05	2.14397E-05	2.14397E-05	2.12386E-06	2.12386E-06	6.83818E-06	6.83818E-06	4.75679E-05
3835903774565	383590	3774565	8.6438E-05	8.6438E-05	0.000370166	0.000370166	1.57025E-05	1.03742E-05	1.7519E-05	1.7519E-05	5.28799E-06	5.44946E-06	3.12418E-05	3.12418E-05	2.15153E-05	2.15153E-05	2.13134E-06	2.13134E-06	6.86228E-06	6.86228E-06	4.78783E-05
3836003774565	383600	3774565	8.6733E-05	8.6733E-05	0.000371429	0.000371429	1.59476E-05	1.05361E-05	1.77924E-05	1.77924E-05	5.37052E-06	5.53451E-06	3.16283E-05	3.16283E-05	2.18511E-05	2.18511E-05	2.16461E-06	2.16461E-06	6.96938E-06	6.96938E-06	4.91079E-05
3836103774565	383610	3774565	8.70198E-05	8.70198E-05	0.000372657	0.000372657	1.62233E-05	1.07182E-05	1.81E-05	1.81E-05	5.46337E-06	5.63019E-06	3.20406E-05	3.20406E-05	2.22288E-05	2.22288E-05	2.20203E-06	2.20203E-06	7.08986E-06	7.08986E-06	5.04092E-05
3836203774565	383620	3774565	8.74015E-05	8.74015E-05	0.000374292	0.000374292	1.65419E-05	1.09287E-05	1.84554E-05	1.84554E-05	5.57065E-06	5.74075E-06	3.25044E-05	3.25044E-05	2.26653E-05	2.26653E-05	2.24527E-06	2.24527E-06	7.22909E-06	7.22909E-06	5.18597E-05
3836303774565	383630	3774565	8.78451E-05	8.78451E-05	0.000376191	0.000376191	1.69033E-05	1.11675E-05	1.88587E-05	1.88587E-05	5.69238E-06	5.86619E-06	3.30583E-05	3.30583E-05	2.31606E-05	2.31606E-05	2.29433E-06	2.29433E-06	7.38706E-06	7.38706E-06	5.34236E-05
3836403774565	383640	3774565	8.8268E-05	8.8268E-05	0.000378003	0.000378003	1.72954E-05	1.14265E-05	1.92962E-05	1.92962E-05	5.82443E-06	6.00227E-06	3.36767E-05	3.36767E-05	2.36979E-05	2.36979E-05	2.34756E-06	2.34756E-06	7.55842E-06	7.55842E-06	5.50591E-05
3836503774565	383650	3774565	9.00176E-05	9.00176E-05	0.000385495	0.000385495	1.79081E-05	1.18313E-05	1.99797E-05	1.99797E-05	6.03075E-06	6.21489E-06	3.45399E-05	3.45399E-05	2.45373E-05	2.45373E-05	2.43071E-06	2.43071E-06	7.82616E-06	7.82616E-06	5.87958E-05
3836603774565	383660	3774565	9.08677E-05	9.08677E-05	0.000389136	0.000389136	1.8435E-05	1.21794E-05	2.05676E-05	2.05676E-05	6.20818E-06	6.39775E-06	3.55706E-05	3.55706E-05	2.52592E-05	2.52592E-05	2.50223E-06	2.50223E-06	8.05642E-06

			MSite Grubbing / Prep	MMass Grading / Excavation	MMass Grading / Excavation	MDrainage / Utilities Trenching	MFoundations / Concrete Pads	MBuilding / Structure Construction	MAsphalt Paving	MLandscaping or Other Finishing	MWaterside Construction (Piles)	RSSWRe-striping South Valley	RSSWRe-striping Silver Lake Boulevard	RSSWDemolition	RSSWPlacing Base	RSSWForm/Place Rebar and Pour	Child Risk				
Unique Identifier	X (UTM)	Y (UTM)	2027	2027	2028	2028	2028	2028	2028	2028	2028	2029	2029	2029	2029	2029	3rd Trimester	0<2	2<16	Total	per million
3838503774555	383850	3774555	5.22587E-05	0.000130494	0.000130494	3.65199E-05	6.73862E-05	0.000121173	8.57226E-05	2.59765E-05	4.59937E-05	1.60371E-05	3.59427E-05	6.13929E-05	3.33731E-05	9.98916E-06	6.01652E-09	1.8113E-07	2.2578E-08	2.09729E-07	0.20972867
3838603774555	383860	3774555	5.20432E-05	0.000129956	0.000129956	3.63694E-05	6.71084E-05	0.000120673	8.53691E-05	2.58694E-05	4.58041E-05	1.59969E-05	3.58121E-05	6.11637E-05	3.32485E-05	9.95187E-06	5.95753E-09	1.7889E-07	2.2307E-08	2.07157E-07	0.20715743
3838703774555	383870	3774555	5.18224E-05	0.000129404	0.000129404	3.62151E-05	6.68236E-05	0.000120161	8.50069E-05	2.57597E-05	4.56098E-05	1.59617E-05	3.56764E-05	6.0926E-05	3.31193E-05	9.91319E-06	5.89894E-09	1.7668E-07	2.2042E-08	2.04623E-07	0.20462288
3838803774555	383880	3774555	5.15854E-05	0.000128813	0.000128813	3.60494E-05	6.6518E-05	0.000119612	8.46181E-05	2.56419E-05	4.54012E-05	1.59215E-05	3.55307E-05	6.06713E-05	3.29809E-05	9.87175E-06	5.84072E-09	1.745E-07	2.1779E-08	2.02119E-07	0.202119
3838903774555	383890	3774555	5.1343E-05	0.000128207	0.000128207	3.588E-05	6.62054E-05	0.00011905	8.42205E-05	2.55214E-05	4.51878E-05	1.58763E-05	3.538E-05	6.04167E-05	3.28425E-05	9.83032E-06	5.78269E-09	1.7234E-07	2.1521E-08	1.99648E-07	0.19964805
3839003774555	383900	3774555	5.10952E-05	0.000127589	0.000127589	3.57069E-05	6.58859E-05	0.000118475	8.38141E-05	2.53982E-05	4.49698E-05	1.58361E-05	3.52242E-05	6.0145E-05	3.26948E-05	9.78612E-06	5.72529E-09	1.7022E-07	2.1268E-08	1.97216E-07	0.1972162
3839103774555	383910	3774555	5.08367E-05	0.000126943	0.000126943	3.55262E-05	6.55525E-05	0.000117876	8.339E-05	2.52697E-05	4.47422E-05	1.57959E-05	3.50685E-05	5.98734E-05	3.25471E-05	9.74192E-06	5.6685E-09	1.6814E-07	2.1018E-08	1.94828E-07	0.19482805
3829703774565	382970	3774565	2.60216E-05	6.49779E-05	6.49779E-05	1.81847E-05	3.35542E-05	6.03367E-05	4.26846E-05	1.29347E-05	2.29021E-05	1.36858E-05	1.99458E-05	3.40411E-05	1.85047E-05	5.53879E-06	4.30787E-09	1.5118E-07	1.637E-08	1.71856E-07	0.17185565
3829803774565	382980	3774565	2.68188E-05	6.69686E-05	6.69686E-05	1.87418E-05	3.45821E-05	6.21851E-05	4.39922E-05	1.3331E-05	2.36037E-05	1.38666E-05	2.04683E-05	3.4941E-05	1.89939E-05	5.6852E-06	4.48865E-09	1.5872E-07	1.7084E-08	1.80289E-07	0.18028869
3829903774565	382990	3774565	2.77991E-05	6.94165E-05	6.94165E-05	1.94269E-05	3.58462E-05	6.44582E-05	4.56003E-05	1.38183E-05	2.44665E-05	1.41078E-05	2.11265E-05	3.60615E-05	1.9603E-05	5.86753E-06	4.70486E-09	1.6776E-07	1.7946E-08	1.90407E-07	0.19040726
3830003774565	383000	3774565	2.88925E-05	7.21469E-05	7.21469E-05	2.0191E-05	3.72562E-05	6.69935E-05	4.73939E-05	1.43618E-05	2.54288E-05	1.43741E-05	2.18701E-05	3.73349E-05	2.02952E-05	6.07471E-06	4.94301E-09	1.7782E-07	1.8912E-08	2.01673E-07	0.20167348
3830103774565	383010	3774565	2.9889E-05	7.46352E-05	7.46352E-05	2.08874E-05	3.85411E-05	6.93041E-05	4.90285E-05	1.48571E-05	2.63058E-05	1.46102E-05	2.25534E-05	3.84894E-05	2.09228E-05	6.26256E-06	5.16514E-09	1.8741E-07	1.9833E-08	2.12409E-07	0.21240888
3830203774565	383020	3774565	3.09717E-05	7.73387E-05	7.73387E-05	2.1644E-05	3.99372E-05	7.18145E-05	5.08044E-05	1.53953E-05	2.72587E-05	1.48715E-05	2.32768E-05	3.97458E-05	2.16058E-05	6.46699E-06	5.39975E-09	1.9768E-07	2.0832E-08	2.23916E-07	0.22391592
3830303774565	383030	3774565	3.1882E-05	7.96118E-05	7.96118E-05	2.22801E-05	4.1111E-05	7.39252E-05	5.22977E-05	1.58478E-05	2.80599E-05	1.50875E-05	2.38797E-05	4.0773E-05	2.21642E-05	6.63412E-06	5.61524E-09	2.0731E-07	2.176E-08	2.34683E-07	0.23468254
3830403774565	383040	3774565	3.24745E-05	8.10913E-05	8.10913E-05	2.26942E-05	4.1875E-05	7.5299E-05	5.32696E-05	1.61423E-05	2.85814E-05	1.51829E-05	2.42465E-05	4.14096E-05	2.25103E-05	6.73771E-06	5.78202E-09	2.1501E-07	2.2482E-08	2.43272E-07	0.2432717
3830503774565	383050	3774565	3.30616E-05	8.25573E-05	8.25573E-05	2.31045E-05	4.26321E-05	7.66604E-05	5.42326E-05	1.64341E-05	2.90981E-05	1.52834E-05	2.46183E-05	4.20463E-05	2.28564E-05	6.8413E-06	5.95296E-09	2.2296E-07	2.323E-08	2.52138E-07	0.25213798
3830603774565	383060	3774565	3.39234E-05	8.47094E-05	8.47094E-05	2.37067E-05	4.37434E-05	7.86587E-05	5.56463E-05	1.68625E-05	2.98566E-05	1.54995E-05	2.51961E-05	4.30141E-05	2.33824E-05	6.99877E-06	6.1779E-09	2.3328E-07	2.4224E-08	2.6368E-07	0.26368014
3830703774565	383070	3774565	3.48337E-05	8.69825E-05	8.69825E-05	2.43429E-05	4.49172E-05	8.07694E-05	5.71395E-05	1.7315E-05	3.06578E-05	1.57557E-05	2.60803E-05	4.44063E-05	2.41392E-05	7.22529E-06	6.42223E-09	2.4453E-07	2.5322E-08	2.76271E-07	0.27627069
3830803774565	383080	3774565	3.64712E-05	9.10713E-05	9.10713E-05	2.54872E-05	4.70286E-05	8.45662E-05	5.98255E-05	1.8129E-05	3.20989E-05	1.60019E-05	2.68842E-05	4.60107E-05	2.50114E-05	7.48635E-06	6.68634E-09	2.5702E-07	2.6613E-08	2.90314E-07	0.2903143
3830903774565	383090	3774565	3.72953E-05	9.31292E-05	9.31292E-05	2.60631E-05	4.80913E-05	8.64771E-05	6.11774E-05	1.85386E-05	3.28242E-05	1.62028E-05	2.74268E-05	4.69106E-05	2.55005E-05	7.63276E-06	6.92485E-09	2.6827E-07	2.7755E-08	3.02953E-07	0.30295268
3831003774565	383100	3774565	3.78393E-05	9.44877E-05	9.44877E-05	2.64433E-05	4.87928E-05	8.77386E-05	6.20698E-05	1.8809E-05	3.3303E-05	1.64088E-05	2.77533E-05	4.74708E-05	2.58051E-05	7.72392E-06	7.16664E-09	2.7978E-07	2.888E-08	3.15824E-07	0.31582381
3831103774565	383110	3774565	3.83834E-05	9.58461E-05	9.58461E-05	2.68235E-05	4.94943E-05	8.9E-05	6.29622E-05	1.90794E-05	3.37818E-05	1.66902E-05	2.80548E-05	4.80057E-05	2.60958E-05	7.81094E-06	7.39347E-09	2.9065E-07	2.9975E-08	3.28022E-07	0.32802243
3831203774565	383120	3774565	3.89166E-05	9.71777E-05	9.71777E-05	2.71961E-05	5.01819E-05	9.02365E-05	6.38369E-05	1.93445E-05	3.42512E-05	1.69263E-05	2.83311E-05	4.8498E-05	2.63635E-05	7.89105E-06	7.63467E-09	3.0258E-07	3.1081E-08	3.41292E-07	0.34129166
3831303774565	383130	3774565	3.93637E-05	9.82941E-05	9.82941E-05	2.75085E-05	5.07584E-05	9.12731E-05	6.45702E-05	1.95667E-05	3.46446E-05	1.70419E-05	2.85924E-05	4.89394E-05	2.66034E-05	7.96287E-06	7.83965E-09	3.1229E-07	3.2054E-08	3.52185E-07	0.35218521
3831403774565	383140	3774565	3.97838E-05	9.93432E-05	9.93432E-05	2.78021E-05	5.13002E-05	9.22473E-05	6.52594E-05	1.97756E-05	3.50144E-05	1.71976E-05	2.88285E-05	4.93384E-05	2.68203E-05	8.02779E-06	8.01413E-09	3.2075E-07	3.2944E-08	3.61705E-07	0.36170545
3831503774565	383150	3774565	4.02039E-05	0.000100392	0.000100392	2.80957E-05	5.18419E-05	9.32214E-05	6.59486E-05	1.99844E-05	3.53842E-05	1.72428E-05	2.90596E-05	4.97374E-05	2.70372E-05	8.09271E-06	8.18282E-09	3.2887E-07	3.383E-08	3.70882E-07	0.37088237
3831603774565	383160	3774565	4.06241E-05	0.000101441	0.000101441	2.83893E-05	5.23837E-05	9.41956E-05	6.66378E-05	2.01933E-05	3.57539E-05	1.7283E-05	2.92958E-05	5.01449E-05	2.72587E-05	8.15901E-06	8.33895E-09	3.3633E-07	3.4691E-08	3.79357E-07	0.37935744
3831703774565	383170	3774565	4.10442E-05	0.000102491	0.000102491	2.8683E-05	5.29254E-05	9.51698E-05	6.73269E-05	2.04021E-05	3.61237E-05	1.74137E-05	2.95269E-05	5.05524E-05	2.74802E-05	8.22531E-06	8.48201E-09	3.4308E-07	3.5531E-08	3.87089E-07	0.38708901
3831903774565	383190	3774565	4.18845E-05	0.000104589	0.000104589	2.92702E-05	5.4009E-05	9.71182E-05	6.87053E-05	2.08198E-05	3.68633E-05	1.74036E-05	2.99991E-05	5.13588E-05	2.79186E-05	8.35653E-06	8.69866E-09	3.5318E-07	3.7059E-08	3.98939E-07	0.39893858
3832003774565	383200	3774565	4.231E-05	0.000105651	0.000105651	2.95675E-05	5.45577E-05	9.81048E-05	6.94033E-05	2.10313E-05	3.72378E-05	1.73684E-05	3.02353E-05	5.17663E-05	2.81401E-05	8.42283E-06	8.76966E-09	3.5637E-07	3.7737E-08	4.0288E-07	0.40288023
3832103774565	383210	3774565	4.27302E-05	0.0001067	0.0001067	2.98611E-05	5.50994E-05	9.9079E-05	7.00925E-05	2.12401E-05	3.76075E-05	1.71926E-05	3.04714E-05	5.21823E-05	2.83662E-05	8.49051E-06	8.80821E-09	3.5799E-07	3.8324E-08	4.05127E-07	0.40512666
3832203774565	383220	3774565	4.31503E-05	0.00010775	0.00010775	3.01547E-05	5.56412E-05	0.000100053	7.07816E-05	2.1449E-05	3.79773E-05	1.70821E-05	3.07075E-05	5.25897E-05	2.85877E-05	8.55681E-06	8.80517E-09	3.5756E-07	3.8774E-08	4.05141E-07	0.40514063
3832303774565	383230	3774565	4.35704E-05	0.000108799	0.000108799	3.04483E-05	5.61829E-05	0.000101027	7.14708E-05	2.16578E-05	3.83471E-05	1.6856E-05	3.09336E-05	5.29887E-05	2.88046E-05	8.62173E-06	8.78346E-09	3.5605E-07	3.9122E-08	4.03952E-07	0.40395212
3832403774565	383240	3774565	4.39852E-05	0.000109834	0.000109834	3.07382E-05	5.67177E-05	0.000101989	7.21511E-05	2.1864E-05	3.87121E-05	1.68208E-05	3.11597E-05	5.33792E-05	2.90169E-05	8.68527E-06	8.79578E-09	3.5571E-07	3.9576E-08	4.04079E-07	0.40407865
3832503774565	383250	3774565	4.43946E-05	0.000110857	0.000110857	3.10243E-05	5.72456E-05	0.000102938	7.28226E-05	2.20675E-05	3.90724E-05	1.67907E-05	3.13858E-05	5.37697E-05	2.92292E-05	8.7488E-06	8.80367E-09	3.5499E-07	3.9995E-08	4.03785E-07	0.40378468
3832603774565	383260	3774565	4.47878E-05	0.000111838	0.000111838	3.1299E-05	5.77526E-05	0.00010385	7.34676E-05	2.22629E-05	3.94185E-05	1.67404E-05	3.16018E-05	5.41432E-05	2.94322E-05	8.80958E-06	8.78709E-09	3.5309E-07	4.0283E-08	4.02156E-07	0.40215636
3832703774565	383270	3774565	4.51002E-05	0.000112619	0.000112619	3.15174E-05	5.81555E-05	0.000104574	7.39801E-05	2.24182E-05	3.96934E-05	1.65294E-05	3.17928E-05	5.44743E-05	2.96122E-05	8.86345E-06	8.69094E-09	3.4685E-07	4.0215E-08	3.95753E-07	0.39575329
3832803774565	383280	3774565	4.5391E-05	0.000113345	0.000113345	3.17206E-05	5.85305E-05	0.000105249	7.44572E-05	2.25628E-05	3.99494E-05	1.63033E-05	3.19686E-05	5.47714E-05	2.97737E-05	8.91179E-06	8.61969E-09	3.423E-07	4.015E-08	3.91066E-07	0.39106551
3832903774565	383290	3774565	4.56927E-05	0.000114098	0.000114098	3.19314E-05	5.89195E-05	0.000105948	7.4952E-05	2.27127E-05	4.02149E-05	1.61828E-05	3.21444E-05	5.50516E-05	2.9926E-05	8.95737E-06	8.54677E-09	3.3756E-07	3.9989E-08	3.86099E-07	0.38609913
3833003774565	383300	3774565	4.59943E-05	0.000114851	0.000114851	3.21422E-05	5.93085E-05	0.000106648	7.54468E-05	2.28627E-05	4.04804E-05	1.60622E-05	3.23052E-05	5.53317E-05	3.00783E-05	9.00295E-06	8.47589E-09	3.3302E-07	3.9756E-08	3.8125E-07	0.38124953
3833103774565	383310	3774565	4.62798E-05	0.000115564	0.000115564	3.23417E-05	5.96766E-05	0.00010731	7.59151E-05	2.30046E-05	4.07316E-05	1.59315E-05	3.24559E-05	5.55864E-05	3.02167E-05	9.04439E-06	8.39219E-09	3.2787E-07	3.939E-08	3.7565E-07	0.37565014
3833203774565	383320	3774565	4.6506E-05	0.000116129	0.000116129	3.24998E-05	5.99683E-05	0.000107834	7.62862E-05	2.3117E-05	4.09307E-05	1.57406E-05	3.25363E-05	5.57816E-05	3.03229E-05	9.07616E-06	8.27732E-09	3.2135E-07	3.8705E-08	3.68333E-07	0.36833327
3833303774565	383330	3774565	4.54934E-05	0.0001136	0.0001136	3.17922E-05	5.86625E-05	0.000105486	7.46251E-05	2.26137E-05	4.00395E-05	1.55547E-05	3.21193E-05	5.50516E-05	2.9926E-05	8.95737E-06	8.15259E-09	3.1455E-07	3.7836E-08	3.60543E-07	0.36054262
3833403774565	383340	3774565	4.47447E-05	0.000111731	0.000111731	3.12689E-05	5.76971E-05	0.00010375	7.3397E-05	2.22415E-05	3.93805E-05	1.53387E-05	3.17174E-05	5.41517E-05	2.94368E-05	8.81096E-06	8.01665E-09	3.0723E-07	3.6958E-08	3.52203E-07	0.35220252
3833503774565	383350	3774565	4.45023E-05	0.000111126	0.000111126	3.10995E-05	5.73845E-05	0.000103188	7.29994E-05	2.2121E-05	3.91672E-05	1.51126E-05	3.11748E-05	5.32689E-05	2.89569E-05	8.66731E-06	7.88875E-09	3.0059E-07	3.6156E-08	3.44638E-07	0.34463769
3833603774565	383360	3774565	4.42491E-05	0.000110493	0.000110493	3.09226E-05	5.70581E-05	0.000102601	7.25841E-05	2.19952E-05	3.89444E-05	1.48966E-05	3.09035E-05	5.28869E-05	2.87493E-05	8.60515E-06	7.7649E-09	2.9425E-07	3.5374E-08	3.37389E-07	0.33738896
3833703774565	383370	3774565	4.41145E-05	0.000110157	0.000110157	3.08285E-05	5.68844E-05	0.000102289	7.23632E-05	2.19282E-05	3.88259E-05	1.47308E-05	3.07678E-05	5.26577E-05	2.86247E-05	8.56786E-06	7.66402E-09	2.8896E-07	3.472E-08	3.3134E-07	0.33134002
3833803774565	383380	3774565	4.39744E-05	0.000109807	0.000109807	3.07307E-05	5.67039E-05	0.000101964	7.21335E-05	2.18586E-05	3.87026E-05	1.457E-05	3.06272E-05	5.242E-05	2.84955E-05	8.52919E-06	7.56426E-09	2.8379E-07	3.407E-08	3.25424E-07	0.32542373
3833903774565	383390	3774565	4.35974E-05	0.000108866	0.000108866	3.04672E-05	5.62177E-05	0.00010109	7.1515E-05	2.16712E-05	3.83708E-05	1.4359E-05	3.03408E-05	5.19276E-05	2.82278E-05	8.44907E-06	7.43037E-09	2.7735E-07	3.3233E-08	3.1801E-07	0.31800995
3834003774565	383400	3774565	4.29941E-05	0.00010736	0.00010736	3.00456E-05	5.54398E-05	9.9691E-05	7.05254E-05	2.13713E-05	3.78398E-05	1.41028E-05	2.98936E-05	5.11551E-05	2.78079E-05	8.32338E-06	7.26354E-09	2.6976E-07	3.2242E-08	3.09266E-07	0.30926567
3834103774565	383410	3774565	4.23908E-05	0.000105853	0.000105853	2.9624E-05	5.46618E-05	9.82922E-05	6.95358E-05	2.10715E-05	3.73089E-05	1.38767E-05	2.94565E-05	5.04081E-05	2.74018E-05	8.20183E-06	7.10172E-09	2.625E-07	3.1306E-08	3.00908E-07	0.30090848
3834203774565	383420	3774565	4.24555E-05	0.000106015	0.000106015	2.96692E-05	5.47452E-05	9.8442E-05	6.96418E-05	2.11036E-05	3.73658E-05	1.38214E-05	2.94816E-05	5.0442E-05	2.74202E-05	8.20736E-06	7.04734E-09	2.5938E-07	3.0932E-08	2.97361E-07	0.29736076
3834303774565	383430	3774565	4.25578E-05	0.00010627	0.00010627	2.97407E-05	5.48772E-05	9.86793E-05	6.98097E-05	2.11545E-05	3.74558E-05	1.37762E-05	2.95319E-05	5.05269E-05	2.74664E-05	8.22117E-06	6.99844E-09	2.5648E-07	3.0591E-08	2.94071E-07	0.29407082
3834403774565	383440	3774565	4.231E-05	0.000105651	0.000105651	2.95675E-05	5.45577E-05	9.81048E-05	6.94033E-05	2.10313E-05	3.72378E-05	1.36556E-05	2.93359E-05	5.01958E-05	2.72864E-05	8.1673E-06	6.89393E-09	2.5156E-07	2.9989E-08	2.8844E-07	0.28843986
3834503774565	383450	3774565	4.15128E-05	0.000103661	0.000103661	2.90104E-05	5.35297E-05	9.62564E-05	6.80956E-05	2.0635E-05	3.65362E-05	1.34195E-05	2.87732E-05	4.92281E-05	2.67603E-05	8.00984E-06	6.70566E-09	2.4366E-07	2.9014E-08	2.79385E-07	0.27938489
3834603774565	383460	3774565	4.07695E-05	0.000101805	0.000101805	2.8491E-05	5.25712E-05	9.45328E-05	6.68763E-05	2.02656E-05	3.58819E-05	1.32085E-05	2.82507E-05	4.83367E-05	2.62758E-05	7.86481E-06	6.52471E-09	2.3614E-07	2.8118E-08	2.70782E-07	0.27078171
3834703774565	383470	3774565	4.02955E-05	0.000100621	0.000100621	2.81597E-05	5.196E-05	9.34338E-05	6.60988E-05	2.00299E-05	3.54648E-05	1.30628E-05	2.79141E-05	4.77595E-05	2.5962E-05	7.77088E-06	6.38734E-09	2.3024E-07	2.7436E-08	2.64062E-07	0.2640621
3834803774565	383480	3774565	3.98915E-05	9.96122E-05	9.96122E-05	2.78774E-05	5.14391E-05	9.2497E-05	6.54361E-05	1.98291E-05	3.51092E-05	1.29372E-05	2.76328E-05	4.72671E-05	2.56944E-05	7.69077E-06	6.26598E-09	2.2494E-07	2.6822E-08	2.58029E-07	0.2580286
3834903774565	383490	3774565	3.96438E-05	9.89935E-05	9.89935E-05	2.77043E-05	5.11196E-05	9.19225E-05	6.50297E-05	1.9706E-05	3.48912E-05	1.28467E-05	2.74519E-05	4.69615E-05	2.55282E-05	7.64104E-06	6.17122E-09	2.2063E-07	2.6334E-08	2.53131E-07	0.25313116
3835003774565	383500	3774565	3.98269E-05	9.94508E-05	9.94508E-05	2.78323E-05	5.13557E-05	9.23472E-05	6.53301E-05	1.9797E-05	3.50523E-05	1.28568E-05	2.75675E-05	4.71567E-05	2.56344E-05	7.67281E-06	6.14385E-09	2.1872E-07	2.6135E-08	2.51002E-07	0.25100215
3835103774565	383510	3774565	3.99993E-05	9.98812E-05	9.98812E-05	2.79527E-05	5.1578E-05	9.27468E-05	6.56128E-05	1.98827E-05	3.5204E-05	1.28668E-05	2.7678E-05	4.73435E-05	2.57359E-05	7.7032E-06	6.1155E-09	2.1679E-07	2.5931E-08	2.48837E-07	0.24883662
3835203774565	383520	3774565	4.0344E-05	0.000100742	0.000100742	2.81936E-05	5.20225E-05	9.35462E-05	6.61783E-05	2.0054E-05	3.55074E-05	1.2907E-05	2.79041E-05	4.77255E-05	2.59436E-05	7.76536E-06	6.11249E-09	2.1573E-07	2.583E-08	2.47676E-07	0.24767598
3835303774565	383530	3774565	4.07695E-05	0.000101805	0.000101805	2.8491E-05	5.25712E-05	9.45328E-05	6.68763E-05	2.02656E-05	3.58819E-05	1.29723E-05	2.81904E-05	4.82094E-05	2.62066E-05	7.84409E-06	6.12136E-09	2.1507E-07	2.5774E-08	2.46965E-07	0.24696452
3835403774565	383540	3774565	4.12058E-05	0.000102894	0.000102894	2.87959E-05	5.31338E-05	9.55445E-05	6.7592E-05	2.04824E-05	3.62659E-05	1.30376E-05	2.84919E-05	4.87187E-05	2.64835E-05	7.92696E-06	6.1323E-09	2.1445E-07	2.5716E-08	2.46294E-07	0.24629427
3835503774565	383550	3774565	4.17175E-05	0.000104172	0.000104172	2.91535E-05	5.37936E-05	9.6731E-05	6.84314E-05	2.07368E-05	3.67163E-05	1.3113E-05	2.88386E-05	4.9313E-05	2.68065E-05	8.02365E-06	6.15339E-09	2.1413E-07	2.5687E-08	2.45972E-07	0.24597162
3835603774565	383560	3774565	4.22454E-05	0.00010549	0.00010549	2.95224E-05	5.44743E-05	9.79549E-05	6.92973E-05	2.09992E-05	3.71809E-05	1.31934E-05	2.92003E-05	4.99242E-05	2.71387E-05	8.1231E-06	6.17454E-09	2.138E-07	2.5657E-08	2.45635E-07	0.24563542
3835703774565	383570	3774565	4.26386E-05	0.000106472	0.000106472	2.97971E-05	5.49813E-05	9.88667E-05	6.99423E-05	2.11946E-05	3.75269E-05	1.32487E-05	2.94766E-05	5.03911E-05	2.73926E-05	8.19907E-06	6.17547E-09	2.128E-07	2.5549E-08	2.44525E-07	0.24452504
3835803774565	383580	3774565	4.29241E-05	0.000107185	0.000107185	2.99966E-05	5.53495E-05	9.95286E-05	7.04105E-05	2.13365E-05	3.77782E-05	1.32838E-05	2.96776E-05	5.07306E-05	2.75771E-05	8.25432E-06	6.16154E-09	2.1131E-07	2.5383E-08	2.42859E-07	0.24285906
3835903774565	383590	3774565	4.32042E-05	0.000107884	0.000107884	3.01924E-05	5.57106E-05	0.000100178	7.087E-05	2.14758E-05	3.80247E-05	1.3319E-05	2.98786E-05	5.10702E-05	2.77617E-05	8.30957E-06	6.14729E-09	2.0982E-07	2.5215E-08	2.41186E-07	0.2411864
3836003774565	383600	3774565	4.43138E-05	0.000110655	0.000110655	3.09678E-05	5.71414E-05	0.000102751	7.26901E-05	2.20273E-05	3.90013E-05	1.35049E-05	3.06372E-05	5.2369E-05	2.84678E-05	8.5209E-06	6.22718E-09	2.1132E-07	2.5412E-08	2.42962E-07	0.24296173
3836103774565	383610	3774565	4.5488E-05	0.000113587	0.000113587	3.17884E-05	5.86556E-05	0.000105474	7.46163E-05	2.2611E-05	4.00348E-05	1.37109E-05	3.14461E-05	5.37527E-05	2.922E-05	8.74604E-06	6.30508E-09	2.1274E-07	2.5622E-08	2.44668E-07	0.24466801
3836203774565	383620	3774565	4.67969E-05	0.000116855	0.000116855	3.27031E-05	6.03433E-05	0.000108509	7.67633E-05	2.32616E-05	4.11867E-05	1.39571E-05	3.23354E-05	5.52723E-05	3.0046E-05	8.99328E-06	6.38448E-09	2.142E-07	2.5875E-08	2.46462E-07	0.24646223
3836303774565	383630	3774565	4.82081E-05	0.000120379	0.000120379	3.36893E-05	6.21631E-05	0.000111781	7.90782E-05	2.39631E-05	4.24288E-05	1.42535E-05	3.33E-05	5.69192E-05	3.09412E-05	9.26124E-06	6.46073E-09	2.1556E-07	2.6161E-08	2.48177E-07	0.2481774
3836403774565	383640	3774565	4.9684E-05	0.000124065	0.000124065	3.47207E-05	6.40662E-05	0.000115203	8.14992E-05	2.46967E-05	4.37277E-05	1.45851E-05	3.46917E-05	5.91857E-05	3.21733E-05	9.63004E-06	6.52251E-09	2.1652E-07	2.6467E-08	2.49509E-07	0.2495086
3836503774565	383650	3774565	5.30559E-05	0.000132485	0.000132485	3.7077E-05	6.84141E-05	0.000123021	8.70302E-05	2.63728E-05	4.66954E-05	1.4992E-05	3.64451E-05	6.23352E-05	3.38854E-05	1.01425E-05	6.61759E-09	2.1892E-07	2.7267E-08	2.52803E-07	0.25280319
3836603774565	383660	3774565	5.37345E-05	0.000134179	0.000134179	3.75513E-05	6.92893E-05	0.000124595	8.81435E-05	2.67102E-05	4.72927E-05	1.55698E-05	3.68018E-05	6.29804E-05	3.42361E-05	1.02475E-05	6.68831E-09	2.2024E-07	2.76E-08	2.54525E-07	0.25452522
3836703774565	383670	3774565	5.37561E-05	0.000134233	0.000134

			EGIODemolition	EGIOSite Grubbing / Prep	EGIOMass Grading / Excavation	EGIOMass Grading / Excavation	EGIODrainage / Utilities Trenching	EGIODrainage / Utilities Trenching	EGIOFoundations / Concrete Pads	EGIOFoundations / Concrete Pads	EGIOBuilding / Structure Construction	EGIOBuilding / Structure Construction	EGIOAsphalt Paving	EGIOArchitectural Coating	EGIOLandscaping or Other Finishing	EGIOWaterside Construction (Piles)	HIWaterside Construction (Landscaping)	HIWaterside Construction (Landscaping)	KMDemolition	KMSite Grubbing / Prep	KMMass Grading / Excavation
Unique Identifier	X (UTM)	Y (UTM)	2025	2025	2025	2026	2026	2027	2026	2027	2026	2027	2027	2027	2027	2027	2025	2026	2025	2025	2025
3836803774565	383680	3774565	0.000149132	0.00013457	0.00033604	0.00033604	9.40439E-05	9.40439E-05	0.000173529	0.000173529	0.000312037	0.000312037	0.000220748	2.07762E-05	6.68932E-05	0.00011844	0.000170653	0.000170653	0.000113706	0.000102605	0.000256213
3836903774565	383690	3774565	0.000146578	0.00013227	0.000330283	0.000330283	9.24329E-05	9.24329E-05	0.000170556	0.000170556	0.000306692	0.000306692	0.000216966	2.04203E-05	6.57472E-05	0.000116411	0.000172191	0.000172191	0.000112978	0.000101948	0.000254572
3837003774565	383700	3774565	0.000144244	0.00013016	0.000325024	0.000325024	9.09611E-05	9.09611E-05	0.00016784	0.00016784	0.000301808	0.000301808	0.000213511	2.00952E-05	6.47004E-05	0.000114558	0.000180343	0.000180343	0.000112118	0.000101172	0.000252635
3837103774565	383710	3774565	0.000141725	0.00012789	0.000319348	0.000319348	8.93726E-05	8.93726E-05	0.000164909	0.000164909	0.000296538	0.000296538	0.000209783	1.97442E-05	6.35705E-05	0.000112557	0.000182373	0.000182373	0.000111115	0.000100267	0.000250376
3837203774565	383720	3774565	0.00013914	0.00012556	0.000313524	0.000313524	8.77427E-05	8.77427E-05	0.000161902	0.000161902	0.00029113	0.00029113	0.000205957	1.93842E-05	6.24111E-05	0.000110504	0.000182595	0.000182595	0.000110106	9.93572E-05	0.000248102
3837303774565	383730	3774565	0.000136573	0.00012324	0.000307741	0.000307741	8.61241E-05	8.61241E-05	0.000158915	0.000158915	0.000285759	0.000285759	0.000202158	1.90266E-05	6.12598E-05	0.000108466	0.000181453	0.000181453	0.000109289	9.86193E-05	0.00024626
3837403774565	383740	3774565	0.000134072	0.00012098	0.000302105	0.000302105	8.4547E-05	8.4547E-05	0.000156005	0.000156005	0.000280526	0.000280526	0.000198455	1.86782E-05	6.0138E-05	0.00010648	0.000180279	0.000180279	0.000108465	9.78759E-05	0.000244404
3837503774565	383750	3774565	0.000131643	0.00011879	0.000296631	0.000296631	8.30149E-05	8.30149E-05	0.000153178	0.000153178	0.000275443	0.000275443	0.000194859	1.83397E-05	5.90483E-05	0.00010455	0.000179122	0.000179122	0.000107611	9.71057E-05	0.00024248
3837603774565	383760	3774565	0.000129267	0.00011665	0.000291278	0.000291278	8.15168E-05	8.15168E-05	0.000150414	0.000150414	0.000270472	0.000270472	0.000191343	1.80087E-05	5.79827E-05	0.000102663	0.000177932	0.000177932	0.00010674	9.63193E-05	0.000240517
3837703774565	383770	3774565	0.000126957	0.00011456	0.000286072	0.000286072	8.00601E-05	8.00601E-05	0.000147726	0.000147726	0.000265639	0.000265639	0.000187923	1.76869E-05	5.69465E-05	0.000100829	0.000176759	0.000176759	0.000105868	9.55329E-05	0.000238553
3837803774565	383780	3774565	0.000124731	0.00011255	0.000281055	0.000281055	7.8656E-05	7.8656E-05	0.000145135	0.000145135	0.00026098	0.00026098	0.000184628	1.73767E-05	5.59478E-05	9.90605E-05	0.000175553	0.000175553	0.00010511	9.48488E-05	0.000236845
3837903774565	383790	3774565	0.000122558	0.00011059	0.00027616	0.00027616	7.72859E-05	7.72859E-05	0.000142607	0.000142607	0.000256434	0.000256434	0.000181412	1.7074E-05	5.49732E-05	9.73349E-05	0.000174364	0.000174364	0.000104346	9.41593E-05	0.000235123
3838003774565	383800	3774565	0.000120451	0.00010869	0.000271412	0.000271412	7.59571E-05	7.59571E-05	0.000140155	0.000140155	0.000252025	0.000252025	0.000178293	1.67805E-05	5.40281E-05	9.56615E-05	0.000173158	0.000173158	0.000103612	9.34968E-05	0.000233469
3838103774565	383810	3774565	0.000118403	0.00010684	0.000266798	0.000266798	7.4666E-05	7.4666E-05	0.000137773	0.000137773	0.000247741	0.000247741	0.000175262	1.64953E-05	5.31097E-05	9.40354E-05	0.000171969	0.000171969	0.000102902	9.28558E-05	0.000231868
3838203774565	383820	3774565	0.00011641	0.00010505	0.000262306	0.000262306	7.34088E-05	7.34088E-05	0.000135453	0.000135453	0.00024357	0.00024357	0.000172311	1.62175E-05	5.22155E-05	9.24521E-05	0.000170779	0.000170779	0.000102185	9.22095E-05	0.000230254
3838303774565	383830	3774565	0.00011447	0.00010329	0.000257935	0.000257935	7.21854E-05	7.21854E-05	0.000133196	0.000133196	0.000239511	0.000239511	0.000169439	1.59472E-05	5.13453E-05	9.09114E-05	0.000169574	0.000169574	0.000101547	9.16331E-05	0.000228815
3838403774565	383840	3774565	0.000112572	0.00010158	0.000253657	0.000253657	7.09884E-05	7.09884E-05	0.000130987	0.000130987	0.000235539	0.000235539	0.00016663	1.56828E-05	5.04939E-05	8.94038E-05	0.000168353	0.000168353	0.000100896	9.1046E-05	0.000227349
3838503774565	383850	3774565	0.000110721	9.9912E-05	0.000249488	0.000249488	6.98215E-05	6.98215E-05	0.000128834	0.000128834	0.000231667	0.000231667	0.000163891	1.5425E-05	4.96639E-05	8.79342E-05	0.000167147	0.000167147	0.000100198	9.04158E-05	0.000225775
3838603774565	383860	3774565	0.000108924	9.8291E-05	0.000245439	0.000245439	6.86885E-05	6.86885E-05	0.000126743	0.000126743	0.00022708	0.00022708	0.000161231	1.51747E-05	4.88579E-05	8.65073E-05	0.000165974	0.000165974	9.94395E-05	8.97317E-05	0.000224067
3838703774565	383870	3774565	0.000107164	9.6702E-05	0.000241472	0.000241472	6.75781E-05	6.75781E-05	0.000124694	0.000124694	0.000224224	0.000224224	0.000158625	1.49294E-05	4.80681E-05	8.51088E-05	0.000164784	0.000164784	9.86755E-05	8.90423E-05	0.000222345
3838803774565	383880	3774565	0.000105456	9.5161E-05	0.000237625	0.000237625	6.65015E-05	6.65015E-05	0.000122708	0.000122708	0.000220652	0.000220652	0.000156098	1.46916E-05	4.73023E-05	8.3753E-05	0.000163627	0.000163627	9.78816E-05	8.83259E-05	0.000220556
3838903774565	383890	3774565	0.000103785	9.3653E-05	0.000233859	0.000233859	6.54476E-05	6.54476E-05	0.000120763	0.000120763	0.000217154	0.000217154	0.000153624	1.44587E-05	4.65527E-05	8.24256E-05	0.000162469	0.000162469	9.70758E-05	8.75987E-05	0.000218741
3839003774565	383900	3774565	0.000102161	9.2188E-05	0.0002302	0.0002302	6.44237E-05	6.44237E-05	0.000118874	0.000118874	0.000213757	0.000213757	0.000151221	1.42325E-05	4.58244E-05	8.11361E-05	0.000161311	0.000161311	9.62699E-05	8.68716E-05	0.000216925
3839103774565	383910	3774565	0.000100574	9.0755E-05	0.000226622	0.000226622	6.34225E-05	6.34225E-05	0.000117026	0.000117026	0.000210435	0.000210435	0.00014887	1.40113E-05	4.51122E-05	7.98751E-05	0.000160169	0.000160169	9.54343E-05	8.61175E-05	0.000215042
3829703774575	382970	3774575	0.00012374	0.00011166	0.000278823	0.000278823	7.80312E-05	7.80312E-05	0.000143982	0.000143982	0.000258907	0.000258907	0.000183161	1.72387E-05	5.55034E-05	9.82736E-05	0.0001209	0.0001209	4.55742E-05	4.1125E-05	0.000102692
3829803774575	382980	3774575	0.000130413	0.00011768	0.00029386	0.00029386	8.22395E-05	8.22395E-05	0.000151747	0.000151747	0.00027287	0.00027287	0.000193039	1.81684E-05	5.84967E-05	0.000103574	0.000124373	0.000124373	4.7359E-05	4.27355E-05	0.000106714
3829903774575	382990	3774575	0.000138501	0.00012498	0.000312085	0.000312085	8.734E-05	8.734E-05	0.000161159	0.000161159	0.000289793	0.000289793	0.000205011	1.92952E-05	6.21247E-05	0.000109997	0.00012856	0.00012856	4.95138E-05	4.468E-05	0.000111569
3830003774575	383000	3774575	0.000147557	0.00013315	0.000332489	0.000332489	9.30502E-05	9.30502E-05	0.000171695	0.000171695	0.00030874	0.00030874	0.000218415	2.05567E-05	6.61863E-05	0.00011789	0.000133112	0.000133112	5.18E-05	4.6743E-05	0.000116721
3830103774575	383010	3774575	0.000156212	0.00014096	0.000351992	0.000351992	9.85083E-05	9.85083E-05	0.000181766	0.000181766	0.00032685	0.00032685	0.00023126	2.17625E-05	7.00686E-05	0.000124063	0.000137156	0.000137156	5.374E-05	4.84936E-05	0.000121092
3830203774575	383020	3774575	0.000165559	0.0001494	0.000373055	0.000373055	0.000104403	0.000104403	0.000192643	0.000192643	0.000346408	0.000346408	0.000245063	2.30647E-05	7.42615E-05	0.000131487	0.000141375	0.000141375	5.5662E-05	5.0228E-05	0.000125423
3830303774575	383030	3774575	0.000174424	0.0001574	0.000393028	0.000393028	0.000109993	0.000109993	0.000202957	0.000202957	0.000364955	0.000364955	0.000258184	2.42996E-05	7.82375E-05	0.000138526	0.000145134	0.000145134	5.73334E-05	5.17362E-05	0.000129189
3830403774575	383040	3774575	0.00018167	0.00016393	0.000409357	0.000409357	0.000114562	0.000114562	0.000211389	0.000211389	0.000380117	0.000380117	0.00026891	2.53092E-05	8.14879E-05	0.000144282	0.000147783	0.000147783	5.86406E-05	5.29158E-05	0.000132135
3830503774575	383050	3774575	0.000189209	0.00017074	0.000426345	0.000426345	0.000119317	0.000119317	0.000220162	0.000220162	0.000395891	0.000395891	0.000280069	2.63595E-05	8.48695E-05	0.000150269	0.000150463	0.000150463	5.99837E-05	5.41277E-05	0.000135161
3830603774575	383060	3774575	0.000198646	0.00017925	0.000447609	0.000447609	0.000125268	0.000125268	0.000231143	0.000231143	0.000415637	0.000415637	0.00029403	2.76742E-05	8.91026E-05	0.000157764	0.000154127	0.000154127	6.15237E-05	5.55174E-05	0.000138631
3830703774575	383070	3774575	0.000208991	0.00018859	0.000470919	0.000470919	0.000131791	0.000131791	0.000243179	0.000243179	0.000437281	0.000437281	0.00030935	2.91153E-05	9.37426E-05	0.000165979	0.000158171	0.000158171	6.30339E-05	5.68802E-05	0.000142034
3830803774575	383080	3774575	0.00022066	0.00019912	0.000497214	0.000497214	0.00013915	0.00013915	0.000256758	0.000256758	0.000461698	0.000461698	0.000326624	3.07411E-05	9.8977E-05	0.000175247	0.000162231	0.000162231	6.46993E-05	5.8383E-05	0.000145787
3830903774575	383090	3774575	0.000231082	0.00020852	0.000520698	0.000520698	0.000145722	0.000145722	0.000268885	0.000268885	0.000483505	0.000483505	0.000342051	3.2193E-05	0.000103652	0.000183525	0.000165926	0.000165926	6.60901E-05	5.9638E-05	0.000148921
3831003774575	383100	3774575	0.000241708	0.00021811	0.000544639	0.000544639	0.000152422	0.000152422	0.000281248	0.000281248	0.000505736	0.000505736	0.000357778	3.36732E-05	0.000108418	0.000191963	0.000169717	0.000169717	6.74451E-05	6.08607E-05	0.000151974
3831103774575	383110	3774575	0.000251622	0.00022706	0.00056698	0.00056698	0.000158675	0.000158675	0.000292785	0.000292785	0.000526481	0.000526481	0.000372454	3.50545E-05	0.000112865	0.000199837	0.000173032	0.000173032	6.87583E-05	6.20457E-05	0.000154933
3831203774575	383120	3774575	0.000262671	0.00023703	0.000591876	0.000591876	0.000165642	0.000165642	0.000305641	0.000305641	0.000549599	0.000549599	0.000388809	3.65938E-05	0.000117821	0.000208612	0.00017614	0.00017614	7.00775E-05	6.32361E-05	0.000157905
3831303774575	383130	3774575	0.000271225	0.00024475	0.00061115	0.00061115	0.000171036	0.000171036	0.000315594	0.000315594	0.000567497	0.000567497	0.00040147	3.77854E-05	0.000121658	0.000215405	0.000179106	0.000179106	7.13907E-05	6.44211E-05	0.000160864
3831403774575	383140	3774575	0.000278585	0.00025139	0.000627734	0.000627734	0.000175677	0.000175677	0.000324158	0.000324158	0.000582896	0.000582896	0.000412364	3.88107E-05	0.000124959	0.000221251	0.000181247	0.000181247	7.268E-05	6.55846E-05	0.00016377
3831503774575	383150	3774575	0.000285563	0.00025768	0.000643458	0.000643458	0.000180078	0.000180078	0.000332277	0.000332277	0.000597496	0.000597496	0.00042693	3.97829E-05	0.000128089	0.000226792	0.000183309	0.000183309	7.39932E-05	6.67696E-05	0.000166729
3831603774575	383160	3774575	0.000291848	0.00026336	0.000657621	0.000657621	0.000184041	0.000184041	0.000339591	0.000339591	0.000610648	0.000610648	0.00043197	4.06585E-05	0.000130908	0.000231784	0.000185148	0.000185148	7.53303E-05	6.79761E-05	0.000169742
3831703774575	383170	3774575	0.000297381	0.00026835	0.000670089	0.000670089	0.000187531	0.000187531	0.00034603	0.00034603	0.000622226	0.000622226	0.000440187	4.14294E-05	0.00013339	0.000236179	0.00018683	0.00018683	7.66674E-05	6.91827E-05	0.000172754
3831903774575	383190	3774575	0.000304992	0.00027522	0.000687238	0.000687238	0.00019233	0.00019233	0.000354885	0.000354885	0.00063815	0.00063815	0.000451453	4.24897E-05	0.000136804	0.000242223	0.000188654	0.000188654	7.93893E-05	7.16389E-05	0.000178888
3832003774575	383200	3774575	0.000306902	0.00027694	0.000691542	0.000691542	0.000193535	0.000193535	0.000357108	0.000357108	0.000642146	0.000642146	0.00045428	4.27558E-05	0.000137661	0.00024374	0.000188812	0.000188812	8.07622E-05	7.28777E-05	0.000181981
3832103774575	383210	3774575	0.000307428	0.00027741	0.000692726	0.000692726	0.000193866	0.000193866	0.000357719	0.000357719	0.000643245	0.000643245	0.000455058	4.2829E-05	0.000137896	0.000244157	0.000188495	0.000188495	8.2141E-05	7.4122E-05	0.000185088
3832203774575	383220	3774575	0.000306293	0.00027639	0.0006917	0.0006917	0.000193151	0.000193151	0.000356399	0.000356399	0.000640872	0.000640872	0.000453379	4.2671E-05	0.000137388	0.000243257	0.000187575	0.000187575	8.35259E-05	7.53716E-05	0.000188209
3832303774575	383230	3774575	0.000304264	0.00027456	0.000685597	0.000685597	0.000191871	0.000191871	0.00035403 8	0.00035403 8	0.000636626	0.000636626	0.000450375	4.23882E-05	0.000136477	0.000241645	0.00018656	0.00018656	8.49107E-05	7.66213E-05	0.000191329
3832403774575	383240	3774575	0.000302461	0.00027293	0.000681535	0.000681535	0.000190734	0.000190734	0.00035194	0.00035194	0.000632854	0.000632854	0.000447706	4.21371E-05	0.000135669	0.000240213	0.000186211	0.000186211	8.63135E-05	7.78871E-05	0.00019449
3832503774575	383250	3774575	0.000300139	0.00027084	0.000676303	0.000676303	0.00018927	0.00018927	0.000349239	0.000349239	0.000627996	0.000627996	0.000444269	4.18136E-05	0.000134627	0.000238369	0.000185862	0.000185862	8.77162E-05	7.91529E-05	0.000197651
3832603774575	383260	3774575	0.000294182	0.00026546	0.00066288	0.00066288	0.000185513	0.000185513	0.000342307	0.000342307	0.000615531	0.000615531	0.000435452	4.09837E-05	0.000131955	0.000233638	0.000185133	0.000185133	8.9113E-05	8.04133E-05	0.000200798
3832703774575	383270	3774575	0.000288774	0.00026058	0.000650694	0.000650694	0.000182103	0.000182103	0.000336014	0.000336014	0.000604216	0.000604216	0.000427446	4.02303E-05	0.000129529	0.000229343	0.000183626	0.000183626	9.04501E-05	8.16198E-05	0.000203811
3832803774575	383280	3774575	0.000282918	0.0002553	0.000637499	0.000637499	0.00017841	0.00017841	0.0003292	0.0003292	0.000591964	0.000591964	0.000418779	3.94145E-05	0.000126903	0.000224692	0.000182088	0.000182088	9.17991E-05	8.28372E-05	0.000206851
3832903774575	383290	3774575	0.000277391	0.00025031	0.000625044	0.000625044	0.000174925	0.000174925	0.000322769	0.000322769	0.000580398	0.000580398	0.00041059 7	3.86444E-05	0.000124423	0.000220303	0.000180597	0.000180597	9.31123E-05	8.40222E-05	0.00020981
3833003774575	383300	3774575	0.000271452	0.00024495	0.000611661	0.000611661	0.000171179	0.000171179	0.000315858	0.000315858	0.000567971	0.000567971	0.000401806	3.7817E-05	0.000121759	0.000215586	0.000179074	0.000179074	9.44076E-05	8.5191E-05	0.000212728
3833103774575	383310	3774575	0.000265321	0.00023942	0.000597848	0.000597848	0.000167313	0.000167313	0.000308725	0.000308725	0.000555145	0.000555145	0.000392732	3.6963E-05	0.00011901	0.000210717	0.000177377	0.000177377	9.5685E-05	8.63437E-05	0.000215607
3833203774575	383320	3774575	0.000257747	0.00023258	0.00058078	0.00058078	0.000162537	0.000162537	0.000299911	0.000299911	0.000539296	0.000539296	0.000381519	3.59077E-05	0.000115612	0.000204701	0.000174919	0.000174919	9.65684E-05	8.71409E-05	0.000217597
3833303774575	383330	3774575	0.000250112	0.00022569	0.000563577	0.000563577	0.000157722	0.000157722	0.000291027	0.000291027	0.000523321	0.000523321	0.000370219	3.48441E-05	0.000112187	0.000198638	0.000172429	0.000172429	9.7416E-05	8.79057E-05	0.000219507
3833403774575	383340	3774575	0.00024277	0.00021907	0.000547033	0.000547033	0.000153092	0.000153092	0.000282484	0.000282484	0.000507959	0.000507959	0.00035935 1	3.38213E-05	0.000108894	0.000192807	0.000169653	0.000169653	9.82517E-05	8.86598E-05	0.00022139
3833503774575	383350	3774575	0.000235637	0.00021263	0.00053096	0.00053096	0.000148594	0.000148594	0.000274184	0.000274184	0.000493035	0.000493035	0.000348792	3.28275E-05	0.000105695	0.000187142	0.000166783	0.000166783	9.88904E-05	8.92362E-05	0.00022283
3833603774575	383360	3774575	0.00022888	0.00020654	0.000515735	0.000515735	0.000144333	0.000144333	0.000266322	0.000266322	0.000478896	0.000478896	0.000338791	3.18862E-05	0.000102664	0.000181775	0.000164039	0.000164039	9.92605E-05	8.95701E-05	0.000223663
3833703774575	383370	3774575	0.000223126	0.00020134	0.000502769	0.000502769	0.000140705	0.000140705	0.000259626	0.000259626	0.000466857	0.000466857	0.000330273	3.10845E-05	0.000100083	0.000177205	0.000161819	0.000161819	9.96425E-05	8.99149E-05	0.000224524
3833803774575	383380	3774575	0.000217598	0.00019636	0.000490314	0.000490314	0.000137219	0.000137219	0.000253195	0.000253195	0.000455291	0.000455291	0.00032209 1	3.03145E-05	9.76034E-05	0.000172815	0.000159677	0.000159677	9.98514E-05	9.01034E-05	0.000224995
3833903774575	383390	3774575	0.000211372	0.00019074	0.000476285	0.000476285	0.000133293	0.000133293	0.000245951	0.000245951	0.000442265	0.000442265	0.000312876	2.94471E-05	9.48109E-05	0.000167871	0.000157061	0.000157061	9.95768E-05	8.98556E-05	0.000224376
3834003774575	383400	3774575	0.000204687	0.0001847	0.000461221	0.000461221	0.000129077	0.000129077	0.000238171	0.000238171	0.000428277	0.000428277	0.00030298	2.85158E-05	9.18121E-05	0.000162561	0.000154063	0.000154063	9.87591E-05	8.91177E-05	0.000222534
3834103774575	383410	3774575	0.000198408	0.00017904	0.000447071	0.000447071	0.000125117	0.000125117	0.000230865	0.000230865	0.000415138	0.000415138	0.00029368 5	2.76409E-05	8.89955E-05	0.00015754	0.00015124	0.00015124	9.76787E-05	8.81427E-05	0.000220099
3834203774575	383420	3774575	0.000194546	0.00017555	0.000438369	0.000438369	0.000122682	0.000122682	0.000226371	0.000226371	0.000407057	0.000407057	0.000287968	2.71029E-05	8.72632E-05	0.000154507	0.000149924	0.000149924	9.76906E-05	8.81535E-05	0.000220126
3834303774575	383430	3774575	0.000190869	0.00017223	0.000430084	0.000430084	0.000120363	0.000120363	0.00022209 2	0.00022209 2	0.000399363	0.000399363	0.000282526	2.65907E-05	8.56139E-05	0.000151587	0.000148718	0.000148718	9.77503E-05	8.82074E-05	0.000220261
3834403774575	383440	3774575	0.000186207	0.00016803	0.000419579	0.000419579	0.000117423	0.000117423	0.000216668	0.000216668	0.000389609	0.000389609	0.000275625	2.59412E-05	8.35228E-05	0.000147884	0.000146831	0.000146831	9.69862E-05	8.75179E-05	0.000218539
3834503774575	383450	3774575	0.000180047	0.00016247	0.000405698	0.000405698	0.000113539	0.000113539	0.0002095	0.0002095	0.00037672	0.00037672	0.000266507	2.5083E-05	8.07597E-05	0.000142992	0.000143865	0.000143865	9.48314E-05	8.55734E-05	0.000213683
3834603774575	383460	3774575	0.000174298	0.00015728	0.000392746	0.000392746	0.000109914	0.000109914	0.000202811	0.000202811	0.000364693	0.000364693	0.000257998	2.42822E-05	7.81813E-05	0.000138427	0.000141153	0.000141153	9.26228E-05	8.35805E-05	0.000208707
3834703774575	383470	3774575	0.000170209	0.00015359	0.000383533	0.000383533	0.000107335	0.000107335	0.000198054	0.000198054	0.000356137	0.000356137	0.000251946	2.37126E-05	7.63472E-05	0.00013518	0.000139567	0.000139567	9.16678E-05	8.27187E-05	0.000206555
3834803774575	383480	3774575	0.000166574	0.00015031	0.000375341	0.000375341	0.000105043	0.000105043	0.000193824	0.000193824	0.000348531	0.000348531	0.000246565	2.32061E-05	7.47167E-05	0.000132292	0.000138298	0.000138298	9.09574E-05	8.20777E-05	0.000204954
3834903774575	383490	3774575	0.000163578	0.00014761	0.000368589	0.000368589	0.000103153	0.000103153	0.000190337	0.000190337	0.000342262	0.000342262	0.00024213	2.27887E-05	7.33726E-05	0.000129913	0.000137458	0.000137458	9.06769E-05	8.18245E-05	0.000202422
3835003774575	383500	3774575	0.000162306	0.00014646	0.000365724	0.000365724	0.000102351	0.000102351	0.000188858	0.000188858	0.000339601	0.000339601	0.000240248	2.26115E-05	7.28023E-05	0.000128903	0.000137902	0.000137902	9.18826E-05	8.29126E-05	0.000207039

			KMMass Grading / Excavation	KMDrainage / Utilities Trenching	KMFoundations / Concrete Pads	KMBuilding / Structure Construction	KMAsphalt Paving	KMArchitectural Coating	KMLandscaping or Other Finishing	KMWaterside Construction (Piles)	EWNDemolition	EWNSite Grubbing / Prep	EWNDrainage / Utilities Trenching	EWNDrainage / Utilities Trenching	EWNDrainage / Utilities Trenching	EWNFoundation s / Concrete Pads	EWNBuilding / Structure Construction	EWNAsphalt Paving	EWNLandscaping or Other Finishing	EWNWaterside Construction (Piles)	ISDemolition
Unique Identifier	X (UTM)	Y (UTM)	2026	2026	2026	2026	2026	2026	2026	2026	2027	2027	2027	2028	2029	2029	2029	2029	2029	2029	2027
3836803774565	383680	3774565	0.000256213	5.52028E-05	0.000132307	0.000245412	0.000168308	1.58408E-05	5.10026E-05	9.03046E-05	2.64551E-05	3.56691E-05	4.32775E-05	4.32775E-05	4.32775E-05	3.07829E-05	5.36083E-05	3.91592E-05	1.18664E-05	2.05917E-05	0.000254995
3836903774565	383690	3774565	0.000254572	5.48492E-05	0.000131459	0.000243841	0.000167231	1.57393E-05	5.06759E-05	8.97262E-05	2.64074E-05	3.56047E-05	4.31994E-05	4.31994E-05	4.31994E-05	3.07273E-05	5.35115E-05	3.90885E-05	1.1845E-05	2.05546E-05	0.00025013
3837003774565	383700	3774565	0.000252635	5.44319E-05	0.000130459	0.000241985	0.000165958	1.56196E-05	5.02904E-05	8.90435E-05	2.63954E-05	3.55886E-05	4.31799E-05	4.31799E-05	4.31799E-05	3.07134E-05	5.34873E-05	3.90708E-05	1.18396E-05	2.05453E-05	0.000245402
3837103774565	383710	3774565	0.000250376	5.39451E-05	0.000129292	0.000239821	0.000164474	1.54799E-05	4.98406E-05	8.82471E-05	2.63178E-05	3.5484E-05	4.30529E-05	4.30529E-05	4.30529E-05	3.06231E-05	5.33301E-05	3.8956E-05	1.18048E-05	2.04849E-05	0.000240615
3837203774565	383720	3774565	0.000248102	5.34553E-05	0.000128118	0.000237644	0.000162981	1.53394E-05	4.93881E-05	8.74459E-05	2.62283E-05	3.53632E-05	4.29065E-05	4.29065E-05	4.29065E-05	3.0519E-05	5.31487E-05	3.88234E-05	1.17647E-05	2.04152E-05	0.000235792
3837303774565	383730	3774565	0.00024626	5.30583E-05	0.000127167	0.000235879	0.00016177	1.52254E-05	4.90213E-05	8.67965E-05	2.61507E-05	3.52586E-05	4.27795E-05	4.27795E-05	4.27795E-05	3.04287E-05	5.29914E-05	3.87086E-05	1.17299E-05	2.03548E-05	0.000231112
3837403774565	383740	3774565	0.000244404	5.26584E-05	0.000126208	0.000234101	0.000160551	1.51107E-05	4.86518E-05	8.61423E-05	2.60731E-05	3.5154E-05	4.26526E-05	4.26526E-05	4.26526E-05	3.03384E-05	5.28342E-05	3.85937E-05	1.16951E-05	2.02944E-05	0.000226534
3837503774565	383750	3774565	0.00024248	5.2244E-05	0.000125215	0.000232259	0.000159287	1.49918E-05	4.82689E-05	8.54644E-05	2.59895E-05	3.50413E-05	4.25159E-05	4.25159E-05	4.25159E-05	3.02411E-05	5.26648E-05	3.847E-05	1.16576E-05	2.02293E-05	0.000222045
3837603774565	383760	3774565	0.000240517	5.18209E-05	0.000124201	0.000230378	0.000157997	1.48703E-05	4.7878E-05	8.47722E-05	2.5906E-05	3.49286E-05	4.23792E-05	4.23792E-05	4.23792E-05	3.01439E-05	5.24955E-05	3.83463E-05	1.16201E-05	2.01643E-05	0.000217646
3837703774565	383770	3774565	0.000238553	5.13978E-05	0.000123187	0.000228497	0.000156707	1.47489E-05	4.74871E-05	8.40801E-05	2.58224E-05	3.4816E-05	4.22425E-05	4.22425E-05	4.22425E-05	3.00467E-05	5.23261E-05	3.82226E-05	1.15826E-05	2.00992E-05	0.000213354
3837803774565	383780	3774565	0.000236845	5.10298E-05	0.000122305	0.000226861	0.000155585	1.46433E-05	4.71471E-05	8.3478E-05	2.57508E-05	3.47194E-05	4.21253E-05	4.21253E-05	4.21253E-05	2.99633E-05	5.2181E-05	3.81166E-05	1.15505E-05	2.00435E-05	0.000209241
3837903774565	383790	3774565	0.000235123	5.06588E-05	0.000121416	0.000225211	0.000154454	1.45369E-05	4.68043E-05	8.28712E-05	2.56791E-05	3.46228E-05	4.20081E-05	4.20081E-05	4.20081E-05	2.988E-05	5.20358E-05	3.80106E-05	1.15184E-05	1.99877E-05	0.000205224
3838003774565	383800	3774565	0.000233469	5.03024E-05	0.000120562	0.000223627	0.000153368	1.44346E-05	4.6475E-05	8.22881E-05	2.56075E-05	3.45262E-05	4.18909E-05	4.18909E-05	4.18909E-05	2.97966E-05	5.18907E-05	3.79045E-05	1.14862E-05	1.9932E-05	0.000201326
3838103774565	383810	3774565	0.000231868	4.99575E-05	0.000119735	0.000222094	0.000152316	1.43356E-05	4.61564E-05	8.1724E-05	2.55419E-05	3.44377E-05	4.17835E-05	4.17835E-05	4.17835E-05	2.97202E-05	5.17576E-05	3.78073E-05	1.14568E-05	1.98809E-05	0.00019753
3838203774565	383820	3774565	0.000230254	4.96098E-05	0.000118902	0.000220548	0.000151256	1.42358E-05	4.58351E-05	8.11551E-05	2.54762E-05	3.43492E-05	4.16761E-05	4.16761E-05	4.16761E-05	2.96438E-05	5.16246E-05	3.77101E-05	1.14273E-05	1.98298E-05	0.000193823
3838303774565	383830	3774565	0.000228815	4.92997E-05	0.000118158	0.000219169	0.00015031	1.41469E-05	4.55486E-05	8.06479E-05	2.54225E-05	3.42767E-05	4.15882E-05	4.15882E-05	4.15882E-05	2.95813E-05	5.15157E-05	3.76306E-05	1.14032E-05	1.97879E-05	0.00019023
3838403774565	383840	3774565	0.000227349	4.89838E-05	0.000117401	0.000217765	0.000149347	1.40562E-05	4.52568E-05	8.01311E-05	2.53628E-05	3.41963E-05	4.14906E-05	4.14906E-05	4.14906E-05	2.95118E-05	5.13948E-05	3.75423E-05	1.13764E-05	1.97415E-05	0.000186696
3838503774565	383850	3774565	0.000225775	4.86448E-05	0.000116589	0.000216258	0.000148314	1.39589E-05	4.49435E-05	7.95765E-05	2.52971E-05	3.41077E-05	4.13832E-05	4.13832E-05	4.13832E-05	2.94354E-05	5.12617E-05	3.74451E-05	1.1347E-05	1.96904E-05	0.000183222
3838603774565	383860	3774565	0.000224067	4.82767E-05	0.000115707	0.000214621	0.000147192	1.38533E-05	4.46035E-05	7.89744E-05	2.52315E-05	3.40192E-05	4.12757E-05	4.12757E-05	4.12757E-05	2.9359E-05	5.11287E-05	3.73479E-05	1.13175E-05	1.96393E-05	0.000179814
3838703774565	383870	3774565	0.000222345	4.79058E-05	0.000114818	0.000212972	0.000146061	1.37469E-05	4.42608E-05	7.83676E-05	2.51598E-05	3.39226E-05	4.11586E-05	4.11586E-05	4.11586E-05	2.92757E-05	5.09835E-05	3.72419E-05	1.12854E-05	1.95835E-05	0.000176483
3838803774565	383880	3774565	0.000220556	4.75204E-05	0.000113894	0.000211259	0.000144885	1.36363E-05	4.39047E-05	7.77371E-05	2.50822E-05	3.3818E-05	4.10316E-05	4.10316E-05	4.10316E-05	2.91854E-05	5.08263E-05	3.7127E-05	1.12506E-05	1.95231E-05	0.000173224
3838903774565	383890	3774565	0.000218741	4.71291E-05	0.000112956	0.00020952	0.000143693	1.3524E-05	4.35432E-05	7.70971E-05	2.50106E-05	3.37214E-05	4.09144E-05	4.09144E-05	4.09144E-05	2.91021E-05	5.06811E-05	3.7021E-05	1.12185E-05	1.94674E-05	0.000170036
3839003774565	383900	3774565	0.000216925	4.67379E-05	0.000112019	0.000207781	0.0001425	1.34117E-05	4.31818E-05	7.64571E-05	2.4933E-05	3.36168E-05	4.07875E-05	4.07875E-05	4.07875E-05	2.90118E-05	5.05239E-05	3.69061E-05	1.11837E-05	1.9407E-05	0.000166926
3839103774565	383910	3774565	0.000215042	4.63322E-05	0.000111046	0.000205977	0.000141263	1.32953E-05	4.28069E-05	7.57934E-05	2.48494E-05	3.35041E-05	4.06508E-05	4.06508E-05	4.06508E-05	2.89145E-05	5.03545E-05	3.67824E-05	1.11462E-05	1.93419E-05	0.000163876
3829703774575	382970	3774575	0.000102692	2.21257E-05	5.30296E-05	9.83634E-05	6.74595E-05	6.34913E-06	2.04423E-05	3.61948E-05	2.06591E-05	2.78544E-05	3.37959E-05	3.37959E-05	3.37959E-05	2.40387E-05	4.18633E-05	3.05799E-05	9.26662E-06	1.60803E-05	0.000113157
3829803774575	382980	3774575	0.000106714	2.29922E-05	5.51064E-05	0.000102215	7.01013E-05	6.59777E-06	2.12428E-05	3.76123E-05	2.1059E-05	2.83936E-05	3.44502E-05	3.44502E-05	3.44502E-05	2.45041E-05	4.26737E-05	3.11718E-05	9.44601E-06	1.63916E-05	0.000119323
3829903774575	382990	3774575	0.000111569	2.40384E-05	5.76137E-05	0.000106866	7.32909E-05	6.89797E-06	2.22094E-05	3.93237E-05	2.15843E-05	2.91018E-05	3.53095E-05	3.53095E-05	3.53095E-05	2.51153E-05	4.37382E-05	3.19494E-05	9.68163E-06	1.68005E-05	0.000126742
3830003774575	383000	3774575	0.000116721	2.51483E-05	6.02739E-05	0.000111801	7.66749E-05	7.21647E-06	2.32348E-05	4.11393E-05	2.21812E-05	2.99066E-05	3.62859E-05	3.62859E-05	3.62859E-05	2.58098E-05	4.49477E-05	3.28329E-05	9.94937E-06	1.72651E-05	0.000134962
3830103774575	383010	3774575	0.000121092	2.60901E-05	6.25312E-05	0.000115988	7.95465E-05	7.48673E-06	2.4105E-05	4.268E-05	2.27006E-05	3.06068E-05	3.71355E-05	3.71355E-05	3.71355E-05	2.64141E-05	4.60001E-05	3.36016E-05	1.01823E-05	1.76693E-05	0.000142799
3830203774575	383020	3774575	0.000125423	2.70233E-05	6.47677E-05	0.000120136	8.23916E-05	7.7545E-06	2.49671E-05	4.42065E-05	2.32557E-05	3.13553E-05	3.80436E-05	3.80436E-05	3.80436E-05	2.706E-05	4.7125E-05	3.44233E-05	1.04313E-05	1.81014E-05	0.000151299
3830303774575	383030	3774575	0.000129189	2.78347E-05	6.67125E-05	0.000123743	8.48655E-05	7.98734E-06	2.57168E-05	4.55339E-05	2.37034E-05	3.19589E-05	3.8776E-05	3.8776E-05	3.8776E-05	2.7581E-05	4.80322E-05	3.5086E-05	1.06321E-05	1.84499E-05	0.000159429
3830403774575	383040	3774575	0.000132135	2.84693E-05	6.82335E-05	0.000126565	8.68005E-05	8.16946E-06	2.63032E-05	4.65721E-05	2.39421E-05	3.22808E-05	3.91666E-05	3.91666E-05	3.91666E-05	2.78588E-05	4.8516E-05	3.54394E-05	1.07392E-05	1.86357E-05	0.000166234
3830503774575	383050	3774575	0.000135161	2.91214E-05	6.97963E-05	0.000129463	8.87885E-05	8.35656E-06	2.69056E-05	4.76387E-05	2.41809E-05	3.26027E-05	3.95571E-05	3.95571E-05	3.95571E-05	2.81366E-05	4.89998E-05	3.57928E-05	1.08463E-05	1.88215E-05	0.000173385
3830603774575	383060	3774575	0.000138631	2.9869E-05	7.15883E-05	0.000132787	9.10681E-05	8.57111E-06	2.75964E-05	4.88618E-05	2.45808E-05	3.3142E-05	4.02114E-05	4.02114E-05	4.02114E-05	2.8602E-05	4.98102E-05	3.63848E-05	1.10257E-05	1.91328E-05	0.000182213
3830703774575	383070	3774575	0.000142034	3.06022E-05	7.33455E-05	0.000136047	9.33035E-05	8.7815E-06	2.82738E-05	5.00612E-05	2.50882E-05	3.3826E-05	4.10414E-05	4.10414E-05	4.10414E-05	2.91923E-05	5.08384E-05	3.71358E-05	1.12533E-05	1.95278E-05	0.000191818
3830803774575	383080	3774575	0.000145787	3.14107E-05	7.52833E-05	0.000139641	9.57686E-05	9.01351E-06	2.90208E-05	5.13839E-05	2.57388E-05	3.47033E-05	4.21058E-05	4.21058E-05	4.21058E-05	2.99494E-05	5.21568E-05	3.80989E-05	1.15451E-05	2.00342E-05	0.000202401
3830903774575	383090	3774575	0.000148921	3.20859E-05	7.69016E-05	0.000142643	9.78273E-05	9.20727E-06	2.96446E-05	5.24884E-05	2.6294E-05	3.54518E-05	4.30139E-05	4.30139E-05	4.30139E-05	3.05954E-05	5.32817E-05	3.89206E-05	1.17941E-05	2.04663E-05	0.000212918
3831003774575	383100	3774575	0.000151974	3.27438E-05	7.84783E-05	0.000145567	9.98329E-05	9.39604E-06	3.02524E-05	5.35646E-05	2.67297E-05	3.60393E-05	4.37267E-05	4.37267E-05	4.37267E-05	3.11024E-05	5.41647E-05	3.95656E-05	1.19896E-05	2.08054E-05	0.000223949
3831103774575	383110	3774575	0.000154933	3.33813E-05	8.00063E-05	0.000148402	0.000101777	9.57899E-06	3.08414E-05	5.46075E-05	2.69983E-05	3.64014E-05	4.41661E-05	4.41661E-05	4.41661E-05	3.14149E-05	5.4709E-05	3.99632E-05	1.21101E-05	2.10145E-05	0.00023473
3831203774575	383120	3774575	0.000157905	3.40218E-05	8.15413E-05	0.000151249	0.000103729	9.76277E-06	3.14332E-05	5.56552E-05	2.72311E-05	3.67153E-05	4.45469E-05	4.45469E-05	4.45469E-05	3.16858E-05	5.51807E-05	4.03078E-05	1.22145E-05	2.11957E-05	0.000244943
3831303774575	383130	3774575	0.000160864	3.46593E-05	8.30693E-05	0.000154083	0.000105673	9.94572E-06	3.20222E-05	5.66981E-05	2.73266E-05	3.68441E-05	4.47032E-05	4.47032E-05	4.47032E-05	3.17969E-05	5.53743E-05	4.04492E-05	1.22573E-05	2.12701E-05	0.000255138
3831403774575	383140	3774575	0.00016377	3.52853E-05	8.45696E-05	0.000156866	0.000107582	1.01253E-05	3.26005E-05	5.77221E-05	2.73863E-05	3.69246E-05	4.48008E-05	4.48008E-05	4.48008E-05	3.18664E-05	5.54952E-05	4.05375E-05	1.22841E-05	2.13165E-05	0.000264951
3831503774575	383150	3774575	0.000166729	3.59228E-05	8.60976E-05	0.0001597	0.000109526	1.03083E-05	3.31896E-05	5.8765E-05	2.74341E-05	3.69889E-05	4.4879E-05	4.4879E-05	4.4879E-05	3.1922E-05	5.5592E-05	4.06082E-05	1.23055E-05	2.13537E-05	0.000275003
3831603774575	383160	3774575	0.000169742	3.6572E-05	8.76534E-05	0.000162586	0.000111505	1.04946E-05	3.37893E-05	5.98269E-05	2.74759E-05	3.70453E-05	4.49473E-05	4.49473E-05	4.49473E-05	3.19706E-05	5.56767E-05	4.06701E-05	1.23243E-05	2.13862E-05	0.000285157
3831703774575	383170	3774575	0.000172754	3.72211E-05	8.92092E-05	0.000165472	0.000113484	1.06808E-05	3.43891E-05	6.08889E-05	2.75176E-05	3.71016E-05	4.50157E-05	4.50157E-05	4.50157E-05	3.20192E-05	5.57613E-05	4.07319E-05	1.2343E-05	2.14187E-05	0.000295483
3831903774575	383190	3774575	0.000178888	3.85426E-05	9.23764E-05	0.000171347	0.000117513	1.106E-05	3.561E-05	6.30506E-05	2.75594E-05	3.7158E-05	4.5084E-05	4.5084E-05	4.5084E-05	3.20678E-05	5.5846E-05	4.07938E-05	1.23617E-05	2.14513E-05	0.000316077
3832003774575	383200	3774575	0.000181981	3.92091E-05	9.39739E-05	0.00017431	0.000119545	1.12513E-05	3.62258E-05	6.41409E-05	2.75714E-05	3.7174E-05	4.51035E-05	4.51035E-05	4.51035E-05	3.20817E-05	5.58702E-05	4.08114E-05	1.23671E-05	2.14606E-05	0.000326182
3832103774575	383210	3774575	0.000185088	3.98785E-05	9.55784E-05	0.000177286	0.000121586	1.14434E-05	3.68443E-05	6.5236E-05	2.75654E-05	3.7166E-05	4.50938E-05	4.50938E-05	4.50938E-05	3.20748E-05	5.58581E-05	4.08026E-05	1.23644E-05	2.14559E-05	0.000335966
3832203774575	383220	3774575	0.000188209	4.05508E-05	9.71897E-05	0.000180275	0.000123636	1.16363E-05	3.74654E-05	6.63359E-05	2.75475E-05	3.71419E-05	4.50645E-05	4.50645E-05	4.50645E-05	3.20539E-05	5.58218E-05	4.07761E-05	1.23564E-05	2.1442E-05	0.000344896
3832303774575	383230	3774575	0.000191329	4.12231E-05	9.88011E-05	0.000183264	0.000125686	1.18292E-05	3.80866E-05	6.74357E-05	2.75176E-05	3.71016E-05	4.50157E-05	4.50157E-05	4.50157E-05	3.20192E-05	5.57613E-05	4.07319E-05	1.2343E-05	2.14187E-05	0.000353133
3832403774575	383240	3774575	0.00019449	4.19042E-05	0.000100433	0.000186291	0.000127762	1.20247E-05	3.87158E-05	6.85497E-05	2.75057E-05	3.70855E-05	4.49961E-05	4.49961E-05	4.49961E-05	3.20053E-05	5.57371E-05	4.07142E-05	1.23376E-05	2.14094E-05	0.000361561
3832503774575	383250	3774575	0.000197651	4.25852E-05	0.000102066	0.000189319	0.000129838	1.22201E-05	3.9345E-05	6.96638E-05	2.74878E-05	3.70614E-05	4.49668E-05	4.49668E-05	4.49668E-05	3.19845E-05	5.57009E-05	4.06877E-05	1.23296E-05	2.13955E-05	0.000369423
3832603774575	383260	3774575	0.000200798	4.32633E-05	0.000103691	0.000192334	0.000131906	1.24147E-05	3.99715E-05	7.07731E-05	2.73983E-05	3.69407E-05	4.48204E-05	4.48204E-05	4.48204E-05	3.18803E-05	5.55194E-05	4.05552E-05	1.22895E-05	2.13258E-05	0.000375971
3832703774575	383270	3774575	0.000203811	4.39124E-05	0.000105247	0.000195219	0.000133885	1.2601E-05	4.05713E-05	7.1835E-05	2.7249E-05	3.67395E-05	4.45762E-05	4.45762E-05	4.45762E-05	3.17066E-05	5.5217E-05	4.03343E-05	1.22225E-05	2.12097E-05	0.000379988
3832803774575	383280	3774575	0.000206851	4.45674E-05	0.000106816	0.000198131	0.000135882	1.27889E-05	4.11764E-05	7.29064E-05	2.70759E-05	3.65061E-05	4.42931E-05	4.42931E-05	4.42931E-05	3.15052E-05	5.48662E-05	4.00781E-05	1.21449E-05	2.10749E-05	0.000382083
3832903774575	383290	3774575	0.00020981	4.52049E-05	0.000108344	0.000200965	0.000137826	1.29718E-05	4.17654E-05	7.39493E-05	2.69028E-05	3.62727E-05	4.40099E-05	4.40099E-05	4.40099E-05	3.13038E-05	5.45155E-05	3.98218E-05	1.20672E-05	2.09402E-05	0.000382794
3833003774575	383300	3774575	0.000212728	4.58338E-05	0.000109852	0.000203761	0.000139743	1.31523E-05	4.23464E-05	7.4978E-05	2.6676E-05	3.59668E-05	4.36388E-05	4.36388E-05	4.36388E-05	3.10399E-05	5.40558E-05	3.94861E-05	1.19655E-05	2.07636E-05	0.000382137
3833103774575	383310	3774575	0.000215607	4.64539E-05	0.000111338	0.000206518	0.000141634	1.33303E-05	4.29194E-05	7.59925E-05	2.64074E-05	3.56047E-05	4.31994E-05	4.31994E-05	4.31994E-05	3.07273E-05	5.35115E-05	3.90885E-05	1.1845E-05	2.05546E-05	0.000379087
3833203774575	383320	3774575	0.000217597	4.68828E-05	0.000112366	0.000208425	0.000142942	1.34533E-05	4.33156E-05	7.66942E-05	2.59716E-05	3.50172E-05	4.24866E-05	4.24866E-05	4.24866E-05	3.02203E-05	5.26285E-05	3.84435E-05	1.16495E-05	2.02154E-05	0.000372324
3833303774575	383330	3774575	0.000219507	4.72943E-05	0.000113352	0.000210254	0.000144196	1.35714E-05	4.36958E-05	7.73673E-05	2.55478E-05	3.44458E-05	4.17933E-05	4.17933E-05	4.17933E-05	2.97272E-05	5.17697E-05	3.78162E-05	1.14594E-05	1.98855E-05	0.000366074
3833403774575	383340	3774575	0.00022139	4.77E-05	0.000114325	0.000212058	0.000145433	1.36878E-05	4.40707E-05	7.8031E-05	2.50584E-05	3.37858E-05	4.09926E-05	4.09926E-05	4.09926E-05	2.91576E-05	5.07779E-05	3.70917E-05	1.12399E-05	1.95045E-05	0.000359275
3833503774575	383350	3774575	0.00022283	4.80101E-05	0.000115068	0.000213436	0.000146379	1.37768E-05	4.43572E-05	7.85383E-05	2.46942E-05	3.32949E-05	4.03969E-05	4.03969E-05	4.03969E-05	2.87339E-05	5.004E-05	3.65527E-05	1.10766E-05	1.92211E-05	0.000351414
3833603774575	383360	3774575	0.000223663	4.81898E-05	0.000115498	0.000214235	0.000146926	1.38284E-05	4.45232E-05	7.88322E-05	2.43361E-05	3.2812E-05	3.9811E-05	3.9811E-05	3.9811E-05	2.83172E-05	4.93143E-05	3.60226E-05	1.09159E-05	1.89423E-05	0.000343326
3833703774575	383370	3774575	0.000224524	4.83752E-05	0.000115943	0.00021506	0.000147492	1.38816E-05	4.46945E-05	7.91356E-05	2.40496E-05	3.24257E-05	3.93423E-05	3.93423E-05	3.93423E-05	2.79838E-05	4.87337E-05	3.55985E-05	1.07874E-05	1.87193E-05	0.000336264
3833803774575	383380	3774575	0.000224995	4.84767E-05	0.000116186	0.00021551	0.000147801	1.39107E-05	4.47882E-05	7.93015E-05	2.37631E-05	3.20394E-05	3.88736E-05	3.88736E-05	3.88736E-05	2.76504E-05	4.81531E-05	3.51743E-05	1.06589E-05	1.84963E-05	0.000329125
3833903774575	383390	3774575	0.000224376	4.83434E-05	0.000115866	0.000214918	0.000147395	1.38724E-05	4.46651E-05	7.90834E-05	2.3387E-05	3.15323E-05	3.82584E-05	3.82584E-05	3.82584E-05	2.72128E-05	4.73911E-05	3.46177E-05	1.04902E-05	1.82036E-05	0.000320285
3834003774575	383400	3774575	0.000222534	4.79464E-05	0.000114915	0.000213153	0.000146184	1.37585E-05	4.42983E-05	7.8434E-05	2.29393E-05	3.09287E-05	3.75261E-05	3.75261E-05	3.75261E-05	2.66919E-05	4.64839E-05	3.3955E-05	1.02894E-05	1.78551E-05	0.000310167
3834103774575	383410	3774575	0.000220099	4.74218E-05	0.000113658	0.000210821	0.000144585	1.3608E-05	4.38136E-05	7.75759E-05	2.25095E-05	3.03493E-05	3.6823E-05	3.6823E-05	3.6823E-05	2.61918E-05	4.5613E-05	3.33189E-05	1.00966E-05	1.75206E-05	0.000300545
3834203774575	383420	3774575	0.000220126	4.74276E-05	0.000113672	0.000210847	0.000144603	1.36097E-05	4.3819E-05	7.75854E-05	2.23424E-05	3.01239E-05	3.65496E-05	3.65496E-05	3.65496E-05	2.59974E-05	4.52743E-05	3.30715E-05	1.00217E-05	1.73905E-05	0.000295483
3834303774575	383430	3774575	0.000220261	4.74566E-05	0.000113741	0.000210976	0.000144691	1.3618E-05	4.38458E-05	7.76328E-05	2.21872E-05	2.99147E-05	3.62957E-05	3.62957E-05	3.62957E-05	2.58168E-05	4.49598E-05	3.28418E-05	9.95205E-06	1.72697E-05	0.000290732
3834403774575	383440	3774575	0.000218539	4.70857E-05	0.000112852	0.000209326	0.00014356	1.35115E-05	4.35031E-05	7.7026E-05	2.19186E-05	2.95525E-05	3.58563E-05	3.58563E-05	3.58563E-05	2.55042E-05	4.44155E-05	3.24442E-05	9.83156E-06	1.70607E-05	0.000283951
3834503774575	383450	3774575	0.000213683	4.60395E-05	0.000110345	0.000204676	0.00014037	1.32113E-05	4.25365E-05	7.53146E-05	2.1459E-05	2.89328E-05	3.51044E-05	3.51044E-05	3.51044E-05	2.49694E-05	4.34842E-05	3.17638E-05	9.6254E-06	1.67029E-05	0.000274156
3834603774575	383460	3774575	0.000208707	4.49673E-05	0.000107775	0.000199909	0.000137101	1.29037E-05	4.15459E-05	7.35606E-05	2.10471E-05	2.83775E-05	3.44306E-05	3.44306E-05	3.44306E-05	2.44902E-05	4.26496E-05	3.11542E-05	9.44066E-06	1.63823E-05	0.000265154
3834703774575	383470	3774575	0.000206555	4.45036E-05	0.000106664	0.000197848	0.000135688	1.27706E-05	4.11175E-05	7.28021E-05	2.08263E-05	2.80797E-05	3.40693E-05	3.40693E-05	3.40693E-05	2.42332E-05	4.2202E-05	3.08273E-05	9.34159E-06	1.62104E-05	0.00025937
3834803774575	383480	3774575	0.000204954	4.41588E-05	0.000105837	0.000196314	0.000134636	1.26716E-05	4.07988E-05	7.2238E-05	2.06591E-05	2.78544E-05	3.37959E-05	3.37959E-05	3.37959E-05	2.40387E-05	4.18633E-05	3.05799E-05	9.26662E-06	1.60803E-05	0.000254428
3834903774575	383490	3774575	0.000204322	4.40225E-05	0.000105511	0.000195709	0.000134221	1.26326E-05	4.0673E-05	7.201515E-05	2.05576E-05	2.77176E-05	3.36299E-05	3.36299E-05	3.36299E-05	2.39206E-05	4.16577E-05	3.04297E-05	9.22111E-06	1.60013E-05	0.000250673
3835003774575	383500	3774575	0.000207039	4.46079E-05	0.000106914	0.000198311	0.000136006	1.28005E-05	4.12138E-05	7.29728E-05	2.0677E-05	2.78785E-05	3.38252E-05	3.38252E-05	3.38252E-05	2.40595E-05	4.18996E-05	3.06064E-05	9.27466E-06	1.60943E-05	0.000250297

			ISDrainage / Utilities Trenching	ISDrainage / Utilities Trenching	ISAsphalt Paving	ISAsphalt Paving	SVDemolition	SVSite Grubbing / Prep	SVMass Grading / Excavation	SVMass Grading / Excavation	SVDrainage / Utilities Trenching	SVFoundations / Concrete Pads	SVBuilding / Structure Construction	SVBuilding / Structure Construction	SVAsphalt Paving	SVAsphalt Paving	SVArchitectural Coating	SVArchitectural Coating	SVLandscaping or Other Finishing	SVLandscaping or Other Finishing	MDemolition
Unique Identifier	X (UTM)	Y (UTM)	2027	2028	2027	2028	2027	2027	2027	2028	2028	2028	2028	2029	2028	2029	2028	2029	2028	2029	2027
3836803774565	383680	3774565	8.8138E-05	8.8138E-05	0.000377446	0.000377446	1.89129E-05	1.24951E-05	2.11007E-05	2.11007E-05	6.36911E-06	6.56359E-06	3.68589E-05	3.68589E-05	2.5914E-05	2.5914E-05	2.56709E-06	2.56709E-06	8.26526E-06	8.26526E-06	5.95002E-05
3836903774565	383690	3774565	8.64565E-05	8.64565E-05	0.000370245	0.000370245	1.90415E-05	1.25801E-05	2.12443E-05	2.12443E-05	6.41244E-06	6.60824E-06	3.72969E-05	3.72969E-05	2.60903E-05	2.60903E-05	2.58456E-06	2.58456E-06	8.32149E-06	8.32149E-06	5.94106E-05
3837003774565	383700	3774565	8.48225E-05	8.48225E-05	0.000363247	0.000363247	1.92805E-05	1.2738E-05	2.15108E-05	2.15108E-05	6.4929E-06	6.69116E-06	3.84049E-05	3.84049E-05	2.64177E-05	2.64177E-05	2.61699E-06	2.61699E-06	8.42591E-06	8.42591E-06	5.92793E-05
3837103774565	383710	3774565	8.31678E-05	8.31678E-05	0.000356161	0.000356161	1.95439E-05	1.2912E-05	2.18048E-05	2.18048E-05	6.58162E-06	6.78259E-06	4.00797E-05	4.00797E-05	2.67787E-05	2.67787E-05	2.65275E-06	2.65275E-06	8.54104E-06	8.54104E-06	5.91002E-05
3837203774565	383720	3774565	8.15007E-05	8.15007E-05	0.000349022	0.000349022	1.95623E-05	1.29242E-05	2.18253E-05	2.18253E-05	6.58781E-06	6.78897E-06	4.03245E-05	4.03245E-05	2.68038E-05	2.68038E-05	2.65524E-06	2.65524E-06	8.54907E-06	8.54907E-06	5.89033E-05
3837303774565	383730	3774565	7.98832E-05	7.98832E-05	0.000342095	0.000342095	1.95255E-05	1.28999E-05	2.17843E-05	2.17843E-05	6.57543E-06	6.77621E-06	4.02729E-05	4.02729E-05	2.67535E-05	2.67535E-05	2.65025E-06	2.65025E-06	8.533E-06	8.533E-06	5.87481E-05
3837403774565	383740	3774565	7.83007E-05	7.83007E-05	0.000335318	0.000335318	1.94826E-05	1.28716E-05	2.17364E-05	2.17364E-05	6.56099E-06	6.76133E-06	4.02085E-05	4.02085E-05	2.66947E-05	2.66947E-05	2.64443E-06	2.64443E-06	8.51426E-06	8.51426E-06	5.85809E-05
3837503774565	383750	3774565	7.67491E-05	7.67491E-05	0.000328674	0.000328674	1.94397E-05	1.28432E-05	2.16886E-05	2.16886E-05	6.54655E-06	6.74644E-06	4.01312E-05	4.01312E-05	2.6636E-05	2.6636E-05	2.63861E-06	2.63861E-06	8.49552E-06	8.49552E-06	5.83959E-05
3837603774565	383760	3774565	7.52286E-05	7.52286E-05	0.000322162	0.000322162	1.93907E-05	1.28108E-05	2.16339E-05	2.16339E-05	6.53004E-06	6.72943E-06	4.00282E-05	4.00282E-05	2.65688E-05	2.65688E-05	2.63196E-06	2.63196E-06	8.4741E-06	8.4741E-06	5.81929E-05
3837703774565	383770	3774565	7.37451E-05	7.37451E-05	0.000315809	0.000315809	1.93417E-05	1.27785E-05	2.15792E-05	2.15792E-05	6.51354E-06	6.71242E-06	3.99251E-05	3.99251E-05	2.65016E-05	2.65016E-05	2.6253E-06	2.6253E-06	8.45268E-06	8.45268E-06	5.7984E-05
3837803774565	383780	3774565	7.23236E-05	7.23236E-05	0.000309722	0.000309722	1.92927E-05	1.27461E-05	2.15245E-05	2.15245E-05	6.49703E-06	6.69541E-06	3.98349E-05	3.98349E-05	2.64345E-05	2.64345E-05	2.61865E-06	2.61865E-06	8.43126E-06	8.43126E-06	5.78049E-05
3837903774565	383790	3774565	7.0935E-05	7.0935E-05	0.000303775	0.000303775	1.92498E-05	1.27178E-05	2.14767E-05	2.14767E-05	6.48259E-06	6.68053E-06	3.97447E-05	3.97447E-05	2.63757E-05	2.63757E-05	2.61283E-06	2.61283E-06	8.41252E-06	8.41252E-06	5.76139E-05
3838003774565	383800	3774565	6.95878E-05	6.95878E-05	0.000298006	0.000298006	1.92069E-05	1.26894E-05	2.14288E-05	2.14288E-05	6.46815E-06	6.66565E-06	3.96545E-05	3.96545E-05	2.6317E-05	2.6317E-05	2.60701E-06	2.60701E-06	8.39378E-06	8.39378E-06	5.74289E-05
3838103774565	383810	3774565	6.82756E-05	6.82756E-05	0.000292386	0.000292386	1.91702E-05	1.26651E-05	2.13878E-05	2.13878E-05	6.45577E-06	6.65289E-06	3.95644E-05	3.95644E-05	2.62666E-05	2.62666E-05	2.60202E-06	2.60202E-06	8.37771E-06	8.37771E-06	5.72498E-05
3838203774565	383820	3774565	6.69943E-05	6.69943E-05	0.000286899	0.000286899	1.91273E-05	1.26368E-05	2.134E-05	2.134E-05	6.44132E-06	6.63801E-06	3.94742E-05	3.94742E-05	2.62078E-05	2.62078E-05	2.5962E-06	2.5962E-06	8.35897E-06	8.35897E-06	5.70588E-05
3838303774565	383830	3774565	6.57523E-05	6.57523E-05	0.00028158	0.00028158	1.90905E-05	1.26125E-05	2.12989E-05	2.12989E-05	6.42895E-06	6.62525E-06	3.93969E-05	3.93969E-05	2.61575E-05	2.61575E-05	2.59121E-06	2.59121E-06	8.34291E-06	8.34291E-06	5.68976E-05
3838403774565	383840	3774565	6.45308E-05	6.45308E-05	0.00027635	0.00027635	1.90538E-05	1.25882E-05	2.12579E-05	2.12579E-05	6.41657E-06	6.61249E-06	3.92938E-05	3.92938E-05	2.61071E-05	2.61071E-05	2.58622E-06	2.58622E-06	8.32684E-06	8.32684E-06	5.67245E-05
3838503774565	383850	3774565	6.33301E-05	6.33301E-05	0.000271207	0.000271207	1.90109E-05	1.25599E-05	2.12101E-05	2.12101E-05	6.40212E-06	6.59761E-06	3.91907E-05	3.91907E-05	2.60483E-05	2.60483E-05	2.5804E-06	2.5804E-06	8.3081E-06	8.3081E-06	5.65276E-05
3838603774565	383860	3774565	6.2152E-05	6.2152E-05	0.000266162	0.000266162	1.8968E-05	1.25316E-05	2.11622E-05	2.11622E-05	6.38768E-06	6.58272E-06	3.91006E-05	3.91006E-05	2.59896E-05	2.59896E-05	2.57458E-06	2.57458E-06	8.28936E-06	8.28936E-06	5.63007E-05
3838703774565	383870	3774565	6.10007E-05	6.10007E-05	0.000261232	0.000261232	1.89251E-05	1.25032E-05	2.11144E-05	2.11144E-05	6.37324E-06	6.56784E-06	3.89975E-05	3.89975E-05	2.59308E-05	2.59308E-05	2.56876E-06	2.56876E-06	8.27062E-06	8.27062E-06	5.60739E-05
3838803774565	383880	3774565	5.98742E-05	5.98742E-05	0.000256408	0.000256408	1.88822E-05	1.24749E-05	2.10665E-05	2.10665E-05	6.3588E-06	6.55296E-06	3.89202E-05	3.89202E-05	2.5872E-05	2.5872E-05	2.56293E-06	2.56293E-06	8.25187E-06	8.25187E-06	5.58292E-05
3838903774565	383890	3774565	5.87724E-05	5.87724E-05	0.00025169	0.00025169	1.88332E-05	1.24425E-05	2.10119E-05	2.10119E-05	6.34229E-06	6.53595E-06	3.88429E-05	3.88429E-05	2.58049E-05	2.58049E-05	2.55628E-06	2.55628E-06	8.23045E-06	8.23045E-06	5.55725E-05
3839003774565	383900	3774565	5.76975E-05	5.76975E-05	0.000247086	0.000247086	1.87903E-05	1.24142E-05	2.0964E-05	2.0964E-05	6.32785E-06	6.52106E-06	3.87527E-05	3.87527E-05	2.57461E-05	2.57461E-05	2.55046E-06	2.55046E-06	8.21171E-06	8.21171E-06	5.53158E-05
3839103774565	383910	3774565	5.66432E-05	5.66432E-05	0.000242571	0.000242571	1.87474E-05	1.23858E-05	2.09162E-05	2.09162E-05	6.31341E-06	6.50618E-06	3.86625E-05	3.86625E-05	2.56874E-05	2.56874E-05	2.54464E-06	2.54464E-06	8.19297E-06	8.19297E-06	5.50412E-05
3829703774575	382970	3774575	3.91122E-05	3.91122E-05	0.000167496	0.000167496	1.5629E-05	1.03256E-05	1.7437E-05	1.7437E-05	5.26323E-06	5.42394E-06	3.17829E-05	3.17829E-05	2.14145E-05	2.14145E-05	2.12136E-06	2.12136E-06	6.83015E-06	6.83015E-06	2.861E-05
3829803774575	382980	3774575	4.12435E-05	4.12435E-05	0.000176623	0.000176623	1.58496E-05	1.04713E-05	1.7683E-05	1.7683E-05	5.33751E-06	5.50049E-06	3.21694E-05	3.21694E-05	2.17167E-05	2.17167E-05	2.1513E-06	2.1513E-06	6.92654E-06	6.92654E-06	2.94755E-05
3829903774575	382990	3774575	4.3808E-05	4.3808E-05	0.000187605	0.000187605	1.61436E-05	1.06656E-05	1.80111E-05	1.80111E-05	5.43654E-06	5.60255E-06	3.2659E-05	3.2659E-05	2.21197E-05	2.21197E-05	2.19122E-06	2.19122E-06	7.05506E-06	7.05506E-06	3.05559E-05
3830003774575	383000	3774575	4.66491E-05	4.66491E-05	0.000199772	0.000199772	1.64683E-05	1.08801E-05	1.83734E-05	1.83734E-05	5.54589E-06	5.71523E-06	3.31872E-05	3.31872E-05	2.25646E-05	2.25646E-05	2.23529E-06	2.23529E-06	7.19696E-06	7.19696E-06	3.17497E-05
3830103774575	383010	3774575	4.9358E-05	4.9358E-05	0.000211373	0.000211373	1.67502E-05	1.10663E-05	1.86878E-05	1.86878E-05	5.6408E-06	5.81304E-06	3.36123E-05	3.36123E-05	2.29507E-05	2.29507E-05	2.27354E-06	2.27354E-06	7.32012E-06	7.32012E-06	3.28302E-05
3830203774575	383020	3774575	5.2296E-05	5.2296E-05	0.000223955	0.000223955	1.70442E-05	1.12606E-05	1.90159E-05	1.90159E-05	5.73983E-06	5.9151E-06	3.40632E-05	3.40632E-05	2.33537E-05	2.33537E-05	2.31346E-06	2.31346E-06	7.44864E-06	7.44864E-06	3.39882E-05
3830303774575	383030	3774575	5.51061E-05	5.51061E-05	0.000235989	0.000235989	1.72893E-05	1.14225E-05	1.92894E-05	1.92894E-05	5.82236E-06	6.00015E-06	3.44368E-05	3.44368E-05	2.36895E-05	2.36895E-05	2.34672E-06	2.34672E-06	7.55574E-06	7.55574E-06	3.49611E-05
3830403774575	383040	3774575	5.74582E-05	5.74582E-05	0.000246061	0.000246061	1.74057E-05	1.14994E-05	1.94192E-05	1.94192E-05	5.86156E-06	6.04054E-06	3.46172E-05	3.46172E-05	2.3849E-05	2.3849E-05	2.36252E-06	2.36252E-06	7.60661E-06	7.60661E-06	3.56118E-05
3830503774575	383050	3774575	5.99299E-05	5.99299E-05	0.000256646	0.000256646	1.75344E-05	1.15844E-05	1.95628E-05	1.95628E-05	5.90489E-06	6.08519E-06	3.48104E-05	3.48104E-05	2.40252E-05	2.40252E-05	2.37999E-06	2.37999E-06	7.66284E-06	7.66284E-06	3.62743E-05
3830603774575	383060	3774575	6.29814E-05	6.29814E-05	0.000269714	0.000269714	1.77549E-05	1.17301E-05	1.98088E-05	1.98088E-05	5.97917E-06	6.16174E-06	3.51583E-05	3.51583E-05	2.43274E-05	2.43274E-05	2.40992E-06	2.40992E-06	7.75922E-06	7.75922E-06	3.71757E-05
3830703774575	383070	3774575	6.63011E-05	6.63011E-05	0.000283931	0.000283931	1.80184E-05	1.19042E-05	2.01028E-05	2.01028E-05	6.06788E-06	6.25316E-06	3.55963E-05	3.55963E-05	2.46884E-05	2.46884E-05	2.44568E-06	2.44568E-06	7.87435E-06	7.87435E-06	3.81188E-05
3830803774575	383080	3774575	6.99591E-05	6.99591E-05	0.000299596	0.000299596	1.83553E-05	1.21268E-05	2.04787E-05	2.04787E-05	6.18136E-06	6.3701E-06	3.60344E-05	3.60344E-05	2.51501E-05	2.51501E-05	2.49142E-06	2.49142E-06	8.02161E-06	8.02161E-06	4.00647E-05
3830903774575	383090	3774575	7.35945E-05	7.35945E-05	0.000315164	0.000315164	1.86188E-05	1.23008E-05	2.07726E-05	2.07726E-05	6.27008E-06	6.46153E-06	3.6408E-05	3.6408E-05	2.55111E-05	2.55111E-05	2.52718E-06	2.52718E-06	8.13674E-06	8.13674E-06	4.07213E-05
3831003774575	383100	3774575	7.74073E-05	7.74073E-05	0.000331492	0.000331492	1.88577E-05	1.24587E-05	2.10392E-05	2.10392E-05	6.35054E-06	6.54445E-06	3.68073E-05	3.68073E-05	2.58385E-05	2.58385E-05	2.55961E-06	2.55961E-06	8.24116E-06	8.24116E-06	4.13063E-05
3831103774575	383110	3774575	8.11335E-05	8.11335E-05	0.000347449	0.000347449	1.90415E-05	1.25801E-05	2.12443E-05	2.12443E-05	6.41244E-06	6.60824E-06	3.71294E-05	3.71294E-05	2.60903E-05	2.60903E-05	2.58456E-06	2.58456E-06	8.32149E-06	8.32149E-06	4.18793E-05
3831203774575	383120	3774575	8.46636E-05	8.46636E-05	0.000362567	0.000362567	1.92008E-05	1.26854E-05	2.1422E-05	2.1422E-05	6.46608E-06	6.66352E-06	3.74257E-05	3.74257E-05	2.63086E-05	2.63086E-05	2.60618E-06	2.60618E-06	8.3911E-06	8.3911E-06	4.24404E-05
3831303774575	383130	3774575	8.81876E-05	8.81876E-05	0.000377658	0.000377658	1.93417E-05	1.27785E-05	2.15792E-05	2.15792E-05	6.51354E-06	6.71242E-06	3.77092E-05	3.77092E-05	2.65016E-05	2.65016E-05	2.6253E-06	2.6253E-06	8.45268E-06	8.45268E-06	4.2918E-05
3831403774575	383140	3774575	9.15795E-05	9.15795E-05	0.000392184	0.000392184	1.94152E-05	1.2827E-05	2.16612E-05	2.16612E-05	6.5383E-06	6.73794E-06	3.78638E-05	3.78638E-05	2.66024E-05	2.66024E-05	2.63528E-06	2.63528E-06	8.48481E-06	8.48481E-06	4.33656E-05
3831503774575	383150	3774575	9.50539E-05	9.50539E-05	0.000407063	0.000407063	1.94949E-05	1.28797E-05	2.17501E-05	2.17501E-05	6.56512E-06	6.76558E-06	3.80055E-05	3.80055E-05	2.67115E-05	2.67115E-05	2.64609E-06	2.64609E-06	8.51962E-06	8.51962E-06	4.38133E-05
3831603774575	383160	3774575	9.85634E-05	9.85634E-05	0.000422092	0.000422092	1.95378E-05	1.2908E-05	2.17979E-05	2.17979E-05	6.57956E-06	6.78046E-06	3.81343E-05	3.81343E-05	2.67703E-05	2.67703E-05	2.65191E-06	2.65191E-06	8.53836E-06	8.53836E-06	4.4261E-05
3831703774575	383170	3774575	0.000102133	0.000102133	0.000437378	0.000437378	1.95929E-05	1.29444E-05	2.18594E-05	2.18594E-05	6.59813E-06	6.7996E-06	3.82374E-05	3.82374E-05	2.68458E-05	2.68458E-05	2.6594E-06	2.6594E-06	8.56246E-06	8.56246E-06	4.47087E-05
3831903774575	383190	3774575	0.000109251	0.000109251	0.00046786	0.00046786	1.95929E-05	1.29444E-05	2.18594E-05	2.18594E-05	6.59813E-06	6.7996E-06	3.82245E-05	3.82245E-05	2.68458E-05	2.68458E-05	2.6594E-06	2.6594E-06	8.56246E-06	8.56246E-06	4.56041E-05
3832003774575	383200	3774575	0.000112744	0.000112744	0.000482819	0.000482819	1.95439E-05	1.2912E-05	2.18048E-05	2.18048E-05	6.58162E-06	6.78259E-06	3.80957E-05	3.80957E-05	2.67787E-05	2.67787E-05	2.65275E-06	2.65275E-06	8.54104E-06	8.54104E-06	4.60517E-05
3832103774575	383210	3774575	0.000116125	0.000116125	0.0004973	0.0004973	1.94826E-05	1.28716E-05	2.17364E-05	2.17364E-05	6.56099E-06	6.76133E-06	3.79153E-05	3.79153E-05	2.66947E-05	2.66947E-05	2.64443E-06	2.64443E-06	8.51426E-06	8.51426E-06	4.64994E-05
3832203774575	383220	3774575	0.000119212	0.000119212	0.000510518	0.000510518	1.93662E-05	1.27947E-05	2.16065E-05	2.16065E-05	6.52179E-06	6.72093E-06	3.76448E-05	3.76448E-05	2.65352E-05	2.65352E-05	2.62863E-06	2.62863E-06	8.46339E-06	8.46339E-06	4.69471E-05
3832303774575	383230	3774575	0.000122059	0.000122059	0.000522711	0.000522711	1.9256E-05	1.27218E-05	2.14835E-05	2.14835E-05	6.48465E-06	6.68266E-06	3.73742E-05	3.73742E-05	2.63841E-05	2.63841E-05	2.61366E-06	2.61366E-06	8.4152E-06	8.4152E-06	4.73888E-05
3832403774575	383240	3774575	0.000124972	0.000124972	0.000535187	0.000535187	1.91886E-05	1.26773E-05	2.14083E-05	2.14083E-05	6.46196E-06	6.65927E-06	3.72454E-05	3.72454E-05	2.62918E-05	2.62918E-05	2.60451E-06	2.60451E-06	8.38575E-06	8.38575E-06	4.78186E-05
3832503774575	383250	3774575	0.00012769	0.00012769	0.000546824	0.000546824	1.91395E-05	1.26449E-05	2.13536E-05	2.13536E-05	6.44545E-06	6.64226E-06	3.71165E-05	3.71165E-05	2.62246E-05	2.62246E-05	2.59786E-06	2.59786E-06	8.36433E-06	8.36433E-06	4.82245E-05
3832603774575	383260	3774575	0.000129953	0.000129953	0.000556516	0.000556516	1.90599E-05	1.25923E-05	2.12648E-05	2.12648E-05	6.41863E-06	6.61462E-06	3.69491E-05	3.69491E-05	2.61155E-05	2.61155E-05	2.58705E-06	2.58705E-06	8.32952E-06	8.32952E-06	4.86006E-05
3832703774575	383270	3774575	0.000131342	0.000131342	0.000562463	0.000562463	1.89129E-05	1.24951E-05	2.11007E-05	2.11007E-05	6.36911E-06	6.56359E-06	3.66656E-05	3.66656E-05	2.5914E-05	2.5914E-05	2.56709E-06	2.56709E-06	8.26526E-06	8.26526E-06	4.8905E-05
3832803774575	383280	3774575	0.000132066	0.000132066	0.000565564	0.000565564	1.87781E-05	1.24061E-05	2.09503E-05	2.09503E-05	6.32372E-06	6.51681E-06	3.63822E-05	3.63822E-05	2.57293E-05	2.57293E-05	2.5488E-06	2.5488E-06	8.20636E-06	8.20636E-06	4.92094E-05
3832903774575	383290	3774575	0.000132311	0.000132311	0.000566615	0.000566615	1.86433E-05	1.2317E-05	2.08E-05	2.08E-05	6.27833E-06	6.47004E-06	3.61245E-05	3.61245E-05	2.55447E-05	2.55447E-05	2.5305E-06	2.5305E-06	8.14745E-06	8.14745E-06	4.95258E-05
3833003774575	383300	3774575	0.000132084	0.000132084	0.000565643	0.000565643	1.85024E-05	1.22239E-05	2.06428E-05	2.06428E-05	6.23088E-06	6.42113E-06	3.58669E-05	3.58669E-05	2.53516E-05	2.53516E-05	2.51138E-06	2.51138E-06	8.08587E-06	8.08587E-06	4.98362E-05
3833103774575	383310	3774575	0.00013103	0.00013103	0.000561128	0.000561128	1.83615E-05	1.21308E-05	2.04855E-05	2.04855E-05	6.18342E-06	6.37223E-06	3.55963E-05	3.55963E-05	2.51585E-05	2.51585E-05	2.49225E-06	2.49225E-06	8.02429E-06	8.02429E-06	5.01346E-05
3833203774575	383320	3774575	0.000128692	0.000128692	0.000551118	0.000551118	1.81103E-05	1.19649E-05	2.02053E-05	2.02053E-05	6.09883E-06	6.28506E-06	3.52098E-05	3.52098E-05	2.48143E-05	2.48143E-05	2.45816E-06	2.45816E-06	7.91452E-06	7.91452E-06	4.9681E-05
3833303774575	383330	3774575	0.000126532	0.000126532	0.000541867	0.000541867	1.78468E-05	1.17908E-05	1.99114E-05	1.99114E-05	6.01011E-06	6.19363E-06	3.48491E-05	3.48491E-05	2.44534E-05	2.44534E-05	2.4224E-06	2.4224E-06	7.79939E-06	7.79939E-06	4.84215E-05
3833403774575	383340	3774575	0.000124182	0.000124182	0.000531803	0.000531803	1.7614E-05	1.1637E-05	1.96516E-05	1.96516E-05	5.93171E-06	6.11283E-06	3.44368E-05	3.44368E-05	2.41344E-05	2.41344E-05	2.3908E-06	2.3908E-06	7.69764E-06	7.69764E-06	4.81648E-05
3833503774575	383350	3774575	0.000121465	0.000121465	0.000520167	0.000520167	1.73812E-05	1.14832E-05	1.93919E-05	1.93919E-05	5.85331E-06	6.03204E-06	3.40117E-05	3.40117E-05	2.38154E-05	2.38154E-05	2.3592E-06	2.3592E-06	7.5959E-06	7.5959E-06	4.78723E-05
3833603774575	383360	3774575	0.000118669	0.000118669	0.000508195	0.000508195	1.71545E-05	1.13335E-05	1.9139E-05	1.9139E-05	5.77697E-06	5.95337E-06	3.36252E-05	3.36252E-05	2.35048E-05	2.35048E-05	2.32843E-06	2.32843E-06	7.49683E-06	7.49683E-06	4.75739E-05
3833703774575	383370	3774575	0.000116229	0.000116229	0.000497742	0.000497742	1.69768E-05	1.12161E-05	1.89408E-05	1.89408E-05	5.71714E-06	5.89171E-06	3.3316E-05	3.3316E-05	2.32613E-05	2.32613E-05	2.30431E-06	2.30431E-06	7.41919E-06	7.41919E-06	4.73829E-05
3833803774575	383380	3774575	0.000113761	0.000113761	0.000487175	0.000487175	1.68053E-05	1.11027E-05	1.87494E-05	1.87494E-05	5.65937E-06	5.83218E-06	3.30326E-05	3.30326E-05	2.30263E-05	2.30263E-05	2.28103E-06	2.28103E-06	7.34422E-06	7.34422E-06	4.7168E-05
3833903774575	383390	3774575	0.000110705	0.000110705	0.000474089	0.000474089	1.65847E-05	1.0957E-05	1.85033E-05	1.85033E-05	5.58509E-06	5.75563E-06	3.2659E-05	3.2659E-05	2.27241E-05	2.27241E-05	2.25109E-06	2.25109E-06	7.24783E-06	7.24783E-06	4.67442E-05
3834003774575	383400	3774575	0.000107208	0.000107208	0.000459113	0.000459113	1.63336E-05	1.07911E-05	1.8223E-05	1.8223E-05	5.5005E-06	5.66846E-06	3.22467E-05	3.22467E-05	2.23799E-05	2.23799E-05	2.217E-06	2.217E-06	7.13806E-06	7.13806E-06	4.61413E-05
3834103774575	383410	3774575	0.000103882	0.000103882	0.00044487	0.00044487	1.60885E-05	1.06292E-05	1.79496E-05	1.79496E-05	5.41798E-06	5.58341E-06	3.18473E-05	3.18473E-05	2.20441E-05	2.20441E-05	2.18373E-06	2.18373E-06	7.03096E-06	7.03096E-06	4.55444E-05
3834203774575	383420	3774575	0.000102133	0.000102133	0.000437378	0.000437378	1.59905E-05	1.05644E-05	1.78403E-05	1.78403E-05	5.38496E-06	5.54939E-06	3.16798E-05	3.16798E-05	2.19098E-05	2.19098E-05	2.17043E-06	2.17043E-06	6.98812E-06	6.98812E-06	4.54668E-05
3834303774575	383430	3774575	0.00010049	0.00010049	0.000430345	0.000430345	1.59047E-05	1.05077E-05	1.77446E-05	1.77446E-05	5.35608E-06	5.51962E-06	3.15381E-05	3.15381E-05	2.17923E-05	2.17923E-05	2.15879E-06	2.15879E-06	6.95064E-06	6.95064E-06	4.5419E-05
3834403774575	383440	3774575	9.81466E-05	9.81466E-05	0.000420307	0.000420307	1.57515E-05	1.04065E-05	1.75737E-05	1.75737E-05	5.3045E-06	5.46647E-06	3.12804E-05	3.12804E-05	2.15824E-05	2.15824E-05	2.138E-06	2.138E-06	6.8837E-06	6.8837E-06	4.50907E-05
3834503774575	383450	3774575	9.47609E-05	9.47609E-05	0.000405808	0.000405808	1.54881E-05	1.02325E-05	1.72798E-05	1.72798E-05	5.21578E-06	5.37504E-06	3.08553E-05	3.08553E-05	2.12215E-05	2.12215E-05	2.10224E-06	2.10224E-06	6.76857E-06	6.76857E-06	4.43147E-05
3834603774575	383460	3774575	9.16496E-05	9.16496E-05	0.000392484	0.000392484	1.52553E-05	1.00787E-05	1.702E-05	1.702E-05	5.13738E-06	5.29425E-06	3.04559E-05	3.04559E-05	2.09025E-05	2.09025E-05	2.07064E-06	2.07064E-06	6.66683E-06	6.66683E-06	4.35925E-05
3834703774575	383470	3774575	8.96504E-05	8.96504E-05	0.000383923	0.000383923	1.51266E-05	9.99367E-06	1.68765E-05	1.68765E-05	5.09405E-06	5.2496E-06	3.02498E-05	3.02498E-05	2.07262E-05	2.07262E-05	2.05318E-06	2.05318E-06	6.6106E-06	6.6106E-06	4.32821E-05
3834803774575	383480	3774575	8.7942E-05	8.7942E-05	0.000376607	0.000376607	1.50286E-05	9.92891E-06	1.67671E-05	1.67671E-05	5.06104E-06	5.21558E-06	3.00823E-05	3.00823E-05	2.05919E-05	2.05919E-05	2.03987E-06	2.03987E-06	6.56776E-06	6.56776E-06	4.30732E-05
3834903774575	383490	3774575	8.66443E-05	8.66443E-05	0.000371049	0.000371049	1.49734E-05	9.89248E-06	1.67056E-05	1.67056E-05	5.04247E-06	5.19644E-06	2.99921E-05	2.99921E-05	2.05163E-05	2.05163E-05	2.03239E-06	2.

			MSite Grubbing / Prep	MMass Grading / Excavation	MMass Grading / Excavation	MDrainage / Utilities Trenching	MFoundations / Concrete Pads	MBuilding / Structure Construction	MAsphalt Paving	MLandscaping or Other Finishing	MWaterside Construction (Piles)	RSSWRe-striping South Valley	RSSWRe-striping Silver Lake Boulevard	RSSWDemolition	RSSWPlacing Base	RSSWForm/Place Rebar and Pour	Child Risk				
Unique Identifier	X (UTM)	Y (UTM)	2027	2027	2028	2028	2028	2028	2028	2028	2028	2029	2029	2029	2029	2029	3rd Trimester	0<2	2<16	Total	per million
3836803774565	383680	3774565	5.36914E-05	0.000134072	0.000134072	3.75212E-05	6.92337E-05	0.000124495	8.80728E-05	2.66887E-05	4.72548E-05	1.61476E-05	3.68119E-05	6.29549E-05	3.42222E-05	1.02433E-05	6.67617E-09	2.1672E-07	2.7117E-08	2.50516E-07	0.25051597
3836903774565	383690	3774565	5.36107E-05	0.00013387	0.00013387	3.74648E-05	6.91295E-05	0.000124308	8.79403E-05	2.66486E-05	4.71836E-05	1.62732E-05	3.67616E-05	6.28615E-05	3.41715E-05	1.02281E-05	6.64845E-09	2.1437E-07	2.6796E-08	2.47811E-07	0.24781138
3837003774565	383700	3774565	5.34922E-05	0.000133574	0.000133574	3.73819E-05	6.89767E-05	0.000124033	8.77459E-05	2.65897E-05	4.70794E-05	1.64641E-05	3.66863E-05	6.27257E-05	3.40976E-05	1.0206E-05	6.71046E-09	2.1302E-07	2.6501E-08	2.46234E-07	0.24623433
3837103774565	383710	3774565	5.33306E-05	0.00013317	0.00013317	3.7269E-05	6.87684E-05	0.000123658	8.74808E-05	2.65093E-05	4.69371E-05	1.6444E-05	3.65858E-05	6.25474E-05	3.40007E-05	1.0177E-05	6.68399E-09	2.106E-07	2.6191E-08	2.43472E-07	0.24347201
3837203774565	383720	3774565	5.31528E-05	0.000132727	0.000132727	3.71448E-05	6.85391E-05	0.000123246	8.71893E-05	2.6421E-05	4.67807E-05	1.63988E-05	3.64702E-05	6.23522E-05	3.38946E-05	1.01452E-05	6.63202E-09	2.0786E-07	2.5849E-08	2.40345E-07	0.24034521
3837303774565	383730	3774565	5.30128E-05	0.000132377	0.000132377	3.70469E-05	6.83586E-05	0.000122921	8.69595E-05	2.63514E-05	4.66574E-05	1.63536E-05	3.63848E-05	6.21994E-05	3.38115E-05	1.01204E-05	6.56588E-09	2.0508E-07	2.5513E-08	2.37155E-07	0.23715545
3837403774565	383740	3774565	5.28619E-05	0.000132	0.000132	3.69415E-05	6.81641E-05	0.000122572	8.67121E-05	2.62764E-05	4.65247E-05	1.63084E-05	3.62944E-05	6.20381E-05	3.37238E-05	1.00941E-05	6.50002E-09	2.0234E-07	2.5183E-08	2.34018E-07	0.23401812
3837503774565	383750	3774565	5.2695E-05	0.000131583	0.000131583	3.68248E-05	6.79488E-05	0.000122185	8.64382E-05	2.61934E-05	4.63777E-05	1.62631E-05	3.61889E-05	6.18513E-05	3.36223E-05	1.00637E-05	6.43467E-09	1.9964E-07	2.4857E-08	2.30929E-07	0.23092906
3837603774565	383760	3774565	5.25118E-05	0.000131126	0.000131126	3.66969E-05	6.77126E-05	0.00012176	8.61378E-05	2.61024E-05	4.62166E-05	1.62179E-05	3.60783E-05	6.16561E-05	3.35162E-05	1.0032E-05	6.3692E-09	1.9697E-07	2.4535E-08	2.27873E-07	0.22787314
3837703774565	383770	3774565	5.23233E-05	0.000130655	0.000130655	3.65651E-05	6.74695E-05	0.000121323	8.58286E-05	2.60087E-05	4.60506E-05	1.61677E-05	3.59578E-05	6.14438E-05	3.34008E-05	9.99745E-06	6.30479E-09	1.9436E-07	2.422E-08	2.24882E-07	0.22488181
3837803774565	383780	3774565	5.21617E-05	0.000130252	0.000130252	3.64522E-05	6.72612E-05	0.000120948	8.55635E-05	2.59283E-05	4.59084E-05	1.61275E-05	3.58623E-05	6.12741E-05	3.33085E-05	9.96982E-06	6.24346E-09	1.9188E-07	2.3921E-08	2.22043E-07	0.22204346
3837903774565	383790	3774565	5.19894E-05	0.000129821	0.000129821	3.63317E-05	6.70389E-05	0.000120548	8.52808E-05	2.58427E-05	4.57567E-05	1.60873E-05	3.57568E-05	6.10958E-05	3.32116E-05	9.94082E-06	6.18291E-09	1.8944E-07	2.3627E-08	2.19255E-07	0.21925459
3838003774565	383800	3774565	5.18224E-05	0.000129404	0.000129404	3.62151E-05	6.68236E-05	0.000120161	8.50069E-05	2.57597E-05	4.56098E-05	1.60471E-05	3.56563E-05	6.09175E-05	3.31147E-05	9.91181E-06	6.12363E-09	1.8708E-07	2.3342E-08	2.16546E-07	0.21654605
3838103774565	383810	3774565	5.16608E-05	0.000129001	0.000129001	3.61021E-05	6.66152E-05	0.000119787	8.47418E-05	2.56793E-05	4.54675E-05	1.60119E-05	3.55609E-05	6.07477E-05	3.30224E-05	9.88419E-06	6.06584E-09	1.8478E-07	2.3065E-08	2.13914E-07	0.21391376
3838203774565	383820	3774565	5.14884E-05	0.00012857	0.00012857	3.59817E-05	6.6393E-05	0.000119387	8.44591E-05	2.55937E-05	4.53158E-05	1.59768E-05	3.54554E-05	6.05695E-05	3.29255E-05	9.85518E-06	6.00863E-09	1.8253E-07	2.2792E-08	2.11328E-07	0.21132773
3838303774565	383830	3774565	5.1343E-05	0.000128207	0.000128207	3.588E-05	6.62054E-05	0.00011905	8.42205E-05	2.55214E-05	4.51878E-05	1.59466E-05	3.53699E-05	6.04082E-05	3.28378E-05	9.82894E-06	5.95355E-09	1.8036E-07	2.2532E-08	2.08845E-07	0.20884542
3838403774565	383840	3774565	5.11868E-05	0.000127817	0.000127817	3.57709E-05	6.6004E-05	0.000118687	8.39643E-05	2.54437E-05	4.50504E-05	1.59114E-05	3.52745E-05	6.02469E-05	3.27502E-05	9.80269E-06	5.89855E-09	1.7822E-07	2.2274E-08	2.06391E-07	0.20639067
3838503774565	383850	3774565	5.1009E-05	0.000127373	0.000127373	3.56467E-05	6.57748E-05	0.000118275	8.36727E-05	2.53554E-05	4.48939E-05	1.58813E-05	3.5169E-05	6.00601E-05	3.26486E-05	9.77231E-06	5.84335E-09	1.7609E-07	2.2017E-08	2.0395E-07	0.20394976
3838603774565	383860	3774565	5.08043E-05	0.000126862	0.000126862	3.55036E-05	6.55109E-05	0.000117801	8.3337E-05	2.52536E-05	4.47138E-05	1.58411E-05	3.50484E-05	5.98479E-05	3.25333E-05	9.73777E-06	5.78799E-09	1.7397E-07	2.1762E-08	2.01524E-07	0.20152363
3838703774565	383870	3774565	5.05997E-05	0.000126351	0.000126351	3.53606E-05	6.52469E-05	0.000117326	8.30012E-05	2.51519E-05	4.45336E-05	1.58059E-05	3.49178E-05	5.96272E-05	3.24133E-05	9.70186E-06	5.73276E-09	1.7188E-07	2.1512E-08	1.99126E-07	0.19912557
3838803774565	383880	3774565	5.03788E-05	0.0001258	0.0001258	3.52063E-05	6.49622E-05	0.000116814	8.26389E-05	2.50421E-05	4.43393E-05	1.57657E-05	3.47821E-05	5.93895E-05	3.22841E-05	9.66319E-06	5.67801E-09	1.6982E-07	2.1264E-08	1.96762E-07	0.19676196
3838903774565	383890	3774565	5.01472E-05	0.000125221	0.000125221	3.50444E-05	6.46635E-05	0.000116277	8.2259E-05	2.4927E-05	4.41354E-05	1.57256E-05	3.46414E-05	5.91518E-05	3.21549E-05	9.62451E-06	5.62346E-09	1.6778E-07	2.1021E-08	1.94425E-07	0.19442493
3839003774565	383900	3774565	4.99156E-05	0.000124643	0.000124643	3.48825E-05	6.43648E-05	0.00011574	8.18791E-05	2.48118E-05	4.39316E-05	1.56904E-05	3.44957E-05	5.88971E-05	3.20164E-05	9.58307E-06	5.56954E-09	1.6578E-07	2.0783E-08	1.92133E-07	0.19213298
3839103774565	383910	3774565	4.96678E-05	0.000124024	0.000124024	3.47094E-05	6.40453E-05	0.000115165	8.14727E-05	2.46887E-05	4.37135E-05	1.56502E-05	3.4345E-05	5.8634E-05	3.18734E-05	9.54026E-06	5.51565E-09	1.6379E-07	2.0546E-08	1.89856E-07	0.18985647
3829703774575	382970	3774575	2.58169E-05	6.44668E-05	6.44668E-05	1.80417E-05	3.32902E-05	5.98621E-05	4.23488E-05	1.2833E-05	2.27219E-05	1.35903E-05	1.98001E-05	3.37865E-05	1.83663E-05	5.49735E-06	4.21352E-09	1.472E-07	1.6047E-08	1.67459E-07	0.1674587
3829803774575	382980	3774575	2.6598E-05	6.64171E-05	6.64171E-05	1.85875E-05	3.42974E-05	6.1673E-05	4.363E-05	1.32212E-05	2.34093E-05	1.37661E-05	2.03126E-05	3.46693E-05	1.88462E-05	5.641E-06	4.38501E-09	1.5431E-07	1.6727E-08	1.75419E-07	0.17541927
3829903774575	382990	3774575	2.75729E-05	6.88516E-05	6.88516E-05	1.92688E-05	3.55545E-05	6.39336E-05	4.52292E-05	1.37058E-05	2.42674E-05	1.40023E-05	2.09657E-05	3.57899E-05	1.94554E-05	5.82333E-06	4.59238E-09	1.6292E-07	1.7558E-08	1.85065E-07	0.18506546
3830003774575	383000	3774575	2.86502E-05	7.15416E-05	7.15416E-05	2.00216E-05	3.69436E-05	6.64315E-05	4.69963E-05	1.42413E-05	2.52155E-05	1.42736E-05	2.17093E-05	3.70463E-05	2.01383E-05	6.02775E-06	4.81998E-09	1.7246E-07	1.8483E-08	1.9576E-07	0.1957599
3830103774575	383010	3774575	2.96251E-05	7.39761E-05	7.39761E-05	2.07029E-05	3.82008E-05	6.86921E-05	4.85956E-05	1.47259E-05	2.60736E-05	1.45047E-05	2.23725E-05	3.81838E-05	2.07567E-05	6.21284E-06	5.02812E-09	1.8139E-07	1.9352E-08	2.05766E-07	0.20576619
3830203774575	383020	3774575	3.06701E-05	7.65855E-05	7.65855E-05	2.14332E-05	3.95482E-05	7.11151E-05	5.03097E-05	1.52453E-05	2.69932E-05	1.47559E-05	2.30708E-05	3.93893E-05	2.1412E-05	6.40897E-06	5.24718E-09	1.909E-07	2.0291E-08	2.16441E-07	0.2164406
3830303774575	383030	3774575	3.1548E-05	7.87778E-05	7.87778E-05	2.20467E-05	4.06804E-05	7.31509E-05	5.17498E-05	1.56818E-05	2.7766E-05	1.49719E-05	2.36486E-05	4.03825E-05	2.19519E-05	6.57058E-06	5.44839E-09	1.998E-07	2.1162E-08	2.26411E-07	0.22641095
3830403774575	383040	3774575	3.21352E-05	8.02439E-05	8.02439E-05	2.2457E-05	4.14374E-05	7.45122E-05	5.27129E-05	1.59736E-05	2.82827E-05	1.50724E-05	2.40254E-05	4.10276E-05	2.23026E-05	6.67555E-06	5.60586E-09	2.0698E-07	2.1847E-08	2.34434E-07	0.23443405
3830503774575	383050	3774575	3.2733E-05	8.17369E-05	8.17369E-05	2.28748E-05	4.22084E-05	7.58985E-05	5.36937E-05	1.62708E-05	2.88089E-05	1.51779E-05	2.44022E-05	4.16728E-05	2.26533E-05	6.78053E-06	5.7683E-09	2.1443E-07	2.2561E-08	2.4276E-07	0.24276006
3830603774575	383060	3774575	3.35464E-05	8.37679E-05	8.37679E-05	2.34432E-05	4.32572E-05	7.77844E-05	5.50278E-05	1.66751E-05	2.95247E-05	1.53839E-05	2.497E-05	4.25896E-05	2.31517E-05	6.9297E-06	5.9728E-09	2.2371E-07	2.3471E-08	2.53157E-07	0.25315654
3830703774575	383070	3774575	3.43974E-05	8.5893E-05	8.5893E-05	2.4038E-05	4.43546E-05	7.97578E-05	5.64239E-05	1.70981E-05	3.02738E-05	1.56251E-05	2.58391E-05	4.40328E-05	2.39362E-05	7.16452E-06	6.19354E-09	2.3378E-07	2.4472E-08	2.64447E-07	0.26444693
3830803774575	383080	3774575	3.61534E-05	9.02778E-05	9.02778E-05	2.52651E-05	4.66188E-05	8.38294E-05	5.93042E-05	1.7971E-05	3.18192E-05	1.58562E-05	2.65526E-05	4.55438E-05	2.47576E-05	7.41038E-06	6.43491E-09	2.4505E-07	2.5681E-08	2.77164E-07	0.27716411
3830903774575	383090	3774575	3.67459E-05	9.17573E-05	9.17573E-05	2.56791E-05	4.73829E-05	8.52032E-05	6.02762E-05	1.82655E-05	3.23407E-05	1.60471E-05	2.7065E-05	4.62824E-05	2.51591E-05	7.53055E-06	6.64936E-09	2.5506E-07	2.6704E-08	2.88414E-07	0.28841374
3831003774575	383100	3774575	3.72738E-05	9.30754E-05	9.30754E-05	2.6048E-05	4.80635E-05	8.64272E-05	6.1142E-05	1.85279E-05	3.28053E-05	1.62481E-05	2.73765E-05	4.68257E-05	2.54544E-05	7.61894E-06	6.86695E-09	2.6523E-07	2.7735E-08	2.99836E-07	0.29983555
3831103774575	383110	3774575	3.77909E-05	9.43666E-05	9.43666E-05	2.64094E-05	4.87303E-05	8.76262E-05	6.19903E-05	1.87849E-05	3.32604E-05	1.65093E-05	2.76629E-05	4.73265E-05	2.57267E-05	7.70044E-06	7.06802E-09	2.7472E-07	2.8704E-08	3.10497E-07	0.31049681
3831203774575	383120	3774575	3.82972E-05	9.56309E-05	9.56309E-05	2.67632E-05	4.93832E-05	8.88002E-05	6.28208E-05	1.90366E-05	3.3706E-05	1.67354E-05	2.79292E-05	4.77934E-05	2.59805E-05	7.77641E-06	7.28106E-09	2.8513E-07	2.9685E-08	3.221E-07	0.3221002
3831303774575	383130	3774575	3.87281E-05	9.6707E-05	9.6707E-05	2.70644E-05	4.99388E-05	8.97993E-05	6.35276E-05	1.92508E-05	3.40852E-05	1.68359E-05	2.81804E-05	4.82179E-05	2.62112E-05	7.84547E-06	7.45983E-09	2.9345E-07	3.0542E-08	3.3145E-07	0.33144953
3831403774575	383140	3774575	3.91321E-05	9.77157E-05	9.77157E-05	2.73467E-05	5.04598E-05	9.0736E-05	6.41903E-05	1.94516E-05	3.44408E-05	1.69866E-05	2.84065E-05	4.86084E-05	2.64235E-05	7.90901E-06	7.6115E-09	3.0064E-07	3.1324E-08	3.39577E-07	0.33957689
3831503774575	383150	3774575	3.9536E-05	9.87245E-05	9.87245E-05	2.7629E-05	5.09807E-05	9.16727E-05	6.4853E-05	1.96524E-05	3.47963E-05	1.70318E-05	2.86326E-05	4.89989E-05	2.66357E-05	7.97254E-06	7.75767E-09	3.0752E-07	3.21E-08	3.47379E-07	0.34737943
3831603774575	383160	3774575	3.994E-05	9.97333E-05	9.97333E-05	2.79113E-05	5.15016E-05	9.26095E-05	6.55156E-05	1.98532E-05	3.51519E-05	1.7062E-05	2.88536E-05	4.93894E-05	2.6848E-05	8.03608E-06	7.8924E-09	3.1381E-07	3.285E-08	3.54554E-07	0.35455419
3831703774575	383170	3774575	4.0344E-05	0.000100742	0.000100742	2.81936E-05	5.20225E-05	9.35462E-05	6.61783E-05	2.0054E-05	3.55074E-05	1.70871E-05	2.90797E-05	4.97714E-05	2.70557E-05	8.09824E-06	8.01528E-09	3.1945E-07	3.3579E-08	3.61049E-07	0.36104893
3831903774575	383190	3774575	4.1152E-05	0.00010276	0.00010276	2.87582E-05	5.30644E-05	9.54196E-05	6.75036E-05	2.04556E-05	3.62185E-05	1.71725E-05	2.95319E-05	5.05524E-05	2.74802E-05	8.22531E-06	8.19658E-09	3.2769E-07	3.4886E-08	3.7077E-07	0.37077008
3832003774575	383200	3774575	4.15559E-05	0.000103768	0.000103768	2.90405E-05	5.35853E-05	9.63563E-05	6.81663E-05	2.06565E-05	3.65741E-05	1.70218E-05	2.9758E-05	5.09514E-05	2.76971E-05	8.29023E-06	8.25281E-09	3.3013E-07	3.5451E-08	3.73838E-07	0.37383808
3832103774575	383210	3774575	4.19599E-05	0.000104777	0.000104777	2.93229E-05	5.41062E-05	9.7293E-05	6.8829E-05	2.08573E-05	3.69296E-05	1.69565E-05	2.99891E-05	5.13419E-05	2.79094E-05	8.35377E-06	8.28484E-09	3.3137E-07	3.5944E-08	3.75598E-07	0.37559778
3832203774575	383220	3774575	4.23639E-05	0.000105786	0.000105786	2.96052E-05	5.46271E-05	9.82297E-05	6.94916E-05	2.10581E-05	3.72852E-05	1.6866E-05	3.02152E-05	5.17323E-05	2.81217E-05	8.4173E-06	8.28741E-09	3.3115E-07	3.6328E-08	3.75762E-07	0.37576224
3832303774575	383230	3774575	4.27625E-05	0.000106781	0.000106781	2.98837E-05	5.51411E-05	9.91539E-05	7.01455E-05	2.12562E-05	3.7636E-05	1.666E-05	3.04262E-05	5.21059E-05	2.83247E-05	8.47808E-06	8.27712E-09	3.3017E-07	3.6644E-08	3.75089E-07	0.37508919
3832403774575	383240	3774575	4.31503E-05	0.00010775	0.00010775	3.01547E-05	5.56412E-05	0.000100053	7.07816E-05	2.1449E-05	3.79773E-05	1.660048E-05	3.06322E-05	5.24709E-05	2.85231E-05	8.53747E-06	8.27919E-09	3.2948E-07	3.6983E-08	3.74741E-07	0.3747411
3832503774575	383250	3774575	4.35166E-05	0.000108664	0.000108664	3.04107E-05	5.61135E-05	0.000100902	7.13825E-05	2.1631E-05	3.82997E-05	1.65545E-05	3.08432E-05	5.28274E-05	2.8717E-05	8.59548E-06	8.27455E-09	3.2836E-07	3.7273E-08	3.73907E-07	0.37390714
3832603774575	383260	3774575	4.38559E-05	0.000109512	0.000109512	3.06478E-05	5.6551E-05	0.000101689	7.19391E-05	2.17997E-05	3.85983E-05	1.63787E-05	3.10391E-05	5.3167E-05	2.89015E-05	8.65073E-06	8.21769E-09	3.2416E-07	3.7349E-08	3.69731E-07	0.36973065
3832703774575	383270	3774575	4.41306E-05	0.000110198	0.000110198	3.08398E-05	5.69053E-05	0.000102326	7.23897E-05	2.19363E-05	3.88401E-05	1.62581E-05	3.121E-05	5.34556E-05	2.90584E-05	8.6977E-06	8.15611E-09	3.2028E-07	3.7315E-08	3.65754E-07	0.36575351
3832803774575	383280	3774575	4.44053E-05	0.000110883	0.000110883	3.10318E-05	5.72595E-05	0.000102963	7.28403E-05	2.20728E-05	3.90819E-05	1.6022E-05	3.13707E-05	5.37188E-05	2.92015E-05	8.74052E-06	8.08858E-09	3.1603E-07	3.7176E-08	3.61296E-07	0.36129591
3832903774575	383290	3774575	4.46908E-05	0.000111596	0.000111596	3.12313E-05	5.76276E-05	0.000103625	7.33086E-05	2.22147E-05	3.93331E-05	1.58964E-05	3.15214E-05	5.39735E-05	2.93399E-05	8.78195E-06	8.02516E-09	3.1204E-07	3.6989E-08	3.57052E-07	0.3570524
3833003774575	383300	3774575	4.49709E-05	0.000112296	0.000112296	3.1427E-05	5.79888E-05	0.000104275	7.37681E-05	2.2354E-05	3.95796E-05	1.57708E-05	3.16722E-05	5.42281E-05	2.94784E-05	8.82339E-06	7.95561E-09	3.0769E-07	3.6718E-08	3.52361E-07	0.35236108
3833103774575	383310	3774575	4.52402E-05	0.000112968	0.000112968	3.16152E-05	5.83361E-05	0.000104899	7.42098E-05	2.24878E-05	3.98167E-05	1.56401E-05	3.18128E-05	5.44743E-05	2.96122E-05	8.86345E-06	7.88085E-09	3.0314E-07	3.6327E-08	3.47351E-07	0.34735067
3833203774575	383320	3774575	4.48309E-05	0.000111946	0.000111946	3.13292E-05	5.78082E-05	0.00010395	7.35383E-05	2.22843E-05	3.94564E-05	1.54492E-05	3.14511E-05	5.38886E-05	2.92938E-05	8.76814E-06	7.76867E-09	2.9705E-07	3.5618E-08	3.4044E-07	0.34043984
3833303774575	383330	3774575	4.36943E-05	0.000109108	0.000109108	3.05349E-05	5.63427E-05	0.000101315	7.1674E-05	2.17194E-05	3.84561E-05	1.52583E-05	3.11949E-05	5.33453E-05	2.89984E-05	8.67974E-06	7.65452E-09	2.9089E-07	3.4856E-08	3.33399E-07	0.33339863
3833403774575	383340	3774575	4.34627E-05	0.00010853	0.00010853	3.03731E-05	5.6044E-05	0.000100778	7.12941E-05	2.16043E-05	3.82523E-05	1.50473E-05	3.06221E-05	5.22756E-05	2.8417E-05	8.5057E-06	7.54003E-09	2.8492E-07	3.4166E-08	3.26626E-07	0.32662588
3833503774575	383350	3774575	4.31988E-05	0.000107871	0.000107871	3.01886E-05	5.57037E-05	0.000100166	7.08612E-05	2.14731E-05	3.802E-05	1.48212E-05	3.02855E-05	5.18257E-05	2.81724E-05	8.4325E-06	7.42271E-09	2.7899E-07	3.3449E-08	3.19863E-07	0.31986303
3833603774575	383360	3774575	4.29295E-05	0.000107198	0.000107198	3.00004E-05	5.53564E-05	9.95411E-05	7.04194E-05	2.13392E-05	3.77829E-05	1.46052E-05	3.00594E-05	5.14267E-05	2.79555E-05	8.36758E-06	7.30622E-09	2.7323E-07	3.2737E-08	3.13272E-07	0.31327234
3833703774575	383370	3774575	4.27571E-05	0.000106768	0.000106768	2.988E-05	5.51341E-05	9.91414E-05	7.01366E-05	2.12535E-05	3.76312E-05	1.44344E-05	2.98936E-05	5.11551E-05	2.78079E-05	8.32338E-06	7.21002E-09	2.6838E-07	3.2133E-08	3.07721E-07	0.30772074
3833803774575	383380	3774575	4.25632E-05	0.000106284	0.000106284	2.97444E-05	5.48841E-05	9.86918E-05	6.98186E-05	2.11571E-05	3.74606E-05	1.42736E-05	2.97329E-05	5.0875E-05	2.76556E-05	8.2778E-06	7.11412E-09	2.6362E-07	3.1532E-08	3.02267E-07	0.30226686
3833903774575	383390	3774575	4.21808E-05	0.000105329	0.000105329	2.94772E-05	5.4391E-05	9.78051E-05	6.91912E-05	2.0967E-05	3.7124E-05	1.40776E-05	2.94415E-05	5.03741E-05	2.73833E-05	8.19631E-06	6.99238E-09	2.5792E-07	3.0794E-08	2.9571E-07	0.29571008
3834003774575	383400	3774575	4.16367E-05	0.00010397	0.00010397	2.9097E-05	5.36895E-05	9.65436E-05	6.82988E-05	2.06966E-05	3.66452E-05	1.38516E-05	2.90345E-05	4.9678E-05	2.70049E-05	8.08304E-06	6.84792E-09	2.5146E-07	2.9955E-08	2.88263E-07	0.28826296
3834103774575	383410	3774575	4.10981E-05	0.000102625	0.000102625	2.87206E-05	5.29949E-05	9.52947E-05	6.74153E-05	2.04289E-05	3.61711E-05	1.36456E-05	2.86426E-05	4.90074E-05	2.66404E-05	7.97392E-06	6.70542E-09	2.452E-07	2.9157E-08	2.8106E-07	0.2810597
3834203774575	383420	3774575	4.10281E-05	0.00010245	0.00010245	2.86717E-05	5.29046E-05	9.51323E-05	6.73004E-05	2.03941E-05	3.61095E-05	1.35602E-05	2.85773E-05	4.88885E-05	2.65758E-05	7.95459E-06	6.63798E-09	2.4182E-07	2.8746E-08	2.772E-07	0.27720004
3834303774575	383430	3774575	4.0985E-05	0.000102343	0.000102343	2.86415E-05	5.2849E-05	9.50324E-05	6.72297E-05	2.03726E-05	3.60716E-05	1.34898E-05	2.85271E-05	4.87951E-05	2.6525E-05	7.93939E-06	6.57545E-09	2.3863E-07	2.8361E-08	2.7357E-07	0.27356952
3834403774575	383440	3774575	4.06887E-05	0.000101603	0.000101603	2.84345E-05	5.2467E-05	9.43455E-05	6.67438E-05	2.02254E-05	3.58108E-05	1.33592E-05	2.8301E-05	4.84046E-05	2.63127E-05	7.87586E-06	6.47331E-09	2.3404E-07	2.7803E-08	2.68312E-07	0.26831177
3834503774575	383450	3774575	3.99885E-05	9.98543E-05	9.98543E-05	2.79452E-05	5.15641E-05	9.27219E-05	6.55952E-05	1.98773E-05	3.51946E-05	1.31482E-05	2.77986E-05	4.75557E-05	2.58513E-05	7.73773E-06	6.30739E-09	2.272E-07	2.6981E-08	2.60484E-07	0.2604843
3834603774575	383460	3774575	3.93367E-05	9.82268E-05	9.82268E-05	2.74897E-05	5.07237E-05	9.12106E-05	6.45261E-05	1.95534E-05	3.46209E-05	1.29573E-05	2.73414E-05	4.67662E-05	2.54221E-05	7.60928E-06	6.14908E-09	2.207E-07	2.6222E-08	2.53072E-07	0.25307245
3834703774575	383470	3774575	3.90567E-05	9.75274E-05	9.75274E-05	2.7294E-05	5.03625E-05	9.05612E-05	6.40666E-05	1.94141E-05	3.43744E-05	1.28568E-05	2.71404E-05	4.64182E-05	2.52329E-05	7.55265E-06	6.05433E-09	2.165E-07	2.574E-08	2.48299E-07	0.24829873
3834803774575	383480	3774575	3.88681E-05	9.70567E-05	9.70567E-05	2.71622E-05	5.01194E-05	9.0124E-05	6.37574E-05	1.93204E-05	3.42085E-05	1.27814E-05	2.69997E-05	4.61805E-05	2.51037E-05	7.51397E-06	5.97498E-09	2.1288E-07	2.5331E-08	2.44183E-07	0.24418313
3834903774575	383490	3774575	3.8825E-05	9.69491E-05	9.69491E-05	2.71321E-05	5.00639E-05	9.00241E-05	6.36867E-05	1.9299E-05	3.41706E-05	1.27362E-05	2.69595E-05	4.61126E-05	2.50668E-05	7.50292E-06	5.91889E-09	2.101E-07	2.5026E-08	2.41046E-07	0.24104606
3835003774575	383500	3774575	3.92506E-05	9.

Unique Identifier	X (UTM)	Y (UTM)	EGIODemolition	EGIOSite Grubbing / Prep	EGIOMass Grading / Excavation	EGIOMass Grading / Excavation	EGIODrainage / Utilities Trenching	EGIODrainage / Utilities Trenching	EGIOFoundations / Concrete Pads	EGIOFoundations / Concrete Pads	EGIOBuilding / Structure Construction	EGIOBuilding / Structure Construction	EGIOAsphalt Paving	EGIOArchitectural Coating	EGIOLandscaping or Other Finishing	EGIOWaterside Construction (Piles)	HIWaterside Construction (Landscaping)	HIWaterside Construction (Landscaping)	KMDemolition	KMSite Grubbing / Prep	KMMass Grading / Excavation
			2025	2025	2025	2026	2026	2027	2026	2027	2026	2027	2027	2027	2027	2027	2025	2026	2025	2025	2025
3835103774575	383510	3774575	0.000160999	0.00014528	0.000362779	0.000362779	0.000101527	0.000101527	0.000187337	0.000187337	0.000336866	0.000336866	0.000238313	2.24294E-05	7.22159E-05	0.000127865	0.000138393	0.000138393	9.31063E-05	8.40168E-05	0.000209796
3835203774575	383520	3774575	0.000159805	0.0001442	0.000360089	0.000360089	0.000100774	0.000100774	0.000185948	0.000185948	0.000334368	0.000334368	0.000236545	2.22631E-05	7.16804E-05	0.000126917	0.00013906	0.00013906	9.45568E-05	8.53257E-05	0.000213065
3835303774575	383530	3774575	0.000158641	0.00014315	0.000357466	0.000357466	0.00010004	0.00010004	0.000184593	0.000184593	0.000331933	0.000331933	0.000234823	2.21009E-05	7.11583E-05	0.000125992	0.000139837	0.000139837	9.61625E-05	8.67746E-05	0.000216683
3835403774575	383540	3774575	0.000157453	0.00014208	0.000354789	0.000354789	0.000329	0.000329	0.000183211	0.000183211	0.000329447	0.000329447	0.000233064	2.19355E-05	7.06255E-05	0.000125049	0.000140677	0.000140677	9.77682E-05	8.82235E-05	0.000220301
3835503774575	383550	3774575	0.000156385	0.00014112	0.000352382	0.000352382	9.86174E-05	9.86174E-05	0.000181968	0.000181968	0.000327212	0.000327212	0.000231483	2.17866E-05	7.01463E-05	0.0001242	0.000141724	0.000141724	9.95649E-05	8.98448E-05	0.000224349
3835603774575	383560	3774575	0.000155293	0.00014013	0.00034992	0.00034992	9.79286E-05	9.79286E-05	0.000180697	0.000180697	0.000324926	0.000324926	0.000229866	2.16344E-05	6.96563E-05	0.000123333	0.00014285	0.00014285	0.000101326	9.14338E-05	0.000228317
3835703774575	383570	3774575	0.000153711	0.0001387	0.000346356	0.000346356	9.69311E-05	9.69311E-05	0.000178856	0.000178856	0.000321616	0.000321616	0.000227524	2.14141E-05	6.89468E-05	0.000122076	0.000143548	0.000143548	0.000102514	9.25057E-05	0.000230994
3835803774575	383580	3774575	0.000151741	0.00013693	0.000341918	0.000341918	9.56889E-05	9.56889E-05	0.000176564	0.000176564	0.000317495	0.000317495	0.000224609	2.11396E-05	6.80632E-05	0.000120512	0.000143865	0.000143865	0.000103212	9.31359E-05	0.000232567
3835903774575	383590	3774575	0.000149795	0.00013517	0.000337533	0.000337533	9.44618E-05	9.44618E-05	0.0001743	0.0001743	0.000313423	0.000313423	0.000221728	2.08685E-05	6.71904E-05	0.000118966	0.000144198	0.000144198	0.000103797	9.36638E-05	0.000233886
3836003774575	383600	3774575	0.000149341	0.00013476	0.000336511	0.000336511	9.41757E-05	9.41757E-05	0.000173772	0.000173772	0.000312474	0.000312474	0.000221057	2.08053E-05	6.69869E-05	0.000118606	0.00014626	0.00014626	0.000105964	9.5619E-05	0.000238768
3836103774575	383610	3774575	0.000148912	0.00013437	0.000335542	0.000335542	9.39047E-05	9.39047E-05	0.000173272	0.000173272	0.000311575	0.000311575	0.000220421	2.07455E-05	6.67941E-05	0.000118265	0.00014848	0.00014848	0.000107862	9.73319E-05	0.000243045
3836203774575	383620	3774575	0.000148655	0.00013414	0.000334964	0.000334964	9.37428E-05	9.37428E-05	0.000172973	0.000172973	0.000311038	0.000311038	0.000220041	2.07097E-05	6.6679E-05	0.000118061	0.000151018	0.00010933	9.8657E-05	0.000246354
3836303774575	383630	3774575	0.000149019	0.00013447	0.000335784	0.000335784	9.39724E-05	9.39724E-05	0.000173397	0.000173397	0.0003118	0.0003118	0.00022058	2.07604E-05	6.68423E-05	0.00011835	0.000154031	0.000154031	0.000110178	9.94218E-05	0.000248264
3836403774575	383640	3774575	0.000149885	0.00013525	0.000337735	0.000337735	9.45182E-05	9.45182E-05	0.000174404	0.000174404	0.000313611	0.000313611	0.000221861	2.0881E-05	6.72305E-05	0.000119038	0.00015733	0.00015733	0.000110924	0.000100095	0.000249945
3836503774575	383650	3774575	0.00014998	0.00013534	0.00033795	0.00033795	9.45785E-05	9.45785E-05	0.000174515	0.000174515	0.000313811	0.000313811	0.00022002	2.08943E-05	6.72734E-05	0.000119113	0.000160978	0.000160978	0.000110841	0.000100002	0.000249757
3836603774575	383660	3774575	0.000149079	0.00013452	0.000335919	0.000335919	9.40101E-05	9.40101E-05	0.000173466	0.000173466	0.000311925	0.000311925	0.000220668	2.07688E-05	6.68691E-05	0.000118398	0.000164562	0.000164562	0.000110435	9.96534E-05	0.000248842
3836703774575	383670	3774575	0.000147151	0.00013279	0.000331574	0.000331574	9.27942E-05	9.27942E-05	0.000171223	0.000171223	0.000307891	0.000307891	0.000217814	2.05002E-05	6.60043E-05	0.000116866	0.000167718	0.000167718	0.000109838	9.91148E-05	0.000247497
3836803774575	383680	3774575	0.000144721	0.00013059	0.0003261	0.0003261	9.12622E-05	9.12622E-05	0.000168396	0.000168396	0.000302807	0.000302807	0.000214218	2.01617E-05	6.49146E-05	0.000114937	0.000169701	0.000169701	0.000109157	9.85008E-05	0.000245964
3836903774575	383690	3774575	0.000142334	0.00012844	0.00032072	0.00032072	8.97566E-05	8.97566E-05	0.000165618	0.000165618	0.000297812	0.000297812	0.000210684	1.98291E-05	6.38436E-05	0.000113041	0.000176663	0.000176663	0.000108411	9.78275E-05	0.000244283
3837003774575	383700	3774575	0.000139868	0.00012621	0.000315165	0.000315165	8.8202E-05	8.8202E-05	0.000162749	0.000162749	0.000292653	0.000292653	0.00020703	1.94856E-05	6.27378E-05	0.000111083	0.000177758	0.000177758	0.000107575	9.70734E-05	0.0002424
3837103774575	383710	3774575	0.000137403	0.00012399	0.00030961	0.00030961	8.66474E-05	8.66474E-05	0.000159881	0.000159881	0.000287495	0.000287495	0.000203386	1.91422E-05	6.1632E-05	0.000109125	0.000178123	0.000178123	0.000106698	9.62816E-05	0.000240422
3837203774575	383720	3774575	0.000134938	0.00012176	0.000304055	0.000304055	8.50928E-05	8.50928E-05	0.000157012	0.000157012	0.000282337	0.000282337	0.000199737	1.87987E-05	6.05262E-05	0.000107167	0.000177472	0.000177472	0.000105821	9.54898E-05	0.000238445
3837303774575	383730	3774575	0.000132532	0.00011959	0.000298635	0.000298635	8.35758E-05	8.35758E-05	0.000154213	0.000154213	0.000277304	0.000277304	0.000196176	1.84636E-05	5.94472E-05	0.000105257	0.000176378	0.000176378	0.000105056	9.48003E-05	0.000236724
3837403774575	383740	3774575	0.000130181	0.00011747	0.000293335	0.000293335	8.20927E-05	8.20927E-05	0.000151477	0.000151477	0.000272383	0.000272383	0.000192695	1.8136E-05	5.83923E-05	0.000103389	0.000175268	0.000175268	0.000104286	9.41055E-05	0.000234989
3837503774575	383750	3774575	0.000127894	0.00011541	0.000288184	0.000288184	8.0651E-05	8.0651E-05	0.000148816	0.000148816	0.000267599	0.000267599	0.000189311	1.78175E-05	5.73669E-05	0.000101573	0.000174158	0.000174158	0.000103516	9.34106E-05	0.000233253
3837603774575	383760	3774575	0.000125662	0.00011339	0.000283154	0.000283154	7.92432E-05	7.92432E-05	0.000146219	0.000146219	0.000262928	0.000262928	0.000186006	1.75065E-05	5.63655E-05	9.98001E-05	0.000173047	0.000173047	0.000102758	9.27266E-05	0.000231545
3837703774575	383770	3774575	0.000123489	0.00011143	0.000278258	0.000278258	7.78731E-05	7.78731E-05	0.000143691	0.000143691	0.000258382	0.000258382	0.00018279	1.72038E-05	5.53909E-05	9.80745E-05	0.00017921	0.00017921	0.000102	9.20425E-05	0.000229837
3837803774575	383780	3774575	0.000121388	0.00010954	0.000273523	0.000273523	7.65481E-05	7.65481E-05	0.000141246	0.000141246	0.000253986	0.000253986	0.00017968	1.6911E-05	5.44484E-05	9.64058E-05	0.000170795	0.000170795	0.000101302	9.14123E-05	0.000228263
3837903774575	383790	3774575	0.00011941	0.00010769	0.00026891	0.00026891	7.5257E-05	7.5257E-05	0.000138863	0.000138863	0.000249702	0.000249702	0.000176649	1.66258E-05	5.35301E-05	9.47797E-05	0.000169669	0.000169669	0.000100598	9.07767E-05	0.000226676
3838003774575	383800	3774575	0.000117347	0.00010589	0.000264418	0.000264418	7.39998E-05	7.39998E-05	0.000136543	0.000136543	0.000245531	0.000245531	0.000173698	1.63481E-05	5.26358E-05	9.31963E-05	0.000168543	0.000168543	9.99171E-05	9.01626E-05	0.000225143
3838103774575	383810	3774575	0.000115407	0.00010414	0.000260046	0.000260046	7.27764E-05	7.27764E-05	0.000134286	0.000134286	0.000241472	0.000241472	0.00017087	1.60778E-05	5.17656E-05	9.16556E-05	0.000167417	0.000167417	9.92605E-05	8.95701E-05	0.000223663
3838203774575	383820	3774575	0.000113515	0.00010243	0.000255783	0.000255783	7.15832E-05	7.15832E-05	0.000132084	0.000132084	0.000237512	0.000237512	0.000168026	1.58142E-05	5.09169E-05	9.01529E-05	0.000166291	0.000166291	9.85979E-05	8.89722E-05	0.00022217
3838303774575	383830	3774575	0.00011167	0.00010077	0.000251626	0.000251626	7.042E-05	7.042E-05	0.000129938	0.000129938	0.000233653	0.000233653	0.000165296	1.55572E-05	5.00896E-05	8.8688E-05	0.000165149	0.000165149	9.79831E-05	8.84174E-05	0.000220785
3838403774575	383840	3774575	0.000109868	9.9142E-05	0.000247564	0.000247564	6.92833E-05	6.92833E-05	0.000127841	0.000127841	0.000229881	0.000229881	0.000162627	1.53061E-05	4.9281E-05	8.72563E-05	0.000164007	0.000164007	9.73623E-05	8.78573E-05	0.000219386
3838503774575	383850	3774575	0.000108107	9.7553E-05	0.000243597	0.000243597	6.81728E-05	6.81728E-05	0.000125792	0.000125792	0.000226197	0.000226197	0.000160021	1.50608E-05	4.84911E-05	8.58578E-05	0.000162881	0.000162881	9.67117E-05	8.72701E-05	0.00021792
3838603774575	383860	3774575	0.000106394	9.6007E-05	0.000239736	0.000239736	6.70925E-05	6.70925E-05	0.000123798	0.000123798	0.000222612	0.000222612	0.000157485	1.48221E-05	4.77227E-05	8.44973E-05	0.000161755	0.000161755	9.60192E-05	8.66453E-05	0.00021636
3838703774575	383870	3774575	0.000104716	9.4493E-05	0.000235957	0.000235957	6.60348E-05	6.60348E-05	0.000121847	0.000121847	0.000219103	0.000219103	0.000155002	1.45884E-05	4.69703E-05	8.31651E-05	0.000160629	0.000160629	9.53209E-05	8.60151E-05	0.000214786
3838803774575	383880	3774575	0.000103087	9.3023E-05	0.000232285	0.000232285	6.50072E-05	6.50072E-05	0.0001995	0.0001995	0.000215693	0.000215693	0.00015259	1.43614E-05	4.62394E-05	8.18709E-05	0.000159519	0.000159519	9.45926E-05	8.5358E-05	0.000213145
3838903774575	383890	3774575	0.000101493	9.1585E-05	0.000228694	0.000228694	6.40021E-05	6.40021E-05	0.000118096	0.000118096	0.000212359	0.000212359	0.000150231	1.41394E-05	4.55245E-05	8.06052E-05	0.000158425	0.000158425	9.38584E-05	8.46955E-05	0.000211491
3839003774575	383900	3774575	9.99409E-05	9.0184E-05	0.000225197	0.000225197	6.30234E-05	6.30234E-05	0.00011629	0.00011629	0.000209111	0.000209111	0.000147934	1.39232E-05	4.48284E-05	7.93726E-05	0.00015734 6	0.000157346	9.31182E-05	8.40275E-05	0.000209823
3839103774575	383910	3774575	9.84308E-05	8.8821E-05	0.000221794	0.000221794	6.20711E-05	6.20711E-05	0.000114533	0.000114533	0.000205951	0.000205951	0.000145698	1.37128E-05	4.4151E-05	7.81732E-05	0.000156268	0.000156268	9.23363E-05	8.33219E-05	0.000208061
3829703774585	382970	3774585	0.000119794	0.0001081	0.000269932	0.000269932	7.55431E-05	7.55431E-05	0.000139391	0.000139391	0.000250651	0.000250651	0.000177321	1.6689E-05	5.37336E-05	9.514E-05	0.0001186	0.0001186	4.50728E-05	4.06726E-05	0.000101562
3829803774585	382980	3774585	0.000125996	0.0001137	0.000283907	0.000283907	7.9454E-05	7.9454E-05	0.000146608	0.000146608	0.000263628	0.000263628	0.000186501	1.7553E-05	5.65154E-05	0.000100066	0.000121883	0.000121883	4.6786E-05	4.22185E-05	0.000105423
3829903774585	382990	3774585	0.000133577	0.00012054	0.000300989	0.000300989	8.42345E-05	8.42345E-05	0.000155429	0.000155429	0.000279489	0.000279489	0.000197722	1.86091E-05	5.99158E-05	0.000106086	0.000125896	0.000125896	4.88871E-05	4.41145E-05	0.000110157
3830003774585	383000	3774585	0.000142029	0.00012816	0.000320034	0.000320034	8.95646E-05	8.95646E-05	0.000165264	0.000165264	0.000297175	0.000297175	0.000210233	1.97867E-05	6.3707E-05	0.000112799	0.000130242	0.000130242	5.10957E-05	4.61074E-05	0.000115134
3830103774585	383010	3774585	0.000149819	0.00013519	0.000337587	0.000337587	9.44768E-05	9.44768E-05	0.000174328	0.000174328	0.000313473	0.000313473	0.000221764	2.08719E-05	6.72011E-05	0.000118985	0.000133937	0.000133937	5.29103E-05	4.77449E-05	0.000119223
3830203774585	383020	3774585	0.00015808	0.00014265	0.000356202	0.000356202	9.96864E-05	9.96864E-05	0.00018394	0.00018394	0.000330759	0.000330759	0.000233992	2.20228E-05	7.09067E-05	0.000125547	0.000137727	0.000137727	5.46831E-05	4.93446E-05	0.000123217
3830303774585	383030	3774585	0.000166353	0.00015011	0.000374844	0.000374844	0.000104904	0.000104904	0.000193567	0.000193567	0.000348069	0.000348069	0.000246238	2.31753E-05	7.46176E-05	0.000132117	0.000141391	0.000141391	5.63306E-05	5.08313E-05	0.00012693
3830403774585	383040	3774585	0.000173934	0.00015695	0.000391925	0.000391925	0.000109684	0.000109684	0.000202388	0.000202388	0.000363931	0.000363931	0.000257459	2.42315E-05	7.8018E-05	0.000138138	0.0001445	0.0001445	5.77512E-05	5.21132E-05	0.000130131
3830503774585	383050	3774585	0.000181855	0.0001641	0.000409774	0.000409774	0.000114679	0.000114679	0.000211605	0.000211605	0.000380504	0.000380504	0.000269184	2.5335E-05	8.15709E-05	0.000144429	0.000147703	0.000147703	5.91778E-05	5.34006E-05	0.000133345
3830603774585	383060	3774585	0.000190224	0.00017165	0.000428631	0.000428631	0.000119956	0.000119956	0.000221342	0.000221342	0.000398015	0.000398015	0.000281571	2.65008E-05	8.53247E-05	0.000151075	0.000151097	0.000151097	6.05686E-05	5.46556E-05	0.000136479
3830703774585	383070	3774585	0.000199369	0.00017991	0.000449237	0.000449237	0.000125723	0.000125723	0.000231983	0.000231983	0.000417148	0.000417148	0.000295108	2.77748E-05	8.94265E-05	0.000158338	0.000154586	0.000154586	6.19415E-05	5.58945E-05	0.000139573
3830803774585	383080	3774585	0.000209188	0.00018877	0.000471362	0.000471362	0.000131915	0.000131915	0.000243408	0.000243408	0.000437694	0.000437694	0.000309642	2.91428E-05	9.38309E-05	0.000166136	0.000158139	0.000158139	6.35234E-05	5.73219E-05	0.000143137
3830903774585	383090	3774585	0.000218488	0.00019716	0.000492318	0.000492318	0.00013778	0.00013778	0.00025423	0.00025423	0.00045752	0.00045752	0.00032308	3.04384E-05	9.80024E-05	0.000173522	0.000161644	0.000161644	6.47948E-05	5.84692E-05	0.000146002
3831003774585	383100	3774585	0.000227746	0.00020551	0.000513179	0.000513179	0.000143618	0.000143618	0.000265002	0.000265002	0.000476523	0.000476523	0.000337112	3.17282E-05	0.000102155	0.000180875	0.000165197	0.000165197	6.60901E-05	5.9638E-05	0.000148921
3831103774585	383110	3774585	0.00023624	0.00021318	0.000532319	0.000532319	0.000148974	0.000148974	0.000274886	0.000274886	0.000494296	0.000494296	0.000349685	3.29115E-05	0.000105965	0.000187621	0.000168178	0.000168178	6.73317E-05	6.07584E-05	0.000151718
3831203774585	383120	3774585	0.000245641	0.00022166	0.000553503	0.000553503	0.000154903	0.000154903	0.000285825	0.000285825	0.000513967	0.000513967	0.00036360 1	3.42212E-05	0.000110182	0.000195087	0.000170859	0.000170859	6.85792E-05	6.18841E-05	0.000154529
3831303774585	383130	3774585	0.00025278	0.0002281	0.000569589	0.000569589	0.000159405	0.000159405	0.000294132	0.000294132	0.000528904	0.000528904	0.000374168	3.52158E-05	0.000113384	0.000200757	0.000173428	0.000173428	6.98267E-05	6.30099E-05	0.00015734
3831403774585	383140	3774585	0.000258982	0.0002337	0.000583564	0.000583564	0.000163316	0.000163316	0.000301349	0.000301349	0.000541881	0.000541881	0.000383348	3.60798E-05	0.000116166	0.000205682	0.000175395	0.000175395	7.10564E-05	6.41195E-05	0.000160111
3831503774585	383150	3774585	0.000264826	0.00023897	0.000596732	0.000596732	0.000167001	0.000167001	0.000308148	0.000308148	0.000554108	0.000554108	0.000391998	3.6894E-05	0.000118787	0.000210323	0.000177282	0.000177282	7.2298E-05	6.52398E-05	0.000162909
3831603774585	383160	3774585	0.000270037	0.00024367	0.000608474	0.000608474	0.000170287	0.000170287	0.000314212	0.000314212	0.000565011	0.000565011	0.000399712	3.76199E-05	0.000121125	0.000214462	0.000178931	0.000178931	7.35634E-05	6.63818E-05	0.00016576
3831703774585	383170	3774585	0.000274568	0.00024776	0.000618682	0.000618682	0.000173144	0.000173144	0.000319484	0.000319484	0.000574491	0.000574491	0.000406418	3.82511E-05	0.000123157	0.00021806	0.000180391	0.000180391	7.48348E-05	6.75291E-05	0.000168625
3831903774585	383190	3774585	0.000280346	0.00025298	0.000631702	0.000631702	0.000176788	0.000176788	0.000326207	0.000326207	0.000586581	0.000586581	0.000414971	3.90561E-05	0.000125749	0.000222649	0.000181691	0.000181691	7.74016E-05	6.98452E-05	0.000174409
3832003774585	383200	3774585	0.000281307	0.00025384	0.000633868	0.000633868	0.000177394	0.000177394	0.000327325	0.000327325	0.000588591	0.000588591	0.000416393	3.91899E-05	0.00012618	0.000223412	0.000181453	0.000181453	7.86849E-05	7.10033E-05	0.000177301
3832103774585	383210	3774585	0.000281498	0.00025402	0.000634298	0.000634298	0.000177514	0.000177514	0.000327547	0.000327547	0.000588991	0.000588991	0.000416676	3.92166E-05	0.000126265	0.000223564	0.000181136	0.000181136	7.99922E-05	7.21829E-05	0.000180246
3832203774585	383220	3774585	0.000281032	0.0002536	0.000633249	0.000633249	0.000177221	0.000177221	0.000327006	0.000327006	0.000588017	0.000588017	0.000415987	3.91517E-05	0.000126057	0.000223194	0.000180803	0.000180803	8.13054E-05	7.33679E-05	0.000183205
3832303774585	383230	3774585	0.000279856	0.00025254	0.000630599	0.000630599	0.000176479	0.000176479	0.000325637	0.000325637	0.000585557	0.000585557	0.000414246	3.89879E-05	0.000125529	0.00022226	0.000180375	0.000180375	8.26126E-05	7.45475E-05	0.000186151
3832403774585	383240	3774585	0.000277654	0.00025055	0.000625636	0.000625636	0.00017509	0.00017509	0.000323074	0.000323074	0.000580948	0.000580948	0.00041098 6	3.8681E-05	0.000124541	0.000220511	0.000179598	0.000179598	8.39019E-05	7.5711E-05	0.000189056
3832503774585	383250	3774585	0.00027218	0.00024561	0.000613302	0.000613302	0.000171638	0.000171638	0.000316705	0.000316705	0.000569495	0.000569495	0.000402884	3.79185E-05	0.000122086	0.000216164	0.000178646	0.000178646	8.51913E-05	7.68744E-05	0.000191961
3832603774585	383260	3774585	0.000268276	0.00024209	0.000604506	0.000604506	0.000169177	0.000169177	0.000312163	0.000312163	0.000561327	0.000561327	0.000397105	3.73746E-05	0.000120335	0.000213064	0.000177567	0.000177567	8.64567E-05	7.80163E-05	0.000194813
3832703774585	383270	3774585	0.00026341 1	0.0002377	0.000593544	0.000593544	0.000166109	0.000166109	0.000306502	0.000306502	0.000551148	0.000551148	0.00038990 4	3.66969E-05	0.000118153	0.0002092	0.000176219	0.000176219	8.77162E-05	7.91529E-05	0.000197651
3832803774585	383280	3774585	0.000258612	0.00023336	0.00058273	0.00058273	0.000163083	0.000163083	0.000300918	0.000300918	0.000541106	0.000541106	0.0003828	3.60283E-05	0.000116	0.000205388	0.000174792	0.000174792	8.89399E-05	8.02571E-05	0.000200408
3832903774585	383290	3774585	0.000253377	0.00022864	0.000570934	0.000570934	0.000159781	0.000159781	0.000294827	0.000294827	0.000530153	0.000530153	0.00037505 2	3.5299E-05	0.000113652	0.000201231	0.000173349	0.000173349	9.01516E-05	8.13505E-05	0.000203138
3833003774585	383300	3774585	0.000248166	0.00022394	0.000559192	0.000559192	0.000156495	0.000156495	0.000288763	0.000288763	0.00051925	0.00051925	0.00036733 8	3.4573E-05	0.000111315	0.000197092	0.000171874	0.000171874	9.13574E-05	8.24386E-05	0.000205855
3833103774585	383310	3774585	0.000242663	0.00021897	0.000546791	0.000546791	0.000153025	0.000153025	0.000282359	0.000282359	0.000507735	0.000507735	0.000359192	3.38063E-05	0.000108846	0.000192721	0.000170177	0.000170177	9.24796E-05	8.34512E-05	0.000208384
3833203774585	383320	3774585	0.000235541	0.00021255	0.000530745	0.000530745	0.000148534	0.000148534	0.000274073	0.000274073	0.000492835	0.000492835	0.00034865 1	3.28142E-05	0.000105652	0.000187066	0.000167734	0.000167734	9.30705E-05	8.39845E-05	0.000209716
3833303774585	383330	3774585	0.000228981	0.00020663	0.000515963	0.000515963	0.000144397	0.000144397	0.00026644	0.00026644	0.000479109	0.000479109	0.00033898 1	3.19003E-05	0.000102709	0.000181856	0.000165324	0.000165324	9.39121E-05	8.47439E-05	0.000211612

			KMMass Grading / Excavation	KMDrainage / Utilities Trenching	KMFoundations / Concrete Pads	KMBuilding / Structure Construction	KMAsphalt Paving	KMArchitectural Coating	KMLandscaping or Other Finishing	KMWaterside Construction (Piles)	EWNDemolition	EWNSite Grubbing / Prep	EWNDrainage / Utilities Trenching	EWNDrainage / Utilities Trenching	EWNDrainage / Utilities Trenching	EWNFoundation s / Concrete Pads	EWNBuilding / Structure Construction	EWNAsphalt Paving	EWNLandscaping or Other Finishing	EWNWaterside Construction (Piles)	ISDemolition
Unique Identifier	X (UTM)	Y (UTM)	2026	2026	2026	2026	2026	2026	2026	2026	2027	2027	2027	2028	2029	2029	2029	2029	2029	2029	2027
3835103774575	383510	3774575	0.000209796	4.5202E-05	0.000108337	0.000200952	0.000137817	1.2971E-05	4.17627E-05	7.39446E-05	2.08083E-05	2.80556E-05	3.404E-05	3.404E-05	3.404E-05	2.42124E-05	4.21657E-05	3.08007E-05	9.33356E-06	1.61965E-05	0.000249843
3835203774575	383520	3774575	0.000213065	4.59062E-05	0.000110025	0.000204083	0.000139964	1.31731E-05	4.24133E-05	7.50966E-05	2.09635E-05	2.82648E-05	3.42939E-05	3.42939E-05	3.42939E-05	2.43929E-05	4.24802E-05	3.10305E-05	9.40317E-06	1.63173E-05	0.000249605
3835303774575	383530	3774575	0.000216683	4.66858E-05	0.000111894	0.000207549	0.000142341	1.33968E-05	4.31336E-05	7.63718E-05	2.11486E-05	2.85143E-05	3.45966E-05	3.45966E-05	3.45966E-05	2.46082E-05	4.28552E-05	3.13044E-05	9.48617E-06	1.64613E-05	0.000249426
3835403774575	383540	3774575	0.000220301	4.74653E-05	0.000113762	0.000211014	0.000144718	1.36205E-05	4.38538E-05	7.7647E-05	2.13456E-05	2.87799E-05	3.49189E-05	3.49189E-05	3.49189E-05	2.48375E-05	4.32543E-05	3.15959E-05	9.57453E-06	1.66146E-05	0.000249175
3835503774575	383550	3774575	0.000224349	4.83376E-05	0.000115853	0.000214892	0.000147377	1.38708E-05	4.46597E-05	7.9074E-05	2.15903E-05	2.91099E-05	3.53192E-05	3.53192E-05	3.53192E-05	2.51222E-05	4.37503E-05	3.19582E-05	9.6843E-06	1.68051E-05	0.000249157
3835603774575	383560	3774575	0.000228317	4.91925E-05	0.000117902	0.000218693	0.000149984	1.41161E-05	4.54496E-05	8.04725E-05	2.18529E-05	2.9464E-05	3.57489E-05	3.57489E-05	3.57489E-05	2.54278E-05	4.42825E-05	3.2347E-05	9.80211E-06	1.70095E-05	0.000249061
3835703774575	383570	3774575	0.000230994	4.97692E-05	0.000119284	0.000221256	0.000151742	1.42816E-05	4.59824E-05	8.14158E-05	2.2044E-05	2.97215E-05	3.60613E-05	3.60613E-05	3.60613E-05	2.56501E-05	4.46695E-05	3.26297E-05	9.88779E-06	1.71582E-05	0.000247838
3835803774575	383580	3774575	0.000232567	5.01082E-05	0.000120096	0.000222764	0.000152776	1.43789E-05	4.62956E-05	8.19705E-05	2.21574E-05	2.98744E-05	3.62469E-05	3.62469E-05	3.62469E-05	2.57821E-05	4.48994E-05	3.27976E-05	9.93866E-06	1.72465E-05	0.000245683
3835903774575	383590	3774575	0.000233886	5.03922E-05	0.000120777	0.000224026	0.000153641	1.44604E-05	4.6558E-05	8.24351E-05	2.22827E-05	3.00435E-05	3.64519E-05	3.64519E-05	3.64519E-05	2.59279E-05	4.51534E-05	3.29831E-05	9.99489E-06	1.73441E-05	0.000243468
3836003774575	383600	3774575	0.000238768	5.14442E-05	0.000123298	0.000228703	0.000156849	1.47622E-05	4.75299E-05	8.41559E-05	2.27602E-05	3.06873E-05	3.72331E-05	3.72331E-05	3.72331E-05	2.64836E-05	4.6121E-05	3.369E-05	1.02091E-05	1.77158E-05	0.000244483
3836103774575	383610	3774575	0.000243045	5.23657E-05	0.000125507	0.0002328	0.000159658	1.50267E-05	4.83814E-05	8.56635E-05	2.32617E-05	3.13633E-05	3.80534E-05	3.80534E-05	3.80534E-05	2.7067E-05	4.71371E-05	3.44322E-05	1.0434E-05	1.8106E-05	0.000245528
3836203774575	383620	3774575	0.000246354	5.30786E-05	0.000127216	0.000235969	0.000161832	1.52312E-05	4.904E-05	8.68297E-05	2.37989E-05	3.20877E-05	3.89322E-05	3.89322E-05	3.89322E-05	2.76921E-05	4.82257E-05	3.52274E-05	1.0675E-05	1.85242E-05	0.000246662
3836303774575	383630	3774575	0.000248264	5.34901E-05	0.000128202	0.000237798	0.000163087	1.53493E-05	4.94202E-05	8.75028E-05	2.45689E-05	3.31259E-05	4.01919E-05	4.01919E-05	4.01919E-05	2.85881E-05	4.9786E-05	3.63671E-05	1.10203E-05	1.91235E-05	0.000248309
3836403774575	383640	3774575	0.000249945	5.38523E-05	0.00012907	0.000239409	0.000164191	1.54533E-05	4.97549E-05	8.80954E-05	2.54464E-05	3.43089E-05	4.16273E-05	4.16273E-05	4.16273E-05	2.96091E-05	5.15641E-05	3.7666E-05	1.14139E-05	1.98065E-05	0.000252601
3836503774575	383650	3774575	0.000249757	5.38118E-05	0.000128973	0.000239228	0.000164067	1.54416E-05	4.97174E-05	8.8029E-05	2.60373E-05	3.51057E-05	4.2594E-05	4.2594E-05	4.2594E-05	3.02967E-05	5.27616E-05	3.85407E-05	1.1679E-05	2.02665E-05	0.000254696
3836603774575	383660	3774575	0.000248842	5.36147E-05	0.0001285	0.000238352	0.000163467	1.53851E-05	4.95353E-05	8.77067E-05	2.61746E-05	3.52908E-05	4.28186E-05	4.28186E-05	4.28186E-05	3.04564E-05	5.30398E-05	3.87439E-05	1.17406E-05	2.03734E-05	0.000252177
3836703774575	383670	3774575	0.000247497	5.33249E-05	0.000127806	0.000237064	0.000162583	1.53019E-05	4.92676E-05	8.72326E-05	2.61686E-05	3.52828E-05	4.28088E-05	4.28088E-05	4.28088E-05	3.04495E-05	5.30277E-05	3.87351E-05	1.17379E-05	2.03687E-05	0.000248172
3836803774575	383680	3774575	0.000245964	5.29946E-05	0.000127014	0.000235595	0.000161576	1.52071E-05	4.89624E-05	8.66922E-05	2.61149E-05	3.52103E-05	4.27209E-05	4.27209E-05	4.27209E-05	3.0387E-05	5.29188E-05	3.86556E-05	1.17138E-05	2.03269E-05	0.000243653
3836903774575	383690	3774575	0.000244283	5.26323E-05	0.000126146	0.000233985	0.000160471	1.51032E-05	4.86277E-05	8.60996E-05	2.61089E-05	3.52023E-05	4.27112E-05	4.27112E-05	4.27112E-05	3.038E-05	5.29067E-05	3.86467E-05	1.17111E-05	2.03222E-05	0.000239147
3837003774575	383700	3774575	0.0002424	5.22266E-05	0.000125174	0.000232181	0.000159234	1.49868E-05	4.82528E-05	8.54359E-05	2.60313E-05	3.50976E-05	4.25842E-05	4.25842E-05	4.25842E-05	3.02897E-05	5.27495E-05	3.85319E-05	1.16763E-05	2.02618E-05	0.000234664
3837103774575	383710	3774575	0.000240422	5.18006E-05	0.000124153	0.000230287	0.000157936	1.48645E-05	4.78593E-05	8.4739E-05	2.59478E-05	3.4985E-05	4.24475E-05	4.24475E-05	4.24475E-05	3.01925E-05	5.25802E-05	3.84082E-05	1.16388E-05	2.01968E-05	0.000230193
3837203774575	383720	3774575	0.000238445	5.13746E-05	0.000123132	0.000228394	0.000156637	1.47423E-05	4.74657E-05	8.40422E-05	2.58642E-05	3.48723E-05	4.23108E-05	4.23108E-05	4.23108E-05	3.00953E-05	5.24108E-05	3.82845E-05	1.16014E-05	2.01318E-05	0.000225758
3837303774575	383730	3774575	0.000236724	5.10037E-05	0.000122243	0.000226745	0.000155506	1.46358E-05	4.7123E-05	8.34354E-05	2.57866E-05	3.47677E-05	4.21839E-05	4.21839E-05	4.21839E-05	3.0005E-05	5.22536E-05	3.81696E-05	1.15665E-05	2.00714E-05	0.000221454
3837403774575	383740	3774575	0.000234989	5.06298E-05	0.000121347	0.000225083	0.000154366	1.45286E-05	4.67776E-05	8.28238E-05	2.5709E-05	3.4663E-05	4.20569E-05	4.20569E-05	4.20569E-05	2.99147E-05	5.20963E-05	3.80547E-05	1.15317E-05	2.0011E-05	0.000217246
3837503774575	383750	3774575	0.000233253	5.0256E-05	0.000120451	0.000223421	0.000153226	1.44213E-05	4.64322E-05	8.22123E-05	2.56314E-05	3.45584E-05	4.193E-05	4.193E-05	4.193E-05	2.98244E-05	5.19391E-05	3.79399E-05	1.14969E-05	1.99506E-05	0.000213127
3837603774575	383760	3774575	0.000231545	4.9888E-05	0.000119568	0.000221785	0.000152104	1.43157E-05	4.60921E-05	8.16102E-05	2.55538E-05	3.44538E-05	4.1803E-05	4.1803E-05	4.1803E-05	2.97341E-05	5.17818E-05	3.7825E-05	1.14621E-05	1.98902E-05	0.00020911
3837703774575	383770	3774575	0.000229837	4.95199E-05	0.000118686	0.000220148	0.000150982	1.42101E-05	4.57521E-05	8.10082E-05	2.54822E-05	3.43572E-05	4.16859E-05	4.16859E-05	4.16859E-05	2.96508E-05	5.16367E-05	3.7719E-05	1.143E-05	1.98344E-05	0.000205182
3837803774575	383780	3774575	0.000228263	4.91809E-05	0.000117874	0.000218641	0.000149948	1.41128E-05	4.54389E-05	8.04535E-05	2.54105E-05	3.42606E-05	4.15687E-05	4.15687E-05	4.15687E-05	2.95674E-05	5.14915E-05	3.7613E-05	1.13979E-05	1.97787E-05	0.000201386
3837903774575	383790	3774575	0.000226676	4.88389E-05	0.000117054	0.000217121	0.000148906	1.40146E-05	4.51229E-05	7.98941E-05	2.53389E-05	3.41641E-05	4.14515E-05	4.14515E-05	4.14515E-05	2.94841E-05	5.13464E-05	3.75069E-05	1.13657E-05	1.97229E-05	0.000197673
3838003774575	383800	3774575	0.000225143	4.85086E-05	0.000116262	0.000215652	0.000147898	1.39198E-05	4.48177E-05	7.93537E-05	2.52732E-05	3.40755E-05	4.13441E-05	4.13441E-05	4.13441E-05	2.94077E-05	5.12133E-05	3.74097E-05	1.13363E-05	1.96718E-05	0.000194056
3838103774575	383810	3774575	0.000223663	4.81898E-05	0.000115498	0.000214235	0.000146926	1.38284E-05	4.45232E-05	7.88322E-05	2.52136E-05	3.39951E-05	4.12465E-05	4.12465E-05	4.12465E-05	2.93382E-05	5.10924E-05	3.73214E-05	1.13095E-05	1.96253E-05	0.000190534
3838203774575	383820	3774575	0.00022217	4.78681E-05	0.000114727	0.000212805	0.000145946	1.37361E-05	4.4226E-05	7.8306E-05	2.51479E-05	3.39065E-05	4.1139E-05	4.1139E-05	4.1139E-05	2.92618E-05	5.09593E-05	3.72242E-05	1.12801E-05	1.95742E-05	0.000187084
3838303774575	383830	3774575	0.000220785	4.75696E-05	0.000114012	0.000211478	0.000145036	1.36504E-05	4.39502E-05	7.78177E-05	2.50942E-05	3.38341E-05	4.10512E-05	4.10512E-05	4.10512E-05	2.91993E-05	5.08505E-05	3.71447E-05	1.1256E-05	1.95324E-05	0.000183723
3838403774575	383840	3774575	0.000219386	4.72682E-05	0.00011329	0.000210138	0.000144117	1.35639E-05	4.36717E-05	7.73247E-05	2.50345E-05	3.37536E-05	4.09535E-05	4.09535E-05	4.09535E-05	2.91298E-05	5.07295E-05	3.70563E-05	1.12292E-05	1.94859E-05	0.000180417
3838503774575	383850	3774575	0.00021792	4.69524E-05	0.000112533	0.000208734	0.000143154	1.34733E-05	4.33799E-05	7.68079E-05	2.49748E-05	3.36731E-05	4.08559E-05	4.08559E-05	4.08559E-05	2.90604E-05	5.06085E-05	3.6968E-05	1.12024E-05	1.94395E-05	0.000177169
3838603774575	383860	3774575	0.00021636	4.66162E-05	0.000111727	0.000207239	0.000142129	1.33768E-05	4.30693E-05	7.6258E-05	2.49032E-05	3.35766E-05	4.07387E-05	4.07387E-05	4.07387E-05	2.8977E-05	5.04634E-05	3.68619E-05	1.11703E-05	1.93837E-05	0.000173982
3838703774575	383870	3774575	0.000214786	4.62771E-05	0.000110914	0.000205732	0.000141095	1.32795E-05	4.27561E-05	7.57034E-05	2.48375E-05	3.3488E-05	4.06313E-05	4.06313E-05	4.06313E-05	2.89006E-05	5.03303E-05	3.67647E-05	1.11408E-05	1.93326E-05	0.000170866
3838803774575	383880	3774575	0.000213145	4.59236E-05	0.000110067	0.00020416	0.000140017	1.31781E-05	4.24294E-05	7.5125E-05	2.47718E-05	3.33995E-05	4.05239E-05	4.05239E-05	4.05239E-05	2.88242E-05	5.01973E-05	3.66676E-05	1.11114E-05	1.92815E-05	0.00016781
3838903774575	383890	3774575	0.000211491	4.55671E-05	0.000109213	0.000202576	0.00013893	1.30758E-05	4.21001E-05	7.45419E-05	2.47002E-05	3.33029E-05	4.04067E-05	4.04067E-05	4.04067E-05	2.87409E-05	5.00521E-05	3.65615E-05	1.10793E-05	1.92258E-05	0.000164825
3839003774575	383900	3774575	0.000209823	4.52078E-05	0.000108351	0.000200978	0.000137835	1.29727E-05	4.17681E-05	7.39541E-05	2.46226E-05	3.31983E-05	4.02797E-05	4.02797E-05	4.02797E-05	2.86506E-05	4.98949E-05	3.64467E-05	1.10444E-05	1.91654E-05	0.000161906
3839103774575	383910	3774575	0.000208061	4.48282E-05	0.000107441	0.00019929	0.000136677	1.28637E-05	4.14173E-05	7.3333E-05	2.4545E-05	3.30937E-05	4.01528E-05	4.01528E-05	4.01528E-05	2.85603E-05	4.97377E-05	3.63318E-05	1.10096E-05	1.9105E-05	0.000159047
3829703774585	382970	3774585	0.000101562	2.18823E-05	5.24462E-05	9.72812E-05	6.67173E-05	6.27927E-06	2.02174E-05	3.57966E-05	2.048E-05	2.76129E-05	3.3503E-05	3.3503E-05	3.3503E-05	2.38303E-05	4.15005E-05	3.03148E-05	9.1863E-06	1.59409E-05	0.000110584
3829803774585	382980	3774585	0.000105423	2.2714E-05	5.44396E-05	0.000100979	6.92531E-05	6.51794E-06	2.09858E-05	3.71572E-05	2.0868E-05	2.81361E-05	3.41377E-05	3.41377E-05	3.41377E-05	2.42818E-05	4.22867E-05	3.08891E-05	9.36033E-06	1.62429E-05	0.000116416
3829903774585	382990	3774585	0.000110157	2.37341E-05	5.68844E-05	0.000105514	7.23632E-05	6.81065E-06	2.19282E-05	3.88259E-05	2.13814E-05	2.88282E-05	3.49775E-05	3.49775E-05	3.49775E-05	2.48791E-05	4.33269E-05	3.1649E-05	9.59059E-06	1.66425E-05	0.000123489
3830003774585	383000	3774585	0.000115134	2.48063E-05	5.94543E-05	0.00011028	7.56324E-05	7.11834E-06	2.29189E-05	4.05799E-05	2.19664E-05	2.96169E-05	3.59344E-05	3.59344E-05	3.59344E-05	2.55598E-05	4.45123E-05	3.25148E-05	9.85298E-06	1.70978E-05	0.000131309
3830103774585	383010	3774585	0.000119223	2.56873E-05	6.15658E-05	0.000114197	7.83184E-05	7.37114E-06	2.37328E-05	4.20211E-05	2.24439E-05	3.02608E-05	3.67156E-05	3.67156E-05	3.67156E-05	2.61154E-05	4.548E-05	3.32217E-05	1.00672E-05	1.74695E-05	0.000138537
3830203774585	383020	3774585	0.000123217	2.6548E-05	6.36286E-05	0.000118023	8.09425E-05	7.61812E-06	2.4528E-05	4.34291E-05	2.29393E-05	3.09287E-05	3.75261E-05	3.75261E-05	3.75261E-05	2.66919E-05	4.64839E-05	3.3955E-05	1.02894E-05	1.78551E-05	0.000146267
3830303774585	383030	3774585	0.00012693	2.73478E-05	6.55456E-05	0.000121579	8.33811E-05	7.84764E-06	2.5267E-05	4.47375E-05	2.3393E-05	3.15404E-05	3.82682E-05	3.82682E-05	3.82682E-05	2.72198E-05	4.74032E-05	3.46265E-05	1.04929E-05	1.82083E-05	0.000154069
3830403774585	383040	3774585	0.000130131	2.80375E-05	6.71986E-05	0.000124645	8.5484E-05	8.04555E-06	2.59042E-05	4.58657E-05	2.37332E-05	3.19991E-05	3.88248E-05	3.88248E-05	3.88248E-05	2.76157E-05	4.80926E-05	3.51302E-05	1.06455E-05	1.84731E-05	0.000161309
3830503774585	383050	3774585	0.000133345	2.87301E-05	6.88586E-05	0.000127724	8.75957E-05	8.2443E-06	2.65441E-05	4.69988E-05	2.40735E-05	3.24579E-05	3.93814E-05	3.93814E-05	3.93814E-05	2.80116E-05	4.87821E-05	3.56338E-05	1.07981E-05	1.87379E-05	0.000168926
3830603774585	383060	3774585	0.000136479	2.94054E-05	7.0477E-05	0.000130726	8.96544E-05	8.43806E-06	2.7168E-05	4.81033E-05	2.44435E-05	3.29569E-05	3.99868E-05	3.99868E-05	3.99868E-05	2.84422E-05	4.9532E-05	3.61816E-05	1.09641E-05	1.9026E-05	0.000177032
3830703774585	383070	3774585	0.000139573	3.00719E-05	7.20745E-05	0.000133689	9.16866E-05	8.62932E-06	2.77838E-05	4.91937E-05	2.49629E-05	3.3657E-05	4.08363E-05	4.08363E-05	4.08363E-05	2.90465E-05	5.05844E-05	3.69503E-05	1.11971E-05	1.94302E-05	0.000185502
3830803774585	383080	3774585	0.000143137	3.08398E-05	7.3915E-05	0.000137103	9.4028E-05	8.84969E-06	2.84933E-05	5.04499E-05	2.54881E-05	3.43653E-05	4.16956E-05	4.16956E-05	4.16956E-05	2.96577E-05	5.16488E-05	3.77278E-05	1.14327E-05	1.98391E-05	0.000195184
3830903774585	383090	3774585	0.000146002	3.14571E-05	7.53945E-05	0.000139847	9.591E-05	9.02682E-06	2.90636E-05	5.14597E-05	2.60015E-05	3.50574E-05	4.25354E-05	4.25354E-05	4.25354E-05	3.0255E-05	5.2689E-05	3.84877E-05	1.16629E-05	2.02386E-05	0.000204914
3831003774585	383100	3774585	0.000148921	3.20859E-05	7.69016E-05	0.000142643	9.78273E-05	9.20727E-06	2.96446E-05	5.24884E-05	2.64014E-05	3.55966E-05	4.31896E-05	4.31896E-05	4.31896E-05	3.07204E-05	5.34994E-05	3.90797E-05	1.18423E-05	2.05499E-05	0.000215223
3831103774585	383110	3774585	0.000151718	3.26887E-05	7.83463E-05	0.000145323	9.96651E-05	9.38024E-06	3.02015E-05	5.34745E-05	2.66402E-05	3.59185E-05	4.35802E-05	4.35802E-05	4.35802E-05	3.09982E-05	5.39833E-05	3.94331E-05	1.19494E-05	2.07358E-05	0.000224809
3831203774585	383120	3774585	0.000154529	3.32944E-05	7.9798E-05	0.000148015	0.000101512	9.55404E-06	3.07611E-05	5.44653E-05	2.68491E-05	3.62002E-05	4.3922E-05	4.3922E-05	4.3922E-05	3.12413E-05	5.44066E-05	3.97423E-05	1.20431E-05	2.08984E-05	0.000233882
3831303774585	383130	3774585	0.00015734	3.39001E-05	8.12496E-05	0.000150708	0.000103358	9.72784E-06	3.13207E-05	5.54561E-05	2.69327E-05	3.63129E-05	4.40587E-05	4.40587E-05	4.40587E-05	3.13385E-05	5.45759E-05	3.9866E-05	1.20806E-05	2.09634E-05	0.000242985
3831403774585	383140	3774585	0.000160111	3.4497E-05	8.26804E-05	0.000153362	0.000105178	9.89915E-06	3.18723E-05	5.64326E-05	2.69864E-05	3.63853E-05	4.41466E-05	4.41466E-05	4.41466E-05	3.1401E-05	5.46848E-05	3.99455E-05	1.21047E-05	2.10052E-05	0.000251819
3831503774585	383150	3774585	0.000162909	3.50998E-05	8.41251E-05	0.000156042	0.000107016	1.00721E-05	3.24292E-05	5.74187E-05	2.70341E-05	3.64497E-05	4.42247E-05	4.42247E-05	4.42247E-05	3.14566E-05	5.47816E-05	4.00162E-05	1.21261E-05	2.10424E-05	0.00026085
3831603774585	383160	3774585	0.00016576	3.57142E-05	8.55975E-05	0.000158773	0.000108889	1.02484E-05	3.29968E-05	5.84237E-05	2.70819E-05	3.65141E-05	4.43028E-05	4.43028E-05	4.43028E-05	3.15122E-05	5.48783E-05	4.00869E-05	1.21475E-05	2.10796E-05	0.000269894
3831703774585	383170	3774585	0.000168625	3.63314E-05	8.70769E-05	0.000161517	0.000110771	1.04255E-05	3.35671E-05	5.94335E-05	2.71177E-05	3.65624E-05	4.43614E-05	4.43614E-05	4.43614E-05	3.15538E-05	5.49509E-05	4.01399E-05	1.21636E-05	2.11074E-05	0.00027902
3831903774585	383190	3774585	0.000174409	3.75775E-05	9.00636E-05	0.000167057	0.000114571	1.07831E-05	3.47184E-05	6.1472E-05	2.71476E-05	3.66026E-05	4.44102E-05	4.44102E-05	4.44102E-05	3.15886E-05	5.50114E-05	4.01841E-05	1.2177E-05	2.11307E-05	0.000296868
3832003774585	383200	3774585	0.000177301	3.82006E-05	9.15569E-05	0.000169827	0.00011647	1.09619E-05	3.5294E-05	6.24912E-05	2.71476E-05	3.66026E-05	4.44102E-05	4.44102E-05	4.44102E-05	3.15886E-05	5.50114E-05	4.01841E-05	1.2177E-05	2.11307E-05	0.000305344
3832103774585	383210	3774585	0.000180246	3.88352E-05	9.30779E-05	0.000172648	0.000118405	1.1144E-05	3.58804E-05	6.35294E-05	2.71416E-05	3.65946E-05	4.44005E-05	4.44005E-05	4.44005E-05	3.15816E-05	5.49993E-05	4.01753E-05	1.21743E-05	2.1126E-05	0.00031351
3832203774585	383220	3774585	0.000183205	3.94728E-05	9.4606E-05	0.000175482	0.000120349	1.1327E-05	3.64694E-05	6.45723E-05	2.71356E-05	3.65865E-05	4.43907E-05	4.43907E-05	4.43907E-05	3.15747E-05	5.49872E-05	4.01664E-05	1.21716E-05	2.11214E-05	0.000321401
3832303774585	383230	3774585	0.000186151	4.01074E-05	9.61271E-05	0.000178304	0.000122284	1.15091E-05	3.70558E-05	6.56105E-05	2.71237E-05	3.65704E-05	4.43712E-05	4.43712E-05	4.43712E-05	3.15608E-05	5.4963E-05	4.01488E-05	1.21663E-05	2.11121E-05	0.000328875
3832403774585	383240	3774585	0.000189056	4.07334E-05	9.76273E-05	0.000181086	0.000124193	1.16887E-05	3.76341E-05	6.66345E-05	2.70938E-05	3.65302E-05	4.43224E-05	4.43224E-05	4.43224E-05	3.15261E-05	5.49025E-05	4.01046E-05	1.21529E-05	2.10889E-05	0.000335321
3832503774585	383250	3774585	0.000191961	4.13593E-05	9.91276E-05	0.000183869	0.000126101	1.18683E-05	3.82124E-05	6.76585E-05	2.69506E-05	3.6337E-05	4.4088E-05	4.4088E-05	4.4088E-05	3.13594E-05	5.46122E-05	3.98925E-05	1.20886E-05	2.09774E-05	0.000340855
3832603774585	383260	3774585	0.000194813	4.19737E-05	0.0001006	0.000186601	0.000127974	1.20446E-05	3.87801E-05	6.86635E-05	2.68491E-05	3.62002E-05	4.3922E-05	4.3922E-05	4.3922E-05	3.12413E-05	5.44066E-05	3.97423E-05	1.20431E-05	2.08984E-05	0.000345349
3832703774585	383270	3774585	0.000197651	4.25852E-05	0.000102066	0.000189319	0.000129838	1.22201E-05	3.9345E-05	6.96638E-05	2.66939E-05	3.5991E-05	4.36681E-05	4.36681E-05	4.36681E-05	3.10607E-05	5.40921E-05	3.95126E-05	1.19735E-05	2.07776E-05	0.000347773
3832803774585	383280	3774585	0.000200408	4.31792E-05	0.000103489	0.00019196	0.00013165	1.23906E-05	3.98939E-05	7.06356E-05	2.65148E-05	3.57495E-05	4.33752E-05	4.33752E-05	4.33752E-05	3.08523E-05	5.37292E-05	3.92475E-05	1.18932E-05	2.06382E-05	0.000348883
3832903774585	383290	3774585	0.000203138	4.37675E-05	0.000104899	0.000194575	0.000133443	1.25594E-05	4.04374E-05	7.1598E-05	2.6288E-05	3.54437E-05	4.30041E-05	4.30041E-05	4.30041E-05	3.05884E-05	5.32696E-05	3.89118E-05	1.17915E-05	2.04616E-05	0.000348776
3833003774585	383300	3774585	0.000205855	4.43529E-05	0.000106302	0.000197178	0.000135228	1.27274E-05	4.09782E-05	7.25556E-05	2.60492E-05	3.51218E-05	4.26135E-05	4.26135E-05	4.26135E-05	3.03106E-05	5.27858E-05	3.85584E-05	1.16844E-05	2.02758E-05	0.000347098
3833103774585	383310	3774585	0.000208384	4.48977E-05	0.000107608	0.0001996	0.000136889	1.28837E-05	4.14816E-05	7.34468E-05	2.57448E-05	3.47113E-05	4.21155E-05	4.21155E-05	4.21155E-05	2.99564E-05	5.21689E-05	3.81077E-05	1.15478E-05	2.00388E-05	0.000344364
3833203774585	383320	3774585	0.000209716	4.51846E-05	0.000108296	0.000200875	0.000137764	1.2966E-05	4.17467E-05	7.39161E-05	2.53031E-05	3.41158E-05	4.13929E-05	4.13929E-05	4.13929E-05	2.94424E-05	5.12738E-05	3.74539E-05	1.13497E-05	1.9695E-05	0.000338121
3833303774585	383330	3774585	0.000211612	4.55932E-05	0.000109275	0.000202692	0.00013901	1.30833E-05	4.21242E-05	7.45846E-05	2.48494E-05	3.35041E-05	4.06508E-05	4.06508E-05	4.06508E-05	2.89145E-05	5.03545E-05	3.67824E-05	1.11462E-05	1.93419E-05	0.000333196

			ISDrainage / Utilities Trenching	ISDrainage / Utilities Trenching	ISAsphalt Paving	ISAsphalt Paving	SVDemolition	SVSite Grubbing / Prep	SVMass Grading / Excavation	SVMass Grading / Excavation	SVDrainage / Utilities Trenching	SVFoundations / Concrete Pads	SVBuilding / Structure Construction	SVBuilding / Structure Construction	SVAsphalt Paving	SVAsphalt Paving	SVArchitectural Coating	SVArchitectural Coating	SVLandscaping or Other Finishing	SVLandscaping or Other Finishing	MDemolition
Unique Identifier	X (UTM)	Y (UTM)	2027	2028	2027	2028	2027	2027	2027	2028	2028	2028	2028	2029	2028	2029	2028	2029	2028	2029	2027
3835103774575	383510	3774575	8.63575E-05	8.63575E-05	0.000369821	0.000369821	1.51205E-05	9.98963E-06	1.68696E-05	1.68696E-05	5.09199E-06	5.24747E-06	3.02498E-05	3.02498E-05	2.07178E-05	2.07178E-05	2.05234E-06	2.05234E-06	6.60792E-06	6.60792E-06	4.39864E-05
3835203774575	383520	3774575	8.6275E-05	8.6275E-05	0.000369468	0.000369468	1.52185E-05	1.00544E-05	1.6979E-05	1.6979E-05	5.125E-06	5.28149E-06	3.04044E-05	3.04044E-05	2.08521E-05	2.08521E-05	2.06565E-06	2.06565E-06	6.65076E-06	6.65076E-06	4.45356E-05
3835303774575	383530	3774575	8.62131E-05	8.62131E-05	0.000369203	0.000369203	1.53227E-05	1.01232E-05	1.70952E-05	1.70952E-05	5.16007E-06	5.31763E-06	3.05848E-05	3.05848E-05	2.09948E-05	2.09948E-05	2.07979E-06	2.07979E-06	6.69628E-06	6.69628E-06	4.51385E-05
3835403774575	383540	3774575	8.61264E-05	8.61264E-05	0.000368831	0.000368831	1.54391E-05	1.02001E-05	1.72251E-05	1.72251E-05	5.19928E-06	5.35803E-06	3.07651E-05	3.07651E-05	2.11543E-05	2.11543E-05	2.09559E-06	2.09559E-06	6.74715E-06	6.74715E-06	4.57712E-05
3835503774575	383550	3774575	8.61202E-05	8.61202E-05	0.000368805	0.000368805	1.558E-05	1.02932E-05	1.73823E-05	1.73823E-05	5.24673E-06	5.40693E-06	3.0997E-05	3.0997E-05	2.13474E-05	2.13474E-05	2.11471E-06	2.11471E-06	6.80873E-06	6.80873E-06	4.65054E-05
3835603774575	383560	3774575	8.60872E-05	8.60872E-05	0.000368664	0.000368664	1.57331E-05	1.03944E-05	1.75532E-05	1.75532E-05	5.29831E-06	5.46009E-06	3.12289E-05	3.12289E-05	2.15572E-05	2.15572E-05	2.1355E-06	2.1355E-06	6.87567E-06	6.87567E-06	4.72814E-05
3835703774575	383570	3774575	8.56643E-05	8.56643E-05	0.000366852	0.000366852	1.58373E-05	1.04632E-05	1.76694E-05	1.76694E-05	5.33338E-06	5.49624E-06	3.13964E-05	3.13964E-05	2.17E-05	2.17E-05	2.14964E-06	2.14964E-06	6.92118E-06	6.92118E-06	4.78664E-05
3835803774575	383580	3774575	8.49194E-05	8.49194E-05	0.000363663	0.000363663	1.59108E-05	1.05118E-05	1.77514E-05	1.77514E-05	5.35814E-06	5.52175E-06	3.14995E-05	3.14995E-05	2.18007E-05	2.18007E-05	2.15962E-06	2.15962E-06	6.95331E-06	6.95331E-06	4.82603E-05
3835903774575	383590	3774575	8.4154E-05	8.4154E-05	0.000360385	0.000360385	1.59782E-05	1.05563E-05	1.78266E-05	1.78266E-05	5.38084E-06	5.54514E-06	3.16025E-05	3.16025E-05	2.1893E-05	2.1893E-05	2.16876E-06	2.16876E-06	6.98277E-06	6.98277E-06	4.86603E-05
3836003774575	383600	3774575	8.45047E-05	8.45047E-05	0.000361887	0.000361887	1.62478E-05	1.07344E-05	1.81273E-05	1.81273E-05	5.47162E-06	5.63869E-06	3.20019E-05	3.20019E-05	2.22624E-05	2.22624E-05	2.20535E-06	2.20535E-06	7.10057E-06	7.10057E-06	4.9866E-05
3836103774575	383610	3774575	8.48658E-05	8.48658E-05	0.000363433	0.000363433	1.65357E-05	1.09246E-05	1.84486E-05	1.84486E-05	5.56859E-06	5.73862E-06	3.24399E-05	3.24399E-05	2.26569E-05	2.26569E-05	2.24444E-06	2.24444E-06	7.22641E-06	7.22641E-06	5.11673E-05
3836203774575	383620	3774575	8.52578E-05	8.52578E-05	0.000365112	0.000365112	1.68666E-05	1.11432E-05	1.88177E-05	1.88177E-05	5.68E-06	5.85344E-06	3.29424E-05	3.29424E-05	2.31102E-05	2.31102E-05	2.28934E-06	2.28934E-06	7.37099E-06	7.37099E-06	5.25581E-05
3836303774575	383630	3774575	8.58272E-05	8.58272E-05	0.00036755	0.00036755	1.72587E-05	1.14023E-05	1.92552E-05	1.92552E-05	5.81205E-06	5.98951E-06	3.35737E-05	3.35737E-05	2.36475E-05	2.36475E-05	2.34257E-06	2.34257E-06	7.54235E-06	7.54235E-06	5.43906E-05
3836403774575	383640	3774575	8.73107E-05	8.73107E-05	0.000373903	0.000373903	1.77794E-05	1.17463E-05	1.98362E-05	1.98362E-05	5.98742E-06	6.17024E-06	3.42951E-05	3.42951E-05	2.4361E-05	2.4361E-05	2.41325E-06	2.41325E-06	7.76993E-06	7.76993E-06	5.73931E-05
3836503774575	383650	3774575	8.80349E-05	8.80349E-05	0.000377004	0.000377004	1.82206E-05	1.20377E-05	2.03283E-05	2.03283E-05	6.13597E-06	6.32333E-06	3.51454E-05	3.51454E-05	2.49654E-05	2.49654E-05	2.47312E-06	2.47312E-06	7.96271E-06	7.96271E-06	5.80079E-05
3836603774575	383660	3774575	8.71642E-05	8.71642E-05	0.000373276	0.000373276	1.8582E-05	1.22766E-05	2.07316E-05	2.07316E-05	6.2577E-06	6.44877E-06	3.60344E-05	3.60344E-05	2.54607E-05	2.54607E-05	2.52219E-06	2.52219E-06	8.12068E-06	8.12068E-06	5.81332E-05
3836703774575	383670	3774575	8.57798E-05	8.57798E-05	0.000367347	0.000367347	1.88332E-05	1.24425E-05	2.10119E-05	2.10119E-05	6.34229E-06	6.53595E-06	3.68073E-05	3.68073E-05	2.58049E-05	2.58049E-05	2.55628E-06	2.55628E-06	8.23045E-06	8.23045E-06	5.80736E-05
3836803774575	383680	3774575	8.42179E-05	8.42179E-05	0.000360659	0.000360659	1.89925E-05	1.25477E-05	2.11896E-05	2.11896E-05	6.39593E-06	6.59123E-06	3.73227E-05	3.73227E-05	2.60232E-05	2.60232E-05	2.5779E-06	2.5779E-06	8.30007E-06	8.30007E-06	5.799E-05
3836903774575	383690	3774575	8.26602E-05	8.26602E-05	0.000353988	0.000353988	1.91334E-05	1.26408E-05	2.13468E-05	2.13468E-05	6.44339E-06	6.64013E-06	3.81601E-05	3.81601E-05	2.62162E-05	2.62162E-05	2.59703E-06	2.59703E-06	8.36165E-06	8.36165E-06	5.78825E-05
3837003774575	383700	3774575	8.11108E-05	8.11108E-05	0.000347352	0.000347352	1.93172E-05	1.27623E-05	2.15519E-05	2.15519E-05	6.50528E-06	6.70392E-06	3.93453E-05	3.93453E-05	2.64681E-05	2.64681E-05	2.62198E-06	2.62198E-06	8.44197E-06	8.44197E-06	5.77512E-05
3837103774575	383710	3774575	7.95654E-05	7.95654E-05	0.000340734	0.000340734	1.9403E-05	1.28189E-05	2.16476E-05	2.16476E-05	6.53417E-06	6.73369E-06	3.99509E-05	3.99509E-05	2.65856E-05	2.65856E-05	2.63362E-06	2.63362E-06	8.47946E-06	8.47946E-06	5.75901E-05
3837203774575	383720	3774575	7.80325E-05	7.80325E-05	0.00033417	0.00033417	1.94724E-05	1.27987E-05	2.16134E-05	2.16134E-05	6.52385E-06	6.72305E-06	3.99637E-05	3.99637E-05	2.65436E-05	2.65436E-05	2.62946E-06	2.62946E-06	8.46607E-06	8.46607E-06	5.7411E-05
3837303774575	383730	3774575	7.65449E-05	7.65449E-05	0.000327799	0.000327799	1.93295E-05	1.27704E-05	2.15655E-05	2.15655E-05	6.50941E-06	6.70817E-06	3.98993E-05	3.98993E-05	2.64849E-05	2.64849E-05	2.62364E-06	2.62364E-06	8.44733E-06	8.44733E-06	5.72618E-05
3837403774575	383740	3774575	7.50903E-05	7.50903E-05	0.00032157	0.00032157	1.92866E-05	1.2742E-05	2.15177E-05	2.15177E-05	6.49497E-06	6.69329E-06	3.9822E-05	3.9822E-05	2.64261E-05	2.64261E-05	2.61782E-06	2.61782E-06	8.42858E-06	8.42858E-06	5.71006E-05
3837503774575	383750	3774575	7.36667E-05	7.36667E-05	0.000315473	0.000315473	1.92437E-05	1.27137E-05	2.14698E-05	2.14698E-05	6.48053E-06	6.6784E-06	3.97447E-05	3.97447E-05	2.63673E-05	2.63673E-05	2.612E-06	2.612E-06	8.40984E-06	8.40984E-06	5.69335E-05
3837603774575	383760	3774575	7.22782E-05	7.22782E-05	0.000309527	0.000309527	1.91947E-05	1.26813E-05	2.14151E-05	2.14151E-05	6.46402E-06	6.66139E-06	3.96417E-05	3.96417E-05	2.63002E-05	2.63002E-05	2.60535E-06	2.60535E-06	8.38842E-06	8.38842E-06	5.67603E-05
3837703774575	383770	3774575	7.09206E-05	7.09206E-05	0.000303713	0.000303713	1.91518E-05	1.2653E-05	2.13673E-05	2.13673E-05	6.44958E-06	6.64651E-06	3.95515E-05	3.95515E-05	2.62414E-05	2.62414E-05	2.59952E-06	2.59952E-06	8.36968E-06	8.36968E-06	5.65753E-05
3837803774575	383780	3774575	6.96084E-05	6.96084E-05	0.000298094	0.000298094	1.91089E-05	1.26247E-05	2.13195E-05	2.13195E-05	6.43513E-06	6.63163E-06	3.94613E-05	3.94613E-05	2.61826E-05	2.61826E-05	2.5937E-06	2.5937E-06	8.35094E-06	8.35094E-06	5.64082E-05
3837903774575	383790	3774575	6.83251E-05	6.83251E-05	0.000292598	0.000292598	1.9066E-05	1.25963E-05	2.12716E-05	2.12716E-05	6.42069E-06	6.61674E-06	3.93711E-05	3.93711E-05	2.61239E-05	2.61239E-05	2.58788E-06	2.58788E-06	8.3322E-06	8.3322E-06	5.62351E-05
3838003774575	383800	3774575	6.70748E-05	6.70748E-05	0.000287244	0.000287244	1.90231E-05	1.2568E-05	2.12238E-05	2.12238E-05	6.40625E-06	6.60186E-06	3.92809E-05	3.92809E-05	2.60651E-05	2.60651E-05	2.58206E-06	2.58206E-06	8.31345E-06	8.31345E-06	5.6062E-05
3838103774575	383810	3774575	6.58575E-05	6.58575E-05	0.000282031	0.000282031	1.89864E-05	1.25437E-05	2.11827E-05	2.11827E-05	6.39387E-06	6.5891E-06	3.91907E-05	3.91907E-05	2.60148E-05	2.60148E-05	2.57707E-06	2.57707E-06	8.29739E-06	8.29739E-06	5.58889E-05
3838203774575	383820	3774575	6.4665E-05	6.4665E-05	0.000276924	0.000276924	1.89435E-05	1.25154E-05	2.11349E-05	2.11349E-05	6.37943E-06	6.57422E-06	3.91006E-05	3.91006E-05	2.5956E-05	2.5956E-05	2.57125E-06	2.57125E-06	8.27865E-06	8.27865E-06	5.57158E-05
3838303774575	383830	3774575	6.35034E-05	6.35034E-05	0.00027195	0.00027195	1.89067E-05	1.24911E-05	2.10939E-05	2.10939E-05	6.36705E-06	6.56146E-06	3.90104E-05	3.90104E-05	2.59056E-05	2.59056E-05	2.56626E-06	2.56626E-06	8.26258E-06	8.26258E-06	5.55486E-05
3838403774575	383840	3774575	6.23604E-05	6.23604E-05	0.000267055	0.000267055	1.887E-05	1.24668E-05	2.10529E-05	2.10529E-05	6.35467E-06	6.54871E-06	3.89073E-05	3.89073E-05	2.58553E-05	2.58553E-05	2.56127E-06	2.56127E-06	8.24652E-06	8.24652E-06	5.53815E-05
3838503774575	383850	3774575	6.1238E-05	6.1238E-05	0.000262248	0.000262248	1.88271E-05	1.24385E-05	2.1005E-05	2.1005E-05	6.34023E-06	6.53382E-06	3.88042E-05	3.88042E-05	2.57965E-05	2.57965E-05	2.55545E-06	2.55545E-06	8.22778E-06	8.22778E-06	5.51905E-05
3838603774575	383860	3774575	6.01362E-05	6.01362E-05	0.00025753	0.00025753	1.87781E-05	1.24061E-05	2.09503E-05	2.09503E-05	6.32372E-06	6.51681E-06	3.87012E-05	3.87012E-05	2.57293E-05	2.57293E-05	2.5488E-06	2.5488E-06	8.20636E-06	8.20636E-06	5.49815E-05
3838703774575	383870	3774575	5.90592E-05	5.90592E-05	0.000252918	0.000252918	1.87352E-05	1.23777E-05	2.09025E-05	2.09025E-05	6.30928E-06	6.50193E-06	3.85981E-05	3.85981E-05	2.56706E-05	2.56706E-05	2.54298E-06	2.54298E-06	8.18761E-06	8.18761E-06	5.47726E-05
3838803774575	383880	3774575	5.80029E-05	5.80029E-05	0.000248394	0.000248394	1.86923E-05	1.23494E-05	2.08547E-05	2.08547E-05	6.29484E-06	6.48705E-06	3.85079E-05	3.85079E-05	2.56118E-05	2.56118E-05	2.53716E-06	2.53716E-06	8.16887E-06	8.16887E-06	5.45458E-05
3838903774575	383890	3774575	5.69713E-05	5.69713E-05	0.000243976	0.000243976	1.86555E-05	1.23251E-05	2.08136E-05	2.08136E-05	6.28246E-06	6.47429E-06	3.84306E-05	3.84306E-05	2.55615E-05	2.55615E-05	2.53217E-06	2.53217E-06	8.15281E-06	8.15281E-06	5.4307E-05
3839003774575	383900	3774575	5.59624E-05	5.59624E-05	0.000239656	0.000239656	1.86127E-05	1.22968E-05	2.07658E-05	2.07658E-05	6.26802E-06	6.45941E-06	3.83533E-05	3.83533E-05	2.55027E-05	2.55027E-05	2.52635E-06	2.52635E-06	8.13407E-06	8.13407E-06	5.40683E-05
3839103774575	383910	3774575	5.49741E-05	5.49741E-05	0.000235423	0.000235423	1.85698E-05	1.22685E-05	2.07179E-05	2.07179E-05	6.25357E-06	6.44452E-06	3.82889E-05	3.82889E-05	2.54439E-05	2.54439E-05	2.52052E-06	2.52052E-06	8.11532E-06	8.11532E-06	5.38056E-05
3829703774585	382970	3774585	3.82229E-05	3.82229E-05	0.000163687	0.000163687	1.55248E-05	1.02568E-05	1.73208E-05	1.73208E-05	5.22816E-06	5.3878E-06	3.15768E-05	3.15768E-05	2.12718E-05	2.12718E-05	2.10723E-06	2.10723E-06	6.78464E-06	6.78464E-06	2.83832E-05
3829803774585	382980	3774585	4.02387E-05	4.02387E-05	0.00017232	0.00017232	1.57393E-05	1.03984E-05	1.756E-05	1.756E-05	5.30037E-06	5.46222E-06	3.19375E-05	3.19375E-05	2.15656E-05	2.15656E-05	2.13633E-06	2.13633E-06	6.87835E-06	6.87835E-06	2.92129E-05
3829903774585	382990	3774585	4.26836E-05	4.26836E-05	0.00018279	0.00018279	1.60272E-05	1.05887E-05	1.78813E-05	1.78813E-05	5.39734E-06	5.56215E-06	3.24142E-05	3.24142E-05	2.19602E-05	2.19602E-05	2.17542E-06	2.17542E-06	7.00419E-06	7.00419E-06	3.02694E-05
3830003774585	383000	3774585	4.53864E-05	4.53864E-05	0.000194365	0.000194365	1.63519E-05	1.08032E-05	1.82435E-05	1.82435E-05	5.50669E-06	5.67484E-06	3.29295E-05	3.29295E-05	2.24051E-05	2.24051E-05	2.21949E-06	2.21949E-06	7.14609E-06	7.14609E-06	3.14393E-05
3830103774585	383010	3774585	4.78849E-05	4.78849E-05	0.000205064	0.000205064	1.66031E-05	1.09692E-05	1.85238E-05	1.85238E-05	5.59128E-06	5.76201E-06	3.3316E-05	3.3316E-05	2.27493E-05	2.27493E-05	2.25359E-06	2.25359E-06	7.25587E-06	7.25587E-06	3.24541E-05
3830203774585	383020	3774585	5.05568E-05	5.05568E-05	0.000216506	0.000216506	1.68666E-05	1.11432E-05	1.88177E-05	1.88177E-05	5.68E-06	5.85344E-06	3.37283E-05	3.37283E-05	2.31102E-05	2.31102E-05	2.28934E-06	2.28934E-06	7.37099E-06	7.37099E-06	3.35106E-05
3830303774585	383030	3774585	5.32534E-05	5.32534E-05	0.000228055	0.000228055	1.71116E-05	1.13051E-05	1.90911E-05	1.90911E-05	5.76253E-06	5.93849E-06	3.41019E-05	3.41019E-05	2.3446E-05	2.3446E-05	2.32261E-06	2.32261E-06	7.47809E-06	7.47809E-06	3.44776E-05
3830403774585	383040	3774585	5.5756E-05	5.5756E-05	0.000238772	0.000238772	1.72954E-05	1.14265E-05	1.92962E-05	1.92962E-05	5.82443E-06	6.00227E-06	3.43853E-05	3.43853E-05	2.36979E-05	2.36979E-05	2.34756E-06	2.34756E-06	7.55842E-06	7.55842E-06	3.52715E-05
3830503774585	383050	3774585	5.83887E-05	5.83887E-05	0.000250046	0.000250046	1.74854E-05	1.1552E-05	1.95081E-05	1.95081E-05	5.88839E-06	6.06818E-06	3.46816E-05	3.46816E-05	2.39581E-05	2.39581E-05	2.37333E-06	2.37333E-06	7.64142E-06	7.64142E-06	3.60833E-05
3830603774585	383060	3774585	6.11905E-05	6.11905E-05	0.000262045	0.000262045	1.76937E-05	1.16896E-05	1.97405E-05	1.97405E-05	5.95853E-06	6.14047E-06	3.50166E-05	3.50166E-05	2.42435E-05	2.42435E-05	2.40161E-06	2.40161E-06	7.73245E-06	7.73245E-06	3.69071E-05
3830703774585	383070	3774585	6.41182E-05	6.41182E-05	0.000274583	0.000274583	1.79265E-05	1.18435E-05	2.00002E-05	2.00002E-05	6.03694E-06	6.22127E-06	3.53773E-05	3.53773E-05	2.45625E-05	2.45625E-05	2.43321E-06	2.43321E-06	7.83419E-06	7.83419E-06	3.78681E-05
3830803774585	383080	3774585	6.74647E-05	6.74647E-05	0.000288914	0.000288914	1.82389E-05	1.20499E-05	2.03488E-05	2.03488E-05	6.14216E-06	6.32971E-06	3.57509E-05	3.57509E-05	2.49906E-05	2.49906E-05	2.47562E-06	2.47562E-06	7.97074E-06	7.97074E-06	3.95693E-05
3830903774585	383090	3774585	7.08277E-05	7.08277E-05	0.000303316	0.000303316	1.84656E-05	1.21996E-05	2.06017E-05	2.06017E-05	6.2185E-06	6.40838E-06	3.61245E-05	3.61245E-05	2.53012E-05	2.53012E-05	2.50639E-06	2.50639E-06	8.06981E-06	8.06981E-06	4.01364E-05
3831003774585	383100	3774585	7.43909E-05	7.43909E-05	0.000318575	0.000318575	1.86984E-05	1.23535E-05	2.08615E-05	2.08615E-05	6.2969E-06	6.48917E-06	3.6511E-05	3.6511E-05	2.56202E-05	2.56202E-05	2.53799E-06	2.53799E-06	8.17155E-06	8.17155E-06	4.07034E-05
3831103774585	383110	3774585	7.77044E-05	7.77044E-05	0.000332765	0.000332765	1.88638E-05	1.24627E-05	2.1046E-05	2.1046E-05	6.35261E-06	6.54658E-06	3.67945E-05	3.67945E-05	2.58469E-05	2.58469E-05	2.56044E-06	2.56044E-06	8.24384E-06	8.24384E-06	4.12466E-05
3831203774585	383120	3774585	8.08405E-05	8.08405E-05	0.000346195	0.000346195	1.89986E-05	1.25518E-05	2.11964E-05	2.11964E-05	6.398E-06	6.59336E-06	3.70392E-05	3.70392E-05	2.60315E-05	2.60315E-05	2.57873E-06	2.57873E-06	8.30274E-06	8.30274E-06	4.17719E-05
3831303774585	383130	3774585	8.39869E-05	8.39869E-05	0.000359669	0.000359669	1.91212E-05	1.26327E-05	2.13331E-05	2.13331E-05	6.43926E-06	6.63588E-06	3.72711E-05	3.72711E-05	2.61994E-05	2.61994E-05	2.59537E-06	2.59537E-06	8.35629E-06	8.35629E-06	4.22315E-05
3831403774585	383140	3774585	8.70404E-05	8.70404E-05	0.000372746	0.000372746	1.91886E-05	1.26773E-05	2.14083E-05	2.14083E-05	6.46196E-06	6.65927E-06	3.74129E-05	3.74129E-05	2.62918E-05	2.62918E-05	2.60451E-06	2.60451E-06	8.38575E-06	8.38575E-06	4.26613E-05
3831503774585	383150	3774585	9.0162E-05	9.0162E-05	0.000386114	0.000386114	1.92498E-05	1.27178E-05	2.14767E-05	2.14767E-05	6.48259E-06	6.68053E-06	3.75546E-05	3.75546E-05	2.63757E-05	2.63757E-05	2.61283E-06	2.61283E-06	8.41252E-06	8.41252E-06	4.30911E-05
3831603774585	383160	3774585	9.32878E-05	9.32878E-05	0.0003995	0.0003995	1.9305E-05	1.27542E-05	2.15382E-05	2.15382E-05	6.50116E-06	6.69967E-06	3.76576E-05	3.76576E-05	2.64513E-05	2.64513E-05	2.62031E-06	2.62031E-06	8.43662E-06	8.43662E-06	4.35208E-05
3831703774585	383170	3774585	9.64424E-05	9.64424E-05	0.000413009	0.000413009	1.93417E-05	1.27785E-05	2.15792E-05	2.15792E-05	6.51354E-06	6.71242E-06	3.77478E-05	3.77478E-05	2.65016E-05	2.65016E-05	2.6253E-06	2.6253E-06	8.45268E-06	8.45268E-06	4.39506E-05
3831903774585	383190	3774585	0.000102611	0.000102611	0.000439428	0.000439428	1.93111E-05	1.27582E-05	2.1545E-05	2.1545E-05	6.50322E-06	6.70179E-06	3.76576E-05	3.76576E-05	2.64597E-05	2.64597E-05	2.62115E-06	2.62115E-06	8.43929E-06	8.43929E-06	4.48102E-05
3832003774585	383200	3774585	0.000105541	0.000105541	0.000451974	0.000451974	1.92437E-05	1.27137E-05	2.14698E-05	2.14698E-05	6.48053E-06	6.6784E-06	3.74773E-05	3.74773E-05	2.63673E-05	2.63673E-05	2.612E-06	2.612E-06	8.40984E-06	8.40984E-06	4.52399E-05
3832103774585	383210	3774585	0.000108364	0.000108364	0.000464061	0.000464061	1.91763E-05	1.26692E-05	2.13946E-05	2.13946E-05	6.45783E-06	6.65502E-06	3.72969E-05	3.72969E-05	2.6275E-05	2.6275E-05	2.60285E-06	2.60285E-06	8.38039E-06	8.38039E-06	4.56697E-05
3832203774585	383220	3774585	0.000111091	0.000111091	0.000475742	0.000475742	1.91028E-05	1.26206E-05	2.13126E-05	2.13126E-05	6.43307E-06	6.6295E-06	3.71294E-05	3.71294E-05	2.61743E-05	2.61743E-05	2.59287E-06	2.59287E-06	8.34826E-06	8.34826E-06	4.60995E-05
3832303774585	383230	3774585	0.000113674	0.000113674	0.000486804	0.000486804	1.90415E-05	1.25801E-05	2.12443E-05	2.12443E-05	6.41244E-06	6.60824E-06	3.69748E-05	3.69748E-05	2.60903E-05	2.60903E-05	2.58456E-06	2.58456E-06	8.32149E-06	8.32149E-06	4.65173E-05
3832403774585	383240	3774585	0.000115903	0.000115903	0.000496346	0.000496346	1.89496E-05	1.25194E-05	2.11417E-05	2.11417E-05	6.38149E-06	6.57635E-06	3.67687E-05	3.67687E-05	2.59644E-05	2.59644E-05	2.57208E-06	2.57208E-06	8.28132E-06	8.28132E-06	4.68994E-05
3832503774585	383250	3774585	0.000117815	0.000117815	0.000504537	0.000504537	1.88393E-05	1.24466E-05	2.10187E-05	2.10187E-05	6.34435E-06	6.53807E-06	3.65497E-05	3.65497E-05	2.58133E-05	2.58133E-05	2.55711E-06	2.55711E-06	8.23313E-06	8.23313E-06	4.72396E-05
3832603774585	383260	3774585	0.000119369	0.000119369	0.00051119	0.00051119	1.87229E-05	1.23697E-05	2.08888E-05	2.08888E-05	6.30515E-06	6.49768E-06	3.63178E-05	3.63178E-05	2.56538E-05	2.56538E-05	2.54131E-06	2.54131E-06	8.18226E-06	8.18226E-06	4.7556E-05
3832703774585	383270	3774585	0.000120206	0.000120206	0.000514777	0.000514777	1.85943E-05	1.22847E-05	2.07453E-05	2.07453E-05	6.26183E-06	6.45303E-06	3.60601E-05	3.60601E-05	2.54775E-05	2.54775E-05	2.52385E-06	2.52385E-06	8.12603E-06	8.12603E-06	4.78544E-05
3832803774585	383280	3774585	0.00012059	0.00012059	0.000516421	0.000516421	1.84595E-05	1.21956E-05	2.05949E-05	2.05949E-05	6.21644E-06	6.40625E-06	3.57896E-05	3.57896E-05	2.52928E-05	2.52928E-05	2.50556E-06	2.50556E-06	8.06713E-06	8.06713E-06	4.81529E-05
3832903774585	383290	3774585	0.000120553	0.000120553	0.000516261	0.000516261	1.83186E-05	1.21025E-05	2.04377E-05	2.04377E-05	6.16898E-06	6.35735E-06	3.55319E-05	3.55319E-05	2.50997E-05	2.50997E-05	2.48643E-06	2.48643E-06	8.00555E-06	8.00555E-06	4.84513E-05
3833003774585	383300	3774585	0.000119973	0.000119973	0.000513779	0.000513779	1.81838E-05	1.20135E-05	2.02873E-05	2.02873E-05	6.12359E-06	6.31057E-06	3.52742E-05	3.52742E-05	2.49151E-05	2.49151E-05	2.46813E-06	2.46813E-06	7.94664E-06	7.94664E-06	4.87438E-05
3833103774585	383310	3774585	0.000119028	0.000119028	0.000509732	0.000509732	1.80184E-05	1.19042E-05	2.01028E-05	2.01028E-05	6.06788E-06	6.25316E-06	3.50037E-05	3.50037E-05	2.46884E-05	2.46884E-05	2.44568E-06	2.44568E-06	7.87435E-06	7.87435E-06	4.8911E-05
3833203774585	383320	3774585	0.00011687	0.00011687	0.00050049	0.00050049	1.77304E-05	1.17139E-05	1.97815E-05	1.97815E-05	5.97091E-06	6.15323E-06	3.46172E-

			MSite Grubbing / Prep	MMass Grading / Excavation	MMass Grading / Excavation	MDrainage / Utilities Trenching	MFoundations / Concrete Pads	MBuilding / Structure Construction	MAsphalt Paving	MLandscaping or Other Finishing	MWaterside Construction (Piles)	RSSWRe-striping South Valley	RSSWRe-striping Silver Lake Boulevard	RSSWDemolition	RSSWPlacing Base	RSSWForm/Place Rebar and Pour	Child Risk				
Unique Identifier	X (UTM)	Y (UTM)	2027	2027	2028	2028	2028	2028	2028	2028	2028	2029	2029	2029	2029	2029	3rd Trimester	0<2	2<16	Total	per million
3835103774575	383510	3774575	3.96922E-05	9.91145E-05	9.91145E-05	2.77381E-05	5.11821E-05	9.20349E-05	6.51092E-05	1.97301E-05	3.49338E-05	1.28618E-05	2.75323E-05	4.70888E-05	2.55975E-05	7.66176E-06	5.95036E-09	2.0957E-07	2.5015E-08	2.40537E-07	0.24053682
3835203774575	383520	3774575	4.01878E-05	0.000100352	0.000100352	2.80845E-05	5.18211E-05	9.3184E-05	6.59221E-05	1.99764E-05	3.537E-05	1.29422E-05	2.78689E-05	4.76576E-05	2.59066E-05	7.75431E-06	5.97507E-09	2.0956E-07	2.5032E-08	2.40565E-07	0.24056458
3835303774575	383530	3774575	4.07318E-05	0.00010171	0.00010171	2.84646E-05	5.25226E-05	9.44454E-05	6.68145E-05	2.02468E-05	3.58488E-05	1.30276E-05	2.82407E-05	4.82858E-05	2.62481E-05	7.85652E-06	6.005E-09	2.0968E-07	2.5062E-08	2.40745E-07	0.24074521
3835403774575	383540	3774575	4.13028E-05	0.000103136	0.000103136	2.88636E-05	5.32588E-05	9.57693E-05	6.7751E-05	2.05306E-05	3.63513E-05	1.3118E-05	2.86326E-05	4.89479E-05	2.66081E-05	7.96426E-06	6.03548E-09	2.0979E-07	2.5093E-08	2.40916E-07	0.24091588
3835503774575	383550	3774575	4.19653E-05	0.000104791	0.000104791	2.93266E-05	5.41131E-05	9.73055E-05	6.88378E-05	2.08599E-05	3.69344E-05	1.32235E-05	2.90898E-05	4.97289E-05	2.70326E-05	8.09133E-06	6.07439E-09	2.1014E-07	2.5156E-08	2.41371E-07	0.24137082
3835603774575	383560	3774575	4.26655E-05	0.000106539	0.000106539	2.9816E-05	5.50161E-05	9.89291E-05	6.99864E-05	2.1208E-05	3.75507E-05	1.33341E-05	2.95721E-05	5.05524E-05	2.74802E-05	8.22531E-06	6.1133E-09	2.1046E-07	2.5221E-08	2.41797E-07	0.24179709
3835703774575	383570	3774575	4.31934E-05	0.000107857	0.000107857	3.01849E-05	5.56967E-05	0.000100153	7.08523E-05	2.14704E-05	3.80152E-05	1.34145E-05	2.99338E-05	5.11636E-05	2.78125E-05	8.32476E-06	6.12781E-09	2.0997E-07	2.5187E-08	2.41285E-07	0.24128506
3835803774575	383580	3774575	4.35489E-05	0.000108745	0.000108745	3.04333E-05	5.61552E-05	0.000100977	7.14355E-05	2.16471E-05	3.83281E-05	1.34647E-05	3.018E-05	5.1588E-05	2.80432E-05	8.39382E-06	6.12165E-09	2.088E-07	2.5067E-08	2.39993E-07	0.23999328
3835903774575	383590	3774575	4.39098E-05	0.000109646	0.000109646	3.06855E-05	5.66205E-05	0.000101814	7.20274E-05	2.18265E-05	3.86457E-05	1.35149E-05	3.04312E-05	5.20125E-05	2.82739E-05	8.46289E-06	6.11359E-09	2.0759E-07	2.4947E-08	2.38652E-07	0.23865229
3836003774575	383600	3774575	4.49978E-05	0.000112363	0.000112363	3.14459E-05	5.80235E-05	0.000104337	7.38122E-05	2.23673E-05	3.96034E-05	1.37209E-05	3.11848E-05	5.33028E-05	2.89754E-05	8.67283E-06	6.18213E-09	2.0882E-07	2.5159E-08	2.40162E-07	0.24016179
3836103774575	383610	3774575	4.61721E-05	0.000115295	0.000115295	3.22664E-05	5.95377E-05	0.00010706	7.57384E-05	2.2951E-05	4.06368E-05	1.3952E-05	3.19786E-05	5.46611E-05	2.97137E-05	8.89383E-06	6.24738E-09	2.0993E-07	2.5386E-08	2.41561E-07	0.2415607
3836203774575	383620	3774575	4.74271E-05	0.000118429	0.000118429	3.31435E-05	6.1156E-05	0.00010997	7.77971E-05	2.35749E-05	4.17414E-05	1.42284E-05	3.28629E-05	5.61212E-05	3.05074E-05	9.13141E-06	6.30995E-09	2.1096E-07	2.5638E-08	2.42908E-07	0.24290776
3836303774575	383630	3774575	4.90807E-05	0.000122558	0.000122558	3.42991E-05	6.32883E-05	0.000113804	8.05096E-05	2.43968E-05	4.31968E-05	1.45549E-05	3.43852E-05	5.87528E-05	3.1938E-05	9.55959E-06	6.37368E-09	2.1219E-07	2.6011E-08	2.44578E-07	0.24457803
3836403774575	383640	3774575	5.17901E-05	0.000129324	0.000129324	3.61925E-05	6.67819E-05	0.000120086	8.49539E-05	2.57436E-05	4.55813E-05	1.48865E-05	3.56613E-05	6.09939E-05	3.31562E-05	9.92424E-06	6.44558E-09	2.1382E-07	2.6649E-08	2.46915E-07	0.24691472
3836503774575	383650	3774575	5.23449E-05	0.000130709	0.000130709	3.65802E-05	6.74973E-05	0.000121373	8.58639E-05	2.60194E-05	4.60696E-05	1.5404E-05	3.59628E-05	6.15372E-05	3.34516E-05	1.00126E-05	6.4945E-09	2.1435E-07	2.6901E-08	2.47745E-07	0.24774473
3836603774575	383660	3774575	5.2458E-05	0.000130992	0.000130992	3.66592E-05	6.76432E-05	0.000121635	8.60495E-05	2.60756E-05	4.61691E-05	1.57406E-05	3.60482E-05	6.16476E-05	3.35116E-05	1.00306E-05	6.52278E-09	2.1384E-07	2.6806E-08	2.47174E-07	0.24717375
3836703774575	383670	3774575	5.24041E-05	0.000130857	0.000130857	3.66216E-05	6.75737E-05	0.00012151	8.59611E-05	2.60488E-05	4.61217E-05	1.61526E-05	3.6013E-05	6.15797E-05	3.34747E-05	1.00195E-05	6.5279E-09	2.1231E-07	2.6565E-08	2.45405E-07	0.24540452
3836803774575	383680	3774575	5.23287E-05	0.000130669	0.000130669	3.65689E-05	6.74765E-05	0.000121335	8.58374E-05	2.60113E-05	4.60554E-05	1.62631E-05	3.59628E-05	6.14948E-05	3.34285E-05	1.00057E-05	6.50885E-09	2.1015E-07	2.6266E-08	2.42925E-07	0.24292521
3836903774575	383690	3774575	5.22317E-05	0.000130427	0.000130427	3.65011E-05	6.73515E-05	0.00012111	8.56784E-05	2.59631E-05	4.597E-05	1.63385E-05	3.59025E-05	6.13929E-05	3.33731E-05	9.98916E-06	6.55646E-09	2.0867E-07	2.5974E-08	2.41199E-07	0.2411986
3837003774575	383700	3774575	5.21132E-05	0.000130131	0.000130131	3.64183E-05	6.71986E-05	0.000120836	8.5484E-05	2.59042E-05	4.58657E-05	1.63134E-05	3.58271E-05	6.12571E-05	3.32993E-05	9.96706E-06	6.52158E-09	2.0626E-07	2.5676E-08	2.38458E-07	0.23845774
3837103774575	383710	3774575	5.19678E-05	0.000129768	0.000129768	3.63167E-05	6.70111E-05	0.000120498	8.52454E-05	2.5832E-05	4.57377E-05	1.62782E-05	3.57367E-05	6.10958E-05	3.32116E-05	9.94082E-06	6.4759E-09	2.0373E-07	2.5365E-08	2.35567E-07	0.23556726
3837203774575	383720	3774575	5.18062E-05	0.000129364	0.000129364	3.62038E-05	6.68028E-05	0.000120124	8.49804E-05	2.57516E-05	4.55955E-05	1.6228E-05	3.56412E-05	6.09175E-05	3.31147E-05	9.91181E-06	6.41645E-09	2.0105E-07	2.5042E-08	2.32512E-07	0.23251243
3837303774575	383730	3774575	5.16716E-05	0.000129028	0.000129028	3.61097E-05	6.66291E-05	0.000119812	8.47595E-05	2.56847E-05	4.5477E-05	1.61828E-05	3.55558E-05	6.07732E-05	3.30363E-05	9.88833E-06	6.35419E-09	1.9844E-07	2.473E-08	2.29523E-07	0.22952302
3837403774575	383740	3774575	5.15261E-05	0.000128665	0.000128665	3.6008E-05	6.64416E-05	0.000119474	8.45209E-05	2.56124E-05	4.5349E-05	1.61375E-05	3.54654E-05	6.06119E-05	3.29486E-05	9.86209E-06	6.29227E-09	1.9586E-07	2.4422E-08	2.26578E-07	0.22657789
3837503774575	383750	3774575	5.13753E-05	0.000128288	0.000128288	3.59026E-05	6.62471E-05	0.000119125	8.42735E-05	2.55374E-05	4.52163E-05	1.60973E-05	3.5375E-05	6.04506E-05	3.28609E-05	9.83584E-06	6.23121E-09	1.9334E-07	2.4121E-08	2.23694E-07	0.22369419
3837603774575	383760	3774575	5.12191E-05	0.000127898	0.000127898	3.57935E-05	6.60457E-05	0.000118762	8.40173E-05	2.54598E-05	4.50788E-05	1.60521E-05	3.52745E-05	6.02808E-05	3.27686E-05	9.80822E-06	6.17109E-09	1.9087E-07	2.3825E-08	2.20869E-07	0.2208689
3837703774575	383770	3774575	5.10521E-05	0.000127481	0.000127481	3.56768E-05	6.58304E-05	0.000118375	8.37434E-05	2.53768E-05	4.49318E-05	1.60069E-05	3.5174E-05	6.01026E-05	3.26717E-05	9.77921E-06	6.11153E-09	1.8845E-07	2.3536E-08	2.18098E-07	0.21809791
3837803774575	383780	3774575	5.09013E-05	0.000127104	0.000127104	3.55714E-05	6.56359E-05	0.000118026	8.3496E-05	2.53018E-05	4.47991E-05	1.59717E-05	3.50836E-05	5.99413E-05	3.2584E-05	9.75297E-06	6.05417E-09	1.8612E-07	2.3257E-08	2.15435E-07	0.21543542
3837903774575	383790	3774575	5.07451E-05	0.000126714	0.000126714	3.54622E-05	6.54345E-05	0.000117663	8.32398E-05	2.52242E-05	4.46616E-05	1.59315E-05	3.49881E-05	5.97715E-05	3.24917E-05	9.72534E-06	5.99737E-09	1.8384E-07	2.2983E-08	2.1282E-07	0.21281976
3838003774575	383800	3774575	5.05889E-05	0.000126324	0.000126324	3.53531E-05	6.5233E-05	0.000117301	8.29835E-05	2.51465E-05	4.45241E-05	1.58914E-05	3.48926E-05	5.96017E-05	3.23994E-05	9.69772E-06	5.94178E-09	1.8161E-07	2.2717E-08	2.10272E-07	0.21027159
3838103774575	383810	3774575	5.04327E-05	0.000125934	0.000125934	3.52439E-05	6.50316E-05	0.000116939	8.27273E-05	2.50689E-05	4.43867E-05	1.58562E-05	3.48022E-05	5.94404E-05	3.23118E-05	9.67147E-06	5.8874E-09	1.7945E-07	2.2458E-08	2.07791E-07	0.20779118
3838203774575	383820	3774575	5.02765E-05	0.000125544	0.000125544	3.51347E-05	6.48302E-05	0.000116577	8.24711E-05	2.49912E-05	4.42492E-05	1.5821E-05	3.47068E-05	5.92706E-05	3.22195E-05	9.64385E-06	5.83351E-09	1.7732E-07	2.2202E-08	2.05351E-07	0.20535137
3838303774575	383830	3774575	5.01257E-05	0.000125168	0.000125168	3.50293E-05	6.46357E-05	0.000116227	8.22237E-05	2.49163E-05	4.41164E-05	1.57909E-05	3.46163E-05	5.91178E-05	3.21364E-05	9.61899E-06	5.78104E-09	1.7525E-07	2.1955E-08	2.02988E-07	0.20298776
3838403774575	383840	3774575	4.99748E-05	0.000124791	0.000124791	3.49239E-05	6.44412E-05	0.000115877	8.19763E-05	2.48413E-05	4.39837E-05	1.57607E-05	3.45259E-05	5.89565E-05	3.20487E-05	9.59274E-06	5.72898E-09	1.7322E-07	2.1712E-08	2.00659E-07	0.20065883
3838503774575	383850	3774575	4.98025E-05	0.000124361	0.000124361	3.48035E-05	6.4219E-05	0.000115478	8.16935E-05	2.47556E-05	4.3832E-05	1.57256E-05	3.44204E-05	5.87783E-05	3.19518E-05	9.56374E-06	5.67703E-09	1.712E-07	2.147E-08	1.9835E-07	0.19835048
3838603774575	383860	3774575	4.9614E-05	0.00012389	0.00012389	3.46717E-05	6.39759E-05	0.000115041	8.13843E-05	2.46619E-05	4.36661E-05	1.56904E-05	3.43098E-05	5.8583E-05	3.18457E-05	9.53197E-06	5.62481E-09	1.692E-07	2.1229E-08	1.96057E-07	0.19605721
3838703774575	383870	3774575	4.94254E-05	0.000123419	0.000123419	3.454E-05	6.37328E-05	0.000114603	8.10751E-05	2.45682E-05	4.35002E-05	1.56552E-05	3.41893E-05	5.83793E-05	3.17349E-05	9.49882E-06	5.57292E-09	1.6723E-07	2.0994E-08	1.93796E-07	0.19379595
3838803774575	383880	3774575	4.92208E-05	0.000122908	0.000122908	3.4397E-05	6.34689E-05	0.000114129	8.07393E-05	2.44665E-05	4.332E-05	1.5615E-05	3.40637E-05	5.81586E-05	3.1615E-05	9.46291E-06	5.52122E-09	1.6528E-07	2.0761E-08	1.91562E-07	0.19156151
3838903774575	383890	3774575	4.90053E-05	0.00012237	0.00012237	3.42464E-05	6.3191E-05	0.000113629	8.03859E-05	2.43594E-05	4.31304E-05	1.55799E-05	3.3933E-05	5.79379E-05	3.1495E-05	9.42699E-06	5.47008E-09	1.6336E-07	2.0532E-08	1.89359E-07	0.18935912
3839003774575	383900	3774575	4.87898E-05	0.000121832	0.000121832	3.40958E-05	6.29132E-05	0.00011313	8.00325E-05	2.42523E-05	4.29408E-05	1.55447E-05	3.37974E-05	5.77002E-05	3.13658E-05	9.38832E-06	5.41956E-09	1.6147E-07	2.0307E-08	1.87194E-07	0.18719417
3839103774575	383910	3774575	4.85528E-05	0.00012124	0.00012124	3.39302E-05	6.26076E-05	0.00011258	7.96437E-05	2.41345E-05	4.27322E-05	1.55045E-05	3.36517E-05	5.74455E-05	3.12273E-05	9.34688E-06	5.36868E-09	1.5959E-07	2.0084E-08	1.8504E-07	0.18504028
3829703774585	382970	3774585	2.56122E-05	6.39557E-05	6.39557E-05	1.78986E-05	3.30263E-05	5.93875E-05	4.20131E-05	1.27312E-05	2.25418E-05	1.34948E-05	1.96494E-05	3.35318E-05	1.82279E-05	5.45592E-06	4.12066E-09	1.433E-07	1.5728E-08	1.63147E-07	0.16314748
3829803774585	382980	3774585	2.63609E-05	6.58253E-05	6.58253E-05	1.84218E-05	3.39918E-05	6.11235E-05	4.32412E-05	1.31034E-05	2.32007E-05	1.36606E-05	2.01468E-05	3.43807E-05	1.86893E-05	5.59404E-06	4.28195E-09	1.4995E-07	1.6369E-08	1.70598E-07	0.17059752
3829903774585	382990	3774585	2.73143E-05	6.8206E-05	6.8206E-05	1.90881E-05	3.52211E-05	6.33341E-05	4.48051E-05	1.35773E-05	2.40398E-05	1.38968E-05	2.07899E-05	3.54758E-05	1.92846E-05	5.77222E-06	4.47924E-09	1.5808E-07	1.716E-08	1.79716E-07	0.17971599
3830003774585	383000	3774585	2.83701E-05	7.08422E-05	7.08422E-05	1.98259E-05	3.65825E-05	6.57821E-05	4.65369E-05	1.41021E-05	2.4969E-05	1.4158E-05	2.15184E-05	3.67152E-05	1.99584E-05	5.97388E-06	4.69461E-09	1.6704E-07	1.804E-08	1.89776E-07	0.18977638
3830103774585	383010	3774585	2.92858E-05	7.31288E-05	7.31288E-05	2.04658E-05	3.77632E-05	6.79053E-05	4.80389E-05	1.45572E-05	2.57749E-05	1.4369E-05	2.21364E-05	3.77848E-05	2.05398E-05	6.14792E-06	4.88416E-09	1.7513E-07	1.8835E-08	1.98847E-07	0.19884664
3830203774585	383020	3774585	3.02391E-05	7.55094E-05	7.55094E-05	2.1132E-05	3.89926E-05	7.01159E-05	4.96028E-05	1.50312E-05	2.6614E-05	1.45951E-05	2.27744E-05	3.88799E-05	2.11351E-05	6.3261E-06	5.08019E-09	1.8359E-07	1.9678E-08	2.0835E-07	0.20835035
3830303774585	383030	3774585	3.11117E-05	7.76884E-05	7.76884E-05	2.17418E-05	4.01178E-05	7.21392E-05	5.10342E-05	1.54649E-05	2.7382E-05	1.48112E-05	2.33522E-05	3.98731E-05	2.1675E-05	6.48771E-06	5.27197E-09	1.9197E-07	2.0511E-08	2.17755E-07	0.21775498
3830403774585	383040	3774585	3.18281E-05	7.94773E-05	7.94773E-05	2.22425E-05	4.10415E-05	7.38003E-05	5.22093E-05	1.5821E-05	2.80125E-05	1.4977E-05	2.38194E-05	4.06711E-05	2.21088E-05	6.61754E-06	5.44242E-09	1.9956E-07	2.1258E-08	2.26263E-07	0.22626304
3830503774585	383050	3774585	3.25607E-05	8.13065E-05	8.13065E-05	2.27544E-05	4.19861E-05	7.54989E-05	5.34109E-05	1.61851E-05	2.86572E-05	1.51478E-05	2.42917E-05	4.14861E-05	2.25518E-05	6.75014E-06	5.61869E-09	2.0745E-07	2.2038E-08	2.35108E-07	0.23510847
3830603774585	383060	3774585	3.3304E-05	8.31626E-05	8.31626E-05	2.32738E-05	4.29446E-05	7.72224E-05	5.46302E-05	1.65546E-05	2.93114E-05	1.53337E-05	2.49047E-05	4.23859E-05	2.30409E-05	6.89655E-06	5.80254E-09	2.1572E-07	2.2862E-08	2.44383E-07	0.24438297
3830703774585	383070	3774585	3.41712E-05	8.53281E-05	8.53281E-05	2.38799E-05	4.40629E-05	7.92332E-05	5.60528E-05	1.69857E-05	3.00747E-05	1.55296E-05	2.56985E-05	4.39139E-05	2.38716E-05	7.14518E-06	5.99732E-09	2.2463E-07	2.3766E-08	2.54394E-07	0.25439382
3830803774585	383080	3774585	3.57063E-05	8.91614E-05	8.91614E-05	2.49527E-05	4.60424E-05	8.27927E-05	5.85709E-05	1.77488E-05	3.14257E-05	1.57256E-05	2.63315E-05	4.51109E-05	2.45222E-05	7.33993E-06	6.20614E-09	2.3424E-07	2.4823E-08	2.65268E-07	0.26526835
3830903774585	383090	3774585	3.6218E-05	9.04392E-05	9.04392E-05	2.53103E-05	4.67022E-05	8.39792E-05	5.94103E-05	1.80031E-05	3.18761E-05	1.59165E-05	2.67133E-05	4.56796E-05	2.48314E-05	7.43248E-06	6.40096E-09	2.4322E-07	2.5751E-08	2.75373E-07	0.27537287
3831003774585	383100	3774585	3.67297E-05	9.17169E-05	9.17169E-05	2.56679E-05	4.7362E-05	8.51657E-05	6.02497E-05	1.82575E-05	3.23265E-05	1.61074E-05	2.70148E-05	4.6206E-05	2.51175E-05	7.51811E-06	6.5964E-09	2.5219E-07	2.669E-08	2.85476E-07	0.28547563
3831103774585	383110	3774585	3.72199E-05	9.29409E-05	9.29409E-05	2.60104E-05	4.79941E-05	8.63023E-05	6.10537E-05	1.85011E-05	3.27579E-05	1.63485E-05	2.72811E-05	4.66729E-05	2.53713E-05	7.59408E-06	6.77308E-09	2.6041E-07	2.7542E-08	2.94726E-07	0.29472625
3831203774585	383120	3774585	3.76939E-05	9.41245E-05	9.41245E-05	2.63416E-05	4.86053E-05	8.74013E-05	6.18312E-05	1.87367E-05	3.3175E-05	1.65445E-05	2.75323E-05	4.71143E-05	2.56113E-05	7.66591E-06	6.95751E-09	2.6935E-07	2.8399E-08	3.04707E-07	0.30470652
3831303774585	383130	3774585	3.81086E-05	9.51602E-05	9.51602E-05	2.66315E-05	4.91401E-05	8.8363E-05	6.25116E-05	1.89429E-05	3.35401E-05	1.66299E-05	2.77734E-05	4.75218E-05	2.58328E-05	7.73221E-06	7.11124E-09	2.7639E-07	2.9147E-08	3.12652E-07	0.3126523
3831403774585	383140	3774585	3.84965E-05	9.61286E-05	9.61286E-05	2.69025E-05	4.96402E-05	8.92623E-05	6.31477E-05	1.91357E-05	3.38814E-05	1.67806E-05	2.79945E-05	4.78953E-05	2.60358E-05	7.79298E-06	7.24431E-09	2.8257E-07	2.9837E-08	3.19647E-07	0.31964672
3831503774585	383150	3774585	3.88843E-05	9.7097E-05	9.7097E-05	2.71735E-05	5.01403E-05	9.01615E-05	6.37839E-05	1.93284E-05	3.42227E-05	1.68208E-05	2.82105E-05	4.82688E-05	2.62389E-05	7.85376E-06	7.37195E-09	2.8844E-07	3.052E-08	3.26328E-07	0.32632825
3831603774585	383160	3774585	3.92721E-05	9.80654E-05	9.80654E-05	2.74445E-05	5.06403E-05	9.10608E-05	6.442E-05	1.95212E-05	3.4564E-05	1.68459E-05	2.84266E-05	4.86423E-05	2.64419E-05	7.91453E-06	7.4887E-09	2.9376E-07	3.1178E-08	3.3243E-07	0.33243017
3831703774585	383170	3774585	3.96599E-05	9.90338E-05	9.90338E-05	2.77156E-05	5.11404E-05	9.196E-05	6.50562E-05	1.9714E-05	3.49054E-05	1.6866E-05	2.86426E-05	4.90158E-05	2.6645E-05	7.97531E-06	7.59421E-09	2.985E-07	3.181E-08	3.37908E-07	0.33790765
3831903774585	383190	3774585	4.04356E-05	0.000100971	0.000100971	2.82576E-05	5.21406E-05	9.37585E-05	6.63285E-05	2.00995E-05	3.5588E-05	1.68258E-05	2.90797E-05	4.97714E-05	2.70557E-05	8.09824E-06	7.74144E-09	3.0505E-07	3.2915E-08	3.45704E-07	0.34570441
3832003774585	383200	3774585	4.08234E-05	0.000101939	0.000101939	2.85286E-05	5.26407E-05	9.46577E-05	6.69647E-05	2.02923E-05	3.59294E-05	1.67605E-05	2.92958E-05	5.01449E-05	2.72587E-05	8.15901E-06	7.77812E-09	3.066E-07	3.3365E-08	3.47741E-07	0.34774097
3832103774585	383210	3774585	4.12112E-05	0.000102908	0.000102908	2.87996E-05	5.31408E-05	9.5557E-05	6.76008E-05	2.04851E-05	3.62707E-05	1.67002E-05	2.95118E-05	5.05184E-05	2.74618E-05	8.21979E-06	7.8043E-09	3.0751E-07	3.3771E-08	3.49086E-07	0.34908621
3832203774585	383220	3774585	4.1599E-05	0.000103876	0.000103876	2.90707E-05	5.36408E-05	9.64562E-05	6.8237E-05	2.06779E-05	3.6612E-05	1.65344E-05	2.97278E-05	5.08919E-05	2.76648E-05	8.28056E-06	7.82192E-09	3.0788E-07	3.4138E-08	3.49841E-07	0.34984064
3832303774585	383230	3774585	4.19761E-05	0.000104817	0.000104817	2.93342E-05	5.4127E-05	9.73305E-05	6.88555E-05	2.08653E-05	3.69439E-05	1.64691E-05	2.99288E-05	5.1257E-05	2.78632E-05	8.33995E-06	7.82895E-09	3.0764E-07	3.4458E-08	3.4993E-07	0.34993002
3832403774585	383240	3774585	4.23208E-05	0.000105678	0.000105678	2.95751E-05	5.45716E-05	9.81298E-05	6.9421E-05	2.10367E-05	3.72473E-05	1.63887E-05	3.01197E-05	5.15795E-05	2.80386E-05	8.39244E-06	7.81761E-09	3.0649E-07	3.4684E-08	3.48996E-07	0.34899581
3832503774585	383250	3774585	4.26278E-05	0.000106445	0.000106445	2.97896E-05	5.49675E-05	9.88417E-05	6.99246E-05	2.11893E-05	3.75175E-05	1.61978E-05	3.03006E-05	5.18936E-05	2.82093E-05	8.44355E-06	7.76168E-09	3.0261E-07	3.4721E-08	3.45088E-07	0.3450881
3832603774585	383260	3774585	4.29133E-05	0.000107158	0.000107158	2.99891E-05	5.53356E-05	9.95036E-05	7.03929E-05	2.13312E-05	3.77687E-05	1.60973E-05	3.04764E-05	5.21823E-05	2.83662E-05	8.49051E-06	7.72379E-09	2.9999E-07	3.4777E-08	3.42488E-07	0.34248837
3832703774585	383270	3774585	4.31826E-05	0.00010783	0.00010783	3.01773E-05	5.56829E-05	0.000100128	7.08346E-05	2.1465E-05	3.80058E-05	1.58662E-05	3.06322E-05	5.24369E-05	2.85047E-05	8.53195E-06	7.66971E-09	2.9653E-07	3.4694E-08	3.38895E-07	0.33888453
3832803774585	383280	3774585	4.34519E-05	0.000108503	0.000108503	3.03655E-05	5.60301E-05	0.000100753	7.12764E-05	2.15989E-05	3.82428E-05	1.57406E-05	3.07729E-05	5.26831E-05	2.86385E-05	8.572E-06	7.61463E-09	2.931E-07	3.4551E-08	3.35262E-07	0.33526235
3832903774585	383290	3774585	4.37213E-05	0.000109175	0.000109175	3.05537E-05	5.63774E-05	0.000101377	7.17182E-05	2.17328E-05	3.84798E-05	1.5615E-05	3.09186E-05	5.29293E-05	2.87723E-05	8.61206E-06	7.55346E-09	2.8929E-07	3.4332E-08	3.31175E-07	0.33117547
3833003774585	383300	3774585	4.39852E-05	0.000109834	0.000109834	3.07382E-05	5.67177E-05	0.000101989	7.21511E-05	2.1864E-05	3.87121E-05	1.54944E-05	3.10592E-05	5.3167E-05	2.89015E-05	8.65073E-06	7.49203E-09	2.855E-07	3.4041E-08	3.27029E-07	0.32702949
3833103774585	383310	3774585	4.4136E-05	0.000110211	0.000110211	3.08436E-05	5.69122E-05	0.000102339	7.23985E-05	2.1939E-05	3.88448E-05	1.53538E-05	3.08482E-05	5.31415E-05	2.88877E-05	8.64659E-06	7.42203E-09	2.8138E-07	3.3671E-08	3.22471E-07	0.32247087
3833203774585	383320	3774585	4.27786E-05	0.000106822	0.000106822	2.98955E-05	5.51619E-05	9.91914E-05	7.0172E-05	2.12642E-05	3.76502E-05	1.51629E-05	3.06071E-05	5.23436E-05	2.84539E-05	8.51675E-06	7.30966E-09	2.7549E-07	3.2904E-08	3.15707E-07	0.31570198
3833303774585	383330	3774585	4.24339E-05	0.000105961	0.000105961	2.96541

			EGIODemolition	EGIOSite Grubbing / Prep	EGIOMass Grading / Excavation	EGIOMass Grading / Excavation	EGIODrainage / Utilities Trenching	EGIODrainage / Utilities Trenching	EGIOFoundations / Concrete Pads	EGIOFoundations / Concrete Pads	EGIOBuilding / Structure Construction	EGIOBuilding / Structure Construction	EGIOAsphalt Paving	EGIOArchitectural Coating	EGIOLandscaping or Other Finishing	EGIOWaterside Construction (Piles)	HIWaterside Construction (Landscaping)	HIWaterside Construction (Landscaping)	KMDemolition	KMSite Grubbing / Prep	KMMass Grading / Excavation
Unique Identifier	X (UTM)	Y (UTM)	2025	2025	2025	2026	2026	2027	2026	2027	2026	2027	2027	2027	2027	2027	2025	2026	2025	2025	2025
3833403774585	383340	3774585	0.000222672	0.00020093	0.000501746	0.000501746	0.000140418	0.000140418	0.000259099	0.000259099	0.000465907	0.000465907	0.000329602	3.10213E-05	9.98793E-05	0.000176845	0.000162691	0.000162691	9.45986E-05	8.53634E-05	0.000213159
3833503774585	383350	3774585	0.000216291	0.00019518	0.000487368	0.000487368	0.000136395	0.000136395	0.000251674	0.000251674	0.000452556	0.000452556	0.000320156	3.01324E-05	9.70171E-05	0.000171777	0.00015947	0.00015947	9.49985E-05	8.57243E-05	0.00021406
3833603774585	383360	3774585	0.000210244	0.00018972	0.000473743	0.000473743	0.000132581	0.000132581	0.000244638	0.000244638	0.000439904	0.000439904	0.000311206	2.929E-05	9.43048E-05	0.000166975	0.00015733	0.00015733	9.51716E-05	8.58805E-05	0.00021445
3833703774585	383370	3774585	0.000205009	0.000185	0.000461947	0.000461947	0.00012928	0.00012928	0.000238547	0.000238547	0.000428951	0.000428951	0.000303457	2.85607E-05	9.19567E-05	0.000162817	0.00015514	0.00015514	9.53209E-05	8.60151E-05	0.000214786
3833803774585	383380	3774585	0.000199983	0.00018046	0.000450622	0.000450622	0.000126111	0.000126111	0.000232698	0.000232698	0.000418435	0.000418435	0.000296018	2.78605E-05	8.97023E-05	0.000158826	0.00015301	0.00015301	9.53268E-05	8.60205E-05	0.0002148
3833903774585	383390	3774585	0.000194641	0.00017564	0.000438584	0.000438584	0.000122742	0.000122742	0.000226482	0.000226482	0.000407257	0.000407257	0.00028811	2.71162E-05	8.7306E-05	0.000154583	0.00015062	0.00015062	9.49687E-05	8.56973E-05	0.000213993
3834003774585	383400	3774585	0.000189024	0.00017057	0.000425928	0.000425928	0.0001192	0.0001192	0.000219946	0.000219946	0.000395504	0.000395504	0.000279796	2.63337E-05	8.47865E-05	0.000150122	0.00014798	0.00014798	9.4139E-05	8.49486E-05	0.000212123
3834103774585	383410	3774585	0.000183777	0.00016584	0.000414105	0.000414105	0.000115891	0.000115891	0.000213841	0.000213841	0.000384526	0.000384526	0.000272029	2.56027E-05	8.24331E-05	0.000145955	0.00014551	0.00014551	9.3166E-05	8.40706E-05	0.000209931
3834203774585	383420	3774585	0.000179921	0.00016236	0.000405416	0.000405416	0.00011346	0.00011346	0.000209354	0.000209354	0.000376458	0.000376458	0.000266321	2.50655E-05	8.07034E-05	0.000142893	0.00014397	0.00014397	9.28198E-05	8.37582E-05	0.000209151
3834303774585	383430	3774585	0.000176256	0.00015905	0.000397158	0.000397158	0.000111148	0.000111148	0.00020509	0.00020509	0.000368789	0.000368789	0.000260896	2.45549E-05	7.90595E-05	0.000139982	0.00014239	0.00014239	9.24199E-05	8.33973E-05	0.00020825
3834403774585	383440	3774585	0.000172012	0.00015522	0.000387595	0.000387595	0.000108472	0.000108472	0.000200151	0.000200151	0.000359909	0.000359909	0.000254614	2.39637E-05	7.71558E-05	0.000136611	0.00014047	0.00014047	9.1417E-05	8.24924E-05	0.00020599
3834503774585	383450	3774585	0.000166831	0.00015054	0.00037592	0.00037592	0.000105205	0.000105205	0.000194122	0.000194122	0.000349068	0.000349068	0.000246945	2.32419E-05	7.48318E-05	0.000132496	0.00013788	0.00013788	8.94711E-05	8.07365E-05	0.000201605
3834603774585	383460	3774585	0.000161966	0.00014615	0.000364958	0.000364958	0.000102137	0.000102137	0.000188462	0.000188462	0.000338889	0.000338889	0.000239744	2.25641E-05	7.26497E-05	0.000128633	0.00013549	0.00013549	8.76147E-05	7.90613E-05	0.000197422
3834703774585	383470	3774585	0.000159059	0.00014353	0.000358408	0.000358408	0.000100304	0.000100304	0.000185079	0.000185079	0.000332807	0.000332807	0.000235441	2.21592E-05	7.13458E-05	0.000126324	0.00013446	0.00013446	8.72088E-05	7.8695E-05	0.000196507
3834803774585	383480	3774585	0.000156612	0.00014132	0.000352893	0.000352893	9.87604E-05	9.87604E-05	0.000182232	0.000182232	0.000327686	0.000327686	0.000231818	2.18182E-05	7.0248E-05	0.00012438	0.00013374	0.00013374	8.71073E-05	7.86035E-05	0.000196279
3834903774585	383490	3774585	0.00015472	0.00013962	0.000348629	0.000348629	9.75672E-05	9.75672E-05	0.00018003	0.00018003	0.000323727	0.000323727	0.000229018	2.15546E-05	6.93993E-05	0.000122878	0.00013347	0.00013347	8.74416E-05	7.89051E-05	0.000197032
3835003774585	383500	3774585	0.000154624	0.00013953	0.000348414	0.000348414	9.7507E-05	9.7507E-05	0.000179919	0.000179919	0.000323527	0.000323527	0.000228876	2.15413E-05	6.93564E-05	0.000122802	0.00013403	0.00013403	8.94055E-05	8.06772E-05	0.000201457
3835103774585	383510	3774585	0.000154499	0.00013942	0.000348132	0.000348132	9.74279E-05	9.74279E-05	0.000179773	0.000179773	0.000323265	0.000323265	0.000228691	2.15238E-05	6.93002E-05	0.000122702	0.00013585	0.00013585	9.16081E-05	8.26648E-05	0.00020642
3835203774585	383520	3774585	0.000154051	0.00013901	0.000347123	0.000347123	9.71456E-05	9.71456E-05	0.000179252	0.000179252	0.000322328	0.000322328	0.000228028	2.14615E-05	6.90994E-05	0.000122347	0.00013682	0.00013682	9.36256E-05	8.44854E-05	0.000210966
3835303774585	383530	3774585	0.000153436	0.00013846	0.000345737	0.000345737	9.67579E-05	9.67579E-05	0.000178537	0.000178537	0.000321042	0.000321042	0.000227118	2.13758E-05	6.88236E-05	0.000121858	0.00013809	0.00013809	9.55298E-05	8.62036E-05	0.000215257
3835403774585	383540	3774585	0.000152768	0.00013785	0.000344231	0.000344231	9.63363E-05	9.63363E-05	0.000177759	0.000177759	0.000319643	0.000319643	0.000226128	2.12827E-05	6.85237E-05	0.000121327	0.00013928	0.00013928	9.741E-05	8.79004E-05	0.000219494
3835503774585	383550	3774585	0.000152236	0.00013737	0.000343034	0.000343034	9.60013E-05	9.60013E-05	0.000177141	0.000177141	0.000318532	0.000318532	0.000225342	2.12087E-05	6.82855E-05	0.000120905	0.00014079	0.00014079	9.94813E-05	8.97694E-05	0.000224161
3835603774585	383560	3774585	0.000151675	0.00013687	0.00034177	0.00034177	9.56475E-05	9.56475E-05	0.000176488	0.000176488	0.000317358	0.000317358	0.000224511	2.11305E-05	6.80338E-05	0.00012046	0.00014232	0.00014232	0.000101374	9.14769E-05	0.000228425
3835703774585	383570	3774585	0.000150523	0.00013583	0.000339174	0.000339174	9.4921E-05	9.4921E-05	0.000175147	0.000175147	0.000314947	0.000314947	0.00022806	2.097E-05	6.7517E-05	0.000119545	0.00014231	0.00014231	0.000102549	9.2538E-05	0.000231074
3835803774585	383580	3774585	0.000148846	0.00013431	0.000335394	0.000335394	9.38633E-05	9.38633E-05	0.000173195	0.000173195	0.000311438	0.000311438	0.000220323	2.07363E-05	6.67647E-05	0.000118213	0.00014707	0.00014707	0.000103188	9.31144E-05	0.000232514
3835903774585	383590	3774585	0.000147181	0.00013281	0.000331642	0.000331642	9.28131E-05	9.28131E-05	0.000171258	0.000171258	0.000307953	0.000307953	0.000217858	2.05043E-05	6.60177E-05	0.00011689	0.00014214	0.00014214	0.000103707	9.3583E-05	0.000233684
3836003774585	383600	3774585	0.000146804	0.00013247	0.000330794	0.000330794	9.25759E-05	9.25759E-05	0.00017082	0.00017082	0.000307166	0.000307166	0.000217302	2.04519E-05	6.5849E-05	0.000116591	0.00014629	0.00014629	0.000105116	9.48542E-05	0.000236858
3836103774585	383610	3774585	0.000146518	0.00013221	0.000330149	0.000330149	9.23952E-05	9.23952E-05	0.000170487	0.000170487	0.000306567	0.000306567	0.000216878	2.0412E-05	6.57205E-05	0.000116364	0.00014856	0.00014856	0.000106029	9.56783E-05	0.000238916
3836203774585	383620	3774585	0.00014724	0.00013287	0.000331776	0.000331776	9.28507E-05	9.28507E-05	0.000171327	0.000171327	0.000308078	0.000308078	0.00021794	2.05126E-05	6.60444E-05	0.000116938	0.00015256	0.00015256	0.000106829	9.64001E-05	0.000240718
3836303774585	383630	3774585	0.000147795	0.00013337	0.000333027	0.000333027	9.32008E-05	9.32008E-05	0.000171973	0.000171973	0.000309239	0.000309239	0.000218768	2.059E-05	6.62934E-05	0.000117378	0.00015452	0.00015452	0.000107223	9.67556E-05	0.000241606
3836403774585	383640	3774585	0.000148267	0.00013379	0.00033409	0.00033409	9.34981E-05	9.34981E-05	0.000172522	0.000172522	0.000310226	0.000310226	0.00021946	2.06557E-05	6.6505E-05	0.000117753	0.00015749	0.00015749	0.00010711	9.66532E-05	0.00024135
3836503774585	383650	3774585	0.000146608	0.00013229	0.00033035	0.00033035	9.24517E-05	9.24517E-05	0.000170591	0.000170591	0.000306754	0.000306754	0.00021701	2.04245E-05	6.57606E-05	0.000116435	0.00016084	0.00016084	0.000106704	9.6287E-05	0.000240436
3836603774585	383660	3774585	0.000144781	0.00013065	0.000326235	0.000326235	9.12999E-05	9.12999E-05	0.000168465	0.000168465	0.000302932	0.000302932	0.000214306	2.017E-05	6.49413E-05	0.000114984	0.00016367	0.00016367	0.000106173	9.58076E-05	0.000239239
3836703774585	383670	3774585	0.00014265	0.00012872	0.000321433	0.000321433	8.99561E-05	8.99561E-05	0.000165986	0.000165986	0.000298473	0.000298473	0.00021152	1.98731E-05	6.39855E-05	0.000113292	0.00016664	0.00016664	0.000105528	9.52258E-05	0.000237786
3836803774585	383680	3774585	0.00014028	0.00012659	0.000316093	0.000316093	8.84617E-05	8.84617E-05	0.000163228	0.000163228	0.000293515	0.000293515	0.000207644	1.9543E-05	6.29225E-05	0.00011141	0.00017967	0.00017967	0.000104818	9.45849E-05	0.000236186
3836903774585	383690	3774585	0.000137893	0.00012443	0.000310713	0.000310713	8.6956E-05	8.6956E-05	0.00016045	0.00016045	0.000288519	0.000288519	0.00020411	1.92104E-05	6.18516E-05	0.000109514	0.00017421	0.00017421	0.000104042	9.38846E-05	0.000234437
3837003774585	383700	3774585	0.000135499	0.00012227	0.00030532	0.00030532	8.54466E-05	8.54466E-05	0.000157665	0.000157665	0.000283511	0.000283511	0.000200567	1.88769E-05	6.07779E-05	0.000107613	0.00017422	0.00017422	0.000103296	9.32113E-05	0.000232756
3837103774585	383710	3774585	0.000133135	0.00012014	0.000299993	0.000299993	8.3956E-05	8.3956E-05	0.000154915	0.000154915	0.000278565	0.000278565	0.000197068	1.85476E-05	5.97176E-05	0.000105735	0.00017357	0.00017357	0.000102543	9.25326E-05	0.000231061
3837203774585	383720	3774585	0.000130819	0.00011805	0.000294775	0.000294775	8.24955E-05	8.24955E-05	0.00015222	0.00015222	0.000273719	0.000273719	0.00019364	1.82249E-05	5.86788E-05	0.000103896	0.00017255	0.00017255	0.000101797	9.18593E-05	0.00022938
3837303774585	383730	3774585	0.000128557	0.00011601	0.000289677	0.000289677	8.10689E-05	8.10689E-05	0.000149587	0.000149587	0.000268986	0.000268986	0.000190291	1.79098E-05	5.7664E-05	0.00010299	0.00017152	0.00017152	0.000101081	9.1213E-05	0.000227766
3837403774585	383740	3774585	0.000126348	0.00011401	0.0002847	0.0002847	7.96761E-05	7.96761E-05	0.000147017	0.000147017	0.000264365	0.000264365	0.00018702	1.76021E-05	5.66734E-05	0.000100345	0.00017047	0.00017047	0.000100353	9.05558E-05	0.000226125
3837503774585	383750	3774585	0.000124199	0.00011207	0.000279858	0.000279858	7.8321E-05	7.8321E-05	0.000144517	0.000144517	0.000259868	0.000259868	0.000183841	1.73027E-05	5.57095E-05	0.000169415	0.00016941	0.00016941	9.96723E-05	8.99418E-05	0.000224591
3837603774585	383760	3774585	0.00012211	0.00011019	0.000275151	0.000275151	7.70036E-05	7.70036E-05	0.000142086	0.000142086	0.000255497	0.000255497	0.000180749	1.70117E-05	5.47724E-05	0.000168353	0.00016835	0.00016835	9.90098E-05	8.93439E-05	0.000223099
3837703774585	383770	3774585	0.000120075	0.00010835	0.000270564	0.000270564	7.572E-05	7.572E-05	0.000139718	0.000139718	0.000251238	0.000251238	0.000177736	1.67281E-05	5.38594E-05	0.00016729	0.00016729	0.00016729	9.83532E-05	8.87514E-05	0.000221619
3837803774585	383780	3774585	0.000118093	0.00010656	0.000266099	0.000266099	7.44703E-05	7.44703E-05	0.000137412	0.000137412	0.000247092	0.000247092	0.00017483	1.6452E-05	5.29705E-05	0.000166228	0.00016623	0.00016623	9.77085E-05	8.81697E-05	0.000220166
3837903774585	383790	3774585	0.000116159	0.00010482	0.000261741	0.000261741	7.32507E-05	7.32507E-05	0.000135161	0.000135161	0.000243045	0.000243045	0.00017194	1.61826E-05	5.2103E-05	9.2253E-05	0.00016516	0.00016516	9.70579E-05	8.75826E-05	0.0002187
3838003774585	383800	3774585	0.000114279	0.00010312	0.000257504	0.000257504	7.2065E-05	7.2065E-05	0.000132973	0.000132973	0.000239111	0.000239111	0.000169157	1.59206E-05	5.12596E-05	9.07597E-05	0.00016410	0.00016410	9.64311E-05	8.7017E-05	0.000217288
3838103774585	383810	3774585	0.00011244	0.00010146	0.000253361	0.000253361	7.09056E-05	7.09056E-05	0.000130834	0.000130834	0.000235264	0.000235264	0.000166435	1.56645E-05	5.0435E-05	8.92995E-05	0.00016304	0.00016304	9.58223E-05	8.64676E-05	0.000215916
3838203774585	383820	3774585	0.0001065	9.9847E-05	0.000249326	0.000249326	6.97764E-05	6.97764E-05	0.000128751	0.000128751	0.000231517	0.000231517	0.000163785	1.5415E-05	4.96317E-05	8.78773E-05	0.00016197	0.00016197	9.52074E-05	8.59128E-05	0.000214531
3838303774585	383830	3774585	0.000108901	9.8269E-05	0.000245386	0.000245386	6.86735E-05	6.86735E-05	0.000126715	0.000126715	0.000227858	0.000227858	0.000161196	1.51714E-05	4.88472E-05	8.64883E-05	0.00016089	0.00016089	9.46165E-05	8.53795E-05	0.000213199
3838403774585	383840	3774585	0.000107187	9.6723E-05	0.000241525	0.000241525	6.75931E-05	6.75931E-05	0.000124722	0.000124722	0.000224273	0.000224273	0.00015866	1.49327E-05	4.80788E-05	8.51278E-05	0.00015983	0.00015983	9.40256E-05	8.48463E-05	0.000211868
3838503774585	383850	3774585	0.000105516	9.5215E-05	0.000237759	0.000237759	6.65392E-05	6.65392E-05	0.000122777	0.000122777	0.000220776	0.000220776	0.000156186	1.46999E-05	4.73291E-05	8.38004E-05	0.00015874	0.00015874	9.34107E-05	8.42915E-05	0.000210482
3838603774585	383860	3774585	0.000103881	9.3739E-05	0.000234074	0.000234074	6.55078E-05	6.55078E-05	0.000120874	0.000120874	0.000217354	0.000217354	0.000153765	1.4472E-05	4.65955E-05	8.25015E-05	0.00015764	0.00015764	9.2778E-05	8.37205E-05	0.000209057
3838703774585	383870	3774585	0.000102287	9.2301E-05	0.000230483	0.000230483	6.45028E-05	6.45028E-05	0.00011902	0.00011902	0.00021402	0.00021402	0.00015140	1.425E-05	4.58806E-05	8.12357E-05	0.00015649	0.00015649	9.21333E-05	8.31388E-05	0.000207604
3838803774585	383880	3774585	0.000100729	9.0895E-05	0.000226972	0.000226972	6.35203E-05	6.35203E-05	0.000117207	0.000117207	0.00021076	0.00021076	0.0001491	1.40329E-05	4.51818E-05	7.99984E-05	0.00015541	0.00015541	9.14708E-05	8.25409E-05	0.000206111
3838903774585	383890	3774585	9.92127E-05	8.9527E-05	0.000223556	0.000223556	6.25642E-05	6.25642E-05	0.000115443	0.000115443	0.000207588	0.000207588	0.000146856	1.38217E-05	4.45017E-05	7.87943E-05	0.00015434	0.00015434	9.08022E-05	8.19376E-05	0.000204604
3839003774585	383900	3774585	9.77324E-05	8.8191E-05	0.00022022	0.00022022	6.16307E-05	6.16307E-05	0.00011372	0.00011372	0.00020449	0.00020449	0.000144665	1.36155E-05	4.38377E-05	7.76186E-05	0.00015333	0.00015333	9.01158E-05	8.13182E-05	0.000203058
3839103774585	383910	3774585	9.62938E-05	8.6893E-05	0.000216979	0.000216979	6.07235E-05	6.07235E-05	0.000112046	0.000112046	0.00020148	0.00020148	0.000142535	1.34151E-05	4.31925E-05	7.64761E-05	0.00015246	0.00015246	8.93875E-05	8.06611E-05	0.000201417
3829703774595	382970	3774595	0.00011601	0.00010468	0.000261405	0.000261405	7.31566E-05	7.31566E-05	0.000134988	0.000134988	0.000242733	0.000242733	0.000171719	1.61618E-05	5.20361E-05	9.21344E-05	0.00011638	0.00011638	4.45833E-05	4.02309E-05	0.00010046
3829803774595	382980	3774595	0.000121776	0.00010989	0.000274398	0.000274398	7.67928E-05	7.67928E-05	0.000141697	0.000141697	0.000254798	0.000254798	0.000180254	1.69651E-05	5.46225E-05	9.67139E-05	0.00011950	0.00011950	4.62308E-05	4.17175E-05	0.000104172
3829903774595	382990	3774595	0.000128867	0.00011629	0.000290376	0.000290376	8.12646E-05	8.12646E-05	0.000149948	0.000149948	0.000269635	0.000269635	0.000190751	1.7953E-05	5.78033E-05	0.000102346	0.00012332	0.00012332	4.82723E-05	4.35597E-05	0.000108772
3830003774595	383000	3774595	0.000136764	0.00012341	0.000308171	0.000308171	8.62446E-05	8.62446E-05	0.000159138	0.000159138	0.000286159	0.000286159	0.00020244	1.90532E-05	6.13455E-05	0.000108618	0.00012748	0.00012748	5.04092E-05	4.5488E-05	0.00011358
3830103774595	383010	3774595	0.00014376	0.00012973	0.000323935	0.000323935	9.06562E-05	9.06562E-05	0.000167278	0.000167278	0.000300797	0.000300797	0.000212796	2.00278E-05	6.44835E-05	0.000114174	0.00013086	0.00013086	5.20865E-05	4.70016E-05	0.000117366
3830203774595	383020	3774595	0.00015106	0.00013631	0.000340384	0.000340384	9.52598E-05	9.52598E-05	0.000175772	0.000175772	0.000316071	0.000316071	0.00022361	2.10448E-05	6.7758E-05	0.00011972	0.00013427	0.00013427	5.3734E-05	4.84882E-05	0.000121079
3830303774595	383030	3774595	0.000158725	0.00014323	0.000357654	0.000357654	0.000100093	0.000100093	0.00018469	0.00018469	0.000332108	0.000332108	0.00023494	2.21126E-05	7.11958E-05	0.000126059	0.00013777	0.00013777	5.53397E-05	4.99371E-05	0.000124697
3830403774595	383040	3774595	0.000166604	0.00015034	0.000375409	0.000375409	0.000105062	0.000105062	0.000193859	0.000193859	0.000348594	0.000348594	0.00024669	2.32103E-05	7.47301E-05	0.000132316	0.00014312	0.00014312	5.68678E-05	5.13161E-05	0.00012814
3830503774595	383050	3774595	0.000174913	0.00015784	0.000394131	0.000394131	0.000110301	0.000110301	0.000203527	0.000203527	0.000365979	0.000365979	0.00025898	2.43678E-05	7.84571E-05	0.000138915	0.00014508	0.00014508	5.83481E-05	5.26519E-05	0.000131476
3830603774595	383060	3774595	0.000182404	0.0001646	0.00041101	0.00041101	0.000115025	0.000115025	0.000212244	0.000212244	0.000381653	0.000381653	0.00026999	2.54115E-05	8.18172E-05	0.000144865	0.00014821	0.00014821	5.96255E-05	5.38046E-05	0.000134354
3830703774595	383070	3774595	0.000190546	0.00017194	0.000429357	0.000429357	0.00012016	0.00012016	0.000221717	0.000221717	0.000398689	0.000398689	0.000282049	2.65457E-05	8.54693E-05	0.000151331	0.00015116	0.00015116	6.0891E-05	5.49465E-05	0.000137206
3830803774595	383080	3774595	0.000198521	0.00017914	0.000447327	0.000447327	0.000125189	0.000125189	0.000230997	0.000230997	0.000415375	0.000415375	0.000293853	2.76567E-05	8.90463E-05	0.000157664	0.00015422	0.00015422	6.23295E-05	5.62446E-05	0.000140447
3830903774595	383090	3774595	0.000206925	0.00018672	0.000466265	0.000466265	0.000130489	0.000130489	0.000240776	0.000240776	0.00043296	0.00043296	0.00030629	2.88276E-05	9.28162E-05	0.000164339	0.00015755	0.00015755	6.35353E-05	5.73326E-05	0.000143164
3831003774595	383100	3774595	0.000215115	0.00019411	0.000484718	0.000484718	0.000135653	0.000135653	0.00025030	0.00025030	0.00045096	0.00045096	0.00031841	2.99685E-05	9.64896E-05	0.00017084	0.00016089	0.00016089	6.47649E-05	5.84422E-05	0.000145935
3831103774595	383110	3774595	0.000222296	0.00020059	0.00050899	0.00050899	0.000140181	0.000140181	0.000258661	0.000258661	0.00046512	0.00046512	0.00032945	3.09689E-05	9.97106E-05	0.00017654	0.00016356	0.00016356	6.59468E-05	5.95087E-05	0.000148598
3831203774595	383120	3774595	0.000230253	0.00020777	0.000518828	0.000518828	0.000145199	0.000145199	0.000267919	0.000267919	0.000481769	0.000481769	0.000340823	3.20774E-05	0.00010328	0.000182866	0.00016584	0.00016584	6.71227E-05	6.05699E-05	0.000151248
3831303774595	383130	3774595	0.00023621	0.00021315	0.000532251	0.000532251	0.000148956	0.000148956	0.000274851	0.000274851	0.000494233	0.000494233	0.000349641	3.29073E-05	0.000105952	0.000187597	0.00016805	0.00016805	6.82987E-05	6.1631E-05	0.000153897
3831403774595	383140	3774595	0.000241457	0.00021788	0.000544074	0.000544074	0.000152264	0.000152264	0.000280956	0.000280956	0.000505212	0.000505212	0.00035407	3.36383E-05	0.000108305	0.000191764	0.00016984	0.00016984	6.94746E-05	6.26921E-05	0.000156547
3831503774595	383150	3774595	0.000246369	0.00022232	0.000555144	0.000555144	0.000155362	0.000155362	0.000286673	0.000286673	0.000515491	0.000515491	0.000364679	3.43227E-05	0.000110509	0.000195665	0.00017157	0.00017157	7.06565E-05	6.37586E-05	0.00015921

			KMMass Grading / Excavation	KMDrainage / Utilities Trenching	KMFoundations / Concrete Pads	KMBuilding / Structure Construction	KMAsphalt Paving	KMArchitectural Coating	KMLandscaping or Other Finishing	KMWaterside Construction (Piles)	EWNDemolition	EWNSite Grubbing / Prep	EWNDrainage / Utilities Trenching	EWNDrainage / Utilities Trenching	EWNDrainage / Utilities Trenching	EWNFoundations / Concrete Pads	EWNBuilding / Structure Construction	EWNAsphalt Paving	EWNLandscaping or Other Finishing	EWNWaterside Construction (Piles)	ISDemolition
Unique Identifier	X (UTM)	Y (UTM)	2026	2026	2026	2026	2026	2026	2026	2026	2027	2027	2027	2028	2029	2029	2029	2029	2029	2029	2027
3833403774585	383340	3774585	0.000213159	4.59265E-05	0.000110074	0.000204173	0.000140026	1.31789E-05	4.24321E-05	7.51297E-05	2.44913E-05	3.30212E-05	4.00649E-05	4.00649E-05	4.00649E-05	2.84978E-05	4.96288E-05	3.62523E-05	1.09855E-05	1.90631E-05	0.000326994
3833503774585	383350	3774585	0.00021406	4.61207E-05	0.000110539	0.000205036	0.000140618	1.32346E-05	4.26115E-05	7.54474E-05	2.41212E-05	3.25223E-05	3.94595E-05	3.94595E-05	3.94595E-05	2.80672E-05	4.88789E-05	3.57045E-05	1.08195E-05	1.87751E-05	0.000319861
3833603774585	383360	3774585	0.00021445	4.62047E-05	0.000110741	0.00020541	0.000140874	1.32587E-05	4.26891E-05	7.55849E-05	2.37631E-05	3.20394E-05	3.88736E-05	3.88736E-05	3.88736E-05	2.76504E-05	4.81531E-05	3.51743E-05	1.06589E-05	1.84963E-05	0.000312501
3833703774585	383370	3774585	0.000214786	4.62771E-05	0.000110914	0.000205732	0.000141095	1.32795E-05	4.27561E-05	7.57034E-05	2.34646E-05	3.1637E-05	3.83854E-05	3.83854E-05	3.83854E-05	2.73031E-05	4.75483E-05	3.47326E-05	1.0525E-05	1.8264E-05	0.000305905
3833803774585	383380	3774585	0.0002148	4.628E-05	0.000110921	0.000205745	0.000141104	1.32804E-05	4.27587E-05	7.57081E-05	2.31602E-05	3.12265E-05	3.78874E-05	3.78874E-05	3.78874E-05	2.69489E-05	4.69314E-05	3.4282E-05	1.03885E-05	1.80271E-05	0.000299244
3833903774585	383390	3774585	0.000213993	4.61062E-05	0.000110504	0.000204972	0.000140574	1.32305E-05	4.25981E-05	7.54237E-05	2.2808E-05	3.07517E-05	3.73112E-05	3.73112E-05	3.73112E-05	2.65391E-05	4.62178E-05	3.37607E-05	1.02305E-05	1.77529E-05	0.000291615
3834003774585	383400	3774585	0.000212123	4.57034E-05	0.000109539	0.000203181	0.000139346	1.31149E-05	4.22259E-05	7.47647E-05	2.24081E-05	3.02125E-05	3.6657E-05	3.6657E-05	3.6657E-05	2.60738E-05	4.54074E-05	3.31687E-05	1.00511E-05	1.74416E-05	0.000283187
3834103774585	383410	3774585	0.000209931	4.5231E-05	0.000108407	0.000201081	0.000137905	1.29793E-05	4.17895E-05	7.3992E-05	2.2026E-05	2.96974E-05	3.60321E-05	3.60321E-05	3.60321E-05	2.56293E-05	4.46333E-05	3.26032E-05	9.87976E-06	1.71443E-05	0.000275218
3834203774585	383420	3774585	0.000209151	4.50629E-05	0.000108004	0.000200334	0.000137393	1.29311E-05	4.16342E-05	7.3717E-05	2.17992E-05	2.93916E-05	3.5661E-05	3.5661E-05	3.5661E-05	2.53653E-05	4.41736E-05	3.22674E-05	9.77801E-06	1.69677E-05	0.00026978
3834303774585	383430	3774585	0.00020825	4.48687E-05	0.000107539	0.000199471	0.000136801	1.28754E-05	4.14548E-05	7.33994E-05	2.15843E-05	2.91018E-05	3.53095E-05	3.53095E-05	3.53095E-05	2.51153E-05	4.37382E-05	3.19494E-05	9.68163E-06	1.68005E-05	0.000264629
3834403774585	383440	3774585	0.00020599	4.43819E-05	0.000106372	0.000197306	0.000135317	1.27357E-05	4.1005E-05	7.2603E-05	2.13038E-05	2.87236E-05	3.48505E-05	3.48505E-05	3.48505E-05	2.47888E-05	4.31697E-05	3.15341E-05	9.55579E-06	1.65821E-05	0.000258349
3834503774585	383450	3774585	0.000201605	4.34372E-05	0.000104108	0.000193107	0.000132436	1.24646E-05	4.01322E-05	7.10575E-05	2.09039E-05	2.81844E-05	3.41963E-05	3.41963E-05	3.41963E-05	2.43235E-05	4.23593E-05	3.09421E-05	9.3764E-06	1.62708E-05	0.000250267
3834603774585	383460	3774585	0.000197422	4.25359E-05	0.000101947	0.0001891	0.000129688	1.2206E-05	3.92995E-05	6.95832E-05	2.05397E-05	2.76934E-05	3.36006E-05	3.36006E-05	3.36006E-05	2.38998E-05	4.16214E-05	3.04031E-05	9.21307E-06	1.59874E-05	0.00024277
3834703774585	383470	3774585	0.000196507	4.23388E-05	0.000101475	0.000188224	0.000129087	1.21494E-05	3.91174E-05	6.92608E-05	2.04084E-05	2.75164E-05	3.33858E-05	3.33858E-05	3.33858E-05	2.3747E-05	4.13553E-05	3.02088E-05	9.15417E-06	1.58852E-05	0.000238962
3834803774585	383480	3774585	0.000196279	4.22896E-05	0.000101357	0.000188005	0.000128937	1.21353E-05	3.90719E-05	6.91802E-05	2.03308E-05	2.74117E-05	3.32589E-05	3.32589E-05	3.32589E-05	2.36567E-05	4.11981E-05	3.00939E-05	9.11936E-06	1.58248E-05	0.000236025
3834903774585	383490	3774585	0.000197032	4.24519E-05	0.000101746	0.000188726	0.000129432	1.21818E-05	3.92218E-05	6.94457E-05	2.03248E-05	2.74037E-05	3.32491E-05	3.32491E-05	3.32491E-05	2.36498E-05	4.1186E-05	3.00851E-05	9.11669E-06	1.58201E-05	0.000234145
3835003774585	383500	3774585	0.000201457	4.34053E-05	0.000104031	0.000192965	0.000132339	1.24554E-05	4.01027E-05	7.10054E-05	2.05636E-05	2.77256E-05	3.36397E-05	3.36397E-05	3.36397E-05	2.39276E-05	4.16698E-05	3.04385E-05	9.22378E-06	1.6006E-05	0.000235768
3835103774585	383510	3774585	0.00020642	4.44746E-05	0.000106594	0.000197719	0.000135599	1.27623E-05	4.10907E-05	7.27547E-05	2.08263E-05	2.80797E-05	3.40693E-05	3.40693E-05	3.40693E-05	2.42332E-05	4.2202E-05	3.08273E-05	9.34159E-06	1.62104E-05	0.000237428
3835203774585	383520	3774585	0.000210966	4.54541E-05	0.000108942	0.000202073	0.000138586	1.30434E-05	4.19957E-05	7.4357E-05	2.1077E-05	2.84177E-05	3.44795E-05	3.44795E-05	3.44795E-05	2.45249E-05	4.271E-05	3.11983E-05	9.45404E-06	1.64055E-05	0.000238508
3835303774585	383530	3774585	0.000215257	4.63786E-05	0.000111157	0.000206183	0.000141404	1.33086E-05	4.28498E-05	7.58693E-05	2.13277E-05	2.87558E-05	3.48896E-05	3.48896E-05	3.48896E-05	2.48166E-05	4.32181E-05	3.15694E-05	9.5665E-06	1.66007E-05	0.000239284
3835403774585	383540	3774585	0.000219494	4.72914E-05	0.000113345	0.000210241	0.000144187	1.35706E-05	4.36932E-05	7.73626E-05	2.16082E-05	2.9134E-05	3.53485E-05	3.53485E-05	3.53485E-05	2.51431E-05	4.37866E-05	3.19847E-05	9.69234E-06	1.68191E-05	0.000239994
3835503774585	383550	3774585	0.000224161	4.8297E-05	0.000115755	0.000214712	0.000147253	1.38591E-05	4.46222E-05	7.90076E-05	2.19425E-05	2.95847E-05	3.58953E-05	3.58953E-05	3.58953E-05	2.5532E-05	4.44639E-05	3.24795E-05	9.84227E-06	1.70792E-05	0.000240985
3835603774585	383560	3774585	0.000228425	4.92156E-05	0.000117957	0.000218796	0.000150054	1.41228E-05	4.5471E-05	8.05104E-05	2.23066E-05	3.00756E-05	3.6491E-05	3.6491E-05	3.6491E-05	2.59557E-05	4.52018E-05	3.30185E-05	1.00056E-05	1.73627E-05	0.000241893
3835703774585	383570	3774585	0.000231074	4.97865E-05	0.000119325	0.000221334	0.000151795	1.42866E-05	4.59984E-05	8.14443E-05	2.25633E-05	3.04217E-05	3.69109E-05	3.69109E-05	3.69109E-05	2.62544E-05	4.57219E-05	3.33984E-05	1.01207E-05	1.75624E-05	0.000241469
3835803774585	383580	3774585	0.000232514	5.00966E-05	0.000120069	0.000222712	0.00015274	1.43756E-05	4.62849E-05	8.19515E-05	2.27185E-05	3.0631E-05	3.71648E-05	3.71648E-05	3.71648E-05	2.64349E-05	4.60364E-05	3.36281E-05	1.01903E-05	1.76832E-05	0.000239827
3835903774585	383590	3774585	0.000233684	5.03487E-05	0.000120673	0.000223833	0.000153509	1.44479E-05	4.65179E-05	8.2364E-05	2.28737E-05	3.08402E-05	3.74187E-05	3.74187E-05	3.74187E-05	2.66155E-05	4.63509E-05	3.38578E-05	1.026E-05	1.7804E-05	0.000238114
3836003774585	383600	3774585	0.000236858	5.10327E-05	0.000122312	0.000226873	0.000155594	1.46442E-05	4.71497E-05	8.34828E-05	2.33333E-05	3.14599E-05	3.81705E-05	3.81705E-05	3.81705E-05	2.71503E-05	4.72822E-05	3.45382E-05	1.04661E-05	1.81618E-05	0.000239117
3836103774585	383610	3774585	0.000238916	5.1476E-05	0.000123375	0.000228845	0.000156946	1.47714E-05	4.75594E-05	8.42081E-05	2.38048E-05	3.20957E-05	3.8942E-05	3.8942E-05	3.8942E-05	2.7699E-05	4.82378E-05	3.52362E-05	1.06776E-05	1.85288E-05	0.000240066
3836203774585	383620	3774585	0.000240718	5.18644E-05	0.000124305	0.000230571	0.00015813	1.48828E-05	4.79182E-05	8.48433E-05	2.45987E-05	3.31661E-05	4.02407E-05	4.02407E-05	4.02407E-05	2.86228E-05	4.98465E-05	3.64113E-05	1.10337E-05	1.91468E-05	0.000242239
3836303774585	383630	3774585	0.000241606	5.20556E-05	0.000124764	0.000231421	0.000158713	1.49377E-05	4.80949E-05	8.51562E-05	2.54046E-05	3.42526E-05	4.15589E-05	4.15589E-05	4.15589E-05	2.95605E-05	5.14794E-05	3.76041E-05	1.13952E-05	1.9774E-05	0.000246471
3836403774585	383640	3774585	0.00024135	5.20006E-05	0.000124632	0.000231176	0.000158545	1.49219E-05	4.8044E-05	8.50661E-05	2.58343E-05	3.48321E-05	4.2262E-05	4.2262E-05	4.2262E-05	3.00605E-05	5.23503E-05	3.82403E-05	1.1588E-05	2.01085E-05	0.000247378
3836503774585	383650	3774585	0.000240436	5.18035E-05	0.000124159	0.0002303	0.000157944	1.48654E-05	4.78619E-05	8.47438E-05	2.58821E-05	3.48964E-05	4.23401E-05	4.23401E-05	4.23401E-05	3.01161E-05	5.24471E-05	3.8311E-05	1.16094E-05	2.01457E-05	0.000244734
3836603774585	383660	3774585	0.000239239	5.15456E-05	0.000123541	0.000229154	0.000157158	1.47913E-05	4.76236E-05	8.43219E-05	2.58702E-05	3.48803E-05	4.23206E-05	4.23206E-05	4.23206E-05	3.01022E-05	5.24229E-05	3.82933E-05	1.1604E-05	2.01364E-05	0.000241009
3836703774585	383670	3774585	0.000237786	5.12326E-05	0.000122791	0.000227762	0.000156204	1.47015E-05	4.73345E-05	8.38099E-05	2.58343E-05	3.48321E-05	4.2262E-05	4.2262E-05	4.2262E-05	3.00605E-05	5.23503E-05	3.82403E-05	1.1588E-05	2.01085E-05	0.000236873
3836803774585	383680	3774585	0.000236186	5.08878E-05	0.000121965	0.000226229	0.000155152	1.46026E-05	4.70159E-05	8.32457E-05	2.58105E-05	3.47999E-05	4.22229E-05	4.22229E-05	4.22229E-05	3.00328E-05	5.2302E-05	3.82049E-05	1.15773E-05	2.00899E-05	0.000232682
3836903774585	383690	3774585	0.000234437	5.0511E-05	0.000121062	0.000224554	0.000154004	1.44945E-05	4.66678E-05	8.26295E-05	2.57388E-05	3.47033E-05	4.21058E-05	4.21058E-05	4.21058E-05	2.99494E-05	5.21568E-05	3.80989E-05	1.15451E-05	2.00342E-05	0.000228486
3837003774585	383700	3774585	0.000232756	5.01488E-05	0.000120194	0.000222944	0.000152899	1.43905E-05	4.63331E-05	8.20369E-05	2.56612E-05	3.45987E-05	4.19788E-05	4.19788E-05	4.19788E-05	2.98591E-05	5.19996E-05	3.79841E-05	1.15103E-05	1.99738E-05	0.000224308
3837103774585	383710	3774585	0.000231061	4.97836E-05	0.000119318	0.000221321	0.000151786	1.42857E-05	4.59958E-05	8.14395E-05	2.55836E-05	3.4494E-05	4.18519E-05	4.18519E-05	4.18519E-05	2.97688E-05	5.18423E-05	3.78692E-05	1.14755E-05	1.99134E-05	0.000220195
3837203774585	383720	3774585	0.00022938	4.94214E-05	0.00011845	0.00021971	0.000150682	1.41818E-05	4.56611E-05	8.0847E-05	2.5506E-05	3.43894E-05	4.17249E-05	4.17249E-05	4.17249E-05	2.96785E-05	5.16851E-05	3.77543E-05	1.14407E-05	1.9853E-05	0.000216142
3837303774585	383730	3774585	0.000227766	4.90737E-05	0.000117617	0.000218164	0.000149621	1.4082E-05	4.53398E-05	8.02781E-05	2.54284E-05	3.42848E-05	4.1598E-05	4.1598E-05	4.1598E-05	2.95882E-05	5.15278E-05	3.76395E-05	1.14059E-05	1.97926E-05	0.000212196
3837403774585	383740	3774585	0.000226125	4.87201E-05	0.000116769	0.000216593	0.000148543	1.39806E-05	4.50131E-05	7.96997E-05	2.53568E-05	3.41882E-05	4.14808E-05	4.14808E-05	4.14808E-05	2.95049E-05	5.13827E-05	3.75334E-05	1.13738E-05	1.97368E-05	0.000208316
3837503774585	383750	3774585	0.000224591	4.83897E-05	0.000115978	0.000215124	0.000147536	1.38858E-05	4.47079E-05	7.91593E-05	2.52852E-05	3.40916E-05	4.13636E-05	4.13636E-05	4.13636E-05	2.94215E-05	5.12375E-05	3.74274E-05	1.13416E-05	1.96811E-05	0.000204556
3837603774585	383760	3774585	0.000223099	4.80681E-05	0.000115207	0.000213694	0.000146555	1.37934E-05	4.44107E-05	7.86331E-05	2.52136E-05	3.39951E-05	4.12465E-05	4.12465E-05	4.12465E-05	2.93382E-05	5.10924E-05	3.73214E-05	1.13095E-05	1.96253E-05	0.000200891
3837703774585	383770	3774585	0.000221619	4.77493E-05	0.000114443	0.000212277	0.000145583	1.3702E-05	4.41162E-05	7.81116E-05	2.51479E-05	3.39065E-05	4.1139E-05	4.1139E-05	4.1139E-05	2.92618E-05	5.09593E-05	3.72242E-05	1.12801E-05	1.95742E-05	0.000197303
3837803774585	383780	3774585	0.000220166	4.74363E-05	0.000113692	0.000210885	0.000144629	1.36122E-05	4.3827E-05	7.75996E-05	2.50822E-05	3.3818E-05	4.10316E-05	4.10316E-05	4.10316E-05	2.91854E-05	5.08263E-05	3.7127E-05	1.12506E-05	1.95231E-05	0.000193799
3837903774585	383790	3774585	0.0002187	4.71204E-05	0.000112935	0.000209481	0.000143666	1.35215E-05	4.35352E-05	7.70829E-05	2.50166E-05	3.37295E-05	4.09242E-05	4.09242E-05	4.09242E-05	2.9109E-05	5.06932E-05	3.70298E-05	1.12212E-05	1.9472E-05	0.000190373
3838003774585	383800	3774585	0.000217288	4.68162E-05	0.000112206	0.000208128	0.000142738	1.34342E-05	4.32541E-05	7.65851E-05	2.49509E-05	3.36409E-05	4.08168E-05	4.08168E-05	4.08168E-05	2.90326E-05	5.05602E-05	3.69326E-05	1.11917E-05	1.94209E-05	0.000187024
3838103774585	383810	3774585	0.000215916	4.65206E-05	0.000111498	0.000206814	0.000141837	1.33494E-05	4.2981E-05	7.61016E-05	2.48912E-05	3.35605E-05	4.07192E-05	4.07192E-05	4.07192E-05	2.89631E-05	5.04392E-05	3.68443E-05	1.11649E-05	1.93744E-05	0.000183753
3838203774585	383820	3774585	0.000214531	4.62221E-05	0.000110782	0.000205487	0.000140927	1.32637E-05	4.27052E-05	7.56133E-05	2.48315E-05	3.348E-05	4.06215E-05	4.06215E-05	4.06215E-05	2.88937E-05	5.03183E-05	3.67559E-05	1.11382E-05	1.9328E-05	0.000180542
3838303774585	383830	3774585	0.000213199	4.59352E-05	0.000110095	0.000204212	0.000140052	1.31814E-05	4.24401E-05	7.5144E-05	2.47718E-05	3.33995E-05	4.05239E-05	4.05239E-05	4.05239E-05	2.88242E-05	5.01973E-05	3.66676E-05	1.11114E-05	1.92815E-05	0.000177402
3838403774585	383840	3774585	0.000211868	4.56483E-05	0.000109407	0.000202936	0.000139178	1.30991E-05	4.21751E-05	7.46746E-05	2.47122E-05	3.3319E-05	4.04262E-05	4.04262E-05	4.04262E-05	2.87548E-05	5.00763E-05	3.65792E-05	1.10846E-05	1.92351E-05	0.000174316
3838503774585	383850	3774585	0.000210482	4.53498E-05	0.000108692	0.000201609	0.000138268	1.30134E-05	4.18993E-05	7.41864E-05	2.46525E-05	3.32385E-05	4.03286E-05	4.03286E-05	4.03286E-05	2.86853E-05	4.99554E-05	3.64908E-05	1.10578E-05	1.91886E-05	0.000171278
3838603774585	383860	3774585	0.000209057	4.50426E-05	0.000107955	0.000200244	0.000137331	1.29253E-05	4.16155E-05	7.36839E-05	2.45928E-05	3.31581E-05	4.02309E-05	4.02309E-05	4.02309E-05	2.86159E-05	4.98344E-05	3.64025E-05	1.10311E-05	1.91421E-05	0.000168299
3838703774585	383870	3774585	0.000207604	4.47296E-05	0.000107205	0.000198852	0.000136377	1.28355E-05	4.13263E-05	7.31719E-05	2.45271E-05	3.30695E-05	4.01235E-05	4.01235E-05	4.01235E-05	2.85395E-05	4.97014E-05	3.63053E-05	1.10016E-05	1.9091E-05	0.00016538
3838803774585	383880	3774585	0.000206111	4.4408E-05	0.000106434	0.000197422	0.000135396	1.27432E-05	4.10291E-05	7.26457E-05	2.44614E-05	3.2981E-05	4.00161E-05	4.00161E-05	4.00161E-05	2.84631E-05	4.95683E-05	3.62081E-05	1.09722E-05	1.90399E-05	0.000162521
3838903774585	383890	3774585	0.000204604	4.40834E-05	0.000105656	0.000195979	0.000134406	1.265E-05	4.07292E-05	7.21147E-05	2.43898E-05	3.28844E-05	3.98989E-05	3.98989E-05	3.98989E-05	2.83797E-05	4.94232E-05	3.61021E-05	1.094E-05	1.89842E-05	0.000159722
3839003774585	383900	3774585	0.000203058	4.37501E-05	0.000104858	0.000194498	0.00013339	1.25544E-05	4.04213E-05	7.15695E-05	2.43242E-05	3.27959E-05	3.97915E-05	3.97915E-05	3.97915E-05	2.83033E-05	4.92901E-05	3.60049E-05	1.09106E-05	1.89331E-05	0.000156988
3839103774585	383910	3774585	0.000201417	4.33966E-05	0.00010401	0.000192926	0.000132312	1.24529E-05	4.00947E-05	7.09912E-05	2.42466E-05	3.26913E-05	3.96646E-05	3.96646E-05	3.96646E-05	2.8213E-05	4.91329E-05	3.589E-05	1.08758E-05	1.88727E-05	0.000154308
3829703774595	382970	3774595	0.00010046	2.16447E-05	5.18767E-05	9.62247E-05	6.59928E-05	6.21108E-06	1.99978E-05	3.54079E-05	2.03129E-05	2.73876E-05	3.32296E-05	3.32296E-05	3.32296E-05	2.36359E-05	4.11618E-05	3.00674E-05	9.11133E-06	1.58108E-05	0.000108071
3829803774595	382980	3774595	0.000104172	2.24445E-05	5.37936E-05	9.97805E-05	6.84314E-05	6.4406E-06	2.07368E-05	3.67163E-05	2.0677E-05	2.78785E-05	3.38252E-05	3.38252E-05	3.38252E-05	2.40595E-05	4.18996E-05	3.06064E-05	9.27466E-06	1.60943E-05	0.000113586
3829903774595	382990	3774595	0.000108772	2.34356E-05	5.6169E-05	0.000104187	7.14531E-05	6.725E-06	2.16525E-05	3.83376E-05	2.11844E-05	2.85626E-05	3.46552E-05	3.46552E-05	3.46552E-05	2.46499E-05	4.29278E-05	3.13574E-05	9.50224E-06	1.64892E-05	0.0012032
3830003774595	383000	3774595	0.000113587	2.44731E-05	5.86556E-05	0.000108799	7.46163E-05	7.02271E-06	2.2611E-05	4.00348E-05	2.17574E-05	2.93352E-05	3.55926E-05	3.55926E-05	3.55926E-05	2.53167E-05	4.40889E-05	3.22056E-05	9.75927E-06	1.69352E-05	0.000127763
3830103774595	383010	3774595	0.000117366	2.52874E-05	6.06073E-05	0.000112419	7.70991E-05	7.25638E-06	2.33633E-05	4.13669E-05	2.21932E-05	2.99227E-05	3.63055E-05	3.63055E-05	3.63055E-05	2.58237E-05	4.49719E-05	3.28506E-05	9.95473E-06	1.72744E-05	0.000134419
3830203774595	383020	3774595	0.000121079	2.60872E-05	6.25243E-05	0.000115975	7.95377E-05	7.4859E-06	2.41023E-05	4.26753E-05	2.26349E-05	3.05183E-05	3.70281E-05	3.70281E-05	3.70281E-05	2.63377E-05	4.5867E-05	3.35044E-05	1.01529E-05	1.76182E-05	0.00014145
3830303774595	383030	3774595	0.000124697	2.68668E-05	6.43926E-05	0.00011944	8.19144E-05	7.70959E-06	2.48226E-05	4.39505E-05	2.30826E-05	3.11219E-05	3.77604E-05	3.77604E-05	3.77604E-05	2.68586E-05	4.67742E-05	3.41671E-05	1.03537E-05	1.79667E-05	0.00014887
3830403774595	383040	3774595	0.00012814	2.76086E-05	6.61707E-05	0.000122738	8.41763E-05	7.92248E-06	2.5508E-05	4.51641E-05	2.35183E-05	3.17094E-05	3.84733E-05	3.84733E-05	3.84733E-05	2.73657E-05	4.76572E-05	3.48121E-05	1.05491E-05	1.83058E-05	0.00015651
3830503774595	383050	3774595	0.000131476	2.83273E-05	6.78932E-05	0.000125933	8.63676E-05	8.12871E-06	2.6172E-05	4.63398E-05	2.3972E-05	3.23211E-05	3.92154E-05	3.92154E-05	3.92154E-05	2.78935E-05	4.85765E-05	3.54836E-05	1.07526E-05	1.86589E-05	0.000164592
3830603774595	383060	3774595	0.000134354	2.89475E-05	6.93796E-05	0.00012869	8.82584E-05	8.30667E-06	2.6745E-05	4.73543E-05	2.43719E-05	3.28603E-05	3.98696E-05	3.98696E-05	3.98696E-05	2.83589E-05	4.93869E-05	3.60756E-05	1.0932E-05	1.89702E-05	0.000172006
3830703774595	383070	3774595	0.000137206	2.95618E-05	7.0852E-05	0.000131422	9.01315E-05	8.48296E-06	2.73126E-05	4.83593E-05	2.48136E-05	3.34558E-05	4.05922E-05	4.05922E-05	4.05922E-05	2.88728E-05	5.0282E-05	3.67294E-05	1.11301E-05	1.9314E-05	0.0001797
3830803774595	383080	3774595	0.000140447	3.02602E-05	7.25259E-05	0.000134527	9.22609E-05	8.68338E-06	2.79578E-05	4.95018E-05	2.52374E-05	3.40273E-05	4.12855E-05	4.12855E-05	4.12855E-05	2.9366E-05	5.11408E-05	3.73567E-05	1.13202E-05	1.96439E-05	0.00018826
3830903774595	383090	3774595	0.000143164	3.08456E-05	7.39289E-05	0.000137129	9.40456E-05	8.85136E-06	2.84987E-05	5.04594E-05	2.57448E-05	3.47113E-05	4.21155E-05	4.21155E-05	4.21155E-05	2.99564E-05	5.21689E-05	3.81077E-05	1.15478E-05	2.00388E-05	0.000197309
3831003774595	383100	3774595	0.000145935	3.14426E-05	7.53597E-05	0.000139783	9.58658E-05	9.02266E-06	2.90502E-05	5.1436E-05	2.6097E-05	3.51862E-05	4.26916E-05	4.26916E-05	4.26916E-05	3.03661E-05	5.28825E-05	3.8629E-05	1.17058E-05	2.0313E-05	0.000206866
3831103774595	383110	3774595	0.000148598	3.20164E-05	7.6735E-05	0.000142334	9.76152E-05	9.18731E-06	2.95804E-05	5.23747E-05	2.6294E-05	3.54518E-05	4.30139E-05	4.30139E-05	4.30139E-05	3.05954E-05	5.32817E-05	3.89206E-05	1.17941E-05	2.04663E-05	0.000215425
3831203774595	383120	3774595	0.000151248	3.25873E-05	7.81032E-05	0.000144872	9.93558E-05	9.35114E-06	3.01078E-05	5.33086E-05	2.6473E-05	3.56932E-05	4.33068E-05	4.33068E-05	4.33068E-05	3.08037E-05	5.36446E-05	3.91857E-05	1.18745E-05	2.06057E-05	0.000223436
3831303774595	383130	3774595	0.000153897	3.31582E-05	7.94715E-05	0.00014741	0.000101096	9.51496E-06	3.06353E-05	5.42425E-05	2.65506E-05	3.57978E-05	4.34338E-05	4.34338E-05	4.34338E-05	3.0894E-05	5.38018E-05	3.93005E-05	1.19093E-05	2.06661E-05	0.000231548
3831403774595	383140	3774595	0.000156547	3.37291E-05	8.08398E-05	0.000149948	0.000102837	9.67878E-06	3.11627E-05	5.51764E-05	2.66044E-05	3.58703E-05	4.35216E-05	4.35216E-05	4.35216E-05	3.09565E-05	5.39107E-05	3.93801E-05	1.19334E-05	2.07079E-05	0.000239499
3831503774595	383150	3774595	0.00015921	3.43029E-05	8.2215E-05	0.000152499	0.000104586	9.84343E-06	3.16929E-05	5.6115E-05	2.66521E-05	3.59346E-05	4.35998E-05	4.35998E-05	4.35998E-05	3.10121E-05	5.40074E-05	3.94508E-05	1.19548E-05	2.0745E-05	0.000247605

			ISDrainage / Utilities Trenching	ISDrainage / Utilities Trenching	ISAsphalt Paving	ISAsphalt Paving	SVDemolition	SVSite Grubbing / Prep	SVMass Grading / Excavation	SVMass Grading / Excavation	SVDrainage / Utilities Trenching	SVFoundations / Concrete Pads	SVBuilding / Structure Construction	SVBuilding / Structure Construction	SVAsphalt Paving	SVAsphalt Paving	SVArchitectural Coating	SVArchitectural Coating	SVLandscaping or Other Finishing	SVLandscaping or Other Finishing	MDemolition
Unique Identifier	X (UTM)	Y (UTM)	2027	2028	2027	2028	2027	2027	2027	2028	2028	2028	2028	2029	2028	2029	2028	2029	2028	2029	2027
3833403774585	383340	3774585	0.000113024	0.000113024	0.000484021	0.000484021	1.72954E-05	1.14265E-05	1.92962E-05	1.92962E-05	5.82443E-06	6.00227E-06	3.38571E-05	3.38571E-05	2.36979E-05	2.36979E-05	2.34756E-06	2.34756E-06	7.55842E-06	7.55842E-06	4.6786E-05
3833503774585	383350	3774585	0.000110559	0.000110559	0.000473462	0.000473462	1.70626E-05	1.12727E-05	1.90364E-05	1.90364E-05	5.74602E-06	5.92148E-06	3.34448E-05	3.34448E-05	2.33789E-05	2.33789E-05	2.31595E-06	2.31595E-06	7.45667E-06	7.45667E-06	4.64636E-05
3833603774585	383360	3774585	0.000108015	0.000108015	0.000462568	0.000462568	1.68421E-05	1.1127E-05	1.87904E-05	1.87904E-05	5.67175E-06	5.84493E-06	3.30712E-05	3.30712E-05	2.30767E-05	2.30767E-05	2.28602E-06	2.28602E-06	7.36029E-06	7.36029E-06	4.61473E-05
3833703774585	383370	3774585	0.000105735	0.000105735	0.000452805	0.000452805	1.66583E-05	1.10056E-05	1.85853E-05	1.85853E-05	5.60985E-06	5.78115E-06	3.27491E-05	3.27491E-05	2.28248E-05	2.28248E-05	2.26107E-06	2.26107E-06	7.27996E-06	7.27996E-06	4.58966E-05
3833803774585	383380	3774585	0.000103433	0.000103433	0.000442944	0.000442944	1.64806E-05	1.08882E-05	1.83871E-05	1.83871E-05	5.55002E-06	5.71949E-06	3.24528E-05	3.24528E-05	2.25814E-05	2.25814E-05	2.23695E-06	2.23695E-06	7.20232E-06	7.20232E-06	4.5622E-05
3833903774585	383390	3774585	0.000100796	0.000100796	0.000431652	0.000431652	1.62784E-05	1.07546E-05	1.81615E-05	1.81615E-05	5.48193E-06	5.64932E-06	3.21179E-05	3.21179E-05	2.23044E-05	2.23044E-05	2.20951E-06	2.20951E-06	7.11396E-06	7.11396E-06	4.5222E-05
3834003774585	383400	3774585	9.78825E-05	9.78825E-05	0.000419176	0.000419176	1.60456E-05	1.06008E-05	1.79018E-05	1.79018E-05	5.40353E-06	5.56853E-06	3.17442E-05	3.17442E-05	2.19854E-05	2.19854E-05	2.17791E-06	2.17791E-06	7.01222E-06	7.01222E-06	4.46908E-05
3834103774585	383410	3774585	9.51282E-05	9.51282E-05	0.000407381	0.000407381	1.58312E-05	1.04592E-05	1.76625E-05	1.76625E-05	5.33132E-06	5.49411E-06	3.13835E-05	3.13835E-05	2.16916E-05	2.16916E-05	2.14881E-06	2.14881E-06	6.91851E-06	6.91851E-06	4.41834E-05
3834203774585	383420	3774585	9.32486E-05	9.32486E-05	0.000399332	0.000399332	1.56964E-05	1.03701E-05	1.75122E-05	1.75122E-05	5.28593E-06	5.44733E-06	3.11645E-05	3.11645E-05	2.15069E-05	2.15069E-05	2.13051E-06	2.13051E-06	6.8596E-06	6.8596E-06	4.39685E-05
3834303774585	383430	3774585	9.1468E-05	9.1468E-05	0.000391707	0.000391707	1.558E-05	1.02932E-05	1.73823E-05	1.73823E-05	5.24673E-06	5.40693E-06	3.09584E-05	3.09584E-05	2.13474E-05	2.13474E-05	2.11471E-06	2.11471E-06	6.80873E-06	6.80873E-06	4.37715E-05
3834403774585	383440	3774585	8.92976E-05	8.92976E-05	0.000382412	0.000382412	1.54146E-05	1.01839E-05	1.71977E-05	1.71977E-05	5.19102E-06	5.34953E-06	3.06878E-05	3.06878E-05	2.11207E-05	2.11207E-05	2.09226E-06	2.09226E-06	6.73644E-06	6.73644E-06	4.33955E-05
3834503774585	383450	3774585	8.6504E-05	8.6504E-05	0.000370448	0.000370448	1.51879E-05	1.00342E-05	1.69448E-05	1.69448E-05	5.11468E-06	5.27086E-06	3.03013E-05	3.03013E-05	2.08101E-05	2.08101E-05	2.06149E-06	2.06149E-06	6.63738E-06	6.63738E-06	4.2721E-05
3834603774585	383460	3774585	8.39126E-05	8.39126E-05	0.000359351	0.000359351	1.49734E-05	9.89248E-06	1.67056E-05	1.67056E-05	5.04247E-06	5.19644E-06	2.99535E-05	2.99535E-05	2.05163E-05	2.05163E-05	2.03239E-06	2.03239E-06	6.54367E-06	6.54367E-06	4.20942E-05
3834703774585	383470	3774585	8.25963E-05	8.25963E-05	0.000353714	0.000353714	1.48938E-05	9.83986E-06	1.66167E-05	1.66167E-05	5.01565E-06	5.1688E-06	2.98118E-05	2.98118E-05	2.04072E-05	2.04072E-05	2.02158E-06	2.02158E-06	6.50886E-06	6.50886E-06	4.19748E-05
3834803774585	383480	3774585	8.15812E-05	8.15812E-05	0.000349367	0.000349367	1.48509E-05	9.81153E-06	1.65689E-05	1.65689E-05	5.00121E-06	5.15392E-06	2.97473E-05	2.97473E-05	2.03484E-05	2.03484E-05	2.01575E-06	2.01575E-06	6.49012E-06	6.49012E-06	4.19748E-05
3834903774585	383490	3774585	8.09313E-05	8.09313E-05	0.000346583	0.000346583	1.48509E-05	9.81153E-06	1.65689E-05	1.65689E-05	5.00121E-06	5.15392E-06	2.97473E-05	2.97473E-05	2.03484E-05	2.03484E-05	2.01575E-06	2.01575E-06	6.49012E-06	6.49012E-06	4.2142E-05
3835003774585	383500	3774585	8.14925E-05	8.14925E-05	0.000348987	0.000348987	1.49918E-05	9.90463E-06	1.67261E-05	1.67261E-05	5.04866E-06	5.20282E-06	2.99792E-05	2.99792E-05	2.05415E-05	2.05415E-05	2.03488E-06	2.03488E-06	6.5517E-06	6.5517E-06	4.28881E-05
3835103774585	383510	3774585	8.2066E-05	8.2066E-05	0.000351443	0.000351443	1.5145E-05	1.00058E-05	1.6897E-05	1.6897E-05	5.10024E-06	5.25597E-06	3.02369E-05	3.02369E-05	2.07514E-05	2.07514E-05	2.05567E-06	2.05567E-06	6.61863E-06	6.61863E-06	4.3688E-05
3835203774585	383520	3774585	8.24395E-05	8.24395E-05	0.000353042	0.000353042	1.5292E-05	1.0103E-05	1.7061E-05	1.7061E-05	5.14976E-06	5.307E-06	3.04817E-05	3.04817E-05	2.09528E-05	2.09528E-05	2.07563E-06	2.07563E-06	6.68289E-06	6.68289E-06	4.44461E-05
3835303774585	383530	3774585	8.27077E-05	8.27077E-05	0.000354191	0.000354191	1.54391E-05	1.02001E-05	1.72251E-05	1.72251E-05	5.19928E-06	5.35803E-06	3.07136E-05	3.07136E-05	2.11543E-05	2.11543E-05	2.09559E-06	2.09559E-06	6.74715E-06	6.74715E-06	4.52041E-05
3835403774585	383540	3774585	8.29532E-05	8.29532E-05	0.000355242	0.000355242	1.55984E-05	1.03053E-05	1.74028E-05	1.74028E-05	5.25292E-06	5.41331E-06	3.09584E-05	3.09584E-05	2.13726E-05	2.13726E-05	2.11721E-06	2.11721E-06	6.81676E-06	6.81676E-06	4.601E-05
3835503774585	383550	3774585	8.32957E-05	8.32957E-05	0.000356709	0.000356709	1.57883E-05	1.04308E-05	1.76147E-05	1.76147E-05	5.31688E-06	5.47923E-06	3.12547E-05	3.12547E-05	2.16328E-05	2.16328E-05	2.14299E-06	2.14299E-06	6.89977E-06	6.89977E-06	4.69352E-05
3835603774585	383560	3774585	8.36093E-05	8.36093E-05	0.000358052	0.000358052	1.59905E-05	1.05644E-05	1.78403E-05	1.78403E-05	5.38496E-06	5.54939E-06	3.1551E-05	3.1551E-05	2.19098E-05	2.19098E-05	2.17043E-06	2.17043E-06	6.98812E-06	6.98812E-06	4.78843E-05
3835703774585	383570	3774585	8.34628E-05	8.34628E-05	0.000357425	0.000357425	1.61375E-05	1.06615E-05	1.80043E-05	1.80043E-05	5.43448E-06	5.60042E-06	3.17829E-05	3.17829E-05	2.21113E-05	2.21113E-05	2.19039E-06	2.19039E-06	7.05238E-06	7.05238E-06	4.85946E-05
3835803774585	383580	3774585	8.28954E-05	8.28954E-05	0.000354995	0.000354995	1.62294E-05	1.07223E-05	1.81068E-05	1.81068E-05	5.46543E-06	5.63231E-06	3.19117E-05	3.19117E-05	2.22372E-05	2.22372E-05	2.20286E-06	2.20286E-06	7.09254E-06	7.09254E-06	4.90781E-05
3835903774585	383590	3774585	8.23033E-05	8.23033E-05	0.000352459	0.000352459	1.63213E-05	1.0783E-05	1.82094E-05	1.82094E-05	5.49638E-06	5.66421E-06	3.20534E-05	3.20534E-05	2.23631E-05	2.23631E-05	2.21533E-06	2.21533E-06	7.1327E-06	7.1327E-06	4.95616E-05
3836003774585	383600	3774585	8.26499E-05	8.26499E-05	0.000353944	0.000353944	1.6597E-05	1.09651E-05	1.8517E-05	1.8517E-05	5.58922E-06	5.75988E-06	3.24786E-05	3.24786E-05	2.27409E-05	2.27409E-05	2.25275E-06	2.25275E-06	7.25319E-06	7.25319E-06	5.07136E-05
3836103774585	383610	3774585	8.2978E-05	8.2978E-05	0.000355348	0.000355348	1.68972E-05	1.11634E-05	1.88519E-05	1.88519E-05	5.69032E-06	5.86407E-06	3.29553E-05	3.29553E-05	2.31522E-05	2.31522E-05	2.2935E-06	2.2935E-06	7.38438E-06	7.38438E-06	5.19552E-05
3836203774585	383620	3774585	8.3729E-05	8.3729E-05	0.000358565	0.000358565	1.73016E-05	1.14306E-05	1.9303E-05	1.9303E-05	5.82649E-06	6.0044E-06	3.3535E-05	3.3535E-05	2.37063E-05	2.37063E-05	2.34839E-06	2.34839E-06	7.56109E-06	7.56109E-06	5.49756E-05
3836303774585	383630	3774585	8.51918E-05	8.51918E-05	0.000364829	0.000364829	1.77672E-05	1.17382E-05	1.98225E-05	1.98225E-05	5.98329E-06	6.16599E-06	3.42565E-05	3.42565E-05	2.43442E-05	2.43442E-05	2.41159E-06	2.41159E-06	7.76458E-06	7.76458E-06	5.61634E-05
3836403774585	383640	3774585	8.55054E-05	8.55054E-05	0.000366172	0.000366172	1.81593E-05	1.19973E-05	2.026E-05	2.026E-05	6.11534E-06	6.30207E-06	3.50681E-05	3.50681E-05	2.48815E-05	2.48815E-05	2.46481E-06	2.46481E-06	7.93594E-06	7.93594E-06	5.67305E-05
3836503774585	383650	3774585	8.45914E-05	8.45914E-05	0.000362258	0.000362258	1.84595E-05	1.21956E-05	2.05949E-05	2.05949E-05	6.21644E-06	6.40625E-06	3.57896E-05	3.57896E-05	2.52928E-05	2.52928E-05	2.50556E-06	2.50556E-06	8.06713E-06	8.06713E-06	5.67424E-05
3836603774585	383660	3774585	8.33039E-05	8.33039E-05	0.000356744	0.000356744	1.868E-05	1.23413E-05	2.0841E-05	2.0841E-05	6.29071E-06	6.48279E-06	3.64982E-05	3.64982E-05	2.5595E-05	2.5595E-05	2.53549E-06	2.53549E-06	8.16352E-06	8.16352E-06	5.66947E-05
3836703774585	383670	3774585	8.18741E-05	8.18741E-05	0.000350621	0.000350621	1.88822E-05	1.24749E-05	2.10665E-05	2.10665E-05	6.3588E-06	6.55296E-06	3.72325E-05	3.72325E-05	2.5872E-05	2.5872E-05	2.56293E-06	2.56293E-06	8.25187E-06	8.25187E-06	5.66171E-05
3836803774585	383680	3774585	8.04258E-05	8.04258E-05	0.000344419	0.000344419	1.90415E-05	1.25801E-05	2.12443E-05	2.12443E-05	6.41244E-06	6.60824E-06	3.82503E-05	3.82503E-05	2.60903E-05	2.60903E-05	2.58456E-06	2.58456E-06	8.32149E-06	8.32149E-06	5.65216E-05
3836903774585	383690	3774585	7.89753E-05	7.89753E-05	0.000338207	0.000338207	1.92253E-05	1.27016E-05	2.14493E-05	2.14493E-05	6.47434E-06	6.67203E-06	3.94226E-05	3.94226E-05	2.63421E-05	2.63421E-05	2.6095E-06	2.6095E-06	8.40181E-06	8.40181E-06	5.63962E-05
3837003774585	383700	3774585	7.75311E-05	7.75311E-05	0.000332022	0.000332022	1.92498E-05	1.27178E-05	2.14767E-05	2.14767E-05	6.48259E-06	6.68053E-06	3.96545E-05	3.96545E-05	2.63757E-05	2.63757E-05	2.61283E-06	2.61283E-06	8.41252E-06	8.41252E-06	5.62709E-05
3837103774585	383710	3774585	7.61096E-05	7.61096E-05	0.000325935	0.000325935	1.92192E-05	1.26975E-05	2.14425E-05	2.14425E-05	6.47227E-06	6.6699E-06	3.96288E-05	3.96288E-05	2.63338E-05	2.63338E-05	2.60867E-06	2.60867E-06	8.39913E-06	8.39913E-06	5.61336E-05
3837203774585	383720	3774585	7.47086E-05	7.47086E-05	0.000319935	0.000319935	1.91824E-05	1.26732E-05	2.14015E-05	2.14015E-05	6.45989E-06	6.65714E-06	3.95901E-05	3.95901E-05	2.62834E-05	2.62834E-05	2.60368E-06	2.60368E-06	8.38307E-06	8.38307E-06	5.59844E-05
3837303774585	383730	3774585	7.33449E-05	7.33449E-05	0.000314095	0.000314095	1.91395E-05	1.26449E-05	2.13536E-05	2.13536E-05	6.44545E-06	6.64226E-06	3.95257E-05	3.95257E-05	2.62246E-05	2.62246E-05	2.59786E-06	2.59786E-06	8.36433E-06	8.36433E-06	5.58351E-05
3837403774585	383740	3774585	7.20038E-05	7.20038E-05	0.000308352	0.000308352	1.90967E-05	1.26166E-05	2.13058E-05	2.13058E-05	6.43101E-06	6.62738E-06	3.94484E-05	3.94484E-05	2.61659E-05	2.61659E-05	2.59204E-06	2.59204E-06	8.34558E-06	8.34558E-06	5.56799E-05
3837503774585	383750	3774585	7.0704E-05	7.0704E-05	0.000302786	0.000302786	1.90476E-05	1.25842E-05	2.12511E-05	2.12511E-05	6.4145E-06	6.61037E-06	3.93582E-05	3.93582E-05	2.60987E-05	2.60987E-05	2.58539E-06	2.58539E-06	8.32416E-06	8.32416E-06	5.55307E-05
3837603774585	383760	3774585	6.94371E-05	6.94371E-05	0.000297361	0.000297361	1.90109E-05	1.25599E-05	2.12101E-05	2.12101E-05	6.40212E-06	6.59761E-06	3.9268E-05	3.9268E-05	2.60483E-05	2.60483E-05	2.5804E-06	2.5804E-06	8.3081E-06	8.3081E-06	5.53815E-05
3837703774585	383770	3774585	6.81972E-05	6.81972E-05	0.00029205	0.00029205	1.8968E-05	1.25316E-05	2.11622E-05	2.11622E-05	6.38768E-06	6.58272E-06	3.91779E-05	3.91779E-05	2.59896E-05	2.59896E-05	2.57458E-06	2.57458E-06	8.28936E-06	8.28936E-06	5.52263E-05
3837803774585	383780	3774585	6.69861E-05	6.69861E-05	0.000286864	0.000286864	1.89251E-05	1.25032E-05	2.11144E-05	2.11144E-05	6.37324E-06	6.56784E-06	3.90877E-05	3.90877E-05	2.59308E-05	2.59308E-05	2.56876E-06	2.56876E-06	8.27062E-06	8.27062E-06	5.50711E-05
3837903774585	383790	3774585	6.58018E-05	6.58018E-05	0.000281792	0.000281792	1.88822E-05	1.24749E-05	2.10665E-05	2.10665E-05	6.3588E-06	6.55296E-06	3.89975E-05	3.89975E-05	2.5872E-05	2.5872E-05	2.56293E-06	2.56293E-06	8.25187E-06	8.25187E-06	5.4904E-05
3838003774585	383800	3774585	6.46443E-05	6.46443E-05	0.000276836	0.000276836	1.88455E-05	1.24506E-05	2.10255E-05	2.10255E-05	6.34642E-06	6.5402E-06	3.89073E-05	3.89073E-05	2.58217E-05	2.58217E-05	2.55795E-06	2.55795E-06	8.23581E-06	8.23581E-06	5.47428E-05
3838103774585	383810	3774585	6.35137E-05	6.35137E-05	0.000271994	0.000271994	1.88026E-05	1.24223E-05	2.09777E-05	2.09777E-05	6.33197E-06	6.52532E-06	3.883E-05	3.883E-05	2.57629E-05	2.57629E-05	2.55212E-06	2.55212E-06	8.21707E-06	8.21707E-06	5.45816E-05
3838203774585	383820	3774585	6.24037E-05	6.24037E-05	0.00026724	0.00026724	1.87658E-05	1.2398E-05	2.09367E-05	2.09367E-05	6.3196E-06	6.51256E-06	3.87398E-05	3.87398E-05	2.57126E-05	2.57126E-05	2.54713E-06	2.54713E-06	8.201E-06	8.201E-06	5.44205E-05
3838303774585	383830	3774585	6.13184E-05	6.13184E-05	0.000262593	0.000262593	1.87291E-05	1.23737E-05	2.08957E-05	2.08957E-05	6.30722E-06	6.4998E-06	3.86368E-05	3.86368E-05	2.56622E-05	2.56622E-05	2.54215E-06	2.54215E-06	8.18494E-06	8.18494E-06	5.42533E-05
3838403774585	383840	3774585	6.02518E-05	6.02518E-05	0.000258025	0.000258025	1.86862E-05	1.23454E-05	2.08478E-05	2.08478E-05	6.29277E-06	6.48492E-06	3.85208E-05	3.85208E-05	2.56034E-05	2.56034E-05	2.53632E-06	2.53632E-06	8.16619E-06	8.16619E-06	5.40862E-05
3838503774585	383850	3774585	5.92016E-05	5.92016E-05	0.000253527	0.000253527	1.86433E-05	1.2317E-05	2.08E-05	2.08E-05	6.27833E-06	6.47004E-06	3.84049E-05	3.84049E-05	2.55447E-05	2.55447E-05	2.5305E-06	2.5305E-06	8.14745E-06	8.14745E-06	5.39071E-05
3838603774585	383860	3774585	5.81721E-05	5.81721E-05	0.000249118	0.000249118	1.86004E-05	1.22887E-05	2.07521E-05	2.07521E-05	6.26389E-06	6.45515E-06	3.83018E-05	3.83018E-05	2.54859E-05	2.54859E-05	2.52468E-06	2.52468E-06	8.12871E-06	8.12871E-06	5.37161E-05
3838703774585	383870	3774585	5.71631E-05	5.71631E-05	0.000244798	0.000244798	1.85575E-05	1.22604E-05	2.07043E-05	2.07043E-05	6.24945E-06	6.44027E-06	3.81987E-05	3.81987E-05	2.54271E-05	2.54271E-05	2.51886E-06	2.51886E-06	8.10997E-06	8.10997E-06	5.35191E-05
3838803774585	383880	3774585	5.61749E-05	5.61749E-05	0.000240566	0.000240566	1.85146E-05	1.2232E-05	2.06564E-05	2.06564E-05	6.235E-06	6.42539E-06	3.80957E-05	3.80957E-05	2.53684E-05	2.53684E-05	2.51304E-06	2.51304E-06	8.09123E-06	8.09123E-06	5.33042E-05
3838903774585	383890	3774585	5.52072E-05	5.52072E-05	0.000236422	0.000236422	1.84717E-05	1.22037E-05	2.06086E-05	2.06086E-05	6.22056E-06	6.4105E-06	3.80055E-05	3.80055E-05	2.53096E-05	2.53096E-05	2.50722E-06	2.50722E-06	8.07248E-06	8.07248E-06	5.30893E-05
3839003774585	383900	3774585	5.42623E-05	5.42623E-05	0.000232375	0.000232375	1.84289E-05	1.21754E-05	2.05607E-05	2.05607E-05	6.20612E-06	6.39562E-06	3.79282E-05	3.79282E-05	2.52509E-05	2.52509E-05	2.5014E-06	2.5014E-06	8.05374E-06	8.05374E-06	5.28625E-05
3839103774585	383910	3774585	5.33359E-05	5.33359E-05	0.000228408	0.000228408	1.83921E-05	1.21511E-05	2.05197E-05	2.05197E-05	6.19374E-06	6.38286E-06	3.78767E-05	3.78767E-05	2.52005E-05	2.52005E-05	2.49641E-06	2.49641E-06	8.03768E-06	8.03768E-06	5.26118E-05
3829703774595	382970	3774595	3.73543E-05	3.73543E-05	0.000159968	0.000159968	1.54268E-05	1.0192E-05	1.72114E-05	1.72114E-05	5.19515E-06	5.35378E-06	3.13577E-05	3.13577E-05	2.11375E-05	2.11375E-05	2.09392E-06	2.09392E-06	6.7418E-06	6.7418E-06	2.81563E-05
3829803774595	382980	3774595	3.92607E-05	3.92607E-05	0.000168132	0.000168132	1.56351E-05	1.03296E-05	1.74438E-05	1.74438E-05	5.2653E-06	5.42607E-06	3.17056E-05	3.17056E-05	2.14229E-05	2.14229E-05	2.1222E-06	2.1222E-06	6.83283E-06	6.83283E-06	2.89622E-05
3829903774595	382990	3774595	4.1588E-05	4.1588E-05	0.000178098	0.000178098	1.59169E-05	1.05158E-05	1.77582E-05	1.77582E-05	5.36021E-06	5.52388E-06	3.21694E-05	3.21694E-05	2.18091E-05	2.18091E-05	2.16045E-06	2.16045E-06	6.95599E-06	6.95599E-06	2.99948E-05
3830003774595	383000	3774595	4.41608E-05	4.41608E-05	0.000189116	0.000189116	1.62294E-05	1.07223E-05	1.81068E-05	1.81068E-05	5.46543E-06	5.63231E-06	3.26718E-05	3.26718E-05	2.22372E-05	2.22372E-05	2.20286E-06	2.20286E-06	7.09254E-06	7.09254E-06	3.11409E-05
3830103774595	383010	3774595	4.64613E-05	4.64613E-05	0.000198968	0.000198968	1.64622E-05	1.08761E-05	1.83666E-05	1.83666E-05	5.54383E-06	5.71311E-06	3.30326E-05	3.30326E-05	2.25562E-05	2.25562E-05	2.23446E-06	2.23446E-06	7.19428E-06	7.19428E-06	3.2084E-05
3830203774595	383020	3774595	4.88918E-05	4.88918E-05	0.000209376	0.000209376	1.67012E-05	1.10339E-05	1.86332E-05	1.86332E-05	5.6243E-06	5.79603E-06	3.33933E-05	3.33933E-05	2.28836E-05	2.28836E-05	2.26689E-06	2.26689E-06	7.2987E-06	7.2987E-06	3.3051E-05
3830303774595	383030	3774595	5.14563E-05	5.14563E-05	0.000220359	0.000220359	1.69462E-05	1.11958E-05	1.89066E-05	1.89066E-05	5.70682E-06	5.88108E-06	3.37669E-05	3.37669E-05	2.32194E-05	2.32194E-05	2.30015E-06	2.30015E-06	7.4058E-06	7.4058E-06	3.40061E-05
3830403774595	383040	3774595	5.40972E-05	5.40972E-05	0.000231668	0.000231668	1.71852E-05	1.13537E-05	1.91732E-05	1.91732E-05	5.78729E-06	5.964E-06	3.41405E-05	3.41405E-05	2.35468E-05	2.35468E-05	2.33259E-06	2.33259E-06	7.51022E-06	7.51022E-06	3.49313E-05
3830503774595	383050	3774595	5.68908E-05	5.68908E-05	0.000243632	0.000243632	1.74486E-05	1.15277E-05	1.94671E-05	1.94671E-05	5.87601E-06	6.05543E-06	3.45657E-05	3.45657E-05	2.39077E-05	2.39077E-05	2.36834E-06	2.36834E-06	7.62535E-06	7.62535E-06	3.58804E-05
3830603774595	383060	3774595	5.94533E-05	5.94533E-05	0.000254605	0.000254605	1.76447E-05	1.16573E-05	1.96858E-05	1.96858E-05	5.94203E-06	6.12347E-06	3.48877E-05	3.48877E-05	2.41763E-05	2.41763E-05	2.39496E-06	2.39496E-06	7.71103E-06	7.71103E-06	3.66325E-05
3830703774595	383070	3774595	6.21128E-05	6.21128E-05	0.000265994	0.000265994	1.7853E-05	1.17949E-05	1.99182E-05	1.99182E-05	6.01218E-06	6.19576E-06	3.51712E-05	3.51712E-05	2.44618E-05	2.44618E-05	2.42323E-06	2.42323E-06	7.80206E-06	7.80206E-06	3.77427E-05
3830803774595	383080	3774595	6.50714E-05	6.50714E-05	0.000278665	0.000278665	1.81103E-05	1.19649E-05	2.02053E-05	2.02053E-05	6.09883E-06	6.28506E-06	3.54804E-05	3.54804E-05	2.48143E-05	2.48143E-05	2.45816E-06	2.45816E-06	7.91452E-06	7.91452E-06	3.9044E-05
3830903774595	383090	3774595	6.81992E-05	6.81992E-05	0.000292059	0.000292059	1.83308E-05	1.21106E-05	2.04514E-05	2.04514E-05	6.17311E-06	6.3616E-06	3.58411E-05	3.58411E-05	2.51165E-05	2.51165E-05	2.48809E-06	2.48809E-06	8.0109E-06	8.0109E-06	3.95693E-05
3831003774595	383100	3774595	7.15024E-05	7.15024E-05	0.000306205	0.000306205	1.85453E-05	1.22523E-05	2.06906E-05	2.06906E-05	6.24532E-06	6.43602E-06	3.62147E-05	3.62147E-05	2.54103E-05	2.54103E-05	2.5172E-06	2.5172E-06	8.10461E-06	8.10461E-06	4.01184E-05
3831103774595	383110	3774595	7.44611E-05	7.44611E-05	0.000318875	0.000318875	1.86923E-05	1.23494E-05	2.08547E-05	2.08547E-05	6.29484E-06	6.48705E-06	3.64724E-05	3.64724E-05	2.56118E-05	2.56118E-05	2.53716E-06	2.53716E-06	8.16887E-06	8.16887E-06	4.06318E-05
3831203774595	383120	3774595	7.72299E-05	7.72299E-05	0.000330733	0.000330733	1.88026E-05	1.24223E-05	2.09777E-05	2.09777E-05	6.33197E-06	6.52532E-06	3.66656E-05	3.66656E-05	2.57629E-05	2.57629E-05	2.55212E-06	2.55212E-06	8.21707E-06	8.21707E-06	4.11153E-05
3831303774595	383130	3774595	8.00338E-05	8.00338E-05	0.00034274	0.00034274	1.89067E-05	1.24911E-05	2.10939E-05	2.10939E-05	6.36705E-06	6.56146E-06	3.6846E-05	3.6846E-05	2.59056E-05	2.59056E-05	2.56626E-06	2.56626E-06	8.26258E-06	8.26258E-06	4.1557E-05
3831403774595	383140	3774595	8.2782E-05	8.2782E-05	0.000354509	0.000354509	1.8968E-05	1.25316E-05	2.11622E-05	2.11

			MSite Grubbing / Prep	MMass Grading / Excavation	MMass Grading / Excavation	MDrainage / Utilities Trenching	MFoundations / Concrete Pads	MBuilding / Structure Construction	MAsphalt Paving	MLandscaping or Other Finishing	MWaterside Construction (Piles)	RSSWRe-striping South Valley	RSSWRe-striping Silver Lake Boulevard	RSSWDemolition	RSSWPlacing Base	RSSWForm/Place Rebar and Pour	Child Risk				
Unique Identifier	X (UTM)	Y (UTM)	2027	2027	2028	2028	2028	2028	2028	2028	2028	2029	2029	2029	2029	2029	3rd Trimester	0<2	2<16	Total	per million
3833403774585	383340	3774585	4.22185E-05	0.000105423	0.000105423	2.95035E-05	5.44396E-05	9.78925E-05	6.92531E-05	2.09858E-05	3.71572E-05	1.47559E-05	2.97429E-05	5.08325E-05	2.76325E-05	8.27089E-06	7.1079E-09	2.6504E-07	3.1718E-08	3.03867E-07	0.30386698
3833503774585	383350	3774585	4.19276E-05	0.000104696	0.000104696	2.93003E-05	5.40645E-05	9.72181E-05	6.8776E-05	2.08412E-05	3.69012E-05	1.45348E-05	2.94766E-05	5.0425E-05	2.7411E-05	8.20459E-06	6.9969E-09	2.5961E-07	3.106E-08	2.97666E-07	0.29766562
3833603774585	383360	3774585	4.16421E-05	0.000103984	0.000103984	2.91008E-05	5.36964E-05	9.65561E-05	6.83077E-05	2.06993E-05	3.66499E-05	1.43238E-05	2.92304E-05	5.00091E-05	2.71849E-05	8.13691E-06	6.88707E-09	2.5433E-07	3.0408E-08	2.91628E-07	0.29162796
3833703774585	383370	3774585	4.14159E-05	0.000103419	0.000103419	2.89427E-05	5.34047E-05	9.60316E-05	6.79366E-05	2.05868E-05	3.64508E-05	1.4148E-05	2.90445E-05	4.96865E-05	2.70095E-05	8.08442E-06	6.79302E-09	2.4978E-07	2.9837E-08	2.86406E-07	0.28640595
3833803774585	383380	3774585	4.11681E-05	0.0001028	0.0001028	2.87695E-05	5.30852E-05	9.54571E-05	6.75301E-05	2.04637E-05	3.62328E-05	1.39872E-05	2.88436E-05	4.93384E-05	2.68203E-05	8.02779E-06	6.69945E-09	2.4531E-07	2.9269E-08	2.81282E-07	0.28128214
3833903774585	383390	3774585	4.08072E-05	0.000101899	0.000101899	2.85173E-05	5.26198E-05	9.46203E-05	6.69382E-05	2.02843E-05	3.59151E-05	1.38013E-05	2.85622E-05	4.88546E-05	2.65573E-05	7.94906E-06	6.59034E-09	2.4033E-07	2.8627E-08	2.75546E-07	0.27554631
3834003774585	383400	3774585	4.03278E-05	0.000100702	0.000100702	2.81823E-05	5.20017E-05	9.35087E-05	6.61518E-05	2.0046E-05	3.54932E-05	1.36003E-05	2.82055E-05	4.82433E-05	2.6225E-05	7.84961E-06	6.46435E-09	2.348E-07	2.7919E-08	2.69179E-07	0.26917887
3834103774585	383410	3774585	3.987E-05	9.95584E-05	9.95584E-05	2.78624E-05	5.14113E-05	9.24471E-05	6.54008E-05	1.98184E-05	3.50903E-05	1.34195E-05	2.78689E-05	4.76661E-05	2.59113E-05	7.75569E-06	6.34222E-09	2.295E-07	2.7251E-08	2.63097E-07	0.26309735
3834203774585	383420	3774585	3.96761E-05	9.90742E-05	9.90742E-05	2.77269E-05	5.11613E-05	9.19975E-05	6.50827E-05	1.9722E-05	3.49196E-05	1.33089E-05	2.77132E-05	4.74029E-05	2.57682E-05	7.71287E-06	6.26309E-09	2.2587E-07	2.6801E-08	2.58932E-07	0.25893243
3834303774585	383430	3774585	3.94983E-05	9.86303E-05	9.86303E-05	2.76026E-05	5.09321E-05	9.15853E-05	6.47911E-05	1.96337E-05	3.47632E-05	1.32135E-05	2.75675E-05	4.71567E-05	2.56344E-05	7.67281E-06	6.18678E-09	2.2237E-07	2.6376E-08	2.54936E-07	0.25493576
3834403774585	383440	3774585	3.9159E-05	9.7783E-05	9.7783E-05	2.73655E-05	5.04945E-05	9.07985E-05	6.42345E-05	1.9465E-05	3.44645E-05	1.30778E-05	2.73162E-05	4.67153E-05	2.53944E-05	7.60099E-06	6.08448E-09	2.1797E-07	2.585E-08	2.49907E-07	0.24990708
3834503774585	383450	3774585	3.85503E-05	9.62631E-05	9.62631E-05	2.69401E-05	4.97096E-05	8.93872E-05	6.32361E-05	1.91624E-05	3.39288E-05	1.28919E-05	2.68842E-05	4.59768E-05	2.49929E-05	7.48082E-06	5.94085E-09	2.1213E-07	2.5162E-08	2.43228E-07	0.24322829
3834603774585	383460	3774585	3.79848E-05	9.48508E-05	9.48508E-05	2.65449E-05	4.89803E-05	8.80758E-05	6.23083E-05	1.88813E-05	3.3431E-05	1.27211E-05	2.64822E-05	4.52976E-05	2.46238E-05	7.37032E-06	5.80579E-09	2.0662E-07	2.4521E-08	2.3695E-07	0.23694981
3834703774585	383470	3774585	3.7877E-05	9.45818E-05	9.45818E-05	2.64696E-05	4.88414E-05	8.7826E-05	6.21316E-05	1.88278E-05	3.33362E-05	1.26608E-05	2.64019E-05	4.51448E-05	2.45407E-05	7.34546E-06	5.74559E-09	2.0382E-07	2.4205E-08	2.3377E-07	0.23376968
3834803774585	383480	3774585	3.7877E-05	9.45818E-05	9.45818E-05	2.64696E-05	4.88414E-05	8.7826E-05	6.21316E-05	1.88278E-05	3.33362E-05	1.26257E-05	2.63918E-05	4.51279E-05	2.45315E-05	7.3427E-06	5.70215E-09	2.0163E-07	2.3966E-08	2.31294E-07	0.23129434
3834903774585	383490	3774585	3.80279E-05	9.49584E-05	9.49584E-05	2.6575E-05	4.90359E-05	8.81757E-05	6.2379E-05	1.89027E-05	3.3469E-05	1.26307E-05	2.64822E-05	4.52807E-05	2.46145E-05	7.36756E-06	5.68123E-09	2.0022E-07	2.3822E-08	2.29725E-07	0.22972518
3835003774585	383500	3774585	3.87011E-05	9.66397E-05	9.66397E-05	2.70455E-05	4.99041E-05	8.97369E-05	6.34835E-05	1.92374E-05	3.40615E-05	1.27462E-05	2.69294E-05	4.60532E-05	2.50345E-05	7.49325E-06	5.73736E-09	2.015E-07	2.3996E-08	2.3123E-07	0.23123039
3835103774585	383510	3774585	3.94229E-05	9.8442E-05	9.8442E-05	2.75499E-05	5.08348E-05	9.14105E-05	6.46674E-05	1.95962E-05	3.46968E-05	1.28718E-05	2.74218E-05	4.68851E-05	2.54867E-05	7.62861E-06	5.79994E-09	2.0291E-07	2.418E-08	2.3289E-07	0.23288952
3835203774585	383520	3774585	4.0107E-05	0.00010015	0.00010015	2.8028E-05	5.17169E-05	9.29966E-05	6.57895E-05	1.99362E-05	3.52988E-05	1.29874E-05	2.7884E-05	4.76746E-05	2.59159E-05	7.75707E-06	5.85267E-09	2.0392E-07	2.4319E-08	2.34096E-07	0.23409644
3835303774585	383530	3774585	4.07911E-05	0.000101858	0.000101858	2.8506E-05	5.2599E-05	9.45828E-05	6.69117E-05	2.02763E-05	3.59009E-05	1.30979E-05	2.83562E-05	4.84725E-05	2.63496E-05	7.88691E-06	5.9006E-09	2.0473E-07	2.4439E-08	2.35068E-07	0.23506801
3835403774585	383540	3774585	4.15182E-05	0.000103674	0.000103674	2.90142E-05	5.35367E-05	9.62689E-05	6.81045E-05	2.06377E-05	3.65409E-05	1.32235E-05	2.88587E-05	4.93299E-05	2.68157E-05	8.02641E-06	5.9484E-09	2.0549E-07	2.4561E-08	2.35995E-07	0.23599472
3835503774585	383550	3774585	4.23531E-05	0.000105759	0.000105759	2.95976E-05	5.46132E-05	9.82047E-05	6.9474E-05	2.10527E-05	3.72757E-05	1.33642E-05	2.94264E-05	5.02977E-05	2.73418E-05	8.18387E-06	6.00529E-09	2.065E-07	2.4721E-08	2.37231E-07	0.23723105
3835603774585	383560	3774585	4.32096E-05	0.000107898	0.000107898	3.01961E-05	5.57176E-05	0.000100191	7.08788E-05	2.14784E-05	3.80295E-05	1.352E-05	3.00192E-05	5.13164E-05	2.78955E-05	8.34962E-06	6.05925E-09	2.074E-07	2.4882E-08	2.38345E-07	0.23834476
3835703774585	383570	3774585	4.38505E-05	0.000109498	0.000109498	3.06441E-05	5.65441E-05	0.000101677	7.19303E-05	2.1797E-05	3.85936E-05	1.36355E-05	3.04664E-05	5.20719E-05	2.83063E-05	8.47255E-06	6.08313E-09	2.073E-07	2.4923E-08	2.38308E-07	0.23830772
3835803774585	383580	3774585	4.42868E-05	0.000110588	0.000110588	3.0949E-05	5.71067E-05	0.000102688	7.26459E-05	2.20139E-05	3.89776E-05	1.37059E-05	3.07578E-05	5.25728E-05	2.85785E-05	8.55405E-06	6.08162E-09	2.0636E-07	2.4852E-08	2.37298E-07	0.23729756
3835903774585	383590	3774585	4.47231E-05	0.000111677	0.000111677	3.12539E-05	5.76693E-05	0.0001037	7.33616E-05	2.22308E-05	3.93616E-05	1.37812E-05	3.10542E-05	5.30736E-05	2.88508E-05	8.63554E-06	6.07814E-09	2.0537E-07	2.4779E-08	2.36224E-07	0.2362242
3836003774585	383600	3774585	4.57627E-05	0.000114273	0.000114273	3.19804E-05	5.90098E-05	0.000106111	7.50669E-05	2.27475E-05	4.02765E-05	1.40073E-05	3.17777E-05	5.43045E-05	2.95199E-05	8.83582E-06	6.13165E-09	2.062E-07	2.4986E-08	2.37318E-07	0.23731835
3836103774585	383610	3774585	4.68831E-05	0.000117071	0.000117071	3.27633E-05	6.04545E-05	0.000108708	7.69047E-05	2.33044E-05	4.12626E-05	1.42585E-05	3.27021E-05	5.56628E-05	3.02582E-05	9.05682E-06	6.17828E-09	2.0683E-07	2.5206E-08	2.38216E-07	0.23821609
3836203774585	383620	3774585	4.96086E-05	0.000123876	0.000123876	3.4668E-05	6.39689E-05	0.000115028	8.13755E-05	2.46592E-05	4.36613E-05	1.45449E-05	3.40436E-05	5.83368E-05	3.17119E-05	9.49191E-06	6.24132E-09	2.0829E-07	2.5729E-08	2.4026E-07	0.24026027
3836303774585	383630	3774585	5.06805E-05	0.000126553	0.000126553	3.5417E-05	6.53511E-05	0.000117513	8.31337E-05	2.5192E-05	4.46047E-05	1.48715E-05	3.49781E-05	5.98224E-05	3.25194E-05	9.73363E-06	6.30123E-09	2.0944E-07	2.6173E-08	2.41914E-07	0.24191421
3836403774585	383640	3774585	5.11922E-05	0.000127831	0.000127831	3.57746E-05	6.6011E-05	0.0001187	8.39731E-05	2.54464E-05	4.50551E-05	1.53487E-05	3.52343E-05	6.02893E-05	3.27732E-05	9.8096E-06	6.35135E-09	2.1023E-07	2.6361E-08	2.42945E-07	0.24294502
3836503774585	383650	3774585	5.12029E-05	0.000127858	0.000127858	3.57822E-05	6.60248E-05	0.000118725	8.39908E-05	2.54518E-05	4.50646E-05	1.56301E-05	3.52695E-05	6.03148E-05	3.27871E-05	9.81374E-06	6.35995E-09	2.09E-07	2.6206E-08	2.41564E-07	0.24156357
3836603774585	383660	3774585	5.11598E-05	0.00012775	0.00012775	3.57521E-05	6.59693E-05	0.000118625	8.39201E-05	2.54303E-05	4.50267E-05	1.6022E-05	3.52393E-05	6.02639E-05	3.27594E-05	9.80546E-06	6.36392E-09	2.0755E-07	2.5979E-08	2.39893E-07	0.23989325
3836703774585	383670	3774585	5.10898E-05	0.000127575	0.000127575	3.57031E-05	6.5879E-05	0.000118463	8.38052E-05	2.53955E-05	4.4965E-05	1.6233E-05	3.51991E-05	6.0179E-05	3.27132E-05	9.79164E-06	6.36282E-09	2.0579E-07	2.5715E-08	2.37872E-07	0.23787225
3836803774585	383680	3774585	5.10036E-05	0.00012736	0.00012736	3.56429E-05	6.57679E-05	0.000118263	8.36639E-05	2.53527E-05	4.48892E-05	1.62179E-05	3.51388E-05	6.00771E-05	3.26579E-05	9.77507E-06	6.41638E-09	2.044E-07	2.5441E-08	2.36255E-07	0.23625481
3836903774585	383690	3774585	5.08905E-05	0.000127078	0.000127078	3.55638E-05	6.5622E-05	0.000118001	8.34783E-05	2.52965E-05	4.47896E-05	1.61928E-05	3.50735E-05	5.99583E-05	3.25933E-05	9.75573E-06	6.37237E-09	2.0198E-07	2.5159E-08	2.33507E-07	0.23350733
3837003774585	383700	3774585	5.07774E-05	0.000126795	0.000126795	3.54848E-05	6.54761E-05	0.000117738	8.32928E-05	2.52402E-05	4.46901E-05	1.61526E-05	3.49982E-05	5.98309E-05	3.2524E-05	9.73501E-06	6.32549E-09	1.9953E-07	2.4861E-08	2.30719E-07	0.23071864
3837103774585	383710	3774585	5.06535E-05	0.000126486	0.000126486	3.53982E-05	6.53164E-05	0.000117451	8.30896E-05	2.51787E-05	4.4581E-05	1.61074E-05	3.49228E-05	5.96951E-05	3.24502E-05	9.71291E-06	6.27004E-09	1.9702E-07	2.4561E-08	2.27851E-07	0.2278512
3837203774585	383720	3774585	5.05189E-05	0.000126149	0.000126149	3.53041E-05	6.51428E-05	0.000117139	8.28687E-05	2.51117E-05	4.44625E-05	1.60622E-05	3.48374E-05	5.95423E-05	3.23671E-05	9.68805E-06	6.21039E-09	1.945E-07	2.4264E-08	2.24976E-07	0.22497583
3837303774585	383730	3774585	5.03842E-05	0.000125813	0.000125813	3.521E-05	6.49691E-05	0.000116827	8.26478E-05	2.50448E-05	4.4344E-05	1.6017E-05	3.4757E-05	5.9398E-05	3.22887E-05	9.66457E-06	6.15186E-09	1.9204E-07	2.3973E-08	2.22169E-07	0.22216863
3837403774585	383740	3774585	5.02442E-05	0.000125463	0.000125463	3.51121E-05	6.47885E-05	0.000116502	8.24181E-05	2.49752E-05	4.42207E-05	1.59717E-05	3.46716E-05	5.92452E-05	3.22056E-05	9.63971E-06	6.09355E-09	1.8962E-07	2.3687E-08	2.19402E-07	0.21940187
3837503774585	383750	3774585	5.01095E-05	0.000125127	0.000125127	3.5018E-05	6.46149E-05	0.00011619	8.21972E-05	2.49082E-05	4.41022E-05	1.59315E-05	3.45862E-05	5.91009E-05	3.21272E-05	9.61622E-06	6.03682E-09	1.8727E-07	2.341E-08	2.16721E-07	0.21672107
3837603774585	383760	3774585	4.99748E-05	0.000124791	0.000124791	3.49239E-05	6.44412E-05	0.000115877	8.19763E-05	2.48413E-05	4.39837E-05	1.58914E-05	3.45058E-05	5.89565E-05	3.20487E-05	9.59274E-06	5.98124E-09	1.8499E-07	2.3139E-08	2.14109E-07	0.21410912
3837703774585	383770	3774585	4.98348E-05	0.000124441	0.000124441	3.48261E-05	6.42607E-05	0.000115553	8.17466E-05	2.47717E-05	4.38605E-05	1.58512E-05	3.44204E-05	5.88037E-05	3.19657E-05	9.56788E-06	5.92649E-09	1.8275E-07	2.2874E-08	2.11552E-07	0.2115517
3837803774585	383780	3774585	4.96948E-05	0.000124092	0.000124092	3.47282E-05	6.40801E-05	0.000115228	8.15168E-05	2.47021E-05	4.37372E-05	1.5816E-05	3.4335E-05	5.86509E-05	3.18826E-05	9.54302E-06	5.87268E-09	1.8057E-07	2.2614E-08	2.09053E-07	0.20905299
3837903774585	383790	3774585	4.95439E-05	0.000123715	0.000123715	3.46228E-05	6.38856E-05	0.000114878	8.12694E-05	2.46271E-05	4.36045E-05	1.57758E-05	3.42445E-05	5.84981E-05	3.17995E-05	9.51816E-06	5.81936E-09	1.7842E-07	2.2359E-08	2.06595E-07	0.20659502
3838003774585	383800	3774585	4.93985E-05	0.000123352	0.000123352	3.45212E-05	6.36981E-05	0.000114541	8.10309E-05	2.45548E-05	4.34765E-05	1.57406E-05	3.41591E-05	5.83453E-05	3.17165E-05	9.49329E-06	5.76725E-09	1.7633E-07	2.211E-08	2.04204E-07	0.20420387
3838103774585	383810	3774585	4.92531E-05	0.000122989	0.000122989	3.44195E-05	6.35105E-05	0.000114204	8.07923E-05	2.44825E-05	4.33485E-05	1.57055E-05	3.40687E-05	5.81925E-05	3.16334E-05	9.46843E-06	5.71606E-09	1.7428E-07	2.1867E-08	2.01865E-07	0.20186495
3838203774585	383820	3774585	4.91076E-05	0.000122626	0.000122626	3.43179E-05	6.3323E-05	0.000113867	8.05538E-05	2.44102E-05	4.32205E-05	1.56703E-05	3.39783E-05	5.80312E-05	3.15457E-05	9.44219E-06	5.66536E-09	1.7227E-07	2.1629E-08	1.99567E-07	0.19956722
3838303774585	383830	3774585	4.89568E-05	0.000122249	0.000122249	3.42125E-05	6.31285E-05	0.000113517	8.03064E-05	2.43353E-05	4.30877E-05	1.56401E-05	3.38928E-05	5.78784E-05	3.14627E-05	9.41733E-06	5.61549E-09	1.7031E-07	2.1394E-08	1.97322E-07	0.19732161
3838403774585	383840	3774585	4.8806E-05	0.000121872	0.000121872	3.41071E-05	6.29341E-05	0.000113167	8.0059E-05	2.42603E-05	4.2955E-05	1.5605E-05	3.38024E-05	5.77171E-05	3.1375E-05	9.39108E-06	5.5663E-09	1.6838E-07	2.1164E-08	1.95112E-07	0.19511199
3838503774585	383850	3774585	4.86444E-05	0.000121469	0.000121469	3.39942E-05	6.27257E-05	0.000112792	7.97939E-05	2.418E-05	4.28128E-05	1.55748E-05	3.37019E-05	5.75474E-05	3.12827E-05	9.36346E-06	5.51671E-09	1.6647E-07	2.0935E-08	1.9292E-07	0.19292042
3838603774585	383860	3774585	4.8472E-05	0.000121038	0.000121038	3.38737E-05	6.25034E-05	0.000112393	7.95112E-05	2.40943E-05	4.26611E-05	1.55397E-05	3.35964E-05	5.73691E-05	3.11858E-05	9.33445E-06	5.4672E-09	1.6457E-07	2.071E-08	1.90751E-07	0.19075083
3838703774585	383870	3774585	4.82943E-05	0.000120595	0.000120595	3.37495E-05	6.22742E-05	0.000111981	7.92196E-05	2.40059E-05	4.25046E-05	1.55045E-05	3.34909E-05	5.71738E-05	3.10797E-05	9.30268E-06	5.41711E-09	1.627E-07	2.0488E-08	1.88602E-07	0.18860242
3838803774585	383880	3774585	4.81004E-05	0.00012011	0.00012011	3.3614E-05	6.20242E-05	0.000111531	7.89015E-05	2.39095E-05	4.2334E-05	1.54693E-05	3.33703E-05	5.69701E-05	3.09689E-05	9.26953E-06	5.36818E-09	1.6085E-07	2.0269E-08	1.86487E-07	0.18648728
3838903774585	383890	3774585	4.79065E-05	0.000119626	0.000119626	3.34785E-05	6.17741E-05	0.000111081	7.85834E-05	2.38132E-05	4.21633E-05	1.54342E-05	3.32498E-05	5.67664E-05	3.08582E-05	9.23638E-06	5.31987E-09	1.5904E-07	2.0053E-08	1.8441E-07	0.18440974
3839003774585	383900	3774585	4.77018E-05	0.000119115	0.000119115	3.33355E-05	6.15102E-05	0.000110607	7.82477E-05	2.37114E-05	4.19832E-05	1.5399E-05	3.31241E-05	5.65456E-05	3.07382E-05	9.20047E-06	5.27228E-09	1.5725E-07	1.9841E-08	1.82362E-07	0.18236232
3839103774585	383910	3774585	4.74756E-05	0.00011855	0.00011855	3.31774E-05	6.12185E-05	0.000110082	7.78766E-05	2.3599E-05	4.1784E-05	1.53588E-05	3.29835E-05	5.62995E-05	3.06043E-05	9.16041E-06	5.22628E-09	1.5549E-07	1.963E-08	1.80346E-07	0.18034623
3829703774595	382970	3774595	2.54076E-05	6.34446E-05	6.34446E-05	1.77556E-05	3.27624E-05	5.89129E-05	4.16773E-05	1.26295E-05	2.23616E-05	1.33994E-05	1.95037E-05	3.32771E-05	1.80894E-05	5.41448E-06	4.03121E-09	1.3955E-07	1.5419E-08	1.59002E-07	0.15900228
3829803774595	382980	3774595	2.61347E-05	6.52604E-05	6.52604E-05	1.82637E-05	3.37E-05	6.05989E-05	4.28701E-05	1.29909E-05	2.30016E-05	1.35602E-05	1.9986E-05	3.41006E-05	1.8537E-05	5.54846E-06	4.18332E-09	1.4578E-07	1.6023E-08	1.65983E-07	0.16598261
3829903774595	382990	3774595	2.70666E-05	6.75873E-05	6.75873E-05	1.89149E-05	3.49016E-05	6.27596E-05	4.43987E-05	1.34541E-05	2.38217E-05	1.37862E-05	2.06191E-05	3.51787E-05	1.91231E-05	5.72388E-06	4.37043E-09	1.5344E-07	1.6776E-08	1.74584E-07	0.17458397
3830003774595	383000	3774595	2.81008E-05	7.01697E-05	7.01697E-05	1.96377E-05	3.62352E-05	6.51576E-05	4.60951E-05	1.39682E-05	2.47319E-05	1.40475E-05	2.13325E-05	3.64011E-05	1.97876E-05	5.92278E-06	4.57452E-09	1.6187E-07	1.7613E-08	1.84059E-07	0.18405915
3830103774595	383010	3774595	2.89518E-05	7.22948E-05	7.22948E-05	2.02324E-05	3.73326E-05	6.71309E-05	4.74911E-05	1.43912E-05	2.5481E-05	1.42384E-05	2.19052E-05	3.73858E-05	2.03229E-05	6.083E-06	4.74658E-09	1.6917E-07	1.8339E-08	1.92256E-07	0.1922556
3830203774595	383020	3774595	2.98244E-05	7.44738E-05	7.44738E-05	2.08422E-05	3.84578E-05	6.91542E-05	4.89225E-05	1.4825E-05	2.6249E-05	1.44394E-05	2.2488E-05	3.83875E-05	2.08674E-05	6.24599E-06	4.92236E-09	1.7671E-07	1.9097E-08	2.00727E-07	0.20072672
3830303774595	383030	3774595	3.06862E-05	7.66258E-05	7.66258E-05	2.14445E-05	3.95691E-05	7.11525E-05	5.03362E-05	1.52534E-05	2.70075E-05	1.46554E-05	2.30608E-05	3.93638E-05	2.13981E-05	6.40483E-06	5.10323E-09	1.8453E-07	1.9887E-08	2.09525E-07	0.20952458
3830403774595	383040	3774595	3.15211E-05	7.87106E-05	7.87106E-05	2.20279E-05	4.06456E-05	7.30884E-05	5.17057E-05	1.56684E-05	2.77423E-05	1.48765E-05	2.36135E-05	4.03146E-05	2.1915E-05	6.55953E-06	5.28564E-09	1.925E-07	2.069E-08	2.18473E-07	0.2184733
3830503774595	383050	3774595	3.23775E-05	8.08492E-05	8.08492E-05	2.26264E-05	4.175E-05	7.50742E-05	5.31105E-05	1.60941E-05	2.84966E-05	1.51176E-05	2.42314E-05	4.13078E-05	2.24549E-05	6.72114E-06	5.47581E-09	2.0082E-07	2.1536E-08	2.27833E-07	0.22783287
3830603774595	383060	3774595	3.30562E-05	8.25439E-05	8.25439E-05	2.31007E-05	4.26251E-05	7.66479E-05	5.42238E-05	1.64315E-05	2.90933E-05	1.52885E-05	2.49599E-05	4.25217E-05	2.31148E-05	6.91865E-06	5.64225E-09	2.0825E-07	2.2292E-08	2.36186E-07	0.23618578
3830703774595	383070	3774595	3.40581E-05	8.50456E-05	8.50456E-05	2.38008E-05	4.3917E-05	7.89709E-05	5.58672E-05	1.69295E-05	2.99751E-05	1.54392E-05	2.55226E-05	4.36508E-05	2.37285E-05	7.10236E-06	5.81447E-09	2.1619E-07	2.3124E-08	2.4513E-07	0.24512983
3830803774595	383080	3774595	3.52323E-05	8.79778E-05	8.79778E-05	2.46214E-05	4.54311E-05	8.16937E-05	5.77934E-05	1.75131E-05	3.10086E-05	1.56E-05	2.60904E-05	4.46015E-05	2.42454E-05	7.25706E-06	5.98974E-09	2.2411E-07	2.4006E-08	2.54109E-07	0.25410894
3830903774595	383090	3774595	3.57063E-05	8.91614E-05	8.91614E-05	2.49527E-05	4.60424E-05	8.27927E-05	5.85709E-05	1.77488E-05	3.14257E-05	1.57858E-05	2.63767E-05	4.50854E-05	2.45084E-05	7.33579E-06	6.16923E-09	2.3229E-07	2.4863E-08	2.6332E-07	0.26331969
3831003774595	383100	3774595	3.62019E-05	9.03988E-05	9.03988E-05	2.5299E-05	4.66814E-05	8.39418E-05	5.93838E-05	1.79951E-05	3.18619E-05	1.59667E-05	2.66631E-05	4.55948E-05	2.47853E-05	7.41866E-06	6.34668E-09	2.403E-07	2.5718E-08	2.72365E-07	0.27236465
3831103774595	383110	3774595	3.66651E-05	9.15555E-05	9.15555E-05	2.56227E-05	4.72787E-05	8.50159E-05	6.01436E-05	1.82253E-05	3.22696E-05	1.61878E-05	2.69093E-05	4.60362E-05	2.50252E-05	7.49049E-06	6.50083E-09	2.4735E-07	2.6464E-08	2.80316E-07	0.28031564
3831203774595	383120	3774595	3.71014E-05	9.2645E-05	9.2645E-05	2.59276E-05	4.78413E-05	8.60275E-05	6.08593E-05	1.84422E-05	3.26536E-05	1.63636E-05	2.71454E-05	4.64437E-05	2.52467E-05	7.55679E-06	6.65971E-09	2.5499E-07	2.7208E-08	2.88859E-07	0.28885897
3831303774595	383130	3774595	3.75E-05	9.36403E-05	9.36403E-05	2.62061E-05	4.83552E-05	8.69517E-05	6.15131E-05	1.86403E-05	3.30044E-05	1.6434E-05	2.73765E-05	4.68342E-05	2.5459E-05	7.62033E-06	6.7917E-09	2.6096E-07	2.7861E-08	2.95613E-07	0.29561299
3831403774595	383140	3774595	3.7877E-05	9.45818E-05	9.45818E-05	2.64696E-05	4.88414E-05	8.7826E-05	6.21316E-05	1.88278E-05	3.33362E-05	1.64742E-05	2.75926E-05	4.71992E-05	2.56574E-05	7.67972E-06	6.90893E-09	2.6628E-07	2.8472E-08	3.01663E-07	0.30166292
3831503774595	383150	3774595

Unique Identifier	X (UTM)	Y (UTM)	EGIODemolition 2025	EGIOSite Grubbing / Prep 2025	EGIOMass Grading / Excavation 2025	EGIOMass Grading / Excavation 2026	EGIODrainage / Utilities Trenching 2026	EGIODrainage / Utilities Trenching 2027	EGIOFoundations / Concrete Pads 2026	EGIOFoundations / Concrete Pads 2027	EGIOBuilding / Structure Construction 2026	EGIOBuilding / Structure Construction 2027	EGIOAsphalt Paving 2027	EGIOArchitectural Coating 2027	EGIOLandscaping or Other Finishing 2027	EGIOWaterside Construction (Piles) 2027	HIWaterside Construction (Landscaping) 2025	HIWaterside Construction (Landscaping) 2026	KMDemolition 2025	KMSite Grubbing / Prep 2025	KMMass Grading / Excavation 2025
3831603774595	383160	3774595	0.000250697	0.00022622	0.000564895	0.000564895	0.000158091	0.000158091	0.000291708	0.000291708	0.000524545	0.000524545	0.000371084	3.49256E-05	0.00011245	0.000199102	0.000173047	0.000173047	7.18503E-05	6.48359E-05	0.0001619
3831703774595	383170	3774595	0.000254398	0.00022956	0.000573234	0.000573234	0.000160425	0.000160425	0.000296014	0.000296014	0.000532289	0.000532289	0.000376563	3.54412E-05	0.00011411	0.000202042	0.000174316	0.000174316	7.3062E-05	6.59293E-05	0.00016463
3831903774595	383190	3774595	0.00025866	0.00023341	0.000582838	0.000582838	0.000163113	0.000163113	0.000300974	0.000300974	0.000541206	0.000541206	0.000382871	3.60349E-05	0.000116022	0.000205426	0.000175109	0.000175109	7.54676E-05	6.81E-05	0.000170051
3832003774595	383200	3774595	0.000258905	0.00023363	0.000583389	0.000583389	0.000163267	0.000163267	0.000301258	0.000301258	0.000541718	0.000541718	0.000383233	3.6069E-05	0.000116131	0.000205621	0.000174522	0.000174522	7.66853E-05	6.91988E-05	0.000172795
3832103774595	383210	3774595	0.000258916	0.00023364	0.000583416	0.000583416	0.000163275	0.000163275	0.000301272	0.000301272	0.000541743	0.000541743	0.000383251	3.60707E-05	0.000116137	0.00020563	0.000174205	0.000174205	7.79089E-05	7.0303E-05	0.000175552
3832203774595	383220	3774595	0.000259	0.00023372	0.000583604	0.000583604	0.000163327	0.000163327	0.000301369	0.000301369	0.000541918	0.000541918	0.000383375	3.60823E-05	0.000116174	0.000205697	0.000174395	0.000174395	7.91505E-05	7.14234E-05	0.00017835
3832303774595	383230	3774595	0.000258534	0.00023329	0.000582555	0.000582555	0.000163034	0.000163034	0.000300828	0.000300828	0.000540944	0.000540944	0.000382686	3.60175E-05	0.000115965	0.000205327	0.000174506	0.000174506	8.03921E-05	7.25438E-05	0.000181147
3832403774595	383240	3774595	0.00025441	0.00022957	0.000573261	0.000573261	0.000160433	0.000160433	0.000296028	0.000296028	0.000532314	0.000532314	0.00037658	3.54428E-05	0.000114115	0.000202051	0.000173349	0.000173349	8.15859E-05	7.36211E-05	0.000183837
3832503774595	383250	3774595	0.000249903	0.00022551	0.000563106	0.000563106	0.000157591	0.000157591	0.000290784	0.000290784	0.000522884	0.000522884	0.000369909	3.4815E-05	0.000112094	0.000198472	0.00017189	0.00017189	8.27499E-05	7.46714E-05	0.00018646
3832603774595	383260	3774595	0.000245504	0.00022154	0.000553193	0.000553193	0.000154816	0.000154816	0.000285665	0.000285665	0.00051368	0.00051368	0.000363398	3.42021E-05	0.00011012	0.000194978	0.000170462	0.000170462	8.39198E-05	7.57271E-05	0.000189096
3832703774595	383270	3774595	0.00024157	0.00021799	0.00054433	0.00054433	0.000152336	0.000152336	0.000281088	0.000281088	0.000505449	0.000505449	0.000357575	3.36541E-05	0.000108356	0.000191854	0.000169225	0.000169225	8.50659E-05	7.67613E-05	0.000191679
3832803774595	383280	3774595	0.000237034	0.00021389	0.000534108	0.000534108	0.000149475	0.000149475	0.00027581	0.00027581	0.000495957	0.000495957	0.00035086	3.30221E-05	0.000106321	0.000188251	0.000167925	0.000167925	8.6206E-05	7.77901E-05	0.000194248
3832903774595	383290	3774595	0.000232455	0.00020976	0.000523791	0.000523791	0.000146588	0.000146588	0.000270482	0.000270482	0.000486378	0.000486378	0.000344083	3.23843E-05	0.000104268	0.000184615	0.000166529	0.000166529	8.73342E-05	7.88081E-05	0.00019679
3833003774595	383300	3774595	0.000227788	0.00020555	0.000513273	0.000513273	0.000143644	0.000143644	0.000265051	0.000265051	0.000476611	0.000476611	0.000337174	3.1734E-05	0.000102174	0.000180908	0.00016507	0.00016507	8.84086E-05	7.97777E-05	0.000199211
3833103774595	383310	3774595	0.00022275	0.000201	0.000501921	0.000501921	0.000140467	0.000140467	0.000259189	0.000259189	0.00046607	0.00046607	0.000329716	3.10321E-05	9.99141E-05	0.000176907	0.000163436	0.000163436	8.90652E-05	8.03702E-05	0.00020069
3833203774595	383320	3774595	0.000216148	0.00019505	0.000487045	0.000487045	0.000136304	0.000136304	0.000251507	0.000251507	0.000452256	0.000452256	0.000319944	3.01124E-05	9.69528E-05	0.000171664	0.000161041	0.000161041	8.98472E-05	8.10758E-05	0.000202452
3833303774595	383330	3774595	0.000210656	0.00019009	0.000474671	0.000474671	0.000132841	0.000132841	0.000245117	0.000245117	0.000440766	0.000440766	0.000311816	2.93473E-05	9.44896E-05	0.000167302	0.000158694	0.000158694	9.05694E-05	8.17276E-05	0.00020408
3833403774595	383340	3774595	0.00020495	0.00018494	0.000461813	0.000461813	0.000129243	0.000129243	0.000238477	0.000238477	0.000428826	0.000428826	0.000303369	2.85524E-05	9.19299E-05	0.00016277	0.000156172	0.000156172	9.10529E-05	8.21639E-05	0.000205169
3833503774595	383350	3774595	0.000199201	0.00017975	0.00044886	0.00044886	0.000125618	0.000125618	0.000231788	0.000231788	0.000416799	0.000416799	0.00029486	2.77515E-05	8.93516E-05	0.000158205	0.000153571	0.000153571	9.1238E-05	8.23308E-05	0.000205586
3833603774595	383360	3774595	0.00019377	0.00017485	0.000436621	0.000436621	0.000122192	0.000122192	0.000225468	0.000225468	0.000405433	0.000405433	0.00028682	2.69948E-05	8.69151E-05	0.000153891	0.000151081	0.000151081	9.12499E-05	8.23416E-05	0.000205613
3833703774595	383370	3774595	0.000188929	0.00017048	0.000425712	0.000425712	0.00011914	0.00011914	0.000219835	0.000219835	0.000395304	0.000395304	0.000279654	2.63204E-05	8.47437E-05	0.000150046	0.000148893	0.000148893	9.11962E-05	8.22931E-05	0.000205492
3833803774595	383380	3774595	0.000184308	0.00016632	0.000415302	0.000415302	0.000116226	0.000116226	0.000214459	0.000214459	0.000385638	0.000385638	0.000272815	2.56767E-05	8.26713E-05	0.000146377	0.000146783	0.000146783	9.10111E-05	8.21262E-05	0.000205075
3833903774595	383390	3774595	0.000179688	0.00016215	0.000404891	0.000404891	0.000113313	0.000113313	0.000209083	0.000209083	0.000375971	0.000375971	0.000265977	2.50331E-05	8.0599E-05	0.00014708	0.000144595	0.000144595	9.06052E-05	8.17599E-05	0.000204161
3834003774595	383400	3774595	0.000174985	0.0001579	0.000394293	0.000394293	0.000110347	0.000110347	0.00020361	0.00020361	0.000366129	0.000366129	0.00025914	2.43778E-05	7.84892E-05	0.000138972	0.000142279	0.000142279	8.98352E-05	8.1065E-05	0.000202426
3834103774595	383410	3774595	0.000170603	0.00015395	0.00038442	0.00038442	0.000107584	0.000107584	0.000198512	0.000198512	0.000356962	0.000356962	0.000252529	2.37674E-05	7.65239E-05	0.000135492	0.000140122	0.000140122	8.89757E-05	8.02894E-05	0.000200489
3834203774595	383420	3774595	0.000166759	0.00015048	0.000375758	0.000375758	0.00010516	0.00010516	0.000194039	0.000194039	0.000348918	0.000348918	0.000246839	2.32319E-05	7.47997E-05	0.000132439	0.000138267	0.000138267	8.82236E-05	7.96107E-05	0.000198794
3834303774595	383430	3774595	0.000163088	0.00014717	0.000367486	0.000367486	0.000102845	0.000102845	0.000189768	0.000189768	0.000341237	0.000341237	0.000241405	2.27205E-05	7.3153E-05	0.00012924	0.000136506	0.000136506	8.74297E-05	7.88943E-05	0.000197005
3834403774595	383440	3774595	0.000159208	0.00014367	0.000358744	0.000358744	0.000100398	0.000100398	0.000185253	0.000185253	0.000333119	0.000333119	0.000235662	2.21799E-05	7.14127E-05	0.000126442	0.000134587	0.000134587	8.62657E-05	7.7844E-05	0.000194382
3834503774595	383450	3774595	0.000154839	0.00013972	0.000348898	0.000348898	9.76425E-05	9.76425E-05	0.000180169	0.000180169	0.000323977	0.000323977	0.000229194	2.15712E-05	6.94528E-05	0.000122972	0.000132319	0.000132319	8.45705E-05	7.63142E-05	0.000190562
3834603774595	383460	3774595	0.00015075	0.00013603	0.000339685	0.000339685	9.5064E-05	9.5064E-05	0.000175411	0.000175411	0.000315422	0.000315422	0.000223142	2.10016E-05	6.76188E-05	0.000119725	0.000130226	0.000130226	8.30245E-05	7.49192E-05	0.000187079
3834703774595	383470	3774595	0.000148792	0.00013427	0.000335273	0.000335273	9.38294E-05	9.38294E-05	0.000173133	0.000173133	0.000311325	0.000311325	0.000220244	2.07288E-05	6.67406E-05	0.00011817	0.000129623	0.000129623	8.30483E-05	7.49407E-05	0.000187133
3834803774595	383480	3774595	0.000147378	0.00013299	0.000332086	0.000332086	9.29373E-05	9.29373E-05	0.000171487	0.000171487	0.000308365	0.000308365	0.00021815	2.05318E-05	6.6106E-05	0.000117047	0.000129449	0.000129449	8.3496E-05	7.53447E-05	0.000188141
3834903774595	383490	3774595	0.00014644	0.00013214	0.000329974	0.000329974	9.23463E-05	9.23463E-05	0.000170396	0.000170396	0.000306404	0.000306404	0.000216763	2.04012E-05	6.56857E-05	0.000116302	0.000129686	0.000129686	8.43795E-05	7.61419E-05	0.000190132
3835003774595	383500	3774595	0.000147437	0.00013304	0.00033222	0.00033222	9.29749E-05	9.29749E-05	0.000171556	0.000171556	0.00030849	0.00030849	0.000218238	2.05401E-05	6.61328E-05	0.000117094	0.000131494	0.000131494	8.71253E-05	7.86196E-05	0.000196319
3835103774595	383510	3774595	0.000148422	0.00013393	0.000334439	0.000334439	9.3596E-05	9.3596E-05	0.000172702	0.000172702	0.000310551	0.000310551	0.000219696	2.06773E-05	6.65746E-05	0.000117876	0.00013352	0.000133525	9.02531E-05	8.14421E-05	0.000203367
3835203774595	383520	3774595	0.000148721	0.0001342	0.000335112	0.000335112	9.37842E-05	9.37842E-05	0.00017305	0.00017305	0.000311175	0.000311175	0.000220138	2.07189E-05	6.67084E-05	0.000118113	0.000135174	0.000135174	9.27661E-05	8.37098E-05	0.00020903
3835303774595	383530	3774595	0.000148625	0.00013412	0.000334897	0.000334897	9.3724E-05	9.3724E-05	0.000172938	0.000172938	0.000310975	0.000310975	0.000219996	2.07056E-05	6.66656E-05	0.000118037	0.000136633	0.000136633	9.4903E-05	8.56381E-05	0.000213845
3835403774595	383540	3774595	0.000148512	0.00013401	0.000334641	0.000334641	9.36525E-05	9.36525E-05	0.000172806	0.000172806	0.000310738	0.000310738	0.000219829	2.06898E-05	6.66147E-05	0.000117947	0.000138219	0.000138219	9.69982E-05	8.75287E-05	0.000218566
3835503774595	383550	3774595	0.000148524	0.00013402	0.000334668	0.000334668	9.366E-05	9.366E-05	0.00017282	0.00017282	0.000310763	0.000310763	0.000219846	2.06914E-05	6.66201E-05	0.000117957	0.000140075	0.000140075	9.90217E-05	8.93547E-05	0.000223125
3835603774595	383560	3774595	0.000148476	0.00013398	0.00033456	0.00033456	9.36299E-05	9.36299E-05	0.000172765	0.000172765	0.000310663	0.000310663	0.000219776	2.06848E-05	6.65987E-05	0.000117919	0.00014205	0.00014205	0.000100806	9.09652E-05	0.000227147
3835703774595	383570	3774595	0.000147724	0.0001333	0.000332866	0.000332866	9.31556E-05	9.31556E-05	0.00017189	0.00017189	0.00030909	0.00030909	0.00028662	2.058E-05	6.62613E-05	0.000117321	0.000143389	0.000143389	0.000101773	9.18378E-05	0.000229326
3835803774595	383580	3774595	0.000146351	0.00013206	0.000329772	0.000329772	9.22898E-05	9.22898E-05	0.000170292	0.000170292	0.000306217	0.000306217	0.00021663	2.03887E-05	6.56455E-05	0.000116231	0.000144071	0.000144071	0.000102179	9.22041E-05	0.000230241
3835903774595	383590	3774595	0.00014496	0.00013081	0.000326638	0.000326638	9.14128E-05	9.14128E-05	0.000168674	0.000168674	0.000303307	0.000303307	0.000214571	2.0195E-05	6.50217E-05	0.000115127	0.000144769	0.000144769	0.000102418	9.24195E-05	0.000230779
3836003774595	383600	3774595	0.000145133	0.00013096	0.000327028	0.000327028	9.1522E-05	9.1522E-05	0.000168875	0.000168875	0.000303669	0.000303669	0.000214828	2.02191E-05	6.50993E-05	0.000115264	0.00014691	0.00014691	0.000102961	9.29097E-05	0.000232003
3836103774595	383610	3774595	0.000145515	0.00013131	0.000327889	0.000327889	9.17629E-05	9.17629E-05	0.00016932	0.00016932	0.000304468	0.000304468	0.000215393	2.02723E-05	6.52707E-05	0.000115567	0.000149242	0.000149242	0.00010366	9.35399E-05	0.000233576
3836203774595	383620	3774595	0.000145545	0.00013134	0.000327956	0.000327956	9.17817E-05	9.17817E-05	0.000169354	0.000169354	0.000304531	0.000304531	0.000215437	2.02765E-05	6.5284E-05	0.000115591	0.000151985	0.000151985	0.000103672	9.35507E-05	0.000233603
3836303774595	383630	3774595	0.000145736	0.00013151	0.000328387	0.000328387	9.19021E-05	9.19021E-05	0.000169577	0.000169577	0.000304931	0.000304931	0.00021572	2.03031E-05	6.53697E-05	0.000115743	0.000155237	0.000155237	0.000103528	9.34214E-05	0.00023328
3836403774595	383640	3774595	0.00014425	0.00013017	0.000325038	0.000325038	9.09649E-05	9.09649E-05	0.000167847	0.000167847	0.000301821	0.000301821	0.00021352	2.0096E-05	6.4703E-05	0.000114562	0.000158393	0.000158393	0.000103146	9.30767E-05	0.00023242
3836503774595	383650	3774595	0.000142352	0.00012845	0.00032076	0.00032076	8.97679E-05	8.97679E-05	0.000165639	0.000165639	0.00029784	0.00029784	0.00029849	0.00021071	1.98316E-05	6.38516E-05	0.00011055	0.00016074	0.00016074	0.000102651	9.26296E-05	0.00023103
3836603774595	383660	3774595	0.000140244	0.00012655	0.000316013	0.000316013	8.84391E-05	8.84391E-05	0.000163187	0.000163187	0.00029344	0.00029344	0.00020759	1.9538E-05	6.29065E-05	0.000111381	0.000164451	0.000164451	0.000102072	9.21071E-05	0.000229998
3836703774595	383670	3774595	0.000137988	0.00012452	0.000310928	0.000310928	8.70162E-05	8.70162E-05	0.000160561	0.000160561	0.000288719	0.000288719	0.00020425	1.92237E-05	6.18944E-05	0.00010959	0.00017012	0.00017012	0.000101433	9.15308E-05	0.000228559
3836803774595	383680	3774595	0.000135714	0.00012246	0.000305804	0.000305804	8.55821E-05	8.55821E-05	0.000157915	0.000157915	0.000283961	0.000283961	0.00020085	1.89068E-05	6.08743E-05	0.000107783	0.000170478	0.000170478	0.000100711	9.0879E-05	0.000226932
3836903774595	383690	3774595	0.000133434	0.00012041	0.000300666	0.000300666	8.41442E-05	8.41442E-05	0.000155262	0.000155262	0.00027919	0.00027919	0.00019751	1.85892E-05	5.98515E-05	0.000105972	0.000170716	0.000170716	0.99529E-05	9.0195E-05	0.000225224
3837003774595	383700	3774595	0.000131165	0.00011836	0.000295555	0.000295555	8.27138E-05	8.27138E-05	0.000152623	0.000152623	0.000274444	0.000274444	0.000194152	1.82732E-05	5.88341E-05	0.000104171	0.000169828	0.000169828	9.92903E-05	8.95971E-05	0.000223731
3837103774595	383710	3774595	0.000128945	0.00011636	0.000290551	0.000290551	8.13135E-05	8.13135E-05	0.000150039	0.000150039	0.000269798	0.000269798	0.000190866	1.79638E-05	5.78381E-05	0.000102407	0.000168844	0.000168844	9.86576E-05	8.90261E-05	0.000222305
3837203774595	383720	3774595	0.000126784	0.00011441	0.000285682	0.000285682	7.99509E-05	7.99509E-05	0.000147524	0.000147524	0.000265276	0.000265276	0.000187667	1.76628E-05	5.68688E-05	0.000100691	0.000167845	0.000167845	9.80189E-05	8.84498E-05	0.000220866
3837303774595	383730	3774595	0.000124665	0.00011249	0.000280907	0.000280907	7.86146E-05	7.86146E-05	0.000145059	0.000145059	0.000260843	0.000260843	0.000184531	1.73676E-05	5.59184E-05	9.90084E-05	0.000166862	0.000166862	9.73504E-05	8.78465E-05	0.000219359
3837403774595	383740	3774595	0.000122594	0.00011063	0.00027624	0.00027624	7.73085E-05	7.73085E-05	0.000142649	0.000142649	0.000256509	0.000256509	0.000181465	1.7079E-05	5.49893E-05	9.73634E-05	0.000165863	0.000165863	9.66818E-05	8.72432E-05	0.000217853
3837503774595	383750	3774595	0.000120582	0.00010881	0.000271708	0.000271708	7.60399E-05	7.60399E-05	0.000140308	0.000140308	0.0002523	0.0002523	0.000178487	1.67988E-05	5.4087E-05	9.57658E-05	0.000164864	0.000164864	9.6067E-05	8.66884E-05	0.000216468
3837603774595	383760	3774595	0.00011863	0.00010705	0.000267309	0.000267309	7.48091E-05	7.48091E-05	0.000138037	0.000138037	0.000248216	0.000248216	0.000175598	1.65269E-05	5.32115E-05	9.42156E-05	0.000163864	0.000163864	9.5494E-05	8.61713E-05	0.000215176
3837703774595	383770	3774595	0.00011672	0.00010533	0.000263005	0.000263005	7.36045E-05	7.36045E-05	0.000135814	0.000135814	0.000244219	0.000244219	0.00017277	1.62607E-05	5.23547E-05	9.26986E-05	0.000162865	0.000162865	9.4915E-05	8.56488E-05	0.000213872
3837803774595	383780	3774595	0.000114858	0.00010364	0.000258809	0.000258809	7.24301E-05	7.24301E-05	0.000133647	0.000133647	0.000240322	0.000240322	0.000170014	1.60013E-05	5.15193E-05	9.12195E-05	0.00016185	0.00016185	9.433E-05	8.5121E-05	0.000212554
3837903774595	383790	3774595	0.000113031	0.000102	0.000254693	0.000254693	7.12783E-05	7.12783E-05	0.000131522	0.000131522	0.000236501	0.000236501	0.00016731	1.57468E-05	5.07E-05	8.97689E-05	0.000160851	0.000160851	9.37331E-05	8.45823E-05	0.000211209
3838003774595	383800	3774595	0.000111258	0.0001004	0.000250698	0.000250698	7.01603E-05	7.01603E-05	0.000129459	0.000129459	0.000232791	0.000232791	0.000164686	1.54999E-05	4.99048E-05	8.83609E-05	0.000159852	0.000159852	9.31541E-05	8.40599E-05	0.000209904
3838103774595	383810	3774595	0.000109521	9.8829E-05	0.000246784	0.000246784	6.90649E-05	6.90649E-05	0.000127438	0.000127438	0.000229157	0.000229157	0.000162115	1.52579E-05	4.91257E-05	8.69814E-05	0.000158837	0.000158837	9.2587E-05	8.35482E-05	0.000208626
3838203774595	383820	3774595	0.00010782	9.7294E-05	0.000242951	0.000242951	6.79921E-05	6.79921E-05	0.000125458	0.000125458	0.000225597	0.000225597	0.00015957	1.50209E-05	4.83626E-05	8.56303E-05	0.000157822	0.000157822	9.2014E-05	8.30311E-05	0.000207335
3838303774595	383830	3774595	0.000106161	9.5797E-05	0.000239212	0.000239212	6.69457E-05	6.69457E-05	0.000123527	0.000123527	0.000222125	0.000222125	0.00015714	1.47897E-05	4.76183E-05	8.43124E-05	0.000156807	0.000156807	9.14588E-05	8.25301E-05	0.000206084
3838403774595	383840	3774595	0.000104537	9.4332E-05	0.000235553	0.000235553	6.59219E-05	6.59219E-05	0.000121638	0.000121638	0.000218728	0.000218728	0.00015473	1.45635E-05	4.689E-05	8.30229E-05	0.00015576	0.00015576	9.09037E-05	8.20292E-05	0.000204833
3838503774595	383850	3774595	0.000102949	9.2899E-05	0.000231976	0.000231976	6.49206E-05	6.49206E-05	0.000119791	0.000119791	0.000215406	0.000215406	0.000152387	1.43423E-05	4.61778E-05	8.17619E-05	0.000154618	0.000154618	9.03247E-05	8.15067E-05	0.000203528
3838603774595	383860	3774595	0.000101397	9.1498E-05	0.000228479	0.000228479	6.39419E-05	6.39419E-05	0.000117985	0.000117985	0.000212159	0.000212159	0.0001509	1.41261E-05	4.54817E-05	8.05293E-05	0.000153476	0.000153476	8.97218E-05	8.09627E-05	0.00020217
3838703774595	383870	3774595	9.98753E-05	9.0125E-05	0.000225049	0.000225049	6.2982E-05	6.2982E-05	0.000116214	0.000116214	0.000208974	0.000208974	0.00014737	1.3914E-05	4.47989E-05	7.93205E-05	0.000152303	0.000152303	8.9113E-05	8.04133E-05	0.000200798
3838803774595	383880	3774595	9.83949E-05	8.8789E-05	0.000221713	0.000221713	6.20485E-05	6.20485E-05	0.000114491	0.000114491	0.000205877	0.000205877	0.000145645	1.37078E-05	4.41349E-05	7.81448E-05	0.000151145	0.000151145	8.85041E-05	7.98639E-05	0.000199426
3838903774595	383890	3774595	9.69385E-05	8.7475E-05	0.000218431	0.000218431	6.11301E-05	6.11301E-05	0.000112796	0.000112796	0.000202829	0.000202829	0.00014349	1.35049E-05	4.34816E-05	7.69881E-05	0.000149987	0.000149987	8.78953E-05	7.93145E-05	0.000198054
3839003774595	383900	3774595	9.55238E-05	8.6198E-05	0.000215244	0.000215244	6.0238E-05	6.0238E-05	0.00011115	0.00011115	0.000199869	0.000199869	0.000141395	1.33078E-05	4.28471E-05	7.58645E-05	0.000148924	0.000148924	8.72685E-05	7.87489E-05	0.000196642
3839103774595	383910	3774595	9.41569E-05	8.4965E-05	0.000212164	0.000212164	5.9376E-05	5.9376E-05	0.00010956	0.00010956	0.000197009	0.000197009	0.000139372	1.31174E-05	4.2234E-05	7.47789E-05	0.000148211	0.000148211	8.66E-05	7.81456E-05	0.000195136
3829703774605	382970	3774605	0.000112387	0.00010141	0.00025324	0.00025324	7.08717E-05	7.08717E-05	0.000130772	0.000130772	0.00023515	0.00023515	0.000166356	1.5657E-05	5.04109E-05	8.92569E-05	0.000114255	0.000114255	0.00011455	4.41058E-05	3.98E-05	9.93836E-05
3829803774605	382980	3774605	0.000117801	0.0001063	0.00026544	0.00026544	7.42858E-05	7.42858E-05	0.000137071	0.000137071	0.00024648	0.00024648	0.00017437	1.64113E-05	5.28393E-05	9.35566E-05	0.000117236	0.000117236	4.57175E-05	4.12543E-05	0.000103015

			KMMass Grading / Excavation	KMDrainage / Utilities Trenching	KMFoundations / Concrete Pads	KMBuilding / Structure Construction	KMAsphalt Paving	KMArchitectural Coating	KMLandscaping or Other Finishing	KMWaterside Construction (Piles)	EWNDemolition	EWNSite Grubbing / Prep	EWNDrainage / Utilities Trenching	EWNDrainage / Utilities Trenching	EWNDrainage / Utilities Trenching	EWNFoundation s / Concrete Pads	EWNBuilding / Structure Construction	EWNAsphalt Paving	EWNLandscaping or Other Finishing	EWNWaterside Construction (Piles)	ISDemolition
Unique Identifier	X (UTM)	Y (UTM)	2026	2026	2026	2026	2026	2026	2026	2026	2027	2027	2027	2028	2029	2029	2029	2029	2029	2029	2027
3831603774595	383160	3774595	0.0001619	3.48825E-05	8.36041E-05	0.000155075	0.000106354	1.00097E-05	3.22284E-05	5.70631E-05	2.66879E-05	3.59829E-05	4.36584E-05	4.36584E-05	4.36584E-05	3.10538E-05	5.408E-05	3.95038E-05	1.19708E-05	2.07729E-05	0.000255687
3831703774595	383170	3774595	0.00016463	3.54707E-05	8.50141E-05	0.000157691	0.000108147	1.01786E-05	3.27719E-05	5.80255E-05	2.67237E-05	3.60312E-05	4.37169E-05	4.37169E-05	4.37169E-05	3.10954E-05	5.41526E-05	3.95568E-05	1.19869E-05	2.08008E-05	0.000263751
3831903774595	383190	3774595	0.000170051	3.66386E-05	8.78132E-05	0.000162882	0.000111708	1.05137E-05	3.38509E-05	5.9936E-05	2.67476E-05	3.60634E-05	4.3756E-05	4.3756E-05	4.3756E-05	3.11232E-05	5.4201E-05	3.95921E-05	1.19976E-05	2.08194E-05	0.000279188
3832003774595	383200	3774595	0.000172795	3.72298E-05	8.92301E-05	0.000165511	0.00011351	1.06833E-05	3.43971E-05	6.09031E-05	2.67357E-05	3.60473E-05	4.37365E-05	4.37365E-05	4.37365E-05	3.11093E-05	5.41768E-05	3.95745E-05	1.19923E-05	2.08101E-05	0.000286064
3832103774595	383210	3774595	0.000175552	3.78239E-05	9.06539E-05	0.000168152	0.000115322	1.08538E-05	3.4946E-05	6.18749E-05	2.67237E-05	3.60312E-05	4.37169E-05	4.37169E-05	4.37169E-05	3.10954E-05	5.41526E-05	3.95568E-05	1.19869E-05	2.08008E-05	0.000292964
3832203774595	383220	3774595	0.00017835	3.84266E-05	9.20986E-05	0.000170831	0.000117159	1.10268E-05	3.55029E-05	6.2861E-05	2.67297E-05	3.60393E-05	4.37267E-05	4.37267E-05	4.37267E-05	3.11024E-05	5.41647E-05	3.95656E-05	1.19896E-05	2.08054E-05	0.000300181
3832303774595	383230	3774595	0.000181147	3.90294E-05	9.35433E-05	0.000173511	0.000118997	1.11997E-05	3.60598E-05	6.3847E-05	2.67357E-05	3.60473E-05	4.37365E-05	4.37365E-05	4.37365E-05	3.11093E-05	5.41768E-05	3.95745E-05	1.19923E-05	2.08101E-05	0.000307075
3832403774595	383240	3774595	0.000183837	3.9609E-05	9.49324E-05	0.000176088	0.000120764	1.13661E-05	3.65953E-05	6.47951E-05	2.66402E-05	3.59185E-05	4.35802E-05	4.35802E-05	4.35802E-05	3.09982E-05	5.39833E-05	3.94331E-05	1.19494E-05	2.07358E-05	0.000311922
3832503774595	383250	3774595	0.00018646	4.01741E-05	9.62868E-05	0.0001786	0.000122487	1.15282E-05	3.71174E-05	6.57196E-05	2.6479E-05	3.57012E-05	4.33166E-05	4.33166E-05	4.33166E-05	3.08107E-05	5.36567E-05	3.91945E-05	1.18771E-05	2.06103E-05	0.000315462
3832603774595	383260	3774595	0.000189096	4.07421E-05	9.76481E-05	0.000181125	0.000124219	1.16912E-05	3.76421E-05	6.66487E-05	2.63059E-05	3.54679E-05	4.30334E-05	4.30334E-05	4.30334E-05	3.06092E-05	5.33059E-05	3.89383E-05	1.17995E-05	2.04756E-05	0.000317575
3832703774595	383270	3774595	0.000191679	4.12985E-05	9.89817E-05	0.000183599	0.000125915	1.18509E-05	3.81562E-05	6.75589E-05	2.61388E-05	3.52425E-05	4.276E-05	4.276E-05	4.276E-05	3.04148E-05	5.29672E-05	3.86909E-05	1.17245E-05	2.03455E-05	0.000319055
3832803774595	383280	3774595	0.000194248	4.1852E-05	0.000100308	0.000186059	0.000127603	1.20097E-05	3.86676E-05	6.84644E-05	2.59179E-05	3.49447E-05	4.23987E-05	4.23987E-05	4.23987E-05	3.01578E-05	5.25197E-05	3.8364E-05	1.16254E-05	2.01736E-05	0.000319575
3832903774595	383290	3774595	0.00019679	4.23997E-05	0.000101621	0.000188494	0.000129273	1.21669E-05	3.91736E-05	6.93604E-05	2.56732E-05	3.46148E-05	4.19983E-05	4.19983E-05	4.19983E-05	2.9873E-05	5.20237E-05	3.80017E-05	1.15157E-05	1.99831E-05	0.000318542
3833003774595	383300	3774595	0.000199211	4.29213E-05	0.000102871	0.000190813	0.000130863	1.23166E-05	3.96556E-05	7.02137E-05	2.54046E-05	3.42526E-05	4.15589E-05	4.15589E-05	4.15589E-05	2.95605E-05	5.14794E-05	3.76041E-05	1.13952E-05	1.9774E-05	0.000317115
3833103774595	383310	3774595	0.00020069	4.32401E-05	0.000103635	0.00019223	0.000131835	1.2408E-05	3.99501E-05	7.07352E-05	2.51121E-05	3.38582E-05	4.10804E-05	4.10804E-05	4.10804E-05	2.92201E-05	5.08868E-05	3.71712E-05	1.1264E-05	1.95463E-05	0.000313713
3833203774595	383320	3774595	0.000202452	4.36197E-05	0.000104545	0.000193918	0.000132993	1.2517E-05	4.03008E-05	7.13562E-05	2.46346E-05	3.32144E-05	4.02993E-05	4.02993E-05	4.02993E-05	2.86645E-05	4.99191E-05	3.64643E-05	1.10498E-05	1.91747E-05	0.000309284
3833303774595	383330	3774595	0.00020408	4.39704E-05	0.000105386	0.000195477	0.000134062	1.26176E-05	4.06248E-05	7.19298E-05	2.42764E-05	3.27315E-05	3.97134E-05	3.97134E-05	3.97134E-05	2.82477E-05	4.91933E-05	3.59342E-05	1.08892E-05	1.88959E-05	0.000304652
3833403774595	383340	3774595	0.000205169	4.42051E-05	0.000105948	0.000196521	0.000134778	1.26849E-05	4.08417E-05	7.23138E-05	2.39362E-05	3.22728E-05	3.91568E-05	3.91568E-05	3.91568E-05	2.78518E-05	4.85039E-05	3.54306E-05	1.07365E-05	1.86311E-05	0.000298939
3833503774595	383350	3774595	0.000205586	4.4295E-05	0.000106163	0.00019692	0.000135051	1.27107E-05	4.09247E-05	7.24608E-05	2.3572E-05	3.17818E-05	3.85611E-05	3.85611E-05	3.85611E-05	2.74282E-05	4.77661E-05	3.48916E-05	1.05732E-05	1.83476E-05	0.000292409
3833603774595	383360	3774595	0.000205613	4.43007E-05	0.000106177	0.000196946	0.000135069	1.27124E-05	4.093E-05	7.24702E-05	2.32139E-05	3.1299E-05	3.79752E-05	3.79752E-05	3.79752E-05	2.70114E-05	4.70403E-05	3.43615E-05	1.04126E-05	1.80689E-05	0.0002857
3833703774595	383370	3774595	0.000205492	4.42747E-05	0.000106115	0.00019683	0.00013499	1.27049E-05	4.09059E-05	7.24276E-05	2.28975E-05	3.08724E-05	3.74577E-05	3.74577E-05	3.74577E-05	2.66433E-05	4.63992E-05	3.38932E-05	1.02707E-05	1.78226E-05	0.000279474
3833803774595	383380	3774595	0.000205075	4.41848E-05	0.0001059	0.00019643	0.000134716	1.26791E-05	4.08229E-05	7.22806E-05	2.25812E-05	3.04459E-05	3.69402E-05	3.69402E-05	3.69402E-05	2.62752E-05	4.57582E-05	3.34249E-05	1.01288E-05	1.75764E-05	0.000273195
3833903774595	383390	3774595	0.000204161	4.39878E-05	0.000105427	0.000195554	0.000134115	1.26226E-05	4.06409E-05	7.19583E-05	2.22529E-05	3.00032E-05	3.64031E-05	3.64031E-05	3.64031E-05	2.58932E-05	4.50929E-05	3.29389E-05	9.9815E-06	1.73208E-05	0.000266575
3834003774595	383400	3774595	0.000202426	4.36139E-05	0.000104531	0.000193892	0.000132975	1.25153E-05	4.02955E-05	7.13467E-05	2.18947E-05	2.95203E-05	3.58172E-05	3.58172E-05	3.58172E-05	2.54764E-05	4.43671E-05	3.24088E-05	9.82085E-06	1.70421E-05	0.000259579
3834103774595	383410	3774595	0.000200489	4.31966E-05	0.000103531	0.000192037	0.000131703	1.23956E-05	3.99099E-05	7.06641E-05	2.15605E-05	2.90696E-05	3.52704E-05	3.52704E-05	3.52704E-05	2.50875E-05	4.36898E-05	3.1914E-05	9.67092E-06	1.67819E-05	0.000252989
3834203774595	383420	3774595	0.000198794	4.28315E-05	0.000102656	0.000190414	0.00013059	1.22908E-05	3.95726E-05	7.00667E-05	2.12859E-05	2.86994E-05	3.48212E-05	3.48212E-05	3.48212E-05	2.4768E-05	4.31334E-05	3.15076E-05	9.54775E-06	1.65682E-05	0.000247277
3834303774595	383430	3774595	0.000197005	4.24461E-05	0.000101732	0.0001887	0.000129414	1.21802E-05	3.92165E-05	6.94362E-05	2.10232E-05	2.83453E-05	3.43916E-05	3.43916E-05	3.43916E-05	2.44624E-05	4.26012E-05	3.11188E-05	9.42995E-06	1.63637E-05	0.000241857
3834403774595	383440	3774595	0.000194382	4.1881E-05	0.000100378	0.000186188	0.000127691	1.2018E-05	3.86944E-05	6.85118E-05	2.07367E-05	2.7959E-05	3.39229E-05	3.39229E-05	3.39229E-05	2.4129E-05	4.20206E-05	3.06947E-05	9.30143E-06	1.61407E-05	0.000236025
3834503774595	383450	3774595	0.000190562	4.1058E-05	9.84052E-05	0.000182529	0.000125182	1.17818E-05	3.7934E-05	6.716555E-05	2.03845E-05	2.74842E-05	3.33467E-05	3.33467E-05	3.33467E-05	2.37192E-05	4.13069E-05	3.01734E-05	9.14346E-06	1.58666E-05	0.000229268
3834603774595	383460	3774595	0.000187079	4.03074E-05	9.66063E-05	0.000179193	0.000122894	1.15665E-05	3.72405E-05	6.59376E-05	2.00622E-05	2.70496E-05	3.28194E-05	3.28194E-05	3.28194E-05	2.33442E-05	4.06538E-05	2.96963E-05	8.99888E-06	1.56157E-05	0.000223042
3834703774595	383470	3774595	0.000187133	4.0319E-05	9.66341E-05	0.000179244	0.000122929	1.15698E-05	3.72512E-05	6.59566E-05	2.00025E-05	2.69691E-05	3.27218E-05	3.27218E-05	3.27218E-05	2.32747E-05	4.05328E-05	2.96079E-05	8.9721E-06	1.55692E-05	0.000220738
3834803774595	383480	3774595	0.000188141	4.05363E-05	9.7155E-05	0.00018021	0.000123592	1.16322E-05	3.7452E-05	6.63121E-05	2.00085E-05	2.69771E-05	3.27316E-05	3.27316E-05	3.27316E-05	2.32816E-05	4.05449E-05	2.96168E-05	8.97478E-06	1.55739E-05	0.000219467
3834903774595	383490	3774595	0.000190132	4.09652E-05	9.8183E-05	0.000182117	0.000124899	1.17552E-05	3.78483E-05	6.70138E-05	2.00921E-05	2.70898E-05	3.28683E-05	3.28683E-05	3.28683E-05	2.33789E-05	4.07142E-05	2.97405E-05	9.01227E-06	1.56389E-05	0.000219138
3835003774595	383500	3774595	0.000196319	4.22983E-05	0.000101378	0.000188043	0.000128964	1.21378E-05	3.90799E-05	6.91945E-05	2.04502E-05	2.75727E-05	3.34542E-05	3.34542E-05	3.34542E-05	2.37956E-05	4.144E-05	3.02706E-05	9.17291E-06	1.59177E-05	0.000222588
3835103774595	383510	3774595	0.000203367	4.38168E-05	0.000105017	0.000194794	0.000133594	1.25735E-05	4.04829E-05	7.16786E-05	2.0868E-05	2.81361E-05	3.41377E-05	3.41377E-05	3.41377E-05	2.42818E-05	4.22867E-05	3.08891E-05	9.36033E-06	1.62429E-05	0.000226218
3835203774595	383520	3774595	0.00020903	4.50368E-05	0.000107942	0.000200218	0.000137313	1.29236E-05	4.16101E-05	7.36744E-05	2.12262E-05	2.86189E-05	3.47236E-05	3.47236E-05	3.47236E-05	2.46985E-05	4.30124E-05	3.14192E-05	9.52098E-06	1.65217E-05	0.000228641
3835303774595	383530	3774595	0.000213845	4.60743E-05	0.000110428	0.00020483	0.000140476	1.32213E-05	4.25686E-05	7.53715E-05	2.15664E-05	2.90777E-05	3.52802E-05	3.52802E-05	3.52802E-05	2.50944E-05	4.37019E-05	3.19229E-05	9.67359E-06	1.67865E-05	0.000230342
3835403774595	383540	3774595	0.000218566	4.70915E-05	0.000112866	0.000209352	0.000143578	1.35132E-05	4.35084E-05	7.70355E-05	2.19365E-05	2.95767E-05	3.58856E-05	3.58856E-05	3.58856E-05	2.55251E-05	4.44518E-05	3.24707E-05	9.8396E-06	1.70746E-05	0.000232049
3835503774595	383550	3774595	0.000223125	4.80739E-05	0.000115221	0.00021372	0.000146573	1.37951E-05	4.44161E-05	7.86426E-05	2.23663E-05	3.01561E-05	3.65886E-05	3.65886E-05	3.65886E-05	2.60252E-05	4.53227E-05	3.31068E-05	1.00324E-05	1.74091E-05	0.000234043
3835603774595	383560	3774595	0.000227147	4.89403E-05	0.000117297	0.000217572	0.000149215	1.40438E-05	4.52166E-05	8.006E-05	2.2814E-05	3.07597E-05	3.7321E-05	3.7321E-05	3.7321E-05	2.65461E-05	4.62299E-05	3.37695E-05	1.02332E-05	1.77576E-05	0.000235917
3835703774595	383570	3774595	0.000229326	4.94098E-05	0.000118422	0.000219659	0.000150646	1.41785E-05	4.56504E-05	8.0828E-05	2.31244E-05	3.11782E-05	3.78288E-05	3.78288E-05	3.78288E-05	2.69072E-05	4.68589E-05	3.42289E-05	1.03724E-05	1.79992E-05	0.000236108
3835803774595	383580	3774595	0.000230241	4.96069E-05	0.000118895	0.000220535	0.000151247	1.4235E-05	4.58324E-05	8.11504E-05	2.33034E-05	3.14197E-05	3.81217E-05	3.81217E-05	3.81217E-05	2.71156E-05	4.72217E-05	3.4494E-05	1.04527E-05	1.81386E-05	0.000234861
3835903774595	383590	3774595	0.000230779	4.97228E-05	0.000119173	0.00022105	0.0001516	1.42683E-05	4.59395E-05	8.134E-05	2.34825E-05	3.16611E-05	3.84147E-05	3.84147E-05	3.84147E-05	2.7324E-05	4.75846E-05	3.47591E-05	1.05331E-05	1.82779E-05	0.000233518
3836003774595	383600	3774595	0.000232003	4.99865E-05	0.000119805	0.000222223	0.000152404	1.4344E-05	4.61832E-05	8.17714E-05	2.40973E-05	3.24901E-05	3.94204E-05	3.94204E-05	3.94204E-05	2.80394E-05	4.88305E-05	3.56691E-05	1.08088E-05	1.87565E-05	0.0023461
3836103774595	383610	3774595	0.000233576	5.03256E-05	0.000120617	0.00022373	0.000153438	1.44412E-05	4.64964E-05	8.2326E-05	2.47718E-05	3.33995E-05	4.05239E-05	4.05239E-05	4.05239E-05	2.88242E-05	5.01973E-05	3.66676E-05	1.11114E-05	1.92815E-05	0.000237666
3836203774595	383620	3774595	0.000233603	5.03314E-05	0.000120631	0.000223756	0.000153456	1.44429E-05	4.65018E-05	8.23355E-05	2.52971E-05	3.41077E-05	4.13832E-05	4.13832E-05	4.13832E-05	2.94354E-05	5.12617E-05	3.74451E-05	1.1347E-05	1.96904E-05	0.000240376
3836303774595	383630	3774595	0.00023328	5.02618E-05	0.000120464	0.000223446	0.000153244	1.4423E-05	4.64375E-05	8.22218E-05	2.55836E-05	3.4494E-05	4.18519E-05	4.18519E-05	4.18519E-05	2.97688E-05	5.18423E-05	3.78692E-05	1.14755E-05	1.99134E-05	0.00024
3836403774595	383640	3774595	0.00023242	5.00763E-05	0.00012002	0.000222622	0.000152678	1.43697E-05	4.62662E-05	8.19184E-05	2.56135E-05	3.45343E-05	4.19007E-05	4.19007E-05	4.19007E-05	2.98036E-05	5.19028E-05	3.79134E-05	1.14889E-05	1.99366E-05	0.000237481
3836503774595	383650	3774595	0.000231303	4.98358E-05	0.000119443	0.000221553	0.000151945	1.43007E-05	4.6044E-05	8.15249E-05	2.55896E-05	3.45021E-05	4.18616E-05	4.18616E-05	4.18616E-05	2.97758E-05	5.18544E-05	3.7878E-05	1.14782E-05	1.9918E-05	0.000233751
3836603774595	383660	3774595	0.000229998	4.95547E-05	0.00011877	0.000220303	0.000151088	1.422E-05	4.57842E-05	8.1065E-05	2.55478E-05	3.44458E-05	4.17933E-05	4.17933E-05	4.17933E-05	2.97272E-05	5.17697E-05	3.78162E-05	1.14594E-05	1.98855E-05	0.000229895
3836703774595	383670	3774595	0.000228559	4.92446E-05	0.000118027	0.000218924	0.000150143	1.41311E-05	4.54978E-05	8.05578E-05	2.5524E-05	3.44136E-05	4.17542E-05	4.17542E-05	4.17542E-05	2.96994E-05	5.17214E-05	3.77808E-05	1.14487E-05	1.98669E-05	0.000226015
3836803774595	383680	3774595	0.000226932	4.8894E-05	0.000117186	0.000217366	0.000149073	1.40304E-05	4.51738E-05	7.99842E-05	2.54523E-05	3.4317E-05	4.1637E-05	4.1637E-05	4.1637E-05	2.9616E-05	5.15762E-05	3.76748E-05	1.14166E-05	1.98112E-05	0.000222111
3836903774595	383690	3774595	0.000225224	4.85259E-05	0.000116304	0.000215729	0.000147951	1.39248E-05	4.48337E-05	7.93821E-05	2.53747E-05	3.42124E-05	4.15101E-05	4.15101E-05	4.15101E-05	2.95257E-05	5.1419E-05	3.75599E-05	1.13818E-05	1.97508E-05	0.000218195
3837003774595	383700	3774595	0.000223731	4.82043E-05	0.000115533	0.000214299	0.000146971	1.38325E-05	4.45366E-05	7.88559E-05	2.52971E-05	3.41077E-05	4.13832E-05	4.13832E-05	4.13832E-05	2.94354E-05	5.12617E-05	3.74451E-05	1.1347E-05	1.96904E-05	0.000214369
3837103774595	383710	3774595	0.000222305	4.78971E-05	0.000114797	0.000212934	0.000146034	1.37444E-05	4.42527E-05	7.83534E-05	2.52315E-05	3.40192E-05	4.12757E-05	4.12757E-05	4.12757E-05	2.9359E-05	5.11287E-05	3.73479E-05	1.13175E-05	1.96393E-05	0.000210632
3837203774595	383720	3774595	0.000220866	4.7587E-05	0.000114054	0.000211555	0.000145089	1.36554E-05	4.39663E-05	7.78461E-05	2.51598E-05	3.39226E-05	4.11586E-05	4.11586E-05	4.11586E-05	2.92757E-05	5.09835E-05	3.72419E-05	1.12854E-05	1.95835E-05	0.000206961
3837303774595	383730	3774595	0.000219359	4.72624E-05	0.000113276	0.000210112	0.000144099	1.35623E-05	4.36664E-05	7.73152E-05	2.50822E-05	3.3818E-05	4.10316E-05	4.10316E-05	4.10316E-05	2.91854E-05	5.08263E-05	3.7127E-05	1.12506E-05	1.95231E-05	0.000203338
3837403774595	383740	3774595	0.000217853	4.69379E-05	0.000112498	0.000208669	0.000143109	1.34691E-05	4.33665E-05	7.67842E-05	2.50106E-05	3.37214E-05	4.09144E-05	4.09144E-05	4.09144E-05	2.91021E-05	5.06811E-05	3.7021E-05	1.12185E-05	1.94674E-05	0.00019978
3837503774595	383750	3774595	0.000216468	4.66394E-05	0.000111782	0.000207342	0.000142199	1.33835E-05	4.30907E-05	7.62959E-05	2.49449E-05	3.36329E-05	4.0807E-05	4.0807E-05	4.0807E-05	2.90256E-05	5.05481E-05	3.69238E-05	1.1189E-05	1.94163E-05	0.000196342
3837603774595	383760	3774595	0.000215176	4.63612E-05	0.000111116	0.000206106	0.000141351	1.33036E-05	4.28337E-05	7.58408E-05	2.48853E-05	3.35524E-05	4.07094E-05	4.07094E-05	4.07094E-05	2.89562E-05	5.04271E-05	3.68354E-05	1.11623E-05	1.93698E-05	0.000193005
3837703774595	383770	3774595	0.000213872	4.60801E-05	0.000110442	0.000204856	0.000140494	1.3223E-05	4.2574E-05	7.5381E-05	2.48196E-05	3.34639E-05	4.0602E-05	4.0602E-05	4.0602E-05	2.88798E-05	5.02941E-05	3.67382E-05	1.11328E-05	1.93187E-05	0.000189722
3837803774595	383780	3774595	0.000212554	4.57961E-05	0.000109761	0.000203593	0.000139628	1.31415E-05	4.23116E-05	7.49164E-05	2.47599E-05	3.33834E-05	4.05043E-05	4.05043E-05	4.05043E-05	2.88103E-05	5.01731E-05	3.66499E-05	1.1106E-05	1.92722E-05	0.000186499
3837903774595	383790	3774595	0.000211209	4.55063E-05	0.000109067	0.000202305	0.000138745	1.30583E-05	4.20439E-05	7.44424E-05	2.47002E-05	3.33029E-05	4.04067E-05	4.04067E-05	4.04067E-05	2.87409E-05	5.00521E-05	3.65615E-05	1.10793E-05	1.92258E-05	0.00018333
3838003774595	383800	3774595	0.000209904	4.52252E-05	0.000108393	0.000201055	0.000137888	1.29777E-05	4.17841E-05	7.39825E-05	2.46346E-05	3.32144E-05	4.02993E-05	4.02993E-05	4.02993E-05	2.86645E-05	4.99191E-05	3.64643E-05	1.10498E-05	1.91747E-05	0.000180232
3838103774595	383810	3774595	0.000208626	4.49499E-05	0.000107733	0.000199832	0.000137048	1.28987E-05	4.15298E-05	7.35322E-05	2.45808E-05	3.3142E-05	4.02114E-05	4.02114E-05	4.02114E-05	2.8602E-05	4.98102E-05	3.63848E-05	1.10257E-05	1.91328E-05	0.000177193
3838203774595	383820	3774595	0.000207335	4.46717E-05	0.000107066	0.000198595	0.0001362	1.28188E-05	4.12728E-05	7.30771E-05	2.45211E-05	3.30615E-05	4.01137E-05	4.01137E-05	4.01137E-05	2.85325E-05	4.96893E-05	3.62965E-05	1.09989E-05	1.90864E-05	0.000174209
3838303774595	383830	3774595	0.000206084	4.44022E-05	0.00010642	0.000197397	0.000135378	1.27415E-05	4.10238E-05	7.26362E-05	2.44614E-05	3.2981E-05	4.00161E-05	4.00161E-05	4.00161E-05	2.84631E-05	4.95683E-05	3.62081E-05	1.09722E-05	1.90399E-05	0.000171278
3838403774595	383840	3774595	0.000204833	4.41327E-05	0.000105774	0.000196198	0.000134557	1.26642E-05	4.07747E-05	7.21953E-05	2.44077E-05	3.29086E-05	3.99282E-05	3.99282E-05	3.99282E-05	2.84005E-05	4.94595E-05	3.61286E-05	1.09481E-05	1.89981E-05	0.000168395
3838503774595	383850	3774595	0.000203528	4.38516E-05	0.000105101	0.000194949	0.0001337	1.25835E-05	4.0515E-05	7.17354E-05	2.4348E-05	3.28281E-05	3.98306E-05	3.98306E-05	3.98306E-05	2.83311E-05	4.93385E-05	3.60402E-05	1.09213E-05	1.89516E-05	0.000165559
3838603774595	383860	3774595	0.00020217	4.35589E-05	0.000104399	0.000193648	0.000132807	1.24995E-05	4.02446E-05	7.12566E-05	2.42824E-05	3.27396E-05	3.97231E-05	3.97231E-05	3.97231E-05	2.82547E-05	4.92054E-05	3.5943E-05	1.08918E-05	1.89005E-05	0.000162772
3838703774595	383870	3774595	0.000200798	4.32633E-05	0.000103691	0.000192334	0.000131906	1.24147E-05	3.99715E-05	7.07731E-05	2.42167E-05	3.2651E-05	3.96157E-05	3.96157E-05	3.96157E-05	2.81783E-05	4.90724E-05	3.58458E-05	1.08624E-05	1.88494E-05	0.000160038
3838803774595	383880	3774595	0.000199426	4.29677E-05	0.000102982	0.000191019	0.000131005	1.23299E-05	3.96984E-05	7.02896E-05	2.4157E-05	3.25705E-05	3.95181E-05	3.95181E-05	3.95181E-05	2.81088E-05	4.89514E-05	3.57575E-05	1.08356E-05	1.8803E-05	0.000157358
3838903774595	383890	3774595	0.000198054	4.26721E-05	0.000102274	0.000189705	0.000130104	1.2245E-05	3.94253E-05	6.98066E-05	2.40914E-05	3.2482E-05	3.94107E-05	3.94107E-05	3.94107E-05	2.80324E-05	4.88184E-05	3.56603E-05	1.08062E-05	1.87519E-05	0.000154731
3839003774595	383900	3774595	0.000196642	4.23678E-05	0.000101545	0.000188353	0.000129176	1.21577E-05	3.91442E-05	6.93082E-05	2.40257E-05	3.23935E-05	3.93033E-05	3.93033E-05	3.93033E-05	2.7956E-05	4.86853E-05	3.55631E-05	1.07767E-05	1.87007E-05	0.000152159
3839103774595	383910	3774595	0.000195136	4.20433E-05	0.000100767	0.00018691	0.000128186	1.20646E-05	3.88443E-05	6.87773E-05	2.39541E-05	3.22969E-05	3.91861E-05	3.91861E-05	3.91861E-05	2.78727E-05	4.85402E-05	3.54571E-05	1.07446E-05	1.8645E-05	0.000149652
3829703774605	382970	3774605	9.93836E-05	2.14128E-05	5.1321E-05	9.51941E-05	6.52859E-05	6.14456E-06	1.97836E-05	3.50286E-05	2.01458E-05	2.71622E-05	3.29561E-05	3.29561E-05	3.29561E-05	2.34414E-05	4.08231E-05	2.982E-05	9.03636E-06	1.56807E-05	0.000105624
3829803774605	382980	3774605	0.000103015	2.21953E-05	5.31963E-05	9.86726E-05	6.76715E-05	6.36908E-06	2.05065E-05	3.63086E-05	2.05039E-05	2.76451E-05	3.3542E-05	3.3542E-05	3.3542E-05	2.38581E-05	4.15488E-05	3.03501E-05	9.19701E-06	1.59595E-05	0.000110888

			ISDrainage / Utilities Trenching	ISDrainage / Utilities Trenching	ISAsphalt Paving	ISAsphalt Paving	SVDemolition	SVSite Grubbing / Prep	SVMass Grading / Excavation	SVMass Grading / Excavation	SVDrainage / Utilities Trenching	SVFoundations / Concrete Pads	SVBuilding / Structure Construction	SVBuilding / Structure Construction	SVAsphalt Paving	SVAsphalt Paving	SVArchitectural Coating	SVArchitectural Coating	SVLandscaping or Other Finishing	SVLandscaping or Other Finishing	MDemolition
Unique Identifier	X (UTM)	Y (UTM)	2027	2028	2027	2028	2027	2027	2027	2028	2028	2028	2028	2029	2028	2029	2028	2029	2028	2029	2027
3831603774595	383160	3774595	8.83774E-05	8.83774E-05	0.000378471	0.000378471	1.90722E-05	1.26004E-05	2.12784E-05	2.12784E-05	6.42276E-06	6.61887E-06	3.71938E-05	3.71938E-05	2.61323E-05	2.61323E-05	2.58871E-06	2.58871E-06	8.33487E-06	8.33487E-06	4.27986E-05
3831703774595	383170	3774595	9.11648E-05	9.11648E-05	0.000390408	0.000390408	1.90967E-05	1.26166E-05	2.13058E-05	2.13058E-05	6.43101E-06	6.62738E-06	3.72583E-05	3.72583E-05	2.61659E-05	2.61659E-05	2.59204E-06	2.59204E-06	8.34558E-06	8.34558E-06	4.32104E-05
3831903774595	383190	3774595	9.65002E-05	9.65002E-05	0.000413257	0.000413257	1.90415E-05	1.25801E-05	2.12443E-05	2.12443E-05	6.41244E-06	6.60824E-06	3.71037E-05	3.71037E-05	2.60903E-05	2.60903E-05	2.58456E-06	2.58456E-06	8.32149E-06	8.32149E-06	4.40402E-05
3832003774595	383200	3774595	9.8877E-05	9.8877E-05	0.000423435	0.000423435	1.89496E-05	1.25194E-05	2.11417E-05	2.11417E-05	6.38149E-06	6.57635E-06	3.68718E-05	3.68718E-05	2.59644E-05	2.59644E-05	2.57208E-06	2.57208E-06	8.28132E-06	8.28132E-06	4.4452E-05
3832103774595	383210	3774595	0.000101262	0.000101262	0.000433649	0.000433649	1.88822E-05	1.24749E-05	2.10665E-05	2.10665E-05	6.3588E-06	6.55296E-06	3.67043E-05	3.67043E-05	2.5872E-05	2.5872E-05	2.56293E-06	2.56293E-06	8.25187E-06	8.25187E-06	4.48639E-05
3832203774595	383220	3774595	0.000103756	0.000103756	0.000444331	0.000444331	1.88577E-05	1.24587E-05	2.10392E-05	2.10392E-05	6.35054E-06	6.54445E-06	3.66399E-05	3.66399E-05	2.58385E-05	2.58385E-05	2.55961E-06	2.55961E-06	8.24116E-06	8.24116E-06	4.52698E-05
3832303774595	383230	3774595	0.000106139	0.000106139	0.000454536	0.000454536	1.88271E-05	1.24385E-05	2.1005E-05	2.1005E-05	6.34023E-06	6.53382E-06	3.65755E-05	3.65755E-05	2.57965E-05	2.57965E-05	2.55545E-06	2.55545E-06	8.22778E-06	8.22778E-06	4.56757E-05
3832403774595	383240	3774595	0.000107815	0.000107815	0.000461711	0.000461711	1.87107E-05	1.23616E-05	2.08752E-05	2.08752E-05	6.30103E-06	6.49342E-06	3.63049E-05	3.63049E-05	2.5637E-05	2.5637E-05	2.53965E-06	2.53965E-06	8.1769E-06	8.1769E-06	4.6004E-05
3832503774595	383250	3774595	0.000109038	0.000109038	0.00046695	0.00046695	1.85453E-05	1.22523E-05	2.06906E-05	2.06906E-05	6.24532E-06	6.43602E-06	3.59957E-05	3.59957E-05	2.54103E-05	2.54103E-05	2.5172E-06	2.5172E-06	8.10461E-06	8.10461E-06	4.62726E-05
3832603774595	383260	3774595	0.000109769	0.000109769	0.000470078	0.000470078	1.84044E-05	1.21592E-05	2.05334E-05	2.05334E-05	6.19787E-06	6.38711E-06	3.56994E-05	3.56994E-05	2.52173E-05	2.52173E-05	2.49807E-06	2.49807E-06	8.04303E-06	8.04303E-06	4.65472E-05
3832703774595	383270	3774595	0.00011028	0.00011028	0.000472269	0.000472269	1.82757E-05	1.20742E-05	2.03898E-05	2.03898E-05	6.15454E-06	6.34246E-06	3.54546E-05	3.54546E-05	2.5041E-05	2.5041E-05	2.48061E-06	2.48061E-06	7.98681E-06	7.98681E-06	4.68397E-05
3832803774595	383280	3774595	0.00011046	0.00011046	0.000473038	0.000473038	1.81409E-05	1.19851E-05	2.02395E-05	2.02395E-05	6.10915E-06	6.29569E-06	3.52098E-05	3.52098E-05	2.48563E-05	2.48563E-05	2.46231E-06	2.46231E-06	7.9279E-06	7.9279E-06	4.71322E-05
3832903774595	383290	3774595	0.000110103	0.000110103	0.000471509	0.000471509	1.80061E-05	1.18961E-05	2.00891E-05	2.00891E-05	6.06376E-06	6.24891E-06	3.49522E-05	3.49522E-05	2.46716E-05	2.46716E-05	2.44402E-06	2.44402E-06	7.869E-06	7.869E-06	4.74187E-05
3833003774595	383300	3774595	0.00010961	0.00010961	0.000469398	0.000469398	1.7853E-05	1.17949E-05	1.99182E-05	1.99182E-05	6.01218E-06	6.19576E-06	3.47074E-05	3.47074E-05	2.44618E-05	2.44618E-05	2.42323E-06	2.42323E-06	7.80206E-06	7.80206E-06	4.75978E-05
3833103774595	383310	3774595	0.000108434	0.000108434	0.000464361	0.000464361	1.76569E-05	1.16654E-05	1.96995E-05	1.96995E-05	5.94616E-06	6.12772E-06	3.44368E-05	3.44368E-05	2.41931E-05	2.41931E-05	2.39662E-06	2.39662E-06	7.71638E-06	7.71638E-06	4.65591E-05
3833203774595	383320	3774595	0.000106903	0.000106903	0.000457805	0.000457805	1.74118E-05	1.15035E-05	1.94261E-05	1.94261E-05	5.86363E-06	6.04267E-06	3.40503E-05	3.40503E-05	2.38574E-05	2.38574E-05	2.36336E-06	2.36336E-06	7.60929E-06	7.60929E-06	4.58966E-05
3833303774595	383330	3774595	0.000105302	0.000105302	0.000450949	0.000450949	1.72097E-05	1.13699E-05	1.92005E-05	1.92005E-05	5.79554E-06	5.9725E-06	3.36896E-05	3.36896E-05	2.35803E-05	2.35803E-05	2.33591E-06	2.33591E-06	7.52093E-06	7.52093E-06	4.57175E-05
3833403774595	383340	3774595	0.000103327	0.000103327	0.000442493	0.000442493	1.69891E-05	1.12242E-05	1.89544E-05	1.89544E-05	5.72127E-06	5.89596E-06	3.32902E-05	3.32902E-05	2.32781E-05	2.32781E-05	2.30598E-06	2.30598E-06	7.42454E-06	7.42454E-06	4.54489E-05
3833503774595	383350	3774595	0.00010107	0.00010107	0.000432827	0.000432827	1.67624E-05	1.10744E-05	1.87015E-05	1.87015E-05	5.64493E-06	5.81729E-06	3.29037E-05	3.29037E-05	2.29675E-05	2.29675E-05	2.27521E-06	2.27521E-06	7.32548E-06	7.32548E-06	4.51206E-05
3833603774595	383360	3774595	9.87512E-05	9.87512E-05	0.000422896	0.000422896	1.65419E-05	1.09287E-05	1.84554E-05	1.84554E-05	5.57065E-06	5.74075E-06	3.25301E-05	3.25301E-05	2.26653E-05	2.26653E-05	2.24527E-06	2.24527E-06	7.22909E-06	7.22909E-06	4.47803E-05
3833703774595	383370	3774595	9.65992E-05	9.65992E-05	0.000413681	0.000413681	1.63519E-05	1.08032E-05	1.82435E-05	1.82435E-05	5.50669E-06	5.67484E-06	3.2208E-05	3.2208E-05	2.24051E-05	2.24051E-05	2.21949E-06	2.21949E-06	7.14609E-06	7.14609E-06	4.44699E-05
3833803774595	383380	3774595	9.44287E-05	9.44287E-05	0.000404386	0.000404386	1.61681E-05	1.06818E-05	1.80385E-05	1.80385E-05	5.4448E-06	5.61105E-06	3.18988E-05	3.18988E-05	2.21533E-05	2.21533E-05	2.19454E-06	2.19454E-06	7.06577E-06	7.06577E-06	4.41476E-05
3833903774595	383390	3774595	9.21407E-05	9.21407E-05	0.000394587	0.000394587	1.59782E-05	1.05563E-05	1.78266E-05	1.78266E-05	5.38084E-06	5.54514E-06	3.15896E-05	3.15896E-05	2.1893E-05	2.1893E-05	2.16876E-06	2.16876E-06	6.98277E-06	6.98277E-06	4.37656E-05
3834003774595	383400	3774595	8.97226E-05	8.97226E-05	0.000384232	0.000384232	1.57699E-05	1.04187E-05	1.75942E-05	1.75942E-05	5.31069E-06	5.47285E-06	3.12418E-05	3.12418E-05	2.16076E-05	2.16076E-05	2.14049E-06	2.14049E-06	6.89173E-06	6.89173E-06	4.33119E-05
3834103774595	383410	3774595	8.74448E-05	8.74448E-05	0.000374477	0.000374477	1.558E-05	1.02932E-05	1.73823E-05	1.73823E-05	5.24673E-06	5.40693E-06	3.09326E-05	3.09326E-05	2.13474E-05	2.13474E-05	2.11471E-06	2.11471E-06	6.80873E-06	6.80873E-06	4.28881E-05
3834203774595	383420	3774595	8.54703E-05	8.54703E-05	0.000366022	0.000366022	1.54207E-05	1.0188E-05	1.72046E-05	1.72046E-05	5.19309E-06	5.35165E-06	3.06621E-05	3.06621E-05	2.11291E-05	2.11291E-05	2.09309E-06	2.09309E-06	6.73912E-06	6.73912E-06	4.25538E-05
3834303774595	383430	3774595	8.35969E-05	8.35969E-05	0.000357999	0.000357999	1.52675E-05	1.00868E-05	1.70337E-05	1.70337E-05	5.14151E-06	5.2985E-06	3.04044E-05	3.04044E-05	2.09193E-05	2.09193E-05	2.0723E-06	2.0723E-06	6.67218E-06	6.67218E-06	4.22255E-05
3834403774595	383440	3774595	8.15812E-05	8.15812E-05	0.000349367	0.000349367	1.51021E-05	9.97748E-06	1.68491E-05	1.68491E-05	5.0858E-06	5.24109E-06	3.01338E-05	3.01338E-05	2.06926E-05	2.06926E-05	2.04985E-06	2.04985E-06	6.59989E-06	6.59989E-06	4.18137E-05
3834503774595	383450	3774595	7.92456E-05	7.92456E-05	0.000339365	0.000339365	1.48999E-05	9.84391E-06	1.66236E-05	1.66236E-05	5.01771E-06	5.17093E-06	2.9786E-05	2.9786E-05	2.04156E-05	2.04156E-05	2.02241E-06	2.02241E-06	6.51154E-06	6.51154E-06	4.12287E-05
3834603774595	383460	3774595	7.70937E-05	7.70937E-05	0.000330149	0.000330149	1.471E-05	9.71843E-06	1.64117E-05	1.64117E-05	4.95375E-06	5.10501E-06	2.94639E-05	2.94639E-05	2.01554E-05	2.01554E-05	1.99663E-06	1.99663E-06	6.42854E-06	6.42854E-06	4.06855E-05
3834703774595	383470	3774595	7.62973E-05	7.62973E-05	0.000326739	0.000326739	1.46732E-05	9.69415E-06	1.63707E-05	1.63707E-05	4.94137E-06	5.09226E-06	2.93995E-05	2.93995E-05	2.0105E-05	2.0105E-05	1.99164E-06	1.99164E-06	6.41247E-06	6.41247E-06	4.07213E-05
3834803774595	383480	3774595	7.58578E-05	7.58578E-05	0.000324857	0.000324857	1.46794E-05	9.6982E-06	1.63775E-05	1.63775E-05	4.94344E-06	5.09438E-06	2.94124E-05	2.94124E-05	2.01134E-05	2.01134E-05	1.99247E-06	1.99247E-06	6.41515E-06	6.41515E-06	4.09243E-05
3834903774595	383490	3774595	7.57444E-05	7.57444E-05	0.000324371	0.000324371	1.47284E-05	9.73058E-06	1.64322E-05	1.64322E-05	4.95994E-06	5.11139E-06	2.95026E-05	2.95026E-05	2.01805E-05	2.01805E-05	1.99912E-06	1.99912E-06	6.43657E-06	6.43657E-06	4.12824E-05
3835003774595	383500	3774595	7.69369E-05	7.69369E-05	0.000329478	0.000329478	1.49428E-05	9.87224E-06	1.66714E-05	1.66714E-05	5.03216E-06	5.18581E-06	2.98504E-05	2.98504E-05	2.04743E-05	2.04743E-05	2.02823E-06	2.02823E-06	6.53028E-06	6.53028E-06	4.23091E-05
3835103774595	383510	3774595	7.81913E-05	7.81913E-05	0.00033485	0.00033485	1.51818E-05	1.00301E-05	1.6938E-05	1.6938E-05	5.11262E-06	5.26873E-06	3.02498E-05	3.02498E-05	2.08017E-05	2.08017E-05	2.06066E-06	2.06066E-06	6.6347E-06	6.6347E-06	4.34432E-05
3835203774595	383520	3774595	7.9029E-05	7.9029E-05	0.000338437	0.000338437	1.53901E-05	1.01677E-05	1.71704E-05	1.71704E-05	5.18277E-06	5.34102E-06	3.05719E-05	3.05719E-05	2.10871E-05	2.10871E-05	2.08893E-06	2.08893E-06	6.72573E-06	6.72573E-06	4.44401E-05
3835303774595	383530	3774595	7.9617E-05	7.9617E-05	0.000340955	0.000340955	1.558E-05	1.02932E-05	1.73823E-05	1.73823E-05	5.24673E-06	5.40693E-06	3.08682E-05	3.08682E-05	2.13474E-05	2.13474E-05	2.11471E-06	2.11471E-06	6.80873E-06	6.80873E-06	4.53713E-05
3835403774595	383540	3774595	8.02071E-05	8.02071E-05	0.000343482	0.000343482	1.57883E-05	1.04308E-05	1.76147E-05	1.76147E-05	5.31688E-06	5.47923E-06	3.11903E-05	3.11903E-05	2.16328E-05	2.16328E-05	2.14299E-06	2.14299E-06	6.89977E-06	6.89977E-06	4.63502E-05
3835503774595	383550	3774595	8.08962E-05	8.08962E-05	0.000346433	0.000346433	1.60334E-05	1.05927E-05	1.78881E-05	1.78881E-05	5.39941E-06	5.56427E-06	3.15639E-05	3.15639E-05	2.19686E-05	2.19686E-05	2.17625E-06	2.17625E-06	7.00686E-06	7.00686E-06	4.74366E-05
3835603774595	383560	3774595	8.1544E-05	8.1544E-05	0.000349208	0.000349208	1.62968E-05	1.07668E-05	1.8182E-05	1.8182E-05	5.48812E-06	5.6557E-06	3.19633E-05	3.19633E-05	2.23295E-05	2.23295E-05	2.21201E-06	2.21201E-06	7.12199E-06	7.12199E-06	4.85707E-05
3835703774595	383570	3774595	8.16101E-05	8.16101E-05	0.00034949	0.00034949	1.64806E-05	1.08882E-05	1.83871E-05	1.83871E-05	5.55002E-06	5.71949E-06	3.22467E-05	3.22467E-05	2.25814E-05	2.25814E-05	2.23695E-06	2.23695E-06	7.20232E-06	7.20232E-06	4.93765E-05
3835803774595	383580	3774595	8.11788E-05	8.11788E-05	0.000347644	0.000347644	1.6597E-05	1.09651E-05	1.8517E-05	1.8517E-05	5.58922E-06	5.75988E-06	3.24399E-05	3.24399E-05	2.27409E-05	2.27409E-05	2.25275E-06	2.25275E-06	7.25319E-06	7.25319E-06	4.99257E-05
3835903774595	383590	3774595	8.07146E-05	8.07146E-05	0.000345656	0.000345656	1.67134E-05	1.1042E-05	1.86468E-05	1.86468E-05	5.62842E-06	5.80028E-06	3.26203E-05	3.26203E-05	2.29004E-05	2.29004E-05	2.26855E-06	2.26855E-06	7.30406E-06	7.30406E-06	5.04749E-05
3836003774595	383600	3774595	8.10922E-05	8.10922E-05	0.000347273	0.000347273	1.70075E-05	1.12363E-05	1.89749E-05	1.89749E-05	5.72746E-06	5.90234E-06	3.30841E-05	3.30841E-05	2.33033E-05	2.33033E-05	2.30847E-06	2.30847E-06	7.43258E-06	7.43258E-06	5.19194E-05
3836103774595	383610	3774595	8.21486E-05	8.21486E-05	0.000351796	0.000351796	1.74057E-05	1.14994E-05	1.94192E-05	1.94192E-05	5.86156E-06	6.04054E-06	3.36123E-05	3.36123E-05	2.3849E-05	2.3849E-05	2.36252E-06	2.36252E-06	7.60661E-06	7.60661E-06	5.45398E-05
3836203774595	383620	3774595	8.30852E-05	8.30852E-05	0.000355808	0.000355808	1.77488E-05	1.17261E-05	1.9802E-05	1.9802E-05	5.9771E-06	6.15961E-06	3.42436E-05	3.42436E-05	2.43191E-05	2.43191E-05	2.40909E-06	2.40909E-06	7.75655E-06	7.75655E-06	5.49875E-05
3836303774595	383630	3774595	8.29553E-05	8.29553E-05	0.000355251	0.000355251	1.81164E-05	1.19689E-05	2.02121E-05	2.02121E-05	6.1009E-06	6.28718E-06	3.50295E-05	3.50295E-05	2.48227E-05	2.48227E-05	2.45899E-06	2.45899E-06	7.91719E-06	7.91719E-06	5.53994E-05
3836403774595	383640	3774595	8.20846E-05	8.20846E-05	0.000351523	0.000351523	1.84044E-05	1.21592E-05	2.05334E-05	2.05334E-05	6.19787E-06	6.38711E-06	3.58153E-05	3.58153E-05	2.52173E-05	2.52173E-05	2.49807E-06	2.49807E-06	8.04303E-06	8.04303E-06	5.53874E-05
3836503774595	383650	3774595	8.07951E-05	8.07951E-05	0.000346	0.000346	1.8582E-05	1.22766E-05	2.07316E-05	2.07316E-05	6.2577E-06	6.44877E-06	3.63951E-05	3.63951E-05	2.54607E-05	2.54607E-05	2.52219E-06	2.52219E-06	8.12068E-06	8.12068E-06	5.53516E-05
3836603774595	383660	3774595	7.94623E-05	7.94623E-05	0.000340293	0.000340293	1.87536E-05	1.23899E-05	2.0923E-05	2.0923E-05	6.31547E-06	6.50831E-06	3.70392E-05	3.70392E-05	2.56958E-05	2.56958E-05	2.54547E-06	2.54547E-06	8.19565E-06	8.19565E-06	5.52919E-05
3836703774595	383670	3774595	7.81212E-05	7.81212E-05	0.000334549	0.000334549	1.89006E-05	1.2487E-05	2.10871E-05	2.10871E-05	6.36499E-06	6.55934E-06	3.80184E-05	3.80184E-05	2.58972E-05	2.58972E-05	2.56543E-06	2.56543E-06	8.25991E-06	8.25991E-06	5.52084E-05
3836803774595	383680	3774595	7.67718E-05	7.67718E-05	0.000328771	0.000328771	1.90844E-05	1.26085E-05	2.12921E-05	2.12921E-05	6.42688E-06	6.62312E-06	3.92294E-05	3.92294E-05	2.61491E-05	2.61491E-05	2.59038E-06	2.59038E-06	8.34023E-06	8.34023E-06	5.51009E-05
3836903774595	383690	3774595	7.54184E-05	7.54184E-05	0.000322975	0.000322975	1.91028E-05	1.26206E-05	2.13126E-05	2.13126E-05	6.43307E-06	6.6295E-06	3.93969E-05	3.93969E-05	2.61743E-05	2.61743E-05	2.59287E-06	2.59287E-06	8.34826E-06	8.34826E-06	5.49636E-05
3837003774595	383700	3774595	7.40959E-05	7.40959E-05	0.000317311	0.000317311	1.9066E-05	1.25963E-05	2.12716E-05	2.12716E-05	6.42069E-06	6.61674E-06	3.93582E-05	3.93582E-05	2.61239E-05	2.61239E-05	2.58788E-06	2.58788E-06	8.3322E-06	8.3322E-06	5.48502E-05
3837103774595	383710	3774595	7.28043E-05	7.28043E-05	0.00031178	0.00031178	1.90293E-05	1.2572E-05	2.12306E-05	2.12306E-05	6.40831E-06	6.60399E-06	3.92938E-05	3.92938E-05	2.60735E-05	2.60735E-05	2.58289E-06	2.58289E-06	8.31613E-06	8.31613E-06	5.47368E-05
3837203774595	383720	3774595	7.15354E-05	7.15354E-05	0.000306346	0.000306346	1.89925E-05	1.25477E-05	2.11896E-05	2.11896E-05	6.39593E-06	6.59123E-06	3.92294E-05	3.92294E-05	2.60232E-05	2.60232E-05	2.5779E-06	2.5779E-06	8.30007E-06	8.30007E-06	5.46115E-05
3837303774595	383730	3774595	7.02831E-05	7.02831E-05	0.000300983	0.000300983	1.89496E-05	1.25194E-05	2.11417E-05	2.11417E-05	6.38149E-06	6.57635E-06	3.91521E-05	3.91521E-05	2.59644E-05	2.59644E-05	2.57208E-06	2.57208E-06	8.28132E-06	8.28132E-06	5.44742E-05
3837403774595	383740	3774595	6.90534E-05	6.90534E-05	0.000295717	0.000295717	1.89006E-05	1.2487E-05	2.10871E-05	2.10871E-05	6.36499E-06	6.55934E-06	3.90619E-05	3.90619E-05	2.58972E-05	2.58972E-05	2.56543E-06	2.56543E-06	8.25991E-06	8.25991E-06	5.43249E-05
3837503774595	383750	3774595	6.7865E-05	6.7865E-05	0.000290628	0.000290628	1.88638E-05	1.24627E-05	2.1046E-05	2.1046E-05	6.35261E-06	6.54658E-06	3.89717E-05	3.89717E-05	2.58469E-05	2.58469E-05	2.56044E-06	2.56044E-06	8.24384E-06	8.24384E-06	5.41877E-05
3837603774595	383760	3774595	6.67117E-05	6.67117E-05	0.000285689	0.000285689	1.8821E-05	1.24344E-05	2.09982E-05	2.09982E-05	6.33816E-06	6.5317E-06	3.88944E-05	3.88944E-05	2.57881E-05	2.57881E-05	2.55462E-06	2.55462E-06	8.2251E-06	8.2251E-06	5.40623E-05
3837703774595	383770	3774595	6.55769E-05	6.55769E-05	0.000280829	0.000280829	1.87842E-05	1.24101E-05	2.09572E-05	2.09572E-05	6.32579E-06	6.51894E-06	3.88042E-05	3.88042E-05	2.57377E-05	2.57377E-05	2.54963E-06	2.54963E-06	8.20903E-06	8.20903E-06	5.3931E-05
3837803774595	383780	3774595	6.44628E-05	6.44628E-05	0.000276058	0.000276058	1.87474E-05	1.23858E-05	2.09162E-05	2.09162E-05	6.31341E-06	6.50618E-06	3.87141E-05	3.87141E-05	2.56874E-05	2.56874E-05	2.54464E-06	2.54464E-06	8.19297E-06	8.19297E-06	5.37877E-05
3837903774595	383790	3774595	6.33672E-05	6.33672E-05	0.000271366	0.000271366	1.87046E-05	1.23575E-05	2.08683E-05	2.08683E-05	6.29896E-06	6.4913E-06	3.86368E-05	3.86368E-05	2.56286E-05	2.56286E-05	2.53882E-06	2.53882E-06	8.17423E-06	8.17423E-06	5.36385E-05
3838003774595	383800	3774595	6.22964E-05	6.22964E-05	0.000266781	0.000266781	1.86678E-05	1.23332E-05	2.08273E-05	2.08273E-05	6.28658E-06	6.47854E-06	3.85466E-05	3.85466E-05	2.55782E-05	2.55782E-05	2.53383E-06	2.53383E-06	8.15816E-06	8.15816E-06	5.34893E-05
3838103774595	383810	3774595	6.12462E-05	6.12462E-05	0.000262283	0.000262283	1.86249E-05	1.23049E-05	2.07795E-05	2.07795E-05	6.27214E-06	6.46366E-06	3.84564E-05	3.84564E-05	2.55195E-05	2.55195E-05	2.52801E-06	2.52801E-06	8.13942E-06	8.13942E-06	5.33341E-05
3838203774595	383820	3774595	6.02146E-05	6.02146E-05	0.000257866	0.000257866	1.85881E-05	1.22806E-05	2.07384E-05	2.07384E-05	6.25976E-06	6.4509E-06	3.83533E-05	3.83533E-05	2.54691E-05	2.54691E-05	2.52302E-06	2.52302E-06	8.12336E-06	8.12336E-06	5.31789E-05
3838303774595	383830	3774595	5.92016E-05	5.92016E-05	0.000253527	0.000253527	1.85453E-05	1.22523E-05	2.06906E-05	2.06906E-05	6.24532E-06	6.43602E-06	3.82503E-05	3.82503E-05	2.54103E-05	2.54103E-05	2.5172E-06	2.5172E-06	8.10461E-06	8.10461E-06	5.30237E-05
3838403774595	383840	3774595	5.82051E-05	5.82051E-05	0.00024926	0.00024926	1.85024E-05	1.22239E-05	2.06428E-05	2.06428E-05	6.23088E-06	6.42113E-06	3.81214E-05	3.81214E-05	2.53516E-05	2.53516E-05	2.51138E-06	2.51138E-06	8.08587E-06	8.08587E-06	5.28625E-05
3838503774595	383850	3774595	5.7225E-05	5.7225E-05	0.000245063	0.000245063	1.84595E-05	1.21956E-05	2.05949E-05	2.05949E-05	6.21644E-06	6.40625E-06	3.80055E-05	3.80055E-05	2.52928E-05	2.52928E-05	2.50556E-06	2.50556E-06	8.06713E-06	8.06713E-06	5.26894E-05
3838603774595	383860	3774595	5.62615E-05	5.62615E-05	0.000240937	0.000240937	1.84166E-05	1.21673E-05	2.05471E-05	2.05471E-05	6.20199E-06	6.39137E-06	3.79024E-05	3.79024E-05	2.52341E-05	2.52341E-05	2.49973E-06	2.49973E-06	8.04839E-06	8.04839E-06	5.24984E-05
3838703774595	383870	3774595	5.53166E-05	5.53166E-05	0.00023689	0.00023689	1.83737E-05	1.21389E-05	2.04992E-05	2.04992E-05	6.18755E-06	6.37648E-06	3.77865E-05	3.77865E-05	2.51753E-05	2.51753E-05	2.49391E-06	2.49391E-06	8.02965E-06	8.02965E-06	5.23074E-05
3838803774595	383880	3774595	5.43902E-05	5.43902E-05	0.000232923	0.000232923	1.83186E-05	1.21025E-05	2.04377E-05	2.04377E-05	6.16898E-06	6.35735E-06	3.76576E-05	3.76576E-05	2.50997E-05	2.50997E-05	2.48643E-06	2.48643E-06	8.00555E-06	8.00555E-06	5.21104E-05
3838903774595	383890	3774595	5.34824E-05	5.34824E-05	0.000229035	0.000229035	1.82512E-05	1.2058E-05	2.03625E-05	2.03625E-05	6.14629E-06	6.33396E-06	3.74644E-05	3.74644E-05	2.50074E-05	2.50074E-05	2.47728E-06	2.47728E-06	7.9761E-06	7.9761E-06	5.19134E-05
3839003774595	383900	3774595	5.25931E-05	5.25931E-05	0.000225227	0.000225227	1.8196E-05	1.20216E-05	2.0301E-05	2.0301E-05	6.12772E-06	6.31482E-06	3.7284E-05	3.7284E-05	2.49319E-05	2.49319E-05	2.4698E-06	2.4698E-06	7.952E-06	7.952E-06	5.16985E-05
3839103774595	383910	3774595	5.17266E-05	5.17266E-05	0.000221516	0.000221516	1.81899E-05	1.20175E-05	2.02942E-05	2.02942E-05	6.12565E-06	6.3127E-06	3.73613E-05	3.73613E-05	2.49235E-05	2.49235E-05	2.46897E-06	2.46897E-06	7.94932E-06	7.94932E-06	5.14717E-05
3829703774605	382970	3774605	3.65084E-05	3.65084E-05	0.000156345	0.000156345	1.53349E-05	1.01313E-05	1.71089E-05	1.71089E-05	5.1642E-06	5.32189E-06	3.11516

			MSite Grubbing / Prep	MMass Grading / Excavation	MMass Grading / Excavation	MDrainage / Utilities Trenching	MFoundations / Concrete Pads	MBuilding / Structure Construction	MAsphalt Paving	MLandscaping or Other Finishing	MWaterside Construction (Piles)	RSSWRe-striping South Valley	RSSWRe-striping Silver Lake Boulevard	RSSWDemolition	RSSWPlacing Base	RSSWForm/Place Rebar and Pour	Child Risk				
Unique Identifier	X (UTM)	Y (UTM)	2027	2027	2028	2028	2028	2028	2028	2028	2028	2029	2029	2029	2029	2029	3rd Trimester	0<2	2<16	Total	per million
3831603774595	383160	3774595	3.86204E-05	9.6438E-05	9.6438E-05	2.69891E-05	4.97999E-05	8.95495E-05	6.33509E-05	1.91973E-05	3.39904E-05	1.66349E-05	2.80096E-05	4.79208E-05	2.60497E-05	7.79713E-06	7.12256E-09	2.7585E-07	2.9652E-08	3.12621E-07	0.31262129
3831703774595	383170	3774595	3.8992E-05	9.7366E-05	9.7366E-05	2.72488E-05	5.02792E-05	9.04113E-05	6.39606E-05	1.9382E-05	3.43175E-05	1.665E-05	2.82156E-05	4.82773E-05	2.62435E-05	7.85514E-06	7.2135E-09	2.7983E-07	3.0202E-08	3.1725E-07	0.31724989
3831903774595	383190	3774595	3.97407E-05	9.92356E-05	9.92356E-05	2.7772E-05	5.12446E-05	9.21473E-05	6.51887E-05	1.97542E-05	3.49765E-05	1.65897E-05	2.86326E-05	4.90074E-05	2.66404E-05	7.97392E-06	7.33082E-09	2.8495E-07	3.1134E-08	3.23417E-07	0.32341678
3832003774595	383200	3774595	4.01124E-05	0.000100164	0.000100164	2.80318E-05	5.17239E-05	9.30091E-05	6.57984E-05	1.99389E-05	3.53036E-05	1.64038E-05	2.88436E-05	4.93639E-05	2.68342E-05	8.03194E-06	7.35212E-09	2.8582E-07	3.148E-08	3.24651E-07	0.32465073
3832103774595	383210	3774595	4.0484E-05	0.000101092	0.000101092	2.82915E-05	5.22031E-05	9.38709E-05	6.6408E-05	2.01236E-05	3.56307E-05	1.63385E-05	2.90445E-05	4.97204E-05	2.7028E-05	8.08995E-06	7.37419E-09	2.8653E-07	3.182E-08	3.25726E-07	0.32572641
3832203774595	383220	3774595	4.08503E-05	0.000102006	0.000102006	2.85474E-05	5.26754E-05	9.47202E-05	6.70089E-05	2.03057E-05	3.59531E-05	1.63084E-05	2.92455E-05	5.00685E-05	2.72172E-05	8.14658E-06	7.40446E-09	2.8739E-07	3.2181E-08	3.26972E-07	0.32697182
3832303774595	383230	3774595	4.12166E-05	0.000102921	0.000102921	2.88034E-05	5.31477E-05	9.55695E-05	6.76097E-05	2.04878E-05	3.62754E-05	1.62832E-05	2.94465E-05	5.04165E-05	2.74064E-05	8.20321E-06	7.42657E-09	2.8777E-07	3.2506E-08	3.27706E-07	0.32770573
3832403774595	383240	3774595	4.15128E-05	0.000103661	0.000103661	2.90104E-05	5.35297E-05	9.62564E-05	6.80956E-05	2.0635E-05	3.65362E-05	1.61777E-05	2.96173E-05	5.07137E-05	2.75679E-05	8.25155E-06	7.38321E-09	2.8492E-07	3.257E-08	3.24871E-07	0.32487087
3832503774595	383250	3774595	4.17552E-05	0.000104266	0.000104266	2.91798E-05	5.38423E-05	9.68184E-05	6.84932E-05	2.07555E-05	3.67495E-05	1.59466E-05	2.9773E-05	5.09768E-05	2.7711E-05	8.29437E-06	7.3302E-09	2.8168E-07	3.2545E-08	3.2156E-07	0.32156025
3832603774595	383260	3774595	4.2003E-05	0.000104885	0.000104885	2.9353E-05	5.41618E-05	9.73929E-05	6.88997E-05	2.08787E-05	3.69676E-05	1.57055E-05	2.99187E-05	5.1206E-05	2.78356E-05	8.33167E-06	7.27913E-09	2.7855E-07	3.2461E-08	3.1829E-07	0.31828986
3832703774595	383270	3774595	4.22669E-05	0.000105544	0.000105544	2.95374E-05	5.45021E-05	9.80049E-05	6.93326E-05	2.10099E-05	3.71998E-05	1.55849E-05	3.00594E-05	5.14437E-05	2.79648E-05	8.37034E-06	7.23614E-09	2.7581E-07	3.2371E-08	3.15419E-07	0.31541947
3832803774595	383280	3774595	4.25309E-05	0.000106203	0.000106203	2.97219E-05	5.48424E-05	9.86169E-05	6.97655E-05	2.11411E-05	3.74321E-05	1.54643E-05	3.02001E-05	5.16814E-05	2.8094E-05	8.40902E-06	7.18439E-09	2.7256E-07	3.2207E-08	3.11954E-07	0.31195399
3832903774595	383290	3774595	4.27894E-05	0.000106848	0.000106848	2.99025E-05	5.51758E-05	9.92164E-05	7.01897E-05	2.12696E-05	3.76597E-05	1.53387E-05	3.03358E-05	5.19191E-05	2.82232E-05	8.44769E-06	7.13054E-09	2.6926E-07	3.1969E-08	3.08357E-07	0.30835708
3833003774595	383300	3774595	4.2951E-05	0.000107252	0.000107252	3.001555E-05	5.53842E-05	9.95911E-05	7.04547E-05	2.13499E-05	3.78019E-05	1.52181E-05	3.02101E-05	5.19191E-05	2.82232E-05	8.44769E-06	7.07353E-09	2.6584E-07	3.1697E-08	3.04606E-07	0.30460645
3833103774595	383310	3774595	4.20138E-05	0.000104912	0.000104912	2.93605E-05	5.41757E-05	9.74179E-05	6.89173E-05	2.0884E-05	3.6977E-05	1.50825E-05	3.00393E-05	5.14437E-05	2.79648E-05	8.37034E-06	7.00042E-09	2.6183E-07	3.1204E-08	3.00033E-07	0.30003308
3833203774595	383320	3774595	4.14159E-05	0.000103419	0.000103419	2.89427E-05	5.34047E-05	9.60316E-05	6.79366E-05	2.05868E-05	3.64508E-05	1.48815E-05	2.96675E-05	5.06118E-05	2.75125E-05	8.23498E-06	6.89949E-09	2.5649E-07	3.0613E-08	2.94007E-07	0.29400679
3833303774595	383330	3774595	4.12543E-05	0.000103015	0.000103015	2.88298E-05	5.31963E-05	9.56569E-05	6.76715E-05	2.05065E-05	3.63086E-05	1.46906E-05	2.92053E-05	4.98732E-05	2.71111E-05	8.11481E-06	6.81225E-09	2.5205E-07	3.0118E-08	2.88982E-07	0.28898205
3833403774595	383340	3774595	4.10119E-05	0.00010241	0.00010241	2.86604E-05	5.28838E-05	9.50949E-05	6.72739E-05	2.0386E-05	3.60953E-05	1.44796E-05	2.89441E-05	4.94997E-05	2.6908E-05	8.05404E-06	6.71476E-09	2.4726E-07	2.9559E-08	2.83535E-07	0.28353504
3833503774595	383350	3774595	4.07157E-05	0.00010167	0.00010167	2.84533E-05	5.25018E-05	9.44079E-05	6.6788E-05	2.02388E-05	3.58345E-05	1.42585E-05	2.86929E-05	4.90753E-05	2.66773E-05	7.98497E-06	6.60926E-09	2.4224E-07	2.8953E-08	2.77806E-07	0.27780561
3833603774595	383360	3774595	4.04086E-05	0.000100903	0.000100903	2.82388E-05	5.21059E-05	9.3696E-05	6.62843E-05	2.00862E-05	3.55643E-05	1.40525E-05	2.84417E-05	4.86423E-05	2.64419E-05	7.91453E-06	6.50563E-09	2.374E-07	2.8352E-08	2.72255E-07	0.27225487
3833703774595	383370	3774595	4.01285E-05	0.000100204	0.000100204	2.8043E-05	5.17447E-05	9.30466E-05	6.58249E-05	1.99469E-05	3.53178E-05	1.38767E-05	2.82206E-05	4.82603E-05	2.62343E-05	7.85238E-06	6.41231E-09	2.3304E-07	2.7805E-08	2.67261E-07	0.26726102
3833803774595	383380	3774595	3.98377E-05	9.94777E-05	9.94777E-05	2.78398E-05	5.13696E-05	9.23722E-05	6.53478E-05	1.98024E-05	3.50618E-05	1.37109E-05	2.79845E-05	4.78613E-05	2.60174E-05	7.78746E-06	6.32011E-09	2.288E-07	2.7264E-08	2.62388E-07	0.26238804
3833903774595	383390	3774595	3.94929E-05	9.86169E-05	9.86169E-05	2.75989E-05	5.09251E-05	9.15728E-05	6.47823E-05	1.9631E-05	3.47584E-05	1.35401E-05	2.77182E-05	4.74114E-05	2.57728E-05	7.71425E-06	6.22209E-09	2.2442E-07	2.6701E-08	2.57341E-07	0.25734112
3834003774595	383400	3774595	3.90836E-05	9.75947E-05	9.75947E-05	2.73128E-05	5.03973E-05	9.06236E-05	6.41108E-05	1.94275E-05	3.43981E-05	1.33642E-05	2.74167E-05	4.68851E-05	2.54867E-05	7.62861E-06	6.11347E-09	2.1972E-07	2.6106E-08	2.51943E-07	0.25194299
3834103774595	383410	3774595	3.87011E-05	9.66397E-05	9.66397E-05	2.70455E-05	4.99041E-05	8.97369E-05	6.34835E-05	1.92374E-05	3.40615E-05	1.32034E-05	2.71304E-05	4.63927E-05	2.52191E-05	7.5485E-06	6.00925E-09	2.1526E-07	2.5549E-08	2.46822E-07	0.24682168
3834203774595	383420	3774595	3.83995E-05	9.58865E-05	9.58865E-05	2.68347E-05	4.95152E-05	8.90375E-05	6.29887E-05	1.90875E-05	3.37961E-05	1.30728E-05	2.68942E-05	4.59937E-05	2.50022E-05	7.48358E-06	5.91835E-09	2.1136E-07	2.5069E-08	2.42344E-07	0.24234429
3834303774595	383430	3774595	3.81033E-05	9.51467E-05	9.51467E-05	2.66277E-05	4.91332E-05	8.83505E-05	6.25027E-05	1.89402E-05	3.35353E-05	1.29472E-05	2.66732E-05	4.56117E-05	2.47945E-05	7.42143E-06	5.83007E-09	2.0758E-07	2.4612E-08	2.38023E-07	0.2380231
3834403774595	383440	3774595	3.77316E-05	9.42187E-05	9.42187E-05	2.6368E-05	4.86539E-05	8.74888E-05	6.18931E-05	1.87555E-05	3.32082E-05	1.28116E-05	2.64019E-05	4.51448E-05	2.45407E-05	7.34546E-06	5.72902E-09	2.0338E-07	2.4116E-08	2.3323E-07	0.23322998
3834503774595	383450	3774595	3.72037E-05	9.29006E-05	9.29006E-05	2.59991E-05	4.79732E-05	8.62648E-05	6.10272E-05	1.84931E-05	3.27436E-05	1.26458E-05	2.6025E-05	4.44997E-05	2.419E-05	7.24048E-06	5.60554E-09	1.9841E-07	2.3534E-08	2.27549E-07	0.22754879
3834603774595	383460	3774595	3.67136E-05	9.16766E-05	9.16766E-05	2.56566E-05	4.73412E-05	8.51283E-05	6.02231E-05	1.82494E-05	3.23122E-05	1.2495E-05	2.56784E-05	4.39054E-05	2.3867E-05	7.1438E-06	5.49123E-09	1.9378E-07	2.2995E-08	2.22268E-07	0.22226783
3834703774595	383470	3774595	3.67459E-05	9.17573E-05	9.17573E-05	2.56791E-05	4.73829E-05	8.52032E-05	6.02762E-05	1.82655E-05	3.23407E-05	1.24649E-05	2.56884E-05	4.39224E-05	2.38762E-05	7.14656E-06	5.4583E-09	1.9209E-07	2.2809E-08	2.20355E-07	0.22035456
3834803774595	383480	3774595	3.6929E-05	9.22146E-05	9.22146E-05	2.58071E-05	4.7619E-05	8.56278E-05	6.05766E-05	1.83565E-05	3.25019E-05	1.24749E-05	2.5799E-05	4.41177E-05	2.39823E-05	7.17833E-06	5.44727E-09	1.9116E-07	2.2716E-08	2.19325E-07	0.21932536
3834903774595	383490	3774595	3.72522E-05	9.30216E-05	9.30216E-05	2.6033E-05	4.80357E-05	8.63772E-05	6.11067E-05	1.85172E-05	3.27863E-05	1.25202E-05	2.6015E-05	4.44742E-05	2.41761E-05	7.23634E-06	5.45733E-09	1.9096E-07	2.2711E-08	2.19124E-07	0.21912371
3835003774595	383500	3774595	3.81787E-05	9.5335E-05	9.5335E-05	2.66804E-05	4.92304E-05	8.85254E-05	6.26264E-05	1.89777E-05	3.36017E-05	1.2696E-05	2.6638E-05	4.55353E-05	2.4753E-05	7.409E-06	5.55357E-09	1.9371E-07	2.3055E-08	2.22317E-07	0.22231655
3835103774595	383510	3774595	3.92021E-05	9.78906E-05	9.78906E-05	2.73956E-05	5.05501E-05	9.08984E-05	6.43052E-05	1.94864E-05	3.45024E-05	1.28869E-05	2.73363E-05	4.67323E-05	2.54036E-05	7.60375E-06	5.66085E-09	1.9672E-07	2.3424E-08	2.258E-07	0.22580041
3835203774595	383520	3774595	4.01016E-05	0.000100137	0.000100137	2.80242E-05	5.171E-05	9.29841E-05	6.57807E-05	1.99335E-05	3.52941E-05	1.30477E-05	2.79593E-05	4.77849E-05	2.59759E-05	7.77503E-06	5.74092E-09	1.9872E-07	2.3692E-08	2.28156E-07	0.22815647
3835303774595	383530	3774595	4.09419E-05	0.000102235	0.000102235	2.86114E-05	5.27935E-05	9.49325E-05	6.71591E-05	2.03512E-05	3.60336E-05	1.31934E-05	2.85321E-05	4.87697E-05	2.65112E-05	7.93525E-06	5.80528E-09	2.0015E-07	2.3902E-08	2.29857E-07	0.22985676
3835403774595	383540	3774595	4.18253E-05	0.000104441	0.000104441	2.92288E-05	5.39326E-05	9.69808E-05	6.86081E-05	2.07903E-05	3.68111E-05	1.33592E-05	2.914E-05	4.98053E-05	2.70741E-05	8.10376E-06	5.87022E-09	2.0155E-07	2.412E-08	2.31543E-07	0.23154327
3835503774595	383550	3774595	4.28056E-05	0.000106889	0.000106889	2.99138E-05	5.51967E-05	9.92539E-05	7.02162E-05	2.12776E-05	3.76739E-05	1.35501E-05	2.98183E-05	5.09598E-05	2.77017E-05	8.29161E-06	5.93891E-09	2.0305E-07	2.4376E-08	2.33368E-07	0.23336779
3835603774595	383560	3774595	4.3829E-05	0.000109444	0.000109444	3.0629E-05	5.65163E-05	0.000101627	7.18949E-05	2.17863E-05	3.85746E-05	1.37661E-05	3.05116E-05	5.21483E-05	2.83478E-05	8.48499E-06	6.00343E-09	2.0438E-07	2.4631E-08	2.3501E-07	0.23501012
3835703774595	383570	3774595	4.45561E-05	0.00011126	0.00011126	3.11372E-05	5.7454E-05	0.000103313	7.30877E-05	2.21478E-05	3.92146E-05	1.39219E-05	3.1019E-05	5.30142E-05	2.88185E-05	8.62587E-06	6.03252E-09	2.0452E-07	2.4732E-08	2.35289E-07	0.23528915
3835803774595	383580	3774595	4.50517E-05	0.000112498	0.000112498	3.14835E-05	5.8093E-05	0.000104462	7.39006E-05	2.23941E-05	3.96508E-05	1.40173E-05	3.13657E-05	5.3583E-05	2.91277E-05	8.71842E-06	6.03274E-09	2.0373E-07	2.4702E-08	2.3446E-07	0.23445995
3835903774595	383590	3774595	4.55472E-05	0.000113735	0.000113735	3.18298E-05	5.8732E-05	0.000105611	7.47135E-05	2.26404E-05	4.00869E-05	1.41178E-05	3.17526E-05	5.41857E-05	2.94553E-05	8.81648E-06	6.02937E-09	2.0281E-07	2.4666E-08	2.33507E-07	0.23350733
3836003774595	383600	3774595	4.68507E-05	0.00011699	0.00011699	3.27407E-05	6.04128E-05	0.000108633	7.68517E-05	2.32884E-05	4.12341E-05	1.4354E-05	3.29584E-05	5.63844E-05	3.06505E-05	9.17423E-06	6.07229E-09	2.0358E-07	2.4946E-08	2.346E-07	0.23459981
3836103774595	383610	3774595	4.92154E-05	0.000122895	0.000122895	3.43932E-05	6.34619E-05	0.000114116	8.07305E-05	2.44638E-05	4.33153E-05	1.45951E-05	3.40687E-05	5.82604E-05	3.16703E-05	9.47948E-06	6.1238E-09	2.0464E-07	2.5443E-08	2.36212E-07	0.23621166
3836203774595	383620	3774595	4.96193E-05	0.000123903	0.000123903	3.46755E-05	6.39828E-05	0.000115053	8.13931E-05	2.46646E-05	4.36708E-05	1.48664E-05	3.43149E-05	5.86934E-05	3.19057E-05	9.54992E-06	6.16166E-09	2.0505E-07	2.569E-08	2.36905E-07	0.23690524
3836303774595	383630	3774595	4.9991E-05	0.000124831	0.000124831	3.49352E-05	6.44621E-05	0.000115915	8.20028E-05	2.48493E-05	4.39979E-05	1.53035E-05	3.45209E-05	5.90414E-05	3.20949E-05	9.60656E-06	6.20514E-09	2.0557E-07	2.5777E-08	2.37553E-07	0.23755341
3836403774595	383640	3774595	4.99802E-05	0.000124804	0.000124804	3.49277E-05	6.44482E-05	0.00011589	8.19851E-05	2.4844E-05	4.39884E-05	1.56703E-05	3.45108E-05	5.9016E-05	3.2081E-05	9.60241E-06	6.22058E-09	2.0454E-07	2.563E-08	2.36387E-07	0.23638669
3836503774595	383650	3774595	4.99479E-05	0.000124724	0.000124724	3.49051E-05	6.44065E-05	0.000115815	8.19321E-05	2.48279E-05	4.396E-05	1.59215E-05	3.44907E-05	5.89735E-05	3.2058E-05	9.59551E-06	6.21729E-09	2.0298E-07	2.5396E-08	2.34593E-07	0.23459301
3836603774595	383660	3774595	4.9894E-05	0.000124589	0.000124589	3.48675E-05	6.43371E-05	0.00011569	8.18437E-05	2.48011E-05	4.39126E-05	1.61124E-05	3.44555E-05	5.89141E-05	3.20257E-05	9.58584E-06	6.22802E-09	2.0139E-07	2.5145E-08	2.32758E-07	0.23275817
3836703774595	383670	3774595	4.98186E-05	0.000124401	0.000124401	3.48148E-05	6.42398E-05	0.000115515	8.17201E-05	2.47637E-05	4.38462E-05	1.60973E-05	3.44103E-05	5.88207E-05	3.19749E-05	9.57064E-06	6.26221E-09	1.999E-07	2.4889E-08	2.31051E-07	0.23105139
3836803774595	383680	3774595	4.97217E-05	0.000124159	0.000124159	3.4747E-05	6.41148E-05	0.00011529	8.1561E-05	2.471555E-05	4.37609E-05	1.60672E-05	3.4345E-05	5.87104E-05	3.19149E-05	9.55269E-06	6.22211E-09	1.9762E-07	2.4627E-08	2.28467E-07	0.22846744
3836903774595	383690	3774595	4.95978E-05	0.000123849	0.000123849	3.46604E-05	6.39551E-05	0.000115003	8.13578E-05	2.46539E-05	4.36519E-05	1.6027E-05	3.42697E-05	5.85745E-05	3.18411E-05	9.53059E-06	6.17966E-09	1.9529E-07	2.4343E-08	2.25817E-07	0.2258169
3837003774595	383700	3774595	4.94955E-05	0.000123594	0.000123594	3.45889E-05	6.38231E-05	0.000114766	8.11899E-05	2.4603E-05	4.35618E-05	1.59818E-05	3.42043E-05	5.84557E-05	3.17765E-05	9.51125E-06	6.12413E-09	1.9288E-07	2.4061E-08	2.23069E-07	0.22306908
3837103774595	383710	3774595	4.93931E-05	0.000123338	0.000123338	3.45174E-05	6.36911E-05	0.000114528	8.1022E-05	2.45521E-05	4.34717E-05	1.59416E-05	3.41441E-05	5.83453E-05	3.17165E-05	9.49329E-06	6.06858E-09	1.9052E-07	2.3786E-08	2.20373E-07	0.22037308
3837203774595	383720	3774595	4.928E-05	0.000123056	0.000123056	3.44384E-05	6.35453E-05	0.000114266	8.08365E-05	2.44959E-05	4.33722E-05	1.58964E-05	3.40737E-05	5.82265E-05	3.16519E-05	9.47396E-06	6.01345E-09	1.882E-07	2.3515E-08	2.17725E-07	0.21772475
3837303774595	383730	3774595	4.91561E-05	0.000122747	0.000122747	3.43518E-05	6.33855E-05	0.000113979	8.06333E-05	2.44343E-05	4.32631E-05	1.58562E-05	3.39933E-05	5.80907E-05	3.1578E-05	9.45186E-06	5.95843E-09	1.8589E-07	2.3245E-08	2.15097E-07	0.21509674
3837403774595	383740	3774595	4.90215E-05	0.00012241	0.00012241	3.42577E-05	6.32119E-05	0.000113667	8.04124E-05	2.43674E-05	4.31446E-05	1.5811E-05	3.39129E-05	5.79463E-05	3.14996E-05	9.42838E-06	5.90382E-09	1.8363E-07	2.298E-08	2.12511E-07	0.21251062
3837503774595	383750	3774595	4.88976E-05	0.000122101	0.000122101	3.41711E-05	6.30521E-05	0.000113379	8.02092E-05	2.43058E-05	4.30356E-05	1.57708E-05	3.38376E-05	5.78105E-05	3.14258E-05	9.40628E-06	5.85113E-09	1.8144E-07	2.2724E-08	2.10019E-07	0.21001886
3837603774595	383760	3774595	4.87845E-05	0.000121818	0.000121818	3.40921E-05	6.29063E-05	0.000113117	8.00236E-05	2.42496E-05	4.2936E-05	1.57356E-05	3.37723E-05	5.76917E-05	3.13611E-05	9.38694E-06	5.8001E-09	1.7934E-07	2.2477E-08	2.07612E-07	0.20761239
3837703774595	383770	3774595	4.8666E-05	0.000121523	0.000121523	3.40092E-05	6.27535E-05	0.000112842	7.98292E-05	2.41907E-05	4.28317E-05	1.57004E-05	3.36969E-05	5.75643E-05	3.12919E-05	9.36622E-06	5.74949E-09	1.7726E-07	2.2232E-08	2.0524E-07	0.20524033
3837803774595	383780	3774595	4.85367E-05	0.0001212	0.0001212	3.39189E-05	6.25868E-05	0.000112543	7.96172E-05	2.41264E-05	4.2718E-05	1.56602E-05	3.36215E-05	5.74285E-05	3.12181E-05	9.34412E-06	5.69915E-09	1.7522E-07	2.1992E-08	2.02907E-07	0.20290653
3837903774595	383790	3774595	4.8402E-05	0.000120864	0.000120864	3.38248E-05	6.24131E-05	0.00011223	7.93963E-05	2.40595E-05	4.25994E-05	1.56251E-05	3.35361E-05	5.72842E-05	3.11396E-05	9.32064E-06	5.64923E-09	1.732E-07	2.1755E-08	2.00601E-07	0.20060089
3838003774595	383800	3774595	4.82674E-05	0.000120527	0.000120527	3.37307E-05	6.22395E-05	0.000111918	7.91754E-05	2.39925E-05	4.24809E-05	1.55899E-05	3.34557E-05	5.71399E-05	3.10612E-05	9.29716E-06	5.60039E-09	1.7123E-07	2.1523E-08	1.98357E-07	0.19835664
3838103774595	383810	3774595	4.81273E-05	0.000120178	0.000120178	3.36328E-05	6.20589E-05	0.000111593	7.89457E-05	2.39229E-05	4.23577E-05	1.55598E-05	3.33754E-05	5.69956E-05	3.09827E-05	9.27368E-06	5.55205E-09	1.693E-07	2.1295E-08	1.96152E-07	0.19615241
3838203774595	383820	3774595	4.79873E-05	0.000119828	0.000119828	3.35354E-05	6.18783E-05	0.000111269	7.8716E-05	2.38533E-05	4.22344E-05	1.55246E-05	3.32899E-05	5.68428E-05	3.08997E-05	9.24881E-06	5.50404E-09	1.674E-07	2.1071E-08	1.93978E-07	0.19397786
3838303774595	383830	3774595	4.78472E-05	0.000119478	0.000119478	3.34371E-05	6.16977E-05	0.000110944	7.84862E-05	2.37837E-05	4.21112E-05	1.54944E-05	3.32045E-05	5.66985E-05	3.08212E-05	9.22533E-06	5.45696E-09	1.6555E-07	2.085E-08	1.91854E-07	0.19185365
3838403774595	383840	3774595	4.77018E-05	0.000119115	0.000119115	3.33355E-05	6.15102E-05	0.000110607	7.82477E-05	2.37114E-05	4.19832E-05	1.54593E-05	3.31141E-05	5.65456E-05	3.07382E-05	9.20047E-06	5.40991E-09	1.6372E-07	2.0633E-08	1.89758E-07	0.18975829
3838503774595	383850	3774595	4.75456E-05	0.000118725	0.000118725	3.32263E-05	6.13088E-05	0.000110245	7.79914E-05	2.36338E-05	4.18457E-05	1.54291E-05	3.30237E-05	5.63759E-05	3.06459E-05	9.17285E-06	5.36152E-09	1.6189E-07	2.0418E-08	1.87666E-07	0.18766557
3838603774595	383860	3774595	4.73732E-05	0.000118295	0.000118295	3.31058E-05	6.10865E-05	0.000109845	7.77087E-05	2.35481E-05	4.1694E-05	1.5394E-05	3.29182E-05	5.61976E-05	3.0549E-05	9.14384E-06	5.31308E-09	1.6007E-07	2.0204E-08	1.85589E-07	0.18558927
3838703774595	383870	3774595	4.72009E-05	0.000117864	0.000117864	3.29854E-05	6.08643E-05	0.000109445	7.7426E-05	2.34624E-05	4.15423E-05	1.53588E-05	3.28127E-05	5.60193E-05	3.04521E-05	9.11483E-06	5.26447E-09	1.5827E-07	1.9994E-08	1.83533E-07	0.18353303
3838803774595	383880	3774595	4.70231E-05	0.00011742	0.00011742	3.28612E-05	6.06351E-05	0.000109033	7.71344E-05	2.33741E-05	4.13858E-05	1.53236E-05	3.27021E-05	5.58241E-05	3.03459E-05	9.08306E-06	5.21661E-09	1.5651E-07	1.9787E-08	1.81518E-07	0.18151793
3838903774595	383890	3774595	4.68454E-05	0.000116976	0.000116976	3.2737E-05	6.04059E-05	0.000108621	7.68428E-05	2.32857E-05	4.12294E-05	1.52885E-05	3.25916E-05	5.56373E-05	3.02444E-05	9.05268E-06	5.16906E-09	1.5477E-07	1.9581E-08	1.79524E-07	0.17952441
3839003774595	383900	3774595	4.66514E-05	0.000116492	0.000116492	3.26015E-05	6.01558E-05	0.000108171	7.65247E-05	2.31893E-05	4.10587E-05	1.52533E-05	3.2476E-05	5.54336E-05	3.01337E-05	9.01953E-06	5.12296E-09	1.5307E-07	1.9378E-08	1.77572E-07	0.17757223
3839103774595	383910	3774595	4.64468E-05	0.000115981	0.000115981	3.24584E-05	5.98919E-05	0.000107697	7.6189E-05	2.30876E-05	4.08786E-05	1.52181E-05	3.23454E-05	5.52044E-05	3.00091E-05	8.98223E-06	5.08131E-09	1.5143E-07	1.9184E-08	1.75694E-07	0.17569434
3829703774605	382970	3774605	2.52137E-05	6.29604E-05	6.29604E-05	1.76201E-05	3.25123E-05	5.84632E-05	4.13592E-05	1.25331E-05	2.2191E-05	1.33039E-05	1.9363E-05	3.30394E-05	1.79602E-05	5.3758E-06	3.94539E-09	1.3596E-07	1.5121E-08	1.55026E-07	0.15502573
3829803774605	382980	3774605	2.59247E-05	6.47358E-05	6.47358E-05	1.81169E-05

			EGIODemolition	EGIOSite Grubbing / Prep	EGIOMass Grading / Excavation	EGIOMass Grading / Excavation	EGIODrainage / Utilities Trenching	EGIODrainage / Utilities Trenching	EGIOFoundations / Concrete Pads	EGIOFoundations / Concrete Pads	EGIOBuilding / Structure Construction	EGIOBuilding / Structure Construction	EGIOAsphalt Paving	EGIOArchitectural Coating	EGIOLandscaping or Other Finishing	EGIOWaterside Construction (Piles)	HIWaterside Construction (Landscaping)	HIWaterside Construction (Landscaping)	KMDemolition	KMSite Grubbing / Prep	KMMass Grading / Excavation
Unique Identifier	X (UTM)	Y (UTM)	2025	2025	2025	2026	2026	2027	2026	2027	2026	2027	2027	2027	2027	2027	2025	2026	2025	2025	2025
3829903774605	382990	3774605	0.000124546	0.00011239	0.000280638	0.000280638	7.85393E-05	7.85393E-05	0.00014492	0.00014492	0.000260593	0.000260593	0.000184354	1.7351E-05	5.58648E-05	9.89136E-05	0.000120963	0.000120963	4.77291E-05	4.30695E-05	0.000107548
3830003774605	383000	3774605	0.000132019	0.00011913	0.000297478	0.000297478	8.32521E-05	8.32521E-05	0.000153616	0.000153616	0.00027623	0.00027623	0.000195416	1.83921E-05	5.9217E-05	0.000104849	0.000124992	0.000124992	4.98004E-05	4.49386E-05	0.000112215
3830103774605	383010	3774605	0.000138376	0.00012487	0.000311803	0.000311803	8.72609E-05	8.72609E-05	0.000161013	0.000161013	0.000289531	0.000289531	0.000204826	1.92777E-05	6.20684E-05	0.000109898	0.000128116	0.000128116	5.13762E-05	4.63606E-05	0.000115766
3830203774605	383020	3774605	0.000144912	0.00013077	0.000326531	0.000326531	9.13827E-05	9.13827E-05	0.000168618	0.000168618	0.000303207	0.000303207	0.00021451	2.01883E-05	6.50002E-05	0.000115089	0.000131225	0.000131225	5.28983E-05	4.77341E-05	0.000119196
3830303774605	383030	3774605	0.000151992	0.00013715	0.000342483	0.000342483	9.5847E-05	9.5847E-05	0.000176856	0.000176856	0.000318019	0.000318019	0.00022498	2.11746E-05	6.81757E-05	0.000120711	0.000134571	0.000134571	5.44443E-05	4.91292E-05	0.000122679
3830403774605	383040	3774605	0.000159763	0.00014417	0.000359995	0.000359995	0.000100748	0.000100748	0.000185899	0.000185899	0.000334281	0.000334281	0.000236484	2.22573E-05	7.16617E-05	0.000126883	0.000138314	0.000138314	5.60023E-05	5.0535E-05	0.00012619
3830503774605	383050	3774605	0.000167893	0.0001515	0.000378314	0.000378314	0.000105875	0.000105875	0.000195359	0.000195359	0.000351291	0.000351291	0.000248518	2.33899E-05	7.53084E-05	0.00013334	0.000142263	0.000142263	5.74408E-05	5.18331E-05	0.000129431
3830603774605	383060	3774605	0.000175307	0.00015819	0.000395019	0.000395019	0.00011055	0.00011055	0.000203985	0.000203985	0.000366803	0.000366803	0.000259491	2.44227E-05	7.86338E-05	0.000139228	0.000145293	0.000145293	5.86585E-05	5.2932E-05	0.000132175
3830703774605	383070	3774605	0.00018238	0.00016458	0.000410958	0.000410958	0.00011501	0.00011501	0.000212216	0.000212216	0.000381603	0.000381603	0.00026962	2.54081E-05	8.18065E-05	0.000144846	0.000148036	0.000148036	6.00434E-05	5.41816E-05	0.000135296
3830803774605	383080	3774605	0.000189281	0.0001708	0.000426506	0.000426506	0.000119362	0.000119362	0.000220245	0.000220245	0.000396041	0.000396041	0.000280175	2.63695E-05	8.49017E-05	0.000150326	0.000150875	0.000150875	6.11775E-05	5.5205E-05	0.000137851
3830903774605	383090	3774605	0.000196545	0.00017736	0.000442875	0.000442875	0.000123943	0.000123943	0.000228698	0.000228698	0.000411241	0.000411241	0.000290928	2.73815E-05	8.81601E-05	0.000156095	0.00015392	0.00015392	6.23355E-05	5.625E-05	0.00014046
3831003774605	383100	3774605	0.00020372	0.00018383	0.000459042	0.000459042	0.000128467	0.000128467	0.000237046	0.000237046	0.000426253	0.000426253	0.000301549	2.83811E-05	9.13784E-05	0.000161793	0.000156965	0.000156965	6.34816E-05	5.72842E-05	0.000143043
3831103774605	383110	3774605	0.000210041	0.00018954	0.000473286	0.000473286	0.000132454	0.000132454	0.000244402	0.000244402	0.00043948	0.00043948	0.00030906	2.92617E-05	9.42138E-05	0.000166814	0.000159344	0.000159344	6.46038E-05	5.82968E-05	0.000145572
3831203774605	383120	3774605	0.00021653	0.00019539	0.000487906	0.000487906	0.000136545	0.000136545	0.000251952	0.000251952	0.00045056	0.00045056	0.00032051	3.01656E-05	9.71242E-05	0.000171967	0.000161295	0.000161295	6.57081E-05	5.92933E-05	0.00014806
3831303774605	383130	3774605	0.000221448	0.00019983	0.000498989	0.000498989	0.000139647	0.000139647	0.000257675	0.000257675	0.000463347	0.000463347	0.00032779	3.08508E-05	9.93304E-05	0.000175873	0.000163151	0.000163151	6.68243E-05	6.03005E-05	0.000150575
3831403774605	383140	3774605	0.00022583	0.00020378	0.000508862	0.000508862	0.00014241	0.00014241	0.000262773	0.000262773	0.000472514	0.000472514	0.000334276	3.14612E-05	0.000101296	0.000179353	0.000164721	0.000164721	6.79405E-05	6.13078E-05	0.00015309
3831503774605	383150	3774605	0.000229919	0.00020747	0.000518075	0.000518075	0.000144988	0.000144988	0.000267531	0.000267531	0.00048107	0.00048107	0.00034032	3.20309E-05	0.00010313	0.0001826	0.000166196	0.000166196	6.90627E-05	6.23204E-05	0.000155619
3831603774605	383160	3774605	0.000233464	0.00021067	0.000526064	0.000526064	0.000147224	0.000147224	0.000271656	0.000271656	0.000488488	0.000488488	0.000345576	3.25248E-05	0.00010472	0.000185416	0.000167465	0.000167465	7.01849E-05	6.33331E-05	0.000158147
3831703774605	383170	3774605	0.000236467	0.00021338	0.00053283	0.00053283	0.000149117	0.000149117	0.00027515	0.00027515	0.00049471	0.00049471	0.00035021	3.29431E-05	0.000106067	0.000187801	0.000168511	7.1325E-05	6.43619E-05	0.000160716
3831903774605	383190	3774605	0.000239588	0.0002162	0.000539864	0.000539864	0.000151086	0.000151086	0.000278782	0.000278782	0.000501303	0.000501303	0.00035464	3.3378E-05	0.000107467	0.00019028	0.000168956	0.000168956	7.36171E-05	6.64302E-05	0.000165881
3832003774605	383200	3774605	0.000239481	0.0002161	0.000539622	0.000539622	0.000151018	0.000151018	0.000278657	0.000278657	0.000501078	0.000501078	0.000354482	3.33631E-05	0.000107419	0.000190195	0.00016821	0.00016821	7.47513E-05	6.74537E-05	0.000168437
3832103774605	383210	3774605	0.000239177	0.00021583	0.000538936	0.000538936	0.000150826	0.000150826	0.000278303	0.000278303	0.000500441	0.000500441	0.00035432	3.33206E-05	0.000107282	0.000189953	0.000167766	0.000167766	7.58854E-05	6.84771E-05	0.000170992
3832203774605	383220	3774605	0.000239039	0.0002157	0.000538627	0.000538627	0.00015074	0.00015074	0.000278143	0.000278143	0.000500154	0.000500154	0.00035829	3.33015E-05	0.000107221	0.000189844	0.000167845	0.000167845	7.70434E-05	6.9522E-05	0.000173602
3832303774605	383230	3774605	0.000237111	0.00021396	0.000534282	0.000534282	0.000149524	0.000149524	0.0002759	0.0002759	0.00049619	0.00049619	0.00035975	3.30329E-05	0.000106356	0.000188313	0.000167814	0.000167814	7.82074E-05	7.05724E-05	0.000176225
3832403774605	383240	3774605	0.000233351	0.00021057	0.000525809	0.000525809	0.000147153	0.000147153	0.000271524	0.000271524	0.000488251	0.000488251	0.000345408	3.2509E-05	0.000104669	0.000185326	0.000166561	0.000166561	7.93057E-05	7.15635E-05	0.000178699
3832503774605	383250	3774605	0.000229411	0.00020701	0.000516932	0.000516932	0.000144668	0.000144668	0.00026694	0.00026694	0.000480008	0.000480008	0.000339577	3.19602E-05	0.000102902	0.000182197	0.00016507	0.00016507	8.03921E-05	7.25438E-05	0.000181147
3832603774605	383260	3774605	0.000225507	0.00020349	0.000508135	0.000508135	0.000142206	0.000142206	0.000262398	0.000262398	0.00047184	0.00047184	0.00033798	3.14163E-05	0.000101151	0.00017909	0.00016361	0.00016361	8.14367E-05	7.34864E-05	0.000183501
3832703774605	383270	3774605	0.00022143	0.00019981	0.000498949	0.000498949	0.000139636	0.000139636	0.000257654	0.000257654	0.00046331	0.00046331	0.000327764	3.08484E-05	9.93224E-05	0.000175859	0.000162358	0.000162358	8.25052E-05	7.44506E-05	0.000185909
3832803774605	383280	3774605	0.000217467	0.00019624	0.000490018	0.000490018	0.00013736	0.00013736	0.00025342	0.00025342	0.00045517	0.00045517	0.00032189	3.02962E-05	9.75445E-05	0.000172711	0.00016041	0.00016041	8.35498E-05	7.53932E-05	0.000188262
3832903774605	383290	3774605	0.0002133	0.00019248	0.00048063	0.00048063	0.000134509	0.000134509	0.000248194	0.000248194	0.000446299	0.000446299	0.00031573	2.97157E-05	9.56757E-05	0.00016902	0.00015975	0.00015975	8.44571E-05	7.62119E-05	0.000190307
3833003774605	383300	3774605	0.000209182	0.00018876	0.00047134	0.00047134	0.000131911	0.000131911	0.00024340	0.00024340	0.00043768	0.00043768	0.00030963	2.91419E-05	9.38282E-05	0.000166131	0.000158425	0.000158425	8.51793E-05	7.68637E-05	0.000191934
3833103774605	383310	3774605	0.000204669	0.00018469	0.000461181	0.000461181	0.000129066	0.000129066	0.000238151	0.000238151	0.000428239	0.000428239	0.000302954	2.85133E-05	9.18041E-05	0.000162547	0.00015695	0.00015695	8.60687E-05	7.76662E-05	0.000193938
3833203774605	383320	3774605	0.000199595	0.00018011	0.000449748	0.000449748	0.000125866	0.000125866	0.000232247	0.000232247	0.000417623	0.000417623	0.000295443	2.78064E-05	8.95283E-05	0.000158518	0.000154824	0.000154824	8.67731E-05	7.83018E-05	0.000195526
3833303774605	383330	3774605	0.00019485	0.00017583	0.000439055	0.000439055	0.000122874	0.000122874	0.000226725	0.000226725	0.000407694	0.000407694	0.000288419	2.71453E-05	8.73997E-05	0.000154749	0.000152731	0.000152731	8.74058E-05	7.88728E-05	0.000196951
3833403774605	383340	3774605	0.000189896	0.00017136	0.000427891	0.000427891	0.000119749	0.000119749	0.00022096	0.00022096	0.000397328	0.000397328	0.00028108	2.64551E-05	8.51774E-05	0.000150814	0.000150463	0.000150463	8.77759E-05	7.92067E-05	0.000197785
3833503774605	383350	3774605	0.000184882	0.00016683	0.000416593	0.000416593	0.000116588	0.000116588	0.000215126	0.000215126	0.000386836	0.000386836	0.00027366	2.57566E-05	8.29284E-05	0.000146832	0.0001481	0.0001481	8.79191E-05	7.9336E-05	0.000198108
3833603774605	383360	3774605	0.000180124	0.00016254	0.000405873	0.000405873	0.000113588	0.000113588	0.00020959	0.00020959	0.000376882	0.000376882	0.000266622	2.50938E-05	8.07945E-05	0.000143054	0.000145848	0.000145848	8.78893E-05	7.93091E-05	0.000198041
3833703774605	383370	3774605	0.000175283	0.00015817	0.000394965	0.000394965	0.000110535	0.000110535	0.000203957	0.000203957	0.000366753	0.000366753	0.000259456	2.44194E-05	7.86231E-05	0.000139209	0.000143485	0.000143485	8.75849E-05	7.90344E-05	0.000197355
3833803774605	383380	3774605	0.000170741	0.00015407	0.00038473	0.00038473	0.00010767	0.00010767	0.000198672	0.000198672	0.00035724	0.00035724	0.00025273	2.37866E-05	7.65855E-05	0.000135601	0.000141217	0.000141217	8.71253E-05	7.86196E-05	0.000196319
3833903774605	383390	3774605	0.000166395	0.00015015	0.000374938	0.000374938	0.00010493	0.00010493	0.000193615	0.000193615	0.000348157	0.000348157	0.0002463	2.31812E-05	7.46363E-05	0.00013215	0.000138996	0.000138996	8.64567E-05	7.80163E-05	0.000194813
3834003774605	383400	3774605	0.000162223	0.00014639	0.000365536	0.000365536	0.000102299	0.000102299	0.00018876	0.00018876	0.000339426	0.000339426	0.00024012	2.25999E-05	7.27648E-05	0.000128837	0.000136839	0.000136839	8.56449E-05	7.72838E-05	0.000192984
3834103774605	383410	3774605	0.000158337	0.00014288	0.00035678	0.00035678	9.98483E-05	9.98483E-05	0.000184239	0.000184239	0.000331296	0.000331296	0.000234372	2.20585E-05	7.10218E-05	0.00012575	0.000134793	0.000134793	8.47734E-05	7.64974E-05	0.00019102
3834203774605	383420	3774605	0.000155287	0.00014013	0.000349907	0.000349907	9.79248E-05	9.79248E-05	0.00018069	0.00018069	0.000324914	0.000324914	0.00022985	2.16336E-05	6.96536E-05	0.000123328	0.000133271	0.000133271	8.42243E-05	7.60018E-05	0.000189782
3834303774605	383430	3774605	0.000152433	0.00013755	0.000343478	0.000343478	9.61255E-05	9.61255E-05	0.00017737	0.00017737	0.000318944	0.000318944	0.00022563	2.12361E-05	6.83738E-05	0.000121062	0.000131875	0.000131875	8.3693E-05	7.55225E-05	0.000188585
3834403774605	383440	3774605	0.000149514	0.00013492	0.000336901	0.000336901	9.42849E-05	9.42849E-05	0.000173973	0.000173973	0.000312836	0.000312836	0.00022131	2.08295E-05	6.70645E-05	0.000118744	0.000130448	0.000130448	8.29946E-05	7.48922E-05	0.000187012
3834503774605	383450	3774605	0.000146399	0.00013211	0.00032988	0.00032988	9.232E-05	9.232E-05	0.000170348	0.000170348	0.000306317	0.000306317	0.00021670	2.03954E-05	6.56669E-05	0.000116269	0.000128862	0.000128862	8.19978E-05	7.39927E-05	0.000184765
3834603774605	383460	3774605	0.000143402	0.0001294	0.000323128	0.000323128	9.04303E-05	9.04303E-05	0.000166861	0.000166861	0.000300047	0.000300047	0.000212265	1.99779E-05	6.43228E-05	0.000113889	0.000127355	0.000127355	8.10785E-05	7.31632E-05	0.000182694
3834703774605	383470	3774605	0.000142304	0.00012841	0.000320653	0.000320653	8.97377E-05	8.97377E-05	0.000165583	0.000165583	0.000297749	0.000297749	0.00021064	1.98249E-05	6.38302E-05	0.000113017	0.000127244	0.000127244	8.16158E-05	7.3648E-05	0.000183905
3834803774605	383480	3774605	0.000141707	0.00012787	0.000319308	0.000319308	8.93613E-05	8.93613E-05	0.000164888	0.000164888	0.0002965	0.0002965	0.000209756	1.97417E-05	6.35624E-05	0.000112543	0.000127545	0.000127545	8.26007E-05	7.45367E-05	0.000186124
3834903774605	383490	3774605	0.000141492	0.00012768	0.000318824	0.000318824	8.92258E-05	8.92258E-05	0.000164638	0.000164638	0.000296051	0.000296051	0.000209438	1.97118E-05	6.34661E-05	0.000112372	0.000128243	0.000128243	8.40392E-05	7.58349E-05	0.000189365
3835003774605	383500	3774605	0.000142984	0.00012903	0.000322186	0.000322186	0.00012896	0.00012896	0.000166375	0.000166375	0.000299173	0.000299173	0.00021647	1.99197E-05	6.41354E-05	0.000113557	0.000130448	0.000130448	8.72984E-05	7.87758E-05	0.000196709
3835103774605	383510	3774605	0.000144471	0.00013037	0.000325535	0.000325535	9.11041E-05	9.11041E-05	0.000168104	0.000168104	0.000302283	0.000302283	0.00021384	2.01268E-05	6.48021E-05	0.000114738	0.000132922	0.000132922	9.06351E-05	8.17868E-05	0.000204228
3835203774605	383520	3774605	0.000145169	0.000131	0.000327109	0.000327109	9.15445E-05	9.15445E-05	0.000168917	0.000168917	0.000303744	0.000303744	0.00021488	2.02241E-05	6.51154E-05	0.000115292	0.000134873	0.000134873	9.31421E-05	8.40491E-05	0.000209877
3835303774605	383530	3774605	0.00014536	0.00013117	0.000327539	0.000327539	9.1665E-05	9.1665E-05	0.000169139	0.000169139	0.000304144	0.000304144	0.00021516	2.02507E-05	6.5201E-05	0.000115444	0.000136538	0.000136538	9.50582E-05	8.57781E-05	0.000214194
3835403774605	383540	3774605	0.000145467	0.00013127	0.000327781	0.000327781	9.17328E-05	9.17328E-05	0.000169264	0.000169264	0.000304368	0.000304368	0.00021532	2.02656E-05	6.52492E-05	0.00011553	0.000138298	0.000138298	9.67594E-05	8.73132E-05	0.000218028
3835503774605	383550	3774605	0.000145223	0.00013105	0.00032723	0.00032723	9.15784E-05	9.15784E-05	0.000168979	0.000168979	0.000303856	0.000303856	0.00021496	2.02316E-05	6.51395E-05	0.000115335	0.000139868	0.000139868	9.79831E-05	8.84174E-05	0.000220785
3835603774605	383560	3774605	0.000144954	0.0001308	0.000326625	0.000326625	9.1409E-05	9.1409E-05	0.000168667	0.000168667	0.000303294	0.000303294	0.00021456	2.01941E-05	6.5019E-05	0.000115122	0.000141502	0.000141502	9.89083E-05	8.92523E-05	0.00022287
3835703774605	383570	3774605	0.000144363	0.00013027	0.000325293	0.000325293	9.10364E-05	9.10364E-05	0.000167979	0.000167979	0.000302058	0.000302058	0.00021368	2.01118E-05	6.47539E-05	0.000114653	0.000142898	0.000142898	9.93918E-05	8.96886E-05	0.000223959
3835803774605	383580	3774605	0.000144065	0.00013	0.000324621	0.000324621	9.08482E-05	9.08482E-05	0.000167632	0.000167632	0.000301433	0.000301433	0.00021246	2.00702E-05	6.462E-05	0.000114415	0.000144055	0.000144055	9.96843E-05	8.99526E-05	0.000224618
3835903774605	383590	3774605	0.000143617	0.0001296	0.000323612	0.000323612	9.05659E-05	9.05659E-05	0.000167111	0.000167111	0.000300497	0.000300497	0.00021258	2.00079E-05	6.44192E-05	0.00011406	0.00014529	0.00014529	0.000100245	9.04589E-05	0.000225883
3836003774605	383600	3774605	0.00014342	0.00012942	0.000323168	0.000323168	9.04416E-05	9.04416E-05	0.000166882	0.000166882	0.000300085	0.000300085	0.00021229	1.99804E-05	6.43309E-05	0.000113903	0.00014722	0.00014722	0.000100281	9.04912E-05	0.000225963
3836103774605	383610	3774605	0.000142865	0.00012892	0.000321917	0.000321917	9.00916E-05	9.00916E-05	0.000166236	0.000166236	0.000298923	0.000298923	0.00021147	1.99031E-05	6.40819E-05	0.000113463	0.000149194	0.000149194	0.000100216	9.0432E-05	0.000225815
3836203774605	383620	3774605	0.000142662	0.00012873	0.00032146	0.00032146	8.99636E-05	8.99636E-05	0.000166	0.000166	0.000298498	0.000298498	0.00021117	1.98748E-05	6.39908E-05	0.000113301	0.000151557	0.000151557	0.000100054	9.02865E-05	0.000225452
3836303774605	383630	3774605	0.000141295	0.0001275	0.00031838	0.00031838	8.91016E-05	8.91016E-05	0.000164409	0.000164409	0.000295638	0.000295638	0.00020914	1.96844E-05	6.33777E-05	0.000112216	0.000154523	0.000154523	9.9732E-05	8.99957E-05	0.000224726
3836403774605	383640	3774605	0.000139689	0.00012605	0.000314762	0.000314762	8.8089E-05	8.8089E-05	0.000162541	0.000162541	0.000292279	0.000292279	0.00020677	1.94607E-05	6.26575E-05	0.000110941	0.000157632	0.000157632	9.92903E-05	8.95971E-05	0.000223731
3836503774605	383650	3774605	0.000137684	0.00012424	0.000310242	0.000310242	8.68243E-05	8.68243E-05	0.000160207	0.000160207	0.000288082	0.000288082	0.00020381	1.91813E-05	6.17579E-05	0.000109348	0.000162548	0.000162548	9.8765E-05	8.91231E-05	0.000222547
3836603774605	383660	3774605	0.000135523	0.00012229	0.000305373	0.000305373	8.54616E-05	8.54616E-05	0.000157693	0.000157693	0.000283561	0.000283561	0.00020060	1.88802E-05	6.07886E-05	0.000107632	0.000166354	0.000166354	9.8198E-05	8.86114E-05	0.000221269
3836703774605	383670	3774605	0.00013335	0.00012033	0.000300478	0.000300478	8.40915E-05	8.40915E-05	0.000155165	0.000155165	0.00027915	0.00027915	0.00019738	1.85775E-05	5.9814E-05	0.000105906	0.00016645	0.00016645	9.75831E-05	8.80566E-05	0.000219884
3836803774605	383680	3774605	0.000131189	0.00011838	0.000295609	0.000295609	8.27289E-05	8.27289E-05	0.00015265	0.00015265	0.000274494	0.000274494	0.000194188	1.82765E-05	5.88448E-05	0.00010419	0.000166688	0.000166688	9.69265E-05	8.74641E-05	0.000218404
3836903774605	383690	3774605	0.00012904	0.00011644	0.000290766	0.000290766	8.13738E-05	8.13738E-05	0.00015015	0.00015015	0.000269997	0.000269997	0.000191007	1.79771E-05	5.78809E-05	0.000102483	0.000166148	0.000166148	9.62461E-05	8.685E-05	0.000216871
3837003774605	383700	3774605	0.000126921	0.00011453	0.000285992	0.000285992	8.00375E-05	8.00375E-05	0.000147684	0.000147684	0.000265564	0.000265564	0.00018787	1.76819E-05	5.69304E-05	0.0001008	0.000165213	0.000165213	9.56432E-05	8.6306E-05	0.000215513
3837103774605	383710	3774605	0.000124856	0.00011267	0.000281338	0.000281338	7.87351E-05	7.87351E-05	0.000145281	0.000145281	0.000261242	0.000261242	0.000184813	1.73942E-05	5.6004E-05	9.91601E-05	0.000164277	0.000164277	9.50701E-05	8.57889E-05	0.000214221
3837203774605	383720	3774605	0.000122838	0.00011085	0.000276792	0.000276792	7.74628E-05	7.74628E-05	0.000142933	0.000142933	0.00025721	0.00025721	0.00018127	1.71131E-05	5.50991E-05	9.75577E-05	0.000163341	0.000163341	9.44852E-05	8.5261E-05	0.000212903
3837303774605	383730	3774605	0.000120863	0.00010906	0.00027234	0.00027234	7.62169E-05	7.62169E-05	0.000140634	0.000140634	0.000252887	0.000252887	0.000178902	1.68379E-05	5.42128E-05	9.59886E-05	0.000162405	0.000162405	9.38823E-05	8.4717E-05	0.000211545
3837403774605	383740	3774605	0.000118929	0.00010732	0.000267982	0.000267982	7.49973E-05	7.49973E-05	0.000138384	0.000138384	0.00024884	0.00024884	0.00017604	1.65684E-05	5.33453E-05	9.44526E-05	0.000161454	0.000161454	9.32794E-05	8.4173E-05	0.000210186
3837503774605	383750	3774605	0.000117048	0.00010562	0.000263745	0.000263745	7.38116E-05	7.38116E-05	0.000136196	0.000136196	0.000244906	0.000244906	0.00017325	1.63065E-05	5.25019E-05	9.29593E-05	0.000160502	0.000160502	9.27243E-05	8.3672E-05	0.000208935
3837603774605	383760	3774605	0.000115222	0.00010397	0.000259629	0.000259629	7.26597E-05	7.26597E-05	0.000134071	0.000134071	0.000241084	0.000241084	0.000170553	1.6052E-05	5.16826E-05	9.15087E-05	0.000159566	0.000159566	9.22109E-05	8.32088E-05	0.000207779

Unique Identifier	X (UTM)	Y (UTM)	KMMass Grading / Excavation	KMDrainage / Utilities Trenching	KMFoundations / Concrete Pads	KMBuilding / Structure Construction	KMAsphalt Paving	KMArchitectural Coating	KMLandscaping or Other Finishing	KMWaterside Construction (Piles)	EWNDemolition	EWNSite Grubbing / Prep	EWNDrainage / Utilities Trenching	EWNDrainage / Utilities Trenching	EWNDrainage / Utilities Trenching	EWNFoundations / Concrete Pads	EWNBuilding / Structure Construction	EWNAsphalt Paving	EWNLandscaping or Other Finishing	EWNWaterside Construction (Piles)	ISDemolition
			2026	2026	2026	2026	2026	2026	2026	2026	2027	2027	2027	2028	2029	2029	2029	2029	2029	2029	2027
3829903774605	382990	3774605	0.000107548	2.31719E-05	5.5537E-05	0.000103014	7.06491E-05	6.64933E-06	2.14088E-05	3.79062E-05	2.10113E-05	2.83292E-05	3.4372E-05	3.4372E-05	3.4372E-05	2.44485E-05	4.2577E-05	3.11012E-05	9.42459E-06	1.63544E-05	0.000117395
3830003774605	383000	3774605	0.000112215	2.41775E-05	5.79471E-05	0.000107485	7.3715E-05	6.93789E-06	2.23379E-05	3.95512E-05	2.15903E-05	2.91099E-05	3.53192E-05	3.53192E-05	3.53192E-05	2.51222E-05	4.37503E-05	3.19582E-05	9.6843E-06	1.68051E-05	0.000124564
3830103774605	383010	3774605	0.000115766	2.49425E-05	5.97808E-05	0.000110886	7.60476E-05	7.15742E-06	2.30447E-05	4.08027E-05	2.19962E-05	2.96571E-05	3.59832E-05	3.59832E-05	3.59832E-05	2.55945E-05	4.45728E-05	3.2559E-05	9.86637E-06	1.71211E-05	0.00013076
3830203774605	383020	3774605	0.000119196	2.56815E-05	6.15519E-05	0.000114171	7.83007E-05	7.36948E-06	2.37275E-05	4.20116E-05	2.24021E-05	3.02044E-05	3.66472E-05	3.66472E-05	3.66472E-05	2.60668E-05	4.53953E-05	3.31598E-05	1.00484E-05	1.7437E-05	0.00013723
3830303774605	383030	3774605	0.000122679	2.64321E-05	6.33508E-05	0.000117508	8.05891E-05	7.58486E-06	2.44209E-05	4.32394E-05	2.28378E-05	3.07919E-05	3.73601E-05	3.73601E-05	3.73601E-05	2.65739E-05	4.62783E-05	3.38048E-05	1.02439E-05	1.77762E-05	0.000144256
3830403774605	383040	3774605	0.00012619	2.71884E-05	6.51636E-05	0.00012087	8.28952E-05	7.8019E-06	2.51198E-05	4.44767E-05	2.33213E-05	3.14438E-05	3.8151E-05	3.8151E-05	3.8151E-05	2.71364E-05	4.7258E-05	3.45205E-05	1.04608E-05	1.81525E-05	0.000151932
3830503774605	383050	3774605	0.000129431	2.78868E-05	6.68375E-05	0.000123975	8.50245E-05	8.00231E-06	2.5765E-05	4.56192E-05	2.38347E-05	3.2136E-05	3.89908E-05	3.89908E-05	3.89908E-05	2.77338E-05	4.82983E-05	3.52804E-05	1.0691E-05	1.85521E-05	0.00015996
3830603774605	383060	3774605	0.000132175	2.8478E-05	6.82544E-05	0.000126603	8.6827E-05	8.17195E-06	2.63112E-05	4.65863E-05	2.43242E-05	3.27959E-05	3.97915E-05	3.97915E-05	3.97915E-05	2.83033E-05	4.92901E-05	3.60049E-05	1.09106E-05	1.89331E-05	0.000166974
3830703774605	383070	3774605	0.000135296	2.91503E-05	6.98658E-05	0.000129592	8.88768E-05	8.36488E-06	2.69324E-05	4.76862E-05	2.47122E-05	3.3319E-05	4.04262E-05	4.04262E-05	4.04262E-05	2.87548E-05	5.00763E-05	3.65792E-05	1.10846E-05	1.92351E-05	0.000174525
3830803774605	383080	3774605	0.000137851	2.97009E-05	7.11854E-05	0.00013204	9.05556E-05	8.52288E-06	2.74411E-05	4.85869E-05	2.51598E-05	3.39226E-05	4.11586E-05	4.11586E-05	4.11586E-05	2.92757E-05	5.09835E-05	3.72419E-05	1.12854E-05	1.95835E-05	0.000182339
3830903774605	383090	3774605	0.00014046	3.02631E-05	7.25329E-05	0.000134539	9.22697E-05	8.68421E-06	2.79605E-05	4.95066E-05	2.55299E-05	3.44216E-05	4.1764E-05	4.1764E-05	4.1764E-05	2.97063E-05	5.17335E-05	3.77897E-05	1.14514E-05	1.98716E-05	0.000190439
3831003774605	383100	3774605	0.000143043	3.08196E-05	7.38664E-05	0.000137013	9.39661E-05	8.84387E-06	2.84746E-05	5.04168E-05	2.58164E-05	3.48079E-05	4.22327E-05	4.22327E-05	4.22327E-05	3.00397E-05	5.2314E-05	3.82138E-05	1.15799E-05	2.00946E-05	0.000199213
3831103774605	383110	3774605	0.000145572	3.13644E-05	7.51722E-05	0.000139435	9.56272E-05	9.00021E-06	2.89779E-05	5.1308E-05	2.59955E-05	3.50494E-05	4.25256E-05	4.25256E-05	4.25256E-05	3.02481E-05	5.26769E-05	3.84788E-05	1.16603E-05	2.0234E-05	0.000206663
3831203774605	383120	3774605	0.00014806	3.19005E-05	7.64571E-05	0.000141818	9.72618E-05	9.15405E-06	2.94733E-05	5.2185E-05	2.61209E-05	3.52184E-05	4.27307E-05	4.27307E-05	4.27307E-05	3.03939E-05	5.29309E-05	3.86644E-05	1.17165E-05	2.03315E-05	0.000213742
3831303774605	383130	3774605	0.000150575	3.24424E-05	7.7756E-05	0.000144228	9.8914E-05	9.30956E-06	2.9974E-05	5.30715E-05	2.61865E-05	3.53069E-05	4.28381E-05	4.28381E-05	4.28381E-05	3.04703E-05	5.3064E-05	3.87616E-05	1.17459E-05	2.03826E-05	0.000220929
3831403774605	383140	3774605	0.00015309	3.29843E-05	7.90548E-05	0.000146637	0.000100566	9.46506E-06	3.04746E-05	5.3958E-05	2.62283E-05	3.53632E-05	4.29065E-05	4.29065E-05	4.29065E-05	3.0519E-05	5.31487E-05	3.88234E-05	1.17647E-05	2.04152E-05	0.000228038
3831503774605	383150	3774605	0.000155619	3.35291E-05	8.03606E-05	0.000149059	0.000102227	9.6214E-06	3.0978E-05	5.48493E-05	2.62761E-05	3.54276E-05	4.29846E-05	4.29846E-05	4.29846E-05	3.05745E-05	5.32454E-05	3.88941E-05	1.17861E-05	2.04523E-05	0.000235249
3831603774605	383160	3774605	0.000158147	3.40739E-05	8.16663E-05	0.000151481	0.000103888	9.77774E-06	3.14814E-05	5.57405E-05	2.63059E-05	3.54679E-05	4.30334E-05	4.30334E-05	4.30334E-05	3.06092E-05	5.33059E-05	3.89383E-05	1.17995E-05	2.04756E-05	0.000242436
3831703774605	383170	3774605	0.000160716	3.46274E-05	8.29929E-05	0.000153942	0.000105576	9.93657E-06	3.19927E-05	5.6646E-05	2.63358E-05	3.55081E-05	4.30822E-05	4.30822E-05	4.30822E-05	3.0644E-05	5.33664E-05	3.89825E-05	1.18129E-05	2.04988E-05	0.000249569
3831903774605	383190	3774605	0.000165881	3.57402E-05	8.566E-05	0.000158889	0.000108969	1.02559E-05	3.30209E-05	5.84664E-05	2.63537E-05	3.55322E-05	4.31115E-05	4.31115E-05	4.31115E-05	3.06648E-05	5.34027E-05	3.9009E-05	1.18209E-05	2.05127E-05	0.000262868
3832003774605	383200	3774605	0.000168437	3.62909E-05	8.69797E-05	0.000161337	0.000110648	1.04139E-05	3.35296E-05	5.93671E-05	2.63358E-05	3.55081E-05	4.30822E-05	4.30822E-05	4.30822E-05	3.0644E-05	5.33664E-05	3.89825E-05	1.18129E-05	2.04988E-05	0.000268598
3832103774605	383210	3774605	0.000170992	3.68415E-05	8.82994E-05	0.000163784	0.000112326	1.05719E-05	3.40383E-05	6.02678E-05	2.63119E-05	3.54759E-05	4.30432E-05	4.30432E-05	4.30432E-05	3.06162E-05	5.3318E-05	3.89471E-05	1.18022E-05	2.04802E-05	0.000274263
3832203774605	383220	3774605	0.000173602	3.74037E-05	8.96468E-05	0.000166284	0.000114041	1.07332E-05	3.45577E-05	6.11875E-05	2.63119E-05	3.54759E-05	4.30432E-05	4.30432E-05	4.30432E-05	3.06162E-05	5.3318E-05	3.89471E-05	1.18022E-05	2.04802E-05	0.00028031
3832303774605	383230	3774605	0.000176225	3.79688E-05	9.10012E-05	0.000168796	0.000115763	1.08954E-05	3.50798E-05	6.21119E-05	2.62761E-05	3.54276E-05	4.29846E-05	4.29846E-05	4.29846E-05	3.05745E-05	5.32454E-05	3.88941E-05	1.17861E-05	2.04523E-05	0.00028601
3832403774605	383240	3774605	0.000178699	3.8502E-05	9.22792E-05	0.000171166	0.000117389	1.10484E-05	3.55725E-05	6.29842E-05	2.61209E-05	3.52184E-05	4.27307E-05	4.27307E-05	4.27307E-05	3.03939E-05	5.29309E-05	3.86644E-05	1.17165E-05	2.03315E-05	0.000289568
3832503774605	383250	3774605	0.000181147	3.90294E-05	9.35433E-05	0.000173511	0.000118997	1.11997E-05	3.60598E-05	6.3847E-05	2.59418E-05	3.49769E-05	4.24378E-05	4.24378E-05	4.24378E-05	3.01856E-05	5.25681E-05	3.83993E-05	1.16362E-05	2.01922E-05	0.000291377
3832603774605	383260	3774605	0.000183501	3.95365E-05	9.47588E-05	0.000175766	0.000120543	1.13453E-05	3.65283E-05	6.46766E-05	2.5715E-05	3.46711E-05	4.20667E-05	4.20667E-05	4.20667E-05	2.99216E-05	5.21084E-05	3.80636E-05	1.15344E-05	2.00156E-05	0.000292003
3832703774605	383270	3774605	0.000185909	4.00553E-05	9.6002E-05	0.000178072	0.000122125	1.14941E-05	3.70076E-05	6.55252E-05	2.5506E-05	3.43894E-05	4.17249E-05	4.17249E-05	4.17249E-05	2.96785E-05	5.16851E-05	3.77543E-05	1.14407E-05	1.9853E-05	0.000292929
3832803774605	383280	3774605	0.000188262	4.05624E-05	9.72175E-05	0.000180326	0.000123671	1.16396E-05	3.74761E-05	6.63548E-05	2.52016E-05	3.3979E-05	4.12269E-05	4.12269E-05	4.12269E-05	2.93243E-05	5.10682E-05	3.73037E-05	1.13042E-05	1.9616E-05	0.000292182
3832903774605	383290	3774605	0.000190307	4.10029E-05	9.82733E-05	0.000182285	0.000125014	1.1766E-05	3.78831E-05	6.70754E-05	2.49867E-05	3.36892E-05	4.08754E-05	4.08754E-05	4.08754E-05	2.90743E-05	5.06327E-05	3.69856E-05	1.12078E-05	1.94488E-05	0.000291245
3833003774605	383300	3774605	0.000191934	4.13535E-05	9.91137E-05	0.000183843	0.000126083	1.18667E-05	3.82071E-05	6.7649E-05	2.4742E-05	3.33593E-05	4.0475E-05	4.0475E-05	4.0475E-05	2.87895E-05	5.01368E-05	3.66234E-05	1.1098E-05	1.92583E-05	0.000289407
3833103774605	383310	3774605	0.000193938	4.17853E-05	0.000100149	0.000185763	0.0001274	1.19906E-05	3.8606E-05	6.83554E-05	2.44495E-05	3.29649E-05	3.99966E-05	3.99966E-05	3.99966E-05	2.84492E-05	4.95441E-05	3.61904E-05	1.09668E-05	1.90306E-05	0.000287735
3833203774605	383320	3774605	0.000195526	4.21273E-05	0.000100968	0.000187283	0.000128442	1.20887E-05	3.8922E-05	6.89148E-05	2.40615E-05	3.24418E-05	3.93618E-05	3.93618E-05	3.93618E-05	2.79977E-05	4.87579E-05	3.56161E-05	1.07928E-05	1.87286E-05	0.000284255
3833303774605	383330	3774605	0.000196951	4.24345E-05	0.000101704	0.000188649	0.000129379	1.21769E-05	3.92058E-05	6.94173E-05	2.3781E-05	3.20635E-05	3.89029E-05	3.89029E-05	3.89029E-05	2.76713E-05	4.81894E-05	3.52009E-05	1.06669E-05	1.85103E-05	0.000280286
3833403774605	383340	3774605	0.000197785	4.26142E-05	0.000102135	0.000189448	0.000129927	1.22284E-05	3.93718E-05	6.97112E-05	2.34646E-05	3.1637E-05	3.83854E-05	3.83854E-05	3.83854E-05	2.73031E-05	4.75483E-05	3.47326E-05	1.0525E-05	1.8264E-05	0.000275349
3833503774605	383350	3774605	0.000198108	4.26837E-05	0.000102302	0.000189757	0.000130139	1.22484E-05	3.9436E-05	6.9825E-05	2.31244E-05	3.11782E-05	3.78288E-05	3.78288E-05	3.78288E-05	2.69072E-05	4.68589E-05	3.42289E-05	1.03724E-05	1.79992E-05	0.000269685
3833603774605	383360	3774605	0.000198041	4.26692E-05	0.000102267	0.000189692	0.000130095	1.22442E-05	3.94226E-05	6.98013E-05	2.27901E-05	3.07275E-05	3.72819E-05	3.72819E-05	3.72819E-05	2.65183E-05	4.61815E-05	3.37341E-05	1.02225E-05	1.7739E-05	0.000263871
3833703774605	383370	3774605	0.000197355	4.25214E-05	0.000101913	0.000189035	0.000129644	1.22018E-05	3.92861E-05	6.95595E-05	2.2426E-05	3.02366E-05	3.66863E-05	3.66863E-05	3.66863E-05	2.60946E-05	4.54437E-05	3.31952E-05	1.00591E-05	1.74556E-05	0.000257442
3833803774605	383380	3774605	0.000196319	4.22983E-05	0.000101378	0.000188043	0.000128964	1.21378E-05	3.90799E-05	6.91945E-05	2.20738E-05	2.97618E-05	3.61102E-05	3.61102E-05	3.61102E-05	2.56848E-05	4.473E-05	3.26739E-05	9.90118E-06	1.71815E-05	0.000251091
3833903774605	383390	3774605	0.000194813	4.19737E-05	0.0001006	0.000186601	0.000127974	1.20446E-05	3.87801E-05	6.86635E-05	2.17276E-05	2.9295E-05	3.55438E-05	3.55438E-05	3.55438E-05	2.5282E-05	4.40285E-05	3.21614E-05	9.74589E-06	1.6912E-05	0.000244758
3834003774605	383400	3774605	0.000192984	4.15796E-05	9.96554E-05	0.000184848	0.000126773	1.19315E-05	3.84159E-05	6.80188E-05	2.13874E-05	2.88362E-05	3.49872E-05	3.49872E-05	3.49872E-05	2.48861E-05	4.3339E-05	3.16578E-05	9.59327E-06	1.66471E-05	0.000238526
3834103774605	383410	3774605	0.00019102	4.11565E-05	9.86414E-05	0.000182967	0.000125483	1.18101E-05	3.8025E-05	6.73266E-05	2.1065E-05	2.84016E-05	3.44599E-05	3.44599E-05	3.44599E-05	2.4511E-05	4.26858E-05	3.11807E-05	9.44869E-06	1.63963E-05	0.000232646
3834203774605	383420	3774605	0.000189782	4.08899E-05	9.80024E-05	0.000181782	0.00012467	1.17336E-05	3.77787E-05	6.68905E-05	2.08442E-05	2.81039E-05	3.40986E-05	3.40986E-05	3.40986E-05	2.4254E-05	4.22383E-05	3.08538E-05	9.34962E-06	1.62243E-05	0.000228199
3834303774605	383430	3774605	0.000188585	4.0632E-05	9.73842E-05	0.000180636	0.000123883	1.16596E-05	3.75404E-05	6.64686E-05	2.06412E-05	2.78302E-05	3.37666E-05	3.37666E-05	3.37666E-05	2.40179E-05	4.1827E-05	3.05533E-05	9.25859E-06	1.60664E-05	0.000224057
3834403774605	383440	3774605	0.000187012	4.02929E-05	9.65716E-05	0.000179128	0.00012285	1.15623E-05	3.72271E-05	6.59139E-05	2.04323E-05	2.75486E-05	3.34249E-05	3.34249E-05	3.34249E-05	2.37748E-05	4.14037E-05	3.02441E-05	9.16488E-06	1.59038E-05	0.000219801
3834503774605	383450	3774605	0.000184765	3.98089E-05	9.54117E-05	0.000176977	0.000121374	1.14234E-05	3.678E-05	6.51222E-05	2.01935E-05	2.72266E-05	3.30343E-05	3.30343E-05	3.30343E-05	2.3497E-05	4.09199E-05	2.98907E-05	9.05778E-06	1.57179E-05	0.000215169
3834603774605	383460	3774605	0.000182694	3.93627E-05	9.4342E-05	0.000174993	0.000120013	1.12954E-05	3.63677E-05	6.43922E-05	1.99727E-05	2.69289E-05	3.2673E-05	3.2673E-05	3.2673E-05	2.324E-05	4.04723E-05	2.95638E-05	8.95872E-06	1.5546E-05	0.000210764
3834703774605	383470	3774605	0.000183905	3.96235E-05	9.49671E-05	0.000176152	0.000120809	1.13702E-05	3.66087E-05	6.48188E-05	1.99906E-05	2.6953E-05	3.27023E-05	3.27023E-05	3.27023E-05	2.32608E-05	4.05086E-05	2.95903E-05	8.96675E-06	1.55599E-05	0.000209832
3834803774605	383480	3774605	0.000186124	4.01016E-05	9.61132E-05	0.000178278	0.000122266	1.15074E-05	3.70504E-05	6.56011E-05	2.00861E-05	2.70818E-05	3.28585E-05	3.28585E-05	3.28585E-05	2.33719E-05	4.07021E-05	2.97316E-05	9.00959E-06	1.56343E-05	0.000209898
3834903774605	383490	3774605	0.000189365	4.08E-05	9.77871E-05	0.000181383	0.000124396	1.17078E-05	3.76957E-05	6.67435E-05	2.02472E-05	2.72991E-05	3.31221E-05	3.31221E-05	3.31221E-05	2.35595E-05	4.10287E-05	2.99702E-05	9.08188E-06	1.57597E-05	0.000210746
3835003774605	383500	3774605	0.000196709	4.23823E-05	0.000101579	0.000188417	0.00012922	1.21619E-05	3.91576E-05	6.93319E-05	2.07009E-05	2.79107E-05	3.38643E-05	3.38643E-05	3.38643E-05	2.40873E-05	4.1948E-05	3.06417E-05	9.28537E-06	1.61128E-05	0.000215037
3835103774605	383510	3774605	0.000204228	4.40023E-05	0.000105462	0.000195619	0.000134159	1.26267E-05	4.06543E-05	7.1982E-05	2.12262E-05	2.86189E-05	3.47236E-05	3.47236E-05	3.47236E-05	2.46985E-05	4.30124E-05	3.14192E-05	9.52098E-06	1.65217E-05	0.00021961
3835203774605	383520	3774605	0.000209877	4.52194E-05	0.000108379	0.00020103	0.00013787	1.2976E-05	4.17788E-05	7.3973E-05	2.16739E-05	2.92226E-05	3.54559E-05	3.54559E-05	3.54559E-05	2.52195E-05	4.39196E-05	3.20819E-05	9.72179E-06	1.68702E-05	0.000222726
3835303774605	383530	3774605	0.000214194	4.61496E-05	0.000110609	0.000205165	0.000140706	1.32429E-05	4.26382E-05	7.54948E-05	2.20678E-05	2.97537E-05	3.61004E-05	3.61004E-05	3.61004E-05	2.56779E-05	4.47179E-05	3.2665E-05	9.8985E-06	1.71768E-05	0.000224881
3835403774605	383540	3774605	0.000218028	4.69755E-05	0.000112588	0.000208837	0.000143224	1.34799E-05	4.34013E-05	7.68459E-05	2.24737E-05	3.0301E-05	3.67644E-05	3.67644E-05	3.67644E-05	2.61502E-05	4.55404E-05	3.32659E-05	1.00806E-05	1.74927E-05	0.000226898
3835503774605	383550	3774605	0.000220785	4.75696E-05	0.000114012	0.000211478	0.000145036	1.36504E-05	4.39502E-05	7.78177E-05	2.28259E-05	3.07758E-05	3.73405E-05	3.73405E-05	3.73405E-05	2.656E-05	4.62541E-05	3.37872E-05	1.02385E-05	1.77669E-05	0.000228086
3835603774605	383560	3774605	0.00022287	4.80188E-05	0.000115089	0.000213475	0.000146405	1.37793E-05	4.43652E-05	7.85525E-05	2.31781E-05	3.12507E-05	3.79167E-05	3.79167E-05	3.79167E-05	2.69698E-05	4.69677E-05	3.43085E-05	1.03965E-05	1.8041E-05	0.000229059
3835703774605	383570	3774605	0.000223959	4.82535E-05	0.000115651	0.000214518	0.000147121	1.38467E-05	4.45821E-05	7.89365E-05	2.35124E-05	3.17014E-05	3.84635E-05	3.84635E-05	3.84635E-05	2.73587E-05	4.76451E-05	3.48033E-05	1.05464E-05	1.83012E-05	0.000229345
3835803774605	383580	3774605	0.000224618	4.83955E-05	0.000115991	0.00021515	0.000147554	1.38874E-05	4.47133E-05	7.91688E-05	2.39362E-05	3.22728E-05	3.91568E-05	3.91568E-05	3.91568E-05	2.78518E-05	4.85039E-05	3.54306E-05	1.07365E-05	1.86311E-05	0.000229238
3835903774605	383590	3774605	0.000225883	4.86679E-05	0.000116644	0.000216361	0.000148384	1.39656E-05	4.49649E-05	7.96144E-05	2.42883E-05	3.27476E-05	3.97329E-05	3.97329E-05	3.97329E-05	2.82616E-05	4.92175E-05	3.59519E-05	1.08945E-05	1.89052E-05	0.000230175
3836003774605	383600	3774605	0.000225963	4.86853E-05	0.000116686	0.000216438	0.000148437	1.39706E-05	4.4981E-05	7.96428E-05	2.48077E-05	3.34478E-05	4.05824E-05	4.05824E-05	4.05824E-05	2.88659E-05	5.02699E-05	3.67206E-05	1.11274E-05	1.93094E-05	0.000232342
3836103774605	383610	3774605	0.000225815	4.86534E-05	0.00011661	0.000216296	0.00014834	1.39614E-05	4.49516E-05	7.95907E-05	2.5124E-05	3.38743E-05	4.11E-05	4.11E-05	4.11E-05	2.9234E-05	5.09109E-05	3.71889E-05	1.12693E-05	1.95556E-05	0.000233213
3836203774605	383620	3774605	0.000225452	4.85752E-05	0.000116422	0.000215948	0.000148102	1.3939E-05	4.48793E-05	7.94627E-05	2.52971E-05	3.41077E-05	4.13832E-05	4.13832E-05	4.13832E-05	2.94354E-05	5.12617E-05	3.74451E-05	1.1347E-05	1.96904E-05	0.000231882
3836303774605	383630	3774605	0.000224726	4.84187E-05	0.000116047	0.000215253	0.000147624	1.38941E-05	4.47347E-05	7.92067E-05	2.5321E-05	3.41399E-05	4.14222E-05	4.14222E-05	4.14222E-05	2.94632E-05	5.13101E-05	3.74804E-05	1.13577E-05	1.9709E-05	0.00022968
3836403774605	383640	3774605	0.000223731	4.82043E-05	0.000115533	0.000214299	0.000146971	1.38325E-05	4.45366E-05	7.88559E-05	2.53091E-05	3.41238E-05	4.14027E-05	4.14027E-05	4.14027E-05	2.94493E-05	5.12859E-05	3.74628E-05	1.13523E-05	1.96997E-05	0.000226361
3836503774605	383650	3774605	0.000222547	4.79493E-05	0.000114922	0.000213166	0.000146193	1.37594E-05	4.43009E-05	7.84387E-05	2.52673E-05	3.40675E-05	4.13343E-05	4.13343E-05	4.13343E-05	2.94007E-05	5.12012E-05	3.74009E-05	1.13336E-05	1.96671E-05	0.000222803
3836603774605	383660	3774605	0.000221269	4.76739E-05	0.000114262	0.000211942	0.000145354	1.36803E-05	4.40466E-05	7.79884E-05	2.52434E-05	3.40353E-05	4.12953E-05	4.12953E-05	4.12953E-05	2.93729E-05	5.11529E-05	3.73656E-05	1.13229E-05	1.96486E-05	0.000219216
3836703774605	383670	3774605	0.000219884	4.73755E-05	0.000113547	0.000210615	0.000144444	1.35947E-05	4.37708E-05	7.75001E-05	2.51777E-05	3.39468E-05	4.11879E-05	4.11879E-05	4.11879E-05	2.92965E-05	5.10198E-05	3.72684E-05	1.12934E-05	1.95975E-05	0.000215622
3836803774605	383680	3774605	0.000218404	4.70567E-05	0.000112783	0.000209198	0.000143472	1.35032E-05	4.34763E-05	7.69786E-05	2.51001E-05	3.38421E-05	4.10609E-05	4.10609E-05	4.10609E-05	2.92062E-05	5.08626E-05	3.71535E-05	1.12586E-05	1.95371E-05	0.000212029
3836903774605	383690	3774605	0.000216871	4.67263E-05	0.000111991	0.000207729	0.000142464	1.34084E-05	4.31711E-05	7.64382E-05	2.50285E-05	3.37456E-05	4.09437E-05	4.09437E-05	4.09437E-05	2.91229E-05	5.07174E-05	3.70475E-05	1.12265E-05	1.94813E-05	0.000208442
3837003774605	383700	3774605	0.000215513	4.64336E-05	0.000111289	0.000206428	0.000141572	1.33244E-05	4.29006E-05	7.59594E-05	2.49569E-05	3.3649E-05	4.08266E-05	4.08266E-05	4.08266E-05	2.90395E-05	5.05723E-05	3.69415E-05	1.11944E-05	1.94255E-05	0.000204956
3837103774605	383710	3774605	0.000214221	4.61554E-05	0.000110623	0.000205191	0.000140724	1.32446E-05	4.26436E-05	7.55043E-05	2.48912E-05	3.35605E-05	4.07192E-05	4.07192E-05	4.07192E-05	2.89631E-05	5.04392E-05	3.68443E-05	1.11649E-05	1.93744E-05	0.000201553
3837203774605	383720	3774605	0.000212903	4.58714E-05	0.000109942	0.000203928	0.000139858	1.31631E-05	4.23812E-05	7.50397E-05	2.48196E-05	3.34639E-05	4.0602E-05	4.0602E-05	4.0602E-05	2.88798E-05	5.02941E-05	3.67382E-05	1.11328E-05	1.93187E-05	0.000198205
3837303774605	383730	3774605	0.000211545	4.55787E-05	0.00010924	0.000202627	0.000138966	1.30791E-05	4.21108E-05	7.45609E-05	2.47539E-05	3.33754E-05	4.04946E-05	4.04946E-05	4.04946E-05	2.88034E-05	5.0161E-05	3.6641E-05	1.11033E-05	1.92676E-05	0.000194904
3837403774605	383740	3774605	0.000210186	4.5286E-05	0.000108539	0.000201326	0.000138073	1.29951E-05	4.18404E-05	7.40821E-05	2.46823E-05	3.32788E-05	4.03774E-05	4.03774E-05	4.03774E-05	2.872E-05	5.00159E-05	3.6535E-05	1.10712E-05	1.92118E-05	0.000191662
3837503774605	383750	3774605	0.000208935	4.50165E-05	0.000107893	0.000200128	0.000137252	1.29178E-05	4.15914E-05	7.36412E-05	2.46226E-05	3.31983E-05	4.02797E-05	4.02797E-05	4.02797E-05	2.86506E-05	4.98949E-05	3.64467E-05	1.10444E-05	1.91654E-05	0.000188517
3837603774605	383760	3774605	0.000207779	4.47673E-05	0.000107296	0.00019902	0.000136492	1.28463E-05	4.13611E-05	7.32335E-05	2.45629E-05	3.31178E-05	4.01821E-05	4.01821E-05	4.01821E-05	2.85811E-05	4.97739E-05	3.63583E-05

			ISDrainage / Utilities Trenching	ISDrainage / Utilities Trenching	ISAsphalt Paving	ISAsphalt Paving	SVDemolition	SVSite Grubbing / Prep	SVMass Grading / Excavation	SVMass Grading / Excavation	SVDrainage / Utilities Trenching	SVFoundations / Concrete Pads	SVBuilding / Structure Construction	SVBuilding / Structure Construction	SVAsphalt Paving	SVAsphalt Paving	SVArchitectural Coating	SVArchitectural Coating	SVLandscaping or Other Finishing	SVLandscaping or Other Finishing	MDemolition
Unique Identifier	X (UTM)	Y (UTM)	2027	2028	2027	2028	2027	2027	2027	2028	2028	2028	2028	2029	2028	2029	2028	2029	2028	2029	2027
3829903774605	382990	3774605	4.0577E-05	4.0577E-05	0.000173769	0.000173769	1.58189E-05	1.04511E-05	1.76489E-05	1.76489E-05	5.32719E-06	5.48986E-06	3.19504E-05	3.19504E-05	2.16748E-05	2.16748E-05	2.14714E-06	2.14714E-06	6.91315E-06	6.91315E-06	2.97561E-05
3830003774605	383000	3774605	4.3055E-05	4.3055E-05	0.00018438	0.00018438	1.61314E-05	1.06575E-05	1.79975E-05	1.79975E-05	5.43242E-06	5.59829E-06	3.24528E-05	3.24528E-05	2.21029E-05	2.21029E-05	2.18955E-06	2.18955E-06	7.0497E-06	7.0497E-06	3.08962E-05
3830103774605	383010	3774605	4.51966E-05	4.51966E-05	0.000193552	0.000193552	1.63519E-05	1.08032E-05	1.82435E-05	1.82435E-05	5.50669E-06	5.67484E-06	3.27878E-05	3.27878E-05	2.24051E-05	2.24051E-05	2.21949E-06	2.21949E-06	7.14609E-06	7.14609E-06	3.17975E-05
3830203774605	383020	3774605	4.74331E-05	4.74331E-05	0.000203129	0.000203129	1.65664E-05	1.09449E-05	1.84828E-05	1.84828E-05	5.57891E-06	5.74925E-06	3.31099E-05	3.31099E-05	2.26989E-05	2.26989E-05	2.2486E-06	2.2486E-06	7.2398E-06	7.2398E-06	3.26869E-05
3830303774605	383030	3774605	4.98615E-05	4.98615E-05	0.000213529	0.000213529	1.68053E-05	1.11027E-05	1.87494E-05	1.87494E-05	5.65937E-06	5.83218E-06	3.34835E-05	3.34835E-05	2.30263E-05	2.30263E-05	2.28103E-06	2.28103E-06	7.34422E-06	7.34422E-06	3.36121E-05
3830403774605	383040	3774605	5.25147E-05	5.25147E-05	0.000224891	0.000224891	1.7081E-05	1.12849E-05	1.9057E-05	1.9057E-05	5.75221E-06	5.92785E-06	3.39215E-05	3.39215E-05	2.3404E-05	2.3404E-05	2.31845E-06	2.31845E-06	7.46471E-06	7.46471E-06	3.46089E-05
3830503774605	383050	3774605	5.52898E-05	5.52898E-05	0.000236775	0.000236775	1.73812E-05	1.14832E-05	1.93919E-05	1.93919E-05	5.85331E-06	6.03204E-06	3.44111E-05	3.44111E-05	2.38154E-05	2.38154E-05	2.3592E-06	2.3592E-06	7.5959E-06	7.5959E-06	3.55939E-05
3830603774605	383060	3774605	5.7714E-05	5.7714E-05	0.000247157	0.000247157	1.75834E-05	1.16168E-05	1.96175E-05	1.96175E-05	5.9214E-06	6.1022E-06	3.47203E-05	3.47203E-05	2.40924E-05	2.40924E-05	2.38664E-06	2.38664E-06	7.68426E-06	7.68426E-06	3.6531E-05
3830703774605	383070	3774605	6.0324E-05	6.0324E-05	0.000258334	0.000258334	1.78223E-05	1.17746E-05	1.9884E-05	1.9884E-05	6.00186E-06	6.18512E-06	3.50037E-05	3.50037E-05	2.44198E-05	2.44198E-05	2.41907E-06	2.41907E-06	7.78868E-06	7.78868E-06	3.79815E-05
3830803774605	383080	3774605	6.30247E-05	6.30247E-05	0.0002699	0.0002699	1.80122E-05	1.19001E-05	2.00959E-05	2.00959E-05	6.06582E-06	6.25104E-06	3.52871E-05	3.52871E-05	2.468E-05	2.468E-05	2.44485E-06	2.44485E-06	7.87168E-06	7.87168E-06	3.85247E-05
3830903774605	383090	3774605	6.58245E-05	6.58245E-05	0.00028189	0.00028189	1.82267E-05	1.20418E-05	2.03352E-05	2.03352E-05	6.13803E-06	6.32545E-06	3.56221E-05	3.56221E-05	2.49738E-05	2.49738E-05	2.47396E-06	2.47396E-06	7.96539E-06	7.96539E-06	3.90321E-05
3831003774605	383100	3774605	6.88574E-05	6.88574E-05	0.000294878	0.000294878	1.84105E-05	1.21632E-05	2.05402E-05	2.05402E-05	6.19993E-06	6.38924E-06	3.59571E-05	3.59571E-05	2.52257E-05	2.52257E-05	2.4989E-06	2.4989E-06	8.04571E-06	8.04571E-06	3.95514E-05
3831103774605	383110	3774605	7.14323E-05	7.14323E-05	0.000305905	0.000305905	1.85453E-05	1.22523E-05	2.06906E-05	2.06906E-05	6.24532E-06	6.43602E-06	3.61761E-05	3.61761E-05	2.54103E-05	2.54103E-05	2.5172E-06	2.5172E-06	8.10461E-06	8.10461E-06	4.00408E-05
3831203774605	383120	3774605	7.38792E-05	7.38792E-05	0.000316384	0.000316384	1.8631E-05	1.23089E-05	2.07863E-05	2.07863E-05	6.2742E-06	6.46578E-06	3.63307E-05	3.63307E-05	2.55279E-05	2.55279E-05	2.52884E-06	2.52884E-06	8.1421E-06	8.1421E-06	4.04885E-05
3831303774605	383130	3774605	7.63633E-05	7.63633E-05	0.000327022	0.000327022	1.87046E-05	1.23575E-05	2.08683E-05	2.08683E-05	6.29896E-06	6.4913E-06	3.64724E-05	3.64724E-05	2.56286E-05	2.56286E-05	2.53882E-06	2.53882E-06	8.17423E-06	8.17423E-06	4.09004E-05
3831403774605	383140	3774605	7.88206E-05	7.88206E-05	0.000337545	0.000337545	1.87536E-05	1.23899E-05	2.0923E-05	2.0923E-05	6.31547E-06	6.50831E-06	3.65755E-05	3.65755E-05	2.56958E-05	2.56958E-05	2.54547E-06	2.54547E-06	8.19565E-06	8.19565E-06	4.13003E-05
3831503774605	383150	3774605	8.1313E-05	8.1313E-05	0.000348218	0.000348218	1.88026E-05	1.24223E-05	2.09777E-05	2.09777E-05	6.33197E-06	6.52532E-06	3.66656E-05	3.66656E-05	2.57629E-05	2.57629E-05	2.55212E-06	2.55212E-06	8.21707E-06	8.21707E-06	4.17003E-05
3831603774605	383160	3774605	8.37971E-05	8.37971E-05	0.000358856	0.000358856	1.88332E-05	1.24425E-05	2.10119E-05	2.10119E-05	6.34229E-06	6.53595E-06	3.67429E-05	3.67429E-05	2.58049E-05	2.58049E-05	2.55628E-06	2.55628E-06	8.23045E-06	8.23045E-06	4.20942E-05
3831703774605	383170	3774605	8.62626E-05	8.62626E-05	0.000369415	0.000369415	1.88577E-05	1.24587E-05	2.10392E-05	2.10392E-05	6.35054E-06	6.54445E-06	3.67816E-05	3.67816E-05	2.58385E-05	2.58385E-05	2.55961E-06	2.55961E-06	8.24116E-06	8.24116E-06	4.24942E-05
3831903774605	383190	3774605	9.08594E-05	9.08594E-05	0.0003891	0.0003891	1.87842E-05	1.24101E-05	2.09572E-05	2.09572E-05	6.32579E-06	6.51894E-06	3.65755E-05	3.65755E-05	2.57377E-05	2.57377E-05	2.54963E-06	2.54963E-06	8.20903E-06	8.20903E-06	4.32888E-05
3832003774605	383200	3774605	9.28401E-05	9.28401E-05	0.000397582	0.000397582	1.86739E-05	1.23373E-05	2.08341E-05	2.08341E-05	6.28865E-06	6.48067E-06	3.63178E-05	3.63178E-05	2.55866E-05	2.55866E-05	2.53466E-06	2.53466E-06	8.16084E-06	8.16084E-06	4.3682E-05
3832103774605	383210	3774605	9.47981E-05	9.47981E-05	0.000405967	0.000405967	1.85943E-05	1.22847E-05	2.07453E-05	2.07453E-05	6.26183E-06	6.45303E-06	3.61374E-05	3.61374E-05	2.54775E-05	2.54775E-05	2.52385E-06	2.52385E-06	8.12603E-06	8.12603E-06	4.40461E-05
3832203774605	383220	3774605	9.68881E-05	9.68881E-05	0.000414918	0.000414918	1.85575E-05	1.22604E-05	2.07043E-05	2.07043E-05	6.24945E-06	6.44027E-06	3.60601E-05	3.60601E-05	2.54271E-05	2.54271E-05	2.51886E-06	2.51886E-06	8.10997E-06	8.10997E-06	4.44222E-05
3832303774605	383230	3774605	9.88584E-05	9.88584E-05	0.000423356	0.000423356	1.85269E-05	1.22401E-05	2.06701E-05	2.06701E-05	6.23913E-06	6.42964E-06	3.59828E-05	3.59828E-05	2.53852E-05	2.53852E-05	2.5147E-06	2.5147E-06	8.09658E-06	8.09658E-06	4.47863E-05
3832403774605	383240	3774605	0.000100088	0.000100088	0.000428622	0.000428622	1.8386E-05	1.2147E-05	2.05129E-05	2.05129E-05	6.19168E-06	6.38074E-06	3.56994E-05	3.56994E-05	2.51921E-05	2.51921E-05	2.49558E-06	2.49558E-06	8.035E-06	8.035E-06	4.50549E-05
3832503774605	383250	3774605	0.000100713	0.000100713	0.000431299	0.000431299	1.82267E-05	1.20418E-05	2.03352E-05	2.03352E-05	6.13803E-06	6.32545E-06	3.53773E-05	3.53773E-05	2.49738E-05	2.49738E-05	2.47396E-06	2.47396E-06	7.96539E-06	7.96539E-06	4.53056E-05
3832603774605	383260	3774605	0.00010093	0.00010093	0.000432227	0.000432227	1.80613E-05	1.19325E-05	2.01506E-05	2.01506E-05	6.08233E-06	6.26805E-06	3.50681E-05	3.50681E-05	2.47472E-05	2.47472E-05	2.4515E-06	2.4515E-06	7.8931E-06	7.8931E-06	4.55682E-05
3832703774605	383270	3774605	0.00010125	0.00010125	0.000433596	0.000433596	1.79265E-05	1.18435E-05	2.00002E-05	2.00002E-05	6.03694E-06	6.22127E-06	3.48233E-05	3.48233E-05	2.45625E-05	2.45625E-05	2.43321E-06	2.43321E-06	7.83419E-06	7.83419E-06	4.58428E-05
3832803774605	383280	3774605	0.000100992	0.000100992	0.000432492	0.000432492	1.77978E-05	1.17585E-05	1.98567E-05	1.98567E-05	5.99361E-06	6.17662E-06	3.45657E-05	3.45657E-05	2.43862E-05	2.43862E-05	2.41574E-06	2.41574E-06	7.77797E-06	7.77797E-06	4.61174E-05
3832903774605	383290	3774605	0.000100668	0.000100668	0.000431104	0.000431104	1.76263E-05	1.16451E-05	1.96653E-05	1.96653E-05	5.93584E-06	6.11709E-06	3.43338E-05	3.43338E-05	2.41512E-05	2.41512E-05	2.39246E-06	2.39246E-06	7.703E-06	7.703E-06	4.61353E-05
3833003774605	383300	3774605	0.000100032	0.000100032	0.000428383	0.000428383	1.74731E-05	1.15439E-05	1.94944E-05	1.94944E-05	5.88426E-06	6.06393E-06	3.41019E-05	3.41019E-05	2.39413E-05	2.39413E-05	2.37167E-06	2.37167E-06	7.63606E-06	7.63606E-06	4.51922E-05
3833103774605	383310	3774605	9.94547E-05	9.94547E-05	0.000425909	0.000425909	1.73138E-05	1.14387E-05	1.93167E-05	1.93167E-05	5.83062E-06	6.00865E-06	3.38571E-05	3.38571E-05	2.3723E-05	2.3723E-05	2.35005E-06	2.35005E-06	7.56645E-06	7.56645E-06	4.4834E-05
3833203774605	383320	3774605	9.82519E-05	9.82519E-05	0.000420758	0.000420758	1.71178E-05	1.13092E-05	1.9098E-05	1.9098E-05	5.76459E-06	5.94061E-06	3.35092E-05	3.35092E-05	2.34544E-05	2.34544E-05	2.32344E-06	2.32344E-06	7.48077E-06	7.48077E-06	4.46789E-05
3833303774605	383330	3774605	9.68798E-05	9.68798E-05	0.000414882	0.000414882	1.69278E-05	1.11837E-05	1.88861E-05	1.88861E-05	5.70063E-06	5.8747E-06	3.31743E-05	3.31743E-05	2.31942E-05	2.31942E-05	2.29766E-06	2.29766E-06	7.39777E-06	7.39777E-06	4.45237E-05
3833403774605	383340	3774605	9.51736E-05	9.51736E-05	0.000407575	0.000407575	1.67257E-05	1.10501E-05	1.86605E-05	1.86605E-05	5.63255E-06	5.80453E-06	3.28264E-05	3.28264E-05	2.29172E-05	2.29172E-05	2.27022E-06	2.27022E-06	7.30941E-06	7.30941E-06	4.42789E-05
3833503774605	383350	3774605	9.32156E-05	9.32156E-05	0.00039919	0.00039919	1.65174E-05	1.09125E-05	1.84281E-05	1.84281E-05	5.5624E-06	5.73224E-06	3.24528E-05	3.24528E-05	2.26317E-05	2.26317E-05	2.24194E-06	2.24194E-06	7.21838E-06	7.21838E-06	4.39805E-05
3833603774605	383360	3774605	9.1206E-05	9.1206E-05	0.000390585	0.000390585	1.63152E-05	1.07789E-05	1.82025E-05	1.82025E-05	5.49431E-06	5.66208E-06	3.21179E-05	3.21179E-05	2.23547E-05	2.23547E-05	2.2145E-06	2.2145E-06	7.13003E-06	7.13003E-06	4.36581E-05
3833703774605	383370	3774605	8.89839E-05	8.89839E-05	0.000381069	0.000381069	1.61007E-05	1.06373E-05	1.79633E-05	1.79633E-05	5.4221E-06	5.58766E-06	3.17571E-05	3.17571E-05	2.20609E-05	2.20609E-05	2.1854E-06	2.1854E-06	7.03631E-06	7.03631E-06	4.32463E-05
3833803774605	383380	3774605	8.67887E-05	8.67887E-05	0.000371668	0.000371668	1.58924E-05	1.04996E-05	1.77309E-05	1.77309E-05	5.35195E-06	5.51537E-06	3.14093E-05	3.14093E-05	2.17755E-05	2.17755E-05	2.15712E-06	2.15712E-06	6.94528E-06	6.94528E-06	4.28284E-05
3833903774605	383390	3774605	8.45996E-05	8.45996E-05	0.000362293	0.000362293	1.56903E-05	1.03661E-05	1.75053E-05	1.75053E-05	5.28387E-06	5.44521E-06	3.10872E-05	3.10872E-05	2.14985E-05	2.14985E-05	2.12968E-06	2.12968E-06	6.85693E-06	6.85693E-06	4.23927E-05
3834003774605	383400	3774605	8.24457E-05	8.24457E-05	0.000353069	0.000353069	1.54942E-05	1.02365E-05	1.72866E-05	1.72866E-05	5.21784E-06	5.37717E-06	3.07522E-05	3.07522E-05	2.12299E-05	2.12299E-05	2.10307E-06	2.10307E-06	6.77125E-06	6.77125E-06	4.19629E-05
3834103774605	383410	3774605	8.04134E-05	8.04134E-05	0.000344366	0.000344366	1.53104E-05	1.01151E-05	1.70815E-05	1.70815E-05	5.15595E-06	5.31338E-06	3.0443E-05	3.0443E-05	2.0978E-05	2.0978E-05	2.07812E-06	2.07812E-06	6.69092E-06	6.69092E-06	4.1551E-05
3834203774605	383420	3774605	7.88763E-05	7.88763E-05	0.000337783	0.000337783	1.51818E-05	1.00301E-05	1.6938E-05	1.6938E-05	5.11262E-06	5.26873E-06	3.0224E-05	3.0224E-05	2.08017E-05	2.08017E-05	2.06066E-06	2.06066E-06	6.6347E-06	6.6347E-06	4.13123E-05
3834303774605	383430	3774605	7.74444E-05	7.74444E-05	0.000331651	0.000331651	1.50653E-05	9.9532E-06	1.68081E-05	1.68081E-05	5.07342E-06	5.22833E-06	3.00308E-05	3.00308E-05	2.06422E-05	2.06422E-05	2.04486E-06	2.04486E-06	6.58383E-06	6.58383E-06	4.11033E-05
3834403774605	383440	3774605	7.59734E-05	7.59734E-05	0.000325352	0.000325352	1.49428E-05	9.87224E-06	1.66714E-05	1.66714E-05	5.03216E-06	5.18581E-06	2.98246E-05	2.98246E-05	2.04743E-05	2.04743E-05	2.02823E-06	2.02823E-06	6.53028E-06	6.53028E-06	4.08526E-05
3834503774605	383450	3774605	7.43723E-05	7.43723E-05	0.000318495	0.000318495	1.48019E-05	9.77915E-06	1.65142E-05	1.65142E-05	4.9847E-06	5.13691E-06	2.95799E-05	2.95799E-05	2.02813E-05	2.02813E-05	2.0091E-06	2.0091E-06	6.4687E-06	6.4687E-06	4.05184E-05
3834603774605	383460	3774605	7.28497E-05	7.28497E-05	0.000311975	0.000311975	1.46671E-05	9.6901E-06	1.63638E-05	1.63638E-05	4.93931E-06	5.09013E-06	2.93608E-05	2.93608E-05	2.00966E-05	2.00966E-05	1.99081E-06	1.99081E-06	6.40979E-06	6.40979E-06	4.0196E-05
3834703774605	383470	3774605	7.25278E-05	7.25278E-05	0.000310596	0.000310596	1.46794E-05	9.6982E-06	1.63775E-05	1.63775E-05	4.94344E-06	5.09438E-06	2.93737E-05	2.93737E-05	2.01134E-05	2.01134E-05	1.99247E-06	1.99247E-06	6.41515E-06	6.41515E-06	4.04229E-05
3834803774605	383480	3774605	7.25505E-05	7.25505E-05	0.000310693	0.000310693	1.47345E-05	9.73462E-06	1.6439E-05	1.6439E-05	4.96201E-06	5.11352E-06	2.94768E-05	2.94768E-05	2.01889E-05	2.01889E-05	1.99995E-06	1.99995E-06	6.43925E-06	6.43925E-06	4.08168E-05
3834903774605	383490	3774605	7.28435E-05	7.28435E-05	0.000311948	0.000311948	1.48325E-05	9.79939E-06	1.65484E-05	1.65484E-05	4.99502E-06	5.14754E-06	2.96314E-05	2.96314E-05	2.03232E-05	2.03232E-05	2.01326E-06	2.01326E-06	6.48208E-06	6.48208E-06	4.136E-05
3835003774605	383500	3774605	7.43269E-05	7.43269E-05	0.000318301	0.000318301	1.5096E-05	9.97344E-06	1.68423E-05	1.68423E-05	5.08374E-06	5.23896E-06	3.00565E-05	3.00565E-05	2.06842E-05	2.06842E-05	2.04902E-06	2.04902E-06	6.59721E-06	6.59721E-06	4.25658E-05
3835103774605	383510	3774605	7.59074E-05	7.59074E-05	0.000325069	0.000325069	1.53962E-05	1.01718E-05	1.71772E-05	1.71772E-05	5.18483E-06	5.34315E-06	3.05332E-05	3.05332E-05	2.10955E-05	2.10955E-05	2.08976E-06	2.08976E-06	6.72841E-06	6.72841E-06	4.39208E-05
3835203774605	383520	3774605	7.69844E-05	7.69844E-05	0.000329681	0.000329681	1.56474E-05	1.03377E-05	1.74575E-05	1.74575E-05	5.26942E-06	5.43032E-06	3.09197E-05	3.09197E-05	2.14397E-05	2.14397E-05	2.12386E-06	2.12386E-06	6.83818E-06	6.83818E-06	4.50609E-05
3835303774605	383530	3774605	7.77292E-05	7.77292E-05	0.000332871	0.000332871	1.58679E-05	1.04834E-05	1.77036E-05	1.77036E-05	5.3437E-06	5.50687E-06	3.12547E-05	3.12547E-05	2.17419E-05	2.17419E-05	2.1538E-06	2.1538E-06	6.93457E-06	6.93457E-06	4.60577E-05
3835403774605	383540	3774605	7.84265E-05	7.84265E-05	0.000335857	0.000335857	1.61069E-05	1.06413E-05	1.79701E-05	1.79701E-05	5.42416E-06	5.58979E-06	3.16154E-05	3.16154E-05	2.20693E-05	2.20693E-05	2.18623E-06	2.18623E-06	7.03899E-06	7.03899E-06	4.70904E-05
3835503774605	383550	3774605	7.88371E-05	7.88371E-05	0.000337615	0.000337615	1.63213E-05	1.0783E-05	1.82094E-05	1.82094E-05	5.49638E-06	5.66421E-06	3.19504E-05	3.19504E-05	2.23631E-05	2.23631E-05	2.21533E-06	2.21533E-06	7.1327E-06	7.1327E-06	4.79857E-05
3835603774605	383560	3774605	7.91734E-05	7.91734E-05	0.000339056	0.000339056	1.65419E-05	1.09287E-05	1.84554E-05	1.84554E-05	5.57065E-06	5.74075E-06	3.23111E-05	3.23111E-05	2.26653E-05	2.26653E-05	2.24527E-06	2.24527E-06	7.22909E-06	7.22909E-06	4.89111E-05
3835703774605	383570	3774605	7.92724E-05	7.92724E-05	0.00033948	0.00033948	1.67379E-05	1.10582E-05	1.86742E-05	1.86742E-05	5.63667E-06	5.80879E-06	3.26203E-05	3.26203E-05	2.2934E-05	2.2934E-05	2.27188E-06	2.27188E-06	7.31477E-06	7.31477E-06	4.97108E-05
3835803774605	383580	3774605	7.92353E-05	7.92353E-05	0.000339321	0.000339321	1.69401E-05	1.11918E-05	1.88997E-05	1.88997E-05	5.70476E-06	5.87895E-06	3.29037E-05	3.29037E-05	2.3211E-05	2.3211E-05	2.29932E-06	2.29932E-06	7.40312E-06	7.40312E-06	5.0833E-05
3835903774605	383590	3774605	7.95592E-05	7.95592E-05	0.000340708	0.000340708	1.71852E-05	1.13537E-05	1.91732E-05	1.91732E-05	5.78729E-06	5.964E-06	3.32129E-05	3.32129E-05	2.35468E-05	2.35468E-05	2.33259E-06	2.33259E-06	7.51022E-06	7.51022E-06	5.30893E-05
3836003774605	383600	3774605	8.03082E-05	8.03082E-05	0.000343915	0.000343915	1.74486E-05	1.15277E-05	1.94671E-05	1.94671E-05	5.87601E-06	6.05543E-06	3.36638E-05	3.36638E-05	2.39077E-05	2.39077E-05	2.36834E-06	2.36834E-06	7.62535E-06	7.62535E-06	5.34355E-05
3836103774605	383610	3774605	8.06094E-05	8.06094E-05	0.000345205	0.000345205	1.76998E-05	1.16937E-05	1.97473E-05	1.97473E-05	5.9606E-06	6.1426E-06	3.41534E-05	3.41534E-05	2.42519E-05	2.42519E-05	2.40244E-06	2.40244E-06	7.73513E-06	7.73513E-06	5.37997E-05
3836203774605	383620	3774605	8.01493E-05	8.01493E-05	0.000343235	0.000343235	1.79694E-05	1.18718E-05	2.00481E-05	2.00481E-05	6.05138E-06	6.23615E-06	3.47589E-05	3.47589E-05	2.46213E-05	2.46213E-05	2.43903E-06	2.43903E-06	7.85293E-06	7.85293E-06	5.40862E-05
3836303774605	383630	3774605	7.9388E-05	7.9388E-05	0.000339974	0.000339974	1.82451E-05	1.20539E-05	2.03557E-05	2.03557E-05	6.14422E-06	6.33183E-06	3.54933E-05	3.54933E-05	2.4999E-05	2.4999E-05	2.47645E-06	2.47645E-06	7.97342E-06	7.97342E-06	5.40862E-05
3836403774605	383640	3774605	7.82408E-05	7.82408E-05	0.000335062	0.000335062	1.84717E-05	1.22037E-05	2.06086E-05	2.06086E-05	6.22056E-06	6.4105E-06	3.62405E-05	3.62405E-05	2.53096E-05	2.53096E-05	2.50722E-06	2.50722E-06	8.07248E-06	8.07248E-06	5.40563E-05
3836503774605	383650	3774605	7.70112E-05	7.70112E-05	0.000329796	0.000329796	1.86249E-05	1.23049E-05	2.07795E-05	2.07795E-05	6.27214E-06	6.46366E-06	3.69233E-05	3.69233E-05	2.55195E-05	2.55195E-05	2.52801E-06	2.52801E-06	8.13942E-06	8.13942E-06	5.40026E-05
3836603774605	383660	3774605	7.57712E-05	7.57712E-05	0.000324486	0.000324486	1.87536E-05	1.23899E-05	2.0923E-05	2.0923E-05	6.31547E-06	6.50831E-06	3.77478E-05	3.77478E-05	2.56958E-05	2.56958E-05	2.54547E-06	2.54547E-06	8.19565E-06	8.19565E-06	5.39429E-05
3836703774605	383670	3774605	7.45291E-05	7.45291E-05	0.000319167	0.000319167	1.89006E-05	1.2487E-05	2.10871E-05	2.10871E-05	6.36499E-06	6.55934E-06	3.87012E-05	3.87012E-05	2.58972E-05	2.58972E-05	2.56543E-06	2.56543E-06	8.25991E-06	8.25991E-06	5.38534E-05
3836803774605	383680	3774605	7.32871E-05	7.32871E-05	0.000313848	0.000313848	1.89496E-05	1.25194E-05	2.11417E-05	2.11417E-05	6.38149E-06	6.57635E-06	3.90619E-05	3.90619E-05	2.59644E-05	2.59644E-05	2.57208E-06	2.57208E-06	8.28132E-06	8.28132E-06	5.37519E-05
3836903774605	383690	3774605	7.20471E-05	7.20471E-05	0.000308538	0.000308538	1.8919E-05	1.24992E-05	2.11076E-05	2.11076E-05	6.37118E-06	6.56572E-06	3.90619E-05	3.90619E-05	2.59224E-05	2.59224E-05	2.56792E-06	2.56792E-06	8.26794E-06	8.26794E-06	5.36266E-05
3837003774605	383700	3774605	7.08422E-05	7.08422E-05	0.000303378	0.000303378	1.88822E-05	1.24749E-05	2.10665E-05	2.10665E-05	6.3588E-06	6.55296E-06	3.90104E-05	3.90104E-05	2.5872E-05	2.5872E-05	2.56293E-06	2.56293E-06	8.25187E-06	8.25187E-06	5.35191E-05
3837103774605	383710	3774605	6.96662E-05	6.96662E-05	0.000298341	0.000298341	1.88393E-05	1.24466E-05	2.10187E-05	2.10187E-05	6.34435E-06	6.53807E-06	3.89331E-05	3.89331E-05	2.58133E-05	2.58133E-05	2.55711E-06	2.55711E-06	8.23313E-06	8.23313E-06	5.34176E-05
3837203774605	383720	3774605	6.85087E-05	6.85087E-05	0.000293385	0.000293385	1.88026E-05	1.24223E-05	2.09777E-05	2.09777E-05	6.33197E-06	6.52532E-06	3.88558E-05	3.88558E-05	2.57629E-05	2.57629E-05	2.55212E-06	2.55212E-06	8.21707E-06	8.21707E-06	5.33042E-05
3837303774605	383730	3774605	6.73678E-05	6.73678E-05	0.000288499	0.000288499	1.87597E-05	1.23939E-05	2.09298E-05	2.09298E-05	6.31753E-06	6.51043E-06	3.87785E-05	3.87785E-05	2.57042E-05	2.57042E-05	2.5463E-06	2.5463E-06	8.19832E-06	8.19832E-06	5.31789E-05
3837403774605	383740	3774605	6.62474E-05	6.62474E-05	0.000283701	0.000283701	1.87168E-05	1.23656E-05	2.0882E-05	2.0882E-05	6.30309E-06	6.49555E-06	3.86883E-05	3.86883E-05	2.56454E-05	2.56454E-05	2.54048E-06	2.54048E-06	8.17958E-06	8.17958E-06	5.30476E-05
3837503774605	383750	3774605	6.51601E-05	6.51601E-05	0.000279045	0.000279045	1.868E-05	1.23413E-05	2.0841E-05	2.

			MSite Grubbing / Prep	MMass Grading / Excavation	MMass Grading / Excavation	MDrainage / Utilities Trenching	MFoundations / Concrete Pads	MBuilding / Structure Construction	MAsphalt Paving	MLandscaping or Other Finishing	MWaterside Construction (Piles)	RSSWRe-striping South Valley	RSSWRe-striping Silver Lake Boulevard	RSSWDemolition	RSSWPlacing Base	RSSWForm/Place Rebar and Pour	Child Risk				
Unique Identifier	X (UTM)	Y (UTM)	2027	2027	2028	2028	2028	2028	2028	2028	2028	2029	2029	2029	2029	2029	3rd Trimester	0<2	2<16	Total	per million
3829903774605	382990	3774605	2.68511E-05	6.70493E-05	6.70493E-05	1.87644E-05	3.46238E-05	6.226E-05	4.40452E-05	1.3347E-05	2.36321E-05	1.36908E-05	2.04734E-05	3.4924E-05	1.89847E-05	5.68244E-06	4.27096E-09	1.4919E-07	1.6426E-08	1.69889E-07	0.16988877
3830003774605	383000	3774605	2.78799E-05	6.96183E-05	6.96183E-05	1.94833E-05	3.59504E-05	6.46455E-05	4.57328E-05	1.38584E-05	2.45376E-05	1.39571E-05	2.11868E-05	3.61464E-05	1.96492E-05	5.88134E-06	4.46645E-09	1.5722E-07	1.7234E-08	1.78917E-07	0.17891701
3830103774605	383010	3774605	2.86933E-05	7.16492E-05	7.16492E-05	2.00517E-05	3.69992E-05	6.65314E-05	4.7067E-05	1.42627E-05	2.52534E-05	1.41329E-05	2.17294E-05	3.70802E-05	2.01568E-05	6.03328E-06	4.62465E-09	1.6389E-07	1.7906E-08	1.86418E-07	0.18641839
3830203774605	383020	3774605	2.94958E-05	7.36533E-05	7.36533E-05	2.06126E-05	3.80341E-05	6.83924E-05	4.83835E-05	1.46617E-05	2.59598E-05	1.43188E-05	2.2267E-05	3.80055E-05	2.06598E-05	6.18383E-06	4.78379E-09	1.7067E-07	1.8596E-08	1.94052E-07	0.19405227
3830303774605	383030	3774605	3.03307E-05	7.57381E-05	7.57381E-05	2.1196E-05	3.91107E-05	7.03282E-05	4.9753E-05	1.50767E-05	2.66946E-05	1.45298E-05	2.28196E-05	3.89563E-05	2.11766E-05	6.33853E-06	4.95368E-09	1.7796E-07	1.934E-08	2.0225E-07	0.20224995
3830403774605	383040	3774605	3.12302E-05	7.79843E-05	7.79843E-05	2.18246E-05	4.02706E-05	7.2414E-05	5.12285E-05	1.55238E-05	2.74863E-05	1.4786E-05	2.34225E-05	3.99835E-05	2.1735E-05	6.50566E-06	5.13815E-09	1.8588E-07	2.0156E-08	2.1117E-07	0.21116994
3830503774605	383050	3774605	3.2119E-05	8.02036E-05	8.02036E-05	2.24457E-05	4.14166E-05	7.44747E-05	5.26864E-05	1.59656E-05	2.82685E-05	1.50573E-05	2.42666E-05	4.11889E-05	2.23903E-05	6.7018E-06	5.32747E-09	1.9405E-07	2.1005E-08	2.20382E-07	0.22038168
3830603774605	383060	3774605	3.29647E-05	8.23152E-05	8.23152E-05	2.30367E-05	4.25071E-05	7.64356E-05	5.40736E-05	1.63859E-05	2.90128E-05	1.52282E-05	2.48996E-05	4.25642E-05	2.31378E-05	6.92556E-06	5.49034E-09	2.0137E-07	2.1768E-08	2.28624E-07	0.22862392
3830703774605	383070	3774605	3.42735E-05	8.55836E-05	8.55836E-05	2.39514E-05	4.41948E-05	7.94705E-05	5.62206E-05	1.70366E-05	3.01647E-05	1.53688E-05	2.5387E-05	4.35064E-05	2.36501E-05	7.07888E-06	5.64853E-09	2.0846E-07	2.2578E-08	2.36689E-07	0.23668885
3830803774605	383080	3774605	3.47637E-05	8.68076E-05	8.68076E-05	2.42939E-05	4.48269E-05	8.06071E-05	5.70247E-05	1.72802E-05	3.05961E-05	1.55196E-05	2.57789E-05	4.40667E-05	2.39546E-05	7.17004E-06	5.8004E-09	2.1528E-07	2.3313E-08	2.44389E-07	0.24438943
3830903774605	383090	3774605	3.52215E-05	8.79509E-05	8.79509E-05	2.46139E-05	4.54173E-05	8.16687E-05	5.77757E-05	1.75078E-05	3.09991E-05	1.56854E-05	2.60502E-05	4.45336E-05	2.42084E-05	7.24601E-06	5.96028E-09	2.2243E-07	2.4065E-08	2.5246E-07	0.25245965
3831003774605	383100	3774605	3.56902E-05	8.9121E-05	8.9121E-05	2.49414E-05	4.60215E-05	8.27553E-05	5.85444E-05	1.77407E-05	3.14115E-05	1.59516E-05	2.63164E-05	4.5009E-05	2.44669E-05	7.32336E-06	6.11875E-09	2.2951E-07	2.4833E-08	2.60463E-07	0.26046324
3831103774605	383110	3774605	3.61318E-05	9.0224E-05	9.0224E-05	2.525E-05	4.65911E-05	8.37794E-05	5.92689E-05	1.79603E-05	3.18002E-05	1.60471E-05	2.65526E-05	4.54165E-05	2.46884E-05	7.38966E-06	6.25666E-09	2.3577E-07	2.5489E-08	2.6752E-07	0.2675197
3831203774605	383120	3774605	3.65358E-05	9.12327E-05	9.12327E-05	2.55323E-05	4.7112E-05	8.47161E-05	5.99316E-05	1.81611E-05	3.21558E-05	1.62028E-05	2.67686E-05	4.57985E-05	2.4896E-05	7.45181E-06	6.39053E-09	2.421E-07	2.6123E-08	2.74618E-07	0.27461831
3831303774605	383130	3774605	3.69075E-05	9.21608E-05	9.21608E-05	2.57921E-05	4.75912E-05	8.55779E-05	6.05412E-05	1.83458E-05	3.24829E-05	1.62531E-05	2.69897E-05	4.61635E-05	2.50945E-05	7.51121E-06	6.5031E-09	2.4713E-07	2.6688E-08	2.80318E-07	0.28031769
3831403774605	383140	3774605	3.72684E-05	9.3062E-05	9.3062E-05	2.60443E-05	4.80566E-05	8.64147E-05	6.11332E-05	1.85252E-05	3.28005E-05	1.62883E-05	2.71957E-05	4.65201E-05	2.52883E-05	7.56922E-06	6.60487E-09	2.5166E-07	2.7223E-08	2.85491E-07	0.28549078
3831503774605	383150	3774605	3.76293E-05	9.39631E-05	9.39631E-05	2.62965E-05	4.85219E-05	8.72515E-05	6.17252E-05	1.87046E-05	3.31181E-05	1.64139E-05	2.73966E-05	4.68681E-05	2.54775E-05	7.62585E-06	6.7017E-09	2.5595E-07	2.7752E-08	2.904E-07	0.29040014
3831603774605	383160	3774605	3.79848E-05	9.48508E-05	9.48508E-05	2.65449E-05	4.89803E-05	8.80758E-05	6.23083E-05	1.88813E-05	3.3431E-05	1.64289E-05	2.75976E-05	4.72162E-05	2.56667E-05	7.68248E-06	6.78872E-09	2.5975E-07	2.8255E-08	2.94794E-07	0.29479406
3831703774605	383170	3774605	3.83456E-05	9.5752E-05	9.5752E-05	2.67971E-05	4.94457E-05	8.89126E-05	6.29003E-05	1.90607E-05	3.37487E-05	1.6434E-05	2.77986E-05	4.75557E-05	2.58513E-05	7.73773E-06	6.86611E-09	2.6308E-07	2.8733E-08	2.98684E-07	0.29868366
3831903774605	383190	3774605	3.9062E-05	9.75409E-05	9.75409E-05	2.72977E-05	5.03695E-05	9.05737E-05	6.40754E-05	1.94168E-05	3.43792E-05	1.63586E-05	2.82005E-05	4.82518E-05	2.62297E-05	7.85099E-06	6.96155E-09	2.6714E-07	2.952E-08	3.03619E-07	0.30361895
3832003774605	383200	3774605	3.94175E-05	9.84286E-05	9.84286E-05	2.75462E-05	5.08279E-05	9.1398E-05	6.46586E-05	1.95935E-05	3.4692E-05	1.61627E-05	2.83914E-05	4.85914E-05	2.64142E-05	7.90624E-06	6.97436E-09	2.6764E-07	2.9797E-08	3.04411E-07	0.30441066
3832103774605	383210	3774605	3.97461E-05	9.92491E-05	9.92491E-05	2.77758E-05	5.12516E-05	9.21598E-05	6.51976E-05	1.97568E-05	3.49812E-05	1.60923E-05	2.85723E-05	4.89055E-05	2.6585E-05	7.95735E-06	6.98871E-09	2.6802E-07	3.0063E-08	3.0507E-07	0.30506968
3832203774605	383220	3774605	4.00854E-05	0.000100096	0.000100096	2.80129E-05	5.16891E-05	9.29467E-05	6.57542E-05	1.99255E-05	3.52799E-05	1.60571E-05	2.87632E-05	4.92366E-05	2.6765E-05	8.01122E-06	7.01283E-09	2.6862E-07	3.036E-08	3.05994E-07	0.30599424
3832303774605	383230	3774605	4.0414E-05	0.000100917	0.000100917	2.82425E-05	5.21128E-05	9.37085E-05	6.62932E-05	2.00888E-05	3.55691E-05	1.6022E-05	2.89541E-05	4.95591E-05	2.69403E-05	8.06371E-06	7.01246E-09	2.6773E-07	3.0565E-08	3.05304E-07	0.30530415
3832403774605	383240	3774605	4.06564E-05	0.000101522	0.000101522	2.84119E-05	5.24254E-05	9.42706E-05	6.66908E-05	2.02093E-05	3.57824E-05	1.58009E-05	2.91048E-05	4.98138E-05	2.70788E-05	8.10514E-06	6.97047E-09	2.651E-07	3.0572E-08	3.02645E-07	0.30264483
3832503774605	383250	3774605	4.08826E-05	0.000102087	0.000102087	2.857E-05	5.27171E-05	9.47951E-05	6.70619E-05	2.03218E-05	3.59815E-05	1.55497E-05	2.92355E-05	5.00345E-05	2.71987E-05	8.14106E-06	6.92268E-09	2.6229E-07	3.0489E-08	2.997E-07	0.29970033
3832603774605	383260	3774605	4.11196E-05	0.000102679	0.000102679	2.87357E-05	5.30227E-05	9.53446E-05	6.74506E-05	2.04396E-05	3.61901E-05	1.5404E-05	2.93611E-05	5.02383E-05	2.73095E-05	8.17421E-06	6.87489E-09	2.5948E-07	3.0349E-08	2.96709E-07	0.29670853
3832703774605	383270	3774605	4.13674E-05	0.000103298	0.000103298	2.89088E-05	5.33422E-05	9.59192E-05	6.78571E-05	2.05627E-05	3.64082E-05	1.52834E-05	2.94917E-05	5.04675E-05	2.74341E-05	8.2115E-06	6.82818E-09	2.5658E-07	3.0222E-08	2.93629E-07	0.29362862
3832803774605	383280	3774605	4.16152E-05	0.000103916	0.000103916	2.9082E-05	5.36617E-05	9.64937E-05	6.82635E-05	2.06859E-05	3.66262E-05	1.51578E-05	2.95922E-05	5.06882E-05	2.75541E-05	8.24741E-06	6.78155E-09	2.5374E-07	3.0013E-08	2.90539E-07	0.29053867
3832903774605	383290	3774605	4.16313E-05	0.000103957	0.000103957	2.90932E-05	5.36825E-05	9.65311E-05	6.829E-05	2.06939E-05	3.66404E-05	1.50423E-05	2.93812E-05	5.04505E-05	2.74249E-05	8.20874E-06	6.7298E-09	2.5066E-07	2.9773E-08	2.87164E-07	0.28716384
3833003774605	383300	3774605	4.07803E-05	0.000101831	0.000101831	2.84985E-05	5.25851E-05	9.45578E-05	6.6894E-05	2.02709E-05	3.58914E-05	1.49267E-05	2.93159E-05	5.01873E-05	2.72818E-05	8.16592E-06	6.67405E-09	2.475E-07	2.9403E-08	2.83576E-07	0.28357568
3833103774605	383310	3774605	4.04571E-05	0.000101024	0.000101024	2.82727E-05	5.21684E-05	9.38084E-05	6.63639E-05	2.01103E-05	3.5607E-05	1.48011E-05	2.92254E-05	4.98478E-05	2.70972E-05	8.11067E-06	6.61486E-09	2.4409E-07	2.9073E-08	2.79779E-07	0.27977906
3833203774605	383320	3774605	4.03171E-05	0.000100675	0.000100675	2.81748E-05	5.19878E-05	9.34837E-05	6.61341E-05	2.00406E-05	3.54837E-05	1.46202E-05	2.87431E-05	4.89734E-05	2.66219E-05	7.9684E-06	6.53564E-09	2.4002E-07	2.8644E-08	2.75196E-07	0.27519581
3833303774605	383330	3774605	4.0177E-05	0.000100325	0.000100325	2.80769E-05	5.18072E-05	9.3159E-05	6.59044E-05	1.9971E-05	3.53605E-05	1.44394E-05	2.84869E-05	4.86678E-05	2.64558E-05	7.91867E-06	6.45956E-09	2.3617E-07	2.822E-08	2.70853E-07	0.27085349
3833403774605	383340	3774605	3.99562E-05	9.97736E-05	9.97736E-05	2.79226E-05	5.15224E-05	9.26469E-05	6.55421E-05	1.98613E-05	3.51661E-05	1.42434E-05	2.82708E-05	4.83367E-05	2.62758E-05	7.86481E-06	6.37279E-09	2.3197E-07	2.7732E-08	2.66078E-07	0.26607814
3833503774605	383350	3774605	3.96869E-05	9.91011E-05	9.91011E-05	2.77344E-05	5.11752E-05	9.20224E-05	6.51004E-05	1.97274E-05	3.49291E-05	1.40425E-05	2.80347E-05	4.79462E-05	2.60635E-05	7.80127E-06	6.27909E-09	2.2757E-07	2.7201E-08	2.61052E-07	0.26105158
3833603774605	383360	3774605	3.9396E-05	9.83748E-05	9.83748E-05	2.75311E-05	5.08001E-05	9.1348E-05	6.46233E-05	1.95828E-05	3.46731E-05	1.38516E-05	2.78036E-05	4.75472E-05	2.58466E-05	7.73635E-06	6.1865E-09	2.2329E-07	2.6672E-08	2.56151E-07	0.25615149
3833703774605	383370	3774605	3.90243E-05	9.74467E-05	9.74467E-05	2.72714E-05	5.03208E-05	9.04862E-05	6.40136E-05	1.93981E-05	3.4346E-05	1.36506E-05	2.75172E-05	4.70464E-05	2.55744E-05	7.65486E-06	6.08544E-09	2.1876E-07	2.6099E-08	2.50947E-07	0.25094728
3833803774605	383380	3774605	3.86473E-05	9.65052E-05	9.65052E-05	2.70079E-05	4.98347E-05	8.9612E-05	6.33951E-05	1.92106E-05	3.40141E-05	1.34697E-05	2.72258E-05	4.6554E-05	2.53067E-05	7.57475E-06	5.9862E-09	2.144E-07	2.5544E-08	2.45928E-07	0.24592758
3833903774605	383390	3774605	3.82541E-05	9.55233E-05	9.55233E-05	2.67331E-05	4.93276E-05	8.87002E-05	6.27501E-05	1.90152E-05	3.36681E-05	1.32939E-05	2.69344E-05	4.60532E-05	2.50345E-05	7.49325E-06	5.88567E-09	2.1008E-07	2.4996E-08	2.40957E-07	0.2409573
3834003774605	383400	3774605	3.78663E-05	9.45549E-05	9.45549E-05	2.64621E-05	4.88275E-05	8.7801E-05	6.2114E-05	1.88224E-05	3.33267E-05	1.31281E-05	2.6638E-05	4.55438E-05	2.47576E-05	7.41038E-06	5.78517E-09	2.0582E-07	2.4461E-08	2.36065E-07	0.23606481
3834103774605	383410	3774605	3.74946E-05	9.36269E-05	9.36269E-05	2.62024E-05	4.83483E-05	8.69392E-05	6.15043E-05	1.86377E-05	3.29996E-05	1.29723E-05	2.63566E-05	4.50599E-05	2.44946E-05	7.33165E-06	5.68859E-09	2.0178E-07	2.3958E-08	2.31425E-07	0.23142461
3834203774605	383420	3774605	3.72791E-05	9.30889E-05	9.30889E-05	2.60518E-05	4.80705E-05	8.64397E-05	6.11509E-05	1.85306E-05	3.281E-05	1.28668E-05	2.61858E-05	4.47713E-05	2.43377E-05	7.28468E-06	5.6168E-09	1.987E-07	2.3583E-08	2.279E-07	0.22790021
3834303774605	383430	3774605	3.70906E-05	9.26181E-05	9.26181E-05	2.59201E-05	4.78274E-05	8.60025E-05	6.08416E-05	1.84369E-05	3.26441E-05	1.27714E-05	2.60351E-05	4.45166E-05	2.41992E-05	7.24325E-06	5.54966E-09	1.9581E-07	2.3236E-08	2.24599E-07	0.22459946
3834403774605	383440	3774605	3.68644E-05	9.20532E-05	9.20532E-05	2.5762E-05	4.75357E-05	8.5478E-05	6.04705E-05	1.83244E-05	3.2445E-05	1.26709E-05	2.58643E-05	4.42195E-05	2.40377E-05	7.1949E-06	5.47766E-09	1.9277E-07	2.2875E-08	2.2112E-07	0.22112026
3834503774605	383450	3774605	3.65628E-05	9.13E-05	9.13E-05	2.55512E-05	4.71467E-05	8.47786E-05	5.99757E-05	1.81745E-05	3.21795E-05	1.25553E-05	2.56432E-05	4.38375E-05	2.383E-05	7.13275E-06	5.39457E-09	1.8935E-07	2.2478E-08	2.17225E-07	0.21722532
3834603774605	383460	3774605	3.62719E-05	9.05737E-05	9.05737E-05	2.53479E-05	4.67716E-05	8.41041E-05	5.94986E-05	1.80299E-05	3.19235E-05	1.24498E-05	2.54322E-05	4.3481E-05	2.36362E-05	7.07473E-06	5.31576E-09	1.861E-07	2.2099E-08	2.13511E-07	0.21351066
3834703774605	383470	3774605	3.64766E-05	9.10848E-05	9.10848E-05	2.54909E-05	4.70356E-05	8.45787E-05	5.98344E-05	1.81316E-05	3.21037E-05	1.24649E-05	2.55578E-05	4.36932E-05	2.37516E-05	7.10927E-06	5.31159E-09	1.855E-07	2.2038E-08	2.12846E-07	0.21284602
3834803774605	383480	3774605	3.68321E-05	9.19725E-05	9.19725E-05	2.57394E-05	4.7494E-05	8.5403E-05	6.04175E-05	1.83083E-05	3.24165E-05	1.25151E-05	2.57889E-05	4.40837E-05	2.39639E-05	7.1728E-06	5.32908E-09	1.8564E-07	2.2068E-08	2.13041E-07	0.2130412
3834903774605	383490	3774605	3.73222E-05	9.31965E-05	9.31965E-05	2.60819E-05	4.8126E-05	8.65396E-05	6.12216E-05	1.8552E-05	3.28479E-05	1.25955E-05	2.61205E-05	4.46525E-05	2.4273E-05	7.26535E-06	5.3666E-09	1.8644E-07	2.2173E-08	2.13979E-07	0.21397914
3835003774605	383500	3774605	3.84103E-05	9.59134E-05	9.59134E-05	2.68423E-05	4.95291E-05	8.90624E-05	6.30063E-05	1.90928E-05	3.38055E-05	1.28065E-05	2.68691E-05	4.59173E-05	2.49606E-05	7.47115E-06	5.48561E-09	1.8997E-07	2.2605E-08	2.18062E-07	0.21806209
3835103774605	383510	3774605	3.9633E-05	9.89666E-05	9.89666E-05	2.76967E-05	5.11057E-05	9.18976E-05	6.5012E-05	1.97006E-05	3.48817E-05	1.30427E-05	2.77081E-05	4.7352E-05	2.57405E-05	7.70458E-06	5.60985E-09	1.9358E-07	2.3073E-08	2.22266E-07	0.22226643
3835203774605	383520	3774605	4.06618E-05	0.000101536	0.000101536	2.84157E-05	5.24323E-05	9.4283E-05	6.66996E-05	2.0212E-05	3.57871E-05	1.32386E-05	2.84165E-05	4.85659E-05	2.64004E-05	7.9021E-06	5.69905E-09	1.9596E-07	2.3413E-08	2.25075E-07	0.22507455
3835303774605	383530	3774605	4.15613E-05	0.000103782	0.000103782	2.90443E-05	5.35922E-05	9.63688E-05	6.81751E-05	2.06591E-05	3.65788E-05	1.34195E-05	2.90395E-05	4.96271E-05	2.69772E-05	8.07476E-06	5.76517E-09	1.9752E-07	2.3669E-08	2.26954E-07	0.22695374
3835403774605	383540	3774605	4.24932E-05	0.000106109	0.000106109	2.96955E-05	5.47938E-05	9.85295E-05	6.97037E-05	2.11223E-05	3.7399E-05	1.36104E-05	2.96675E-05	5.07052E-05	2.75633E-05	8.25017E-06	5.82689E-09	1.9889E-07	2.3921E-08	2.28637E-07	0.22863734
3835503774605	383550	3774605	4.33011E-05	0.000108126	0.000108126	3.02601E-05	5.58357E-05	0.000100403	7.1029E-05	2.15239E-05	3.811E-05	1.37913E-05	3.02302E-05	5.16559E-05	2.80801E-05	8.40487E-06	5.87125E-09	1.9965E-07	2.4102E-08	2.29622E-07	0.22962205
3835603774605	383560	3774605	4.4136E-05	0.000110211	0.000110211	3.08436E-05	5.69122E-05	0.000102339	7.23985E-05	2.1939E-05	3.88448E-05	1.39822E-05	3.08331E-05	5.26237E-05	2.86062E-05	8.56233E-06	5.90977E-09	2.0022E-07	2.4275E-08	2.304E-07	0.23040031
3835703774605	383570	3774605	4.48578E-05	0.000112013	0.000112013	3.1348E-05	5.78429E-05	0.000104012	7.35825E-05	2.22977E-05	3.94801E-05	1.4148E-05	3.1632E-05	5.38801E-05	2.92892E-05	8.76676E-06	5.93143E-09	2.0021E-07	2.4391E-08	2.30533E-07	0.23053317
3835803774605	383580	3774605	4.58704E-05	0.000114542	0.000114542	3.20556E-05	5.91487E-05	0.00010636	7.52436E-05	2.28011E-05	4.03713E-05	1.42836E-05	3.23153E-05	5.52723E-05	3.0046E-05	8.99328E-06	5.94955E-09	2.003E-07	2.454E-08	2.3079E-07	0.2307904
3835903774605	383590	3774605	4.79065E-05	0.000119626	0.000119626	3.34785E-05	6.17741E-05	0.000111081	7.85834E-05	2.38132E-05	4.21633E-05	1.44243E-05	3.31292E-05	5.68852E-05	3.09228E-05	9.25572E-06	5.97257E-09	2.0044E-07	2.4829E-08	2.31243E-07	0.23124263
3836003774605	383600	3774605	4.82189E-05	0.000120406	0.000120406	3.36968E-05	6.2177E-05	0.000111806	7.90959E-05	2.39685E-05	4.24383E-05	1.46253E-05	3.34557E-05	5.72078E-05	3.10981E-05	9.30821E-06	5.99704E-09	2.0057E-07	2.5027E-08	2.31589E-07	0.23158929
3836103774605	383610	3774605	4.85475E-05	0.000121227	0.000121227	3.39264E-05	6.26007E-05	0.000112568	7.96349E-05	2.41318E-05	4.27274E-05	1.49116E-05	3.36366E-05	5.75389E-05	3.12781E-05	9.36208E-06	6.01514E-09	2.0033E-07	2.5131E-08	2.3148E-07	0.2314803
3836203774605	383620	3774605	4.8806E-05	0.000121872	0.000121872	3.41071E-05	6.29341E-05	0.000113167	8.0059E-05	2.42603E-05	4.2955E-05	1.51829E-05	3.37873E-05	5.77766E-05	3.14073E-05	9.40075E-06	6.04111E-09	2.0039E-07	2.5129E-08	2.31562E-07	0.23156155
3836303774605	383630	3774605	4.8806E-05	0.000121872	0.000121872	3.41071E-05	6.29341E-05	0.000113167	8.0059E-05	2.42603E-05	4.2955E-05	1.55397E-05	3.37823E-05	5.77681E-05	3.14027E-05	9.39937E-06	6.05678E-09	1.9947E-07	2.5E-08	2.30523E-07	0.23052271
3836403774605	383640	3774605	4.87791E-05	0.000121805	0.000121805	3.40883E-05	6.28993E-05	0.000113105	8.00148E-05	2.42469E-05	4.29313E-05	1.5816E-05	3.37622E-05	5.77256E-05	3.13796E-05	9.39246E-06	6.06875E-09	1.9829E-07	2.4802E-08	2.2916E-07	0.22916027
3836503774605	383650	3774605	4.87306E-05	0.000121684	0.000121684	3.40544E-05	6.28368E-05	0.000112992	7.99353E-05	2.42228E-05	4.28886E-05	1.59918E-05	3.37371E-05	5.76747E-05	3.13519E-05	9.38418E-06	6.09828E-09	1.9698E-07	2.4568E-08	2.27644E-07	0.22764416
3836603774605	383660	3774605	4.86767E-05	0.000121549	0.000121549	3.40168E-05	6.27674E-05	0.000112867	7.98469E-05	2.4196E-05	4.28412E-05	1.59717E-05	3.36969E-05	5.76068E-05	3.1315E-05	9.37313E-06	6.10986E-09	1.9536E-07	2.4329E-08	2.25798E-07	0.22579763
3836703774605	383670	3774605	4.85959E-05	0.000121348	0.000121348	3.39603E-05	6.26632E-05	0.00011268	7.97144E-05	2.41559E-05	4.27701E-05	1.59466E-05	3.36517E-05	5.75219E-05	3.12689E-05	9.35931E-06	6.06993E-09	1.9319E-07	2.4083E-08	2.23345E-07	0.22334488
3836803774605	383680	3774605	4.85044E-05	0.000121119	0.000121119	3.38963E-05	6.25451E-05	0.000112468	7.95642E-05	2.41104E-05	4.26895E-05	1.59064E-05	3.35914E-05	5.74115E-05	3.12089E-05	9.34136E-06	6.0312E-09	1.9103E-07	2.3825E-08	2.20885E-07	0.2208849
3836903774605	383690	3774605	4.83912E-05	0.000120837	0.000120837	3.38173E-05	6.23992E-05	0.000112205	7.93786E-05	2.40541E-05	4.259E-05	1.58612E-05	3.35211E-05	5.72842E-05	3.11396E-05	9.32064E-06	5.98156E-09	1.8875E-07	2.3558E-08	2.18295E-07	0.2182947
3837003774605	383700	3774605	4.82943E-05	0.000120595	0.000120595	3.37495E-05	6.22742E-05	0.000111981	7.92196E-05	2.40059E-05	4.25046E-05	1.5816E-05	3.34608E-05	5.71823E-05	3.10843E-05	9.30406E-06	5.9286E-09	1.865E-07	2.3299E-08	2.15725E-07	0.21572549
3837103774605	383710	3774605	4.82027E-05	0.000120366	0.000120366	3.36855E-05	6.21561E-05	0.000111768	7.90694E-05	2.39604E-05	4.2424E-05	1.57758E-05	3.34055E-05	5.70805E-05	3.10289E-05	9.28749E-06	5.87697E-09	1.843E-07	2.3046E-08	2.13227E-07	0.21322704
3837203774605	383720	3774605	4.81004E-05	0.00012011	0.00012011	3.3614E-05	6.20242E-05	0.000111531	7.89015E-05	2.39095E-05	4.2334E-05	1.57356E-05	3.33402E-05	5.69701E-05	3.09689E-05	9.26953E-06	5.8257E-09	1.8214E-07	2.2795E-08	2.10764E-07	0.21076406
3837303774605	383730	3774605	4.79873E-05	0.000119828	0.000119828	3.3535E-05	6.18783E-05	0.000111269	7.8716E-05	2.38533E-05	4.22344E-05	1.56954E-05	3.32699E-05	5.68428E-05	3.08997E-05	9.24881E-06	5.77459E-09	1.8001E-07	2.2548E-08	2.08328E-07	0.2083281
3837403774605	383740	3774605	4.78688E-05	0.000119532	0.000119532	3.34522E-05	6.17255E-05	0.000110994	7.85216E-05	2.37944E-05	4.21301E-05	1.56552E-05	3.31945E-05	5.67154E-05	3.08305E-05	9.22809E-06	5.7238E-09	1.779E-07	2.2304E-08	2.05928E-07	0.20592793
3837503774605	383750	3774605	4.77557E-05	0.00011925	0.00011925	3.33731E-05	6.15797E-05	0.000110732	7.8336E-05	2.37382E-05	4.20306E-05	1.562E-05	3.31292E-05	5.65966E-05	3.07659E-05	9.20876E-06

Unique Identifier	X (UTM)	Y (UTM)	EGIODemolition 2025	EGIOSite Grubbing / Prep 2025	EGIOMass Grading / Excavation 2025	EGIOMass Grading / Excavation 2026	EGIODrainage / Utilities Trenching 2026	EGIODrainage / Utilities Trenching 2027	EGIOFoundations / Concrete Pads 2026	EGIOFoundations / Concrete Pads 2027	EGIOBuilding / Structure Construction 2026	EGIOBuilding / Structure Construction 2027	EGIOAsphalt Paving 2027	EGIOArchitectural Coating 2027	EGIOLandscaping or Other Finishing 2027	EGIOWaterside Construction (Piles) 2027	HIWaterside Construction (Landscaping) 2025	HIWaterside Construction (Landscaping) 2026	KMDemolition 2025	KMSite Grubbing / Prep 2025	KMMass Grading / Excavation 2025
3837703774605	383770	3774605	0.000113425	0.00010235	0.000255581	0.000255581	7.15267E-05	7.15267E-05	0.00013198	0.00013198	0.000237325	0.000237325	0.000167893	1.58017E-05	5.08767E-05	9.00817E-05	0.000158615	0.000158615	9.16857E-05	8.27348E-05	0.000206595
3837803774605	383780	3774605	0.000111676	0.00010077	0.00025164	0.00025164	7.04238E-05	7.04238E-05	0.000129945	0.000129945	0.000233666	0.000233666	0.000165304	1.55581E-05	5.00922E-05	8.86927E-05	0.000157647	0.000157647	9.11604E-05	8.22608E-05	0.000205412
3837903774605	383790	3774605	0.000109963	9.9228E-05	0.00024778	0.00024778	6.93435E-05	6.93435E-05	0.000127952	0.000127952	0.000230081	0.000230081	0.000162769	1.53194E-05	4.93238E-05	8.73322E-05	0.000156696	0.000156696	9.06291E-05	8.17814E-05	0.000204214
3838003774605	383800	3774605	0.000108286	9.7714E-05	0.000244	0.000244	6.82858E-05	6.82858E-05	0.000126	0.000126	0.000226572	0.000226572	0.000160286	1.50857E-05	4.85715E-05	8.6E-05	0.000155744	0.000155744	9.00979E-05	8.1302E-05	0.000203017
3838103774605	383810	3774605	0.000106644	9.6233E-05	0.000240301	0.000240301	6.72506E-05	6.72506E-05	0.00012409	0.00012409	0.000223137	0.000223137	0.000157856	1.4857E-05	4.78352E-05	8.46964E-05	0.000154793	0.000154793	8.95607E-05	8.08173E-05	0.000201807
3838203774605	383820	3774605	0.000105033	9.4779E-05	0.00023667	0.00023667	6.62343E-05	6.62343E-05	0.000122215	0.000122215	0.000219765	0.000219765	0.00015547	1.46325E-05	4.71123E-05	8.34164E-05	0.000153825	0.000153825	8.90175E-05	8.03271E-05	0.000200583
3838303774605	383830	3774605	0.000103457	9.3357E-05	0.000233119	0.000233119	6.52405E-05	6.52405E-05	0.000120381	0.000120381	0.000216468	0.000216468	0.000153138	1.4413E-05	4.64054E-05	8.21649E-05	0.000152683	0.000152683	8.85101E-05	7.98693E-05	0.00019944
3838403774605	383840	3774605	0.000101905	9.1956E-05	0.000229622	0.000229622	6.42619E-05	6.42619E-05	0.000118575	0.000118575	0.00021322	0.00021322	0.000150841	1.41968E-05	4.57093E-05	8.09323E-05	0.000151272	0.000151272	8.79908E-05	7.94006E-05	0.000198269
3838503774605	383850	3774605	0.000100389	9.0588E-05	0.000226206	0.000226206	6.33058E-05	6.33058E-05	0.000116811	0.000116811	0.000210048	0.000210048	0.000148596	1.39855E-05	4.50292E-05	7.97282E-05	0.000150019	0.000150019	8.74416E-05	7.89051E-05	0.000197032
3838603774605	383860	3774605	9.89262E-05	8.9268E-05	0.00022291	0.00022291	6.23835E-05	6.23835E-05	0.000115109	0.000115109	0.000206988	0.000206988	0.000146432	1.37818E-05	4.43732E-05	7.85667E-05	0.000149115	0.000149115	8.68447E-05	7.83665E-05	0.000195687
3838703774605	383870	3774605	9.74936E-05	8.7976E-05	0.000219682	0.000219682	6.14801E-05	6.14801E-05	0.000113442	0.000113442	0.000203991	0.000203991	0.000144311	1.35822E-05	4.37306E-05	7.7429E-05	0.000148211	0.000148211	8.62418E-05	7.78224E-05	0.000194329
3838803774605	383880	3774605	9.6073E-05	8.6694E-05	0.000216481	0.000216481	6.05843E-05	6.05843E-05	0.000111789	0.000111789	0.000201018	0.000201018	0.000142208	1.33843E-05	4.30934E-05	7.63007E-05	0.000147021	0.000147021	8.56807E-05	7.73161E-05	0.000193064
3838903774605	383890	3774605	9.46702E-05	8.5428E-05	0.00021332	0.00021332	5.96997E-05	5.96997E-05	0.000110157	0.000110157	0.000198083	0.000198083	0.000140132	1.31889E-05	4.24642E-05	7.51866E-05	0.000145752	0.000145752	8.51316E-05	7.68206E-05	0.000191827
3839003774605	383900	3774605	9.33033E-05	8.4195E-05	0.00021024	0.00021024	5.88377E-05	5.88377E-05	0.000108567	0.000108567	0.000195223	0.000195223	0.000138109	1.29985E-05	4.18511E-05	7.4101E-05	0.000144579	0.000144579	8.45645E-05	7.63089E-05	0.000190549
3839103774605	383910	3774605	9.2002E-05	8.302E-05	0.000207308	0.000207308	5.80171E-05	5.80171E-05	0.000107052	0.000107052	0.0001925	0.0001925	0.000136182	1.28172E-05	4.12674E-05	7.30676E-05	0.000143738	0.000143738	8.39557E-05	7.57595E-05	0.000189177
3829703774615	382970	3774615	0.000108924	9.8291E-05	0.000245439	0.000245439	6.86885E-05	6.86885E-05	0.000126743	0.000126743	0.000227908	0.000227908	0.000161231	1.51747E-05	4.88579E-05	8.65073E-05	0.000112193	0.000112193	4.36402E-05	3.93798E-05	9.83344E-05
3829803774615	382980	3774615	0.000114147	0.000103	0.000257208	0.000257208	7.19822E-05	7.19822E-05	0.000132821	0.000132821	0.000238836	0.000238836	0.000168962	1.59023E-05	5.12007E-05	9.06554E-05	0.000115159	0.000115159	4.52698E-05	4.08503E-05	0.000102006
3829903774615	382990	3774615	0.000120708	0.00010892	0.00027199	0.00027199	7.6119E-05	7.6119E-05	0.000140454	0.000140454	0.000252562	0.000252562	0.000178673	1.68162E-05	5.41432E-05	9.58653E-05	0.00011887	0.00011887	4.72933E-05	4.26763E-05	0.000106566
3830003774615	383000	3774615	0.000128008	0.00011551	0.00028844	0.00028844	8.07226E-05	8.07226E-05	0.000148948	0.000148948	0.000267837	0.000267837	0.000189478	1.78333E-05	5.74177E-05	0.000101663	0.000122914	0.000122914	4.93467E-05	4.45292E-05	0.000111193
3830103774615	383010	3774615	0.000133941	0.00012087	0.000301809	0.000301809	8.44641E-05	8.44641E-05	0.000155852	0.000155852	0.000280251	0.000280251	0.000198261	1.86599E-05	6.00791E-05	0.000106375	0.000125896	0.000125896	5.0845E-05	4.58812E-05	0.000114569
3830203774615	383020	3774615	0.000139928	0.00012627	0.0003153	0.0003153	8.82396E-05	8.82396E-05	0.000162819	0.000162819	0.000292778	0.000292778	0.000207123	1.94939E-05	6.27646E-05	0.00011113	0.00012883	0.00012883	5.22775E-05	4.71739E-05	0.000117797
3830303774615	383030	3774615	0.000146363	0.00013207	0.000329799	0.000329799	9.22974E-05	9.22974E-05	0.000170306	0.000170306	0.000306242	0.000306242	0.000216648	2.03904E-05	6.56509E-05	0.000116241	0.00013197	0.00013197	5.37042E-05	4.84613E-05	0.000121011
3830403774615	383040	3774615	0.000153371	0.0001384	0.00034559	0.00034559	9.67165E-05	9.67165E-05	0.00017846	0.00017846	0.000320905	0.000320905	0.000227021	2.13667E-05	6.87942E-05	0.000121806	0.000135459	0.000135459	5.51487E-05	4.97648E-05	0.000124266
3830503774615	383050	3774615	0.000160736	0.00014504	0.000362187	0.000362187	0.000101361	0.000101361	0.000187031	0.000187031	0.000336317	0.000336317	0.00023792	2.23928E-05	7.20981E-05	0.000127656	0.000139171	0.000139171	5.64798E-05	5.09659E-05	0.000127266
3830603774615	383060	3774615	0.000168144	0.00015173	0.000378879	0.000378879	0.000106033	0.000106033	0.000195651	0.000195651	0.000351816	0.000351816	0.000248889	2.34248E-05	7.54208E-05	0.000133539	0.000142263	0.000142263	5.77273E-05	5.20917E-05	0.000130077
3830703774615	383070	3774615	0.000174782	0.00015772	0.000393835	0.000393835	0.000110219	0.000110219	0.000203374	0.000203374	0.000365704	0.000365704	0.000258714	2.43495E-05	7.83981E-05	0.000138811	0.000145213	0.000145213	5.90047E-05	5.32444E-05	0.000132955
3830803774615	383080	3774615	0.000181497	0.00016378	0.00040867	0.00040867	0.000114453	0.000114453	0.000211188	0.000211188	0.000379755	0.000379755	0.000268654	2.52851E-05	8.14103E-05	0.000144144	0.000148179	0.000148179	6.00971E-05	5.42301E-05	0.000135447
3830903774615	383090	3774615	0.0001874	0.00016911	0.000422269	0.000422269	0.000118176	0.000118176	0.000218057	0.000218057	0.000392107	0.000392107	0.000277392	2.61075E-05	8.40583E-05	0.000148833	0.000150812	0.000150812	6.11775E-05	5.5205E-05	0.000137851
3831003774615	383100	3774615	0.000193531	0.00017464	0.00043682	0.00043682	0.000122042	0.000122042	0.00022519	0.00022519	0.00040434	0.00040434	0.00028646	2.69615E-05	8.6808E-05	0.00015701	0.00015476	0.00015476	6.22519E-05	5.61746E-05	0.000140272
3831103774615	383110	3774615	0.000199876	0.00018036	0.0004503	0.0004503	0.000126043	0.000126043	0.000232573	0.000232573	0.00041821	0.00041821	0.000295859	2.78455E-05	8.96541E-05	0.000158741	0.00015506	0.00015506	6.32965E-05	5.71172E-05	0.000142626
3831203774615	383120	3774615	0.000204198	0.00018426	0.00046011	0.00046011	0.000128768	0.000128768	0.000237602	0.000237602	0.000427252	0.000427252	0.000302256	2.84476E-05	9.15926E-05	0.000162173	0.00015714	0.00015714	6.43471E-05	5.80652E-05	0.000144993
3831303774615	383130	3774615	0.000208292	0.00018796	0.00046934	0.00046934	0.000131351	0.000131351	0.000242367	0.000242367	0.00043582	0.00043582	0.000308317	2.9018E-05	9.34293E-05	0.000165425	0.00015871	0.00015871	6.53977E-05	5.90132E-05	0.00014736
3831403774615	383140	3774615	0.000211862	0.00019118	0.000477388	0.000477388	0.000133602	0.000133602	0.00024652	0.00024652	0.000443289	0.000443289	0.0003136	2.95153E-05	9.50304E-05	0.00016826	0.00015947	0.00015947	6.64482E-05	5.99612E-05	0.000149728
3831503774615	383150	3774615	0.000215169	0.00019416	0.00048439	0.00048439	0.000135687	0.000135687	0.00025368	0.00025368	0.00045208	0.00045208	0.00031845	2.9976E-05	9.65137E-05	0.00017086	0.00016137	0.00016137	6.75107E-05	6.092E-05	0.000152122
3831603774615	383160	3774615	0.000218028	0.00019674	0.00049128	0.00049128	0.00013749	0.00013749	0.00025369	0.00025369	0.00045619	0.00045619	0.00032727	3.03744E-05	9.77962E-05	0.00017315	0.00016216	0.00016216	6.85852E-05	6.18895E-05	0.00015454
3831703774615	383170	3774615	0.00022042	0.0001989	0.00049676	0.00049676	0.000138999	0.000138999	0.00025648	0.00025648	0.00046119	0.00046119	0.00032627	3.07078E-05	9.88699E-05	0.00017505	0.00016276	0.00016276	6.96596E-05	6.28591E-05	0.00015964
3831903774615	383190	3774615	0.000222767	0.00020102	0.000501962	0.000501962	0.000140479	0.000140479	0.00025921	0.00025921	0.00046617	0.00046617	0.000329743	3.10346E-05	9.99221E-05	0.000176921	0.00016183	0.00016183	7.18204E-05	6.48089E-05	0.000161833
3832003774615	383200	3774615	0.000222469	0.00020075	0.000501289	0.000501289	0.000140291	0.000140291	0.00025886	0.00025886	0.00046548	0.00046548	0.000329301	3.0993E-05	9.97882E-05	0.000176684	0.00016247	0.00016247	7.2877E-05	6.57623E-05	0.000164214
3832103774615	383210	3774615	0.000219884	0.00019842	0.000495465	0.000495465	0.000138661	0.000138661	0.00025855	0.00025855	0.00046075	0.00046075	0.00032547	3.0633E-05	9.86289E-05	0.00017431	0.00016787	0.00016787	7.39335E-05	6.67157E-05	0.000166594
3832203774615	383220	3774615	0.000218804	0.00019744	0.000493031	0.000493031	0.000137979	0.000137979	0.00025459	0.00025459	0.00045781	0.00045781	0.00032387	3.04825E-05	9.81443E-05	0.00017373	0.00016374	0.00016374	7.4996E-05	6.76745E-05	0.00016898
3832303774615	383230	3774615	0.00021733	0.00019611	0.00048978	0.00048978	0.00013705	0.00013705	0.00025288	0.00025288	0.00045472	0.00045472	0.00032169	3.02771E-05	9.74829E-05	0.00017262	0.00016867	0.00016867	7.60585E-05	6.86333E-05	0.00017382
3832403774615	383240	3774615	0.00021447	0.00019353	0.00048326	0.00048326	0.000135247	0.000135247	0.00024955	0.00024955	0.00044874	0.00044874	0.00031746	2.98787E-05	9.62005E-05	0.00017033	0.00016574	0.00016574	7.70852E-05	6.95597E-05	0.00017396
3832503774615	383250	3774615	0.000211164	0.00019055	0.000475814	0.000475814	0.000133161	0.000133161	0.00024570	0.00024570	0.00044182	0.00044182	0.00031256	2.9418E-05	9.47172E-05	0.00016770	0.00016409	0.00016409	7.80641E-05	7.04431E-05	0.00017590
3832603774615	383260	3774615	0.000207218	0.00018699	0.00046692	0.00046692	0.000130673	0.000130673	0.00024111	0.00024116	0.00043372	0.00043372	0.00030672	2.88684E-05	9.29474E-05	0.00016472	0.00015745	0.00015745	7.9055E-05	7.13372E-05	0.00017813
3832703774615	383270	3774615	0.000203631	0.00018375	0.00045884	0.00045884	0.000128411	0.000128411	0.00023694	0.00023694	0.00042606	0.00042606	0.00030141	2.83686E-05	9.13382E-05	0.00016172	0.00015576	0.00015576	8.0022E-05	7.22098E-05	0.00018031
3832803774615	383280	3774615	0.000199607	0.00018012	0.00044975	0.00044975	0.000125874	0.000125874	0.00023226	0.00023261	0.00041768	0.00041768	0.00029546	2.78081E-05	8.95336E-05	0.00015827	0.00014396	0.00014396	8.06309E-05	7.27592E-05	0.00018168
3832903774615	383290	3774615	0.000195847	0.00017673	0.00044130	0.00044130	0.000123502	0.000123502	0.00022788	0.00022788	0.00040978	0.00040978	0.00028989	2.72842E-05	8.78468E-05	0.00015541	0.00015320	0.00015320	8.14844E-05	7.35295E-05	0.00018369
3833003774615	383300	3774615	0.000192349	0.00017357	0.00043419	0.00043419	0.000121297	0.000121297	0.00022381	0.00022381	0.00040246	0.00040246	0.00028471	2.67969E-05	8.62779E-05	0.00015276	0.00015206	0.00015206	8.23559E-05	7.43159E-05	0.00018557
3833103774615	383310	3774615	0.000189036	0.00017058	0.00042595	0.00042595	0.00011927	0.00011927	0.00021996	0.00021996	0.00039552	0.00039552	0.00027913	2.63354E-05	8.47919E-05	0.00015012	0.00015028	0.00015028	8.31797E-05	7.50592E-05	0.00018742
3833203774615	383320	3774615	0.000184935	0.00016688	0.00041671	0.00041671	0.000116621	0.000116621	0.00021518	0.00021518	0.00038694	0.00038694	0.00027373	2.57641E-05	8.29525E-05	0.00014685	0.00014900	0.00014900	8.38422E-05	7.56571E-05	0.00018892
3833303774615	383330	3774615	0.000180894	0.00016323	0.00040768	0.00040768	0.000114073	0.000114073	0.00021048	0.00021048	0.00037894	0.00037894	0.00026776	2.52011E-05	8.11398E-05	0.00014365	0.00014719	0.00014719	8.43735E-05	7.61365E-05	0.00019011
3833403774615	383340	3774615	0.00017665	0.0001594	0.00039804	0.00039804	0.00011397	0.00011397	0.00020554	0.00020554	0.00036961	0.00036961	0.00026147	2.46098E-05	7.92362E-05	0.00014029	0.00014519	0.00014519	8.46839E-05	7.64166E-05	0.00019081
3833503774615	383350	3774615	0.000172328	0.0001555	0.000388307	0.000388307	0.000108672	0.000108672	0.00020051	0.00020051	0.00036057	0.00036057	0.00025508	2.40078E-05	7.72977E-05	0.00013686	0.00014310	0.00014310	8.47973E-05	7.65189E-05	0.00019107
3833603774615	383360	3774615	0.000168162	0.00015175	0.00037891	0.00037891	0.00010604	0.00010604	0.00019567	0.00019567	0.00035183	0.00035183	0.00024891	2.34273E-05	7.54289E-05	0.00013353	0.00014107	0.00014107	8.47734E-05	7.64974E-05	0.00019102
3833703774615	383370	3774615	0.000163243	0.00014731	0.000367836	0.000367836	0.000102942	0.000102942	0.00018994	0.00018994	0.00034156	0.00034156	0.00024163	2.27421E-05	7.32227E-05	0.00012947	0.00013848	0.00013848	8.41825E-05	7.59641E-05	0.00018968
3833803774615	383380	3774615	0.000158671	0.00014318	0.00035753	0.00035753	0.000100059	0.000100059	0.00018428	0.00018428	0.00033195	0.00033195	0.00023487	2.21051E-05	7.11717E-05	0.00012606	0.00013646	0.00013646	8.34602E-05	7.53124E-05	0.00018806
3833903774615	383390	3774615	0.000154487	0.0001394	0.000348105	0.000348105	9.74204E-05	9.74204E-05	0.00017959	0.00017959	0.00032324	0.00032324	0.00022867	2.15222E-05	6.92948E-05	0.00012293	0.00013762	0.00013762	8.25648E-05	7.45044E-05	0.00018604
3834003774615	383400	3774615	0.000150738	0.00013602	0.000339658	0.000339658	9.50565E-05	9.50565E-05	0.00017539	0.00017539	0.00031539	0.00031539	0.00022312	2.09999E-05	6.76134E-05	0.00011976	0.00013170	0.00013170	8.17113E-05	7.37342E-05	0.00018412
3834103774615	383410	3774615	0.000147216	0.00013284	0.000331722	0.000331722	9.28357E-05	9.28357E-05	0.00017129	0.00017129	0.00030802	0.00030802	0.00021791	2.05093E-05	6.60337E-05	0.00011691	0.00012973	0.00012973	8.07562E-05	7.28724E-05	0.00018196
3834203774615	383420	3774615	0.000144954	0.0001308	0.000326625	0.000326625	9.1409E-05	9.1409E-05	0.00016867	0.00016867	0.00030329	0.00030329	0.00021456	2.01941E-05	6.5019E-05	0.00011512	0.00012860	0.00012860	8.04995E-05	7.26407E-05	0.00018139
3834303774615	383430	3774615	0.000142889	0.00012894	0.00032971	0.00032971	9.01066E-05	9.01066E-05	0.00016626	0.00016626	0.00029873	0.00029873	0.00021506	1.99064E-05	6.40926E-05	0.00011348	0.00012762	0.00012762	8.03085E-05	7.24684E-05	0.00018059
3834403774615	383440	3774615	0.000140859	0.00012711	0.000317398	0.000317398	8.88268E-05	8.88268E-05	0.00016390	0.00016390	0.00029472	0.00029472	0.00020850	1.96237E-05	6.31823E-05	0.00011187	0.00012667	0.00012667	8.00698E-05	7.22529E-05	0.00018042
3834503774615	383450	3774615	0.000138872	0.00012531	0.000312919	0.000312919	8.75733E-05	8.75733E-05	0.00016158	0.00016158	0.00029056	0.00029056	0.00020555	1.93467E-05	6.22907E-05	0.00011029	0.00012573	0.00012573	7.97713E-05	7.19836E-05	0.00017949
3834603774615	383460	3774615	0.000136932	0.00012356	0.00030854	0.00030854	8.635E-05	8.635E-05	0.00015933	0.00015933	0.00028609	0.00028609	0.00020268	1.90765E-05	6.14205E-05	0.00010875	0.00012465	0.00012465	7.94848E-05	7.17251E-05	0.00017903
3834703774615	383470	3774615	0.000136603	0.00012327	0.00030780	0.00030780	8.6143E-05	8.6143E-05	0.00015895	0.00015895	0.00028582	0.00028582	0.00020220	1.90307E-05	6.12732E-05	0.00010849	0.00012523	0.00012523	8.05831E-05	7.27161E-05	0.00018157
3834803774615	383480	3774615	0.000136758	0.00012341	0.00030818	0.00030818	8.62408E-05	8.62408E-05	0.00015931	0.00015931	0.00028616	0.00028616	0.00020243	1.90524E-05	6.13429E-05	0.00010863	0.00012605	0.00012605	8.21948E-05	7.41705E-05	0.00018520
3834903774615	383490	3774615	0.000137206	0.00012381	0.00030916	0.00030916	8.65231E-05	8.65231E-05	0.00015965	0.00015965	0.00028708	0.00028708	0.00020309	1.91147E-05	6.15437E-05	0.00010898	0.00012722	0.00012722	8.41407E-05	7.59264E-05	0.00018959
3835003774615	383500	3774615	0.000139158	0.00012557	0.00031365	0.00031365	8.7754E-05	8.7754E-05	0.00016192	0.00016192	0.00029167	0.00029167	0.00020598	1.93867E-05	6.24192E-05	0.00011019	0.00012845	0.00012845	8.75491E-05	7.90021E-05	0.00019724
3835103774615	383510	3774615	0.000141164	0.00012738	0.00031808	0.00031808	8.90188E-05	8.90188E-05	0.00016425	0.00016425	0.00029536	0.00029536	0.00020895	1.96661E-05	6.33188E-05	0.00011211	0.00013276	0.00013276	9.08261E-05	8.19592E-05	0.00020465
3835203774615	383520	3774615	0.000142226	0.00012834	0.00032047	0.00032047	8.96888E-05	8.96888E-05	0.00016549	0.00016549	0.00029758	0.00029758	0.00021052	1.98141E-05	6.37954E-05	0.00011295	0.00013507	0.00013507	9.30227E-05	8.39414E-05	0.00020960
3835303774615	383530	3774615	0.000142638	0.00012871	0.00032140	0.00032140	8.99485E-05	8.99485E-05	0.00016597	0.00016597	0.00029848	0.00029848	0.00021134	1.98715E-05	6.39801E-05	0.00011328	0.00013682	0.00013682	9.4515E-05	8.5288E-05	0.00021271
3835403774615	383540	3774615	0.000142996	0.00012904	0.00032213	0.00032213	9.01744E-05	9.01744E-05	0.00016638	0.00016638	0.00029919	0.00029919	0.00021165	1.99214E-05	6.41408E-05	0.00011356	0.00013896	0.00013896	9.55954E-05	8.62629E-05	0.00021540
3835503774615	383550	3774615	0.000142477	0.00012857	0.00032103	0.00032103	8.98469E-05	8.98469E-05	0.00016578	0.00016578	0.00029811	0.00029811	0.00021096	1.9849E-05	6.39078E-05	0.00011354	0.00014017	0.00014017	9.60491E-05	8.66723E-05	0.00021627
3835603774615	383560	3774615	0.000142584	0.00012866	0.00032128	0.00032128	8.99147E-05	8.99147E-05	0.00016509	0.00016509	0.00029833	0.00029833	0.00021055	1.9864E-05	6.3956E-05	0.00011324	0.00014143	0.00014143	9.6449E-05	8.70331E-05	0.00021732
3835703774615	383570	3774615	0.000142471	0.00012856	0.00032102	0.00032102	8.98431E-05	8.98431E-05	0.00016577	0.00016577	0.00029809	0.00029809	0.00021088	1.98482E-05	6.39052E-05	0.00011315	0.00014294	0.00014294	9.70579E-05	8.75826E-05	0.0002187
3835803774615	383580	3774615	0.00014222	0.00012834	0.00032046	0.00032046	8.9685E-05	8.9685E-05	0.00016486	0.00016486	0.00029754	0.00029754	0.00021056	1.98133E-05	6.37927E-05	0.00011295	0.00014626	0.00014626	9.71235E-05	8.76418E-05	0.00021848
3835903774615	383590	3774615	0.000141689	0.00012786	0.00031926	0.00031926	8.935E-05	8.935E-05	0.00016486	0.00016486	0.00029646	0.00029646	0.00020973	1.97393E-05	6.35544E-05	0.00011252	0.00014633	0.00014633	9.71116E-05	8.7631E-05	0.00021821

			KMMass Grading / Excavation	KMDrainage / Utilities Trenching	KMFoundations / Concrete Pads	KMBuilding / Structure Construction	KMAsphalt Paving	KMArchitectural Coating	KMLandscaping or Other Finishing	KMWaterside Construction (Piles)	EWNDemolition	EWNSite Grubbing / Prep	EWNDrainage / Utilities Trenching	EWNDrainage / Utilities Trenching	EWNDrainage / Utilities Trenching	EWNFoundations / Concrete Pads	EWNBuilding / Structure Construction	EWNAsphalt Paving	EWNLandscaping or Other Finishing	EWNWaterside Construction (Piles)	ISDemolition
Unique Identifier	X (UTM)	Y (UTM)	2026	2026	2026	2026	2026	2026	2026	2026	2027	2027	2027	2028	2029	2029	2029	2029	2029	2029	2027
3837703774605	383770	3774605	0.000206595	4.45123E-05	0.000106684	0.000197886	0.000135714	1.27731E-05	4.11255E-05	7.28163E-05	2.45092E-05	3.30454E-05	4.00942E-05	4.00942E-05	4.00942E-05	2.85186E-05	4.96651E-05	3.62788E-05	1.09936E-05	1.90771E-05	0.000182446
3837803774605	383780	3774605	0.000205412	4.42573E-05	0.000106073	0.000196752	0.000134937	1.26999E-05	4.08899E-05	7.23991E-05	2.44495E-05	3.29649E-05	3.99966E-05	3.99966E-05	3.99966E-05	2.84492E-05	4.95441E-05	3.61904E-05	1.09668E-05	1.90306E-05	0.000179479
3837903774605	383790	3774605	0.000204214	4.39994E-05	0.000105455	0.000195606	0.00013415	1.26259E-05	4.06516E-05	7.19772E-05	2.43958E-05	3.28925E-05	3.99087E-05	3.99087E-05	3.99087E-05	2.83867E-05	4.94353E-05	3.61109E-05	1.09427E-05	1.89888E-05	0.000176561
3838003774605	383800	3774605	0.000203017	4.37414E-05	0.000104837	0.000194459	0.000133364	1.25519E-05	4.04133E-05	7.15553E-05	2.43361E-05	3.2812E-05	3.9811E-05	3.9811E-05	3.9811E-05	2.83172E-05	4.93143E-05	3.60226E-05	1.09159E-05	1.89423E-05	0.000173689
3838103774605	383810	3774605	0.000201807	4.34806E-05	0.000104212	0.0001933	0.000132569	1.24771E-05	4.01723E-05	7.11286E-05	2.42764E-05	3.27315E-05	3.97134E-05	3.97134E-05	3.97134E-05	2.82477E-05	4.91933E-05	3.59342E-05	1.08892E-05	1.88959E-05	0.00017086
3838203774605	383820	3774605	0.000200583	4.32169E-05	0.00010358	0.000192127	0.000131765	1.24014E-05	3.99287E-05	7.06972E-05	2.42227E-05	3.26591E-05	3.96255E-05	3.96255E-05	3.96255E-05	2.81852E-05	4.90845E-05	3.58547E-05	1.08651E-05	1.88541E-05	0.000168078
3838303774605	383830	3774605	0.00019944	4.29706E-05	0.000102989	0.000191032	0.000131014	1.23307E-05	3.97011E-05	7.02943E-05	2.4163E-05	3.25786E-05	3.95278E-05	3.95278E-05	3.95278E-05	2.81158E-05	4.89635E-05	3.57663E-05	1.08383E-05	1.88076E-05	0.000165345
3838403774605	383840	3774605	0.000198269	4.27185E-05	0.000102385	0.000189911	0.000130245	1.22583E-05	3.94682E-05	6.98819E-05	2.41093E-05	3.25062E-05	3.944E-05	3.944E-05	3.944E-05	2.80533E-05	4.88547E-05	3.56868E-05	1.08142E-05	1.87658E-05	0.000162647
3838503774605	383850	3774605	0.000197032	4.24519E-05	0.000101746	0.000188726	0.000129432	1.21818E-05	3.92218E-05	6.94457E-05	2.40496E-05	3.24257E-05	3.93423E-05	3.93423E-05	3.93423E-05	2.79838E-05	4.87337E-05	3.55985E-05	1.07874E-05	1.87193E-05	0.00015999
3838603774605	383860	3774605	0.000195687	4.21621E-05	0.000101051	0.000187438	0.000128548	1.20987E-05	3.89541E-05	6.89717E-05	2.39839E-05	3.23372E-05	3.92349E-05	3.92349E-05	3.92349E-05	2.79074E-05	4.86007E-05	3.55013E-05	1.0758E-05	1.86682E-05	0.000157388
3838703774605	383870	3774605	0.000194329	4.18694E-05	0.00010035	0.000186137	0.000127656	1.20147E-05	3.86837E-05	6.84928E-05	2.39183E-05	3.22486E-05	3.91275E-05	3.91275E-05	3.91275E-05	2.7831E-05	4.84676E-05	3.54041E-05	1.07285E-05	1.86171E-05	0.000154839
3838803774605	383880	3774605	0.000193064	4.1597E-05	9.96971E-05	0.000184926	0.000126826	1.19365E-05	3.8432E-05	6.80472E-05	2.38586E-05	3.21681E-05	3.90298E-05	3.90298E-05	3.90298E-05	2.77616E-05	4.83466E-05	3.53157E-05	1.07017E-05	1.85707E-05	0.000152326
3838903774605	383890	3774605	0.000191827	4.13304E-05	9.90581E-05	0.00018374	0.000126013	1.186E-05	3.81857E-05	6.76111E-05	2.37989E-05	3.20877E-05	3.89322E-05	3.89322E-05	3.89322E-05	2.76921E-05	4.82257E-05	3.52274E-05	1.0675E-05	1.85242E-05	0.000149849
3839003774605	383900	3774605	0.000190549	4.10551E-05	9.83983E-05	0.000182517	0.000125173	1.1781E-05	3.79313E-05	6.71607E-05	2.37392E-05	3.20072E-05	3.88345E-05	3.88345E-05	3.88345E-05	2.76226E-05	4.81047E-05	3.5139E-05	1.06482E-05	1.84777E-05	0.000147419
3839103774605	383910	3774605	0.000189177	4.07595E-05	9.76898E-05	0.000181202	0.000124272	1.16962E-05	3.76582E-05	6.66772E-05	2.36735E-05	3.19187E-05	3.87271E-05	3.87271E-05	3.87271E-05	2.75462E-05	4.79717E-05	3.50418E-05	1.06187E-05	1.84266E-05	0.000145062
3829703774615	382970	3774615	9.83344E-05	2.11868E-05	5.07793E-05	9.41892E-05	6.45967E-05	6.07969E-06	1.95748E-05	3.46589E-05	1.99846E-05	2.69449E-05	3.26925E-05	3.26925E-05	3.26925E-05	2.32539E-05	4.04965E-05	2.95814E-05	8.96407E-06	1.55553E-05	0.000103236
3829803774615	382980	3774615	0.000102006	2.19779E-05	5.26754E-05	9.77063E-05	6.70089E-05	6.30672E-06	2.03057E-05	3.59531E-05	2.03547E-05	2.74439E-05	3.32979E-05	3.32979E-05	3.32979E-05	2.36845E-05	4.12465E-05	3.01292E-05	9.13007E-06	1.58434E-05	0.000108399
3829903774615	382990	3774615	0.000106566	2.29603E-05	5.503E-05	0.000102074	7.00041E-05	6.58862E-06	2.12134E-05	3.75601E-05	2.088E-05	2.81522E-05	3.41572E-05	3.41572E-05	3.41572E-05	2.42957E-05	4.23109E-05	3.09068E-05	9.36569E-06	1.62522E-05	0.00011481
3830003774615	383000	3774615	0.000111193	2.39572E-05	5.74192E-05	0.000106506	7.30435E-05	6.87469E-06	2.21344E-05	3.91909E-05	2.14888E-05	2.89731E-05	3.51532E-05	3.51532E-05	3.51532E-05	2.50041E-05	4.35446E-05	3.1808E-05	9.63879E-06	1.67261E-05	0.000121913
3830103774615	383010	3774615	0.000114569	2.46846E-05	5.91626E-05	0.000109739	7.52613E-05	7.08341E-06	2.28064E-05	4.03808E-05	2.18888E-05	2.95123E-05	3.58075E-05	3.58075E-05	3.58075E-05	2.54695E-05	4.43551E-05	3.24E-05	9.81818E-06	1.70374E-05	0.000127847
3830203774615	383020	3774615	0.000117797	2.53801E-05	6.08295E-05	0.000112831	7.73818E-05	7.28299E-06	2.3449E-05	4.15186E-05	2.22708E-05	3.00274E-05	3.64324E-05	3.64324E-05	3.64324E-05	2.5914E-05	4.51292E-05	3.29655E-05	9.98953E-06	1.73348E-05	0.000133923
3830303774615	383030	3774615	0.000121011	2.60727E-05	6.24895E-05	0.00011591	7.94935E-05	7.48174E-06	2.40889E-05	4.26516E-05	2.26826E-05	3.05827E-05	3.71062E-05	3.71062E-05	3.71062E-05	2.63933E-05	4.59638E-05	3.35751E-05	1.01743E-05	1.76554E-05	0.000140447
3830403774615	383040	3774615	0.000124266	2.6774E-05	6.41704E-05	0.000119028	8.16317E-05	7.68298E-06	2.47369E-05	4.37988E-05	2.31363E-05	3.11943E-05	3.78483E-05	3.78483E-05	3.78483E-05	2.69211E-05	4.68831E-05	3.42466E-05	1.03778E-05	1.80085E-05	0.000147545
3830503774615	383050	3774615	0.000127266	2.74203E-05	6.57192E-05	0.000121901	8.3602E-05	7.86843E-06	2.53339E-05	4.4856E-05	2.36496E-05	3.18865E-05	3.86881E-05	3.86881E-05	3.86881E-05	2.75185E-05	4.79233E-05	3.50065E-05	1.0608E-05	1.8408E-05	0.00015497
3830603774615	383060	3774615	0.000130077	2.80259E-05	6.71709E-05	0.000124594	8.54487E-05	8.04223E-06	2.58935E-05	4.58468E-05	2.41809E-05	3.26027E-05	3.95571E-05	3.95571E-05	3.95571E-05	2.81366E-05	4.89998E-05	3.57928E-05	1.08463E-05	1.88215E-05	0.000162157
3830703774615	383070	3774615	0.000132955	2.86461E-05	6.86572E-05	0.000127351	8.73395E-05	8.22018E-06	2.64665E-05	4.68613E-05	2.46883E-05	3.32868E-05	4.03871E-05	4.03871E-05	4.03871E-05	2.8727E-05	5.0028E-05	3.65439E-05	1.10739E-05	1.92165E-05	0.000169589
3830803774615	383080	3774615	0.000135417	2.91764E-05	6.99283E-05	0.000129708	8.89564E-05	8.37236E-06	2.69565E-05	4.77288E-05	2.50822E-05	3.3818E-05	4.10316E-05	4.10316E-05	4.10316E-05	2.91854E-05	5.08263E-05	3.7127E-05	1.12506E-05	1.95231E-05	0.000177157
3830903774615	383090	3774615	0.000137851	2.97009E-05	7.11854E-05	0.00013204	9.05556E-05	8.52288E-06	2.74411E-05	4.85869E-05	2.53389E-05	3.41641E-05	4.14515E-05	4.14515E-05	4.14515E-05	2.94841E-05	5.13464E-05	3.75069E-05	1.13657E-05	1.97229E-05	0.000184613
3831003774615	383100	3774615	0.000140272	3.02226E-05	7.24356E-05	0.000134359	9.2146E-05	8.67257E-06	2.7923E-05	4.94402E-05	2.55538E-05	3.44538E-05	4.1803E-05	4.1803E-05	4.1803E-05	2.97341E-05	5.17818E-05	3.7825E-05	1.14621E-05	1.98902E-05	0.000191919
3831103774615	383110	3774615	0.000142626	3.07297E-05	7.36511E-05	0.000136614	9.36922E-05	8.81809E-06	2.83916E-05	5.02698E-05	2.57269E-05	3.46872E-05	4.20862E-05	4.20862E-05	4.20862E-05	2.99355E-05	5.21326E-05	3.80812E-05	1.15398E-05	2.00249E-05	0.000198425
3831203774615	383120	3774615	0.000144993	3.12398E-05	7.48735E-05	0.000138881	9.52473E-05	8.96445E-06	2.88628E-05	5.11042E-05	2.57866E-05	3.47677E-05	4.21839E-05	4.21839E-05	4.21839E-05	3.0005E-05	5.22536E-05	3.81696E-05	1.15665E-05	2.00714E-05	0.000204723
3831303774615	383130	3774615	0.00014736	3.17498E-05	7.6096E-05	0.000141149	9.68023E-05	9.11081E-06	2.9334E-05	5.19385E-05	2.58343E-05	3.48321E-05	4.2262E-05	4.2262E-05	4.2262E-05	3.00605E-05	5.23503E-05	3.82403E-05	1.1588E-05	2.01085E-05	0.000211092
3831403774615	383140	3774615	0.000149728	3.22598E-05	7.73184E-05	0.000143416	9.83574E-05	9.25717E-06	2.98053E-05	5.27729E-05	2.58702E-05	3.48803E-05	4.23206E-05	4.23206E-05	4.23206E-05	3.01022E-05	5.24229E-05	3.82933E-05	1.1604E-05	2.01364E-05	0.000217365
3831503774615	383150	3774615	0.000152122	3.27757E-05	7.85547E-05	0.000145709	9.99301E-05	9.40519E-06	3.02819E-05	5.36167E-05	2.5906E-05	3.49286E-05	4.23792E-05	4.23792E-05	4.23792E-05	3.01439E-05	5.24955E-05	3.83463E-05	1.16201E-05	2.01643E-05	0.000223723
3831603774615	383160	3774615	0.000154543	3.32973E-05	7.98049E-05	0.000148028	0.000101521	9.55487E-06	3.07638E-05	5.447E-05	2.59358E-05	3.49689E-05	4.2428E-05	4.2428E-05	4.2428E-05	3.01786E-05	5.2556E-05	3.83905E-05	1.16335E-05	2.01875E-05	0.000230056
3831703774615	383170	3774615	0.000156964	3.38189E-05	8.10551E-05	0.000150347	0.000103111	9.70456E-06	3.12457E-05	5.53233E-05	2.59597E-05	3.50011E-05	4.2467E-05	4.2467E-05	4.2467E-05	3.02064E-05	5.26043E-05	3.84258E-05	1.16442E-05	2.02061E-05	0.000236341
3831903774615	383190	3774615	0.000161833	3.4868E-05	8.35694E-05	0.000155011	0.000106309	1.00056E-05	3.2215E-05	5.70394E-05	2.59716E-05	3.50172E-05	4.24866E-05	4.24866E-05	4.24866E-05	3.02203E-05	5.26285E-05	3.84435E-05	1.16495E-05	2.02154E-05	0.000247874
3832003774615	383200	3774615	0.000164214	3.53809E-05	8.47988E-05	0.000157291	0.000107873	1.01528E-05	3.26889E-05	5.78785E-05	2.59418E-05	3.49769E-05	4.24378E-05	4.24378E-05	4.24378E-05	3.01856E-05	5.25681E-05	3.83993E-05	1.16362E-05	2.01922E-05	0.000252697
3832103774615	383210	3774615	0.000166594	3.58938E-05	8.60282E-05	0.000159572	0.000109437	1.03E-05	3.31628E-05	5.87176E-05	2.58582E-05	3.48643E-05	4.2301E-05	4.2301E-05	4.2301E-05	3.00883E-05	5.23987E-05	3.82756E-05	1.15987E-05	2.01271E-05	0.000257305
3832203774615	383220	3774615	0.000168988	3.64097E-05	8.72645E-05	0.000161865	0.00011101	1.0448E-05	3.36394E-05	5.95615E-05	2.57866E-05	3.47677E-05	4.21839E-05	4.21839E-05	4.21839E-05	3.0005E-05	5.22536E-05	3.81696E-05	1.15665E-05	2.00714E-05	0.0002618
3832303774615	383230	3774615	0.000171382	3.69255E-05	8.85008E-05	0.000164158	0.000112583	1.0596E-05	3.4116E-05	6.04053E-05	2.5715E-05	3.46711E-05	4.20667E-05	4.20667E-05	4.20667E-05	2.99216E-05	5.21084E-05	3.80636E-05	1.15344E-05	2.00156E-05	0.000265799
3832403774615	383240	3774615	0.000173696	3.74239E-05	8.96954E-05	0.000166374	0.000114102	1.0739E-05	3.45765E-05	6.12207E-05	2.55598E-05	3.44618E-05	4.18128E-05	4.18128E-05	4.18128E-05	2.9741E-05	5.17939E-05	3.78338E-05	1.14648E-05	1.98948E-05	0.000267918
3832503774615	383250	3774615	0.000175902	3.78992E-05	9.08345E-05	0.000168487	0.000115551	1.08754E-05	3.50156E-05	6.19982E-05	2.53329E-05	3.4156E-05	4.14417E-05	4.14417E-05	4.14417E-05	2.94771E-05	5.13343E-05	3.74981E-05	1.13631E-05	1.97183E-05	0.000268682
3832603774615	383260	3774615	0.000178134	3.83803E-05	9.19875E-05	0.000170625	0.000117018	1.10135E-05	3.546E-05	6.27851E-05	2.51001E-05	3.38421E-05	4.10609E-05	4.10609E-05	4.10609E-05	2.92062E-05	5.08626E-05	3.71535E-05	1.12586E-05	1.95371E-05	0.000268742
3832703774615	383270	3774615	0.000180313	3.88497E-05	9.31127E-05	0.000172712	0.000118449	1.11482E-05	3.58938E-05	6.35531E-05	2.47718E-05	3.33995E-05	4.05239E-05	4.05239E-05	4.05239E-05	2.88242E-05	5.01973E-05	3.66676E-05	1.11114E-05	1.92815E-05	0.000268455
3832803774615	383280	3774615	0.000181685	3.91453E-05	9.38211E-05	0.000174026	0.000119351	1.1233E-05	3.61669E-05	6.40366E-05	2.45092E-05	3.30454E-05	4.00942E-05	4.00942E-05	4.00942E-05	2.85186E-05	4.96651E-05	3.62788E-05	1.09936E-05	1.90771E-05	0.000267225
3832903774615	383290	3774615	0.000183609	3.95597E-05	9.48143E-05	0.000175869	0.000120614	1.13519E-05	3.65497E-05	6.47146E-05	2.42764E-05	3.27315E-05	3.97134E-05	3.97134E-05	3.97134E-05	2.82477E-05	4.91933E-05	3.59342E-05	1.08892E-05	1.88959E-05	0.000266563
3833003774615	383300	3774615	0.000185572	3.99828E-05	9.58284E-05	0.00017775	0.000121904	1.14733E-05	3.69407E-05	6.54067E-05	2.40317E-05	3.24015E-05	3.9313E-05	3.9313E-05	3.9313E-05	2.7963E-05	4.86974E-05	3.55719E-05	1.07794E-05	1.87054E-05	0.000266139
3833103774615	383310	3774615	0.000187429	4.03827E-05	9.67869E-05	0.000179528	0.000123123	1.15881E-05	3.73101E-05	6.60609E-05	2.38168E-05	3.21118E-05	3.89615E-05	3.89615E-05	3.89615E-05	2.77129E-05	4.8262E-05	3.52539E-05	1.0683E-05	1.85381E-05	0.000265065
3833203774615	383320	3774615	0.000188922	4.07044E-05	9.75579E-05	0.000180958	0.000124104	1.16804E-05	3.76073E-05	6.65871E-05	2.35601E-05	3.17657E-05	3.85416E-05	3.85416E-05	3.85416E-05	2.74143E-05	4.77419E-05	3.48739E-05	1.05679E-05	1.83383E-05	0.000262235
3833303774615	383330	3774615	0.000190119	4.09623E-05	9.8176E-05	0.000182104	0.000124891	1.17544E-05	3.78456E-05	6.7009E-05	2.33094E-05	3.14277E-05	3.81315E-05	3.81315E-05	3.81315E-05	2.71226E-05	4.72338E-05	3.45028E-05	1.04554E-05	1.81432E-05	0.00025894
3833403774615	383340	3774615	0.000190818	4.1113E-05	9.85372E-05	0.000182774	0.00012535	1.17976E-05	3.79849E-05	6.72555E-05	2.30229E-05	3.10414E-05	3.76628E-05	3.76628E-05	3.76628E-05	2.67892E-05	4.66532E-05	3.40787E-05	1.03269E-05	1.79202E-05	0.000254774
3833503774615	383350	3774615	0.000191074	4.11681E-05	9.86691E-05	0.000183019	0.000125518	1.18134E-05	3.80357E-05	6.73456E-05	2.27185E-05	3.0631E-05	3.71648E-05	3.71648E-05	3.71648E-05	2.64349E-05	4.60364E-05	3.36281E-05	1.01903E-05	1.76832E-05	0.000249957
3833603774615	383360	3774615	0.00019102	4.11565E-05	9.86414E-05	0.000182967	0.000125483	1.18101E-05	3.8025E-05	6.73266E-05	2.24081E-05	3.02125E-05	3.6657E-05	3.6657E-05	3.6657E-05	2.60738E-05	4.54074E-05	3.31687E-05	1.00511E-05	1.74416E-05	0.000244931
3833703774615	383370	3774615	0.000189688	4.08696E-05	9.79538E-05	0.000181692	0.000124608	1.17278E-05	3.776E-05	6.68573E-05	2.19962E-05	2.96571E-05	3.59832E-05	3.59832E-05	3.59832E-05	2.55945E-05	4.45728E-05	3.2559E-05	9.86637E-06	1.71211E-05	0.000238233
3833803774615	383380	3774615	0.000188061	4.05189E-05	9.71133E-05	0.000180133	0.000123539	1.16272E-05	3.7436E-05	6.62837E-05	2.15963E-05	2.91179E-05	3.5329E-05	3.5329E-05	3.5329E-05	2.51292E-05	4.37624E-05	3.1967E-05	9.68698E-06	1.68098E-05	0.000231697
3833903774615	383390	3774615	0.000186043	4.00843E-05	9.60715E-05	0.000178201	0.000122213	1.15024E-05	3.70344E-05	6.55726E-05	2.12262E-05	2.86189E-05	3.47236E-05	3.47236E-05	3.47236E-05	2.46985E-05	4.30124E-05	3.14192E-05	9.52098E-06	1.65217E-05	0.000225525
3834003774615	383400	3774615	0.00018412	3.96698E-05	9.50783E-05	0.000176358	0.00012095	1.13835E-05	3.66515E-05	6.48947E-05	2.08979E-05	2.81763E-05	3.41865E-05	3.41865E-05	3.41865E-05	2.43165E-05	4.23472E-05	3.09333E-05	9.37372E-06	1.62662E-05	0.000219902
3834103774615	383410	3774615	0.000181968	3.92062E-05	9.3967E-05	0.000174297	0.000119536	1.12505E-05	3.62231E-05	6.41362E-05	2.05875E-05	2.77578E-05	3.36787E-05	3.36787E-05	3.36787E-05	2.39554E-05	4.17182E-05	3.04738E-05	9.23449E-06	1.60246E-05	0.000214548
3834203774615	383420	3774615	0.000181389	3.90816E-05	9.36683E-05	0.000173743	0.000119156	1.12147E-05	3.6108E-05	6.39323E-05	2.04323E-05	2.75486E-05	3.34249E-05	3.34249E-05	3.34249E-05	2.37748E-05	4.14037E-05	3.02441E-05	9.16488E-06	1.59038E-05	0.000211331
3834303774615	383430	3774615	0.000180959	3.89888E-05	9.34461E-05	0.000173331	0.000118874	1.11881E-05	3.60223E-05	6.37806E-05	2.0295E-05	2.73634E-05	3.32003E-05	3.32003E-05	3.32003E-05	2.3615E-05	4.11255E-05	3.00409E-05	9.1033E-06	1.57969E-05	0.000208442
3834403774615	383440	3774615	0.000180421	3.88729E-05	9.31682E-05	0.000172815	0.00011852	1.11548E-05	3.59152E-05	6.3591E-05	2.01697E-05	2.71944E-05	3.29952E-05	3.29952E-05	3.29952E-05	2.34692E-05	4.08715E-05	2.98553E-05	9.04707E-06	1.56993E-05	0.000205618
3834503774615	383450	3774615	0.000179749	3.8728E-05	9.2821E-05	0.000172171	0.000118078	1.11133E-05	3.57813E-05	6.3354E-05	2.00443E-05	2.70254E-05	3.27901E-05	3.27901E-05	3.27901E-05	2.33233E-05	4.06175E-05	2.96698E-05	8.99085E-06	1.56018E-05	0.00020286
3834603774615	383460	3774615	0.000179103	3.85889E-05	9.24876E-05	0.000171553	0.000117654	1.10733E-05	3.56528E-05	6.31264E-05	1.99249E-05	2.68645E-05	3.25949E-05	3.25949E-05	3.25949E-05	2.31844E-05	4.03756E-05	2.94931E-05	8.9373E-06	1.55088E-05	0.000200216
3834703774615	383470	3774615	0.000181578	3.91221E-05	9.37656E-05	0.000173923	0.00011928	1.12264E-05	3.61455E-05	6.39987E-05	2.00324E-05	2.70093E-05	3.27706E-05	3.27706E-05	3.27706E-05	2.33094E-05	4.05933E-05	2.96521E-05	8.98549E-06	1.55925E-05	0.000200533
3834803774615	383480	3774615	0.000185209	3.99046E-05	9.56409E-05	0.000177402	0.000121666	1.14509E-05	3.68684E-05	6.52787E-05	2.02234E-05	2.72669E-05	3.30831E-05	3.30831E-05	3.30831E-05	2.35317E-05	4.09803E-05	2.99349E-05	9.07117E-06	1.57411E-05	0.00020184
3834903774615	383490	3774615	0.000189594	4.08493E-05	9.79051E-05	0.000181602	0.000124546	1.1722E-05	3.77412E-05	6.68241E-05	2.04866E-05	2.7621E-05	3.35127E-05	3.35127E-05	3.35127E-05	2.38373E-05	4.15126E-05	3.03236E-05	9.18898E-06	1.59456E-05	0.000203827
3835003774615	383500	3774615	0.000197274	4.2504E-05	0.000101871	0.000188958	0.000129591	1.21968E-05	3.927E-05	6.9531E-05	2.10471E-05	2.83775E-05	3.44306E-05	3.44306E-05	3.44306E-05	2.44902E-05	4.26496E-05	3.11542E-05	9.44066E-06	1.63823E-05	0.000208955
3835103774615	383510	3774615	0.000204658	4.4095E-05	0.000105684	0.000196031	0.000134442	1.26533E-05	4.07399E-05	7.21337E-05	2.16918E-05	2.92467E-05	3.54852E-05	3.54852E-05	3.54852E-05	2.52403E-05	4.39559E-05	3.21084E-05	9.72982E-06	1.68841E-05	0.000214458
3835203774615	383520	3774615	0.000209608	4.51614E-05	0.00010824	0.000200772	0.000137693	1.29594E-05	4.17252E-05	7.38782E-05	2.22111E-05	2.99469E-05	3.63348E-05	3.63348E-05	3.63348E-05	2.58446E-05	4.50082E-05	3.28771E-05	9.96276E-06	1.72883E-05	0.000218189
3835303774615	383530	3774615	0.000212971	4.58859E-05	0.000109977	0.000203993	0.000139902	1.31673E-05	4.23946E-05	7.50634E-05	2.2623E-05	3.05022E-05	3.70085E-05	3.70085E-05	3.70085E-05	2.63238E-05	4.58428E-05	3.34868E-05	1.01475E-05	1.76089E-05	0.000220529
3835403774615	383540	3774615	0.000215405	4.64104E-05	0.000111234	0.000206325	0.000141501	1.33178E-05	4.28792E-05	7.59214E-05	2.30408E-05	3.10656E-05	3.76921E-05	3.76921E-05	3.76921E-05	2.681E-05	4.66895E-05	3.41052E-05	1.03349E-05	1.79341E-05	0.000222612
3835503774615	383550	3774615	0.000216427	4.66307E-05	0.000111762	0.000207304	0.000142173	1.3381E-05	4.30827E-05	7.62817E-05	2.33452E-05	3.1476E-05	3.81901E-05	3.81901E-05	3.81901E-05	2.71642E-05	4.73064E-05	3.45559E-05	1.04715E-05	1.81711E-05	0.000222911
3835603774615	383560	3774615	0.000217328	4.68249E-05	0.000112227	0.000208167	0.000142765	1.34367E-05	4.32621E-05	7.65993E-05	2.3775E-05	3.20555E-05	3.88931E-05	3.88931E-05	3.88931E-05	2.76643E-05	4.81773E-05	3.5192E-05	1.06642E-05	1.85056E-05	0.000223609
3835703774615	383570	3774615	0.0002187	4.71204E-05	0.000112935	0.000209481	0.000143666	1.35215E-05	4.35352E-05	7.70829E-05	2.42287E-05	3.26671E-05	3.96353E-05	3.96353E-05	3.96353E-05	2.81922E-05	4.90966E-05	3.58635E-05	1.08677E-05	1.88587E-05	0.000225501
3835803774615	383580	3774615	0.000218848	4.71523E-05	0.000113012	0.000209623	0.000143763	1.35307E-05	4.35646E-05	7.7135E-05	2.46346E-05	3.32144E-05	4.02993E-05	4.02993E-05	4.02993E-05	2.86645E-05	4.99191E-05	3.64643E-05	1.10498E-05	1.91747E-05	0.00022731
3835903774615	383590	3774615	0.000218821	4.71465E-05	0.000112998	0.000209597	0.000143746	1.3529E-05	4.35593E-05	7.71256E-05	2.48912E-05	3.35605E-05	4.07192E-05	4.07192E-05

Unique Identifier	X (UTM)	Y (UTM)	ISDrainage / Utilities Trenching	ISDrainage / Utilities Trenching	ISAsphalt Paving	ISAsphalt Paving	SVDemolition	SVSite Grubbing / Prep	SVMass Grading / Excavation	SVMass Grading / Excavation	SVDrainage / Utilities Trenching	SVFoundations / Concrete Pads	SVBuilding / Structure Construction	SVBuilding / Structure Construction	SVAsphalt Paving	SVAsphalt Paving	SVArchitectural Coating	SVArchitectural Coating	SVLandscaping or Other Finishing	SVLandscaping or Other Finishing	MDemolition
			2027	2028	2027	2028	2027	2027	2027	2028	2028	2028	2028	2029	2028	2029	2028	2029	2028	2029	2027
3837703774605	383770	3774605	6.30618E-05	6.30618E-05	0.000270059	0.000270059	1.86065E-05	1.22927E-05	2.0759E-05	2.0759E-05	6.26595E-06	6.45728E-06	3.84435E-05	3.84435E-05	2.54943E-05	2.54943E-05	2.52551E-06	2.52551E-06	8.13139E-06	8.13139E-06	5.26894E-05
3837803774605	383780	3774605	6.20364E-05	6.20364E-05	0.000265667	0.000265667	1.85698E-05	1.22685E-05	2.07179E-05	2.07179E-05	6.25357E-06	6.44452E-06	3.83533E-05	3.83533E-05	2.54439E-05	2.54439E-05	2.52052E-06	2.52052E-06	8.11532E-06	8.11532E-06	5.25641E-05
3837903774605	383790	3774605	6.10275E-05	6.10275E-05	0.000261347	0.000261347	1.85269E-05	1.22401E-05	2.06701E-05	2.06701E-05	6.23913E-06	6.42964E-06	3.82632E-05	3.82632E-05	2.53852E-05	2.53852E-05	2.5147E-06	2.5147E-06	8.09658E-06	8.09658E-06	5.24327E-05
3838003774605	383800	3774605	6.00351E-05	6.00351E-05	0.000257097	0.000257097	1.84901E-05	1.22158E-05	2.06291E-05	2.06291E-05	6.22675E-06	6.41688E-06	3.81601E-05	3.81601E-05	2.53348E-05	2.53348E-05	2.50971E-06	2.50971E-06	8.08052E-06	8.08052E-06	5.22954E-05
3838103774605	383810	3774605	5.90572E-05	5.90572E-05	0.000252909	0.000252909	1.84472E-05	1.21875E-05	2.05812E-05	2.05812E-05	6.21231E-06	6.402E-06	3.8057E-05	3.8057E-05	2.5276E-05	2.5276E-05	2.50389E-06	2.50389E-06	8.06177E-06	8.06177E-06	5.21522E-05
3838203774605	383820	3774605	5.80957E-05	5.80957E-05	0.000248792	0.000248792	1.84105E-05	1.21632E-05	2.05402E-05	2.05402E-05	6.19993E-06	6.38924E-06	3.7954E-05	3.7954E-05	2.52257E-05	2.52257E-05	2.4989E-06	2.4989E-06	8.04571E-06	8.04571E-06	5.1997E-05
3838303774605	383830	3774605	5.71508E-05	5.71508E-05	0.000244745	0.000244745	1.83676E-05	1.21349E-05	2.04924E-05	2.04924E-05	6.18549E-06	6.37436E-06	3.78251E-05	3.78251E-05	2.51669E-05	2.51669E-05	2.49308E-06	2.49308E-06	8.02697E-06	8.02697E-06	5.18537E-05
3838403774605	383840	3774605	5.62182E-05	5.62182E-05	0.000240751	0.000240751	1.83125E-05	1.20985E-05	2.04309E-05	2.04309E-05	6.16692E-06	6.35522E-06	3.76576E-05	3.76576E-05	2.50914E-05	2.50914E-05	2.4856E-06	2.4856E-06	8.00287E-06	8.00287E-06	5.16985E-05
3838503774605	383850	3774605	5.53001E-05	5.53001E-05	0.000236819	0.000236819	1.82267E-05	1.20418E-05	2.03352E-05	2.03352E-05	6.13803E-06	6.32545E-06	3.73871E-05	3.73871E-05	2.49738E-05	2.49738E-05	2.47396E-06	2.47396E-06	7.96539E-06	7.96539E-06	5.15314E-05
3838603774605	383860	3774605	5.44005E-05	5.44005E-05	0.000232967	0.000232967	1.81899E-05	1.20175E-05	2.02942E-05	2.02942E-05	6.12565E-06	6.3127E-06	3.73227E-05	3.73227E-05	2.49235E-05	2.49235E-05	2.46897E-06	2.46897E-06	7.94932E-06	7.94932E-06	5.13404E-05
3838703774605	383870	3774605	5.35195E-05	5.35195E-05	0.000229194	0.000229194	1.81532E-05	1.19932E-05	2.02531E-05	2.02531E-05	6.11327E-06	6.29994E-06	3.72325E-05	3.72325E-05	2.48731E-05	2.48731E-05	2.46398E-06	2.46398E-06	7.93326E-06	7.93326E-06	5.11434E-05
3838803774605	383880	3774605	5.26509E-05	5.26509E-05	0.000225475	0.000225475	1.80613E-05	1.19325E-05	2.01506E-05	2.01506E-05	6.08233E-06	6.26805E-06	3.68331E-05	3.68331E-05	2.47472E-05	2.47472E-05	2.4515E-06	2.4515E-06	7.8931E-06	7.8931E-06	5.09643E-05
3838903774605	383890	3774605	5.17947E-05	5.17947E-05	0.000221808	0.000221808	1.79387E-05	1.18516E-05	2.00139E-05	2.00139E-05	6.04106E-06	6.22552E-06	3.62791E-05	3.62791E-05	2.45793E-05	2.45793E-05	2.43487E-06	2.43487E-06	7.83955E-06	7.83955E-06	5.07793E-05
3839003774605	383900	3774605	5.0955E-05	5.0955E-05	0.000218212	0.000218212	1.78223E-05	1.17746E-05	1.9884E-05	1.9884E-05	6.00186E-06	6.18512E-06	3.57767E-05	3.57767E-05	2.44198E-05	2.44198E-05	2.41907E-06	2.41907E-06	7.78868E-06	7.78868E-06	5.05823E-05
3839103774605	383910	3774605	5.014E-05	5.014E-05	0.000214722	0.000214722	1.77917E-05	1.17544E-05	1.98499E-05	1.98499E-05	5.99155E-06	6.17449E-06	3.57638E-05	3.57638E-05	2.43778E-05	2.43778E-05	2.41491E-06	2.41491E-06	7.77529E-06	7.77529E-06	5.03734E-05
3829703774615	382970	3774615	3.56831E-05	3.56831E-05	0.000152811	0.000152811	1.52369E-05	1.00665E-05	1.69995E-05	1.69995E-05	5.13119E-06	5.28787E-06	3.09584E-05	3.09584E-05	2.08773E-05	2.08773E-05	2.06814E-06	2.06814E-06	6.6588E-06	6.6588E-06	2.77266E-05
3829803774615	382980	3774615	3.74678E-05	3.74678E-05	0.000160454	0.000160454	1.54513E-05	1.02082E-05	1.72388E-05	1.72388E-05	5.2034E-06	5.36228E-06	3.13062E-05	3.13062E-05	2.11711E-05	2.11711E-05	2.09725E-06	2.09725E-06	6.75251E-06	6.75251E-06	2.85324E-05
3829903774615	382990	3774615	3.96837E-05	3.96837E-05	0.000169943	0.000169943	1.57454E-05	1.04025E-05	1.75668E-05	1.75668E-05	5.30244E-06	5.46434E-06	3.17829E-05	3.17829E-05	2.1574E-05	2.1574E-05	2.13716E-06	2.13716E-06	6.88102E-06	6.88102E-06	2.95889E-05
3830003774615	383000	3774615	4.21389E-05	4.21389E-05	0.000180457	0.000180457	1.60762E-05	1.06211E-05	1.7936E-05	1.7936E-05	5.41385E-06	5.57916E-06	3.22982E-05	3.22982E-05	2.20273E-05	2.20273E-05	2.18207E-06	2.18207E-06	7.02561E-06	7.02561E-06	3.07768E-05
3830103774615	383010	3774615	4.41897E-05	4.41897E-05	0.00018924	0.00018924	1.62907E-05	1.07627E-05	1.81752E-05	1.81752E-05	5.48606E-06	5.65357E-06	3.26332E-05	3.26332E-05	2.23211E-05	2.23211E-05	2.21118E-06	2.21118E-06	7.11932E-06	7.11932E-06	3.16542E-05
3830203774615	383020	3774615	4.62901E-05	4.62901E-05	0.000198235	0.000198235	1.6499E-05	1.09004E-05	1.84076E-05	1.84076E-05	5.55621E-06	5.72587E-06	3.29424E-05	3.29424E-05	2.26066E-05	2.26066E-05	2.23945E-06	2.23945E-06	7.21035E-06	7.21035E-06	3.24959E-05
3830303774615	383030	3774615	4.85451E-05	4.85451E-05	0.000207892	0.000207892	1.67257E-05	1.10501E-05	1.86605E-05	1.86605E-05	5.63255E-06	5.80453E-06	3.32902E-05	3.32902E-05	2.29172E-05	2.29172E-05	2.27022E-06	2.27022E-06	7.30941E-06	7.30941E-06	3.33614E-05
3830403774615	383040	3774615	5.09983E-05	5.09983E-05	0.000218397	0.000218397	1.69891E-05	1.12242E-05	1.89544E-05	1.89544E-05	5.72127E-06	5.89596E-06	3.37025E-05	3.37025E-05	2.32781E-05	2.32781E-05	2.30598E-06	2.30598E-06	7.42454E-06	7.42454E-06	3.42926E-05
3830503774615	383050	3774615	5.35649E-05	5.35649E-05	0.000229389	0.000229389	1.72709E-05	1.14104E-05	1.92688E-05	1.92688E-05	5.81617E-06	5.99377E-06	3.41792E-05	3.41792E-05	2.36643E-05	2.36643E-05	2.34423E-06	2.34423E-06	7.54771E-06	7.54771E-06	3.52118E-05
3830603774615	383060	3774615	5.6049E-05	5.6049E-05	0.000240027	0.000240027	1.75344E-05	1.15844E-05	1.95628E-05	1.95628E-05	5.90489E-06	6.08519E-06	3.4527E-05	3.4527E-05	2.40252E-05	2.40252E-05	2.37999E-06	2.37999E-06	7.66284E-06	7.66284E-06	3.66026E-05
3830703774615	383070	3774615	5.86177E-05	5.86177E-05	0.000251027	0.000251027	1.77856E-05	1.17504E-05	1.9843E-05	1.9843E-05	5.98948E-06	6.17237E-06	3.4862E-05	3.4862E-05	2.43694E-05	2.43694E-05	2.41408E-06	2.41408E-06	7.77261E-06	7.77261E-06	3.75696E-05
3830803774615	383080	3774615	6.12338E-05	6.12338E-05	0.00026223	0.00026223	1.79877E-05	1.18839E-05	2.00686E-05	2.00686E-05	6.05757E-06	6.24253E-06	3.51969E-05	3.51969E-05	2.46464E-05	2.46464E-05	2.44152E-06	2.44152E-06	7.86097E-06	7.86097E-06	3.80531E-05
3830903774615	383090	3774615	6.38108E-05	6.38108E-05	0.000273266	0.000273266	1.81532E-05	1.19932E-05	2.02531E-05	2.02531E-05	6.11327E-06	6.29994E-06	3.54675E-05	3.54675E-05	2.48731E-05	2.48731E-05	2.46398E-06	2.46398E-06	7.93326E-06	7.93326E-06	3.85307E-05
3831003774615	383100	3774615	6.63362E-05	6.63362E-05	0.000284081	0.000284081	1.83125E-05	1.20985E-05	2.04309E-05	2.04309E-05	6.16692E-06	6.35522E-06	3.57638E-05	3.57638E-05	2.50914E-05	2.50914E-05	2.4856E-06	2.4856E-06	8.00287E-06	8.00287E-06	3.90261E-05
3831103774615	383110	3774615	6.8585E-05	6.8585E-05	0.000293712	0.000293712	1.84166E-05	1.21673E-05	2.05471E-05	2.05471E-05	6.20199E-06	6.39137E-06	3.59313E-05	3.59313E-05	2.52341E-05	2.52341E-05	2.49973E-06	2.49973E-06	8.04839E-06	8.04839E-06	3.94678E-05
3831203774615	383120	3774615	7.07617E-05	7.07617E-05	0.000303033	0.000303033	1.84717E-05	1.22037E-05	2.06086E-05	2.06086E-05	6.22056E-06	6.4105E-06	3.60472E-05	3.60472E-05	2.53096E-05	2.53096E-05	2.50722E-06	2.50722E-06	8.07248E-06	8.07248E-06	3.98737E-05
3831303774615	383130	3774615	7.29632E-05	7.29632E-05	0.000312461	0.000312461	1.8533E-05	1.22442E-05	2.06769E-05	2.06769E-05	6.24119E-06	6.43176E-06	3.61503E-05	3.61503E-05	2.53936E-05	2.53936E-05	2.51553E-06	2.51553E-06	8.09926E-06	8.09926E-06	4.02617E-05
3831403774615	383140	3774615	7.51316E-05	7.51316E-05	0.000321747	0.000321747	1.85575E-05	1.22604E-05	2.07043E-05	2.07043E-05	6.24945E-06	6.44027E-06	3.62018E-05	3.62018E-05	2.54271E-05	2.54271E-05	2.51886E-06	2.51886E-06	8.10997E-06	8.10997E-06	4.06437E-05
3831503774615	383150	3774615	7.73289E-05	7.73289E-05	0.000331157	0.000331157	1.85943E-05	1.22847E-05	2.07453E-05	2.07453E-05	6.26183E-06	6.45303E-06	3.62534E-05	3.62534E-05	2.54775E-05	2.54775E-05	2.52385E-06	2.52385E-06	8.12603E-06	8.12603E-06	4.10258E-05
3831603774615	383160	3774615	7.9518E-05	7.9518E-05	0.000340531	0.000340531	1.86065E-05	1.22927E-05	2.0759E-05	2.0759E-05	6.26595E-06	6.45728E-06	3.6292E-05	3.6292E-05	2.54943E-05	2.54943E-05	2.52551E-06	2.52551E-06	8.13139E-06	8.13139E-06	4.14078E-05
3831703774615	383170	3774615	8.16905E-05	8.16905E-05	0.000349835	0.000349835	1.86188E-05	1.23008E-05	2.07726E-05	2.07726E-05	6.27008E-06	6.46153E-06	3.6292E-05	3.6292E-05	2.55111E-05	2.55111E-05	2.52718E-06	2.52718E-06	8.13674E-06	8.13674E-06	4.17898E-05
3831903774615	383190	3774615	8.56766E-05	8.56766E-05	0.000366905	0.000366905	1.85269E-05	1.22401E-05	2.06701E-05	2.06701E-05	6.23913E-06	6.42964E-06	3.6073E-05	3.6073E-05	2.53852E-05	2.53852E-05	2.5147E-06	2.5147E-06	8.09658E-06	8.09658E-06	4.25538E-05
3832003774615	383200	3774615	8.73437E-05	8.73437E-05	0.000374044	0.000374044	1.84166E-05	1.21673E-05	2.05471E-05	2.05471E-05	6.20199E-06	6.39137E-06	3.58282E-05	3.58282E-05	2.52341E-05	2.52341E-05	2.49973E-06	2.49973E-06	8.04839E-06	8.04839E-06	4.2912E-05
3832103774615	383210	3774615	8.89365E-05	8.89365E-05	0.000380865	0.000380865	1.83186E-05	1.21025E-05	2.04377E-05	2.04377E-05	6.16898E-06	6.35735E-06	3.56092E-05	3.56092E-05	2.50997E-05	2.50997E-05	2.48643E-06	2.48643E-06	8.00555E-06	8.00555E-06	4.32164E-05
3832203774615	383220	3774615	9.04901E-05	9.04901E-05	0.000387519	0.000387519	1.82389E-05	1.20499E-05	2.03488E-05	2.03488E-05	6.14216E-06	6.32971E-06	3.54546E-05	3.54546E-05	2.49906E-05	2.49906E-05	2.47562E-06	2.47562E-06	7.97074E-06	7.97074E-06	4.35328E-05
3832303774615	383230	3774615	9.18724E-05	9.18724E-05	0.000393438	0.000393438	1.81593E-05	1.19973E-05	2.026E-05	2.026E-05	6.11534E-06	6.30207E-06	3.52871E-05	3.52871E-05	2.48815E-05	2.48815E-05	2.46481E-06	2.46481E-06	7.93594E-06	7.93594E-06	4.38432E-05
3832403774615	383240	3774615	9.26049E-05	9.26049E-05	0.000396575	0.000396575	1.80306E-05	1.19123E-05	2.01164E-05	2.01164E-05	6.07201E-06	6.25742E-06	3.50166E-05	3.50166E-05	2.47052E-05	2.47052E-05	2.44734E-06	2.44734E-06	7.87971E-06	7.87971E-06	4.41058E-05
3832503774615	383250	3774615	9.2869E-05	9.2869E-05	0.000397706	0.000397706	1.78775E-05	1.18111E-05	1.99455E-05	1.99455E-05	6.02043E-06	6.20426E-06	3.47332E-05	3.47332E-05	2.44953E-05	2.44953E-05	2.42656E-06	2.42656E-06	7.81277E-06	7.81277E-06	4.43565E-05
3832603774615	383260	3774615	9.28896E-05	9.28896E-05	0.000397794	0.000397794	1.77182E-05	1.17058E-05	1.97678E-05	1.97678E-05	5.96679E-06	6.14898E-06	3.44497E-05	3.44497E-05	2.42771E-05	2.42771E-05	2.40493E-06	2.40493E-06	7.74316E-06	7.74316E-06	4.46132E-05
3832703774615	383270	3774615	9.27906E-05	9.27906E-05	0.00039737	0.00039737	1.75711E-05	1.16087E-05	1.96038E-05	1.96038E-05	5.91727E-06	6.09795E-06	3.41792E-05	3.41792E-05	2.40756E-05	2.40756E-05	2.38498E-06	2.38498E-06	7.6789E-06	7.6789E-06	4.4846E-05
3832803774615	383280	3774615	9.23655E-05	9.23655E-05	0.00039555	0.00039555	1.73751E-05	1.14792E-05	1.93851E-05	1.93851E-05	5.85125E-06	6.02991E-06	3.39215E-05	3.39215E-05	2.3807E-05	2.3807E-05	2.35837E-06	2.35837E-06	7.59322E-06	7.59322E-06	4.41118E-05
3832903774615	383290	3774615	9.21365E-05	9.21365E-05	0.000394569	0.000394569	1.7228E-05	1.1382E-05	1.9221E-05	1.9221E-05	5.80173E-06	5.97888E-06	3.37025E-05	3.37025E-05	2.36055E-05	2.36055E-05	2.33841E-06	2.33841E-06	7.52896E-06	7.52896E-06	4.36701E-05
3833003774615	383300	3774615	9.199E-05	9.199E-05	0.000393942	0.000393942	1.71116E-05	1.13051E-05	1.90911E-05	1.90911E-05	5.76253E-06	5.93849E-06	3.35092E-05	3.35092E-05	2.3446E-05	2.3446E-05	2.32261E-06	2.32261E-06	7.47809E-06	7.47809E-06	4.35686E-05
3833103774615	383310	3774615	9.16187E-05	9.16187E-05	0.000392352	0.000392352	1.70014E-05	1.12323E-05	1.89681E-05	1.89681E-05	5.72539E-06	5.90021E-06	3.32902E-05	3.32902E-05	2.32949E-05	2.32949E-05	2.30764E-06	2.30764E-06	7.4299E-06	7.4299E-06	4.36163E-05
3833203774615	383320	3774615	9.06407E-05	9.06407E-05	0.000388164	0.000388164	1.68359E-05	1.1123E-05	1.87835E-05	1.87835E-05	5.66969E-06	5.84281E-06	3.29939E-05	3.29939E-05	2.30683E-05	2.30683E-05	2.28519E-06	2.28519E-06	7.35761E-06	7.35761E-06	4.35149E-05
3833303774615	383330	3774615	8.95018E-05	8.95018E-05	0.000383286	0.000383286	1.66705E-05	1.10137E-05	1.8599E-05	1.8599E-05	5.61398E-06	5.7854E-06	3.26976E-05	3.26976E-05	2.28416E-05	2.28416E-05	2.26273E-06	2.26273E-06	7.28532E-06	7.28532E-06	4.33836E-05
3833403774615	383340	3774615	8.80617E-05	8.80617E-05	0.000377119	0.000377119	1.64867E-05	1.08923E-05	1.83939E-05	1.83939E-05	5.55208E-06	5.72161E-06	3.23755E-05	3.23755E-05	2.25898E-05	2.25898E-05	2.23779E-06	2.23779E-06	7.20499E-06	7.20499E-06	4.31866E-05
3833503774615	383350	3774615	8.63967E-05	8.63967E-05	0.000369989	0.000369989	1.62968E-05	1.07668E-05	1.8182E-05	1.8182E-05	5.48812E-06	5.6557E-06	3.20534E-05	3.20534E-05	2.23295E-05	2.23295E-05	2.21201E-06	2.21201E-06	7.12199E-06	7.12199E-06	4.29239E-05
3833603774615	383360	3774615	8.46595E-05	8.46595E-05	0.000362549	0.000362549	1.61069E-05	1.06413E-05	1.79701E-05	1.79701E-05	5.42416E-06	5.58979E-06	3.17314E-05	3.17314E-05	2.20693E-05	2.20693E-05	2.18623E-06	2.18623E-06	7.03899E-06	7.03899E-06	4.26314E-05
3833703774615	383370	3774615	8.23446E-05	8.23446E-05	0.000352636	0.000352636	1.58618E-05	1.04794E-05	1.76967E-05	1.76967E-05	5.34164E-06	5.50474E-06	3.1332E-05	3.1332E-05	2.17335E-05	2.17335E-05	2.15296E-06	2.15296E-06	6.93189E-06	6.93189E-06	4.21062E-05
3833803774615	383380	3774615	8.00853E-05	8.00853E-05	0.000342961	0.000342961	1.56351E-05	1.03296E-05	1.74438E-05	1.74438E-05	5.2653E-06	5.42607E-06	3.09455E-05	3.09455E-05	2.14229E-05	2.14229E-05	2.1222E-06	2.1222E-06	6.83283E-06	6.83283E-06	4.15809E-05
3833903774615	383390	3774615	7.7952E-05	7.7952E-05	0.000333825	0.000333825	1.54207E-05	1.0188E-05	1.72046E-05	1.72046E-05	5.19309E-06	5.35165E-06	3.05976E-05	3.05976E-05	2.11291E-05	2.11291E-05	2.09309E-06	2.09309E-06	6.73912E-06	6.73912E-06	4.10974E-05
3834003774615	383400	3774615	7.60085E-05	7.60085E-05	0.000325502	0.000325502	1.52308E-05	1.00625E-05	1.69927E-05	1.69927E-05	5.12913E-06	5.28574E-06	3.02756E-05	3.02756E-05	2.08689E-05	2.08689E-05	2.06731E-06	2.06731E-06	6.65612E-06	6.65612E-06	4.06736E-05
3834103774615	383410	3774615	7.41578E-05	7.41578E-05	0.000317576	0.000317576	1.50531E-05	9.9451E-06	1.67945E-05	1.67945E-05	5.06929E-06	5.22408E-06	2.99792E-05	2.99792E-05	2.06254E-05	2.06254E-05	2.0432E-06	2.0432E-06	6.57847E-06	6.57847E-06	4.02617E-05
3834203774615	383420	3774615	7.30457E-05	7.30457E-05	0.000312814	0.000312814	1.49551E-05	9.88034E-06	1.66851E-05	1.66851E-05	5.03628E-06	5.19006E-06	2.98118E-05	2.98118E-05	2.04911E-05	2.04911E-05	2.02989E-06	2.02989E-06	6.53563E-06	6.53563E-06	4.01483E-05
3834303774615	383430	3774615	7.20471E-05	7.20471E-05	0.000308538	0.000308538	1.48754E-05	9.82772E-06	1.65962E-05	1.65962E-05	5.00946E-06	5.16242E-06	2.967E-05	2.967E-05	2.0382E-05	2.0382E-05	2.01908E-06	2.01908E-06	6.50083E-06	6.50083E-06	4.00647E-05
3834403774615	383440	3774615	7.10712E-05	7.10712E-05	0.000304358	0.000304358	1.47958E-05	9.7751E-06	1.65074E-05	1.65074E-05	4.98264E-06	5.13478E-06	2.95412E-05	2.95412E-05	2.02729E-05	2.02729E-05	2.00827E-06	2.00827E-06	6.46602E-06	6.46602E-06	3.99871E-05
3834503774615	383450	3774615	7.0118E-05	7.0118E-05	0.000300276	0.000300276	1.47223E-05	9.72653E-06	1.64253E-05	1.64253E-05	4.95788E-06	5.10927E-06	2.94124E-05	2.94124E-05	2.01721E-05	2.01721E-05	1.99829E-06	1.99829E-06	6.43389E-06	6.43389E-06	3.98976E-05
3834603774615	383460	3774615	6.9204E-05	6.9204E-05	0.000296362	0.000296362	1.46549E-05	9.682E-06	1.63502E-05	1.63502E-05	4.93519E-06	5.08588E-06	2.92964E-05	2.92964E-05	2.00798E-05	2.00798E-05	1.98914E-06	1.98914E-06	6.40444E-06	6.40444E-06	3.9814E-05
3834703774615	383470	3774615	6.93134E-05	6.93134E-05	0.00029683	0.00029683	1.47161E-05	9.72248E-06	1.64185E-05	1.64185E-05	4.95582E-06	5.10714E-06	2.93995E-05	2.93995E-05	2.01637E-05	2.01637E-05	1.99746E-06	1.99746E-06	6.43121E-06	6.43121E-06	4.02319E-05
3834803774615	383480	3774615	6.97652E-05	6.97652E-05	0.000298765	0.000298765	1.48264E-05	9.79534E-06	1.65415E-05	1.65415E-05	4.99295E-06	5.14541E-06	2.95799E-05	2.95799E-05	2.03148E-05	2.03148E-05	2.01243E-06	2.01243E-06	6.47941E-06	6.47941E-06	4.08347E-05
3834903774615	383490	3774615	7.04522E-05	7.04522E-05	0.000301708	0.000301708	1.49796E-05	9.89653E-06	1.67124E-05	1.67124E-05	5.04454E-06	5.19857E-06	2.98246E-05	2.98246E-05	2.05247E-05	2.05247E-05	2.03322E-06	2.03322E-06	6.54634E-06	6.54634E-06	4.15928E-05
3835003774615	383500	3774615	7.22245E-05	7.22245E-05	0.000309297	0.000309297	1.52982E-05	1.0107E-05	1.70679E-05	1.70679E-05	5.15182E-06	5.30913E-06	3.03271E-05	3.03271E-05	2.09612E-05	2.09612E-05	2.07646E-06	2.07646E-06	6.68557E-06	6.68557E-06	4.30015E-05
3835103774615	383510	3774615	7.41268E-05	7.41268E-05	0.000317444	0.000317444	1.56658E-05	1.03499E-05	1.7478E-05	1.7478E-05	5.27561E-06	5.4367E-06	3.0894E-05	3.0894E-05	2.14649E-05	2.14649E-05	2.12635E-06	2.12635E-06	6.84622E-06	6.84622E-06	4.45416E-05
3835203774615	383520	3774615	7.54163E-05	7.54163E-05	0.000322966	0.000322966	1.5966E-05	1.05482E-05	1.78129E-05	1.78129E-05	5.37671E-06	5.54089E-06	3.13449E-05	3.13449E-05	2.18762E-05	2.18762E-05	2.1671E-06	2.1671E-06	6.97741E-06	6.97741E-06	4.5801E-05
3835303774615	383530	3774615	7.62251E-05	7.62251E-05	0.00032643	0.00032643	1.62171E-05	1.07142E-05	1.80932E-05	1.80932E-05	5.4613E-06	5.62806E-06	3.17442E-05	3.17442E-05	2.22204E-05	2.22204E-05	2.2012E-06	2.2012E-06	7.08719E-06	7.08719E-06	4.68158E-05
3835403774615	383540	3774615	7.69451E-05	7.69451E-05	0.000329513	0.000329513	1.64745E-05	1.08842E-05	1.83803E-05	1.83803E-05	5.54796E-06	5.71736E-06	3.21694E-05	3.21694E-05	2.2573E-05	2.2573E-05	2.23612E-06	2.23612E-06	7.19964E-06	7.19964E-06	4.78604E-05
3835503774615	383550	3774615	7.70483E-05	7.70483E-05	0.000329955	0.000329955	1.66521E-05	1.10015E-05	1.85785E-05	1.85785E-05	5.60779E-06	5.77902E-06	3.24528E-05	3.24528E-05	2.28164E-05	2.28164E-05	2.26024E-06	2.26024E-06	7.27728E-06	7.27728E-06	4.85647E-05
3835603774615	383560	3774615	7.72897E-05	7.72897E-05	0.000330989	0.000330989	1.68604E-05	1.11392E-05	1.88109E-05	1.88109E-05	5.67794E-06	5.85131E-06	3.27491E-05	3.27491E-05	2.31018E-05	2.31018E-05	2.28851E-06	2.28851E-06	7.36832E-06	7.36832E-06	4.99735E-05
3835703774615	383570	3774615	7.79437E-05	7.79437E-05	0.00033379	0.00033379	1.713E-05	1.13173E-05	1.91116E-05	1.91116E-05	5.76872E-06	5.94486E-06	3.31099E-05	3.31099E-05	2.34712E-05	2.34712E-05	2.3251E-06	2.3251E-06	7.48612E-06	7.48612E-06	5.18537E-05
3835803774615	383580	3774615	7.85689E-05	7.85689E-05	0.000336467	0.000336467	1.7369E-

			MSite Grubbing / Prep	MMass Grading / Excavation	MMass Grading / Excavation	MDrainage / Utilities Trenching	MFoundations / Concrete Pads	MBuilding / Structure Construction	MAsphalt Paving	MLandscaping or Other Finishing	MWaterside Construction (Piles)	RSSWRe-striping South Valley	RSSWRe-striping Silver Lake Boulevard	RSSWDemolition	RSSWPlacing Base	RSSWForm/Place Rebar and Pour	Child Risk				
Unique Identifier	X (UTM)	Y (UTM)	2027	2027	2028	2028	2028	2028	2028	2028	2028	2029	2029	2029	2029	2029	3rd Trimester	0<2	2<16	Total	per million
3837703774605	383770	3774605	4.75456E-05	0.000118725	0.000118725	3.32263E-05	6.13088E-05	0.000110245	7.79914E-05	2.36338E-05	4.18457E-05	1.55497E-05	3.30036E-05	5.63759E-05	3.06459E-05	9.17285E-06	5.58011E-09	1.7197E-07	2.1615E-08	1.99161E-07	0.1991611
3837803774605	383780	3774605	4.74325E-05	0.000118442	0.000118442	3.31473E-05	6.11629E-05	0.000109982	7.78059E-05	2.35775E-05	4.17461E-05	1.55145E-05	3.29383E-05	5.6257E-05	3.05813E-05	9.15351E-06	5.53315E-09	1.7006E-07	2.1392E-08	1.96985E-07	0.19698545
3837903774605	383790	3774605	4.7314E-05	0.000118147	0.000118147	3.30644E-05	6.10101E-05	0.000109708	7.76115E-05	2.35186E-05	4.16418E-05	1.54794E-05	3.28629E-05	5.61297E-05	3.05121E-05	9.13279E-06	5.48675E-09	1.6818E-07	2.1173E-08	1.94842E-07	0.19484203
3838003774605	383800	3774605	4.71901E-05	0.000117837	0.000117837	3.29779E-05	6.08504E-05	0.00010942	7.74083E-05	2.34571E-05	4.15328E-05	1.54492E-05	3.27875E-05	5.59939E-05	3.04382E-05	9.11069E-06	5.44081E-09	1.6633E-07	2.0956E-08	1.92731E-07	0.19273126
3838103774605	383810	3774605	4.70608E-05	0.000117514	0.000117514	3.28875E-05	6.06837E-05	0.000109121	7.71962E-05	2.33928E-05	4.1419E-05	1.54141E-05	3.27122E-05	5.5858E-05	3.03644E-05	9.08859E-06	5.3952E-09	1.6451E-07	2.0742E-08	1.90649E-07	0.19064938
3838203774605	383820	3774605	4.69208E-05	0.000117165	0.000117165	3.27897E-05	6.05031E-05	0.000108796	7.69665E-05	2.33232E-05	4.12958E-05	1.53789E-05	3.26268E-05	5.57137E-05	3.02859E-05	9.06511E-06	5.34964E-09	1.6271E-07	2.0531E-08	1.8859E-07	0.18858968
3838303774605	383830	3774605	4.67915E-05	0.000116842	0.000116842	3.26993E-05	6.03364E-05	0.000108496	7.67545E-05	2.32589E-05	4.1182E-05	1.53487E-05	3.25514E-05	5.55694E-05	3.02075E-05	9.04163E-06	5.30294E-09	1.6093E-07	2.0323E-08	1.8656E-07	0.18655993
3838403774605	383840	3774605	4.66514E-05	0.000116492	0.000116492	3.26015E-05	6.01558E-05	0.000108171	7.65247E-05	2.31893E-05	4.10587E-05	1.53186E-05	3.2466E-05	5.54336E-05	3.01337E-05	9.01953E-06	5.25264E-09	1.5913E-07	2.0117E-08	1.84503E-07	0.18450331
3838503774605	383850	3774605	4.65006E-05	0.000116116	0.000116116	3.24961E-05	5.99613E-05	0.000107822	7.62773E-05	2.31143E-05	4.0926E-05	1.52834E-05	3.23756E-05	5.52723E-05	3.0046E-05	8.99328E-06	5.2043E-09	1.5737E-07	1.9909E-08	1.82481E-07	0.18248099
3838603774605	383860	3774605	4.63283E-05	0.000115685	0.000115685	3.23756E-05	5.97391E-05	0.000107422	7.59946E-05	2.30287E-05	4.07743E-05	1.52483E-05	3.227E-05	5.50855E-05	2.99445E-05	8.9629E-06	5.16038E-09	1.5566E-07	1.9708E-08	1.80532E-07	0.18053231
3838703774605	383870	3774605	4.61505E-05	0.000115241	0.000115241	3.22514E-05	5.95099E-05	0.00010701	7.5703E-05	2.29403E-05	4.06179E-05	1.52131E-05	3.21595E-05	5.48988E-05	2.98429E-05	8.93251E-06	5.1167E-09	1.5398E-07	1.9509E-08	1.78608E-07	0.17860779
3838803774605	383880	3774605	4.59889E-05	0.000114838	0.000114838	3.21385E-05	5.93015E-05	0.000106635	7.5438E-05	2.286E-05	4.04756E-05	1.51729E-05	3.2059E-05	5.47205E-05	2.97464E-05	8.9035E-06	5.07021E-09	1.523E-07	1.9309E-08	1.76676E-07	0.17667554
3838903774605	383890	3774605	4.58219E-05	0.000114421	0.000114421	3.20218E-05	5.90862E-05	0.000106248	7.51641E-05	2.2777E-05	4.03287E-05	1.51377E-05	3.19585E-05	5.45507E-05	2.96537E-05	8.87588E-06	5.02313E-09	1.5062E-07	1.9108E-08	1.74753E-07	0.1747528
3839003774605	383900	3774605	4.56442E-05	0.000113977	0.000113977	3.18976E-05	5.8857E-05	0.000105836	7.48725E-05	2.26886E-05	4.01722E-05	1.50975E-05	3.1853E-05	5.4364E-05	2.95522E-05	8.84549E-06	4.97741E-09	1.4898E-07	1.891E-08	1.72867E-07	0.17286652
3839103774605	383910	3774605	4.54557E-05	0.000113506	0.000113506	3.17658E-05	5.86139E-05	0.000105399	7.45633E-05	2.25949E-05	4.00063E-05	1.50624E-05	3.17375E-05	5.41602E-05	2.94415E-05	8.81234E-06	4.93617E-09	1.4741E-07	1.8725E-08	1.71072E-07	0.1710722
3829703774615	382970	3774615	2.50197E-05	6.24762E-05	6.24762E-05	1.74846E-05	3.22623E-05	5.80136E-05	4.10412E-05	1.24367E-05	2.20203E-05	1.32135E-05	1.92274E-05	3.28017E-05	1.7831E-05	5.33713E-06	3.86276E-09	1.3252E-07	1.4832E-08	1.51212E-07	0.15121181
3829803774615	382980	3774615	2.57469E-05	6.4292E-05	6.4292E-05	1.79927E-05	3.32E-05	5.96997E-05	4.2234E-05	1.27982E-05	2.26603E-05	1.33793E-05	1.97147E-05	3.36337E-05	1.82832E-05	5.47249E-06	4.00532E-09	1.3826E-07	1.54E-08	1.57663E-07	0.15766257
3829903774615	382990	3774615	2.67003E-05	6.66727E-05	6.66727E-05	1.8659E-05	3.44293E-05	6.19103E-05	4.37978E-05	1.32721E-05	2.34994E-05	1.36204E-05	2.03679E-05	3.47457E-05	1.88878E-05	5.65343E-06	4.18369E-09	1.4545E-07	1.6123E-08	1.65757E-07	0.16575742
3830003774615	383000	3774615	2.77722E-05	6.93492E-05	6.93492E-05	1.9408E-05	3.58115E-05	6.43957E-05	4.55561E-05	1.38049E-05	2.44428E-05	1.38968E-05	2.11165E-05	3.60276E-05	1.95846E-05	5.862E-06	4.37677E-09	1.5332E-07	1.693E-08	1.7463E-07	0.17462986
3830103774615	383010	3774615	2.8564E-05	7.13264E-05	7.13264E-05	1.99614E-05	3.68325E-05	6.62317E-05	4.68549E-05	1.41985E-05	2.51396E-05	1.40776E-05	2.1649E-05	3.69359E-05	2.00783E-05	6.0098E-06	4.5259E-09	1.5957E-07	1.7571E-08	1.81672E-07	0.18167155
3830203774615	383020	3774615	2.93235E-05	7.32229E-05	7.32229E-05	2.04921E-05	3.78118E-05	6.79927E-05	4.81008E-05	1.4576E-05	2.58081E-05	1.42585E-05	2.21514E-05	3.78018E-05	2.0549E-05	6.15068E-06	4.67368E-09	1.6583E-07	1.8214E-08	1.88712E-07	0.18871242
3830303774615	383030	3774615	3.01045E-05	7.51732E-05	7.51732E-05	2.10379E-05	3.88189E-05	6.98037E-05	4.93819E-05	1.49642E-05	2.64955E-05	1.44595E-05	2.26689E-05	3.86931E-05	2.10336E-05	6.29571E-06	4.82989E-09	1.7247E-07	1.8901E-08	1.96203E-07	0.1962028
3830403774615	383040	3774615	3.09448E-05	7.72714E-05	7.72714E-05	2.16251E-05	3.99025E-05	7.1752E-05	5.07603E-05	1.53819E-05	2.7235E-05	1.47006E-05	2.32467E-05	3.96609E-05	2.15596E-05	6.45317E-06	4.99862E-09	1.7965E-07	1.965E-08	2.04302E-07	0.20430198
3830503774615	383050	3774615	3.17743E-05	7.93428E-05	7.93428E-05	2.22048E-05	4.09721E-05	7.36754E-05	5.21209E-05	1.57942E-05	2.79651E-05	1.49569E-05	2.41008E-05	4.10446E-05	2.23118E-05	6.67832E-06	5.17256E-09	1.8709E-07	2.0436E-08	2.12701E-07	0.21270148
3830603774615	383060	3774615	3.30293E-05	8.24766E-05	8.24766E-05	2.30819E-05	4.25904E-05	7.65855E-05	5.41796E-05	1.64181E-05	2.90696E-05	1.51428E-05	2.47338E-05	4.2267E-05	2.29763E-05	6.87722E-06	5.33685E-09	1.9443E-07	2.1256E-08	2.21024E-07	0.22102442
3830703774615	383070	3774615	3.39019E-05	8.46556E-05	8.46556E-05	2.36917E-05	4.37156E-05	7.86088E-05	5.5611E-05	1.68518E-05	2.98376E-05	1.53136E-05	2.52312E-05	4.3116E-05	2.34378E-05	7.01534E-06	5.48991E-09	2.0113E-07	2.2013E-08	2.28633E-07	0.22863292
3830803774615	383080	3774615	3.43382E-05	8.5745E-05	8.5745E-05	2.39966E-05	4.42782E-05	7.96204E-05	5.63267E-05	1.70687E-05	3.02216E-05	1.54844E-05	2.54975E-05	4.35744E-05	2.3687E-05	7.08993E-06	5.64022E-09	2.0778E-07	2.2719E-08	2.36141E-07	0.23614113
3830903774615	383090	3774615	3.47691E-05	8.68211E-05	8.68211E-05	2.42977E-05	4.48338E-05	8.06196E-05	5.70335E-05	1.72829E-05	3.06009E-05	1.562E-05	2.57437E-05	4.40158E-05	2.3927E-05	7.16175E-06	5.77527E-09	2.1371E-07	2.337E-08	2.42851E-07	0.2428507
3831003774615	383100	3774615	3.52162E-05	8.79374E-05	8.79374E-05	2.46101E-05	4.54103E-05	8.16562E-05	5.77669E-05	1.75051E-05	3.09943E-05	1.58512E-05	2.59848E-05	4.44402E-05	2.41577E-05	7.23082E-06	5.91356E-09	2.1982E-07	2.4019E-08	2.49752E-07	0.24975166
3831103774615	383110	3774615	3.56148E-05	8.89327E-05	8.89327E-05	2.48887E-05	4.59243E-05	8.25804E-05	5.84207E-05	1.77032E-05	3.13451E-05	1.6022E-05	2.62009E-05	4.48138E-05	2.43607E-05	7.29159E-06	6.04538E-09	2.2601E-07	2.4627E-08	2.56678E-07	0.25667849
3831203774615	383120	3774615	3.5981E-05	8.98474E-05	8.98474E-05	2.51446E-05	4.63966E-05	8.34297E-05	5.90215E-05	1.78853E-05	3.16675E-05	1.60571E-05	2.64069E-05	4.51703E-05	2.45545E-05	7.3496E-06	6.14583E-09	2.3046E-07	2.5127E-08	2.61734E-07	0.26173382
3831303774615	383130	3774615	3.63311E-05	9.07216E-05	9.07216E-05	2.53893E-05	4.68481E-05	8.42415E-05	5.95958E-05	1.80593E-05	3.19757E-05	1.60923E-05	2.66129E-05	4.55184E-05	2.47437E-05	7.40623E-06	6.24249E-09	2.3472E-07	2.5618E-08	2.6658E-07	0.26657959
3831403774615	383140	3774615	3.66759E-05	9.15824E-05	9.15824E-05	2.56302E-05	4.72926E-05	8.50408E-05	6.01613E-05	1.82307E-05	3.22791E-05	1.61074E-05	2.68088E-05	4.58494E-05	2.49237E-05	7.4601E-06	6.32786E-09	2.385E-07	2.608E-08	2.70903E-07	0.27090289
3831503774615	383150	3774615	3.70206E-05	9.24432E-05	9.24432E-05	2.58711E-05	4.77371E-05	8.58402E-05	6.07268E-05	1.84021E-05	3.25825E-05	1.62229E-05	2.70047E-05	4.6189E-05	2.51083E-05	7.51535E-06	6.40944E-09	2.4205E-07	2.6536E-08	2.74999E-07	0.27499897
3831603774615	383160	3774615	3.73653E-05	9.33041E-05	9.33041E-05	2.6112E-05	4.81816E-05	8.66395E-05	6.12922E-05	1.85734E-05	3.28859E-05	1.6228E-05	2.71957E-05	4.65201E-05	2.52883E-05	7.56922E-06	6.48293E-09	2.4522E-07	2.6971E-08	2.78676E-07	0.27867554
3831703774615	383170	3774615	3.77101E-05	9.41649E-05	9.41649E-05	2.63529E-05	4.86261E-05	8.74388E-05	6.18577E-05	1.87448E-05	3.31893E-05	1.62229E-05	2.73916E-05	4.68511E-05	2.54682E-05	7.62309E-06	6.54825E-09	2.4798E-07	2.7384E-08	2.81914E-07	0.28191386
3831903774615	383190	3774615	3.83995E-05	9.58865E-05	9.58865E-05	2.68347E-05	4.95152E-05	8.90375E-05	6.29887E-05	1.90875E-05	3.37961E-05	1.60371E-05	2.77734E-05	4.75218E-05	2.58328E-05	7.73221E-06	6.62763E-09	2.5128E-07	2.8057E-08	2.85962E-07	0.28596188
3832003774615	383200	3774615	3.87227E-05	9.66935E-05	9.66935E-05	2.70606E-05	4.99319E-05	8.97868E-05	6.35188E-05	1.92481E-05	3.40805E-05	1.59416E-05	2.79443E-05	4.78274E-05	2.59989E-05	7.78193E-06	6.63631E-09	2.5157E-07	2.8282E-08	2.86491E-07	0.28649088
3832103774615	383210	3774615	3.89974E-05	9.73795E-05	9.73795E-05	2.72526E-05	5.02861E-05	9.04238E-05	6.39694E-05	1.93847E-05	3.43223E-05	1.57607E-05	2.81101E-05	4.81075E-05	2.61512E-05	7.82751E-06	6.61678E-09	2.4998E-07	2.8397E-08	2.84996E-07	0.2849955
3832203774615	383220	3774615	3.92829E-05	9.80923E-05	9.80923E-05	2.74521E-05	5.06542E-05	9.10857E-05	6.44377E-05	1.95266E-05	3.45735E-05	1.56904E-05	2.82809E-05	4.83961E-05	2.63081E-05	7.87448E-06	6.62001E-09	2.4968E-07	2.857E-08	2.84867E-07	0.28486695
3832303774615	383230	3774615	3.9563E-05	9.87917E-05	9.87917E-05	2.76478E-05	5.10154E-05	9.17352E-05	6.48972E-05	1.96658E-05	3.482E-05	1.55145E-05	2.84417E-05	4.86678E-05	2.64558E-05	7.91867E-06	6.61687E-09	2.4903E-07	2.8705E-08	2.84353E-07	0.28435339
3832403774615	383240	3774615	3.98E-05	9.93836E-05	9.93836E-05	2.78134E-05	5.1321E-05	9.22847E-05	6.52859E-05	1.97836E-05	3.50286E-05	1.53839E-05	2.85773E-05	4.88885E-05	2.65758E-05	7.95459E-06	6.5867E-09	2.4713E-07	2.8684E-08	2.824E-07	0.28239985
3832503774615	383250	3774615	4.00262E-05	9.99485E-05	9.99485E-05	2.79715E-05	5.16127E-05	9.28093E-05	6.5657E-05	1.98961E-05	3.52277E-05	1.52432E-05	2.86979E-05	4.90923E-05	2.66865E-05	7.98774E-06	6.54692E-09	2.448E-07	2.8574E-08	2.79919E-07	0.27991858
3832603774615	383260	3774615	4.02578E-05	0.000100527	0.000100527	2.81334E-05	5.19114E-05	9.33463E-05	6.60369E-05	2.00112E-05	3.54316E-05	1.51026E-05	2.88134E-05	4.9296E-05	2.67973E-05	8.02089E-06	6.49874E-09	2.4194E-07	2.8407E-08	2.76844E-07	0.27684429
3832703774615	383270	3774615	4.04679E-05	0.000101051	0.000101051	2.82802E-05	5.21823E-05	9.38334E-05	6.63815E-05	2.01156E-05	3.56165E-05	1.4977E-05	2.87783E-05	4.94063E-05	2.68573E-05	8.03884E-06	6.45573E-09	2.3937E-07	2.8226E-08	2.74055E-07	0.2740549
3832803774615	383280	3774615	3.98054E-05	9.9397E-05	9.9397E-05	2.78172E-05	5.1328E-05	9.22972E-05	6.52948E-05	1.97863E-05	3.50334E-05	1.48463E-05	2.86024E-05	4.89649E-05	2.66173E-05	7.96702E-06	6.39835E-09	2.3622E-07	2.7902E-08	2.70517E-07	0.27051654
3832903774615	383290	3774615	3.94068E-05	9.84017E-05	9.84017E-05	2.75386E-05	5.0814E-05	9.1373E-05	6.46409E-05	1.95882E-05	3.46826E-05	1.47358E-05	2.8522E-05	4.87866E-05	2.65204E-05	7.93801E-06	6.35198E-09	2.3345E-07	2.7647E-08	2.6745E-07	0.2674496
3833003774615	383300	3774615	3.93152E-05	9.8173E-05	9.8173E-05	2.74747E-05	5.06959E-05	9.11607E-05	6.44907E-05	1.95426E-05	3.4602E-05	1.46303E-05	2.84165E-05	4.84725E-05	2.63496E-05	7.88691E-06	6.31002E-09	2.3092E-07	2.7444E-08	2.64675E-07	0.26467524
3833103774615	383310	3774615	3.93583E-05	9.82806E-05	9.82806E-05	2.75048E-05	5.07515E-05	9.12606E-05	6.45614E-05	1.95641E-05	3.46399E-05	1.45248E-05	2.8296E-05	4.80905E-05	2.6142E-05	7.82475E-06	6.26814E-09	2.285E-07	2.7237E-08	2.62008E-07	0.26200799
3833203774615	383320	3774615	3.92667E-05	9.8052E-05	9.8052E-05	2.74408E-05	5.06334E-05	9.10483E-05	6.44112E-05	1.95185E-05	3.45593E-05	1.4359E-05	2.79593E-05	4.77425E-05	2.59528E-05	7.76812E-06	6.20467E-09	2.2525E-07	2.6899E-08	2.58354E-07	0.25835446
3833303774615	383330	3774615	3.91482E-05	9.77561E-05	9.77561E-05	2.7358E-05	5.04806E-05	9.07735E-05	6.42168E-05	1.94596E-05	3.4455E-05	1.42032E-05	2.78036E-05	4.75303E-05	2.58374E-05	7.73359E-06	6.13937E-09	2.2197E-07	2.654E-08	2.5465E-07	0.25465033
3833403774615	383340	3774615	3.89705E-05	9.73122E-05	9.73122E-05	2.72337E-05	5.02514E-05	9.03613E-05	6.39252E-05	1.93713E-05	3.42986E-05	1.40274E-05	2.76378E-05	4.72501E-05	2.56851E-05	7.68801E-06	6.06415E-09	2.1836E-07	2.6123E-08	2.50548E-07	0.25054846
3833503774615	383350	3774615	3.87335E-05	9.67204E-05	9.67204E-05	2.70681E-05	4.99458E-05	8.98118E-05	6.35365E-05	1.92535E-05	3.409E-05	1.38415E-05	2.74318E-05	4.69021E-05	2.54959E-05	7.63138E-06	5.9824E-09	2.1455E-07	2.5666E-08	2.46202E-07	0.24620175
3833603774615	383360	3774615	3.84695E-05	9.60614E-05	9.60614E-05	2.68837E-05	4.96055E-05	8.91998E-05	6.31035E-05	1.91223E-05	3.38577E-05	1.36657E-05	2.72208E-05	4.6537E-05	2.52975E-05	7.57198E-06	5.90058E-09	2.108E-07	2.5201E-08	2.41902E-07	0.2419021
3833703774615	383370	3774615	3.79955E-05	9.48777E-05	9.48777E-05	2.65524E-05	4.89942E-05	8.81008E-05	6.2326E-05	1.88867E-05	3.34405E-05	1.34446E-05	2.6859E-05	4.59173E-05	2.49606E-05	7.47115E-06	5.78937E-09	2.06E-07	2.4596E-08	2.36385E-07	0.23638488
3833803774615	383380	3774615	3.75215E-05	9.36941E-05	9.36941E-05	2.62212E-05	4.8383E-05	8.70017E-05	6.15485E-05	1.86511E-05	3.30233E-05	1.32436E-05	2.65074E-05	4.53146E-05	2.4633E-05	7.37308E-06	5.68175E-09	2.0143E-07	2.4014E-08	2.31121E-07	0.23112145
3833903774615	383390	3774615	3.70852E-05	9.26047E-05	9.26047E-05	2.59163E-05	4.78204E-05	8.599E-05	6.08328E-05	1.84342E-05	3.26393E-05	1.30577E-05	2.61808E-05	4.47543E-05	2.43284E-05	7.28192E-06	5.57758E-09	1.9709E-07	2.3472E-08	2.2614E-07	0.22613967
3834003774615	383400	3774615	3.67028E-05	9.16497E-05	9.16497E-05	2.5649E-05	4.73273E-05	8.51033E-05	6.02055E-05	1.82441E-05	3.23028E-05	1.2897E-05	2.58894E-05	4.42535E-05	2.40562E-05	7.20043E-06	5.48294E-09	1.9317E-07	2.2984E-08	2.21639E-07	0.22163883
3834103774615	383410	3774615	3.63311E-05	9.07216E-05	9.07216E-05	2.53893E-05	4.68481E-05	8.42415E-05	5.95958E-05	1.80593E-05	3.19757E-05	1.27462E-05	2.5608E-05	4.37781E-05	2.37977E-05	7.12308E-06	5.39034E-09	1.8939E-07	2.252E-08	2.17304E-07	0.21730449
3834203774615	383420	3774615	3.62288E-05	9.04661E-05	9.04661E-05	2.53178E-05	4.67161E-05	8.40042E-05	5.94279E-05	1.80085E-05	3.18856E-05	1.26709E-05	2.55176E-05	4.36168E-05	2.37101E-05	7.09683E-06	5.34037E-09	1.872E-07	2.2253E-08	2.14797E-07	0.21479655
3834303774615	383430	3774615	3.61534E-05	9.02778E-05	9.02778E-05	2.52651E-05	4.66188E-05	8.38294E-05	5.93042E-05	1.7971E-05	3.18192E-05	1.26056E-05	2.54523E-05	4.35064E-05	2.36501E-05	7.07888E-06	5.29628E-09	1.8524E-07	2.2013E-08	2.12546E-07	0.21254619
3834403774615	383440	3774615	3.60834E-05	9.01029E-05	9.01029E-05	2.52162E-05	4.65286E-05	8.3667E-05	5.91894E-05	1.79362E-05	3.17576E-05	1.25453E-05	2.5387E-05	4.33876E-05	2.35855E-05	7.05954E-06	5.25207E-09	1.8327E-07	2.178E-08	2.10307E-07	0.21030705
3834503774615	383450	3774615	3.60026E-05	8.99012E-05	8.99012E-05	2.51597E-05	4.64244E-05	8.34796E-05	5.90569E-05	1.7896E-05	3.16865E-05	1.2485E-05	2.53166E-05	4.32772E-05	2.35255E-05	7.04158E-06	5.20732E-09	1.8131E-07	2.1551E-08	2.08072E-07	0.20807157
3834603774615	383460	3774615	3.59272E-05	8.97129E-05	8.97129E-05	2.5107E-05	4.63271E-05	8.33048E-05	5.89332E-05	1.78585E-05	3.16201E-05	1.24297E-05	2.52513E-05	4.31669E-05	2.34655E-05	7.02363E-06	5.16431E-09	1.7941E-07	2.1331E-08	2.05902E-07	0.20590209
3834703774615	383470	3774615	3.63042E-05	9.06544E-05	9.06544E-05	2.53705E-05	4.68133E-05	8.41791E-05	5.95516E-05	1.8046E-05	3.1952E-05	1.2485E-05	2.54975E-05	4.35828E-05	2.36916E-05	7.09131E-06	5.18856E-09	1.7986E-07	2.1387E-08	2.06431E-07	0.20643077
3834803774615	383480	3774615	3.68482E-05	9.20128E-05	9.20128E-05	2.57507E-05	4.75148E-05	8.54405E-05	6.0444E-05	1.83164E-05	3.24308E-05	1.25804E-05	2.58643E-05	4.42026E-05	2.40285E-05	7.19214E-06	5.23629E-09	1.8108E-07	2.1537E-08	2.07854E-07	0.20785439
3834903774615	383490	3774615	3.75323E-05	9.3721E-05	9.3721E-05	2.62287E-05	4.83969E-05	8.70267E-05	6.15661E-05	1.86564E-05	3.30328E-05	1.2701E-05	2.63315E-05	4.50005E-05	2.44623E-05	7.32198E-06	5.29969E-09	1.828E-07	2.1754E-08	2.09856E-07	0.20985593
3835003774615	383500	3774615	3.88035E-05	9.68953E-05	9.68953E-05	2.71171E-05	5.00361E-05	8.99742E-05	6.36513E-05	1.92883E-05	3.41516E-05	1.29573E-05	2.72107E-05	4.64946E-05	2.52744E-05	7.56508E-06	5.43342E-09	1.8686E-07	2.2275E-08	2.14573E-07	0.21457321
3835103774615	383510	3774615	4.01932E-05	0.000100365	0.000100365	2.80882E-05	5.1828E-05	9.31965E-05	6.59309E-05	1.99791E-05	3.53747E-05	1.32487E-05	2.81653E-05	4.8133E-05	2.61651E-05	7.83166E-06	5.56911E-09	1.9093E-07	2.2841E-08	2.19342E-07	0.21934201
3835203774615	383520	3774615	4.13297E-05	0.000103203	0.000103203	2.88825E-05	5.32936E-05	9.58317E-05	6.77952E-05	2.0544E-05	3.6375E-05	1.34948E-05	2.8939E-05	4.94573E-05	2.68849E-05	8.04713E-06	5.66131E-09	1.9347E-07	2.3245E-08	2.2238E-07	0.22238021
3835303774615	383530	3774615	4.22454E-05	0.00010549	0.00010549	2.95224E-05	5.44743E-05	9.79549E-05	6.92973E-05	2.09992E-05	3.71809E-05	1.37109E-05	2.95771E-05	5.05439E-05	2.74756E-05	8.22393E-06	5.72442E-09	1.9499E-07	2.3524E-08	2.24236E-07	0.22423646
3835403774615	383540	3774615	4.3188E-05	0.000107844	0.000107844	3.01811E-05	5.56898E-05	0.000100141	7.08435E-05	2.14677E-05	3.80105E-05	1.3937E-05	3.02704E-05	5.16475E-05	2.80755E-05	8.40349E-06	5.77951E-09	1.9622E-07	2.3793E-08	2.25794E-07	0.22579424
3835503774615	383550	3774615	4.38236E-05	0.000109431	0.000109431	3.06253E-05	5.65094E-05	0.000101614	7.18861E-05	2.17837E-05	3.85699E-05	1.40827E-05	3.10241E-05	5.28869E-05	2.87493E-05	8.60515E-06	5.79845E-09	1.9623E-07	2.3898E-08	2.25925E-07	0.22592511
3835603774615	383560	3774615	4.50948E-05	0.000112605	0.000112605	3.15136E-05	5.81485E-05	0.000104562	7.39713E-05	2.24155E-05	3.96887E-05	1.42284E-05	3.17224E-05	5.42536E-05	2.94922E-05	8.82753E-06	5.82561E-09	1.9674E-07	2.4127E-08	2.26689E-07	0.22668882
3835703774615	383570	3774615	4.67915E-05	0.000116842	0.000116842	3.26993E-05	6.03364E-05	0.000108496	7.67545E-05	2.32589E-05	4.1182E-05	1.43891E-05	3.25665E-05	5.56883E-05	3.02721E-05	9.06096E-06	5.85763E-09	1.9722E-07	2.445E-08	2.27528E-07	0.2275284
3835803774615	383580	3774615	4.7077E-05	0.000117555	0.000117555	3.29388E-05	6.07045E-05	0.000109158	7.72228E-05	2.34008E-05	4.14332E-05

			EGIODemolition	EGIOSite Grubbing / Prep	EGIOMass Grading / Excavation	EGIOMass Grading / Excavation	EGIODrainage / Utilities Trenching	EGIODrainage / Utilities Trenching	EGIOFoundations / Concrete Pads	EGIOFoundations / Concrete Pads	EGIOBuilding / Structure Construction	EGIOBuilding / Structure Construction	EGIOAsphalt Paving	EGIOArchitectural Coating	EGIOLandscaping or Other Finishing	EGIOWaterside Construction (Piles)	HIWaterside Construction (Landscaping)	HIWaterside Construction (Landscaping)	KMDemolition	KMSite Grubbing / Prep	KMMass Grading / Excavation
Unique Identifier	X (UTM)	Y (UTM)	2025	2025	2025	2026	2026	2027	2026	2027	2026	2027	2027	2027	2027	2027	2025	2026	2025	2025	2025
3836003774615	383600	3774615	0.000141391	0.00012759	0.000318595	0.000318595	8.91618E-05	8.91618E-05	0.00016452	0.00016452	0.000295838	0.000295838	0.000209288	1.96977E-05	6.34205E-05	0.000112292	0.000147862	0.000147862	9.69982E-05	8.75287E-05	0.000218566
3836103774615	383610	3774615	0.000139845	0.00012619	0.000315111	0.000315111	8.81869E-05	8.81869E-05	0.000162721	0.000162721	0.000292603	0.000292603	0.000206999	1.94823E-05	6.27271E-05	0.000111064	0.000149289	0.000149289	9.67534E-05	8.73079E-05	0.000218014
3836203774615	383620	3774615	0.000138328	0.00012482	0.000311695	0.000311695	8.72308E-05	8.72308E-05	0.000160957	0.000160957	0.000289431	0.000289431	0.000204755	1.92711E-05	6.2047E-05	0.00010986	0.000151208	0.000151208	9.64669E-05	8.70493E-05	0.000217369
3836303774615	383630	3774615	0.000136812	0.00012346	0.000308279	0.000308279	8.62747E-05	8.62747E-05	0.000159193	0.000159193	0.000286259	0.000286259	0.000202511	1.90599E-05	6.13669E-05	0.000108656	0.000154095	0.000154095	9.60789E-05	8.66992E-05	0.000216494
3836403774615	383640	3774615	0.000134986	0.00012181	0.000304163	0.000304163	8.51229E-05	8.51229E-05	0.000157068	0.000157068	0.000282437	0.000282437	0.000199807	1.88054E-05	6.05477E-05	0.000107205	0.000161232	0.000161232	9.55835E-05	8.62521E-05	0.000215378
3836503774615	383650	3774615	0.000132932	0.00011995	0.000299536	0.000299536	8.3828E-05	8.3828E-05	0.000154678	0.000154678	0.000278141	0.000278141	0.000196768	1.85193E-05	5.96266E-05	0.000105574	0.000163008	0.000163008	9.50582E-05	8.57781E-05	0.000214194
3836603774615	383660	3774615	0.000130867	0.00011809	0.000294882	0.000294882	8.25256E-05	8.25256E-05	0.000152275	0.000152275	0.000273819	0.000273819	0.000193711	1.82316E-05	5.87002E-05	0.000103934	0.000162992	0.000162992	9.4515E-05	8.5288E-05	0.000212971
3836703774615	383670	3774615	0.000128814	0.00011624	0.000290255	0.000290255	8.12307E-05	8.12307E-05	0.000149886	0.000149886	0.000269523	0.000269523	0.000190671	1.79455E-05	5.77792E-05	0.000102303	0.000163056	0.000163056	9.3948E-05	8.47763E-05	0.000211693
3836803774615	383680	3774615	0.000126772	0.0001144	0.000285655	0.000285655	7.99434E-05	7.99434E-05	0.000147511	0.000147511	0.000265251	0.000265251	0.00018765	1.76611E-05	5.68635E-05	0.000100682	0.000162548	0.000162548	9.3357E-05	8.4243E-05	0.000210361
3836903774615	383690	3774615	0.000124761	0.00011258	0.000281123	0.000281123	7.86749E-05	7.86749E-05	0.00014517	0.00014517	0.000261043	0.000261043	0.000184672	1.73809E-05	5.59612E-05	9.90842E-05	0.000161692	0.000161692	9.27541E-05	8.3699E-05	0.000209003
3837003774615	383700	3774615	0.000122797	0.00011081	0.000276698	0.000276698	7.74364E-05	7.74364E-05	0.000142885	0.000142885	0.000256933	0.000256933	0.000181765	1.71073E-05	5.50803E-05	9.75246E-05	0.000160804	0.000160804	9.2205E-05	8.32034E-05	0.000207765
3837103774615	383710	3774615	0.000120875	0.00010907	0.000272367	0.000272367	7.62244E-05	7.62244E-05	0.000140648	0.000140648	0.000252912	0.000252912	0.00017892	1.68395E-05	5.42182E-05	9.59981E-05	0.000159915	0.000159915	9.16797E-05	8.27294E-05	0.000206582
3837203774615	383720	3774615	0.000118994	0.00010738	0.00026813	0.00026813	7.50387E-05	7.50387E-05	0.00013846	0.00013846	0.000248978	0.000248978	0.000176137	1.65776E-05	5.33748E-05	9.45048E-05	0.000159027	0.000159027	9.11484E-05	8.225E-05	0.000205385
3837303774615	383730	3774615	0.000117156	0.00010572	0.000263987	0.000263987	7.38793E-05	7.38793E-05	0.000136321	0.000136321	0.000245131	0.000245131	0.000173415	1.63215E-05	5.25501E-05	9.30446E-05	0.000158123	0.000158123	9.06112E-05	8.17653E-05	0.000204174
3837403774615	383740	3774615	0.000115353	0.00010409	0.000259925	0.000259925	7.27425E-05	7.27425E-05	0.000134224	0.000134224	0.000241359	0.000241359	0.000170747	1.60703E-05	5.17415E-05	9.1613E-05	0.000157235	0.000157235	9.0068E-05	8.12751E-05	0.00020295
3837503774615	383750	3774615	0.000113598	0.00010251	0.000255971	0.000255971	7.16359E-05	7.16359E-05	0.000132182	0.000132182	0.000237687	0.000237687	0.000168149	1.58258E-05	5.09544E-05	9.02192E-05	0.000156331	0.000156331	8.95726E-05	8.0828E-05	0.000201834
3837603774615	383760	3774615	0.000111885	0.00010096	0.000252111	0.000252111	7.05555E-05	7.05555E-05	0.000130188	0.000130188	0.000234103	0.000234103	0.000165614	1.55872E-05	5.0186E-05	8.88587E-05	0.000155427	0.000155427	8.9107E-05	8.04079E-05	0.000200785
3837703774615	383770	3774615	0.000110202	9.9443E-05	0.000248318	0.000248318	6.94941E-05	6.94941E-05	0.00012823	0.00012823	0.000230581	0.000230581	0.000163122	1.53527E-05	4.94309E-05	8.75218E-05	0.000154523	0.000154523	8.86295E-05	7.9977E-05	0.000199709
3837803774615	383780	3774615	0.000108554	9.7957E-05	0.000244605	0.000244605	6.84551E-05	6.84551E-05	0.000126313	0.000126313	0.000227134	0.000227134	0.000160683	1.51231E-05	4.86919E-05	8.62134E-05	0.000153619	0.000153619	8.81579E-05	7.95515E-05	0.000198646
3837903774615	383790	3774615	0.000106943	9.6502E-05	0.000240974	0.000240974	6.74388E-05	6.74388E-05	0.000124437	0.000124437	0.000223761	0.000223761	0.000158298	1.48986E-05	4.7969E-05	8.49334E-05	0.000152715	0.000152715	8.76804E-05	7.91206E-05	0.00019757
3838003774615	383800	3774615	0.000105361	9.5075E-05	0.00023741	0.00023741	6.64413E-05	6.64413E-05	0.000122597	0.000122597	0.000220452	0.000220452	0.000155956	1.46782E-05	4.72595E-05	8.36771E-05	0.000151779	0.000151779	8.71909E-05	7.86789E-05	0.000196467
3838103774615	383810	3774615	0.000103809	9.3675E-05	0.000233912	0.000233912	6.54626E-05	6.54626E-05	0.000120791	0.000120791	0.000217204	0.000217204	0.000153659	1.4462E-05	4.65634E-05	8.24446E-05	0.000150764	0.000150764	8.66835E-05	7.8221E-05	0.000195324
3838203774615	383820	3774615	0.000102287	9.2301E-05	0.000230483	0.000230483	6.45028E-05	6.45028E-05	0.00011902	0.00011902	0.00021402	0.00021402	0.000151406	1.425E-05	4.58806E-05	8.12357E-05	0.000149686	0.000149686	8.61762E-05	7.77632E-05	0.000194181
3838303774615	383830	3774615	0.000100783	9.0944E-05	0.000227093	0.000227093	6.35542E-05	6.35542E-05	0.000117269	0.000117269	0.000210872	0.000210872	0.00014918	1.40404E-05	4.52059E-05	8.00411E-05	0.000148227	0.000148227	8.56986E-05	7.73323E-05	0.000193105
3838403774615	383840	3774615	9.92963E-05	8.9602E-05	0.000223744	0.000223744	6.26169E-05	6.26169E-05	0.00011554	0.00011554	0.000207762	0.000207762	0.000146979	1.38334E-05	4.45392E-05	7.88606E-05	0.000146799	0.000146799	8.52151E-05	7.6896E-05	0.000192015
3838503774615	383850	3774615	9.78518E-05	8.8299E-05	0.000220489	0.000220489	6.1706E-05	6.1706E-05	0.000113859	0.000113859	0.00020474	0.00020474	0.000144841	1.36321E-05	4.38913E-05	7.77134E-05	0.000145626	0.000145626	8.46958E-05	7.64274E-05	0.000190845
3838603774615	383860	3774615	9.64789E-05	8.706E-05	0.000217396	0.000217396	6.08402E-05	6.08402E-05	0.000112262	0.000112262	0.000201867	0.000201867	0.000142809	1.34409E-05	4.32755E-05	7.66231E-05	0.000144959	0.000144959	8.41049E-05	7.58941E-05	0.000189513
3838703774615	383870	3774615	9.51358E-05	8.5848E-05	0.000214369	0.000214369	5.99933E-05	5.99933E-05	0.000110699	0.000110699	0.000199057	0.000199057	0.000140821	1.32537E-05	4.26731E-05	7.55564E-05	0.000144278	0.000144278	8.35139E-05	7.53609E-05	0.000188182
3838803774615	383880	3774615	9.37749E-05	8.462E-05	0.000211303	0.000211303	5.91351E-05	5.91351E-05	0.000109115	0.000109115	0.00019621	0.00019621	0.00013887	1.30641E-05	4.20626E-05	7.44755E-05	0.000143072	0.000143072	8.29946E-05	7.48922E-05	0.000187012
3838903774615	383890	3774615	9.24139E-05	8.3392E-05	0.000208236	0.000208236	5.82768E-05	5.82768E-05	0.000107532	0.000107532	0.000193362	0.000193362	0.000136792	1.28745E-05	4.14521E-05	7.33947E-05	0.000139964	0.000139964	8.24872E-05	7.44344E-05	0.000185868
3839003774615	383900	3774615	9.10529E-05	8.2164E-05	0.000205169	0.000205169	5.74186E-05	5.74186E-05	0.000105948	0.000105948	0.000190514	0.000190514	0.000134778	1.26849E-05	4.08417E-05	7.23138E-05	0.000134857	0.000134857	8.195E-05	7.39496E-05	0.000184658
3839103774615	383910	3774615	8.97338E-05	8.0973E-05	0.000202197	0.000202197	5.65867E-05	5.65867E-05	0.000104413	0.000104413	0.000187754	0.000187754	0.000132825	1.25012E-05	4.025E-05	7.12661E-05	0.000133762	0.000133762	8.13889E-05	7.34433E-05	0.000183394
3829703774625	382970	3774625	0.000105606	9.5296E-05	0.000237961	0.000237961	6.65956E-05	6.65956E-05	0.000122881	0.000122881	0.000220964	0.000220964	0.000156319	1.47123E-05	4.73693E-05	8.38715E-05	0.00011021	0.00011021	4.31925E-05	3.89759E-05	9.73257E-05
3829803774625	382980	3774625	0.000110661	9.9858E-05	0.000249353	0.000249353	6.97839E-05	6.97839E-05	0.000128764	0.000128764	0.000231542	0.000231542	0.000163802	1.54167E-05	4.96371E-05	8.78868E-05	0.000113145	0.000113145	4.4834E-05	4.04571E-05	0.000101024
3829903774625	382990	3774625	0.000117066	0.00010564	0.000263785	0.000263785	7.38228E-05	7.38228E-05	0.000136217	0.000136217	0.000244944	0.000244944	0.000173283	1.6309E-05	5.251E-05	9.29735E-05	0.000116872	0.000116872	4.68635E-05	4.22885E-05	0.000105598
3830003774625	383000	3774625	0.000124199	0.00011207	0.000279858	0.000279858	7.8321E-05	7.8321E-05	0.000144517	0.000144517	0.000259868	0.000259868	0.000183841	1.73027E-05	5.57095E-05	9.86386E-05	0.000120916	0.000120916	4.88871E-05	4.41145E-05	0.000110157
3830103774625	383010	3774625	0.000129739	0.00011707	0.00029234	0.00029234	8.18142E-05	8.18142E-05	0.000150963	0.000150963	0.000271459	0.000271459	0.000192041	1.80744E-05	5.81942E-05	0.000103038	0.000123787	0.000123787	5.03077E-05	4.53964E-05	0.000113358
3830203774625	383020	3774625	0.000135212	0.00012201	0.000304674	0.000304674	8.52659E-05	8.52659E-05	0.000157332	0.000157332	0.000282912	0.000282912	0.000200143	1.8837E-05	6.06494E-05	0.000107385	0.00012653	0.00012653	5.16448E-05	4.6603E-05	0.000116371
3830303774625	383030	3774625	0.000141038	0.00012727	0.000317801	0.000317801	8.89397E-05	8.89397E-05	0.000164111	0.000164111	0.00029510	0.00029510	0.000208766	1.96486E-05	6.32626E-05	0.000112012	0.00012948	0.00012948	5.297E-05	4.77987E-05	0.000119357
3830403774625	383040	3774625	0.000147366	0.00013298	0.000332059	0.000332059	9.29298E-05	9.29298E-05	0.000171473	0.000171473	0.00030834	0.00030834	0.000218132	2.05301E-05	6.61007E-05	0.000117037	0.000132732	0.000132732	5.42951E-05	4.89945E-05	0.000122343
3830503774625	383050	3774625	0.000154206	0.00013915	0.000347473	0.000347473	9.72435E-05	9.72435E-05	0.000179433	0.000179433	0.000322653	0.000322653	0.000228258	2.14831E-05	6.9169E-05	0.00012247	0.000136189	0.000136189	5.55367E-05	5.01149E-05	0.000125141
3830603774625	383060	3774625	0.000161333	0.00014558	0.000363532	0.000363532	0.000101738	0.000101738	0.000187726	0.000187726	0.000337566	0.000337566	0.000238807	2.2476E-05	7.23659E-05	0.00012813	0.000139377	0.000139377	5.69036E-05	5.13484E-05	0.000128221
3830703774625	383070	3774625	0.00016787	0.00015148	0.00037826	0.00037826	0.00010586	0.00010586	0.000195331	0.000195331	0.000351241	0.000351241	0.000248482	2.33866E-05	7.52977E-05	0.000133321	0.000142533	0.000142533	5.79721E-05	5.23125E-05	0.000130628
3830803774625	383080	3774625	0.000173868	0.00015689	0.000391778	0.000391778	0.000109643	0.000109643	0.000202311	0.000202311	0.000363793	0.000363793	0.00025736	2.42223E-05	7.79885E-05	0.000138086	0.000145578	0.000145578	5.90286E-05	5.32659E-05	0.000133009
3830903774625	383090	3774625	0.000179068	0.00016159	0.000403493	0.000403493	0.000112921	0.000112921	0.000208361	0.000208361	0.000374672	0.000374672	0.000265058	2.49466E-05	8.03206E-05	0.000142215	0.000147862	0.000147862	6.00314E-05	5.41708E-05	0.000135269
3831003774625	383100	3774625	0.000185264	0.00016718	0.000417454	0.000417454	0.000116828	0.000116828	0.00021557	0.00021557	0.000387636	0.000387636	0.000274229	2.58098E-05	8.30997E-05	0.000147135	0.000150114	0.000150114	6.10342E-05	5.50757E-05	0.000137528
3831103774625	383110	3774625	0.000189328	0.00017085	0.000426614	0.000426614	0.000119392	0.000119392	0.0002203	0.0002203	0.000396141	0.000396141	0.000280246	2.63761E-05	8.49231E-05	0.000150364	0.000151827	0.000151827	6.20251E-05	5.59699E-05	0.000139761
3831203774625	383120	3774625	0.000192934	0.0001741	0.000434737	0.000434737	0.000121665	0.000121665	0.000224496	0.000224496	0.000403685	0.000403685	0.000285583	2.68784E-05	8.65402E-05	0.000153227	0.000153175	0.000153175	6.3016E-05	5.6864E-05	0.000141994
3831303774625	383130	3774625	0.000196318	0.00017715	0.000442364	0.000442364	0.0001238	0.0001238	0.000228434	0.000228434	0.000410766	0.000410766	0.000290593	2.73499E-05	8.80584E-05	0.000155915	0.000154475	0.000154475	6.40069E-05	5.77582E-05	0.000144227
3831403774625	383140	3774625	0.000199249	0.0001798	0.000448968	0.000448968	0.000125648	0.000125648	0.000231844	0.000231844	0.000416899	0.000416899	0.000294931	2.77582E-05	8.9373E-05	0.000158243	0.000155443	0.000155443	6.50037E-05	5.86577E-05	0.000146473
3831503774625	383150	3774625	0.000201893	0.00018218	0.000454926	0.000454926	0.000127315	0.000127315	0.000234921	0.000234921	0.000422432	0.000422432	0.000298845	2.81266E-05	9.05591E-05	0.000160343	0.000156331	0.000156331	6.60065E-05	5.95626E-05	0.000148732
3831603774625	383160	3774625	0.000204174	0.00018424	0.000460064	0.000460064	0.000128753	0.000128753	0.000237574	0.000237574	0.000427202	0.000427202	0.00030222	2.84443E-05	9.15819E-05	0.000162154	0.000157108	0.000157108	6.70213E-05	6.04783E-05	0.000151019
3831703774625	383170	3774625	0.00020606	0.00018594	0.000464314	0.000464314	0.000129943	0.000129943	0.000239769	0.000239769	0.000431149	0.000431149	0.000305012	2.8707E-05	9.24279E-05	0.000163652	0.000157727	0.000157727	6.8042E-05	6.13994E-05	0.000153319
3831903774625	383190	3774625	0.000207743	0.00018746	0.000468107	0.000468107	0.000131004	0.000131004	0.000241728	0.000241728	0.000434671	0.000434671	0.000307504	2.89415E-05	9.3183E-05	0.000164989	0.000157711	0.000157711	7.00715E-05	6.32307E-05	0.000157892
3832003774625	383200	3774625	0.000206197	0.00018607	0.000464624	0.000464624	0.000130029	0.000130029	0.000239929	0.000239929	0.000431436	0.000431436	0.000305215	2.87262E-05	9.24895E-05	0.000163761	0.000156965	0.000156965	7.10624E-05	6.41249E-05	0.000160125
3832103774625	383210	3774625	0.000204269	0.00018433	0.000460279	0.000460279	0.000128814	0.000128814	0.000237685	0.000237685	0.000427402	0.000427402	0.000302362	2.84576E-05	9.16247E-05	0.00016223	0.000156157	0.000156157	7.20353E-05	6.50028E-05	0.000162317
3832203774625	383220	3774625	0.000202419	0.00018266	0.00045611	0.00045611	0.000127647	0.000127647	0.000235532	0.000235532	0.000423531	0.000423531	0.000299623	2.81998E-05	9.07947E-05	0.0001607	0.0001553	0.0001553	7.30143E-05	6.58862E-05	0.000164523
3832303774625	383230	3774625	0.000200419	0.00018085	0.000451604	0.000451604	0.000126386	0.000126386	0.000233205	0.000233205	0.000419347	0.000419347	0.000296663	2.79212E-05	8.98978E-05	0.000159172	0.000154396	0.000154396	7.39753E-05	6.67534E-05	0.000166688
3832403774625	383240	3774625	0.000197775	0.00017847	0.000445646	0.000445646	0.000124718	0.000124718	0.000230128	0.000230128	0.000413814	0.000413814	0.000292748	2.75528E-05	8.87117E-05	0.000157072	0.000153302	0.000153302	7.49065E-05	6.75937E-05	0.000168787
3832503774625	383250	3774625	0.000194498	0.00017551	0.000438261	0.000438261	0.000122652	0.000122652	0.000226315	0.000226315	0.000406957	0.000406957	0.000287898	2.70963E-05	8.72417E-05	0.000154469	0.000152128	0.000152128	7.58436E-05	6.84394E-05	0.000170898
3832603774625	383260	3774625	0.000191298	0.00017262	0.000431052	0.000431052	0.000120634	0.000120634	0.000222592	0.000222592	0.000400263	0.000400263	0.000283162	2.66505E-05	8.58066E-05	0.000151928	0.000150891	0.000150891	7.6739E-05	6.92473E-05	0.000172916
3832703774625	383270	3774625	0.000187556	0.00016925	0.000422619	0.000422619	0.000118274	0.000118274	0.000218238	0.000218238	0.000392432	0.000392432	0.000277622	2.61291E-05	8.41279E-05	0.000148956	0.000149543	0.000149543	7.72583E-05	6.97159E-05	0.000174086
3832803774625	383280	3774625	0.000183586	0.00016566	0.000413674	0.000413674	0.000115771	0.000115771	0.000213619	0.000213619	0.000384126	0.000384126	0.000271746	2.55761E-05	8.23474E-05	0.000145803	0.000148163	0.000148163	7.80343E-05	7.04162E-05	0.000175835
3832903774625	383290	3774625	0.000180626	0.00016299	0.000407003	0.000407003	0.000113904	0.000113904	0.000210174	0.000210174	0.000377932	0.000377932	0.000267364	2.51637E-05	8.10194E-05	0.000143452	0.000147085	0.000147085	7.88341E-05	7.11379E-05	0.000177637
3833003774625	383300	3774625	0.000178005	0.00016063	0.000401099	0.000401099	0.000112251	0.000112251	0.000207125	0.000207125	0.000372449	0.000372449	0.000263485	2.47986E-05	7.9844E-05	0.00014137	0.000146117	0.000146117	7.96519E-05	7.18759E-05	0.00017948
3833103774625	383310	3774625	0.000175295	0.00015818	0.000394992	0.000394992	0.000110542	0.000110542	0.000203971	0.000203971	0.000366778	0.000366778	0.000259474	2.44211E-05	7.86284E-05	0.000139219	0.000145086	0.000145086	8.0416E-05	7.25653E-05	0.000181201
3833203774625	383320	3774625	0.000171821	0.00015505	0.000387164	0.000387164	0.000108352	0.000108352	0.000199929	0.000199929	0.00035951	0.00035951	0.000254331	2.39371E-05	7.70701E-05	0.000136459	0.000143532	0.000143532	8.10009E-05	7.30932E-05	0.000182519
3833303774625	383330	3774625	0.000168425	0.00015198	0.000379511	0.000379511	0.00010621	0.00010621	0.000195977	0.000195977	0.000352403	0.000352403	0.00024934	2.34639E-05	7.55467E-05	0.000133762	0.000141978	0.000141978	8.14606E-05	7.35079E-05	0.000183555
3833403774625	383340	3774625	0.000164795	0.00014871	0.000371333	0.000371333	0.000103921	0.000103921	0.000191754	0.000191754	0.000344809	0.000344809	0.000243932	2.29583E-05	7.39188E-05	0.00013088	0.000140233	0.000140233	8.17351E-05	7.37557E-05	0.000184174
3833503774625	383350	3774625	0.000161035	0.00014531	0.00036286	0.00036286	0.00010155	0.00010155	0.000187378	0.000187378	0.000336941	0.000336941	0.000238366	2.24344E-05	7.2232E-05	0.000127893	0.000138378	0.000138378	8.18306E-05	7.38419E-05	0.000184389
3833603774625	383360	3774625	0.000157424	0.00014206	0.000354722	0.000354722	9.92724E-05	9.92724E-05	0.000183176	0.000183176	0.000329385	0.000329385	0.00023302	2.19313E-05	7.06122E-05	0.000125025	0.000136554	0.000136554	8.18068E-05	7.38204E-05	0.000184335
3833703774625	383370	3774625	0.000152433	0.00013755	0.000343478	0.000343478	9.61255E-05	9.61255E-05	0.00017737	0.00017737	0.000318944	0.000318944	0.000225634	2.12361E-05	6.83738E-05	0.000121062	0.000133794	0.000133794	8.0995E-05	7.30878E-05	0.000182506
3833803774625	383380	3774625	0.000147825	0.00013339	0.000333094	0.000333094	9.32196E-05	9.32196E-05	0.000172008	0.000172008	0.000309302	0.000309302	0.000218813	2.05941E-05	6.63068E-05	0.000117402	0.000131177	0.000131177	7.99563E-05	7.21506E-05	0.000180165
3833903774625	383390	3774625	0.000143826	0.00012978	0.000324083	0.000324083	9.06976E-05	9.06976E-05	0.000167354	0.000167354	0.000300934	0.000300934	0.000212893	2.0037E-05	6.45129E-05	0.000114226	0.000128878	0.000128878	7.89416E-05	7.12349E-05	0.000177879
3834003774625	383400	3774625	0.0001404	0.00012669	0.000316362	0.000316362	8.8537E-05	8.8537E-05	0.000163367	0.000163367	0.000293765	0.000293765	0.000207821	1.95596E-05	6.29761E-05	0.000111505	0.000126879	0.000126879	7.80044E-05	7.03892E-05	0.000175767
3834103774625	383410	3774625	0.000137206	0.00012381	0.000309166	0.000309166	8.65231E-05	8.65231E-05	0.000159651	0.000159651	0.00028708	0.00028708	0.000203094	1.91147E-05	6.15437E-05	0.000108968	0.000125008	0.000125008	7.70136E-05	6.94951E-05	0.000173535
3834203774625	383420	3774625	0.000135583	0.00012235	0.000305508	0.000305508	8.54993E-05	8.54993E-05	0.000157762	0.000157762	0.000283686	0.000283686	0.000200691	1.88885E-05	6.08154E-05	0.000107679	0.000124215	0.000124215	7.70016E-05	6.94843E-05	0.000173508

			KMMass Grading / Excavation	KMDrainage / Utilities Trenching	KMFoundations / Concrete Pads	KMBuilding / Structure Construction	KMAsphalt Paving	KMArchitectural Coating	KMLandscaping or Other Finishing	KMWaterside Construction (Piles)	EWNDemolition	EWNSite Grubbing / Prep	EWNDrainage / Utilities Trenching	EWNDrainage / Utilities Trenching	EWNDrainage / Utilities Trenching	EWNFoundations / Concrete Pads	EWNBuilding / Structure Construction	EWNAsphalt Paving	EWNLandscaping or Other Finishing	EWNWaterside Construction (Piles)	ISDemolition
Unique Identifier	X (UTM)	Y (UTM)	2026	2026	2026	2026	2026	2026	2026	2026	2027	2027	2027	2028	2029	2029	2029	2029	2029	2029	2027
3836003774615	383600	3774615	0.000218566	4.70915E-05	0.000112866	0.000209352	0.000143578	1.35132E-05	4.35084E-05	7.70355E-05	2.50405E-05	3.37617E-05	4.09633E-05	4.09633E-05	4.09633E-05	2.91368E-05	5.07416E-05	3.70652E-05	1.12319E-05	1.94906E-05	0.000226588
3836103774615	383610	3774615	0.000218014	4.69726E-05	0.000112581	0.000208824	0.000143216	1.34791E-05	4.33986E-05	7.68411E-05	2.50464E-05	3.37697E-05	4.0973E-05	4.0973E-05	4.0973E-05	2.91437E-05	5.07537E-05	3.7074E-05	1.12345E-05	1.94952E-05	0.000224439
3836203774615	383620	3774615	0.000217369	4.68335E-05	0.000112248	0.000208206	0.000142791	1.34392E-05	4.32701E-05	7.66136E-05	2.50464E-05	3.37697E-05	4.0973E-05	4.0973E-05	4.0973E-05	2.91437E-05	5.07537E-05	3.7074E-05	1.12345E-05	1.94952E-05	0.000221938
3836303774615	383630	3774615	0.000216494	4.66452E-05	0.000111796	0.000207368	0.000142217	1.33851E-05	4.30961E-05	7.63054E-05	2.50285E-05	3.37456E-05	4.09437E-05	4.09437E-05	4.09437E-05	2.91229E-05	5.07174E-05	3.70475E-05	1.12265E-05	1.94813E-05	0.000218882
3836403774615	383640	3774615	0.000215378	4.64047E-05	0.00011122	0.000206299	0.000141484	1.33161E-05	4.28739E-05	7.5912E-05	2.50166E-05	3.37295E-05	4.09242E-05	4.09242E-05	4.09242E-05	2.9109E-05	5.06932E-05	3.70298E-05	1.12212E-05	1.9472E-05	0.000215652
3836503774615	383650	3774615	0.000214194	4.61496E-05	0.000110609	0.000205165	0.000140706	1.32429E-05	4.26382E-05	7.54948E-05	2.49629E-05	3.3657E-05	4.08363E-05	4.08363E-05	4.08363E-05	2.90465E-05	5.05844E-05	3.69503E-05	1.11971E-05	1.94302E-05	0.000212345
3836603774615	383660	3774615	0.000212971	4.58859E-05	0.000109977	0.000203993	0.000139902	1.31673E-05	4.23946E-05	7.50634E-05	2.48972E-05	3.35685E-05	4.07289E-05	4.07289E-05	4.07289E-05	2.89701E-05	5.04513E-05	3.68531E-05	1.11676E-05	1.93791E-05	0.000209033
3836703774615	383670	3774615	0.000211693	4.56106E-05	0.000109317	0.000202769	0.000139063	1.30883E-05	4.21402E-05	7.4613E-05	2.48315E-05	3.348E-05	4.06215E-05	4.06215E-05	4.06215E-05	2.88937E-05	5.03183E-05	3.67559E-05	1.11382E-05	1.9328E-05	0.000205726
3836803774615	383680	3774615	0.000210361	4.53237E-05	0.000108629	0.000201493	0.000138188	1.30059E-05	4.18752E-05	7.41437E-05	2.47599E-05	3.33834E-05	4.05043E-05	4.05043E-05	4.05043E-05	2.88103E-05	5.01731E-05	3.66499E-05	1.1106E-05	1.92722E-05	0.000202437
3836903774615	383690	3774615	0.000209003	4.5031E-05	0.000107928	0.000200192	0.000137296	1.29219E-05	4.16048E-05	7.36649E-05	2.46883E-05	3.32868E-05	4.03871E-05	4.03871E-05	4.03871E-05	2.8727E-05	5.0028E-05	3.65439E-05	1.10739E-05	1.92165E-05	0.000199172
3837003774615	383700	3774615	0.000207765	4.47644E-05	0.000107289	0.000199007	0.000136483	1.28454E-05	4.13584E-05	7.32288E-05	2.46166E-05	3.31903E-05	4.027E-05	4.027E-05	4.027E-05	2.86436E-05	4.98828E-05	3.64378E-05	1.10418E-05	1.91607E-05	0.000196002
3837103774615	383710	3774615	0.000206582	4.45094E-05	0.000106677	0.000197873	0.000135705	1.27723E-05	4.11228E-05	7.28116E-05	2.4557E-05	3.31098E-05	4.01723E-05	4.01723E-05	4.01723E-05	2.85742E-05	4.97618E-05	3.63495E-05	1.1015E-05	1.91143E-05	0.00019291
3837203774615	383720	3774615	0.000205385	4.42515E-05	0.000106059	0.000196727	0.000134919	1.26983E-05	4.08845E-05	7.23897E-05	2.44913E-05	3.30212E-05	4.00649E-05	4.00649E-05	4.00649E-05	2.84978E-05	4.96288E-05	3.62523E-05	1.09855E-05	1.90631E-05	0.000189854
3837303774615	383730	3774615	0.000204174	4.39907E-05	0.000105434	0.000195567	0.000134124	1.26234E-05	4.06436E-05	7.1963E-05	2.44316E-05	3.29408E-05	3.99673E-05	3.99673E-05	3.99673E-05	2.84283E-05	4.95078E-05	3.61639E-05	1.09588E-05	1.90167E-05	0.000186851
3837403774615	383740	3774615	0.00020295	4.3727E-05	0.000104802	0.000194395	0.00013332	1.25477E-05	4.03999E-05	7.15316E-05	2.43659E-05	3.28522E-05	3.98599E-05	3.98599E-05	3.98599E-05	2.83519E-05	4.93748E-05	3.60667E-05	1.09293E-05	1.89656E-05	0.000183897
3837503774615	383750	3774615	0.000201834	4.34864E-05	0.000104226	0.000193326	0.000132586	1.24787E-05	4.01777E-05	7.11381E-05	2.43063E-05	3.27718E-05	3.97622E-05	3.97622E-05	3.97622E-05	2.82825E-05	4.92538E-05	3.59784E-05	1.09025E-05	1.89191E-05	0.000181025
3837603774615	383760	3774615	0.000200785	4.32604E-05	0.000103684	0.000192321	0.000131897	1.24139E-05	3.99688E-05	7.07684E-05	2.42525E-05	3.26993E-05	3.96743E-05	3.96743E-05	3.96743E-05	2.822E-05	4.9145E-05	3.58989E-05	1.08784E-05	1.88773E-05	0.00017822
3837703774615	383770	3774615	0.000199709	4.30286E-05	0.000103128	0.00019129	0.00013119	1.23473E-05	3.97546E-05	7.03891E-05	2.41988E-05	3.26269E-05	3.95864E-05	3.95864E-05	3.95864E-05	2.81574E-05	4.90361E-05	3.58193E-05	1.08543E-05	1.88355E-05	0.00017545
3837803774615	383780	3774615	0.000198646	4.27996E-05	0.00010258	0.000190272	0.000130492	1.22816E-05	3.95431E-05	7.00146E-05	2.41511E-05	3.25625E-05	3.95083E-05	3.95083E-05	3.95083E-05	2.81019E-05	4.89393E-05	3.57487E-05	1.08329E-05	1.87983E-05	0.000172722
3837903774615	383790	3774615	0.00019757	4.25678E-05	0.000102024	0.000189242	0.000129785	1.22151E-05	3.93289E-05	6.96353E-05	2.40973E-05	3.24901E-05	3.94204E-05	3.94204E-05	3.94204E-05	2.80394E-05	4.88305E-05	3.56691E-05	1.08088E-05	1.87565E-05	0.00017003
3838003774615	383800	3774615	0.000196467	4.23302E-05	0.000101454	0.000188185	0.000129061	1.21469E-05	3.91094E-05	6.92466E-05	2.40376E-05	3.24096E-05	3.93228E-05	3.93228E-05	3.93228E-05	2.79699E-05	4.87095E-05	3.55808E-05	1.07821E-05	1.871E-05	0.000167362
3838103774615	383810	3774615	0.000195324	4.20838E-05	0.000100864	0.00018709	0.00012831	1.20762E-05	3.88818E-05	6.88437E-05	2.39839E-05	3.23372E-05	3.92349E-05	3.92349E-05	3.92349E-05	2.79074E-05	4.86007E-05	3.55013E-05	1.0758E-05	1.86682E-05	0.000164736
3838203774615	383820	3774615	0.000194181	4.18375E-05	0.000100274	0.000185995	0.000127559	1.20055E-05	3.86542E-05	6.84407E-05	2.39242E-05	3.22567E-05	3.91373E-05	3.91373E-05	3.91373E-05	2.7838E-05	4.84797E-05	3.54129E-05	1.07312E-05	1.86218E-05	0.000162145
3838303774615	383830	3774615	0.000193105	4.16057E-05	9.97179E-05	0.000184964	0.000126852	1.1939E-05	3.844E-05	6.80614E-05	2.38705E-05	3.21842E-05	3.90494E-05	3.90494E-05	3.90494E-05	2.77754E-05	4.83708E-05	3.53334E-05	1.07071E-05	1.85799E-05	0.000159584
3838403774615	383840	3774615	0.000192015	4.13709E-05	9.91553E-05	0.000183921	0.000126136	1.18717E-05	3.82231E-05	6.76775E-05	2.38168E-05	3.21118E-05	3.89615E-05	3.89615E-05	3.89615E-05	2.77129E-05	4.8262E-05	3.52539E-05	1.0683E-05	1.85381E-05	0.000157053
3838503774615	383850	3774615	0.000190845	4.11188E-05	9.85511E-05	0.0001828	0.000125368	1.17993E-05	3.79902E-05	6.7265E-05	2.37571E-05	3.20313E-05	3.88638E-05	3.88638E-05	3.88638E-05	2.76435E-05	4.8141E-05	3.51655E-05	1.06562E-05	1.84917E-05	0.000154564
3838603774615	383860	3774615	0.000189513	4.08319E-05	9.78635E-05	0.000181525	0.000124493	1.1717E-05	3.77251E-05	6.67957E-05	2.36914E-05	3.19428E-05	3.87564E-05	3.87564E-05	3.87564E-05	2.75671E-05	4.8008E-05	3.50683E-05	1.06268E-05	1.84406E-05	0.000152159
3838703774615	383870	3774615	0.000188182	4.0545E-05	9.71758E-05	0.000180249	0.000123618	1.16347E-05	3.74601E-05	6.63264E-05	2.36258E-05	3.18543E-05	3.8649E-05	3.8649E-05	3.8649E-05	2.74907E-05	4.78749E-05	3.49711E-05	1.05973E-05	1.83895E-05	0.000149789
3838803774615	383880	3774615	0.000187012	4.02929E-05	9.65716E-05	0.000179128	0.00012285	1.15623E-05	3.72271E-05	6.59139E-05	2.35661E-05	3.17738E-05	3.85514E-05	3.85514E-05	3.85514E-05	2.74212E-05	4.7754E-05	3.48828E-05	1.05705E-05	1.8343E-05	0.000147431
3838903774615	383890	3774615	0.000185868	4.00466E-05	9.59812E-05	0.000178033	0.000122099	1.14916E-05	3.69996E-05	6.5511E-05	2.34945E-05	3.16772E-05	3.84342E-05	3.84342E-05	3.84342E-05	2.73379E-05	4.76088E-05	3.47767E-05	1.05384E-05	1.82872E-05	0.000145085
3839003774615	383900	3774615	0.000184658	3.97858E-05	9.53561E-05	0.000176874	0.000121303	1.14168E-05	3.67586E-05	6.50843E-05	2.34049E-05	3.15565E-05	3.82877E-05	3.82877E-05	3.82877E-05	2.72337E-05	4.74274E-05	3.46442E-05	1.04982E-05	1.82175E-05	0.000142775
3839103774615	383910	3774615	0.000183394	3.95134E-05	9.47032E-05	0.000175663	0.000120473	1.13386E-05	3.65069E-05	6.46387E-05	2.33333E-05	3.14599E-05	3.81705E-05	3.81705E-05	3.81705E-05	2.71503E-05	4.72822E-05	3.45382E-05	1.04661E-05	1.81618E-05	0.000140549
3829703774625	382970	3774625	9.73257E-05	2.09695E-05	5.02583E-05	9.3223E-05	6.39341E-05	6.01732E-06	1.9374E-05	3.43033E-05	1.98234E-05	2.67276E-05	3.24289E-05	3.24289E-05	3.24289E-05	2.30663E-05	4.01699E-05	2.93429E-05	8.89178E-06	1.54299E-05	0.00010092
3829803774625	382980	3774625	0.000101024	2.17664E-05	5.21684E-05	9.67658E-05	6.63639E-05	6.24601E-06	2.01103E-05	3.5607E-05	2.02114E-05	2.72508E-05	3.30636E-05	3.30636E-05	3.30636E-05	2.35178E-05	4.09562E-05	2.99172E-05	9.06582E-06	1.57319E-05	0.000105982
3829903774625	382990	3774625	0.000105598	2.27517E-05	5.45299E-05	0.000101146	6.93679E-05	6.52875E-06	2.10206E-05	3.721888E-05	2.07606E-05	2.79912E-05	3.39619E-05	3.39619E-05	3.39619E-05	2.41568E-05	4.2069E-05	3.07301E-05	9.31214E-06	1.61593E-05	0.000112327
3830003774625	383000	3774625	0.000110157	2.37341E-05	5.68844E-05	0.000105514	7.23632E-05	6.81065E-06	2.19282E-05	3.88259E-05	2.13993E-05	2.88523E-05	3.50068E-05	3.50068E-05	3.50068E-05	2.49E-05	4.33632E-05	3.16755E-05	9.59863E-06	1.66564E-05	0.00011937
3830103774625	383010	3774625	0.000113358	2.44238E-05	5.85375E-05	0.00010858	7.44661E-05	7.00857E-06	2.25655E-05	3.99542E-05	2.17873E-05	2.93755E-05	3.56415E-05	3.56415E-05	3.56415E-05	2.53514E-05	4.41494E-05	3.22498E-05	9.77266E-06	1.69584E-05	0.000125041
3830203774625	383020	3774625	0.000116371	2.50729E-05	6.00933E-05	0.000111466	7.64452E-05	7.19484E-06	2.31652E-05	4.10161E-05	2.21514E-05	2.98664E-05	3.62371E-05	3.62371E-05	3.62371E-05	2.57751E-05	4.48873E-05	3.27887E-05	9.93598E-06	1.72419E-05	0.000130718
3830303774625	383030	3774625	0.000119357	2.57163E-05	6.16352E-05	0.000114326	7.84067E-05	7.37946E-06	2.37596E-05	4.20685E-05	2.25275E-05	3.03734E-05	3.68523E-05	3.68523E-05	3.68523E-05	2.62127E-05	4.56493E-05	3.33454E-05	1.01047E-05	1.75346E-05	0.000136764
3830403774625	383040	3774625	0.000122343	2.63596E-05	6.31771E-05	0.000117186	8.03682E-05	7.56407E-06	2.4354E-05	4.31209E-05	2.29513E-05	3.09448E-05	3.75456E-05	3.75456E-05	3.75456E-05	2.67058E-05	4.65081E-05	3.39727E-05	1.02948E-05	1.78644E-05	0.000143325
3830503774625	383050	3774625	0.000125141	2.69624E-05	6.46218E-05	0.000119865	8.2206E-05	7.73704E-06	2.49109E-05	4.4107E-05	2.35183E-05	3.17094E-05	3.84733E-05	3.84733E-05	3.84733E-05	2.73657E-05	4.76572E-05	3.48121E-05	1.05491E-05	1.83058E-05	0.000150165
3830603774625	383060	3774625	0.000128221	2.7626E-05	6.62124E-05	0.000122816	8.42293E-05	7.92747E-06	2.5524E-05	4.51926E-05	2.40555E-05	3.24337E-05	3.93521E-05	3.93521E-05	3.93521E-05	2.79908E-05	4.87458E-05	3.56073E-05	1.07901E-05	1.8724E-05	0.000157483
3830703774625	383070	3774625	0.000130628	2.81448E-05	6.74556E-05	0.000125122	8.58109E-05	8.07632E-06	2.60033E-05	4.60411E-05	2.45749E-05	3.31339E-05	4.02016E-05	4.02016E-05	4.02016E-05	2.8595E-05	4.97981E-05	3.6376E-05	1.1023E-05	1.91282E-05	0.000164849
3830803774625	383080	3774625	0.000133009	2.86577E-05	6.8685E-05	0.000127402	8.73748E-05	8.22351E-06	2.64772E-05	4.68802E-05	2.49449E-05	3.36329E-05	4.0807E-05	4.0807E-05	4.0807E-05	2.90256E-05	5.05481E-05	3.69238E-05	1.1189E-05	1.94163E-05	0.000172346
3830903774625	383090	3774625	0.000135269	2.91445E-05	6.98519E-05	0.000129567	8.88592E-05	8.36322E-06	2.6927E-05	4.76767E-05	2.5136E-05	3.38904E-05	4.11195E-05	4.11195E-05	4.11195E-05	2.92479E-05	5.09351E-05	3.72065E-05	1.12747E-05	1.95649E-05	0.000178697
3831003774625	383100	3774625	0.000137528	2.96314E-05	7.10187E-05	0.000131731	9.03436E-05	8.50292E-06	2.73768E-05	4.84731E-05	2.53389E-05	3.41641E-05	4.14515E-05	4.14515E-05	4.14515E-05	2.94841E-05	5.13464E-05	3.75069E-05	1.13657E-05	1.97229E-05	0.000184822
3831103774625	383110	3774625	0.000139761	3.01125E-05	7.21717E-05	0.000133869	9.18103E-05	8.64097E-06	2.78213E-05	4.926E-05	2.54046E-05	3.42526E-05	4.15589E-05	4.15589E-05	4.15589E-05	2.95605E-05	5.14794E-05	3.76041E-05	1.13952E-05	1.9774E-05	0.000190564
3831203774625	383120	3774625	0.000141994	3.05935E-05	7.33247E-05	0.000136008	9.3277E-05	8.77901E-06	2.82657E-05	5.0047E-05	2.54523E-05	3.4317E-05	4.1637E-05	4.1637E-05	4.1637E-05	2.9616E-05	5.15762E-05	3.76748E-05	1.14166E-05	1.98112E-05	0.000196151
3831303774625	383130	3774625	0.000144227	3.10746E-05	7.44776E-05	0.000138147	9.47437E-05	8.91705E-06	2.87102E-05	5.08339E-05	2.54941E-05	3.43733E-05	4.17054E-05	4.17054E-05	4.17054E-05	2.96646E-05	5.16609E-05	3.77367E-05	1.14354E-05	1.98437E-05	0.000201816
3831403774625	383140	3774625	0.000146473	3.15585E-05	7.56375E-05	0.000140298	9.62192E-05	9.05592E-06	2.91573E-05	5.16256E-05	2.5524E-05	3.44136E-05	4.17542E-05	4.17542E-05	4.17542E-05	2.96994E-05	5.17214E-05	3.77808E-05	1.14487E-05	1.98669E-05	0.000207367
3831503774625	383150	3774625	0.000148732	3.20454E-05	7.68044E-05	0.000142463	9.77036E-05	9.19563E-06	2.96071E-05	5.24221E-05	2.55478E-05	3.44458E-05	4.17933E-05	4.17933E-05	4.17933E-05	2.97272E-05	5.17697E-05	3.78162E-05	1.14594E-05	1.98855E-05	0.000212966
3831603774625	383160	3774625	0.000151019	3.2538E-05	7.79852E-05	0.000144653	9.92056E-05	9.337E-06	3.00623E-05	5.3228E-05	2.55777E-05	3.4486E-05	4.18421E-05	4.18421E-05	4.18421E-05	2.97619E-05	5.18302E-05	3.78604E-05	1.14728E-05	1.99087E-05	0.000218529
3831703774625	383170	3774625	0.000153319	3.30336E-05	7.91729E-05	0.000146856	0.000100716	9.4792E-06	3.05201E-05	5.40386E-05	2.55956E-05	3.45101E-05	4.18714E-05	4.18714E-05	4.18714E-05	2.97827E-05	5.18665E-05	3.78869E-05	1.14809E-05	1.99227E-05	0.000224033
3831903774625	383190	3774625	0.000157892	3.40189E-05	8.15344E-05	0.000151236	0.000103721	9.76194E-06	3.14305E-05	5.56504E-05	2.55956E-05	3.45101E-05	4.18714E-05	4.18714E-05	4.18714E-05	2.97827E-05	5.18665E-05	3.78869E-05	1.14809E-05	1.99227E-05	0.000234037
3832003774625	383200	3774625	0.000160125	3.44999E-05	8.26873E-05	0.000153375	0.000105187	9.89998E-06	3.18749E-05	5.64374E-05	2.5524E-05	3.44136E-05	4.17542E-05	4.17542E-05	4.17542E-05	2.96994E-05	5.17214E-05	3.77808E-05	1.14487E-05	1.98669E-05	0.000238096
3832103774625	383210	3774625	0.000162317	3.49723E-05	8.38195E-05	0.000155475	0.000106627	1.00355E-05	3.23114E-05	5.72101E-05	2.54105E-05	3.42606E-05	4.15687E-05	4.15687E-05	4.15687E-05	2.95674E-05	5.14915E-05	3.7613E-05	1.13979E-05	1.97787E-05	0.000241713
3832203774625	383220	3774625	0.000164523	3.54476E-05	8.49585E-05	0.000157587	0.000108077	1.01719E-05	3.27505E-05	5.79876E-05	2.52852E-05	3.40916E-05	4.13636E-05	4.13636E-05	4.13636E-05	2.94215E-05	5.12375E-05	3.74274E-05	1.13416E-05	1.96811E-05	0.000244447
3832303774625	383230	3774625	0.000166688	3.59141E-05	8.60768E-05	0.000159662	0.000109499	1.03058E-05	3.31815E-05	5.87508E-05	2.51419E-05	3.38985E-05	4.11293E-05	4.11293E-05	4.11293E-05	2.92549E-05	5.09472E-05	3.72154E-05	1.12774E-05	1.95696E-05	0.000246429
3832403774625	383240	3774625	0.000168787	3.63662E-05	8.71603E-05	0.000161671	0.000110877	1.04355E-05	3.35992E-05	5.94904E-05	2.49211E-05	3.36007E-05	4.0768E-05	4.0768E-05	4.0768E-05	2.89979E-05	5.04997E-05	3.68884E-05	1.11783E-05	1.93977E-05	0.000247802
3832503774625	383250	3774625	0.000170898	3.68212E-05	8.82508E-05	0.000163694	0.000112265	1.05661E-05	3.40196E-05	6.02346E-05	2.47062E-05	3.3311E-05	4.04164E-05	4.04164E-05	4.04164E-05	2.87478E-05	5.00642E-05	3.65704E-05	1.10819E-05	1.92304E-05	0.000248053
3832603774625	383260	3774625	0.000172916	3.72559E-05	8.92926E-05	0.000165627	0.00011359	1.06908E-05	3.44212E-05	6.09457E-05	2.43898E-05	3.28844E-05	3.98989E-05	3.98989E-05	3.98989E-05	2.83797E-05	4.94232E-05	3.61021E-05	1.094E-05	1.89842E-05	0.000248005
3832703774625	383270	3774625	0.000174086	3.7508E-05	8.98969E-05	0.000166747	0.000114359	1.07632E-05	3.46541E-05	6.13582E-05	2.41033E-05	3.24981E-05	3.94302E-05	3.94302E-05	3.94302E-05	2.80463E-05	4.88426E-05	3.5678E-05	1.08115E-05	1.87611E-05	0.000246722
3832803774625	383280	3774625	0.000175835	3.78847E-05	9.07998E-05	0.000168422	0.000115507	1.08713E-05	3.50022E-05	6.19745E-05	2.37989E-05	3.20877E-05	3.89322E-05	3.89322E-05	3.89322E-05	2.76921E-05	4.82257E-05	3.52274E-05	1.0675E-05	1.85242E-05	0.000246178
3832903774625	383290	3774625	0.000177637	3.8273E-05	9.17305E-05	0.000170149	0.000116691	1.09827E-05	3.5361E-05	6.26097E-05	2.3578E-05	3.17899E-05	3.85709E-05	3.85709E-05	3.85709E-05	2.74351E-05	4.77781E-05	3.49004E-05	1.05759E-05	1.83523E-05	0.000246077
3833003774625	383300	3774625	0.00017948	3.86701E-05	9.2682E-05	0.000171914	0.000117902	1.10966E-05	3.57278E-05	6.32592E-05	2.34228E-05	3.15806E-05	3.8317E-05	3.8317E-05	3.8317E-05	2.72545E-05	4.74637E-05	3.46707E-05	1.05063E-05	1.82315E-05	0.000245808
3833103774625	383310	3774625	0.000181201	3.9041E-05	9.35711E-05	0.000173563	0.000119033	1.12031E-05	3.60705E-05	6.3866E-05	2.32855E-05	3.13955E-05	3.80924E-05	3.80924E-05	3.80924E-05	2.70948E-05	4.71855E-05	3.44675E-05	1.04447E-05	1.81246E-05	0.000244991
3833203774625	383320	3774625	0.000182519	3.9325E-05	9.42517E-05	0.000174825	0.000119898	1.12846E-05	3.63329E-05	6.43306E-05	2.30706E-05	3.11058E-05	3.77409E-05	3.77409E-05	3.77409E-05	2.68447E-05	4.675E-05	3.41494E-05	1.03483E-05	1.79574E-05	0.000242669
3833303774625	383330	3774625	0.000183555	3.95481E-05	9.47866E-05	0.000175817	0.000120579	1.13486E-05	3.6539E-05	6.46956E-05	2.28498E-05	3.0808E-05	3.73796E-05	3.73796E-05	3.73796E-05	2.65877E-05	4.63025E-05	3.38225E-05	1.02492E-05	1.77855E-05	0.000239982
3833403774625	383340	3774625	0.000184174	3.96814E-05	9.51061E-05	0.00017641	0.000120985	1.13868E-05	3.66622E-05	6.49137E-05	2.25991E-05	3.047E-05	3.69695E-05	3.69695E-05	3.69695E-05	2.6296E-05	4.57944E-05	3.34514E-05	1.01368E-05	1.75903E-05	0.000236479
3833503774625	383350	3774625	0.000184389	3.97278E-05	9.52172E-05	0.000176616	0.000121127	1.14002E-05	3.6705E-05	6.49895E-05	2.23185E-05	3.00917E-05	3.65105E-05	3.65105E-05	3.65105E-05	2.59696E-05	4.52259E-05	3.30361E-05	1.0011E-05	1.73719E-05	0.000232348
3833603774625	383360	3774625	0.000184335	3.97162E-05	9.51894E-05	0.000176564	0.000121091	1.13968E-05	3.66943E-05	6.49705E-05	2.2038E-05	2.97135E-05	3.60516E-05	3.60516E-05	3.60516E-05	2.56431E-05	4.46574E-05	3.26209E-05	9.88511E-06	1.71536E-05	0.000228068
3833703774625	383370	3774625	0.000182506	3.93221E-05	9.42448E-05	0.000174812	0.00011989	1.12837E-05	3.63302E-05	6.43258E-05	2.15784E-05	2.90938E-05	3.52997E-05	3.52997E-05	3.52997E-05	2.51083E-05	4.37261E-05	3.19405E-05	9.67895E-06	1.67958E-05	0.000221162
3833803774625	383380	3774625	0.000180165	3.88179E-05	9.30363E-05	0.000172571	0.000118352	1.1139E-05	3.58643E-05	6.35009E-05	2.11366E-05	2.84982E-05	3.45771E-05	3.45771E-05	3.45771E-05	2.45944E-05	4.2831E-05	3.12867E-05	9.48082E-06	1.6452E-05	0.000214482
3833903774625	383390	3774625	0.000177879	3.83252E-05	9.18555E-05	0.000170381	0.00011685	1.09977E-05	3.54092E-05	6.2695E-05	2.07546E-05	2.79831E-05	3.39522E-05	3.39522E-05	3.39522E-05	2.41498E-05	4.20569E-05	3.07212E-05	9.30946E-06	1.61547E-05	0.000208543
3834003774625	383400	3774625	0.000175767	3.78702E-05	9.07651E-05	0.000168358	0.000115463	1.08671E-05	3.49888E-05	6.19508E-05	2.04323E-05	2.75486E-05	3.34249E-05	3.34249E-05	3.34249E-05	2.37748E-05	4.14037E-05	3.02441E-05	9.16488E-06	1.59038E-05	0.000203392
3834103774625	383410	3774625	0.000173535	3.73892E-05	8.96121E-05	0.000166219	0.000113996	1.07291E-05	3.45443E-05	6.11638E-05	2.01338E-05	2.71461E-05	3.29366E-05	3.29366E-05	3.29366E-05	2.34275E-05	4.07989E-05	2.98023E-05	9.03101E-06	1.56715E-05	0.000198527
3834203774625	383420	3774625	0.000173508	3.73834E-05	8.95982E-05	0.000166193	0.000113979	1.07274E-05	3.4539E-05	6.11543E-05	2.00324E-05	2.70093E-05	3.27706E-05	3.27706E-05	3

			ISDrainage / Utilities Trenching	ISDrainage / Utilities Trenching	ISAsphalt Paving	ISAsphalt Paving	SVDemolition	SVSite Grubbing / Prep	SVMass Grading / Excavation	SVMass Grading / Excavation	SVDrainage / Utilities Trenching	SVFoundations / Concrete Pads	SVBuilding / Structure Construction	SVBuilding / Structure Construction	SVAsphalt Paving	SVAsphalt Paving	SVArchitectural Coating	SVArchitectural Coating	SVLandscaping or Other Finishing	SVLandscaping or Other Finishing	MDemolition
Unique Identifier	X (UTM)	Y (UTM)	2027	2028	2027	2028	2027	2027	2027	2028	2028	2028	2028	2029	2028	2029	2028	2029	2028	2029	2027
3836003774615	383600	3774615	7.83192E-05	7.83192E-05	0.000335398	0.000335398	1.77733E-05	1.17423E-05	1.98293E-05	1.98293E-05	5.98536E-06	6.16812E-06	3.43595E-05	3.43595E-05	2.43526E-05	2.43526E-05	2.41242E-06	2.41242E-06	7.76726E-06	7.76726E-06	5.27789E-05
3836103774615	383610	3774615	7.75765E-05	7.75765E-05	0.000332217	0.000332217	1.79387E-05	1.18516E-05	2.00139E-05	2.00139E-05	6.04106E-06	6.22552E-06	3.47589E-05	3.47589E-05	2.45793E-05	2.45793E-05	2.43487E-06	2.43487E-06	7.83955E-06	7.83955E-06	5.28088E-05
3836203774615	383620	3774615	7.6712E-05	7.6712E-05	0.000328515	0.000328515	1.81164E-05	1.19689E-05	2.02121E-05	2.02121E-05	6.1009E-06	6.28718E-06	3.52742E-05	3.52742E-05	2.48227E-05	2.48227E-05	2.45899E-06	2.45899E-06	7.91719E-06	7.91719E-06	5.28207E-05
3836303774615	383630	3774615	7.56556E-05	7.56556E-05	0.000323991	0.000323991	1.83247E-05	1.21066E-05	2.04445E-05	2.04445E-05	6.17104E-06	6.35947E-06	3.59699E-05	3.59699E-05	2.51081E-05	2.51081E-05	2.48726E-06	2.48726E-06	8.00823E-06	8.00823E-06	5.27969E-05
3836403774615	383640	3774615	7.45395E-05	7.45395E-05	0.000319211	0.000319211	1.85269E-05	1.22401E-05	2.06701E-05	2.06701E-05	6.23913E-06	6.42964E-06	3.69233E-05	3.69233E-05	2.53852E-05	2.53852E-05	2.5147E-06	2.5147E-06	8.09658E-06	8.09658E-06	5.27551E-05
3836503774615	383650	3774615	7.33964E-05	7.33964E-05	0.000314316	0.000314316	1.86678E-05	1.23332E-05	2.08273E-05	2.08273E-05	6.28658E-06	6.47854E-06	3.77865E-05	3.77865E-05	2.55782E-05	2.55782E-05	2.53383E-06	2.53383E-06	8.15816E-06	8.15816E-06	5.27013E-05
3836603774615	383660	3774615	7.22514E-05	7.22514E-05	0.000309412	0.000309412	1.87719E-05	1.2402E-05	2.09435E-05	2.09435E-05	6.32166E-06	6.51469E-06	3.85595E-05	3.85595E-05	2.57209E-05	2.57209E-05	2.54797E-06	2.54797E-06	8.20368E-06	8.20368E-06	5.26297E-05
3836703774615	383670	3774615	7.11083E-05	7.11083E-05	0.000304517	0.000304517	1.87965E-05	1.24182E-05	2.09709E-05	2.09709E-05	6.32991E-06	6.52319E-06	3.87527E-05	3.87527E-05	2.57545E-05	2.57545E-05	2.55129E-06	2.55129E-06	8.21439E-06	8.21439E-06	5.25461E-05
3836803774615	383680	3774615	6.99715E-05	6.99715E-05	0.000299649	0.000299649	1.87658E-05	1.2398E-05	2.09367E-05	2.09367E-05	6.3196E-06	6.51256E-06	3.87527E-05	3.87527E-05	2.57126E-05	2.57126E-05	2.54713E-06	2.54713E-06	8.201E-06	8.201E-06	5.24506E-05
3836903774615	383690	3774615	6.88429E-05	6.88429E-05	0.000294816	0.000294816	1.87352E-05	1.23777E-05	2.09025E-05	2.09025E-05	6.30928E-06	6.50193E-06	3.87141E-05	3.87141E-05	2.56706E-05	2.56706E-05	2.54298E-06	2.54298E-06	8.18761E-06	8.18761E-06	5.23432E-05
3837003774615	383700	3774615	6.77474E-05	6.77474E-05	0.000290124	0.000290124	1.86984E-05	1.23535E-05	2.08615E-05	2.08615E-05	6.2969E-06	6.48917E-06	3.86496E-05	3.86496E-05	2.56202E-05	2.56202E-05	2.53799E-06	2.53799E-06	8.17155E-06	8.17155E-06	5.22417E-05
3837103774615	383710	3774615	6.66786E-05	6.66786E-05	0.000285547	0.000285547	1.86555E-05	1.23251E-05	2.08136E-05	2.08136E-05	6.28246E-06	6.47429E-06	3.85723E-05	3.85723E-05	2.55615E-05	2.55615E-05	2.53217E-06	2.53217E-06	8.15281E-06	8.15281E-06	5.21462E-05
3837203774615	383720	3774615	6.56223E-05	6.56223E-05	0.000281024	0.000281024	1.86188E-05	1.23008E-05	2.07726E-05	2.07726E-05	6.27008E-06	6.46153E-06	3.8495E-05	3.8495E-05	2.55111E-05	2.55111E-05	2.52718E-06	2.52718E-06	8.13674E-06	8.13674E-06	5.20447E-05
3837303774615	383730	3774615	6.45845E-05	6.45845E-05	0.000276579	0.000276579	1.85759E-05	1.22725E-05	2.07248E-05	2.07248E-05	6.25564E-06	6.44665E-06	3.84049E-05	3.84049E-05	2.54523E-05	2.54523E-05	2.52136E-06	2.52136E-06	8.118E-06	8.118E-06	5.19373E-05
3837403774615	383740	3774615	6.35632E-05	6.35632E-05	0.000272206	0.000272206	1.85391E-05	1.22482E-05	2.06838E-05	2.06838E-05	6.24326E-06	6.43389E-06	3.83276E-05	3.83276E-05	2.5402E-05	2.5402E-05	2.51637E-06	2.51637E-06	8.10194E-06	8.10194E-06	5.18179E-05
3837503774615	383750	3774615	6.25708E-05	6.25708E-05	0.000267956	0.000267956	1.85024E-05	1.22239E-05	2.06428E-05	2.06428E-05	6.23088E-06	6.42113E-06	3.82374E-05	3.82374E-05	2.53516E-05	2.53516E-05	2.51138E-06	2.51138E-06	8.08587E-06	8.08587E-06	5.17105E-05
3837603774615	383760	3774615	6.16011E-05	6.16011E-05	0.000263803	0.000263803	1.84656E-05	1.21996E-05	2.06017E-05	2.06017E-05	6.2185E-06	6.40838E-06	3.81601E-05	3.81601E-05	2.53012E-05	2.53012E-05	2.50639E-06	2.50639E-06	8.06981E-06	8.06981E-06	5.1609E-05
3837703774615	383770	3774615	6.06438E-05	6.06438E-05	0.000259703	0.000259703	1.84289E-05	1.21754E-05	2.05607E-05	2.05607E-05	6.20612E-06	6.39562E-06	3.80699E-05	3.80699E-05	2.52509E-05	2.52509E-05	2.5014E-06	2.5014E-06	8.05374E-06	8.05374E-06	5.15016E-05
3837803774615	383780	3774615	5.97009E-05	5.97009E-05	0.000255666	0.000255666	1.83921E-05	1.21511E-05	2.05197E-05	2.05197E-05	6.19374E-06	6.38286E-06	3.79797E-05	3.79797E-05	2.52005E-05	2.52005E-05	2.49641E-06	2.49641E-06	8.03768E-06	8.03768E-06	5.13881E-05
3837903774615	383790	3774615	5.87704E-05	5.87704E-05	0.000251681	0.000251681	1.83553E-05	1.21268E-05	2.04787E-05	2.04787E-05	6.18136E-06	6.3701E-06	3.78638E-05	3.78638E-05	2.51501E-05	2.51501E-05	2.49142E-06	2.49142E-06	8.02161E-06	8.02161E-06	5.12688E-05
3838003774615	383800	3774615	5.78481E-05	5.78481E-05	0.000247731	0.000247731	1.83125E-05	1.20985E-05	2.04309E-05	2.04309E-05	6.16692E-06	6.35522E-06	3.77607E-05	3.77607E-05	2.50914E-05	2.50914E-05	2.4856E-06	2.4856E-06	8.00287E-06	8.00287E-06	5.11434E-05
3838103774615	383810	3774615	5.69403E-05	5.69403E-05	0.000243844	0.000243844	1.82696E-05	1.20701E-05	2.0383E-05	2.0383E-05	6.15248E-06	6.34034E-06	3.76448E-05	3.76448E-05	2.50326E-05	2.50326E-05	2.47978E-06	2.47978E-06	7.98413E-06	7.98413E-06	5.10061E-05
3838203774615	383820	3774615	5.60449E-05	5.60449E-05	0.000240009	0.000240009	1.82267E-05	1.20418E-05	2.03352E-05	2.03352E-05	6.13803E-06	6.32545E-06	3.75417E-05	3.75417E-05	2.49738E-05	2.49738E-05	2.47396E-06	2.47396E-06	7.96539E-06	7.96539E-06	5.08569E-05
3838303774615	383830	3774615	5.51598E-05	5.51598E-05	0.000236219	0.000236219	1.8147E-05	1.19892E-05	2.02463E-05	2.02463E-05	6.11121E-06	6.29781E-06	3.7284E-05	3.7284E-05	2.48647E-05	2.48647E-05	2.46314E-06	2.46314E-06	7.93058E-06	7.93058E-06	5.07196E-05
3838403774615	383840	3774615	5.4285E-05	5.4285E-05	0.000232472	0.000232472	1.80122E-05	1.19001E-05	2.00959E-05	2.00959E-05	6.06582E-06	6.25104E-06	3.65755E-05	3.65755E-05	2.468-05	2.468-05	2.44485E-06	2.44485E-06	7.87168E-06	7.87168E-06	5.05763E-05
3838503774615	383850	3774615	5.34246E-05	5.34246E-05	0.000228788	0.000228788	1.78836E-05	1.18151E-05	1.99524E-05	1.99524E-05	6.02249E-06	6.20639E-06	3.60215E-05	3.60215E-05	2.45037E-05	2.45037E-05	2.42739E-06	2.42739E-06	7.81545E-06	7.81545E-06	5.04152E-05
3838603774615	383860	3774615	5.25931E-05	5.25931E-05	0.000225227	0.000225227	1.7902E-05	1.18273E-05	1.99729E-05	1.99729E-05	6.02868E-06	6.21277E-06	3.62534E-05	3.62534E-05	2.45289E-05	2.45289E-05	2.42988E-06	2.42988E-06	7.82348E-06	7.82348E-06	5.02242E-05
3838703774615	383870	3774615	5.17741E-05	5.17741E-05	0.000221719	0.000221719	1.7902E-05	1.18273E-05	1.99729E-05	1.99729E-05	6.02868E-06	6.21277E-06	3.64337E-05	3.64337E-05	2.45289E-05	2.45289E-05	2.42988E-06	2.42988E-06	7.82348E-06	7.82348E-06	5.00272E-05
3838803774615	383880	3774615	5.09591E-05	5.09591E-05	0.000218229	0.000218229	1.77794E-05	1.17463E-05	1.98362E-05	1.98362E-05	5.98742E-06	6.17024E-06	3.58282E-05	3.58282E-05	2.4361E-05	2.4361E-05	2.41325E-06	2.41325E-06	7.76993E-06	7.76993E-06	4.98541E-05
3838903774615	383890	3774615	5.01482E-05	5.01482E-05	0.000214757	0.000214757	1.7614E-05	1.1637E-05	1.96516E-05	1.96516E-05	5.93171E-06	6.11283E-06	3.5081E-05	3.5081E-05	2.41344E-05	2.41344E-05	2.3908E-06	2.3908E-06	7.69764E-06	7.69764E-06	4.9681E-05
3839003774615	383900	3774615	4.93498E-05	4.93498E-05	0.000211338	0.000211338	1.74731E-05	1.15439E-05	1.94944E-05	1.94944E-05	5.88426E-06	6.06393E-06	3.44884E-05	3.44884E-05	2.39413E-05	2.39413E-05	2.37167E-06	2.37167E-06	7.63606E-06	7.63606E-06	4.95019E-05
3839103774615	383910	3774615	4.85802E-05	4.85802E-05	0.000208042	0.000208042	1.74118E-05	1.15035E-05	1.94261E-05	1.94261E-05	5.86363E-06	6.04267E-06	3.4308E-05	3.4308E-05	2.38574E-05	2.38574E-05	2.36336E-06	2.36336E-06	7.60929E-06	7.60929E-06	4.93049E-05
3829703774625	382970	3774625	3.48826E-05	3.48826E-05	0.000149383	0.000149383	1.51511E-05	1.00099E-05	1.69038E-05	1.69038E-05	5.1023E-06	5.2581E-06	3.07522E-05	3.07522E-05	2.07598E-05	2.07598E-05	2.0565E-06	2.0565E-06	6.62131E-06	6.62131E-06	2.75236E-05
3829803774625	382980	3774625	3.66322E-05	3.66322E-05	0.000156875	0.000156875	1.53656E-05	1.01515E-05	1.71431E-05	1.71431E-05	5.17452E-06	5.33252E-06	3.1113E-05	3.1113E-05	2.10536E-05	2.10536E-05	2.08561E-06	2.08561E-06	6.71502E-06	6.71502E-06	2.83414E-05
3829903774625	382990	3774625	3.88254E-05	3.88254E-05	0.000166267	0.000166267	1.56719E-05	1.03539E-05	1.74848E-05	1.74848E-05	5.27768E-06	5.43883E-06	3.16154E-05	3.16154E-05	2.14733E-05	2.14733E-05	2.12719E-06	2.12719E-06	6.84889E-06	6.84889E-06	2.94278E-05
3830003774625	383000	3774625	4.126E-05	4.126E-05	0.000176693	0.000176693	1.60272E-05	1.05887E-05	1.78813E-05	1.78813E-05	5.39734E-06	5.56215E-06	3.21565E-05	3.21565E-05	2.19602E-05	2.19602E-05	2.17542E-06	2.17542E-06	7.00419E-06	7.00419E-06	3.06634E-05
3830103774625	383010	3774625	4.322E-05	4.322E-05	0.000185087	0.000185087	1.62355E-05	1.07263E-05	1.81137E-05	1.81137E-05	5.46749E-06	5.63444E-06	3.24786E-05	3.24786E-05	2.22456E-05	2.22456E-05	2.20369E-06	2.20369E-06	7.09522E-06	7.09522E-06	3.15169E-05
3830203774625	383020	3774625	4.51821E-05	4.51821E-05	0.00019349	0.00019349	1.64316E-05	1.08558E-05	1.83324E-05	1.83324E-05	5.53351E-06	5.70248E-06	3.27749E-05	3.27749E-05	2.25142E-05	2.25142E-05	2.2303E-06	2.2303E-06	7.1809E-06	7.1809E-06	3.22989E-05
3830303774625	383030	3774625	4.72721E-05	4.72721E-05	0.00020244	0.00020244	1.6646E-05	1.09975E-05	1.85716E-05	1.85716E-05	5.60573E-06	5.77689E-06	3.31099E-05	3.31099E-05	2.2808E-05	2.2808E-05	2.25941E-06	2.25941E-06	7.27461E-06	7.27461E-06	3.31107E-05
3830403774625	383040	3774625	4.95396E-05	4.95396E-05	0.000212151	0.000212151	1.68911E-05	1.11594E-05	1.88451E-05	1.88451E-05	5.68825E-06	5.86194E-06	3.35092E-05	3.35092E-05	2.31438E-05	2.31438E-05	2.29267E-06	2.29267E-06	7.3817E-06	7.3817E-06	3.39822E-05
3830503774625	383050	3774625	5.1904E-05	5.1904E-05	0.000222276	0.000222276	1.71668E-05	1.13415E-05	1.91526E-05	1.91526E-05	5.7811E-06	5.95762E-06	3.39473E-05	3.39473E-05	2.35216E-05	2.35216E-05	2.33009E-06	2.33009E-06	7.50219E-06	7.50219E-06	3.48716E-05
3830603774625	383060	3774625	5.44335E-05	5.44335E-05	0.000233108	0.000233108	1.74915E-05	1.15561E-05	1.95149E-05	1.95149E-05	5.89045E-06	6.07031E-06	3.43467E-05	3.43467E-05	2.39665E-05	2.39665E-05	2.37417E-06	2.37417E-06	7.64409E-06	7.64409E-06	3.65788E-05
3830703774625	383070	3774625	5.69795E-05	5.69795E-05	0.000244012	0.000244012	1.77304E-05	1.17139E-05	1.97815E-05	1.97815E-05	5.97091E-06	6.15323E-06	3.47332E-05	3.47332E-05	2.42939E-05	2.42939E-05	2.4066E-06	2.4066E-06	7.74851E-06	7.74851E-06	3.7104E-05
3830803774625	383080	3774625	5.95709E-05	5.95709E-05	0.000255109	0.000255109	1.7951E-05	1.18596E-05	2.00276E-05	2.00276E-05	6.04519E-06	6.22978E-06	3.51068E-05	3.51068E-05	2.45961E-05	2.45961E-05	2.43653E-06	2.43653E-06	7.8449E-06	7.8449E-06	3.75935E-05
3830903774625	383090	3774625	6.17662E-05	6.17662E-05	0.00026451	0.00026451	1.80858E-05	1.19487E-05	2.0178E-05	2.0178E-05	6.09058E-06	6.27655E-06	3.53387E-05	3.53387E-05	2.47808E-05	2.47808E-05	2.45483E-06	2.45483E-06	7.90381E-06	7.90381E-06	3.80472E-05
3831003774625	383100	3774625	6.3883E-05	6.3883E-05	0.000273575	0.000273575	1.82083E-05	1.20296E-05	2.03147E-05	2.03147E-05	6.13184E-06	6.31908E-06	3.55577E-05	3.55577E-05	2.49486E-05	2.49486E-05	2.47146E-06	2.47146E-06	7.95735E-06	7.95735E-06	3.85008E-05
3831103774625	383110	3774625	6.58678E-05	6.58678E-05	0.000282075	0.000282075	1.82818E-05	1.20782E-05	2.03967E-05	2.03967E-05	6.1566E-06	6.34459E-06	3.56994E-05	3.56994E-05	2.50494E-05	2.50494E-05	2.48144E-06	2.48144E-06	7.98948E-06	7.98948E-06	3.88948E-05
3831203774625	383120	3774625	6.7799E-05	6.7799E-05	0.000290345	0.000290345	1.83247E-05	1.21066E-05	2.04445E-05	2.04445E-05	6.17104E-06	6.35947E-06	3.57638E-05	3.57638E-05	2.51081E-05	2.51081E-05	2.48726E-06	2.48726E-06	8.00823E-06	8.00823E-06	3.92649E-05
3831303774625	383130	3774625	6.97569E-05	6.97569E-05	0.00029873	0.00029873	1.83615E-05	1.21308E-05	2.04855E-05	2.04855E-05	6.18342E-06	6.37223E-06	3.58282E-05	3.58282E-05	2.51585E-05	2.51585E-05	2.49225E-06	2.49225E-06	8.02429E-06	8.02429E-06	3.96349E-05
3831403774625	383140	3774625	7.16757E-05	7.16757E-05	0.000306947	0.000306947	1.83676E-05	1.21349E-05	2.04924E-05	2.04924E-05	6.18549E-06	6.37436E-06	3.58411E-05	3.58411E-05	2.51669E-05	2.51669E-05	2.49308E-06	2.49308E-06	8.02697E-06	8.02697E-06	4.0005E-05
3831503774625	383150	3774625	7.3611E-05	7.3611E-05	0.000315235	0.000315235	1.8386E-05	1.2147E-05	2.05129E-05	2.05129E-05	6.19168E-06	6.38074E-06	3.5854E-05	3.5854E-05	2.51921E-05	2.51921E-05	2.49558E-06	2.49558E-06	8.035E-06	8.035E-06	4.03691E-05
3831603774625	383160	3774625	7.55339E-05	7.55339E-05	0.00032347	0.00032347	1.8386E-05	1.2147E-05	2.05129E-05	2.05129E-05	6.19168E-06	6.38074E-06	3.5854E-05	3.5854E-05	2.51921E-05	2.51921E-05	2.49558E-06	2.49558E-06	8.035E-06	8.035E-06	4.07392E-05
3831703774625	383170	3774625	7.74362E-05	7.74362E-05	0.000331616	0.000331616	1.8386E-05	1.2147E-05	2.05129E-05	2.05129E-05	6.19168E-06	6.38074E-06	3.58282E-05	3.58282E-05	2.51921E-05	2.51921E-05	2.49558E-06	2.49558E-06	8.035E-06	8.035E-06	4.11033E-05
3831903774625	383190	3774625	8.08941E-05	8.08941E-05	0.000346424	0.000346424	1.82818E-05	1.20782E-05	2.03967E-05	2.03967E-05	6.1566E-06	6.34459E-06	3.55834E-05	3.55834E-05	2.50494E-05	2.50494E-05	2.48144E-06	2.48144E-06	7.98948E-06	7.98948E-06	4.18316E-05
3832003774625	383200	3774625	8.22971E-05	8.22971E-05	0.000352433	0.000352433	1.81715E-05	1.20054E-05	2.02736E-05	2.02736E-05	6.11946E-06	6.30632E-06	3.53387E-05	3.53387E-05	2.48983E-05	2.48983E-05	2.46647E-06	2.46647E-06	7.94129E-06	7.94129E-06	4.2136E-05
3832103774625	383210	3774625	8.35474E-05	8.35474E-05	0.000357787	0.000357787	1.8049E-05	1.19244E-05	2.01369E-05	2.01369E-05	6.0782E-06	6.26379E-06	3.51068E-05	3.51068E-05	2.47304E-05	2.47304E-05	2.44984E-06	2.44984E-06	7.88774E-06	7.88774E-06	4.24046E-05
3832203774625	383220	3774625	8.44924E-05	8.44924E-05	0.000361834	0.000361834	1.79265E-05	1.18435E-05	2.00002E-05	2.00002E-05	6.03694E-06	6.22127E-06	3.4862E-05	3.4862E-05	2.45625E-05	2.45625E-05	2.43321E-06	2.43321E-06	7.83419E-06	7.83419E-06	4.26732E-05
3832303774625	383230	3774625	8.51773E-05	8.51773E-05	0.000364767	0.000364767	1.78101E-05	1.17665E-05	1.98704E-05	1.98704E-05	5.99774E-06	6.18087E-06	3.46301E-05	3.46301E-05	2.4403E-05	2.4403E-05	2.41741E-06	2.41741E-06	7.78332E-06	7.78332E-06	4.29359E-05
3832403774625	383240	3774625	8.56519E-05	8.56519E-05	0.000366799	0.000366799	1.76692E-05	1.16735E-05	1.97131E-05	1.97131E-05	5.95028E-06	6.13197E-06	3.43595E-05	3.43595E-05	2.42099E-05	2.42099E-05	2.39828E-06	2.39828E-06	7.72174E-06	7.72174E-06	4.31925E-05
3832503774625	383250	3774625	8.57385E-05	8.57385E-05	0.00036717	0.00036717	1.75282E-05	1.15804E-05	1.95559E-05	1.95559E-05	5.90283E-06	6.08307E-06	3.41019E-05	3.41019E-05	2.40169E-05	2.40169E-05	2.37916E-06	2.37916E-06	7.66016E-06	7.66016E-06	4.34492E-05
3832603774625	383260	3774625	8.5722E-05	8.5722E-05	0.0003671	0.0003671	1.7369E-05	1.14751E-05	1.93782E-05	1.93782E-05	5.84918E-06	6.02779E-06	3.38442E-05	3.38442E-05	2.37986E-05	2.37986E-05	2.35753E-06	2.35753E-06	7.59055E-06	7.59055E-06	4.36104E-05
3832703774625	383270	3774625	8.52784E-05	8.52784E-05	0.0003652	0.0003652	1.71668E-05	1.13415E-05	1.91526E-05	1.91526E-05	5.78111E-06	5.95762E-06	3.35737E-05	3.35737E-05	2.35216E-05	2.35216E-05	2.33009E-06	2.33009E-06	7.50219E-06	7.50219E-06	4.26195E-05
3832803774625	383280	3774625	8.50907E-05	8.50907E-05	0.000364396	0.000364396	1.70014E-05	1.12323E-05	1.89681E-05	1.89681E-05	5.72539E-06	5.90021E-06	3.33031E-05	3.33031E-05	2.32949E-05	2.32949E-05	2.30764E-06	2.30764E-06	7.4299E-06	7.4299E-06	4.22196E-05
3832903774625	383290	3774625	8.50556E-05	8.50556E-05	0.000364246	0.000364246	1.68911E-05	1.11594E-05	1.88451E-05	1.88451E-05	5.68825E-06	5.86194E-06	3.31099E-05	3.31099E-05	2.31438E-05	2.31438E-05	2.29267E-06	2.29267E-06	7.3817E-06	7.3817E-06	4.22793E-05
3833003774625	383300	3774625	8.49628E-05	8.49628E-05	0.000363848	0.000363848	1.67992E-05	1.10987E-05	1.87425E-05	1.87425E-05	5.65731E-06	5.83005E-06	3.29295E-05	3.29295E-05	2.30179E-05	2.30179E-05	2.2802E-06	2.2802E-06	7.34154E-06	7.34154E-06	4.23748E-05
3833103774625	383310	3774625	8.46801E-05	8.46801E-05	0.000362638	0.000362638	1.67012E-05	1.10339E-05	1.86332E-05	1.86332E-05	5.6243E-06	5.79603E-06	3.27491E-05	3.27491E-05	2.28836E-05	2.28836E-05	2.26689E-06	2.26689E-06	7.2987E-06	7.2987E-06	4.24524E-05
3833203774625	383320	3774625	8.38775E-05	8.38775E-05	0.000359201	0.000359201	1.65541E-05	1.09368E-05	1.84691E-05	1.84691E-05	5.57478E-06	5.745E-06	3.24915E-05	3.24915E-05	2.26821E-05	2.26821E-05	2.24693E-06	2.24693E-06	7.23445E-06	7.23445E-06	4.23748E-05
3833303774625	383330	3774625	8.29491E-05	8.29491E-05	0.000355225	0.000355225	1.64132E-05	1.08437E-05	1.83119E-05	1.83119E-05	5.52732E-06	5.6961E-06	3.22338E-05	3.22338E-05	2.2489E-05	2.2489E-05	2.22781E-06	2.22781E-06	7.17286E-06	7.17286E-06	4.22852E-05
3833403774625	383340	3774625	8.1738E-05	8.1738E-05	0.000350038	0.000350038	1.62539E-05	1.07384E-05	1.81342E-05	1.81342E-05	5.47368E-06	5.64082E-06	3.19504E-05	3.19504E-05	2.22708E-05	2.22708E-05	2.20619E-06	2.20619E-06	7.10325E-06	7.10325E-06	4.213E-05
3833503774625	383350	3774625	8.03102E-05	8.03102E-05	0.000343924	0.000343924	1.60762E-05	1.06211E-05	1.7936E-05	1.7936E-05	5.41385E-06	5.57916E-06	3.16541E-05	3.16541E-05	2.20273E-05	2.20273E-05	2.18207E-06	2.18207E-06	7.02561E-06	7.02561E-06	4.18972E-05
3833603774625	383360	3774625	7.88309E-05	7.88309E-05	0.000337589	0.000337589	1.59108E-05	1.05118E-05	1.77514E-05	1.77514E-05	5.35814E-06	5.52175E-06	3.13706E-05	3.13706E-05	2.18007E-05	2.18007E-05	2.15962E-06	2.15962E-06	6.95331E-06	6.95331E-06	4.16465E-05
3833703774625	383370	3774625	7.64438E-05	7.64438E-05	0.000327366	0.000327366	1.56351E-05	1.03296E-05	1.74438E-05	1.74438E-05	5.2653E-06	5.42607E-06	3.09197E-05	3.09197E-05	2.14229E-05	2.14229E-05	2.1222E-06	2.1222E-06	6.83283E-06	6.83283E-06	4.10138E-05
3833803774625	383380	3774625	7.41351E-05	7.41351E-05	0.000317479	0.000317479	1.53839E-05	1.01637E-05	1.71636E-05	1.71636E-05	5.18071E-06	5.3389E-06	3.05075E-05	3.05075E-05	2.10788E-05	2.10788E-05	2.0881E-06	2.0881E-06	6.72305E-06	6.72305E-06	4.03933E-05
3833903774625	383390	3774625	7.20822E-05	7.20822E-05	0.000308688	0.000308688	1.51634E-05	1.0018E-05	1.69175E-05	1.69175E-05	5.10643E-06	5.26235E-06	3.01338E-05	3.01338E-05	2.07765E-05	2.07765E-05	2.05816E-06	2.05816E-06	6.62667E-06	6.62667E-06	3.98737E-05
3834003774625	383400	3774625	7.03016E-05	7.03016E-05	0.000301063	0.000301063	1.49734E-05	9.89248E-06	1.67056E-05	1.67056E-05	5.04247E-06	5.19644E-06	2.98118E-05	2.98118E-05	2.05163E-05	2.05163E-05	2.03239E-06	2.03239E-06	6.54367E-06	6.54367E-06	3.94499E-05
3834103774625	383410	3774625	6.86201E-05	6.86201E-05	0.000293862	0.000293862	1.48019E-05	9.77915E

			MSite Grubbing / Prep	MMass Grading / Excavation	MMass Grading / Excavation	MDrainage / Utilities Trenching	MFoundations / Concrete Pads	MBuilding / Structure Construction	MAsphalt Paving	MLandscaping or Other Finishing	MWaterside Construction (Piles)	RSSWRe-striping South Valley	RSSWRe-striping Silver Lake Boulevard	RSSWDemolition	RSSWPlacing Base	RSSWForm/Place Rebar and Pour	Child Risk				
Unique Identifier	X (UTM)	Y (UTM)	2027	2027	2028	2028	2028	2028	2028	2028	2028	2029	2029	2029	2029	2029	3rd Trimester	0<2	2<16	Total	per million
3836003774615	383600	3774615	4.76264E-05	0.000118927	0.000118927	3.32828E-05	6.1413E-05	0.000110432	7.8124E-05	2.36739E-05	4.19168E-05	1.50423E-05	3.30337E-05	5.65117E-05	3.07197E-05	9.19494E-06	5.90909E-09	1.9696E-07	2.4679E-08	2.27549E-07	0.2275495
3836103774615	383610	3774615	4.76533E-05	0.000118994	0.000118994	3.33016E-05	6.14477E-05	0.000110494	7.81682E-05	2.36873E-05	4.19405E-05	1.52332E-05	3.30739E-05	5.65541E-05	3.07428E-05	9.20185E-06	5.90324E-09	1.9572E-07	2.4537E-08	2.26164E-07	0.22616425
3836203774615	383620	3774615	4.76641E-05	0.000119021	0.000119021	3.33091E-05	6.14616E-05	0.000110519	7.81858E-05	2.36927E-05	4.195E-05	1.54291E-05	3.30739E-05	5.65541E-05	3.07428E-05	9.20185E-06	5.90356E-09	1.9455E-07	2.438E-08	2.24837E-07	0.22483674
3836303774615	383630	3774615	4.76425E-05	0.000118967	0.000118967	3.32941E-05	6.14338E-05	0.000110469	7.81505E-05	2.3682E-05	4.1931E-05	1.56954E-05	3.30639E-05	5.65287E-05	3.07289E-05	9.19771E-06	5.91482E-09	1.9345E-07	2.4196E-08	2.23564E-07	0.22356404
3836403774615	383640	3774615	4.76048E-05	0.000118873	0.000118873	3.32677E-05	6.13852E-05	0.000110382	7.80886E-05	2.36632E-05	4.18978E-05	1.58763E-05	3.30337E-05	5.64777E-05	3.07013E-05	9.18942E-06	5.97742E-09	1.9261E-07	2.3993E-08	2.22584E-07	0.22258393
3836503774615	383650	3774615	4.75564E-05	0.000118752	0.000118752	3.32338E-05	6.13227E-05	0.00011027	7.80091E-05	2.36391E-05	4.18552E-05	1.58562E-05	3.30036E-05	5.64183E-05	3.0669E-05	9.17975E-06	5.96375E-09	1.9083E-07	2.3769E-08	2.20563E-07	0.22056304
3836603774615	383660	3774615	4.74917E-05	0.00011859	0.00011859	3.31887E-05	6.12393E-05	0.00011012	7.79031E-05	2.3607E-05	4.17983E-05	1.5826E-05	3.29634E-05	5.63419E-05	3.06274E-05	9.16732E-06	5.92524E-09	1.8878E-07	2.3537E-08	2.18244E-07	0.2182441
3836703774615	383670	3774615	4.74163E-05	0.000118402	0.000118402	3.3136E-05	6.11421E-05	0.000109945	7.77794E-05	2.35695E-05	4.17319E-05	1.57858E-05	3.29182E-05	5.6257E-05	3.05813E-05	9.15351E-06	5.88744E-09	1.8674E-07	2.3296E-08	2.15922E-07	0.21592232
3836803774615	383680	3774615	4.73301E-05	0.000118187	0.000118187	3.30757E-05	6.1031E-05	0.000109745	7.7638E-05	2.35267E-05	4.16561E-05	1.57457E-05	3.28629E-05	5.61636E-05	3.05305E-05	9.13831E-06	5.84154E-09	1.8461E-07	2.3051E-08	2.13504E-07	0.21350444
3836903774615	383690	3774615	4.72332E-05	0.000117945	0.000117945	3.3008E-05	6.09059E-05	0.00010952	7.7479E-05	2.34785E-05	4.15707E-05	1.57004E-05	3.27976E-05	5.60448E-05	3.04659E-05	9.11898E-06	5.79104E-09	1.8246E-07	2.2805E-08	2.11052E-07	0.21105231
3837003774615	383700	3774615	4.71416E-05	0.000117716	0.000117716	3.2944E-05	6.07879E-05	0.000109308	7.73288E-05	2.3433E-05	4.14901E-05	1.56602E-05	3.27423E-05	5.59514E-05	3.04151E-05	9.10378E-06	5.74188E-09	1.8037E-07	2.2566E-08	2.08676E-07	0.20867581
3837103774615	383710	3774615	4.70554E-05	0.000117501	0.000117501	3.28838E-05	6.06767E-05	0.000109108	7.71874E-05	2.33901E-05	4.14143E-05	1.562E-05	3.26921E-05	5.5858E-05	3.03644E-05	9.08859E-06	5.69377E-09	1.7833E-07	2.2334E-08	2.06356E-07	0.20635629
3837203774615	383720	3774615	4.69639E-05	0.000117272	0.000117272	3.28198E-05	6.05587E-05	0.000108896	7.70372E-05	2.33446E-05	4.13337E-05	1.55799E-05	3.26368E-05	5.57562E-05	3.0309E-05	9.07201E-06	5.64607E-09	1.7632E-07	2.2104E-08	2.04071E-07	0.20407052
3837303774615	383730	3774615	4.68669E-05	0.00011703	0.00011703	3.2752E-05	6.04336E-05	0.000108671	7.68782E-05	2.32964E-05	4.12484E-05	1.55397E-05	3.25765E-05	5.56458E-05	3.0249E-05	9.05406E-06	5.59857E-09	1.7434E-07	2.1878E-08	2.01818E-07	0.20181761
3837403774615	383740	3774615	4.67592E-05	0.000116761	0.000116761	3.26767E-05	6.02947E-05	0.000108421	7.67015E-05	2.32429E-05	4.11535E-05	1.55045E-05	3.25062E-05	5.5527E-05	3.01844E-05	9.03472E-06	5.55161E-09	1.7239E-07	2.1654E-08	1.99596E-07	0.19959567
3837503774615	383750	3774615	4.66622E-05	0.000116519	0.000116519	3.2609E-05	6.01697E-05	0.000108196	7.65424E-05	2.31947E-05	4.10682E-05	1.54693E-05	3.24509E-05	5.54251E-05	3.0129E-05	9.01815E-06	5.50608E-09	1.7051E-07	2.1437E-08	1.97449E-07	0.19744909
3837603774615	383760	3774615	4.65707E-05	0.00011629	0.00011629	3.2545E-05	6.00516E-05	0.000107984	7.63922E-05	2.31492E-05	4.09876E-05	1.54342E-05	3.23956E-05	5.53317E-05	3.00783E-05	9.00295E-06	5.46173E-09	1.6868E-07	2.1226E-08	1.95363E-07	0.19536259
3837703774615	383770	3774615	4.64737E-05	0.000116048	0.000116048	3.24772E-05	5.99266E-05	0.000107759	7.62332E-05	2.3101E-05	4.09023E-05	1.5404E-05	3.23404E-05	5.52298E-05	3.00229E-05	8.98638E-06	5.41751E-09	1.6686E-07	2.1017E-08	1.93296E-07	0.1932958
3837803774615	383780	3774615	4.63714E-05	0.000115793	0.000115793	3.24057E-05	5.97946E-05	0.000107522	7.60653E-05	2.30501E-05	4.08122E-05	1.53688E-05	3.22801E-05	5.5128E-05	2.99675E-05	8.9698E-06	5.37388E-09	1.6508E-07	2.0812E-08	1.91266E-07	0.19126643
3837903774615	383790	3774615	4.62636E-05	0.000115524	0.000115524	3.23304E-05	5.96557E-05	0.000107272	7.58886E-05	2.29965E-05	4.07174E-05	1.53387E-05	3.22148E-05	5.50091E-05	2.99029E-05	8.95046E-06	5.33058E-09	1.6333E-07	2.0608E-08	1.89265E-07	0.18926499
3838003774615	383800	3774615	4.61505E-05	0.000115241	0.000115241	3.22514E-05	5.95099E-05	0.00010701	7.5703E-05	2.29403E-05	4.06179E-05	1.53086E-05	3.21444E-05	5.48903E-05	2.98383E-05	8.93113E-06	5.28699E-09	1.6159E-07	2.0405E-08	1.87277E-07	0.18727723
3838103774615	383810	3774615	4.60266E-05	0.000114932	0.000114932	3.21648E-05	5.93501E-05	0.000106723	7.54998E-05	2.28787E-05	4.05088E-05	1.52734E-05	3.20691E-05	5.47545E-05	2.97645E-05	8.90903E-06	5.24231E-09	1.5985E-07	2.0204E-08	1.85294E-07	0.18529386
3838203774615	383820	3774615	4.5892E-05	0.000114596	0.000114596	3.20707E-05	5.91765E-05	0.00010641	7.52789E-05	2.28118E-05	4.03903E-05	1.52382E-05	3.19887E-05	5.46186E-05	2.96906E-05	8.88693E-06	5.19717E-09	1.5813E-07	2.0005E-08	1.83327E-07	0.18332721
3838303774615	383830	3774615	4.57681E-05	0.000114286	0.000114286	3.19841E-05	5.90167E-05	0.000106123	7.50757E-05	2.27502E-05	4.02813E-05	1.52081E-05	3.19184E-05	5.44913E-05	2.96214E-05	8.86621E-06	5.14773E-09	1.5638E-07	1.9806E-08	1.81338E-07	0.18133775
3838403774615	383840	3774615	4.56388E-05	0.000113964	0.000113964	3.18938E-05	5.885E-05	0.000105823	7.48637E-05	2.2686E-05	4.01675E-05	1.51679E-05	3.1838E-05	5.43555E-05	2.95476E-05	8.84411E-06	5.09882E-09	1.5466E-07	1.9602E-08	1.79359E-07	0.17935889
3838503774615	383850	3774615	4.54934E-05	0.0001136	0.0001136	3.17922E-05	5.86625E-05	0.000105486	7.46251E-05	2.26137E-05	4.00395E-05	1.51277E-05	3.17526E-05	5.41942E-05	2.94599E-05	8.81787E-06	5.05313E-09	1.5298E-07	1.94E-08	1.77434E-07	0.17743386
3838603774615	383860	3774615	4.5321E-05	0.00011317	0.00011317	3.16717E-05	5.84403E-05	0.000105086	7.43424E-05	2.2528E-05	3.98878E-05	1.50975E-05	3.1642E-05	5.40074E-05	2.93584E-05	8.78748E-06	5.01371E-09	1.5139E-07	1.9217E-08	1.75618E-07	0.17561813
3838703774615	383870	3774615	4.51433E-05	0.000112726	0.000112726	3.15475E-05	5.8211E-05	0.000104674	7.40508E-05	2.24396E-05	3.97313E-05	1.50624E-05	3.15315E-05	5.38207E-05	2.92569E-05	8.75709E-06	4.97447E-09	1.4982E-07	1.9034E-08	1.73826E-07	0.17382606
3838803774615	383880	3774615	4.49871E-05	0.000112336	0.000112336	3.14383E-05	5.80096E-05	0.000104312	7.37946E-05	2.2362E-05	3.95939E-05	1.50272E-05	3.1436E-05	5.36509E-05	2.91646E-05	8.72947E-06	4.92942E-09	1.4821E-07	1.884E-08	1.71975E-07	0.17197455
3838903774615	383890	3774615	4.48309E-05	0.000111946	0.000111946	3.13292E-05	5.78082E-05	0.00010395	7.35383E-05	2.22843E-05	3.94564E-05	1.4982E-05	3.13456E-05	5.34896E-05	2.90769E-05	8.70322E-06	4.85882E-09	1.4634E-07	1.8642E-08	1.69839E-07	0.16983934
3839003774615	383900	3774615	4.46693E-05	0.000111543	0.000111543	3.12162E-05	5.75998E-05	0.000103575	7.32733E-05	2.2204E-05	3.93142E-05	1.48564E-05	3.12451E-05	5.33198E-05	2.89846E-05	8.6756E-06	4.76048E-09	1.4418E-07	1.8446E-08	1.67385E-07	0.16738547
3839103774615	383910	3774615	4.44915E-05	0.000111099	0.000111099	3.1092E-05	5.73706E-05	0.000103163	7.29817E-05	2.21157E-05	3.91577E-05	1.48212E-05	3.11346E-05	5.3133E-05	2.88831E-05	8.64521E-06	4.71659E-09	1.4259E-07	1.8264E-08	1.6557E-07	0.16557046
3829703774625	382970	3774625	2.48366E-05	6.20189E-05	6.20189E-05	1.73566E-05	3.20261E-05	5.7589E-05	4.07407E-05	1.23457E-05	2.18591E-05	1.31281E-05	1.90968E-05	3.2581E-05	1.7711E-05	5.30122E-06	3.78344E-09	1.2921E-07	1.4554E-08	1.47552E-07	0.1475524
3829803774625	382980	3774625	2.55745E-05	6.38616E-05	6.38616E-05	1.78723E-05	3.29777E-05	5.93E-05	4.19512E-05	1.27125E-05	2.25086E-05	1.32989E-05	1.95992E-05	3.34299E-05	1.81725E-05	5.43934E-06	3.92367E-09	1.3482E-07	1.5114E-08	1.53857E-07	0.15385717
3829903774625	382990	3774625	2.65549E-05	6.63095E-05	6.63095E-05	1.85573E-05	3.42418E-05	6.15731E-05	4.35593E-05	1.31998E-05	2.33714E-05	1.35501E-05	2.02774E-05	3.45844E-05	1.88001E-05	5.62719E-06	4.10038E-09	1.4189E-07	1.5835E-08	1.61825E-07	0.16182461
3830003774625	383000	3774625	2.76698E-05	6.90937E-05	6.90937E-05	1.93365E-05	3.56795E-05	6.41584E-05	4.53882E-05	1.3754E-05	2.43527E-05	1.38465E-05	2.10511E-05	3.59172E-05	1.95246E-05	5.84405E-06	4.29067E-09	1.496E-07	1.6642E-08	1.70537E-07	0.17053726
3830103774625	383010	3774625	2.84401E-05	7.10171E-05	7.10171E-05	1.98748E-05	3.66728E-05	6.59444E-05	4.66517E-05	1.41369E-05	2.50306E-05	1.40274E-05	2.15686E-05	3.68001E-05	2.00045E-05	5.9877E-06	4.43154E-09	1.5547E-07	1.7251E-08	1.7715E-07	0.17714957
3830203774625	383020	3774625	2.91457E-05	7.27791E-05	7.27791E-05	2.03679E-05	3.75826E-05	6.75805E-05	4.78092E-05	1.44876E-05	2.56516E-05	1.41982E-05	2.20359E-05	3.75981E-05	2.04383E-05	6.11753E-06	4.56806E-09	1.6121E-07	1.7847E-08	1.83622E-07	0.18362193
3830303774625	383030	3774625	2.98783E-05	7.46083E-05	7.46083E-05	2.08798E-05	3.85272E-05	6.92791E-05	4.90108E-05	1.48518E-05	2.62964E-05	1.43891E-05	2.25232E-05	3.84385E-05	2.08951E-05	6.25428E-06	4.71166E-09	1.6726E-07	1.848E-08	1.90451E-07	0.1904507
3830403774625	383040	3774625	3.06647E-05	7.6572E-05	7.6572E-05	2.14294E-05	3.95413E-05	7.11026E-05	5.03008E-05	1.52427E-05	2.69885E-05	1.46152E-05	2.30859E-05	3.93468E-05	2.13889E-05	6.40207E-06	4.86583E-09	1.7377E-07	1.9168E-08	1.97804E-07	0.19780373
3830503774625	383050	3774625	3.14672E-05	7.85761E-05	7.85761E-05	2.19903E-05	4.05762E-05	7.29635E-05	5.16173E-05	1.56416E-05	2.76949E-05	1.48564E-05	2.39601E-05	4.08748E-05	2.22195E-05	6.65069E-06	5.02762E-09	1.8068E-07	1.991E-08	2.05621E-07	0.20562144
3830603774625	383060	3774625	3.30077E-05	8.24228E-05	8.24228E-05	2.30668E-05	4.25626E-05	7.65355E-05	5.41443E-05	1.64074E-05	2.90507E-05	1.50624E-05	2.45982E-05	4.21142E-05	2.28933E-05	6.85235E-06	5.19214E-09	1.8788E-07	2.0757E-08	2.13826E-07	0.2138255
3830703774625	383070	3774625	3.34817E-05	8.36065E-05	8.36065E-05	2.33981E-05	4.31738E-05	7.76346E-05	5.49218E-05	1.6643E-05	2.94679E-05	1.52633E-05	2.49499E-05	4.26321E-05	2.31748E-05	6.93661E-06	5.34221E-09	1.9439E-07	2.1468E-08	2.21201E-07	0.22120096
3830803774625	383080	3774625	3.39234E-05	8.47094E-05	8.47094E-05	2.37067E-05	4.37434E-05	7.86587E-05	5.56463E-05	1.68625E-05	2.98566E-05	1.54492E-05	2.52162E-05	4.3099E-05	2.34286E-05	7.01258E-06	5.48358E-09	2.0044E-07	2.2142E-08	2.28062E-07	0.22806179
3830903774625	383090	3774625	3.43328E-05	8.57316E-05	8.57316E-05	2.39928E-05	4.42712E-05	7.96079E-05	5.63178E-05	1.7066E-05	3.02169E-05	1.56552E-05	2.54372E-05	4.3498E-05	2.36455E-05	7.0775E-06	5.60315E-09	2.0568E-07	2.2704E-08	2.33987E-07	0.23398685
3831003774625	383100	3774625	3.47422E-05	8.67538E-05	8.67538E-05	2.42789E-05	4.47991E-05	8.05571E-05	5.69893E-05	1.72695E-05	3.05772E-05	1.58461E-05	2.56533E-05	4.38715E-05	2.38485E-05	7.13827E-06	5.73516E-09	2.1175E-07	2.3295E-08	2.40778E-07	0.24077792
3831103774625	383110	3774625	3.50977E-05	8.76415E-05	8.76415E-05	2.45273E-05	4.52575E-05	8.13814E-05	5.75725E-05	1.74462E-05	3.089E-05	1.58914E-05	2.58542E-05	4.42195E-05	2.40377E-05	7.1949E-06	5.83209E-09	2.1596E-07	2.3761E-08	2.45557E-07	0.2455568
3831203774625	383120	3774625	3.54316E-05	8.84754E-05	8.84754E-05	2.47607E-05	4.56881E-05	8.21558E-05	5.81203E-05	1.76122E-05	3.1184E-05	1.59165E-05	2.60502E-05	4.45506E-05	2.42177E-05	7.24877E-06	5.91815E-09	2.1975E-07	2.4195E-08	2.49861E-07	0.24986142
3831303774625	383130	3774625	3.57656E-05	8.93094E-05	8.93094E-05	2.49941E-05	4.61188E-05	8.29301E-05	5.86681E-05	1.77782E-05	3.14779E-05	1.59366E-05	2.62411E-05	4.48732E-05	2.4393E-05	7.30126E-06	6.0007E-09	2.2334E-07	2.4622E-08	2.53966E-07	0.25396632
3831403774625	383140	3774625	3.60995E-05	9.01433E-05	9.01433E-05	2.52274E-05	4.65494E-05	8.37045E-05	5.92159E-05	1.79442E-05	3.17718E-05	1.59366E-05	2.6432E-05	4.52043E-05	2.4573E-05	7.35513E-06	6.07302E-09	2.2652E-07	2.5024E-08	2.57616E-07	0.25761583
3831503774625	383150	3774625	3.64281E-05	9.09637E-05	9.09637E-05	2.54571E-05	4.69731E-05	8.44663E-05	5.97549E-05	1.81075E-05	3.2061E-05	1.59366E-05	2.66179E-05	4.55268E-05	2.47484E-05	7.40761E-06	6.14068E-09	2.2945E-07	2.5415E-08	2.61006E-07	0.26100559
3831603774625	383160	3774625	3.67621E-05	9.17976E-05	9.17976E-05	2.56904E-05	4.74037E-05	8.52407E-05	6.03027E-05	1.82735E-05	3.23549E-05	1.59315E-05	2.68038E-05	4.58409E-05	2.49191E-05	7.45872E-06	6.2024E-09	2.3207E-07	2.5791E-08	2.64063E-07	0.26406332
3831703774625	383170	3774625	3.70906E-05	9.26181E-05	9.26181E-05	2.59201E-05	4.78274E-05	8.60025E-05	6.08416E-05	1.84369E-05	3.26441E-05	1.59215E-05	2.69897E-05	4.61635E-05	2.50945E-05	7.51121E-06	6.25701E-09	2.3434E-07	2.6147E-08	2.66748E-07	0.26674817
3831903774625	383190	3774625	3.77478E-05	9.4259E-05	9.4259E-05	2.63793E-05	4.86747E-05	8.75262E-05	6.19196E-05	1.87635E-05	3.32224E-05	1.5821E-05	2.73514E-05	4.68002E-05	2.54406E-05	7.6148E-06	6.32202E-09	2.3698E-07	2.6719E-08	2.70021E-07	0.27002104
3832003774625	383200	3774625	3.80225E-05	9.4945E-05	9.4945E-05	2.65713E-05	4.9029E-05	8.81632E-05	6.23702E-05	1.89001E-05	3.34642E-05	1.57256E-05	2.75072E-05	4.70719E-05	2.55882E-05	7.659E-06	6.31319E-09	2.362E-07	2.6851E-08	2.69363E-07	0.26936304
3832103774625	383210	3774625	3.82649E-05	9.55502E-05	9.55502E-05	2.67406E-05	4.93415E-05	8.87252E-05	6.27678E-05	1.90205E-05	3.36775E-05	1.55246E-05	2.76579E-05	4.73265E-05	2.57267E-05	7.70044E-06	6.29819E-09	2.3508E-07	2.694E-08	2.68318E-07	0.26831848
3832203774625	383220	3774625	3.85072E-05	9.61555E-05	9.61555E-05	2.691E-05	4.96541E-05	8.92873E-05	6.31654E-05	1.9141E-05	3.38909E-05	1.53136E-05	2.77986E-05	4.75557E-05	2.58513E-05	7.73773E-06	6.28367E-09	2.3402E-07	2.6991E-08	2.67298E-07	0.26729813
3832303774625	383230	3774625	3.87442E-05	9.67473E-05	9.67473E-05	2.70757E-05	4.99597E-05	8.98368E-05	6.35541E-05	1.92588E-05	3.40995E-05	1.5198E-05	2.79342E-05	4.77764E-05	2.59712E-05	7.77364E-06	6.26619E-09	2.3283E-07	2.7E-08	2.66092E-07	0.26609177
3832403774625	383240	3774625	3.89759E-05	9.73257E-05	9.73257E-05	2.72375E-05	5.02583E-05	9.03738E-05	6.39341E-05	1.9374E-05	3.43033E-05	1.50724E-05	2.80548E-05	4.79887E-05	2.60866E-05	7.80818E-06	6.23718E-09	2.3105E-07	2.6945E-08	2.6423E-07	0.26423032
3832503774625	383250	3774625	3.92075E-05	9.7904E-05	9.7904E-05	2.73994E-05	5.0557E-05	9.09109E-05	6.4314E-05	1.94891E-05	3.45072E-05	1.49418E-05	2.81703E-05	4.81924E-05	2.61974E-05	7.84133E-06	6.19905E-09	2.2874E-07	2.6816E-08	2.61753E-07	0.26175281
3832603774625	383260	3774625	3.93529E-05	9.82672E-05	9.82672E-05	2.7501E-05	5.07445E-05	9.12481E-05	6.45526E-05	1.95614E-05	3.46352E-05	1.48112E-05	2.80648E-05	4.82094E-05	2.62066E-05	7.84409E-06	6.16016E-09	2.2646E-07	2.6656E-08	2.59273E-07	0.25927285
3832703774625	383270	3774625	3.84588E-05	9.60345E-05	9.60345E-05	2.68762E-05	4.95916E-05	8.91748E-05	6.30859E-05	1.91169E-05	3.38482E-05	1.46755E-05	2.79041E-05	4.7734E-05	2.59482E-05	7.76674E-06	6.1047E-09	2.2348E-07	2.6313E-08	2.55899E-07	0.25589874
3832803774625	383280	3774625	3.80979E-05	9.51333E-05	9.51333E-05	2.6624E-05	4.91262E-05	8.83381E-05	6.24939E-05	1.89375E-05	3.35306E-05	1.45449E-05	2.77684E-05	4.73011E-05	2.57128E-05	7.69629E-06	6.05139E-09	2.2047E-07	2.6049E-08	2.52569E-07	0.25256884
3832903774625	383290	3774625	3.81517E-05	9.52678E-05	9.52678E-05	2.66616E-05	4.91957E-05	8.84629E-05	6.25822E-05	1.89643E-05	3.3578E-05	1.44394E-05	2.75976E-05	4.70039E-05	2.55513E-05	7.64795E-06	6.01569E-09	2.1835E-07	2.59E-08	2.50265E-07	0.25026543
3833003774625	383300	3774625	3.82379E-05	9.5483E-05	9.5483E-05	2.67218E-05	4.93068E-05	8.86628E-05	6.27236E-05	1.90072E-05	3.36538E-05	1.43489E-05	2.74418E-05	4.67917E-05	2.54359E-05	7.61342E-06	5.98627E-09	2.1654E-07	2.5769E-08	2.48295E-07	0.24829508
3833103774625	383310	3774625	3.83079E-05	9.56578E-05	9.56578E-05	2.67708E-05	4.93971E-05	8.88251E-05	6.28385E-05	1.9042E-05	3.37155E-05	1.42535E-05	2.73866E-05	4.67578E-05	2.54175E-05	7.60789E-06	5.95368E-09	2.1461E-07	2.561E-08	2.46178E-07	0.24617796
3833203774625	383320	3774625	3.82379E-05	9.5483E-05	9.5483E-05	2.67218E-05	4.93068E-05	8.86628E-05	6.27236E-05	1.90072E-05	3.36538E-05	1.41128E-05	2.7261E-05	4.65965E-05	2.53298E-05	7.58165E-06	5.9003E-09	2.1187E-07	2.5327E-08	2.43101E-07	0.24310054
3833303774625	383330	3774625	3.81571E-05	9.52812E-05	9.52812E-05	2.66654E-05	4.92026E-05	8.84754E-05	6.25911E-05	1.8967E-05	3.35827E-05	1.39721E-05	2.71655E-05	4.64352E-05	2.52421E-05	7.55541E-06	5.84523E-09	2.0912E-07	2.503E-08	2.39995E-07	0.23999466
3833403774625	383340	3774625	3.80171E-05	9.49315E-05	9.49315E-05	2.65675E-05	4.9022E-05	8.81507E-05	6.23613E-05	1.88974E-05	3.34595E-05	1.38164E-05	2.70248E-05	4.61975E-05	2.51129E-05	7.51673E-06	5.78061E-09	2.0603E-07	2.4677E-08	2.3649E-07	0.23649042
3833503774625	383350	3774625	3.7807E-05	9.4407E-05	9.4407E-05	2.64207E-05	4.87511E-05	8.76636E-05	6.20168E-05	1.8793E-05	3.32746E-05	1.36506E-05	2.6849E-05	4.58919E-05	2.49468E-05	7.46701E-06	5.70896E-09	2.0271E-07	2.4278E-08	2.32701E-07	0.2327007
3833603774625	383360	3774625	3.75808E-05	9.38421E-05	9.38421E-05	2.62626E-05	4.84594E-05	8.71391E-05	6.16457E-05	1.86805E-05	3.30755E-05	1.34898E-05	2.66581E-05	4.55693E-05	2.47714E-05	7.41452E-06	5.6371E-09	1.9945E-07	2.3878E-08	2.28964E-07	0.22896445
3833703774625	383370	3774625	3.70098E-05	9.24163E-05	9.24163E-05	2.58636E-05	4.77232E-05	8.58152E-05	6.07091E-05	1.83967E-05	3.2573E-05	1.32487E-05	2.6231E-05	4.48392E-05	2.43746E-05	7.29573E-06	5.51786E-09	1.9443E-07	2.3243E-08	2.23191E-07	0.22319127
3833803774625	383380	3774625	3.64496E-05	9.10175E-05	9.10175E-05	2.54721E-05	4.70009E-05	8.45163E-05	5.97902E-05	1.81182E-05	3.20799E-05	1.30226E-05	2.58241E-05	4.41346E-05	2.39916E-05	7.18109E-06	5.40063E-09	1.8961E-07	2.2639E-08	2.17648E-07	0.2176484
3833903774625	383390	3774625	3.5981E-05	8.98474E-05	8.98474E-05	2.51446E-05	4.63966E-05	8.34297E-05	5.90215E-05	1.78853E-05	3.16675E-05	1.28367E-05	2.54724E-05	4.35319E-05	2.36639E-05	7.08302E-06	5.29608E-09	1.8535E-07	2.2109E-08	2.12757E-07	0.21275726
3834003774625	383400	3774625	3.55986E-05	8.88924E-05	8.88924E-05	2.48774E-05	4.59034E-05	8.25429E-05	5.83942E-05	1.76952E-05	3.13309E-05	1.26759E-05	2.5181E-05	4.30395E-05	2.33963E-05	7.00291E-06	5.20467E-09	1.8166E-07	2.1655E-08	2.0852E-07	0.2085195
3834103774625	383410	3774625	3.52323E-05	8.79778E-05	8.79778E-05	2.46214E-05	4.54311E-05	8.16937E-05	5.77934E-05	1.75131E-05	3.10086E-05	1.25302E-05	2.49047E-05	4.25642E-05	2.31378E-05

Unique Identifier	X (UTM)	Y (UTM)	EGIODemolition 2025	EGIOSite Grubbing / Prep 2025	EGIOMass Grading / Excavation 2025	EGIOMass Grading / Excavation 2026	EGIODrainage / Utilities Trenching 2026	EGIODrainage / Utilities Trenching 2027	EGIOFoundations / Concrete Pads 2026	EGIOFoundations / Concrete Pads 2027	EGIOBuilding / Structure Construction 2026	EGIOBuilding / Structure Construction 2027	EGIOAsphalt Paving 2027	EGIOArchitectural Coating 2027	EGIOLandscaping or Other Finishing 2027	EGIOWaterside Construction (Piles) 2027	HIWaterside Construction (Landscaping) 2025	HIWaterside Construction (Landscaping) 2026	KMDemolition 2025	KMSite Grubbing / Prep 2025	KMMass Grading / Excavation 2025
3834303774625	383430	3774625	0.00013418	0.00012108	0.000302347	0.000302347	8.46147E-05	8.46147E-05	0.00015613	0.00015613	0.000280751	0.000280751	0.000198614	1.86931E-05	6.01862E-05	0.000106565	0.00012358	0.00012358	7.7121E-05	6.9592E-05	0.000173777
3834403774625	383440	3774625	0.000132926	0.00011995	0.000299523	0.000299523	8.38242E-05	8.38242E-05	0.000154671	0.000154671	0.000278128	0.000278128	0.000196759	1.85185E-05	5.96239E-05	0.000105569	0.00012373	0.00012373	7.73061E-05	6.9759E-05	0.000174194
3834503774625	383450	3774625	0.000131965	0.00011908	0.000297357	0.000297357	8.32182E-05	8.32182E-05	0.000153553	0.000153553	0.000276117	0.000276117	0.000195336	1.83846E-05	5.91929E-05	0.000104806	0.00012803	0.00012803	7.7712E-05	7.01253E-05	0.000175108
3834603774625	383460	3774625	0.00013098	0.00011819	0.000295138	0.000295138	8.25971E-05	8.25971E-05	0.000152407	0.000152407	0.000274057	0.000274057	0.000193879	1.82474E-05	5.87511E-05	0.000104024	0.00012534	0.00012534	7.8082E-05	7.04593E-05	0.000175942
3834703774625	383470	3774625	0.00013141	0.00011858	0.000296106	0.000296106	8.28681E-05	8.28681E-05	0.000152907	0.000152907	0.000274956	0.000274956	0.000194515	1.83073E-05	5.89439E-05	0.000104365	0.00012342	0.00012342	7.97415E-05	7.19567E-05	0.000179681
3834803774625	383480	3774625	0.000132311	0.00011939	0.000298137	0.000298137	8.34365E-05	8.34365E-05	0.000153956	0.000153956	0.000276842	0.000276842	0.000195849	1.84328E-05	5.93482E-05	0.000105081	0.00012481	0.00012481	8.18545E-05	7.38634E-05	0.000184443
3834903774625	383490	3774625	0.000133458	0.00012043	0.00030072	0.00030072	8.41592E-05	8.41592E-05	0.00015529	0.00015529	0.00027924	0.00027924	0.000197545	1.85925E-05	5.98622E-05	0.000105991	0.00012646	0.00012646	8.42481E-05	7.60234E-05	0.000189836
3835003774625	383500	3774625	0.000135899	0.00012263	0.000306221	0.000306221	8.56988E-05	8.56988E-05	0.00015813	0.00015813	0.000284348	0.000284348	0.000201159	1.89326E-05	6.09573E-05	0.00010793	0.00012961	0.00012961	8.75849E-05	7.90344E-05	0.000197355
3835103774625	383510	3774625	0.000138424	0.00012491	0.00031191	0.00031191	8.7291E-05	8.7291E-05	0.000161068	0.000161068	0.000289631	0.000289631	0.000204897	1.92844E-05	6.20899E-05	0.000109936	0.00013308	0.00013308	9.04321E-05	8.16037E-05	0.000203771
3835203774625	383520	3774625	0.000139868	0.00012621	0.000315165	0.000315165	8.8202E-05	8.8202E-05	0.000162749	0.000162749	0.000292653	0.000292653	0.000207035	1.94856E-05	6.27378E-05	0.000111083	0.00013585	0.00013585	9.20259E-05	8.30418E-05	0.000207362
3835303774625	383530	3774625	0.000140764	0.00012702	0.000317183	0.000317183	8.87666E-05	8.87666E-05	0.000163791	0.000163791	0.000294527	0.000294527	0.00020836	1.96104E-05	6.31394E-05	0.000111794	0.00013806	0.00013806	9.28317E-05	8.3769E-05	0.000209178
3835403774625	383540	3774625	0.000142143	0.00012827	0.00032029	0.00032029	8.96361E-05	8.96361E-05	0.000165395	0.000165395	0.000297412	0.000297412	0.000210401	1.98025E-05	6.37579E-05	0.000112889	0.00014024	0.00014024	9.38107E-05	8.46524E-05	0.000211383
3835503774625	383550	3774625	0.000141373	0.00012757	0.000318555	0.000318555	8.91505E-05	8.91505E-05	0.0001645	0.0001645	0.000295801	0.000295801	0.000209261	1.96952E-05	6.34125E-05	0.000112277	0.00014169	0.00014169	9.39062E-05	8.47385E-05	0.000211599
3835603774625	383560	3774625	0.000140424	0.00012671	0.000316416	0.000316416	8.8552E-05	8.8552E-05	0.000163395	0.000163395	0.000293815	0.000293815	0.000207856	1.9563E-05	6.29868E-05	0.000111524	0.00014883	0.00014883	9.39539E-05	8.47816E-05	0.000211706
3835703774625	383570	3774625	0.000139868	0.00012621	0.000315165	0.000315165	8.8202E-05	8.8202E-05	0.000162749	0.000162749	0.000292653	0.000292653	0.000207035	1.94856E-05	6.27378E-05	0.000111083	0.00014278	0.00014278	9.39838E-05	8.48086E-05	0.000211773
3835803774625	383580	3774625	0.000140107	0.00012643	0.000315703	0.000315703	8.83525E-05	8.83525E-05	0.000163027	0.000163027	0.000293153	0.000293153	0.000207388	1.95189E-05	6.28449E-05	0.000111272	0.00014544	0.00014544	9.39897E-05	8.4814E-05	0.000211787
3835903774625	383590	3774625	0.000138889	0.00012533	0.000312959	0.000312959	8.75846E-05	8.75846E-05	0.00016161	0.00016161	0.00029065	0.00029065	0.000205586	1.93492E-05	6.22987E-05	0.000110305	0.00014781	0.00014781	9.38345E-05	8.46739E-05	0.000211437
3836003774625	383600	3774625	0.000137272	0.00012387	0.000309314	0.000309314	8.65645E-05	8.65645E-05	0.000159728	0.000159728	0.00028722	0.00028722	0.000203191	1.91239E-05	6.15731E-05	0.000109021	0.00014851	0.00014851	9.36137E-05	8.44746E-05	0.00021094
3836103774625	383610	3774625	0.000135612	0.00012237	0.000305575	0.000305575	8.55181E-05	8.55181E-05	0.000157797	0.000157797	0.00028374	0.00028374	0.000200735	1.88927E-05	6.08288E-05	0.000107703	0.00014948	0.00014948	9.33391E-05	8.42268E-05	0.000210321
3836203774625	383620	3774625	0.000133834	0.00012077	0.000301567	0.000301567	8.43964E-05	8.43964E-05	0.000155727	0.000155727	0.00028027	0.00028027	0.000198102	1.86449E-05	6.00309E-05	0.00010629	0.00015105	0.00015105	9.29929E-05	8.39144E-05	0.000209541
3836303774625	383630	3774625	0.000132109	0.00011921	0.00029768	0.00029768	8.33085E-05	8.33085E-05	0.00015372	0.00015372	0.000276417	0.000276417	0.000195549	1.84046E-05	5.92571E-05	0.00010492	0.000158234	0.000158234	9.25571E-05	8.35212E-05	0.000208559
3836403774625	383640	3774625	0.00013021	0.0001175	0.000293403	0.000293403	8.21115E-05	8.21115E-05	0.000151511	0.000151511	0.00027245	0.00027245	0.000192739	1.81401E-05	5.84057E-05	0.000103412	0.00015868	0.00015868	9.20378E-05	8.30526E-05	0.000207389
3836503774625	383650	3774625	0.000128252	0.00011573	0.000288991	0.000288991	8.08769E-05	8.08769E-05	0.000149233	0.000149233	0.000268349	0.000268349	0.000189841	1.78674E-05	5.75275E-05	0.000101858	0.0001599	0.0001599	9.15424E-05	8.26055E-05	0.000206272
3836603774625	383660	3774625	0.000126307	0.00011398	0.000284606	0.000284606	7.96498E-05	7.96498E-05	0.000146969	0.000146969	0.000264277	0.000264277	0.00018696	1.75963E-05	5.56547E-05	0.000100312	0.00015757	0.00015757	9.1041E-05	8.21531E-05	0.000205143
3836703774625	383670	3774625	0.000124379	0.00011224	0.000280262	0.000280262	7.84339E-05	7.84339E-05	0.000144725	0.000144725	0.000260243	0.000260243	0.000184106	1.73277E-05	5.57898E-05	9.87808E-05	0.00015107	0.00015107	9.05276E-05	8.16899E-05	0.000203986
3836803774625	383680	3774625	0.00012248	0.00011052	0.000275985	0.000275985	7.72369E-05	7.72369E-05	0.000142517	0.000142517	0.000256272	0.000256272	0.000181297	1.70632E-05	5.49384E-05	9.72733E-05	0.000158282	0.000158282	9.00024E-05	8.12159E-05	0.000202802
3836903774625	383690	3774625	0.000120612	0.00010884	0.000271775	0.000271775	7.60588E-05	7.60588E-05	0.000140343	0.000140343	0.000252362	0.000252362	0.000178531	1.68029E-05	5.41004E-05	9.57895E-05	0.00015741	0.00015741	8.94711E-05	8.07365E-05	0.000201605
3837003774625	383700	3774625	0.000118791	0.00010719	0.000267672	0.000267672	7.49107E-05	7.49107E-05	0.000138224	0.000138224	0.000248553	0.000248553	0.000175836	1.65493E-05	5.32838E-05	9.43436E-05	0.00015585	0.00015585	8.89816E-05	8.02948E-05	0.000200502
3837103774625	383710	3774625	0.000117007	0.00010558	0.000263651	0.000263651	7.37852E-05	7.37852E-05	0.000136148	0.000136148	0.000244819	0.000244819	0.000173195	1.63007E-05	5.24832E-05	9.29261E-05	0.00015544	0.00015544	8.85101E-05	7.98693E-05	0.00019944
3837203774625	383720	3774625	0.000115258	0.00010401	0.00025971	0.00025971	7.26823E-05	7.26823E-05	0.000134113	0.000134113	0.00024159	0.00024159	0.000170606	1.6057E-05	5.16987E-05	9.15371E-05	0.00015488	0.00015488	8.80266E-05	7.9433E-05	0.00019835
3837303774625	383730	3774625	0.000113545	0.00010246	0.00025585	0.00025585	7.1602E-05	7.1602E-05	0.000132119	0.000132119	0.00023757	0.00023757	0.00016807	1.58183E-05	5.09303E-05	9.01766E-05	0.00015403	0.00015403	8.75491E-05	7.90021E-05	0.000197274
3837403774625	383740	3774625	0.000111867	0.00010095	0.00025207	0.00025207	7.05443E-05	7.05443E-05	0.000130167	0.000130167	0.000234065	0.000234065	0.000165587	1.55847E-05	5.01779E-05	8.88444E-05	0.00015319	0.00015319	8.70656E-05	7.85658E-05	0.000196185
3837503774625	383750	3774625	0.000110232	9.947E-05	0.000248385	0.000248385	6.95129E-05	6.95129E-05	0.000128264	0.000128264	0.000230643	0.000230643	0.000163166	1.53568E-05	4.94443E-05	8.75455E-05	0.00015234	0.00015234	8.66179E-05	7.81618E-05	0.000195176
3837603774625	383760	3774625	0.000108626	9.8021E-05	0.000244767	0.000244767	6.85003E-05	6.85003E-05	0.000126396	0.000126396	0.000227283	0.000227283	0.000160789	1.51331E-05	4.87241E-05	8.62703E-05	0.00015148	0.00015148	8.61941E-05	7.77793E-05	0.000194221
3837703774625	383770	3774625	0.00010705	9.6599E-05	0.000241216	0.000241216	6.75066E-05	6.75066E-05	0.000124562	0.000124562	0.000223986	0.000223986	0.000158457	1.49136E-05	4.80172E-05	8.50187E-05	0.00015062	0.00015062	8.57583E-05	7.73861E-05	0.000193239
3837803774625	383780	3774625	0.000105504	9.5204E-05	0.000237732	0.000237732	6.65317E-05	6.65317E-05	0.000122763	0.000122763	0.00022075	0.00022075	0.000156168	1.46982E-05	4.73238E-05	8.37909E-05	0.00014976	0.00014976	8.53285E-05	7.69983E-05	0.000192271
3837903774625	383790	3774625	0.000103982	9.3831E-05	0.000234303	0.000234303	6.55718E-05	6.55718E-05	0.000120992	0.000120992	0.000217567	0.000217567	0.000153915	1.44862E-05	4.6641E-05	8.2582E-05	0.00014766	0.00014766	8.48928E-05	7.66051E-05	0.000191289
3838003774625	383800	3774625	0.000102484	9.2479E-05	0.000230927	0.000230927	6.4627E-05	6.4627E-05	0.000119249	0.000119249	0.000214432	0.000214432	0.000151698	1.42774E-05	4.5969E-05	8.13921E-05	0.00014624	0.00014624	8.44332E-05	7.61904E-05	0.000190253
3838103774625	383810	3774625	0.000101015	9.1154E-05	0.000227618	0.000227618	6.3701E-05	6.3701E-05	0.00011754	0.00011754	0.000211359	0.000211359	0.000149524	1.40729E-05	4.53103E-05	8.02259E-05	0.00014498	0.00014498	8.39497E-05	7.57541E-05	0.000189164
3838203774625	383820	3774625	9.95768E-05	8.9856E-05	0.000224376	0.000224376	6.27938E-05	6.27938E-05	0.000115866	0.000115866	0.000208349	0.000208349	0.000147395	1.38724E-05	4.46651E-05	7.90834E-05	0.00014537	0.00014537	8.34662E-05	7.53178E-05	0.000188074
3838303774625	383830	3774625	9.81442E-05	8.8563E-05	0.000221148	0.000221148	6.18904E-05	6.18904E-05	0.0001142	0.0001142	0.00020535	0.00020535	0.00014527	1.36729E-05	4.40225E-05	7.79457E-05	0.00014404	0.00014404	8.30125E-05	7.49084E-05	0.000187052
3838403774625	383840	3774625	9.67236E-05	8.7281E-05	0.000217947	0.000217947	6.09946E-05	6.09946E-05	0.000112546	0.000112546	0.000202379	0.000202379	0.000143171	1.34749E-05	4.33853E-05	7.68174E-05	0.00014246	0.00014246	8.25469E-05	7.44883E-05	0.000186003
3838503774625	383850	3774625	9.53447E-05	8.6037E-05	0.00021484	0.00021484	6.0125E-05	6.0125E-05	0.00010942	0.00010942	0.00019949	0.00019949	0.00014113	1.32829E-05	4.27668E-05	7.57223E-05	0.00013966	0.00013966	8.20455E-05	7.40358E-05	0.000184873
3838603774625	383860	3774625	9.40614E-05	8.4879E-05	0.000211948	0.000211948	5.93157E-05	5.93157E-05	0.000109449	0.000109449	0.00019686	0.00019686	0.00013923	1.31041E-05	4.21911E-05	7.47031E-05	0.00014063	0.00014063	8.14904E-05	7.35349E-05	0.000183622
3838703774625	383870	3774625	9.28019E-05	8.3742E-05	0.00020911	0.00020911	5.85215E-05	5.85215E-05	0.000107983	0.000107983	0.00019417	0.00019417	0.00013736	1.29286E-05	4.16262E-05	7.37028E-05	0.00014039	0.00014039	8.09293E-05	7.30286E-05	0.000182358
3838803774625	383880	3774625	9.14946E-05	8.2562E-05	0.000206165	0.000206165	5.76972E-05	5.76972E-05	0.000106462	0.000106462	0.00019143	0.00019143	0.00013543	1.27465E-05	4.10398E-05	7.26646E-05	0.00013753	0.00013753	8.04398E-05	7.25869E-05	0.000181255
3838903774625	383890	3774625	9.00859E-05	8.1291E-05	0.00020299	0.00020299	5.68088E-05	5.68088E-05	0.000104823	0.000104823	0.00018849	0.00018849	0.000133346	1.25502E-05	4.04079E-05	7.15458E-05	0.00013197	0.00013197	7.99444E-05	7.21398E-05	0.000180139
3839003774625	383900	3774625	8.87429E-05	8.0079E-05	0.000199964	0.000199964	5.59619E-05	5.59619E-05	0.00010326	0.00010326	0.00018568	0.00018568	0.000131358	1.23631E-05	3.98055E-05	7.04792E-05	0.000129639	0.000129639	7.94191E-05	7.16658E-05	0.000178955
3839103774625	383910	3774625	8.74894E-05	7.8948E-05	0.00019714	0.00019714	5.51714E-05	5.51714E-05	0.000101802	0.000101802	0.00018358	0.00018358	0.000129503	1.21885E-05	3.92433E-05	6.94836E-05	0.00012807	0.00012807	7.88879E-05	7.11864E-05	0.000177758
3826803772650	382680	3772650	1.82237E-05	1.6445E-05	4.10635E-05	4.10635E-05	1.1492E-05	1.1492E-05	2.12049E-05	2.12049E-05	3.81304E-05	3.81304E-05	2.6975E-05	2.53882E-06	8.17423E-06	1.44732E-05	5.51449E-05	5.51449E-05	1.62778E-05	1.46887E-05	3.66787E-05
3827303772650	382730	3772650	1.86356E-05	1.6816E-05	4.19915E-05	4.19915E-05	1.17517E-05	1.17517E-05	2.16842E-05	2.16842E-05	3.89921E-05	3.89921E-05	2.75846E-05	2.5962E-06	8.35897E-06	1.48003E-05	5.92684E-05	5.92684E-05	1.68926E-05	1.52435E-05	3.80641E-05
3827803772650	382780	3772650	1.88803E-05	1.7037E-05	4.2543E-05	4.2543E-05	1.19061E-05	1.19061E-05	2.19689E-05	2.19689E-05	3.95042E-05	3.95042E-05	2.79469E-05	2.63029E-06	8.46875E-06	1.49947E-05	5.8983E-05	5.8983E-05	1.73403E-05	1.56474E-05	3.90728E-05
3828303772650	382830	3772650	1.89579E-05	1.7107E-05	4.27178E-05	4.27178E-05	1.1955E-05	1.1955E-05	2.20592E-05	2.20592E-05	3.96666E-05	3.96666E-05	2.80617E-05	2.6411E-06	8.50355E-06	1.50563E-05	6.04579E-05	6.04579E-05	1.76746E-05	1.59491E-05	3.98261E-05
3828803772650	382880	3772650	1.91131E-05	1.7247E-05	4.30676E-05	4.30676E-05	1.20529E-05	1.20529E-05	2.22398E-05	2.22398E-05	3.99913E-05	3.99913E-05	2.82914E-05	2.66272E-06	8.57317E-06	1.51795E-05	6.21391E-05	6.21391E-05	1.81581E-05	1.63854E-05	4.09155E-05
3829303772650	382930	3772650	1.9328E-05	1.7441E-05	4.35518E-05	4.35518E-05	1.21884E-05	1.21884E-05	2.24898E-05	2.24898E-05	4.04409E-05	4.04409E-05	2.86095E-05	2.69266E-06	8.66955E-06	1.53502E-05	6.40899E-05	6.40899E-05	1.8749E-05	1.69186E-05	4.22471E-05
3829803772650	382980	3772650	1.96862E-05	1.7764E-05	4.43588E-05	4.43588E-05	1.24142E-05	1.24142E-05	2.29066E-05	2.29066E-05	4.11903E-05	4.11903E-05	2.91397E-05	2.74256E-06	8.8302E-06	1.56346E-05	6.63737E-05	6.63737E-05	1.95608E-05	1.76512E-05	4.40763E-05
3830303772650	383030	3772650	2.2223E-05	2.0053E-05	5.00751E-05	5.00751E-05	1.4014E-05	1.4014E-05	2.58585E-05	2.58585E-05	4.64983E-05	4.64983E-05	3.28948E-05	3.09598E-06	9.96811E-06	1.76494E-05	9.33831E-05	9.33831E-05	2.13456E-05	1.92617E-05	4.80979E-05
3830803772650	383080	3772650	2.59239E-05	2.3393E-05	5.84142E-05	5.84142E-05	1.63478E-05	1.63478E-05	3.01647E-05	3.01647E-05	5.42418E-05	5.42418E-05	3.83728E-05	3.61156E-06	1.16281E-05	2.05886E-05	9.55559E-05	9.55559E-05	2.85025E-05	2.572E-05	6.42247E-05
3831303772650	383130	3772650	2.4933E-05	2.2499E-05	5.61815E-05	5.61815E-05	1.57229E-05	1.57229E-05	2.90118E-05	2.90118E-05	5.21685E-05	5.21685E-05	3.69061E-05	3.47352E-06	1.11837E-05	1.98017E-05	9.30342E-05	9.30342E-05	3.06753E-05	2.76806E-05	6.91206E-05
3831803772650	383180	3772650	2.34706E-05	2.1179E-05	5.28862E-05	5.28862E-05	1.48007E-05	1.48007E-05	2.73101E-05	2.73101E-05	4.91086E-05	4.91086E-05	3.47414E-05	3.26978E-06	1.05277E-05	1.86402E-05	8.93864E-05	8.93864E-05	3.14811E-05	2.84078E-05	7.09364E-05
3832303772650	383230	3772650	2.242E-05	2.0231E-05	5.0519E-05	5.0519E-05	1.41382E-05	1.41382E-05	2.60877E-05	2.60877E-05	4.69105E-05	4.69105E-05	3.31863E-05	3.12342E-06	1.00565E-05	1.78059E-05	8.90058E-05	8.90058E-05	3.169E-05	2.85963E-05	7.14071E-05
3832803772650	383280	3772650	2.12799E-05	1.9202E-05	4.795E-05	4.795E-05	1.34193E-05	1.34193E-05	2.47611E-05	2.47611E-05	4.4525E-05	4.4525E-05	3.14988E-05	2.96459E-06	9.54508E-06	1.69004E-05	8.67854E-05	8.67854E-05	3.16602E-05	2.85694E-05	7.13399E-05
3833303772650	383330	3772650	1.94832E-05	1.7581E-05	4.39015E-05	4.39015E-05	1.22862E-05	1.22862E-05	2.26704E-05	2.26704E-05	4.07656E-05	4.07656E-05	2.88393E-05	2.71428E-06	8.73917E-06	1.54735E-05	7.95374E-05	7.95374E-05	3.08962E-05	2.78799E-05	6.96183E-05
3833803772650	383380	3772650	1.84983E-05	1.6692E-05	4.16822E-05	4.16822E-05	1.16652E-05	1.16652E-05	2.15244E-05	2.15244E-05	3.87049E-05	3.87049E-05	2.73814E-05	2.57707E-06	8.29739E-06	1.46913E-05	7.58738E-05	7.58738E-05	3.01261E-05	2.71851E-05	6.78832E-05
3834303772650	383430	3772650	1.78059E-05	1.6068E-05	4.0122E-05	4.0122E-05	1.12285E-05	1.12285E-05	2.07187E-05	2.07187E-05	3.72561E-05	3.72561E-05	2.63565E-05	2.48061E-06	7.98681E-06	1.41413E-05	7.25273E-05	7.25273E-05	2.92188E-05	2.63663E-05	6.58387E-05
3834803772650	383480	3772650	1.65583E-05	1.4942E-05	3.73109E-05	3.73109E-05	1.04418E-05	1.04418E-05	1.92671E-05	1.92671E-05	3.46458E-05	3.46458E-05	2.45098E-05	2.30681E-06	7.42722E-06	1.31506E-05	6.6453E-05	6.6453E-05	2.70103E-05	2.43734E-05	6.08622E-05
3835303772650	383530	3772650	1.60092E-05	1.4446E-05	3.60734E-05	3.60734E-05	1.00955E-05	1.00955E-05	1.86281E-05	1.86281E-05	3.34968E-05	3.34968E-05	2.3697E-05	2.2303E-06	7.1809E-06	1.27144E-05	6.27735E-05	6.27735E-05	2.54881E-05	2.29998E-05	5.74324E-05
3835803772650	383580	3772650	1.65046E-05	1.4893E-05	3.71898E-05	3.71898E-05	1.04079E-05	1.04079E-05	1.92046E-05	1.92046E-05	3.45334E-05	3.45334E-05	2.44303E-05	2.29932E-06	7.40312E-06	1.31079E-05	6.31224E-05	6.31224E-05	2.55896E-05	2.30914E-05	5.7661E-05
3836303772650	383630	3772650	1.70717E-05	1.5405E-05	3.84676E-05	3.84676E-05	1.07655E-05	1.07655E-05	1.98644E-05	1.98644E-05	3.57199E-05	3.57199E-05	2.52697E-05	2.37832E-06	7.65748E-06	1.35582E-05	6.71984E-05	6.71984E-05	2.4933E-05	2.24989E-05	5.61815E-05
3836803772650	383680	3772650	1.66956E-05	1.5066E-05	3.76202E-05	3.76202E-05	1.05284E-05	1.05284E-05	1.94268E-05	1.94268E-05	3.49331E-05	3.49331E-05	2.4713E-05	2.32593E-06	7.4888E-06	1.32596E-05	6.76266E-05	6.76266E-05	2.28677E-05	2.06352E-05	5.15277E-05
3837303772650	383730	3772650	1.68866E-05	1.5238E-05	3.80506E-05	3.80506E-05	1.06488E-05	1.06488E-05	1.96491E-05	1.96491E-05	3.53327E-05	3.53327E-05	2.49958E-05	2.35254E-06	7.57448E-06	1.34113E-05	6.51208E-05	6.51208E-05	2.19843E-05	1.9838E-05	4.95371E-05
3837803772650	383780	3772650	1.67613E-05	1.5125E-05	3.77682E-05	3.77682E-05	1.05698E-05	1.05698E-05	1.95032E-05	1.95032E-05	3.50704E-05	3.50704E-05	2.48102E-05	2.33508E-06	7.51825E-06	1.33117E-05	6.32176E-05	6.32176E-05	2.17097E-05	1.95903E-05	4.89184E-05
3838303772650	383830	3772650	1.63972E-05	1.4796E-05	3.69477E-05	3.69477E-05	1.03402E-05	1.03402E-05	1.90796E-05	1.90796E-05	3.43086E-05	3.43086E-05	2.42713E-05	2.28435E-06	7.35493E-06	1.30226E-05	6.12192E-05	6.12192E-05	2.13933E-05	1.93048E-05	4.82055E-05
3838803772650	383880	3772650	1.53585E-05	1.3859E-05	3.46074E-05	3.46074E-05	9.6852E-06	9.6852E-06	1.7871E-05	1.7871E-05	3.21354E-05	3.21354E-05	2.27339E-05	2.13966E-06	6.88906E-06	1.21977E-05	5.9316E-05	5.9316E-05	2.07904E-05	1.87608E-05	4.68471E-05
3839303772650	383930	3772650	1.4887E-05	1.3434E-05	3.35448E-05	3.35448E-05	9.38783E-06	9.38783E-06	1.73223E-05	1.73223E-05	3.11487E-05	3.11487E-05	2.20359E-05	2.07396E-06	6.67754E-06	1.18232E-05	5.53352E-05	5.53352E-05	2.00503E-05	1.80929E-05	4.51792E-05
3839803772650	383980	3772650	1.40215E-05	1.2653E-05	3.15945E-05	3.15945E-05	8.84203E-06	8.84203E-06	1.63152E-05	1.63152E-05	2.93378E-05	2.93378E-05	2.07547E-05	1.95339E-06	6.28931E-06	1.11358E-05	5.01173E-05	5.01173E-05	1.9137E-05	1.72687E-05	4.31214E-05
3840303772650	384030	3772650	1.32156E-05	1.1925E-05	2.97788E-05	2.97788E-05	8.33387E-06	8.33387E-06	1.53776E-05	1.53776E-05	2.76517E-05	2.76517E-05	1.95619E-05	1.84112E-06	5.92785E-06	1.04958E-05	4.64854E-05	4.64854E-05	1.80685E-05	1.63046E-05	4.07138E-05

			KMMass Grading / Excavation	KMDrainage / Utilities Trenching	KMFoundations / Concrete Pads	KMBuilding / Structure Construction	KMAsphalt Paving	KMArchitectural Coating	KMLandscaping or Other Finishing	KMWaterside Construction (Piles)	EWNDemolition	EWNSite Grubbing / Prep	EWNDrainage / Utilities Trenching	EWNDrainage / Utilities Trenching	EWNDrainage / Utilities Trenching	EWNFoundations / Concrete Pads	EWNBuilding / Structure Construction	EWNAsphalt Paving	EWNLandscaping or Other Finishing	EWNWaterside Construction (Piles)	ISDemolition
Unique Identifier	X (UTM)	Y (UTM)	2026	2026	2026	2026	2026	2026	2026	2026	2027	2027	2027	2028	2029	2029	2029	2029	2029	2029	2027
3834303774625	383430	3774625	0.000173777	3.74413E-05	8.97371E-05	0.000166451	0.000114155	1.0744E-05	3.45925E-05	6.12491E-05	1.99607E-05	2.69128E-05	3.26534E-05	3.26534E-05	3.26534E-05	2.32261E-05	4.04481E-05	2.95461E-05	8.95336E-06	1.55367E-05	0.000194414
3834403774625	383440	3774625	0.000174194	3.75312E-05	8.99524E-05	0.000166851	0.000114429	1.07698E-05	3.46755E-05	6.13961E-05	1.9907E-05	2.68403E-05	3.25656E-05	3.25656E-05	3.25656E-05	2.31636E-05	4.03393E-05	2.94666E-05	8.92927E-06	1.54949E-05	0.000192814
3834503774625	383450	3774625	0.000175108	3.77282E-05	9.04247E-05	0.000167727	0.00011503	1.08264E-05	3.48576E-05	6.17185E-05	1.98951E-05	2.68242E-05	3.2546E-05	3.2546E-05	3.2546E-05	2.31497E-05	4.03151E-05	2.94489E-05	8.92391E-06	1.54856E-05	0.000191752
3834603774625	383460	3774625	0.000175942	3.79079E-05	9.08554E-05	0.000168525	0.000115578	1.08779E-05	3.50236E-05	6.20124E-05	1.98831E-05	2.68081E-05	3.25265E-05	3.25265E-05	3.25265E-05	2.31358E-05	4.02909E-05	2.94312E-05	8.91856E-06	1.54763E-05	0.000190678
3834703774625	383470	3774625	0.000179681	3.87135E-05	9.27862E-05	0.000172107	0.000118034	1.11091E-05	3.57679E-05	6.33303E-05	2.00921E-05	2.70898E-05	3.28683E-05	3.28683E-05	3.28683E-05	2.33789E-05	4.07142E-05	2.97405E-05	9.01227E-06	1.56389E-05	0.000192247
3834803774625	383480	3774625	0.000184443	3.97394E-05	9.5245E-05	0.000176668	0.000121162	1.14035E-05	3.67157E-05	6.50085E-05	2.04024E-05	2.75083E-05	3.3376E-05	3.3376E-05	3.3376E-05	2.37401E-05	4.13432E-05	3.01999E-05	9.15149E-06	1.58805E-05	0.000194838
3834903774625	383490	3774625	0.000189836	4.09015E-05	9.80302E-05	0.000181834	0.000124705	1.17369E-05	3.77894E-05	6.69095E-05	2.07964E-05	2.80395E-05	3.40205E-05	3.40205E-05	3.40205E-05	2.41985E-05	4.21415E-05	3.07831E-05	9.3282E-06	1.61872E-05	0.000198091
3835003774625	383500	3774625	0.000197355	4.25214E-05	0.000101913	0.000189035	0.000129644	1.22018E-05	3.92861E-05	6.95595E-05	2.14709E-05	2.89489E-05	3.51239E-05	3.51239E-05	3.51239E-05	2.49833E-05	4.35084E-05	3.17815E-05	9.63076E-06	1.67122E-05	0.000204078
3835103774625	383510	3774625	0.000203771	4.39037E-05	0.000105226	0.000195181	0.000133859	1.25985E-05	4.05632E-05	7.18208E-05	2.22111E-05	2.99469E-05	3.63348E-05	3.63348E-05	3.63348E-05	2.58446E-05	4.50082E-05	3.28771E-05	9.96276E-06	1.72883E-05	0.000210423
3835203774625	383520	3774625	0.000207362	4.46775E-05	0.00010708	0.000198621	0.000136218	1.28205E-05	4.12781E-05	7.30865E-05	2.27662E-05	3.06953E-05	3.72429E-05	3.72429E-05	3.72429E-05	2.64905E-05	4.61331E-05	3.36988E-05	1.02118E-05	1.77204E-05	0.000214429
3835303774625	383530	3774625	0.000209178	4.50687E-05	0.000108018	0.00020036	0.000137411	1.29328E-05	4.16396E-05	7.37265E-05	2.33452E-05	3.1476E-05	3.81901E-05	3.81901E-05	3.81901E-05	2.71642E-05	4.73064E-05	3.45559E-05	1.04715E-05	1.81711E-05	0.000216924
3835403774625	383540	3774625	0.000211383	4.5544E-05	0.000109157	0.000202473	0.00013886	1.30691E-05	4.20787E-05	7.4504E-05	2.39779E-05	3.23291E-05	3.92251E-05	3.92251E-05	3.92251E-05	2.79005E-05	4.85886E-05	3.54924E-05	1.07553E-05	1.86636E-05	0.00022115
3835503774625	383550	3774625	0.000211599	4.55903E-05	0.000109268	0.000202679	0.000139001	1.30824E-05	4.21215E-05	7.45798E-05	2.42167E-05	3.2651E-05	3.96157E-05	3.96157E-05	3.96157E-05	2.81783E-05	4.90724E-05	3.58458E-05	1.08624E-05	1.88494E-05	0.000221556
3835603774625	383560	3774625	0.000211706	4.56135E-05	0.000109324	0.000202782	0.000139072	1.30891E-05	4.21429E-05	7.46178E-05	2.44197E-05	3.29247E-05	3.99477E-05	3.99477E-05	3.99477E-05	2.84144E-05	4.94836E-05	3.61463E-05	1.09534E-05	1.90074E-05	0.000221323
3835703774625	383570	3774625	0.000211773	4.5628E-05	0.000109358	0.000202846	0.000139116	1.30933E-05	4.21563E-05	7.46415E-05	2.46405E-05	3.32224E-05	4.0309E-05	4.0309E-05	4.0309E-05	2.86714E-05	4.99312E-05	3.64732E-05	1.10525E-05	1.91793E-05	0.000222051
3835803774625	383580	3774625	0.000211787	4.56309E-05	0.000109365	0.000202859	0.000139125	1.30941E-05	4.2159E-05	7.46462E-05	2.48196E-05	3.34639E-05	4.0602E-05	4.0602E-05	4.0602E-05	2.88798E-05	5.02941E-05	3.67382E-05	1.11328E-05	1.93187E-05	0.000221478
3835903774625	383590	3774625	0.000211437	4.55556E-05	0.000109185	0.000202524	0.000138895	1.30725E-05	4.20894E-05	7.45229E-05	2.48435E-05	3.34961E-05	4.0641E-05	4.0641E-05	4.0641E-05	2.89076E-05	5.03424E-05	3.67736E-05	1.11435E-05	1.93373E-05	0.00021989
3836003774625	383600	3774625	0.00021094	4.54483E-05	0.000108928	0.000202047	0.000138568	1.30417E-05	4.19903E-05	7.43475E-05	2.48196E-05	3.34639E-05	4.0602E-05	4.0602E-05	4.0602E-05	2.88798E-05	5.02941E-05	3.67382E-05	1.11328E-05	1.93187E-05	0.000217288
3836103774625	383610	3774625	0.000210321	4.5315E-05	0.000108608	0.000201455	0.000138162	1.30034E-05	4.18671E-05	7.41295E-05	2.47897E-05	3.34236E-05	4.05532E-05	4.05532E-05	4.05532E-05	2.88451E-05	5.02336E-05	3.66941E-05	1.11194E-05	1.92955E-05	0.000214387
3836203774625	383620	3774625	0.000209541	4.51469E-05	0.000108205	0.000200708	0.000137649	1.29552E-05	4.17119E-05	7.38545E-05	2.47539E-05	3.33754E-05	4.04946E-05	4.04946E-05	4.04946E-05	2.88034E-05	5.0161E-05	3.6641E-05	1.11033E-05	1.92676E-05	0.000211432
3836303774625	383630	3774625	0.000208559	4.49354E-05	0.000107698	0.000199767	0.000137004	1.28945E-05	4.15164E-05	7.35084E-05	2.4748E-05	3.33673E-05	4.04848E-05	4.04848E-05	4.04848E-05	2.87964E-05	5.01489E-05	3.66322E-05	1.11007E-05	1.92629E-05	0.000208471
3836403774625	383640	3774625	0.000207389	4.46833E-05	0.000107094	0.000198646	0.000136235	1.28222E-05	4.12835E-05	7.3096E-05	2.46883E-05	3.32868E-05	4.03871E-05	4.03871E-05	4.03871E-05	2.8727E-05	5.0028E-05	3.65439E-05	1.10739E-05	1.92165E-05	0.000205439
3836503774625	383650	3774625	0.000206272	4.44427E-05	0.000106518	0.000197577	0.000135502	1.27531E-05	4.10612E-05	7.27025E-05	2.46226E-05	3.31983E-05	4.02797E-05	4.02797E-05	4.02797E-05	2.86506E-05	4.98949E-05	3.64467E-05	1.10444E-05	1.91654E-05	0.000202383
3836603774625	383660	3774625	0.000205143	4.41993E-05	0.000105934	0.000196495	0.00013476	1.26833E-05	4.08363E-05	7.23043E-05	2.4557E-05	3.31098E-05	4.01723E-05	4.01723E-05	4.01723E-05	2.85742E-05	4.97618E-05	3.63495E-05	1.1015E-05	1.91143E-05	0.000199345
3836703774625	383670	3774625	0.000203986	4.39501E-05	0.000105337	0.000195387	0.000134	1.26118E-05	4.06061E-05	7.18966E-05	2.44913E-05	3.30212E-05	4.00649E-05	4.00649E-05	4.00649E-05	2.84978E-05	4.96288E-05	3.62523E-05	1.09855E-05	1.90631E-05	0.00019633
3836803774625	383680	3774625	0.000202802	4.36951E-05	0.000104726	0.000194253	0.000133223	1.25386E-05	4.03705E-05	7.14795E-05	2.44256E-05	3.29327E-05	3.99575E-05	3.99575E-05	3.99575E-05	2.84214E-05	4.94957E-05	3.61551E-05	1.09561E-05	1.9012E-05	0.00019334
3836903774625	383690	3774625	0.000201605	4.34372E-05	0.000104108	0.000193107	0.000132436	1.24646E-05	4.01322E-05	7.10575E-05	2.4354E-05	3.28361E-05	3.98403E-05	3.98403E-05	3.98403E-05	2.8338E-05	4.93506E-05	3.60491E-05	1.0924E-05	1.89563E-05	0.000190379
3837003774625	383700	3774625	0.000200502	4.31995E-05	0.000103538	0.00019205	0.000131712	1.23964E-05	3.99126E-05	7.06688E-05	2.42943E-05	3.27557E-05	3.97427E-05	3.97427E-05	3.97427E-05	2.82686E-05	4.92296E-05	3.59607E-05	1.08972E-05	1.89098E-05	0.000187508
3837103774625	383710	3774625	0.00019944	4.29706E-05	0.000102989	0.000191032	0.000131014	1.23307E-05	3.97011E-05	7.02943E-05	2.42346E-05	3.26752E-05	3.9645E-05	3.9645E-05	3.9645E-05	2.81991E-05	4.91087E-05	3.58724E-05	1.08704E-05	1.88634E-05	0.000184696
3837203774625	383720	3774625	0.00019835	4.27359E-05	0.000102427	0.000189989	0.000130298	1.22633E-05	3.94842E-05	6.99103E-05	2.41749E-05	3.25947E-05	3.95474E-05	3.95474E-05	3.95474E-05	2.81297E-05	4.89877E-05	3.5784E-05	1.08436E-05	1.88169E-05	0.000181927
3837303774625	383730	3774625	0.000197274	4.2504E-05	0.000101871	0.000188958	0.000129591	1.21968E-05	3.927E-05	6.9531E-05	2.41152E-05	3.25142E-05	3.94497E-05	3.94497E-05	3.94497E-05	2.80602E-05	4.88668E-05	3.56956E-05	1.08169E-05	1.87704E-05	0.000179199
3837403774625	383740	3774625	0.000196185	4.22693E-05	0.000101308	0.000187915	0.000128875	1.21295E-05	3.90532E-05	6.91471E-05	2.40555E-05	3.24337E-05	3.93521E-05	3.93521E-05	3.93521E-05	2.79908E-05	4.87458E-05	3.56073E-05	1.07901E-05	1.8724E-05	0.000176507
3837503774625	383750	3774625	0.000195176	4.2052E-05	0.000100788	0.000186948	0.000128213	1.20671E-05	3.88523E-05	6.87915E-05	2.40018E-05	3.23613E-05	3.92642E-05	3.92642E-05	3.92642E-05	2.79282E-05	4.86369E-05	3.55278E-05	1.0766E-05	1.86822E-05	0.00017388
3837603774625	383760	3774625	0.000194221	4.18462E-05	0.000100294	0.000186034	0.000127585	1.2008E-05	3.86622E-05	6.84549E-05	2.39541E-05	3.22969E-05	3.91861E-05	3.91861E-05	3.91861E-05	2.78727E-05	4.85402E-05	3.54571E-05	1.07446E-05	1.8645E-05	0.000171308
3837703774625	383770	3774625	0.000193239	4.16346E-05	0.97874E-05	0.000185093	0.00012694	1.19473E-05	3.84668E-05	6.81089E-05	2.39063E-05	3.22325E-05	3.9108E-05	3.9108E-05	3.9108E-05	2.78171E-05	4.84434E-05	3.53864E-05	1.07232E-05	1.86078E-05	0.000168759
3837803774625	383780	3774625	0.000192271	4.1426E-05	0.92873E-05	0.000184166	0.000126304	1.18875E-05	3.8274E-05	6.77675E-05	2.38526E-05	3.21601E-05	3.90201E-05	3.90201E-05	3.90201E-05	2.77546E-05	4.83346E-05	3.53069E-05	1.06991E-05	1.8566E-05	0.00016624
3837903774625	383790	3774625	0.000191289	4.12144E-05	0.87803E-05	0.000183225	0.000125659	1.18268E-05	3.80786E-05	6.74215E-05	2.38048E-05	3.20957E-05	3.8942E-05	3.8942E-05	3.8942E-05	2.7699E-05	4.82378E-05	3.52362E-05	1.06776E-05	1.85288E-05	0.000163739
3838003774625	383800	3774625	0.000190253	4.09913E-05	0.82455E-05	0.000182233	0.000124979	1.17627E-05	3.78724E-05	6.70564E-05	2.37511E-05	3.20233E-05	3.88541E-05	3.88541E-05	3.88541E-05	2.76365E-05	4.81289E-05	3.51567E-05	1.06535E-05	1.8487E-05	0.000161262
3838103774625	383810	3774625	0.000189164	4.07566E-05	0.76829E-05	0.00018119	0.000124263	1.16954E-05	3.76555E-05	6.66724E-05	2.36914E-05	3.19428E-05	3.87564E-05	3.87564E-05	3.87564E-05	2.75671E-05	4.8008E-05	3.50683E-05	1.06268E-05	1.84406E-05	0.00015882
3838203774625	383820	3774625	0.000188074	4.05218E-05	9.71203E-05	0.000180146	0.000123548	1.1628E-05	3.74387E-05	6.62884E-05	2.36317E-05	3.18623E-05	3.86588E-05	3.86588E-05	3.86588E-05	2.74976E-05	4.7887E-05	3.498E-05	1.06E-05	1.83941E-05	0.000156409
3838303774625	383830	3774625	0.000187052	4.03016E-05	9.65924E-05	0.000179167	0.000122876	1.15648E-05	3.72352E-05	6.59282E-05	2.3578E-05	3.17899E-05	3.85709E-05	3.85709E-05	3.85709E-05	2.74351E-05	4.77781E-05	3.49004E-05	1.05759E-05	1.83523E-05	0.000154015
3838403774625	383840	3774625	0.000186003	4.00756E-05	9.60507E-05	0.000178162	0.000122187	1.14999E-05	3.70263E-05	6.55584E-05	2.35243E-05	3.17175E-05	3.8483E-05	3.8483E-05	3.8483E-05	2.73726E-05	4.76693E-05	3.48209E-05	1.05518E-05	1.83105E-05	0.000151645
3838503774625	383850	3774625	0.000184873	3.98321E-05	9.54672E-05	0.00017708	0.000121445	1.14301E-05	3.68014E-05	6.51602E-05	2.34527E-05	3.16209E-05	3.83658E-05	3.83658E-05	3.83658E-05	2.72893E-05	4.75241E-05	3.47149E-05	1.05197E-05	1.82547E-05	0.000149323
3838603774625	383860	3774625	0.000183622	3.95626E-05	9.48213E-05	0.000175882	0.000120623	1.13528E-05	3.65524E-05	6.47193E-05	2.34049E-05	3.15565E-05	3.82877E-05	3.82877E-05	3.82877E-05	2.72337E-05	4.74274E-05	3.46442E-05	1.04982E-05	1.82175E-05	0.000147085
3838703774625	383870	3774625	0.000182358	3.92902E-05	9.41684E-05	0.000174671	0.000119792	1.12746E-05	3.63007E-05	6.42737E-05	2.33393E-05	3.1468E-05	3.81803E-05	3.81803E-05	3.81803E-05	2.71573E-05	4.72943E-05	3.4547E-05	1.04688E-05	1.81664E-05	0.000144882
3838803774625	383880	3774625	0.000181255	3.90526E-05	9.35989E-05	0.000173614	0.000119068	1.12064E-05	3.60812E-05	6.38849E-05	2.32676E-05	3.13714E-05	3.80631E-05	3.80631E-05	3.80631E-05	2.70739E-05	4.71492E-05	3.4441E-05	1.04367E-05	1.81107E-05	0.000142662
3838903774625	383890	3774625	0.000180139	3.88121E-05	9.30224E-05	0.000172545	0.000118335	1.11374E-05	3.5859E-05	6.34915E-05	2.31721E-05	3.12426E-05	3.79069E-05	3.79069E-05	3.79069E-05	2.69628E-05	4.69556E-05	3.42996E-05	1.03938E-05	1.80363E-05	0.000140441
3839003774625	383900	3774625	0.000178955	3.8557E-05	9.24112E-05	0.000171411	0.000117557	1.10642E-05	3.56234E-05	6.30743E-05	2.31005E-05	3.1146E-05	3.77897E-05	3.77897E-05	3.77897E-05	2.68795E-05	4.68105E-05	3.41936E-05	1.03617E-05	1.79806E-05	0.000138251
3839103774625	383910	3774625	0.000177758	3.82991E-05	9.1793E-05	0.000170265	0.000116771	1.09902E-05	3.53851E-05	6.26524E-05	2.30348E-05	3.10575E-05	3.76823E-05	3.76823E-05	3.76823E-05	2.68031E-05	4.66774E-05	3.40964E-05	1.03322E-05	1.79295E-05	0.00013615
3826803772650	382680	3772650	3.66787E-05	7.90267E-06	1.89406E-05	3.51325E-05	2.40946E-05	2.26772E-06	7.30138E-06	1.29277E-05	3.85904E-05	5.20308E-05	6.31293E-05	6.31293E-05	6.31293E-05	4.49033E-05	7.81989E-05	5.71219E-05	1.73097E-05	3.00373E-05	1.49288E-05
3827303772650	382730	3772650	3.80641E-05	8.20116E-06	1.96566E-05	3.64595E-05	2.50046E-05	2.35338E-06	7.57716E-06	1.3416E-05	4.16824E-05	5.61997E-05	6.81875E-05	6.81875E-05	6.81875E-05	4.85011E-05	8.44645E-05	6.16987E-05	1.86966E-05	3.2444E-05	1.52869E-05
3827803772650	382780	3772650	3.90728E-05	8.4185E-06	2.0177E-05	3.74257E-05	2.56673E-05	2.41574E-06	7.77797E-06	1.37716E-05	4.45654E-05	6.00869E-05	7.29039E-05	7.29039E-05	7.29039E-05	5.18558E-05	9.03067E-05	6.59663E-05	1.99898E-05	3.46881E-05	1.54779E-05
3828303772650	382830	3772650	3.98261E-05	8.58079E-06	2.05659E-05	3.81472E-05	2.61621E-05	2.46231E-06	7.9279E-06	1.40371E-05	4.72217E-05	6.36683E-05	7.72492E-05	7.72492E-05	7.72492E-05	5.49466E-05	9.56893E-05	6.98981E-05	2.11812E-05	3.67557E-05	1.55734E-05
3828803772650	382880	3772650	4.09155E-05	8.81552E-06	2.11285E-05	3.91907E-05	2.68778E-05	2.52967E-06	8.14478E-06	1.4421E-05	5.04868E-05	6.80706E-05	8.25905E-05	8.25905E-05	8.25905E-05	5.87459E-05	0.000102306	7.47311E-05	2.26458E-05	3.92971E-05	1.57465E-05
3829303772650	382930	3772650	4.22471E-05	9.10242E-06	2.18161E-05	4.04662E-05	2.77525E-05	2.612E-06	8.40984E-06	1.48904E-05	5.42951E-05	7.32053E-05	8.88205E-05	8.88205E-05	8.88205E-05	6.31771E-05	0.000110023	8.03682E-05	2.4354E-05	4.22614E-05	1.59793E-05
3829803772650	382980	3772650	4.40763E-05	9.49654E-06	2.27607E-05	4.22183E-05	2.89541E-05	2.72509E-06	8.77397E-06	1.55351E-05	5.90465E-05	7.96115E-05	9.65933E-05	9.65933E-05	9.65933E-05	6.87058E-05	0.000119651	8.74013E-05	2.64852E-05	4.59597E-05	1.63434E-05
3830303772650	383030	3772650	4.80979E-05	1.0363E-05	2.48375E-05	4.60704E-05	3.15959E-05	2.97374E-06	9.57453E-06	1.69525E-05	6.75943E-05	9.11364E-05	0.000110576	0.000110576	0.000110576	7.86519E-05	0.000136972	0.000100054	3.03193E-05	5.2613E-05	1.88982E-05
3830803772650	383080	3772650	6.42247E-05	1.38376E-05	3.31652E-05	6.15174E-05	4.21898E-05	3.9708E-06	1.27848E-05	2.26366E-05	8.29409E-05	0.000111828	0.000135682	0.000135682	0.000135682	9.65091E-05	0.00016807	0.00012277	3.7203E-05	6.45582E-05	2.36914E-05
3831303772650	383130	3772650	6.91206E-05	1.48925E-05	3.56934E-05	6.62068E-05	4.54059E-05	4.2735E-06	1.37594E-05	2.43622E-05	8.3508E-05	0.000112593	0.000136609	0.000136609	0.000136609	9.71689E-05	0.000169219	0.000123609	3.74574E-05	6.49996E-05	2.35004E-05
3831803772650	383180	3772650	7.09364E-05	1.52837E-05	3.66311E-05	6.79461E-05	4.65987E-05	4.38576E-06	1.41208E-05	2.50022E-05	8.12934E-05	0.000109607	0.000132987	0.000132987	0.000132987	9.45921E-05	0.000164732	0.000120331	3.64641E-05	6.32759E-05	2.2814E-05
3832303772650	383230	3772650	7.14071E-05	1.53851E-05	3.68742E-05	6.8397E-05	4.6908E-05	4.41487E-06	1.42145E-05	2.51681E-05	8.15322E-05	0.000109929	0.000133377	0.000133377	0.000133377	9.48699E-05	0.000165216	0.000120685	3.65712E-05	6.34617E-05	2.2235E-05
3832803772650	383280	3772650	7.13399E-05	1.53707E-05	3.68394E-05	6.83326E-05	4.68638E-05	4.41071E-06	1.42011E-05	2.51444E-05	7.91505E-05	0.000106717	0.000129481	0.000129481	0.000129481	9.20986E-05	0.000160389	0.000117159	3.55029E-05	6.16079E-05	2.14709E-05
3833303772650	383330	3772650	6.96183E-05	1.49997E-05	3.59504E-05	6.66835E-05	4.57328E-05	4.30427E-06	1.38584E-05	2.45376E-05	7.08893E-05	9.55789E-05	0.000115967	0.000115967	0.000115967	8.24859E-05	0.000143649	0.000104931	3.17973E-05	5.51776E-05	2.00682E-05
3833803772650	383380	3772650	6.78832E-05	1.46259E-05	3.50544E-05	6.50216E-05	4.4593E-05	4.19699E-06	1.3513E-05	2.3926E-05	6.62871E-05	8.93738E-05	0.000108438	0.000108438	0.000108438	7.71309E-05	0.000134323	9.81188E-05	2.9733E-05	5.15955E-05	1.90475E-05
3834303772650	383430	3772650	6.58387E-05	1.41854E-05	3.39987E-05	6.30633E-05	4.325E-05	4.07059E-06	1.31061E-05	2.32055E-05	6.20251E-05	8.36275E-05	0.000101466	0.000101466	0.000101466	7.21717E-05	0.000125687	9.18103E-05	2.78213E-05	4.82781E-05	1.81282E-05
3834803772650	383480	3772650	6.08622E-05	1.31132E-05	3.14288E-05	5.82966E-05	3.99809E-05	3.76291E-06	1.21154E-05	2.14514E-05	5.51129E-05	7.43079E-05	9.01583E-05	9.01583E-05	9.01583E-05	6.41287E-05	0.00011168	8.15787E-05	2.47208E-05	4.28979E-05	1.65225E-05
3835303772650	383530	3772650	5.74324E-05	1.23742E-05	2.96577E-05	5.50113E-05	3.77278E-05	3.55085E-06	1.14327E-05	2.02426E-05	5.10419E-05	6.88191E-05	8.34987E-05	8.34987E-05	8.34987E-05	5.93918E-05	0.000103431	7.55528E-05	2.28948E-05	3.97292E-05	1.56391E-05
3835803772650	383580	3772650	5.7661E-05	1.24235E-05	2.97758E-05	5.52303E-05	3.7878E-05	3.56499E-06	1.14782E-05	2.03231E-05	5.10777E-05	6.88674E-05	8.35573E-05	8.35573E-05	8.35573E-05	5.94335E-05	0.000103503	7.56058E-05	2.29109E-05	3.97571E-05	1.60092E-05
3836303772650	383630	3772650	5.61815E-05	1.21047E-05	2.90118E-05	5.38132E-05	3.69061E-05	3.47352E-06	1.11837E-05	1.98017E-05	5.40802E-05	7.29155E-05	8.84689E-05	8.84689E-05	8.84689E-05	6.29271E-05	0.000109587	8.00501E-05	2.42576E-05	4.20941E-05	1.63912E-05
3836803772650	383680	3772650	5.15277E-05	1.1102E-05	2.66086E-05	4.93556E-05	3.3849E-05	3.18579E-06	1.02573E-05	1.81614E-05	5.33759E-05	7.19659E-05	8.73167E-05	8.73167E-05	8.73167E-05	6.21075E-05	0.00010816	7.90075E-05	2.39417E-05	4.15459E-05	1.55794E-05
3837303772650	383730	3772650	4.95371E-05	1.06731E-05	2.55806E-05	4.74489E-05	3.25413E-05	3.06272E-06	9.86102E-06	1.74598E-05	5.37818E-05	7.25131E-05	8.79807E-05	8.79807E-05	8.79807E-05	6.25798E-05	0.000108983	7.96084E-05	2.41237E-05	4.18618E-05	1.55018E-05
3837803772650	383780	3772650	4.89184E-05	1.05398E-05	2.52611E-05	4.68563E-05	3.21349E-05	3.02446E-06	9.73785E-06	1.72417E-05	5.10181E-05	6.87869E-05	8.34596E-05	8.34596E-05	8.34596E-05	5.9364E-05	0.000103382	7.55175E-05	2.28841E-05	3.97106E-05	1.54123E-05
3838303772650	383830	3772650	4.82055E-05	1.03862E-05	2.4893E-05	4.61734E-05	3.16666E-05	2.98039E-06	9.59595E-06	1.69905E-05	4.7735E-05	6.43604E-05	7.8089E-05	7.8089E-05	7.8089E-05	5.55439E-05	9.67296E-05	7.06579E-05	2.14115E-05	3.71552E-05	1.51914E-05
3838803772650	383880	3772650	4.68471E-05	1.00935E-05	2.41915E-05	4.48722E-05	3.07742E-05	2.8964E-06	9.32553E-06	1.65117E-05	4.15391E-05	5.60065E-05	6.79531E-05	6.79531E-05	6.79531E-05	4.83344E-05	8.41742E-05	6.14866E-05	1.86323E-05	3.23325E-05	1.43557E-05
3839303772650	383930	3772650	4.51792E-05	9.73417E-06	2.33303E-05	4.32747E-05	2.96786E-05	2.79328E-06	8.99352E-06	1.59238E-05	3.65728E-05	4.93105E-05	5.98288E-05	5.98288E-05	5.98288E-05	4.25557E-05	7.41106E-05	5.41354E-05	1.64047E-05	2.84669E-05	1.42244E-05
3839803772650	383980	3772650	4.31214E-05	9.29078E-06	2.22676E-05	4.13036E-05	2.83268E-05	2.66605E-06	8.58388E-06	1.51985E-05	3.19587E-05	4.30894E-05	5.22807E-05	5.22807E-05	5.22807E-05	3.71867E-05	6.47606E-05	4.73056E-05	1.4335E-05	2.48755E-05	1.35738E-05
3840303772650	384030	3772650	4.07138E-05	8.77205E-06	2.10243E-05	3.89975E-05	2.67452E-05	2.5172E-06	8.

Unique Identifier	X (UTM)	Y (UTM)	ISDrainage / Utilities Trenching 2027	ISDrainage / Utilities Trenching 2028	ISAsphalt Paving 2027	ISAsphalt Paving 2028	SVDemolition 2027	SVSite Grubbing / Prep 2027	SVMass Grading / Excavation 2027	SVMass Grading / Excavation 2028	SVDrainage / Utilities Trenching 2028	SVFoundations / Concrete Pads 2028	SVBuilding / Structure Construction 2028	SVBuilding / Structure Construction 2029	SVAsphalt Paving 2028	SVAsphalt Paving 2029	SVArchitectural Coating 2028	SVArchitectural Coating 2029	SVLandscaping or Other Finishing 2028	SVLandscaping or Other Finishing 2029	MDemolition 2027
3834303774625	383430	3774625	6.71986E-05	6.71986E-05	0.000287774	0.000287774	1.46916E-05	9.70629E-06	1.63912E-05	1.63912E-05	4.94756E-06	5.09864E-06	2.93222E-05	2.93222E-05	2.01302E-05	2.01302E-05	1.99413E-06	1.99413E-06	6.4205E-06	6.4205E-06	3.90679E-05
3834403774625	383440	3774625	6.66456E-05	6.66456E-05	0.000285406	0.000285406	1.46549E-05	9.682E-06	1.63502E-05	1.63502E-05	4.93519E-06	5.08588E-06	2.92707E-05	2.92707E-05	2.00798E-05	2.00798E-05	1.98914E-06	1.98914E-06	6.40444E-06	6.40444E-06	3.91455E-05
3834503774625	383450	3774625	6.62784E-05	6.62784E-05	0.000283833	0.000283833	1.46487E-05	9.67796E-06	1.63433E-05	1.63433E-05	4.93312E-06	5.08375E-06	2.92578E-05	2.92578E-05	2.00714E-05	2.00714E-05	1.98831E-06	1.98831E-06	6.40176E-06	6.40176E-06	3.93066E-05
3834603774625	383460	3774625	6.5907E-05	6.5907E-05	0.000282243	0.000282243	1.46426E-05	9.67391E-06	1.63365E-05	1.63365E-05	4.93106E-06	5.08163E-06	2.92449E-05	2.92449E-05	2.0063E-05	2.0063E-05	1.98748E-06	1.98748E-06	6.39908E-06	6.39908E-06	3.94618E-05
3834703774625	383470	3774625	6.64496E-05	6.64496E-05	0.000284567	0.000284567	1.47651E-05	9.75486E-06	1.64732E-05	1.64732E-05	4.97232E-06	5.12415E-06	2.94381E-05	2.94381E-05	2.02309E-05	2.02309E-05	2.00411E-06	2.00411E-06	6.45263E-06	6.45263E-06	4.00886E-05
3834803774625	383480	3774625	6.73451E-05	6.73451E-05	0.000288401	0.000288401	1.49428E-05	9.87224E-06	1.66714E-05	1.66714E-05	5.03216E-06	5.18581E-06	2.97216E-05	2.97216E-05	2.04743E-05	2.04743E-05	2.02823E-06	2.02823E-06	6.53028E-06	6.53028E-06	4.09362E-05
3834903774625	383490	3774625	6.84695E-05	6.84695E-05	0.000293217	0.000293217	1.51634E-05	1.0018E-05	1.69175E-05	1.69175E-05	5.10643E-06	5.26235E-06	3.00694E-05	3.00694E-05	2.07765E-05	2.07765E-05	2.05816E-06	2.05816E-06	6.62667E-06	6.62667E-06	4.19569E-05
3835003774625	383500	3774625	7.05389E-05	7.05389E-05	0.000302079	0.000302079	1.55493E-05	1.0273E-05	1.73481E-05	1.73481E-05	5.23641E-06	5.3963E-06	3.06621E-05	3.06621E-05	2.13054E-05	2.13054E-05	2.11055E-06	2.11055E-06	6.79535E-06	6.79535E-06	4.35387E-05
3835103774625	383510	3774625	7.27321E-05	7.27321E-05	0.000311471	0.000311471	1.59843E-05	1.05603E-05	1.78334E-05	1.78334E-05	5.3829E-06	5.54726E-06	3.1332E-05	3.1332E-05	2.19014E-05	2.19014E-05	2.1696E-06	2.1696E-06	6.98544E-06	6.98544E-06	4.5234E-05
3835203774625	383520	3774625	7.41165E-05	7.41165E-05	0.0003174	0.0003174	1.63336E-05	1.07911E-05	1.8223E-05	1.8223E-05	5.5005E-06	5.66846E-06	3.18988E-05	3.18988E-05	2.23799E-05	2.23799E-05	2.217E-06	2.217E-06	7.13806E-06	7.13806E-06	4.65472E-05
3835303774625	383530	3774625	7.49789E-05	7.49789E-05	0.000321093	0.000321093	1.66215E-05	1.09813E-05	1.85443E-05	1.85443E-05	5.59747E-06	5.76839E-06	3.23755E-05	3.23755E-05	2.27745E-05	2.27745E-05	2.25608E-06	2.25608E-06	7.2639E-06	7.2639E-06	4.77112E-05
3835403774625	383540	3774625	7.64397E-05	7.64397E-05	0.000327348	0.000327348	1.70136E-05	1.12404E-05	1.89818E-05	1.89818E-05	5.72952E-06	5.90447E-06	3.2878E-05	3.2878E-05	2.33117E-05	2.33117E-05	2.3093E-06	2.3093E-06	7.43525E-06	7.43525E-06	5.04391E-05
3835503774625	383550	3774625	7.658E-05	7.658E-05	0.000327949	0.000327949	1.713E-05	1.13173E-05	1.91116E-05	1.91116E-05	5.76872E-06	5.94486E-06	3.3097E-05	3.3097E-05	2.34712E-05	2.34712E-05	2.3251E-06	2.3251E-06	7.48612E-06	7.48612E-06	5.06659E-05
3835603774625	383560	3774625	7.64995E-05	7.64995E-05	0.000327605	0.000327605	1.72587E-05	1.14023E-05	1.92552E-05	1.92552E-05	5.81205E-06	5.98951E-06	3.3316E-05	3.3316E-05	2.36475E-05	2.36475E-05	2.34257E-06	2.34257E-06	7.54235E-06	7.54235E-06	5.08808E-05
3835703774625	383570	3774625	7.67512E-05	7.67512E-05	0.000328683	0.000328683	1.74425E-05	1.15237E-05	1.94602E-05	1.94602E-05	5.87394E-06	6.0533E-06	3.36767E-05	3.36767E-05	2.38993E-05	2.38993E-05	2.36751E-06	2.36751E-06	7.62267E-06	7.62267E-06	5.11852E-05
3835803774625	383580	3774625	7.65531E-05	7.65531E-05	0.000327834	0.000327834	1.76875E-05	1.16856E-05	1.97337E-05	1.97337E-05	5.95647E-06	6.13835E-06	3.42049E-05	3.42049E-05	2.42351E-05	2.42351E-05	2.40078E-06	2.40078E-06	7.72977E-06	7.72977E-06	5.15016E-05
3835903774625	383590	3774625	7.60043E-05	7.60043E-05	0.000325484	0.000325484	1.78958E-05	1.18232E-05	1.99661E-05	1.99661E-05	6.02662E-06	6.21064E-06	3.4746E-05	3.4746E-05	2.45205E-05	2.45205E-05	2.42905E-06	2.42905E-06	7.82081E-06	7.82081E-06	5.15493E-05
3836003774625	383600	3774625	7.51048E-05	7.51048E-05	0.000321632	0.000321632	1.8E-05	1.1892E-05	2.00823E-05	2.00823E-05	6.06169E-06	6.24678E-06	3.50681E-05	3.50681E-05	2.46632E-05	2.46632E-05	2.44319E-06	2.44319E-06	7.86632E-06	7.86632E-06	5.15732E-05
3836103774625	383610	3774625	7.41021E-05	7.41021E-05	0.000317338	0.000317338	1.80858E-05	1.19487E-05	2.0178E-05	2.0178E-05	6.09058E-06	6.27655E-06	3.53515E-05	3.53515E-05	2.47808E-05	2.47808E-05	2.45483E-06	2.45483E-06	7.90381E-06	7.90381E-06	5.15851E-05
3836203774625	383620	3774625	7.30808E-05	7.30808E-05	0.000312964	0.000312964	1.82083E-05	1.20296E-05	2.03147E-05	2.03147E-05	6.13184E-06	6.31908E-06	3.57767E-05	3.57767E-05	2.49486E-05	2.49486E-05	2.47146E-06	2.47146E-06	7.95735E-06	7.95735E-06	5.15792E-05
3836303774625	383630	3774625	7.20574E-05	7.20574E-05	0.000308582	0.000308582	1.83982E-05	1.21551E-05	2.05266E-05	2.05266E-05	6.1958E-06	6.38499E-06	3.67172E-05	3.67172E-05	2.52089E-05	2.52089E-05	2.49724E-06	2.49724E-06	8.04036E-06	8.04036E-06	5.15493E-05
3836403774625	383640	3774625	7.10093E-05	7.10093E-05	0.000304093	0.000304093	1.85943E-05	1.22847E-05	2.07453E-05	2.07453E-05	6.26183E-06	6.45303E-06	3.79282E-05	3.79282E-05	2.54775E-05	2.54775E-05	2.52385E-06	2.52385E-06	8.12603E-06	8.12603E-06	5.14896E-05
3836503774625	383650	3774625	6.99529E-05	6.99529E-05	0.000299569	0.000299569	1.86739E-05	1.23373E-05	2.08341E-05	2.08341E-05	6.28865E-06	6.48067E-06	3.84693E-05	3.84693E-05	2.55866E-05	2.55866E-05	2.53466E-06	2.53466E-06	8.16084E-06	8.16084E-06	5.14359E-05
3836603774625	383660	3774625	6.89028E-05	6.89028E-05	0.000295072	0.000295072	1.86555E-05	1.23251E-05	2.08136E-05	2.08136E-05	6.28246E-06	6.47429E-06	3.8495E-05	3.8495E-05	2.55615E-05	2.55615E-05	2.53217E-06	2.53217E-06	8.15281E-06	8.15281E-06	5.13702E-05
3836703774625	383670	3774625	6.78609E-05	6.78609E-05	0.00029061	0.00029061	1.86249E-05	1.23049E-05	2.07795E-05	2.07795E-05	6.27214E-06	6.46366E-06	3.84693E-05	3.84693E-05	2.55195E-05	2.55195E-05	2.52801E-06	2.52801E-06	8.13942E-06	8.13942E-06	5.12926E-05
3836803774625	383680	3774625	6.68272E-05	6.68272E-05	0.000286184	0.000286184	1.85881E-05	1.22806E-05	2.07384E-05	2.07384E-05	6.25976E-06	6.4509E-06	3.84306E-05	3.84306E-05	2.54691E-05	2.54691E-05	2.52302E-06	2.52302E-06	8.12336E-06	8.12336E-06	5.12031E-05
3836903774625	383690	3774625	6.58038E-05	6.58038E-05	0.000281801	0.000281801	1.85514E-05	1.22563E-05	2.06974E-05	2.06974E-05	6.24738E-06	6.43814E-06	3.83662E-05	3.83662E-05	2.54187E-05	2.54187E-05	2.51803E-06	2.51803E-06	8.10729E-06	8.10729E-06	5.11076E-05
3837003774625	383700	3774625	6.48114E-05	6.48114E-05	0.000277551	0.000277551	1.85146E-05	1.2232E-05	2.06564E-05	2.06564E-05	6.235E-06	6.42539E-06	3.82889E-05	3.82889E-05	2.53684E-05	2.53684E-05	2.51304E-06	2.51304E-06	8.09123E-06	8.09123E-06	5.1024E-05
3837103774625	383710	3774625	6.38397E-05	6.38397E-05	0.00027339	0.00027339	1.84779E-05	1.22077E-05	2.06154E-05	2.06154E-05	6.22262E-06	6.41263E-06	3.82116E-05	3.82116E-05	2.5318E-05	2.5318E-05	2.50805E-06	2.50805E-06	8.07516E-06	8.07516E-06	5.09405E-05
3837203774625	383720	3774625	6.28823E-05	6.28823E-05	0.00026929	0.00026929	1.8435E-05	1.21794E-05	2.05676E-05	2.05676E-05	6.20818E-06	6.39775E-06	3.81343E-05	3.81343E-05	2.52592E-05	2.52592E-05	2.50223E-06	2.50223E-06	8.05642E-06	8.05642E-06	5.0845E-05
3837303774625	383730	3774625	6.19395E-05	6.19395E-05	0.000265252	0.000265252	1.83982E-05	1.21551E-05	2.05266E-05	2.05266E-05	6.1958E-06	6.38499E-06	3.80441E-05	3.80441E-05	2.52089E-05	2.52089E-05	2.49724E-06	2.49724E-06	8.04036E-06	8.04036E-06	5.07494E-05
3837403774625	383740	3774625	6.1009E-05	6.1009E-05	0.000261267	0.000261267	1.83615E-05	1.21308E-05	2.04855E-05	2.04855E-05	6.18342E-06	6.37223E-06	3.79668E-05	3.79668E-05	2.51585E-05	2.51585E-05	2.49225E-06	2.49225E-06	8.02429E-06	8.02429E-06	5.0648E-05
3837503774625	383750	3774625	6.01011E-05	6.01011E-05	0.00025738	0.00025738	1.83308E-05	1.21106E-05	2.04514E-05	2.04514E-05	6.17311E-06	6.3616E-06	3.78895E-05	3.78895E-05	2.51165E-05	2.51165E-05	2.48809E-06	2.48809E-06	8.0109E-06	8.0109E-06	5.05525E-05
3837603774625	383760	3774625	5.92119E-05	5.92119E-05	0.000253572	0.000253572	1.82941E-05	1.20863E-05	2.04104E-05	2.04104E-05	6.16073E-06	6.34884E-06	3.77994E-05	3.77994E-05	2.50662E-05	2.50662E-05	2.4831E-06	2.4831E-06	7.99484E-06	7.99484E-06	5.04629E-05
3837703774625	383770	3774625	5.83309E-05	5.83309E-05	0.000249799	0.000249799	1.82573E-05	1.2062E-05	2.03693E-05	2.03693E-05	6.14835E-06	6.33609E-06	3.76963E-05	3.76963E-05	2.50158E-05	2.50158E-05	2.47811E-06	2.47811E-06	7.97877E-06	7.97877E-06	5.03615E-05
3837803774625	383780	3774625	5.74602E-05	5.74602E-05	0.00024607	0.00024607	1.82144E-05	1.20337E-05	2.03215E-05	2.03215E-05	6.13391E-06	6.3212E-06	3.75932E-05	3.75932E-05	2.4957E-05	2.4957E-05	2.47229E-06	2.47229E-06	7.96003E-06	7.96003E-06	5.026E-05
3837903774625	383790	3774625	5.65958E-05	5.65958E-05	0.000242368	0.000242368	1.81777E-05	1.20094E-05	2.02805E-05	2.02805E-05	6.12153E-06	6.30844E-06	3.74644E-05	3.74644E-05	2.49067E-05	2.49067E-05	2.4673E-06	2.4673E-06	7.94397E-06	7.94397E-06	5.01525E-05
3838003774625	383800	3774625	5.57395E-05	5.57395E-05	0.000238701	0.000238701	1.81348E-05	1.19811E-05	2.02326E-05	2.02326E-05	6.10709E-06	6.29356E-06	3.73484E-05	3.73484E-05	2.48479E-05	2.48479E-05	2.46148E-06	2.46148E-06	7.92523E-06	7.92523E-06	5.00272E-05
3838103774625	383810	3774625	5.48957E-05	5.48957E-05	0.000235088	0.000235088	1.80796E-05	1.19446E-05	2.01711E-05	2.01711E-05	6.08852E-06	6.27443E-06	3.72067E-05	3.72067E-05	2.47724E-05	2.47724E-05	2.454E-06	2.454E-06	7.90113E-06	7.90113E-06	4.98959E-05
3838203774625	383820	3774625	5.40621E-05	5.40621E-05	0.000231518	0.000231518	1.80061E-05	1.18961E-05	2.00891E-05	2.00891E-05	6.06376E-06	6.24891E-06	3.69491E-05	3.69491E-05	2.46716E-05	2.46716E-05	2.44402E-06	2.44402E-06	7.869E-06	7.869E-06	4.97586E-05
3838303774625	383830	3774625	5.32348E-05	5.32348E-05	0.000227975	0.000227975	1.78652E-05	1.1803E-05	1.99319E-05	1.99319E-05	6.0163E-06	6.20001E-06	3.6292E-05	3.6292E-05	2.44786E-05	2.44786E-05	2.42489E-06	2.42489E-06	7.80742E-06	7.80742E-06	4.96213E-05
3838403774625	383840	3774625	5.24157E-05	5.24157E-05	0.000224467	0.000224467	1.76937E-05	1.16896E-05	1.97405E-05	1.97405E-05	5.95853E-06	6.14047E-06	3.54288E-05	3.54288E-05	2.42435E-05	2.42435E-05	2.40161E-06	2.40161E-06	7.73245E-06	7.73245E-06	4.9478E-05
3838503774625	383850	3774625	5.16131E-05	5.16131E-05	0.00022103	0.00022103	1.75956E-05	1.16249E-05	1.96311E-05	1.96311E-05	5.92552E-06	6.10646E-06	3.50423E-05	3.50423E-05	2.41092E-05	2.41092E-05	2.3883E-06	2.3883E-06	7.68961E-06	7.68961E-06	4.93228E-05
3838603774625	383860	3774625	5.08394E-05	5.08394E-05	0.000217717	0.000217717	1.7614E-05	1.1637E-05	1.96516E-05	1.96516E-05	5.93171E-06	6.11283E-06	3.52485E-05	3.52485E-05	2.41344E-05	2.41344E-05	2.3908E-06	2.3908E-06	7.69764E-06	7.69764E-06	4.91378E-05
3838703774625	383870	3774625	5.00781E-05	5.00781E-05	0.000214457	0.000214457	1.7614E-05	1.1637E-05	1.96516E-05	1.96516E-05	5.93171E-06	6.11283E-06	3.5416E-05	3.5416E-05	2.41344E-05	2.41344E-05	2.3908E-06	2.3908E-06	7.69764E-06	7.69764E-06	4.89468E-05
3838803774625	383880	3774625	4.93106E-05	4.93106E-05	0.00021117	0.00021117	1.74854E-05	1.1552E-05	1.95081E-05	1.95081E-05	5.88839E-06	6.06818E-06	3.48362E-05	3.48362E-05	2.39581E-05	2.39581E-05	2.37333E-06	2.37333E-06	7.64142E-06	7.64142E-06	4.87856E-05
3838903774625	383890	3774625	4.85431E-05	4.85431E-05	0.000207883	0.000207883	1.73138E-05	1.14387E-05	1.93167E-05	1.93167E-05	5.83062E-06	6.00865E-06	3.41019E-05	3.41019E-05	2.3723E-05	2.3723E-05	2.35005E-06	2.35005E-06	7.56645E-06	7.56645E-06	4.86185E-05
3839003774625	383900	3774625	4.77859E-05	4.77859E-05	0.00020464	0.00020464	1.71545E-05	1.13335E-05	1.9139E-05	1.9139E-05	5.77697E-06	5.95337E-06	3.36381E-05	3.36381E-05	2.35048E-05	2.35048E-05	2.32843E-06	2.32843E-06	7.49683E-06	7.49683E-06	4.84454E-05
3839103774625	383910	3774625	4.70596E-05	4.70596E-05	0.00020153	0.00020153	1.70626E-05	1.12727E-05	1.90364E-05	1.90364E-05	5.74602E-06	5.92148E-06	3.34191E-05	3.34191E-05	2.33789E-05	2.33789E-05	2.31595E-06	2.31595E-06	7.45667E-06	7.45667E-06	4.82544E-05
3826803772650	382680	3772650	5.16007E-06	5.16007E-06	2.20977E-05	2.20977E-05	6.33982E-05	4.18852E-05	7.07322E-05	7.07322E-05	2.135E-05	2.20019E-05	0.000148685	0.000148685	8.6867E-05	8.6867E-05	8.60521E-06	8.60521E-06	2.77062E-05	2.77062E-05	1.76447E-05
3827303772650	382730	3772650	5.28387E-06	5.28387E-06	2.26279E-05	2.26279E-05	7.07318E-05	4.67302E-05	7.89141E-05	7.89141E-05	2.38197E-05	2.4547E-05	0.000168628	0.000168628	9.69153E-05	9.69153E-05	9.60061E-06	9.60061E-06	3.09111E-05	3.09111E-05	1.84207E-05
3827803772650	382780	3772650	5.34989E-06	5.34989E-06	2.29106E-05	2.29106E-05	7.78141E-05	5.14093E-05	8.68158E-05	8.68158E-05	2.62048E-05	2.70049E-05	0.000185029	0.000185029	0.000106619	0.000106619	1.05619E-05	1.05619E-05	3.40062E-05	3.40062E-05	1.90475E-05
3828303772650	382830	3772650	5.3829E-06	5.3829E-06	2.3052E-05	2.3052E-05	8.53928E-05	5.64163E-05	9.52711E-05	9.52711E-05	2.87569E-05	2.9635E-05	0.000205152	0.000205152	0.000117003	0.000117003	1.15906E-05	1.15906E-05	3.73182E-05	3.73182E-05	1.95668E-05
3828803772650	382880	3772650	5.44273E-06	5.44273E-06	2.33082E-05	2.33082E-05	9.41783E-05	6.22206E-05	0.000105073	0.000105073	3.17156E-05	3.2684E-05	0.000227646	0.000227646	0.000129041	0.000129041	1.27831E-05	1.27831E-05	4.11576E-05	4.11576E-05	2.02652E-05
3829303772650	382930	3772650	5.5232E-06	5.5232E-06	2.36528E-05	2.36528E-05	0.000104312	6.89155E-05	0.000116379	0.000116379	3.51281E-05	3.62007E-05	0.000253026	0.000253026	0.000142926	0.000142926	1.41585E-05	1.41585E-05	4.55861E-05	4.55861E-05	2.11187E-05
3829803772650	382980	3772650	5.64905E-06	5.64905E-06	2.41918E-05	2.41918E-05	0.000115756	7.64765E-05	0.000129147	0.000129147	3.89822E-05	4.01725E-05	0.000279012	0.000279012	0.000158607	0.000158607	1.57119E-05	1.57119E-05	5.05876E-05	5.05876E-05	2.22469E-05
3830303772650	383030	3772650	6.53211E-06	6.53211E-06	2.79734E-05	2.79734E-05	0.000143283	9.46626E-05	0.000159858	0.000159858	4.82522E-05	4.97255E-05	0.000361426	0.000361426	0.000196324	0.000196324	1.94482E-05	1.94482E-05	6.26173E-05	6.26173E-05	2.30169E-05
3830803772650	383080	3772650	8.18886E-06	8.18886E-06	3.50683E-05	3.50683E-05	0.000145238	9.59538E-05	0.000162039	0.000162039	4.89103E-05	5.04038E-05	0.000334049	0.000334049	0.000199002	0.000199002	1.97135E-05	1.97135E-05	6.34714E-05	6.34714E-05	3.4012E-05
3831303772650	383130	3772650	8.12284E-06	8.12284E-06	3.47856E-05	3.47856E-05	0.000143461	9.478E-05	0.000160057	0.000160057	4.8312E-05	4.97872E-05	0.000315587	0.000315587	0.000196567	0.000196567	1.94723E-05	1.94723E-05	6.2695E-05	6.2695E-05	3.61072E-05
3831803772650	383180	3772650	7.88557E-06	7.88557E-06	3.37695E-05	3.37695E-05	0.000138302	9.13719E-05	0.000154301	0.000154301	4.65748E-05	4.79969E-05	0.000289254	0.000289254	0.000189499	0.000189499	1.87721E-05	1.87721E-05	6.04406E-05	6.04406E-05	3.72115E-05
3832303772650	383230	3772650	7.68544E-06	7.68544E-06	3.29124E-05	3.29124E-05	0.000136476	9.01657E-05	0.000152264	0.000152264	4.59599E-05	4.73633E-05	0.000268383	0.000268383	0.000186997	0.000186997	1.85243E-05	1.85243E-05	5.96427E-05	5.96427E-05	3.86799E-05
3832803772650	383280	3772650	7.42135E-06	7.42135E-06	3.17815E-05	3.17815E-05	0.000129841	8.57821E-05	0.000144862	0.000144862	4.37255E-05	4.50606E-05	0.000245	0.000245	0.000177906	0.000177906	1.76237E-05	1.76237E-05	5.6743E-05	5.6743E-05	3.95335E-05
3833303772650	383330	3772650	6.93649E-06	6.93649E-06	2.97051E-05	2.97051E-05	0.000114555	7.56832E-05	0.000127807	0.000127807	3.85778E-05	3.97557E-05	0.00021524	0.00021524	0.000156962	0.000156962	1.55489E-05	1.55489E-05	5.00628E-05	5.00628E-05	3.82262E-05
3833803772650	383380	3772650	6.58369E-06	6.58369E-06	2.81943E-05	2.81943E-05	0.000104538	6.90652E-05	0.000116632	0.000116632	3.52045E-05	3.62794E-05	0.000196984	0.000196984	0.000143236	0.000143236	1.41893E-05	1.41893E-05	4.56852E-05	4.56852E-05	3.78144E-05
3834303772650	383430	3772650	6.26595E-06	6.26595E-06	2.68336E-05	2.68336E-05	9.55813E-05	6.31476E-05	0.000106638	0.000106638	3.21881E-05	3.31709E-05	0.000180752	0.000180752	0.000130964	0.000130964	1.29735E-05	1.29735E-05	4.17708E-05	4.17708E-05	3.72831E-05
3834803772650	383480	3772650	5.71095E-06	5.71095E-06	2.44568E-05	2.44568E-05	8.43574E-05	5.57322E-05	9.41159E-05	9.41159E-05	2.84083E-05	2.92757E-05	0.000160886	0.000160886	0.000115585	0.000115585	1.145E-05	1.145E-05	3.68657E-05	3.68657E-05	3.44239E-05
3835303772650	383530	3772650	5.4056E-06	5.4056E-06	2.31492E-05	2.31492E-05	7.66194E-05	5.062E-05	8.54829E-05	8.54829E-05	2.58024E-05	2.65903E-05	0.000145271	0.000145271	0.000104982	0.000104982	1.03998E-05	1.03998E-05	3.34841E-05	3.34841E-05	3.28958E-05
3835803772650	383580	3772650	5.53351E-06	5.53351E-06	2.3697E-05	2.3697E-05	7.34152E-05	4.85031E-05	8.1908E-05	8.1908E-05	2.47234E-05	2.54783E-05	0.00013615	0.00013615	0.000100592	0.000100592	9.96484E-06	9.96484E-06	3.20838E-05	3.20838E-05	3.38568E-05
3836303772650	383630	3772650	5.66556E-06	5.66556E-06	2.42624E-05	2.42624E-05	7.56453E-05	4.99765E-05	8.43961E-05	8.43961E-05	2.54744E-05	2.62522E-05	0.000137039	0.000137039	0.000103648	0.000103648	1.02675E-05	1.02675E-05	3.30584E-05	3.30584E-05	3.44657E-05
3836803772650	383680	3772650	5.38496E-06	5.38496E-06	2.30608E-05	2.30608E-05	7.53267E-05	4.9766E-05	8.40406E-05	8.40406E-05	2.53671E-05	2.61417E-05	0.000137541	0.000137541	0.000103211	0.000103211	1.02243E-05	1.02243E-05	3.29191E-05	3.29191E-05	3.06693E-05
3837303772650	383730	3772650	5.35814E-06	5.35814E-06	2.29459E-05	2.29459E-05	7.37644E-05	4.87338E-05	8.22976E-05	8.22976E-05	2.4841E-05	2.55995E-05	0.000132104	0.000132104	0.000101071	0.000101071	1.00122E-05	1.00122E-05	3.22364E-05	3.22364E-05	2.82996E-05
3837803772650	383780	3772650	5.32719E-06	5.32719E-06	2.28134E-05	2.28134E-05	6.88938E-05	4.55159E-05	7.68635E-05	7.68635E-05	2.32007E-05	2.39092E-05	0.000123949	0.000123949	9.43969E-05	9.43969E-05	9.35114E-06	9.35114E-06	3.01078E-05	3.01078E-05	2.8019E-05
3838303772650	383830	3772650	5.25086E-06	5.25086E-06	2.24865E-05	2.24865E-05	6.23506E-05	4.1193E-05	6.95633E-05	6.95633E-05	2.09972E-05	2.16384E-05	0.000112715	0.000112715	8.54315E-05	8.54315E-05	8.46301E-06	8.46301E-06	2.72483E-05	2.72483E-05	2.7631E-05
3838803772650	383880	3772650	4.96201E-06	4.96201E-06	2.12495E-05	2.12495E-05	5.32709E-05	3.51944E-05	5.94334E-05	5.94334E-05	1.79396E-05	1.84873E-05	9.9729E-05	9.9729E-05	7.29907E-05	7.29907E-05	7.2306E-06	7.2306E-06	2.32803E-05	2.32803E-05	2.65148E-05
3839303772650	383930	3772650	4.91662E-06	4.91662E-06	2.10551E-05	2.10551E-05	4.57842E-05	3.02482E-05	5.10806E-05	5.10806E-05	1.54183E-05	1.58891E-05	8.69488E-05	8.69488E-05	6.27326E-05	6.27326E-05	6.21441E-06	6.21441E-06	2.00085E-05	2.00085E-05	2.58403E-05
3839803772650	383980	3772650	4.69173E-06	4.69173E-06	2.00921E-05	2.00921E-05	3.95963E-05	2.616E-05	4.41769E-05	4.41769E-05	1.33345E-05	1.37417E-05	7.61527E-05	7.61527E-05	5.42541E-05	5.42541E-05	5.37451E-06	5.37451E-06	1.73043E-05	1.73043E-05	2.40555E-05
3840303772650	384030	3772650	4.43383E

			MSite Grubbing / Prep	MMass Grading / Excavation	MMass Grading / Excavation	MDrainage / Utilities Trenching	MFoundations / Concrete Pads	MBuilding / Structure Construction	MAsphalt Paving	MLandscaping or Other Finishing	MWaterside Construction (Piles)	RSSWRe-striping South Valley	RSSWRe-striping Silver Lake Boulevard	RSSWDemolition	RSSWPlacing Base	RSSWForm/Place Rebar and Pour	Child Risk				
Unique Identifier	X (UTM)	Y (UTM)	2027	2027	2028	2028	2028	2028	2028	2028	2028	2029	2029	2029	2029	2029	3rd Trimester	0<2	2<16	Total	per million
3834303774625	383430	3774625	3.52539E-05	8.80316E-05	8.80316E-05	2.46365E-05	4.54589E-05	8.17436E-05	5.78287E-05	1.75239E-05	3.10275E-05	1.24448E-05	2.48846E-05	4.25302E-05	2.31194E-05	6.92004E-06	5.06071E-09	1.755E-07	2.09E-08	2.01463E-07	0.20146285
3834403774625	383440	3774625	3.53239E-05	8.82064E-05	8.82064E-05	2.46854E-05	4.55492E-05	8.1906E-05	5.79436E-05	1.75587E-05	3.10892E-05	1.24197E-05	2.49197E-05	4.25896E-05	2.31517E-05	6.9297E-06	5.04162E-09	1.745E-07	2.0778E-08	2.00324E-07	0.20032384
3834503774625	383450	3774625	3.54693E-05	8.85696E-05	8.85696E-05	2.4787E-05	4.57368E-05	8.22432E-05	5.81821E-05	1.76309E-05	3.12172E-05	1.24197E-05	2.50051E-05	4.27339E-05	2.32301E-05	6.95319E-06	5.03426E-09	1.7392E-07	2.0706E-08	1.99657E-07	0.19965696
3834603774625	383460	3774625	3.56094E-05	8.89193E-05	8.89193E-05	2.48849E-05	4.59173E-05	8.25679E-05	5.84119E-05	1.77006E-05	3.13404E-05	1.24146E-05	2.50906E-05	4.28783E-05	2.33086E-05	6.97667E-06	5.02582E-09	1.7329E-07	2.0632E-08	1.98945E-07	0.19894528
3834703774625	383470	3774625	3.61749E-05	9.03316E-05	9.03316E-05	2.52801E-05	4.66466E-05	8.38793E-05	5.93396E-05	1.79817E-05	3.18382E-05	1.25151E-05	2.54724E-05	4.35234E-05	2.36593E-05	7.08164E-06	5.07897E-09	1.7478E-07	2.0809E-08	2.00668E-07	0.20066781
3834803774625	383480	3774625	3.69398E-05	9.22415E-05	9.22415E-05	2.58147E-05	4.76329E-05	8.56528E-05	6.05942E-05	1.83619E-05	3.25113E-05	1.26608E-05	2.59949E-05	4.44148E-05	2.41438E-05	7.22667E-06	5.15482E-09	1.7701E-07	2.1086E-08	2.03251E-07	0.20325134
3834903774625	383490	3774625	3.78609E-05	9.45415E-05	9.45415E-05	2.64583E-05	4.88206E-05	8.77885E-05	6.21051E-05	1.88197E-05	3.3322E-05	1.28367E-05	2.66229E-05	4.54929E-05	2.47299E-05	7.40209E-06	5.24436E-09	1.7966E-07	2.1431E-08	2.06337E-07	0.20633653
3835003774625	383500	3774625	3.92883E-05	9.81058E-05	9.81058E-05	2.74558E-05	5.06612E-05	9.10982E-05	6.44465E-05	1.95293E-05	3.45783E-05	1.31482E-05	2.76127E-05	4.71822E-05	2.56482E-05	7.67696E-06	5.38889E-09	1.8415E-07	2.2044E-08	2.11579E-07	0.21157937
3835103774625	383510	3774625	4.0818E-05	0.000101926	0.000101926	2.85249E-05	5.26337E-05	9.46452E-05	6.69558E-05	2.02896E-05	3.59246E-05	1.352E-05	2.86627E-05	4.89734E-05	2.66219E-05	7.9684E-06	5.52961E-09	1.8846E-07	2.2697E-08	2.16686E-07	0.21668599
3835203774625	383520	3774625	4.2003E-05	0.000104885	0.000104885	2.9353E-05	5.41618E-05	9.73929E-05	6.88997E-05	2.08787E-05	3.69676E-05	1.38214E-05	2.95118E-05	5.03656E-05	2.73787E-05	8.19492E-06	5.62005E-09	1.9101E-07	2.3141E-08	2.19775E-07	0.21977464
3835303774625	383530	3774625	4.30533E-05	0.000107507	0.000107507	3.0087E-05	5.55162E-05	9.98284E-05	7.06226E-05	2.14008E-05	3.7892E-05	1.40626E-05	3.06221E-05	5.23266E-05	2.84447E-05	8.51399E-06	5.67878E-09	1.9255E-07	2.3482E-08	2.21713E-07	0.22171262
3835403774625	383540	3774625	4.55149E-05	0.000113654	0.000113654	3.18072E-05	5.86903E-05	0.000105536	7.46604E-05	2.26244E-05	4.00585E-05	1.43037E-05	3.17727E-05	5.43385E-05	2.95384E-05	8.84135E-06	5.7496E-09	1.9462E-07	2.4075E-08	2.24443E-07	0.22444346
3835503774625	383550	3774625	4.57196E-05	0.000114165	0.000114165	3.19502E-05	5.89542E-05	0.000106011	7.49962E-05	2.27261E-05	4.02386E-05	1.43992E-05	3.19033E-05	5.45507E-05	2.96537E-05	8.87588E-06	5.75182E-09	1.9414E-07	2.4119E-08	2.24011E-07	0.22401097
3835603774625	383560	3774625	4.59135E-05	0.00011465	0.00011465	3.20858E-05	5.92043E-05	0.00010646	7.53143E-05	2.28225E-05	4.04093E-05	1.44896E-05	3.20239E-05	5.47629E-05	2.97691E-05	8.91041E-06	5.75027E-09	1.9348E-07	2.4123E-08	2.23352E-07	0.22335219
3835703774625	383570	3774625	4.61882E-05	0.000115335	0.000115335	3.22777E-05	5.95585E-05	0.000107097	7.57649E-05	2.29591E-05	4.0651E-05	1.47207E-05	3.21796E-05	5.50431E-05	2.99214E-05	8.95599E-06	5.76268E-09	1.9323E-07	2.42E-08	2.2319E-07	0.22318998
3835803774625	383580	3774625	4.64737E-05	0.000116048	0.000116048	3.24772E-05	5.99266E-05	0.000107759	7.62332E-05	2.3101E-05	4.09023E-05	1.4977E-05	3.23303E-05	5.52978E-05	3.00598E-05	8.99743E-06	5.79471E-09	1.9372E-07	2.425E-08	2.23766E-07	0.22376638
3835903774625	383590	3774625	4.65168E-05	0.000116156	0.000116156	3.25073E-05	5.99822E-05	0.000107859	7.63039E-05	2.31224E-05	4.09402E-05	1.5203E-05	3.23655E-05	5.53402E-05	3.00829E-05	9.00433E-06	5.80384E-09	1.929E-07	2.4154E-08	2.22858E-07	0.22285781
3836003774625	383600	3774625	4.65383E-05	0.00011621	0.00011621	3.25224E-05	6.001E-05	0.000107909	7.63392E-05	2.31331E-05	4.09592E-05	1.53487E-05	3.23806E-05	5.53572E-05	3.00921E-05	9.0071E-06	5.79221E-09	1.9156E-07	2.3981E-08	2.21337E-07	0.22133675
3836103774625	383610	3774625	4.65491E-05	0.000116237	0.000116237	3.25299E-05	6.00238E-05	0.000107934	7.63569E-05	2.31384E-05	4.09687E-05	1.54693E-05	3.23856E-05	5.53657E-05	3.00967E-05	9.00848E-06	5.77803E-09	1.9015E-07	2.3791E-08	2.19719E-07	0.21971894
3836203774625	383620	3774625	4.65437E-05	0.000116223	0.000116223	3.25262E-05	6.00169E-05	0.000107922	7.6348E-05	2.31358E-05	4.09639E-05	1.56703E-05	3.23806E-05	5.53572E-05	3.00921E-05	9.0071E-06	5.76894E-09	1.8868E-07	2.3594E-08	2.1804E-07	0.21803968
3836303774625	383630	3774625	4.65168E-05	0.000116156	0.000116156	3.25073E-05	5.99822E-05	0.000107859	7.63039E-05	2.31224E-05	4.09402E-05	1.57557E-05	3.23605E-05	5.53147E-05	3.0069E-05	9.00019E-06	5.83477E-09	1.8796E-07	2.3408E-08	2.17207E-07	0.21720715
3836403774625	383640	3774625	4.64629E-05	0.000116021	0.000116021	3.24697E-05	5.99127E-05	0.000107734	7.62155E-05	2.30956E-05	4.08928E-05	1.57406E-05	3.23253E-05	5.52553E-05	3.00367E-05	8.99052E-06	5.8213E-09	1.8629E-07	2.3207E-08	2.15322E-07	0.2153225
3836503774625	383650	3774625	4.64144E-05	0.0001159	0.0001159	3.24358E-05	5.98502E-05	0.000107622	7.6136E-05	2.30715E-05	4.08501E-05	1.57055E-05	3.22901E-05	5.51959E-05	3.00044E-05	8.98085E-06	5.78584E-09	1.8437E-07	2.2989E-08	2.13145E-07	0.21314546
3836603774625	383660	3774625	4.63552E-05	0.000115752	0.000115752	3.23944E-05	5.97738E-05	0.000107484	7.60388E-05	2.30421E-05	4.0798E-05	1.56653E-05	3.2255E-05	5.51195E-05	2.99629E-05	8.96842E-06	5.74804E-09	1.8243E-07	2.2763E-08	2.10939E-07	0.21093897
3836703774625	383670	3774625	4.62852E-05	0.000115578	0.000115578	3.23455E-05	5.96835E-05	0.000107322	7.59239E-05	2.30073E-05	4.07364E-05	1.56251E-05	3.22098E-05	5.50431E-05	2.99214E-05	8.95599E-06	5.70334E-09	1.8042E-07	2.2536E-08	2.08663E-07	0.2086631
3836803774625	383680	3774625	4.62044E-05	0.000115376	0.000115376	3.2289E-05	5.95793E-05	0.000107135	7.57914E-05	2.29671E-05	4.06653E-05	1.55799E-05	3.21595E-05	5.49582E-05	2.98752E-05	8.94218E-06	5.65639E-09	1.7841E-07	2.2309E-08	2.06379E-07	0.20637927
3836903774625	383690	3774625	4.61182E-05	0.000115161	0.000115161	3.22288E-05	5.94682E-05	0.000106935	7.565E-05	2.29242E-05	4.05894E-05	1.55397E-05	3.21093E-05	5.48563E-05	2.98199E-05	8.9256E-06	5.60949E-09	1.7642E-07	2.2084E-08	2.04115E-07	0.20411545
3837003774625	383700	3774625	4.60428E-05	0.000114972	0.000114972	3.21761E-05	5.9371E-05	0.00010676	7.55263E-05	2.28868E-05	4.0523E-05	1.54995E-05	3.2059E-05	5.47714E-05	2.97737E-05	8.91179E-06	5.56389E-09	1.7449E-07	2.1867E-08	2.01924E-07	0.20192418
3837103774625	383710	3774625	4.59674E-05	0.000114784	0.000114784	3.21234E-05	5.92737E-05	0.000106585	7.54026E-05	2.28493E-05	4.04567E-05	1.54643E-05	3.20138E-05	5.46865E-05	2.97276E-05	8.89798E-06	5.51935E-09	1.7261E-07	2.1654E-08	1.99781E-07	0.19978092
3837203774625	383720	3774625	4.58812E-05	0.000114569	0.000114569	3.20632E-05	5.91626E-05	0.000106385	7.52613E-05	2.28064E-05	4.03808E-05	1.54291E-05	3.19636E-05	5.46017E-05	2.96814E-05	8.88416E-06	5.47479E-09	1.7074E-07	2.1443E-08	1.9766E-07	0.19765981
3837303774625	383730	3774625	4.5795E-05	0.000114354	0.000114354	3.20029E-05	5.90515E-05	0.000106186	7.51199E-05	2.27636E-05	4.0305E-05	1.53889E-05	3.19083E-05	5.45083E-05	2.96307E-05	8.86897E-06	5.43083E-09	1.6891E-07	2.1235E-08	1.95576E-07	0.19557612
3837403774625	383740	3774625	4.57034E-05	0.000114125	0.000114125	3.1939E-05	5.89334E-05	0.000105973	7.49697E-05	2.27181E-05	4.02244E-05	1.53538E-05	3.1853E-05	5.44064E-05	2.95753E-05	8.8524E-06	5.38742E-09	1.6711E-07	2.103E-08	1.93524E-07	0.19352383
3837503774625	383750	3774625	4.56173E-05	0.00011391	0.00011391	3.18787E-05	5.88223E-05	0.000105773	7.48283E-05	2.26752E-05	4.01485E-05	1.53236E-05	3.18028E-05	5.4313E-05	2.95245E-05	8.8372E-06	5.3451E-09	1.6536E-07	2.0831E-08	1.91533E-07	0.19153315
3837603774625	383760	3774625	4.55365E-05	0.000113708	0.000113708	3.18223E-05	5.87181E-05	0.000105586	7.46958E-05	2.26351E-05	4.00774E-05	1.52885E-05	3.17526E-05	5.42281E-05	2.94784E-05	8.82339E-06	5.30368E-09	1.6365E-07	2.0636E-08	1.89587E-07	0.18958716
3837703774625	383770	3774625	4.54449E-05	0.000113479	0.000113479	3.17583E-05	5.86E-05	0.000105374	7.45456E-05	2.25896E-05	3.99968E-05	1.52583E-05	3.17023E-05	5.41348E-05	2.94276E-05	8.8082E-06	5.26239E-09	1.6195E-07	2.0443E-08	1.8766E-07	0.18765981
3837803774625	383780	3774625	4.53533E-05	0.000113251	0.000113251	3.16943E-05	5.84819E-05	0.000105161	7.43954E-05	2.25441E-05	3.99162E-05	1.52282E-05	3.16471E-05	5.40414E-05	2.93769E-05	8.793E-06	5.22139E-09	1.6029E-07	2.0251E-08	1.85761E-07	0.18576053
3837903774625	383790	3774625	4.52564E-05	0.000113009	0.000113009	3.16265E-05	5.83569E-05	0.000104937	7.42363E-05	2.24959E-05	3.98309E-05	1.5198E-05	3.15868E-05	5.39395E-05	2.93215E-05	8.77643E-06	5.17907E-09	1.5862E-07	2.006E-08	1.83863E-07	0.1838628
3838003774625	383800	3774625	4.51433E-05	0.000112726	0.000112726	3.15475E-05	5.8211E-05	0.000104674	7.40508E-05	2.24396E-05	3.97313E-05	1.51679E-05	3.15214E-05	5.38207E-05	2.92569E-05	8.75709E-06	5.13439E-09	1.5694E-07	1.987E-08	1.81946E-07	0.18194568
3838103774625	383810	3774625	4.50248E-05	0.00011243	0.00011243	3.14647E-05	5.80582E-05	0.0001044	7.38564E-05	2.23807E-05	3.96271E-05	1.51327E-05	3.14511E-05	5.36933E-05	2.91877E-05	8.73637E-06	5.08981E-09	1.5527E-07	1.968E-08	1.80042E-07	0.18004175
3838203774625	383820	3774625	4.49009E-05	0.000112121	0.000112121	3.13781E-05	5.78985E-05	0.000104112	7.36532E-05	2.23191E-05	3.9518E-05	1.50975E-05	3.13707E-05	5.35575E-05	2.91138E-05	8.71427E-06	5.0456E-09	1.5363E-07	1.949E-08	1.78163E-07	0.17816294
3838303774625	383830	3774625	4.4777E-05	0.000111812	0.000111812	3.12915E-05	5.77387E-05	0.000103825	7.345E-05	2.22576E-05	3.9409E-05	1.50573E-05	3.13004E-05	5.34302E-05	2.90446E-05	8.69355E-06	4.99932E-09	1.5198E-07	1.9295E-08	1.76272E-07	0.17627164
3838403774625	383840	3774625	4.46477E-05	0.000111489	0.000111489	3.12012E-05	5.75721E-05	0.000103525	7.32379E-05	2.21933E-05	3.92952E-05	1.50172E-05	3.1225E-05	5.32943E-05	2.89708E-05	8.67145E-06	4.94971E-09	1.503E-07	1.9097E-08	1.74345E-07	0.17434451
3838503774625	383850	3774625	4.45077E-05	0.000111139	0.000111139	3.11033E-05	5.73915E-05	0.000103201	7.30082E-05	2.21237E-05	3.9172E-05	1.4977E-05	3.11396E-05	5.315E-05	2.88923E-05	8.64797E-06	4.8831E-09	1.4846E-07	1.8908E-08	1.72252E-07	0.17225209
3838603774625	383860	3774625	4.43407E-05	0.000110722	0.000110722	3.09866E-05	5.71762E-05	0.000102813	7.27343E-05	2.20407E-05	3.9025E-05	1.49468E-05	3.10341E-05	5.29633E-05	2.87908E-05	8.61758E-06	4.86776E-09	1.4719E-07	1.8737E-08	1.70794E-07	0.17079426
3838703774625	383870	3774625	4.41683E-05	0.000110292	0.000110292	3.08662E-05	5.69539E-05	0.000102414	7.24516E-05	2.1955E-05	3.88733E-05	1.49167E-05	3.09286E-05	5.2785E-05	2.86939E-05	8.58858E-06	4.8369E-09	1.4577E-07	1.8566E-08	1.69177E-07	0.16917686
3838803774625	383880	3774625	4.40229E-05	0.000109929	0.000109929	3.07645E-05	5.67664E-05	0.000102076	7.2213E-05	2.18827E-05	3.87453E-05	1.48715E-05	3.08382E-05	5.26237E-05	2.86062E-05	8.56233E-06	4.77039E-09	1.4399E-07	1.838E-08	1.67144E-07	0.16714392
3838903774625	383890	3774625	4.38721E-05	0.000109552	0.000109552	3.06591E-05	5.65719E-05	0.000101727	7.19656E-05	2.18078E-05	3.86126E-05	1.47408E-05	3.07477E-05	5.24709E-05	2.85231E-05	8.53747E-06	4.66587E-09	1.4175E-07	1.8184E-08	1.64604E-07	0.16460414
3839003774625	383900	3774625	4.37159E-05	0.000109162	0.000109162	3.055E-05	5.63705E-05	0.000101365	7.17094E-05	2.17301E-05	3.84751E-05	1.45901E-05	3.06523E-05	5.23011E-05	2.84308E-05	8.50985E-06	4.60566E-09	1.4E-07	1.7996E-08	1.62601E-07	0.1626006
3839103774625	383910	3774625	4.35435E-05	0.000108731	0.000108731	3.04295E-05	5.61482E-05	0.000100965	7.14266E-05	2.16444E-05	3.83234E-05	1.44595E-05	3.05468E-05	5.21228E-05	2.83339E-05	8.48084E-06	4.56003E-09	1.3845E-07	1.7821E-08	1.60832E-07	0.16083159
3826803772650	382680	3772650	1.59221E-05	3.97588E-05	3.97588E-05	1.11269E-05	2.05312E-05	3.69189E-05	2.61179E-05	7.91452E-06	1.40133E-05	6.12041E-05	2.11366E-05	3.53485E-05	1.92154E-05	5.7515E-06	1.33195E-09	3.2645E-08	1.1949E-08	4.59262E-08	0.04592625
3827303772650	382730	3772650	1.66224E-05	4.15073E-05	4.15073E-05	1.16162E-05	2.14341E-05	3.85425E-05	2.72665E-05	8.26258E-06	1.46296E-05	6.68763E-05	2.25735E-05	3.77084E-05	2.04983E-05	6.13549E-06	1.40637E-09	3.3928E-08	1.2952E-08	4.82868E-08	0.04828675
3827803772650	382780	3772650	1.71879E-05	4.29196E-05	4.29196E-05	1.20115E-05	2.21634E-05	3.98539E-05	2.81943E-05	8.54371E-06	1.51274E-05	7.3679E-05	2.38797E-05	3.98562E-05	2.16658E-05	6.48494E-06	1.41525E-09	3.4366E-08	1.3856E-08	4.96368E-08	0.04963684
3828303772650	382830	3772650	1.76566E-05	4.40898E-05	4.40898E-05	1.23389E-05	2.27677E-05	4.09405E-05	2.89629E-05	8.77665E-06	1.55398E-05	7.91804E-05	2.51106E-05	4.18681E-05	2.27594E-05	6.8123E-06	1.44342E-09	3.4837E-08	1.4771E-08	5.10517E-08	0.0510517
3828803772650	382880	3772650	1.82868E-05	4.56634E-05	4.56634E-05	1.27793E-05	2.35803E-05	4.24018E-05	2.99967E-05	9.08991E-06	1.60945E-05	8.49783E-05	2.67184E-05	4.44827E-05	2.41808E-05	7.23772E-06	1.47858E-09	3.5492E-08	1.5861E-08	5.28311E-08	0.05283107
3829303772650	382930	3772650	1.9057E-05	4.75868E-05	4.75868E-05	1.33176E-05	2.45735E-05	4.41878E-05	3.12602E-05	9.47279E-06	1.67724E-05	9.08415E-05	2.86929E-05	4.76831E-05	2.59205E-05	7.75845E-06	1.52048E-09	3.6299E-08	1.7124E-08	5.49431E-08	0.0549431
3829803772650	382980	3772650	2.0075E-05	5.01289E-05	5.01289E-05	1.40291E-05	2.58862E-05	4.65483E-05	3.29301E-05	9.97882E-06	1.76684E-05	9.67699E-05	3.13004E-05	5.19106E-05	2.82186E-05	8.44631E-06	1.57347E-09	3.7406E-08	1.8601E-08	5.75799E-08	0.05757988
3830303772650	383030	3772650	2.07699E-05	5.1864E-05	5.1864E-05	1.45146E-05	2.67822E-05	4.81594E-05	3.40699E-05	1.03242E-05	1.82799E-05	0.000112526	3.34306E-05	5.51874E-05	2.99998E-05	8.97947E-06	2.01077E-09	4.4309E-08	2.1972E-08	6.82917E-08	0.06829171
3830803772650	383080	3772650	3.06916E-05	7.66393E-05	7.66393E-05	2.14482E-05	3.9576E-05	7.1165E-05	5.0345E-05	1.52561E-05	2.70122E-05	0.000102322	4.5785E-05	7.63167E-05	4.14857E-05	1.24174E-05	2.24139E-09	5.2052E-08	2.4973E-08	7.92665E-08	0.07926653
3831303772650	383130	3772650	3.25822E-05	8.13603E-05	8.13603E-05	2.27694E-05	4.20139E-05	7.55488E-05	5.34463E-05	1.61958E-05	2.86762E-05	8.98768E-05	4.98646E-05	8.28108E-05	4.50159E-05	1.3474E-05	2.24097E-09	5.221E-08	2.4922E-08	7.93727E-08	0.07937273
3831803772650	383180	3772650	3.35787E-05	8.38486E-05	8.38486E-05	2.34658E-05	4.32989E-05	7.78594E-05	5.50809E-05	1.66912E-05	2.95532E-05	7.89945E-05	5.25977E-05	8.6962E-05	4.72725E-05	1.41495E-05	2.18989E-09	5.0987E-08	2.4179E-08	7.73551E-08	0.07735505
3832303772650	383230	3772650	3.49038E-05	8.71573E-05	8.71573E-05	2.43918E-05	4.50075E-05	8.09318E-05	5.72544E-05	1.73498E-05	3.07194E-05	7.40156E-05	5.63306E-05	9.2743E-05	5.0415E-05	1.50901E-05	2.17564E-09	5.0189E-08	2.3986E-08	7.63515E-08	0.07635152
3832803772650	383280	3772650	3.5674E-05	8.90807E-05	8.90807E-05	2.49301E-05	4.60007E-05	8.27178E-05	5.85179E-05	1.77327E-05	3.13973E-05	6.88106E-05	5.82247E-05	9.55274E-05	5.19286E-05	1.55431E-05	2.13018E-09	4.892E-08	2.3172E-08	7.42214E-08	0.0742214
3833303772650	383330	3772650	3.44944E-05	8.61351E-05	8.61351E-05	2.41057E-05	4.44796E-05	7.99826E-05	5.65829E-05	1.71463E-05	3.03591E-05	6.05308E-05	5.52203E-05	9.03915E-05	4.91368E-05	1.47075E-05	1.99231E-09	4.5966E-08	2.0949E-08	6.89073E-08	0.06890727
3833803772650	383380	3772650	3.41227E-05	8.5207E-05	8.5207E-05	2.3846E-05	4.40004E-05	7.91208E-05	5.59732E-05	1.69616E-05	3.0032E-05	5.57328E-05	5.34719E-05	8.74628E-05	4.75447E-05	1.4231E-05	1.91341E-09	4.4175E-08	1.9645E-08	6.57328E-08	0.06573279
3834303772650	383430	3772650	3.36433E-05	8.401E-05	8.401E-05	2.3511E-05	4.33822E-05	7.80093E-05	5.51869E-05	1.67233E-05	2.96101E-05	5.14371E-05	5.10804E-05	8.35748E-05	4.54312E-05	1.35984E-05	1.83964E-09	4.2586E-08	1.8453E-08	6.28791E-08	0.0628791
3834803772650	383480	3772650	3.10633E-05	7.75673E-05	7.75673E-05	2.1708E-05	4.00553E-05	7.20268E-05	5.09546E-05	1.54408E-05	2.73393E-05	4.55639E-05	4.55941E-05	7.46953E-05	4.06043E-05	1.21536E-05	1.69383E-09	3.9368E-08	1.654E-08	5.76021E-08	0.05760206
3835303772650	383530	3772650	2.96843E-05	7.41241E-05	7.41241E-05	2.07443E-05	3.82772E-05	6.88295E-05	4.86927E-05	1.47554E-05	2.61257E-05	4.13286E-05	4.24088E-05	6.95509E-05	3.78078E-05	1.13165E-05	1.60422E-09	3.7477E-08	1.5348E-08	5.44293E-08	0.05442927
3835803772650	383580	3772650	3.05516E-05	7.62896E-05	7.62896E-05	2.13504E-05	3.93954E-05	7.08403E-05	5.01153E-05	1.51864E-05	2.68889E-05	3.97259E-05	4.29363E-05	7.04507E-05	3.8297E-05	1.14629E-05	1.61752E-09	3.7998E-08	1.524E-08	5.48558E-08	0.05485582
3836303772650	383630	3772650	3.1101E-05	7.76615E-05	7.76615E-05	2.17343E-05	4.01039E-05	7.21142E-05	5.10165E-05	1.54595E-05	2.73725E-05	4.10824E-05	4.48354E-05	7.35662E-05	3.99905E-05	1.19699E-05	1.66605E-09	3.8628E-08	1.5801E-08	5.60946E-08	0.05609455
3836803772650	383680	3772650	2.76752E-05	6.91071E-05	6.91071E-05	1.93403E-05	3.56865E-05	6.41709E-05	4.53971E-05	1.37567E-05	2.43574E-05	4.11226E-05	4.23786E-05	6.94575E-05	3.77571E-05	1.13013E-05	1.62274E-09	3.7113E-08	1.5305E-08	5.40408E-08	0.05404075
3837303772650	383730	3772650	2.55368E-05	6.37674E-05	6.37674E-05	1.78459E-05	3.29291E-05	5.92126E-05	4.18894E-05	1.26937E-05	2.24754E-05	4.05147E-05	4.13939E-05	6.7938E-05	3.6931E-05	1.10541E-05	1.57229E-09	3.6388E-08	1.5012E-08	5.29723E-08	0.05297227
3837803772650	383780	3772650	2.52837E-05	6.31353E-05	6.31353E-05	1.7669E-05	3.26026E-05	5.86256E-05	4.14741E-05	1.25679E-05	2.22526E-05	3.8927E-05	3.95802E-05	6.51026E-05	3.53897E-05	1.05928E-05	1.53897E-09	3.5855E-08	1.4347E-08	5.17411E-08	0.05174108
3838303772650	383830	3772650	2.49336E-05	6.2261E-05	6.2261E-05	1.74243E-05	3.21512E-05	5.78138E-05	4.08998E-05	1.23939E-05	2.19444E-05	3.56965E-05	3.77313E-05	6.21909E-05	3.38069E-05	1.0119E-05	1.50039E-09	3.5085E-08	1.3488E-08	5.00742E-08	0.05007416
3838803772650	383880	3772650	2.39263E-05	5.97458E-05	5.97458E-05	1.67204E-05	3.08523E-05	5.54782E-05	3.92475E-05	1.18932E-05	2.10579E-05	3.11044E-05	3.41742E-05	5.6257E-05	3.05813E-05	9.15351E-06	1.44825E-09	3.3593E-08	1.2031E-08	4.70731E-08	0.04707315
3839303772650	383930	3772650	2.33176E-05	5.82259E-05	5.82259E-05	1.62951E-05	3.00675E-05	5.40669E-05	3.82491E-05	1.15906E-05	2.05223E-05	2.77533E-05	3.09939E-05	5.13164E-05	2.78955E-05	8.34962E-06	1.37231E-09	3.2203E-08	1.0889E-08	4.44648E-08	0.04446481
3839803772650	383980	3772650	2.17071E-05	5.42043E-05	5.42043E-05	1.51696E-05	2.79908E-05	5.03326E-05	3.56073E-05	1.07901E-05	1.91048E-05	2.46585E-05	2.75926E-05	4.5756E-05	2.4873E-05	7.44491E-06	1.2708E-09	3.0211E-08	9.7258E-09	4.12073E-08	0.04120728
3

			EGIODemolition	EGIOSite Grubbing / Prep	EGIOMass Grading / Excavation	EGIOMass Grading / Excavation	EGIODrainage / Utilities Trenching	EGIODrainage / Utilities Trenching	EGIOFoundations / Concrete Pads	EGIOFoundations / Concrete Pads	EGIOBuilding / Structure Construction	EGIOBuilding / Structure Construction	EGIOAsphalt Paving	EGIOArchitectural Coating	EGIOLandscaping or Other Finishing	EGIOWaterside Construction (Piles)	HIWaterside Construction (Landscaping)	HIWaterside Construction (Landscaping)	KMDemolition	KMSite Grubbing / Prep	KMMass Grading / Excavation
Unique Identifier	X (UTM)	Y (UTM)	2025	2025	2025	2026	2026	2027	2026	2027	2026	2027	2027	2027	2027	2027	2025	2026	2025	2025	2025
3840803772650	384080	3772650	1.31679E-05	1.1882E-05	2.96711E-05	2.96711E-05	8.30375E-06	8.30375E-06	1.5322E-05	1.5322E-05	2.75518E-05	2.75518E-05	1.94912E-05	1.83447E-06	5.90643E-06	1.04579E-05	4.6295E-05	4.6295E-05	1.79551E-05	1.62022E-05	4.04582E-05
3841303772650	384130	3772650	1.33708E-05	1.2065E-05	3.01285E-05	3.01285E-05	8.43173E-06	8.43173E-06	1.55581E-05	1.55581E-05	2.79764E-05	2.79764E-05	1.97916E-05	1.86274E-06	5.99747E-06	1.0619E-05	4.80872E-05	4.80872E-05	1.81163E-05	1.63477E-05	4.08214E-05
3826803772700	382680	3772700	1.94235E-05	1.7527E-05	4.3767E-05	4.3767E-05	1.22486E-05	1.22486E-05	2.2601E-05	2.2601E-05	4.06408E-05	4.06408E-05	2.87509E-05	2.70597E-06	8.71239E-06	1.54261E-05	6.62944E-05	6.62944E-05	1.7018E-05	1.53566E-05	3.83465E-05
3827303772700	382730	3772700	2.25275E-05	2.0328E-05	5.07611E-05	5.07611E-05	1.4206E-05	1.4206E-05	2.62127E-05	2.62127E-05	4.71353E-05	4.71353E-05	3.33454E-05	3.13839E-06	1.01047E-05	1.78912E-05	7.75866E-05	7.75866E-05	1.79909E-05	1.62346E-05	4.05389E-05
3827803772700	382780	3772700	1.99846E-05	1.8034E-05	4.50313E-05	4.50313E-05	1.26024E-05	1.26024E-05	2.32539E-05	2.32539E-05	4.18148E-05	4.18148E-05	2.95814E-05	2.78414E-06	8.96407E-06	1.58717E-05	6.17267E-05	6.17267E-05	1.81581E-05	1.63854E-05	4.09155E-05
3828303772700	382830	3772700	2.01935E-05	1.8222E-05	4.5502E-05	4.5502E-05	1.27342E-05	1.27342E-05	2.3497E-05	2.3497E-05	4.22519E-05	4.22519E-05	2.98907E-05	2.81324E-06	9.05778E-06	1.60376E-05	6.43595E-05	6.43595E-05	1.86177E-05	1.68001E-05	4.19512E-05
3828803772700	382880	3772700	2.02771E-05	1.8298E-05	4.56903E-05	4.56903E-05	1.27869E-05	1.27869E-05	2.35942E-05	2.35942E-05	4.24267E-05	4.24267E-05	3.00144E-05	2.82488E-06	9.09527E-06	1.6104E-05	6.61041E-05	6.61041E-05	1.90415E-05	1.71826E-05	4.29061E-05
3829303772700	382930	3772700	2.04621E-05	1.8465E-05	4.61073E-05	4.61073E-05	1.29036E-05	1.29036E-05	2.38095E-05	2.38095E-05	4.28139E-05	4.28139E-05	3.02883E-05	2.85066E-06	9.17827E-06	1.62509E-05	6.81341E-05	6.81341E-05	1.96265E-05	1.77104E-05	4.42243E-05
3829803772700	382980	3772700	2.0689E-05	1.8669E-05	4.66184E-05	4.66184E-05	1.30466E-05	1.30466E-05	2.40734E-05	2.40734E-05	4.32885E-05	4.32885E-05	3.0624E-05	2.88226E-06	9.28001E-06	1.64311E-05	7.04021E-05	7.04021E-05	2.03189E-05	1.83352E-05	4.57845E-05
3830303772700	383030	3772700	2.10232E-05	1.8971E-05	4.73716E-05	4.73716E-05	1.32574E-05	1.32574E-05	2.44624E-05	2.44624E-05	4.39879E-05	4.39879E-05	3.11188E-05	2.92883E-06	9.42995E-06	1.66966E-05	7.69047E-05	7.69047E-05	2.12501E-05	1.91755E-05	4.78827E-05
3830803772700	383080	3772700	2.71476E-05	2.4497E-05	6.11715E-05	6.11715E-05	1.71194E-05	1.71194E-05	3.15886E-05	3.15886E-05	5.68021E-05	5.68021E-05	4.01841E-05	3.78203E-06	1.2177E-05	2.15605E-05	0.000103105	0.000103105	2.81981E-05	2.54453E-05	6.35388E-05
3831303772700	383130	3772700	2.63656E-05	2.3792E-05	5.94095E-05	5.94095E-05	1.66263E-05	1.66263E-05	3.06787E-05	3.06787E-05	5.5166E-05	5.5166E-05	3.90266E-05	3.6731E-06	1.18263E-05	2.09394E-05	9.77287E-05	9.77287E-05	3.25078E-05	2.93342E-05	7.32498E-05
3831803772700	383180	3772700	2.49509E-05	2.2515E-05	5.62219E-05	5.62219E-05	1.57342E-05	1.57342E-05	2.90326E-05	2.90326E-05	5.2206E-05	5.2206E-05	3.69326E-05	3.47601E-06	1.11917E-05	1.98159E-05	9.60793E-05	9.60793E-05	3.32599E-05	3.00129E-05	7.49445E-05
3832303772700	383230	3772700	2.32139E-05	2.0948E-05	5.23078E-05	5.23078E-05	1.46388E-05	1.46388E-05	2.70114E-05	2.70114E-05	4.85716E-05	4.85716E-05	3.43615E-05	3.23402E-06	1.04126E-05	1.84364E-05	9.20033E-05	9.20033E-05	3.34509E-05	3.01853E-05	7.53749E-05
3832803772700	383280	3772700	2.19544E-05	1.9811E-05	4.94698E-05	4.94698E-05	1.38446E-05	1.38446E-05	2.55459E-05	2.55459E-05	4.59363E-05	4.59363E-05	3.24972E-05	3.05856E-06	9.84763E-06	1.74361E-05	8.97988E-05	8.97988E-05	3.34629E-05	3.01961E-05	7.54018E-05
3833303772700	383330	3772700	1.96384E-05	1.7721E-05	4.42512E-05	4.42512E-05	1.23841E-05	1.23841E-05	2.2851E-05	2.2851E-05	4.10904E-05	4.10904E-05	2.9069E-05	2.7359E-06	8.80878E-06	1.55967E-05	8.20274E-05	8.20274E-05	3.17139E-05	2.86178E-05	7.14609E-05
3833803772700	383380	3772700	1.8564E-05	1.6752E-05	4.18301E-05	4.18301E-05	1.17066E-05	1.17066E-05	2.16008E-05	2.16008E-05	3.88423E-05	3.88423E-05	2.74786E-05	2.58622E-06	8.32684E-06	1.47434E-05	7.83638E-05	7.83638E-05	3.07887E-05	2.7783E-05	6.93761E-05
3834303772700	383430	3772700	1.77581E-05	1.6024E-05	4.00144E-05	4.00144E-05	1.11984E-05	1.11984E-05	2.06632E-05	2.06632E-05	3.71562E-05	3.71562E-05	2.62858E-05	2.47396E-06	7.96539E-06	1.41034E-05	7.46526E-05	7.46526E-05	2.96546E-05	2.67595E-05	6.68206E-05
3834803772700	383480	3772700	1.71254E-05	1.5454E-05	3.85886E-05	3.85886E-05	1.07994E-05	1.07994E-05	1.99269E-05	1.99269E-05	3.58323E-05	3.58323E-05	2.53492E-05	2.38581E-06	7.68158E-06	1.36009E-05	7.07986E-05	7.07986E-05	2.82817E-05	2.55207E-05	6.37271E-05
3835303772700	383530	3772700	1.68508E-05	1.5206E-05	3.79699E-05	3.79699E-05	1.06262E-05	1.06262E-05	1.96074E-05	1.96074E-05	3.52578E-05	3.52578E-05	2.49428E-05	2.34756E-06	7.55842E-06	1.33828E-05	6.76742E-05	6.76742E-05	2.72132E-05	2.45565E-05	6.13195E-05
3835803772700	383580	3772700	1.73164E-05	1.5626E-05	3.9019E-05	3.9019E-05	1.09198E-05	1.09198E-05	2.01492E-05	2.01492E-05	3.6232E-05	3.6232E-05	2.56319E-05	2.41242E-06	7.76726E-06	1.37526E-05	6.76742E-05	6.76742E-05	2.7249E-05	2.45888E-05	6.14002E-05
3836303772700	383630	3772700	1.79611E-05	1.6208E-05	4.04717E-05	4.04717E-05	1.13264E-05	1.13264E-05	2.08993E-05	2.08993E-05	3.75808E-05	3.75808E-05	2.65862E-05	2.50223E-06	8.05642E-06	1.42646E-05	7.21784E-05	7.21784E-05	2.66163E-05	2.40179E-05	5.99745E-05
3836803772700	383680	3772700	1.75791E-05	1.5863E-05	3.96108E-05	3.96108E-05	1.10855E-05	1.10855E-05	2.04548E-05	2.04548E-05	3.67815E-05	3.67815E-05	2.60207E-05	2.44901E-06	7.88506E-06	1.39612E-05	7.24956E-05	7.24956E-05	2.46166E-05	2.22134E-05	5.54686E-05
3837303772700	383730	3772700	1.75731E-05	1.5858E-05	3.95974E-05	3.95974E-05	1.10817E-05	1.10817E-05	2.04478E-05	2.04478E-05	3.6769E-05	3.6769E-05	2.60119E-05	2.44818E-06	7.88239E-06	1.39565E-05	7.01166E-05	7.01166E-05	2.35064E-05	2.12116E-05	5.29669E-05
3837803772700	383780	3772700	1.75731E-05	1.5858E-05	3.95974E-05	3.95974E-05	1.10817E-05	1.10817E-05	2.04478E-05	2.04478E-05	3.6769E-05	3.6769E-05	2.60119E-05	2.44818E-06	7.88239E-06	1.39565E-05	6.77694E-05	6.77694E-05	2.32139E-05	2.09476E-05	5.23078E-05
3838303772700	383830	3772700	1.72388E-05	1.5556E-05	3.88442E-05	3.88442E-05	1.08709E-05	1.08709E-05	2.00589E-05	2.00589E-05	3.60696E-05	3.60696E-05	2.55171E-05	2.40161E-06	7.73245E-06	1.3691E-05	6.56917E-05	6.56917E-05	2.28677E-05	2.06352E-05	5.15277E-05
3838803772700	383880	3772700	1.61107E-05	1.4538E-05	3.63021E-05	3.63021E-05	1.01595E-05	1.01595E-05	1.87462E-05	1.87462E-05	3.37091E-05	3.37091E-05	2.38472E-05	2.24444E-06	7.22641E-06	1.2795E-05	6.33762E-05	6.33762E-05	2.21693E-05	2.0005E-05	4.99541E-05
3839303772700	383930	3772700	1.56212E-05	1.4096E-05	3.51992E-05	3.51992E-05	9.85083E-06	9.85083E-06	1.81766E-05	1.81766E-05	3.2685E-05	3.2685E-05	2.31226E-05	2.17625E-06	7.00686E-06	1.24063E-05	6.06165E-05	6.06165E-05	2.15187E-05	1.94179E-05	4.8488E-05
3839803772700	383980	3772700	1.48571E-05	1.3407E-05	3.34776E-05	3.34776E-05	9.36901E-06	9.36901E-06	1.72876E-05	1.72876E-05	3.10863E-05	3.10863E-05	2.19917E-05	2.06981E-06	6.66415E-06	1.17995E-05	5.45739E-05	5.45739E-05	2.048E-05	1.84807E-05	4.61476E-05
3840303772700	384030	3772700	1.37946E-05	1.2448E-05	3.10834E-05	3.10834E-05	8.69899E-06	8.69899E-06	1.60513E-05	1.60513E-05	2.88632E-05	2.88632E-05	2.0419E-05	1.92179E-06	6.18757E-06	1.09556E-05	4.9356E-05	4.9356E-05	1.91489E-05	1.72795E-05	4.31483E-05
3840803772700	384080	3772700	1.32873E-05	1.199E-05	2.99402E-05	2.99402E-05	8.37904E-06	8.37904E-06	1.54609E-05	1.54609E-05	2.78016E-05	2.78016E-05	1.96679E-05	1.8511E-06	5.95998E-06	1.05527E-05	4.71832E-05	4.71832E-05	1.84147E-05	1.6617E-05	4.14939E-05
3841303772700	384130	3772700	1.35977E-05	1.227E-05	3.06396E-05	3.06396E-05	8.57477E-06	8.57477E-06	1.58221E-05	1.58221E-05	2.8451E-05	2.8451E-05	2.01274E-05	1.89434E-06	6.09921E-06	1.07992E-05	4.87851E-05	4.87851E-05	1.88564E-05	1.70156E-05	4.24892E-05
3826803772750	382680	3772750	2.20857E-05	1.993E-05	4.97658E-05	4.97658E-05	1.39274E-05	1.39274E-05	2.56987E-05	2.56987E-05	4.62111E-05	4.62111E-05	3.26916E-05	3.07685E-06	9.90653E-06	1.75404E-05	7.47477E-05	7.47477E-05	1.78536E-05	1.61107E-05	4.02296E-05
3827303772750	382730	3772750	2.784E-05	2.5122E-05	6.27317E-05	6.27317E-05	1.75561E-05	1.75561E-05	3.23943E-05	3.23943E-05	5.82509E-05	5.82509E-05	4.1209E-05	3.8785E-06	1.24876E-05	2.21104E-05	8.2075E-05	8.2075E-05	1.93698E-05	1.74788E-05	4.36459E-05
3827803772750	382780	3772750	2.62402E-05	2.3679E-05	5.91271E-05	5.91271E-05	1.65473E-05	1.65473E-05	3.05328E-05	3.05328E-05	5.49037E-05	5.49037E-05	3.88411E-05	3.65563E-06	1.177E-05	2.08399E-05	8.62144E-05	8.62144E-05	1.9907E-05	1.79636E-05	4.48564E-05
3828303772750	382830	3772750	2.15187E-05	1.9418E-05	4.8488E-05	4.8488E-05	1.35698E-05	1.35698E-05	2.50389E-05	2.50389E-05	4.50246E-05	4.50246E-05	3.18522E-05	2.99785E-06	9.65217E-06	1.709E-05	6.76901E-05	6.76901E-05	1.96265E-05	1.77104E-05	4.42243E-05
3828803772750	382880	3772750	2.16381E-05	1.9526E-05	4.8757E-05	4.8757E-05	1.36451E-05	1.36451E-05	2.51778E-05	2.51778E-05	4.52743E-05	4.52743E-05	3.20289E-05	3.01448E-06	9.70572E-06	1.71848E-05	7.064E-05	7.064E-05	2.00682E-05	1.8109E-05	4.52196E-05
3829303772750	382930	3772750	2.17992E-05	1.9671E-05	4.91201E-05	4.91201E-05	1.37467E-05	1.37467E-05	2.53653E-05	2.53653E-05	4.56116E-05	4.56116E-05	3.22674E-05	3.03694E-06	9.77801E-06	1.73128E-05	7.28762E-05	7.28762E-05	2.06651E-05	1.86477E-05	4.65646E-05
3829803772750	382980	3772750	2.19902E-05	1.9843E-05	4.95505E-05	4.95505E-05	1.38672E-05	1.38672E-05	2.55876E-05	2.55876E-05	4.60112E-05	4.60112E-05	3.25502E-05	3.06355E-06	9.86369E-06	1.74645E-05	7.52869E-05	7.52869E-05	2.13575E-05	1.92725E-05	4.81248E-05
3830303772750	383030	3772750	2.23484E-05	2.0167E-05	5.03576E-05	5.03576E-05	1.4093E-05	1.4093E-05	2.60043E-05	2.60043E-05	4.67606E-05	4.67606E-05	3.30803E-05	3.11344E-06	1.00243E-05	1.7749E-05	7.81576E-05	7.81576E-05	2.23185E-05	2.01397E-05	5.02903E-05
3830803772750	383080	3772750	2.33989E-05	2.1115E-05	5.27248E-05	5.27248E-05	1.47555E-05	1.47555E-05	2.72267E-05	2.72267E-05	4.89587E-05	4.89587E-05	3.46354E-05	3.2598E-06	1.04956E-05	1.85833E-05	0.000103629	0.000103629	2.37213E-05	2.14055E-05	5.34511E-05
3831303772750	383130	3772750	2.55836E-05	2.3086E-05	5.76476E-05	5.76476E-05	1.61332E-05	1.61332E-05	2.97688E-05	2.97688E-05	5.35299E-05	5.35299E-05	3.78692E-05	3.56416E-06	1.14755E-05	2.03184E-05	0.000111019	0.000111019	2.667E-05	2.40664E-05	6.00955E-05
3831803772750	383180	3772750	2.68789E-05	2.4255E-05	6.05663E-05	6.05663E-05	1.695E-05	1.695E-05	3.1276E-05	3.1276E-05	5.62401E-05	5.62401E-05	3.97865E-05	3.74461E-06	1.20565E-05	2.13471E-05	0.000106198	0.000106198	3.48597E-05	3.14565E-05	7.85492E-05
3832303772750	383230	3772750	2.33691E-05	2.1088E-05	5.26575E-05	5.26575E-05	1.47367E-05	1.47367E-05	2.7192E-05	2.7192E-05	4.88963E-05	4.88963E-05	3.45912E-05	3.25564E-06	1.04822E-05	1.85596E-05	9.3732E-05	9.3732E-05	3.41672E-05	3.08316E-05	7.6989E-05
3832803772750	383280	3772750	2.25931E-05	2.0387E-05	5.0909E-05	5.0909E-05	1.42474E-05	1.42474E-05	2.62891E-05	2.62891E-05	4.72727E-05	4.72727E-05	3.34426E-05	3.14754E-06	1.01341E-05	1.79433E-05	9.38113E-05	9.38113E-05	3.49731E-05	3.15588E-05	7.88047E-05
3833303772750	383330	3772750	2.06531E-05	1.8637E-05	4.65377E-05	4.65377E-05	1.3024E-05	1.3024E-05	2.40318E-05	2.40318E-05	4.32136E-05	4.32136E-05	3.0571E-05	2.87727E-06	9.26395E-06	1.64026E-05	8.84665E-05	8.84665E-05	3.36718E-05	3.03846E-05	7.58726E-05
3833803772750	383380	3772750	1.91788E-05	1.7306E-05	4.32155E-05	4.32155E-05	1.20943E-05	1.20943E-05	2.23162E-05	2.23162E-05	4.01287E-05	4.01287E-05	2.83886E-05	2.67187E-06	8.60262E-06	1.52317E-05	8.38354E-05	8.38354E-05	3.21915E-05	2.90488E-05	7.25369E-05
3834303772750	383430	3772750	1.83073E-05	1.652E-05	4.12518E-05	4.12518E-05	1.15447E-05	1.15447E-05	2.13021E-05	2.13021E-05	3.83052E-05	3.83052E-05	2.70986E-05	2.55046E-06	8.21171E-06	1.45396E-05	7.9918E-05	7.9918E-05	3.09439E-05	2.7923E-05	6.97259E-05
3834803772750	383480	3772750	1.79611E-05	1.6208E-05	4.04717E-05	4.04717E-05	1.13264E-05	1.13264E-05	2.08993E-05	2.08993E-05	3.75808E-05	3.75808E-05	2.65862E-05	2.50223E-06	8.05642E-06	1.42646E-05	7.65716E-05	7.65716E-05	3.00844E-05	2.71474E-05	6.7789E-05
3835303772750	383530	3772750	1.79312E-05	1.6181E-05	4.04044E-05	4.04044E-05	1.13076E-05	1.13076E-05	2.08646E-05	2.08646E-05	3.75184E-05	3.75184E-05	2.6542E-05	2.49807E-06	8.04303E-06	1.42409E-05	7.38596E-05	7.38596E-05	2.94457E-05	2.6571E-05	6.63499E-05
3835803772750	383580	3772750	1.83252E-05	1.6536E-05	4.12921E-05	4.12921E-05	1.1556E-05	1.1556E-05	2.1323E-05	2.1323E-05	3.83427E-05	3.83427E-05	2.71252E-05	2.55296E-06	8.21974E-06	1.45538E-05	7.34948E-05	7.34948E-05	2.93024E-05	2.64417E-05	6.6027E-05
3836303772750	383630	3772750	1.85998E-05	1.6784E-05	4.19108E-05	4.19108E-05	1.17291E-05	1.17291E-05	2.16425E-05	2.16425E-05	3.89172E-05	3.89172E-05	2.75316E-05	2.59121E-06	8.34291E-06	1.47719E-05	7.45574E-05	7.45574E-05	2.8598E-05	2.58062E-05	6.44399E-05
3836803772750	383680	3772750	1.85699E-05	1.6757E-05	4.18436E-05	4.18436E-05	1.17103E-05	1.17103E-05	2.16078E-05	2.16078E-05	3.88548E-05	3.88548E-05	2.74874E-05	2.58705E-06	8.32952E-06	1.47481E-05	7.72219E-05	7.72219E-05	2.67715E-05	2.41579E-05	6.03242E-05
3837303772750	383730	3772750	1.83371E-05	1.6547E-05	4.1319E-05	4.1319E-05	1.15635E-05	1.15635E-05	2.13369E-05	2.13369E-05	3.83677E-05	3.83677E-05	2.71428E-05	2.55462E-06	8.2251E-06	1.45633E-05	7.57786E-05	7.57786E-05	2.53807E-05	2.29029E-05	5.71903E-05
3837803772750	383780	3772750	1.85162E-05	1.6709E-05	4.17225E-05	4.17225E-05	1.16764E-05	1.16764E-05	2.15452E-05	2.15452E-05	3.87424E-05	3.87424E-05	2.74079E-05	2.57957E-06	8.30542E-06	1.47055E-05	7.31776E-05	7.31776E-05	2.49211E-05	2.24881E-05	5.61546E-05
3838303772750	383830	3772750	1.81043E-05	1.6337E-05	4.07945E-05	4.07945E-05	1.14167E-05	1.14167E-05	2.1066E-05	2.1066E-05	3.78806E-05	3.78806E-05	2.67982E-05	2.52219E-06	8.12068E-06	1.43784E-05	7.06876E-05	7.06876E-05	2.45152E-05	2.21219E-05	5.524E-05
3838803772750	383880	3772750	1.69523E-05	1.5297E-05	3.81986E-05	3.81986E-05	1.06902E-05	1.06902E-05	1.97255E-05	1.97255E-05	3.54701E-05	3.54701E-05	2.5093E-05	2.36169E-06	7.60393E-06	1.34634E-05	6.80073E-05	6.80073E-05	2.37332E-05	2.14163E-05	5.3478E-05
3839303772750	383930	3772750	1.63434E-05	1.4748E-05	3.68267E-05	3.68267E-05	1.03063E-05	1.03063E-05	1.9017E-05	1.9017E-05	3.41962E-05	3.41962E-05	2.41918E-05	2.27687E-06	7.33083E-06	1.29799E-05	6.44071E-05	6.44071E-05	2.29154E-05	2.06783E-05	5.16353E-05
3839803772750	383980	3772750	1.57465E-05	1.4209E-05	3.54816E-05	3.54816E-05	9.92987E-06	9.92987E-06	1.83225E-05	1.83225E-05	3.29472E-05	3.29472E-05	2.33082E-05	2.19371E-06	7.06309E-06	1.25058E-05	5.99504E-05	5.99504E-05	2.19962E-05	1.98488E-05	4.9564E-05
3840303772750	384030	3772750	1.4696E-05	1.3261E-05	3.31144E-05	3.31144E-05	9.26738E-06	9.26738E-06	1.71001E-05	1.71001E-05	3.07491E-05	3.07491E-05	2.17531E-05	2.04735E-06	6.59186E-06	1.16715E-05	5.38761E-05	5.38761E-05	2.07487E-05	1.87231E-05	4.67529E-05
3840803772750	384080	3772750	1.36096E-05	1.2281E-05	3.06665E-05	3.06665E-05	8.5823E-06	8.5823E-06	1.5836E-05	1.5836E-05	2.8476E-05	2.8476E-05	2.01451E-05	1.89601E-06	6.10457E-06	1.08087E-05	4.91181E-05	4.91181E-05	1.91967E-05	1.73226E-05	4.32559E-05
3841303772750	384130	3772750	1.34484E-05	1.2136E-05	3.03033E-05	3.03033E-05	8.48067E-06	8.48067E-06	1.56484E-05	1.56484E-05	2.81388E-05	2.81388E-05	1.99065E-05	1.87355E-06	6.03227E-06	1.06807E-05	4.81824E-05	4.81824E-05	1.90534E-05	1.71933E-05	4.2933E-05
3826803772800	382680	3772800	2.98874E-05	2.697E-05	6.73452E-05	6.73452E-05	1.88472E-05	1.88472E-05	3.47766E-05	3.47766E-05	6.25348E-05	6.25348E-05	4.42396E-05	4.16373E-06	1.34059E-05	2.37364E-05	7.96643E-05	7.96643E-05	1.95429E-05	1.7635E-05	4.4036E-05
3827303772800	382730	3772800	3.15528E-05	2.8472E-05	7.10978E-05	7.10978E-05	1.98974E-05	1.98974E-05	3.67144E-05	3.67144E-05	6.60194E-05	6.60194E-05	4.67047E-05	4.39574E-06	1.4153E-05	2.50591E-05	8.45333E-05	8.45333E-05	2.10053E-05	1.89547E-05	4.73313E-05
3827803772800	382780	3772800	2.90815E-05	2.6242E-05	6.55294E-05	6.55294E-05	1.8339E-05	1.8339E-05	3.38389E-05	3.38389E-05	6.08487E-05	6.08487E-05	4.30468E-05	4.05147E-06	1.30445E-05	2.30964E-05	9.01794E-05	9.01794E-05	2.08024E-05	1.87715E-05	4.6874E-05
3828303772800	382830	3772800	2.28558E-05	2.0624E-05	5.15008E-05	5.15008E-05	1.4413E-05	1.4413E-05	2.65947E-05	2.65947E-05	4.78222E-05	4.78222E-05	3.38313E-05	3.18413E-06	1.02519E-05	1.81519E-05	7.20991E-05	7.20991E-05	2.05338E-05	1.85292E-05	4.62687E-05
3828803772800	382880	3772800	2.31184E-05	2.0861E-05	5.20926E-05	5.20926E-05	1.45786E-05	1.45786E-05	2.69003E-05	2.69003E-05	4.83717E-05	4.83717E-05	3.42201E-05	3.22072E-06	1.03697E-05	1.83605E-05	7.55566E-05	7.55566E-05	2.11426E-05	1.90786E-05	4.76406E-05
3829303772800	382930	3772800	2.33452E-05	2.1066E-05	5.26037E-05	5.26037E-05	1.47217E-05	1.47217E-05	2.71642E-05	2.71642E-05	4.88463E-05	4.88463E-05	3.45559E-05	3.25232E-06	1.04715E-05	1.85407E-05	7.82686E-05	7.82686E-05	2.18291E-05	1.9698E-05	4.91874E-05
3829803772800	382980	3772800	2.35004E-05	2.1206E-05	5.29535E-05	5.29535E-05	1.48195E-05	1.48195E-05	2.73448E-05	2.73448E-05	4.91711E-05	4.91711E-05	3.47856E-05	3.27394E-06	1.05411E-05	1.86639E-05	8.09331E-05	8.09331E-05	2.25394E-05	2.0339E-05	5.0788E-05
3830303772800	383030	3772800	2.37093E-05	2.1395E-05	5.34242E-05	5.34242E-05	1.49513E-05	1.49513E-05	2.75879E-05	2.75879E-05	4.96082E-05	4.96082E-05	3.50948E-05	3.30304E-06	1.06348E-05	1.88298E-05	8.38513E-05	8.38513E-05	2.3387E-05	2.11038E-05	5.26979E-05
3830803772800	383080	3772800	2.39899E-05	2.1648E-05	5.40564E-05	5.40564E-05	1.51282E-05	1.51282E-05	2.79144E-05	2.79144E-05	5.01952E-05	5.01952E-05	3.55101E-05	3.34213E-06	1.07606E-05	1.90527E-05	8.69281E-05	8.69281E-05	2.44197E-05	2.20357E-05	5.50248E-05
3831303772800	383130	3772800	2.50703E-05	2.2623E-05	5.64909E-05	5.64909E-05	1.58095E-05	1.58095E-05	2.91715E-05	2.91715E-05	5.24558E-05	5.24558E-05	3.71093E-05	3.49264E-06	1.12453E-05	1.99107E-05	0.000114064	0.000114064	2.59955E-05	2.34577E-05	5.85756E-05
3831803772800	383180	3772800	2.87831E-05	2.5973E-05	6.48569E-05	6.48569E-05	1.81508E-05	1.81508E-05	3.34917E-05	3.34917E-05	6.02242E-05	6.02242E-05	4.2605E-05	4.00989E-06	1.29106E-05	2.28594E-05	0.000115397	0.000115397	3.66564E-05	3.30778E-05	8.25977E-05
3832303772800	383230	3772800	2.49569E-05	2.252E-05	5.62353E-05	5.62353E-05	1.5738E-05	1.5738E-05	2.90395E-05	2.90395E-05	5.22185E-05	5.22185E-05	3.69415E-05	3.47684E-06	1.11944E-05	1.98206E-05	0.000101662	0.000

			KMMass Grading / Excavation	KMDrainage / Utilities Trenching	KMFoundations / Concrete Pads	KMBuilding / Structure Construction	KMAsphalt Paving	KMArchitectural Coating	KMLandscaping or Other Finishing	KMWaterside Construction (Piles)	EWNDemolition	EWNSite Grubbing / Prep	EWNDrainage / Utilities Trenching	EWNDrainage / Utilities Trenching	EWNDrainage / Utilities Trenching	EWNFoundation s / Concrete Pads	EWNBuilding / Structure Construction	EWNAsphalt Paving	EWNLandscaping or Other Finishing	EWNWaterside Construction (Piles)	ISDemolition
Unique Identifier	X (UTM)	Y (UTM)	2026	2026	2026	2026	2026	2026	2026	2026	2027	2027	2027	2028	2029	2029	2029	2029	2029	2029	2027
3840803772650	384080	3772650	4.04582E-05	8.71699E-06	2.08924E-05	3.87527E-05	2.65774E-05	2.5014E-06	8.05374E-06	1.42599E-05	2.79653E-05	3.77052E-05	4.5748E-05	4.5748E-05	4.5748E-05	3.25401E-05	5.66685E-05	4.13946E-05	1.25438E-05	2.17672E-05	1.28455E-05
3841303772650	384130	3772650	4.08214E-05	8.79524E-06	2.10799E-05	3.91006E-05	2.68159E-05	2.52385E-06	8.12603E-06	1.43879E-05	2.85861E-05	3.85422E-05	4.67636E-05	4.67636E-05	4.67636E-05	3.32625E-05	5.79265E-05	4.23135E-05	1.28223E-05	2.22504E-05	1.31261E-05
3826803772700	382680	3772700	3.83465E-05	8.26202E-06	1.98019E-05	3.673E-05	2.51902E-05	2.37084E-06	7.63338E-06	1.35156E-05	4.18376E-05	5.64089E-05	6.84414E-05	6.84414E-05	6.84414E-05	4.86817E-05	8.4779E-05	6.19284E-05	1.87662E-05	3.25648E-05	1.55913E-05
3827303772700	382730	3772700	4.05389E-05	8.73438E-06	2.0934E-05	3.883E-05	2.66304E-05	2.50639E-06	8.06981E-06	1.42883E-05	4.59503E-05	6.19541E-05	7.51693E-05	7.51693E-05	7.51693E-05	5.34672E-05	9.3113E-05	6.80161E-05	2.06109E-05	3.57666E-05	1.76208E-05
3827803772700	382780	3772700	4.09155E-05	8.81552E-06	2.11285E-05	3.91907E-05	2.68778E-05	2.52967E-06	8.14478E-06	1.4421E-05	4.89229E-05	6.5962E-05	8.00322E-05	8.00322E-05	8.00322E-05	5.69261E-05	9.91366E-05	7.24162E-05	2.19443E-05	3.80798E-05	1.62002E-05
3828303772700	382830	3772700	4.19512E-05	9.03866E-06	2.16633E-05	4.01828E-05	2.75581E-05	2.5937E-06	8.35094E-06	1.47861E-05	5.25939E-05	7.09116E-05	8.60375E-05	8.60375E-05	8.60375E-05	6.11977E-05	0.000106576	7.78501E-05	2.35909E-05	4.09372E-05	1.63793E-05
3828803772700	382880	3772700	4.29061E-05	9.24442E-06	2.21565E-05	4.10975E-05	2.81854E-05	2.65275E-06	8.54104E-06	1.51227E-05	5.6247E-05	7.5837E-05	9.20136E-05	9.20136E-05	9.20136E-05	6.54484E-05	0.000113978	8.32574E-05	2.52295E-05	4.37806E-05	1.64927E-05
3829303772700	382930	3772700	4.42243E-05	9.52841E-06	2.28371E-05	4.236E-05	2.90513E-05	2.73424E-06	8.80343E-06	1.55872E-05	6.07238E-05	8.1873E-05	9.93372E-05	9.93372E-05	9.93372E-05	7.06576E-05	0.00012305	8.98841E-05	2.72376E-05	4.72653E-05	1.67016E-05
3829803772700	382980	3772700	4.57845E-05	9.86457E-06	2.36428E-05	4.38545E-05	3.00762E-05	2.8307E-06	9.11401E-06	1.61372E-05	6.58453E-05	8.87783E-05	0.000107715	0.000107715	0.000107715	7.66169E-05	0.000133428	9.7465E-05	2.95349E-05	5.12517E-05	1.69583E-05
3830303772700	383030	3772700	4.78827E-05	1.03167E-05	2.47263E-05	4.58642E-05	3.14546E-05	2.96043E-06	9.53169E-06	1.68767E-05	7.2089E-05	9.71966E-05	0.000117929	0.000117929	0.000117929	8.3882E-05	0.00014608	0.000106707	3.23355E-05	5.61115E-05	1.73522E-05
3830803772700	383080	3772700	6.35388E-05	1.36899E-05	3.2811E-05	6.08603E-05	4.17392E-05	3.92839E-06	1.26482E-05	2.23948E-05	9.35062E-05	0.000126073	0.000152965	0.000152965	0.000152965	0.000108803	0.00018948	0.000138409	4.19421E-05	7.27819E-05	2.43659E-05
3831303772700	383130	3772700	7.32498E-05	1.57822E-05	3.78257E-05	7.0162E-05	4.81184E-05	4.52879E-06	1.45813E-05	2.58176E-05	9.29451E-05	0.000125317	0.000152047	0.000152047	0.000152047	0.00010815	0.000188343	0.000137578	4.16904E-05	7.23452E-05	2.47002E-05
3831803772700	383180	3772700	7.49445E-05	1.61473E-05	3.87009E-05	7.17853E-05	4.92317E-05	4.63357E-06	1.49187E-05	2.64149E-05	9.33272E-05	0.000125832	0.000152672	0.000152672	0.000152672	0.000108594	0.000189117	0.000138144	4.18618E-05	7.26425E-05	2.40615E-05
3832303772700	383230	3772700	7.53749E-05	1.624E-05	3.89231E-05	7.21975E-05	4.95145E-05	4.66018E-06	1.50044E-05	2.65666E-05	8.97576E-05	0.000121019	0.000146833	0.000146833	0.000146833	0.000104441	0.000181884	0.00013286	4.02607E-05	6.98641E-05	2.30587E-05
3832803772700	383280	3772700	7.54018E-05	1.62458E-05	3.8937E-05	7.22233E-05	4.95321E-05	4.66185E-06	1.50097E-05	2.65761E-05	8.74595E-05	0.00011792	0.000143074	0.000143074	0.000143074	0.000101767	0.000177227	0.000129459	3.92299E-05	6.80754E-05	2.22409E-05
3833303772700	383330	3772700	7.14609E-05	1.53967E-05	3.6902E-05	6.84485E-05	4.69433E-05	4.41819E-06	1.42252E-05	2.5187E-05	7.79746E-05	0.000105132	0.000127557	0.000127557	0.000127557	9.07303E-05	0.000158007	0.000115419	3.49754E-05	6.06926E-05	2.02592E-05
3833803772700	383380	3772700	6.93761E-05	1.49476E-05	3.58254E-05	6.64516E-05	4.55738E-05	4.2893E-06	1.38102E-05	2.44522E-05	7.28173E-05	9.81784E-05	0.000119121	0.000119121	0.000119121	8.47293E-05	0.000147556	0.000107785	3.26621E-05	5.66784E-05	1.91012E-05
3834303772700	383430	3772700	6.68206E-05	1.43969E-05	3.45057E-05	6.40038E-05	4.3895E-05	4.1313E-06	1.33015E-05	2.35515E-05	6.75048E-05	9.10157E-05	0.00011043	0.00011043	0.00011043	7.85478E-05	0.000136791	9.99213E-05	3.02792E-05	5.25433E-05	1.79969E-05
3834803772700	383480	3772700	6.37271E-05	1.37304E-05	3.29082E-05	6.10407E-05	4.18629E-05	3.94003E-06	1.26857E-05	2.24612E-05	6.23534E-05	8.40702E-05	0.000102003	0.000102003	0.000102003	7.25537E-05	0.000126352	9.22962E-05	2.79685E-05	4.85337E-05	1.69762E-05
3835303772700	383530	3772700	6.13195E-05	1.32117E-05	3.1665E-05	5.87346E-05	4.02813E-05	3.79118E-06	1.22065E-05	2.16126E-05	5.84198E-05	7.87665E-05	9.55679E-05	9.55679E-05	9.55679E-05	6.79766E-05	0.000118381	8.64736E-05	2.62041E-05	4.54718E-05	1.63972E-05
3835803772700	383580	3772700	6.14002E-05	1.32291E-05	3.17066E-05	5.88119E-05	4.03343E-05	3.79617E-06	1.22225E-05	2.1641E-05	5.78228E-05	7.79617E-05	9.45915E-05	9.45915E-05	9.45915E-05	6.7282E-05	0.000117171	8.559E-05	2.59364E-05	4.50072E-05	1.67374E-05
3836303772700	383630	3772700	5.99745E-05	1.29219E-05	3.09704E-05	5.74463E-05	3.93977E-05	3.70802E-06	1.19387E-05	2.11385E-05	6.11297E-05	8.24203E-05	0.000100001	0.000100001	0.000100001	7.11299E-05	0.000123872	9.04849E-05	2.74197E-05	4.75812E-05	1.71732E-05
3836803772700	383680	3772700	5.54686E-05	1.19511E-05	2.86436E-05	5.31304E-05	3.64378E-05	3.42944E-06	1.10418E-05	1.95504E-05	5.97568E-05	8.05693E-05	9.77553E-05	9.77553E-05	9.77553E-05	6.95324E-05	0.00012109	8.84527E-05	2.68039E-05	4.65126E-05	1.64151E-05
3837303772700	383730	3772700	5.29669E-05	1.14121E-05	2.73518E-05	5.07341E-05	3.47944E-05	3.27477E-06	1.05438E-05	1.86687E-05	5.89212E-05	7.94425E-05	9.63882E-05	9.63882E-05	9.63882E-05	6.856E-05	0.000119397	8.72158E-05	2.6429E-05	4.58621E-05	1.60211E-05
3837803772700	383780	3772700	5.23078E-05	1.12701E-05	2.70114E-05	5.01028E-05	3.43615E-05	3.23402E-06	1.04126E-05	1.84364E-05	5.67186E-05	7.64728E-05	9.2785E-05	9.2785E-05	9.2785E-05	6.59971E-05	0.000114934	8.39554E-05	2.5441E-05	4.41477E-05	1.61345E-05
3838303772700	383830	3772700	5.15277E-05	1.1102E-05	2.66086E-05	4.93556E-05	3.3849E-05	3.18579E-06	1.02573E-05	1.81614E-05	5.29341E-05	7.13703E-05	8.65941E-05	8.65941E-05	8.65941E-05	6.15936E-05	0.000107265	7.83537E-05	2.37435E-05	4.1202E-05	1.59375E-05
3838803772700	383880	3772700	4.99541E-05	1.07629E-05	2.57959E-05	4.78483E-05	3.28153E-05	3.08849E-06	9.94402E-06	1.76068E-05	4.58966E-05	6.18816E-05	7.50814E-05	7.50814E-05	7.50814E-05	5.34047E-05	9.30041E-05	6.79366E-05	2.05868E-05	3.57242E-05	1.50362E-05
3839303772700	383930	3772700	4.8488E-05	1.04471E-05	2.50389E-05	4.6444E-05	3.18522E-05	2.99785E-06	9.65217E-06	1.709E-05	4.12944E-05	5.56766E-05	6.75528E-05	6.75528E-05	6.75528E-05	4.80496E-05	8.36783E-05	6.11244E-05	1.85225E-05	3.2142E-05	1.47736E-05
3839803772700	383980	3772700	4.61476E-05	9.94282E-06	2.38303E-05	4.42023E-05	3.03148E-05	2.85316E-06	9.1863E-06	1.62652E-05	3.5767E-05	4.82241E-05	5.85106E-05	5.85106E-05	5.85106E-05	4.1618E-05	7.24776E-05	5.29426E-05	1.60432E-05	2.78397E-05	1.43617E-05
3840303772700	384030	3772700	4.31483E-05	9.29658E-06	2.22815E-05	4.13294E-05	2.83445E-05	2.66771E-06	8.58923E-06	1.5208E-05	3.11886E-05	4.20512E-05	5.1021E-05	5.1021E-05	5.1021E-05	3.62907E-05	6.32002E-05	4.61658E-05	1.39896E-05	2.42761E-05	1.34066E-05
3840803772700	384080	3772700	4.14939E-05	8.94013E-06	2.14272E-05	3.97447E-05	2.72577E-05	2.56543E-06	8.25991E-06	1.46249E-05	2.90577E-05	3.9178E-05	4.7535E-05	4.7535E-05	4.7535E-05	3.38112E-05	5.8882E-05	4.30115E-05	1.30338E-05	2.26174E-05	1.29828E-05
3841303772700	384130	3772700	4.24892E-05	9.15458E-06	2.19411E-05	4.06981E-05	2.79115E-05	2.62697E-06	8.45804E-06	1.49757E-05	2.97381E-05	4.00955E-05	4.86482E-05	4.86482E-05	4.86482E-05	3.4603E-05	6.02609E-05	4.40187E-05	1.3339E-05	2.31471E-05	1.34365E-05
3826803772750	382680	3772750	4.02296E-05	8.66773E-06	2.07743E-05	3.85337E-05	2.64271E-05	2.48726E-06	8.00823E-06	1.41793E-05	4.51086E-05	6.08193E-05	7.37925E-05	7.37925E-05	7.37925E-05	5.24879E-05	9.14075E-05	6.67703E-05	2.02334E-05	3.51109E-05	1.61942E-05
3827303772750	382730	3772750	4.36459E-05	9.4038E-06	2.25385E-05	4.1806E-05	2.86714E-05	2.69848E-06	8.6883E-06	1.53834E-05	5.18358E-05	6.98895E-05	8.47974E-05	8.47974E-05	8.47974E-05	6.03156E-05	0.000105039	7.6728E-05	2.32509E-05	4.03471E-05	2.18052E-05
3827803772750	382780	3772750	4.48564E-05	9.66462E-06	2.31636E-05	4.29655E-05	2.94666E-05	2.77332E-06	8.92927E-06	1.58101E-05	5.62231E-05	7.58048E-05	9.19745E-05	9.19745E-05	9.19745E-05	6.54206E-05	0.00011393	8.32221E-05	2.52188E-05	4.37621E-05	2.09695E-05
3828303772750	382830	3772750	4.42243E-05	9.52841E-06	2.28371E-05	4.236E-05	2.90513E-05	2.73424E-06	8.80343E-06	1.55872E-05	5.87003E-05	7.91447E-05	9.60269E-05	9.60269E-05	9.60269E-05	6.8303E-05	0.000118949	8.68888E-05	2.633E-05	4.56902E-05	1.72388E-05
3828803772750	382880	3772750	4.52196E-05	9.74286E-06	2.33511E-05	4.33134E-05	2.97051E-05	2.79578E-06	9.00156E-06	1.59381E-05	6.33144E-05	8.53659E-05	0.000103575	0.000103575	0.000103575	7.36719E-05	0.000128299	9.37187E-05	2.83996E-05	4.92817E-05	1.73522E-05
3829303772750	382930	3772750	4.65646E-05	1.00327E-05	2.40457E-05	4.46017E-05	3.05887E-05	2.87894E-06	9.2693E-06	1.64121E-05	6.87822E-05	9.27379E-05	0.00011252	0.00011252	0.00011252	8.00341E-05	0.000139379	0.000101812	3.08522E-05	5.35376E-05	1.75492E-05
3829803772750	382980	3772750	4.81248E-05	1.03688E-05	2.48513E-05	4.60961E-05	3.16136E-05	2.9754E-06	9.57988E-06	1.6962E-05	7.499E-05	0.000101108	0.000122675	0.000122675	0.000122675	8.72575E-05	0.000151959	0.000111001	3.36367E-05	5.83696E-05	1.7776E-05
3830303772750	383030	3772750	5.02903E-05	1.08354E-05	2.59696E-05	4.81703E-05	3.30361E-05	3.10928E-06	1.0011E-05	1.77253E-05	8.27976E-05	0.000111635	0.000135447	0.000135447	0.000135447	9.63424E-05	0.00016778	0.000122558	3.71388E-05	6.44467E-05	1.8164E-05
3830803772750	383080	3772750	5.34511E-05	1.15164E-05	2.76018E-05	5.11979E-05	3.51125E-05	3.30471E-06	1.06402E-05	1.88393E-05	8.96323E-05	0.00012085	0.000146628	0.000146628	0.000146628	0.000104295	0.00018163	0.000132675	4.02045E-05	6.97666E-05	1.83491E-05
3831303772750	383130	3772750	6.00955E-05	1.2948E-05	3.10329E-05	5.75622E-05	3.94773E-05	3.71551E-06	1.19628E-05	2.11812E-05	0.000105128	0.000141743	0.000171977	0.000171977	0.000171977	0.000122326	0.0002130	0.000155612	4.71551E-05	8.1828E-05	2.2229E-05
3831803772750	383180	3772750	7.85492E-05	1.69239E-05	4.05623E-05	7.5238E-05	5.15996E-05	4.85644E-06	1.56363E-05	2.76854E-05	0.000111658	0.000150547	0.00018266	0.00018266	0.00018266	0.000129924	0.000226263	0.000165278	5.00842E-05	8.69108E-05	2.55419E-05
3832303772750	383230	3772750	7.6989E-05	1.65878E-05	3.97566E-05	7.37435E-05	5.05747E-05	4.75997E-06	1.53257E-05	2.71355E-05	9.81084E-05	0.000132278	0.000160494	0.000160494	0.000160494	0.000114158	0.000198805	0.000145221	4.40064E-05	7.63641E-05	2.32139E-05
3832803772750	383280	3772750	7.88047E-05	1.6979E-05	4.06943E-05	7.54828E-05	5.17675E-05	4.87224E-06	1.56871E-05	2.77754E-05	9.88068E-05	0.00013322	0.000161636	0.000161636	0.000161636	0.00011497	0.000200221	0.000146255	4.43197E-05	7.69077E-05	2.28916E-05
3833303772750	383330	3772750	7.58726E-05	1.63473E-05	3.91801E-05	7.26742E-05	4.98414E-05	4.69095E-06	1.51034E-05	2.6742E-05	9.16678E-05	0.000123594	0.000149958	0.000149958	0.000149958	0.000106664	0.000185754	0.000135688	4.11175E-05	7.13509E-05	2.12142E-05
3833803772750	383380	3772750	7.25369E-05	1.56286E-05	3.74576E-05	6.94792E-05	4.76501E-05	4.48472E-06	1.44394E-05	2.55663E-05	8.44988E-05	0.000113929	0.00013823	0.00013823	0.00013823	9.83219E-05	0.000171227	0.000125076	3.79019E-05	6.57709E-05	1.96384E-05
3834303772750	383430	3772750	6.97259E-05	1.50229E-05	3.6006E-05	6.67866E-05	4.58035E-05	4.31092E-06	1.38799E-05	2.45755E-05	7.78731E-05	0.000104995	0.000127391	0.000127391	0.000127391	9.06123E-05	0.000157801	0.000115269	3.49299E-05	6.06136E-05	1.84267E-05
3834803772750	383480	3772750	6.7789E-05	1.46056E-05	3.50058E-05	6.49314E-05	4.45312E-05	4.19117E-06	1.34943E-05	2.38929E-05	7.24711E-05	9.77116E-05	0.000118554	0.000118554	0.000118554	8.43265E-05	0.000146854	0.000107272	3.25068E-05	5.64089E-05	1.77044E-05
3835303772750	383530	3772750	6.63499E-05	1.42955E-05	3.42626E-05	6.35529E-05	4.35858E-05	4.10219E-06	1.32078E-05	2.33856E-05	6.83464E-05	9.21504E-05	0.000111807	0.000111807	0.000111807	7.95271E-05	0.000138496	0.000101167	3.06567E-05	5.31984E-05	1.74E-05
3835803772750	383580	3772750	6.6027E-05	1.4226E-05	3.40959E-05	6.32437E-05	4.33737E-05	4.08223E-06	1.31436E-05	2.32718E-05	6.68362E-05	9.01143E-05	0.000109336	0.000109336	0.000109336	7.77698E-05	0.000135436	9.89317E-05	2.99793E-05	5.20229E-05	1.76567E-05
3836303772750	383630	3772750	6.44399E-05	1.3884E-05	3.32764E-05	6.17235E-05	4.23311E-05	3.98411E-06	1.28276E-05	2.27124E-05	6.63527E-05	8.94624E-05	0.000108545	0.000108545	0.000108545	7.72073E-05	0.000134456	9.8216E-05	2.97624E-05	5.16466E-05	1.7788E-05
3836803772750	383680	3772750	6.03242E-05	1.29972E-05	3.1151E-05	5.77812E-05	3.96275E-05	3.72964E-06	1.20083E-05	2.12618E-05	6.66273E-05	8.98326E-05	0.000108995	0.000108995	0.000108995	7.75268E-05	0.000135013	9.86225E-05	2.98856E-05	5.18603E-05	1.7388E-05
3837303772750	383730	3772750	5.71903E-05	1.2322E-05	2.95327E-05	5.47794E-05	3.75688E-05	3.53589E-06	1.13845E-05	2.01572E-05	6.56484E-05	8.85127E-05	0.000107393	0.000107393	0.000107393	7.63877E-05	0.000133029	9.71734E-05	2.94465E-05	5.10983E-05	1.67434E-05
3837803772750	383780	3772750	5.61546E-05	1.20989E-05	2.89979E-05	5.37874E-05	3.68884E-05	3.47185E-06	1.11783E-05	1.97922E-05	6.37323E-05	8.59293E-05	0.000104259	0.000104259	0.000104259	7.41581E-05	0.000129146	9.43372E-05	2.8587E-05	4.96069E-05	1.69583E-05
3838303772750	383830	3772750	5.524E-05	1.19018E-05	2.85256E-05	5.29114E-05	3.62876E-05	3.41531E-06	1.09963E-05	1.94698E-05	5.8957E-05	7.94908E-05	9.64468E-05	9.64468E-05	9.64468E-05	6.86017E-05	0.00011947	8.72688E-05	2.64451E-05	4.589E-05	1.67255E-05
3838803772750	383880	3772750	5.3478E-05	1.15222E-05	2.76157E-05	5.12237E-05	3.51302E-05	3.30637E-06	1.06455E-05	1.88488E-05	5.13464E-05	6.92295E-05	8.39967E-05	8.39967E-05	8.39967E-05	5.9746E-05	0.000104047	7.60034E-05	2.30313E-05	3.99662E-05	1.57823E-05
3839303772750	383930	3772750	5.16353E-05	1.11252E-05	2.66641E-05	4.94587E-05	3.39197E-05	3.19244E-06	1.02787E-05	1.81993E-05	4.51385E-05	6.08595E-05	7.38413E-05	7.38413E-05	7.38413E-05	5.25226E-05	9.14679E-05	6.68145E-05	2.02468E-05	3.51342E-05	1.54899E-05
3839803772750	383980	3772750	4.9564E-05	1.06789E-05	2.55945E-05	4.74747E-05	3.2559E-05	3.06438E-06	9.86637E-06	1.74693E-05	4.05542E-05	5.46786E-05	6.63419E-05	6.63419E-05	6.63419E-05	4.71884E-05	8.21784E-05	6.00288E-05	1.81905E-05	3.15659E-05	1.51914E-05
3840303772750	384030	3772750	4.67529E-05	1.00732E-05	2.41429E-05	4.47821E-05	3.07124E-05	2.89058E-06	9.30678E-06	1.64785E-05	3.52775E-05	4.75641E-05	5.77099E-05	5.77099E-05	5.77099E-05	4.10485E-05	7.14858E-05	5.22181E-05	1.58237E-05	2.74587E-05	1.43378E-05
3840803772750	384080	3772750	4.32559E-05	9.31976E-06	2.2337E-05	4.14324E-05	2.84151E-05	2.67437E-06	8.61065E-06	1.52459E-05	3.11469E-05	4.19948E-05	5.09526E-05	5.09526E-05	5.09526E-05	3.62421E-05	6.31155E-05	4.61039E-05	1.39709E-05	2.42436E-05	1.33469E-05
3841303772750	384130	3772750	4.2933E-05	9.25021E-06	2.21703E-05	4.11232E-05	2.82031E-05	2.65441E-06	8.54639E-06	1.51321E-05	3.0144E-05	4.06428E-05	4.93122E-05	4.93122E-05	4.93122E-05	3.50753E-05	6.10835E-05	4.46196E-05	1.35211E-05	2.3463E-05	1.33529E-05
3826803772800	382680	3772800	4.4036E-05	9.48784E-06	2.27399E-05	4.21796E-05	2.89276E-05	2.7226E-06	8.76594E-06	1.55209E-05	4.9878E-05	6.72497E-05	8.15945E-05	8.15945E-05	8.15945E-05	5.80374E-05	0.000101072	7.38299E-05	2.23727E-05	3.88232E-05	2.30885E-05
3827303772800	382730	3772800	4.73313E-05	1.01978E-05	2.44416E-05	4.5336E-05	3.10923E-05	2.92634E-06	9.42191E-06	1.66823E-05	5.51308E-05	7.4332E-05	9.01876E-05	9.01876E-05	9.01876E-05	6.41495E-05	0.000111716	8.16052E-05	2.47288E-05	4.29118E-05	2.45211E-05
3827803772800	382780	3772800	4.6874E-05	1.00993E-05	2.42054E-05	4.4898E-05	3.07919E-05	2.89806E-06	9.33088E-06	1.65211E-05	6.16192E-05	8.30803E-05	0.000100802	0.000100802	0.000100802	7.16994E-05	0.000124864	9.12094E-05	2.76392E-05	4.79622E-05	2.25155E-05
3828303772800	382830	3772800	4.62687E-05	9.9689E-06	2.38929E-05	4.43183E-05	3.03943E-05	2.86064E-06	9.2104E-06	1.63078E-05	6.52305E-05	8.79493E-05	0.00010671	0.00010671	0.00010671	7.59015E-05	0.000132182	9.65549E-05	2.92591E-05	5.07731E-05	1.80387E-05
3828803772800	382880	3772800	4.76406E-05	1.02645E-05	2.46013E-05	4.56324E-05	3.12955E-05	2.94546E-06	9.4835E-06	1.67914E-05	7.15518E-05	9.64722E-05	0.00011705	0.00011705	0.00011705	8.32569E-05	0.000144992	0.000105912	3.20945E-05	5.56934E-05	1.82655E-05
3829303772800	382930	3772800	4.91874E-05	1.05978E-05	2.54E-05	4.71139E-05	3.23116E-05	3.04109E-06	9.7914E-06	1.73365E-05	7.86909E-05	0.000106098	0.000128729	0.000128729	0.000128729	9.15638E-05	0.000159458	0.000116479	3.52967E-05	6.12502E-05	1.84983E-05
3829803772800	382980	3772800	5.0788E-05	1.09426E-05	2.62266E-05	4.8647E-05	3.33631E-05	3.14005E-06	1.011E-05	1.79007E-05	8.64866E-05	0.000116609	0.000141482	0.000141482	0.000141482	0.000100635	0.000175255	0.000128018	3.87934E-05	6.7318E-05	1.87072E-05
3830303772800	383030	3772800	5.26979E-05	1.13541E-05	2.72128E-05	5.04764E-05	3.46177E-05	3.25814E-06	1.04902E-05	1.85738E-05	9.55238E-05	0.000128793	0.000156266	0.000156266	0.000156266	0.00011115	0.000193568	0.000141395	4.28471E-05	7.43523E-05	1.89818E-05
3830803772800	383080	3772800	5.50248E-05	1.18555E-05	2.84144E-05	5.27052E-05	3.61463E-05	3.402E-06	1.09534E-05	1.9394E-05	0.000106	0.000142918	0.000173403	0.000173403	0.000173403	0.00012334	0.000214796	0.000156902	4.7546E-05	8.25063E-05	1.9334E-05
3831303772800	383130	3772800	5.85756E-05	1.26205E-05	3.02481E-05	5.61064E-05	3.84788E-05	3.62154E-06	1.16603E-05	2.06455E-05	0.000114828	0.000154821	0.000187845	0.000187845	0.000187845	0.000133612	0.000232686	0.0001699	5.15059E-05	8.93779E-05	1.94713E-05
3831803772800	383180	3772800	8.25977E-05	1.77962E-05	4.26529E-05	7.91158E-05	5.42591E-05	5.10674E-06	1.64422E-05	2.91123E-05	0.000132514	0.000178667	0.000216778	0.000216778	0.000216778	0.000154192	0.000268525	0.000196149	5.94392E-05	0.000103144	2.70222E-05
3832303772800	383230	3772800	8.21404E-05	1.76977E-05	4.24168E-05	7.86778E-05	5.39587E-05	5.07847E-06	1.63511E-05	2.89511E-05	0.00011709	0.000157871	0.000191546	0.000191546	0.000191546	0.000136245	0.0002372	0.000173318	5.25207E-05	9.11388E-05	2.45987E-05
3832803772800	383280	3772800	7.95042E-05	1.71297E-05	4.10554E-05	7.61527E-05	5.2227E-05	4.91548E-06	1.58264E-05	2.8022E-05	0.000112691	0.00015194	0.000184349	0.000184349	0.000184349	0.000131126	0.000228355	0.000166806	5.05474E-05	8.77146E-05	2.27841E-05
3833303772800	383330	3772800	7.65855E-05	1.65008E-05	3.95482E-05	7.3357E-05	5.03097E-05	4.73503E-06	1.52453E-05	2.69932E-05	0.000106632	0.000143771	0.000174438	0.000174438	0.000174438	0.000124076	0.000216078	0.000157838	4.78298E-05	8.29988E-05	2.11068E-05
3833803772800	383380	3772800	7.42182E-05	1.59908E-05	3.83258E-05	7.10896E-05	4.87546E-05	4.58867

			ISDrainage / Utilities Trenching	ISDrainage / Utilities Trenching				SVSite Grubbing / Prep	SVMass Grading / Excavation	SVMass Grading / Excavation	SVDrainage / Utilities Trenching	SVFoundations / Concrete Pads	SVBuilding / Structure Construction	SVBuilding / Structure Construction			SVArchitectural Coating	SVArchitectural Coating	SVLandscaping or Other Finishing	SVLandscaping or Other Finishing	
Unique Identifier	X (UTM)	Y (UTM)	2027	2028	ISAsphalt Paving 2027	ISAsphalt Paving 2028	SVDemolition 2027	2027	2027	2028	2028	2028	2028	2029	SVAsphalt Paving 2028	SVAsphalt Paving 2029	2028	2029	2028	2029	MDemolition 2027
3840803772650	384080	3772650	4.44002E-06	4.44002E-06	1.90141E-05	1.90141E-05	3.45664E-05	2.28369E-05	3.8565E-05	3.8565E-05	1.16406E-05	1.1996E-05	6.73019E-05	6.73019E-05	4.73621E-05	4.73621E-05	4.69178E-06	4.69178E-06	1.51061E-05	1.51061E-05	2.22051E-05
3841303772650	384130	3772650	4.53699E-06	4.53699E-06	1.94294E-05	1.94294E-05	3.52464E-05	2.32862E-05	3.93238E-05	3.93238E-05	1.18696E-05	1.2232E-05	6.87191E-05	6.87191E-05	4.82939E-05	4.82939E-05	4.78409E-06	4.78409E-06	1.54033E-05	1.54033E-05	2.27722E-05
3826803772700	382680	3772700	5.38909E-06	5.38909E-06	2.30785E-05	2.30785E-05	6.94942E-05	4.59126E-05	7.75334E-05	7.75334E-05	2.34029E-05	2.41175E-05	0.000163256	0.000163256	9.52196E-05	9.52196E-05	9.43263E-06	9.43263E-06	3.03702E-05	3.03702E-05	1.84267E-05
3827303772700	382730	3772700	6.09058E-06	6.09058E-06	2.60826E-05	2.60826E-05	7.79673E-05	5.15105E-05	8.69867E-05	8.69867E-05	2.62563E-05	2.70581E-05	0.000180288	0.000180288	0.000106829	0.000106829	1.05827E-05	1.05827E-05	3.40731E-05	3.40731E-05	1.90594E-05
3827803772700	382780	3772700	5.59954E-06	5.59954E-06	2.39797E-05	2.39797E-05	8.74942E-05	5.78046E-05	9.76156E-05	9.76156E-05	2.94646E-05	3.03643E-05	0.000209597	0.000209597	0.000119883	0.000119883	1.18758E-05	1.18758E-05	3.82365E-05	3.82365E-05	1.99548E-05
3828303772700	382830	3772700	5.66143E-06	5.66143E-06	2.42448E-05	2.42448E-05	9.81606E-05	6.48516E-05	0.000109516	0.000109516	3.30567E-05	3.4066E-05	0.000237786	0.000237786	0.000134498	0.000134498	1.33236E-05	1.33236E-05	4.2898E-05	4.2898E-05	2.06293E-05
3828803772700	382880	3772700	5.70063E-06	5.70063E-06	2.44126E-05	2.44126E-05	0.000109133	7.2101E-05	0.000121758	0.000121758	3.67519E-05	3.78741E-05	0.000267185	0.000267185	0.000149532	0.000149532	1.4813E-05	1.4813E-05	4.76933E-05	4.76933E-05	2.12859E-05
3829303772700	382930	3772700	5.77285E-06	5.77285E-06	2.47219E-05	2.47219E-05	0.000122085	8.06577E-05	0.000136208	0.000136208	4.11135E-05	4.23688E-05	0.000300913	0.000300913	0.000167278	0.000167278	1.65709E-05	1.65709E-05	5.33534E-05	5.33534E-05	2.21454E-05
3829803772700	382980	3772700	5.86156E-06	5.86156E-06	2.51018E-05	2.51018E-05	0.000136789	9.03721E-05	0.000152613	0.000152613	4.60652E-05	4.74717E-05	0.000338133	0.000338133	0.000187425	0.000187425	1.85667E-05	1.85667E-05	5.97792E-05	5.97792E-05	2.31661E-05
3830303772700	383030	3772700	5.99774E-06	5.99774E-06	2.5685E-05	2.5685E-05	0.000157724	0.000104203	0.000175969	0.000175969	5.31151E-05	5.4737E-05	0.00040327	0.00040327	0.00021611	0.00021611	2.14082E-05	2.14082E-05	6.8928E-05	6.8928E-05	2.44913E-05
3830803772700	383080	3772700	8.422E-06	8.422E-06	3.60667E-05	3.60667E-05	0.000176906	0.000116876	0.000197371	0.000197371	5.9575E-05	6.13941E-05	0.000421255	0.000421255	0.000242393	0.000242393	2.40119E-05	2.40119E-05	7.73111E-05	7.73111E-05	3.45791E-05
3831303772700	383130	3772700	8.53754E-06	8.53754E-06	3.65615E-05	3.65615E-05	0.000168733	0.000111477	0.000188252	0.000188252	5.68227E-05	5.85578E-05	0.000384487	0.000384487	0.000231195	0.000231195	2.29026E-05	2.29026E-05	7.37394E-05	7.37394E-05	3.76293E-05
3831803772700	383180	3772700	8.31678E-06	8.31678E-06	3.56161E-05	3.56161E-05	0.00016866	0.000111428	0.00018817	0.00018817	5.6798E-05	5.85322E-05	0.000361091	0.000361091	0.000231094	0.000231094	2.28926E-05	2.28926E-05	7.37073E-05	7.37073E-05	3.92947E-05
3832303772700	383230	3772700	7.97016E-06	7.97016E-06	3.41317E-05	3.41317E-05	0.000161087	0.000106425	0.000179722	0.000179722	5.42478E-05	5.59043E-05	0.000323536	0.000323536	0.000220718	0.000220718	2.18648E-05	2.18648E-05	7.0398E-05	7.0398E-05	3.99752E-05
3832803772700	383280	3772700	7.6875E-06	7.6875E-06	3.29213E-05	3.29213E-05	0.000153637	0.000101503	0.00017141	0.00017141	5.1739E-05	5.33188E-05	0.000292797	0.000292797	0.000210511	0.000210511	2.08536E-05	2.08536E-05	6.71422E-05	6.71422E-05	4.0984E-05
3833303772700	383330	3772700	7.00252E-06	7.00252E-06	2.99879E-05	2.99879E-05	0.000135858	8.97569E-05	0.000151574	0.000151574	4.57516E-05	4.71486E-05	0.00025559	0.00025559	0.000186149	0.000186149	1.84403E-05	1.84403E-05	5.93723E-05	5.93723E-05	3.85904E-05
3833803772700	383380	3772700	6.60225E-06	6.60225E-06	2.82738E-05	2.82738E-05	0.000122931	8.12163E-05	0.000137151	0.000137151	4.13982E-05	4.26623E-05	0.000231241	0.000231241	0.000168437	0.000168437	1.66857E-05	1.66857E-05	5.37229E-05	5.37229E-05	3.81009E-05
3834303772700	383430	3772700	6.22056E-06	6.22056E-06	2.66392E-05	2.66392E-05	0.000110677	7.3121E-05	0.000123481	0.000123481	3.72718E-05	3.84099E-05	0.000208579	0.000208579	0.000151648	0.000151648	1.50225E-05	1.50225E-05	4.8368E-05	4.8368E-05	3.73667E-05
3834803772700	383480	3772700	5.86775E-06	5.86775E-06	2.51283E-05	2.51283E-05	9.95269E-05	6.57542E-05	0.00011104	0.00011104	3.35168E-05	3.45402E-05	0.000186665	0.000186665	0.00013637	0.00013637	1.3509E-05	1.3509E-05	4.3495E-05	4.3495E-05	3.62803E-05
3835303772700	383530	3772700	5.66762E-06	5.66762E-06	2.42713E-05	2.42713E-05	9.03002E-05	5.96585E-05	0.000100746	0.000100746	3.04096E-05	3.13381E-05	0.000167237	0.000167237	0.000123727	0.000123727	1.22567E-05	1.22567E-05	3.94628E-05	3.94628E-05	3.55163E-05
3835803772700	383580	3772700	5.78523E-06	5.78523E-06	2.47749E-05	2.47749E-05	8.52396E-05	5.63151E-05	9.51002E-05	9.51002E-05	2.87054E-05	2.95819E-05	0.000154779	0.000154779	0.000116794	0.000116794	1.15698E-05	1.15698E-05	3.72512E-05	3.72512E-05	3.64653E-05
3836303772700	383630	3772700	5.93584E-06	5.93584E-06	2.54199E-05	2.54199E-05	8.71327E-05	5.75658E-05	9.72123E-05	9.72123E-05	2.93429E-05	3.02389E-05	0.000154985	0.000154985	0.000119388	0.000119388	1.18268E-05	1.18268E-05	3.80786E-05	3.80786E-05	3.72951E-05
3836803772700	383680	3772700	5.67381E-06	5.67381E-06	2.42978E-05	2.42978E-05	8.52212E-05	5.6303E-05	9.50797E-05	9.50797E-05	2.86992E-05	2.95755E-05	0.000153117	0.000153117	0.000116768	0.000116768	1.15673E-05	1.15673E-05	3.72432E-05	3.72432E-05	3.37554E-05
3837303772700	383730	3772700	5.53764E-06	5.53764E-06	2.37146E-05	2.37146E-05	8.18638E-05	5.40848E-05	9.13339E-05	9.13339E-05	2.75685E-05	2.84103E-05	0.00014589	0.00014589	0.000112168	0.000112168	1.11116E-05	1.11116E-05	3.5776E-05	3.5776E-05	3.03888E-05
3837803772700	383780	3772700	5.57684E-06	5.57684E-06	2.38825E-05	2.38825E-05	7.68523E-05	5.07739E-05	8.57426E-05	8.57426E-05	2.58808E-05	2.66711E-05	0.00013673	0.00013673	0.000105301	0.000105301	1.04314E-05	1.04314E-05	3.35858E-05	3.35858E-05	3.04127E-05
3838303772700	383830	3772700	5.50876E-06	5.50876E-06	2.35909E-05	2.35909E-05	7.01742E-05	4.63619E-05	7.82921E-05	7.82921E-05	2.36319E-05	2.43535E-05	0.000126088	0.000126088	9.61513E-05	9.61513E-05	9.52494E-06	9.52494E-06	3.06674E-05	3.06674E-05	2.9953E-05
3838803772700	383880	3772700	5.19721E-06	5.19721E-06	2.22568E-05	2.22568E-05	5.99428E-05	3.96023E-05	6.68771E-05	6.68771E-05	2.01864E-05	2.08028E-05	0.000111775	0.000111775	8.21324E-05	8.21324E-05	8.1362E-06	8.1362E-06	2.61961E-05	2.61961E-05	2.8598E-05
3839303772700	383930	3772700	5.10643E-06	5.10643E-06	2.1868E-05	2.1868E-05	5.3418E-05	3.52916E-05	5.95974E-05	5.95974E-05	1.79891E-05	1.85384E-05	0.000101378	0.000101378	7.31922E-05	7.31922E-05	7.25056E-06	7.25056E-06	2.33446E-05	2.33446E-05	2.76907E-05
3839803772700	383980	3772700	4.96407E-06	4.96407E-06	2.12583E-05	2.12583E-05	4.55453E-05	3.00903E-05	5.0814E-05	5.0814E-05	1.53379E-05	1.58062E-05	8.72323E-05	8.72323E-05	6.24052E-05	6.24052E-05	6.18198E-06	6.18198E-06	1.99041E-05	1.99041E-05	2.6288E-05
3840303772700	384030	3772700	4.63396E-06	4.63396E-06	1.98447E-05	1.98447E-05	3.98781E-05	2.63462E-05	4.44913E-05	4.44913E-05	1.34294E-05	1.38395E-05	7.73766E-05	7.73766E-05	5.46402E-05	5.46402E-05	5.41277E-06	5.41277E-06	1.74275E-05	1.74275E-05	2.38765E-05
3840803772700	384080	3772700	4.48747E-06	4.48747E-06	1.92173E-05	1.92173E-05	3.71518E-05	2.4545E-05	4.14496E-05	4.14496E-05	1.25113E-05	1.28933E-05	7.24681E-05	7.24681E-05	5.09046E-05	5.09046E-05	5.04271E-06	5.04271E-06	1.6236E-05	1.6236E-05	2.27543E-05
3841303772700	384130	3772700	4.64427E-06	4.64427E-06	1.98888E-05	1.98888E-05	3.76419E-05	2.48688E-05	4.19964E-05	4.19964E-05	1.26763E-05	1.30634E-05	7.31638E-05	7.31638E-05	5.15762E-05	5.15762E-05	5.10924E-06	5.10924E-06	1.64502E-05	1.64502E-05	2.37093E-05
3826803772750	382680	3772750	5.59747E-06	5.59747E-06	2.39709E-05	2.39709E-05	7.49408E-05	4.9511E-05	8.361E-05	8.361E-05	2.52371E-05	2.60077E-05	0.000172841	0.000172841	0.000102682	0.000102682	1.01719E-05	1.01719E-05	3.27505E-05	3.27505E-05	1.9137E-05
3827303772750	382730	3772750	7.53689E-06	7.53689E-06	3.22763E-05	3.22763E-05	8.26051E-05	5.45746E-05	9.2161E-05	9.2161E-05	2.78182E-05	2.86676E-05	0.000186716	0.000186716	0.000113184	0.000113184	1.12122E-05	1.12122E-05	3.60999E-05	3.60999E-05	2.12978E-05
3827803772750	382780	3772750	7.24804E-06	7.24804E-06	3.10393E-05	3.10393E-05	9.69414E-05	6.40461E-05	0.000108156	0.000108156	3.26461E-05	3.36429E-05	0.000224348	0.000224348	0.000132827	0.000132827	1.31581E-05	1.31581E-05	4.23651E-05	4.23651E-05	2.17992E-05
3828303772750	382830	3772750	5.95853E-06	5.95853E-06	2.55171E-05	2.55171E-05	0.000112595	7.43879E-05	0.00012562	0.00012562	3.79176E-05	3.90754E-05	0.000274902	0.000274902	0.000154275	0.000154275	1.52828E-05	1.52828E-05	4.9206E-05	4.9206E-05	2.17574E-05
3828803772750	382880	3772750	5.99774E-06	5.99774E-06	2.5685E-05	2.5685E-05	0.000128003	8.45678E-05	0.000142811	0.000142811	4.31065E-05	4.44228E-05	0.000317339	0.000317339	0.000175388	0.000175388	1.73742E-05	1.73742E-05	5.59398E-05	5.59398E-05	2.24558E-05
3829303772750	382930	3772750	6.06582E-06	6.06582E-06	2.59765E-05	2.59765E-05	0.000145262	9.597E-05	0.000162066	0.000162066	4.89186E-05	5.04123E-05	0.00036408	0.00036408	0.000199035	0.000199035	1.97168E-05	1.97168E-05	6.34821E-05	6.34821E-05	2.33572E-05
3829803772750	382980	3772750	6.14422E-06	6.14422E-06	2.63123E-05	2.63123E-05	0.000164971	0.000108991	0.000184055	0.000184055	5.55559E-05	5.72523E-05	0.00041654	0.00041654	0.00022604	0.00022604	2.2392E-05	2.2392E-05	7.20955E-05	7.20955E-05	2.43958E-05
3830303772750	383030	3772750	6.27833E-06	6.27833E-06	2.68866E-05	2.68866E-05	0.000187995	0.000124202	0.000209743	0.000209743	6.33094E-05	6.52425E-05	0.000473342	0.000473342	0.000257587	0.000257587	2.55171E-05	2.55171E-05	8.21573E-05	8.21573E-05	2.57926E-05
3830803772750	383080	3772750	6.34229E-06	6.34229E-06	2.71605E-05	2.71605E-05	0.000221299	0.000146206	0.0002469	0.0002469	7.45225E-05	7.68006E-05	0.000577606	0.000577606	0.00030322	0.00030322	3.00376E-05	3.00376E-05	9.67118E-05	9.67118E-05	2.70938E-05
3831303772750	383130	3772750	7.68337E-06	7.68337E-06	3.29036E-05	3.29036E-05	0.000238368	0.000157482	0.000265943	0.000265943	8.02731E-05	8.27242E-05	0.000581883	0.000581883	0.000326607	0.000326607	3.23543E-05	3.23543E-05	0.000104171	0.000104171	3.31943E-05
3831803772750	383180	3772750	8.82845E-06	8.82845E-06	3.78073E-05	3.78073E-05	0.000216251	0.0001428 7	0.000241267	0.000241267	7.28249E-05	7.50486E-05	0.000474566	0.000474566	0.000296303	0.000296303	2.93523E-05	2.93523E-05	9.45056E-05	9.45056E-05	4.18555E-05
3832303772750	383230	3772750	8.0238E-06	8.0238E-06	3.43615E-05	3.43615E-05	0.00019433	0.000128388	0.00021681	0.00021681	6.54428E-05	6.7441E-05	0.00039974	0.00039974	0.00026267	0.00026267	2.63769E-05	2.63769E-05	8.49258E-05	8.49258E-05	3.97305E-05
3832803772750	383280	3772750	7.91239E-06	7.91239E-06	3.38844E-05	3.38844E-05	0.000189294	0.000125061	0.000211192	0.000211192	6.37468E-05	6.56933E-05	0.000363049	0.000363049	0.00025937	0.00025937	2.56934E-05	2.56934E-05	8.27249E-05	8.27249E-05	4.21718E-05
3833303772750	383330	3772750	7.33263E-06	7.33263E-06	3.14016E-05	3.14016E-05	0.000171331	0.000113193	0.000191151	0.000191151	5.76975E-05	5.94593E-05	0.000318963	0.000318963	0.000234754	0.000234754	2.32552E-05	2.32552E-05	7.48746E-05	7.48746E-05	4.10675E-05
3833803772750	383380	3772750	6.78794E-06	6.78794E-06	2.9069E-05	2.9069E-05	0.000151958	0.000100394	0.000169537	0.000169537	5.11737E-05	5.27362E-05	0.000281331	0.000281331	0.00020821	0.00020821	2.06257E-05	2.06257E-05	6.64086E-05	6.64086E-05	3.99334E-05
3834303772750	383430	3772750	6.36911E-06	6.36911E-06	2.72754E-05	2.72754E-05	0.000134559	8.88988E-05	0.000150125	0.000150125	4.53142E-05	4.66978E-05	0.000248401	0.000248401	0.00018437	0.00018437	1.8264E-05	1.8264E-05	5.88046E-05	5.88046E-05	3.9229E-05
3834803772750	383480	3772750	6.11946E-06	6.11946E-06	2.62063E-05	2.62063E-05	0.000120443	7.9573E-05	0.000134376	0.000134376	4.05605E-05	4.1799E-05	0.000219672	0.000219672	0.00016029	0.00016029	1.63481E-05	1.63481E-05	5.26358E-05	5.26358E-05	3.89843E-05
3835303772750	383530	3772750	6.01424E-06	6.01424E-06	2.57556E-05	2.57556E-05	0.000108894	7.19431E-05	0.000121491	0.000121491	3.66714E-05	3.77911E-05	0.000195683	0.000195683	0.00014925	0.00014925	1.47805E-05	1.47805E-05	4.75888E-05	4.75888E-05	3.89664E-05
3835803772750	383580	3772750	6.10296E-06	6.10296E-06	2.61356E-05	2.61356E-05	0.00010123	6.68795E-05	0.00011294	0.00011294	3.40903E-05	3.51313E-05	0.000179515	0.000179515	0.00013703	0.00013703	1.37402E-05	1.37402E-05	4.42394E-05	4.42394E-05	3.982E-05
3836303772750	383630	3772750	6.14835E-06	6.14835E-06	2.633E-05	2.633E-05	9.62614E-05	6.35968E-05	0.000107397	0.000107397	3.24171E-05	3.34069E-05	0.000169543	0.000169543	0.00013895	0.00013895	1.30658E-05	1.30658E-05	4.2068E-05	4.2068E-05	3.98737E-05
3836803772750	383680	3772750	6.01011E-06	6.01011E-06	2.5738E-05	2.5738E-05	9.59122E-05	6.33661E-05	0.000107007	0.000107007	3.22995E-05	3.32857E-05	0.000170046	0.000170046	0.00013141	0.00013141	1.30184E-05	1.30184E-05	4.19153E-05	4.19153E-05	3.77666E-05
3837303772750	383730	3772750	5.78729E-06	5.78729E-06	2.47837E-05	2.47837E-05	9.29101E-05	6.13828E-05	0.000103658	0.000103658	3.12885E-05	3.22439E-05	0.000165305	0.000165305	0.00012704	0.00012704	1.26109E-05	1.26109E-05	4.06034E-05	4.06034E-05	3.38628E-05
3837803772750	383780	3772750	5.86156E-06	5.86156E-06	2.51018E-05	2.51018E-05	8.80456E-05	5.81689E-05	9.82308E-05	9.82308E-05	2.96503E-05	3.05557E-05	0.000155694	0.000155694	0.00012063	0.00012063	1.19507E-05	1.19507E-05	3.84775E-05	3.84775E-05	3.31704E-05
3838303772750	383830	3772750	5.7811E-06	5.7811E-06	2.47572E-05	2.47572E-05	7.97011E-05	5.2656E-05	8.89211E-05	8.89211E-05	2.68402E-05	2.76598E-05	0.000142759	0.000142759	0.00010205	0.00010205	1.0818E-05	1.0818E-05	3.48308E-05	3.48308E-05	3.26332E-05
3838803772750	383880	3772750	5.45511E-06	5.45511E-06	2.33612E-05	2.33612E-05	6.87467E-05	4.54188E-05	7.66995E-05	7.66995E-05	2.31512E-05	2.38581E-05	0.00012757	0.00012757	9.41954E-05	9.41954E-05	9.33118E-06	9.33118E-06	3.00436E-05	3.00436E-05	3.10036E-05
3839303772750	383930	3772750	5.35402E-06	5.35402E-06	2.29283E-05	2.29283E-05	6.0243E-05	3.98006E-05	6.7212E-05	6.7212E-05	2.02875E-05	2.0907E-05	0.000114068	0.000114068	8.25438E-05	8.25438E-05	8.17694E-06	8.17694E-06	2.63273E-05	2.63273E-05	2.99411E-05
3839803772750	383980	3772750	5.25086E-06	5.25086E-06	2.24865E-05	2.24865E-05	5.35344E-05	3.53685E-05	5.97273E-05	5.97273E-05	1.80283E-05	1.85788E-05	0.000102099	0.000102099	7.33517E-05	7.33517E-05	7.26636E-06	7.26636E-06	2.33955E-05	2.33955E-05	2.87831E-05
3840303772750	384030	3772750	4.95582E-06	4.95582E-06	2.1223E-05	2.1223E-05	4.64949E-05	3.07177E-05	5.18735E-05	5.18735E-05	1.56577E-05	1.61358E-05	8.95126E-05	8.95126E-05	6.37064E-05	6.37064E-05	6.31087E-06	6.31087E-06	2.03191E-05	2.03191E-05	2.64313E-05
3840803772750	384080	3772750	4.61333E-06	4.61333E-06	1.97563E-05	1.97563E-05	4.1324E-05	2.73015E-05	4.61044E-05	4.61044E-05	1.39163E-05	1.43412E-05	8.05072E-05	8.05072E-05	5.66213E-05	5.66213E-05	5.60902E-06	5.60902E-06	1.80593E-05	1.80593E-05	2.38824E-05
3841303772750	384130	3772750	4.61539E-06	4.61539E-06	1.97651E-05	1.97651E-05	3.96821E-05	2.62167E-05	4.42726E-05	4.42726E-05	1.33634E-05	1.37714E-05	7.73122E-05	7.73122E-05	5.43716E-05	5.43716E-05	5.38615E-06	5.38615E-06	1.73418E-05	1.73418E-05	2.36855E-05
3826803772800	382680	3772800	7.98048E-06	7.98048E-06	3.41759E-05	3.41759E-05	7.62702E-05	5.03893E-05	8.50933E-05	8.50933E-05	2.56848E-05	2.64691E-05	0.000170767	0.000170767	0.000104504	0.000104504	1.03524E-05	1.03524E-05	3.33315E-05	3.33315E-05	2.08024E-05
3827303772800	382730	3772800	8.47564E-06	8.47564E-06	3.62965E-05	3.62965E-05	8.5742E-05	5.6647E-05	9.56607E-05	9.56607E-05	2.88745E-05	2.97562E-05	0.00019205	0.00019205	0.00011482	0.00011482	1.1638E-05	1.1638E-05	3.74708E-05	3.74708E-05	2.21693E-05
3827803772800	382780	3772800	7.78241E-06	7.78241E-06	3.33277E-05	3.33277E-05	0.000106015	7.00407E-05	0.000118279	0.000118279	3.57017E-05	3.67918E-05	0.000243828	0.000243828	0.00014526	0.00014526	1.43897E-05	1.43897E-05	4.63304E-05	4.63304E-05	2.2999E-05
3828303772800	382830	3772800	6.235E-06	6.235E-06	2.6701E-05	2.6701E-05	0.000128475	8.48794E-05	0.000143337	0.000143337	4.32654E-05	4.45865E-05	0.000312946	0.000312946	0.000176034	0.000176034	1.74383E-05	1.74383E-05	5.61459E-05	5.61459E-05	2.27841E-05
3828803772800	382880	3772800	6.31341E-06	6.31341E-06	2.70368E-05	2.70368E-05	0.000150923	9.97101E-05	0.000168382	0.000168382	5.0825E-05	5.23769E-05	0.000378792	0.000378792	0.000206792	0.000206792	2.04852E-05	2.04852E-05	6.59561E-05	6.59561E-05	2.36914E-05
3829303772800	382930	3772800	6.39387E-06	6.39387E-06	2.73814E-05	2.73814E-05	0.000175191	0.000115743	0.000195457	0.000195457	5.89973E-05	6.07988E-05	0.000446713	0.000446713	0.00024043	0.00024043	2.37791E-05	2.37791E-05	7.65614E-05	7.65614E-05	2.47122E-05
3829803772800	382980	3772800	6.46608E-06	6.46608E-06	2.76906E-05	2.76906E-05	0.000202705	0.000133921	0.000226154	0.000226154	6.82632E-05	7.03476E-05	0.000523793	0.000523793	0.00027743	0.00027743	2.75137E-05	2.75137E-05	8.85858E-05	8.85858E-05	2.57985E-05
3830303772800	383030	3772800	6.56099E-06	6.56099E-06	2.80971E-05	2.80971E-05	0.000234594	0.000154989	0.000261732	0.000261732	7.90022E-05	8.14144E-05	0.000610703	0.000610703	0.000321436	0.000321436	3.18421E-05	3.18421E-05	0.000102522	0.000102522	2.70998E-05
3830803772800	383080	3772800	6.68272E-06	6.68272E-06	2.86184E-05	2.86184E-05	0.000268511	0.000177397	0.000299573	0.000299573	9.04241E-05	9.31851E-05	0.000692808	0.000692808	0.00036709	0.00036709	3.64457E-05	3.64457E-05	0.000117344	0.000117344	2.86697E-05
3831303772800	383130	3772800	6.73017E-06	6.73017E-06	2.88216E-05	2.88216E-05	0.000304652	0.000201274	0.000339895	0.000339895	0.000102595	0.000105728	0.000790128	0.000790128	0.00041742	0.00041742	4.13512E-05	4.13512E-05	0.000133138	0.000133138	3.013212E-05
3831803772800	383180	3772800	9.34013E-06	9.34013E-06	3.99986E-05	3.99986E-05	0.000279202	0.00018446	0.000311501	0.000311501	9.40244E-05	9.68953E-05	0.000637796	0.000637796	0.00038255	0.00038255	3.78968E-05	3.78968E-05	0.000122016	0.000122016	4.41476E-05
3832303772800	383230	3772800	8.50247E-06	8.50247E-06	3.64113E-05	3.64113E-05	0.00025287	0.000167063	0.000282122	0.000282122	8.51567E-05	8.77569E-05	0.000531407	0.000531407	0.00034647	0.00034647	3.43227E-05	3.43227E-05	0.000110509	0.000110509	4.23031E-05
3832803772800	383280	3772800	7.87525E-06	7.87525E-06	3.37253E-05	3.37253E-05	0.000238938	0.000157859	0.000266579	0.000266579	8.0465E-05	8.29219E-05	0.000457895	0.000457895	0.00032738	0.00032738	3.24317E-05	3.24317E-05	0.00010442	0.00010442	4.18137E-05
3833303772800	383330	3772800	7.29549E-06	7.29549E-06	3.12425E-05	3.12425E-05	0.00021638	0.000142955	0.000241411	0.000241411	7.28683E-05	7.50932E-05	0.000395631	0.000395631	0.00029647	0.00029647	2.93698E-05	2.93698E-05	9.45619E-05	9.45619E-05	4.13958E-05
3833803772800	383380	3772800	6.82508E-06	6.82508E-06	2.9228E-05	2.9228E-05	0.000190201	0.00012566	0.000212203	0.000212203	6.40522E-05	6.6008E-05	0.00034299	0.00034299	0.000260609	0.000260609	2.58165E-05	2.58165E-05	8.31212E-05	8.31212E-05	4.12884E-05

			MSite Grubbing / Prep	MMass Grading / Excavation	MMass Grading / Excavation	MDrainage / Utilities Trenching	MFoundations / Concrete Pads	MBuilding / Structure Construction	MAsphalt Paving	MLandscaping or Other Finishing	MWaterside Construction (Piles)	RSSWRe-striping South Valley	RSSWRe-striping Silver Lake Boulevard	RSSWDemolition	RSSWPlacing Base	RSSWForm/Place Rebar and Pour	Child Risk				
Unique Identifier	X (UTM)	Y (UTM)	2027	2027	2028	2028	2028	2028	2028	2028	2028	2029	2029	2029	2029	2029	3rd Trimester	0<2	2<16	Total	per million
3840803772650	384080	3772650	2.00373E-05	5.00348E-05	5.00348E-05	1.40027E-05	2.58376E-05	4.64608E-05	3.28683E-05	9.96008E-06	1.76352E-05	2.2056E-05	2.43771E-05	4.04928E-05	2.20119E-05	6.58854E-06	1.18262E-09	2.8255E-08	8.6989E-09	3.81369E-08	0.03813686
3841303772650	384130	3772650	2.0549E-05	5.13125E-05	5.13125E-05	1.43603E-05	2.64975E-05	4.76473E-05	3.37076E-05	1.02144E-05	1.80856E-05	2.2483E-05	2.48745E-05	4.13502E-05	2.2478E-05	6.72804E-06	1.213E-09	2.8768E-08	8.8903E-09	3.88716E-08	0.03887159
3826803772700	382680	3772700	1.66278E-05	4.15208E-05	4.15208E-05	1.162E-05	2.14411E-05	3.8555E-05	2.72754E-05	8.26526E-06	1.46344E-05	6.84288E-05	2.23926E-05	3.74368E-05	2.03506E-05	6.09129E-06	1.51451E-09	3.5624E-08	1.2906E-08	5.00438E-08	0.0500438
3827303772700	382730	3772700	1.71987E-05	4.29465E-05	4.29465E-05	1.2019E-05	2.21773E-05	3.98789E-05	2.82119E-05	8.54907E-06	1.51369E-05	8.35514E-05	2.3734E-05	3.95845E-05	2.15181E-05	6.44074E-06	1.72857E-09	4.0346E-08	1.4221E-08	5.6295E-08	0.05629496
3827803772700	382780	3772700	1.80067E-05	4.4964E-05	4.4964E-05	1.25836E-05	2.32191E-05	4.17523E-05	2.95373E-05	8.95069E-06	1.5848E-05	8.48627E-05	2.54875E-05	4.25132E-05	2.31102E-05	6.91727E-06	1.48424E-09	3.6159E-08	1.5217E-08	5.28603E-08	0.0528603
3828303772700	382830	3772700	1.86153E-05	4.64839E-05	4.64839E-05	1.3009E-05	2.4004E-05	4.31636E-05	3.05357E-05	9.25324E-06	1.63837E-05	9.37555E-05	2.70801E-05	4.51194E-05	2.45269E-05	7.34131E-06	1.53249E-09	3.6975E-08	1.6497E-08	5.50044E-08	0.05500443
3828803772700	382880	3772700	1.92078E-05	4.79634E-05	4.79634E-05	1.3423E-05	2.4768E-05	4.45375E-05	3.15076E-05	9.54775E-06	1.69051E-05	0.000101307	2.87531E-05	4.78359E-05	2.60035E-05	7.78331E-06	1.56631E-09	3.7542E-08	1.7792E-08	5.69005E-08	0.05690045
3829303772700	382930	3772700	1.99835E-05	4.99003E-05	4.99003E-05	1.39651E-05	2.57682E-05	4.6336E-05	3.27799E-05	9.93331E-06	1.75878E-05	0.000109149	3.09236E-05	5.13673E-05	2.79232E-05	8.35791E-06	1.60877E-09	3.8332E-08	1.9344E-08	5.92847E-08	0.05928466
3829803772700	382980	3772700	2.09045E-05	5.22002E-05	5.22002E-05	1.46087E-05	2.69559E-05	4.84717E-05	3.42908E-05	1.03911E-05	1.83984E-05	0.000116495	3.35663E-05	5.56288E-05	3.02398E-05	9.0513E-06	1.6573E-09	3.9254E-08	2.1106E-08	6.20173E-08	0.06201733
3830303772700	383030	3772700	2.21003E-05	5.51862E-05	5.51862E-05	1.54444E-05	2.84978E-05	5.12443E-05	3.62523E-05	1.09855E-05	1.94509E-05	0.000121438	3.70279E-05	6.11892E-05	3.32624E-05	9.95601E-06	1.76976E-09	4.0993E-08	2.36E-08	6.63628E-08	0.06636278
3830803772700	383080	3772700	3.12033E-05	7.7917E-05	7.7917E-05	2.18058E-05	4.02358E-05	7.23515E-05	5.11844E-05	1.55104E-05	2.74626E-05	0.000127563	4.84076E-05	8.06376E-05	4.38345E-05	1.31204E-05	2.35304E-09	5.3919E-08	2.8666E-08	8.49373E-08	0.08493729
3831303772700	383130	3772700	3.39557E-05	8.47901E-05	8.47901E-05	2.37293E-05	4.3785E-05	7.87336E-05	5.56993E-05	1.68786E-05	2.9885E-05	0.000105899	5.30901E-05	8.81419E-05	4.79139E-05	1.43415E-05	2.3624E-09	5.5163E-08	2.8126E-08	8.56516E-08	0.08565161
3831803772700	383180	3772700	3.54585E-05	8.85427E-05	8.85427E-05	2.47795E-05	4.57229E-05	8.22182E-05	5.81645E-05	1.76256E-05	3.12077E-05	9.50668E-05	5.77274E-05	9.53661E-05	5.1841E-05	1.55169E-05	2.33789E-09	5.4221E-08	2.8007E-08	8.45656E-08	0.08456564
3832303772700	383230	3772700	3.60726E-05	9.0076E-05	9.0076E-05	2.52086E-05	4.65147E-05	8.3642E-05	5.91717E-05	1.79308E-05	3.17481E-05	8.46467E-05	6.02897E-05	9.90759E-05	5.38576E-05	1.61205E-05	2.26428E-09	5.2336E-08	2.6818E-08	8.14182E-08	0.08141823
3832803772700	383280	3772700	3.69829E-05	9.23491E-05	9.23491E-05	2.58448E-05	4.76885E-05	8.57527E-05	6.06649E-05	1.83833E-05	3.25493E-05	7.81153E-05	6.3073E-05	0.000103176	5.60864E-05	1.67876E-05	2.21838E-09	5.0994E-08	2.5911E-08	7.91235E-08	0.07912347
3833303772700	383330	3772700	3.4823E-05	8.69556E-05	8.69556E-05	2.43353E-05	4.49033E-05	8.07445E-05	5.71219E-05	1.73097E-05	3.06483E-05	6.81725E-05	5.94104E-05	9.68602E-05	5.26531E-05	1.576E-05	2.04561E-09	4.6936E-08	2.3209E-08	7.21908E-08	0.07219077
3833803772700	383380	3772700	3.43813E-05	8.58526E-05	8.58526E-05	2.40267E-05	4.43337E-05	7.97203E-05	5.63973E-05	1.70901E-05	3.02595E-05	6.21185E-05	5.76821E-05	9.3906E-05	5.10472E-05	1.52793E-05	1.96223E-09	4.4976E-08	2.1629E-08	6.85668E-08	0.06856684
3834303772700	383430	3772700	3.37187E-05	8.41983E-05	8.41983E-05	2.35637E-05	4.34794E-05	7.81841E-05	5.53106E-05	1.67608E-05	2.96764E-05	5.63256E-05	5.46476E-05	8.90163E-05	4.83892E-05	1.44837E-05	1.87719E-09	4.3104E-08	2.0067E-08	6.50489E-08	0.06504887
3834803772700	383480	3772700	3.27384E-05	8.17503E-05	8.17503E-05	2.28786E-05	4.22153E-05	7.5911E-05	5.37025E-05	1.62735E-05	2.88136E-05	5.06986E-05	5.10302E-05	8.32522E-05	4.52559E-05	1.35459E-05	1.78733E-09	4.1212E-08	1.856E-08	6.15588E-08	0.0615588
3835303772700	383530	3772700	3.2049E-05	8.00287E-05	8.00287E-05	2.23968E-05	4.13263E-05	7.43124E-05	5.25716E-05	1.59308E-05	2.82068E-05	4.60563E-05	4.83071E-05	7.89143E-05	4.28978E-05	1.284E-05	1.71852E-09	3.9902E-08	1.7373E-08	5.89935E-08	0.05899345
3835803772700	383580	3772700	3.29054E-05	8.21673E-05	8.21673E-05	2.29953E-05	4.24307E-05	7.62982E-05	5.39764E-05	1.63565E-05	2.89606E-05	4.3926E-05	4.85332E-05	7.93388E-05	4.31285E-05	1.29091E-05	1.72529E-09	4.0311E-08	1.7068E-08	5.91044E-08	0.05910441
3836303772700	383630	3772700	3.36541E-05	8.40369E-05	8.40369E-05	2.35185E-05	4.33961E-05	7.80342E-05	5.52045E-05	1.67287E-05	2.96196E-05	4.54182E-05	5.08292E-05	8.31164E-05	4.5182E-05	1.35238E-05	1.78114E-09	4.1078E-08	1.7669E-08	6.0528E-08	0.06052804
3836803772700	383680	3772700	3.046E-05	7.60609E-05	7.60609E-05	2.12864E-05	3.92774E-05	7.0628E-05	4.99651E-05	1.51409E-05	2.68084E-05	4.49359E-05	4.81262E-05	7.86512E-05	4.27547E-05	1.27972E-05	1.73766E-09	3.9583E-08	1.7024E-08	5.83446E-08	0.05834462
3837303772700	383730	3772700	2.74221E-05	6.8475E-05	6.8475E-05	1.91634E-05	3.536E-05	6.35839E-05	4.49818E-05	1.36309E-05	2.41346E-05	4.33583E-05	4.63427E-05	7.57479E-05	4.11765E-05	1.23248E-05	1.68152E-09	3.8574E-08	1.637E-08	5.56254E-08	0.05662541
3837803772700	383780	3772700	2.74436E-05	6.85288E-05	6.85288E-05	1.91784E-05	3.53878E-05	6.36339E-05	4.50172E-05	1.36416E-05	2.41536E-05	4.17707E-05	4.46144E-05	7.32182E-05	3.98013E-05	1.19132E-05	1.64342E-09	3.8073E-08	1.5797E-08	5.55133E-08	0.05551326
3838303772700	383830	3772700	2.70289E-05	6.74931E-05	6.74931E-05	1.88886E-05	3.4853E-05	6.26722E-05	4.43368E-05	1.34354E-05	2.37886E-05	3.90979E-05	4.22178E-05	6.9449E-05	3.77524E-05	1.13E-05	1.60351E-09	3.7299E-08	1.4875E-08	5.37768E-08	0.05377681
3838803772700	383880	3772700	2.58062E-05	6.44399E-05	6.44399E-05	1.80341E-05	3.32764E-05	5.98371E-05	4.23311E-05	1.28276E-05	2.27124E-05	3.41692E-05	3.81433E-05	6.25135E-05	3.39823E-05	1.01715E-05	1.54257E-09	3.5617E-08	1.3224E-08	5.0384E-08	0.05038399
3839303772700	383930	3772700	2.49874E-05	6.23955E-05	6.23955E-05	1.7462E-05	3.22206E-05	5.79387E-05	4.09881E-05	1.24206E-05	2.19919E-05	3.13908E-05	3.47771E-05	5.73861E-05	3.1195E-05	9.33721E-06	1.48489E-09	3.4435E-08	1.2164E-08	4.80837E-08	0.04808366
3839803772700	383980	3772700	2.37216E-05	5.92347E-05	5.92347E-05	1.65774E-05	3.05884E-05	5.50036E-05	3.89118E-05	1.17915E-05	2.08778E-05	2.76679E-05	3.09035E-05	5.11636E-05	2.78125E-05	8.32476E-06	1.37082E-09	3.2337E-08	1.0833E-08	4.454E-08	0.04453996
3840303772700	384030	3772700	2.15455E-05	5.38008E-05	5.38008E-05	1.50567E-05	2.77824E-05	4.99579E-05	3.53422E-05	1.07098E-05	1.89626E-05	2.46936E-05	2.70902E-05	4.48987E-05	2.44069E-05	7.3054E-06	1.25781E-09	2.9925E-08	9.6271E-09	4.081E-08	0.04080999
3840803772700	384080	3772700	2.05329E-05	5.12722E-05	5.12722E-05	1.4349E-05	2.64766E-05	4.76099E-05	3.36811E-05	1.02064E-05	1.80713E-05	2.32618E-05	2.52865E-05	4.19529E-05	2.28056E-05	6.82611E-06	1.20606E-09	2.8757E-08	9.0592E-09	3.90224E-08	0.03902235
3841303772700	384130	3772700	2.13947E-05	5.34242E-05	5.34242E-05	1.49513E-05	2.75879E-05	4.96082E-05	3.50948E-05	1.06348E-05	1.88298E-05	2.36637E-05	2.602E-05	4.31924E-05	2.34793E-05	7.02777E-06	1.24125E-09	2.9505E-08	9.2897E-09	4.00354E-08	0.04003544
3826803772750	382680	3772750	1.72687E-05	4.31214E-05	4.31214E-05	1.20679E-05	2.22676E-05	4.00413E-05	2.83268E-05	8.58388E-06	1.51985E-05	7.89996E-05	2.36135E-05	3.94657E-05	2.14535E-05	6.42141E-06	1.68143E-09	3.9505E-08	1.3835E-08	5.50214E-08	0.05502143
3827303772750	382730	3772750	1.92186E-05	4.79903E-05	4.79903E-05	1.34305E-05	2.47819E-05	4.45624E-05	3.15253E-05	9.55311E-06	1.69146E-05	9.18563E-05	2.5603E-05	4.28188E-05	2.32763E-05	6.967E-06	1.88757E-09	4.6216E-08	1.5793E-08	6.38971E-08	0.06389711
3827803772750	382780	3772750	1.96711E-05	4.91201E-05	4.91201E-05	1.37467E-05	2.53653E-05	4.56116E-05	3.22674E-05	9.77801E-06	1.73128E-05	0.000107888	2.71555E-05	4.52637E-05	2.46053E-05	7.3648E-06	1.93457E-09	4.5784E-08	1.7288E-08	6.50064E-08	0.06500642
3828303772750	382830	3772750	1.96334E-05	4.9026E-05	4.9026E-05	1.37204E-05	2.53167E-05	4.55241E-05	3.22056E-05	9.75927E-06	1.72797E-05	0.000110903	2.92154E-05	4.86508E-05	2.64465E-05	7.91591E-06	1.61639E-09	3.9148E-08	1.8443E-08	5.92077E-08	0.05920765
3828803772750	382880	3772750	2.02636E-05	5.05997E-05	5.05997E-05	1.41608E-05	2.61293E-05	4.69854E-05	3.32394E-05	1.00725E-05	1.78343E-05	0.000123112	3.11396E-05	5.17748E-05	2.81447E-05	8.42421E-06	1.6674E-09	3.9922E-08	2.0189E-08	6.17786E-08	0.06177859
3829303772750	382930	3772750	2.10769E-05	5.26306E-05	5.26306E-05	1.47292E-05	2.71781E-05	4.88713E-05	3.45735E-05	1.04768E-05	1.85501E-05	0.00013431	3.35964E-05	5.57562E-05	3.0309E-05	9.07201E-06	1.7126E-09	4.0727E-08	2.2187E-08	6.46271E-08	0.06462712
3829803772750	382980	3772750	2.20141E-05	5.4971E-05	5.4971E-05	1.53842E-05	2.83867E-05	5.10445E-05	3.61109E-05	1.09427E-05	1.9375E-05	0.000144615	3.65757E-05	6.0561E-05	3.29209E-05	9.8538E-06	1.7626E-09	4.164E-08	2.4456E-08	6.78587E-08	0.06785873
3830303772750	383030	3772750	2.32746E-05	5.81183E-05	5.81183E-05	1.6265E-05	3.00119E-05	5.3967E-05	3.81784E-05	1.15692E-05	2.04843E-05	0.000154402	4.058E-05	6.69957E-05	3.64188E-05	1.09008E-05	1.82675E-09	4.2918E-08	2.7156E-08	7.19005E-08	0.07190055
3830803772750	383080	3772750	2.44488E-05	6.10505E-05	6.10505E-05	1.70856E-05	3.15261E-05	5.66897E-05	4.01046E-05	1.21529E-05	2.15178E-05	0.000161968	4.47701E-05	7.36426E-05	4.003211E-05	1.19823E-05	2.21581E-09	4.8143E-08	3.0692E-08	8.10507E-08	0.08105066
3831303772750	383130	3772750	2.99537E-05	7.47966E-05	7.47966E-05	2.09325E-05	3.86245E-05	6.9454E-05	4.91345E-05	1.48892E-05	2.63627E-05	0.000153613	5.06735E-05	8.4585E-05	4.59804E-05	1.37627E-05	2.40744E-09	5.2773E-08	3.4159E-08	8.93389E-08	0.08933892
3831803772750	383180	3772750	3.77693E-05	9.43128E-05	9.43128E-05	2.63943E-05	4.87025E-05	8.75762E-05	6.19549E-05	1.87742E-05	3.32414E-05	0.00012069	6.49119E-05	0.00010714	5.82415E-05	1.74327E-05	2.53429E-09	5.8188E-08	3.3852E-08	9.45739E-08	0.09457395
3832303772750	383230	3772750	3.58518E-05	8.95246E-05	8.95246E-05	2.50543E-05	4.62299E-05	8.31299E-05	5.88095E-05	1.7821E-05	3.15537E-05	9.77245E-05	6.29273E-05	0.000103244	5.61234E-05	1.67987E-05	2.30508E-09	5.3139E-08	3.0071E-08	8.55154E-08	0.08551543
3832803772750	383280	3772750	3.80548E-05	9.50257E-05	9.50257E-05	2.65938E-05	4.90706E-05	8.82381E-05	6.24232E-05	1.89161E-05	3.34927E-05	9.1163E-05	6.90317E-05	0.000112531	6.11718E-05	1.83098E-05	2.31341E-09	5.2998E-08	2.9743E-08	8.5054E-08	0.08505402
3833303772750	383330	3772750	3.70583E-05	9.25374E-05	9.25374E-05	2.58975E-05	4.77857E-05	8.59276E-05	6.07886E-05	1.84208E-05	3.26156E-05	8.07882E-05	6.83584E-05	0.000110876	6.02719E-05	1.80404E-05	2.188E-09	4.9858E-08	2.739E-08	7.9436E-08	0.07943599
3833803772750	383380	3772750	3.60349E-05	8.99819E-05	8.99819E-05	2.51823E-05	4.6466E-05	8.35546E-05	5.91099E-05	1.79121E-05	3.17149E-05	7.17598E-05	6.59117E-05	0.000106657	5.79784E-05	1.7354E-05	2.07443E-09	4.7094E-08	2.5052E-08	7.422E-08	0.07422
3834303772750	383430	3772750	3.53993E-05	8.83947E-05	8.83947E-05	2.47381E-05	4.56465E-05	8.20808E-05	5.80673E-05	1.75961E-05	3.11555E-05	6.38166E-05	6.23044E-05	0.000100884	5.48405E-05	1.64147E-05	1.98332E-09	4.5071E-08	2.2993E-08	7.00468E-08	0.07004681
3834803772750	383480	3772750	3.51785E-05	8.78433E-05	8.78433E-05	2.45838E-05	4.53617E-05	8.15688E-05	5.7705E-05	1.74864E-05	3.09612E-05	5.7235E-05	5.8908E-05	9.55784E-05	5.19563E-05	1.55514E-05	1.91505E-09	4.3799E-08	2.1355E-08	6.7069E-08	0.06706897
3835303772750	383530	3772750	3.51623E-05	8.78029E-05	8.78029E-05	2.45725E-05	4.53409E-05	8.15313E-05	5.76785E-05	1.74783E-05	3.09469E-05	5.22259E-05	5.64663E-05	9.17837E-05	4.98936E-05	1.4934E-05	1.86419E-09	4.3012E-08	2.0085E-08	6.49609E-08	0.0649609
3835803772750	383580	3772750	3.59325E-05	8.97263E-05	8.97263E-05	2.51108E-05	4.63341E-05	8.33173E-05	5.8942E-05	1.78612E-05	3.16248E-05	4.95631E-05	5.61849E-05	9.14442E-05	4.9709E-05	1.48788E-05	1.86126E-09	4.3201E-08	1.9501E-08	6.45642E-08	0.06456421
3836303772750	383630	3772750	3.5981E-05	8.98474E-05	8.98474E-05	2.51446E-05	4.63966E-05	8.34297E-05	5.90215E-05	1.78853E-05	3.16675E-05	4.83473E-05	5.60845E-05	9.14017E-05	4.96859E-05	1.48719E-05	1.86412E-09	4.3145E-08	1.914E-08	6.41491E-08	0.06414915
3836803772750	383680	3772750	3.40796E-05	8.50994E-05	8.50994E-05	2.38159E-05	4.39448E-05	7.90209E-05	5.59026E-05	1.69402E-05	2.99941E-05	4.89703E-05	5.49641E-05	8.96615E-05	4.87399E-05	1.45887E-05	1.86072E-09	4.2371E-08	1.8947E-08	6.31783E-08	0.06317826
3837303772750	383730	3772750	3.05569E-05	7.6303E-05	7.6303E-05	2.13541E-05	3.94024E-05	7.08528E-05	5.01241E-05	1.51891E-05	2.68937E-05	4.77544E-05	5.28539E-05	8.62149E-05	4.68664E-05	1.40279E-05	1.80834E-09	4.113E-08	1.8247E-08	6.11857E-08	0.06118575
3837803772750	383780	3772750	2.99321E-05	7.47428E-05	7.47428E-05	2.09175E-05	3.85967E-05	6.9404E-05	4.90992E-05	1.48785E-05	2.63438E-05	4.62874E-05	5.07287E-05	8.304E-05	4.51405E-05	1.35113E-05	1.76553E-09	4.0641E-08	1.7655E-08	6.00618E-08	0.06006177
3838303772750	383830	3772750	2.94473E-05	7.35323E-05	7.35323E-05	2.05787E-05	3.79716E-05	6.828E-05	4.8304E-05	1.46376E-05	2.59171E-05	4.29313E-05	4.76188E-05	7.81588E-05	4.24871E-05	1.27171E-05	1.71774E-09	3.9709E-08	1.6505E-08	5.79321E-08	0.05793207
3838803772750	383880	3772750	2.79769E-05	6.98604E-05	6.98604E-05	1.95511E-05	3.60754E-05	6.48703E-05	4.58919E-05	1.39066E-05	2.46229E-05	3.8083E-05	4.32478E-05	7.07733E-05	3.84723E-05	1.15154E-05	1.64976E-09	3.7907E-08	1.4717E-08	5.42739E-08	0.05427391
3839303772750	383930	3772750	2.70181E-05	6.74662E-05	6.74662E-05	1.88811E-05	3.48391E-05	6.26472E-05	4.43191E-05	1.343E-05	2.37791E-05	3.45912E-05	3.83091E-05	6.31162E-05	3.43099E-05	1.02696E-05	1.57555E-09	3.6408E-08	1.3325E-08	5.13087E-08	0.05130868
3839803772750	383980	3772750	2.59731E-05	6.48569E-05	6.48569E-05	1.81508E-05	3.34917E-05	6.02242E-05	4.2605E-05	1.29106E-05	2.28594E-05	3.15114E-05	3.4958E-05	5.77341E-05	3.13842E-05	9.39384E-06	1.4877E-09	3.4739E-08	1.2214E-08	4.8441E-08	0.04844096
3840303772750	384030	3772750	2.38509E-05	5.95575E-05	5.95575E-05	1.66677E-05	3.07551E-05	5.53034E-05	3.91238E-05	1.18557E-05	2.09916E-05	2.79845E-05	3.07025E-05	5.07816E-05	2.76048E-05	8.2626E-06	1.36503E-09	3.2271E-08	1.0847E-08	4.44829E-08	0.04448286
3840803772750	384080	3772750	2.15509E-05	5.38143E-05	5.38143E-05	1.50604E-05	2.77893E-05	4.99704E-05	3.53511E-05	1.07124E-05	1.89673E-05	2.52363E-05	2.70399E-05	4.47713E-05	2.43377E-05	7.28468E-06	1.25322E-09	2.9768E-08	9.71E-09	4.07312E-08	0.04073118
3841303772750	384130	3772750	2.13732E-05	5.33704E-05	5.33704E-05	1.49362E-05	2.75601E-05	4.95582E-05	3.50595E-05	1.06241E-05	1.88109E-05	2.44776E-05	2.62863E-05	4.35574E-05	2.36778E-05	7.08717E-06	1.23538E-09	2.9418E-08	9.4604E-09	4.01139E-08	0.04011392
3826803772800	382680	3772800	1.87715E-05	4.6874E-05	4.6874E-05	1.31181E-05	2.42054E-05	4.35258E-05	3.07919E-05	9.33088E-06	1.65211E-05	8.3245E-05	2.48393E-05	4.15285E-05	2.25749E-05	6.75705E-06	1.88501E-09	4.7691E-08	1.5205E-08	6.47819E-08	0.06478191
3827303772800	382730	3772800	2.0005E-05	4.99541E-05	4.99541E-05	1.39801E-05	2.57959E-05	4.63859E-05	3.28153E-05	9.94402E-06	1.76068E-05	9.64132E-05	2.66983E-05	4.46185E-05	2.42546E-05	7.25982E-06	2.00388E-09	5.0636E-08	1.6727E-08	6.93664E-08	0.06936638
3827803772800	382780	3772800	2.07537E-05	5.18236E-05	5.18236E-05	1.45033E-05	2.67614E-05	4.81219E-05	3.40434E-05	1.03162E-05	1.82657E-05	0.000120805	2.89943E-05	4.84556E-05	2.63404E-05	7.88414E-06	2.04421E-09	4.9234E-08	1.8826E-08	7.01047E-08	0.07010475
3828303772800	382830	3772800	2.05598E-05	5.13394E-05	5.13394E-05	1.43678E-05	2.65113E-05	4.76723E-05	3.37253E-05	1.02198E-05	1.8095E-05	0.00013324	3.12602E-05	5.2038E-05	2.82878E-05	8.46703E-06	1.71289E-09	4.1418E-08	2.0503E-08	6.3634E-08	0.06363398
3828803772800	382880	3772800	2.13785E-05	5.33839E-05	5.33839E-05	1.494E-05	2.75671E-05	4.95707E-05	3.50683E-05	1.06268E-05	1.88156E-05	0.000151598	3.3727E-05	5.60618E-05	3.04751E-05	9.12174E-06	1.77621E-09	4.2483E-08	2.3036E-08	6.72945E-08	0.06729447
3829303772800	382930	3772800	2.22996E-05	5.56838E-05	5.56838E-05	1.55837E-05	2.87548E-05	5.17064E-05	3.65792E-05	1.10846E-05	1.96263E-05	0.000169118	3.66712E-05	6.08326E-05	3.30686E-05	9.898E-06	1.83063E-09	4.3462E-08	2.5778E-08	7.10707E-08	0.07107075
3829803772800	382980	3772800	2.32799E-05	5.81318E-05	5.81318E-05	1.62687E-05	3.00189E-05	5.39795E-05	3.81873E-05	1.15719E-05	2.04891E-05	0.000184662	4.01027E-05	6.63505E-05	3.60681E-05	1.07958E-05	1.884E-09	4.4391E-08	2.8839E-08	7.51133E-08	0.07511325
3830303772800	383030	3772800	2.44542E-05	6.10639E-05	6.10639E-05	1.70893E-05	3.1533E-05	5.67022E-05	4.01134E-05	1.21556E-05	2.15225E-05	0.000197866	4.43933E-05	7.32182E-05	3.98013E-05	1.19132E-05	1.94444E-09	4.5482E-08	3.2368E-08	7.97947E-08	0.07979468
3830803772800	383080	3772800	2.58708E-05	6.46013E-05	6.46013E-05	1.80793E-05	3.33597E-05	5.99869E-05	4.24372E-05	1.28597E-05	2.27693E-05	0.000206789	4.98797E-05	8.19279E-05	4.4536E-05	1.33304E-05	2.01192E-09	4.6768E-08	3.6142E-08	8.49825E-08	0.0849225
3831303772800	383130	3772800	2.71905E-05	6.78966E-05	6.78966E-05	1.90015E-05	3.50614E-05	6.30469E-05	4.46019E-05	1.35157E-05	2.39308E-05	0.000200187	5.5773E-05	9.1164E-05	4.95567E-05	1.48332E-05	2.42766E-09	5.2352E-08	3.9986E-08	9.47656E-08	0.09476555
3831803772800	383180	3772800	3.98377E-05	9.94777E-05	9.94777E-05	2.78398E-05	5.13696E-05	9.23722E-05	6.53478E-05	1.98024E-05	3.50618E-05	0.000153764	7.20562E-05	0.000118787	6.45728E-05	1.93278E-05	2.72212E-09	6.2129E-08	4.1165E-08	1.06017E-07	0.10601655
3832303772800	383230	3772800	3.81733E-05	9.53216E-05	9.53216E-05	2.66767E-05	4.92234E-05	8.85129E-05	6.26176E-05	1.8975E-05	3.3597E-05	0.000122097	7.10966E-05	0.00011647	6.3313E-05	1.89507E-05	2.48212E-09	5.6942E-08	3.6658E-08	9.60825E-08	0.0960825
3832803772800	383280	3772800	3.77316E-05	9.42187E-05	9.42187E-05	2.6368E-05	4.86539E-05	8.74888E-05	6.18931E-05	1.87555E-05	3.32082E-05	0.000107165	7.52063E-05	0.000122115	6.63817E-05	1.98692E-05	2.36698E-09	5.3629E-08	3.4554E-08	9.05497E-08	0.09054966
3833303772800	383330	3772800	3.73546E-05	9.32772E-05

Unique Identifier	X (UTM)	Y (UTM)	EGIODemolition 2025	EGIOSite Grubbing / Prep 2025	EGIOMass Grading / Excavation 2025	EGIOMass Grading / Excavation 2026	EGIODrainage / Utilities Trenching 2026	EGIODrainage / Utilities Trenching 2027	EGIOFoundations / Concrete Pads 2026	EGIOFoundations / Concrete Pads 2027	EGIOBuilding / Structure Construction 2026	EGIOBuilding / Structure Construction 2027	EGIOAsphalt Paving 2027	EGIOArchitectural Coating 2027	EGIOLandscaping or Other Finishing 2027	EGIOWaterside Construction (Piles) 2027	HIWaterside Construction (Landscaping) 2025	HIWaterside Construction (Landscaping) 2026	KMDemolition 2025	KMSite Grubbing / Prep 2025	KMMass Grading / Excavation 2025
3834303772800	383430	3772800	1.8552E-05	1.6741E-05	4.18032E-05	4.18032E-05	1.1699E-05	1.1699E-05	2.15869E-05	2.15869E-05	3.88173E-05	3.88173E-05	2.74609E-05	2.58456E-06	8.32149E-06	1.47339E-05	8.57862E-05	8.57862E-05	3.169E-05	2.85963E-05	7.14071E-05
3834803772800	383480	3772800	1.81402E-05	1.6369E-05	4.08752E-05	4.08752E-05	1.14393E-05	1.14393E-05	2.11077E-05	2.11077E-05	3.79555E-05	3.79555E-05	2.68513E-05	2.52718E-06	8.13674E-06	1.44068E-05	8.18212E-05	8.18212E-05	3.07171E-05	2.77183E-05	6.92147E-05
3835303772800	383530	3772800	1.86535E-05	1.6832E-05	4.20319E-05	4.20319E-05	1.1763E-05	1.1763E-05	2.1705E-05	2.1705E-05	3.90296E-05	3.90296E-05	2.76111E-05	2.59869E-06	8.367E-06	1.48145E-05	7.96167E-05	7.96167E-05	3.1123E-05	2.80846E-05	7.01294E-05
3835803772800	383580	3772800	1.9334E-05	1.7446E-05	4.35652E-05	4.35652E-05	1.21921E-05	1.21921E-05	2.24968E-05	2.24968E-05	4.04534E-05	4.04534E-05	2.86184E-05	2.69349E-06	8.67223E-06	1.5355E-05	7.97436E-05	7.97436E-05	3.14752E-05	2.84024E-05	7.09229E-05
3836303772800	383630	3772800	1.96503E-05	1.7732E-05	4.42781E-05	4.42781E-05	1.23916E-05	1.23916E-05	2.28649E-05	2.28649E-05	4.11154E-05	4.11154E-05	2.90866E-05	2.73757E-06	8.81414E-06	1.56062E-05	8.08696E-05	8.08696E-05	3.07469E-05	2.77452E-05	6.9282E-05
3836803772800	383680	3772800	1.96086E-05	1.7694E-05	4.41839E-05	4.41839E-05	1.23653E-05	1.23653E-05	2.28163E-05	2.28163E-05	4.10279E-05	4.10279E-05	2.90248E-05	2.73175E-06	8.79539E-06	1.5573E-05	8.25825E-05	8.25825E-05	2.90398E-05	2.62047E-05	6.54352E-05
3837303772800	383730	3772800	1.92086E-05	1.7333E-05	4.32828E-05	4.32828E-05	1.21131E-05	1.21131E-05	2.23509E-05	2.23509E-05	4.01911E-05	4.01911E-05	2.84328E-05	2.67603E-06	8.61601E-06	1.52554E-05	8.2075E-05	8.2075E-05	2.74878E-05	2.48043E-05	6.19382E-05
3837803772800	383780	3772800	1.9334E-05	1.7446E-05	4.35652E-05	4.35652E-05	1.21921E-05	1.21921E-05	2.24968E-05	2.24968E-05	4.04534E-05	4.04534E-05	2.86184E-05	2.69349E-06	8.67223E-06	1.5355E-05	7.93629E-05	7.93629E-05	2.68073E-05	2.41902E-05	6.04049E-05
3838303772800	383830	3772800	1.89818E-05	1.7129E-05	4.27716E-05	4.27716E-05	1.19701E-05	1.19701E-05	2.2087E-05	2.2087E-05	3.97165E-05	3.97165E-05	2.80971E-05	2.64443E-06	8.51426E-06	1.50753E-05	7.64606E-05	7.64606E-05	2.63775E-05	2.38024E-05	5.94364E-05
3838803772800	383880	3772800	1.78954E-05	1.6148E-05	4.03237E-05	4.03237E-05	1.1285E-05	1.1285E-05	2.08229E-05	2.08229E-05	3.74434E-05	3.74434E-05	2.6489E-05	2.49308E-06	8.02697E-06	1.42125E-05	7.3241E-05	7.3241E-05	2.5506E-05	2.3016E-05	5.74727E-05
3839303772800	383930	3772800	1.71135E-05	1.5443E-05	3.85617E-05	3.85617E-05	1.07919E-05	1.07919E-05	1.9913E-05	1.9913E-05	3.58073E-05	3.58073E-05	2.53315E-05	2.38414E-06	7.67622E-06	1.35914E-05	6.8832E-05	6.8832E-05	2.45211E-05	2.21273E-05	5.52534E-05
3839803772800	383980	3772800	1.62002E-05	1.4619E-05	3.65039E-05	3.65039E-05	1.02159E-05	1.02159E-05	1.88503E-05	1.88503E-05	3.38964E-05	3.38964E-05	2.39797E-05	2.25691E-06	7.26657E-06	1.28661E-05	6.19488E-05	6.19488E-05	2.32079E-05	2.09423E-05	5.22944E-05
3840303772800	384030	3772800	1.51914E-05	1.3708E-05	3.42308E-05	3.42308E-05	9.57981E-06	9.57981E-06	1.76765E-05	1.76765E-05	3.17857E-05	3.17857E-05	2.24865E-05	2.11638E-06	6.81409E-06	1.20649E-05	5.66198E-05	5.66198E-05	2.19126E-05	1.97734E-05	4.93757E-05
3840803772800	384080	3772800	1.37051E-05	1.2367E-05	3.08817E-05	3.08817E-05	8.64253E-06	8.64253E-06	1.59471E-05	1.59471E-05	2.86758E-05	2.86758E-05	2.02864E-05	1.90931E-06	6.1474E-06	1.08845E-05	5.05296E-05	5.05296E-05	1.96563E-05	1.77374E-05	4.42915E-05
3841303772800	384130	3772800	1.34663E-05	1.2152E-05	3.03437E-05	3.03437E-05	8.49196E-06	8.49196E-06	1.56693E-05	1.56693E-05	2.81763E-05	2.81763E-05	1.9933E-05	1.87605E-06	6.04031E-06	1.06949E-05	4.89912E-05	4.89912E-05	1.94116E-05	1.75165E-05	4.37401E-05
3826803772850	382680	3772850	3.28182E-05	2.9614E-05	7.39492E-05	7.39492E-05	2.06954E-05	2.06954E-05	3.81869E-05	3.81869E-05	6.86671E-05	6.86671E-05	4.85779E-05	4.57204E-06	1.47206E-05	2.60641E-05	7.92995E-05	7.92995E-05	2.11665E-05	1.91001E-05	4.76944E-05
3827303772850	382730	3772850	3.37733E-05	3.0476E-05	7.61013E-05	7.61013E-05	2.12977E-05	2.12977E-05	3.92982E-05	3.92982E-05	7.06654E-05	7.06654E-05	4.99916E-05	4.70509E-06	1.5149E-05	2.68226E-05	8.65951E-05	8.65951E-05	2.20201E-05	1.98704E-05	4.96178E-05
3827803772850	382780	3772850	2.63716E-05	2.3797E-05	5.9423E-05	5.9423E-05	1.66301E-05	1.66301E-05	3.06856E-05	3.06856E-05	5.51785E-05	5.51785E-05	3.90355E-05	3.67393E-06	1.18289E-05	2.09442E-05	9.18764E-05	9.18764E-05	2.09874E-05	1.89385E-05	4.72909E-05
3828303772850	382830	3772850	2.43361E-05	2.196E-05	5.48365E-05	5.48365E-05	1.53465E-05	1.53465E-05	2.83172E-05	2.83172E-05	5.09196E-05	5.09196E-05	3.60226E-05	3.39036E-06	1.09159E-05	1.93276E-05	7.7428E-05	7.7428E-05	2.14829E-05	1.93856E-05	4.84073E-05
3828803772850	382880	3772850	2.47957E-05	2.2375E-05	5.58721E-05	5.58721E-05	1.56363E-05	1.56363E-05	2.8852E-05	2.8852E-05	5.18813E-05	5.18813E-05	3.67029E-05	3.45439E-06	1.11221E-05	1.96926E-05	8.09965E-05	8.09965E-05	2.23305E-05	2.01505E-05	5.03172E-05
3829303772850	382930	3772850	2.513E-05	2.2677E-05	5.66254E-05	5.66254E-05	1.58471E-05	1.58471E-05	2.9241E-05	2.9241E-05	5.25807E-05	5.25807E-05	3.71977E-05	3.50096E-06	1.1272E-05	1.99581E-05	8.43747E-05	8.43747E-05	2.31602E-05	2.08992E-05	5.21868E-05
3829803772850	382980	3772850	2.52553E-05	2.279E-05	5.69078E-05	5.69078E-05	1.59262E-05	1.59262E-05	2.93868E-05	2.93868E-05	5.2843E-05	5.2843E-05	3.73832E-05	3.51842E-06	1.13283E-05	2.00577E-05	8.74039E-05	8.74039E-05	2.38765E-05	2.15455E-05	5.38008E-05
3830303772850	383030	3772850	2.54523E-05	2.2968E-05	5.73517E-05	5.73517E-05	1.60504E-05	1.60504E-05	2.9616E-05	2.9616E-05	5.32551E-05	5.32551E-05	3.76748E-05	3.54586E-06	1.14166E-05	2.02141E-05	9.07503E-05	9.07503E-05	2.47838E-05	2.23643E-05	5.58452E-05
3830803772850	383080	3772850	2.56493E-05	2.3145E-05	5.77955E-05	5.77955E-05	1.61746E-05	1.61746E-05	2.98452E-05	2.98452E-05	5.36673E-05	5.36673E-05	3.79664E-05	3.57331E-06	1.1505E-05	2.03706E-05	9.42078E-05	9.42078E-05	2.57926E-05	2.32746E-05	5.81183E-05
3831303772850	383130	3772850	2.58523E-05	2.3328E-05	5.82528E-05	5.82528E-05	1.63026E-05	1.63026E-05	3.00814E-05	3.00814E-05	5.40919E-05	5.40919E-05	3.82668E-05	3.60158E-06	1.1596E-05	2.05317E-05	0.0001019	0.0001019	2.69864E-05	2.43518E-05	6.08084E-05
3831803772850	383180	3772850	2.91771E-05	2.6329E-05	6.57446E-05	6.57446E-05	1.83992E-05	1.83992E-05	3.39501E-05	3.39501E-05	6.10486E-05	6.10486E-05	4.31882E-05	4.06477E-06	1.30873E-05	2.31723E-05	0.000131669	0.000131669	3.19885E-05	2.88656E-05	7.20796E-05
3832303772850	383230	3772850	2.86219E-05	2.5828E-05	6.44937E-05	6.44937E-05	1.80492E-05	1.80492E-05	3.33041E-05	3.33041E-05	5.9887E-05	5.9887E-05	4.23665E-05	3.98743E-06	1.28383E-05	2.27314E-05	0.000119266	0.000119266	4.05363E-05	3.65789E-05	9.13403E-05
3832803772850	383280	3772850	2.38466E-05	2.1519E-05	5.37336E-05	5.37336E-05	1.50378E-05	1.50378E-05	2.77477E-05	2.77477E-05	4.98955E-05	4.98955E-05	3.5298E-05	3.32217E-06	1.06964E-05	1.89389E-05	0.000105928	0.000105928	3.74682E-05	3.38103E-05	8.44269E-05
3833303772850	383330	3772850	2.13157E-05	1.9235E-05	4.80307E-05	4.80307E-05	1.34418E-05	1.34418E-05	2.48027E-05	2.48027E-05	4.45999E-05	4.45999E-05	3.15518E-05	2.96958E-06	9.56114E-06	1.69288E-05	0.000101376	0.000101376	3.53432E-05	3.18928E-05	7.96387E-05
3833803772850	383380	3772850	2.05397E-05	1.8535E-05	4.62822E-05	4.62822E-05	1.29525E-05	1.29525E-05	2.38998E-05	2.38998E-05	4.29763E-05	4.29763E-05	3.04031E-05	2.86147E-06	9.21307E-06	1.63126E-05	9.85851E-05	9.85851E-05	3.52417E-05	3.18012E-05	7.941E-05
3834303772850	383430	3772850	1.97339E-05	1.7807E-05	4.44664E-05	4.44664E-05	1.24443E-05	1.24443E-05	2.29621E-05	2.29621E-05	4.12902E-05	4.12902E-05	2.92103E-05	2.74921E-06	8.85162E-06	1.56726E-05	9.46519E-05	9.46519E-05	3.42329E-05	3.08909E-05	7.71369E-05
3834803772850	383480	3772850	1.91489E-05	1.728E-05	4.31483E-05	4.31483E-05	1.20754E-05	1.20754E-05	2.22815E-05	2.22815E-05	4.00662E-05	4.00662E-05	2.83445E-05	2.66771E-06	8.58923E-06	1.5208E-05	8.99891E-05	8.99891E-05	3.29794E-05	2.97598E-05	7.43124E-05
3835303772850	383530	3772850	1.9913E-05	1.7969E-05	4.48699E-05	4.48699E-05	1.25573E-05	1.25573E-05	2.31705E-05	2.31705E-05	4.16649E-05	4.16649E-05	2.94754E-05	2.77416E-06	8.93194E-06	1.58148E-05	8.7848E-05	8.7848E-05	3.38747E-05	3.05677E-05	7.63299E-05
3835803772850	383580	3772850	2.03428E-05	1.8357E-05	4.58383E-05	4.58383E-05	1.28283E-05	1.28283E-05	2.36706E-05	2.36706E-05	4.25641E-05	4.25641E-05	3.01116E-05	2.83403E-06	9.12472E-06	1.61561E-05	8.65951E-05	8.65951E-05	3.37792E-05	3.04815E-05	7.61147E-05
3836303772850	383630	3772850	2.10471E-05	1.8992E-05	4.74254E-05	4.74254E-05	1.32725E-05	1.32725E-05	2.44902E-05	2.44902E-05	4.40379E-05	4.40379E-05	3.11542E-05	2.93216E-06	9.44066E-06	1.67155E-05	9.01794E-05	9.01794E-05	3.33136E-05	3.00614E-05	7.50656E-05
3836803772850	383680	3772850	2.07546E-05	1.8728E-05	4.67664E-05	4.67664E-05	1.3088E-05	1.3088E-05	2.41498E-05	2.41498E-05	4.34259E-05	4.34259E-05	3.07212E-05	2.89141E-06	9.30946E-06	1.64832E-05	8.9545E-05	8.9545E-05	3.14513E-05	2.83808E-05	7.08691E-05
3837303772850	383730	3772850	2.03368E-05	1.8351E-05	4.58248E-05	4.58248E-05	1.28245E-05	1.28245E-05	2.36636E-05	2.36636E-05	4.25516E-05	4.25516E-05	3.01027E-05	2.8332E-06	9.12204E-06	1.61514E-05	8.94181E-05	8.94181E-05	2.98038E-05	2.68942E-05	6.71569E-05
3837803772850	383780	3772850	2.0289E-05	1.8308E-05	4.57172E-05	4.57172E-05	1.27944E-05	1.27944E-05	2.36081E-05	2.36081E-05	4.24517E-05	4.24517E-05	3.00321E-05	2.82655E-06	9.10062E-06	1.61135E-05	8.62937E-05	8.62937E-05	2.89681E-05	2.61401E-05	6.52738E-05
3838303772850	383830	3772850	1.98712E-05	1.7931E-05	4.47757E-05	4.47757E-05	1.25309E-05	1.25309E-05	2.31219E-05	2.31219E-05	4.15775E-05	4.15775E-05	2.94136E-05	2.76834E-06	8.9132E-06	1.57816E-05	8.29314E-05	8.29314E-05	2.84249E-05	2.56499E-05	6.40499E-05
3838803772850	383880	3772850	1.90952E-05	1.7231E-05	4.30272E-05	4.30272E-05	1.20416E-05	1.20416E-05	2.2219E-05	2.2219E-05	3.99538E-05	3.99538E-05	2.82649E-05	2.66023E-06	8.56513E-06	1.51653E-05	7.92678E-05	7.92678E-05	2.76549E-05	2.49551E-05	6.23148E-05
3839303772850	383930	3772850	1.7782E-05	1.6046E-05	4.00682E-05	4.00682E-05	1.12135E-05	1.12135E-05	2.06909E-05	2.06909E-05	3.72061E-05	3.72061E-05	2.63211E-05	2.47728E-06	7.9761E-06	1.41224E-05	7.15282E-05	7.15282E-05	2.59657E-05	2.34308E-05	5.85084E-05
3839803772850	383980	3772850	1.62658E-05	1.4678E-05	3.66518E-05	3.66518E-05	1.02574E-05	1.02574E-05	1.89268E-05	1.89268E-05	3.40338E-05	3.40338E-05	2.40769E-05	2.26606E-06	7.29603E-06	1.29183E-05	6.24246E-05	6.24246E-05	2.39899E-05	2.16479E-05	5.40564E-05
3840303772850	384030	3772850	1.50064E-05	1.3541E-05	3.38138E-05	3.38138E-05	9.46312E-06	9.46312E-06	1.74612E-05	1.74612E-05	3.13985E-05	3.13985E-05	2.22126E-05	2.0906E-06	6.73109E-06	1.1918E-05	5.68736E-05	5.68736E-05	2.20678E-05	1.99135E-05	4.97254E-05
3840803772850	384080	3772850	1.36812E-05	1.2346E-05	3.08279E-05	3.08279E-05	8.62747E-06	8.62747E-06	1.59193E-05	1.59193E-05	2.86259E-05	2.86259E-05	2.02511E-05	1.90599E-06	6.13669E-06	1.08656E-05	5.20046E-05	5.20046E-05	1.99369E-05	1.79905E-05	4.49237E-05
3841303772850	384130	3772850	1.31977E-05	1.1909E-05	2.97384E-05	2.97384E-05	8.32257E-06	8.32257E-06	1.53567E-05	1.53567E-05	2.76142E-05	2.76142E-05	1.95354E-05	1.83863E-06	5.91982E-06	1.04816E-05	4.9467E-05	4.9467E-05	1.92862E-05	1.74034E-05	4.34576E-05
3826803772900	382680	3772900	3.4221E-05	3.088E-05	7.711E-05	7.711E-05	2.158E-05	2.158E-05	3.98191E-05	3.98191E-05	7.16022E-05	7.16022E-05	5.06542E-05	4.76746E-06	1.53498E-05	2.71781E-05	7.9918E-05	7.9918E-05	2.17694E-05	1.96441E-05	4.90529E-05
3827303772900	382730	3772900	3.58386E-05	3.234E-05	8.0755E-05	8.0755E-05	2.26001E-05	2.26001E-05	4.17014E-05	4.17014E-05	7.49868E-05	7.49868E-05	5.30487E-05	4.99282E-06	1.60754E-05	2.84628E-05	8.70233E-05	8.70233E-05	2.31721E-05	2.09099E-05	5.22137E-05
3827803772900	382780	3772900	2.90815E-05	2.6242E-05	6.55294E-05	6.55294E-05	1.8339E-05	1.8339E-05	3.38389E-05	3.38389E-05	6.08487E-05	6.08487E-05	4.30468E-05	4.05147E-06	1.30445E-05	2.30964E-05	9.73322E-05	9.73322E-05	2.19962E-05	1.98488E-05	4.9564E-05
3828303772900	382830	3772900	2.64909E-05	2.3905E-05	5.9692E-05	5.9692E-05	1.67054E-05	1.67054E-05	3.08246E-05	3.08246E-05	5.54283E-05	5.54283E-05	3.92122E-05	3.69056E-06	1.18825E-05	2.1039E-05	9.56352E-05	9.56352E-05	2.26886E-05	2.04736E-05	5.11242E-05
3828803772900	382880	3772900	2.71834E-05	2.453E-05	6.12522E-05	6.12522E-05	1.7142E-05	1.7142E-05	3.16302E-05	3.16302E-05	5.68771E-05	5.68771E-05	4.02371E-05	3.78702E-06	1.21931E-05	2.15889E-05	0.000101821	0.000101821	2.37093E-05	2.13947E-05	5.34242E-05
3829303772900	382930	3772900	2.71237E-05	2.4476E-05	6.11177E-05	6.11177E-05	1.71044E-05	1.71044E-05	3.15608E-05	3.15608E-05	5.67522E-05	5.67522E-05	4.01488E-05	3.77871E-06	1.21663E-05	2.15415E-05	0.000102566	0.000102566	2.46644E-05	2.22565E-05	5.55762E-05
3829803772900	382980	3772900	2.73386E-05	2.467E-05	6.16019E-05	6.16019E-05	1.72399E-05	1.72399E-05	3.18108E-05	3.18108E-05	5.72018E-05	5.72018E-05	4.04668E-05	3.80864E-06	1.22627E-05	2.17122E-05	9.49532E-05	9.49532E-05	2.54344E-05	2.29514E-05	5.73113E-05
3830303772900	383030	3772900	2.75057E-05	2.482E-05	6.19785E-05	6.19785E-05	1.73453E-05	1.73453E-05	3.20053E-05	3.20053E-05	5.75515E-05	5.75515E-05	4.07142E-05	3.83193E-06	1.23376E-05	2.18449E-05	9.88072E-05	9.88072E-05	2.63895E-05	2.38132E-05	5.94633E-05
3830803772900	383080	3772900	2.7649E-05	2.495E-05	6.23013E-05	6.23013E-05	1.74356E-05	1.74356E-05	3.2172E-05	3.2172E-05	5.78512E-05	5.78512E-05	4.09263E-05	3.85189E-06	1.24019E-05	2.19587E-05	0.000102756	0.000102756	2.7446E-05	2.47666E-05	6.1844E-05
3831303772900	383130	3772900	2.78101E-05	2.5095E-05	6.26645E-05	6.26645E-05	1.75373E-05	1.75373E-05	3.23595E-05	3.23595E-05	5.81885E-05	5.81885E-05	4.11649E-05	3.87434E-06	1.24742E-05	2.20867E-05	0.000106848	0.000106848	2.86398E-05	2.58439E-05	6.45341E-05
3831803772900	383180	3772900	2.86936E-05	2.5892E-05	6.46551E-05	6.46551E-05	1.80944E-05	1.80944E-05	3.33875E-05	3.33875E-05	6.00369E-05	6.00369E-05	4.24725E-05	3.99741E-06	1.28705E-05	2.27883E-05	0.000137141	0.000137141	3.07231E-05	2.77237E-05	6.92282E-05
3832303772900	383230	3772900	3.12245E-05	2.8176E-05	7.0358E-05	7.0358E-05	1.96904E-05	1.96904E-05	3.63324E-05	3.63324E-05	6.53324E-05	6.53324E-05	4.62188E-05	4.35E-06	1.40057E-05	2.47983E-05	0.000133651	0.000133651	4.30791E-05	3.88735E-05	9.70701E-05
3832803772900	383280	3772900	2.63358E-05	2.3765E-05	5.93423E-05	5.93423E-05	1.66075E-05	1.66075E-05	3.0644E-05	3.0644E-05	5.51036E-05	5.51036E-05	3.89825E-05	3.66894E-06	1.18129E-05	2.09157E-05	0.000118299	0.000118299	4.14555E-05	3.74084E-05	9.34117E-05
3833303772900	383330	3772900	2.28199E-05	2.0592E-05	5.14201E-05	5.14201E-05	1.43904E-05	1.43904E-05	2.6553E-05	2.6553E-05	4.77473E-05	4.77473E-05	3.37783E-05	3.17914E-06	1.02359E-05	1.81235E-05	0.000112145	0.000112145	3.81606E-05	3.44351E-05	8.59872E-05
3833803772900	383380	3772900	2.25155E-05	2.0317E-05	5.07342E-05	5.07342E-05	1.41984E-05	1.41984E-05	2.61988E-05	2.61988E-05	4.71103E-05	4.71103E-05	3.33277E-05	3.13673E-06	1.00993E-05	1.78817E-05	0.00011048	0.00011048	3.91694E-05	3.53454E-05	8.82602E-05
3834303772900	383430	3772900	2.42466E-05	2.1879E-05	5.46347E-05	5.46347E-05	1.529E-05	1.529E-05	2.8213E-05	2.8213E-05	5.07322E-05	5.07322E-05	3.589E-05	3.37788E-06	1.08758E-05	1.92565E-05	0.000114667	0.000114667	4.26673E-05	3.85019E-05	9.61421E-05
3834803772900	383480	3772900	2.21693E-05	2.0005E-05	4.99541E-05	4.99541E-05	1.39801E-05	1.39801E-05	2.57959E-05	2.57959E-05	4.63859E-05	4.63859E-05	3.28153E-05	3.08849E-06	9.94402E-06	1.76068E-05	0.000104279	0.000104279	3.91932E-05	3.5367E-05	8.8314E-05
3835303772900	383530	3772900	2.13635E-05	1.9278E-05	4.81383E-05	4.81383E-05	1.3472E-05	1.3472E-05	2.48583E-05	2.48583E-05	4.46998E-05	4.46998E-05	3.16225E-05	2.97623E-06	9.58256E-06	1.69668E-05	9.79032E-05	9.79032E-05	3.71458E-05	3.35195E-05	8.37006E-05
3835803772900	383580	3772900	2.11008E-05	1.9041E-05	4.75465E-05	4.75465E-05	1.33063E-05	1.33063E-05	2.45527E-05	2.45527E-05	4.41503E-05	4.41503E-05	3.12337E-05	2.93964E-06	9.46475E-06	1.67582E-05	9.34148E-05	9.34148E-05	3.57789E-05	3.2286E-05	8.06205E-05
3836303772900	383630	3772900	2.21335E-05	1.9973E-05	4.98734E-05	4.98734E-05	1.39575E-05	1.39575E-05	2.57543E-05	2.57543E-05	4.6311E-05	4.6311E-05	3.27622E-05	3.0835E-06	9.92795E-06	1.75783E-05	9.71736E-05	9.71736E-05	3.60714E-05	3.25499E-05	8.12796E-05
3836803772900	383680	3772900	2.21036E-05	1.9946E-05	4.98061E-05	4.98061E-05	1.39387E-05	1.39387E-05	2.57195E-05	2.57195E-05	4.62485E-05	4.62485E-05	3.27181E-05	3.07935E-06	9.91456E-06	1.75546E-05	9.97905E-05	9.97905E-05	3.40717E-05	3.07455E-05	7.67738E-05
3837303772900	383730	3772900	2.15784E-05	1.9472E-05	4.86225E-05	4.86225E-05	1.36075E-05	1.36075E-05	2.51083E-05	2.51083E-05	4.51495E-05	4.51495E-05	3.19405E-05	3.00617E-06	9.67895E-06	1.71374E-05	9.79666E-05	9.79666E-05	3.24839E-05	2.93127E-05	7.3196E-05
3837803772900	383780	3772900	2.09277E-05	1.8885E-05	4.71564E-05	4.71564E-05	1.31972E-05	1.31972E-05	2.43513E-05	2.43513E-05	4.37881E-05	4.37881E-05	3.09775E-05	2.91553E-06	9.38711E-06	1.66207E-05	9.34465E-05	9.34465E-05	3.14632E-05	2.83916E-05	7.0896E-05
3838303772900	383830	3772900	2.04024E-05	1.8411E-05	4.59728E-05	4.59728E-05	1.28659E-05	1.28659E-05	2.37401E-05	2.37401E-05	4.2689E-05	4.2689E-05	3.01999E-05	2.84235E-06	9.15149E-06	1.62035E-05	8.98305E-05	8.98305E-05	3.06275E-05	2.76375E-05	6.9013E-05
3838803772900	383880	3772900	2.02353E-05	1.826E-05	4.55962E-05	4.55962E-05	1.27605E-05	1.27605E-05	2.35456E-05	2.35456E-05	4.23393E-05	4.23393E-05	2.99525E-05	2.81906E-06	9.07652E-06	1.60708E-05	8.6151E-05	8.6151E-05	3.00844E-05	2.71474E-05	6.7789E-05
3839303772900	383930	3772900	1.87848E-05	1.6951E-05	4.23278E-05	4.23278E-05	1.18458E-05	1.18458E-05	2.18578E-05	2.18578E-05	3.93044E-05	3.93044E-05	2.78055E-05	2.61699E-06	8.42591E-06	1.49188E-05	7.86017E-05	7.86017E-05	2.82578E-05	2.54991E-05	6.36733E-05
3839803772900	383980	3772900	1.74059E-05	1.5707E-05	3.92208E-05	3.92208E-05	1.09763E-05	1.09763E-05	2.02534E-05	2.02534E-05	3.64193E-05	3.64193E-05	2.57645E-05	2.42489E-06	7.80742E-06	1.38237E-05	6.89588E-05	6.89588E-05	2.6288E-05	2.37216E-05	5.92347E-05
3840303772900	384030	3772900	1.60689E-05	1.45E-05	3.62079E-05	3.62079E-05	1.01331E-05	1.01331E-05	1.86975E-05	1.86975E-05	3.36217E-05	3.36217E-05	2.37853E-05	2.23862E-06	7.20767E-06	1.27618E-05	6.21867E-05	6.21867E-05	2.43182E-05	2.19441E-05	5.47961E-05
3840803772900	384080	3772900	1.41587E-05	1.2776E-05	3.19039E-05	3.19039E-05	8.9286E-06	8.9286E-06	1.6475E-05	1.6475E-05	2.9625E-05	2.9625E-05	2.09579E-05	1.97251E-06	6.35089E-06	1.12448E-05	5.49704E-05	5.49704E-05	2.11605E-05	1.90947E-05	4.7681E-05
3841303772900	384130	3772900	1.32156E-05	1

			KMMass Grading / Excavation	KMDrainage / Utilities Trenching	KMFoundations / Concrete Pads	KMBuilding / Structure Construction	KMAsphalt Paving	KMArchitectural Coating	KMLandscaping or Other Finishing	KMWaterside Construction (Piles)	EWNDemolition	EWNSite Grubbing / Prep	EWNDrainage / Utilities Trenching	EWNDrainage / Utilities Trenching	EWNDrainage / Utilities Trenching	EWNFoundations / Concrete Pads	EWNBuilding / Structure Construction	EWNAsphalt Paving	EWNLandscaping or Other Finishing	EWNWaterside Construction (Piles)	ISDemolition
Unique Identifier	X (UTM)	Y (UTM)	2026	2026	2026	2026	2026	2026	2026	2026	2027	2027	2027	2028	2029	2029	2029	2029	2029	2029	2027
3834303772800	383430	3772800	7.14071E-05	1.53851E-05	3.68742E-05	6.8397E-05	4.6908E-05	4.41487E-06	1.42145E-05	2.51681E-05	9.07366E-05	0.000122339	0.000148434	0.000148434	0.000148434	0.00010558	0.000183867	0.000134309	4.06998E-05	7.06261E-05	1.84744E-05
3834803772800	383480	3772800	6.92147E-05	1.49128E-05	3.5742E-05	6.6297E-05	4.54678E-05	4.27932E-06	1.37781E-05	2.43954E-05	8.32931E-05	0.000112303	0.000136258	0.000136258	0.000136258	9.69189E-05	0.000168784	0.000123291	3.7361E-05	6.48323E-05	1.76507E-05
3835303772800	383530	3772800	7.01294E-05	1.51098E-05	3.62143E-05	6.71731E-05	4.60686E-05	4.33587E-06	1.39602E-05	2.47177E-05	7.92699E-05	0.000106878	0.000129676	0.000129676	0.000129676	9.22375E-05	0.000160631	0.000117336	3.55564E-05	6.17008E-05	1.7979E-05
3835803772800	383580	3772800	7.09229E-05	1.52808E-05	3.66241E-05	6.79332E-05	4.65899E-05	4.38493E-06	1.41181E-05	2.49974E-05	7.76463E-05	0.000104689	0.00012702	0.00012702	0.00012702	9.03483E-05	0.000157341	0.000114933	3.48282E-05	6.04371E-05	1.8558E-05
3836303772800	383630	3772800	6.9282E-05	1.49273E-05	3.57768E-05	6.63614E-05	4.55119E-05	4.28348E-06	1.37915E-05	2.44191E-05	7.65002E-05	0.000103144	0.000125145	0.000125145	0.000125145	8.90148E-05	0.000155019	0.000113236	3.43141E-05	5.9545E-05	1.87132E-05
3836803772800	383680	3772800	6.54352E-05	1.40985E-05	3.37903E-05	6.26768E-05	4.2985E-05	4.04564E-06	1.30258E-05	2.30632E-05	7.51751E-05	0.000101357	0.000122978	0.000122978	0.000122978	8.74728E-05	0.000152334	0.000111275	3.37197E-05	5.85136E-05	1.83849E-05
3837303772800	383730	3772800	6.19382E-05	1.3345E-05	3.19845E-05	5.93272E-05	4.06877E-05	3.82943E-06	1.23296E-05	2.18307E-05	7.29605E-05	9.83716E-05	0.000119355	0.000119355	0.000119355	8.4896E-05	0.000147846	0.000107997	3.27264E-05	5.67899E-05	1.76447E-05
3837803772800	383780	3772800	6.04049E-05	1.30146E-05	3.11927E-05	5.78585E-05	3.96805E-05	3.73463E-06	1.20244E-05	2.12902E-05	7.13907E-05	9.62549E-05	0.000116787	0.000116787	0.000116787	8.30693E-05	0.000144665	0.000105673	3.20222E-05	5.55679E-05	1.76984E-05
3838303772800	383830	3772800	5.94364E-05	1.2806E-05	3.06926E-05	5.69309E-05	3.90443E-05	3.67476E-06	1.18316E-05	2.09489E-05	6.62453E-05	8.93175E-05	0.00010837	0.00010837	0.00010837	7.70822E-05	0.000134238	9.8057E-05	2.97142E-05	5.15629E-05	1.7591E-05
3838803772800	383880	3772800	5.74727E-05	1.23829E-05	2.96785E-05	5.505E-05	3.77543E-05	3.55335E-06	1.14407E-05	2.02568E-05	5.78527E-05	7.80019E-05	9.46403E-05	9.46403E-05	9.46403E-05	6.73167E-05	0.000117232	8.56342E-05	2.59498E-05	4.50305E-05	1.66001E-05
3839303772800	383930	3772800	5.52534E-05	1.19047E-05	2.85325E-05	5.29243E-05	3.62965E-05	3.41614E-06	1.09989E-05	1.94746E-05	5.00809E-05	6.75233E-05	8.19265E-05	8.19265E-05	8.19265E-05	5.82736E-05	0.000101483	7.41303E-05	2.24637E-05	3.89812E-05	1.62479E-05
3839803772800	383980	3772800	5.22944E-05	1.12672E-05	2.70045E-05	5.00899E-05	3.43526E-05	3.23319E-06	1.04099E-05	1.84316E-05	4.34671E-05	5.86061E-05	7.11072E-05	7.11072E-05	7.11072E-05	5.05778E-05	8.80811E-05	6.43405E-05	1.94971E-05	3.38332E-05	1.57167E-05
3840303772800	384030	3772800	4.93757E-05	1.06383E-05	2.54973E-05	4.72943E-05	3.24353E-05	3.05274E-06	9.82889E-06	1.74029E-05	3.85008E-05	5.19101E-05	6.29829E-05	6.29829E-05	6.29829E-05	4.47991E-05	7.80175E-05	5.69893E-05	1.72695E-05	2.99677E-05	1.4881E-05
3840803772800	384080	3772800	4.42915E-05	9.5429E-06	2.28719E-05	4.24244E-05	2.90955E-05	2.7384E-06	8.81681E-06	1.56109E-05	3.31226E-05	4.46588E-05	5.41848E-05	5.41848E-05	5.41848E-05	3.85411E-05	6.71192E-05	4.90285E-05	1.48571E-05	2.57815E-05	1.34783E-05
3841303772800	384130	3772800	4.37401E-05	9.42409E-06	2.25871E-05	4.18962E-05	2.87332E-05	2.7043E-06	8.70704E-06	1.54166E-05	3.17318E-05	4.27836E-05	5.19096E-05	5.19096E-05	5.19096E-05	3.69228E-05	6.43009E-05	4.69698E-05	1.42333E-05	2.46989E-05	1.34365E-05
3826803772850	382680	3772850	4.76944E-05	1.02761E-05	2.46291E-05	4.56839E-05	3.13309E-05	2.94879E-06	9.49421E-06	1.68103E-05	5.04987E-05	6.80867E-05	8.26101E-05	8.26101E-05	8.26101E-05	5.87597E-05	0.00010233	7.47488E-05	2.26512E-05	3.93064E-05	2.52195E-05
3827303772850	382730	3772850	4.96178E-05	1.06905E-05	2.56223E-05	4.75262E-05	3.25944E-05	3.0677E-06	9.87708E-06	1.74882E-05	5.80556E-05	7.82756E-05	9.49723E-05	9.49723E-05	9.49723E-05	6.75529E-05	0.000117643	8.59346E-05	2.60408E-05	4.51884E-05	2.5906E-05
3827803772850	382780	3772850	4.72909E-05	1.01891E-05	2.44207E-05	4.52974E-05	3.10658E-05	2.92384E-06	9.41388E-06	1.66681E-05	6.50276E-05	8.76757E-05	0.000106378	0.000106378	0.000106378	7.56653E-05	0.000131771	9.62545E-05	2.9168E-05	5.06151E-05	1.88744E-05
3828303772850	382830	3772850	4.84073E-05	1.04297E-05	2.49972E-05	4.63667E-05	3.17992E-05	2.99286E-06	9.63611E-06	1.70616E-05	7.27158E-05	9.80416E-05	0.000118955	0.000118955	0.000118955	8.46113E-05	0.00014735	0.000107635	3.26166E-05	5.65994E-05	1.88923E-05
3828803772850	382880	3772850	5.03172E-05	1.08412E-05	2.59835E-05	4.81961E-05	3.30538E-05	3.11095E-06	1.00163E-05	1.77348E-05	8.14009E-05	0.000109752	0.000133162	0.000133162	0.000133162	9.47171E-05	0.00016495	0.00012049	3.65123E-05	6.33595E-05	1.92623E-05
3829303772850	382930	3772850	5.21868E-05	1.1244E-05	2.69489E-05	4.99869E-05	3.4282E-05	3.22654E-06	1.03885E-05	1.83937E-05	9.10708E-05	0.000122789	0.000148981	0.000148981	0.000148981	0.000105969	0.000184545	0.000134804	4.08497E-05	7.08863E-05	1.95787E-05
3829803772850	382980	3772850	5.38008E-05	1.15917E-05	2.77824E-05	5.15329E-05	3.53422E-05	3.32633E-06	1.07098E-05	1.89626E-05	0.000101045	0.000136238	0.000165298	0.000165298	0.000165298	0.000117575	0.000204757	0.000149568	4.53237E-05	7.865E-05	1.97578E-05
3830303772850	383030	3772850	5.58452E-05	1.20322E-05	2.88381E-05	5.34911E-05	3.66852E-05	3.45273E-06	1.11167E-05	1.96832E-05	0.000113061	0.000152439	0.000184955	0.000184955	0.000184955	0.000131557	0.000229105	0.000167354	5.07134E-05	8.80027E-05	2.00324E-05
3830803772850	383080	3772850	5.81183E-05	1.2522E-05	3.00119E-05	5.56684E-05	3.81784E-05	3.59326E-06	1.15692E-05	2.04843E-05	0.000126557	0.000170635	0.000207033	0.000207033	0.000207033	0.000147261	0.000256454	0.000187331	5.67671E-05	9.85076E-05	2.03308E-05
3831303772850	383130	3772850	6.08084E-05	1.31016E-05	3.1401E-05	5.8245E-05	3.99455E-05	3.75958E-06	1.21047E-05	2.14325E-05	0.000141719	0.000191077	0.000231836	0.000231836	0.000231836	0.00016490 2	0.000287177	0.000209774	6.35678E-05	0.000110309	2.06949E-05
3831803772850	383180	3772850	7.20796E-05	1.553E-05	3.72215E-05	6.90412E-05	4.73497E-05	4.45645E-06	1.43484E-05	2.54051E-05	0.00016476	0.000222143	0.000269528	0.000269528	0.000269528	0.000191712	0.000333866	0.000243879	7.39027E-05	0.000128243	2.55478E-05
3832303772850	383230	3772850	9.13403E-05	1.96799E-05	4.71675E-05	8.74899E-05	6.00023E-05	5.64727E-06	1.81825E-05	3.21937E-05	0.000155722	0.000209958	0.000254744	0.000254744	0.000254744	0.000181197	0.000315553	0.000230502	6.98491E-05	0.000121209	2.7649E-05
3832803772850	383280	3772850	8.44269E-05	1.81903E-05	4.35975E-05	8.08679E-05	5.54608E-05	5.21984E-06	1.68063E-05	2.9757E-05	0.000138328	0.000186506	0.000226289	0.000226289	0.000226289	0.000160957	0.000280307	0.000204755	6.2047E-05	0.00010767	2.39242E-05
3833303772850	383330	3772850	7.96387E-05	1.71587E-05	4.11249E-05	7.62815E-05	5.23153E-05	4.9238E-06	1.58531E-05	2.80694E-05	0.000130079	0.000175384	0.000212794	0.000212794	0.000212794	0.000151358	0.00026359	0.000192544	5.83468E-05	0.000101249	2.16261E-05
3833803772850	383380	3772850	7.941E-05	1.71094E-05	4.10068E-05	7.60625E-05	5.21651E-05	4.90966E-06	1.58076E-05	2.79888E-05	0.000122379	0.000165002	0.000200198	0.000200198	0.000200198	0.000142399	0.000247987	0.000181147	5.48929E-05	9.52553E-05	2.07307E-05
3834303772850	383430	3772850	7.71369E-05	1.66197E-05	3.9833E-05	7.38852E-05	5.06719E-05	4.76912E-06	1.53551E-05	2.71876E-05	0.00011133	0.000150105	0.000182123	0.000182123	0.000182123	0.000129542	0.000225598	0.000164792	4.9937E-05	8.66553E-05	1.9525E-05
3834803772850	383480	3772850	7.43124E-05	1.60111E-05	3.83744E-05	7.11798E-05	4.88164E-05	4.59449E-06	1.47929E-05	2.61921E-05	0.000100502	0.000135505	0.00016441	0.00016441	0.00016441	0.000116943	0.000203656	0.000148764	4.50801E-05	7.82272E-05	1.84923E-05
3835303772850	383530	3772850	7.63299E-05	1.64458E-05	3.94163E-05	7.31123E-05	5.01418E-05	4.71923E-06	1.51945E-05	2.69032E-05	9.55895E-05	0.000128882	0.000156373	0.000156373	0.000156373	0.000111227	0.000193701	0.000141493	4.28765E-05	7.44034E-05	1.91191E-05
3835803772850	383580	3772850	7.61147E-05	1.63994E-05	3.93051E-05	7.29061E-05	5.00004E-05	4.70592E-06	1.51516E-05	2.68273E-05	9.09395E-05	0.000122612	0.000148766	0.000148766	0.000148766	0.000105816	0.000184278	0.00013461	4.07908E-05	7.07841E-05	1.94354E-05
3836303772850	383630	3772850	7.50656E-05	1.61734E-05	3.87634E-05	7.19012E-05	4.93112E-05	4.64106E-06	1.49428E-05	2.64575E-05	9.17692E-05	0.000123731	0.000150124	0.000150124	0.000150124	0.000106782	0.00018596	0.000135838	4.1163E-05	7.14299E-05	1.9907E-05
3836803772850	383680	3772850	7.08691E-05	1.52692E-05	3.65963E-05	6.78817E-05	4.65545E-05	4.3816E-06	1.41074E-05	2.49785E-05	8.66537E-05	0.000116834	0.000141755	0.000141755	0.000141755	0.000100829	0.000175594	0.000128266	3.88684E-05	6.74481E-05	1.93996E-05
3837303772850	383730	3772850	6.71569E-05	1.44694E-05	3.46794E-05	6.43259E-05	4.41159E-05	4.15209E-06	1.33685E-05	2.367E-05	8.3884E-05	0.0001131	0.000137225	0.000137225	0.000137225	9.76065E-05	0.000169981	0.000124166	3.76261E-05	6.52923E-05	1.86416E-05
3837803772850	383780	3772850	6.52738E-05	1.40637E-05	3.3707E-05	6.25222E-05	4.28789E-05	4.03567E-06	1.29936E-05	2.30064E-05	8.02727E-05	0.00010823	0.000131317	0.000131317	0.000131317	9.34044E-05	0.000162663	0.000118821	3.60062E-05	6.24814E-05	1.84088E-05
3838303772850	383830	3772850	6.40499E-05	1.38E-05	3.30749E-05	6.13499E-05	4.20749E-05	3.95999E-06	1.275E-05	2.2575E-05	7.4214E-05	0.000100062	0.000121406	0.000121406	0.000121406	8.63546E-05	0.000150386	0.000109852	3.32886E-05	5.77656E-05	1.82357E-05
3838803772850	383880	3772850	6.23148E-05	1.34261E-05	3.2179E-05	5.96879E-05	4.09351E-05	3.85272E-06	1.24046E-05	2.19634E-05	6.64482E-05	8.95911E-05	0.000108702	0.000108702	0.000108702	7.73184E-05	0.00013465	9.83574E-05	2.98053E-05	5.17209E-05	1.76089E-05
3839303772850	383930	3772850	5.85084E-05	1.2606E-05	3.021133E-05	5.6042E-05	3.84347E-05	3.61738E-06	1.16469E-05	2.06218E-05	5.44384E-05	7.33984E-05	8.90548E-05	8.90548E-05	8.90548E-05	6.33438E-05	0.000110313	8.05803E-05	2.44183E-05	4.23729E-05	1.70776E-05
3839803772850	383980	3772850	5.40564E-05	1.16468E-05	2.79144E-05	5.17776E-05	3.55101E-05	3.34213E-06	1.07606E-05	1.90527E-05	4.56996E-05	6.1616E-05	7.47592E-05	7.47592E-05	7.47592E-05	5.31755E-05	9.26049E-05	6.7645E-05	2.04985E-05	3.55709E-05	1.5854E-05
3840303772850	384030	3772850	4.97254E-05	1.07137E-05	2.56779E-05	4.76292E-05	3.2665E-05	3.07436E-06	9.8985E-06	1.75262E-05	4.01781E-05	5.41716E-05	6.57268E-05	6.57268E-05	6.57268E-05	4.67508E-05	8.14164E-05	5.94721E-05	1.80219E-05	3.12732E-05	1.47139E-05
3840803772850	384080	3772850	4.49237E-05	9.67911E-06	2.31983E-05	4.30299E-05	2.95108E-05	2.77748E-06	8.94265E-06	1.58338E-05	3.55282E-05	4.79021E-05	5.812E-05	5.812E-05	5.812E-05	4.13402E-05	7.19938E-05	5.25892E-05	1.59361E-05	2.76539E-05	1.35081E-05
3841303772850	384130	3772850	4.34576E-05	9.36323E-06	2.24412E-05	4.16257E-05	2.85477E-05	2.68684E-06	8.65081E-06	1.5317E-05	3.33256E-05	4.49324E-05	5.45168E-05	5.45168E-05	5.45168E-05	3.87773E-05	6.75305E-05	4.93289E-05	1.49482E-05	2.59394E-05	1.32216E-05
3826803772900	382680	3772900	4.90529E-05	1.05688E-05	2.53306E-05	4.69851E-05	3.22233E-05	3.03278E-06	9.76463E-06	1.72891E-05	5.23551E-05	7.05896E-05	8.56469E-05	8.56469E-05	8.56469E-05	6.09198E-05	0.000106092	7.74967E-05	2.34838E-05	4.07514E-05	2.60373E-05
3827303772900	382730	3772900	5.22137E-05	1.12498E-05	2.69628E-05	5.00126E-05	3.42996E-05	3.2282E-06	1.03938E-05	1.84032E-05	5.97927E-05	8.06175E-05	9.78138E-05	9.78138E-05	9.78138E-05	6.9574E-05	0.000121163	8.85058E-05	2.68199E-05	4.65405E-05	2.72371E-05
3827803772900	382780	3772900	4.9564E-05	1.06789E-05	2.55945E-05	4.74747E-05	3.2559E-05	3.06438E-06	9.86637E-06	1.74693E-05	7.1904E-05	9.69471E-05	0.000117627	0.000117627	0.000117627	8.36667E-05	0.000145705	0.000106433	3.22525E-05	5.59675E-05	2.15843E-05
3828303772900	382830	3772900	5.11242E-05	1.10151E-05	2.64002E-05	4.89691E-05	3.35839E-05	3.16084E-06	1.0177E-05	1.80192E-05	8.1771E-05	0.000110251	0.000133768	0.000133768	0.000133768	9.51477E-05	0.000165699	0.000121038	3.66783E-05	6.36476E-05	1.9913E-05
3828803772900	382880	3772900	5.34242E-05	1.15106E-05	2.75879E-05	5.11721E-05	3.50948E-05	3.30304E-06	1.06348E-05	1.88298E-05	9.30406E-05	0.000125445	0.000152204	0.000152204	0.000152204	0.000108261	0.000188536	0.00013772	4.17333E-05	7.24195E-05	2.03726E-05
3829303772900	382930	3772900	5.55762E-05	1.19743E-05	2.86992E-05	5.32334E-05	3.65085E-05	3.4361E-06	1.10632E-05	1.95883E-05	0.000106298	0.00014332	0.000173891	0.000173891	0.000173891	0.000123687	0.000215401	0.000157344	4.76799E-05	8.27386E-05	2.07785E-05
3829803772900	382980	3772900	5.73113E-05	1.23481E-05	2.95952E-05	5.48954E-05	3.76483E-05	3.54337E-06	1.14086E-05	2.01999E-05	0.000120033	0.000161839	0.0001963 6	0.0001963 6	0.0001963 6	0.000139669	0.000243233	0.000177674	5.38407E-05	9.34294E-05	2.09815E-05
3830303772900	383030	3772900	5.94633E-05	1.28118E-05	3.07065E-05	5.69567E-05	3.9062E-05	3.67642E-06	1.1837E-05	2.09584E-05	0.000136323	0.000183802	0.000223008	0.000223008	0.000223008	0.000158624	0.000276242	0.000201786	6.11474E-05	0.000106109	2.12381E-05
3830803772900	383080	3772900	6.1844E-05	1.33247E-05	3.19359E-05	5.9237E-05	4.06259E-05	3.82361E-06	1.23109E-05	2.17975E-05	0.000154922	0.00020888	0.000253435	0.000253435	0.000253435	0.000180266	0.000313933	0.000229318	6.94903E-05	0.000120586	2.15127E-05
3831303772900	383130	3772900	6.45341E-05	1.39043E-05	3.3325E-05	6.18137E-05	4.2393E-05	3.98993E-06	1.28464E-05	2.27456E-05	0.000175952	0.000237233	0.000287837	0.000287837	0.000287837	0.000204735	0.000356546	0.000260446	7.89229E-05	0.000136954	2.18231E-05
3831803772900	383180	3772900	6.92282E-05	1.49157E-05	3.5749E-05	6.63099E-05	4.54766E-05	4.28015E-06	1.37808E-05	2.44001E-05	0.000195853	0.000264065	0.000320392	0.000320392	0.000320392	0.000227892	0.000396873	0.000289903	8.78495E-05	0.000152445	2.2032E-05
3832303772900	383230	3772900	9.70701E-05	2.09144E-05	5.01264E-05	9.29782E-05	6.37662E-05	6.00152E-06	1.93231E-05	3.42132E-05	0.000201076	0.000271107	0.000328937	0.000328937	0.000328937	0.000233969	0.000407457	0.000297635	9.01923E-05	0.00015651	2.96546E-05
3832803772900	383280	3772900	9.34117E-05	2.01262E-05	4.82372E-05	8.94739E-05	6.13629E-05	5.77533E-06	1.85948E-05	3.29238E-05	0.000179324	0.00024178	0.000293354	0.000293354	0.000293354	0.00020866	0.00036338	0.000265438	8.04357E-05	0.00013958	2.61925E-05
3833303772900	383330	3772900	8.59872E-05	1.85265E-05	4.44032E-05	8.23624E-05	5.64857E-05	5.3163E-06	1.71169E-05	3.03069E-05	0.00016652	0.000224517	0.000272408	0.000272408	0.000272408	0.000193761	0.000337435	0.000246485	7.46926E-05	0.000129614	2.29692E-05
3833803772900	383380	3772900	8.82602E-05	1.90163E-05	4.5577E-05	8.45397E-05	5.79789E-05	5.45684E-06	1.75694E-05	3.11081E-05	0.000159232	0.00021469	0.000260485	0.000260485	0.000260485	0.000185281	0.000322666	0.000235697	7.14234E-05	0.000123941	2.25871E-05
3834303772900	383430	3772900	9.61421E-05	2.07144E-05	4.96471E-05	9.20892E-05	6.31565E-05	5.94415E-06	1.91383E-05	3.38861E-05	0.000159889	0.000215576	0.00026156	0.00026156	0.00026156	0.000186045	0.00032399 6	0.000236669	7.17179E-05	0.000124452	2.40675E-05
3834803772900	383480	3772900	8.8314E-05	1.90278E-05	4.56048E-05	8.45912E-05	5.80143E-05	5.46017E-06	1.75801E-05	3.11271E-05	0.000134048	0.000180736	0.000219288	0.000219288	0.000219288	0.000155977	0.000271634	0.0001984 2	6.01273E-05	0.000104339	2.15664E-05
3835303772900	383530	3772900	8.37006E-05	1.80339E-05	4.32224E-05	8.01723E-05	5.49837E-05	5.17493E-06	1.66617E-05	2.9501E-05	0.000118129	0.000159271	0.000193245	0.000193245	0.000193245	0.000137453	0.000239375	0.000174856	5.29866E-05	9.19473E-05	2.04263E-05
3835803772900	383580	3772900	8.06205E-05	1.73702E-05	4.16319E-05	7.7222E-05	5.29603E-05	4.9845E-06	1.60486E-05	2.84154E-05	0.000106525	0.000143626	0.000174262	0.000174262	0.000174262	0.000123951	0.00021586	0.000157679	4.77816E-05	8.29151E-05	2.00264E-05
3836303772900	383630	3772900	8.12796E-05	1.75122E-05	4.19722E-05	7.78533E-05	5.33933E-05	5.02525E-06	1.61798E-05	2.86477E-05	0.000106591	0.000143714	0.00017437	0.00017437	0.00017437	0.000124028	0.000215994	0.000157777	4.78111E-05	8.29663E-05	2.088E-05
3836803772900	383680	3772900	7.67738E-05	1.65414E-05	3.96455E-05	7.35374E-05	5.04333E-05	4.74667E-06	1.52828E-05	2.70596E-05	0.000104209	0.000140503	0.000170474	0.000170474	0.000170474	0.000121256	0.000211167	0.000154251	4.67428E-05	8.11124E-05	2.04681E-05
3837303772900	383730	3772900	7.3196E-05	1.57706E-05	3.77979E-05	7.01105E-05	4.80831E-05	4.52547E-06	1.45706E-05	2.57986E-05	9.80129E-05	0.000132149	0.000160338	0.000160338	0.000160338	0.000114047	0.000198612	0.0001450 8	4.39636E-05	7.62897E-05	1.97458E-05
3837803772900	383780	3772900	7.0896E-05	1.5275E-05	3.66102E-05	6.79074E-05	4.65722E-05	4.38327E-06	1.41128E-05	2.49879E-05	8.81102E-05	0.000118798	0.000144138	0.000144138	0.000144138	0.000102524	0.000178545	0.000130422	3.95217E-05	6.85818E-05	1.92623E-05
3838303772900	383830	3772900	6.9013E-05	1.48693E-05	3.56379E-05	6.61038E-05	4.53352E-05	4.26685E-06	1.37379E-05	2.43243E-05	8.14964E-05	0.00010988	0.000133319	0.000133319	0.000133319	9.48282E-05	0.000165143	0.000120632	3.65551E-05	6.34339E-05	1.88445E-05
3838803772900	383880	3772900	6.7789E-05	1.46056E-05	3.50058E-05	6.49314E-05	4.45312E-05	4.19117E-06	1.34943E-05	2.38929E-05	7.69419E-05	0.00010374	0.000125868	0.000125868	0.000125868	8.95287E-05	0.000155914	0.00011389	3.45122E-05	5.98888E-05	1.86654E-05
3839303772900	383930	3772900	6.36733E-05	1.37188E-05	3.28805E-05	6.09891E-05	4.18275E-05	3.93671E-06	1.2675E-05	2.24422E-05	6.36368E-05	8.58005E-05	0.000104102	0.000104102	0.000104102	7.4047E-05	0.000128953	9.41959E-05	2.85442E-05	4.95326E-05	1.80088E-05
3839803772900	383980	3772900	5.92347E-05	1.27625E-05	3.05884E-05	5.67377E-05	3.89118E-05	3.66229E-06	1.17915E-05	2.08778E-05	5.38474E-05	7.26017E-05	8.80881E-05	8.80881E-05	8.80881E-05	6.26562E-05	0.000109116	7.97055E-05	2.41532E-05	4.19129E-05	1.70359E-05
3840303772900	384030	3772900	5.47961E-05	1.18062E-05	2.82964E-05	5.24862E-05	3.59961E-05	3.38786E-06	1.09079E-05	1.93134E-05	4.69889E-05	6.33544E-05	7.68684E-05	7.68684E-05	7.68684E-05	5.46757E-05	9.52176E-05	6.95535E-05	2.10768E-05	3.65745E-05	1.58898E-05
3840803772900	384080	3772900	4.7681E-05	1.02732E-05	2.46221E-05	4.5671E-05	3.1322E-05	2.94796E-06	9.49153E-06	1.68056E-05	3.99632E-05	5.38818E-05	6.53752E-05	6.53752E-05	6.53752E-05	4.65008E-05	8.09809E-05	5.9154E-05	1.79255E-05	3.1106E-05	1.40931E-05
3841303772900	384130	3772900	4.43857E-05	9.56319E-06	2.29205E-05	4.25146E-05	2.91573E-05	2.74422E-06	8.83556E-06	1.56441E-05	3.63937E-05	4.90691E-05	5.95359E-05	5.95359E-05	5.95359E-05	4.23473E-05	7.37477E-05	5.38704E-05	1.63244E-05	2.83276E-05	1.33469E-05
3826803772950	382680	3772950	4.97792E-05	1.07253E-05	2.57057E-05	4.76808E-05	3.27004E-05	3.07768E-06	9.90921E-06	1.75451E-05	5.77154E-05	7.78168E-05	9.44157E-05	9.44157E-05	9.44157E-05	6.7157E-05	0.000116954	8.5431E-05	2.58882E-05	4.49236E-05	2.67476E-05
3827303772950	382730	3772950	5.34242E-05	1.15106E-05	2.75879E-05	5.11721E-05	3.50948E-05	3.30304E-06	1.06348E-05	1.88298E-05	6.40785E-05	8.63961E-05	0.000104825	0.000104825	0.000104825	7.4561E-05	0.000129848	9.48497E-05	2.87423E-05	4.98764E-05	2.81683E-05

			ISDrainage / Utilities Trenching	ISDrainage / Utilities Trenching	ISAsphalt Paving	ISAsphalt Paving	SVDemolition	SVSite Grubbing / Prep	SVMass Grading / Excavation	SVMass Grading / Excavation	SVDrainage / Utilities Trenching	SVFoundations / Concrete Pads	SVBuilding / Structure Construction	SVBuilding / Structure Construction	SVAsphalt Paving	SVAsphalt Paving	SVArchitectural Coating	SVArchitectural Coating	SVLandscaping or Other Finishing	SVLandscaping or Other Finishing	MDemolition
Unique Identifier	X (UTM)	Y (UTM)	2027	2028	2027	2028	2027	2027	2027	2028	2028	2028	2028	2029	2028	2029	2028	2029	2028	2029	2027
3834303772800	383430	3772800	6.38562E-06	6.38562E-06	2.7346E-05	2.7346E-05	0.00016453	0.0001087	0.000183563	0.000183563	5.54074E-05	5.70992E-05	0.000294227	0.000294227	0.000225436	0.000225436	2.23321E-05	2.23321E-05	7.19027E-05	7.19027E-05	4.09123E-05
3834803772800	383480	3772800	6.1009E-06	6.1009E-06	2.61267E-05	2.61267E-05	0.000144086	9.51929E-05	0.000160754	0.000160754	4.85224E-05	5.0004E-05	0.000254096	0.000254096	0.000197423	0.000197423	0.000197423	1.95571E-05	1.95571E-05	6.29681E-05	4.05781E-05
3835303772800	383530	3772800	6.21437E-06	6.21437E-06	2.66127E-05	2.66127E-05	0.000131348	8.67778E-05	0.000146543	0.000146543	4.4233E-05	4.55837E-05	0.000229192	0.000229192	0.000179971	0.000179971	1.78283E-05	1.78283E-05	5.74017E-05	5.74017E-05	4.16406E-05
3835803772800	383580	3772800	6.4145E-06	6.4145E-06	2.74697E-05	2.74697E-05	0.000121809	8.04756E-05	0.0001359	0.0001359	4.10206E-05	4.22732E-05	0.00021189	0.00021189	0.000166901	0.000166901	1.65335E-05	1.65335E-05	5.32329E-05	5.32329E-05	4.33656E-05
3836303772800	383630	3772800	6.46815E-06	6.46815E-06	2.76995E-05	2.76995E-05	0.000114751	7.58127E-05	0.000128026	0.000128026	3.86438E-05	3.98238E-05	0.000200115	0.000200115	0.00015723	0.00015723	1.55755E-05	1.55755E-05	5.01485E-05	5.01485E-05	4.35567E-05
3836803772800	383680	3772800	6.35467E-06	6.35467E-06	2.72135E-05	2.72135E-05	0.000110898	7.32667E-05	0.000123727	0.000123727	3.73461E-05	3.84864E-05	0.00019531	0.00019531	0.00015195	0.00015195	1.50525E-05	1.50525E-05	4.84644E-05	4.84644E-05	4.17122E-05
3837303772800	383730	3772800	6.09883E-06	6.09883E-06	2.61179E-05	2.61179E-05	0.000106934	7.06479E-05	0.000119304	0.000119304	3.60112E-05	3.71107E-05	0.000190427	0.000190427	0.000146519	0.000146519	1.45144E-05	1.45144E-05	4.67321E-05	4.67321E-05	3.78442E-05
3837803772800	383780	3772800	6.1174E-06	6.1174E-06	2.61974E-05	2.61974E-05	0.000101549	6.709E-05	0.000113296	0.000113296	3.41976E-05	3.52418E-05	0.000179747	0.000179747	0.00013914	0.00013914	1.37835E-05	1.37835E-05	4.43786E-05	4.43786E-05	3.61191E-05
3838303772800	383830	3772800	6.08026E-06	6.08026E-06	2.60384E-05	2.60384E-05	9.25793E-05	6.11642E-05	0.000103289	0.000103289	3.11771E-05	3.21291E-05	0.000165536	0.000165536	0.00012685	0.00012685	1.2566E-05	1.2566E-05	4.04588E-05	4.04588E-05	3.56774E-05
3838803772800	383880	3772800	5.73777E-06	5.73777E-06	2.45717E-05	2.45717E-05	8.02709E-05	5.30325E-05	8.95567E-05	8.95567E-05	2.70321E-05	2.78575E-05	0.00014817	0.00014817	0.000109986	0.000109986	1.08954E-05	1.08954E-05	3.50798E-05	3.50798E-05	3.38927E-05
3839303772800	383930	3772800	5.61604E-06	5.61604E-06	2.40504E-05	2.40504E-05	6.96535E-05	4.60179E-05	7.77111E-05	7.77111E-05	2.34566E-05	2.41728E-05	0.00013119	0.00013119	9.54378E-05	9.54378E-05	9.45425E-06	9.45425E-06	3.04398E-05	3.04398E-05	3.24959E-05
3839803772800	383980	3772800	5.43242E-06	5.43242E-06	2.3264E-05	2.3264E-05	5.97835E-05	3.94971E-05	6.66993E-05	6.66993E-05	2.01327E-05	2.07475E-05	0.000113501	0.000113501	8.19142E-05	8.19142E-05	8.11457E-06	8.11457E-06	2.61265E-05	2.61265E-05	3.05679E-05
3840303772800	384030	3772800	5.14357E-06	5.14357E-06	2.2027E-05	2.2027E-05	5.2934E-05	3.49718E-05	5.90574E-05	5.90574E-05	1.78261E-05	1.83704E-05	0.000101494	0.000101494	7.2529E-05	7.2529E-05	7.18487E-06	7.18487E-06	2.31331E-05	2.31331E-05	2.81563E-05
3840803772800	384080	3772800	4.65872E-06	4.65872E-06	1.99507E-05	1.99507E-05	4.60721E-05	3.04384E-05	5.14018E-05	5.14018E-05	1.55153E-05	1.5989E-05	8.98218E-05	8.98218E-05	6.31271E-05	6.31271E-05	6.25349E-06	6.25349E-06	2.01344E-05	2.01344E-05	2.45987E-05
3841303772800	384130	3772800	4.64427E-06	4.64427E-06	1.98888E-05	1.98888E-05	4.37379E-05	2.88963E-05	4.87976E-05	4.87976E-05	1.47292E-05	1.5179E-05	8.53384E-05	8.53384E-05	5.99288E-05	5.99288E-05	5.93666E-06	5.93666E-06	1.91143E-05	1.91143E-05	2.41869E-05
3826803772850	382680	3772850	8.71704E-06	8.71704E-06	3.73302E-05	3.73302E-05	7.66317E-05	5.06281E-05	8.54965E-05	8.54965E-05	2.58066E-05	2.65945E-05	0.000172442	0.000172442	0.000104999	0.000104999	1.04014E-05	1.04014E-05	3.34894E-05	3.34894E-05	2.08024E-05
3827303772850	382730	3772850	8.95431E-06	8.95431E-06	3.83463E-05	3.83463E-05	9.155E-05	6.04842E-05	0.000102141	0.000102141	3.08305E-05	3.17719E-05	0.000206711	0.000206711	0.00012544	0.00012544	1.24263E-05	1.24263E-05	4.0009E-05	4.0009E-05	2.25692E-05
3827803772850	382780	3772850	6.52385E-06	6.52385E-06	2.7938E-05	2.7938E-05	0.000121031	7.99615E-05	0.000135032	0.000135032	4.07586E-05	4.20031E-05	0.000285015	0.000285015	0.000165835	0.000165835	1.64279E-05	1.64279E-05	5.28928E-05	5.28928E-05	2.27185E-05
3828303772850	382830	3772850	6.53004E-06	6.53004E-06	2.79645E-05	2.79645E-05	0.000148907	9.83784E-05	0.000166133	0.000166133	5.01462E-05	5.16774E-05	0.00036721	0.00036721	0.00020403	0.00020403	2.02116E-05	2.02116E-05	6.50752E-05	6.50752E-05	2.38586E-05
3828803772850	382880	3772850	6.65796E-06	6.65796E-06	2.85123E-05	2.85123E-05	0.000178272	0.000117779	0.000198895	0.000198895	6.00351E-05	6.18683E-05	0.000450487	0.000450487	0.000244265	0.000244265	2.41974E-05	2.41974E-05	7.79082E-05	7.79082E-05	2.50405E-05
3829303772850	382930	3772850	6.76731E-06	6.76731E-06	2.89806E-05	2.89806E-05	0.00021396	0.000141356	0.000238711	0.000238711	7.20533E-05	7.42534E-05	0.000554094	0.000554094	0.000293163	0.000293163	2.90413E-05	2.90413E-05	9.35043E-05	9.35043E-05	2.62522E-05
3829803772850	382980	3772850	6.82921E-06	6.82921E-06	2.92457E-05	2.92457E-05	0.00025396	0.000167784	0.000283339	0.000283339	8.5524E-05	8.81354E-05	0.000672594	0.000672594	0.000347972	0.000347972	3.44707E-05	3.44707E-05	0.000110985	0.000110985	2.73803E-05
3830303772850	383030	3772850	6.92411E-06	6.92411E-06	2.96521E-05	2.96521E-05	0.00030222	0.000199667	0.000337181	0.000337181	0.000101776	0.000104883	0.000813382	0.000813382	0.000414095	0.000414095	4.10211E-05	4.10211E-05	0.000132075	0.000132075	2.87891E-05
3830803772850	383080	3772850	7.02727E-06	7.02727E-06	3.00939E-05	3.00939E-05	0.000356655	0.000235631	0.000397913	0.000397913	0.000120107	0.000123775	0.000965365	0.000965365	0.000488681	0.000488681	4.84097E-05	4.84097E-05	0.000155865	0.000155865	3.03888E-05
3831303772850	383130	3772850	7.15313E-06	7.15313E-06	3.06329E-05	3.06329E-05	0.000409325	0.000270428	0.000456677	0.000456677	0.000137845	0.000142054	0.001093695	0.001093695	0.000560849	0.000560849	5.55588E-05	5.55588E-05	0.000178883	0.000178883	3.22691E-05
3831803772850	383180	3772850	8.83052E-06	8.83052E-06	3.78162E-05	3.78162E-05	0.00042387	0.000280037	0.000472904	0.000472904	0.000142743	0.000147101	0.00103058	0.00103058	0.000580778	0.000580778	5.7533E-05	5.7533E-05	0.000185239	0.000185239	4.12705E-05
3832303772850	383230	3772850	9.55676E-06	9.55676E-06	4.09263E-05	4.09263E-05	0.000364025	0.0002405	0.000406136	0.000406136	0.000122589	0.000126333	0.000784833	0.000784833	0.00049878	0.00049878	4.94101E-05	4.94101E-05	0.000159086	0.000159086	4.8708E-05
3832803772850	383280	3772850	8.26932E-06	8.26932E-06	3.54129E-05	3.54129E-05	0.000323718	0.00021387	0.000361166	0.000361166	0.000109016	0.000112344	0.000619245	0.000619245	0.000443552	0.000443552	4.39391E-05	4.39391E-05	0.000141471	0.000141471	4.43804E-05
3833303772850	383330	3772850	7.47499E-06	7.47499E-06	3.20112E-05	3.20112E-05	0.000286683	0.000189402	0.000319847	0.000319847	9.65435E-05	9.94914E-05	0.000509402	0.000509402	0.000392807	0.000392807	3.89122E-05	3.89122E-05	0.000125285	0.000125285	4.35984E-05
3833803772850	383380	3772850	7.16551E-06	7.16551E-06	3.06859E-05	3.06859E-05	0.000252037	0.000166513	0.000281193	0.000281193	8.48761E-05	8.74677E-05	0.000435015	0.000435015	0.000345336	0.000345336	3.42096E-05	3.42096E-05	0.000110145	0.000110145	4.4655E-05
3834303772850	383430	3772850	6.74874E-06	6.74874E-06	2.89011E-05	2.89011E-05	0.000213948	0.000141348	0.000238697	0.000238697	7.20492E-05	7.42491E-05	0.000363874	0.000363874	0.000293147	0.000293147	2.90397E-05	2.90397E-05	9.34989E-05	9.34989E-05	4.47147E-05
3834803772850	383480	3772850	6.39181E-06	6.39181E-06	2.73726E-05	2.73726E-05	0.000182169	0.000120353	0.000203242	0.000203242	6.13473E-05	6.32205E-05	0.000308038	0.000308038	0.000249604	0.000249604	2.47262E-05	2.47262E-05	7.9611E-05	7.9611E-05	4.42909E-05
3835303772850	383530	3772850	6.60844E-06	6.60844E-06	2.83003E-05	2.83003E-05	0.00016578	0.000109526	0.000184958	0.000184958	5.58283E-05	5.75329E-05	0.000281112	0.000281112	0.000227149	0.000227149	2.25018E-05	2.25018E-05	7.24489E-05	7.24489E-05	4.60219E-05
3835803772850	383580	3772850	6.71779E-06	6.71779E-06	2.87686E-05	2.87686E-05	0.000149734	9.89248E-05	0.000167056	0.000167056	5.04247E-05	5.19644E-05	0.000257626	0.000257626	0.000205163	0.000205163	2.03239E-05	2.03239E-05	6.54367E-05	6.54367E-05	4.71322E-05
3836303772850	383630	3772850	6.88079E-06	6.88079E-06	2.94666E-05	2.94666E-05	0.00014449	9.546E-05	0.000161205	0.000161205	4.86586E-05	5.01444E-05	0.000249496	0.000249496	0.000197977	0.000197977	1.9612E-05	1.9612E-05	6.31448E-05	6.31448E-05	4.84692E-05
3836803772850	383680	3772850	6.70541E-06	6.70541E-06	2.87156E-05	2.87156E-05	0.000134038	8.85547E-05	0.000149544	0.000149544	4.51388E-05	4.65171E-05	0.000235157	0.000235157	0.000183656	0.000183656	1.81933E-05	1.81933E-05	5.85771E-05	5.85771E-05	4.59383E-05
3837303772850	383730	3772850	6.44339E-06	6.44339E-06	2.75934E-05	2.75934E-05	0.000128947	8.51911E-05	0.000143864	0.000143864	4.34243E-05	4.47502E-05	0.000228329	0.000228329	0.00017668	0.00017668	1.75023E-05	1.75023E-05	5.63521E-05	5.63521E-05	4.18734E-05
3837803772850	383780	3772850	6.36292E-06	6.36292E-06	2.72489E-05	2.72489E-05	0.000120216	7.94232E-05	0.000134123	0.000134123	4.04842E-05	4.17204E-05	0.000212831	0.000212831	0.000164718	0.000164718	1.63173E-05	1.63173E-05	5.25367E-05	5.25367E-05	3.95812E-05
3838303772850	383830	3772850	6.30309E-06	6.30309E-06	2.69926E-05	2.69926E-05	0.000108833	7.19026E-05	0.000121423	0.000121423	3.66508E-05	3.77699E-05	0.00019464	0.00019464	0.00014912	0.00014912	1.47722E-05	1.47722E-05	4.75621E-05	4.75621E-05	3.89783E-05
3838803772850	383880	3772850	6.08645E-06	6.08645E-06	2.60649E-05	2.60649E-05	9.64636E-05	6.37304E-05	0.000107623	0.000107623	3.24852E-05	3.34771E-05	0.000175817	0.000175817	0.000132172	0.000132172	1.30933E-05	1.30933E-05	4.21563E-05	4.21563E-05	3.77308E-05
3839303772850	383930	3772850	5.90283E-06	5.90283E-06	2.52785E-05	2.52785E-05	7.91497E-05	5.22917E-05	8.83059E-05	8.83059E-05	2.66545E-05	2.74684E-05	0.000147745	0.000147745	0.000108449	0.000108449	1.07432E-05	1.07432E-05	3.45899E-05	3.45899E-05	3.51999E-05
3839803772850	383980	3772850	5.47987E-06	5.47987E-06	2.34672E-05	2.34672E-05	6.64003E-05	4.38685E-05	7.40815E-05	7.40815E-05	2.2361E-05	2.30438E-05	0.000125869	0.000125869	9.09803E-05	9.09803E-05	9.01268E-06	9.01268E-06	2.90181E-05	2.90181E-05	3.13856E-05
3840303772850	384030	3772850	5.0858E-06	5.0858E-06	2.17796E-05	2.17796E-05	5.85949E-05	3.87118E-05	6.53733E-05	6.53733E-05	1.97325E-05	2.0335E-05	0.000112586	0.000112586	8.02856E-05	8.02856E-05	7.95325E-06	7.95325E-06	2.5607E-05	2.5607E-05	2.82459E-05
3840803772850	384080	3772850	4.66903E-06	4.66903E-06	1.99949E-05	1.99949E-05	5.20701E-05	3.44011E-05	5.80936E-05	5.80936E-05	1.75352E-05	1.80706E-05	0.000101404	0.000101404	7.13454E-05	7.13454E-05	7.06761E-06	7.06761E-06	2.27556E-05	2.27556E-05	2.53031E-05
3841303772850	384130	3772850	4.57E-06	4.57E-06	1.95708E-05	1.95708E-05	4.84738E-05	3.20251E-05	5.40813E-05	5.40813E-05	1.63241E-05	1.68225E-05	9.47947E-05	9.47947E-05	6.64178E-05	6.64178E-05	6.57947E-06	6.57947E-06	2.11839E-05	2.11839E-05	2.43063E-05
3826803772900	382680	3772900	8.9997E-06	8.9997E-06	3.85407E-05	3.85407E-05	8.13982E-05	5.37772E-05	9.08145E-05	9.08145E-05	2.74117E-05	2.82487E-05	0.000185338	0.000185338	0.00011153	0.00011153	1.10484E-05	1.10484E-05	3.55725E-05	3.55725E-05	2.09098E-05
3827303772900	382730	3772900	9.4144E-06	9.4144E-06	4.03166E-05	4.03166E-05	9.6096E-05	6.34876E-05	0.000107212	0.000107212	3.23614E-05	3.33495E-05	0.000219904	0.000219904	0.000131669	0.000131669	1.30434E-05	1.30434E-05	4.19957E-05	4.19957E-05	2.25513E-05
3827803772900	382780	3772900	7.46055E-06	7.46055E-06	3.19494E-05	3.19494E-05	0.000134099	8.85952E-05	0.000149612	0.000149612	4.51594E-05	4.65383E-05	0.000315008	0.000315008	0.00018374	0.00018374	1.82017E-05	1.82017E-05	5.86038E-05	5.86038E-05	2.36616E-05
3828303772900	382830	3772900	6.88285E-06	6.88285E-06	2.94754E-05	2.94754E-05	0.000168372	0.000111238	0.000187849	0.000187849	5.6701E-05	5.84323E-05	0.000411915	0.000411915	0.00023099	0.00023099	2.28535E-05	2.28535E-05	7.35814E-05	7.35814E-05	2.51539E-05
3828803772900	382880	3772900	7.04172E-06	7.04172E-06	3.01557E-05	3.01557E-05	0.000205407	0.000135706	0.000229169	0.000229169	6.91731E-05	7.12852E-05	0.000512572	0.000512572	0.00028144	0.00028144	2.78804E-05	2.78804E-05	8.97666E-05	8.97666E-05	2.65208E-05
3829303772900	382930	3772900	7.18201E-06	7.18201E-06	3.07566E-05	3.07566E-05	0.000256344	0.000169358	0.000285998	0.000285998	8.63265E-05	8.89625E-05	0.000662841	0.000662841	0.000351237	0.000351237	3.47942E-05	3.47942E-05	0.000112027	0.000112027	2.79594E-05
3829803772900	382980	3772900	7.25216E-06	7.25216E-06	3.1057E-05	3.1057E-05	0.000325225	0.000214866	0.000362848	0.000362848	0.000109523	0.000112867	0.00088183	0.00088183	0.000445617	0.000445617	4.41437E-05	4.41437E-05	0.000142129	0.000142129	2.92188E-05
3830303772900	383030	3772900	7.34088E-06	7.34088E-06	3.14369E-05	3.14369E-05	0.000401685	0.000265381	0.000448153	0.000448153	0.000135272	0.000139402	0.001121445	0.001121445	0.000550381	0.000550381	5.45218E-05	5.45218E-05	0.000175544	0.000175544	3.0729E-05
3830803772900	383080	3772900	7.43579E-06	7.43579E-06	3.18433E-05	3.18433E-05	0.000492445	0.000325343	0.000549412	0.000549412	0.000165836	0.0001709	0.001403047	0.001403047	0.000674738	0.000674738	6.68409E-05	6.68409E-05	0.000215207	0.000215207	3.24362E-05
3831303772900	383130	3772900	7.54308E-06	7.54308E-06	3.23028E-05	3.23028E-05	0.000592413	0.000391389	0.000660944	0.000660944	0.000199502	0.000205593	0.001684687	0.001684687	0.000811712	0.000811712	8.04098E-05	8.04098E-05	0.000258895	0.000258895	3.44E-05
3831803772900	383180	3772900	7.61529E-06	7.61529E-06	3.2612E-05	3.2612E-05	0.000635544	0.000419884	0.000709065	0.000709065	0.000214027	0.000220562	0.001685614	0.001685614	0.00087081	0.00087081	8.62641E-05	8.62641E-05	0.000277744	0.000277744	3.65728E-05
3832303772900	383230	3772900	1.025E-05	1.025E-05	4.3895E-05	4.3895E-05	0.00053421	0.000352936	0.000596008	0.000596008	0.000179901	0.000185394	0.001205212	0.001205212	0.000731964	0.000731964	7.25098E-05	7.25098E-05	0.000233459	0.000233459	5.24745E-05
3832803772900	383280	3772900	9.05334E-06	9.05334E-06	3.87704E-05	3.87704E-05	0.000474647	0.000313584	0.000529555	0.000529555	0.000159843	0.000164723	0.000908756	0.000908756	0.000650352	0.000650352	6.44251E-05	6.44251E-05	0.000207429	0.000207429	4.91975E-05
3833303772900	383330	3772900	7.93921E-06	7.93921E-06	3.39992E-05	3.39992E-05	0.000408131	0.000269639	0.000455344	0.000455344	0.000137442	0.000141639	0.000694096	0.000694096	0.000559212	0.000559212	5.53966E-05	5.53966E-05	0.00017836	0.00017836	4.72814E-05
3833803772900	383380	3772900	7.80717E-06	7.80717E-06	3.34337E-05	3.34337E-05	0.000362003	0.000239164	0.0004038	0.0004038	0.000121909	0.000125631	0.000582167	0.000582167	0.00049601	0.00049601	4.91357E-05	4.91357E-05	0.000158202	0.000158202	4.97407E-05
3834303772900	383430	3772900	8.31884E-06	8.31884E-06	3.5625E-05	3.5625E-05	0.000337773	0.000223156	0.000376846	0.000376846	0.000113749	0.000117222	0.000526486	0.000526486	0.00046209	0.00046209	4.58468E-05	4.58468E-05	0.000147613	0.000147613	5.74349E-05
3834803772900	383480	3772900	7.45436E-06	7.45436E-06	3.19229E-05	3.19229E-05	0.000263022	0.00017377	0.000293448	0.000293448	8.85754E-05	9.128E-05	0.000421011	0.000421011	0.00036038	0.00036038	3.57006E-05	3.57006E-05	0.000114945	0.000114945	5.29401E-05
3835303772900	383530	3772900	7.06029E-06	7.06029E-06	3.02353E-05	3.02353E-05	0.000218157	0.000144129	0.000243393	0.000243393	7.34666E-05	7.57098E-05	0.000362495	0.000362495	0.000298914	0.000298914	2.9611E-05	2.9611E-05	9.53383E-05	9.53383E-05	5.13284E-05
3835803772900	383580	3772900	6.92205E-06	6.92205E-06	2.96433E-05	2.96433E-05	0.000188393	0.000124466	0.000210187	0.000210187	6.34435E-05	6.53807E-05	0.000323691	0.000323691	0.000258133	0.000258133	2.55711E-05	2.55711E-05	8.23313E-05	8.23313E-05	5.03853E-05
3836303772900	383630	3772900	7.21709E-06	7.21709E-06	3.09068E-05	3.09068E-05	0.000180613	0.000119325	0.000201506	0.000201506	6.08233E-05	6.26805E-05	0.000311233	0.000311233	0.000247472	0.000247472	2.4515E-05	2.4515E-05	7.8931E-05	7.8931E-05	5.29998E-05
3836803772900	383680	3772900	7.07473E-06	7.07473E-06	3.02971E-05	3.02971E-05	0.000173732	0.00011478	0.00019383	0.00019383	5.85063E-05	6.02927E-05	0.000300591	0.000300591	0.000238045	0.000238045	2.35812E-05	2.35812E-05	7.59242E-05	7.59242E-05	5.06778E-05
3837303772900	383730	3772900	6.82508E-06	6.82508E-06	2.9228E-05	2.9228E-05	0.000160769	0.000106215	0.000179366	0.000179366	5.41405E-05	5.57937E-05	0.00028088	0.00028088	0.00022082	0.00022082	2.18215E-05	2.18215E-05	7.02587E-05	7.02587E-05	4.66606E-05
3837803772900	383780	3772900	6.65796E-06	6.65796E-06	2.85123E-05	2.85123E-05	0.000141555	9.35212E-05	0.000157931	0.000157931	4.76703E-05	4.91259E-05	0.000251133	0.000251133	0.000193956	0.000193956	1.92137E-05	1.92137E-05	6.18623E-05	6.18623E-05	4.45296E-05
3838303772900	383830	3772900	6.51354E-06	6.51354E-06	2.78938E-05	2.78938E-05	0.000127985	8.45556E-05	0.00014279	0.00014279	4.31003E-05	4.44164E-05	0.000229141	0.000229141	0.000175362	0.000175362	1.73717E-05	1.73717E-05	5.59317E-05	5.59317E-05	4.26076E-05
3838803772900	383880	3772900	6.45164E-06	6.45164E-06	2.76288E-05	2.76288E-05	0.000117251	7.74641E-05	0.000130815	0.000130815	3.94856E-05	4.06913E-05	0.000210447	0.000210447	0.000160655	0.000160655	1.59148E-05	1.59148E-05	5.12409E-05	5.12409E-05	4.19092E-05
3839303772900	383930	3772900	6.22469E-06	6.22469E-06	2.66569E-05	2.66569E-05	9.73029E-05	6.42849E-05	0.000108559	0.000108559	3.27678E-05	3.37684E-05	0.000178871	0.000178871	0.000133322	0.000133322	1.32072E-05	1.32072E-05	4.25231E-05	4.25231E-05	3.87635E-05
3839803772900	383980	3772900	5.88839E-06	5.88839E-06	2.52167E-05	2.52167E-05	8.15636E-05	5.38865E-05	9.0999E-05	9.0999E-05	2.74674E-05	2.83061E-05	0.000152073	0.000152073	0.000111757	0.000111757	1.10708E-05	1.10708E-05	3.56448E-05	3.56448E-05	3.53312E-05
3840303772900	384030	3772900	5.49225E-06	5.49225E-06	2.35202E-05	2.35202E-05	7.10749E-05	4.69569E-05	7.92969E-05	7.92969E-05	2.39352E-05	2.46661E-05	0.000134436	0.000134436	9.73853E-05	9.73853E-05	9.64718E-06	9.64718E-06	3.1061E-05	3.1061E-05	3.17915E-05
3840803772900	384080	3772900	4.87123E-06	4.87123E-06	2.08607E-05	2.08607E-05	6.10701E-05	4.03471E-05	6.81348E-05	6.81348E-05	2.0566E-05	2.1194E-05	0.000117765	0.000117765	8.3677E-05	8.3677E-05	8.28921E-06	8.28921E-06	2.66887E-05	2.66887E-05	2.7255E-05
3841303772900	384130	3772900	4.61333E-06	4.61333E-06	1.97563E-05	1.97563E-05	5.52314E-05	3.64897E-05	6.16207E-05	6.16207E-05	1.85998E-05	1.91677E-05	0.000107433	0.000107433	7.5677E-05	7.5677E-05	7.49671E-06	7.49671E-06	2.41371E-05	2.41371E-05	2.53867E-05
3826803772950	382680	3772950	9.24522E-06	9.24522E-06	3.95921E-05	3.95921E-05	9.2034E-05	6.0804E-05	0.000102681	0.000102681	3.09935E-05	3.19398E-05	0.000210628	0.000210628	0.000126103	0.000126103	1.2492E-05	1.2492E-05	4.02205E-05	4.02205E-05	2.19484E-05
3827303772950	382730	3772950	9.73626E-06	9.73626E-06	4.1695E-05	4.1695E-05	0.000105923	6.998E-05	0.000118176	0.000118176	3.56707E-05	3.67599E-05	0.000244936	0.000244936	0.000145134	0.000145134	1.43772E-05	1.43772E-05	4.62903E-05	4.62903E-05	2.30945E-05

			MSite Grubbing / Prep	MMass Grading / Excavation	MMass Grading / Excavation	MDrainage / Utilities Trenching	MFoundations / Concrete Pads	MBuilding / Structure Construction	MAsphalt Paving	MLandscaping or Other Finishing	MWaterside Construction (Piles)	RSSWRe-striping South Valley	RSSWRe-striping Silver Lake Boulevard	RSSWDemolition	RSSWPlacing Base	RSSWForm/Place Rebar and Pour	Child Risk				
Unique Identifier	X (UTM)	Y (UTM)	2027	2027	2028	2028	2028	2028	2028	2028	2028	2029	2029	2029	2029	2029	3rd Trimester	0<2	2<16	Total	per million
3834303772800	383430	3772800	3.69183E-05	9.21877E-05	9.21877E-05	2.57996E-05	4.76051E-05	8.56029E-05	6.05589E-05	1.83512E-05	3.24924E-05	7.17397E-05	7.20914E-05	0.000115859	6.29807E-05	1.88512E-05	2.08205E-09	4.6535E-08	2.6506E-08	7.51229E-08	0.07512291
3834803772800	383480	3772800	3.66166E-05	9.14345E-05	9.14345E-05	2.55888E-05	4.72162E-05	8.49034E-05	6.00641E-05	1.82012E-05	3.22269E-05	6.35001E-05	6.72883E-05	0.000108456	5.89567E-05	1.76468E-05	2.00211E-09	4.5054E-08	2.4209E-08	7.12655E-08	0.07126547
3835303772800	383530	3772800	3.75754E-05	9.38286E-05	9.38286E-05	2.62588E-05	4.84525E-05	8.71266E-05	6.16368E-05	1.86778E-05	3.30707E-05	5.90135E-05	6.54243E-05	0.000105672	5.74431E-05	1.71937E-05	1.98754E-09	4.5426E-08	2.3037E-08	7.04508E-08	0.07045082
3835803772800	383580	3772800	3.91321E-05	9.77157E-05	9.77157E-05	2.73467E-05	5.04598E-05	9.0736E-05	6.41903E-05	1.94516E-05	3.44408E-05	5.65618E-05	6.556E-05	0.00010613	5.76923E-05	1.72683E-05	2.00559E-09	4.6224E-08	2.245E-08	7.06793E-08	0.07067932
3836303772800	383630	3772800	3.93044E-05	9.81461E-05	9.81461E-05	2.74671E-05	5.0682E-05	9.11357E-05	6.4473E-05	1.95373E-05	3.45925E-05	5.51701E-05	6.51128E-05	0.000105646	5.74293E-05	1.71896E-05	2.00934E-09	4.6196E-08	2.1912E-08	7.01178E-08	0.07011782
3836803772800	383680	3772800	3.764E-05	9.399E-05	9.399E-05	2.6304E-05	4.85358E-05	8.72764E-05	6.17429E-05	1.871E-05	3.31276E-05	5.45973E-05	6.31233E-05	0.000102624	5.57865E-05	1.66979E-05	1.99544E-09	4.5354E-08	2.1344E-08	6.8694E-08	0.06869402
3837303772800	383730	3772800	3.41497E-05	8.52743E-05	8.52743E-05	2.38648E-05	4.40351E-05	7.91833E-05	5.60174E-05	1.6975E-05	3.00557E-05	5.32509E-05	5.99179E-05	9.72592E-05	5.287E-05	1.58249E-05	1.95014E-09	4.4005E-08	2.0446E-08	6.64007E-08	0.06640066
3837803772800	383780	3772800	3.2593E-05	8.13872E-05	8.13872E-05	2.2777E-05	4.20278E-05	7.55738E-05	5.34639E-05	1.62012E-05	2.86856E-05	5.1206E-05	5.79585E-05	9.44408E-05	5.1338E-05	1.53663E-05	1.90039E-09	4.3321E-08	1.9755E-08	6.49768E-08	0.06497681
3838303772800	383830	3772800	3.21944E-05	8.03919E-05	8.03919E-05	2.24984E-05	4.15138E-05	7.46496E-05	5.28101E-05	1.60031E-05	2.83348E-05	4.80308E-05	5.42054E-05	8.87107E-05	4.82231E-05	1.4434E-05	1.84727E-09	4.2368E-08	1.8537E-08	6.27517E-08	0.06275172
3838803772800	383880	3772800	3.05839E-05	7.63703E-05	7.63703E-05	2.13729E-05	3.94371E-05	7.09152E-05	5.01683E-05	1.52025E-05	2.69174E-05	4.30167E-05	4.90205E-05	8.02216E-05	4.36084E-05	1.30528E-05	1.77091E-09	4.0491E-08	1.6559E-08	5.88212E-08	0.05882117
3839303772800	383930	3772800	2.93235E-05	7.32229E-05	7.32229E-05	2.04921E-05	3.78118E-05	6.79927E-05	4.81008E-05	1.4576E-05	2.58081E-05	3.87713E-05	4.27454E-05	7.02215E-05	3.81724E-05	1.14257E-05	1.67991E-09	3.8635E-08	1.481E-08	5.51257E-08	0.05512571
3839803772800	383980	3772800	2.75837E-05	6.88785E-05	6.88785E-05	1.92763E-05	3.55684E-05	6.39586E-05	4.52469E-05	1.37112E-05	2.42768E-05	3.42596E-05	3.77011E-05	6.2106E-05	3.37608E-05	1.01052E-05	1.54663E-09	3.613E-08	1.3164E-08	5.08408E-08	0.05084084
3840303772800	384030	3772800	2.54076E-05	6.34446E-05	6.34446E-05	1.77556E-05	3.27624E-05	5.89129E-05	4.16773-05	1.26295E-05	2.23616E-05	3.09236E-05	3.34809E-05	5.52298E-05	3.00229E-05	8.98638E-06	1.43358E-09	3.377E-08	1.1845E-08	4.70481E-08	0.04704809
3840803772800	384080	3772800	2.21973E-05	5.54283E-05	5.54283E-05	1.55121E-05	2.86228E-05	5.14691E-05	3.64113E-05	1.10337E-05	1.95362E-05	2.73414E-05	2.85673E-05	4.71822E-05	2.56482E-05	7.67696E-06	1.28344E-09	3.0322E-08	1.0329E-08	4.19342E-08	0.04193419
3841303772800	384130	3772800	2.18256E-05	5.45002E-05	5.45002E-05	1.52524E-05	2.81436E-05	5.06074E-05	3.58017E-05	1.0849E-05	1.92091E-05	2.62863E-05	2.74619E-05	4.5391E-05	2.46745E-05	7.38551E-06	1.25425E-09	2.9763E-08	9.9641E-09	4.09811E-08	0.04098106
3826803772850	382680	3772850	1.87715E-05	4.6874E-05	4.6874E-05	1.31181E-05	2.42054E-05	4.35258E-05	3.07919E-05	9.33088E-06	1.65211E-05	8.29586E-05	2.50001E-05	4.17662E-05	2.27041E-05	6.79572E-06	1.95269E-09	5.1067E-08	1.5522E-08	6.85421E-08	0.06854213
3827303772850	382730	3772850	2.03659E-05	5.08552E-05	5.08552E-05	1.42323E-05	2.62613E-05	4.72227E-05	3.34072E-05	1.01234E-05	1.79244E-05	0.000102864	2.76981E-05	4.62484E-05	2.51406E-05	7.52502E-06	2.08225E-09	5.3383E-08	1.767E-08	7.31347E-08	0.07313472
3827803772850	382780	3772850	2.05006E-05	5.11915E-05	5.11915E-05	1.43264E-05	2.64349E-05	4.75349E-05	3.36281E-05	1.01903E-05	1.80429E-05	0.000138254	3.07276E-05	5.11975E-05	2.78309E-05	8.33029E-06	2.03621E-09	4.733E-08	2.0032E-08	6.93978E-08	0.06939779
3828303772850	382830	3772850	2.15294E-05	5.37605E-05	5.37605E-05	1.50454E-05	2.77616E-05	4.99204E-05	3.53157E-05	1.07017E-05	1.89484E-05	0.000162209	3.34356E-05	5.56543E-05	3.02536E-05	9.05544E-06	1.8246E-09	4.3959E-08	2.3058E-08	6.88416E-08	0.0688416
3828803772850	382880	3772850	2.25959E-05	5.64236E-05	5.64236E-05	1.57907E-05	2.91368E-05	5.23933E-05	3.70652E-05	1.12319E-05	1.9887E-05	0.000189717	3.6621E-05	6.08496E-05	3.30778E-05	9.90076E-06	1.8971E-09	4.5348E-08	2.64E-08	7.36448E-08	0.07364481
3829303772850	382930	3772850	2.36893E-05	5.9154E-05	5.9154E-05	1.65548E-05	3.05467E-05	5.49287E-05	3.88588E-05	1.17754E-05	2.08494E-05	0.00021864	4.02484E-05	6.67325E-05	3.62758E-05	1.0858E-05	1.96501E-09	4.6596E-08	3.0344E-08	7.8905E-08	0.07890505
3829803772850	382980	3772850	2.47073E-05	6.16961E-05	6.16961E-05	1.72662E-05	3.18595E-05	5.72892E-05	4.05287E-05	1.22814E-05	2.17453E-05	0.000243686	4.42024E-05	7.30823E-05	3.97275E-05	1.18911E-05	2.02306E-09	4.7553E-08	3.4647E-08	8.42231E-08	0.08422307
3830303772850	383030	3772850	2.59785E-05	6.48703E-05	6.48703E-05	1.81546E-05	3.34986E-05	6.02367E-05	4.26139E-05	1.29133E-05	2.28641E-05	0.000265636	4.93471E-05	8.13167E-05	4.42037E-05	1.32309E-05	2.09043E-09	4.873E-08	3.9822E-08	9.06421E-08	0.09064213
3830803772850	383080	3772850	2.74221E-05	6.8475E-05	6.8475E-05	1.91634E-05	3.536E-05	6.35839E-05	4.49818E-05	1.36309E-05	2.41346E-05	0.000279528	5.57679E-05	9.14951E-05	4.97367E-05	1.48871E-05	2.16148E-09	4.9984E-08	4.5582E-08	9.77276E-08	0.09772759
3831303772850	383130	3772850	2.91188E-05	7.27118E-05	7.27118E-05	2.03491E-05	3.75479E-05	6.75181E-05	4.7765E-05	1.44742E-05	2.56279E-05	0.000276182	6.40477E-05	0.000104458	5.67832E-05	1.69962E-05	2.29401E-09	5.1937E-08	5.1249E-08	1.05481E-07	0.10548055
3831803772850	383180	3772850	3.72414E-05	9.29947E-05	9.29947E-05	2.60255E-05	4.80219E-05	8.63522E-05	6.1089E-05	1.85118E-05	3.27768E-05	0.00023198	7.8266E-05	0.000128796	7.00134E-05	2.09562E-05	2.84786E-09	6.1839E-08	5.5173E-08	1.1986E-07	0.11986016
3832303772850	383230	3772850	4.39529E-05	0.000109754	0.000109754	3.07156E-05	5.66761E-05	0.000101914	7.20981E-05	2.18479E-05	3.86837E-05	0.000168907	8.85404E-05	0.000144671	7.86428E-05	2.35392E-05	2.85568E-09	6.4896E-08	4.9689E-08	1.17441E-07	0.11744079
3832803772850	383280	3772850	4.00477E-05	0.000100002	0.000100002	2.79866E-05	5.16405E-05	9.28592E-05	6.56924E-05	1.99068E-05	3.52467E-05	0.000133692	8.7827E-05	0.00014209	7.724E-05	2.31193E-05	2.54739E-09	5.7225E-08	4.3399E-08	1.03172E-07	0.10317158
3833303772850	383330	3772850	3.93421E-05	9.82403E-05	9.82403E-05	2.74935E-05	5.07306E-05	9.12231E-05	6.45349E-05	1.9556E-05	3.46257E-05	0.000112475	9.20573E-05	0.00014737	8.01103E-05	2.39784E-05	2.40745E-09	5.3201E-08	3.9371E-08	9.49793E-08	0.0949793
3833803772850	383380	3772850	4.02955E-05	0.000100621	0.000100621	2.81597E-05	5.196E-05	9.34338E-05	6.60988E-05	2.00299E-05	3.54648E-05	9.75688E-05	9.36449E-05	0.00014889	8.09363E-05	2.42256E-05	2.35741E-09	5.2111E-08	3.6169E-08	9.06377E-08	0.09063774
3834303772850	383430	3772850	4.03494E-05	0.000100755	0.000100755	2.81974E-05	5.20295E-05	9.35587E-05	6.61871E-05	2.00567E-05	3.55122E-05	8.4094E-05	8.86007E-05	0.000140927	7.66078E-05	2.293E-05	2.27204E-09	5.0286E-08	3.2336E-08	8.48944E-08	0.08489445
3834803772850	383480	3772850	3.99669E-05	9.98005E-05	9.98005E-05	2.79301E-05	5.15363E-05	9.26719E-05	6.55598E-05	1.98666E-05	3.51756E-05	7.39101E-05	8.16272E-05	0.0001304	7.08856E-05	2.12173E-05	2.17439E-09	4.8395E-08	2.8941E-08	7.95102E-08	0.07951017
3835303772850	383530	3772850	4.1529E-05	0.000103701	0.000103701	2.90217E-05	5.35506E-05	9.62938E-05	6.81221E-05	2.06431E-05	3.65504E-05	6.94889E-05	7.95874E-05	0.000127506	6.9312E-05	2.07463E-05	2.1744E-09	4.9282E-08	2.7562E-08	7.90192E-08	0.07901924
3835803772850	383580	3772850	4.25309E-05	0.000106203	0.000106203	2.97219E-05	5.48424E-05	9.86169E-05	6.97655E-05	2.11411E-05	3.74321E-05	6.57509E-05	7.73868E-05	0.000124467	6.766E-05	2.02518E-05	2.16091E-09	4.9409E-08	2.618E-08	7.77504E-08	0.07775041
3836303772850	383630	3772850	4.37374E-05	0.000109216	0.000109216	3.0565E-05	5.63982E-05	0.000101415	7.17447E-05	2.17408E-05	3.8494E-05	6.57961E-05	7.86177E-05	0.000126835	6.89475E-05	2.06372E-05	2.20864E-09	5.0202E-08	2.6131E-08	7.8541E-08	0.07854095
3836803772850	383680	3772850	4.14536E-05	0.000103513	0.000103513	2.8969E-05	5.34533E-05	9.6119E-05	6.79984E-05	2.06056E-05	3.6484E-05	6.29776E-05	7.37091E-05	0.000119271	6.48358E-05	1.94065E-05	2.15634E-09	4.8734E-08	2.4637E-08	7.5528E-08	0.07552799
3837303772850	383730	3772850	3.77855E-05	9.43532E-05	9.43532E-05	2.64056E-05	4.87234E-05	8.76137E-05	6.19814E-05	1.87822E-05	3.32556E-05	6.139E-05	6.98305E-05	0.000112998	6.14256E-05	1.83857E-05	2.11392E-09	4.7364E-08	2.3582E-08	7.30603E-08	0.07306025
3837803772850	383780	3772850	3.57171E-05	8.91883E-05	8.91883E-05	2.49602E-05	4.60563E-05	8.28177E-05	5.85886E-05	1.77541E-05	3.14352E-05	5.81544E-05	6.65749E-05	0.000107998	5.87076E-05	1.75722E-05	2.05302E-09	4.6385E-08	2.2378E-08	7.08163E-08	0.07081631
3838303772850	383830	3772850	3.51731E-05	8.78298E-05	8.78298E-05	2.458E-05	4.53547E-05	8.15563E-05	5.76962E-05	1.74837E-05	3.09564E-05	5.4115E-05	6.19175E-05	0.000100731	5.47574E-05	1.63898E-05	1.99039E-09	4.5245E-08	2.0881E-08	6.81162E-08	0.0681162
3838803772850	383880	3772850	3.40473E-05	8.50187E-05	8.50187E-05	2.37933E-05	4.39031E-05	7.8946E-05	5.58495E-05	1.69241E-05	2.99656E-05	4.9528E-05	5.65467E-05	9.23016E-05	5.01751E-05	1.50183E-05	1.91418E-09	4.3627E-08	1.9037E-08	6.45789E-08	0.06457894
3839303772850	383930	3772850	3.17635E-05	7.93158E-05	7.93158E-05	2.21973E-05	4.09582E-05	7.36504E-05	5.21033E-05	1.57889E-05	2.79556E-05	4.27052E-05	4.69305E-05	7.69024E-05	4.18041E-05	1.25127E-05	1.75607E-09	4.0443E-08	1.6238E-08	5.84369E-08	0.05843686
3839803772850	383980	3772850	2.83216E-05	7.07212E-05	7.07212E-05	1.9792E-05	3.65199E-05	6.56697E-05	4.64573E-05	1.4078E-05	2.49263E-05	3.6847E-05	3.95751E-05	6.49838E-05	3.53251E-05	1.05734E-05	1.57069E-09	3.6727E-08	1.3938E-08	5.22361E-08	0.05223607
3840303772850	384030	3772850	2.54884E-05	6.36464E-05	6.36464E-05	1.7812E-05	3.28666E-05	5.91002E-05	4.18098E-05	1.26697E-05	2.24327E-05	3.31442E-05	3.46163E-05	5.69192E-05	3.09412E-05	9.26124E-06	1.43796E-09	3.3746E-08	1.2406E-08	4.75893E-08	0.04758928
3840803772850	384080	3772850	2.28329E-05	5.70154E-05	5.70154E-05	1.59563E-05	2.94424E-05	5.29429E-05	3.74539E-05	1.13497E-05	2.00956E-05	2.99589E-05	3.03759E-05	5.00176E-05	2.71895E-05	8.13829E-06	1.30915E-09	3.0676E-08	1.1068E-08	4.3053E-08	0.04305302
3841303772850	384130	3772850	2.19333E-05	5.47692E-05	5.47692E-05	1.53277E-05	2.82825E-05	5.08571E-05	3.59784E-05	1.09025E-05	1.93039E-05	2.83261E-05	2.84919E-05	4.697E-05	2.55328E-05	7.64243E-06	1.25455E-09	2.9528E-08	1.0454E-08	4.12367E-08	0.04123674
3826803772900	382680	3772900	1.88685E-05	4.71161E-05	4.71161E-05	1.31859E-05	2.43304E-05	4.37506E-05	3.09509E-05	9.37908E-06	1.66065E-05	8.87363E-05	2.56382E-05	4.28188E-05	2.32763E-05	6.967E-06	1.9921E-09	5.2685E-08	1.619E-08	7.08672E-08	0.07086717
3827303772900	382730	3772900	2.03497E-05	5.08149E-05	5.08149E-05	1.4221E-05	2.62405E-05	4.71852E-05	3.33807E-05	1.01154E-05	1.79102E-05	0.000107944	2.81804E-05	4.70209E-05	2.55605E-05	7.65071E-06	2.1394E-09	5.5861E-08	1.8353E-08	7.63531E-08	0.07635309
3827803772900	382780	3772900	2.13516E-05	5.33166E-05	5.33166E-05	1.49212E-05	2.75323E-05	4.95083E-05	3.50241E-05	1.06134E-05	1.87919E-05	0.00015814	3.24911E-05	5.41008E-05	2.94092E-05	8.80267E-06	2.1668E-09	5.0945E-08	2.2055E-08	7.5167E-08	0.07516695
3828303772900	382830	3772900	2.26982E-05	5.66792E-05	5.66792E-05	1.58622E-05	2.92687E-05	5.26306E-05	3.7233E-05	1.12827E-05	1.99771E-05	0.000194615	3.5998E-05	5.99243E-05	3.25748E-05	9.75021E-06	2.12519E-09	4.8983E-08	2.5714E-08	7.6823E-08	0.07682304
3828803772900	382880	3772900	2.39317E-05	5.97593E-05	5.97593E-05	1.67242E-05	3.08593E-05	5.54907E-05	3.92564E-05	1.18959E-05	2.10627E-05	0.000237094	3.97962E-05	6.61213E-05	3.59435E-05	1.07585E-05	2.23988E-09	5.1031E-08	2.9917E-08	8.31873E-08	0.08318735
3829303772900	382930	3772900	2.52298E-05	6.30008E-05	6.30008E-05	1.76314E-05	3.25332E-05	5.85007E-05	4.13857E-05	1.25411E-05	2.22052E-05	0.00028301	4.42777E-05	7.33879E-05	3.98936E-05	1.19409E-05	2.26969E-09	5.1667E-08	3.5457E-08	8.9393E-08	0.08939299
3829803772900	382980	3772900	2.63663E-05	6.58387E-05	6.58387E-05	1.84256E-05	3.39987E-05	6.1136E-05	4.325E-05	1.31061E-05	2.32055E-05	0.000335648	4.90507E-05	8.10875E-05	4.40791E-05	1.31936E-05	2.18572E-09	5.1271E-08	4.2543E-08	9.59991E-08	0.09599913
3830303772900	383030	3772900	2.77291E-05	6.92416E-05	6.92416E-05	1.93779E-05	3.57559E-05	6.42958E-05	4.54854E-05	1.37835E-05	2.44048E-05	0.000374982	5.52052E-05	9.09348E-05	4.94321E-05	1.47959E-05	2.26062E-09	5.2522E-08	5.0502E-08	1.05285E-07	0.10528454
3830803772900	383080	3772900	2.92696E-05	7.30884E-05	7.30884E-05	2.04545E-05	3.77424E-05	6.78678E-05	4.80124E-05	1.45492E-05	2.57607E-05	0.000399203	6.30278E-05	0.00010332	5.61649E-05	1.68111E-05	2.33867E-09	5.3828E-08	5.982E-08	1.15987E-07	0.11598676
3831303772900	383130	3772900	3.10417E-05	7.75135E-05	7.75135E-05	2.16929E-05	4.00275E-05	7.19768E-05	5.09193E-05	1.54301E-05	2.73203E-05	0.000402825	7.32218E-05	0.000119271	6.48358E-05	1.94065E-05	2.42183E-09	5.5252E-08	6.9869E-08	1.27543E-07	0.12754286
3831803772900	383180	3772900	3.30024E-05	8.24094E-05	8.24094E-05	2.30631E-05	4.25557E-05	7.6523E-05	5.41354E-05	1.64047E-05	2.90459E-05	0.000343852	8.64353E-05	0.000139543	7.58556E-05	2.27049E-05	2.8887E-09	6.1416E-08	7.443E-08	1.38735E-07	0.13873456
3832303772900	383230	3772900	4.73517E-05	0.000118241	0.000118241	3.30908E-05	6.10587E-05	0.000109795	7.76734E-05	2.35374E-05	4.1675E-05	0.000231558	0.000104608	0.000170375	9.2616E-05	2.77216E-05	3.13886E-09	7.0585E-08	6.7537E-08	1.41261E-07	0.1412606
3832803772900	383280	3772900	4.43946E-05	0.000110857	0.000110857	3.10243E-05	5.72456E-05	0.000102938	7.28226E-05	2.20675E-05	3.90724E-05	0.000175096	0.000107049	0.000172481	9.37604E-05	2.80641E-05	2.83275E-09	6.3426E-08	5.8658E-08	1.24916E-07	0.12491626
3833303772900	383330	3772900	4.26655E-05	0.000106539	0.000106539	2.9816E-05	5.50161E-05	9.89291E-05	6.99864E-05	2.1208E-05	3.75507E-05	0.000138757	0.00011457	0.00018181	9.88319E-05	2.95821E-05	2.6333E-09	5.7649E-08	5.1521E-08	1.11803E-07	0.11180338
3833803772900	383380	3772900	4.48847E-05	0.000112081	0.000112081	3.13668E-05	5.78777E-05	0.000104075	7.36267E-05	2.23111E-05	3.95038E-05	0.000120474	0.000121961	0.000191029	0.000103843	3.10821E-05	2.6284E-09	5.7783E-08	4.7645E-08	1.08057E-07	0.10805668
3834303772900	383430	3772900	5.18278E-05	0.000129418	0.000129418	3.62188E-05	6.68305E-05	0.000120174	8.50157E-05	2.57623E-05	4.56145E-05	0.000114113	0.000130241	0.000203457	0.000110599	3.31043E-05	2.7825E-09	6.1932E-08	4.6911E-08	1.11625E-07	0.111625
3834803772900	383480	3772900	4.77718E-05	0.00011929	0.00011929	3.33844E-05	6.16005E-05	0.000110769	7.83625E-05	2.37462E-05	4.20448E-05	9.51622E-05	0.000111491	0.000175367	9.53294E-05	2.85337E-05	2.54035E-09	5.6659E-08	3.8783E-08	9.79827E-08	0.09798269
3835303772900	383530	3772900	4.63175E-05	0.000115658	0.000115658	3.23681E-05	5.97252E-05	0.000107397	7.59769E-05	2.30233E-05	4.07648E-05	8.46517E-05	0.000100051	0.000158584	8.62062E-05	2.5803E-05	2.3996E-09	5.3865E-08	3.4038E-08	9.03024E-08	0.09030236
3835803772900	383580	3772900	4.54664E-05	0.000113533	0.000113533	3.17733E-05	5.86278E-05	0.000105424	7.45809E-05	2.26003E-05	4.00158E-05	7.76631E-05	9.14896E-05	0.000146003	7.93673E-05	2.3756E-05	2.30604E-09	5.2196E-08	3.0805E-08	8.53073E-08	0.08530727
3836303772900	383630	3772900	4.78257E-05	0.000119424	0.000119424	3.3422E-05	6.167E-05	0.000110894	7.84509E-05	2.3773E-05	4.20922E-05	7.73064E-05	9.26049E-05	0.000148363	8.06502E-05	2.414E-05	2.37662E-09	5.3748E-08	3.0655E-08	8.67792E-08	0.08677921
3836803772900	383680	3772900	4.57304E-05	0.000114192	0.000114192	3.19578E-05	5.89681E-05	0.000106036	7.50139E-05	2.27315E-05	4.02481E-05	7.6181E-05	8.92337E-05	0.000143261	7.78768E-05	2.33099E-05	2.36887E-09	5.2861E-08	2.9718E-08	8.49479E-08	0.08494787
3837303772900	383730	3772900	4.21053E-05	0.00010514	0.00010514	2.94245E-05	5.42937E-05	9.76302E-05	6.90675E-05	2.09296E-05	3.70576E-05	7.22823E-05	8.29033E-05	0.00013327	7.24454E-05	2.16842E-05	2.30332E-09	5.1205E-08	2.7772E-08	8.12803E-08	0.08128025
3837803772900	383780	3772900	4.01824E-05	0.000100339	0.000100339	2.80807E-05	5.18142E-05	9.31715E-05	6.59132E-05	1.99737E-05	3.53652E-05	6.60775E-05	7.48496E-05	0.000120782	6.56572E-05	1.96523E-05	2.21175E-09	4.9421E-08	2.5183E-08	7.68159E-08	0.07681586
3838303772900	383830	3772900	3.8448E-05	9.60076E-05	9.60076E-05	2.68686E-05	4.95777E-05	8.91499E-05	6.30682E-05	1.91116E-05	3.38387E-05	6.14804E-05	6.93432E-05	0.000112013	6.08903E-05	1.82255E-05	2.13802E-09	4.7978E-08	2.3345E-08	7.34613E-08	0.07346128
3838803772900	383880	3772900	3.78178E-05	9.44339E-05	9.44339E-05	2.64282E-05	4.8765E-05	8.76886E-05	6.20344E-05	1.87983E-05	3.32841E-05	5.75766E-05	6.57811E-05	0.000106877	5.80984E-05	1.73899E-05	2.07432E-09	4.7003E-08	2.2051E-08	7.11281E-08	0.0711281
3839303772900	383930	3772900	3.49792E-05	8.73456E-05	8.73456E-05	2.44445E-05	4.51047E-05	8.11066E-05	5.73781E-05	1.73873E-05	3.07858E-05	5.0156E-05	5.46928E-05	8.91691E-05	4.84723E-05	1.45086E-05	1.91406E-09	4.3646E-08	1.8875E-08	6.44356E-08	0.06443563
3839803772900	383980	3772900	3.1882E-05	7.96118E-05	7.96118E-05	2.22801E-05	4.1111E-05	7.39252E-05	5.22977E-05	1.58478E-05	2.80599E-05	4.34387E-05	4.6624E-05	7.62318E-05	4.14395E-05	1.24036E-05	1.72328E-09	3.9975E-08	1.6317E-08	5.80152E-08	0.05801519
3840303772900	384030	3772900	2.86879E-05	7.16358E-05	7.16358E-05	2.0048E-05	3.69922E-05	6.65189E-05	4.70582E-05	1.42601E-05	2.52487E-05	3.87864E-05	4.04996E-05	6.63335E-05	3.60589E-05	1.0793E-05	1.57196E-09	3.6732E-08	1.4421E-08	5.27242E-08	0.05272421
3840803772900	384080	3772900	2.45942E-05	6.14136E-05	6.14136E-05	1.71872E-05	3.17136E-05	5.70269E-05	4.03431E-05	1.22252E-05	2.16458E-05	3.40687E-05	3.39783E-05	5.57477E-05	3.03044E-05	9.07063E-06	1.38176E-09	3.2227E-08	1.2392E-08	4.60003E-08	0.04600026
3841303772900	384130	3772900	2.29083E-05	5.72037E-05	5.72037E-05	1.6009E-05	2.95396E-05	5.31177E-05	3.75776E-05	1.13872E-05	2.0162E-05	3.1436E-05	3.08432E-05	5.06797E-05	2.75495E-05	8.24603E-06	1.28576E-09	3.0019E-08	1.1357E-08	4.26619E-08	0.04266192
3826803772950	382680	3772950	1.98057E-05	4.94564E-05	4.94564E-05	1.38408E-05	2.5539E-05	4.59238E-05	3.24883E-05	9.84495E-06	1.74314E-05	0.000103532	2.75675E-05	4.60447E-05	2.50299E-05	7.49187E-06	2.07867E-09	5.4812E-08	1.7752E-08	7.4643E-08	0.07464296
3827303772950	382730	3772

			EGIODemolition	EGIOSite Grubbing / Prep	EGIOMass Grading / Excavation	EGIOMass Grading / Excavation	EGIODrainage / Utilities Trenching	EGIODrainage / Utilities Trenching	EGIOFoundations / Concrete Pads	EGIOFoundations / Concrete Pads	EGIOBuilding / Structure Construction	EGIOBuilding / Structure Construction	EGIOAsphalt Paving	EGIOArchitectural Coating	EGIOLandscaping or Other Finishing	EGIOWaterside Construction (Piles)	HIWaterside Construction (Landscaping)	HIWaterside Construction (Landscaping)	KMDemolition	KMSite Grubbing / Prep	KMMass Grading / Excavation
Unique Identifier	X (UTM)	Y (UTM)	2025	2025	2025	2026	2026	2027	2026	2027	2026	2027	2027	2027	2027	2027	2025	2026	2025	2025	2025
3827803772950	382780	3772950	3.71339E-05	3.3509E-05	8.36737E-05	8.36737E-05	2.34169E-05	2.34169E-05	4.32086E-05	4.32086E-05	7.7697E-05	7.7697E-05	5.4966E-05	5.17327E-06	1.66564E-05	2.94916E-05	0.000102376	0.000102376	2.3769E-05	2.14486E-05	5.35587E-05
3828303772950	382830	3772950	3.85963E-05	3.4828E-05	8.6969E-05	8.6969E-05	2.43391E-05	2.43391E-05	4.49102E-05	4.49102E-05	8.07569E-05	8.07569E-05	5.71307E-05	5.37701E-06	1.73123E-05	3.0653E-05	0.00010983	0.00010983	2.53031E-05	2.28329E-05	5.70154E-05
3828803772950	382880	3772950	3.85068E-05	3.4748E-05	8.67673E-05	8.67673E-05	2.42826E-05	2.42826E-05	4.4806E-05	4.4806E-05	8.05696E-05	8.05696E-05	5.69982E-05	5.36453E-06	1.72722E-05	3.05819E-05	0.000117887	0.000117887	2.64909E-05	2.39048E-05	5.9692E-05
3829303772950	382930	3772950	3.8262E-05	3.4527E-05	8.62158E-05	8.62158E-05	2.41283E-05	2.41283E-05	4.45213E-05	4.45213E-05	8.00575E-05	8.00575E-05	5.66359E-05	5.33044E-06	1.71624E-05	3.03875E-05	0.000125595	0.000125595	2.78519E-05	2.51329E-05	6.27586E-05
3829803772950	382980	3772950	2.97441E-05	2.684E-05	6.70224E-05	6.70224E-05	1.87568E-05	1.87568E-05	3.46099E-05	3.46099E-05	6.22351E-05	6.22351E-05	4.40276E-05	4.14377E-06	1.33417E-05	2.36226E-05	0.000103359	0.000103359	2.71893E-05	2.4535E-05	6.12657E-05
3830303772950	383030	3772950	2.99292E-05	2.7007E-05	6.74393E-05	6.74393E-05	1.88735E-05	1.88735E-05	3.48252E-05	3.48252E-05	6.26222E-05	6.26222E-05	4.43015E-05	4.16955E-06	1.34247E-05	2.37696E-05	0.00010818	0.00010818	2.8228E-05	2.54722E-05	6.3606E-05
3830803772950	383080	3772950	3.00784E-05	2.7142E-05	6.77756E-05	6.77756E-05	1.89676E-05	1.89676E-05	3.49989E-05	3.49989E-05	6.29345E-05	6.29345E-05	4.45224E-05	4.19034E-06	1.34916E-05	2.38881E-05	0.000112954	0.000112954	2.94098E-05	2.65387E-05	6.62692E-05
3831303772950	383130	3772950	3.015E-05	2.7207E-05	6.7937E-05	6.7937E-05	1.90128E-05	1.90128E-05	3.50822E-05	3.50822E-05	6.30843E-05	6.30843E-05	4.46284E-05	4.20032E-06	1.35238E-05	2.3945E-05	0.000117744	0.000117744	3.06634E-05	2.76698E-05	6.90937E-05
3831803772950	383180	3772950	3.02694E-05	2.7314E-05	6.8206E-05	6.8206E-05	1.90881E-05	1.90881E-05	3.52211E-05	3.52211E-05	6.33341E-05	6.33341E-05	4.48051E-05	4.21695E-06	1.35773E-05	2.40398E-05	0.000122597	0.000122597	3.21258E-05	2.89895E-05	7.2389E-05
3832303772950	383230	3772950	3.13617E-05	2.83E-05	7.06674E-05	7.06674E-05	1.97769E-05	1.97769E-05	3.64922E-05	3.64922E-05	6.56197E-05	6.56197E-05	4.6422E-05	4.36913E-06	1.40673E-05	2.49074E-05	0.000157568	0.000157568	3.51283E-05	3.16989E-05	7.91544E-05
3832803772950	383280	3772950	3.19885E-05	2.8866E-05	7.20796E-05	7.20796E-05	2.01722E-05	2.01722E-05	3.72215E-05	3.72215E-05	6.69311E-05	6.69311E-05	4.73497E-05	4.45645E-06	1.43484E-05	2.54051E-05	0.00014902	0.00014902	4.70128E-05	4.24231E-05	0.000105934
3833303772950	383330	3772950	2.88428E-05	2.6027E-05	6.49914E-05	6.49914E-05	1.81885E-05	1.81885E-05	3.35611E-05	3.35611E-05	6.03491E-05	6.03491E-05	4.26934E-05	4.0182E-06	1.29374E-05	2.29068E-05	0.000137363	0.000137363	4.78365E-05	4.31665E-05	0.00010779
3833803772950	383380	3772950	2.73147E-05	2.4648E-05	6.15481E-05	6.15481E-05	1.72248E-05	1.72248E-05	3.17831E-05	3.17831E-05	5.71518E-05	5.71518E-05	4.04315E-05	3.80532E-06	1.2252E-05	2.16932E-05	0.000133842	0.000133842	4.76097E-05	4.29618E-05	0.000107279
3834303772950	383430	3772950	2.71595E-05	2.4508E-05	6.11984E-05	6.11984E-05	1.7127E-05	1.7127E-05	3.16025E-05	3.16025E-05	5.68271E-05	5.68271E-05	4.02018E-05	3.7837E-06	1.21824E-05	2.15699E-05	0.000135951	0.000135951	4.75261E-05	4.28864E-05	0.000107091
3834803772950	383480	3772950	2.52792E-05	2.2811E-05	5.69616E-05	5.69616E-05	1.59412E-05	1.59412E-05	2.94146E-05	2.94146E-05	5.28929E-05	5.28929E-05	3.74186E-05	3.52175E-06	1.1339E-05	2.00766E-05	0.000123485	0.000123485	4.53892E-05	4.0958E-05	0.000102275
3835303772950	383530	3772950	2.30945E-05	2.084E-05	5.20388E-05	5.20388E-05	1.45636E-05	1.45636E-05	2.68725E-05	2.68725E-05	4.83218E-05	4.83218E-05	3.41848E-05	3.21739E-06	1.0359E-05	1.83416E-05	0.00011048	0.00011048	4.11272E-05	3.71122E-05	9.26719E-05
3835803772950	383580	3772950	2.2808E-05	2.0581E-05	5.13932E-05	5.13932E-05	1.43829E-05	1.43829E-05	2.65391E-05	2.65391E-05	4.77223E-05	4.77223E-05	3.37607E-05	3.17747E-06	1.02305E-05	1.8114E-05	0.000105341	0.000105341	3.96349E-05	3.57656E-05	8.93094E-05
3836303772950	383630	3772950	2.32855E-05	2.1012E-05	5.24692E-05	5.24692E-05	1.4684E-05	1.4684E-05	2.70948E-05	2.70948E-05	4.87214E-05	4.87214E-05	3.44675E-05	3.244E-06	1.04447E-05	1.84933E-05	0.000105611	0.000105611	3.90858E-05	3.527E-05	8.80719E-05
3836803772950	383680	3772950	2.33034E-05	2.1028E-05	5.25096E-05	5.25096E-05	1.46953E-05	1.46953E-05	2.71156E-05	2.71156E-05	4.87589E-05	4.87589E-05	3.4494E-05	3.24649E-06	1.04527E-05	1.85075E-05	0.000106468	0.000106468	3.74323E-05	3.3778E-05	8.43462E-05
3837303772950	383730	3772950	2.2808E-05	2.0581E-05	5.13932E-05	5.13932E-05	1.43829E-05	1.43829E-05	2.65391E-05	2.65391E-05	4.77223E-05	4.77223E-05	3.37607E-05	3.17747E-06	1.02305E-05	1.8114E-05	0.000105183	0.000105183	3.56476E-05	3.21675E-05	8.03246E-05
3837803772950	383780	3772950	2.21514E-05	1.9989E-05	4.99137E-05	4.99137E-05	1.39688E-05	1.39688E-05	2.57751E-05	2.57751E-05	4.63484E-05	4.63484E-05	3.27887E-05	3.086E-06	9.93598E-06	1.75925E-05	0.000102233	0.000102233	3.43642E-05	3.10094E-05	7.74328E-05
3838303772950	383830	3772950	2.14053E-05	1.9316E-05	4.82324E-05	4.82324E-05	1.34983E-05	1.34983E-05	2.49069E-05	2.49069E-05	4.47873E-05	4.47873E-05	3.16843E-05	2.98205E-06	9.6013E-06	1.7E-05	9.70626E-05	9.70626E-05	3.32062E-05	2.99644E-05	7.48235E-05
3838803772950	383880	3772950	2.12441E-05	1.917E-05	4.78693E-05	4.78693E-05	1.33967E-05	1.33967E-05	2.47194E-05	2.47194E-05	4.445E-05	4.445E-05	3.14457E-05	2.9596E-06	9.52901E-06	1.6872E-05	9.39223E-05	9.39223E-05	3.26093E-05	2.94258E-05	7.34785E-05
3839303772950	383930	3772950	1.98175E-05	1.7883E-05	4.46547E-05	4.46547E-05	1.2497E-05	1.2497E-05	2.30594E-05	2.30594E-05	4.14651E-05	4.14651E-05	2.9334E-05	2.76085E-06	8.8891E-06	1.57389E-05	8.59289E-05	8.59289E-05	3.08424E-05	2.78314E-05	6.94972E-05
3839803772950	383980	3772950	1.89221E-05	1.7075E-05	4.26371E-05	4.26371E-05	1.19324E-05	1.19324E-05	2.20175E-05	2.20175E-05	3.95916E-05	3.95916E-05	2.80087E-05	2.63611E-06	8.48749E-06	1.50278E-05	7.93312E-05	7.93312E-05	2.93681E-05	2.6501E-05	6.6175E-05
3840303772950	384030	3772950	1.72806E-05	1.5594E-05	3.89383E-05	3.89383E-05	1.08973E-05	1.08973E-05	2.01075E-05	2.01075E-05	3.6157E-05	3.6157E-05	2.55789E-05	2.40743E-06	7.75119E-06	1.37242E-05	6.88478E-05	6.88478E-05	2.69446E-05	2.43141E-05	6.07142E-05
3840803772950	384080	3772950	1.51675E-05	1.3687E-05	3.4177E-05	3.4177E-05	9.56475E-06	9.56475E-06	1.76488E-05	1.76488E-05	3.17358E-05	3.17358E-05	2.24511E-05	2.11305E-06	6.80338E-06	1.2046E-05	5.96174E-05	5.96174E-05	2.34467E-05	2.11577E-05	5.28324E-05
3841303772950	384130	3772950	1.38961E-05	1.2539E-05	3.13121E-05	3.13121E-05	8.76298E-06	8.76298E-06	1.61693E-05	1.61693E-05	2.90755E-05	2.90755E-05	2.05692E-05	1.93592E-06	6.23308E-06	1.10362E-05	5.45422E-05	5.45422E-05	2.13277E-05	1.92455E-05	4.80576E-05
3826803773000	382680	3773000	3.69309E-05	3.3326E-05	8.32164E-05	8.32164E-05	2.32889E-05	2.32889E-05	4.29724E-05	4.29724E-05	7.72724E-05	7.72724E-05	5.46656E-05	5.145E-06	1.65653E-05	2.93304E-05	8.94657E-05	8.94657E-05	2.23842E-05	2.01989E-05	5.04383E-05
3827303773000	382730	3773000	3.89724E-05	3.5168E-05	8.78164E-05	8.78164E-05	2.45762E-05	2.45762E-05	4.53478E-05	4.53478E-05	8.15438E-05	8.15438E-05	5.76873E-05	5.4294E-06	1.7481E-05	3.09517E-05	8.95133E-05	8.95133E-05	2.41809E-05	2.18202E-05	5.44868E-05
3827803773000	382780	3773000	4.0781E-05	3.68E-05	9.18918E-05	9.18918E-05	2.57168E-05	2.57168E-05	4.74523E-05	4.74523E-05	8.53281E-05	8.53281E-05	6.03645E-05	5.68137E-06	1.82923E-05	3.23881E-05	9.64123E-05	9.64123E-05	2.60134E-05	2.34738E-05	5.8616E-05
3828303773000	382830	3773000	4.14794E-05	3.743E-05	9.34655E-05	9.34655E-05	2.61572E-05	2.61572E-05	4.8265E-05	4.8265E-05	8.67894E-05	8.67894E-05	6.13983E-05	5.77866E-06	1.86055E-05	3.29427E-05	0.000101043	0.000101043	2.78818E-05	2.51598E-05	6.28259E-05
3828803773000	382880	3773000	4.40043E-05	3.9708E-05	9.91549E-05	9.91549E-05	2.77494E-05	2.77494E-05	5.12029E-05	5.12029E-05	9.20724E-05	9.20724E-05	6.51357E-05	6.13042E-06	1.97381E-05	3.4948E-05	0.000114191	0.000114191	3.04664E-05	2.74921E-05	6.86498E-05
3829303773000	382930	3773000	4.50012E-05	4.0608E-05	0.000101401	0.000101401	2.83781E-05	2.83781E-05	5.23629E-05	5.23629E-05	9.41581E-05	9.41581E-05	6.66113E-05	6.26929E-06	2.01852E-05	3.57397E-05	0.000127133	0.000127133	3.21258E-05	2.89895E-05	7.2389E-05
3829803773000	382980	3773000	3.35405E-05	3.0266E-05	7.55767E-05	7.55767E-05	2.11509E-05	2.11509E-05	3.90273E-05	3.90273E-05	7.01784E-05	7.01784E-05	4.9647E-05	4.67266E-06	1.50445E-05	2.66377E-05	0.000133747	0.000133747	2.92606E-05	2.6404E-05	6.59329E-05
3830303773000	383030	3773000	3.27824E-05	2.9582E-05	7.38685E-05	7.38685E-05	2.06728E-05	2.06728E-05	3.81452E-05	3.81452E-05	6.85922E-05	6.85922E-05	4.85249E-05	4.56705E-06	1.47045E-05	2.60356E-05	0.000118981	0.000118981	3.03231E-05	2.73628E-05	6.8327E-05
3830803773000	383080	3773000	3.29495E-05	2.9733E-05	7.42451E-05	7.42451E-05	2.07782E-05	2.07782E-05	3.83397E-05	3.83397E-05	6.89419E-05	6.89419E-05	4.87723E-05	4.59033E-06	1.47795E-05	2.61684E-05	0.000124944	0.000124944	3.16542E-05	2.8564E-05	7.13264E-05
3831303773000	383130	3773000	3.30092E-05	2.9787E-05	7.43796E-05	7.43796E-05	2.08158E-05	2.08158E-05	3.84092E-05	3.84092E-05	6.90668E-05	6.90668E-05	4.88606E-05	4.59865E-06	1.48062E-05	2.62158E-05	0.000130892	0.000130892	3.30868E-05	2.98567E-05	7.45545E-05
3831803773000	383180	3773000	3.29973E-05	2.9776E-05	7.43527E-05	7.43527E-05	2.08083E-05	2.08083E-05	3.83953E-05	3.83953E-05	6.90418E-05	6.90418E-05	4.88429E-05	4.59698E-06	1.48009E-05	2.62063E-05	0.000136839	0.000136839	3.46089E-05	3.12302E-05	7.79843E-05
3832303773000	383230	3773000	3.29674E-05	2.9749E-05	7.42855E-05	7.42855E-05	2.07895E-05	2.07895E-05	3.83605E-05	3.83605E-05	6.89794E-05	6.89794E-05	4.87988E-05	4.59283E-06	1.47875E-05	2.61826E-05	0.000141439	0.000141439	3.62982E-05	3.27546E-05	8.17907E-05
3832803773000	383280	3773000	3.37912E-05	3.0492E-05	7.61416E-05	7.61416E-05	2.13089E-05	2.13089E-05	3.9319E-05	3.9319E-05	7.07029E-05	7.07029E-05	5.00181E-05	4.70758E-06	1.5157E-05	2.68368E-05	0.0001789	0.0001789	4.17898E-05	3.77101E-05	9.41649E-05
3833303773000	383330	3773000	3.30928E-05	2.9862E-05	7.45679E-05	7.45679E-05	2.08685E-05	2.08685E-05	3.85064E-05	3.85064E-05	6.92416E-05	6.92416E-05	4.89843E-05	4.61029E-06	1.48437E-05	2.62821E-05	0.000176346	0.000176346	4.77529E-05	4.30911E-05	0.000107602
3833803773000	383380	3773000	3.15229E-05	2.8445E-05	7.10305E-05	7.10305E-05	1.98786E-05	1.98786E-05	3.66797E-05	3.66797E-05	6.59569E-05	6.59569E-05	4.66606E-05	4.39158E-06	1.41396E-05	2.50353E-05	0.00017338	0.00017338	4.89348E-05	4.41576E-05	0.000110265
3834303773000	383430	3773000	3.01739E-05	2.7228E-05	6.79908E-05	6.79908E-05	1.90279E-05	1.90279E-05	3.511E-05	3.511E-05	6.31343E-05	6.31343E-05	4.46637E-05	4.20365E-06	1.35345E-05	2.3964E-05	0.000171128	0.000171128	4.73351E-05	4.2714E-05	0.00010666
3834803773000	383480	3773000	2.87771E-05	2.5968E-05	6.48434E-05	6.48434E-05	1.8147E-05	1.8147E-05	3.34847E-05	3.34847E-05	6.02118E-05	6.02118E-05	4.25962E-05	4.00906E-06	1.29079E-05	2.28547E-05	0.000153952	0.000153952	5.01107E-05	4.52187E-05	0.000112914
3835303773000	383530	3773000	2.68133E-05	2.4196E-05	6.04183E-05	6.04183E-05	1.69086E-05	1.69086E-05	3.11996E-05	3.11996E-05	5.61027E-05	5.61027E-05	3.96893E-05	3.73546E-06	1.20271E-05	2.1295E-05	0.000135364	0.000135364	4.84871E-05	4.37536E-05	0.000109256
3835803773000	383580	3773000	2.48017E-05	2.238E-05	5.58856E-05	5.58856E-05	1.56401E-05	1.56401E-05	2.8859E-05	2.8859E-05	5.18938E-05	5.18938E-05	3.67117E-05	3.45522E-06	1.11248E-05	1.96974E-05	0.00012044	0.00012044	4.4273E-05	3.99508E-05	9.97602E-05
3836303773000	383630	3773000	2.38287E-05	2.1502E-05	5.36932E-05	5.36932E-05	1.50266E-05	1.50266E-05	2.77268E-05	2.77268E-05	4.9858E-05	4.9858E-05	3.52715E-05	3.31967E-06	1.06883E-05	1.89247E-05	0.000112605	0.000112605	4.12944E-05	3.7263E-05	9.30485E-05
3836803773000	383680	3773000	2.39481E-05	2.161E-05	5.39622E-05	5.39622E-05	1.51018E-05	1.51018E-05	2.78657E-05	2.78657E-05	5.01078E-05	5.01078E-05	3.54482E-05	3.33631E-06	1.07419E-05	1.90195E-05	0.000111368	0.000111368	4.02378E-05	3.63096E-05	9.06678E-05
3837303773000	383730	3773000	2.38287E-05	2.1502E-05	5.36932E-05	5.36932E-05	1.50266E-05	1.50266E-05	2.77268E-05	2.77268E-05	4.9858E-05	4.9858E-05	3.52715E-05	3.31967E-06	1.06883E-05	1.89247E-05	0.000110877	0.000110877	3.8859E-05	3.50653E-05	8.75608E-05
3837803773000	383780	3773000	2.3387E-05	2.1104E-05	5.26979E-05	5.26979E-05	1.4748E-05	1.4748E-05	2.72128E-05	2.72128E-05	4.89338E-05	4.89338E-05	3.46177E-05	3.25814E-06	1.04902E-05	1.85738E-05	0.00011002	0.00011002	3.7504E-05	3.38426E-05	8.45076E-05
3838303773000	383830	3773000	2.27125E-05	2.0495E-05	5.1178E-05	5.1178E-05	1.43227E-05	1.43227E-05	2.6428E-05	2.6428E-05	4.75225E-05	4.75225E-05	3.36193E-05	3.16417E-06	1.01877E-05	1.80382E-05	0.000106943	0.000106943	3.64653E-05	3.29054E-05	8.21673E-05
3838803773000	383880	3773000	2.16977E-05	1.9579E-05	4.88915E-05	4.88915E-05	1.36827E-05	1.36827E-05	2.52472E-05	2.52472E-05	4.53992E-05	4.53992E-05	3.21172E-05	3.0228E-06	9.7325E-06	1.72322E-05	9.88706E-05	9.88706E-05	3.48298E-05	3.14295E-05	7.84819E-05
3839303773000	383930	3773000	2.12799E-05	1.9202E-05	4.795E-05	4.795E-05	1.34193E-05	1.34193E-05	2.47611E-05	2.47611E-05	4.4525E-05	4.4525E-05	3.14988E-05	2.96459E-06	9.54508E-06	1.69004E-05	9.60634E-05	9.60634E-05	3.43344E-05	3.09825E-05	7.73656E-05
3839803773000	383980	3773000	1.9913E-05	1.7969E-05	4.48699E-05	4.48699E-05	1.25573E-05	1.25573E-05	2.31705E-05	2.31705E-05	4.16649E-05	4.16649E-05	2.94754E-05	2.77416E-06	8.93194E-06	1.58148E-05	8.62461E-05	8.62461E-05	3.20184E-05	2.88925E-05	7.21469E-05
3840303773000	384030	3773000	1.840888E-05	1.6612E-05	4.14804E-05	4.14804E-05	1.16087E-05	1.16087E-05	2.14202E-05	2.14202E-05	3.85175E-05	3.85175E-05	2.72489E-05	2.5646E-06	8.25723E-06	1.46202E-05	7.57627E-05	7.57627E-05	2.95591E-05	2.66734E-05	6.66054E-05
3840803773000	384080	3773000	1.6618E-05	1.4996E-05	3.74454E-05	3.74454E-05	1.04794E-05	1.04794E-05	1.93365E-05	1.93365E-05	3.47707E-05	3.47707E-05	2.45982E-05	2.31512E-06	7.454E-06	1.3198E-05	6.63737E-05	6.63737E-05	2.66461E-05	2.40448E-05	6.00417E-05
3841303773000	384130	3773000	1.55555E-05	1.4037E-05	3.50512E-05	3.50512E-05	9.80942E-06	9.80942E-06	1.81002E-05	1.81002E-05	3.25476E-05	3.25476E-05	2.30255E-05	2.1671E-06	6.97741E-06	1.23541E-05	6.11241E-05	6.11241E-05	2.47897E-05	2.23696E-05	5.58587E-05
3826803773050	382680	3773050	3.7498E-05	3.3837E-05	8.44942E-05	8.44942E-05	2.36465E-05	2.36465E-05	4.36322E-05	4.36322E-05	7.84589E-05	7.84589E-05	5.5505E-05	5.224E-06	1.68197E-05	2.97807E-05	9.42078E-05	9.42078E-05	2.29154E-05	2.06783E-05	5.16353E-05
3827303773050	382730	3773050	4.12944E-05	3.7263E-05	9.30485E-05	9.30485E-05	2.60405E-05	2.60405E-05	4.80496E-05	4.80496E-05	8.64022E-05	8.64022E-05	6.11244E-05	5.75288E-06	1.85225E-05	3.27958E-05	9.44933E-05	9.44933E-05	2.48853E-05	2.24558E-05	5.60739E-05
3827803773050	382780	3773050	4.05721E-05	3.6611E-05	9.1421E-05	9.1421E-05	2.5585E-05	2.5585E-05	4.72092E-05	4.72092E-05	8.4891E-05	8.4891E-05	6.00553E-05	5.65226E-06	1.81986E-05	3.22222E-05	9.38113E-05	9.38113E-05	2.55478E-05	2.30537E-05	5.75669E-05
3828303773050	382830	3773050	4.00229E-05	3.6116E-05	9.01836E-05	9.01836E-05	2.52387E-05	2.52387E-05	4.65702E-05	4.65702E-05	8.37419E-05	8.37419E-05	5.92424E-05	5.57576E-06	1.79522E-05	3.1786E-05	9.75542E-05	9.75542E-05	2.64372E-05	2.38563E-05	5.9571E-05
3828803773050	382880	3773050	4.16346E-05	3.757E-05	9.38152E-05	9.38152E-05	2.62551E-05	2.62551E-05	4.84455E-05	4.84455E-05	8.71141E-05	8.71141E-05	6.1628E-05	5.80028E-06	1.86752E-05	3.3066E-05	0.000105833	0.000105833	2.90278E-05	2.6194E-05	6.54083E-05
3829303773050	382930	3773050	4.81469E-05	4.3447E-05	0.000108489	0.000108489	3.03618E-05	3.03618E-05	5.60232E-05	5.60232E-05	0.00010074	0.00010074	7.12676E-05	6.70754E-06	2.15962E-05	3.8238E-05	0.000129052	0.000129052	3.40061E-05	3.06862E-05	7.66258E-05
3829803773050	382980	3773050	4.06318E-05	3.6665E-05	9.15555E-05	9.15555E-05	2.56227E-05	2.56227E-05	4.72787E-05	4.72787E-05	8.50159E-05	8.50159E-05	6.01436E-05	5.66058E-06	1.82253E-05	3.22696E-05	0.000152271	0.000152271	3.16184E-05	2.85317E-05	7.12457E-05
3830303773050	383030	3773050	3.60296E-05	3.2512E-05	8.11854E-05	8.11854E-05	2.27205E-05	2.27205E-05	4.19236E-05	4.19236E-05	7.53865E-05	7.53865E-05	5.33314E-05	5.01943E-06	1.6161E-05	2.86145E-05	0.000138219	0.000138219	3.2663E-05	2.94743E-05	7.35995E-05
3830803773050	383080	3773050	3.634E-05	3.2792E-05	8.18848E-05	8.18848E-05	2.29162E-05	2.29162E-05	4.22848E-05	4.22848E-05	7.60359E-05	7.60359E-05	5.37909E-05	5.06267E-06	1.63003E-05	2.8861E-05	0.000138964	0.000138964	3.41851E-05	3.08478E-05	7.70293E-05
3831303773050	383130	3773050	3.64474E-05	3.2889E-05	8.21269E-05	8.21269E-05	2.2984E-05	2.2984E-05	4.24098E-05	4.24098E-05	7.62607E-05	7.62607E-05	5.39499E-05	5.07764E-06	1.63485E-05	2.89464E-05	0.000146593	0.000146593	3.58863E-05	3.23829E-05	8.08626E-05
3831803773050	383180	3773050	3.63937E-05	3.2841E-05	8.20059E-05	8.20059E-05	2.29501E-05	2.29501E-05	4.23473E-05	4.23473E-05	7.61483E-05	7.61483E-05	5.38704E-05	5.07015E-06	1.63244E-05	2.89037E-05	0.000154222	0.000154222	3.76592E-05	3.39827E-05	8.48573E-05
3832303773050	383230	3773050	3.62445E-05	3.2706E-05	8.16696E-05	8.16696E-05	2.2856E-05	2.2856E-05	4.21737E-05	4.21737E-05	7.58361E-05	7.58361E-05	5.36495E-05	5.04936E-06	1.62574E-05	2.87852E-05	0.000161739	0.000161739	3.95335E-05	3.5674E-05	8.90807E-05
3832803773050	383280	3773050	3.59341E-05	3.2426E-05	8.09702E-05	8.09702E-05	2.26603E-05	2.26603E-05	4.18125E-05	4.18125E-05	7.51866E-05	7.51866E-05	5.319E-05	5.00612E-06	1.61182E-05	2.85387E-05	0.000165514	0.000165514	4.14257E-05	3.73815E-05	9.33444E-05
3833303773050	383330	3773050	3.54148E-05	3.1957E-05	7.98001E-05	7.98001E-05	2.23328E-05	2.23328E-05	4.12082E-05	4.12082E-05	7.41001E-05	7.41001E-05	5.24213E-05	4.93377E-06	1.58853E-05	2.81262E-05	0.000196948	0.000196948	4.35984E-05	3.93421E-05	9.82403E-05
3833803773050	383380	3773050	3.44239E-05	3.1063E-05	7.75673E-05	7.75673E-05	2.1708E-05	2.1708E-05	4.00553E-05	4.00553E-05	7.20268E-05	7.20268E-05	5.09546E-05	4.79573E-06	1.54408E-05	2.73393E-05	0.000202801	0.000202801	4.56041E-05	4.1152E-05	0.00010276
3834303773050	383430	3773050	3.33554E-05	3.0099E-05	7.51597E-05	7.51597E-05	2.10342E-05	2.10342E-05	3.8812E-05	3.8812E-05	6.97912E-05	6.97912E-05	4.93731E-05	4.64688E-06	1.49615E-05	2.64907E-05	0.000199771	0.000199771	4.68218E-05	4.22508E-05	0.000105503
3834803773050	383480	3773050	3.15528E-05	2.8472E-05	7.10978E-05	7.10978E-05	1.98974E-05	1.98974E-05	3.67144E-05	3.67144E-05	6.60194E-05	6.60194E-05	4.67047E-05	4.39574E-06	1.4153E-05	2.50591E-05	0.000188225	0.000188225	5.22954E-05	4.71901E-05	0

			KMMass Grading / Excavation	KMDrainage / Utilities Trenching	KMFoundations / Concrete Pads	KMBuilding / Structure Construction	KMAsphalt Paving	KMArchitectural Coating	KMLandscaping or Other Finishing	KMWaterside Construction (Piles)	EWNDemolition	EWNSite Grubbing / Prep	EWNDrainage / Utilities Trenching	EWNDrainage / Utilities Trenching	EWNDrainage / Utilities Trenching	EWNFoundations / Concrete Pads	EWNBuilding / Structure Construction	EWNAsphalt Paving	EWNLandscaping or Other Finishing	EWNWaterside Construction (Piles)	ISDemolition
Unique Identifier	X (UTM)	Y (UTM)	2026	2026	2026	2026	2026	2026	2026	2026	2027	2027	2027	2028	2029	2029	2029	2029	2029	2029	2027
3827803772950	382780	3772950	5.35587E-05	1.15396E-05	2.76574E-05	5.1301E-05	3.51832E-05	3.31136E-06	1.06616E-05	1.88773E-05	7.93176E-05	0.000106943	0.000129754	0.000129754	0.000129754	9.22931E-05	0.000160728	0.000117407	3.55778E-05	6.1738E-05	2.74102E-05
3828303772950	382830	3772950	5.70154E-05	1.22844E-05	2.94424E-05	5.4612E-05	3.74539E-05	3.52507E-06	1.13497E-05	2.00956E-05	9.12499E-05	0.000123031	0.000149274	0.000149274	0.000149274	0.000106177	0.000184907	0.000135069	4.093E-05	7.10257E-05	2.86518E-05
3828803772950	382880	3772950	5.9692E-05	1.2861E-05	3.08246E-05	5.71757E-05	3.92122E-05	3.69056E-06	1.18825E-05	2.1039E-05	0.000106883	0.000144109	0.000174848	0.000174848	0.000174848	0.000124368	0.000216586	0.000158209	4.79423E-05	8.31939E-05	2.87712E-05
3829303772950	382930	3772950	6.27586E-05	1.35218E-05	3.24082E-05	6.01131E-05	4.12267E-05	3.88016E-06	1.24929E-05	2.21199E-05	0.000125757	0.000169557	0.000205724	0.000205724	0.000205724	0.00014633	0.000254833	0.000186147	5.64083E-05	9.7885E-05	2.89084E-05
3829803772950	382980	3772950	6.12657E-05	1.32001E-05	3.16372E-05	5.8683E-05	4.0246E-05	3.78785E-06	1.21957E-05	2.15936E-05	0.000144447	0.000194755	0.000236298	0.000236298	0.000236298	0.000168076	0.000292705	0.000213812	6.47914E-05	0.000112432	2.23484E-05
3830303772950	383030	3772950	6.3606E-05	1.37043E-05	3.28457E-05	6.09247E-05	4.17833E-05	3.93255E-06	1.26616E-05	2.24185E-05	0.000167643	0.00022603	0.000274244	0.000274244	0.000274244	0.000195067	0.000339709	0.000248147	7.51959E-05	0.000130487	2.2617E-05
3830803772950	383080	3772950	6.62692E-05	1.42781E-05	3.4221E-05	6.34756E-05	4.35328E-05	4.0972E-06	1.31918E-05	2.33572E-05	0.000195339	0.000263373	0.000319553	0.000319553	0.000319553	0.000227295	0.000395833	0.000289144	8.76193E-05	0.000152045	2.29095E-05
3831303772950	383130	3772950	6.90937E-05	1.48867E-05	3.56795E-05	6.61811E-05	4.53882E-05	4.27184E-06	1.3754E-05	2.43527E-05	0.000226385	0.000305231	0.000370339	0.000370339	0.000370339	0.000263419	0.000458743	0.000335097	0.000101545	0.00017621	2.31781E-05
3831803772950	383180	3772950	7.2389E-05	1.55967E-05	3.73812E-05	6.93375E-05	4.7553E-05	4.47557E-06	1.441E-05	2.55142E-05	0.000262396	0.000353785	0.00042925	0.00042925	0.00042925	0.00030532	0.000531716	0.000388402	0.000117698	0.00020424	2.35183E-05
3832303772950	383230	3772950	7.91544E-05	1.70544E-05	4.08748E-05	7.58177E-05	5.19972E-05	4.89386E-06	1.57567E-05	2.78987E-05	0.000288875	0.000389486	0.000472567	0.000472567	0.000472567	0.000336132	0.000585373	0.000427597	0.000129575	0.00022485	2.55896E-05
3832803772950	383280	3772950	0.000105934	2.28241E-05	5.47035E-05	0.000101468	6.95888E-05	6.54954E-06	2.10875E-05	3.73373E-05	0.00027951	0.000376859	0.000457246	0.000457246	0.000457246	0.000325235	0.000566395	0.000413734	0.000125374	0.000217561	3.06574E-05
3833303772950	383330	3772950	0.00010779	2.32241E-05	5.5662E-05	0.000103246	7.08081E-05	6.6643E-06	2.1457E-05	3.79915E-05	0.000255222	0.000344111	0.000417513	0.000417513	0.000417513	0.000296973	0.000517177	0.000377782	0.000114479	0.000198655	2.86279E-05
3833803772950	383380	3772950	0.000107279	2.31139E-05	5.53981E-05	0.000102757	7.04724E-05	6.6327E-06	2.13553E-05	3.78114E-05	0.000238974	0.000322205	0.000390933	0.000390933	0.000390933	0.000278067	0.000484253	0.000353731	0.000107191	0.000186009	2.71774E-05
3834303772950	383430	3772950	0.000107091	2.30734E-05	5.53008E-05	0.000102576	7.03487E-05	6.62105E-06	2.13178E-05	3.7745E-05	0.00022888	0.000308595	0.000374421	0.000374421	0.000374421	0.000266322	0.000463799	0.000338791	0.000102664	0.000178152	2.66044E-05
3834803772950	383480	3772950	0.000102275	2.20359E-05	5.28143E-05	9.7964E-05	6.71856E-05	6.32335E-06	2.03593E-05	3.60479E-05	0.000187281	0.000252508	0.00030637	0.00030637	0.00030637	0.00021791 8	0.000379504	0.000277216	8.40047E-05	0.000145773	2.45271E-05
3835303772950	383530	3772950	9.26719E-05	1.99668E-05	4.78552E-05	8.87654E-05	6.0877E-05	5.7296E-06	1.84476E-05	3.2663E-05	0.000150959	0.000203536	0.000246951	0.000246951	0.000246951	0.000175654	0.000305901	0.000223451	6.77125E-05	0.000117501	2.19843E-05
3835803772950	383580	3772950	8.93094E-05	1.92423E-05	4.61188E-05	8.55446E-05	5.86681E-05	5.5217E-06	1.77782E-05	3.14779E-05	0.000134066	0.00018076	0.000219317	0.000219317	0.000219317	0.000155998	0.00027167	0.000198447	6.01353E-05	0.000104352	2.15545E-05
3836303772950	383630	3772950	8.80719E-05	1.89757E-05	4.54798E-05	8.43593E-05	5.78552E-05	5.4452E-06	1.75319E-05	3.10417E-05	0.000127017	0.000171255	0.000207785	0.000207785	0.000207785	0.000147795	0.000257385	0.000188012	5.69733E-05	9.88654E-05	2.18888E-05
3836803772950	383680	3772950	8.43462E-05	1.8173E-05	4.35558E-05	8.07906E-05	5.54078E-05	5.21485E-06	1.67902E-05	2.97286E-05	0.000120994	0.000163134	0.000197932	0.000197932	0.000197932	0.000140787	0.000245181	0.000179097	5.42717E-05	9.41774E-05	2.16977E-05
3837303772950	383730	3772950	8.03246E-05	1.73065E-05	4.14791E-05	7.69386E-05	5.27659E-05	4.96621E-06	1.59897E-05	2.83111E-05	0.000112691	0.00015194	0.000184349	0.000184349	0.000184349	0.000131126	0.000228355	0.000166806	5.05474E-05	8.77146E-05	2.1065E-05
3837803772950	383780	3772950	7.74328E-05	1.66834E-05	3.99858E-05	7.41687E-05	5.08663E-05	4.78742E-06	1.5414E-05	2.72919E-05	0.000104012	0.000140238	0.000170151	0.000170151	0.000170151	0.000121027	0.000210768	0.00015396	4.66544E-05	8.09591E-05	2.04383E-05
3838303772950	383830	3772950	7.48235E-05	1.61212E-05	3.86384E-05	7.16693E-05	4.91522E-05	4.62609E-06	1.48946E-05	2.63722E-05	9.3363E-05	0.00012588	0.000152731	0.000152731	0.000152731	0.000108636	0.000189189	0.000138197	4.18779E-05	7.26704E-05	1.99369E-05
3838803772950	383880	3772950	7.34785E-05	1.58314E-05	3.79438E-05	7.0381E-05	4.82686E-05	4.54293E-06	1.46269E-05	2.58981E-05	8.93696E-05	0.000120496	0.000146198	0.000146198	0.000146198	0.000103989	0.000181097	0.000132286	4.00866E-05	6.95621E-05	1.96265E-05
3839303772950	383930	3772950	6.94972E-05	1.49736E-05	3.58879E-05	6.65676E-05	4.56533E-05	4.29678E-06	1.38343E-05	2.44949E-05	7.50079E-05	0.000101132	0.000122704	0.000122704	0.000122704	0.82784E-05	0.000151995	0.000111028	3.36447E-05	5.83835E-05	1.89937E-05
3839803772950	383980	3772950	6.6175E-05	1.42578E-05	3.41723E-05	6.33854E-05	4.34709E-05	4.09138E-06	1.3173E-05	2.3324E-05	6.67168E-05	8.99533E-05	0.000109141	0.000109141	0.000109141	7.76309E-05	0.000135194	9.8755E-05	2.99258E-05	5.193E-05	1.84864E-05
3840303772950	384030	3772950	6.07142E-05	1.30813E-05	3.13524E-05	5.81548E-05	3.98837E-05	3.75376E-06	1.2086E-05	2.13993E-05	5.61634E-05	7.57243E-05	9.18769E-05	9.18769E-05	9.18769E-05	6.53511E-05	0.000113809	8.31337E-05	2.5192E-05	4.37156E-05	1.72328E-05
3840803772950	384080	3772950	5.28324E-05	1.13831E-05	2.72823E-05	5.06053E-05	3.47061E-05	3.26645E-06	1.0517E-05	1.86213E-05	4.69471E-05	6.32981E-05	7.68E-05	7.68E-05	7.68E-05	5.46271E-05	9.51329E-05	6.94916E-05	2.10581E-05	3.6542E-05	1.5269E-05
3841303772950	384130	3772950	4.80576E-05	1.03543E-05	2.48166E-05	4.60317E-05	3.15694E-05	2.97124E-06	9.5665E-06	1.69383E-05	4.18972E-05	5.64894E-05	6.8539E-05	6.8539E-05	6.8539E-05	4.87511E-05	8.49E-05	6.20168E-05	1.8793E-05	3.26113E-05	1.41587E-05
3826803773000	382680	3773000	5.04383E-05	1.08673E-05	2.6046E-05	4.83121E-05	3.31333E-05	3.11843E-06	1.00404E-05	1.77774E-05	6.44247E-05	8.68628E-05	0.000105391	0.000105391	0.000105391	7.49638E-05	0.000130549	9.53621E-05	2.88976E-05	5.01459E-05	2.70401E-05
3827303773000	382730	3773000	5.44868E-05	1.17395E-05	2.81366E-05	5.21899E-05	3.57928E-05	3.36874E-06	1.08463E-05	1.92044E-05	6.60364E-05	8.90358E-05	0.000108028	0.000108028	0.000108028	7.68391E-05	0.000133815	9.77477E-05	2.96205E-05	5.14003E-05	2.88905E-05
3827803773000	382780	3773000	5.8616E-05	1.26292E-05	3.02689E-05	5.61451E-05	3.85053E-05	3.62403E-06	1.16683E-05	2.06597E-05	7.53243E-05	0.000101559	0.000123222	0.000123222	0.000123222	8.76465E-05	0.000152636	0.000111496	3.37866E-05	5.86297E-05	3.02992E-05
3828303773000	382830	3773000	6.28259E-05	1.35363E-05	3.24429E-05	6.01775E-05	4.12709E-05	3.88432E-06	1.25063E-05	2.21436E-05	8.44929E-05	0.00011392	0.000138221	0.000138221	0.000138221	9.83149E-05	0.000171215	0.000125067	3.78992E-05	6.57662E-05	3.11946E-05
3828803773000	382880	3773000	6.86498E-05	1.47911E-05	3.54503E-05	6.57559E-05	4.50967E-05	4.24439E-06	1.36657E-05	2.41963E-05	0.00010594	0.000142837	0.000173305	0.000173305	0.000173305	0.00012327	0.000214675	0.000156813	4.75192E-05	8.24598E-05	3.3051E-05
3829303773000	382930	3773000	7.2389E-05	1.55967E-05	3.73812E-05	6.93375E-05	4.7553E-05	4.47557E-06	1.441E-05	2.55142E-05	0.000133577	0.0001801	0.000218516	0.000218516	0.000218516	0.000155429	0.000270678	0.000197722	5.99158E-05	0.000103971	3.39822E-05
3829803773000	382980	3773000	6.59329E-05	1.42057E-05	3.40473E-05	6.31535E-05	4.33119E-05	4.07641E-06	1.31248E-05	2.32386E-05	0.000174424	0.000235173	0.000285337	0.000285337	0.000285337	0.000202957	0.000353449	0.000258184	7.82375E-05	0.000135765	2.38168E-05
3830303773000	383030	3773000	6.8327E-05	1.47215E-05	3.52836E-05	6.54467E-05	4.48846E-05	4.22443E-06	1.36014E-05	2.40825E-05	0.000210543	0.000283872	0.000344423	0.000344423	0.000344423	0.000244985	0.000426641	0.000311648	9.44387E-05	0.000163879	2.41809E-05
3830803773000	383080	3773000	7.13264E-05	1.53678E-05	3.68325E-05	6.83197E-05	4.68549E-05	4.40988E-06	1.41985E-05	2.51396E-05	0.000253574	0.00034189	0.000414818	0.000414818	0.000414818	0.000295056	0.000513839	0.000375343	0.00011374	0.000197373	2.44973E-05
3831303773000	383130	3773000	7.45545E-05	1.60633E-05	3.84994E-05	7.14117E-05	4.89755E-05	4.60946E-06	1.48411E-05	2.62774E-05	0.000304616	0.000410709	0.000498316	0.000498316	0.000498316	0.000354448	0.000617269	0.000450896	0.000136635	0.000237102	2.47897E-05
3831803773000	383180	3773000	7.79843E-05	1.68022E-05	4.02706E-05	7.46969E-05	5.12285E-05	4.82151E-06	1.55238E-05	2.74863E-05	0.000362749	0.000489089	0.000593416	0.000593416	0.000593416	0.00042091	0.0073507	0.000536946	0.000162711	0.00028235 1	2.50703E-05
3832303773000	383230	3773000	8.17907E-05	1.76223E-05	4.22362E-05	7.83428E-05	5.3729E-05	5.05685E-06	1.62815E-05	2.88279E-05	0.000428451	0.000577675	0.000700897	0.000700897	0.000700897	0.000498541	0.000868208	0.000634198	0.000192181	0.000333491	2.53807E-05
3832803773000	383280	3773000	9.41649E-05	2.02885E-05	4.86261E-05	9.01954E-05	6.18577E-05	5.8219E-06	1.87448E-05	3.31893E-05	0.000455038	0.000613521	0.000744389	0.000744389	0.000744389	0.000529477	0.000922082	0.000673552	0.000204107	0.000354185	2.88846E-05
3833303773000	383330	3773000	0.000107602	2.31835E-05	5.55648E-05	0.000103066	7.06844E-05	6.65265E-06	2.14195E-05	3.79252E-05	0.000448042	0.000604088	0.000732945	0.000732945	0.000732945	0.000521337	0.000907906	0.000663197	0.000200969	0.00034874	3.07529E-05
3833803773000	383380	3773000	0.000110265	2.37573E-05	5.694E-05	0.000105617	7.24339E-05	6.81731E-06	2.19497E-05	3.88638E-05	0.000423288	0.000570713	0.00069245	0.00069245	0.00069245	0.000492533	0.000857745	0.000626556	0.000189865	0.000329472	2.96605E-05
3834303773000	383430	3773000	0.00010666	2.29806E-05	5.50786E-05	0.000102164	7.0066E-05	6.59444E-06	2.12321E-05	3.75933E-05	0.000384184	0.00051799	0.000628481	0.000628481	0.000628481	0.000447033	0.000778506	0.000568674	0.000172325	0.000299035	2.78459E-05
3834803773000	383480	3773000	0.000112914	2.43282E-05	5.83083E-05	0.000108155	7.41745E-05	6.98113E-06	2.24771E-05	3.97977E-05	0.000293364	0.000395539	0.00047991	0.00047991	0.00047991	0.000341355	0.000594469	0.000434241	0.000131588	0.000228344	2.73445E-05
3835303773000	383530	3773000	0.000109256	2.35399E-05	5.64191E-05	0.00010465	7.17712E-05	6.75494E-06	2.17489E-05	3.85083E-05	0.000223036	0.000300716	0.000364861	0.000364861	0.000364861	0.000259522	0.000451957	0.000330141	0.000100043	0.000173603	2.54284E-05
3835803773000	383580	3773000	9.97602E-05	2.1494E-05	5.15155E-05	9.55548E-05	6.55333E-05	6.16784E-06	1.98586E-05	3.51614E-05	0.000176549	0.000238038	0.000288813	0.000288813	0.000288813	0.00020543	0.000357756	0.000261329	7.91907E-05	0.000137419	2.33094E-05
3836303773000	383630	3773000	9.30485E-05	2.00479E-05	4.80496E-05	8.91261E-05	6.11244E-05	5.75288E-06	1.85225E-05	3.27958E-05	0.000151598	0.000204397	0.000247996	0.000247996	0.000247996	0.000176397	0.000307195	0.000224397	6.7999E-05	0.000117998	2.23364E-05
3836803773000	383680	3773000	9.06678E-05	1.9535E-05	4.68203E-05	8.68458E-05	5.95605E-05	5.60569E-06	1.80486E-05	3.19567E-05	0.000140692	0.000189693	0.000230156	0.000230156	0.000230156	0.000163708	0.000285096	0.000208254	6.31073E-05	0.00010951	2.242E-05
3837303773000	383730	3773000	8.75608E-05	1.88656E-05	4.52158E-05	8.38697E-05	5.75195E-05	5.4136E-06	1.74301E-05	3.08616E-05	0.000131601	0.000177436	0.000215284	0.000215284	0.000215284	0.00015313	0.000266675	0.000194797	5.90295E-05	0.000102434	2.22529E-05
3837803773000	383780	3773000	8.45076E-05	1.82077E-05	4.36392E-05	8.09452E-05	5.55138E-05	5.22483E-06	1.68224E-05	2.97855E-05	0.000122779	0.000165541	0.000200852	0.000200852	0.000200852	0.000142864	0.000248797	0.000181739	5.50723E-05	9.55666E-05	2.17813E-05
3838303773000	383830	3773000	8.21673E-05	1.77035E-05	4.24307E-05	7.87036E-05	5.39764E-05	5.08013E-06	1.63565E-05	2.89606E-05	0.000113019	0.000152382	0.000184886	0.000184886	0.000184886	0.000131508	0.00022902 1	0.000167292	5.06947E-05	8.79702E-05	2.11725E-05
3838803773000	383880	3773000	7.84819E-05	1.69095E-05	4.05276E-05	7.51736E-05	5.15555E-05	4.85228E-06	1.56229E-05	2.76617E-05	9.83532E-05	0.000132608	0.000160894	0.000160894	0.000160894	0.000114443	0.000199301	0.000145583	4.41162E-05	7.65546E-05	2.06352E-05
3839303773000	383930	3773000	7.73656E-05	1.66689E-05	3.99511E-05	7.41043E-05	5.08221E-05	4.78326E-06	1.54006E-05	2.72682E-05	9.25094E-05	0.000124729	0.000151335	0.000151335	0.000151335	0.000107643	0.00018746	0.000136933	4.1495E-05	7.2006E-05	2.01637E-05
3839803773000	383980	3773000	7.21469E-05	1.55445E-05	3.72562E-05	6.91056E-05	4.73939E-05	4.4606E-06	1.43618E-05	2.54288E-05	7.85834E-05	0.000105953	0.000128553	0.000128553	0.000128553	9.14388E-05	0.00015924	0.0001163 2	3.52485E-05	6.11665E-05	1.9531E-05
3840303773000	384030	3773000	6.66054E-05	1.43506E-05	3.43946E-05	6.37977E-05	4.37537E-05	4.11799E-06	1.32587E-05	2.34757E-05	6.69437E-05	9.02591E-05	0.000109512	0.000109512	0.000109512	7.78949E-05	0.000135654	9.90908E-05	3.00275E-05	5.21065E-05	1.84565E-05
3840803773000	384080	3773000	6.00417E-05	1.29364E-05	3.10051E-05	5.75107E-05	3.94419E-05	3.71218E-06	1.19521E-05	2.11622E-05	5.69991E-05	7.6851E-05	9.32439E-05	9.32439E-05	9.32439E-05	6.63235E-05	0.000115502	8.43707E-05	2.55669E-05	4.43661E-05	1.68986E-05
3841303773000	384130	3773000	5.58587E-05	1.20351E-05	2.88451E-05	5.3504E-05	3.66941E-05	3.45356E-06	1.11194E-05	1.96879E-05	5.12568E-05	6.91088E-05	8.38502E-05	8.38502E-05	8.38502E-05	5.96418E-05	0.000103866	7.58709E-05	2.29912E-05	3.98965E-05	1.59853E-05
3826803773050	382680	3773050	5.16353E-05	1.11252E-05	2.66641E-05	4.94587E-05	3.39197E-05	3.19244E-06	1.02787E-05	1.81993E-05	7.0937E-05	9.56433E-05	0.000116045	0.000116045	0.000116045	8.25415E-05	0.000143746	0.000105002	3.18187E-05	5.52148E-05	2.69744E-05
3827303773050	382730	3773050	5.60739E-05	1.20815E-05	2.89562E-05	5.37101E-05	3.68354E-05	3.46686E-06	1.11623E-05	1.97638E-05	7.30441E-05	9.84843E-05	0.000119492	0.000119492	0.000119492	8.49933E-05	0.000148015	0.000108121	3.27638E-05	5.68549E-05	2.99769E-05
3827803773050	382780	3773050	5.75669E-05	1.24032E-05	2.97272E-05	5.51402E-05	3.78162E-05	3.55917E-06	1.14594E-05	2.029E-05	7.58018E-05	0.000102202	0.000124003	0.000124003	0.000124003	8.82021E-05	0.000153604	0.000112203	3.40008E-05	5.90014E-05	2.99292E-05
3828303773050	382830	3773050	5.9571E-05	1.2835E-05	3.0762E-05	5.70598E-05	3.91327E-05	3.68308E-06	1.18584E-05	2.09963E-05	8.43795E-05	0.000113768	0.000138035	0.000138035	0.000138035	9.8183E-05	0.000170985	0.000124899	3.78483E-05	6.56779E-05	2.96904E-05
3828803773050	382880	3773050	6.54083E-05	1.40927E-05	3.37764E-05	6.26511E-05	4.29673E-05	4.04398E-06	1.30204E-05	2.30538E-05	0.000101027	0.000136214	0.000165269	0.000165269	0.000165269	0.000117554	0.00020472	0.000149542	4.53157E-05	7.8636E-05	3.11469E-05
3829303773050	382930	3773050	7.66258E-05	1.65095E-05	3.95691E-05	7.33957E-05	5.03362E-05	4.73752E-06	1.52534E-05	2.70075E-05	0.00014302	0.000192832	0.000233964	0.000233964	0.000233964	0.000166417	0.000289814	0.0002117	6.41515E-05	0.000111322	3.58028E-05
3829803773050	382980	3773050	7.12457E-05	1.53504E-05	3.67908E-05	6.82424E-05	4.68019E-05	4.40489E-06	1.41824E-05	2.51112E-05	0.000207254	0.000279437	0.000339043	0.000339043	0.000339043	0.000241158	0.000419976	0.000306779	9.29634E-05	0.000161319	2.93621E-05
3830303773050	383030	3773050	7.35995E-05	1.58575E-05	3.80063E-05	7.0497E-05	4.83482E-05	4.55041E-06	1.4651E-05	2.59408E-05	0.000268604	0.000362155	0.000439406	0.000439406	0.000439406	0.000312545	0.000544296	0.000397591	0.000120482	0.000209072	2.59239E-05
3830803773050	383080	3773050	7.70293E-05	1.65965E-05	3.97774E-05	7.37822E-05	5.06012E-05	4.76247E-06	1.53337E-05	2.71497E-05	0.000339941	0.000458338	0.000556104	0.000556104	0.000556104	0.000395552	0.000688852	0.000503185	0.0001524 8	0.000264598	2.6288E-05
3831303773050	383130	3773050	8.08626E-05	1.74224E-05	4.17569E-05	7.74539E-05	5.31194E-05	4.99947E-06	1.60968E-05	2.85008E-05	0.000431979	0.000582431	0.000706668	0.000706668	0.000706668	0.000502646	0.000875356	0.0006394 2	0.000193764	0.000336237	2.66461E-05
3831803773050	383180	3773050	8.48573E-05	1.82831E-05	4.38198E-05	8.12802E-05	5.57435E-05	5.24645E-06	1.6892E-05	2.99087E-05	0.000542766	0.000731803	0.000887902	0.000887902	0.000887902	0.000631556	0.001099853	0.000803408	0.000243457	0.00042247	2.69506E-05
3832303773050	383230	3773050	8.90807E-05	1.9193E-05	4.60007E-05	8.53255E-05	5.85179E-05	5.50757E-06	1.77327E-05	3.13973E-05	0.000672929	0.000907299	0.001100833	0.001100833	0.001100833	0.000783012	0.001363612	0.000996076	0.000301841	0.000523783	2.72251E-05
3832803773050	383280	3773050	9.33444E-05	2.01117E-05	4.82024E-05	8.94095E-05	6.13188E-05	5.77118E-06	1.85814E-05	3.29001E-05	0.000811382	0.001093975	0.001327327	0.001327327	0.001327327	0.000944115	0.001644173	0.001201017	0.000363945	0.000631551	2.7452E-05
3833303773050	383330	3773050	9.82403E-05	2.11665E-05	5.07306E-05	9.4099E-05	6.45349E-05	6.07387E-06	1.9556E-05	3.46257E-05	0.000887924	0.001197175	0.001452541	0.001452541	0.001452541	0.001033178	0.001799277	0.001314315	0.000398277	0.000691128	2.74579E-05
3833803773050	383380	3773050	0.00010276	2.21402E-05	5.30644E-05	9.84278E-05	6.75036E-05	6.35328E-06	2.04556E-05	3.62185E-05	0.000841837	0.001135036	0.001377147	0.001377147	0.001377147	0.000979551	0.001705885	0.001246096	0.000377605	0.000655255	2.73744E-05
3834303773050	383430	3773050	0.000105503	2.27314E-05	5.44813E-05	0.000101056	6.93061E-05	6.52293E-06	2.10018E-05	3.71856E-05	0.000716981	0.000966694	0.001172897	0.001172897	0.001172897	0.00083427	0.001452879	0.001061283	0.000321601	0.000558072	2.74102E-05
3834803773050	383480	3773050	0.000117837	2.53888E-05	6.08504E-05	0.00011287	7.74083E-05	7.28549E-06	2.34571E-05	4.15328E-05	0.000492327	0.000663797	0.00080539	0.00080539	0.00080539	0.000572866	0.000997644	0.000728748	0.000220833	0.00038321	2.86936E-05
3835303773050	383530	3773050	0.000121563	2.61915E-05	6.27743E-05	0.000116439	7.98557E-05	7.51584E-06	2.41987E-05	4.2846E-05	0.000345606	0.000465975	0.000565371	0.000565371	0.000565371	0.000402143	0.000700331	0.00051157	0.000155021	0.000269007	2.78937E-05
3835803773050	383580	3773050	0.000111677	2.40616E-05	5.76693E-05	0.000106969	7.33616E-05	6.90462E-06	2.22308E-05	3.93616E-05	0.000246901	0.000332892	0.000403901	0.000403901	0.000403901	0.000287291	0.000500316	0.000365465	0.000110747	0.000192179	2.51539E-05

			ISDrainage / Utilities Trenching	ISDrainage / Utilities Trenching	ISAsphalt Paving	ISAsphalt Paving	SVDemolition	SVSite Grubbing / Prep	SVMass Grading / Excavation	SVMass Grading / Excavation	SVDrainage / Utilities Trenching	SVFoundations / Concrete Pads	SVBuilding / Structure Construction	SVBuilding / Structure Construction	SVAsphalt Paving	SVAsphalt Paving	SVArchitectural Coating	SVArchitectural Coating	SVLandscaping or Other Finishing	SVLandscaping or Other Finishing	MDemolition
Unique Identifier	X (UTM)	Y (UTM)	2027	2028	2027	2028	2027	2027	2027	2028	2028	2028	2028	2029	2028	2029	2028	2029	2028	2029	2027
3827803772950	382780	3772950	9.47424E-06	9.47424E-06	4.05729E-05	4.05729E-05	0.000141421	9.34322E-05	0.00015778	0.00015778	4.76249E-05	4.90791E-05	0.000329772	0.000329772	0.000193772	0.000193772	1.91954E-05	1.91954E-05	6.18034E-05	6.18034E-05	2.5703E-05
3828303772950	382830	3772950	9.90338E-06	9.90338E-06	4.24107E-05	4.24107E-05	0.000171582	0.000113359	0.000191431	0.000191431	5.77821E-05	5.95464E-05	0.000403477	0.000403477	0.000235098	0.000235098	2.32893E-05	2.32893E-05	7.49844E-05	7.49844E-05	2.75475E-05
3828803772950	382880	3772950	9.94465E-06	9.94465E-06	4.25874E-05	4.25874E-05	0.000217979	0.000144012	0.000243195	0.000243195	7.34068E-05	7.56482E-05	0.000519954	0.000519954	0.00029867	0.00029867	2.95868E-05	2.95868E-05	9.52607E-05	9.52607E-05	2.9571E-05
3829303772950	382930	3772950	9.9921E-06	9.9921E-06	4.27906E-05	4.27906E-05	0.000281353	0.000185881	0.0003139	0.0003139	9.47485E-05	9.76416E-05	0.000686753	0.000686753	0.000385504	0.000385504	3.81887E-05	3.81887E-05	0.000122956	0.000122956	3.17378E-05
3829803772950	382980	3772950	7.72464E-06	7.72464E-06	3.30803E-05	3.30803E-05	0.000416291	0.00027503	0.000464448	0.000464448	0.000140191	0.000144471	0.001136351	0.001136351	0.000570394	0.000570394	5.65043E-05	5.65043E-05	0.000181927	0.000181927	3.12722E-05
3830303772950	383030	3772950	7.81748E-06	7.81748E-06	3.34779E-05	3.34779E-05	0.000552167	0.000364799	0.000616043	0.000616043	0.000185948	0.000191626	0.001599284	0.001599284	0.000756569	0.000756569	7.49471E-05	7.49471E-05	0.000241307	0.000241307	3.29376E-05
3830803772950	383080	3772950	7.91858E-06	7.91858E-06	3.39109E-05	3.39109E-05	0.000721127	0.000476426	0.000804548	0.000804548	0.000242847	0.000250263	0.002180008	0.002180008	0.000988074	0.000988074	9.78805E-05	9.78805E-05	0.000315146	0.000315146	3.48656E-05
3831303772950	383130	3772950	8.01142E-06	8.01142E-06	3.43085E-05	3.43085E-05	0.000919439	0.000607445	0.001025801	0.001025801	0.000309631	0.000319086	0.002842682	0.002842682	0.001259798	0.001259798	0.000124798	0.000124798	0.000401812	0.000401812	3.69727E-05
3831803772950	383180	3772950	8.12903E-06	8.12903E-06	3.48121E-05	3.48121E-05	0.001106264	0.000730874	0.001234239	0.001234239	0.000372547	0.000383922	0.00329344	0.00329344	0.001515781	0.001515781	0.000150156	0.000150156	0.000483457	0.000483457	3.94618E-05
3832303772950	383230	3772950	8.84496E-06	8.84496E-06	3.7878E-05	3.7878E-05	0.001048582	0.000692765	0.001169884	0.001169884	0.000353122	0.000363904	0.002567767	0.002567767	0.001436747	0.001436747	0.000142327	0.000142327	0.000458249	0.000458249	4.14376E-05
3832803772950	383280	3772950	1.05966E-05	1.05966E-05	4.53794E-05	4.53794E-05	0.000865139	0.00057157	0.0009652 2	0.0009652 2	0.000291345	0.000300241	0.001645225	0.001645225	0.001185397	0.001185397	0.000117428	0.000117428	0.000378081	0.000378081	6.02642E-05
3833303772950	383330	3772950	9.89513E-06	9.89513E-06	4.23753E-05	4.23753E-05	0.000750792	0.000496025	0.000837645	0.000837645	0.000252837	0.000260558	0.001172012	0.001172012	0.00102872	0.00102872	0.000101907	0.000101907	0.00032811	0.00032811	6.08253E-05
3833803772950	383380	3772950	9.39377E-06	9.39377E-06	4.02283E-05	4.02283E-05	0.000636568	0.00042056	0.000710206	0.000710206	0.000214371	0.000220917	0.000906695	0.000906695	0.000872212	0.000872212	8.6403E-05	8.6403E-05	0.000278191	0.000278191	6.27892E-05
3834303772950	383430	3772950	9.1957E-06	9.1957E-06	3.93801E-05	3.93801E-05	0.000546133	0.000360813	0.00060931	0.00060931	0.000183916	0.000189532	0.0007724	0.0007724	0.0007483	0.0007483	7.4128E-05	7.4128E-05	0.00023867	0.00023867	6.7069E-05
3834803772950	383480	3772950	8.47771E-06	8.47771E-06	3.63053E-05	3.63053E-05	0.000405858	0.000268137	0.000452808	0.000452808	0.000136677	0.00014085	0.000615843	0.000615843	0.000556098	0.000556098	5.50881E-05	5.50881E-05	0.000177367	0.000177367	6.40069E-05
3835303772950	383530	3772950	7.59878E-06	7.59878E-06	3.25413E-05	3.25413E-05	0.000306349	0.000202395	0.000341788	0.000341788	0.000103166	0.000106317	0.000499315	0.000499315	0.000419753	0.000419753	4.15816E-05	4.15816E-05	0.00013388	0.00013388	5.79542E-05
3835803772950	383580	3772950	7.45023E-06	7.45023E-06	3.19052E-05	3.19052E-05	0.000261956	0.000173066	0.000292259	0.000292259	8.82164E-05	9.09101E-05	0.000440529	0.000440529	0.000358926	0.000358926	3.55559E-05	3.55559E-05	0.000114479	0.000114479	5.71364E-05
3836303772950	383630	3772950	7.56577E-06	7.56577E-06	3.24E-05	3.24E-05	0.000239048	0.000157932	0.000266702	0.000266702	8.05021E-05	8.29602E-05	0.000403824	0.000403824	0.000327539	0.000327539	3.24467E-05	3.24467E-05	0.000104468	0.000104468	5.80616E-05
3836803772950	383680	3772950	7.49975E-06	7.49975E-06	3.21172E-05	3.21172E-05	0.000219664	0.000145125	0.000245075	0.000245075	7.39741E-05	7.62329E-05	0.000371745	0.000371745	0.000300979	0.000300979	2.98155E-05	2.98155E-05	9.5997E-05	9.5997E-05	5.65753E-05
3837303772950	383730	3772950	7.28105E-06	7.28105E-06	3.11807E-05	3.11807E-05	0.000198484	0.000131132	0.000221445	0.000221445	6.68416E-05	6.88826E-05	0.000339176	0.000339176	0.000271959	0.000271959	2.69408E-05	2.69408E-05	8.67411E-05	8.67411E-05	5.31311E-05
3837803772950	383780	3772950	7.06441E-06	7.06441E-06	3.02529E-05	3.02529E-05	0.000177457	0.00011724	0.000197986	0.000197986	5.97607E-05	6.15855E-05	0.000307136	0.000307136	0.000243149	0.000243149	2.40868E-05	2.40868E-05	7.75521E-05	7.75521E-05	4.98362E-05
3838303772950	383830	3772950	6.8911E-06	6.8911E-06	2.95108E-05	2.95108E-05	0.000154826	0.000102288	0.000172736	0.000172736	5.21392E-05	5.37313E-05	0.000272055	0.000272055	0.000212139	0.000212139	2.10149E-05	2.10149E-05	6.76616E-05	6.76616E-05	4.7359E-05
3838803772950	383880	3772950	6.78382E-06	6.78382E-06	2.90513E-05	2.90513E-05	0.000141684	9.36062E-05	0.000158074	0.000158074	4.77137E-05	4.91706E-05	0.000250553	0.000250553	0.000194133	0.000194133	1.92312E-05	1.92312E-05	6.19185E-05	6.19185E-05	4.6201E-05
3839303772950	383930	3772950	6.56512E-06	6.56512E-06	2.81147E-05	2.81147E-05	0.00011885	7.85206E-05	0.000132599	0.000132599	4.00241E-05	4.12462E-05	0.000214402	0.000214402	0.000162846	0.000162846	1.61319E-05	1.61319E-05	5.19397E-05	5.19397E-05	4.29717E-05
3839803772950	383980	3772950	6.38974E-06	6.38974E-06	2.73637E-05	2.73637E-05	0.000103724	6.85269E-05	0.000115722	0.000115722	3.49301E-05	3.59966E-05	0.00018928	0.00018928	0.00014212	0.00014212	1.40787E-05	1.40787E-05	4.53291E-05	4.53291E-05	4.07094E-05
3840303772950	384030	3772950	5.95647E-06	5.95647E-06	2.55082E-05	2.55082E-05	8.6857E-05	5.73837E-05	9.69047E-05	9.69047E-05	2.92501E-05	3.01432E-05	0.000161156	0.000161156	0.00011901	0.00011901	1.17893E-05	1.17893E-05	3.79581E-05	3.79581E-05	3.62325E-05
3840803772950	384080	3772950	5.27768E-06	5.27768E-06	2.26014E-05	2.26014E-05	7.33233E-05	4.84424E-05	8.18055E-05	8.18055E-05	2.46924E-05	2.54464E-05	0.000138958	0.000138958	0.000100466	0.000100466	9.95237E-06	9.95237E-06	3.20436E-05	3.20436E-05	3.05679E-05
3841303772950	384130	3772950	4.89392E-06	4.89392E-06	2.09579E-05	2.09579E-05	6.50218E-05	4.29578E-05	7.25436E-05	7.25436E-05	2.18968E-05	2.25654E-05	0.000124735	0.000124735	8.90915E-05	8.90915E-05	8.82558E-06	8.82558E-06	2.84157E-05	2.84157E-05	2.77564E-05
3826803773000	382680	3773000	9.34632E-06	9.34632E-06	4.00251E-05	4.00251E-05	0.000104943	6.93324E-05	0.000117083	0.000117083	3.53406E-05	3.64197E-05	0.000241006	0.000241006	0.000143791	0.000143791	1.42442E-05	1.42442E-05	4.58619E-05	4.58619E-05	2.32676E-05
3827303773000	382730	3773000	9.98591E-06	9.98591E-06	4.27641E-05	4.27641E-05	0.000112117	7.40722E-05	0.000125087	0.000125087	3.77566E-05	3.89095E-05	0.000262083	0.000262083	0.000153621	0.000153621	1.52179E-05	1.52179E-05	4.89972E-05	4.89972E-05	2.30468E-05
3827803773000	382780	3773000	1.04728E-05	1.04728E-05	4.48493E-05	4.48493E-05	0.000134761	8.90323E-05	0.00015035	0.00015035	4.53822E-05	4.6768E-05	0.000319555	0.000319555	0.000184647	0.000184647	1.82915E-05	1.82915E-05	5.8893E-05	5.8893E-05	2.45211E-05
3828303773000	382830	3773000	1.07823E-05	1.07823E-05	4.61746E-05	4.61746E-05	0.000162257	0.000107198	0.000181027	0.000181027	5.46419E-05	5.63104E-05	0.000392371	0.000392371	0.000222322	0.000222322	2.20236E-05	2.20236E-05	7.09093E-05	7.09093E-05	2.56971E-05
3828803773000	382880	3773000	1.1424E-05	1.1424E-05	4.89225E-05	4.89225E-05	0.000216355	0.000142939	0.000241384	0.000241384	7.286E-05	7.50847E-05	0.000526357	0.000526357	0.000296446	0.000296446	2.93665E-05	2.93665E-05	9.45512E-05	9.45512E-05	2.92009E-05
3829303773000	382930	3773000	1.17458E-05	1.17458E-05	5.03008E-05	5.03008E-05	0.00029828	0.000197064	0.000332786	0.000332786	0.000100449	0.000103516	0.000733944	0.000733944	0.00040898	0.00040898	4.04864E-05	4.04864E-05	0.000130354	0.000130354	3.2866E-05
3829803773000	382980	3773000	8.23219E-06	8.23219E-06	3.52539E-05	3.52539E-05	0.000507866	0.000335531	0.000566616	0.000566616	0.000171029	0.000176252	0.00135163	0.00135163	0.00069587	0.00069587	6.8934E-05	6.8934E-05	0.000221946	0.000221946	3.34748E-05
3830303773000	383030	3773000	8.35804E-06	8.35804E-06	3.57928E-05	3.57928E-05	0.000778031	0.000514021	0.000868035	0.000868035	0.00026201	0.000270011	0.002307204	0.002307204	0.001066043	0.001066043	0.000105604	0.000105604	0.000340014	0.000340014	3.54506E-05
3830803773000	383080	3773000	8.46739E-06	8.46739E-06	3.62611E-05	3.62611E-05	0.001132829	0.000748425	0.001263877	0.001263877	0.000381493	0.000393141	0.003643206	0.003643206	0.00155218	0.00155218	0.000153762	0.000153762	0.000495067	0.000495067	3.76234E-05
3831303773000	383130	3773000	8.56849E-06	8.56849E-06	3.66941E-05	3.66941E-05	0.001621066	0.001070987	0.001808592	0.001808592	0.000545912	0.000562581	0.005556724	0.005556724	0.002221152	0.002221152	0.000220032	0.000220032	0.000708435	0.000708435	4.00528E-05
3831803773000	383180	3773000	8.66546E-06	8.66546E-06	3.71093E-05	3.71093E-05	0.002159613	0.001426788	0.0024094 4	0.0024094 4	0.000727273	0.00074948	0.007464239	0.007464239	0.002959059	0.002959059	0.00029313	0.00029313	0.00094379	0.00094379	4.27449E-05
3832303773000	383230	3773000	8.77275E-06	8.77275E-06	3.75688E-05	3.75688E-05	0.002368745	0.001564955	0.002642765	0.002642765	0.000797701	0.000822058	0.006879908	0.006879908	0.003245607	0.003245607	0.000321516	0.000321516	0.001035184	0.001035184	4.57951E-05
3832803773000	383280	3773000	9.98385E-06	9.98385E-06	4.27553E-05	4.27553E-05	0.002009082	0.001327337	0.002241496	0.002241496	0.00067658	0.000697239	0.003710276	0.003710276	0.002752804	0.002752804	0.000272698	0.000272698	0.000878005	0.000878005	5.47308E-05
3833303773000	383330	3773000	1.06296E-05	1.06296E-05	4.55208E-05	4.55208E-05	0.001792115	0.001183993	0.001999429	0.001999429	0.000603514	0.000621942	0.002307371	0.002307371	0.002455519	0.002455519	0.000243248	0.000243248	0.000783186	0.000783186	6.75406E-05
3833803773000	383380	3773000	1.02521E-05	1.02521E-05	4.39039E-05	4.39039E-05	0.001500647	0.00099143	0.001674244	0.001674244	0.000505359	0.00052079	0.001706614	0.001706614	0.002056156	0.002056156	0.000203687	0.000203687	0.00065581	0.00065581	7.16891E-05
3834303773000	383430	3773000	9.62485E-06	9.62485E-06	4.12179E-05	4.12179E-05	0.001165037	0.000769703	0.00129981	0.00129981	0.000392339	0.000404319	0.00138586	0.00138586	0.00159631	0.00159631	0.000158134	0.000158134	0.000509142	0.000509142	7.13131E-05
3834803773000	383480	3773000	9.45154E-06	9.45154E-06	4.04757E-05	4.04757E-05	0.000745964	0.000492835	0.000832258	0.000832258	0.000251212	0.000258882	0.001015532	0.001015532	0.001022105	0.001022105	0.000101252	0.000101252	0.000326	0.000326	7.63987E-05
3835303773000	383530	3773000	8.78925E-06	8.78925E-06	3.76395E-05	3.76395E-05	0.000521436	0.000344496	0.000581757	0.000581757	0.000175599	0.000180961	0.000777863	0.000777863	0.000714461	0.000714461	7.07759E-05	7.07759E-05	0.000227877	0.000227877	7.25308E-05
3835803773000	383580	3773000	8.05681E-06	8.05681E-06	3.45028E-05	3.45028E-05	0.000392869	0.000259556	0.000438317	0.000438317	0.000132303	0.000136343	0.0006186	0.0006186	0.000538301	0.000538301	5.33252E-05	5.33252E-05	0.000171691	0.000171691	6.55887E-05
3836303773000	383630	3773000	7.72051E-06	7.72051E-06	3.30626E-05	3.30626E-05	0.000321182	0.000212195	0.000358336	0.000358336	0.000108161	0.000111464	0.000518987	0.000518987	0.000440077	0.000440077	4.35948E-05	4.35948E-05	0.000140362	0.000140362	6.13625E-05
3836803773000	383680	3773000	7.7494E-06	7.7494E-06	3.31863E-05	3.31863E-05	0.000279809	0.000184861	0.000312177	0.000312177	9.42286E-05	9.71058E-05	0.000456762	0.000456762	0.000383388	0.000383388	3.79792E-05	3.79792E-05	0.000122281	0.000122281	6.05269E-05
3837303773000	383730	3773000	7.69163E-06	7.69163E-06	3.29389E-05	3.29389E-05	0.000245818	0.000162404	0.000274255	0.000274255	8.2782E-05	8.53096E-05	0.000406272	0.000406272	0.000336815	0.000336815	3.33656E-05	3.33656E-05	0.000107427	0.000107427	5.88257E-05
3837803773000	383780	3773000	7.52863E-06	7.52863E-06	3.22409E-05	3.22409E-05	0.000217544	0.00014372 4	0.00024271	0.00024271	7.32603E-05	7.54972E-05	0.000365265	0.000365265	0.000298074	0.000298074	2.95278E-05	2.95278E-05	9.50706E-05	9.50706E-05	5.60739E-05
3838303773000	383830	3773000	7.31819E-06	7.31819E-06	3.13397E-05	3.13397E-05	0.000191518	0.00012653	0.000213673	0.000213673	6.44958E-05	6.64651E-05	0.000327504	0.000327504	0.000262414	0.000262414	2.59952E-05	2.59952E-05	8.36968E-05	8.36968E-05	5.31789E-05
3838803773000	383880	3773000	7.1325E-06	7.1325E-06	3.05445E-05	3.05445E-05	0.000162116	0.000107105	0.0001808 7	0.0001808 7	5.45945E-05	5.62615E-05	0.00028258	0.00028258	0.000222129	0.000222129	2.20045E-05	2.20045E-05	7.08478E-05	7.08478E-05	5.02421E-05
3839303773000	383930	3773000	6.9695E-06	6.9695E-06	2.98465E-05	2.98465E-05	0.000146346	9.66865E-05	0.000163276	0.000163276	4.92838E-05	5.07886E-05	0.000258605	0.000258605	0.000200521	0.000200521	1.9864E-05	1.9864E-05	6.3956E-05	6.3956E-05	4.87259E-05
3839803773000	383980	3773000	6.75081E-06	6.75081E-06	2.89099E-05	2.89099E-05	0.000123157	8.13661E-05	0.000137404	0.000137404	4.14745E-05	4.27409E-05	0.000221089	0.000221089	0.000168748	0.000168748	1.67165E-05	1.67165E-05	5.38219E-05	5.38219E-05	4.51504E-05
3840303773000	384030	3773000	6.37943E-06	6.37943E-06	2.73195E-05	2.73195E-05	0.000103889	6.86362E-05	0.000115907	0.000115907	3.49858E-05	3.6054E-05	0.000189473	0.000189473	0.000142347	0.000142347	1.41011E-05	1.41011E-05	4.54014E-05	4.54014E-05	4.08407E-05
3840803773000	384080	3773000	5.84093E-06	5.84093E-06	2.50135E-05	2.50135E-05	8.83948E-05	5.83996E-05	9.86204E-05	9.86204E-05	2.97679E-05	3.06769E-05	0.000164119	0.000164119	0.000121117	0.000121117	1.19981E-05	1.19981E-05	3.86301E-05	3.86301E-05	3.55103E-05
3841303773000	384130	3773000	5.52526E-06	5.52526E-06	2.36616E-05	2.36616E-05	7.8531E-05	5.18829E-05	8.76155E-05	8.76155E-05	2.64462E-05	2.72537E-05	0.0001475	0.0001475	0.000107602	0.000107602	1.06592E-05	1.06592E-05	3.43194E-05	3.43194E-05	3.25377E-05
3826803773050	382680	3773050	9.32362E-06	9.32362E-06	3.99279E-05	3.99279E-05	0.000116884	7.72213E-05	0.000130405	0.000130405	3.93618E-05	4.05637E-05	0.00026846	0.00026846	0.000160152	0.000160152	1.58649E-05	1.58649E-05	5.10802E-05	5.10802E-05	2.43898E-05
3827303773050	382730	3773050	1.03614E-05	1.03614E-05	4.43722E-05	4.43722E-05	0.000124824	8.2467E-05	0.000139263	0.000139263	4.20357E-05	4.33193E-05	0.000290632	0.000290632	0.00017103 1	0.00017103 1	1.69426E-05	1.69426E-05	5.45502E-05	5.45502E-05	2.42645E-05
3827803773050	382780	3773050	1.03449E-05	1.03449E-05	4.43015E-05	4.43015E-05	0.000141218	9.32986E-05	0.000157555	0.000157555	4.75569E-05	4.9009E-05	0.000338545	0.000338545	0.000193495	0.000193495	1.9168E-05	1.9168E-05	6.1715E-05	6.1715E-05	2.36795E-05
3828303773050	382830	3773050	1.02624E-05	1.02624E-05	4.39481E-05	4.39481E-05	0.000170914	0.000112918	0.000190686	0.000190686	5.75572E-05	5.93147E-05	0.000418279	0.000418279	0.000234183	0.000234183	2.31986E-05	2.31986E-05	7.46926E-05	7.46926E-05	2.38645E-05
3828803773050	382880	3773050	1.07658E-05	1.07658E-05	4.61039E-05	4.61039E-05	0.000222022	0.000146683	0.000247706	0.000247706	7.47685E-05	7.70515E-05	0.000551994	0.000551994	0.000304211	0.000304211	3.01357E-05	3.01357E-05	9.70278E-05	9.70278E-05	2.5906E-05
3829303773050	382930	3773050	1.23751E-05	1.23751E-05	5.29957E-05	5.29957E-05	0.000337478	0.000222961	0.000376518	0.000376518	0.00011365	0.00011712	0.000842962	0.000842962	0.000462406	0.000462406	4.58068E-05	4.58068E-05	0.000147484	0.000147484	3.27227E-05
3829803773050	382980	3773050	1.01489E-05	1.01489E-05	4.34621E-05	4.34621E-05	0.000606486	0.000400686	0.000676645	0.000676645	0.000204241	0.000210477	0.001554115	0.001554115	0.000830995	0.000830995	8.23199E-05	8.23199E-05	0.000265045	0.000265045	3.51939E-05
3830303773050	383030	3773050	8.9605E-06	8.9605E-06	3.83728E-05	3.83728E-05	0.001047982	0.000692369	0.001169214	0.001169214	0.000352919	0.000363696	0.002996984	0.002996984	0.001435924	0.001435924	0.000142245	0.000142245	0.000457987	0.000457987	3.82083E-05
3830803773050	383080	3773050	9.08635E-06	9.08635E-06	3.89118E-05	3.89118E-05	0.001923702	0.001270929	0.002146238	0.002146238	0.000647828	0.000667609	0.00644166	0.00644166	0.002635818	0.002635818	0.000261109	0.000261109	0.000840692	0.000840692	4.07273E-05
3831303773050	383130	3773050	9.21014E-06	9.21014E-06	3.94419E-05	3.94419E-05	0.003556604	0.002349736	0.003968036	0.003968036	0.001197725	0.001234297	0.013544602	0.013544602	0.004873188	0.004873188	0.000482747	0.000482747	0.0015543	0.0015543	4.35984E-05
3831803773050	383180	3773050	9.31537E-06	9.31537E-06	3.98925E-05	3.98925E-05	0.000176455	0.004080588	0.006890955	0.006890955	0.002079989	0.0021435	0.025290397	0.025290397	0.008462855	0.008462855	0.000838347	0.000838347	0.002699222	0.002699222	4.67442E-05
3832303773050	383230	3773050	9.41028E-06	9.41028E-06	4.0299E-05	4.0299E-05	0.007392606	0.004884061	0.008247792	0.008247792	0.002489541	0.002565557	0.028083517	0.028083517	0.010129201	0.010129201	0.001003418	0.001003418	0.003230702	0.003230702	5.02301E-05
3832803773050	383280	3773050	9.48868E-06	9.48868E-06	4.06347E-05	4.06347E-05	0.007030824	0.004645043	0.007844158	0.007844158	0.002367707	0.002440003	0.012833873	0.012833873	0.009633496	0.009633496	0.000954312	0.000954312	0.003072596	0.003072596	5.39549E-05
3833303773050	383330	3773050	9.49074E-06	9.49074E-06	4.06436E-05	4.06436E-05	0.008165491	0.005394682	0.009110085	0.009110085	0.002749818	0.002833782	0.006009814	0.006009814	0.011188192	0.011188192	0.001108324	0.001108324	0.003568467	0.003568467	5.75423E-05
3833803773050	383380	3773050	9.46186E-06	9.46186E-06	4.05199E-05	4.05199E-05	0.005870657	0.003878558	0.006549782	0.006549782	0.001977008	0.002037375	0.003606064	0.003606064	0.008043857	0.008043857	0.00079684	0.00079684	0.002565583	0.002565583	6.04015E-05
3834303773050	383430	3773050	9.47424E-06	9.47424E-06	4.05729E-05	4.05729E-05	0.003095674	0.002045214	0.003453786	0.003453786	0.001042502	0.001074334	0.002440777	0.002440777	0.004241631	0.004241631	0.000420184	0.000420184	0.001352865	0.001352865	6.31115E-05
3834803773050	383480	3773050	9.91782E-06	9.91782E-06	4.24725E-05	4.24725E-05	0.001546995	0.001022051	0.001725953	0.001725953	0.000520967	0.000536875	0.001638668	0.001638668	0.002119661	0.002119661	0.000209978	0.000209978	0.000676065	0.000676065	8.18008E-05
3835303773050	383530	3773050	9.64135E-06	9.64135E-06	4.12885E-05	4.12885E-05	0.000923042	0.000609825	0.001029821	0.001029821	0.000310844	0.000320336	0.001157441	0.001157441	0.001264734	0.001264734	0.000125287	0.000125287	0.000403386	0.000403386	8.54061E-05
3835803773050	383580	3773050	8.69434E-06	8.69434E-06	3.7233E-05	3.7233E-05	0.000598834	0.000395631	0.000668108	0.000668108	0.000201664	0.000207821	0.000843065	0.000843065	0.00082051	0.00082051	8.12813E-05	8.12813E-05	0.000261701	0.000261701	7.55332E-05

			MSite Grubbing / Prep	MMass Grading / Excavation	MMass Grading / Excavation	MDrainage / Utilities Trenching	MFoundations / Concrete Pads	MBuilding / Structure Construction	MAsphalt Paving	MLandscaping or Other Finishing	MWaterside Construction (Piles)	RSSWRe-striping South Valley	RSSWRe-striping Silver Lake Boulevard	RSSWDemolition	RSSWPlacing Base	RSSWForm/Place Rebar and Pour	Child Risk				
Unique Identifier	X (UTM)	Y (UTM)	2027	2027	2028	2028	2028	2028	2028	2028	2028	2029	2029	2029	2029	2029	3rd Trimester	0<2	2<16	Total	per million
3827803772950	382780	3772950	2.31938E-05	5.79166E-05	5.79166E-05	1.62085E-05	2.99077E-05	5.37797E-05	3.80459E-05	1.15291E-05	2.04132E-05	0.000171373	3.45158E-05	5.75474E-05	3.12827E-05	9.36346E-06	2.37713E-09	5.9408E-08	2.4177E-08	8.5962E-08	0.08596202
3828303772950	382830	3772950	2.48581E-05	6.20727E-05	6.20727E-05	1.73716E-05	3.20539E-05	5.76389E-05	4.07761E-05	1.23564E-05	2.18781E-05	0.000215249	3.8088E-05	6.34133E-05	3.44714E-05	1.03179E-05	2.52997E-09	6.2582E-08	2.7984E-08	9.30966E-08	0.09309659
3828803772950	382880	3772950	2.66841E-05	6.66323E-05	6.66323E-05	1.86477E-05	3.44085E-05	6.18729E-05	4.37713E-05	1.3264E-05	2.34852E-05	0.000283366	4.26851E-05	7.09601E-05	3.85738E-05	1.15458E-05	2.66354E-09	6.4339E-08	3.3304E-08	1.00307E-07	0.10030705
3829303772950	382930	3772950	2.86394E-05	7.15147E-05	7.15147E-05	2.00141E-05	3.69297E-05	6.64065E-05	4.69786E-05	1.4236E-05	2.5206E-05	0.00037152	4.81664E-05	7.99075E-05	4.34377E-05	1.30017E-05	2.79409E-09	6.6025E-08	4.0294E-08	1.09113E-07	0.1091129
3829803772950	382980	3772950	2.82193E-05	7.04656E-05	7.04656E-05	1.97205E-05	3.6388E-05	6.54324E-05	4.62895E-05	1.40271E-05	2.48362E-05	0.000482729	5.4532E-05	9.01793E-05	4.90214E-05	1.4673E-05	2.36838E-09	5.5494E-08	5.2482E-08	1.10344E-07	0.11034394
3830303772950	383030	3772950	2.97221E-05	7.42182E-05	7.42182E-05	2.07707E-05	3.83258E-05	6.89169E-05	4.87546E-05	1.47741E-05	2.61589E-05	0.000564959	6.2013E-05	0.000102166	5.55373E-05	1.66233E-05	2.45842E-09	5.6944E-08	6.6213E-08	1.25615E-07	0.12561483
3830803772950	383080	3772950	3.14619E-05	7.85626E-05	7.85626E-05	2.19865E-05	4.05692E-05	7.2951E-05	5.16085E-05	1.56389E-05	2.76901E-05	0.000618009	7.18703E-05	0.00011782	6.40467E-05	1.91703E-05	2.55042E-09	5.8445E-08	8.3175E-08	1.4417E-07	0.14416991
3831303772950	383130	3772950	3.33632E-05	8.33106E-05	8.33106E-05	2.33153E-05	4.3021E-05	7.73598E-05	5.47274E-05	1.65841E-05	2.93636E-05	0.000619682	8.47723E-05	0.000138032	7.50342E-05	2.2459E-05	2.64316E-09	5.9927E-08	1.0269E-07	1.65261E-07	0.16526093
3831803772950	383180	3772950	3.56094E-05	8.89193E-05	8.89193E-05	2.48849E-05	4.59173E-05	8.25679E-05	5.84119E-05	1.77006E-05	3.13404E-05	0.00057332	0.000102975	0.000165987	9.02302E-05	2.70075E-05	2.74186E-09	6.1585E-08	1.2019E-07	1.84522E-07	0.18452166
3832303772950	383230	3772950	3.73923E-05	9.33713E-05	9.33713E-05	2.61308E-05	4.82163E-05	8.67019E-05	6.13364E-05	1.85868E-05	3.29096E-05	0.000406418	0.000123523	0.000195928	0.000106506	3.18791E-05	3.29459E-09	6.9126E-08	1.1376E-07	1.86177E-07	0.18617729
3832803772950	383280	3772950	5.43809E-05	0.000135793	0.000135793	3.8003E-05	7.01227E-05	0.000126094	8.92038E-05	2.70314E-05	4.78616E-05	0.000268229	0.000153729	0.000245393	0.000133396	3.99276E-05	3.44145E-09	7.5731E-08	9.7094E-08	1.76266E-07	0.17626576
3833303772950	383330	3772950	5.48872E-05	0.000137058	0.000137058	3.83569E-05	7.07756E-05	0.000127268	9.00343E-05	2.72831E-05	4.83072E-05	0.000202809	0.000170615	0.000266404	0.000144817	4.33462E-05	3.2604E-09	7.2021E-08	8.4153E-08	1.59434E-07	0.15943412
3833803772950	383380	3772950	5.66593E-05	0.000141483	0.000141483	3.95953E-05	7.30607E-05	0.000131377	9.29412E-05	2.8164E-05	4.98668E-05	0.000169118	0.000187581	0.000286158	0.000155555	4.65604E-05	3.18807E-09	7.013E-08	7.445E-08	1.47768E-07	0.14776771
3834303772950	383430	3772950	6.05214E-05	0.000151126	0.000151126	4.22942E-05	7.80407E-05	0.000140332	9.92763E-05	3.00837E-05	5.32659E-05	0.000153553	0.000194419	0.000295105	0.000160419	4.80162E-05	3.21288E-09	7.024E-08	6.816E-08	1.41613E-07	0.14161294
3834803772950	383480	3772950	5.77582E-05	0.000144227	0.000144227	4.03632E-05	7.44776E-05	0.000133925	9.47437E-05	2.87102E-05	5.08339E-05	0.00012796	0.000163008	0.000250733	0.000136298	4.07964E-05	2.97375E-09	6.5662E-08	5.4826E-08	1.23462E-07	0.12346191
3835303772950	383530	3772950	5.22964E-05	0.000130588	0.000130588	3.65463E-05	6.74348E-05	0.00012126	8.57844E-05	2.59953E-05	4.60269E-05	0.000107682	0.000131401	0.000205299	0.000111601	3.3404E-05	2.67784E-09	5.946E-08	4.4065E-08	1.06203E-07	0.10620308
3835803772950	383580	3772950	5.15584E-05	0.000128745	0.000128745	3.60306E-05	6.64833E-05	0.000119549	8.45739E-05	2.56285E-05	4.53775E-05	9.82621E-05	0.000117404	0.000185113	0.000100627	3.01194E-05	2.57247E-09	5.7605E-08	3.9348E-08	9.95263E-08	0.09952632
3836303772950	383630	3772950	5.23933E-05	0.00013083	0.00013083	3.66141E-05	6.75598E-05	0.000121485	8.59434E-05	2.60435E-05	4.61123E-05	9.36801E-05	0.000111963	0.000177396	9.64323E-05	2.88639E-05	2.57052E-09	5.7704E-08	3.7222E-08	9.74964E-08	0.09749642
3836803772950	383680	3772950	5.10521E-05	0.000127481	0.000127481	3.56768E-05	6.58304E-05	0.000118375	8.37434E-05	2.53768E-05	4.49318E-05	8.94397E-05	0.000106065	0.000168712	9.17115E-05	2.74509E-05	2.54693E-09	5.6826E-08	3.5159E-08	9.45325E-08	0.09453247
3837303772950	383730	3772950	4.79442E-05	0.00011972	0.00011972	3.35049E-05	6.18228E-05	0.000111169	7.86453E-05	2.38319E-05	4.21965E-05	8.40488E-05	9.7609E-05	0.000155825	8.47065E-05	2.53541E-05	2.48486E-09	5.5149E-08	3.2518E-08	9.01519E-08	0.09015192
3837803772950	383780	3772950	4.49709E-05	0.000112296	0.000112296	3.1427E-05	5.79888E-05	0.000104275	7.37681E-05	2.2354E-05	3.95796E-05	7.81555E-05	8.93744E-05	0.00014316	7.78214E-05	2.32933E-05	2.40888E-09	5.3415E-08	2.9853E-08	8.56771E-08	0.08567708
3838303772950	383830	3772950	4.27355E-05	0.000106714	0.000106714	2.98649E-05	5.51064E-05	9.90915E-05	7.01013E-05	2.12428E-05	3.76123E-05	7.11167E-05	8.014E-05	0.000128957	7.01011E-05	2.09825E-05	2.30431E-09	5.1378E-08	2.693E-08	8.06126E-08	0.08061264
3838803772950	383880	3772950	4.16906E-05	0.000104105	0.000104105	2.91347E-05	5.37589E-05	9.66685E-05	6.83872E-05	2.07234E-05	3.66926E-05	6.69919E-05	7.70854E-05	0.000124619	6.7743E-05	2.02767E-05	2.24685E-09	5.0449E-08	2.5516E-08	7.82121E-08	0.07821211
3839303772950	383930	3772950	3.87766E-05	9.6828E-05	9.6828E-05	2.70982E-05	5.00014E-05	8.99117E-05	6.36072E-05	1.92749E-05	3.41279E-05	5.88075E-05	6.44245E-05	0.0001045	5.68063E-05	1.70031E-05	2.08216E-09	4.7088E-08	2.2032E-08	7.12018E-08	0.07120179
3839803772950	383980	3772950	3.67351E-05	9.17304E-05	9.17304E-05	2.56716E-05	4.7369E-05	8.51782E-05	6.02585E-05	1.82601E-05	3.23312E-05	5.30449E-05	5.74561E-05	9.3541E-05	5.08488E-05	1.52199E-05	1.94953E-09	4.4538E-08	1.9843E-08	6.6331E-08	0.06633103
3840303772950	384030	3772950	3.26953E-05	8.16427E-05	8.16427E-05	2.28485E-05	4.21598E-05	7.58111E-05	5.36318E-05	1.62521E-05	2.87757E-05	4.58804E-05	4.83774E-05	7.89483E-05	4.29162E-05	1.28456E-05	1.73422E-09	4.0256E-08	1.701E-08	5.90009E-08	0.05900088
3840803772950	384080	3772950	2.75837E-05	6.88785E-05	6.88785E-05	1.92763E-05	3.55684E-05	6.39586E-05	4.52469E-05	1.37112E-05	2.42768E-05	3.97761E-05	3.97962E-05	6.50687E-05	3.53713E-05	1.05872E-05	1.5068E-09	3.5098E-08	1.4387E-08	5.09918E-08	0.05099184
3841303772950	384130	3772950	2.50467E-05	6.25434E-05	6.25434E-05	1.75034E-05	3.2297E-05	5.80761E-05	4.10853E-05	1.24501E-05	2.2044E-05	3.61236E-05	3.52494E-05	5.77426E-05	3.13888E-05	9.39523E-06	1.37615E-09	3.2052E-08	1.2909E-08	4.63371E-08	0.04633707
3826803773000	382680	3773000	2.09961E-05	5.24289E-05	5.24289E-05	1.46727E-05	2.70739E-05	4.8684E-05	3.4441E-05	1.04367E-05	1.8479E-05	0.000123508	2.98283E-05	4.98563E-05	2.71018E-05	8.11205E-06	2.16974E-09	5.6622E-08	1.9616E-08	7.84077E-08	0.07840773
3827303773000	382730	3773000	2.07968E-05	5.19312E-05	5.19312E-05	1.45334E-05	2.68169E-05	4.82219E-05	3.41141E-05	1.03376E-05	1.83036E-05	0.000132914	3.00444E-05	5.01279E-05	2.72495E-05	8.15625E-06	2.23524E-09	5.9421E-08	2.0488E-08	8.2144E-08	0.082144
3827803773000	382780	3773000	2.21273E-05	5.52534E-05	5.52534E-05	1.54632E-05	2.85325E-05	5.13068E-05	3.62965E-05	1.09989E-05	1.94746E-05	0.000164636	3.28177E-05	5.47035E-05	2.97368E-05	8.90074E-06	2.39143E-09	6.2989E-08	2.3463E-08	8.88439E-08	0.08884395
3828303773000	382830	3773000	2.31884E-05	5.79031E-05	5.79031E-05	1.62047E-05	2.99008E-05	5.37672E-05	3.80371E-05	1.15264E-05	2.04085E-05	0.000204915	3.52644E-05	5.87019E-05	3.19103E-05	9.55131E-06	2.50329E-09	6.5346E-08	2.6706E-08	9.45556E-08	0.09455558
3828803773000	382880	3773000	2.63502E-05	6.57984E-05	6.57984E-05	1.84143E-05	3.39779E-05	6.10985E-05	4.32235E-05	1.3098E-05	2.31912E-05	0.000287763	4.15697E-05	6.9101E-05	3.75632E-05	1.12433E-05	2.76958E-09	7.0826E-08	3.3557E-08	1.07152E-07	0.10715204
3829303773000	382930	3773000	2.96574E-05	7.40568E-05	7.40568E-05	2.07255E-05	3.82425E-05	6.8767E-05	4.86486E-05	1.4742E-05	2.6102E-05	0.000418044	4.91009E-05	8.14695E-05	4.42868E-05	1.32558E-05	2.99353E-09	7.4443E-08	4.3061E-08	1.20498E-07	0.12049806
3829803773000	382980	3773000	3.02068E-05	7.54287E-05	7.54287E-05	2.11094E-05	3.89509E-05	7.0041E-05	4.95498E-05	1.50151E-05	2.658555E-05	0.000693447	6.02997E-05	9.98314E-05	5.42683E-05	1.62434E-05	2.87389E-09	6.4083E-08	6.2794E-08	1.2975E-07	0.12975003
3830303773000	383030	3773000	3.19897E-05	7.98808E-05	7.98808E-05	2.23554E-05	4.12499E-05	7.4175E-05	5.24744E-05	1.59013E-05	2.815474E-05	0.00092831	6.97049E-05	0.000114993	6.251E-05	1.87103E-05	2.68663E-09	6.2075E-08	8.9106E-08	1.53868E-07	0.15386763
3830803773000	383080	3773000	3.39504E-05	8.47766E-05	8.47766E-05	2.37255E-05	4.37781E-05	7.87212E-05	5.56905E-05	1.68759E-05	2.98803E-05	0.001070122	8.20241E-05	0.00013467	7.32068E-05	2.19121E-05	2.79818E-09	6.3845E-08	1.2391E-07	1.90557E-07	0.19055726
3831303773000	383130	3773000	3.61426E-05	9.02509E-05	9.02509E-05	2.52576E-05	4.6605E-05	8.38044E-05	5.92866E-05	1.79656E-05	3.18097E-05	0.001074066	9.88851E-05	0.000161241	8.76506E-05	2.62354E-05	2.91032E-09	6.5586E-08	1.7149E-07	2.3999E-07	0.23999014
3831803773000	383180	3773000	3.85719E-05	9.63169E-05	9.63169E-05	2.69552E-05	4.97374E-05	8.94371E-05	6.32714E-05	1.91732E-05	3.39478E-05	0.000935309	0.000122895	0.000198364	0.00010783	3.22755E-05	3.02344E-09	6.7322E-08	2.2214E-07	2.9249E-07	0.29249039
3832303773000	383230	3773000	4.13243E-05	0.00010319	0.00010319	2.88787E-05	5.32866E-05	9.58192E-05	6.77864E-05	2.05413E-05	3.63702E-05	0.000739066	0.000159959	0.000253806	0.000137969	4.12964E-05	3.12164E-09	6.896E-08	2.339E-07	3.05986E-07	0.30598562
3832803773000	383280	3773000	4.93877E-05	0.000123325	0.000123325	3.45136E-05	6.36842E-05	0.000114516	8.10132E-05	2.45495E-05	4.3467E-05	0.000453665	0.000205879	0.000319537	0.0001737	5.19914E-05	3.75801E-09	7.8139E-08	1.9009E-07	2.71987E-07	0.27198658
3833303773000	383330	3773000	6.09469E-05	0.000152189	0.000152189	4.25915E-05	7.85894E-05	0.000141318	9.99743E-05	3.02952E-05	5.36404E-05	0.000329769	0.000281342	0.000426363	0.000231771	6.9373E-05	3.84217E-09	8.085E-08	1.6669E-07	2.51386E-07	0.25138558
3833803773000	383380	3773000	6.46904E-05	0.000161537	0.000161537	4.52076E-05	8.34166E-05	0.000149999	0.000106115	3.21561E-05	5.69352E-05	0.000271484	0.000352705	0.000507493	0.000275873	8.25736E-05	3.80701E-09	7.9861E-08	1.4481E-07	2.28474E-07	0.22847431
3834303773000	383430	3773000	6.43511E-05	0.00016069	0.00016069	4.49705E-05	8.2979E-05	0.000149212	0.000105558	3.19874E-05	5.66365E-05	0.000237195	0.00036415	0.000514072	0.00027944	8.3644E-05	3.72477E-09	7.7455E-08	1.2151E-07	2.0269E-07	0.20269036
3834803773000	383480	3773000	6.89403E-05	0.000172149	0.000172149	4.81776E-05	8.88967E-05	0.000159853	0.000113086	3.42686E-05	6.06755E-05	0.000188199	0.000276725	0.000408714	0.000222177	6.65014E-05	3.53328E-09	7.5632E-08	8.8319E-08	1.67484E-07	0.16748416
3835303773000	383530	3773000	6.54499E-05	0.000163433	0.000163433	4.57384E-05	8.43959E-05	0.00015176	0.000107361	3.25336E-05	5.76036E-05	0.000153271	0.000205492	0.000312185	0.000169704	5.07953E-05	3.22105E-09	7.0458E-08	6.6848E-08	1.40527E-07	0.14052725
3835803773000	383580	3773000	5.91856E-05	0.000147791	0.000147791	4.13607E-05	7.63182E-05	0.000137234	9.70851E-05	2.94197E-05	5.20902E-05	0.000128528	0.000159712	0.000246353	0.000133917	4.00837E-05	2.90237E-09	6.4166E-08	5.307E-08	1.20139E-07	0.12013871
3836303773000	383630	3773000	5.5372E-05	0.000138268	0.000138268	3.86956E-05	7.14007E-05	0.000128392	9.08295E-05	2.75241E-05	4.87338E-05	0.000113284	0.000135657	0.000211267	0.000114845	3.4375E-05	2.71972E-09	6.0464E-08	4.5378E-08	1.08561E-07	0.10856131
3836803773000	383680	3773000	5.46179E-05	0.000136385	0.000136385	3.81687E-05	7.04284E-05	0.000126643	8.95925E-05	2.71493E-05	4.80701E-05	0.000104809	0.000125181	0.000196496	0.000106815	3.19717E-05	2.68184E-09	5.9748E-08	4.1508E-08	1.03938E-07	0.10393784
3837303773000	383730	3773000	5.30828E-05	0.000132552	0.000132552	3.70959E-05	6.84489E-05	0.000123084	8.70744E-05	2.63862E-05	4.67191E-05	9.75386E-05	0.000115897	0.00018333	9.96579E-05	2.98294E-05	2.64408E-09	5.8739E-08	3.8207E-08	9.95897E-08	0.09958971
3837803773000	383780	3773000	5.05997E-05	0.000126351	0.000126351	3.53606E-05	6.52469E-05	0.000117326	8.30012E-05	2.51519E-05	4.45336E-05	9.10274E-05	0.000106597	0.000169722	9.22607E-05	2.76152E-05	2.59772E-09	5.7427E-08	3.5169E-08	9.51938E-08	0.09519376
3838303773000	383830	3773000	4.79873E-05	0.000119828	0.000119828	3.3535E-05	6.18783E-05	0.000111269	7.8716E-05	2.38533E-05	4.22344E-05	8.42046E-05	9.73578E-05	0.000155817	8.47019E-05	2.53527E-05	2.52503E-09	5.581E-08	3.2128E-08	9.04631E-08	0.09046306
3838803773000	383880	3773000	4.53372E-05	0.00011321	0.00011321	3.1683E-05	5.84611E-05	0.000105124	7.43689E-05	2.2536E-05	3.9902E-05	7.47893E-05	8.45161E-05	0.000136046	7.39544E-05	2.21358E-05	2.3674E-09	5.2861E-08	2.8267E-08	8.34953E-08	0.08349526
3839303773000	383930	3773000	4.3969E-05	0.000109794	0.000109794	3.07269E-05	5.66969E-05	0.000101952	7.21246E-05	2.1856E-05	3.86979E-05	7.0137E-05	7.96226E-05	0.000128482	6.98427E-05	2.09051E-05	2.31332E-09	5.1826E-08	2.6439E-08	8.05783E-08	0.08057832
3839803773000	383980	3773000	4.07426E-05	0.000101737	0.000101737	2.84722E-05	5.25365E-05	9.44704E-05	6.68321E-05	2.02522E-05	3.58582E-05	6.14E-05	6.74491E-05	0.000109466	5.95059E-05	1.78111E-05	2.11289E-09	4.7929E-08	2.2947E-08	7.29884E-08	0.07298844
3840303773000	384030	3773000	3.68536E-05	9.20263E-05	9.20263E-05	2.57544E-05	4.75218E-05	8.5453E-05	6.04529E-05	1.83191E-05	3.24355E-05	5.36226E-05	5.74862E-05	9.35665E-05	5.08627E-05	1.52241E-05	1.8986E-09	4.3739E-08	1.987E-08	6.55073E-08	0.06550733
3840803773000	384080	3773000	3.20436E-05	8.00153E-05	8.00153E-05	2.2393E-05	4.13194E-05	7.42999E-05	5.25627E-05	1.59281E-05	2.82021E-05	4.70109E-05	4.83875E-05	7.89143E-05	4.28978E-05	1.284E-05	1.68572E-09	3.9184E-08	1.7101E-08	5.79706E-08	0.0579706
3841303773000	384130	3773000	2.93612E-05	7.33171E-05	7.33171E-05	2.05185E-05	3.78604E-05	6.80801E-05	4.81626E-05	1.45947E-05	2.58413E-05	4.2866E-05	4.32126E-05	7.06205E-05	3.83893E-05	1.14906E-05	1.56103E-09	3.6447E-08	1.5448E-08	5.34567E-08	0.05345674
3826803773050	382680	3773050	2.20088E-05	5.49575E-05	5.49575E-05	1.53804E-05	2.83797E-05	5.1032E-05	3.61021E-05	1.094E-05	1.93703E-05	0.00014467	3.17978E-05	5.31925E-05	2.89154E-05	8.65488E-06	2.25276E-09	5.8068E-08	2.1328E-08	8.16491E-08	0.08164911
3827303773050	382730	3773050	2.18956E-05	5.46751E-05	5.46751E-05	1.53013E-05	2.82339E-05	5.07697E-05	3.59165E-05	1.08838E-05	1.92707E-05	0.000156226	3.22098E-05	5.37952E-05	2.9243E-05	8.75295E-06	2.34785E-09	6.2463E-08	2.2434E-08	8.72451E-08	0.08724508
3827803773050	382780	3773050	2.13678E-05	5.3357E-05	5.3357E-05	1.49325E-05	2.75532E-05	4.95457E-05	3.50506E-05	1.06214E-05	1.88061E-05	0.000181864	3.2255E-05	5.38037E-05	2.92476E-05	8.75433E-06	2.34348E-09	6.2174E-08	2.3904E-08	8.84219E-08	0.08842193
3828303773050	382830	3773050	2.15348E-05	5.37739E-05	5.37739E-05	1.50491E-05	2.77685E-05	4.99329E-05	3.53245E-05	1.07044E-05	1.89531E-05	0.000228428	3.37974E-05	5.6308E-05	3.0609E-05	9.1618E-06	2.40621E-09	6.2775E-08	2.7056E-08	9.22378E-08	0.09223781
3828803773050	382880	3773050	2.33769E-05	5.83739E-05	5.83739E-05	1.63365E-05	3.01439E-05	5.42043E-05	3.83463E-05	1.16201E-05	2.05744E-05	0.000311889	3.8098E-05	6.33793E-05	3.4453E-05	1.03124E-05	2.59481E-09	6.6832E-08	3.3014E-08	1.0244E-07	0.10244049
3829303773050	382930	3773050	2.95281E-05	7.3734E-05	7.3734E-05	2.06352E-05	3.80758E-05	6.84673E-05	4.84365E-05	1.46777E-05	2.59882E-05	0.000513206	5.02565E-05	8.3456E-05	4.53666E-05	1.3579E-05	3.10045E-09	7.8468E-08	4.7258E-08	1.28826E-07	0.12882629
3829803773050	382980	3773050	3.17581E-05	7.93024E-05	7.93024E-05	2.21935E-05	4.09512E-05	7.36379E-05	5.20944E-05	1.57862E-05	2.79508E-05	0.001009947	6.48164E-05	0.000107183	5.82645E-05	1.74396E-05	3.26718E-09	7.3955E-08	7.3924E-08	1.51146E-07	0.15114564
3830303773050	383030	3773050	3.44782E-05	8.60948E-05	8.60948E-05	2.40944E-05	4.44588E-05	7.99451E-05	5.65564E-05	1.71383E-05	3.03449E-05	0.00164218	7.77636E-05	0.000128652	6.9935E-05	2.09328E-05	3.03959E-09	6.8842E-08	1.1573E-07	1.87616E-07	0.18761592
3830803773050	383080	3773050	3.67513E-05	9.17707E-05	9.17707E-05	2.56829E-05	4.73898E-05	8.52157E-05	6.0285E-05	1.82682E-05	3.23454E-05	0.002210255	9.30119E-05	0.000153253	8.33082E-05	2.49356E-05	3.08633E-09	7.0131E-08	1.9877E-07	2.71983E-07	0.27198341
3831303773050	383130	3773050	3.93421E-05	9.82403E-05	9.82403E-05	2.74935E-05	5.07306E-05	9.12231E-05	6.45349E-05	1.9556E-05	3.46257E-05	0.002259119	0.000114812	0.00018805	0.000102224	3.05973E-05	3.22764E-09	7.2306E-08	3.5511E-07	4.30645E-07	0.43064471
3831803773050	383180	3773050	4.21808E-05	0.000105329	0.000105329	2.94772E-05	5.4391E-05	9.78051E-05	6.91912E-05	2.0967E-05	3.7124E-05	0.00175251	0.000147167	0.000238899	0.000129865	3.8871E-05	3.3684E-09	7.4391E-08	6.0482E-07	6.82577E-07	0.68257701
3832303773050	383230	3773050	4.53264E-05	0.000113183	0.000113183	3.16755E-05	5.84472E-05	0.000105099	7.43512E-05	2.25307E-05	3.98925E-05	0.001237461	0.000199835	0.000319477	0.000173668	5.19818E-05	3.50859E-09	7.6444E-08	7.0373E-07	7.83678E-07	0.78367782
3832803773050	383280	3773050	4.86875E-05	0.000121576	0.000121576	3.40243E-05	6.27813E-05	0.000112892	7.98646E-05	2.42014E-05	4.28507E-05	0.000878898	0.000297238	0.000460701	0.000250437	7.49601E-05	3.59633E-09	7.786E-08	5.5235E-07	6.33805E-07	0.63380514
3833303773050	383330	3773050	5.19247E-05	0.00012966	0.00012966	3.62866E-05	6.69556E-05	0.000120399	8.51748E-05	2.58105E-05	4.56998E-05	0.000605188	0.00050376	0.000724278	0.000393717	0.000117846	4.06251E-09	8.3069E-08	5.4591E-07	6.33042E-07	0.63304225
3833803773050	383380	3773050	5.45048E-05	0.000136103	0.000136103	3.80896E-05	7.02825E-05	0.000126381	8.9407E-05	2.7093E-05	4.79706E-05	0.000453197	0.000953913	0.001141966	0.000620772	0.000185808	4.17207E-09	8.4274E-08	4.1215E-07	5.00592E-07	0.50059174
3834303773050	383430	3773050	5.69502E-05	0.000142209	0.000142209	3.97985E-05	7.34358E-05	0.000132051	9.34183E-05	2.83086E-05	5.01228E-05	0.000361547	0.001037374	0.001208053	0.000656697	0.000196561	4.14329E-09	8.3715E-08	2.5922E-07	3.47074E-07	0.34707423
3834803773050	383480	3773050	7.3815E-05	0.000184322	0.000184322	5.15841E-05	9.51825E-05	0.000171156	0.000121082	3.66917E-05	6.49658E-05	0.000276895	0.00056205	0.00075562	0.000410754	0.000122946	4.08075E-09	8.3976E-08	1.5541E-07	2.43467E-07	0.24346704
3835303773050	383530	3773050	7.70683E-05	0.000192446	0.000192446	5.38577E-05	9.93776E-05	0.000178699	0.000126419	3.83088E-05	6.78292E-05	0.000215983	0.000352624	0.000508478	0.000276408	8.27338E-05	3.77787E-09	8.0408E-08	1.0493E-07	1.89114E-07	0.1891141
3835803773050	383580	3773050	6.81593E-05	0.000170199	0.000170199	4.76318E-05	8.78896E-05	0.000158042	0.000111805	3.38803E-05	5.99881E-05	0.000169128	0.00023509	0.000351999	0.000191346	5.72733E-05	3.29431E-09	7.1711E-08	7.4134E-08	1.49139E-07	0.14913913

			EGIODemolition	EGIOSite Grubbing / Prep	EGIOMass Grading / Excavation	EGIOMass Grading / Excavation	EGIODrainage / Utilities Trenching	EGIODrainage / Utilities Trenching	EGIOFoundations / Concrete Pads	EGIOFoundations / Concrete Pads	EGIOBuilding / Structure Construction	EGIOBuilding / Structure Construction	EGIOAsphalt Paving	EGIOArchitectural Coating	EGIOLandscaping or Other Finishing	EGIOWaterside Construction (Piles)	HIWaterside Construction (Landscaping)	HIWaterside Construction (Landscaping)	KMDemolition	KMSite Grubbing / Prep	KMMass Grading / Excavation
Unique Identifier	X (UTM)	Y (UTM)	2025	2025	2025	2026	2026	2027	2026	2027	2026	2027	2027	2027	2027	2027	2025	2026	2025	2025	2025
3836303773050	383630	3773050	2.46883E-05	2.2278E-05	5.563E-05	5.563E-05	1.55686E-05	1.55686E-05	2.8727E-05	2.8727E-05	5.16565E-05	5.16565E-05	3.65439E-05	3.43942E-06	1.10739E-05	1.96073E-05	0.000124437	0.000124437	4.40402E-05	3.97407E-05	9.92356E-05
3836803773050	383680	3773050	2.48077E-05	2.2386E-05	5.5899E-05	5.5899E-05	1.56439E-05	1.56439E-05	2.88659E-05	2.88659E-05	5.19063E-05	5.19063E-05	3.67206E-05	3.45605E-06	1.11274E-05	1.97021E-05	0.000121281	0.000121281	4.31209E-05	3.89112E-05	9.71643E-05
3837303773050	383730	3773050	2.49688E-05	2.2531E-05	5.62622E-05	5.62622E-05	1.57455E-05	1.57455E-05	2.90534E-05	2.90534E-05	5.22435E-05	5.22435E-05	3.69591E-05	3.47851E-06	1.11997E-05	1.98301E-05	0.000120662	0.000120662	4.23628E-05	3.82271E-05	9.54561E-05
3837803773050	383780	3773050	2.48136E-05	2.2391E-05	5.59125E-05	5.59125E-05	1.56476E-05	1.56476E-05	2.88728E-05	2.88728E-05	5.19187E-05	5.19187E-05	3.67294E-05	3.45688E-06	1.11301E-05	1.97069E-05	0.000121376	0.000121376	4.13361E-05	3.73007E-05	9.31427E-05
3838303773050	383830	3773050	2.41451E-05	2.1788E-05	5.44061E-05	5.44061E-05	1.52261E-05	1.52261E-05	2.80949E-05	2.80949E-05	5.05199E-05	5.05199E-05	3.57398E-05	3.36375E-06	1.08302E-05	1.91759E-05	0.000118616	0.000118616	4.03214E-05	3.6385E-05	9.08561E-05
3838803773050	383880	3773050	2.33452E-05	2.1066E-05	5.26037E-05	5.26037E-05	1.47217E-05	1.47217E-05	2.71642E-05	2.71642E-05	4.88463E-05	4.88463E-05	3.45559E-05	3.25232E-06	1.04715E-05	1.85407E-05	0.000112003	0.000112003	3.905E-05	3.52377E-05	8.79912E-05
3839303773050	383930	3773050	2.19723E-05	1.9827E-05	4.95102E-05	4.95102E-05	1.38559E-05	1.38559E-05	2.55667E-05	2.55667E-05	4.59738E-05	4.59738E-05	3.25237E-05	3.06105E-06	9.85566E-06	1.74503E-05	0.000101313	0.000101313	3.67399E-05	3.31532E-05	8.2786E-05
3839803773050	383980	3773050	2.13515E-05	1.9267E-05	4.81114E-05	4.81114E-05	1.34644E-05	1.34644E-05	2.48444E-05	2.48444E-05	4.46749E-05	4.46749E-05	3.16048E-05	2.97457E-06	9.57721E-06	1.69573E-05	9.70309E-05	9.70309E-05	3.58565E-05	3.2356E-05	8.07954E-05
3840303773050	384030	3773050	1.98175E-05	1.7883E-05	4.46547E-05	4.46547E-05	1.2497E-05	1.2497E-05	2.30594E-05	2.30594E-05	4.14651E-05	4.14651E-05	2.9334E-05	2.76085E-06	8.8891E-06	1.57389E-05	8.53738E-05	8.53738E-05	3.2866E-05	2.96574E-05	7.40568E-05
3840803773050	384080	3773050	1.85401E-05	1.673E-05	4.17763E-05	4.17763E-05	1.16915E-05	1.16915E-05	2.1573E-05	2.1573E-05	3.87923E-05	3.87923E-05	2.74432E-05	2.58289E-06	8.31613E-06	1.47244E-05	7.70157E-05	7.70157E-05	3.06216E-05	2.76321E-05	6.89995E-05
3841303773050	384130	3773050	1.65941E-05	1.4974E-05	3.73916E-05	3.73916E-05	1.04644E-05	1.04644E-05	1.93088E-05	1.93088E-05	3.47207E-05	3.47207E-05	2.45628E-05	2.3118E-06	7.44329E-06	1.3179E-05	6.6786E-05	6.6786E-05	2.72251E-05	2.45673E-05	6.13464E-05
3826803773100	382680	3773100	4.01841E-05	3.6261E-05	9.05468E-05	9.05468E-05	2.53404E-05	2.53404E-05	4.67578E-05	4.67578E-05	8.40791E-05	8.40791E-05	5.9481E-05	5.59821E-06	1.80245E-05	3.1914E-05	9.62696E-05	9.62696E-05	2.39362E-05	2.15994E-05	5.39353E-05
3827303773100	382730	3773100	4.31269E-05	3.8917E-05	9.71777E-05	9.71777E-05	2.71961E-05	2.71961E-05	5.01819E-05	5.01819E-05	9.02365E-05	9.02365E-05	6.38369E-05	6.00818E-06	1.93445E-05	3.42512E-05	9.71419E-05	9.71419E-05	2.54941E-05	2.30052E-05	5.74458E-05
3827803773100	382780	3773100	4.08109E-05	3.6827E-05	9.1959E-05	9.1959E-05	2.57356E-05	2.57356E-05	4.7487E-05	4.7487E-05	8.53905E-05	8.53905E-05	6.04087E-05	5.68552E-06	1.83057E-05	3.24118E-05	9.43347E-05	9.43347E-05	2.50166E-05	2.25743E-05	5.63698E-05
3828303773100	382830	3773100	4.06199E-05	3.6654E-05	9.15286E-05	9.15286E-05	2.56152E-05	2.56152E-05	4.72648E-05	4.72648E-05	8.49909E-05	8.49909E-05	6.0126E-05	5.65891E-06	1.822E-05	3.22601E-05	9.99491E-05	9.99491E-05	2.54165E-05	2.29352E-05	5.7271E-05
3828803773100	382880	3773100	4.213E-05	3.8017E-05	9.49315E-05	9.49315E-05	2.65675E-05	2.65675E-05	4.9022E-05	4.9022E-05	8.81507E-05	8.81507E-05	6.23613E-05	5.8693E-06	1.88974E-05	3.34595E-05	0.000108783	0.000108783	2.75773E-05	2.48851E-05	6.21399E-05
3829303773100	382930	3773100	4.97586E-05	4.4901E-05	0.000112121	0.000112121	3.13781E-05	3.13781E-05	5.78985E-05	5.78985E-05	0.000104112	0.000104112	7.36532E-05	6.93206E-06	2.23191E-05	3.9518E-05	0.000129084	0.000129084	3.44597E-05	3.10956E-05	7.7648E-05
3829803773100	382980	3773100	5.24865E-05	4.7362E-05	0.000118268	0.000118268	3.30983E-05	3.30983E-05	6.10726E-05	6.10726E-05	0.00010982	0.00010982	7.7691E-05	7.3121E-06	2.35427E-05	4.16845E-05	0.000161565	0.000161565	3.57968E-05	3.23021E-05	8.06609E-05
3830303773100	383030	3773100	4.18495E-05	3.7764E-05	9.42994E-05	9.42994E-05	2.63906E-05	2.63906E-05	4.86956E-05	4.86956E-05	8.75637E-05	8.75637E-05	6.19461E-05	5.83022E-06	1.87715E-05	3.32367E-05	0.000172318	0.000172318	3.54924E-05	3.20274E-05	7.99749E-05
3830803773100	383080	3773100	4.03871E-05	3.6444E-05	9.10041E-05	9.10041E-05	2.54684E-05	2.54684E-05	4.69939E-05	4.69939E-05	8.45038E-05	8.45038E-05	5.97814E-05	5.62648E-06	1.81156E-05	3.20752E-05	0.000153143	0.000153143	3.70981E-05	3.34764E-05	8.3593E-05
3831303773100	383130	3773100	4.05602E-05	3.66E-05	9.13941E-05	9.13941E-05	2.55775E-05	2.55775E-05	4.71953E-05	4.71953E-05	8.4866E-05	8.4866E-05	6.00376E-05	5.6506E-06	1.81932E-05	3.22127E-05	0.000165308	0.000165308	3.90798E-05	3.52646E-05	8.80585E-05
3834303773100	383430	3773100	3.69787E-05	3.3369E-05	8.3324E-05	8.3324E-05	2.3319E-05	2.3319E-05	4.3028E-05	4.3028E-05	7.73723E-05	7.73723E-05	5.47363E-05	5.15165E-06	1.65867E-05	2.93683E-05	0.000233775	0.000233775	5.20507E-05	4.69692E-05	0.000117286
3834803773100	383480	3773100	3.48358E-05	3.1435E-05	7.84954E-05	7.84954E-05	2.19677E-05	2.19677E-05	4.05345E-05	4.05345E-05	7.28886E-05	7.28886E-05	5.15643E-05	4.85311E-06	1.56255E-05	2.76664E-05	0.000226035	0.000226035	5.60858E-05	5.06104E-05	0.000126378
3835303773100	383530	3773100	3.30629E-05	2.9835E-05	7.45007E-05	7.45007E-05	2.08497E-05	2.08497E-05	3.84717E-05	3.84717E-05	6.91792E-05	6.91792E-05	4.89401E-05	4.60613E-06	1.48303E-05	2.62584E-05	0.000205846	0.000205846	5.82884E-05	5.2598E-05	0.000131341
3835803773100	383580	3773100	3.05559E-05	2.7573E-05	6.88516E-05	6.88516E-05	1.92688E-05	1.92688E-05	3.55545E-05	3.55545E-05	6.39336E-05	6.39336E-05	4.52292E-05	4.25687E-06	1.37058E-05	2.42674E-05	0.000171509	0.000171509	5.75184E-05	5.19032E-05	0.000129606
3836303773100	383630	3773100	2.69506E-05	2.432E-05	6.07277E-05	6.07277E-05	1.69952E-05	1.69952E-05	3.13594E-05	3.13594E-05	5.639E-05	5.639E-05	3.98925E-05	3.75459E-06	1.20886E-05	2.1404E-05	0.000145261	0.000145261	4.99257E-05	4.50517E-05	0.000112498
3836803773100	383680	3773100	2.60015E-05	2.3463E-05	5.85891E-05	5.85891E-05	1.63967E-05	1.63967E-05	3.0255E-05	3.0255E-05	5.44042E-05	5.44042E-05	3.84877E-05	3.62237E-06	1.16629E-05	2.06503E-05	0.00013611	0.00013611	4.68516E-05	4.22777E-05	0.000105571
3837303773100	383730	3773100	2.65089E-05	2.3921E-05	5.97324E-05	5.97324E-05	1.67167E-05	1.67167E-05	3.08454E-05	3.08454E-05	5.54658E-05	5.54658E-05	3.92387E-05	3.69305E-06	1.18905E-05	2.10532E-05	0.000135555	0.000135555	4.68576E-05	4.22831E-05	0.000105584
3837803773100	383780	3773100	2.63895E-05	2.3813E-05	5.94633E-05	5.94633E-05	1.66414E-05	1.66414E-05	3.07065E-05	3.07065E-05	5.5216E-05	5.5216E-05	3.9062E-05	3.67642E-06	1.1837E-05	2.09584E-05	0.000135475	0.000135475	4.59324E-05	4.14482E-05	0.000103499
3838303773100	383830	3773100	2.55836E-05	2.3086E-05	5.76476E-05	5.76476E-05	1.61332E-05	1.61332E-05	2.97688E-05	2.97688E-05	5.35299E-05	5.35299E-05	3.78692E-05	3.56416E-06	1.14755E-05	2.03184E-05	0.000130971	0.000130971	4.46729E-05	4.03117E-05	0.000100661
3838803773100	383880	3773100	2.45331E-05	2.2138E-05	5.52803E-05	5.52803E-05	1.54707E-05	1.54707E-05	2.85464E-05	2.85464E-05	5.13317E-05	5.13317E-05	3.63141E-05	3.4178E-06	1.10043E-05	1.94841E-05	0.00012228	0.00012228	4.29239E-05	3.87335E-05	9.67204E-05
3839303773100	383930	3773100	2.33094E-05	2.1034E-05	5.2523E-05	5.2523E-05	1.46991E-05	1.46991E-05	2.71226E-05	2.71226E-05	4.87714E-05	4.87714E-05	3.45028E-05	3.24733E-06	1.04554E-05	1.85122E-05	0.000112193	0.000112193	4.07512E-05	3.67728E-05	9.18245E-05
3839803773100	383980	3773100	2.22111E-05	2.0043E-05	5.00482E-05	5.00482E-05	1.40065E-05	1.40065E-05	2.58446E-05	2.58446E-05	4.64733E-05	4.64733E-05	3.28771E-05	3.09432E-06	9.96276E-06	1.76399E-05	0.000103629	0.000103629	3.87276E-05	3.49468E-05	8.72649E-05
3840303773100	384030	3773100	2.11605E-05	1.9095E-05	4.7681E-05	4.7681E-05	1.3344E-05	1.3344E-05	2.46221E-05	2.46221E-05	4.42752E-05	4.42752E-05	3.1322E-05	2.94796E-06	9.49153E-06	1.68056E-05	9.58414E-05	9.58414E-05	3.66862E-05	3.31047E-05	8.2665E-05
3840803773100	384080	3773100	1.97518E-05	1.7824E-05	4.45067E-05	4.45067E-05	1.24556E-05	1.24556E-05	2.2983E-05	2.2983E-05	4.13277E-05	4.13277E-05	2.92369E-05	2.7517E-06	8.85965E-06	1.56868E-05	8.54056E-05	8.54056E-05	3.36479E-05	3.0363E-05	7.58188E-05
3841303773100	384130	3773100	1.82536E-05	1.6472E-05	4.11307E-05	4.11307E-05	1.15108E-05	1.15108E-05	2.12396E-05	2.12396E-05	3.81928E-05	3.81928E-05	2.70191E-05	2.54298E-06	8.18761E-06	1.44969E-05	7.61275E-05	7.61275E-05	3.08007E-05	2.77937E-05	6.9403E-05
3826803773150	382680	3773150	4.22494E-05	3.8125E-05	9.52005E-05	9.52005E-05	2.66428E-05	2.66428E-05	4.91609E-05	4.91609E-05	8.84005E-05	8.84005E-05	6.25381E-05	5.88594E-06	1.89509E-05	3.35543E-05	9.48263E-05	9.48263E-05	2.47897E-05	2.23696E-05	5.58587E-05
3827303773150	382730	3773150	4.5431E-05	4.0996E-05	0.000102369	0.000102369	2.86491E-05	2.86491E-05	5.28629E-05	5.28629E-05	9.50574E-05	9.50574E-05	6.72474E-05	6.32917E-06	2.0378E-05	3.60811E-05	0.000101852	0.000101852	2.63775E-05	2.38024E-05	5.94364E-05
3827803773150	382780	3773150	4.20823E-05	3.7974E-05	9.48239E-05	9.48239E-05	2.65374E-05	2.65374E-05	4.89665E-05	4.89665E-05	8.80508E-05	8.80508E-05	6.22907E-05	5.86265E-06	1.8876E-05	3.34216E-05	9.70467E-05	9.70467E-05	2.49987E-05	2.25582E-05	5.63295E-05
3828303773150	382830	3773150	4.24464E-05	3.8303E-05	9.56444E-05	9.56444E-05	2.6767E-05	2.6767E-05	4.93901E-05	4.93901E-05	8.88127E-05	8.88127E-05	6.28296E-05	5.91338E-06	1.90393E-05	3.37107E-05	0.000104104	0.000104104	2.4939E-05	2.25043E-05	5.6195E-05
3828803773150	382880	3773150	4.46908E-05	4.0328E-05	0.000100702	0.000100702	2.81823E-05	2.81823E-05	5.20017E-05	5.20017E-05	9.35087E-05	9.35087E-05	6.61518E-05	6.22605E-06	2.0046E-05	3.54932E-05	0.000114794	0.000114794	2.7255E-05	2.45942E-05	6.14136E-05
3829303773150	382930	3773150	5.22059E-05	4.7109E-05	0.000117635	0.000117635	3.29214E-05	3.29214E-05	6.07462E-05	6.07462E-05	0.000109233	0.000109233	7.72758E-05	7.27301E-06	2.34169E-05	4.14617E-05	0.000134143	0.000134143	3.46388E-05	3.12572E-05	7.80515E-05
3829803773150	382980	3773150	5.87421E-05	5.3007E-05	0.000132363	0.000132363	3.70432E-05	3.70432E-05	6.83516E-05	6.83516E-05	0.000122909	0.000122909	8.69507E-05	8.1836E-06	2.63487E-05	4.66527E-05	0.000170621	0.000170621	3.84889E-05	3.47314E-05	8.67269E-05
3830303773150	383030	3773150	4.82902E-05	4.3576E-05	0.000108812	0.000108812	3.04521E-05	3.04521E-05	5.61899E-05	5.61899E-05	0.00010104	0.00010104	7.14796E-05	6.7275E-06	2.16605E-05	3.83518E-05	0.000191588	0.000191588	3.82024E-05	3.44728E-05	8.60813E-05
3830803773150	383080	3773150	4.51027E-05	4.0699E-05	0.00010163	0.00010163	2.8442E-05	2.8442E-05	5.24809E-05	5.24809E-05	9.43705E-05	9.43705E-05	6.67615E-05	6.28343E-06	2.02307E-05	3.58203E-05	0.000181168	0.000181168	4.02438E-05	3.6315E-05	9.06813E-05
3834303773150	383430	3773150	4.09064E-05	3.6913E-05	9.21742E-05	9.21742E-05	2.57958E-05	2.57958E-05	4.75982E-05	4.75982E-05	8.55904E-05	8.55904E-05	6.05501E-05	5.69883E-06	1.83485E-05	3.24876E-05	0.000281862	0.000281862	5.93271E-05	5.35352E-05	0.000133682
3834803773150	383480	3773150	3.79158E-05	3.4214E-05	8.54357E-05	8.54357E-05	2.391E-05	2.391E-05	4.41184E-05	4.41184E-05	7.93331E-05	7.93331E-05	5.61234E-05	5.28221E-06	1.70071E-05	3.01126E-05	0.000265209	0.000265209	6.71227E-05	6.05699E-05	0.000151248
3835303773150	383530	3773150	3.61669E-05	3.2636E-05	8.14948E-05	8.14948E-05	2.28071E-05	2.28071E-05	4.20834E-05	4.20834E-05	7.56737E-05	7.56737E-05	5.35346E-05	5.03855E-06	1.62226E-05	2.87236E-05	0.000245004	0.000245004	6.69377E-05	6.04029E-05	0.000150831
3835803773150	383580	3773150	3.32301E-05	2.9986E-05	7.48773E-05	7.48773E-05	2.09551E-05	2.09551E-05	3.86661E-05	3.86661E-05	6.95289E-05	6.95289E-05	4.91875E-05	4.62942E-06	1.49053E-05	2.63912E-05	0.000203562	0.000203562	6.52544E-05	5.88839E-05	0.000147038
3836303773150	383630	3773150	2.91233E-05	2.628E-05	6.56235E-05	6.56235E-05	1.83654E-05	1.83654E-05	3.38876E-05	3.38876E-05	6.09361E-05	6.09361E-05	4.31087E-05	4.05729E-06	1.30632E-05	2.31296E-05	0.000170954	0.000170954	5.63365E-05	5.08367E-05	0.000126943
3836803773150	383680	3773150	2.77922E-05	2.5079E-05	6.26241E-05	6.26241E-05	1.7526E-05	1.7526E-05	3.23387E-05	3.23387E-05	5.8151E-05	5.8151E-05	4.11383E-05	3.87184E-06	1.24662E-05	2.20724E-05	0.000157647	0.000157647	5.23313E-05	4.72224E-05	0.000117918
3837303773150	383730	3773150	2.78997E-05	2.5176E-05	6.28663E-05	6.28663E-05	1.75937E-05	1.75937E-05	3.24637E-05	3.24637E-05	5.83758E-05	5.83758E-05	4.12974E-05	3.88681E-06	1.25144E-05	2.21578E-05	0.000152366	0.000152366	5.17284E-05	4.66784E-05	0.000116559
3837803773150	383780	3773150	2.76669E-05	2.4966E-05	6.23417E-05	6.23417E-05	1.74469E-05	1.74469E-05	3.21928E-05	3.21928E-05	5.78887E-05	5.78887E-05	4.09528E-05	3.85438E-06	1.24099E-05	2.19729E-05	0.000148258	0.000148258	5.06838E-05	4.57358E-05	0.000114206
3838303773150	383830	3773150	2.70879E-05	2.4443E-05	6.1037E-05	6.1037E-05	1.70818E-05	1.70818E-05	3.15191E-05	3.15191E-05	5.66772E-05	5.66772E-05	4.00957E-05	3.77372E-06	1.21502E-05	2.1513E-05	0.000144817	0.000144817	4.96571E-05	4.48093E-05	0.000111892
3838803773150	383880	3773150	2.58582E-05	2.3334E-05	5.82663E-05	5.82663E-05	1.63064E-05	1.63064E-05	3.00883E-05	3.00883E-05	5.41044E-05	5.41044E-05	3.82756E-05	3.60241E-06	1.15987E-05	2.05365E-05	0.000134127	0.000134127	4.74366E-05	4.28056E-05	0.000106889
3839303773150	383930	3773150	2.4157E-05	2.1799E-05	5.4433E-05	5.4433E-05	1.52336E-05	1.52336E-05	2.81088E-05	2.81088E-05	5.05449E-05	5.05449E-05	3.57575E-05	3.36541E-06	1.08356E-05	1.91854E-05	0.000118711	0.000118711	4.38551E-05	3.95737E-05	9.88186E-05
3839803773150	383980	3773150	2.32975E-05	2.1023E-05	5.24961E-05	5.24961E-05	1.46915E-05	1.46915E-05	2.71087E-05	2.71087E-05	4.87464E-05	4.87464E-05	3.44852E-05	3.24566E-06	1.04501E-05	1.85027E-05	0.000112526	0.000112526	4.22852E-05	3.81571E-05	9.52812E-05
3840303773150	384030	3773150	2.24319E-05	2.0242E-05	5.05459E-05	5.05459E-05	1.41457E-05	1.41457E-05	2.61016E-05	2.61016E-05	4.69354E-05	4.69354E-05	3.3204E-05	3.12508E-06	1.00618E-05	1.78153E-05	0.000106245	0.000106245	4.06019E-05	3.66382E-05	9.14883E-05
3840803773150	384080	3773150	2.12023E-05	1.9132E-05	4.77751E-05	4.77751E-05	1.33703E-05	1.33703E-05	2.46708E-05	2.46708E-05	4.43626E-05	4.43626E-05	3.13839E-05	2.95378E-06	9.51027E-06	1.68388E-05	9.69674E-05	9.69674E-05	3.77606E-05	3.40742E-05	8.5086E-05
3841303773150	384130	3773150	2.00503E-05	1.8093E-05	4.51792E-05	4.51792E-05	1.26438E-05	1.26438E-05	2.33303E-05	2.33303E-05	4.19521E-05	4.19521E-05	2.96786E-05	2.79328E-06	8.99352E-06	1.59238E-05	8.87203E-05	8.87203E-05	3.4979E-05	3.15642E-05	7.88182E-05
3826803773200	382680	3773200	4.17779E-05	3.7699E-05	9.4138E-05	9.4138E-05	2.63454E-05	2.63454E-05	4.86122E-05	4.86122E-05	8.74138E-05	8.74138E-05	6.18401E-05	5.82024E-06	1.87394E-05	3.31798E-05	9.10358E-05	9.10358E-05	2.46644E-05	2.22565E-05	5.55762E-05
3827303773200	382730	3773200	4.73172E-05	4.2698E-05	0.00010662	0.00010662	2.98386E-05	2.98386E-05	5.50577E-05	5.50577E-05	9.90041E-05	9.90041E-05	7.00394E-05	6.59195E-06	2.12241E-05	3.75791E-05	0.000104913	0.000104913	2.71774E-05	2.45242E-05	6.12388E-05
3827803773200	382780	3773200	4.56339E-05	4.1179E-05	0.000102827	0.000102827	2.87771E-05	2.87771E-05	5.30991E-05	5.30991E-05	9.5482E-05	9.5482E-05	6.75478E-05	6.35744E-06	2.0469E-05	3.62422E-05	0.000103248	0.000103248	2.6473E-05	2.38886E-05	5.96517E-05
3828303773200	382830	3773200	4.50967E-05	4.0694E-05	0.000101616	0.000101616	2.84383E-05	2.84383E-05	5.2474E-05	5.2474E-05	9.4358E-05	9.4358E-05	6.67526E-05	6.2826E-06	2.02281E-05	3.58156E-05	0.000109148	0.000109148	2.52195E-05	2.27575E-05	5.68271E-05
3828803773200	382880	3773200	4.81529E-05	4.3452E-05	0.000108503	0.000108503	3.03655E-05	3.03655E-05	5.60301E-05	5.60301E-05	0.000100753	0.000100753	7.12764E-05	6.70837E-06	2.15989E-05	3.82428E-05	0.00012182	0.00012182	2.76609E-05	2.49605E-05	6.23282E-05
3829303773200	382930	3773200	5.77393E-05	5.2102E-05	0.000130104	0.000130104	3.64108E-05	3.64108E-05	6.71848E-05	6.71848E-05	0.000120811	0.000120811	8.54663E-05	8.04389E-06	2.58989E-05	4.58563E-05	0.000145721	0.000145721	3.61191E-05	3.2593E-05	8.13872E-05
3829803773200	382980	3773200	6.4556E-05	5.8254E-05	0.000145464	0.000145464	4.07095E-05	4.07095E-05	7.51166E-05	7.51166E-05	0.000135074	0.000135074	9.55565E-05	8.99356E-06	2.89565E-05	5.12701E-05	0.000187416	0.000187416	4.00289E-05	3.61211E-05	9.01971E-05
3830303773200	383030	3773200	5.25044E-05	4.7379E-05	0.000118308	0.000118308	3.31096E-05	3.31096E-05	6.10935E-05	6.10935E-05	0.000109857	0.000109857	7.77175E-05	7.31459E-06	2.35508E-05	4.16987E-05	0.000209636	0.000209636	4.10974E-05	3.70852E-05	9.26047E-05
3834303773200	383430	3773200	4.50549E-05	4.0656E-05	0.000101522	0.000101522	2.84119E-05	2.84119E-05	5.24254E-05	5.24254E-05	9.42706E-05	9.42706E-05	6.66908E-05	6.27678E-06	2.02093E-05	3.57824E-05	0.000346618	0.000346618	6.98506E-05	6.30314E-05	0.000157394
3834803773200	383480	3773200	4.14794E-05	3.743E-05	9.34655E-05	9.34655E-05	2.61572E-05	2.61572E-05	4.8265E-05	4.8265E-05	8.67894E-05	8.67894E-05	6.13983E-05	5.77866E-06	1.86055E-05	3.29427E-05	0.000313614	0.000313614	8.01056E-05	7.22852E-05	0.000180502
3835303773200	383530	3773200	3.79576E-05	3.4252E-05	8.55298E-05	8.55298E-05	2.39363E-05	2.39363E-05	4.41671E-05	4.41671E-05	7.94206E-05	7.94206E-05	5.61853E-05	5.28803E-06	1.70258E-05	3.01458E-05	0.000270681	0.000270681	7.89177E-05	7.12133E-05	0.000177825
3835803773200	383580	3773200	3.38628E-05	3.0557E-05	7.6303E-05	7.6303E-05	2.13541E-05	2.13541E-05	3.94024E-05	3.94024E-05	7.08528E-05	7.08528E-05	5.01241E-05	4.71756E-06	1.51891E-05	2.68937E-05	0.000230365	0.000230365	7.07281E-05	6.38232E-05	0.000159371
3836303773200	383630	3773200	3.06514E-05	2.7659E-05	6.90668E-05	6.90668E-05	1.9329E-05	1.9329E-05	3.56656E-05	3.56656E-05	6.41335E-05	6.41335E-05	4.53706E-05	4.27017E-06	1.37487E-05	2.43432E-05	0.000201389	0.000201389	6.22937E-05	5.62123E-05	0.000140366
3836803773200	383680	3773200	2.89144E-05	2.6092E-05	6.51528E-05	6.51528E-05	1.82336E-05	1.82336E-05	3.36445E-05	3.36445E-05	6.0499E-05	6.0499E-05	4.27994E-05	4.02818E-06	1.29695E-05	2.29637E-05	0.000181945	0.000181945	5.71782E-05	5.15961E-05	0.000128839
3837303773200	383730	3773200	2.87771E-05	2.5968E-05	6.48434E-05	6.48434E-05	1.8147E-05	1.8147E-05	3.34847E-05	3.34847E-05	6.02118E-05	6.02118E-05	4.25962E-05	4.00906E-06	1.29079E-05	2.28547E-05	0.000170938	0.000170938	5.62589E-05	5.07666E-05	0.000126768
3837803773200	383780	3773200	2.91353E-05	2.6291E-05	6.56504E-05	6.56504E-05	1.83729E-05	1.83729E-05	3.39015E-05	3.39015E-05	6.09611E-05	6

			KMMass Grading / Excavation	KMDrainage / Utilities Trenching	KMFoundations / Concrete Pads	KMBuilding / Structure Construction	KMAsphalt Paving	KMArchitectural Coating	KMLandscaping or Other Finishing	KMWaterside Construction (Piles)	EWNDemolition	EWNSite Grubbing / Prep	EWNDrainage / Utilities Trenching	EWNDrainage / Utilities Trenching	EWNDrainage / Utilities Trenching	EWNFoundation s / Concrete Pads	EWNBuilding / Structure Construction	EWNAsphalt Paving	EWNLandscaping or Other Finishing	EWNWaterside Construction (Piles)	ISDemolition
Unique Identifier	X (UTM)	Y (UTM)	2026	2026	2026	2026	2026	2026	2026	2026	2027	2027	2027	2028	2029	2029	2029	2029	2029	2029	2027
3836303773050	383630	3773050	9.92356E-05	2.1381E-05	5.12446E-05	9.50524E-05	6.51887E-05	6.13541E-06	1.97542E-05	3.49765E-05	0.000196306	0.000264677	0.000321134	0.000321134	0.000321134	0.00022842	0.000397792	0.000290575	8.8053E-05	0.000152798	2.2993E-05
3836803773050	383680	3773050	9.71643E-05	2.09347E-05	5.0175E-05	9.30684E-05	6.38281E-05	6.00735E-06	1.93418E-05	3.42464E-05	0.000176835	0.000238424	0.000289282	0.000289282	0.000289282	0.000205763	0.000358336	0.000261753	7.93192E-05	0.000137642	2.3202E-05
3837303773050	383730	3773050	9.54561E-05	2.05667E-05	4.92929E-05	9.14322E-05	6.27059E-05	5.90174E-06	1.90018E-05	3.36444E-05	0.000162951	0.000219704	0.000266569	0.000266569	0.000266569	0.000189608	0.000330201	0.000241202	7.30915E-05	0.000126835	2.3393E-05
3837803773050	383780	3773050	9.31427E-05	2.00682E-05	4.80983E-05	8.92163E-05	6.11862E-05	5.7587E-06	1.85413E-05	3.2829E-05	0.000151884	0.000204783	0.000248465	0.000248465	0.000248465	0.000176731	0.000307776	0.000224821	6.81275E-05	0.000118221	2.3202E-05
3838303773050	383830	3773050	9.08561E-05	1.95756E-05	4.69175E-05	8.70261E-05	5.96842E-05	5.61733E-06	1.80861E-05	3.20231E-05	0.000138531	0.00018678	0.000226621	0.000226621	0.000226621	0.000161193	0.000280718	0.000205056	6.21381E-05	0.000107828	2.25573E-05
3838803773050	383880	3773050	8.79912E-05	1.89583E-05	4.54381E-05	8.4282E-05	5.78022E-05	5.44021E-06	1.75158E-05	3.10133E-05	0.000123197	0.000166104	0.000201535	0.000201535	0.000201535	0.00014335	0.000249644	0.000182357	5.52597E-05	9.58918E-05	2.19723E-05
3839303773050	383930	3773050	8.2786E-05	1.78368E-05	4.27501E-05	7.92962E-05	5.43828E-05	5.11839E-06	1.64796E-05	2.91787E-05	0.000104788	0.000141284	0.000171421	0.000171421	0.000171421	0.00012193	0.000212341	0.000155108	4.70025E-05	8.15631E-05	2.13038E-05
3839803773050	383980	3773050	8.07954E-05	1.74079E-05	4.17222E-05	7.73895E-05	5.30752E-05	4.99531E-06	1.60834E-05	2.84771E-05	9.59416E-05	0.000129357	0.000156949	0.000156949	0.000156949	0.000111637	0.000194415	0.000142014	4.30345E-05	7.46775E-05	2.07069E-05
3840303773050	384030	3773050	7.40568E-05	1.5956E-05	3.82425E-05	7.09355E-05	4.86486E-05	4.57869E-06	1.4742E-05	2.6102E-05	8.12994E-05	0.000109615	0.000132996	0.000132996	0.000132996	9.4599E-05	0.000164744	0.00012034	3.64667E-05	6.32805E-05	1.98772E-05
3840803773050	384080	3773050	6.89995E-05	1.48664E-05	3.56309E-05	6.60909E-05	4.53264E-05	4.26601E-06	1.37353E-05	2.43195E-05	7.12355E-05	9.60457E-05	0.000116533	0.000116533	0.000116533	8.28888E-05	0.00014435	0.000105444	3.19526E-05	5.54471E-05	1.88863E-05
3841303773050	384130	3773050	6.13464E-05	1.32175E-05	3.16789E-05	5.87603E-05	4.0299E-05	3.79284E-06	1.22118E-05	2.16221E-05	6.03418E-05	8.1358E-05	9.87122E-05	9.87122E-05	9.87122E-05	7.0213E-05	0.000122276	8.93186E-05	2.70663E-05	4.69679E-05	1.71254E-05
3826803773100	382680	3773100	5.39353E-05	1.16207E-05	2.78518E-05	5.16617E-05	3.54306E-05	3.33464E-06	1.07365E-05	1.901E-05	7.45125E-05	0.000100464	0.000121894	0.000121894	0.000121894	8.67019E-05	0.000150991	0.000110294	3.34225E-05	5.79979E-05	2.85801E-05
3827303773100	382730	3773100	5.74458E-05	1.23771E-05	2.96646E-05	5.50242E-05	3.77367E-05	3.55169E-06	1.14354E-05	2.02473E-05	7.80283E-05	0.000105204	0.000127645	0.000127645	0.000127645	9.07928E-05	0.000158115	0.000115498	3.49995E-05	6.07344E-05	3.08424E-05
3827803773100	382780	3773100	5.63698E-05	1.21453E-05	2.9109E-05	5.39936E-05	3.70298E-05	3.48516E-06	1.12212E-05	1.9868E-05	7.9246E-05	0.000106846	0.000129637	0.000129637	0.000129637	9.22097E-05	0.000160583	0.000117301	3.55457E-05	6.16823E-05	2.95412E-05
3828303773100	382830	3773100	5.7271E-05	1.23394E-05	2.95744E-05	5.48567E-05	3.76218E-05	3.54087E-06	1.14005E-05	2.01857E-05	8.98591E-05	0.000121156	0.000146999	0.000146999	0.000146999	0.000104559	0.000182089	0.0003301	4.03062E-05	6.99431E-05	2.91114E-05
3828803773100	382880	3773100	6.21399E-05	1.33885E-05	3.20887E-05	5.95205E-05	4.08203E-05	3.84191E-06	1.23698E-05	2.19018E-05	0.000108125	0.000145783	0.000176879	0.000176879	0.000176879	0.000125813	0.000219102	0.000160047	4.84992E-05	8.41603E-05	3.02873E-05
3829303773100	382930	3773100	7.7648E-05	1.67298E-05	4.00969E-05	7.43748E-05	5.10077E-05	4.80072E-06	1.54569E-05	2.73677E-05	0.000151162	0.000203809	0.000247283	0.000247283	0.000247283	0.00017589	0.000306312	0.000223752	6.78035E-05	0.000117659	3.64474E-05
3829803773100	382980	3773100	8.06609E-05	1.73789E-05	4.16527E-05	7.72606E-05	5.29868E-05	4.987E-06	1.60566E-05	2.84297E-05	0.00023652	0.000318897	0.00038692	0.00038692	0.00038692	0.000275212	0.000479281	0.0003501	0.000106091	0.000184099	3.76054E-05
3830303773100	383030	3773100	7.99749E-05	1.72311E-05	4.12985E-05	7.66036E-05	5.25362E-05	4.94458E-06	1.59201E-05	2.81879E-05	0.000339392	0.000457597	0.000555206	0.000555206	0.000555206	0.000394913	0.000687739	0.000502372	0.000152234	0.000264171	2.76609E-05
3830803773100	383080	3773100	8.3593E-05	1.80107E-05	4.31669E-05	8.00692E-05	5.4913E-05	5.16828E-06	1.66403E-05	2.94631E-05	0.000475381	0.000640948	0.000777667	0.000777667	0.000777667	0.000553147	0.000963304	0.000703664	0.000213231	0.000370019	2.83414E-05
3831303773100	383130	3773100	8.80585E-05	1.89728E-05	4.54728E-05	8.43464E-05	5.78464E-05	5.44437E-06	1.75292E-05	3.1037E-05	0.000655606	0.000883944	0.001072496	0.001072496	0.001072496	0.000762856	0.001328511	0.000970436	0.000294071	0.0005103	2.87532E-05
3834303773100	383430	3773100	0.000117286	2.527E-05	6.05656E-05	0.000112342	7.7046E-05	7.25139E-06	2.33473E-05	4.13384E-05	0.001693713	0.002283608	0.002770719	0.002770719	0.002770719	0.001970785	0.003432116	0.002507053	0.000759713	0.001318326	2.92905E-05
3834803773100	383480	3773100	0.000126378	2.7229E-05	6.52608E-05	0.000121051	8.30189E-05	7.81354E-06	2.51572E-05	4.45431E-05	0.000958318	0.001292086	0.001567697	0.001567697	0.001567697	0.001115088	0.001941922	0.001418513	0.000429852	0.00074592	3.00664E-05
3835303773100	383530	3773100	0.000131341	2.82983E-05	6.78238E-05	0.000125805	8.62792E-05	8.12039E-06	2.61452E-05	4.62924E-05	0.000612808	0.000826239	0.001002482	0.001002482	0.001002482	0.00071056	0.001241784	0.000907085	0.000274874	0.000476987	2.9762E-05
3835803773100	383580	3773100	0.000129606	2.79245E-05	6.69278E-05	0.000124143	8.51394E-05	8.01312E-06	2.57998E-05	4.56809E-05	0.000399406	0.000538513	0.000653381	0.000653381	0.000653381	0.000464744	0.00080935	0.000591205	0.000179153	0.000310883	2.82101E-05
3836303773100	383630	3773100	0.000112498	2.42383E-05	5.8093E-05	0.000107755	7.39006E-05	6.95535E-06	2.23941E-05	3.96508E-05	0.000281265	0.000379225	0.000460117	0.000460117	0.000460117	0.000327277	0.000569951	0.000416331	0.000126161	0.000218926	2.49688E-05
3836803773100	383680	3773100	0.000105571	2.27459E-05	5.4516E-05	0.00010112	6.93503E-05	6.52708E-06	2.10152E-05	3.72093E-05	0.00023236	0.000313287	0.000380114	0.000380114	0.000380114	0.00027037	0.000470851	0.000343942	0.000104225	0.000180861	2.42406E-05
3837303773100	383730	3773100	0.000105584	2.27488E-05	5.45229E-05	0.000101133	6.93591E-05	6.52792E-06	2.10179E-05	3.72141E-05	0.000209152	0.000281996	0.000342148	0.000342148	0.000342148	0.000243367	0.000423822	0.000309589	9.38149E-05	0.000162796	2.48494E-05
3837803773100	383780	3773100	0.000103499	2.22996E-05	5.34464E-05	9.91363E-05	6.79896E-05	6.39902E-06	2.06029E-05	3.64793E-05	0.000189209	0.000255108	0.000309524	0.000309524	0.000309524	0.000220162	0.000383411	0.000280069	8.48695E-05	0.000147274	2.47718E-05
3838303773100	383830	3773100	0.000100661	2.16882E-05	5.19808E-05	9.6418E-05	6.61253E-05	6.22356E-06	2.0038E-05	3.5479E-05	0.000167386	0.000225684	0.000273824	0.000273824	0.000273824	0.000194768	0.000339189	0.000247767	7.50808E-05	0.000130287	2.40973E-05
3838803773100	383880	3773100	9.67204E-05	2.08391E-05	4.99458E-05	9.26432E-05	6.35365E-05	5.9799E-06	1.92535E-05	3.409E-05	0.000145235	0.000195818	0.000237587	0.000237587	0.000237587	0.00016899	0.000294301	0.000214978	6.51448E-05	0.000113045	2.3393E-05
3839303773100	383930	3773100	9.18245E-05	1.97842E-05	4.74176E-05	8.79537E-05	6.03203E-05	5.67721E-06	1.82789E-05	3.23644E-05	0.000125244	0.000168865	0.000204885	0.000204885	0.000204885	0.000145733	0.000253793	0.000185388	5.61781E-05	9.74855E-05	2.26647E-05
3839803773100	383980	3773100	8.72649E-05	1.88018E-05	4.5063E-05	8.35863E-05	5.73251E-05	5.3953E-06	1.73712E-05	3.07573E-05	0.000109784	0.00014802	0.000179594	0.000179594	0.000179594	0.000127743	0.000222465	0.000162504	4.92435E-05	8.54519E-05	2.19246E-05
3840303773100	384030	3773100	8.2665E-05	1.78107E-05	4.26876E-05	7.91802E-05	5.43033E-05	5.1109E-06	1.64556E-05	2.9136E-05	9.70877E-05	0.000130902	0.000158824	0.000158824	0.000158824	0.0001297	0.000196737	0.00014371	4.35486E-05	7.55696E-05	2.11725E-05
3840803773100	384080	3773100	7.58188E-05	1.63357E-05	3.91523E-05	7.26227E-05	4.9806E-05	4.68763E-06	1.50927E-05	2.6723E-05	8.39258E-05	0.000113156	0.000137293	0.000137293	0.000137293	9.76551E-05	0.000170066	0.000124228	3.76448E-05	6.53248E-05	2.01338E-05
3841303773100	384130	3773100	6.9403E-05	1.49534E-05	3.58393E-05	6.64774E-05	4.55915E-05	4.29096E-06	1.38156E-05	2.44617E-05	7.28889E-05	9.8275E-05	0.000119238	0.000119238	0.000119238	8.48127E-05	0.000147701	0.000107891	3.26942E-05	5.67341E-05	1.88206E-05
3826803773150	382680	3773150	5.58587E-05	1.20351E-05	2.88451E-05	5.3504E-05	3.66941E-05	3.45356E-06	1.11194E-05	1.96879E-05	7.47155E-05	0.000100738	0.000122226	0.000122226	0.000122226	8.6938E-05	0.000151402	0.000110595	3.35135E-05	5.81558E-05	2.99113E-05
3827303773150	382730	3773150	5.94364E-05	1.2806E-05	3.06926E-05	5.69309E-05	3.90443E-05	3.67476E-06	1.18316E-05	2.09489E-05	8.46123E-05	0.000114081	0.000138416	0.000138416	0.000138416	9.84538E-05	0.000171457	0.000125244	3.79527E-05	6.58591E-05	3.1893E-05
3827803773150	382780	3773150	5.63295E-05	1.21366E-05	2.90882E-05	5.39549E-05	3.70033E-05	3.48266E-06	1.12131E-05	1.98538E-05	8.44451E-05	0.000113856	0.000138142	0.000138142	0.000138142	9.82594E-05	0.000171118	0.000124997	3.78778E-05	6.5729E-05	2.97561E-05
3828303773150	382830	3773150	5.6195E-05	1.21076E-05	2.90187E-05	5.38261E-05	3.69149E-05	3.47435E-06	1.11863E-05	1.98064E-05	9.65386E-05	0.000130161	0.000157926	0.000157926	0.000157926	0.00011233	0.000195624	0.000142897	4.33023E-05	7.51421E-05	2.92905E-05
3828803773150	382880	3773150	6.14136E-05	1.3232E-05	3.17136E-05	5.88248E-05	4.03431E-05	3.797E-06	1.22252E-05	2.16458E-05	0.00011829	0.000159489	0.000193509	0.000193509	0.000193509	0.00013764	0.000239701	0.000175094	5.30588E-05	9.20727E-05	3.08365E-05
3829303773150	382930	3773150	7.80515E-05	1.68167E-05	4.03053E-05	7.47613E-05	5.12727E-05	4.82567E-06	1.55372E-05	2.751E-05	0.00016618	0.000224058	0.000271852	0.000271852	0.000271852	0.000193365	0.000336745	0.000245982	7.454E-05	0.000129349	3.71876E-05
3829803773150	382980	3773150	8.67269E-05	1.86859E-05	4.47852E-05	8.3071E-05	5.69717E-05	5.36204E-06	1.72641E-05	3.05677E-05	0.000267936	0.000361254	0.000438312	0.000438312	0.000438312	0.000311767	0.000542941	0.000396602	0.000120182	0.000208552	4.0978E-05
3830303773150	383030	3773150	8.60813E-05	1.85468E-05	4.44518E-05	8.24526E-05	5.65476E-05	5.32212E-06	1.71356E-05	3.03401E-05	0.000426673	0.000575276	0.000697987	0.000697987	0.000697987	0.00049647	0.000864603	0.000631565	0.000191383	0.000332107	3.08186E-05
3830803773150	383080	3773150	9.06813E-05	1.95379E-05	4.68272E-05	8.68586E-05	5.95693E-05	5.60652E-06	1.80513E-05	3.19614E-05	0.000682509	0.000920217	0.001116505	0.001116505	0.001116505	0.00079416	0.001383026	0.001010257	0.000306139	0.000531241	3.05917E-05
3834303773150	383430	3773150	0.000133682	2.88026E-05	6.90323E-05	0.000128046	8.78166E-05	8.26509E-06	2.66111E-05	4.71173E-05	0.005781605	0.00779525	0.009458034	0.009458034	0.009458034	0.006727408	0.011715758	0.008557995	0.002593332	0.004500193	3.19049E-05
3834803773150	383480	3773150	0.000151248	3.25873E-05	7.81032E-05	0.000144872	9.93558E-05	9.35114E-06	3.01078E-05	5.33086E-05	0.001712289	0.002308654	0.002801107	0.002801107	0.002801107	0.0019924	0.003469758	0.00253455	0.000768045	0.001332785	3.3642E-05
3835303773150	383530	3773150	0.000150831	3.24975E-05	7.78879E-05	0.000144472	9.90819E-05	9.32536E-06	3.00248E-05	5.31616E-05	0.00097333	0.001312327	0.001592256	0.001592256	0.001592256	0.001132556	0.001972342	0.001440734	0.000436586	0.000757605	3.23168E-05
3835803773150	383580	3773150	0.000147038	3.16802E-05	7.59293E-05	0.000140839	9.65903E-05	9.09085E-06	2.92698E-05	5.18247E-05	0.000585314	0.00078917	0.000957505	0.000957505	0.000957505	0.000681064	0.001186071	0.000866388	0.000262542	0.000455587	3.04306E-05
3836303773150	383630	3773150	0.000126943	2.73507E-05	6.55525E-05	0.000121592	8.339E-05	7.84847E-06	2.52697E-05	4.47422E-05	0.000388685	0.000524058	0.000635844	0.000635844	0.000635844	0.000452269	0.000787626	0.000575336	0.000174344	0.000302539	2.68312E-05
3836803773150	383680	3773150	0.000117918	2.54062E-05	6.0892E-05	0.000112947	7.74613E-05	7.29048E-06	2.34731E-05	4.15612E-05	0.000304867	0.000411047	0.000498727	0.000498727	0.000498727	0.000354739	0.000617777	0.000451267	0.000136748	0.000237297	2.58343E-05
3837303773150	383730	3773150	0.000116559	2.51135E-05	6.01905E-05	0.000111646	7.65689E-05	7.20649E-06	2.32027E-05	4.10824E-05	0.000259734	0.000350196	0.000424895	0.000424895	0.000424895	0.000302224	0.000526322	0.000384462	0.000116503	0.000202168	2.62164E-05
3837803773150	383780	3773150	0.000114206	2.46064E-05	5.89751E-05	0.000109391	7.50227E-05	7.06096E-06	2.27342E-05	4.02528E-05	0.000225495	0.000304032	0.000368884	0.000368884	0.000368884	0.000262384	0.000456941	0.000333781	0.000101146	0.000175518	2.62402E-05
3838303773150	383830	3773150	0.000111892	2.41079E-05	5.77804E-05	0.000107175	7.3503E-05	6.91793E-06	2.22736E-05	3.94374E-05	0.000198419	0.000267526	0.000324591	0.000324591	0.000324591	0.000230879	0.000402074	0.000293703	8.90008E-05	0.000154443	2.58045E-05
3838803773150	383880	3773150	0.000106889	2.30299E-05	5.51967E-05	0.000102383	7.02162E-05	6.60858E-06	2.12776E-05	3.76739E-05	0.000169487	0.000228517	0.000277261	0.000277261	0.000277261	0.000197213	0.000343446	0.000250877	7.60233E-05	0.000131923	2.49867E-05
3839303773150	383930	3773150	9.88186E-05	2.12911E-05	5.10293E-05	9.4653E-05	6.49148E-05	6.10963E-06	1.96712E-05	3.48295E-05	0.000141564	0.000190868	0.000231582	0.000231582	0.000231582	0.000164722	0.000286862	0.000209544	6.34982E-05	0.000110188	2.39421E-05
3839803773150	383980	3773150	9.52812E-05	2.0529E-05	4.92026E-05	9.12647E-05	6.25911E-05	5.89092E-06	1.8967E-05	3.35827E-05	0.000125948	0.000169814	0.000206037	0.000206037	0.000206037	0.000146552	0.00025522	0.0001864 3	5.6494E-05	9.80337E-05	2.32557E-05
3840303773150	384030	3773150	9.14883E-05	1.97118E-05	4.72439E-05	8.76316E-05	6.00994E-05	5.65642E-06	1.8212E-05	3.22459E-05	0.00011256	0.000151763	0.000184135	0.000184135	0.000184135	0.000130973	0.000228089	0.000166612	5.04885E-05	8.76124E-05	2.24618E-05
3840803773150	384080	3773150	8.5086E-05	1.83323E-05	4.39378E-05	8.14992E-05	5.58937E-05	5.26059E-06	1.69375E-05	2.99893E-05	9.87292E-05	0.000133115	0.00016151	0.00016151	0.00016151	0.00011488	0.000200063	0.00014614	4.42849E-05	7.68473E-05	2.15246E-05
3841303773150	384130	3773150	7.88182E-05	1.69819E-05	4.07012E-05	7.54956E-05	5.17764E-05	4.87307E-06	1.56898E-05	2.77802E-05	8.72267E-05	0.000117606	0.000142693	0.000142693	0.000142693	0.000101496	0.000176755	0.000129114	3.91254E-05	6.78942E-05	2.05218E-05
3826803773200	382680	3773200	5.55762E-05	1.19743E-05	2.86992E-05	5.32334E-05	3.65085E-05	3.4361E-06	1.10632E-05	1.95883E-05	7.2477E-05	9.77197E-05	0.000118564	0.000118564	0.000118564	8.43334E-05	0.000146866	0.000107281	3.25095E-05	5.64135E-05	2.96426E-05
3827303773200	382730	3773200	6.12388E-05	1.31943E-05	3.16233E-05	5.86573E-05	4.02283E-05	3.78619E-06	1.21904E-05	2.15842E-05	8.8719E-05	0.000119619	0.000145134	0.000145134	0.000145134	0.000103232	0.000179779	0.000131323	3.97948E-05	6.90557E-05	3.27526E-05
3827803773200	382780	3773200	5.96517E-05	1.28523E-05	3.08037E-05	5.71371E-05	3.91857E-05	3.68806E-06	1.18745E-05	2.10248E-05	9.23542E-05	0.00012452	0.000151081	0.000151081	0.000151081	0.000107462	0.000187145	0.000136704	4.14254E-05	7.18852E-05	3.16781E-05
3828303773200	382830	3773200	5.68271E-05	1.22438E-05	2.93451E-05	5.44316E-05	3.73302E-05	3.51343E-06	1.13122E-05	2.00292E-05	0.000103343	0.000139336	0.000169058	0.000169058	0.000169058	0.000120249	0.000209413	0.00015297	4.63545E-05	8.04388E-05	3.01381E-05
3828803773200	382880	3773200	6.23282E-05	1.3429E-05	3.21859E-05	5.97008E-05	4.0944E-05	3.85355E-06	1.24073E-05	2.19682E-05	0.000128491	0.000173243	0.000210197	0.000210197	0.000210197	0.000149511	0.000260373	0.000190194	5.76346E-05	0.000100013	3.20184E-05
3829303773200	382930	3773200	8.13872E-05	1.75354E-05	4.20278E-05	7.79563E-05	5.34639E-05	5.0319E-06	1.62012E-05	2.86856E-05	0.000188093	0.000253603	0.000307698	0.000307698	0.000307698	0.000218863	0.000381149	0.000278417	8.43688E-05	0.000146405	3.96648E-05
3829803773200	382980	3773200	9.01971E-05	1.94336E-05	4.65772E-05	8.63948E-05	5.92512E-05	5.57659E-06	1.79549E-05	3.17908E-05	0.000313725	0.000422991	0.000513218	0.000513218	0.000513218	0.000365047	0.000635728	0.000464379	0.000140721	0.000244192	4.31209E-05
3830303773200	383030	3773200	9.26047E-05	1.99523E-05	4.78204E-05	8.87009E-05	6.08328E-05	5.72544E-06	1.84342E-05	3.26393E-05	0.000532517	0.000717985	0.000871136	0.000871136	0.000871136	0.000619631	0.001079085	0.000788238	0.00023886	0.000414492	3.20303E-05
3834303773200	383430	3773200	0.000157394	3.39116E-05	8.12774E-05	0.000150759	0.000103394	9.73117E-06	3.13314E-05	5.5475E-05	0.006596706	0.008894239	0.010791444	0.010791444	0.010791444	0.00767585	0.013367467	0.009764517	0.002958944	0.005134639	3.6531E-05
3834803773200	383480	3773200	0.000180502	3.88903E-05	9.32099E-05	0.000172893	0.000118573	1.11598E-05	3.59313E-05	6.36195E-05	0.002107266	0.002841195	0.003447242	0.003447242	0.003447242	0.0024519 9	0.004270133	0.003119198	0.000945212	0.00164022	3.72891E-05
3835303773200	383530	3773200	0.000177825	3.83136E-05	9.18277E-05	0.000170329	0.000116815	1.09943E-05	3.53984E-05	6.26761E-05	0.001104293	0.001488901	0.001806495	0.001806495	0.001806495	0.001284942	0.002237723	0.001634587	0.000495329	0.000859542	3.4603E-05
3835803773200	383580	3773200	0.000159371	3.43376E-05	8.22984E-05	0.000152653	0.000104692	9.85341E-06	3.1725E-05	5.61719E-05	0.000683488	0.000921537	0.001118107	0.001118107	0.001118107	0.000795299	0.00138501	0.001011706	0.000306578	0.000532002	3.08723E-05
3836303773200	383630	3773200	0.000140366	3.02429E-05	7.24842E-05	0.000134449	9.22079E-05	8.67839E-06	2.79418E-05	4.94734E-05	0.000475864	0.0006416	0.000778458	0.000778458	0.000778458	0.00055371	0.000964284	0.000704379	0.000213448	0.000370396	2.8031E-05
3836803773200	383680	3773200	0.000128839	2.77593E-05	6.65319E-05	0.000123408	8.46358E-05	7.96572E-06	2.56472E-05	4.54106E-05	0.000364301	0.000491182	0.000595955	0.000595955	0.000595955	0.000423897	0.000738215	0.000539243	0.000163407	0.000283559	2.67655E-05
3837303773200	383730	3773200	0.000126768	2.7313E-05	6.54623E-05	0.000121424	8.32751E-05	7.83766E-06	2.52349E-05	4.46806E-05	0.000302557	0.000407933	0.000494948	0.000494948	0.000494948	0.000352051	0.000613096	0.000447848	0.000135711	0.000235499	2.71117E-05
3837803773200	383780	3773200	0.000127414	2.74521E-05	6.57956E-05	0.000122043	8.36992E-05	7.87757E-06	2.53634E-05	4.49081E-05	0.000262898	0.000354461	0.00043007	0.00043007	0.00043007	0.000305905	0.000532732	0.000389144	0.000117923	0.00020463	2.784E-05
3838303773200	383830	3773200	0.00012545	2.70291E-05	6.47816E-05	0.000120162	8.24092E-05	7.75616E-06	2.49725E-05	4.4216E-05	0.000229596	0.000309561	0.000375593	0.000375593	0.000375593	0.000267155	0.00046525	0.000339851	0.000102985	0.000178709	2.76728E-05

			ISDrainage / Utilities Trenching	ISDrainage / Utilities Trenching	ISAsphalt Paving	ISAsphalt Paving	SVDemolition	SVSite Grubbing / Prep	SVMass Grading / Excavation	SVMass Grading / Excavation	SVDrainage / Utilities Trenching	SVFoundations / Concrete Pads	SVBuilding / Structure Construction	SVBuilding / Structure Construction	SVAsphalt Paving	SVAsphalt Paving	SVArchitectural Coating	SVArchitectural Coating	SVLandscaping or Other Finishing	SVLandscaping or Other Finishing	MDemolition
Unique Identifier	X (UTM)	Y (UTM)	2027	2028	2027	2028	2027	2027	2027	2028	2028	2028	2028	2029	2028	2029	2028	2029	2028	2029	2027
3836303773050	383630	3773050	7.94746E-06	7.94746E-06	3.40346E-05	3.40346E-05	0.000437986	0.000289363	0.000488652	0.000488652	0.000147496	0.000152	0.000658989	0.000658989	0.000600119	0.000600119	5.94489E-05	5.94489E-05	0.000191408	0.000191408	6.65915E-05
3836803773050	383680	3773050	8.01968E-06	8.01968E-06	3.43438E-05	3.43438E-05	0.000361783	0.000239018	0.000403634	0.000403634	0.000121834	0.000125554	0.000560884	0.000560884	0.000495707	0.000495707	4.91057E-05	4.91057E-05	0.000158106	0.000158106	6.54454E-05
3837303773050	383730	3773050	8.0857E-06	8.0857E-06	3.46265E-05	3.46265E-05	0.00030657	0.000202541	0.000342034	0.000342034	0.000103241	0.000106393	0.000487385	0.000487385	0.000420056	0.000420056	4.16115E-05	4.16115E-05	0.000133976	0.000133976	6.4938E-05
3837803773050	383780	3773050	8.01968E-06	8.01968E-06	3.43438E-05	3.43438E-05	0.000265822	0.00017562	0.000296572	0.000296572	8.95183E-05	9.22517E-05	0.000432773	0.000432773	0.000364223	0.000364223	3.60807E-05	3.60807E-05	0.000116169	0.000116169	6.34099E-05
3838303773050	383830	3773050	7.79685E-06	7.79685E-06	3.33896E-05	3.33896E-05	0.000229736	0.000151779	0.000256312	0.000256312	7.7366E-05	7.97284E-05	0.000383714	0.000383714	0.000314779	0.000314779	3.11826E-05	3.11826E-05	0.000100399	0.000100399	6.0306E-05
3838803773050	383880	3773050	7.59466E-06	7.59466E-06	3.25237E-05	3.25237E-05	0.00019645	0.000129788	0.000219175	0.000219175	6.61567E-05	6.81767E-05	0.000335646	0.000335646	0.000269172	0.000269172	2.66647E-05	2.66647E-05	8.58521E-05	8.58521E-05	5.75184E-05
3839303773050	383930	3773050	7.36358E-06	7.36358E-06	3.15341E-05	3.15341E-05	0.000164451	0.000108647	0.000183474	0.000183474	5.53805E-05	5.70715E-05	0.000286613	0.000286613	0.000225327	0.000225327	2.23213E-05	2.23213E-05	7.18679E-05	7.18679E-05	5.34893E-05
3839803773050	383980	3773050	7.15726E-06	7.15726E-06	3.06505E-05	3.06505E-05	0.000145777	9.631E-05	0.00016264	0.00016264	4.90919E-05	5.05909E-05	0.000258193	0.000258193	0.00019974	0.00019974	1.97867E-05	1.97867E-05	6.3707E-05	6.3707E-05	5.13583E-05
3840303773050	384030	3773050	6.87047E-06	6.87047E-06	2.94224E-05	2.94224E-05	0.000122679	8.10504E-05	0.000136871	0.000136871	4.13136E-05	4.25751E-05	0.000220599	0.000220599	0.000168093	0.000168093	1.66516E-05	1.66516E-05	5.36131E-05	5.36131E-05	4.68098E-05
3840803773050	384080	3773050	6.52798E-06	6.52798E-06	2.79557E-05	2.79557E-05	0.000106229	7.01824E-05	0.000118518	0.000118518	3.57739E-05	3.68662E-05	0.000193648	0.000193648	0.000145553	0.000145553	1.44188E-05	1.44188E-05	4.64241E-05	4.64241E-05	4.26494E-05
3841303773050	384130	3773050	5.91933E-06	5.91933E-06	2.53492E-05	2.53492E-05	9.02389E-05	5.9618E-05	0.000100678	0.000100678	3.03889E-05	3.13168E-05	0.000167327	0.000167327	0.000123644	0.000123644	1.22484E-05	1.22484E-05	3.9436E-05	3.9436E-05	3.64415E-05
3826803773100	382680	3773100	9.87862E-06	9.87862E-06	4.23046E-05	4.23046E-05	0.000120284	7.94677E-05	0.000134198	0.000134198	4.05069E-05	4.17437E-05	0.000273717	0.000273717	0.00016481	0.00016481	1.63264E-05	1.63264E-05	5.25662E-05	5.25662E-05	2.52016E-05
3827303773100	382730	3773100	1.06606E-05	1.06606E-05	4.56533E-05	4.56533E-05	0.000132353	8.74416E-05	0.000147664	0.000147664	4.45714E-05	4.59324E-05	0.000305564	0.000305564	0.000181348	0.000181348	1.79647E-05	1.79647E-05	5.78408E-05	5.78408E-05	2.50643E-05
3827803773100	382780	3773100	1.02108E-05	1.02108E-05	4.37272E-05	4.37272E-05	0.000148717	9.82529E-05	0.000165921	0.000165921	5.00822E-05	5.16115E-05	0.000354095	0.000354095	0.00020377	0.00020377	2.01858E-05	2.01858E-05	6.49922E-05	6.49922E-05	2.34765E-05
3828303773100	382830	3773100	1.00622E-05	1.00622E-05	4.3091E-05	4.3091E-05	0.000182126	0.000120325	0.000203194	0.000203194	6.13329E-05	6.32056E-05	0.000440413	0.000440413	0.000249545	0.000249545	2.47204E-05	2.47204E-05	7.95923E-05	7.95923E-05	2.34646E-05
3828803773100	382880	3773100	1.04687E-05	1.04687E-05	4.48316E-05	4.48316E-05	0.000238301	0.000157438	0.000265868	0.000265868	8.02504E-05	8.27008E-05	0.000583739	0.000583739	0.000326515	0.000326515	3.23452E-05	3.23452E-05	0.000104142	0.000104142	2.50106E-05
3829303773100	382930	3773100	1.25979E-05	1.25979E-05	5.39499E-05	5.39499E-05	0.000369901	0.000244382	0.000412691	0.000412691	0.000124568	0.000128372	0.000911436	0.000911436	0.00050683	0.00050683	5.02076E-05	5.02076E-05	0.000161653	0.000161653	3.17975E-05
3829803773100	382980	3773100	1.29982E-05	1.29982E-05	5.5664E-05	5.5664E-05	0.000670533	0.000443	0.000748102	0.000748102	0.000225809	0.000232704	0.00164212	0.00164212	0.000918752	0.000918752	9.10133E-05	9.10133E-05	0.000293035	0.000293035	3.95215E-05
3830303773100	383030	3773100	9.56089E-06	9.56089E-06	4.0944E-05	4.0944E-05	0.001346563	0.000889631	0.001502335	0.001502335	0.00045347	0.000467316	0.003482501	0.003482501	0.001845033	0.001845033	0.000182773	0.000182773	0.000588472	0.000588472	4.11332E-05
3830803773100	383080	3773100	9.7961E-06	9.7961E-06	4.19512E-05	4.19512E-05	0.000140319	0.002074709	0.003503595	0.003503595	0.001057537	0.001089828	0.009679714	0.009679714	0.004302802	0.004302802	0.000426244	0.000426244	0.001372376	0.001372376	4.4273E-05
3831303773100	383130	3773100	9.93846E-06	9.93846E-06	4.25609E-05	4.25609E-05	0.01251551	0.008268602	0.01396332	0.01396332	0.004214735	0.004343429	0.049018563	0.049018563	0.017148501	0.017148501	0.001698763	0.001698763	0.005469503	0.005469503	4.76216E-05
3834303773100	383430	3773100	1.01241E-05	1.01241E-05	4.33561E-05	4.33561E-05	0.007580442	0.005008159	0.008457357	0.008457357	0.002552797	0.002630745	0.00342231	0.00342231	0.01038657	0.01038657	0.001028914	0.001028914	0.00331279	0.00331279	7.30859E-05
3834803773100	383480	3773100	1.03924E-05	1.03924E-05	4.45047E-05	4.45047E-05	0.002775932	0.001833971	0.003097056	0.003097056	0.000934826	0.00096337	0.002229428	0.002229428	0.003803527	0.003803527	0.000376785	0.000376785	0.001213132	0.001213132	8.48033E-05
3835303773100	383530	3773100	1.02871E-05	1.02871E-05	4.40541E-05	4.40541E-05	0.001463226	0.000966707	0.001632493	0.001632493	0.000492757	0.000507803	0.001547841	0.001547841	0.000820882	0.002004882	0.000198607	0.000198607	0.000639456	0.000639456	9.53029E-05
3835803773100	383580	3773100	9.7507E-06	9.7507E-06	4.17568E-05	4.17568E-05	0.000864594	0.00057121	0.000964611	0.000964611	0.000291161	0.000300052	0.001089405	0.001089405	0.001184649	0.001184649	0.000117354	0.000117354	0.000377843	0.000377843	9.2969E-05
3836303773100	383630	3773100	8.63038E-06	8.63038E-06	3.69591E-05	3.69591E-05	0.000570933	0.000377197	0.000636979	0.000636979	0.000192268	0.000198139	0.000805536	0.000805536	0.000782281	0.000782281	7.74943E-05	7.74943E-05	0.000249508	0.000249508	7.7897E-05
3836803773100	383680	3773100	8.37867E-06	8.37867E-06	3.58812E-05	3.58812E-05	0.000438163	0.000289481	0.000488851	0.000488851	0.000147556	0.000152062	0.000654841	0.000654841	0.000600362	0.000600362	5.94731E-05	5.94731E-05	0.000191485	0.000191485	7.26382E-05
3837303773100	383730	3773100	8.58912E-06	8.58912E-06	3.67824E-05	3.67824E-05	0.000363737	0.0002403	0.000405815	0.000405815	0.000122492	0.000126233	0.000562906	0.000562906	0.000498385	0.000498385	4.9371E-05	4.9371E-05	0.00015896	0.00015896	7.35634E-05
3837803773100	383780	3773100	8.5623E-06	8.5623E-06	3.66676E-05	3.66676E-05	0.000307519	0.000203168	0.000343094	0.000343094	0.00010356	0.000106723	0.00049143	0.00049143	0.00042357	0.00042357	4.17404E-05	4.17404E-05	0.000134391	0.000134391	7.24173E-05
3838303773100	383830	3773100	8.32916E-06	8.32916E-06	3.56691E-05	3.56691E-05	0.000259848	0.000171673	0.000289908	0.000289908	8.75067E-05	9.01787E-05	0.000428135	0.000428135	0.000356039	0.000356039	3.52699E-05	3.52699E-05	0.000113558	0.000113558	6.88777E-05
3838803773100	383880	3773100	8.0857E-06	8.0857E-06	3.46265E-05	3.46265E-05	0.000218873	0.000144603	0.000244193	0.000244193	7.3708E-05	7.59586E-05	0.000370019	0.000370019	0.000299896	0.000299896	2.97083E-05	2.97083E-05	9.56516E-05	9.56516E-05	6.49261E-05
3839303773100	383930	3773100	7.83399E-06	7.83399E-06	3.35486E-05	3.35486E-05	0.000185152	0.000122324	0.000206571	0.000206571	6.23521E-05	6.4256E-05	0.000319736	0.000319736	0.000253692	0.000253692	2.51312E-05	2.51312E-05	8.09149E-05	8.09149E-05	6.07716E-05
3839803773100	383980	3773100	7.57815E-06	7.57815E-06	3.2453E-05	3.2453E-05	0.000159298	0.000105243	0.000177726	0.000177726	5.36454E-05	5.52834E-05	0.000280081	0.000280081	0.000218267	0.000218267	2.1622E-05	2.1622E-05	6.96161E-05	6.96161E-05	5.69096E-05
3840303773100	384030	3773100	7.31819E-06	7.31819E-06	3.13397E-05	3.13397E-05	0.000138566	9.15459E-05	0.000154595	0.000154595	4.66635E-05	4.80883E-05	0.000247396	0.000247396	0.00018986	0.00018986	1.88079E-05	1.88079E-05	6.05557E-05	6.05557E-05	5.31192E-05
3840803773100	384080	3773100	6.95919E-06	6.95919E-06	2.98023E-05	2.98023E-05	0.000119034	7.8642E-05	0.000132804	0.000132804	4.0086E-05	4.131E-05	0.000215446	0.000215446	0.000163098	0.000163098	1.61568E-05	1.61568E-05	5.202E-05	5.202E-05	4.81051E-05
3841303773100	384130	3773100	6.50528E-06	6.50528E-06	2.78585E-05	2.78585E-05	0.000102988	6.80412E-05	0.000114902	0.000114902	3.46825E-05	3.57415E-05	0.000188881	0.000188881	0.000141113	0.000141113	1.39789E-05	1.39789E-05	4.50078E-05	4.50078E-05	4.26673E-05
3826803773150	382680	3773150	1.03387E-05	1.03387E-05	4.4275E-05	4.4275E-05	0.000116504	7.69703E-05	0.000129981	0.000129981	3.92339E-05	4.04319E-05	0.000261581	0.000261581	0.000159631	0.000159631	1.58134E-05	1.58134E-05	5.09142E-05	5.09142E-05	2.52732E-05
3827303773150	382730	3773150	1.10237E-05	1.10237E-05	4.72084E-05	4.72084E-05	0.000138694	9.16309E-05	0.000154739	0.000154739	4.67068E-05	4.8133E-05	0.000313848	0.000313848	0.000190036	0.000190036	1.88253E-05	1.88253E-05	6.06119E-05	6.06119E-05	2.63895E-05
3827803773150	382780	3773150	1.02851E-05	1.02851E-05	4.40452E-05	4.40452E-05	0.000153478	0.000101398	0.000171232	0.000171232	5.16853E-05	5.32635E-05	0.000357097	0.000357097	0.000210292	0.000210292	2.0832E-05	2.0832E-05	6.70726E-05	6.70726E-05	2.39839E-05
3828303773150	382830	3773150	1.01241E-05	1.01241E-05	4.33561E-05	4.33561E-05	0.000187848	0.000124105	0.000209579	0.000209579	6.32599E-05	6.51915E-05	0.000440696	0.000440696	0.000257386	0.000257386	2.54971E-05	2.54971E-05	8.2093E-05	8.2093E-05	2.38287E-05
3828803773150	382880	3773150	1.06585E-05	1.06585E-05	4.56445E-05	4.56445E-05	0.000249365	0.000164748	0.000278212	0.000278212	8.39766E-05	8.65407E-05	0.000585748	0.000585748	0.000341676	0.000341676	3.3847E-05	3.3847E-05	0.000108977	0.000108977	2.5506E-05
3829303773150	382930	3773150	1.28538E-05	1.28538E-05	5.50455E-05	5.50455E-05	0.000395038	0.000260989	0.000440736	0.000440736	0.000133033	0.000137095	0.00091427	0.00091427	0.000541273	0.000541273	5.36196E-05	5.36196E-05	0.000172639	0.000172639	3.18632E-05
3829803773150	382980	3773150	1.41639E-05	1.41639E-05	6.06561E-05	6.06561E-05	0.000742258	0.000490386	0.000828123	0.000828123	0.000249963	0.000257596	0.001634043	0.001634043	0.001017027	0.001017027	0.000100749	0.000100749	0.0003243 8	0.0003243 8	4.08944E-05
3830303773150	383030	3773150	1.06523E-05	1.06523E-05	4.5618E-05	4.5618E-05	0.001725488	0.001139975	0.001925094	0.001925094	0.000581077	0.00059882	0.003476755	0.003476755	0.002364228	0.002364228	0.00234205	0.00234205	0.000754069	0.000754069	4.39088E-05
3830803773150	383080	3773150	1.05739E-05	1.05739E-05	4.52822E-05	4.52822E-05	0.005041659	0.003330865	0.005624884	0.005624884	0.001697834	0.001749676	0.009552003	0.009552003	0.00690798	0.00690798	0.000684318	0.000684318	0.002203296	0.002203296	4.80812E-05
3834303773150	383430	3773150	1.10278E-05	1.10278E-05	4.7226E-05	4.7226E-05	0.006847693	0.004524054	0.007639843	0.007639843	0.002306035	0.002376449	0.003582964	0.003582964	0.009382572	0.009382572	0.000929456	0.000929456	0.002992565	0.002992565	8.45824E-05
3834803773150	383480	3773150	1.16282E-05	1.16282E-05	4.97972E-05	4.97972E-05	0.002664636	0.001760441	0.002972885	0.002972885	0.000897345	0.000924745	0.002312331	0.002312331	0.003651031	0.003651031	0.000361678	0.000361678	0.001164494	0.001164494	0.000108751
3835303773150	383530	3773150	1.11702E-05	1.11702E-05	4.78357E-05	4.78357E-05	0.001528866	0.001010074	0.001705727	0.001705727	0.000514862	0.000530583	0.001663146	0.001663146	0.002094822	0.002094822	0.000207517	0.000207517	0.000668142	0.000668142	0.000112434
3835803773150	383580	3773150	1.05182E-05	1.05182E-05	4.50437E-05	4.50437E-05	0.000933629	0.000616819	0.001041632	0.001041632	0.00031441	0.00032401	0.001186325	0.001186325	0.001279239	0.001279239	0.000126724	0.000126724	0.000408013	0.000408013	0.00010868
3836303773150	383630	3773150	9.2741E-06	9.2741E-06	3.97158E-05	3.97158E-05	0.000623107	0.000411667	0.000695189	0.000695189	0.000209838	0.000216245	0.000879756	0.000879756	0.000853769	0.000853769	8.4576E-05	8.4576E-05	0.000272309	0.000272309	9.08619E-05
3836803773150	383680	3773150	8.92955E-06	8.92955E-06	3.82403E-05	3.82403E-05	0.000475395	0.000314078	0.000530389	0.000530389	0.000160094	0.000164983	0.000710587	0.000710587	0.000651376	0.000651376	6.45266E-05	6.45266E-05	0.000207756	0.000207756	8.38005E-05
3837303773150	383730	3773150	9.06159E-06	9.06159E-06	3.88058E-05	3.88058E-05	0.000388385	0.000256593	0.000433313	0.000433313	0.000130793	0.000134786	0.000602265	0.000602265	0.000532157	0.000532157	5.27165E-05	5.27165E-05	0.000169731	0.000169731	8.29887E-05
3837803773150	383780	3773150	9.06985E-06	9.06985E-06	3.88411E-05	3.88411E-05	0.000324159	0.000214162	0.000361658	0.000361658	0.000109164	0.000112497	0.000518768	0.000518768	0.000444156	0.000444156	4.3999E-05	4.3999E-05	0.000141663	0.000141663	8.1765E-05
3838303773150	383830	3773150	8.91923E-06	8.91923E-06	3.81961E-05	3.81961E-05	0.000275673	0.000182129	0.000307563	0.000307563	9.2836E-05	9.56706E-05	0.00045394	0.00045394	0.000377722	0.000377722	3.74178E-05	3.74178E-05	0.000120474	0.000120474	7.90908E-05
3838803773150	383880	3773150	8.63657E-06	8.63657E-06	3.69856E-05	3.69856E-05	0.000231788	0.000153135	0.000258602	0.000258602	7.80572E-05	8.04406E-05	0.000391418	0.000391418	0.000317592	0.000317592	3.14612E-05	3.14612E-05	0.000101296	0.000101296	7.41185E-05
3839303773150	383930	3773150	8.27551E-06	8.27551E-06	3.54394E-05	3.54394E-05	0.000193184	0.000127631	0.000215532	0.000215532	6.5057E-05	6.70434E-05	0.000333237	0.000333237	0.000264697	0.000264697	2.62214E-05	2.62214E-05	8.44251E-05	8.44251E-05	6.74689E-05
3839803773150	383980	3773150	8.03824E-06	8.03824E-06	3.44233E-05	3.44233E-05	0.000168745	0.000111485	0.000188266	0.000188266	5.68268E-05	5.8562E-05	0.00029625	0.00029625	0.00023121 2	0.00023121 2	2.29043E-05	2.29043E-05	7.37448E-05	7.37448E-05	6.38457E-05
3840303773150	384030	3773150	7.76384E-06	7.76384E-06	3.32482E-05	3.32482E-05	0.000148497	9.81072E-05	0.000165675	0.000165675	5.0008E-05	5.15349E-05	0.000264737	0.000264737	0.000203467	0.000203467	2.01559E-05	2.01559E-05	6.48958E-05	6.48958E-05	6.00851E-05
3840803773150	384080	3773150	7.43992E-06	7.43992E-06	3.1861E-05	3.1861E-05	0.000129492	8.55514E-05	0.000144472	0.000144472	4.36079E-05	4.49394E-05	0.000233933	0.000233933	0.000177428	0.000177428	1.75763E-05	1.75763E-05	5.65904E-05	5.65904E-05	5.49815E-05
3841303773150	384130	3773150	7.0933E-06	7.0933E-06	3.03766E-05	3.03766E-05	0.000113826	7.52015E-05	0.000126994	0.000126994	3.83323E-05	3.95027E-05	0.000208038	0.000208038	0.000155963	0.000155963	1.545E-05	1.545E-05	4.97442E-05	4.97442E-05	5.01406E-05
3826803773200	382680	3773200	1.02459E-05	1.02459E-05	4.38774E-05	4.38774E-05	0.000108901	7.19472E-05	0.000121498	0.000121498	3.66735E-05	3.77933E-05	0.000242333	0.000242333	0.000149213	0.000149213	1.47814E-05	1.47814E-05	4.75915E-05	4.75915E-05	2.48614E-05
3827303773200	382730	3773200	1.13208E-05	1.13208E-05	4.84807E-05	4.84807E-05	0.000137812	9.10481E-05	0.000153754	0.000153754	4.64097E-05	4.78268E-05	0.000305075	0.000305075	0.000188827	0.000188827	1.87056E-05	1.87056E-05	6.02264E-05	6.02264E-05	2.74221E-05
3827803773200	382780	3773200	1.09494E-05	1.09494E-05	4.68903E-05	4.68903E-05	0.00015648	0.000103381	0.000174582	0.000174582	5.26963E-05	5.43054E-05	0.000352253	0.000352253	0.000214406	0.000214406	2.12394E-05	2.12394E-05	6.83845E-05	6.83845E-05	2.59119E-05
3828303773200	382830	3773200	1.04171E-05	1.04171E-05	4.46107E-05	4.46107E-05	0.000186415	0.000123158	0.000207979	0.000207979	6.27771E-05	6.4694E-05	0.000420238	0.000420238	0.000255421	0.000255421	2.53025E-05	2.53025E-05	8.14665E-05	8.14665E-05	2.48315E-05
3828803773200	382880	3773200	1.1067E-05	1.1067E-05	4.73939E-05	4.73939E-05	0.000248116	0.000163922	0.000276818	0.000276818	8.35557E-05	8.6107E-05	0.000551196	0.000551196	0.000339963	0.000339963	3.36774E-05	3.36774E-05	0.000108431	0.000108431	2.6676E-05
3829303773200	382930	3773200	1.371E-05	1.371E-05	5.87123E-05	5.87123E-05	0.00040489	0.000267498	0.000451728	0.000451728	0.000136351	0.000140514	0.000856425	0.000856425	0.000554772	0.000554772	5.49567E-05	5.49567E-05	0.000176944	0.000176944	3.39643E-05
3829803773200	382980	3773200	1.49046E-05	1.49046E-05	6.38281E-05	6.38281E-05	0.000787791	0.000520468	0.000878923	0.000878923	0.000265297	0.000273398	0.001474123	0.001474123	0.001079415	0.001079415	0.000106929	0.000106929	0.000344279	0.000344279	4.33776E-05
3830303773200	383030	3773200	1.10712E-05	1.10712E-05	4.74116E-05	4.74116E-05	0.002110545	0.001394371	0.002354696	0.002354696	0.000710749	0.000732451	0.002868036	0.002868036	0.002891827	0.002891827	0.00028647	0.00028647	0.000922346	0.000922346	4.77828E-05
3834303773200	383430	3773200	1.26268E-05	1.26268E-05	5.40736E-05	5.40736E-05	0.002537509	0.001676452	0.002831051	0.002831051	0.000854534	0.000880627	0.002899046	0.002899046	0.003476844	0.003476844	0.000344423	0.000344423	0.001108937	0.001108937	9.8574E-05
3834803773200	383480	3773200	1.28888E-05	1.28888E-05	5.51957E-05	5.51957E-05	0.00159958	0.001056792	0.001784621	0.001784621	0.000538676	0.000555124	0.001989723	0.001989723	0.002191712	0.002191712	0.000217115	0.000217115	0.000699045	0.000699045	0.000132323
3835303773200	383530	3773200	1.19604E-05	1.19604E-05	5.12197E-05	5.12197E-05	0.001082193	0.000714971	0.001207382	0.001207382	0.00036444	0.000375568	0.001445097	0.001445097	0.001482799	0.001482799	0.000146889	0.000146889	0.000472938	0.000472938	0.000130783
3835803773200	383580	3773200	1.06709E-05	1.06709E-05	4.56975E-05	4.56975E-05	0.000759853	0.000502011	0.000847754	0.000847754	0.000255889	0.000263702	0.001085037	0.001085037	0.001041136	0.001041136	0.000103137	0.000103137	0.00033207	0.00033207	0.000117126
3836303773200	383630	3773200	9.68881E-06	9.68881E-06	4.14918E-05	4.14918E-05	0.000564261	0.00037279	0.000629536	0.000629536	0.000190021	0.000195823	0.000848733	0.000848733	0.000773139	0.000773139	7.65887E-05	7.65887E-05	0.000246592	0.000246592	0.000104358
3836803773200	383680	3773200	9.25141E-06	9.25141E-06	3.96186E-05	3.96186E-05	0.000444608	0.000293739	0.000496041	0.000496041	0.000149727	0.000154299	0.000693877	0.000693877	0.000609194	0.000609194	6.03479E-05	6.03479E-05	0.000194302	0.000194302	9.5106E-05
3837303773200	383730	3773200	9.37107E-06	9.37107E-06	4.01311E-05	4.01311E-05	0.000370434	0.000244734	0.000413286	0.000413286	0.000124748	0.000128557	0.000592357	0.000592357	0.000507561	0.000507561	5.02799E-05	5.02799E-05	0.000161886	0.000161886	9.2193E-05
3837803773200	383780	3773200	9.62279E-06	9.62279E-06	4.1209E-05	4.1209E-05	0.000318002	0.000210094	0.000354789	0.000354789	0.000107091	0.000110361	0.000518678	0.00043572	0.00043572	0.00043572	4.31632E-05	4.31632E-05	0.000138973	0.000138973	9.36137E-05
3838303773200	383830	3773200	9.56502E-06	9.56502E-06	4.09616E-05	4.09616E-05	0.000274466	0.000181331	0.000306217	0.000306217	9.24295E-05	9.52518E-05	0.000457496	0.000457496	0.000376068	0.000376068	3.7254E-05	3.7254E-05	0.000119947	0.000119947	9.18826E-05

			MSite Grubbing / Prep	MMass Grading / Excavation	MMass Grading / Excavation	MDrainage / Utilities Trenching	MFoundations / Concrete Pads	MBuilding / Structure Construction	MAsphalt Paving	MLandscaping or Other Finishing	MWaterside Construction (Piles)	RSSWRe-striping South Valley	RSSWRe-striping Silver Lake Boulevard	RSSWDemolition	RSSWPlacing Base	RSSWForm/Place Rebar and Pour	Child Risk				
Unique Identifier	X (UTM)	Y (UTM)	2027	2027	2028	2028	2028	2028	2028	2028	2028	2029	2029	2029	2029	2029	3rd Trimester	0<2	2<16	Total	per million
3836303773050	383630	3773050	6.00905E-05	0.00015005	0.00015005	4.1993E-05	7.74851E-05	0.000139333	9.85695E-05	2.98695E-05	5.28866E-05	0.000140585	0.000178684	0.000273475	0.000148661	4.44968E-05	2.95012E-09	6.4478E-08	5.7947E-08	1.25375E-07	0.12537506
3836803773050	383680	3773050	5.90563E-05	0.000147468	0.000147468	4.12703E-05	7.61515E-05	0.000136935	9.6873E-05	2.93555E-05	5.19764E-05	0.000126523	0.000158019	0.000245291	0.00013334	3.99111E-05	2.88915E-09	6.3583E-08	5.109E-08	1.17561E-07	0.11756149
3837303773050	383730	3773050	5.85984E-05	0.000146325	0.000146325	4.09504E-05	7.55611E-05	0.000135873	9.6122E-05	2.91279E-05	5.15735E-05	0.000115882	0.000143846	0.000225953	0.000122828	3.67646E-05	2.8666E-09	6.3169E-08	4.6159E-08	1.12194E-07	0.11219389
3837803773050	383780	3773050	5.72195E-05	0.000142882	0.000142882	3.99867E-05	7.37831E-05	0.000132676	9.38601E-05	2.84425E-05	5.03599E-05	0.000107582	0.000132235	0.000209748	0.000114019	3.41278E-05	2.85227E-09	6.2511E-08	4.2286E-08	1.07649E-07	0.10764935
3838303773050	383830	3773050	5.44186E-05	0.000135887	0.000135887	3.80294E-05	7.01714E-05	0.000126181	8.92656E-05	2.70502E-05	4.78947E-05	9.87846E-05	0.000119549	0.000190928	0.000103788	3.10656E-05	2.78447E-09	6.0957E-08	3.8227E-08	1.01968E-07	0.1019685
3838803773050	383880	3773050	5.19032E-05	0.000129606	0.000129606	3.62715E-05	6.69278E-05	0.000120349	8.51394E-05	2.57998E-05	4.56809E-05	8.90277E-05	0.000106065	0.000170401	9.26298E-05	2.77257E-05	2.6572E-09	5.8609E-08	3.4099E-08	9.53644E-08	0.09536436
3839303773050	383930	3773050	4.82674E-05	0.000120527	0.000120527	3.37307E-05	6.22395E-05	0.000111918	7.91754E-05	2.39925E-05	4.24809E-05	7.80349E-05	8.98668E-05	0.000145112	7.88828E-05	2.3611E-05	2.445E-09	5.4591E-08	2.9515E-08	8.65504E-08	0.08655037
3839803773050	383980	3773050	4.63444E-05	0.000115726	0.000115726	3.23869E-05	5.97599E-05	0.000107459	7.60211E-05	2.30367E-05	4.07885E-05	7.19607E-05	8.24813E-05	0.000133677	7.26669E-05	2.17505E-05	2.35998E-09	5.2948E-08	2.7085E-08	8.23924E-08	0.08239239
3840303773050	384030	3773050	4.224E-05	0.000105476	0.000105476	2.95186E-05	5.44674E-05	9.79425E-05	6.92884E-05	2.09965E-05	3.71761E-05	6.27415E-05	6.96798E-05	0.000113329	6.16056E-05	1.84396E-05	2.118E-09	4.8247E-08	2.3406E-08	7.37712E-08	0.0737712
3840803773050	384080	3773050	3.84857E-05	9.61017E-05	9.61017E-05	2.6895E-05	4.96263E-05	8.92373E-05	6.313E-05	1.91303E-05	3.38719E-05	5.60493E-05	6.08423E-05	9.92032E-05	5.39268E-05	1.61412E-05	1.94006E-09	4.4669E-08	2.0717E-08	6.73256E-08	0.06732561
3841303773050	384130	3773050	3.28839E-05	8.21135E-05	8.21135E-05	2.29802E-05	4.24029E-05	7.62482E-05	5.39411E-05	1.63458E-05	2.89416E-05	4.89552E-05	5.07639E-05	8.29042E-05	4.50667E-05	1.34892E-05	1.70341E-09	3.9574E-08	1.7707E-08	5.89848E-08	0.05898479
3826803773100	382680	3773100	2.27413E-05	5.67868E-05	5.67868E-05	1.58923E-05	2.93243E-05	5.27306E-05	3.73037E-05	1.13042E-05	2.0015E-05	0.000154929	3.28428E-05	5.49921E-05	2.98937E-05	8.9477E-06	2.33727E-09	6.1205E-08	2.2211E-08	8.57538E-08	0.08575381
3827303773100	382730	3773100	2.26174E-05	5.64774E-05	5.64774E-05	1.58057E-05	2.91646E-05	5.24433E-05	3.71005E-05	1.12426E-05	1.9906E-05	0.000175207	3.35562E-05	5.61042E-05	3.04982E-05	9.12865E-06	2.42047E-09	6.4721E-08	2.3701E-08	9.08425E-08	0.09084249
3827803773100	382780	3773100	2.11846E-05	5.28997E-05	5.28997E-05	1.48045E-05	2.7317E-05	4.91211E-05	3.47502E-05	1.05304E-05	1.8645E-05	0.000204874	3.2476E-05	5.42536E-05	2.94922E-05	8.82753E-06	2.34227E-09	6.212E-08	2.4784E-08	8.92464E-08	0.08924644
3828303773100	382830	3773100	2.11739E-05	5.28727E-05	5.28727E-05	1.47969E-05	2.73031E-05	4.90961E-05	3.47326E-05	1.0525E-05	1.86355E-05	0.000262617	3.41842E-05	5.7055E-05	3.10151E-05	9.28334E-06	2.42452E-09	6.2976E-08	2.84E-08	9.38012E-08	0.09380123
3828803773100	382880	3773100	2.25689E-05	5.63564E-05	5.63564E-05	1.57719E-05	2.91021E-05	5.23309E-05	3.7021E-05	1.12185E-05	1.98633E-05	0.000365516	3.82839E-05	6.38293E-05	3.46975E-05	1.03856E-05	2.61013E-09	6.6763E-08	3.4816E-08	1.04189E-07	0.10418906
3829303773100	382930	3773100	2.86933E-05	7.16492E-05	7.16492E-05	2.00517E-05	3.69992E-05	6.65314E-05	4.7067E-05	1.42627E-05	2.52534E-05	0.000636016	5.01962E-05	8.35239E-05	4.54035E-05	1.35901E-05	3.13141E-09	8.0088E-08	5.0409E-08	1.33629E-07	0.13362856
3829803773100	382980	3773100	3.56632E-05	8.90538E-05	8.90538E-05	2.49225E-05	4.59868E-05	8.26928E-05	5.85002E-05	1.77273E-05	3.13878E-05	0.001345103	6.86348E-05	0.000114059	6.20024E-05	1.85584E-05	3.63578E-09	8.7628E-08	8.247E-08	1.73734E-07	0.17373391
3830303773100	383030	3773100	3.71176E-05	9.26854E-05	9.26854E-05	2.59389E-05	4.78621E-05	8.6065E-05	6.08858E-05	1.84502E-05	3.26678E-05	0.003052682	8.52747E-05	0.000141665	7.70093E-05	2.30502E-05	3.6378E-09	8.0083E-08	1.434E-07	2.27123E-07	0.22712333
3830803773100	383080	3773100	3.99508E-05	9.97602E-05	9.97602E-05	2.79188E-05	5.15155E-05	9.26344E-05	6.55333E-05	1.98586E-05	3.51614E-05	0.00610665	0.000104226	0.000172685	9.38712E-05	2.80973E-05	3.39329E-09	7.7217E-08	3.0388E-07	3.84492E-07	0.38449182
3831303773100	383130	3773100	4.29725E-05	0.000107306	0.000107306	3.00305E-05	5.5412E-05	9.9641E-05	7.04901E-05	2.13606E-05	3.78209E-05	0.006984297	0.000130924	0.000216106	0.000117475	3.51623E-05	3.60297E-09	8.0241E-08	1.1451E-06	1.22894E-06	1.22893996
3834303773100	383430	3773100	6.59509E-05	0.000164684	0.000164684	4.60885E-05	8.50419E-05	0.000152921	0.000108183	3.27826E-05	5.80445E-05	0.000508162	0.005485275	0.005769727	0.00313642	0.000938785	4.76328E-09	9.4584E-08	5.9315E-07	6.92493E-07	0.69249256
3834803773100	383480	3773100	7.65243E-05	0.000191087	0.000191087	5.34775E-05	9.86761E-05	0.000177438	0.000125527	3.80384E-05	6.73504E-05	0.000383226	0.001377147	0.001794112	0.000975278	0.000291918	4.71714E-09	9.4206E-08	2.7334E-07	3.72266E-07	0.37226649
3835303773100	383530	3773100	8.5999E-05	0.000214746	0.000214746	6.00987E-05	0.000110893	0.000199407	0.000141068	4.2748E-05	7.56891E-05	0.00029667	0.000674275	0.00096097	0.000522383	0.000156358	4.46764E-09	9.1308E-08	1.6629E-07	2.62065E-07	0.26206528
3835803773100	383580	3773100	8.38929E-05	0.000209487	0.000209487	5.86269E-05	0.000108178	0.000194524	0.000137614	4.17011E-05	7.38356E-05	0.000225755	0.000390471	0.000582604	0.000316703	9.47948E-05	3.95311E-09	8.4043E-08	1.0867E-07	1.96668E-07	0.19666798
3836303773100	383630	3773100	7.02923E-05	0.000175525	0.000175525	4.91224E-05	9.064E-05	0.000162988	0.000115304	3.49406E-05	6.18654E-05	0.000177046	0.000256146	0.000391915	0.000213044	6.37679E-05	3.38787E-09	7.2809E-08	7.6751E-08	1.52949E-07	0.15294864
3836803773100	383680	3773100	6.55469E-05	0.000163676	0.000163676	4.58061E-05	8.4521E-05	0.000151984	0.00010752	3.25818E-05	5.76889E-05	0.000151694	0.000205417	0.000319274	0.000173557	5.19486E-05	3.18563E-09	6.8888E-08	6.2838E-08	1.34911E-07	0.13491129
3837303773100	383730	3773100	6.63818E-05	0.00016576	0.00016576	4.63896E-05	8.55975E-05	0.0001539	0.000108889	3.29968E-05	5.84237E-05	0.000137209	0.000183466	0.000288688	0.00015693	4.6972E-05	3.18478E-09	6.9237E-08	5.5907E-08	1.28329E-07	0.12832888
3837803773100	383780	3773100	6.53476E-05	0.000163178	0.000163178	4.56669E-05	8.4264E-05	0.000151522	0.000107193	3.24827E-05	5.75135E-05	0.000125026	0.000164626	0.000261675	0.000142247	4.25769E-05	3.16233E-09	6.8562E-08	5.0153E-08	1.21877E-07	0.12187679
3838303773100	383830	3773100	6.21535E-05	0.000155202	0.000155202	4.34347E-05	8.01452E-05	0.000144116	0.000101953	3.0895E-05	5.47023E-05	0.000112626	0.00014468	0.000231633	0.000125915	3.76886E-05	3.06385E-09	6.6505E-08	4.4374E-08	1.13943E-07	0.1139427
3838803773100	383880	3773100	5.85877E-05	0.000146298	0.000146298	4.09428E-05	7.55473E-05	0.000135848	9.61043E-05	2.91225E-05	5.1564E-05	0.000100111	0.000125247	0.000201641	0.000109612	3.28087E-05	2.89494E-09	6.3371E-08	3.8865E-08	1.05132E-07	0.10513179
3839303773100	383930	3773100	5.48387E-05	0.000136937	0.000136937	3.8323E-05	7.07131E-05	0.000127155	8.99548E-05	2.7259E-05	4.82645E-05	8.86509E-05	0.000107753	0.000174263	9.47295E-05	2.83542E-05	2.69578E-09	5.9644E-08	3.3995E-08	9.63349E-08	0.09633492
3839803773100	383980	3773100	5.13538E-05	0.000128234	0.000128234	3.58876E-05	6.62193E-05	0.000119075	8.42382E-05	2.55267E-05	4.51973E-05	7.93563E-05	9.43131E-05	0.000153109	8.32298E-05	2.49121E-05	2.52209E-09	5.6321E-08	3.0158E-08	8.90003E-08	0.08900033
3840303773100	384030	3773100	4.79334E-05	0.000119693	0.000119693	3.34973E-05	6.18089E-05	0.000111144	7.86276E-05	2.38265E-05	4.2187E-05	7.14634E-05	8.32651E-05	0.000135613	7.3719E-05	2.20654E-05	2.35917E-09	5.3133E-08	2.6958E-08	8.24502E-08	0.08245016
3840803773100	384080	3773100	4.34088E-05	0.000108395	0.000108395	3.03354E-05	5.59746E-05	0.000100653	7.12057E-05	2.15775E-05	3.82049E-05	6.32841E-05	7.17447E-05	0.000117115	6.36637E-05	1.90556E-05	2.13434E-09	4.8675E-08	2.3626E-08	7.44356E-08	0.07443563
3841303773100	384130	3773100	3.85019E-05	9.61421E-05	9.61421E-05	2.69063E-05	4.96471E-05	8.92748E-05	6.31565E-05	1.91383E-05	3.38861E-05	5.62503E-05	6.17718E-05	0.00010102	5.49143E-05	1.64368E-05	1.92815E-09	4.4418E-08	2.0704E-08	6.705E-08	0.06705005
3826803773150	382680	3773150	2.28059E-05	5.69482E-05	5.69482E-05	1.59375E-05	2.94077E-05	5.28804E-05	3.74097E-05	1.13363E-05	2.00719E-05	0.000154794	3.27674E-05	5.49242E-05	2.98568E-05	8.93665E-06	2.36265E-09	6.3244E-08	2.2089E-08	8.76956E-08	0.08769556
3827303773150	382730	3773150	2.38132E-05	5.94633E-05	5.94633E-05	1.66414E-05	3.07065E-05	5.5216E-05	3.9062E-05	1.1837E-05	2.09584E-05	0.000193851	3.539E-05	5.92791E-05	3.22241E-05	9.64523E-06	2.53302E-09	6.782E-08	2.5112E-08	9.54651E-08	0.09546513
3827803773150	382780	3773150	2.16425E-05	5.40429E-05	5.40429E-05	1.51244E-05	2.79074E-05	5.01827E-05	3.55013E-05	1.0758E-05	1.90479E-05	0.000226046	3.33754E-05	5.5875E-05	3.03736E-05	9.09135E-06	2.39508E-09	6.3537E-08	2.5753E-08	9.16859E-08	0.09168592
3828303773150	382830	3773150	2.15024E-05	5.36932E-05	5.36932E-05	1.50266E-05	2.77268E-05	4.9858E-05	3.52715E-05	1.06883E-05	1.89247E-05	0.000293013	3.51489E-05	5.88207E-05	3.19749E-05	9.57064E-06	2.49422E-09	6.4772E-08	2.957E-08	9.68359E-08	0.09683587
3828803773150	382880	3773150	2.3016E-05	5.74727E-05	5.74727E-05	1.60843E-05	2.96785E-05	5.33675E-05	3.77543E-05	1.14407E-05	2.02568E-05	0.000424183	3.97108E-05	6.64014E-05	3.60958E-05	1.08041E-05	2.71779E-09	6.9518E-08	3.672E-08	1.08955E-07	0.10895542
3829303773150	382930	3773150	2.87525E-05	7.17972E-05	7.17972E-05	2.00931E-05	3.70756E-05	6.66688E-05	4.71642E-05	1.42922E-05	2.53056E-05	0.000786509	5.13869E-05	8.5782E-05	4.6631E-05	1.39575E-05	3.23545E-09	8.2924E-08	5.3518E-08	1.39678E-07	0.13967756
3829803773150	382980	3773150	3.69021E-05	9.21473E-05	9.21473E-05	2.57883E-05	4.75843E-05	8.55654E-05	6.05324E-05	1.83431E-05	3.24782E-05	0.001873396	7.15337E-05	0.000119305	6.48543E-05	1.9412E-05	3.89704E-09	9.571E-08	8.9995E-08	1.89603E-07	0.18960278
3830303773150	383030	3773150	3.96222E-05	9.89397E-05	9.89397E-05	2.76892E-05	5.10918E-05	9.18726E-05	6.49943E-05	1.96953E-05	3.48722E-05	0.006414288	9.1369E-05	0.000152294	8.27868E-05	2.47795E-05	4.04035E-09	8.9732E-08	1.7229E-07	2.66062E-07	0.26606225
3830803773150	383080	3773150	4.33873E-05	0.000108341	0.000108341	3.03204E-05	5.59468E-05	0.000100603	7.11704E-05	2.15668E-05	3.81859E-05	0.026958079	0.000113696	0.000189697	0.000103119	3.08653E-05	3.90164E-09	8.6901E-08	4.1898E-07	5.09779E-07	0.50977854
3834303773150	383430	3773150	7.6325E-05	0.000190589	0.000190589	5.33382E-05	9.84191E-05	0.000176976	0.0001252	3.79393E-05	6.71749E-05	0.000639844	0.006516379	0.013480326	0.007327895	0.002193367	5.62208E-09	1.0889E-07	1.0461E-06	1.16063E-06	1.16063261
3834803773150	383480	3773150	9.81345E-05	0.000245049	0.000245049	6.85794E-05	0.000126542	0.000227546	0.000160975	4.87803E-05	8.63698E-05	0.000460156	0.001940976	0.002844167	0.001546087	0.000462771	5.52471E-09	1.0888E-07	3.6065E-07	4.75058E-07	0.47505831
3835303773150	383530	3773150	0.000101458	0.000253348	0.000253348	7.09018E-05	0.000130827	0.000235252	0.000166427	5.04323E-05	8.92948E-05	0.000357382	0.000971844	0.001463667	0.000795648	0.000238151	5.22414E-09	1.0454E-07	2.1486E-07	3.24631E-07	0.32463053
3835803773150	383580	3773150	9.80698E-05	0.000244888	0.000244888	6.85342E-05	0.000126458	0.000227396	0.000160869	4.87482E-05	8.63129E-05	0.000270781	0.000542014	0.0008345	0.00045634	0.00013578	4.58812E-09	9.5387E-08	1.3642E-07	2.36392E-07	0.23639238
3836303773150	383630	3773150	8.19915E-05	0.000204739	0.000204739	5.72982E-05	0.000105726	0.000190115	0.000134495	4.0756E-05	7.21621E-05	0.000210049	0.000342681	0.0005351	0.00029088	8.70654E-05	3.90176E-09	8.2055E-08	9.3935E-08	1.79892E-07	0.17989164
3836803773150	383680	3773150	7.56194E-05	0.000188827	0.000188827	5.28451E-05	9.75092E-05	0.00017534	0.000124042	3.75886E-05	6.65539E-05	0.000176518	0.000264516	0.000417059	0.000226713	6.78592E-05	3.61828E-09	7.6677E-08	7.4836E-08	1.55131E-07	0.15513149
3837303773150	383730	3773150	7.48869E-05	0.000186998	0.000186998	5.23332E-05	9.65646E-05	0.000173641	0.000122841	3.72245E-05	6.59092E-05	0.000155417	0.000225453	0.000358383	0.000194817	5.8312E-05	3.53512E-09	7.5674E-08	6.4391E-08	1.43599E-07	0.14359922
3837803773150	383780	3773150	7.37827E-05	0.000184241	0.000184241	5.15616E-05	9.51408E-05	0.000171081	0.000121029	3.66756E-05	6.49374E-05	0.000138455	0.000196188	0.000314163	0.000170779	5.11171E-05	3.45402E-09	7.4279E-08	5.6455E-08	1.34187E-07	0.13418717
3838303773150	383830	3773150	7.13696E-05	0.000178215	0.000178215	4.98752E-05	9.20292E-05	0.000165486	0.000117071	3.54761E-05	6.28136E-05	0.000124498	0.000172564	0.000278034	0.000151139	4.52385E-05	3.37786E-09	7.2698E-08	5.0102E-08	1.26178E-07	0.12617845
3838803773150	383880	3773150	6.68827E-05	0.000167011	0.000167011	4.67397E-05	8.62435E-05	0.000155082	0.000109711	3.32458E-05	5.88646E-05	0.000109848	0.000147167	0.000238169	0.000129469	3.87522E-05	3.16943E-09	6.8854E-08	4.3509E-08	1.15532E-07	0.11553201
3839303773150	383930	3773150	6.08823E-05	0.000152028	0.000152028	4.25464E-05	7.85061E-05	0.000141169	9.98683E-05	3.02631E-05	5.35835E-05	9.54486E-05	0.000122463	0.000198856	0.000108098	3.23557E-05	2.86165E-09	6.3138E-08	3.7135E-08	1.03135E-07	0.10313498
3839803773150	383980	3773150	5.76127E-05	0.000143863	0.000143863	4.02615E-05	7.42901E-05	0.000133587	9.45051E-05	2.86379E-05	5.07059E-05	8.64102E-05	0.000108918	0.000177481	9.64785E-05	2.88777E-05	2.73302E-09	6.0617E-08	3.3405E-08	9.67541E-08	0.09675409
3840303773150	384030	3773150	5.42193E-05	0.00013539	0.00013539	3.78901E-05	6.99144E-05	0.000125719	8.89387E-05	2.69511E-05	4.77193E-05	7.8472E-05	9.73829E-05	0.000159094	8.64831E-05	2.58859E-05	2.6006E-09	5.8008E-08	3.0166E-08	9.07738E-08	0.09077383
3840803773150	384080	3773150	4.9614E-05	0.00012389	0.00012389	3.46717E-05	6.39759E-05	0.000115041	8.13843E-05	2.46619E-05	4.36661E-05	7.03781E-05	8.49984E-05	0.000139195	7.56664E-05	2.26483E-05	2.398E-09	5.3978E-08	2.6793E-08	8.3169E-08	0.08316902
3841303773150	384130	3773150	4.52456E-05	0.000112982	0.000112982	3.1619E-05	5.8343E-05	0.000104912	7.42187E-05	2.24905E-05	3.98214E-05	6.34298E-05	7.47592E-05	0.000122641	6.66678E-05	1.99548E-05	2.21167E-09	5.0191E-08	2.3922E-08	7.63241E-08	0.07632411
3826803773200	382680	3773200	2.24343E-05	5.60201E-05	5.60201E-05	1.56778E-05	2.89284E-05	5.20187E-05	3.68001E-05	1.11515E-05	1.97448E-05	0.000148232	3.18028E-05	5.33877E-05	2.90215E-05	8.68665E-06	2.30246E-09	6.2255E-08	2.1217E-08	8.57745E-08	0.08577452
3827303773200	382730	3773200	2.4745E-05	6.17902E-05	6.17902E-05	1.72926E-05	3.19081E-05	5.73766E-05	4.05905E-05	1.23002E-05	2.17785E-05	0.000199413	3.64602E-05	6.11807E-05	3.32578E-05	9.95463E-06	2.61603E-09	7.0296E-08	2.5676E-08	9.85879E-08	0.09858785
3827803773200	382780	3773200	2.33823E-05	5.83873E-05	5.83873E-05	1.63402E-05	3.01508E-05	5.42168E-05	3.83551E-05	1.16228E-05	2.05791E-05	0.000241696	3.57317E-05	5.99413E-05	3.2584E-05	9.75297E-06	2.55662E-09	6.8239E-08	2.718E-08	9.79751E-08	0.09797511
3828303773200	382830	3773200	2.24073E-05	5.59528E-05	5.59528E-05	1.56589E-05	2.88937E-05	5.19562E-05	3.67559E-05	1.11382E-05	1.97211E-05	0.000306061	3.64501E-05	6.11722E-05	3.32532E-05	9.95325E-06	2.60284E-09	6.7837E-08	3.0338E-08	1.00778E-07	0.10077769
3828803773200	382880	3773200	2.40717E-05	6.0109E-05	6.0109E-05	1.68221E-05	3.10399E-05	5.58155E-05	3.94861E-05	1.19655E-05	2.11859E-05	0.000450434	4.13939E-05	6.94405E-05	3.77478E-05	1.12986E-05	2.86646E-09	7.3605E-08	3.7821E-08	1.14293E-07	0.11429256
3829303773200	382930	3773200	3.06485E-05	7.65317E-05	7.65317E-05	2.14181E-05	3.95204E-05	7.10651E-05	5.02743E-05	1.52346E-05	2.69743E-05	0.00088568	5.48083E-05	9.18262E-05	4.99167E-05	1.49409E-05	3.49561E-09	9.0013E-08	5.6512E-08	1.5002E-07	0.15002019
3829803773200	382980	3773200	3.91428E-05	9.77426E-05	9.77426E-05	2.73542E-05	5.04737E-05	9.0761E-05	6.4208E-05	1.9457E-05	3.44503E-05	0.002288088	7.62966E-05	0.000127811	6.94781E-05	2.0796E-05	4.23287E-09	1.0378E-07	9.6508E-08	2.04526E-07	0.20452562
3830303773200	383030	3773200	4.3118E-05	0.000107669	0.000107669	3.01322E-05	5.55995E-05	9.99782E-05	7.07286E-05	2.14329E-05	3.79489E-05	0.010781094	9.70965E-05	0.000163066	8.86428E-05	2.65323E-05	4.40156E-09	9.7477E-08	1.9779E-07	2.99667E-07	0.29966678
3834303773200	383430	3773200	8.89507E-05	0.000222117	0.000222117	6.21615E-05	0.0001147	0.000206251	0.00014591	4.42153E-05	7.8287E-05	0.00069829	0.004347242	0.013213498	0.007182848	0.002149951	6.77939E-09	1.2765E-07	9.3879E-07	1.07322E-06	1.07322125
3834803773200	383480	3773200	0.000119405	0.000298164	0.000298164	8.34441E-05	0.00015397	0.000276867	0.000195867	5.93535E-05	0.000105091	0.000498279	0.002067021	0.0031703	0.001723373	0.000515835	6.5054E-09	1.2641E-07	3.5772E-07	4.90635E-07	0.49063503
3835303773200	383530	3773200	0.000118016	0.000294694	0.000294694	8.24729E-05	0.000152178	0.000273644	0.000193587	5.86627E-05	0.000103868	0.000372078	0.001004371	0.00158158	0.000859746	0.000257337	5.85223E-09	1.1687E-07	2.0955E-07	3.32277E-07	0.33227675
3835803773200	383580	3773200	0.000105692	0.00026392	0.00026392	7.38605E-05	0.000136287	0.000245068	0.000173371	5.25367E-05	9.30209E-05	0.00028618	0.000602741	0.000958186	0.000520869	0.000155905	5.0771E-09	1.0293E-07	1.3988E-07	2.47887E-07	0.24788728
3836303773200	383630	3773200	9.41701E-05	0.00023515	0.00023515	6.58089E-05	0.00012143	0.000218353	0.000154472	4.68097E-05	8.28807E-05	0.000228774	0.000413135	0.000660517	0.000359057	0.000107472	4.46192E-09	9.1139E-08	1.026E-07	1.982E-07	0.19819975
3836803773200	383680	3773200	8.58212E-05	0.000214302	0.000214302	5.99745E-05	0.000110664	0.000198995	0.000140777	4.26597E-05	7.55327E-05	0.000190671	0.000314386	0.000504777	0.000274396	8.21316E-05	4.06616E-09	8.3904E-08	8.1417E-08	1.69388E-07	0.16938762
3837303773200	383730	3773200	8.31927E-05	0.000207738	0.000207738	5.81376E-05	0.000107275	0.0001929	0.000136465	4.13531E-05	7.32193E-05	0.000165972	0.000262642	0.000423248	0.000230077	6.88661E-05	3.89541E-09	8.1718E-08	6.9459E-08	1.55072E-07	0.15507215
3837803773200	383780	3773200	8.44746E-05	0.00021094	0.00021094	5.90334E-05	0.000108928	0.000195872	0.000138568	4.19903E-05	7.43475E-05	0.000148403	0.000231402	0.000374402	0.000203524	6.09184E-05	3.84401E-09	8.1561E-08	6.182E-08	1.47225E-07	0.14722517
3838303773200	383830	3773200	8.29126E-05	0.000207039	0.000207039	5.79418E-05	0.000106914	0.00019225	0.000136006	4.12138E-05	7.29728E-05	0.000133074	0.000203362	0.000330403	0.000179607	5.37594E-05	3.76296E-09	8.0118E-08	5.5101E-08	1.38982E-07	0.13898169

			EGIODemolition	EGIOSite Grubbing / Prep	EGIOMass Grading / Excavation	EGIOMass Grading / Excavation	EGIODrainage / Utilities Trenching	EGIODrainage / Utilities Trenching	EGIOFoundations / Concrete Pads	EGIOFoundations / Concrete Pads	EGIOBuilding / Structure Construction	EGIOBuilding / Structure Construction	EGIOAsphalt Paving	EGIOArchitectural Coating	EGIOLandscaping or Other Finishing	EGIOWaterside Construction (Piles)	HIWaterside Construction (Landscaping)	HIWaterside Construction (Landscaping)	KMDemolition	KMSite Grubbing / Prep	KMMass Grading / Excavation
Unique Identifier	X (UTM)	Y (UTM)	2025	2025	2025	2026	2026	2027	2026	2027	2026	2027	2027	2027	2027	2027	2025	2026	2025	2025	2025
3838803773200	383880	3773200	2.71655E-05	2.4513E-05	6.12119E-05	6.12119E-05	1.71307E-05	1.71307E-05	3.16094E-05	3.16094E-05	5.68396E-05	5.68396E-05	4.02106E-05	3.78453E-06	1.2185E-05	2.15747E-05	0.000147021	0.000147021	5.23432E-05	4.72332E-05	0.000117945
3839303773200	383930	3773200	2.46644E-05	2.2257E-05	5.55762E-05	5.55762E-05	1.55535E-05	1.55535E-05	2.86992E-05	2.86992E-05	5.16065E-05	5.16065E-05	3.65085E-05	3.4361E-06	1.10632E-05	1.95883E-05	0.000125531	0.000125531	4.69113E-05	4.23316E-05	0.000105705
3839803773200	383980	3773200	2.3202E-05	2.0937E-05	5.22809E-05	5.22809E-05	1.46313E-05	1.46313E-05	2.69975E-05	2.69975E-05	4.85466E-05	4.85466E-05	3.43438E-05	3.23236E-06	1.04072E-05	1.84269E-05	0.000113938	0.000113938	4.36163E-05	3.93583E-05	9.82806E-05
3840303773200	384030	3773200	2.2993E-05	2.0748E-05	5.18102E-05	5.18102E-05	1.44996E-05	1.44996E-05	2.67544E-05	2.67544E-05	4.81095E-05	4.81095E-05	3.40346E-05	3.20325E-06	1.03135E-05	1.8261E-05	0.000111384	0.000111384	4.27269E-05	3.85557E-05	9.62766E-05
3840803773200	384080	3773200	2.27543E-05	2.0533E-05	5.12722E-05	5.12722E-05	1.4349E-05	1.4349E-05	2.64766E-05	2.64766E-05	4.76099E-05	4.76099E-05	3.36811E-05	3.16999E-06	1.02064E-05	1.80713E-05	0.000110242	0.000110242	4.24822E-05	3.83349E-05	9.57251E-05
3841303773200	384130	3773200	2.15784E-05	1.9472E-05	4.86225E-05	4.86225E-05	1.36075E-05	1.36075E-05	2.51083E-05	2.51083E-05	4.51495E-05	4.51495E-05	3.19405E-05	3.00617E-06	9.67895E-06	1.71374E-05	0.000101678	0.000101678	3.95573E-05	3.56955E-05	8.91345E-05
3826803773250	382680	3773250	3.80352E-05	3.4322E-05	8.57047E-05	8.57047E-05	2.39853E-05	2.39853E-05	4.42573E-05	4.42573E-05	7.95829E-05	7.95829E-05	5.63002E-05	5.29884E-06	1.70607E-05	3.02074E-05	8.57228E-05	8.57228E-05	2.27185E-05	2.05006E-05	5.11915E-05
3827303773250	382730	3773250	4.75739E-05	4.2929E-05	0.000107198	0.000107198	3.00004E-05	3.00004E-05	5.53564E-05	5.53564E-05	9.95411E-05	9.95411E-05	7.04194E-05	6.62771E-06	2.13392E-05	3.77829E-05	0.000104184	0.000104184	2.73087E-05	2.46427E-05	6.15347E-05
3827803773250	382780	3773250	5.18299E-05	4.677E-05	0.000116788	0.000116788	3.26843E-05	3.26843E-05	6.03086E-05	6.03086E-05	0.000108446	0.000108446	7.67191E-05	7.22062E-06	2.32482E-05	4.1163E-05	0.000114794	0.000114794	2.92546E-05	2.63987E-05	6.59194E-05
3828303773250	382830	3773250	4.85289E-05	4.3791E-05	0.00010935	0.00010935	3.06027E-05	3.06027E-05	5.64677E-05	5.64677E-05	0.000101539	0.000101539	7.18331E-05	6.76076E-06	2.17676E-05	3.85414E-05	0.00011546	0.00011546	2.66044E-05	2.40071E-05	5.99476E-05
3828803773250	382880	3773250	5.23014E-05	4.7195E-05	0.000117851	0.000117851	3.29816E-05	3.29816E-05	6.08573E-05	6.08573E-05	0.000109433	0.000109433	7.74171E-05	7.28632E-06	2.34597E-05	4.15375E-05	0.000129686	0.000129686	2.87891E-05	2.59785E-05	6.48703E-05
3829303773250	382930	3773250	6.38397E-05	5.7607E-05	0.00014385	0.00014385	4.02578E-05	4.02578E-05	7.42832E-05	7.42832E-05	0.000133575	0.000133575	9.44963E-05	8.89377E-06	2.86352E-05	5.07012E-05	0.000158187	0.000158187	3.77248E-05	3.40419E-05	8.50053E-05
3829803773250	382980	3773250	6.96178E-05	6.2821E-05	0.00015687	0.00015687	4.39015E-05	4.39015E-05	8.10065E-05	8.10065E-05	0.000145665	0.000145665	0.000103049	9.69874E-06	3.1227E-05	5.52901E-05	0.0002097	0.0002097	4.16107E-05	3.75485E-05	9.37614E-05
3830303773250	383030	3773250	5.91719E-05	5.3395E-05	0.000133332	0.000133332	3.73142E-05	3.73142E-05	6.88517E-05	6.88517E-05	0.000123808	0.000123808	8.75869E-05	8.24347E-06	2.65415E-05	4.6994E-05	0.000232379	0.000232379	4.44102E-05	4.00747E-05	0.00010007
3830803773250	383080	3773250	6.03597E-05	5.4467E-05	0.000136008	0.000136008	3.80633E-05	3.80633E-05	7.02339E-05	7.02339E-05	0.000126294	0.000126294	8.93451E-05	8.40895E-06	2.70743E-05	4.79374E-05	0.000253425	0.000253425	4.79977E-05	4.33119E-05	0.000108153
3831303773250	383130	3773250	6.26161E-05	5.6503E-05	0.000141093	0.000141093	3.94861E-05	3.94861E-05	7.28593E-05	7.28593E-05	0.000131015	0.000131015	9.2685E-05	8.72329E-06	2.80864E-05	4.97294E-05	0.000277501	0.000277501	5.20507E-05	4.69692E-05	0.000117286
3834803773250	383480	3773250	4.64457E-05	4.1911E-05	0.000104656	0.000104656	2.9289E-05	2.9289E-05	5.40437E-05	5.40437E-05	9.71806E-05	9.71806E-05	6.87495E-05	6.47054E-06	2.08332E-05	3.6887E-05	0.000411168	0.000411168	9.24437E-05	8.34189E-05	0.000208303
3835303773250	383530	3773250	4.16406E-05	3.7575E-05	9.38286E-05	9.38286E-05	2.62588E-05	2.62588E-05	4.84525E-05	4.84525E-05	8.71266E-05	8.71266E-05	6.16368E-05	5.80111E-06	1.86778E-05	3.30707E-05	0.00034619	0.00034619	9.15663E-05	8.26271E-05	0.000206326
3835803773250	383580	3773250	3.62803E-05	3.2738E-05	8.17503E-05	8.17503E-05	2.28786E-05	2.28786E-05	4.22153E-05	4.22153E-05	7.5911E-05	7.5911E-05	5.37025E-05	5.05435E-06	1.62735E-05	2.88136E-05	0.000286699	0.000286699	8.05115E-05	7.26515E-05	0.000181416
3836303773250	383630	3773250	3.22989E-05	2.9146E-05	7.27791E-05	7.27791E-05	2.03679E-05	2.03679E-05	3.75826E-05	3.75826E-05	6.75805E-05	6.75805E-05	4.78092E-05	4.49969E-06	1.44876E-05	2.56516E-05	0.000243148	0.000243148	6.97133E-05	6.29075E-05	0.000157085
3836803773250	383680	3773250	3.01978E-05	2.725E-05	6.80446E-05	6.80446E-05	1.90429E-05	1.90429E-05	3.51378E-05	3.51378E-05	6.31843E-05	6.31843E-05	4.46991E-05	4.20697E-06	1.35452E-05	2.39829E-05	0.000214188	0.000214188	6.3392E-05	5.72034E-05	0.000142841
3837303773250	383730	3773250	3.06574E-05	2.7664E-05	6.90802E-05	6.90802E-05	1.93328E-05	1.93328E-05	3.56726E-05	3.56726E-05	6.41459E-05	6.41459E-05	4.53794E-05	4.271E-06	1.37513E-05	2.4348E-05	0.000201262	0.000201262	6.39472E-05	5.77043E-05	0.000144092
3837803773250	383780	3773250	3.10693E-05	2.8036E-05	7.00083E-05	7.00083E-05	1.95925E-05	1.95925E-05	3.61518E-05	3.61518E-05	6.50077E-05	6.50077E-05	4.59891E-05	4.32838E-06	1.39361E-05	2.46751E-05	0.000193411	0.000193411	6.44068E-05	5.81191E-05	0.000145128
3838303773250	383830	3773250	3.05082E-05	2.753E-05	6.8744E-05	6.8744E-05	1.92387E-05	1.92387E-05	3.54989E-05	3.54989E-05	6.38337E-05	6.38337E-05	4.51585E-05	4.25021E-06	1.36844E-05	2.42294E-05	0.000184863	0.000184863	6.29205E-05	5.67778E-05	0.000141779
3838803773250	383880	3773250	2.81742E-05	2.5424E-05	6.3485E-05	6.3485E-05	1.77669E-05	1.77669E-05	3.27832E-05	3.27832E-05	5.89503E-05	5.89503E-05	4.17038E-05	3.92507E-06	1.26375E-05	2.23758E-05	0.000161137	0.000161137	5.72976E-05	5.17039E-05	0.000129109
3839303773250	383930	3773250	2.53031E-05	2.2833E-05	5.70154E-05	5.70154E-05	1.59563E-05	1.59563E-05	2.94424E-05	2.94424E-05	5.29429E-05	5.29429E-05	3.74539E-05	3.52507E-06	1.13497E-05	2.00956E-05	0.000137521	0.000137521	5.05644E-05	4.5628E-05	0.000113937
3839803773250	383980	3773250	2.29334E-05	2.0694E-05	5.16757E-05	5.16757E-05	1.44619E-05	1.44619E-05	2.6685E-05	2.6685E-05	4.79846E-05	4.79846E-05	3.39462E-05	3.19494E-06	1.02867E-05	1.82136E-05	0.000120535	0.000120535	4.47684E-05	4.03979E-05	0.000100877
3840303773250	384030	3773250	2.29154E-05	2.0678E-05	5.16353E-05	5.16353E-05	1.44506E-05	1.44506E-05	2.66641E-05	2.66641E-05	4.79471E-05	4.79471E-05	3.39197E-05	3.19244E-06	1.02787E-05	1.81993E-05	0.000115872	0.000115872	4.4076E-05	3.9773E-05	9.93163E-05
3840803773250	384080	3773250	2.32258E-05	2.0958E-05	5.23347E-05	5.23347E-05	1.46464E-05	1.46464E-05	2.70253E-05	2.70253E-05	4.85965E-05	4.85965E-05	3.43791E-05	3.23568E-06	1.04179E-05	1.84459E-05	0.000116158	0.000116158	4.41178E-05	3.98107E-05	9.94105E-05
3841303773250	384130	3773250	2.30289E-05	2.0781E-05	5.18909E-05	5.18909E-05	1.45222E-05	1.45222E-05	2.67961E-05	2.67961E-05	4.81844E-05	4.81844E-05	3.40876E-05	3.20824E-06	1.03296E-05	1.82894E-05	0.000114794	0.000114794	4.39566E-05	3.96653E-05	9.90473E-05
3826803773300	382680	3773300	3.7492E-05	3.3832E-05	8.44807E-05	8.44807E-05	2.36427E-05	2.36427E-05	4.36253E-05	4.36253E-05	7.84464E-05	7.84464E-05	5.54961E-05	5.22316E-06	1.6817E-05	2.9776E-05	8.71977E-05	8.71977E-05	2.21454E-05	1.99835E-05	4.99003E-05
3827303773300	382730	3773300	4.43744E-05	4.0042E-05	9.99888E-05	9.99888E-05	2.79828E-05	2.79828E-05	5.16336E-05	5.16336E-05	9.28468E-05	9.28468E-05	6.56835E-05	6.18198E-06	1.99041E-05	3.5242E-05	0.000100155	0.000100155	2.56254E-05	2.31237E-05	5.77417E-05
3827803773300	382780	3773300	5.14538E-05	4.6431E-05	0.000115941	0.000115941	3.24471E-05	3.24471E-05	5.9871E-05	5.9871E-05	0.000107659	0.000107659	7.61625E-05	7.16823E-06	2.30795E-05	4.08644E-05	0.000114953	0.000114953	2.88607E-05	2.60432E-05	6.50317E-05
3828303773300	382830	3773300	5.35967E-05	4.8364E-05	0.000120769	0.000120769	3.37985E-05	3.37985E-05	6.23645E-05	6.23645E-05	0.000112143	0.000112143	7.93345E-05	7.46677E-06	2.40407E-05	4.25663E-05	0.000124468	0.000124468	2.93382E-05	2.64741E-05	6.61078E-05
3828803773300	382880	3773300	5.78945E-05	5.2243E-05	0.000130454	0.000130454	3.65087E-05	3.65087E-05	6.73653E-05	6.73653E-05	0.000121135	0.000121135	8.5696E-05	8.06551E-06	2.59685E-05	4.59795E-05	0.000139757	0.000139757	3.13379E-05	2.82785E-05	7.06136E-05
3829303773300	382930	3773300	7.19279E-05	6.4906E-05	0.000162075	0.000162075	4.53582E-05	4.53582E-05	8.36944E-05	8.36944E-05	0.000150498	0.000150498	0.000106468	1.00206E-05	3.22632E-05	5.71248E-05	0.000174491	0.000174491	4.00588E-05	3.6148E-05	9.02643E-05
3829803773300	382980	3773300	7.75329E-05	6.9964E-05	0.000174705	0.000174705	4.88928E-05	4.88928E-05	9.02164E-05	9.02164E-05	0.000162226	0.000162226	0.000114765	1.08014E-05	3.47773E-05	6.15762E-05	0.00023046	0.00023046	4.43147E-05	3.99885E-05	9.98543E-05
3830303773300	383030	3773300	7.97534E-05	7.1967E-05	0.000179708	0.000179708	5.0293E-05	5.0293E-05	9.28001E-05	9.28001E-05	0.000166872	0.000166872	0.000118052	1.11108E-05	3.57733E-05	6.33398E-05	0.000258167	0.000258167	4.83439E-05	4.36243E-05	0.000108933
3830803773300	383080	3773300	8.34125E-05	7.5269E-05	0.000187953	0.000187953	5.26005E-05	5.26005E-05	9.70578E-05	9.70578E-05	0.000174528	0.000174528	0.000123468	1.16205E-05	3.74146E-05	6.62458E-05	0.00027398	0.00027398	5.43369E-05	4.90322E-05	0.000122437
3831303773300	383130	3773300	8.14188E-05	7.347E-05	0.000183461	0.000183461	5.13432E-05	5.13432E-05	9.47379E-05	9.47379E-05	0.000170356	0.000170356	0.000120517	1.13428E-05	3.65203E-05	6.46624E-05	0.000299213	0.000299213	6.00732E-05	5.42085E-05	0.000135363
3834803773300	383480	3773300	5.51308E-05	4.9749E-05	0.000124226	0.000124226	3.47658E-05	3.47658E-05	6.41495E-05	6.41495E-05	0.000115353	0.000115353	8.16052E-05	7.68049E-06	2.47288E-05	4.37846E-05	0.000630621	0.000630621	9.99589E-05	9.02003E-05	0.000225237
3835303773300	383530	3773300	4.92273E-05	4.4421E-05	0.000110924	0.000110924	3.10431E-05	3.10431E-05	5.72803E-05	5.72803E-05	0.000103001	0.000103001	7.28668E-05	6.85805E-06	2.20809E-05	3.90961E-05	0.000538317	0.000538317	0.000109909	9.91794E-05	0.000247659
3835803773300	383580	3773300	4.3676E-05	3.9412E-05	9.84151E-05	9.84151E-05	2.75424E-05	2.75424E-05	5.08209E-05	5.08209E-05	9.13855E-05	9.13855E-05	6.46498E-05	6.08468E-06	1.95908E-05	3.46873E-05	0.000418686	0.000418686	0.000103869	9.37284E-05	0.000234047
3836303773300	383630	3773300	3.72234E-05	3.3589E-05	8.38755E-05	8.38755E-05	2.34733E-05	2.34733E-05	4.33127E-05	4.33127E-05	7.78844E-05	7.78844E-05	5.50985E-05	5.18574E-06	1.66965E-05	2.95627E-05	0.000324779	0.000324779	8.74595E-05	7.89213E-05	0.000197072
3836803773300	383680	3773300	3.35763E-05	3.0298E-05	7.56574E-05	7.56574E-05	2.11734E-05	2.11734E-05	3.9069E-05	3.9069E-05	7.02533E-05	7.02533E-05	4.97E-05	4.67765E-06	1.50606E-05	2.66661E-05	0.000270475	0.000270475	7.66912E-05	6.92042E-05	0.000172808
3837303773300	383730	3773300	3.21377E-05	2.9E-05	7.24159E-05	7.24159E-05	2.02663E-05	2.02663E-05	3.73951E-05	3.73951E-05	6.72433E-05	6.72433E-05	4.75706E-05	4.47724E-06	1.44153E-05	2.55236E-05	0.000240246	0.000240246	7.22681E-05	6.52129E-05	0.000162842
3837803773300	383780	3773300	3.23586E-05	2.92E-05	7.29136E-05	7.29136E-05	2.04055E-05	2.04055E-05	3.76521E-05	3.76521E-05	6.77054E-05	6.77054E-05	4.78975E-05	4.508E-06	1.45144E-05	2.5699E-05	0.000225496	0.000225496	7.21905E-05	6.51429E-05	0.000162667
3838303773300	383830	3773300	3.21139E-05	2.8979E-05	7.23621E-05	7.23621E-05	2.02512E-05	2.02512E-05	3.73673E-05	3.73673E-05	6.71934E-05	6.71934E-05	4.75353E-05	4.47391E-06	1.44046E-05	2.55047E-05	0.000213474	0.000213474	7.09131E-05	6.39902E-05	0.000159788
3838803773300	383880	3773300	2.94815E-05	2.6603E-05	6.64306E-05	6.64306E-05	1.85912E-05	1.85912E-05	3.43043E-05	3.43043E-05	6.16855E-05	6.16855E-05	4.36388E-05	4.10718E-06	1.32239E-05	2.3414E-05	0.00018434	0.00018434	6.37562E-05	5.75319E-05	0.000143662
3839303773300	383930	3773300	2.63178E-05	2.3749E-05	5.93019E-05	5.93019E-05	1.65962E-05	1.65962E-05	3.06231E-05	3.06231E-05	5.50661E-05	5.50661E-05	3.8956E-05	3.66644E-06	1.18048E-05	2.09015E-05	0.000156585	0.000156585	5.53457E-05	4.99425E-05	0.00012471
3839803773300	383980	3773300	2.3202E-05	2.0937E-05	5.22809E-05	5.22809E-05	1.46313E-05	1.46313E-05	2.69975E-05	2.69975E-05	4.85466E-05	4.85466E-05	3.43438E-05	3.23236E-06	1.04072E-05	1.84269E-05	0.000134206	0.000134206	4.70844E-05	4.24878E-05	0.000106095
3840303773300	384030	3773300	2.26051E-05	2.0398E-05	5.09359E-05	5.09359E-05	1.42549E-05	1.42549E-05	2.6303E-05	2.6303E-05	4.72976E-05	4.72976E-05	3.34602E-05	3.1492E-06	1.01395E-05	1.79528E-05	0.000124833	0.000124833	4.47982E-05	4.04248E-05	0.000100944
3840803773300	384080	3773300	2.38287E-05	2.1502E-05	5.36932E-05	5.36932E-05	1.50266E-05	1.50266E-05	2.77268E-05	2.77268E-05	4.9858E-05	4.9858E-05	3.52715E-05	3.31967E-06	1.06883E-05	1.89247E-05	0.000125959	0.000125959	4.66188E-05	4.20676E-05	0.000105046
3841303773300	384130	3773300	2.38884E-05	2.1556E-05	5.38277E-05	5.38277E-05	1.50642E-05	1.50642E-05	2.77963E-05	2.77963E-05	4.99829E-05	4.99829E-05	3.53599E-05	3.32799E-06	1.07151E-05	1.89721E-05	0.00012542	0.00012542	4.66487E-05	4.20946E-05	0.000105113
3826803773350	382680	3773350	3.7689E-05	3.401E-05	8.49246E-05	8.49246E-05	2.3767E-05	2.3767E-05	4.38545E-05	4.38545E-05	7.88585E-05	7.88585E-05	5.57877E-05	5.25061E-06	1.69054E-05	2.99324E-05	8.94657E-05	8.94657E-05	2.17395E-05	1.96172E-05	4.89856E-05
3827303773350	382730	3773350	4.26255E-05	3.8464E-05	9.60479E-05	9.60479E-05	2.68799E-05	2.68799E-05	4.95985E-05	4.95985E-05	8.91873E-05	8.91873E-05	6.30947E-05	5.93832E-06	1.91196E-05	3.38529E-05	0.000100092	0.000100092	2.35601E-05	2.126E-05	5.3088E-05
3827803773350	382780	3773350	5.01048E-05	4.5213E-05	0.000112901	0.000112901	3.15964E-05	3.15964E-05	5.83013E-05	5.83013E-05	0.000104837	0.000104837	7.41657E-05	6.9803E-06	2.24744E-05	3.9793E-05	0.000115635	0.000115635	2.75236E-05	2.48366E-05	6.20189E-05
3828303773350	382830	3773350	5.74349E-05	5.1828E-05	0.000129418	0.000129418	3.62188E-05	3.62188E-05	6.68305E-05	6.68305E-05	0.000120174	0.000120174	8.50157E-05	8.00148E-06	2.57623E-05	4.56145E-05	0.00013243	0.00013243	3.08305E-05	2.78207E-05	6.94703E-05
3828803773350	382880	3773350	6.62692E-05	5.98E-05	0.000149324	0.000149324	4.17898E-05	4.17898E-05	7.711E-05	7.711E-05	0.000138658	0.000138658	9.80923E-05	9.23222E-06	2.97249E-05	5.26306E-05	0.000154238	0.000154238	3.52476E-05	3.18066E-05	7.94235E-05
3829303773350	382930	3773350	8.31976E-05	7.5075E-05	0.000187469	0.000187469	5.2465E-05	5.2465E-05	9.68077E-05	9.68077E-05	0.000174078	0.000174078	0.00012315	1.15906E-05	3.73182E-05	6.60751E-05	0.000200009	0.000200009	4.33E-05	3.90728E-05	9.75678E-05
3829803773350	382980	3773350	9.07366E-05	8.1878E-05	0.000204457	0.000204457	5.72191E-05	5.72191E-05	0.00010558	0.00010558	0.000189853	0.000189853	0.000134309	1.26409E-05	4.06998E-05	7.20626E-05	0.000237787	0.000237787	4.78962E-05	4.32203E-05	0.000107924
3830303773350	383030	3773350	9.393E-05	8.476E-05	0.000211652	0.000211652	5.92329E-05	5.92329E-05	0.000109296	0.000109296	0.000196534	0.000196534	0.000139036	1.30858E-05	4.21322E-05	7.45988E-05	0.000260673	0.000260673	5.30416E-05	4.78634E-05	0.000119519
3830803773350	383080	3773350	9.0838E-05	8.197E-05	0.000204685	0.000204685	5.72831E-05	5.72831E-05	0.000105698	0.000105698	0.000190065	0.000190065	0.000134459	1.2655E-05	4.07453E-05	7.21431E-05	0.000275423	0.000275423	5.83183E-05	5.26249E-05	0.000131408
3831303773350	383130	3773350	9.24557E-05	8.343E-05	0.00020833	0.00020833	5.83032E-05	5.83032E-05	0.00010758	0.00010758	0.000193449	0.000193449	0.000136854	1.28804E-05	4.14709E-05	7.34279E-05	0.00031742	0.00031742	6.64363E-05	5.99504E-05	0.000149701
3831803773350	383180	3773350	8.84743E-05	7.9837E-05	0.000199359	0.000199359	5.57925E-05	5.57925E-05	0.000102948	0.000102948	0.000185119	0.000185119	0.000130961	1.23257E-05	3.9685E-05	7.02658E-05	0.000398258	0.000398258	7.05192E-05	6.36347E-05	0.000158901
3835303773350	383530	3773350	5.76617E-05	5.2032E-05	0.000129929	0.000129929	3.63619E-05	3.63619E-05	6.70945E-05	6.70945E-05	0.000120648	0.000120648	8.53515E-05	8.03308E-06	2.58641E-05	4.57946E-05	0.000948596	0.000948596	0.00013184	0.000118969	0.000297075
3835803773350	383580	3773350	5.09345E-05	4.5962E-05	0.000114771	0.000114771	3.21196E-05	3.21196E-05	5.92668E-05	5.92668E-05	0.000106573	0.000106573	7.53938E-05	7.09589E-06	2.28466E-05	4.04519E-05	0.000667813	0.000667813	0.000131715	0.000118856	0.000296792
3836303773350	383630	3773350	4.46789E-05	4.0317E-05	0.000100675	0.000100675	2.81748E-05	2.81748E-05	5.19878E-05	5.19878E-05	9.34837E-05	9.34837E-05	6.61341E-05	6.22439E-06	2.00406E-05	3.54837E-05	0.000482062	0.000482062	0.000116571	0.000105191	0.000262669
3836803773350	383680	3773350	3.81845E-05	3.4457E-05	8.6041E-05	8.6041E-05	2.40794E-05	2.40794E-05	4.4431E-05	4.4431E-05	7.98952E-05	7.98952E-05	5.6521E-05	5.31963E-06	1.71276E-05	3.03259E-05	0.000367046	0.000367046	9.67833E-05	8.73348E-05	0.000218082
3837303773350	383730	3773350	3.41792E-05	3.0842E-05	7.70159E-05	7.70159E-05	2.15536E-05	2.15536E-05	3.97705E-05	3.97705E-05	7.15147E-05	7.15147E-05	5.05924E-05	4.76164E-06	1.5331E-05	2.71449E-05	0.000303352	0.000303352	8.41825E-05	7.59641E-05	0.000189688
3837803773350	383780	3773350	3.42986E-05	3.095E-05	7.72849E-05	7.72849E-05	2.16289E-05	2.16289E-05	3.99094E-05	3.99094E-05	7.17645E-05	7.17645E-05	5.07691E-05	4.77827E-06	1.53846E-05	2.72397E-05	0.000279451	0.000279451	8.32274E-05	7.51023E-05	0.000187536
3838303773350	383830	3773350	3.41613E-05	3.0826E-05	7.69755E-05	7.69755E-05	2.15423E-05	2.15423E-05	3.97497E-05	3.97497E-05	7.14773E-05	7.14773E-05	5.05659E-05	4.75914E-06	1.5323E-05	2.71307E-05	0.000258469	0.000258469	8.14785E-05	7.35241E-05	0.000183595
3838803773350	383880	3773350	3.09976E-05	2.7971E-05	6.98469E-05	6.98469E-05	1.95473E-05	1.95473E-05	3.60685E-05	3.60685E-05	6.48578E-05	6.48578E-05	4.5883E-05	4.3184E-06	1.3904E-05	2.46182E-05	0.000217756	0.000217756	7.15817E-05	6.45935E-05	0.000161295
3839303773350	383930	3773350	2.73624E-05	2.4691E-05	6.16557E-05	6.16557E-05	1.72549E-05	1.72549E-05	3.18386E-05	3.18386E-05	5.72518E-05	5.72518E-05	4.05022E-05	3.81197E-06	1.22734E-05	2.17311E-05	0.000182199	0.000182199	6.07119E-05	5.47849E-05	0.000136802
3839803773350	383980	3773350	2.42525E-05	2.1885E-05	5.46482E-05	5.46482E-05	1.52938E-05	1.52938E-05	2.822E-05	2.822E-05	5.07447E-05	5.07447E-05	3.58989E-05	3.37872E-06	1.08784E-05	1.92612E-05	0.00015549	0.00015549	5.14896E-05	4.64629E-05	0.000116021
3840303773350	384030	3773350	2.38705E-05	2.154E-05	5.37874E-05	5.37874E-05	1.50529E-05	1.50529E-05	2.77754E-05	2.77754E-05	4.99454E-05	4.99454E-05	3.53334E-05	3.3255E-06	1.07071E-05	1.89578E-05	0.000144658	0.000144658	4.93169E-05	4.45023E-05	0.000111126
3840803773350	384080	3773350	2.5524E-05	2.3032E-05	5.75131E-05	5.75131E-05	1.60956E-05	1.60956E-05	2.96994E-05	2.96994E-05	5.3405E-05	5.3405E-05	3.77808E-05	3.55584E-06	1.14487E-05	2.0271E-05	0.000146038	0.000146038	5.20985E-05	4.70123E-05	0.000117393

			KMMass Grading / Excavation	KMDrainage / Utilities Trenching	KMFoundations / Concrete Pads	KMBuilding / Structure Construction	KMAsphalt Paving	KMArchitectural Coating	KMLandscaping or Other Finishing	KMWaterside Construction (Piles)	EWNDemolition	EWNSite Grubbing / Prep	EWNDrainage / Utilities Trenching	EWNDrainage / Utilities Trenching	EWNDrainage / Utilities Trenching	EWNFoundations / Concrete Pads	EWNBuilding / Structure Construction	EWNAsphalt Paving	EWNLandscaping or Other Finishing	EWNWaterside Construction (Piles)	ISDemolition
Unique Identifier	X (UTM)	Y (UTM)	2026	2026	2026	2026	2026	2026	2026	2026	2027	2027	2027	2028	2029	2029	2029	2029	2029	2029	2027
3838803773200	383880	3773200	0.000117945	2.5412E-05	6.09059E-05	0.000112973	7.7479E-05	7.29214E-06	2.34785E-05	4.15707E-05	0.000192379	0.000259381	0.000314709	0.000314709	0.000314709	0.00022385	0.000389833	0.000284761	8.62912E-05	0.000149741	2.66461E-05
3839303773200	383930	3773200	0.000105705	2.27749E-05	5.45854E-05	0.000101249	6.94386E-05	6.5354E-06	2.1042E-05	3.72567E-05	0.000156176	0.00021057	0.000255486	0.000255486	0.000255486	0.000181725	0.000316473	0.000231173	7.00526E-05	0.000121562	2.47659E-05
3839803773200	383980	3773200	9.82806E-05	2.11752E-05	5.07515E-05	9.41377E-05	6.45614E-05	6.07637E-06	1.95641E-05	3.46399E-05	0.000134198	0.000180937	0.000219532	0.000219532	0.000219532	0.000156151	0.000271936	0.000198641	6.01942E-05	0.000104455	2.3584E-05
3840303773200	384030	3773200	9.62766E-05	2.07434E-05	4.97166E-05	9.22181E-05	6.32449E-05	5.95246E-06	1.91651E-05	3.39335E-05	0.000122767	0.000165525	0.000200832	0.000200832	0.000200832	0.00014285	0.000248773	0.000181721	5.50669E-05	9.55573E-05	2.34288E-05
3840803773200	384080	3773200	9.57251E-05	2.06246E-05	4.94318E-05	9.16898E-05	6.28826E-05	5.91837E-06	1.90553E-05	3.37392E-05	0.000113515	0.00015305	0.000185697	0.000185697	0.000185697	0.000132084	0.000230025	0.000168026	5.09169E-05	8.83558E-05	2.29453E-05
3841303773200	384130	3773200	8.91345E-05	1.92046E-05	4.60285E-05	8.53771E-05	5.85532E-05	5.51089E-06	1.77434E-05	3.14163E-05	0.000100496	0.000135497	0.0001644	0.0001644	0.0001644	0.000116936	0.000203644	0.000148755	4.50774E-05	7.82225E-05	2.19126E-05
3826803773250	382680	3773250	5.11915E-05	1.10295E-05	2.64349E-05	4.90335E-05	3.36281E-05	3.165E-06	1.01903E-05	1.80429E-05	6.75525E-05	9.108E-05	0.000110508	0.000110508	0.000110508	7.86033E-05	0.000136887	9.9992E-05	3.03006E-05	5.25805E-05	2.68312E-05
3827303773250	382730	3773250	6.15347E-05	1.32581E-05	3.17761E-05	5.89407E-05	4.04227E-05	3.80449E-06	1.22493E-05	2.16885E-05	8.78953E-05	0.000118508	0.000143786	0.000143786	0.000143786	0.000102274	0.00017811	0.000130104	3.94253E-05	6.84145E-05	3.27406E-05
3827803773250	382780	3773250	6.59194E-05	1.42028E-05	3.40404E-05	6.31406E-05	4.33031E-05	4.07558E-06	1.31221E-05	2.32339E-05	0.000103773	0.000139916	0.000169761	0.000169761	0.000169761	0.000120749	0.000210284	0.000153606	4.65473E-05	8.07733E-05	3.50924E-05
3828303773250	382830	3773250	5.99476E-05	1.29161E-05	3.09565E-05	5.74205E-05	3.93801E-05	3.70636E-06	1.19334E-05	2.11291E-05	0.000110387	0.000148833	0.00018058	0.00018058	0.00018058	0.000128445	0.000223686	0.000163396	4.95139E-05	8.59212E-05	3.17617E-05
3828803773250	382880	3773250	6.48703E-05	1.39767E-05	3.34986E-05	6.21358E-05	4.26139E-05	4.01072E-06	1.29133E-05	2.28641E-05	0.000137218	0.000185009	0.000224473	0.000224473	0.000224473	0.000159665	0.000278057	0.000203112	6.1549E-05	0.000106806	3.36778E-05
3829303773250	382930	3773250	8.50053E-05	1.8315E-05	4.38962E-05	8.14219E-05	5.58407E-05	5.2556E-06	1.69214E-05	2.99609E-05	0.000204126	0.00027522	0.000333926	0.000333926	0.000333926	0.000237519	0.000413638	0.000302149	9.15604E-05	0.000158884	4.21778E-05
3829803773250	382980	3773250	9.37614E-05	2.02015E-05	4.84178E-05	8.98089E-05	6.15927E-05	5.79696E-06	1.86644E-05	3.3047E-05	0.000356917	0.000481226	0.000583876	0.000583876	0.000583876	0.000415305	0.000723252	0.000528313	0.000160095	0.000277812	4.39566E-05
3830303773250	383030	3773250	0.00010007	2.15606E-05	5.16752E-05	9.58511E-05	6.57365E-05	6.18697E-06	1.99202E-05	3.52704E-05	0.000595718	0.000803198	0.000974526	0.000974526	0.000974526	0.000693171	0.001207154	0.000881788	0.000267209	0.000463686	3.47462E-05
3830803773250	383080	3773250	0.000108153	2.33023E-05	5.58495E-05	0.000103594	7.10467E-05	6.68675E-06	2.15293E-05	3.81195E-05	0.001160033	0.001564054	0.001897678	0.001897678	0.001897678	0.0013498	0.002350673	0.001717093	0.000520331	0.000902928	3.58863E-05
3831303773250	383130	3773250	0.000117286	2.527E-05	6.05656E-05	0.000112342	7.7046E-05	7.25139E-06	2.33473E-05	4.13384E-05	0.00386966	0.005217404	0.006330315	0.006330315	0.006330315	0.004502692	0.007841422	0.005727914	0.001735731	0.003012005	3.86739E-05
3834803773250	383480	3773250	0.000208303	4.48803E-05	0.000107566	0.000199522	0.000136836	1.28787E-05	4.14655E-05	7.34184E-05	0.0022925	0.003090943	0.003750263	0.003750263	0.003750263	0.002667526	0.004645487	0.003393383	0.001028298	0.001784399	4.08109E-05
3835303773250	383530	3773250	0.000206326	4.44543E-05	0.000106545	0.000197629	0.000135537	1.27565E-05	4.10719E-05	7.27215E-05	0.001220398	0.001645445	0.00199643	0.00199643	0.00199643	0.001420041	0.002472997	0.001806447	0.000547408	0.000949914	3.75577E-05
3835803773250	383580	3773250	0.000181416	3.90874E-05	9.36822E-05	0.000173769	0.000119174	1.12164E-05	3.61133E-05	6.39418E-05	0.000764107	0.001030234	0.00124999	0.00124999	0.00124999	0.000889106	0.001548375	0.001131039	0.000342739	0.000594753	3.27585E-05
3836303773250	383630	3773250	0.000157085	3.3845E-05	8.11176E-05	0.000150463	0.00010319	9.71204E-06	3.12698E-05	5.5366E-05	0.000530577	0.000715369	0.000867962	0.000867962	0.000867962	0.000617373	0.001075153	0.000785366	0.0003799	0.000412982	2.92845E-05
3836803773250	383680	3773250	0.000142841	3.07761E-05	7.37622E-05	0.00013682	9.38336E-05	8.8314E-06	2.84344E-05	5.03457E-05	0.000406222	0.000547704	0.000664533	0.000664533	0.000664533	0.000472676	0.000823163	0.000601295	0.000182211	0.000316189	2.78221E-05
3837303773250	383730	3773250	0.000144092	3.10456E-05	7.44082E-05	0.000138018	9.46553E-05	8.90873E-06	2.86834E-05	5.07865E-05	0.000346048	0.000466571	0.000566094	0.000566094	0.000566094	0.00040265 7	0.000701226	0.000512224	0.000155219	0.000269351	2.89502E-05
3837803773250	383780	3773250	0.000145128	3.12687E-05	7.4943E-05	0.00013901	9.53356E-05	8.97277E-06	2.88896E-05	5.11516E-05	0.00029956	0.000403893	0.000490046	0.000490046	0.000490046	0.000348565	0.000607024	0.000443412	0.000134367	0.000233167	2.98814E-05
3838303773250	383830	3773250	0.000141779	3.05471E-05	7.32135E-05	0.000135802	9.31356E-05	8.7657E-06	2.82229E-05	4.99711E-05	0.000258355	0.000348337	0.000422639	0.000422639	0.000422639	0.000300619	0.000523528	0.000382421	0.000115885	0.000201095	2.96904E-05
3838803773250	383880	3773250	0.000129109	2.78173E-05	6.66708E-05	0.000123666	8.48125E-05	7.98235E-06	2.57008E-05	4.55055E-05	0.00021074	0.000284137	0.000344746	0.000344746	0.000344746	0.000245214	0.00042704	0.000311939	9.45271E-05	0.000164032	2.8019E-05
3839303773250	383930	3773250	0.000113937	2.45484E-05	5.88362E-05	0.000109134	7.4846E-05	7.04433E-06	2.26806E-05	4.0158E-05	0.000170956	0.000230497	0.000279663	0.000279663	0.000279663	0.000198922	0.000346422	0.00025305	7.66819E-05	0.000133066	2.55717E-05
3839803773250	383980	3773250	0.000100877	2.17345E-05	5.2092E-05	9.66241E-05	6.62667E-05	6.23686E-06	2.00808E-05	3.55548E-05	0.000142602	0.000192268	0.000233281	0.000233281	0.000233281	0.00016593	0.000288967	0.000211081	6.39641E-05	0.000110996	2.33751E-05
3840303773250	384030	3773250	9.93163E-05	2.13984E-05	5.12863E-05	9.51297E-05	6.52417E-05	6.1404E-06	1.97702E-05	3.50049E-05	0.000129584	0.000174716	0.000211984	0.000211984	0.000211984	0.000150782	0.000262586	0.000191811	5.81246E-05	0.000100863	2.34945E-05
3840803773250	384080	3773250	9.94105E-05	2.14186E-05	5.13349E-05	9.52198E-05	6.53036E-05	6.14622E-06	1.9789E-05	3.50381E-05	0.000121006	0.000163151	0.000197952	0.000197952	0.000197952	0.00014080 1	0.000245205	0.000179114	5.42771E-05	9.41867E-05	2.37392E-05
3841303773250	384130	3773250	9.90473E-05	2.13404E-05	5.11474E-05	9.4872E-05	6.5065E-06	6.12377E-06	1.97167E-05	3.49101E-05	0.000111981	0.000150982	0.000183187	0.000183187	0.000183187	0.000130299	0.000226916	0.000165755	5.02288E-05	8.71617E-05	2.33273E-05
3826803773300	382680	3773300	4.99003E-05	1.07513E-05	2.57682E-05	4.77967E-05	3.27799E-05	3.08517E-06	9.93331E-06	1.75878E-05	6.69735E-05	9.02994E-05	0.000109561	0.000109561	0.000109561	7.79296E-05	0.000135714	9.91349E-05	3.00409E-05	5.21298E-05	2.58164E-05
3827303773300	382730	3773300	5.77417E-05	1.24408E-05	2.98174E-05	5.53076E-05	3.7931E-05	3.56998E-06	1.14943E-05	2.03516E-05	8.20754E-05	0.000110661	0.000134266	0.000134266	0.000134266	9.5502E-05	0.000166316	0.000121489	3.68148E-05	6.38845E-05	3.02276E-05
3827803773300	382780	3773300	6.50317E-05	1.40115E-05	3.3582E-05	6.22903E-05	4.27199E-05	4.0207E-06	1.29454E-05	2.2921E-05	0.000101183	0.000136423	0.000165523	0.000165523	0.000165523	0.000117735	0.000205035	0.000149771	4.53853E-05	7.87568E-05	3.43284E-05
3828303773300	382830	3773300	6.61078E-05	1.42434E-05	3.41376E-05	6.3321E-05	4.34268E-05	4.08722E-06	1.31596E-05	2.33003E-05	0.000117783	0.000158805	0.000192679	0.000192679	0.000192679	0.000137051	0.000238673	0.000174343	5.28313E-05	9.16778E-05	3.47045E-05
3828803773300	382880	3773300	7.06136E-05	1.52142E-05	3.64644E-05	6.76369E-05	4.63867E-05	4.3658E-06	1.40566E-05	2.48884E-05	0.000145485	0.000196156	0.000237997	0.000237997	0.000237997	0.000169285	0.000294809	0.000215349	6.52573E-05	0.000113241	3.65191E-05
3829303773300	382930	3773300	9.02643E-05	1.9448E-05	4.66119E-05	8.64593E-05	5.92954E-05	5.58074E-06	1.79683E-05	3.18145E-05	0.000215676	0.000290793	0.000352821	0.000352821	0.000352821	0.000250958	0.000437043	0.000319246	9.67413E-05	0.000167875	4.54668E-05
3829803773300	382980	3773300	9.98543E-05	2.15143E-05	5.15641E-05	9.5645E-05	6.55952E-05	6.17366E-06	1.98773E-05	3.51946E-05	0.000365561	0.00049288	0.000598015	0.000598015	0.000598015	0.000425362	0.000740767	0.000541107	0.000163972	0.000284539	4.65532E-05
3830303773300	383030	3773300	0.000108933	2.34704E-05	5.62524E-05	0.000104341	7.15592E-05	6.73498E-06	2.16846E-05	3.83945E-05	0.000546646	0.000737034	0.000894249	0.000894249	0.000894249	0.000636071	0.001107715	0.000809151	0.000245197	0.0004254 9	4.82424E-05
3830803773300	383080	3773300	0.000122437	2.63799E-05	6.32258E-05	0.000117276	8.04301E-05	7.56989E-06	2.43727E-05	4.31541E-05	0.000838196	0.001130126	0.001371191	0.001371191	0.001371191	0.000975315	0.001698507	0.001240706	0.000375972	0.000652421	5.32028E-05
3831303773300	383130	3773300	0.000135363	2.91648E-05	6.99005E-05	0.000129657	8.8921E-05	8.36904E-06	2.69458E-05	4.77099E-05	0.001628799	0.002196086	0.002664527	0.002664527	0.002664527	0.001895252	0.003300575	0.002410967	0.000730596	0.001267799	5.43429E-05
3834803773300	383480	3773300	0.000225237	4.85288E-05	0.000116311	0.000215742	0.00014796	1.39257E-05	4.48364E-05	7.93868E-05	0.003913951	0.005277121	0.006402769	0.006402769	0.006402769	0.004554228	0.007931172	0.005793474	0.001755598	0.003046479	4.30672E-05
3835303773300	383530	3773300	0.000247659	5.33597E-05	0.000127889	0.000237219	0.000162689	1.53119E-05	4.92997E-05	8.72895E-05	0.00171753	0.00231572	0.00280968	0.00280968	0.00280968	0.001998498	0.003480378	0.002542307	0.000770396	0.001336864	4.26613E-05
3835803773300	383580	3773300	0.000234047	5.0427E-05	0.00012086	0.000224181	0.000153747	1.44704E-05	4.65902E-05	8.2492E-05	0.000988826	0.00133322	0.001617605	0.001617605	0.001617605	0.001150587	0.002003743	0.001463672	0.000443537	0.000769667	3.91514E-05
3836303773300	383630	3773300	0.000197072	4.24606E-05	0.000101767	0.000188765	0.000129459	1.21843E-05	3.92299E-05	6.94599E-05	0.000636386	0.000858029	0.001041053	0.001041053	0.001041053	0.000740491	0.001289562	0.000941985	0.0002854 5	0.00049534	3.38449E-05
3836803773300	383680	3773300	0.000172808	3.72327E-05	8.9237E-05	0.000165524	0.000113519	1.06842E-05	3.43998E-05	6.09078E-05	0.000467537	0.000630373	0.000764837	0.000764837	0.000764837	0.000544021	0.00094741	0.000692054	0.000209713	0.000363914	3.10334E-05
3837303773300	383730	3773300	0.000162842	3.50853E-05	8.40903E-05	0.000155977	0.000106972	1.0068E-05	3.24158E-05	5.7395E-05	0.000377218	0.000508598	0.000617086	0.000617086	0.000617086	0.000438927	0.00076439	0.000558363	0.000169201	0.000293613	3.03828E-05
3837803773300	383780	3773300	0.000162667	3.50476E-05	8.4E-05	0.00015581	0.000106857	1.00571E-05	3.2381E-05	5.73334E-05	0.00032435	0.000437316	0.000530599	0.000530599	0.000530599	0.00037741	0.000657258	0.000480106	0.000145487	0.000252462	3.13438E-05
3838303773300	383830	3773300	0.000159788	3.44275E-05	8.25137E-05	0.000153053	0.000104966	9.87919E-06	3.1808E-05	5.63189E-05	0.000281187	0.000379121	0.00045999	0.00045999	0.00045999	0.000327186	0.000569794	0.000416216	0.000126126	0.000218866	3.16125E-05
3838803773300	383880	3773300	0.000143662	3.09529E-05	7.41859E-05	0.000137606	9.43726E-05	8.88212E-06	2.85977E-05	5.06348E-05	0.000228969	0.000308716	0.000374567	0.000374567	0.000374567	0.000266426	0.00046398	0.000338923	0.000102704	0.000178222	2.95352E-05
3839303773300	383930	3773300	0.00012471	2.68697E-05	6.43996E-05	0.000119453	8.19233E-05	7.71043E-06	2.48252E-05	4.39553E-05	0.000185646	0.000250303	0.000303695	0.000303695	0.000303695	0.000216015	0.000376189	0.000274795	8.32711E-05	0.0001445	2.66521E-05
3839803773300	383980	3773300	0.000106095	2.28589E-05	5.47869E-05	0.000101623	6.96949E-05	6.55952E-06	2.11197E-05	3.73942E-05	0.000151962	0.000204888	0.000248592	0.000248592	0.000248592	0.000176821	0.000307933	0.000224936	6.81623E-05	0.000118282	2.3572E-05
3840303773300	384030	3773300	0.000100944	2.1749E-05	5.21267E-05	9.66885E-05	6.63108E-05	6.24102E-06	2.00942E-05	3.55785E-05	0.00013492	0.000181911	0.000220713	0.000220713	0.000220713	0.000156991	0.0002734	0.0001997 1	6.05182E-05	0.000105017	2.30169E-05
3840803773300	384080	3773300	0.000105046	2.26329E-05	5.42451E-05	0.000100618	6.90057E-05	6.49465E-06	2.09108E-05	3.70244E-05	0.000128073	0.000172679	0.000209513	0.000209513	0.000209513	0.000149025	0.000259526	0.000189576	5.74472E-05	9.96877E-05	2.42824E-05
3841303773300	384130	3773300	0.000105113	2.26474E-05	5.42798E-05	0.000100682	6.90499E-05	6.49881E-06	2.09242E-05	3.70481E-05	0.000119096	0.000160575	0.000194827	0.000194827	0.000194827	0.000138579	0.000241334	0.000176287	5.34203E-05	9.26999E-05	2.42466E-05
3826803773350	382680	3773350	4.89856E-05	1.05543E-05	2.52959E-05	4.69207E-05	3.21791E-05	3.02862E-06	9.75124E-06	1.72654E-05	6.56603E-05	8.85288E-05	0.000107413	0.000107413	0.000107413	7.64016E-05	0.000133053	9.71911E-05	2.94519E-05	5.11076E-05	2.52613E-05
3827303773350	382730	3773350	5.3088E-05	1.14382E-05	2.74143E-05	5.08501E-05	3.48739E-05	3.28225E-06	1.05679E-05	1.87113E-05	7.73359E-05	0.000104271	0.000126513	0.000126513	0.000126513	8.99872E-05	0.000156712	0.000114473	3.46889E-05	6.01955E-05	2.79534E-05
3827803773350	382780	3773350	6.20189E-05	1.33624E-05	3.20261E-05	5.94045E-05	4.07407E-05	3.83442E-06	1.23457E-05	2.18591E-05	9.63595E-05	0.00012992	0.000157633	0.000157633	0.000157633	0.000112123	0.000195261	0.000142632	4.32219E-05	7.50028E-05	3.24243E-05
3828303773350	382830	3773350	6.94703E-05	1.49678E-05	3.5874E-05	6.65418E-05	4.56356E-05	4.29512E-06	1.3829E-05	2.44854E-05	0.000119364	0.000160937	0.000195266	0.000195266	0.000195266	0.000138891	0.000241878	0.000176685	5.35408E-05	9.2909E-05	3.63161E-05
3828803773350	382880	3773350	7.94235E-05	1.71123E-05	4.10137E-05	7.60754E-05	5.2174E-05	4.91049E-06	1.58103E-05	2.79935E-05	0.00015349	0.000206948	0.000251092	0.000251092	0.000251092	0.000178599	0.00031103	0.000227197	6.88477E-05	0.000119471	4.10675E-05
3829303773350	382930	3773350	9.75678E-05	2.10216E-05	5.03834E-05	9.34548E-05	6.40931E-05	6.03229E-06	1.94222E-05	3.43886E-05	0.000230247	0.000310438	0.000376657	0.000376657	0.000376657	0.000267913	0.000466569	0.000340814	0.000103277	0.000179216	4.9669E-05
3829803773350	382980	3773350	0.000107924	2.3253E-05	5.57315E-05	0.000103375	7.08965E-05	6.67261E-06	2.14838E-05	3.80389E-05	0.000325186	0.000438443	0.000531966	0.000531966	0.000531966	0.000378382	0.000658951	0.000481343	0.000145862	0.000253113	5.30177E-05
3830303773350	383030	3773350	0.000119519	2.57511E-05	6.17186E-05	0.00011448	7.85127E-05	7.38943E-06	2.37917E-05	4.21254E-05	0.000437292	0.000589594	0.000715358	0.000715358	0.000715358	0.000508827	0.000886121	0.000647284	0.000196147	0.000340372	5.59247E-05
3830803773350	383080	3773350	0.000131408	2.83128E-05	6.78585E-05	0.000125869	8.63234E-05	8.12455E-06	2.61586E-05	4.63161E-05	0.000594023	0.000800912	0.000971752	0.000971752	0.000971752	0.000691198	0.001203719	0.000879279	0.000266448	0.000462366	5.6629E-05
3831303773350	383130	3773350	0.000149701	3.2254E-05	7.73045E-05	0.00014339	9.83397E-05	9.2555E-06	2.97999E-05	5.27634E-05	0.001002173	0.001351215	0.001639439	0.001639439	0.001639439	0.001166117	0.002030789	0.001483428	0.000449524	0.000780056	5.98404E-05
3831803773350	383180	3773350	0.000158901	3.42362E-05	8.20553E-05	0.000152202	0.000104383	9.82431E-06	3.16313E-05	5.6006E-05	0.002947324	0.003973832	0.00482148	0.00482148	0.00482148	0.003429472	0.005972413	0.004362661	0.001322019	0.002294091	5.47488E-05
3835303773350	383530	3773350	0.000297075	6.40067E-05	0.000153407	0.000284552	0.000195151	1.83671E-05	5.91366E-05	0.000104707	0.003234564	0.004361114	0.005291371	0.005291371	0.005291371	0.003763701	0.006554472	0.004787837	0.00145086	0.002517668	4.70008E-05
3835803773350	383580	3773350	0.000296792	6.39459E-05	0.000153262	0.000284281	0.000194965	1.83497E-05	5.90804E-05	0.000104607	0.001424727	0.001920938	0.002330688	0.002330688	0.002330688	0.001657796	0.002887046	0.002108897	0.00063906	0.001108956	4.47564E-05
3836303773350	383630	3773350	0.000262669	5.65938E-05	0.000135641	0.000251596	0.00017255	1.624E-05	5.22877E-05	9.25801E-05	0.000839198	0.001131479	0.001372831	0.001372831	0.001372831	0.000976481	0.001700539	0.001242191	0.000376421	0.000653202	4.06139E-05
3836803773350	383680	3773350	0.000218082	4.69871E-05	0.000112616	0.000208888	0.00014326	1.34833E-05	4.3412E-05	7.68648E-05	0.000554209	0.000747231	0.000906621	0.000906621	0.000906621	0.000644871	0.00112304	0.000820346	0.00024859	0.000431376	3.54864E-05
3837303773350	383730	3773350	0.000189688	4.08696E-05	9.79538E-05	0.000181692	0.000124608	1.17278E-05	3.776E-05	6.68573E-05	0.00041206	0.000555575	0.000674083	0.000674083	0.000674083	0.000479468	0.000834993	0.000609936	0.000184829	0.000320733	3.23765E-05
3837803773350	383780	3773350	0.000187536	4.04059E-05	9.68425E-05	0.000179631	0.000123194	1.15947E-05	3.73316E-05	6.60988E-05	0.000353085	0.00047606	0.000577607	0.000577607	0.000577607	0.000410846	0.000715487	0.000522641	0.000158376	0.000274829	3.33614E-05
3838303773350	383830	3773350	0.000183595	3.95568E-05	9.48074E-05	0.000175856	0.000120605	1.13511E-05	3.65471E-05	6.47098E-05	0.00030498	0.0004112	0.000498912	0.000498912	0.000498912	0.000354871	0.000618007	0.000451435	0.000136798	0.000237386	3.38509E-05
3838803773350	383880	3773350	0.000161295	3.4752E-05	8.32916E-05	0.000154496	0.000105956	9.97233E-06	3.21079E-05	5.68498E-05	0.000245546	0.000331066	0.000401684	0.000401684	0.000401684	0.00028571 4	0.00049757	0.000363459	0.000110139	0.000191124	3.11409E-05
3839303773350	383930	3773350	0.000136802	2.94749E-05	7.06437E-05	0.000131035	8.98664E-05	8.45802E-06	2.72323E-05	4.82171E-05	0.000197542	0.000266343	0.000323156	0.000323156	0.000323156	0.000229858	0.000400296	0.000292404	8.86072E-05	0.00015376	2.76251E-05
3839803773350	383980	3773350	0.000116021	2.49976E-05	5.99127E-05	0.000111131	7.62155E-05	7.17322E-06	2.30956E-05	4.08928E-05	0.000161697	0.000218014	0.000264518	0.000264518	0.000264518	0.000188149	0.000327661	0.000239346	7.25292E-05	0.000125859	2.44674E-05
3840303773350	384030	3773350	0.000111126	2.39427E-05	5.73845E-05	0.000106441	7.29994E-05	6.87053E-06	2.2121E-05	3.91672E-05	0.000144536	0.000194876	0.000236444	0.000236444	0.000236444	0.000168181	0.000292886	0.000213944	6.48316E-05	0.000112502	2.40436E-05
3840803773350	384080	3773350	0.000117393	2.52932E-05	6.06212E-05	0.000112445	7.71167E-05	7.25804E-06	2.33687E-05	4.13764E-05	0.000137976	0.000186031	0.000225713	0.000225713	0.000225713	0.000160547	0.000279593	0.000204234	6.1889E-05	0.000107396	2.57687E-05

			ISDrainage / Utilities Trenching	ISDrainage / Utilities Trenching	ISAsphalt Paving	ISAsphalt Paving	SVDemolition	SVSite Grubbing / Prep	SVMass Grading / Excavation	SVMass Grading / Excavation	SVDrainage / Utilities Trenching	SVFoundations / Concrete Pads	SVBuilding / Structure Construction	SVBuilding / Structure Construction	SVAsphalt Paving	SVAsphalt Paving	SVArchitectural Coating	SVArchitectural Coating	SVLandscaping or Other Finishing	SVLandscaping or Other Finishing	MDemolition
Unique Identifier	X (UTM)	Y (UTM)	2027	2028	2027	2028	2027	2027	2027	2028	2028	2028	2028	2029	2028	2029	2028	2029	2028	2029	2027
3838803773200	383880	3773200	9.21014E-06	9.21014E-06	3.94419E-05	3.94419E-05	0.000231237	0.000152771	0.000257987	0.000257987	7.78715E-05	8.02493E-05	0.000393879	0.000393879	0.000316836	0.000316836	3.13864E-05	3.13864E-05	0.000101055	0.000101055	8.46481E-05
3839303773200	383930	3773200	8.56024E-06	8.56024E-06	3.66587E-05	3.66587E-05	0.000191285	0.000126376	0.000213413	0.000213413	6.44174E-05	6.63843E-05	0.000332658	0.000332658	0.000262095	0.000262095	2.59636E-05	2.59636E-05	8.35951E-05	8.35951E-05	7.32053E-05
3839803773200	383980	3773200	8.15172E-06	8.15172E-06	3.49093E-05	3.49093E-05	0.000164763	0.000108854	0.000183823	0.000183823	5.54858E-05	5.718E-05	0.000291251	0.000291251	0.000225755	0.000225755	2.23637E-05	2.23637E-05	7.20044E-05	7.20044E-05	6.64721E-05
3840303773200	384030	3773200	8.09808E-06	8.09808E-06	3.46796E-05	3.46796E-05	0.000148405	9.80465E-05	0.000165573	0.000165573	4.9977E-05	5.1503E-05	0.000265433	0.000265433	0.000203342	0.000203342	2.01434E-05	2.01434E-05	6.48557E-05	6.48557E-05	6.50216E-05
3840803773200	384080	3773200	7.93096E-06	7.93096E-06	3.39639E-05	3.39639E-05	0.000135012	8.91983E-05	0.000150631	0.000150631	4.54668E-05	4.68551E-05	0.00024442	0.00024442	0.000184991	0.000184991	1.83256E-05	1.83256E-05	5.90028E-05	5.90028E-05	6.31712E-05
3841303773200	384130	3773200	7.57402E-06	7.57402E-06	3.24353E-05	3.24353E-05	0.000119585	7.90063E-05	0.000133419	0.000133419	4.02717E-05	4.15014E-05	0.000218924	0.000218924	0.000163854	0.000163854	1.62316E-05	1.62316E-05	5.2261E-05	5.2261E-05	5.75781E-05
3826803773250	382680	3773250	9.2741E-06	9.2741E-06	3.97158E-05	3.97158E-05	9.80136E-05	6.47545E-05	0.000109352	0.000109352	3.30071E-05	3.4015E-05	0.00021819	0.00021819	0.000134296	0.000134296	1.33036E-05	1.33036E-05	4.28337E-05	4.28337E-05	2.31721E-05
3827303773250	382730	3773250	1.13167E-05	1.13167E-05	4.8463E-05	4.8463E-05	0.000128095	8.46285E-05	0.000142913	0.000142913	4.31375E-05	4.44547E-05	0.000279708	0.000279708	0.000175514	0.000175514	1.73867E-05	1.73867E-05	5.59799E-05	5.59799E-05	2.76131E-05
3827803773250	382780	3773250	1.21296E-05	1.21296E-05	5.19442E-05	5.19442E-05	0.000157907	0.000104324	0.000176174	0.000176174	5.3177E-05	5.48008E-05	0.000343041	0.000343041	0.000216362	0.000216362	2.14332E-05	2.14332E-05	6.90084E-05	6.90084E-05	2.92726E-05
3828303773250	382830	3773250	1.09783E-05	1.09783E-05	4.7014E-05	4.7014E-05	0.000179675	0.000118706	0.00020046	0.00020046	6.05076E-05	6.23552E-05	0.000392165	0.000392165	0.000246187	0.000246187	2.43878E-05	2.43878E-05	7.85213E-05	7.85213E-05	2.66163E-05
3828803773250	382880	3773250	1.16406E-05	1.16406E-05	4.98502E-05	4.98502E-05	0.000233749	0.00015443	0.000260789	0.000260789	7.87174E-05	8.1121E-05	0.000498709	0.000498709	0.000320278	0.000320278	3.17273E-05	3.17273E-05	0.000102152	0.000102152	2.8413E-05
3829303773250	382930	3773250	1.45786E-05	1.45786E-05	6.2432E-05	6.2432E-05	0.000372431	0.000246053	0.000415514	0.000415514	0.00012542	0.00012925	0.000742563	0.000742563	0.000510297	0.000510297	5.0551E-05	5.0551E-05	0.000162759	0.000162759	3.62922E-05
3829803773250	382980	3773250	1.51934E-05	1.51934E-05	6.5065E-05	6.5065E-05	0.000722383	0.000477256	0.000805949	0.000805949	0.00024327	0.000250698	0.001239095	0.001239095	0.000989795	0.000989795	9.8051E-05	9.8051E-05	0.000315694	0.000315694	4.66188E-05
3830303773250	383030	3773250	1.20099E-05	1.20099E-05	5.14318E-05	5.14318E-05	0.001580385	0.00104411	0.001763206	0.001763206	0.000532212	0.000548463	0.002049024	0.002049024	0.002165412	0.002165412	0.00021451	0.00021451	0.000690657	0.000690657	5.17523E-05
3830803773250	383080	3773250	1.2404E-05	1.2404E-05	5.31194E-05	5.31194E-05	0.003754702	0.002480613	0.004189051	0.004189051	0.001264437	0.001303046	0.003038854	0.003038854	0.005144618	0.005144618	0.000509636	0.000509636	0.001640872	0.001640872	5.70469E-05
3831303773250	383130	3773250	1.33675E-05	1.33675E-05	5.72456E-05	5.72456E-05	0.004600206	0.00303921	0.005132363	0.005132363	0.001549169	0.001596472	0.003944712	0.003944712	0.006303109	0.006303109	0.000624398	0.000624398	0.002010373	0.002010373	6.23116E-05
3834803773250	383480	3773250	1.41061E-05	1.41061E-05	6.04087E-05	6.04087E-05	0.00100811	0.000666026	0.001124729	0.001124729	0.000339492	0.000349858	0.001574123	0.001574123	0.001381292	0.001381292	0.000136833	0.000136833	0.000440562	0.000440562	0.000155878
3835303773250	383530	3773250	1.29817E-05	1.29817E-05	5.55933E-05	5.55933E-05	0.000759241	0.000501606	0.000847071	0.000847071	0.000255683	0.00026349	0.001196078	0.001196078	0.001040296	0.001040296	0.000103054	0.000103054	0.000331802	0.000331802	0.000155179
3835803773250	383580	3773250	1.13229E-05	1.13229E-05	4.84895E-05	4.84895E-05	0.000582096	0.000384572	0.000649433	0.000649433	0.000196027	0.000202013	0.000931405	0.000931405	0.000797576	0.000797576	7.90094E-05	7.90094E-05	0.000254386	0.000254386	0.000138107
3836303773250	383630	3773250	1.01221E-05	1.01221E-05	4.33472E-05	4.33472E-05	0.000458988	0.000303239	0.000512084	0.000512084	0.000154569	0.000159289	0.000748128	0.000748128	0.000628896	0.000628896	6.22996E-05	6.22996E-05	0.000200586	0.000200586	0.00012334
3836803773250	383680	3773250	9.6166E-06	9.6166E-06	4.11825E-05	4.11825E-05	0.000378747	0.000250226	0.000422561	0.000422561	0.000127547	0.000131442	0.000626704	0.000626704	0.000518952	0.000518952	5.14084E-05	5.14084E-05	0.000165519	0.000165519	0.000111426
3837303773250	383730	3773250	1.00065E-05	1.00065E-05	4.28524E-05	4.28524E-05	0.000332822	0.000219885	0.000371324	0.000371324	0.000112082	0.000115504	0.000553901	0.000553901	0.000456026	0.000456026	4.51748E-05	4.51748E-05	0.000145449	0.000145449	0.000109277
3837803773250	383780	3773250	1.03284E-05	1.03284E-05	4.42308E-05	4.42308E-05	0.000293771	0.000194085	0.000327755	0.000327755	9.89307E-05	0.000101951	0.000493208	0.000493208	0.000402519	0.000402519	3.98743E-05	3.98743E-05	0.000128383	0.000128383	0.000110691
3838303773250	383830	3773250	1.02624E-05	1.02624E-05	4.39481E-05	4.39481E-05	0.000257704	0.000170257	0.000287515	0.000287515	8.67846E-05	8.94345E-05	0.000438661	0.000438661	0.000353101	0.000353101	3.49788E-05	3.49788E-05	0.000112621	0.000112621	0.000107844
3838803773250	383880	3773250	9.68468E-06	9.68468E-06	4.14741E-05	4.14741E-05	0.000217146	0.000143461	0.000242265	0.000242265	7.31262E-05	7.5359E-05	0.000376229	0.000376229	0.000297529	0.000297529	2.94737E-05	2.94737E-05	9.48965E-05	9.48965E-05	9.52194E-05
3839303773250	383930	3773250	8.83877E-06	8.83877E-06	3.78515E-05	3.78515E-05	0.000182071	0.000120288	0.000203133	0.000203133	6.13143E-05	6.31865E-05	0.000321346	0.000321346	0.00024947	0.00024947	2.47129E-05	2.47129E-05	7.95682E-05	7.95682E-05	8.03443E-05
3839803773250	383980	3773250	8.07951E-06	8.07951E-06	3.46E-05	3.46E-05	0.000155598	0.000102798	0.000173597	0.000173597	5.23992E-05	5.39992E-05	0.000279244	0.000279244	0.000213197	0.000213197	2.11197E-05	2.11197E-05	6.7999E-05	6.7999E-05	6.89851E-05
3840303773250	384030	3773250	8.12077E-06	8.12077E-06	3.47767E-05	3.47767E-05	0.000141163	9.32622E-05	0.000157493	0.000157493	4.75383E-05	4.89898E-05	0.000255101	0.000255101	0.000193419	0.000193419	1.91605E-05	1.91605E-05	6.16909E-05	6.16909E-05	6.71884E-05
3840803773250	384080	3773250	8.20536E-06	8.20536E-06	3.5139E-05	3.5139E-05	0.000130687	8.63407E-05	0.000145805	0.000145805	4.40102E-05	4.5354E-05	0.000237914	0.000237914	0.000179064	0.000179064	1.77385E-05	1.77385E-05	5.71125E-05	5.71125E-05	6.74212E-05
3841303773250	384130	3773250	8.063E-06	8.063E-06	3.45293E-05	3.45293E-05	0.000120339	7.95042E-05	0.00013426	0.00013426	4.05255E-05	4.17629E-05	0.000221115	0.000221115	0.000164886	0.000164886	1.63339E-05	1.63339E-05	5.25903E-05	5.25903E-05	6.56722E-05
3826803773300	382680	3773300	8.92336E-06	8.92336E-06	3.82138E-05	3.82138E-05	9.06249E-05	5.9873E-05	0.000101108	0.000101108	3.05189E-05	3.14508E-05	0.000200231	0.000200231	0.000124172	0.000124172	1.23008E-05	1.23008E-05	3.96047E-05	3.96047E-05	2.30527E-05
3827303773300	382730	3773300	1.04481E-05	1.04481E-05	4.47433E-05	4.47433E-05	0.000112436	7.42827E-05	0.000125442	0.000125442	3.78639E-05	3.90201E-05	0.000245503	0.000245503	0.000154057	0.000154057	1.52612E-05	1.52612E-05	4.91364E-05	4.91364E-05	2.62044E-05
3827803773300	382780	3773300	1.18655E-05	1.18655E-05	5.08133E-05	5.08133E-05	0.000140832	9.30436E-05	0.000157124	0.000157124	4.74269E-05	4.8875E-05	0.000303091	0.000303091	0.000192966	0.000192966	1.91156E-05	1.91156E-05	6.15463E-05	6.15463E-05	2.92069E-05
3828303773300	382830	3773300	1.19955E-05	1.19955E-05	5.13699E-05	5.13699E-05	0.000169358	0.000111889	0.00018895	0.00018895	5.70332E-05	5.87746E-05	0.000360975	0.000360975	0.000232051	0.000232051	2.29874E-05	2.29874E-05	7.40125E-05	7.40125E-05	2.95292E-05
3828803773300	382880	3773300	1.26227E-05	1.26227E-05	5.40559E-05	5.40559E-05	0.000213574	0.000141101	0.0002382	0.0002382	7.19233E-05	7.41194E-05	0.000444407	0.000444407	0.000292635	0.000292635	2.89889E-05	2.89889E-05	9.33356E-05	9.33356E-05	3.12483E-05
3829303773300	382930	3773300	1.57154E-05	1.57154E-05	6.73004E-05	6.73004E-05	0.000319454	0.000211053	0.000356409	0.000356409	0.00010758	0.000110864	0.000623032	0.000623032	0.000437709	0.000437709	4.33603E-05	4.33603E-05	0.000139607	0.000139607	3.9623E-05
3829803773300	382980	3773300	1.60909E-05	1.60909E-05	6.89085E-05	6.89085E-05	0.000550305	0.000363569	0.000613965	0.000613965	0.000185321	0.00019098	0.000959941	0.000959941	0.000754017	0.000754017	7.46943E-05	7.46943E-05	0.000240493	0.000240493	4.98362E-05
3830303773300	383030	3773300	1.66748E-05	1.66748E-05	7.1409E-05	7.1409E-05	0.000812579	0.000536845	0.000906579	0.000906579	0.000273645	0.000282	0.001267051	0.001267051	0.00111338	0.00111338	0.000110294	0.000110294	0.000355112	0.000355112	5.53099E-05
3830803773300	383080	3773300	1.83893E-05	1.83893E-05	7.87513E-05	7.87513E-05	0.001022256	0.000675372	0.001140512	0.001140512	0.000344256	0.000354768	0.001515569	0.001515569	0.001400675	0.001400675	0.000138754	0.000138754	0.000446744	0.000446744	6.0491E-05
3831303773300	383130	3773300	1.87834E-05	1.87834E-05	8.04389E-05	8.04389E-05	0.001165104	0.000769748	0.001299885	0.001299885	0.000392362	0.000404342	0.001802929	0.001802929	0.001596403	0.001596403	0.000158143	0.000158143	0.000509172	0.000509172	6.84658E-05
3834803773300	383480	3773300	1.4886E-05	1.4886E-05	6.37485E-05	6.37485E-05	0.00074344	0.000491167	0.000829442	0.000829442	0.000250362	0.000258006	0.001240241	0.001240241	0.001018647	0.001018647	0.000100909	0.000100909	0.000324897	0.000324897	0.000157847
3835303773300	383530	3773300	1.47457E-05	1.47457E-05	6.31477E-05	6.31477E-05	0.00058742	0.00038809	0.000655373	0.000655373	0.00019782	0.00020386	0.000997779	0.000997779	0.000804871	0.000804871	7.97321E-05	7.97321E-05	0.000256713	0.000256713	0.000201649
3835803773300	383580	3773300	1.35326E-05	1.35326E-05	5.79524E-05	5.79524E-05	0.000470487	0.000310836	0.000524914	0.000524914	0.000158442	0.00016328	0.000804196	0.000804196	0.000644652	0.000644652	6.38605E-05	6.38605E-05	0.000205611	0.000205611	0.000192653
3836303773300	383630	3773300	1.16984E-05	1.16984E-05	5.00976E-05	5.00976E-05	0.000379011	0.0002504	0.000422855	0.000422855	0.000127636	0.000131533	0.000653746	0.000653746	0.000519313	0.000519313	5.14441E-05	5.14441E-05	0.000165635	0.000165635	0.000161542
3836803773300	383680	3773300	1.07266E-05	1.07266E-05	4.59361E-05	4.59361E-05	0.00031976	0.000211256	0.000356751	0.000356751	0.000107683	0.000110971	0.0005543	0.0005543	0.000438129	0.000438129	4.34019E-05	4.34019E-05	0.000139741	0.000139741	0.00014157
3837303773300	383730	3773300	1.05017E-05	1.05017E-05	4.4973E-05	4.4973E-05	0.000280434	0.000185274	0.000312874	0.000312874	9.44391E-05	9.73227E-05	0.000487385	0.000487385	0.000384244	0.000384244	3.8064E-05	3.8064E-05	0.000122555	0.000122555	0.000129989
3837803773300	383780	3773300	1.08339E-05	1.08339E-05	4.63955E-05	4.63955E-05	0.000253648	0.000167577	0.00028299	0.00028299	8.54187E-05	8.80269E-05	0.000440954	0.000440954	0.000347543	0.000347543	3.44283E-05	3.44283E-05	0.000110849	0.000110849	0.000128163
3838303773300	383830	3773300	1.09267E-05	1.09267E-05	4.67931E-05	4.67931E-05	0.000229123	0.000151374	0.000255628	0.000255628	7.71597E-05	7.95157E-05	0.000400166	0.000400166	0.00031394	0.00031394	3.10995E-05	3.10995E-05	0.000100131	0.000100131	0.000125996
3838803773300	383880	3773300	1.02087E-05	1.02087E-05	4.37183E-05	4.37183E-05	0.000196867	0.000130063	0.00021964	0.00021964	6.6297E-05	6.83213E-05	0.00034822	0.00034822	0.00026974	0.00026974	2.67212E-05	2.67212E-05	8.60342E-05	8.60342E-05	0.00010911
3839303773300	383930	3773300	9.21221E-06	9.21221E-06	3.94508E-05	3.94508E-05	0.000167765	0.000110837	0.000187172	0.000187172	5.64967E-05	5.82218E-05	0.000301274	0.000301274	0.00022986	0.00022986	2.27712E-05	2.27712E-05	7.33164E-05	7.33164E-05	9.07366E-05
3839803773300	383980	3773300	8.14759E-06	8.14759E-06	3.48916E-05	3.48916E-05	0.000143534	9.48286E-05	0.000160139	0.000160139	4.83368E-05	4.98127E-05	0.000261954	0.000261954	0.000196668	0.000196668	1.94823E-05	1.94823E-05	6.27271E-05	6.27271E-05	7.54556E-05
3840303773300	384030	3773300	7.95572E-06	7.95572E-06	3.40699E-05	3.40699E-05	0.000129866	8.57983E-05	0.000144889	0.000144889	4.37337E-05	4.50691E-05	0.000238494	0.000238494	0.00017794	0.00017794	1.7627E-05	1.7627E-05	5.67537E-05	5.67537E-05	6.98626E-05
3840803773300	384080	3773300	8.39312E-06	8.39312E-06	3.5943E-05	3.5943E-05	0.000123267	8.14389E-05	0.000137527	0.000137527	4.15117E-05	4.27792E-05	0.000226384	0.000226384	0.000168899	0.000168899	1.67314E-05	1.67314E-05	5.38701E-05	5.38701E-05	7.24173E-05
3841303773300	384130	3773300	8.38074E-06	8.38074E-06	3.589E-05	3.589E-05	0.000115315	7.61851E-05	0.000128655	0.000128655	3.88336E-05	4.00194E-05	0.000213204	0.000213204	0.000158003	0.000158003	1.5652E-05	1.5652E-05	5.03948E-05	5.03948E-05	7.15518E-05
3826803773350	382680	3773350	8.73148E-06	8.73148E-06	3.73921E-05	3.73921E-05	8.19619E-05	5.41496E-05	9.14433E-05	9.14433E-05	2.76015E-05	2.84443E-05	0.000179824	0.000179824	0.00011302	0.00011302	1.11249E-05	1.11249E-05	3.58188E-05	3.58188E-05	2.31841E-05
3827303773350	382730	3773350	9.66199E-06	9.66199E-06	4.13769E-05	4.13769E-05	9.71742E-05	6.41999E-05	0.000108415	0.000108415	3.27245E-05	3.37237E-05	0.000211749	0.000211749	0.000133146	0.000133146	1.31897E-05	1.31897E-05	4.24669E-05	4.24669E-05	2.50106E-05
3827803773350	382780	3773350	1.12073E-05	1.12073E-05	4.79947E-05	4.79947E-05	0.00012127	8.01194E-05	0.000135299	0.000135299	4.08391E-05	4.20861E-05	0.000260099	0.000260099	0.000166162	0.000166162	1.64603E-05	1.64603E-05	5.29973E-05	5.29973E-05	2.84548E-05
3828303773350	382830	3773350	1.25525E-05	1.25525E-05	5.37555E-05	5.37555E-05	0.000149912	9.90422E-05	0.000167254	0.000167254	5.04846E-05	5.20261E-05	0.000315471	0.000315471	0.000205407	0.000205407	2.0348E-05	2.0348E-05	6.55143E-05	6.55143E-05	3.14871E-05
3828803773350	382880	3773350	1.41948E-05	1.41948E-05	6.07886E-05	6.07886E-05	0.000190458	0.00012583	0.000212491	0.000212491	6.41388E-05	6.60973E-05	0.000389666	0.000389666	0.000260962	0.000260962	2.58514E-05	2.58514E-05	8.32336E-05	8.32336E-05	3.55103E-05
3829303773350	382930	3773350	1.71679E-05	1.71679E-05	7.35207E-05	7.35207E-05	0.000272432	0.000179987	0.000303947	0.000303947	9.17445E-05	9.45459E-05	0.000527645	0.000527645	0.000373281	0.000373281	3.69779E-05	3.69779E-05	0.000119058	0.000119058	4.47505E-05
3829803773350	382980	3773350	1.83254E-05	1.83254E-05	7.84774E-05	7.84774E-05	0.000366561	0.000242176	0.000408966	0.000408966	0.000123444	0.000127213	0.000675403	0.000675403	0.000502255	0.000502255	4.97544E-05	4.97544E-05	0.000160194	0.000160194	5.11195E-05
3830303773350	383030	3773350	1.93302E-05	1.93302E-05	8.27803E-05	8.27803E-05	0.000447996	0.000295977	0.000499821	0.000499821	0.000150868	0.000155474	0.000798914	0.000798914	0.000613836	0.000613836	6.08077E-05	6.08077E-05	0.000195783	0.000195783	5.51666E-05
3830803773350	383080	3773350	1.95736E-05	1.95736E-05	8.38229E-05	8.38229E-05	0.000498357	0.000329249	0.000556008	0.000556008	0.000167827	0.000172952	0.000892961	0.000892961	0.000682839	0.000682839	6.76433E-05	6.76433E-05	0.000217791	0.000217791	5.79124E-05
3831303773350	383130	3773350	2.06836E-05	2.06836E-05	8.85764E-05	8.85764E-05	0.000572508	0.000378238	0.000638736	0.000638736	0.000192798	0.000198685	0.001033079	0.001033079	0.000784439	0.000784439	7.7708E-05	7.7708E-05	0.000250196	0.000250196	6.89075E-05
3831803773350	383180	3773350	1.89237E-05	1.89237E-05	8.10397E-05	8.10397E-05	0.000726617	0.000480053	0.000810672	0.000810672	0.000244696	0.000252168	0.001273557	0.001273557	0.000995595	0.000995595	9.86256E-05	9.86256E-05	0.000317544	0.000317544	8.69641E-05
3835303773350	383530	3773350	1.62457E-05	1.62457E-05	6.95712E-05	6.95712E-05	0.000452585	0.000299009	0.000504941	0.000504941	0.000152413	0.000157067	0.000792962	0.000792962	0.00062012	0.00062012	6.14306E-05	6.14306E-05	0.000197788	0.000197788	0.000242824
3835803773350	383580	3773350	1.54699E-05	1.54699E-05	6.6249E-05	6.6249E-05	0.000372504	0.000246102	0.000415596	0.000415596	0.000125445	0.000129275	0.000663614	0.000663614	0.000510398	0.000510398	5.0561E-05	5.0561E-05	0.000162791	0.000162791	0.00026602
3836303773350	383630	3773350	1.4038E-05	1.4038E-05	6.01171E-05	6.01171E-05	0.00031405	0.000207483	0.00035038	0.00035038	0.00010576	0.000108989	0.000561889	0.000561889	0.000430305	0.000430305	4.26269E-05	4.26269E-05	0.000137246	0.000137246	0.000234019
3836803773350	383680	3773350	1.22658E-05	1.22658E-05	5.25274E-05	5.25274E-05	0.000265062	0.000175118	0.000295725	0.000295725	8.92625E-05	9.19881E-05	0.000476962	0.000476962	0.000363182	0.000363182	3.59775E-05	3.59775E-05	0.000115837	0.000115837	0.000189842
3837303773350	383730	3773350	1.11908E-05	1.11908E-05	4.79241E-05	4.79241E-05	0.000230869	0.000152528	0.000257576	0.000257576	7.77477E-05	8.01217E-05	0.00041654	0.00041654	0.000316332	0.000316332	3.13365E-05	3.13365E-05	0.000100894	0.000100894	0.000161614
3837803773350	383780	3773350	1.15313E-05	1.15313E-05	4.93819E-05	4.93819E-05	0.000214413	0.000141656	0.000239217	0.000239217	7.2206E-05	7.44107E-05	0.000384577	0.000384577	0.000293785	0.000293785	2.91029E-05	2.91029E-05	9.37024E-05	9.37024E-05	0.00015549
3838303773350	383830	3773350	1.17004E-05	1.17004E-05	5.01064E-05	5.01064E-05	0.000198582	0.000131197	0.000221554	0.000221554	6.68746E-05	6.89166E-05	0.000355654	0.000355654	0.00027209	0.00027209	2.69541E-05	2.69541E-05	8.67839E-05	8.67839E-05	0.00015118
3838803773350	383880	3773350	1.07637E-05	1.07637E-05	4.60951E-05	4.60951E-05	0.000173279	0.00011448	0.000193324	0.000193324	5.83536E-05	6.01354E-05	0.000313139	0.000313139	0.00023742	0.00023742	2.35196E-05	2.35196E-05	7.57261E-05	7.57261E-05	0.00012716
3839303773350	383930	3773350	9.54851E-06	9.54851E-06	4.08909E-05	4.08909E-05	0.000149722	9.89167E-05	0.000167042	0.000167042	5.04206E-05	5.19602E-05	0.000273962	0.000273962	0.00020514	0.00020514	2.03222E-05	2.03222E-05	6.54313E-05	6.54313E-05	0.000103827
3839803773350	383980	3773350	8.45708E-06	8.45708E-06	3.62169E-05	3.62169E-05	0.000130325	8.61018E-05	0.000145402	0.000145402	4.38885E-05	4.52286E-05	0.000241535	0.000241535	0.00017856	0.00017856	1.76894E-05	1.76894E-05	5.69545E-05	5.69545E-05	8.64269E-05
3840303773350	384030	3773350	8.31059E-06	8.31059E-06	3.55896E-05	3.55896E-05	0.000120167	7.93908E-05	0.000134069	0.000134069	4.04677E-05	4.17033E-05	0.000223305	0.000223305	0.00016465	0.00016465	1.63106E-05	1.63106E-05	5.25153E-05	5.25153E-05	8.00877E-05
3840803773350	384080	3773350	8.90685E-06	8.90685E-06	3.81431E-05	3.81431E-05	0.000116289	7.68286E-05	0.000129742	0.000129742	3.91617E-05	4.03575E-05	0.00021542	0.00021542	0.000159337	0.000159337	1.57843E-05	1.57843E-05	5.08205E-05	5.08205E-05	8.39079E-05

			MSite Grubbing / Prep	MMass Grading / Excavation	MMass Grading / Excavation	MDrainage / Utilities Trenching	MFoundations / Concrete Pads	MBuilding / Structure Construction	MAsphalt Paving	MLandscaping or Other Finishing	MWaterside Construction (Piles)	RSSWRe-striping South Valley	RSSWRe-striping Silver Lake Boulevard	RSSWDemolition	RSSWPlacing Base	RSSWForm/Place Rebar and Pour	Child Risk				
Unique Identifier	X (UTM)	Y (UTM)	2027	2027	2028	2028	2028	2028	2028	2028	2028	2029	2029	2029	2029	2029	3rd Trimester	0<2	2<16	Total	per million
3838803773200	383880	3773200	7.63843E-05	0.000190737	0.000190737	5.33797E-05	9.84955E-05	0.000177113	0.000125297	3.79688E-05	6.72271E-05	0.000116379	0.000169796	0.000276693	0.00015041	4.50203E-05	3.46633E-09	7.4706E-08	4.7314E-08	1.25486E-07	0.12548619
3839303773200	383930	3773200	6.60586E-05	0.000164953	0.000164953	4.61637E-05	8.51808E-05	0.000153171	0.000108359	3.28361E-05	5.81393E-05	9.97191E-05	0.000136074	0.000222159	0.000120765	3.61472E-05	3.02618E-09	6.6362E-08	3.9357E-08	1.08745E-07	0.10874528
3839803773200	383980	3773200	5.99827E-05	0.000149781	0.000149781	4.19178E-05	7.73462E-05	0.000139083	9.83927E-05	2.9816E-05	5.27918E-05	8.84249E-05	0.000116264	0.000190231	0.00010341	3.09523E-05	2.77946E-09	6.1544E-08	3.4401E-08	9.87248E-08	0.09872477
3840303773200	384030	3773200	5.86739E-05	0.000146513	0.000146513	4.10031E-05	7.56584E-05	0.000136048	9.62457E-05	2.91654E-05	5.16399E-05	8.1592E-05	0.000107014	0.000175554	9.54309E-05	2.85641E-05	2.72307E-09	6.0477E-08	3.1896E-08	9.50963E-08	0.09509627
3840803773200	384080	3773200	5.70041E-05	0.000142344	0.000142344	3.98362E-05	7.35053E-05	0.000132176	9.35067E-05	2.83354E-05	5.01703E-05	7.58143E-05	9.94428E-05	0.000163491	8.88735E-05	2.66014E-05	2.69926E-09	5.9972E-08	2.978E-08	9.24511E-08	0.09245111
3841303773200	384130	3773200	5.1957E-05	0.000129741	0.000129741	3.63092E-05	6.69972E-05	0.000120473	8.52278E-05	2.58266E-05	4.57283E-05	6.86147E-05	8.74652E-05	0.000144008	7.82829E-05	2.34314E-05	2.50525E-09	5.6034E-08	2.6672E-08	8.52113E-08	0.08521126
3826803773250	382680	3773250	2.09099E-05	5.22137E-05	5.22137E-05	1.46125E-05	2.69628E-05	4.84841E-05	3.42996E-05	1.03938E-05	1.84032E-05	0.000134677	2.91953E-05	4.91177E-05	2.67004E-05	7.99188E-06	2.1404E-09	5.7229E-08	1.9467E-08	7.88366E-08	0.07883662
3827303773250	382730	3773250	2.49174E-05	6.22206E-05	6.22206E-05	1.7413E-05	3.21303E-05	5.77763E-05	4.08733E-05	1.23858E-05	2.19302E-05	0.000187019	3.5998E-05	6.0527E-05	3.29024E-05	9.84827E-06	2.61226E-09	7.0489E-08	2.4907E-08	9.80085E-08	0.09800845
3827803773250	382780	3773250	2.64148E-05	6.59598E-05	6.59598E-05	1.84595E-05	3.40612E-05	6.12484E-05	4.33296E-05	1.31302E-05	2.32481E-05	0.000247188	3.96807E-05	6.67071E-05	3.62619E-05	1.08538E-05	2.85279E-09	7.6668E-08	2.9205E-08	1.08726E-07	0.10872585
3828303773250	382830	3773250	2.40179E-05	5.99745E-05	5.99745E-05	1.67844E-05	3.09704E-05	5.56906E-05	3.93977E-05	1.19387E-05	2.11385E-05	0.000298012	3.82538E-05	6.43726E-05	3.49929E-05	1.0474E-05	2.76242E-09	7.24E-08	3.095E-08	1.06112E-07	0.10611169
3828803773250	382880	3773250	2.56392E-05	6.4023E-05	6.4023E-05	1.79174E-05	3.3061E-05	5.94499E-05	4.20572E-05	1.27446E-05	2.25655E-05	0.000423711	4.31825E-05	7.26664E-05	3.95014E-05	1.18235E-05	3.05087E-09	7.8819E-08	3.806E-08	1.1993E-07	0.11993044
3829303773250	382930	3773250	3.27492E-05	8.17772E-05	8.17772E-05	2.28861E-05	4.22292E-05	7.5936E-05	5.37202E-05	1.62788E-05	2.88231E-05	0.000795457	5.75314E-05	9.67244E-05	5.25793E-05	1.57379E-05	3.77783E-09	9.7771E-08	5.6328E-08	1.57877E-07	0.15787674
3829803773250	382980	3773250	4.20676E-05	0.000105046	0.000105046	2.93981E-05	5.42451E-05	9.75428E-05	6.90057E-05	2.09108E-05	3.70244E-05	0.001927601	8.11951E-05	0.000136699	7.43097E-05	2.22422E-05	4.63431E-09	1.1201E-07	9.6712E-08	2.13359E-07	0.2133593
3830303773250	383030	3773250	4.66999E-05	0.000116613	0.000116613	3.26353E-05	6.02183E-05	0.000108284	7.66043E-05	2.32134E-05	4.11014E-05	0.005300392	0.000100699	0.000169985	9.24037E-05	2.7658E-05	4.86706E-09	1.0816E-07	1.724E-07	2.85427E-07	0.28542689
3830803773250	383080	3773250	5.14776E-05	0.000128544	0.000128544	3.59741E-05	6.63791E-05	0.000119362	8.44414E-05	2.55883E-05	4.53063E-05	0.009125525	0.000125377	0.000211955	0.000115219	3.44869E-05	5.24471E-09	1.1423E-07	3.4931E-07	4.68778E-07	0.46877777
3831303773250	383130	3773250	5.62284E-05	0.000140407	0.000140407	3.92941E-05	7.25051E-05	0.000130378	9.22344E-05	2.79498E-05	4.94876E-05	0.00658219	0.00016019	0.000270844	0.00014723	4.40686E-05	5.6872E-09	1.2188E-07	7.1493E-07	8.42495E-07	0.84249548
3834803773250	383480	3773250	0.00014066	0.000351239	0.000351239	9.82975E-05	0.000181377	0.00032615	0.000230732	6.99187E-05	0.000123797	0.000495872	0.002785051	0.004317741	0.002347121	0.000702534	8.15697E-09	1.5146E-07	3.5152E-07	5.11134E-07	0.51113403
3835303773250	383530	3773250	0.00014003	0.000349665	0.000349665	9.7857E-05	0.000180565	0.000324689	0.000229698	6.96054E-05	0.000123243	0.000372148	0.001234933	0.001976245	0.001074286	0.000321552	7.1949E-09	1.3802E-07	2.087E-07	3.5391E-07	0.35390993
3835803773250	383580	3773250	0.000124625	0.000311197	0.000311197	8.70915E-05	0.0001607	0.000288969	0.000204428	6.1948E-05	0.000109684	0.000287637	0.000719552	0.00116425	0.000632885	0.000189434	6.08198E-09	1.1865E-07	1.4192E-07	2.66646E-07	0.266646
3836303773250	383630	3773250	0.000111299	0.000277922	0.000277922	7.7779E-05	0.000143517	0.0025807	0.000182569	5.5324E-05	9.7956E-05	0.000230578	0.000482875	0.000784848	0.000426643	0.000127702	5.20853E-09	1.0277E-07	1.0515E-07	2.13127E-07	0.21312683
3836803773250	383680	3773250	0.000100548	0.000251075	0.000251075	7.02657E-05	0.000129653	0.000233141	0.000164933	4.99798E-05	8.84936E-05	0.000193043	0.00036432	0.000593411	0.000322578	9.65531E-05	4.65318E-09	9.319E-08	8.4311E-08	1.82154E-07	0.18215449
3837303773250	383730	3773250	9.86085E-05	0.000246233	0.000246233	6.89106E-05	0.000127153	0.000228645	0.000161753	4.90159E-05	8.6787E-05	0.000170836	0.000312476	0.000509658	0.00027705	8.29258E-05	4.49571E-09	9.2137E-08	7.4243E-08	1.70875E-07	0.17087497
3837803773250	383780	3773250	9.98851E-05	0.000249421	0.000249421	6.98027E-05	0.000128799	0.000231605	0.000163847	4.96505E-05	8.79105E-05	0.000153035	0.000273544	0.000447076	0.00024303	7.27432E-05	4.4044E-09	9.1682E-08	6.6546E-08	1.62632E-07	0.16263223
3838303773250	383830	3773250	9.73158E-05	0.000243005	0.000243005	6.80072E-05	0.000125486	0.000225647	0.000159632	4.83733E-05	8.56492E-05	0.000136752	0.000236702	0.000387814	0.00021016	6.31008E-05	4.24937E-09	8.9135E-08	5.9187E-08	1.52572E-07	0.15257182
3838803773250	383880	3773250	8.59236E-05	0.000214558	0.000214558	6.0046E-05	0.000110796	0.000199232	0.000140945	4.27105E-05	7.56228E-05	0.000118288	0.000190515	0.000312669	0.000169967	5.0874E-05	3.77696E-09	8.0506E-08	4.9746E-08	1.34029E-07	0.13402916
3839303773250	383930	3773250	7.25007E-05	0.00018104	0.00018104	5.06657E-05	9.34877E-05	0.000168108	0.000118927	3.60384E-05	6.38091E-05	0.000101764	0.000151367	0.000248755	0.000135223	4.04746E-05	3.27533E-09	7.0769E-08	4.1293E-08	1.15337E-07	0.11533699
3839803773250	383980	3773250	6.22504E-05	0.000155444	0.000155444	4.35025E-05	8.02703E-05	0.000144341	0.000102113	3.09432E-05	5.47876E-05	8.88871E-05	0.000124136	0.000204264	0.000111038	3.32355E-05	2.89016E-09	6.293E-08	3.5069E-08	1.00889E-07	0.10088905
3840303773250	384030	3773250	6.06291E-05	0.000151395	0.000151395	4.23695E-05	7.81796E-05	0.000140582	9.9453E-05	3.01373E-05	5.33607E-05	8.19236E-05	0.000113435	0.000186946	0.000101624	3.04178E-05	2.81185E-09	6.1852E-08	3.2469E-08	9.71327E-08	0.09713271
3840803773250	384080	3773250	6.08392E-05	0.00015192	0.00015192	4.25163E-05	7.84505E-05	0.000141069	9.97976E-05	3.02417E-05	5.35456E-05	7.68241E-05	0.000107019	0.000176691	9.60493E-05	2.87492E-05	2.82063E-09	6.2175E-08	3.085E-08	9.58451E-08	0.09584508
3841303773250	384130	3773250	5.9261E-05	0.000147979	0.000147979	4.14134E-05	7.64155E-05	0.000137409	9.72088E-05	2.94572E-05	5.21566E-05	7.15689E-05	9.95533E-05	0.000164577	8.94642E-05	2.67782E-05	2.79613E-09	6.1725E-08	2.8955E-08	9.34765E-08	0.09347653
3826803773300	382680	3773300	2.08022E-05	5.19447E-05	5.19447E-05	1.45372E-05	2.68239E-05	4.82344E-05	3.41229E-05	1.03403E-05	1.83084E-05	0.000123272	2.85522E-05	4.81415E-05	2.61697E-05	7.83304E-06	2.14111E-09	5.6631E-08	1.8802E-08	7.75737E-08	0.07757366
3827303773300	382730	3773300	2.36462E-05	5.90464E-05	5.90464E-05	1.65247E-05	3.04912E-05	5.48288E-05	3.87881E-05	1.1754E-05	2.08114E-05	0.000162069	3.33251E-05	5.61636E-05	3.05305E-05	9.13831E-06	2.48025E-09	6.6251E-08	2.2793E-08	9.15233E-08	0.09152334
3827803773300	382780	3773300	2.63556E-05	6.58118E-05	6.58118E-05	1.84181E-05	3.39848E-05	6.1111E-05	4.32324E-05	1.31007E-05	2.3196E-05	0.000216209	3.85E-05	6.48734E-05	3.52651E-05	1.05555E-05	2.84165E-09	7.6137E-08	2.766E-08	1.06639E-07	0.10663914
3828303773300	382830	3773300	2.66464E-05	6.65382E-05	6.65382E-05	1.86213E-05	3.43599E-05	6.17854E-05	4.37095E-05	1.32453E-05	2.3452E-05	0.000276659	4.08563E-05	6.88972E-05	3.74525E-05	1.12102E-05	3.0086E-09	7.9514E-08	3.1634E-08	1.14157E-07	0.11415662
3828803773300	382880	3773300	2.81977E-05	7.04118E-05	7.04118E-05	1.97054E-05	3.63602E-05	6.53824E-05	4.62541E-05	1.40164E-05	2.48173E-05	0.000374243	4.56393E-05	7.70128E-05	4.18641E-05	1.25307E-05	3.31427E-09	8.6404E-08	3.8169E-08	1.27886E-07	0.1278864
3829303773300	382930	3773300	3.57548E-05	8.92825E-05	8.92825E-05	2.49865E-05	4.61049E-05	8.29051E-05	5.86504E-05	1.77729E-05	3.14684E-05	0.000625932	6.06564E-05	0.000102302	5.56111E-05	1.66454E-05	4.15336E-09	1.0815E-07	5.4812E-08	1.67117E-07	0.16711744
3829803773300	382980	3773300	4.49709E-05	0.000112296	0.000112296	3.1427E-05	5.79888E-05	0.000104275	7.37681E-05	2.2354E-05	3.95796E-05	0.001218203	8.31294E-05	0.000140519	7.63863E-05	2.28637E-05	5.07598E-09	1.2309E-07	8.7657E-08	2.15821E-07	0.21582101
3830303773300	383030	3773300	4.99102E-05	0.00012463	0.00012463	3.48788E-05	6.43579E-05	0.000115727	8.18703E-05	2.48092E-05	4.39268E-05	0.001823531	0.000100186	0.000169578	9.21822E-05	2.75917E-05	5.56676E-09	1.312E-07	1.2476E-07	2.61518E-07	0.2615181
3830803773300	383080	3773300	5.45856E-05	0.000136304	0.000136304	3.81461E-05	7.03867E-05	0.000126568	8.95395E-05	2.71332E-05	4.80417E-05	0.001946678	0.000118344	0.000200512	0.00010898	3.2625E-05	5.95687E-09	1.4006E-07	1.7189E-07	3.17916E-07	0.317916
3831303773300	383130	3773300	6.17818E-05	0.000154274	0.000154274	4.3175E-05	7.9666E-05	0.000143254	0.000101344	3.07102E-05	5.43752E-05	0.001874742	0.00014977	0.000254502	0.000138347	4.14097E-05	6.39629E-09	1.4537E-07	2.7472E-07	4.26492E-07	0.42649207
3834803773300	383480	3773300	0.000142437	0.000355677	0.000355677	9.95396E-05	0.000183669	0.000330272	0.000233647	7.08022E-05	0.000125362	0.000463582	0.007299009	0.010603918	0.005764282	0.00172535	1.14064E-08	1.9338E-07	5.3104E-07	7.35825E-07	0.73582465
3835303773300	383530	3773300	0.000181963	0.000454375	0.000454375	0.000127161	0.000234636	0.000421919	0.000298483	9.04493E-05	0.000160148	0.000361341	0.002280658	0.003572401	0.001941955	0.000581261	1.02916E-08	1.8189E-07	2.6301E-07	4.55193E-07	0.45519343
3835803773300	383580	3773300	0.000173845	0.000434105	0.000434105	0.000121488	0.000224169	0.000403098	0.000285168	8.64144E-05	0.000153004	0.000284296	0.001114666	0.001800675	0.000978845	0.000292985	8.46802E-09	1.5717E-07	1.6791E-07	3.33549E-07	0.33354913
3836303773300	383630	3773300	0.000145772	0.000364003	0.000364003	0.00010187	0.000187969	0.000338003	0.000239117	7.24596E-05	0.000128296	0.000226548	0.000652902	0.001067194	0.000580126	0.000173642	6.7595E-09	1.289E-07	1.1706E-07	2.52719E-07	0.25271871
3836803773300	383680	3773300	0.000127749	0.000318998	0.000318998	8.92747E-05	0.000164729	0.000296213	0.000209553	6.35009E-05	0.000112434	0.000189355	0.00045893	0.000753642	0.000409679	0.000122624	5.74517E-09	1.1184E-07	9.124E-08	2.08828E-07	0.20882777
3837303773300	383730	3773300	0.000117299	0.000292905	0.000292905	8.19723E-05	0.000151254	0.000271983	0.000192412	5.83066E-05	0.000103237	0.000164852	0.000363004	0.000597426	0.00032476	9.72065E-05	5.22184E-09	1.038E-07	7.6926E-08	1.85946E-07	0.18594597
3837803773300	383780	3773300	0.000115651	0.000288789	0.000288789	8.08204E-05	0.000149129	0.000268162	0.000189708	5.74873E-05	0.000101786	0.000148373	0.00031108	0.000512671	0.000278688	8.34161E-05	5.02299E-09	1.0191E-07	6.8865E-08	1.75798E-07	0.17579783
3838303773300	383830	3773300	0.000113696	0.000283907	0.000283907	7.9454E-05	0.000146608	0.000263628	0.000186501	5.65154E-05	0.000100066	0.000134089	0.000269239	0.000444402	0.000241577	7.23082E-05	4.82942E-09	9.9276E-08	6.2032E-08	1.66138E-07	0.16613806
3838803773300	383880	3773300	9.84577E-05	0.000245856	0.000245856	6.88052E-05	0.000126959	0.000228295	0.000161505	4.89409E-05	8.66543E-05	0.000116751	0.000214496	0.000354461	0.000192685	5.76739E-05	4.24693E-09	8.8721E-08	5.2103E-08	1.45071E-07	0.14507081
3839303773300	383930	3773300	8.18784E-05	0.000204457	0.000204457	5.72191E-05	0.00010558	0.000189853	0.000134309	4.06998E-05	7.20626E-05	0.000101061	0.000169324	0.000280088	0.000152256	4.55728E-05	3.64944E-09	7.7148E-08	4.3227E-08	1.24025E-07	0.12402464
3839803773300	383980	3773300	6.80892E-05	0.000170024	0.000170024	4.75828E-05	8.77993E-05	0.000157879	0.00011169	3.38455E-05	5.99265E-05	8.77868E-05	0.000135255	0.000223933	0.00012173	3.64358E-05	3.12867E-09	6.6444E-08	3.6071E-08	1.05643E-07	0.10564321
3840303773300	384030	3773300	6.30422E-05	0.000157421	0.000157421	4.40558E-05	8.12913E-05	0.000146177	0.000103411	3.13368E-05	5.54845E-05	8.0135E-05	0.000119424	0.000197863	0.000107558	3.2194E-05	2.94485E-09	6.3265E-08	3.2632E-08	9.88422E-08	0.09884222
3840803773300	384080	3773300	6.53476E-05	0.000163178	0.000163178	4.56669E-05	8.4264E-05	0.000151522	0.000107193	3.24827E-05	5.75135E-05	7.63669E-05	0.000115103	0.000190885	0.000103765	3.10587E-05	3.01494E-09	6.5548E-08	3.1742E-08	1.00305E-07	0.10030486
3841303773300	384130	3773300	6.45666E-05	0.000161228	0.000161228	4.51211E-05	8.32569E-05	0.000149711	0.000105912	3.20945E-05	5.68261E-05	7.17598E-05	0.000107662	0.000178729	9.71568E-05	2.90807E-05	3.00903E-09	6.5542E-08	3.0107E-08	9.86575E-08	0.0986575
3826803773350	382680	3773350	2.09207E-05	5.22406E-05	5.22406E-05	1.462E-05	2.69767E-05	4.85091E-05	3.43173E-05	1.03992E-05	1.84127E-05	0.000108702	2.79895E-05	4.72841E-05	2.57036E-05	7.69353E-06	2.16571E-09	5.6858E-08	1.804E-08	7.70638E-08	0.07706379
3827303773350	382730	3773350	2.25689E-05	5.63564E-05	5.63564E-05	1.57719E-05	2.91021E-05	5.23309E-05	3.7021E-05	1.12185E-05	1.98633E-05	0.000134923	3.11095E-05	5.25728E-05	2.85785E-05	8.55405E-06	2.41256E-09	6.3528E-08	2.0915E-08	8.68554E-08	0.08685536
3827803773350	382780	3773350	2.56769E-05	6.41171E-05	6.41171E-05	1.79438E-05	3.31097E-05	5.95373E-05	4.21191E-05	1.27634E-05	2.25987E-05	0.000178955	3.63848E-05	6.14778E-05	3.34193E-05	1.0003E-05	2.80483E-09	7.4294E-08	2.5555E-08	1.02654E-07	0.1026539
3828303773350	382830	3773350	2.84132E-05	7.09498E-05	7.09498E-05	1.9856E-05	3.6638E-05	6.5882E-05	4.66076E-05	1.41235E-05	2.50069E-05	0.000233904	4.17657E-05	7.05866E-05	3.83708E-05	1.1485E-05	3.1981E-09	8.4706E-08	3.0873E-08	1.18778E-07	0.11877787
3828803773350	382880	3773350	3.20436E-05	8.00153E-05	8.00153E-05	2.2393E-05	4.13194E-05	7.42999E-05	5.25627E-05	1.59281E-05	2.82021E-05	0.000315204	4.9116E-05	8.30315E-05	4.51359E-05	1.351E-05	3.70254E-09	9.7734E-08	3.8424E-08	1.39861E-07	0.13986059
3829303773350	382930	3773350	4.03817E-05	0.000100836	0.000100836	2.822E-05	5.20711E-05	9.36336E-05	6.62402E-05	2.00728E-05	3.55406E-05	0.000483714	6.53038E-05	0.000110468	6.00504E-05	1.79741E-05	4.71437E-09	1.2299E-07	5.4503E-08	1.82211E-07	0.18221069
3829803773350	382980	3773350	4.6129E-05	0.000115188	0.000115188	3.22363E-05	5.94821E-05	0.00010696	7.56677E-05	2.29296E-05	4.05989E-05	0.000676098	7.92809E-05	0.000134322	7.30176E-05	2.18554E-05	5.42253E-09	1.3725E-07	7.25E-08	2.15169E-07	0.21516932
3830303773350	383030	3773350	4.97809E-05	0.000124307	0.000124307	3.47884E-05	6.41912E-05	0.000115428	8.16582E-05	2.47449E-05	4.3813E-05	0.000801923	9.13137E-05	0.000154908	8.42081E-05	2.5205E-05	5.88441E-09	1.4618E-07	9.1267E-08	2.43334E-07	0.24333378
3830803773350	383080	3773350	5.22587E-05	0.000130494	0.000130494	3.65199E-05	6.73862E-05	0.000121173	8.57226E-05	2.59765E-05	4.59937E-05	0.000801601	0.000103276	0.000175579	9.54448E-05	2.85683E-05	6.15762E-09	1.4886E-07	1.1306E-07	2.68078E-07	0.26807814
3831303773350	383130	3773350	6.21804E-05	0.000155269	0.000155269	4.34535E-05	8.018E-05	0.000144178	0.000101998	3.09084E-05	5.4726E-05	0.000827561	0.000134848	0.0002296	0.000125006	3.74165E-05	6.92204E-09	1.6093E-07	1.6697E-07	3.34814E-07	0.3348142
3831803773350	383180	3773350	7.84742E-05	0.000195956	0.000195956	5.48401E-05	0.00010119	0.000181959	0.000128725	3.90076E-05	6.90665E-05	0.000964419	0.000200639	0.000344418	0.000187226	5.60399E-05	8.05448E-09	1.7121E-07	4.0589E-07	5.8515E-07	0.58514962
3835303773350	383530	3773350	0.000219118	0.000547154	0.000547154	0.000153126	0.000282547	0.000508072	0.00035943	0.000108918	0.000192849	0.000322434	0.006555256	0.009509491	0.005169352	0.001547277	1.64347E-08	2.586E-07	4.4097E-07	7.16004E-07	0.71600444
3835803773350	383580	3773350	0.000240049	0.000599422	0.000599422	0.000167754	0.000309537	0.000556606	0.000393765	0.000119323	0.000211272	0.0002612	0.001988645	0.003177541	0.001727309	0.000517014	1.25372E-08	2.1439E-07	2.2133E-07	4.48266E-07	0.44826602
3836303773350	383630	3773350	0.000211173	0.000527315	0.000527315	0.000147574	0.000272302	0.00048965	0.000346398	0.000104969	0.000185857	0.000214777	0.001003426	0.001642965	0.000893114	0.000267325	9.6127E-09	1.7446E-07	1.446E-07	3.2867E-07	0.32866988
3836803773350	383680	3773350	0.000171308	0.00042777	0.00042777	0.000119716	0.000220898	0.000397215	0.000281006	8.51533E-05	0.000150771	0.000177839	0.000604821	0.000999316	0.000543227	0.000162597	7.54495E-09	1.4119E-07	1.0312E-07	2.51856E-07	0.25185551
3837303773350	383730	3773350	0.000145836	0.000364164	0.000364164	0.000101915	0.000188052	0.000338153	0.000239223	7.24917E-05	0.000128353	0.000152437	0.000426801	0.000707546	0.000384622	0.000115124	6.35939E-09	1.2143E-07	8.1192E-08	2.08982E-07	0.20898195
3837803773350	383780	3773350	0.00014031	0.000350364	0.000350364	9.80528E-05	0.000180926	0.000325338	0.000230157	6.97447E-05	0.000123489	0.000139038	0.000359558	0.000596696	0.000324364	9.70877E-05	6.01631E-09	1.1767E-07	7.2616E-08	1.96299E-07	0.19629868
3838303773350	383830	3773350	0.000136421	0.000340653	0.000340653	9.53351E-05	0.000175911	0.000316321	0.000223778	6.78115E-05	0.000120066	0.000127292	0.000307482	0.000510761	0.00027765	8.31053E-05	5.69249E-09	1.136E-07	6.5525E-08	1.84822E-07	0.18482198
3838803773350	383880	3773350	0.000114746	0.00028653	0.00028653	8.0188E-05	0.000147962	0.000266063	0.000188224	5.70375E-05	0.00010099	0.000111415	0.000240018	0.000399079	0.000216939	6.49337E-05	4.88741E-09	9.9345E-08	5.4442E-08	1.58674E-07	0.15867418
3839303773350	383930	3773350	9.36907E-05	0.000233953	0.000233953	6.54739E-05	0.000120812	0.000217242	0.000153686	4.65714E-05	8.24588E-05	9.69307E-05	0.000186993	0.000311133	0.000169131	5.0624E-05	4.1253E-09	8.4808E-08	4.4836E-08	1.33769E-07	0.13376868
3839803773350	383980	3773350	7.79894E-05	0.000194745	0.000194745	5.45014E-05	0.000100565	0.000180835	0.00012793	3.87667E-05	6.86398E-05	8.50135E-05	0.000149152	0.000248314	0.000134983	4.04028E-05	3.5253E-09	7.2927E-08	3.7513E-08	1.13966E-07	0.11396561
3840303773350	384030	3773350	7.22691E-05	0.000180461	0.000180461	5.05038E-05	9.31891E-05	0.000167571	0.000118547	3.59232E-05	6.36052E-05	7.85072E-05	0.000132381	0.000220444	0.000119833	3.58682E-05	3.32689E-09	6.9797E-08	3.4217E-08	1.07341E-07	0.10734078
3840803773350	384080	3773350	7.57164E-05	0.00018907	0.00018907	5.29129E-05	9.76343E-05	0.000175565	0.000124201	3.76368E-05	6.66393E-05	7.57188E-05	0.000128362	0.000213814	0.000116229	3.47894E-05	3.42656E-09	7.3058E-08	3.3682E-08	1.10166E-07	0.1101662

Unique Identifier	X (UTM)	Y (UTM)	EGIODemolition 2025	EGIOSite Grubbing / Prep 2025	EGIOMass Grading / Excavation 2025	EGIOMass Grading / Excavation 2026	EGIODrainage / Utilities Trenching 2026	EGIODrainage / Utilities Trenching 2027	EGIOFoundations / Concrete Pads 2026	EGIOFoundations / Concrete Pads 2027	EGIOBuilding / Structure Construction 2026	EGIOBuilding / Structure Construction 2027	EGIOAsphalt Paving 2027	EGIOArchitectural Coating 2027	EGIOLandscaping or Other Finishing 2027	EGIOWaterside Construction (Piles) 2027	HIWaterside Construction (Landscaping) 2025	HIWaterside Construction (Landscaping) 2026	KMDemolition 2025	KMSite Grubbing / Prep 2025	KMMass Grading / Excavation 2025
3841303773350	384130	3773350	2.50285E-05	2.2585E-05	5.63967E-05	5.63967E-05	1.57832E-05	1.57832E-05	2.91229E-05	2.91229E-05	5.23684E-05	5.23684E-05	3.70475E-05	3.48682E-06	1.12265E-05	1.98775E-05	0.000139313	0.000139313	5.01227E-05	4.52294E-05	0.000112941
3826803773400	382680	3773400	3.89724E-05	3.5168E-05	8.78164E-05	8.78164E-05	2.45762E-05	2.45762E-05	4.53478E-05	4.53478E-05	8.15438E-05	8.15438E-05	5.76873E-05	5.4294E-06	1.7481E-05	3.09517E-05	9.33831E-05	9.33831E-05	2.242E-05	2.02312E-05	5.0519E-05
3827303773400	382730	3773400	4.407E-05	3.9768E-05	9.93029E-05	9.93029E-05	2.77908E-05	2.77908E-05	5.12793E-05	5.12793E-05	9.22098E-05	9.22098E-05	6.52329E-05	6.13957E-06	1.97675E-05	3.50002E-05	0.000104247	0.000104247	2.40436E-05	2.16963E-05	5.41774E-05
3827803773400	382780	3773400	5.08927E-05	4.5924E-05	0.000114676	0.000114676	3.20933E-05	3.20933E-05	5.92182E-05	5.92182E-05	0.000106485	0.000106485	7.53319E-05	7.09007E-06	2.28279E-05	4.04187E-05	0.000119584	0.000119584	2.69088E-05	2.42818E-05	6.06335E-05
3828303773400	382830	3773400	5.96673E-05	5.3842E-05	0.000134448	0.000134448	3.76266E-05	3.76266E-05	6.94282E-05	6.94282E-05	0.000124845	0.000124845	8.83202E-05	8.31249E-06	2.67637E-05	4.73875E-05	0.000138869	0.000138869	3.10991E-05	2.8063E-05	7.00756E-05
3828803773400	382880	3773400	6.83942E-05	6.1717E-05	0.000154112	0.000154112	4.31298E-05	4.31298E-05	7.95826E-05	7.95826E-05	0.000143104	0.000143104	0.000101238	9.52826E-06	3.06781E-05	5.43183E-05	0.000160391	0.000160391	3.4788E-05	3.13918E-05	7.83878E-05
3829303773400	382930	3773400	8.2726E-05	7.465E-05	0.000186406	0.000186406	5.21676E-05	5.21676E-05	9.6259E-05	9.6259E-05	0.000173092	0.000173092	0.000122452	1.15249E-05	3.71067E-05	6.57006E-05	0.000194744	0.000194744	4.21718E-05	3.80548E-05	9.50257E-05
3829803773400	382980	3773400	9.61565E-05	8.6769E-05	0.000216669	0.000216669	6.0637E-05	6.0637E-05	0.000111887	0.000111887	0.000201193	0.000201193	0.000142332	1.33959E-05	4.31309E-05	7.63671E-05	0.000236519	0.000236519	4.92452E-05	4.44376E-05	0.000110964
3830303773400	383030	3773400	9.59416E-05	8.6575E-05	0.000216185	0.000216185	6.05015E-05	6.05015E-05	0.000111637	0.000111637	0.000200743	0.000200743	0.000142014	1.3366E-05	4.30345E-05	7.61964E-05	0.000260721	0.000260721	5.19492E-05	4.68777E-05	0.000117057
3830803773400	383080	3773400	9.51895E-05	8.5897E-05	0.00021449	0.00021449	6.00272E-05	6.00272E-05	0.000110761	0.000110761	0.00019917	0.00019917	0.000140901	1.32612E-05	4.26972E-05	7.55991E-05	0.000293329	0.000293329	5.56382E-05	5.02065E-05	0.000125369
3831303773400	383130	3773400	0.000105934	9.5592E-05	0.000238701	0.000238701	6.68027E-05	6.68027E-05	0.000123264	0.000123264	0.000221651	0.000221651	0.000156805	1.47581E-05	4.75165E-05	8.41322E-05	0.000357244	0.000357244	7.05609E-05	6.36724E-05	0.000158995
3831803773400	383180	3773400	0.000108351	9.7774E-05	0.000244148	0.000244148	6.83272E-05	6.83272E-05	0.000126076	0.000126076	0.000226709	0.000226709	0.000160383	1.50949E-05	4.86009E-05	8.60522E-05	0.000448566	0.000448566	7.91863E-05	7.14557E-05	0.00017843
3835803773400	383580	3773400	6.00255E-05	5.4165E-05	0.000135255	0.000135255	3.78525E-05	3.78525E-05	6.98449E-05	6.98449E-05	0.000125594	0.000125594	8.88503E-05	8.36239E-06	2.69243E-05	4.76719E-05	0.001315832	0.001315832	0.000172913	0.000156033	0.000389625
3836303773400	383630	3773400	5.27431E-05	4.7594E-05	0.000118846	0.000118846	3.32602E-05	3.32602E-05	6.13713E-05	6.13713E-05	0.000110357	0.000110357	7.8071E-05	7.34786E-06	2.36579E-05	4.18883E-05	0.000834881	0.000834881	0.000158235	0.000142788	0.000356551
3836803773400	383680	3773400	4.5222E-05	4.0807E-05	0.000101899	0.000101899	2.85173E-05	2.85173E-05	5.26198E-05	5.26198E-05	9.46203E-05	9.46203E-05	6.69382E-05	6.30006E-06	2.02843E-05	3.59151E-05	0.000576729	0.000576729	0.000130992	0.000118204	0.000295165
3837303773400	383730	3773400	3.81248E-05	3.4403E-05	8.59064E-05	8.59064E-05	2.40417E-05	2.40417E-05	4.43615E-05	4.43615E-05	7.97703E-05	7.97703E-05	5.64327E-05	5.31131E-06	1.71008E-05	3.02785E-05	0.000422016	0.000422016	0.000105236	9.49619E-05	0.000237127
3837803773400	383780	3773400	3.63758E-05	3.2825E-05	8.19655E-05	8.19655E-05	2.29388E-05	2.29388E-05	4.23265E-05	4.23265E-05	7.61109E-05	7.61109E-05	5.38439E-05	5.06766E-06	1.63163E-05	2.88895E-05	0.000356911	0.000356911	9.70817E-05	8.76041E-05	0.000218754
3838303773400	383830	3773400	3.70264E-05	3.3412E-05	8.34316E-05	8.34316E-05	2.33491E-05	2.33491E-05	4.30835E-05	4.30835E-05	7.74722E-05	7.74722E-05	5.48069E-05	5.1583E-06	1.66082E-05	2.94062E-05	0.000325239	0.000325239	9.6461E-05	8.70439E-05	0.000217355
3838803773400	383880	3773400	3.32181E-05	2.9975E-05	7.48504E-05	7.48504E-05	2.09476E-05	2.09476E-05	3.86522E-05	3.86522E-05	6.95039E-05	6.95039E-05	4.91699E-05	4.62775E-06	1.49E-05	2.63817E-05	0.000265606	0.000265606	8.26066E-05	7.45421E-05	0.000186137
3839303773400	383930	3773400	2.90756E-05	2.6237E-05	6.55159E-05	6.55159E-05	1.83353E-05	1.83353E-05	3.3832E-05	3.3832E-05	6.08362E-05	6.08362E-05	4.3038E-05	4.05063E-06	1.30418E-05	2.30917E-05	0.000217915	0.000217915	6.8609E-05	6.19111E-05	0.000154597
3839803773400	383980	3773400	2.58702E-05	2.3345E-05	5.82932E-05	5.82932E-05	1.63139E-05	1.63139E-05	3.01022E-05	3.01022E-05	5.41294E-05	5.41294E-05	3.82933E-05	3.60407E-06	1.1604E-05	2.0546E-05	0.000183864	0.000183864	5.78646E-05	5.22156E-05	0.000130386
3840303773400	384030	3773400	2.54583E-05	2.2973E-05	5.73651E-05	5.73651E-05	1.60542E-05	1.60542E-05	2.9623E-05	2.9623E-05	5.32676E-05	5.32676E-05	3.76836E-05	3.5467E-06	1.14193E-05	2.02189E-05	0.00016978	0.00016978	5.51845E-05	4.97971E-05	0.000124347
3840803773400	384080	3773400	2.62283E-05	2.3668E-05	5.91002E-05	5.91002E-05	1.65397E-05	1.65397E-05	3.0519E-05	3.0519E-05	5.48788E-05	5.48788E-05	3.88234E-05	3.65397E-06	1.17647E-05	2.08304E-05	0.000162945	0.000162945	5.55785E-05	5.01526E-05	0.000125235
3841303773400	384130	3773400	2.53807E-05	2.2903E-05	5.71903E-05	5.71903E-05	1.60052E-05	1.60052E-05	2.95327E-05	2.95327E-05	5.31052E-05	5.31052E-05	3.75688E-05	3.53589E-06	1.13845E-05	2.01572E-05	0.000150479	0.000150479	5.20806E-05	4.69962E-05	0.000117353
3826803773450	382680	3773450	4.14854E-05	3.7435E-05	9.34789E-05	9.34789E-05	2.6161E-05	2.6161E-05	4.82719E-05	4.82719E-05	8.68018E-05	8.68018E-05	6.14071E-05	5.77949E-06	1.86082E-05	3.29475E-05	0.000100044	0.000100044	2.40794E-05	2.17287E-05	5.42581E-05
3827303773450	382730	3773450	4.65233E-05	4.1981E-05	0.000104831	0.000104831	2.93379E-05	2.93379E-05	5.4134E-05	5.4134E-05	9.7343E-05	9.7343E-05	6.88643E-05	6.48135E-06	2.0868E-05	3.69486E-05	0.000110702	0.000110702	2.54165E-05	2.29352E-05	5.7271E-05
3827803773450	382780	3773450	5.34714E-05	4.8251E-05	0.000120487	0.000120487	3.37194E-05	3.37194E-05	6.22187E-05	6.22187E-05	0.000111881	0.000111881	7.91489E-05	7.44931E-06	2.39845E-05	4.24667E-05	0.000126118	0.000126118	2.78101E-05	2.50952E-05	6.26645E-05
3828303773450	382830	3773450	6.2628E-05	5.6514E-05	0.00014112	0.00014112	3.94936E-05	3.94936E-05	7.28732E-05	7.28732E-05	0.00013104	0.00013104	9.27026E-05	8.72495E-06	2.80917E-05	4.97389E-05	0.000146704	0.000146704	3.16423E-05	2.85532E-05	7.12995E-05
3828803773450	382880	3773450	7.29426E-05	6.5822E-05	0.000164361	0.000164361	4.59981E-05	4.59981E-05	8.48752E-05	8.48752E-05	0.000152621	0.000152621	0.00010797	1.01619E-05	3.27183E-05	5.79307E-05	0.000170779	0.000170779	3.56715E-05	3.2189E-05	8.03784E-05
3829303773450	382930	3773450	8.4863E-05	7.6578E-05	0.000191222	0.000191222	5.35152E-05	5.35152E-05	9.87456E-05	9.87456E-05	0.000177563	0.000177563	0.000125615	1.18226E-05	3.80652E-05	6.73978E-05	0.000201215	0.000201215	4.06736E-05	3.67028E-05	9.16497E-05
3829803773450	382980	3773450	9.94037E-05	8.9699E-05	0.000223986	0.000223986	6.26847E-05	6.26847E-05	0.000115665	0.000115665	0.000207987	0.000207987	0.000147139	1.38483E-05	4.45874E-05	7.8946E-05	0.000242799	0.000242799	4.79261E-05	4.32473E-05	0.000107992
3830303773450	383030	3773450	0.000105731	9.5409E-05	0.000238243	0.000238243	6.66747E-05	6.66747E-05	0.000123027	0.000123027	0.000221226	0.000221226	0.000156504	1.47298E-05	4.74255E-05	8.39711E-05	0.000282116	0.000282116	5.12926E-05	4.62852E-05	0.000115578
3830803773450	383080	3773450	0.000111282	0.00010042	0.000250752	0.000250752	7.01754E-05	7.01754E-05	0.000129487	0.000129487	0.000232841	0.000232841	0.000164721	1.55032E-05	4.99155E-05	8.83799E-05	0.000332741	0.000332741	5.74289E-05	5.18224E-05	0.000129404
3831303773450	383130	3773450	0.000122391	0.00011044	0.000275783	0.000275783	7.71805E-05	7.71805E-05	0.000142413	0.000142413	0.000256084	0.000256084	0.000181164	1.70508E-05	5.48982E-05	9.72022E-05	0.000407774	0.000407774	7.36171E-05	6.64302E-05	0.000165881
3831803773450	383180	3773450	0.000128933	0.00011635	0.000290524	0.000290524	8.1306E-05	8.1306E-05	0.000150025	0.000150025	0.000269773	0.000269773	0.000190848	1.79622E-05	5.78327E-05	0.000102398	0.000500412	0.000500412	8.82713E-05	7.96538E-05	0.000198902
3832303773450	383230	3773450	0.000124504	0.00011235	0.000280544	0.000280544	7.8513E-05	7.8513E-05	0.000144871	0.000144871	0.000260505	0.000260505	0.000184292	1.73451E-05	5.58461E-05	9.88804E-05	0.000632096	0.000632096	9.96723E-05	8.99418E-05	0.000224591
3835803773450	383580	3773450	7.22144E-05	6.5164E-05	0.000162721	0.000162721	4.55389E-05	4.55389E-05	8.40278E-05	8.40278E-05	0.000151098	0.000151098	0.000106893	1.00605E-05	3.23917E-05	5.73523E-05	0.00342688	0.00342688	0.000244513	0.000220642	0.000550961
3836303773450	383630	3773450	6.20908E-05	5.6029E-05	0.000139909	0.000139909	3.91549E-05	3.91549E-05	7.22481E-05	7.22481E-05	0.000129916	0.000129916	9.19074E-05	8.65011E-06	2.78507E-05	4.93122E-05	0.001619026	0.001619026	0.000228796	0.00020646	0.000515546
3836803773450	383680	3773450	5.32983E-05	4.8095E-05	0.000120097	0.000120097	3.36102E-05	3.36102E-05	6.20172E-05	6.20172E-05	0.000111519	0.000111519	7.88927E-05	7.42519E-06	2.39069E-05	4.23292E-05	0.000934275	0.000934275	0.000184732	0.000166698	0.000416257
3837303773450	383730	3773450	4.41357E-05	3.9827E-05	9.94508E-05	9.94508E-05	2.78323E-05	2.78323E-05	5.13557E-05	5.13557E-05	9.23472E-05	9.23472E-05	6.53301E-05	6.14871E-06	1.9797E-05	3.50523E-05	0.000602692	0.000602692	0.000140412	0.000126704	0.000316389
3837803773450	383780	3773450	3.99871E-05	3.6083E-05	9.01029E-05	9.01029E-05	2.52162E-05	2.52162E-05	4.65286E-05	4.65286E-05	8.3667E-05	8.3667E-05	5.91894E-05	5.57077E-06	1.79362E-05	3.17576E-05	0.000461174	0.000461174	0.000119782	0.000108089	0.000269905
3838303773450	383830	3773450	4.09959E-05	3.6994E-05	9.2376E-05	9.2376E-05	2.58523E-05	2.58523E-05	4.77024E-05	4.77024E-05	8.57777E-05	8.57777E-05	6.06826E-05	5.7113E-06	1.83887E-05	3.25588E-05	0.000411184	0.000411184	0.000118863	0.000107259	0.000267834
3838803773450	383880	3773450	3.74383E-05	3.3783E-05	8.43597E-05	8.43597E-05	2.36089E-05	2.36089E-05	4.35628E-05	4.35628E-05	7.8334E-05	7.8334E-05	5.54166E-05	5.21568E-06	1.67929E-05	2.97333E-05	0.000335659	0.000335659	0.00010237	9.23764E-05	0.000230671
3839303773450	383930	3773450	3.21974E-05	2.9054E-05	7.25504E-05	7.25504E-05	2.03039E-05	2.03039E-05	3.74645E-05	3.74645E-05	6.73682E-05	6.73682E-05	4.7659E-05	4.48555E-06	1.44421E-05	2.5571E-05	0.00026735	0.00026735	8.21649E-05	7.41435E-05	0.000185142
3839803773450	383980	3773450	2.82936E-05	2.5531E-05	6.3754E-05	6.3754E-05	1.78422E-05	1.78422E-05	3.29221E-05	3.29221E-05	5.92001E-05	5.92001E-05	4.18805E-05	3.9417E-06	1.26911E-05	2.24707E-05	0.000220849	0.000220849	6.76122E-05	6.10115E-05	0.00015235
3840303773450	384030	3773450	2.65089E-05	2.3921E-05	5.97324E-05	5.97324E-05	1.67167E-05	1.67167E-05	3.08454E-05	3.08454E-05	5.54658E-05	5.54658E-05	3.92387E-05	3.69305E-06	1.18905E-05	2.10532E-05	0.000194268	0.000194268	6.0312E-05	5.4424E-05	0.000135901
3840803773450	384080	3773450	2.6085E-05	2.3538E-05	5.87774E-05	5.87774E-05	1.64494E-05	1.64494E-05	3.03523E-05	3.03523E-05	5.4579E-05	5.4579E-05	3.86114E-05	3.63401E-06	1.17004E-05	2.07166E-05	0.000179312	0.000179312	5.73453E-05	5.1747E-05	0.000129216
3841303773450	384130	3773450	2.68491E-05	2.4228E-05	6.0499E-05	6.0499E-05	1.69312E-05	1.69312E-05	3.12413E-05	3.12413E-05	5.61777E-05	5.61777E-05	3.97423E-05	3.74045E-06	1.20431E-05	2.13234E-05	0.000171398	0.000171398	5.76438E-05	5.20163E-05	0.000129889
3826803773500	382680	3773500	4.68576E-05	4.2283E-05	0.000105584	0.000105584	2.95487E-05	2.95487E-05	5.45229E-05	5.45229E-05	9.80424E-05	9.80424E-05	6.93591E-05	6.52792E-06	2.10179E-05	3.72141E-05	0.000110734	0.000110734	2.78758E-05	2.51544E-05	6.28125E-05
3827303773500	382730	3773500	5.02242E-05	4.5321E-05	0.00011317	0.00011317	3.16717E-05	3.16717E-05	5.84403E-05	5.84403E-05	0.000105086	0.000105086	7.43424E-05	6.99693E-06	2.2528E-05	3.98878E-05	0.000119536	0.000119536	2.75773E-05	2.48851E-05	6.21399E-05
3827803773500	382780	3773500	5.72438E-05	5.1655E-05	0.000128987	0.000128987	3.60984E-05	3.60984E-05	6.66083E-05	6.66083E-05	0.000119774	0.000119774	8.4733E-05	7.97487E-06	2.56767E-05	4.54628E-05	0.000134857	0.000134857	2.95591E-05	2.66734E-05	6.66054E-05
3828303773500	382830	3773500	6.67109E-05	6.0198E-05	0.000150319	0.000150319	4.20683E-05	4.20683E-05	7.7624E-05	7.7624E-05	0.000139582	0.000139582	9.87462E-05	9.29376E-06	2.99231E-05	5.29815E-05	0.000156109	0.000156109	3.27884E-05	2.95874E-05	7.3882E-05
3828803773500	382880	3773500	7.84879E-05	7.0826E-05	0.000176857	0.000176857	4.9495E-05	4.9495E-05	9.13277E-05	9.13277E-05	0.000164224	0.000164224	0.000116179	1.09345E-05	3.52057E-05	6.23347E-05	0.000183087	0.000183087	3.69548E-05	3.33471E-05	8.32702E-05
3829303773500	382930	3773500	9.2396E-05	8.3376E-05	0.000208196	0.000208196	5.82655E-05	5.82655E-05	0.000107511	0.000107511	0.000193325	0.000193325	0.000136766	1.28721E-05	4.14441E-05	7.33805E-05	0.000216567	0.000216567	4.18435E-05	3.77585E-05	9.42859E-05
3829803773500	382980	3773500	0.000108763	9.8145E-05	0.000245076	0.000245076	6.85869E-05	6.85869E-05	0.000126556	0.000126556	0.000227571	0.000227571	0.000160993	1.51522E-05	4.87857E-05	8.63793E-05	0.000260451	0.000260451	4.82245E-05	4.35166E-05	0.000108664
3830303773500	383030	3773500	0.000126247	0.00011392	0.000284472	0.000284472	7.96121E-05	7.96121E-05	0.000146899	0.000146899	0.000264152	0.000264152	0.000186872	1.7588E-05	5.66279E-05	0.000100265	0.000318832	0.000318832	5.63843E-05	5.08798E-05	0.000127051
3830803773500	383080	3773500	0.000145479	0.00013128	0.000327808	0.000327808	9.17403E-05	9.17403E-05	0.000169278	0.000169278	0.000304393	0.000304393	0.00021534	2.02673E-05	6.52546E-05	0.000115539	0.00040143	0.00040143	6.85792E-05	6.18841E-05	0.000154529
3831303773500	383130	3773500	0.000169081	0.00015257	0.00038099	0.00038099	0.000106624	0.000106624	0.000196741	0.000196741	0.000353777	0.000353777	0.000250276	2.35554E-05	7.58412E-05	0.000134284	0.000538586	0.000538586	8.45406E-05	7.62873E-05	0.000190495
3831803773500	383180	3773500	0.000164909	0.00014881	0.000371589	0.000371589	0.000103993	0.000103993	0.000191886	0.000191886	0.000345047	0.000345047	0.0002441	2.29741E-05	7.39697E-05	0.00013097	0.000701927	0.000701927	9.80249E-05	8.84552E-05	0.000220879
3836303773500	383630	3773500	7.36231E-05	6.6436E-05	0.000165895	0.000165895	4.64272E-05	4.64272E-05	8.5667E-05	8.5667E-05	0.000154045	0.000154045	0.000108978	1.02567E-05	3.30236E-05	5.84711E-05	0.002122261	0.002122261	0.000377284	0.000340452	0.000850134
3836803773500	383680	3773500	6.17923E-05	5.576E-05	0.000139237	0.000139237	3.89667E-05	3.89667E-05	7.19008E-05	7.19008E-05	0.000129291	0.000129291	9.14657E-05	8.60853E-06	2.77169E-05	4.90752E-05	0.001213044	0.001213044	0.000275176	0.000248312	0.000620054
3837303773500	383730	3773500	5.35131E-05	4.8289E-05	0.000120581	0.000120581	3.37458E-05	3.37458E-05	6.22673E-05	6.22673E-05	0.000111968	0.000111968	7.92108E-05	7.45513E-06	2.40033E-05	4.24999E-05	0.000807332	0.000807332	0.000208149	0.000187829	0.000469022
3837803773500	383780	3773500	5.01048E-05	4.5213E-05	0.000112901	0.000112901	3.15964E-05	3.15964E-05	5.83013E-05	5.83013E-05	0.000104837	0.000104837	7.41657E-05	6.9803E-06	2.24744E-05	3.9793E-05	0.000634555	0.000634555	0.000180255	0.000162658	0.000406169
3838303773500	383830	3773500	4.67979E-05	4.2229E-05	0.00010545	0.00010545	2.95111E-05	2.95111E-05	5.44535E-05	5.44535E-05	9.79175E-05	9.79175E-05	6.92708E-05	6.5196E-06	2.09911E-05	3.71667E-05	0.000516065	0.000516065	0.000156373	0.000141107	0.000352355
3838803773500	383880	3773500	4.16943E-05	3.7624E-05	9.39497E-05	9.39497E-05	2.62927E-05	2.62927E-05	4.8515E-05	4.8515E-05	8.7239E-05	8.7239E-05	6.17164E-05	5.8086E-06	1.87019E-05	3.31134E-05	0.000408567	0.000408567	0.00012728	0.000114854	0.000286799
3839303773500	383930	3773500	3.57431E-05	3.2254E-05	8.05398E-05	8.05398E-05	2.25398E-05	2.25398E-05	4.15902E-05	4.15902E-05	7.4787E-05	7.4787E-05	5.29073E-05	4.97951E-06	1.60325E-05	2.8387E-05	0.000322828	0.000322828	9.99887E-05	9.02273E-05	0.000225304
3839803773500	383980	3773500	3.14035E-05	2.8338E-05	7.07615E-05	7.07615E-05	1.98033E-05	1.98033E-05	3.65408E-05	3.65408E-05	6.57071E-05	6.57071E-05	4.64839E-05	4.37495E-06	1.4086E-05	2.49405E-05	0.000264765	0.000264765	8.12875E-05	7.33517E-05	0.000183165
3840303773500	384030	3773500	2.87532E-05	2.5946E-05	6.47896E-05	6.47896E-05	1.8132E-05	1.8132E-05	3.34569E-05	3.34569E-05	6.01618E-05	6.01618E-05	4.25609E-05	4.00573E-06	1.28972E-05	2.28357E-05	0.000225956	0.000225956	6.96895E-05	6.2886E-05	0.000157031
3840803773500	384080	3773500	2.84249E-05	2.565E-05	6.40499E-05	6.40499E-05	1.7925E-05	1.7925E-05	3.30749E-05	3.30749E-05	5.94749E-05	5.94749E-05	4.20749E-05	3.95999E-06	1.275E-05	2.2575E-05	0.000209224	0.000209224	6.65139E-05	6.00204E-05	0.000149876
3841303773500	384130	3773500	2.98695E-05	2.6953E-05	6.73048E-05	6.73048E-05	1.88359E-05	1.88359E-05	3.47558E-05	3.47558E-05	6.24973E-05	6.24973E-05	4.42131E-05	4.16123E-06	1.33979E-05	2.37222E-05	0.000202008	0.000202008	6.83345E-05	6.16633E-05	0.000153978
3826803773550	382680	3773550	5.35907E-05	4.8359E-05	0.000120756	0.000120756	3.37947E-05	3.37947E-05	6.23576E-05	6.23576E-05	0.000112131	0.000112131	7.93256E-05	7.46594E-06	2.40381E-05	4.25615E-05	0.000122787	0.000122787	3.14692E-05	2.8397E-05	7.09095E-05
3827303773550	382730	3773550	5.49875E-05	4.9619E-05	0.000123903	0.000123903	3.46755E-05	3.46755E-05	6.39828E-05	6.39828E-05	0.000115053	0.000115053	8.13931E-05	7.66053E-06	2.46646E-05	4.36708E-05	0.000129512	0.000129512	3.01679E-05	2.72228E-05	6.79773E-05
3827803773550	382780	3773550	6.20788E-05	5.6018E-05	0.000139882	0.000139882	3.91473E-05	3.91473E-05	7.22342E-05	7.22342E-05	0.000129891	0.000129891	9.18898E-05	8.64845E-06	2.78454E-05	4.93027E-05	0.00014515	0.00014515	3.16841E-05	2.85909E-05	7.13937E-05
3828303773550	382830	3773550	7.19637E-05	6.4938E-05	0.000162156	0.000162156	4.53808E-05	4.53808E-05	8.37361E-05	8.37361E-05	0.000150573	0.000150573	0.000106521	1.00255E-05	3.22792E-05	5.71532E-05	0.00016691	0.00016691	3.4406E-05	3.10471E-05	7.7527E-05
3828803773550	382880	3773550	8.68507E-05	7.8372E-05	0.0001957	0.0001957	5.47686E-05	5.47686E-05	0.000101058	0.000101058	0.000181722	0.000181722	0.000128557	1.20995E-05	3.89568E-05	6.89764E-05	0.000199771	0.000199771	3.9826E-05	3.59379E-05	8.97398E-05
3829303773550	382930	3773550	0.000110656	9.9853E-05	0.00024934	0.00024934	6.97801E-05	6.97801E-05	0.000128757	0.000128757	0.00023153	0.00023153	0.000163794	1.54159E-05	4.96344E-05	8.78821E-05	0.000248747	0.000248747	4.90721E-05	4.42814E-05	0.000110574
3829803773550	382980	3773550	0.000134222	0.00012112	0.000302441	0.000302441	8.46411E-05	8.46411E-05	0.000156179	0.000156179	0.000280838	0.000280838	0.000198676	1.86989E-05	6.02049E-05	0.000106598	0.000304114	0.000304114	5.67007E-05	5.11652E-05	0.000127763

			KMMass Grading / Excavation	KMDrainage / Utilities Trenching	KMFoundations / Concrete Pads	KMBuilding / Structure Construction	KMAsphalt Paving	KMArchitectural Coating	KMLandscaping or Other Finishing	KMWaterside Construction (Piles)	EWNDemolition	EWNSite Grubbing / Prep	EWNDrainage / Utilities Trenching	EWNDrainage / Utilities Trenching	EWNDrainage / Utilities Trenching	EWNFoundations / Concrete Pads	EWNBuilding / Structure Construction	EWNAsphalt Paving	EWNLandscaping or Other Finishing	EWNWaterside Construction (Piles)	ISDemolition
Unique Identifier	X (UTM)	Y (UTM)	2026	2026	2026	2026	2026	2026	2026	2026	2027	2027	2027	2028	2029	2029	2029	2029	2029	2029	2027
3841303773350	384130	3773350	0.000112941	2.4334E-05	5.83222E-05	0.00010818	7.41922E-05	6.98279E-06	2.24825E-05	3.98072E-05	0.000125077	0.000168639	0.000204611	0.000204611	0.000204611	0.000145538	0.000253454	0.00018514	5.61031E-05	9.73554E-05	2.51897E-05
3826803773400	382680	3773400	5.0519E-05	1.08846E-05	2.60877E-05	4.83894E-05	3.31863E-05	3.12342E-06	1.00565E-05	1.78059E-05	6.49977E-05	8.76355E-05	0.000106329	0.000106329	0.000106329	7.56306E-05	0.00013171	9.62104E-05	2.91547E-05	5.05919E-05	2.55419E-05
3827303773400	382730	3773400	5.41774E-05	1.16729E-05	2.79769E-05	5.18936E-05	3.55896E-05	3.34961E-06	1.07847E-05	1.90953E-05	7.57063E-05	0.000102074	0.000123847	0.000123847	0.000123847	8.8091E-05	0.00015341	0.000112061	3.3958E-05	5.89271E-05	2.82697E-05
3827803773400	382780	3773400	6.06335E-05	1.30639E-05	3.13108E-05	5.80775E-05	3.98307E-05	3.74877E-06	1.20699E-05	2.13708E-05	9.23423E-05	0.000124504	0.000151061	0.000151061	0.000151061	0.000107448	0.000187121	0.000136686	4.142E-05	7.18759E-05	3.18094E-05
3828303773400	382830	3773400	7.00756E-05	1.50982E-05	3.61866E-05	6.71216E-05	4.60332E-05	4.33254E-06	1.39495E-05	2.46988E-05	0.000115867	0.000156221	0.000189544	0.000189544	0.000189544	0.000134821	0.00023479	0.000171507	5.19718E-05	9.01864E-05	3.64713E-05
3828803773400	382880	3773400	7.83878E-05	1.68892E-05	4.04789E-05	7.50834E-05	5.14936E-05	4.84646E-06	1.56041E-05	2.76285E-05	0.000145151	0.000195705	0.00023745	0.00023745	0.00023745	0.000168896	0.000294132	0.000214854	6.51073E-05	0.00011298	4.05243E-05
3829303773400	382930	3773400	9.50257E-05	2.04739E-05	4.90706E-05	9.10199E-05	6.24232E-05	5.87512E-06	1.89161E-05	3.34927E-05	0.000197888	0.00026681	0.000323722	0.000323722	0.000323722	0.00023026	0.00040098	0.000292916	8.87625E-05	0.00015402	4.82424E-05
3829803773400	382980	3773400	0.000110964	2.3908E-05	5.73012E-05	0.00010628	7.28933E-05	6.86055E-06	2.20889E-05	3.91103E-05	0.000275666	0.000371676	0.000450957	0.000450957	0.000450957	0.000320762	0.000558605	0.000408044	0.00012365	0.000214568	5.47189E-05
3830303773400	383030	3773400	0.000117057	2.52207E-05	6.04475E-05	0.000112123	7.68958E-05	7.23726E-06	2.33018E-05	4.12578E-05	0.000348728	0.000470184	0.000570478	0.000570478	0.000570478	0.000405776	0.000706657	0.000516191	0.000156421	0.00027143	5.44563E-05
3830803773400	383080	3773400	0.000125369	2.70117E-05	6.47399E-05	0.000120084	8.23562E-05	7.75117E-06	2.49564E-05	4.41876E-05	0.000464302	0.000626011	0.000759544	0.000759544	0.000759544	0.000540256	0.000940855	0.000687265	0.000208262	0.000361396	5.42593E-05
3831303773400	383130	3773400	0.000158995	3.42565E-05	8.21039E-05	0.000152292	0.000104445	9.83013E-06	3.165E-05	5.60392E-05	0.000797623	0.001075424	0.001304819	0.001304819	0.001304819	0.000928105	0.001616292	0.001180651	0.000357773	0.00062084	6.40606E-05
3831803773400	383180	3773400	0.00017843	3.8444E-05	9.21403E-05	0.000170909	0.000117212	1.10318E-05	3.55189E-05	6.28894E-05	0.001733408	0.002337128	0.002835654	0.002835654	0.002835654	0.002016974	0.003512553	0.00256581	0.000777518	0.00134922	6.58812E-05
3835803773400	383580	3773400	0.000389625	8.39474E-05	0.0002012	0.000373201	0.000255948	2.40893E-05	7.75601E-05	0.000137327	0.002700477	0.003641012	0.004417667	0.004417667	0.004417667	0.003142244	0.005472207	0.003997276	0.001211296	0.002101954	5.05823E-05
3836303773400	383630	3773400	0.000356551	7.68214E-05	0.000184121	0.000341521	0.000234222	2.20444E-05	7.09763E-05	0.00012567	0.001221186	0.001646507	0.001997719	0.001997719	0.001997719	0.001420958	0.002474594	0.001807613	0.000547762	0.00095027	4.73291E-05
3836803773400	383680	3773400	0.000295165	6.35952E-05	0.000152421	0.000282722	0.000193896	1.82491E-05	5.87564E-05	0.000104033	0.000711	0.00095863	0.001163113	0.001163113	0.001163113	0.000827311	0.001440759	0.001052429	0.000318918	0.000553417	4.22494E-05
3837303773400	383730	3773400	0.000237127	5.10906E-05	0.000122451	0.000227131	0.000155771	1.46608E-05	4.72033E-05	8.35776E-05	0.000473178	0.000637979	0.000774064	0.000774064	0.000774064	0.000550584	0.000958841	0.000700403	0.000212243	0.000368305	3.62982E-05
3837803773400	383780	3773400	0.000218754	4.7132E-05	0.000112963	0.000209533	0.000143701	1.35248E-05	4.35459E-05	7.71019E-05	0.000380633	0.000513201	0.000622671	0.000622671	0.000622671	0.0004429	0.000771309	0.000563417	0.000170732	0.00029627	3.54148E-05
3838303773400	383830	3773400	0.000217355	4.68306E-05	0.000112241	0.000208193	0.000142783	1.34384E-05	4.32674E-05	7.66088E-05	0.000331322	0.000446716	0.000542004	0.000542004	0.00054200	0.000385522	0.000671386	0.000490426	0.000148614	0.00025788	3.67757E-05
3838803773400	383880	3773400	0.000186137	4.01045E-05	9.61201E-05	0.000178291	0.000122275	1.15083E-05	3.70531E-05	6.56058E-05	0.000262152	0.000353455	0.00042885	0.00042885	0.00042885	0.000305037	0.00053122	0.00038804	0.000117588	0.00020405	3.32957E-05
3839303773400	383930	3773400	0.000154597	3.33089E-05	7.98327E-05	0.00014808	0.000101556	9.5582E-06	3.07745E-05	5.4489E-05	0.000208501	0.000281119	0.000341084	0.000341084	0.00034108	0.00024261	0.000422504	0.000308626	9.3523E-05	0.00016229	2.91174E-05
3839803773400	383980	3773400	0.000130386	2.80926E-05	6.73306E-05	0.00012489	8.56519E-05	8.06135E-06	2.59551E-05	4.59558E-05	0.000169983	0.000229185	0.000278072	0.000278072	0.000278072	0.00019779	0.00034445	0.00025161	7.62455E-05	0.000132308	2.57567E-05
3840303773400	384030	3773400	0.000124347	2.67914E-05	6.4212E-05	0.000119105	8.16847E-05	7.68797E-06	2.47529E-05	4.38273E-05	0.000151944	0.000204864	0.000248563	0.000248563	0.000248563	0.0001768	0.000307897	0.000224909	6.81543E-05	0.000118268	2.52136E-05
3840803773400	384080	3773400	0.000125235	2.69827E-05	6.46705E-05	0.000119956	8.22679E-05	7.74286E-06	2.49297E-05	4.41402E-05	0.000140459	0.000189379	0.000229775	0.000229775	0.000229775	0.000163437	0.000284625	0.000207909	6.30029E-05	0.000109328	2.59776E-05
3841303773400	384130	3773400	0.000117353	2.52845E-05	6.06003E-05	0.000112406	7.70902E-05	7.25555E-06	2.33607E-05	4.13621E-05	0.000125393	0.000169066	0.000205129	0.000205129	0.000205129	0.000145906	0.000254095	0.000185609	5.6245E-05	9.76016E-05	2.49867E-05
3826803773450	382680	3773450	5.42581E-05	1.16903E-05	2.80185E-05	5.19709E-05	3.56426E-05	3.3546E-06	1.08008E-05	1.91238E-05	6.57737E-05	8.86817E-05	0.000107598	0.000107598	0.000107598	7.65335E-05	0.000133283	9.7359E-05	2.95027E-05	5.11959E-05	2.65089E-05
3827303773450	382730	3773450	5.7271E-05	1.23394E-05	2.95744E-05	5.48567E-05	3.76218E-05	3.54087E-06	1.14005E-05	2.01857E-05	7.53482E-05	0.000101591	0.000123261	0.000123261	0.000123261	8.76743E-05	0.000152684	0.000111531	3.37973E-05	5.86483E-05	2.90756E-05
3827803773450	382780	3773450	6.26645E-05	1.35015E-05	3.23595E-05	6.00229E-05	4.11649E-05	3.87434E-06	1.24742E-05	2.20867E-05	8.98651E-05	0.000121164	0.000147009	0.000147009	0.000147009	0.000104566	0.000182101	0.000133019	4.03089E-05	6.99478E-05	3.25317E-05
3828303773450	382830	3773450	7.12995E-05	1.5362E-05	3.68186E-05	6.82939E-05	4.68373E-05	4.40821E-06	1.41931E-05	2.51302E-05	0.000111372	0.000150161	0.000182191	0.000182191	0.000182191	0.000129591	0.000225682	0.000164854	4.99557E-05	8.66878E-05	3.69668E-05
3828803773450	382880	3773450	8.03784E-05	1.73181E-05	4.15069E-05	7.69901E-05	5.28013E-05	4.96953E-06	1.60004E-05	2.83301E-05	0.000139027	0.000187448	0.000227432	0.000227432	0.000227432	0.00016177	0.000281722	0.000205789	6.23603E-05	0.000108213	4.15212E-05
3829303773450	382930	3773450	9.16497E-05	1.97465E-05	4.73273E-05	8.77862E-05	6.02055E-05	5.6664E-06	1.82441E-05	3.23028E-05	0.000178429	0.000240573	0.000291889	0.000291889	0.000291889	0.000207618	0.000361566	0.000264112	8.00341E-05	0.000138883	4.65591E-05
3829803773450	382980	3773450	0.000107992	2.32675E-05	5.57662E-05	0.000103439	7.09407E-05	6.67677E-06	2.14972E-05	3.80626E-05	0.000241212	0.000325223	0.000394595	0.000394595	0.000394595	0.000280672	0.000488789	0.000357045	0.000108195	0.000187751	5.32147E-05
3830303773450	383030	3773450	0.000115578	2.4902E-05	5.96835E-05	0.000110705	7.59239E-05	7.14578E-06	2.30073E-05	4.07364E-05	0.000311236	0.000419635	0.000509146	0.000509146	0.000509146	0.00036215	0.000630684	0.000460695	0.000139604	0.000242255	5.44622E-05
3830803773450	383080	3773450	0.000129404	2.7881E-05	6.68236E-05	0.000123949	8.50069E-05	8.00065E-06	2.57597E-05	4.56098E-05	0.000427777	0.000576765	0.000699793	0.000699793	0.000699793	0.000497756	0.000866841	0.0006332	0.000191879	0.000332966	5.72259E-05
3831303773450	383130	3773450	0.000165881	3.57402E-05	8.566E-05	0.000158889	0.000108969	1.02559E-05	3.30209E-05	5.84664E-05	0.000713345	0.000961793	0.00116695	0.00116695	0.00116695	0.000830041	0.001445513	0.001055902	0.00031997	0.000555243	6.7451E-05
3831803773450	383180	3773450	0.000198902	4.28547E-05	0.000102711	0.000190517	0.00013066	1.22974E-05	3.9594E-05	7.01047E-05	0.001322034	0.001782479	0.002162695	0.002162695	0.002162695	0.001538304	0.002678951	0.00195689	0.000592997	0.001029024	7.45782E-05
3832303773450	383230	3773450	0.000224591	4.83897E-05	0.000115978	0.000215124	0.000147536	1.38858E-05	4.47079E-05	7.91593E-05	0.003469252	0.00467754	0.005675293	0.005675293	0.005675293	0.004036781	0.00703004	0.005135225	0.001556129	0.002700341	6.85673E-05
3835803773450	383580	3773450	0.000550961	0.000118708	0.000284512	0.000527735	0.000361931	3.40641E-05	0.000109676	0.000194191	0.006051462	0.008159096	0.00989949	0.00989949	0.00989949	0.007041411	0.012262594	0.008957442	0.002714376	0.004710241	5.85988E-05
3836303773450	383630	3773450	0.000515546	0.000111078	0.000266225	0.000493814	0.000338667	3.18745E-05	0.000102626	0.000181709	0.001869349	0.002520415	0.003058038	0.003058038	0.003058038	0.002175153	0.003788021	0.002767031	0.000838494	0.001455034	5.43548E-05
3836803773450	383680	3773450	0.000416257	8.96853E-05	0.000214952	0.00039871	0.000273443	2.57358E-05	8.28614E-05	0.000146713	0.000918206	0.001238003	0.001502078	0.001502078	0.001502078	0.001068413	0.001860638	0.001359138	0.00041186	0.000714698	4.96631E-05
3837303773450	383730	3773450	0.000316389	6.81682E-05	0.000163381	0.000303052	0.000207839	1.95613E-05	6.29814E-05	0.000111514	0.000553821	0.000746708	0.000905986	0.000905986	0.000905986	0.000644419	0.001122254	0.000819772	0.000248416	0.000431074	4.22375E-05
3837803773450	383780	3773450	0.000269905	5.81529E-05	0.000139377	0.000258527	0.000177303	1.66873E-05	5.37282E-05	9.51305E-05	0.000411069	0.000554239	0.000672462	0.000672462	0.000672462	0.000478315	0.000832985	0.000608469	0.000184385	0.000319962	3.88828E-05
3838303773450	383830	3773450	0.000267834	5.77066E-05	0.000138308	0.000256543	0.000175942	1.65593E-05	5.33159E-05	9.44005E-05	0.000354601	0.000478104	0.000580087	0.000580087	0.000580087	0.00041261	0.000718559	0.000524885	0.000159056	0.000276009	4.06019E-05
3838803773450	383880	3773450	0.000230671	4.96996E-05	0.000119117	0.000220947	0.00015153	1.42616E-05	4.59181E-05	8.13021E-05	0.000281593	0.000379668	0.000460654	0.000460654	0.000460654	0.000327659	0.000570616	0.000416817	0.000126308	0.000219182	3.72771E-05
3839303773450	383930	3773450	0.000185142	3.98901E-05	9.56061E-05	0.000177337	0.000121621	1.14467E-05	3.6855E-05	6.5255E-05	0.000219371	0.000295775	0.000358866	0.000358866	0.000358866	0.00025525 8	0.00044453	0.000324715	9.83986E-05	0.000170751	3.18273E-05
3839803773450	383980	3773450	0.00015235	3.28249E-05	7.86728E-05	0.000145928	0.00010008	9.41933E-06	3.03274E-05	5.36973E-05	0.000176668	0.000238199	0.000289008	0.000289008	0.000289008	0.000205569	0.000357997	0.000261506	7.92442E-05	0.000137512	2.7631E-05
3840303773450	384030	3773450	0.000135901	2.92807E-05	7.01783E-05	0.000130172	8.92744E-05	8.4023E-06	2.70529E-05	4.78995E-05	0.000151645	0.000204461	0.000248074	0.000248074	0.000248074	0.000176453	0.000307292	0.000224467	6.80204E-05	0.000118035	2.55956E-05
3840803773450	384080	3773450	0.000129216	2.78405E-05	6.67263E-05	0.000123769	8.48832E-05	7.98901E-06	2.57222E-05	4.55434E-05	0.000136556	0.000184116	0.000223389	0.000223389	0.000223389	0.000158894	0.000276714	0.000202131	6.12518E-05	0.00010629	2.50106E-05
3841303773450	384130	3773450	0.000129889	2.79854E-05	6.70736E-05	0.000124413	8.5325E-05	8.03058E-06	2.5856E-05	4.57804E-05	0.000126939	0.00017115	0.000207658	0.000207658	0.000207658	0.000147705	0.000257228	0.000187897	5.69385E-05	9.8805E-05	2.58343E-05
3826803773500	382680	3773500	6.28125E-05	1.35334E-05	3.24359E-05	6.01646E-05	4.1262E-05	3.88349E-06	1.25036E-05	2.21388E-05	6.84718E-05	9.23194E-05	0.000112012	0.000112012	0.000112012	7.96729E-05	0.00013875	0.000101353	3.07129E-05	5.3296E-05	2.95412E-05
3827303773500	382730	3773500	6.21399E-05	1.33885E-05	3.20887E-05	5.95205E-05	4.08203E-05	3.84191E-06	1.23698E-05	2.19018E-05	7.55452E-05	0.000101856	0.000123583	0.000123583	0.000123583	8.79035E-05	0.00015308 4	0.000111823	3.38857E-05	5.88016E-05	3.04544E-05
3827803773500	382780	3773500	6.66054E-05	1.43506E-05	3.43946E-05	6.37977E-05	4.37537E-05	4.11799E-06	1.32587E-05	2.34757E-05	8.8146E-05	0.000118846	0.000144197	0.000144197	0.000144197	0.000102566	0.000178618	0.000130475	3.95378E-05	6.86097E-05	3.37375E-05
3828303773500	382830	3773500	7.3882E-05	1.59184E-05	3.81522E-05	7.07675E-05	4.85337E-05	4.56788E-06	1.47072E-05	2.60404E-05	0.00010665	0.000143795	0.000174467	0.000174467	0.000174467	0.000124097	0.000216114	0.000157865	4.78378E-05	8.30127E-05	3.80054E-05
3828803773500	382880	3773500	8.32702E-05	1.79411E-05	4.30002E-05	7.976E-05	5.47009E-05	5.14832E-06	1.6576E-05	2.93493E-05	0.000132395	0.000178506	0.000216583	0.000216583	0.000216583	0.000154053	0.000268283	0.000195973	5.93856E-05	0.000103052	4.29001E-05
3829303773500	382930	3773500	9.42859E-05	2.03145E-05	4.86886E-05	9.03113E-05	6.19372E-05	5.82939E-06	1.87689E-05	3.32319E-05	0.000168174	0.000226746	0.000275113	0.000275113	0.000275113	0.000195685	0.000340785	0.000248933	7.54342E-05	0.00013090 1	4.80753E-05
3829803773500	382980	3773500	0.000108664	2.34124E-05	5.61135E-05	0.000104084	7.13825E-05	6.71835E-06	2.1631E-05	3.82997E-05	0.000222553	0.000300064	0.00036407	0.00036407	0.00036407	0.00025896	0.00045097 7	0.000329425	9.98257E-05	0.000173227	5.3919E-05
3830303773500	383030	3773500	0.000127051	2.73739E-05	6.56081E-05	0.000121695	8.34607E-05	7.85512E-06	2.52911E-05	4.47801E-05	0.000310257	0.000418315	0.000507544	0.000507544	0.000507544	0.000361011	0.0006287	0.000459246	0.000139165	0.000241493	6.03717E-05
3830803773500	383080	3773500	0.000154529	3.32944E-05	7.9798E-05	0.000148015	0.000101512	9.55404E-06	3.07611E-05	5.44653E-05	0.000481487	0.000649182	0.000787657	0.000787657	0.000787657	0.000560253	0.000975678	0.000712702	0.00021597	0.000374772	6.93313E-05
3831303773500	383130	3773500	0.000190495	4.10435E-05	9.83705E-05	0.000182465	0.000125138	1.17777E-05	3.79206E-05	6.71418E-05	0.00098272	0.001324986	0.001607616	0.001607616	0.001607616	0.001143481	0.001991369	0.001454633	0.000440798	0.000764914	7.9837E-05
3831803773500	383180	3773500	0.000220879	4.75899E-05	0.000114061	0.000211568	0.000145097	1.36562E-05	4.39689E-05	7.78509E-05	0.003458042	0.004662425	0.005656955	0.005656955	0.005656955	0.004023737	0.007007324	0.005118632	0.0015511	0.002691616	7.31336E-05
3836303773500	383630	3773500	0.000850134	0.000183167	0.000439003	0.000814297	0.00055846	5.2561E-05	0.0001692 3	0.000299637	0.002505579	0.003378235	0.004098837	0.004098837	0.004098837	0.002915463	0.005077269	0.003708786	0.001123875	0.001950253	6.33383E-05
3836803773500	383680	3773500	0.000620054	0.000133595	0.000320192	0.000593916	0.000407319	3.83359E-05	0.00012343	0.000218544	0.00104807	0.001413097	0.00171452	0.00171452	0.00171452	0.001219522	0.002123793	0.001551364	0.00047011	0.00081578	5.72259E-05
3837303773500	383730	3773500	0.000469022	0.000101054	0.0002422	0.000449251	0.000308105	2.89981E-05	9.3365E-05	0.000165311	0.000629473	0.000848709	0.001029745	0.001029745	0.001029745	0.000732448	0.001275556	0.000931753	0.0002823 5	0.000489959	5.12329E-05
3837803773500	383780	3773500	0.000406169	8.75119E-05	0.000209743	0.000389047	0.000266816	2.51121E-05	8.08534E-05	0.000143158	0.000468588	0.00063179	0.000766555	0.000766555	0.000766555	0.000545243	0.000949539	0.000693609	0.000210184	0.000364732	4.87319E-05
3838303773500	383830	3773500	0.000352355	7.59172E-05	0.000181954	0.000337502	0.000231465	2.17849E-05	7.01409E-05	0.000124191	0.000365107	0.000492268	0.000597273	0.000597273	0.000597273	0.00042483 4	0.000739848	0.000540436	0.000163768	0.000284186	4.58906E-05
3838803773500	383880	3773500	0.000286799	6.17927E-05	0.000148101	0.000274709	0.000188401	1.77318E-05	5.70911E-05	0.000101085	0.0002829	0.00038143	0.000462792	0.000462792	0.000462792	0.00032918	0.000573265	0.000418752	0.000126895	0.0002202	4.09064E-05
3839303773500	383930	3773500	0.000225304	4.85433E-05	0.000116346	0.000215807	0.000148004	1.39298E-05	4.48498E-05	7.94106E-05	0.000220165	0.000296845	0.000360164	0.000360164	0.000360164	0.000256181	0.000446139	0.000325891	9.87547E-05	0.000171369	3.45731E-05
3839803773500	383980	3773500	0.000183165	3.94641E-05	9.45851E-05	0.000175444	0.000120323	1.13245E-05	3.64614E-05	6.45581E-05	0.000177862	0.000239808	0.000290961	0.000290961	0.000290961	0.000206958	0.000360417	0.000263273	7.97797E-05	0.000138441	2.98814E-05
3840303773500	384030	3773500	0.000157031	3.38334E-05	8.10898E-05	0.000150412	0.000103155	9.70872E-06	3.12591E-05	5.5347E-05	0.000149861	0.000202055	0.000245155	0.000245155	0.000245155	0.000174376	0.000303675	0.000221825	6.72198E-05	0.000116646	2.69924E-05
3840803773500	384080	3773500	0.000149876	3.22917E-05	7.73948E-05	0.000143558	9.84546E-05	9.26631E-06	2.98347E-05	5.2825E-05	0.000136365	0.000183858	0.000223077	0.000223077	0.000223077	0.000158672	0.000276327	0.000201848	6.11661E-05	0.000106141	2.65566E-05
3841303773500	384130	3773500	0.000153978	3.31756E-05	7.95132E-05	0.000147487	0.000101149	9.51995E-06	3.06513E-05	5.42709E-05	0.000128975	0.000173895	0.000210988	0.000210988	0.000210988	0.000150074	0.000261353	0.0019091	5.78515E-05	0.000100389	2.82339E-05
3826803773550	382680	3773550	7.09095E-05	1.52779E-05	3.66172E-05	6.79203E-05	4.6581E-05	4.3841E-06	1.41155E-05	2.49927E-05	7.04774E-05	9.50236E-05	0.000115293	0.000115293	0.000115293	8.20067E-05	0.000142814	0.000104321	3.16125E-05	5.48571E-05	3.3051E-05
3827303773550	382730	3773550	6.79773E-05	1.46462E-05	3.5103E-05	6.51118E-05	4.46549E-05	4.20281E-06	1.35318E-05	2.39592E-05	7.49005E-05	0.000100987	0.000122529	0.000122529	0.000122529	8.71533E-05	0.000151777	0.000110869	3.35965E-05	5.82999E-05	3.23287E-05
3827803773550	382780	3773550	7.13937E-05	1.53822E-05	3.68672E-05	6.83841E-05	4.68991E-05	4.41404E-06	1.42119E-05	2.51633E-05	8.58479E-05	0.000115747	0.000140437	0.000140437	0.000140437	9.98916E-05	0.000173961	0.000127073	3.8507E-05	6.68209E-05	3.52357E-05
3828303773550	382830	3773550	7.7527E-05	1.67037E-05	4.00344E-05	7.42589E-05	5.09281E-05	4.79324E-06	1.54328E-05	2.73251E-05	0.000101576	0.000136954	0.000166167	0.000166167	0.000166167	0.000118193	0.000205833	0.000150355	4.5562E-05	7.90635E-05	3.93842E-05
3828803773550	382880	3773550	8.97398E-05	1.9335E-05	4.6341E-05	8.59568E-05	5.89508E-05	5.54831E-06	1.78639E-05	3.16296E-05	0.000128151	0.000172784	0.00020964	0.00020964	0.00020964	0.000149115	0.000259683	0.000189691	5.7482E-05	9.97481E-05	4.55802E-05
3829303773550	382930	3773550	0.000110574	2.38239E-05	5.70998E-05	0.000105913	7.26371E-05	6.83643E-06	2.20112E-05	3.89728E-05	0.000173289	0.000233644	0.000283481	0.000283481	0.000283481	0.000201638	0.000351151	0.000256505	7.77288E-05	0.000134882	5.58053E-05
3829803773550	382980	3773550	0.000127763	2.75275E-05	6.59762E-05	0.000122378	8.39289E-05	7.89919E-06	2.5433E-05	4.50314E-05	0.000232246	0.000313134	0.000379928	0.000379928	0.000379928	0.000270239	0.000470621	0.000343774	0.000104174	0.000180772	6.3583E-05

			ISDrainage / Utilities Trenching	ISDrainage / Utilities Trenching	ISAsphalt Paving	ISAsphalt Paving	SVDemolition	SVSite Grubbing / Prep	SVMass Grading / Excavation	SVMass Grading / Excavation	SVDrainage / Utilities Trenching	SVFoundations / Concrete Pads	SVBuilding / Structure Construction	SVBuilding / Structure Construction	SVAsphalt Paving	SVAsphalt Paving	SVArchitectural Coating	SVArchitectural Coating	SVLandscaping or Other Finishing	SVLandscaping or Other Finishing	MDemolition
Unique Identifier	X (UTM)	Y (UTM)	2027	2028	2027	2028	2027	2027	2027	2028	2028	2028	2028	2029	2028	2029	2028	2029	2028	2029	2027
3841303773350	384130	3773350	8.70672E-06	8.70672E-06	3.7286E-05	3.7286E-05	0.000108092	7.14129E-05	0.000120596	0.000120596	3.64011E-05	3.75126E-05	0.0002013	0.0002013	0.000148105	0.000148105	1.46716E-05	1.46716E-05	4.72381E-05	4.72381E-05	7.96101E-05
3826803773400	382680	3773400	8.82845E-06	8.82845E-06	3.78073E-05	3.78073E-05	7.45548E-05	4.9256E-05	8.31794E-05	8.31794E-05	2.51071E-05	2.58738E-05	0.000162432	0.000162432	0.000102153	0.000102153	1.01195E-05	1.01195E-05	3.25818E-05	3.25818E-05	2.40555E-05
3827303773400	382730	3773400	9.77134E-06	9.77134E-06	4.18452E-05	4.18452E-05	8.62505E-05	5.6983E-05	9.6228E-05	9.6228E-05	2.90458E-05	2.99327E-05	0.000186613	0.000186613	0.000118179	0.000118179	1.1707E-05	1.1707E-05	3.7693E-05	3.7693E-05	2.58463E-05
3827803773400	382780	3773400	1.09948E-05	1.09948E-05	4.70847E-05	4.70847E-05	0.000103736	6.8535E-05	0.000115736	0.000115736	3.49342E-05	3.60009E-05	0.00022145	0.00022145	0.00014237	0.00014237	1.40803E-05	1.40803E-05	4.53344E-05	4.53344E-05	2.85801E-05
3828303773400	382830	3773400	1.26062E-05	1.26062E-05	5.39852E-05	5.39852E-05	0.000126772	8.37542E-05	0.000141437	0.000141437	4.26918E-05	4.39954E-05	0.000265381	0.000265381	0.0001737	0.0001737	1.72071E-05	1.72071E-05	5.54016E-05	5.54016E-05	3.23586E-05
3828803773400	382880	3773400	1.40071E-05	1.40071E-05	5.99846E-05	5.99846E-05	0.000152957	0.000101054	0.000170651	0.000170651	5.151E-05	5.30828E-05	0.000313925	0.000313925	0.000209579	0.000209579	2.07613E-05	2.07613E-05	6.6845E-05	6.6845E-05	3.58266E-05
3829303773400	382930	3773400	1.66748E-05	1.66748E-05	7.1409E-05	7.1409E-05	0.000196113	0.000129566	0.0002188	0.0002188	6.60432E-05	6.80598E-05	0.000390696	0.000390696	0.00026871	0.00026871	2.66189E-05	2.66189E-05	8.57049E-05	8.57049E-05	4.27687E-05
3829803773400	382980	3773400	1.89134E-05	1.89134E-05	8.09955E-05	8.09955E-05	0.000248336	0.000164068	0.000277064	0.000277064	8.36299E-05	8.61835E-05	0.000480428	0.000480428	0.000340265	0.000340265	3.37073E-05	3.37073E-05	0.000108527	0.000108527	5.00809E-05
3830303773400	383030	3773400	1.88226E-05	1.88226E-05	8.06068E-05	8.06068E-05	0.000275973	0.000182327	0.000307898	0.000307898	9.2937E-05	9.57748E-05	0.000532193	0.000532193	0.000378133	0.000378133	3.74586E-05	3.74586E-05	0.000120605	0.000120605	5.16926E-05
3830803773400	383080	3773400	1.87545E-05	1.87545E-05	8.03152E-05	8.03152E-05	0.000297331	0.000196437	0.000331726	0.000331726	0.000100129	0.000103187	0.00057624	0.00057624	0.000407397	0.000407397	4.03575E-05	4.03575E-05	0.000129939	0.000129939	5.48801E-05
3831303773400	383130	3773400	2.21423E-05	2.21423E-05	9.48232E-05	9.48232E-05	0.000357218	0.000236003	0.000398542	0.000398542	0.000120297	0.00012397	0.000679409	0.000679409	0.000489454	0.000489454	4.84862E-05	4.84862E-05	0.000156111	0.000156111	7.18204E-05
3831803773400	383180	3773400	2.27716E-05	2.27716E-05	9.7518E-05	9.7518E-05	0.00042678	0.00028196	0.00047615	0.00047615	0.000143723	0.000148111	0.000782346	0.000782346	0.000584765	0.000584765	5.7928E-05	5.7928E-05	0.000186511	0.000186511	9.37271E-05
3831803773400	383180	3773400	2.27716E-05	2.27716E-05	9.7518E-05	9.7518E-05	0.00042678	0.00028196	0.00047615	0.00047615	0.000143723	0.000148111	0.000782346	0.000782346	0.000584765	0.000584765	5.7928E-05	5.7928E-05	0.000186511	0.000186511	9.37271E-05
3835803773400	383580	3773400	1.74836E-05	1.74836E-05	7.48725E-05	7.48725E-05	0.000301926	0.000199473	0.000336853	0.000336853	0.000101677	0.000104781	0.000544432	0.000544432	0.000413693	0.000413693	4.09812E-05	4.09812E-05	0.000131947	0.000131947	0.000368211
3836303773400	383630	3773400	1.63591E-05	1.63591E-05	7.00571E-05	7.00571E-05	0.000259432	0.000171398	0.000289443	0.000289443	8.73664E-05	9.00341E-05	0.000474334	0.000474334	0.000355468	0.000355468	3.52133E-05	3.52133E-05	0.000113376	0.000113376	0.000355318
3836803773400	383680	3773400	1.46034E-05	1.46034E-05	6.25381E-05	6.25381E-05	0.000222445	0.000146962	0.000248178	0.000248178	7.49108E-05	7.71982E-05	0.000409725	0.000409725	0.00030479	0.00030479	3.01931E-05	3.01931E-05	9.72125E-05	9.72125E-05	0.000282011
3837303773400	383730	3773400	1.25463E-05	1.25463E-05	5.3729E-05	5.3729E-05	0.000191898	0.000126781	0.000214097	0.000214097	6.46237E-05	6.65969E-05	0.000355873	0.000355873	0.000262935	0.000262935	2.60468E-05	2.60468E-05	8.38628E-05	8.38628E-05	0.000217342
3837803773400	383780	3773400	1.2241E-05	1.2241E-05	5.24213E-05	5.24213E-05	0.000177617	0.000117346	0.000198164	0.000198164	5.98144E-05	6.16408E-05	0.000327762	0.000327762	0.000243367	0.000243367	2.41084E-05	2.41084E-05	7.76217E-05	7.76217E-05	0.000193531
3838303773400	383830	3773400	1.27114E-05	1.27114E-05	5.44359E-05	5.44359E-05	0.000170351	0.000112545	0.000190057	0.000190057	5.73674E-05	5.91191E-05	0.000311916	0.000311916	0.000233411	0.000233411	2.31221E-05	2.31221E-05	7.44462E-05	7.44462E-05	0.000189764
3838803773400	383880	3773400	1.15086E-05	1.15086E-05	4.92847E-05	4.92847E-05	0.000150727	9.95806E-05	0.000168163	0.000168163	5.0759E-05	5.23088E-05	0.000277723	0.000277723	0.000206523	0.000206523	2.04586E-05	2.04586E-05	6.58704E-05	6.58704E-05	0.000154654
3839303773400	383930	3773400	1.00643E-05	1.00643E-05	4.30998E-05	4.30998E-05	0.000132004	8.72109E-05	0.000147274	0.000147274	4.44538E-05	4.58112E-05	0.000245722	0.000245722	0.000180869	0.000180869	1.79173E-05	1.79173E-05	5.76881E-05	5.76881E-05	0.000123847
3839803773400	383980	3773400	8.90273E-06	8.90273E-06	3.81254E-05	3.81254E-05	0.000116767	7.71444E-05	0.000130275	0.000130275	3.93226E-05	4.05233E-05	0.000219504	0.000219504	0.000159992	0.000159992	1.58491E-05	1.58491E-05	5.10293E-05	5.10293E-05	0.00010209
3840303773400	384030	3773400	8.71498E-06	8.71498E-06	3.73214E-05	3.73214E-05	0.000109189	7.21374E-05	0.00012182	0.00012182	3.67704E-05	3.78932E-05	0.000205358	0.000205358	0.000149608	0.000149608	1.48204E-05	1.48204E-05	4.77174E-05	4.77174E-05	9.41211E-05
3840803773400	384080	3773400	8.97907E-06	8.97907E-06	3.84523E-05	3.84523E-05	0.000104526	6.90571E-05	0.000116618	0.000116618	3.52003E-05	3.62752E-05	0.000196057	0.000196057	0.00014322	0.00014322	1.41876E-05	1.41876E-05	4.56798E-05	4.56798E-05	9.23721E-05
3841303773400	384130	3773400	8.63657E-06	8.63657E-06	3.69856E-05	3.69856E-05	9.70823E-05	6.41392E-05	0.000108313	0.000108313	3.26935E-05	3.36918E-05	0.000182736	0.000182736	0.00013302	0.00013302	1.31772E-05	1.31772E-05	4.24267E-05	4.24267E-05	8.49764E-05
3826803773450	382680	3773450	9.16269E-06	9.16269E-06	3.92387E-05	3.92387E-05	6.9341E-05	4.58114E-05	7.73625E-05	7.73625E-05	2.33513E-05	2.40644E-05	0.000149716	0.000149716	9.50097E-05	9.50097E-05	9.41184E-06	9.41184E-06	3.03033E-05	3.03033E-05	2.56374E-05
3827303773450	382730	3773450	1.00499E-05	1.00499E-05	4.3038E-05	4.3038E-05	7.77529E-05	5.13689E-05	8.67474E-05	8.67474E-05	2.61841E-05	2.69836E-05	0.000166632	0.000166632	0.000106535	0.000106535	1.05536E-05	1.05536E-05	3.39794E-05	3.39794E-05	2.72908E-05
3827803773450	382780	3773450	1.12445E-05	1.12445E-05	4.81538E-05	4.81538E-05	8.9761E-05	5.93023E-05	0.000100145	0.000100145	3.0228E-05	3.1151E-05	0.000190208	0.000190208	0.000122989	0.000122989	1.21835E-05	1.21835E-05	3.92272E-05	3.92272E-05	2.98098E-05
3828303773450	382830	3773450	1.27774E-05	1.27774E-05	5.47186E-05	5.47186E-05	0.000106291	7.02229E-05	0.000118586	0.000118586	3.57945E-05	3.68875E-05	0.000222081	0.000222081	0.000145637	0.000145637	1.44271E-05	1.44271E-05	4.64509E-05	4.64509E-05	3.3439E-05
3828803773450	382880	3773450	1.43517E-05	1.43517E-05	6.14601E-05	6.14601E-05	0.000125253	8.27504E-05	0.000139742	0.000139742	4.21802E-05	4.34681E-05	0.000258141	0.000258141	0.000171618	0.000171618	1.70009E-05	1.70009E-05	5.47376E-05	5.47376E-05	3.73368E-05
3829303773450	382930	3773450	1.6093E-05	1.6093E-05	6.89173E-05	6.89173E-05	0.000148613	9.81841E-05	0.000165805	0.000165805	5.00472E-05	5.15753E-05	0.000302111	0.000302111	0.000203627	0.000203627	2.01717E-05	2.01717E-05	6.49467E-05	6.49467E-05	4.21002E-05
3829803773450	382980	3773450	1.83935E-05	1.83935E-05	7.8769E-05	7.8769E-05	0.000178174	0.000117714	0.000198786	0.000198786	6.00021E-05	6.18342E-05	0.000356595	0.000356595	0.000244131	0.000244131	2.41841E-05	2.41841E-05	7.78653E-05	7.78653E-05	4.89468E-05
3830303773450	383030	3773450	1.88247E-05	1.88247E-05	8.06156E-05	8.06156E-05	0.000194808	0.000128703	0.000217344	0.000217344	6.56037E-05	6.76069E-05	0.000389266	0.000389266	0.000266922	0.000266922	2.64418E-05	2.64418E-05	8.51346E-05	8.51346E-05	5.22954E-05
3830803773450	383080	3773450	1.97799E-05	1.97799E-05	8.47065E-05	8.47065E-05	0.00021059	0.00013913	0.000234951	0.000234951	7.09185E-05	7.3084E-05	0.00041931	0.00041931	0.000288546	0.000288546	2.8584E-05	2.8584E-05	9.20317E-05	9.20317E-05	5.82705E-05
3831303773450	383130	3773450	2.33142E-05	2.33142E-05	9.98418E-05	9.98418E-05	0.000242485	0.000160202	0.000270536	0.000270536	8.16596E-05	8.4153E-05	0.000473033	0.000473033	0.000332248	0.000332248	3.29132E-05	3.29132E-05	0.00010597	0.00010597	7.45483E-05
3831803773450	383180	3773450	2.57777E-05	2.57777E-05	0.000110391	0.000110391	0.000274626	0.000181436	0.000306395	0.000306395	9.24831E-05	9.53071E-05	0.000517751	0.000517751	0.000376286	0.000376286	3.72756E-05	3.72756E-05	0.000120016	0.000120016	9.704E-05
3832303773450	383230	3773450	2.37E-05	2.37E-05	0.000101494	0.000101494	0.0003265	0.000215708	0.000364269	0.000364269	0.000109952	0.00011331	0.000588441	0.000588441	0.000447363	0.000447363	4.43167E-05	4.43167E-05	0.000142686	0.000142686	0.000125626
3835803773450	383580	3773450	2.02545E-05	2.02545E-05	8.67386E-05	8.67386E-05	0.000245371	0.000162109	0.000273756	0.000273756	8.26313E-05	8.51544E-05	0.000440284	0.000440284	0.000336202	0.000336202	3.33048E-05	3.33048E-05	0.000107232	0.000107232	0.000558996
3836303773450	383630	3773450	1.87875E-05	1.87875E-05	8.04566E-05	8.04566E-05	0.000215118	0.000142121	0.000240003	0.000240003	7.24432E-05	7.46552E-05	0.000395734	0.000395734	0.00029475	0.00029475	2.91985E-05	2.91985E-05	9.40103E-05	9.40103E-05	0.000574957
3836803773450	383680	3773450	1.71659E-05	1.71659E-05	7.35118E-05	7.35118E-05	0.000186586	0.000123272	0.000208171	0.000208171	6.28349E-05	6.47535E-05	0.000348762	0.000348762	0.000255656	0.000255656	2.53258E-05	2.53258E-05	8.15415E-05	8.15415E-05	0.000453062
3837303773450	383730	3773450	1.45992E-05	1.45992E-05	6.25204E-05	6.25204E-05	0.000161228	0.000106518	0.000179879	0.000179879	5.42953E-05	5.59532E-05	0.000304521	0.000304521	0.000220911	0.000220911	2.18839E-05	2.18839E-05	7.04595E-05	7.04595E-05	0.00031819
3837803773450	383780	3773450	1.34397E-05	1.34397E-05	5.75548E-05	5.75548E-05	0.000148142	9.78724E-05	0.000165279	0.000165279	4.98883E-05	5.14116E-05	0.000279476	0.000279476	0.000202981	0.000202981	2.01076E-05	2.01076E-05	6.47405E-05	6.47405E-05	0.00025931
3838303773450	383830	3773450	1.40339E-05	1.40339E-05	6.00994E-05	6.00994E-05	0.000145801	9.63262E-05	0.000162668	0.000162668	4.91001E-05	5.05994E-05	0.000272029	0.000272029	0.000199774	0.000199774	1.979E-05	1.979E-05	6.37177E-05	6.37177E-05	0.000252631
3838803773450	383880	3773450	1.28847E-05	1.28847E-05	5.5178E-05	5.5178E-05	0.000132843	8.77654E-05	0.000148211	0.000148211	4.47365E-05	4.61025E-05	0.000248363	0.000248363	0.000182019	0.000182019	1.80312E-05	1.80312E-05	5.8055E-05	5.8055E-05	0.000206854
3839303773450	383930	3773450	1.1001E-05	1.1001E-05	4.71112E-05	4.71112E-05	0.00011689	7.72253E-05	0.000130412	0.000130412	3.93639E-05	4.05658E-05	0.000220535	0.000220535	0.00016016	0.00016016	1.58657E-05	1.58657E-05	5.10829E-05	5.10829E-05	0.000157931
3839803773450	383980	3773450	9.55057E-06	9.55057E-06	4.08998E-05	4.08998E-05	0.000104269	6.88871E-05	0.000116331	0.000116331	3.51137E-05	3.61859E-05	0.000198479	0.000198479	0.00014286	0.00014286	1.41527E-05	1.41527E-05	4.55674E-05	4.55674E-05	0.000126277
3840303773450	384030	3773450	8.84702E-06	8.84702E-06	3.78869E-05	3.78869E-05	9.61879E-05	6.35483E-05	0.000107315	0.000107315	3.23923E-05	3.33814E-05	0.000183702	0.000183702	0.000131795	0.000131795	1.30558E-05	1.30558E-05	4.20358E-05	4.20358E-05	0.000109402
3840803773450	384080	3773450	8.64483E-06	8.64483E-06	3.7021E-05	3.7021E-05	9.1066E-05	6.01644E-05	0.000101601	0.000101601	3.06675E-05	3.16039E-05	0.000173807	0.000173807	0.000124777	0.000124777	1.23606E-05	1.23606E-05	3.97975E-05	3.97975E-05	0.000101069
3841303773450	384130	3773450	8.92955E-06	8.92955E-06	3.82403E-05	3.82403E-05	8.81804E-05	5.8258E-05	9.83812E-05	9.83812E-05	2.96957E-05	3.06024E-05	0.000167624	0.000167624	0.000120823	0.000120823	1.1969E-05	1.1969E-05	3.85364E-05	3.85364E-05	9.88486E-05
3826803773500	382680	3773500	1.02108E-05	1.02108E-05	4.37272E-05	4.37272E-05	6.57631E-05	4.34476E-05	7.33706E-05	7.33706E-05	2.21464E-05	2.28227E-05	0.000139731	0.000139731	9.01073E-05	9.01073E-05	8.9262E-06	8.9262E-06	2.87397E-05	2.87397E-05	2.88846E-05
3827303773500	382730	3773500	1.05265E-05	1.05265E-05	4.5079E-05	4.5079E-05	7.05112E-05	4.65845E-05	7.8668E-05	7.8668E-05	2.37454E-05	2.44705E-05	0.00014969	0.00014969	9.6613E-05	9.6613E-05	9.57067E-06	9.57067E-06	3.08147E-05	3.08147E-05	2.92487E-05
3827803773500	382780	3773500	1.16612E-05	1.16612E-05	4.99386E-05	4.99386E-05	7.85922E-05	5.19234E-05	8.76839E-05	8.76839E-05	2.64668E-05	2.72749E-05	0.00016564	0.00016564	0.00010685	0.00010685	1.06675E-05	1.06675E-05	3.43462E-05	3.43462E-05	3.15647E-05
3828303773500	382830	3773500	1.31364E-05	1.31364E-05	5.6256E-05	5.6256E-05	8.97978E-05	5.93266E-05	0.000100186	0.000100186	3.02404E-05	3.11638E-05	0.000187799	0.000187799	0.00012039	0.00012039	1.21885E-05	1.21885E-05	3.92433E-05	3.92433E-05	3.48955E-05
3828803773500	382880	3773500	1.48283E-05	1.48283E-05	6.35011E-05	6.35011E-05	0.000103711	6.85188E-05	0.000115709	0.000115709	3.49259E-05	3.59924E-05	0.000215124	0.000215124	0.000142103	0.000142103	1.4077E-05	1.4077E-05	4.53237E-05	4.53237E-05	3.90679E-05
3829303773500	382930	3773500	1.6617E-05	1.6617E-05	7.11616E-05	7.11616E-05	0.00011942	7.8897E-05	0.000133235	0.000133235	4.0216E-05	4.1444E-05	0.000245747	0.000245747	0.000163627	0.000163627	1.62092E-05	1.62092E-05	5.21887E-05	5.21887E-05	4.39387E-05
3829803773500	382980	3773500	1.86369E-05	1.86369E-05	7.98116E-05	7.98116E-05	0.000136624	9.02628E-05	0.000152428	0.000152428	4.60095E-05	4.74143E-05	0.00027869	0.00027869	0.000187199	0.000187199	1.85443E-05	1.85443E-05	5.97069E-05	5.97069E-05	5.01466E-05
3830303773500	383030	3773500	2.08673E-05	2.08673E-05	8.93628E-05	8.93628E-05	0.000153606	0.000101483	0.000171376	0.000171376	5.17287E-05	5.33082E-05	0.000310035	0.000310035	0.00020469	0.00020469	2.08494E-05	2.08494E-05	6.71288E-05	6.71288E-05	5.80676E-05
3830803773500	383080	3773500	2.39641E-05	2.39641E-05	0.000102625	0.000102625	0.00017244	0.000113925	0.000192388	0.000192388	5.80711E-05	5.98441E-05	0.000342719	0.000342719	0.000236273	0.000236273	2.34057E-05	2.34057E-05	7.53593E-05	7.53593E-05	7.0358E-05
3831303773500	383130	3773500	2.75954E-05	2.75954E-05	0.000118176	0.000118176	0.000203692	0.000134573	0.000227255	0.000227255	6.85954E-05	7.06899E-05	0.00039241	0.00039241	0.000279094	0.000279094	2.76476E-05	2.76476E-05	8.90169E-05	8.90169E-05	9.31302E-05
3831803773500	383180	3773500	2.52784E-05	2.52784E-05	0.000108253	0.000108253	0.000241928	0.000159834	0.000269914	0.000269914	8.14718E-05	8.39595E-05	0.000449766	0.000449766	0.000331485	0.000331485	3.28375E-05	3.28375E-05	0.000105727	0.000105727	0.000117066
3836303773500	383630	3773500	2.18927E-05	2.18927E-05	9.37541E-05	9.37541E-05	0.000176906	0.000116876	0.000197371	0.000197371	5.9575E-05	6.13941E-05	0.000325069	0.000325069	0.000242393	0.000242393	2.40119E-05	2.40119E-05	7.73111E-05	7.73111E-05	0.001142358
3836803773500	383680	3773500	1.97799E-05	1.97799E-05	8.47065E-05	8.47065E-05	0.000154611	0.000102147	0.000172497	0.000172497	5.2067E-05	5.36569E-05	0.000291637	0.000291637	0.00021845	0.00021845	2.09858E-05	2.09858E-05	6.75679E-05	6.75679E-05	0.00078821
3837303773500	383730	3773500	1.77085E-05	1.77085E-05	7.58356E-05	7.58356E-05	0.000139221	9.1979E-05	0.000155326	0.000155326	4.68843E-05	4.83158E-05	0.000265008	0.000265008	0.00019078	0.00019078	1.88969E-05	1.88969E-05	6.08422E-05	6.08422E-05	0.000544837
3837803773500	383780	3773500	1.6844E-05	1.6844E-05	7.21335E-05	7.21335E-05	0.000133021	8.78828E-05	0.000148409	0.000148409	4.47963E-05	4.61641E-05	0.000252344	0.000252344	0.000182263	0.000182263	1.80553E-05	1.80553E-05	5.81326E-05	5.81326E-05	0.000447785
3838303773500	383830	3773500	1.58619E-05	1.58619E-05	6.79277E-05	6.79277E-05	0.000125939	8.32037E-05	0.000140507	0.000140507	4.24112E-05	4.37062E-05	0.000238455	0.000238455	0.000172559	0.000172559	1.7094E-05	1.7094E-05	5.50375E-05	5.50375E-05	0.000367799
3838803773500	383880	3773500	1.41391E-05	1.41391E-05	6.05501E-05	6.05501E-05	0.000114727	7.57965E-05	0.000127999	0.000127999	3.86356E-05	3.98153E-05	0.000217739	0.000217739	0.00015719	0.00015719	1.55722E-05	1.55722E-05	5.01378E-05	5.01378E-05	0.000279367
3839303773500	383930	3773500	1.19501E-05	1.19501E-05	5.11755E-05	5.11755E-05	0.000102296	6.75838E-05	0.00011413	0.00011413	3.44493E-05	3.55012E-05	0.000195593	0.000195593	0.00014016	0.00014016	1.38849E-05	1.38849E-05	4.47052E-05	4.47052E-05	0.000207194
3839803773500	383980	3773500	1.03284E-05	1.03284E-05	4.42308E-05	4.42308E-05	9.25548E-05	6.1148E-05	0.000103262	0.000103262	3.11688E-05	3.21206E-05	0.000178265	0.000178265	0.00012617	0.00012617	1.25627E-05	1.25627E-05	4.04481E-05	4.04481E-05	0.000162444
3840303773500	384030	3773500	9.32981E-06	9.32981E-06	3.99544E-05	3.99544E-05	8.53621E-05	5.63961E-05	9.52369E-05	9.52369E-05	2.87466E-05	2.96244E-05	0.000165047	0.000165047	0.00011696	0.00011696	1.15864E-05	1.15864E-05	3.73048E-05	3.73048E-05	0.000134657
3840803773500	384080	3773500	9.1792E-06	9.1792E-06	3.93094E-05	3.93094E-05	8.20415E-05	5.42022E-05	9.15322E-05	9.15322E-05	2.76284E-05	2.8472E-05	0.000158154	0.000158154	0.00011241	0.00011241	1.11357E-05	1.11357E-05	3.58536E-05	3.58536E-05	0.000125065
3841303773500	384130	3773500	9.75896E-06	9.75896E-06	4.17922E-05	4.17922E-05	8.13002E-05	5.37125E-05	9.07051E-05	9.07051E-05	2.73787E-05	2.82147E-05	0.000155616	0.000155616	0.00011396	0.00011396	1.10351E-05	1.10351E-05	3.55296E-05	3.55296E-05	0.000124432
3826803773550	382680	3773550	1.1424E-05	1.1424E-05	4.89225E-05	4.89225E-05	6.17502E-05	4.07964E-05	6.88935E-05	6.88935E-05	2.0795E-05	2.143E-05	0.000129167	0.000129167	8.46088E-05	8.46088E-05	8.38151E-06	8.38151E-06	2.69859E-05	2.69859E-05	3.21915E-05
3827303773550	382730	3773550	1.11743E-05	1.11743E-05	4.78534E-05	4.78534E-05	6.368E-05	4.20714E-05	7.10466E-05	7.10466E-05	2.14449E-05	2.20998E-05	0.000134204	0.000134204	8.72531E-05	8.72531E-05	8.64346E-06	8.64346E-06	2.78293E-05	2.78293E-05	3.14393E-05
3827803773550	382780	3773550	1.21791E-05	1.21791E-05	5.21563E-05	5.21563E-05	6.92675E-05	4.57629E-05	7.72805E-05	7.72805E-05	2.33266E-05	2.40389E-05	0.000145722	0.000145722	9.4909E-05	9.4909E-05	9.40186E-06	9.40186E-06	3.02711E-05	3.02711E-05	3.34629E-05
3828303773550	382830	3773550	1.3613E-05	1.3613E-05	5.8297E-05	5.8297E-05	7.68829E-05	5.07941E-05	8.57768E-05	8.57768E-05	2.58912E-05	2.66817E-05	0.000161311	0.000161311	0.000105343	0.000105343	1.04355E-05	1.04355E-05	3.35992E-05	3.35992E-05	3.65549E-05
3828803773550	382880	3773550	1.57546E-05	1.57546E-05	6.74683E-05	6.74683E-05	8.87379E-05	5.86263E-05	9.90032E-05	9.90032E-05	2.98835E-05	3.07959E-05	0.000184771	0.000184771	0.00012158	0.00012158	1.20446E-05	1.20446E-05	3.87801E-05	3.87801E-05	4.18137E-05
3829303773550	382930	3773550	1.92889E-05	1.92889E-05	8.26036E-05	8.26036E-05	0.000105041	6.93971E-05	0.000117192	0.000117192	3.53736E-05	3.64538E-05	0.000215407	0.000215407	0.00014325	0.00014325	1.42575E-05	1.42575E-05	4.59047E-05	4.59047E-05	5.07136E-05
3829803773550	382980	3773550	2.19773E-05	2.19773E-05	9.41163E-05	9.41163E-05	0.00011787	7.78729E-05	0.000131505	0.000131505	3.9694E-05	4.0906E-05	0.000239306	0.000239306	0.000161503	0.000161503	1.59988E-05	1.59988E-05	5.15113E-05	5.15113E-05	5.85212E-05

			MSite Grubbing / Prep	MMass Grading / Excavation	MMass Grading / Excavation	MDrainage / Utilities Trenching	MFoundations / Concrete Pads	MBuilding / Structure Construction	MAsphalt Paving	MLandscaping or Other Finishing	MWaterside Construction (Piles)	RSSWRe-striping South Valley	RSSWRe-striping Silver Lake Boulevard	RSSWDemolition	RSSWPlacing Base	RSSWForm/Place Rebar and Pour	Child Risk				
Unique Identifier	X (UTM)	Y (UTM)	2027	2027	2028	2028	2028	2028	2028	2028	2028	2029	2029	2029	2029	2029	3rd Trimester	0<2	2<16	Total	per million
3841303773350	384130	3773350	7.18382E-05	0.000179385	0.000179385	5.02027E-05	9.26334E-05	0.000166572	0.00011784	3.5709E-05	6.3226E-05	7.05138E-05	0.000116163	0.000193576	0.000105228	3.14965E-05	3.28662E-09	7.0517E-08	3.1198E-08	1.05002E-07	0.10500187
3826803773400	382680	3773400	2.17071E-05	5.42043E-05	5.42043E-05	1.51696E-05	2.79908E-05	5.03326E-05	3.56073E-05	1.07901E-05	1.91048E-05	9.63982E-05	2.79945E-05	4.7369E-05	2.57497E-05	7.70734E-06	2.24999E-09	5.8877E-08	1.7592E-08	7.87189E-08	0.07871888
3827303773400	382730	3773400	2.3323E-05	5.82394E-05	5.82394E-05	1.62988E-05	3.00744E-05	5.40794E-05	3.8258E-05	1.15933E-05	2.0527E-05	0.000115515	3.08733E-05	5.22672E-05	2.84124E-05	8.50432E-06	2.49792E-09	6.5593E-08	2.0118E-08	8.82095E-08	0.08820948
3827803773400	382780	3773400	2.579E-05	6.43996E-05	6.43996E-05	1.80228E-05	3.32555E-05	5.97996E-05	4.23046E-05	1.28196E-05	2.26982E-05	0.000145333	3.51238E-05	5.94829E-05	3.23348E-05	9.67838E-06	2.85538E-09	7.5115E-08	2.3905E-08	1.01875E-07	0.10187521
3828303773400	382830	3773400	2.91996E-05	7.29136E-05	7.29136E-05	2.04055E-05	3.76521E-05	6.77054E-05	4.78975E-05	1.45144E-05	2.5699E-05	0.000186014	4.09467E-05	6.93641E-05	3.77063E-05	1.12861E-05	3.31999E-09	8.7608E-08	2.9072E-08	1.2E-07	0.11999998
3828803773400	382880	3773400	3.23291E-05	8.07281E-05	8.07281E-05	2.25925E-05	4.16875E-05	7.49618E-05	5.3031E-05	1.607E-05	2.84534E-05	0.000233326	4.7046E-05	7.97463E-05	4.335E-05	1.29754E-05	3.80357E-09	1.0006E-07	3.5048E-08	1.38914E-07	0.13891423
3829303773400	382930	3773400	3.85934E-05	9.63707E-05	9.63707E-05	2.69703E-05	4.97652E-05	8.94871E-05	6.33068E-05	1.91839E-05	3.39667E-05	0.000311492	5.83202E-05	9.88891E-05	5.3756E-05	1.60901E-05	4.6127E-09	1.2119E-07	4.5548E-08	1.71351E-07	0.17135076
3829803773400	382980	3773400	4.51917E-05	0.000112847	0.000112847	3.15814E-05	5.82736E-05	0.000104787	7.41303E-05	2.24637E-05	3.9774E-05	0.000398746	7.17347E-05	0.000121793	6.62064E-05	1.98167E-05	5.5042E-09	1.424E-07	5.9475E-08	2.07378E-07	0.20737763
3830303773400	383030	3773400	4.66461E-05	0.000116479	0.000116479	3.25977E-05	6.01489E-05	0.000108159	7.65159E-05	2.31866E-05	4.1054E-05	0.000424444	7.85223E-05	0.000133618	7.26346E-05	2.17408E-05	5.8876E-09	1.4719E-07	6.9963E-08	2.23043E-07	0.22304299
3830803773400	383080	3773400	4.95224E-05	0.000123661	0.000123661	3.46078E-05	6.38578E-05	0.000114828	8.12341E-05	2.46164E-05	4.35855E-05	0.000420541	8.96407E-05	0.000152998	8.31698E-05	2.48942E-05	6.39919E-09	1.533E-07	8.5197E-08	2.44892E-07	0.24489219
3831303773400	383130	3773400	6.48089E-05	0.000161833	0.000161833	4.52905E-05	8.35694E-05	0.000150273	0.00010309	3.2215E-05	5.70394E-05	0.000468828	0.000124975	0.000213704	0.000116169	3.47715E-05	7.72451E-09	1.8011E-07	1.3052E-07	3.1835E-07	0.31834995
3831803773400	383180	3773400	8.4577E-05	0.000211195	0.000211195	5.9105E-05	0.00010906	0.00019611	0.000138736	4.20412E-05	7.44376E-05	0.000523204	0.000181537	0.000311727	0.000169454	5.07207E-05	9.17907E-09	1.9991E-07	2.4673E-07	4.55824E-07	0.45582374
3835803773400	383580	3773400	0.000332264	0.000829689	0.000829689	0.000232196	0.000428446	0.000770426	0.00054503	0.000165161	0.000292431	0.000231437	0.004590636	0.007199472	0.003913628	0.001171417	2.23259E-08	3.3604E-07	3.7917E-07	7.37539E-07	0.73753887
3836303773400	383630	3773400	0.00032063	0.000800637	0.000800637	0.000224066	0.000413444	0.000743448	0.000525945	0.000159377	0.000282192	0.000195379	0.001634352	0.002679488	0.001456568	0.000435976	1.53947E-08	2.5502E-07	1.9848E-07	4.689E-07	0.46890024
3836803773400	383680	3773400	0.00025448	0.000635455	0.000635455	0.000177838	0.000328145	0.000590065	0.000417436	0.000126496	0.000223972	0.000164159	0.000849687	0.001410076	0.000766516	0.000229432	1.12127E-08	1.9671E-07	1.2822E-07	3.36139E-07	0.33613936
3837303773400	383730	3773400	0.000196124	0.000489735	0.000489735	0.000137057	0.000252896	0.000454754	0.000321711	9.74883E-05	0.000172612	0.000138897	0.000524465	0.000874348	0.000475295	0.000142264	8.47083E-09	1.5385E-07	9.1543E-08	2.53865E-07	0.2538646
3837803773400	383780	3773400	0.000174637	0.000436082	0.000436082	0.000122042	0.00022519	0.000404934	0.000286466	8.6808E-05	0.000153701	0.000125694	0.000408739	0.000682257	0.000370875	0.000111009	7.39056E-09	1.3848E-07	7.733E-08	2.23203E-07	0.22320332
3838303773400	383830	3773400	0.000171238	0.000427595	0.000427595	0.000119667	0.000220807	0.000397053	0.000280891	8.51185E-05	0.00015071	0.000118022	0.000353393	0.000590007	0.000320727	9.59993E-05	6.95611E-09	1.343E-07	7.0736E-08	2.1199E-07	0.21198951
3838803773400	383880	3773400	0.000139556	0.000348481	0.000348481	9.75258E-05	0.000179953	0.00032359	0.00022892	6.93698E-05	0.000122825	0.000103954	0.000269656	0.000450565	0.00024927	7.33109E-05	5.80129E-09	1.1449E-07	5.7754E-08	1.78045E-07	0.17804462
3839303773400	383930	3773400	0.000111757	0.000279065	0.000279065	7.80989E-05	0.000144107	0.000259132	0.00018332	5.55515E-05	9.83589E-05	9.10073E-05	0.000206964	0.000346014	0.000188093	5.62995E-05	4.80105E-09	9.5955E-08	4.703E-08	1.47786E-07	0.14778602
3839803773400	383980	3773400	9.21233E-05	0.000230039	0.000230039	6.43785E-05	0.000118791	0.000213607	0.000151115	4.57923E-05	8.10793E-05	8.05872E-05	0.000163983	0.000274265	0.00014909	4.46252E-05	4.0676E-09	8.2058E-08	3.9226E-08	1.25352E-07	0.12535151
3840303773400	384030	3773400	8.49325E-05	0.000212083	0.000212083	5.93534E-05	0.000109518	0.000196934	0.000139319	4.22179E-05	7.47505E-05	7.51059E-05	0.000145358	0.000243076	0.000132136	3.95506E-05	3.81385E-09	7.8147E-08	3.5827E-08	1.17788E-07	0.11778758
3840803773400	384080	3773400	8.33542E-05	0.000208142	0.000208142	5.82505E-05	0.000107483	0.000193275	0.0001367	4.14334E-05	7.33615E-05	7.16141E-05	0.000134747	0.000225291	0.000122468	3.66568E-05	3.73952E-09	7.8088E-08	3.4066E-08	1.15894E-07	0.11589398
3841303773400	384130	3773400	7.66805E-05	0.000191477	0.000191477	5.35867E-05	9.88775E-05	0.0001778	0.000125783	3.8116E-05	6.74878E-05	6.65397E-05	0.000119308	0.000199484	0.00010844	3.24579E-05	3.48455E-09	7.3537E-08	3.105E-08	1.08072E-07	0.10807166
3826803773450	382680	3773450	2.31345E-05	5.77686E-05	5.77686E-05	1.61671E-05	2.98313E-05	5.36423E-05	3.79487E-05	1.14996E-05	2.03611E-05	8.77717E-05	2.85622E-05	4.83961E-05	2.63081E-05	7.87448E-06	2.40833E-09	6.2892E-08	1.7605E-08	8.29052E-08	0.08290521
3827303773450	382730	3773450	2.46265E-05	6.14943E-05	6.14943E-05	1.72098E-05	3.17553E-05	5.71019E-05	4.03962E-05	1.22413E-05	2.16742E-05	0.000100603	3.10894E-05	5.27086E-05	2.86524E-05	8.57615E-06	2.64655E-09	6.9355E-08	1.9752E-08	9.1754E-08	0.09175397
3827803773450	382780	3773450	2.68996E-05	6.71703E-05	6.71703E-05	1.87983E-05	3.46863E-05	6.23724E-05	4.41248E-05	1.33711E-05	2.36748E-05	0.000119539	3.47871E-05	5.9016E-05	3.2081E-05	9.60241E-06	2.9966E-09	7.8704E-08	2.2907E-08	1.04607E-07	0.10460696
3828303773450	382830	3773450	3.01745E-05	7.5348E-05	7.5348E-05	2.10869E-05	3.89092E-05	6.9966E-05	4.94968E-05	1.4999E-05	2.65571E-05	0.000146851	4.00223E-05	6.79295E-05	3.69264E-05	1.10527E-05	3.47611E-09	9.1474E-08	2.7407E-08	1.22357E-07	0.12235747
3828803773450	382880	3773450	3.36918E-05	8.4131E-05	8.4131E-05	2.35449E-05	4.34447E-05	7.81217E-05	5.52664E-05	1.67474E-05	2.96527E-05	0.000178533	4.60111E-05	7.81503E-05	4.24825E-05	1.27157E-05	4.0221E-09	1.0581E-07	3.2859E-08	1.42687E-07	0.14268688
3829303773450	382930	3773450	3.79901E-05	9.48643E-05	9.48643E-05	2.65487E-05	4.89873E-05	8.80883E-05	6.23172E-05	1.8884E-05	3.34358E-05	0.000215837	5.35925E-05	9.11301E-05	4.95382E-05	1.48277E-05	4.69593E-09	1.2294E-07	4.0135E-08	1.6777E-07	0.16776986
3829803773450	382980	3773450	4.41683E-05	0.000110292	0.000110292	3.08662E-05	5.69539E-05	0.000102414	7.24516E-05	2.1955E-05	3.88733E-05	0.000257372	6.45401E-05	0.000109857	5.97182E-05	1.78747E-05	5.60301E-09	1.4515E-07	5.0914E-08	2.01669E-07	0.20166908
3830303773450	383030	3773450	4.71901E-05	0.000117837	0.000117837	3.29779E-05	6.08504E-05	0.00010942	7.74083E-05	2.34571E-05	4.15328E-05	0.000269108	7.23828E-05	0.000123516	6.71431E-05	2.00971E-05	6.29005E-09	1.5786E-07	6.0837E-08	2.24986E-07	0.22498563
3830803773450	383080	3773450	5.25819E-05	0.000131301	0.000131301	3.67458E-05	6.78029E-05	0.000121922	8.62527E-05	2.61372E-05	4.62782E-05	0.000272223	8.4928E-05	0.000145265	7.89659E-05	2.36359E-05	7.17978E-09	1.7317E-07	7.6431E-08	2.56776E-07	0.25677588
3831303773450	383130	3773450	6.72705E-05	0.00016798	0.00016798	4.70107E-05	8.67436E-05	0.000155981	0.000110347	3.34386E-05	5.92059E-05	0.000294349	0.000113747	0.000194875	0.000105934	3.17078E-05	8.68771E-09	2.0258E-07	1.1434E-07	3.25605E-07	0.32560543
3831803773450	383180	3773450	8.75664E-05	0.00021866	0.00021866	6.11941E-05	0.000112915	0.000203041	0.00014364	4.35272E-05	7.70687E-05	0.000314742	0.000157632	0.000270878	0.000147249	4.40741E-05	1.03426E-08	2.2967E-07	1.9034E-07	4.30352E-07	0.43035216
3832303773450	383230	3773450	0.000113362	0.000283073	0.000283073	7.92207E-05	0.000146177	0.000262853	0.000185953	5.63494E-05	9.97716E-05	0.000355367	0.00022792	0.000393876	0.00021411	6.4087E-05	1.23157E-08	2.5103E-07	4.4749E-07	7.10833E-07	0.71083303
3835803773450	383580	3773450	0.000504424	0.001259585	0.001259585	0.000352507	0.000650441	0.001169614	0.000827432	0.000250737	0.000443952	0.000198052	0.005348628	0.01884004	0.010241432	0.003065439	5.26479E-08	6.7963E-07	7.9305E-07	1.52532E-06	1.5253224
3836303773450	383630	3773450	0.000518827	0.00129555	0.00129555	0.000362572	0.000669014	0.001203011	0.000851058	0.000257896	0.000456628	0.000172042	0.002725249	0.00446877	0.00242922	0.000727108	2.76622E-08	4.135E-07	2.9375E-07	7.3491E-07	0.73491032
3836803773450	383680	3773450	0.000408832	0.001020884	0.001020884	0.000285704	0.000527178	0.000947964	0.000670627	0.00020322	0.00035982	0.000147624	0.001187611	0.001975778	0.001074032	0.000321476	1.73177E-08	2.8531E-07	1.6704E-07	4.69665E-07	0.46966515
3837303773450	383730	3773450	0.000287126	0.000716977	0.000716977	0.000200653	0.000370242	0.000665764	0.00047088	0.000142724	0.000252705	0.000125397	0.000659041	0.001102466	0.0005993	0.000179381	1.17526E-08	2.0512E-07	1.0903E-07	3.25899E-07	0.32589923
3837803773450	383780	3773450	0.000233995	0.000584304	0.000584304	0.000163523	0.000301731	0.000542568	0.000383834	0.000116313	0.000205943	0.000112455	0.000470616	0.000788371	0.000428558	0.000128275	9.33769E-09	1.6966E-07	8.5495E-08	2.64487E-07	0.26448737
3838303773450	383830	3773450	0.000227968	0.000569253	0.000569253	0.000159311	0.000293958	0.000528592	0.000373947	0.000113317	0.000200638	0.000107718	0.000406845	0.000681264	0.000370335	0.000110848	8.65304E-09	1.6307E-07	7.8123E-08	2.49847E-07	0.24984682
3838803773450	383880	3773450	0.00018666	0.000466103	0.000466103	0.000130443	0.000240693	0.00043281	0.000306187	9.2784E-05	0.000164282	9.69759E-05	0.000312763	0.000524098	0.000284899	8.52753E-05	7.22939E-09	1.3968E-07	6.4124E-08	2.11032E-07	0.21103173
3839303773450	383930	3773450	0.000142513	0.000355865	0.000355865	9.95923E-05	0.000183767	0.000330447	0.000233771	7.08397E-05	0.000125428	8.49431E-05	0.000232879	0.000390539	0.000212297	6.35442E-05	5.80231E-09	1.1361E-07	5.0775E-08	1.70188E-07	0.17018844
3839803773450	383980	3773450	0.000113949	0.000284539	0.000284539	7.9631E-05	0.000146934	0.000264215	0.000186916	5.66413E-05	0.000100288	7.54877E-05	0.00018107	0.000303798	0.000165144	4.94306E-05	4.80938E-09	9.51E-08	4.1655E-08	1.41564E-07	0.14156414
3840303773450	384030	3773450	9.87216E-05	0.000246515	0.000246515	6.89897E-05	0.000127299	0.000228907	0.000161938	4.90721E-05	8.68866E-05	6.93331E-05	0.000152307	0.000255529	0.000138906	4.15768E-05	4.2694E-09	8.5511E-08	3.6456E-08	1.26236E-07	0.12623631
3840803773450	384080	3773450	9.12022E-05	0.000227739	0.000227739	6.37349E-05	0.000117603	0.000211472	0.000149604	4.53344E-05	8.02686E-05	6.53188E-05	0.000135988	0.000228076	0.000123982	3.71099E-05	3.99752E-09	8.1295E-08	3.3525E-08	1.18817E-07	0.11881688
3841303773450	384130	3773450	8.91985E-05	0.000222735	0.000222735	6.23346E-05	0.000115019	0.000206826	0.000146317	4.43384E-05	7.85051E-05	6.29123E-05	0.000126654	0.000212354	0.000115435	3.45518E-05	3.90644E-09	8.1026E-08	3.2055E-08	1.16987E-07	0.1169871
3826803773500	382680	3773500	2.60647E-05	6.50855E-05	6.50855E-05	1.82148E-05	3.36097E-05	6.04366E-05	4.27553E-05	1.29561E-05	2.294E-05	8.12152E-05	3.05669E-05	5.18088E-05	2.81632E-05	8.42974E-06	2.704E-09	7.1139E-08	1.8306E-08	9.21493E-08	0.09214934
3827303773500	382730	3773500	2.63933E-05	6.5906E-05	6.5906E-05	1.84444E-05	3.40334E-05	6.11984E-05	4.32942E-05	1.31195E-05	2.32292E-05	8.83445E-05	3.16169E-05	5.36679E-05	2.91738E-05	8.73223E-06	2.86043E-09	7.4961E-08	1.9662E-08	9.74834E-08	0.09748336
3827803773500	382780	3773500	2.84832E-05	7.11247E-05	7.11247E-05	1.99049E-05	3.67283E-05	6.60443E-05	4.67224E-05	1.41583E-05	2.50685E-05	0.000100503	3.47771E-05	5.90754E-05	3.211335E-05	9.61208E-06	3.20129E-09	8.4104E-08	2.2311E-08	1.09616E-07	0.10961637
3828303773500	382830	3773500	3.14888E-05	7.86299E-05	7.86299E-05	2.20053E-05	4.0604E-05	7.30135E-05	5.16527E-05	1.56523E-05	2.77138E-05	0.000118062	3.92184E-05	6.66816E-05	3.62481E-05	1.08497E-05	3.68092E-09	9.6856E-08	2.6093E-08	1.2663E-07	0.12663034
3828803773500	382880	3773500	3.52539E-05	8.80316E-05	8.80316E-05	2.46365E-05	4.54589E-05	8.17436E-05	5.78287E-05	1.75239E-05	3.10275E-05	0.00013949	4.48505E-05	7.63167E-05	4.14857E-05	1.24174E-05	4.28809E-09	1.1288E-07	3.1099E-08	1.48272E-07	0.14827177
3829303773500	382930	3773500	3.96492E-05	9.90069E-05	9.90069E-05	2.7708E-05	5.11265E-05	9.1935E-05	6.50385E-05	1.97086E-05	3.48959E-05	0.000161385	5.16431E-05	8.79806E-05	4.78262E-05	1.43152E-05	5.02644E-09	1.3202E-07	3.7559E-08	1.74602E-07	0.17460183
3829803773500	382980	3773500	4.5251E-05	0.000112995	0.000112995	3.16228E-05	5.835E-05	0.000104924	7.42275E-05	2.24932E-05	3.98262E-05	0.000181527	6.04705E-05	0.000103151	5.60726E-05	1.67835E-05	5.96962E-09	1.5553E-07	4.6543E-08	2.08043E-07	0.20804315
3830303773500	383030	3773500	5.23987E-05	0.000130844	0.000130844	3.66178E-05	6.75668E-05	0.000121498	8.59523E-05	2.60461E-05	4.6117E-05	0.00019665	7.2021E-05	0.000123023	6.68755E-05	2.0017E-05	7.16191E-09	1.8305E-07	5.9641E-08	2.4985E-07	0.24984957
3830803773500	383080	3773500	6.34893E-05	0.000158538	0.000158538	4.43682E-05	8.18678E-05	0.000147213	0.000104145	3.1559E-05	5.5878E-05	0.000209386	8.9912E-05	0.00015383	8.3622E-05	2.50295E-05	8.79171E-09	2.178E-07	8.3221E-08	3.09817E-07	0.30981683
3831303773500	383130	3773500	8.40383E-05	0.00020985	0.00020985	5.87285E-05	0.000108365	0.000194861	0.000137852	4.17734E-05	7.39636E-05	0.000234637	0.00012376	0.00021221	0.000115357	3.45284E-05	1.12985E-08	2.6598E-07	1.4746E-07	4.24741E-07	0.42474137
3831803773500	383180	3773500	0.000105638	0.000263785	0.000263785	7.38228E-05	0.000136217	0.000244944	0.000173283	5.251E-05	9.29735E-05	0.000266008	0.000166902	0.000287066	0.000156049	4.67082E-05	1.37489E-08	2.9317E-07	4.4185E-07	7.48767E-07	0.74876746
3836303773500	383630	3773500	0.001030835	0.002574073	0.002574073	0.000720379	0.001329234	0.002390211	0.001690931	0.000512403	0.000907255	0.000147057	0.004634954	0.007432905	0.004040521	0.001209398	3.78182E-08	5.8282E-07	4.2097E-07	1.04161E-06	1.04161262
3836803773500	383680	3773500	0.000711261	0.001776072	0.001776072	0.000497051	0.000917152	0.00164921	0.001166717	0.000353551	0.000625993	0.000128618	0.001585412	0.002620005	0.001424233	0.000426298	2.31464E-08	3.8585E-07	2.1221E-07	6.21208E-07	0.62120788
3837303773500	383730	3773500	0.000491647	0.001227681	0.001227681	0.000343578	0.000633966	0.001139989	0.000806474	0.000244386	0.000432707	0.000113882	0.000871352	0.001452122	0.000789373	0.000236273	1.61007E-08	2.8236E-07	1.3838E-07	4.3684E-07	0.43683981
3837803773500	383780	3773500	0.00040407	0.001008994	0.001008994	0.000282377	0.000521038	0.000936923	0.000662817	0.000200854	0.000355629	0.000105768	0.000629062	0.001050819	0.000571224	0.000170977	1.31157E-08	2.3878E-07	1.0965E-07	3.61552E-07	0.36155202
3838303773500	383830	3773500	0.000331893	0.000828761	0.000828761	0.000231937	0.000427967	0.000769564	0.00054442	0.000164976	0.000292104	0.979305E-05	0.000474841	0.000794619	0.000431954	0.000129291	1.09542E-08	2.0519E-07	8.9262E-08	3.05406E-07	0.30540641
3838803773500	383880	3773500	0.000252093	0.000629496	0.000629496	0.000176171	0.000325068	0.000584532	0.000413522	0.00012531	0.000221872	8.80279E-05	0.000349228	0.000585474	0.000318263	9.52617E-05	8.80694E-09	1.6843E-07	7.0194E-08	2.47432E-07	0.24743184
3839303773500	383930	3773500	0.000186967	0.00046687	0.00046687	0.000130658	0.000241089	0.000433522	0.000306691	9.29367E-05	0.000164553	7.78139E-05	0.000256734	0.000431015	0.0002343	7.01299E-05	6.98246E-09	1.3506E-07	5.4779E-08	1.96817E-07	0.19681652
3839803773500	383980	3773500	0.000146585	0.000366034	0.000366034	0.000102438	0.000189017	0.000339889	0.000240451	7.28639E-05	0.000129012	6.98506E-05	0.000198484	0.000333501	0.000181291	5.42636E-05	5.7382E-09	1.1206E-07	4.4632E-08	1.62432E-07	0.16243159
3840303773500	384030	3773500	0.000121511	0.000303423	0.000303423	8.49158E-05	0.000156686	0.00028175	0.000199321	6.04004E-05	0.000106944	6.39774E-05	0.000161742	0.000271845	0.000147775	4.42316E-05	4.92909E-09	9.7451E-08	3.8053E-08	1.40434E-07	0.14043353
3840803773500	384080	3773500	0.000112855	0.000281809	0.000281809	7.88668E-05	0.000145524	0.000261679	0.000185123	5.60977E-05	9.9326E-05	6.10182E-05	0.000146017	0.000245325	0.000133359	3.99166E-05	4.62988E-09	9.2943E-08	3.5317E-08	1.32889E-07	0.13288901
3841303773500	384130	3773500	0.000112285	0.000280383	0.000280383	7.84678E-05	0.000144788	0.000260356	0.000184186	5.58139E-05	9.88235E-05	5.9938E-05	0.000138797	0.000233101	0.000126714	3.79276E-05	4.58967E-09	9.4264E-08	3.4456E-08	1.3331E-07	0.13330976
3826803773550	382680	3773550	2.90488E-05	7.25369E-05	7.25369E-05	2.03002E-05	3.74576E-05	6.73557E-05	4.76501E-05	1.44394E-05	2.55663E-05	7.39503E-05	3.25162E-05	5.51534E-05	2.99814E-05	8.97395E-06	3.03139E-09	8.058E-08	1.8981E-08	1.02592E-07	0.10259233
3827303773550	382730	3773550	2.83701E-05	7.08422E-05	7.08422E-05	1.98259E-05	3.65825E-05	6.57821E-05	4.65369E-05	1.41021E-05	2.4969E-05	7.7427E-05	3.21746E-05	5.46611E-05	2.97137E-05	8.89383E-06	3.11273E-09	8.1869E-08	1.9592E-08	1.04573E-07	0.10457318
3827803773550	382780	3773550	3.01961E-05	7.54018E-05	7.54018E-05	2.11019E-05	3.8937E-05	7.0016E-05	4.95321E-05	1.50097E-05	2.65761E-05	8.5752E-05	3.47218E-05	5.90584E-05	3.21041E-05	9.60932E-06	3.44883E-09	9.083E-08	2.1847E-08	1.16126E-07	0.11612582
3828303773550	382830	3773550	3.29862E-05	8.2369E-05	8.2369E-05	2.30518E-05	4.25348E-05	7.64855E-05	5.41089E-05	1.63966E-05	2.90317E-05	9.70161E-05	3.84347E-05	6.54337E-05	3.55697E-05	1.06466E-05	3.92986E-09	1.0369E-07	2.5061E-08	1.3268E-07	0.13268013
3828803773550	382880	3773550	3.77316E-05	9.42187E-05	9.42187E-05	2.6368E-05	4.86539E-05	8.74888E-05	6.18931E-05	1.87555E-05	3.32082E-05	0.000113576	4.45088E-05	7.58328E-05	4.12227E-05	1.23387E-05	4.68384E-09	1.2387E-07	3.0312E-08	1.5887E-07	0.15886961
3829303773550	382930	3773550	4.57627E-05	0.000114273	0.000114273	3.19804E-05	5.90098E-05	0.000106111	7.50669E-05	2.27475E-05	4.02765E-05	0.000133989	5.46023E-05	9.30656E-05	5.05904E-05	1.51426E-05	5.85347E-09	1.5601E-07	3.8887E-08	2.00754E-07	0.20075414
3829803773550	382980	3773550	5.28081E-05	0.000131866	0.000131866	3.69039E-05	6.80946E-05	0.000122447	8.66238E-05	2.62496E-05	4.64773E-05	0.000147197	6.39623E-05	0.000109161	5.93398E-05	1.77614E-05	7.07202E-09	1.8784E-07	4.8636E-08	2.43552E-07	0.24355186

Unique Identifier	X (UTM)	Y (UTM)	EGIODemolition 2025	EGIOSite Grubbing / Prep 2025	EGIOMass Grading / Excavation 2025	EGIOMass Grading / Excavation 2026	EGIODrainage / Utilities Trenching 2026	EGIODrainage / Utilities Trenching 2027	EGIOFoundations / Concrete Pads 2026	EGIOFoundations / Concrete Pads 2027	EGIOBuilding / Structure Construction 2026	EGIOBuilding / Structure Construction 2027	EGIOAsphalt Paving 2027	EGIOArchitectural Coating 2027	EGIOLandscaping or Other Finishing 2027	EGIOWaterside Construction (Piles) 2027	HIWaterside Construction (Landscaping) 2025	HIWaterside Construction (Landscaping) 2026	KMDemolition 2025	KMSite Grubbing / Prep 2025	KMMass Grading / Excavation 2025
3830303773550	383030	3773550	0.000163041	0.00014712	0.000367379	0.000367379	0.000102814	0.000102814	0.000189712	0.000189712	0.000341138	0.000341138	0.000241334	2.27138E-05	7.31316E-05	0.000129486	0.000381669	0.000381669	6.65497E-05	6.00528E-05	0.000149956
3830803773550	383080	3773550	0.000197435	0.00017816	0.000444879	0.000444879	0.000124504	0.000124504	0.000229733	0.000229733	0.000413102	0.000413102	0.000292245	2.75054E-05	8.8559E-05	0.000156802	0.000502394	0.000502394	7.94669E-05	7.17089E-05	0.000179063
3831303773550	383130	3773550	0.000223597	0.00020177	0.000503831	0.000503831	0.000141002	0.000141002	0.000260175	0.000260175	0.000467843	0.000467843	0.000330971	3.11502E-05	0.000100294	0.00017758	0.00070502	0.00070502	9.41927E-05	8.49971E-05	0.000212244
3836303773550	383630	3773550	8.76446E-05	7.9088E-05	0.000197489	0.000197489	5.52693E-05	5.52693E-05	0.000101982	0.000101982	0.000183383	0.000183383	0.000129732	1.22101E-05	3.93129E-05	6.96069E-05	0.000218594	0.000218594	0.000870715	0.000785711	0.001961981
3836803773550	383680	3773550	7.39693E-05	6.6748E-05	0.000166675	0.000166675	4.66456E-05	4.66456E-05	8.60698E-05	8.60698E-05	0.00015477	0.00015477	0.00010949	1.0305E-05	3.31788E-05	5.87461E-05	0.001453354	0.001453354	0.000493646	0.000445454	0.001112332
3837303773550	383730	3773550	6.64363E-05	5.995E-05	0.000149701	0.000149701	4.18952E-05	4.18952E-05	7.73045E-05	7.73045E-05	0.000139008	0.000139008	9.83397E-05	9.2555E-06	2.97999E-05	5.27634E-05	0.001072383	0.001072383	0.000357341	0.000322456	0.000805196
3837803773550	383780	3773550	6.05269E-05	5.4618E-05	0.000136385	0.000136385	3.81687E-05	3.81687E-05	7.04284E-05	7.04284E-05	0.000126643	0.000126643	8.95925E-05	8.43224E-06	2.71493E-05	4.80701E-05	0.000831741	0.000831741	0.000278376	0.000251199	0.000627264
3838303773550	383830	3773550	5.37698E-05	4.8521E-05	0.000121159	0.000121159	3.39076E-05	3.39076E-05	6.25659E-05	6.25659E-05	0.000112505	0.000112505	7.95907E-05	7.49089E-06	2.41184E-05	4.27037E-05	0.000636521	0.000636521	0.000212578	0.000191825	0.000479002
3838803773550	383880	3773550	4.67442E-05	4.2181E-05	0.000105329	0.000105329	2.94772E-05	2.94772E-05	5.4391E-05	5.4391E-05	9.78051E-05	9.78051E-05	6.91912E-05	6.51212E-06	2.0967E-05	3.7124E-05	0.000490023	0.000490023	0.000161632	0.000145852	0.000364205
3839303773550	383930	3773550	3.95872E-05	3.5722E-05	8.92017E-05	8.92017E-05	2.4964E-05	2.4964E-05	4.60632E-05	4.60632E-05	8.28302E-05	8.28302E-05	5.85974E-05	5.51505E-06	1.77568E-05	3.144E-05	0.000381859	0.000381859	0.000122534	0.000110572	0.000276106
3839803773550	383980	3773550	3.52059E-05	3.1769E-05	7.93293E-05	7.93293E-05	2.22011E-05	2.22011E-05	4.09651E-05	4.09651E-05	7.36629E-05	7.36629E-05	5.21121E-05	4.90467E-06	1.57915E-05	2.79603E-05	0.000314296	0.000314296	9.96962E-05	8.99633E-05	0.000224645
3840303773550	384030	3773550	3.24243E-05	2.9259E-05	7.30615E-05	7.30615E-05	2.0447E-05	2.0447E-05	3.77285E-05	3.77285E-05	6.78428E-05	6.78428E-05	4.79947E-05	4.51715E-06	1.45439E-05	2.57512E-05	0.000268825	0.000268825	8.53823E-05	7.70468E-05	0.000192392
3840803773550	384080	3773550	3.24243E-05	2.9259E-05	7.30615E-05	7.30615E-05	2.0447E-05	2.0447E-05	3.77285E-05	3.77285E-05	6.78428E-05	6.78428E-05	4.79947E-05	4.51715E-06	1.45439E-05	2.57512E-05	0.000248572	0.000248572	8.19978E-05	7.39927E-05	0.000184765
3841303773550	384130	3773550	3.34092E-05	3.0148E-05	7.52808E-05	7.52808E-05	2.1068E-05	2.1068E-05	3.88745E-05	3.88745E-05	6.99036E-05	6.99036E-05	4.94526E-05	4.65436E-06	1.49856E-05	2.65334E-05	0.000235456	0.000235456	8.17829E-05	7.37988E-05	0.000184281
3826803773600	382680	3773600	5.89331E-05	5.318E-05	0.000132794	0.000132794	3.71636E-05	3.71636E-05	6.85739E-05	6.85739E-05	0.000123309	0.000123309	8.72334E-05	8.21021E-06	2.64344E-05	4.68044E-05	0.00013262	0.00013262	3.37912E-05	3.04923E-05	7.61416E-05
3827303773600	382730	3773600	6.21385E-05	5.6072E-05	0.000140017	0.000140017	3.9185E-05	3.9185E-05	7.23037E-05	7.23037E-05	0.000130015	0.000130015	9.19781E-05	8.65677E-06	2.78722E-05	4.93501E-05	0.000142152	0.000142152	3.3833E-05	3.053E-05	7.62358E-05
3827803773600	382780	3773600	6.89254E-05	6.2197E-05	0.000155309	0.000155309	4.34648E-05	4.34648E-05	8.02008E-05	8.02008E-05	0.000144216	0.000144216	0.000102024	9.60227E-06	3.09164E-05	5.47402E-05	0.00015806	0.00015806	3.47343E-05	3.13434E-05	7.82667E-05
3828303773600	382830	3773600	7.86969E-05	7.1014E-05	0.000177327	0.000177327	4.96268E-05	4.96268E-05	9.15707E-05	9.15707E-05	0.000164661	0.000164661	0.000116488	1.09636E-05	3.52994E-05	6.25007E-05	0.000179439	0.000179439	3.64773E-05	3.29162E-05	8.21942E-05
3828803773600	382880	3773600	9.49866E-05	8.5713E-05	0.000214033	0.000214033	5.98992E-05	5.98992E-05	0.000110525	0.000110525	0.000198745	0.000198745	0.0001406	1.3233E-05	4.26061E-05	7.54379E-05	0.000214648	0.000214648	4.14078E-05	3.73653E-05	9.33041E-05
3829303773600	382930	3773600	0.000124056	0.00011195	0.000279536	0.000279536	7.82307E-05	7.82307E-05	0.00014435	0.00014435	0.000259569	0.000259569	0.000183629	1.72828E-05	5.56453E-05	9.85248E-05	0.000272949	0.000272949	5.19373E-05	4.68669E-05	0.00011703
3829803773600	382980	3773600	0.000171946	0.00015516	0.000387447	0.000387447	0.000108431	0.000108431	0.000200075	0.000200075	0.000359772	0.000359772	0.000254517	2.39545E-05	7.71264E-05	0.000136559	0.000368314	0.000368314	6.57618E-05	5.93418E-05	0.000148181
3830303773600	383030	3773600	0.000219317	0.00019791	0.000494187	0.000494187	0.000138303	0.000138303	0.000255195	0.000255195	0.000458888	0.000458888	0.000324636	3.0554E-05	9.83745E-05	0.000174181	0.000488231	0.000488231	7.71807E-05	6.96459E-05	0.000173911
3830803773600	383080	3773600	0.000268043	0.00024188	0.000603981	0.000603981	0.00016903	0.00016903	0.000311892	0.000311892	0.00056084	0.00056084	0.000396761	3.73422E-05	0.00012023	0.000212879	0.000659455	0.000659455	8.99248E-05	8.11458E-05	0.000202627
3831303773600	383130	3773600	0.000302849	0.00027328	0.00068241	0.00068241	0.000190979	0.000190979	0.000352392	0.000352392	0.00063666	0.00063666	0.000448281	4.21911E-05	0.000135843	0.000240521	0.000925457	0.000925457	0.000105946	9.56029E-05	0.000238728
3836803773600	383680	3773600	9.32973E-05	8.4189E-05	0.000210227	0.000210227	5.88339E-05	5.88339E-05	0.00010856	0.00010856	0.00019521	0.00019521	0.0001381	1.29976E-05	4.18484E-05	7.40963E-05	0.002130048	0.002130048	0.00099424	0.000897177	0.00224032
3837303773600	383730	3773600	8.118E-05	7.3255E-05	0.000182923	0.000182923	5.11927E-05	5.11927E-05	9.44601E-05	9.44601E-05	0.000169857	0.000169857	0.000120164	1.13095E-05	3.64132E-05	6.44728E-05	0.001456097	0.001456097	0.000593247	0.000535331	0.001336762
3837803773600	383780	3773600	7.17369E-05	6.4734E-05	0.000161645	0.000161645	4.52378E-05	4.52378E-05	8.34722E-05	8.34722E-05	0.000150099	0.000150099	0.000106186	9.99395E-06	3.21775E-05	5.69731E-05	0.001066118	0.001066118	0.000410908	0.000370793	0.000925899
3838303773600	383830	3773600	6.24847E-05	5.6385E-05	0.000140797	0.000140797	3.94033E-05	3.94033E-05	7.27065E-05	7.27065E-05	0.00013074	0.00013074	9.24906E-05	8.705E-06	2.80275E-05	4.96251E-05	0.000788729	0.000788729	0.000292714	0.000264137	0.000659571
3838803773600	383880	3773600	5.20985E-05	4.7012E-05	0.000117393	0.000117393	3.28536E-05	3.28536E-05	6.06212E-05	6.06212E-05	0.000109008	0.000109008	7.71167E-05	7.25804E-06	2.33687E-05	4.13764E-05	0.000575635	0.000575635	0.000203129	0.000183299	0.00045771
3839303773600	383930	3773600	4.59801E-05	4.1491E-05	0.000103607	0.000103607	2.89954E-05	2.89954E-05	5.35019E-05	5.35019E-05	9.62064E-05	9.62064E-05	6.80603E-05	6.40567E-06	2.06243E-05	3.65172E-05	0.000460413	0.000460413	0.000159274	0.000143725	0.000358892
3839803773600	383980	3773600	4.17779E-05	3.7699E-05	9.4138E-05	9.4138E-05	2.63454E-05	2.63454E-05	4.86122E-05	4.86122E-05	8.74138E-05	8.74138E-05	6.18401E-05	5.82024E-06	1.87394E-05	3.31798E-05	0.000383112	0.000383112	0.000131583	0.000118737	0.000296496
3840303773600	384030	3773600	3.76532E-05	3.3977E-05	8.48439E-05	8.48439E-05	2.37444E-05	2.37444E-05	4.38128E-05	4.38128E-05	7.87836E-05	7.87836E-05	5.57347E-05	5.24562E-06	1.68893E-05	2.9904E-05	0.000320433	0.000320433	0.000108674	9.80645E-05	0.000244874
3840803773600	384080	3773600	3.51044E-05	3.1677E-05	7.91006E-05	7.91006E-05	2.21371E-05	2.21371E-05	4.08471E-05	4.08471E-05	7.34506E-05	7.34506E-05	5.19619E-05	4.89053E-06	1.5746E-05	2.78797E-05	0.000278072	0.000278072	9.45867E-05	8.53526E-05	0.000213132
3841303773600	384130	3773600	3.49313E-05	3.1521E-05	7.87106E-05	7.87106E-05	2.20279E-05	2.20279E-05	4.06456E-05	4.06456E-05	7.30884E-05	7.30884E-05	5.17057E-05	4.86642E-06	1.56684E-05	2.77423E-05	0.000254869	0.000254869	8.98949E-05	8.11189E-05	0.00020256
3826803773650	382680	3773650	7.27277E-05	6.5628E-05	0.000163877	0.000163877	4.58626E-05	4.58626E-05	8.46252E-05	8.46252E-05	0.000152172	0.000152172	0.000107652	1.0132E-05	3.26219E-05	5.776E-05	0.000157076	0.000157076	3.87396E-05	3.49576E-05	8.72918E-05
3827303773650	382730	3773650	7.23517E-05	6.5288E-05	0.00016303	0.00016303	4.56255E-05	4.56255E-05	8.41876E-05	8.41876E-05	0.000151385	0.000151385	0.000107096	1.00796E-05	3.24533E-05	5.74614E-05	0.000157965	0.000157965	3.81964E-05	3.44675E-05	8.60679E-05
3827803773650	382780	3773650	8.18008E-05	7.3815E-05	0.000184322	0.000184322	5.15841E-05	5.15841E-05	9.51825E-05	9.51825E-05	0.000171156	0.000171156	0.000121082	1.1396E-05	3.66917E-05	6.49658E-05	0.000177821	0.000177821	4.05363E-05	3.65789E-05	9.13403E-05
3828303773650	382830	3773650	8.74118E-05	7.8878E-05	0.000196965	0.000196965	5.51225E-05	5.51225E-05	0.000101711	0.000101711	0.000182896	0.000182896	0.000129388	1.21777E-05	3.92084E-05	6.9422E-05	0.000193998	0.000193998	3.90738E-05	3.52593E-05	8.8045E-05
3828803773650	382880	3773650	0.000106226	9.5856E-05	0.00023936	0.00023936	6.69871E-05	6.69871E-05	0.000123604	0.000123604	0.000222263	0.000222263	0.000157238	1.47988E-05	4.76477E-05	8.43645E-05	0.000232348	0.000232348	4.39924E-05	3.96976E-05	9.9128E-05
3829303773650	382930	3773650	0.000138627	0.00012509	0.000312368	0.000312368	8.7419E-05	8.7419E-05	0.00016130 5	0.00016130 5	0.000290056	0.000290056	0.000205197	1.93127E-05	6.21809E-05	0.000110097	0.000296025	0.000296025	5.39847E-05	4.87144E-05	0.000121644
3829803773650	382980	3773650	0.00020449	0.00018453	0.000460777	0.000460777	0.000128953	0.000128953	0.000237942	0.000237942	0.000427864	0.000427864	0.000302688	2.84883E-05	9.17238E-05	0.000162405	0.000416592	0.000416592	7.0937E-05	6.40118E-05	0.000159842
3830303773650	383030	3773650	0.000278991	0.00025175	0.000628649	0.000628649	0.000175933	0.000175933	0.00032463	0.00032463	0.000583746	0.000583746	0.000412965	3.88673E-05	0.000125141	0.000221573	0.000588418	0.000588418	8.49704E-05	7.66751E-05	0.000191464
3830803773650	383080	3773650	0.000363501	0.00032801	0.000819077	0.000819077	0.000229226	0.000229226	0.000422966	0.000422966	0.000760572	0.000760572	0.000538059	5.06408E-05	0.000163048	0.000288691	0.000830107	0.000830107	9.9923E-05	9.0168E-05	0.000225156
3831303773650	383130	3773650	0.000474426	0.00042811	0.001069022	0.001069022	0.000299176	0.000299176	0.000552036	0.000552036	0.000992663	0.000992663	0.00070225	6.60941E-05	0.000212803	0.000376787	0.001229888	0.001229888	0.00011783	0.000106327	0.000265507
3836803773650	383680	3773650	0.000114237	0.00010308	0.00025741	0.00025741	7.20386E-05	7.20386E-05	0.000132925	0.000132925	0.000239024	0.000239024	0.000169095	1.59148E-05	5.12409E-05	9.07265E-05	0.003089477	0.003089477	0.001744654	0.001574332	0.003931225
3837303773650	383730	3773650	9.96664E-05	8.9936E-05	0.000224578	0.000224578	6.28503E-05	6.28503E-05	0.000115971	0.000115971	0.000208537	0.000208537	0.000147527	1.38849E-05	4.47052E-05	7.91546E-05	0.001942251	0.001942251	0.000927261	0.000836737	0.002089395
3837803773650	383780	3773650	8.72685E-05	7.8749E-05	0.000196642	0.000196642	5.50321E-05	5.50321E-05	0.000101545	0.000101545	0.000182596	0.000182596	0.000129176	1.21577E-05	3.91442E-05	6.93082E-05	0.001344682	0.001344682	0.000597383	0.000539064	0.001346083
3838303773650	383830	3773650	7.38201E-05	6.6613E-05	0.000166339	0.000166339	4.65515E-05	4.65515E-05	8.58962E-05	8.58962E-05	0.000154457	0.000154457	0.000109269	1.02842E-05	3.31119E-05	5.86276E-05	0.000958001	0.000958001	0.000401584	0.00036238	0.000904889
3838803773650	383880	3773650	6.48306E-05	5.8501E-05	0.000146083	0.000146083	4.08826E-05	4.08826E-05	7.54361E-05	7.54361E-05	0.000135648	0.000135648	9.5963E-05	9.03181E-06	2.90797E-05	5.14882E-05	0.00074956	0.00074956	0.00029337	0.00026473	0.000661051
3839303773650	383930	3773650	5.73513E-05	5.1752E-05	0.00012923	0.00012923	3.61661E-05	3.61661E-05	6.67333E-05	6.67333E-05	0.00011999	0.00011999	8.4892E-05	7.98984E-06	2.57249E-05	4.55481E-05	0.000569529	0.000569529	0.000224403	0.000202496	0.000505647
3839803773650	383980	3773650	5.0845E-05	4.5881E-05	0.000114569	0.000114569	3.20632E-05	3.20632E-05	5.91626E-05	5.91626E-05	0.000106385	0.000106385	7.52613E-05	7.08341E-06	2.28064E-05	4.03808E-05	0.000459128	0.000459128	0.000176937	0.000159663	0.000398691
3840303773650	384030	3773650	4.38372E-05	3.9558E-05	9.87783E-05	9.87783E-05	2.7644E-05	2.7644E-05	5.10085E-05	5.10085E-05	9.17227E-05	9.17227E-05	6.48883E-05	6.10714E-06	1.96631E-05	3.48153E-05	0.000369441	0.000369441	0.000137129	0.000123741	0.000308992
3840803773650	384080	3773650	3.93425E-05	3.5502E-05	8.86503E-05	8.86503E-05	2.48096E-05	2.48096E-05	4.57784E-05	4.57784E-05	8.23181E-05	8.23181E-05	5.82351E-05	5.48095E-06	1.7647E-05	3.12456E-05	0.000309982	0.000309982	0.000112924	0.0001019	0.000254451
3841303773650	384130	3773650	3.83934E-05	3.4645E-05	8.65117E-05	8.65117E-05	2.42111E-05	2.42111E-05	4.46741E-05	4.46741E-05	8.03323E-05	8.03323E-05	5.68303E-05	5.34873E-06	1.72213E-05	3.04918E-05	0.000279769	0.000279769	0.000104483	9.42832E-05	0.000235432
3826803773700	382680	3773700	8.43735E-05	7.6136E-05	0.000190119	0.000190119	5.32065E-05	5.32065E-05	9.8176E-05	9.8176E-05	0.000176539	0.000176539	0.000124891	1.17544E-05	3.78456E-05	6.7009E-05	0.000185989	0.000185989	4.15391E-05	3.74838E-05	9.36E-05
3827303773700	382730	3773700	9.22169E-05	8.3214E-05	0.000207792	0.000207792	5.81526E-05	5.81526E-05	0.000107303	0.000107303	0.00019295	0.00019295	0.0001365	1.28471E-05	4.13638E-05	7.32382E-05	0.000190017	0.000190017	4.4458E-05	4.01178E-05	0.000100177
3827803773700	382780	3773700	9.19543E-05	8.2977E-05	0.0002072	0.0002072	5.7987E-05	5.7987E-05	0.000106997	0.000106997	0.0001924	0.0001924	0.000136112	1.28105E-05	4.1246E-05	7.30296E-05	0.000191889	0.000191889	4.37059E-05	3.94391E-05	9.84824E-05
3828303773700	382830	3773700	9.83173E-05	8.8719E-05	0.000221538	0.000221538	6.19996E-05	6.19996E-05	0.000114401	0.000114401	0.000205714	0.000205714	0.00014553	1.3697E-05	4.41001E-05	7.80832E-05	0.000209589	0.000209589	4.21539E-05	3.80386E-05	9.49853E-05
3828803773700	382880	3773700	0.00012402	0.00011191	0.000279455	0.000279455	7.82081E-05	7.82081E-05	0.000144309	0.000144309	0.000259494	0.000259494	0.000183576	1.72778E-05	5.56292E-05	9.84964E-05	0.000256692	0.000256692	4.9096E-05	4.4303E-05	0.000110628
3829303773700	382930	3773700	0.000174173	0.00015717	0.000392463	0.000392463	0.000109835	0.000109835	0.000202666	0.000202666	0.00036443	0.00036443	0.000257813	2.42647E-05	7.81251E-05	0.000138327	0.000341162	0.000341162	6.26399E-05	5.65247E-05	0.000141146
3829803773700	382980	3773700	0.000249652	0.00022528	0.000562541	0.000562541	0.000157433	0.000157433	0.000290493	0.000290493	0.00052236	0.00052236	0.00036953 8	3.47801E-05	0.000111981	0.000198273	0.000472514	0.000472514	7.69897E-05	6.94735E-05	0.000173481
3830303773700	383030	3773700	0.000354255	0.00031967	0.000798243	0.000798243	0.000223396	0.000223396	0.000412207	0.000412207	0.000741225	0.000741225	0.000524373	4.93527E-05	0.000158901	0.000281348	0.000671223	0.000671223	9.17453E-05	8.27887E-05	0.00020673
3830803773700	383080	3773700	0.000518149	0.00046756	0.001167545	0.001167545	0.000326749	0.000326749	0.000602913	0.000602913	0.001084149	0.001084149	0.00076697	7.21854E-05	0.000232415	0.000411512	0.000984852	0.000984852	0.000108644	9.80375E-05	0.000244807
3831303773700	383130	3773700	0.000849029	0.00076614	0.001913117	0.001913117	0.000535404	0.000535404	0.000987921	0.000987921	0.001776465	0.001776465	0.001256743	0.000118282	0.000380831	0.000674295	0.001601596	0.001601596	0.000129345	0.000116717	0.000291452
3837303773700	383730	3773700	0.000120433	0.00010868	0.000271371	0.000271371	7.59458E-05	7.59458E-05	0.000140134	0.000140134	0.000251988	0.000251988	0.000178266	1.6778E-05	5.402E-05	9.56473E-05	0.002203892	0.002203892	0.001302533	0.001175373	0.002934996
3837803773700	383780	3773700	0.000104424	9.4229E-05	0.000235298	0.000235298	6.58503E-05	6.58503E-05	0.000121506	0.000121506	0.000218491	0.000218491	0.000154569	1.45477E-05	4.68392E-05	8.29329E-05	0.001504549	0.001504549	0.000803139	0.000724732	0.001809711
3838303773700	383830	3773700	8.81818E-05	7.9573E-05	0.0001987	0.0001987	5.5608E-05	5.5608E-05	0.000102607	0.000102607	0.000184507	0.000184507	0.000130528	1.2285E-05	3.95538E-05	7.00336E-05	0.001076443	0.001076443	0.000534546	0.000482361	0.001204493
3838803773700	383880	3773700	7.83148E-05	7.0669E-05	0.000176467	0.000176467	4.93859E-05	4.93859E-05	9.11262E-05	9.11262E-05	0.000163862	0.000163862	0.000115922	1.09104E-05	3.5128E-05	6.21973E-05	0.000829568	0.000829568	0.000396194	0.000357516	0.000892744
3839303773700	383930	3773700	6.88777E-05	6.2153E-05	0.000155202	0.000155202	4.34347E-05	4.34347E-05	8.01452E-05	8.01452E-05	0.000144116	0.000144116	0.000101953	9.59562E-06	3.0895E-05	5.47023E-05	0.000648464	0.000648464	0.000297208	0.000268193	0.000669699
3839803773700	383980	3773700	6.05806E-05	5.4666E-05	0.000136506	0.000136506	3.82025E-05	3.82025E-05	7.04909E-05	7.04909E-05	0.000126756	0.000126756	8.9672E-05	8.43972E-06	2.71733E-05	4.81128E-05	0.000517651	0.000517651	0.00022808	0.000205814	0.000513932
3840303773700	384030	3773700	5.15792E-05	4.6544E-05	0.000116223	0.000116223	3.25262E-05	3.25262E-05	6.00169E-05	6.00169E-05	0.000107922	0.000107922	7.6348E-05	7.1857E-06	2.31358E-05	4.09639E-05	0.000411628	0.000411628	0.000172537	0.000155693	0.000388778
3840803773700	384080	3773700	4.49713E-05	4.0581E-05	0.000101334	0.000101334	2.83592E-05	2.83592E-05	5.23281E-05	5.23281E-05	9.40957E-05	9.40957E-05	6.65671E-05	6.26514E-06	2.01718E-05	3.5716E-05	0.000339037	0.000339037	0.000136633	0.000123294	0.000307875
3841303773700	384130	3773700	4.22852E-05	3.8157E-05	9.52812E-05	9.52812E-05	2.66654E-05	2.66654E-05	4.92026E-05	4.92026E-05	8.84754E-05	8.84754E-05	6.25911E-05	5.89092E-06	1.8967E-05	3.35827E-05	0.000298214	0.000298214	0.000120349	0.0001086	0.00027183
3826803773750	382680	3773750	9.085E-05	8.1981E-05	0.000204712	0.000204712	5.72906E-05	5.72906E-05	0.000105712	0.000105712	0.00019009	0.00019009	0.000134477	1.26567E-05	4.07507E-05	7.21526E-05	0.000190493	0.000190493	4.30075E-05	3.88089E-05	9.69087E-05
3827303773750	382730	3773750	9.82099E-05	8.8622E-05	0.000221296	0.000221296	6.19318E-05	6.19318E-05	0.000114276	0.000114276	0.000205489	0.000205489	0.000145371	1.3682E-05	4.40519E-05	7.79978E-05	0.000195093	0.000195093	4.59622E-05	4.14751E-05	0.000103567
3827803773750	382780	3773750	9.86277E-05	8.8999E-05	0.000222238	0.000222238	6.21953E-05	6.21953E-05	0.000114762	0.000114762	0.000206364	0.000206364	0.00014599	1.37402E-05	4.42394E-05	7.83297E-05	0.000199137	0.000199137	4.49833E-05	4.05918E-05	0.000101361
3828303773750	382830	3773750	0.00010985	9.9126E-05	0.000247524	0.000247524	6.9272E-05	6.9272E-05	0.00012782	0.00012782	0.000229844	0.000229844	0.000162601	1.53036E-05	4.92729E-05	8.72421E-05	0.000222594	0.000222594	4.49176E-05	4.05325E-05	0.000101213

			KMMass Grading / Excavation	KMDrainage / Utilities Trenching	KMFoundations / Concrete Pads	KMBuilding / Structure Construction	KMAsphalt Paving	KMArchitectural Coating	KMLandscaping or Other Finishing	KMWaterside Construction (Piles)	EWNDemolition	EWNSite Grubbing / Prep	EWNDrainage / Utilities Trenching	EWNDrainage / Utilities Trenching	EWNDrainage / Utilities Trenching	EWNFoundations / Concrete Pads	EWNBuilding / Structure Construction	EWNAsphalt Paving	EWNLandscaping or Other Finishing	EWNWaterside Construction (Piles)	ISDemolition
Unique Identifier	X (UTM)	Y (UTM)	2026	2026	2026	2026	2026	2026	2026	2026	2027	2027	2027	2028	2029	2029	2029	2029	2029	2029	2027
3830303773550	383030	3773550	0.000149956	3.23091E-05	7.74365E-05	0.000143635	9.85076E-05	9.2713E-06	2.98508E-05	5.28535E-05	0.000335017	0.000451698	0.000548049	0.000548049	0.000548049	0.000389822	0.000678873	0.000495896	0.000150271	0.000260765	7.23039E-05
3830803773550	383080	3773550	0.000179063	3.85802E-05	9.24667E-05	0.000171514	0.000117628	1.10708E-05	3.56448E-05	6.31122E-05	0.000563115	0.000759239	0.00092119	0.00092119	0.00092119	0.000655234	0.001141087	0.000833529	0.000252584	0.000438308	8.20813E-05
3831303773550	383130	3773550	0.000212244	4.57294E-05	0.000109602	0.000203297	0.000139425	1.31224E-05	4.225E-05	7.48074E-05	0.001399639	0.001887112	0.002289647	0.002289647	0.002289647	0.001628604	0.002836208	0.002071761	0.000627806	0.001089429	8.53882E-05
3836303773550	383630	3773550	0.001961981	0.000422722	0.001013154	0.001879275	0.001288842	0.000121303	0.000390558	0.000691518	0.00217963	0.002938762	0.003565621	0.003565621	0.003565621	0.002536192	0.004416769	0.003226312	0.00097767	0.001696545	7.52766E-05
3836803773550	383680	3773550	0.001112332	0.000239659	0.000574401	0.001065442	0.0007307	6.87718E-05	0.000221424	0.000392051	0.000959727	0.001293985	0.001570002	0.001570002	0.001570002	0.001116727	0.001944776	0.001420598	0.000430484	0.000747017	6.72182E-05
3837303773550	383730	3773550	0.000805196	0.000173485	0.000415798	0.000771254	0.000528941	4.97826E-05	0.000160285	0.000283799	0.000622388	0.000839156	0.001018155	0.001018155	0.001018155	0.000724203	0.001261198	0.000921266	0.000279171	0.000484445	6.21624E-05
3837803773550	383780	3773550	0.000627264	0.000135148	0.000323915	0.000600822	0.000412055	3.87816E-05	0.000124865	0.000221085	0.000455211	0.000613754	0.000744672	0.000744672	0.000744672	0.000529678	0.000922433	0.000673808	0.000204184	0.00035432	5.75721E-05
3838303773550	383830	3773550	0.000479002	0.000103204	0.000247354	0.00045881	0.000314661	2.96151E-05	9.53517E-05	0.000168829	0.000343523	0.000463167	0.000561963	0.000561963	0.000561963	0.000399719	0.000696109	0.000508486	0.000154087	0.000267386	5.18239E-05
3838803773550	383880	3773550	0.000364205	7.84703E-05	0.000188073	0.000348852	0.000239249	2.25176E-05	7.24997E-05	0.000128367	0.000265262	0.000357648	0.000433937	0.000433937	0.000433937	0.000308655	0.000537522	0.000392643	0.000118983	0.00020647	4.47803E-05
3839303773550	383930	3773550	0.000276106	5.94888E-05	0.000142579	0.000264467	0.000181376	1.70707E-05	5.49625E-05	9.7316E-05	0.000207618	0.000279928	0.000339639	0.000339639	0.000339639	0.000241582	0.000420714	0.000307318	9.31268E-05	0.000161602	3.7116E-05
3839803773550	383980	3773550	0.000224645	4.84013E-05	0.000116005	0.000215175	0.000147571	1.38891E-05	4.47186E-05	7.91783E-05	0.00017129	0.000230947	0.00028021	0.00028021	0.00028021	0.000199311	0.000347099	0.000253545	7.68318E-05	0.000133326	3.2466E-05
3840303773550	384030	3773550	0.000192392	4.14521E-05	9.93498E-05	0.000184282	0.000126384	1.18949E-05	3.82981E-05	6.78102E-05	0.000146799	0.000197926	0.000240145	0.000240145	0.000240145	0.000170813	0.00029747	0.000217293	6.58463E-05	0.000114263	2.9565E-05
3840803773550	384080	3773550	0.000184765	3.98089E-05	9.54117E-05	0.000176977	0.000121374	1.14234E-05	3.678E-05	6.51222E-05	0.000135189	0.000182273	0.000221153	0.000221153	0.000221153	0.000157304	0.000273944	0.000200108	6.06387E-05	0.000105226	2.96128E-05
3841303773550	384130	3773550	0.000184281	3.97046E-05	9.51616E-05	0.000176513	0.000121056	1.13935E-05	3.66836E-05	6.49516E-05	0.00012722	0.000171529	0.000208117	0.000208117	0.000208117	0.000148032	0.000257796	0.000188312	5.70643E-05	9.90233E-05	3.09857E-05
3826803773600	382680	3773600	7.61416E-05	1.64052E-05	3.9319E-05	7.29319E-05	5.00181E-05	4.70758E-06	1.5157E-05	2.68368E-05	6.94208E-05	9.35991E-05	0.000113564	0.000113564	0.000113564	8.07773E-05	0.000140673	0.000102758	3.11386E-05	5.40347E-05	3.52536E-05
3827303773600	382730	3773600	7.62358E-05	1.64255E-05	3.93676E-05	7.30221E-05	5.00799E-05	4.7134E-06	1.51757E-05	2.687E-05	7.46856E-05	0.000100697	0.000122177	0.000122177	0.000122177	8.69033E-05	0.000151342	0.00011055	3.35001E-05	5.81326E-05	3.55879E-05
3827803773600	382780	3773600	7.82667E-05	1.68631E-05	4.04164E-05	7.49674E-05	5.14141E-05	4.83897E-06	1.558E-05	2.75858E-05	8.38482E-05	0.000113051	0.000137166	0.000137166	0.000137166	9.75648E-05	0.000169909	0.000124113	3.761E-05	6.52644E-05	3.76234E-05
3828303773600	382830	3773600	8.21942E-05	1.77093E-05	4.24445E-05	7.87293E-05	5.39941E-05	5.0818E-06	1.63618E-05	2.89701E-05	9.63117E-05	0.000129856	0.000157555	0.000157555	0.000157555	0.000112067	0.000195165	0.000142562	4.32005E-05	7.49656E-05	4.11093E-05
3828803773600	382880	3773600	9.33041E-05	2.0103E-05	4.81816E-05	8.93709E-05	6.12922E-05	5.76868E-06	1.85734E-05	3.28859E-05	0.000119245	0.000160776	0.000195071	0.000195071	0.000195071	0.000138752	0.000241636	0.000176508	5.34872E-05	9.28161E-05	4.72456E-05
3829303773600	382930	3773600	0.00011703	2.52149E-05	6.04336E-05	0.000112097	7.68782E-05	7.23559E-06	2.32964E-05	4.12484E-05	0.000162987	0.000219753	0.000266627	0.000266627	0.000266627	0.00018965	0.000330274	0.000241255	7.31075E-05	0.000126863	5.88674E-05
3829803773600	382980	3773600	0.000148181	3.19266E-05	7.65196E-05	0.000141934	9.73413E-05	9.16154E-06	2.94974E-05	5.22277E-05	0.000243767	0.000328667	0.000398774	0.000398774	0.000398774	0.000283644	0.000493966	0.000360826	0.000109341	0.000189739	7.44468E-05
3830303773600	383030	3773600	0.000173911	3.74703E-05	8.98066E-05	0.00016658	0.000114244	1.07524E-05	3.46193E-05	6.12965E-05	0.000373362	0.000503399	0.000610778	0.000610778	0.000610778	0.00043444	0.000756576	0.000552655	0.000167471	0.000290612	8.40034E-05
3830803773600	383080	3773600	0.000202627	4.36574E-05	0.000104635	0.000194086	0.000133108	1.25278E-05	4.03356E-05	7.14178E-05	0.000655648	0.000884	0.001072564	0.001072564	0.001072564	0.000762904	0.001328595	0.000970497	0.00029409	0.000510333	8.98531E-05
3831303773600	383130	3773600	0.000238728	5.14355E-05	0.000123277	0.000228664	0.000156822	1.47597E-05	4.75219E-05	8.41417E-05	0.001655469	0.002232044	0.002708156	0.002708156	0.002708156	0.001926285	0.003354619	0.002450444	0.000742559	0.001288558	8.79072E-05
3836803773600	383680	3773600	0.00224032	0.000482692	0.001156886	0.00214588	0.001471685	0.000138512	0.000445965	0.000789621	0.000654585	0.000882568	0.001070826	0.001070826	0.001070826	0.000761668	0.001326442	0.000968925	0.000293614	0.000509506	8.37169E-05
3837303773600	383730	3773600	0.001336762	0.000288014	0.000690295	0.001280411	0.00087813	8.26476E-05	0.0002661	0.000471154	0.000487331	0.000657061	0.000797217	0.000797217	0.000797217	0.000567052	0.00098752	0.000721352	0.000218592	0.000379321	7.44289E-05
3837803773600	383780	3773600	0.000925899	0.000199491	0.000478128	0.000886868	0.000608231	5.72453E-05	0.000184312	0.000326341	0.000378532	0.000510369	0.000619234	0.000619234	0.000619234	0.000440455	0.000767051	0.000560307	0.00016979	0.000294635	6.69437E-05
3838303773600	383830	3773600	0.000659571	0.000142109	0.000340598	0.000631767	0.000433278	4.07791E-05	0.000131296	0.000232472	0.000297107	0.000400585	0.000486032	0.000486032	0.000486032	0.00034571	0.000602053	0.000439781	0.000133267	0.000231257	5.87719E-05
3838803773600	383880	3773600	0.00045771	9.86168E-05	0.00023659	0.000438416	0.000300674	2.82987E-05	9.11133E-05	0.00016132	0.000230074	0.000310205	0.000376374	0.000376374	0.000376374	0.000267711	0.000466218	0.000340558	0.000103199	0.000179081	4.81827E-05
3839303773600	383930	3773600	0.000358892	7.73256E-05	0.000185329	0.000343763	0.000235759	2.21891E-05	7.14422E-05	0.000126495	0.00019094	0.000257442	0.000312356	0.000312356	0.000312356	0.000222176	0.000386918	0.000282632	8.5646E-05	0.000148621	4.17958E-05
3839803773600	383980	3773600	0.000296496	6.38821E-05	0.000153109	0.000283998	0.000194771	1.83314E-05	5.90215E-05	0.000104503	0.000163661	0.000220662	0.000267731	0.000267731	0.000267731	0.000190434	0.000331641	0.000242253	7.34101E-05	0.000127388	3.75278E-05
3840303773600	384030	3773600	0.000244874	5.27598E-05	0.000126452	0.000234552	0.00016086	1.51398E-05	4.87455E-05	8.63082E-05	0.000140555	0.000189508	0.000229931	0.000229931	0.000229931	0.000163548	0.000284818	0.000208051	6.30457E-05	0.000109403	3.3439E-05
3840803773600	384080	3773600	0.000213132	4.59207E-05	0.00011006	0.000204147	0.000140008	1.31772E-05	4.24267E-05	7.51203E-05	0.000124552	0.000167931	0.000203752	0.000203752	0.000203752	0.000144927	0.00025239	0.000184363	5.58675E-05	9.69465E-05	3.10693E-05
3841303773600	384130	3773600	0.00020256	4.36429E-05	0.000104601	0.000194021	0.000133063	1.25236E-05	4.03223E-05	7.13941E-05	0.000116028	0.000156438	0.000189808	0.000189808	0.000189808	0.000135009	0.000235117	0.000171746	5.20441E-05	9.03118E-05	3.12543E-05
3826803773650	382680	3773650	8.72918E-05	1.88076E-05	4.50769E-05	8.36121E-05	5.73428E-05	5.39697E-06	1.73766E-05	3.07668E-05	7.48408E-05	0.000100907	0.000122431	0.000122431	0.000122431	8.70839E-05	0.000151656	0.00011078	3.35698E-05	5.82534E-05	4.17003E-05
3827303773650	382730	3773650	8.60679E-05	1.85439E-05	4.44449E-05	8.24397E-05	5.65387E-05	5.32129E-06	1.71329E-05	3.03354E-05	7.50915E-05	0.000101245	0.000122841	0.000122841	0.000122841	8.73756E-05	0.000152164	0.000111151	3.36822E-05	5.84485E-05	4.03154E-05
3827803773650	382780	3773650	9.13403E-05	1.96799E-05	4.71675E-05	8.74899E-05	6.00023E-05	5.64727E-06	1.81825E-05	3.21937E-05	8.4845E-05	0.000114395	0.000138797	0.000138797	0.000138797	9.87247E-05	0.000171929	0.000125589	3.80571E-05	6.60403E-05	4.34671E-05
3828303773650	382830	3773650	8.8045E-05	1.89699E-05	4.54659E-05	8.43335E-05	5.78375E-05	5.44353E-06	1.75265E-05	3.10323E-05	9.10231E-05	0.000122725	0.000148903	0.000148903	0.000148903	0.000105913	0.000184448	0.000134733	4.08283E-05	7.08491E-05	4.33776E-05
3828803773650	382880	3773650	9.9128E-05	2.13578E-05	5.1189E-05	9.49493E-05	6.5118E-05	6.12876E-06	1.97327E-05	3.49386E-05	0.000111032	0.000149702	0.000181635	0.000181635	0.000181635	0.000129195	0.000224993	0.0001643	4.98031E-05	8.6423E-05	4.98481E-05
3829303773650	382930	3773650	0.000121644	2.62089E-05	6.2816E-05	0.000116516	7.99088E-05	7.52082E-06	2.42148E-05	4.28744E-05	0.000148034	0.000199592	0.000242167	0.000242167	0.000242167	0.000172251	0.000299974	0.000219122	6.64005E-05	0.000115224	6.11357E-05
3829803773650	382980	3773650	0.000159842	3.44391E-05	8.25415E-05	0.000153104	0.000105002	9.88252E-06	3.18187E-05	5.63378E-05	0.000226886	0.000305907	0.000371159	0.000371159	0.000371159	0.000264002	0.000459759	0.000335839	0.00010177	0.0001766	8.10487E-05
3830303773650	383030	3773650	0.000191464	4.12521E-05	9.88706E-05	0.000183393	0.000125774	1.18376E-05	3.81134E-05	6.74831E-05	0.000362958	0.000489371	0.000593757	0.000593757	0.000593757	0.000422334	0.000735493	0.000537255	0.000162804	0.000282514	9.15842E-05
3830803773650	383080	3773650	0.000225156	4.85115E-05	0.000116269	0.000215665	0.000147907	1.39207E-05	4.48204E-05	7.93584E-05	0.000646211	0.000871276	0.001057126	0.001057126	0.001057126	0.000751923	0.001309472	0.000956528	0.000289857	0.000502987	9.6455E-05
3831303773650	383130	3773650	0.000265507	5.72053E-05	0.000137106	0.000254315	0.000174414	1.64154E-05	5.28527E-05	9.35803E-05	0.001619255	0.002183217	0.002648913	0.002648913	0.002648913	0.001884146	0.003281234	0.002396839	0.000726315	0.00126037	9.50164E-05
3836803773650	383680	3773650	0.003931225	0.000847009	0.002030059	0.003765506	0.002582456	0.000243055	0.000782562	0.001385596	0.000425819	0.000574125	0.00069659	0.00069659	0.00069659	0.00049548	0.000862873	0.000630302	0.000191001	0.000331442	0.000102979
3837303773650	383730	3773650	0.002089395	0.000450174	0.00107895	0.002001317	0.001372542	0.00012918	0.000415922	0.000736426	0.000361108	0.000486876	0.00059073	0.00059073	0.00059073	0.00042018	0.000731743	0.000534516	0.000161974	0.000281073	9.19662E-05
3837803773650	383780	3773650	0.001346083	0.000290023	0.000695108	0.001289339	0.000884254	8.32239E-05	0.000267956	0.000474439	0.000302742	0.000408182	0.00049525	0.00049525	0.00049525	0.000352267	0.000613471	0.000448122	0.000135794	0.000235643	8.02011E-05
3838303773650	383830	3773650	0.000904889	0.000194964	0.000467279	0.000866744	0.00059443	5.59463E-05	0.00018013	0.000318936	0.000246125	0.000331846	0.000402631	0.000402631	0.000402631	0.000286388	0.000498743	0.000364316	0.000110399	0.000191575	6.77077E-05
3838803773650	383880	3773650	0.000661051	0.000142428	0.000341362	0.000633184	0.00043425	4.08706E-05	0.000131591	0.000232993	0.000207487	0.000279751	0.000339424	0.000339424	0.000339424	0.000241429	0.000420448	0.000307124	9.30678E-05	0.0001615	5.90943E-05
3839303773650	383930	3773650	0.000505647	0.000108945	0.000261113	0.000484332	0.000332164	3.12625E-05	0.000100656	0.00017822	0.000177408	0.000239197	0.000290219	0.000290219	0.000290219	0.00020643	0.000359497	0.000262602	7.95762E-05	0.000138088	5.16329E-05
3839803773650	383980	3773650	0.000398691	8.59006E-05	0.000205881	0.000381884	0.000261904	2.46497E-05	7.93647E-05	0.000140522	0.000152899	0.000206151	0.000250125	0.000250125	0.000250125	0.000177911	0.000309832	0.000226323	6.85827E-05	0.000119011	4.51444E-05
3840303773650	384030	3773650	0.000308992	6.65743E-05	0.000159561	0.000295966	0.000202979	1.91039E-05	6.15089E-05	0.000108907	0.00012984	0.000175062	0.000212404	0.000212404	0.000212404	0.000151081	0.000263106	0.000192191	5.82397E-05	0.000101063	3.81486E-05
3840803773650	384080	3773650	0.000254451	5.48232E-05	0.000131397	0.000243725	0.000167151	1.57319E-05	5.06518E-05	8.96835E-05	0.000113861	0.000153517	0.000186263	0.000186263	0.000186263	0.000132487	0.000230726	0.000168538	5.10722E-05	8.86253E-05	3.40658E-05
3841303773650	384130	3773650	0.000235432	5.07255E-05	0.000121576	0.000225508	0.000154658	1.4556E-05	4.68659E-05	8.29803E-05	0.000106453	0.000143529	0.000174145	0.000174145	0.000174145	0.000123868	0.000215715	0.000157573	4.77495E-05	8.28594E-05	3.36479E-05
3826803773700	382680	3773700	9.36E-05	2.01667E-05	4.83344E-05	8.96543E-05	6.14866E-05	5.78698E-06	1.86323E-05	3.29902E-05	7.86372E-05	0.000106025	0.000128641	0.000128641	0.000128641	9.15013E-05	0.000159349	0.0001164	3.52726E-05	6.12083E-05	4.5425E-05
3827303773700	382730	3773700	0.000100177	2.15838E-05	5.17308E-05	9.59542E-05	6.58072E-05	6.19362E-06	1.99416E-05	3.53083E-05	8.15143E-05	0.000109904	0.000133348	0.000133348	0.000133348	9.48491E-05	0.000165179	0.000120658	3.65631E-05	6.34478E-05	4.909E-05
3827803773700	382780	3773700	9.84824E-05	2.12187E-05	5.08557E-05	9.43309E-05	6.46939E-05	6.08884E-06	1.96042E-05	3.4711E-05	8.07443E-05	0.000108866	0.000132088	0.000132088	0.000132088	9.39531E-05	0.000163619	0.000119519	3.62177E-05	6.28484E-05	4.70128E-05
3828303773700	382830	3773700	9.49853E-05	2.04652E-05	4.90498E-05	9.09813E-05	6.23967E-05	5.87263E-06	1.89081E-05	3.34784E-05	8.53942E-05	0.000115136	0.000139695	0.000139695	0.000139695	9.93637E-05	0.000173042	0.000126401	3.83035E-05	6.64678E-05	4.638E-05
3828803773700	382880	3773700	0.000110628	2.38355E-05	5.71275E-05	0.000105964	7.26724E-05	6.83976E-06	2.2022E-05	3.89918E-05	0.000105462	0.000142193	0.000172524	0.000172524	0.000172524	0.000122715	0.000213707	0.000156107	4.7305E-05	8.20881E-05	5.49577E-05
3829303773700	382930	3773700	0.000141146	3.04109E-05	7.28871E-05	0.000135196	9.27203E-05	8.72662E-06	2.80971E-05	4.97483E-05	0.000144244	0.000194482	0.000235966	0.000235966	0.00023596	0.00016784	0.000292293	0.000213511	6.47004E-05	0.000112274	7.1904E-05
3829803773700	382980	3773700	0.000173481	3.73776E-05	8.95843E-05	0.000166168	0.000113961	1.07257E-05	3.45336E-05	6.11448E-05	0.000206621	0.000278584	0.000338008	0.000338008	0.000338008	0.000240422	0.000418694	0.000305843	9.26796E-05	0.000160826	8.93637E-05
3830303773700	383030	3773700	0.00020673	4.45413E-05	0.000106754	0.000198015	0.000135802	1.27814E-05	4.11523E-05	7.28637E-05	0.000313409	0.000422564	0.0005127	0.0005127	0.0005127	0.000364679	0.000635086	0.000463911	0.000140579	0.000243946	0.000101791
3830803773700	383080	3773700	0.000244807	5.27453E-05	0.000126417	0.000234487	0.000160816	1.51356E-05	4.87321E-05	8.62845E-05	0.00053152	0.000716641	0.000869505	0.000869505	0.000869505	0.000618471	0.001077065	0.000786762	0.000238413	0.000413716	0.000110542
3831303773700	383130	3773700	0.000291452	6.27954E-05	0.000150504	0.000279166	0.000191458	1.80195E-05	5.80175E-05	0.000102725	0.001285032	0.001732589	0.002102163	0.002102163	0.002102163	0.001495248	0.002603969	0.001902118	0.000576399	0.001000223	0.000113348
3837303773700	383730	3773700	0.002934996	0.000632364	0.001515613	0.002811272	0.001928024	0.000181461	0.00058425	0.001034466	0.000272019	0.000366759	0.000444991	0.000444991	0.000444991	0.000316518	0.000551215	0.000402645	0.000122014	0.00021173	0.000111688
3837803773700	383780	3773700	0.001809711	0.000389914	0.000934523	0.001733424	0.001188815	0.000111888	0.000360247	0.000637849	0.000239827	0.000323355	0.00039233	0.00039233	0.00039233	0.00027906	0.000485982	0.000354995	0.000107574	0.000186673	9.68788E-05
3838303773700	383830	3773700	0.001204493	0.000259516	0.000621992	0.001153718	0.000791242	7.44698E-05	0.00023977	0.000424534	0.000202813	0.000273449	0.000331778	0.000331778	0.000331778	0.000235991	0.000410977	0.000300206	9.09714E-05	0.000157862	8.01056E-05
3838803773700	383880	3773700	0.000892744	0.000192348	0.000461007	0.000855111	0.000586451	5.51954E-05	0.000177712	0.000314656	0.000179945	0.000242617	0.000294369	0.000294369	0.000294369	0.000209382	0.000364638	0.000266357	8.07141E-05	0.000140063	7.08117E-05
3839303773700	383930	3773700	0.000669699	0.000144291	0.000345828	0.000641468	0.000439931	4.14053E-05	0.000133312	0.000236041	0.000157304	0.000212091	0.000257331	0.000257331	0.000257331	0.000183037	0.000318759	0.000232843	7.05586E-05	0.00012244	6.17446E-05
3839803773700	383980	3773700	0.000513932	0.00011073	0.000265391	0.000492268	0.000337607	3.17747E-05	0.000102305	0.00018114	0.000137905	0.000185935	0.000225596	0.000225596	0.000225596	0.000160464	0.000279448	0.000204128	6.18569E-05	0.00010734	5.37519E-05
3840303773700	384030	3773700	0.000388778	8.37648E-05	0.000200762	0.000372389	0.000255392	2.40369E-05	7.73914E-05	0.000137028	0.000118242	0.000159424	0.000193431	0.000193431	0.000193431	0.000137585	0.000239604	0.000175024	5.30374E-05	9.20355E-05	4.47445E-05
3840803773700	384080	3773700	0.000307875	6.63338E-05	0.000158985	0.000294897	0.000202246	1.90349E-05	6.12866E-05	0.000108513	0.000103433	0.000139457	0.000169204	0.000169204	0.000169204	0.000120353	0.000209595	0.000153103	4.63947E-05	8.05084E-05	3.86262E-05
3841303773700	384130	3773700	0.000271183	5.84282E-05	0.000140037	0.000259751	0.000178142	1.67663E-05	5.39826E-05	9.55809E-05	9.57685E-05	0.000129123	0.000156666	0.000156666	0.000156666	0.000111435	0.000194064	0.000141758	4.29569E-05	7.45428E-05	3.66444E-05
3826803773750	382680	3773750	9.69087E-05	2.08796E-05	5.0043E-05	9.28236E-05	6.36602E-05	5.99155E-06	1.9291E-05	3.41564E-05	7.33963E-05	9.89591E-05	0.000120068	0.000120068	0.000120068	8.54031E-05	0.000148729	0.000108642	3.29218E-05	5.7129E-05	4.88513E-05
3827303773750	382730	3773750	0.000103567	2.23141E-05	5.34811E-05	9.92008E-05	6.80338E-05	6.40318E-06	2.06163E-05	3.6503E-05	7.44051E-05	0.000100319	0.000121718	0.000121718	0.000121718	8.65769E-05	0.000150773	0.000110135	3.33743E-05	5.79142E-05	5.12807E-05
3827803773750	382780	3773750	0.000101361	2.18388E-05	5.2342E-05	9.70879E-05	6.65847E-05	6.2668E-06	2.01772E-05	3.57255E-05	7.31575E-05	9.86372E-05	0.000119677	0.000119677	0.000119677	8.51252E-05	0.000148245	0.000108289	3.28147E-05	5.69432E-05	4.86423E-05
3828303773750	382830	3773750	0.000101213	2.1807E-05	5.22656E-05	9.69462E-05	6.64876E-05	6.25765E-06	2.01477E-05	3.56734E-05	7.84044E-05	0.000105711	0.00012826	0.00012826	0.00012826	9.12304E-05	0.000158877	0.000116055	3.51682E-05	6.10271E-05	4.96571E-05

Unique Identifier	X (UTM)	Y (UTM)	ISDrainage / Utilities Trenching 2027	ISDrainage / Utilities Trenching 2028	ISAsphalt Paving 2027	ISAsphalt Paving 2028	SVDemolition 2027	SVSite Grubbing / Prep 2027	SVMass Grading / Excavation 2027	SVMass Grading / Excavation 2028	SVDrainage / Utilities Trenching 2028	SVFoundations / Concrete Pads 2028	SVBuilding / Structure Construction 2028	SVBuilding / Structure Construction 2029	SVAsphalt Paving 2028	SVAsphalt Paving 2029	SVArchitectural Coating 2028	SVArchitectural Coating 2029	SVLandscaping or Other Finishing 2028	SVLandscaping or Other Finishing 2029	MDemolition 2027
3830303773550	383030	3773550	2.49916E-05	2.49916E-05	0.000107025	0.000107025	0.000131085	8.66037E-05	0.000146249	0.000146249	4.41443E-05	4.54922E-05	0.000262663	0.000262663	0.00017961	0.00017961	1.77925E-05	1.77925E-05	5.72865E-05	5.72865E-05	6.88597E-05
3830803773550	383080	3773550	2.83711E-05	2.83711E-05	0.000121498	0.000121498	0.000146812	9.69941E-05	0.000163795	0.000163795	4.94406E-05	5.09502E-05	0.000288919	0.000288919	0.000201159	0.000201159	1.99272E-05	1.99272E-05	6.41595E-05	6.41595E-05	8.41526E-05
3831303773550	383130	3773550	2.95141E-05	2.95141E-05	0.000126393	0.000126393	0.000171754	0.000113472	0.000191622	0.000191622	5.78399E-05	5.9606E-05	0.00032847	0.00032847	0.000235333	0.000235333	2.33126E-05	2.33126E-05	7.50594E-05	7.50594E-05	0.000107217
3836303773550	383630	3773550	2.60191E-05	2.60191E-05	0.000111425	0.000111425	0.000146108	9.65286E-05	0.000163009	0.000163009	4.92033E-05	5.07057E-05	0.000267584	0.000267584	0.000200194	0.000200194	1.98316E-05	1.98316E-05	6.38516E-05	6.38516E-05	0.00405056
3836803773550	383680	3773550	2.32337E-05	2.32337E-05	9.94972E-05	9.94972E-05	0.000131318	8.67576E-05	0.000146509	0.000146509	4.42227E-05	4.5573E-05	0.000247177	0.000247177	0.000179929	0.000179929	1.78241E-05	1.78241E-05	5.73883E-05	5.73883E-05	0.001788706
3837303773550	383730	3773550	2.14862E-05	2.14862E-05	9.20135E-05	9.20135E-05	0.000123813	8.17992E-05	0.000138136	0.000138136	4.16953E-05	4.29684E-05	0.000234822	0.000234822	0.000169646	0.000169646	1.68054E-05	1.68054E-05	5.41084E-05	5.41084E-05	0.001137666
3837803773550	383780	3773550	1.98996E-05	1.98996E-05	8.52189E-05	8.52189E-05	0.000117435	7.75856E-05	0.00013102	0.00013102	3.95475E-05	4.07551E-05	0.000223524	0.000223524	0.000160907	0.000160907	1.59398E-05	1.59398E-05	5.13212E-05	5.13212E-05	0.000800459
3838303773550	383830	3773550	1.79127E-05	1.79127E-05	7.67103E-05	7.67103E-05	0.0001083	7.15505E-05	0.000120828	0.000120828	3.64713E-05	3.75849E-05	0.000207471	0.000207471	0.000148391	0.000148391	1.46999E-05	1.46999E-05	4.73291E-05	4.73291E-05	0.00055585
3838803773550	383880	3773550	1.54782E-05	1.54782E-05	6.62843E-05	6.62843E-05	9.84547E-05	6.50459E-05	0.000109844	0.000109844	3.31557E-05	3.41681E-05	0.000189435	0.000189435	0.00013491	0.00013491	1.33635E-05	1.33635E-05	4.30265E-05	4.30265E-05	0.000387521
3839303773550	383930	3773550	1.2829E-05	1.2829E-05	5.49395E-05	5.49395E-05	8.84744E-05	5.84523E-05	9.87093E-05	9.87093E-05	2.97947E-05	3.07045E-05	0.000171527	0.000171527	0.000121226	0.000121226	1.20089E-05	1.20089E-05	3.86649E-05	3.86649E-05	0.000275457
3839803773550	383980	3773550	1.12218E-05	1.12218E-05	4.80566E-05	4.80566E-05	8.168E-05	5.39634E-05	9.11289E-05	9.11289E-05	2.75066E-05	2.83465E-05	0.000159121	0.000159121	0.000111916	0.000111916	1.10866E-05	1.10866E-05	3.56956E-05	3.56956E-05	0.000214357
3840303773550	384030	3773550	1.02191E-05	1.02191E-05	4.37625E-05	4.37625E-05	7.66011E-05	5.06079E-05	8.54624E-05	8.54624E-05	2.57962E-05	2.65839E-05	0.000149484	0.000149484	0.000104957	0.000104957	1.03973E-05	1.03973E-05	3.3476E-05	3.3476E-05	0.000176853
3840803773550	384080	3773550	1.02356E-05	1.02356E-05	4.38332E-05	4.38332E-05	7.48734E-05	4.94665E-05	8.35348E-05	8.35348E-05	2.52144E-05	2.59843E-05	0.00014522	0.00014522	0.00010259	0.00010259	1.01628E-05	1.01628E-05	3.2721E-05	3.2721E-05	0.000163858
3841303773550	384130	3773550	1.07101E-05	1.07101E-05	4.58654E-05	4.58654E-05	7.44016E-05	4.91548E-05	8.30085E-05	8.30085E-05	2.50556E-05	2.58206E-05	0.000143455	0.000143455	0.000101944	0.000101944	1.00987E-05	1.00987E-05	3.25148E-05	3.25148E-05	0.000157806
3826803773600	382680	3773600	1.21853E-05	1.21853E-05	5.21828E-05	5.21828E-05	5.6469E-05	3.73073E-05	6.30014E-05	6.30014E-05	1.90166E-05	1.95972E-05	0.00011725	0.00011725	7.73727E-05	7.73727E-05	7.66469E-06	7.66469E-06	2.4678E-05	2.4678E-05	3.41493E-05
3827303773600	382730	3773600	1.23008E-05	1.23008E-05	5.26776E-05	5.26776E-05	5.85398E-05	3.86754E-05	6.53118E-05	6.53118E-05	1.97139E-05	2.03159E-05	0.000122403	0.000122403	8.02101E-05	8.02101E-05	7.94576E-06	7.94576E-06	2.55829E-05	2.55829E-05	3.44597E-05
3827803773600	382780	3773600	1.30044E-05	1.30044E-05	5.56905E-05	5.56905E-05	6.22403E-05	4.11202E-05	6.94403E-05	6.94403E-05	2.09601E-05	2.16001E-05	0.000130713	0.000130713	8.52804E-05	8.52804E-05	8.44804E-06	8.44804E-06	2.72001E-05	2.72001E-05	3.58863E-05
3828303773600	382830	3773600	1.42093E-05	1.42093E-05	6.08505E-05	6.08505E-05	6.68843E-05	4.41883E-05	7.46215E-05	7.46215E-05	2.2524E-05	2.32118E-05	0.000140878	0.000140878	9.16435E-05	9.16435E-05	9.07838E-06	9.07838E-06	2.92296E-05	2.92296E-05	3.83098E-05
3828803773600	382880	3773600	1.63303E-05	1.63303E-05	6.99334E-05	6.99334E-05	7.50449E-05	4.95798E-05	8.37262E-05	8.37262E-05	2.52722E-05	2.60439E-05	0.000157343	0.000157343	0.000102825	0.000102825	1.0186E-05	1.0186E-05	3.2796E-05	3.2796E-05	4.3288E-05
3829303773600	382930	3773600	2.03473E-05	2.03473E-05	8.71362E-05	8.71362E-05	8.78985E-05	5.80718E-05	9.80668E-05	9.80668E-05	2.96008E-05	3.05046E-05	0.000181061	0.000181061	0.000120437	0.000120437	1.19307E-05	1.19307E-05	3.84132E-05	3.84132E-05	5.32147E-05
3829803773600	382980	3773600	2.57323E-05	2.57323E-05	0.000110197	0.000110197	0.000105151	6.947E-05	0.000117315	0.000117315	3.54108E-05	3.6492E-05	0.000211156	0.000211156	0.000144076	0.000144076	1.42724E-05	1.42724E-05	4.59529E-05	4.59529E-05	6.77674E-05
3830303773600	383030	3773600	2.90355E-05	2.90355E-05	0.000124343	0.000124343	0.000118875	7.85368E-05	0.000132626	0.000132626	4.00324E-05	4.12547E-05	0.000234784	0.000234784	0.00016288	0.00016288	1.61352E-05	1.61352E-05	5.19504E-05	5.19504E-05	8.13889E-05
3830803773600	383080	3773600	3.10574E-05	3.10574E-05	0.000133002	0.000133002	0.000131367	8.67899E-05	0.000146564	0.000146564	4.42392E-05	4.559E-05	0.000255255	0.000255255	0.000179996	0.000179996	1.78308E-05	1.78308E-05	5.74097E-05	5.74097E-05	9.75951E-05
3831303773600	383130	3773600	3.03848E-05	3.03848E-05	0.000130121	0.000130121	0.000145679	9.62453E-05	0.000162531	0.000162531	4.90589E-05	5.05569E-05	0.000277298	0.000277298	0.000199606	0.000199606	1.97733E-05	1.97733E-05	6.36642E-05	6.36642E-05	0.000116523
3836803773600	383680	3773600	2.89364E-05	2.89364E-05	0.000123919	0.000123919	0.000115481	7.62944E-05	0.000128839	0.000128839	3.88893E-05	4.00768E-05	0.000213604	0.000213604	0.000158229	0.000158229	1.56745E-05	1.56745E-05	5.04671E-05	5.04671E-05	0.004532841
3837303773600	383730	3773600	2.57261E-05	2.57261E-05	0.000110171	0.000110171	0.000107596	7.1085E-05	0.000120042	0.000120042	3.6234E-05	3.73404E-05	0.000202717	0.000202717	0.000147425	0.000147425	1.46042E-05	1.46042E-05	4.70212E-05	4.70212E-05	0.002260959
3837803773600	383780	3773600	2.31388E-05	2.31388E-05	9.90908E-05	9.90908E-05	0.000101163	6.6835E-05	0.000112865	0.000112865	3.40676E-05	3.51079E-05	0.00019281	0.00019281	0.000138611	0.000138611	1.37311E-05	1.37311E-05	4.42099E-05	4.42099E-05	0.001346591
3838303773600	383830	3773600	2.03143E-05	2.03143E-05	8.69949E-05	8.69949E-05	9.32532E-05	6.16094E-05	0.000104041	0.000104041	3.1404E-05	3.23629E-05	0.000180056	0.000180056	0.000127774	0.000127774	1.26575E-05	1.26575E-05	4.07533E-05	4.07533E-05	0.000846236
3838803773600	383880	3773600	1.66542E-05	1.66542E-05	7.13206E-05	7.13206E-05	8.34996E-05	5.51656E-05	9.3159E-05	9.3159E-05	2.81194E-05	2.8978E-05	0.000162818	0.000162818	0.00011441	0.00011441	1.13336E-05	1.13336E-05	3.64908E-05	3.64908E-05	0.000527843
3839303773600	383930	3773600	1.44466E-05	1.44466E-05	6.18666E-05	6.18666E-05	7.79673E-05	5.15105E-05	8.69867E-05	8.69867E-05	2.62563E-05	2.70581E-05	0.000152473	0.000152473	0.000106829	0.000106829	1.05827E-05	1.05827E-05	3.40731E-05	3.40731E-05	0.000386357
3839803773600	383980	3773600	1.29714E-05	1.29714E-05	5.55491E-05	5.55491E-05	7.37706E-05	4.87379E-05	8.23044E-05	8.23044E-05	2.4843E-05	2.56016E-05	0.000144408	0.000144408	0.000101079	0.000101079	1.00131E-05	1.00131E-05	3.22391E-05	3.22391E-05	0.000302784
3840303773600	384030	3773600	1.15581E-05	1.15581E-05	4.94968E-05	4.94968E-05	6.92124E-05	4.57264E-05	7.72189E-05	7.72189E-05	2.3308E-05	2.40197E-05	0.000135905	0.000135905	9.48334E-05	9.48334E-05	9.39438E-06	9.39438E-06	3.02471E-05	3.02471E-05	0.000239559
3840803773600	384080	3773600	1.0739E-05	1.0739E-05	4.59891E-05	4.59891E-05	6.59346E-05	4.35609E-05	7.3562E-05	7.3562E-05	2.22042E-05	2.28822E-05	0.000129502	0.000129502	9.03423E-05	9.03423E-05	8.94948E-06	8.94948E-06	2.88146E-05	2.88146E-05	0.000200539
3841303773600	384130	3773600	1.08029E-05	1.08029E-05	4.6263E-05	4.6263E-05	6.48992E-05	4.28769E-05	7.24069E-05	7.24069E-05	2.18555E-05	2.25229E-05	0.000126694	0.000126694	8.89236E-05	8.89236E-05	8.80894E-06	8.80894E-06	2.83621E-05	2.83621E-05	0.000182285
3826803773650	382680	3773650	1.44135E-05	1.44135E-05	6.17252E-05	6.17252E-05	5.66896E-05	3.7453E-05	6.32475E-05	6.32475E-05	1.90908E-05	1.96738E-05	0.000116323	0.000116323	7.76749E-05	7.76749E-05	7.69463E-06	7.69463E-06	2.47744E-05	2.47744E-05	3.86262E-05
3827303773650	382730	3773650	1.39349E-05	1.39349E-05	5.96753E-05	5.96753E-05	5.49006E-05	3.62711E-05	6.12516E-05	6.12516E-05	1.84884E-05	1.90529E-05	0.00011381	0.00011381	7.52237E-05	7.52237E-05	7.4518E-06	7.4518E-06	2.39925E-05	2.39925E-05	3.8071E-05
3827803773650	382780	3773650	1.50243E-05	1.50243E-05	6.43405E-05	6.43405E-05	5.85582E-05	3.86875E-05	6.53323E-05	6.53323E-05	1.97201E-05	2.03222E-05	0.000121824	0.000121824	8.02353E-05	8.02353E-05	7.94826E-06	7.94826E-06	2.5591E-05	2.5591E-05	4.05423E-05
3828303773650	382830	3773650	1.49933E-05	1.49933E-05	6.4208E-05	6.4208E-05	5.91463E-05	3.90761E-05	6.59885E-05	6.59885E-05	1.99182E-05	2.05264E-05	0.000124851	0.000124851	8.10411E-05	8.10411E-05	8.02809E-06	8.02809E-06	2.5848E-05	2.5848E-05	4.01543E-05
3828803773650	382880	3773650	1.72298E-05	1.72298E-05	7.37857E-05	7.37857E-05	6.49421E-05	4.29052E-05	7.24547E-05	7.24547E-05	2.187E-05	2.25378E-05	0.000136549	0.000136549	8.89824E-05	8.89824E-05	8.81477E-06	8.81477E-06	2.83809E-05	2.83809E-05	4.51504E-05
3829303773650	382930	3773650	2.11313E-05	2.11313E-05	9.04938E-05	9.04938E-05	7.37461E-05	4.87217E-05	8.22771E-05	8.22771E-05	2.48348E-05	2.55931E-05	0.00015255	0.00015255	0.000101045	0.000101045	1.00097E-05	1.00097E-05	3.22284E-05	3.22284E-05	5.44742E-05
3829803773650	382980	3773650	2.80142E-05	2.80142E-05	0.000119969	0.000119969	8.90381E-05	5.88247E-05	9.93381E-05	9.93381E-05	2.99846E-05	3.09001E-05	0.000178768	0.000178768	0.000121998	0.000121998	1.20854E-05	1.20854E-05	3.89112E-05	3.89112E-05	7.16294E-05
3830303773650	383030	3773650	3.16557E-05	3.16557E-05	0.000135564	0.000135564	0.000103025	6.80655E-05	0.000114943	0.000114943	3.46948E-05	3.57542E-05	0.000202537	0.000202537	0.000141163	0.000141163	1.39839E-05	1.39839E-05	4.50238E-05	4.50238E-05	8.80624E-05
3830803773650	383080	3773650	3.33393E-05	3.33393E-05	0.000142774	0.000142774	0.000113269	7.48332E-05	0.000126372	0.000126372	3.81445E-05	3.93092E-05	0.000219401	0.000219401	0.000155199	0.000155199	1.53743E-05	1.53743E-05	4.95005E-05	4.95005E-05	0.000104627
3831303773650	383130	3773650	3.28421E-05	3.28421E-05	0.000140644	0.000140644	0.00012184	8.04958E-05	0.000135935	0.000135935	4.10309E-05	4.22838E-05	0.000231898	0.000231898	0.000166943	0.000166943	1.65377E-05	1.65377E-05	5.32463E-05	5.32463E-05	0.000124981
3836803773650	383680	3773650	3.55944E-05	3.55944E-05	0.000152431	0.000152431	9.90612E-05	6.54466E-05	0.000110521	0.000110521	3.336E-05	3.43786E-05	0.000183045	0.000183045	0.000135732	0.000135732	1.34458E-05	1.34458E-05	4.32915E-05	4.32915E-05	0.011640951
3837303773650	383730	3773650	3.17878E-05	3.17878E-05	0.000136129	0.000136129	9.40374E-05	6.21275E-05	0.000104916	0.000104916	3.16681E-05	3.26351E-05	0.000175315	0.000175315	0.000128848	0.000128848	1.27639E-05	1.27639E-05	4.1096E-05	4.1096E-05	0.004286627
3837803773650	383780	3773650	2.77212E-05	2.77212E-05	0.000118715	0.000118715	8.87134E-05	5.86101E-05	9.89759E-05	9.89759E-05	2.98752E-05	3.07874E-05	0.000167611	0.000167611	0.000121553	0.000121553	1.20413E-05	1.20413E-05	3.87693E-05	3.87693E-05	0.002228815
3838303773650	383830	3773650	2.34029E-05	2.34029E-05	0.000100222	0.000100222	8.1147E-05	5.36113E-05	9.05342E-05	9.05342E-05	2.73271E-05	2.81616E-05	0.000157085	0.000157085	0.000111186	0.000111186	1.10143E-05	1.10143E-05	3.54627E-05	3.54627E-05	0.001263358
3838803773650	383880	3773650	2.04257E-05	2.04257E-05	8.7472E-05	8.7472E-05	7.60803E-05	5.02639E-05	8.48814E-05	8.48814E-05	2.56209E-05	2.64032E-05	0.000148543	0.000148543	0.000104244	0.000104244	1.03266E-05	1.03266E-05	3.32485E-05	3.32485E-05	0.000825069
3839303773650	383930	3773650	1.78467E-05	1.78467E-05	7.64276E-05	7.64276E-05	7.16998E-05	4.73698E-05	7.99941E-05	7.99941E-05	2.41457E-05	2.4883E-05	0.000140491	0.000140491	9.82416E-05	9.82416E-05	9.732E-06	9.732E-06	3.13341E-05	3.13341E-05	0.000579936
3839803773650	383980	3773650	1.5604E-05	1.5604E-05	6.68233E-05	6.68233E-05	6.75153E-05	4.46052E-05	7.53255E-05	7.53255E-05	2.27365E-05	2.34308E-05	0.000132568	0.000132568	9.25081E-05	9.25081E-05	9.16403E-06	9.16403E-06	2.95054E-05	2.95054E-05	0.000427389
3840303773650	384030	3773650	1.31859E-05	1.31859E-05	5.6468E-05	5.6468E-05	6.23383E-05	4.11849E-05	6.95497E-05	6.95497E-05	2.09931E-05	2.16341E-05	0.000123099	0.000123099	8.54147E-05	8.54147E-05	8.46134E-06	8.46134E-06	2.7243E-05	2.7243E-05	0.000315068
3840803773650	384080	3773650	1.17747E-05	1.17747E-05	5.04245E-05	5.04245E-05	5.8791E-05	3.88414E-05	6.5592E-05	6.5592E-05	1.97985E-05	2.0403E-05	0.000116516	0.000116516	8.05542E-05	8.05542E-05	7.97986E-06	7.97986E-06	2.56927E-05	2.56927E-05	0.000248345
3841303773650	384130	3773650	1.16303E-05	1.16303E-05	4.9806E-05	4.9806E-05	5.79394E-05	3.82787E-05	6.46419E-05	6.46419E-05	1.95117E-05	2.01075E-05	0.000114184	0.000114184	7.93874E-05	7.93874E-05	7.86427E-06	7.86427E-06	2.53206E-05	2.53206E-05	0.000219049
3826803773700	382680	3773700	1.5701E-05	1.5701E-05	6.72386E-05	6.72386E-05	5.96916E-05	3.94364E-05	6.65968E-05	6.65968E-05	2.01018E-05	2.07156E-05	0.000121605	0.000121605	8.17882E-05	8.17882E-05	8.1021E-06	8.1021E-06	2.60863E-05	2.60863E-05	4.03751E-05
3827303773700	382730	3773700	1.69678E-05	1.69678E-05	7.26636E-05	7.26636E-05	5.61014E-05	3.70644E-05	6.25913E-05	6.25913E-05	1.88928E-05	1.94696E-05	0.000114609	0.000114609	7.6869E-05	7.6869E-05	7.61479E-06	7.61479E-06	2.45173E-05	2.45173E-05	4.35268E-05
3827803773700	382780	3773700	1.62498E-05	1.62498E-05	6.95888E-05	6.95888E-05	5.31729E-05	3.51296E-05	5.9324E-05	5.9324E-05	1.79066E-05	1.84533E-05	0.000110409	0.000110409	7.28564E-05	7.28564E-05	7.2173E-06	7.2173E-06	2.32375E-05	2.32375E-05	4.26553E-05
3828303773700	382830	3773700	1.60311E-05	1.60311E-05	6.86523E-05	6.86523E-05	5.29523E-05	3.49839E-05	5.90779E-05	5.90779E-05	1.78323E-05	1.83768E-05	0.000111736	0.000111736	7.25542E-05	7.25542E-05	7.18736E-06	7.18736E-06	2.31411E-05	2.31411E-05	4.19987E-05
3828803773700	382880	3773700	1.89959E-05	1.89959E-05	8.1349E-05	8.1349E-05	5.83254E-05	3.85337E-05	6.50725E-05	6.50725E-05	1.96417E-05	2.02415E-05	0.000121978	0.000121978	7.99163E-05	7.99163E-05	7.91666E-06	7.91666E-06	2.54892E-05	2.54892E-05	4.84752E-05
3829303773700	382930	3773700	2.48534E-05	2.48534E-05	0.000106433	0.000106433	6.74847E-05	4.4585E-05	7.52914E-05	7.52914E-05	2.27262E-05	2.34201E-05	0.00013785	0.00013785	9.24661E-05	9.24661E-05	9.15987E-06	9.15987E-06	2.9492E-05	2.9492E-05	6.11059E-05
3829803773700	382980	3773700	3.08882E-05	3.08882E-05	0.000132277	0.000132277	7.74465E-05	5.11665E-05	8.64057E-05	8.64057E-05	2.6081E-05	2.68773E-05	0.000155062	0.000155062	0.000106116	0.000106116	1.0512E-05	1.0512E-05	3.38455E-05	3.38455E-05	7.55332E-05
3830303773700	383030	3773700	3.51838E-05	3.51838E-05	0.000150673	0.000150673	8.67896E-05	5.73392E-05	9.68296E-05	9.68296E-05	2.92274E-05	3.01198E-05	0.000170728	0.000170728	0.000118917	0.000118917	1.17802E-05	1.17802E-05	3.79286E-05	3.79286E-05	9.1423E-05
3830803773700	383080	3773700	3.82085E-05	3.82085E-05	0.000163626	0.000163626	9.3823E-05	6.19859E-05	0.000104677	0.000104677	3.15959E-05	3.25607E-05	0.000182078	0.000182078	0.000128554	0.000128554	1.27348E-05	1.27348E-05	4.10023E-05	4.10023E-05	0.000109241
3831303773700	383130	3773700	3.91782E-05	3.91782E-05	0.000167778	0.000167778	0.000100127	6.61509E-05	0.00011171	0.00011171	3.3719E-05	3.47485E-05	0.000190942	0.000190942	0.000137192	0.000137192	1.35905E-05	1.35905E-05	4.37574E-05	4.37574E-05	0.000129667
3837303773700	383730	3773700	3.86046E-05	3.86046E-05	0.000165322	0.000165322	8.16004E-05	5.39108E-05	9.104E-05	9.104E-05	2.74798E-05	2.83189E-05	0.000152112	0.000152112	0.000111807	0.000111807	1.10758E-05	1.10758E-05	3.56608E-05	3.56608E-05	0.007299486
3837803773700	383780	3773700	3.34858E-05	3.34858E-05	0.000143401	0.000143401	7.75813E-05	5.12555E-05	8.6556E-05	8.6556E-05	2.61264E-05	2.69241E-05	0.000145954	0.000145954	0.0001063	0.0001063	1.05303E-05	1.05303E-05	3.39044E-05	3.39044E-05	0.003243768
3838303773700	383830	3773700	2.76882E-05	2.76882E-05	0.000118573	0.000118573	7.1516E-05	4.72483E-05	7.9789E-05	7.9789E-05	2.40838E-05	2.48192E-05	0.000138095	0.000138095	9.79898E-05	9.79898E-05	9.70705E-06	9.70705E-06	3.12538E-05	3.12538E-05	0.001767975
3838803773700	383880	3773700	2.44758E-05	2.44758E-05	0.000104816	0.000104816	6.86181E-05	4.53338E-05	7.65559E-05	7.65559E-05	2.31079E-05	2.38135E-05	0.000133547	0.000133547	9.40191E-05	9.40191E-05	9.31371E-06	9.31371E-06	2.99873E-05	2.99873E-05	0.001151091
3839303773700	383930	3773700	2.13418E-05	2.13418E-05	9.1395E-05	9.1395E-05	6.48318E-05	4.28323E-05	7.23317E-05	7.23317E-05	2.18328E-05	2.24995E-05	0.000127351	0.000127351	8.88313E-05	8.88313E-05	8.7998E-06	8.7998E-06	2.83327E-05	2.83327E-05	0.000785793
3839803773700	383980	3773700	1.85792E-05	1.85792E-05	7.95642E-05	7.95642E-05	6.12171E-05	4.04442E-05	6.82988E-05	6.82988E-05	2.06155E-05	2.1245E-05	0.000120767	0.000120767	8.38785E-05	8.38785E-05	8.30916E-06	8.30916E-06	2.6753E-05	2.6753E-05	0.00056161
3840303773700	384030	3773700	1.54658E-05	1.54658E-05	6.62313E-05	6.62313E-05	5.65119E-05	3.73356E-05	6.30493E-05	6.30493E-05	1.9031E-05	1.96121E-05	0.000112071	0.000112071	7.74315E-05	7.74315E-05	7.67051E-06	7.67051E-06	2.46967E-05	2.46967E-05	0.000400808
3840803773700	384080	3773700	1.3351E-05	1.3351E-05	5.71749E-05	5.71749E-05	5.28788E-05	3.49354E-05	5.89959E-05	5.89959E-05	1.78075E-05	1.83513E-05	0.000105462	0.000105462	7.24535E-05	7.24535E-05	7.17738E-06	7.17738E-06	2.3109E-05	2.3109E-05	0.00030304
3841303773700	384130	3773700	1.2666E-05	1.2666E-05	5.42415E-05	5.42415E-05	5.16045E-05	3.40934E-05	5.75741E-05	5.75741E-05	1.73784E-05	1.7909E-05	0.000102666	0.000102666	7.07074E-05	7.07074E-05	7.00441E-06	7.00441E-06	2.25521E-05	2.25521E-05	0.00025435
3826803773750	382680	3773750	1.68853E-05	1.68853E-05	7.23102E-05	7.23102E-05	5.31484E-05	3.51135E-05	5.92967E-05	5.92967E-05	1.78983E-05	1.84448E-05	0.000107781	0.000107781	7.28229E-05	7.28229E-05	7.21397E-06	7.21397E-06	2.32268E-05	2.32268E-05	4.06437E-05
3827303773750	382730	3773750	1.7725E-05	1.7725E-05	7.59063E-05	7.59063E-05	4.98768E-05	3.2952E-05	5.56466E-05	5.56466E-05	1.67965E-05	1.73094E-05	0.000102074	0.000102074	6.83402E-05	6.83402E-05	6.76991E-06	6.76991E-06	2.1797E-05	2.1797E-05	4.38133E-05
3827803773750	382780	3773750	1.68131E-05	1.68131E-05	7.20009E-05	7.20009E-05	4.71566E-05	3.11548E-05	5.26117E-05	5.26117E-05	1.58805E-05	1.63654E-05	9.82732E-05	9.82732E-05	6.4613E-05	6.4613E-05	6.40068E-06	6.40068E-06	2.06083E-05	2.06083E-05	4.2709E-05
3828303773750	382830	3773750	1.71638E-05	1.71638E-05	7.3503E-05	7.3503E-05	4.74751E-05	3.13653E-05	5.29671E-05	5.29671E-05	1.59878E-05	1.64759E-05	0.000100077	0.000100077	6.50495E-05	6.50495E-05	6.44393E-06	6.44393E-06	2.07475E-05	2.07475E-05	4.32164E-05

			MSite Grubbing / Prep	MMass Grading / Excavation	MMass Grading / Excavation	MDrainage / Utilities Trenching	MFoundations / Concrete Pads	MBuilding / Structure Construction	MAsphalt Paving	MLandscaping or Other Finishing	MWaterside Construction (Piles)	RSSWRe-striping South Valley	RSSWRe-striping Silver Lake Boulevard	RSSWDemolition	RSSWPlacing Base	RSSWForm/Place Rebar and Pour	Child Risk				
Unique Identifier	X (UTM)	Y (UTM)	2027	2027	2028	2028	2028	2028	2028	2028	2028	2029	2029	2029	2029	2029	3rd Trimester	0<2	2<16	Total	per million
3830303773550	383030	3773550	6.21373E-05	0.000155162	0.000155162	4.34234E-05	8.01244E-05	0.000144079	0.000101927	3.0887E-05	5.46881E-05	0.000157989	7.64925E-05	0.000130749	7.10748E-05	2.12739E-05	8.70688E-09	2.2844E-07	6.4021E-08	3.01166E-07	0.30116593
3830803773550	383080	3773550	7.59372E-05	0.000189621	0.000189621	5.30672E-05	9.7919E-05	0.000176077	0.000124564	3.77466E-05	6.68336E-05	0.000169173	9.52728E-05	0.000163143	8.86843E-05	2.65448E-05	1.10649E-08	2.8146E-07	9.4977E-08	3.87504E-07	0.38750385
3831303773550	383130	3773550	9.67502E-05	0.000241593	0.000241593	6.7612E-05	0.000124757	0.000224336	0.000158704	4.80922E-05	8.51515E-05	0.000190154	0.000125061	0.000214731	0.000116728	3.49386E-05	1.44662E-08	3.3999E-07	1.9795E-07	5.52412E-07	0.55241205
3836303773550	383630	3773550	0.003655123	0.00912712	0.00912712	0.002554311	0.004713185	0.008475183	0.005995684	0.001816874	0.003216936	0.000124272	0.007177139	0.010962037	0.005958955	0.001783619	4.98806E-08	9.0902E-07	6.522E-07	1.61109E-06	1.61109381
3836803773550	383680	3773550	0.001614083	0.004030488	0.004030488	0.00112797	0.002081318	0.003742596	0.002647662	0.000802322	0.001420582	0.000111913	0.002214008	0.00357679	0.001944341	0.000581975	3.12447E-08	5.6236E-07	2.9409E-07	8.87694E-07	0.88769422
3837303773550	383730	3773550	0.001026601	0.002563501	0.002563501	0.00071742	0.001323775	0.002380394	0.001683986	0.000510299	0.000903529	0.000103613	0.001228487	0.002016866	0.001096367	0.000328162	2.30595E-08	4.2058E-07	1.9253E-07	6.36174E-07	0.63617371
3837803773550	383780	3773550	0.000722314	0.001803672	0.001803672	0.000504775	0.000931405	0.001674839	0.001184848	0.000359045	0.000635721	9.63278E-05	0.000806821	0.00133578	0.000726129	0.000217343	1.80273E-08	3.3442E-07	1.4057E-07	4.93022E-07	0.49302235
3838303773550	383830	3773550	0.000501585	0.001252496	0.001252496	0.000350523	0.000646781	0.001163032	0.000822776	0.000249326	0.000441454	8.77566E-05	0.000548465	0.000913695	0.000496684	0.000148666	1.38824E-08	2.6184E-07	1.0356E-07	3.79279E-07	0.37927872
3838803773550	383880	3773550	0.000349689	0.000873201	0.000873201	0.000244373	0.000450915	0.000810829	0.000573613	0.000173822	0.000307767	7.88086E-05	0.000384477	0.000643191	0.000349638	0.000104653	1.07131E-08	2.0478E-07	7.7474E-08	2.9297E-07	0.29297005
3839303773550	383930	3773550	0.000248565	0.000620687	0.000620687	0.000173705	0.000320518	0.000576352	0.000407734	0.000123556	0.000218767	7.00666E-05	0.000276559	0.000463919	0.000252186	7.54836E-05	8.31583E-09	1.6012E-07	5.9012E-08	2.27445E-07	0.22744496
3839803773550	383980	3773550	0.00019343	0.00048301	0.00048301	0.000135175	0.000249423	0.00044851	0.000317294	9.61496E-05	0.000170241	6.39472E-05	0.000215309	0.000361702	0.000196621	5.88521E-05	6.85353E-09	1.3326E-07	4.824E-08	1.88353E-07	0.18835259
3840303773550	384030	3773550	0.000159588	0.000398503	0.000398503	0.000111525	0.000205784	0.000370038	0.00026178	7.93272E-05	0.000140456	5.93602E-05	0.000176815	0.000297245	0.000161582	4.83643E-05	5.89419E-09	1.1597E-07	4.1302E-08	1.63164E-07	0.16316352
3840803773550	384080	3773550	0.000147862	0.000369222	0.000369222	0.00010333	0.000190664	0.000342849	0.000242545	7.34984E-05	0.000130135	5.74159E-05	0.000160732	0.000270156	0.000146857	4.39567E-05	5.54698E-09	1.1112E-07	3.8606E-08	1.55274E-07	0.15527387
3841303773550	384130	3773550	0.0001424	0.000355583	0.000355583	9.95133E-05	0.000183621	0.000330184	0.000233586	7.07835E-05	0.000125328	5.64763E-05	0.000150523	0.000253	0.00013753	4.11652E-05	5.37721E-09	1.1001E-07	3.7164E-08	1.52548E-07	0.15254833
3826803773600	382680	3773600	3.08155E-05	7.69486E-05	7.69486E-05	2.15348E-05	3.97358E-05	7.14523E-05	5.05482E-05	1.53176E-05	2.71212E-05	6.5771E-05	3.29584E-05	5.59684E-05	3.04244E-05	9.10655E-06	3.28347E-09	8.7785E-08	1.8985E-08	1.10054E-07	0.11005379
3827303773600	382730	3773600	3.10956E-05	7.7648E-05	7.7648E-05	2.17305E-05	4.00969E-05	7.21017E-05	5.10077E-05	1.54569E-05	2.73677E-05	6.93331E-05	3.34206E-05	5.68003E-05	3.08766E-05	9.24191E-06	3.45501E-09	9.1781E-08	1.992E-08	1.15156E-07	0.11515613
3827803773600	382780	3773600	3.23829E-05	8.08626E-05	8.08626E-05	2.26302E-05	4.17569E-05	7.50867E-05	5.31194E-05	1.60968E-05	2.85008E-05	7.493E-05	3.50584E-05	5.96696E-05	3.24364E-05	9.70877E-06	3.77766E-09	1.0015E-07	2.174E-08	1.25669E-07	0.12566912
3828303773600	382830	3773600	3.45698E-05	8.63234E-05	8.63234E-05	2.41584E-05	4.45768E-05	8.01574E-05	5.67066E-05	1.71838E-05	3.04255E-05	8.13458E-05	3.7676E-05	6.42198E-05	3.49098E-05	1.04491E-05	4.23108E-09	1.1227E-07	2.4284E-08	1.40781E-07	0.14078106
3828803773600	382880	3773600	3.9062E-05	9.75409E-05	9.75409E-05	2.72977E-05	5.03695E-05	9.05737E-05	6.40754E-05	1.94168E-05	3.43792E-05	9.14494E-05	4.28057E-05	7.30314E-05	3.96998E-05	1.18828E-05	5.02451E-09	1.3364E-07	2.8894E-08	1.67557E-07	0.16755738
3829303773600	382930	3773600	4.80196E-05	0.000119909	0.000119909	3.35575E-05	6.192E-05	0.000111344	7.8769E-05	2.38694E-05	4.22629E-05	0.000106105	5.28188E-05	9.01284E-05	4.89937E-05	1.46647E-05	6.41607E-09	1.7221E-07	3.7443E-08	2.16074E-07	0.21607353
3829803773600	382980	3773600	6.11516E-05	0.0001527	0.0001527	4.27346E-05	7.88534E-05	0.000141793	0.00010031	3.0397E-05	5.38205E-05	0.000124654	6.77857E-05	0.000115816	6.29576E-05	1.88443E-05	8.62383E-09	2.3352E-07	5.1952E-08	2.94098E-07	0.29409756
3830303773600	383030	3773600	7.34433E-05	0.000183394	0.000183394	5.13244E-05	9.47032E-05	0.000170294	0.000120473	3.65069E-05	6.46387E-05	0.000136853	8.21949E-05	0.000140621	7.64416E-05	2.28803E-05	1.11063E-08	2.963E-07	7.1584E-08	3.78988E-07	0.37898768
3830803773600	383080	3773600	8.80673E-05	0.000219911	0.000219911	6.15441E-05	0.000113561	0.000204203	0.000144461	4.37762E-05	7.75096E-05	0.000145886	9.94227E-05	0.000170452	9.26575E-05	2.7734E-05	1.43305E-08	3.6805E-07	1.0916E-07	4.91543E-07	0.49154275
3831303773600	383130	3773600	0.000105148	0.000262561	0.000262561	7.34803E-05	0.000135585	0.000243807	0.000172479	5.22663E-05	9.25421E-05	0.000155668	0.000120926	0.000207838	0.00011298	3.3817E-05	1.87306E-08	4.4325E-07	2.3034E-07	6.92322E-07	0.69232194
3836803773600	383680	3773600	0.004090321	0.010213842	0.010213842	0.002858441	0.005274361	0.009484282	0.006709562	0.0020332	0.003599961	9.83726E-05	0.003878826	0.005964619	0.003242363	0.000970496	5.14E-08	9.7699E-07	5.132E-07	1.54159E-06	1.5415892
3837303773600	383730	3773600	0.002040232	0.005094614	0.005094614	0.001425776	0.002630825	0.004730713	0.003346696	0.00101415	0.001795643	9.12384E-05	0.001745597	0.002792808	0.001518169	0.000454414	3.35096E-08	6.2955E-07	2.8078E-07	9.43845E-07	0.94384477
3837803773600	383780	3773600	0.00121513	0.003034272	0.003034272	0.00084917	0.001566878	0.002817538	0.001993239	0.000604012	0.001069456	8.49532E-05	0.001008566	0.001645995	0.000894762	0.000267818	2.4191E-08	4.5684E-07	1.8192E-07	6.62945E-07	0.6629448
3838303773600	383830	3773600	0.000763622	0.001906822	0.001906822	0.000533642	0.00098467	0.00177062	0.001252608	0.000379578	0.000672077	7.79395E-05	0.00064095	0.001059206	0.000575784	0.000172342	1.77765E-08	3.389E-07	1.2466E-07	4.8134E-07	0.48134025
3838803773600	383880	3773600	0.000476312	0.001189388	0.001189388	0.000332862	0.000614192	0.001104432	0.000781319	0.000236763	0.000419211	6.93733E-05	0.000413974	0.00068977	0.00037455	0.000112232	1.28326E-08	2.4632E-07	8.5721E-08	3.44876E-07	0.34487557
3839303773600	383930	3773600	0.000348639	0.000870578	0.000870578	0.000243639	0.000449561	0.000808394	0.00057189	0.0001733	0.000306843	6.38216E-05	0.000308738	0.00051639	0.000280709	8.40211E-05	1.02511E-08	1.9864E-07	6.7099E-08	2.75995E-07	0.27599517
3839803773600	383980	3773600	0.000273224	0.000682262	0.000682262	0.000190937	0.000352315	0.000633529	0.000448184	0.000135813	0.000240469	5.9526E-05	0.000244987	0.000410692	0.000223252	6.68232E-05	8.55503E-09	1.6764E-07	5.5502E-08	2.31692E-07	0.23169201
3840303773600	384030	3773600	0.000216172	0.000539797	0.000539797	0.000151067	0.000278748	0.00050124	0.000354597	0.000107454	0.000190256	5.52203E-05	0.000196444	0.000329893	0.00017933	5.36765E-05	7.16076E-09	1.4162E-07	4.6275E-08	1.95052E-07	0.19505245
3840803773600	384080	3773600	0.000180961	0.000451873	0.000451873	0.000126461	0.000233344	0.000419596	0.000296839	8.99513E-05	0.000159267	5.20652E-05	0.000165766	0.000278662	0.00015148	4.53407E-05	6.25145E-09	1.2508E-07	4.0349E-08	1.71684E-07	0.1716837
3841303773600	384130	3773600	0.000164489	0.000410742	0.000410742	0.00011495	0.000212105	0.000381404	0.00026982	8.17637E-05	0.00014477	5.07086E-05	0.000150468	0.000253025	0.000137544	4.11694E-05	5.83398E-09	1.1889E-07	3.7577E-08	1.62301E-07	0.16230057
3826803773650	382680	3773650	3.48553E-05	8.70363E-05	8.70363E-05	2.43579E-05	4.4945E-05	8.08194E-05	5.71749E-05	1.73257E-05	3.06767E-05	6.5143E-05	3.59025E-05	6.10533E-05	3.31886E-05	9.93391E-06	3.89924E-09	1.0562E-07	2.087E-08	1.3039E-07	0.13038988
3827303773650	382730	3773650	3.43543E-05	8.57854E-05	8.57854E-05	2.40079E-05	4.4299E-05	7.96579E-05	5.63532E-05	1.70767E-05	3.02358E-05	6.33845E-05	3.51489E-05	5.9797E-05	3.25056E-05	9.72949E-06	3.89479E-09	1.051E-07	2.0664E-08	1.29657E-07	0.12965698
3827803773650	382780	3773650	3.65843E-05	9.13538E-05	9.13538E-05	2.55662E-05	4.71745E-05	8.48285E-05	6.00111E-05	1.81852E-05	3.21985E-05	6.84489E-05	3.74298E-05	6.37274E-05	3.46422E-05	1.0369E-05	4.3362E-09	1.171E-07	2.28E-08	1.44237E-07	0.14423655
3828303773650	382830	3773650	3.62342E-05	9.04795E-05	9.04795E-05	2.53216E-05	4.6723E-05	8.40167E-05	5.94368E-05	1.80111E-05	3.18903E-05	6.94135E-05	3.7053E-05	6.32096E-05	3.43607E-05	1.02847E-05	4.59667E-09	1.2309E-07	2.3763E-08	1.51448E-07	0.15144783
3828803773650	382880	3773650	4.07426E-05	0.000101737	0.000101737	2.84722E-05	5.25365E-05	9.44704E-05	6.68321E-05	2.02522E-05	3.58582E-05	7.56987E-05	4.16049E-05	7.1045E-05	3.862E-05	1.15596E-05	5.46503E-09	1.4698E-07	2.7989E-08	1.80436E-07	0.18043628
3829303773650	382930	3773650	4.91561E-05	0.000122747	0.000122747	3.43518E-05	6.33855E-05	0.000113979	8.06333E-05	2.44343E-05	4.32631E-05	8.48075E-05	5.00706E-05	8.55273E-05	4.64926E-05	1.3916E-05	6.96098E-09	1.8873E-07	3.5544E-08	2.31239E-07	0.23123925
3829803773650	382980	3773650	6.46366E-05	0.000161402	0.000161402	4.517E-05	8.33472E-05	0.000149874	0.000106027	3.21293E-05	5.68877E-05	0.000100739	6.58464E-05	0.00011259	6.12041E-05	1.83194E-05	9.80954E-09	2.7034E-07	5.0843E-08	3.3099E-07	0.33099008
3830303773650	383030	3773650	7.94653E-05	0.000198431	0.000198431	5.55328E-05	0.000102468	0.000184257	0.000130351	3.95003E-05	6.99387E-05	0.000113937	8.13207E-05	0.000139272	7.57079E-05	2.26607E-05	1.34022E-08	3.6437E-07	7.2624E-08	4.50394E-07	0.45039369
3830803773650	383080	3773650	9.44125E-05	0.000235755	0.000235755	6.59783E-05	0.000121742	0.000218916	0.00015487	4.69302E-05	8.3094E-05	0.00012169	9.65439E-05	0.000165673	9.00595E-05	2.69564E-05	1.80913E-08	4.7686E-07	1.1158E-07	6.06531E-07	0.60653123
3831303773650	383130	3773650	0.00011278	0.00028162	0.00028162	7.88141E-05	0.000145427	0.000261505	0.000184999	5.60603E-05	9.92596E-05	0.000126156	0.000115008	0.000197956	0.000107609	3.22092E-05	2.53286E-08	6.3479E-07	2.3242E-07	8.92542E-07	0.89254201
3836803773650	383680	3773650	0.010504499	0.026230533	0.026230533	0.007340863	0.013545275	0.024356924	0.017231064	0.005221535	0.009245188	8.56515E-05	0.006966532	0.013663868	0.007427669	0.002223231	8.07644E-08	1.5843E-06	1.1466E-06	2.81172E-06	2.81171523
3837303773650	383730	3773650	0.003868144	0.009659048	0.009659048	0.002703176	0.004987869	0.008969116	0.006345113	0.001922761	0.003404419	8.00798E-05	0.002763528	0.00421802	0.002292913	0.000686309	4.74998E-08	9.1561E-07	4.5421E-07	1.41732E-06	1.41731885
3837803773650	383780	3773650	0.002011226	0.005022185	0.005022185	0.001405506	0.002593423	0.004663457	0.003299117	0.000999732	0.001770114	7.50556E-05	0.001351709	0.002163531	0.001176094	0.000352025	3.21658E-08	6.2184E-07	2.5505E-07	9.0906E-07	0.90905984
3838303773650	383830	3773650	0.001140022	0.002846722	0.002846722	0.000796682	0.001470029	0.002643385	0.001870036	0.000566678	0.001003353	6.91472E-05	0.000771688	0.001262307	0.000686189	0.000205388	2.25518E-08	4.3803E-07	1.5732E-07	6.17902E-07	0.61790172
3838803773650	383880	3773650	0.000744522	0.001859127	0.001859127	0.000520294	0.000960041	0.001726333	0.001221277	0.000370084	0.000655266	6.43994E-05	0.000515838	0.000853541	0.000463984	0.000138879	1.6956E-08	3.325E-07	1.1108E-07	4.6053E-07	0.46053004
3839303773650	383930	3773650	0.000523319	0.001306768	0.001306768	0.000365711	0.000674806	0.001213427	0.000858427	0.000260129	0.000460582	5.99983E-05	0.000373067	0.000621416	0.000337801	0.00010111	1.32735E-08	2.6284E-07	8.39E-08	3.60011E-07	0.36001136
3839803773650	383980	3773650	0.000385665	0.000963035	0.000963035	0.000269514	0.000497305	0.000894246	0.000632626	0.000191705	0.00033943	5.58081E-05	0.000282919	0.000473206	0.000257234	7.69947E-05	1.0675E-08	2.133E-07	6.6056E-08	2.90026E-07	0.290026
3840303773650	384030	3773650	0.000284309	0.000709942	0.000709942	0.000198684	0.000366609	0.000659232	0.000466367	0.000141323	0.000250225	5.10302E-05	0.000215028	0.000360743	0.000196099	5.8696E-05	8.51504E-09	1.7086E-07	5.2008E-08	2.31379E-07	0.23137911
3840803773650	384080	3773650	0.0002241	0.000559596	0.000559596	0.000156608	0.000288972	0.000519625	0.000367603	0.000111395	0.000197235	4.76238E-05	0.000173875	0.000292261	0.000158873	4.75535E-05	7.1319E-09	1.4418E-07	4.3354E-08	1.94667E-07	0.19466663
3841303773650	384130	3773650	0.000197664	0.000493582	0.000493582	0.000138134	0.000254883	0.000458326	0.000334238	9.82541E-05	0.000173967	4.63829E-05	0.000155608	0.000262752	0.000142288	4.25893E-05	6.52901E-09	1.3409E-07	3.9648E-08	1.80268E-07	0.18026804
3826803773700	382680	3773700	3.64335E-05	9.09772E-05	9.09772E-05	2.54608E-05	4.698E-05	8.44788E-05	5.97637E-05	1.81102E-05	3.20657E-05	6.8057E-05	3.67566E-05	6.25644E-05	3.401E-05	1.01798E-05	4.50167E-09	1.2097E-07	2.2294E-08	1.47767E-07	0.14776662
3827303773700	382730	3773700	3.92775E-05	9.80789E-05	9.80789E-05	2.74483E-05	5.06473E-05	9.10732E-05	6.44289E-05	1.95239E-05	3.45688E-05	6.35453E-05	3.8716E-05	6.59261E-05	3.58374E-05	1.07267E-05	4.7201E-09	1.2982E-07	2.3163E-08	1.57704E-07	0.15770351
3827803773700	382780	3773700	3.84911E-05	9.61152E-05	9.61152E-05	2.68987E-05	4.96332E-05	8.92498E-05	6.31389E-05	1.9133E-05	3.38767E-05	6.02947E-05	3.74148E-05	6.37614E-05	3.46606E-05	1.03745E-05	4.72597E-09	1.294E-07	2.2711E-08	1.56837E-07	0.1568375
3828303773700	382830	3773700	3.78986E-05	9.46356E-05	9.46356E-05	2.64847E-05	4.88692E-05	8.78759E-05	6.2167E-05	1.88385E-05	3.33552E-05	5.99832E-05	3.65757E-05	6.24286E-05	3.39361E-05	1.01577E-05	5.01488E-09	1.3617E-07	2.3422E-08	1.64603E-07	0.16460307
3828803773700	382880	3773700	4.37428E-05	0.000109229	0.000109229	3.05688E-05	5.64052E-05	0.000101427	7.17535E-05	2.17435E-05	3.84988E-05	6.53841E-05	4.19264E-05	7.16052E-05	3.89246E-05	1.16508E-05	6.13424E-09	1.6822E-07	2.8125E-08	2.02477E-07	0.20247749
3829303773700	382930	3773700	5.51404E-05	0.00013769	0.00013769	3.85338E-05	7.11021E-05	0.000127855	9.04496E-05	2.7409E-05	4.853E-05	7.46537E-05	5.24319E-05	8.96105E-05	4.87122E-05	1.45804E-05	8.21743E-09	2.2974E-07	3.7164E-08	2.75119E-07	0.27511897
3829803773700	382980	3773700	6.81593E-05	0.000170199	0.000170199	4.76318E-05	8.78896E-05	0.000158042	0.000111805	3.38803E-05	5.99881E-05	8.43302E-05	6.44446E-05	0.000110273	5.99443E-05	1.79424E-05	1.12806E-08	3.1922E-07	5.0212E-08	3.80711E-07	0.38071094
3830303773700	383030	3773700	8.24978E-05	0.000206003	0.000206003	5.7652E-05	0.000106379	0.000191289	0.000135325	4.10077E-05	7.26077E-05	9.25095E-05	7.75576E-05	0.000132905	7.22469E-05	2.16248E-05	1.56419E-08	4.4238E-07	6.9486E-08	5.27509E-07	0.52750902
3830803773700	383080	3773700	9.85762E-05	0.000246152	0.000246152	6.8888E-05	0.000127111	0.00022857	0.000161699	4.89998E-05	8.67586E-05	9.75537E-05	9.14695E-05	0.000156861	8.52695E-05	2.55226E-05	2.23729E-08	6.3187E-07	1.0402E-07	7.58267E-07	0.75826689
3831303773700	383130	3773700	0.000117008	0.000292179	0.000292179	8.1769E-05	0.000150879	0.000271309	0.000191935	5.81621E-05	0.000102981	0.000100839	0.000107572	0.000185121	0.000100632	3.01208E-05	3.54517E-08	1.004E-06	2.0787E-07	1.24729E-06	1.24729335
3837303773700	383730	3773700	0.006586871	0.016447918	0.016447918	0.004603106	0.008493597	0.015273066	0.01080478	0.003274176	0.005797217	7.04133E-05	0.004753886	0.006767447	0.003678779	0.001101123	5.93588E-08	1.1979E-06	7.2403E-07	1.98133E-06	1.98132733
3837803773700	383780	3773700	0.002927094	0.007309177	0.007309177	0.002045542	0.003774411	0.006787093	0.004801462	0.001454988	0.002576185	6.60976E-05	0.001751792	0.002763513	0.001502243	0.000449648	3.8965E-08	7.8369E-07	3.4229E-07	1.16494E-06	1.16493889
3838303773700	383830	3773700	0.001595376	0.003983775	0.003983775	0.001114897	0.002057196	0.00369922	0.002616977	0.000793023	0.001404118	6.14553E-05	0.0009283	0.001510637	0.000821181	0.000245794	2.7193E-08	5.4742E-07	1.9939E-07	7.73996E-07	0.77399632
3838803773700	383880	3773700	0.001038715	0.002593751	0.002593751	0.000725886	0.001339396	0.002408483	0.001703857	0.00051632	0.000914191	5.85212E-05	0.000612156	0.001010071	0.000549074	0.000164347	2.07525E-08	4.2085E-07	1.3855E-07	5.80154E-07	0.58015408
3839303773700	383930	3773700	0.000709079	0.001770625	0.001770625	0.000495526	0.000914339	0.001644152	0.001163139	0.000352466	0.000624073	5.50897E-05	0.00042883	0.000713327	0.000387764	0.000116065	1.60531E-08	3.2771E-07	1.0103E-07	4.4479E-07	0.44479049
3839803773700	383980	3773700	0.000506783	0.001265476	0.001265476	0.000354155	0.000653483	0.001175085	0.000831302	0.00025191	0.000446028	5.16029E-05	0.000316712	0.000529514	0.000287843	8.61565E-05	1.26904E-08	2.6065E-07	7.7064E-08	3.504E-07	0.35040036
3840303773700	384030	3773700	0.000361679	0.000903141	0.000903141	0.000252753	0.000466376	0.000838631	0.000593281	0.000179782	0.00031832	4.72822E-05	0.000234547	0.000393502	0.000213907	6.40262E-05	9.94598E-09	2.047E-07	5.8794E-08	2.73439E-07	0.27343876
3840803773700	384080	3773700	0.000273456	0.00068284	0.00068284	0.000191099	0.000352614	0.000634066	0.000448563	0.000135928	0.000240673	4.38105E-05	0.000183662	0.000308858	0.000167895	5.02538E-05	8.10673E-09	1.6732E-07	4.7227E-08	2.22656E-07	0.22265574
3841303773700	384130	3773700	0.000229519	0.000573127	0.000573127	0.000160395	0.000295959	0.000532189	0.000376492	0.000114088	0.000202004	4.2243E-05	0.000158597	0.000266998	0.00014514	4.34429E-05	7.16943E-09	1.4954E-07	4.1533E-08	1.98247E-07	0.19824712
3826803773750	382680	3773750	3.66759E-05	9.15824E-05	9.15824E-05	2.56302E-05	4.72926E-05	8.50408E-05	6.01613E-05	1.82307E-05	3.22791E-05	5.88829E-05	3.57618E-05	6.08581E-05	3.30824E-05	9.90214E-06	4.67782E-09	1.2786E-07	2.1673E-08	1.54216E-07	0.15421599
3827303773750	382730	3773750	3.9536E-05	9.87245E-05	9.87245E-05	2.7629E-05	5.09807E-05	9.16727E-05	6.4853E-05	1.96524E-05	3.47963E-05	5.49691E-05	3.72942E-05	6.35491E-05	3.45453E-05	1.034E-05	4.89852E-09	1.3641E-07	2.2277E-08	1.63589E-07	0.16358926
3827803773750	382780	3773750	3.85396E-05	9.62362E-05	9.62362E-05	2.69326E-05	4.96957E-05	8.93622E-05	6.32184E-05	1.91571E-05	3.39193E-05	5.19496E-05	3.57769E-05	6.10109E-05	3.31655E-05	9.927E-06	4.93778E-09	1.3672E-07	2.1764E-08	1.63419E-07	0.16341926
3828303773750	382830	3773750	3.89974E-05	9.73795E-05	9.73795E-05	2.72526E-05	5.02861E-05	9.04238E-05	6.39694E-05	1.93847E-05	3.43223E-05	5.19898E-05	3.57869E-05	6.11213E-05	3.32255E-05	9.94496E-06	5.39934E-09	1.4922E-07	2.2947E-08	1.77564E-07	0.177564

			EGIODemolition	EGIOSite Grubbing / Prep	EGIOMass Grading / Excavation	EGIOMass Grading / Excavation	EGIODrainage / Utilities Trenching	EGIODrainage / Utilities Trenching	EGIOFoundations / Concrete Pads	EGIOFoundations / Concrete Pads	EGIOBuilding / Structure Construction	EGIOBuilding / Structure Construction	EGIOAsphalt Paving	EGIOArchitectural Coating	EGIOLandscaping or Other Finishing	EGIOWaterside Construction (Piles)	HIWaterside Construction (Landscaping)	HIWaterside Construction (Landscaping)	KMDemolition	KMSite Grubbing / Prep	KMMass Grading / Excavation
Unique Identifier	X (UTM)	Y (UTM)	2025	2025	2025	2026	2026	2027	2026	2027	2026	2027	2027	2027	2027	2027	2025	2026	2025	2025	2025
3828803773750	382880	3773750	0.000136818	0.00012346	0.000308292	0.000308292	8.62785E-05	8.62785E-05	0.0001592	0.0001592	0.000286271	0.000286271	0.00020252	1.90607E-05	6.13696E-05	0.00010866	0.000268587	0.000268587	5.05226E-05	4.55903E-05	0.000113843
3829303773750	382930	3773750	0.000187502	0.0001692	0.000422498	0.000422498	0.00011824	0.00011824	0.000218175	0.000218175	0.000392319	0.000392319	0.000277542	2.61216E-05	8.41038E-05	0.000148913	0.000349251	0.000349251	6.2425E-05	5.63308E-05	0.000140662
3829803773750	382980	3773750	0.000277731	0.00025062	0.000625811	0.000625811	0.000175139	0.000175139	0.000323165	0.000323165	0.00058111	0.00058111	0.000411101	3.86918E-05	0.000124576	0.000220573	0.000483997	0.000483997	7.88103E-05	7.11164E-05	0.000177583
3830303773750	383030	3773750	0.000429048	0.00038716	0.000966774	0.000966774	0.000270561	0.000270561	0.000499236	0.000499236	0.000897718	0.000897718	0.00063508	5.97724E-05	0.000192449	0.000340748	0.000706844	0.000706844	9.66639E-05	8.72271E-05	0.000217813
3830803773750	383080	3773750	0.000689057	0.00062179	0.001552651	0.001552651	0.000434524	0.000434524	0.000801779	0.000801779	0.001441747	0.001441747	0.00101995	9.59953E-05	0.000309076	0.000547246	0.001054033	0.001054033	0.000115496	0.000104221	0.000260248
3831303773750	383130	3773750	0.001452937	0.00131109	0.003273901	0.003273901	0.000916232	0.000916232	0.001690621	0.001690621	0.003040051	0.003040051	0.002150654	0.000202414	0.000651713	0.001153916	0.001814008	0.001814008	0.000140603	0.000126876	0.00031682
3837303773750	383730	3773750	0.000143271	0.00012928	0.000322832	0.000322832	0.00013705	0.00013705	0.000166708	0.000166708	0.000299772	0.000299772	0.000212071	1.99596E-05	6.42639E-05	0.000113785	0.002044341	0.002044341	0.001644755	0.001484185	0.003706123
3837803773750	383780	3773750	0.000124373	0.00011223	0.000280248	0.000280248	7.84302E-05	7.84302E-05	0.000144718	0.000144718	0.000260231	0.000260231	0.000184098	1.73268E-05	5.57872E-05	9.87761E-05	0.001467723	0.001467723	0.000999207	0.000901659	0.00225151
3838303773750	383830	3773750	0.000105379	9.5091E-05	0.00023745	0.00023745	6.64526E-05	6.64526E-05	0.000122618	0.000122618	0.000220489	0.000220489	0.000155983	1.46807E-05	4.72675E-05	8.36914E-05	0.001087244	0.001087244	0.00067235	0.000606711	0.001515004
3838803773750	383880	3773750	9.20677E-05	8.308E-05	0.000207456	0.000207456	5.80585E-05	5.80585E-05	0.000107129	0.000107129	0.000192638	0.000192638	0.00013628	1.28263E-05	4.12968E-05	7.31197E-05	0.000850138	0.000850138	0.000490685	0.000442782	0.001105661
3839303773750	383930	3773750	8.06607E-05	7.2786E-05	0.000181753	0.000181753	5.08652E-05	5.08652E-05	9.38559E-05	9.38559E-05	0.00016877	0.00016877	0.000119395	1.12372E-05	3.61803E-05	6.40603E-05	0.000677535	0.000677535	0.000369626	0.000333541	0.000832877
3839803773750	383980	3773750	7.06803E-05	6.378E-05	0.000159264	0.000159264	4.45715E-05	4.45715E-05	8.22428E-05	8.22428E-05	0.000147888	0.000147888	0.000104622	9.84676E-06	3.17036E-05	5.6134E-05	0.000546041	0.000546041	0.000281635	0.00025414	0.000634608
3840303773750	384030	3773750	6.09984E-05	5.5043E-05	0.000137448	0.000137448	3.8466E-05	3.8466E-05	7.09771E-05	7.09771E-05	0.00012763	0.00012763	9.02905E-05	8.49793E-06	2.73608E-05	4.84447E-05	0.000441191	0.000441191	0.00021502	0.000194028	0.000484503
3840803773750	384080	3773750	5.20985E-05	4.7012E-05	0.000117393	0.000117393	3.28536E-05	3.28536E-05	6.06212E-05	6.06212E-05	0.000109008	0.000109008	7.71167E-05	7.25804E-06	2.33687E-05	4.13764E-05	0.000360575	0.000360575	0.000165816	0.000149628	0.000373633
3841303773750	384130	3773750	4.61711E-05	4.1664E-05	0.000104037	0.000104037	2.91158E-05	2.91158E-05	5.37242E-05	5.37242E-05	9.66061E-05	9.66061E-05	6.8343E-05	6.43228E-06	2.071E-05	3.66689E-05	0.000305414	0.000305414	0.000134998	0.000121818	0.00030419
3826803773800	382680	3773800	9.67296E-05	8.7286E-05	0.000217961	0.000217961	6.09983E-05	6.09983E-05	0.000112553	0.000112553	0.000202392	0.000202392	0.00014318	1.34758E-05	4.33879E-05	7.68222E-05	0.000191445	0.000191445	4.44819E-05	4.01393E-05	0.000100231
3827303773800	382730	3773800	0.000105898	9.556E-05	0.00023862	0.00023862	6.67801E-05	6.67801E-05	0.000123222	0.000123222	0.000221576	0.000221576	0.000156752	1.47531E-05	4.75005E-05	8.41038E-05	0.000201801	0.000201801	4.76992E-05	4.30426E-05	0.000107481
3827803773800	382780	3773800	0.000117466	0.000106	0.000264687	0.000264687	7.4075E-05	7.4075E-05	0.000136682	0.000136682	0.00024578	0.00024578	0.000173875	1.63647E-05	5.26894E-05	9.32912E-05	0.000219596	0.000219596	5.05584E-05	4.56226E-05	0.000113923
3828303773800	382830	3773800	0.000129763	0.00011709	0.000292394	0.000292394	8.18292E-05	8.18292E-05	0.00015099	0.00015099	0.000271509	0.000271509	0.000192076	1.80778E-05	5.82049E-05	0.000103057	0.000242339	0.000242339	5.15612E-05	4.65276E-05	0.000116183
3828803773800	382880	3773800	0.000152415	0.00013754	0.000343437	0.000343437	9.61142E-05	9.61142E-05	0.000177349	0.000177349	0.000318906	0.000318906	0.00022607	2.12336E-05	6.83658E-05	0.000121048	0.000279832	0.000279832	5.32087E-05	4.80142E-05	0.000119895
3829303773800	382930	3773800	0.000197297	0.00017804	0.00044457	0.00044457	0.000124417	0.000124417	0.000229573	0.000229573	0.000412815	0.000412815	0.000292042	2.74863E-05	8.84975E-05	0.000156693	0.000345984	0.000345984	6.03358E-05	5.44455E-05	0.000135955
3829803773800	382980	3773800	0.000288476	0.00026031	0.000650021	0.000650021	0.000181915	0.000181915	0.000335667	0.000335667	0.000603591	0.000603591	0.00042705	4.01887E-05	0.000129395	0.00022916	0.00046839	0.00046839	7.60167E-05	6.85956E-05	0.000171288
3830303773800	383030	3773800	0.00046241	0.00041727	0.001041947	0.001041947	0.000291599	0.000291599	0.000538055	0.000538055	0.000967522	0.000967522	0.000684464	6.44201E-05	0.000207413	0.000367244	0.000675917	0.000675917	9.69683E-05	8.75018E-05	0.000218499
3830803773800	383080	3773800	0.000804983	0.0007264	0.001813868	0.001813868	0.000507628	0.000507628	0.000936669	0.000936669	0.001684306	0.001684306	0.001191545	0.000112145	0.000361074	0.000639314	0.001022837	0.001022837	0.000120039	0.00010832	0.000270484
3831303773800	383130	3773800	0.001860019	0.00167843	0.004191178	0.004191178	0.001172941	0.001172941	0.002164297	0.002164297	0.003891808	0.003891808	0.002753221	0.000259127	0.000834309	0.001477218	0.001744097	0.001744097	0.000150326	0.000135651	0.00033873
3837303773800	383730	3773800	0.000168156	0.00015174	0.000378906	0.000378906	0.00010604	0.00010604	0.000195664	0.000195664	0.000351841	0.000351841	0.000248906	2.34265E-05	7.54262E-05	0.000133549	0.001656408	0.001656408	0.001877831	0.001694507	0.004231313
3837803773800	383780	3773800	0.000144805	0.00013067	0.000326288	0.000326288	9.13149E-05	9.13149E-05	0.000168493	0.000168493	0.000302982	0.000302982	0.00021432	2.01733E-05	6.4952E-05	0.000115003	0.001287871	0.001287871	0.001159304	0.001046127	0.002612258
3838303773800	383830	3773800	0.000124086	0.00011197	0.000279603	0.000279603	7.82495E-05	7.82495E-05	0.000144385	0.000144385	0.000259631	0.000259631	0.000183674	1.72869E-05	5.56586E-05	9.85485E-05	0.001008515	0.001008515	0.000799563	0.000721506	0.001801655
3838803773800	383880	3773800	0.000107396	9.6912E-05	0.00024196	0.00024196	6.77249E-05	6.77249E-05	0.000124965	0.000124965	0.000224711	0.000224711	0.00015896	1.49618E-05	4.81725E-05	8.52937E-05	0.000812519	0.000812519	0.000581428	0.000524666	0.001310131
3839303773800	383930	3773800	9.16737E-05	8.2724E-05	0.000206568	0.000206568	5.78101E-05	5.78101E-05	0.00010667	0.00010667	0.000191813	0.000191813	0.000135696	1.27714E-05	4.11201E-05	7.28068E-05	0.000654808	0.000654808	0.000430111	0.000388121	0.000969168
3839803773800	383980	3773800	7.9628E-05	7.1854E-05	0.000179426	0.000179426	5.0214E-05	5.0214E-05	9.26543E-05	9.26543E-05	0.00016661	0.00016661	0.000117866	1.10933E-05	3.57171E-05	6.32402E-05	0.00053923	0.00053923	0.000324642	0.000292949	0.000731516
3840303773800	384030	3773800	6.85195E-05	6.183E-05	0.000154395	0.000154395	4.32089E-05	4.32089E-05	7.97285E-05	7.97285E-05	0.000143367	0.000143367	0.000101423	9.54573E-06	3.07343E-05	5.44179E-05	0.000438431	0.000438431	0.000247486	0.000223325	0.000557659
3840803773800	384080	3773800	5.89868E-05	5.3228E-05	0.000132915	0.000132915	3.71975E-05	3.71975E-05	6.86364E-05	6.86364E-05	0.000123421	0.000123421	8.7313E-05	8.21769E-06	2.64585E-05	4.68471E-05	0.000364952	0.000364952	0.000192785	0.000173964	0.000434401
3841303773800	384130	3773800	5.17881E-05	4.6732E-05	0.000116694	0.000116694	3.26579E-05	3.26579E-05	6.026E-05	6.026E-05	0.000108359	0.000108359	7.66573E-05	7.2148E-06	2.32295E-05	4.11298E-05	0.000310473	0.000310473	0.000155108	0.000139965	0.000349504
3826803773850	382680	3773850	0.000104531	9.4326E-05	0.00023554	0.00023554	6.59181E-05	6.59181E-05	0.000121631	0.000121631	0.000218716	0.000218716	0.000154728	1.45627E-05	4.68873E-05	8.30182E-05	0.0002038	0.0002038	4.54966E-05	4.1055E-05	0.000102517
3827303773850	382730	3773850	0.000119872	0.00010817	0.000270107	0.000270107	7.5592E-05	7.5592E-05	0.000139481	0.000139481	0.000250814	0.000250814	0.000177436	1.66998E-05	5.37684E-05	9.52016E-05	0.000219279	0.000219279	5.02003E-05	4.52995E-05	0.000113116
3827803773850	382780	3773850	0.000135141	0.00012195	0.000304513	0.000304513	8.52207E-05	8.52207E-05	0.000157248	0.000157248	0.000282762	0.000282762	0.000200037	1.8827E-05	6.06173E-05	0.000107328	0.000237613	0.000237613	5.43667E-05	4.90592E-05	0.000122504
3828303773850	382830	3773850	0.000146411	0.00013212	0.000329907	0.000329907	9.23275E-05	9.23275E-05	0.000170362	0.000170362	0.000306342	0.000306342	0.000216718	2.0397E-05	6.56723E-05	0.000116279	0.000254551	0.000254551	5.58411E-05	5.03896E-05	0.000125827
3828803773850	382880	3773850	0.000169947	0.00015336	0.000382941	0.000382941	0.00010717	0.00010717	0.000197748	0.000197748	0.000355588	0.000355588	0.000251557	2.3676E-05	7.62294E-05	0.000134971	0.00029003	0.00029003	5.70469E-05	5.14776E-05	0.000128544
3829303773850	382930	3773850	0.000209618	0.00018915	0.000472331	0.000472331	0.000132186	0.000132186	0.000243909	0.000243909	0.000438593	0.000438593	0.000310278	2.92027E-05	9.40237E-05	0.000166477	0.000342907	0.000342907	6.05985E-05	5.46825E-05	0.000136546
3829803773850	382980	3773850	0.000304723	0.00027497	0.000686633	0.000686633	0.000192161	0.000192161	0.000354573	0.000354573	0.000637588	0.000637588	0.00045105	4.24522E-05	0.000136683	0.00024201	0.000455211	0.000455211	7.49065E-05	6.75937E-05	0.000168787
3830303773850	383030	3773850	0.000495586	0.0004472	0.001116703	0.001116703	0.00031252	0.00031252	0.000576658	0.000576658	0.001036939	0.001036939	0.000733572	6.90421E-05	0.000222295	0.000393592	0.000648258	0.000648258	9.7804E-05	8.82559E-05	0.000220382
3830803773850	383080	3773850	0.000884098	0.00079779	0.001992137	0.001992137	0.000557518	0.000557518	0.001028726	0.001028726	0.001849841	0.001849841	0.001308652	0.000123167	0.000396561	0.000702146	0.000963489	0.000963489	0.000124128	0.00011201	0.000279697
3831303773850	383130	3773850	0.002065434	0.0018638	0.004654039	0.004654039	0.001302477	0.001302477	0.002403315	0.002403315	0.004321608	0.004321608	0.003057279	0.000287744	0.000926448	0.001640358	0.001580883	0.001580883	0.000158976	0.000143455	0.000358219
3837303773850	383730	3773850	0.000193202	0.00017434	0.000435343	0.000435343	0.000121835	0.000121835	0.000224808	0.000224808	0.000404247	0.000404247	0.00028598	2.69158E-05	8.66607E-05	0.00015344	0.001312502	0.001312502	0.002131035	0.001922992	0.004801857
3837803773850	383780	3773850	0.000165458	0.00014931	0.000372826	0.000372826	0.000104339	0.000104339	0.000192525	0.000192525	0.000346196	0.000346196	0.000244913	2.30506E-05	7.4216E-05	0.000131406	0.001093635	0.001093635	0.001313158	0.001184961	0.002958937
3838303773850	383830	3773850	0.000142143	0.00012827	0.00032029	0.00032029	8.96361E-05	8.96361E-05	0.000165395	0.000165395	0.000297412	0.000297412	0.00021040	1.98025E-05	6.37579E-05	0.000112889	0.000898812	0.000898812	0.00090219	0.000814114	0.002032904
3838803773850	383880	3773850	0.000121752	0.00010987	0.000274344	0.000274344	7.67777E-05	7.67777E-05	0.000141669	0.000141669	0.000254748	0.000254748	0.000180219	1.69618E-05	5.46118E-05	9.66949E-05	0.000741926	0.000741926	0.000660507	0.000596025	0.001488319
3839303773850	383930	3773850	0.000100681	9.0852E-05	0.000226865	0.000226865	6.34902E-05	6.34902E-05	0.000117151	0.000117151	0.00021066	0.00021066	0.00014929	1.40263E-05	4.51604E-05	7.99605E-05	0.000595587	0.000595587	0.000469638	0.00042379	0.001058235
3839803773850	383980	3773850	8.5824E-05	7.7445E-05	0.000193387	0.000193387	5.41212E-05	5.41212E-05	9.98638E-05	9.98638E-05	0.000179574	0.000179574	0.000127038	1.19565E-05	3.84962E-05	6.8161E-05	0.000490483	0.000490483	0.000346877	0.000313013	0.000781618
3840303773850	384030	3773850	7.56228E-05	6.824E-05	0.000170401	0.000170401	4.76882E-05	4.76882E-05	8.79938E-05	8.79938E-05	0.000158229	0.000158229	0.00011938	1.05353E-05	3.39205E-05	6.00592E-05	0.00049907	0.00049907	0.0002756	0.000248388	0.000620243
3840803773850	384080	3773850	6.77077E-05	6.1098E-05	0.000152566	0.000152566	4.26969E-05	4.26969E-05	7.87839E-05	7.87839E-05	0.000141668	0.000141668	0.000100222	9.43263E-06	3.03702E-05	5.37731E-05	0.000365713	0.000365713	0.000225734	0.000203697	0.000508646
3841303773850	384130	3773850	5.94823E-05	5.3675E-05	0.000134031	0.000134031	3.75099E-05	3.75099E-05	6.92129E-05	6.92129E-05	0.000124458	0.000124458	8.80463E-05	8.28671E-06	2.66807E-05	4.72405E-05	0.000315216	0.000315216	0.000182279	0.000164484	0.000410729
3826803773900	382680	3773900	0.000110787	9.9971E-05	0.000249636	0.000249636	6.98629E-05	6.98629E-05	0.00012891	0.00012891	0.000231805	0.000231805	0.000163988	1.54342E-05	4.96933E-05	8.79864E-05	0.000210667	0.000210667	4.62905E-05	4.17714E-05	0.000104306
3827303773900	382730	3773900	0.000129769	0.0001171	0.000292407	0.000292407	8.1833E-05	8.1833E-05	0.000150997	0.000150997	0.000271521	0.000271521	0.000192085	1.80786E-05	5.82076E-05	0.000103062	0.000232237	0.000232237	5.13284E-05	4.63175E-05	0.000115658
3827803773900	382780	3773900	0.000145121	0.00013095	0.000327001	0.000327001	9.15144E-05	9.15144E-05	0.000168861	0.000168861	0.000303644	0.000303644	0.00021481	2.02174E-05	6.50939E-05	0.000115255	0.000243259	0.000243259	5.61157E-05	5.06374E-05	0.000126445
3828303773900	382830	3773900	0.000155991	0.00014076	0.000351494	0.000351494	9.8369E-05	9.8369E-05	0.000181509	0.000181509	0.000326387	0.000326387	0.0002309	2.17317E-05	6.99696E-05	0.000123887	0.000257343	0.000257343	5.76736E-05	5.20432E-05	0.000129956
3828803773900	382880	3773900	0.00018447	0.00016646	0.000415665	0.000415665	0.000116328	0.000116328	0.000214647	0.000214647	0.000385975	0.000385975	0.000273054	2.56992E-05	8.27436E-05	0.000146505	0.000295137	0.000295137	6.01807E-05	5.43055E-05	0.000135605
3829303773900	382930	3773900	0.000225883	0.00020383	0.000508983	0.000508983	0.000142444	0.000142444	0.000262835	0.000262835	0.000472627	0.000472627	0.00033455	3.14687E-05	0.00010132	0.00017936	0.000344667	0.000344667	6.30697E-05	5.69125E-05	0.000142115
3829803773900	382980	3773900	0.000322971	0.00029144	0.00072775	0.00072775	0.000203668	0.000203668	0.000375805	0.000375805	0.000675768	0.000675768	0.000478065	4.49944E-05	0.000144868	0.000256502	0.000446409	0.000446409	7.62794E-05	6.88326E-05	0.00017188
3830303773900	383030	3773900	0.000532016	0.00048008	0.00119879	0.00119879	0.000335493	0.000335493	0.000619047	0.000619047	0.001113162	0.001113162	0.00078749	7.41172E-05	0.000238635	0.000422524	0.000629701	0.000629701	0.000101069	9.12022E-05	0.000227739
3830803773900	383080	3773900	0.000958527	0.00086495	0.002159847	0.002159847	0.000604454	0.000604454	0.001115331	0.001115331	0.002005572	0.002005572	0.00141822	0.000133536	0.000429946	0.000761258	0.000918653	0.000918653	0.000129673	0.000117014	0.000292192
3831303773900	383130	3773900	0.002174866	0.00196254	0.004900622	0.004900622	0.001371486	0.001371486	0.002530649	0.002530649	0.004550578	0.004550578	0.003219261	0.000302989	0.000975534	0.001727268	0.001436051	0.001436051	0.00016615	0.00014993	0.000374386
3837303773900	383730	3773900	0.000214876	0.0001939	0.00048418	0.00048418	0.000135502	0.000135502	0.000250028	0.000250028	0.000449596	0.000449596	0.00031806	2.99353E-05	9.63825E-05	0.000170654	0.001071923	0.001071923	0.002472588	0.002231201	0.005571478
3837803773900	383780	3773900	0.000183849	0.0001659	0.000414266	0.000414266	0.000115936	0.000115936	0.000213924	0.000213924	0.000384676	0.000384676	0.000272135	2.56127E-05	8.24652E-05	0.000146012	0.000936432	0.000936432	0.001439656	0.001299109	0.003243974
3838303773900	383830	3773900	0.00015817	0.00014273	0.00035603	0.00035603	9.97429E-05	9.97429E-05	0.000184044	0.000184044	0.000330946	0.000330946	0.00023412	2.20353E-05	7.09468E-05	0.000125618	0.000798768	0.000798768	0.000982039	0.000886167	0.002212827
3838803773900	383880	3773900	0.000136496	0.00012317	0.000307566	0.000307566	8.60752E-05	8.60752E-05	0.000158825	0.000158825	0.000285597	0.000285597	0.00020204	1.90158E-05	6.1225E-05	0.000108404	0.000677154	0.000677154	0.000718192	0.000648079	0.001618302
3839303773900	383930	3773900	0.000113449	0.00010237	0.000255635	0.000255635	7.15418E-05	7.15418E-05	0.000132008	0.000132008	0.000237375	0.000237375	0.00016792	1.5805E-05	5.08874E-05	9.01007E-05	0.000560774	0.000560774	0.000531216	0.000479356	0.001196987
3839803773900	383980	3773900	9.83054E-05	8.8708E-05	0.000221511	0.000221511	6.19921E-05	6.19921E-05	0.000114387	0.000114387	0.000205689	0.000205689	0.000145513	1.36953E-05	4.40948E-05	7.80737E-05	0.0004777	0.0004777	0.000403739	0.000364324	0.000909745
3840303773900	384030	3773900	8.79908E-05	7.9401E-05	0.000198269	0.000198269	5.54876E-05	5.54876E-05	0.000102385	0.000102385	0.000184107	0.000184107	0.000130245	1.22583E-05	3.94682E-05	6.98819E-05	0.000421683	0.000421683	0.000326642	0.000294754	0.000736022
3840803773900	384080	3773900	7.79149E-05	7.0308E-05	0.000175566	0.000175566	4.91337E-05	4.91337E-05	9.06609E-05	9.06609E-05	0.000163025	0.000163025	0.000115331	1.08546E-05	3.49486E-05	6.18796E-05	0.000367204	0.000367204	0.00026285	0.00023718	0.00059228
3841303773900	384130	3773900	6.68482E-05	6.0322E-05	0.000150629	0.000150629	4.21549E-05	4.21549E-05	7.77837E-05	7.77837E-05	0.00013987	0.00013987	9.89494E-05	9.31288E-06	2.99847E-05	5.30905E-05	0.000312091	0.000312091	0.000205839	0.000185744	0.000463817
3826803773950	382680	3773950	0.000115198	0.00010395	0.000259575	0.000259575	7.26447E-05	7.26447E-05	0.000134043	0.000134043	0.000241034	0.000241034	0.000170517	1.60487E-05	5.16719E-05	9.14897E-05	0.000210746	0.000210746	4.67143E-05	4.21538E-05	0.000105261
3827303773950	382730	3773950	0.00013689	0.00012353	0.000308454	0.000308454	8.63236E-05	8.63236E-05	0.000159283	0.000159283	0.000286421	0.000286421	0.000202626	1.90707E-05	6.14018E-05	0.000108717	0.000237724	0.000237724	5.20985E-05	4.70123E-05	0.000117393
3827803773950	382780	3773950	0.000155131	0.00013999	0.000349557	0.000349557	9.78269E-05	9.78269E-05	0.000180509	0.000180509	0.000324589	0.000324589	0.000229627	2.1612E-05	6.9584E-05	0.000123205	0.000249111	0.000249111	5.75841E-05	5.19624E-05	0.000129754
3828303773950	382830	3773950	0.000168651	0.00015219	0.000380022	0.000380022	0.000106353	0.000106353	0.000196241	0.000196241	0.000352878	0.000352878	0.00024964	2.34955E-05	7.56484E-05	0.000133942	0.00026329	0.00026329	6.05269E-05	5.46179E-05	0.000136385
3828803773950	382880	3773950	0.000202085	0.00018236	0.000455357	0.000455357	0.000127436	0.000127436	0.000235143	0.000235143	0.000422831	0.000422831	0.000299128	2.81532E-05	9.06448E-05	0.000160495	0.000303321	0.000303321	6.49142E-05	5.85769E-05	0.000146271

			KMMass Grading / Excavation	KMDrainage / Utilities Trenching	KMFoundations / Concrete Pads	KMBuilding / Structure Construction	KMAsphalt Paving	KMArchitectural Coating	KMLandscaping or Other Finishing	KMWaterside Construction (Piles)	EWNDemolition	EWNSite Grubbing / Prep	EWNDrainage / Utilities Trenching	EWNDrainage / Utilities Trenching	EWNDrainage / Utilities Trenching	EWNFoundations / Concrete Pads	EWNBuilding / Structure Construction	EWNAsphalt Paving	EWNLandscaping or Other Finishing	EWNWaterside Construction (Piles)	ISDemolition
Unique Identifier	X (UTM)	Y (UTM)	2026	2026	2026	2026	2026	2026	2026	2026	2027	2027	2027	2028	2029	2029	2029	2029	2029	2029	2027
3828803773750	382880	3773750	0.000113843	2.45281E-05	5.87875E-05	0.000109044	7.47841E-05	7.03851E-06	2.26619E-05	4.01248E-05	9.27601E-05	0.000125067	0.000151745	0.000151745	0.000151745	0.000107935	0.000187968	0.000137305	4.16074E-05	7.22011E-05	5.72558E-05
3829303773750	382930	3773750	0.000140662	3.03066E-05	7.26371E-05	0.000134733	9.24022E-05	8.69668E-06	2.80007E-05	4.95777E-05	0.000119812	0.000161541	0.000195999	0.000195999	0.000195999	0.000139412	0.000242786	0.000177347	5.37416E-05	9.32575E-05	7.19756E-05
3829803773750	382980	3773750	0.000177583	3.82615E-05	9.17027E-05	0.000170097	0.000116656	1.09794E-05	3.53503E-05	6.25907E-05	0.000165267	0.000222827	0.000270358	0.000270358	0.000270358	0.000192303	0.000334895	0.00024463	7.41303E-05	0.000128638	9.33809E-05
3830303773750	383030	3773750	0.000217813	4.69292E-05	0.000112477	0.000208631	0.000143083	1.34666E-05	4.33585E-05	7.677E-05	0.000240764	0.000324619	0.000393863	0.000393863	0.000393863	0.000280151	0.000487881	0.000356382	0.000107995	0.000187402	0.000113688
3830803773750	383080	3773750	0.000260248	5.60722E-05	0.00013439	0.000249277	0.000170959	1.60903E-05	5.18058E-05	9.17267E-05	0.000362737	0.000489073	0.000593396	0.000593396	0.000593396	0.000422077	0.000735046	0.000536928	0.000162705	0.000282342	0.000129136
3831303773750	383130	3773750	0.00031682	6.82609E-05	0.000163604	0.000303464	0.000208122	1.95879E-05	6.30671E-05	0.000111666	0.00067035	0.000903823	0.001096615	0.001096615	0.001096615	0.000780011	0.001358387	0.000992259	0.000300685	0.000521776	0.000140883
3837303773750	383730	3773750	0.003706123	0.000798509	0.001913818	0.003549893	0.002434584	0.000229137	0.000737753	0.001306256	0.000212489	0.000286495	0.000347607	0.000347607	0.000347607	0.000247249	0.000430584	0.000314528	9.53115E-05	0.000165394	0.000137021
3837803773750	383780	3773750	0.00225151	0.000485103	0.001162665	0.002156599	0.001479037	0.000139203	0.000448193	0.000793565	0.000193972	0.00026153	0.000317316	0.000317316	0.000317316	0.000225704	0.000393063	0.00028712	8.70061E-05	0.000150981	0.000118821
3838303773750	383830	3773750	0.001515004	0.000326418	0.000782338	0.00145114	0.000995219	9.36677E-05	0.000301582	0.000533977	0.000169947	0.000229137	0.000278013	0.000278013	0.000278013	0.000197748	0.000344378	0.000251557	7.62294E-05	0.00013228	9.76548E-05
3838803773750	383880	3773750	0.001105661	0.000238222	0.000570956	0.001059052	0.000726318	6.83593E-05	0.000220096	0.0003897	0.000152589	0.000205733	0.000249617	0.000249617	0.000249617	0.00017755	0.000309203	0.000225863	6.84434E-05	0.000118769	8.4863E-05
3839303773750	383930	3773750	0.000832877	0.000179449	0.000430092	0.000797767	0.000547124	5.1494E-05	0.000165795	0.000293555	0.00013649	0.000184027	0.000223282	0.000223282	0.000223282	0.000158818	0.000276581	0.000202034	6.12224E-05	0.000106239	7.34381E-05
3839803773750	383980	3773750	0.000634608	0.00013673	0.000327707	0.000607856	0.000416879	3.92357E-05	0.000126327	0.000223673	0.000121621	0.000163979	0.000198957	0.000198957	0.000198957	0.000141517	0.000246451	0.000180024	5.45529E-05	9.46653E-05	6.37562E-05
3840303773750	384030	3773750	0.000484503	0.000104389	0.000250194	0.000464079	0.000318274	2.99552E-05	9.64468E-05	0.000170768	0.000107247	0.0001446	0.000175444	0.000175444	0.000175444	0.000124792	0.000217324	0.000158748	4.81056E-05	8.34773E-05	5.4128E-05
3840803773750	384080	3773750	0.000373633	8.05018E-05	0.000192942	0.000357883	0.000245443	2.31005E-05	7.43766E-05	0.00013169	9.39121E-05	0.00012662	0.000153629	0.000153629	0.000153629	0.000109275	0.000190302	0.00013901	4.21242E-05	7.30978E-05	4.53951E-05
3841303773750	384130	3773750	0.00030419	6.55397E-05	0.000157082	0.000291367	0.000199825	1.88071E-05	6.0553E-05	0.000107214	8.4475E-05	0.000113896	0.000138191	0.000138191	0.000138191	9.82941E-05	0.000171179	0.000125041	3.78911E-05	6.57523E-05	4.01184E-05
3826803773800	382680	3773800	0.000100231	2.15954E-05	5.17586E-05	9.60057E-05	6.58426E-05	6.19695E-06	1.99523E-05	3.53273E-05	6.69019E-05	9.02028E-05	0.000109444	0.000109444	0.000109444	7.78462E-05	0.000135569	9.90289E-05	3.00088E-05	5.2074E-05	5.21223E-05
3827303773800	382730	3773800	0.000107481	2.31574E-05	5.55023E-05	0.00010295	7.06049E-05	6.64517E-06	2.13954E-05	3.78825E-05	6.86747E-05	9.25931E-05	0.000112344	0.000112344	0.000112344	7.99091E-05	0.000139161	0.000101653	3.0804E-05	5.34539E-05	5.46712E-05
3827803773800	382780	3773800	0.000113923	2.45455E-05	5.88292E-05	0.000109121	7.48372E-05	7.0435E-06	2.26779E-05	4.01533E-05	7.22801E-05	9.74541E-05	0.000118242	0.000118242	0.000118242	8.41042E-05	0.000146467	0.0010699	3.24211E-05	5.62602E-05	5.71662E-05
3828303773800	382830	3773800	0.000116183	2.50324E-05	5.99961E-05	0.000111285	7.63215E-05	7.1832E-06	2.31277E-05	4.09497E-05	7.55571E-05	0.000101873	0.000123603	0.000123603	0.000123603	8.79174E-05	0.000153108	0.00011184	3.3891E-05	5.88109E-05	5.79721E-05
3828803773800	382880	3773800	0.000119895	2.58322E-05	6.19131E-05	0.000114841	7.87601E-05	7.41272E-06	2.38667E-05	4.22581E-05	8.21291E-05	0.000110733	0.000134354	0.000134354	0.000134354	9.55645E-05	0.000166425	0.000121568	3.68389E-05	6.39263E-05	6.14939E-05
3829303773800	382930	3773800	0.000135955	2.92923E-05	7.02061E-05	0.000130224	8.93098E-05	8.40563E-06	2.70636E-05	4.79184E-05	9.64848E-05	0.000130089	0.000157838	0.000157838	0.000157838	0.000112269	0.000195515	0.000142818	4.32782E-05	7.51003E-05	7.16772E-05
3829803773800	382980	3773800	0.000171288	3.69052E-05	8.84522E-05	0.000164068	0.000112521	1.05902E-05	3.40972E-05	6.03721E-05	0.000124796	0.000168261	0.000204152	0.000204152	0.000204152	0.000145212	0.000252885	0.000184725	5.59773E-05	9.7137E-05	9.15782E-05
3830303773800	383030	3773800	0.000218499	4.7077E-05	0.000112831	0.000209288	0.000143534	1.3509E-05	4.3495E-05	7.70118E-05	0.000169141	0.00022805	0.000276695	0.000276695	0.000276695	0.00019681	0.000342745	0.000250364	7.5868E-05	0.000131653	0.000119239
3830803773800	383080	3773800	0.000270484	5.82775E-05	0.000139676	0.000259081	0.000177683	1.67231E-05	5.38433E-05	9.53344E-05	0.000231262	0.000311806	0.000378317	0.000378317	0.000378317	0.000269093	0.000468625	0.000342316	0.000103732	0.000180006	0.000145623
3831303773800	383130	3773800	0.00033873	7.29816E-05	0.000174918	0.000324451	0.000222515	2.09426E-05	6.74287E-05	0.000119388	0.000331453	0.000446893	0.000542219	0.000542219	0.000542219	0.000385675	0.000671652	0.000490621	0.000148673	0.000257991	0.000168138
3837303773800	383730	3773800	0.004231313	0.000911665	0.002185022	0.004052944	0.002779586	0.000261608	0.000842299	0.001491364	0.000171648	0.00023143	0.000280796	0.000280796	0.000280796	0.000199728	0.000347825	0.000254075	7.69925E-05	0.000133605	0.000174274
3837803773800	383780	3773800	0.002612258	0.000562828	0.001348953	0.00250214	0.001716015	0.000161507	0.000520005	0.000920714	0.000159041	0.000214433	0.000260173	0.000260173	0.000260173	0.000185058	0.000322279	0.000235415	7.13377E-05	0.000123792	0.000148428
3838303773800	383830	3773800	0.001801655	0.000388179	0.000930363	0.001725707	0.001183523	0.00011139	0.000358643	0.00063509	0.00014496	0.000195447	0.000237138	0.000237138	0.000237138	0.000168674	0.000293745	0.000214571	6.50217E-05	0.000112832	0.000124199
3838803773800	383880	3773800	0.001310131	0.000282276	0.000676543	0.001254903	0.000860636	8.1001E-05	0.000260799	0.000461767	0.000131201	0.000176897	0.00021463	0.00021463	0.00021463	0.000152664	0.000265864	0.000194206	5.88502E-05	0.000102122	0.000104615
3839303773800	383930	3773800	0.000969168	0.000208814	0.000500472	0.000928313	0.000636655	5.99204E-05	0.000192926	0.000341592	0.000116016	0.000156422	0.000189788	0.000189788	0.000189788	0.000134995	0.000235093	0.000171728	5.20387E-05	9.03025E-05	8.69999E-05
3839803773800	383980	3773800	0.000731516	0.00015761	0.00037775	0.000700679	0.000480539	4.52272E-05	0.000145618	0.000257829	0.000104418	0.000140785	0.000170815	0.000170815	0.000170815	0.000121499	0.000211591	0.00015456	4.68365E-05	8.12751E-05	7.4411E-05
3840303773800	384030	3773800	0.000557659	0.000120151	0.000287971	0.000534151	0.000366331	3.44782E-05	0.000111009	0.000196552	9.34585E-05	0.000126009	0.000152887	0.000152887	0.000152887	0.000108747	0.000189383	0.000138338	4.19207E-05	7.27447E-05	6.27892E-05
3840803773800	384080	3773800	0.000434401	9.35946E-05	0.000224322	0.000416089	0.000285362	2.68576E-05	8.64733E-05	0.000153109	8.36214E-05	0.000112745	0.000136795	0.000136795	0.000136795	9.73009E-05	0.000169449	0.000123777	3.75083E-05	6.50879E-05	5.31252E-05
3841303773800	384130	3773800	0.000349504	7.53029E-05	0.000180481	0.00033477	0.000229592	2.16086E-05	6.95733E-05	0.000123186	7.5766E-05	0.000102154	0.000123944	0.000123944	0.000123944	8.81605E-05	0.000153531	0.00011215	3.39848E-05	5.89736E-05	4.62845E-05
3826803773850	382680	3773850	0.000102517	2.20881E-05	5.29393E-05	9.81959E-05	6.73446E-05	6.33832E-06	2.04075E-05	3.61332E-05	6.44784E-05	8.69353E-05	0.000105479	0.000105479	0.000105479	7.50263E-05	0.000130658	9.54417E-05	2.89217E-05	5.01877E-05	5.60858E-05
3827303773850	382730	3773850	0.000113116	2.43716E-05	5.84125E-05	0.000108348	7.4307E-05	6.9936E-06	2.25173E-05	3.98688E-05	6.73018E-05	9.0742E-05	0.000110098	0.000110098	0.000110098	7.83116E-05	0.000136379	9.96209E-05	3.01881E-05	5.23853E-05	6.14043E-05
3827803773850	382780	3773850	0.000122504	2.63944E-05	6.32605E-05	0.00011734	8.04742E-05	7.57405E-06	2.43861E-05	4.31778E-05	6.97372E-05	9.40256E-05	0.000114082	0.000114082	0.000114082	8.11454E-05	0.000141314	0.000103226	3.12805E-05	5.42809E-05	6.53499E-05
3828303773850	382830	3773850	0.000125827	2.71102E-05	6.49761E-05	0.000120522	8.26566E-05	7.77945E-06	2.50475E-05	4.43487E-05	7.01312E-05	9.45568E-05	0.000114726	0.000114726	0.000114726	8.16038E-05	0.000142113	0.000103809	3.14573E-05	5.45876E-05	6.5517E-05
3828803773850	382880	3773850	0.000128544	2.76956E-05	6.63791E-05	0.000123125	8.44414E-05	7.94743E-06	2.55883E-05	4.53063E-05	7.35574E-05	9.91764E-05	0.000120331	0.000120331	0.000120331	8.55906E-05	0.000149056	0.000108881	3.29941E-05	5.72545E-05	6.80121E-05
3829303773850	382930	3773850	0.000136546	2.94198E-05	7.05117E-05	0.00013079	8.96986E-05	8.44222E-06	2.71814E-05	4.8127E-05	7.98549E-05	0.000107667	0.000130633	0.000130633	0.000130633	9.29182E-05	0.000161817	0.000118202	3.58188E-05	6.21562E-05	7.55034E-05
3829803773850	382980	3773850	0.000168787	3.63662E-05	8.71603E-05	0.000161671	0.000110877	1.04355E-05	3.35992E-05	5.94904E-05	9.79234E-05	0.000132029	0.000160191	0.000160191	0.000160191	0.00011943	0.000198431	0.000144947	4.39234E-05	7.62201E-05	9.46523E-05
3830303773850	383030	3773850	0.000220382	4.74827E-05	0.000113804	0.000211091	0.000144771	1.36255E-05	4.38699E-05	7.76755E-05	0.000125978	0.000169855	0.000206086	0.000206086	0.000206086	0.000146587	0.0002552	0.000186474	5.65074E-05	9.80569E-05	0.000126229
3830803773850	383080	3773850	0.000279697	6.02626E-05	0.000144434	0.000267906	0.000183735	1.72927E-05	5.56774E-05	9.85817E-05	0.000159364	0.000214867	0.0002607	0.0002607	0.0002607	0.000185434	0.000322932	0.000235892	7.14823E-05	0.000124043	0.000162223
3831303773850	383130	3773850	0.000358219	7.71807E-05	0.000184982	0.000343119	0.000235317	2.21475E-05	7.13083E-05	0.000126258	0.00020372	0.000274673	0.000333262	0.000333262	0.000333262	0.000237046	0.000412815	0.000301549	9.13784E-05	0.000158568	0.000198993
3837303773850	383730	3773850	0.004801857	0.001034592	0.002479648	0.004599437	0.003154382	0.000296883	0.000955873	0.001692458	0.000141528	0.00019082	0.000231523	0.000231523	0.000231523	0.00016468	0.00028679	0.000209491	6.34821E-05	0.00011016	0.000229942
3837803773850	383780	3773850	0.002958937	0.000637523	0.001527976	0.002834204	0.001943751	0.000182941	0.000589016	0.001042904	0.000132664	0.000178868	0.000217022	0.000217022	0.000217022	0.00014366	0.000268828	0.00019637	5.95061E-05	0.000103261	0.000190182
3838303773850	383830	3773850	0.002032904	0.000438003	0.001049778	0.001947208	0.001335432	0.000125688	0.000404676	0.000716515	0.000123632	0.000166692	0.000202248	0.000202248	0.000202248	0.000143857	0.000250527	0.000183002	5.54552E-05	9.6231E-05	0.000158599
3838803773850	383880	3773850	0.001488319	0.000320668	0.000768558	0.001425579	0.00097769	9.20178E-05	0.00029627	0.000524571	0.000112637	0.000151867	0.000184261	0.000184261	0.000184261	0.000131063	0.000228246	0.000166727	5.05233E-05	8.76728E-05	0.000130049
3839303773850	383930	3773850	0.001058235	0.000228004	0.000546466	0.001013626	0.000695164	6.54272E-05	0.000210656	0.000372985	9.63535E-05	0.000129912	0.000157623	0.000157623	0.000157623	0.000112116	0.000195249	0.000142624	4.32193E-05	7.49981E-05	0.000101732
3839803773850	383980	3773850	0.000781618	0.000168405	0.000403623	0.000748669	0.000513452	4.83249E-05	0.000155591	0.000275488	8.68745E-05	0.000117132	0.000142117	0.000142117	0.000142117	0.000101086	0.000176041	0.000128593	3.89675E-05	6.762E-05	8.41526E-05
3840303773850	384030	3773850	0.000620243	0.000133635	0.000320289	0.000594097	0.000407443	3.83476E-05	0.000123468	0.00021861	8.0792E-05	0.000108931	0.000132166	0.000132166	0.000132166	9.40087E-05	0.000163716	0.000119589	3.62392E-05	6.28856E-05	7.31993E-05
3840803773850	384080	3773850	0.000508646	0.000109591	0.000262662	0.000487205	0.000334134	3.14479E-05	0.000101253	0.000179277	7.5772E-05	0.000102162	0.000123954	0.000123954	0.000123954	8.81674E-05	0.000153543	0.000112159	3.39874E-05	5.89782E-05	6.50873E-05
3841303773850	384130	3773850	0.000410729	8.84943E-05	0.000212098	0.000393415	0.000269811	2.5394E-05	8.1761E-05	0.000144765	6.95522E-05	9.37761E-05	0.000113779	0.000113779	0.000113779	8.09301E-05	0.000140939	0.000102952	3.11975E-05	5.41369E-05	5.63664E-05
3826803773900	382680	3773900	0.000104306	2.24735E-05	5.38631E-05	9.99093E-05	6.85197E-05	6.44892E-06	2.07636E-05	3.67637E-05	6.0312E-05	8.13177E-05	9.86634E-05	9.86634E-05	9.86634E-05	7.01783E-05	0.000122215	8.92744E-05	2.70529E-05	4.69447E-05	6.08671E-05
3827303773900	382730	3773900	0.000115658	2.49194E-05	5.97252E-05	0.000110783	7.59769E-05	7.15077E-06	2.30233E-05	4.07648E-05	6.49679E-05	8.75952E-05	0.00010628	0.00010628	0.00010628	7.55959E-05	0.00013165	9.61662E-05	2.91413E-05	5.05687E-05	6.72958E-05
3827803773900	382780	3773900	0.000126445	2.72435E-05	6.52956E-05	0.000121115	8.30631E-05	7.8177E-06	2.51706E-05	4.45668E-05	6.38875E-05	8.61385E-05	0.000104512	0.000104512	0.000104512	7.43387E-05	0.000129461	9.45669E-05	2.86567E-05	4.97277E-05	7.13668E-05
3828303773900	382830	3773900	0.000129956	2.79999E-05	6.71084E-05	0.000124478	8.53691E-05	8.03474E-06	2.58694E-05	4.58041E-05	6.26937E-05	8.45289E-05	0.00010256	0.00010256	0.00010256	7.29496E-05	0.000127041	9.27998E-05	2.81212E-05	4.87985E-05	7.11519E-05
3828803773900	382880	3773900	0.000135605	2.9217E-05	7.00255E-05	0.000129889	8.90801E-05	8.38401E-06	2.6994E-05	4.77952E-05	6.54574E-05	8.82552E-05	0.000107081	0.000107081	0.000107081	7.61654E-05	0.000132642	9.68907E-05	2.93608E-05	5.09497E-05	7.54616E-05
3829303773900	382930	3773900	0.000142115	3.06196E-05	7.33872E-05	0.000136124	9.33565E-05	8.78649E-06	2.82898E-05	5.00897E-05	6.87762E-05	9.27299E-05	0.00011251	0.00011251	0.00011251	8.00272E-05	0.000139367	0.000101803	3.08495E-05	5.35329E-05	8.28693E-05
3829803773900	382980	3773900	0.00017188	3.70327E-05	8.87578E-05	0.000164635	0.00011291	1.06268E-05	3.4215E-05	6.05807E-05	8.02429E-05	0.00010819	0.000131268	0.000131268	0.000131268	9.33697E-05	0.000162603	0.000118776	3.59928E-05	6.24582E-05	0.000102914
3830303773900	383030	3773900	0.000227739	4.90679E-05	0.000117603	0.000218139	0.000149604	1.40803E-05	4.53344E-05	8.02686E-05	9.98693E-05	0.000134652	0.000163375	0.000163375	0.000163375	0.000116207	0.000202374	0.000147828	4.47963E-05	7.77347E-05	0.000140304
3830803773900	383080	3773900	0.000292192	6.29548E-05	0.000150886	0.000279875	0.000191944	1.80653E-05	5.81647E-05	0.000102986	0.000120827	0.000162909	0.000197659	0.000197659	0.000197659	0.000140593	0.000244842	0.000178849	5.41968E-05	9.40473E-05	0.000186553
3831303773900	383130	3773900	0.000374386	8.06641E-05	0.000193331	0.000358604	0.000245938	2.31471E-05	7.45266E-05	0.000131956	0.000144548	0.000194892	0.000236464	0.000236464	0.000236464	0.000168195	0.00029291	0.000213962	6.48369E-05	0.000112511	0.000236687
3837303773900	383730	3773900	0.005571478	0.001200412	0.002877075	0.005336615	0.003659952	0.000344466	0.001109076	0.001963718	0.000117986	0.000159078	0.000193011	0.000193011	0.000193011	0.000137287	0.000239084	0.000174644	5.29223E-05	9.18358E-05	0.00030661
3837803773900	383780	3773900	0.003243974	0.000698936	0.001675167	0.003107226	0.002130995	0.000200564	0.000645756	0.001143368	0.000111748	0.000150668	0.000182807	0.000182807	0.000182807	0.000130029	0.000226444	0.0001654	5.01244E-05	8.69805E-05	0.000243886
3838303773900	383830	3773900	0.002212827	0.000476768	0.00114269	0.002119547	0.001453626	0.000136812	0.000440493	0.000779931	0.000105468	0.000142201	0.000172534	0.000172534	0.000172534	0.000122722	0.00021372	0.000156115	4.73077E-05	8.20928E-05	0.000199804
3838803773900	383880	3773900	0.001618302	0.000348674	0.00083568	0.001550083	0.001063076	0.000100054	0.000322144	0.000570385	9.89083E-05	0.000133357	0.000161802	0.000161802	0.000161802	0.00011508	0.000200426	0.000146405	4.43652E-05	7.69867E-05	0.000165362
3839303773900	383930	3773900	0.001196987	0.000257899	0.000618116	0.001146529	0.000786311	7.40058E-05	0.000238276	0.000421889	8.54539E-05	0.000115216	0.000139793	0.000139793	0.000139793	9.94332E-05	0.000173163	0.00012649	3.83302E-05	6.65142E-05	0.000128258
3839803773900	383980	3773900	0.000909745	0.000196011	0.000469786	0.000871395	0.000597619	5.62465E-05	0.000181097	0.000320648	7.84103E-05	0.000105719	0.00012827	0.00012827	0.00012827	9.12374E-05	0.00015889	0.000116064	3.51709E-05	6.10318E-05	0.00010745
3840303773900	384030	3773900	0.000736022	0.000158581	0.000380077	0.000704995	0.000483499	4.55058E-05	0.000146515	0.000259418	7.46796E-05	0.000100689	0.000122167	0.000122167	0.000122167	8.68964E-05	0.00015133	0.000110542	3.34975E-05	5.8128E-05	9.4712E-05
3840803773900	384080	3773900	0.00059228	0.000127611	0.000305849	0.000567312	0.000389074	3.66187E-05	0.000117901	0.000208754	6.98745E-05	9.42107E-05	0.000114307	0.000114307	0.000114307	8.13052E-05	0.000141593	0.000103429	3.13421E-05	5.43878E-05	8.21769E-05
3841303773900	384130	3773900	0.000463817	9.99324E-05	0.000239512	0.000444265	0.000304685	2.86763E-05	9.23289E-05	0.000163476	6.33443E-05	8.54061E-05	0.000103624	0.000103624	0.000103624	7.37067E-05	0.00012836	9.37629E-05	2.8413E-05	4.93049E-05	6.8239E-05
3826803773950	382680	3773950	0.000105261	2.26792E-05	5.43562E-05	0.000100824	6.91471E-05	6.50796E-06	2.09537E-05	3.71003E-05	5.57456E-05	7.51609E-05	9.11933E-05	9.11933E-05	9.11933E-05	6.48649E-05	0.000112962	8.25153E-05	2.50046E-05	4.33904E-05	6.48783E-05
3827303773950	382730	3773950	0.000117393	2.52932E-05	6.06212E-05	0.000112445	7.71167E-05	7.25804E-06	2.33687E-05	4.13764E-05	6.08492E-05	8.20421E-05	9.95422E-05	9.95422E-05	9.95422E-05	7.08034E-05	0.000123304	9.00696E-05	2.72938E-05	4.73628E-05	7.29008E-05
3827803773950	382780	3773950	0.000129754	2.79564E-05	6.70042E-05	0.000124284	8.52366E-05	8.02227E-06	2.58293E-05	4.5733E-05	5.92495E-05	7.98852E-05	9.69253E-05	9.69253E-05	9.69253E-05	6.8942E-05	0.000120062	8.77017E-05	2.65763E-05	4.61177E-05	7.88521E-05
3828303773950	382830	3773950	0.000136385	2.93851E-05	7.04284E-05	0.000130636	8.95925E-05	8.43224E-06	2.71493E-05	4.80701E-05	5.76139E-05	7.768E-05	9.42497E-05	9.42497E-05	9.42497E-05	6.70389E-05	0.000116748	8.52808E-05	2.58427E-05	4.48446E-05	8.03145E-05
3828803773950	382880	3773950	0.000146271	3.15151E-05	7.55334E-05	0.000140105	9.60867E-05	9.04345E-06	2.91172E-05	5.15545E-05	6.00672E-05	8.09878E-05	9.8263E-05	9.8263E-05	9.8263E-05	6.98935E-05	0.000121719	8.89122E-05	2.69431E-05	4.67542E-05	8.73521E-05

			ISDrainage / Utilities Trenching	ISDrainage / Utilities Trenching	ISAsphalt Paving	ISAsphalt Paving	SVDemolition	SVSite Grubbing / Prep	SVMass Grading / Excavation	SVMass Grading / Excavation	SVDrainage / Utilities Trenching	SVFoundations / Concrete Pads	SVBuilding / Structure Construction	SVBuilding / Structure Construction	SVAsphalt Paving	SVAsphalt Paving	SVArchitectural Coating	SVArchitectural Coating	SVLandscaping or Other Finishing	SVLandscaping or Other Finishing	MDemolition
Unique Identifier	X (UTM)	Y (UTM)	2027	2028	2027	2028	2027	2027	2027	2028	2028	2028	2028	2029	2028	2029	2028	2029	2028	2029	2027
3828803773750	382880	3773750	1.97903E-05	1.97903E-05	8.47506E-05	8.47506E-05	5.0661E-05	3.34701E-05	5.65215E-05	5.65215E-05	1.70606E-05	1.75816E-05	0.000106158	0.000106158	6.94147E-05	6.94147E-05	6.87635E-06	6.87635E-06	2.21398E-05	2.21398E-05	4.84871E-05
3829303773750	382930	3773750	2.48781E-05	2.48781E-05	0.000106539	0.000106539	5.63158E-05	3.72061E-05	6.28305E-05	6.28305E-05	1.8965E-05	1.95441E-05	0.000115769	0.000115769	7.71628E-05	7.71628E-05	7.6439E-06	7.6439E-06	2.4611E-05	2.4611E-05	5.8963E-05
3829803773750	382980	3773750	3.22768E-05	3.22768E-05	0.000138223	0.000138223	6.37045E-05	4.20876E-05	7.1074E-05	7.1074E-05	2.14532E-05	2.21083E-05	0.000128278	0.000128278	8.72867E-05	8.72867E-05	8.64679E-06	8.64679E-06	2.784E-05	2.784E-05	7.39633E-05
3830303773750	383030	3773750	3.92958E-05	3.92958E-05	0.000168282	0.000168282	7.13567E-05	4.71431E-05	7.96113E-05	7.96113E-05	2.40301E-05	2.47639E-05	0.000141136	0.000141136	9.77715E-05	9.77715E-05	9.68543E-06	9.68543E-06	3.11842E-05	3.11842E-05	9.12559E-05
3830803773750	383080	3773750	4.46354E-05	4.46354E-05	0.000191148	0.000191148	7.59149E-05	5.01546E-05	8.46968E-05	8.46968E-05	2.55652E-05	2.63458E-05	0.000148093	0.000148093	0.000104017	0.000104017	1.03041E-05	1.03041E-05	3.31762E-05	3.31762E-05	0.000109575
3831303773750	383130	3773750	4.86958E-05	4.86958E-05	0.000208537	0.000208537	8.15514E-05	5.38784E-05	9.09853E-05	9.09853E-05	2.74633E-05	2.83019E-05	0.000156595	0.000156595	0.00011174	0.00011174	1.10692E-05	1.10692E-05	3.56394E-05	3.56394E-05	0.000133183
3837303773750	383730	3773750	4.73609E-05	4.73609E-05	0.00020282	0.00020282	7.10442E-05	4.69367E-05	7.92627E-05	7.92627E-05	2.39249E-05	2.46555E-05	0.000132787	0.000132787	9.73434E-05	9.73434E-05	9.64302E-06	9.64302E-06	3.10476E-05	3.10476E-05	0.010195189
3837803773750	383780	3773750	4.10701E-05	4.10701E-05	0.000175881	0.000175881	6.84894E-05	4.52488E-05	7.64124E-05	7.64124E-05	2.30646E-05	2.37688E-05	0.000128703	0.000128703	9.38428E-05	9.38428E-05	9.29625E-06	9.29625E-06	2.99311E-05	2.99311E-05	0.004080406
3838303773750	383830	3773750	3.3754E-05	3.3754E-05	0.00014455	0.00014455	6.37842E-05	4.21402E-05	7.11628E-05	7.11628E-05	2.148E-05	2.21359E-05	0.000122313	0.000122313	8.73958E-05	8.73958E-05	8.6576E-06	8.6576E-06	2.78748E-05	2.78748E-05	0.002227215
3838803773750	383880	3773750	2.93326E-05	2.93326E-05	0.000125615	0.000125615	6.11191E-05	4.03795E-05	6.81894E-05	6.81894E-05	2.05825E-05	2.1211E-05	0.000118577	0.000118577	8.37442E-05	8.37442E-05	8.29586E-06	8.29586E-06	2.67102E-05	2.67102E-05	0.001405608
3839303773750	383930	3773750	2.53836E-05	2.53836E-05	0.000108704	0.000108704	5.81845E-05	3.84406E-05	6.49153E-05	6.49153E-05	1.95943E-05	2.01926E-05	0.000114223	0.000114223	7.97232E-05	7.97232E-05	7.89753E-06	7.89753E-06	2.54277E-05	2.54277E-05	0.00095402
3839803773750	383980	3773750	2.20371E-05	2.20371E-05	9.43726E-05	9.43726E-05	5.51273E-05	3.64209E-05	6.15045E-05	6.15045E-05	1.85647E-05	1.91316E-05	0.000109147	0.000109147	7.55343E-05	7.55343E-05	7.48257E-06	7.48257E-06	2.40916E-05	2.40916E-05	0.00067531
3840303773750	384030	3773750	1.87091E-05	1.87091E-05	8.01208E-05	8.01208E-05	5.16841E-05	3.41461E-05	5.7663E-05	5.7663E-05	1.74052E-05	1.79366E-05	0.000102847	0.000102847	7.08165E-05	7.08165E-05	7.01522E-06	7.01522E-06	2.25869E-05	2.25869E-05	0.000485904
3840803773750	384080	3773750	1.56907E-05	1.56907E-05	6.71944E-05	6.71944E-05	4.80755E-05	3.1762E-05	5.3637E-05	5.3637E-05	1.619E-05	1.66843E-05	9.62119E-05	9.62119E-05	6.58722E-05	6.58722E-05	6.52542E-06	6.52542E-06	2.10099E-05	2.10099E-05	0.000357491
3841303773750	384130	3773750	1.38668E-05	1.38668E-05	5.93838E-05	5.93838E-05	4.568E-05	3.01794E-05	5.09644E-05	5.09644E-05	1.53833E-05	1.5853E-05	9.18187E-05	9.18187E-05	6.25899E-05	6.25899E-05	6.20027E-06	6.20027E-06	1.9963E-05	1.9963E-05	0.000278585
3826803773800	382680	3773800	1.80159E-05	1.80159E-05	7.71521E-05	7.71521E-05	4.68992E-05	3.09848E-05	5.23246E-05	5.23246E-05	1.57938E-05	1.62761E-05	9.51168E-05	9.51168E-05	6.42604E-05	6.42604E-05	6.36576E-06	6.36576E-06	2.04958E-05	2.04958E-05	4.20405E-05
3827303773800	382730	3773800	1.88969E-05	1.88969E-05	8.09249E-05	8.09249E-05	4.54043E-05	2.99972E-05	5.06568E-05	5.06568E-05	1.52904E-05	1.57573E-05	9.29395E-05	9.29395E-05	6.22121E-05	6.22121E-05	6.16285E-06	6.16285E-06	1.98425E-05	1.98425E-05	4.42371E-05
3827803773800	382780	3773800	1.97593E-05	1.97593E-05	8.46181E-05	8.46181E-05	4.54227E-05	3.00094E-05	5.06773E-05	5.06773E-05	1.52966E-05	1.57637E-05	9.36223E-05	9.36223E-05	6.22373E-05	6.22373E-05	6.16535E-06	6.16535E-06	1.98505E-05	1.98505E-05	4.64039E-05
3828303773800	382830	3773800	2.00378E-05	2.00378E-05	8.58109E-05	8.58109E-05	4.48836E-05	2.96532E-05	5.00758E-05	5.00758E-05	1.5115E-05	1.55766E-05	9.33647E-05	9.33647E-05	6.14986E-05	6.14986E-05	6.09217E-06	6.09217E-06	1.96149E-05	1.96149E-05	4.71739E-05
3828803773800	382880	3773800	2.12551E-05	2.12551E-05	9.10239E-05	9.10239E-05	4.50674E-05	2.97746E-05	5.02808E-05	5.02808E-05	1.51769E-05	1.56404E-05	9.41634E-05	9.41634E-05	6.17504E-05	6.17504E-05	6.11711E-06	6.11711E-06	1.96953E-05	1.96953E-05	4.90005E-05
3829303773800	382930	3773800	2.4775E-05	2.4775E-05	0.000106097	0.000106097	4.71443E-05	3.11467E-05	5.2598E-05	5.2598E-05	1.58764E-05	1.63611E-05	9.76161E-05	9.76161E-05	6.45962E-05	6.45962E-05	6.39902E-06	6.39902E-06	2.06029E-05	2.06029E-05	5.5274E-05
3829803773800	382980	3773800	3.16537E-05	3.16537E-05	0.000135555	0.000135555	5.1776E-05	3.42068E-05	5.77655E-05	5.77655E-05	1.74361E-05	1.79685E-05	0.000105191	0.000105191	7.09425E-05	7.09425E-05	7.0277E-06	7.0277E-06	2.26271E-05	2.26271E-05	6.82211E-05
3830303773800	383030	3773800	4.12146E-05	4.12146E-05	0.000176499	0.000176499	5.73267E-05	3.7874E-05	6.39584E-05	6.39584E-05	1.93054E-05	1.98949E-05	0.000114493	0.000114493	7.85479E-05	7.85479E-05	7.78111E-06	7.78111E-06	2.50528E-05	2.50528E-05	8.60508E-05
3830803773800	383080	3773800	5.03339E-05	5.03339E-05	0.000215552	0.000215552	6.18666E-05	4.08733E-05	6.90234E-05	6.90234E-05	2.08342E-05	2.14704E-05	0.000121734	0.000121734	8.47683E-05	8.47683E-05	8.39731E-06	8.39731E-06	2.70368E-05	2.70368E-05	0.000106047
3831303773800	383130	3773800	5.81163E-05	5.81163E-05	0.00024888	0.00024888	6.78339E-05	4.48157E-05	7.5681E-05	7.5681E-05	2.28438E-05	2.35413E-05	0.000130881	0.000130881	9.29446E-05	9.29446E-05	9.20727E-06	9.20727E-06	2.96446E-05	2.96446E-05	0.000132992
3837303773800	383730	3773800	6.02373E-05	6.02373E-05	0.000257963	0.000257963	6.26569E-05	4.13954E-05	6.99051E-05	6.99051E-05	2.11004E-05	2.17447E-05	0.000117559	0.000117559	8.58512E-05	8.58512E-05	8.50459E-06	8.50459E-06	2.73822E-05	2.73822E-05	0.011301493
3837803773800	383780	3773800	5.13036E-05	5.13036E-05	0.000219705	0.000219705	6.08312E-05	4.01892E-05	6.78682E-05	6.78682E-05	2.04856E-05	2.11111E-05	0.000114583	0.000114583	8.33496E-05	8.33496E-05	8.25677E-06	8.25677E-06	2.65843E-05	2.65843E-05	0.004435407
3838303773800	383830	3773800	4.29291E-05	4.29291E-05	0.000183841	0.000183841	5.77188E-05	3.8133E-05	6.43958E-05	6.43958E-05	1.94374E-05	2.0031E-05	0.000109482	0.000109482	7.90852E-05	7.90852E-05	7.83433E-06	7.83433E-06	2.52242E-05	2.52242E-05	0.002458334
3838803773800	383880	3773800	3.61597E-05	3.61597E-05	0.00015452	0.00015452	5.50109E-05	3.63439E-05	6.13746E-05	6.13746E-05	1.85255E-05	1.90912E-05	0.000105939	0.000105939	7.53748E-05	7.53748E-05	7.46677E-06	7.46677E-06	2.40407E-05	2.40407E-05	0.00154898
3839303773800	383930	3773800	3.00712E-05	3.00712E-05	0.000128778	0.000128778	5.15248E-05	3.40408E-05	5.74853E-05	5.74853E-05	1.73515E-05	1.78814E-05	0.000101326	0.000101326	7.05983E-05	7.05983E-05	6.9936E-06	6.9936E-06	2.25173E-05	2.25173E-05	0.001027064
3839803773800	383980	3773800	2.57199E-05	2.57199E-05	0.000110144	0.000110144	4.8823E-05	3.22558E-05	5.44709E-05	5.44709E-05	1.64417E-05	1.69437E-05	9.7075E-05	9.7075E-05	6.68963E-05	6.68963E-05	6.62687E-06	6.62687E-06	2.13365E-05	2.13365E-05	0.000723159
3840303773800	384030	3773800	2.17028E-05	2.17028E-05	9.29412E-05	9.29412E-05	4.6017E-05	3.0402E-05	5.13403E-05	5.13403E-05	1.54967E-05	1.59699E-05	9.20635E-05	9.20635E-05	6.30516E-05	6.30516E-05	6.24601E-06	6.24601E-06	2.01103E-05	2.01103E-05	0.000521552
3840803773800	384080	3773800	1.83625E-05	1.83625E-05	7.86364E-05	7.86364E-05	4.33397E-05	2.86332E-05	4.83533E-05	4.83533E-05	1.45951E-05	1.50408E-05	8.7155E-05	8.7155E-05	5.93832E-05	5.93832E-05	5.88261E-06	5.88261E-06	1.89402E-05	1.89402E-05	0.00038856
3841303773800	384130	3773800	1.59981E-05	1.59981E-05	6.85109E-05	6.85109E-05	4.12444E-05	2.72489E-05	4.60156E-05	4.60156E-05	1.38895E-05	1.43136E-05	8.33286E-05	8.33286E-05	5.65122E-05	5.65122E-05	5.59821E-06	5.59821E-06	1.80245E-05	1.80245E-05	0.000300694
3826803773850	382680	3773850	1.93859E-05	1.93859E-05	8.30189E-05	8.30189E-05	4.58822E-05	3.03129E-05	5.11899E-05	5.11899E-05	1.54513E-05	1.59231E-05	9.26947E-05	9.26947E-05	6.28669E-05	6.28669E-05	6.22772E-06	6.22772E-06	2.00514E-05	2.00514E-05	4.12466E-05
3827303773850	382730	3773850	2.12242E-05	2.12242E-05	9.08914E-05	9.08914E-05	4.42219E-05	2.9216E-05	4.93376E-05	4.93376E-05	1.48922E-05	1.53469E-05	8.96414E-05	8.96414E-05	6.0592E-05	6.0592E-05	6.00236E-06	6.00236E-06	1.93258E-05	1.93258E-05	4.57831E-05
3827803773850	382780	3773850	2.2588E-05	2.2588E-05	9.67317E-05	9.67317E-05	4.345E-05	2.8706E-05	4.84763E-05	4.84763E-05	1.46322E-05	1.5079E-05	8.88427E-05	8.88427E-05	5.95343E-05	5.95343E-05	5.89758E-06	5.89758E-06	1.89884E-05	1.89884E-05	4.84991E-05
3828303773850	382830	3773850	2.26457E-05	2.26457E-05	9.69791E-05	9.69791E-05	4.171E-05	2.75565E-05	4.65351E-05	4.65351E-05	1.40463E-05	1.44752E-05	8.61243E-05	8.61243E-05	5.71502E-05	5.71502E-05	5.66141E-06	5.66141E-06	1.8228E-05	1.8228E-05	4.90363E-05
3828803773850	382880	3773850	2.35082E-05	2.35082E-05	0.000100672	0.000100672	4.09625E-05	2.70627E-05	4.57011E-05	4.57011E-05	1.37946E-05	1.42158E-05	8.50292E-05	8.50292E-05	5.61261E-05	5.61261E-05	5.55996E-06	5.55996E-06	1.79014E-05	1.79014E-05	4.99615E-05
3829303773850	382930	3773850	2.60975E-05	2.60975E-05	0.000111761	0.000111761	4.09442E-05	2.70505E-05	4.56806E-05	4.56806E-05	1.37884E-05	1.42094E-05	8.49004E-05	8.49004E-05	5.61009E-05	5.61009E-05	5.55746E-06	5.55746E-06	1.78933E-05	1.78933E-05	5.33579E-05
3829803773850	382980	3773850	3.27162E-05	3.27162E-05	0.000140105	0.000140105	4.40136E-05	2.90784E-05	4.91051E-05	4.91051E-05	1.48221E-05	1.52746E-05	8.98475E-05	8.98475E-05	6.03066E-05	6.03066E-05	5.97408E-06	5.97408E-06	1.92347E-05	1.92347E-05	6.41561E-05
3830303773850	383030	3773850	4.36306E-05	4.36306E-05	0.000186845	0.000186845	4.85534E-05	3.20777E-05	5.41701E-05	5.41701E-05	1.63509E-05	1.68502E-05	9.73971E-05	9.73971E-05	6.65269E-05	6.65269E-05	6.59028E-06	6.59028E-06	2.12187E-05	2.12187E-05	8.1759E-05
3830803773850	383080	3773850	5.60717E-05	5.60717E-05	0.000240124	0.000240124	5.2499E-05	3.46844E-05	5.85721E-05	5.85721E-05	1.76796E-05	1.82194E-05	0.000103813	0.000103813	7.1933E-05	7.1933E-05	7.12582E-06	7.12582E-06	2.2943E-05	2.2943E-05	0.000102138
3831303773850	383130	3773850	6.8781E-05	6.8781E-05	0.000294551	0.000294551	5.78904E-05	3.82463E-05	6.45872E-05	6.45872E-05	1.94952E-05	2.00905E-05	0.00011211	0.00011211	7.93202E-05	7.93202E-05	7.85762E-06	7.85762E-06	2.52991E-05	2.52991E-05	0.000129721
3837303773850	383730	3773850	7.94788E-05	7.94788E-05	0.000340363	0.000340363	5.58686E-05	3.69106E-05	6.23316E-05	6.23316E-05	1.88144E-05	1.93888E-05	0.000105462	0.000105462	7.655E-05	7.655E-05	7.58319E-06	7.58319E-06	2.44156E-05	2.44156E-05	0.009832636
3837803773850	383780	3773850	6.57358E-05	6.57358E-05	0.00028151	0.00028151	5.46617E-05	3.61132E-05	6.0985E-05	6.0985E-05	1.84079E-05	1.897E-05	0.000103658	0.000103658	7.48963E-05	7.48963E-05	7.41937E-06	7.41937E-06	2.38881E-05	2.38881E-05	0.004010304
3838303773850	383830	3773850	5.48193E-05	5.48193E-05	0.000234761	0.000234761	5.24132E-05	3.46277E-05	5.84764E-05	5.84764E-05	1.76507E-05	1.81897E-05	9.93296E-05	9.93296E-05	7.18155E-05	7.18155E-05	7.11418E-06	7.11418E-06	2.29055E-05	2.29055E-05	0.002269047
3838803773850	383880	3773850	4.4951E-05	4.4951E-05	0.0001925	0.0001925	4.95276E-05	3.27213E-05	5.5257E-05	5.5257E-05	1.66789E-05	1.71882E-05	9.4872E-05	9.4872E-05	6.78617E-05	6.78617E-05	6.72251E-06	6.72251E-06	2.16444E-05	2.16444E-05	0.00149302
3839303773850	383930	3773850	3.51632E-05	3.51632E-05	0.000150584	0.000150584	4.47427E-05	2.95601E-05	4.99186E-05	4.99186E-05	1.50676E-05	1.55277E-05	8.85979E-05	8.85979E-05	6.13055E-05	6.13055E-05	6.07304E-06	6.07304E-06	1.95534E-05	1.95534E-05	0.000969838
3839803773850	383980	3773850	2.90871E-05	2.90871E-05	0.000124564	0.000124564	4.2145E-05	2.78439E-05	4.70204E-05	4.70204E-05	1.41928E-05	1.46262E-05	8.43979E-05	8.43979E-05	5.77462E-05	5.77462E-05	5.72045E-06	5.72045E-06	1.84181E-05	1.84181E-05	0.00067956
3840303773850	384030	3773850	2.53011E-05	2.53011E-05	0.00010835	0.00010835	4.08645E-05	2.69979E-05	4.55918E-05	4.55918E-05	1.37616E-05	1.41818E-05	8.21563E-05	8.21563E-05	5.59917E-05	5.59917E-05	5.54665E-06	5.54665E-06	1.78585E-05	1.78585E-05	0.000514693
3840803773850	384080	3773850	2.24972E-05	2.24972E-05	9.63429E-05	9.63429E-05	3.99088E-05	2.63665E-05	4.45255E-05	4.45255E-05	1.34397E-05	1.38501E-05	8.03526E-05	8.03526E-05	5.46822E-05	5.46822E-05	5.41692E-06	5.41692E-06	1.74409E-05	1.74409E-05	0.000405745
3841303773850	384130	3773850	1.94828E-05	1.94828E-05	8.34341E-05	8.34341E-05	3.81994E-05	2.52372E-05	4.26184E-05	4.26184E-05	1.28641E-05	1.32569E-05	7.71833E-05	7.71833E-05	5.23401E-05	5.23401E-05	5.18491E-06	5.18491E-06	1.66938E-05	1.66938E-05	0.000318303
3826803773900	382680	3773900	2.10385E-05	2.10385E-05	9.00962E-05	9.00962E-05	4.38421E-05	2.89651E-05	4.89138E-05	4.89138E-05	1.47643E-05	1.52151E-05	8.93193E-05	8.93193E-05	6.00715E-05	6.00715E-05	5.9508E-06	5.9508E-06	1.91598E-05	1.91598E-05	4.10317E-05
3827303773900	382730	3773900	2.32606E-05	2.32606E-05	9.9612E-05	9.9612E-05	4.30211E-05	2.84227E-05	4.79978E-05	4.79978E-05	1.44878E-05	1.49302E-05	8.64077E-05	8.64077E-05	5.89466E-05	5.89466E-05	5.83937E-06	5.83937E-06	1.8801E-05	1.8801E-05	4.45475E-05
3827803773900	382780	3773900	2.46677E-05	2.46677E-05	0.000105638	0.000105638	4.01171E-05	2.65041E-05	4.47579E-05	4.47579E-05	1.35099E-05	1.39224E-05	8.18084E-05	8.18084E-05	5.49676E-05	5.49676E-05	5.4452E-06	5.4452E-06	1.75319E-05	1.75319E-05	4.8511E-05
3828303773900	382830	3773900	2.45934E-05	2.45934E-05	0.00010532	0.00010532	3.79299E-05	2.50591E-05	4.23176E-05	4.23176E-05	1.27733E-05	1.31633E-05	7.81238E-05	7.81238E-05	5.19708E-05	5.19708E-05	5.14832E-06	5.14832E-06	1.6576E-05	1.6576E-05	4.86304E-05
3828803773900	382880	3773900	2.6083E-05	2.6083E-05	0.000111699	0.000111699	3.73846E-05	2.46988E-05	4.17093E-05	4.17093E-05	1.25897E-05	1.29741E-05	7.71447E-05	7.71447E-05	5.12236E-05	5.12236E-05	5.07431E-06	5.07431E-06	1.63377E-05	1.63377E-05	5.01824E-05
3829303773900	382930	3773900	2.86435E-05	2.86435E-05	0.000122664	0.000122664	3.67903E-05	2.43062E-05	4.10463E-05	4.10463E-05	1.23895E-05	1.27678E-05	7.60239E-05	7.60239E-05	5.04094E-05	5.04094E-05	4.99365E-06	4.99365E-06	1.6078E-05	1.6078E-05	5.26118E-05
3829803773900	382980	3773900	3.55717E-05	3.55717E-05	0.000152334	0.000152334	3.8806E-05	2.56379E-05	4.32951E-05	4.32951E-05	1.30683E-05	1.34674E-05	7.92575E-05	7.92575E-05	5.31712E-05	5.31712E-05	5.26724E-06	5.26724E-06	1.69589E-05	1.69589E-05	6.18699E-05
3830303773900	383030	3773900	4.84956E-05	4.84956E-05	0.00020768	0.00020768	4.28618E-05	2.83174E-05	4.78201E-05	4.78201E-05	1.44342E-05	1.48749E-05	8.6047E-05	8.6047E-05	5.87284E-05	5.87284E-05	5.81775E-06	5.81775E-06	1.87314E-05	1.87314E-05	7.92818E-05
3830803773900	383080	3773900	6.44813E-05	6.44813E-05	0.000276138	0.000276138	4.64275E-05	3.06732E-05	5.17983E-05	5.17983E-05	1.5635E-05	1.61124E-05	9.18831E-05	9.18831E-05	6.3614E-05	6.3614E-05	6.30173E-06	6.30173E-06	2.02896E-05	2.02896E-05	9.93023E-05
3831303773900	383130	3773900	8.18102E-05	8.18102E-05	0.000350347	0.000350347	5.05936E-05	3.34256E-05	5.64463E-05	5.64463E-05	1.70379E-05	1.75582E-05	9.82345E-05	9.82345E-05	6.93223E-05	6.93223E-05	6.8672E-06	6.8672E-06	2.21103E-05	2.21103E-05	0.000124767
3837303773900	383730	3773900	0.000105979	0.000105979	0.00045384	0.00045384	7.49359E-05	3.28589E-05	5.54894E-05	5.54894E-05	1.67491E-05	1.72605E-05	9.40861E-05	9.40861E-05	6.81471E-05	6.81471E-05	6.75078E-06	6.75078E-06	2.17355E-05	2.17355E-05	0.005807361
3837803773900	383780	3773900	8.42984E-05	8.42984E-05	0.000361003	0.000361003	4.9209E-05	3.25108E-05	5.49015E-05	5.49015E-05	1.65717E-05	1.70777E-05	9.39315E-05	9.39315E-05	6.74251E-05	6.74251E-05	6.67926E-06	6.67926E-06	2.15052E-05	2.15052E-05	0.002900621
3838303773900	383830	3773900	6.90616E-05	6.90616E-05	0.000295753	0.000295753	4.77263E-05	3.15313E-05	5.32474E-05	5.32474E-05	1.60724E-05	1.65631E-05	9.09813E-05	9.09813E-05	6.53937E-05	6.53937E-05	6.47802E-06	6.47802E-06	2.08573E-05	2.08573E-05	0.001820975
3838803773900	383880	3773900	5.7157E-05	5.7157E-05	0.000244771	0.000244771	4.55575E-05	3.00984E-05	5.08277E-05	5.08277E-05	1.5342E-05	1.58104E-05	8.68329E-05	8.68329E-05	6.2422E-05	6.2422E-05	6.18364E-06	6.18364E-06	1.99095E-05	1.99095E-05	0.001258463
3839303773900	383930	3773900	4.43321E-05	4.43321E-05	0.00018985	0.00018985	4.12505E-05	2.72529E-05	4.60224E-05	4.60224E-05	1.38916E-05	1.43157E-05	8.10998E-05	8.10998E-05	5.65206E-05	5.65206E-05	5.59904E-06	5.59904E-06	1.80272E-05	1.80272E-05	0.000879896
3839803773900	383980	3773900	3.71397E-05	3.71397E-05	0.000159049	0.000159049	3.92961E-05	2.59617E-05	4.38419E-05	4.38419E-05	1.32334E-05	1.36375E-05	7.82913E-05	7.82913E-05	5.38427E-05	5.38427E-05	5.33376E-06	5.33376E-06	1.71731E-05	1.71731E-05	0.000649607
3840303773900	384030	3773900	3.27369E-05	3.27369E-05	0.000140194	0.000140194	3.87202E-05	2.55812E-05	4.31994E-05	4.31994E-05	1.30395E-05	1.34376E-05	7.74668E-05	7.74668E-05	5.30537E-05	5.30537E-05	5.2556E-06	5.2556E-06	1.69214E-05	1.69214E-05	0.000513279
3840803773900	384080	3773900	2.84041E-05	2.84041E-05	0.000121639	0.000121639	3.75194E-05	2.47879E-05	4.18597E-05	4.18597E-05	1.26351E-05	1.30209E-05	7.54441E-05	7.54441E-05	5.14083E-05	5.14083E-05	5.09261E-06	5.09261E-06	1.63966E-05	1.63966E-05	0.00040559
3841303773900	384130	3773900	2.35866E-05	2.35866E-05	0.000101008	0.000101008	3.53261E-05	2.33388E-05	3.94126E-05	3.94126E-05	1.18964E-05	1.22597E-05	7.14632E-05	7.14632E-05	4.84031E-05	4.84031E-05	4.7949E-06	4.7949E-06	1.54381E-05	1.54381E-05	0.000313265
3826803773950	382680	3773950	2.2425E-05	2.2425E-05	9.60336E-05	9.60336E-05	4.19551E-05	2.77184E-05	4.68085E-05	4.68085E-05	1.41288E-05	1.45602E-05	8.90488E-05	8.90488E-05	5.7486E-05	5.7486E-05	5.69467E-06	5.69467E-06	1.83351E-05	1.83351E-05	4.04109E-05
3827303773950	382730	3773950	2.51979E-05	2.51979E-05	0.000107909	0.000107909	4.09809E-05	2.70748E-05	4.57217E-05	4.57217E-05	1.38008E-05	1.42222E-05	8.2182E-05	8.2182E-05	5.61512E-05	5.61512E-05	5.56245E-06	5.56245E-06	1.79094E-05	1.79094E-05	4.43744E-05
3827803773950	382780	3773950	2.72549E-05	2.72549E-05	0.000116718	0.000116718	3.75929E-05	2.48364E-05	4.19417E-05	4.19417E-05	1.26598E-05	1.30464E-05	7.62815E-05	7.62815E-05	5.15091E-05	5.15091E-05	5.10259E-06	5.10259E-06	1.64288E-05	1.64288E-05	4.83976E-05
3828303773950	382830	3773950	2.77604E-05	2.77604E-05	0.000118882	0.000118882	3.54241E-05	2.34036E-05	3.9522E-05	3.9522E-05	1.19294E-05	1.22937E-05	7.25583E-05	7.25583E-05	4.85374E-05	4.85374E-05	4.80821E-06	4.80821E-06

			MSite Grubbing / Prep	MMass Grading / Excavation	MMass Grading / Excavation	MDrainage / Utilities Trenching	MFoundations / Concrete Pads	MBuilding / Structure Construction	MAsphalt Paving	MLandscaping or Other Finishing	MWaterside Construction (Piles)	RSSWRe-striping South Valley	RSSWRe-striping Silver Lake Boulevard	RSSWDemolition	RSSWPlacing Base	RSSWForm/Place Rebar and Pour	Child Risk				
Unique Identifier	X (UTM)	Y (UTM)	2027	2027	2028	2028	2028	2028	2028	2028	2028	2029	2029	2029	2029	2029	3rd Trimester	0<2	2<16	Total	per million
3828803773750	382880	3773750	4.37536E-05	0.000109256	0.000109256	3.05763E-05	5.64191E-05	0.000101452	7.17712E-05	2.17489E-05	3.85083E-05	5.47129E-05	3.96656E-05	6.78021E-05	3.68572E-05	1.1032E-05	6.49132E-09	1.8135E-07	2.6732E-08	2.14575E-07	0.21457504
3829303773750	382930	3773750	5.32067E-05	0.000132861	0.000132861	3.71824E-05	6.86086E-05	0.000123371	8.72776E-05	2.64478E-05	4.68281E-05	5.99681E-05	4.75836E-05	8.13846E-05	4.42406E-05	1.3242E-05	8.49456E-09	2.4179E-07	3.3893E-08	2.84175E-07	0.28417455
3829803773750	382980	3773750	6.67427E-05	0.000166661	0.000166661	4.66418E-05	8.60629E-05	0.000154757	0.000109481	3.31762E-05	5.87413E-05	6.68311E-05	5.87422E-05	0.000100587	5.4679E-05	1.63664E-05	1.18378E-08	3.4523E-07	4.5602E-08	4.02667E-07	0.40266716
3830303773750	383030	3773750	8.2347E-05	0.000205627	0.000205627	5.75466E-05	0.000106184	0.000190939	0.000135078	4.09327E-05	7.2475E-05	7.3473E-05	7.15638E-05	0.000122692	6.66955E-05	1.99631E-05	1.71958E-08	5.1239E-07	6.3428E-08	5.93018E-07	0.5930176
3830803773750	383080	3773750	9.88778E-05	0.000246905	0.000246905	6.90988E-05	0.0001275	0.000229269	0.000162194	4.91498E-05	8.7024E-05	7.63719E-05	8.39483E-05	0.00014417	7.83706E-05	2.34577E-05	2.5664E-08	7.875E-07	9.0678E-08	9.0384E-07	0.90383992
3831303773750	383130	3773750	0.000120181	0.000300101	0.000300101	8.39861E-05	0.00015497	0.000278665	0.000197139	5.97391E-05	0.000105773	8.03913E-05	9.99904E-05	0.000172082	9.35435E-05	2.79992E-05	4.63685E-08	1.5416E-06	1.6001E-07	1.74796E-06	1.74795728
3837303773750	383730	3773750	0.00919988	0.0229728	0.0229728	0.006429156	0.011863003	0.021331885	0.015091031	0.00457304	0.00809697	6.15357E-05	0.006721278	0.010078283	0.005478547	0.001639825	6.4824E-08	1.404E-06	9.8737E-07	2.45618E-06	2.4561836
3837803773750	383780	3773750	0.003682055	0.009194371	0.009194371	0.002573132	0.004747913	0.00853763	0.006039862	0.001830261	0.003240639	5.90085E-05	0.002038243	0.003269265	0.00177717	0.000531938	4.2925E-08	9.1493E-07	4.1551E-07	1.37337E-06	1.37336556
3838303773750	383830	3773750	0.002009783	0.00501858	0.00501858	0.001404497	0.002591562	0.00466011	0.003296749	0.000999015	0.001768844	5.48435E-05	0.001057275	0.001735029	0.00094316	0.000282304	3.05148E-08	6.4733E-07	2.3895E-07	9.16795E-07	0.91679499
3838803773750	383880	3773750	0.001268385	0.003167254	0.003167254	0.000886386	0.001635549	0.002941021	0.002080597	0.000630484	0.001116327	5.24219E-05	0.000670155	0.001110225	0.000603518	0.000180643	2.3234E-08	4.928E-07	1.5954E-07	6.75572E-07	0.67557171
3839303773750	383930	3773750	0.000860884	0.002149692	0.002149692	0.000601612	0.001110087	0.001996143	0.001412151	0.000427925	0.000757678	4.98646E-05	0.000465487	0.000776282	0.000421987	0.000126308	1.81515E-08	3.8571E-07	1.1468E-07	5.18542E-07	0.51854195
3839803773750	383980	3773750	0.000609383	0.001521675	0.001521675	0.000425855	0.000785783	0.001412984	0.000999602	0.00030291	0.000536328	4.71566E-05	0.000339963	0.00056948	0.000309569	9.26594E-05	1.43535E-08	3.0564E-07	8.6108E-08	4.06097E-07	0.40609669
3840303773750	384030	3773750	0.000438468	0.001094887	0.001094887	0.000306414	0.000565392	0.001016681	0.000719241	0.000217952	0.000385903	4.39813E-05	0.000253804	0.000426465	0.000231826	6.93896E-05	1.13789E-08	2.4252E-07	6.5844E-08	3.19746E-07	0.31974601
3840803773750	384080	3773750	0.00032259	0.000805533	0.000805533	0.000225436	0.000415972	0.000747995	0.000529161	0.000160352	0.000283917	4.06001E-05	0.000193947	0.000326583	0.00017753	5.31379E-05	9.11625E-09	1.9402E-07	5.141E-08	2.54546E-07	0.25454575
3841303773750	384130	3773750	0.000251388	0.000627734	0.000627734	0.000175677	0.000324158	0.000582896	0.000412364	0.000124959	0.000221251	3.81985E-05	0.000156894	0.000264587	0.000143829	4.30506E-05	7.63117E-09	1.6271E-07	4.237E-08	2.12706E-07	0.212706
3826803773800	382680	3773800	3.79363E-05	9.47298E-05	9.47298E-05	2.6511E-05	4.89178E-05	8.79634E-05	6.22288E-05	1.88572E-05	3.33884E-05	5.06082E-05	3.51941E-05	5.99922E-05	3.26117E-05	9.76126E-06	4.79821E-09	1.3378E-07	2.1005E-08	1.59582E-07	0.15958203
3827303773800	382730	3773800	3.99185E-05	9.96795E-05	9.96795E-05	2.78962E-05	5.14738E-05	9.25595E-05	6.54803E-05	1.98425E-05	3.51329E-05	4.88246E-05	3.62743E-05	6.18428E-05	3.36177E-05	1.00624E-05	5.12596E-09	1.4478E-07	2.1802E-08	1.71708E-07	0.17170809
3827803773800	382780	3773800	4.18737E-05	0.000104562	0.000104562	2.92626E-05	5.39951E-05	9.70932E-05	6.86876E-05	2.08144E-05	3.68538E-05	4.8709E-05	3.74047E-05	6.38293E-05	3.46975E-05	1.03856E-05	5.57789E-09	1.5858E-07	2.3001E-08	1.87156E-07	0.18715618
3828303773800	382830	3773800	4.25686E-05	0.000106297	0.000106297	2.97482E-05	5.48911E-05	9.87043E-05	6.98274E-05	2.11598E-05	3.74653E-05	4.7669E-05	3.747E-05	6.39906E-05	3.47852E-05	1.04118E-05	6.06654E-09	1.7252E-07	2.3951E-08	2.02541E-07	0.20254141
3828803773800	382880	3773800	4.42168E-05	0.000110413	0.000110413	3.09E-05	5.70164E-05	0.000102526	7.25311E-05	2.19791E-05	3.8916E-05	4.71315E-05	3.82839E-05	6.54677E-05	3.55882E-05	1.06522E-05	6.90271E-09	1.9749E-07	2.596E-08	2.30352E-07	0.23035249
3829303773800	382930	3773800	4.98779E-05	0.000124549	0.000124549	3.48562E-05	6.43162E-05	0.000115653	8.18172E-05	2.47931E-05	4.38984E-05	4.85533E-05	4.23887E-05	7.2556E-05	3.94414E-05	1.18055E-05	8.53191E-09	2.482E-07	3.0583E-08	2.87314E-07	0.28731381
3829803773800	382980	3773800	6.1561E-05	0.000153722	0.000153722	4.30207E-05	7.93812E-05	0.000142742	0.000100982	3.06005E-05	5.41808E-05	5.25575E-05	5.12111E-05	8.77345E-05	4.76924E-05	1.42752E-05	1.17049E-08	3.503E-07	3.9885E-08	4.01894E-07	0.40189352
3830303773800	383030	3773800	7.76501E-05	0.000193898	0.000193898	5.42642E-05	0.000100128	0.000180048	0.000127373	3.8598E-05	6.83411E-05	5.71948E-05	6.29223E-05	0.000107938	5.86753E-05	1.75625E-05	1.72135E-08	5.3604E-07	5.5196E-08	6.08453E-07	0.60845334
3830803773800	383080	3773800	9.56944E-05	0.000238956	0.000238956	6.68742E-05	0.000123395	0.000221888	0.000156972	4.75674E-05	8.42223E-05	6.05208E-05	7.54575E-05	0.00012962	7.04611E-05	2.10902E-05	2.68346E-08	8.8227E-07	7.9335E-08	9.88444E-07	0.98844376
3831303773800	383130	3773800	0.000120009	0.000299671	0.000299671	8.38656E-05	0.000154748	0.000278265	0.000196856	5.96534E-05	0.000105622	6.54344E-05	9.20322E-05	0.000158346	8.6077E-05	2.57644E-05	5.08831E-08	1.876E-06	1.3666E-07	2.06357E-06	2.06357333
3837303773800	383730	3773800	0.010198181	0.025465633	0.025465633	0.007126799	0.013150286	0.02364666	0.016728595	0.005069271	0.008975592	5.44868E-05	0.007057122	0.010689326	0.00581071	0.001739247	6.48792E-08	1.5138E-06	1.087E-06	2.66565E-06	2.66564977
3837803773800	383780	3773800	0.004002399	0.009994295	0.009994295	0.002796998	0.005160988	0.009280417	0.006565339	0.001989497	0.003522579	5.26731E-05	0.002112259	0.003424649	0.001861637	0.00055722	4.41807E-08	1.005E-06	4.4585E-07	1.49502E-06	1.49502371
3838303773800	383830	3773800	0.002218338	0.005539359	0.005539359	0.001550242	0.002860489	0.00514369	0.003638853	0.001102683	0.001952397	4.93722E-05	0.001107446	0.001830047	0.000994812	0.000297765	3.24149E-08	7.2975E-07	2.5889E-07	1.02106E-06	1.02105744
3838803773800	383880	3773800	0.001397761	0.003490314	0.003490314	0.000976798	0.001802375	0.003241006	0.002292818	0.000694793	0.001230193	4.71315E-05	0.000698526	0.001164742	0.000633153	0.000189514	2.48664E-08	5.5578E-07	1.7136E-07	7.52005E-07	0.75200473
3839303773800	383930	3773800	0.000926797	0.002314282	0.002314282	0.000647674	0.00119508	0.002148976	0.001520272	0.000460689	0.00081569	4.45892E-05	0.000470475	0.000788133	0.000428429	0.000128236	1.92817E-08	4.2867E-07	1.1963E-07	5.6758E-07	0.56757992
3839803773800	383980	3773800	0.00065256	0.001629492	0.001629492	0.000456029	0.000841459	0.0015131	0.001070428	0.000324372	0.000574329	4.23786E-05	0.000340682	0.000572681	0.000311309	9.31801E-05	1.524E-08	3.378E-07	8.8921E-08	4.41966E-07	0.44196551
3840303773800	384030	3773800	0.000470635	0.001175212	0.001175212	0.000328894	0.000606872	0.001091268	0.000772007	0.000233941	0.000414214	3.98414E-05	0.000254257	0.000428409	0.000232883	6.97059E-05	1.21344E-08	2.6822E-07	6.7829E-08	3.48181E-07	0.34818085
3840803773800	384080	3773800	0.000350626	0.000875541	0.000875541	0.000245028	0.000452124	0.000813002	0.00057515	0.000174288	0.000308592	3.7249E-05	0.000196439	0.000331515	0.000180211	5.39404E-05	9.8425E-09	2.1681E-07	5.3379E-08	2.80032E-07	0.28003183
3841303773800	384130	3773800	0.000271339	0.000677554	0.000677554	0.00018962	0.000349884	0.000629157	0.000445091	0.000134876	0.00023881	3.51037E-05	0.000157748	0.00026654	0.000144891	4.33683E-05	8.20327E-09	1.8035E-07	4.3596E-08	2.32145E-07	0.23214463
3826803773850	382680	3773850	3.72199E-05	9.29409E-05	9.29409E-05	2.60104E-05	4.79941E-05	8.63023E-05	6.10537E-05	1.85011E-05	3.27579E-05	4.87542E-05	3.42244E-05	5.83623E-05	3.17257E-05	9.49606E-06	5.08822E-09	1.4257E-07	2.106E-08	1.68723E-07	0.16872275
3827303773850	382730	3773850	4.13135E-05	0.000103163	0.000103163	2.88712E-05	5.32727E-05	9.57943E-05	6.77687E-05	2.0536E-05	3.63608E-05	4.65537E-05	3.67164E-05	6.26153E-05	3.40376E-05	1.01881E-05	5.59696E-09	1.6031E-07	2.2549E-08	1.88458E-07	0.18845821
3827803773850	382780	3773850	4.37643E-05	0.000109283	0.000109283	3.05839E-05	5.6433E-05	0.000101477	7.17889E-05	2.17542E-05	3.85177E-05	4.54936E-05	3.79373E-05	6.47546E-05	3.52005E-05	1.05361E-05	6.13198E-09	1.7805E-07	2.3822E-08	2.08009E-07	0.20800884
3828303773850	382830	3773850	4.42491E-05	0.000110493	0.000110493	3.09226E-05	5.70581E-05	0.000102601	7.25841E-05	2.19952E-05	3.89444E-05	4.31373E-05	3.75755E-05	6.41943E-05	3.4896E-05	1.0445E-05	6.53876E-09	1.9064E-07	2.4263E-08	2.21442E-07	0.22144207
3828803773850	382880	3773850	4.5084E-05	0.000112578	0.000112578	3.15061E-05	5.81346E-05	0.000104537	7.39536E-05	2.24102E-05	3.96792E-05	4.16903E-05	3.76409E-05	6.43811E-05	3.49975E-05	1.04754E-05	7.34955E-09	2.1579E-07	2.5746E-08	2.4889E-07	0.24889012
3829303773850	382930	3773850	4.81489E-05	0.000120231	0.000120231	3.36479E-05	6.20867E-05	0.000111643	7.8981E-05	2.39336E-05	4.23766E-05	4.10221E-05	3.92687E-05	6.72673E-05	3.65665E-05	1.0945E-05	8.65483E-09	2.5817E-07	2.8699E-08	2.95523E-07	0.29552344
3829803773850	382980	3773850	5.78928E-05	0.000144563	0.000144563	4.04573E-05	7.46513E-05	0.000134237	9.49645E-05	2.87771E-05	5.09525E-05	4.35593E-05	4.61668E-05	7.9135E-05	4.30178E-05	1.2876E-05	1.17121E-08	3.6131E-07	3.6623E-08	4.09647E-07	0.40964718
3830303773850	383030	3773850	7.37773E-05	0.000184227	0.000184227	5.15578E-05	9.51338E-05	0.000171068	0.000121021	3.66729E-05	6.49326E-05	4.72972E-05	5.7029E-05	9.78789E-05	5.32069E-05	1.59257E-05	1.72845E-08	5.6031E-07	5.0782E-08	6.2838E-07	0.62837961
3830803773850	383080	3773850	9.21664E-05	0.000230146	0.000230146	6.44087E-05	0.000118846	0.000213707	0.000151185	4.58137E-05	8.11172E-05	5.02816E-05	6.8896E-05	0.000118405	6.43651E-05	1.92656E-05	2.71385E-08	9.4234E-07	7.3794E-08	1.04327E-06	1.04326848
3831303773850	383130	3773850	0.000117057	0.0002923	0.0002923	8.18029E-05	0.000150942	0.000271421	0.000192014	5.81861E-05	0.000103024	5.48033E-05	8.4908E-05	0.000146182	7.94642E-05	2.3785E-05	5.15063E-08	2.0295E-06	1.3022E-07	2.21125E-06	2.21125063
3837303773850	383730	3773850	0.008872722	0.022155861	0.022155861	0.006200528	0.011441141	0.0205733	0.014554377	0.004410417	0.007809033	4.891E-05	0.006259781	0.009697973	0.005271811	0.001577945	6.59649E-08	1.642E-06	9.5049E-07	2.65844E-06	2.65843527
3837803773850	383780	3773850	0.003618797	0.009036412	0.009036412	0.002528925	0.004666344	0.008390954	0.005936097	0.001798817	0.003184965	4.76791E-05	0.001973422	0.003227542	0.001754489	0.000525149	4.51103E-08	1.0894E-06	4.0574E-07	1.54029E-06	1.54029134
3838303773850	383830	3773850	0.00204753	0.005112839	0.005112839	0.001430877	0.002640237	0.004747636	0.003358668	0.001017778	0.001802066	4.51117E-05	0.001054074	0.001752618	0.000952722	0.000285166	3.33596E-08	7.9237E-07	2.408E-07	1.06652E-06	1.06652187
3838803773850	383880	3773850	0.001347263	0.003364219	0.003364219	0.000941509	0.00173726	0.003123917	0.002209984	0.000669692	0.001185749	4.23686E-05	0.000681575	0.001141346	0.000620435	0.000185707	2.57891E-08	6.0631E-07	1.6535E-07	7.97443E-07	0.79744348
3839303773850	383930	3773850	0.000875158	0.002185335	0.002185335	0.000611587	0.001128493	0.00202924	0.001435566	0.00043502	0.000770241	3.94043E-05	0.000438869	0.000738735	0.00040157	0.000120199	1.94419E-08	4.5216E-07	1.1259E-07	5.84195E-07	0.58419548
3839803773850	383980	3773850	0.000613218	0.001531252	0.001531252	0.000428535	0.000790728	0.001421877	0.001005893	0.000304816	0.000539704	3.73495E-05	0.000313401	0.000528945	0.000287534	8.6064E-05	1.51938E-08	3.5043E-07	8.3064E-08	4.48688E-07	0.44868803
3840303773850	384030	3773850	0.000464446	0.001159757	0.001159757	0.000324569	0.000598891	0.001076917	0.000761855	0.000230865	0.000408767	3.59326E-05	0.000244681	0.000413477	0.000224766	6.72763E-05	1.25701E-08	2.8854E-07	6.6112E-08	3.67218E-07	0.36721761
3840803773850	384080	3773850	0.000366134	0.000914264	0.000914264	0.000255865	0.00047212	0.00084896	0.000600588	0.000181996	0.000322241	3.47168E-05	0.000199262	0.000336999	0.000183192	5.48326E-05	1.06715E-08	2.4428E-07	5.4698E-08	3.09649E-07	0.3096494
3841303773850	384130	3773850	0.000287229	0.000717232	0.000717232	0.000200724	0.000370374	0.000666001	0.000471156	0.000142775	0.000252795	3.29483E-05	0.000161265	0.00027294	0.00014837	4.44098E-05	8.94921E-09	2.0398E-07	4.5046E-08	2.57976E-07	0.25797554
3826803773900	382680	3773900	3.7026E-05	9.24567E-05	9.24567E-05	2.58749E-05	4.7744E-05	8.58526E-05	6.07356E-05	1.84047E-05	3.25872E-05	4.62723E-05	3.32347E-05	5.669E-05	3.08166E-05	9.22395E-06	5.27911E-09	1.492E-07	2.0884E-08	1.7536E-07	0.17536014
3827303773900	382730	3773900	4.01986E-05	0.000100379	0.000100379	2.8092E-05	5.1835E-05	9.32089E-05	6.59397E-05	1.99817E-05	3.53794E-05	4.44335E-05	3.57568E-05	6.10024E-05	3.31609E-05	9.92562E-06	5.92461E-09	1.71E-07	2.2726E-08	1.99651E-07	0.19965071
3827803773900	382780	3773900	4.37751E-05	0.00010931	0.00010931	3.05914E-05	5.64469E-05	0.000101502	7.18066E-05	2.17596E-05	3.85272E-05	4.10723E-05	3.69375E-05	6.30483E-05	3.4273E-05	1.02585E-05	6.37486E-09	1.8819E-07	2.3575E-08	2.18137E-07	0.21813735
3828303773900	382830	3773900	4.38828E-05	0.000109579	0.000109579	3.06667E-05	5.65858E-05	0.000101752	7.19833E-05	2.18131E-05	3.8622E-05	3.8289E-05	3.61889E-05	6.18513E-05	3.36223E-05	1.00637E-05	6.73955E-09	2.001E-07	2.3728E-08	2.30567E-07	0.23056746
3828803773900	382880	3773900	4.52833E-05	0.000113076	0.000113076	3.16454E-05	5.83916E-05	0.000104999	7.42805E-05	2.25092E-05	3.98546E-05	3.71636E-05	3.67114E-05	6.28021E-05	3.41392E-05	1.02184E-05	7.67343E-09	2.3047E-07	2.5479E-08	2.63623E-07	0.26362328
3829303773900	382930	3773900	4.74756E-05	0.00011855	0.00011855	3.31774E-05	6.12185E-05	0.000110082	7.78766E-05	2.3599E-05	4.1784E-05	3.60783E-05	3.75906E-05	6.4398E-05	3.50067E-05	1.04781E-05	8.94162E-09	2.7343E-07	2.8021E-08	3.10393E-07	0.31039293
3829803773900	382980	3773900	5.58298E-05	0.000139411	0.000139411	3.90156E-05	7.19911E-05	0.000129453	9.15805E-05	2.77517E-05	4.91368E-05	3.76308E-05	4.31322E-05	7.39567E-05	4.02028E-05	1.20334E-05	1.18577E-08	3.761E-07	3.5081E-08	4.23036E-07	0.42303623
3830303773900	383030	3773900	7.15419E-05	0.000178646	0.000178646	4.99957E-05	9.22514E-05	0.000165885	0.000117354	3.55618E-05	6.29653E-05	4.09819E-05	5.34619E-05	9.17753E-05	4.9889E-05	1.49326E-05	1.7573E-08	5.9002E-07	4.9181E-08	6.56771E-07	0.65677109
3830803773900	383080	3773900	8.96078E-05	0.000223758	0.000223758	6.26207E-05	0.000115547	0.000207775	0.000146988	4.45419E-05	7.88654E-05	4.37552E-05	6.46707E-05	0.000111181	6.0438E-05	1.80902E-05	2.76099E-08	1.0014E-06	7.2638E-08	1.10163E-06	1.10163409
3831303773900	383130	3773900	0.000112586	0.000281136	0.000281136	7.86786E-05	0.000145177	0.000261055	0.000184681	5.59639E-05	9.9089E-05	4.71968E-05	7.87383E-05	0.000135587	7.37052E-05	2.20612E-05	5.11083E-08	2.1049E-06	1.2835E-07	2.28438E-06	2.284376
3837303773900	383730	3773900	0.005240416	0.013085716	0.013085716	0.003662162	0.006757378	0.012151022	0.00859612	0.002604885	0.004612179	4.32729E-05	0.00447579	0.007198921	0.003913328	0.001171327	7.03018E-08	1.8355E-06	5.7901E-07	2.48485E-06	2.48485492
3837803773900	383780	3773900	0.002617447	0.006535965	0.006535965	0.001829152	0.003375129	0.00606911	0.004293532	0.00130107	0.00230366	4.29715E-05	0.001651409	0.002731458	0.001484818	0.000444432	4.59267E-08	1.1604E-06	3.0348E-07	1.50979E-06	1.50979421
3838303773900	383830	3773900	0.001643202	0.0041032	0.0041032	0.00114819	0.002118865	0.003810114	0.002695427	0.000816796	0.00144621	4.15044E-05	0.000934324	0.001561028	0.000848574	0.000253993	3.39209E-08	8.4071E-07	1.9942E-07	1.07405E-06	1.07405299
3838803773900	383880	3773900	0.001135605	0.002835693	0.002835693	0.000793596	0.001464333	0.002633143	0.001862791	0.000564482	0.000999466	3.91632E-05	0.000620662	0.00104233	0.00056661	0.000169596	2.63372E-08	6.4489E-07	1.4395E-07	8.1518E-07	0.81518044
3839303773900	383930	3773900	0.000793996	0.001982668	0.001982668	0.000554868	0.001023837	0.001841048	0.001302432	0.000394676	0.000698809	3.59829E-05	0.000421972	0.000711961	0.000387021	0.000115842	2.04542E-08	4.9559E-07	1.0446E-07	6.20506E-07	0.62050634
3839803773900	383980	3773900	0.000586189	0.001463759	0.001463759	0.000409647	0.000755875	0.001359205	0.000961556	0.000291381	0.000515915	3.46213E-05	0.000311115	0.000526101	0.000285988	8.56012E-05	1.64001E-08	3.9377E-07	8.0649E-08	4.90816E-07	0.49081598
3840303773900	384030	3773900	0.00046317	0.00115657	0.00115657	0.000323677	0.000597245	0.001073957	0.000759761	0.00023023	0.000407643	3.38778E-05	0.000249469	0.000422254	0.000229537	6.87045E-05	1.3855E-08	3.3043E-07	6.6573E-08	4.10857E-07	0.4108574
3840803773900	384080	3773900	0.000365994	0.000913914	0.000913914	0.000255768	0.000471939	0.000848635	0.000600358	0.000181927	0.000322117	3.27323E-05	0.000200694	0.000340012	0.000184831	5.5323E-05	1.1619E-08	2.7563E-07	5.5001E-08	3.42247E-07	0.34224748
3841303773900	384130	3773900	0.000282683	0.00070588	0.00070588	0.000197547	0.000364512	0.00065546	0.000463699	0.000140515	0.000248794	3.07929E-05	0.00015821	0.000268246	0.000145818	4.36459E-05	9.50684E-09	2.2406E-07	4.4483E-08	2.78046E-07	0.27804599
3826803773950	382680	3773950	3.64658E-05	9.10579E-05	9.10579E-05	2.54834E-05	4.70217E-05	8.45537E-05	5.98167E-05	1.81263E-05	3.20942E-05	4.29664E-05	3.20892E-05	5.47545E-05	2.97645E-05	8.90903E-06	5.3462E-09	1.5313E-07	2.0553E-08	1.7903E-07	0.17903013
3827303773950	382730	3773950	4.00424E-05	9.99888E-05	9.99888E-05	2.79828E-05	5.16336E-05	9.28468E-05	6.56835E-05	1.99041E-05	3.5242E-05	4.19013E-05	3.48123E-05	5.94489E-05	3.23164E-05	9.67286E-06	6.10745E-09	1.7814E-07	2.2622E-08	2.06867E-07	0.20686695
3827803773950	382780	3773950	4.36728E-05	0.000109054	0.000109054	3.05199E-05	5.63149E-05	0.000101265	7.16387E-05	2.17087E-05	3.84372E-05	3.77464E-05	3.61738E-05	6.17579E-05	3.35716E-05	1.00486E-05	6.6149E-09	1.982E-07	2.3578E-08	2.28394E-07	0.22839441
3828303773950	382830	3773950	4.42868E-05	0.000110588	0.000110588	3.0949E-05	5.71067E-05	0.000102688	7.26459E-05	2.20139E-05	3.89776E-05	3.50635E-05	3.56463E-05	6.09345E-05	3.31239E-05	9.91457E-06	7.04477E-09	2.1317E-07	2.3911E-08	2.4413E-07	0.24412979
3828803773950	382880	3773950	4.65437E-05	0.000116223	0.000116223	3.25262E-05	6.00169E-05	0.000107922	7.6348E-05	2.31358E-05	4.09639E-05	3.42747E-05	3.67918E-05	6.29464E-05	3.42176E-05	1.02419E-05	8.11322E-09	2.4912E-07	2.6044E-08	2.83272E-07	0.28327225

Unique Identifier	X (UTM)	Y (UTM)	EGIODemolition 2025	EGIOSite Grubbing / Prep 2025	EGIOMass Grading / Excavation 2025	EGIOMass Grading / Excavation 2026	EGIODrainage / Utilities Trenching 2026	EGIODrainage / Utilities Trenching 2027	EGIOFoundations / Concrete Pads 2026	EGIOFoundations / Concrete Pads 2027	EGIOBuilding / Structure Construction 2026	EGIOBuilding / Structure Construction 2027	EGIOAsphalt Paving 2027	EGIOArchitectural Coating 2027	EGIOLandscaping or Other Finishing 2027	EGIOWaterside Construction (Piles) 2027	HIWaterside Construction (Landscaping) 2025	HIWaterside Construction (Landscaping) 2026	KMDemolition 2025	KMSite Grubbing / Prep 2025	KMMass Grading / Excavation 2025
3829303773950	382930	3773950	0.000250798	0.00022631	0.000565124	0.000565124	0.000158155	0.000158155	0.000291826	0.000291826	0.000524758	0.000524758	0.000371235	3.49397E-05	0.000112495	0.000199183	0.000356784	0.000356784	6.91642E-05	6.2412E-05	0.000155848
3829803773950	382980	3773950	0.000340532	0.00030729	0.000767321	0.000767321	0.000214742	0.000214742	0.000396239	0.000396239	0.000712512	0.000712512	0.00050406	4.74409E-05	0.000152745	0.000270449	0.000443348	0.000443348	7.90252E-05	7.13103E-05	0.000178067
3830303773950	383030	3773950	0.000558978	0.00050441	0.001259544	0.001259544	0.000352495	0.000352495	0.00065042	0.00065042	0.001169577	0.001169577	0.000827406	7.78735E-05	0.000250729	0.000443938	0.000619519	0.000619519	0.000104507	9.43048E-05	0.000235486
3830803773950	383080	3773950	0.001041575	0.00093989	0.00234698	0.00234698	0.000656825	0.000656825	0.001211965	0.001211965	0.002179338	0.002179338	0.001541751	0.000145106	0.000467197	0.000827214	0.000916766	0.000916766	0.000136126	0.000122836	0.000306732
3831303773950	383130	3773950	0.002370564	0.00213914	0.005341587	0.005341587	0.001494894	0.001494894	0.00275836	0.00275836	0.004960045	0.004960045	0.003508935	0.000330253	0.001063314	0.00188269	0.001429326	0.001429326	0.000173313	0.000156394	0.000390527
3837303773950	383730	3773950	0.000233148	0.00021039	0.000525351	0.000525351	0.000147025	0.000147025	0.000271288	0.000271288	0.000487826	0.000487826	0.000345108	3.24807E-05	0.000104578	0.000185165	0.00093234	0.00093234	0.002388346	0.002155183	0.005381655
3837803773950	383780	3773950	0.000199184	0.00017974	0.00044882	0.00044882	0.000125606	0.000125606	0.000231768	0.000231768	0.000416761	0.000416761	0.000294834	2.7749E-05	8.93435E-05	0.000158191	0.000826761	0.000826761	0.001460488	0.001317907	0.003290915
3838303773950	383830	3773950	0.000171523	0.00015478	0.000386492	0.000386492	0.000108163	0.000108163	0.000199582	0.000199582	0.000358885	0.000358885	0.00025389	2.38955E-05	7.69363E-05	0.000136222	0.000722418	0.000722418	0.001010214	0.000911591	0.002276312
3838803773950	383880	3773950	0.000148935	0.0001344	0.000335596	0.000335596	9.39197E-05	9.39197E-05	0.0001733	0.0001733	0.000311625	0.000311625	0.000220456	2.07488E-05	6.68048E-05	0.000118284	0.000625911	0.000625911	0.000745632	0.00067284	0.001680132
3839303773950	383930	3773950	0.000128581	0.00011603	0.000289731	0.000289731	8.10839E-05	8.10839E-05	0.000149615	0.000149615	0.000269036	0.000269036	0.000190327	1.79131E-05	5.76748E-05	0.000102118	0.000536588	0.000536588	0.000572558	0.000516662	0.001290144
3839803773950	383980	3773950	0.000111103	0.00010026	0.000250349	0.000250349	7.00624E-05	7.00624E-05	0.000129278	0.000129278	0.000232467	0.000232467	0.000164456	1.54782E-05	4.98352E-05	8.82376E-05	0.000467613	0.000467613	0.000447917	0.000404189	0.00100929
3840303773950	384030	3773950	9.73504E-05	8.7846E-05	0.000219359	0.000219359	6.13898E-05	6.13898E-05	0.000113276	0.000113276	0.000203691	0.000203691	0.000144099	1.35623E-05	4.36664E-05	7.73152E-05	0.000409043	0.000409043	0.000356792	0.00032196	0.000803959
3840803773950	384080	3773950	8.51674E-05	7.6853E-05	0.000191908	0.000191908	5.37071E-05	5.37071E-05	9.90998E-05	9.90998E-05	0.0001782	0.0001782	0.000126066	1.1865E-05	3.82017E-05	6.76395E-05	0.000354532	0.000354532	0.0002833	0.000255643	0.00063836
3841303773950	384130	3773950	7.39096E-05	6.6694E-05	0.00016654	0.00016654	4.66079E-05	4.66079E-05	8.60004E-05	8.60004E-05	0.000154645	0.000154645	0.000109402	1.02966E-05	3.31521E-05	5.86987E-05	0.000305874	0.000305874	0.000225185	0.000203201	0.000507409
3826803774000	382680	3774000	0.000118183	0.00010664	0.000266301	0.000266301	7.45267E-05	7.45267E-05	0.000137516	0.000137516	0.000247279	0.000247279	0.000174935	1.64645E-05	5.30107E-05	9.386E-05	0.000209478	0.000209478	4.6977E-05	4.23908E-05	0.000105853
3827303774000	382730	3774000	0.00014117	0.00012739	0.000318097	0.000318097	8.90225E-05	8.90225E-05	0.000164263	0.000164263	0.000295376	0.000295376	0.000208961	1.96669E-05	6.33215E-05	0.000112116	0.000236535	0.000236535	5.24268E-05	4.73086E-05	0.000118133
3827803774000	382780	3774000	0.000167971	0.00015157	0.000378489	0.000378489	0.000105924	0.000105924	0.000195449	0.000195449	0.000351454	0.000351454	0.00024833	2.34007E-05	7.53432E-05	0.000133402	0.000260975	0.000260975	5.86764E-05	5.29481E-05	0.000132216
3828303774000	382830	3774000	0.00019861	0.00017922	0.000447529	0.000447529	0.000125245	0.000125245	0.000231101	0.000231101	0.000415562	0.000415562	0.000293985	2.76692E-05	8.90865E-05	0.000157735	0.000290775	0.000290775	6.53201E-05	5.89432E-05	0.000147186
3828803774000	382880	3774000	0.000243462	0.00021969	0.000548593	0.000548593	0.000153529	0.000153529	0.00028329	0.00028329	0.000509408	0.000509408	0.000360376	3.39177E-05	0.000109205	0.000193357	0.000335929	0.000335929	7.31098E-05	6.59724E-05	0.000164738
3829303774000	382930	3774000	0.000273433	0.00024674	0.000616127	0.000616127	0.000172429	0.000172429	0.000318164	0.000318164	0.000572118	0.000572118	0.000404739	3.80931E-05	0.000122648	0.000217159	0.000367252	0.000367252	7.53243E-05	6.79707E-05	0.000169728
3829803774000	382980	3774000	0.000345594	0.00031186	0.000778726	0.000778726	0.000217934	0.000217934	0.000402129	0.000402129	0.000723103	0.000723103	0.000511552	4.81461E-05	0.000155016	0.000274469	0.000435751	0.000435751	7.97415E-05	7.19567E-05	0.000179681
3830303774000	383030	3774000	0.00054815	0.00049464	0.001235146	0.001235146	0.000345667	0.000345667	0.00063721	0.00063721	0.001146921	0.001146921	0.000811378	7.6365E-05	0.000245872	0.000435338	0.000599377	0.000599377	0.000103003	9.29474E-05	0.000232097
3830803774000	383080	3774000	0.001042501	0.00094073	0.002349065	0.002349065	0.000657408	0.000657408	0.001213042	0.001213042	0.002181274	0.002181274	0.001543121	0.000145235	0.000467612	0.000827949	0.000910485	0.000910485	0.000137427	0.000124011	0.000309664
3831303774000	383130	3774000	0.002345911	0.00211689	0.005286038	0.005286038	0.001479348	0.001479348	0.002729675	0.002729675	0.004908463	0.004908463	0.003472444	0.000326818	0.001052256	0.001863112	0.001463171	0.001463171	0.000175003	0.000157918	0.000394333
3837303774000	383730	3774000	0.000245349	0.0002214	0.000552844	0.000552844	0.000154719	0.000154719	0.000285485	0.000285485	0.000513355	0.000513355	0.000363168	3.41805E-05	0.000110051	0.000194855	0.000837942	0.000837942	0.002239303	0.00202069	0.005045817
3837803774000	383780	3774000	0.000210101	0.00018959	0.00047342	0.00047342	0.000132491	0.000132491	0.000244471	0.000244471	0.000439605	0.000439605	0.000310994	2.927E-05	9.42406E-05	0.000166861	0.000742085	0.000742085	0.001405954	0.001268697	0.003168034
3838303774000	383830	3774000	0.000181646	0.00016391	0.000409303	0.000409303	0.000114547	0.000114547	0.000211361	0.000211361	0.000380067	0.000380067	0.000268875	2.53059E-05	8.14772E-05	0.000144263	0.000665291	0.000665291	0.000985675	0.000889448	0.002221019
3838803774000	383880	3774000	0.000158074	0.00014264	0.000356188	0.000356188	9.96827E-05	9.96827E-05	0.000183933	0.000183933	0.000330746	0.000330746	0.000233983	2.20219E-05	7.0904E-05	0.000125542	0.000580282	0.000580282	0.000737855	0.000665821	0.001662607
3839303774000	383930	3774000	0.000137427	0.00012401	0.000309664	0.000309664	8.66624E-05	8.66624E-05	0.000159908	0.000159908	0.00028745	0.00028745	0.00020342	1.91455E-05	6.16427E-05	0.000109144	0.000500079	0.000500079	0.000572826	0.000516904	0.001290749
3839803774000	383980	3774000	0.000119926	0.00010822	0.000270228	0.000270228	7.56259E-05	7.56259E-05	0.000139544	0.000139544	0.00025092	0.00025092	0.000177515	1.67073E-05	5.37925E-05	9.52443E-05	0.000439716	0.000439716	0.000455312	0.000410862	0.001025955
3840303774000	384030	3774000	0.000102788	9.2753E-05	0.000231613	0.000231613	6.4819E-05	6.4819E-05	0.000119603	0.000119603	0.000215069	0.000215069	0.000152148	1.43198E-05	4.61055E-05	8.16339E-05	0.000381224	0.000381224	0.000359801	0.000324675	0.000810738
3840803774000	384080	3774000	8.99546E-05	8.1173E-05	0.000202695	0.000202695	5.6726E-05	5.6726E-05	0.00010467	0.00010467	0.000188216	0.000188216	0.000133152	1.25319E-05	4.0349E-05	7.14415E-05	0.000333375	0.000333375	0.000287413	0.000259354	0.000647627
3841303774000	384130	3774000	7.87028E-05	7.1019E-05	0.000177341	0.000177341	4.96305E-05	4.96305E-05	9.15777E-05	9.15777E-05	0.000164674	0.000164674	0.000116497	1.09644E-05	3.53021E-05	6.25054E-05	0.000292187	0.000292187	0.000232014	0.000209363	0.000522796
3826803774050	382680	3774050	0.0001198	0.0001081	0.000269946	0.000269946	7.55468E-05	7.55468E-05	0.000139398	0.000139398	0.000250664	0.000250664	0.00017733	1.66898E-05	5.37362E-05	9.51448E-05	0.000205893	0.000205893	4.69232E-05	4.23423E-05	0.000105732
3827303774050	382730	3774050	0.000144077	0.00013001	0.000324648	0.000324648	9.08557E-05	9.08557E-05	0.000167646	0.000167646	0.000301458	0.000301458	0.000213264	2.00719E-05	6.46254E-05	0.000114425	0.000235662	0.000235662	5.22477E-05	4.7147E-05	0.00011773
3827803774050	382780	3774050	0.00017594	0.00015876	0.000396445	0.000396445	0.000110949	0.000110949	0.000204721	0.000204721	0.000368127	0.000368127	0.000260428	2.45109E-05	7.89176E-05	0.000139731	0.000271918	0.000271918	5.85033E-05	5.27919E-05	0.000131825
3828303774050	382830	3774050	0.000214142	0.00019324	0.000482526	0.000482526	0.000135039	0.000135039	0.000249173	0.000249173	0.00044806	0.00044806	0.000316976	2.9833E-05	9.60532E-05	0.000170071	0.000306397	0.000306397	6.58274E-05	5.9401E-05	0.000148329
3828803774050	382880	3774050	0.000254863	0.00022998	0.000574283	0.000574283	0.000160719	0.000160719	0.000296556	0.000296556	0.000533263	0.000533263	0.000377252	3.5506E-05	0.000114319	0.000202411	0.000337863	0.000337863	7.39454E-05	6.67265E-05	0.000166621
3829303774050	382930	3774050	0.000273923	0.00024718	0.00061723	0.00061723	0.000172738	0.000172738	0.000318733	0.000318733	0.000573142	0.000573142	0.000405464	3.81613E-05	0.000122868	0.000217548	0.000357213	0.000357213	7.53542E-05	6.79977E-05	0.000169795
3829803774050	382980	3774050	0.000345164	0.00031147	0.000777758	0.000777758	0.000217663	0.000217663	0.000401629	0.000401629	0.000722204	0.000722204	0.000510916	4.80862E-05	0.000154823	0.000274128	0.000424855	0.000424855	7.98429E-05	7.20482E-05	0.00017991
3830303774050	383030	3774050	0.00054131	0.00048846	0.001219732	0.001219732	0.000341353	0.000341353	0.000629861	0.000629861	0.001132608	0.001132608	0.000801252	7.5412E-05	0.000242804	0.000429905	0.00058569	0.00058569	0.000102424	9.24249E-05	0.000230792
3830803774050	383080	3774050	0.001003051	0.00090513	0.002260172	0.002260172	0.000632531	0.000632531	0.001167138	0.001167138	0.002098731	0.002098731	0.001484727	0.000139739	0.000449917	0.000796618	0.000892786	0.000892786	0.000135439	0.000122217	0.000305185
3831303774050	383130	3774050	0.002272097	0.00205028	0.005119712	0.005119712	0.0014328	0.0014328	0.002643786	0.002643786	0.004754019	0.004754019	0.003363183	0.000316535	0.001019146	0.001804489	0.001504169	0.001504169	0.000173289	0.000156372	0.000390473
3836803774050	383680	3774050	0.000293961	0.00026526	0.000662382	0.000662382	0.000185374	0.000185374	0.00034205	0.00034205	0.000615069	0.000615069	0.000435125	4.09529E-05	0.000131856	0.000233463	0.000876656	0.000876656	0.003698764	0.003337671	0.008334419
3837303774050	383730	3774050	0.000250864	0.00022637	0.000565272	0.000565272	0.000158197	0.000158197	0.000291903	0.000291903	0.000524895	0.000524895	0.000371332	3.49489E-05	0.000112525	0.000199235	0.000762084	0.000762084	0.001969511	0.001777236	0.004437895
3837803774050	383780	3774050	0.000216118	0.00019502	0.000486978	0.000486978	0.000136285	0.000136285	0.000251472	0.000251472	0.00045219	0.00045219	0.0003199	3.01082E-05	9.69394E-05	0.00017164	0.00067246	0.00067246	0.001283486	0.001158185	0.002892076
3838303774050	383830	3774050	0.000188367	0.00016998	0.000424448	0.000424448	0.000118786	0.000118786	0.000219182	0.000219182	0.00039413	0.00039413	0.000278824	2.62422E-05	8.4492E-05	0.000149601	0.000615618	0.000615618	0.00091466	0.000825366	0.002061002
3838803774050	383880	3774050	0.000164485	0.00014843	0.000370634	0.000370634	0.000103725	0.000103725	0.000191393	0.000191393	0.00034416	0.00034416	0.000243473	2.29151E-05	7.37796E-05	0.000130633	0.000545739	0.000545739	0.000696841	0.000628812	0.00157019
3839303774050	383930	3774050	0.000144333	0.00013024	0.000325226	0.000325226	9.10176E-05	9.10176E-05	0.000167945	0.000167945	0.000301995	0.000301995	0.000213644	2.01076E-05	6.47405E-05	0.000114629	0.000472244	0.000472244	0.000550275	0.000496554	0.001239934
3839803774050	383980	3774050	0.00012685	0.00011447	0.00028583	0.00028583	7.99923E-05	7.99923E-05	0.000147601	0.000147601	0.000265414	0.000265414	0.000187764	1.76719E-05	5.68983E-05	0.000100743	0.000415339	0.000415339	0.000443225	0.000399955	0.000998718
3840303774050	384030	3774050	0.000107802	9.7278E-05	0.000242911	0.000242911	6.79809E-05	6.79809E-05	0.000125437	0.000125437	0.0002256	0.0002256	0.00015957	1.50184E-05	4.83546E-05	8.56161E-05	0.000358529	0.000358529	0.000353969	0.000319412	0.000797597
3840803774050	384080	3774050	9.47538E-05	8.5503E-05	0.000213509	0.000213509	5.97524E-05	5.97524E-05	0.000110254	0.000110254	0.000198258	0.000198258	0.000140256	1.32005E-05	4.25017E-05	7.5253E-05	0.000316849	0.000316849	0.000286989	0.000258972	0.000646672
3841303774050	384130	3774050	8.3496E-05	7.5345E-05	0.000188141	0.000188141	5.26532E-05	5.26532E-05	9.7155E-05	9.7155E-05	0.000174703	0.000174703	0.000123592	1.16322E-05	3.7452E-05	6.63121E-05	0.000280752	0.000280752	0.000234742	0.000211825	0.000528943
3826803774100	382680	3774100	0.000120105	0.00010838	0.000270632	0.000270632	7.57388E-05	7.57388E-05	0.000139752	0.000139752	0.00025131	0.00025131	0.00017778	1.67323E-05	5.38728E-05	9.53865E-05	0.000200152	0.000200152	4.6577E-05	4.20299E-05	0.000104952
3827303774100	382730	3774100	0.000144077	0.00013001	0.000324648	0.000324648	9.08557E-05	9.08557E-05	0.000167646	0.000167646	0.000301458	0.000301458	0.000213264	2.00719E-05	6.46254E-05	0.000114425	0.000226511	0.000226511	5.18895E-05	4.68238E-05	0.000116923
3827803774100	382780	3774100	0.000167446	0.0001511	0.000377305	0.000377305	0.000105592	0.000105592	0.000194838	0.000194838	0.000350355	0.000350355	0.00024785	2.33275E-05	7.51076E-05	0.000132985	0.000241007	0.000241007	5.78049E-05	5.21617E-05	0.000130252
3828303774100	382830	3774100	0.000198903	0.00017948	0.000448188	0.000448188	0.00012543	0.00012543	0.000231441	0.000231441	0.000416174	0.000416174	0.000294418	2.771E-05	8.92177E-05	0.000157968	0.000270871	0.000270871	6.44307E-05	5.81406E-05	0.000145181
3828803774100	382880	3774100	0.000233751	0.00021093	0.00052671	0.00052671	0.000147405	0.000147405	0.00027199	0.00027199	0.000489088	0.000489088	0.000346	3.25647E-05	0.000104849	0.000185644	0.000303289	0.000303289	7.10624E-05	6.41249E-05	0.000160125
3829303774100	382930	3774100	0.000270849	0.00024441	0.000610303	0.000610303	0.000170799	0.000170799	0.000315156	0.000315156	0.00056671	0.00056671	0.000400913	3.7733E-05	0.000121489	0.000215107	0.000340639	0.000340639	7.47572E-05	6.7459E-05	0.00016845
3829803774100	382980	3774100	0.000343308	0.00030979	0.000773575	0.000773575	0.000216492	0.000216492	0.000399469	0.000399469	0.00071832	0.00071832	0.000508168	4.78276E-05	0.00015399	0.000272653	0.000407282	0.000407282	8.01414E-05	7.23176E-05	0.000180582
3830303774100	383030	3774100	0.000518645	0.00046801	0.001168661	0.001168661	0.000327061	0.000327061	0.000603489	0.000603489	0.001085185	0.001085185	0.000767704	7.22545E-05	0.000232637	0.000411905	0.0005488	0.0005488	9.92306E-05	8.95432E-05	0.000223596
3830803774100	383080	3774100	0.000970794	0.00087602	0.002187487	0.002187487	0.000612189	0.000612189	0.001129604	0.001129604	0.002031238	0.002031238	0.001436979	0.000135245	0.000435448	0.000771	0.000845761	0.000845761	0.000132485	0.000119551	0.000298527
3831303774100	383130	3774100	0.002160493	0.00194957	0.004868234	0.004868234	0.001362421	0.001362421	0.002513924	0.002513924	0.004520503	0.004520503	0.003197985	0.000300987	0.000969086	0.001715853	0.001414354	0.001414354	0.000168419	0.000151977	0.000379497
3836303774100	383630	3774100	0.000333745	0.00030116	0.000752028	0.000752028	0.000210462	0.000210462	0.000388342	0.000388342	0.000698312	0.000698312	0.000494014	4.64954E-05	0.000149701	0.000265059	0.000929628	0.000929628	0.000549633	0.004960022	0.012385553
3836803774100	383680	3774100	0.000287371	0.00025932	0.000647533	0.000647533	0.000181218	0.000181218	0.00033438	0.00033438	0.000601281	0.000601281	0.00042537	4.00348E-05	0.0001289	0.000228229	0.000796627	0.000796627	0.002547578	0.00229887	0.005740453
3837303774100	383730	3774100	0.000244268	0.00022042	0.000550409	0.000550409	0.000154037	0.000154037	0.000284228	0.000284228	0.000511094	0.000511094	0.000361569	3.403E-05	0.000109566	0.000193997	0.00067809	0.00067809	0.001584192	0.001429535	0.003569657
3837803774100	383780	3774100	0.000211402	0.00019076	0.000476352	0.000476352	0.000133312	0.000133312	0.000245985	0.000245985	0.000442327	0.000442327	0.00031292	2.94513E-05	9.48242E-05	0.000167895	0.000591051	0.000591051	0.001099506	0.000992166	0.002477514
3838303774100	383830	3774100	0.000191895	0.00017316	0.000432397	0.000432397	0.00012101	0.00012101	0.000223287	0.000223287	0.000401512	0.000401512	0.00028045	2.67337E-05	8.60744E-05	0.000152402	0.000565501	0.000565501	0.000808451	0.000729526	0.001821682
3838803774100	383880	3774100	0.00016809	0.00015168	0.000378758	0.000378758	0.000105999	0.000105999	0.000195588	0.000195588	0.000351704	0.000351704	0.000248809	2.34173E-05	7.53967E-05	0.000133497	0.000507073	0.000507073	0.000630339	0.000568802	0.001420341
3839303774100	383930	3774100	0.000148022	0.00013357	0.000333538	0.000333538	9.33438E-05	9.33438E-05	0.000172237	0.000172237	0.000309714	0.000309714	0.000219104	2.06216E-05	6.63952E-05	0.000117559	0.000439446	0.000439446	0.000507297	0.000457772	0.001143092
3839803774100	383980	3774100	0.000130777	0.00011801	0.000294681	0.000294681	8.24691E-05	8.24691E-05	0.000152171	0.000152171	0.00027632	0.00027632	0.00019378	1.82191E-05	5.86601E-05	0.000103863	0.000388916	0.000388916	0.000415284	0.000374741	0.000935758
3840303774100	384030	3774100	0.000112667	0.00010167	0.000253873	0.000253873	7.10487E-05	7.10487E-05	0.000131098	0.000131098	0.000235739	0.000235739	0.000166771	1.56961E-05	5.05367E-05	8.94797E-05	0.000339894	0.000339894	0.000339691	0.000306528	0.000765424
3840803774100	384080	3774100	9.89143E-05	8.9258E-05	0.000222883	0.000222883	6.2376E-05	6.2376E-05	0.000115095	0.000115095	0.000206963	0.000206963	0.000146414	1.37801E-05	4.43679E-05	7.85572E-05	0.000301639	0.000301639	0.000279098	0.000251851	0.000628891
3841303774100	384130	3774100	8.71432E-05	7.8636E-05	0.00019636	0.00019636	5.49531E-05	5.49531E-05	0.000101399	0.000101399	0.000182334	0.000182334	0.00012899	1.21403E-05	3.9088E-05	6.92087E-05	0.000267842	0.000267842	0.000229632	0.000207214	0.000517429
3826803774150	382680	3774150	0.000119221	0.00010758	0.000268641	0.000268641	7.51817E-05	7.51817E-05	0.000138724	0.000138724	0.000249452	0.000249452	0.000176473	1.66092E-05	5.34765E-05	9.46849E-05	0.000192698	0.000192698	4.59861E-05	4.14967E-05	0.00010362
3827303774150	382730	3774150	0.000142972	0.00012901	0.000322159	0.000322159	9.01593E-05	9.01593E-05	0.000166361	0.000166361	0.000299148	0.000299148	0.000211629	1.9918E-05	6.41301E-05	0.000113548	0.00021755	0.00021755	5.10121E-05	4.6032E-05	0.000114945
3827803774150	382780	3774150	0.000174083	0.00015709	0.000392262	0.000392262	0.000109778	0.000109778	0.000202561	0.000202561	0.000364243	0.000364243	0.00025768	2.42522E-05	7.80849E-05	0.000138256	0.0002513	0.0002513	5.69335E-05	5.13753E-05	0.000128288

			KMMass Grading / Excavation	KMDrainage / Utilities Trenching	KMFoundations / Concrete Pads	KMBuilding / Structure Construction	KMAsphalt Paving	KMArchitectural Coating	KMLandscaping or Other Finishing	KMWaterside Construction (Piles)	EWNDemolition	EWNSite Grubbing / Prep	EWNDrainage / Utilities Trenching	EWNDrainage / Utilities Trenching	EWNDrainage / Utilities Trenching	EWNFoundation s / Concrete Pads	EWNBuilding / Structure Construction	EWNAsphalt Paving	EWNLandscaping or Other Finishing	EWNWaterside Construction (Piles)	ISDemolition
Unique Identifier	X (UTM)	Y (UTM)	2026	2026	2026	2026	2026	2026	2026	2026	2027	2027	2027	2028	2029	2029	2029	2029	2029	2029	2027
3829303773950	382930	3773950	0.000155848	3.35784E-05	8.04786E-05	0.000149278	0.000102378	9.63554E-06	3.10235E-05	5.49299E-05	6.25444E-05	8.43277E-05	0.000102315	0.000102315	0.000102315	7.2776E-05	0.000126739	9.25789E-05	2.80542E-05	4.86823E-05	9.64729E-05
3829803773950	382980	3773950	0.000178067	3.83658E-05	9.19528E-05	0.000170561	0.000116974	1.10093E-05	3.54466E-05	6.27614E-05	6.81375E-05	9.18687E-05	0.000111465	0.000111465	0.000111465	7.9284E-05	0.000138073	0.000100858	3.0563E-05	5.30358E-05	0.000115365
3830303773950	383030	3773950	0.000235486	5.07371E-05	0.000121604	0.000225559	0.000154693	1.45593E-05	4.68766E-05	8.29992E-05	8.21948E-05	0.000110822	0.000134461	0.000134461	0.000134461	9.56409E-05	0.000166558	0.000121666	3.68684E-05	6.39775E-05	0.000159644
3830803773950	383080	3773950	0.000306732	6.60874E-05	0.000158394	0.000293802	0.000201495	1.89642E-05	6.1059E-05	0.00010811	9.90516E-05	0.00013355	0.000162037	0.000162037	0.000162037	0.000115255	0.000200717	0.000146617	4.44295E-05	7.70982E-05	0.000223197
3831303773950	383130	3773950	0.000390527	8.41416E-05	0.000201665	0.000374064	0.00025654	2.4145E-05	7.77395E-05	0.000137645	0.000115658	0.000155939	0.000189202	0.000189202	0.000189202	0.000134578	0.000234367	0.000171198	5.18781E-05	9.00238E-05	0.000288231
3837303773950	383730	3773950	0.005381655	0.001159514	0.002779051	0.005154794	0.003535256	0.00033273	0.00107129	0.001896813	9.96723E-05	0.000134387	0.000163052	0.000163052	0.000163052	0.000115978	0.000201975	0.000147536	4.47079E-05	7.75814E-05	0.000396475
3837803773950	383780	3773950	0.003290915	0.00070905	0.001699407	0.003152188	0.002161831	0.000203466	0.0006551	0.001159913	9.51E-05	0.000128222	0.000155573	0.000155573	0.000155573	0.000110657	0.000192709	0.000140768	4.2657E-05	7.40224E-05	0.000305804
3838303773950	383830	3773950	0.002276312	0.000490447	0.001175473	0.002180355	0.001495329	0.000140737	0.00045313	0.000802307	9.05456E-05	0.000122081	0.000148122	0.000148122	0.000148122	0.000105358	0.00018348	0.000134027	4.06141E-05	7.04774E-05	0.000245271
3838803773950	383880	3773950	0.001680132	0.000361996	0.000867609	0.001609307	0.001103693	0.000103877	0.000334453	0.000592178	8.61105E-05	0.000116101	0.000140867	0.000140867	0.000140867	0.000100197	0.000174493	0.000127462	3.86248E-05	6.70253E-05	0.000202246
3839303773950	383930	3773950	0.001290144	0.00027797	0.000666222	0.001235758	0.000847506	7.97653E-05	0.00025682	0.000454723	8.05055E-05	0.000108544	0.000131698	0.000131698	0.000131698	9.36753E-05	0.000163135	0.000119165	3.61106E-05	6.26626E-05	0.000166974
3839803773950	383980	3773950	0.00100929	0.000217458	0.000521191	0.000966744	0.000663011	6.24011E-05	0.000200912	0.000355733	7.33426E-05	9.88867E-05	0.00011998	0.00011998	0.00011998	8.53405E-05	0.00014862	0.000108562	3.28977E-05	5.70872E-05	0.000137206
3840303773950	384030	3773950	0.000803959	0.000173218	0.000415159	0.000770068	0.000528128	4.97061E-05	0.000160039	0.000283363	6.78629E-05	9.14985E-05	0.000111016	0.000111016	0.000111016	7.89645E-05	0.000137516	0.000100451	3.04398E-05	5.28221E-05	0.00011595
3840803773950	384080	3773950	0.00063836	0.000137539	0.000329645	0.00061145	0.000419344	3.94677E-05	0.000127074	0.000224996	6.26399E-05	8.44565E-05	0.000102472	0.000102472	0.000102472	7.28871E-05	0.000126933	9.27203E-05	2.80971E-05	4.87567E-05	9.80428E-05
3841303773950	384130	3773950	0.000507409	0.000109325	0.000262023	0.000486019	0.000333321	3.13714E-05	0.000101006	0.000178841	5.76856E-05	7.77766E-05	9.43669E-05	9.43669E-05	9.43669E-05	6.71222E-05	0.000116893	8.53868E-05	2.58748E-05	4.49004E-05	8.21172E-05
3826803774000	382680	3774000	0.000105853	2.28068E-05	5.46618E-05	0.000101391	6.95358E-05	6.54455E-06	2.10715E-05	3.73089E-05	5.15314E-05	6.9479E-05	8.42994E-05	8.42994E-05	8.42994E-05	5.99613E-05	0.000104422	7.62773E-05	2.31143E-05	4.01102E-05	6.89672E-05
3827303774000	382730	3774000	0.000118133	2.54526E-05	6.10032E-05	0.000113153	7.76027E-05	7.30378E-06	2.3516E-05	4.16371E-05	5.59665E-05	7.54587E-05	9.15546E-05	9.15546E-05	9.15546E-05	6.51219E-05	0.00011341	8.28422E-05	2.51037E-05	4.35623E-05	7.85476E-05
3827803774000	382780	3774000	0.000132216	2.84867E-05	6.82752E-05	0.000126642	8.68535E-05	8.17445E-06	2.63192E-05	4.66005E-05	5.74169E-05	7.74144E-05	9.39275E-05	9.39275E-05	9.39275E-05	6.68097E-05	0.000116349	8.49892E-05	2.57543E-05	4.46913E-05	8.89399E-05
3828303774000	382830	3774000	0.000147186	3.17121E-05	7.60057E-05	0.000140981	9.66875E-05	9.1E-06	2.92992E-05	5.18769E-05	5.83422E-05	7.86619E-05	9.5441E-05	9.5441E-05	9.5441E-05	6.78863E-05	0.000118224	8.63587E-05	2.61693E-05	4.54114E-05	9.92247E-05
3828803774000	382880	3774000	0.000164738	3.54939E-05	8.50697E-05	0.000157794	0.000108218	1.01852E-05	3.27933E-05	5.80634E-05	6.07597E-05	8.19213E-05	9.93957E-05	9.93957E-05	9.93957E-05	7.06992E-05	0.000123122	8.99371E-05	2.72537E-05	4.72931E-05	0.000112781
3829303774000	382930	3774000	0.000169728	3.65691E-05	8.76465E-05	0.000162573	0.000111496	1.04937E-05	3.37866E-05	5.98222E-05	5.76617E-05	7.77444E-05	9.43278E-05	9.43278E-05	9.43278E-05	6.70945E-05	0.000116845	8.53515E-05	2.58641E-05	4.48818E-05	0.000114947
3829803774000	382980	3774000	0.000179681	3.87135E-05	9.27862E-05	0.000172107	0.000118034	1.11091E-05	3.57679E-05	6.33303E-05	5.80676E-05	7.82916E-05	9.49918E-05	9.49918E-05	9.49918E-05	6.75668E-05	0.000117667	8.59523E-05	2.60461E-05	4.51977E-05	0.000128909
3830303774000	383030	3774000	0.000232097	5.00068E-05	0.000119853	0.000222313	0.000152466	1.43498E-05	4.62019E-05	8.18046E-05	6.7069E-05	9.04281E-05	0.000109717	0.000109717	0.000109717	7.80407E-05	0.000135908	9.92763E-05	3.00837E-05	5.22041E-05	0.000175988
3830803774000	383080	3774000	0.000309664	6.67192E-05	0.000159908	0.00029661	0.000203421	1.91455E-05	6.16427E-05	0.000109144	8.08577E-05	0.000109019	0.000132274	0.000132274	0.000132274	9.40851E-05	0.000163849	0.000119686	3.62686E-05	6.29367E-05	0.000261519
3831303774000	383130	3774000	0.000394333	8.49617E-05	0.000203631	0.00037771	0.000259041	2.43803E-05	7.84972E-05	0.000138986	9.29034E-05	0.00012526	0.000151979	0.000151979	0.000151979	0.000108101	0.000188258	0.000137517	4.16717E-05	7.23126E-05	0.000355276
3837303774000	383730	3774000	0.005045817	0.001087155	0.002605627	0.004833113	0.003314641	0.000311966	0.001004437	0.001778444	8.48988E-05	0.000114468	0.000138885	0.000138885	0.000138885	9.87872E-05	0.000172038	0.000125668	3.80812E-05	6.60822E-05	0.00047938
3837803774000	383780	3774000	0.003168034	0.000682574	0.001635952	0.003034487	0.002081109	0.000195869	0.000630639	0.001116602	8.15919E-05	0.000110009	0.000133475	0.000133475	0.000133475	9.49394E-05	0.000165337	0.000120773	3.65979E-05	6.35082E-05	0.000366223
3838303774000	383830	3774000	0.002221019	0.000478533	0.001146919	0.002127393	0.001459006	0.000137318	0.000442123	0.000782818	7.83566E-05	0.000105647	0.000128182	0.000128182	0.000128182	9.11749E-05	0.000158781	0.000115984	3.51468E-05	6.099E-05	0.000291078
3838803774000	383880	3774000	0.001662607	0.00035822	0.000858559	0.00159252	0.001092181	0.000102793	0.000330964	0.000586001	7.50139E-05	0.00010114	0.000122714	0.000122714	0.000122714	8.72853E-05	0.000152007	0.000111036	3.36474E-05	5.83881E-05	0.000237911
3839303774000	383930	3774000	0.001290749	0.0002781	0.000666534	0.001236338	0.000847904	7.98027E-05	0.000256941	0.000454936	7.13727E-05	9.62308E-05	0.000116758	0.000116758	0.000116758	8.30485E-05	0.000144629	0.000105647	3.20142E-05	5.5554E-05	0.000197506
3839803774000	383980	3774000	0.001025955	0.000221049	0.000529796	0.000982706	0.000673958	6.34314E-05	0.00020423	0.000361607	6.66333E-05	8.98406E-05	0.000109004	0.000109004	0.000109004	7.75337E-05	0.000135025	9.86313E-05	2.98883E-05	5.18649E-05	0.000163727
3840303774000	384030	3774000	0.000810738	0.00017479	0.00041866	0.000776562	0.000532581	5.01252E-05	0.000161388	0.000285752	5.94345E-05	8.01347E-05	9.7228E-05	9.7228E-05	9.7228E-05	6.91573E-05	0.000120437	8.79756E-05	2.66593E-05	4.62617E-05	0.000133529
3840803774000	384080	3774000	0.000647627	0.000139536	0.00033443	0.000620327	0.000425432	4.00407E-05	0.000128919	0.000228262	5.52143E-05	7.44447E-05	9.03243E-05	9.03243E-05	9.03243E-05	6.42468E-05	0.000111886	8.17289E-05	2.47663E-05	4.29769E-05	0.000112255
3841303774000	384130	3774000	0.000522796	0.00011264	0.000269968	0.000500758	0.000343429	3.23227E-05	0.000104069	0.000184264	5.15374E-05	6.94871E-05	8.43092E-05	8.43092E-05	8.43092E-05	5.99683E-05	0.000104435	7.62862E-05	2.3117E-05	4.01148E-05	9.46105E-05
3826803774050	382680	3774050	0.000105732	2.27807E-05	5.45993E-05	0.000101275	6.94563E-05	6.53706E-06	2.10474E-05	3.72662E-05	4.76395E-05	6.42317E-05	7.79327E-05	7.79327E-05	7.79327E-05	5.54328E-05	9.6536E-05	7.05166E-05	2.13687E-05	3.70809E-05	7.28531E-05
3827303774050	382730	3774050	0.00011773	2.53656E-05	6.07948E-05	0.000112767	7.73376E-05	7.27883E-06	2.34356E-05	4.14949E-05	5.15433E-05	6.94951E-05	8.43189E-05	8.43189E-05	8.43189E-05	5.99752E-05	0.000104447	7.6295E-05	2.31197E-05	4.01195E-05	8.40631E-05
3827803774050	382780	3774050	0.000131825	2.84027E-05	6.80738E-05	0.000126268	8.65973E-05	8.15033E-06	2.62416E-05	4.64631E-05	5.56202E-05	7.49919E-05	9.09883E-05	9.09883E-05	9.09883E-05	6.47191E-05	0.000112708	8.23297E-05	2.49484E-05	4.32928E-05	9.78876E-05
3828303774050	382830	3774050	0.000148329	3.19584E-05	7.6596E-05	0.000142076	9.74385E-05	9.17068E-06	2.95268E-05	5.22798E-05	5.7984E-05	7.8179E-05	9.48551E-05	9.48551E-05	9.48551E-05	6.74695E-05	0.000117498	8.58286E-05	2.60087E-05	4.51327E-05	0.000113342
3828803774050	382880	3774050	0.000166621	3.58996E-05	8.60421E-05	0.000159597	0.000109455	1.03016E-05	3.31681E-05	5.87271E-05	5.60321E-05	7.55473E-05	9.1662E-05	9.1662E-05	9.1662E-05	6.51983E-05	0.000113543	8.29394E-05	2.51331E-05	4.36134E-05	0.000128133
3829303774050	382930	3774050	0.000169795	3.65835E-05	8.76812E-05	0.000162638	0.00011154	1.04979E-05	3.38E-05	5.98459E-05	5.06181E-05	6.82477E-05	8.28054E-05	8.28054E-05	8.28054E-05	5.88987E-05	0.000102572	7.49255E-05	2.27047E-05	3.93993E-05	0.000127888
3829803774050	382980	3774050	0.00017991	3.87628E-05	9.29043E-05	0.000172326	0.000118184	1.11232E-05	3.58135E-05	6.34109E-05	5.03615E-05	6.79016E-05	8.23855E-05	8.23855E-05	8.23855E-05	5.86E-05	0.000102052	7.45456E-05	2.25896E-05	3.91995E-05	0.000145736
3830303774050	383030	3774050	0.000230792	4.97257E-05	0.000119179	0.000221063	0.000151609	1.42691E-05	4.59422E-05	8.13447E-05	5.7029E-05	7.68913E-05	9.32928E-05	9.32928E-05	9.32928E-05	6.63582E-05	0.000115563	8.44149E-05	2.55803E-05	4.43893E-05	0.000201356
3830803774050	383080	3774050	0.000305185	6.57542E-05	0.000157596	0.00029232	0.000200479	1.88686E-05	6.07511E-05	0.000107565	6.6872E-05	9.01626E-05	0.000109395	0.000109395	0.000109395	7.78115E-05	0.000135509	9.89847E-05	2.99954E-05	5.20508E-05	0.000305989
3831303774050	383130	3774050	0.000390473	8.413E-05	0.000201638	0.000374013	0.000256505	2.41416E-05	7.77288E-05	0.000137626	7.6739E-05	0.000103466	0.000125536	0.000125536	0.000125536	8.92926E-05	0.000155503	0.00011359	3.44212E-05	5.97309E-05	0.000448854
3836803774050	383680	3774050	0.008334419	0.001795706	0.004303839	0.007983085	0.005474952	0.00051529	0.001659076	0.002937541	7.37306E-05	9.94098E-05	0.000120615	0.000120615	0.000120615	8.5792E-05	0.000149406	0.000109137	3.30718E-05	5.73892E-05	0.000734058
3837303774050	383730	3774050	0.004437895	0.000956174	0.0022917	0.004250817	0.002915291	0.00027438	0.000883422	0.001564176	7.26561E-05	9.79611E-05	0.000118857	0.000118857	0.000118857	8.45418E-05	0.000147229	0.000107546	3.25898E-05	5.65529E-05	0.000542599
3837803774050	383780	3774050	0.002892076	0.000623117	0.001493449	0.002770162	0.00189983	0.000178808	0.000575706	0.001019338	7.05251E-05	9.5088E-05	0.000115371	0.000115371	0.000115371	8.20622E-05	0.000142911	0.000104392	3.1634E-05	5.48942E-05	0.000417021
3838303774050	383830	3774050	0.002061002	0.000444057	0.001064288	0.001974121	0.00135389	0.000127425	0.00041027	0.000726419	6.83464E-05	9.21504E-05	0.000111807	0.000111807	0.000111807	7.95271E-05	0.000138496	0.000101167	3.06567E-05	5.31984E-05	0.000332259
3838803774050	383880	3774050	0.00157019	0.000338308	0.000810836	0.001504	0.001031472	9.70797E-05	0.000312567	0.000553428	6.58692E-05	8.88105E-05	0.000107754	0.000107754	0.000107754	7.66447E-05	0.000133476	9.75004E-05	2.95456E-05	5.12702E-05	0.000270992
3839303774050	383930	3774050	0.001239934	0.000267152	0.000640294	0.001187665	0.000814523	7.6661E-05	0.000246825	0.000437026	6.32906E-05	8.53337E-05	0.000103536	0.000103536	0.000103536	7.36442E-05	0.000128251	9.36834E-05	2.83889E-05	4.92631E-05	0.000225275
3839803774050	383980	3774050	0.000998718	0.00021518	0.000515731	0.000956617	0.000656066	6.17474E-05	0.000198808	0.000352007	6.05925E-05	8.1696E-05	9.91223E-05	9.91223E-05	9.91223E-05	7.05048E-05	0.000122784	8.96897E-05	2.71787E-05	4.7163E-05	0.000189788
3840303774050	384030	3774050	0.000797597	0.000171848	0.000411874	0.000763975	0.000523948	4.93128E-05	0.000158772	0.00028112	5.31371E-05	7.16439E-05	8.69261E-05	8.69261E-05	8.69261E-05	6.18297E-05	0.000107676	7.86541E-05	2.38346E-05	4.136E-05	0.000152308
3840803774050	384080	3774050	0.000646672	0.00013933	0.000333937	0.000619412	0.000424805	3.99816E-05	0.000128729	0.000227925	4.95855E-05	6.68553E-05	8.11161E-05	8.11161E-05	8.11161E-05	5.76971E-05	0.000100479	7.3397E-05	2.22415E-05	3.85955E-05	0.000128276
3841303774050	384130	3774050	0.000528943	0.000113964	0.000273143	0.000506645	0.000347467	3.27028E-05	0.000105293	0.000186431	4.66964E-05	6.29601E-05	7.63899E-05	7.63899E-05	7.63899E-05	5.43354E-05	9.46249E-05	6.91205E-05	2.09456E-05	3.63468E-05	0.000108662
3826803774100	382680	3774100	0.000104952	2.26126E-05	5.41965E-05	0.000100528	6.89438E-05	6.48883E-06	2.08921E-05	3.69913E-05	4.40879E-05	5.94431E-05	7.21227E-05	7.21227E-05	7.21227E-05	5.13002E-05	8.93391E-05	6.52594E-05	1.97756E-05	3.43164E-05	7.63331E-05
3827303774100	382730	3774100	0.000116923	2.51918E-05	6.03781E-05	0.000111994	7.68075E-05	7.22894E-06	2.3275E-05	4.12104E-05	4.73053E-05	6.3781E-05	7.73859E-05	7.73859E-05	7.73859E-05	5.50439E-05	9.58587E-05	7.00218E-05	2.12187E-05	3.68207E-05	8.8713E-05
3827803774100	382780	3774100	0.000130252	2.80636E-05	6.72612E-05	0.000124761	8.55635E-05	8.05304E-06	2.59283E-05	4.59084E-05	4.64517E-05	6.26301E-05	7.59896E-05	7.59896E-05	7.59896E-05	5.40506E-05	9.4129E-05	6.87583E-05	2.08358E-05	3.61563E-05	0.000101236
3828303774100	382830	3774100	0.000145181	3.12803E-05	7.49708E-05	0.000139061	9.5371E-05	8.97609E-06	2.89003E-05	5.11705E-05	4.71083E-05	6.35154E-05	7.70637E-05	7.70637E-05	7.70637E-05	5.48147E-05	9.54595E-05	6.97302E-05	2.11304E-05	3.66674E-05	0.000115986
3828803774100	382880	3774100	0.000160125	3.44999E-05	8.26873E-05	0.000153375	0.000105187	9.89998E-06	3.18749E-05	5.64374E-05	4.66904E-05	6.2952E-05	7.63801E-05	7.63801E-05	7.63801E-05	5.43285E-05	9.46128E-05	6.91117E-05	2.09429E-05	3.63422E-05	0.000130777
3829303774100	382930	3774100	0.00016845	3.62938E-05	8.69867E-05	0.000161349	0.000110656	1.04147E-05	3.35323E-05	5.93718E-05	4.50072E-05	6.06825E-05	7.36265E-05	7.36265E-05	7.36265E-05	5.23698E-05	9.12018E-05	6.66201E-05	2.01879E-05	3.5032E-05	0.000142602
3829803774100	382980	3774100	0.000180582	3.89077E-05	9.32516E-05	0.00017297	0.000118626	1.11648E-05	3.59473E-05	6.36479E-05	4.47385E-05	6.03203E-05	7.31871E-05	7.31871E-05	7.31871E-05	5.20572E-05	9.06575E-05	6.62225E-05	2.00674E-05	3.48229E-05	0.000167428
3830303774100	383030	3774100	0.000223596	4.81753E-05	0.000115464	0.000214171	0.000146882	1.38242E-05	4.45098E-05	7.88085E-05	4.88692E-05	6.58896E-05	7.99443E-05	7.99443E-05	7.99443E-05	5.68636E-05	9.90278E-05	7.23367E-05	2.19202E-05	3.8038E-05	0.000229763
3830803774100	383080	3774100	0.000298527	6.43197E-05	0.000154158	0.000285943	0.000196105	1.8457E-05	5.94258E-05	0.000105219	5.73692E-05	7.735E-05	9.38493E-05	9.38493E-05	9.38493E-05	6.67541E-05	0.000116252	8.49185E-05	2.57329E-05	4.46541E-05	0.000370348
3831303774100	383130	3774100	0.000379497	8.17653E-05	0.00019597	0.0003635	0.000249295	2.34631E-05	7.5544E-05	0.000133757	6.47709E-05	8.73296E-05	0.000105958	0.000105958	0.000105958	7.53667E-05	0.000131251	9.58746E-05	2.90529E-05	5.04153E-05	0.00059071
3836303774100	383630	3774100	0.012385553	0.00266855	0.006395818	0.011863445	0.008136177	0.000765758	0.002465508	0.0043654	5.8187E-05	7.84526E-05	9.51871E-05	9.51871E-05	9.51871E-05	6.77057E-05	0.000117909	8.6129E-05	2.60997E-05	4.52906E-05	0.001005182
3836803774100	383680	3774100	0.005740453	0.001236819	0.002964332	0.005498466	0.003770953	0.000354913	0.001142713	0.002023274	5.99359E-05	8.08107E-05	9.80482E-05	9.80482E-05	9.80482E-05	6.97407E-05	0.000121453	8.87178E-05	2.68842E-05	4.6652E-05	0.000749662
3837303774100	383730	3774100	0.003569657	0.000769106	0.001843348	0.00341918	0.002344939	0.0002207	0.000710587	0.001258158	5.84198E-05	7.87665E-05	9.55679E-05	9.55679E-05	9.55679E-05	6.79766E-05	0.000118381	8.64736E-05	2.62041E-05	4.54718E-05	0.000561115
3837803774100	383780	3774100	0.002477514	0.000533797	0.001279372	0.002373075	0.0016275	0.000153177	0.000493182	0.000873222	5.76259E-05	7.76961E-05	9.42692E-05	9.42692E-05	9.42692E-05	6.70528E-05	0.000116772	8.52984E-05	2.5848E-05	4.48539E-05	0.000438354
3838303774100	383830	3774100	0.001821682	0.000392494	0.000940705	0.00174489	0.001196679	0.000112629	0.00036263	0.000642068	6.00493E-05	8.09636E-05	9.82337E-05	9.82337E-05	9.82337E-05	6.98727E-05	0.000121683	8.88857E-05	2.69351E-05	4.67402E-05	0.000365483
3838803774100	383880	3774100	0.001420341	0.000306022	0.000733455	0.001360468	0.000933035	8.7815E-05	0.000282738	0.000500612	5.81929E-05	7.84607E-05	9.51969E-05	9.51969E-05	9.51969E-05	6.77126E-05	0.000117921	8.61378E-05	2.61024E-05	4.52953E-05	0.000298617
3839303774100	383930	3774100	0.001143092	0.000246287	0.000590285	0.001094906	0.000750907	7.06736E-05	0.000227548	0.000402893	5.61754E-05	7.57404E-05	9.18964E-05	9.18964E-05	9.18964E-05	6.5365E-05	0.000113833	8.31514E-05	2.51974E-05	4.37249E-05	0.000248226
3839803774100	383980	3774100	0.000935758	0.000201615	0.000483219	0.000896311	0.000614707	5.78548E-05	0.000186275	0.000329816	5.42175E-05	7.31006E-05	8.86935E-05	8.86935E-05	8.86935E-05	6.30869E-05	0.000109866	8.02533E-05	2.43192E-05	4.2201E-05	0.000209462
3840303774100	384030	3774100	0.000765424	0.000164916	0.00039526	0.000733158	0.000502814	4.73236E-05	0.000152368	0.000269781	4.8893E-05	6.59218E-05	7.99834E-05	7.99834E-05	7.99834E-05	5.68914E-05	9.90762E-05	7.2372E-05	2.19309E-05	3.80566E-05	0.000171618
3840803774100	384080	3774100	0.000628891	0.000135499	0.000324755	0.000602381	0.000413124	3.88823E-05	0.000125189	0.000221658	4.52041E-05	6.09481E-05	7.39487E-05	7.39487E-05	7.39487E-05	5.2599E-05	9.1601E-05	6.69117E-05	2.02763E-05	3.51853E-05	0.000144095
3841303774100	384130	3774100	0.000517429	0.000111484	0.000267197	0.000495617	0.000339904	3.19909E-05	0.000103001	0.000182373	4.24106E-05	5.71816E-05	6.93788E-05	6.93788E-05	6.93788E-05	4.93485E-05	8.59402E-05	6.27766E-05	1.90232E-05	3.30109E-05	0.000121657
3826803774150	382680	3774150	0.00010362	2.23257E-05	5.35089E-05	9.92523E-05	6.80691E-05	6.40651E-06	2.0627E-05	3.65219E-05	4.08885E-05	5.51293E-05	6.68888E-05	6.68888E-05	6.68888E-05	4.75773E-05	8.28558E-05	6.05236E-05	1.83405E-05	3.18261E-05	7.92281E-05
3827303774150	382730	3774150	0.000114945	2.47658E-05	5.93571E-05	0.0001101	7.55087E-05	7.1067E-06	2.28814E-05	4.05136E-05	4.35686E-05	5.87429E-05	7.12732E-05	7.12732E-05	7.12732E-05	5.06959E-05	8.82868E-05	6.44907E-05	1.95426E-05	3.39122E-05	9.24437E-05
3827803774150	382780	3774150	0.000128288	2.76405E-05	6.62471E-05	0.00012288	8.42735E-05	7.93163E-06	2.55374E-05	4.52163E-05	4.63025E-05	6.24289E-05	7.57454E-05	7.57454E-05	7.57454E-05	5.3877E-05	9.38266E-05	6.85374E-05	2.07689E-05	3.60402E-05	0.000109396

			ISDrainage / Utilities Trenching	ISDrainage / Utilities Trenching	ISAsphalt Paving	ISAsphalt Paving	SVDemolition	SVSite Grubbing / Prep	SVMass Grading / Excavation	SVMass Grading / Excavation	SVDrainage / Utilities Trenching	SVFoundations / Concrete Pads	SVBuilding / Structure Construction	SVBuilding / Structure Construction	SVAsphalt Paving	SVAsphalt Paving	SVArchitectural Coating	SVArchitectural Coating	SVLandscaping or Other Finishing	SVLandscaping or Other Finishing	MDemolition
Unique Identifier	X (UTM)	Y (UTM)	2027	2028	2027	2028	2027	2027	2027	2028	2028	2028	2028	2029	2028	2029	2028	2029	2028	2029	2027
3829303773950	382930	3773950	3.33455E-05	3.33455E-05	0.0001428	0.0001428	3.45419E-05	2.28207E-05	3.85377E-05	3.85377E-05	1.16323E-05	1.19875E-05	7.06773E-05	7.06773E-05	4.73286E-05	4.73286E-05	4.68846E-06	4.68846E-06	1.50954E-05	1.50954E-05	5.40563E-05
3829803773950	382980	3773950	3.98756E-05	3.98756E-05	0.000170765	0.000170765	3.50933E-05	2.3185E-05	3.91529E-05	3.91529E-05	1.1818E-05	1.21789E-05	7.15405E-05	7.15405E-05	4.80841E-05	4.80841E-05	4.7633E-06	4.7633E-06	1.53364E-05	1.53364E-05	6.04015E-05
3830303773950	383030	3773950	5.51804E-05	5.51804E-05	0.000236307	0.000236307	3.85854E-05	2.54922E-05	4.3049E-05	4.3049E-05	1.29941E-05	1.33908E-05	7.74281E-05	7.74281E-05	5.2869E-05	5.2869E-05	5.2373E-06	5.2373E-06	1.68625E-05	1.68625E-05	7.68464E-05
3830803773950	383080	3773950	7.71473E-05	7.71473E-05	0.000330379	0.000330379	4.25432E-05	2.8107E-05	4.74647E-05	4.74647E-05	1.43269E-05	1.47644E-05	8.3947E-05	8.3947E-05	5.82919E-05	5.82919E-05	5.7745E-06	5.7745E-06	1.85922E-05	1.85922E-05	9.73683E-05
3831303773950	383130	3773950	9.9626E-05	9.9626E-05	0.000426642	0.000426642	4.64397E-05	3.06813E-05	5.18119E-05	5.18119E-05	1.56391E-05	1.61166E-05	8.99764E-05	8.99764E-05	6.36308E-05	6.36308E-05	6.30339E-06	6.30339E-06	2.0295E-05	2.0295E-05	0.000120576
3837303773950	383730	3773950	0.00013704	0.00013704	0.000586866	0.000586866	4.49142E-05	2.96734E-05	5.01099E-05	5.01099E-05	1.51254E-05	1.55872E-05	8.53642E-05	8.53642E-05	6.15406E-05	6.15406E-05	6.09633E-06	6.09633E-06	1.96283E-05	1.96283E-05	0.002967201
3837803773950	383780	3773950	0.0001057	0.0001057	0.000452654	0.000452654	4.45834E-05	2.94548E-05	4.97408E-05	4.97408E-05	1.50139E-05	1.54724E-05	8.56476E-05	8.56476E-05	6.10872E-05	6.10872E-05	6.05142E-06	6.05142E-06	1.94837E-05	1.94837E-05	0.001836071
3838303773950	383830	3773950	8.47771E-05	8.47771E-05	0.000363053	0.000363053	4.36215E-05	2.88193E-05	4.86677E-05	4.86677E-05	1.469E-05	1.51386E-05	8.39084E-05	8.39084E-05	5.97693E-05	5.97693E-05	5.92086E-06	5.92086E-06	1.90634E-05	1.90634E-05	0.001301608
3838803773950	383880	3773950	6.99055E-05	6.99055E-05	0.000299366	0.000299366	4.22491E-05	2.79127E-05	4.71366E-05	4.71366E-05	1.42279E-05	1.46623E-05	8.10225E-05	8.10225E-05	5.78889E-05	5.78889E-05	5.73459E-06	5.73459E-06	1.84636E-05	1.84636E-05	0.000974214
3839303773950	383930	3773950	5.7714E-05	5.7714E-05	0.000247157	0.000247157	3.99026E-05	2.63624E-05	4.45186E-05	4.45186E-05	1.34377E-05	1.3848E-05	7.65907E-05	7.65907E-05	5.46738E-05	5.46738E-05	5.41609E-06	5.41609E-06	1.74382E-05	1.74382E-05	0.000754926
3839803773950	383980	3773950	4.74248E-05	4.74248E-05	0.000203094	0.000203094	3.77767E-05	2.49579E-05	4.21468E-05	4.21468E-05	1.27217E-05	1.31102E-05	7.40012E-05	7.40012E-05	5.17609E-05	5.17609E-05	5.12753E-06	5.12753E-06	1.65091E-05	1.65091E-05	0.000583141
3840303773950	384030	3773950	4.00777E-05	4.00777E-05	0.000171631	0.000171631	3.61899E-05	2.39095E-05	4.03764E-05	4.03764E-05	1.21873E-05	1.25595E-05	7.18883E-05	7.18883E-05	4.95867E-05	4.95867E-05	4.91215E-06	4.91215E-06	1.58156E-05	1.58156E-05	0.000461825
3840803773950	384080	3773950	3.38881E-05	3.38881E-05	0.000145124	0.000145124	3.44928E-05	2.27883E-05	3.8483E-05	3.8483E-05	1.16158E-05	1.19705E-05	6.93504E-05	6.93504E-05	4.72614E-05	4.72614E-05	4.6818E-06	4.6818E-06	1.5074E-05	1.5074E-05	0.000367274
3841303773950	384130	3773950	2.83835E-05	2.83835E-05	0.000121551	0.000121551	3.27896E-05	2.16631E-05	3.65828E-05	3.65828E-05	1.10423E-05	1.13794E-05	6.63614E-05	6.63614E-05	4.49277E-05	4.49277E-05	4.45063E-06	4.45063E-06	1.43297E-05	1.43297E-05	0.000292505
3826803774000	382680	3774000	2.38383E-05	2.38383E-05	0.000102086	0.000102086	3.88672E-05	2.56784E-05	4.33635E-05	4.33635E-05	1.3089E-05	1.34886E-05	8.25428E-05	8.25428E-05	5.32551E-05	5.32551E-05	5.27555E-06	5.27555E-06	1.69857E-05	1.69857E-05	3.96588E-05
3827303774000	382730	3774000	2.71497E-05	2.71497E-05	0.000116267	0.000116267	3.81443E-05	2.52007E-05	4.25569E-05	4.25569E-05	1.28455E-05	1.32377E-05	7.65263E-05	7.65263E-05	5.22646E-05	5.22646E-05	5.17743E-06	5.17743E-06	1.66697E-05	1.66697E-05	4.3491E-05
3827803774000	382780	3774000	3.07417E-05	3.07417E-05	0.00013165	0.00013165	3.67597E-05	2.4286E-05	4.10121E-05	4.10121E-05	1.23792E-05	1.27572E-05	7.38079E-05	7.38079E-05	5.03674E-05	5.03674E-05	4.98949E-06	4.98949E-06	1.60646E-05	1.60646E-05	4.83081E-05
3828303774000	382830	3774000	3.42966E-05	3.42966E-05	0.000146873	0.000146873	3.58346E-05	2.36748E-05	3.998E-05	3.998E-05	1.20677E-05	1.24362E-05	7.22748E-05	7.22748E-05	4.90998E-05	4.90998E-05	4.86392E-06	4.86392E-06	1.56604E-05	1.56604E-05	5.21044E-05
3828803774000	382880	3774000	3.89822E-05	3.89822E-05	0.000166939	0.000166939	3.56569E-05	2.35574E-05	3.97817E-05	3.97817E-05	1.20079E-05	1.23745E-05	7.19399E-05	7.19399E-05	4.88564E-05	4.88564E-05	4.83981E-06	4.83981E-06	1.55827E-05	1.55827E-05	5.63724E-05
3829303774000	382930	3774000	3.97311E-05	3.97311E-05	0.000170146	0.000170146	3.28815E-05	2.17238E-05	3.66853E-05	3.66853E-05	1.10732E-05	1.14113E-05	6.67222E-05	6.67222E-05	4.50536E-05	4.50536E-05	4.4631E-06	4.4631E-06	1.43698E-05	1.43698E-05	5.57933E-05
3829803774000	382980	3774000	4.4557E-05	4.4557E-05	0.000190813	0.000190813	3.17297E-05	2.09628E-05	3.54003E-05	3.54003E-05	1.06853E-05	1.10116E-05	6.46866E-05	6.46866E-05	4.34755E-05	4.34755E-05	4.30676E-06	4.30676E-06	1.38665E-05	1.38665E-05	5.77393E-05
3830303774000	383030	3774000	6.08295E-05	6.08295E-05	0.000260499	0.000260499	3.41743E-05	2.25779E-05	3.81276E-05	3.81276E-05	1.15086E-05	1.186E-05	6.88093E-05	6.88093E-05	4.68249E-05	4.68249E-05	4.63856E-06	4.63856E-06	1.49348E-05	1.49348E-05	7.12235E-05
3830803774000	383080	3774000	9.03931E-05	9.03931E-05	0.000387103	0.000387103	3.81872E-05	2.52291E-05	4.26047E-05	4.26047E-05	1.286E-05	1.32526E-05	7.5457E-05	7.5457E-05	5.23233E-05	5.23233E-05	5.18325E-06	5.18325E-06	1.66885E-05	1.66885E-05	9.16379E-05
3831303774000	383130	3774000	0.0001228	0.0001228	0.000525883	0.000525883	4.1563E-05	2.74593E-05	4.6371E-05	4.6371E-05	1.39968E-05	1.44242E-05	8.06618E-05	8.06618E-05	5.69487E-05	5.69487E-05	5.64145E-06	5.64145E-06	1.81638E-05	1.81638E-05	0.000112751
3837303774000	383730	3774000	0.000165696	0.000165696	0.000709583	0.000709583	4.04847E-05	2.67469E-05	4.5168E-05	4.5168E-05	1.36337E-05	1.405E-05	7.69643E-05	7.69643E-05	5.54713E-05	5.54713E-05	5.49509E-06	5.49509E-06	1.76925E-05	1.76925E-05	0.001661898
3837803774000	383780	3774000	0.000126584	0.000126584	0.000542088	0.000542088	4.02212E-05	2.65729E-05	4.48741E-05	4.48741E-05	1.35449E-05	1.39585E-05	7.71962E-05	7.71962E-05	5.51103E-05	5.51103E-05	5.45933E-06	5.45933E-06	1.75774E-05	1.75774E-05	0.001143916
3838303774000	383830	3774000	0.00010061	0.00010061	0.000430857	0.000430857	3.9872E-05	2.63422E-05	4.44845E-05	4.44845E-05	1.34273E-05	1.38373E-05	7.75054E-05	7.75054E-05	5.46318E-05	5.46318E-05	5.41193E-06	5.41193E-06	1.74248E-05	1.74248E-05	0.000885178
3838803774000	383880	3774000	8.22331E-05	8.22331E-05	0.000352159	0.000352159	3.88979E-05	2.56986E-05	4.33976E-05	4.33976E-05	1.30993E-05	1.34993E-05	7.51607E-05	7.51607E-05	5.32971E-05	5.32971E-05	5.27971E-06	5.27971E-06	1.69991E-05	1.69991E-05	0.000713286
3839303774000	383930	3774000	6.82673E-05	6.82673E-05	0.000292351	0.000292351	3.69802E-05	2.44317E-05	4.12582E-05	4.12582E-05	1.24535E-05	1.28338E-05	7.08835E-05	7.08835E-05	5.06696E-05	5.06696E-05	5.01943E-06	5.01943E-06	1.6161E-05	1.6161E-05	0.000582813
3839803774000	383980	3774000	5.65916E-05	5.65916E-05	0.00024235	0.00024235	3.53016E-05	2.33226E-05	3.93853E-05	3.93853E-05	1.18882E-05	1.22512E-05	6.83197E-05	6.83197E-05	4.83695E-05	4.83695E-05	4.79157E-06	4.79157E-06	1.54274E-05	1.54274E-05	0.000482006
3840303774000	384030	3774000	4.61539E-05	4.61539E-05	0.000197651	0.000197651	3.27529E-05	2.16388E-05	3.65418E-05	3.65418E-05	1.10299E-05	1.13667E-05	6.51375E-05	6.51375E-05	4.48773E-05	4.48773E-05	4.44564E-06	4.44564E-06	1.43136E-05	1.43136E-05	0.000378747
3840803774000	384080	3774000	3.88006E-05	3.88006E-05	0.000166161	0.000166161	3.12641E-05	2.06552E-05	3.48808E-05	3.48808E-05	1.05285E-05	1.085E-05	6.29216E-05	6.29216E-05	4.28375E-05	4.28375E-05	4.24356E-06	4.24356E-06	1.3663E-05	1.3663E-05	0.000309738
3841303774000	384130	3774000	3.27018E-05	3.27018E-05	0.000140044	0.000140044	2.99714E-05	1.98012E-05	3.34385E-05	3.34385E-05	1.00932E-05	1.04014E-05	6.07572E-05	6.07572E-05	4.10662E-05	4.10662E-05	4.0681E-06	4.0681E-06	1.3098E-05	1.3098E-05	0.00025515
3826803774050	382680	3774050	2.51814E-05	2.51814E-05	0.000107838	0.000107838	3.60858E-05	2.38407E-05	4.02602E-05	4.02602E-05	1.21523E-05	1.25233E-05	7.6668E-05	7.6668E-05	4.9444E-05	4.9444E-05	4.89802E-06	4.89802E-06	1.57701E-05	1.57701E-05	3.87336E-05
3827303774050	382730	3774050	2.90561E-05	2.90561E-05	0.000124431	0.000124431	3.65514E-05	2.41483E-05	4.07797E-05	4.07797E-05	1.23091E-05	1.26849E-05	7.44392E-05	7.44392E-05	5.0082E-05	5.0082E-05	4.96122E-06	4.96122E-06	1.59736E-05	1.59736E-05	4.2333E-05
3827803774050	382780	3774050	3.38345E-05	3.38345E-05	0.000144894	0.000144894	3.69312E-05	2.43993E-05	4.12035E-05	4.12035E-05	1.2437E-05	1.28168E-05	7.40012E-05	7.40012E-05	5.06024E-05	5.06024E-05	5.01277E-06	5.01277E-06	1.61396E-05	1.61396E-05	4.64338E-05
3828303774050	382830	3774050	3.91761E-05	3.91761E-05	0.00016777	0.00016777	3.5951E-05	2.37517E-05	4.01098E-05	4.01098E-05	1.21069E-05	1.24766E-05	7.14374E-05	7.14374E-05	4.92593E-05	4.92593E-05	4.87972E-06	4.87972E-06	1.57112E-05	1.57112E-05	5.05942E-05
3828803774050	382880	3774050	4.42887E-05	4.42887E-05	0.000189664	0.000189664	3.37025E-05	2.22662E-05	3.76013E-05	3.76013E-05	1.13497E-05	1.16962E-05	6.76111E-05	6.76111E-05	4.61785E-05	4.61785E-05	4.57453E-06	4.57453E-06	1.47286E-05	1.47286E-05	5.53874E-05
3829303774050	382930	3774050	4.42042E-05	4.42042E-05	0.000189302	0.000189302	3.00756E-05	1.987E-05	3.35547E-05	3.35547E-05	1.01283E-05	1.04375E-05	6.09763E-05	6.09763E-05	4.12089E-05	4.12089E-05	4.08223E-06	4.08223E-06	1.31436E-05	1.31436E-05	5.33759E-05
3829803774050	382980	3774050	5.03731E-05	5.03731E-05	0.00021572	0.00021572	2.8985E-05	1.91495E-05	3.2338E-05	3.2338E-05	9.76102E-06	1.00591E-05	5.90695E-05	5.90695E-05	3.97147E-05	3.97147E-05	3.93421E-06	3.93421E-06	1.2667E-05	1.2667E-05	5.49935E-05
3830303774050	383030	3774050	6.95981E-05	6.95981E-05	0.00029805	0.00029805	3.10191E-05	2.04933E-05	3.46074E-05	3.46074E-05	1.0446E-05	1.0765E-05	6.25222E-05	6.25222E-05	4.25017E-05	4.25017E-05	4.2103E-06	4.2103E-06	1.35559E-05	1.35559E-05	6.69019E-05
3830803774050	383080	3774050	0.000105764	0.000105764	0.000452928	0.000452928	3.41865E-05	2.25859E-05	3.81412E-05	3.81412E-05	1.15127E-05	1.18642E-05	6.77786E-05	6.77786E-05	4.68417E-05	4.68417E-05	4.64023E-06	4.64023E-06	1.49401E-05	1.49401E-05	8.44272E-05
3831303774050	383130	3774050	0.000155145	0.000155145	0.000664398	0.000664398	3.73724E-05	2.46907E-05	4.16956E-05	4.16956E-05	1.25855E-05	1.29698E-05	7.27E-05	7.27E-05	5.12068E-05	5.12068E-05	5.07265E-06	5.07265E-06	1.63324E-05	1.63324E-05	0.000104012
3836803774050	383680	3774050	0.000253725	0.000253725	0.001086561	0.001086561	3.5853E-05	2.36869E-05	4.00005E-05	4.00005E-05	1.20739E-05	1.24425E-05	6.77013E-05	6.77013E-05	4.9125E-05	4.9125E-05	4.86642E-06	4.86642E-06	1.56684E-05	1.56684E-05	0.000941157
3837303774050	383730	3774050	0.000187547	0.000187547	0.000803161	0.000803161	3.61532E-05	2.38852E-05	4.03354E-05	4.03354E-05	1.2175E-05	1.25467E-05	6.84743E-05	6.84743E-05	4.95363E-05	4.95363E-05	4.90716E-06	4.90716E-06	1.57996E-05	1.57996E-05	0.000846767
3837803774050	383780	3774050	0.000144142	0.000144142	0.000617278	0.000617278	3.62205E-05	2.39298E-05	4.04106E-05	4.04106E-05	1.21977E-05	1.25701E-05	6.91571E-05	6.91571E-05	4.96287E-05	4.96287E-05	4.91631E-06	4.91631E-06	1.5829E-05	1.5829E-05	0.000704099
3838303774050	383830	3774050	0.000114844	0.000114844	0.000491814	0.000491814	3.65024E-05	2.4116E-05	4.0725E-05	4.0725E-05	1.22926E-05	1.26679E-05	7.13601E-05	7.13601E-05	5.00148E-05	5.00148E-05	4.95456E-06	4.95456E-06	1.59522E-05	1.59522E-05	0.000594554
3838803774050	383880	3774050	9.36674E-05	9.36674E-05	0.000401125	0.000401125	3.58591E-05	2.3691E-05	4.00073E-05	4.00073E-05	1.20759E-05	1.24447E-05	7.02393E-05	7.02393E-05	4.91334E-05	4.91334E-05	4.86725E-06	4.86725E-06	1.56711E-05	1.56711E-05	0.000510073
3839303774050	383930	3774050	7.78653E-05	7.78653E-05	0.000333454	0.000333454	3.46644E-05	2.29017E-05	3.86744E-05	3.86744E-05	1.16736E-05	1.20301E-05	6.69541E-05	6.69541E-05	4.74964E-05	4.74964E-05	4.70509E-06	4.70509E-06	1.5149E-05	1.5149E-05	0.000440145
3839803774050	383980	3774050	6.55996E-05	6.55996E-05	0.000280926	0.000280926	3.3243E-05	2.19626E-05	3.70886E-05	3.70886E-05	1.11949E-05	1.15368E-05	6.40038E-05	6.40038E-05	4.55489E-05	4.55489E-05	4.51216E-06	4.51216E-06	1.45278E-05	1.45278E-05	0.000380478
3840303774050	384030	3774050	5.26447E-05	5.26447E-05	0.000225448	0.000225448	3.0192E-05	1.99469E-05	3.36846E-05	3.36846E-05	1.01675E-05	1.04779E-05	5.98812E-05	5.98812E-05	4.13684E-05	4.13684E-05	4.09803E-06	4.09803E-06	1.31944E-05	1.31944E-05	0.000305655
3840803774050	384080	3774050	4.43383E-05	4.43383E-05	0.000189876	0.000189876	2.88625E-05	1.90685E-05	3.22013E-05	3.22013E-05	9.71976E-06	1.00165E-05	5.79874E-05	5.79874E-05	3.95468E-05	3.95468E-05	3.91758E-06	3.91758E-06	1.26134E-05	1.26134E-05	0.000257818
3841303774050	384130	3774050	3.75586E-05	3.75586E-05	0.000160842	0.000160842	2.77965E-05	1.83642E-05	3.1012E-05	3.1012E-05	9.36076E-06	9.64658E-06	5.62997E-05	5.62997E-05	3.80861E-05	3.80861E-05	3.77289E-06	3.77289E-06	1.21475E-05	1.21475E-05	0.000219234
3826803774100	382680	3774100	2.63843E-05	2.63843E-05	0.000112989	0.000112989	3.35922E-05	2.21933E-05	3.74782E-05	3.74782E-05	1.13126E-05	1.1658E-05	7.13473E-05	7.13473E-05	4.60274E-05	4.60274E-05	4.55956E-06	4.55956E-06	1.46804E-05	1.46804E-05	3.76771E-05
3827303774100	382730	3774100	3.06633E-05	3.06633E-05	0.000131314	0.000131314	3.3341E-05	2.20274E-05	3.7198E-05	3.7198E-05	1.1228E-05	1.15708E-05	6.7186E-05	6.7186E-05	4.56832E-05	4.56832E-05	4.52547E-06	4.52547E-06	1.45706E-05	1.45706E-05	4.11033E-05
3827803774100	382780	3774100	3.49919E-05	3.49919E-05	0.000149851	0.000149851	3.0872E-05	2.03962E-05	3.44433E-05	3.44433E-05	1.03965E-05	1.07139E-05	6.20069E-05	6.20069E-05	4.23002E-05	4.23002E-05	4.19034E-06	4.19034E-06	1.34916E-05	1.34916E-05	4.50012E-05
3828303774100	382830	3774100	4.00901E-05	4.00901E-05	0.000171684	0.000171684	3.03819E-05	2.00723E-05	3.38965E-05	3.38965E-05	1.02314E-05	1.05438E-05	6.11566E-05	6.11566E-05	4.16286E-05	4.16286E-05	4.12381E-06	4.12381E-06	1.32774E-05	1.32774E-05	4.81887E-05
3828803774100	382880	3774100	4.52027E-05	4.52027E-05	0.000193578	0.000193578	2.9371E-05	1.94045E-05	3.27687E-05	3.27687E-05	9.891E-06	1.0193E-05	5.93143E-05	5.93143E-05	4.02435E-05	4.02435E-05	3.9866E-06	3.9866E-06	1.28357E-05	1.28357E-05	5.05047E-05
3829303774100	382930	3774100	4.929E-05	4.929E-05	0.000211081	0.000211081	3.83278E-05	2.53278E-05	3.09505E-05	3.09505E-05	9.34219E-06	9.62745E-06	5.61966E-05	5.61966E-05	3.80106E-05	3.80106E-05	3.7654E-06	3.7654E-06	1.21235E-05	1.21235E-05	5.09046E-05
3829803774100	382980	3774100	5.78708E-05	5.78708E-05	0.000247828	0.000247828	2.68897E-05	1.77652E-05	3.00003E-05	3.00003E-05	9.0554E-06	9.33191E-06	5.4715E-05	5.4715E-05	3.68437E-05	3.68437E-05	3.64981E-06	3.64981E-06	1.17513E-05	1.17513E-05	5.27252E-05
3830303774100	383030	3774100	7.94169E-05	7.94169E-05	0.000340098	0.000340098	2.81395E-05	1.85909E-05	3.13948E-05	3.13948E-05	9.4763E-06	9.76565E-06	5.68665E-05	5.68665E-05	3.85562E-05	3.85562E-05	3.81945E-06	3.81945E-06	1.22975E-05	1.22975E-05	6.17386E-05
3830803774100	383080	3774100	0.000128009	0.000128009	0.000548193	0.000548193	3.12151E-05	2.06228E-05	3.48261E-05	3.48261E-05	1.0512E-05	1.0833E-05	6.19683E-05	6.19683E-05	4.27703E-05	4.27703E-05	4.23691E-06	4.23691E-06	1.36416E-05	1.36416E-05	7.80522E-05
3831303774100	383130	3774100	0.000204177	0.000204177	0.000874375	0.000874375	3.38005E-05	2.23309E-05	3.77106E-05	3.77106E-05	1.13827E-05	1.17303E-05	6.59105E-05	6.59105E-05	4.63128E-05	4.63128E-05	4.58784E-06	4.58784E-06	1.47714E-05	1.47714E-05	9.49567E-05
3836303774100	383630	3774100	0.000347437	0.000347437	0.001487881	0.001487881	3.00694E-05	1.98659E-05	3.35479E-05	3.35479E-05	1.01262E-05	1.04354E-05	5.80775E-05	5.80775E-05	4.12005E-05	4.12005E-05	4.0814E-06	4.0814E-06	1.31409E-05	1.31409E-05	0.000414758
3836803774100	383680	3774100	0.000259118	0.000259118	0.001109657	0.001109657	3.11783E-05	2.05985E-05	3.47851E-05	3.47851E-05	1.04996E-05	1.08202E-05	5.97266E-05	5.97266E-05	4.27199E-05	4.27199E-05	4.23192E-06	4.23192E-06	1.36255E-05	1.36255E-05	0.000458279
3837303774100	383730	3774100	0.000193947	0.000193947	0.000830569	0.000830569	3.07924E-05	2.03435E-05	3.43545E-05	3.43545E-05	1.03697E-05	1.06863E-05	5.91082E-05	5.91082E-05	4.21911E-05	4.21911E-05	4.17953E-06	4.17953E-06	1.34568E-05	1.34568E-05	0.000437614
3837803774100	383780	3774100	0.000151516	0.000151516	0.000648857	0.000648857	3.06882E-05	2.02747E-05	3.42383E-05	3.42383E-05	1.03346E-05	1.06502E-05	5.89407E-05	5.89407E-05	4.20484E-05	4.20484E-05	4.16539E-06	4.16539E-06	1.34113E-05	1.34113E-05	0.000413021
3838303774100	383830	3774100	0.000126328	0.000126328	0.000540992	0.000540992	3.35555E-05	2.2169E-05	3.74372E-05	3.74372E-05	1.13002E-05	1.16452E-05	6.564E-05	6.564E-05	4.5977E-05	4.5977E-05	4.55457E-06	4.55457E-06	1.46643E-05	1.46643E-05	0.000406199
3838803774100	383880	3774100	0.000103216	0.000103216	0.000442016	0.000442016	3.31205E-05	2.18817E-05	3.69519E-05	3.69519E-05	1.11537E-05	1.14943E-05	6.5305E-05	6.5305E-05	4.5381E-05	4.5381E-05	4.49553E-06	4.49553E-06	1.44742E-05	1.44742E-05	0.000366014
3839303774100	383930	3774100	8.57984E-05	8.57984E-05	0.000367427	0.000367427	3.21157E-05	2.12178E-05	3.58309E-05	3.58309E-05	1.08153E-05	1.11456E-05	6.23032E-05	6.23032E-05	4.40043E-05	4.40043E-05	4.35915E-06	4.35915E-06	1.40351E-05	1.40351E-05	0.000329239
3839803774100	383980	3774100	7.23999E-05	7.23999E-05	0.000310048	0.000310048	3.10436E-05	2.05095E-05	3.46347E-05	3.46347E-05	1.04543E-05	1.07735E-05	5.9907E-05	5.9907E-05	4.25353E-05	4.25353E-05	4.21362E-06	4.21362E-06	1.35666E-05	1.35666E-05	0.000295149
3840303774100	384030	3774100	5.93192E-05	5.93192E-05	0.000254031	0.000254031	2.85439E-05	1.88581E-05	3.18459E-05	3.18459E-05	9.61247E-06	9.90598E-06	5.61579E-05	5.61579E-05	3.91103E-05	3.91103E-05	3.87434E-06	3.87434E-06	1.24742E-05	1.24742E-05	0.000249426
3840803774100	384080	3774100	4.98058E-05	4.98058E-05	0.00021329	0.00021329	2.70306E-05	1.78583E-05	3.01576E-05	3.01576E-05	9.10286E-06	9.38081E-06	5.4058E-05	5.4058E-05	3.70368E-05	3.70368E-05	3.66894E-06	3.66894E-06	1.18129E-05	1.18129E-05	0.000213259
3841303774100	384130	3774100	4.20502E-05	4.20502E-05	0.000180077	0.000180077	2.58543E-05	1.70811E-05	2.88452E-05	2.88452E-05	8.70672E-06	8.97258E-06	5.22801E-05	5.22801E-05	3.54251E-05	3.54251E-05	3.50927E-06	3.50927E-06	1.12988E-05	1.12988E-05	0.000184511
3826803774150	382680	3774150	2.73849E-05	2.73849E-05	0.000117274	0.000117274	3.13438E-05	2.07078E-05	3.49696E-05	3.49696E-05	1.05554E-05	1.08777E-05	6.6413E-05	6.6413E-05	4.29466E-05	4.29466E-05	4.25437E-06	4.25437E-06	1.36978E-05	1.36978E-05	3.65489E-05
3827303774150	382730	3774150	3.19528E-05	3.19528E-05	0.000136836	0.000136836	3.17971E-05	2.10074E-05	3.54755E-05	3.54755E-05	1.0708E-05	1.1035E-05	6.54725E-05	6.54725E-05	4.35678E-05	4.35678E-05	4.31591E-06	4.31591E-06	1.38959E-05	1.38959E-05	3.96767E-05
3827803774150	382780	3774150	3.78

			MSite Grubbing / Prep	MMass Grading / Excavation	MMass Grading / Excavation	MDrainage / Utilities Trenching	MFoundations / Concrete Pads	MBuilding / Structure Construction	MAsphalt Paving	MLandscaping or Other Finishing	MWaterside Construction (Piles)	RSSWRe-striping South Valley	RSSWRe-striping Silver Lake Boulevard	RSSWDemolition	RSSWPlacing Base	RSSWForm/Place Rebar and Pour	Child Risk				
Unique Identifier	X (UTM)	Y (UTM)	2027	2027	2028	2028	2028	2028	2028	2028	2028	2029	2029	2029	2029	2029	3rd Trimester	0<2	2<16	Total	per million
3829303773950	382930	3773950	4.87791E-05	0.000121805	0.000121805	3.40883E-05	6.28993E-05	0.000113105	8.00148E-05	2.42469E-05	4.29313E-05	3.3295E-05	3.77916E-05	6.47291E-05	3.51867E-05	1.0532E-05	9.55815E-09	2.9951E-07	2.8858E-08	3.37925E-07	0.33792475
3829803773950	382980	3773950	5.45048E-05	0.000136103	0.000136103	3.80896E-05	7.02825E-05	0.000126381	8.9407E-05	2.7093E-05	4.79706E-05	3.34557E-05	4.11427E-05	7.05611E-05	3.8357E-05	1.14809E-05	1.21017E-08	3.9194E-07	3.4525E-08	4.38567E-07	0.43856708
3830303773950	383030	3773950	6.93443E-05	0.000173158	0.000173158	4.84599E-05	8.94176E-05	0.000160789	0.000113749	3.44694E-05	6.10311E-05	3.63245E-05	5.05931E-05	8.68686E-05	4.72217E-05	1.41343E-05	1.78566E-08	6.1311E-07	4.8526E-08	6.79496E-07	0.67949601
3830803773950	383080	3773950	8.78627E-05	0.0002194	0.0002194	6.14011E-05	0.000113297	0.000203728	0.000144126	4.36744E-05	7.73294E-05	3.96053E-05	6.21737E-05	0.000106886	5.8103E-05	1.73913E-05	2.87945E-08	1.074E-06	7.4562E-08	1.1774E-06	1.17740056
3831303773950	383130	3773950	0.000108805	0.000271694	0.000271694	7.60362E-05	0.000140301	0.000252287	0.000178478	5.40843E-05	9.5761E-05	4.29865E-05	7.49903E-05	0.000128991	7.01196E-05	2.0988E-05	5.36966E-08	2.2709E-06	1.3433E-07	2.45894E-06	2.45893544
3837303773950	383730	3773950	0.002677527	0.006685989	0.006685989	0.001871137	0.003452601	0.006208418	0.004392084	0.001330934	0.002356537	3.91079E-05	0.00279419	0.00443815	0.002412575	0.000722126	6.68392E-08	1.7801E-06	3.1778E-07	2.16474E-06	2.16473796
3837803773950	383780	3773950	0.001656824	0.004137215	0.004137215	0.001157839	0.002136431	0.0038417	0.002717773	0.000823567	0.001458199	3.89019E-05	0.001248534	0.002057172	0.001118277	0.00033472	4.50837E-08	1.1708E-06	2.0607E-07	1.42194E-06	1.4219439
3838303773950	383830	3773950	0.001174538	0.002932911	0.002932911	0.000820803	0.001514536	0.002723417	0.001926655	0.000583835	0.001033731	3.80327E-05	0.000757771	0.001266322	0.000688372	0.000206042	3.36616E-08	8.5853E-07	1.5192E-07	1.04411E-06	1.04410654
3838803773950	383880	3773950	0.000879106	0.002195194	0.002195194	0.000614346	0.001133584	0.002038395	0.001442042	0.000436982	0.000773716	3.6636E-05	0.000524364	0.000882209	0.000479568	0.000143543	2.63909E-08	6.6495E-07	1.1808E-07	8.09418E-07	0.80941818
3839303773950	383930	3773950	0.000681226	0.001701074	0.001701074	0.000476062	0.000878424	0.001579569	0.00111745	0.000338621	0.000599559	3.39984E-05	0.0003923	0.000662274	0.000360012	0.000107758	2.12076E-08	5.3009E-07	9.4547E-08	6.45843E-07	0.64584282
3839803773950	383980	3773950	0.000526212	0.001313991	0.001313991	0.000367733	0.000678536	0.001220134	0.000863172	0.000261567	0.000463128	3.25112E-05	0.000298409	0.000504488	0.000274239	8.20846E-05	1.73753E-08	4.2999E-07	7.5635E-08	5.23E-07	0.52300044
3840303773950	384030	3773950	0.000416739	0.001040629	0.001040629	0.00029123	0.000537374	0.000966298	0.000683598	0.000207151	0.000366779	3.13657E-05	0.00023424	0.000396957	0.000215786	6.45884E-05	1.44505E-08	3.5488E-07	6.216E-08	4.31491E-07	0.43149121
3840803773950	384080	3773950	0.000331419	0.000827578	0.000827578	0.000231605	0.000427356	0.000768465	0.000543643	0.00016474	0.000291687	3.01901E-05	0.000186617	0.000316668	0.00017214	5.15246E-05	1.1979E-08	2.924E-07	5.1401E-08	3.5578E-07	0.35578033
3841303773950	384130	3773950	0.000263949	0.0006591	0.0006591	0.000184455	0.000340355	0.000612022	0.000432969	0.000131203	0.000232306	2.87783E-05	0.000150242	0.000255139	0.000138693	4.15133E-05	9.92827E-09	2.4088E-07	4.2628E-08	2.93439E-07	0.29343852
3826803774000	382680	3774000	3.57871E-05	8.93632E-05	8.93632E-05	2.50091E-05	4.61465E-05	8.29801E-05	5.87034E-05	1.77889E-05	3.14968E-05	3.90727E-05	3.09839E-05	5.28784E-05	2.87446E-05	8.60377E-06	5.37315E-09	1.556E-07	2.0082E-08	1.81051E-07	0.18105095
3827303774000	382730	3774000	3.92452E-05	9.79982E-05	9.79982E-05	2.74257E-05	5.06056E-05	9.09983E-05	6.43759E-05	1.95078E-05	3.45403E-05	3.84749E-05	3.35361E-05	5.72757E-05	3.1135E-05	9.31926E-06	6.15359E-09	1.8173E-07	2.2201E-08	2.10084E-07	0.21008375
3827803774000	382780	3774000	4.3592E-05	0.000108852	0.000108852	3.04634E-05	5.62107E-05	0.000101077	7.15061E-05	2.16685E-05	3.8366E-05	3.64401E-05	3.60884E-05	6.15712E-05	3.347E-05	1.00182E-05	6.96493E-09	2.1116E-07	2.4249E-08	2.42375E-07	0.24237454
3828303774000	382830	3774000	4.70177E-05	0.000117407	0.000117407	3.28574E-05	6.06281E-05	0.000109021	7.71256E-05	2.33714E-05	4.13811E-05	3.50886E-05	3.75856E-05	6.42282E-05	3.49144E-05	1.04505E-05	7.90694E-09	2.4476E-07	2.6321E-08	2.78983E-07	0.27898329
3828803774000	382880	3774000	5.0869E-05	0.000127024	0.000127024	3.55488E-05	6.55942E-05	0.000117951	8.3443E-05	2.52858E-05	4.47707E-05	3.45259E-05	3.95802E-05	6.77003E-05	3.68018E-05	1.10154E-05	9.26517E-09	2.9296E-07	2.9365E-08	3.31592E-07	0.33159231
3829303774000	382930	3774000	5.03465E-05	0.000125719	0.000125719	3.51837E-05	6.49205E-05	0.000116739	8.25859E-05	2.5026E-05	4.43108E-05	3.12602E-05	3.82036E-05	6.54422E-05	3.55743E-05	1.0648E-05	1.01243E-08	3.2351E-07	3.0049E-08	3.63679E-07	0.36367922
3829803774000	382980	3774000	5.21025E-05	0.000130104	0.000130104	3.64108E-05	6.71848E-05	0.000120811	8.54663E-05	2.58989E-05	4.58563E-05	2.98132E-05	3.86808E-05	6.6342E-05	3.60635E-05	1.07944E-05	1.20793E-08	3.9554E-07	3.3677E-08	4.41296E-07	0.44129562
3830303774000	383030	3774000	6.42703E-05	0.000160488	0.000160488	4.4914E-05	8.28749E-05	0.000149024	0.000105426	3.19472E-05	5.65654E-05	3.17224E-05	4.62221E-05	7.93642E-05	4.31423E-05	1.29133E-05	1.74114E-08	6.0044E-07	4.6242E-08	6.6409E-07	0.66408964
3830803774000	383080	3774000	8.26917E-05	0.000206488	0.000206488	5.77875E-05	0.000106629	0.000191738	0.000135643	4.11041E-05	7.27784E-05	3.51137E-05	5.77475E-05	9.92796E-05	5.39683E-05	1.61537E-05	2.87492E-08	1.0747E-06	7.3355E-08	1.17685E-06	1.17684942
3831303774000	383130	3774000	0.000101743	0.000254061	0.000254061	7.11014E-05	0.000131195	0.000235914	0.000166895	5.05742E-05	8.95461E-05	3.80579E-05	6.92929E-05	0.000119203	6.47989E-05	1.93954E-05	5.38736E-08	2.2561E-06	1.3263E-07	2.44261E-06	2.44261432
3837303774000	383730	3774000	0.001499655	0.003744752	0.003744752	0.001048004	0.001933765	0.00347727	0.00245996	0.000745442	0.001319872	3.50082E-05	0.001621199	0.00249334	0.001355378	0.000405688	6.25223E-08	1.6863E-06	1.9841E-07	1.94721E-06	1.94720606
3837803774000	383780	3774000	0.001032241	0.002577584	0.002577584	0.000721361	0.001331047	0.00239347	0.001693237	0.000513102	0.000908493	3.51288E-05	0.000843161	0.00138398	0.000752331	0.000225186	4.29075E-08	1.1349E-06	1.4311E-07	1.32095E-06	1.32095192
3838303774000	383830	3774000	0.000798763	0.001994571	0.001994571	0.0005582	0.001029983	0.001852102	0.001310251	0.000397046	0.00070300 5	3.47068E-05	0.000559373	0.000935554	0.000508567	0.000152223	3.24916E-08	8.4411E-07	1.1411E-07	9.90708E-07	0.99070836
3838803774000	383880	3774000	0.000643651	0.001607246	0.001607246	0.000449803	0.000829971	0.001492442	0.001055814	0.000319943	0.000566488	3.38074E-05	0.000412623	0.000695399	0.000378018	0.000113147	2.57234E-08	6.6152E-07	9.4354E-08	7.81601E-07	0.78160124
3839303774000	383930	3774000	0.000525915	0.001313251	0.001313251	0.000367526	0.000678154	0.001219447	0.000862686	0.00026142	0.00046286 7	3.16671E-05	0.000320937	0.000542392	0.000294844	8.82519E-05	2.08324E-08	5.3259E-07	7.9058E-08	6.32479E-07	0.63247924
3839803774000	383980	3774000	0.00043495	0.001086104	0.001086104	0.000303956	0.000560857	0.001008525	0.000713471	0.000216203	0.000382807	3.00695E-05	0.000258969	0.000438902	0.000238587	7.14131E-05	1.72693E-08	4.38E-07	6.6847E-08	5.22121E-07	0.52212125
3840303774000	384030	3774000	0.000341771	0.000853429	0.000853429	0.00023884	0.000440705	0.00079247	0.000560625	0.000169886	0.000300799	2.85271E-05	0.000200368	0.000340182	0.000184923	5.53506E-05	1.42079E-08	3.5742E-07	5.4253E-08	4.25877E-07	0.42587715
3840803774000	384080	3774000	0.000279499	0.000697931	0.000697931	0.000195323	0.000360407	0.000648079	0.000458477	0.000138932	0.000245992	2.75474E-05	0.000162626	0.000276438	0.000150271	4.49788E-05	1.1842E-08	2.9598E-07	4.5813E-08	3.53639E-07	0.35363903
3841303774000	384130	3774000	0.000230241	0.000574929	0.000574929	0.000160899	0.00029689	0.000533863	0.000377676	0.000114447	0.000202639	2.65023E-05	0.00013434	0.0002285	0.000124212	3.7179E-05	9.95086E-09	2.4716E-07	3.9009E-08	2.96115E-07	0.29611451
3826803774050	382680	3774050	3.49522E-05	8.72784E-05	8.72784E-05	2.44257E-05	4.507E-05	8.10442E-05	5.73339E-05	1.73739E-05	3.0762E-05	3.56915E-05	2.98534E-05	5.09514E-05	2.76971E-05	8.29023E-06	5.34426E-09	1.5641E-07	1.959E-08	1.81349E-07	0.18134877
3827303774050	382730	3774050	3.82002E-05	9.53888E-05	9.53888E-05	2.66955E-05	4.92582E-05	8.85754E-05	6.26618E-05	1.89884E-05	3.36207E-05	3.67918E-05	3.21897E-05	5.49837E-05	2.98891E-05	8.94632E-06	6.17545E-09	1.8391E-07	2.184E-08	2.11931E-07	0.21193078
3827803774050	382780	3774050	4.19007E-05	0.000104629	0.000104629	2.92815E-05	5.40298E-05	9.71556E-05	6.87318E-05	2.08278E-05	3.68775E-05	3.66511E-05	3.4752E-05	5.94065E-05	3.22933E-05	9.66595E-06	7.21249E-09	2.1918E-07	2.4588E-08	2.50976E-07	0.25097556
3828303774050	382830	3774050	4.5655E-05	0.000114004	0.000114004	3.19051E-05	5.88709E-05	0.000105861	7.48902E-05	2.2694E-05	4.01817E-05	3.47771E-05	3.72992E-05	6.37783E-05	3.46699E-05	1.03773E-05	8.33015E-09	2.6011E-07	2.7379E-08	2.95819E-07	0.29581884
3828803774050	382880	3774050	4.99802E-05	0.000124804	0.000124804	3.49277E-05	6.44482E-05	0.00011589	8.19851E-05	2.4844E-05	4.39884E-05	3.21997E-05	3.86507E-05	6.61128E-05	3.59389E-05	1.07571E-05	9.45648E-09	3.0321E-07	2.9721E-08	3.42384E-07	0.34238443
3829303774050	382930	3774050	4.8165E-05	0.000120272	0.000120272	3.36592E-05	6.21075E-05	0.000111681	7.90075E-05	2.39417E-05	4.23909E-05	2.82055E-05	3.60884E-05	6.18174E-05	3.36039E-05	1.00582E-05	9.99509E-09	3.2255E-07	2.9407E-08	3.61956E-07	0.36195573
3829803774050	382980	3774050	4.96247E-05	0.000123917	0.000123917	3.46793E-05	6.39898E-05	0.000115066	8.1402E-05	2.46673E-05	4.36756E-05	2.68992E-05	3.643E-05	6.24625E-05	3.39546E-05	1.01632E-05	1.19282E-08	3.9375E-07	3.3069E-08	4.38746E-07	0.43874572
3830303774050	383030	3774050	6.03706E-05	0.00015075	0.00015075	4.21888E-05	7.78462E-05	0.000139982	9.90289E-05	3.00088E-05	5.31332E-05	2.84617E-05	4.30318E-05	7.38803E-05	4.01613E-05	1.20215E-05	1.71251E-08	5.9252E-07	4.5315E-08	6.54963E-07	0.65496305
3830803774050	383080	3774050	7.6185E-05	0.00019024	0.00019024	5.32404E-05	9.82385E-05	0.000176651	0.00012497	3.78697E-05	6.70517E-05	3.10894E-05	5.28439E-05	9.08415E-05	4.93814E-05	1.47807E-05	2.79574E-08	1.0383E-06	7.1207E-08	1.1375E-06	1.13750096
3831303774050	383130	3774050	9.38577E-05	0.00023437	0.00023437	6.55906E-05	0.000121027	0.000217629	0.00015396	4.66544E-05	8.26057E-05	3.38878E-05	6.35855E-05	0.000109441	5.9492E-05	1.7807E-05	5.34402E-08	2.1994E-06	1.3091E-07	2.38373E-06	2.38372746
3836803774050	383680	3774050	0.000849276	0.002120707	0.002120707	0.0005935	0.001095119	0.001969228	0.001393111	0.000422155	0.000747462	3.04965E-05	0.000705997	0.001249548	0.000679253	0.000203312	9.4953E-08	2.6232E-06	1.4281E-07	2.86099E-06	2.86099269
3837303774050	383730	3774050	0.000764101	0.001908019	0.001908019	0.000533977	0.000985288	0.001771732	0.001253394	0.000379816	0.000672498	3.09537E-05	0.000642361	0.001082704	0.000588557	0.000176165	5.57827E-08	1.5157E-06	1.2368E-07	1.69515E-06	1.6951487
3837803774050	383780	3774050	0.000635361	0.001586546	0.001586546	0.00044401	0.000819282	0.001473221	0.001042216	0.000315823	0.000559192	3.1225E-05	0.000491165	0.000823864	0.000447852	0.00013405	3.94163E-08	1.0556E-06	1.0316E-07	1.19816E-06	1.19816132
3838303774050	383830	3774050	0.000536511	0.001339708	0.001339708	0.00037493	0.000691816	0.001244014	0.000880065	0.000266687	0.000472192	3.16822E-05	0.000379312	0.000639651	0.000347714	0.000104077	3.03828E-08	7.9951E-07	8.7848E-08	9.17737E-07	0.91773667
3838803774050	383880	3774050	0.000460277	0.001149347	0.001149347	0.000321656	0.000593515	0.001067251	0.000755016	0.000228793	0.000405098	3.11044E-05	0.000304744	0.000515872	0.000280428	8.39368E-05	2.44586E-08	6.3706E-07	7.5979E-08	7.37499E-07	0.73749915
3839303774050	383930	3774050	0.000397176	0.000991778	0.000991778	0.000277558	0.000512147	0.000920936	0.000651507	0.000197426	0.000349561	2.99388E-05	0.000251358	0.000426499	0.000231845	6.93951E-05	2.00607E-08	5.2073E-07	6.6254E-08	6.07048E-07	0.60704776
3839803774050	383980	3774050	0.000343333	0.000857329	0.000857329	0.000239932	0.000442719	0.000796092	0.000563187	0.000170663	0.000302173	2.84165E-05	0.000211496	0.000359062	0.000195186	5.84225E-05	1.67691E-08	4.3303E-07	5.8029E-08	5.07827E-07	0.50782682
3840303774050	384030	3774050	0.000275815	0.000688731	0.000688731	0.000192748	0.000355656	0.000639536	0.000452433	0.000137101	0.000242749	2.62109E-05	0.000167696	0.000285241	0.000155057	4.64112E-05	1.38399E-08	3.549E-07	4.7609E-08	4.16353E-07	0.41635325
3840803774050	384080	3774050	0.000232649	0.000580941	0.000580941	0.000162582	0.000299994	0.000539445	0.000381625	0.000115644	0.000204758	2.54071E-05	0.000139706	0.000237847	0.000129293	3.86997E-05	1.16707E-08	2.9744E-07	4.1088E-08	3.50202E-07	0.35020185
3841303774050	384130	3774050	0.000197831	0.000493999	0.000493999	0.00013825	0.000255098	0.000458713	0.000324512	9.83371E-05	0.000174114	2.46233E-05	0.000118369	0.000201632	0.000109607	3.28073E-05	9.91611E-09	2.5123E-07	3.5785E-08	2.96934E-07	0.29693404
3826803774100	382680	3774100	3.39988E-05	8.48977E-05	8.48977E-05	2.37594E-05	4.38406E-05	7.88336E-05	5.577E-05	1.69E-05	2.9923E-05	3.27524E-05	2.8723E-05	4.90243E-05	2.66496E-05	7.97669E-06	5.26291E-09	1.5567E-07	1.9074E-08	1.80005E-07	0.18000534
3827303774100	382730	3774100	3.70906E-05	9.26181E-05	9.26181E-05	2.59201E-05	4.78274E-05	8.60025E-05	6.08416E-05	1.84369E-05	3.26441E-05	3.2888E-05	3.09085E-05	5.27935E-05	2.86985E-05	8.58996E-06	6.04366E-09	1.8244E-07	2.1216E-08	2.097E-07	0.20970008
3827803774100	382780	3774100	4.06079E-05	0.000101401	0.000101401	2.83781E-05	5.23629E-05	9.41581E-05	6.66113E-05	2.01852E-05	3.57397E-05	2.96474E-05	3.26368E-05	5.56798E-05	3.02675E-05	9.05958E-06	6.66867E-09	2.0745E-07	2.2794E-08	2.36914E-07	0.23691409
3828303774100	382830	3774100	4.34843E-05	0.000108583	0.000108583	3.03881E-05	5.60718E-05	0.000100828	7.13294E-05	2.1615E-05	3.82712E-05	2.88687E-05	3.39833E-05	5.80652E-05	3.15642E-05	9.44771E-06	7.62171E-09	2.4172E-07	2.5036E-08	2.74381E-07	0.27438114
3828803774100	382880	3774100	4.55742E-05	0.000113802	0.000113802	3.18486E-05	5.87667E-05	0.000105673	7.47576E-05	2.26538E-05	4.01106E-05	2.75825E-05	3.46163E-05	5.92112E-05	3.21872E-05	9.63418E-06	8.65328E-09	2.7917E-07	2.7173E-08	3.14992E-07	0.3149918
3829303774100	382930	3774100	4.59351E-05	0.000114703	0.000114703	3.21008E-05	5.92321E-05	0.00010651	7.53496E-05	2.28332E-05	4.04282E-05	2.57135E-05	3.4134E-05	5.84557E-05	3.17765E-05	9.51125E-06	9.71785E-09	3.1736E-07	2.8899E-08	3.55978E-07	0.35597753
3829803774100	382980	3774100	4.75779E-05	0.000118806	0.000118806	3.32489E-05	6.13505E-05	0.00011032	7.80445E-05	2.36498E-05	4.18741E-05	2.46886E-05	3.46816E-05	5.94574E-05	3.2321E-05	9.67424E-06	1.16723E-08	3.8998E-07	3.2952E-08	4.34602E-07	0.43460168
3830303774100	383030	3774100	5.57113E-05	0.000139115	0.000139115	3.89328E-05	7.18383E-05	0.000129179	9.13861E-05	2.76928E-05	4.90325E-05	2.55628E-05	3.95751E-05	6.79295E-05	3.69264E-05	1.10527E-05	1.62638E-08	5.6669E-07	4.406E-08	6.27009E-07	0.6270089
3830803774100	383080	3774100	7.04323E-05	0.000175875	0.000175875	4.92202E-05	9.08206E-05	0.000163312	0.000115534	3.50102E-05	6.19887E-05	2.81302E-05	4.88698E-05	8.39738E-05	4.56481E-05	1.36633E-05	2.68399E-08	1.0033E-06	7.0899E-08	1.10103E-06	1.10102575
3831303774100	383130	3774100	8.56866E-05	0.000213966	0.000213966	5.98804E-05	0.000110491	0.000198683	0.000140556	4.25927E-05	7.54142E-05	3.03759E-05	5.8069E-05	9.99502E-05	5.43329E-05	1.62628E-05	5.06772E-08	2.0914E-06	1.3034E-07	2.2724E-06	2.27240233
3836303774100	383630	3774100	0.000374267	0.000934574	0.000934574	0.000261549	0.000482608	0.000867819	0.00061393	0.000186039	0.000329399	2.58542E-05	0.000253403	0.000449275	0.000244226	7.3101E-05	1.34716E-07	3.7615E-06	1.0527E-07	4.00144E-06	4.00144284
3836803774100	383680	3774100	0.000413539	0.001032639	0.001032639	0.000288994	0.000533248	0.000958879	0.00067835	0.000205561	0.000363963	2.67184E-05	0.000295811	0.000515456	0.000280201	8.38692E-05	6.91111E-08	1.9038E-06	9.6374E-08	2.06925E-06	2.06925063
3837303774100	383730	3774100	0.000394892	0.000986075	0.000986075	0.000275962	0.000509203	0.000915641	0.000647761	0.000196291	0.000347551	2.64019E-05	0.000283482	0.000489208	0.000265933	7.95984E-05	4.63005E-08	1.2634E-06	8.4147E-08	1.39383E-06	1.39382545
3837803774100	383780	3774100	0.0003727	0.00093066	0.00093066	0.000260454	0.000480587	0.000864184	0.000611359	0.00018526	0.000328019	2.62813E-05	0.000264481	0.000453689	0.000246625	7.38192E-05	3.43084E-08	9.2815E-07	7.499E-08	1.03745E-06	1.03744556
3838303774100	383830	3774100	0.000366543	0.000915286	0.000915286	0.000256152	0.000472648	0.000849909	0.00060126	0.0001822	0.000322601	2.90596E-05	0.000251473	0.000428273	0.000232809	6.96838E-05	2.74724E-08	7.307E-07	7.081E-08	8.2898E-07	0.82898044
3838803774100	383880	3774100	0.000330282	0.00082474	0.00082474	0.000230811	0.00042589	0.00076583	0.000541779	0.000164175	0.000290687	2.85874E-05	0.000218872	0.000372636	0.000202565	6.06311E-05	2.25556E-08	5.9414E-07	6.291E-08	6.79604E-07	0.67960382
3839303774100	383930	3774100	0.000297097	0.000741873	0.000741873	0.00020762	0.000383098	0.000688882	0.000487343	0.00014768	0.00026148	2.78739E-05	0.000191163	0.000325547	0.000176967	5.29693E-05	1.87424E-08	4.9305E-07	5.614E-08	5.67932E-07	0.56793247
3839803774100	383980	3774100	0.000266335	0.000665059	0.000665059	0.000186123	0.000343432	0.000617555	0.000436883	0.000132389	0.000234406	2.65676E-05	0.000167585	0.000285479	0.000155186	4.64499E-05	1.58626E-08	4.156E-07	5.0262E-08	4.81725E-07	0.48172523
3840303774100	384030	3774100	0.000225075	0.00056203	0.00056203	0.000157289	0.000290229	0.000521885	0.000369203	0.00011188	0.000198093	2.45178E-05	0.000140485	0.00023923	0.000130045	3.89249E-05	1.33439E-08	3.4767E-07	4.284E-08	4.03852E-07	0.40385215
3840803774100	384080	3774100	0.000192439	0.000480535	0.000480535	0.000134482	0.000248145	0.000446211	0.000315668	9.56569E-05	0.000169369	2.36084E-05	0.000118665	0.000202303	0.000109972	3.29164E-05	1.1349E-08	2.9399E-07	3.7191E-08	3.42533E-07	0.34253258
3841303774100	384130	3774100	0.000166498	0.000415759	0.000415759	0.000116354	0.000214695	0.000386062	0.000273116	8.27624E-05	0.000146538	2.28799E-05	0.000101839	0.00017372	9.44342E-05	2.82658E-05	9.6786E-09	2.4937E-07	3.2659E-08	2.91707E-07	0.29170744
3826803774150	382680	3774150	3.29808E-05	8.23556E-05	8.23556E-05	2.3048E-05	4.25279E-05	7.64731E-05	5.41001E-05	1.6394E-05	2.9027E-05	3.01951E-05	2.76177E-05	4.71398E-05	2.56251E-05	7.67005E-06	5.13775E-09	1.5355E-07	1.8536E-08	1.77224E-07	0.17722381
3827303774150	382730	3774150	3.58033E-05	8.94035E-05	8.94035E-05	2.50204E-05	4.61674E-05	8.30175E-05	5.87299E-05	1.7797E-05	3.15111E-05	3.09788E-05	2.95671E-05	5.05014E-05	2.74525E-05	8.21702E-06	5.88908E-09	1.7976E-07	2.068E-08	2.06326E-07	0.20632603
3827803774150	382780	3774150	3.90028E-05	9.73929E-05	9.73929E-05	2.72563E-05	5.02931E-05	9.04363E-05	6.39783E-05	1.93874E-05	3.4327E-05	3.12049E-05	3.17023E-05	5.41857E-05	2.94553E-05	8.81648E-06	6.87526E-09	2.1385E-07	2.3317E-08	2.44037E-07	0.2440374

			EGIODemolition	EGIOSite Grubbing / Prep	EGIOMass Grading / Excavation	EGIOMass Grading / Excavation	EGIODrainage / Utilities Trenching	EGIODrainage / Utilities Trenching	EGIOFoundations / Concrete Pads	EGIOFoundations / Concrete Pads	EGIOBuilding / Structure Construction	EGIOBuilding / Structure Construction	EGIOAsphalt Paving	EGIOArchitectural Coating	EGIOLandscaping or Other Finishing	EGIOWaterside Construction (Piles)	HIWaterside Construction (Landscaping)	HIWaterside Construction (Landscaping)	KMDemolition	KMSite Grubbing / Prep	KMMass Grading / Excavation
Unique Identifier	X (UTM)	Y (UTM)	2025	2025	2025	2026	2026	2027	2026	2027	2026	2027	2027	2027	2027	2027	2025	2026	2025	2025	2025
3828303774150	382830	3774150	0.000212363	0.00019163	0.000478518	0.000478518	0.000133918	0.000133918	0.000247104	0.000247104	0.000444338	0.000444338	0.000314343	2.95852E-05	9.52553E-05	0.000168658	0.000281529	0.000281529	6.39233E-05	5.76828E-05	0.000144038
3828803774150	382880	3774150	0.000244817	0.00022092	0.000551647	0.000551647	0.000154384	0.000154384	0.000284867	0.000284867	0.000512243	0.000512243	0.000362381	3.41065E-05	0.000109813	0.000194433	0.000300212	0.000300212	7.11698E-05	6.42218E-05	0.000160367
3829303774150	382930	3774150	0.000283085	0.00025545	0.000637876	0.000637876	0.000178516	0.000178516	0.000329395	0.000329395	0.000592313	0.000592313	0.000419026	3.94378E-05	0.000126978	0.000224825	0.000331599	0.000331599	7.73478E-05	6.97967E-05	0.000174288
3829803774150	382980	3774150	0.000337804	0.00030483	0.000761174	0.000761174	0.000213022	0.000213022	0.000393065	0.000393065	0.000706804	0.000706804	0.000500022	4.70609E-05	0.000151522	0.000268283	0.000379052	0.000379052	7.99026E-05	7.21021E-05	0.000180044
3830303774150	383030	3774150	0.000487761	0.00044014	0.00109907	0.00109907	0.000307585	0.000307585	0.000567553	0.000567553	0.001020565	0.001020565	0.000721989	6.79519E-05	0.000218784	0.000387377	0.000491023	0.000491023	9.46941E-05	8.54496E-05	0.000213374
3830803774150	383080	3774150	0.000856163	0.00077258	0.00192919	0.00192919	0.000539902	0.000539902	0.000996221	0.000996221	0.00179139	0.00179139	0.001267301	0.000119275	0.000384031	0.00067996	0.000714647	0.000714647	0.000123382	0.000111337	0.000278016
3831303774150	383130	3774150	0.00191093	0.00172437	0.004305894	0.004305894	0.001205045	0.001205045	0.002223536	0.002223536	0.00399833	0.00399833	0.002828579	0.000266219	0.000857145	0.001517651	0.001151794	0.001151794	0.000159274	0.000143725	0.000358892
3836303774150	383630	3774150	0.000321718	0.00029031	0.000724926	0.000724926	0.000202877	0.000202877	0.000374347	0.000374347	0.000673145	0.000673145	0.00047621	4.48198E-05	0.000144306	0.000255507	0.000817625	0.000817625	0.003125609	0.002820471	0.00704293
3836803774150	383680	3774150	0.000279528	0.00025224	0.00062986	0.00062986	0.000176272	0.000176272	0.000325255	0.000325255	0.00058487	0.00058487	0.00041376	3.89421E-05	0.000125382	0.000222	0.000707494	0.000707494	0.001797958	0.001622432	0.004051336
3837303774150	383730	3774150	0.000235362	0.00021239	0.000530342	0.000530342	0.000148421	0.000148421	0.000273865	0.000273865	0.00049246	0.00049246	0.000348386	3.27893E-05	0.000105571	0.000186924	0.000594159	0.000594159	0.00119531	0.001078617	0.00269339
3837803774150	383780	3774150	0.000201774	0.00018208	0.000454657	0.000454657	0.00012724	0.00012724	0.000234782	0.000234782	0.000422182	0.000422182	0.000298668	2.811E-05	9.05055E-05	0.000160248	0.000511926	0.000511926	0.000861971	0.00077782	0.001942277
3838303774150	383830	3774150	0.000192528	0.00017373	0.000433823	0.000433823	0.000121409	0.000121409	0.000224023	0.000224023	0.000402836	0.000402836	0.000284982	2.68218E-05	8.63582E-05	0.000152905	0.000517287	0.000517287	0.000684574	0.000617743	0.00154255
3838803774150	383880	3774150	0.000169189	0.00015267	0.000381233	0.000381233	0.000106692	0.000106692	0.000196866	0.000196866	0.000354002	0.000354002	0.000250435	2.35704E-05	7.58894E-05	0.000134369	0.000464727	0.000464727	0.000548753	0.000495181	0.001236504
3839303774150	383930	3774150	0.000149485	0.00013489	0.000336833	0.000336833	9.4266E-05	9.4266E-05	0.000173939	0.000173939	0.000312774	0.000312774	0.000221269	2.08253E-05	6.70512E-05	0.00011872	0.000405474	0.000405474	0.000450949	0.000406925	0.001016123
3839803774150	383980	3774150	0.000132699	0.00011974	0.000299011	0.000299011	8.36812E-05	8.36812E-05	0.000154408	0.000154408	0.000277654	0.000277654	0.000196423	1.84869E-05	5.95222E-05	0.000105389	0.000361003	0.000361003	0.000375965	0.000339261	0.000847161
3840303774150	384030	3774150	0.000113306	0.00010224	0.000255312	0.000255312	7.14514E-05	7.14514E-05	0.000131841	0.000131841	0.000237075	0.000237075	0.000167717	1.57851E-05	5.08232E-05	8.99869E-05	0.000312107	0.000312107	0.000309523	0.000279305	0.000697447
3840803774150	384080	3774150	9.8198E-05	8.8611E-05	0.000221269	0.000221269	6.19243E-05	6.19243E-05	0.000114262	0.000114262	0.000205464	0.000205464	0.000145354	1.36803E-05	4.40466E-05	7.79884E-05	0.000273203	0.000273203	0.000250822	0.000226336	0.000565178
3841303774150	384130	3774150	8.66477E-05	7.8189E-05	0.000195243	0.000195243	5.46406E-05	5.46406E-05	0.000100822	0.000100822	0.000181297	0.000181297	0.000128257	1.20712E-05	3.88657E-05	6.88152E-05	0.000244544	0.000244544	0.000208979	0.000188577	0.000470892
3826803774200	382680	3774200	0.00011718	0.00010574	0.000264041	0.000264041	7.38944E-05	7.38944E-05	0.000136349	0.000136349	0.000245181	0.000245181	0.000173451	1.63248E-05	5.25608E-05	9.30636E-05	0.000182912	0.000182912	4.51743E-05	4.07641E-05	0.000101791
3827303774200	382730	3774200	0.000138191	0.0001247	0.000311386	0.000311386	8.71442E-05	8.71442E-05	0.000160798	0.000160798	0.000289144	0.000289144	0.000204552	1.92519E-05	6.19854E-05	0.000109751	0.000199533	0.000199533	5.00451E-05	4.51594E-05	0.000112767
3827803774200	382780	3774200	0.000164557	0.00014849	0.000370795	0.000370795	0.000103771	0.000103771	0.000191476	0.000191476	0.00034431	0.00034431	0.000243579	2.2925E-05	7.38117E-05	0.00013069	0.000221468	0.000221468	5.54173E-05	5.00072E-05	0.000124872
3828303774200	382830	3774200	0.000204639	0.00018466	0.000461113	0.000461113	0.000129047	0.000129047	0.000238116	0.000238116	0.000428177	0.000428177	0.000302909	2.85091E-05	9.17907E-05	0.000162524	0.000258913	0.000258913	6.20967E-05	5.60345E-05	0.000139922
3828803774200	382880	3774200	0.000255096	0.00023019	0.000574808	0.000574808	0.000160865	0.000160865	0.000296827	0.000296827	0.00053375	0.00053375	0.000377596	3.55385E-05	0.000114423	0.000202596	0.00029815	0.00029815	6.99163E-05	6.30907E-05	0.000157542
3829303774200	382930	3774200	0.00029032	0.00026198	0.000654178	0.000654178	0.000183078	0.000183078	0.000337813	0.000337813	0.000607451	0.000607451	0.00042973	4.04456E-05	0.000130223	0.000230571	0.000315755	0.000315755	7.69897E-05	6.94735E-05	0.000173481
3829803774200	382980	3774200	0.000325239	0.00029349	0.000732861	0.000732861	0.000205098	0.000205098	0.000378445	0.000378445	0.000680514	0.000680514	0.000481423	4.53104E-05	0.000145886	0.000258304	0.000340591	0.000340591	7.7897E-05	7.02923E-05	0.000175525
3830303774200	383030	3774200	0.0004654	0.00041997	0.001048685	0.001048685	0.000293485	0.000293485	0.000541534	0.000541534	0.000973779	0.000973779	0.000688891	6.48368E-05	0.000208755	0.000369619	0.000430596	0.000430596	9.1811E-05	8.28479E-05	0.000206878
3830803774200	383080	3774200	0.00084149	0.00075934	0.001896129	0.001896129	0.00053065	0.00053065	0.000979149	0.000979149	0.001760691	0.001760691	0.001245584	0.000117231	0.00037745	0.000668308	0.000617125	0.000617125	0.000120254	0.000108514	0.000270968
3831303774200	383130	3774200	0.001781191	0.0016073	0.004013554	0.004013554	0.001123231	0.001123231	0.002072573	0.002072573	0.003726872	0.003726872	0.002636539	0.000248145	0.000798951	0.001414613	0.000914054	0.000914054	0.00015106	0.000136313	0.000340384
3835803774200	383580	3774200	0.000367477	0.0003316	0.00082835	0.00082835	0.000231733	0.000231733	0.00042752	0.00042752	0.00076889	0.00076889	0.00054393	5.11947E-05	0.000164831	0.000291848	0.000808554	0.000808554	0.003412372	0.003079238	0.007689091
3836303774200	383630	3774200	0.000300259	0.00027095	0.000676572	0.000676572	0.000189345	0.000189345	0.00034977	0.00034977	0.000628246	0.000628246	0.000444446	4.18302E-05	0.000134681	0.000238464	0.000662849	0.000662849	0.001689129	0.001524227	0.003806112
3836803774200	383680	3774200	0.00026400	0.00023823	0.000594889	0.000594889	0.000166485	0.000166485	0.000307197	0.000307197	0.000552397	0.000552397	0.000390788	3.678E-05	0.000118421	0.000209674	0.000588831	0.000588831	0.001212	0.001093678	0.002730997
3837303774200	383730	3774200	0.000222887	0.00020113	0.000502231	0.000502231	0.000140554	0.000140554	0.000259349	0.000259349	0.000466357	0.000466357	0.00032992	3.10513E-05	9.99756E-05	0.000177016	0.00050149	0.00050149	0.000844123	0.000761715	0.001902061
3837803774200	383780	3774200	0.00019522	0.00017616	0.000439889	0.000439889	0.000123107	0.000123107	0.000227156	0.000227156	0.00040848	0.00040848	0.000288967	2.71969E-05	8.75657E-05	0.000155043	0.000445647	0.000445647	0.000657278	0.000593111	0.001481042
3838303774200	383830	3774200	0.000190439	0.00017185	0.000429115	0.000429115	0.000120092	0.000120092	0.000221592	0.000221592	0.000398464	0.000398464	0.00028189	2.65308E-05	8.54211E-05	0.000151246	0.00046046	0.00046046	0.000561294	0.000506498	0.001264763
3838803774200	383880	3774200	0.000168049	0.00015164	0.000378664	0.000378664	0.000105973	0.000105973	0.000195539	0.000195539	0.000351616	0.000351616	0.000248747	2.34115E-05	7.5378E-05	0.000133463	0.000421889	0.000421889	0.000461461	0.00041641	0.001039808
3839303774200	383930	3774200	0.000149103	0.00013455	0.000335973	0.000335973	9.40251E-05	9.40251E-05	0.000173494	0.000173494	0.000311975	0.000311975	0.00022070	2.07721E-05	6.68798E-05	0.000118417	0.000375769	0.000375769	0.00038822	0.000350319	0.000874774
3839803774200	383980	3774200	0.000133064	0.00012007	0.000299832	0.000299832	8.39108E-05	8.39108E-05	0.000154831	0.000154831	0.000278415	0.000278415	0.000196962	1.85376E-05	5.96855E-05	0.000105678	0.000335278	0.000335278	0.000330247	0.000298007	0.000744146
3840303774200	384030	3774200	0.000115007	0.00010378	0.000259145	0.000259145	7.25242E-05	7.25242E-05	0.000133821	0.000133821	0.000240635	0.000240635	0.000170235	1.60221E-05	5.15863E-05	9.1338E-05	0.000290204	0.000290204	0.000279122	0.000251873	0.000628945
3840803774200	384080	3774200	9.9738E-05	9.0001E-05	0.000224739	0.000224739	6.28955E-05	6.28955E-05	0.000116054	0.000116054	0.000208687	0.000208687	0.000147633	1.38949E-05	4.47374E-05	7.92114E-05	0.000255582	0.000255582	0.000230354	0.000207866	0.000519057
3841303774200	384130	3774200	9.00979E-05	8.1302E-05	0.000203017	0.000203017	5.68163E-05	5.68163E-05	0.000104837	0.000104837	0.000188516	0.000188516	0.000133364	1.25519E-05	4.04133E-05	7.15553E-05	0.000234917	0.000234917	0.000199225	0.000179776	0.000448914
3826803774250	382680	3774250	0.000113861	0.00010275	0.000256563	0.000256563	7.18015E-05	7.18015E-05	0.000132487	0.000132487	0.000238237	0.000238237	0.000168538	1.58624E-05	5.10722E-05	9.04278E-05	0.000174253	0.000174253	4.40282E-05	3.97299E-05	9.92087E-05
3827303774250	382730	3774250	0.000133493	0.00012046	0.0003008	0.0003008	8.41818E-05	8.41818E-05	0.000155331	0.000155331	0.000279315	0.000279315	0.000197598	1.85975E-05	5.98783E-05	0.00010602	0.00018518	0.00018518	4.86304E-05	4.38828E-05	0.000109579
3827803774250	382780	3774250	0.000148786	0.00013426	0.00033526	0.00033526	9.38256E-05	9.38256E-05	0.000173126	0.000173126	0.000311313	0.000311313	0.000220235	2.0728E-05	6.67379E-05	0.000118165	0.00019081	0.00019081	5.30714E-05	4.78903E-05	0.000119586
3828303774250	382830	3774250	0.000179127	0.00016164	0.000403627	0.000403627	0.000112959	0.000112959	0.00020843	0.00020843	0.000374797	0.000374797	0.000265146	2.49549E-05	8.03473E-05	0.000142262	0.000215187	0.000215187	5.88137E-05	5.3072E-05	0.000132525
3828803774250	382880	3774250	0.000221884	0.00020022	0.000499971	0.000499971	0.000139922	0.000139922	0.000258182	0.000258182	0.000464259	0.000464259	0.000328435	3.09116E-05	9.95258E-05	0.000176219	0.000247002	0.000247002	6.57677E-05	5.93471E-05	0.000148194
3829303774250	382930	3774250	0.000242549	0.00021887	0.000546536	0.000546536	0.000152953	0.000152953	0.000282227	0.000282227	0.000507497	0.000507497	0.00035924	3.37905E-05	0.000108795	0.000192631	0.000257533	0.000257533	6.81554E-05	6.15017E-05	0.000153574
3829803774250	382980	3774250	0.000299865	0.00027059	0.000675684	0.000675684	0.000189097	0.000189097	0.000348919	0.000348919	0.000627421	0.000627421	0.000443863	4.17753E-05	0.000134504	0.000238151	0.000292837	0.000292837	7.22323E-05	6.51806E-05	0.000162761
3830303774250	383030	3774250	0.000435775	0.00039323	0.000981932	0.000981932	0.000274803	0.000274803	0.000507063	0.000507063	0.000911794	0.000911794	0.00064504	6.07096E-05	0.000195467	0.000346091	0.00036473	0.00036473	8.67373E-05	7.82695E-05	0.000195445
3830803774250	383080	3774250	0.000785745	0.00070904	0.001770518	0.001770518	0.000495496	0.000495496	0.000914284	0.000914284	0.001644052	0.001644052	0.001163068	0.000109465	0.000352445	0.000624035	0.000501696	0.000501696	0.0001129	0.000101878	0.000254397
3831303774250	383130	3774250	0.001707484	0.00154079	0.003847471	0.003847471	0.001076751	0.001076751	0.001986809	0.001986809	0.003572652	0.003572652	0.002527437	0.000237876	0.00076589	0.001356076	0.000709017	0.000709017	0.000141391	0.000127587	0.000318595
3835803774250	383580	3774250	0.000334659	0.00030199	0.000754086	0.000754086	0.000211038	0.000211038	0.000389405	0.000389405	0.000700222	0.000700222	0.00049536	4.66226E-05	0.000150111	0.000265784	0.000593192	0.000593192	0.001351755	0.001219789	0.003045906
3836303774250	383630	3774250	0.000277403	0.00025032	0.000625071	0.000625071	0.000174932	0.000174932	0.00032783	0.00032783	0.000580423	0.000580423	0.00040615	3.86461E-05	0.000124429	0.000220312	0.000513131	0.000513131	0.000896281	0.000808781	0.002019588
3836803774250	383680	3774250	0.000243898	0.00022009	0.000549575	0.000549575	0.000153804	0.000153804	0.000283797	0.000283797	0.00051032	0.00051032	0.000361021	3.39784E-05	0.0001094	0.000193703	0.000466265	0.000466265	0.000728137	0.000657052	0.00164071
3837303774250	383730	3774250	0.000208131	0.00018781	0.000468982	0.000468982	0.000131249	0.000131249	0.000242179	0.000242179	0.000435483	0.000435483	0.00030808	2.89956E-05	9.3357E-05	0.000165297	0.00040137	0.00040137	0.000558709	0.000504165	0.001258939
3837803774250	383780	3774250	0.00018678	0.00016855	0.00042087	0.00042087	0.000117785	0.000117785	0.00021733	0.00021733	0.00039080	0.00039080	0.000276473	2.6021E-05	8.37798E-05	0.00014834	0.00037856	0.00037856	0.000479941	0.000433087	0.00108145
3838303774250	383830	3774250	0.00018473	0.0001667	0.00041627	0.00041627	0.00011697	0.00011697	0.00021459	0.00021459	0.00038537	0.00038537	0.00027345	2.57366E-05	8.28641E-05	0.00014718	0.00039348	0.00039348	0.00044935	0.00040487	0.001012531
3838803774250	383880	3774250	0.00016480	0.00014872	0.00037136	0.00037136	0.00010392	0.00010392	0.00019176	0.00019176	0.00034483	0.00034483	0.0002439	2.296E-05	7.39241E-05	0.00013088	0.00037813	0.00037813	0.00037753	0.00034067	0.00085069
3839303774250	383930	3774250	0.000146846	0.00013251	0.000330888	0.000330888	9.26023E-05	9.26023E-05	0.000170869	0.000170869	0.000307254	0.000307254	0.000217363	2.04577E-05	6.58677E-05	0.000116625	0.000345064	0.000345064	0.000324386	0.000292718	0.000730938
3839803774250	383980	3774250	0.000131512	0.00011867	0.000296335	0.000296335	8.29321E-05	8.29321E-05	0.00015302	0.00015302	0.00027516	0.00027516	0.00019466	1.83214E-05	5.89894E-05	0.00010444	0.00031415	0.00031415	0.000282733	0.000255131	0.000637082
3840303774250	384030	3774250	0.000117693	0.0001062	0.000265198	0.000265198	7.42181E-05	7.42181E-05	0.000136946	0.000136946	0.000246255	0.000246255	0.000174211	1.63963E-05	5.27911E-05	9.34713E-05	0.000274218	0.000274218	0.000247581	0.000223411	0.000557874
3840803774250	384080	3774250	0.00010490	9.4666E-05	0.000236387	0.000236387	6.61552E-05	6.61552E-05	0.000122069	0.000122069	0.000219503	0.000219503	0.00015528	1.4615E-05	4.7056E-05	8.33168E-05	0.000247605	0.000247605	0.00021656	0.000195418	0.000487973
3841303774250	384130	3774250	9.36913E-05	8.4545E-05	0.000211114	0.000211114	5.90824E-05	5.90824E-05	0.000109018	0.000109018	0.000196035	0.000196035	0.000138683	1.30525E-05	4.20251E-05	7.44092E-05	0.000227257	0.000227257	0.000189609	0.000171098	0.000427246
3826803774300	382680	3774300	0.000109599	9.8899E-05	0.000246959	0.000246959	6.91139E-05	6.91139E-05	0.000127528	0.000127528	0.000229319	0.000229319	0.00016223	1.52687E-05	4.91605E-05	8.7043E-05	0.000164245	0.000164245	4.27329E-05	3.85611E-05	9.629E-05
3827303774300	382730	3774300	0.000128044	0.00011554	0.00028852	0.00028852	8.07451E-05	8.07451E-05	0.00014899	0.00014899	0.00026791	0.00026791	0.000189531	1.78383E-05	5.74338E-05	0.000101692	0.00017344	0.00017344	4.70725E-05	4.2477E-05	0.000106068
3827803774300	382780	3774300	0.000140209	0.00012652	0.000315932	0.000315932	8.84165E-05	8.84165E-05	0.000163145	0.000163145	0.000293365	0.000293365	0.000207538	1.9533E-05	6.28904E-05	0.000111353	0.000173888	0.000173888	5.08748E-05	4.59081E-05	0.000114636
3828303774300	382830	3774300	0.00015432	0.00013925	0.000347728	0.000347728	9.7315E-05	9.7315E-05	0.000179565	0.000179565	0.00032289	0.00032289	0.00022826	2.14989E-05	6.92199E-05	0.00012256	0.00018406	0.00018406	5.41877E-05	4.88976E-05	0.000122101
3828803774300	382880	3774300	0.000185449	0.00016734	0.000417871	0.000417871	0.000116945	0.000116945	0.000215786	0.000215786	0.000388023	0.000388023	0.000274503	2.58356E-05	8.31827E-05	0.00014728	0.000202372	0.000202372	5.91778E-05	5.34006E-05	0.000133345
3829303774300	382930	3774300	0.000215091	0.00019409	0.000484665	0.000484665	0.000135638	0.000135638	0.000250278	0.000250278	0.00045046	0.00045046	0.00031838	2.99652E-05	9.64789E-05	0.00017024	0.00021829	0.00021829	6.09149E-05	5.4968E-05	0.000137259
3829803774300	382980	3774300	0.000272126	0.00024556	0.000613181	0.000613181	0.000171605	0.000171605	0.000316643	0.000316643	0.000569383	0.000569383	0.000402804	3.7911E-05	0.000122062	0.000216121	0.00024751	0.00024751	6.56364E-05	5.92286E-05	0.000147898
3830303774300	383030	3774300	0.000400749	0.00036163	0.000903006	0.000903006	0.000252715	0.000252715	0.000466307	0.000466307	0.000838506	0.000838506	0.000593193	5.58299E-05	0.000179755	0.000318273	0.000302115	0.000302115	7.97295E-05	7.19459E-05	0.000179654
3830803774300	383080	3774300	0.000713334	0.00064369	0.001607353	0.001607353	0.000449833	0.000449833	0.000830027	0.000830027	0.001492542	0.001492542	0.001055884	9.93773E-05	0.000319965	0.000566526	0.000394309	0.000394309	0.000102729	9.26996E-05	0.000231478
3831303774300	383130	3774300	0.001640976	0.00148078	0.003697609	0.003697609	0.001034811	0.001034811	0.001909421	0.001909421	0.003433494	0.003433494	0.002428991	0.000228611	0.000736058	0.001303256	0.000527833	0.000527833	0.00012873	0.000116163	0.000290067
3835303774300	383530	3774300	0.000418202	0.00037738	0.000942335	0.000942335	0.000263721	0.000263721	0.000486615	0.000486615	0.000875025	0.000875025	0.00061902	5.82614E-05	0.000187584	0.000332134	0.000526802	0.000526802	0.000903366	0.000815175	0.002035554
3835803774300	383580	3774300	0.000312985	0.00028243	0.000705248	0.000705248	0.00019737	0.00019737	0.000364185	0.000364185	0.000654873	0.000654873	0.000463284	4.36032E-05	0.000140389	0.000248571	0.000439097	0.000439097	0.000595802	0.000537636	0.001342519
3836303774300	383630	3774300	0.000256917	0.00023184	0.00057891	0.00057891	0.000162014	0.000162014	0.000298945	0.000298945	0.000537559	0.000537559	0.000380291	3.57921E-05	0.00011524	0.000204042	0.000392025	0.000392025	0.000479899	0.000433049	0.001081356
3836803774300	383680	3774300	0.000224057	0.00020218	0.000504867	0.000504867	0.000141292	0.000141292	0.00026071	0.00026071	0.00046805	0.00046805	0.000331651	3.12142E-05	0.0001005	0.000177945	0.000363715	0.000363715	0.000428117	0.000386322	0.000964675
3837303774300	383730	3774300	0.000195357	0.00017629	0.000440198	0.000440198	0.000123194	0.000123194	0.000227315	0.000227315	0.000408756	0.000408756	0.00028917	2.7216E-05	8.76273E-05	0.000155152	0.000334121	0.000334121	0.000371548	0.000335275	0.000837208

			KMMass Grading / Excavation	KMDrainage / Utilities Trenching	KMFoundations / Concrete Pads	KMBuilding / Structure Construction	KMAsphalt Paving	KMArchitectural Coating	KMLandscaping or Other Finishing	KMWaterside Construction (Piles)	EWNDemolition	EWNSite Grubbing / Prep	EWNDrainage / Utilities Trenching	EWNDrainage / Utilities Trenching	EWNDrainage / Utilities Trenching	EWNFoundations / Concrete Pads	EWNBuilding / Structure Construction	EWNAsphalt Paving	EWNLandscaping or Other Finishing	EWNWaterside Construction (Piles)	ISDemolition
Unique Identifier	X (UTM)	Y (UTM)	2026	2026	2026	2026	2026	2026	2026	2026	2027	2027	2027	2028	2029	2029	2029	2029	2029	2029	2027
3828303774150	382830	3774150	0.000144038	3.1034E-05	7.43804E-05	0.000137966	9.462E-05	8.90541E-06	2.86727E-05	5.07676E-05	4.82723E-05	6.50848E-05	7.89678E-05	7.89678E-05	7.89678E-05	5.6169E-05	9.78182E-05	7.14531E-05	2.16525E-05	3.75734E-05	0.000129596
3828803774150	382880	3774150	0.000160367	3.45521E-05	8.28124E-05	0.000153607	0.000105346	9.91495E-06	3.19231E-05	5.65227E-05	4.47385E-05	6.03203E-05	7.31871E-05	7.31871E-05	7.31871E-05	5.20572E-05	9.06575E-05	6.62225E-05	2.00674E-05	3.48229E-05	0.000149604
3829303774150	382930	3774150	0.000174288	3.75515E-05	9.0001E-05	0.000166941	0.000114491	1.07756E-05	3.46943E-05	6.14293E-05	4.26374E-05	5.74874E-05	6.97499E-05	6.97499E-05	6.97499E-05	4.96124E-05	8.63998E-05	6.31124E-05	1.9125E-05	3.31874E-05	0.000168365
3829803774150	382980	3774150	0.000180044	3.87918E-05	9.29738E-05	0.000172455	0.000118273	1.11316E-05	3.58402E-05	6.34583E-05	4.04109E-05	5.44855E-05	6.61076E-05	6.61076E-05	6.61076E-05	4.70217E-05	8.18881E-05	5.98167E-05	1.81263E-05	3.14544E-05	0.00019174
3830303774150	383030	3774150	0.000213374	4.59729E-05	0.000110185	0.000204379	0.000140167	1.31922E-05	4.24749E-05	7.52056E-05	4.25061E-05	5.73103E-05	6.9535E-05	6.9535E-05	6.9535E-05	4.94596E-05	8.61337E-05	6.2918E-05	1.90661E-05	3.30852E-05	0.000261841
3830803774150	383080	3774150	0.000278016	5.99003E-05	0.000143565	0.000266296	0.000182631	1.71888E-05	5.53427E-05	9.79891E-05	4.78067E-05	6.4457E-05	7.82062E-05	7.82062E-05	7.82062E-05	5.56273E-05	9.68747E-05	7.0764E-05	2.14436E-05	3.7211E-05	0.000424267
3831303774150	383130	3774150	0.000358892	7.73256E-05	0.000185329	0.000343763	0.000235759	2.21891E-05	7.14422E-05	0.000126495	5.43787E-05	7.33179E-05	8.89572E-05	8.89572E-05	8.89572E-05	6.32744E-05	0.000110192	8.04919E-05	2.43915E-05	4.23264E-05	0.00079554
3836303774150	383630	3774150	0.00704293	0.001517446	0.003636923	0.006746038	0.004626562	0.000435441	0.001401988	0.002482344	4.87677E-05	6.57528E-05	7.97783E-05	7.97783E-05	7.97783E-05	5.67455E-05	9.88221E-05	7.21865E-05	2.18747E-05	3.7959E-05	0.000996765
3836803774150	383680	3774150	0.004051336	0.000872887	0.002092083	0.003880553	0.002661358	0.000250481	0.000806472	0.00142793	5.06898E-05	6.83442E-05	8.29226E-05	8.29226E-05	8.29226E-05	5.8982E-05	0.000102717	7.50315E-05	2.27368E-05	3.94551E-05	0.000761916
3837303774150	383730	3774150	0.00269339	0.000580309	0.001390849	0.002579851	0.001769311	0.000166523	0.000536155	0.00094931	4.79798E-05	6.46904E-05	7.84893E-05	7.84893E-05	7.84893E-05	5.58287E-05	9.72255E-05	7.10202E-05	2.15213E-05	3.73457E-05	0.000566869
3837803774150	383780	3774150	0.001942277	0.000418476	0.001002979	0.001860401	0.001275898	0.000120085	0.000386636	0.000684573	4.60517E-05	6.20909E-05	7.53353E-05	7.53353E-05	7.53353E-05	5.35853E-05	9.33186E-05	6.81663E-05	2.06565E-05	3.5845E-05	0.000440258
3838303774150	383830	3774150	0.00154255	0.000332353	0.000796563	0.001477525	0.001013314	9.53708E-05	0.000307065	0.000543686	5.32326E-05	7.17727E-05	8.70824E-05	8.70824E-05	8.70824E-05	6.19408E-05	0.00010787	7.87955E-05	2.38774E-05	4.14343E-05	0.000388578
3838803774150	383880	3774150	0.001236504	0.000266413	0.000638523	0.00118438	0.00081227	7.6449E-05	0.000246143	0.000435817	5.17702E-05	6.98009E-05	8.469E-05	8.469E-05	8.469E-05	6.02392E-05	0.000104906	7.66308E-05	2.32214E-05	4.0296E-05	0.000318584
3839303774150	383930	3774150	0.001016123	0.00021893	0.000524719	0.000973288	0.0006675	6.28235E-05	0.000202273	0.000358142	5.01824E-05	6.76601E-05	8.20925E-05	8.20925E-05	8.20925E-05	5.83916E-05	0.000101689	7.42805E-05	2.25092E-05	3.90602E-05	0.000265393
3839803774150	383980	3774150	0.000847161	0.000182527	0.000437468	0.000811449	0.000556507	5.23772E-05	0.000168639	0.00029859	4.86782E-05	6.5632E-05	7.96318E-05	7.96318E-05	7.96318E-05	5.66413E-05	9.86407E-05	7.2054E-05	2.18345E-05	3.78893E-05	0.000224242
3840303774150	384030	3774150	0.000697447	0.00015027	0.000360157	0.000668046	0.000458159	4.31208E-05	0.000138836	0.000245821	4.31746E-05	5.82117E-05	7.06287E-05	7.06287E-05	7.06287E-05	5.02375E-05	8.74884E-05	6.39076E-05	1.93659E-05	3.36056E-05	0.000182577
3840803774150	384080	3774150	0.000565178	0.000121771	0.000291854	0.000541353	0.00037127	3.49431E-05	0.000112506	0.000199202	3.92171E-05	5.28758E-05	6.41546E-05	6.41546E-05	6.41546E-05	4.56326E-05	7.9469E-05	5.80496E-05	1.75908E-05	3.05252E-05	0.000150541
3841303774150	384130	3774150	0.000470892	0.000101457	0.000243165	0.000451041	0.000309333	2.91137E-05	9.37372E-05	0.00016597	3.7116E-05	5.00429E-05	6.07174E-05	6.07174E-05	6.07174E-05	4.31877E-05	7.52113E-05	5.49395E-05	1.66483E-05	2.88897E-05	0.00012719
3826803774200	382680	3774200	0.000101791	2.19316E-05	5.25643E-05	9.75002E-05	6.68675E-05	6.29341E-06	2.02629E-05	3.58772E-05	3.80054E-05	5.12421E-05	6.21724E-05	6.21724E-05	6.21724E-05	4.42226E-05	7.70135E-05	5.6256E-05	1.70473E-05	2.9582E-05	8.12875E-05
3827303774200	382730	3774200	0.000112767	2.42963E-05	5.82319E-05	0.000108013	7.40773E-05	6.97198E-06	2.24477E-05	3.97456E-05	3.99274E-05	5.38336E-05	6.53166E-05	6.53166E-05	6.53166E-05	4.64591E-05	8.09084E-05	5.9101E-05	1.79094E-05	3.10781E-05	9.43598E-05
3827803774200	382780	3774200	0.000124872	2.69044E-05	6.44829E-05	0.000119608	8.20293E-05	7.7204E-06	2.48574E-05	4.40122E-05	4.09064E-05	5.51534E-05	6.69181E-05	6.69181E-05	6.69181E-05	4.75982E-05	8.28921E-05	6.05501E-05	1.83485E-05	3.184E-05	0.000111581
3828303774200	382830	3774200	0.000139922	3.01472E-05	7.2255E-05	0.000134024	9.19163E-05	8.65094E-06	2.78534E-05	4.93169E-05	4.35387E-05	5.87026E-05	7.12243E-05	7.12243E-05	7.12243E-05	5.06612E-05	8.82263E-05	6.44465E-05	1.95293E-05	3.3889E-05	0.000134777
3828803774200	382880	3774200	0.000157542	3.39435E-05	8.13538E-05	0.000150901	0.000103491	9.74032E-06	3.13609E-05	5.55272E-05	4.44281E-05	5.99018E-05	7.26793E-05	7.26793E-05	7.26793E-05	5.16961E-05	9.00285E-05	6.5763E-05	1.99282E-05	3.45813E-05	0.000166144
3829303774200	382930	3774200	0.000173481	3.73776E-05	8.95843E-05	0.000166168	0.000113961	1.07257E-05	3.45336E-05	6.11448E-05	4.04945E-05	5.45981E-05	6.62443E-05	6.62443E-05	6.62443E-05	4.71189E-05	8.20575E-05	5.99404E-05	1.81638E-05	3.15195E-05	0.000190779
3829803774200	382980	3774200	0.000175525	3.78181E-05	9.064E-05	0.000168126	0.000115304	1.08521E-05	3.49406E-05	6.18654E-05	3.66265E-05	4.9383E-05	5.99167E-05	5.99167E-05	5.99167E-05	4.26182E-05	7.42194E-05	5.4215E-05	1.64288E-05	2.85088E-05	0.000210889
3830303774200	383030	3774200	0.000206878	4.45732E-05	0.00010683	0.000198157	0.0001359	1.27906E-05	4.11817E-05	7.29159E-05	3.83456E-05	5.17008E-05	6.2729E-05	6.2729E-05	6.2729E-05	4.46185E-05	7.7703E-05	5.67596E-05	1.71999E-05	2.98469E-05	0.000296426
3830803774200	383080	3774200	0.000270968	5.83818E-05	0.000139926	0.000259545	0.000178001	1.6753E-05	5.39397E-05	9.5505E-05	4.40043E-05	5.93304E-05	7.1986E-05	7.1986E-05	7.1986E-05	5.12029E-05	8.91697E-05	6.51357E-05	1.97381E-05	3.42514E-05	0.000527933
3831303774200	383130	3774200	0.000340384	7.33381E-05	0.000175772	0.000326036	0.000223601	2.10448E-05	6.7758E-05	0.000119972	4.89886E-05	6.60505E-05	8.01396E-05	8.01396E-05	8.01396E-05	5.70025E-05	9.92697E-05	7.25134E-05	2.19738E-05	3.81309E-05	0.001147605
3835803774200	383580	3774200	0.007689091	0.001656666	0.003970596	0.007364961	0.005051031	0.000475391	0.001530615	0.00271009	4.25479E-05	5.73667E-05	6.96034E-05	6.96034E-05	6.96034E-05	4.95082E-05	8.62184E-05	6.29798E-05	1.90848E-05	3.31177E-05	0.001401949
3836303774200	383630	3774200	0.003806112	0.000820052	0.001965451	0.003645667	0.002500268	0.000235319	0.000757657	0.001341498	4.02498E-05	5.42682E-05	6.58439E-05	6.58439E-05	6.58439E-05	4.68342E-05	8.15615E-05	5.95781E-05	1.8054E-05	3.1329E-05	0.000945353
3836803774200	383680	3774200	0.002730997	0.000588411	0.001410269	0.002615873	0.001794015	0.000168848	0.000543641	0.000962564	4.18256E-05	5.63928E-05	6.84218E-05	6.84218E-05	6.84218E-05	4.86678E-05	8.47548E-05	6.19107E-05	1.87608E-05	3.25556E-05	0.000736547
3837303774200	383730	3774200	0.001902061	0.000409812	0.000982212	0.00182188	0.00124948	0.000117598	0.00037863	0.000670398	3.97305E-05	5.3568E-05	6.49944E-05	6.49944E-05	6.49944E-05	4.62299E-05	8.05092E-05	5.88095E-05	1.7821E-05	3.09248E-05	0.000552675
3837803774200	383780	3774200	0.001481042	0.0003191	0.000764801	0.00141861	0.000972909	9.1568E-05	0.000294821	0.000522007	3.95096E-05	5.32702E-05	6.46331E-05	6.46331E-05	6.46331E-05	4.59729E-05	8.00617E-05	5.84825E-05	1.7722E-05	3.07529E-05	0.000442604
3838303774200	383830	3774200	0.001264763	0.000272502	0.000653115	0.001211447	0.000830834	7.81961E-05	0.000251768	0.000445777	4.75082E-05	6.40546E-05	7.77179E-05	7.77179E-05	7.77179E-05	5.528E-05	9.62699E-05	7.03222E-05	2.13098E-05	3.69787E-05	0.000399233
3838803774200	383880	3774200	0.001039808	0.000224034	0.00053695	0.000995976	0.000683059	6.42879E-05	0.000206988	0.00036649	4.6398E-05	6.25577E-05	7.59017E-05	7.59017E-05	7.59017E-05	5.39881E-05	9.40201E-05	6.86788E-05	2.08117E-05	3.61145E-05	0.000329215
3839303774200	383930	3774200	0.000874774	0.000188476	0.000451728	0.000837899	0.000574647	5.40844E-05	0.000174135	0.000308322	4.51862E-05	6.09239E-05	7.39194E-05	7.39194E-05	7.39194E-05	5.25782E-05	9.15647E-05	6.68852E-05	2.02682E-05	3.51713E-05	0.000275391
3839803774200	383980	3774200	0.000744146	0.000160331	0.000384272	0.000712777	0.000488836	4.60081E-05	0.000148132	0.000262281	4.39864E-05	5.93062E-05	7.19567E-05	7.19567E-05	7.19567E-05	5.11821E-05	8.91335E-05	6.51092E-05	1.97301E-05	3.42375E-05	0.000233554
3840303774200	384030	3774200	0.000628945	0.00013551	0.000324783	0.000602432	0.000413159	3.88856E-05	0.0001252	0.000221677	4.01722E-05	5.41635E-05	6.5717E-05	6.5717E-05	6.5717E-05	4.67439E-05	8.14043E-05	5.94633E-05	1.80192E-05	3.12686E-05	0.000193513
3840803774200	384080	3774200	0.000519057	0.000111834	0.000268038	0.000497176	0.000340973	3.20916E-05	0.000103325	0.000182946	3.60296E-05	4.85782E-05	5.89402E-05	5.89402E-05	5.89402E-05	4.19236E-05	7.30098E-05	5.33314E-05	1.6161E-05	2.80441E-05	0.000160265
3841303774200	384130	3774200	0.000448914	9.67215E-05	0.000231816	0.00042999	0.000294895	2.77549E-05	8.93623E-05	0.000158224	3.49731E-05	4.71537E-05	5.72119E-05	5.72119E-05	5.72119E-05	4.06943E-05	7.08689E-05	5.17675E-05	1.56871E-05	2.72218E-05	0.000139224
3826803774250	382680	3774250	9.92087E-05	2.13752E-05	5.12307E-05	9.50266E-05	6.51711E-05	6.13375E-06	1.97488E-05	3.4967E-05	3.53611E-05	4.76768E-05	5.78466E-05	5.78466E-05	5.78466E-05	4.11457E-05	7.16551E-05	5.23418E-05	1.58612E-05	2.75238E-05	8.21291E-05
3827303774250	382730	3774250	0.000109579	2.36095E-05	5.65858E-05	0.00010496	7.19833E-05	6.7749E-06	2.18131E-05	3.8622E-05	3.67399E-05	4.95359E-05	6.01022E-05	6.01022E-05	6.01022E-05	4.27501E-05	7.44492E-05	5.43828E-05	1.64796E-05	2.8597E-05	9.51418E-05
3827803774250	382780	3774250	0.000119586	2.57655E-05	6.17533E-05	0.000114545	7.85569E-05	7.39359E-06	2.38051E-05	4.21491E-05	3.4221E-05	4.61396E-05	5.59815E-05	5.59815E-05	5.59815E-05	3.98191E-05	6.93448E-05	5.06542E-05	1.53498E-05	2.66364E-05	0.000109086
3828303774250	382830	3774250	0.000132525	2.85534E-05	6.8435E-05	0.000126938	8.70567E-05	8.19357E-06	2.63808E-05	4.67096E-05	3.52656E-05	4.7548E-05	5.76903E-05	5.76903E-05	5.76903E-05	4.10346E-05	7.14616E-05	5.22005E-05	1.58183E-05	2.74494E-05	0.000129828
3828803774250	382880	3774250	0.000148194	3.19295E-05	7.65266E-05	0.000141947	9.73501E-05	9.16237E-06	2.95E-05	5.22324E-05	3.64833E-05	4.91898E-05	5.96824E-05	5.96824E-05	5.96824E-05	4.24515E-05	7.39291E-05	5.40029E-05	1.63645E-05	2.83973E-05	0.000158755
3829303774250	382930	3774250	0.000153574	3.30886E-05	7.93048E-05	0.000147101	0.000100884	9.495E-06	3.0571E-05	5.41287E-05	3.33674E-05	4.49887E-05	5.45851E-05	5.45851E-05	5.45851E-05	3.88259E-05	6.76151E-05	4.93908E-05	1.49669E-05	2.5972E-05	0.000173343
3829803774250	382980	3774250	0.000162761	3.50679E-05	8.40487E-05	0.0001559	0.000106919	1.0063E-05	3.23997E-05	5.73666E-05	3.25675E-05	4.39103E-05	5.32767E-05	5.32767E-05	5.32767E-05	3.78952E-05	6.59943E-05	4.82068E-05	1.46081E-05	2.53494E-05	0.000211981
3830303774250	383030	3774250	0.000195445	4.21099E-05	0.000100926	0.000187206	0.000128389	1.20837E-05	3.89059E-05	6.88863E-05	3.46269E-05	4.66869E-05	5.66455E-05	5.66455E-05	5.66455E-05	4.02914E-05	7.01673E-05	5.12551E-05	1.55318E-05	2.69523E-05	0.000305416
3830803774250	383080	3774250	0.000254397	5.48116E-05	0.000131369	0.000243673	0.000167116	1.57285E-05	5.06411E-05	8.96466E-05	3.97364E-05	5.3576E-05	6.50042E-05	6.50042E-05	6.50042E-05	4.62368E-05	8.05213E-05	5.88183E-05	1.78237E-05	3.09294E-05	0.000545386
3831303774250	383130	3774250	0.000318595	6.86434E-05	0.00016452	0.000305165	0.000209288	1.96977E-05	6.34205E-05	0.000112292	4.52101E-05	6.09561E-05	7.39585E-05	7.39585E-05	7.39585E-05	5.2606E-05	9.16131E-05	6.69205E-05	2.02789E-05	3.51899E-05	0.001195429
3835803774250	383580	3774250	0.003045906	0.000656261	0.001572886	0.002917507	0.002000882	0.000188318	0.000606328	0.001073557	3.52059E-05	4.74675E-05	5.75927E-05	5.75927E-05	5.75927E-05	4.09651E-05	7.13406E-05	5.21121E-05	1.57915E-05	2.7403E-05	0.001202365
3836303774250	383630	3774250	0.002019588	0.000435134	0.001042902	0.001934454	0.001326685	0.000124864	0.000402026	0.000711822	3.39285E-05	4.57452E-05	5.5503E-05	5.5503E-05	5.5503E-05	3.94788E-05	6.87521E-05	5.02213E-05	1.52186E-05	2.64087E-05	0.000851978
3836803774250	383680	3774250	0.00164071	0.000353502	0.000847252	0.001571546	0.001077796	0.00010144	0.000326605	0.000578283	3.46686E-05	4.67432E-05	5.67139E-05	5.67139E-05	5.67139E-05	4.034E-05	7.0252E-05	5.13169E-05	1.55506E-05	2.69848E-05	0.000670821
3837303774250	383730	3774250	0.001258939	0.000271247	0.000650108	0.001205869	0.000827008	7.7836E-05	0.000250608	0.000443724	3.35464E-05	4.52302E-05	5.48781E-05	5.48781E-05	5.48781E-05	3.90343E-05	6.7978E-05	4.96558E-05	1.50472E-05	2.61113E-05	0.000516245
3837803774250	383780	3774250	0.00108145	0.000233006	0.000558454	0.001035862	0.000710414	6.68625E-05	0.000215277	0.000381167	3.43762E-05	4.63488E-05	5.62354E-05	5.62354E-05	5.62354E-05	3.99997E-05	6.96593E-05	5.0884E-05	1.54194E-05	2.67572E-05	0.000428451
3838303774250	383830	3774250	0.001012531	0.000218157	0.000522865	0.000969848	0.000665141	6.26015E-05	0.000201558	0.000356876	4.26314E-05	5.74793E-05	6.97401E-05	6.97401E-05	6.97401E-05	4.96055E-05	8.63877E-05	6.31035E-05	1.91223E-05	3.31828E-05	0.00039512
3838803774250	383880	3774250	0.000850698	0.000183289	0.000439295	0.000814838	0.000558831	5.25959E-05	0.000169343	0.000299836	4.18734E-05	5.64572E-05	6.85E-05	6.85E-05	6.85E-05	4.87234E-05	8.48516E-05	6.19814E-05	1.87822E-05	3.25927E-05	0.000329239
3839303774250	383930	3774250	0.000730938	0.000157485	0.000377452	0.000700125	0.000480159	4.51915E-05	0.000145503	0.000257626	4.09123E-05	5.51615E-05	6.69278E-05	6.69278E-05	6.69278E-05	4.76051E-05	8.29042E-05	6.05589E-05	1.83512E-05	3.18447E-05	0.000277367
3839803774250	383980	3774250	0.000637082	0.000137264	0.000328985	0.000610226	0.000418505	3.93887E-05	0.00012682	0.000224545	3.99991E-05	5.39301E-05	6.54338E-05	6.54338E-05	6.54338E-05	4.65424E-05	8.10535E-05	5.92071E-05	1.79415E-05	3.11338E-05	0.000236383
3840303774250	384030	3774250	0.000557874	0.000120198	0.000288083	0.000534357	0.000366472	3.44915E-05	0.000111052	0.000196628	3.89067E-05	5.24573E-05	6.36469E-05	6.36469E-05	6.36469E-05	4.52714E-05	7.884E-05	5.75901E-05	1.74516E-05	3.02836E-05	0.000203201
3840803774250	384080	3774250	0.000487973	0.000105137	0.000251986	0.000467403	0.000320554	3.01698E-05	9.71376E-05	0.00017191	3.69906E-05	4.98739E-05	6.05124E-05	6.05124E-05	6.05124E-05	4.30419E-05	7.49573E-05	5.47539E-05	1.65921E-05	2.87922E-05	0.000174352
3841303774250	384130	3774250	0.000427246	9.20529E-05	0.000220627	0.000409235	0.000280661	2.64152E-05	8.50489E-05	0.000150587	3.46328E-05	4.66949E-05	5.66553E-05	5.66553E-05	5.66553E-05	4.02984E-05	7.01794E-05	5.12639E-05	1.55345E-05	2.69569E-05	0.000149837
3826803774300	382680	3774300	9.629E-05	2.07463E-05	4.97235E-05	9.22309E-05	6.32537E-05	5.95329E-06	1.91678E-05	3.39383E-05	3.29853E-05	4.44736E-05	5.39602E-05	5.39602E-05	5.39602E-05	3.83814E-05	6.6841E-05	4.88253E-05	1.47955E-05	2.56746E-05	8.18903E-05
3827303774300	382730	3774300	0.000106068	2.28531E-05	5.4773E-05	0.000101597	6.96772E-05	6.55785E-06	2.11143E-05	3.73847E-05	3.43224E-05	4.62764E-05	5.61475E-05	5.61475E-05	5.61475E-05	3.99372E-05	6.95505E-05	5.08044E-05	1.53953E-05	2.67153E-05	9.51716E-05
3827803774300	382780	3774300	0.000114636	2.46991E-05	5.91973E-05	0.000109804	7.53054E-05	7.08757E-06	2.28198E-05	4.04045E-05	3.13379E-05	4.22524E-05	5.12651E-05	5.12651E-05	5.12651E-05	3.64644E-05	6.35026E-05	4.63867E-05	1.40566E-05	2.43923E-05	0.000107755
3828303774300	382830	3774300	0.000122101	2.63075E-05	6.30521E-05	0.000116954	8.02092E-05	7.5491E-06	2.43058E-05	4.30356E-05	2.9953E-05	4.03852E-05	4.89997E-05	4.89997E-05	4.89997E-05	3.4853E-05	6.06964E-05	4.43368E-05	1.34354E-05	2.33144E-05	0.000118762
3828803774300	382880	3774300	0.000133345	2.87301E-05	6.88586E-05	0.000127724	8.75957E-05	8.2443E-06	2.65441E-05	4.69988E-05	3.03828E-05	4.09647E-05	4.97028E-05	4.97028E-05	4.97028E-05	3.53531E-05	6.15673E-05	4.4973E-05	1.36282E-05	2.36489E-05	0.000140979
3829303774300	382930	3774300	0.000137259	2.95734E-05	7.08798E-05	0.000131473	9.01668E-05	8.48629E-06	2.73233E-05	4.83783E-05	2.91532E-05	3.93068E-05	4.76912E-05	4.76912E-05	4.76912E-05	3.39223E-05	5.90756E-05	4.31529E-05	1.30766E-05	2.26918E-05	0.000160701
3829803774300	382980	3774300	0.000147898	3.18657E-05	7.63738E-05	0.000141664	9.71558E-05	9.14407E-06	2.94411E-05	5.21281E-05	2.90099E-05	3.91136E-05	4.74569E-05	4.74569E-05	4.74569E-05	3.37556E-05	5.87853E-05	4.29408E-05	1.30124E-05	2.25803E-05	0.000200127
3830303774300	383030	3774300	0.000179654	3.87077E-05	9.27723E-05	0.000172081	0.000118017	1.11074E-05	3.57626E-05	6.33208E-05	3.11648E-05	4.2019E-05	5.09819E-05	5.09819E-05	5.09819E-05	3.6263E-05	6.31518E-05	4.61304E-05	1.39789E-05	2.42575E-05	0.000285521
3830803774300	383080	3774300	0.000231478	4.98735E-05	0.000119534	0.00022172	0.00015206	1.43115E-05	4.60788E-05	8.15865E-05	3.52357E-05	4.75078E-05	5.76415E-05	5.76415E-05	5.76415E-05	4.09999E-05	7.14011E-05	5.21563E-05	1.58049E-05	2.74262E-05	0.000472295
3831303774300	383130	3774300	0.000290067	6.24969E-05	0.000149789	0.000277839	0.000190548	1.79339E-05	5.77417E-05	0.000102237	4.02617E-05	5.42842E-05	6.58635E-05	6.58635E-05	6.58635E-05	4.68481E-05	8.15857E-05	5.95958E-05	1.80593E-05	3.13383E-05	0.000862215
3835303774300	383530	3774300	0.002035554	0.000438574	0.001051147	0.001949746	0.001337173	0.000125852	0.000405204	0.000717449	3.55998E-05	4.79987E-05	5.82372E-05	5.82372E-05	5.82372E-05	4.14235E-05	7.2139E-05	5.26953E-05	1.59683E-05	2.77096E-05	0.001597748
3835803774300	383580	3774300	0.001342519	0.000289255	0.000693268	0.001285925	0.000881912	8.30035E-05	0.000267246	0.000473183	3.07947E-05	4.152E-05	5.03765E-05	5.03765E-05	5.03765E-05	3.58323E-05	6.24019E-05	4.55826E-05	1.38129E-05	2.39695E-05	0.000993052
3836303774300	383630	3774300	0.001081356	0.000232985	0.000558405	0.001035772	0.000710352	6.68567E-05	0.000215258	0.000381134	2.9386E-05	3.96207E-05	4.8072E-05	4.8072E-05	4.8072E-05	3.41932E-05	5.95473E-05	4.34974E-05	1.3181E-05	2.2873E-05	0.000726263
3836803774300	383680	3774300	0.000964675	0.000207846	0.000498152	0.00092401	0.000633704	5.96427E-05	0.000192031	0.000340009	2.9577E-05	3.98782E-05	4.83845E-05	4.83845E-05	4.83845E-05	3.44154E-05	5.99344E-05	4.37802E-05	1.32667E-05	2.30217E-05	0.000581768
3837303774300	383730	3774300	0.000837208	0.000180382	0.000432329	0.000801916	0.000549969	5.17618E-05	0.000166657	0.000295081	2.938E-05	3.96126E-05	4.80623E-05	4.80623E-05	4.80623E-05	3.41862E-05	5.95352E-05	4.34886E-05	1.31784E-05	2.28683E-05	0.000468755

			ISDrainage / Utilities Trenching	ISDrainage / Utilities Trenching	ISAsphalt Paving	ISAsphalt Paving	SVDemolition	SVSite Grubbing / Prep	SVMass Grading / Excavation	SVMass Grading / Excavation	SVDrainage / Utilities Trenching	SVFoundations / Concrete Pads	SVBuilding / Structure Construction	SVBuilding / Structure Construction	SVAsphalt Paving	SVAsphalt Paving	SVArchitectural Coating	SVArchitectural Coating	SVLandscaping or Other Finishing	SVLandscaping or Other Finishing	MDemolition
Unique Identifier	X (UTM)	Y (UTM)	2027	2028	2027	2028	2027	2027	2027	2028	2028	2028	2028	2029	2028	2029	2028	2029	2028	2029	2027
3828303774150	382830	3774150	4.47942E-05	4.47942E-05	0.000191829	0.000191829	3.13131E-05	2.06876E-05	3.49355E-05	3.49355E-05	1.0545E-05	1.0867E-05	6.20842E-05	6.20842E-05	4.29046E-05	4.29046E-05	4.25021E-06	4.25021E-06	1.36844E-05	1.36844E-05	4.70605E-05
3828803774150	382880	3774150	5.17101E-05	5.17101E-05	0.000221446	0.000221446	2.85745E-05	1.88783E-05	3.18801E-05	3.18801E-05	9.62279E-06	9.91661E-06	5.72788E-05	5.72788E-05	3.91523E-05	3.91523E-05	3.8785E-06	3.8785E-06	1.24876E-05	1.24876E-05	4.99735E-05
3829303774150	382930	3774150	5.81947E-05	5.81947E-05	0.000249216	0.000249216	2.68652E-05	1.7749E-05	2.9973E-05	2.9973E-05	9.04715E-06	9.3234E-06	5.41739E-05	5.41739E-05	3.68102E-05	3.68102E-05	3.64649E-06	3.64649E-06	1.17406E-05	1.17406E-05	5.09046E-05
3829803774150	382980	3774150	6.62743E-05	6.62743E-05	0.000283816	0.000283816	2.51865E-05	1.66399E-05	2.81001E-05	2.81001E-05	8.48183E-06	8.74082E-06	5.11593E-05	5.11593E-05	3.45101E-05	3.45101E-05	3.41863E-06	3.41863E-06	1.1007E-05	1.1007E-05	5.05525E-05
3830303774150	383030	3774150	9.05045E-05	9.05045E-05	0.00038758	0.00038758	2.57073E-05	1.6984E-05	2.86811E-05	2.86811E-05	8.65721E-06	8.92155E-06	5.20611E-05	5.20611E-05	3.52236E-05	3.52236E-05	3.48932E-06	3.48932E-06	1.12345E-05	1.12345E-05	5.66768E-05
3830803774150	383080	3774150	0.000146646	0.000146646	0.000628005	0.000628005	2.76862E-05	1.82914E-05	3.08889E-05	3.08889E-05	9.32362E-06	9.60831E-06	5.53463E-05	5.53463E-05	3.7935E-05	3.7935E-05	3.75792E-06	3.75792E-06	1.20994E-05	1.20994E-05	6.89314E-05
3831303774150	383130	3774150	0.000274976	0.000274976	0.001177567	0.001177567	3.01797E-05	1.99388E-05	3.36709E-05	3.36709E-05	1.01633E-05	1.04737E-05	5.91855E-05	5.91855E-05	4.13516E-05	4.13516E-05	4.09637E-06	4.09637E-06	1.31891E-05	1.31891E-05	8.46123E-05
3836303774150	383630	3774150	0.000344528	0.000344528	0.001475423	0.001475423	2.67917E-05	1.77004E-05	2.9891E-05	2.9891E-05	9.02239E-06	9.29789E-06	5.23316E-05	5.23316E-05	3.67094E-05	3.67094E-05	3.63651E-06	3.63651E-06	1.17084E-05	1.17084E-05	0.000264915
3836803774150	383680	3774150	0.000263354	0.000263354	0.001127797	0.001127797	2.78577E-05	1.84047E-05	3.10803E-05	3.10803E-05	9.38139E-06	9.66785E-06	5.38132E-05	5.38132E-05	3.81701E-05	3.81701E-05	3.7812E-06	3.7812E-06	1.21743E-05	1.21743E-05	0.000288135
3837303774150	383730	3774150	0.000195936	0.000195936	0.000839086	0.000839086	2.67549E-05	1.76761E-05	2.985E-05	2.985E-05	9.01001E-06	9.28513E-06	5.21126E-05	5.21126E-05	3.66591E-05	3.66591E-05	3.63152E-06	3.63152E-06	1.16924E-05	1.16924E-05	0.000266014
3837803774150	383780	3774150	0.000152174	0.000152174	0.000651675	0.000651675	2.6032E-05	1.71985E-05	2.90434E-05	2.90434E-05	8.76656E-06	9.03424E-06	5.09918E-05	5.09918E-05	3.56685E-05	3.56685E-05	3.53339E-06	3.53339E-06	1.13764E-05	1.13764E-05	0.000247139
3838303774150	383830	3774150	0.00013431	0.00013431	0.000575177	0.000575177	3.10313E-05	2.05014E-05	3.4621E-05	3.4621E-05	1.04501E-05	1.07692E-05	6.08603E-05	6.08603E-05	4.25185E-05	4.25185E-05	4.21196E-06	4.21196E-06	1.35612E-05	1.35612E-05	0.000288941
3838803774150	383880	3774150	0.000110117	0.000110117	0.000471571	0.000471571	3.06515E-05	2.02504E-05	3.41973E-05	3.41973E-05	1.03222E-05	1.06374E-05	6.05898E-05	6.05898E-05	4.1998E-05	4.1998E-05	4.1604E-06	4.1604E-06	1.33952E-05	1.33952E-05	0.000268724
3839303774150	383930	3774150	9.17321E-05	9.17321E-05	0.000392838	0.000392838	2.98489E-05	1.97202E-05	3.33018E-05	3.33018E-05	1.00519E-05	1.03589E-05	5.80904E-05	5.80904E-05	4.08983E-05	4.08983E-05	4.05147E-06	4.05147E-06	1.30445E-05	1.30445E-05	0.000248894
3839803774150	383980	3774150	7.75084E-05	7.75084E-05	0.000331925	0.000331925	2.89728E-05	1.91414E-05	3.23244E-05	3.23244E-05	9.75689E-06	1.00548E-05	5.60935E-05	5.60935E-05	3.96979E-05	3.96979E-05	3.93255E-06	3.93255E-06	1.26616E-05	1.26616E-05	0.000229459
3840303774150	384030	3774150	6.31072E-05	6.31072E-05	0.000270253	0.000270253	2.60259E-05	1.71945E-05	2.90366E-05	2.90366E-05	8.76449E-06	9.03211E-06	5.13396E-05	5.13396E-05	3.56601E-05	3.56601E-05	3.53256E-06	3.53256E-06	1.13738E-05	1.13738E-05	0.000193208
3840803774150	384080	3774150	5.2034E-05	5.2034E-05	0.00022833	0.00022833	2.41266E-05	1.59397E-05	2.69176E-05	2.69176E-05	8.1249E-06	8.37299E-06	4.84924E-05	4.84924E-05	3.30578E-05	3.30578E-05	3.27477E-06	3.27477E-06	1.05438E-05	1.05438E-05	0.000164258
3841303774150	384130	3774150	4.39628E-05	4.39628E-05	0.000188268	0.000188268	2.32137E-05	1.53366E-05	2.58991E-05	2.58991E-05	7.81748E-06	8.05618E-06	4.70882E-05	4.70882E-05	3.1807E-05	3.1807E-05	3.15086E-06	3.15086E-06	1.01448E-05	1.01448E-05	0.000145873
3826803774200	382680	3774200	2.80967E-05	2.80967E-05	0.000120323	0.000120323	2.92607E-05	1.93316E-05	3.26456E-05	3.26456E-05	9.85386E-06	1.01547E-05	6.16977E-05	6.16977E-05	4.00924E-05	4.00924E-05	3.97163E-06	3.97163E-06	1.27875E-05	1.27875E-05	3.53849E-05
3827303774200	382730	3774200	3.26151E-05	3.26151E-05	0.000139672	0.000139672	2.82008E-05	1.86314E-05	3.14631E-05	3.14631E-05	9.49693E-06	9.78691E-06	5.6261E-05	5.6261E-05	3.86402E-05	3.86402E-05	3.82777E-06	3.82777E-06	1.23243E-05	1.23243E-05	3.83098E-05
3827803774200	382780	3774200	3.85675E-05	3.85675E-05	0.000165163	0.000165163	2.78822E-05	1.84209E-05	3.11077E-05	3.11077E-05	9.38964E-06	9.67635E-06	5.5488E-05	5.5488E-05	3.82037E-05	3.82037E-05	3.78453E-06	3.78453E-06	1.2185E-05	1.2185E-05	4.10735E-05
3828303774200	382830	3774200	4.65851E-05	4.65851E-05	0.000199498	0.000199498	2.88073E-05	1.90321E-05	3.21398E-05	3.21398E-05	9.70119E-06	9.99741E-06	5.70598E-05	5.70598E-05	3.94712E-05	3.94712E-05	3.9101E-06	3.9101E-06	1.25893E-05	1.25893E-05	4.484E-05
3828803774200	382880	3774200	5.74272E-05	5.74272E-05	0.000245929	0.000245929	2.86848E-05	1.89511E-05	3.20031E-05	3.20031E-05	9.65992E-06	9.95488E-06	5.67763E-05	5.67763E-05	3.93034E-05	3.93034E-05	3.89347E-06	3.89347E-06	1.25358E-05	1.25358E-05	4.8714E-05
3829303774200	382930	3774200	6.59421E-05	6.59421E-05	0.00028239	0.00028239	2.60197E-05	1.71904E-05	2.90297E-05	2.90297E-05	8.76243E-06	9.02998E-06	5.22157E-05	5.22157E-05	3.56517E-05	3.56517E-05	3.53173E-06	3.53173E-06	1.13711E-05	1.13711E-05	4.9866E-05
3829803774200	382980	3774200	7.2893E-05	7.2893E-05	0.00031216	0.00031216	2.35936E-05	1.55875E-05	2.63229E-05	2.63229E-05	7.9454E-06	8.18801E-06	4.78869E-05	4.78869E-05	3.23275E-05	3.23275E-05	3.20242E-06	3.20242E-06	1.03108E-05	1.03108E-05	4.78365E-05
3830303774200	383030	3774200	0.000102459	0.000102459	0.000438774	0.000438774	2.40653E-05	1.58992E-05	2.68493E-05	2.68493E-05	8.10427E-06	8.35173E-06	4.87114E-05	4.87114E-05	3.29739E-05	3.29739E-05	3.26645E-06	3.26645E-06	1.0517E-05	1.0517E-05	5.32087E-05
3830803774200	383080	3774200	0.000182478	0.000182478	0.000781452	0.000781452	2.64057E-05	1.74454E-05	2.94604E-05	2.94604E-05	8.89241E-06	9.16394E-06	5.25764E-05	5.25764E-05	3.61806E-05	3.61806E-05	3.58412E-06	3.58412E-06	1.15398E-05	1.15398E-05	6.54215E-05
3831303774200	383130	3774200	0.000396666	0.000396666	0.001698697	0.001698697	2.83969E-05	1.87609E-05	3.16818E-05	3.16818E-05	9.56295E-06	9.85495E-06	5.55911E-05	5.55911E-05	3.89088E-05	3.89088E-05	3.85438E-06	3.85438E-06	1.24099E-05	1.24099E-05	7.83387E-05
3835803774200	383580	3774200	0.000484579	0.000484579	0.00207518	0.00207518	2.45371E-05	1.62109E-05	2.73756E-05	2.73756E-05	8.26313E-06	8.51544E-06	4.82348E-05	4.82348E-05	3.36202E-05	3.36202E-05	3.33048E-06	3.33048E-06	1.07232E-05	1.07232E-05	0.000181312
3836303774200	383630	3774200	0.000326758	0.000326758	0.001399322	0.001399322	2.35385E-05	1.55511E-05	2.62614E-05	2.62614E-05	7.92683E-06	8.16887E-06	4.66759E-05	4.66759E-05	3.22519E-05	3.22519E-05	3.19494E-06	3.19494E-06	1.02867E-05	1.02867E-05	0.00017659
3836803774200	383680	3774200	0.000254585	0.000254585	0.001090246	0.001090246	2.43533E-05	1.60895E-05	2.71705E-05	2.71705E-05	8.20124E-06	8.45166E-06	4.78611E-05	4.78611E-05	3.33684E-05	3.33684E-05	3.30554E-06	3.30554E-06	1.06428E-05	1.06428E-05	0.000189394
3837303774200	383730	3774200	0.00019103	0.00019103	0.000818075	0.000818075	2.34343E-05	1.54823E-05	2.61452E-05	2.61452E-05	7.89176E-06	8.13273E-06	4.63925E-05	4.63925E-05	3.21092E-05	3.21092E-05	3.1808E-06	3.1808E-06	1.02412E-05	1.02412E-05	0.000174973
3837803774200	383780	3774200	0.000152985	0.000152985	0.000655148	0.000655148	2.34282E-05	1.54783E-05	2.61384E-05	2.61384E-05	7.88969E-06	8.1306E-06	4.63023E-05	4.63023E-05	3.21008E-05	3.21008E-05	3.17997E-06	3.17997E-06	1.02385E-05	1.02385E-05	0.000171911
3838303774200	383830	3774200	0.000137993	0.000137993	0.000590948	0.000590948	2.874E-05	1.89876E-05	3.20646E-05	3.20646E-05	9.67849E-06	9.97402E-06	5.61322E-05	5.61322E-05	3.93789E-05	3.93789E-05	3.90095E-06	3.90095E-06	1.25599E-05	1.25599E-05	0.000215217
3838803774200	383880	3774200	0.000113792	0.000113792	0.000487307	0.000487307	2.86603E-05	1.8935E-05	3.19758E-05	3.19758E-05	9.65167E-06	9.94638E-06	5.73045E-05	5.73045E-05	3.92698E-05	3.92698E-05	3.89014E-06	3.89014E-06	1.25251E-05	1.25251E-05	0.000203613
3839303774200	383930	3774200	9.5188E-05	9.5188E-05	0.000407637	0.000407637	2.79557E-05	1.84695E-05	3.11897E-05	3.11897E-05	9.4144E-06	9.70186E-06	5.505E-05	5.505E-05	3.83044E-05	3.83044E-05	3.79451E-06	3.79451E-06	1.22172E-05	1.22172E-05	0.000192164
3839803774200	383980	3774200	8.0727E-05	8.0727E-05	0.000345709	0.000345709	2.73431E-05	1.80647E-05	3.05062E-05	3.05062E-05	9.20808E-06	9.48924E-06	5.33623E-05	5.33623E-05	3.74649E-05	3.74649E-05	3.71135E-06	3.71135E-06	1.19494E-05	1.19494E-05	0.000180691
3840303774200	384030	3774200	6.6887E-05	6.6887E-05	0.00028644	0.00028644	2.47577E-05	1.63566E-05	2.76216E-05	2.76216E-05	8.33741E-06	8.59199E-06	4.85311E-05	4.85311E-05	3.39224E-05	3.39224E-05	3.36042E-06	3.36042E-06	1.08195E-05	1.08195E-05	0.000158808
3840803774200	384080	3774200	5.5395E-05	5.5395E-05	0.000237226	0.000237226	2.2742E-05	1.50249E-05	2.53728E-05	2.53728E-05	7.65862E-06	7.89247E-06	4.55422E-05	4.55422E-05	3.11606E-05	3.11606E-05	3.08683E-06	3.08683E-06	9.93866E-06	9.93866E-06	0.000135189
3841303774200	384130	3774200	4.81222E-05	4.81222E-05	0.00020608	0.00020608	2.23744E-05	1.47821E-05	2.49627E-05	2.49627E-05	7.53482E-06	7.76489E-06	4.50913E-05	4.50913E-05	3.0657E-05	3.0657E-05	3.03694E-06	3.03694E-06	9.77801E-06	9.77801E-06	0.000125913
3826803774250	382680	3774250	2.83876E-05	2.83876E-05	0.000121568	0.000121568	2.75269E-05	1.81861E-05	3.07112E-05	3.07112E-05	9.26998E-06	9.55303E-06	5.81677E-05	5.81677E-05	3.77168E-05	3.77168E-05	3.7363E-06	3.7363E-06	1.20297E-05	1.20297E-05	3.41135E-05
3827303774250	382730	3774250	3.28854E-05	3.28854E-05	0.00014083	0.00014083	2.61729E-05	1.72916E-05	2.92006E-05	2.92006E-05	8.81401E-06	9.08314E-06	5.21641E-05	5.21641E-05	3.58616E-05	3.58616E-05	3.55252E-06	3.55252E-06	1.1438E-05	1.1438E-05	3.67519E-05
3827803774250	382780	3774250	3.77051E-05	3.77051E-05	0.00016147	0.00016147	2.41266E-05	1.59397E-05	2.69176E-05	2.69176E-05	8.1249E-06	8.37299E-06	4.86213E-05	4.86213E-05	3.30578E-05	3.30578E-05	3.27477E-06	3.27477E-06	1.05438E-05	1.05438E-05	3.8465E-05
3828303774250	382830	3774250	4.48747E-05	4.48747E-05	0.000192173	0.000192173	2.42982E-05	1.6053E-05	2.7109E-05	2.7109E-05	8.18267E-06	8.43252E-06	4.8866E-05	4.8866E-05	3.32928E-05	3.32928E-05	3.29805E-06	3.29805E-06	1.06187E-05	1.06187E-05	4.10556E-05
3828803774250	382880	3774250	5.4873E-05	5.4873E-05	0.00023499	0.00023499	2.45371E-05	1.62109E-05	2.73756E-05	2.73756E-05	8.26313E-06	8.51544E-06	4.92139E-05	4.92139E-05	3.36202E-05	3.36202E-05	3.33048E-06	3.33048E-06	1.07232E-05	1.07232E-05	4.41118E-05
3829303774250	382930	3774250	5.99155E-05	5.99155E-05	0.000256585	0.000256585	2.24663E-05	1.48428E-05	2.50652E-05	2.50652E-05	7.56577E-06	7.79679E-06	4.55035E-05	4.55035E-05	3.07829E-05	3.07829E-05	3.04941E-06	3.04941E-06	9.81818E-06	9.81818E-06	4.28762E-05
3829803774250	382980	3774250	7.32706E-05	7.32706E-05	0.000313777	0.000313777	2.17127E-05	1.43449E-05	2.42245E-05	2.42245E-05	7.312E-06	7.53526E-06	4.42023E-05	4.42023E-05	2.97503E-05	2.97503E-05	2.94713E-06	2.94713E-06	9.48885E-06	9.48885E-06	4.3682E-05
3830303774250	383030	3774250	0.000105566	0.000105566	0.00045208	0.00045208	2.24786E-05	1.48509E-05	2.50789E-05	2.50789E-05	7.5699E-06	7.80104E-06	4.55293E-05	4.55293E-05	3.07997E-05	3.07997E-05	3.05107E-06	3.05107E-06	9.82353E-06	9.82353E-06	4.92691E-05
3830803774250	383080	3774250	0.000188511	0.000188511	0.000807287	0.000807287	2.47209E-05	1.63323E-05	2.75806E-05	2.75806E-05	8.32503E-06	8.57923E-06	4.9201E-05	4.9201E-05	3.38721E-05	3.38721E-05	3.35543E-06	3.35543E-06	1.08035E-05	1.08035E-05	6.03597E-05
3831303774250	383130	3774250	0.000413196	0.000413196	0.001769488	0.001769488	2.71225E-05	1.7919E-05	3.02601E-05	3.02601E-05	9.13381E-06	9.4127E-06	5.29629E-05	5.29629E-05	3.71627E-05	3.71627E-05	3.68141E-06	3.68141E-06	1.1853E-05	1.1853E-05	7.30083E-05
3835803774250	383580	3774250	0.000415593	0.000415593	0.001779755	0.001779755	2.15596E-05	1.42437E-05	2.40536E-05	2.40536E-05	7.26042E-06	7.48211E-06	4.29913E-05	4.29913E-05	2.95405E-05	2.95405E-05	2.92634E-06	2.92634E-06	9.42191E-06	9.42191E-06	0.000128342
3836303774250	383630	3774250	0.000294483	0.000294483	0.001261108	0.001261108	2.09959E-05	1.38713E-05	2.34247E-05	2.34247E-05	7.0706E-06	7.2865E-06	4.20895E-05	4.20895E-05	2.87682E-05	2.87682E-05	2.84983E-06	2.84983E-06	9.17559E-06	9.17559E-06	0.000125901
3836803774250	383680	3774250	0.000231867	0.000231867	0.000992957	0.000992957	2.13941E-05	1.41344E-05	2.3869E-05	2.3869E-05	7.20471E-06	7.4247E-06	4.27079E-05	4.27079E-05	2.93138E-05	2.93138E-05	2.90388E-06	2.90388E-06	9.34962E-06	9.34962E-06	0.000130461
3837303774250	383730	3774250	0.000178438	0.000178438	0.000764152	0.000764152	2.08734E-05	1.37904E-05	2.3288E-05	2.3288E-05	7.02934E-06	7.24397E-06	4.1806E-05	4.1806E-05	2.86003E-05	2.86003E-05	2.8332E-06	2.8332E-06	9.12204E-06	9.12204E-06	0.000123543
3837803774250	383780	3774250	0.000148093	0.000148093	0.000634198	0.000634198	2.13206E-05	1.40859E-05	2.3787E-05	2.3787E-05	7.17995E-06	7.39919E-06	4.24502E-05	4.24502E-05	2.92131E-05	2.92131E-05	2.8939E-06	2.8939E-06	9.31749E-06	9.31749E-06	0.000126742
3838303774250	383830	3774250	0.000136572	0.000136572	0.000584861	0.000584861	2.61852E-05	1.72997E-05	2.92143E-05	2.92143E-05	8.81814E-06	9.08739E-06	5.04636E-05	5.04636E-05	3.58784E-05	3.58784E-05	3.55418E-06	3.55418E-06	1.14434E-05	1.14434E-05	0.000166753
3838803774250	383880	3774250	0.0001138	0.0001138	0.000487343	0.000487343	2.69694E-05	1.78178E-05	3.00892E-05	3.00892E-05	9.08223E-06	9.35955E-06	5.48181E-05	5.48181E-05	3.69529E-05	3.69529E-05	3.66062E-06	3.66062E-06	1.17861E-05	1.17861E-05	0.000159256
3839303774250	383930	3774250	9.58709E-05	9.58709E-05	0.000410562	0.000410562	2.66324E-05	1.75952E-05	2.97133E-05	2.97133E-05	8.96875E-06	9.2426E-06	5.43156E-05	5.43156E-05	3.64912E-05	3.64912E-05	3.61489E-06	3.61489E-06	1.16388E-05	1.16388E-05	0.000151848
3839803774250	383980	3774250	8.1705E-05	8.1705E-05	0.000349897	0.000349897	2.59707E-05	1.7158E-05	2.8975E-05	2.8975E-05	8.74592E-06	9.01298E-06	5.20482E-05	5.20482E-05	3.55846E-05	3.55846E-05	3.52507E-06	3.52507E-06	1.13497E-05	1.13497E-05	0.000144751
3840303774250	384030	3774250	7.02356E-05	7.02356E-05	0.00030078	0.00030078	2.4776E-05	1.63687E-05	2.76422E-05	2.76422E-05	8.3436E-06	8.59837E-06	4.80802E-05	4.80802E-05	3.39476E-05	3.39476E-05	3.36292E-06	3.36292E-06	1.08276E-05	1.08276E-05	0.000137403
3840803774250	384080	3774250	6.02641E-05	6.02641E-05	0.00025807	0.00025807	2.35078E-05	1.55309E-05	2.62272E-05	2.62272E-05	7.91652E-06	8.15824E-06	4.57741E-05	4.57741E-05	3.22099E-05	3.22099E-05	3.19078E-06	3.19078E-06	1.02733E-05	1.02733E-05	0.000128241
3841303774250	384130	3774250	5.17906E-05	5.17906E-05	0.00022179	0.00022179	2.25214E-05	1.48792E-05	2.51267E-05	2.51267E-05	7.58434E-06	7.81592E-06	4.45759E-05	4.45759E-05	3.08584E-05	3.08584E-05	3.05689E-06	3.05689E-06	9.84227E-06	9.84227E-06	0.000115061
3826803774300	382680	3774300	2.83051E-05	2.83051E-05	0.000121215	0.000121215	2.59095E-05	1.71176E-05	2.89067E-05	2.89067E-05	8.72529E-06	8.99171E-06	5.4715E-05	5.4715E-05	3.55006E-05	3.55006E-05	3.51676E-06	3.51676E-06	1.13229E-05	1.13229E-05	3.286E-05
3827303774300	382730	3774300	3.28957E-05	3.28957E-05	0.000140874	0.000140874	2.48557E-05	1.64214E-05	2.7731E-05	2.7731E-05	8.37042E-06	8.62601E-06	4.95231E-05	4.95231E-05	3.40567E-05	3.40567E-05	3.37373E-06	3.37373E-06	1.08624E-05	1.08624E-05	3.5367E-05
3827803774300	382780	3774300	3.7245E-05	3.7245E-05	0.000159499	0.000159499	2.24847E-05	1.48549E-05	2.50857E-05	2.50857E-05	7.57196E-06	7.80317E-06	4.5336E-05	4.5336E-05	3.08081E-05	3.08081E-05	3.0519E-06	3.0519E-06	9.82621E-06	9.82621E-06	3.62922E-05
3828303774300	382830	3774300	4.10495E-05	4.10495E-05	0.000175792	0.000175792	2.13696E-05	1.41182E-05	2.38417E-05	2.38417E-05	7.19646E-06	7.4162E-06	4.33134E-05	4.33134E-05	2.92802E-05	2.92802E-05	2.90056E-06	2.90056E-06	9.33891E-06	9.33891E-06	3.64773E-05
3828803774300	382880	3774300	4.87288E-05	4.87288E-05	0.000208678	0.000208678	2.12839E-05	1.40616E-05	2.3746E-05	2.3746E-05	7.16757E-06	7.38643E-06	4.30944E-05	4.30944E-05	2.91627E-05	2.91627E-05	2.88891E-06	2.88891E-06	9.30143E-06	9.30143E-06	3.83217E-05
3829303774300	382930	3774300	5.55456E-05	5.55456E-05	0.000237871	0.000237871	2.02975E-05	1.34099E-05	2.26455E-05	2.26455E-05	6.8354E-06	7.04411E-06	4.13036E-05	4.13036E-05	2.78112E-05	2.78112E-05	2.75503E-06	2.75503E-06	8.87036E-06	8.87036E-06	3.81307E-05
3829803774300	382980	3774300	6.91731E-05	6.91731E-05	0.00029623	0.00029623	1.99728E-05	1.31954E-05	2.22832E-05	2.22832E-05	6.72605E-06	6.93142E-06	4.0814E-05	4.0814E-05	2.73663E-05	2.73663E-05	2.71096E-06	2.71096E-06	8.72846E-06	8.72846E-06	3.94977E-05
3830303774300	383030	3774300	9.86893E-05	9.86893E-05	0.000422631	0.000422631	2.08918E-05	1.38025E-05	2.33085E-05	2.33085E-05	7.03553E-06	7.25035E-06	4.23858E-05	4.23858E-05	2.86255E-05	2.86255E-05	2.83569E-06	2.83569E-06	9.13007E-06	9.13007E-06	4.49415E-05
3830803774300	383080	3774300	0.000163247	0.000163247	0.000699096	0.000699096	2.27542E-05	1.5033E-05	2.53865E-05	2.53865E-05	7.66274E-06	7.89672E-06	4.5452E-05	4.5452E-05	3.11774E-05	3.11774E-05	3.08849E-06	3.08849E-06	9.94402E-06	9.94402E-06	5.4313E-05
3831303774300	383130	3774300	0.000298022	0.000298022	0.001276261	0.001276261	2.50946E-05	1.65792E-05	2.79976E-05	2.79976E-05	8.45089E-06	8.70893E-06	4.91108E-05	4.91108E-05	3.43841E-05	3.43841E-05	3.40616E-06	3.40616E-06	1.09668E-05	1.09668E-05	6.60841E-05
3835303774300	383530	3774300	0.000552256	0.000552256	0.002365004	0.002365004	2.20558E-05	1.45716E-05	2.46073E-05	2.46073E-05	7.42754E-06	7.65433E-06	4.32103E-05	4.32103E-05	3.02204E-05	3.02204E-05	2.99369E-06	2.99369E-06	9.63879E-06	9.63879E-06	0.000113246
3835803774300	383580	3774300	0.000343245	0.000343245	0.001469927	0.001469927	1.97216E-05	1.30294E-05	2.2003E-05	2.2003E-05	6.64146E-06	6.84425E-06	3.95515E-05	3.95515E-05	2.70221E-05	2.70221E-05	2.67686E-06	2.67686E-06	8.61868E-06	8.61868E-06	9.93082E-05
3836303774300	383630	3774300	0.00025103	0.00025103	0.001075022	0.001075022	1.90722E-05	1.26004E-05	2.12784E-05	2.12784E-05	6.42276E-06	6.61887E-06	3.85337E-05	3.85337E-05	2.61323E-05	2.61323E-05	2.58871E-06	2.58871E-06	8.33487E-06	8.33487E-06	9.54701E-05
3836803774300	383680	3774300	0.000201086	0.000201086	0.00086114	0.00086114	1.92008E-05	1.26854E-05	2.1422E-05	2.1422E-05	6.46608E-06	6.66352E-06	3.87398E-05	3.87398E-05	2.63086E-05	2.63086E-05	2.60618E-06	2.60618E-06	8.3911E-06	8.3911E-06	9.63475E-05
3837303774300	383730	3774300	0.000162023	0.000162023	0.000693856	0.000693856	1.9115E-05

			MSite Grubbing / Prep	MMass Grading / Excavation	MMass Grading / Excavation	MDrainage / Utilities Trenching	MFoundations / Concrete Pads	MBuilding / Structure Construction	MAsphalt Paving	MLandscaping or Other Finishing	MWaterside Construction (Piles)	RSSWRe-striping South Valley	RSSWRe-striping Silver Lake Boulevard	RSSWDemolition	RSSWPlacing Base	RSSWForm/Place Rebar and Pour	Child Risk				
Unique Identifier	X (UTM)	Y (UTM)	2027	2027	2028	2028	2028	2028	2028	2028	2028	2029	2029	2029	2029	2029	3rd Trimester	0<2	2<16	Total	per million
3828303774150	382830	3774150	4.24662E-05	0.000106041	0.000106041	2.96767E-05	5.47591E-05	9.8467E-05	6.96595E-05	2.11089E-05	3.73752E-05	2.95017E-05	3.39833E-05	5.81331E-05	3.16011E-05	9.45876E-06	7.92912E-09	2.5406E-07	2.6259E-08	2.88244E-07	0.28824411
3828803774150	382880	3774150	4.50948E-05	0.000112605	0.000112605	3.15136E-05	5.81485E-05	0.000104562	7.39713E-05	2.24155E-05	3.96887E-05	2.66028E-05	3.44154E-05	5.88462E-05	3.19887E-05	9.57479E-06	8.7567E-09	2.88E-07	2.8114E-08	3.24872E-07	0.32487152
3829303774150	382930	3774150	4.59351E-05	0.000114703	0.000114703	3.21008E-05	5.92321E-05	0.00010651	7.53496E-05	2.28332E-05	4.04282E-05	2.47037E-05	3.40235E-05	5.82519E-05	3.16657E-05	9.4781E-06	9.80871E-09	3.2787E-07	3.0192E-08	3.67866E-07	0.3678662
3829803774150	382980	3774150	4.56173E-05	0.00011391	0.00011391	3.18787E-05	5.88223E-05	0.000105773	7.48283E-05	2.26752E-05	4.01485E-05	2.29151E-05	3.31493E-05	5.68088E-05	3.08812E-05	9.24329E-06	1.12133E-08	3.8139E-07	3.2995E-08	4.25594E-07	0.425594
3830303774150	383030	3774150	5.11437E-05	0.00012771	0.00012771	3.57408E-05	6.59484E-05	0.000118588	8.38936E-05	2.54223E-05	4.50124E-05	2.31462E-05	3.63697E-05	6.23946E-05	3.39177E-05	1.01521E-05	1.49844E-08	5.3033E-07	4.2893E-08	5.88211E-07	0.58821089
3830803774150	383080	3774150	6.22019E-05	0.000155323	0.000155323	4.34686E-05	8.02078E-05	0.000144228	0.000102033	3.09191E-05	5.4745E-05	2.47087E-05	4.32227E-05	7.42538E-05	4.03643E-05	1.20817E-05	2.33871E-08	8.8452E-07	6.6574E-08	9.74486E-07	0.97448625
3831303774150	383130	3774150	7.6352E-05	0.000190657	0.000190657	5.33571E-05	9.84538E-05	0.000177038	0.000125244	3.79527E-05	6.71986E-05	2.6849E-05	5.19446E-05	8.93474E-05	4.85692E-05	1.45376E-05	4.36991E-08	1.8425E-06	1.2719E-07	2.01338E-06	2.01337682
3836303774150	383630	3774150	0.000239053	0.000596933	0.000596933	0.000167057	0.000308253	0.000554295	0.000392131	0.000118828	0.000210395	2.30307E-05	0.000155939	0.000272261	0.000148001	4.42993E-05	8.22272E-08	2.2882E-06	8.9184E-08	2.45958E-06	2.45957699
3836803774150	383680	3774150	0.000260006	0.000649255	0.000649255	0.0001817	0.000335271	0.000602879	0.000426501	0.000129243	0.000228836	2.38345E-05	0.00017383	0.00030137	0.000163825	4.90356E-05	5.17357E-08	1.4272E-06	7.95E-08	1.55848E-06	1.55847657
3837303774150	383730	3774150	0.000240044	0.000599408	0.000599408	0.00016775	0.000309531	0.000556593	0.000393757	0.00011932	0.000211267	2.29905E-05	0.000161004	0.000277898	0.000151065	4.52164E-05	3.6713E-08	1.007E-06	6.6625E-08	1.11032E-06	1.11031742
3837803774150	383780	3774150	0.000223012	0.000556879	0.000556879	0.000155848	0.000287569	0.000517102	0.000365818	0.000110854	0.000196277	2.2488E-05	0.000149272	0.000257159	0.000139792	4.1842E-05	2.80203E-08	7.6423E-07	5.7633E-08	8.49886E-07	0.84988611
3838303774150	383830	3774150	0.000260733	0.000651071	0.000651071	0.000182208	0.000336209	0.000604566	0.000427694	0.000129604	0.000229476	2.68038E-05	0.000173458	0.000296998	0.000161448	4.83242E-05	2.41718E-08	6.4896E-07	6.0012E-08	7.33141E-07	0.73314093
3838803774150	383880	3774150	0.000242489	0.000605515	0.000605515	0.000169459	0.000312684	0.000562264	0.000397768	0.000120536	0.000213419	2.63918E-05	0.000159054	0.000271922	0.000147816	4.4244E-05	2.02469E-08	5.3942E-07	5.39E-08	6.13563E-07	0.6135626
3839303774150	383930	3774150	0.000224596	0.000560833	0.000560833	0.000156954	0.000289611	0.000520774	0.000368416	0.000111641	0.000197671	2.5799E-05	0.000145117	0.000247881	0.000134748	4.03323E-05	1.7093E-08	4.5519E-07	4.8661E-08	5.20945E-07	0.52094477
3839803774150	383980	3774150	0.000207058	0.000517039	0.000517039	0.000144698	0.000266996	0.000480108	0.000339648	0.000102924	0.000182235	2.48444E-05	0.000131989	0.000225351	0.0001225	3.66665E-05	1.46662E-08	3.8936E-07	4.4122E-08	4.48143E-07	0.44814326
3840303774150	384030	3774150	0.000174346	0.000435356	0.000435356	0.000121839	0.000224815	0.000404259	0.000285989	8.66634E-05	0.000153445	2.24127E-05	0.000110581	0.000188822	0.000102644	3.0723E-05	1.23288E-08	3.2596E-07	3.7307E-08	3.75598E-07	0.37559774
3840803774150	384080	3774150	0.000148222	0.000370123	0.000370123	0.000103582	0.000191129	0.000343685	0.000243137	7.36778E-05	0.000130453	2.13425E-05	9.28059E-05	0.000158576	8.62016E-05	2.58016E-05	1.03481E-08	2.7223E-07	3.2016E-08	3.14591E-07	0.31459137
3841303774150	384130	3774150	0.000131632	0.000328696	0.000328696	9.19887E-05	0.000169736	0.000305218	0.000215923	6.54313E-05	0.000115852	2.07346E-05	8.18231E-05	0.000139823	7.60079E-05	2.27505E-05	8.91361E-09	2.3315E-07	2.851E-08	2.70572E-07	0.27057198
3826803774200	382680	3774200	3.19305E-05	7.97328E-05	7.97328E-05	2.2314E-05	4.11735E-05	7.40376E-05	5.23772E-05	1.58719E-05	2.81025E-05	2.79493E-05	2.65425E-05	4.52976E-05	2.46238E-05	7.37032E-06	4.96129E-09	1.5002E-07	1.7958E-08	1.72935E-07	0.17293496
3827303774200	382730	3774200	3.45698E-05	8.63234E-05	8.63234E-05	2.41584E-05	4.45768E-05	8.01574E-05	5.67066E-05	1.71838E-05	3.04255E-05	2.68138E-05	2.83462E-05	4.84131E-05	2.63173E-05	7.87724E-06	5.56229E-09	1.7272E-07	1.9765E-08	1.9805E-07	0.19805004
3827803774200	382780	3774200	3.70637E-05	9.25509E-05	9.25509E-05	2.59012E-05	4.77927E-05	8.59401E-05	6.07975E-05	1.84235E-05	3.26204E-05	2.61205E-05	3.00142E-05	5.12655E-05	2.78679E-05	8.34134E-06	6.31521E-09	2.0091E-07	2.1923E-08	2.29151E-07	0.2291507
3828303774200	382830	3774200	4.04625E-05	0.000101038	0.000101038	2.82764E-05	5.21753E-05	9.38209E-05	6.63727E-05	2.01129E-05	3.56117E-05	2.68088E-05	3.21947E-05	5.50431E-05	2.99214E-05	8.95599E-06	7.48355E-09	2.4342E-07	2.5257E-08	2.76163E-07	0.27616257
3828803774200	382880	3774200	4.39583E-05	0.000109767	0.000109767	3.07194E-05	5.6683E-05	0.000101927	7.2107E-05	2.18506E-05	3.86884E-05	2.65124E-05	3.44857E-05	5.88377E-05	3.19841E-05	9.57341E-06	8.83454E-09	2.9549E-07	2.9105E-08	3.33429E-07	0.33342898
3829303774200	382930	3774200	4.49978E-05	0.000112363	0.000112363	3.14459E-05	5.80235E-05	0.000104337	7.38122E-05	2.23673E-05	3.96034E-05	2.37441E-05	3.35211E-05	5.73606E-05	3.11812E-05	9.33307E-06	9.67953E-09	3.3148E-07	3.1071E-08	3.72231E-07	0.3722313
3829803774200	382980	3774200	4.31665E-05	0.00010779	0.00010779	3.0166E-05	5.5662E-05	0.000100091	7.08081E-05	2.1457E-05	3.79915E-05	2.12973E-05	3.14159E-05	5.38207E-05	2.92569E-05	8.75709E-06	1.04865E-08	3.6445E-07	3.255E-08	4.07483E-07	0.40748275
3830303774200	383030	3774200	4.80142E-05	0.000119895	0.000119895	3.35538E-05	6.19131E-05	0.000111331	7.87601E-05	2.38667E-05	4.22581E-05	2.15134E-05	3.42847E-05	5.87952E-05	3.19611E-05	9.5665E-06	1.38145E-08	5.0171E-07	4.2631E-08	5.58154E-07	0.55815406
3830803774200	383080	3774200	5.90347E-05	0.000147414	0.000147414	4.12553E-05	7.61237E-05	0.000136885	9.68377E-05	2.93448E-05	5.19575E-05	2.34426E-05	4.13738E-05	7.10195E-05	3.86061E-05	1.15555E-05	2.18081E-08	8.5704E-07	6.9756E-08	9.48608E-07	0.94860772
3831303774200	383130	3774200	7.06909E-05	0.00017652	0.00017652	4.94009E-05	9.1154E-05	0.000163912	0.000115958	3.51387E-05	6.22162E-05	2.5176E-05	4.84377E-05	8.32607E-05	4.52605E-05	1.35472E-05	3.86243E-08	1.6971E-06	1.3642E-07	1.87213E-06	1.87212792
3835803774200	383580	3774200	0.000163611	0.00040855	0.00040855	0.00011437	0.00021073	0.000379368	0.00026838	8.13273E-05	0.000143997	2.10913E-05	0.00010299	0.000179111	9.73645E-05	2.91429E-05	8.88405E-08	2.5E-06	1.0041E-07	2.6893E-06	2.68929647
3836303774200	383630	3774200	0.000159351	0.000397911	0.000397911	0.000111359	0.000205479	0.000369489	0.000261391	7.92094E-05	0.000140247	2.02825E-05	0.000102508	0.000177625	9.65569E-05	2.89012E-05	4.90654E-08	1.3719E-06	7.6642E-08	1.49758E-06	1.49757916
3836803774200	383680	3774200	0.000170904	0.000426762	0.000426762	0.000119433	0.000220377	0.000396279	0.000280343	8.49525E-05	0.000150416	2.08853E-05	0.000111385	0.000192303	0.000104536	3.12893E-05	3.73682E-08	1.0402E-06	6.7328E-08	1.14493E-06	1.14492869
3837303774200	383730	3774200	0.000157891	0.000394266	0.000394266	0.000110339	0.000203596	0.000366104	0.000258997	7.84838E-05	0.000138963	2.0182E-05	0.000103316	0.000177931	9.6723E-05	2.89509E-05	2.77688E-08	7.6944E-07	5.5869E-08	8.53075E-07	0.85307512
3837803774200	383780	3774200	0.000155128	0.000387366	0.000387366	0.000108408	0.000200033	0.000359697	0.000254464	7.71103E-05	0.000136531	2.02121E-05	0.000101558	0.000174773	9.50064E-05	2.84371E-05	2.265E-08	6.2469E-07	4.956E-08	6.96901E-07	0.69690131
3838303774200	383830	3774200	0.000194206	0.00048947	0.00048947	0.000135717	0.000250423	0.000450308	0.000318566	9.65351E-05	0.000170924	2.48192E-05	0.000126935	0.000217677	0.000118329	3.54179E-05	2.07321E-08	5.6414E-07	5.2736E-08	6.37607E-07	0.63760652
3838803774200	383880	3774200	0.000183735	0.0004588	0.0004588	0.0001284	0.000236921	0.000426028	0.00030139	9.13302E-05	0.000161708	2.44927E-05	0.000119544	0.000204756	0.000111305	3.33156E-05	1.77805E-08	4.7928E-07	4.7532E-08	5.44594E-07	0.54459385
3839303774200	383930	3774200	0.000173404	0.000433002	0.000433002	0.00012118	0.0002236	0.000402074	0.000284443	8.61949E-05	0.000152616	2.41008E-05	0.000112159	0.000191912	0.000104323	3.12258E-05	1.53408E-08	4.1249E-07	4.3125E-08	4.70955E-07	0.47095459
3839803774200	383980	3774200	0.000163051	0.000407151	0.000407151	0.000113945	0.00021025	0.000378069	0.000267461	8.10488E-05	0.000143504	2.35984E-05	0.000104778	0.000179162	9.73922E-05	2.91512E-05	1.33422E-08	3.5821E-07	3.9375E-08	4.10926E-07	0.41092606
3840303774200	384030	3774200	0.000143305	0.000357843	0.000357843	0.000100146	0.000184788	0.000332282	0.00023507	7.12333E-05	0.000126125	2.11416E-05	9.27054E-05	0.00015833	8.60678E-05	2.57616E-05	1.14022E-08	3.058E-07	3.4234E-08	3.5144E-07	0.35143972
3840803774200	384080	3774200	0.000121991	0.00030462	0.00030462	8.52509E-05	0.000157304	0.000282862	0.000200108	6.06387E-05	0.000107366	1.99408E-05	7.76732E-05	0.00013282	7.22008E-05	2.1611E-05	9.69037E-09	2.5859E-07	2.9348E-08	2.97627E-07	0.2976271
3841303774200	384130	3774200	0.00011362	0.000283719	0.000283719	7.94013E-05	0.00014651	0.000263453	0.000186377	5.64779E-05	9.99992E-05	1.97047E-05	7.19708E-05	0.000123032	6.68801E-05	2.00184E-05	8.61854E-09	2.2874E-07	2.7023E-08	2.64378E-07	0.26437764
3826803774250	382680	3774250	3.07832E-05	7.68679E-05	7.68679E-05	2.15122E-05	3.96941E-05	7.13773E-05	5.04952E-05	1.53016E-05	2.70928E-05	2.59698E-05	2.54422E-05	4.34131E-05	2.35993E-05	7.06368E-06	4.77645E-09	1.4537E-07	1.7321E-08	1.67468E-07	0.16746832
3827303774250	382730	3774250	3.31639E-05	8.28129E-05	8.28129E-05	2.3176E-05	4.2764E-05	7.68977E-05	5.44005E-05	1.6485E-05	2.91882E-05	2.45278E-05	2.70701E-05	4.62314E-05	2.51314E-05	7.52226E-06	5.27668E-09	1.6599E-07	1.8961E-08	1.90225E-07	0.19022531
3827803774250	382780	3774250	3.47098E-05	8.66731E-05	8.66731E-05	2.42563E-05	4.47574E-05	8.04822E-05	5.69363E-05	1.72534E-05	3.05487E-05	2.23072E-05	2.72761E-05	4.65455E-05	2.53021E-05	7.57336E-06	5.64561E-09	1.8217E-07	1.992E-08	2.0774E-07	0.20773989
3828303774250	382830	3774250	3.70475E-05	9.25105E-05	9.25105E-05	2.58899E-05	4.77718E-05	8.59026E-05	6.07709E-05	1.84154E-05	3.26062E-05	2.23223E-05	2.86627E-05	4.89479E-05	2.66081E-05	7.96426E-06	6.49089E-09	2.1423E-07	2.2417E-08	2.43134E-07	0.24313418
3828803774250	382880	3774250	3.98054E-05	9.9397E-05	9.9397E-05	2.78172E-05	5.1328E-05	9.22972E-05	6.52948E-05	1.97863E-05	3.50334E-05	2.23876E-05	3.03157E-05	5.18088E-05	2.81632E-05	8.42974E-06	7.62328E-09	2.5835E-07	2.5837E-08	2.91812E-07	0.29181152
3829303774250	382930	3774250	3.86904E-05	9.66128E-05	9.66128E-05	2.7038E-05	4.98902E-05	8.97119E-05	6.34658E-05	1.92321E-05	3.40521E-05	2.02875E-05	2.8718E-05	4.91347E-05	2.67096E-05	7.99464E-06	8.084E-09	2.7842E-07	2.6691E-08	3.13193E-07	0.31319318
3829803774250	382980	3774250	3.94175E-05	9.84286E-05	9.84286E-05	2.75462E-05	5.08279E-05	9.1398E-05	6.46586E-05	1.95935E-05	3.4692E-05	1.94585E-05	2.88436E-05	4.93894E-05	2.6848E-05	8.03608E-06	9.38996E-09	3.3336E-07	3.0611E-08	3.73358E-07	0.37335846
3830303774250	383030	3774250	4.44592E-05	0.000111018	0.000111018	3.10694E-05	5.7329E-05	0.000103088	7.29287E-05	2.20996E-05	3.91293E-05	1.99659E-05	3.19837E-05	5.48224E-05	2.98014E-05	8.92008E-06	1.24301E-08	4.6496E-07	4.0955E-08	5.18349E-07	0.51834948
3830803774250	383080	3774250	5.44671E-05	0.000136008	0.000136008	3.80633E-05	7.02339E-05	0.000126294	8.93451E-05	2.70743E-05	4.79374E-05	2.18249E-05	3.84799E-05	6.6011E-05	3.58835E-05	1.07406E-05	1.93655E-08	7.9041E-07	6.7249E-08	8.77025E-07	0.87702498
3831303774250	383130	3774250	6.58808E-05	0.000164509	0.000164509	4.60395E-05	8.49516E-05	0.000152759	0.000108068	3.27478E-05	5.79828E-05	2.40053E-05	4.60211E-05	7.88974E-05	4.28885E-05	1.28373E-05	3.4685E-08	1.6018E-06	1.3461E-07	1.77112E-06	1.77112045
3835803774250	383580	3774250	0.000115813	0.000289193	0.000289193	8.09334E-05	0.000149337	0.000268536	0.000189973	5.75677E-05	0.000101929	1.85994E-05	7.34981E-05	0.000127132	6.9109E-05	2.06855E-05	4.13344E-08	1.1849E-06	8.4256E-08	1.31045E-06	1.31044612
3836303774250	383630	3774250	0.00011361	0.000283692	0.000283692	7.93938E-05	0.000146497	0.000263428	0.0001863	5.64726E-05	9.99897E-05	1.8112E-05	7.30761E-05	0.00012608	6.85368E-05	2.05142E-05	2.97482E-08	8.4817E-07	6.597E-08	9.43884E-07	0.9438837
3836803774250	383680	3774250	0.000117725	0.000293968	0.000293968	8.22696E-05	0.000151803	0.00027297	0.00019311	5.85181E-05	0.000103612	1.83833E-05	7.63267E-05	0.000131394	7.14255E-05	2.13789E-05	2.50765E-08	7.1122E-07	5.7109E-08	7.93409E-07	0.7934088
3837303774250	383730	3774250	0.000111482	0.000278379	0.000278379	7.7907E-05	0.000143753	0.000258495	0.000182869	5.5415E-05	9.81171E-05	1.79462E-05	7.25837E-05	0.000124755	6.78169E-05	2.02988E-05	2.02226E-08	5.7035E-07	4.8001E-08	6.38572E-07	0.63857169
3837803774250	383780	3774250	0.000114369	0.000285588	0.000285588	7.99246E-05	0.000147476	0.000265189	0.000187605	5.68501E-05	0.000100658	1.83331E-05	7.44979E-05	0.000128007	6.95843E-05	2.08278E-05	1.78307E-08	5.0018E-07	4.3667E-08	5.61675E-07	0.56167521
3838303774250	383830	3774250	0.000150474	0.000375745	0.000375745	0.000105156	0.000194032	0.000348906	0.00024683	7.4797E-05	0.000132435	2.23574E-05	9.77748E-05	0.000167676	9.11485E-05	2.72823E-05	1.73521E-08	4.8186E-07	4.7084E-08	5.46298E-07	0.5462976
3838803774250	383880	3774250	0.000143709	0.000358851	0.000358851	0.000100428	0.000185309	0.000333219	0.000235733	7.14341E-05	0.00012648	2.28297E-05	9.33334E-05	0.000159917	8.69307E-05	2.60199E-05	1.53465E-08	4.1933E-07	4.2655E-08	4.77334E-07	0.47733448
3839303774250	383930	3774250	0.000137024	0.00034216	0.00034216	9.57566E-05	0.000176689	0.00031772	0.000224768	6.81114E-05	0.000120597	2.25081E-05	8.8872E-05	0.000152158	8.2713E-05	2.47574E-05	1.35272E-08	3.6742E-07	3.8814E-08	4.1976E-07	0.41975996
3839803774250	383980	3774250	0.00013062	0.000326167	0.000326167	9.12811E-05	0.000168431	0.00030287	0.000214262	6.49279E-05	0.000114961	2.21816E-05	8.45512E-05	0.000144671	7.86428E-05	2.35392E-05	1.20174E-08	3.25E-07	3.5562E-08	3.72584E-07	0.37258401
3840303774250	384030	3774250	0.000123989	0.00030961	0.00030961	8.66474E-05	0.000159881	0.000287495	0.000203386	6.1632E-05	0.000109125	2.11767E-05	8.00948E-05	0.000136971	7.44573E-05	2.22864E-05	1.05441E-08	2.8658E-07	3.2633E-08	3.29757E-07	0.3297568
3840803774250	384080	3774250	0.000115721	0.000288964	0.000288964	8.08694E-05	0.000149219	0.000268324	0.000189823	5.75221E-05	0.000101848	1.98554E-05	7.47743E-05	0.000127828	6.94874E-05	2.07988E-05	9.35327E-09	2.5336E-07	2.9686E-08	2.92403E-07	0.29240298
3841303774250	384130	3774250	0.000103828	0.000259266	0.000259266	7.25581E-05	0.000133883	0.000240747	0.000170314	5.16104E-05	9.13807E-05	1.92324E-05	6.72732E-05	0.000114798	6.24039E-05	1.86786E-05	8.35495E-09	2.248E-07	2.6594E-08	2.59746E-07	0.25974609
3826803774300	382680	3774300	2.9652E-05	7.40434E-05	7.40434E-05	2.07217E-05	3.82355E-05	6.87546E-05	4.86397E-05	1.47393E-05	2.60973E-05	2.42164E-05	2.43872E-05	4.16134E-05	2.2621E-05	6.77086E-06	4.55796E-09	1.3967E-07	1.6638E-08	1.60862E-07	0.16086247
3827303774300	382730	3774300	3.19143E-05	7.96925E-05	7.96925E-05	2.23027E-05	4.11527E-05	7.40001E-05	5.23507E-05	1.58638E-05	2.80883E-05	2.31663E-05	2.59045E-05	4.4228E-05	2.40423E-05	7.19628E-06	5.01378E-09	1.589E-07	1.8248E-08	1.82161E-07	0.18216058
3827803774300	382780	3774300	3.27492E-05	8.17772E-05	8.17772E-05	2.28861E-05	4.22292E-05	7.5936E-05	5.37202E-05	1.62788E-05	2.88231E-05	2.05889E-05	2.57035E-05	4.38545E-05	2.38393E-05	7.13551E-06	5.25831E-09	1.7139E-07	1.8874E-08	1.95518E-07	0.19551785
3828303774300	382830	3774300	3.29162E-05	8.21942E-05	8.21942E-05	2.30028E-05	4.24445E-05	7.63232E-05	5.39941E-05	1.63618E-05	2.89701E-05	1.93831E-05	2.52413E-05	4.3099E-05	2.34286E-05	7.01258E-06	5.6134E-09	1.8616E-07	1.9705E-08	2.11479E-07	0.21147889
3828803774300	382880	3774300	3.45806E-05	8.63503E-05	8.63503E-05	2.4166E-05	4.45907E-05	8.01824E-05	5.67243E-05	1.71892E-05	3.04349E-05	1.91972E-05	2.61557E-05	4.47034E-05	2.43007E-05	7.27363E-06	6.40649E-09	2.1794E-07	2.2141E-08	2.46487E-07	0.24648716
3829303774300	382930	3774300	3.44082E-05	8.59199E-05	8.59199E-05	2.40455E-05	4.43685E-05	7.97828E-05	5.64415E-05	1.71035E-05	3.02832E-05	1.81924E-05	2.57035E-05	4.39564E-05	2.38946E-05	7.15208E-06	7.0468E-09	2.4585E-07	2.3966E-08	2.76864E-07	0.27686448
3829803774300	382980	3774300	3.56417E-05	8.9E-05	8.9E-05	2.49075E-05	4.5959E-05	8.26429E-05	5.84649E-05	1.77166E-05	3.13689E-05	1.77955E-05	2.63114E-05	4.5026E-05	2.44761E-05	7.32612E-06	8.27584E-09	3.0007E-07	2.8067E-08	3.36413E-07	0.33641295
3830303774300	383030	3774300	4.05541E-05	0.000101267	0.000101267	2.83404E-05	5.22934E-05	9.40333E-05	6.65229E-05	2.01585E-05	3.56923E-05	1.84436E-05	2.94515E-05	5.04505E-05	2.74249E-05	8.20874E-06	1.09786E-08	4.23E-07	3.7772E-08	4.7175E-07	0.4717502
3830803774300	383080	3774300	4.90107E-05	0.000122383	0.000122383	3.42502E-05	6.3198E-05	0.000113642	8.03947E-05	2.4362E-05	4.31351E-05	1.99659E-05	3.48876E-05	5.98054E-05	3.25102E-05	9.73087E-06	1.67565E-08	7.0932E-07	5.9913E-08	7.85988E-07	0.78598822
3831303774300	383130	3774300	5.96326E-05	0.000148907	0.000148907	4.16731E-05	7.68947E-05	0.000138271	9.78184E-05	2.96419E-05	5.24837E-05	2.20911E-05	4.18712E-05	7.16052E-05	3.89246E-05	1.16508E-05	3.1098E-08	1.514E-06	1.1578E-07	1.66087E-06	1.66086576
3835303774300	383530	3774300	0.0010219	0.000255177	0.000255177	7.14138E-05	0.000131772	0.00023695	0.000167628	5.07964E-05	8.99395E-05	1.88405E-05	6.50224E-05	0.000112268	6.10287E-05	1.8267E-05	3.19028E-08	9.7131E-07	1.0385E-07	1.10706E-06	1.10705987
3835803774300	383580	3774300	8.96132E-05	0.000223771	0.000223771	6.26244E-05	0.000115554	0.000207787	0.000146997	4.45446E-05	7.88701E-05	1.70168E-05	5.75415E-05	9.91862E-05	5.39176E-05	1.61385E-05	2.27637E-08	6.8406E-07	7.0744E-08	7.77568E-07	0.77756836
3836303774300	383630	3774300	8.61498E-05	0.000215123	0.000215123	6.02041E-05	0.000111088	0.000199757	0.000141316	4.2823E-05	7.58219E-05	1.64591E-05	5.58031E-05	9.60113E-05	5.21917E-05	1.56219E-05	1.89177E-08	5.6025E-07	5.6079E-08	6.3525E-07	0.63525042
3836803774300	383680	3774300	8.69416E-05	0.0002171	0.0002171	6.07574E-05	0.000112109	0.000201593	0.000142615	4.32166E-05	7.65188E-05	1.65093E-05	5.66622E-05	9.73356E-05	5.29116E-05	1.58373E-05	1.69998E-08	4.9745E-07	4.8454E-08	5.62908E-07	0.56290758
3837303774300	383730	3774300	8.53418E-05	0.000213105	0.000213105	5.96395E-05	0.000110046	0.000197883	0.000139991	4.24214E-05	7.51108E-05	1.63988E-05	5.58132E-05	9.57821E-05	5.20671E-05	1.55846E-05	1.50157E-08	4.3501E-07	4.2091E-08	4.92116E-07	0.49211597

Unique Identifier	X (UTM)	Y (UTM)	EGIODemolition 2025	EGIOSite Grubbing / Prep 2025	EGIOMass Grading / Excavation 2025	EGIOMass Grading / Excavation 2026	EGIODrainage / Utilities Trenching 2026	EGIODrainage / Utilities Trenching 2027	EGIOFoundations / Concrete Pads 2026	EGIOFoundations / Concrete Pads 2027	EGIOBuilding / Structure Construction 2026	EGIOBuilding / Structure Construction 2027	EGIOAsphalt Paving 2027	EGIOArchitectural Coating 2027	EGIOLandscaping or Other Finishing 2027	EGIOWaterside Construction (Piles) 2027	HIWaterside Construction (Landscaping) 2025	HIWaterside Construction (Landscaping) 2026	KMDemolition 2025	KMSite Grubbing / Prep 2025	KMMass Grading / Excavation 2025
3837803774300	383780	3774300	0.000184117	0.00016614	0.000414872	0.000414872	0.000116106	0.000116106	0.000214237	0.000214237	0.000385238	0.000385238	0.000272533	2.56501E-05	8.25857E-05	0.000146225	0.00033098	0.00033098	0.000373255	0.000336816	0.000841055
3838303774300	383830	3774300	0.000178662	0.00016122	0.000402578	0.000402578	0.000112665	0.000112665	0.000207889	0.000207889	0.000373822	0.000373822	0.000264457	2.48901E-05	8.01385E-05	0.000141892	0.000344874	0.000344874	0.000350148	0.000315965	0.000788989
3838803774300	383880	3774300	0.000159477	0.00014391	0.000359349	0.000359349	0.000100567	0.000100567	0.000185566	0.000185566	0.000333681	0.000333681	0.00023606	2.22174E-05	7.15332E-05	0.000126656	0.000334279	0.000334279	0.000303446	0.000273822	0.000683755
3839303774300	383930	3774300	0.00014256	0.00012864	0.000321231	0.000321231	8.98996E-05	8.98996E-05	0.000165882	0.000165882	0.000298286	0.000298286	0.00021102	1.98607E-05	6.39453E-05	0.000113221	0.000307936	0.000307936	0.000267273	0.000241181	0.000602246
3839803774300	383980	3774300	0.000128127	0.00011562	0.000288709	0.000288709	8.07978E-05	8.07978E-05	0.000149087	0.000149087	0.000268087	0.000268087	0.000189655	1.78499E-05	5.74713E-05	0.000101758	0.000283131	0.000283131	0.00023781	0.000214593	0.000535856
3840303774300	384030	3774300	0.000115311	0.00010405	0.000259831	0.000259831	7.27162E-05	7.27162E-05	0.000134175	0.000134175	0.000241272	0.000241272	0.000170685	1.60645E-05	5.17228E-05	9.15798E-05	0.000249524	0.000249524	0.000212351	0.000191621	0.000478491
3840803774300	384080	3774300	0.000103815	9.368E-05	0.000233926	0.000233926	6.54664E-05	6.54664E-05	0.000120798	0.000120798	0.000217217	0.000217217	0.000153668	1.44629E-05	4.65661E-05	8.24493E-05	0.000227605	0.000227605	0.000189502	0.000171001	0.000427004
3841303774300	384130	3774300	9.34167E-05	8.4297E-05	0.000210496	0.000210496	5.89092E-05	5.89092E-05	0.000108699	0.000108699	0.00019546	0.00019546	0.000138276	1.30143E-05	4.1902E-05	7.41911E-05	0.000209509	0.000209509	0.000169189	0.000152672	0.000381233
3826803774350	382680	3774350	0.000104448	9.4251E-05	0.000235352	0.000235352	6.58654E-05	6.58654E-05	0.000121534	0.000121534	0.000218541	0.000218541	0.000154605	1.4551E-05	4.68499E-05	8.29518E-05	0.00015419	0.00015419	4.12884E-05	3.72576E-05	9.30351E-05
3827303774350	382730	3774350	0.000121412	0.00010956	0.000273577	0.000273577	7.65632E-05	7.65632E-05	0.000141273	0.000141273	0.000254036	0.000254036	0.000179715	1.69144E-05	5.44591E-05	9.64247E-05	0.000160724	0.000160724	4.53295E-05	4.09042E-05	0.000102141
3827803774350	382780	3774350	0.000131291	0.00011847	0.000295837	0.000295837	8.27929E-05	8.27929E-05	0.000152768	0.000152768	0.000274706	0.000274706	0.000194338	1.82906E-05	5.88903E-05	0.00010427	0.000158488	0.000158488	4.85707E-05	4.3829E-05	0.000109444
3828303774350	382830	3774350	0.000139701	0.00012606	0.000314789	0.000314789	8.80966E-05	8.80966E-05	0.000162555	0.000162555	0.000292304	0.000292304	0.000206787	1.94623E-05	6.26628E-05	0.00011095	0.000160486	0.000160486	5.04331E-05	4.55095E-05	0.000113641
3828803774350	382880	3774350	0.000157167	0.00014182	0.000354144	0.000354144	9.91105E-05	9.91105E-05	0.000182878	0.000182878	0.000328848	0.000328848	0.00023264	2.18955E-05	7.0497E-05	0.000124821	0.000169495	0.000169495	5.14598E-05	4.6436E-05	0.000115954
3829303774350	382930	3774350	0.000189746	0.00017122	0.000427555	0.000427555	0.000119655	0.000119655	0.000220787	0.000220787	0.000397015	0.000397015	0.000280865	2.64343E-05	8.51105E-05	0.000150696	0.000185989	0.000185989	5.42056E-05	4.89137E-05	0.000122141
3829803774350	382980	3774350	0.000251598	0.00022704	0.000566926	0.000566926	0.00015866	0.00015866	0.000292757	0.000292757	0.000526431	0.000526431	0.000372419	3.50512E-05	0.000112854	0.000199818	0.000213617	0.000213617	6.17625E-05	5.57329E-05	0.000139169
3830303774350	383030	3774350	0.000391538	0.00035331	0.000882253	0.000882253	0.000246907	0.000246907	0.000455589	0.000455589	0.000819235	0.000819235	0.000579559	5.45468E-05	0.000175624	0.000310958	0.000263925	0.000263925	7.79746E-05	7.03623E-05	0.0001757
3830803774350	383080	3774350	0.000689845	0.0006225	0.001554427	0.001554427	0.000435021	0.000435021	0.000802696	0.000802696	0.001443396	0.001443396	0.001021116	9.61051E-05	0.000309429	0.000547872	0.00032941	0.00032941	9.63834E-05	8.69739E-05	0.00021718
3831303774350	383130	3774350	0.001556358	0.00140442	0.003506939	0.003506939	0.00098145	0.00098145	0.00181096	0.00181096	0.003256443	0.003256443	0.002303738	0.000216822	0.000698103	0.001236052	0.000409709	0.000409709	0.000116637	0.00010525	0.000262817
3834803774350	383480	3774350	0.00528971	0.00047733	0.00119193	0.00119193	0.000333573	0.000333573	0.000615505	0.000615505	0.001106792	0.001106792	0.00078289	7.36931E-05	0.000237269	0.00042010	0.00043165	0.000447165	0.00040351	0.00040351	0.001007595
3835303774350	383530	3774350	0.00038998	0.00035191	0.000878742	0.000878742	0.000245924	0.000245924	0.000453777	0.000453777	0.000815975	0.000815975	0.000577253	5.43297E-05	0.000174925	0.000309721	0.000380305	0.000380305	0.000418298	0.000377461	0.00094255
3835803774350	383580	3774350	0.000300288	0.00027097	0.000676639	0.000676639	0.000189364	0.000189364	0.000349412	0.000349412	0.000628308	0.000628308	0.00044449	4.18344E-05	0.000134694	0.000238488	0.000338641	0.000338641	0.000344281	0.00031067	0.000775767
3836303774350	383630	3774350	0.000241421	0.00021785	0.000543993	0.000543993	0.000152242	0.000152242	0.000280915	0.000280915	0.000505137	0.000505137	0.000357354	3.36333E-05	0.000108289	0.000191735	0.000306366	0.000306366	0.000290541	0.000262177	0.000654675
3836803774350	383680	3774350	0.00020486	0.00018486	0.000461611	0.000461611	0.000129186	0.000129186	0.000238373	0.000238373	0.000428639	0.000428639	0.000303236	2.85399E-05	9.18898E-05	0.000162699	0.000284828	0.000284828	0.000262432	0.000236812	0.000591338
3837303774350	383730	3774350	0.000191973	0.00017323	0.000432572	0.000432572	0.000121059	0.000121059	0.000223377	0.000223377	0.000401674	0.000401674	0.00028416	2.67445E-05	8.61092E-05	0.000152464	0.000286446	0.000286446	0.000281205	0.000253752	0.000633639
3837803774350	383780	3774350	0.000179157	0.00016167	0.000403694	0.000403694	0.000112978	0.000112978	0.000208465	0.000208465	0.000374859	0.000374859	0.00026519	2.49591E-05	8.03607E-05	0.000142286	0.000288539	0.000288539	0.000290636	0.000262263	0.00065489
3838303774350	383830	3774350	0.000170132	0.00015352	0.000383358	0.000383358	0.000107286	0.000107286	0.000197963	0.000197963	0.000355975	0.000355975	0.000251831	2.37017E-05	7.63124E-05	0.000135118	0.000300609	0.000300609	0.000270479	0.000244073	0.000609469
3838803774350	383880	3774350	0.000152201	0.00013734	0.000342953	0.000342953	9.59787E-05	9.59787E-05	0.000177099	0.000177099	0.000318457	0.000318457	0.000225289	2.12037E-05	6.82694E-05	0.000120877	0.000293091	0.000293091	0.000241284	0.000217728	0.000543684
3839303774350	383930	3774350	0.000136579	0.00012325	0.000307754	0.000307754	8.61279E-05	8.61279E-05	0.000158922	0.000158922	0.000285772	0.000285772	0.000202166	1.90274E-05	6.12625E-05	0.00010847	0.000272521	0.000272521	0.000217682	0.000196431	0.000490502
3839803774350	383980	3774350	0.000123161	0.00011114	0.000277518	0.000277518	7.76661E-05	7.76661E-05	0.000143309	0.000143309	0.000257695	0.000257695	0.00018234	1.7158E-05	5.52436E-05	9.78137E-05	0.00025246	0.00025246	0.000197942	0.000178618	0.000446022
3840303774350	384030	3774350	0.000108817	9.8194E-05	0.000245197	0.000245197	6.86208E-05	6.86208E-05	0.000126618	0.000126618	0.000227683	0.000227683	0.000161072	1.51597E-05	4.88097E-05	8.6422E-05	0.000215282	0.000215282	0.00017828	0.000160875	0.000401717
3840803774350	384080	3774350	9.7034E-05	8.7561E-05	0.000218647	0.000218647	6.11903E-05	6.11903E-05	0.00011298	0.00011298	0.000203029	0.000203029	0.00014363	1.35182E-05	4.35245E-05	7.70639E-05	0.00019882	0.00019882	0.000159459	0.000143892	0.000359309
3841303774350	384130	3774350	8.82654E-05	7.9648E-05	0.000198888	0.000198888	5.56607E-05	5.56607E-05	0.000102705	0.000102705	0.000184682	0.000184682	0.000130651	1.22966E-05	3.95913E-05	7.00999E-05	0.000185783	0.000185783	0.000143778	0.000129742	0.000323975
3826803774400	382680	3774400	9.85382E-05	8.8918E-05	0.000222036	0.000222036	6.21389E-05	6.21389E-05	0.000114658	0.000114658	0.000206176	0.000206176	0.000145857	1.37278E-05	4.41992E-05	7.82586E-05	0.000144182	0.000144182	3.97185E-05	3.5841E-05	8.94977E-05
3827303774400	382730	3774400	0.00011438	0.00010321	0.000257733	0.000257733	7.2129E-05	7.2129E-05	0.00013092	0.00013092	0.000239323	0.000239323	0.00016937	1.59348E-05	5.13051E-05	9.08402E-05	0.00015082	0.00015082	4.35029E-05	3.92559E-05	9.80251E-05
3827803774400	382780	3774400	0.000125381	0.00011314	0.000282522	0.000282522	7.90663E-05	7.90663E-05	0.00014589	0.00014589	0.000262341	0.000262341	0.00018559	1.74674E-05	5.62396E-05	9.95773E-05	0.000148258	0.000148258	4.66367E-05	4.20838E-05	0.000105086
3828303774400	382830	3774400	0.000130097	0.0001174	0.000293147	0.000293147	8.204E-05	8.204E-05	0.00015137	0.00015137	0.00027208	0.00027208	0.00019257	1.81243E-05	5.83548E-05	0.00010322	0.00014627	0.00014627	4.80216E-05	4.33334E-05	0.000108207
3828803774400	382880	3774400	0.000141008	0.00012724	0.000317734	0.000317734	8.89209E-05	8.89209E-05	0.000164076	0.000164076	0.000295039	0.000295039	0.000208722	1.96445E-05	6.32492E-05	0.000111988	0.000149384	0.000149384	4.75202E-05	4.2881E-05	0.000107077
3829303774400	382930	3774400	0.000166031	0.00014982	0.000374117	0.000374117	0.0001047	0.0001047	0.00019319	0.00019319	0.000347395	0.000347395	0.000245761	2.31304E-05	7.4473E-05	0.000131861	0.000159995	0.000159995	4.8911E-05	4.4136E-05	0.000110211
3829803774400	382980	3774400	0.000216983	0.0001958	0.000488928	0.000488928	0.000136831	0.000136831	0.00025247	0.00025247	0.00045400	0.00045400	0.00032181	3.02288E-05	9.73277E-05	0.00017232	0.00018628	0.00018628	5.54412E-05	5.00287E-05	0.000124925
3830303774400	383030	3774400	0.00032932	0.00029231	0.000729916	0.000729916	0.000204274	0.000204274	0.00037692	0.00037692	0.00067779	0.00067779	0.00047948	4.51283E-05	0.000145299	0.00025726	0.00021548	0.00021548	6.86628E-05	6.19595E-05	0.000154718
3830803774400	383080	3774400	0.000580013	0.00052339	0.001306943	0.001306943	0.00036576	0.00036576	0.00074897	0.00074897	0.00121359	0.00121359	0.000858542	8.0804E-05	0.000260164	0.00046044	0.00270158	0.00270158	8.78177E-05	7.92444E-05	0.000197879
3831303774400	383130	3774400	0.00124215	0.00112088	0.002798934	0.002798934	0.000783308	0.000783308	0.001445351	0.001445351	0.00259901	0.00259901	0.001838644	0.000173049	0.000557165	0.000986509	0.000328173	0.000328173	0.000105271	9.49942E-05	0.000237208
3834803774400	383480	3774400	0.000475428	0.00042901	0.001071282	0.001071282	0.000299808	0.000299808	0.00053203	0.00053203	0.000994762	0.000994762	0.000703734	6.62338E-05	0.000213253	0.000377583	0.000323526	0.000323526	0.000286213	0.000258272	0.000644924
3835303774400	383530	3774400	0.000360624	0.00032542	0.000812594	0.000812594	0.000227412	0.000227412	0.00041961	0.00041961	0.00075452	0.00075452	0.0005338	5.024E-05	0.000161758	0.000286406	0.00029726	0.00029726	0.00027874	0.00025074	0.000626134
3835803774400	383580	3774400	0.000282298	0.00025474	0.0006361	0.0006361	0.000178019	0.000178019	0.00032847	0.00032847	0.00059065	0.00059065	0.00041786	3.9328E-05	0.000126624	0.00022419	0.00027142	0.00027142	0.000242167	0.000218525	0.000545675
3836303774400	383630	3774400	0.00022608	0.00020401	0.000509426	0.000509426	0.000142568	0.000142568	0.00026306	0.00026306	0.00047039	0.00047039	0.00033647	3.14962E-05	0.000101408	0.00017955	0.00024746	0.00024746	0.000204532	0.000184564	0.000460871
3836803774400	383680	3774400	0.000195889	0.00017676	0.000441395	0.000441395	0.000123529	0.000123529	0.000227934	0.000227934	0.00040967	0.00040967	0.000289956	2.729E-05	8.78656E-05	0.000155574	0.00023839	0.00023839	0.000196909	0.000177686	0.000443695
3837303774400	383730	3774400	0.000179026	0.00016155	0.000403399	0.000403399	0.000112895	0.000112895	0.000208312	0.000208312	0.000374584	0.000374584	0.000264996	2.49408E-05	8.03018E-05	0.000142181	0.000238565	0.000238565	0.000205863	0.000185766	0.000463871
3837803774400	383780	3774400	0.00017032	0.0001537	0.000383802	0.000383802	0.000107411	0.000107411	0.00019819	0.00019819	0.00035638	0.00035638	0.00025123	2.37292E-05	7.64008E-05	0.00013574	0.00024651	0.00024651	0.000224367	0.000202463	0.000505566
3838303774400	383830	3774400	0.000159572	0.00014399	0.000359564	0.000359564	0.000100627	0.000100627	0.00018567	0.00018567	0.00033381	0.00033381	0.00023621	2.22307E-05	7.1576E-05	0.00012673	0.000269	0.000269	0.00020948	0.00018903	0.000472021
3838803774400	383880	3774400	0.000143133	0.00012916	0.000322522	0.000322522	9.0261E-05	9.0261E-05	0.00016654	0.00016654	0.00029985	0.00029985	0.00021186	1.99405E-05	6.42024E-05	0.00011367	0.00025471	0.00025471	0.00019165	0.00017294	0.000431846
3839303774400	383930	3774400	0.00012907	0.00011647	0.000290834	0.000290834	8.13926E-05	8.13926E-05	0.00015018	0.00015018	0.0002700	0.0002700	0.00019105	1.79813E-05	5.78943E-05	0.00010250	0.00024024	0.00024024	0.000176429	0.000159205	0.000397548
3839803774400	383980	3774400	0.000116517	0.00010514	0.000262548	0.000262548	7.34765E-05	7.34765E-05	0.00013557	0.00013557	0.00024379	0.00024379	0.00017247	1.62325E-05	5.22636E-05	9.25374E-05	0.000213712	0.000213712	0.000164013	0.000148002	0.000369571
3840303774400	384030	3774400	9.99827E-05	9.0222E-05	0.000225291	0.000225291	6.30498E-05	6.30498E-05	0.00011633	0.00011633	0.00020919	0.00020919	0.00014796	1.3929E-05	4.48471E-05	7.94058E-05	0.00018518	0.00018518	0.000144924	0.000130776	0.000326557
3840803774400	384080	3774400	8.99845E-05	8.12E-05	0.000202762	0.000202762	5.67448E-05	5.67448E-05	0.00010470	0.00010470	0.00018827	0.00018827	0.00013319	1.25361E-05	4.03624E-05	7.14652E-05	0.00017138	0.00017138	0.000128515	0.000115969	0.000289583
3841303774400	384130	3774400	8.22843E-05	7.4251E-05	0.000185411	0.000185411	5.1889E-05	5.1889E-05	9.57451E-05	9.57451E-05	0.00017216	0.00017216	0.00012167	1.14634E-05	3.69085E-05	6.53498E-05	0.00016140	0.00016140	0.000116923	0.000105508	0.000263463
3826803774450	382680	3774450	9.22706E-05	8.3263E-05	0.000207913	0.000207913	5.81865E-05	5.81865E-05	0.00010736	0.00010736	0.00019306	0.00019306	0.00013658	1.28546E-05	4.13879E-05	7.32809E-05	0.00013455	0.00013455	3.81486E-05	3.44244E-05	8.59603E-05
3827303774450	382730	3774450	0.000106549	9.6147E-05	0.000240086	0.000240086	6.71904E-05	6.71904E-05	0.00012397	0.00012397	0.00022293	0.00022293	0.00015715	1.48437E-05	4.77923E-05	8.46205E-05	0.00013967	0.00013967	4.16167E-05	3.75539E-05	9.37748E-05
3827803774450	382780	3774450	0.000118863	0.00010726	0.000267834	0.000267834	7.49559E-05	7.49559E-05	0.00013830	0.00013830	0.00024870	0.00024870	0.00017594	1.65593E-05	5.33159E-05	9.44005E-05	0.00013961	0.00013961	4.47982E-05	4.04248E-05	0.000100944
3828303774450	382830	3774450	0.000119705	0.00010802	0.0026973	0.00026973	7.54866E-05	7.54866E-05	0.00013928	0.00013928	0.00025046	0.00025046	0.00017718	1.66765E-05	5.36934E-05	9.50689E-05	0.00013358	0.00013358	4.5616E-05	4.11627E-05	0.000102786
3828803774450	382880	3774450	0.00012559	0.00011333	0.000282992	0.000282992	7.91981E-05	7.91981E-05	0.00014613	0.00014613	0.00026277	0.00026277	0.0001859	1.74965E-05	5.63334E-05	9.97432E-05	0.00013301	0.00013301	4.43326E-05	4.00047E-05	9.98947E-05
3829303774450	382930	3774450	0.000145664	0.00013144	0.000328225	0.000328225	9.1857E-05	9.1857E-05	0.00016949	0.00016949	0.00030478	0.00030478	0.000215614	2.02931E-05	6.53376E-05	0.00011568	0.00014083	0.00014083	4.55384E-05	4.10927E-05	0.000102612
3829803774450	382980	3774450	0.000188314	0.00016993	0.000424327	0.000424327	0.000118752	0.000118752	0.00021912	0.00021912	0.00039401	0.00039401	0.00027874	2.62347E-05	8.44679E-05	0.00014955	0.00015832	0.00015832	5.20627E-05	4.698E-05	0.000117313
3830303774450	383030	3774450	0.00020896	0.0002532	0.000632267	0.000632267	0.00017694	0.00017694	0.00032649	0.00032649	0.00058705	0.00058705	0.00041542	3.9091E-05	0.000125861	0.00022284	0.00019038	0.00019038	6.57857E-05	5.93633E-05	0.000148235
3830803774450	383080	3774450	0.000454769	0.00041037	0.001024731	0.001024731	0.000286781	0.000286781	0.000529164	0.000529164	0.00095153	0.00095153	0.000673154	6.33557E-05	0.000203986	0.00036117	0.00022984	0.00022984	8.08636E-05	7.29693E-05	0.00018221
3831303774450	383130	3774450	0.00078513	0.00070848	0.001769132	0.001769132	0.000495108	0.000495108	0.00091356	0.00091356	0.00164276	0.00164276	0.00116215	0.00010938	0.000352169	0.00062347	0.00026824	0.00026824	9.42345E-05	8.50348E-05	0.000212338
3832303774450	383230	3774450	0.001989949	0.00179568	0.004483948	0.004483948	0.001254875	0.001254875	0.002315481	0.002315481	0.004163666	0.004163666	0.002945544	0.000277228	0.000892589	0.00158048	0.00031093	0.00031093	0.000122295	0.000110356	0.000275568
3833303774450	383330	3774450	0.001056253	0.00095314	0.002380054	0.002380054	0.000666081	0.000666081	0.00122944	0.00122944	0.00221005	0.00221005	0.001563478	0.000147151	0.000473781	0.00083887	0.00030378	0.00030378	0.00015819	0.00014275	0.000356457
3833803774450	383380	3774450	0.000705842	0.00063693	0.001590473	0.001590473	0.000445109	0.000445109	0.00082131	0.00082131	0.001476868	0.001476868	0.001044796	9.83337E-05	0.000316605	0.00056057	0.00028552	0.00028552	0.000177396	0.000160078	0.000399727
3834303774450	383430	3774450	0.000511649	0.0004617	0.001152898	0.001152898	0.000322649	0.000322649	0.000595349	0.000595349	0.001070548	0.001070548	0.000757348	7.12799E-05	0.0002295	0.00040634	0.00026965	0.00026965	0.000193978	0.000175041	0.000437091
3834803774450	383480	3774450	0.000386709	0.00034896	0.000871371	0.000871371	0.000243862	0.000243862	0.00044997	0.00044997	0.000809131	0.000809131	0.000572411	5.3874E-05	0.000173458	0.00030712	0.00024984	0.00024984	0.000201386	0.000181726	0.000453783
3835303774450	383530	3774450	0.000298241	0.00026913	0.000672026	0.000672026	0.000188073	0.000188073	0.00034703	0.00034703	0.00062402	0.00062402	0.00044146	4.15491E-05	0.000133776	0.00023686	0.00022747	0.00022747	0.000186105	0.00016793	0.00041935
3835803774450	383580	3774450	0.000237422	0.00021424	0.000534982	0.000534982	0.00014972	0.00014972	0.00027626	0.00027626	0.00049676	0.00049676	0.00035143	3.30762E-05	0.000106495	0.00018855	0.00020938	0.00020938	0.000161894	0.00014089	0.000364796
3836303774450	383630	3774450	0.000198927	0.00017951	0.000448241	0.000448241	0.000125445	0.000125445	0.000231469	0.000231469	0.000416224	0.000416224	0.000294454	2.77133E-05	8.92284E-05	0.00015798	0.00019929	0.00019929	0.000148219	0.000133749	0.000333982
3836803774450	383680	3774450	0.000183986	0.00016602	0.000414576	0.000414576	0.000116023	0.000116023	0.00021408	0.00021408	0.00038496	0.00038496	0.00027233	2.56318E-05	8.25268E-05	0.00014612	0.00020635	0.00020635	0.000164103	0.000148082	0.000369773
3837303774450	383730	3774450	0.000169863	0.00015328	0.000382752	0.000382752	0.00010717	0.00010717	0.00019765	0.00019765	0.00035513	0.00035513	0.00025143	2.36643E-05	7.61919E-05	0.00013490	0.00021809	0.00021809	0.000176083	0.000158893	0.000396768
3837803774450	383780	3774450	0.000159435	0.00014387	0.000359255	0.000359255	0.000100541	0.000100541	0.000185517	0.000185517	0.00033594	0.00033594	0.000235998	2.22115E-05	7.15144E-05	0.00012662	0.00021639	0.00021639	0.000175104	0.00015809	0.000394562

			KMMass Grading / Excavation	KMDrainage / Utilities Trenching	KMFoundations / Concrete Pads	KMBuilding / Structure Construction	KMAsphalt Paving	KMArchitectural Coating	KMLandscaping or Other Finishing	KMWaterside Construction (Piles)	EWNDemolition	EWNSite Grubbing / Prep	EWNDrainage / Utilities Trenching	EWNDrainage / Utilities Trenching	EWNDrainage / Utilities Trenching	EWNFoundation s / Concrete Pads	EWNBuilding / Structure Construction	EWNAsphalt Paving	EWNLandscaping or Other Finishing	EWNWaterside Construction (Piles)	ISDemolition
Unique Identifier	X (UTM)	Y (UTM)	2026	2026	2026	2026	2026	2026	2026	2026	2027	2027	2027	2028	2029	2029	2029	2029	2029	2029	2027
3837803774300	383780	3774300	0.000841055	0.000181211	0.000434315	0.0008056	0.000552496	5.19996E-05	0.000167423	0.000296437	3.24063E-05	4.3693E-05	5.3013E-05	5.3013E-05	5.3013E-05	3.77076E-05	6.56677E-05	4.79682E-05	1.45358E-05	2.52239E-05	0.000417605
3838303774300	383830	3774300	0.000788989	0.000169993	0.000407429	0.000755729	0.000518294	4.87806E-05	0.000157059	0.000278086	3.87276E-05	5.22159E-05	6.33539E-05	6.33539E-05	6.33539E-05	4.5063E-05	7.84771E-05	5.73251E-05	1.73712E-05	3.01442E-05	0.000378615
3838803774300	383880	3774300	0.000683755	0.000147319	0.000353086	0.000654931	0.000449164	4.22743E-05	0.00013611	0.000240995	3.80412E-05	5.12904E-05	6.2231E-05	6.2231E-05	6.2231E-05	4.42643E-05	7.70861E-05	5.6309E-05	1.70633E-05	2.96099E-05	0.000318542
3839303774300	383930	3774300	0.000602246	0.000129758	0.000310996	0.000576859	0.000395621	3.72349E-05	0.000119885	0.000212267	3.72413E-05	5.02119E-05	6.09225E-05	6.09225E-05	6.09225E-05	4.33336E-05	7.54653E-05	5.5125E-05	1.67046E-05	2.89873E-05	0.000270604
3839803774300	383980	3774300	0.000535856	0.000115454	0.000276713	0.000513267	0.000352009	3.31302E-05	0.000106669	0.000188867	3.64892E-05	4.91979E-05	5.96921E-05	5.96921E-05	5.96921E-05	4.24584E-05	7.39412E-05	5.40117E-05	1.63672E-05	2.84019E-05	0.000232336
3840303774300	384030	3774300	0.000478491	0.000103094	0.00024709	0.00045832	0.000314325	2.95835E-05	9.525E-05	0.000168648	3.56297E-05	4.80389E-05	5.8286E-05	5.8286E-05	5.8286E-05	4.14583E-05	7.21994E-05	5.27394E-05	1.59816E-05	2.77329E-05	0.000200932
3840803774300	384080	3774300	0.000427004	9.20008E-05	0.000220502	0.000409003	0.000280502	2.64002E-05	8.50007E-05	0.000150501	3.46388E-05	4.6703E-05	5.6665E-05	5.6665E-05	5.6665E-05	4.03053E-05	7.01915E-05	5.12727E-05	1.55372E-05	2.69616E-05	0.000175492
3841303774300	384130	3774300	0.000381233	8.21391E-05	0.000196866	0.000365162	0.000250435	2.35704E-05	7.58894E-05	0.000134369	3.27585E-05	4.41678E-05	5.35891E-05	5.35891E-05	5.35891E-05	3.81174E-05	6.63814E-05	4.84895E-05	1.46938E-05	2.54981E-05	0.000151526
3826803774350	382680	3774350	9.30351E-05	2.0045E-05	4.80427E-05	8.91132E-05	6.11155E-05	5.75205E-06	1.85199E-05	3.2791E-05	3.08305E-05	4.15683E-05	5.04351E-05	5.04351E-05	5.04351E-05	3.5874E-05	6.24745E-05	4.56356E-05	1.3829E-05	2.39974E-05	8.05353E-05
3827303774350	382730	3774350	0.000102141	2.20069E-05	5.27449E-05	9.78351E-05	6.70972E-05	6.31503E-06	2.03325E-05	3.60005E-05	3.19825E-05	4.31216E-05	5.23197E-05	5.23197E-05	5.23197E-05	3.72145E-05	6.48089E-05	4.73409E-05	1.43457E-05	2.48941E-05	9.34406E-05
3827803774350	382780	3774350	0.000109444	2.35805E-05	5.65163E-05	0.000104831	7.18949E-05	6.76658E-06	2.17863E-05	3.85746E-05	2.90099E-05	3.91136E-05	4.74569E-05	4.74569E-05	4.74569E-05	3.37556E-05	5.87853E-05	4.29408E-05	1.30124E-05	2.25803E-05	0.000104782
3828303774350	382830	3774350	0.000113641	2.44847E-05	5.86833E-05	0.00010885	7.46516E-05	7.02603E-06	2.26217E-05	4.00537E-05	2.70998E-05	3.65382E-05	4.43321E-05	4.43321E-05	4.43321E-05	3.1533E-05	5.49146E-05	4.01134E-05	1.21556E-05	2.10935E-05	0.000111712
3828803774350	382880	3774350	0.000115954	2.49831E-05	5.9878E-05	0.000111066	7.61713E-05	7.16907E-06	2.30822E-05	4.08691E-05	2.61089E-05	3.52023E-05	4.27112E-05	4.27112E-05	4.27112E-05	3.038E-05	5.29067E-05	3.86467E-05	1.17111E-05	2.03222E-05	0.000123459
3829303774350	382930	3774350	0.000122141	2.63162E-05	6.3073E-05	0.000116992	8.02357E-05	7.55159E-06	2.43138E-05	4.30498E-05	2.58403E-05	3.48401E-05	4.22718E-05	4.22718E-05	4.22718E-05	3.00675E-05	5.23624E-05	3.82491E-05	1.15906E-05	2.01132E-05	0.000146309
3829803774350	382980	3774350	0.000139169	2.99849E-05	7.18661E-05	0.000133303	9.14215E-05	8.60438E-06	2.77035E-05	4.90515E-05	2.68491E-05	3.62002E-05	4.3922E-05	4.3922E-05	4.3922E-05	3.12413E-05	5.44066E-05	3.97423E-05	1.20431E-05	2.08984E-05	0.00018835
3830303774350	383030	3774350	0.0001757	3.78557E-05	9.07303E-05	0.000168293	0.000115419	1.0863E-05	3.49754E-05	6.19271E-05	2.99411E-05	4.03691E-05	4.89802E-05	4.89802E-05	4.89802E-05	3.48391E-05	6.06722E-05	4.43191E-05	1.343E-05	2.33051E-05	0.000275988
3830803774350	383080	3774350	0.00021718	4.6793E-05	0.000112151	0.000208025	0.000142668	1.34275E-05	4.32326E-05	7.65472E-05	3.33375E-05	4.49485E-05	5.45363E-05	5.45363E-05	5.45363E-05	3.8791 2E-05	6.75547E-05	4.93466E-05	1.49535E-05	2.59487E-05	0.000423551
3831303774350	383130	3774350	0.000262817	5.66257E-05	0.000135717	0.000251738	0.000172647	1.62491E-05	5.23172E-05	9.26322E-05	3.70742E-05	4.99866E-05	6.06491E-05	6.06491E-05	6.06491E-05	4.31391E-05	7.51266E-05	5.48776E-05	1.66296E-05	2.88572E-05	0.000667867
3834803774350	383480	3774350	0.001007595	0.000217093	0.000520315	0.00096512	0.000661898	6.22963E-05	0.000200575	0.000355136	3.52775E-05	4.75641E-05	5.77099E-05	5.77099E-05	5.77099E-05	4.10485E-05	7.14858E-05	5.22181E-05	1.58237E-05	2.74587E-05	0.001881747
3835303774350	383530	3774350	0.00094255	0.000203079	0.000486727	0.000902817	0.000619169	5.82747E-05	0.000187627	0.00033221	3.13856E-05	4.23168E-05	5.13432E-05	5.13432E-05	5.13432E-05	3.65199E-05	6.35994E-05	4.64573E-05	1.4078E-05	2.44294E-05	0.001189645
3835803774350	383580	3774350	0.000775767	0.000167144	0.000400601	0.000743065	0.000509608	4.79631E-05	0.000154427	0.000273426	2.84667E-05	3.83813E-05	4.65683E-05	4.65683E-05	4.65683E-05	3.31236E-05	5.76846E-05	4.21368E-05	1.27687E-05	2.21575E-05	0.000823464
3836303774350	383630	3774350	0.000654675	0.000141054	0.00033807	0.000627078	0.000430062	4.04764E-05	0.000130322	0.000230746	2.65805E-05	3.58381E-05	4.34826E-05	4.34826E-05	4.34826E-05	3.09287E-05	5.38623E-05	3.93447E-05	1.19226E-05	2.06893E-05	0.000610313
3836803774350	383680	3774350	0.000591338	0.000127408	0.000305363	0.000566411	0.000388455	3.65605E-05	0.000117714	0.000208422	2.59E-05	3.49206E-05	4.23694E-05	4.23694E-05	4.23694E-05	3.01369E-05	5.24834E-05	3.83375E-05	1.16174E-05	2.01596E-05	0.000486107
3837303774350	383730	3774350	0.000633639	0.000136522	0.000327207	0.000606928	0.000416243	3.91758E-05	0.000126134	0.000223332	2.81742E-05	3.79869E-05	4.60898E-05	4.60898E-05	4.60898E-05	3.27832E-05	5.70919E-05	4.17038E-05	1.26375E-05	2.19298E-05	0.000437578
3837803774350	383780	3774350	0.00065489	0.000141101	0.000338181	0.000627284	0.000430203	4.04897E-05	0.000130365	0.000230822	3.13438E-05	4.22604E-05	5.12749E-05	5.12749E-05	5.12749E-05	3.64713E-05	6.35147E-05	4.63955E-05	1.40592E-05	2.43969E-05	0.000391276
3838303774350	383830	3774350	0.000609469	0.000131314	0.000314726	0.000583777	0.000400366	3.76815E-05	0.000121323	0.000214813	3.53909E-05	4.7717E-05	5.78954E-05	5.78954E-05	5.78954E-05	4.11804E-05	7.17156E-05	5.2386E-05	1.58745E-05	2.7547E-05	0.000350936
3838803774350	383880	3774350	0.000543684	0.00011714	0.000280755	0.000520765	0.000357151	3.36142E-05	0.000108228	0.000191626	3.47701E-05	4.688E-05	5.68799E-05	5.68799E-05	5.68799E-05	4.04581E-05	7.04576E-05	5.14671E-05	1.55961E-05	2.70638E-05	0.000298659
3839303774350	383930	3774350	0.000490502	0.000105682	0.000253292	0.000469825	0.000322215	3.03261E-05	9.76409E-05	0.000172882	3.40956E-05	4.59706E-05	5.57765E-05	5.57765E-05	5.57765E-05	3.96732E-05	6.90908E-05	5.04687E-05	1.52935E-05	2.65388E-05	0.000256445
3839803774350	383980	3774350	0.000446022	9.60985E-05	0.000230323	0.00042722	0.000292996	2.75761E-05	8.87866E-05	0.000157205	3.34868E-05	4.51497E-05	5.47804E-05	5.47804E-05	5.47804E-05	3.89648E-05	6.78571E-05	4.95675E-05	1.50204E-05	2.60649E-05	0.000222129
3840303774350	384030	3774350	0.000401717	8.65527E-05	0.000207444	0.000384783	0.000263892	2.48368E-05	7.99671E-05	0.000141589	3.16662E-05	4.2695E-05	5.18022E-05	5.18022E-05	5.18022E-05	3.68464E-05	6.41679E-05	4.68726E-05	1.42038E-05	2.46478E-05	0.000190218
3840803774350	384080	3774350	0.000359309	7.74155E-05	0.000185545	0.000344162	0.000236033	2.22149E-05	7.15252E-05	0.000126642	2.95173E-05	3.97977E-05	4.82869E-05	4.82869E-05	4.82869E-05	3.4346E-05	5.98134E-05	4.36918E-05	1.32399E-05	2.29752E-05	0.000163667
3841303774350	384130	3774350	0.000323975	6.98026E-05	0.000167299	0.000310318	0.000212822	2.00303E-05	6.44915E-05	0.000114188	2.84488E-05	3.83571E-05	4.6539E-05	4.6539E-05	4.6539E-05	3.31027E-05	5.76483E-05	4.21103E-05	1.27607E-05	2.21435E-05	0.000143999
3826803774400	382680	3774400	8.94977E-05	1.92829E-05	4.6216E-05	8.57249E-05	5.87918E-05	5.53334E-06	1.78157E-05	3.15443E-05	2.88726E-05	3.89285E-05	4.72323E-05	4.72323E-05	4.72323E-05	3.35959E-05	5.85071E-05	4.27376E-05	1.29508E-05	2.24734E-05	7.81775E-05
3827303774400	382730	3774400	9.80251E-05	2.11202E-05	5.06195E-05	9.38929E-05	6.43935E-05	6.06057E-06	1.95132E-05	3.45498E-05	2.99471E-05	4.03772E-05	4.89899E-05	4.89899E-05	4.89899E-05	3.48461E-05	6.06843E-05	4.4328E-05	1.34327E-05	2.33097E-05	9.07246E-05
3827803774400	382780	3774400	0.000105086	2.26416E-05	5.42659E-05	0.000100657	6.90322E-05	6.49715E-06	2.09188E-05	3.70387E-05	2.78758E-05	3.75845E-05	4.56015E-05	4.56015E-05	4.56015E-05	3.24359E-05	5.64871E-05	4.1262E-05	1.25036E-05	2.16975E-05	0.000102627
3828303774400	382830	3774400	0.000108207	2.33139E-05	5.58773E-05	0.000103645	7.1082E-05	6.69007E-06	2.154E-05	3.81385E-05	2.54643E-05	3.43331E-05	4.16566E-05	4.16566E-05	4.16566E-05	2.96299E-05	5.16004E-05	3.76925E-05	1.1422E-05	1.98205E-05	0.000107546
3828803774400	382880	3774400	0.000107077	2.30705E-05	5.52939E-05	0.000102563	7.03399E-05	6.62022E-06	2.13151E-05	3.77403E-05	2.39421E-05	3.22808E-05	3.91666E-05	3.91666E-05	3.91666E-05	2.78588E-05	4.8516E-05	3.54394E-05	1.07392E-05	1.86357E-05	0.000114464
3829303774400	382930	3774400	0.000110211	2.37457E-05	5.69122E-05	0.000105565	7.23985E-05	6.81398E-06	2.1939E-05	3.88448E-05	2.3393E-05	3.15404E-05	3.82682E-05	3.82682E-05	3.82682E-05	2.72198E-05	4.74032E-05	3.46265E-05	1.04929E-05	1.82083E-05	0.000132347
3829803774400	382980	3774400	0.000124925	2.6916E-05	6.45107E-05	0.000119659	8.20646E-05	7.72373E-06	2.48681E-05	4.40311E-05	2.42883E-05	3.27476E-05	3.97329E-05	3.97329E-05	3.97329E-05	2.82616E-05	4.92175E-05	3.59519E-05	1.08945E-05	1.89052E-05	0.000167088
3830303774400	383030	3774400	0.000154718	3.3335E-05	7.98952E-05	0.000148196	0.000101635	9.56568E-06	3.07986E-05	5.45316E-05	2.6682E-05	3.59749E-05	4.36486E-05	4.36486E-05	4.36486E-05	3.10468E-05	5.40679E-05	3.94949E-05	1.19682E-05	2.07683E-05	0.000233243
3830803774400	383080	3774400	0.000197879	4.26344E-05	0.000102184	0.000189538	0.000129989	1.22342E-05	3.93905E-05	6.97444E-05	3.06813E-05	4.13671E-05	5.0191E-05	5.0191E-05	5.0191E-05	3.57004E-05	6.21721E-05	4.54148E-05	1.3762E-05	2.38812E-05	0.00036115
3831303774400	383130	3774400	0.000237208	5.1108E-05	0.000122493	0.000227208	0.000155824	1.46658E-05	4.72193E-05	8.3606E-05	3.45791E-05	4.66225E-05	5.65674E-05	5.65674E-05	5.65674E-05	4.02358E-05	7.00706E-05	5.11844E-05	1.55104E-05	2.69151E-05	0.000552585
3834803774400	383480	3774400	0.000644924	0.000138953	0.000333034	0.000617737	0.000423656	3.98735E-05	0.000128381	0.000227309	3.20004E-05	4.31457E-05	5.2349E-05	5.2349E-05	5.2349E-05	3.72353E-05	6.48452E-05	4.73674E-05	1.43538E-05	2.4908E-05	0.001328547
3835303774400	383530	3774400	0.000626134	0.000134905	0.000323331	0.000599739	0.000411313	3.87118E-05	0.00012464	0.000220687	2.96247E-05	3.99426E-05	4.84626E-05	4.84626E-05	4.84626E-05	3.4471E-05	6.00311E-05	4.38509E-05	1.32881E-05	2.30588E-05	0.000920169
3835803774400	383580	3774400	0.000545675	0.000117569	0.000281783	0.000522672	0.000358458	3.37373E-05	0.000108624	0.000192328	2.71296E-05	3.65785E-05	4.43809E-05	4.43809E-05	4.43809E-05	3.15677E-05	5.49751E-05	4.01576E-05	1.2169E-05	2.11167E-05	0.000673418
3836303774400	383630	3774400	0.000460871	9.92978E-05	0.000237991	0.000441443	0.00030275	2.84941E-05	9.17425E-05	0.000162438	2.49808E-05	3.36812E-05	4.08656E-05	4.08656E-05	4.08656E-05	2.90673E-05	5.06206E-05	3.69768E-05	1.12051E-05	1.94441E-05	0.000510079
3836803774400	383680	3774400	0.000443695	9.55971E-05	0.000229121	0.000424992	0.000291467	2.74322E-05	8.83234E-05	0.000156384	2.48315E-05	3.348E-05	4.06215E-05	4.06215E-05	4.06215E-05	2.88937E-05	5.03183E-05	3.67559E-05	1.11382E-05	1.9328E-05	0.000426314
3837303774400	383730	3774400	0.000463871	9.9944E-05	0.00023954	0.000444316	0.000304721	2.86796E-05	9.23396E-05	0.000163495	2.61507E-05	3.52586E-05	4.27795E-05	4.27795E-05	4.27795E-05	3.04287E-05	5.29914E-05	3.87086E-05	1.17299E-05	2.03548E-05	0.000378872
3837803774400	383780	3774400	0.000505566	0.000108928	0.000261071	0.000484254	0.000332111	3.12575E-05	0.00010064	0.000178191	3.02455E-05	4.07796E-05	4.94782E-05	4.94782E-05	4.94782E-05	3.51933E-05	6.12891E-05	4.47698E-05	1.35666E-05	2.3542E-05	0.000352088
3838303774400	383830	3774400	0.000472021	0.0001017	0.000243749	0.000452124	0.000310075	2.91835E-05	9.39621E-05	0.000166368	3.25675E-05	4.39103E-05	5.32767E-05	5.32767E-05	5.32767E-05	3.78952E-05	6.59943E-05	4.82068E-05	1.46081E-05	2.53494E-05	0.000315534
3838803774400	383880	3774400	0.000431846	9.3044E-05	0.00022302	0.000413641	0.000283683	2.66996E-05	8.59646E-05	0.000152208	3.19467E-05	4.30733E-05	5.22611E-05	5.22611E-05	5.22611E-05	3.71728E-05	6.47364E-05	4.72879E-05	1.43297E-05	2.48662E-05	0.000272138
3839303774400	383930	3774400	0.000397548	8.56543E-05	0.00020529	0.000380789	0.000261153	2.45791E-05	7.91371E-05	0.000140119	3.13617E-05	4.22846E-05	5.13042E-05	5.13042E-05	5.13042E-05	3.64922E-05	6.3551E-05	4.6422E-05	1.40673E-05	2.44109E-05	0.00023664
3839803774400	383980	3774400	0.000369571	7.96266E-05	0.000190844	0.000353992	0.000242775	2.28494E-05	7.3568E-05	0.000130259	3.08186E-05	4.15522E-05	5.04156E-05	5.04156E-05	5.04156E-05	3.58601E-05	6.24503E-05	4.5618E-05	1.38236E-05	2.39881E-05	0.000206848
3840303774400	384030	3774400	0.000326557	7.0359E-05	0.000168632	0.000312792	0.000214518	2.019E-05	6.50056E-05	0.000115098	2.69446E-05	3.6329E-05	4.40782E-05	4.40782E-05	4.40782E-05	3.13524E-05	5.46001E-05	3.98837E-05	1.2086E-05	2.09727E-05	0.00017212
3840803774400	384080	3774400	0.000289583	6.23926E-05	0.000149539	0.000277376	0.00019023	1.7904E-05	5.76453E-05	0.000102066	2.53807E-05	3.42204E-05	4.15199E-05	4.15199E-05	4.15199E-05	2.95327E-05	5.14311E-05	3.75688E-05	1.13845E-05	1.97554E-05	0.000149831
3841303774400	384130	3774400	0.000263463	5.67648E-05	0.00013605	0.000252356	0.000173071	1.6289E-05	5.24457E-05	9.28598E-05	2.46883E-05	3.32868E-05	4.03871E-05	4.03871E-05	4.03871E-05	2.8727E-05	5.0028E-05	3.65439E-05	1.10739E-05	1.92165E-05	0.000132986
3826803774450	382680	3774450	8.59603E-05	1.85207E-05	4.43893E-05	8.23366E-05	5.6468E-05	5.31464E-06	1.71115E-05	3.02975E-05	2.71237E-05	3.65704E-05	4.43712E-05	4.43712E-05	4.43712E-05	3.15608E-05	5.4963E-05	4.01488E-05	1.21663E-05	2.11121E-05	7.5187E-05
3827303774450	382730	3774450	9.37748E-05	2.02044E-05	4.84247E-05	8.98218E-05	6.16015E-05	5.79779E-06	1.86671E-05	3.30518E-05	2.80728E-05	3.78501E-05	4.59238E-05	4.59238E-05	4.59238E-05	3.26651E-05	5.68862E-05	4.15536E-05	1.2592E-05	2.18508E-05	8.68089E-05
3827803774450	382780	3774450	0.000100944	2.1749E-05	5.21267E-05	9.66885E-05	6.63108E-05	6.24102E-06	2.00942E-05	3.55785E-05	2.71416E-05	3.65946E-05	4.44005E-05	4.44005E-05	4.44005E-05	3.15816E-05	5.49993E-05	4.01753E-05	1.21743E-05	2.1126E-05	9.90396E-05
3828303774450	382830	3774450	0.000102786	2.2146E-05	5.30783E-05	9.84535E-05	6.75213E-05	6.35495E-06	2.0461E-05	3.6228E-05	2.40735E-05	3.24579E-05	3.93814E-05	3.93814E-05	3.93814E-05	2.80116E-05	4.87821E-05	3.56338E-05	1.07981E-05	1.87379E-05	0.000102066
3828803774450	382880	3774450	9.98947E-05	2.1523E-05	5.15849E-05	9.56836E-05	6.56217E-05	6.17616E-06	1.98854E-05	3.52088E-05	2.23006E-05	3.00676E-05	3.64812E-05	3.64812E-05	3.64812E-05	2.59487E-05	4.51897E-05	3.30096E-05	1.00029E-05	1.7358E-05	0.000105528
3829303774450	382930	3774450	0.000102612	2.21084E-05	5.2988E-05	9.82861E-05	6.74065E-05	6.34414E-06	2.04262E-05	3.61664E-05	2.18052E-05	2.93996E-05	3.56708E-05	3.56708E-05	3.56708E-05	2.53723E-05	4.41857E-05	3.22763E-05	9.78069E-06	1.69724E-05	0.000120248
3829803774450	382980	3774450	0.000117313	2.52758E-05	6.05795E-05	0.000112367	7.70637E-05	7.25306E-06	2.33526E-05	4.13479E-05	2.28617E-05	3.08241E-05	3.73991E-05	3.73991E-05	3.73991E-05	2.66016E-05	4.63267E-05	3.38402E-05	1.02546E-05	1.77947E-05	0.00015081
3830303774450	383030	3774450	0.000148235	3.19382E-05	7.65474E-05	0.000141986	9.73767E-05	9.16486E-06	2.95081E-05	5.22467E-05	2.56851E-05	3.46309E-05	4.20179E-05	4.20179E-05	4.20179E-05	2.98869E-05	5.20479E-05	3.80194E-05	1.1521E-05	1.99924E-05	0.000213629
3830803774450	383080	3774450	0.00018221	3.92583E-05	9.4092E-05	0.000174529	0.000119695	1.12654E-05	3.62713E-05	6.42215E-05	2.90338E-05	3.91458E-05	4.74959E-05	4.74959E-05	4.74959E-05	3.37834E-05	5.88336E-05	4.29761E-05	1.30231E-05	2.25989E-05	0.000312519
3831303774450	383130	3774450	0.000212338	4.57497E-05	0.00010965	0.000203387	0.000139487	1.31282E-05	4.22688E-05	7.48406E-05	3.22392E-05	4.34676E-05	5.27396E-05	5.27396E-05	5.27396E-05	3.75132E-05	6.53291E-05	4.77208E-05	1.44609E-05	2.50938E-05	0.000451797
3832303774450	383230	3774450	0.000275568	5.93729E-05	0.000142301	0.000263951	0.000181023	1.70374E-05	5.48554E-05	9.71263E-05	3.35942E-05	4.52946E-05	5.49562E-05	5.49562E-05	5.49562E-05	3.90898E-05	6.80748E-05	4.97265E-05	1.50686E-05	2.61485E-05	0.001151312
3833303774450	383330	3774450	0.000356457	7.68011E-05	0.000184072	0.000341431	0.00023416	2.20386E-05	7.09575E-05	0.000125637	3.34271E-05	4.50692E-05	5.46828E-05	5.46828E-05	5.46828E-05	3.88953E-05	6.77361E-05	4.94791E-05	1.49937E-05	2.60184E-05	0.002700429
3833803774450	383380	3774450	0.000399727	8.61238E-05	0.000206416	0.000382876	0.000262584	2.47138E-05	7.95709E-05	0.000140887	3.22392E-05	4.34676E-05	5.27396E-05	5.27396E-05	5.27396E-05	3.75132E-05	6.53291E-05	4.77208E-05	1.44609E-05	2.50938E-05	0.001815943
3834303774450	383430	3774450	0.000437091	9.41742E-05	0.000225711	0.000418666	0.000287129	2.70239E-05	8.70088E-05	0.000154057	3.08066E-05	4.15361E-05	5.03961E-05	5.03961E-05	5.03961E-05	3.58462E-05	6.24261E-05	4.56003E-05	1.38183E-05	2.39788E-05	0.001222469
3834803774450	383480	3774450	0.000453783	9.77706E-05	0.000234331	0.000434654	0.000298094	2.80559E-05	9.03315E-05	0.00015994	2.88249E-05	3.88641E-05	4.71541E-05	4.71541E-05	4.71541E-05	3.35403E-05	5.84103E-05	4.26669E-05	1.29294E-05	2.24362E-05	0.00086951
3835303774450	383530	3774450	0.00041935	9.03519E-05	0.00021655	0.000401673	0.000275475	2.59271E-05	8.34773E-05	0.000147804	2.61507E-05	3.52586E-05	4.27795E-05	4.27795E-05	4.27795E-05	3.04287E-05	5.29914E-05	3.87086E-05	1.17299E-05	2.03548E-05	0.00063592
3835803774450	383580	3774450	0.000364796	7.85978E-05	0.000188378	0.000349419	0.000239638	2.25542E-05	7.26176E-05	0.000128576	2.40376E-05	3.24096E-05	3.93228E-05	3.93228E-05	3.93228E-05	2.79699E-05	4.87095E-05	3.55808E-05	1.07821E-05	1.871E-05	0.000487814
3836303774450	383630	3774450	0.000333982	7.19587E-05	0.000172466	0.000319903	0.000219396	2.0649E-05	6.64835E-05	0.000117715	2.30289E-05	3.10495E-05	3.76725E-05	3.76725E-05	3.76725E-05	2.67961E-05	4.66653E-05	3.40876E-05	1.03296E-05	1.79248E-05	0.000399615
3836803774450	383680	3774450	0.000369773	7.96701E-05	0.000190948	0.000354185	0.000242907	2.28618E-05	7.36082E-05	0.00013033	2.46465E-05	3.32305E-05	4.03188E-05	4.03188E-05	4.03188E-05	2.86784E-05	4.99433E-05	3.6482E-05	1.10552E-05	1.91839E-05	0.000368223
3837303774450	383730	3774450	0.000396768	8.54862E-05	0.000204888	0.000380042	0.00026064	2.45308E-05	7.89818E-05	0.000139844	2.67058E-05	3.60071E-05	4.36876E-05	4.36876E-05	4.36876E-05	3.10746E-05	5.41163E-05	3.95303E-05	1.19789E-05	2.07869E-05	0.000336229
3837803774450	383780	3774450	0.000394562	8.5011E-05	0.000203749	0.000377929	0.000259191	2.43944E-05	7.85427E-05	0.000139067	2.9565E-05	3.98621E-05	4.8365E-05	4.8365E-05	4.8365E-05	3.44015E-05	5.99102E-05	4.37625E-05	1.32614E-05	2.30124E-05	0.00031049

			ISDrainage / Utilities Trenching	ISDrainage / Utilities Trenching	ISAsphalt Paving	ISAsphalt Paving	SVDemolition	SVSite Grubbing / Prep	SVMass Grading / Excavation	SVMass Grading / Excavation	SVDrainage / Utilities Trenching	SVFoundations / Concrete Pads	SVBuilding / Structure Construction	SVBuilding / Structure Construction	SVAsphalt Paving	SVAsphalt Paving	SVArchitectural Coating	SVArchitectural Coating	SVLandscaping or Other Finishing	SVLandscaping or Other Finishing	MDemolition
Unique Identifier	X (UTM)	Y (UTM)	2027	2028	2027	2028	2027	2027	2027	2028	2028	2028	2028	2029	2028	2029	2028	2029	2028	2029	2027
3837803774300	383780	3774300	0.000144344	0.000144344	0.000618144	0.000618144	2.06712E-05	1.36568E-05	2.30625E-05	2.30625E-05	6.96125E-06	7.17381E-06	4.09557E-05	4.09557E-05	2.83233E-05	2.83233E-05	2.80576E-06	2.80576E-06	9.03369E-06	9.03369E-06	0.000108029
3838303774300	383830	3774300	0.000130867	0.000130867	0.00056043	0.00056043	2.4727E-05	1.63364E-05	2.75875E-05	2.75875E-05	8.32709E-06	8.58136E-06	4.79127E-05	4.79127E-05	3.38805E-05	3.38805E-05	3.35626E-06	3.35626E-06	1.08062E-05	1.08062E-05	0.000133464
3838803774300	383880	3774300	0.000110103	0.000110103	0.000471509	0.000471509	2.53213E-05	1.6729E-05	2.82505E-05	2.82505E-05	8.52722E-06	8.7876E-06	5.16746E-05	5.16746E-05	3.46947E-05	3.46947E-05	3.43693E-06	3.43693E-06	1.10659E-05	1.10659E-05	0.000128187
3839303774300	383930	3774300	9.35333E-05	9.35333E-05	0.000400551	0.000400551	2.49782E-05	1.65023E-05	2.78677E-05	2.78677E-05	8.41168E-06	8.66853E-06	5.10691E-05	5.10691E-05	3.42246E-05	3.42246E-05	3.39036E-06	3.39036E-06	1.09159E-05	1.09159E-05	0.000123083
3839803774300	383980	3774300	8.03061E-05	8.03061E-05	0.000343906	0.000343906	2.45248E-05	1.62028E-05	2.73619E-05	2.73619E-05	8.25901E-06	8.51119E-06	4.98065E-05	4.98065E-05	3.36034E-05	3.36034E-05	3.32882E-06	3.32882E-06	1.07178E-05	1.07178E-05	0.000118266
3840303774300	384030	3774300	6.94516E-05	6.94516E-05	0.000297422	0.000297422	2.34159E-05	1.54702E-05	2.61247E-05	2.61247E-05	7.88557E-06	8.12635E-06	4.56452E-05	4.56452E-05	3.2084E-05	3.2084E-05	3.17831E-06	3.17831E-06	1.02332E-05	1.02332E-05	0.000113371
3840803774300	384080	3774300	6.06582E-05	6.06582E-05	0.000259765	0.000259765	2.25337E-05	1.48873E-05	2.51404E-05	2.51404E-05	7.58847E-06	7.82018E-06	4.37385E-05	4.37385E-05	3.08752E-05	3.08752E-05	3.05856E-06	3.05856E-06	9.84763E-06	9.84763E-06	0.000108095
3841303774300	384130	3774300	5.23744E-05	5.23744E-05	0.000224291	0.000224291	2.15963E-05	1.4268E-05	2.40946E-05	2.40946E-05	7.2728E-06	7.49487E-06	4.23214E-05	4.23214E-05	2.95908E-05	2.95908E-05	2.93133E-06	2.93133E-06	9.43798E-06	9.43798E-06	0.000101457
3826803774350	382680	3774350	2.78368E-05	2.78368E-05	0.000119209	0.000119209	2.44574E-05	1.61583E-05	2.72867E-05	2.72867E-05	8.23631E-06	8.4878E-06	5.16617E-05	5.16617E-05	3.351111E-05	3.351111E-05	3.31967E-06	3.31967E-06	1.06883E-05	1.06883E-05	3.15945E-05
3827303774350	382730	3774350	3.22974E-05	3.22974E-05	0.000138312	0.000138312	2.34894E-05	1.55187E-05	2.62067E-05	2.62067E-05	7.91033E-06	8.15186E-06	4.68047E-05	4.68047E-05	3.21848E-05	3.21848E-05	3.18828E-06	3.18828E-06	1.02653E-05	1.02653E-05	3.39106E-05
3827803774350	382780	3774350	3.62175E-05	3.62175E-05	0.000155099	0.000155099	2.11307E-05	1.39604E-05	2.35751E-05	2.35751E-05	7.11599E-06	7.33327E-06	4.25919E-05	4.25919E-05	2.89529E-05	2.89529E-05	2.86813E-06	2.86813E-06	9.23449E-06	9.23449E-06	3.43165E-05
3828303774350	382830	3774350	3.86129E-05	3.86129E-05	0.000165357	0.000165357	1.974E-05	1.30416E-05	2.20235E-05	2.20235E-05	6.64764E-06	6.85063E-06	4.00668E-05	4.00668E-05	2.70473E-05	2.70473E-05	2.67936E-06	2.67936E-06	8.62671E-06	8.62671E-06	3.3642E-05
3828803774350	382880	3774350	4.26733E-05	4.26733E-05	0.000182746	0.000182746	1.88884E-05	1.24789E-05	2.10734E-05	2.10734E-05	6.36086E-06	6.55508E-06	3.84693E-05	3.84693E-05	2.58804E-05	2.58804E-05	2.56377E-06	2.56377E-06	8.25455E-06	8.25455E-06	3.33674E-05
3829303774350	382930	3774350	5.05712E-05	5.05712E-05	0.000216568	0.000216568	1.85269E-05	1.22401E-05	2.06701E-05	2.06701E-05	6.23913E-06	6.42964E-06	3.79024E-05	3.79024E-05	2.53852E-05	2.53852E-05	2.5147E-06	2.5147E-06	8.09658E-06	8.09658E-06	3.40658E-05
3829803774350	382980	3774350	6.51024E-05	6.51024E-05	0.000278797	0.000278797	1.89067E-05	1.24911E-05	2.10939E-05	2.10939E-05	6.36705E-06	6.56146E-06	3.8611E-05	3.8611E-05	2.59056E-05	2.59056E-05	2.56626E-06	2.56626E-06	8.26258E-06	8.26258E-06	3.694888E-05
3830303774350	383030	3774350	9.53943E-05	9.53943E-05	0.000408521	0.000408521	2.04016E-05	1.34787E-05	2.27617E-05	2.27617E-05	6.87047E-06	7.08026E-06	4.11876E-05	4.11876E-05	2.79539E-05	2.79539E-05	2.76917E-06	2.76917E-06	8.91588E-06	8.91588E-06	4.37119E-05
3830803774350	383080	3774350	0.000146399	0.000146399	0.000626944	0.000626944	2.19762E-05	1.4519E-05	2.45184E-05	2.45184E-05	7.40071E-06	7.62669E-06	4.36741E-05	4.36741E-05	3.01113E-05	3.01113E-05	2.98288E-06	2.98288E-06	9.60398E-06	9.60398E-06	5.17343E-05
3831303774350	383130	3774350	0.000230846	0.000230846	0.000988584	0.000988584	2.36977E-05	1.56564E-05	2.64391E-05	2.64391E-05	7.98048E-06	8.22415E-06	4.63538E-05	4.63538E-05	3.24702E-05	3.24702E-05	3.21656E-06	3.21656E-06	1.03563E-05	1.03563E-05	6.09328E-05
3834803774350	383480	3774350	0.000650419	0.000650419	0.002785382	0.002785382	2.22212E-05	1.46809E-05	2.47918E-05	2.47918E-05	7.48324E-06	7.71174E-06	4.30299E-05	4.30299E-05	3.04471E-05	3.04471E-05	3.01615E-06	3.01615E-06	9.71108E-06	9.71108E-06	9.76667E-05
3835303774350	383530	3774350	0.000411197	0.000411197	0.001760926	0.001760926	2.02301E-05	1.33654E-05	2.25703E-05	2.25703E-05	6.8127E-06	7.02072E-06	3.98993E-05	3.98993E-05	2.77189E-05	2.77189E-05	2.74588E-06	2.74588E-06	8.84091E-06	8.84091E-06	9.0844E-05
3835803774350	383580	3774350	0.000284627	0.000284627	0.0012189	0.0012189	1.87842E-05	1.24101E-05	2.09572E-05	2.09572E-05	6.32579E-06	6.51894E-06	3.7619E-05	3.7619E-05	2.57377E-05	2.57377E-05	2.54963E-06	2.54963E-06	8.20903E-06	8.20903E-06	8.35318E-05
3836303774350	383630	3774350	0.000210952	0.000210952	0.000903391	0.000903391	1.78591E-05	1.17989E-05	1.9925E-05	1.9925E-05	6.01424E-06	6.19788E-06	3.61503E-05	3.61503E-05	2.44702E-05	2.44702E-05	2.42406E-06	2.42406E-06	7.80474E-06	7.80474E-06	7.77776E-05
3836803774350	383680	3774350	0.000168021	0.000168021	0.000719541	0.000719541	1.75405E-05	1.15885E-05	1.95696E-05	1.95696E-05	5.90695E-06	6.08732E-06	3.56479E-05	3.56479E-05	2.40336E-05	2.40336E-05	2.38082E-06	2.38082E-06	7.66551E-06	7.66551E-06	7.51691E-05
3837303774350	383730	3774350	0.000151247	0.000151247	0.000647708	0.000647708	1.87291E-05	1.23737E-05	2.08957E-05	2.08957E-05	6.30722E-06	6.4998E-06	3.75417E-05	3.75417E-05	2.56622E-05	2.56622E-05	2.54215E-06	2.54215E-06	8.18494E-06	8.18494E-06	8.35617E-05
3837803774350	383780	3774350	0.000135243	0.000135243	0.000579171	0.000579171	2.03894E-05	1.34706E-05	2.2748E-05	2.2748E-05	6.86634E-06	7.076E-06	3.99637E-05	3.99637E-05	2.79371E-05	2.79371E-05	2.7675E-06	2.7675E-06	8.91052E-06	8.91052E-06	9.63774E-05
3838303774350	383830	3774350	0.0001213	0.0001213	0.00051946	0.00051946	2.34649E-05	1.55025E-05	2.61794E-05	2.61794E-05	7.90207E-06	8.14336E-06	4.58127E-05	4.58127E-05	3.21512E-05	3.21512E-05	3.18496E-06	3.18496E-06	1.02546E-05	1.02546E-05	0.000109545
3838803774350	383880	3774350	0.00010323	0.00010323	0.00044078	0.00044078	2.38203E-05	1.57373E-05	2.65758E-05	2.65758E-05	8.02174E-06	8.26668E-06	4.8763E-05	4.8763E-05	3.26381E-05	3.26381E-05	3.23319E-06	3.23319E-06	1.04099E-05	1.04099E-05	0.000105641
3839303774350	383930	3774350	8.86394E-05	8.86394E-05	0.000379593	0.000379593	2.35017E-05	1.55268E-05	2.62204E-05	2.62204E-05	7.91445E-06	8.15612E-06	4.81832E-05	4.81832E-05	3.22016E-05	3.22016E-05	3.18995E-06	3.18995E-06	1.02707E-05	1.02707E-05	0.000101941
3839803774350	383980	3774350	7.6778E-05	7.6778E-05	0.00032798	0.00032798	2.29871E-05	1.51868E-05	2.56462E-05	2.56462E-05	7.74114E-06	7.97751E-06	4.63925E-05	4.63925E-05	3.14964E-05	3.14964E-05	3.12009E-06	3.12009E-06	1.00458E-05	1.00458E-05	9.85621E-05
3840303774350	384030	3774350	6.57481E-05	6.57481E-05	0.000281563	0.000281563	2.09101E-05	1.38147E-05	2.3329E-05	2.3329E-05	7.04172E-06	7.25673E-06	4.06079E-05	4.06079E-05	2.86507E-05	2.86507E-05	2.83819E-06	2.83819E-06	9.13811E-06	9.13811E-06	9.33212E-05
3840803774350	384080	3774350	5.6571E-05	5.6571E-05	0.000242262	0.000242262	1.98931E-05	1.31428E-05	2.21944E-05	2.21944E-05	6.69923E-06	6.90378E-06	3.92294E-05	3.92294E-05	2.72572E-05	2.72572E-05	2.70015E-06	2.70015E-06	8.69365E-06	8.69365E-06	8.37706E-05
3841303774350	384130	3774350	4.97727E-05	4.97727E-05	0.000213149	0.000213149	1.93785E-05	1.28028E-05	2.16202E-05	2.16202E-05	6.52592E-06	6.72518E-06	3.8495E-05	3.8495E-05	2.6552E-05	2.6552E-05	2.63029E-06	2.63029E-06	8.46875E-06	8.46875E-06	7.89177E-05
3826803774400	382680	3774400	2.70218E-05	2.70218E-05	0.000115719	0.000115719	2.31341E-05	1.5284E-05	2.58103E-05	2.58103E-05	7.79066E-06	8.02854E-06	4.89433E-05	4.89433E-05	3.16979E-05	3.16979E-05	3.14005E-06	3.14005E-06	1.011E-05	1.011E-05	3.032991E-05
3827303774400	382730	3774400	3.13586E-05	3.13586E-05	0.000134292	0.000134292	2.2454E-05	1.48347E-05	2.50516E-05	2.50516E-05	7.56164E-06	7.79253E-06	4.48594E-05	4.48594E-05	3.07661E-05	3.07661E-05	3.04775E-06	3.04775E-06	9.81282E-06	9.81282E-06	3.2472E-05
3827803774400	382780	3774400	3.54727E-05	3.54727E-05	0.00015191	0.00015191	2.04629E-05	1.35192E-05	2.28301E-05	2.28301E-05	6.8911E-06	7.10152E-06	4.10588E-05	4.10588E-05	2.80378E-05	2.80378E-05	2.77748E-06	2.77748E-06	8.94265E-06	8.94265E-06	3.322414E-05
3828303774400	382830	3774400	3.71728E-05	3.71728E-05	0.00015919	0.00015919	1.87965E-05	1.24182E-05	2.09709E-05	2.09709E-05	6.32991E-06	6.52319E-06	3.81214E-05	3.81214E-05	2.57545E-05	2.57545E-05	2.55129E-06	2.55129E-06	8.21439E-06	8.21439E-06	3.192888E-05
3828803774400	382880	3774400	3.9564E-05	3.9564E-05	0.000169431	0.000169431	1.7663E-05	1.16694E-05	1.97063E-05	1.97063E-05	5.94822E-06	6.12984E-06	3.60344E-05	3.60344E-05	2.42015E-05	2.42015E-05	2.39745E-06	2.39745E-06	7.71906E-06	7.71906E-06	3.08186E-05
3829303774400	382930	3774400	4.57454E-05	4.57454E-05	0.000195902	0.000195902	1.7179E-05	1.13496E-05	1.91663E-05	1.91663E-05	5.78523E-06	5.96187E-06	3.52742E-05	3.52742E-05	2.35384E-05	2.35384E-05	2.33175E-06	2.33175E-06	7.50754E-06	7.50754E-06	3.09141E-05
3829803774400	382980	3774400	5.77532E-05	5.77532E-05	0.000247325	0.000247325	1.75528E-05	1.15965E-05	1.95833E-05	1.95833E-05	5.91108E-06	6.09157E-06	3.59828E-05	3.59828E-05	2.40504E-05	2.40504E-05	2.38248E-06	2.38248E-06	7.67087E-06	7.67087E-06	3.3439E-05
3830303774400	383030	3774400	8.06197E-05	8.06197E-05	0.000345249	0.000345249	1.87474E-05	1.23858E-05	2.09162E-05	2.09162E-05	6.31341E-06	6.50618E-06	3.80184E-05	3.80184E-05	2.56874E-05	2.56874E-05	2.54464E-06	2.54464E-06	8.19297E-06	8.19297E-06	3.893066E-05
3830803774400	383080	3774400	0.00012483	0.00012483	0.00053478	0.00053478	2.07386E-05	1.37013E-05	2.31377E-05	2.31377E-05	6.98395E-06	7.1972E-06	4.12134E-05	4.12134E-05	2.84156E-05	2.84156E-05	2.8149E-06	2.8149E-06	9.06314E-06	9.06314E-06	4.776649E-05
3831303774400	383130	3774400	0.000190999	0.000190999	0.000817943	0.000817943	2.26685E-05	1.49763E-05	2.52908E-05	2.52908E-05	7.63386E-06	7.86695E-06	4.40992E-05	4.40992E-05	3.10599E-05	3.10599E-05	3.07685E-06	3.07685E-06	9.90653E-06	9.90653E-06	5.70528E-05
3834803774400	383480	3774400	0.000459207	0.000459207	0.00196653	0.00196653	2.07754E-05	1.37256E-05	2.31787E-05	2.31787E-05	6.99633E-06	7.20995E-06	4.03373E-05	4.03373E-05	2.8466E-05	2.8466E-05	2.81989E-06	2.81989E-06	9.0792E-06	9.0792E-06	8.24216E-05
3835303774400	383530	3774400	0.000318053	0.000318053	0.001362045	0.001362045	1.95255E-05	1.28999E-05	2.17843E-05	2.17843E-05	6.57543E-06	6.77621E-06	3.83533E-05	3.83533E-05	2.67535E-05	2.67535E-05	2.65025E-06	2.65025E-06	8.533E-06	8.533E-06	7.93296E-05
3835803774400	383580	3774400	0.000232765	0.000232765	0.000996801	0.000996801	1.82696E-05	1.20701E-05	2.0383E-05	2.0383E-05	6.15248E-06	6.34034E-06	3.6408E-05	3.6408E-05	2.50326E-05	2.50326E-05	2.47978E-06	2.47978E-06	7.98413E-06	7.98413E-06	7.37126E-05
3836303774400	383630	3774400	0.000176307	0.000176307	0.000755025	0.000755025	1.71729E-05	1.13456E-05	1.91595E-05	1.91595E-05	5.78316E-06	5.95975E-06	3.46687E-05	3.46687E-05	2.353E-05	2.353E-05	2.33092E-06	2.33092E-06	7.50487E-06	7.50487E-06	6.73018E-05
3836803774400	383680	3774400	0.000147354	0.000147354	0.000631035	0.000631035	1.71361E-05	1.13213E-05	1.91185E-05	1.91185E-05	5.77078E-06	5.94699E-06	3.46301E-05	3.46301E-05	2.34796E-05	2.34796E-05	2.32593E-06	2.32593E-06	7.4888E-06	7.4888E-06	6.67885E-05
3837303774400	383730	3774400	0.000130956	0.000130956	0.00056081	0.00056081	1.7853E-05	1.17949E-05	1.99182E-05	1.99182E-05	6.01218E-06	6.19576E-06	3.57638E-05	3.57638E-05	2.44618E-05	2.44618E-05	2.42323E-06	2.42323E-06	7.80206E-06	7.80206E-06	7.13011E-05
3837803774400	383780	3774400	0.000121698	0.000121698	0.000521165	0.000521165	2.00647E-05	1.32561E-05	2.23858E-05	2.23858E-05	6.75699E-06	6.96332E-06	3.90233E-05	3.90233E-05	2.74922E-05	2.74922E-05	2.72343E-06	2.72343E-06	8.76862E-06	8.76862E-06	8.60031E-05
3838303774400	383830	3774400	0.000109063	0.000109063	0.000467056	0.000467056	2.24602E-05	1.48387E-05	2.50584E-05	2.50584E-05	7.56371E-06	7.79466E-06	4.49238E-05	4.49238E-05	3.07745E-05	3.07745E-05	3.04858E-06	3.04858E-06	9.8155E-06	9.8155E-06	9.17453E-05
3838803774400	383880	3774400	9.40636E-05	9.40636E-05	0.000402822	0.000402822	2.24724E-05	1.48468E-05	2.50721E-05	2.50721E-05	7.56783E-06	7.79891E-06	4.61477E-05	4.61477E-05	3.07913E-05	3.07913E-05	3.05024E-06	3.05024E-06	9.82085E-06	9.82085E-06	8.87787E-05
3839303774400	383930	3774400	8.17937E-05	8.17937E-05	0.000350277	0.000350277	2.21722E-05	1.46485E-05	2.47371E-05	2.47371E-05	7.46674E-06	7.69473E-06	4.55679E-05	4.55679E-05	3.03799E-05	3.03799E-05	3.00949E-06	3.00949E-06	9.68966E-06	9.68966E-06	8.59493E-05
3839803774400	383980	3774400	7.14962E-05	7.14962E-05	0.000306178	0.000306178	2.12287E-05	1.40251E-05	2.36845E-05	2.36845E-05	7.149E-06	7.36729E-06	4.15613E-05	4.15613E-05	2.90872E-05	2.90872E-05	2.88143E-06	2.88143E-06	9.27733E-06	9.27733E-06	8.36273E-05
3840303774400	384030	3774400	5.94925E-05	5.94925E-05	0.000254773	0.000254773	1.84717E-05	1.22037E-05	2.06086E-05	2.06086E-05	6.22056E-06	6.4105E-06	3.64982E-05	3.64982E-05	2.53096E-05	2.53096E-05	2.50722E-06	2.50722E-06	8.07248E-06	8.07248E-06	7.11579E-05
3840803774400	384080	3774400	5.17885E-05	5.17885E-05	0.000221781	0.000221781	1.75895E-05	1.16208E-05	1.96243E-05	1.96243E-05	5.92346E-06	6.10433E-06	3.51583E-05	3.51583E-05	2.41008E-05	2.41008E-05	2.38747E-06	2.38747E-06	7.68693E-06	7.68693E-06	6.49918E-05
3841303774400	384130	3774400	4.59661E-05	4.59661E-05	0.000196847	0.000196847	1.72342E-05	1.13861E-05	1.92278E-05	1.92278E-05	5.80379E-06	5.98101E-06	3.46172E-05	3.46172E-05	2.36139E-05	2.36139E-05	2.33924E-06	2.33924E-06	7.53164E-06	7.53164E-06	6.21206E-05
3826803774450	382680	3774450	2.59881E-05	2.59881E-05	0.000111293	0.000111293	2.19272E-05	1.44866E-05	2.44637E-05	2.44637E-05	7.38421E-06	7.60968E-06	4.63538E-05	4.63538E-05	3.00441E-05	3.00441E-05	2.97623E-06	2.97623E-06	9.58256E-06	9.58256E-06	2.912338E-05
3827303774450	382730	3774450	3.00052E-05	3.00052E-05	0.000128495	0.000128495	2.14309E-05	1.41587E-05	2.39101E-05	2.39101E-05	7.21709E-06	7.43746E-06	4.29398E-05	4.29398E-05	2.93642E-05	2.93642E-05	2.90887E-06	2.90887E-06	9.36569E-06	9.36569E-06	3.10752E-05
3827803774450	382780	3774450	3.42327E-05	3.42327E-05	0.0001466	0.0001466	2.00157E-05	1.32237E-05	2.23311E-05	2.23311E-05	6.74049E-06	6.94631E-06	3.99895E-05	3.99895E-05	2.7425E-05	2.7425E-05	2.71678E-06	2.71678E-06	8.7472E-06	8.7472E-06	3.23467E-05
3828303774450	382830	3774450	3.52787E-05	3.52787E-05	0.000151079	0.000151079	1.79816E-05	1.18799E-05	2.00618E-05	2.00618E-05	6.05551E-06	6.24041E-06	3.64337E-05	3.64337E-05	2.4638E-05	2.4638E-05	2.44069E-06	2.44069E-06	7.85829E-06	7.85829E-06	3.038888E-05
3828803774450	382880	3774450	3.64754E-05	3.64754E-05	0.000156204	0.000156204	1.67195E-05	1.10461E-05	1.86537E-05	1.86537E-05	5.63049E-06	5.80241E-06	3.41276E-05	3.41276E-05	2.29088E-05	2.29088E-05	2.26939E-06	2.26939E-06	7.30674E-06	7.30674E-06	2.88129E-05
3829303774450	382930	3774450	4.15633E-05	4.15633E-05	0.000177992	0.000177992	1.62907E-05	1.07627E-05	1.81752E-05	1.81752E-05	5.48606E-06	5.65357E-06	3.34706E-05	3.34706E-05	2.23211E-05	2.23211E-05	2.21118E-06	2.21118E-06	7.11932E-06	7.11932E-06	2.88726E-05
3829803774450	382980	3774450	5.21269E-05	5.21269E-05	0.00022323	0.00022323	1.67992E-05	1.10987E-05	1.87425E-05	1.87425E-05	5.65731E-06	5.83005E-06	3.43982E-05	3.43982E-05	2.30179E-05	2.30179E-05	2.2802E-06	2.2802E-06	7.34154E-06	7.34154E-06	3.15647E-05
3830303774450	383030	3774450	7.384E-05	7.384E-05	0.000316216	0.000316216	1.82879E-05	1.20823E-05	2.04035E-05	2.04035E-05	6.15867E-06	6.34672E-06	3.69362E-05	3.69362E-05	2.50578E-05	2.50578E-05	2.48227E-06	2.48227E-06	7.99216E-06	7.99216E-06	3.7695E-05
3830803774450	383080	3774450	0.000108021	0.000108021	0.000462594	0.000462594	1.99789E-05	1.31994E-05	2.22901E-05	2.22901E-05	6.72811E-06	6.93355E-06	3.95644E-05	3.95644E-05	2.73747E-05	2.73747E-05	2.71179E-06	2.71179E-06	8.73114E-06	8.73114E-06	4.51862E-05
3831303774450	383130	3774450	0.000156162	0.000156162	0.00066758	0.00066758	2.15534E-05	1.42397E-05	2.40468E-05	2.40468E-05	7.25835E-06	7.47998E-06	4.19349E-05	4.19349E-05	2.95321E-05	2.95321E-05	2.9255E-06	2.9255E-06	9.41924E-06	9.41924E-06	5.24447E-05
3832303774450	383230	3774450	0.000397947	0.000397947	0.001704184	0.001704184	2.24295E-05	1.48185E-05	2.50242E-05	2.50242E-05	7.55339E-06	7.78403E-06	4.3468E-05	4.3468E-05	3.07325E-05	3.07325E-05	3.04442E-06	3.04442E-06	9.80211E-06	9.80211E-06	6.06224E-05
3833303774450	383330	3774450	0.000933394	0.000933394	0.003997205	0.003997205	2.19394E-05	1.44947E-05	2.44774E-05	2.44774E-05	7.38834E-06	7.61393E-06	4.22827E-05	4.22827E-05	3.00609E-05	3.00609E-05	2.97789E-06	2.97789E-06	9.58792E-06	9.58792E-06	6.84121E-05
3833803774450	383380	3774450	0.000627674	0.000627674	0.002687979	0.002687979	2.11184E-05	1.39523E-05	2.35614E-05	2.35614E-05	7.11187E-06	7.32902E-06	4.06594E-05	4.06594E-05	2.89361E-05	2.89361E-05	2.86646E-06	2.86646E-06	9.22914E-06	9.22914E-06	7.11817E-05
3834303774450	383430	3774450	0.000422542	0.000422542	0.001809513	0.001809513	2.0322E-05	1.34261E-05	2.26729E-05	2.26729E-05	6.84365E-06	7.05262E-06	3.9384E-05	3.9384E-05	2.78448E-05	2.78448E-05	2.75836E-06	2.75836E-06	8.88107E-06	8.88107E-06	7.08952E-05
3834803774450	383480	3774450	0.000300543	0.000300543	0.001287058	0.001287058	1.92743E-05	1.27339E-05	2.1504E-05	2.1504E-05	6.49084E-06	6.68904E-06	3.75932E-05	3.75932E-05	2.64093E-05	2.64093E-05	2.61616E-06	2.61616E-06	8.42323E-06	8.42323E-06	6.96059E-05
3835303774450	383530	3774450	0.000219803	0.000219803	0.000941296	0.000941296	1.7853E-05	1.17949E-05	1.99182E-05	1.99182E-05	6.01218E-06	6.19576E-06	3.53773E-05	3.53773E-05	2.44618E-05	2.44618E-05	2.42323E-06	2.42323E-06	7.80206E-06	7.80206E-06	6.49201E-05
3835803774450	383580	3774450	0.000168611	0.000168611	0.000722068	0.000722068	1.6744E-05	1.10623E-05	1.8681E-05	1.8681E-05	5.63874E-06	5.81091E-06	3.36123E-05	3.36123E-05	2.29423E-05	2.29423E-05	2.27271E-06	2.27271E-06	7.31745E-06	7.31745E-06	5.99896E-05
3836303774450	383630	3774450	0.000138125	0.000138125	0.000591514	0.000591514	1.62417E-05	1.07303E-05	1.81205E-05	1.81205E-05	5.46956E-06	5.63656E-06	3.28136E-05	3.28136E-05	2.2254E-05	2.2254E-05	2.20452E-06	2.20452E-06	7.0979E-06	7.0979E-06	5.73931E-05
3836803774450	383680	3774450	0.000127275	0.000127275	0.000545048	0.000545048	1.71545E-05	1.13335E-05	1.9139E-05	1.9139E-05	5.77697E-06	5.95337E-06	3.4308E-05	3.4308E-05	2.35048E-05	2.35048E-05	2.32843E-06	2.32843E-06	7.49683E-06	7.49683E-06	6.27832E-05
3837303774450	383730	3774450	0.000116216	0.000116216	0.000497689	0.000497689	1.82512E-05	1.2058E-05	2.03625E-05	2.03625E-05	6.14629E-06	6.33396E-06	3.59055E-05	3.59055E-05	2.50074E-05	2.50074E-05	2.47728E-06	2.47728E-06	7.9761E-06	7.9761E-06	6.95164E-05
3837803774450	383780	3774450	0

			MSite Grubbing / Prep	MMass Grading / Excavation	MMass Grading / Excavation	MDrainage / Utilities Trenching	MFoundations / Concrete Pads	MBuilding / Structure Construction	MAsphalt Paving	MLandscaping or Other Finishing	MWaterside Construction (Piles)	RSSWRe-striping South Valley	RSSWRe-striping Silver Lake Boulevard	RSSWDemolition	RSSWPlacing Base	RSSWForm/Place Rebar and Pour	Child Risk				
Unique Identifier	X (UTM)	Y (UTM)	2027	2027	2028	2028	2028	2028	2028	2028	2028	2029	2029	2029	2029	2029	3rd Trimester	0<2	2<16	Total	per million
3837803774300	383780	3774300	9.74827E-05	0.000243422	0.000243422	6.81239E-05	0.000125701	0.000226035	0.000159906	4.84563E-05	8.57962E-05	1.76498E-05	6.3686E-05	0.000109263	5.93951E-05	1.7778E-05	1.48646E-08	4.2629E-07	4.1066E-08	4.82216E-07	0.4822164
3838303774300	383830	3774300	0.000120434	0.000300733	0.000300733	8.4163E-05	0.000155297	0.000279252	0.000197554	5.98649E-05	0.000105996	2.11366E-05	7.84218E-05	0.000134407	7.30637E-05	2.18692E-05	1.44874E-08	4.0955E-07	4.247E-08	4.66508E-07	0.46650759
3838803774300	383880	3774300	0.000115673	0.000288843	0.000288843	8.08355E-05	0.000149157	0.000268211	0.000189744	5.7498E-05	0.000101805	2.13476E-05	7.54123E-05	0.00012917	7.02165E-05	2.1017E-05	1.30952E-08	3.6364E-07	3.8529E-08	4.15267E-07	0.41526657
3839303774300	383930	3774300	0.000111067	0.000277343	0.000277343	7.76171E-05	0.000143218	0.000257533	0.000182189	5.52088E-05	9.77521E-05	2.10511E-05	7.24732E-05	0.000124068	6.74431E-05	2.01869E-05	1.17443E-08	3.2389E-07	3.5135E-08	3.70766E-07	0.37076624
3839803774300	383980	3774300	0.00010672	0.000266489	0.000266489	7.45794E-05	0.000137613	0.000247454	0.000175059	5.30481E-05	9.39264E-05	2.07748E-05	6.96647E-05	0.000119203	6.47989E-05	1.93954E-05	1.05902E-08	2.905E-07	3.2291E-08	3.33383E-07	0.333383
3840303774300	384030	3774300	0.000102304	0.00025546	0.00025546	7.14928E-05	0.000131918	0.000237213	0.000167814	5.08526E-05	9.00391E-05	2.00463E-05	6.67959E-05	0.000114237	6.20993E-05	1.85874E-05	9.42339E-09	2.597E-07	2.9738E-08	2.9886E-07	0.29885962
3840803774300	384080	3774300	9.7542E-05	0.00024357	0.00024357	6.81653E-05	0.000125778	0.000226172	0.000160003	4.84858E-05	8.58483E-05	1.91168E-05	6.3681E-05	0.000108915	5.92059E-05	1.77214E-05	8.48805E-09	2.3319E-07	2.7485E-08	2.6916E-07	0.26916027
3841303774300	384130	3774300	9.15523E-05	0.000228613	0.000228613	6.39795E-05	0.000118054	0.000212284	0.000150178	4.55085E-05	8.05768E-05	1.82577E-05	5.93853E-05	0.00010214	5.55234E-05	1.66191E-05	7.67308E-09	2.0966E-07	2.5112E-08	2.42448E-07	0.24244808
3826803774350	382680	3774350	2.85101E-05	7.11919E-05	7.11919E-05	1.99237E-05	3.6763E-05	6.61068E-05	4.67666E-05	1.41717E-05	2.50922E-05	2.26488E-05	2.33572E-05	3.98477E-05	2.16612E-05	6.48356E-06	4.32414E-09	1.3313E-07	1.5906E-08	1.53356E-07	0.15335645
3827303774350	382730	3774350	3.06E-05	7.64106E-05	7.64106E-05	2.13842E-05	3.94579E-05	7.09527E-05	5.01948E-05	1.52105E-05	2.69316E-05	2.17043E-05	2.47489E-05	4.22501E-05	2.29671E-05	6.87445E-06	4.71833E-09	1.5058E-07	1.7409E-08	1.72708E-07	0.17270801
3827803774350	382780	3774350	3.09663E-05	7.73252E-05	7.73252E-05	2.16402E-05	3.99302E-05	7.1802E-05	5.07956E-05	1.53926E-05	2.7254E-05	1.91922E-05	2.43269E-05	4.14945E-05	2.25564E-05	6.75152E-06	4.88497E-09	1.6046E-07	1.7843E-08	1.83186E-07	0.18318601
3828303774350	382830	3774350	3.03576E-05	7.58053E-05	7.58053E-05	2.12148E-05	3.91454E-05	7.03907E-05	4.97972E-05	1.50901E-05	2.67183E-05	1.77553E-05	2.33271E-05	3.98307E-05	2.16519E-05	6.4808E-06	5.06054E-09	1.6886E-07	1.8108E-08	1.92024E-07	0.19202359
3828803774350	382880	3774350	3.01099E-05	7.51866E-05	7.51866E-05	2.10417E-05	3.88259E-05	6.98162E-05	4.93908E-05	1.49669E-05	2.65002E-05	1.68962E-05	2.29E-05	3.91176E-05	2.12643E-05	6.36477E-06	5.43015E-09	1.8522E-07	1.9125E-08	2.0978E-07	0.20977969
3829303774350	382930	3774350	3.07401E-05	7.67603E-05	7.67603E-05	2.14821E-05	3.96385E-05	7.12774E-05	5.04245E-05	1.52802E-05	2.70549E-05	1.65194E-05	2.31764E-05	3.96185E-05	2.15366E-05	6.44627E-06	6.13321E-09	2.1622E-07	2.1442E-08	2.43799E-07	0.24379943
3829803774350	382980	3774350	3.33417E-05	8.32568E-05	8.32568E-05	2.33002E-05	4.29932E-05	7.73098E-05	5.46921E-05	1.65734E-05	2.93446E-05	1.67455E-05	2.48343E-05	4.24878E-05	2.30963E-05	6.91313E-06	7.4682E-09	2.76E-07	2.617E-08	3.09641E-07	0.30964137
3830303774350	383030	3774350	3.94445E-05	9.84958E-05	9.84958E-05	2.7565E-05	5.08626E-05	9.14604E-05	6.47028E-05	1.96069E-05	3.47157E-05	1.79312E-05	2.88335E-05	4.93639E-05	2.68342E-05	8.03194E-06	1.03042E-08	4.0904E-07	3.6691E-08	4.56032E-07	0.45603201
3830803774350	383080	3774350	4.66838E-05	0.000116573	0.000116573	3.2624E-05	6.01975E-05	0.000108246	7.65778E-05	2.32054E-05	4.10872E-05	1.92274E-05	3.34758E-05	5.73436E-05	3.11719E-05	9.33031E-06	1.54372E-08	6.7703E-07	5.6297E-08	7.48763E-07	0.74876272
3831303774350	383130	3774350	5.49842E-05	0.0001373	0.0001373	3.84246E-05	7.09007E-05	0.000127493	9.01933E-05	2.73313E-05	4.83925E-05	2.07798E-05	3.90426E-05	6.70042E-05	3.64234E-05	1.09022E-05	2.81446E-08	1.4201E-06	1.0283E-07	1.55109E-06	1.55108687
3834803774350	383480	3774350	8.8132E-05	0.000220072	0.000220072	6.15893E-05	0.000113644	0.000204353	0.000144567	4.38083E-05	7.75664E-05	1.89661E-05	5.68984E-05	9.80062E-05	5.32761E-05	1.59465E-05	2.22651E-08	7.7166E-07	1.194E-07	9.13328E-07	0.91332772
3835303774350	383530	3774350	8.19753E-05	0.000204699	0.000204699	5.72869E-05	0.000105705	0.000190077	0.000134468	4.0748E-05	7.21479E-05	1.72881E-05	5.30147E-05	9.12744E-05	4.96167E-05	1.48511E-05	1.9156E-08	6.3154E-07	8.1858E-08	7.32558E-07	0.73255765
3835803774350	383580	3774350	7.5377E-05	0.000188222	0.000188222	5.26758E-05	9.71967E-05	0.000174778	0.000123645	3.74681E-05	6.63406E-05	1.61526E-05	4.90155E-05	8.42964E-05	4.58235E-05	1.37158E-05	1.5847E-08	5.0613E-07	6.0887E-08	5.82864E-07	0.58286414
3836303774350	383630	3774350	7.01845E-05	0.000175256	0.000175256	4.90471E-05	9.05011E-05	0.000162738	0.000115127	3.48871E-05	6.17706E-05	1.5394E-05	4.59458E-05	7.88974E-05	4.28885E-05	1.28373E-05	1.34977E-08	4.1999E-07	4.8251E-08	4.81738E-07	0.48173811
3836803774350	383680	3774350	6.78307E-05	0.000169378	0.000169378	4.74022E-05	8.74659E-05	0.00015728	0.000111266	3.3717E-05	5.96989E-05	1.50925E-05	4.46445E-05	7.65629E-05	4.16195E-05	1.24574E-05	1.21313E-08	3.695E-07	4.093E-08	4.22564E-07	0.42256369
3837303774350	383730	3774350	7.5404E-05	0.000188289	0.000188289	5.26946E-05	9.72314E-05	0.00017484	0.000123689	3.74815E-05	6.63643E-05	1.60019E-05	4.96435E-05	8.51029E-05	4.62618E-05	1.3847E-05	1.23893E-08	3.7048E-07	3.9377E-08	4.22251E-07	0.4222513
3837803774350	383780	3774350	8.69685E-05	0.000217167	0.000217167	6.07762E-05	0.000112144	0.000201655	0.000142659	4.323E-05	7.65425E-05	1.7268E-05	5.72099E-05	9.80487E-05	5.32992E-05	1.59534E-05	1.24544E-08	3.6589E-07	3.8469E-08	4.1681E-07	0.41681046
3838303774350	383830	3774350	9.88509E-05	0.000246838	0.000246838	6.908E-05	0.000127466	0.000229207	0.00016215	4.91364E-05	8.70003E-05	2.01267E-05	6.48164E-05	0.000111011	6.03458E-05	1.80625E-05	1.20695E-08	3.4774E-07	3.821E-08	3.98018E-07	0.39801771
3838803774350	383880	3774350	9.53282E-05	0.000238042	0.000238042	6.66182E-05	0.000122923	0.000221039	0.000156372	4.73854E-05	8.38999E-05	2.00262E-05	6.26309E-05	0.000107208	5.82784E-05	1.74437E-05	1.11105E-08	3.1398E-07	3.4783E-08	3.59878E-07	0.35987759
3839303774350	383930	3774350	9.19886E-05	0.000229703	0.000229703	6.42844E-05	0.000118617	0.000213295	0.000150894	4.57253E-05	8.09607E-05	1.97549E-05	6.05509E-05	0.000103609	5.63218E-05	1.68581E-05	1.0124E-08	2.8377E-07	3.1841E-08	3.25739E-07	0.32573922
3839803774350	383980	3774350	8.89399E-05	0.00022209	0.00022209	6.21539E-05	0.000114686	0.000206226	0.000145893	4.42099E-05	7.82775E-05	1.95087E-05	5.86418E-05	0.000100307	5.45267E-05	1.63208E-05	9.2501E-09	2.5776E-07	2.9356E-08	2.9637E-07	0.2963698
3840303774350	384030	3774350	8.42107E-05	0.00021028	0.00021028	5.8849E-05	0.000108587	0.00019526	0.000138135	4.18591E-05	7.41153E-05	1.75895E-05	5.57177E-05	9.52897E-05	5.17994E-05	1.55045E-05	8.14498E-09	2.288E-07	2.6514E-08	2.63457E-07	0.26345695
3840803774350	384080	3774350	7.55925E-05	0.00018876	0.00018876	5.28263E-05	9.74745E-05	0.000175277	0.000123998	3.75752E-05	6.65302E-05	1.69313E-05	5.02364E-05	8.58244E-05	4.66541E-05	1.39644E-05	7.36628E-09	2.0526E-07	2.3667E-08	2.36292E-07	0.23629166
3841303774350	384130	3774350	7.12133E-05	0.000177825	0.000177825	4.97661E-05	9.18277E-05	0.000165123	0.000116815	3.53984E-05	6.26761E-05	1.65847E-05	4.73324E-05	8.08838E-05	4.39684E-05	1.31605E-05	6.74023E-09	1.8661E-07	2.1838E-08	2.15188E-07	0.21518795
3826803774400	382680	3774400	2.73682E-05	6.83405E-05	6.83405E-05	1.91257E-05	3.52906E-05	6.3459E-05	4.48935E-05	1.36041E-05	2.40872E-05	2.12421E-05	2.23524E-05	3.81329E-05	2.0729E-05	6.20455E-06	4.0785E-09	1.2589E-07	1.5132E-08	1.45097E-07	0.14509668
3827303774400	382730	3774400	2.93019E-05	7.31691E-05	7.31691E-05	2.04771E-05	3.7784E-05	6.79427E-05	4.80654E-05	1.45653E-05	2.57891E-05	2.07849E-05	2.36386E-05	4.034E-05	2.19288E-05	6.56367E-06	4.44409E-09	1.4216E-07	1.6571E-08	1.63179E-07	0.16317925
3827803774400	382780	3774400	2.99806E-05	7.48638E-05	7.48638E-05	2.09514E-05	3.86592E-05	6.95164E-05	4.91787E-05	1.49026E-05	2.63864E-05	1.84888E-05	2.36587E-05	4.034E-05	2.19288E-05	6.56367E-06	4.62851E-09	1.5296E-07	1.7233E-08	1.74826E-07	0.17482645
3828303774400	382830	3774400	2.88118E-05	7.19451E-05	7.19451E-05	2.01345E-05	3.7152E-05	6.68062E-05	4.72614E-05	1.43216E-05	2.53577E-05	1.68108E-05	2.2272E-05	3.80055E-05	2.06598E-05	6.18383E-06	4.69217E-09	1.5746E-07	1.7129E-08	1.79276E-07	0.17927645
3828803774400	382880	3774400	2.78099E-05	6.94434E-05	6.94434E-05	1.94344E-05	3.58601E-05	6.44832E-05	4.5618E-05	1.38236E-05	2.4476E-05	1.57205E-05	2.13325E-05	3.64266E-05	1.98015E-05	5.92692E-06	4.86442E-09	1.6664E-07	1.7514E-08	1.89017E-07	0.18901679
3829303774400	382930	3774400	2.78961E-05	6.96586E-05	6.96586E-05	1.94946E-05	3.59712E-05	6.4683E-05	4.57593E-05	1.38665E-05	2.45518E-05	1.52483E-05	2.12571E-05	3.63162E-05	1.97415E-05	5.90896E-06	5.3611E-09	1.8973E-07	1.9215E-08	2.14302E-07	0.21430227
3829803774400	382980	3774400	3.01745E-05	7.5348E-05	7.5348E-05	2.10869E-05	3.89092E-05	6.9966E-05	4.94968E-05	1.4999E-05	2.65571E-05	1.54794E-05	2.27242E-05	3.88544E-05	2.11212E-05	6.32196E-06	6.43855E-09	2.3887E-07	2.314E-08	2.68444E-07	0.26844404
3830303774400	383030	3774400	3.513E-05	8.77222E-05	8.77222E-05	2.45499E-05	4.52992E-05	8.14564E-05	5.76255E-05	1.74623E-05	3.09185E-05	1.63887E-05	2.59497E-05	4.43978E-05	2.41346E-05	7.22391E-06	8.5751E-09	3.4055E-07	3.1181E-08	3.80307E-07	0.38030719
3830803774400	383080	3774400	4.31018E-05	0.000107629	0.000107629	3.01209E-05	5.55787E-05	9.99408E-05	7.07021E-05	2.14249E-05	3.79346E-05	1.80718E-05	3.11346E-05	5.32943E-05	2.89708E-05	8.67145E-06	1.30324E-08	5.7244E-07	4.8414E-08	6.3389E-07	0.63388973
3831303774400	383130	3774400	5.1483E-05	0.000128557	0.000128557	3.59779E-05	6.6386E-05	0.000119374	8.44502E-05	2.5591E-05	4.53111E-05	1.97147E-05	3.64552E-05	6.25219E-05	3.39869E-05	1.01729E-05	2.27396E-08	1.141E-06	8.4554E-08	1.2483E-06	1.24830208
3834803774400	383480	3774400	7.43752E-05	0.00018572	0.00018572	5.19756E-05	9.59048E-05	0.000172455	0.000122001	3.69701E-05	6.54588E-05	1.77051E-05	4.88346E-05	8.39568E-05	4.56389E-05	1.36605E-05	1.66581E-08	6.1406E-07	9.0745E-08	7.21463E-07	0.72146291
3835303774400	383530	3774400	7.1585E-05	0.000178753	0.000178753	5.00258E-05	9.2307E-05	0.000165985	0.000117425	3.55832E-05	6.30032E-05	1.66148E-05	4.70259E-05	8.08074E-05	4.39268E-05	1.31481E-05	1.46414E-08	5.1001E-07	6.7369E-08	5.92021E-07	0.59202065
3835803774400	383580	3774400	6.65164E-05	0.000166097	0.000166097	4.64837E-05	8.57712E-05	0.000154233	0.00010911	3.30637E-05	5.85422E-05	1.56301E-05	4.38406E-05	7.52555E-05	4.09089E-05	1.22447E-05	1.25148E-08	4.196E-07	5.2387E-08	4.84506E-07	0.48450593
3836303774400	383630	3774400	6.07314E-05	0.000151651	0.000151651	4.2441E-05	7.83116E-05	0.000140819	9.96209E-05	3.01881E-05	5.34508E-05	1.47609E-05	4.02434E-05	6.89991E-05	3.75079E-05	1.12268E-05	1.06576E-08	3.4664E-07	4.1973E-08	3.9927E-07	0.39927041
3836803774400	383680	3774400	6.02682E-05	0.000150494	0.000150494	4.21173E-05	7.77143E-05	0.000139745	9.8861E-05	2.99579E-05	5.30431E-05	1.46906E-05	4.00876E-05	6.86765E-05	3.73325E-05	1.11743E-05	9.98149E-09	3.1566E-07	3.698E-08	3.62625E-07	0.36262534
3837303774400	383730	3774400	6.43403E-05	0.000160663	0.000160663	4.4963E-05	8.29652E-05	0.000149187	0.000105541	3.1982E-05	5.6627E-05	1.52081E-05	4.28207E-05	7.33285E-05	3.98613E-05	1.19312E-05	9.95809E-09	3.0715E-07	3.4817E-08	3.51925E-07	0.35192537
3837803774400	383780	3774400	7.7607E-05	0.000193791	0.000193791	5.42341E-05	0.000100072	0.000179948	0.000127303	3.85766E-05	6.83032E-05	1.69263E-05	5.19245E-05	8.85239E-05	4.81216E-05	1.44036E-05	1.03928E-08	3.1275E-07	3.5259E-08	3.584E-07	0.3583998
3838303774400	383830	3774400	8.27887E-05	0.00020673	0.00020673	5.78552E-05	0.000106754	0.000191963	0.000135802	4.11523E-05	7.28637E-05	1.90968E-05	5.48184E-05	9.38211E-05	5.10011E-05	1.52655E-05	1.01973E-08	2.9738E-07	3.4178E-08	3.41754E-07	0.34175444
3838803774400	383880	3774400	8.01116E-05	0.000200045	0.000200045	5.59845E-05	0.000103302	0.000185756	0.000131411	3.98216E-05	7.05076E-05	1.88405E-05	5.31654E-05	9.09518E-05	4.94413E-05	1.47987E-05	9.41951E-09	2.7098E-07	3.1259E-08	3.11659E-07	0.31165939
3839303774400	383930	3774400	7.75585E-05	0.000193669	0.000193669	5.42002E-05	0.00010001	0.000179836	0.000127223	3.85525E-05	6.82606E-05	1.85943E-05	5.15929E-05	8.82353E-05	4.79647E-05	1.43567E-05	8.70228E-09	2.4788E-07	2.8771E-08	2.85358E-07	0.28535815
3839803774400	383980	3774400	7.54632E-05	0.000188437	0.000188437	5.2736E-05	9.73078E-05	0.000174978	0.000123786	3.75109E-05	6.64164E-05	1.81371E-05	5.03218E-05	8.60367E-05	4.67695E-05	1.39989E-05	7.91733E-09	2.2627E-07	2.6585E-08	2.60768E-07	0.26076813
3840303774400	384030	3774400	6.42111E-05	0.00016034	0.00016034	4.48726E-05	8.27985E-05	0.000148887	0.000105329	3.19178E-05	5.65132E-05	1.57155E-05	4.31523E-05	7.37615E-05	4.00967E-05	1.20016E-05	6.90786E-09	1.9696E-07	2.2596E-08	2.26463E-07	0.22646337
3840803774400	384080	3774400	5.86469E-05	0.000146446	0.000146446	4.09843E-05	7.56237E-05	0.000135985	9.62015E-05	2.9152E-05	5.16161E-05	1.51478E-05	3.94395E-05	6.74201E-05	3.66495E-05	1.09698E-05	6.24E-09	1.7674E-07	2.0398E-08	2.03379E-07	0.20337912
3841303774400	384130	3774400	5.60561E-05	0.000139976	0.000139976	3.91737E-05	7.22828E-05	0.000129978	9.19516E-05	2.78641E-05	4.93359E-05	1.49468E-05	3.7666E-05	6.4398E-05	3.50067E-05	1.04781E-05	5.75689E-09	1.619E-07	1.8974E-08	1.86628E-07	0.18662808
3826803774450	382680	3774450	2.62802E-05	6.56235E-05	6.56235E-05	1.83654E-05	3.38676E-05	6.09361E-05	4.31087E-05	1.30632E-05	2.31296E-05	1.9986E-05	2.14129E-05	3.65199E-05	1.98522E-05	5.94211E-06	3.83339E-09	1.184E-07	1.4353E-08	1.36587E-07	0.13658658
3827303774450	382730	3774450	2.80415E-05	7.00218E-05	7.00218E-05	1.95963E-05	3.61588E-05	6.50202E-05	4.59979E-05	1.39388E-05	2.46798E-05	1.9775E-05	2.25735E-05	3.85234E-05	2.09413E-05	6.26809E-06	4.16148E-09	1.3308E-07	1.5671E-08	1.52913E-07	0.1529125
3827803774450	382780	3774450	2.91888E-05	7.28867E-05	7.28867E-05	2.0398E-05	3.76382E-05	6.76805E-05	4.78799E-05	1.45091E-05	2.56896E-05	1.80216E-05	2.33823E-05	3.98562E-05	2.16658E-05	6.48494E-06	4.38775E-09	1.4524E-07	1.6617E-08	1.66247E-07	0.16624687
3828303774450	382830	3774450	2.74221E-05	6.8475E-05	6.8475E-05	1.91634E-05	3.536E-05	6.35839E-05	4.49818E-05	1.36309E-05	2.41346E-05	1.59969E-05	2.13275E-05	3.63841E-05	1.97784E-05	5.92001E-06	4.33441E-09	1.4561E-07	1.6114E-08	1.66062E-07	0.16606169
3828803774450	382880	3774450	2.60001E-05	6.49241E-05	6.49241E-05	1.81696E-05	3.35264E-05	6.02867E-05	4.26492E-05	1.2924E-05	2.28831E-05	1.48112E-05	2.01116E-05	3.43298E-05	1.86616E-05	5.58575E-06	4.37491E-09	1.4964E-07	1.6066E-08	1.70078E-07	0.17007784
3829303774450	382930	3774450	2.60539E-05	6.50586E-05	6.50586E-05	1.82073E-05	3.35959E-05	6.04116E-05	4.27376E-05	1.29508E-05	2.29305E-05	1.43992E-05	2.00413E-05	3.42279E-05	1.86063E-05	5.56918E-06	4.76676E-09	1.6813E-07	1.7436E-08	1.90331E-07	0.19033113
3829803774450	382980	3774450	2.84832E-05	7.11247E-05	7.11247E-05	1.99049E-05	3.67283E-05	6.60443E-05	4.67224E-05	1.41583E-05	2.50685E-05	1.47408E-05	2.16189E-05	3.69444E-05	2.00829E-05	6.01118E-06	5.69367E-09	2.0993E-07	2.089E-08	2.36513E-07	0.23651342
3830303774450	383030	3774450	3.4015E-05	8.4938E-05	8.4938E-05	2.37707E-05	4.38614E-05	7.8871E-05	5.57965E-05	1.6908E-05	2.99372E-05	1.59315E-05	2.52312E-05	4.31414E-05	2.34516E-05	7.01948E-06	7.6136E-09	2.9936E-07	2.833E-08	3.353E-07	0.33529952
3830803774450	383080	3774450	4.07749E-05	0.000101818	0.000101818	2.84947E-05	5.25782E-05	9.45453E-05	6.68852E-05	2.02682E-05	3.58867E-05	1.73885E-05	2.96273E-05	5.06967E-05	2.75587E-05	8.24879E-06	1.072E-08	4.5864E-07	4.0813E-08	5.10173E-07	0.51017332
3831303774450	383130	3774450	4.73247E-05	0.000118173	0.000118173	3.3072E-05	6.1024E-05	0.000109733	7.76292E-05	2.3524E-05	4.16513E-05	1.86797E-05	3.37873E-05	5.78954E-05	3.14719E-05	9.42009E-06	1.57916E-08	7.4646E-07	6.1223E-08	8.23477E-07	0.82347678
3832303774450	383230	3774450	5.47041E-05	0.0001366	0.0001366	3.82289E-05	7.05395E-05	0.000126843	8.97339E-05	2.71921E-05	4.8146E-05	1.96293E-05	3.78217E-05	6.49159E-05	3.52882E-05	1.05624E-05	3.25114E-08	1.77E-06	1.4099E-07	1.94352E-06	1.94351608
3833303774450	383330	3774450	6.17333E-05	0.000154153	0.000154153	4.31411E-05	7.96035E-05	0.000143142	0.000101264	3.06862E-05	5.43325E-05	1.89762E-05	4.16803E-05	7.16222E-05	3.89338E-05	1.16536E-05	2.11436E-08	1.0156E-06	1.7377E-07	1.2105E-06	1.21049766
3833803774450	383380	3774450	6.42326E-05	0.000160394	0.000160394	4.48877E-05	8.28262E-05	0.000148937	0.000105364	3.19285E-05	5.65322E-05	1.79965E-05	4.31373E-05	7.40925E-05	4.02767E-05	1.20555E-05	1.67847E-08	7.3376E-07	1.2058E-07	8.71124E-07	0.87112446
3834303774450	383430	3774450	6.39741E-05	0.000159748	0.000159748	4.4707E-05	8.24929E-05	0.000148337	0.00010494	3.18E-05	5.63046E-05	1.73534E-05	4.33583E-05	7.44236E-05	4.04566E-05	1.21094E-05	1.44183E-08	5.8042E-07	8.6212E-08	6.81053E-07	0.68105307
3834803774450	383480	3774450	6.28106E-05	0.000156843	0.000156843	4.3894E-05	8.09926E-05	0.00014564	0.000103031	3.12216E-05	5.52807E-05	1.63887E-05	4.19214E-05	7.19448E-05	3.91091E-05	1.1706E-05	1.26977E-08	4.7848E-07	6.5128E-08	5.56303E-07	0.55630283
3835303774450	383530	3774450	5.85823E-05	0.000146284	0.000146284	4.09391E-05	7.55403E-05	0.000135836	9.60955E-05	2.91198E-05	5.15593E-05	1.52131E-05	3.91129E-05	6.70891E-05	3.64696E-05	1.0916E-05	1.09231E-08	3.9258E-07	5.0387E-08	4.53889E-07	0.45388854
3835803774450	383580	3774450	5.41331E-05	0.000135175	0.000135175	3.78299E-05	6.98032E-05	0.000125519	8.87973E-05	2.69083E-05	4.76435E-05	1.43489E-05	3.62341E-05	6.2106E-05	3.37608E-05	1.01052E-05	9.37375E-09	3.248E-07	4.061E-08	3.74779E-07	0.37477942
3836303774450	383630	3774450	5.17901E-05	0.000129324	0.000129324	3.61925E-05	6.67819E-05	0.000120086	8.49539E-05	2.57436E-05	4.55813E-05	1.3937E-05	3.47871E-05	5.95762E-05	3.23856E-05	9.69357E-06	8.44701E-09	2.8309E-07	3.4768E-08	3.26303E-07	0.32630303
3836803774450	383680	3774450	5.6654E-05	0.000141469	0.000141469	3.95915E-05	7.30538E-05	0.000131364	9.29324E-05	2.81613E-05	4.98621E-05	1.46001E-05	3.8083E-05	6.5179E-05	3.54313E-05	1.06052E-05	8.69029E-09	2.8135E-07	3.3526E-08	3.23563E-07	0.32356312
3837303774450	383730	3774450	6.27298E-05	0.000156641	0.000156641	4.38375E-05	8.08884E-05	0.000145452	0.000102899	3.11815E-05	5.52096E-05	1.5399E-05	4.21626E-05	7.21485E-05	3.92199E-05	1.17392E-05	8.83874E-09	2.7768E-07	3.2474E-08	3.18995E-07	0.31899512
3837803774450	383780	3774450	7.11756E-05	0.000177731	0.000177731	4.97397E-05	9.17791E-05	0.000165036	0.000116753	3.53797E-05	6.26429E-05	1.65545E-05	4.76489E-05	8.15459E-05	4.43283E-05	1.32682E-05	8.74533E-09	2.6905E-07	3.2213E-08	3.10011E-07	0.31001094

			EGIODemolition	EGIOSite Grubbing / Prep	EGIOMass Grading / Excavation	EGIOMass Grading / Excavation	EGIODrainage / Utilities Trenching	EGIODrainage / Utilities Trenching	EGIOFoundations / Concrete Pads	EGIOFoundations / Concrete Pads	EGIOBuilding / Structure Construction	EGIOBuilding / Structure Construction	EGIOAsphalt Paving	EGIOArchitectural Coating	EGIOLandscaping or Other Finishing	EGIOWaterside Construction (Piles)	HIWaterside Construction (Landscaping)	HIWaterside Construction (Landscaping)	KMDemolition	KMSite Grubbing / Prep	KMMass Grading / Excavation
Unique Identifier	X (UTM)	Y (UTM)	2025	2025	2025	2026	2026	2027	2026	2027	2026	2027	2027	2027	2027	2027	2025	2026	2025	2025	2025
3838303774450	383830	3774450	0.00014696	0.00013261	0.000331144	0.000331144	9.26738E-05	9.26738E-05	0.000171001	0.000171001	0.000307491	0.000307491	0.000217531	2.04735E-05	6.59186E-05	0.000116715	0.000233664	0.000233664	0.000164348	0.000148303	0.000370324
3838803774450	383880	3774450	0.000132562	0.00011962	0.000298702	0.000298702	8.35946E-05	8.35946E-05	0.000154248	0.000154248	0.000277366	0.000277366	0.00019622	1.84678E-05	5.94606E-05	0.00010528	0.000222451	0.000222451	0.000153281	0.000138317	0.000345388
3839303774450	383930	3774450	0.000120266	0.00010852	0.000270995	0.000270995	7.58404E-05	7.58404E-05	0.00013994	0.00013994	0.000251638	0.000251638	0.000178019	1.67547E-05	5.39451E-05	9.55145E-05	0.000210937	0.000210937	0.000143629	0.000129607	0.000323639
3839803774450	383980	3774450	0.000109653	9.8948E-05	0.00024708	0.00024708	6.91477E-05	6.91477E-05	0.000127591	0.000127591	0.000229432	0.000229432	0.000162309	1.52762E-05	4.91846E-05	8.70857E-05	0.000199137	0.000199137	0.000135517	0.000122287	0.00030536
3840303774450	384030	3774450	9.60312E-05	8.6656E-05	0.000216387	0.000216387	6.05579E-05	6.05579E-05	0.000111741	0.000111741	0.000200931	0.000200931	0.000142146	1.33785E-05	4.30747E-05	7.62675E-05	0.000168337	0.000168337	0.000124635	0.000112468	0.00028084
3840803774450	384080	3774450	8.43317E-05	7.6099E-05	0.000190024	0.000190024	5.31802E-05	5.31802E-05	9.81274E-05	9.81274E-05	0.000176451	0.000176451	0.000124829	1.17486E-05	3.78269E-05	6.69758E-05	0.000151478	0.000151478	0.000106543	9.61415E-05	0.000240073
3841303774450	384130	3774450	7.85357E-05	7.0869E-05	0.000176964	0.000176964	4.95251E-05	4.95251E-05	9.13832E-05	9.13832E-05	0.000164324	0.000164324	0.000116249	1.09411E-05	3.52271E-05	6.23727E-05	0.00014626	0.00014626	0.000101326	9.14338E-05	0.000228317
3826803774500	382680	3774500	8.57524E-05	7.7381E-05	0.000193226	0.000193226	5.4076E-05	5.4076E-05	9.97804E-05	9.97804E-05	0.000179424	0.000179424	0.000126932	1.19465E-05	3.84641E-05	6.81041E-05	0.000125436	0.000125436	3.65609E-05	3.29916E-05	8.23825E-05
3827303774500	382730	3774500	9.81622E-05	8.8579E-05	0.000221189	0.000221189	6.19017E-05	6.19017E-05	0.00011422	0.00011422	0.000205389	0.000205389	0.00014530	1.36754E-05	4.40305E-05	7.79599E-05	0.00012968	0.00012968	3.97305E-05	3.58518E-05	8.95246E-05
3827803774500	382780	3774500	0.000105653	9.5339E-05	0.000238069	0.000238069	6.66258E-05	6.66258E-05	0.000122937	0.000122937	0.000221064	0.000221064	0.000156389	1.4719E-05	4.73907E-05	8.39094E-05	0.000124754	0.000124754	4.22494E-05	3.81248E-05	9.52005E-05
3828303774500	382830	3774500	0.000104943	9.4698E-05	0.000236468	0.000236468	6.61778E-05	6.61778E-05	0.000122111	0.000122111	0.000219577	0.000219577	0.000155338	1.462E-05	4.70721E-05	8.33453E-05	0.000119044	0.000119044	4.22315E-05	3.81086E-05	9.51602E-05
3828803774500	382880	3774500	0.000112124	0.00010118	0.000252649	0.000252649	7.07061E-05	7.07061E-05	0.000130466	0.000130466	0.000234602	0.000234602	0.000165967	1.56204E-05	5.02931E-05	8.90483E-05	0.000120456	0.000120456	4.20345E-05	3.79309E-05	9.47163E-05
3829303774500	382930	3774500	0.000127745	0.00011527	0.000287848	0.000287848	8.05569E-05	8.05569E-05	0.000148643	0.000148643	0.000267287	0.000267287	0.00018909	1.77967E-05	5.72999E-05	0.000101455	0.00012661	0.00012661	4.32761E-05	3.90513E-05	9.7514E-05
3829803774500	382980	3774500	0.000163649	0.00014767	0.000368751	0.000368751	0.000103198	0.000103198	0.00019042	0.00019042	0.000342411	0.000342411	0.000242236	2.27986E-05	7.34047E-05	0.00012997	0.00142787	0.00142787	5.02421E-05	4.53372E-05	0.00011321
3830303774500	383030	3774500	0.000229513	0.00020711	0.00051716	0.00051716	0.000144732	0.000144732	0.000267058	0.000267058	0.00048022	0.00048022	0.000339727	3.19743E-05	0.000102948	0.000182278	0.000167734	0.000167734	6.17565E-05	5.57275E-05	0.000139156
3830803774500	383080	3774500	0.000339356	0.00030623	0.000764671	0.000764671	0.000214	0.000214	0.000394871	0.000394871	0.000710052	0.000710052	0.000502319	4.72771E-05	0.000152218	0.000269515	0.000198693	0.000198693	7.41782E-05	6.69366E-05	0.000167146
3831303774500	383130	3774500	0.000493437	0.00044527	0.001111861	0.001111861	0.000311165	0.000311165	0.000574158	0.000574158	0.001032442	0.001032442	0.000730391	6.87427E-05	0.000221331	0.000391885	0.00022637	0.00022637	8.44153E-05	7.61742E-05	0.000190213
3832303774500	383230	3774500	0.000709107	0.00063988	0.00159783	0.00159783	0.000447168	0.000447168	0.000825109	0.000825109	0.0014837	0.0014837	0.001049629	9.87886E-05	0.000318069	0.00056317	0.000247129	0.000247129	0.000105253	9.49781E-05	0.000237167
3833303774500	383330	3774500	0.000552328	0.00049841	0.001244561	0.001244561	0.000348302	0.000348302	0.000642683	0.000642683	0.001155664	0.001155664	0.000817563	7.69471E-05	0.000247746	0.000438657	0.00024912	0.00024912	0.000129464	0.000116825	0.000291721
3833803774500	383380	3774500	0.000434271	0.00039188	0.000978543	0.000978543	0.000273854	0.000273854	0.000505313	0.000505313	0.000908647	0.000908647	0.000642813	6.05001E-05	0.000194792	0.000344896	0.000222372	0.000222372	0.000139612	0.000125982	0.000314587
3834303774500	383430	3774500	0.000349474	0.00031536	0.000787469	0.000787469	0.000220381	0.000220381	0.000406644	0.000406644	0.000731221	0.000731221	0.000517295	4.86866E-05	0.000156756	0.000277551	0.00020767	0.00020767	0.000146166	0.000131896	0.000329355
3834803774500	383480	3774500	0.000282906	0.00025529	0.000637472	0.000637472	0.000178403	0.000178403	0.000329187	0.000329187	0.000591939	0.000591939	0.00041876	3.94128E-05	0.000126897	0.00022683	0.00019311	0.00019311	0.000143892	0.000129844	0.000324231
3835303774500	383530	3774500	0.000233488	0.00021069	0.000526118	0.000526118	0.000147239	0.000147239	0.000271684	0.000271684	0.000488538	0.000488538	0.000345612	3.25281E-05	0.000104731	0.000185435	0.000181136	0.000181136	0.00013495	0.000121775	0.000304082
3835803774500	383580	3774500	0.000191388	0.0001727	0.000431254	0.000431254	0.00012069	0.00012069	0.00022697	0.00022697	0.00040045	0.00040045	0.00028329	2.6663E-05	8.58468E-05	0.00015199	0.00016722	0.00016722	0.000117401	0.000105939	0.000264539
3836303774500	383630	3774500	0.000172555	0.00015571	0.000388818	0.000388818	0.000108815	0.000108815	0.000200783	0.000200783	0.000361046	0.000361046	0.000255418	2.40394E-05	7.73995E-05	0.00013704	0.00016778	0.00016778	0.000119579	0.000107905	0.000269448
3836803774500	383680	3774500	0.000166586	0.00015032	0.000375368	0.000375368	0.00010505	0.00010505	0.000193838	0.000193838	0.000348556	0.000348556	0.000246583	2.32078E-05	7.4722E-05	0.000132302	0.00018167	0.00018167	0.000141385	0.000127582	0.000318582
3837303774500	383730	3774500	0.000162348	0.0001465	0.000365819	0.000365819	0.000102378	0.000102378	0.000188906	0.000188906	0.000339689	0.000339689	0.000240309	2.26174E-05	7.2821E-05	0.00012936	0.00019502	0.00019502	0.000145461	0.000131261	0.000327768
3837803774500	383780	3774500	0.000147073	0.00013272	0.0003314	0.0003314	9.27453E-05	9.27453E-05	0.000171133	0.000171133	0.000307728	0.000307728	0.000217699	2.04893E-05	6.59695E-05	0.000116805	0.0002097	0.0002097	0.000138484	0.000124964	0.000312045
3838303774500	383830	3774500	0.00013304	0.00012005	0.000299778	0.000299778	8.38958E-05	8.38958E-05	0.00015483	0.00015483	0.00027836	0.00027836	0.00019692	1.85343E-05	5.96748E-05	0.00010566	0.00020286	0.00020286	0.000130825	0.000118053	0.000294788
3838803774500	383880	3774500	0.000120976	0.00010917	0.000272595	0.000272595	7.62884E-05	7.62884E-05	0.000140766	0.000140766	0.000253124	0.000253124	0.00017907	1.68537E-05	5.42637E-05	9.60787E-05	0.00019404	0.00019404	0.000124474	0.000112322	0.000280477
3839803774500	383980	3774500	0.000101576	9.166E-05	0.000228882	0.000228882	6.40548E-05	6.40548E-05	0.000118193	0.000118193	0.000212533	0.000212533	0.000150355	1.4151E-05	4.5562E-05	8.06716E-05	0.00017737	0.00017737	0.000112082	0.00010114	0.000252554
3840303774500	384030	3774500	9.37032E-05	8.4555E-05	0.000211141	0.000211141	5.90899E-05	5.90899E-05	0.000109032	0.000109032	0.0019606	0.0019606	0.000138701	1.30542E-05	4.20305E-05	7.44187E-05	0.00016949	0.00016949	0.000106847	9.64162E-05	0.000240759
3840803774500	384080	3774500	8.40691E-05	7.5862E-05	0.000189433	0.000189433	5.30145E-05	5.30145E-05	9.78218E-05	9.78218E-05	0.000175902	0.000175902	0.00012444	1.1712E-05	3.77091E-05	6.67673E-05	0.00014537	0.00014537	0.000100496	9.06851E-05	0.000226448
3841303774500	384130	3774500	8.01712E-05	7.2344E-05	0.00018065	0.00018065	5.05565E-05	5.05565E-05	9.32863E-05	9.32863E-05	0.000167746	0.000167746	0.00011867	1.1169E-05	3.59607E-05	6.36716E-05	0.00014557	0.00014557	9.59834E-05	8.6613E-05	0.000216279
3826803774550	382680	3774550	7.92818E-05	7.1542E-05	0.000178646	0.000178646	4.99957E-05	4.99957E-05	9.22514E-05	9.22514E-05	0.000165885	0.000165885	0.000117354	1.10451E-05	3.55618E-05	6.29653E-05	0.00011691	0.00011691	3.50029E-05	3.15857E-05	7.8872E-05
3827303774550	382730	3774550	8.99427E-05	8.1162E-05	0.000202668	0.000202668	5.67185E-05	5.67185E-05	0.000104656	0.000104656	0.000188191	0.000188191	0.000133134	1.25303E-05	4.03437E-05	7.1432E-05	0.00012056	0.00012056	3.78561E-05	3.41604E-05	8.53012E-05
3827803774550	382780	3774550	9.57447E-05	8.6398E-05	0.000215741	0.000215741	6.03772E-05	6.03772E-05	0.000111407	0.000111407	0.000200331	0.000200331	0.000141722	1.33386E-05	4.29462E-05	7.604E-05	0.00011484	0.00011484	4.01483E-05	3.62288E-05	9.04661E-05
3828303774550	382830	3774550	9.46822E-05	8.5439E-05	0.000213347	0.000213347	5.97072E-05	5.97072E-05	0.000110171	0.000110171	0.000198108	0.000198108	0.00014015	1.31905E-05	4.24696E-05	7.51961E-05	0.00010944	0.00010944	4.00707E-05	3.61588E-05	9.02912E-05
3828803774550	382880	3774550	9.98275E-05	9.0082E-05	0.000224941	0.000224941	6.29519E-05	6.29519E-05	0.000116158	0.000116158	0.000208874	0.000208874	0.000147766	1.39074E-05	4.47775E-05	7.92826E-05	0.00011025	0.00011025	3.99812E-05	3.6078E-05	9.00895E-05
3829303774550	382930	3774550	0.000110709	9.9901E-05	0.000249461	0.000249461	6.9814E-05	6.9814E-05	0.00012882	0.00012882	0.000231642	0.000231642	0.000163873	1.54233E-05	4.96585E-05	8.79248E-05	0.00011461	0.00011461	4.0978E-05	3.69775E-05	9.23356E-05
3829803774550	382980	3774550	0.000141874	0.00012802	0.000319684	0.000319684	8.94667E-05	8.94667E-05	0.000165083	0.000165083	0.00029685	0.00029685	0.00021003	1.9765E-05	6.36374E-05	0.00011276	0.00013073	0.00013073	4.8708E-05	4.39529E-05	0.000109754
3830303774550	383030	3774550	0.000193805	0.00017489	0.000436701	0.000436701	0.000122215	0.000122215	0.00022551	0.00022551	0.000405508	0.000405508	0.000286873	2.69998E-05	8.69312E-05	0.000153919	0.00015352	0.00015352	5.94345E-05	5.36322E-05	0.000133924
3830803774550	383080	3774550	0.000255442	0.0002305	0.000575588	0.000575588	0.000161084	0.000161084	0.00029723	0.00029723	0.000534475	0.000534475	0.000378109	3.55867E-05	0.000114578	0.000202871	0.00017422	0.00017422	6.78152E-05	6.11947E-05	0.000152808
3831303774550	383130	3774550	0.000327257	0.00029531	0.000737407	0.000737407	0.00020637	0.00020637	0.000380792	0.000380792	0.000684735	0.000684735	0.000484409	4.55915E-05	0.000146791	0.00025906	0.00019453	0.00019453	7.54914E-05	6.81216E-05	0.000170105
3832303774550	383230	3774550	0.000384793	0.00034723	0.000867054	0.000867054	0.000242653	0.000242653	0.000447741	0.000447741	0.000805121	0.000805121	0.000569575	5.36071E-05	0.000172599	0.00030561	0.00020422	0.00020422	9.10828E-05	8.21908E-05	0.000205237
3832803774550	383280	3774550	0.00036094	0.0003257	0.00081307	0.00081307	0.000227612	0.000227612	0.00041986	0.00041986	0.00075514	0.00075514	0.00053426	5.02841E-05	0.0001619	0.00028657	0.00020181	0.00020181	9.94097E-05	8.97048E-05	0.000224
3833303774550	383330	3774550	0.000316787	0.00028586	0.000713816	0.000713816	0.000199768	0.000199768	0.00036861	0.00036861	0.000662829	0.000662829	0.000468912	4.41329E-05	0.000142094	0.00025159	0.00019169	0.00019169	0.000107176	9.67125E-05	0.000241498
3833803774550	383380	3774550	0.000268855	0.00024261	0.000605811	0.000605811	0.000169542	0.000169542	0.00031283	0.00031283	0.000562538	0.000562538	0.00039796	3.74553E-05	0.000120595	0.000213523	0.00017671	0.00017671	0.000111276	0.000100413	0.000250739
3834303774550	383430	3774550	0.000231196	0.00020863	0.000520953	0.000520953	0.000145794	0.000145794	0.00026901	0.00026901	0.00048374	0.00048374	0.00034221	3.22088E-05	0.000103703	0.00018361	0.00016443	0.00016443	0.000110805	9.99874E-05	0.000249676
3834803774550	383480	3774550	0.000197345	0.00017808	0.000444677	0.000444677	0.000124447	0.000124447	0.00022962	0.00022962	0.00041291	0.00041291	0.00029211	2.74929E-05	8.85189E-05	0.00015673	0.00015247	0.00015247	0.000103809	9.36746E-05	0.000233912
3835303774550	383530	3774550	0.000177116	0.00015982	0.000399094	0.000399094	0.00011169	0.00011169	0.0002069	0.0002069	0.00037058	0.00037058	0.00026216	2.46747E-05	7.9445E-05	0.00014064	0.00014857	0.00014857	0.000102711	9.26835E-05	0.000231438
3835803774550	383580	3774550	0.000162235	0.0001464	0.000365563	0.000365563	0.000102306	0.000102306	0.000188774	0.000188774	0.000339451	0.000339451	0.00024014	2.26016E-05	7.27702E-05	0.00012846	0.00014789	0.00014789	0.000104161	9.39924E-05	0.000234706
3836303774550	383630	3774550	0.000155639	0.00014044	0.000350701	0.000350701	9.81469E-05	9.81469E-05	0.000181099	0.000181099	0.000325651	0.000325651	0.000230378	2.16827E-05	6.98116E-05	0.000123608	0.00015604	0.00015604	0.000115574	0.000104291	0.000260423
3836803774550	383680	3774550	0.000153669	0.00013867	0.000346262	0.000346262	9.69047E-05	9.69047E-05	0.000178807	0.000178807	0.00032152	0.00032152	0.00022763	2.14082E-05	6.8928E-05	0.00012043	0.00017031	0.00017031	0.000120713	0.000108929	0.000272003
3837303774550	383730	3774550	0.000142704	0.00012877	0.000321554	0.000321554	8.99899E-05	8.99899E-05	0.000166048	0.000166048	0.00029858	0.00029858	0.00021232	1.98806E-05	6.40096E-05	0.00011333	0.00018836	0.00018836	0.000116404	0.00010504	0.000262292
3837803774550	383780	3774550	0.000129834	0.00011716	0.000292555	0.000292555	8.18744E-05	8.18744E-05	0.000151074	0.000151074	0.00027165	0.00027165	0.00019218	1.80877E-05	5.8237E-05	0.00010314	0.00018387	0.00018387	0.000111402	0.000100526	0.000251021
3838303774550	383830	3774550	0.000118714	0.00010712	0.000267498	0.000267498	7.48618E-05	7.48618E-05	0.000138134	0.000138134	0.00024839	0.00024839	0.000175722	1.65385E-05	5.32489E-05	9.4282E-05	0.00017652	0.00017652	0.000107307	9.6831E-05	0.000241794
3838803774550	383880	3774550	0.000109032	9.8388E-05	0.000245681	0.000245681	6.87563E-05	6.87563E-05	0.000126868	0.000126868	0.000228133	0.000228133	0.00016139	1.51897E-05	4.89061E-05	8.65926E-05	0.00017005	0.00017005	0.000103158	9.30874E-05	0.000232446
3839303774550	383930	3774550	0.00010052	9.0707E-05	0.000226501	0.000226501	6.33886E-05	6.33886E-05	0.000116964	0.000116964	0.000210323	0.000210323	0.000148791	1.40038E-05	4.50881E-05	7.98325E-05	0.00016375	0.00016375	9.86218E-05	8.89938E-05	0.000222224
3839803774550	383980	3774550	9.2975E-05	8.3898E-05	0.0002095	0.0002095	5.86307E-05	5.86307E-05	0.000108185	0.000108185	0.000194536	0.000194536	0.000137623	1.29527E-05	4.17038E-05	7.38403E-05	0.00015755	0.00015755	9.40315E-05	8.48517E-05	0.000211881
3840803774550	384080	3774550	8.05234E-05	7.2662E-05	0.000181443	0.000181443	5.07786E-05	5.07786E-05	9.36961E-05	9.36961E-05	0.000168483	0.000168483	0.00011919	1.1218E-05	3.61187E-05	6.39513E-05	0.00014599	0.00014599	8.6397E-05	7.79625E-05	0.000194678
3841303774550	384130	3774550	7.5199E-05	6.7858E-05	0.000169446	0.000169446	4.7421E-05	4.7421E-05	8.75006E-05	8.75006E-05	0.00015734	0.00015734	0.00011131	1.04763E-05	3.37304E-05	5.97227E-05	0.00014051	0.00014051	8.23082E-05	7.42728E-05	0.000185465
3826803774600	382680	3774600	7.29486E-05	6.5827E-05	0.000164375	0.000164375	4.60019E-05	4.60019E-05	8.48821E-05	8.48821E-05	0.000152634	0.000152634	0.000107979	1.01628E-05	3.2721E-05	5.79354E-05	0.00010905	0.00010905	3.34509E-05	3.01853E-05	7.53749E-05
3827303774600	382730	3774600	8.19799E-05	7.3977E-05	0.000184725	0.000184725	5.16971E-05	5.16971E-05	9.53908E-05	9.53908E-05	0.00017153	0.00017153	0.00012134	1.14209E-05	3.6772E-05	6.5108E-05	0.00011257	0.00011257	3.60356E-05	3.25176E-05	8.11989E-05
3827803774600	382780	3774600	8.75729E-05	7.9024E-05	0.000197328	0.000197328	5.52241E-05	5.52241E-05	0.000101899	0.000101899	0.000183233	0.000183233	0.000129626	1.22001E-05	3.92807E-05	6.955E-05	0.00010695	0.00010695	3.82561E-05	3.45213E-05	8.62024E-05
3828303774600	382830	3774600	8.56091E-05	7.7251E-05	0.000192903	0.000192903	5.39857E-05	5.39857E-05	9.96138E-05	9.96138E-05	0.000179124	0.000179124	0.00012672	1.19265E-05	3.83999E-05	6.79903E-05	0.00010166	0.00010166	3.82859E-05	3.45482E-05	8.62696E-05
3828803774600	382880	3774600	8.83191E-05	7.9697E-05	0.000199009	0.000199009	5.56946E-05	5.56946E-05	0.000102767	0.000102767	0.000184794	0.000184794	0.000130731	1.23041E-05	3.96154E-05	7.01426E-05	0.00010137	0.00010137	3.79218E-05	3.42197E-05	8.54491E-05
3829303774600	382930	3774600	9.66281E-05	8.7195E-05	0.000217732	0.000217732	6.09343E-05	6.09343E-05	0.000112435	0.000112435	0.00020218	0.00020218	0.00014303	1.34616E-05	4.33424E-05	7.67416E-05	0.00010525	0.00010525	3.91753E-05	3.53508E-05	8.82737E-05
3829803774600	382980	3774600	0.000119735	0.00010805	0.000269798	0.000269798	7.55054E-05	7.55054E-05	0.000139322	0.000139322	0.000250526	0.000250526	0.000177232	1.66807E-05	5.37068E-05	9.50926E-05	0.00011833	0.00011833	4.59622E-05	4.14751E-05	0.000103567
3830303774600	383030	3774600	0.000155078	0.00013994	0.000349436	0.000349436	9.77931E-05	9.77931E-05	0.000180447	0.000180447	0.000324477	0.000324477	0.000229548	2.16045E-05	6.95599E-05	0.000123162	0.00013601	0.00013601	5.48502E-05	4.94955E-05	0.000123594
3830803774600	383080	3774600	0.000193501	0.00017461	0.000436015	0.000436015	0.000122023	0.000122023	0.000225155	0.000225155	0.00040471	0.00040471	0.000286422	2.69574E-05	8.67946E-05	0.00015367	0.00015235	0.00015235	6.17386E-05	5.57113E-05	0.000139115
3831303774600	383130	3774600	0.000228528	0.00020622	0.000514941	0.000514941	0.000144111	0.000144111	0.000265912	0.000265912	0.00047816	0.00047816	0.00033826	3.18371E-05	0.000102506	0.000181496	0.00016546	0.00016546	6.75525E-05	6.09577E-05	0.000152216
3832303774600	383230	3774600	0.000248554	0.00022429	0.000560066	0.000560066	0.00015674	0.00015674	0.000289215	0.000289215	0.00052062	0.00052062	0.00036791	3.46271E-05	0.000111489	0.0001974	0.00017146	0.00017146	7.93057E-05	7.15635E-05	0.000178699
3832803774600	383280	3774600	0.000227047	0.00020488	0.000511605	0.000511605	0.000143178	0.000143178	0.00026419	0.00026419	0.000475062	0.000475062	0.000336078	3.16309E-05	0.000101842	0.00018032	0.00016453	0.00016453	8.48809E-05	7.65943E-05	0.000191262
3833303774600	383330	3774600	0.000202455	0.00018269	0.000456191	0.000456191	0.000127669	0.000127669	0.000235574	0.000235574	0.00042306	0.00042306	0.000299676	2.82048E-05	9.08108E-05	0.00016078	0.00015563	0.00015563	8.89637E-05	8.02786E-05	0.000200462
3833803774600	383380	3774600	0.000177301	0.00015999	0.000399511	0.000399511	0.000111807	0.000111807	0.000206305	0.000206305	0.00037075	0.00037075	0.00026244	2.47005E-05	7.9528E-05	0.00014081	0.00014393	0.00014393	8.90294E-05	8.03379E-05	0.00020061
3834303774600	383430	3774600	0.000157555	0.00014217	0.000355018	0.000355018	9.93552E-05	9.93552E-05	0.000183329	0.000183329	0.00032966	0.00032966	0.000233214	2.19496E-05	7.06711E-05	0.000125129	0.00013411	0.00013411	8.54658E-05	7.71222E-05	0.00019258

			KMMass Grading / Excavation	KMDrainage / Utilities Trenching	KMFoundations / Concrete Pads	KMBuilding / Structure Construction	KMAsphalt Paving	KMArchitectural Coating	KMLandscaping or Other Finishing	KMWaterside Construction (Piles)	EWNDemolition	EWNSite Grubbing / Prep	EWNDrainage / Utilities Trenching	EWNDrainage / Utilities Trenching	EWNDrainage / Utilities Trenching	EWNFoundation s / Concrete Pads	EWNBuilding / Structure Construction	EWNAsphalt Paving	EWNLandscaping or Other Finishing	EWNWaterside Construction (Piles)	ISDemolition
Unique Identifier	X (UTM)	Y (UTM)	2026	2026	2026	2026	2026	2026	2026	2026	2027	2027	2027	2028	2029	2029	2029	2029	2029	2029	2027
3838303774450	383830	3774450	0.000370324	7.97889E-05	0.000191233	0.000354714	0.000243269	2.28959E-05	7.3718E-05	0.000130524	3.00545E-05	4.0522E-05	4.91657E-05	4.91657E-05	4.91657E-05	3.49711E-05	6.0902E-05	4.4487E-05	1.34809E-05	2.33934E-05	0.00027631
3838803774450	383880	3774450	0.000345388	7.44161E-05	0.000178356	0.000330828	0.000226888	2.13542E-05	6.8754E-05	0.000121735	2.94934E-05	3.97655E-05	4.82478E-05	4.82478E-05	4.82478E-05	3.43182E-05	5.9765E-05	4.36565E-05	1.32292E-05	2.29566E-05	0.000241922
3839303774450	383930	3774450	0.000323639	6.97301E-05	0.000167125	0.000309996	0.000212601	2.00095E-05	6.44246E-05	0.000114069	2.8992E-05	3.90895E-05	4.74276E-05	4.74276E-05	4.74276E-05	3.37348E-05	5.8749E-05	4.29143E-05	1.30043E-05	2.25663E-05	0.000213354
3839803774450	383980	3774450	0.00030536	6.57918E-05	0.000157686	0.000292488	0.000200594	1.88794E-05	6.07859E-05	0.000107627	2.861E-05	3.85744E-05	4.68026E-05	4.68026E-05	4.68026E-05	3.32902E-05	5.79748E-05	4.23488E-05	1.2833E-05	2.2269E-05	0.000189358
3840303774450	384030	3774450	0.00028084	6.05089E-05	0.000145024	0.000269002	0.000184486	1.73634E-05	5.5905E-05	9.89847E-05	2.62462E-05	3.53874E-05	4.29358E-05	4.29358E-05	4.29358E-05	3.05398E-05	5.31849E-05	3.88499E-05	1.17727E-05	2.04291E-05	0.000161847
3840803774450	384080	3774450	0.000240073	5.17253E-05	0.000123972	0.000229953	0.000157706	1.48429E-05	4.77896E-05	8.46158E-05	2.31124E-05	3.11621E-05	3.78092E-05	3.78092E-05	3.78092E-05	2.68934E-05	4.68347E-05	3.42113E-05	1.03671E-05	1.79899E-05	0.000137594
3841303774450	384130	3774450	0.000228317	4.91925E-05	0.000117902	0.000218693	0.000149984	1.41161E-05	4.54496E-05	8.04725E-05	2.31065E-05	3.11541E-05	3.77995E-05	3.77995E-05	3.77995E-05	2.68864E-05	4.68226E-05	3.42024E-05	1.03644E-05	1.79852E-05	0.000125202
3826803774500	382680	3774500	8.23825E-05	1.77499E-05	4.25418E-05	7.89097E-05	5.41178E-05	5.09344E-06	1.63993E-05	2.90365E-05	2.55359E-05	3.44297E-05	4.17737E-05	4.17737E-05	4.17737E-05	2.97133E-05	5.17455E-05	3.77985E-05	1.14541E-05	1.98762E-05	7.16652E-05
3827303774500	382730	3774500	8.95246E-05	1.92887E-05	4.62299E-05	8.57507E-05	5.88095E-05	5.53501E-06	1.7821E-05	3.15537E-05	2.63656E-05	3.55483E-05	4.31311E-05	4.31311E-05	4.31311E-05	3.06787E-05	5.34269E-05	3.90266E-05	1.18263E-05	2.0522E-05	8.21649E-05
3827803774500	382780	3774500	9.52005E-05	2.05116E-05	4.91609E-05	9.11874E-05	6.25381E-05	5.88594E-06	1.89509E-05	3.35543E-05	2.48196E-05	3.34639E-05	4.0602E-05	4.0602E-05	4.0602E-05	2.88798E-05	5.02941E-05	3.67382E-05	1.11328E-05	1.93187E-05	9.13096E-05
3828303774500	382830	3774500	9.51602E-05	2.05029E-05	4.91401E-05	9.11488E-05	6.25116E-05	5.88344E-06	1.89429E-05	3.35401E-05	2.22409E-05	2.99871E-05	3.63836E-05	3.63836E-05	3.63836E-05	2.58793E-05	4.50687E-05	3.29213E-05	9.97615E-06	1.73115E-05	9.2396E-05
3828803774500	382880	3774500	9.47163E-05	2.04073E-05	4.89109E-05	9.07236E-05	6.222E-05	5.856E-06	1.88545E-05	3.33836E-05	2.11605E-05	2.85304E-05	3.46162E-05	3.46162E-05	3.46162E-05	2.46221E-05	4.28794E-05	3.1322E-05	9.49153E-06	1.64706E-05	9.75951E-05
3829303774500	382930	3774500	9.7514E-05	2.101E-05	5.03556E-05	9.34033E-05	6.40578E-05	6.02897E-06	1.94114E-05	3.43697E-05	2.07606E-05	2.79912E-05	3.39619E-05	3.39619E-05	3.39619E-05	2.41568E-05	4.2069E-05	3.07301E-05	9.31214E-06	1.61593E-05	0.000109539
3829803774500	382980	3774500	0.00011321	2.43919E-05	5.84611E-05	0.000108438	7.43689E-05	6.99942E-06	2.2536E-05	3.9902E-05	2.20977E-05	2.9794E-05	3.61492E-05	3.61492E-05	3.61492E-05	2.57126E-05	4.47784E-05	3.27092E-05	9.91189E-06	1.72E-05	0.000138
3830303774500	383030	3774500	0.000139156	2.9982E-05	7.18591E-05	0.00013329	9.14127E-05	8.60354E-06	2.77008E-05	4.90467E-05	2.44853E-05	3.30132E-05	4.00551E-05	4.00551E-05	4.00551E-05	2.84908E-05	4.96167E-05	3.62434E-05	1.09829E-05	1.90585E-05	0.0001886
3830803774500	383080	3774500	0.000167146	3.60127E-05	8.63129E-05	0.0001601	0.000109799	1.03341E-05	3.32726E-05	5.8912E-05	2.75893E-05	3.71982E-05	4.51328E-05	4.51328E-05	4.51328E-05	3.21025E-05	5.59065E-05	4.08379E-05	1.23751E-05	2.14745E-05	0.000265357
3831303774500	383130	3774500	0.000190213	4.09826E-05	9.82246E-05	0.000182194	0.000124952	1.17602E-05	3.78644E-05	6.70422E-05	3.04246E-05	4.1021E-05	4.97711E-05	4.97711E-05	4.97711E-05	3.54017E-05	6.1652E-05	4.50348E-05	1.36469E-05	2.36814E-05	0.000366361
3832303774500	383230	3774500	0.000237167	5.10993E-05	0.000122472	0.00022717	0.000155797	1.46633E-05	4.72113E-05	8.35918E-05	3.08782E-05	4.16327E-05	5.05132E-05	5.05132E-05	5.05132E-05	3.59296E-05	6.25712E-05	4.57063E-05	1.38504E-05	2.40345E-05	0.000669484
3833303774500	383330	3774500	0.000291721	6.28533E-05	0.000150643	0.000279424	0.000191634	1.80362E-05	5.8071E-05	0.00010282	3.05201E-05	4.11498E-05	4.99273E-05	4.99273E-05	4.99273E-05	3.55128E-05	6.18455E-05	4.51762E-05	1.36898E-05	2.37558E-05	0.000930472
3833803774500	383380	3774500	0.000314587	6.77798E-05	0.000162451	0.000301326	0.000206655	1.94499E-05	6.26227E-05	0.000110879	2.83653E-05	3.82444E-05	4.64023E-05	4.64023E-05	4.64023E-05	3.30055E-05	5.74789E-05	4.19866E-05	1.27232E-05	2.20785E-05	0.000779346
3834303774500	383430	3774500	0.000329355	7.09618E-05	0.000170077	0.000315471	0.000216356	2.03629E-05	6.55625E-05	0.000116084	2.68192E-05	3.616E-05	4.38732E-05	4.38732E-05	4.38732E-05	3.12066E-05	5.43461E-05	3.96981E-05	1.20297E-05	2.08751E-05	0.000644432
3834803774500	383480	3774500	0.000324231	6.98576E-05	0.000167431	0.000310563	0.00021299	2.00461E-05	6.45424E-05	0.000114278	2.50584E-05	3.37858E-05	4.09926E-05	4.09926E-05	4.09926E-05	2.91576E-05	5.07779E-05	3.70917E-05	1.12399E-05	1.95045E-05	0.000521146
3835303774500	383530	3774500	0.000304082	6.55165E-05	0.000157026	0.000291264	0.000199754	1.88004E-05	6.05316E-05	0.000107177	2.35303E-05	3.17255E-05	3.84928E-05	3.84928E-05	3.84928E-05	2.73795E-05	4.76814E-05	3.48298E-05	1.05545E-05	1.83151E-05	0.000427449
3835803774500	383580	3774500	0.000264539	5.69966E-05	0.000136606	0.000253387	0.000173778	1.63555E-05	5.26599E-05	9.3239E-05	2.16619E-05	2.92065E-05	3.54364E-05	3.54364E-05	3.54364E-05	2.52056E-05	4.38954E-05	3.20642E-05	9.71643E-06	1.68609E-05	0.00034566
3836303774500	383630	3774500	0.000269448	5.80544E-05	0.000139141	0.000258089	0.000177003	1.66591E-05	5.36372E-05	9.49694E-05	2.19723E-05	2.9625E-05	3.59442E-05	3.59442E-05	3.59442E-05	2.55667E-05	4.45244E-05	3.25237E-05	9.85566E-06	1.71025E-05	0.000313707
3836803774500	383680	3774500	0.000318582	6.86405E-05	0.000164513	0.000305152	0.000209279	1.96968E-05	6.34179E-05	0.000112287	2.48256E-05	3.34719E-05	4.06117E-05	4.06117E-05	4.06117E-05	2.88867E-05	5.03062E-05	3.67471E-05	1.11355E-05	1.93233E-05	0.000308341
3837303774500	383730	3774500	0.000327768	7.06198E-05	0.000169257	0.000313951	0.000215314	2.02648E-05	6.52466E-05	0.000115525	2.861E-05	3.85744E-05	4.68026E-05	4.68026E-05	4.68026E-05	3.32902E-05	5.79748E-05	4.23488E-05	1.2833E-05	2.2269E-05	0.000301823
3837803774500	383780	3774500	0.000312045	6.72321E-05	0.000161138	0.000298891	0.000204985	1.92927E-05	6.21166E-05	0.000109983	2.83235E-05	3.81881E-05	4.63339E-05	4.63339E-05	4.63339E-05	3.29569E-05	5.73943E-05	4.19247E-05	1.27045E-05	2.2046E-05	0.000267351
3838303774500	383830	3774500	0.000294788	6.35141E-05	0.000152227	0.000282361	0.000193649	1.82258E-05	5.86815E-05	0.000103901	2.78042E-05	3.74879E-05	4.54844E-05	4.54844E-05	4.54844E-05	3.23526E-05	5.63419E-05	4.1156E-05	1.24715E-05	2.16418E-05	0.000236753
3838803774500	383880	3774500	0.000280477	6.04307E-05	0.000144837	0.000268654	0.000184248	1.7341E-05	5.58327E-05	9.88567E-05	2.73744E-05	3.69085E-05	4.47813E-05	4.47813E-05	4.47813E-05	3.18525E-05	5.5471E-05	4.05199E-05	1.22787E-05	2.13072E-05	0.000210955
3839803774500	383980	3774500	0.000252554	5.44145E-05	0.000130417	0.000241908	0.000165905	1.56146E-05	5.02743E-05	8.90151E-05	2.65148E-05	3.57495E-05	4.33752E-05	4.33752E-05	4.33752E-05	3.08523E-05	5.37292E-05	3.92475E-05	1.18932E-05	2.06382E-05	0.000169774
3840303774500	384030	3774500	0.000240759	5.18731E-05	0.000124326	0.00023061	0.000158156	1.48853E-05	4.79262E-05	8.48576E-05	2.61985E-05	3.5323E-05	4.28576E-05	4.28576E-05	4.28576E-05	3.04842E-05	5.30882E-05	3.87793E-05	1.17513E-05	2.03919E-05	0.000153394
3840803774500	384080	3774500	0.000226448	4.87897E-05	0.000116936	0.000216902	0.000148755	1.40005E-05	4.50774E-05	7.98135E-05	2.48196E-05	3.34639E-05	4.0602E-05	4.0602E-05	4.0602E-05	2.88798E-05	5.02941E-05	3.67382E-05	1.11328E-05	1.93187E-05	0.000135081
3841303774500	384130	3774500	0.000216279	4.65988E-05	0.000111685	0.000207162	0.000142076	1.33718E-05	4.30533E-05	7.62296E-05	2.53807E-05	3.42204E-05	4.15199E-05	4.15199E-05	4.15199E-05	2.95327E-05	5.14311E-05	3.75688E-05	1.13845E-05	1.97554E-05	0.000126175
3826803774550	382680	3774550	7.8872E-05	1.69935E-05	4.0729E-05	7.55472E-05	5.18117E-05	4.87639E-06	1.57005E-05	2.77991E-05	2.41093E-05	3.25062E-05	3.944E-05	3.944E-05	3.944E-05	2.80533E-05	4.88547E-05	3.56868E-05	1.08142E-05	1.87658E-05	6.78868E-05
3827303774550	382730	3774550	8.53012E-05	1.83787E-05	4.4049E-05	8.17054E-05	5.60351E-05	5.27389E-06	1.69803E-05	3.00652E-05	2.48256E-05	3.34719E-05	4.06117E-05	4.06117E-05	4.06117E-05	2.88867E-05	5.03062E-05	3.67471E-05	1.11355E-05	1.93233E-05	7.71807E-05
3827803774550	382780	3774550	9.04661E-05	1.94915E-05	4.67161E-05	8.66525E-05	5.94279E-05	5.59322E-06	1.80085E-05	3.18856E-05	2.35303E-05	3.17255E-05	3.84928E-05	3.84928E-05	3.84928E-05	2.73795E-05	4.76814E-05	3.48298E-05	1.05545E-05	1.83151E-05	8.49167E-05
3828303774550	382830	3774550	9.02912E-05	1.94538E-05	4.66258E-05	8.6485E-05	5.93131E-05	5.58241E-06	1.79737E-05	3.1824E-05	2.11844E-05	2.85626E-05	3.46552E-05	3.46552E-05	3.46552E-05	2.46499E-05	4.29278E-05	3.13574E-05	9.50224E-06	1.64892E-05	8.56986E-05
3828803774550	382880	3774550	9.00895E-05	1.94104E-05	4.65216E-05	8.62918E-05	5.91805E-05	5.56993E-06	1.79335E-05	3.17528E-05	2.02293E-05	2.72749E-05	3.30929E-05	3.30929E-05	3.30929E-05	2.35386E-05	4.09924E-05	2.99437E-05	9.07385E-06	1.57458E-05	8.99367E-05
3829303774550	382930	3774550	9.23356E-05	1.98943E-05	4.76815E-05	8.84433E-05	6.06561E-05	5.70881E-06	1.83806E-05	3.25445E-05	1.98175E-05	2.67196E-05	3.24191E-05	3.24191E-05	3.24191E-05	2.30594E-05	4.01578E-05	2.9334E-05	8.8891E-06	1.54252E-05	9.89083E-05
3829803774550	382980	3774550	0.000109754	2.36472E-05	5.66761E-05	0.000105127	7.20981E-05	6.78571E-06	2.18479E-05	3.86837E-05	2.15187E-05	2.90133E-05	3.5202E-05	3.5202E-05	3.5202E-05	2.50389E-05	4.36051E-05	3.18522E-05	9.65217E-06	1.67494E-05	0.000126504
3830303774550	383030	3774550	0.000133924	2.88547E-05	6.91573E-05	0.000128278	8.79756E-05	8.28006E-06	2.66593E-05	4.72026E-05	2.42167E-05	3.2651E-05	3.96157E-05	3.96157E-05	3.96157E-05	2.81783E-05	4.90724E-05	3.58458E-05	1.08624E-05	1.88494E-05	0.000171188
3830803774550	383080	3774550	0.000152808	3.29235E-05	7.89089E-05	0.000146366	0.000100381	9.4476E-06	3.04184E-05	5.38585E-05	2.65506E-05	3.57978E-05	4.34338E-05	4.34338E-05	4.34338E-05	3.0894E-05	5.38018E-05	3.93005E-05	1.19093E-05	2.06661E-05	0.000223215
3831303774550	383130	3774550	0.000170105	3.66502E-05	8.7841E-05	0.000162934	0.000111743	1.0517E-05	3.38616E-05	5.99549E-05	2.83533E-05	3.82283E-05	4.63827E-05	4.63827E-05	4.63827E-05	3.29916E-05	5.74547E-05	4.19689E-05	1.27178E-05	2.20692E-05	0.000288744
3832303774550	383230	3774550	0.000205237	4.42196E-05	0.000105983	0.000196585	0.000134822	1.26891E-05	4.08551E-05	7.23375E-05	2.85742E-05	3.85261E-05	4.6744E-05	4.6744E-05	4.6744E-05	3.32486E-05	5.79023E-05	4.22958E-05	1.28169E-05	2.22411E-05	0.000428123
3832803774550	383280	3774550	0.000224	4.82622E-05	0.000115672	0.000214557	0.000147147	1.38492E-05	4.45901E-05	7.89507E-05	2.84011E-05	3.82927E-05	4.64608E-05	4.64608E-05	4.64608E-05	3.30471E-05	5.75515E-05	4.20396E-05	1.27393E-05	2.21064E-05	0.000485468
3833303774550	383330	3774550	0.000241498	5.20324E-05	0.000124708	0.000231318	0.000158642	1.4931E-05	4.80735E-05	8.51183E-05	2.71595E-05	3.66187E-05	4.44298E-05	4.44298E-05	4.44298E-05	3.16025E-05	5.50356E-05	4.02018E-05	1.21824E-05	2.114E-05	0.000475601
3833803774550	383380	3774550	0.000250739	5.40233E-05	0.00012948	0.000240169	0.000164712	1.55023E-05	4.99129E-05	8.83751E-05	2.50882E-05	3.3826E-05	4.10414E-05	4.10414E-05	4.10414E-05	2.91923E-05	5.08384E-05	3.71358E-05	1.12533E-05	1.95278E-05	0.00042013
3834303774550	383430	3774550	0.000249676	5.37944E-05	0.000128931	0.000239151	0.000164014	1.54367E-05	4.97013E-05	8.80006E-05	2.34765E-05	3.16531E-05	3.84049E-05	3.84049E-05	3.84049E-05	2.7317E-05	4.75725E-05	3.47502E-05	1.05304E-05	1.82733E-05	0.000366969
3834803774550	383480	3774550	0.000233912	5.0398E-05	0.000120791	0.000224052	0.000153659	1.4462E-05	4.65634E-05	8.24446E-05	2.17813E-05	2.93674E-05	3.56317E-05	3.56317E-05	3.56317E-05	2.53445E-05	4.41373E-05	3.22409E-05	9.76998E-06	1.69538E-05	0.000315283
3835303774550	383530	3774550	0.000231438	4.98648E-05	0.000119513	0.000221681	0.000152033	1.4309E-05	4.60707E-05	8.15723E-05	2.13814E-05	2.88282E-05	3.49775E-05	3.49775E-05	3.49775E-05	2.48791E-05	4.33269E-05	3.1649E-05	9.59059E-06	1.66425E-05	0.000288386
3835803774550	383580	3774550	0.000234706	5.0569E-05	0.000121201	0.000224812	0.00015418	1.45111E-05	4.67213E-05	8.27243E-05	2.15008E-05	2.89892E-05	3.51728E-05	3.51728E-05	3.51728E-05	2.5018E-05	4.35688E-05	3.18257E-05	9.64414E-06	1.67354E-05	0.000269219
3836303774550	383630	3774550	0.000260423	5.61098E-05	0.000134481	0.000249445	0.000171074	1.61011E-05	5.18406E-05	9.17884E-05	2.32796E-05	3.13875E-05	3.80827E-05	3.80827E-05	3.80827E-05	2.70878E-05	4.71734E-05	3.44587E-05	1.0442E-05	1.812E-05	0.000265441
3836803774550	383680	3774550	0.000272003	5.8605E-05	0.000140461	0.000260537	0.000178681	1.68171E-05	5.41459E-05	9.58701E-05	2.6676E-05	3.59668E-05	4.36388E-05	4.36388E-05	4.36388E-05	3.10399E-05	5.40558E-05	3.94861E-05	1.19655E-05	2.07636E-05	0.000270067
3837303774550	383730	3774550	0.000262292	5.65127E-05	0.000135446	0.000251236	0.000172302	1.62167E-05	5.22128E-05	9.24473E-05	2.67297E-05	3.60393E-05	4.37267E-05	4.37267E-05	4.37267E-05	3.11024E-05	5.41647E-05	3.95656E-05	1.19896E-05	2.08054E-05	0.000246387
3837803774550	383780	3774550	0.000251021	5.40842E-05	0.000129626	0.000240439	0.000164898	1.55198E-05	4.99691E-05	8.84747E-05	2.6288E-05	3.54437E-05	4.30041E-05	4.30041E-05	4.30041E-05	3.05884E-05	5.32696E-05	3.89118E-05	1.17915E-05	2.04616E-05	0.000221621
3838303774550	383830	3774550	0.000241794	5.20962E-05	0.000124861	0.000231602	0.000158837	1.49493E-05	4.81324E-05	8.52226E-05	2.59299E-05	3.49608E-05	4.24182E-05	4.24182E-05	4.24182E-05	3.01717E-05	5.25439E-05	3.83817E-05	1.16308E-05	2.01829E-05	0.000200342
3838803774550	383880	3774550	0.000232446	5.00821E-05	0.000120034	0.000222648	0.000152696	1.43714E-05	4.62715E-05	8.19278E-05	2.55717E-05	3.44779E-05	4.18323E-05	4.18323E-05	4.18323E-05	2.97549E-05	5.18181E-05	3.78515E-05	1.14702E-05	1.99041E-05	0.000181551
3839303774550	383930	3774550	0.000222224	4.78797E-05	0.000114755	0.000212856	0.000145981	1.37394E-05	4.42367E-05	7.83249E-05	2.51598E-05	3.39226E-05	4.11586E-05	4.11586E-05	4.11586E-05	2.92757E-05	5.09835E-05	3.72419E-05	1.12854E-05	1.95835E-05	0.000164843
3839803774550	383980	3774550	0.000211881	4.56512E-05	0.000109414	0.000202949	0.000139187	1.30999E-05	4.21777E-05	7.46794E-05	2.47301E-05	3.33432E-05	4.04555E-05	4.04555E-05	4.04555E-05	2.87756E-05	5.01126E-05	3.66057E-05	1.10926E-05	1.9249E-05	0.000149986
3840803774550	384080	3774550	0.000194678	4.19447E-05	0.000100531	0.000186472	0.000127886	1.20363E-05	3.87533E-05	6.86161E-05	2.40854E-05	3.2474E-05	3.94009E-05	3.94009E-05	3.94009E-05	2.80255E-05	4.88063E-05	3.56515E-05	1.08035E-05	1.87472E-05	0.000125751
3841303774550	384130	3774550	0.000185465	3.99596E-05	9.57728E-05	0.000177647	0.000121833	1.14667E-05	3.69192E-05	6.53688E-05	2.36914E-05	3.19428E-05	3.87564E-05	3.87564E-05	3.87564E-05	2.75671E-05	4.8008E-05	3.50683E-05	1.06268E-05	1.84406E-05	0.000115449
3826803774600	382680	3774600	7.53749E-05	1.624E-05	3.89231E-05	7.21975E-05	4.95145E-05	4.66018E-06	1.50044E-05	2.65666E-05	2.2802E-05	3.07436E-05	3.73015E-05	3.73015E-05	3.73015E-05	2.65322E-05	4.62057E-05	3.37518E-05	1.02278E-05	1.77483E-05	6.39233E-05
3827303774600	382730	3774600	8.11989E-05	1.74948E-05	4.19306E-05	7.7776E-05	5.33402E-05	5.02026E-06	1.61637E-05	2.86193E-05	2.34288E-05	3.15887E-05	3.83268E-05	3.83268E-05	3.83268E-05	2.72615E-05	4.74758E-05	3.46796E-05	1.0509E-05	1.82361E-05	7.2095E-05
3827803774600	382780	3774600	8.62024E-05	1.85729E-05	4.45143E-05	8.25685E-05	5.66271E-05	5.32961E-06	1.71597E-05	3.03828E-05	2.27185E-05	3.0631E-05	3.71648E-05	3.71648E-05	3.71648E-05	2.64349E-05	4.60364E-05	3.36281E-05	1.01903E-05	1.76832E-05	7.90132E-05
3828303774600	382830	3774600	8.62696E-05	1.85874E-05	4.45491E-05	8.26329E-05	5.66713E-05	5.33376E-06	1.71731E-05	3.04065E-05	2.03666E-05	2.746E-05	3.33174E-05	3.33174E-05	3.33174E-05	2.36984E-05	4.12706E-05	3.01469E-05	9.13543E-06	1.58527E-05	7.9443E-05
3828803774600	382880	3774600	8.54491E-05	1.84106E-05	4.41254E-05	8.18471E-05	5.61323E-05	5.28304E-06	1.70098E-05	3.01173E-05	1.93459E-05	2.60838E-05	3.16477E-05	3.16477E-05	3.16477E-05	2.25107E-05	3.92023E-05	2.8636E-05	8.67759E-06	1.50582E-05	8.2147E-05
3829303774600	382930	3774600	8.82737E-05	1.90192E-05	4.5584E-05	8.45525E-05	5.79877E-05	5.45767E-06	1.7572E-05	3.11129E-05	1.91012E-05	2.57538E-05	3.12473E-05	3.12473E-05	3.12473E-05	2.22259E-05	3.87063E-05	2.82738E-05	8.56781E-06	1.48677E-05	8.9877E-05
3829803774600	382980	3774600	0.000103567	2.23141E-05	5.34811E-05	9.92008E-05	6.80338E-05	6.40318E-06	2.06163E-05	3.6503E-05	2.05875E-05	2.77578E-05	3.36787E-05	3.36787E-05	3.36787E-05	2.39554E-05	4.17182E-05	3.04738E-05	9.23449E-06	1.60246E-05	0.000112202
3830303774600	383030	3774600	0.000123594	2.66291E-05	6.38231E-05	0.000118384	8.11899E-05	7.6414E-06	2.4603E-05	4.35618E-05	2.29334E-05	3.09207E-05	3.75163E-05	3.75163E-05	3.75163E-05	2.6685E-05	4.64718E-05	3.39462E-05	1.02867E-05	1.78505E-05	0.000146345
3830803774600	383080	3774600	0.000139115	2.99734E-05	7.18383E-05	0.000133251	9.13861E-05	8.60105E-06	2.76928E-05	4.90325E-05	2.51658E-05	3.39307E-05	4.11683E-05	4.11683E-05	4.11683E-05	2.92826E-05	5.09956E-05	3.72507E-05	1.12881E-05	1.95882E-05	0.000184929
3831303774600	383130	3774600	0.000152216	3.27959E-05	7.86033E-05	0.000145799	9.9992E-05	9.41101E-06	3.03006E-05	5.36499E-05	2.63656E-05	3.55483E-05	4.31311E-05	4.31311E-05	4.31311E-05	3.06787E-05	5.34269E-05	3.90266E-05	1.18263E-05	2.0522E-05	0.000226086
3832303774600	383230	3774600	0.000178699	3.8502E-05	9.22792E-05	0.000171166	0.000117389	1.10484E-05	3.55725E-05	6.29842E-05	2.65327E-05	3.57737E-05	4.34045E-05	4.34045E-05	4.34045E-05	3.08732E-05	5.37655E-05	3.9274E-05	1.19012E-05	2.06521E-05	0.000296677
3832803774600	383280	3774600	0.000191262	4.12087E-05	9.87664E-05	0.000183199	0.000125642	1.18251E-05	3.80732E-05	6.7412E-05	2.56374E-05	3.45665E-05	4.19398E-05	4.19398E-05	4.19398E-05	2.98313E-05	5.19512E-05	3.79487E-05	1.14996E-05	1.99552E-05	0.000305673
3833303774600	383330	3774600	0.000200462	4.31908E-05	0.000103517	0.000192011	0.000131685	1.23939E-05	3.99046E-05	7.06546E-05	2.40197E-05	3.23854E-05	3.92935E-05	3.92935E-05	3.92935E-05	2.79491E-05	4.86732E-05	3.55543E-05	1.0774E-05	1.86961E-05	0.000291985
3833803774600	383380	3774600	0.00020061	4.32227E-05	0.000103594	0.000192153	0.000131782	1.2403E-05	3.9934E-05	7.07067E-05	2.23245E-05	3.00998E-05	3.65203E-05	3.65203E-05	3.65203E-05	2.59765E-05	4.5238E-05	3.3045E-05	1.00136E-05	1.73766E-05	0.000261734
3834303774600	383430	3774600	0.00019258	4.14926E-05	9.94471E-05	0.000184462	0.000126507	1.19066E-05	3.83356E-05	6.78766E

			ISDrainage / Utilities Trenching	ISDrainage / Utilities Trenching	ISAsphalt Paving	ISAsphalt Paving	SVDemolition	SVSite Grubbing / Prep	SVMass Grading / Excavation	SVMass Grading / Excavation	SVDrainage / Utilities Trenching	SVFoundations / Concrete Pads	SVBuilding / Structure Construction	SVBuilding / Structure Construction	SVAsphalt Paving	SVAsphalt Paving	SVArchitectural Coating	SVArchitectural Coating	SVLandscaping or Other Finishing	SVLandscaping or Other Finishing	MDemolition
Unique Identifier	X (UTM)	Y (UTM)	2027	2028	2027	2028	2027	2027	2027	2028	2028	2028	2028	2029	2028	2029	2028	2029	2028	2029	2027
3838303774450	383830	3774450	9.55057E-05	9.55057E-05	0.000408998	0.000408998	2.15105E-05	1.42113E-05	2.39989E-05	2.39989E-05	7.24391E-06	7.4651E-06	4.40864E-05	4.40864E-05	2.94733E-05	2.94733E-05	2.91968E-06	2.91968E-06	9.4005E-06	9.4005E-06	7.81298E-05
3838803774450	383880	3774450	8.36196E-05	8.36196E-05	0.000358096	0.000358096	2.1241E-05	1.40332E-05	2.36982E-05	2.36982E-05	7.15313E-06	7.37155E-06	4.36999E-05	4.36999E-05	2.9104E-05	2.9104E-05	2.88309E-06	2.88309E-06	9.28269E-06	9.28269E-06	7.58078E-05
3839303774450	383930	3774450	7.37451E-05	7.37451E-05	0.000315809	0.000315809	2.09591E-05	1.3847E-05	2.33837E-05	2.33837E-05	7.05822E-06	7.27374E-06	4.31459E-05	4.31459E-05	2.87178E-05	2.87178E-05	2.84484E-06	2.84484E-06	9.15953E-06	9.15953E-06	7.3647E-05
3839803774450	383980	3774450	6.5451E-05	6.5451E-05	0.00028029	0.00028029	2.0708E-05	1.36811E-05	2.31035E-05	2.31035E-05	6.97363E-06	7.18657E-06	4.24244E-05	4.24244E-05	2.83736E-05	2.83736E-05	2.81075E-06	2.81075E-06	9.04975E-06	9.04975E-06	7.18861E-05
3840303774450	384030	3774450	5.59417E-05	5.59417E-05	0.000239567	0.000239567	1.82083E-05	1.20296E-05	2.03147E-05	2.03147E-05	6.13184E-06	6.31908E-06	3.56994E-05	3.56994E-05	2.49486E-05	2.49486E-05	2.47146E-06	2.47146E-06	7.95735E-06	7.95735E-06	6.50634E-05
3840803774450	384080	3774450	4.75589E-05	4.75589E-05	0.000203668	0.000203668	1.63764E-05	1.08194E-05	1.82709E-05	1.82709E-05	5.51495E-06	5.68334E-06	3.28393E-05	3.28393E-05	2.24387E-05	2.24387E-05	2.22282E-06	2.22282E-06	7.1568E-06	7.1568E-06	5.46712E-05
3841303774450	384130	3774450	4.32757E-05	4.32757E-05	0.000185326	0.000185326	1.64377E-05	1.08599E-05	1.83392E-05	1.83392E-05	5.53558E-06	5.7046E-06	3.29681E-05	3.29681E-05	2.25226E-05	2.25226E-05	2.23113E-06	2.23113E-06	7.18357E-06	7.18357E-06	5.44025E-05
3826803774500	382680	3774500	2.47708E-05	2.47708E-05	0.00010608	0.00010608	2.08182E-05	1.3754E-05	2.32265E-05	2.32265E-05	7.01077E-06	7.22484E-06	4.39962E-05	4.39962E-05	2.85247E-05	2.85247E-05	2.82571E-06	2.82571E-06	9.09794E-06	9.09794E-06	2.79474E-05
3827303774500	382730	3774500	2.84E-05	2.84E-05	0.000121621	0.000121621	2.03771E-05	1.34625E-05	2.27344E-05	2.27344E-05	6.86222E-06	7.07175E-06	4.08784E-05	4.08784E-05	2.79203E-05	2.79203E-05	2.76584E-06	2.76584E-06	8.90517E-06	8.90517E-06	2.97322E-05
3827803774500	382780	3774500	3.15608E-05	3.15608E-05	0.000135157	0.000135157	1.86372E-05	1.2313E-05	2.07931E-05	2.07931E-05	6.27627E-06	6.46791E-06	3.73098E-05	3.73098E-05	2.55363E-05	2.55363E-05	2.52967E-06	2.52967E-06	8.14478E-06	8.14478E-06	3.02813E-05
3828303774500	382830	3774500	3.19363E-05	3.19363E-05	0.000136766	0.000136766	1.68666E-05	1.11432E-05	1.88177E-05	1.88177E-05	5.68E-06	5.85344E-06	3.42307E-05	3.42307E-05	2.31102E-05	2.31102E-05	2.28934E-06	2.28934E-06	7.37099E-06	7.37099E-06	2.82101E-05
3828803774500	382880	3774500	3.37334E-05	3.37334E-05	0.000144461	0.000144461	1.60517E-05	1.06049E-05	1.79086E-05	1.79086E-05	5.4056E-06	5.57065E-06	3.2762E-05	3.2762E-05	2.19938E-05	2.19938E-05	2.17874E-06	2.17874E-06	7.0149E-06	7.0149E-06	2.74221E-05
3829303774500	382930	3774500	3.78619E-05	3.78619E-05	0.000162141	0.000162141	1.57025E-05	1.03742E-05	1.7519E-05	1.7519E-05	5.28799E-06	5.44946E-06	3.2208E-05	3.2208E-05	2.15153E-05	2.15153E-05	2.13134E-06	2.13134E-06	6.86228E-06	6.86228E-06	2.75654E-05
3829803774500	382980	3774500	4.76992E-05	4.76992E-05	0.000204269	0.000204269	1.64071E-05	1.08396E-05	1.83051E-05	1.83051E-05	5.52526E-06	5.69397E-06	3.34577E-05	3.34577E-05	2.24806E-05	2.24806E-05	2.22698E-06	2.22698E-06	7.17019E-06	7.17019E-06	3.06932E-05
3830303774500	383030	3774500	6.5189E-05	6.5189E-05	0.000279168	0.000279168	1.76753E-05	1.16775E-05	1.972E-05	1.972E-05	5.95235E-06	6.1341E-06	3.55963E-05	3.55963E-05	2.42183E-05	2.42183E-05	2.39911E-06	2.39911E-06	7.72442E-06	7.72442E-06	3.60117E-05
3830803774500	383080	3774500	9.17198E-05	9.17198E-05	0.000392785	0.000392785	1.93172E-05	1.27623E-05	2.15519E-05	2.15519E-05	6.50528E-06	6.70392E-06	3.81472E-05	3.81472E-05	2.64681E-05	2.64681E-05	2.62198E-06	2.62198E-06	8.44197E-06	8.44197E-06	4.27926E-05
3831303774500	383130	3774500	0.000126631	0.000126631	0.000542291	0.000542291	2.08244E-05	1.3758E-05	2.32334E-05	2.32334E-05	7.01283E-06	7.22696E-06	4.04791E-05	4.04791E-05	2.85331E-05	2.85331E-05	2.82655E-06	2.82655E-06	9.10062E-06	9.10062E-06	4.85289E-05
3832303774500	383230	3774500	0.000231405	0.000231405	0.000990978	0.000990978	2.1002E-05	1.38754E-05	2.34316E-05	2.34316E-05	7.07267E-06	7.28862E-06	4.0711E-05	4.0711E-05	2.87766E-05	2.87766E-05	2.85066E-06	2.85066E-06	9.17827E-06	9.17827E-06	5.47547E-05
3833303774500	383330	3774500	0.000321614	0.000321614	0.001377295	0.001377295	2.04935E-05	1.35394E-05	2.28642E-05	2.28642E-05	6.90142E-06	7.11215E-06	3.95386E-05	3.95386E-05	2.80798E-05	2.80798E-05	2.78164E-06	2.78164E-06	8.95604E-06	8.95604E-06	6.05627E-05
3833803774500	383380	3774500	0.000269378	0.000269378	0.001153597	0.001153597	1.92192E-05	1.26975E-05	2.14425E-05	2.14425E-05	6.47227E-06	6.6699E-06	3.73871E-05	3.73871E-05	2.63338E-05	2.63338E-05	2.60867E-06	2.60867E-06	8.39913E-06	8.39913E-06	5.94047E-05
3834303774500	383430	3774500	0.000222746	0.000222746	0.000953895	0.000953895	1.83308E-05	1.21106E-05	2.04514E-05	2.04514E-05	6.17311E-06	6.3616E-06	3.58282E-05	3.58282E-05	2.51165E-05	2.51165E-05	2.48809E-06	2.48809E-06	8.0109E-06	8.0109E-06	5.89391E-05
3834803774500	383480	3774500	0.000180132	0.000180132	0.000771406	0.000771406	1.73567E-05	1.1467E-05	1.93645E-05	1.93645E-05	5.84506E-06	6.02353E-06	3.42565E-05	3.42565E-05	2.37818E-05	2.37818E-05	2.35587E-06	2.35587E-06	7.58519E-06	7.58519E-06	5.69693E-05
3835303774500	383530	3774500	0.000147746	0.000147746	0.000632714	0.000632714	1.65419E-05	1.09287E-05	1.84554E-05	1.84554E-05	5.57065E-06	5.74075E-06	3.29553E-05	3.29553E-05	2.26653E-05	2.26653E-05	2.24527E-06	2.24527E-06	7.22909E-06	7.22909E-06	5.45697E-05
3835803774500	383580	3774500	0.000119476	0.000119476	0.000511649	0.000511649	1.55248E-05	1.02568E-05	1.73208E-05	1.73208E-05	5.22816E-06	5.3878E-06	3.13191E-05	3.13191E-05	2.12718E-05	2.12718E-05	2.10723E-06	2.10723E-06	6.78464E-06	6.78464E-06	5.02361E-05
3836303774500	383630	3774500	0.000108432	0.000108432	0.000464353	0.000464353	1.57454E-05	1.04025E-05	1.75668E-05	1.75668E-05	5.30244E-06	5.46434E-06	3.17185E-05	3.17185E-05	2.1574E-05	2.1574E-05	2.13716E-06	2.13716E-06	6.88102E-06	6.88102E-06	5.15433E-05
3836803774500	383680	3774500	0.000106577	0.000106577	0.000456409	0.000456409	1.73138E-05	1.14387E-05	1.93167E-05	1.93167E-05	5.83062E-06	6.00865E-06	3.41276E-05	3.41276E-05	2.3723E-05	2.3723E-05	2.35005E-06	2.35005E-06	7.56645E-06	7.56645E-06	6.0121E-05
3837303774500	383730	3774500	0.000104324	0.000104324	0.000446761	0.000446761	1.98319E-05	1.31023E-05	2.2126E-05	2.2126E-05	6.67859E-06	6.88252E-06	3.83791E-05	3.83791E-05	2.71732E-05	2.71732E-05	2.69183E-06	2.69183E-06	8.66688E-06	8.66688E-06	7.02446E-05
3837803774500	383780	3774500	9.24089E-05	9.24089E-05	0.000395736	0.000395736	2.05058E-05	1.35475E-05	2.28779E-05	2.28779E-05	6.90555E-06	7.1164E-06	4.17159E-05	4.17159E-05	2.80966E-05	2.80966E-05	2.7833E-06	2.7833E-06	8.96139E-06	8.96139E-06	6.90388E-05
3838303774500	383830	3774500	8.18329E-05	8.18329E-05	0.000350445	0.000350445	2.03832E-05	1.34666E-05	2.27412E-05	2.27412E-05	6.86428E-06	7.07388E-06	4.19993E-05	4.19993E-05	2.79287E-05	2.79287E-05	2.76667E-06	2.76667E-06	8.90785E-06	8.90785E-06	6.73018E-05
3838803774500	383880	3774500	7.29157E-05	7.29157E-05	0.000312257	0.000312257	2.01321E-05	1.33006E-05	2.2461E-05	2.2461E-05	6.77969E-06	6.9867E-06	4.1484E-05	4.1484E-05	2.75845E-05	2.75845E-05	2.73258E-06	2.73258E-06	8.79807E-06	8.79807E-06	6.5726E-05
3839803774500	383980	3774500	5.86817E-05	5.86817E-05	0.000251301	0.000251301	1.96358E-05	1.29728E-05	2.19073E-05	2.19073E-05	6.61257E-06	6.81448E-06	4.04791E-05	4.04791E-05	2.69046E-05	2.69046E-05	2.66522E-06	2.66522E-06	8.5812E-06	8.5812E-06	6.23295E-05
3840303774500	384030	3774500	5.30202E-05	5.30202E-05	0.000227056	0.000227056	1.94459E-05	1.28473E-05	2.16954E-05	2.16954E-05	6.54861E-06	6.74857E-06	4.00153E-05	4.00153E-05	2.66443E-05	2.66443E-05	2.63944E-06	2.63944E-06	8.4982E-06	8.4982E-06	6.09686E-05
3840803774500	384080	3774500	4.66903E-05	4.66903E-05	0.000199949	0.000199949	1.75282E-05	1.15804E-05	1.95559E-05	1.95559E-05	5.90283E-06	6.08307E-06	3.41792E-05	3.41792E-05	2.40169E-05	2.40169E-05	2.37916E-06	2.37916E-06	7.66016E-06	7.66016E-06	5.86048E-05
3841303774500	384130	3774500	4.3612E-05	4.3612E-05	0.000186766	0.000186766	1.83186E-05	1.21025E-05	2.04377E-05	2.04377E-05	6.16898E-06	6.35735E-06	3.59184E-05	3.59184E-05	2.50997E-05	2.50997E-05	2.48643E-06	2.48643E-06	8.00555E-06	8.00555E-06	5.79363E-05
3826803774550	382680	3774550	2.34648E-05	2.34648E-05	0.000100487	0.000100487	1.98135E-05	1.30901E-05	2.21055E-05	2.21055E-05	6.6724E-06	6.87614E-06	4.18447E-05	4.18447E-05	2.7148E-05	2.7148E-05	2.68934E-06	2.68934E-06	8.65884E-06	8.65884E-06	2.68312E-05
3827303774550	382730	3774550	2.66772E-05	2.66772E-05	0.000114244	0.000114244	1.95623E-05	1.29242E-05	2.18253E-05	2.18253E-05	6.58781E-06	6.78897E-06	3.93969E-05	3.93969E-05	2.68038E-05	2.68038E-05	2.65524E-06	2.65524E-06	8.54907E-06	8.54907E-06	2.84309E-05
3827803774550	382780	3774550	2.93511E-05	2.93511E-05	0.000125695	0.000125695	1.7853E-05	1.17949E-05	1.99182E-05	1.99182E-05	6.01218E-06	6.19576E-06	3.56994E-05	3.56994E-05	2.44618E-05	2.44618E-05	2.42323E-06	2.42323E-06	7.80206E-06	7.80206E-06	2.89443E-05
3828303774550	382830	3774550	2.96214E-05	2.96214E-05	0.000126852	0.000126852	1.62294E-05	1.07223E-05	1.81068E-05	1.81068E-05	5.46543E-06	5.63231E-06	3.29037E-05	3.29037E-05	2.22372E-05	2.22372E-05	2.20286E-06	2.20286E-06	7.09254E-06	7.09254E-06	2.69565E-05
3828803774550	382880	3774550	3.10863E-05	3.10863E-05	0.000133125	0.000133125	1.55065E-05	1.02446E-05	1.73003E-05	1.73003E-05	5.22197E-06	5.38142E-06	3.16154E-05	3.16154E-05	2.12466E-05	2.12466E-05	2.10473E-06	2.10473E-06	6.7766E-06	6.7766E-06	2.6282E-05
3829303774550	382930	3774550	3.41873E-05	3.41873E-05	0.000146405	0.000146405	1.51572E-05	1.00139E-05	1.69107E-05	1.69107E-05	5.10437E-06	5.26023E-06	3.10486E-05	3.10486E-05	2.07682E-05	2.07682E-05	2.05733E-06	2.05733E-06	6.62399E-06	6.62399E-06	2.63716E-05
3829803774550	382980	3774550	4.37255E-05	4.37255E-05	0.000187252	0.000187252	1.61069E-05	1.06413E-05	1.79701E-05	1.79701E-05	5.42416E-06	5.58979E-06	3.27234E-05	3.27234E-05	2.20693E-05	2.20693E-05	2.18623E-06	2.18623E-06	7.03899E-06	7.03899E-06	3.00844E-05
3830303774550	383030	3774550	5.91706E-05	5.91706E-05	0.000253395	0.000253395	1.75589E-05	1.16006E-05	1.95901E-05	1.95901E-05	5.91314E-06	6.0937E-06	3.50423E-05	3.50423E-05	2.40588E-05	2.40588E-05	2.38331E-06	2.38331E-06	7.67355E-06	7.67355E-06	3.5755E-05
3830803774550	383080	3774550	7.71535E-05	7.71535E-05	0.000330406	0.000330406	1.87842E-05	1.24101E-05	2.09572E-05	2.09572E-05	6.32579E-06	6.51894E-06	3.68975E-05	3.68975E-05	2.57377E-05	2.57377E-05	2.54963E-06	2.54963E-06	8.20903E-06	8.20903E-06	4.1163E-05
3831303774550	383130	3774550	9.98034E-05	9.98034E-05	0.000427402	0.000427402	1.99176E-05	1.31589E-05	2.22217E-05	2.22217E-05	6.70748E-06	6.91229E-06	3.88171E-05	3.88171E-05	2.72907E-05	2.72907E-05	2.70347E-06	2.70347E-06	8.70436E-06	8.70436E-06	4.47147E-05
3832303774550	383230	3774550	0.000147979	0.000147979	0.000633713	0.000633713	1.9838E-05	1.31063E-05	2.21329E-05	2.21329E-05	6.68066E-06	6.88465E-06	3.85079E-05	3.85079E-05	2.71816E-05	2.71816E-05	2.69266E-06	2.69266E-06	8.66955E-06	8.66955E-06	4.9675E-05
3832803774550	383280	3774550	0.0001678	0.0001678	0.000718596	0.000718596	1.95439E-05	1.2912E-05	2.18048E-05	2.18048E-05	6.58162E-06	6.78259E-06	3.78509E-05	3.78509E-05	2.67787E-05	2.67787E-05	2.65275E-06	2.65275E-06	8.54104E-06	8.54104E-06	5.19851E-05
3833303774550	383330	3774550	0.00016439	0.00016439	0.000703991	0.000703991	1.87413E-05	1.23818E-05	2.09093E-05	2.09093E-05	6.31134E-06	6.50406E-06	3.63049E-05	3.63049E-05	2.5679E-05	2.5679E-05	2.54381E-06	2.54381E-06	8.19029E-06	8.19029E-06	5.35848E-05
3833803774550	383380	3774550	0.000145217	0.000145217	0.000621882	0.000621882	1.7516E-05	1.15723E-05	1.95423E-05	1.95423E-05	5.8987E-06	6.07881E-06	3.4308E-05	3.4308E-05	2.40001E-05	2.40001E-05	2.37749E-06	2.37749E-06	7.6548E-06	7.6548E-06	5.07494E-05
3834303774550	383430	3774550	0.000126842	0.000126842	0.000543192	0.000543192	1.65847E-05	1.0957E-05	1.85033E-05	1.85033E-05	5.58509E-06	5.75563E-06	3.27491E-05	3.27491E-05	2.27241E-05	2.27241E-05	2.25109E-06	2.25109E-06	7.24783E-06	7.24783E-06	4.91736E-05
3834803774550	383480	3774550	0.000108976	0.000108976	0.000466685	0.000466685	1.56351E-05	1.03296E-05	1.74438E-05	1.74438E-05	5.2653E-06	5.42607E-06	3.12031E-05	3.12031E-05	2.14229E-05	2.14229E-05	2.1222E-06	2.1222E-06	6.83283E-06	6.83283E-06	4.66725E-05
3835303774550	383530	3774550	9.96796E-05	9.96796E-05	0.000426872	0.000426872	1.54207E-05	1.0188E-05	1.72046E-05	1.72046E-05	5.19309E-06	5.35165E-06	3.08682E-05	3.08682E-05	2.11291E-05	2.11291E-05	2.09309E-06	2.09309E-06	6.73912E-06	6.73912E-06	4.66666E-05
3835803774550	383580	3774550	9.30546E-05	9.30546E-05	0.000398501	0.000398501	1.55187E-05	1.02527E-05	1.73139E-05	1.73139E-05	5.2261E-06	5.38567E-06	3.10357E-05	3.10357E-05	2.12634E-05	2.12634E-05	2.1064E-06	2.1064E-06	6.78196E-06	6.78196E-06	4.76515E-05
3836303774550	383630	3774550	9.17486E-05	9.17486E-05	0.000392908	0.000392908	1.65174E-05	1.09125E-05	1.84281E-05	1.84281E-05	5.5624E-06	5.73224E-06	3.25817E-05	3.25817E-05	2.26317E-05	2.26317E-05	2.24194E-06	2.24194E-06	7.21838E-06	7.21838E-06	5.27013E-05
3836803774550	383680	3774550	9.33476E-05	9.33476E-05	0.000399756	0.000399756	1.85024E-05	1.22239E-05	2.06428E-05	2.06428E-05	6.23088E-06	6.42113E-06	3.56736E-05	3.56736E-05	2.53516E-05	2.53516E-05	2.51138E-06	2.51138E-06	8.08587E-06	8.08587E-06	6.15416E-05
3837303774550	383730	3774550	8.51629E-05	8.51629E-05	0.000364705	0.000364705	1.9789E-05	1.30739E-05	2.20782E-05	2.20782E-05	6.66415E-06	6.86764E-06	4.06337E-05	4.06337E-05	2.71144E-05	2.71144E-05	2.68601E-06	2.68601E-06	8.64813E-06	8.64813E-06	6.11596E-05
3837803774550	383780	3774550	7.66027E-05	7.66027E-05	0.000328046	0.000328046	1.95868E-05	1.29404E-05	2.18526E-05	2.18526E-05	6.59606E-06	6.79747E-06	4.04275E-05	4.04275E-05	2.68374E-05	2.68374E-05	2.65857E-06	2.65857E-06	8.55978E-06	8.55978E-06	6.00493E-05
3838303774550	383830	3774550	6.92473E-05	6.92473E-05	0.000296548	0.000296548	1.93724E-05	1.27987E-05	2.16134E-05	2.16134E-05	6.52385E-06	6.72305E-06	3.99637E-05	3.99637E-05	2.65436E-05	2.65436E-05	2.62946E-06	2.62946E-06	8.46607E-06	8.46607E-06	5.90346E-05
3838803774550	383880	3774550	6.27524E-05	6.27524E-05	0.000268733	0.000268733	1.91579E-05	1.2657E-05	2.13741E-05	2.13741E-05	6.45164E-06	6.64864E-06	3.94999E-05	3.94999E-05	2.62498E-05	2.62498E-05	2.60036E-06	2.60036E-06	8.37236E-06	8.37236E-06	5.78587E-05
3839303774550	383930	3774550	5.69775E-05	5.69775E-05	0.000244003	0.000244003	1.89129E-05	1.24951E-05	2.11007E-05	2.11007E-05	6.36911E-06	6.56359E-06	3.90104E-05	3.90104E-05	2.5914E-05	2.5914E-05	2.56709E-06	2.56709E-06	8.26526E-06	8.26526E-06	5.64201E-05
3839803774550	383980	3774550	5.18421E-05	5.18421E-05	0.000222011	0.000222011	1.86494E-05	1.23211E-05	2.08068E-05	2.08068E-05	6.28039E-06	6.47216E-06	3.8495E-05	3.8495E-05	2.55531E-05	2.55531E-05	2.53133E-06	2.53133E-06	8.15013E-06	8.15013E-06	5.48502E-05
3840803774550	384080	3774550	4.34655E-05	4.34655E-05	0.000186139	0.000186139	1.82696E-05	1.20701E-05	2.0383E-05	2.0383E-05	6.15248E-06	6.34034E-06	3.77092E-05	3.77092E-05	2.50326E-05	2.50326E-05	2.47978E-06	2.47978E-06	7.98413E-06	7.98413E-06	5.24029E-05
3841303774550	384130	3774550	3.99044E-05	3.99044E-05	0.000170888	0.000170888	1.80368E-05	1.19163E-05	2.01233E-05	2.01233E-05	6.07407E-06	6.25954E-06	3.72583E-05	3.72583E-05	2.47136E-05	2.47136E-05	2.44818E-06	2.44818E-06	7.88239E-06	7.88239E-06	5.09822E-05
3826803774600	382680	3774600	2.20949E-05	2.20949E-05	9.462E-05	9.462E-05	1.88884E-05	1.24789E-05	2.10734E-05	2.10734E-05	6.36086E-06	6.55508E-06	3.98736E-05	3.98736E-05	2.58804E-05	2.58804E-05	2.56377E-06	2.56377E-06	8.25455E-06	8.25455E-06	2.57388E-05
3827303774600	382730	3774600	2.49194E-05	2.49194E-05	0.000106716	0.000106716	1.86984E-05	1.23535E-05	2.08615E-05	2.08615E-05	6.2969E-06	6.48917E-06	3.77994E-05	3.77994E-05	2.56202E-05	2.56202E-05	2.53799E-06	2.53799E-06	8.17155E-06	8.17155E-06	2.71953E-05
3827803774600	382780	3774600	2.73106E-05	2.73106E-05	0.000116956	0.000116956	1.73138E-05	1.14387E-05	1.93167E-05	1.93167E-05	5.83062E-06	6.00865E-06	3.44884E-05	3.44884E-05	2.3723E-05	2.3723E-05	2.35005E-06	2.35005E-06	7.56645E-06	7.56645E-06	2.81742E-05
3828303774600	382830	3774600	2.74592E-05	2.74592E-05	0.000117592	0.000117592	1.57209E-05	1.03863E-05	1.75395E-05	1.75395E-05	5.29418E-06	5.45584E-06	3.18087E-05	3.18087E-05	2.15405E-05	2.15405E-05	2.13384E-06	2.13384E-06	6.87031E-06	6.87031E-06	2.60074E-05
3828803774600	382880	3774600	2.83938E-05	2.83938E-05	0.000121595	0.000121595	1.49796E-05	9.89653E-06	1.67124E-05	1.67124E-05	5.04454E-06	5.19857E-06	3.05075E-05	3.05075E-05	2.05247E-05	2.05247E-05	2.03322E-06	2.03322E-06	6.54634E-06	6.54634E-06	2.51956E-05
3829303774600	382930	3774600	3.10657E-05	3.10657E-05	0.000133037	0.000133037	1.47468E-05	9.74272E-06	1.64527E-05	1.64527E-05	4.96613E-06	5.11777E-06	3.01467E-05	3.01467E-05	2.02057E-05	2.02057E-05	2.00162E-06	2.00162E-06	6.4446E-06	6.4446E-06	2.5524E-05
3829803774600	382980	3774600	3.87821E-05	3.87821E-05	0.000166082	0.000166082	1.558E-05	1.02932E-05	1.73823E-05	1.73823E-05	5.24673E-06	5.40693E-06	3.16025E-05	3.16025E-05	2.13474E-05	2.13474E-05	2.11471E-06	2.11471E-06	6.80873E-06	6.80873E-06	2.88368E-05
3830303774600	383030	3774600	5.05836E-05	5.05836E-05	0.000216621	0.000216621	1.68604E-05	1.11392E-05	1.88109E-05	1.88109E-05	5.67794E-06	5.85131E-06	3.35994E-05	3.35994E-05	2.31018E-05	2.31018E-05	2.28851E-06	2.28851E-06	7.36832E-06	7.36832E-06	3.37673E-05
3830803774600	383080	3774600	6.39201E-05	6.39201E-05	0.000273734	0.000273734	1.80429E-05	1.19204E-05	2.01301E-05	2.01301E-05	6.07614E-06	6.26167E-06	3.53515E-05	3.53515E-05	2.4722E-05	2.4722E-05	2.44901E-06	2.44901E-06	7.88506E-06	7.88506E-06	3.87694E-05
3831303774600	383130	3774600	7.81459E-05	7.81459E-05	0.000334655	0.000334655	1.87965E-05	1.24182E-05	2.09709E-05	2.09709E-05	6.32991E-06	6.52319E-06	3.66399E-05	3.66399E-05	2.57545E-05	2.57545E-05	2.55129E-06	2.55129E-06	8.21439E-06	8.21439E-06	4.12287E-05
3832303774600	383230	3774600	0.000102545	0.000102545	0.000439145	0.000439145	1.86984E-05	1.23535E-05	2.08615E-05	2.08615E-05	6.2969E-06	6.48917E-06	3.63307E-05	3.63307E-05	2.56202E-05	2.56202E-05	2.53799E-06	2.53799E-06	8.17155E-06	8.17155E-06	4.52519E-05
3832803774600	383280	3774600	0.000105655	0.000105655	0.00045246	0.00045246	1.79755E-05	1.18758E-05	2.00549E-05	2.00549E-05	6.05344E-06	6.23828E-06	3.49006E-05	3.49006E-05	2.46297E-05	2.46297E-05	2.43986E-06	2.43986E-06	7.85561E-06	7.85561E-06	4.66248E-05
3833303774600	383330	3774600	0.000100924	0.000100924	0.0004322	0.0004322	1.70626E-05	1.12727E-05	1.90364E-05	1.90364E-05	5.74602E-06	5.92148E-06	3.34191E-05	3.34191E-05	2.33789E-05	2.33789E-05	2.31595E-06	2.31595E-06	7.45667E-06	7.45667E-06	4.51027E-05
3833803774600	383380	3774600	9.04674E-05	9.04674E-05	0.000387421	0.000387421	1.60272E-05	1.05887E-05	1.78813E-05	1.78813E-05	5.39734E-06	5.56215E-06	3.16541E-05	3.16541E-05

			MSite Grubbing / Prep	MMass Grading / Excavation	MMass Grading / Excavation	MDrainage / Utilities Trenching	MFoundations / Concrete Pads	MBuilding / Structure Construction	MAsphalt Paving	MLandscaping or Other Finishing	MWaterside Construction (Piles)	RSSWRe-striping South Valley	RSSWRe-striping Silver Lake Boulevard	RSSWDemolition	RSSWPlacing Base	RSSWForm/Place Rebar and Pour	Child Risk				
Unique Identifier	X (UTM)	Y (UTM)	2027	2027	2028	2028	2028	2028	2028	2028	2028	2029	2029	2029	2029	2029	3rd Trimester	0<2	2<16	Total	per million
3838303774450	383830	3774450	7.05023E-05	0.00017605	0.00017605	4.92692E-05	9.09109E-05	0.000163475	0.000115649	3.5045E-05	6.20503E-05	1.80417E-05	4.72118E-05	8.0748E-05	4.38945E-05	1.31384E-05	8.58801E-09	2.5449E-07	3.0322E-08	2.93402E-07	0.29340238
3838803774450	383880	3774450	6.8407E-05	0.000170818	0.000170818	4.78049E-05	8.82091E-05	0.000158616	0.000112212	3.40035E-05	6.02062E-05	1.77804E-05	4.59257E-05	7.85153E-05	4.26809E-05	1.27751E-05	8.01293E-09	2.3424E-07	2.7923E-08	2.70173E-07	0.27017336
3839303774450	383930	3774450	6.64572E-05	0.000165949	0.000165949	4.64423E-05	8.56948E-05	0.000154095	0.000109013	3.30343E-05	5.84901E-05	1.75493E-05	4.47299E-05	7.64525E-05	4.15595E-05	1.24395E-05	7.49121E-09	2.1655E-07	2.5887E-08	2.49927E-07	0.24992747
3839803774450	383980	3774450	6.48682E-05	0.000161981	0.000161981	4.53319E-05	8.36458E-05	0.000150411	0.000106407	3.22444E-05	5.70916E-05	1.73835E-05	4.37703E-05	7.47886E-05	4.06551E-05	1.21688E-05	7.02034E-09	2.0116E-07	2.4171E-08	2.32353E-07	0.23235294
3840303774450	384030	3774450	5.87116E-05	0.000146607	0.000146607	4.10294E-05	7.5707E-05	0.000136135	9.63076E-05	2.91841E-05	5.1673E-05	1.53688E-05	4.04694E-05	6.89821E-05	3.74986E-05	1.1224E-05	6.1936E-09	1.7898E-07	2.1316E-08	2.06485E-07	0.20648482
3840803774450	384080	3774450	4.93339E-05	0.00012319	0.00012319	3.4476E-05	6.36147E-05	0.000114391	8.09249E-05	2.45227E-05	4.34196E-05	1.40726E-05	3.36316E-05	5.7471E-05	3.12412E-05	9.35103E-06	5.4262E-09	1.559E-07	1.8328E-08	1.7965E-07	0.17964973
3841303774450	384130	3774450	4.90915E-05	0.000122585	0.000122585	3.43066E-05	6.33022E-05	0.000113829	8.05273E-05	2.44022E-05	4.32062E-05	1.4158E-05	3.34809E-05	5.71993E-05	3.10935E-05	9.30683E-06	5.16882E-09	1.4718E-07	1.7525E-08	1.69874E-07	0.16987356
3826803774500	382680	3774500	2.5219E-05	6.29739E-05	6.29739E-05	1.76238E-05	3.25193E-05	5.84757E-05	4.13681E-05	1.25358E-05	2.21957E-05	1.88556E-05	2.05186E-05	3.49834E-05	1.9017E-05	5.69211E-06	3.59155E-09	1.1077E-07	1.3568E-08	1.27925E-07	0.12792517
3827303774500	382730	3774500	2.68296E-05	6.69955E-05	6.69955E-05	1.87493E-05	3.4596E-05	6.22101E-05	4.40099E-05	1.33363E-05	2.36132E-05	1.86747E-05	2.15737E-05	3.68001E-05	2.00045E-05	5.9877E-06	3.86891E-09	1.2351E-07	1.4739E-08	1.42114E-07	0.14211382
3827803774500	382780	3774500	2.73251E-05	6.82329E-05	6.82329E-05	1.90956E-05	3.5235E-05	6.33591E-05	4.48228E-05	1.35827E-05	2.40493E-05	1.666E-05	2.16641E-05	3.68765E-05	2.0046E-05	6.00013E-06	3.96109E-09	1.3067E-07	1.5196E-08	1.49832E-07	0.14983162
3828303774500	382830	3774500	2.5456E-05	6.35657E-05	6.35657E-05	1.77895E-05	3.28249E-05	5.90253E-05	4.17568E-05	1.26536E-05	2.24043E-05	1.49317E-05	1.99056E-05	3.39478E-05	1.8454E-05	5.5236E-06	3.8741E-09	1.2929E-07	1.4609E-08	1.47773E-07	0.14777335
3828803774500	382880	3774500	2.4745E-05	6.17902E-05	6.17902E-05	1.72926E-05	3.19081E-05	5.73766E-05	4.05905E-05	1.23002E-05	2.17785E-05	1.4163E-05	1.92726E-05	3.28866E-05	1.78771E-05	5.35094E-06	3.98171E-09	1.3533E-07	1.4873E-08	1.54182E-07	0.15418202
3829303774500	382930	3774500	2.48743E-05	6.2113E-05	6.2113E-05	1.73829E-05	3.20748E-05	5.76764E-05	4.08026E-05	1.23644E-05	2.18923E-05	1.38164E-05	1.92575E-05	3.28781E-05	1.78725E-05	5.34956E-06	4.2934E-09	1.499E-07	1.5967E-08	1.70165E-07	0.17016526
3829803774500	382980	3774500	2.76968E-05	6.91609E-05	6.91609E-05	1.93553E-05	3.57143E-05	6.42209E-05	4.54324E-05	1.37674E-05	2.43764E-05	1.43339E-05	2.10913E-05	3.60191E-05	1.958E-05	5.86062E-06	5.12551E-09	1.862E-07	1.9146E-08	2.10471E-07	0.21047142
3830303774500	383030	3774500	3.2496E-05	8.11451E-05	8.11451E-05	2.27092E-05	4.19028E-05	7.5349E-05	5.33049E-05	1.6153E-05	2.86003E-05	1.53437E-05	2.42214E-05	4.13842E-05	2.24964E-05	6.73357E-06	6.56074E-09	2.5136E-07	2.4857E-08	2.82777E-07	0.28277678
3830803774500	383080	3774500	3.8615E-05	9.64245E-05	9.64245E-05	2.69853E-05	4.9793E-05	8.9537E-05	6.33421E-05	1.91946E-05	3.39857E-05	1.67957E-05	2.82759E-05	4.82943E-05	2.62527E-05	7.8579E-06	8.66461E-09	3.5443E-07	3.3714E-08	3.96803E-07	0.39680327
3831303774500	383130	3774500	4.37913E-05	0.00010935	0.00010935	3.06027E-05	5.64677E-05	0.000101539	7.18331E-05	2.17676E-05	3.85414E-05	1.82175E-05	3.14612E-05	5.39055E-05	2.9303E-05	8.7709E-06	1.12653E-08	4.9262E-07	4.5262E-08	5.4915E-07	0.54914968
3832303774500	383230	3774500	4.94093E-05	0.000123379	0.000123379	3.45287E-05	6.3712E-05	0.000114566	8.10485E-05	2.45602E-05	4.34859E-05	1.82326E-05	3.45761E-05	5.92791E-05	3.22241E-05	9.64523E-06	1.476E-08	6.8715E-07	6.7934E-08	7.69844E-07	0.76984447
3833303774500	383330	3774500	5.46502E-05	0.000136466	0.000136466	3.81912E-05	7.047E-05	0.000126718	8.96455E-05	2.71653E-05	4.80986E-05	1.75945E-05	3.74952E-05	6.43386E-05	3.49744E-05	1.04685E-05	1.31709E-08	5.7087E-07	7.3827E-08	6.57866E-07	0.65786565
3833803774500	383380	3774500	5.36053E-05	0.000133856	0.000133856	3.7461E-05	6.91226E-05	0.000124295	8.79314E-05	2.66459E-05	4.71789E-05	1.6434E-05	3.71435E-05	6.35237E-05	3.45314E-05	1.03359E-05	1.16132E-08	4.7647E-07	6.1987E-08	5.50066E-07	0.55006624
3834303774500	383430	3774500	5.31851E-05	0.000132807	0.000132807	3.71674E-05	6.85808E-05	0.000123321	8.72423E-05	2.64371E-05	4.68091E-05	1.56E-05	3.61688E-05	6.19956E-05	3.37008E-05	1.00872E-05	1.04597E-08	4.0802E-07	5.2342E-08	4.70823E-07	0.47082331
3834803774500	383480	3774500	5.14076E-05	0.000128369	0.000128369	3.59252E-05	6.62888E-05	0.0001192	8.43265E-05	2.55535E-05	4.52447E-05	1.47509E-05	3.48776E-05	5.9763E-05	3.24871E-05	9.72396E-06	9.35433E-09	3.4935E-07	4.3767E-08	4.02468E-07	0.402468
3835303774500	383530	3774500	4.92423E-05	0.000122962	0.000122962	3.4412E-05	6.34966E-05	0.000114179	8.07746E-05	2.44772E-05	4.3339E-05	1.40977E-05	3.33955E-05	5.71993E-05	3.10935E-05	9.30683E-06	8.36244E-09	3.012E-07	3.7187E-08	3.46747E-07	0.34674662
3835803774500	383580	3774500	4.53318E-05	0.000113197	0.000113197	3.16792E-05	5.84541E-05	0.000105111	7.436E-05	2.25333E-05	3.98973E-05	1.33089E-05	3.0813E-05	5.27425E-05	2.86708E-05	8.58167E-06	7.2543E-09	2.536E-07	3.1194E-08	2.92053E-07	0.29205314
3836303774500	383630	3774500	4.65114E-05	0.000116143	0.000116143	3.25036E-05	5.99752E-05	0.000107847	7.6295E-05	2.31197E-05	4.09355E-05	1.34647E-05	3.16521E-05	5.41517E-05	2.94368E-05	8.81096E-06	7.06544E-09	2.3937E-07	2.9198E-08	2.75633E-07	0.27563308
3836803774500	383680	3774500	5.42516E-05	0.00013547	0.00013547	3.79127E-05	6.99561E-05	0.000125794	8.89917E-05	2.69672E-05	4.77478E-05	1.46152E-05	3.69073E-05	6.31162E-05	3.43099E-05	1.02696E-05	7.64413E-09	2.4963E-07	2.9949E-08	2.87228E-07	0.28722844
3837303774500	383730	3774500	6.33869E-05	0.000158282	0.000158282	4.42967E-05	8.17358E-05	0.000146976	0.000103977	3.15081E-05	5.57879E-05	1.67605E-05	4.28006E-05	7.32351E-05	3.98106E-05	1.1916E-05	7.91857E-09	2.5105E-07	3.1033E-08	2.90002E-07	0.29000227
3837803774500	383780	3774500	6.22989E-05	0.000155565	0.000155565	4.35364E-05	8.03328E-05	0.000144453	0.000102192	3.09673E-05	5.48303E-05	1.72981E-05	4.21375E-05	7.20552E-05	3.91691E-05	1.1724E-05	7.71017E-09	2.355E-07	2.8811E-08	2.72024E-07	0.27202432
3838303774500	383830	3774500	6.07314E-05	0.000151651	0.000151651	4.2441E-05	7.83116E-05	0.000140819	9.96209E-05	3.01881E-05	5.34508E-05	1.70419E-05	4.11678E-05	7.03743E-05	3.82554E-05	1.14505E-05	7.2722E-09	2.1823E-07	2.6668E-08	2.52173E-07	0.25217284
3838803774500	383880	3774500	5.93094E-05	0.0001481	0.0001481	4.14472E-05	7.6478E-05	0.000137522	9.72883E-05	2.94813E-05	5.21992E-05	1.68309E-05	4.03036E-05	6.88633E-05	3.7434E-05	1.12047E-05	6.86079E-09	2.0312E-07	2.4829E-08	2.34814E-07	0.23481352
3839803774500	383980	3774500	5.62446E-05	0.000140447	0.000140447	3.93054E-05	7.25259E-05	0.000130415	9.22609E-05	2.79578E-05	4.95018E-05	1.64239E-05	3.84196E-05	6.5612E-05	3.56666E-05	1.06756E-05	6.11875E-09	1.7716E-07	2.1778E-08	2.05053E-07	0.20505334
3840303774500	384030	3774500	5.50165E-05	0.00013738	0.00013738	3.84472E-05	7.09423E-05	0.000127567	9.02464E-05	2.73474E-05	4.8421E-05	1.62832E-05	3.7666E-05	6.43216E-05	3.49652E-05	1.04657E-05	5.79804E-09	1.6634E-07	2.0561E-08	1.92697E-07	0.19269703
3840803774500	384080	3774500	5.28835E-05	0.000132054	0.000132054	3.69566E-05	6.81919E-05	0.000122622	8.67475E-05	2.62871E-05	4.65437E-05	1.46755E-05	3.63949E-05	6.21315E-05	3.37746E-05	1.01093E-05	5.21041E-09	1.5115E-07	1.8837E-08	1.75195E-07	0.1751946
3841303774500	384130	3774500	5.22802E-05	0.000130548	0.000130548	3.6535E-05	6.7414E-05	0.000121223	8.57579E-05	2.59872E-05	4.60127E-05	1.55949E-05	3.59678E-05	6.13929E-05	3.33731E-05	9.98916E-06	5.06619E-09	1.4518E-07	1.8343E-08	1.68592E-07	0.16859194
3826803774550	382680	3774550	2.42118E-05	6.04587E-05	6.04587E-05	1.69199E-05	3.12205E-05	5.61402E-05	3.97158E-05	1.20351E-05	2.13092E-05	1.78407E-05	1.96745E-05	3.35403E-05	1.82325E-05	5.4573E-06	3.35914E-09	1.0327E-07	1.2806E-08	1.19436E-07	0.11943554
3827303774550	382730	3774550	2.56553E-05	6.40633E-05	6.40633E-05	1.79287E-05	3.30819E-05	5.94874E-05	4.20837E-05	1.27527E-05	2.25797E-05	1.79161E-05	2.0614E-05	3.51532E-05	1.91093E-05	5.71973E-06	3.60736E-09	1.1437E-07	1.3838E-08	1.31813E-07	0.13181348
3827803774550	382780	3774550	2.61186E-05	6.522E-05	6.522E-05	1.82524E-05	3.36792E-05	6.05615E-05	4.28436E-05	1.29829E-05	2.29874E-05	1.58863E-05	2.08904E-05	3.54164E-05	1.92523E-05	5.76255E-06	3.65373E-09	1.198E-07	1.4192E-08	1.37647E-07	0.137647
3828303774550	382830	3774550	2.43249E-05	6.07411E-05	6.07411E-05	1.6999E-05	3.13663E-05	5.64025E-05	3.99014E-05	1.20913E-05	2.14088E-05	1.43037E-05	1.91219E-05	3.2598E-05	1.77202E-05	5.30398E-06	3.56522E-09	1.1813E-07	1.3623E-08	1.35319E-07	0.13531892
3828803774550	382880	3774550	2.37162E-05	5.92212E-05	5.92212E-05	1.65736E-05	3.05815E-05	5.49912E-05	3.89029E-05	1.17888E-05	2.08731E-05	1.36255E-05	1.85642E-05	3.16642E-05	1.72126E-05	5.15204E-06	3.64068E-09	1.2246E-07	1.3794E-08	1.39896E-07	0.13989574
3829303774550	382930	3774550	2.3797E-05	5.9423E-05	5.9423E-05	1.66301E-05	3.06856E-05	5.51785E-05	3.90355E-05	1.18289E-05	2.09442E-05	1.32788E-05	1.85089E-05	3.15793E-05	1.71665E-05	5.13823E-06	3.86165E-09	1.3271E-07	1.4562E-08	1.5113E-07	0.15113008
3829803774550	382980	3774550	2.71474E-05	6.7789E-05	6.7789E-05	1.89714E-05	3.50058E-05	6.2947E-05	4.45312E-05	1.34943E-05	2.38929E-05	1.40173E-05	2.06995E-05	3.534E-05	1.92108E-05	5.75012E-06	4.6481E-09	1.6552E-07	1.7628E-08	1.87799E-07	0.1877986
3830303774550	383030	3774550	3.22644E-05	8.05667E-05	8.05667E-05	2.25474E-05	4.16041E-05	7.4812E-05	5.2925E-05	1.60379E-05	2.83965E-05	1.52181E-05	2.41309E-05	4.12144E-05	2.24041E-05	6.70594E-06	5.85737E-09	2.1833E-07	2.2604E-08	2.46795E-07	0.24679461
3830803774550	383080	3774550	3.71445E-05	9.27526E-05	9.27526E-05	2.59577E-05	4.78968E-05	8.61274E-05	6.093E-05	1.84636E-05	3.26915E-05	1.62631E-05	2.74218E-05	4.69106E-05	2.55005E-05	7.63276E-06	7.11325E-09	2.7749E-07	2.8209E-08	3.12807E-07	0.31280735
3831303774550	383130	3774550	4.03494E-05	0.000100755	0.000100755	2.81974E-05	5.20295E-05	9.35587E-05	6.61871E-05	2.00567E-05	3.55122E-05	1.73584E-05	2.92304E-05	5.00345E-05	2.71987E-05	8.14106E-06	8.48023E-09	3.4461E-07	3.4579E-08	3.87667E-07	0.38766707
3832303774550	383230	3774550	4.48255E-05	0.000111933	0.000111933	3.13254E-05	5.78013E-05	0.000103937	7.35295E-05	2.22817E-05	3.94517E-05	1.71876E-05	3.17274E-05	5.4347E-05	2.9543E-05	8.84273E-06	9.68843E-09	4.0325E-07	4.3543E-08	4.56478E-07	0.45647763
3832803774550	383280	3774550	4.691E-05	0.000117138	0.000117138	3.27821E-05	6.04892E-05	0.000108771	7.69489E-05	2.33178E-05	4.12863E-05	1.68007E-05	3.2883E-05	5.63589E-05	3.06366E-05	9.17008E-06	9.52632E-09	3.8819E-07	4.5329E-08	4.43045E-07	0.44304475
3833303774550	383330	3774550	4.83535E-05	0.000120742	0.000120742	3.37909E-05	6.23506E-05	0.000112118	7.93168E-05	2.40354E-05	4.25568E-05	1.59617E-05	3.35613E-05	5.76662E-05	3.13473E-05	9.38279E-06	8.98454E-09	3.5486E-07	4.3094E-08	4.06939E-07	0.40693894
3833803774550	383380	3774550	4.5795E-05	0.000114354	0.000114354	3.20029E-05	5.90515E-05	0.000106186	7.51199E-05	2.27636E-05	4.0305E-05	1.49066E-05	3.17676E-05	5.43809E-05	2.95614E-05	8.84825E-06	8.25157E-09	3.1551E-07	3.8146E-08	3.61905E-07	0.36190497
3834303774550	383430	3774550	4.4373E-05	0.000110803	0.000110803	3.10092E-05	5.72178E-05	0.000102888	7.27873E-05	2.20568E-05	3.90534E-05	1.40726E-05	3.06523E-05	5.24624E-05	2.85185E-05	8.53609E-06	7.5889E-09	2.8226E-07	3.3895E-08	3.2374E-07	0.32374031
3834803774550	383480	3774550	4.21161E-05	0.000105167	0.000105167	2.9432E-05	5.43076E-05	9.76552E-05	6.90852E-05	2.09349E-05	3.70671E-05	1.33039E-05	2.90295E-05	4.9678E-05	2.70049E-05	8.08304E-06	6.83987E-09	2.4823E-07	2.9764E-08	2.84832E-07	0.28483153
3835303774550	383530	3774550	4.21107E-05	0.000105154	0.000105154	2.94283E-05	5.43007E-05	9.76427E-05	6.90764E-05	2.09322E-05	3.70624E-05	1.31381E-05	2.89993E-05	4.96101E-05	2.6968E-05	8.07199E-06	6.50231E-09	2.3022E-07	2.7705E-08	2.64427E-07	0.26442734
3835803774550	383580	3774550	4.29995E-05	0.000107373	0.000107373	3.00493E-05	5.54467E-05	9.97035E-05	7.05342E-05	2.1374E-05	3.78446E-05	1.32135E-05	2.96073E-05	5.06288E-05	2.75218E-05	8.23774E-06	6.33336E-09	2.1867E-07	2.6374E-08	2.51373E-07	0.25137338
3836303774550	383630	3774550	4.75564E-05	0.000118752	0.000118752	3.32338E-05	6.13227E-05	0.00011027	7.80091E-05	2.36391E-05	4.18552E-05	1.3947E-05	3.27524E-05	5.59939E-05	3.04382E-05	9.11069E-06	6.60209E-09	2.2126E-07	2.6684E-08	2.54549E-07	0.25454873
3836803774550	383680	3774550	5.55336E-05	0.000138672	0.000138672	3.88086E-05	7.16091E-05	0.000128766	9.10946E-05	2.76044E-05	4.88761E-05	1.55497E-05	3.79523E-05	6.49413E-05	3.53021E-05	1.05665E-05	6.88039E-09	2.2472E-07	2.8152E-08	2.59757E-07	0.25975732
3837303774550	383730	3774550	5.51889E-05	0.000137811	0.000137811	3.85677E-05	7.11646E-05	0.000127967	9.05291E-05	2.74331E-05	4.85727E-05	1.66199E-05	3.77363E-05	6.45169E-05	3.50713E-05	1.04975E-05	6.89127E-09	2.1546E-07	2.6743E-08	2.49097E-07	0.24909678
3837803774550	383780	3774550	5.4187E-05	0.000135309	0.000135309	3.78675E-05	6.98727E-05	0.000125644	8.88857E-05	2.69351E-05	4.76909E-05	1.63787E-05	3.71183E-05	6.34303E-05	3.44807E-05	1.03207E-05	6.54633E-09	2.0099E-07	2.4965E-08	2.32505E-07	0.23250512
3838303774550	383830	3774550	5.32713E-05	0.000133023	0.000133023	3.72276E-05	6.8692E-05	0.000123521	8.73836E-05	2.64799E-05	4.6885E-05	1.61828E-05	3.65607E-05	6.24625E-05	3.39546E-05	1.01632E-05	6.22599E-09	1.8836E-07	2.3426E-08	2.18008E-07	0.21800844
3838803774550	383880	3774550	5.22102E-05	0.000130373	0.000130373	3.64861E-05	6.73237E-05	0.00012106	8.5643E-05	2.59524E-05	4.59511E-05	1.59969E-05	3.59176E-05	6.13335E-05	3.33408E-05	9.97949E-06	5.92436E-09	1.7689E-07	2.2041E-08	2.04858E-07	0.20485836
3839303774550	383930	3774550	5.09121E-05	0.000127131	0.000127131	3.55789E-05	6.56498E-05	0.000118051	8.35137E-05	2.53072E-05	4.48086E-05	1.57909E-05	3.51087E-05	5.99413E-05	3.2584E-05	9.75297E-06	5.63188E-09	1.6619E-07	2.0762E-08	1.92583E-07	0.19258288
3839803774550	383980	3774550	4.94955E-05	0.000123594	0.000123594	3.45889E-05	6.38231E-05	0.000114766	8.11899E-05	2.4603E-05	4.35618E-05	1.55799E-05	3.42244E-05	5.84217E-05	3.1758E-05	9.50572E-06	5.35201E-09	1.5627E-07	1.9589E-08	1.81209E-07	0.18120871
3840803774550	384080	3774550	4.7287E-05	0.000118079	0.000118079	3.30456E-05	6.09754E-05	0.000109645	7.75673E-05	2.35053E-05	4.16181E-05	1.52784E-05	3.28478E-05	5.60533E-05	3.04705E-05	9.12036E-06	4.87088E-09	1.3968E-07	1.7689E-08	1.62237E-07	0.16223682
3841303774550	384130	3774550	4.60051E-05	0.000114878	0.000114878	3.21498E-05	5.93223E-05	0.000106673	7.54645E-05	2.2868E-05	4.04899E-05	1.50975E-05	3.20289E-05	5.46526E-05	2.97091E-05	8.89245E-06	4.64032E-09	1.3201E-07	1.6826E-08	1.53473E-07	0.15347334
3826803774600	382680	3774600	2.32261E-05	5.79973E-05	5.79973E-05	1.62311E-05	2.99494E-05	5.38546E-05	3.80989E-05	1.15451E-05	2.04417E-05	1.69163E-05	1.88606E-05	3.21481E-05	1.74757E-05	5.23077E-06	3.1368E-09	9.5977E-08	1.2062E-08	1.11175E-07	0.11117523
3827303774600	382730	3774600	2.45404E-05	6.12791E-05	6.12791E-05	1.71495E-05	3.16441E-05	5.6902E-05	4.02548E-05	1.21984E-05	2.15984E-05	1.7072E-05	1.97147E-05	3.36167E-05	1.8274E-05	5.46973E-06	3.35716E-09	1.0555E-07	1.2962E-08	1.21865E-07	0.12186526
3827803774600	382780	3774600	2.54237E-05	6.3485E-05	6.3485E-05	1.77669E-05	3.27832E-05	5.89503E-05	4.17038E-05	1.26375E-05	2.23758E-05	1.53035E-05	2.03076E-05	3.46269E-05	1.88232E-05	5.6341E-06	3.4008E-09	1.1078E-07	1.3403E-08	1.2758E-07	0.12758003
3828303774600	382830	3774600	2.34685E-05	5.86025E-05	5.86025E-05	1.64005E-05	3.0262E-05	5.44166E-05	3.84965E-05	1.16656E-05	2.06555E-05	1.38013E-05	1.8514E-05	3.15454E-05	1.7148E-05	5.1327E-06	3.30425E-09	1.0844E-07	1.2767E-08	1.24508E-07	0.12450788
3828803774600	382880	3774600	2.27359E-05	5.67733E-05	5.67733E-05	1.58885E-05	2.93174E-05	5.27181E-05	3.72949E-05	1.13015E-05	2.00103E-05	1.3113E-05	1.78608E-05	3.04503E-05	1.65527E-05	4.95452E-06	3.32755E-09	1.1043E-07	1.2752E-08	1.26506E-07	0.12650587
3829303774600	382930	3774600	2.30322E-05	5.75131E-05	5.75131E-05	1.60956E-05	2.96994E-05	5.3405E-05	3.77808E-05	1.14487E-05	2.02711E-05	1.28668E-05	1.79512E-05	3.062E-05	1.66645E-05	4.98215E-06	3.51372E-09	1.1862E-07	1.3413E-08	1.35546E-07	0.13554568
3829803774600	382980	3774600	2.60216E-05	6.49779E-05	6.49779E-05	1.81847E-05	3.35542E-05	6.03367E-05	4.26846E-05	1.29347E-05	2.29021E-05	1.35099E-05	1.99056E-05	3.39647E-05	1.84632E-05	5.52636E-06	4.13529E-09	1.4376E-07	1.5855E-08	1.63746E-07	0.16374584
3830303774600	383030	3774600	3.04708E-05	7.60878E-05	7.60878E-05	2.12939E-05	3.92912E-05	7.0653E-05	4.99827E-05	1.51463E-05	2.68178E-05	1.45801E-05	2.29151E-05	3.91176E-05	2.12643E-05	6.36477E-06	5.02179E-09	1.8096E-07	1.9585E-08	2.05572E-07	0.20557151
3830803774600	383080	3774600	3.49845E-05	8.73591E-05	8.73591E-05	2.44483E-05	4.51117E-05	8.11191E-05	5.73869E-05	1.739E-05	3.07905E-05	1.55447E-05	2.59246E-05	4.43129E-05	2.40885E-05	7.2101E-06	5.8869E-09	2.1933E-07	2.3621E-08	2.48834E-07	0.24883383
3831303774600	383130	3774600	3.72037E-05	9.29006E-05	9.29006E-05	2.59991E-05	4.79732E-05	8.62648E-05	6.10272E-05	1.84931E-05	3.27436E-05	1.63335E-05	2.71806E-05	4.64946E-05	2.52744E-05	7.56508E-06	6.64149E-09	2.5377E-07	2.7255E-08	2.87665E-07	0.28766543
3832303774600	383230	3774600	4.08342E-05	0.000101966	0.000101966	2.85362E-05	5.26546E-05	9.46827E-05	6.69823E-05	2.02977E-05	3.59388E-05	1.61727E-05	2.92053E-05	5.00006E-05	2.71803E-05	8.13553E-06	7.23295E-09	2.784E-07	3.1577E-08	3.1721E-07	0.31721
3832803774600	383280	3774600	4.2073E-05	0.00010506	0.00010506	2.94019E-05	5.42521E-05	9.75553E-05	6.90145E-05	2.09135E-05	3.70292E-05	1.53186E-05	2.99087E-05	5.1189E-05	2.78263E-05	8.3289E-06	6.98106E-09	2.6299E-07	3.1103E-08	3.01077E-07	0.30107652
3833303774600	383330	3774600	4.06995E-05	0.00010163	0.00010163	2.8442E-05	5.24809E-05	9.43705E-05	6.67615E-05	2.02307E-05	3.58203E-05	1.456E-05	2.88386E-05	4.92451E-05	2.67696E-05	8.0126E-06	6.63047E-09	2.4384E-07	2.9133E-08	2.79603E-07	0.27960252
3833803774600	383380	3774600	3.9229E-05	9.79578E-05	9.79578E-05	2.74144E-05	5.05848E-05	9.09608E-05	6.43493E-05	1.94998E-05	3.45261E-05	1.35853E-05	2.75976E-05	4.71907E-05	2.56528E-05	7.67834E-06	6.14847E-09	2.2138E-07	2.6375E-08	2.53705E-07	0.25390477
3834303774600	383430	3774600	3.75754E-05	9.38286E

Unique Identifier	X (UTM)	Y (UTM)	EGIODemolition 2025	EGIOSite Grubbing / Prep 2025	EGIOMass Grading / Excavation 2025	EGIOMass Grading / Excavation 2026	EGIODrainage / Utilities Trenching 2026	EGIODrainage / Utilities Trenching 2027	EGIOFoundations / Concrete Pads 2026	EGIOFoundations / Concrete Pads 2027	EGIOBuilding / Structure Construction 2026	EGIOBuilding / Structure Construction 2027	EGIOAsphalt Paving 2027	EGIOArchitectural Coating 2027	EGIOLandscaping or Other Finishing 2027	EGIOWaterside Construction (Piles) 2027	HIWaterside Construction (Landscaping) 2025	HIWaterside Construction (Landscaping) 2026	KMDemolition 2025	KMSite Grubbing / Prep 2025	KMMass Grading / Excavation 2025
3834803774600	383480	3774600	0.000144387	0.00013029	0.000325347	0.000325347	9.10514E-05	9.10514E-05	0.000168007	0.000168007	0.000302108	0.000302108	0.000213723	2.01151E-05	6.47646E-05	0.000114671	0.000128402	0.000128402	8.29528E-05	7.48545E-05	0.000186917
3835303774600	383530	3774600	0.000146912	0.00013257	0.000331036	0.000331036	9.26437E-05	9.26437E-05	0.000170945	0.000170945	0.000307391	0.000307391	0.000217461	2.04669E-05	6.58972E-05	0.000116677	0.000136522	0.000136522	9.50582E-05	8.57781E-05	0.000214194
3835803774600	383580	3774600	0.000144865	0.00013072	0.000326423	0.000326423	9.13526E-05	9.13526E-05	0.000168563	0.000168563	0.000303107	0.000303107	0.00021443	2.01817E-05	6.49788E-05	0.000115051	0.000143992	0.000143992	0.000100956	9.10999E-05	0.000227483
3836303774600	383630	3774600	0.000143533	0.00012952	0.000323424	0.000323424	9.05132E-05	9.05132E-05	0.000167014	0.000167014	0.000300322	0.000300322	0.00021246	1.99962E-05	6.43817E-05	0.000113994	0.000154872	0.000154872	0.000101606	9.1687E-05	0.000228949
3836803774600	383680	3774600	0.00013344	0.00012041	0.000300679	0.000300679	8.4148E-05	8.4148E-05	0.000155269	0.000155269	0.000279202	0.000279202	0.000197519	1.859E-05	5.98542E-05	0.000105977	0.000168559	0.000168559	9.87889E-05	8.91446E-05	0.000222601
3837303774600	383730	3774600	0.000122749	0.00011077	0.00027659	0.00027659	7.74063E-05	7.74063E-05	0.000142829	0.000142829	0.000256834	0.000256834	0.000181694	1.71006E-05	5.50589E-05	9.74866E-05	0.00016461	0.00016461	9.55954E-05	8.62629E-05	0.000215405
3837803774600	383780	3774600	0.000113258	0.0001022	0.000255204	0.000255204	7.14213E-05	7.14213E-05	0.000131786	0.000131786	0.000236975	0.000236975	0.000167646	1.57784E-05	5.08018E-05	8.9949E-05	0.00015941	0.00015941	9.27243E-05	8.3672E-05	0.000208935
3838303774600	383830	3774600	0.000104806	9.4574E-05	0.000236159	0.000236159	6.60912E-05	6.60912E-05	0.000121951	0.000121951	0.00021929	0.00021929	0.000155135	1.46009E-05	4.70105E-05	8.32363E-05	0.000154793	0.000154793	8.99666E-05	8.11835E-05	0.000202721
3838803774600	383880	3774600	9.7231E-05	8.7739E-05	0.00021909	0.00021909	6.13145E-05	6.13145E-05	0.000113137	0.000113137	0.000203441	0.000203441	0.000143922	1.35456E-05	4.36128E-05	7.72204E-05	0.000149051	0.000149051	8.70775E-05	7.85765E-05	0.000196212
3839303774600	383930	3774600	9.05038E-05	8.1668E-05	0.000203932	0.000203932	5.70723E-05	5.70723E-05	0.000105309	0.000105309	0.000189365	0.000189365	0.000133965	1.26084E-05	4.05954E-05	7.18777E-05	0.0001445	0.0001445	8.39795E-05	7.5781E-05	0.000189231
3839803774600	383980	3774600	8.44809E-05	7.6233E-05	0.000190361	0.000190361	5.32743E-05	5.32743E-05	9.8301E-05	9.8301E-05	0.000176764	0.000176764	0.00012505	1.17694E-05	3.78938E-05	6.70944E-05	0.00014063	0.00014063	8.04876E-05	7.263E-05	0.000181363
3840303774600	384030	3774600	7.89297E-05	7.1224E-05	0.000177852	0.000177852	4.97736E-05	4.97736E-05	9.18416E-05	9.18416E-05	0.000165148	0.000165148	0.000116833	1.0996E-05	3.54038E-05	6.26856E-05	0.000135919	0.000135919	7.70195E-05	6.95005E-05	0.000173548
3841303774600	384130	3774600	6.9576E-05	6.2784E-05	0.000156776	0.000156776	4.38751E-05	4.38751E-05	8.09579E-05	8.09579E-05	0.000145577	0.000145577	0.000102987	9.69292E-06	3.12083E-05	5.5257E-05	0.000127165	0.000127165	7.1331E-05	6.43673E-05	0.00016073
3826803774650	382680	3774650	6.69974E-05	6.0457E-05	0.000150965	0.000150965	4.2249E-05	4.2249E-05	7.79574E-05	7.79574E-05	0.000140182	0.000140182	9.91703E-05	9.33367E-06	3.00516E-05	5.3209E-05	0.00010171	0.00010171	3.19706E-05	2.88495E-05	7.20393E-05
3827303774650	382730	3774650	7.44886E-05	6.7217E-05	0.000167845	0.000167845	4.6973E-05	4.6973E-05	8.66741E-05	8.66741E-05	0.000155856	0.000155856	0.000110259	1.03773E-05	3.34118E-05	5.91585E-05	0.000107625	0.000107625	3.4215E-05	3.08747E-05	7.70966E-05
3827803774650	382780	3774650	8.13352E-05	7.3395E-05	0.000183272	0.000183272	5.12905E-05	5.12905E-05	9.46407E-05	9.46407E-05	0.000170182	0.000170182	0.000120393	1.13311E-05	3.64828E-05	6.4596E-05	0.000103248	0.000103248	3.65907E-05	3.30185E-05	8.24497E-05
3828303774650	382830	3774650	7.94788E-05	7.172E-05	0.000179089	0.000179089	5.01199E-05	5.01199E-05	9.24806E-05	9.24806E-05	0.000166297	0.000166297	0.000117645	1.10725E-05	3.56501E-05	6.31217E-05	9.67771E-05	9.67771E-05	3.72831E-05	3.36433E-05	8.401E-05
3828803774650	382880	3774650	7.82372E-05	7.0599E-05	0.000176292	0.000176292	4.93369E-05	4.93369E-05	9.10359E-05	9.10359E-05	0.0001637	0.0001637	0.00011508	1.08995E-05	3.50932E-05	6.21356E-05	9.37955E-05	9.37955E-05	3.60654E-05	3.25445E-05	8.12661E-05
3829303774650	382930	3774650	8.45227E-05	7.6271E-05	0.000190455	0.000190455	5.33006E-05	5.33006E-05	9.83497E-05	9.83497E-05	0.000176851	0.000176851	0.000125111	1.17752E-05	3.79126E-05	6.71275E-05	9.70943E-05	9.70943E-05	3.74144E-05	3.37618E-05	8.43059E-05
3829803774650	382980	3774650	0.000103612	9.3497E-05	0.000233469	0.000233469	6.53384E-05	6.53384E-05	0.000120562	0.000120562	0.000216792	0.000216792	0.000153368	1.44346E-05	4.6475E-05	8.22881E-05	0.000109116	0.000109116	4.41536E-05	3.98431E-05	9.94912E-05
3830303774650	383030	3774650	0.000127703	0.00011524	0.000287754	0.000287754	8.05306E-05	8.05306E-05	0.000148594	0.000148594	0.0002672	0.0002672	0.000189028	1.77909E-05	5.72812E-05	0.000101421	0.000122756	0.000122756	5.09345E-05	4.5962E-05	0.000114771
3830803774650	383080	3774650	0.000154147	0.0001391	0.000347338	0.000347338	9.72058E-05	9.72058E-05	0.000179363	0.000179363	0.000322528	0.000322528	0.000228169	2.14748E-05	6.91422E-05	0.000122422	0.00013695	0.00013695	5.62768E-05	5.07828E-05	0.000126809
3831303774650	383130	3774650	0.00017006	0.00015346	0.000383196	0.000383196	0.000107241	0.000107241	0.00019788	0.00019788	0.000355825	0.000355825	0.000251725	2.36918E-05	7.62803E-05	0.000135061	0.000143802	0.000143802	6.06761E-05	5.47526E-05	0.000136721
3831803774650	383180	3774650	0.000171976	0.00015519	0.000387514	0.000387514	0.000108449	0.000108449	0.00020011	0.00020011	0.000359834	0.000359834	0.00025461	2.39587E-05	7.71398E-05	0.000136583	0.000143278	0.000143278	6.4944E-05	5.86038E-05	0.000146338
3832303774650	383230	3774650	0.000165416	0.00014927	0.000372732	0.000372732	0.000104313	0.000104313	0.000192476	0.000192476	0.000346108	0.000346108	0.000244851	2.30448E-05	7.41972E-05	0.000131373	0.000139948	0.000139948	6.89851E-05	6.22504E-05	0.000155444
3832803774650	383280	3774650	0.000152099	0.00013725	0.000342725	0.000342725	9.59147E-05	9.59147E-05	0.000176981	0.000176981	0.000318244	0.000318244	0.000225139	2.11895E-05	6.82239E-05	0.000120796	0.000134159	0.000134159	7.19159E-05	6.48951E-05	0.000162048
3833303774650	383330	3774650	0.000143283	0.00012929	0.000322859	0.000322859	9.03551E-05	9.03551E-05	0.000166722	0.000166722	0.000299797	0.000299797	0.000212089	1.99613E-05	6.42693E-05	0.000113794	0.000130733	0.000130733	7.49303E-05	6.76152E-05	0.000168842
3833803774650	383380	3774650	0.000127471	0.00011503	0.000287229	0.000287229	8.03838E-05	8.03838E-05	0.000148323	0.000148323	0.000266713	0.000266713	0.000188683	1.77584E-05	5.71768E-05	0.000101236	0.000121836	0.000121836	7.34619E-05	6.62902E-05	0.000165532
3834303774650	383430	3774650	0.000119764	0.00010807	0.000269865	0.000269865	7.55242E-05	7.55242E-05	0.000139356	0.000139356	0.000250589	0.000250589	0.000177277	1.66849E-05	5.37202E-05	9.51163E-05	0.00011769	0.00011769	7.3253E-05	6.61017E-05	0.000165061
3834803774650	383480	3774650	0.000127106	0.0001147	0.000286409	0.000286409	8.01542E-05	8.01542E-05	0.0001479	0.0001479	0.000265951	0.000265951	0.000188144	1.77077E-05	5.70134E-05	0.000100947	0.000126166	0.000126166	8.27618E-05	7.46822E-05	0.000186487
3835303774650	383530	3774650	0.00013483	0.00012167	0.000303813	0.000303813	8.5025E-05	8.5025E-05	0.000156887	0.000156887	0.000282112	0.000282112	0.000199578	1.87838E-05	6.0478E-05	0.000107082	0.000138822	0.000138822	8.64866E-05	7.80433E-05	0.00019488
3835803774650	383580	3774650	0.00012867	0.00011611	0.000289933	0.000289933	8.11404E-05	8.11404E-05	0.000149719	0.000149719	0.000269223	0.000269223	0.000190459	1.79256E-05	5.77149E-05	0.000102189	0.000145879	0.000145879	8.60747E-05	7.76716E-05	0.000193952
3836303774650	383630	3774650	0.000120403	0.00010865	0.000271304	0.000271304	7.5927E-05	7.5927E-05	0.0001401	0.0001401	0.000251925	0.000251925	0.000178222	1.67738E-05	5.40067E-05	9.56236E-05	0.00015184 3	0.000151843	8.45287E-05	7.62765E-05	0.000190468
3836803774650	383680	3774650	0.000112393	0.00010142	0.000253254	0.000253254	7.08755E-05	7.08755E-05	0.000130779	0.000130779	0.000235164	0.000235164	0.000166365	1.56579E-05	5.04135E-05	8.92616E-05	0.000148306	0.000148306	8.26484E-05	7.45798E-05	0.000186232
3837303774650	383730	3774650	0.000105003	9.4752E-05	0.000236603	0.000236603	6.62155E-05	6.62155E-05	0.00012218	0.00012218	0.000219702	0.000219702	0.000155426	1.46284E-05	4.70989E-05	8.33927E-05	0.000144468	0.000144468	8.08696E-05	7.29747E-05	0.000182223
3837803774650	383780	3774650	9.81204E-05	8.8541E-05	0.000221094	0.000221094	6.18754E-05	6.18754E-05	0.000114172	0.000114172	0.000205302	0.000205302	0.000145239	1.36695E-05	4.40118E-05	7.79267E-05	0.00013925	0.00013925	7.89595E-05	7.12511E-05	0.000177919
3838303774650	383830	3774650	9.17692E-05	8.281E-05	0.000206783	0.000206783	5.78703E-05	5.78703E-05	0.000106782	0.000106782	0.000192013	0.000192013	0.000135838	1.27847E-05	4.1163E-05	7.28827E-05	0.000131542	0.000131542	7.67867E-05	6.92904E-05	0.000173023
3838803774650	383880	3774650	8.56509E-05	7.7289E-05	0.000192997	0.000192997	5.4012E-05	5.4012E-05	9.96624E-05	9.96624E-05	0.000179211	0.000179211	0.000126781	1.19324E-05	3.84186E-05	6.80235E-05	0.000122518	0.000122518	7.45006E-05	6.72274E-05	0.000167872
3839303774650	383930	3774650	7.88938E-05	7.1192E-05	0.000177771	0.000177771	4.9751E-05	4.9751E-05	9.18E-05	9.18E-05	0.000165073	0.000165073	0.00011678	1.0991E-05	3.53877E-05	6.26571E-05	0.00014857	0.00014857	7.18682E-05	6.4852E-05	0.00016194
3839803774650	383980	3774650	7.53959E-05	6.8035E-05	0.00016989	0.00016989	4.75452E-05	4.75452E-05	8.77298E-05	8.77298E-05	0.000157755	0.000157755	0.000111602	1.05037E-05	3.38188E-05	5.98791E-05	0.000114715	0.000114715	6.98029E-05	6.29883E-05	0.000157287
3840303774650	384030	3774650	7.18443E-05	6.483E-05	0.000161887	0.000161887	4.53055E-05	4.53055E-05	8.35972E-05	8.35972E-05	0.000150323	0.000150323	0.000106345	1.00089E-05	3.22257E-05	5.70584E-05	0.00012256 5	0.000122565	6.72242E-05	6.06614E-05	0.000151476
3840803774650	384080	3774650	6.76958E-05	6.1087E-05	0.000152539	0.000152539	4.26894E-05	4.26894E-05	7.877E-05	7.877E-05	0.000141643	0.000141643	0.000100204	9.43097E-06	3.03649E-05	5.37637E-05	0.00011887	0.00011887	6.45262E-05	5.82268E-05	0.000145397
3826803774700	382680	3774700	6.147E-05	5.5469E-05	0.00013851	0.00013851	3.87634E-05	3.87634E-05	7.15258E-05	7.15258E-05	0.000128617	0.000128617	9.09885E-05	8.56363E-06	2.75723E-05	4.88192E-05	9.50325E-05	9.50325E-05	3.0544E-05	2.75621E-05	6.88247E-05
3827303774700	382730	3774700	6.75764E-05	6.0979E-05	0.00015227	0.00015227	4.26141E-05	4.26141E-05	7.86311E-05	7.86311E-05	0.000141393	0.000141393	0.000100027	9.41434E-06	3.03113E-05	5.36688E-05	0.000100441	0.000100441	3.25078E-05	2.93342E-05	7.32498E-05
3827803774700	382780	3774700	7.33843E-05	6.622E-05	0.000165357	0.000165357	4.62767E-05	4.62767E-05	8.53892E-05	8.53892E-05	0.000153546	0.000153546	0.000108624	1.02235E-05	3.29165E-05	5.82815E-05	9.63013E-05	9.63013E-05	3.46746E-05	3.12895E-05	7.81322E-05
3828303774700	382830	3774700	7.14145E-05	6.4443E-05	0.000160918	0.000160918	4.50345E-05	4.50345E-05	8.30971E-05	8.30971E-05	0.000149424	0.000149424	0.000105709	9.94904E-06	3.20329E-05	5.67171E-05	9.0116E-05	9.0116E-05	3.54685E-05	3.20059E-05	7.99211E-05
3828803774700	382880	3774700	6.80181E-05	6.1378E-05	0.000153265	0.000153265	4.28927E-05	4.28927E-05	7.91451E-05	7.91451E-05	0.000142318	0.000142318	0.000100681	9.47587E-06	3.05094E-05	5.40197E-05	8.58338E-05	8.58338E-05	3.36181E-05	3.03361E-05	7.57515E-05
3829303774700	382930	3774700	7.34261E-05	6.6258E-05	0.000165451	0.000165451	4.6303E-05	4.6303E-05	8.54378E-05	8.54378E-05	0.000153633	0.000153633	0.000108686	1.02293E-05	3.29352E-05	5.83147E-05	8.91961E-05	8.91961E-05	3.52894E-05	3.18443E-05	7.95176E-05
3829803774700	382980	3774700	8.82415E-05	7.9627E-05	0.000198834	0.000198834	5.56457E-05	5.56457E-05	0.000102677	0.000102677	0.000184632	0.000184632	0.000130616	1.22933E-05	3.95806E-05	7.0081E-05	9.9394E-05	9.9394E-05	4.14018E-05	3.73599E-05	9.32906E-05
3830303774700	383030	3774700	0.000105343	9.5059E-05	0.000237369	0.000237369	6.643E-05	6.643E-05	0.000122576	0.000122576	0.000220414	0.000220414	0.00015593	1.46758E-05	4.72515E-05	8.36629E-05	0.000110401	0.000110401	4.69352E-05	4.23531E-05	0.000105759
3830803774700	383080	3774700	0.000123071	0.00011106	0.000277316	0.000277316	7.76096E-05	7.76096E-05	0.000143204	0.000143204	0.000257508	0.000257508	0.000182171	1.71456E-05	5.52035E-05	9.77426E-05	0.00012163	0.00012163	5.12329E-05	4.62313E-05	0.000115443
3831303774700	383130	3774700	0.000132079	0.00011918	0.000297613	0.000297613	8.32897E-05	8.32897E-05	0.000153685	0.000153685	0.000276355	0.000276355	0.000195504	1.84004E-05	5.92437E-05	0.000104896	0.000126324	0.000126324	5.4707E-05	4.93662E-05	0.000123271
3831803774700	383180	3774700	0.00012765	0.00011519	0.000287633	0.000287633	8.04967E-05	8.04967E-05	0.000148532	0.000148532	0.000267087	0.000267087	0.000188948	1.77834E-05	5.72571E-05	0.000101379	0.000122375	0.000122375	5.77453E-05	5.21079E-05	0.000130117
3832303774700	383230	3774700	0.000121627	0.00010975	0.000274061	0.000274061	7.66987E-05	7.66987E-05	0.000141523	0.000141523	0.000254486	0.000254486	0.000180033	1.69443E-05	5.45555E-05	9.65954E-05	0.00011977	0.00011977	6.02403E-05	5.43594E-05	0.000135739
3832803774700	383280	3774700	0.000116099	0.00010477	0.000261606	0.000261606	7.3213E-05	7.3213E-05	0.000135092	0.000135092	0.00024292	0.00024292	0.000171852	1.61743E-05	5.20762E-05	9.22056E-05	0.000116792	0.000116792	6.27712E-05	5.66432E-05	0.000141442
3833303774700	383330	3774700	0.000114494	0.00010332	0.000257988	0.000257988	7.22005E-05	7.22005E-05	0.000133223	0.000133223	0.000239561	0.000239561	0.000169475	1.59506E-05	5.1356E-05	9.09303E-05	0.00011733 2	0.000117332	6.60543E-05	5.96057E-05	0.00014884
3833803774700	383380	3774700	0.000111354	0.00010048	0.000250914	0.000250914	7.02205E-05	7.02205E-05	0.00012957	0.00012957	0.000232991	0.000232991	0.000164827	1.55132E-05	4.99477E-05	8.84367E-05	0.000116681	0.000116681	6.85911E-05	6.18949E-05	0.000154556
3834303774700	383430	3774700	0.00011336	0.00010229	0.000255433	0.000255433	7.14853E-05	7.14853E-05	0.000131904	0.000131904	0.000237188	0.000237188	0.000167796	1.57926E-05	5.08473E-05	9.00296E-05	0.000120107	0.000120107	7.16235E-05	6.46312E-05	0.000161389
3834803774700	383480	3774700	0.000116559	0.00010518	0.000262642	0.000262642	7.35029E-05	7.35029E-05	0.000135627	0.000135627	0.000243882	0.000243882	0.000172532	1.62383E-05	5.22824E-05	9.25706E-05	0.000130717	0.000130717	7.3253E-05	6.61017E-05	0.000165061
3835303774700	383530	3774700	0.000111384	0.00010051	0.000250981	0.000250981	7.02394E-05	7.02394E-05	0.000129605	0.000129605	0.000233054	0.000233054	0.000164871	1.55173E-05	4.9961E-05	8.84604E-05	0.000138711	0.000138711	7.33963E-05	6.62309E-05	0.000165384
3835803774700	383580	3774700	0.000105779	9.5452E-05	0.000238351	0.000238351	6.67048E-05	6.67048E-05	0.000123083	0.000123083	0.000221326	0.000221326	0.000156575	1.47365E-05	4.74469E-05	8.4009E-05	0.00013717 2	0.000137172	7.29008E-05	6.57839E-05	0.000164267
3836303774700	383630	3774700	0.000100287	9.0497E-05	0.000225977	0.000225977	6.32418E-05	6.32418E-05	0.000116693	0.000116693	0.000209836	0.000209836	0.000148446	1.39714E-05	4.49837E-05	7.96476E-05	0.000134	0.000134	7.21129E-05	6.50729E-05	0.000162492
3836803774700	383680	3774700	9.4909E-05	8.5643E-05	0.000213858	0.000213858	5.98503E-05	5.98503E-05	0.000110435	0.000110435	0.000198583	0.000198583	0.000140485	1.32221E-05	4.25713E-05	7.53763E-05	0.000129718	0.000129718	7.10743E-05	6.41356E-05	0.000160152
3837303774700	383730	3774700	8.96562E-05	8.0903E-05	0.000202022	0.000202022	5.65378E-05	5.65378E-05	0.000104323	0.000104323	0.000187592	0.000187592	0.00013271	1.24904E-05	4.02152E-05	7.12045E-05	0.000120123	0.000120123	6.96895E-05	6.2886E-05	0.000157031
3837803774700	383780	3774700	8.4075E-05	7.5867E-05	0.000189446	0.000189446	5.30183E-05	5.30183E-05	9.78287E-05	9.78287E-05	0.000175914	0.000175914	0.000124449	1.17128E-05	3.77118E-05	6.6772E-05	0.000113002	0.000113002	6.803E-05	6.13886E-05	0.000153292
3838303774700	383830	3774700	7.91565E-05	7.1429E-05	0.000178363	0.000178363	4.99166E-05	4.99166E-05	9.21056E-05	9.21056E-05	0.000165623	0.000165623	0.000117168	1.10276E-05	3.55055E-05	6.28657E-05	0.00010815	0.00010815	6.61975E-05	5.9735E-05	0.000149163
3838803774700	383880	3774700	7.37007E-05	6.6506E-05	0.00016607	0.00016607	4.64762E-05	4.64762E-05	8.57573E-05	8.57573E-05	0.000154208	0.000154208	0.000109093	1.02675E-05	3.30584E-05	5.85327E-05	0.000104437	0.000104437	6.4174E-05	5.7909E-05	0.000144603
3839303774700	383930	3774700	6.79465E-05	6.1313E-05	0.000153104	0.000153104	4.28475E-05	4.28475E-05	7.90617E-05	7.90617E-05	0.000142168	0.000142168	0.000100575	9.46589E-06	3.04773E-05	5.39628E-05	9.97588E-05	9.97588E-05	6.14521E-05	5.54528E-05	0.00013847
3839803774700	383980	3774700	6.83942E-05	6.1717E-05	0.000154112	0.000154112	4.31298E-05	4.31298E-05	7.95826E-05	7.95826E-05	0.000143104	0.000143104	0.000101238	9.52826E-06	3.06781E-05	5.43183E-05	0.000108244	0.000108244	6.09328E-05	5.49842E-05	0.0001373
3840303774700	384030	3774700	6.48783E-05	5.8545E-05	0.00014619	0.00014619	4.09127E-05	4.09127E-05	7.54917E-05	7.54917E-05	0.000135748	0.000135748	9.60336E-05	9.03846E-06	2.91011E-05	5.15261E-05	0.00011075	0.00011075	5.83959E-05	5.2695E-05	0.000131583
3840803774700	384080	3774700	6.16908E-05	5.5668E-05	0.000139008	0.000139008	3.89027E-05	3.89027E-05	7.17827E-05	7.17827E-05	0.000129079	0.000129079	9.13155E-05	8.5944E-06	2.76714E-05	4.89946E-05	0.000108006	0.000108006	5.67842E-05	5.12406E-05	0.000127952
3841303774700	384130	3774700	5.87779E-05	5.304E-05	0.000132444	0.000132444	3.70658E-05	3.70658E-05	6.83933E-05	6.83933E-05	0.000122984	0.000122984	8.70037E-05	8.18858E-06	2.63648E-05	4.66811E-05	0.000105405	0.000105405	5.53457E-05	4.99425E-05	0.00012471
3826803774750	382680	3774750	5.63783E-05	5.0874E-05	0.000127037	0.000127037	3.55526E-05	3.55526E-05	6.56012E-05	6.56012E-05	0.000117963	0.000117963	8.34518E-05	7.85429E-06	2.52884E-05	4.47754E-05	8.88947E-05	8.88947E-05	2.91651E-05	2.63179E-05	6.57177E-05
3827303774750	382730	3774750	6.13864E-05	5.5394E-05	0.000138322	0.000138322	3.87107E-05	3.87107E-05	7.14285E-05	7.14285E-05	0.000128442	0.000128442	9.08648E-05	8.55199E-06	2.75348E-05	4.87528E-05	9.33672E-05	9.33672E-05	3.0926E-05	2.79068E-05	6.96855E-05
3827803774750	382780	3774750	6.57737E-05	5.9353E-05	0.000148208	0.000148208	4.14774E-05	4.14774E-05	7.65335E-05	7.65335E-05	0.000137622	0.000137622	9.7359E-05	9.1632E-06	2.95027E-05	5.22372E-05	8.853E-05	8.853E-05	3.28242E-05	2.96197E-05	7.39627E-05
3828303774750	382830	3774750	6.15237E-05	5.5517E-05	0.000138631	0.000138631	3.87973E-05	3.87973E-05	7.15883E-05	7.15883E-05	0.000128729	0.000128729	9.10681E-05	8.57111E-06	2.75964E-05	4.88618E-05	8.14882E-05	8.14882E-05	3.28361E-05	2.96305E-05	7.39896E-05
3828803774750	382880	3774750	5.94524E-05	5.3648E-05	0.000133964	0.000133964	3.74911E-05	3.74911E-05	6.91781E-05	6.91781E-05	0.000124395	0.000124395	8.80021E-05	8.28255E-06	2.66673E-05	4.72168E-05	7.88396E-05	7.88396E-05	3.13677E-05	2.83054E-05	7.06808E-05

			KMMass Grading / Excavation	KMDrainage / Utilities Trenching	KMFoundations / Concrete Pads	KMBuilding / Structure Construction	KMAsphalt Paving	KMArchitectural Coating	KMLandscaping or Other Finishing	KMWaterside Construction (Piles)	EWNDemolition	EWNSite Grubbing / Prep	EWNDrainage / Utilities Trenching	EWNDrainage / Utilities Trenching	EWNDrainage / Utilities Trenching	EWNFoundations / Concrete Pads	EWNBuilding / Structure Construction	EWNAsphalt Paving	EWNLandscaping or Other Finishing	EWNWaterside Construction (Piles)	ISDemolition
Unique Identifier	X (UTM)	Y (UTM)	2026	2026	2026	2026	2026	2026	2026	2026	2027	2027	2027	2028	2029	2029	2029	2029	2029	2029	2027
3834803774600	383480	3774600	0.000186917	4.02726E-05	9.6523E-05	0.000179038	0.000122788	1.15565E-05	3.72084E-05	6.58808E-05	2.00324E-05	2.70093E-05	3.27706E-05	3.27706E-05	3.27706E-05	2.33094E-05	4.05933E-05	2.96521E-05	8.98549E-06	1.55925E-05	0.000214369
3835303774600	383530	3774600	0.000214194	4.61496E-05	0.000110609	0.000205165	0.000140706	1.32429E-05	4.26382E-05	7.54948E-05	2.18052E-05	2.93996E-05	3.56708E-05	3.56708E-05	3.56708E-05	2.53723E-05	4.41857E-05	3.22763E-05	9.78069E-06	1.69724E-05	0.000227423
3835803774600	383580	3774600	0.000227483	4.90128E-05	0.000117471	0.000217894	0.000149436	1.40645E-05	4.52836E-05	8.01785E-05	2.35183E-05	3.17094E-05	3.84733E-05	3.84733E-05	3.84733E-05	2.73657E-05	4.76572E-05	3.48121E-05	1.05491E-05	1.83058E-05	0.000231799
3836303774600	383630	3774600	0.000228949	4.93287E-05	0.000118228	0.000219298	0.000150399	1.41552E-05	4.55754E-05	8.06953E-05	2.54583E-05	3.4325E-05	4.16468E-05	4.16468E-05	4.16468E-05	2.9623E-05	5.15883E-05	3.76836E-05	1.14193E-05	1.98158E-05	0.000234909
3836803774600	383680	3774600	0.000222601	4.79608E-05	0.00011495	0.000213217	0.000146228	1.37627E-05	4.43116E-05	7.84577E-05	2.52732E-05	3.40755E-05	4.13441E-05	4.13441E-05	4.13441E-05	2.94077E-05	5.12133E-05	3.74097E-05	1.13363E-05	1.96718E-05	0.000217007
3837303774600	383730	3774600	0.000215405	4.64104E-05	0.000111234	0.000206325	0.000141501	1.33178E-05	4.28792E-05	7.59214E-05	2.49211E-05	3.36007E-05	4.0768E-05	4.0768E-05	4.0768E-05	2.89979E-05	5.04997E-05	3.68884E-05	1.11783E-05	1.93977E-05	0.000199076
3837803774600	383780	3774600	0.000208935	4.50165E-05	0.000107893	0.000200128	0.000137252	1.29178E-05	4.15914E-05	7.36412E-05	2.46047E-05	3.31742E-05	4.02504E-05	4.02504E-05	4.02504E-05	2.86298E-05	4.98586E-05	3.64202E-05	1.10364E-05	1.91514E-05	0.000182953
3838303774600	383830	3774600	0.000202721	4.36777E-05	0.000104684	0.000194176	0.000133169	1.25336E-05	4.03544E-05	7.1451E-05	2.43122E-05	3.27798E-05	3.9772E-05	3.9772E-05	3.9772E-05	2.82894E-05	4.92659E-05	3.59872E-05	1.09052E-05	1.89238E-05	0.000168287
3838803774600	383880	3774600	0.000196212	4.22751E-05	0.000101322	0.00018794	0.000128893	1.21311E-05	3.90585E-05	6.91565E-05	2.40078E-05	3.23693E-05	3.9274E-05	3.9274E-05	3.9274E-05	2.79352E-05	4.8649E-05	3.55366E-05	1.07687E-05	1.86868E-05	0.000154827
3839303774600	383930	3774600	0.000189231	4.07711E-05	9.77176E-05	0.000181254	0.000124307	1.16995E-05	3.76689E-05	6.66961E-05	2.36735E-05	3.19187E-05	3.87271E-05	3.87271E-05	3.87271E-05	2.75462E-05	4.79717E-05	3.50418E-05	1.06187E-05	1.84266E-05	0.000142638
3839803774600	383980	3774600	0.000181363	3.90758E-05	9.36544E-05	0.000173717	0.000119139	1.1213E-05	3.61026E-05	6.39229E-05	2.32736E-05	3.13794E-05	3.80729E-05	3.80729E-05	3.80729E-05	2.70809E-05	4.71613E-05	3.44498E-05	1.04393E-05	1.81153E-05	0.000131577
3840303774600	384030	3774600	0.000173548	3.73921E-05	8.9619E-05	0.000166232	0.000114005	1.07299E-05	3.4547E-05	6.11685E-05	2.28438E-05	3.08E-05	3.73698E-05	3.73698E-05	3.73698E-05	2.65808E-05	4.62904E-05	3.38137E-05	1.02466E-05	1.77808E-05	0.000121346
3841303774600	384130	3774600	0.00016073	3.46303E-05	8.29999E-05	0.000153954	0.000105585	9.9374E-06	3.19954E-05	5.66507E-05	2.22111E-05	2.99469E-05	3.63348E-05	3.63348E-05	3.63348E-05	2.58446E-05	4.50082E-05	3.28771E-05	9.96276E-06	1.72883E-05	0.000104221
3826803774650	382680	3774650	7.20393E-05	1.55213E-05	3.72006E-05	6.90025E-05	4.73232E-05	4.45395E-06	1.43404E-05	2.53909E-05	2.16201E-05	2.91501E-05	3.53681E-05	3.53681E-05	3.53681E-05	2.5157E-05	4.38107E-05	3.20024E-05	9.69769E-06	1.68283E-05	6.00016E-05
3827303774650	382730	3774650	7.70966E-05	1.6611E-05	3.98122E-05	7.38466E-05	5.06454E-05	4.76663E-06	1.53471E-05	2.71734E-05	2.21633E-05	2.98825E-05	3.62566E-05	3.62566E-05	3.62566E-05	2.5789E-05	4.49115E-05	3.28064E-05	9.94134E-06	1.72511E-05	6.70093E-05
3827803774650	382780	3774650	8.24497E-05	1.77643E-05	4.25765E-05	7.89741E-05	5.4162E-05	5.0976E-06	1.64127E-05	2.90602E-05	2.25155E-05	3.03573E-05	3.68328E-05	3.68328E-05	3.68328E-05	2.61988E-05	4.56251E-05	3.33277E-05	1.00993E-05	1.75253E-05	7.45304E-05
3828303774650	382830	3774650	8.401E-05	1.81005E-05	4.33822E-05	8.04686E-05	5.51869E-05	5.19406E-06	1.67233E-05	2.96101E-05	2.01159E-05	2.7122E-05	3.29073E-05	3.29073E-05	3.29073E-05	2.34067E-05	4.07626E-05	2.97758E-05	9.02298E-06	1.56575E-05	7.52467E-05
3828803774650	382880	3774650	8.12661E-05	1.75093E-05	4.19653E-05	7.78404E-05	5.33844E-05	5.02442E-06	1.61771E-05	2.8643E-05	1.8564E-05	2.50295E-05	3.03685E-05	3.03685E-05	3.03685E-05	2.16008E-05	3.76177E-05	2.74786E-05	8.32684E-06	1.44495E-05	7.48826E-05
3829303774650	382930	3774650	8.43059E-05	1.81643E-05	4.3535E-05	8.0752E-05	5.53813E-05	5.21235E-06	1.67822E-05	2.97144E-05	1.84207E-05	2.48364E-05	3.01341E-05	3.01341E-05	3.01341E-05	2.14341E-05	3.73274E-05	2.72665E-05	8.26258E-06	1.4338E-05	8.14427E-05
3829803774650	382980	3774650	9.94912E-05	2.1436E-05	5.13766E-05	9.52971E-05	6.53566E-05	6.15121E-06	1.9805E-05	3.50666E-05	2.00204E-05	2.69932E-05	3.27511E-05	3.27511E-05	3.27511E-05	2.32955E-05	4.05691E-05	2.96345E-05	8.98014E-06	1.55832E-05	0.000101177
3830303774650	383030	3774650	0.000114771	2.47281E-05	5.92668E-05	0.000109932	7.53938E-05	7.09589E-06	2.28466E-05	4.04519E-05	2.19962E-05	2.96571E-05	3.59832E-05	3.59832E-05	3.59832E-05	2.55945E-05	4.45728E-05	3.2559E-05	9.86637E-06	1.71211E-05	0.000126892
3830803774650	383080	3774650	0.000126809	2.73217E-05	6.54831E-05	0.000121463	8.33016E-05	7.84015E-06	2.52429E-05	4.46948E-05	2.42346E-05	3.26752E-05	3.9645E-05	3.9645E-05	3.9645E-05	2.81991E-05	4.91087E-05	3.58724E-05	1.08704E-05	1.88634E-05	0.0001574
3831303774650	383130	3774650	0.000136721	2.94575E-05	7.0602E-05	0.000130958	8.98134E-05	8.45303E-06	2.72162E-05	4.81887E-05	2.46465E-05	3.32305E-05	4.03188E-05	4.03188E-05	4.03188E-05	2.86784E-05	4.99433E-05	3.6482E-05	1.10552E-05	1.91839E-05	0.000180357
3831803774650	383180	3774650	0.000146338	3.15295E-05	7.55681E-05	0.000140169	9.61308E-05	9.04761E-06	2.91306E-05	5.15782E-05	2.44137E-05	3.29166E-05	3.9938E-05	3.9938E-05	3.9938E-05	2.84075E-05	4.94715E-05	3.61374E-05	1.09507E-05	1.90027E-05	0.000197697
3832303774650	383230	3774650	0.000155444	3.34914E-05	8.02703E-05	0.000148891	0.000102113	9.61059E-06	3.09432E-05	5.47876E-05	2.35422E-05	3.17416E-05	3.85123E-05	3.85123E-05	3.85123E-05	2.73934E-05	4.77056E-05	3.48474E-05	1.05598E-05	1.83244E-05	0.000205051
3832803774650	383280	3774650	0.000162048	3.49143E-05	8.36806E-05	0.000155217	0.000106451	1.00189E-05	3.22578E-05	5.71153E-05	2.23245E-05	3.00998E-05	3.65203E-05	3.65203E-05	3.65203E-05	2.59765E-05	4.5238E-05	3.3045E-05	1.00136E-05	1.73766E-05	0.000203989
3833303774650	383330	3774650	0.00016884	3.63778E-05	8.71881E-05	0.000161723	0.000110913	1.04388E-05	3.36099E-05	5.95093E-05	2.18649E-05	2.94801E-05	3.57684E-05	3.57684E-05	3.57684E-05	2.54417E-05	4.43067E-05	3.23646E-05	9.80747E-06	1.70188E-05	0.000202019
3833803774650	383380	3774650	0.000165532	3.56649E-05	8.54795E-05	0.000158554	0.000108739	1.02343E-05	3.29513E-05	5.83431E-05	2.03786E-05	2.74761E-05	3.3337E-05	3.3337E-05	3.3337E-05	2.37123E-05	4.12948E-05	3.01646E-05	9.14078E-06	1.58619E-05	0.000182786
3834303774650	383430	3774650	0.000165061	3.55635E-05	8.52364E-05	0.000158103	0.00010843	1.02052E-05	3.28576E-05	5.81772E-05	1.97638E-05	2.66472E-05	3.23312E-05	3.23312E-05	3.23312E-05	2.29969E-05	4.0049E-05	2.92545E-05	8.86501E-06	1.53834E-05	0.000172161
3834803774650	383480	3774650	0.000186487	4.01799E-05	9.63007E-05	0.000178626	0.000122505	1.15299E-05	3.71227E-05	6.5729E-05	2.17276E-05	2.9295E-05	3.55438E-05	3.55438E-05	3.55438E-05	2.5282E-05	4.40285E-05	3.21614E-05	9.74589E-06	1.6912E-05	0.000188409
3835303774650	383530	3774650	0.00019488	4.19882E-05	0.000100635	0.000186665	0.000128018	1.20488E-05	3.87934E-05	6.86872E-05	2.42406E-05	3.26832E-05	3.96548E-05	3.96548E-05	3.96548E-05	2.82061E-05	4.91208E-05	3.58812E-05	1.08731E-05	1.8868E-05	0.000206281
3835803774650	383580	3774650	0.000193952	4.17882E-05	0.000100156	0.000185776	0.000127409	1.19914E-05	3.86087E-05	6.83601E-05	2.4157E-05	3.25705E-05	3.95181E-05	3.95181E-05	3.95181E-05	2.81088E-05	4.89514E-05	3.57575E-05	1.08356E-05	1.8803E-05	0.000196754
3836303774650	383630	3774650	0.000190468	4.10377E-05	9.83566E-05	0.000182439	0.00012512	1.1776E-05	3.79152E-05	6.71323E-05	2.39302E-05	3.22647E-05	3.9147E-05	3.9147E-05	3.9147E-05	2.78449E-05	4.84918E-05	3.54217E-05	1.07339E-05	1.86264E-05	0.000184708
3836803774650	383680	3774650	0.000186232	4.01248E-05	9.61687E-05	0.000178381	0.000122337	1.15141E-05	3.70718E-05	6.5639E-05	2.36496E-05	3.18865E-05	3.86881E-05	3.86881E-05	3.86881E-05	2.75185E-05	4.79233E-05	3.50065E-05	1.0608E-05	1.8408E-05	0.000172872
3837303774650	383730	3774650	0.000182223	3.92612E-05	9.40989E-05	0.000174542	0.000119704	1.12663E-05	3.6274E-05	6.42263E-05	2.34049E-05	3.15565E-05	3.82877E-05	3.82877E-05	3.82877E-05	2.72337E-05	4.74274E-05	3.46442E-05	1.04982E-05	1.82175E-05	0.000161793
3837803774650	383780	3774650	0.000177919	3.83339E-05	9.18764E-05	0.000170419	0.000116877	1.10002E-05	3.54172E-05	6.27093E-05	2.31542E-05	3.12185E-05	3.78776E-05	3.78776E-05	3.78776E-05	2.6942E-05	4.69193E-05	3.42731E-05	1.03858E-05	1.80224E-05	0.000151114
3838303774650	383830	3774650	0.000173023	3.72791E-05	8.93482E-05	0.00016573	0.000113661	1.06975E-05	3.44426E-05	6.09837E-05	2.28378E-05	3.07919E-05	3.73601E-05	3.73601E-05	3.73601E-05	2.65739E-05	4.62783E-05	3.38048E-05	1.02439E-05	1.77762E-05	0.000140943
3838803774650	383880	3774650	0.000167872	3.61691E-05	8.6688E-05	0.000160795	0.000110277	1.0379E-05	3.34171E-05	5.9168E-05	2.25155E-05	3.03573E-05	3.68328E-05	3.68328E-05	3.68328E-05	2.61988E-05	4.56251E-05	3.33277E-05	1.00993E-05	1.75253E-05	0.000131309
3839303774650	383930	3774650	0.00016194	3.48912E-05	8.3625E-05	0.000155114	0.00010638	1.00122E-05	3.22364E-05	5.70774E-05	2.19425E-05	2.95847E-05	3.58953E-05	3.58953E-05	3.58953E-05	2.5532E-05	4.44639E-05	3.24795E-05	9.84227E-06	1.70792E-05	0.000121101
3839803774650	383980	3774650	0.000157287	3.38885E-05	8.12218E-05	0.000150656	0.000103323	9.72452E-06	3.131E-05	5.54371E-05	2.18947E-05	2.95203E-05	3.58172E-05	3.58172E-05	3.58172E-05	2.54764E-05	4.43671E-05	3.24088E-05	9.82085E-06	1.70421E-05	0.000114159
3840303774650	384030	3774650	0.000151476	3.26366E-05	7.82213E-05	0.000145091	9.9506E-05	9.36527E-06	3.01533E-05	5.33891E-05	2.16321E-05	2.91662E-05	3.53876E-05	3.53876E-05	3.53876E-05	2.51708E-05	4.38349E-05	3.20201E-05	9.70305E-06	1.68376E-05	0.00010711
3840803774650	384080	3774650	0.000145397	3.13267E-05	7.50819E-05	0.000139268	9.55124E-05	8.9894E-06	2.89431E-05	5.12464E-05	2.12142E-05	2.86028E-05	3.4704E-05	3.4704E-05	3.4704E-05	2.46847E-05	4.29882E-05	3.14016E-05	9.51563E-06	1.65124E-05	9.98813E-05
3826803774700	382680	3774700	6.88247E-05	1.48287E-05	3.55406E-05	6.59234E-05	4.52115E-05	4.2552E-06	1.37005E-05	2.42579E-05	2.05457E-05	2.77015E-05	3.36104E-05	3.36104E-05	3.36104E-05	2.39067E-05	4.16335E-05	3.0412E-05	9.21575E-06	1.5992E-05	5.61813E-05
3827303774700	382730	3774700	7.32498E-05	1.57822E-05	3.78257E-05	7.0162E-05	4.81184E-05	4.52879E-06	1.45813E-05	2.58176E-05	2.09994E-05	2.83131E-05	3.43525E-05	3.43525E-05	3.43525E-05	2.44346E-05	4.25528E-05	3.10835E-05	9.41924E-06	1.63451E-05	6.21505E-05
3827803774700	382780	3774700	7.81322E-05	1.68341E-05	4.0347E-05	7.48386E-05	5.13257E-05	4.83066E-06	1.55533E-05	2.75384E-05	2.13575E-05	2.8796E-05	3.49384E-05	3.49384E-05	3.49384E-05	2.48513E-05	4.32785E-05	3.16136E-05	9.57988E-06	1.66239E-05	6.8818E-05
3828303774700	382830	3774700	7.99211E-05	1.72195E-05	4.12707E-05	7.65521E-05	5.25009E-05	4.94126E-06	1.59094E-05	2.81689E-05	1.93459E-05	2.60838E-05	3.16477E-05	3.16477E-05	3.16477E-05	2.25107E-05	3.92023E-05	2.8636E-05	8.67759E-06	1.50582E-05	6.91403E-05
3828803774700	382880	3774700	7.57515E-05	1.63212E-05	3.91176E-05	7.25583E-05	4.97618E-05	4.68347E-06	1.50793E-05	2.66993E-05	1.75611E-05	2.36774E-05	2.8728E-05	2.8728E-05	2.8728E-05	2.04339E-05	3.55856E-05	2.59942E-05	7.87703E-06	1.3669E-05	6.6693E-05
3829303774700	382930	3774700	7.95176E-05	1.71326E-05	4.10624E-05	7.61656E-05	5.22358E-05	4.91631E-06	1.5829E-05	2.80267E-05	1.76089E-05	2.37418E-05	2.88061E-05	2.88061E-05	2.88061E-05	2.04895E-05	3.56824E-05	2.60649E-05	7.89845E-06	1.37061E-05	7.28173E-05
3829803774700	382980	3774700	9.32906E-05	2.01001E-05	4.81747E-05	8.9358E-05	6.12834E-05	5.76785E-06	1.85707E-05	3.28811E-05	1.91489E-05	2.58182E-05	3.13254E-05	3.13254E-05	3.13254E-05	2.22815E-05	3.88031E-05	2.83445E-05	8.58923E-06	1.49048E-05	8.91428E-05
3830303774700	383030	3774700	0.000105759	2.27865E-05	5.46132E-05	0.000101301	6.9474E-05	6.53873E-06	2.10527E-05	3.72757E-05	2.088E-05	2.81522E-05	3.41572E-05	3.41572E-05	3.41572E-05	2.42957E-05	4.23109E-05	3.09068E-05	9.36569E-06	1.62522E-05	0.000108948
3830803774700	383080	3774700	0.000115443	2.4873E-05	5.96141E-05	0.000110577	7.58356E-05	7.13747E-06	2.29805E-05	4.0689E-05	2.2814E-05	3.07597E-05	3.7321E-05	3.7321E-05	3.7321E-05	2.65461E-05	4.62299E-05	3.37695E-05	1.02332E-05	1.77576E-05	0.000131535
3831303774700	383130	3774700	0.000123271	2.65596E-05	6.36564E-05	0.000118075	8.09779E-05	7.62145E-06	2.45387E-05	4.3448E-05	2.31124E-05	3.11621E-05	3.78092E-05	3.78092E-05	3.78092E-05	2.68934E-05	4.68347E-05	3.42113E-05	1.03671E-05	1.79899E-05	0.000146291
3831803774700	383180	3774700	0.000130117	2.80346E-05	6.71917E-05	0.000124632	8.54752E-05	8.04472E-06	2.59016E-05	4.5861E-05	2.22409E-05	2.99871E-05	3.63836E-05	3.63836E-05	3.63836E-05	2.58793E-05	4.50687E-05	3.29213E-05	9.97615E-06	1.73115E-05	0.000150702
3832303774700	383230	3774700	0.000135739	2.9246E-05	7.0095E-05	0.000130017	8.91684E-05	8.39232E-06	2.70207E-05	4.78426E-05	2.13038E-05	2.87236E-05	3.48505E-05	3.48505E-05	3.48505E-05	2.47888E-05	4.31697E-05	3.15341E-05	9.55579E-06	1.65821E-05	0.000153108
3832803774700	383280	3774700	0.000141442	3.04747E-05	7.30399E-05	0.00013548	9.29147E-05	8.74491E-06	2.8156E-05	4.98526E-05	2.08501E-05	2.81119E-05	3.41084E-05	3.41084E-05	3.41084E-05	2.4261E-05	4.22504E-05	3.08626E-05	9.3523E-06	1.6229E-05	0.000154594
3833303774700	383330	3774700	0.00014884	3.20686E-05	7.686E-05	0.000142566	9.77743E-05	9.20228E-06	2.96286E-05	5.246E-05	2.1059E-05	2.83936E-05	3.44502E-05	3.44502E-05	3.44502E-05	2.45041E-05	4.26737E-05	3.11718E-05	9.44601E-06	1.63916E-05	0.000158408
3833803774700	383380	3774700	0.000154556	3.33002E-05	7.98119E-05	0.000148041	0.000101529	9.5557E-06	3.07665E-05	5.44748E-05	2.11008E-05	2.84499E-05	3.45185E-05	3.45185E-05	3.45185E-05	2.45527E-05	4.27584E-05	3.12337E-05	9.46475E-06	1.64241E-05	0.00015771
3834303774700	383430	3774700	0.000161389	3.47723E-05	8.33402E-05	0.000154586	0.000106018	9.97815E-06	3.21266E-05	5.6883E-05	2.22588E-05	3.00113E-05	3.64129E-05	3.64129E-05	3.64129E-05	2.59001E-05	4.5105E-05	3.29478E-05	9.98418E-06	1.73255E-05	0.000163942
3834803774700	383480	3774700	0.000165061	3.55635E-05	8.52364E-05	0.000158103	0.00010843	1.02052E-05	3.28576E-05	5.81772E-05	2.30229E-05	3.10414E-05	3.76628E-05	3.76628E-05	3.76628E-05	2.67892E-05	4.66532E-05	3.40787E-05	1.03269E-05	1.79202E-05	0.000169028
3835303774700	383530	3774700	0.000165384	3.5633E-05	8.54031E-05	0.000158412	0.000108642	1.02251E-05	3.29218E-05	5.8291E-05	2.28975E-05	3.08724E-05	3.74577E-05	3.74577E-05	3.74577E-05	2.66433E-05	4.63992E-05	3.38932E-05	1.02707E-05	1.78226E-05	0.000162121
3835803774700	383580	3774700	0.000164267	3.53925E-05	8.48266E-05	0.000157343	0.000107909	1.01561E-05	3.26996E-05	5.78975E-05	2.26946E-05	3.05988E-05	3.71257E-05	3.71257E-05	3.71257E-05	2.64072E-05	4.5988E-05	3.35928E-05	1.01796E-05	1.76647E-05	0.000154726
3836303774700	383630	3774700	0.000162492	3.501E-05	8.39098E-05	0.000155642	0.000106742	1.00463E-05	3.23462E-05	5.72717E-05	2.24916E-05	3.03251E-05	3.67937E-05	3.67937E-05	3.67937E-05	2.61715E-05	4.55767E-05	3.32924E-05	1.00886E-05	1.75067E-05	0.000147372
3836803774700	383680	3774700	0.000160152	3.45057E-05	8.27012E-05	0.0001534	0.000105205	9.90164E-06	3.18803E-05	5.64469E-05	2.22887E-05	3.00515E-05	3.64617E-05	3.64617E-05	3.64617E-05	2.59349E-05	4.51655E-05	3.2992E-05	9.99756E-06	1.73487E-05	0.00014
3837303774700	383730	3774700	0.000157031	3.38334E-05	8.10898E-05	0.000150412	0.000103155	9.70872E-06	3.12591E-05	5.5347E-05	2.20201E-05	2.96893E-05	3.60223E-05	3.60223E-05	3.60223E-05	2.56223E-05	4.46212E-05	3.25944E-05	9.87708E-06	1.71396E-05	0.000132598
3837803774700	383780	3774700	0.000153292	3.30278E-05	7.9159E-05	0.00014683	0.000100699	9.47754E-06	3.05148E-05	5.40291E-05	2.17276E-05	2.9295E-05	3.55438E-05	3.55438E-05	3.55438E-05	2.5282E-05	4.40285E-05	3.21614E-05	9.74589E-06	1.6912E-05	0.000125095
3838303774700	383830	3774700	0.000149163	3.21381E-05	7.70267E-05	0.000142875	9.79863E-05	9.22224E-06	2.96928E-05	5.25738E-05	2.14172E-05	2.88765E-05	3.5036E-05	3.5036E-05	3.5036E-05	2.49208E-05	4.33995E-05	3.1702E-05	9.60666E-06	1.66704E-05	0.000117657
3838803774700	383880	3774700	0.000144603	3.11557E-05	7.46721E-05	0.000138507	9.49911E-05	8.94033E-06	2.87852E-05	5.09667E-05	2.08621E-05	2.8128E-05	3.41279E-05	3.41279E-05	3.41279E-05	2.42749E-05	4.22746E-05	3.08803E-05	9.35766E-06	1.62383E-05	0.000109647
3839303774700	383930	3774700	0.00013847	2.98343E-05	7.15049E-05	0.000132633	9.0962E-05	8.56113E-06	2.75643E-05	4.88049E-05	1.96981E-05	2.65586E-05	3.22238E-05	3.22238E-05	3.22238E-05	2.29205E-05	3.99159E-05	2.91573E-05	8.83556E-06	1.53323E-05	9.91112E-05
3839803774700	383980	3774700	0.0001373	2.95821E-05	7.09007E-05	0.000131512	9.01933E-05	8.48879E-06	2.73313E-05	4.83925E-05	2.07427E-05	2.79671E-05	3.39326E-05	3.39326E-05	3.39326E-05	2.41359E-05	4.20327E-05	3.07036E-05	9.30411E-06	1.61454E-05	9.96306E-05
3840303774700	384030	3774700	0.000131583	2.83505E-05	6.79488E-05	0.000126037	8.64382E-05	8.13536E-06	2.61934E-05	4.63777E-05	2.03248E-05	2.74037E-05	3.32491E-05	3.32491E-05	3.32491E-05	2.36498E-05	4.1186E-05	3.00851E-05	9.11669E-06	1.58201E-05	9.37569E-05
3840803774700	384080	3774700	0.000127952	2.75681E-05	6.60735E-05	0.000122558	8.40526E-05	7.91084E-06	2.54705E-05	4.50978E-05	2.00741E-05	2.70657E-05	3.2839E-05	3.2839E-05	3.2839E-05	2.3358E-05	4.0678E-05	2.9714E-05	9.00423E-06	1.5625E-05	8.85399E-05
3841303774700	384130	3774700	0.00012471	2.68697E-05	6.43996E-05	0.000119453	8.19233E-05	7.71043E-06	2.48252E-05	4.39553E-05	1.98712E-05	2.6792E-05	3.2507E-05	3.2507E-05	3.2507E-05	2.31219E-05	4.02667E-05	2.94136E-05	8.9132E-06	1.5467E-05	8.37288E-05
3826803774750	382680	3774750	6.57177E-05	1.41593E-05	3.39362E-05	6.29474E-05	4.31705E-05	4.06311E-06	1.3082E-05	2.31628E-05	1.95548E-05	2.63655E-05	3.19894E-05	3.19894E-05	3.19894E-05	2.27538E-05	3.96256E-05	2.89453E-05	8.7713E-06	1.52208E-05	5.25044E-05
3827303774750	382730	3774750	6.96855E-05	1.50142E-05	3.59851E-05	6.67479E-05	4.5777E-05	4.30842E-06	1.38718E-05	2.45613E-05	1.99548E-05	2.69047E-05	3.26437E-05	3.26437E-05	3.26437E-05	2.32191E-05	4.0436E-05	2.95373E-05	8.95069E-06	1.55321E-05	5.76259E-05
3827803774750	382780	3774750	7.39627E-05	1.59358E-05	3.81938E-05	7.08448E-05	4.85867E-05	4.57287E-06	1.47232E-05	2.60688E-05	2.02413E-05	2.7291E-05	3.31124E-05	3.31124E-05	3.31124E-05	2.35525E-05	4.10166E-05	2.99614E-05	9.0792E-06	1.57551E-05	6.31234E-05
3828303774750	382830	3774750	7.39896E-05	1.59415E-05	3.82077E-05	7.08706E-05	4.86044E-05	4.57453E-06	1.47286E-05	2.60783E-05	1.79372E-05	2.41845E-05	2.93432E-05	2.93432E-05	2.93432E-05	2.08715E-05	3.63477E-05

Unique Identifier	X (UTM)	Y (UTM)	ISDrainage / Utilities Trenching 2027	ISDrainage / Utilities Trenching 2028	ISAsphalt Paving 2027	ISAsphalt Paving 2028	SVDemolition 2027	SVSite Grubbing / Prep 2027	SVMass Grading / Excavation 2027	SVMass Grading / Excavation 2028	SVDrainage / Utilities Trenching 2028	SVFoundations / Concrete Pads 2028	SVBuilding / Structure Construction 2028	SVBuilding / Structure Construction 2029	SVAsphalt Paving 2028	SVAsphalt Paving 2029	SVArchitectural Coating 2028	SVArchitectural Coating 2029	SVLandscaping or Other Finishing 2028	SVLandscaping or Other Finishing 2029	MDemolition 2027
3834803774600	383480	3774600	7.40959E-05	7.40959E-05	0.000317311	0.000317311	1.46977E-05	9.71034E-06	1.6398E-05	1.6398E-05	4.94963E-06	5.10076E-06	2.94253E-05	2.94253E-05	2.01386E-05	2.01386E-05	1.99496E-06	1.99496E-06	6.42318E-06	6.42318E-06	4.08347E-05
3835303774600	383530	3774600	7.86081E-05	7.86081E-05	0.000336635	0.000336635	1.57148E-05	1.03822E-05	1.75327E-05	1.75327E-05	5.29212E-06	5.45371E-06	3.10614E-05	3.10614E-05	2.15321E-05	2.15321E-05	2.13301E-06	2.13301E-06	6.86764E-06	6.86764E-06	4.56996E-05
3835803774600	383580	3774600	8.01204E-05	8.01204E-05	0.000343111	0.000343111	1.6744E-05	1.10623E-05	1.8681E-05	1.8681E-05	5.63874E-06	5.81091E-06	3.2659E-05	3.2659E-05	2.29423E-05	2.29423E-05	2.27271E-06	2.27271E-06	7.31745E-06	7.31745E-06	5.01645E-05
3836303774600	383630	3774600	8.11954E-05	8.11954E-05	0.000347714	0.000347714	1.81899E-05	1.20175E-05	2.02942E-05	2.02942E-05	6.12565E-06	6.3127E-06	3.52614E-05	3.52614E-05	2.49235E-05	2.49235E-05	2.46897E-06	2.46897E-06	7.94932E-06	7.94932E-06	5.47368E-05
3836803774600	383680	3774600	7.50078E-05	7.50078E-05	0.000321217	0.000321217	1.90354E-05	1.25761E-05	2.12374E-05	2.12374E-05	6.41038E-06	6.60611E-06	3.91779E-05	3.91779E-05	2.60819E-05	2.60819E-05	2.58372E-06	2.58372E-06	8.31881E-06	8.31881E-06	5.44205E-05
3837303774600	383730	3774600	6.88099E-05	6.88099E-05	0.000294675	0.000294675	1.88516E-05	1.24547E-05	2.10324E-05	2.10324E-05	6.34848E-06	6.54233E-06	3.89588E-05	3.89588E-05	2.58301E-05	2.58301E-05	2.55878E-06	2.55878E-06	8.23849E-06	8.23849E-06	5.38176E-05
3837803774600	383780	3774600	6.32372E-05	6.32372E-05	0.00027081	0.00027081	1.86555E-05	1.23251E-05	2.08136E-05	2.08136E-05	6.28246E-06	6.47429E-06	3.85337E-05	3.85337E-05	2.55615E-05	2.55615E-05	2.53217E-06	2.53217E-06	8.15281E-06	8.15281E-06	5.31729E-05
3838303774600	383830	3774600	5.81679E-05	5.81679E-05	0.000249101	0.000249101	1.84534E-05	1.21916E-05	2.05881E-05	2.05881E-05	6.21437E-06	6.40412E-06	3.80313E-05	3.80313E-05	2.52844E-05	2.52844E-05	2.50472E-06	2.50472E-06	8.06445E-06	8.06445E-06	5.24327E-05
3838803774600	383880	3774600	5.35154E-05	5.35154E-05	0.000229177	0.000229177	1.8196E-05	1.20216E-05	2.0301E-05	2.0301E-05	6.12772E-06	6.31482E-06	3.73098E-05	3.73098E-05	2.49319E-05	2.49319E-05	2.4698E-06	2.4698E-06	7.952E-06	7.952E-06	5.15314E-05
3839303774600	383930	3774600	4.93023E-05	4.93023E-05	0.000211134	0.000211134	1.80122E-05	1.19001E-05	2.00959E-05	2.00959E-05	6.06582E-06	6.25104E-06	3.69877E-05	3.69877E-05	2.468E-05	2.468E-05	2.44485E-06	2.44485E-06	7.87168E-06	7.87168E-06	5.04629E-05
3839803774600	383980	3774600	4.54792E-05	4.54792E-05	0.000194762	0.000194762	1.78284E-05	1.17787E-05	1.98909E-05	1.98909E-05	6.00393E-06	6.18725E-06	3.68202E-05	3.68202E-05	2.44282E-05	2.44282E-05	2.4199E-06	2.4199E-06	7.79135E-06	7.79135E-06	4.91258E-05
3840303774600	384030	3774600	4.19429E-05	4.19429E-05	0.000179618	0.000179618	1.7565E-05	1.16046E-05	1.95969E-05	1.95969E-05	5.91521E-06	6.09582E-06	3.63049E-05	3.63049E-05	2.40672E-05	2.40672E-05	2.38414E-06	2.38414E-06	7.67622E-06	7.67622E-06	4.77112E-05
3841303774600	384130	3774600	3.60236E-05	3.60236E-05	0.000154269	0.000154269	1.71729E-05	1.13456E-05	1.91595E-05	1.91595E-05	5.78316E-06	5.95975E-06	3.5519E-05	3.5519E-05	2.353E-05	2.353E-05	2.33092E-06	2.33092E-06	7.50487E-06	7.50487E-06	4.55265E-05
3826803774650	382680	3774650	2.07393E-05	2.07393E-05	8.8815E-05	8.8815E-05	1.80368E-05	1.19163E-05	2.01233E-05	2.01233E-05	6.07407E-06	6.25954E-06	3.80699E-05	3.80699E-05	2.47136E-05	2.47136E-05	2.44818E-06	2.44818E-06	7.88239E-06	7.88239E-06	2.47122E-05
3827303774650	382730	3774650	2.31615E-05	2.31615E-05	9.91879E-05	9.91879E-05	1.82022E-05	1.20256E-05	2.03078E-05	2.03078E-05	6.12978E-06	6.31695E-06	3.81343E-05	3.81343E-05	2.49403E-05	2.49403E-05	2.47063E-06	2.47063E-06	7.95468E-06	7.95468E-06	2.59776E-05
3827803774650	382780	3774650	2.57612E-05	2.57612E-05	0.000110321	0.000110321	1.72832E-05	1.14185E-05	1.92825E-05	1.92825E-05	5.8203E-06	5.99802E-06	3.42694E-05	3.42694E-05	2.36811E-05	2.36811E-05	2.34589E-06	2.34589E-06	7.55306E-06	7.55306E-06	2.73386E-05
3828303774650	382830	3774650	2.60088E-05	2.60088E-05	0.000111381	0.000111381	1.55493E-05	1.0273E-05	1.73481E-05	1.73481E-05	5.23641E-06	5.3963E-06	3.12804E-05	3.12804E-05	2.13054E-05	2.13054E-05	2.11055E-06	2.11055E-06	6.79535E-06	6.79535E-06	2.58403E-05
3828803774650	382880	3774650	2.58829E-05	2.58829E-05	0.000110842	0.000110842	1.45017E-05	9.58081E-06	1.61793E-05	1.61793E-05	4.88361E-06	5.03272E-06	2.95154E-05	2.95154E-05	1.98699E-05	1.98699E-05	1.96835E-06	1.96835E-06	6.3375E-06	6.3375E-06	2.42406E-05
3829303774650	382930	3774650	2.81504E-05	2.81504E-05	0.000120552	0.000120552	1.43424E-05	9.47557E-06	1.60016E-05	1.60016E-05	4.82996E-06	4.97744E-06	2.92707E-05	2.92707E-05	1.96517E-05	1.96517E-05	1.94673E-06	1.94673E-06	6.26789E-06	6.26789E-06	2.47062E-05
3829803774650	382980	3774650	3.49713E-05	3.49713E-05	0.000149763	0.000149763	1.52553E-05	1.00787E-05	1.702E-05	1.702E-05	5.13738E-06	5.29425E-06	3.08038E-05	3.08038E-05	2.09025E-05	2.09025E-05	2.07064E-06	2.07064E-06	6.66683E-06	6.66683E-06	2.81265E-05
3830303774650	383030	3774650	4.38596E-05	4.38596E-05	0.000187826	0.000187826	1.63519E-05	1.08032E-05	1.82435E-05	1.82435E-05	5.50669E-06	5.67484E-06	3.24915E-05	3.24915E-05	2.24051E-05	2.24051E-05	2.21949E-06	2.21949E-06	7.14609E-06	7.14609E-06	3.22511E-05
3830803774650	383080	3774650	5.44046E-05	5.44046E-05	0.000232985	0.000232985	1.7565E-05	1.16046E-05	1.95969E-05	1.95969E-05	5.91521E-06	6.09582E-06	3.43724E-05	3.43724E-05	2.40672E-05	2.40672E-05	2.38414E-06	2.38414E-06	7.67622E-06	7.67622E-06	3.63042E-05
3831303774650	383130	3774650	6.23397E-05	6.23397E-05	0.000266966	0.000266966	1.78713E-05	1.1807E-05	1.99387E-05	1.99387E-05	6.01837E-06	6.20213E-06	3.48749E-05	3.48749E-05	2.44869E-05	2.44869E-05	2.42572E-06	2.42572E-06	7.8101E-06	7.8101E-06	3.81307E-05
3831803774650	383180	3774650	6.83333E-05	6.83333E-05	0.000292634	0.000292634	1.75099E-05	1.15682E-05	1.95354E-05	1.95354E-05	5.89664E-06	6.07669E-06	3.41276E-05	3.41276E-05	2.39917E-05	2.39917E-05	2.37666E-06	2.37666E-06	7.65213E-06	7.65213E-06	3.95812E-05
3832303774650	383230	3774650	7.08752E-05	7.08752E-05	0.000303519	0.000303519	1.6934E-05	1.11877E-05	1.88929E-05	1.88929E-05	5.7027E-06	5.87683E-06	3.30841E-05	3.30841E-05	2.32026E-05	2.32026E-05	2.29849E-06	2.29849E-06	7.40045E-06	7.40045E-06	4.07273E-05
3832803774650	383280	3774650	7.0508E-05	7.0508E-05	0.000301946	0.000301946	1.61988E-05	1.0702E-05	1.80727E-05	1.80727E-05	5.45511E-06	5.62168E-06	3.18602E-05	3.18602E-05	2.21952E-05	2.21952E-05	2.1987E-06	2.1987E-06	7.07915E-06	7.07915E-06	3.93544E-05
3833303774650	383330	3774650	6.98271E-05	6.98271E-05	0.000299031	0.000299031	1.58679E-05	1.04834E-05	1.77036E-05	1.77036E-05	5.3437E-06	5.50687E-06	3.12289E-05	3.12289E-05	2.17419E-05	2.17419E-05	2.1538E-06	2.1538E-06	6.93457E-06	6.93457E-06	3.98856E-05
3833803774650	383380	3774650	6.31794E-05	6.31794E-05	0.000270562	0.000270562	1.49734E-05	9.89248E-06	1.67056E-05	1.67056E-05	5.04247E-06	5.19644E-06	2.97345E-05	2.97345E-05	2.05163E-05	2.05163E-05	2.03239E-06	2.03239E-06	6.54367E-06	6.54367E-06	3.828E-05
3834303774650	383430	3774650	5.95069E-05	5.95069E-05	0.000254835	0.000254835	1.45997E-05	9.64558E-06	1.62886E-05	1.62886E-05	4.91662E-06	5.06674E-06	2.90774E-05	2.90774E-05	2.00042E-05	2.00042E-05	1.98166E-06	1.98166E-06	6.38034E-06	6.38034E-06	3.80293E-05
3834803774650	383480	3774650	6.5123E-05	6.5123E-05	0.000278885	0.000278885	1.57393E-05	1.03984E-05	1.756E-05	1.756E-05	5.30037E-06	5.46222E-06	3.08424E-05	3.08424E-05	2.15656E-05	2.15656E-05	2.13633E-06	2.13633E-06	6.87835E-06	6.87835E-06	4.28165E-05
3835303774650	383530	3774650	7.13002E-05	7.13002E-05	0.000305339	0.000305339	1.73935E-05	1.14913E-05	1.94056E-05	1.94056E-05	5.85744E-06	6.03629E-06	3.36767E-05	3.36767E-05	2.38322E-05	2.38322E-05	2.36086E-06	2.36086E-06	7.60125E-06	7.60125E-06	4.83558E-05
3835803774650	383580	3774650	6.80073E-05	6.80073E-05	0.000291238	0.000291238	1.79939E-05	1.1888E-05	2.00754E-05	2.00754E-05	6.05963E-06	6.24466E-06	3.55706E-05	3.55706E-05	2.46548E-05	2.46548E-05	2.44236E-06	2.44236E-06	7.86364E-06	7.86364E-06	4.86483E-05
3836303774650	383630	3774650	6.38438E-05	6.38438E-05	0.000273407	0.000273407	1.83063E-05	1.20944E-05	2.0424E-05	2.0424E-05	6.16486E-06	6.35309E-06	3.77994E-05	3.77994E-05	2.5083E-05	2.5083E-05	2.48477E-06	2.48477E-06	8.00019E-06	8.00019E-06	4.86065E-05
3836803774650	383680	3774650	5.97525E-05	5.97525E-05	0.000255887	0.000255887	1.8147E-05	1.19892E-05	2.02463E-05	2.02463E-05	6.11121E-06	6.29781E-06	3.75417E-05	3.75417E-05	2.48647E-05	2.48647E-05	2.46314E-06	2.46314E-06	7.93058E-06	7.93058E-06	4.83678E-05
3837303774650	383730	3774650	5.59232E-05	5.59232E-05	0.000239488	0.000239488	1.79694E-05	1.18718E-05	2.00481E-05	2.00481E-05	6.05138E-06	6.23615E-06	3.71037E-05	3.71037E-05	2.46213E-05	2.46213E-05	2.43903E-06	2.43903E-06	7.85293E-06	7.85293E-06	4.80812E-05
3837803774650	383780	3774650	5.22321E-05	5.22321E-05	0.000223681	0.000223681	1.76263E-05	1.16451E-05	1.96653E-05	1.96653E-05	5.93584E-06	6.11709E-06	3.57896E-05	3.57896E-05	2.41512E-05	2.41512E-05	2.39246E-06	2.39246E-06	7.703E-06	7.703E-06	4.76455E-05
3838303774650	383830	3774650	4.87164E-05	4.87164E-05	0.000208625	0.000208625	1.7228E-05	1.1382E-05	1.9221E-05	1.9221E-05	5.80173E-06	5.97888E-06	3.41534E-05	3.41534E-05	2.36055E-05	2.36055E-05	2.33841E-06	2.33841E-06	7.52896E-06	7.52896E-06	4.70187E-05
3838803774650	383880	3774650	4.53864E-05	4.53864E-05	0.000194365	0.000194365	1.6744E-05	1.10623E-05	1.8681E-05	1.8681E-05	5.63874E-06	5.81091E-06	3.27491E-05	3.27491E-05	2.29423E-05	2.29423E-05	2.27271E-06	2.27271E-06	7.31745E-06	7.31745E-06	4.62666E-05
3839303774650	383930	3774650	4.18583E-05	4.18583E-05	0.000179256	0.000179256	1.59905E-05	1.05644E-05	1.78403E-05	1.78403E-05	5.38496E-06	5.54939E-06	3.10614E-05	3.10614E-05	2.19098E-05	2.19098E-05	2.17043E-06	2.17043E-06	6.98812E-06	6.98812E-06	4.51683E-05
3839803774650	383980	3774650	3.94588E-05	3.94588E-05	0.00016898	0.00016898	1.62171E-05	1.07142E-05	1.80932E-05	1.80932E-05	5.4613E-06	5.62806E-06	3.16025E-05	3.16025E-05	2.22204E-05	2.22204E-05	2.2012E-06	2.2012E-06	7.08719E-06	7.08719E-06	4.44878E-05
3840303774650	384030	3774650	3.70221E-05	3.70221E-05	0.000158545	0.000158545	1.68604E-05	1.11392E-05	1.88109E-05	1.88109E-05	5.67794E-06	5.85131E-06	3.48491E-05	3.48491E-05	2.31018E-05	2.31018E-05	2.28851E-06	2.28851E-06	7.36832E-06	7.36832E-06	4.3294E-05
3840803774650	384080	3774650	3.45236E-05	3.45236E-05	0.000147845	0.000147845	1.6597E-05	1.09651E-05	1.8517E-05	1.8517E-05	5.58922E-06	5.75988E-06	3.43467E-05	3.43467E-05	2.27409E-05	2.27409E-05	2.25275E-06	2.25275E-06	7.25319E-06	7.25319E-06	4.20226E-05
3826803774700	382680	3774700	1.94189E-05	1.94189E-05	8.31602E-05	8.31602E-05	1.72525E-05	1.13982E-05	1.92483E-05	1.92483E-05	5.80998E-06	5.98739E-06	3.63822E-05	3.63822E-05	2.36391E-05	2.36391E-05	2.34173E-06	2.34173E-06	7.53967E-06	7.53967E-06	2.37272E-05
3827303774700	382730	3774700	2.14821E-05	2.14821E-05	9.19958E-05	9.19958E-05	1.74425E-05	1.15237E-05	1.94602E-05	1.94602E-05	5.87394E-06	6.0533E-06	3.66527E-05	3.66527E-05	2.38993E-05	2.38993E-05	2.36751E-06	2.36751E-06	7.62267E-06	7.62267E-06	2.48435E-05
3827803774700	382780	3774700	2.37867E-05	2.37867E-05	0.000101865	0.000101865	1.66644E-05	1.10096E-05	1.85922E-05	1.85922E-05	5.61192E-06	5.78327E-06	3.30841E-05	3.30841E-05	2.28332E-05	2.28332E-05	2.2619E-06	2.2619E-06	7.28264E-06	7.28264E-06	2.6085E-05
3828303774700	382830	3774700	2.38981E-05	2.38981E-05	0.000102342	0.000102342	1.50653E-05	9.9532E-06	1.68081E-05	1.68081E-05	5.07342E-06	5.22833E-06	3.02369E-05	3.02369E-05	2.06422E-05	2.06422E-05	2.04486E-06	2.04486E-06	6.58383E-06	6.58383E-06	2.4939E-05
3828803774700	382880	3774700	2.30522E-05	2.30522E-05	9.87197E-05	9.87197E-05	1.38707E-05	9.1639E-06	1.54752E-05	1.54752E-05	4.6711E-06	4.81372E-06	2.82529E-05	2.82529E-05	1.90053E-05	1.90053E-05	1.8827E-06	1.8827E-06	6.06173E-06	6.06173E-06	2.29274E-05
3829303774700	382930	3774700	2.5169E-05	2.5169E-05	0.000107785	0.000107785	1.38461E-05	9.14771E-06	1.54479E-05	1.54479E-05	4.66284E-06	4.80522E-06	2.824E-05	2.824E-05	1.89717E-05	1.89717E-05	1.87937E-06	1.87937E-06	6.05102E-06	6.05102E-06	2.36556E-05
3829803774700	382980	3774700	3.08119E-05	3.08119E-05	0.00013195	0.00013195	1.47284E-05	9.73058E-06	1.64322E-05	1.64322E-05	4.95994E-06	5.11139E-06	2.96958E-05	2.96958E-05	2.01805E-05	2.01805E-05	1.99912E-06	1.99912E-06	6.43657E-06	6.43657E-06	2.6867E-05
3830303774700	383030	3774700	3.76576E-05	3.76576E-05	0.000161267	0.000161267	1.57148E-05	1.03822E-05	1.75327E-05	1.75327E-05	5.29212E-06	5.45371E-06	3.12289E-05	3.12289E-05	2.15321E-05	2.15321E-05	2.13301E-06	2.13301E-06	6.86764E-06	6.86764E-06	3.04365E-05
3830803774700	383080	3774700	4.54648E-05	4.54648E-05	0.0001947	0.0001947	1.67931E-05	1.10946E-05	1.87357E-05	1.87357E-05	5.65524E-06	5.82792E-06	3.2878E-05	3.2878E-05	2.30095E-05	2.30095E-05	2.27937E-06	2.27937E-06	7.33887E-06	7.33887E-06	3.38688E-05
3831303774700	383130	3774700	5.0565E-05	5.0565E-05	0.000216542	0.000216542	1.70014E-05	1.12323E-05	1.89681E-05	1.89681E-05	5.72539E-06	5.90021E-06	3.32129E-05	3.32129E-05	2.32949E-05	2.32949E-05	2.30764E-06	2.30764E-06	7.4299E-06	7.4299E-06	3.5367E-05
3831803774700	383180	3774700	5.20897E-05	5.20897E-05	0.000223071	0.000223071	1.63029E-05	1.07708E-05	1.81889E-05	1.81889E-05	5.49019E-06	5.65783E-06	3.18731E-05	3.18731E-05	2.23379E-05	2.23379E-05	2.21284E-06	2.21284E-06	7.12467E-06	7.12467E-06	3.63221E-05
3832303774700	383230	3774700	5.29212E-05	5.29212E-05	0.000226632	0.000226632	1.57209E-05	1.03863E-05	1.75395E-05	1.75395E-05	5.29418E-06	5.45584E-06	3.09584E-05	3.09584E-05	2.15405E-05	2.15405E-05	2.13384E-06	2.13384E-06	6.87031E-06	6.87031E-06	3.54685E-05
3832803774700	383280	3774700	5.34349E-05	5.34349E-05	0.000228832	0.000228832	1.53778E-05	1.01596E-05	1.71567E-05	1.71567E-05	5.17864E-06	5.33677E-06	3.03142E-05	3.03142E-05	2.10704E-05	2.10704E-05	2.08727E-06	2.08727E-06	6.72038E-06	6.72038E-06	3.58804E-05
3833303774700	383330	3774700	5.47533E-05	5.47533E-05	0.000234478	0.000234478	1.54758E-05	1.02244E-05	1.72661E-05	1.72661E-05	5.21165E-06	5.37079E-06	3.04044E-05	3.04044E-05	2.12047E-05	2.12047E-05	2.10058E-06	2.10058E-06	6.76322E-06	6.76322E-06	3.72831E-05
3833803774700	383380	3774700	5.45119E-05	5.45119E-05	0.000233444	0.000233444	1.54758E-05	1.02244E-05	1.72661E-05	1.72661E-05	5.21165E-06	5.37079E-06	3.034E-05	3.034E-05	2.12047E-05	2.12047E-05	2.10058E-06	2.10058E-06	6.76322E-06	6.76322E-06	3.83337E-05
3834303774700	383430	3774700	5.66659E-05	5.66659E-05	0.000242669	0.000242669	1.60885E-05	1.06292E-05	1.79496E-05	1.79496E-05	5.41798E-06	5.58341E-06	3.11903E-05	3.11903E-05	2.20441E-05	2.20441E-05	2.18373E-06	2.18373E-06	7.03096E-06	7.03096E-06	4.19211E-05
3834803774700	383480	3774700	5.84238E-05	5.84238E-05	0.000250196	0.000250196	1.72035E-05	1.13658E-05	1.91937E-05	1.91937E-05	5.79348E-06	5.97038E-06	3.37927E-05	3.37927E-05	2.35719E-05	2.35719E-05	2.33508E-06	2.33508E-06	7.51825E-06	7.51825E-06	4.30732E-05
3835303774700	383530	3774700	5.60366E-05	5.60366E-05	0.000239974	0.000239974	1.76018E-05	1.16289E-05	1.9638E-05	1.9638E-05	5.92759E-06	6.10858E-06	3.59957E-05	3.59957E-05	2.41176E-05	2.41176E-05	2.38913E-06	2.38913E-06	7.69229E-06	7.69229E-06	4.34552E-05
3835803774700	383580	3774700	5.34803E-05	5.34803E-05	0.000229026	0.000229026	1.76018E-05	1.16289E-05	1.9638E-05	1.9638E-05	5.92759E-06	6.10858E-06	3.64209E-05	3.64209E-05	2.41176E-05	2.41176E-05	2.38913E-06	2.38913E-06	7.69229E-06	7.69229E-06	4.36343E-05
3836303774700	383630	3774700	5.09385E-05	5.09385E-05	0.000218141	0.000218141	1.74609E-05	1.15358E-05	1.94807E-05	1.94807E-05	5.88013E-06	6.05968E-06	3.60859E-05	3.60859E-05	2.39245E-05	2.39245E-05	2.37001E-06	2.37001E-06	7.63071E-06	7.63071E-06	4.3688E-05
3836803774700	383680	3774700	4.83904E-05	4.83904E-05	0.000207229	0.000207229	1.713E-05	1.13173E-05	1.91116E-05	1.91116E-05	5.76872E-06	5.94486E-06	3.47332E-05	3.47332E-05	2.34712E-05	2.34712E-05	2.3251E-06	2.3251E-06	7.48612E-06	7.48612E-06	4.36163E-05
3837303774700	383730	3774700	4.5832E-05	4.5832E-05	0.000196273	0.000196273	1.67318E-05	1.10542E-05	1.86673E-05	1.86673E-05	5.63461E-06	5.80666E-06	3.30583E-05	3.30583E-05	2.29256E-05	2.29256E-05	2.27105E-06	2.27105E-06	7.31209E-06	7.31209E-06	4.33716E-05
3837803774700	383780	3774700	4.32386E-05	4.32386E-05	0.000185167	0.000185167	1.61988E-05	1.0702E-05	1.80727E-05	1.80727E-05	5.45511E-06	5.62168E-06	3.15639E-05	3.15639E-05	2.21952E-05	2.21952E-05	2.1987E-06	2.1987E-06	7.07915E-06	7.07915E-06	4.29836E-05
3838303774700	383830	3774700	4.06678E-05	4.06678E-05	0.000174158	0.000174158	1.58312E-05	1.04592E-05	1.76625E-05	1.76625E-05	5.33132E-06	5.49411E-06	3.07522E-05	3.07522E-05	2.16916E-05	2.16916E-05	2.14881E-06	2.14881E-06	6.91851E-06	6.91851E-06	4.24404E-05
3838803774700	383880	3774700	3.7899E-05	3.7899E-05	0.0001623	0.0001623	1.53656E-05	1.01515E-05	1.71431E-05	1.71431E-05	5.17452E-06	5.33252E-06	2.98375E-05	2.98375E-05	2.10536E-05	2.10536E-05	2.08561E-06	2.08561E-06	6.71502E-06	6.71502E-06	4.15152E-05
3839303774700	383930	3774700	3.42574E-05	3.42574E-05	0.000146706	0.000146706	1.46671E-05	9.6901E-06	1.63638E-05	1.63638E-05	4.93931E-06	5.09013E-06	2.87682E-05	2.87682E-05	2.00966E-05	2.00966E-05	1.99081E-06	1.99081E-06	6.40979E-06	6.40979E-06	3.86441E-05
3839803774700	383980	3774700	3.44369E-05	3.44369E-05	0.000147474	0.000147474	1.5966E-05	1.05482E-05	1.78129E-05	1.78129E-05	5.37671E-06	5.54089E-06	3.16541E-05	3.16541E-05	2.18762E-05	2.18762E-05	2.1671E-06	2.1671E-06	6.97741E-06	6.97741E-06	4.02915E-05
3840303774700	384030	3774700	3.24068E-05	3.24068E-05	0.00013878	0.00013878	1.60762E-05	1.06211E-05	1.7936E-05	1.7936E-05	5.41385E-06	5.57916E-06	3.32773E-05	3.32773E-05	2.20273E-05	2.20273E-05	2.18207E-06	2.18207E-06	7.02561E-06	7.02561E-06	3.90201E-05
3840803774700	384080	3774700	3.06035E-05	3.06035E-05	0.000131058	0.000131058	1.59108E-05	1.05118E-05	1.77514E-05	1.77514E-05	5.35814E-06	5.52175E-06	3.29424E-05	3.29424E-05	2.18007E-05	2.18007E-05	2.15962E-06	2.15962E-06	6.95331E-06	6.95331E-06	3.82561E-05
3841303774700	384130	3774700	2.89406E-05	2.89406E-05	0.000123936	0.000123936	1.57822E-05	1.04268E-05	1.76079E-05	1.76079E-05	5.31481E-06	5.4771E-06	3.26718E-05	3.26718E-05	2.16244E-05	2.16244E-05	2.14215E-06	2.14215E-06	6.89709E-06	6.89709E-06	3.75995E-05
3826803774750	382680	3774750	1.81479E-05	1.81479E-05	7.77175E-05	7.77175E-05	1.65296E-05	1.09206E-05	1.84418E-05	1.84418E-05	5.56653E-06	5.7365E-06	3.48362E-05	3.48362E-05	2.26485E-05	2.26485E-05	2.24361E-06	2.24361E-06	7.22374E-06	7.22374E-06	2.27841E-05
3827303774750	382730	3774750	1.99182E-05	1.99182E-05	8.52984E-05	8.52984E-05	1.6695E-05	1.10299E-05	1.86263E-05	1.86263E-05	5.62223E-06	5.7939E-06	3.50552E-05	3.50552E-05	2.28752E-05	2.28752E-05	2.26606E-06	2.26606E-06	7.29603E-06	7.29603E-06	2.37869E-05
3827803774750	382780	3774750	2.18184E-05	2.18184E-05	9.3436E-05	9.3436E-05	1.58802E-05	1.04915E-05	1.77172E-05	1.77172E-05	5.34783E-06	5.51112E-06	3.14995E-05	3.14995E-05	2.17587E-05	2.17587E-05	2.15546E-06	2.15546E-06	6.93993E-06	6.93993E-06	2.49032E-05
3828303774750	382830	3774750	2.10302E-05	2.10302E-05	9.00608E-05	9.00608E-05	1

			MSite Grubbing / Prep	MMass Grading / Excavation	MMass Grading / Excavation	MDrainage / Utilities Trenching	MFoundations / Concrete Pads	MBuilding / Structure Construction	MAsphalt Paving	MLandscaping or Other Finishing	MWaterside Construction (Piles)	RSSWRe-striping South Valley	RSSWRe-striping Silver Lake Boulevard	RSSWDemolition	RSSWPlacing Base	RSSWForm/Place Rebar and Pour	Child Risk				
Unique Identifier	X (UTM)	Y (UTM)	2027	2027	2028	2028	2028	2028	2028	2028	2028	2029	2029	2029	2029	2029	3rd Trimester	0<2	2<16	Total	per million
3834803774600	383480	3774600	3.68482E-05	9.20128E-05	9.20128E-05	2.57507E-05	4.75148E-05	8.54405E-05	6.0444E-05	1.83164E-05	3.24308E-05	1.249E-05	2.57738E-05	4.40667E-05	2.39546E-05	7.17004E-06	5.38283E-09	1.882E-07	2.2367E-08	2.15952E-07	0.21595187
3835303774600	383530	3774600	4.12381E-05	0.000102975	0.000102975	2.88185E-05	5.31755E-05	9.56194E-05	6.7645E-05	2.04985E-05	3.62944E-05	1.32989E-05	2.87732E-05	4.91771E-05	2.67327E-05	8.00155E-06	5.78499E-09	1.9881E-07	2.377E-08	2.28362E-07	0.22836199
3835803774600	383580	3774600	4.52671E-05	0.000113036	0.000113036	3.16341E-05	5.83708E-05	0.000104962	7.4254E-05	2.25012E-05	3.98404E-05	1.4148E-05	3.17928E-05	5.40499E-05	2.93815E-05	8.79438E-06	5.98626E-09	2.0173E-07	2.4563E-08	2.32282E-07	0.23228211
3836303774600	383630	3774600	4.93931E-05	0.000123338	0.000123338	3.45174E-05	6.36911E-05	0.000114528	8.1022E-05	2.45521E-05	4.34717E-05	1.54291E-05	3.41491E-05	5.83963E-05	3.17442E-05	9.50158E-06	6.13058E-09	2.0252E-07	2.5393E-08	2.34041E-07	0.23404121
3836803774600	383680	3774600	4.91076E-05	0.000122626	0.000122626	3.43179E-05	6.3323E-05	0.000113867	8.05538E-05	2.44102E-05	4.32205E-05	1.59868E-05	3.39632E-05	5.80567E-05	3.15596E-05	9.44633E-06	6.12554E-09	1.9429E-07	2.4223E-08	2.24641E-07	0.22464064
3837303774600	383730	3774600	4.85636E-05	0.000121267	0.000121267	3.39377E-05	6.26215E-05	0.000112605	7.96614E-05	2.41398E-05	4.27417E-05	1.57758E-05	3.36316E-05	5.74625E-05	3.12366E-05	9.34964E-06	5.86555E-09	1.8292E-07	2.2893E-08	2.1168E-07	0.21167978
3837803774600	383780	3774600	4.79819E-05	0.000119814	0.000119814	3.35312E-05	6.18714E-05	0.000111256	7.87071E-05	2.38506E-05	4.22297E-05	1.55899E-05	3.32749E-05	5.68343E-05	3.08951E-05	9.24743E-06	5.61548E-09	1.7262E-07	2.169E-08	1.99922E-07	0.19992167
3838303774600	383830	3774600	4.7314E-05	0.000118147	0.000118147	3.30644E-05	6.10101E-05	0.000109708	7.76115E-05	2.35186E-05	4.16418E-05	1.54191E-05	3.28729E-05	5.61297E-05	3.05121E-05	9.13279E-06	5.38017E-09	1.6323E-07	2.0585E-08	1.89198E-07	0.18919819
3838803774600	383880	3774600	4.65006E-05	0.000116116	0.000116116	3.24961E-05	5.99613E-05	0.000107822	7.62773E-05	2.31143E-05	4.0926E-05	1.52483E-05	3.23806E-05	5.52723E-05	3.0046E-05	8.99328E-06	5.14262E-09	1.5439E-07	1.9547E-08	1.7908E-07	0.17907959
3839303774600	383930	3774600	4.55365E-05	0.000113708	0.000113708	3.18223E-05	5.87181E-05	0.000105586	7.46958E-05	2.26351E-05	4.00774E-05	1.50774E-05	3.17827E-05	5.42366E-05	2.9483E-05	8.82477E-06	4.92767E-09	1.4629E-07	1.8589E-08	1.69802E-07	0.16980172
3839803774600	383980	3774600	4.43299E-05	0.000110695	0.000110695	3.09791E-05	5.71623E-05	0.000102788	7.27166E-05	2.20353E-05	3.90155E-05	1.48765E-05	3.1019E-05	5.29208E-05	2.87677E-05	8.61068E-06	4.72261E-09	1.3862E-07	1.7677E-08	1.61019E-07	0.16101878
3840303774600	384030	3774600	4.30533E-05	0.000107507	0.000107507	3.0087E-05	5.55162E-05	9.98284E-05	7.06226E-05	2.14008E-05	3.7892E-05	1.46604E-05	3.02001E-05	5.15201E-05	2.80063E-05	8.38277E-06	4.51275E-09	1.3124E-07	1.6802E-08	1.5256E-07	0.15255971
3841303774600	384130	3774600	4.10819E-05	0.000102585	0.000102585	2.87093E-05	5.29741E-05	9.52572E-05	6.73888E-05	2.04208E-05	3.61569E-05	1.4359E-05	2.89441E-05	4.93724E-05	2.68388E-05	8.03332E-06	4.15137E-09	1.188E-07	1.5367E-08	1.38319E-07	0.13831866
3826803774650	382680	3774650	2.22996E-05	5.56838E-05	5.56838E-05	1.55837E-05	2.87548E-05	5.17064E-05	3.65792E-05	1.10846E-05	1.96263E-05	1.60772E-05	1.80969E-05	3.08408E-05	1.6765E-05	5.01806E-06	2.92932E-09	8.9129E-08	1.1361E-08	1.03419E-07	0.10341853
3827303774650	382730	3774650	2.34415E-05	5.85353E-05	5.85353E-05	1.63817E-05	3.02272E-05	5.43542E-05	3.84523E-05	1.16522E-05	2.06313E-05	1.62481E-05	1.88355E-05	3.21141E-05	1.74572E-05	5.22525E-06	3.15434E-09	9.7533E-08	1.2158E-08	1.12846E-07	0.11284573
3827803774650	382780	3774650	2.46696E-05	6.16019E-05	6.16019E-05	1.72399E-05	3.18108E-05	5.72018E-05	4.04668E-05	1.22627E-05	2.17122E-05	1.53437E-05	1.96142E-05	3.34554E-05	1.81863E-05	5.44348E-06	3.23426E-09	1.0407E-07	1.2851E-08	1.20155E-07	0.12015488
3828303774650	382830	3774650	2.33176E-05	5.82259E-05	5.82259E-05	1.62951E-05	3.00675E-05	5.40669E-05	3.82491E-05	1.15906E-05	2.05223E-05	1.36054E-05	1.84336E-05	3.1401E-05	1.70696E-05	5.10922E-06	3.13738E-09	1.0206E-07	1.228E-08	1.17479E-07	0.11747929
3828803774650	382880	3774650	2.18741E-05	5.46213E-05	5.46213E-05	1.52863E-05	2.82061E-05	5.07198E-05	3.58812E-05	1.08731E-05	1.92518E-05	1.26458E-05	1.72278E-05	2.93552E-05	1.59575E-05	4.77634E-06	3.05482E-09	9.9878E-08	1.1818E-08	1.14751E-07	0.114751
3829303774650	382930	3774650	2.22942E-05	5.56704E-05	5.56704E-05	1.55799E-05	2.87478E-05	5.16939E-05	3.65704E-05	1.10819E-05	1.96215E-05	1.24649E-05	1.73986E-05	2.96693E-05	1.61282E-05	4.82745E-06	3.2096E-09	1.0638E-07	1.2375E-08	1.2196E-07	0.12196013
3829803774650	382980	3774650	2.53806E-05	6.33774E-05	6.33774E-05	1.77368E-05	3.27277E-05	5.88504E-05	4.16331E-05	1.26161E-05	2.23379E-05	1.31833E-05	1.94786E-05	3.32092E-05	1.80525E-05	5.40343E-06	3.76346E-09	1.28E-07	1.4571E-08	1.4633E-07	0.14633021
3830303774650	383030	3774650	2.91026E-05	7.26714E-05	7.26714E-05	2.03378E-05	3.75271E-05	6.74806E-05	4.77385E-05	1.44662E-05	2.56137E-05	1.41229E-05	2.20007E-05	3.75386E-05	2.0406E-05	6.10786E-06	4.40472E-09	1.5402E-07	1.7351E-08	1.75774E-07	0.17577352
3830803774650	383080	3774650	3.276E-05	8.18041E-05	8.18041E-05	2.28937E-05	4.22431E-05	7.5961E-05	5.37378E-05	1.62842E-05	2.88326E-05	1.51026E-05	2.44274E-05	4.17407E-05	2.26902E-05	6.79158E-06	5.05304E-09	1.8119E-07	2.0469E-08	2.06713E-07	0.20671281
3831303774650	383130	3774650	3.44082E-05	8.59199E-05	8.59199E-05	2.40455E-05	4.43685E-05	7.97828E-05	5.64415E-05	1.71035E-05	3.02832E-05	1.54894E-05	2.53468E-05	4.33367E-05	2.35578E-05	7.05125E-06	5.44564E-09	1.9804E-07	2.2357E-08	2.25838E-07	0.22583822
3831803774650	383180	3774650	3.57171E-05	8.91883E-05	8.91883E-05	2.49602E-05	4.60563E-05	8.28177E-05	5.85886E-05	1.77541E-05	3.14352E-05	1.49719E-05	2.61054E-05	4.46355E-05	2.42638E-05	7.26258E-06	5.55474E-09	2.0216E-07	2.3289E-08	2.31005E-07	0.23100475
3832303774650	383230	3774650	3.67513E-05	9.17707E-05	9.17707E-05	2.56829E-05	4.73898E-05	8.52157E-05	6.0285E-05	1.82682E-05	3.23454E-05	1.44595E-05	2.6427E-05	4.5374E-05	2.46653E-05	7.38275E-06	5.5115E-09	1.9872E-07	2.3324E-08	2.27559E-07	0.22755908
3832803774650	383280	3774650	3.55124E-05	8.86772E-05	8.86772E-05	2.48172E-05	4.57923E-05	8.23431E-05	5.82528E-05	1.76524E-05	3.12551E-05	1.38114E-05	2.56131E-05	4.37526E-05	2.37839E-05	7.11893E-06	5.32392E-09	1.8866E-07	2.2434E-08	2.16416E-07	0.21641613
3833303774650	383330	3774650	3.59918E-05	8.98743E-05	8.98743E-05	2.51522E-05	4.64105E-05	8.34547E-05	5.90392E-05	1.78907E-05	3.1677E-05	1.34798E-05	2.57738E-05	4.40328E-05	2.39362E-05	7.16452E-06	5.22827E-09	1.8271E-07	2.1972E-08	2.09906E-07	0.20990608
3833803774650	383380	3774650	3.45429E-05	8.62562E-05	8.62562E-05	2.41396E-05	4.45421E-05	8.0095E-05	5.66624E-05	1.71704E-05	3.04018E-05	1.26659E-05	2.46233E-05	4.20718E-05	2.28702E-05	6.84545E-06	4.87204E-09	1.6746E-07	2.011E-08	1.92438E-07	0.19243757
3834303774650	383430	3774650	3.43166E-05	8.56912E-05	8.56912E-05	2.39815E-05	4.42504E-05	7.95704E-05	5.62913E-05	1.7058E-05	3.02027E-05	1.23544E-05	2.43721E-05	4.16389E-05	2.26348E-05	6.775E-06	4.71023E-09	1.6034E-07	1.9213E-08	1.84265E-07	0.18426503
3834803774650	383480	3774650	3.86365E-05	9.64783E-05	9.64783E-05	2.70004E-05	4.98208E-05	8.9587E-05	6.33774E-05	1.92053E-05	3.40047E-05	1.3319E-05	2.73363E-05	4.66983E-05	2.53852E-05	7.59823E-06	5.12537E-09	1.7343E-07	2.0972E-08	1.99523E-07	0.19952348
3835303774650	383530	3774650	4.36351E-05	0.00010896	0.00010896	3.04935E-05	5.62663E-05	0.000101177	7.15768E-05	2.16899E-05	3.8404E-05	1.47609E-05	3.05819E-05	5.22926E-05	2.84262E-05	8.50847E-06	5.47653E-09	1.8385E-07	2.2986E-08	2.12316E-07	0.21231603
3835803774650	383580	3774650	4.3899E-05	0.000109619	0.000109619	3.0678E-05	5.66066E-05	0.000101789	7.20098E-05	2.18211E-05	3.86363E-05	1.55296E-05	3.07377E-05	5.25388E-05	2.85601E-05	8.54852E-06	5.48391E-09	1.7945E-07	2.2382E-08	2.0732E-07	0.20731994
3836303774650	383630	3774650	4.38613E-05	0.000109525	0.000109525	3.06516E-05	5.6558E-05	0.000101702	7.19479E-05	2.18024E-05	3.86031E-05	1.5394E-05	3.07025E-05	5.24709E-05	2.85231E-05	8.53747E-06	5.42495E-09	1.7246E-07	2.1524E-08	1.99411E-07	0.19941127
3836803774650	383680	3774650	4.36458E-05	0.000108987	0.000108987	3.0501E-05	5.62802E-05	0.000101202	7.15945E-05	2.16953E-05	3.84135E-05	1.52081E-05	3.05719E-05	5.22247E-05	2.83893E-05	8.49742E-06	5.23329E-09	1.6418E-07	2.0615E-08	1.90024E-07	0.1900237
3837303774650	383730	3774650	4.33873E-05	0.000108341	0.000108341	3.03204E-05	5.59468E-05	0.000100603	7.11704E-05	2.15668E-05	3.81859E-05	1.50473E-05	3.04161E-05	5.19446E-05	2.8237E-05	8.45184E-06	5.04773E-09	1.5642E-07	1.9762E-08	1.81234E-07	0.18123392
3837803774650	383780	3774650	4.29941E-05	0.00010736	0.00010736	3.00456E-05	5.54398E-05	9.9691E-05	7.05254E-05	2.13713E-05	3.78398E-05	1.48765E-05	3.0185E-05	5.15286E-05	2.80109E-05	8.38415E-06	4.8472E-09	1.4883E-07	1.8915E-08	1.72588E-07	0.17258806
3838303774650	383830	3774650	4.24285E-05	0.000105947	0.000105947	2.96503E-05	5.47105E-05	9.83796E-05	6.95977E-05	2.10902E-05	3.73421E-05	1.46906E-05	2.98384E-05	5.09174E-05	2.76787E-05	8.2847E-06	4.61412E-09	1.4117E-07	1.8081E-08	1.63861E-07	0.16386122
3838803774650	383880	3774650	4.17498E-05	0.000104253	0.000104253	2.91761E-05	5.38353E-05	9.68059E-05	6.84844E-05	2.07528E-05	3.67447E-05	1.41932E-05	2.94214E-05	5.02043E-05	2.7291E-05	8.16868E-06	4.36376E-09	1.3345E-07	1.7267E-08	1.5508E-07	0.15507966
3839303774650	383930	3774650	4.07587E-05	0.000101778	0.000101778	2.84835E-05	5.25573E-05	9.45079E-05	6.68586E-05	2.02602E-05	3.58725E-05	1.32838E-05	2.88285E-05	4.91771E-05	2.67327E-05	8.00155E-06	4.11624E-09	1.2518E-07	1.6324E-08	1.45619E-07	0.14561872
3839803774650	383980	3774650	4.01447E-05	0.000100244	0.000100244	2.80543E-05	5.17655E-05	9.30841E-05	6.58514E-05	1.9955E-05	3.5332E-05	1.36305E-05	2.84266E-05	4.84725E-05	2.63496E-05	7.88691E-06	4.0249E-09	1.2099E-07	1.5824E-08	1.40841E-07	0.14084079
3840303774650	384030	3774650	3.90674E-05	9.75543E-05	9.75543E-05	2.73015E-05	5.03764E-05	9.05862E-05	6.40843E-05	1.941955E-05	3.43839E-05	1.40575E-05	2.77132E-05	4.72586E-05	2.56897E-05	7.68939E-06	4.03026E-09	1.1755E-07	1.5289E-08	1.36865E-07	0.13686474
3840803774650	384080	3774650	3.79201E-05	9.46894E-05	9.46894E-05	2.64997E-05	4.8897E-05	8.79259E-05	6.22023E-05	1.88492E-05	3.33741E-05	1.38465E-05	2.69646E-05	4.59768E-05	2.49929E-05	7.48082E-06	3.86878E-09	1.1194E-07	1.4619E-08	1.30433E-07	0.13043269
3826803774700	382680	3774700	2.14109E-05	5.34646E-05	5.34646E-05	1.49626E-05	2.76087E-05	4.96457E-05	3.51213E-05	1.06428E-05	1.88441E-05	1.53136E-05	1.73835E-05	2.96099E-05	1.60959E-05	4.81778E-06	2.73685E-09	8.275E-08	1.0702E-08	9.61886E-08	0.09618856
3827303774700	382730	3774700	2.24181E-05	5.59797E-05	5.59797E-05	1.56665E-05	2.89076E-05	5.19812E-05	3.67736E-05	1.11435E-05	1.97306E-05	1.54543E-05	1.80266E-05	3.07219E-05	1.67004E-05	4.99872E-06	2.9311E-09	8.9763E-08	1.1377E-08	1.04072E-07	0.10407161
3827803774700	382780	3774700	2.35385E-05	5.87774E-05	5.87774E-05	1.64494E-05	3.03523E-05	5.4579E-05	3.86114E-05	1.17004E-05	2.07166E-05	1.48011E-05	1.87451E-05	3.19613E-05	1.73742E-05	5.20039E-06	2.99636E-09	9.5342E-08	1.199E-08	1.10329E-07	0.11032851
3828303774700	382830	3774700	2.25043E-05	5.6195E-05	5.6195E-05	1.57267E-05	2.90187E-05	5.2181E-05	3.69149E-05	1.11863E-05	1.98064E-05	1.31431E-05	1.78307E-05	3.03654E-05	1.65066E-05	4.94071E-06	2.90407E-09	9.3342E-08	1.1482E-08	1.07728E-07	0.10772826
3828803774700	382880	3774700	2.06891E-05	5.16622E-05	5.16622E-05	1.44582E-05	2.6678E-05	4.79721E-05	3.39374E-05	1.02841E-05	1.82088E-05	1.20579E-05	1.63536E-05	2.78611E-05	1.51453E-05	4.53324E-06	2.7625E-09	8.8803E-08	1.0768E-08	1.02334E-07	0.10233386
3829303774700	382930	3774700	2.13462E-05	5.33032E-05	5.33032E-05	1.49174E-05	2.75254E-05	4.94958E-05	3.50153E-05	1.06107E-05	1.87872E-05	1.19976E-05	1.67002E-05	2.84638E-05	1.54729E-05	4.63131E-06	2.91372E-09	9.4777E-08	1.1326E-08	1.09017E-07	0.10901738
3829803774700	382980	3774700	2.42441E-05	6.05394E-05	6.05394E-05	1.69425E-05	3.12621E-05	5.62151E-05	3.97688E-05	1.20512E-05	2.13376E-05	1.2691E-05	1.86898E-05	3.18595E-05	1.73188E-05	5.18381E-06	3.37425E-09	1.1221E-07	1.3173E-08	1.28762E-07	0.128762
3830303774700	383030	3774700	2.74652E-05	6.85826E-05	6.85826E-05	1.91935E-05	3.54156E-05	6.36838E-05	4.50525E-05	1.36523E-05	2.41726E-05	1.35501E-05	2.09155E-05	3.56286E-05	1.93677E-05	5.79708E-06	3.86284E-09	1.3131E-07	1.5326E-08	1.50498E-07	0.15049756
3830803774700	383080	3774700	3.05623E-05	7.63165E-05	7.63165E-05	2.13579E-05	3.94093E-05	7.08653E-05	5.01329E-05	1.51918E-05	2.68984E-05	1.44896E-05	2.29352E-05	3.91855E-05	2.13012E-05	6.37582E-06	4.33606E-09	1.502E-07	1.7645E-08	1.72179E-07	0.17217931
3831303774700	383130	3774700	3.19143E-05	7.96925E-05	7.96925E-05	2.23027E-05	4.11527E-05	7.40001E-05	5.23507E-05	1.58638E-05	2.80883E-05	1.47057E-05	2.36989E-05	4.04928E-05	2.20119E-05	6.58854E-06	4.59044E-09	1.6045E-07	1.8845E-08	1.83881E-07	0.18388103
3831803774700	383180	3774700	3.27761E-05	8.18445E-05	8.18445E-05	2.2905E-05	4.2264E-05	7.59985E-05	5.37644E-05	1.62922E-05	2.88468E-05	1.38968E-05	2.41862E-05	4.13163E-05	2.24595E-05	6.72252E-06	4.54483E-09	1.5808E-07	1.8808E-08	1.81433E-07	0.18143258
3832303774700	383230	3774700	3.20059E-05	7.99211E-05	7.99211E-05	2.23667E-05	4.12707E-05	7.42125E-05	5.25009E-05	1.59094E-05	2.81689E-05	1.34295E-05	2.36687E-05	4.01872E-05	2.18457E-05	6.53881E-06	4.47991E-09	1.5419E-07	1.8452E-08	1.77122E-07	0.17712168
3832803774700	383280	3774700	3.23775E-05	8.08492E-05	8.08492E-05	2.26264E-05	4.175E-05	7.50742E-05	5.31105E-05	1.60941E-05	2.8496E-05	1.30879E-05	2.35984E-05	4.02891E-05	2.19011E-05	6.55539E-06	4.42775E-09	1.5079E-07	1.8262E-08	1.7348E-07	0.17347979
3833303774700	383330	3774700	3.36433E-05	8.401E-05	8.401E-05	2.35111E-05	4.33822E-05	7.80093E-05	5.51869E-05	1.67233E-05	2.96101E-05	1.31632E-05	2.44022E-05	4.15964E-05	2.26118E-05	6.7681E-06	4.4847E-09	1.5154E-07	1.8528E-08	1.74548E-07	0.17454847
3833803774700	383380	3774700	3.45913E-05	8.63772E-05	8.63772E-05	2.41735E-05	4.46046E-05	8.02074E-05	5.67419E-05	1.71945E-05	3.04444E-05	1.31482E-05	2.49901E-05	4.25981E-05	2.31563E-05	6.93109E-06	4.48972E-09	1.5039E-07	1.8475E-08	1.73352E-07	0.17335219
3834303774700	383430	3774700	3.78286E-05	9.44608E-05	9.44608E-05	2.64357E-05	4.87789E-05	8.77136E-05	6.20521E-05	1.88037E-05	3.32936E-05	1.35752E-05	2.70349E-05	4.61975E-05	2.51129E-05	7.51673E-06	4.62705E-09	1.5438E-07	1.9337E-08	1.78339E-07	0.17833943
3834803774700	383480	3774700	3.88681E-05	9.70567E-05	9.70567E-05	2.71622E-05	5.01194E-05	9.0124E-05	6.37574E-05	1.93204E-05	3.42085E-05	1.48614E-05	2.76227E-05	4.72077E-05	2.56621E-05	7.6811E-06	4.84717E-09	1.5948E-07	1.9964E-08	1.84295E-07	0.18429486
3835303774700	383530	3774700	3.92129E-05	9.79175E-05	9.79175E-05	2.74031E-05	5.05639E-05	9.09234E-05	6.43228E-05	1.94918E-05	3.45119E-05	1.49719E-05	2.78136E-05	4.75303E-05	2.58374E-05	7.73359E-06	4.89185E-09	1.5637E-07	1.9512E-08	1.80774E-07	0.18077429
3835803774700	383580	3774700	3.93744E-05	9.8321E-05	9.8321E-05	2.75161E-05	5.07723E-05	9.12981E-05	6.45879E-05	1.95721E-05	3.46541E-05	1.48262E-05	2.79041E-05	4.76661E-05	2.59113E-05	7.75569E-06	4.78802E-09	1.512E-07	1.8958E-08	1.74947E-07	0.17494736
3836303774700	383630	3774700	3.94229E-05	9.8442E-05	9.8442E-05	2.75499E-05	5.08348E-05	9.14105E-05	6.46674E-05	1.95962E-05	3.46968E-05	1.46805E-05	2.79392E-05	4.77085E-05	2.59343E-05	7.76259E-06	4.65724E-09	1.4572E-07	1.8385E-08	1.68766E-07	0.16876559
3836803774700	383680	3774700	3.93583E-05	9.82806E-05	9.82806E-05	2.75048E-05	5.07515E-05	9.12606E-05	6.45614E-05	1.95641E-05	3.46399E-05	1.45198E-05	2.79041E-05	4.76321E-05	2.58928E-05	7.75016E-06	4.50748E-09	1.4003E-07	1.7785E-08	1.62327E-07	0.16232685
3837303774700	383730	3774700	3.91374E-05	9.77292E-05	9.77292E-05	2.73504E-05	5.04667E-05	9.07485E-05	6.41991E-05	1.94543E-05	3.44455E-05	1.42635E-05	2.77684E-05	4.73944E-05	2.57636E-05	7.71149E-06	4.27987E-09	1.3351E-07	1.7158E-08	1.54947E-07	0.1549473
3837803774700	383780	3774700	3.87873E-05	9.68549E-05	9.68549E-05	2.71058E-05	5.00152E-05	8.99367E-05	6.36248E-05	1.92803E-05	3.41374E-05	1.37059E-05	2.75524E-05	4.70124E-05	2.55559E-05	7.64933E-06	4.0757E-09	1.2688E-07	1.6494E-08	1.47452E-07	0.14745236
3838303774700	383830	3774700	3.82972E-05	9.56309E-05	9.56309E-05	2.67632E-05	4.93832E-05	8.88002E-05	6.28208E-05	1.90366E-05	3.3706E-05	1.32688E-05	2.72459E-05	4.64861E-05	2.52698E-05	7.5637E-06	3.91615E-09	1.211E-07	1.5856E-08	1.40876E-07	0.14087635
3838803774700	383880	3774700	3.74623E-05	9.35462E-05	9.35462E-05	2.61798E-05	4.83066E-05	8.68643E-05	6.14513E-05	1.86216E-05	3.29712E-05	1.27613E-05	2.67485E-05	4.56202E-05	2.47991E-05	7.42281E-06	3.743E-09	1.1474E-07	1.5102E-08	1.33581E-07	0.13358135
3839303774700	383930	3774700	3.48714E-05	8.70766E-05	8.70766E-05	2.43692E-05	4.49658E-05	8.08569E-05	5.72014E-05	1.73338E-05	3.06909E-05	1.22589E-05	2.54221E-05	4.33282E-05	2.35532E-05	7.04987E-06	3.54694E-09	1.0765E-07	1.396E-08	1.2516E-07	0.1251596
3839803774700	383980	3774700	3.63581E-05	9.07889E-05	9.07889E-05	2.54081E-05	4.68828E-05	8.4304E-05	5.964E-05	1.80727E-05	3.19994E-05	1.35953E-05	2.602E-05	4.43554E-05	2.41115E-05	7.217E-06	3.65667E-09	1.0887E-07	1.4364E-08	1.26893E-07	0.12689273
3840303774700	384030	3774700	3.52108E-05	8.7924E-05	8.7924E-05	2.46064E-05	4.54034E-05	8.16437E-05	5.7758E-05	1.75024E-05	3.09896E-05	1.33893E-05	2.52563E-05	4.3048E-05	2.34009E-05	7.00429E-06	3.5909E-09	1.0475E-07	1.3818E-08	1.22155E-07	0.12215502
3840803774700	384080	3774700	3.45213E-05	8.62024E-05	8.62024E-05	2.41245E-05	4.45143E-05	8.0045E-05	5.66271E-05	1.71597E-05	3.03828E-05	1.32587E-05	2.48142E-05	4.22925E-05	2.29902E-05	6.88136E-06	3.47801E-09	1.0074E-07	1.3348E-08	1.17564E-07	0.11756426
3841303774700	384130	3774700	3.39288E-05	8.47228E-05	8.47228E-05	2.37105E-05	4.37503E-05	7.86712E-05	5.56552E-05	1.68652E-05	2.98613E-05	1.31532E-05	2.44424E-05	4.16473E-05	2.26395E-05	6.77639E-06	3.37431E-09	9.7084E-08	1.2925E-08	1.13383E-07	0.11338289
3826803774750	382680	3774750	2.05598E-05	5.13394E-05	5.13394E-05	1.43678E-05	2.65113E-05	4.76723E-05	3.37253E-05	1.02198E-05	1.8095E-05	1.46102E-05	1.66952E-05	2.84384E-05	1.54591E-05	4.62717E-06	2.55834E-09	7.6837E-08	1.0084E-08	9.84791E-08	0.08947914
3827303774750	382730	3774750	2.14647E-05	5.35991E-05	5.35991E-05	1.50002E-05	2.76782E-05	4.97706E-05	3.52097E-05	1.06696E-05	1.88915E-05	1.47358E-05	1.7278E-05	2.94401E-05	1.60036E-05	4.79016E-06	2.72137E-09	8.2685E-08	1.066E-08	9.60668E-08	0.09606676
3827803774750	382780	3774750	2.2472E-05	5.61142E-05	5.61142E-05	1.57041E-05	2.8977E-05	5.21061E-05	3.68619E-05	1.11703E-05	1.9778E-05	1.39772E-05	1.79261E-05	3.05521E-05	1.66081E-05	4.9711E-06	2.75308E-09	8.6825E-08	1.1143E-08	1.0072E-07	0.10072046
3828303774750	382830	3774750	2.08668E-05	5.21061E-05	5.21061E-05	1.45824E-05	2.69072E-05	4.83842E-05	3

Unique Identifier	X (UTM)	Y (UTM)	EGIODemolition 2025	EGIOSite Grubbing / Prep 2025	EGIOMass Grading / Excavation 2025	EGIOMass Grading / Excavation 2026	EGIODrainage / Utilities Trenching 2026	EGIODrainage / Utilities Trenching 2027	EGIOFoundations / Concrete Pads 2026	EGIOFoundations / Concrete Pads 2027	EGIOBuilding / Structure Construction 2026	EGIOBuilding / Structure Construction 2027	EGIOAsphalt Paving 2027	EGIOArchitectural Coating 2027	EGIOLandscaping or Other Finishing 2027	EGIOWaterside Construction (Piles) 2027	HIWaterside Construction (Landscaping) 2025	HIWaterside Construction (Landscaping) 2026	KMDemolition 2025	KMSite Grubbing / Prep 2025	KMMass Grading / Excavation 2025
3829303774750	382930	3774750	6.26041E-05	5.6492E-05	0.000141066	0.000141066	3.94786E-05	3.94786E-05	7.28454E-05	7.28454E-05	0.00013099	0.00013099	9.26673E-05	8.72163E-06	2.8081E-05	4.97199E-05	8.07903E-05	8.07903E-05	3.24004E-05	2.92373E-05	7.30077E-05
3829803774750	382980	3774750	7.57899E-05	6.8391E-05	0.000170777	0.000170777	4.77936E-05	4.77936E-05	8.81882E-05	8.81882E-05	0.000158579	0.000158579	0.000112185	1.05586E-05	3.39955E-05	6.0192E-05	9.08455E-05	9.08455E-05	3.87515E-05	3.49684E-05	8.73187E-05
3830303774750	383030	3774750	9.05933E-05	8.1749E-05	0.000204134	0.000204134	5.71288E-05	5.71288E-05	0.000105413	0.000105413	0.000189553	0.000189553	0.000134097	1.26209E-05	4.06355E-05	7.19488E-05	0.000101488	0.000101488	4.35686E-05	3.93152E-05	9.8173E-05
3830803774750	383080	3774750	0.000102102	9.2134E-05	0.000230066	0.000230066	6.43861E-05	6.43861E-05	0.000118804	0.000118804	0.000213632	0.000213632	0.000151132	1.42242E-05	4.57976E-05	8.10887E-05	0.000109782	0.000109782	4.68277E-05	4.22562E-05	0.000105517
3831303774750	383130	3774750	0.000107211	9.6745E-05	0.000241579	0.000241579	6.76082E-05	6.76082E-05	0.00012475	0.00012475	0.000224323	0.000224323	0.000158695	1.4936E-05	4.80895E-05	8.51467E-05	0.000114286	0.000114286	4.95914E-05	4.47501E-05	0.000111744
3831803774750	383180	3774750	0.000107611	9.7106E-05	0.00024248	0.00024248	6.78604E-05	6.78604E-05	0.000125215	0.000125215	0.00022516	0.00022516	0.000159287	1.49918E-05	4.82689E-05	8.54644E-05	0.000112827	0.000112827	5.2194E-05	4.70985E-05	0.000117609
3832303774750	383230	3774750	0.000105534	9.5231E-05	0.0002378	0.0002378	6.65505E-05	6.65505E-05	0.000122798	0.000122798	0.000220814	0.000220814	0.000156213	1.47024E-05	4.73372E-05	8.38146E-05	0.00011232	0.00011232	5.47428E-05	4.93985E-05	0.000123352
3832803774750	383280	3774750	0.000104519	9.4316E-05	0.000235513	0.000235513	6.59106E-05	6.59106E-05	0.000121617	0.000121617	0.000218691	0.000218691	0.000154711	1.4561E-05	4.6882E-05	8.30087E-05	0.000112986	0.000112986	5.72379E-05	5.165E-05	0.000128974
3833303774750	383330	3774750	0.000104382	9.4192E-05	0.000235204	0.000235204	6.5824E-05	6.5824E-05	0.000121458	0.000121458	0.000218403	0.000218403	0.000154507	1.45419E-05	4.68204E-05	8.28997E-05	0.000115238	0.000115238	5.95121E-05	5.37022E-05	0.000134099
3833803774750	383380	3774750	0.000102209	9.2231E-05	0.000230308	0.000230308	6.44538E-05	6.44538E-05	0.000118929	0.000118929	0.000213857	0.000213857	0.000151291	1.42392E-05	4.58458E-05	8.11741E-05	0.000117157	0.000117157	6.13506E-05	5.53612E-05	0.000138241
3834303774750	383430	3774750	9.93918E-05	8.9689E-05	0.000223959	0.000223959	6.26771E-05	6.26771E-05	0.000115651	0.000115651	0.000207962	0.000207962	0.000147121	1.38467E-05	4.45821E-05	7.89365E-05	0.000127101	0.000127101	6.25086E-05	5.64062E-05	0.000140851
3834803774750	383480	3774750	9.56492E-05	8.6311E-05	0.000215526	0.000215526	6.0317E-05	6.0317E-05	0.000111296	0.000111296	0.000200131	0.000200131	0.000141581	1.33253E-05	4.29033E-05	7.59641E-05	0.000126245	0.000126245	6.31413E-05	5.69771E-05	0.000142276
3835303774750	383530	3774750	9.19065E-05	8.2934E-05	0.000207093	0.000207093	5.79569E-05	5.79569E-05	0.000106941	0.000106941	0.0001923	0.0001923	0.000136041	1.28039E-05	4.12246E-05	7.29917E-05	0.000123945	0.000123945	6.33741E-05	5.71872E-05	0.000142801
3835803774750	383580	3774750	8.81579E-05	7.9551E-05	0.000198646	0.000198646	5.5593E-05	5.5593E-05	0.00010258	0.00010258	0.000184457	0.000184457	0.000130492	1.22816E-05	3.95431E-05	7.00146E-05	0.000120995	0.000120995	6.3213E-05	5.70418E-05	0.000142438
3836303774750	383630	3774750	8.42123E-05	7.5991E-05	0.000189755	0.000189755	5.31049E-05	5.31049E-05	9.79885E-05	9.79885E-05	0.000176202	0.000176202	0.000124652	1.1732E-05	3.77733E-05	6.6881E-05	0.000111194	0.000111194	6.27116E-05	5.65893E-05	0.000141308
3836803774750	383680	3774750	8.01772E-05	7.235E-05	0.000180663	0.000180663	5.05603E-05	5.05603E-05	9.32933E-05	9.32933E-05	0.000167759	0.000167759	0.000118679	1.11698E-05	3.59634E-05	6.36764E-05	0.00010642	0.00010642	6.17983E-05	5.57652E-05	0.00013925
3837303774750	383730	3774750	7.49721E-05	6.7653E-05	0.000168935	0.000168935	4.72779E-05	4.72779E-05	8.72367E-05	8.72367E-05	0.000156868	0.000156868	0.000110975	1.04447E-05	3.36287E-05	5.95425E-05	0.000100171	0.000100171	6.04791E-05	5.45748E-05	0.000136277
3837803774750	383780	3774750	6.82091E-05	6.155E-05	0.000153695	0.000153695	4.30131E-05	4.30131E-05	7.93673E-05	7.93673E-05	0.000142717	0.000142717	0.000100964	9.50248E-06	3.05951E-05	5.41714E-05	9.35576E-05	9.35576E-05	5.80616E-05	5.23933E-05	0.00013083
3838303774750	383830	3774750	6.57618E-05	5.9342E-05	0.000148181	0.000148181	4.14698E-05	4.14698E-05	7.65196E-05	7.65196E-05	0.000137597	0.000137597	9.73413E-05	9.16154E-06	2.94974E-05	5.22277E-05	9.25742E-05	9.25742E-05	5.68141E-05	5.12676E-05	0.000128019
3838803774750	383880	3774750	6.42397E-05	5.7968E-05	0.000144751	0.000144751	4.051E-05	4.051E-05	7.47485E-05	7.47485E-05	0.000134412	0.000134412	9.50882E-05	8.94948E-06	2.88146E-05	5.10188E-05	9.2717E-05	9.2717E-05	5.60799E-05	5.06051E-05	0.000126365
3839303774750	383930	3774750	6.42755E-05	5.8001E-05	0.000144832	0.000144832	4.05326E-05	4.05326E-05	7.47902E-05	7.47902E-05	0.000134487	0.000134487	9.51413E-05	8.95447E-06	2.88307E-05	5.10473E-05	0.000105532	0.000105532	5.48502E-05	4.94955E-05	0.000123594
3839803774750	383980	3774750	6.12252E-05	5.5248E-05	0.000137959	0.000137959	3.86091E-05	3.86091E-05	7.1241E-05	7.1241E-05	0.000128105	0.000128105	9.06263E-05	8.52953E-06	2.74625E-05	4.86248E-05	0.000102962	0.000102962	5.28983E-05	4.77341E-05	0.000119196
3840303774750	384030	3774750	5.86108E-05	5.2889E-05	0.000132068	0.000132068	3.69604E-05	3.69604E-05	6.81988E-05	6.81988E-05	0.000122634	0.000122634	8.67563E-05	8.1653E-06	2.62898E-05	4.65484E-05	0.000100806	0.000100806	5.17284E-05	4.66784E-05	0.000116559
3840803774750	384080	3774750	5.61396E-05	5.0659E-05	0.000126499	0.000126499	3.5402E-05	3.5402E-05	6.53233E-05	6.53233E-05	0.000117464	0.000117464	8.30984E-05	7.82103E-06	2.51813E-05	4.45858E-05	9.86803E-05	9.86803E-05	5.05823E-05	4.56442E-05	0.000113977
3841303774750	384130	3774750	5.37459E-05	4.8499E-05	0.000121106	0.000121106	3.38926E-05	3.38926E-05	6.25382E-05	6.25382E-05	0.000112455	0.000112455	7.95553E-05	7.48756E-06	2.41077E-05	4.26848E-05	9.64758E-05	9.64758E-05	4.92989E-05	4.44861E-05	0.000111085
3826803774800	382680	3774800	5.17463E-05	4.6695E-05	0.0001166	0.0001166	3.26316E-05	3.26316E-05	6.02114E-05	6.02114E-05	0.000108271	0.000108271	7.65954E-05	7.20898E-06	2.32107E-05	4.10967E-05	8.32962E-05	8.32962E-05	2.78519E-05	2.51329E-05	6.27586E-05
3827303774800	382730	3774800	5.58292E-05	5.0379E-05	0.0001258	0.0001258	3.52063E-05	3.52063E-05	6.49622E-05	6.49622E-05	0.000116814	0.000116814	8.26389E-05	7.77778E-06	2.50421E-05	4.43393E-05	8.70391E-05	8.70391E-05	2.94098E-05	2.65387E-05	6.62692E-05
3827803774800	382780	3774800	5.46294E-05	4.9296E-05	0.000123096	0.000123096	3.44497E-05	3.44497E-05	6.35661E-05	6.35661E-05	0.000114304	0.000114304	8.0863E-05	7.61064E-06	2.45039E-05	4.33864E-05	7.61275E-05	7.61275E-05	3.04246E-05	2.74544E-05	6.85557E-05
3828303774800	382830	3774800	5.31192E-05	4.7933E-05	0.000119693	0.000119693	3.34973E-05	3.34973E-05	6.18089E-05	6.18089E-05	0.000111144	0.000111144	7.86276E-05	7.40025E-06	2.38265E-05	4.2187E-05	7.39547E-05	7.39547E-05	3.02216E-05	2.72712E-05	6.80984E-05
3828803774800	382880	3774800	5.65276E-05	5.1009E-05	0.000127373	0.000127373	3.56467E-05	3.56467E-05	6.57748E-05	6.57748E-05	0.000118275	0.000118275	8.36727E-05	7.87508E-06	2.53554E-05	4.48939E-05	7.66192E-05	7.66192E-05	3.17557E-05	2.86555E-05	7.15551E-05
3829303774800	382930	3774800	6.13984E-05	5.5404E-05	0.000138349	0.000138349	3.87182E-05	3.87182E-05	7.14424E-05	7.14424E-05	0.000128467	0.000128467	9.08825E-05	8.55365E-06	2.75402E-05	4.87623E-05	8.03304E-05	8.03304E-05	3.40717E-05	3.07455E-05	7.67738E-05
3829803774800	382980	3774800	6.98506E-05	6.3031E-05	0.000157394	0.000157394	4.40483E-05	4.40483E-05	8.12774E-05	8.12774E-05	0.000146152	0.000146152	0.000103394	9.73117E-06	3.13314E-05	5.5475E-05	8.70074E-05	8.70074E-05	3.76114E-05	3.39396E-05	8.47497E-05
3830303774800	383030	3774800	8.02787E-05	7.2441E-05	0.000180892	0.000180892	5.06243E-05	5.06243E-05	9.34113E-05	9.34113E-05	0.000167971	0.000167971	0.000118829	1.11839E-05	3.60089E-05	6.37569E-05	9.55242E-05	9.55242E-05	4.06616E-05	3.6692E-05	9.16228E-05
3830803774800	383080	3774800	8.61583E-05	7.7747E-05	0.00019414	0.00019414	5.4332E-05	5.4332E-05	0.000100253	0.000100253	0.000180273	0.000180273	0.000127532	1.2003E-05	3.86462E-05	6.84265E-05	0.000101186	0.000101186	4.29538E-05	3.87604E-05	9.67877E-05
3831303774800	383130	3774800	8.91189E-05	8.0419E-05	0.000200812	0.000200812	5.6199E-05	5.6199E-05	0.000103698	0.000103698	0.000186468	0.000186468	0.000131915	1.24155E-05	3.99742E-05	7.07778E-05	0.000104152	0.000104152	4.51444E-05	4.07372E-05	0.000101724
3831803774800	383180	3774800	9.04918E-05	8.1658E-05	0.000203905	0.000203905	5.70648E-05	5.70648E-05	0.000105295	0.000105295	0.00018934	0.00018934	0.000133947	1.26068E-05	4.059E-05	7.18682E-05	0.000105928	0.000105928	4.72814E-05	4.26655E-05	0.000106539
3832303774800	383230	3774800	9.05933E-05	8.1749E-05	0.000204134	0.000204134	5.71288E-05	5.71288E-05	0.000105413	0.000105413	0.000189553	0.000189553	0.000134097	1.26209E-05	4.06355E-05	7.19488E-05	0.000107419	0.000107419	4.93169E-05	4.45023E-05	0.000111126
3832803774800	383280	3774800	8.94711E-05	8.0736E-05	0.000201605	0.000201605	5.64211E-05	5.64211E-05	0.000104108	0.000104108	0.000187205	0.000187205	0.000132436	1.24646E-05	4.01322E-05	7.10575E-05	0.000108228	0.000108228	5.11852E-05	4.61882E-05	0.000115335
3833303774800	383330	3774800	8.76923E-05	7.9131E-05	0.000197597	0.000197597	5.52994E-05	5.52994E-05	0.000102038	0.000102038	0.000183483	0.000183483	0.000129803	1.22168E-05	3.93343E-05	6.96448E-05	0.000112605	0.000112605	5.27789E-05	4.76264E-05	0.000118927
3833803774800	383380	3774800	8.53166E-05	7.6988E-05	0.000192244	0.000192244	5.38012E-05	5.38012E-05	9.92734E-05	9.92734E-05	0.000178512	0.000178512	0.000126287	1.18858E-05	3.82687E-05	6.7758E-05	0.000114397	0.000114397	5.40563E-05	4.87791E-05	0.000121805
3834303774800	383430	3774800	8.272E-05	7.4644E-05	0.000186393	0.000186393	5.21638E-05	5.21638E-05	9.62521E-05	9.62521E-05	0.000173079	0.000173079	0.000122443	1.15241E-05	3.7104E-05	6.56959E-05	0.000113938	0.000113938	5.49278E-05	4.95655E-05	0.000123769
3834803774800	383480	3774800	8.00399E-05	7.2226E-05	0.000180354	0.000180354	5.04737E-05	5.04737E-05	9.31335E-05	9.31335E-05	0.000167471	0.000167471	0.000118476	1.11507E-05	3.59018E-05	6.35673E-05	0.000112383	0.000112383	5.54591E-05	5.00449E-05	0.000124966
3835303774800	383530	3774800	7.71807E-05	6.9646E-05	0.000173911	0.000173911	4.86707E-05	4.86707E-05	8.98066E-05	8.98066E-05	0.000161489	0.000161489	0.000114244	1.07524E-05	3.46193E-05	6.12965E-05	0.000103898	0.000103898	5.56919E-05	5.02549E-05	0.00012549
3835803774800	383580	3774800	7.43275E-05	6.7071E-05	0.000167482	0.000167482	4.68714E-05	4.68714E-05	8.64866E-05	8.64866E-05	0.000155519	0.000155519	0.00011002	1.03549E-05	3.33395E-05	5.90305E-05	0.000100346	0.000100346	5.55128E-05	5.00933E-05	0.000125087
3836303774800	383630	3774800	7.09967E-05	6.4066E-05	0.000159977	0.000159977	4.4771E-05	4.4771E-05	8.26109E-05	8.26109E-05	0.00014855	0.00014855	0.00010509	9.89083E-06	3.18455E-05	5.63852E-05	9.58572E-05	9.58572E-05	5.49756E-05	4.96086E-05	0.000123876
3836803774800	383680	3774800	6.65079E-05	6.0015E-05	0.000149862	0.000149862	4.19403E-05	4.19403E-05	7.73878E-05	7.73878E-05	0.000139158	0.000139158	9.84458E-05	9.26548E-06	2.9832E-05	5.28203E-05	9.06869E-05	9.06869E-05	5.40325E-05	4.87575E-05	0.000121751
3837303774800	383730	3774800	6.04015E-05	5.4505E-05	0.000136103	0.000136103	3.80896E-05	3.80896E-05	7.02825E-05	7.02825E-05	0.000126381	0.000126381	8.9407E-05	8.41477E-06	2.7093E-05	4.79706E-05	8.4343E-05	8.4343E-05	5.18E-05	4.6743E-05	0.000116721
3837803774800	383780	3774800	5.80318E-05	5.2366E-05	0.000130763	0.000130763	3.65952E-05	3.65952E-05	6.75251E-05	6.75251E-05	0.000121423	0.000121423	8.58993E-05	8.08464E-06	2.60301E-05	4.60886E-05	8.26777E-05	8.26777E-05	5.05525E-05	4.56173E-05	0.00011391
3838303774800	383830	3774800	6.19415E-05	5.5894E-05	0.000139573	0.000139573	3.90608E-05	3.90608E-05	7.20745E-05	7.20745E-05	0.000129603	0.000129603	9.16866E-05	8.62932E-06	2.77838E-05	4.91937E-05	9.89182E-05	9.89182E-05	5.12449E-05	4.62421E-05	0.00011547
3838803774800	383880	3774800	5.94465E-05	5.3643E-05	0.000133951	0.000133951	3.74873E-05	3.74873E-05	6.91712E-05	6.91712E-05	0.000124383	0.000124383	8.79933E-05	8.28172E-06	2.66646E-05	4.72121E-05	9.78873E-05	9.78873E-05	4.95317E-05	4.46962E-05	0.00011161
3839303774800	383930	3774800	5.70946E-05	5.1521E-05	0.000128651	0.000128651	3.60043E-05	3.60043E-05	6.64346E-05	6.64346E-05	0.000119462	0.000119462	8.45121E-05	7.95408E-06	2.56097E-05	4.53443E-05	9.58414E-05	9.58414E-05	4.82305E-05	4.3522E-05	0.000108678
3839803774800	383980	3774800	5.50174E-05	4.9646E-05	0.000123971	0.000123971	3.46943E-05	3.46943E-05	6.40176E-05	6.40176E-05	0.000115115	0.000115115	8.14373E-05	7.66469E-06	2.4678E-05	4.36945E-05	9.40968E-05	9.40968E-05	4.73053E-05	4.26871E-05	0.000106593
3840303774800	384030	3774800	5.2958E-05	4.7788E-05	0.00011933	0.00011933	3.33957E-05	3.33957E-05	6.16213E-05	6.16213E-05	0.000110807	0.000110807	7.8389E-05	7.37779E-06	2.37543E-05	4.2059E-05	9.22729E-05	9.22729E-05	4.62905E-05	4.17714E-05	0.000104306
3840803774800	384080	3774800	5.08987E-05	4.593E-05	0.00011469	0.00011469	3.20971E-05	3.20971E-05	5.92251E-05	5.92251E-05	0.000106498	0.000106498	7.53408E-05	7.0909E-06	2.28305E-05	4.04235E-05	9.0338E-05	9.0338E-05	4.50788E-05	4.0678E-05	0.000101576
3841303774800	384130	3774800	4.89886E-05	4.4206E-05	0.000110386	0.000110386	3.08925E-05	3.08925E-05	5.70025E-05	5.70025E-05	0.000102501	0.000102501	7.25134E-05	6.82479E-06	2.19738E-05	3.89065E-05	8.85141E-05	8.85141E-05	4.40461E-05	3.97461E-05	9.92491E-05
3826803774850	382680	3774850	4.75798E-05	4.2935E-05	0.000107212	0.000107212	3.00042E-05	3.00042E-05	5.53634E-05	5.53634E-05	9.95536E-05	9.95536E-05	7.04282E-05	6.62854E-06	2.13419E-05	3.77877E-05	7.81893E-05	7.81893E-05	2.66103E-05	2.40125E-05	5.9961E-05
3827303774850	382730	3774850	5.08808E-05	4.5914E-05	0.00011465	0.00011465	3.20858E-05	3.20858E-05	5.92043E-05	5.92043E-05	0.00010646	0.00010646	7.53143E-05	7.0884E-06	2.28225E-05	4.04093E-05	8.14406E-05	8.14406E-05	2.79713E-05	2.52406E-05	6.30277E-05
3827803774850	382780	3774850	4.92631E-05	4.4454E-05	0.000111005	0.000111005	3.10657E-05	3.10657E-05	5.7322E-05	5.7322E-05	0.000103076	0.000103076	7.29198E-05	6.86304E-06	2.20969E-05	3.91245E-05	7.09096E-05	7.09096E-05	2.88189E-05	2.60054E-05	6.49376E-05
3828303774850	382830	3774850	5.00272E-05	4.5143E-05	0.000112726	0.000112726	3.15475E-05	3.15475E-05	5.8211E-05	5.8211E-05	0.000104674	0.000104674	7.40508E-05	6.96949E-06	2.24396E-05	3.97313E-05	7.11158E-05	7.11158E-05	2.96009E-05	2.67111E-05	6.66996E-05
3828803774850	382880	3774850	5.528E-05	4.9883E-05	0.000124562	0.000124562	3.486E-05	3.486E-05	6.43232E-05	6.43232E-05	0.000115665	0.000115665	8.18261E-05	7.70128E-06	2.47958E-05	4.39031E-05	7.58262E-05	7.58262E-05	3.18094E-05	2.8704E-05	7.16761E-05
3829303774850	382930	3774850	6.42695E-05	5.7995E-05	0.000144818	0.000144818	4.05288E-05	4.05288E-05	7.47832E-05	7.47832E-05	0.000134474	0.000134474	9.51324E-05	8.95364E-06	2.8828E-05	5.10425E-05	8.47712E-05	8.47712E-05	3.4221E-05	3.08801E-05	7.711E-05
3829803774850	382980	3774850	6.75883E-05	6.099E-05	0.000152297	0.000152297	4.26217E-05	4.26217E-05	7.8645E-05	7.8645E-05	0.000141418	0.000141418	0.000100045	9.416E-06	3.03167E-05	5.36783E-05	8.71184E-05	8.71184E-05	3.59401E-05	3.24314E-05	8.09837E-05
3830303774850	383030	3774850	7.06982E-05	6.3796E-05	0.000159304	0.000159304	4.45828E-05	4.45828E-05	8.22636E-05	8.22636E-05	0.000147925	0.000147925	0.000104648	9.84925E-06	3.17116E-05	5.61482E-05	8.97036E-05	8.97036E-05	3.77069E-05	3.40258E-05	8.49649E-05
3830803774850	383080	3774850	7.33784E-05	6.6215E-05	0.000165343	0.000165343	4.62729E-05	4.62729E-05	8.53822E-05	8.53822E-05	0.000153533	0.000153533	0.000108615	1.02226E-05	3.29138E-05	5.82768E-05	9.24791E-05	9.24791E-05	3.94917E-05	3.56363E-05	8.89865E-05
3831303774850	383130	3774850	7.51452E-05	6.7809E-05	0.000169325	0.000169325	4.73871E-05	4.73871E-05	8.74381E-05	8.74381E-05	0.00015723	0.00015723	0.000111231	1.04688E-05	3.37063E-05	5.968E-05	9.42871E-05	9.42871E-05	4.12585E-05	3.72307E-05	9.29678E-05
3831803774850	383180	3774850	7.58735E-05	6.8466E-05	0.000170966	0.000170966	4.78463E-05	4.78463E-05	8.82855E-05	8.82855E-05	0.000158754	0.000158754	0.000112309	1.05702E-05	3.4033E-05	6.02583E-05	9.52546E-05	9.52546E-05	4.29597E-05	3.87658E-05	9.68011E-05
3832303774850	383230	3774850	7.54735E-05	6.8105E-05	0.000170064	0.000170064	4.75941E-05	4.75941E-05	8.78201E-05	8.78201E-05	0.000157917	0.000157917	0.000111717	1.05145E-05	3.38536E-05	5.99407E-05	9.50167E-05	9.50167E-05	4.45475E-05	4.01986E-05	0.000100379
3832803774850	383280	3774850	7.499E-05	6.7669E-05	0.000168975	0.000168975	4.72892E-05	4.72892E-05	8.72575E-05	8.72575E-05	0.000156905	0.000156905	0.000111001	1.04472E-05	3.36367E-05	5.95567E-05	9.62379E-05	9.62379E-05	4.6004E-05	4.15128E-05	0.000103661
3833303774850	383330	3774850	7.3635E-05	6.6446E-05	0.000165922	0.000165922	4.64348E-05	4.64348E-05	8.56809E-05	8.56809E-05	0.00015407	0.00015407	0.000108995	1.02584E-05	3.30289E-05	5.84806E-05	9.60793E-05	9.60793E-05	4.72396E-05	4.26278E-05	0.000106445
3833803774850	383380	3774850	7.21189E-05	6.5078E-05	0.000162505	0.000162505	4.54787E-05	4.54787E-05	8.39167E-05	8.39167E-05	0.000150898	0.000150898	0.000106751	1.00472E-05	3.23488E-05	5.72765E-05	9.74591E-05	9.74591E-05	4.82006E-05	4.3495E-05	0.00010861
3834303774850	383430	3774850	7.02506E-05	6.3392E-05	0.000158295	0.000158295	4.43005E-05	4.43005E-05	8.17427E-05	8.17427E-05	0.000146989	0.000146989	0.000103986	9.78688E-06	3.15108E-05	5.57927E-05	9.73005E-05	9.73005E-05	4.88751E-05	4.41037E-05	0.00011013
3834803774850	383480	3774850	6.79107E-05	6.1281E-05	0.000153023	0.000153023	4.28249E-05	4.28249E-05	7.90201E-05	7.90201E-05	0.000142093	0.000142093	0.000100522	9.4609E-06	3.04612E-05	5.39343E-05	9.33197E-05	9.33197E-05	4.92691E-05	4.44592E-05	0.000111018
3835303774850	383530	3774850	6.49619E-05	5.862E-05	0.000146379	0.000146379	4.09654E-05	4.09654E-05	7.55889E-05	7.55889E-05	0.000135923	0.000135923	9.61573E-05	9.0501E-06	2.91386E-05	5.15924E-05	8.86886E-05	8.86886E-05	4.9287E-05	4.44753E-05	0.000111058
3835803774850	383580	3774850	6.1852E-05	5.5814E-05	0.000139371	0.000139371	3.90043E-05	3.90043E-05	7.19703E-05	7.19703E-05	0.000129416	0.000129416	9.1554E-05	8.61685E-06	2.77436E-05	4.91226E-05	8.58021E-05	8.58021E-05	4.90124E-05	4.42276E-05	0.00011044
3836303774850	383630	3774850	5.84377E-05	5.2733E-05	0.000131677	0.000131677	3.68512E-05	3.68512E-05	6.79974E-05	6.79974E-05	0.000122272	0.000122272	8.65001E-05	8.14118E-06	2.62121E-05	4.64109E-05	8.20908E-05	8.20908E-05	4.83737E-05	4.36512E-05	0.000109
3836803774850	383680	3774850	5.40086E-05	4.8736E-05	0.000121697	0.000121697	3.40582E-05	3.40582E-05	6.28438E-05	6.28438E-05	0.000113005	0.000113005	7.99441E-05	7.52415E-06	2.42255E-05	4.28934E-05	7.76501E-05	7.76501E-05	4.67382E-05	4.21754E-05	0.000105315
3837303774850	383730	3774850	5.6438E-05	5.0928E-05	0.000127172	0.000127172	3.55902E-05	3.55902E-05	6.56706E-05	6.56706E-05	0.000118088	0.000118088	8.35402E-05	7.8626E-06	2.53152E-05	4.48228E-05	8.19481E-05	8.19481E-05	4.7353E-05	4.27302E-05	0.0001067

			KMMass Grading / Excavation	KMDrainage / Utilities Trenching	KMFoundations / Concrete Pads	KMBuilding / Structure Construction	KMAsphalt Paving	KMArchitectural Coating	KMLandscaping or Other Finishing	KMWaterside Construction (Piles)	EWNDemolition	EWNSite Grubbing / Prep	EWNDrainage / Utilities Trenching	EWNDrainage / Utilities Trenching	EWNDrainage / Utilities Trenching	EWNFoundations / Concrete Pads	EWNBuilding / Structure Construction	EWNAsphalt Paving	EWNLandscaping or Other Finishing	EWNWaterside Construction (Piles)	ISDemolition
Unique Identifier	X (UTM)	Y (UTM)	2026	2026	2026	2026	2026	2026	2026	2026	2027	2027	2027	2028	2029	2029	2029	2029	2029	2029	2027
3829303774750	382930	3774750	7.30077E-05	1.573E-05	3.77007E-05	6.99301E-05	4.79594E-05	4.51383E-06	1.45331E-05	2.57322E-05	1.65404E-05	2.23012E-05	2.70582E-05	2.70582E-05	2.70582E-05	1.92462E-05	3.35173E-05	2.44833E-05	7.41919E-06	1.28745E-05	6.34995E-05
3829803774750	382980	3774750	8.73187E-05	1.88134E-05	4.50908E-05	8.36378E-05	5.73604E-05	5.39863E-06	1.73819E-05	3.07763E-05	1.83013E-05	2.46754E-05	2.99388E-05	2.99388E-05	2.99388E-05	2.12952E-05	3.70855E-05	2.70898E-05	8.20903E-06	1.42451E-05	7.86849E-05
3830303774750	383030	3774750	9.8173E-05	2.1152E-05	5.06959E-05	9.40346E-05	6.44907E-05	6.06971E-06	1.95426E-05	3.4602E-05	2.03308E-05	2.74117E-05	3.32589E-05	3.32589E-05	3.32589E-05	2.36567E-05	4.11981E-05	3.00939E-05	9.11936E-06	1.58248E-05	9.58819E-05
3830803774750	383080	3774750	0.000105517	2.27343E-05	5.44882E-05	0.000101069	6.93149E-05	6.52376E-06	2.10045E-05	3.71904E-05	2.16321E-05	2.91662E-05	3.53876E-05	3.53876E-05	3.53876E-05	2.51708E-05	4.38349E-05	3.20201E-05	9.70305E-06	1.68376E-05	0.000111479
3831303774750	383130	3774750	0.000111744	2.40761E-05	5.7704E-05	0.000107034	7.34058E-05	6.90878E-06	2.22442E-05	3.93853E-05	2.18171E-05	2.94157E-05	3.56903E-05	3.56903E-05	3.56903E-05	2.53862E-05	4.42099E-05	3.2294E-05	9.78605E-06	1.69817E-05	0.000121585
3831803774750	383180	3774750	0.000117609	2.53396E-05	6.07323E-05	0.000112651	7.72581E-05	7.27135E-06	2.34115E-05	4.14522E-05	2.17694E-05	2.93513E-05	3.56122E-05	3.56122E-05	3.56122E-05	2.53306E-05	4.41131E-05	3.22233E-05	9.76463E-06	1.69445E-05	0.000128509
3832303774750	383230	3774750	0.000123352	2.6577E-05	6.36981E-05	0.000118152	8.10309E-05	7.62644E-06	2.45548E-05	4.34765E-05	2.165E-05	2.91904E-05	3.54169E-05	3.54169E-05	3.54169E-05	2.51917E-05	4.38712E-05	3.20466E-05	9.71108E-06	1.68516E-05	0.000133941
3832803774750	383280	3774750	0.000128974	2.77883E-05	6.66013E-05	0.000123537	8.47241E-05	7.97404E-06	2.5674E-05	4.5458E-05	2.17216E-05	2.92869E-05	3.55341E-05	3.55341E-05	3.55341E-05	2.5275E-05	4.40164E-05	3.21526E-05	9.74321E-06	1.69073E-05	0.000138519
3833303774750	383330	3774750	0.000134099	2.88924E-05	6.92476E-05	0.000128446	8.80905E-05	8.29087E-06	2.66941E-05	4.72642E-05	2.18708E-05	2.94881E-05	3.57782E-05	3.57782E-05	3.57782E-05	2.54487E-05	4.43188E-05	3.23735E-05	9.81014E-06	1.70235E-05	0.000141605
3833803774750	383380	3774750	0.000138241	2.9785E-05	7.13868E-05	0.000132414	9.08118E-05	8.547E-06	2.75187E-05	4.87244E-05	2.18589E-05	2.9472E-05	3.57586E-05	3.57586E-05	3.57586E-05	2.54348E-05	4.42946E-05	3.23558E-05	9.80479E-06	1.70142E-05	0.000141271
3834303774750	383430	3774750	0.000140851	3.03472E-05	7.27343E-05	0.000134913	9.25259E-05	8.70832E-06	2.80382E-05	4.9644E-05	2.18231E-05	2.94238E-05	3.57001E-05	3.57001E-05	3.57001E-05	2.53931E-05	4.4222E-05	3.23028E-05	9.78872E-06	1.69863E-05	0.000138388
3834803774750	383480	3774750	0.000142276	3.06544E-05	7.34705E-05	0.000136279	9.34625E-05	8.79647E-06	2.8322E-05	5.01465E-05	2.16918E-05	2.92467E-05	3.54852E-05	3.54852E-05	3.54852E-05	2.52403E-05	4.39559E-05	3.21084E-05	9.72982E-06	1.68841E-05	0.000134323
3835303774750	383530	3774750	0.000142801	3.07674E-05	7.37414E-05	0.000136781	9.38071E-05	8.8289E-06	2.84264E-05	5.03314E-05	2.15545E-05	2.90616E-05	3.52606E-05	3.52606E-05	3.52606E-05	2.50806E-05	4.36777E-05	3.19052E-05	9.66824E-06	1.67772E-05	0.000129828
3835803774750	383580	3774750	0.000142438	3.06891E-05	7.35539E-05	0.000136433	9.35685E-05	8.80645E-06	2.83541E-05	5.02034E-05	2.14053E-05	2.88604E-05	3.50165E-05	3.50165E-05	3.50165E-05	2.49069E-05	4.33753E-05	3.16843E-05	9.6013E-06	1.66611E-05	0.000125065
3836303774750	383630	3774750	0.000141308	3.04457E-05	7.29704E-05	0.000135351	9.28263E-05	8.7366E-06	2.81292E-05	4.98052E-05	2.11904E-05	2.85707E-05	3.4665E-05	3.4665E-05	3.4665E-05	2.46569E-05	4.29399E-05	3.13662E-05	9.50492E-06	1.64938E-05	0.000120099
3836803774750	383680	3774750	0.00013925	3.00023E-05	7.19078E-05	0.00013338	9.14745E-05	8.60936E-06	2.77195E-05	4.90799E-05	2.09695E-05	2.82729E-05	3.43037E-05	3.43037E-05	3.43037E-05	2.43999E-05	4.24923E-05	3.10393E-05	9.40585E-06	1.63219E-05	0.000114977
3837303774750	383730	3774750	0.000136277	2.93619E-05	7.03728E-05	0.000130533	8.95218E-05	8.42559E-06	2.71278E-05	4.80322E-05	2.05875E-05	2.77578E-05	3.36787E-05	3.36787E-05	3.36787E-05	2.39554E-05	4.17182E-05	3.04738E-05	9.23449E-06	1.60246E-05	0.000108674
3837803774750	383780	3774750	0.00013083	2.81882E-05	6.75598E-05	0.000125315	8.59434E-05	8.08879E-06	2.60435E-05	4.61123E-05	1.9143E-05	2.58102E-05	3.13157E-05	3.13157E-05	3.13157E-05	2.22745E-05	3.8791E-05	2.83356E-05	8.58655E-06	1.49002E-05	9.69504E-05
3838303774750	383830	3774750	0.000128019	2.75826E-05	6.61082E-05	0.000122622	8.40968E-05	7.91499E-06	2.54839E-05	4.51215E-05	1.90713E-05	2.57136E-05	3.11985E-05	3.11985E-05	3.11985E-05	2.21912E-05	3.86459E-05	2.82296E-05	8.55442E-06	1.48444E-05	9.32973E-05
3838803774750	383880	3774750	0.000126365	2.72261E-05	6.52539E-05	0.000121038	8.301E-05	7.81271E-06	2.51546E-05	4.45384E-05	1.94056E-05	2.61643E-05	3.17453E-05	3.17453E-05	3.17453E-05	2.25801E-05	3.93232E-05	2.87244E-05	8.70436E-06	1.51046E-05	9.17155E-05
3839303774750	383930	3774750	0.000123594	2.66291E-05	6.38231E-05	0.000118384	8.11899E-05	7.6414E-06	2.4603E-05	4.35618E-05	1.98533E-05	2.67679E-05	3.24777E-05	3.24777E-05	3.24777E-05	2.31011E-05	4.02304E-05	2.93871E-05	8.90517E-06	1.54531E-05	9.11007E-05
3839803774750	383980	3774750	0.000119196	2.56815E-05	6.15519E-05	0.000114171	7.83007E-05	7.36948E-06	2.37275E-05	4.20116E-05	1.94713E-05	2.62528E-05	3.18527E-05	3.18527E-05	3.18527E-05	2.26565E-05	3.94563E-05	2.88216E-05	8.73381E-06	1.51557E-05	8.63552E-05
3840303774750	384030	3774750	0.000116559	2.51135E-05	6.01905E-05	0.000111646	7.65689E-05	7.20649E-06	2.32027E-05	4.10824E-05	1.92803E-05	2.59953E-05	3.15403E-05	3.15403E-05	3.15403E-05	2.24343E-05	3.90692E-05	2.85388E-05	8.64813E-06	1.50071E-05	8.235E-05
3840803774750	384080	3774750	0.000113977	2.45571E-05	5.8857E-05	0.000109172	7.48725E-05	7.04682E-06	2.26886E-05	4.01722E-05	1.90892E-05	2.57377E-05	3.12278E-05	3.12278E-05	3.12278E-05	2.2212E-05	3.86822E-05	2.82561E-05	8.56246E-06	1.48584E-05	7.84999E-05
3841303774750	384130	3774750	0.000111085	2.39341E-05	5.73637E-05	0.000106402	7.29729E-05	6.86803E-06	2.2113E-05	3.9153E-05	1.88624E-05	2.54319E-05	3.08567E-05	3.08567E-05	3.08567E-05	2.19481E-05	3.82225E-05	2.79204E-05	8.46071E-06	1.46818E-05	7.47155E-05
3826803774800	382680	3774800	6.27586E-05	1.35218E-05	3.24082E-05	6.01131E-05	4.12267E-05	3.88016E-06	1.24929E-05	2.21199E-05	1.86475E-05	2.51422E-05	3.05052E-05	3.05052E-05	3.05052E-05	2.1698E-05	3.77871E-05	2.76023E-05	8.36433E-06	1.45146E-05	4.90303E-05
3827303774800	382730	3774800	6.62692E-05	1.42781E-05	3.4221E-05	6.34756E-05	4.35328E-05	4.0972E-06	1.31918E-05	2.33572E-05	1.89937E-05	2.5609E-05	3.10715E-05	3.10715E-05	3.10715E-05	2.21009E-05	3.84886E-05	2.81147E-05	8.51962E-06	1.4784E-05	5.33878E-05
3827803774800	382780	3774800	6.85557E-05	1.47708E-05	3.54017E-05	6.56658E-05	4.50348E-05	4.23857E-06	1.36469E-05	2.41631E-05	1.78059E-05	2.40074E-05	2.91284E-05	2.91284E-05	2.91284E-05	2.07187E-05	3.60816E-05	2.63565E-05	7.98681E-06	1.38595E-05	5.42473E-05
3828303774800	382830	3774800	6.80984E-05	1.46723E-05	3.51656E-05	6.52277E-05	4.47344E-05	4.2103E-06	1.35559E-05	2.40019E-05	1.66359E-05	2.243E-05	2.72145E-05	2.72145E-05	2.72145E-05	1.93574E-05	3.37108E-05	2.46247E-05	7.46203E-06	1.29488E-05	5.34475E-05
3828803774800	382880	3774800	7.15551E-05	1.5417E-05	3.69506E-05	6.85387E-05	4.70052E-05	4.42401E-06	1.4244E-05	2.52202E-05	1.67673E-05	2.2607E-05	2.74293E-05	2.74293E-05	2.74293E-05	1.95102E-05	3.39769E-05	2.48191E-05	7.52093E-06	1.3051E-05	5.76438E-05
3829303774800	382930	3774800	7.67738E-05	1.65414E-05	3.96455E-05	7.35374E-05	5.04333E-05	4.74667E-06	1.52828E-05	2.70596E-05	1.7209E-05	2.32026E-05	2.81519E-05	2.81519E-05	2.81519E-05	2.00242E-05	3.4872E-05	2.54729E-05	7.71906E-06	1.33948E-05	6.37084E-05
3829803774800	382980	3774800	8.47497E-05	1.82599E-05	4.37642E-05	8.11771E-05	5.56728E-05	5.2398E-06	1.68706E-05	2.98708E-05	1.83909E-05	2.47961E-05	3.00853E-05	3.00853E-05	3.00853E-05	2.13994E-05	3.7267E-05	2.72223E-05	8.2492E-06	1.43148E-05	7.41185E-05
3830303774800	383030	3774800	9.16228E-05	1.97407E-05	4.73134E-05	8.77605E-05	6.01878E-05	5.66473E-06	1.82387E-05	3.22933E-05	2.01517E-05	2.71703E-05	3.29659E-05	3.29659E-05	3.29659E-05	2.34483E-05	4.08352E-05	2.98288E-05	9.03904E-06	1.56854E-05	8.76207E-05
3830803774800	383080	3774800	9.67877E-05	2.08535E-05	4.99805E-05	9.27076E-05	6.35807E-05	5.98406E-06	1.92669E-05	3.41137E-05	2.05099E-05	2.76532E-05	3.35518E-05	3.35518E-05	3.35518E-05	2.38651E-05	4.15609E-05	3.0359E-05	9.19969E-06	1.59642E-05	9.57029E-05
3831303774800	383130	3774800	0.000101724	2.19171E-05	5.25295E-05	9.74358E-05	6.68233E-05	6.28925E-06	2.02495E-05	3.58535E-05	2.06173E-05	2.7798E-05	3.37276E-05	3.37276E-05	3.37276E-05	2.39901E-05	4.17787E-05	3.0518E-05	9.24788E-06	1.60478E-05	0.000102245
3831803774800	383180	3774800	0.000106539	2.29546E-05	5.50161E-05	0.000102048	6.99864E-05	6.58696E-06	2.1208E-05	3.75507E-05	2.0689E-05	2.78946E-05	3.38447E-05	3.38447E-05	3.38447E-05	2.40734E-05	4.19238E-05	3.0624E-05	9.28001E-06	1.61035E-05	0.000107814
3832303774800	383230	3774800	0.000111126	2.39427E-05	5.73845E-05	0.000106441	7.29994E-05	6.87053E-06	2.2121E-05	3.91672E-05	2.07188E-05	2.79349E-05	3.38936E-05	3.38936E-05	3.38936E-05	2.41082E-05	4.19843E-05	3.06682E-05	9.2934E-06	1.61268E-05	0.000112064
3832803774800	383280	3774800	0.000115335	2.48498E-05	5.95585E-05	0.000110474	7.57649E-05	7.13081E-06	2.29591E-05	4.0651E-05	2.07248E-05	2.79429E-05	3.39033E-05	3.39033E-05	3.39033E-05	2.41151E-05	4.19964E-05	3.0677E-05	9.29608E-06	1.61314E-05	0.000114643
3833303774800	383330	3774800	0.000118927	2.56236E-05	6.1413E-05	0.000113913	7.8124E-05	7.35285E-06	2.36739E-05	4.19168E-05	2.07128E-05	2.79268E-05	3.38838E-05	3.38838E-05	3.38838E-05	2.41012E-05	4.19722E-05	3.06594E-05	9.29072E-06	1.61221E-05	0.000115425
3833803774800	383380	3774800	0.000121805	2.62437E-05	6.28993E-05	0.00011667	8.00148E-05	7.5308E-06	2.42469E-05	4.29313E-05	2.0677E-05	2.78785E-05	3.38252E-05	3.38252E-05	3.38252E-05	2.40595E-05	4.18996E-05	3.06064E-05	9.27466E-06	1.60943E-05	0.000114631
3834303774800	383430	3774800	0.000123769	2.66668E-05	6.39134E-05	0.000118551	8.13048E-05	7.65221E-06	2.46378E-05	4.36234E-05	2.05935E-05	2.77659E-05	3.36885E-05	3.36885E-05	3.36885E-05	2.39623E-05	4.17303E-05	3.04827E-05	9.23717E-06	1.60292E-05	0.000112619
3834803774800	383480	3774800	0.000124966	2.69247E-05	6.45315E-05	0.000119698	8.20911E-05	7.72623E-06	2.48761E-05	4.40453E-05	2.0492E-05	2.7629E-05	3.35225E-05	3.35225E-05	3.35225E-05	2.38442E-05	4.15247E-05	3.03325E-05	9.19165E-06	1.59502E-05	0.000109903
3835303774800	383530	3774800	0.00012549	2.70377E-05	6.48024E-05	0.0001202	8.24357E-05	7.75866E-06	2.49805E-05	4.42302E-05	2.03428E-05	2.74278E-05	3.32784E-05	3.32784E-05	3.32784E-05	2.36706E-05	4.12223E-05	3.01116E-05	9.12472E-06	1.58341E-05	0.000106764
3835803774800	383580	3774800	0.000125087	2.69508E-05	6.45941E-05	0.000119814	8.21707E-05	7.73371E-06	2.49002E-05	4.4088E-05	2.01876E-05	2.72186E-05	3.30245E-05	3.30245E-05	3.30245E-05	2.349E-05	4.09078E-05	2.98818E-05	9.05511E-06	1.57133E-05	0.000103308
3836303774800	383630	3774800	0.000123876	2.669E-05	6.39689E-05	0.000118654	8.13755E-05	7.65887E-06	2.46592E-05	4.36613E-05	1.99846E-05	2.69449E-05	3.26925E-05	3.26925E-05	3.26925E-05	2.32539E-05	4.04965E-05	2.95814E-05	8.96407E-06	1.55553E-05	9.93918E-05
3836803774800	383680	3774800	0.000121751	2.62321E-05	6.28715E-05	0.000116619	7.99794E-05	7.52748E-06	2.42362E-05	4.29123E-05	1.94892E-05	2.6277E-05	3.1882E-05	3.1882E-05	3.1882E-05	2.26774E-05	3.94926E-05	2.88481E-05	8.74184E-06	1.51697E-05	9.37629E-05
3837303774800	383730	3774800	0.000116721	2.51483E-05	6.02739E-05	0.000111801	7.66749E-05	7.21647E-06	2.32348E-05	4.11393E-05	1.78894E-05	2.41201E-05	2.92651E-05	2.92651E-05	2.92651E-05	2.0816E-05	3.62509E-05	2.64802E-05	8.02429E-06	1.39245E-05	8.34005E-05
3837803774800	383780	3774800	0.00011391	2.45426E-05	5.88223E-05	0.000109108	7.48283E-05	7.04267E-06	2.26752E-05	4.01485E-05	1.75731E-05	2.36935E-05	2.87475E-05	2.87475E-05	2.87475E-05	2.04478E-05	3.56098E-05	2.60119E-05	7.88239E-06	1.36783E-05	7.99563E-05
3838303774800	383830	3774800	0.00011547	2.48788E-05	5.96279E-05	0.000110602	7.58532E-05	7.13913E-06	2.29858E-05	4.06984E-05	1.93101E-05	2.60355E-05	3.15891E-05	3.15891E-05	3.15891E-05	2.2469E-05	3.91297E-05	2.8583E-05	8.66152E-06	1.50303E-05	8.57165E-05
3838803774800	383880	3774800	0.00011161	2.40471E-05	5.76346E-05	0.000106905	7.33174E-05	6.90046E-06	2.22174E-05	3.93379E-05	1.89639E-05	2.55687E-05	3.10227E-05	3.10227E-05	3.10227E-05	2.20662E-05	3.84281E-05	2.80706E-05	8.50623E-06	1.47608E-05	8.19918E-05
3839303774800	383930	3774800	0.000108678	2.34153E-05	5.61204E-05	0.000104096	7.13913E-05	6.71918E-06	2.16337E-05	3.83044E-05	1.87012E-05	2.52146E-05	3.05931E-05	3.05931E-05	3.05931E-05	2.17606E-05	3.78959E-05	2.76818E-05	8.38842E-06	1.45564E-05	7.85655E-05
3839803774800	383980	3774800	0.000106593	2.29661E-05	5.50439E-05	0.000102099	7.00218E-05	6.59028E-06	2.12187E-05	3.75696E-05	1.85341E-05	2.49893E-05	3.03197E-05	3.03197E-05	3.03197E-05	2.15661E-05	3.75573E-05	2.74344E-05	8.31345E-06	1.44263E-05	7.55571E-05
3840303774800	384030	3774800	0.000104306	2.24735E-05	5.38631E-05	9.99093E-05	6.85197E-05	6.44892E-06	2.07636E-05	3.67637E-05	1.83431E-05	2.47317E-05	3.00072E-05	3.00072E-05	3.00072E-05	2.13438E-05	3.71702E-05	2.71517E-05	8.22778E-06	1.42776E-05	7.25248E-05
3840803774800	384080	3774800	0.000101576	2.18852E-05	5.24531E-05	9.7294E-05	6.67261E-05	6.2801E-06	2.022E-05	3.58014E-05	1.80864E-05	2.43857E-05	2.95873E-05	2.95873E-05	2.95873E-05	2.10452E-05	3.66501E-05	2.67717E-05	8.11265E-06	1.40778E-05	6.94208E-05
3841303774800	384130	3774800	9.92491E-05	2.13839E-05	5.12516E-05	9.50653E-05	6.51976E-05	6.13624E-06	1.97568E-05	3.49812E-05	1.78715E-05	2.40959E-05	2.92358E-05	2.92358E-05	2.92358E-05	2.07951E-05	3.62146E-05	2.64537E-05	8.01626E-06	1.39106E-05	6.65318E-05
3826803774850	382680	3774850	5.9961E-05	1.2919E-05	3.09635E-05	5.74334E-05	3.93889E-05	3.70719E-06	1.1936E-05	2.11338E-05	1.78118E-05	2.40154E-05	2.91381E-05	2.91381E-05	2.91381E-05	2.07257E-05	3.60937E-05	2.63653E-05	7.98948E-06	1.38641E-05	4.57951E-05
3827303774850	382730	3774850	6.30277E-05	1.35797E-05	3.25471E-05	6.03708E-05	4.14034E-05	3.89679E-06	1.25465E-05	2.22147E-05	1.81103E-05	2.44179E-05	2.96264E-05	2.96264E-05	2.96264E-05	2.10729E-05	3.66985E-05	2.68071E-05	8.12336E-06	1.40964E-05	4.94601E-05
3827803774850	382780	3774850	6.49376E-05	1.39912E-05	3.35333E-05	6.22002E-05	4.26581E-05	4.01488E-06	1.29267E-05	2.28878E-05	1.69642E-05	2.28726E-05	2.77515E-05	2.77515E-05	2.77515E-05	1.97394E-05	3.43761E-05	2.51106E-05	7.60929E-06	1.32044E-05	4.96631E-05
3828303774850	382830	3774850	6.66996E-05	1.43709E-05	3.44432E-05	6.38879E-05	4.38155E-05	4.12381E-06	1.32774E-05	2.35089E-05	1.65404E-05	2.23012E-05	2.70582E-05	2.70582E-05	2.70582E-05	1.92462E-05	3.35173E-05	2.44833E-05	7.41919E-06	1.28745E-05	5.11016E-05
3828803774850	382880	3774850	7.16761E-05	1.54431E-05	3.70131E-05	6.86547E-05	4.70847E-05	4.4315E-06	1.42681E-05	2.52629E-05	1.73104E-05	2.33394E-05	2.83179E-05	2.83179E-05	2.83179E-05	2.01422E-05	3.50776E-05	2.56231E-05	7.76458E-06	1.34738E-05	5.73095E-05
3829303774850	382930	3774850	7.711E-05	1.66139E-05	3.98191E-05	7.38595E-05	5.06542E-05	4.76746E-06	1.53498E-05	2.71781E-05	1.89997E-05	2.5617E-05	3.10813E-05	3.10813E-05	3.10813E-05	2.21078E-05	3.85007E-05	2.81236E-05	8.52229E-06	1.47887E-05	6.71944E-05
3829803774850	382980	3774850	8.09837E-05	1.74485E-05	4.18194E-05	7.75698E-05	5.31989E-05	5.00695E-06	1.61209E-05	2.85434E-05	1.91609E-05	2.58343E-05	3.1345E-05	3.1345E-05	3.1345E-05	2.22954E-05	3.88273E-05	2.83621E-05	8.59459E-06	1.49141E-05	7.22383E-05
3830303774850	383030	3774850	8.49649E-05	1.83063E-05	4.38753E-05	8.13833E-05	5.58142E-05	5.2531E-06	1.69134E-05	2.99467E-05	1.93101E-05	2.60355E-05	3.15891E-05	3.15891E-05	3.15891E-05	2.2469E-05	3.91297E-05	2.8583E-05	8.66152E-06	1.50303E-05	7.74314E-05
3830803774850	383080	3774850	8.89865E-05	1.91727E-05	4.59521E-05	8.52354E-05	5.8456E-05	5.50174E-06	1.77139E-05	3.13641E-05	1.94354E-05	2.62045E-05	3.17941E-05	3.17941E-05	3.17941E-05	2.26149E-05	3.93837E-05	2.87686E-05	8.71775E-06	1.51279E-05	8.25052E-05
3831303774850	383130	3774850	9.29678E-05	2.00305E-05	4.8008E-05	8.90488E-05	6.10714E-05	5.74789E-06	1.85065E-05	3.27673E-05	1.9519E-05	2.63172E-05	3.19308E-05	3.19308E-05	3.19308E-05	2.27121E-05	3.9553E-05	2.88923E-05	8.75523E-06	1.51929E-05	8.70417E-05
3831803774850	383180	3774850	9.68011E-05	2.08564E-05	4.99875E-05	9.27205E-05	6.35895E-05	5.98489E-06	1.92695E-05	3.41184E-05	1.95668E-05	2.63816E-05	3.2009E-05	3.2009E-05	3.2009E-05	2.27677E-05	3.96498E-05	2.89629E-05	8.77665E-06	1.52301E-05	9.0838E-05
3832303774850	383230	3774850	0.000100379	2.16273E-05	5.1835E-05	9.61474E-05	6.59397E-05	6.20609E-06	1.99817E-05	3.53794E-05	1.95847E-05	2.64057E-05	3.20383E-05	3.20383E-05	3.20383E-05	2.27885E-05	3.96861E-05	2.89855E-05	8.78468E-06	1.5244E-05	9.36137E-05
3832803774850	383280	3774850	0.000103661	2.23344E-05	5.35297E-05	9.92909E-05	6.80956E-05	6.409E-06	2.0635E-05	3.65362E-05	1.95966E-05	2.64218E-05	3.20578E-05	3.20578E-05	3.20578E-05	2.28024E-05	3.97103E-05	2.90071E-05	8.79004E-06	1.52533E-05	9.53388E-05
3833303774850	383330	3774850	0.000106445	2.29343E-05	5.49675E-05	0.000101958	6.99246E-05	6.58114E-06	2.11893E-05	3.75175E-05	1.95727E-05	2.63896E-05	3.20187E-05	3.20187E-05	3.20187E-05	2.27746E-05	3.96619E-05	2.89718E-05	8.77933E-06	1.52347E-05	9.58223E-05
3833803774850	383380	3774850	0.00010861	2.34008E-05	5.60857E-05	0.000104032	7.13471E-05	6.71502E-06	2.16203E-05	3.82807E-05	1.9531E-05	2.63333E-05	3.19504E-05	3.19504E-05	3.19504E-05	2.2726E-05	3.95772E-05	2.89099E-05	8.76059E-06	1.52022E-05	9.52492E-05
3834303774850	383430	3774850	0.00011013	2.37283E-05	5.68705E-05	0.000105488	7.23455E-05	6.80899E-06	2.19229E-05	3.88164E-05	1.94653E-05	2.62448E-05	3.1843E-05	3.1843E-05	3.1843E-05	2.26496E-05	3.94442E-05	2.88127E-05	8.73114E-06	1.51511E-05	9.38465E-05
3834803774850	383480	3774850	0.000111018	2.39196E-05	5.7329E-05	0.000106338	7.29287E-05	6.86388E-06	2.20996E-05	3.91293E-05	1.93638E-05	2.61079E-05	3.1677E-05	3.1677E-05	3.1677E-05	2.25315E-05	3.92386E-05	2.86625E-05	8.68562E-06	1.50721E-05	9.18767E-05
3835303774850	383530	3774850	0.000111058	2.39283E-05	5.73498E-05	0.000106377	7.29552E-05	6.86637E-06	2.21076E-05	3.91435E-05	1.91907E-05	2.58746E-05	3.13938E-05	3.13938E-05	3.13938E-05	2.23301E-05	3.88878E-05	2.84063E-05	8.60797E-06	1.49374E-05	8.8904E-05
3835803774850	383580	3774850	0.00011044	2.3795E-05	5.70303E-05	0.000105784	7.25487E-05	6.82812E-06	2.19845E-05	3.89254E-05	1.89161E-05	2.55043E-05	3.09446E-05	3.09446E-05	3.09446E-05	2.20106E-05	3.83314E-05	2.79999E-05	8.48481E-06	1.47236E-05	8.56389E-05
3836303774850	383630	3774850	0.000109	2.34849E-05	5.62871E-05	0.000104406	7.16033E-05	6.73914E-06	2.1698E-05	3.84182E-05	1.82834E-05	2.46512E-05	2.99095E-05	2.99095E-05	2.99095E-05	2.12744E-05	3.70492E-05	2.70633E-05	8.201E-06	1

			ISDrainage / Utilities Trenching	ISDrainage / Utilities Trenching	ISAsphalt Paving	ISAsphalt Paving	SVDemolition	SVSite Grubbing / Prep	SVMass Grading / Excavation	SVMass Grading / Excavation	SVDrainage / Utilities Trenching	SVFoundations / Concrete Pads	SVBuilding / Structure Construction	SVBuilding / Structure Construction	SVAsphalt Paving	SVAsphalt Paving	SVArchitectural Coating	SVArchitectural Coating	SVLandscaping or Other Finishing	SVLandscaping or Other Finishing	MDemolition
Unique Identifier	X (UTM)	Y (UTM)	2027	2028	2027	2028	2027	2027	2027	2028	2028	2028	2028	2029	2028	2029	2028	2029	2028	2029	2027
3829303774750	382930	3774750	2.19484E-05	2.19484E-05	9.39926E-05	9.39926E-05	1.31783E-05	8.70652E-06	1.47028E-05	1.47028E-05	4.43795E-06	4.57346E-06	2.69259E-05	2.69259E-05	1.80567E-05	1.80567E-05	1.78873E-06	1.78873E-06	5.75918E-06	5.75918E-06	2.21693E-05
3829803774750	382980	3774750	2.71972E-05	2.71972E-05	0.00011647	0.00011647	1.42137E-05	9.39057E-06	1.5858E-05	1.5858E-05	4.78663E-06	4.93279E-06	2.86136E-05	2.86136E-05	1.94754E-05	1.94754E-05	1.92927E-06	1.92927E-06	6.21166E-06	6.21166E-06	2.56374E-05
3830303774750	383030	3774750	3.31413E-05	3.31413E-05	0.000141926	0.000141926	1.53533E-05	1.01434E-05	1.71294E-05	1.71294E-05	5.17039E-06	5.32827E-06	3.03915E-05	3.03915E-05	2.10368E-05	2.10368E-05	2.08394E-06	2.08394E-06	6.70967E-06	6.70967E-06	2.94576E-05
3830803774750	383080	3774750	3.85324E-05	3.85324E-05	0.000165013	0.000165013	1.61743E-05	1.06858E-05	1.80453E-05	1.80453E-05	5.44686E-06	5.61318E-06	3.16798E-05	3.16798E-05	2.21617E-05	2.21617E-05	2.19538E-06	2.19538E-06	7.06844E-06	7.06844E-06	3.17199E-05
3831303774750	383130	3774750	4.20254E-05	4.20254E-05	0.000179971	0.000179971	1.64316E-05	1.08558E-05	1.83324E-05	1.83324E-05	5.53351E-06	5.70248E-06	3.22209E-05	3.22209E-05	2.25142E-05	2.25142E-05	2.2303E-06	2.2303E-06	7.1809E-06	7.1809E-06	3.28958E-05
3831803774750	383180	3774750	4.44187E-05	4.44187E-05	0.000190221	0.000190221	1.6113E-05	1.06453E-05	1.7977E-05	1.7977E-05	5.42623E-06	5.59191E-06	3.14608E-05	3.14608E-05	2.20777E-05	2.20777E-05	2.18706E-06	2.18706E-06	7.04167E-06	7.04167E-06	3.4012E-05
3832303774750	383230	3774750	4.62962E-05	4.62962E-05	0.000198261	0.000198261	1.59415E-05	1.0532E-05	1.77856E-05	1.77856E-05	5.36846E-06	5.53238E-06	3.11001E-05	3.11001E-05	2.18427E-05	2.18427E-05	2.16378E-06	2.16378E-06	6.9667E-06	6.9667E-06	3.50148E-05
3832803774750	383280	3774750	4.78787E-05	4.78787E-05	0.000205038	0.000205038	1.59905E-05	1.05644E-05	1.78403E-05	1.78403E-05	5.38496E-06	5.54939E-06	3.11258E-05	3.11258E-05	2.19098E-05	2.19098E-05	2.17043E-06	2.17043E-06	6.98812E-06	6.98812E-06	3.61072E-05
3833303774750	383330	3774750	4.89454E-05	4.89454E-05	0.000209606	0.000209606	1.62355E-05	1.07263E-05	1.81137E-05	1.81137E-05	5.46749E-06	5.63444E-06	3.16412E-05	3.16412E-05	2.22456E-05	2.22456E-05	2.20369E-06	2.20369E-06	7.09522E-06	7.09522E-06	3.71399E-05
3833803774750	383380	3774750	4.88299E-05	4.88299E-05	0.000209111	0.000209111	1.64255E-05	1.08518E-05	1.83256E-05	1.83256E-05	5.53145E-06	5.70035E-06	3.21952E-05	3.21952E-05	2.25058E-05	2.25058E-05	2.22947E-06	2.22947E-06	7.17822E-06	7.17822E-06	3.79576E-05
3834303774750	383430	3774750	4.78333E-05	4.78333E-05	0.000204844	0.000204844	1.6934E-05	1.11877E-05	1.88929E-05	1.88929E-05	5.7027E-06	5.87683E-06	3.44884E-05	3.44884E-05	2.32026E-05	2.32026E-05	2.29849E-06	2.29849E-06	7.40045E-06	7.40045E-06	3.85665E-05
3834803774750	383480	3774750	4.64283E-05	4.64283E-05	0.000198826	0.000198826	1.70197E-05	1.12444E-05	1.89886E-05	1.89886E-05	5.73158E-06	5.90659E-06	3.52227E-05	3.52227E-05	2.33201E-05	2.33201E-05	2.31013E-06	2.31013E-06	7.43793E-06	7.43793E-06	3.9044E-05
3835303774750	383530	3774750	4.48747E-05	4.48747E-05	0.000192173	0.000192173	1.69033E-05	1.11675E-05	1.88587E-05	1.88587E-05	5.69238E-06	5.86619E-06	3.49393E-05	3.49393E-05	2.31606E-05	2.31606E-05	2.29433E-06	2.29433E-06	7.38706E-06	7.38706E-06	3.93902E-05
3835803774750	383580	3774750	4.32283E-05	4.32283E-05	0.000185123	0.000185123	1.66766E-05	1.10177E-05	1.86058E-05	1.86058E-05	5.61604E-06	5.78752E-06	3.39988E-05	3.39988E-05	2.285E-05	2.285E-05	2.26357E-06	2.26357E-06	7.28799E-06	7.28799E-06	3.95932E-05
3836303774750	383630	3774750	4.15117E-05	4.15117E-05	0.000177771	0.000177771	1.62049E-05	1.07061E-05	1.80795E-05	1.80795E-05	5.45718E-06	5.62381E-06	3.19633E-05	3.19633E-05	2.22036E-05	2.22036E-05	2.19953E-06	2.19953E-06	7.08183E-06	7.08183E-06	3.96708E-05
3836803774750	383680	3774750	3.97414E-05	3.97414E-05	0.00017019	0.00017019	1.58618E-05	1.04794E-05	1.76967E-05	1.76967E-05	5.34164E-06	5.50474E-06	3.10357E-05	3.10357E-05	2.17335E-05	2.17335E-05	2.15296E-06	2.15296E-06	6.93189E-06	6.93189E-06	3.95753E-05
3837303774750	383730	3774750	3.75627E-05	3.75627E-05	0.00016086	0.00016086	1.52675E-05	1.00868E-05	1.70337E-05	1.70337E-05	5.14151E-06	5.2985E-06	2.96185E-05	2.96185E-05	2.09193E-05	2.09193E-05	2.0723E-06	2.0723E-06	6.67218E-06	6.67218E-06	3.92529E-05
3837803774750	383780	3774750	3.35106E-05	3.35106E-05	0.000143507	0.000143507	1.43363E-05	9.47153E-06	1.59947E-05	1.59947E-05	4.8279E-06	4.97532E-06	2.80983E-05	2.80983E-05	1.96433E-05	1.96433E-05	1.9459E-06	1.9459E-06	6.26521E-06	6.26521E-06	3.62922E-05
3838303774750	383830	3774750	3.22479E-05	3.22479E-05	0.0001381	0.0001381	1.42873E-05	9.43914E-06	1.594E-05	1.594E-05	4.81139E-06	4.95831E-06	2.80081E-05	2.80081E-05	1.95761E-05	1.95761E-05	1.93925E-06	1.93925E-06	6.24379E-06	6.24379E-06	3.63161E-05
3838803774750	383880	3774750	3.17011E-05	3.17011E-05	0.000135758	0.000135758	1.45078E-05	9.58486E-06	1.61861E-05	1.61861E-05	4.88567E-06	5.03485E-06	2.824E-05	2.824E-05	1.98783E-05	1.98783E-05	1.96919E-06	1.96919E-06	6.34018E-06	6.34018E-06	3.76114E-05
3839303774750	383930	3774750	3.14886E-05	3.14886E-05	0.000134848	0.000134848	1.58128E-05	1.0447E-05	1.7642E-05	1.7642E-05	5.32513E-06	5.48773E-06	3.27234E-05	3.27234E-05	2.16664E-05	2.16664E-05	2.14631E-06	2.14631E-06	6.91048E-06	6.91048E-06	3.72592E-05
3839803774750	383980	3774750	2.98484E-05	2.98484E-05	0.000127824	0.000127824	1.55616E-05	1.02811E-05	1.73618E-05	1.73618E-05	5.24054E-06	5.40056E-06	3.22467E-05	3.22467E-05	2.13222E-05	2.13222E-05	2.11222E-06	2.11222E-06	6.8007E-06	6.8007E-06	3.62803E-05
3840303774750	384030	3774750	2.8464E-05	2.8464E-05	0.000121895	0.000121895	1.54329E-05	1.01961E-05	1.72182E-05	1.72182E-05	5.19721E-06	5.35591E-06	3.19761E-05	3.19761E-05	2.11459E-05	2.11459E-05	2.09475E-06	2.09475E-06	6.74447E-06	6.74447E-06	3.57192E-05
3840803774750	384080	3774750	2.71332E-05	2.71332E-05	0.000116196	0.000116196	1.53104E-05	1.01151E-05	1.70815E-05	1.70815E-05	5.15595E-06	5.31338E-06	3.17056E-05	3.17056E-05	2.0978E-05	2.0978E-05	2.07812E-06	2.07812E-06	6.69092E-06	6.69092E-06	3.51581E-05
3841303774750	384130	3774750	2.58251E-05	2.58251E-05	0.000110595	0.000110595	1.51572E-05	1.00139E-05	1.69107E-05	1.69107E-05	5.10437E-06	5.26023E-06	3.13964E-05	3.13964E-05	2.07682E-05	2.07682E-05	2.05733E-06	2.05733E-06	6.62399E-06	6.62399E-06	3.44896E-05
3826803774800	382680	3774800	1.69472E-05	1.69472E-05	7.25753E-05	7.25753E-05	1.58618E-05	1.04794E-05	1.76967E-05	1.76967E-05	5.34164E-06	5.50474E-06	3.34062E-05	3.34062E-05	2.17335E-05	2.17335E-05	2.15296E-06	2.15296E-06	6.93189E-06	6.93189E-06	2.18828E-05
3827303774800	382730	3774800	1.84533E-05	1.84533E-05	7.90252E-05	7.90252E-05	1.60027E-05	1.05725E-05	1.78539E-05	1.78539E-05	5.38909E-06	5.55364E-06	3.35865E-05	3.35865E-05	2.19266E-05	2.19266E-05	2.17209E-06	2.17209E-06	6.99348E-06	6.99348E-06	2.27841E-05
3827803774800	382780	3774800	1.87504E-05	1.87504E-05	8.02975E-05	8.02975E-05	1.41647E-05	9.35819E-06	1.58033E-05	1.58033E-05	4.77013E-06	4.91578E-06	2.8356E-05	2.8356E-05	1.94082E-05	1.94082E-05	1.92262E-06	1.92262E-06	6.19024E-06	6.19024E-06	2.25095E-05
3828303774800	382830	3774800	1.84739E-05	1.84739E-05	7.91136E-05	7.91136E-05	1.33254E-05	8.80366E-06	1.48669E-05	1.48669E-05	4.48747E-06	4.62449E-06	2.69646E-05	2.69646E-05	1.82582E-05	1.82582E-05	1.80869E-06	1.80869E-06	5.82343E-06	5.82343E-06	2.13874E-05
3828803774800	382880	3774800	1.99244E-05	1.99244E-05	8.5325E-05	8.5325E-05	1.3356E-05	8.8239E-06	1.49011E-05	1.49011E-05	4.49779E-06	4.63512E-06	2.7029E-05	2.7029E-05	1.83002E-05	1.83002E-05	1.81285E-06	1.81285E-06	5.83682E-06	5.83682E-06	2.20977E-05
3829303774800	382930	3774800	2.20206E-05	2.20206E-05	9.43019E-05	9.43019E-05	1.35827E-05	8.97366E-06	1.5154E-05	1.5154E-05	4.57412E-06	4.71379E-06	2.73897E-05	2.73897E-05	1.86108E-05	1.86108E-05	1.84362E-06	1.84362E-06	5.93589E-06	5.93589E-06	2.33393E-05
3829803774800	382980	3774800	2.56188E-05	2.56188E-05	0.000109711	0.000109711	1.4275E-05	9.43105E-06	1.59264E-05	1.59264E-05	4.80727E-06	4.95405E-06	2.84719E-05	2.84719E-05	1.95593E-05	1.95593E-05	1.93759E-06	1.93759E-06	6.23844E-06	6.23844E-06	2.57329E-05
3830303774800	383030	3774800	3.02858E-05	3.02858E-05	0.000129697	0.000129697	1.52798E-05	1.00949E-05	1.70474E-05	1.70474E-05	5.14563E-06	5.30275E-06	3.00179E-05	3.00179E-05	2.0936E-05	2.0936E-05	2.07396E-06	2.07396E-06	6.67754E-06	6.67754E-06	2.8604E-05
3830803774800	383080	3774800	3.30794E-05	3.30794E-05	0.00014166	0.00014166	1.57393E-05	1.03984E-05	1.756E-05	1.756E-05	5.30037E-06	5.46222E-06	3.09455E-05	3.09455E-05	2.15656E-05	2.15656E-05	2.13633E-06	2.13633E-06	6.87835E-06	6.87835E-06	2.97023E-05
3831303774800	383130	3774800	3.53406E-05	3.53406E-05	0.000151344	0.000151344	1.58618E-05	1.04794E-05	1.76967E-05	1.76967E-05	5.34164E-06	5.50474E-06	3.12547E-05	3.12547E-05	2.17335E-05	2.17335E-05	2.15296E-06	2.15296E-06	6.93189E-06	6.93189E-06	3.06872E-05
3831803774800	383180	3774800	3.72656E-05	3.72656E-05	0.000159588	0.000159588	1.59108E-05	1.05118E-05	1.77514E-05	1.77514E-05	5.35814E-06	5.52175E-06	3.13706E-05	3.13706E-05	2.18007E-05	2.18007E-05	2.15962E-06	2.15962E-06	6.95331E-06	6.95331E-06	3.16483E-05
3832303774800	383230	3774800	3.87346E-05	3.87346E-05	0.000165879	0.000165879	1.5966E-05	1.05482E-05	1.78129E-05	1.78129E-05	5.37671E-06	5.54089E-06	3.15252E-05	3.15252E-05	2.18762E-05	2.18762E-05	2.1671E-06	2.1671E-06	6.97741E-06	6.97741E-06	3.25556E-05
3832803774800	383280	3774800	3.96259E-05	3.96259E-05	0.000169696	0.000169696	1.59966E-05	1.05684E-05	1.78471E-05	1.78471E-05	5.38703E-06	5.55152E-06	3.16283E-05	3.16283E-05	2.19182E-05	2.19182E-05	2.17126E-06	2.17126E-06	6.9908E-06	6.9908E-06	3.34092E-05
3833303774800	383330	3774800	3.98962E-05	3.98962E-05	0.000170853	0.000170853	1.61191E-05	1.06494E-05	1.79838E-05	1.79838E-05	5.42829E-06	5.59404E-06	3.2208E-05	3.2208E-05	2.20861E-05	2.20861E-05	2.18789E-06	2.18789E-06	7.04435E-06	7.04435E-06	3.41613E-05
3833803774800	383380	3774800	3.96218E-05	3.96218E-05	0.000169678	0.000169678	1.61436E-05	1.06656E-05	1.80111E-05	1.80111E-05	5.43654E-06	5.60255E-06	3.2543E-05	3.2543E-05	2.21197E-05	2.21197E-05	2.19122E-06	2.19122E-06	7.05506E-06	7.05506E-06	3.48059E-05
3834303774800	383430	3774800	3.89265E-05	3.89265E-05	0.0001667	0.0001667	1.62294E-05	1.07223E-05	1.81068E-05	1.81068E-05	5.46543E-06	5.63231E-06	3.32258E-05	3.32258E-05	2.22372E-05	2.22372E-05	2.20286E-06	2.20286E-06	7.09254E-06	7.09254E-06	3.53252E-05
3834803774800	383480	3774800	3.79877E-05	3.79877E-05	0.00016268	0.00016268	1.61314E-05	1.06575E-05	1.79975E-05	1.79975E-05	5.43242E-06	5.59829E-06	3.29424E-05	3.29424E-05	2.21029E-05	2.21029E-05	2.18955E-06	2.18955E-06	7.0497E-06	7.0497E-06	3.57311E-05
3835303774800	383530	3774800	3.69025E-05	3.69025E-05	0.000158033	0.000158033	1.57331E-05	1.03944E-05	1.75532E-05	1.75532E-05	5.29831E-06	5.46009E-06	3.1113E-05	3.1113E-05	2.15572E-05	2.15572E-05	2.1355E-06	2.1355E-06	6.87567E-06	6.87567E-06	3.60356E-05
3835803774800	383580	3774800	3.57079E-05	3.57079E-05	0.000152917	0.000152917	1.5482E-05	1.02284E-05	1.72729E-05	1.72729E-05	5.21372E-06	5.37292E-06	3.04302E-05	3.04302E-05	2.12131E-05	2.12131E-05	2.10141E-06	2.10141E-06	6.76589E-06	6.76589E-06	3.61848E-05
3836303774800	383630	3774800	3.43544E-05	3.43544E-05	0.000147121	0.000147121	1.51266E-05	9.99367E-06	1.68765E-05	1.68765E-05	5.09405E-06	5.2496E-06	2.94639E-05	2.94639E-05	2.07262E-05	2.07262E-05	2.05318E-06	2.05318E-06	6.6106E-06	6.6106E-06	3.62087E-05
3836803774800	383680	3774800	3.24088E-05	3.24088E-05	0.000138789	0.000138789	1.4563E-05	9.62129E-06	1.62476E-05	1.62476E-05	4.90424E-06	5.05398E-06	2.82658E-05	2.82658E-05	1.99539E-05	1.99539E-05	1.97667E-06	1.97667E-06	6.36428E-06	6.36428E-06	3.58744E-05
3837303774800	383730	3774800	2.88271E-05	2.88271E-05	0.00012345	0.00012345	1.36256E-05	9.002E-06	1.52018E-05	1.52018E-05	4.58857E-06	4.72868E-06	2.67971E-05	2.67971E-05	1.86695E-05	1.86695E-05	1.84944E-06	1.84944E-06	5.95463E-06	5.95463E-06	3.27526E-05
3837803774800	383780	3774800	2.76366E-05	2.76366E-05	0.000118352	0.000118352	1.34418E-05	8.88057E-06	1.49968E-05	1.49968E-05	4.52667E-06	4.66489E-06	2.64879E-05	2.64879E-05	1.84177E-05	1.84177E-05	1.82449E-06	1.82449E-06	5.87431E-06	5.87431E-06	3.21556E-05
3838303774800	383830	3774800	2.96276E-05	2.96276E-05	0.000126879	0.000126879	1.52491E-05	1.00746E-05	1.70132E-05	1.70132E-05	5.13532E-06	5.29212E-06	3.07651E-05	3.07651E-05	2.08941E-05	2.08941E-05	2.06981E-06	2.06981E-06	6.66415E-06	6.66415E-06	3.51999E-05
3838803774800	383880	3774800	2.83402E-05	2.83402E-05	0.000121365	0.000121365	1.52737E-05	1.00908E-05	1.70405E-05	1.70405E-05	5.14357E-06	5.30062E-06	3.16669E-05	3.16669E-05	2.09277E-05	2.09277E-05	2.07313E-06	2.07313E-06	6.67486E-06	6.67486E-06	3.44478E-05
3839303774800	383930	3774800	2.71559E-05	2.71559E-05	0.000116294	0.000116294	1.5096E-05	9.97344E-06	1.68423E-05	1.68423E-05	5.08374E-06	5.23896E-06	3.13062E-05	3.13062E-05	2.06842E-05	2.06842E-05	2.04902E-06	2.04902E-06	6.59721E-06	6.59721E-06	3.38509E-05
3839803774800	383980	3774800	2.6116E-05	2.6116E-05	0.00011184	0.00011184	1.49796E-05	9.89653E-06	1.67124E-05	1.67124E-05	5.04454E-06	5.19857E-06	3.10486E-05	3.10486E-05	2.05247E-05	2.05247E-05	2.03322E-06	2.03322E-06	6.54634E-06	6.54634E-06	3.34271E-05
3840303774800	384030	3774800	2.50679E-05	2.50679E-05	0.000107352	0.000107352	1.48509E-05	9.81153E-06	1.65689E-05	1.65689E-05	5.00121E-06	5.15392E-06	3.0778E-05	3.0778E-05	2.03484E-05	2.03484E-05	2.01575E-06	2.01575E-06	6.49012E-06	6.49012E-06	3.29137E-05
3840803774800	384080	3774800	2.39951E-05	2.39951E-05	0.000102758	0.000102758	1.46732E-05	9.69415E-06	1.63707E-05	1.63707E-05	4.94137E-06	5.09226E-06	3.04302E-05	3.04302E-05	2.0105E-05	2.0105E-05	1.99164E-06	1.99164E-06	6.41247E-06	6.41247E-06	3.22392E-05
3841303774800	384130	3774800	2.29965E-05	2.29965E-05	9.84811E-05	9.84811E-05	1.45323E-05	9.60105E-06	1.62134E-05	1.62134E-05	4.89392E-06	5.04335E-06	3.01338E-05	3.01338E-05	1.99119E-05	1.99119E-05	1.97251E-06	1.97251E-06	6.35089E-06	6.35089E-06	3.16602E-05
3826803774850	382680	3774850	1.58289E-05	1.58289E-05	6.77864E-05	6.77864E-05	1.52369E-05	1.00665E-05	1.69995E-05	1.69995E-05	5.13119E-06	5.28787E-06	3.20406E-05	3.20406E-05	2.08773E-05	2.08773E-05	2.06814E-06	2.06814E-06	6.6588E-06	6.6588E-06	2.10352E-05
3827303774850	382730	3774850	1.70957E-05	1.70957E-05	7.32114E-05	7.32114E-05	1.53656E-05	1.01515E-05	1.71431E-05	1.71431E-05	5.17452E-06	5.33252E-06	3.22725E-05	3.22725E-05	2.10536E-05	2.10536E-05	2.08561E-06	2.08561E-06	6.71502E-06	6.71502E-06	2.18231E-05
3827803774850	382780	3774850	1.71659E-05	1.71659E-05	7.35118E-05	7.35118E-05	1.36011E-05	8.98581E-06	1.51745E-05	1.51745E-05	4.58031E-06	4.72017E-06	2.72351E-05	2.72351E-05	1.86359E-05	1.86359E-05	1.84611E-06	1.84611E-06	5.94392E-06	5.94392E-06	2.14829E-05
3828303774850	382830	3774850	1.76631E-05	1.76631E-05	7.56412E-05	7.56412E-05	1.32396E-05	8.74699E-06	1.47712E-05	1.47712E-05	4.45858E-06	4.59472E-06	2.66296E-05	2.66296E-05	1.81407E-05	1.81407E-05	1.79705E-06	1.79705E-06	5.78595E-06	5.78595E-06	2.13814E-05
3828803774850	382880	3774850	1.98088E-05	1.98088E-05	8.48302E-05	8.48302E-05	1.37052E-05	9.05462E-06	1.52907E-05	1.52907E-05	4.61539E-06	4.75632E-06	2.73897E-05	2.73897E-05	1.87786E-05	1.87786E-05	1.86025E-06	1.86025E-06	5.98944E-06	5.98944E-06	2.29334E-05
3829303774850	382930	3774850	2.32255E-05	2.32255E-05	9.94618E-05	9.94618E-05	1.48632E-05	9.81963E-06	1.65826E-05	1.65826E-05	5.00533E-06	5.15817E-06	2.9348E-05	2.9348E-05	2.03652E-05	2.03652E-05	2.01742E-06	2.01742E-06	6.49547E-06	6.49547E-06	2.52792E-05
3829803774850	382980	3774850	2.49689E-05	2.49689E-05	0.000106928	0.000106928	1.49061E-05	9.84796E-06	1.66304E-05	1.66304E-05	5.01978E-06	5.17305E-06	2.93737E-05	2.93737E-05	2.0424E-05	2.0424E-05	2.02324E-06	2.02324E-06	6.51421E-06	6.51421E-06	2.61507E-05
3830303774850	383030	3774850	2.67639E-05	2.67639E-05	0.000114615	0.000114615	1.50041E-05	9.91272E-06	1.67398E-05	1.67398E-05	5.05279E-06	5.20707E-06	2.95412E-05	2.95412E-05	2.05583E-05	2.05583E-05	2.03654E-06	2.03654E-06	6.55705E-06	6.55705E-06	2.70162E-05
3830803774850	383080	3774850	2.85176E-05	2.85176E-05	0.000122125	0.000122125	1.51389E-05	1.00018E-05	1.68901E-05	1.68901E-05	5.09818E-06	5.25385E-06	2.98504E-05	2.98504E-05	2.0743E-05	2.0743E-05	2.05484E-06	2.05484E-06	6.61596E-06	6.61596E-06	2.78698E-05
3831303774850	383130	3774850	3.00856E-05	3.00856E-05	0.00012884	0.00012884	1.5194E-05	1.00382E-05	1.69517E-05	1.69517E-05	5.11675E-06	5.27298E-06	2.99664E-05	2.99664E-05	2.08185E-05	2.08185E-05	2.06232E-06	2.06232E-06	6.64005E-06	6.64005E-06	2.87115E-05
3831803774850	383180	3774850	3.13978E-05	3.13978E-05	0.000134459	0.000134459	1.5194E-05	1.00382E-05	1.69517E-05	1.69517E-05	5.11675E-06	5.27298E-06	2.99535E-05	2.99535E-05	2.08185E-05	2.08185E-05	2.06232E-06	2.06232E-06	6.64005E-06	6.64005E-06	2.95233E-05
3832303774850	383230	3774850	3.23572E-05	3.23572E-05	0.000138568	0.000138568	1.51205E-05	9.98963E-06	1.68696E-05	1.68696E-05	5.09199E-06	5.24747E-06	2.97216E-05	2.97216E-05	2.07178E-05	2.07178E-05	2.05234E-06	2.05234E-06	6.60792E-06	6.60792E-06	3.02933E-05
3832803774850	383280	3774850	3.29535E-05	3.29535E-05	0.000141121	0.000141121	1.52001E-05	1.00422E-05	1.69585E-05	1.69585E-05	5.11881E-06	5.27511E-06	2.99535E-05	2.99535E-05	2.08269E-05	2.08269E-05	2.06315E-06	2.06315E-06	6.64273E-06	6.64273E-06	3.09917E-05
3833303774850	383330	3774850	3.31206E-05	3.31206E-05	0.000141837	0.000141837	1.51695E-05	1.0022E-05	1.69243E-05	1.69243E-05	5.10849E-06	5.26448E-06	2.99019E-05	2.99019E-05	2.07849E-05	2.07849E-05	2.059E-06	2.059E-06	6.62934E-06	6.62934E-06	3.16244E-05
3833803774850	383380	3774850	3.29226E-05	3.29226E-05	0.000140989	0.000140989	1.52982E-05	1.0107E-05	1.70679E-05	1.70679E-05	5.15182E-06	5.30913E-06	3.03142E-05	3.03142E-05	2.09612E-05	2.09612E-05	2.07646E-06	2.07646E-06	6.68557E-06	6.68557E-06	3.21437E-05
3834303774850	383430	3774850	3.24377E-05	3.24377E-05	0.000138913	0.000138913	1.52798E-05	1.00949E-05	1.70474E-05	1.70474E-05	5.14563E-06	5.30275E-06	3.03657E-05	3.03657E-05	2.0936E-05	2.0936E-05	2.07396E-06	2.07396E-06	6.67754E-06	6.67754E-06	3.25675E-05
3834803774850	383480	3774850	3.17568E-05	3.17568E-05	0.000135997	0.000135997	1.49857E-05	9.90058E-06	1.67193E-05	1.67193E-05	5.0466E-06	5.20069E-06	2.9451E-05	2.9451E-05	2.05331E-05	2.05331E-05	2.03405E-06	2.03405E-06	6.54902E-06	6.54902E-06	3.29077E-05
3835303774850	383530	3774850	3.07294E-05	3.07294E-05	0.000131597	0.000131597	1.45568E-05	9.61724E-06	1.62408E-05	1.62408E-05	4.90217E-06	5.05186E-06	2.83431E-05	2.83431E-05	1.99455E-05	1.99455E-05	1.97584E-06	1.97584E-06	6.3616E-06	6.3616E-06	3.31286E-05
3835803774850	383580	3774850	2.96008E-05	2.96008E-05	0.000126764	0.000126764	1.42689E-05	9.427E-06	1.59195E-05	1.59195E-05	4.8052E-06	4.95193E-06	2.77247E-05	2.77247E-05	1.95509E-05	1.95509E-05	1.93675E-06	1.93675E-06	6.23576E-06	6.23576E-06	3.31167E-05
3836303774850	383630	3774850	2.75871E-05	2.75871E-05	0.00011814	0.00011814	1.38216E-05	9.13152E-06	1.54205E-05	1.54205E-05	4.65459E-06	4.79671E-06	2.68744E-05	2.68744E-05	1.89381E-05	1.89381E-05	1.87605E-06	1.87605E-06	6.04031E-06	6.04031E-06	3.28719E-05
3836803774850

			MSite Grubbing / Prep	MMass Grading / Excavation	MMass Grading / Excavation	MDrainage / Utilities Trenching	MFoundations / Concrete Pads	MBuilding / Structure Construction	MAsphalt Paving	MLandscaping or Other Finishing	MWaterside Construction (Piles)	RSSWRe-striping South Valley	RSSWRe-striping Silver Lake Boulevard	RSSWDemolition	RSSWPlacing Base	RSSWForm/Place Rebar and Pour	Child Risk				
Unique Identifier	X (UTM)	Y (UTM)	2027	2027	2028	2028	2028	2028	2028	2028	2028	2029	2029	2029	2029	2029	3rd Trimester	0<2	2<16	Total	per million
3829303774750	382930	3774750	2.0005E-05	4.99541E-05	4.99541E-05	1.39801E-05	2.57959E-05	4.63859E-05	3.28153E-05	9.94402E-06	1.76068E-05	1.13897E-05	1.57105E-05	2.6766E-05	1.455E-05	4.35506E-06	2.59812E-09	8.2871E-08	1.0176E-08	9.56455E-08	0.09564546
3829803774750	382980	3774750	2.31345E-05	5.77686E-05	5.77686E-05	1.61671E-05	2.98313E-05	5.36423E-05	3.79487E-05	1.14996E-05	2.03611E-05	1.22137E-05	1.79111E-05	3.05182E-05	1.65897E-05	4.96557E-06	3.04079E-09	9.9081E-08	1.1967E-08	1.14089E-07	0.1140889
3830303774750	383030	3774750	2.65818E-05	6.63768E-05	6.63768E-05	1.85762E-05	3.42765E-05	6.16356E-05	4.36035E-05	1.32132E-05	2.33951E-05	1.32034E-05	2.05085E-05	3.50004E-05	1.90262E-05	5.69487E-06	3.47943E-09	1.1578E-07	1.3981E-08	1.33239E-07	0.13323923
3830803774750	383080	3774750	2.86232E-05	7.14744E-05	7.14744E-05	2.00028E-05	3.69089E-05	6.63691E-05	4.69521E-05	1.42279E-05	2.51918E-05	1.39922E-05	2.15988E-05	3.6885E-05	2.00506E-05	6.00151E-06	3.81032E-09	1.2847E-07	1.5544E-08	1.4782E-07	0.14781998
3831303774750	383130	3774750	2.96843E-05	7.41241E-05	7.41241E-05	2.07443E-05	3.82772E-05	6.88295E-05	4.86927E-05	1.47554E-05	2.61257E-05	1.42485E-05	2.22167E-05	3.79376E-05	2.06229E-05	6.17278E-06	3.99658E-09	1.3502E-07	1.6344E-08	1.55356E-07	0.15535617
3831803774750	383180	3774750	3.06916E-05	7.66393E-05	7.66393E-05	2.14482E-05	3.9576E-05	7.1165E-05	5.0345E-05	1.52561E-05	2.70122E-05	1.38867E-05	2.27845E-05	3.89224E-05	2.11582E-05	6.33301E-06	4.03773E-09	1.3674E-07	1.6744E-08	1.57519E-07	0.15751855
3832303774750	383230	3774750	3.15965E-05	7.88989E-05	7.88989E-05	2.20806E-05	4.07429E-05	7.32633E-05	5.18294E-05	1.57059E-05	2.78086E-05	1.36405E-05	2.3312E-05	3.98222E-05	2.16473E-05	6.47942E-06	4.05866E-09	1.365E-07	1.6972E-08	1.57528E-07	0.15752847
3832803774750	383280	3774750	3.25822E-05	8.13603E-05	8.13603E-05	2.27694E-05	4.20139E-05	7.55488E-05	5.34463E-05	1.61958E-05	2.86762E-05	1.36456E-05	2.38546E-05	4.0756E-05	2.21549E-05	6.63136E-06	4.10807E-09	1.3727E-07	1.7248E-08	1.58626E-07	0.15862623
3833303774750	383330	3774750	3.35141E-05	8.36872E-05	8.36872E-05	2.34206E-05	4.32155E-05	7.77095E-05	5.49748E-05	1.6659E-05	2.94963E-05	1.39671E-05	2.43771E-05	4.16389E-05	2.26348E-05	6.775E-06	4.18558E-09	1.3885E-07	1.7509E-08	1.60549E-07	0.16054933
3833803774750	383380	3774750	3.4252E-05	8.55298E-05	8.55298E-05	2.39363E-05	4.41671E-05	7.94206E-05	5.61853E-05	1.70258E-05	3.01458E-05	1.42284E-05	2.47841E-05	4.23434E-05	2.30179E-05	6.88965E-06	4.22297E-09	1.3844E-07	1.7497E-08	1.60156E-07	0.16015609
3834303774750	383430	3774750	3.48014E-05	8.69018E-05	8.69018E-05	2.43203E-05	4.48755E-05	8.06945E-05	5.70865E-05	1.72989E-05	3.06293E-05	1.45198E-05	2.50855E-05	4.28528E-05	2.32947E-05	6.97252E-06	4.34628E-09	1.3817E-07	1.7356E-08	1.5987E-07	0.15986984
3834803774750	383480	3774750	3.52323E-05	8.79778E-05	8.79778E-05	2.46214E-05	4.54311E-05	8.16937E-05	5.77934E-05	1.75131E-05	3.10086E-05	1.44143E-05	2.53267E-05	4.32518E-05	2.35116E-05	7.03744E-06	4.29992E-09	1.3533E-07	1.7067E-08	1.56695E-07	0.15669482
3835303774750	383530	3774750	3.55447E-05	8.87579E-05	8.87579E-05	2.48397E-05	4.5834E-05	8.2418E-05	5.83058E-05	1.76684E-05	3.12835E-05	1.42937E-05	2.55126E-05	4.35574E-05	2.36778E-05	7.08717E-06	4.22541E-09	1.3205E-07	1.6726E-08	1.52998E-07	0.15299799
3835803774750	383580	3774750	3.57279E-05	8.92152E-05	8.92152E-05	2.49677E-05	4.60701E-05	8.28427E-05	5.86062E-05	1.77595E-05	3.14447E-05	1.4158E-05	2.56231E-05	4.37441E-05	2.37793E-05	7.11755E-06	4.13357E-09	1.2843E-07	1.6347E-08	1.48911E-07	0.14891057
3836303774750	383630	3774750	3.57979E-05	8.93901E-05	8.93901E-05	2.50167E-05	4.61604E-05	8.3005E-05	5.87211E-05	1.77943E-05	3.15063E-05	1.39118E-05	2.56683E-05	4.38036E-05	2.38116E-05	7.12722E-06	3.93897E-09	1.235E-07	1.591E-08	1.4335E-07	0.1433504
3836803774750	383680	3774750	3.57117E-05	8.91748E-05	8.91748E-05	2.49564E-05	4.60493E-05	8.28052E-05	5.85797E-05	1.77514E-05	3.14305E-05	1.353E-05	2.56131E-05	4.37017E-05	2.37562E-05	7.11065E-06	3.80257E-09	1.1894E-07	1.5463E-08	1.38202E-07	0.13820222
3837303774750	383730	3774750	3.54208E-05	8.84485E-05	8.84485E-05	2.47532E-05	4.56742E-05	8.21308E-05	5.81026E-05	1.76069E-05	3.11745E-05	1.27764E-05	2.54322E-05	4.33961E-05	2.35901E-05	7.06092E-06	3.62237E-09	1.1295E-07	1.486E-08	1.31433E-07	0.13143294
3837803774750	383780	3774750	3.27492E-05	8.17772E-05	8.17772E-05	2.28861E-05	4.22292E-05	7.5936E-05	5.37202E-05	1.62788E-05	2.88231E-05	1.20077E-05	2.41008E-05	4.10276E-05	2.23026E-05	6.67555E-06	3.39357E-09	1.0495E-07	1.3569E-08	1.21912E-07	0.12191176
3838303774750	383830	3774750	3.27707E-05	8.1831E-05	8.1831E-05	2.29012E-05	4.2257E-05	7.5986E-05	5.37555E-05	1.62896E-05	2.88421E-05	1.19474E-05	2.40405E-05	4.10022E-05	2.22888E-05	6.67141E-06	3.32191E-09	1.0202E-07	1.33E-08	1.18642E-07	0.11864175
3838803774750	383880	3774750	3.39396E-05	8.47497E-05	8.47497E-05	2.3718E-05	4.37642E-05	7.86962E-05	5.56728E-05	1.68706E-05	2.98708E-05	1.20529E-05	2.45128E-05	4.17832E-05	2.27133E-05	6.79849E-06	3.28846E-09	1.0033E-07	1.3341E-08	1.16956E-07	0.11695614
3839303774750	383930	3774750	3.36218E-05	8.39562E-05	8.39562E-05	2.34959E-05	4.33544E-05	7.79593E-05	5.51515E-05	1.67126E-05	2.95911E-05	1.31632E-05	2.42616E-05	4.13502E-05	2.2478E-05	6.72804E-06	3.43637E-09	1.0136E-07	1.3439E-08	1.1824E-07	0.11823992
3839803774750	383980	3774750	3.27384E-05	8.17503E-05	8.17503E-05	2.28786E-05	4.22153E-05	7.5911E-05	5.37025E-05	1.62735E-05	2.88136E-05	1.29522E-05	2.36788E-05	4.03485E-05	2.19334E-05	6.56506E-06	3.32032E-09	9.7286E-08	1.2955E-08	1.13562E-07	0.11356194
3840303774750	384030	3774750	3.22321E-05	8.0486E-05	8.0486E-05	2.25248E-05	4.15625E-05	7.4737E-05	5.2872E-05	1.60218E-05	2.8368E-05	1.28417E-05	2.33572E-05	3.97967E-05	2.16335E-05	6.47527E-06	3.23225E-09	9.4104E-08	1.259E-08	1.09927E-07	0.10992702
3840803774750	384080	3774750	3.17258E-05	7.92217E-05	7.92217E-05	2.21709E-05	4.09096E-05	7.3563E-05	5.20414E-05	1.57701E-05	2.79224E-05	1.27412E-05	2.30407E-05	3.92449E-05	2.13335E-05	6.38549E-06	3.14697E-09	9.106E-08	1.2238E-08	1.06446E-07	0.10644568
3841303774750	384130	3774750	3.11225E-05	7.77153E-05	7.77153E-05	2.17494E-05	4.01317E-05	7.21642E-05	5.10518E-05	1.54703E-05	2.73914E-05	1.26206E-05	2.26488E-05	3.85743E-05	2.0969E-05	6.27638E-06	3.05867E-09	8.7986E-08	1.1876E-08	1.02921E-07	0.10292108
3826803774800	382680	3774800	1.97465E-05	4.93084E-05	4.93084E-05	1.37994E-05	2.54626E-05	4.57864E-05	3.23911E-05	9.8155E-06	1.73792E-05	1.39621E-05	1.60471E-05	2.73348E-05	1.48592E-05	4.44761E-06	2.39448E-09	7.1419E-08	9.5112E-09	8.33248E-08	0.08332483
3827303774800	382730	3774800	2.05598E-05	5.13394E-05	5.13394E-05	1.43678E-05	2.65113E-05	4.76723E-05	3.37253E-05	1.02198E-05	1.8095E-05	1.40726E-05	1.65696E-05	2.82261E-05	1.53437E-05	4.59264E-06	2.53133E-09	7.6275E-08	9.9992E-09	8.88059E-08	0.0888059
3827803774800	382780	3774800	2.0312E-05	5.07207E-05	5.07207E-05	1.41947E-05	2.61918E-05	4.70978E-05	3.33189E-05	1.00966E-05	1.7877E-05	1.23393E-05	1.63385E-05	2.77423E-05	1.50807E-05	4.51391E-06	2.38961E-09	7.4401E-08	9.6888E-09	8.64794E-08	0.08647935
3828303774800	382830	3774800	1.92994E-05	4.81921E-05	4.81921E-05	1.3487E-05	2.48861E-05	4.47498E-05	3.16578E-05	9.59327E-06	1.69857E-05	1.15354E-05	1.54291E-05	2.62567E-05	1.42731E-05	4.27219E-06	2.3363E-09	7.2725E-08	9.2995E-09	8.43603E-08	0.08436031
3828803774800	382880	3774800	1.99404E-05	4.97927E-05	4.97927E-05	1.39349E-05	2.57126E-05	4.6236E-05	3.27092E-05	9.91189E-06	1.75499E-05	1.15354E-05	1.58009E-05	2.68934E-05	1.46192E-05	4.37578E-06	2.4493E-09	7.6858E-08	9.7045E-09	8.90117E-08	0.08901168
3829303774800	382930	3774800	2.10608E-05	5.25903E-05	5.25903E-05	1.47179E-05	2.71573E-05	4.88338E-05	3.4547E-05	1.04688E-05	1.85359E-05	1.16861E-05	1.65344E-05	2.81497E-05	1.53022E-05	4.58021E-06	2.61214E-09	8.2827E-08	1.0348E-08	9.57875E-08	0.09578747
3829803774800	382980	3774800	2.32207E-05	5.79838E-05	5.79838E-05	1.62273E-05	2.99425E-05	5.38421E-05	3.80901E-05	1.15424E-05	2.04369E-05	1.2274E-05	1.80266E-05	3.07049E-05	1.66912E-05	4.99596E-06	2.88765E-09	9.2925E-08	1.155E-08	1.07362E-07	0.10736241
3830303774800	383030	3774800	2.58115E-05	6.44534E-05	6.44534E-05	1.80379E-05	3.32833E-05	5.98496E-05	4.234E-05	1.28303E-05	2.27172E-05	1.31532E-05	1.98001E-05	3.3778E-05	1.83617E-05	5.49597E-06	3.20312E-09	1.0462E-07	1.3098E-08	1.20919E-07	0.12091898
3830803774800	383080	3774800	2.68026E-05	6.69282E-05	6.69282E-05	1.87305E-05	3.45613E-05	6.21476E-05	4.39657E-05	1.33229E-05	2.35895E-05	1.37209E-05	2.03628E-05	3.47457E-05	1.88878E-05	5.65343E-06	3.40492E-09	1.1168E-07	1.3865E-08	1.28948E-07	0.1289477
3831303774800	383130	3774800	2.76914E-05	6.91475E-05	6.91475E-05	1.93516E-05	3.57073E-05	6.42084E-05	4.54236E-05	1.37647E-05	2.43717E-05	1.38666E-05	2.08703E-05	3.56201E-05	1.93631E-05	5.7957E-06	3.53031E-09	1.1588E-07	1.4386E-08	1.33798E-07	0.13379811
3831803774800	383180	3774800	2.85586E-05	7.1313E-05	7.1313E-05	1.99576E-05	3.68256E-05	6.62192E-05	4.68461E-05	1.41958E-05	2.51349E-05	1.38666E-05	2.13626E-05	3.6469E-05	1.98245E-05	5.93383E-06	3.61792E-09	1.1857E-07	1.4789E-08	1.36978E-07	0.13697808
3832303774800	383230	3774800	2.93773E-05	7.33574E-05	7.33574E-05	2.05298E-05	3.78813E-05	6.81176E-05	4.81891E-05	1.46028E-05	2.58555E-05	1.3937E-05	2.18299E-05	3.7267E-05	2.02583E-05	6.06366E-06	3.68307E-09	1.201E-07	1.5074E-08	1.3886E-07	0.13886021
3832803774800	383280	3774800	3.01476E-05	7.52808E-05	7.52808E-05	2.1068E-05	3.88745E-05	6.99036E-05	4.94526E-05	1.49856E-05	2.65334E-05	1.39822E-05	2.22569E-05	3.7997E-05	2.06552E-05	6.18245E-06	3.71959E-09	1.2042E-07	1.5227E-08	1.39369E-07	0.13936945
3833303774800	383330	3774800	3.08263E-05	7.69755E-05	7.69755E-05	2.15423E-05	3.97497E-05	7.14773E-05	5.05659E-05	1.5323E-05	2.71307E-05	1.40224E-05	2.26337E-05	3.86422E-05	2.10059E-05	6.28743E-06	3.79016E-09	1.2052E-07	1.5271E-08	1.39581E-07	0.13958088
3833803774800	383380	3774800	3.1408E-05	7.84281E-05	7.84281E-05	2.19489E-05	4.04998E-05	7.28261E-05	5.15201E-05	1.56122E-05	2.76427E-05	1.3952E-05	2.29603E-05	3.92025E-05	2.13104E-05	6.37859E-06	3.81117E-09	1.1957E-07	1.5202E-08	1.38585E-07	0.13858548
3834303774800	383430	3774800	3.18766E-05	7.95983E-05	7.95983E-05	2.22763E-05	4.1104E-05	7.39127E-05	5.22888E-05	1.58451E-05	2.80551E-05	1.38716E-05	2.32216E-05	3.96439E-05	2.15504E-05	6.45041E-06	3.7901E-09	1.1788E-07	1.5059E-08	1.36734E-07	0.13673363
3834803774800	383480	3774800	3.22429E-05	8.05129E-05	8.05129E-05	2.25323E-05	4.15763E-05	7.4762E-05	5.28896E-05	1.60272E-05	2.83775E-05	1.37712E-05	2.34326E-05	3.9992E-05	2.17396E-05	6.50704E-06	3.74581E-09	1.1577E-07	1.485E-08	1.34366E-07	0.13436588
3835303774800	383530	3774800	3.25176E-05	8.11989E-05	8.11989E-05	2.27243E-05	4.19306E-05	7.5399E-05	5.33402E-05	1.61637E-05	2.86193E-05	1.35551E-05	2.35984E-05	4.02721E-05	2.18919E-05	6.55262E-06	3.59882E-09	1.1237E-07	1.4571E-08	1.30543E-07	0.13054315
3835803774800	383580	3774800	3.26522E-05	8.15351E-05	8.15351E-05	2.28184E-05	4.21042E-05	7.57112E-05	5.35611E-05	1.62306E-05	2.87378E-05	1.32386E-05	2.36788E-05	4.03995E-05	2.19611E-05	6.57334E-06	3.50998E-09	1.0941E-07	1.4282E-08	1.27198E-07	0.12719808
3836303774800	383630	3774800	3.26738E-05	8.15889E-05	8.15889E-05	2.28334E-05	4.2132E-05	7.57612E-05	5.35965E-05	1.62414E-05	2.87568E-05	1.28065E-05	2.36888E-05	4.04079E-05	2.19657E-05	6.57472E-06	3.3946E-09	1.057E-07	1.3928E-08	1.23019E-07	0.12301855
3836803774800	383680	3774800	3.23722E-05	8.08357E-05	8.08357E-05	2.26226E-05	4.1743E-05	7.50617E-05	5.31017E-05	1.60914E-05	2.84913E-05	1.21433E-05	2.3518E-05	4.01108E-05	2.18042E-05	6.52638E-06	3.24633E-09	1.0068E-07	1.3373E-08	1.17301E-07	0.11730136
3837303774800	383730	3774800	2.95551E-05	7.38013E-05	7.38013E-05	2.0654E-05	3.81105E-05	6.85297E-05	4.84807E-05	1.46911E-05	2.60119E-05	1.14199E-05	2.16691E-05	3.68595E-05	2.00368E-05	5.99736E-06	3.03363E-09	9.3376E-08	1.2135E-08	1.08545E-07	0.10854486
3837803774800	383780	3774800	2.90164E-05	7.24562E-05	7.24562E-05	2.02776E-05	3.74159E-05	6.72808E-05	4.75971E-05	1.44234E-05	2.55379E-05	1.1249E-05	2.12722E-05	3.62228E-05	1.96907E-05	5.89377E-06	2.95372E-09	9.0417E-08	1.1784E-08	1.05155E-07	0.10515517
3838303774800	383830	3774800	3.17635E-05	7.93158E-05	7.93158E-05	2.21973E-05	4.09582E-05	7.36504E-05	5.21033E-05	1.57889E-05	2.79556E-05	1.2897E-05	2.30809E-05	3.93383E-05	2.13843E-05	6.40069E-06	3.23928E-09	9.6317E-08	1.2807E-08	1.12363E-07	0.11236277
3838803774800	383880	3774800	3.10848E-05	7.76211E-05	7.76211E-05	2.1723E-05	4.0083E-05	7.20768E-05	5.099E-05	1.54515E-05	2.73583E-05	1.27111E-05	2.26237E-05	3.85573E-05	2.09597E-05	6.27361E-06	3.15638E-09	9.3057E-08	1.2442E-08	1.08655E-07	0.10865492
3839303774800	383930	3774800	3.05462E-05	7.62761E-05	7.62761E-05	2.13466E-05	3.93885E-05	7.08278E-05	5.01064E-05	1.51838E-05	2.68842E-05	1.25553E-05	2.2272E-05	3.79461E-05	2.06275E-05	6.17416E-06	3.07039E-09	9.0028E-08	1.2098E-08	1.05197E-07	0.10519656
3839803774800	383980	3774800	3.01637E-05	7.53211E-05	7.53211E-05	2.10793E-05	3.88953E-05	6.99411E-05	4.94791E-05	1.49937E-05	2.65476E-05	1.24548E-05	2.20309E-05	3.75301E-05	2.04014E-05	6.10648E-06	3.00009E-09	8.7498E-08	1.1815E-08	1.02314E-07	0.10231355
3840303774800	384030	3774800	2.97005E-05	7.41644E-05	7.41644E-05	2.07556E-05	3.8298E-05	6.8867E-05	4.87193E-05	1.47634E-05	2.61399E-05	1.23443E-05	2.17344E-05	3.70208E-05	2.01245E-05	6.02361E-06	2.92702E-09	8.4918E-08	1.152E-08	9.93649E-08	0.09936492
3840803774800	384080	3774800	2.90918E-05	7.26445E-05	7.26445E-05	2.03303E-05	3.75132E-05	6.74557E-05	4.77208E-05	1.44609E-05	2.56042E-05	1.22036E-05	2.13325E-05	3.63332E-05	1.97507E-05	5.91173E-06	2.84823E-09	8.2202E-08	1.1196E-08	9.62462E-08	0.09624617
3841303774800	384130	3774800	2.85694E-05	7.13399E-05	7.13399E-05	1.99651E-05	3.68394E-05	6.62442E-05	4.68638E-05	1.42011E-05	2.51444E-05	1.20881E-05	2.09909E-05	3.57474E-05	1.94323E-05	5.81642E-06	2.77671E-09	7.9734E-08	1.0904E-08	9.34147E-08	0.09341466
3826803774850	382680	3774850	1.89816E-05	4.73985E-05	4.73985E-05	1.32649E-05	2.44763E-05	4.40129E-05	3.11365E-05	9.4353E-06	1.6706E-05	1.33743E-05	1.54442E-05	2.62906E-05	1.42916E-05	4.27771E-06	2.24483E-09	6.65E-08	8.9833E-09	7.77276E-08	0.07772769
3827303774850	382730	3774850	1.96926E-05	4.91739E-05	4.91739E-05	1.37618E-05	2.53931E-05	4.56615E-05	3.23028E-05	9.78872E-06	1.73318E-05	1.34597E-05	1.58964E-05	2.70801E-05	1.47207E-05	4.40617E-06	2.3607E-09	7.0519E-08	9.3934E-09	8.22726E-08	0.08227261
3827803774850	382780	3774850	1.93856E-05	4.84073E-05	4.84073E-05	1.35472E-05	2.49972E-05	4.49496E-05	3.17992E-05	9.63611E-06	1.70616E-05	1.18118E-05	1.56351E-05	2.65453E-05	1.443E-05	4.31915E-06	2.21516E-09	6.8247E-08	9.0413E-09	7.95037E-08	0.07950374
3828303774850	382830	3774850	1.9294E-05	4.81786E-05	4.81786E-05	1.34832E-05	2.48791E-05	4.47373E-05	3.1649E-05	9.59059E-06	1.6981E-05	1.144E-05	1.54342E-05	2.62567E-05	1.42731E-05	4.27219E-06	2.24458E-09	6.9388E-08	9.0537E-09	8.0686E-08	0.08068599
3828803774850	382880	3774850	2.06945E-05	5.16757E-05	5.16757E-05	1.44619E-05	2.6685E-05	4.79846E-05	3.39462E-05	1.02867E-05	1.82136E-05	1.18318E-05	1.64239E-05	2.7912E-05	1.5173E-05	4.54153E-06	2.4236E-09	7.5746E-08	9.8013E-09	8.79706E-08	0.08797056
3829303774850	382930	3774850	2.28113E-05	5.69616E-05	5.69616E-05	1.59412E-05	2.94146E-05	5.28929E-05	3.74186E-05	1.1339E-05	2.00766E-05	1.29573E-05	1.78457E-05	3.04163E-05	1.65343E-05	4.949E-06	2.71262E-09	8.5912E-08	1.1086E-08	9.97105E-08	0.09971055
3829803774850	382980	3774850	2.35977E-05	5.89253E-05	5.89253E-05	1.64908E-05	3.04287E-05	5.47164E-05	3.87086E-05	1.17299E-05	2.07688E-05	1.29623E-05	1.8318E-05	3.12313E-05	1.69773E-05	5.0816E-06	2.82413E-09	9.0041E-08	1.1543E-08	1.04408E-07	0.1044084
3830303774850	383030	3774850	2.43788E-05	6.08756E-05	6.08756E-05	1.70366E-05	3.14358E-05	5.65274E-05	3.99897E-05	1.21181E-05	2.14562E-05	1.30125E-05	1.87802E-05	3.20292E-05	1.74111E-05	5.21144E-06	2.9372E-09	9.4058E-08	1.2002E-08	1.08996E-07	0.10899648
3830803774850	383080	3774850	2.5149E-05	6.2799E-05	6.2799E-05	1.75749E-05	3.2429E-05	5.83134E-05	4.12532E-05	1.2501E-05	2.21341E-05	1.31632E-05	1.92274E-05	3.27932E-05	1.78264E-05	5.33575E-06	3.04769E-09	9.7754E-08	1.2437E-08	1.13239E-07	0.11323895
3831303774850	383130	3774850	2.59085E-05	6.46955E-05	6.46955E-05	1.81056E-05	3.34083E-05	6.00744E-05	4.2499E-05	1.28785E-05	2.28025E-05	1.32537E-05	1.96645E-05	3.35488E-05	1.82371E-05	5.45868E-06	3.13288E-09	1.0055E-07	1.28E-08	1.16482E-07	0.11648226
3831803774850	383180	3774850	2.6641E-05	6.65247E-05	6.65247E-05	1.86176E-05	3.43529E-05	6.17729E-05	4.37007E-05	1.32426E-05	2.34472E-05	1.32286E-05	2.00815E-05	3.42619E-05	1.86247E-05	5.5747E-06	3.19186E-09	1.0233E-07	1.3079E-08	1.18596E-07	0.11859642
3832303774850	383230	3774850	2.73359E-05	6.82598E-05	6.82598E-05	1.91031E-05	3.52489E-05	6.33841E-05	4.48404E-05	1.3588E-05	2.40588E-05	1.30728E-05	2.04784E-05	3.4941E-05	1.89939E-05	5.6852E-06	3.2175E-09	1.0293E-07	1.3255E-08	1.19403E-07	0.11940253
3832803774850	383280	3774850	2.79661E-05	6.98335E-05	6.98335E-05	1.95436E-05	3.60615E-05	6.48454E-05	4.58742E-05	1.39013E-05	2.46134E-05	1.31683E-05	2.08301E-05	3.55437E-05	1.93215E-05	5.78327E-06	3.25903E-09	1.0359E-07	1.3385E-08	1.20229E-07	0.12022939
3833303774850	383330	3774850	2.8537E-05	7.12592E-05	7.12592E-05	1.99426E-05	3.67978E-05	6.61692E-05	4.68108E-05	1.41851E-05	2.51159E-05	1.3113E-05	2.11516E-05	3.6087E-05	1.96169E-05	5.87167E-06	3.26587E-09	1.0319E-07	1.3406E-08	1.19866E-07	0.11986553
3833803774850	383380	3774850	2.90057E-05	7.24293E-05	7.24293E-05	2.027E-05	3.7402E-05	6.72558E-05	4.75795E-05	1.4418E-05	2.55284E-05	1.32537E-05	2.14129E-05	3.65369E-05	1.98614E-05	5.94488E-06	3.28561E-09	1.0271E-07	1.3374E-08	1.1937E-07	0.11937005
3834303774850	383430	3774850	2.93881E-05	7.33843E-05	7.33843E-05	2.05373E-05	3.78952E-05	6.81426E-05	4.82068E-05	1.46081E-05	2.5865E-05	1.32537E-05	2.16289E-05	3.6902E-05	2.00599E-05	6.00427E-06	3.2738E-09	1.0155E-07	1.3269E-08	1.18092E-07	0.11809152
3834803774850	383480	3774850	2.96951E-05	7.4151E-05	7.4151E-05	2.07519E-05	3.82911E-05	6.88545E-05	4.87104E-05	1.47607E-05	2.61352E-05	1.28718E-05	2.18098E-05	3.71991E-05	2.02214E-05	6.05261E-06	3.19805E-09	9.9299E-08	1.3086E-08	1.15583E-07	0.11558334
3835303774850	383530	3774850	2.98944E-05	7.46486E-05	7.46486E-05	2.08911E-05	3.85481E-05	6.93166E-05	4.90373E-05	1.48598E-05	2.63106E-05	1.23242E-05	2.19253E-05	3.74028E-05	2.03321E-05	6.08576E-06	3.09757E-09	9.6226E-08	1.2806E-08	1.1213E-07	0.1121295
3835803774850	383580	3774850	2.98836E-05	7.46217E-05	7.46217E-05	2.08836E-05	3.85342E-05	6.92916E-05	4.90197E-05	1.48544E-05	2.63011E-05	1.20077E-05	2.19203E-05	3.73943E-05	2.03275E-05	6.08438E-06	3.0124E-09	9.3079E-08	1.2485E-08	1.08576E-07	0.10857642
3836303774850	383630	3774850	2.96628E-05	7.40703E-05	7.40703E-05	2.07293E-05	3.82494E-05	6.87795E-05	4.86574E-05	1.47447E-05	2.61067E-05	1.15505E-05	2.17796E-05	3.71312E-05	2.01845E-05	6.04156E-06	2.90431E-09	8

			EGIODemolition	EGIOSite Grubbing / Prep	EGIOMass Grading / Excavation	EGIOMass Grading / Excavation	EGIODrainage / Utilities Trenching	EGIODrainage / Utilities Trenching	EGIOFoundations / Concrete Pads	EGIOFoundations / Concrete Pads	EGIOBuilding / Structure Construction	EGIOBuilding / Structure Construction	EGIOAsphalt Paving	EGIOArchitectural Coating	EGIOLandscaping or Other Finishing	EGIOWaterside Construction (Piles)	HIWaterside Construction (Landscaping)	HIWaterside Construction (Landscaping)	KMDemolition	KMSite Grubbing / Prep	KMMass Grading / Excavation
Unique Identifier	X (UTM)	Y (UTM)	2025	2025	2025	2026	2026	2027	2026	2027	2026	2027	2027	2027	2027	2027	2025	2026	2025	2025	2025
3837803774850	383780	3774850	5.65753E-05	5.1052E-05	0.000127481	0.000127481	3.56768E-05	3.56768E-05	6.58304E-05	6.58304E-05	0.000118375	0.000118375	8.37434E-05	7.88173E-06	2.53768E-05	4.49318E-05	9.30183E-05	9.30183E-05	4.64457E-05	4.19114E-05	0.000104656
3838303774850	383830	3774850	5.451E-05	4.9188E-05	0.000122827	0.000122827	3.43744E-05	3.43744E-05	6.34272E-05	6.34272E-05	0.000114054	0.000114054	8.06863E-05	7.594E-06	2.44504E-05	4.32916E-05	9.10517E-05	9.10517E-05	4.50907E-05	4.06887E-05	0.000101603
3838803774850	383880	3774850	5.27789E-05	4.7626E-05	0.000118927	0.000118927	3.32828E-05	3.32828E-05	6.1413E-05	6.1413E-05	0.000110432	0.000110432	7.8124E-05	7.35285E-06	2.36739E-05	4.19168E-05	8.94498E-05	8.94498E-05	4.42312E-05	3.99131E-05	9.9666E-05
3839303774850	383930	3774850	5.11374E-05	4.6145E-05	0.000115228	0.000115228	3.22476E-05	3.22476E-05	5.95029E-05	5.95029E-05	0.000106997	0.000106997	7.56942E-05	7.12416E-06	2.29376E-05	4.06131E-05	8.79273E-05	8.79273E-05	4.34313E-05	3.91913E-05	9.78637E-05
3839803774850	383980	3774850	4.94661E-05	4.4637E-05	0.000111462	0.000111462	3.11937E-05	3.11937E-05	5.75582E-05	5.75582E-05	0.0001035	0.0001035	7.32202E-05	6.89132E-06	2.2188E-05	3.92857E-05	8.63413E-05	8.63413E-05	4.25121E-05	3.83618E-05	9.57923E-05
3840303774850	384030	3774850	4.78007E-05	4.3134E-05	0.000107709	0.000107709	3.01434E-05	3.01434E-05	5.56203E-05	5.56203E-05	0.000100016	0.000100016	7.07551E-05	6.65931E-06	2.14409E-05	3.79631E-05	8.47077E-05	8.47077E-05	4.15212E-05	3.74677E-05	9.35596E-05
3840803774850	384080	3774850	4.61592E-05	4.1653E-05	0.00010401	0.00010401	2.91083E-05	2.91083E-05	5.37103E-05	5.37103E-05	9.65811E-05	9.65811E-05	6.83253E-05	6.43062E-06	2.07047E-05	3.66594E-05	8.30424E-05	8.30424E-05	4.05124E-05	3.65574E-05	9.12865E-05
3841303774850	384130	3774850	4.45654E-05	4.0215E-05	0.000100419	0.000100419	2.81033E-05	2.81033E-05	5.18558E-05	5.18558E-05	9.32464E-05	9.32464E-05	6.59663E-05	6.20859E-06	1.99898E-05	3.53937E-05	8.13771E-05	8.13771E-05	3.95335E-05	3.5674E-05	8.90807E-05
3833953774365	383395	3774365	0.00097656	0.00088122	0.00220048	0.00220048	0.000615825	0.000615825	0.001136314	0.001136314	0.002043303	0.002043303	0.001445515	0.000136048	0.000438035	0.000775579	0.000462506	0.000462506	0.000295883	0.000266998	0.000666713
3833953774370	383395	3774370	0.000964884	0.00087069	0.002174172	0.002174172	0.000608463	0.000608463	0.001122728	0.001122728	0.002018874	0.002018874	0.001428232	0.000134422	0.000432798	0.000766306	0.000448264	0.000448264	0.000286912	0.000258902	0.000646497
3834003774370	383400	3774370	0.000922318	0.00083228	0.002078258	0.002078258	0.00058162	0.00058162	0.001073199	0.001073199	0.001929811	0.001929811	0.001365226	0.000128492	0.000413705	0.000732501	0.000445013	0.000445013	0.000292326	0.000263787	0.000658697
3834053774370	383405	3774370	0.00088411	0.0007978	0.001992163	0.001992163	0.000557526	0.000557526	0.00102874	0.00102874	0.001849866	0.001849866	0.001308669	0.000123169	0.000396566	0.000702156	0.000441841	0.000441841	0.000297775	0.000268705	0.000670977
3834103774370	383410	3774370	0.000848343	0.00076552	0.00191157	0.00191157	0.000534971	0.000534971	0.000987122	0.000987122	0.001775029	0.001775029	0.001255727	0.000118186	0.000380523	0.00067375	0.000438431	0.000438431	0.000303261	0.000273655	0.000683338
3833903774375	383390	3774375	0.001001087	0.00090336	0.002255747	0.002255747	0.00063129 2	0.000631292	0.00116485 3	0.001164853	0.002094622	0.002094622	0.00148182	0.000139465	0.000449036	0.000795058	0.000437924	0.000437924	0.000273326	0.000246642	0.000615885
3833953774375	383395	3774375	0.000953859	0.00086074	0.002149329	0.002149329	0.00060151	0.00060151	0.001109899	0.001109899	0.001995806	0.001995806	0.001411913	0.000132886	0.000427852	0.00075755	0.000434656	0.000434656	0.00027831	0.00025114	0.000627116
3834003774375	383400	3774375	0.000912356	0.00082329	0.00205581	0.00205581	0.000575338	0.000575338	0.001061607	0.001061607	0.001908966	0.001908966	0.001350479	0.000127104	0.000409236	0.000724589	0.000431484	0.000431484	0.000283342	0.000255681	0.000638454
3834053774375	383405	3774375	0.000874404	0.00078904	0.001970293	0.001970293	0.000551405	0.000551405	0.001017447	0.001017447	0.001829558	0.001829558	0.001294303	0.000121817	0.000392213	0.000694448	0.000428265	0.000428265	0.000288392	0.000260238	0.000649833
3834103774375	383410	3774375	0.000839085	0.00075717	0.001890709	0.001890709	0.000529133	0.000529133	0.000976349	0.000976349	0.001755658	0.001755658	0.001242023	0.000116896	0.000376371	0.000666397	0.00042495	0.00042495	0.000293466	0.000264816	0.000661266
3834153774375	383415	3774375	0.000805509	0.00072687	0.001815051	0.001815051	0.000507959	0.000507959	0.00093728 1	0.000937281	0.001685405	0.001685405	0.001192323	0.000112219	0.00036131	0.000639731	0.00042130 2	0.00042130 2	0.000298581	0.000269432	0.000672793
3834203774375	383420	3774375	0.000774374	0.00069878	0.001744895	0.001744895	0.000488325	0.000488325	0.000901052	0.000901052	0.00162026	0.00162026	0.001146237	0.000107881	0.000347344	0.000615004	0.000417702	0.000417702	0.000303679	0.000274032	0.000684279
3834253774375	383425	3774375	0.000745143	0.0006724	0.001679029	0.001679029	0.000469892	0.000469892	0.00086704	0.00086704	0.001559099	0.001559099	0.001102969	0.000103809	0.000334233	0.000591789	0.00041415	0.00041415	0.000308735	0.000278594	0.000695671
3833903774380	383390	3774380	0.000988492	0.00089199	0.002227367	0.002227367	0.00062335	0.00062335	0.001150198	0.001150198	0.002068269	0.002068269	0.001463177	0.000137711	0.000443387	0.000785056	0.000425029	0.000425029	0.000265405	0.000239495	0.000598036
3833953774380	383395	3774380	0.000941491	0.00084958	0.00212146	0.00212146	0.000593711	0.000593711	0.001095508	0.001095508	0.001969927	0.001969927	0.001393606	0.000131163	0.000422305	0.000747728	0.000421778	0.000421778	0.000270049	0.000243685	0.000608501
3834003774380	383400	3774380	0.000900877	0.00081293	0.002029945	0.002029945	0.000568099	0.000568099	0.00104825	0.00104825	0.001884949	0.001884949	0.001333488	0.000125505	0.000404087	0.000715472	0.000418606	0.000418606	0.000274729	0.000247908	0.000619046
3834053774380	383405	3774380	0.000863439	0.00077915	0.001945585	0.001945585	0.000544491	0.000544491	0.001004688	0.001004688	0.001806615	0.001806615	0.001278072	0.000120289	0.000387295	0.000685739	0.000415403	0.000415403	0.000279414	0.000252137	0.000629604
3834103774380	383410	3774380	0.000828549	0.00074766	0.001866969	0.001866969	0.000522489	0.000522489	0.000964091	0.000964091	0.001733614	0.001733614	0.001226428	0.000115429	0.000371645	0.00065803	0.000412104	0.000412104	0.000284124	0.000256386	0.000640216
3834153774380	383415	3774380	0.000795481	0.00071782	0.001792455	0.001792455	0.000501635	0.000501635	0.000925612	0.000925612	0.001664422	0.001664422	0.001177479	0.000110822	0.000356812	0.000631767	0.000408599	0.000408599	0.00028884	0.000260642	0.000650842
3834203774380	383420	3774380	0.000764895	0.00069022	0.001723536	0.001723536	0.000482348	0.000482348	0.000890023	0.000890023	0.001600426	0.001600426	0.001132206	0.000106561	0.000343093	0.000607476	0.000405205	0.000405205	0.000293537	0.000264881	0.000661427
3833903774385	383390	3774385	0.00097435	0.00087894	0.002194791	0.002194791	0.00061423 3	0.000614233	0.001133376	0.001133376	0.00203802	0.00203802	0.001441777	0.000135697	0.000436902	0.000773574	0.00041219 9	0.00041219 9	0.000257794	0.000232627	0.000580887
3833953774385	383395	3774385	0.000927189	0.00083667	0.002089234	0.002089234	0.000584692	0.000584692	0.001078867	0.001078867	0.001940003	0.001940003	0.001372436	0.00012917	0.00041589	0.000736369	0.000409027	0.000409027	0.000262122	0.000236532	0.000590639
3834003774385	383400	3774385	0.000887757	0.00080109	0.002000382	0.002000382	0.000559826	0.000559826	0.001032984	0.001032984	0.001857497	0.001857497	0.001314068	0.000123677	0.000398202	0.000705052	0.000405918	0.000405918	0.000266467	0.000240453	0.000600431
3834053774385	383405	3774385	0.000851083	0.000768	0.001917743	0.001917743	0.000536699	0.000536699	0.00099031	0.00099031	0.001780762	0.001780762	0.001259782	0.000118568	0.000381752	0.000675926	0.000402857	0.000402857	0.000270813	0.000244375	0.000610222
3834103774385	383410	3774385	0.000816832	0.00073709	0.001840566	0.001840566	0.0005151	0.0005151	0.000950456	0.000950456	0.001709097	0.001709097	0.001209084	0.000113796	0.000366389	0.000648724	0.000399749	0.000399749	0.000275194	0.000248328	0.000620095
3834153774385	383415	3774385	0.000784426	0.00070785	0.001767545	0.001767545	0.000494664	0.000494664	0.000912749	0.000912749	0.001641292	0.001641292	0.001161116	0.000109281	0.000351853	0.000622987	0.000396513	0.000396513	0.000279546	0.000252255	0.0006299
3834203774385	383420	3774385	0.000754485	0.00068083	0.001700079	0.001700079	0.000475783	0.000475783	0.00087791	0.00087791	0.001578645	0.001578645	0.001116797	0.00010511	0.000338423	0.000599208	0.00039331	0.00039331	0.000283867	0.000256155	0.000639638
3833853774390	383385	3774390	0.001002215	0.00090437	0.002258289	0.002258289	0.00063200 4	0.000632004	0.001166166	0.001166166	0.002096983	0.002096983	0.00148349	0.000139623	0.000449542	0.000795954	0.000402762	0.000402762	0.000246447	0.000222388	0.000555319
3833903774390	383390	3774390	0.000953782	0.00086067	0.002149154	0.002149154	0.000601461	0.000601461	0.001109809	0.001109809	0.001995643	0.001995643	0.001411798	0.000132875	0.000427818	0.000757489	0.000399749	0.000399749	0.00025047	0.000226018	0.000564384
3833953774390	383395	3774390	0.000911777	0.00082276	0.002054505	0.002054505	0.000574973	0.000574973	0.001060933	0.001060933	0.001907755	0.001907755	0.001349622	0.000127023	0.000408976	0.000724129	0.000396751	0.000396751	0.000254511	0.000229665	0.00057349
3834003774390	383400	3774390	0.000873198	0.00078795	0.001967576	0.001967576	0.000550645	0.000550645	0.001016044	0.001016044	0.001827035	0.001827035	0.001292518	0.000121649	0.000391672	0.00069349	0.000393785	0.000393785	0.000258552	0.000233311	0.000582596
3834053774390	383405	3774390	0.000837324	0.00075558	0.001886741	0.001886741	0.000528022	0.000528022	0.00097430 1	0.000974301	0.001751974	0.001751974	0.001239416	0.000116651	0.000375581	0.000664999	0.000390836	0.000390836	0.000262605	0.000236968	0.000591728
3834103774390	383410	3774390	0.000803652	0.0007252	0.001810868	0.001810868	0.000506789	0.000506789	0.00093512	0.00093512	0.00168152	0.00168152	0.001189575	0.00011196	0.000360477	0.000638257	0.000387917	0.000387917	0.000266658	0.000240626	0.000600861
3834153774390	383415	3774390	0.000772338	0.00069694	0.001740308	0.001740308	0.000487042	0.000487042	0.000898684	0.000898684	0.001616001	0.001616001	0.001143224	0.000107598	0.000346431	0.000613387	0.00038492	0.00038492	0.000270688	0.000244262	0.00060994
3834203774390	383420	3774390	0.000743012	0.00067048	0.001674228	0.001674228	0.000468548	0.000468548	0.00086456	0.00086456	0.00155464	0.00155464	0.001099815	0.000103512	0.000333277	0.000590097	0.000381954	0.000381954	0.000274669	0.000247854	0.000618911
3833853774395	383385	3774395	0.000983144	0.00088716	0.002215316	0.002215316	0.000619977	0.000619977	0.001143975	0.001143975	0.002057079	0.002057079	0.00145526	0.000136966	0.000440988	0.000780808	0.000390804	0.000390804	0.000239672	0.000216274	0.000540053
3833903774395	383390	3774395	0.000935158	0.00084386	0.00210719	0.00210719	0.000589717	0.000589717	0.001088139	0.001088139	0.001956676	0.001956676	0.001384231	0.000130281	0.000419464	0.000742698	0.000387917	0.000387917	0.000243433	0.000219667	0.000548526
3833953774395	383395	3774395	0.000894831	0.00080747	0.00201632	0.00201632	0.000564286	0.000564286	0.001041214	0.001041214	0.001872297	0.001872297	0.001324538	0.000124662	0.000401375	0.00071067	0.000385047	0.000385047	0.000247193	0.000223061	0.000557
3834003774395	383400	3774395	0.000857392	0.00077369	0.00193196	0.00193196	0.000540677	0.000540677	0.000997652	0.000997652	0.001793963	0.001793963	0.001269121	0.000119447	0.000384582	0.000680937	0.000382255	0.000382255	0.000250954	0.000226454	0.000565473
3834053774395	383405	3774395	0.000822479	0.00074218	0.00185329	0.00185329	0.000518661	0.000518661	0.00095702 7	0.000957027	0.001720912	0.001720912	0.001217442	0.000114583	0.000368922	0.000653209	0.000379432	0.000379432	0.000254744	0.000229875	0.000574014
3834103774395	383410	3774395	0.000789625	0.00071254	0.00177926	0.00177926	0.000497943	0.000497943	0.000918798	0.000918798	0.00165217	0.00165217	0.001168811	0.000110006	0.000354185	0.000627116	0.000376625	0.000376625	0.000258499	0.000233263	0.000582475
3834153774395	383415	3774395	0.000759236	0.00068512	0.001710785	0.001710785	0.000478779	0.000478779	0.000883438	0.000883438	0.001588586	0.001588586	0.00112383	0.000105772	0.000340554	0.000602982	0.000373913	0.000373913	0.000262235	0.000236635	0.000590894
3833803774400	383380	3774400	0.001007331	0.00090899	0.002269816	0.002269816	0.00063523	0.00063523	0.001172118	0.001172118	0.002107686	0.002107686	0.001491062	0.000140335	0.000451837	0.000800017	0.000381748	0.000381748	0.000229626	0.000207209	0.000517416
3833853774400	383385	3774400	0.000958079	0.00086455	0.002158838	0.002158838	0.000604171	0.000604171	0.00111481	0.00111481	0.002004636	0.002004636	0.00141816	0.000133474	0.000429745	0.000760902	0.000379353	0.000379353	0.000233136	0.000210376	0.000525325
3833903774400	383390	3774400	0.00091552	0.00082614	0.002062938	0.002062938	0.000577333	0.000577333	0.001065288	0.001065288	0.001915586	0.001915586	0.001355162	0.000127545	0.000410655	0.000727101	0.000376593	0.000376593	0.000236658	0.000213554	0.00053326
3833953774400	383395	3774400	0.000876517	0.00079095	0.001975055	0.001975055	0.000552738	0.000552738	0.001019905	0.001019905	0.001833979	0.001833979	0.001297431	0.000122111	0.000393161	0.000696126	0.000373897	0.000373897	0.000240173	0.000216726	0.000541182
3834003774400	383400	3774400	0.000840207	0.00075818	0.001893237	0.001893237	0.00052984	0.00052984	0.000977655	0.000977655	0.001758006	0.001758006	0.001243684	0.000117053	0.000376874	0.000667289	0.000371201	0.000371201	0.000243689	0.000219899	0.000549105
3834053774400	383405	3774400	0.000806123	0.00072743	0.001816437	0.001816437	0.000508347	0.000508347	0.000937996	0.000937996	0.001686691	0.001686691	0.001193233	0.000112304	0.000361586	0.000640219	0.000368489	0.000368489	0.000247211	0.000223077	0.00055704
3834103774400	383410	3774400	0.000774523	0.00069891	0.001745231	0.001745231	0.000488419	0.000488419	0.000901226	0.000901226	0.001620572	0.001620572	0.001146457	0.000107902	0.000347411	0.000615122	0.000365856	0.000365856	0.000250697	0.000226223	0.000564895
3834153774400	383415	3774400	0.000745173	0.00067243	0.001679097	0.001679097	0.000469911	0.000469911	0.000867074	0.000867074	0.001559161	0.001559161	0.001103013	0.000103813	0.000334246	0.000591813	0.00036335	0.00036335	0.000254159	0.000229347	0.000572696
3833553774405	383355	3774405	0.001262636	0.00113937	0.002845095	0.002845095	0.000796227	0.000796227	0.001469188	0.001469188	0.002641874	0.002641874	0.001868967	0.000175903	0.000566354	0.001002779	0.000381288	0.000381288	0.000207284	0.000187047	0.000467072
3833603774405	383360	3774405	0.001196205	0.00107943	0.002695407	0.002695407	0.000754335	0.000754335	0.001391891	0.001391891	0.002502878	0.002502878	0.001770636	0.000166648	0.000536556	0.000950021	0.000379337	0.000379337	0.000210495	0.000189945	0.000474308
3833653774405	383365	3774405	0.001135923	0.00102503	0.002559574	0.002559574	0.00071632 1	0.000716321	0.001321747	0.001321747	0.002376747	0.002376747	0.001681406	0.00015825	0.000509517	0.000902145	0.00037718	0.00037718	0.000213736	0.00019287	0.000481611
3833703774405	383370	3774405	0.001080733	0.00097523	0.002435213	0.002435213	0.000681517	0.000681517	0.001257528	0.001257528	0.002261269	0.002261269	0.001599713	0.000150561	0.000484761	0.000858313	0.000375071	0.000375071	0.000216989	0.000195806	0.000488942
3833803774405	383380	3774405	0.000979658	0.00088402	0.002207461	0.002207461	0.000617779	0.000617779	0.001139918	0.001139918	0.002049785	0.002049785	0.0014501	0.00013648	0.000439424	0.000778039	0.000370773	0.000370773	0.000223555	0.000201731	0.000503737
3833853774405	383385	3774405	0.000934955	0.00084368	0.002106732	0.002106732	0.000589589	0.000589589	0.001087903	0.001087903	0.001956251	0.001956251	0.001383931	0.000130252	0.000419373	0.00074253 7	0.000368425	0.000368425	0.00022685	0.000204704	0.000511162
3833903774405	383390	3774405	0.00089449	0.00080717	0.002015553	0.002015553	0.000564072	0.000564072	0.001040819	0.001040819	0.001871585	0.001871585	0.001324034	0.000124615	0.000401223	0.0007104	0.000365824	0.000365824	0.000230139	0.000207672	0.000518573
3833953774405	383395	3774405	0.000856945	0.00077329	0.001930952	0.001930952	0.000540395	0.000540395	0.000997131	0.000997131	0.001793026	0.001793026	0.001268459	0.000119384	0.000384381	0.000680581	0.000363223	0.000363223	0.000233416	0.000210629	0.000525957
3834003774405	383400	3774405	0.000821924	0.00074168	0.001852039	0.001852039	0.000518311	0.000518311	0.000956381	0.000956381	0.001719751	0.001719751	0.001216621	0.000114505	0.000368673	0.000652768	0.000360654	0.000360654	0.000236717	0.000213608	0.000533395
3834053774405	383405	3774405	0.000788968	0.00071194	0.001777781	0.001777781	0.000497529	0.000497529	0.000918034	0.000918034	0.001650796	0.001650796	0.00116784	0.000109914	0.000353891	0.000626595	0.000358101	0.000358101	0.000239994	0.000216565	0.000540779
3834103774405	383410	3774405	0.00075855	0.0006845	0.001709238	0.001709238	0.000478347	0.000478347	0.00088264	0.00088264	0.00158715	0.00158715	0.001122814	0.000105677	0.000340247	0.000602436	0.000355611	0.000355611	0.000243242	0.000219495	0.000548096
3834153774405	383415	3774405	0.000730035	0.00065877	0.001644987	0.001644987	0.000460365	0.000460365	0.00084946	0.00084946	0.001527488	0.001527488	0.001080606	0.000101704	0.000327456	0.00057979	0.000353248	0.000353248	0.000246447	0.000222388	0.000555319
3833503774410	383350	3774410	0.001292475	0.0011663	0.002912332	0.002912332	0.000815044	0.000815044	0.001503909	0.001503909	0.002704308	0.002704308	0.001913136	0.00018006	0.000579738	0.001026478	0.000371613	0.000371613	0.000199351	0.000179889	0.000449196
3833553774410	383355	3774410	0.001222971	0.00110358	0.002755718	0.002755718	0.000771214	0.000771214	0.001423035	0.001423035	0.002558881	0.002558881	0.001810255	0.000170377	0.000548562	0.000971278	0.000370646	0.000370646	0.000202365	0.000182609	0.000455989
3833603774410	383360	3774410	0.001160086	0.00104683	0.00261402	0.00261402	0.000731558	0.000731558	0.001349863	0.001349863	0.002427304	0.002427304	0.001717172	0.000161616	0.000520355	0.000921335	0.000369028	0.000369028	0.000205403	0.000185351	0.000462835
3833653774410	383365	3774410	0.001103004	0.00099532	0.002485396	0.002485396	0.000695562	0.000695562	0.001283442	0.001283442	0.002307868	0.002307868	0.001632678	0.000153664	0.000494751	0.000876	0.000366855	0.000366855	0.000208465	0.000188114	0.000469735
3833703774410	383370	3774410	0.001050613	0.00094805	0.002367343	0.002367343	0.000662524	0.000662524	0.001222481	0.001222481	0.002198247	0.002198247	0.001555128	0.000146365	0.000471251	0.000834392	0.000364667	0.000364667	0.000211528	0.000190877	0.000476635
3833753774410	383375	3774410	0.001002245	0.0009044	0.002258356	0.002258356	0.00063202 2	0.000632022	0.0011662	0.0011662	0.002097045	0.002097045	0.001483534	0.000139627	0.000449556	0.000795978	0.000362526	0.000362526	0.000214614	0.000193662	0.000483589
3833803774410	383380	3774410	0.000952701	0.00085969	0.00214672	0.00214672	0.00060078	0.00060078	0.001108552	0.001108552	0.001993383	0.001993383	0.001410199	0.000132725	0.000427333	0.000756631	0.000360337	0.000360337	0.0002177	0.000196447	0.000490542

Unique Identifier	X (UTM)	Y (UTM)	KMMass Grading / Excavation	KMDrainage / Utilities Trenching	KMFoundations / Concrete Pads	KMBuilding / Structure Construction	KMAsphalt Paving	KMArchitectural Coating	KMLandscaping or Other Finishing	KMWaterside Construction (Piles)	EWNDemolition	EWNSite Grubbing / Prep	EWNDrainage / Utilities Trenching	EWNDrainage / Utilities Trenching	EWNDrainage / Utilities Trenching	EWNFoundations / Concrete Pads	EWNBuilding / Structure Construction	EWNAsphalt Paving	EWNLandscaping or Other Finishing	EWNWaterside Construction (Piles)	ISDemolition
			2026	2026	2026	2026	2026	2026	2026	2026	2027	2027	2027	2028	2029	2029	2029	2029	2029	2029	2027
3837803774850	383780	3774850	0.000104656	2.25488E-05	5.40437E-05	0.000100244	6.87495E-05	6.47054E-06	2.08332E-05	3.6887E-05	1.84804E-05	2.49168E-05	3.02318E-05	3.02318E-05	3.02318E-05	2.15036E-05	3.74484E-05	2.73549E-05	8.28936E-06	1.43845E-05	7.63868E-05
3838303774850	383830	3774850	0.000101603	2.1891E-05	5.2467E-05	9.73198E-05	6.67438E-05	6.28177E-06	2.02254E-05	3.58108E-05	1.817E-05	2.44983E-05	2.9724E-05	2.9724E-05	2.9724E-05	2.11424E-05	3.68194E-05	2.68954E-05	8.15013E-06	1.41429E-05	7.33843E-05
3838803774850	383880	3774850	9.9666E-05	2.14737E-05	5.14669E-05	9.54646E-05	6.54715E-05	6.16202E-06	1.98398E-05	3.51282E-05	1.79909E-05	2.42569E-05	2.94311E-05	2.94311E-05	2.94311E-05	2.0934E-05	3.64565E-05	2.66304E-05	8.06981E-06	1.40035E-05	7.09848E-05
3839303774850	383930	3774850	9.78637E-05	2.10854E-05	5.05362E-05	9.37383E-05	6.42875E-05	6.05059E-06	1.94811E-05	3.44929E-05	1.78298E-05	2.40396E-05	2.91674E-05	2.91674E-05	2.91674E-05	2.07465E-05	3.613E-05	2.63918E-05	7.99752E-06	1.3878E-05	6.86926E-05
3839803774850	383980	3774850	9.57923E-05	2.06391E-05	4.94665E-05	9.17543E-05	6.29268E-05	5.92252E-06	1.90687E-05	3.37629E-05	1.76387E-05	2.37821E-05	2.88549E-05	2.88549E-05	2.88549E-05	2.05242E-05	3.57429E-05	2.61091E-05	7.91184E-06	1.37294E-05	6.63229E-05
3840303774850	384030	3774850	9.35596E-05	2.0158E-05	4.83136E-05	8.96157E-05	6.14601E-05	5.78448E-06	1.86243E-05	3.29759E-05	1.74119E-05	2.34762E-05	2.84839E-05	2.84839E-05	2.84839E-05	2.02603E-05	3.52833E-05	2.57733E-05	7.8101E-06	1.35528E-05	6.39233E-05
3840803774850	384080	3774850	9.12865E-05	1.96683E-05	4.71398E-05	8.74384E-05	5.99669E-05	5.64394E-06	1.81718E-05	3.21748E-05	1.71732E-05	2.31543E-05	2.80933E-05	2.80933E-05	2.80933E-05	1.99825E-05	3.47994E-05	2.54199E-05	7.703E-06	1.3367E-05	6.15416E-05
3841303774850	384130	3774850	8.90807E-05	1.9193E-05	4.60007E-05	8.53255E-05	5.85179E-05	5.50757E-06	1.77327E-05	3.13973E-05	1.69344E-05	2.28324E-05	2.77027E-05	2.77027E-05	2.77027E-05	1.97047E-05	3.43156E-05	2.50665E-05	7.5959E-06	1.31811E-05	5.92137E-05
3833953774365	383395	3774365	0.000666713	0.000143648	0.000344286	0.000638608	0.00043797	4.12207E-05	0.000132718	0.000234989	3.86859E-05	5.21596E-05	6.32856E-05	6.32856E-05	6.32856E-05	4.50144E-05	7.83924E-05	5.72632E-05	1.73525E-05	3.01117E-05	0.005333646
3833953774370	383395	3774370	0.000646497	0.000139292	0.000333847	0.000619245	0.00042469	3.99708E-05	0.000128694	0.000227864	3.828E-05	5.16123E-05	6.26216E-05	6.26216E-05	6.26216E-05	4.45421E-05	7.75699E-05	5.66624E-05	1.71704E-05	2.97957E-05	0.00504304
3834003774370	383400	3774370	0.000658697	0.000141921	0.000340147	0.00063093	0.000432704	4.0725E-05	0.000131122	0.000232164	3.81427E-05	5.14272E-05	6.2397E-05	6.2397E-05	6.2397E-05	4.43824E-05	7.72917E-05	5.64592E-05	1.71088E-05	2.96889E-05	0.004583214
3834053774370	383405	3774370	0.000670977	0.000144566	0.000346488	0.000642692	0.000440771	4.14843E-05	0.000133567	0.000236492	3.80412E-05	5.12904E-05	6.2231E-05	6.2231E-05	6.2231E-05	4.42643E-05	7.70861E-05	5.6309E-05	1.70633E-05	2.96099E-05	0.00419444
3834103774370	383410	3774370	0.000683338	0.00014723	0.000352871	0.000654532	0.00044889	4.22485E-05	0.000136027	0.000240848	3.79218E-05	5.11294E-05	6.20357E-05	6.20357E-05	6.20357E-05	4.41254E-05	7.68442E-05	5.61323E-05	1.70098E-05	2.9517E-05	0.003860098
3833903774375	383390	3774375	0.000615885	0.000132696	0.000318039	0.000589922	0.00040458	3.80781E-05	0.0001226	0.000217074	3.80352E-05	5.12823E-05	6.22212E-05	6.22212E-05	6.22212E-05	4.42573E-05	7.7074E-05	5.63002E-05	1.70607E-05	2.96053E-05	0.005276719
3833953774375	383395	3774375	0.000627116	0.000135116	0.000323838	0.00060068	0.000411958	3.87725E-05	0.000124836	0.000221033	3.7892E-05	5.10892E-05	6.19869E-05	6.19869E-05	6.19869E-05	4.40906E-05	7.67837E-05	5.60881E-05	1.69964E-05	2.94937E-05	0.004769003
3834003774375	383400	3774375	0.000638454	0.000137559	0.000329694	0.00061154	0.000419406	3.94735E-05	0.000127093	0.000225029	3.77547E-05	5.09041E-05	6.17623E-05	6.17623E-05	6.17623E-05	4.39309E-05	7.65055E-05	5.58849E-05	1.69348E-05	2.93869E-05	0.004344539
3834053774375	383405	3774375	0.000649833	0.000140011	0.00033557	0.00062244	0.000426881	4.0177E-05	0.000129358	0.00022904	3.76532E-05	5.07672E-05	6.15963E-05	6.15963E-05	6.15963E-05	4.38128E-05	7.62999E-05	5.57347E-05	1.68893E-05	2.93079E-05	0.003983778
3834103774375	383410	3774375	0.000661266	0.000142474	0.000341473	0.00063339	0.000434391	4.08839E-05	0.000131634	0.000233069	3.75338E-05	5.06063E-05	6.1401E-05	6.1401E-05	6.1401E-05	4.36739E-05	7.6058E-05	5.5558E-05	1.68357E-05	2.9215E-05	0.003672596
3834153774375	383415	3774375	0.000672793	0.000144958	0.000347426	0.000644431	0.000441963	4.15965E-05	0.000133928	0.000237132	3.73727E-05	5.0389E-05	6.11373E-05	6.11373E-05	6.11373E-05	4.34864E-05	7.57314E-05	5.53194E-05	1.67635E-05	2.90895E-05	0.003398333
3834203774375	383420	3774375	0.000684279	0.000147432	0.000353357	0.000655434	0.000449509	4.23067E-05	0.000136215	0.00024118	3.72055E-05	5.01636E-05	6.08639E-05	6.08639E-05	6.08639E-05	4.32919E-05	7.53927E-05	5.5072E-05	1.66885E-05	2.89594E-05	0.003159347
3834253774375	383425	3774375	0.000695671	0.000149887	0.00035924	0.000666346	0.000456993	4.30111E-05	0.000138483	0.000245196	3.70205E-05	4.99141E-05	6.05612E-05	6.05612E-05	6.05612E-05	4.30766E-05	7.50177E-05	5.47981E-05	1.66055E-05	2.88154E-05	0.002945957
3833903774380	383390	3774380	0.000598036	0.000128851	0.000308822	0.000572826	0.000392855	3.69746E-05	0.000119047	0.000210783	3.76711E-05	5.07914E-05	6.16256E-05	6.16256E-05	6.16256E-05	4.38337E-05	7.63362E-05	5.57612E-05	1.68973E-05	2.93218E-05	0.004974066
3833953774380	383395	3774380	0.000608501	0.000131106	0.000314226	0.00058285	0.000399729	3.76216E-05	0.00012113	0.000214472	3.75278E-05	5.05982E-05	6.13912E-05	6.13912E-05	6.13912E-05	4.3667E-05	7.60459E-05	5.55491E-05	1.68331E-05	2.92103E-05	0.004508075
3834003774380	383400	3774380	0.000619046	0.000133378	0.000319671	0.00059295	0.000406656	3.82735E-05	0.000123229	0.000218188	3.73846E-05	5.04051E-05	6.11568E-05	6.11568E-05	6.11568E-05	4.35003E-05	7.57556E-05	5.53371E-05	1.67688E-05	2.90988E-05	0.004116453
3834053774380	383405	3774380	0.000629604	0.000135652	0.000325123	0.000603063	0.000413592	3.89263E-05	0.000125331	0.00022191	3.72831E-05	5.02683E-05	6.09908E-05	6.09908E-05	6.09908E-05	4.33822E-05	7.555E-05	5.51869E-05	1.67233E-05	2.90198E-05	0.003782021
3834103774380	383410	3774380	0.000640216	0.000137939	0.000330603	0.000613228	0.000420564	3.95825E-05	0.000127444	0.00022565	3.71399E-05	5.00751E-05	6.07565E-05	6.07565E-05	6.07565E-05	4.32155E-05	7.52597E-05	5.49748E-05	1.6659E-05	2.89083E-05	0.003491504
3834153774380	383415	3774380	0.000650842	0.000140228	0.00033609	0.000623406	0.000427544	4.02394E-05	0.000129559	0.000229395	3.69727E-05	4.98498E-05	6.04831E-05	6.04831E-05	6.04831E-05	4.3021E-05	7.4921E-05	5.47274E-05	1.65841E-05	2.87782E-05	0.003237095
3834203774380	383420	3774380	0.000661427	0.000142509	0.000341557	0.000633545	0.000434497	4.08939E-05	0.000131666	0.000233126	3.68235E-05	4.96486E-05	6.0239E-05	6.0239E-05	6.0239E-05	4.28474E-05	7.46186E-05	5.45065E-05	1.65171E-05	2.86621E-05	0.003012316
3833903774385	383390	3774385	0.000580887	0.000125156	0.000299966	0.0005564	0.00038159	3.59143E-05	0.000115633	0.000204739	3.7301E-05	5.02924E-05	6.10201E-05	6.10201E-05	6.10201E-05	4.3403E-05	7.55862E-05	5.52134E-05	1.67313E-05	2.90338E-05	0.004678673
3833953774385	383395	3774385	0.000590639	0.000127257	0.000305002	0.000565741	0.000387996	3.65172E-05	0.000117574	0.000208176	3.71219E-05	5.0051E-05	6.07272E-05	6.07272E-05	6.07272E-05	4.31947E-05	7.52234E-05	5.49483E-05	1.6651E-05	2.88944E-05	0.004253301
3834003774385	383400	3774385	0.000600431	0.000129367	0.000310058	0.00057512	0.000394428	3.71226E-05	0.000119524	0.000211627	3.70085E-05	4.9898E-05	6.05417E-05	6.05417E-05	6.05417E-05	4.30627E-05	7.49935E-05	5.47804E-05	1.66001E-05	2.88061E-05	0.003893363
3834053774385	383405	3774385	0.000610222	0.000131476	0.000315115	0.000584499	0.00040086	3.7728E-05	0.000121473	0.000215078	3.68832E-05	4.9729E-05	6.03366E-05	6.03366E-05	6.03366E-05	4.29168E-05	7.47395E-05	5.45949E-05	1.65439E-05	2.87085E-05	0.00358507
3834103774385	383410	3774385	0.000620095	0.000133604	0.000320213	0.000593955	0.000407346	3.83384E-05	0.000123438	0.000218558	3.67519E-05	4.9552E-05	6.01218E-05	6.01218E-05	6.01218E-05	4.2764E-05	7.44734E-05	5.44005E-05	1.6485E-05	2.86063E-05	0.003316418
3834153774385	383415	3774385	0.0006299	0.000135716	0.000325276	0.000603347	0.000413787	3.89446E-05	0.00012539	0.000222014	3.65967E-05	4.93427E-05	5.98679E-05	5.98679E-05	5.98679E-05	4.25835E-05	7.41589E-05	5.41708E-05	1.64154E-05	2.84855E-05	0.003080638
3834203774385	383420	3774385	0.000639638	0.000137814	0.000330305	0.000612674	0.000420184	3.95467E-05	0.000127328	0.000225446	3.64474E-05	4.91415E-05	5.96238E-05	5.96238E-05	5.96238E-05	4.24098E-05	7.38565E-05	5.39499E-05	1.63485E-05	2.83694E-05	0.002871564
3833853774390	383385	3774390	0.000555319	0.000119647	0.000286763	0.000531909	0.000364794	3.43335E-05	0.000110544	0.000195727	3.70026E-05	4.989E-05	6.05319E-05	6.05319E-05	6.05319E-05	4.30558E-05	7.49815E-05	5.47716E-05	1.65975E-05	2.88015E-05	0.004849777
3833903774390	383390	3774390	0.000564384	0.0001216	0.000291444	0.000540593	0.000370749	3.4894E-05	0.000112348	0.000198922	3.68653E-05	4.97049E-05	6.03073E-05	6.03073E-05	6.03073E-05	4.2896E-05	7.47032E-05	5.45684E-05	1.65359E-05	2.86946E-05	0.004390848
3833953774390	383395	3774390	0.00057349	0.000123562	0.000296146	0.000549315	0.00037673	3.5457E-05	0.000114161	0.000202132	3.6722E-05	4.95117E-05	6.0073E-05	6.0073E-05	6.0073E-05	4.27293E-05	7.4413E-05	5.43563E-05	1.64716E-05	2.85831E-05	0.004004956
3834003774390	383400	3774390	0.000582596	0.000125524	0.000300849	0.000558036	0.000382712	3.602E-05	0.000115973	0.000205341	3.66265E-05	4.9383E-05	5.99167E-05	5.99167E-05	5.99167E-05	4.26182E-05	7.42194E-05	5.4215E-05	1.64288E-05	2.85088E-05	0.003676338
3834053774390	383405	3774390	0.000591728	0.000127492	0.000305565	0.000566784	0.000388711	3.65846E-05	0.000117791	0.00020856	3.64952E-05	4.92059E-05	5.97019E-05	5.97019E-05	5.97019E-05	4.24654E-05	7.39533E-05	5.40206E-05	1.63699E-05	2.84065E-05	0.003392704
3834103774390	383410	3774390	0.000600861	0.000129459	0.000310281	0.000575532	0.000394711	3.71492E-05	0.000119609	0.000211779	3.63579E-05	4.90208E-05	5.94773E-05	5.94773E-05	5.94773E-05	4.23056E-05	7.36751E-05	5.38174E-05	1.63083E-05	2.82997E-05	0.003144681
3834153774390	383415	3774390	0.00060994	0.000131416	0.000314969	0.000584228	0.000400675	3.77106E-05	0.000121417	0.000214979	3.62266E-05	4.88438E-05	5.92625E-05	5.92625E-05	5.92625E-05	4.21528E-05	7.3409E-05	5.3623E-05	1.62494E-05	2.81975E-05	0.002927936
3834203774390	383420	3774390	0.000618911	0.000133349	0.000319602	0.000592821	0.000406568	3.82652E-05	0.000123202	0.000218141	3.60654E-05	4.86265E-05	5.89988E-05	5.89988E-05	5.89988E-05	4.19653E-05	7.30824E-05	5.33844E-05	1.61771E-05	2.8072E-05	0.002734483
3833853774395	383385	3774395	0.000540053	0.000116358	0.00027888	0.000517287	0.000354765	3.33897E-05	0.000107505	0.000190346	3.66384E-05	4.93991E-05	5.99362E-05	5.99362E-05	5.99362E-05	4.26321E-05	7.42436E-05	5.42326E-05	1.64341E-05	2.85181E-05	0.004522198
3833903774395	383390	3774395	0.000548526	0.000118184	0.000283255	0.000525403	0.000360332	3.39136E-05	0.000109191	0.000193333	3.64653E-05	4.91657E-05	5.96531E-05	5.96531E-05	5.96531E-05	4.24307E-05	7.38928E-05	5.39764E-05	1.63565E-05	2.83833E-05	0.004111397
3833953774395	383395	3774395	0.000557	0.000120009	0.000287631	0.00053352	0.000365898	3.44375E-05	0.000110878	0.00019632	3.63519E-05	4.90128E-05	5.94675E-05	5.94675E-05	5.94675E-05	4.22987E-05	7.3663E-05	5.38085E-05	1.63056E-05	2.8295E-05	0.003762914
3834003774395	383400	3774395	0.000565473	0.000121835	0.000292007	0.000541636	0.000371464	3.49614E-05	0.000112565	0.000199306	3.62385E-05	4.88598E-05	5.9282E-05	5.9282E-05	5.9282E-05	4.21667E-05	7.34332E-05	5.36407E-05	1.62547E-05	2.82068E-05	0.003464596
3834053774395	383405	3774395	0.000574014	0.000123675	0.000296417	0.000549817	0.000377075	3.54894E-05	0.000114265	0.000202317	3.61191E-05	4.86989E-05	5.90867E-05	5.90867E-05	5.90867E-05	4.20278E-05	7.31913E-05	5.34639E-05	1.62012E-05	2.81138E-05	0.003204939
3834103774395	383410	3774395	0.000582475	0.000125498	0.000300786	0.000557921	0.000382633	3.60125E-05	0.000115949	0.000205298	3.59759E-05	4.85057E-05	5.88524E-05	5.88524E-05	5.88524E-05	4.18611E-05	7.2901E-05	5.32519E-05	1.61369E-05	2.80023E-05	0.002977844
3834153774395	383415	3774395	0.000590894	0.000127312	0.000305134	0.000565985	0.000388164	3.6533E-05	0.000117625	0.000208266	3.58505E-05	4.83367E-05	5.86473E-05	5.86473E-05	5.86473E-05	4.17153E-05	7.2647E-05	5.30663E-05	1.60807E-05	2.79048E-05	0.002778183
3833803774400	383380	3774400	0.000517416	0.000111481	0.00026719	0.000495604	0.000339895	3.19901E-05	0.000102998	0.000182368	3.634E-05	4.89967E-05	5.9448E-05	5.9448E-05	5.9448E-05	4.22848E-05	7.36388E-05	5.37909E-05	1.63003E-05	2.82857E-05	0.004632937
3833853774400	383385	3774400	0.000525325	0.000113185	0.000271274	0.00050318	0.00034509	3.24791E-05	0.000104573	0.000185155	3.62146E-05	4.88277E-05	5.92429E-05	5.92429E-05	5.92429E-05	4.21389E-05	7.33848E-05	5.36053E-05	1.6244E-05	2.81882E-05	0.004203925
3833903774400	383390	3774400	0.00053326	0.000114894	0.000275372	0.000510781	0.000350303	3.29697E-05	0.000106153	0.000187952	3.60774E-05	4.86426E-05	5.90184E-05	5.90184E-05	5.90184E-05	4.19792E-05	7.31066E-05	5.34021E-05	1.61825E-05	2.80813E-05	0.003838668
3833953774400	383395	3774400	0.000541182	0.000116601	0.000279463	0.000518369	0.000355507	3.34595E-05	0.00010773	0.000190745	3.59878E-05	4.85218E-05	5.88719E-05	5.88719E-05	5.88719E-05	4.1875E-05	7.29252E-05	5.32696E-05	1.61423E-05	2.80116E-05	0.003526877
3834003774400	383400	3774400	0.000549105	0.000118308	0.000283554	0.000525957	0.000360712	3.39493E-05	0.000109307	0.000193537	3.58625E-05	4.83528E-05	5.86668E-05	5.86668E-05	5.86668E-05	4.17291E-05	7.26712E-05	5.3084E-05	1.60861E-05	2.79141E-05	0.003257324
3834053774400	383405	3774400	0.00055704	0.000120018	0.000287652	0.000533558	0.000365925	3.444E-05	0.000110886	0.000196334	3.57371E-05	4.81838E-05	5.84618E-05	5.84618E-05	5.84618E-05	4.15833E-05	7.24172E-05	5.28985E-05	1.60298E-05	2.78165E-05	0.003020469
3834103774400	383410	3774400	0.000564895	0.00012171	0.000291708	0.000541082	0.000371084	3.49256E-05	0.00011245	0.000199102	3.56058E-05	4.80068E-05	5.82469E-05	5.82469E-05	5.82469E-05	4.14305E-05	7.2151E-05	5.27041E-05	1.59709E-05	2.77143E-05	0.002814571
3834153774400	383415	3774400	0.000572696	0.000123391	0.000295737	0.000548554	0.000376209	3.54079E-05	0.000114003	0.000201852	3.54864E-05	4.78458E-05	5.80516E-05	5.80516E-05	5.80516E-05	4.12916E-05	7.19091E-05	5.25274E-05	1.59174E-05	2.76213E-05	0.00263099
3833553774405	383355	3774405	0.000467072	0.000100634	0.00024193	0.000447383	0.000306823	2.88775E-05	9.29768E-05	0.000164624	3.62027E-05	4.88116E-05	5.92234E-05	5.92234E-05	5.92234E-05	4.2125E-05	7.33606E-05	5.35876E-05	1.62387E-05	2.81789E-05	0.007646942
3833603774405	383360	3774405	0.000474308	0.000102193	0.00024493	0.000454314	0.000311577	2.93249E-05	9.44173E-05	0.000167174	3.61669E-05	4.87633E-05	5.91648E-05	5.91648E-05	5.91648E-05	4.20834E-05	7.3288E-05	5.35346E-05	1.62226E-05	2.8151E-05	0.006665315
3833653774405	383365	3774405	0.000481611	0.000103766	0.000248701	0.000461309	0.000316375	2.97764E-05	9.58711E-05	0.000169748	3.61311E-05	4.8715E-05	5.91062E-05	5.91062E-05	5.91062E-05	4.20417E-05	7.32155E-05	5.34816E-05	1.62066E-05	2.81231E-05	0.005878268
3833703774405	383370	3774405	0.000488942	0.000105346	0.000252486	0.000468331	0.00032119	3.02297E-05	9.73303E-05	0.000172332	3.60774E-05	4.86426E-05	5.90184E-05	5.90184E-05	5.90184E-05	4.19792E-05	7.31066E-05	5.34021E-05	1.61825E-05	2.80813E-05	0.005240104
3833803774405	383380	3774405	0.000503737	0.000108534	0.000260126	0.000482502	0.000330909	3.11444E-05	0.000100276	0.000177547	3.59341E-05	4.84494E-05	5.8784E-05	5.8784E-05	5.8784E-05	4.18125E-05	7.28163E-05	5.319E-05	1.61182E-05	2.79698E-05	0.004270439
3833853774405	383385	3774405	0.000511162	0.000110133	0.00026396	0.000489614	0.000335786	3.16034E-05	0.000101753	0.000180163	3.58207E-05	4.82965E-05	5.85985E-05	5.85985E-05	5.85985E-05	4.16805E-05	7.25865E-05	5.30222E-05	1.60673E-05	2.78815E-05	0.003895829
3833903774405	383390	3774405	0.000518573	0.00011173	0.000267787	0.000496712	0.000340655	3.20616E-05	0.000103229	0.000182776	3.57192E-05	4.81597E-05	5.84325E-05	5.84325E-05	5.84325E-05	4.15625E-05	7.23809E-05	5.2872E-05	1.60218E-05	2.78025E-05	0.003574022
3833953774405	383395	3774405	0.000525957	0.000113321	0.000271601	0.000503785	0.000345506	3.25182E-05	0.000104699	0.000185378	3.56058E-05	4.80068E-05	5.82469E-05	5.82469E-05	5.82469E-05	4.14305E-05	7.2151E-05	5.27041E-05	1.59709E-05	2.77143E-05	0.003296672
3834003774405	383400	3774405	0.000533395	0.000114923	0.000275442	0.00051091	0.000350392	3.2978E-05	0.000106179	0.000188	3.54924E-05	4.78538E-05	5.80614E-05	5.80614E-05	5.80614E-05	4.12985E-05	7.19212E-05	5.25362E-05	1.59201E-05	2.7626E-05	0.00305447
3834053774405	383405	3774405	0.000540779	0.000116514	0.000279255	0.000517983	0.000355242	3.34346E-05	0.000107649	0.000190602	3.53551E-05	4.76687E-05	5.78368E-05	5.78368E-05	5.78368E-05	4.11388E-05	7.1643E-05	5.2333E-05	1.58585E-05	2.75191E-05	0.00284173
3834103774405	383410	3774405	0.000548096	0.000118091	0.000283033	0.000524991	0.000360049	3.3887E-05	0.000109106	0.000193181	3.52476E-05	4.75239E-05	5.76611E-05	5.76611E-05	5.76611E-05	4.10137E-05	7.14253E-05	5.2174E-05	1.58103E-05	2.74355E-05	0.00265421
3834153774405	383415	3774405	0.000555319	0.000119647	0.000286763	0.000531909	0.000364794	3.43335E-05	0.000110544	0.000195727	3.51163E-05	4.73468E-05	5.74462E-05	5.74462E-05	5.74462E-05	4.08609E-05	7.11592E-05	5.19796E-05	1.57514E-05	2.73333E-05	0.002488006
3833503774410	383350	3774410	0.000449196	9.67824E-05	0.00023962	0.000430261	0.000295081	2.77723E-05	8.94185E-05	0.000158323	3.58804E-05	4.8377E-05	5.86961E-05	5.86961E-05	5.86961E-05	4.175E-05	7.27075E-05	5.31105E-05	1.60941E-05	2.7928E-05	0.007645342
3833553774410	383355	3774410	0.000455989	9.82458E-05	0.00023547	0.000436767	0.000299543	2.81923E-05	9.07706E-05	0.000160717	3.58684E-05	4.83609E-05	5.86766E-05	5.86766E-05	5.86766E-05	4.17361E-05	7.26833E-05	5.30929E-05	1.60887E-05	2.79187E-05	0.006702216
3833603774410	383360	3774410	0.000462835	9.97209E-05	0.00023905	0.000443324	0.00030404	2.86156E-05	9.21334E-05	0.00016313	3.58386E-05	4.83206E-05	5.86278E-05	5.86278E-05	5.86278E-05	4.17014E-05	7.26228E-05	5.30487E-05	1.60754E-05	2.78955E-05	0.005921742
3833653774410	383365	3774410	0.000469735	0.000101208	0.000242568	0.000449933	0.000308573	2.90422E-05	9.35069E-05	0.000165562	3.57968E-05	4.82643E-05	5.85594E-05	5.85594E-05	5.85594E-05	4.16527E-05	7.25381E-05	5.29868E-05	1.60566E-05	2.78629E-05	0.005278491
3833703774410	383370	3774410	0.000476635	0.000102694	0.000246131	0.000456543	0.000313106	2.94688E-05	9.48805E-05	0.000167994	3.57431E-05	4.81919E-05	5.84715E-05	5.84715E-05	5.84715E-05	4.15902E-05	7.24293E-05	5.29073E-05	1.60325E-05	2.78211E-05	0.004747138
3833753774410	383375	3774410	0.000483589	0.000104192	0.000249722	0.000463203	0.000317674	2.98987E-05	9.62647E-05	0.000170445	3.56953E-05	4.81275E-05	5.83934E-05	5.83934E-05	5.83934E-05	4.15347E-05	7.23325E-05	5.28366E-05	1.60111E-05	2.7784E-05	0.004301311
3833803774410	383380	3774410	0.000490542	0.000105691	0.000253313	0.000469864	0.000322242	3.03286E-05	9.76489E-05	0.000172896	3.5564E-05	4.79504E-05	5.81786E-05	5.81786E-05	5.81786E-05	4.13819E-05	7.20664E-05	5.26422E-05	1.59522E-05	2.76817E-05	0.003923179

			ISDrainage / Utilities Trenching	ISDrainage / Utilities Trenching	ISAsphalt Paving	ISAsphalt Paving	SVDemolition	SVSite Grubbing / Prep	SVMass Grading / Excavation	SVMass Grading / Excavation	SVDrainage / Utilities Trenching	SVFoundations / Concrete Pads	SVBuilding / Structure Construction	SVBuilding / Structure Construction	SVAsphalt Paving	SVAsphalt Paving	SVArchitectural Coating	SVArchitectural Coating	SVLandscaping or Other Finishing	SVLandscaping or Other Finishing	MDemolition
Unique Identifier	X (UTM)	Y (UTM)	2027	2028	2027	2028	2027	2027	2027	2028	2028	2028	2028	2029	2028	2029	2028	2029	2028	2029	2027
3837803774850	383780	3774850	2.64028E-05	2.64028E-05	0.000113069	0.000113069	1.49857E-05	9.90058E-06	1.67193E-05	1.67193E-05	5.0466E-06	5.20069E-06	3.10872E-05	3.10872E-05	2.05331E-05	2.05331E-05	2.03405E-06	2.03405E-06	6.54902E-06	6.54902E-06	3.25556E-05
3838303774850	383830	3774850	2.5365E-05	2.5365E-05	0.000108624	0.000108624	1.47774E-05	9.76296E-06	1.64869E-05	1.64869E-05	4.97645E-06	5.1284E-06	3.06878E-05	3.06878E-05	2.02477E-05	2.02477E-05	2.00577E-06	2.00577E-06	6.45799E-06	6.45799E-06	3.19766E-05
3838803774850	383880	3774850	2.45356E-05	2.45356E-05	0.000105072	0.000105072	1.46549E-05	9.682E-06	1.63502E-05	1.63502E-05	4.93519E-06	5.08588E-06	3.04173E-05	3.04173E-05	2.00798E-05	2.00798E-05	1.98914E-06	1.98914E-06	6.40444E-06	6.40444E-06	3.16363E-05
3839303774850	383930	3774850	2.37434E-05	2.37434E-05	0.00010168	0.00010168	1.45446E-05	9.60915E-06	1.62271E-05	1.62271E-05	4.89805E-06	5.04761E-06	3.01725E-05	3.01725E-05	1.99287E-05	1.99287E-05	1.97417E-06	1.97417E-06	6.35624E-06	6.35624E-06	3.13021E-05
3839803774850	383980	3774850	2.29243E-05	2.29243E-05	9.81719E-05	9.81719E-05	1.44037E-05	9.51605E-06	1.60699E-05	1.60699E-05	4.85059E-06	4.9987E-06	2.98891E-05	2.98891E-05	1.97356E-05	1.97356E-05	1.95505E-06	1.95505E-06	6.29466E-06	6.29466E-06	3.08484E-05
3840303774850	384030	3774850	2.20949E-05	2.20949E-05	9.462E-05	9.462E-05	1.42505E-05	9.41486E-06	1.5899E-05	1.5899E-05	4.79901E-06	4.94555E-06	2.9567E-05	2.9567E-05	1.95258E-05	1.95258E-05	1.93426E-06	1.93426E-06	6.22773E-06	6.22773E-06	3.03112E-05
3840803774850	384080	3774850	2.12716E-05	2.12716E-05	9.10946E-05	9.10946E-05	1.40851E-05	9.30557E-06	1.57145E-05	1.57145E-05	4.74331E-06	4.88814E-06	2.9232E-05	2.9232E-05	1.92991E-05	1.92991E-05	1.91181E-06	1.91181E-06	6.15544E-06	6.15544E-06	2.97202E-05
3841303774850	384130	3774850	2.0467E-05	2.0467E-05	8.76487E-05	8.76487E-05	1.39197E-05	9.19629E-06	1.55299E-05	1.55299E-05	4.6876E-06	4.83073E-06	2.88971E-05	2.88971E-05	1.90725E-05	1.90725E-05	1.88935E-06	1.88935E-06	6.08315E-06	6.08315E-06	2.91233E-05
3833953774365	383395	3774365	0.001843556	0.001843556	0.007894922	0.007894922	2.41817E-05	1.59761E-05	2.69791E-05	2.69791E-05	8.14347E-06	8.39212E-06	4.63667E-05	4.63667E-05	3.31333E-05	3.31333E-05	3.28225E-06	3.28225E-06	1.05679E-05	1.05679E-05	9.29392E-05
3833953774370	383395	3774370	0.001743109	0.001743109	0.007464763	0.007464763	2.40163E-05	1.58668E-05	2.67946E-05	2.67946E-05	8.08776E-06	8.33472E-06	4.60575E-05	4.60575E-05	3.29067E-05	3.29067E-05	3.2598E-06	3.2598E-06	1.04956E-05	1.04956E-05	9.15484E-05
3834003774370	383400	3774370	0.001584172	0.001584172	0.006784125	0.006784125	2.39244E-05	1.58061E-05	2.6692E-05	2.6692E-05	8.05681E-06	8.30282E-06	4.589E-05	4.589E-05	3.27808E-05	3.27808E-05	3.24733E-06	3.24733E-06	1.04554E-05	1.04554E-05	9.2002E-05
3834053774370	383405	3774370	0.001449793	0.001449793	0.006208656	0.006208656	2.38448E-05	1.57535E-05	2.66032E-05	2.66032E-05	8.02999E-06	8.27518E-06	4.57225E-05	4.57225E-05	3.26716E-05	3.26716E-05	3.23652E-06	3.23652E-06	1.04206E-05	1.04206E-05	9.24497E-05
3834103774370	383410	3774370	0.001334229	0.001334229	0.005713759	0.005713759	2.37529E-05	1.56928E-05	2.65006E-05	2.65006E-05	7.99904E-06	8.24329E-06	4.55293E-05	4.55293E-05	3.25457E-05	3.25457E-05	3.22404E-06	3.22404E-06	1.03804E-05	1.03804E-05	9.28675E-05
3833903774375	383390	3774375	0.001823879	0.001823879	0.007810657	0.007810657	2.39306E-05	1.58102E-05	2.66989E-05	2.66989E-05	8.05888E-06	8.30495E-06	4.59158E-05	4.59158E-05	3.27892E-05	3.27892E-05	3.24816E-06	3.24816E-06	1.04581E-05	1.04581E-05	8.97397E-05
3833953774375	383395	3774375	0.001648389	0.001648389	0.007059131	0.007059131	2.38509E-05	1.57575E-05	2.661E-05	2.661E-05	8.03206E-06	8.27731E-06	4.57354E-05	4.57354E-05	3.268E-05	3.268E-05	3.23735E-06	3.23735E-06	1.04233E-05	1.04233E-05	9.01814E-05
3834003774375	383400	3774375	0.001501675	0.001501675	0.006430835	0.006430835	2.3759E-05	1.56968E-05	2.65075E-05	2.65075E-05	8.00111E-06	8.24542E-06	4.55679E-05	4.55679E-05	3.25541E-05	3.25541E-05	3.22487E-06	3.22487E-06	1.03831E-05	1.03831E-05	9.06172E-05
3834053774375	383405	3774375	0.001376979	0.001376979	0.005896832	0.005896832	2.36732E-05	1.56402E-05	2.64118E-05	2.64118E-05	7.97222E-06	8.21565E-06	4.53876E-05	4.53876E-05	3.24366E-05	3.24366E-05	3.21323E-06	3.21323E-06	1.03456E-05	1.03456E-05	9.10291E-05
3834103774375	383410	3774375	0.00126942	0.00126942	0.005436217	0.005436217	2.35691E-05	1.55714E-05	2.62956E-05	2.62956E-05	7.93715E-06	8.1795E-06	4.51943E-05	4.51943E-05	3.22939E-05	3.22939E-05	3.19909E-06	3.19909E-06	1.03001E-05	1.03001E-05	9.1423E-05
3834153774375	383415	3774375	0.001174622	0.001174622	0.005030249	0.005030249	2.34649E-05	1.55025E-05	2.61794E-05	2.61794E-05	7.90207E-06	8.14336E-06	4.49753E-05	4.49753E-05	3.21512E-05	3.21512E-05	3.18496E-06	3.18496E-06	1.02546E-05	1.02546E-05	9.17871E-05
3834203774375	383420	3774375	0.001092017	0.001092017	0.0046765	0.0046765	2.33547E-05	1.54297E-05	2.60564E-05	2.60564E-05	7.86494E-06	8.10509E-06	4.47434E-05	4.47434E-05	3.20001E-05	3.20001E-05	3.16999E-06	3.16999E-06	1.02064E-05	1.02064E-05	9.21453E-05
3834253774375	383425	3774375	0.00101826	0.00101826	0.004360638	0.004360638	2.32444E-05	1.53568E-05	2.59333E-05	2.59333E-05	7.8278E-06	8.06681E-06	4.45244E-05	4.45244E-05	3.1849E-05	3.1849E-05	3.15502E-06	3.15502E-06	1.01582E-05	1.01582E-05	9.25034E-05
3833903774380	383390	3774380	0.001719268	0.001719268	0.007362668	0.007362668	2.37713E-05	1.57049E-05	2.65212E-05	2.65212E-05	8.00523E-06	8.24967E-06	4.56195E-05	4.56195E-05	3.25709E-05	3.25709E-05	3.22654E-06	3.22654E-06	1.03885E-05	1.03885E-05	8.84325E-05
3833953774380	383395	3774380	0.0015582	0.0015582	0.006672903	0.006672903	2.36916E-05	1.56523E-05	2.64323E-05	2.64323E-05	7.97841E-06	8.22203E-06	4.54391E-05	4.54391E-05	3.24618E-05	3.24618E-05	3.21573E-06	3.21573E-06	1.03537E-05	1.03537E-05	8.88503E-05
3834003774380	383400	3774380	0.001422837	0.001422837	0.00609322	0.00609322	2.35875E-05	1.55835E-05	2.63161E-05	2.63161E-05	7.94334E-06	8.18588E-06	4.52459E-05	4.52459E-05	3.23191E-05	3.23191E-05	3.20159E-06	3.20159E-06	1.03081E-05	1.03081E-05	8.92562E-05
3834053774380	383405	3774380	0.001307242	0.001307242	0.00559819	0.00559819	2.35078E-05	1.55309E-05	2.62272E-05	2.62272E-05	7.91652E-06	8.15824E-06	4.50526E-05	4.50526E-05	3.22099E-05	3.22099E-05	3.19078E-06	3.19078E-06	1.02733E-05	1.02733E-05	8.96442E-05
3834103774380	383410	3774380	0.001206826	0.001206826	0.005168164	0.005168164	2.33914E-05	1.5454E-05	2.60974E-05	2.60974E-05	7.87731E-06	8.11784E-06	4.48594E-05	4.48594E-05	3.20504E-05	3.20504E-05	3.17498E-06	3.17498E-06	1.02225E-05	1.02225E-05	9.00143E-05
3834153774380	383415	3774380	0.00111889	0.00111889	0.004791583	0.004791583	2.32873E-05	1.53852E-05	2.59812E-05	2.59812E-05	7.84224E-06	8.0817E-06	4.46403E-05	4.46403E-05	3.19077E-05	3.19077E-05	3.16084E-06	3.16084E-06	1.0177E-05	1.0177E-05	9.03665E-05
3834203774380	383420	3774380	0.001041196	0.001041196	0.004458863	0.004458863	2.31831E-05	1.53163E-05	2.5865E-05	2.5865E-05	7.80717E-06	8.04555E-06	4.44213E-05	4.44213E-05	3.1765E-05	3.1765E-05	3.14671E-06	3.14671E-06	1.01314E-05	1.01314E-05	9.07187E-05
3833903774385	383390	3774385	0.001617167	0.001617167	0.006925423	0.006925423	2.35936E-05	1.55875E-05	2.63229E-05	2.63229E-05	7.9454E-06	8.18801E-06	4.52845E-05	4.52845E-05	3.23275E-05	3.23275E-05	3.20242E-06	3.20242E-06	1.03108E-05	1.03108E-05	8.71193E-05
3833953774385	383395	3774385	0.001470138	0.001470138	0.006295784	0.006295784	2.34956E-05	1.55228E-05	2.62136E-05	2.62136E-05	7.91239E-06	8.15399E-06	4.50913E-05	4.50913E-05	3.21932E-05	3.21932E-05	3.18912E-06	3.18912E-06	1.0268E-05	1.0268E-05	8.75132E-05
3834003774385	383400	3774385	0.001345727	0.001345727	0.005763	0.005763	2.34037E-05	1.54621E-05	2.6111E-05	2.6111E-05	7.88144E-06	8.1221E-06	4.4898E-05	4.4898E-05	3.20672E-05	3.20672E-05	3.17664E-06	3.17664E-06	1.02278E-05	1.02278E-05	8.78893E-05
3834053774385	383405	3774385	0.001239167	0.001239167	0.005306661	0.005306661	2.33056E-05	1.53973E-05	2.60017E-05	2.60017E-05	7.84843E-06	8.08808E-06	4.47048E-05	4.47048E-05	3.19329E-05	3.19329E-05	3.16334E-06	3.16334E-06	1.0185E-05	1.0185E-05	8.82654E-05
3834103774385	383410	3774385	0.001146308	0.001146308	0.004908999	0.004908999	2.32137E-05	1.53366E-05	2.58991E-05	2.58991E-05	7.81748E-06	8.05618E-06	4.45244E-05	4.45244E-05	3.1807E-05	3.1807E-05	3.15086E-06	3.15086E-06	1.01448E-05	1.01448E-05	8.86295E-05
3834153774385	383415	3774385	0.001064812	0.001064812	0.004559995	0.004559995	2.31157E-05	1.52718E-05	2.57898E-05	2.57898E-05	7.78447E-06	8.02216E-06	4.43054E-05	4.43054E-05	3.16727E-05	3.16727E-05	3.13756E-06	3.13756E-06	1.0102E-05	1.0102E-05	8.89757E-05
3834203774385	383420	3774385	0.000992546	0.000992546	0.004250521	0.004250521	2.30116E-05	1.5203E-05	2.56736E-05	2.56736E-05	7.7494E-06	7.98602E-06	4.40992E-05	4.40992E-05	3.153E-05	3.153E-05	3.12342E-06	3.12342E-06	1.00565E-05	1.00565E-05	8.93219E-05
3833853774390	383385	3774390	0.001676308	0.001676308	0.007178694	0.007178694	2.34894E-05	1.55187E-05	2.62067E-05	2.62067E-05	7.91033E-06	8.15186E-06	4.51041E-05	4.51041E-05	3.21848E-05	3.21848E-05	3.18828E-06	3.18828E-06	1.02653E-05	1.02653E-05	8.54121E-05
3833903774390	383390	3774390	0.001517681	0.001517681	0.006499381	0.006499381	2.34098E-05	1.54661E-05	2.61179E-05	2.61179E-05	7.8835E-06	8.12422E-06	4.49238E-05	4.49238E-05	3.20756E-05	3.20756E-05	3.17747E-06	3.17747E-06	1.02305E-05	1.02305E-05	8.5812E-05
3833953774390	383395	3774390	0.001384299	0.001384299	0.00592818	0.00592818	2.33056E-05	1.53973E-05	2.60017E-05	2.60017E-05	7.84843E-06	8.08808E-06	4.47305E-05	4.47305E-05	3.19329E-05	3.19329E-05	3.16334E-06	3.16334E-06	1.0185E-05	1.0185E-05	8.61881E-05
3834003774390	383400	3774390	0.001270713	0.001270713	0.005441757	0.005441757	2.3226E-05	1.53447E-05	2.59128E-05	2.59128E-05	7.82161E-06	8.06044E-06	4.45502E-05	4.45502E-05	3.18238E-05	3.18238E-05	3.15253E-06	3.15253E-06	1.01502E-05	1.01502E-05	8.65522E-05
3834053774390	383405	3774390	0.001172676	0.001172676	0.005021918	0.005021918	2.31218E-05	1.52759E-05	2.57966E-05	2.57966E-05	7.78653E-06	8.02429E-06	4.43569E-05	4.43569E-05	3.16811E-05	3.16811E-05	3.13839E-06	3.13839E-06	1.01047E-05	1.01047E-05	8.69104E-05
3834103774390	383410	3774390	0.001086948	0.001086948	0.004654791	0.004654791	2.30361E-05	1.52192E-05	2.57009E-05	2.57009E-05	7.75765E-06	7.99452E-06	4.41765E-05	4.41765E-05	3.15636E-05	3.15636E-05	3.12675E-06	3.12675E-06	1.00672E-05	1.00672E-05	8.72685E-05
3834153774390	383415	3774390	0.001012031	0.001012031	0.004333964	0.004333964	2.2938E-05	1.51544E-05	2.55915E-05	2.55915E-05	7.72464E-06	7.9605E-06	4.39833E-05	4.39833E-05	3.14293E-05	3.14293E-05	3.11344E-06	3.11344E-06	1.00243E-05	1.00243E-05	8.76147E-05
3834203774390	383420	3774390	0.000945164	0.000945164	0.004047612	0.004047612	2.284E-05	1.50897E-05	2.54822E-05	2.54822E-05	7.69163E-06	7.92649E-06	4.37901E-05	4.37901E-05	3.12949E-05	3.12949E-05	3.10014E-06	3.10014E-06	9.9815E-06	9.9815E-06	8.7955E-05
3833853774395	383385	3774395	0.001563082	0.001563082	0.00693808	0.00693808	2.33056E-05	1.53973E-05	2.60017E-05	2.60017E-05	7.84843E-06	8.08808E-06	4.47563E-05	4.47563E-05	3.19329E-05	3.19329E-05	3.16334E-06	3.16334E-06	1.0185E-05	1.0185E-05	8.41586E-05
3833903774395	383390	3774395	0.00142109	0.00142109	0.006085736	0.006085736	2.32137E-05	1.53366E-05	2.58991E-05	2.58991E-05	7.81748E-06	8.05618E-06	4.4563E-05	4.4563E-05	3.1807E-05	3.1807E-05	3.15086E-06	3.15086E-06	1.01448E-05	1.01448E-05	8.45347E-05
3833953774395	383395	3774395	0.001300638	0.001300638	0.005569907	0.005569907	2.31218E-05	1.52759E-05	2.57966E-05	2.57966E-05	7.78653E-06	8.02429E-06	4.43827E-05	4.43827E-05	3.16811E-05	3.16811E-05	3.13839E-06	3.13839E-06	1.01047E-05	1.01047E-05	8.48928E-05
3834003774395	383400	3774395	0.001197525	0.001197525	0.005128333	0.005128333	2.30361E-05	1.52192E-05	2.57009E-05	2.57009E-05	7.75765E-06	7.99452E-06	4.42023E-05	4.42023E-05	3.15636E-05	3.15636E-05	3.12675E-06	3.12675E-06	1.00672E-05	1.00672E-05	8.5245E-05
3834053774395	383405	3774395	0.001107776	0.001107776	0.004743986	0.004743986	2.29442E-05	1.51585E-05	2.55984E-05	2.55984E-05	7.7267E-06	7.96263E-06	4.40219E-05	4.40219E-05	3.14376E-05	3.14376E-05	3.11427E-06	3.11427E-06	1.0027E-05	1.0027E-05	8.55972E-05
3834103774395	383410	3774395	0.001029281	0.001029281	0.004407838	0.004407838	2.28584E-05	1.51018E-05	2.55027E-05	2.55027E-05	7.69782E-06	7.93286E-06	4.38416E-05	4.38416E-05	3.13201E-05	3.13201E-05	3.10263E-06	3.10263E-06	9.98953E-06	9.98953E-06	8.59434E-05
3834153774395	383415	3774395	0.000960269	0.000960269	0.004112297	0.004112297	2.27726E-05	1.50452E-05	2.5407E-05	2.5407E-05	7.66893E-06	7.9031E-06	4.36612E-05	4.36612E-05	3.12026E-05	3.12026E-05	3.09099E-06	3.09099E-06	9.95205E-06	9.95205E-06	8.62896E-05
3833803774400	383380	3774400	0.001601358	0.001601358	0.006857725	0.006857725	2.31892E-05	1.53204E-05	2.58718E-05	2.58718E-05	7.80923E-06	8.04768E-06	4.45502E-05	4.45502E-05	3.17734E-05	3.17734E-05	3.14754E-06	3.14754E-06	1.01341E-05	1.01341E-05	8.25171E-05
3833853774400	383385	3774400	0.001453072	0.001453072	0.006222696	0.006222696	2.3128E-05	1.52799E-05	2.58034E-05	2.58034E-05	7.7886E-06	8.02642E-06	4.43956E-05	4.43956E-05	3.16895E-05	3.16895E-05	3.13922E-06	3.13922E-06	1.01073E-05	1.01073E-05	8.2917E-05
3833903774400	383390	3774400	0.001326822	0.001326822	0.00568204	0.00568204	2.30238E-05	1.52111E-05	2.56872E-05	2.56872E-05	7.75352E-06	7.99027E-06	4.42152E-05	4.42152E-05	3.15468E-05	3.15468E-05	3.12508E-06	3.12508E-06	1.00618E-05	1.00618E-05	8.32752E-05
3833953774400	383395	3774400	0.001219053	0.001219053	0.005220523	0.005220523	2.29503E-05	1.51625E-05	2.56052E-05	2.56052E-05	7.72876E-06	7.96476E-06	4.40348E-05	4.40348E-05	3.1446E-05	3.1446E-05	3.1151E-06	3.1151E-06	1.00297E-05	1.00297E-05	8.36214E-05
3834003774400	383400	3774400	0.001125882	0.001125882	0.004821527	0.004821527	2.28523E-05	1.50978E-05	2.54959E-05	2.54959E-05	7.69575E-06	7.93074E-06	4.38674E-05	4.38674E-05	3.13117E-05	3.13117E-05	3.1018E-06	3.1018E-06	9.98685E-06	9.98685E-06	8.39676E-05
3834053774400	383405	3774400	0.001044014	0.001044014	0.004470932	0.004470932	2.27665E-05	1.50411E-05	2.54002E-05	2.54002E-05	7.66687E-06	7.90097E-06	4.3687E-05	4.3687E-05	3.11942E-05	3.11942E-05	3.09016E-06	3.09016E-06	9.94937E-06	9.94937E-06	8.43078E-05
3834103774400	383410	3774400	0.000972846	0.000972846	0.004166159	0.004166159	2.26807E-05	1.49844E-05	2.53045E-05	2.53045E-05	7.63798E-06	7.8712E-06	4.35066E-05	4.35066E-05	3.10767E-05	3.10767E-05	3.07852E-06	3.07852E-06	9.91189E-06	9.91189E-06	8.46481E-05
3834153774400	383415	3774400	0.000909392	0.000909392	0.003894421	0.003894421	2.2595E-05	1.49278E-05	2.52088E-05	2.52088E-05	7.6091E-06	7.84144E-06	4.33391E-05	4.33391E-05	3.09592E-05	3.09592E-05	3.06687E-06	3.06687E-06	9.8744E-06	9.8744E-06	8.49883E-05
3833553774405	383355	3774405	0.002643138	0.002643138	0.011319088	0.011319088	2.32995E-05	1.53933E-05	2.59948E-05	2.59948E-05	7.84637E-06	8.08595E-06	4.48465E-05	4.48465E-05	3.19245E-05	3.19245E-05	3.16251E-06	3.16251E-06	1.01823E-05	1.01823E-05	7.90968E-05
3833603774405	383360	3774405	0.002303842	0.002303842	0.009866073	0.009866073	2.32505E-05	1.53609E-05	2.59402E-05	2.59402E-05	7.82986E-06	8.06894E-06	4.47305E-05	4.47305E-05	3.18574E-05	3.18574E-05	3.15585E-06	3.15585E-06	1.01609E-05	1.01609E-05	7.95803E-05
3833653774405	383365	3774405	0.002031803	0.002031803	0.008701078	0.008701078	2.31892E-05	1.53204E-05	2.58718E-05	2.58718E-05	7.80923E-06	8.04768E-06	4.45888E-05	4.45888E-05	3.17734E-05	3.17734E-05	3.14754E-06	3.14754E-06	1.01341E-05	1.01341E-05	8.00578E-05
3833703774405	383370	3774405	0.001811223	0.001811223	0.00775646	0.00775646	2.3128E-05	1.52799E-05	2.58034E-05	2.58034E-05	7.7886E-06	8.02642E-06	4.446E-05	4.446E-05	3.16895E-05	3.16895E-05	3.13922E-06	3.13922E-06	1.01073E-05	1.01073E-05	8.05055E-05
3833803774405	383380	3774405	0.001476062	0.001476062	0.006321151	0.006321151	2.30116E-05	1.5203E-05	2.56736E-05	2.56736E-05	7.7494E-06	7.98602E-06	4.42023E-05	4.42023E-05	3.153E-05	3.153E-05	3.12342E-06	3.12342E-06	1.00565E-05	1.00565E-05	8.13292E-05
3833853774405	383385	3774405	0.001346579	0.001346579	0.005766649	0.005766649	2.29319E-05	1.51504E-05	2.55847E-05	2.55847E-05	7.72257E-06	7.95838E-06	4.40477E-05	4.40477E-05	3.14209E-05	3.14209E-05	3.11261E-06	3.11261E-06	1.00217E-05	1.00217E-05	8.17053E-05
3833903774405	383390	3774405	0.001235348	0.001235348	0.005290306	0.005290306	2.28461E-05	1.50937E-05	2.5489E-05	2.5489E-05	7.69369E-06	7.92861E-06	4.38802E-05	4.38802E-05	3.13033E-05	3.13033E-05	3.10097E-06	3.10097E-06	9.98418E-06	9.98418E-06	8.20515E-05
3833953774405	383395	3774405	0.001139483	0.001139483	0.004879771	0.004879771	2.27542E-05	1.5033E-05	2.53865E-05	2.53865E-05	7.66274E-06	7.89672E-06	4.36999E-05	4.36999E-05	3.11774E-05	3.11774E-05	3.08849E-06	3.08849E-06	9.94402E-06	9.94402E-06	8.23858E-05
3834003774405	383400	3774405	0.001055767	0.001055767	0.00452126	0.00452126	2.26746E-05	1.49804E-05	2.52976E-05	2.52976E-05	7.63592E-06	7.86908E-06	4.35195E-05	4.35195E-05	3.10683E-05	3.10683E-05	3.07768E-06	3.07768E-06	9.90921E-06	9.90921E-06	8.272E-05
3834053774405	383405	3774405	0.000982234	0.000982234	0.00420636	0.00420636	2.25888E-05	1.49237E-05	2.52019E-05	2.52019E-05	7.60704E-06	7.83931E-06	4.3352E-05	4.3352E-05	3.09508E-05	3.09508E-05	3.06604E-06	3.06604E-06	9.87172E-06	9.87172E-06	8.30483E-05
3834103774405	383410	3774405	0.000917418	0.000917418	0.003928791	0.003928791	2.25092E-05	1.48711E-05	2.51131E-05	2.51131E-05	7.58021E-06	7.81167E-06	4.31845E-05	4.31845E-05	3.08416E-05	3.08416E-05	3.05523E-06	3.05523E-06	9.83692E-06	9.83692E-06	8.33826E-05
3834153774405	383415	3774405	0.00085997	0.00085997	0.003682774	0.003682774	2.24295E-05	1.48185E-05	2.50242E-05	2.50242E-05	7.55339E-06	7.78403E-06	4.30299E-05	4.30299E-05	3.07325E-05	3.07325E-05	3.04442E-06	3.04442E-06	9.80211E-06	9.80211E-06	8.37169E-05
3833503774410	383350	3774410	0.002642585	0.002642585	0.01131672	0.01131672	2.31464E-05	1.52921E-05	2.58239E-05	2.58239E-05	7.79479E-06	8.0328E-06	4.45502E-05	4.45502E-05	3.17147E-05	3.17147E-05	3.14172E-06	3.14172E-06	1.01154E-05	1.01154E-05	7.75747E-05
3833553774410	383355	3774410	0.002316597	0.002316597	0.009920694	0.009920694	2.31341E-05	1.5284E-05	2.58103E-05	2.58103E-05	7.79066E-06	8.02854E-06	4.45244E-05	4.45244E-05	3.16979E-05	3.16979E-05	3.14005E-06	3.14005E-06	1.011E-05	1.011E-05	7.80522E-05
3833603774410	383360	3774410	0.002046829	0.002046829	0.008765427	0.008765427	2.30973E-05	1.52597E-05	2.57693E-05	2.57693E-05	7.77828E-06	8.01579E-06	4.44342E-05	4.44342E-05	3.16475E-05	3.16475E-05	3.13506E-06	3.13506E-06	1.0094E-05	1.0094E-05	7.85238E-05
3833653774410	383365	3774410	0.001824492	0.001824492	0.007813281	0.007813281	2.30238E-05	1.52111E-05	2.56872E-05	2.56872E-05	7.75352E-06	7.99027E-06	4.42925E-05	4.42925E-05	3.15468E-05	3.15468E-05	3.12508E-06	3.12508E-06	1.00618E-05	1.00618E-05	7.89774E-05
3833703774410	383370	3774410	0.001640831	0.001640831	0.007026767	0.007026767	2.29626E-05	1.51706E-05	2.56189E-05	2.56189E-05	7.73289E-06	7.96901E-06	4.41508E-05	4.41508E-05	3.14628E-05	3.14628E-05	3.11677E-06	3.11677E-06	1.0035E-05	1.0035E-05	7.93952E-05
3833753774410	383375	3774410	0.001486733	0.001486733	0.006366848	0.006366848	2.29013E-05	1.51302E-05	2.55505E-05	2.55505E-05	7.71226E-06	7.94775E-06	4.40091E-05	4.40091E-05	3.13789E-05	3.13789E-05	3.10845E-06	3.10845E-06	1.00083E-05	1.00083E-05	7.97892E-05
3833803774410	383380	3774410	0.001356033	0.001356033	0.005807133	0.005807133	2.28339E-05	1.50856E-05	2.54753E-05	2.54753E-05	7.68956E-06	7.92436E-06	4.38674E-05

			MSite Grubbing / Prep	MMass Grading / Excavation	MMass Grading / Excavation	MDrainage / Utilities Trenching	MFoundations / Concrete Pads	MBuilding / Structure Construction	MAsphalt Paving	MLandscaping or Other Finishing	MWaterside Construction (Piles)	RSSWRe-striping South Valley	RSSWRe-striping Silver Lake Boulevard	RSSWDemolition	RSSWPlacing Base	RSSWForm/Place Rebar and Pour	Child Risk				
Unique Identifier	X (UTM)	Y (UTM)	2027	2027	2028	2028	2028	2028	2028	2028	2028	2029	2029	2029	2029	2029	3rd Trimester	0<2	2<16	Total	per million
3837803774850	383780	3774850	2.93773E-05	7.33574E-05	7.33574E-05	2.05298E-05	3.78813E-05	6.81176E-05	4.81891E-05	1.46028E-05	2.58555E-05	1.2495E-05	2.15385E-05	3.67067E-05	1.99537E-05	5.9725E-06	2.98715E-09	8.8119E-08	1.1827E-08	1.02934E-07	0.10293373
3838303774850	383830	3774850	2.88548E-05	7.20527E-05	7.20527E-05	2.01646E-05	3.72076E-05	6.69061E-05	4.73321E-05	1.43431E-05	2.53956E-05	1.23041E-05	2.11818E-05	3.6087E-05	1.96169E-05	5.87167E-06	2.90478E-09	8.5306E-08	1.1508E-08	9.97195E-08	0.09971951
3838803774850	383880	3774850	2.85478E-05	7.12861E-05	7.12861E-05	1.99501E-05	3.68117E-05	6.61942E-05	4.68284E-05	1.41904E-05	2.51254E-05	1.21886E-05	2.09808E-05	3.57474E-05	1.94323E-05	5.81642E-06	2.84229E-09	8.3124E-08	1.1272E-08	9.72383E-08	0.0972383
3839303774850	383930	3774850	2.82462E-05	7.05329E-05	7.05329E-05	1.97393E-05	3.64227E-05	6.54948E-05	4.63337E-05	1.40405E-05	2.48599E-05	1.20881E-05	2.07899E-05	3.54079E-05	1.92477E-05	5.76117E-06	2.78331E-09	8.1063E-08	1.1048E-08	9.48941E-08	0.09489409
3839803774850	383980	3774850	2.78368E-05	6.95107E-05	6.95107E-05	1.94532E-05	3.58948E-05	6.45456E-05	4.56621E-05	1.3837E-05	2.44997E-05	1.19725E-05	2.05236E-05	3.49495E-05	1.89985E-05	5.68658E-06	2.72053E-09	7.8896E-08	1.0802E-08	9.24187E-08	0.09241867
3840303774850	384030	3774850	2.7352E-05	6.83001E-05	6.83001E-05	1.91144E-05	3.52697E-05	6.34216E-05	4.48669E-05	1.3596E-05	2.4073E-05	1.18419E-05	2.02021E-05	3.43977E-05	1.86986E-05	5.5968E-06	2.65565E-09	7.6683E-08	1.0543E-08	8.98818E-08	0.08988184
3840803774850	384080	3774850	2.68188E-05	6.69686E-05	6.69686E-05	1.87418E-05	3.45821E-05	6.21851E-05	4.39922E-05	1.3331E-05	2.36037E-05	1.17062E-05	1.98504E-05	3.3795E-05	1.83709E-05	5.49873E-06	2.59025E-09	7.4475E-08	1.0278E-08	8.73437E-08	0.08734371
3841303774850	384130	3774850	2.62802E-05	6.56235E-05	6.56235E-05	1.83654E-05	3.38876E-05	6.09361E-05	4.31087E-05	1.30632E-05	2.31296E-05	1.15706E-05	1.94886E-05	3.31753E-05	1.8034E-05	5.3979E-06	2.52612E-09	7.2325E-08	1.0017E-08	8.48684E-08	0.08486844
3833953774365	383395	3774365	8.3866E-05	0.00020942	0.00020942	5.86081E-05	0.000108143	0.000194461	0.00013757	4.16878E-05	7.38119E-05	2.08753E-05	5.44617E-05	9.38721E-05	5.10288E-05	1.52738E-05	2.52185E-08	1.0553E-06	2.9099E-07	1.37146E-06	1.37146349
3833953774370	383395	3774370	8.26109E-05	0.000206286	0.000206286	5.7731E-05	0.000106525	0.000191551	0.000135511	4.10639E-05	7.27073E-05	2.07296E-05	5.37482E-05	9.26242E-05	5.03504E-05	1.50708E-05	2.46824E-08	1.0381E-06	2.7739E-07	1.3402E-06	1.34019932
3834003774370	383400	3774370	8.30203E-05	0.000207308	0.000207308	5.80171E-05	0.000107052	0.0001925	0.000136182	4.12674E-05	7.30676E-05	2.05286E-05	5.40045E-05	9.30656E-05	5.05904E-05	1.51426E-05	2.42049E-08	1.0056E-06	2.5524E-07	1.28508E-06	1.28507742
3834053774370	383405	3774370	8.34243E-05	0.000208317	0.000208317	5.82994E-05	0.000107573	0.000193437	0.000136845	4.14682E-05	7.34231E-05	2.04583E-05	5.42557E-05	9.34985E-05	5.08257E-05	1.5213E-05	2.37855E-08	9.7679E-07	2.3643E-07	1.23701E-06	1.23700777
3834103774370	383410	3774370	8.38013E-05	0.000209258	0.000209258	5.85629E-05	0.00010806	0.000194311	0.000137464	4.16556E-05	7.3755E-05	2.03729E-05	5.44918E-05	9.3906E-05	5.10472E-05	1.52793E-05	2.33952E-08	9.4997E-07	2.2014E-07	1.1935E-06	1.19350026
3833903774375	383390	3774375	8.09789E-05	0.00020221	0.00020221	5.65905E-05	0.00010442	0.000187767	0.000132834	4.02526E-05	7.12709E-05	2.06542E-05	5.27987E-05	9.09688E-05	4.94506E-05	1.48014E-05	2.47182E-08	1.0585E-06	2.8903E-07	1.37223E-06	1.37222934
3833953774375	383395	3774375	8.13774E-05	0.000203206	0.000203206	5.6869E-05	0.000104934	0.000188691	0.000133488	4.04508E-05	7.16217E-05	2.05839E-05	5.30449E-05	9.13933E-05	4.96813E-05	1.48705E-05	2.41712E-08	1.0219E-06	2.6456E-07	1.31058E-06	1.31058176
3834003774375	383400	3774375	8.17707E-05	0.000204188	0.000204188	5.71438E-05	0.000105441	0.000189603	0.000134133	4.06462E-05	7.19677E-05	2.03779E-05	5.3286E-05	9.18177E-05	4.9912E-05	1.49395E-05	2.37003E-08	9.9002E-07	2.4402E-07	1.25774E-06	1.25774245
3834053774375	383405	3774375	8.21423E-05	0.000205116	0.000205116	5.74035E-05	0.00010592	0.000190464	0.000134742	4.0831E-05	7.22948E-05	2.03025E-05	5.35222E-05	9.22167E-05	5.01289E-05	1.50045E-05	2.3275E-08	9.6114E-07	2.2647E-07	1.21088E-06	1.21088391
3834103774375	383410	3774375	8.24978E-05	0.000206003	0.000206003	5.7652E-05	0.000106379	0.000191289	0.000135325	4.10077E-05	7.26077E-05	2.00915E-05	5.37533E-05	9.25987E-05	5.03366E-05	1.50666E-05	2.28829E-08	9.3445E-07	2.1122E-07	1.16855E-06	1.16855486
3834153774375	383415	3774375	8.28264E-05	0.000206824	0.000206824	5.78816E-05	0.000106802	0.000192051	0.000135864	4.1171E-05	7.28969E-05	1.9986E-05	5.39593E-05	9.29467E-05	5.05258E-05	1.51232E-05	2.25097E-08	9.0918E-07	1.9768E-07	1.12938E-06	1.12937813
3834203774375	383420	3774375	8.31496E-05	0.000207631	0.000207631	5.81074E-05	0.000107219	0.0001928	0.000136394	4.13317E-05	7.31813E-05	1.98805E-05	5.41552E-05	9.32778E-05	5.07058E-05	1.51771E-05	2.21682E-08	8.8594E-07	1.8581E-07	1.09392E-06	1.09392316
3834253774375	383425	3774375	8.34728E-05	0.000208438	0.000208438	5.83333E-05	0.000107636	0.000193549	0.000136925	4.14923E-05	7.34658E-05	1.978E-05	5.43461E-05	9.36004E-05	5.08811E-05	1.52296E-05	2.18511E-08	8.6427E-07	1.7515E-07	1.06127E-06	1.06126881
3833903774380	383390	3774380	7.97992E-05	0.000199265	0.000199265	5.57661E-05	0.000102899	0.000185032	0.000130899	3.96663E-05	7.02327E-05	2.05136E-05	5.21204E-05	8.97888E-05	4.88091E-05	1.46094E-05	2.42111E-08	1.0414E-06	2.7487E-07	1.3405E-06	1.34049718
3833953774380	383395	3774380	8.01763E-05	0.000200206	0.000200206	5.60296E-05	0.000103385	0.000185906	0.000131517	3.98537E-05	7.05645E-05	2.04382E-05	5.23566E-05	9.01963E-05	4.90306E-05	1.46757E-05	2.36598E-08	1.0048E-06	2.5227E-07	1.28069E-06	1.2806941
3834003774380	383400	3774380	8.05426E-05	0.000201121	0.000201121	5.62856E-05	0.000103858	0.000186755	0.000132118	4.00358E-05	7.08869E-05	2.02322E-05	5.25877E-05	9.05953E-05	4.92475E-05	1.47406E-05	2.31929E-08	9.7346E-07	2.3323E-07	1.22988E-06	1.22987658
3834053774380	383405	3774380	8.08927E-05	0.000201995	0.000201995	5.65303E-05	0.000104309	0.000187567	0.000132692	4.02098E-05	7.1195E-05	2.01518E-05	5.28087E-05	9.09688E-05	4.94506E-05	1.48014E-05	2.27666E-08	9.4478E-07	2.1686E-07	1.18441E-06	1.18441466
3834103774380	383410	3774380	8.12266E-05	0.000202829	0.000202829	5.67636E-05	0.00010474	0.000188341	0.00013324	4.03758E-05	7.14889E-05	1.99358E-05	5.30248E-05	9.13253E-05	4.96444E-05	1.48594E-05	2.23725E-08	9.1823E-07	2.0255E-07	1.14315E-06	1.14315252
3834153774380	383415	3774380	8.15444E-05	0.000203623	0.000203623	5.69857E-05	0.000105149	0.000189078	0.000133761	4.05338E-05	7.17686E-05	1.98303E-05	5.32207E-05	9.16564E-05	4.98244E-05	1.49133E-05	2.19992E-08	8.9316E-07	1.8991E-07	1.10508E-06	1.10507532
3834203774380	383420	3774380	8.18622E-05	0.000204416	0.000204416	5.72078E-05	0.000105559	0.000189815	0.000134283	4.06917E-05	7.20483E-05	1.97298E-05	5.34116E-05	9.1979E-05	4.99997E-05	1.49658E-05	2.16591E-08	8.7016E-07	1.787E-07	1.07052E-06	1.07051851
3833903774385	383390	3774385	7.86142E-05	0.000196306	0.000196306	5.4938E-05	0.000101371	0.000182284	0.000128955	3.90773E-05	6.91897E-05	2.03578E-05	5.14422E-05	8.86088E-05	4.81677E-05	1.44174E-05	2.36873E-08	1.023E-06	2.6096E-07	1.30765E-06	1.30764727
3833953774385	383395	3774385	7.89697E-05	0.000197193	0.000197193	5.51865E-05	0.000101829	0.000183108	0.000129538	3.9254E-05	6.95026E-05	2.01568E-05	5.16682E-05	8.89908E-05	4.83754E-05	1.44796E-05	2.31324E-08	9.863E-07	2.4017E-07	1.2496E-06	1.2495957
3834003774385	383400	3774385	7.93091E-05	0.000198041	0.000198041	5.54236E-05	0.000102267	0.000183895	0.000130095	3.94226E-05	6.98013E-05	2.00714E-05	5.18893E-05	8.93644E-05	4.85784E-05	1.45404E-05	2.26744E-08	9.5577E-07	2.2259E-07	1.20103E-06	1.20103311
3834053774385	383405	3774385	7.96484E-05	0.000198888	0.000198888	5.56607E-05	0.000102705	0.000184682	0.000130651	3.95913E-05	7.00999E-05	1.99911E-05	5.21003E-05	8.97294E-05	4.87768E-05	1.45998E-05	2.22527E-08	9.2755E-07	2.0741E-07	1.15721E-06	1.15721222
3834103774385	383410	3774385	7.9977E-05	0.000199709	0.000199709	5.58904E-05	0.000103128	0.000185444	0.00013119	3.97546E-05	7.03891E-05	1.9775E-05	5.23063E-05	9.0069E-05	4.89614E-05	1.4655E-05	2.18623E-08	9.0135E-07	1.941E-07	1.11731E-06	1.11731155
3834153774385	383415	3774385	8.02894E-05	0.000200489	0.000200489	5.61087E-05	0.000103531	0.000186168	0.000131703	3.99099E-05	7.06641E-05	1.96796E-05	5.24972E-05	9.03915E-05	4.91368E-05	1.47075E-05	2.14934E-08	8.7665E-07	1.8232E-07	1.08046E-06	1.08046111
3834203774385	383420	3774385	8.06018E-05	0.000201269	0.000201269	5.6327E-05	0.000103934	0.000186892	0.000132215	4.00652E-05	7.0939E-05	1.95841E-05	5.26831E-05	9.07056E-05	4.93075E-05	1.47586E-05	2.11561E-08	8.5398E-07	1.7183E-07	1.04696E-06	1.04696386
3833853774390	383385	3774390	7.70737E-05	0.00019459	0.00019459	5.38615E-05	9.93845E-05	0.000178712	0.000126428	3.83115E-05	6.78339E-05	2.02724E-05	5.05529E-05	8.70553E-05	4.73232E-05	1.41647E-05	2.36799E-08	1.0382E-06	2.695E-07	1.33136E-06	1.33135848
3833903774390	383390	3774390	7.74346E-05	0.00019336	0.00019336	5.41137E-05	9.98499E-05	0.000179549	0.00012702	3.84909E-05	6.81515E-05	2.0197E-05	5.0774E-05	8.74373E-05	4.75309E-05	1.42268E-05	2.31001E-08	9.9999E-07	2.4715E-07	1.27025E-06	1.27024757
3833953774390	383395	3774390	7.7774E-05	0.000194207	0.000194207	5.43508E-05	0.000100287	0.000180336	0.000127577	3.86596E-05	6.84502E-05	1.99961E-05	5.099E-05	8.78024E-05	4.77293E-05	1.42862E-05	2.26039E-08	9.6716E-07	2.2831E-07	1.21808E-06	1.21807711
3834003774390	383400	3774390	7.81025E-05	0.000195028	0.000195028	5.45804E-05	0.000100711	0.000181097	0.000128116	3.88229E-05	6.87394E-05	1.99157E-05	5.1201E-05	8.81589E-05	4.79231E-05	1.43442E-05	2.21523E-08	9.3718E-07	2.1216E-07	1.17149E-06	1.17149453
3834053774390	383405	3774390	7.84257E-05	0.000195835	0.000195835	5.48063E-05	0.000101128	0.000181847	0.000128646	3.89835E-05	6.90238E-05	1.97047E-05	5.1402E-05	8.8507E-05	4.81123E-05	1.44009E-05	2.17361E-08	9.0946E-07	1.9811E-07	1.12931E-06	1.12930782
3834103774390	383410	3774390	7.87489E-05	0.000196642	0.000196642	5.50321E-05	0.000101545	0.000182596	0.000129176	3.91442E-05	6.93082E-05	1.96193E-05	5.16029E-05	8.8838E-05	4.82923E-05	1.44547E-05	2.13488E-08	8.8357E-07	1.8574E-07	1.09066E-06	1.09065781
3834153774390	383415	3774390	7.90613E-05	0.000197422	0.000197422	5.52504E-05	0.000101947	0.000183321	0.000129688	3.92995E-05	6.95832E-05	1.95238E-05	5.17888E-05	8.91521E-05	4.8463E-05	1.45058E-05	2.09903E-08	8.5961E-07	1.7486E-07	1.05546E-06	1.05545525
3834203774390	383420	3774390	7.93683E-05	0.000198189	0.000198189	5.5465E-05	0.000102343	0.000184032	0.000130192	3.94521E-05	6.98534E-05	1.94334E-05	5.19697E-05	8.94577E-05	4.86292E-05	1.45556E-05	2.06569E-08	8.3727E-07	1.6509E-07	1.02302E-06	1.02301618
3833853774395	383385	3774395	7.59426E-05	0.000189634	0.000189634	5.3071E-05	9.7926E-05	0.000176089	0.000124572	3.77492E-05	6.68384E-05	2.01167E-05	4.99048E-05	8.59263E-05	4.67095E-05	1.3981E-05	2.31264E-08	1.0166E-06	2.5398E-07	1.29367E-06	1.29366583
3833903774395	383390	3774395	7.62819E-05	0.000190482	0.000190482	5.33081E-05	9.83635E-05	0.000176876	0.000125129	3.79179E-05	6.7137E-05	1.99157E-05	5.01158E-05	8.62828E-05	4.69033E-05	1.4039E-05	2.25484E-08	9.7861E-07	2.3379E-07	1.23494E-06	1.2349407
3833953774395	383395	3774395	7.66051E-05	0.000191289	0.000191289	5.3534E-05	9.87803E-05	0.000177625	0.000125659	3.80786E-05	6.74215E-05	1.98353E-05	5.03218E-05	8.66394E-05	4.70971E-05	1.4097E-05	2.20696E-08	9.4701E-07	2.1668E-07	1.18576E-06	1.18576247
3834003774395	383400	3774395	7.69229E-05	0.000192082	0.000192082	5.37561E-05	9.91901E-05	0.000178362	0.000126181	3.82365E-05	6.77012E-05	1.97549E-05	5.05278E-05	8.69789E-05	4.72817E-05	1.41522E-05	2.16291E-08	9.1783E-07	2.0192E-07	1.14138E-06	1.14138212
3834053774395	383405	3774395	7.72407E-05	0.000192876	0.000192876	5.39782E-05	9.95999E-05	0.000179099	0.000126702	3.83945E-05	6.79809E-05	1.95489E-05	5.07187E-05	8.731E-05	4.74617E-05	1.42061E-05	2.12214E-08	8.9076E-07	1.8898E-07	1.10097E-06	1.10096702
3834103774395	383410	3774395	7.75531E-05	0.000193656	0.000193656	5.41965E-05	0.000100003	0.000179823	0.000127214	3.85498E-05	6.82558E-05	1.94585E-05	5.09096E-05	8.76241E-05	4.76324E-05	1.42572E-05	2.08397E-08	8.6538E-07	1.7758E-07	1.0638E-06	1.06379786
3834153774395	383415	3774395	7.78655E-05	0.000194436	0.000194436	5.44148E-05	0.000100406	0.000180548	0.000127727	3.87051E-05	6.85308E-05	1.93781E-05	5.10955E-05	8.79382E-05	4.78031E-05	1.43083E-05	2.04908E-08	8.4205E-07	1.6749E-07	1.03003E-06	1.03003301
3833803774400	383380	3774400	7.44613E-05	0.000185936	0.000185936	5.20358E-05	9.60159E-05	0.000172654	0.000122143	3.70129E-05	6.55347E-05	2.00162E-05	4.90507E-05	8.44322E-05	4.58973E-05	1.37379E-05	2.31004E-08	1.0293E-06	2.5968E-07	1.31205E-06	1.31204643
3833853774400	383385	3774400	7.48222E-05	0.000186837	0.000186837	5.2288E-05	9.64813E-05	0.000173491	0.000122735	3.71923E-05	6.58523E-05	1.99559E-05	4.92667E-05	8.48057E-05	4.61003E-05	1.37986E-05	2.25075E-08	9.9018E-07	2.3863E-07	1.25132E-06	1.25131775
3833903774400	383390	3774400	7.51454E-05	0.000187644	0.000187644	5.25139E-05	9.6898E-05	0.000174241	0.000123265	3.7353E-05	6.61367E-05	1.97549E-05	4.94677E-05	8.51538E-05	4.62895E-05	1.38553E-05	2.19962E-08	9.566E-07	2.2068E-07	1.19928E-06	1.19928333
3833953774400	383395	3774400	7.54578E-05	0.000188424	0.000188424	5.27322E-05	9.73009E-05	0.000174965	0.000123777	3.75083E-05	6.64117E-05	1.96796E-05	4.96686E-05	8.54934E-05	4.64741E-05	1.39105E-05	2.15316E-08	9.2599E-07	2.0527E-07	1.15278E-06	1.15278424
3834003774400	383400	3774400	7.57702E-05	0.000189204	0.000189204	5.29505E-05	9.77037E-05	0.000175689	0.0001242	3.76636E-05	6.66867E-05	1.94736E-05	4.98646E-05	8.58244E-05	4.66541E-05	1.39644E-05	2.11017E-08	8.9761E-07	1.9183E-07	1.11054E-06	1.11053899
3834053774400	383405	3774400	7.60772E-05	0.000189971	0.000189971	5.31651E-05	9.80996E-05	0.000176401	0.000124793	3.78162E-05	6.69569E-05	1.93882E-05	5.00505E-05	8.61385E-05	4.68248E-05	1.40155E-05	2.07004E-08	8.7108E-07	1.7994E-07	1.07172E-06	1.07171795
3834103774400	383410	3774400	7.63843E-05	0.000190737	0.000190737	5.33797E-05	9.84955E-05	0.000177113	0.000125297	3.79688E-05	6.72271E-05	1.93078E-05	5.02313E-05	8.64441E-05	4.6991E-05	1.40652E-05	2.03316E-08	8.466E-07	1.6953E-07	1.03646E-06	1.03645745
3834153774400	383415	3774400	7.66913E-05	0.000191504	0.000191504	5.35942E-05	9.88914E-05	0.000177825	0.000125801	3.81214E-05	6.74973E-05	1.92274E-05	5.04172E-05	8.67497E-05	4.71571E-05	1.41149E-05	1.99929E-08	8.2399E-07	1.602E-07	1.00418E-06	1.00418402
3833553774405	383355	3774405	7.13749E-05	0.000178229	0.000178229	4.9879E-05	9.20361E-05	0.000165498	0.00011708	3.54788E-05	6.28183E-05	2.01267E-05	4.73173E-05	8.14016E-05	4.42499E-05	1.32448E-05	2.59107E-08	1.2276E-06	4.0374E-07	1.65726E-06	1.65725773
3833603774405	383360	3774405	7.18112E-05	0.000179318	0.000179318	5.01839E-05	9.25987E-05	0.0001665	0.000117796	3.56956E-05	6.32023E-05	2.00815E-05	4.75485E-05	8.18176E-05	4.4476E-05	1.33124E-05	2.50956E-08	1.1741E-06	3.5741E-07	1.55663E-06	1.55663455
3833653774405	383365	3774405	7.22421E-05	0.000180394	0.000180394	5.0485E-05	9.31543E-05	0.000167509	0.000118502	3.59098E-05	6.35815E-05	2.00262E-05	4.77745E-05	8.22166E-05	4.46929E-05	1.33774E-05	2.43577E-08	1.1257E-06	3.1999E-07	1.4701E-06	1.47009656
3833703774405	383370	3774405	7.26461E-05	0.000181403	0.000181403	5.07673E-05	9.36753E-05	0.000168446	0.000119165	3.61106E-05	6.39371E-05	1.9971E-05	4.79956E-05	8.26071E-05	4.49051E-05	1.34409E-05	2.36865E-08	1.0816E-06	2.8941E-07	1.3947E-06	1.3946982
3833803774405	383380	3774405	7.33894E-05	0.000183259	0.000183259	5.12868E-05	9.46338E-05	0.000170169	0.000120384	3.64801E-05	6.45913E-05	1.98604E-05	4.84327E-05	8.33626E-05	4.53158E-05	1.35638E-05	2.24643E-08	1.0011E-06	2.4226E-07	1.2658E-06	1.26579778
3833853774405	383385	3774405	7.37288E-05	0.000184106	0.000184106	5.15239E-05	9.50713E-05	0.000170956	0.000120941	3.66488E-05	6.489E-05	1.96745E-05	4.86437E-05	8.37191E-05	4.55097E-05	1.36218E-05	2.19261E-08	9.6564E-07	2.2382E-07	1.21138E-06	1.21137905
3833903774405	383390	3774405	7.40412E-05	0.000184886	0.000184886	5.17422E-05	9.54742E-05	0.00017168	0.000121454	3.68041E-05	6.51649E-05	1.95992E-05	4.88397E-05	8.40502E-05	4.56896E-05	1.36757E-05	2.1439E-08	9.3368E-07	2.0789E-07	1.16301E-06	1.16301148
3833953774405	383395	3774405	7.43428E-05	0.00018564	0.00018564	5.1953E-05	9.58631E-05	0.00017238	0.000121948	3.6954E-05	6.54304E-05	1.95238E-05	4.90306E-05	8.43728E-05	4.5865E-05	1.37282E-05	2.09894E-08	9.0414E-07	1.9406E-07	1.11919E-06	1.11919173
3834003774405	383400	3774405	7.46445E-05	0.000186393	0.000186393	5.21638E-05	9.62521E-05	0.000173079	0.000122443	3.7104E-05	6.56959E-05	1.93178E-05	4.92114E-05	8.46869E-05	4.60357E-05	1.37793E-05	2.05732E-08	8.7671E-07	1.819E-07	1.07919E-06	1.07918792
3834053774405	383405	3774405	7.49407E-05	0.000187133	0.000187133	5.23709E-05	9.66341E-05	0.000173766	0.000122929	3.72512E-05	6.59566E-05	1.92374E-05	4.93923E-05	8.4984E-05	4.61972E-05	1.38276E-05	2.01835E-08	8.5099E-07	1.7113E-07	1.0423E-06	1.04230439
3834103774405	383410	3774405	7.52424E-05	0.000187886	0.000187886	5.25816E-05	9.7023E-05	0.000174465	0.000123424	3.74012E-05	6.62221E-05	1.9157E-05	4.95732E-05	8.52811E-05	4.63588E-05	1.3876E-05	1.98267E-08	8.2737E-07	1.6158E-07	1.00878E-06	1.00877965
3834153774405	383415	3774405	7.5544E-05	0.000188639	0.000188639	5.27924E-05	9.7412E-05	0.000175165	0.000123919	3.75511E-05	6.64876E-05	1.90817E-05	4.9749E-05	8.55867E-05	4.65249E-05	1.39257E-05	1.94953E-08	8.0532E-07	1.5306E-07	9.77876E-07	0.97787609
3833503774410	383350	3774410	7.00014E-05	0.000174799	0.000174799	4.89191E-05	9.0265E-05	0.000162313	0.000114827	3.4796E-05	6.16094E-05	2.00011E-05	4.65185E-05	8.00179E-05	4.34977E-05	1.30196E-05	2.59946E-08	1.2462E-06	4.0466E-07	1.67687E-06	1.67687232
3833553774410	383355	3774410	7.04323E-05	0.000175875	0.000175875	4.92202E-05	9.08206E-05	0.000163312	0.000115534	3.50102E-05	6.19887E-05	1.9981E-05	4.67597E-05	8.04339E-05	4.37238E-05	1.30873E-05	2.5149E-08	1.1902E-06	3.5993E-07	1.57528E-06	1.57527882
3833603774410	383360	3774410	7.08578E-05	0.000176937	0.000176937	4.95176E-05	9.13693E-05	0.000164299	0.000116232	3.52217E-05	6.23632E-05	1.99408E-05	4.69908E-05	8.08498E-05	4.39499E-05	1.31555E-05	2.43805E-08	1.1396E-06	3.227E-07	1.48669E-06	1.48669045
3833653774410	383365	3774410	7.12672E-05	0.00017796	0.00017796	4.98037E-05	9.18972E-05	0.000165248	0.000116903	3.54252E-05	6.27235E-05	1.98855E-05	4.72068E-05	8.12318E-05	4.41576E-05	1.32171E-05	2.36798E-08	1.0938E-06	2.9182E-07	1.40927E-06	1.40926562
3833703774410	383370	3774410	7.16443E-05	0.000178901	0.000178901	5.00672E-05	9.23834E-05	0.000166123	0.000117522	3.56126E-05	6.30553E-05	1.98253E-05	4.74178E-05	8.15884E-05	4.43514E-05	1.32751E-05	2.30396E-08	1.0518E-06	2.661E-07	1.34096E-06	1.34096283
3833753774410	383375	3774410	7.19998E-05	0.000179789	0.000179789	5.03156E-05	9.28418E-05	0.000166947	0.000118105	3.57894E-05	6.33682E-05	1.977E-05	4.76238E-05	8.19534E-05	4.45498E-05	1.33345E-05	2.24524E-08	1.0132E-06	2.4435E-07	1.28004E-06	1.28004403
3833803774410	383380	3774410	7.23337E-05	0.000180623	0.000180623	5.0549E-05	9.32724E-05	0.000167721	0.000118653	3.59554E-05	6.36621E-05	1.95891E-05	4.78298E-05	8.231E-05	4.47436E-05	1.33925E-05	2.18493E-08	9.7368E-07	2.2556E-07	1.22108E-06	1.22108374

			EGIODemolition	EGIOSite Grubbing / Prep	EGIOMass Grading / Excavation	EGIOMass Grading / Excavation	EGIODrainage / Utilities Trenching	EGIODrainage / Utilities Trenching	EGIOFoundations / Concrete Pads	EGIOFoundations / Concrete Pads	EGIOBuilding / Structure Construction	EGIOBuilding / Structure Construction	EGIOAsphalt Paving	EGIOArchitectural Coating	EGIOLandscaping or Other Finishing	EGIOWaterside Construction (Piles)	HIWaterside Construction (Landscaping)	HIWaterside Construction (Landscaping)	KMDemolition	KMSite Grubbing / Prep	KMMass Grading / Excavation
Unique Identifier	X (UTM)	Y (UTM)	2025	2025	2025	2026	2026	2027	2026	2027	2026	2027	2027	2027	2027	2027	2025	2026	2025	2025	2025
3833853774410	383385	3774410	0.000910959	0.00082203	0.002052662	0.002052662	0.000574457	0.000574457	0.001059981	0.001059981	0.001906044	0.001906044	0.001348412	0.000126909	0.00040861	0.000723479	0.000358037	0.000358037	0.000220798	0.000199242	0.000497523
3833903774410	383390	3774410	0.000872154	0.00078701	0.001965223	0.001965223	0.000549986	0.000549986	0.001014828	0.001014828	0.00182485	0.00182485	0.001290972	0.000121503	0.000391204	0.00069266	0.000355531	0.000355531	0.000223872	0.000202016	0.00050445
3833953774410	383395	3774410	0.0008361	0.00075448	0.001883983	0.001883983	0.000527251	0.000527251	0.000972877	0.000972877	0.001749413	0.001749413	0.001237605	0.00011648	0.000375032	0.000664027	0.000353041	0.000353041	0.000226952	0.000204796	0.00051139
3834003774410	383400	3774410	0.000802226	0.00072391	0.001807654	0.001807654	0.000505889	0.000505889	0.00093346	0.00093346	0.001678535	0.001678535	0.001187463	0.000111761	0.000359837	0.000637124	0.000350551	0.000350551	0.000230032	0.000207575	0.00051833
3834053774410	383405	3774410	0.000770786	0.00069554	0.001736811	0.001736811	0.000486063	0.000486063	0.000896878	0.000896878	0.001612753	0.001612753	0.001140926	0.000107381	0.000345735	0.000612155	0.000348109	0.000348109	0.000233076	0.000210322	0.00052519
3834103774410	383410	3774410	0.000741579	0.00066918	0.001670999	0.001670999	0.000467645	0.000467645	0.000862893	0.000862893	0.001551642	0.001551642	0.001097694	0.000103312	0.000332635	0.000588959	0.000345762	0.000345762	0.000236097	0.000213048	0.000531996
3833453774415	383345	3774415	0.001318805	0.00119006	0.002971661	0.002971661	0.000831648	0.000831648	0.001534546	0.001534546	0.0027594	0.0027594	0.00195211	0.000183728	0.000591548	0.001047389	0.000361193	0.000361193	0.000191889	0.000173156	0.000432384
3833503774415	383350	3774415	0.0012468	0.00112508	0.002809411	0.002809411	0.00078624	0.00078624	0.001450762	0.001450762	0.002608739	0.002608739	0.001845527	0.000173697	0.00055925	0.000990202	0.000360369	0.000360369	0.000194731	0.00017572	0.000438786
3833553774415	383355	3774415	0.001181599	0.00106624	0.002662495	0.002662495	0.000745124	0.000745124	0.001374895	0.001374895	0.002472316	0.002472316	0.001749016	0.000164613	0.000530005	0.00093842	0.000359544	0.000359544	0.00019759	0.0001783	0.000445229
3833603774415	383360	3774415	0.001122475	0.00101289	0.00252927	0.00252927	0.00070784	0.00070784	0.001306099	0.001306099	0.002348608	0.002348608	0.0016615	0.000156376	0.000503485	0.000891464	0.000358069	0.000358069	0.000200461	0.000180891	0.000451698
3833653774415	383365	3774415	0.001068466	0.00096416	0.002407573	0.002407573	0.000673782	0.000673782	0.001243255	0.001243255	0.002235603	0.002235603	0.001581556	0.000148852	0.000479259	0.000848571	0.000355928	0.000355928	0.000203338	0.000183487	0.000458181
3833703774415	383370	3774415	0.001018732	0.00091928	0.002295506	0.002295506	0.000642419	0.000642419	0.001185384	0.001185384	0.002131541	0.002131541	0.001507938	0.000141924	0.000456951	0.000809072	0.000353834	0.000353834	0.000206233	0.000186099	0.000464705
3833753774415	383375	3774415	0.000967415	0.00087297	0.002179874	0.002179874	0.000610059	0.000610059	0.001125673	0.001125673	0.002024169	0.002024169	0.001431978	0.000134774	0.000433933	0.000768316	0.000351741	0.000351741	0.00020914	0.000188723	0.000471255
3833803774415	383380	3774415	0.000924784	0.0008345	0.002083813	0.002083813	0.000583175	0.000583175	0.001076067	0.001076067	0.001934969	0.001934969	0.001368875	0.000128835	0.000414811	0.000734459	0.000349632	0.000349632	0.000212035	0.000191335	0.000477778
3833853774415	383385	3774415	0.000885208	0.00079879	0.001994638	0.001994638	0.000558218	0.000558218	0.001030018	0.001030018	0.001852164	0.001852164	0.001310295	0.000123322	0.000397059	0.000703028	0.00034749	0.00034749	0.000214936	0.000193953	0.000484315
3833903774415	383390	3774415	0.000848385	0.00076556	0.001911664	0.001911664	0.000534997	0.000534997	0.000987171	0.000987171	0.001775117	0.001775117	0.001255789	0.000118192	0.000380542	0.000673783	0.000345238	0.000345238	0.000217825	0.00019656	0.000490825
3833953774415	383395	3774415	0.000813883	0.00073443	0.001833922	0.001833922	0.00051324	0.00051324	0.000947025	0.000947025	0.001702927	0.001702927	0.001204719	0.000113385	0.000365066	0.000646382	0.000342986	0.000342986	0.000220726	0.000199178	0.000497362
3834003774415	383400	3774415	0.000781698	0.00070538	0.001761398	0.001761398	0.000492944	0.000492944	0.000909575	0.000909575	0.001635584	0.001635584	0.001157078	0.000108901	0.00035063	0.000620821	0.000340813	0.000340813	0.000223597	0.000201768	0.000503831
3834053774415	383405	3774415	0.000751804	0.00067841	0.00169404	0.00169404	0.000474093	0.000474093	0.000874791	0.000874791	0.001573037	0.001573037	0.001112829	0.000104737	0.000337221	0.00059708	0.000338593	0.000338593	0.00022645	0.000204343	0.00051026
3834103774415	383410	3774415	0.000723744	0.00065309	0.00163081	0.00163081	0.000456398	0.000456398	0.00084214	0.00084214	0.001514324	0.001514324	0.001071293	0.000100828	0.000324634	0.000574794	0.000336436	0.000336436	0.000229256	0.000206875	0.000516582

			KMMass Grading / Excavation	KMDrainage / Utilities Trenching	KMFoundations / Concrete Pads	KMBuilding / Structure Construction	KMAsphalt Paving	KMArchitectural Coating	KMLandscaping or Other Finishing	KMWaterside Construction (Piles)	EWNDemolition	EWNSite Grubbing / Prep	EWNDrainage / Utilities Trenching	EWNDrainage / Utilities Trenching	EWNDrainage / Utilities Trenching	EWNFoundations / Concrete Pads	EWNBuilding / Structure Construction	EWNAsphalt Paving	EWNLandscaping or Other Finishing	EWNWaterside Construction (Piles)	ISDemolition
Unique Identifier	X (UTM)	Y (UTM)	2026	2026	2026	2026	2026	2026	2026	2026	2027	2027	2027	2028	2029	2029	2029	2029	2029	2029	2027
3833853774410	383385	3774410	0.000497523	0.000107195	0.000256918	0.00047655	0.000326827	3.07602E-05	9.90385E-05	0.000175356	3.54506E-05	4.77975E-05	5.79931E-05	5.79931E-05	5.79931E-05	4.12499E-05	7.18366E-05	5.24744E-05	1.59013E-05	2.75935E-05	0.003599032
3833903774410	383390	3774410	0.00050445	0.000108687	0.000260495	0.000483185	0.000331377	3.11885E-05	0.000100417	0.000177798	3.53611E-05	4.76768E-05	5.78466E-05	5.78466E-05	5.78466E-05	4.11457E-05	7.16551E-05	5.23418E-05	1.58612E-05	2.75238E-05	0.003317994
3833953774410	383395	3774410	0.00051139	0.000110182	0.000264079	0.000489833	0.000335937	3.16176E-05	0.000101799	0.000180244	3.52417E-05	4.75158E-05	5.76513E-05	5.76513E-05	5.76513E-05	4.10068E-05	7.14132E-05	5.21651E-05	1.58076E-05	2.74309E-05	0.003073022
3834003774410	383400	3774410	0.00051833	0.000111678	0.000267662	0.00049648	0.000340496	3.20467E-05	0.000103181	0.00018269	3.51223E-05	4.73549E-05	5.7456E-05	5.7456E-05	5.7456E-05	4.08679E-05	7.11713E-05	5.19884E-05	1.57541E-05	2.73379E-05	0.002856659
3834053774410	383405	3774410	0.00052519	0.000113156	0.000271205	0.000503051	0.000345002	3.24708E-05	0.000104546	0.000185108	3.49969E-05	4.71858E-05	5.72509E-05	5.72509E-05	5.72509E-05	4.0722E-05	7.09173E-05	5.18029E-05	1.56978E-05	2.72404E-05	0.002667366
3834103774410	383410	3774410	0.000531996	0.000114622	0.000274719	0.00050957	0.000349473	3.28915E-05	0.000105901	0.000187507	3.48835E-05	4.70329E-05	5.70654E-05	5.70654E-05	5.70654E-05	4.05901E-05	7.06875E-05	5.1635E-05	1.5647E-05	2.71521E-05	0.002497658
3833453774415	383345	3774415	0.000432384	9.316E-05	0.00022328	0.000414157	0.000284037	2.67329E-05	8.60717E-05	0.000152398	3.55461E-05	4.79263E-05	5.81493E-05	5.81493E-05	5.81493E-05	4.1361E-05	7.20301E-05	5.26157E-05	1.59442E-05	2.76678E-05	0.007357941
3833503774415	383350	3774415	0.000438786	9.45394E-05	0.000226586	0.000420289	0.000288242	2.71287E-05	8.73462E-05	0.000154654	3.55342E-05	4.79102E-05	5.81298E-05	5.81298E-05	5.81298E-05	4.13471E-05	7.20059E-05	5.25981E-05	1.59388E-05	2.76585E-05	0.006529249
3833553774415	383355	3774415	0.000445229	9.59275E-05	0.000229913	0.00042646	0.000292475	2.7527E-05	8.86287E-05	0.000156925	3.55163E-05	4.7886E-05	5.81005E-05	5.81005E-05	5.81005E-05	4.13263E-05	7.19696E-05	5.25716E-05	1.59308E-05	2.76446E-05	0.005825245
3833603774415	383360	3774415	0.000451698	9.73214E-05	0.000233254	0.000432657	0.000296724	2.7927E-05	8.99165E-05	0.000159205	3.54804E-05	4.78377E-05	5.80419E-05	5.80419E-05	5.80419E-05	4.12846E-05	7.1897E-05	5.25185E-05	1.59147E-05	2.76167E-05	0.005223408
3833653774415	383365	3774415	0.000458181	9.87182E-05	0.000236602	0.000438867	0.000300983	2.83278E-05	9.1207E-05	0.00016149	3.54387E-05	4.77814E-05	5.79735E-05	5.79735E-05	5.79735E-05	4.1236E-05	7.18124E-05	5.24567E-05	1.5896E-05	2.75842E-05	0.004711157
3833703774415	383370	3774415	0.000464705	0.000100124	0.00023997	0.000445115	0.000305268	2.87311E-05	9.25056E-05	0.000163789	3.53491E-05	4.76607E-05	5.78271E-05	5.78271E-05	5.78271E-05	4.11318E-05	7.16309E-05	5.23242E-05	1.58558E-05	2.75145E-05	0.004277088
3833753774415	383375	3774415	0.000471255	0.000101535	0.000243353	0.000451389	0.000309571	2.91361E-05	9.38095E-05	0.000166098	3.52476E-05	4.75239E-05	5.76611E-05	5.76611E-05	5.76611E-05	4.10137E-05	7.14253E-05	5.2174E-05	1.58103E-05	2.74355E-05	0.003906704
3833803774415	383380	3774415	0.000477778	0.00010294	0.000246721	0.000457638	0.000313857	2.95394E-05	9.51081E-05	0.000168397	3.51462E-05	4.73871E-05	5.74951E-05	5.74951E-05	5.74951E-05	4.08957E-05	7.12197E-05	5.20237E-05	1.57648E-05	2.73565E-05	0.003587864
3833853774415	383385	3774415	0.000484315	0.000104349	0.000250097	0.000463899	0.000318151	2.99436E-05	9.64093E-05	0.000170701	3.50745E-05	4.72905E-05	5.73779E-05	5.73779E-05	5.73779E-05	4.08123E-05	7.10745E-05	5.19177E-05	1.57326E-05	2.73008E-05	0.003311261
3833903774415	383390	3774415	0.000490825	0.000105751	0.000253459	0.000470134	0.000322427	3.03461E-05	9.77052E-05	0.000172996	3.49731E-05	4.71537E-05	5.72119E-05	5.72119E-05	5.72119E-05	4.06943E-05	7.08689E-05	5.17675E-05	1.56871E-05	2.72218E-05	0.003068795
3833953774415	383395	3774415	0.000497362	0.00010716	0.000256834	0.000476396	0.000326721	3.07502E-05	9.90064E-05	0.0001753	3.48597E-05	4.70007E-05	5.70263E-05	5.70263E-05	5.70263E-05	4.05623E-05	7.06391E-05	5.15996E-05	1.56363E-05	2.71335E-05	0.002854385
3834003774415	383400	3774415	0.000503831	0.000108554	0.000260175	0.000482592	0.000330971	3.11502E-05	0.000100294	0.00017758	3.47462E-05	4.68478E-05	5.68408E-05	5.68408E-05	5.68408E-05	4.04303E-05	7.04093E-05	5.14318E-05	1.55854E-05	2.70452E-05	0.002665814
3834053774415	383405	3774415	0.00051026	0.000109939	0.000263495	0.000488751	0.000335194	3.15477E-05	0.000101574	0.000179846	3.46448E-05	4.6711E-05	5.66748E-05	5.66748E-05	5.66748E-05	4.03122E-05	7.02036E-05	5.12816E-05	1.55399E-05	2.69662E-05	0.002497408
3834103774415	383410	3774415	0.000516582	0.000111301	0.00026676	0.000494806	0.000339347	3.19386E-05	0.000102832	0.000182074	3.45194E-05	4.6542E-05	5.64698E-05	5.64698E-05	5.64698E-05	4.01664E-05	6.99496E-05	5.1096E-05	1.54836E-05	2.68687E-05	0.002346932

			ISDrainage / Utilities Trenching	ISDrainage / Utilities Trenching	ISAsphalt Paving	ISAsphalt Paving	SVDemolition	SVSite Grubbing / Prep	SVMass Grading / Excavation	SVMass Grading / Excavation	SVDrainage / Utilities Trenching	SVFoundations / Concrete Pads	SVBuilding / Structure Construction	SVBuilding / Structure Construction	SVAsphalt Paving	SVAsphalt Paving	SVArchitectural Coating	SVArchitectural Coating	SVLandscaping or Other Finishing	SVLandscaping or Other Finishing	MDemolition
Unique Identifier	X (UTM)	Y (UTM)	2027	2028	2027	2028	2027	2027	2027	2028	2028	2028	2028	2029	2028	2029	2028	2029	2028	2029	2027
3833853774410	383385	3774410	0.001243993	0.001243993	0.005327327	0.005327327	2.27481E-05	1.5029E-05	2.53797E-05	2.53797E-05	7.66068E-06	7.89459E-06	4.37128E-05	4.37128E-05	3.1169E-05	3.1169E-05	3.08766E-06	3.08766E-06	9.94134E-06	9.94134E-06	8.05174E-05
3833903774410	383390	3774410	0.001146853	0.001146853	0.004911332	0.004911332	2.26746E-05	1.49804E-05	2.52976E-05	2.52976E-05	7.63592E-06	7.86908E-06	4.35324E-05	4.35324E-05	3.10683E-05	3.10683E-05	3.07768E-06	3.07768E-06	9.90921E-06	9.90921E-06	8.08457E-05
3833953774410	383395	3774410	0.001062179	0.001062179	0.004548721	0.004548721	2.25827E-05	1.49197E-05	2.51951E-05	2.51951E-05	7.60497E-06	7.83718E-06	4.33649E-05	4.33649E-05	3.09424E-05	3.09424E-05	3.06521E-06	3.06521E-06	9.86905E-06	9.86905E-06	8.1174E-05
3834003774410	383400	3774410	0.000987394	0.000987394	0.004228458	0.004228458	2.24969E-05	1.4863E-05	2.50994E-05	2.50994E-05	7.57609E-06	7.80742E-06	4.31845E-05	4.31845E-05	3.08248E-05	3.08248E-05	3.05357E-06	3.05357E-06	9.83156E-06	9.83156E-06	8.14964E-05
3834053774410	383405	3774410	0.000921966	0.000921966	0.003948265	0.003948265	2.24173E-05	1.48104E-05	2.50105E-05	2.50105E-05	7.54927E-06	7.77978E-06	4.30171E-05	4.30171E-05	3.07157E-05	3.07157E-05	3.04276E-06	3.04276E-06	9.79676E-06	9.79676E-06	8.18187E-05
3834103774410	383410	3774410	0.000863307	0.000863307	0.003697061	0.003697061	2.23315E-05	1.47537E-05	2.49148E-05	2.49148E-05	7.52038E-06	7.75001E-06	4.28625E-05	4.28625E-05	3.05982E-05	3.05982E-05	3.03112E-06	3.03112E-06	9.75927E-06	9.75927E-06	8.2141E-05
3833453774415	383345	3774415	0.002543246	0.002543246	0.010891306	0.010891306	2.2938E-05	1.51544E-05	2.55915E-05	2.55915E-05	7.72464E-06	7.9605E-06	4.41637E-05	4.41637E-05	3.14293E-05	3.14293E-05	3.11344E-06	3.11344E-06	1.00243E-05	1.00243E-05	7.60884E-05
3833503774415	383350	3774415	0.002256811	0.002256811	0.009664666	0.009664666	2.29319E-05	1.51504E-05	2.55847E-05	2.55847E-05	7.72257E-06	7.95838E-06	4.41379E-05	4.41379E-05	3.14209E-05	3.14209E-05	3.11261E-06	3.11261E-06	1.00217E-05	1.00217E-05	7.65539E-05
3833553774415	383355	3774415	0.002013475	0.002013475	0.008622592	0.008622592	2.29258E-05	1.51463E-05	2.55779E-05	2.55779E-05	7.72051E-06	7.95625E-06	4.41121E-05	4.41121E-05	3.14125E-05	3.14125E-05	3.11178E-06	3.11178E-06	1.0019E-05	1.0019E-05	7.70195E-05
3833603774415	383360	3774415	0.001805453	0.001805453	0.007731747	0.007731747	2.2889E-05	1.51221E-05	2.55369E-05	2.55369E-05	7.70813E-06	7.94349E-06	4.40348E-05	4.40348E-05	3.13621E-05	3.13621E-05	3.10679E-06	3.10679E-06	1.00029E-05	1.00029E-05	7.74612E-05
3833653774415	383365	3774415	0.001628394	0.001628394	0.006973506	0.006973506	2.28216E-05	1.50775E-05	2.54617E-05	2.54617E-05	7.68544E-06	7.92011E-06	4.38802E-05	4.38802E-05	3.12698E-05	3.12698E-05	3.09764E-06	3.09764E-06	9.97347E-06	9.97347E-06	7.78612E-05
3833703774415	383370	3774415	0.00147836	0.00147836	0.006330993	0.006330993	2.27604E-05	1.50371E-05	2.53933E-05	2.53933E-05	7.6648E-06	7.89884E-06	4.37385E-05	4.37385E-05	3.11858E-05	3.11858E-05	3.08933E-06	3.08933E-06	9.94669E-06	9.94669E-06	7.82372E-05
3833753774415	383375	3774415	0.001350338	0.001350338	0.005782747	0.005782747	2.26869E-05	1.49885E-05	2.53113E-05	2.53113E-05	7.64005E-06	7.87333E-06	4.35968E-05	4.35968E-05	3.10851E-05	3.10851E-05	3.07935E-06	3.07935E-06	9.91456E-06	9.91456E-06	7.86014E-05
3833803774415	383380	3774415	0.001240132	0.001240132	0.005310796	0.005310796	2.26133E-05	1.49399E-05	2.52293E-05	2.52293E-05	7.61529E-06	7.84782E-06	4.34551E-05	4.34551E-05	3.09843E-05	3.09843E-05	3.06937E-06	3.06937E-06	9.88243E-06	9.88243E-06	7.89595E-05
3833853774415	383385	3774415	0.001144526	0.001144526	0.004901365	0.004901365	2.25521E-05	1.48994E-05	2.51609E-05	2.51609E-05	7.59466E-06	7.82655E-06	4.33134E-05	4.33134E-05	3.09004E-05	3.09004E-05	3.06105E-06	3.06105E-06	9.85566E-06	9.85566E-06	7.93057E-05
3833903774415	383390	3774415	0.001060718	0.001060718	0.004542465	0.004542465	2.24602E-05	1.48387E-05	2.50584E-05	2.50584E-05	7.56371E-06	7.79466E-06	4.31588E-05	4.31588E-05	3.07745E-05	3.07745E-05	3.04858E-06	3.04858E-06	9.8155E-06	9.8155E-06	7.9634E-05
3833953774415	383395	3774415	0.000986608	0.000986608	0.004225092	0.004225092	2.23928E-05	1.47942E-05	2.49832E-05	2.49832E-05	7.54101E-06	7.77127E-06	4.30042E-05	4.30042E-05	3.06821E-05	3.06821E-05	3.03943E-06	3.03943E-06	9.78605E-06	9.78605E-06	7.99683E-05
3834003774415	383400	3774415	0.000921429	0.000921429	0.003945968	0.003945968	2.23131E-05	1.47416E-05	2.48943E-05	2.48943E-05	7.51419E-06	7.74363E-06	4.28496E-05	4.28496E-05	3.0573E-05	3.0573E-05	3.02862E-06	3.02862E-06	9.75124E-06	9.75124E-06	8.02966E-05
3834053774415	383405	3774415	0.00086322	0.00086322	0.00369669	0.00369669	2.22457E-05	1.46971E-05	2.48192E-05	2.48192E-05	7.4915E-06	7.72024E-06	4.2695E-05	4.2695E-05	3.04807E-05	3.04807E-05	3.01947E-06	3.01947E-06	9.72179E-06	9.72179E-06	8.06189E-05
3834103774415	383410	3774415	0.000811209	0.000811209	0.003473955	0.003473955	2.21661E-05	1.46444E-05	2.47303E-05	2.47303E-05	7.46467E-06	7.6926E-06	4.25404E-05	4.25404E-05	3.03715E-05	3.03715E-05	3.00866E-06	3.00866E-06	9.68698E-06	9.68698E-06	8.09412E-05

			MSite Grubbing / Prep	MMass Grading / Excavation	MMass Grading / Excavation	MDrainage / Utilities Trenching	MFoundations / Concrete Pads	MBuilding / Structure Construction	MAsphalt Paving	MLandscaping or Other Finishing	MWaterside Construction (Piles)	RSSWRe-striping South Valley	RSSWRe-striping Silver Lake Boulevard	RSSWDemolition	RSSWPlacing Base	RSSWForm/Plac e Rebar and Pour	Child Risk				
Unique Identifier	X (UTM)	Y (UTM)	2027	2027	2028	2028	2028	2028	2028	2028	2028	2029	2029	2029	2029	2029	3rd Trimester	0<2	2<16	Total	per million
3833853774410	383385	3774410	7.26569E-05	0.00018143	0.00018143	5.07748E-05	9.36892E-05	0.000168471	0.000119183	3.6116E-05	6.39466E-05	1.95188E-05	4.80308E-05	8.26495E-05	4.49282E-05	1.34478E-05	2.13458E-08	9.4058E-07	2.0948E-07	1.17141E-06	1.17140851
3833903774410	383390	3774410	7.29531E-05	0.00018217	0.00018217	5.09819E-05	9.40712E-05	0.000169157	0.000119669	3.62633E-05	6.42073E-05	1.94434E-05	4.82167E-05	8.29636E-05	4.5099E-05	1.34989E-05	2.08768E-08	9.0989E-07	1.9544E-07	1.1262E-06	1.12620143
3833953774410	383395	3774410	7.32494E-05	0.000182909	0.000182909	5.11889E-05	9.44532E-05	0.000169844	0.000120155	3.64105E-05	6.4468E-05	1.92425E-05	4.83975E-05	8.32692E-05	4.52651E-05	1.35486E-05	2.04437E-08	8.8148E-07	1.8311E-07	1.08503E-06	1.08503303
3834003774410	383400	3774410	7.35403E-05	0.000183636	0.000183636	5.13922E-05	9.48282E-05	0.000170519	0.000120632	3.65551E-05	6.4724E-05	1.91621E-05	4.85784E-05	8.35663E-05	4.54266E-05	1.3597E-05	2.00387E-08	8.5488E-07	1.7214E-07	1.04706E-06	1.04706285
3834053774410	383405	3774410	7.38311E-05	0.000184362	0.000184362	5.15954E-05	9.52033E-05	0.000171193	0.000121109	3.66997E-05	6.498E-05	1.90817E-05	4.87492E-05	8.3855E-05	4.55835E-05	1.36439E-05	1.9665E-08	8.303E-07	1.6247E-07	1.01243E-06	1.01243351
3834103774410	383410	3774410	7.4122E-05	0.000185088	0.000185088	5.17987E-05	9.55784E-05	0.000171868	0.000121586	3.68443E-05	6.5236E-05	1.90063E-05	4.892E-05	8.41521E-05	4.5745E-05	1.36923E-05	1.93209E-08	8.0756E-07	1.5377E-07	9.80649E-07	0.98064856
3833453774415	383345	3774415	6.86602E-05	0.00017145	0.00017145	4.79818E-05	8.85355E-05	0.000159203	0.000112627	3.41293E-05	6.0429E-05	1.98353E-05	4.57197E-05	7.86427E-05	4.27501E-05	1.27958E-05	2.60332E-08	1.2621E-06	3.927E-07	1.68084E-06	1.68083742
3833503774415	383350	3774415	6.90803E-05	0.000172499	0.000172499	4.82754E-05	8.90773E-05	0.000160178	0.000113316	3.43382E-05	6.07988E-05	1.98202E-05	4.59558E-05	7.90586E-05	4.29762E-05	1.28635E-05	2.51535E-08	1.2039E-06	3.5297E-07	1.58205E-06	1.5820456
3833553774415	383355	3774415	6.95005E-05	0.000173548	0.000173548	4.8569E-05	8.9619E-05	0.000161152	0.000114005	3.4547E-05	6.11685E-05	1.98052E-05	4.61919E-05	7.94661E-05	4.31977E-05	1.29298E-05	2.43621E-08	1.1514E-06	3.1907E-07	1.49483E-06	1.49482878
3833603774415	383360	3774415	6.98991E-05	0.000174543	0.000174543	4.88476E-05	9.0133E-05	0.000162076	0.000114659	3.47452E-05	6.15194E-05	1.977E-05	4.6413E-05	7.98566E-05	4.341E-05	1.29934E-05	2.36405E-08	1.1038E-06	2.8995E-07	1.41743E-06	1.41743307
3833653774415	383365	3774415	7.026E-05	0.000175444	0.000175444	4.90998E-05	9.05984E-05	0.000162913	0.000115251	3.49245E-05	6.1837E-05	1.97097E-05	4.6619E-05	8.02047E-05	4.35992E-05	1.305E-05	2.2976E-08	1.0605E-06	2.6502E-07	1.34844E-06	1.34844255
3833703774415	383370	3774415	7.05993E-05	0.000176292	0.000176292	4.93369E-05	9.10359E-05	0.0001637	0.000115808	3.50932E-05	6.21356E-05	1.96494E-05	4.682E-05	8.05527E-05	4.37884E-05	1.31066E-05	2.23677E-08	1.0206E-06	2.4373E-07	1.28672E-06	1.28672059
3833753774415	383375	3774415	7.09279E-05	0.000177112	0.000177112	4.95666E-05	9.14596E-05	0.000164461	0.000116347	3.52565E-05	6.24248E-05	1.94685E-05	4.70209E-05	8.09008E-05	4.39776E-05	1.31633E-05	2.17392E-08	9.7949E-07	2.2521E-07	1.22644E-06	1.22644393
3833803774415	383380	3774415	7.12511E-05	0.000177919	0.000177919	4.97924E-05	9.18764E-05	0.000165211	0.000116877	3.54172E-05	6.27093E-05	1.94082E-05	4.72169E-05	8.12318E-05	4.41576E-05	1.32171E-05	2.12224E-08	9.4556E-07	2.0934E-07	1.17612E-06	1.17612231
3833853774415	383385	3774415	7.15635E-05	0.000178699	0.000178699	5.00107E-05	9.22792E-05	0.000165935	0.000117389	3.55725E-05	6.29842E-05	1.93429E-05	4.74078E-05	8.15544E-05	4.43329E-05	1.32696E-05	2.07447E-08	9.1417E-07	1.9547E-07	1.13038E-06	1.13038322
3833903774415	383390	3774415	7.18597E-05	0.000179439	0.000179439	5.02178E-05	9.26612E-05	0.000166622	0.000117875	3.57197E-05	6.3245E-05	1.9152E-05	4.75937E-05	8.18685E-05	4.45037E-05	1.33207E-05	2.03008E-08	8.8504E-07	1.8322E-07	1.08856E-06	1.08856398
3833953774415	383395	3774415	7.21613E-05	0.000180192	0.000180192	5.04285E-05	9.30502E-05	0.000167321	0.00011837	3.58697E-05	6.35104E-05	1.90767E-05	4.77695E-05	8.21741E-05	4.46698E-05	1.33704E-05	1.98871E-08	8.5785E-07	1.7232E-07	1.05005E-06	1.05005292
3834003774415	383400	3774415	7.24576E-05	0.000180932	0.000180932	5.06356E-05	9.34322E-05	0.000168008	0.000118856	3.60169E-05	6.37712E-05	1.90063E-05	4.79504E-05	8.24712E-05	4.48313E-05	1.34188E-05	1.95038E-08	8.3257E-07	1.6266E-07	1.01473E-06	1.01473025
3834053774415	383405	3774415	7.27485E-05	0.000181658	0.000181658	5.08388E-05	9.38072E-05	0.000168683	0.000119333	3.61615E-05	6.40272E-05	1.8931E-05	4.81212E-05	8.27599E-05	4.49882E-05	1.34658E-05	1.91489E-08	8.0918E-07	1.5399E-07	9.82313E-07	0.98231288
3834103774415	383410	3774415	7.30393E-05	0.000182385	0.000182385	5.10421E-05	9.41823E-05	0.000169357	0.00011981	3.63061E-05	6.42832E-05	1.88606E-05	4.8287E-05	8.304E-05	4.51405E-05	1.35113E-05	1.88176E-08	7.8729E-07	1.4618E-07	9.52289E-07	0.95228859

Silverlake Reservoir Unmitigated Construction Health Risk Assessment

Offroad DPM Emissions, Ground Level Concentrations and Health Risk Calculations

Sensitive Receptor

Component	Component-Phase	Phase		Start Date	End Date	Work Days	Emissions (lbs/day)	Emissions (lbs/yr)	Emissions (g/s)		Component Identifier
EGIO	EGIODemolition	Demolition	2025	1/1/2025	2/15/2025	40	0.05703	2.281195835	0.000898201	Eucalyptus + Ivanhoe Overlook	EGIO
EGIO	EGIOSite Grubbing / Prep	Site Grubbing / Prep	2025	2/16/2025	4/3/2025	40	0.02237	0.89471697	0.000352287		EGIO
EGIO	EGIOMass Grading / Excavation	Mass Grading / Excavation	2025	4/4/2025	12/31/2025	233	0.00741	1.725964126	0.000116667		EGIO
EGIO	EGIOMass Grading / Excavation	Mass Grading / Excavation	2026	1/1/2026	10/15/2026	247	0.00725	1.791972336	0.000114263		EGIO
EGIO	EGIODrainage / Utilities Trenching	Drainage / Utilities Trenching	2026	10/16/2026	12/31/2026	66	0.01685	1.111859365	0.000265324		EGIO
EGIO	EGIODrainage / Utilities Trenching	Drainage / Utilities Trenching	2027	1/1/2027	3/4/2027	54	0.01682	0.908299464	0.000264915		EGIO
EGIO	EGIOFoundations / Concrete Pads	Foundations / Concrete Pads	2026	10/16/2026	12/31/2026	66	0.02213	1.460837788	0.000348601		EGIO
EGIO	EGIOFoundations / Concrete Pads	Foundations / Concrete Pads	2027	1/1/2027	3/4/2027	54	0.02212	1.194459675	0.000348376		EGIO
EGIO	EGIOBuilding / Structure Construction	Building / Structure Construction	2026	12/11/2026	12/31/2026	18	0.02371	0.426747189	0.000373396		EGIO
EGIO	EGIOBuilding / Structure Construction	Building / Structure Construction	2027	1/1/2027	7/31/2027	182	0.02314	4.211462592	0.000364445		EGIO
EGIO	EGIOAsphalt Paving	Asphalt Paving	2027	3/1/2027	7/18/2027	120	0.00092	0.110708518	1.45302E-05		EGIO
EGIO	EGIOArchitectural Coating	Architectural Coating	2027	3/1/2027	7/18/2027	120	0.00092	0.110708518	1.45302E-05		EGIO
EGIO	EGIOLandscaping or Other Finishing	Landscaping or Other Finishing	2027	3/1/2027	7/18/2027	120	0.02499	2.998205558	0.000393506		EGIO
EGIO	EGIOWaterside Construction (Piles)	Waterside Construction (Piles)	2027	3/1/2027	7/18/2027	120	0.00092	0.110708518	1.45302E-05		EGIO
HI	HIWaterside Construction (Landscaping)	Waterside Construction (Landscaping	2025	1/1/2025	12/31/2025	313	0.01139	3.565091169	0.00017939	Habitat Islands	HI
HI	HIWaterside Construction (Landscaping)	Waterside Construction (Landscaping	2026	1/1/2026	1/31/2026	27	0.01103	0.297899319	0.000173771		HI
KM	KMDemolition	Demolition	2025	1/1/2025	1/23/2025	20	0.01437	0.287380154	0.000226307	The Knoll+Meadow1stHalf	KM
KM	KMSite Grubbing / Prep	Site Grubbing / Prep	2025	1/24/2025	2/16/2025	20	0.06236	1.247250138	0.000982188		KM
KM	KMMass Grading / Excavation	Mass Grading / Excavation	2025	2/17/2025	12/31/2025	273	0.04740	12.94078804	0.000746567		KM
KM	KMMass Grading / Excavation	Mass Grading / Excavation	2026	1/1/2026	2/1/2026	27	0.04691	1.266612867	0.000738841		KM
KM	KMDrainage / Utilities Trenching	Drainage / Utilities Trenching	2026	2/2/2026	4/23/2026	70	0.01685	1.179244781	0.000265324		KM
KM	KMFoundations / Concrete Pads	Foundations / Concrete Pads	2026	2/2/2026	4/23/2026	70	0.00892	0.624051836	0.000140409		KM
KM	KMBuilding / Structure Construction	Building / Structure Construction	2026	3/14/2026	7/31/2026	120	0.03062	3.674400058	0.000482254		KM
KM	KMAsphalt Paving	Asphalt Paving	2026	4/1/2026	6/20/2026	70	0.00098	0.06885889	1.54929E-05		KM
KM	KMArchitectural Coating	Architectural Coating	2026	4/1/2026	6/20/2026	70	0.00098	0.06885889	1.54929E-05		KM
KM	KMLandscaping or Other Finishing	Landscaping or Other Finishing	2026	4/1/2026	6/20/2026	70	0.03160	2.212258925	0.000497747		KM
KM	KMWaterside Construction (Piles)	Waterside Construction (Piles)	2026	4/1/2026	6/20/2026	70	0.00098	0.06885889	1.54929E-05		KM
EWN	EWNDemolition	Demolition	2027	8/1/2027	9/5/2027	30	0.04862	1.458478181	0.000765684	East and West Narrows	EWN
EWN	EWNSite Grubbing / Prep	Site Grubbing / Prep	2027	9/6/2027	10/10/2027	30	0.00265	0.079488947	4.17308E-05		EWN
EWN	EWNDrainage / Utilities Trenching	Drainage / Utilities Trenching	2027	10/11/2027	12/31/2027	71	0.00622	0.441750224	9.79917E-05		EWN
EWN	EWNDrainage / Utilities Trenching	Drainage / Utilities Trenching	2028	1/1/2028	12/31/2028	313	0.00610	1.909826973	9.60994E-05		EWN
EWN	EWNDrainage / Utilities Trenching	Drainage / Utilities Trenching	2029	1/1/2029	1/7/2029	6	0.00598	0.035852606	9.4111E-05		EWN
EWN	EWNFoundations / Concrete Pads	Foundations / Concrete Pads	2029	1/8/2029	5/3/2029	100	0.00518	0.517583837	8.15177E-05		EWN
EWN	EWNBuilding / Structure Construction	Building / Structure Construction	2029	2/27/2029	8/31/2029	160	0.01124	1.798243846	0.000177011		EWN
EWN	EWNAsphalt Paving	Asphalt Paving	2029	5/1/2029	8/24/2029	100	0.00080	0.079959591	1.25934E-05		EWN
EWN	EWNLandscaping or Other Finishing	Landscaping or Other Finishing	2029	5/1/2029	8/24/2029	100	0.01164	1.163882199	0.000183307		EWN
EWN	EWNWaterside Construction (Piles)	Waterside Construction (Piles)	2029	5/1/2029	8/24/2029	100	0.00080	0.079959591	1.25934E-05		EWN
IS	ISDemolition	Demolition	2027	8/1/2027	11/25/2027	100	0.00887	0.887146572	0.000139723	Ivanhoe Spillway	IS
IS	ISDrainage / Utilities Trenching	Drainage / Utilities Trenching	2027	11/26/2027	12/31/2027	31	0.00357	0.110738279	5.62609E-05		IS
IS	ISDrainage / Utilities Trenching	Drainage / Utilities Trenching	2028	1/1/2028	8/31/2028	209	0.00348	0.727434878	5.48174E-05		IS
IS	ISAsphalt Paving	Asphalt Paving	2027	11/26/2027	12/31/2027	31	0.00092	0.0285997	1.45302E-05		IS
IS	ISAsphalt Paving	Asphalt Paving	2028	1/1/2028	8/31/2028	209	0.00086	0.179617879	1.35355E-05		IS
SV	SVDemolition	Demolition	2027	8/1/2027	8/24/2027	20	0.05656	1.131296682	0.000890876	South Valley	SV
SV	SVSite Grubbing / Prep	Site Grubbing / Prep	2027	8/25/2027	9/16/2027	20	0.04067	0.813340893	0.000640492		SV
SV	SVMass Grading / Excavation	Mass Grading / Excavation	2027	9/17/2027	12/31/2027	91	0.02742	2.495118695	0.000431838		SV
SV	SVMass Grading / Excavation	Mass Grading / Excavation	2028	1/1/2028	8/31/2028	209	0.02707	5.657787869	0.000426355		SV
SV	SVDrainage / Utilities Trenching	Drainage / Utilities Trenching	2028	9/1/2028	11/21/2028	70	0.01921	1.344514742	0.000302509		SV
SV	SVFoundations / Concrete Pads	Foundations / Concrete Pads	2028	9/1/2028	11/21/2028	70	0.00610	0.427117853	9.60994E-05		SV
SV	SVBuilding / Structure Construction	Building / Structure Construction	2028	10/12/2028	12/31/2028	69	0.00874	0.603131461	0.000137668		SV
SV	SVBuilding / Structure Construction	Building / Structure Construction	2029	1/1/2029	2/28/2029	51	0.00841	0.42878324	0.000132415		SV
SV	SVAsphalt Paving	Asphalt Paving	2028	11/1/2028	12/31/2028	52	0.00086	0.044689616	1.35355E-05		SV
SV	SVAsphalt Paving	Asphalt Paving	2029	1/1/2029	1/21/2029	18	0.00080	0.014392726	1.25934E-05		SV
SV	SVArchitectural Coating	Architectural Coating	2028	11/1/2028	12/31/2028	52	0.00086	0.044689616	1.35355E-05		SV
SV	SVArchitectural Coating	Architectural Coating	2029	1/1/2029	1/21/2029	18	0.00080	0.014392726	1.25934E-05		SV
SV	SVLandscaping or Other Finishing	Landscaping or Other Finishing	2028	11/1/2028	12/31/2028	52	0.00874	0.454533855	0.000137668		SV
SV	SVLandscaping or Other Finishing	Landscaping or Other Finishing	2029	1/1/2029	1/21/2029	18	0.00841	0.151335261	0.000132415		SV
M	MDemolition	Demolition	2027	8/1/2027	8/24/2027	20	0.01152	0.230421946	0.000181453	Meadow2ndHalf	M
M	MSite Grubbing / Prep	Site Grubbing / Prep	2027	8/25/2027	9/16/2027	20	0.03537	0.70735563	0.00055703		M
M	MMass Grading / Excavation	Mass Grading / Excavation	2027	9/17/2027	12/31/2027	91	0.04159	3.784655022	0.000655022		M
M	MMass Grading / Excavation	Mass Grading / Excavation	2028	1/1/2028	6/22/2028	149	0.04104	6.11434029	0.0006463		M
M	MDrainage / Utilities Trenching	Drainage / Utilities Trenching	2028	6/23/2028	8/31/2028	60	0.00872	0.523369055	0.000137381		M
M	MFoundations / Concrete Pads	Foundations / Concrete Pads	2028	6/23/2028	8/31/2028	60	0.01134	0.680637093	0.000178663		M
M	MBuilding / Structure Construction	Building / Structure Construction	2028	8/6/2028	11/30/2028	100	0.00835	0.834976694	0.000131506		M
M	MAsphalt Paving	Asphalt Paving	2028	8/1/2028	11/1/2028	80	0.00086	0.068753255	1.35355E-05		M
M	MLandscaping or Other Finishing	Landscaping or Other Finishing	2028	8/1/2028	11/1/2028	80	0.01007	0.805487865	0.000158577		M
M	MWaterside Construction (Piles)	Waterside Construction (Piles)	2028	8/1/2028	11/1/2028	80	0.00086	0.068753255	1.35355E-05		M
RSSW	RSSWDemolition	Demolition	2029	8/18/2029	8/22/2029	4	0.01981	0.079221467	0.000311928		
RSSW	RSSWPlacing Base	Placing Base	2029	8/23/2029	8/24/2029	2	0.02874	0.057476031	0.000452614		
RSSW	RSSWForm/Place Rebar and Pour	Form/Place Rebar and Pour	2029	8/25/2029	8/31/2029	6	0.01704	0.102211879	0.0002683		

Haul Routes	Segment length (m)				Onsite (m)	Total Length (m)	Unitized emission percentage				
Phase Component	1	2	3	4			1	2	3	4	Total
EG+IO	1137	434.2	286	1776.5		3633.7	0.313	0.119	0.079	0.489	1
HI	1137	434.2	286	1903.8		3761	0.302	0.115	0.076	0.506	1
KN+ME	1137	434.2	286	952.5		2809.7	0.405	0.155	0.102	0.339	1
EWN	1137	434.2	286	2141.7		3998.9	0.284	0.109	0.072	0.536	1
IS	1137	434.2	286	1867.5		3724.7	0.305	0.117	0.077	0.501	1
SV	1137	434.2	286	49.6		1906.8	0.596	0.228	0.150	0.026	1
M	1137	434.2	286	728.7		2585.9	0.440	0.168	0.111	0.282	1
SWD	183.1	434.2	286			903.3	0.203	0.481	0.317		1
SWB	183.1	434.2	286			903.3	0.203	0.481	0.317		1
SWP	183.1	434.2	286			903.3	0.203	0.481	0.317		1

Vehicle Routes

				Percent Modeled in AERMOD		
Phase Component	Total Miles	Total Distance (m)	EG+IO	Haul Truck	Vendor	Worker
Haul Trucks	20	32186.8	HI	5.5%	16.0%	7.5%
Vendor Trucks	6.9	11104.446	KN+ME	5.9%	17.1%	8.0%
Worker	14.7	23657.298	EWN	3.0%	8.6%	4.0%
			IS	6.7%	19.3%	9.1%
			SV	5.8%	16.8%	7.9%
			M	0.2%	0.4%	0.2%

Conservatively adding entire route emissions into the modeled segment

			EGIODemolition	EGIOSite Grubbing / Prep	EGIOMass Grading / Excavation	EGIOMass Grading / Excavation	EGIODrainage / Utilities Trenching	EGIODrainage / Utilities Trenching	EGIOFoundations / Concrete Pads	EGIOFoundations / Concrete Pads	EGIOBuilding / Structure Construction	EGIOBuilding / Structure Construction	EGIOAsphalt Paving	EGIOArchitectural Coating	EGIOLandscaping or Other Finishing	EGIOWaterside Construction (Piles)	HIWaterside Construction (Landscaping)	HIWaterside Construction (Landscaping)	KMDemolition	KMSite Grubbing / Prep	KMMass Grading / Excavation
Unique Identifier	X (UTM)	Y (UTM)	2025	2025	2025	2026	2026	2027	2026	2027	2026	2027	2027	2027	2027	2025	2026	2025	2025	2025
3829703772855	382970	3772855	7.48381E-05	2.9353E-05	9.72067E-06	9.52039E-06	2.21068E-05	2.20727E-05	2.90455E-05	2.90267E-05	3.11113E-05	3.03656E-05	1.21065E-06	1.21065E-06	3.27869E-05	1.21065E-06	1.63585E-05	1.58462E-05	1.60565E-05	6.96862E-05	5.2969E-05
3829803772855	382980	3772855	7.61046E-05	2.9849E-05	9.88517E-06	9.6815E-06	2.24809E-05	2.24462E-05	2.9537E-05	2.95179E-05	3.16378E-05	3.08795E-05	1.23114E-06	1.23114E-06	3.33417E-05	1.23114E-06	1.66635E-05	1.61416E-05	1.63529E-05	7.09729E-05	5.3947E-05
3829903772855	382990	3772855	7.75417E-05	3.0413E-05	1.00718E-05	9.86432E-06	2.29054E-05	2.28701E-05	3.00948E-05	3.00753E-05	3.22352E-05	3.14626E-05	1.25439E-06	1.25439E-06	3.39714E-05	1.25439E-06	1.70043E-05	1.64717E-05	1.66879E-05	7.24265E-05	5.50519E-05
3830003772855	383000	3772855	7.89968E-05	3.0984E-05	1.02608E-05	1.00494E-05	2.33353E-05	2.32993E-05	3.06595E-05	3.06397E-05	3.28401E-05	3.2053E-05	1.27793E-06	1.27793E-06	3.46088E-05	1.27793E-06	1.73559E-05	1.68123E-05	1.70341E-05	7.39293E-05	5.61941E-05
3830103772855	383010	3772855	8.04878E-05	3.1568E-05	1.04545E-05	1.02391E-05	2.37757E-05	2.3739E-05	3.12382E-05	3.1218E-05	3.346E-05	3.2658E-05	1.30205E-06	1.30205E-06	3.52621E-05	1.30205E-06	1.77129E-05	1.71581E-05	1.73917E-05	7.54811E-05	5.73737E-05
3830203772855	383020	3772855	8.19968E-05	3.216E-05	1.06505E-05	1.04311E-05	2.42214E-05	2.41841E-05	3.18238E-05	3.18033E-05	3.40873E-05	3.32702E-05	1.32646E-06	1.32646E-06	3.59231E-05	1.32646E-06	1.80789E-05	1.75126E-05	1.77606E-05	7.70821E-05	5.85906E-05
3830303772855	383030	3772855	8.35327E-05	3.2763E-05	1.085E-05	1.06265E-05	2.46752E-05	2.46371E-05	3.24199E-05	3.2399E-05	3.47258E-05	3.38934E-05	1.35131E-06	1.35131E-06	3.6596E-05	1.35131E-06	1.8452E-05	1.78741E-05	1.81408E-05	7.87322E-05	5.98448E-05
3830403772855	383040	3772855	8.51495E-05	3.3397E-05	1.106E-05	1.08321E-05	2.51527E-05	2.51139E-05	3.30474E-05	3.30261E-05	3.53979E-05	3.45494E-05	1.37746E-06	1.37746E-06	3.73044E-05	1.37746E-06	1.88467E-05	1.82564E-05	1.85436E-05	8.04805E-05	6.11737E-05
3830503772855	383050	3772855	8.67932E-05	3.4041E-05	1.12735E-05	1.10412E-05	2.56383E-05	2.55987E-05	3.36853E-05	3.36636E-05	3.60812E-05	3.52164E-05	1.40405E-06	1.40405E-06	3.80245E-05	1.40405E-06	1.92485E-05	1.86456E-05	1.89623E-05	8.22975E-05	6.25549E-05
3830603772855	383060	3772855	8.84908E-05	3.4707E-05	1.1494E-05	1.12572E-05	2.61397E-05	2.60994E-05	3.43442E-05	3.4322E-05	3.67869E-05	3.59052E-05	1.43151E-06	1.43151E-06	3.87682E-05	1.43151E-06	1.96647E-05	1.90488E-05	1.9399E-05	8.41931E-05	6.39958E-05
3830703772855	383070	3772855	9.02423E-05	3.5394E-05	1.17215E-05	1.148E-05	2.66571E-05	2.6616E-05	3.5024E-05	3.50014E-05	3.75151E-05	3.66158E-05	1.45985E-06	1.45985E-06	3.95355E-05	1.45985E-06	2.00988E-05	1.94693E-05	1.98584E-05	8.6187E-05	6.55113E-05
3830803772855	383080	3772855	9.20297E-05	3.6095E-05	1.19537E-05	1.17074E-05	2.71851E-05	2.71432E-05	3.57177E-05	3.56946E-05	3.82581E-05	3.73411E-05	1.48876E-06	1.48876E-06	4.03186E-05	1.48876E-06	2.05419E-05	1.98985E-05	2.03314E-05	8.82398E-05	6.70716E-05
3830903772855	383090	3772855	9.41315E-05	3.692E-05	1.22267E-05	1.19748E-05	2.7806E-05	2.77631E-05	3.65334E-05	3.65098E-05	3.91319E-05	3.81939E-05	1.52276E-06	1.52276E-06	4.12394E-05	1.52276E-06	2.10603E-05	2.04007E-05	2.08927E-05	9.06756E-05	6.89231E-05
3831003772855	383100	3772855	9.63141E-05	3.7776E-05	1.25102E-05	1.22524E-05	2.84507E-05	2.84068E-05	3.73805E-05	3.73564E-05	4.00392E-05	3.90795E-05	1.55807E-06	1.55807E-06	4.21956E-05	1.55807E-06	2.15985E-05	2.0922E-05	2.14856E-05	9.32489E-05	7.08791E-05
3831103772855	383110	3772855	9.84698E-05	3.8621E-05	1.27902E-05	1.25266E-05	2.90875E-05	2.90426E-05	3.82172E-05	3.81925E-05	4.09354E-05	3.99542E-05	1.59294E-06	1.59294E-06	4.314E-05	1.59294E-06	2.21349E-05	2.14416E-05	2.20898E-05	9.58714E-05	7.28725E-05
3831203772855	383120	3772855	0.000100545	3.9435E-05	1.30597E-05	1.27906E-05	2.97004E-05	2.96546E-05	3.90224E-05	3.89973E-05	4.17979E-05	4.0796E-05	1.62651E-06	1.62651E-06	4.4049E-05	1.62651E-06	2.26569E-05	2.19472E-05	2.26963E-05	9.85036E-05	7.48733E-05
3831303772855	383130	3772855	0.000102602	4.0242E-05	1.33268E-05	1.30523E-05	3.0308E-05	3.02612E-05	3.98207E-05	3.9795E-05	4.2653E-05	4.16306E-05	1.65978E-06	1.65978E-06	4.49502E-05	1.65978E-06	2.31771E-05	2.24512E-05	2.33119E-05	0.000101175	7.69039E-05
3831403772855	383140	3772855	0.000104658	4.1048E-05	1.3594E-05	1.33139E-05	3.09156E-05	3.08679E-05	4.0619E-05	4.05928E-05	4.35081E-05	4.24652E-05	1.69306E-06	1.69306E-06	4.58513E-05	1.69306E-06	2.3701E-05	2.29586E-05	2.39546E-05	0.000103965	7.90242E-05
3831503772855	383150	3772855	0.000106688	4.1845E-05	1.38577E-05	1.35722E-05	3.15152E-05	3.14666E-05	4.14069E-05	4.13801E-05	4.43519E-05	4.32888E-05	1.72589E-06	1.72589E-06	4.67406E-05	1.72589E-06	2.42463E-05	2.34869E-05	2.46923E-05	0.000107167	8.1458E-05
3831603772855	383160	3772855	0.000107766	4.2267E-05	1.39977E-05	1.37093E-05	3.18336E-05	3.17845E-05	4.18252E-05	4.17982E-05	4.48E-05	4.37262E-05	1.74333E-06	1.74333E-06	4.72128E-05	1.74333E-06	2.45495E-05	2.37805E-05	2.52061E-05	0.000109396	8.31527E-05
3831703772855	383170	3772855	0.000111386	4.3687E-05	1.44678E-05	1.41697E-05	3.29029E-05	3.28521E-05	4.32301E-05	4.32022E-05	4.63048E-05	4.51949E-05	1.80189E-06	1.80189E-06	4.87987E-05	1.80189E-06	2.51612E-05	2.43731E-05	2.59167E-05	0.00011248	8.54969E-05
3831803772855	383180	3772855	0.000115859	4.5442E-05	1.50488E-05	1.47388E-05	3.42242E-05	3.41714E-05	4.49661E-05	4.49371E-05	4.81643E-05	4.70098E-05	1.87425E-06	1.87425E-06	5.07583E-05	1.87425E-06	2.65389E-05	2.57076E-05	2.76796E-05	0.000120131	9.13127E-05
3831903772855	383190	3772855	0.000121868	4.7798E-05	1.58293E-05	1.55032E-05	3.59992E-05	3.59436E-05	4.72982E-05	4.72677E-05	5.06623E-05	4.9448E-05	1.97145E-06	1.97145E-06	5.33909E-05	1.97145E-06	2.81121E-05	2.72316E-05	2.99404E-05	0.000129943	9.87709E-05
3832003772855	383200	3772855	0.000125676	4.9292E-05	1.6324E-05	1.59877E-05	3.71242E-05	3.70669E-05	4.87763E-05	4.87448E-05	5.22455E-05	5.09932E-05	2.03306E-06	2.03306E-06	5.50593E-05	2.03306E-06	2.91795E-05	2.82656E-05	3.16083E-05	0.000137182	0.000104273
3832103772855	383210	3772855	0.000127086	4.9845E-05	1.65072E-05	1.61671E-05	3.75407E-05	3.74828E-05	4.93236E-05	4.92918E-05	5.28317E-05	5.15654E-05	2.05587E-06	2.05587E-06	5.56771E-05	2.05587E-06	2.97051E-05	2.87747E-05	3.27308E-05	0.000142054	0.000107976
3832203772855	383220	3772855	0.000125308	4.9148E-05	1.62762E-05	1.59408E-05	3.70154E-05	3.69583E-05	4.86334E-05	4.8602E-05	5.20924E-05	5.08438E-05	2.0271E-06	2.0271E-06	5.4898E-05	2.0271E-06	2.94199E-05	2.84984E-05	3.29593E-05	0.000143046	0.00010873
3832303772855	383230	3772855	0.000121706	4.7735E-05	1.58083E-05	1.54826E-05	3.59514E-05	3.5896E-05	4.72355E-05	4.7205E-05	5.05951E-05	4.93824E-05	1.96884E-06	1.96884E-06	5.332E-05	1.96884E-06	2.86557E-05	2.77581E-05	3.25407E-05	0.000141229	0.000107349
3832403772855	383240	3772855	0.000118832	4.6608E-05	1.5435E-05	1.5117E-05	3.51024E-05	3.50482E-05	4.612E-05	4.60902E-05	4.94002E-05	4.82161E-05	1.92234E-06	1.92234E-06	5.20608E-05	1.92234E-06	2.80637E-05	2.71847E-05	3.22125E-05	0.000139805	0.000106266
3832503772855	383250	3772855	0.000117368	4.6033E-05	1.52448E-05	1.49307E-05	3.46699E-05	3.46164E-05	4.55517E-05	4.55223E-05	4.87916E-05	4.76221E-05	1.89866E-06	1.89866E-06	5.14194E-05	1.89866E-06	2.78233E-05	2.69518E-05	3.22397E-05	0.000139922	0.000106356
3832603772855	383260	3772855	0.000115994	4.5494E-05	1.50663E-05	1.47559E-05	3.4264E-05	3.42111E-05	4.50184E-05	4.49893E-05	4.82203E-05	4.70645E-05	1.87643E-06	1.87643E-06	5.08173E-05	1.87643E-06	2.76099E-05	2.67451E-05	3.22782E-05	0.000140089	0.000106483
3832703772855	383270	3772855	0.000113398	4.4476E-05	1.47292E-05	1.44257E-05	3.34972E-05	3.34455E-05	4.40109E-05	4.39825E-05	4.71412E-05	4.60112E-05	1.83443E-06	1.83443E-06	4.96801E-05	1.83443E-06	2.71094E-05	2.62602E-05	3.19613E-05	0.000138714	0.000105438
3832803772855	383280	3772855	0.000111188	4.361E-05	1.44422E-05	1.41446E-05	3.28445E-05	3.27938E-05	4.31534E-05	4.31255E-05	4.62226E-05	4.51147E-05	1.79869E-06	1.79869E-06	4.87121E-05	1.79869E-06	2.67183E-05	2.58814E-05	3.17757E-05	0.000137909	0.000104826
3832903772855	383290	3772855	0.000109652	4.3007E-05	1.42427E-05	1.39492E-05	3.23908E-05	3.23408E-05	4.25573E-05	4.25298E-05	4.55841E-05	4.44915E-05	1.77384E-06	1.77384E-06	4.80392E-05	1.77384E-06	2.64815E-05	2.5652E-05	3.17757E-05	0.000137909	0.000104826
3833003772855	383300	3772855	0.000108772	4.2662E-05	1.41283E-05	1.38372E-05	3.21308E-05	3.20812E-05	4.22156E-05	4.21884E-05	4.52182E-05	4.41343E-05	1.7596E-06	1.7596E-06	4.76536E-05	1.7596E-06	2.63828E-05	2.55565E-05	3.19228E-05	0.000138547	0.000105311
3833103772855	383310	3772855	0.000107865	4.2306E-05	1.40105E-05	1.37218E-05	3.18628E-05	3.18136E-05	4.18635E-05	4.18365E-05	4.48411E-05	4.37663E-05	1.74493E-06	1.74493E-06	4.72561E-05	1.74493E-06	2.62626E-05	2.544E-05	3.20315E-05	0.000139019	0.000105669
3833203772855	383320	3772855	0.000107569	4.219E-05	1.3972E-05	1.36841E-05	3.17752E-05	3.17262E-05	4.17485E-05	4.17216E-05	4.47179E-05	4.3646E-05	1.74013E-06	1.74013E-06	4.71263E-05	1.74013E-06	2.62644E-05	2.54418E-05	3.22419E-05	0.000139932	0.000106363
3833303772855	383330	3772855	0.000107353	4.2105E-05	1.3944E-05	1.36567E-05	3.17116E-05	3.16626E-05	4.16648E-05	4.16379E-05	4.46282E-05	4.35585E-05	1.73665E-06	1.73665E-06	4.70318E-05	1.73665E-06	2.62698E-05	2.5447E-05	3.2432E-05	0.000140757	0.000106991
3833403772855	383340	3772855	0.000106958	4.195E-05	1.38927E-05	1.36064E-05	3.15948E-05	3.15461E-05	4.15114E-05	4.14847E-05	4.44639E-05	4.33982E-05	1.73025E-06	1.73025E-06	4.68587E-05	1.73025E-06	2.62196E-05	2.53983E-05	3.25384E-05	0.000141219	0.000107341
3833503772855	383350	3772855	0.000106347	4.1711E-05	1.38133E-05	1.35287E-05	3.14144E-05	3.13659E-05	4.12744E-05	4.12478E-05	4.421E-05	4.31503E-05	1.72037E-06	1.72037E-06	4.65911E-05	1.72037E-06	2.61066E-05	2.52889E-05	3.25497E-05	0.000141268	0.000107379
3833603772855	383360	3772855	0.000105548	4.1397E-05	1.37095E-05	1.3427E-05	3.11782E-05	3.11301E-05	4.09641E-05	4.09377E-05	4.38777E-05	4.2826E-05	1.70744E-06	1.70744E-06	4.62409E-05	1.70744E-06	2.59361E-05	2.51238E-05	3.24728E-05	0.000140934	0.000107125
3833703772855	383370	3772855	0.000104649	4.1045E-05	1.35928E-05	1.33128E-05	3.09129E-05	3.08652E-05	4.06155E-05	4.05893E-05	4.35043E-05	4.24615E-05	1.69291E-06	1.69291E-06	4.58474E-05	1.69291E-06	2.57299E-05	2.49239E-05	3.23325E-05	0.000140325	0.000106662
3833803772855	383380	3772855	0.000103634	4.0647E-05	1.3461E-05	1.31837E-05	3.06131E-05	3.05659E-05	4.02216E-05	4.01957E-05	4.30824E-05	4.20497E-05	1.67649E-06	1.67649E-06	4.54027E-05	1.67649E-06	2.54859E-05	2.46876E-05	3.21288E-05	0.000139441	0.00010599
3833903772855	383390	3772855	0.000102503	4.0203E-05	1.3314E-05	1.30397E-05	3.02788E-05	3.02321E-05	3.97824E-05	3.97567E-05	4.26119E-05	4.15905E-05	1.65818E-06	1.65818E-06	4.49069E-05	1.65818E-06	2.52042E-05	2.44148E-05	3.1864E-05	0.000138292	0.000105117
3834003772855	383400	3772855	0.000101299	3.9731E-05	1.31577E-05	1.28866E-05	2.99233E-05	2.98771E-05	3.93153E-05	3.92899E-05	4.21116E-05	4.11022E-05	1.63871E-06	1.63871E-06	4.43796E-05	1.63871E-06	2.48975E-05	2.41176E-05	3.1554E-05	0.000136946	0.000104094
3834103772855	383410	3772855	0.000100051	3.9241E-05	1.29955E-05	1.27277E-05	2.95545E-05	2.95089E-05	3.88307E-05	3.88056E-05	4.15925E-05	4.05956E-05	1.61852E-06	1.61852E-06	4.38326E-05	1.61852E-06	2.45746E-05	2.38049E-05	3.12122E-05	0.000135463	0.000102967
3834203772855	383420	3772855	9.85686E-05	3.866E-05	1.2803E-05	1.25392E-05	2.91167E-05	2.90718E-05	3.82555E-05	3.82308E-05	4.09764E-05	3.99942E-05	1.59454E-06	1.59454E-06	4.31833E-05	1.59454E-06	2.41961E-05	2.34382E-05	3.07981E-05	0.000133666	0.0001016
3834303772855	383430	3772855	9.68889E-05	3.8001E-05	1.25848E-05	1.23255E-05	2.86205E-05	2.85764E-05	3.76036E-05	3.75794E-05	4.02782E-05	3.93127E-05	1.56737E-06	1.56737E-06	4.24475E-05	1.56737E-06	2.37673E-05	2.30229E-05	3.03138E-05	0.000131564	0.000100003
3834403772855	383440	3772855	9.52093E-05	3.7342E-05	1.23667E-05	1.21119E-05	2.81244E-05	2.8081E-05	3.69517E-05	3.69279E-05	3.95799E-05	3.86312E-05	1.5402E-06	1.5402E-06	4.17116E-05	1.5402E-06	2.33404E-05	2.26093E-05	2.9825E-05	0.000129443	9.83901E-05
3834503772855	383450	3772855	9.31884E-05	3.655E-05	1.21042E-05	1.18548E-05	2.75274E-05	2.74849E-05	3.61674E-05	3.61441E-05	3.87398E-05	3.78112E-05	1.50751E-06	1.50751E-06	4.08262E-05	1.50751E-06	2.28309E-05	2.21158E-05	2.92321E-05	0.000126869	9.64341E-05
3834603772855	383460	3772855	9.11944E-05	3.5768E-05	1.18452E-05	1.16011E-05	2.69384E-05	2.68968E-05	3.53935E-05	3.53707E-05	3.79109E-05	3.70021E-05	1.47525E-06	1.47525E-06	3.99526E-05	1.47525E-06	2.23268E-05	2.16275E-05	2.86459E-05	0.000124325	9.45005E-05
3834703772855	383470	3772855	8.96584E-05	3.5165E-05	1.16457E-05	1.14057E-05	2.64847E-05	2.64438E-05	3.47974E-05	3.47749E-05	3.72723E-05	3.63789E-05	1.4504E-06	1.4504E-06	3.92797E-05	1.4504E-06	2.19322E-05	2.12452E-05	2.8182E-05	0.000122312	9.297E-05
3834803772855	383480	3772855	8.8877E-05	3.4859E-05	1.15442E-05	1.13063E-05	2.62538E-05	2.62133E-05	3.44941E-05	3.44718E-05	3.69475E-05	3.60619E-05	1.43776E-06	1.43776E-06	3.89374E-05	1.43776E-06	2.17133E-05	2.10332E-05	2.79263E-05	0.000121202	9.21264E-05
3834903772855	383490	3772855	8.81584E-05	3.4577E-05	1.14508E-05	1.12149E-05	2.60416E-05	2.60014E-05	3.42152E-05	3.41931E-05	3.66488E-05	3.57703E-05	1.42614E-06	1.42614E-06	3.86226E-05	1.42614E-06	2.15088E-05	2.08351E-05	2.76909E-05	0.000120181	9.135E-05
3835003772855	383500	3772855	8.79518E-05	3.4496E-05	1.1424E-05	1.11886E-05	2.59805E-05	2.59405E-05	3.4135E-05	3.4113E-05	3.65629E-05	3.56865E-05	1.42279E-06	1.42279E-06	3.85321E-05	1.42279E-06	2.14263E-05	2.07552E-05	2.76117E-05	0.000119837	9.10887E-05
3835103772855	383510	3772855	8.80776E-05	3.4545E-05	1.14403E-05	1.12046E-05	2.60177E-05	2.59775E-05	3.41838E-05	3.41618E-05	3.66152E-05	3.57375E-05	1.42483E-06	1.42483E-06	3.85872E-05	1.42483E-06	2.14245E-05	2.07534E-05	2.76411E-05	0.000119964	9.11858E-05
3835203772855	383520	3772855	8.80237E-05	3.4524E-05	1.14333E-05	1.11978E-05	2.60018E-05	2.59617E-05	3.41629E-05	3.41409E-05	3.65928E-05	3.57157E-05	1.42396E-06	1.42396E-06	3.85636E-05	1.42396E-06	2.13832E-05	2.07135E-05	2.76275E-05	0.000119905	9.1141E-05
3835303772855	383530	3772855	8.66405E-05	3.3982E-05	1.12537E-05	1.10218E-05	2.55932E-05	2.55537E-05	3.36261E-05	3.36044E-05	3.60177E-05	3.51544E-05	1.40158E-06	1.40158E-06	3.79576E-05	1.40158E-06	2.10245E-05	2.03659E-05	2.72021E-05	0.000118059	8.97374E-05
3835403772855	383540	3772855	8.52572E-05	3.3439E-05	1.1074E-05	1.08458E-05	2.51846E-05	2.51457E-05	3.30892E-05	3.30679E-05	3.54427E-05	3.45932E-05	1.3792E-06	1.3792E-06	3.73516E-05	1.3792E-06	2.06657E-05	2.00184E-05	2.67744E-05	0.000116203	8.83264E-05
3835503772855	383550	3772855	8.40537E-05	3.2967E-05	1.09177E-05	1.06927E-05	2.4829E-05	2.47907E-05	3.26221E-05	3.26011E-05	3.49424E-05	3.41048E-05	1.35973E-06	1.35973E-06	3.68243E-05	1.35973E-06	2.03518E-05	1.97143E-05	2.6401E-05	0.000114582	8.70946E-05
3835603772855	383560	3772855	8.29309E-05	3.2527E-05	1.07718E-05	1.05499E-05	2.44974E-05	2.44596E-05	3.21864E-05	3.21656E-05	3.44756E-05	3.36492E-05	1.34157E-06	1.34157E-06	3.63324E-05	1.34157E-06	2.00558E-05	1.94276E-05	2.60502E-05	0.0001306	8.59374E-05
3835703772855	383570	3772855	8.21046E-05	3.2203E-05	1.06645E-05	1.04448E-05	2.42533E-05	2.42159E-05	3.18656E-05	3.18451E-05	3.41321E-05	3.3314E-05	1.3282E-06	1.3282E-06	3.59704E-05	1.3282E-06	1.98351E-05	1.92138E-05	2.57922E-05	0.00011194	8.50863E-05
3835803772855	383580	3772855	8.39638E-05	3.2932E-05	1.0906E-05	1.06813E-05	2.48025E-05	2.47642E-05	3.25873E-05	3.25662E-05	3.4905E-05	3.40684E-05	1.35828E-06	1.35828E-06	3.67849E-05	1.35828E-06	2.02746E-05	1.96396E-05	2.64145E-05	0.000114641	8.71394E-05
3835903772855	383590	3772855	8.62902E-05	3.3844E-05	1.12082E-05	1.09772E-05	2.54897E-05	2.54504E-05	3.34901E-05	3.34685E-05	3.58721E-05	3.50123E-05	1.39591E-06	1.39591E-06	3.78041E-05	1.39591E-06	2.0854E-05	2.02009E-05	2.72134E-05	0.000118108	8.97747E-05
3836003772855	383600	3772855	8.71614E-05	3.4186E-05	1.13213E-05	1.10881E-05	2.57471E-05	2.57073E-05	3.38283E-05	3.38064E-05	3.62343E-05	3.53658E-05	1.41001E-06	1.41001E-06	3.81858E-05	1.41001E-06	2.10747E-05	2.04146E-05	2.75302E-05	0.000119483	9.08199E-05
3836103772855	383610	3772855	8.67213E-05	3.4013E-05	1.12642E-05	1.10321E-05	2.56171E-05	2.55775E-05	3.36575E-05	3.36357E-05	3.60513E-05	3.51872E-05	1.40289E-06	1.40289E-06	3.7993E-05	1.40289E-06	2.09635E-05	2.03069E-05	2.74035E-05	0.000118933	9.04019E-05
3836203772855	383620	3772855	8.62183E-05	3.3816E-05	1.11988E-05	1.09681E-05	2.54685E-05	2.54292E-05	3.34622E-05	3.34406E-05	3.58422E-05	3.49831E-05	1.39475E-06	1.39475E-06	3.77726E-05	1.39475E-06	2.08379E-05	2.01852E-05	2.72564E-05	0.000118295	8.99166E-05
3836303772855	383630	3772855	8.52752E-05	3.3446E-05	1.10763E-05	1.08481E-05	2.51899E-05	2.5151E-05	3.30962E-05	3.30749E-05	3.54502E-05	3.46005E-05	1.37949E-06	1.37949E-06	3.73594E-05	1.37949E-06	2.05993E-05	1.99541E-05	2.69577E-05	0.000116998	8.89311E-05
3836403772855	383640	3772855	8.43052E-05	3.3066E-05	1.09503E-05	1.07247E-05	2.49033E-05	2.48649E-05	3.27197E-05	3.26986E-05	3.50469E-05	3.42069E-05	1.3638E-06	1.3638E-06	3.69345E-05	1.3638E-06	2.03553E-05	1.97178E-05	2.66499E-05	0.000115662	8.79158E-05
3836503772855	383650	3772855	8.32902E-05	3.2668E-05	1.08185E-05	1.05956E-05	2.46035E-05	2.45656E-05	3.23258E-05	3.23049E-05	3.4625E-05	3.3795E-05	1.34738E-06	1.34738E-06	3.64898E-05	1.34738E-06	2.00988E-05	1.94693E-05	2.63218E-05	0.000114238	8.68333E-05
3836603772855	383660	3772855	8.22123E-05	3.2245E-05	1.06785E-05	1.04585E-05	2.42851E-05	2.42477E-05	3.19075E-05	3.18869E-05	3.41769E-05	3.33577E-05	1.32995E-06	1.32995E-06	3.60176E-05	1.32995E-06	1.98279E-05	1.92069E-05	2.59755E-05	0.000112736	8.5691E-05
3836703772855	383670	3772855	8.11345E-05	3.1822E-05	1.05385E-05	1.03214E-05	2.39667E-05	2.39298E-05	3.14892E-05	3.14688E-05	3.37288E-05	3.29204E-05	1.31251E-06	1.31251E-06	3.55454E-05	1.31251E-06	1.95571E-05	1.89445E-05	2.56247E-05	0.000111213	8.45338E-05
3836803772855	383680	3772855	8.06046E-05	3.1614E-05	1.04697E-05	1.0254E-05	2.38102E-05	2.37735E-05	3.12835E-05	3.12633E-05	3.35085E-05	3.27053E-05	1.30394E-06	1.30394E-06	3.53132E-05	1.30394E-06	1.94297E-05	1.88211E-05	2.54392E-05	0.000110408	8.39216E-05
3836903772855	383690	3772855	8.00477E-05	3.1396E-05	1.03973E-05	1.01831E-05	2.36457E-05	2.36092E-05	3.10674E-05	3.10473E-05	3.3277E-05	3.24794E-05	1.29493E-06	1.29493E-06	3.50692E-05	1.29493E-06	1.93041E-05	1.86995E-05	2.52445E-05	0.000109563	8.32796E-05
3837003772855	383700	3772855	7.94369E-05	3.1156E-05	1.0318E-05	1.01054E-05	2.34653E-05	2.34291E-05	3.08303E-05	3.08104E-05	3.30231E-05	3.22316E-05	1.28505E-06	1.28505E-06	3.48017E-05	1.28505E-06	1.91624E-05	1.85622E-05	2.50228E-05	0.000108601	8.2548E-05
3837103772855	383710	3772855	7.86465E-05	3.0846E-05	1.02153E-05	1.00049E-05	2.32318E-05	2.31959E-05	3.05235E-05	3.05038E-05	3.26945E-05	3.19108E-05	1.27226E-06	1.27226E-06	3.44554E-05	1.27226E-06	1.89687E-05

			KMMass Grading / Excavation	KMDrainage / Utilities Trenching	KMFoundations / Concrete Pads	KMBuilding / Structure Construction	KMAsphalt Paving	KMArchitectural Coating	KMLandscaping or Other Finishing	KMWaterside Construction (Piles)	EWNDemolition	EWNSite Grubbing / Prep	EWNDrainage / Utilities Trenching	EWNDrainage / Utilities Trenching	EWNDrainage / Utilities Trenching	EWNFoundation s / Concrete Pads	EWNBuilding / Structure Construction	EWNAsphalt Paving	EWNLandscaping or Other Finishing	EWNWaterside Construction (Piles)	ISDemolition
Unique Identifier	X (UTM)	Y (UTM)	2026	2026	2026	2026	2026	2026	2026	2026	2027	2027	2027	2028	2029	2029	2029	2029	2029	2029	2027
3829703772855	382970	3772855	5.24208E-05	1.88248E-05	9.96199E-06	3.42159E-05	1.09922E-06	1.09922E-06	3.53152E-05	1.09922E-06	7.57721E-05	4.12968E-06	9.69726E-06	9.51E-06	9.31323E-06	8.06699E-06	1.7517E-05	1.24624E-06	1.81401E-05	1.24624E-06	8.57617E-06
3829803772855	382980	3772855	5.33887E-05	1.91723E-05	1.01459E-05	3.48477E-05	1.11952E-06	1.11952E-06	3.59672E-05	1.11952E-06	7.72192E-05	4.20855E-06	9.88247E-06	9.69162E-06	9.4911E-06	8.22106E-06	1.78515E-05	1.27004E-06	1.84866E-05	1.27004E-06	8.71589E-06
3829903772855	382990	3772855	5.44822E-05	1.9565E-05	1.03537E-05	3.55614E-05	1.14245E-06	1.14245E-06	3.67039E-05	1.14245E-06	7.88578E-05	4.29785E-06	1.00922E-05	9.89728E-06	9.69249E-06	8.3955E-06	1.82303E-05	1.29699E-06	1.88788E-05	1.29699E-06	8.87378E-06
3830003772855	383000	3772855	5.56126E-05	1.9971E-05	1.05686E-05	3.62993E-05	1.16615E-06	1.16615E-06	3.74654E-05	1.16615E-06	8.0527E-05	4.38883E-06	1.03058E-05	1.01068E-05	9.89766E-06	8.57321E-06	1.86162E-05	1.32444E-06	1.92784E-05	1.32444E-06	9.03585E-06
3830103772855	383010	3772855	5.67799E-05	2.03902E-05	1.07904E-05	3.70612E-05	1.19063E-06	1.19063E-06	3.82519E-05	1.19063E-06	8.22345E-05	4.48189E-06	1.05243E-05	1.03211E-05	1.01075E-05	8.755E-06	1.9011E-05	1.35253E-06	1.96872E-05	1.35253E-06	9.20352E-06
3830203772855	383020	3772855	5.79843E-05	2.08226E-05	1.10193E-05	3.78473E-05	1.21588E-06	1.21588E-06	3.90632E-05	1.21588E-06	8.39726E-05	4.57661E-06	1.07468E-05	1.05392E-05	1.03212E-05	8.94004E-06	1.94128E-05	1.38111E-06	2.01033E-05	1.38111E-06	9.37678E-06
3830303772855	383030	3772855	5.92255E-05	2.12684E-05	1.12552E-05	3.86575E-05	1.24191E-06	1.24191E-06	3.98994E-05	1.24191E-06	8.5749E-05	4.67343E-06	1.09741E-05	1.07622E-05	1.05395E-05	9.12916E-06	1.98234E-05	1.41033E-06	2.05286E-05	1.41033E-06	9.55422E-06
3830403772855	383040	3772855	6.05406E-05	2.17407E-05	1.15051E-05	3.95159E-05	1.26949E-06	1.26949E-06	4.07854E-05	1.26949E-06	8.76249E-05	4.77567E-06	1.12142E-05	1.09976E-05	1.07701E-05	9.32888E-06	2.02571E-05	1.44118E-06	2.09777E-05	1.44118E-06	9.74425E-06
3830503772855	383050	3772855	6.19075E-05	2.22315E-05	1.17648E-05	4.04081E-05	1.29815E-06	1.29815E-06	4.17062E-05	1.29815E-06	8.95391E-05	4.88E-06	1.14592E-05	1.12379E-05	1.10053E-05	9.53267E-06	2.06996E-05	1.47267E-06	2.1436E-05	1.47267E-06	9.93986E-06
3830603772855	383060	3772855	6.33335E-05	2.27436E-05	1.20358E-05	4.13388E-05	1.32805E-06	1.32805E-06	4.26669E-05	1.32805E-06	9.15222E-05	4.98808E-06	1.1713E-05	1.14868E-05	1.12491E-05	9.74381E-06	2.11581E-05	1.50528E-06	2.19107E-05	1.50528E-06	1.01439E-05
3830703772855	383070	3772855	6.48333E-05	2.32822E-05	1.23209E-05	4.23178E-05	1.3595E-06	1.3595E-06	4.36773E-05	1.3595E-06	9.35896E-05	5.10075E-06	1.19775E-05	1.17462E-05	1.15032E-05	9.9639E-06	2.1636E-05	1.53929E-06	2.24057E-05	1.53929E-06	1.0359E-05
3830803772855	383080	3772855	6.63775E-05	2.38367E-05	1.26143E-05	4.33257E-05	1.39188E-06	1.39188E-06	4.47176E-05	1.39188E-06	9.56876E-05	5.2151E-06	1.2246E-05	1.20095E-05	1.17611E-05	1.01873E-05	2.2121E-05	1.57379E-06	2.29079E-05	1.57379E-06	1.05798E-05
3830903772855	383090	3772855	6.82098E-05	2.44947E-05	1.29625E-05	4.45217E-05	1.43031E-06	1.43031E-06	4.5952E-05	1.43031E-06	9.81531E-05	5.34947E-06	1.25616E-05	1.2319E-05	1.20641E-05	1.04497E-05	2.2691E-05	1.61434E-06	2.34982E-05	1.61434E-06	1.08439E-05
3831003772855	383100	3772855	7.01456E-05	2.51899E-05	1.33304E-05	4.57852E-05	1.4709E-06	1.4709E-06	4.72561E-05	1.4709E-06	0.000100695	5.48801E-06	1.28869E-05	1.2638E-05	1.23765E-05	1.07204E-05	2.32787E-05	1.65615E-06	2.41068E-05	1.65615E-06	1.11219E-05
3831103772855	383110	3772855	7.21183E-05	2.58983E-05	1.37053E-05	4.70728E-05	1.51226E-06	1.51226E-06	4.85851E-05	1.51226E-06	0.000103222	5.62573E-06	1.32103E-05	1.29552E-05	1.26871E-05	1.09894E-05	2.38628E-05	1.69771E-06	2.47117E-05	1.69771E-06	1.14042E-05
3831203772855	383120	3772855	7.40984E-05	2.66094E-05	1.40816E-05	4.83653E-05	1.55378E-06	1.55378E-06	4.99191E-05	1.55378E-06	0.00010568	5.75968E-06	1.35248E-05	1.32636E-05	1.29892E-05	1.12511E-05	2.4431E-05	1.73814E-06	2.53001E-05	1.73814E-06	1.16864E-05
3831303772855	383130	3772855	7.6108E-05	2.7331E-05	1.44635E-05	4.9677E-05	1.59592E-06	1.59592E-06	5.12729E-05	1.59592E-06	0.000108122	5.8928E-06	1.38374E-05	1.35702E-05	1.32894E-05	1.15111E-05	2.49957E-05	1.77831E-06	2.58848E-05	1.77831E-06	1.19742E-05
3831403772855	383140	3772855	7.82063E-05	2.80846E-05	1.48622E-05	5.10466E-05	1.63992E-06	1.63992E-06	5.26866E-05	1.63992E-06	0.00011058	6.02676E-06	1.4152E-05	1.38787E-05	1.35915E-05	1.17728E-05	2.55639E-05	1.81873E-06	2.64733E-05	1.81873E-06	1.22732E-05
3831503772855	383150	3772855	8.0615E-05	2.89495E-05	1.532E-05	5.26188E-05	1.69043E-06	1.69043E-06	5.43092E-05	1.69043E-06	0.000113092	6.16364E-06	1.44734E-05	1.41939E-05	1.39002E-05	1.20402E-05	2.61445E-05	1.86004E-06	2.70745E-05	1.86004E-06	1.26141E-05
3831603772855	383160	3772855	8.22921E-05	2.95518E-05	1.56387E-05	5.37135E-05	1.7256E-06	1.7256E-06	5.54391E-05	1.7256E-06	0.000114278	6.22832E-06	1.46253E-05	1.43428E-05	1.40461E-05	1.21665E-05	2.64189E-05	1.87956E-06	2.73586E-05	1.87956E-06	1.28601E-05
3831703772855	383170	3772855	8.46121E-05	3.03849E-05	1.60796E-05	5.52278E-05	1.77425E-06	1.77425E-06	5.7002E-05	1.77425E-06	0.000116859	6.36895E-06	1.49555E-05	1.46667E-05	1.43632E-05	1.24412E-05	2.70154E-05	1.922E-06	2.79764E-05	1.922E-06	1.32946E-05
3831803772855	383180	3772855	9.03677E-05	3.24518E-05	1.71734E-05	5.89845E-05	1.89494E-06	1.89494E-06	6.08795E-05	1.89494E-06	0.000123237	6.71657E-06	1.57718E-05	1.54672E-05	1.51472E-05	1.31203E-05	2.84899E-05	2.0269E-06	2.95033E-05	2.0269E-06	1.41888E-05
3831903772855	383190	3772855	9.77487E-05	3.51024E-05	1.85761E-05	6.38023E-05	2.04971E-06	2.04971E-06	6.5852E-05	2.04971E-06	0.000130097	7.09048E-06	1.66498E-05	1.63282E-05	1.59904E-05	1.38507E-05	3.00759E-05	2.13974E-06	3.11458E-05	2.13974E-06	1.53136E-05
3832003772855	383200	3772855	0.000103194	3.70578E-05	1.96109E-05	6.73565E-05	2.16389E-06	2.16389E-06	6.95204E-05	2.16389E-06	0.000134707	7.3417E-06	1.72397E-05	1.69068E-05	1.6557E-05	1.43414E-05	3.11415E-05	2.21555E-06	3.22493E-05	2.21555E-06	1.61673E-05
3832103772855	383210	3772855	0.000106859	3.83738E-05	2.03073E-05	6.97485E-05	2.24074E-06	2.24074E-06	7.19892E-05	2.24074E-06	0.000136797	7.45562E-06	1.75072E-05	1.71691E-05	1.68139E-05	1.45639E-05	3.16247E-05	2.24993E-06	3.27497E-05	2.24993E-06	1.67332E-05
3832203772855	383220	3772855	0.000107605	3.86418E-05	2.04491E-05	7.02355E-05	2.25639E-06	2.25639E-06	7.24919E-05	2.25639E-06	0.000135128	7.36465E-06	1.72936E-05	1.69596E-05	1.66087E-05	1.43862E-05	3.12389E-05	2.22248E-06	3.23501E-05	2.22248E-06	1.68589E-05
3832303772855	383230	3772855	0.000106238	3.8151E-05	2.01893E-05	6.93434E-05	2.22773E-06	2.22773E-06	7.15711E-05	2.22773E-06	0.000131338	7.15808E-06	1.68085E-05	1.64839E-05	1.61429E-05	1.39827E-05	3.03626E-05	2.16014E-06	3.14427E-05	2.16014E-06	1.66479E-05
3832403772855	383240	3772855	0.000105167	3.77663E-05	1.99858E-05	6.86441E-05	2.20526E-06	2.20526E-06	7.08493E-05	2.20526E-06	0.000128489	7.00284E-06	1.6444E-05	1.61264E-05	1.57928E-05	1.36795E-05	2.97042E-05	2.11329E-06	3.07608E-05	2.11329E-06	1.64635E-05
3832503772855	383250	3772855	0.000105255	3.77981E-05	2.00026E-05	6.8702E-05	2.20712E-06	2.20712E-06	7.09091E-05	2.20712E-06	0.000127318	6.93899E-06	1.62941E-05	1.59794E-05	1.56488E-05	1.35548E-05	2.94333E-05	2.09402E-06	3.04804E-05	2.09402E-06	1.64425E-05
3832603772855	383260	3772855	0.000105381	3.78432E-05	2.00265E-05	6.87839E-05	2.20975E-06	2.20975E-06	7.09937E-05	2.20975E-06	0.000126284	6.88266E-06	1.61618E-05	1.58497E-05	1.55217E-05	1.34447E-05	2.91944E-05	2.07702E-06	3.02329E-05	2.07702E-06	1.64258E-05
3832703772855	383270	3772855	0.000104347	3.74717E-05	1.98299E-05	6.81088E-05	2.18806E-06	2.18806E-06	7.02968E-05	2.18806E-06	0.000123995	6.75788E-06	1.58688E-05	1.55623E-05	1.52403E-05	1.3201E-05	2.86651E-05	2.03937E-06	2.96848E-05	2.03937E-06	1.62218E-05
3832803772855	383280	3772855	0.000103741	3.72542E-05	1.97148E-05	6.77133E-05	2.17536E-06	2.17536E-06	6.98887E-05	2.17536E-06	0.000122196	6.65981E-06	1.56385E-05	1.53365E-05	1.50192E-05	1.30094E-05	2.82491E-05	2.00977E-06	2.9254E-05	2.00977E-06	1.60751E-05
3832903772855	383290	3772855	0.000103741	3.72542E-05	1.97148E-05	6.77133E-05	2.17536E-06	2.17536E-06	6.98887E-05	2.17536E-06	0.000121047	6.59722E-06	1.54915E-05	1.51924E-05	1.4878E-05	1.28871E-05	2.79836E-05	1.99088E-06	2.89791E-05	1.99088E-06	1.60248E-05
3833003772855	383300	3772855	0.000104221	3.74266E-05	1.9806E-05	6.80268E-05	2.18543E-06	2.18543E-06	7.02122E-05	2.18543E-06	0.000120488	6.56676E-06	1.542E-05	1.51222E-05	1.48093E-05	1.28276E-05	2.78544E-05	1.98169E-06	2.88453E-05	1.98169E-06	1.60569E-05
3833103772855	383310	3772855	0.000104576	3.7554E-05	1.98734E-05	6.82583E-05	2.19287E-06	2.19287E-06	7.04512E-05	2.19287E-06	0.000119814	6.53003E-06	1.53337E-05	1.50376E-05	1.47265E-05	1.27559E-05	2.76986E-05	1.97061E-06	2.86839E-05	1.97061E-06	1.60765E-05
3833203772855	383320	3772855	0.000105263	3.78007E-05	2.0004E-05	6.87068E-05	2.20727E-06	2.20727E-06	7.09141E-05	2.20727E-06	0.000119699	6.52377E-06	1.5319E-05	1.50232E-05	1.47124E-05	1.27437E-05	2.76721E-05	1.96872E-06	2.86564E-05	1.96872E-06	1.61589E-05
3833303772855	383330	3772855	0.000105883	3.80236E-05	2.0122E-05	6.91119E-05	2.22029E-06	2.22029E-06	7.13322E-05	2.22029E-06	0.000119592	6.51793E-06	1.53053E-05	1.50098E-05	1.46992E-05	1.27322E-05	2.76473E-05	1.96696E-06	2.86308E-05	1.96696E-06	1.62372E-05
3833403772855	383340	3772855	0.000106231	3.81483E-05	2.01879E-05	6.93385E-05	2.22757E-06	2.22757E-06	7.15661E-05	2.22757E-06	0.000119225	6.4979E-06	1.52583E-05	1.49636E-05	1.4654E-05	1.26931E-05	2.75623E-05	1.96091E-06	2.85428E-05	1.96091E-06	1.62749E-05
3833503772855	383350	3772855	0.000106268	3.81616E-05	2.0195E-05	6.93626E-05	2.22835E-06	2.22835E-06	7.1591E-05	2.22835E-06	0.000118574	6.46243E-06	1.5175E-05	1.4882E-05	1.4574E-05	1.26238E-05	2.74119E-05	1.95021E-06	2.8387E-05	1.95021E-06	1.62693E-05
3833603772855	383360	3772855	0.000106016	3.80714E-05	2.01472E-05	6.91987E-05	2.22308E-06	2.22308E-06	7.14218E-05	2.22308E-06	0.000117647	6.41193E-06	1.50564E-05	1.47657E-05	1.44602E-05	1.25252E-05	2.71977E-05	1.93497E-06	2.81652E-05	1.93497E-06	1.62218E-05
3833703772855	383370	3772855	0.000105558	3.79069E-05	2.00602E-05	6.88997E-05	2.21347E-06	2.21347E-06	7.11132E-05	2.21347E-06	0.000116552	6.35226E-06	1.49163E-05	1.46283E-05	1.43256E-05	1.24086E-05	2.69446E-05	1.91696E-06	2.79031E-05	1.91696E-06	1.61463E-05
3833803772855	383380	3772855	0.000104893	3.76681E-05	1.99338E-05	6.84657E-05	2.19953E-06	2.19953E-06	7.06652E-05	2.19953E-06	0.000115289	6.2834E-06	1.47546E-05	1.44697E-05	1.41703E-05	1.22741E-05	2.66525E-05	1.89618E-06	2.76006E-05	1.89618E-06	1.60429E-05
3833903772855	383390	3772855	0.000104029	3.73577E-05	1.97695E-05	6.79014E-05	2.1814E-06	2.1814E-06	7.00828E-05	2.1814E-06	0.000113857	6.20537E-06	1.45714E-05	1.429E-05	1.39943E-05	1.21217E-05	2.63215E-05	1.87263E-06	2.72578E-05	1.87263E-06	1.59102E-05
3834003772855	383400	3772855	0.000103017	3.69942E-05	1.95772E-05	6.72407E-05	2.16018E-06	2.16018E-06	6.94009E-05	2.16018E-06	0.000112318	6.12149E-06	1.43744E-05	1.40968E-05	1.38051E-05	1.19578E-05	2.59657E-05	1.84732E-06	2.68894E-05	1.84732E-06	1.57593E-05
3834103772855	383410	3772855	0.000101901	3.65935E-05	1.93651E-05	6.65125E-05	2.13678E-06	2.13678E-06	6.86493E-05	2.13678E-06	0.000110703	6.03344E-06	1.41676E-05	1.38941E-05	1.36066E-05	1.17858E-05	2.55922E-05	1.82075E-06	2.65026E-05	1.82075E-06	1.55916E-05
3834203772855	383420	3772855	0.000100549	3.6108E-05	1.91082E-05	6.563E-05	2.10843E-06	2.10843E-06	6.77384E-05	2.10843E-06	0.00010885	5.93245E-06	1.39305E-05	1.36615E-05	1.33788E-05	1.15886E-05	2.51638E-05	1.79027E-06	2.6059E-05	1.79027E-06	1.53876E-05
3834303772855	383430	3772855	9.89678E-05	3.55402E-05	1.88077E-05	6.4598E-05	2.07528E-06	2.07528E-06	6.66732E-05	2.07528E-06	0.000106775	5.81936E-06	1.36649E-05	1.34011E-05	1.31238E-05	1.13676E-05	2.46841E-05	1.75614E-06	2.55622E-05	1.75614E-06	1.51487E-05
3834403772855	383440	3772855	9.73719E-05	3.49671E-05	1.85044E-05	6.35563E-05	2.04181E-06	2.04181E-06	6.55981E-05	2.04181E-06	0.000104715	5.7071E-06	1.34013E-05	1.31426E-05	1.28706E-05	1.11484E-05	2.4208E-05	1.72227E-06	2.50691E-05	1.72227E-06	1.49084E-05
3834503772855	383450	3772855	9.54361E-05	3.42719E-05	1.81366E-05	6.22928E-05	2.00122E-06	2.00122E-06	6.4294E-05	2.00122E-06	0.000102288	5.57481E-06	1.30907E-05	1.28379E-05	1.25723E-05	1.08899E-05	2.36469E-05	1.68235E-06	2.4488E-05	1.68235E-06	1.46136E-05
3834603772855	383460	3772855	9.35225E-05	3.35847E-05	1.77729E-05	6.10438E-05	1.96109E-06	1.96109E-06	6.30049E-05	1.96109E-06	9.98988E-05	5.44461E-06	1.2785E-05	1.25381E-05	1.22787E-05	1.06356E-05	2.30946E-05	1.64306E-06	2.39161E-05	1.64306E-06	1.43216E-05
3834703772855	383470	3772855	9.20079E-05	3.30408E-05	1.74851E-05	6.00551E-05	1.92933E-06	1.92933E-06	6.19845E-05	1.92933E-06	9.80152E-05	5.34196E-06	1.25439E-05	1.23017E-05	1.20472E-05	1.04351E-05	2.26591E-05	1.61208E-06	2.34652E-05	1.61208E-06	1.40952E-05
3834803772855	383480	3772855	9.1173E-05	3.2741E-05	1.73264E-05	5.95102E-05	1.91182E-06	1.91182E-06	6.1422E-05	1.91182E-06	9.69586E-05	5.28437E-06	1.24087E-05	1.21691E-05	1.19173E-05	1.03226E-05	2.24149E-05	1.5947E-06	2.32122E-05	1.5947E-06	1.39778E-05
3834903772855	383490	3772855	9.04046E-05	3.24651E-05	1.71804E-05	5.90086E-05	1.89571E-06	1.89571E-06	6.09044E-05	1.89571E-06	9.59632E-05	5.23012E-06	1.22813E-05	1.20441E-05	1.17949E-05	1.02166E-05	2.21848E-05	1.57833E-06	2.29739E-05	1.57833E-06	1.38717E-05
3835003772855	383500	3772855	9.0146E-05	3.23722E-05	1.71312E-05	5.88399E-05	1.89029E-06	1.89029E-06	6.07301E-05	1.89029E-06	9.55268E-05	5.20633E-06	1.22254E-05	1.19894E-05	1.17413E-05	1.01701E-05	2.20839E-05	1.57115E-06	2.28694E-05	1.57115E-06	1.38465E-05
3835103772855	383510	3772855	9.02421E-05	3.24067E-05	1.71495E-05	5.89025E-05	1.8923E-06	1.8923E-06	6.07949E-05	1.8923E-06	9.54349E-05	5.20132E-06	1.22137E-05	1.19778E-05	1.173E-05	1.01604E-05	2.20626E-05	1.56964E-06	2.28474E-05	1.56964E-06	1.38758E-05
3835203772855	383520	3772855	9.01977E-05	3.23908E-05	1.71411E-05	5.88736E-05	1.89137E-06	1.89137E-06	6.0765E-05	1.89137E-06	9.51592E-05	5.1863E-06	1.21784E-05	1.19432E-05	1.16961E-05	1.0131E-05	2.19989E-05	1.5651E-06	2.27814E-05	1.5651E-06	1.38814E-05
3835303772855	383530	3772855	8.88087E-05	3.1892E-05	1.68771E-05	5.7967E-05	1.86225E-06	1.86225E-06	5.98292E-05	1.86225E-06	9.34747E-05	5.09449E-06	1.19628E-05	1.17318E-05	1.14891E-05	9.95168E-06	2.16095E-05	1.5374E-06	2.23782E-05	1.5374E-06	1.3676E-05
3835403772855	383540	3772855	8.74123E-05	3.13905E-05	1.66117E-05	5.70555E-05	1.83297E-06	1.83297E-06	5.88885E-05	1.83297E-06	9.18132E-05	5.00394E-06	1.17502E-05	1.15233E-05	1.12849E-05	9.77478E-06	2.12254E-05	1.51007E-06	2.19804E-05	1.51007E-06	1.34706E-05
3835503772855	383550	3772855	8.61932E-05	3.09527E-05	1.63801E-05	5.62598E-05	1.8074E-06	1.8074E-06	5.80672E-05	1.8074E-06	9.03354E-05	4.9234E-06	1.15611E-05	1.13378E-05	1.11032E-05	9.61745E-06	2.08837E-05	1.48576E-06	2.16266E-05	1.48576E-06	1.32932E-05
3835603772855	383560	3772855	8.5048E-05	3.05415E-05	1.61624E-05	5.55123E-05	1.78339E-06	1.78339E-06	5.72957E-05	1.78339E-06	8.89572E-05	4.84828E-06	1.13847E-05	1.11648E-05	1.09338E-05	9.47072E-06	2.05651E-05	1.4631E-06	2.12967E-05	1.4631E-06	1.31283E-05
3835703772855	383570	3772855	8.42057E-05	3.0239E-05	1.60024E-05	5.49625E-05	1.76573E-06	1.76573E-06	5.67283E-05	1.76573E-06	8.79005E-05	4.79069E-06	1.12495E-05	1.10322E-05	1.08039E-05	9.35823E-06	2.03208E-05	1.44572E-06	2.10437E-05	1.44572E-06	1.30096E-05
3835803772855	383580	3772855	8.62375E-05	3.09686E-05	1.63885E-05	5.62887E-05	1.80833E-06	1.80833E-06	5.80971E-05	1.80833E-06	8.97688E-05	4.89252E-06	1.14886E-05	1.12667E-05	1.10336E-05	9.55713E-06	2.07527E-05	1.47645E-06	2.1491E-05	1.47645E-06	1.33295E-05
3835903772855	383590	3772855	8.88457E-05	3.19052E-05	1.68841E-05	5.79911E-05	1.86302E-06	1.86302E-06	5.98541E-05	1.86302E-06	9.22649E-05	5.02856E-06	1.1808E-05	1.158E-05	1.13404E-05	9.82288E-06	2.13298E-05	1.5175E-06	2.20885E-05	1.5175E-06	1.37263E-05
3836003772855	383600	3772855	8.988E-05	3.22767E-05	1.70807E-05	5.86662E-05	1.88471E-06	1.88471E-06	6.0551E-05	1.88471E-06	9.32144E-05	5.0803E-06	1.19295E-05	1.16991E-05	1.14571E-05	9.92396E-06	2.15493E-05	1.53312E-06	2.23158E-05	1.53312E-06	1.38814E-05
3836103772855	383610	3772855	8.94663E-05	3.21281E-05	1.70021E-05	5.83962E-05	1.87604E-06	1.87604E-06	6.02722E-05	1.87604E-06	9.26861E-05	5.05151E-06	1.18619E-05	1.16328E-05	1.13921E-05	9.86771E-06	2.14271E-05	1.52443E-06	2.21894E-05	1.52443E-06	1.38214E-05
3836203772855	383620	3772855	8.8986E-05	3.19556E-05	1.69108E-05	5.80827E-05	1.86597E-06	1.86597E-06	5.99487E-05	1.86597E-06	9.21041E-05	5.0198E-06	1.17874E-05	1.15598E-05	1.13206E-05	9.80576E-06	2.12926E-05	1.51486E-06	2.205E-05	1.51486E-06	1.37501E-05
3836303772855	383630	3772855	8.80108E-05	3.16054E-05	1.67255E-05	5.74461E-05	1.84552E-06	1.84552E-06	5.92917E-05	1.84552E-06	9.10169E-05	4.96054E-06	1.16483E-05	1.14233E-05	1.1187E-05	9.69E-06	2.10413E-05	1.49697E-06	2.17898E-05	1.49697E-06	1.36076E-05
3836403772855	383640	3772855	8.70059E-05	3.12446E-05	1.65345E-05	5.67903E-05	1.82444E-06	1.82444E-06	5.86147E-05	1.82444E-06	8.99066E-05	4.90003E-06	1.15062E-05	1.1284E-05	1.10505E-05	9.5718E-06	2.07846E-05	1.47871E-06	2.1524E-05	1.47871E-06	1.34595E-05
3836503772855	383650	3772855	8.59346E-05	3.08599E-05	1.63309E-05	5.6091E-05	1.80198E-06	1.80198E-06	5.7893E-05	1.80198E-06	8.87428E-05	4.8366E-06	1.13572E-05	1.11379E-05	1.09075E-05	9.4479E-06	2.05155E-05	1.45957E-06	2.12453E-05	1.45957E-06	1.33016E-05
3836603772855	383660	3772855	8.48042E-05	3.04539E-05	1.61161E-05	5.53532E-05	1.77828E-06	1.77828E-06	5.71314E-05	1.77828E-06	8.75254E-05	4.77025E-06	1.12014E-05	1.09851E-05	1.07578E-05	9.31828E-06	2.02341E-05	1.43955E-06	2.09539E-05	1.43955E-06	1.31353E-05
3836703772855	383670	3772855	8.3659E-05	3.00427E-05	1.58985E-05	5.46057E-05	1.75426E-06	1.75426E-06	5.63599E-05	1.75426E-06	8.63003E-05	4.70348E-06	1.10446E-05	1.08314E-05	1.06073E-05	9.18786E-06	1.99509E-05	1.4194E-06	2.06606E-05	1.4194E-06	1.29676E-05
3836803772855	383680	3772855	8.30531E-05	2.98251E-05	1.57833E-05	5.42102E-05	1.74156E-06	1.74156E-06	5.59518E-05	1.74156E-06	8.57643E-05	4.67426E-06	1.09761E-05	1.07641E-05	1.05414E-05	9.13079E-06	1.9827E-05	1.41058E-06	2.05323E-05	1.41058E-06	1.28726E-05
3836903772855	383690	3772855	8.24177E-05	2.95969E-05	1.56626E-05	5.37955E-05	1.72823E-06	1.72823E-06	5.55237E-05	1.72823E-06	8.52666E-05	4.64714E-06	1.09124E-05	1.07016E-05	1.04802E-05	9.07781E-06	1.97119E-05	1.4024E-06	2.04131E-05	1.4024E-06	1.2772E-05
3837003772855	383700	3772855	8.16937E-05	2.93369E-05	1.5525E-05	5.33229E-05	1.71305E-06	1.71305E-06	5.50359E-05	1.71305E-06	8.47076E-05	4.61668E-06	1.08408E-05	1.06315E-05	1.04115E-05	9.0183E-06	1.95827E-05	1.3932E-06	2.02793E-05	1.3932E-06	1.26589E-05
3837103772855	383710	3772855	8.07923E-05	2.90132E-05	1.53537E-05	5.27345E-05	1.69415E-06

			ISDrainage / Utilities Trenching	ISDrainage / Utilities Trenching	ISAsphalt Paving	ISAsphalt Paving	SVDemolition	SVSite Grubbing / Prep	SVMass Grading / Excavation	SVMass Grading / Excavation	SVDrainage / Utilities Trenching	SVFoundations / Concrete Pads	SVBuilding / Structure Construction	SVBuilding / Structure Construction	SVAsphalt Paving	SVAsphalt Paving	SVArchitectural Coating	SVArchitectural Coating	SVLandscaping or Other Finishing	SVLandscaping or Other Finishing	MDemolition
Unique Identifier	X (UTM)	Y (UTM)	2027	2028	2027	2028	2027	2027	2027	2028	2028	2028	2028	2029	2028	2029	2028	2029	2028	2029	2027
3829703772855	382970	3772855	3.4533E-06	3.36469E-06	8.91862E-07	8.30809E-07	5.28735E-05	3.80132E-05	2.56296E-05	2.53042E-05	1.79539E-05	5.7035E-06	8.17061E-06	7.85886E-06	8.03332E-07	7.47416E-07	8.03332E-07	7.47416E-07	8.17061E-06	7.85886E-06	1.32515E-05
3829803772855	382980	3772855	3.50956E-06	3.41951E-06	9.06392E-07	8.44344E-07	5.38E-05	3.86793E-05	2.60787E-05	2.57476E-05	1.82685E-05	5.80344E-06	8.31379E-06	7.99657E-06	8.17409E-07	7.60513E-07	8.17409E-07	7.60513E-07	8.31379E-06	7.99657E-06	1.35056E-05
3829903772855	382990	3772855	3.57313E-06	3.48146E-06	9.22811E-07	8.5964E-07	5.48424E-05	3.94287E-05	2.65839E-05	2.62464E-05	1.86225E-05	5.91588E-06	8.47486E-06	8.15149E-06	8.33245E-07	7.75247E-07	8.33245E-07	7.75247E-07	8.47486E-06	8.15149E-06	1.37904E-05
3830003772855	383000	3772855	3.6384E-06	3.54504E-06	9.39666E-07	8.75341E-07	5.59114E-05	4.01973E-05	2.71021E-05	2.6758E-05	1.89855E-05	6.0312E-06	8.64006E-06	8.31039E-06	8.49488E-07	7.90359E-07	8.49488E-07	7.90359E-07	8.64006E-06	8.31039E-06	1.40844E-05
3830103772855	383010	3772855	3.70591E-06	3.61083E-06	9.57102E-07	8.91583E-07	5.7025E-05	4.09979E-05	2.76419E-05	2.7291E-05	1.93636E-05	6.15132E-06	8.81215E-06	8.47591E-06	8.66407E-07	8.06101E-07	8.66407E-07	8.06101E-07	8.81215E-06	8.47591E-06	1.43892E-05
3830203772855	383020	3772855	3.77567E-06	3.6788E-06	9.7512E-07	9.08367E-07	5.81742E-05	4.18241E-05	2.8199E-05	2.7841E-05	1.97538E-05	6.27529E-06	8.98974E-06	8.64673E-06	8.83868E-07	8.22346E-07	8.83868E-07	8.22346E-07	8.98974E-06	8.64673E-06	1.47013E-05
3830303772855	383030	3772855	3.84712E-06	3.74842E-06	9.93573E-07	9.25557E-07	5.93502E-05	4.26696E-05	2.8769E-05	2.84038E-05	2.01532E-05	6.40214E-06	9.17146E-06	8.82152E-06	9.01735E-07	8.3897E-07	9.01735E-07	8.3897E-07	9.17146E-06	8.82152E-06	1.50261E-05
3830403772855	383040	3772855	3.92364E-06	3.82297E-06	1.01333E-06	9.43966E-07	6.06152E-05	4.35791E-05	2.93823E-05	2.90092E-05	2.05827E-05	6.5386E-06	9.36695E-06	9.00955E-06	9.20955E-07	8.56852E-07	9.20955E-07	8.56852E-07	9.36695E-06	9.00955E-06	1.53709E-05
3830503772855	383050	3772855	4.0024E-06	3.89971E-06	1.03368E-06	9.62915E-07	6.19159E-05	4.45142E-05	3.00127E-05	2.96317E-05	2.10244E-05	6.67891E-06	9.56795E-06	9.20287E-06	9.40717E-07	8.75238E-07	9.40717E-07	8.75238E-07	9.56795E-06	9.20287E-06	1.57266E-05
3830603772855	383060	3772855	4.08454E-06	3.97975E-06	1.05489E-06	9.82677E-07	6.32879E-05	4.55005E-05	3.06778E-05	3.02883E-05	2.14902E-05	6.8269E-06	9.77995E-06	9.40679E-06	9.61562E-07	8.94632E-07	9.61562E-07	8.94632E-07	9.77995E-06	9.40679E-06	1.60985E-05
3830703772855	383070	3772855	4.17119E-06	4.06417E-06	1.07727E-06	1.00352E-06	6.47222E-05	4.65317E-05	3.1373E-05	3.09747E-05	2.19773E-05	6.98162E-06	1.00016E-05	9.61998E-06	9.83354E-07	9.14907E-07	9.83354E-07	9.14907E-07	1.00016E-05	9.61998E-06	1.64905E-05
3830803772855	383080	3772855	4.26008E-06	4.15078E-06	1.10022E-06	1.02491E-06	6.62099E-05	4.76014E-05	3.20942E-05	3.16867E-05	2.24825E-05	7.14211E-06	1.02315E-05	9.84112E-06	1.00596E-06	9.35938E-07	1.00596E-06	9.35938E-07	1.02315E-05	9.84112E-06	1.68951E-05
3830903772855	383090	3772855	4.36641E-06	4.25438E-06	1.12769E-06	1.05049E-06	6.80451E-05	4.89208E-05	3.29838E-05	3.2565E-05	2.31056E-05	7.34007E-06	1.05151E-05	1.01139E-05	1.03384E-06	9.61881E-07	1.03384E-06	9.61881E-07	1.05151E-05	1.01139E-05	1.73742E-05
3831003772855	383100	3772855	4.47837E-06	4.36347E-06	1.1566E-06	1.07743E-06	7.00051E-05	5.03298E-05	3.39338E-05	3.3503E-05	2.37712E-05	7.55149E-06	1.0818E-05	1.04052E-05	1.06362E-06	9.89586E-07	1.06362E-06	9.89586E-07	1.0818E-05	1.04052E-05	1.78822E-05
3831103772855	383110	3772855	4.59202E-06	4.4742E-06	1.18595E-06	1.10477E-06	7.20274E-05	5.17838E-05	3.49141E-05	3.44708E-05	2.44579E-05	7.76964E-06	1.11305E-05	1.07058E-05	1.09435E-06	1.01817E-06	1.09435E-06	1.01817E-06	1.11305E-05	1.07058E-05	1.83975E-05
3831203772855	383120	3772855	4.70567E-06	4.58493E-06	1.2153E-06	1.13211E-06	7.40764E-05	5.32569E-05	3.59073E-05	3.54514E-05	2.51536E-05	7.99066E-06	1.14471E-05	1.10103E-05	1.12548E-06	1.04714E-06	1.12548E-06	1.04714E-06	1.14471E-05	1.10103E-05	1.89165E-05
3831303772855	383130	3772855	4.82156E-06	4.69786E-06	1.24524E-06	1.15999E-06	7.61878E-05	5.47749E-05	3.69308E-05	3.64619E-05	2.58706E-05	8.21842E-06	1.17734E-05	1.13242E-05	1.15756E-06	1.07698E-06	1.15756E-06	1.07698E-06	1.17734E-05	1.13242E-05	1.94445E-05
3831403772855	383140	3772855	4.94196E-06	4.81516E-06	1.27633E-06	1.18896E-06	7.84328E-05	5.63889E-05	3.8019E-05	3.75363E-05	2.66329E-05	8.46059E-06	1.21203E-05	1.16579E-05	1.19167E-06	1.10872E-06	1.19167E-06	1.10872E-06	1.21203E-05	1.16579E-05	1.99962E-05
3831503772855	383150	3772855	5.07924E-06	4.94892E-06	1.31178E-06	1.22198E-06	8.13281E-05	5.84705E-05	3.94225E-05	3.89219E-05	2.76161E-05	8.77291E-06	1.25677E-05	1.20882E-05	1.23566E-06	1.14965E-06	1.23566E-06	1.14965E-06	1.25677E-05	1.20882E-05	2.06312E-05
3831603772855	383160	3772855	5.17826E-06	5.0454E-06	1.33736E-06	1.24581E-06	8.35286E-05	6.00525E-05	4.04891E-05	3.9975E-05	2.83633E-05	9.01028E-06	1.29078E-05	1.24153E-05	1.26909E-06	1.18075E-06	1.26909E-06	1.18075E-06	1.29078E-05	1.24153E-05	2.10758E-05
3831703772855	383170	3772855	5.35323E-06	5.21588E-06	1.38255E-06	1.2879E-06	8.50609E-05	6.11542E-05	4.12319E-05	4.07084E-05	2.88836E-05	9.17557E-06	1.31446E-05	1.2643E-05	1.29237E-06	1.20241E-06	1.29237E-06	1.20241E-06	1.31446E-05	1.2643E-05	2.16873E-05
3831803772855	383180	3772855	5.7133E-06	5.56671E-06	1.47554E-06	1.37453E-06	8.95865E-05	6.44079E-05	4.34256E-05	4.28743E-05	3.04203E-05	9.66376E-06	1.38439E-05	1.33157E-05	1.36113E-06	1.26639E-06	1.36113E-06	1.26639E-06	1.38439E-05	1.33157E-05	2.307E-05
3831903772855	383190	3772855	6.1662E-06	6.00799E-06	1.59251E-06	1.48349E-06	9.73639E-05	6.99994E-05	4.71956E-05	4.65963E-05	3.30612E-05	1.05027E-05	1.50458E-05	1.44717E-05	1.47929E-06	1.37633E-06	1.47929E-06	1.37633E-06	1.50458E-05	1.44717E-05	2.49426E-05
3832003772855	383200	3772855	6.50995E-06	6.34293E-06	1.68129E-06	1.56619E-06	0.000102691	7.38295E-05	4.9778E-05	4.91459E-05	3.48702E-05	1.10774E-05	1.5869E-05	1.52635E-05	1.56024E-06	1.45164E-06	1.56024E-06	1.45164E-06	1.5869E-05	1.52635E-05	2.63017E-05
3832103772855	383210	3772855	6.73781E-06	6.56494E-06	1.74013E-06	1.62101E-06	0.000106478	7.65516E-05	5.16133E-05	5.09579E-05	3.61559E-05	1.14858E-05	1.64541E-05	1.58263E-05	1.61776E-06	1.50516E-06	1.61776E-06	1.50516E-06	1.64541E-05	1.58263E-05	2.72162E-05
3832203772855	383220	3772855	6.78845E-06	6.61427E-06	1.75321E-06	1.63319E-06	0.000107582	7.73458E-05	5.21488E-05	5.14866E-05	3.6531E-05	1.1605E-05	1.66248E-05	1.59905E-05	1.63455E-06	1.52077E-06	1.63455E-06	1.52077E-06	1.66248E-05	1.59905E-05	2.73867E-05
3832303772855	383230	3772855	6.70349E-06	6.5315E-06	1.73127E-06	1.61275E-06	0.000106611	7.66477E-05	5.1678E-05	5.10219E-05	3.62013E-05	1.15002E-05	1.64748E-05	1.58462E-05	1.61979E-06	1.50705E-06	1.61979E-06	1.50705E-06	1.64748E-05	1.58462E-05	2.70293E-05
3832403772855	383240	3772855	6.62923E-06	6.45914E-06	1.71209E-06	1.59489E-06	0.000105818	7.60776E-05	5.12937E-05	5.06424E-05	3.5932E-05	1.14147E-05	1.63522E-05	1.57283E-05	1.60775E-06	1.49584E-06	1.60775E-06	1.49584E-06	1.63522E-05	1.57283E-05	2.67644E-05
3832503772855	383250	3772855	6.62079E-06	6.45092E-06	1.70991E-06	1.59286E-06	0.000106112	7.6289E-05	5.14362E-05	5.07831E-05	3.60319E-05	1.14464E-05	1.63977E-05	1.5772E-05	1.61221E-06	1.49999E-06	1.61221E-06	1.49999E-06	1.63977E-05	1.5772E-05	2.68061E-05
3832603772855	383260	3772855	6.61404E-06	6.44434E-06	1.70817E-06	1.59123E-06	0.000106424	7.65132E-05	5.15874E-05	5.09324E-05	3.61377E-05	1.148E-05	1.64459E-05	1.58183E-05	1.61695E-06	1.5044E-06	1.61695E-06	1.5044E-06	1.64459E-05	1.58183E-05	2.68605E-05
3832703772855	383270	3772855	6.5319E-06	6.36431E-06	1.68695E-06	1.57147E-06	0.00010548	7.58342E-05	5.11296E-05	5.04804E-05	3.58171E-05	1.13782E-05	1.62999E-05	1.5678E-05	1.6026E-06	1.49105E-06	1.6026E-06	1.49105E-06	1.62999E-05	1.5678E-05	2.66283E-05
3832803772855	383280	3772855	6.47282E-06	6.30675E-06	1.6717E-06	1.55726E-06	0.000104901	7.54179E-05	5.08489E-05	5.02033E-05	3.56205E-05	1.13157E-05	1.62104E-05	1.55919E-05	1.5938E-06	1.48287E-06	1.5938E-06	1.48287E-06	1.62104E-05	1.55919E-05	2.65085E-05
3832903772855	383290	3772855	6.45257E-06	6.28701E-06	1.66647E-06	1.55239E-06	0.000104981	7.54756E-05	5.08878E-05	5.02417E-05	3.56477E-05	1.13244E-05	1.62228E-05	1.56038E-05	1.59502E-06	1.484E-06	1.59502E-06	1.484E-06	1.62228E-05	1.56038E-05	2.65375E-05
3833003772855	383300	3772855	6.46551E-06	6.29962E-06	1.66981E-06	1.5555E-06	0.000105622	7.59367E-05	5.11987E-05	5.05486E-05	3.58655E-05	1.13935E-05	1.6322E-05	1.56992E-05	1.60477E-06	1.49307E-06	1.60477E-06	1.49307E-06	1.6322E-05	1.56992E-05	2.66791E-05
3833103772855	383310	3772855	6.47338E-06	6.3073E-06	1.67184E-06	1.55739E-06	0.000106157	7.6321E-05	5.14578E-05	5.08045E-05	3.6047E-05	1.14512E-05	1.64046E-05	1.57786E-05	1.61289E-06	1.50062E-06	1.61289E-06	1.50062E-06	1.64046E-05	1.57786E-05	2.67843E-05
3833203772855	383320	3772855	6.50658E-06	6.33964E-06	1.68041E-06	1.56538E-06	0.00010711	7.70063E-05	5.19199E-05	5.12607E-05	3.63707E-05	1.1554E-05	1.65519E-05	1.59203E-05	1.62737E-06	1.5141E-06	1.62737E-06	1.5141E-06	1.65519E-05	1.59203E-05	2.69694E-05
3833303772855	383330	3772855	6.53808E-06	6.37034E-06	1.68855E-06	1.57296E-06	0.000108028	7.7666E-05	5.23647E-05	5.16998E-05	3.66823E-05	1.1653E-05	1.66937E-05	1.60567E-05	1.64131E-06	1.52707E-06	1.64131E-06	1.52707E-06	1.66937E-05	1.60567E-05	2.71345E-05
3833403772855	383340	3772855	6.55328E-06	6.38514E-06	1.69247E-06	1.57661E-06	0.000108651	7.81144E-05	5.2667E-05	5.19983E-05	3.6894E-05	1.17203E-05	1.679E-05	1.61494E-05	1.65079E-06	1.53589E-06	1.65079E-06	1.53589E-06	1.679E-05	1.61494E-05	2.72234E-05
3833503772855	383350	3772855	6.55103E-06	6.38294E-06	1.69189E-06	1.57607E-06	0.000108963	7.83386E-05	5.28181E-05	5.21475E-05	3.69999E-05	1.17539E-05	1.68382E-05	1.61957E-05	1.65553E-06	1.54029E-06	1.65553E-06	1.54029E-06	1.68382E-05	1.61957E-05	2.72343E-05
3833603772855	383360	3772855	6.5319E-06	6.36431E-06	1.68695E-06	1.57147E-06	0.000108972	7.8345E-05	5.28224E-05	5.21517E-05	3.70029E-05	1.17549E-05	1.68396E-05	1.61971E-05	1.65566E-06	1.54042E-06	1.65566E-06	1.54042E-06	1.68396E-05	1.61971E-05	2.7169E-05
3833703772855	383370	3772855	6.50152E-06	6.3347E-06	1.67911E-06	1.56416E-06	0.000108749	7.81848E-05	5.27145E-05	5.20452E-05	3.69273E-05	1.17309E-05	1.68052E-05	1.6164E-05	1.65228E-06	1.53727E-06	1.65228E-06	1.53727E-06	1.68052E-05	1.6164E-05	2.70456E-05
3833803772855	383380	3772855	6.45988E-06	6.29414E-06	1.66835E-06	1.55415E-06	0.000108295	7.78582E-05	5.24942E-05	5.18277E-05	3.6773E-05	1.16818E-05	1.6735E-05	1.60964E-05	1.64538E-06	1.53085E-06	1.64538E-06	1.53085E-06	1.6735E-05	1.60964E-05	2.68696E-05
3833903772855	383390	3772855	6.40643E-06	6.24206E-06	1.65455E-06	1.54129E-06	0.000107618	7.73714E-05	5.2166E-05	5.15037E-05	3.65431E-05	1.16088E-05	1.66303E-05	1.59958E-05	1.63509E-06	1.52128E-06	1.63509E-06	1.52128E-06	1.66303E-05	1.59958E-05	2.6641E-05
3834003772855	383400	3772855	6.34567E-06	6.18286E-06	1.63886E-06	1.52667E-06	0.000106772	7.67629E-05	5.17558E-05	5.10986E-05	3.62557E-05	1.15175E-05	1.64995E-05	1.587E-05	1.62223E-06	1.50931E-06	1.62223E-06	1.50931E-06	1.64995E-05	1.587E-05	2.63742E-05
3834103772855	383410	3772855	6.27816E-06	6.11708E-06	1.62142E-06	1.51043E-06	0.000105792	7.60584E-05	5.12808E-05	5.06297E-05	3.5923E-05	1.14118E-05	1.63481E-05	1.57243E-05	1.60734E-06	1.49546E-06	1.60734E-06	1.49546E-06	1.63481E-05	1.57243E-05	2.60785E-05
3834203772855	383420	3772855	6.19602E-06	6.03705E-06	1.60021E-06	1.49066E-06	0.000104518	7.51425E-05	5.06632E-05	5.002E-05	3.54904E-05	1.12744E-05	1.61512E-05	1.5535E-05	1.58798E-06	1.47745E-06	1.58798E-06	1.47745E-06	1.61512E-05	1.5535E-05	2.57228E-05
3834303772855	383430	3772855	6.09981E-06	5.94331E-06	1.57536E-06	1.46752E-06	0.000103003	7.40537E-05	4.99291E-05	4.92952E-05	3.49761E-05	1.1111E-05	1.59172E-05	1.53099E-05	1.56497E-06	1.45604E-06	1.56497E-06	1.45604E-06	1.59172E-05	1.53099E-05	2.53091E-05
3834403772855	383440	3772855	6.00304E-06	5.84902E-06	1.55037E-06	1.44424E-06	0.000101444	7.29328E-05	4.91734E-05	4.8549E-05	3.44467E-05	1.09428E-05	1.56763E-05	1.50781E-05	1.54129E-06	1.43401E-06	1.54129E-06	1.43401E-06	1.56763E-05	1.50781E-05	2.48918E-05
3834503772855	383450	3772855	5.88433E-06	5.73336E-06	1.51971E-06	1.41568E-06	9.95109E-05	7.15429E-05	4.82363E-05	4.76239E-05	3.37903E-05	1.07343E-05	1.53775E-05	1.47908E-05	1.51192E-06	1.40668E-06	1.51192E-06	1.40668E-06	1.53775E-05	1.47908E-05	2.43891E-05
3834603772855	383460	3772855	5.76675E-06	5.61879E-06	1.48934E-06	1.38739E-06	9.75955E-05	7.01659E-05	4.73078E-05	4.67072E-05	3.31399E-05	1.05277E-05	1.50816E-05	1.45061E-05	1.48281E-06	1.3796E-06	1.48281E-06	1.3796E-06	1.50816E-05	1.45061E-05	2.3892E-05
3834703772855	383470	3772855	5.6756E-06	5.52998E-06	1.4658E-06	1.36546E-06	9.61167E-05	6.91027E-05	4.6591E-05	4.59994E-05	3.26377E-05	1.03682E-05	1.4853E-05	1.42863E-05	1.46034E-06	1.3587E-06	1.46034E-06	1.3587E-06	1.4853E-05	1.42863E-05	2.34964E-05
3834803772855	383480	3772855	5.62835E-06	5.48394E-06	1.4536E-06	1.35409E-06	9.53861E-05	6.85775E-05	4.62369E-05	4.56498E-05	3.23897E-05	1.02894E-05	1.47401E-05	1.41777E-05	1.44925E-06	1.34837E-06	1.44925E-06	1.34837E-06	1.47401E-05	1.41777E-05	2.32786E-05
3834903772855	383490	3772855	5.58559E-06	5.44228E-06	1.44256E-06	1.3438E-06	9.47358E-05	6.81099E-05	4.59216E-05	4.53386E-05	3.21688E-05	1.02192E-05	1.46396E-05	1.40811E-05	1.43936E-06	1.33918E-06	1.43936E-06	1.33918E-06	1.46396E-05	1.40811E-05	2.30754E-05
3835003772855	383500	3772855	5.57546E-06	5.43241E-06	1.43994E-06	1.34137E-06	9.46556E-05	6.80523E-05	4.58828E-05	4.53002E-05	3.21416E-05	1.02106E-05	1.46273E-05	1.40691E-05	1.43815E-06	1.33804E-06	1.43815E-06	1.33804E-06	1.46273E-05	1.40691E-05	2.3001E-05
3835103772855	383510	3772855	5.58727E-06	5.44392E-06	1.44299E-06	1.34421E-06	9.49674E-05	6.82764E-05	4.60339E-05	4.54494E-05	3.22475E-05	1.02442E-05	1.46754E-05	1.41155E-05	1.44288E-06	1.34245E-06	1.44288E-06	1.34245E-06	1.46754E-05	1.41155E-05	2.30173E-05
3835203772855	383520	3772855	5.58953E-06	5.44611E-06	1.44357E-06	1.34475E-06	9.51189E-05	6.83853E-05	4.61073E-05	4.55219E-05	3.22989E-05	1.02605E-05	1.46988E-05	1.4138E-05	1.44519E-06	1.34459E-06	1.44519E-06	1.34459E-06	1.46988E-05	1.4138E-05	2.29974E-05
3835303772855	383530	3772855	5.50682E-06	5.36553E-06	1.42221E-06	1.32485E-06	9.37737E-05	6.74182E-05	4.54553E-05	4.48781E-05	3.18421E-05	1.01154E-05	1.4491E-05	1.3938E-05	1.42475E-06	1.32558E-06	1.42475E-06	1.32558E-06	1.4491E-05	1.3938E-05	2.26381E-05
3835403772855	383540	3772855	5.42412E-06	5.28495E-06	1.40085E-06	1.30496E-06	9.24284E-05	6.6451E-05	4.48032E-05	4.42343E-05	3.13853E-05	9.97031E-06	1.42831E-05	1.37381E-05	1.40431E-06	1.30656E-06	1.40431E-06	1.30656E-06	1.42831E-05	1.37381E-05	2.22788E-05
3835503772855	383550	3772855	5.35267E-06	5.21533E-06	1.3824E-06	1.28777E-06	9.12703E-05	6.56184E-05	4.42418E-05	4.36801E-05	3.09921E-05	9.84538E-06	1.41041E-05	1.3566E-05	1.38671E-06	1.29019E-06	1.38671E-06	1.29019E-06	1.41041E-05	1.3566E-05	2.19613E-05
3835603772855	383560	3772855	5.28628E-06	5.15065E-06	1.36526E-06	1.2718E-06	9.01834E-05	6.4837E-05	4.3715E-05	4.31599E-05	3.0623E-05	9.72814E-06	1.39362E-05	1.34044E-05	1.3702E-06	1.27483E-06	1.3702E-06	1.27483E-06	1.39362E-05	1.34044E-05	2.16655E-05
3835703772855	383570	3772855	5.23846E-06	5.10405E-06	1.3529E-06	1.26029E-06	8.94351E-05	6.4299E-05	4.33522E-05	4.28018E-05	3.03689E-05	9.64742E-06	1.38205E-05	1.32932E-05	1.35883E-06	1.26425E-06	1.35883E-06	1.26425E-06	1.38205E-05	1.32932E-05	2.14478E-05
3835803772855	383580	3772855	5.36729E-06	5.22958E-06	1.38618E-06	1.29129E-06	9.17603E-05	6.59707E-05	4.44793E-05	4.39146E-05	3.11584E-05	9.89824E-06	1.41798E-05	1.36388E-05	1.39416E-06	1.29712E-06	1.39416E-06	1.29712E-06	1.41798E-05	1.36388E-05	2.19595E-05
3835903772855	383590	3772855	5.52708E-06	5.38527E-06	1.42744E-06	1.32973E-06	9.46022E-05	6.80138E-05	4.58569E-05	4.52746E-05	3.21234E-05	1.02048E-05	1.4619E-05	1.40612E-05	1.43733E-06	1.33729E-06	1.43733E-06	1.33729E-06	1.4619E-05	1.40612E-05	2.26272E-05
3836003772855	383600	3772855	5.58953E-06	5.44611E-06	1.44357E-06	1.34475E-06	9.5698E-05	6.88016E-05	4.6388E-05	4.57991E-05	3.24955E-05	1.0323E-05	1.47883E-05	1.42241E-05	1.45398E-06	1.35278E-06	1.45398E-06	1.35278E-06	1.47883E-05	1.42241E-05	2.2894E-05
3836103772855	383610	3772855	5.56533E-06	5.42254E-06	1.43732E-06	1.33893E-06	9.52882E-05	6.8507E-05	4.61894E-05	4.56029E-05	3.23564E-05	1.02788E-05	1.4725E-05	1.41632E-05	1.44776E-06	1.34699E-06	1.44776E-06	1.34699E-06	1.4725E-05	1.41632E-05	2.27905E-05
3836203772855	383620	3772855	5.53664E-06	5.39459E-06	1.42991E-06	1.33203E-06	9.47893E-05	6.81483E-05	4.59476E-05	4.53642E-05	3.2187E-05	1.0225E-05	1.46479E-05	1.4089E-05	1.44018E-06	1.33993E-06	1.44018E-06	1.33993E-06	1.46479E-05	1.4089E-05	2.2669E-05
3836303772855	383630	3772855	5.47925E-06	5.33867E-06	1.41509E-06	1.31822E-06	9.37826E-05	6.74246E-05	4.54596E-05	4.48824E-05	3.18451E-05	1.01164E-05	1.44923E-05	1.39394E-05	1.42488E-06	1.3257E-06	1.42488E-06	1.3257E-06	1.44923E-05	1.39394E-05	2.24204E-05
3836403772855	383640	3772855	5.41962E-06	5.28056E-06	1.39969E-06	1.30387E-06	9.27313E-05	6.66688E-05	4.495E-05	4.43793E-05	3.14882E-05	1.0003E-05	1.43299E-05	1.37831E-05	1.40891E-06	1.31084E-06	1.40891E-06	1.31084E-06	1.43299E-05	1.37831E-05	2.21627E-05
3836503772855	383650	3772855	5.35604E-06	5.21862E-06	1.38327E-06	1.28858E-06	9.16088E-05	6.58618E-05	4.44059E-05	4.38421E-05	3.1107E-05	9.8819E-06	1.41564E-05	1.36163E-05	1.39186E-06	1.29497E-06	1.39186E-06	1.29497E-06	1.41564E-05	1.36163E-05	2.18887E-05
3836603772855	383660	3772855	5.28909E-06	5.15339E-06	1.36598E-06	1.27247E-06	9.04151E-05	6.50035E-05	4.38272E-05	4.32708E-05	3.07017E-05	9.75313E-06	1.3972E-05	1.34388E-05	1.37372E-06	1.2781E-06	1.37372E-06	1.2781E-06	1.3972E-05	1.34388E-05	2.15984E-05
3836703772855	383670	3772855	5.22158E-06	5.08761E-06	1.34855E-06	1.25623E-06	8.92035E-05	6.41324E-05	4.32399E-05	4.26909E-05	3.02902E-05	9.62243E-06	1.37847E-05	1.32588E-05	1.35531E-06	1.26097E-06	1.35531E-06	1.26097E-06	1.37847E-05	1.32588E-05	2.13044E-05
3836803772855	383680	3772855	5.18332E-06	5.05033E-06	1.33866E-06	1.24703E-06	8.84908E-05	6.36201E-05	4.28945E-05	4.23498E-05	3.00482E-05	9.54555E-06	1.36746E-05	1.31528E-05	1.34448E-06	1.2509E-06	1.34448E-06	1.2509E-06	1.36746E-05	1.31528E-05	2.11575E-05
3836903772855	383690	3772855	5.14281E-06	5.01086E-06	1.3282E-06	1.23728E-06	8.76801E-05	6.30372E-05	4.25015E-05	4.19619E-05	2.9773E-05	9.4581E-06	1.35493E-05	1.30323E-05	1.33216E-06	1.23944E-06	1.33216E-06	1.23944E-06	1.35493E-05	1.30323E-05	2.10014E-05
3837003772855	383700	3772855	5.09724E-06	4.96646E-06	1.31643E-06	1.22632E-06	8.6807E-05	6.24095E-05	4.20783E-05	4.1544E-05	2.94765E-05	9.36393E-06	1.34144E-05	1.29026E-05	1.3189E-06	1.2271E-06	1.3189E-06	1.2271E-06	1.34144E-05	1.29026E-05	2.08254E-05
3837103772855	383710	3772855	5.04

			MSite Grubbing / Prep	MMass Grading / Excavation	MMass Grading / Excavation	MDrainage / Utilities Trenching	MFoundations / Concrete Pads	MBuilding / Structure Construction	MAsphalt Paving	MLandscaping or Other Finishing	MWaterside Construction (Piles)	RSSWDemolition	RSSWPlacing Base	RSSWForm/Place Rebar and Pour	Child Risk				
Unique Identifier	X (UTM)	Y (UTM)	2027	2027	2028	2028	2028	2028	2028	2028	2028	2029	2029	2029	3rd Trimester	0<2	2<16	Total	per million
3829703772855	382970	3772855	4.06799E-05	4.78363E-05	4.71993E-05	1.0033E-05	1.30478E-05	9.60388E-06	9.88497E-07	1.15809E-05	9.88497E-07	7.91984E-06	1.14919E-05	6.81214E-06	1.5834E-09	2.1899E-08	4.0472E-09	2.75296E-08	0.02752962
3829803772855	382980	3772855	4.14598E-05	4.87533E-05	4.81041E-05	1.02253E-05	1.32979E-05	9.78799E-06	1.00745E-06	1.18029E-05	1.00745E-06	7.96039E-06	1.15507E-05	6.84702E-06	1.61158E-09	2.2292E-08	4.1213E-09	2.80246E-08	0.02802459
3829903772855	382990	3772855	4.23343E-05	4.97817E-05	4.91188E-05	1.0441E-05	1.35784E-05	9.99445E-06	1.0287E-06	1.20518E-05	1.0287E-06	8.00718E-06	1.16186E-05	6.88727E-06	1.64343E-09	2.2736E-08	4.2047E-09	2.85837E-08	0.02858375
3830003772855	383000	3772855	4.32367E-05	5.08428E-05	5.01658E-05	1.06635E-05	1.38678E-05	1.02075E-05	1.05063E-06	1.23087E-05	1.05063E-06	8.05397E-06	1.16865E-05	6.92751E-06	1.67605E-09	2.3191E-08	4.2901E-09	2.91574E-08	0.02915744
3830103772855	383010	3772855	4.41725E-05	5.19432E-05	5.12516E-05	1.08943E-05	1.4168E-05	1.04284E-05	1.07337E-06	1.25752E-05	1.07337E-06	8.10076E-06	1.17544E-05	6.96776E-06	1.70955E-09	2.366E-08	4.3784E-09	2.97477E-08	0.02974767
3830203772855	383020	3772855	4.51306E-05	5.30699E-05	5.23632E-05	1.11306E-05	1.44753E-05	1.06546E-05	1.09665E-06	1.28479E-05	1.09665E-06	8.14755E-06	1.18223E-05	7.008E-06	1.7438E-09	2.414E-08	4.4687E-09	3.03522E-08	0.03035219
3830303772855	383030	3772855	4.61277E-05	5.42424E-05	5.35201E-05	1.13765E-05	1.47951E-05	1.089E-05	1.12087E-06	1.31318E-05	1.12087E-06	8.19122E-06	1.18856E-05	7.04557E-06	1.77886E-09	2.4632E-08	4.5616E-09	3.09722E-08	0.03097223
3830403772855	383040	3772855	4.7186E-05	5.54869E-05	5.47481E-05	1.16376E-05	1.51346E-05	1.11399E-05	1.14659E-06	1.34331E-05	1.14659E-06	8.24113E-06	1.19581E-05	7.08849E-06	1.81589E-09	2.5152E-08	4.6604E-09	3.16282E-08	0.03162821
3830503772855	383050	3772855	4.82778E-05	5.67708E-05	5.60148E-05	1.19068E-05	1.54847E-05	1.13976E-05	1.17312E-06	1.37439E-05	1.17312E-06	8.29104E-06	1.20305E-05	7.13142E-06	1.85393E-09	2.5688E-08	4.7617E-09	3.23033E-08	0.03230328
3830603772855	383060	3772855	4.94197E-05	5.81136E-05	5.73398E-05	1.21885E-05	1.5851E-05	1.16672E-05	1.20087E-06	1.40689E-05	1.20087E-06	8.33783E-06	1.20984E-05	7.17167E-06	1.8934E-09	2.6244E-08	4.8675E-09	3.30052E-08	0.03300523
3830703772855	383070	3772855	5.06229E-05	5.95284E-05	5.87358E-05	1.24852E-05	1.62369E-05	1.19513E-05	1.23011E-06	1.44115E-05	1.23011E-06	8.38773E-06	1.21708E-05	7.21459E-06	1.93455E-09	2.6826E-08	4.9782E-09	3.37386E-08	0.03373856
3830803772855	383080	3772855	5.18651E-05	6.09891E-05	6.0177E-05	1.27916E-05	1.66353E-05	1.22445E-05	1.26029E-06	1.47651E-05	1.26029E-06	8.44076E-06	1.22477E-05	7.26021E-06	1.97671E-09	2.7422E-08	5.092E-09	3.4491E-08	0.03449102
3830903772855	383090	3772855	5.33356E-05	6.27184E-05	6.18832E-05	1.31543E-05	1.7107E-05	1.25917E-05	1.29602E-06	1.51837E-05	1.29602E-06	8.59361E-06	1.24695E-05	7.39167E-06	2.02645E-09	2.8127E-08	5.2279E-09	3.53816E-08	0.03538157
3831003772855	383100	3772855	5.48953E-05	6.45524E-05	6.36929E-05	1.35389E-05	1.76073E-05	1.29599E-05	1.33392E-06	1.56278E-05	1.33392E-06	8.79012E-06	1.27547E-05	7.5607E-06	2.07852E-09	2.8867E-08	5.3711E-09	3.63162E-08	0.03631624
3831103772855	383110	3772855	5.64773E-05	6.64127E-05	6.55284E-05	1.39291E-05	1.81147E-05	1.33334E-05	1.37236E-06	1.60781E-05	1.37236E-06	9.01783E-06	1.30851E-05	7.75656E-06	2.13076E-09	2.9611E-08	5.516E-09	3.72581E-08	0.03725811
3831203772855	383120	3772855	5.80704E-05	6.8286E-05	6.73768E-05	1.4322E-05	1.86256E-05	1.37095E-05	1.41108E-06	1.65316E-05	1.41108E-06	9.27361E-06	1.34562E-05	7.97657E-06	2.18214E-09	3.0347E-08	5.6604E-09	3.81899E-08	0.0381899
3831303772855	383130	3772855	5.96914E-05	7.01922E-05	6.92575E-05	1.47218E-05	1.91456E-05	1.40922E-05	1.45046E-06	1.69931E-05	1.45046E-06	9.54499E-06	1.385E-05	8.20999E-06	2.23369E-09	3.1088E-08	5.8067E-09	3.91284E-08	0.03912839
3831403772855	383140	3772855	6.13847E-05	7.21834E-05	7.12223E-05	1.51394E-05	1.96887E-05	1.4492E-05	1.49161E-06	1.74752E-05	1.49161E-06	9.89746E-06	1.43614E-05	8.51317E-06	2.28639E-09	3.1849E-08	5.9584E-09	4.00941E-08	0.04009414
3831503772855	383150	3772855	6.33343E-05	7.4476E-05	7.34843E-05	1.56203E-05	2.0314E-05	1.49522E-05	1.53899E-06	1.80302E-05	1.53899E-06	1.07397E-05	1.55835E-05	9.23758E-06	2.34298E-09	3.2681E-08	6.1332E-09	4.11574E-08	0.04115738
3831603772855	383160	3772855	6.46991E-05	7.60808E-05	7.50678E-05	1.59568E-05	2.07517E-05	1.52744E-05	1.57215E-06	1.84187E-05	1.57215E-06	1.13729E-05	1.65023E-05	9.78223E-06	2.37816E-09	3.3215E-08	6.2494E-09	4.18427E-08	0.04184268
3831703772855	383170	3772855	6.65763E-05	7.82882E-05	7.72458E-05	1.64198E-05	2.13538E-05	1.57176E-05	1.61776E-06	1.89531E-05	1.61776E-06	1.19499E-05	1.73396E-05	1.02786E-05	2.44964E-09	3.4201E-08	6.4083E-09	4.30588E-08	0.04305878
3831803772855	383180	3772855	7.08208E-05	8.32795E-05	8.21706E-05	1.74667E-05	2.27153E-05	1.67197E-05	1.7209E-06	2.01615E-05	1.7209E-06	1.24241E-05	1.80276E-05	1.06864E-05	2.5823E-09	3.616E-08	6.7668E-09	4.55088E-08	0.04550882
3831903772855	383190	3772855	7.65694E-05	9.00393E-05	8.88404E-05	1.88844E-05	2.45591E-05	1.80768E-05	1.86059E-06	2.1798E-05	1.86059E-06	1.29169E-05	1.87427E-05	1.11103E-05	2.75239E-09	3.8674E-08	7.2603E-09	4.86862E-08	0.04868624
3832003772855	383200	3772855	8.07415E-05	9.49454E-05	9.36812E-05	1.99134E-05	2.58972E-05	1.90618E-05	1.96197E-06	2.29857E-05	1.96197E-06	1.33068E-05	1.93085E-05	1.14457E-05	2.87068E-09	4.0451E-08	7.6042E-09	5.09253E-08	0.05092534
3832103772855	383210	3772855	8.3549E-05	9.82468E-05	9.69386E-05	2.06058E-05	2.67977E-05	1.97246E-05	2.03019E-06	2.3785E-05	2.03019E-06	1.35033E-05	1.95936E-05	1.16147E-05	2.93674E-09	4.15E-08	7.818E-09	5.22552E-08	0.05225522
3832203772855	383220	3772855	8.40726E-05	9.88625E-05	9.75461E-05	2.0735E-05	2.69657E-05	1.98482E-05	2.04291E-06	2.3934E-05	2.04291E-06	1.34971E-05	1.95846E-05	1.16094E-05	2.92528E-09	4.1446E-08	7.825E-09	5.21966E-08	0.05219661
3832303772855	383230	3772855	8.29752E-05	9.75721E-05	9.62729E-05	2.04643E-05	2.66137E-05	1.95891E-05	2.01625E-06	2.36216E-05	2.01625E-06	1.33037E-05	1.9304E-05	1.1443E-05	2.86376E-09	4.0658E-08	7.6914E-09	5.12131E-08	0.05121313
3832403772855	383240	3772855	8.2162E-05	9.66157E-05	9.53293E-05	2.02637E-05	2.63528E-05	1.93971E-05	1.99649E-06	2.33901E-05	1.99649E-06	1.30698E-05	1.89645E-05	1.12418E-05	2.81514E-09	4.0036E-08	7.5884E-09	5.04392E-08	0.0504392
3832503772855	383250	3772855	8.22901E-05	9.67664E-05	9.54779E-05	2.02953E-05	2.63939E-05	1.94274E-05	1.9996E-06	2.34266E-05	1.9996E-06	1.29107E-05	1.87337E-05	1.11049E-05	2.7991E-09	3.9871E-08	7.5723E-09	5.02424E-08	0.05024241
3832603772855	383260	3772855	8.24572E-05	9.69629E-05	9.56718E-05	2.03366E-05	2.64475E-05	1.94668E-05	2.00366E-06	2.34741E-05	2.00366E-06	1.27391E-05	1.84847E-05	1.09574E-05	2.78473E-09	3.9728E-08	7.5603E-09	5.00728E-08	0.05007278
3832703772855	383270	3772855	8.17442E-05	9.61245E-05	9.48446E-05	2.01607E-05	2.62188E-05	1.92985E-05	1.98633E-06	2.32712E-05	1.98633E-06	1.23866E-05	1.79733E-05	1.06542E-05	2.74046E-09	3.9155E-08	7.4662E-09	4.93619E-08	0.04936193
3832803772855	383280	3772855	8.13766E-05	9.56922E-05	9.4418E-05	2.007E-05	2.61009E-05	1.92117E-05	1.9774E-06	2.31665E-05	1.9774E-06	1.20466E-05	1.74799E-05	1.03618E-05	2.70666E-09	3.8735E-08	7.4008E-09	4.88425E-08	0.04884246
3832903772855	383290	3772855	8.14657E-05	9.5797E-05	9.45214E-05	2.0092E-05	2.61295E-05	1.92327E-05	1.97957E-06	2.31919E-05	1.97957E-06	1.18127E-05	1.71405E-05	1.01605E-05	2.68888E-09	3.8543E-08	7.3783E-09	4.86105E-08	0.04861049
3833003772855	383300	3772855	8.19002E-05	9.63079E-05	9.50255E-05	2.01992E-05	2.62689E-05	1.93353E-05	1.99012E-06	2.33156E-05	1.99012E-06	1.17035E-05	1.69821E-05	1.00666E-05	2.68517E-09	3.8548E-08	7.3921E-09	4.86248E-08	0.04862479
3833103772855	383310	3772855	8.22232E-05	9.66878E-05	9.54004E-05	2.02789E-05	2.63725E-05	1.94116E-05	1.99797E-06	2.34075E-05	1.99797E-06	1.16193E-05	1.68599E-05	9.99418E-06	2.67934E-09	3.8517E-08	7.3983E-09	4.85951E-08	0.04859511
3833203772855	383320	3772855	8.27914E-05	9.73559E-05	9.60596E-05	2.0419E-05	2.65547E-05	1.95457E-05	2.01178E-06	2.35693E-05	2.01178E-06	1.16318E-05	1.6878E-05	1.00049E-05	2.68509E-09	3.8643E-08	7.4336E-09	4.87616E-08	0.04876163
3833303772855	383330	3772855	8.32983E-05	9.7952E-05	9.66477E-05	2.0544E-05	2.67173E-05	1.96654E-05	2.0241E-06	2.37136E-05	2.0241E-06	1.16723E-05	1.69368E-05	1.00398E-05	2.69084E-09	3.8762E-08	7.4668E-09	4.89198E-08	0.04891985
3833403772855	383340	3772855	8.35713E-05	9.8273E-05	9.69644E-05	2.06113E-05	2.68049E-05	1.97298E-05	2.03073E-06	2.37913E-05	2.03073E-06	1.17066E-05	1.69866E-05	1.00693E-05	2.69072E-09	3.8793E-08	7.4813E-09	4.89651E-08	0.04896511
3833503772855	383350	3772855	8.36047E-05	9.83123E-05	9.70032E-05	2.06196E-05	2.68156E-05	1.97377E-05	2.03154E-06	2.38008E-05	2.03154E-06	1.17378E-05	1.70319E-05	1.00961E-05	2.68386E-09	3.8723E-08	7.4757E-09	4.88823E-08	0.04888227
3833603772855	383360	3772855	8.34041E-05	9.80764E-05	9.67705E-05	2.05701E-05	2.67513E-05	1.96904E-05	2.02667E-06	2.37437E-05	2.02667E-06	1.17628E-05	1.70681E-05	1.01176E-05	2.67084E-09	3.8559E-08	7.4509E-09	4.86812E-08	0.04868119
3833703772855	383370	3772855	8.30254E-05	9.7631E-05	9.63311E-05	2.04767E-05	2.66298E-05	1.9601E-05	2.01747E-06	2.36359E-05	2.01747E-06	1.1794E-05	1.71133E-05	1.01444E-05	2.65383E-09	3.8334E-08	7.4123E-09	4.84002E-08	0.04840022
3833803772855	383380	3772855	8.2485E-05	9.69957E-05	9.57041E-05	2.03434E-05	2.64565E-05	1.94734E-05	2.00434E-06	2.34821E-05	2.00434E-06	1.18252E-05	1.71586E-05	1.01713E-05	2.63262E-09	3.8044E-08	7.3604E-09	4.80375E-08	0.04803749
3833903772855	383390	3772855	8.17832E-05	9.61703E-05	9.48898E-05	2.01703E-05	2.62313E-05	1.93077E-05	1.98728E-06	2.32823E-05	1.98728E-06	1.18533E-05	1.71993E-05	1.01954E-05	2.60732E-09	3.7692E-08	7.2952E-09	4.75949E-08	0.0475949
3834003772855	383400	3772855	8.09644E-05	9.52074E-05	9.39397E-05	1.99684E-05	2.59687E-05	1.91144E-05	1.96738E-06	2.30492E-05	1.96738E-06	1.18844E-05	1.72446E-05	1.02222E-05	2.57916E-09	3.7296E-08	7.2207E-09	4.70956E-08	0.04709563
3834103772855	383410	3772855	8.00564E-05	9.41398E-05	9.28863E-05	1.97444E-05	2.56775E-05	1.89E-05	1.94532E-06	2.27907E-05	1.94532E-06	1.19156E-05	1.72898E-05	1.02491E-05	2.54907E-09	3.6869E-08	7.139E-09	4.65569E-08	0.04655693
3834203772855	383420	3772855	7.89646E-05	9.28559E-05	9.16195E-05	1.94752E-05	2.53273E-05	1.86423E-05	1.91879E-06	2.24799E-05	1.91879E-06	1.1925E-05	1.73034E-05	1.02571E-05	2.51307E-09	3.6356E-08	7.04E-09	4.59096E-08	0.04590959
3834303772855	383430	3772855	7.76946E-05	9.13625E-05	9.0146E-05	1.9162E-05	2.492E-05	1.83424E-05	1.88793E-06	2.21183E-05	1.88793E-06	1.19063E-05	1.72763E-05	1.0241E-05	2.47167E-09	3.5765E-08	6.9256E-09	4.5162E-08	0.045162
3834403772855	383440	3772855	7.64134E-05	8.98559E-05	8.86595E-05	1.8846E-05	2.4509E-05	1.804E-05	1.8568E-06	2.17536E-05	1.8568E-06	1.18844E-05	1.72446E-05	1.02222E-05	2.43011E-09	3.517E-08	6.8101E-09	4.44101E-08	0.04441006
3834503772855	383450	3772855	7.48704E-05	8.80415E-05	8.68692E-05	1.84654E-05	2.40141E-05	1.76757E-05	1.81931E-06	2.13143E-05	1.81931E-06	1.18221E-05	1.71541E-05	1.01686E-05	2.37996E-09	3.4451E-08	6.6704E-09	4.35015E-08	0.04350155
3834603772855	383460	3772855	7.33442E-05	8.62467E-05	8.50984E-05	1.8089E-05	2.35246E-05	1.73154E-05	1.78222E-06	2.08798E-05	1.78222E-06	1.17659E-05	1.70726E-05	1.01203E-05	2.33043E-09	3.3741E-08	6.5324E-09	4.26038E-08	0.04260385
3834703772855	383470	3772855	7.21299E-05	8.48188E-05	8.36894E-05	1.77895E-05	2.31351E-05	1.70287E-05	1.75271E-06	2.05341E-05	1.75271E-06	1.17534E-05	1.70545E-05	1.01096E-05	2.29168E-09	3.3184E-08	6.4242E-09	4.18998E-08	0.04189981
3834803772855	383480	3772855	7.14614E-05	8.40328E-05	8.29139E-05	1.76247E-05	2.29207E-05	1.68709E-05	1.73647E-06	2.03438E-05	1.73647E-06	1.18221E-05	1.71541E-05	1.01686E-05	2.27092E-09	3.2883E-08	6.3667E-09	4.15211E-08	0.04152108
3834903772855	383490	3772855	7.08375E-05	8.32991E-05	8.219E-05	1.74708E-05	2.27206E-05	1.67236E-05	1.72131E-06	2.01662E-05	1.72131E-06	1.19032E-05	1.72717E-05	1.02383E-05	2.25177E-09	3.2607E-08	6.3137E-09	4.1172E-08	0.04117203
3835003772855	383500	3772855	7.06092E-05	8.30306E-05	8.1925E-05	1.74145E-05	2.26474E-05	1.66697E-05	1.71576E-06	2.01012E-05	1.71576E-06	1.20591E-05	1.7498E-05	1.03725E-05	2.24548E-09	3.2515E-08	6.2973E-09	4.10579E-08	0.04105793
3835103772855	383510	3772855	7.06593E-05	8.30895E-05	8.19832E-05	1.74268E-05	2.26634E-05	1.66815E-05	1.71698E-06	2.01155E-05	1.71698E-06	1.22744E-05	1.78104E-05	1.05576E-05	2.24784E-09	3.255E-08	6.3056E-09	4.11032E-08	0.0411032
3835203772855	383520	3772855	7.0598E-05	8.30175E-05	8.19121E-05	1.74117E-05	2.26438E-05	1.66671E-05	1.71549E-06	2.0098E-05	1.71549E-06	1.24677E-05	1.8091E-05	1.0724E-05	2.24622E-09	3.2528E-08	6.303E-09	4.10777E-08	0.04107767
3835303772855	383530	3772855	6.94951E-05	8.17205E-05	8.06324E-05	1.71397E-05	2.229E-05	1.64067E-05	1.68869E-06	1.97841E-05	1.68869E-06	1.24584E-05	1.80774E-05	1.07159E-05	2.21097E-09	3.2021E-08	6.2051E-09	4.04367E-08	0.0404367
3835403772855	383540	3772855	6.83922E-05	8.04236E-05	7.93527E-05	1.68677E-05	2.19363E-05	1.61463E-05	1.66189E-06	1.94701E-05	1.66189E-06	1.2449E-05	1.80638E-05	1.07079E-05	2.17562E-09	3.1511E-08	6.1076E-09	3.97943E-08	0.03979426
3835503772855	383550	3772855	6.74174E-05	7.92773E-05	7.82217E-05	1.66273E-05	2.16236E-05	1.59162E-05	1.6382E-06	1.91926E-05	1.6382E-06	1.24615E-05	1.80819E-05	1.07186E-05	2.14479E-09	3.1067E-08	6.022E-09	3.92334E-08	0.03923341
3835603772855	383560	3772855	6.65094E-05	7.82096E-05	7.71682E-05	1.64033E-05	2.13324E-05	1.57018E-05	1.61614E-06	1.89341E-05	1.61614E-06	1.24833E-05	1.81136E-05	1.07374E-05	2.11589E-09	3.065E-08	5.9422E-09	3.87078E-08	0.03870779
3835703772855	383570	3772855	6.5841E-05	7.74236E-05	7.63927E-05	1.62385E-05	2.1118E-05	1.5544E-05	1.5999E-06	1.87438E-05	1.5999E-06	1.25457E-05	1.82041E-05	1.0791E-05	2.09459E-09	3.0343E-08	5.884E-09	3.83212E-08	0.03832122
3835803772855	383580	3772855	6.74118E-05	7.92708E-05	7.82153E-05	1.66259E-05	2.16218E-05	1.59148E-05	1.63807E-06	1.9191E-05	1.63807E-06	1.30011E-05	1.88649E-05	1.11828E-05	2.14345E-09	3.1057E-08	6.0249E-09	3.92251E-08	0.03922509
3835903772855	383590	3772855	6.94617E-05	8.16812E-05	8.05936E-05	1.71315E-05	2.22793E-05	1.63988E-05	1.68788E-06	1.97745E-05	1.68788E-06	1.34659E-05	1.95393E-05	1.15825E-05	2.20579E-09	3.1969E-08	6.2044E-09	4.03795E-08	0.0403795
3836003772855	383600	3772855	7.02805E-05	8.26441E-05	8.15437E-05	1.73334E-05	2.25419E-05	1.65921E-05	1.70777E-06	2.00077E-05	1.70777E-06	1.36999E-05	1.98788E-05	1.17837E-05	2.22991E-09	3.2325E-08	6.2743E-09	4.08288E-08	0.04082883
3836103772855	383610	3772855	6.9963E-05	8.22708E-05	8.11753E-05	1.72551E-05	2.24401E-05	1.65171E-05	1.70006E-06	1.99173E-05	1.70006E-06	1.37622E-05	1.99693E-05	1.18374E-05	2.21908E-09	3.217E-08	6.2448E-09	4.06338E-08	0.04063378
3836203772855	383620	3772855	6.95898E-05	8.18319E-05	8.07423E-05	1.71631E-05	2.23204E-05	1.6429E-05	1.69099E-06	1.9811E-05	1.69099E-06	1.38059E-05	2.00327E-05	1.1875E-05	2.20664E-09	3.1992E-08	6.2104E-09	4.04086E-08	0.0404086
3836303772855	383630	3772855	6.88267E-05	8.09345E-05	7.98569E-05	1.69748E-05	2.20756E-05	1.62489E-05	1.67245E-06	1.95938E-05	1.67245E-06	1.37966E-05	2.00191E-05	1.18669E-05	2.18233E-09	3.164E-08	6.1423E-09	3.99643E-08	0.03996432
3836403772855	383640	3772855	6.80357E-05	8.00044E-05	7.89391E-05	1.67798E-05	2.18219E-05	1.60621E-05	1.65323E-06	1.93686E-05	1.65323E-06	1.37747E-05	1.99874E-05	1.18481E-05	2.15733E-09	3.1278E-08	6.0718E-09	3.95067E-08	0.03950672
3836503772855	383650	3772855	6.71946E-05	7.90153E-05	7.79632E-05	1.65723E-05	2.15522E-05	1.58636E-05	1.63279E-06	1.91291E-05	1.63279E-06	1.37373E-05	1.99331E-05	1.18159E-05	2.13091E-09	3.0894E-08	5.997E-09	3.9022E-08	0.03902197
3836603772855	383660	3772855	6.63033E-05	7.79673E-05	7.69291E-05	1.63525E-05	2.12663E-05	1.56532E-05	1.61113E-06	1.88754E-05	1.61113E-06	1.36874E-05	1.98607E-05	1.1773E-05	2.10296E-09	3.0489E-08	5.9178E-09	3.85095E-08	0.03850946
3836703772855	383670	3772855	6.54009E-05	7.69061E-05	7.58821E-05	1.61299E-05	2.09769E-05	1.54401E-05	1.5892E-06	1.86185E-05	1.5892E-06	1.3625E-05	1.97702E-05	1.17194E-05	2.07482E-09	3.008E-08	5.8379E-09	3.79925E-08	0.03799255
3836803772855	383680	3772855	6.49497E-05	7.63756E-05	7.53586E-05	1.60187E-05	2.08321E-05	1.53336E-05	1.57824E-06	1.84901E-05	1.57824E-06	1.35689E-05	1.96887E-05	1.16711E-05	2.06054E-09	2.987E-08	5.7966E-09	3.77271E-08	0.03772705
3836903772855	383690	3772855	6.44707E-05	7.58122E-05	7.48028E-05	1.59005E-05	2.06785E-05	1.52205E-05	1.5666E-06	1.83537E-05	1.5666E-06	1.34534E-05	1.95212E-05	1.15718E-05	2.04565E-09	2.9651E-08	5.7525E-09	3.7449E-08	0.03744899
3837003772855	383700	3772855	6.39304E-05	7.51769E-05	7.41759E-05	1.57673E-05	2.05052E-05	1.50929E-05	1.55347E-06	1.81999E-05	1.55347E-06	1.32819E-05	1.92723E-05	1.14242E-05	2.02894E-09	2.9404E-08	5.7038E-09	3.71365E-08	0.03713649
3837103772855	383710	3772855	6.32341E-05	7.43581E-05	7.3368E-05	1.55955E-05	2.02819E-05	1.49286E-05	1.53655E-06	1.80017E-05	1.53655E-06	1.31072E-05	1.90188E-05	1.1274E-05	2.00761E-09	2.9091E-08	5.642E-09	3.67403E-08	0.03674027
3837203772855	383720	3772855	6.25712E-05	7.35786E-05	7.25989E-05	1.5432E-05	2.00692E-05	1.47721E-05	1.52044E-06	1.78129E-05	1.52044E-06	1.29076E-05	1.87292E-05	1.11023E-05	1.98773E-09	2.8798E-08	5.583E-09	3.63688E-08	0.03636879
3837303772855	383730	3772855	6.17858E-05	7.2655E-05	7.16876E-05	1.52383E-05	1.98173E-05	1.45866E-05	1.50136E-06	1.75894E-05	1.50136E-06	1.27422E-05	1.84893E-05	1.09601E-05	1.96387E-09	2.8449E-08	5.514E-09	3.59273E-08	0.03592733

Unique Identifier	X (UTM)	Y (UTM)	EGIODemolition 2025	EGIOSite Grubbing / Prep 2025	EGIOMass Grading / Excavation 2025	EGIOMass Grading / Excavation 2026	EGIODrainage / Utilities Trenching 2026	EGIODrainage / Utilities Trenching 2027	EGIOFoundations / Concrete Pads 2026	EGIOFoundations / Concrete Pads 2027	EGIOBuilding / Structure Construction 2026	EGIOBuilding / Structure Construction 2027	EGIOAsphalt Paving 2027	EGIOArchitectural Coating 2027	EGIOLandscaping or Other Finishing 2027	EGIOWaterside Construction (Piles) 2027	HIWaterside Construction (Landscaping) 2025	HIWaterside Construction (Landscaping) 2026	KMDemolition 2025	KMSite Grubbing / Prep 2025	KMMass Grading / Excavation 2025
3837403772855	383740	3772855	7.60866E-05	2.9842E-05	9.88283E-06	9.67921E-06	2.24756E-05	2.24409E-05	2.953E-05	2.9511E-05	3.16303E-05	3.08722E-05	1.23085E-06	1.23085E-06	3.33339E-05	1.23085E-06	1.83318E-05	1.77576E-05	2.38731E-05	0.000103611	7.87554E-05
3837503772855	383750	3772855	7.53321E-05	2.9546E-05	9.78483E-06	9.58323E-06	2.22527E-05	2.22184E-05	2.92372E-05	2.92183E-05	3.13167E-05	3.0566E-05	1.21865E-06	1.21865E-06	3.30033E-05	1.21865E-06	1.81327E-05	1.75647E-05	2.36196E-05	0.000102511	7.79192E-05
3837603772855	383760	3772855	7.47573E-05	2.9321E-05	9.71017E-06	9.5101E-06	2.20829E-05	2.20489E-05	2.90141E-05	2.89954E-05	3.10777E-05	3.03328E-05	1.20935E-06	1.20935E-06	3.27515E-05	1.20935E-06	1.79856E-05	1.74223E-05	2.34341E-05	0.000101706	7.73071E-05
3837703772855	383770	3772855	7.40836E-05	2.9057E-05	9.62267E-06	9.42441E-06	2.18839E-05	2.18502E-05	2.87526E-05	2.87341E-05	3.07977E-05	3.00595E-05	1.19845E-06	1.19845E-06	3.24564E-05	1.19845E-06	1.78259E-05	1.72676E-05	2.32349E-05	0.000100841	7.66501E-05
3837803772855	383780	3772855	7.33112E-05	2.8754E-05	9.52233E-06	9.32614E-06	2.16558E-05	2.16223E-05	2.84528E-05	2.84345E-05	3.04765E-05	2.9746E-05	1.18595E-06	1.18595E-06	3.21179E-05	1.18595E-06	1.7643E-05	1.70904E-05	2.2986E-05	9.97608E-05	7.58289E-05
3837903772855	383790	3772855	7.25387E-05	2.8451E-05	9.422E-06	9.22787E-06	2.14276E-05	2.13945E-05	2.8153E-05	2.81349E-05	3.01554E-05	2.94326E-05	1.17346E-06	1.17346E-06	3.17795E-05	1.17346E-06	1.74492E-05	1.69027E-05	2.2728E-05	9.86411E-05	7.49778E-05
3838003772855	383800	3772855	7.18202E-05	2.8169E-05	9.32867E-06	9.13646E-06	2.12153E-05	2.11826E-05	2.78742E-05	2.78562E-05	2.98567E-05	2.91411E-05	1.16183E-06	1.16183E-06	3.14647E-05	1.16183E-06	1.72662E-05	1.67254E-05	2.24745E-05	9.75411E-05	7.41416E-05
3838103772855	383810	3772855	7.06255E-05	2.77E-05	9.1735E-06	8.98449E-06	2.08624E-05	2.08303E-05	2.74105E-05	2.73928E-05	2.93601E-05	2.86563E-05	1.14251E-06	1.14251E-06	3.09414E-05	1.14251E-06	1.69649E-05	1.64335E-05	2.21124E-05	9.59696E-05	7.29471E-05
3838203772855	383820	3772855	6.94669E-05	2.7246E-05	9.023E-06	8.83709E-06	2.05202E-05	2.04885E-05	2.69608E-05	2.69434E-05	2.88784E-05	2.81862E-05	1.12376E-06	1.12376E-06	3.04337E-05	1.12376E-06	1.66725E-05	1.61503E-05	2.17526E-05	9.44079E-05	7.17601E-05
3838303772855	383830	3772855	6.85327E-05	2.688E-05	8.90167E-06	8.71826E-06	2.02442E-05	2.0213E-05	2.65983E-05	2.65811E-05	2.84901E-05	2.78072E-05	1.10865E-06	1.10865E-06	3.00245E-05	1.10865E-06	1.64321E-05	1.59174E-05	2.14471E-05	9.30819E-05	7.07522E-05
3838403772855	383840	3772855	6.77872E-05	2.6587E-05	8.80483E-06	8.62342E-06	2.0024E-05	1.99931E-05	2.63089E-05	2.6292E-05	2.81802E-05	2.75047E-05	1.09659E-06	1.09659E-06	2.96979E-05	1.09659E-06	1.62437E-05	1.57349E-05	2.11846E-05	9.19426E-05	6.98862E-05
3838503772855	383850	3772855	6.70597E-05	2.6302E-05	8.71033E-06	8.53087E-06	1.98091E-05	1.97785E-05	2.60266E-05	2.60098E-05	2.78777E-05	2.72095E-05	1.08482E-06	1.08482E-06	2.93791E-05	1.08482E-06	1.60464E-05	1.55438E-05	2.09379E-05	9.0872E-05	6.90724E-05
3838603772855	383860	3772855	6.57034E-05	2.577E-05	8.53417E-06	8.35833E-06	1.94085E-05	1.93785E-05	2.55002E-05	2.54837E-05	2.73139E-05	2.66592E-05	1.06288E-06	1.06288E-06	2.87849E-05	1.06288E-06	1.57091E-05	1.52171E-05	2.05238E-05	8.90746E-05	6.77062E-05
3838703772855	383870	3772855	6.42932E-05	2.5217E-05	8.351E-06	8.17894E-06	1.89919E-05	1.89626E-05	2.49529E-05	2.49368E-05	2.67277E-05	2.6087E-05	1.04007E-06	1.04007E-06	2.81671E-05	1.04007E-06	1.5345E-05	1.48644E-05	2.00938E-05	8.72085E-05	6.62877E-05
3838803772855	383880	3772855	6.28741E-05	2.466E-05	8.16667E-06	7.9984E-06	1.85727E-05	1.8544E-05	2.44021E-05	2.43863E-05	2.61377E-05	2.55112E-05	1.01711E-06	1.01711E-06	2.75454E-05	1.01711E-06	1.49737E-05	1.45046E-05	1.96366E-05	8.52244E-05	6.47797E-05
3838903772855	383890	3772855	6.1428E-05	2.4093E-05	7.97883E-06	7.81444E-06	1.81455E-05	1.81175E-05	2.38408E-05	2.38255E-05	2.55365E-05	2.49244E-05	9.93719E-07	9.93719E-07	2.69119E-05	9.93719E-07	1.46023E-05	1.41449E-05	1.91546E-05	8.31324E-05	6.31895E-05
3839003772855	383900	3772855	5.9901E-05	2.3494E-05	7.7805E-06	7.62019E-06	1.76945E-05	1.76672E-05	2.32482E-05	2.32332E-05	2.49017E-05	2.43049E-05	9.69017E-07	9.69017E-07	2.62429E-05	9.69017E-07	1.42238E-05	1.37783E-05	1.86681E-05	8.10207E-05	6.15844E-05
3839103772855	383910	3772855	5.75837E-05	2.2585E-05	7.4795E-06	7.3254E-06	1.70099E-05	1.69837E-05	2.23488E-05	2.23344E-05	2.39384E-05	2.33646E-05	9.31529E-07	9.31529E-07	2.52277E-05	9.31529E-07	1.36318E-05	1.32048E-05	1.79371E-05	7.78482E-05	5.91729E-05
3829703772855	382970	3772865	7.67962E-05	3.0121E-05	9.975E-06	9.76948E-06	2.26852E-05	2.26502E-05	2.98054E-05	2.97862E-05	3.19253E-05	3.11601E-05	1.24233E-06	1.24233E-06	3.36447E-05	1.24233E-06	1.67801E-05	1.62545E-05	1.63688E-05	7.10416E-05	5.39992E-05
3829803772865	382980	3772865	7.80986E-05	3.0631E-05	1.01442E-05	9.93516E-06	2.30699E-05	2.30343E-05	3.03109E-05	3.02913E-05	3.24667E-05	3.16885E-05	1.2634E-06	1.2634E-06	3.42153E-05	1.2634E-06	1.70922E-05	1.65569E-05	1.6672E-05	7.23578E-05	5.49996E-05
3829903772865	382990	3772865	7.96165E-05	3.1227E-05	1.03413E-05	1.01283E-05	2.35183E-05	2.34821E-05	3.09E-05	3.08801E-05	3.30978E-05	3.23044E-05	1.28795E-06	1.28795E-06	3.48804E-05	1.28795E-06	1.74546E-05	1.69079E-05	1.70228E-05	7.38802E-05	5.61568E-05
3830003772865	383000	3772865	8.11704E-05	3.1836E-05	1.05432E-05	1.03259E-05	2.39774E-05	2.39404E-05	3.15031E-05	3.14828E-05	3.37438E-05	3.29349E-05	1.31309E-06	1.31309E-06	3.55611E-05	1.31309E-06	1.78259E-05	1.72676E-05	1.73849E-05	7.54517E-05	5.73513E-05
3830103772865	383010	3772865	8.27513E-05	3.2456E-05	1.07485E-05	1.0527E-05	2.44443E-05	2.44066E-05	3.21166E-05	3.20959E-05	3.44009E-05	3.35764E-05	1.33866E-06	1.33866E-06	3.62537E-05	1.33866E-06	1.82045E-05	1.76343E-05	1.7756E-05	7.70625E-05	5.85757E-05
3830203772865	383020	3772865	8.43501E-05	3.3083E-05	1.09562E-05	1.07304E-05	2.49166E-05	2.48782E-05	3.27372E-05	3.2716E-05	3.50656E-05	3.42251E-05	1.36453E-06	1.36453E-06	3.69541E-05	1.36453E-06	1.85901E-05	1.80079E-05	1.81408E-05	7.87322E-05	5.98448E-05
3830303772865	383030	3772865	8.59758E-05	3.3721E-05	1.11673E-05	1.09372E-05	2.53968E-05	2.53576E-05	3.33681E-05	3.33466E-05	3.57414E-05	3.48847E-05	1.39083E-06	1.39083E-06	3.76664E-05	1.39083E-06	1.8983E-05	1.83884E-05	1.85368E-05	8.0451E-05	6.11513E-05
3830403772865	383040	3772865	8.76734E-05	3.4387E-05	1.13878E-05	1.11532E-05	2.58983E-05	2.58583E-05	3.4027E-05	3.4005E-05	3.64471E-05	3.55735E-05	1.41829E-06	1.41829E-06	3.84101E-05	1.41829E-06	1.93956E-05	1.87881E-05	1.89555E-05	8.22681E-05	6.25325E-05
3830503772865	383050	3772865	8.9398E-05	3.5063E-05	1.16118E-05	1.13726E-05	2.64077E-05	2.6367E-05	3.46963E-05	3.46739E-05	3.71641E-05	3.62733E-05	1.44619E-06	1.44619E-06	3.91656E-05	1.44619E-06	1.98172E-05	1.91965E-05	1.93877E-05	8.4144E-05	6.39584E-05
3830603772865	383060	3772865	9.11764E-05	3.5761E-05	1.18428E-05	1.15988E-05	2.69331E-05	2.68915E-05	3.53865E-05	3.53637E-05	3.79034E-05	3.69949E-05	1.47496E-06	1.47496E-06	3.99448E-05	1.47496E-06	2.02531E-05	1.96187E-05	1.98403E-05	8.61084E-05	6.54516E-05
3830703772865	383070	3772865	9.30177E-05	3.6483E-05	1.2082E-05	1.18331E-05	2.7477E-05	2.74346E-05	3.61012E-05	3.60779E-05	3.86688E-05	3.7742E-05	1.50474E-06	1.50474E-06	4.07515E-05	1.50474E-06	2.07069E-05	2.00584E-05	2.03156E-05	8.8171E-05	6.70194E-05
3830803772865	383080	3772865	9.4877E-05	3.7212E-05	1.23235E-05	1.20696E-05	2.80262E-05	2.7983E-05	3.68228E-05	3.6799E-05	3.94418E-05	3.84964E-05	1.53482E-06	1.53482E-06	4.1566E-05	1.53482E-06	2.11698E-05	2.05067E-05	2.08067E-05	9.03023E-05	6.86394E-05
3830903772865	383090	3772865	9.69608E-05	3.8029E-05	1.25942E-05	1.23347E-05	2.86418E-05	2.85976E-05	3.76315E-05	3.76072E-05	4.03081E-05	3.93419E-05	1.56853E-06	1.56853E-06	4.2479E-05	1.56853E-06	2.16846E-05	2.10054E-05	2.13521E-05	9.26694E-05	7.04386E-05
3831003772865	383100	3772865	9.91704E-05	3.8896E-05	1.28812E-05	1.26158E-05	2.92944E-05	2.92492E-05	3.84891E-05	3.84642E-05	4.12266E-05	4.02384E-05	1.60428E-06	1.60428E-06	4.3447E-05	1.60428E-06	2.22318E-05	2.15354E-05	2.19472E-05	9.52526E-05	7.24021E-05
3831103772865	383110	3772865	0.000101425	3.978E-05	1.3174E-05	1.29026E-05	2.99604E-05	2.99142E-05	3.93641E-05	3.93387E-05	4.21638E-05	4.11532E-05	1.64075E-06	1.64075E-06	4.44347E-05	1.64075E-06	2.27914E-05	2.20776E-05	2.25673E-05	9.79438E-05	7.44477E-05
3831203772865	383120	3772865	0.000103751	4.0693E-05	1.34762E-05	1.31985E-05	3.06476E-05	3.06003E-05	4.02669E-05	4.0241E-05	4.31309E-05	4.20971E-05	1.67838E-06	1.67838E-06	4.54539E-05	1.67838E-06	2.33745E-05	2.26423E-05	2.32259E-05	0.000100802	7.66202E-05
3831303772865	383130	3772865	0.000106087	4.1609E-05	1.37795E-05	1.34956E-05	3.13374E-05	3.12891E-05	4.11733E-05	4.11467E-05	4.41017E-05	4.30447E-05	1.71616E-06	1.71616E-06	4.6477E-05	1.71616E-06	2.39611E-05	2.32106E-05	2.39071E-05	0.000103758	7.88674E-05
3831403772865	383140	3772865	0.000108296	4.2475E-05	1.40665E-05	1.37767E-05	3.19901E-05	3.19408E-05	4.20309E-05	4.20037E-05	4.50203E-05	4.39412E-05	1.7519E-06	1.7519E-06	4.7445E-05	1.7519E-06	2.45244E-05	2.37562E-05	2.45792E-05	0.000106675	8.10847E-05
3831503772865	383150	3772865	0.000110425	4.331E-05	1.4343E-05	1.40475E-05	3.2619E-05	3.25686E-05	4.2857E-05	4.28294E-05	4.59052E-05	4.48049E-05	1.78634E-06	1.78634E-06	4.83776E-05	1.78634E-06	2.50733E-05	2.42879E-05	2.52491E-05	0.000109583	8.32945E-05
3831603772865	383160	3772865	0.000112598	4.4163E-05	1.46253E-05	1.4324E-05	3.3261E-05	3.32097E-05	4.37007E-05	4.36725E-05	4.68089E-05	4.56869E-05	1.8215E-06	1.8215E-06	4.93299E-05	1.8215E-06	2.56366E-05	2.48336E-05	2.59732E-05	0.000112726	8.56835E-05
3831703772865	383170	3772865	0.000114134	4.4765E-05	1.48248E-05	1.45194E-05	3.37147E-05	3.36627E-05	4.42968E-05	4.42682E-05	4.74474E-05	4.63101E-05	1.84635E-06	1.84635E-06	5.00028E-05	1.84635E-06	2.61281E-05	2.53097E-05	2.66997E-05	0.000115879	8.808E-05
3831803772865	383180	3772865	0.00011585	4.5438E-05	1.50477E-05	1.47376E-05	3.42215E-05	3.41687E-05	4.49626E-05	4.49336E-05	4.81606E-05	4.70062E-05	1.8741E-06	1.8741E-06	5.07544E-05	1.8741E-06	2.64133E-05	2.5586E-05	2.72655E-05	0.000118334	8.99464E-05
3831903772865	383190	3772865	0.000121913	4.7816E-05	1.58352E-05	1.55089E-05	3.60125E-05	3.59569E-05	4.73157E-05	4.72851E-05	5.0681E-05	4.94662E-05	1.97218E-06	1.97218E-06	5.34105E-05	1.97218E-06	2.80691E-05	2.71899E-05	2.92615E-05	0.000126997	9.65312E-05
3832003772865	383200	3772865	0.000128946	5.0574E-05	1.67487E-05	1.64036E-05	3.80899E-05	3.80312E-05	5.00452E-05	5.00129E-05	5.36047E-05	5.23198E-05	2.08595E-06	2.08595E-06	5.64917E-05	2.08595E-06	2.98953E-05	2.89589E-05	3.19907E-05	0.000138842	0.000105535
3832103772865	383210	3772865	0.000131802	5.1695E-05	1.71197E-05	1.67669E-05	3.89337E-05	3.88736E-05	5.11538E-05	5.11208E-05	5.47921E-05	5.34787E-05	2.13216E-06	2.13216E-06	5.7743E-05	2.13216E-06	3.07833E-05	2.98191E-05	3.35613E-05	0.000145658	0.000110716
3832203772865	383220	3772865	0.000130679	5.1254E-05	1.69738E-05	1.66241E-05	3.8602E-05	3.85425E-05	5.0718E-05	5.06853E-05	5.43253E-05	5.30232E-05	2.11399E-06	2.11399E-06	5.72512E-05	2.11399E-06	3.06864E-05	2.97252E-05	3.40909E-05	0.000147957	0.000112463
3832303772865	383230	3772865	0.000126718	4.9701E-05	1.64593E-05	1.61202E-05	3.74319E-05	3.73742E-05	4.91807E-05	4.91489E-05	5.26786E-05	5.1416E-05	2.04992E-06	2.04992E-06	5.55158E-05	2.04992E-06	2.98468E-05	2.8912E-05	3.36586E-05	0.000146081	0.000111037
3832403772865	383240	3772865	0.000123539	4.8454E-05	1.60463E-05	1.57157E-05	3.64927E-05	3.64364E-05	4.79466E-05	4.79157E-05	5.13568E-05	5.01258E-05	1.99848E-06	1.99848E-06	5.41228E-05	1.99848E-06	2.91849E-05	2.82708E-05	3.32875E-05	0.00014447	0.000109813
3832503772865	383250	3772865	0.000122254	4.795E-05	1.58795E-05	1.55523E-05	3.61133E-05	3.60576E-05	4.74481E-05	4.74175E-05	5.08229E-05	4.96047E-05	1.9777E-06	1.9777E-06	5.35601E-05	1.9777E-06	2.89965E-05	2.80883E-05	3.34052E-05	0.000144981	0.000110201
3832603772865	383260	3772865	0.000121024	4.7467E-05	1.57197E-05	1.53958E-05	3.57498E-05	3.56946E-05	4.69705E-05	4.69402E-05	5.03113E-05	4.91054E-05	1.9578E-06	1.9578E-06	5.3021E-05	1.9578E-06	2.88243E-05	2.79215E-05	3.3516E-05	0.000145462	0.000110567
3832703772865	383270	3772865	0.000118122	4.6329E-05	1.53428E-05	1.50267E-05	3.48928E-05	3.4839E-05	4.58446E-05	4.5815E-05	4.91052E-05	4.79282E-05	1.91086E-06	1.91086E-06	5.17499E-05	1.91086E-06	2.82557E-05	2.73706E-05	3.31472E-05	0.000143861	0.00010935
3832803772865	383280	3772865	0.000115652	4.536E-05	1.5022E-05	1.47125E-05	3.41631E-05	3.41104E-05	4.48859E-05	4.48569E-05	4.80784E-05	4.6926E-05	1.87091E-06	1.87091E-06	5.06678E-05	1.87091E-06	2.78144E-05	2.69432E-05	3.29277E-05	0.000142908	0.000108626
3832903772865	383290	3772865	0.000113991	4.4709E-05	1.48062E-05	1.45011E-05	3.36723E-05	3.36203E-05	4.4241E-05	4.42124E-05	4.73876E-05	4.62518E-05	1.84402E-06	1.84402E-06	4.99398E-05	1.84402E-06	2.75596E-05	2.66964E-05	3.29344E-05	0.000142938	0.000108648
3833003772865	383300	3772865	0.000113137	4.4374E-05	1.46953E-05	1.43926E-05	3.34202E-05	3.33687E-05	4.39098E-05	4.38815E-05	4.70329E-05	4.590555E-05	1.83022E-06	1.83022E-06	4.9566E-05	1.83022E-06	2.74753E-05	2.66147E-05	3.312E-05	0.000143743	0.0001092
3833103772865	383310	3772865	0.00011223	4.4018E-05	1.45775E-05	1.42772E-05	3.31523E-05	3.31011E-05	4.35577E-05	4.35296E-05	4.66558E-05	4.55375E-05	1.81555E-06	1.81555E-06	4.91686E-05	1.81555E-06	2.73659E-05	2.65087E-05	3.32648E-05	0.000144372	0.000109738
3833203772865	383320	3772865	0.000111997	4.3927E-05	1.45472E-05	1.42474E-05	3.30833E-05	3.30322E-05	4.34671E-05	4.34391E-05	4.65587E-05	4.54427E-05	1.81177E-06	1.81177E-06	4.90662E-05	1.81177E-06	2.73892E-05	2.65313E-05	3.35206E-05	0.000145482	0.000110582
3833303772865	383330	3772865	0.000111853	4.387E-05	1.45285E-05	1.42292E-05	3.30408E-05	3.29898E-05	4.34113E-05	4.33833E-05	4.64989E-05	4.53844E-05	1.80944E-06	1.80944E-06	4.90033E-05	1.80944E-06	2.74161E-05	2.65574E-05	3.37537E-05	0.000146493	0.000111351
3833403772865	383340	3772865	0.000111494	4.3729E-05	1.44818E-05	1.41835E-05	3.29347E-05	3.28839E-05	4.32719E-05	4.3244E-05	4.63496E-05	4.52386E-05	1.80363E-06	1.80363E-06	4.88459E-05	1.80363E-06	2.7382E-05	2.65244E-05	3.38917E-05	0.000147092	0.000111806
3833503772865	383350	3772865	0.000110829	4.3469E-05	1.43955E-05	1.40989E-05	3.27384E-05	3.26878E-05	4.30139E-05	4.29862E-05	4.60733E-05	4.49689E-05	1.79288E-06	1.79288E-06	4.85547E-05	1.79288E-06	2.726E-05	2.64062E-05	3.39121E-05	0.000147181	0.000111873
3833603772865	383360	3772865	0.000109958	4.3127E-05	1.42823E-05	1.39881E-05	3.2481E-05	3.24309E-05	4.26758E-05	4.26482E-05	4.57111E-05	4.46154E-05	1.77878E-06	1.77878E-06	4.8173E-05	1.77878E-06	2.70771E-05	2.6229E-05	3.38306E-05	0.000146827	0.000111604
3833703772865	383370	3772865	0.000109078	4.2782E-05	1.4168E-05	1.38761E-05	3.2221E-05	3.21713E-05	4.23341E-05	4.23068E-05	4.53452E-05	4.42583E-05	1.76454E-06	1.76454E-06	4.77873E-05	1.76454E-06	2.68762E-05	2.60343E-05	3.37084E-05	0.000146297	0.000111201
3833803772865	383380	3772865	0.000108152	4.2419E-05	1.40478E-05	1.37584E-05	3.19477E-05	3.18984E-05	4.19751E-05	4.1948E-05	4.49606E-05	4.38829E-05	1.74958E-06	1.74958E-06	4.7382E-05	1.74958E-06	2.66519E-05	2.58171E-05	3.35342E-05	0.000145541	0.000110626
3833903772865	383390	3772865	0.00010711	4.201E-05	1.39125E-05	1.36259E-05	3.16399E-05	3.15911E-05	4.15707E-05	4.15439E-05	4.45274E-05	4.34601E-05	1.73272E-06	1.73272E-06	4.69256E-05	1.73272E-06	2.639E-05	2.55634E-05	3.33011E-05	0.000144529	0.000109857
3834003772865	383400	3772865	0.000106392	4.1728E-05	1.38192E-05	1.35344E-05	3.14277E-05	3.13792E-05	4.12918E-05	4.12652E-05	4.42287E-05	4.31686E-05	1.7211E-06	1.7211E-06	4.66108E-05	1.7211E-06	2.61927E-05	2.53723E-05	3.31268E-05	0.000143773	0.000109283
3834103772865	383410	3772865	0.000105673	4.1447E-05	1.37258E-05	1.3443E-05	3.12154E-05	3.11672E-05	4.10129E-05	4.09865E-05	4.393E-05	4.2877E-05	1.70947E-06	1.70947E-06	4.6296E-05	1.70947E-06	2.59936E-05	2.51794E-05	3.29412E-05	0.000142967	0.00010867
3834203772865	383420	3772865	0.000104587	4.102E-05	1.35847E-05	1.33048E-05	3.08944E-05	3.08467E-05	4.05911E-05	4.05649E-05	4.34782E-05	4.2436E-05	1.69189E-06	1.69189E-06	4.58198E-05	1.69189E-06	2.57029E-05	2.48979E-05	3.26425E-05	0.000141671	0.000107685
3834303772865	383430	3772865	0.000103033	4.0411E-05	1.33828E-05	1.31071E-05	3.04353E-05	3.03884E-05	3.99881E-05	3.99623E-05	4.28322E-05	4.18055E-05	1.66676E-06	1.66676E-06	4.51391E-05	1.66676E-06	2.53047E-05	2.45121E-05	3.22035E-05	0.000139765	0.000106237
3834403772865	383440	3772865	0.00010147	3.9798E-05	1.31798E-05	1.29083E-05	2.99737E-05	2.99274E-05	3.93815E-05	3.93561E-05	4.21825E-05	4.11714E-05	1.64147E-06	1.64147E-06	4.44544E-05	1.64147E-06	2.49029E-05	2.41229E-05	3.17531E-05	0.000137811	0.000104751
3834503772865	383450	3772865	9.87662E-05	3.8737E-05	1.28287E-05	1.25644E-05	2.91751E-05	2.913E-05	3.83322E-05	3.83075E-05	4.10586E-05	4.00744E-05	1.59774E-06	1.59774E-06	4.32699E-05	1.59774E-06	2.42319E-05	2.3473E-05	3.09678E-05	0.000134403	0.00010216
3834603772865	383460	3772865	9.61165E-05	3.7698E-05	1.24845E-05	1.22273E-05	2.83923E-05	2.83485E-05	3.73038E-05	3.72798E-05	3.99571E-05	3.89993E-05	1.55487E-06	1.55487E-06	4.21091E-05	1.55487E-06	2.35736E-05	2.28352E-05	3.01961E-05	0.000131053	9.96145E-05
3834703772865	383470	3772865	9.41315E-05	3.692E-05	1.22267E-05	1.19748E-05	2.7806E-05	2.77631E-05	3.65334E-05	3.65098E-05	3.91319E-05	3.81939E-05	1.52276E-06	1.52276E-06	4.12394E-05	1.52276E-06	2.30695E-05	2.23469E-05	2.96077E-05	0.0001285	9.76734E-05
3834803772865	383480	3772865	9.31614E-05	3.6539E-05	1.21007E-05	1.18514E-05	2.75194E-05	2.7477E-05	3.61569E-05	3.61336E-05	3.87286E-05	3.78003E-05	1.50707E-06	1.50707E-06	4.08144E-05	1.50707E-06	2.28058E-05	2.20915E-05	2.93067E-05	0.000127193	9.66805E-05
3834903772865	383490	3772865	9.22273E-05	3.6173E-05	1.19793E-05	1.17325E-05	2.72435E-05	2.72015E-05	3.57944E-05	3.57713E-05	3.83403E-05	3.74213E-05	1.49196E-06	1.49196E-06	4.04052E-05	1.49196E-06	2.25493E-05	2.1843E-05	2.90171E-05	0.000125936	9.57249E-05
3835003772865	383500	3772865	9.1868E-05	3.6032E-05	1.19327E-05	1.16868E-05	2.71374E-05	2.70955E-05	3.56549E-05	3.56319E-05	3.81909E-05	3.727555E-05	1.48615E-06	1.48615E-06	4.02478E-05	1.48615E-06	2.24309E-05	2.17283E-05	2.88994E-05	0.000125425	9.53367E-05
3835103772865	383510	3772865	9.18231E-05	3.6014E-05	1.19268E-05	1.16811E-05	2.71241E-05	2.70822E-05	3.56375E-05	3.56145E-05	3.81722E-05	3.725737E-05	1.48542E-06	1.48542E-06	4.02281E-05	1.48542E-06	2.23878E-05	2.16866E-05	2.88835E-05	0.000125357	9.52844E-05
3835203772865	383520	3772865	9.15806E-05	3.5919E-05	1.18953E-05	1.16502E-05	2.70525E-05	2.70107E-05	3.55434E-05	3.55205E-05	3.80714E-05	3.71589E-05	1.4815E-06	1.4815E-06	4.01219E-05	1.4815E-06	2.23017E-05	2.16032E-05	2.88179E-05	0.000125072	9.50679E-05
3835303772865	383530	3772865	9.00357E-05	3.5313E-05	1.16947E-05	1.14537E-05	2.65961E-05	2.65551E-05	3.49438E-05	3.49212E-05	3.74292E-05	3.6532E-05	1.4565E-06	1.4565E-06	3.9445E-05	1.4565E-06	2.19017E-05	2.12157E-05

			KMMass Grading / Excavation	KMDrainage / Utilities Trenching	KMFoundations / Concrete Pads	KMBuilding / Structure Construction	KMAsphalt Paving	KMArchitectural Coating	KMLandscaping or Other Finishing	KMWaterside Construction (Piles)	EWNDemolition	EWNSite Grubbing / Prep	EWNDrainage / Utilities Trenching	EWNDrainage / Utilities Trenching	EWNDrainage / Utilities Trenching	EWNFoundation s / Concrete Pads	EWNBuilding / Structure Construction	EWNAsphalt Paving	EWNLandscaping or Other Finishing	EWNWaterside Construction (Piles)	ISDemolition
Unique Identifier	X (UTM)	Y (UTM)	2026	2026	2026	2026	2026	2026	2026	2026	2027	2027	2027	2028	2029	2029	2029	2029	2029	2029	2027
3837403772855	383740	3772855	7.79404E-05	2.79891E-05	1.48117E-05	5.0873E-05	1.63435E-06	1.63435E-06	5.25074E-05	1.63435E-06	8.10936E-05	4.41971E-06	1.03783E-05	1.01779E-05	9.9673E-06	8.63354E-06	1.87472E-05	1.33376E-06	1.94141E-05	1.33376E-06	1.21056E-05
3837503772855	383750	3772855	7.71129E-05	2.76919E-05	1.46544E-05	5.03329E-05	1.61699E-06	1.61699E-06	5.19499E-05	1.61699E-06	8.01748E-05	4.36963E-06	1.02607E-05	1.00626E-05	9.85436E-06	8.53571E-06	1.85348E-05	1.31865E-06	1.91941E-05	1.31865E-06	1.19854E-05
3837603772855	383760	3772855	7.6507E-05	2.74743E-05	1.45393E-05	4.99374E-05	1.60429E-06	1.60429E-06	5.15417E-05	1.60429E-06	7.95086E-05	4.33332E-06	1.01755E-05	9.97896E-06	9.77249E-06	8.46479E-06	1.83808E-05	1.30769E-06	1.90346E-05	1.30769E-06	1.18946E-05
3837703772855	383770	3772855	7.58568E-05	2.72408E-05	1.44157E-05	4.95131E-05	1.59066E-06	1.59066E-06	5.11037E-05	1.59066E-06	7.87966E-05	4.29451E-06	1.00843E-05	9.88959E-06	9.68496E-06	8.38898E-06	1.82162E-05	1.29598E-06	1.88642E-05	1.29598E-06	1.1801E-05
3837803772855	383780	3772855	7.50441E-05	2.6949E-05	1.42613E-05	4.89826E-05	1.57361E-06	1.57361E-06	5.05562E-05	1.57361E-06	7.80079E-05	4.25153E-06	9.9834E-06	9.79061E-06	9.58803E-06	8.30502E-06	1.80339E-05	1.28301E-06	1.86754E-05	1.28301E-06	1.16864E-05
3837903772855	383790	3772855	7.42018E-05	2.66465E-05	1.41012E-05	4.84328E-05	1.55595E-06	1.55595E-06	4.99888E-05	1.55595E-06	7.71427E-05	4.20438E-06	9.87267E-06	9.68201E-06	9.48168E-06	8.2129E-06	1.78338E-05	1.26878E-06	1.84682E-05	1.26878E-06	1.15704E-05
3838003772855	383800	3772855	7.33743E-05	2.63493E-05	1.3944E-05	4.78927E-05	1.5386E-06	1.5386E-06	4.94313E-05	1.5386E-06	7.62468E-05	4.15555E-06	9.75802E-06	9.56958E-06	9.37157E-06	8.11753E-06	1.76267E-05	1.25405E-06	1.82538E-05	1.25405E-06	1.14572E-05
3838103772855	383810	3772855	7.21922E-05	2.59248E-05	1.37193E-05	4.71211E-05	1.51381E-06	1.51381E-06	4.86349E-05	1.51381E-06	7.48533E-05	4.0796E-06	9.57967E-06	9.39468E-06	9.20029E-06	7.96917E-06	1.73046E-05	1.23113E-06	1.79201E-05	1.23113E-06	1.1284E-05
3838203772855	383820	3772855	7.10174E-05	2.5503E-05	1.34961E-05	4.63543E-05	1.48918E-06	1.48918E-06	4.78435E-05	1.48918E-06	7.35057E-05	4.00615E-06	9.40721E-06	9.22554E-06	9.03466E-06	7.8257E-06	1.6993E-05	1.20896E-06	1.75975E-05	1.20896E-06	1.11121E-05
3838303772855	383830	3772855	7.002E-05	2.51448E-05	1.33065E-05	4.57032E-05	1.46826E-06	1.46826E-06	4.71715E-05	1.46826E-06	7.23801E-05	3.94481E-06	9.26316E-06	9.08428E-06	8.89631E-06	7.70586E-06	1.67328E-05	1.19045E-06	1.7328E-05	1.19045E-06	1.09696E-05
3838403772855	383840	3772855	6.91629E-05	2.4837E-05	1.31436E-05	4.51438E-05	1.45029E-06	1.45029E-06	4.65941E-05	1.45029E-06	7.14843E-05	3.89599E-06	9.14851E-06	8.97184E-06	8.7862E-06	7.61049E-06	1.65257E-05	1.17572E-06	1.71136E-05	1.17572E-06	1.08522E-05
3838503772855	383850	3772855	6.83576E-05	2.45478E-05	1.29906E-05	4.46182E-05	1.4334E-06	1.4334E-06	4.60516E-05	1.4334E-06	7.05655E-05	3.84591E-06	9.03092E-06	8.85652E-06	8.67327E-06	7.51267E-06	1.63133E-05	1.1606E-06	1.68936E-05	1.1606E-06	1.07433E-05
3838603772855	383860	3772855	6.70055E-05	2.40623E-05	1.27337E-05	4.37356E-05	1.40505E-06	1.40505E-06	4.51407E-05	1.40505E-06	6.90188E-05	3.76161E-06	8.83297E-06	8.6624E-06	8.48317E-06	7.348E-06	1.59557E-05	1.13517E-06	1.65233E-05	1.13517E-06	1.05365E-05
3838703772855	383870	3772855	6.56017E-05	2.35581E-05	1.24669E-05	4.28194E-05	1.37562E-06	1.37562E-06	4.4195E-05	1.37562E-06	6.73725E-05	3.67189E-06	8.62229E-06	8.45579E-06	8.28083E-06	7.17274E-06	1.55752E-05	1.10809E-06	1.61292E-05	1.10809E-06	1.03213E-05
3838803772855	383880	3772855	6.41093E-05	2.30222E-05	1.21833E-05	4.18452E-05	1.34432E-06	1.34432E-06	4.31895E-05	1.34432E-06	6.56421E-05	3.57758E-06	8.40083E-06	8.2386E-06	8.06814E-06	6.98851E-06	1.51751E-05	1.07963E-06	1.57149E-05	1.07963E-06	1.00991E-05
3838903772855	383890	3772855	6.25355E-05	2.2457E-05	1.18842E-05	4.0818E-05	1.31132E-06	1.31132E-06	4.21293E-05	1.31132E-06	6.39117E-05	3.48327E-06	8.17937E-06	8.02142E-06	7.85545E-06	6.80428E-06	1.47751E-05	1.05117E-06	1.53007E-05	1.05117E-06	9.87E-06
3839003772855	383900	3772855	6.0947E-05	2.18866E-05	1.15823E-05	3.97812E-05	1.27801E-06	1.27801E-06	4.10592E-05	1.27801E-06	6.21889E-05	3.38937E-06	7.95889E-06	7.80519E-06	7.6437E-06	6.62086E-06	1.43768E-05	1.02283E-06	1.48882E-05	1.02283E-06	9.63946E-06
3839103772855	383910	3772855	5.85606E-05	2.10296E-05	1.11288E-05	3.82235E-05	1.22797E-06	1.22797E-06	3.94514E-05	1.22797E-06	5.94554E-05	3.24039E-06	7.60906E-06	7.46212E-06	7.30772E-06	6.32985E-06	1.37449E-05	9.77874E-07	1.42338E-05	9.77874E-07	9.29434E-06
3829703772865	382970	3772865	5.34404E-05	1.91909E-05	1.01558E-05	3.48815E-05	1.1206E-06	1.1206E-06	3.60021E-05	1.1206E-06	7.78165E-05	4.2411E-06	9.9589E-06	9.76658E-06	9.5645E-06	8.28464E-06	1.79896E-05	1.27986E-06	1.86295E-05	1.27986E-06	8.73405E-06
3829803772865	382980	3772865	5.44304E-05	1.95464E-05	1.03439E-05	3.55277E-05	1.14136E-06	1.14136E-06	3.6669E-05	1.14136E-06	7.93019E-05	4.32206E-06	1.0149E-05	9.95301E-06	9.74708E-06	8.44278E-06	1.8333E-05	1.30429E-06	1.89851E-05	1.30429E-06	8.87517E-06
3829903772865	382990	3772865	5.55756E-05	1.99577E-05	1.05615E-05	3.62752E-05	1.16538E-06	1.16538E-06	3.74406E-05	1.16538E-06	8.10324E-05	4.41637E-06	1.03705E-05	1.01702E-05	9.95977E-06	8.62701E-06	1.8733E-05	1.33276E-06	1.93994E-05	1.33276E-06	9.04005E-06
3830003772865	383000	3772865	5.67578E-05	2.03822E-05	1.07862E-05	3.70468E-05	1.19017E-06	1.19017E-06	3.82369E-05	1.19017E-06	8.28011E-05	4.51277E-06	1.05968E-05	1.03922E-05	1.01772E-05	8.81532E-06	1.91419E-05	1.36185E-06	1.98229E-05	1.36185E-06	9.21051E-06
3830103772865	383010	3772865	5.79695E-05	2.08173E-05	1.10165E-05	3.78377E-05	1.21557E-06	1.21557E-06	3.90533E-05	1.21557E-06	8.46081E-05	4.61125E-06	1.08281E-05	1.0619E-05	1.03993E-05	9.0077E-06	1.95597E-05	1.39157E-06	2.02555E-05	1.39157E-06	9.38516E-06
3830203772865	383020	3772865	5.92255E-05	2.12684E-05	1.12552E-05	3.86575E-05	1.24191E-06	1.24191E-06	3.98994E-05	1.24191E-06	8.64457E-05	4.7114E-06	1.10633E-05	1.08496E-05	1.06251E-05	9.20334E-06	1.99845E-05	1.42179E-06	2.06954E-05	1.42179E-06	9.5654E-06
3830303772865	383030	3772865	6.05185E-05	2.17327E-05	1.15009E-05	3.95015E-05	1.26902E-06	1.26902E-06	4.07705E-05	1.26902E-06	8.83293E-05	4.81406E-06	1.13043E-05	1.1086E-05	1.08566E-05	9.40388E-06	2.042E-05	1.45277E-06	2.11463E-05	1.45277E-06	9.75123E-06
3830403772865	383040	3772865	6.18853E-05	2.22236E-05	1.17606E-05	4.03936E-05	1.29769E-06	1.29769E-06	4.16913E-05	1.29769E-06	9.02971E-05	4.92131E-06	1.15562E-05	1.1333E-05	1.10985E-05	9.61338E-06	2.08749E-05	1.48513E-06	2.16174E-05	1.48513E-06	9.94685E-06
3830503772865	383050	3772865	6.32965E-05	2.27303E-05	1.20288E-05	4.13147E-05	1.32728E-06	1.32728E-06	4.2642E-05	1.32728E-06	9.23109E-05	5.03106E-06	1.18139E-05	1.15857E-05	1.1346E-05	9.82777E-06	2.13404E-05	1.51826E-06	2.20995E-05	1.51826E-06	1.01494E-05
3830603772865	383060	3772865	6.47742E-05	2.3261E-05	1.23096E-05	4.22792E-05	1.35826E-06	1.35826E-06	4.36375E-05	1.35826E-06	9.43859E-05	5.14415E-06	1.20794E-05	1.18462E-05	1.16011E-05	1.00487E-05	2.18201E-05	1.55238E-06	2.25963E-05	1.55238E-06	1.03604E-05
3830703772865	383070	3772865	6.63258E-05	2.38182E-05	1.26045E-05	4.3292E-05	1.3908E-06	1.3908E-06	4.46828E-05	1.3908E-06	9.65528E-05	5.26225E-06	1.23568E-05	1.21181E-05	1.18674E-05	1.02794E-05	2.23211E-05	1.58802E-06	2.31151E-05	1.58802E-06	1.05826E-05
3830803772865	383080	3772865	6.79291E-05	2.43939E-05	1.29092E-05	4.43385E-05	1.42442E-06	1.42442E-06	4.57629E-05	1.42442E-06	9.87503E-05	5.38202E-06	1.2638E-05	1.23939E-05	1.21375E-05	1.05133E-05	2.28291E-05	1.62417E-06	2.36412E-05	1.62417E-06	1.08117E-05
3830903772865	383090	3772865	6.97097E-05	2.50333E-05	1.32475E-05	4.55007E-05	1.46176E-06	1.46176E-06	4.69625E-05	1.46176E-06	0.0001012	5.51556E-06	1.29516E-05	1.27015E-05	1.24387E-05	1.07742E-05	2.33955E-05	1.66446E-06	2.42277E-05	1.66446E-06	1.10674E-05
3831003772865	383100	3772865	7.16528E-05	2.57311E-05	1.36168E-05	4.6769E-05	1.5025E-06	1.5025E-06	4.82715E-05	1.5025E-06	0.000103796	5.65702E-06	1.32838E-05	1.30272E-05	1.27577E-05	1.10505E-05	2.39956E-05	1.70716E-06	2.48492E-05	1.70716E-06	1.13455E-05
3831103772865	383110	3772865	7.36772E-05	2.64581E-05	1.40015E-05	4.80904E-05	1.54495E-06	1.54495E-06	4.96354E-05	1.54495E-06	0.000106445	5.80141E-06	1.36228E-05	1.33597E-05	1.30833E-05	1.13326E-05	2.4608E-05	1.75073E-06	2.54834E-05	1.75073E-06	1.16361E-05
3831203772865	383120	3772865	7.58273E-05	2.72302E-05	1.44101E-05	4.94938E-05	1.59004E-06	1.59004E-06	5.10838E-05	1.59004E-06	0.000109202	5.95164E-06	1.39756E-05	1.37057E-05	1.34221E-05	1.1626E-05	2.52453E-05	1.79606E-06	2.61433E-05	1.79606E-06	1.19435E-05
3831303772865	383130	3772865	7.80512E-05	2.80289E-05	1.48328E-05	5.09454E-05	1.63667E-06	1.63667E-06	5.2582E-05	1.63667E-06	0.000111974	6.10271E-06	1.43303E-05	1.40536E-05	1.37628E-05	1.19211E-05	2.5886E-05	1.84165E-06	2.68069E-05	1.84165E-06	1.22606E-05
3831403772865	383140	3772865	8.02455E-05	2.88169E-05	1.52498E-05	5.23776E-05	1.68268E-06	1.68268E-06	5.40603E-05	1.68268E-06	0.000114623	6.2471E-06	1.46694E-05	1.43861E-05	1.40884E-05	1.22032E-05	2.64985E-05	1.88523E-06	2.74411E-05	1.88523E-06	1.25736E-05
3831503772865	383150	3772865	8.24325E-05	2.96022E-05	1.56654E-05	5.38051E-05	1.72854E-06	1.72854E-06	5.55337E-05	1.72854E-06	0.000117203	6.38773E-06	1.49996E-05	1.47099E-05	1.44056E-05	1.24779E-05	2.7095E-05	1.92767E-06	2.80589E-05	1.92767E-06	1.28852E-05
3831603772865	383160	3772865	8.47968E-05	3.04513E-05	1.61147E-05	5.53483E-05	1.77812E-06	1.77812E-06	5.71265E-05	1.77812E-06	0.00011983	6.53087E-06	1.53357E-05	1.50396E-05	1.47284E-05	1.27575E-05	2.77022E-05	1.97086E-06	2.86876E-05	1.97086E-06	1.32205E-05
3831703772865	383170	3772865	8.71685E-05	3.1303E-05	1.65654E-05	5.68964E-05	1.82785E-06	1.82785E-06	5.87242E-05	1.82785E-06	0.000122073	6.65314E-06	1.56228E-05	1.53211E-05	1.50041E-05	1.29964E-05	2.82208E-05	2.00776E-06	2.92247E-05	2.00776E-06	1.35517E-05
3831803772865	383180	3772865	8.90156E-05	3.19663E-05	1.69164E-05	5.8102E-05	1.86659E-06	1.86659E-06	5.99686E-05	1.86659E-06	0.000123183	6.71365E-06	1.57649E-05	1.54605E-05	1.51406E-05	1.31146E-05	2.84775E-05	2.02602E-06	2.94905E-05	2.02602E-06	1.38451E-05
3831903772865	383190	3772865	9.55322E-05	3.43064E-05	1.81548E-05	6.23555E-05	2.00323E-06	2.00323E-06	6.43587E-05	2.00323E-06	0.000130396	7.10675E-06	1.6688E-05	1.63657E-05	1.60271E-05	1.38825E-05	3.01449E-05	2.14465E-06	3.12173E-05	2.14465E-06	1.49321E-05
3832003772865	383200	3772865	0.000104443	3.75062E-05	1.98482E-05	6.81715E-05	2.19008E-06	2.19008E-06	7.03616E-05	2.19008E-06	0.000138428	7.54451E-06	1.77159E-05	1.73738E-05	1.70143E-05	1.47376E-05	3.20018E-05	2.27675E-06	3.31401E-05	2.27675E-06	1.63084E-05
3832103772865	383210	3772865	0.00010957	3.93476E-05	2.08226E-05	7.15183E-05	2.2976E-06	2.2976E-06	7.38159E-05	2.2976E-06	0.000142157	7.74774E-06	1.81931E-05	1.78418E-05	1.74727E-05	1.51346E-05	3.28638E-05	2.33808E-06	3.40329E-05	2.33808E-06	1.71132E-05
3832203772865	383220	3772865	0.000111299	3.99684E-05	2.11511E-05	7.26468E-05	2.33385E-06	2.33385E-06	7.49807E-05	2.33385E-06	0.000141269	7.69933E-06	1.80795E-05	1.77303E-05	1.73635E-05	1.504E-05	3.26585E-05	2.32347E-06	3.38202E-05	2.32347E-06	1.73955E-05
3832303772865	383230	3772865	0.000109888	3.94617E-05	2.0883E-05	7.17257E-05	2.30426E-06	2.30426E-06	7.403E-05	2.30426E-06	0.00013708	7.47106E-06	1.75435E-05	1.72047E-05	1.68487E-05	1.45941E-05	3.16902E-05	2.25459E-06	3.28175E-05	2.25459E-06	1.71859E-05
3832403772865	383240	3772865	0.000108676	3.90265E-05	2.06527E-05	7.09348E-05	2.27885E-06	2.27885E-06	7.32136E-05	2.27885E-06	0.00013388	7.29663E-06	1.71339E-05	1.6803E-05	1.64553E-05	1.42534E-05	3.09503E-05	2.20195E-06	3.20513E-05	2.20195E-06	1.69819E-05
3832503772865	383250	3772865	0.00010906	3.91645E-05	2.07257E-05	7.11856E-05	2.28691E-06	2.28691E-06	7.34725E-05	2.28691E-06	0.000132938	7.2453E-06	1.70133E-05	1.66848E-05	1.63396E-05	1.41531E-05	3.07326E-05	2.18646E-06	3.18258E-05	2.18646E-06	1.70056E-05
3832603772865	383260	3772865	0.000109422	3.92945E-05	2.07945E-05	7.14219E-05	2.2945E-06	2.2945E-06	7.37164E-05	2.2945E-06	0.000132081	7.19856E-06	1.69036E-05	1.65771E-05	1.62342E-05	1.40618E-05	3.05344E-05	2.17235E-06	3.16205E-05	2.17235E-06	1.70238E-05
3832703772865	383270	3772865	0.000108218	3.8862E-05	2.05656E-05	7.06358E-05	2.26925E-06	2.26925E-06	7.2905E-05	2.26925E-06	0.000129485	7.05709E-06	1.65714E-05	1.62514E-05	1.59151E-05	1.37855E-05	2.99343E-05	2.12966E-06	3.09991E-05	2.12966E-06	1.67919E-05
3832803772865	383280	3772865	0.000107501	3.86047E-05	2.04294E-05	7.0168E-05	2.25422E-06	2.25422E-06	7.24222E-05	2.25422E-06	0.000127448	6.94609E-06	1.63107E-05	1.59957E-05	1.56648E-05	1.35686E-05	2.94634E-05	2.09616E-06	3.05115E-05	2.09616E-06	1.66242E-05
3832903772865	383290	3772865	0.000107524	3.86126E-05	2.04337E-05	7.01825E-05	2.25468E-06	2.25468E-06	7.24372E-05	2.25468E-06	0.000126223	6.87932E-06	1.61539E-05	1.5842E-05	1.55142E-05	1.34382E-05	2.91802E-05	2.07602E-06	3.02182E-05	2.07602E-06	1.65739E-05
3833003772865	383300	3772865	0.000108129	3.88302E-05	2.05488E-05	7.05779E-05	2.26739E-06	2.26739E-06	7.28453E-05	2.26739E-06	0.000125725	6.85219E-06	1.60902E-05	1.57795E-05	1.5453E-05	1.33852E-05	2.90652E-05	2.06783E-06	3.00991E-05	2.06783E-06	1.66242E-05
3833103772865	383310	3772865	0.000108602	3.9E-05	2.06387E-05	7.08866E-05	2.2773E-06	2.2773E-06	7.31639E-05	2.2773E-06	0.000125082	6.81714E-06	1.60079E-05	1.56988E-05	1.5374E-05	1.33167E-05	2.89165E-05	2.05725E-06	2.99451E-05	2.05725E-06	1.66591E-05
3833203772865	383320	3772865	0.000109437	3.92998E-05	2.07973E-05	7.14315E-05	2.29481E-06	2.29481E-06	7.37263E-05	2.29481E-06	0.000125052	6.81547E-06	1.6004E-05	1.5695E-05	1.53702E-05	1.33135E-05	2.89094E-05	2.05675E-06	2.99378E-05	2.05675E-06	1.67611E-05
3833303772865	383330	3772865	0.000110198	3.95731E-05	2.09419E-05	7.19282E-05	2.31077E-06	2.31077E-06	7.4239E-05	2.31077E-06	0.000125052	6.81547E-06	1.6004E-05	1.5695E-05	1.53702E-05	1.33135E-05	2.89094E-05	2.05675E-06	2.99378E-05	2.05675E-06	1.68603E-05
3833403772865	383340	3772865	0.000110649	3.9735E-05	2.10276E-05	7.22224E-05	2.32022E-06	2.32022E-06	7.45426E-05	2.32022E-06	0.000124745	6.79878E-06	1.59648E-05	1.56565E-05	1.53326E-05	1.32809E-05	2.88386E-05	2.05171E-06	2.98644E-05	2.05171E-06	1.69134E-05
3833503772865	383350	3772865	0.000110715	3.97588E-05	2.10402E-05	7.22658E-05	2.32161E-06	2.32161E-06	7.45874E-05	2.32161E-06	0.000124041	6.76039E-06	1.58747E-05	1.55681E-05	1.5246E-05	1.32059E-05	2.86757E-05	2.04012E-06	2.96958E-05	2.04012E-06	1.69092E-05
3833603772865	383360	3772865	0.000110449	3.96633E-05	2.09897E-05	7.20922E-05	2.31603E-06	2.31603E-06	7.44082E-05	2.31603E-06	0.000123045	6.70614E-06	1.57473E-05	1.54432E-05	1.51236E-05	1.30999E-05	2.84456E-05	2.02375E-06	2.94575E-05	2.02375E-06	1.68603E-05
3833703772865	383370	3772865	0.00011005	3.952E-05	2.09139E-05	7.18318E-05	2.30767E-06	2.30767E-06	7.41395E-05	2.30767E-06	0.000121966	6.6473E-06	1.56091E-05	1.53077E-05	1.49909E-05	1.29849E-05	2.8196E-05	2.006E-06	2.9199E-05	2.006E-06	1.67932E-05
3833803772865	383380	3772865	0.000109481	3.93157E-05	2.08057E-05	7.14605E-05	2.29574E-06	2.29574E-06	7.37562E-05	2.29574E-06	0.000120779	6.58261E-06	1.54572E-05	1.51587E-05	1.48451E-05	1.28586E-05	2.79217E-05	1.98648E-06	2.89149E-05	1.98648E-06	1.67052E-05
3833903772865	383390	3772865	0.00010872	3.90425E-05	2.06611E-05	7.09637E-05	2.27978E-06	2.27978E-06	7.32435E-05	2.27978E-06	0.000119431	6.50917E-06	1.52847E-05	1.49896E-05	1.46794E-05	1.27151E-05	2.76101E-05	1.96431E-06	2.85923E-05	1.96431E-06	1.65907E-05
3834003772865	383400	3772865	0.000108152	3.88382E-05	2.0553E-05	7.05924E-05	2.26785E-06	2.26785E-06	7.28602E-05	2.26785E-06	0.000118375	6.45158E-06	1.51495E-05	1.4857E-05	1.45496E-05	1.26026E-05	2.73659E-05	1.94693E-06	2.83393E-05	1.94693E-06	1.65096E-05
3834103772865	383410	3772865	0.000107546	3.86206E-05	2.04379E-05	7.01969E-05	2.25515E-06	2.25515E-06	7.24521E-05	2.25515E-06	0.000117318	6.39399E-06	1.50143E-05	1.47243E-05	1.44197E-05	1.24901E-05	2.71216E-05	1.92955E-06	2.80864E-05	1.92955E-06	1.64258E-05
3834203772865	383420	3772865	0.00010657	3.82704E-05	2.02525E-05	6.95604E-05	2.2347E-06	2.2347E-06	7.17951E-05	2.2347E-06	0.000115856	6.31428E-06	1.48271E-05	1.45408E-05	1.42399E-05	1.23344E-05	2.67835E-05	1.9055E-06	2.77362E-05	1.9055E-06	1.62833E-05
3834303772865	383430	3772865	0.000105137	3.77556E-05	1.99801E-05	6.86248E-05	2.20464E-06	2.20464E-06	7.08294E-05	2.20464E-06	0.000113903	6.20787E-06	1.45772E-05	1.42957E-05	1.4E-05	1.21266E-05	2.63321E-05	1.87339E-06	2.72688E-05	1.87339E-06	1.60695E-05
3834403772865	383440	3772865	0.000103667	3.72276E-05	1.97007E-05	6.76651E-05	2.17381E-06	2.17381E-06	6.98389E-05	2.17381E-06	0.000111951	6.10146E-06	1.43274E-05	1.40507E-05	1.376E-05	1.19187E-05	2.58807E-05	1.84127E-06	2.68014E-05	1.84127E-06	1.58515E-05
3834503772865	383450	3772865	0.000101103	3.6307E-05	1.92135E-05	6.59917E-05	2.12005E-06	2.12005E-06	6.81117E-05	2.12005E-06	0.000108788	5.92911E-06	1.39227E-05	1.36538E-05	1.33713E-05	1.1582E-05	2.51497E-05	1.78926E-06	2.60443E-05	1.78926E-06	1.54589E-05
3834603772865	383460	3772865	9.85836E-05	3.54022E-05	1.87347E-05	6.43472E-05	2.06722E-06	2.06722E-06	6.64144E-05	2.06722E-06	0.00010568	5.75968E-06	1.35248E-05	1.32636E-05	1.29892E-05	1.12511E-05	2.4431E-05	1.73814E-06	2.53001E-05	1.73814E-06	1.50719E-05
3834703772865	383470	3772865	9.66626E-05	3.47124E-05	1.83697E-05	6.30933E-05	2.02694E-06	2.02694E-06	6.51203E-05	2.02694E-06	0.000103283	5.62906E-06	1.32181E-05	1.29628E-05	1.26946E-05	1.09959E-05	2.3877E-05	1.69872E-06	2.47263E-05	1.69872E-06	1.47812E-05
3834803772865	383480	3772865	9.56799E-05	3.43595E-05	1.81829E-05	6.24519E-05	2.00633E-06	2.00633E-06	6.44583E-05	2.00633E-06	0.000102004	5.55937E-06	1.30545E-05	1.28024E-05	1.25375E-05	1.08598E-05	2.35814E-05	1.67769E-06	2.44202E-05	1.67769E-06	1.46415E-05
3834903772865	383490	3772865	9.47342E-05	3.40199E-05	1.80032E-05	6.18347E-05	1.9865E-06	1.9865E-06	6.38212E-05	1.9865E-06	0.000100764	5.49177E-06	1.28957E-05	1.26467E-05	1.23885E-05	1.07277E-05	2.32946E-05	1.65729E-06	2.41233E-05	1.65729E-06	1.45074E-05
3835003772865	383500	3772865	9.435E-05	3.38819E-05	1.79302E-05	6.15839E-05	1.97844E-06	1.97844E-06	6.35623E-05	1.97844E-06	0.000100144	5.45797E-06	1.28163E-05	1.25688E-05	1.23088E-05	1.06617E-05	2.31512E-05	1.64709E-06	2.39748E-05	1.64709E-06	1.44627E-05
3835103772865	383510	3772865	9.42983E-05	3.38633E-05	1.79203E-05	6.15501E-05	1.97736E-06	1.97736E-06	6.35275E-05	1.97736E-06	9.98529E-05	5.44211E-06	1.27791E-05	1.25323E-05	1.2273E-05	1.06307E-05	2.3084E-05	1.6423E-06	2.39051E-05	1.6423E-06	1.44697E-05
3835203772865	383520	3772865	9.4084E-05	3.37864E-05	1.78796E-05	6.14103E-05	1.97287E-06	1.97287E-06	6.33831E-05	1.97287E-06	9.93705E-05	5.41582E-06	1.27174E-05	1.24718E-05	1.22137E-05	1.05794E-05	2.29725E-05	1.63437E-06	2.37896E-05	1.63437E-06	1.44487E-05
3835303772865	383530	3772865	9.25399E-05	3.32319E-05	1.75862E-05	6.04024E-05	1.94049E-06	1.94049E-06	6.23428

			ISDrainage / Utilities Trenching	ISDrainage / Utilities Trenching				SVSite Grubbing / Prep	SVMass Grading / Excavation	SVMass Grading / Excavation	SVDrainage / Utilities Trenching	SVFoundations / Concrete Pads	SVBuilding / Structure Construction	SVBuilding / Structure Construction			SVArchitectural Coating	SVArchitectural Coating	SVLandscaping or Other Finishing	SVLandscaping or Other Finishing	
Unique Identifier	X (UTM)	Y (UTM)	2027	2028	ISAsphalt Paving 2027	ISAsphalt Paving 2028	SVDemolition 2027	2027	2027	2028	2028	2028	2028	2029	SVAsphalt Paving 2028	SVAsphalt Paving 2029	2028	2029	2028	2029	MDemolition 2027
3837403772855	383740	3772855	4.87445E-06	4.74938E-06	1.25889E-06	1.17272E-06	8.26021E-05	5.93864E-05	4.004E-05	3.95316E-05	2.80486E-05	8.91034E-06	1.27646E-05	1.22776E-05	1.25501E-06	1.16766E-06	1.25501E-06	1.16766E-06	1.27646E-05	1.22776E-05	1.98637E-05
3837503772855	383750	3772855	4.82606E-06	4.70224E-06	1.2464E-06	1.16108E-06	8.18181E-05	5.88228E-05	3.966E-05	3.91564E-05	2.77824E-05	8.82577E-06	1.26435E-05	1.2161E-05	1.2431E-06	1.15657E-06	1.2431E-06	1.15657E-06	1.26435E-05	1.2161E-05	1.96496E-05
3837603772855	383760	3772855	4.78949E-06	4.66661E-06	1.23695E-06	1.15228E-06	8.12123E-05	5.83872E-05	3.93663E-05	3.88665E-05	2.75767E-05	8.76042E-06	1.25498E-05	1.2071E-05	1.2339E-06	1.14801E-06	1.2339E-06	1.14801E-06	1.25498E-05	1.2071E-05	1.94917E-05
3837703772855	383770	3772855	4.7518E-06	4.62988E-06	1.22722E-06	1.14321E-06	8.04283E-05	5.78236E-05	3.89863E-05	3.84913E-05	2.73105E-05	8.67585E-06	1.24287E-05	1.19545E-05	1.22198E-06	1.13693E-06	1.22198E-06	1.13693E-06	1.24287E-05	1.19545E-05	1.93193E-05
3837803772855	383780	3772855	4.70567E-06	4.58493E-06	1.2153E-06	1.13211E-06	7.94038E-05	5.7087E-05	3.84897E-05	3.8001E-05	2.69626E-05	8.56534E-06	1.22704E-05	1.18022E-05	1.20642E-06	1.12245E-06	1.20642E-06	1.12245E-06	1.22704E-05	1.18022E-05	1.9098E-05
3837903772855	383790	3772855	4.65897E-06	4.53943E-06	1.20324E-06	1.12087E-06	7.84149E-05	5.63761E-05	3.80104E-05	3.75278E-05	2.66269E-05	8.45867E-06	1.21176E-05	1.16552E-05	1.19139E-06	1.10847E-06	1.19139E-06	1.10847E-06	1.21176E-05	1.16552E-05	1.88748E-05
3838003772855	383800	3772855	4.6134E-06	4.49503E-06	1.19147E-06	1.10991E-06	7.74795E-05	5.57036E-05	3.75569E-05	3.70801E-05	2.63092E-05	8.35776E-06	1.1973E-05	1.15162E-05	1.17718E-06	1.09524E-06	1.17718E-06	1.09524E-06	1.1973E-05	1.15162E-05	1.86552E-05
3838103772855	383810	3772855	4.54363E-06	4.42706E-06	1.17346E-06	1.09313E-06	7.62947E-05	5.48517E-05	3.69826E-05	3.6513E-05	2.59069E-05	8.22995E-06	1.17899E-05	1.13401E-05	1.15918E-06	1.0785E-06	1.15918E-06	1.0785E-06	1.17899E-05	1.13401E-05	1.83449E-05
3838203772855	383820	3772855	4.47443E-06	4.35963E-06	1.15558E-06	1.07648E-06	7.51365E-05	5.40191E-05	3.64212E-05	3.59588E-05	2.55136E-05	8.10502E-06	1.16109E-05	1.11679E-05	1.14158E-06	1.06212E-06	1.14158E-06	1.06212E-06	1.16109E-05	1.11679E-05	1.80365E-05
3838303772855	383830	3772855	4.41705E-06	4.30372E-06	1.14076E-06	1.06267E-06	7.4112E-05	5.32825E-05	3.59246E-05	3.54685E-05	2.51657E-05	7.99451E-06	1.14526E-05	1.10156E-05	1.12602E-06	1.04764E-06	1.12602E-06	1.04764E-06	1.14526E-05	1.10156E-05	1.77733E-05
3838403772855	383840	3772855	4.36979E-06	4.25767E-06	1.12856E-06	1.0513E-06	7.32211E-05	5.2642E-05	3.54928E-05	3.50421E-05	2.48632E-05	7.89841E-06	1.1315E-05	1.08832E-05	1.11248E-06	1.03505E-06	1.11248E-06	1.03505E-06	1.1315E-05	1.08832E-05	1.75465E-05
3838503772855	383850	3772855	4.3259E-06	4.21491E-06	1.11722E-06	1.04074E-06	7.23392E-05	5.20079E-05	3.50652E-05	3.462E-05	2.45637E-05	7.80327E-06	1.11787E-05	1.07521E-05	1.09908E-06	1.02258E-06	1.09908E-06	1.02258E-06	1.11787E-05	1.07521E-05	1.7336E-05
3838603772855	383860	3772855	4.24264E-06	4.13378E-06	1.09572E-06	1.02071E-06	7.10652E-05	5.1092E-05	3.44477E-05	3.40103E-05	2.41312E-05	7.66585E-06	1.09818E-05	1.05628E-05	1.07973E-06	1.00457E-06	1.07973E-06	1.00457E-06	1.09818E-05	1.05628E-05	1.69822E-05
3838703772855	383870	3772855	4.156E-06	4.04936E-06	1.07334E-06	9.99867E-07	6.98091E-05	5.01889E-05	3.38388E-05	3.34092E-05	2.37046E-05	7.53035E-06	1.07877E-05	1.03761E-05	1.06064E-06	9.86816E-07	1.06064E-06	9.86816E-07	1.07877E-05	1.03761E-05	1.66157E-05
3838803772855	383880	3772855	4.06654E-06	3.96221E-06	1.05024E-06	9.78346E-07	6.85084E-05	4.92538E-05	3.32083E-05	3.27867E-05	2.3263E-05	7.39004E-06	1.05867E-05	1.01827E-05	1.04088E-06	9.68429E-07	1.04088E-06	9.68429E-07	1.05867E-05	1.01827E-05	1.62437E-05
3838903772855	383890	3772855	3.97427E-06	3.8723E-06	1.02641E-06	9.56148E-07	6.6985E-05	4.81586E-05	3.24699E-05	3.20576E-05	2.27457E-05	7.22571E-06	1.03513E-05	9.95632E-06	1.01773E-06	9.46895E-07	1.01773E-06	9.46895E-07	1.03513E-05	9.95632E-06	1.58372E-05
3839003772855	383900	3772855	3.88144E-06	3.78186E-06	1.00244E-06	9.33814E-07	6.52745E-05	4.69288E-05	3.16408E-05	3.1239E-05	2.21648E-05	7.0412E-06	1.0087E-05	9.70208E-06	9.91746E-07	9.22715E-07	9.91746E-07	9.22715E-07	1.0087E-05	9.70208E-06	1.54217E-05
3839103772855	383910	3772855	3.74248E-06	3.64646E-06	9.66547E-07	9.00381E-07	6.29315E-05	4.52443E-05	3.0505E-05	3.01177E-05	2.13692E-05	6.78846E-06	9.72489E-06	9.35383E-06	9.56148E-07	8.89595E-07	9.56148E-07	8.89595E-07	9.72489E-06	9.35383E-06	1.47975E-05
3829703772865	382970	3772865	3.51687E-06	3.42664E-06	9.08281E-07	8.46104E-07	5.38268E-05	3.86985E-05	2.60916E-05	2.57604E-05	1.82776E-05	5.80633E-06	8.31792E-06	8.00054E-06	8.17815E-07	7.60891E-07	8.17815E-07	7.60891E-07	8.31792E-06	8.00054E-06	1.35146E-05
3829803772865	382980	3772865	3.5737E-06	3.482E-06	9.22957E-07	8.59775E-07	5.47622E-05	3.9371E-05	2.65451E-05	2.6208E-05	1.85952E-05	5.90723E-06	8.46247E-06	8.13958E-06	8.32027E-07	7.74114E-07	8.32027E-07	7.74114E-07	8.46247E-06	8.13958E-06	1.37723E-05
3829903772865	382990	3772865	3.64008E-06	3.54669E-06	9.40102E-07	8.75747E-07	5.5849E-05	4.01524E-05	2.70719E-05	2.67282E-05	1.89643E-05	6.02447E-06	8.63042E-06	8.30112E-06	8.4854E-07	7.89478E-07	8.4854E-07	7.89478E-07	8.63042E-06	8.30112E-06	1.40699E-05
3830003772865	383000	3772865	3.70872E-06	3.61357E-06	9.57829E-07	8.9226E-07	5.69716E-05	4.09595E-05	2.7616E-05	2.72654E-05	1.93455E-05	6.14556E-06	8.80389E-06	8.46797E-06	8.65595E-07	8.05345E-07	8.65595E-07	8.05345E-07	8.80389E-06	8.46797E-06	1.43784E-05
3830103772865	383010	3772865	3.77905E-06	3.68209E-06	9.75992E-07	9.09179E-07	5.81297E-05	4.17921E-05	2.81774E-05	2.78197E-05	1.97387E-05	6.27049E-06	8.98286E-06	8.64011E-06	8.83191E-07	8.21717E-07	8.83191E-07	8.21717E-07	8.98286E-06	8.64011E-06	1.46959E-05
3830203772865	383020	3772865	3.85162E-06	3.7528E-06	9.94736E-07	9.2664E-07	5.93235E-05	4.26504E-05	2.87561E-05	2.8391E-05	2.01441E-05	6.39926E-06	9.16733E-06	8.81754E-06	9.01329E-07	8.38592E-07	9.01329E-07	8.38592E-07	9.16733E-06	8.81754E-06	1.50225E-05
3830303772865	383030	3772865	3.92645E-06	3.82571E-06	1.01406E-06	9.44642E-07	6.05529E-05	4.35342E-05	2.9352E-05	2.89793E-05	2.05615E-05	6.53188E-06	9.35731E-06	9.00028E-06	9.20008E-07	8.55971E-07	9.20008E-07	8.55971E-07	9.35731E-06	9.00028E-06	1.536E-05
3830403772865	383040	3772865	4.00522E-06	3.90245E-06	1.0344E-06	9.63592E-07	6.18536E-05	4.44693E-05	2.99825E-05	2.96018E-05	2.10032E-05	6.67218E-06	9.55831E-06	9.1936E-06	9.3977E-07	8.74357E-07	9.3977E-07	8.74357E-07	9.55831E-06	9.1936E-06	1.57175E-05
3830503772865	383050	3772865	4.0868E-06	3.98194E-06	1.05547E-06	9.83219E-07	6.32077E-05	4.54429E-05	3.06389E-05	3.02499E-05	2.1463E-05	6.81825E-06	9.76756E-06	9.39488E-06	9.60344E-07	8.93499E-07	9.60344E-07	8.93499E-07	9.76756E-06	9.39488E-06	1.60858E-05
3830603772865	383060	3772865	4.17175E-06	4.06471E-06	1.07741E-06	1.00366E-06	6.46153E-05	4.64549E-05	3.13212E-05	3.09235E-05	2.1941E-05	6.97009E-06	9.98508E-06	9.60409E-06	9.8173E-07	9.13396E-07	9.8173E-07	9.13396E-07	9.98508E-06	9.60409E-06	1.64723E-05
3830703772865	383070	3772865	4.2612E-06	4.15187E-06	1.10052E-06	1.02518E-06	6.6103E-05	4.75245E-05	3.20424E-05	3.16355E-05	2.24462E-05	7.13058E-06	1.0215E-05	9.82523E-06	1.00433E-06	9.34427E-07	1.00433E-06	9.34427E-07	1.0215E-05	9.82523E-06	1.68788E-05
3830803772865	383080	3772865	4.35347E-06	4.24177E-06	1.12434E-06	1.04738E-06	6.76443E-05	4.86325E-05	3.27895E-05	3.23731E-05	2.29695E-05	7.29683E-06	1.04532E-05	1.00543E-05	1.02775E-06	9.56214E-07	1.02775E-06	9.56214E-07	1.04532E-05	1.00543E-05	1.72979E-05
3830903772865	383090	3772865	4.45643E-06	4.34209E-06	1.15093E-06	1.07215E-06	6.93636E-05	4.98687E-05	3.36229E-05	3.3196E-05	2.35534E-05	7.4823E-06	1.07189E-05	1.03099E-05	1.05387E-06	9.80519E-07	1.05387E-06	9.80519E-07	1.07189E-05	1.03099E-05	1.77625E-05
3831003772865	383100	3772865	4.56839E-06	4.45118E-06	1.17985E-06	1.09908E-06	7.13058E-05	5.1265E-05	3.45643E-05	3.41255E-05	2.42128E-05	7.6918E-06	1.1019E-05	1.05985E-05	1.08338E-06	1.00797E-06	1.08338E-06	1.00797E-06	1.1019E-05	1.05985E-05	1.82723E-05
3831103772865	383110	3772865	4.68541E-06	4.5652E-06	1.21007E-06	1.12724E-06	7.33459E-05	5.27317E-05	3.55532E-05	3.51018E-05	2.49056E-05	7.91186E-06	1.13342E-05	1.09018E-05	1.11438E-06	1.03681E-06	1.11438E-06	1.03681E-06	1.13342E-05	1.09018E-05	1.8804E-05
3831203772865	383120	3772865	4.80919E-06	4.6858E-06	1.24204E-06	1.15701E-06	7.55463E-05	5.43137E-05	3.66199E-05	3.61549E-05	2.56528E-05	8.14923E-06	1.16743E-05	1.12288E-05	1.14781E-06	1.06792E-06	1.14781E-06	1.06792E-06	1.16743E-05	1.12288E-05	1.93665E-05
3831303772865	383130	3772865	4.9369E-06	4.81023E-06	1.27502E-06	1.18774E-06	7.78804E-05	5.59918E-05	3.77513E-05	3.7272E-05	2.64453E-05	8.40101E-06	1.2035E-05	1.15758E-05	1.18327E-06	1.10091E-06	1.18327E-06	1.10091E-06	1.2035E-05	1.15758E-05	1.99526E-05
3831403772865	383140	3772865	5.06292E-06	4.93302E-06	1.30757E-06	1.21806E-06	8.017E-05	5.76379E-05	3.88611E-05	3.83677E-05	2.72228E-05	8.64798E-06	1.23888E-05	1.19161E-05	1.21806E-06	1.13328E-06	1.21806E-06	1.13328E-06	1.23888E-05	1.19161E-05	2.05278E-05
3831503772865	383150	3772865	5.18838E-06	5.05527E-06	1.33997E-06	1.24824E-06	8.24773E-05	5.92967E-05	3.99796E-05	3.94719E-05	2.80063E-05	8.89688E-06	1.27453E-05	1.2259E-05	1.25312E-06	1.16589E-06	1.25312E-06	1.16589E-06	1.27453E-05	1.2259E-05	2.1103E-05
3831603772865	383160	3772865	5.32341E-06	5.18683E-06	1.37484E-06	1.28073E-06	8.50965E-05	6.11798E-05	4.12492E-05	4.07254E-05	2.88957E-05	9.17941E-06	1.31501E-05	1.26483E-05	1.29291E-06	1.20292E-06	1.29291E-06	1.20292E-06	1.31501E-05	1.26483E-05	2.17254E-05
3831703772865	383170	3772865	5.45675E-06	5.31674E-06	1.40928E-06	1.31281E-06	8.79473E-05	6.32294E-05	4.2631E-05	4.20898E-05	2.98637E-05	9.48693E-06	1.35906E-05	1.30721E-05	1.33622E-06	1.24322E-06	1.33622E-06	1.24322E-06	1.35906E-05	1.30721E-05	2.23514E-05
3831803772865	383180	3772865	5.5749E-06	5.43186E-06	1.43979E-06	1.34123E-06	8.98716E-05	6.46128E-05	4.35638E-05	4.30107E-05	3.05171E-05	9.69451E-06	1.3888E-05	1.33581E-05	1.36546E-06	1.27042E-06	1.36546E-06	1.27042E-06	1.3888E-05	1.33581E-05	2.28413E-05
3831903772865	383190	3772865	6.01261E-06	5.85834E-06	1.55284E-06	1.44654E-06	9.45665E-05	6.79882E-05	4.58396E-05	4.52576E-05	3.21113E-05	1.0201E-05	1.46135E-05	1.40559E-05	1.43679E-06	1.33678E-06	1.43679E-06	1.33678E-06	1.46135E-05	1.40559E-05	2.442E-05
3832003772865	383200	3772865	6.56678E-06	6.39829E-06	1.69596E-06	1.57986E-06	0.000103832	7.46493E-05	5.03307E-05	4.96917E-05	3.52574E-05	1.12004E-05	1.60452E-05	1.5433E-05	1.57756E-06	1.46776E-06	1.57756E-06	1.46776E-06	1.60452E-05	1.5433E-05	2.66682E-05
3832103772865	383210	3772865	6.89084E-06	6.71404E-06	1.77966E-06	1.65783E-06	0.000108883	7.82809E-05	5.27792E-05	5.21091E-05	3.69727E-05	1.17453E-05	1.68258E-05	1.61838E-05	1.65431E-06	1.53916E-06	1.65431E-06	1.53916E-06	1.68258E-05	1.61838E-05	2.7942E-05
3832203772865	383220	3772865	7.00449E-06	6.82477E-06	1.80901E-06	1.68517E-06	0.000110959	7.97733E-05	5.37854E-05	5.31025E-05	3.76775E-05	1.19692E-05	1.71466E-05	1.64923E-05	1.68585E-06	1.5685E-06	1.68585E-06	1.5685E-06	1.71466E-05	1.64923E-05	2.83521E-05
3832303772865	383230	3772865	6.9201E-06	6.74255E-06	1.78721E-06	1.66487E-06	0.000109988	7.90751E-05	5.33147E-05	5.26378E-05	3.73478E-05	1.18644E-05	1.69965E-05	1.6348E-05	1.67109E-06	1.55478E-06	1.67109E-06	1.55478E-06	1.69965E-05	1.6348E-05	2.79765E-05
3832403772865	383240	3772865	6.83796E-06	6.66251E-06	1.766E-06	1.6451E-06	0.000109097	7.84346E-05	5.28829E-05	5.22114E-05	3.70453E-05	1.17683E-05	1.68589E-05	1.62156E-05	1.65756E-06	1.54218E-06	1.65756E-06	1.54218E-06	1.68589E-05	1.62156E-05	2.76771E-05
3832503772865	383250	3772865	6.84752E-06	6.67183E-06	1.76847E-06	1.64741E-06	0.000109694	7.88638E-05	5.31722E-05	5.24971E-05	3.7248E-05	1.18327E-05	1.69511E-05	1.63043E-05	1.66663E-06	1.55062E-06	1.66663E-06	1.55062E-06	1.69511E-05	1.63043E-05	2.77932E-05
3832603772865	383260	3772865	6.85483E-06	6.67896E-06	1.77036E-06	1.64917E-06	0.000110273	7.92801E-05	5.34529E-05	5.27742E-05	3.74446E-05	1.18952E-05	1.70406E-05	1.63904E-05	1.67542E-06	1.55881E-06	1.67542E-06	1.55881E-06	1.70406E-05	1.63904E-05	2.79093E-05
3832703772865	383270	3772865	6.76144E-06	6.58796E-06	1.74624E-06	1.6267E-06	0.000109177	7.84923E-05	5.29217E-05	5.22498E-05	3.70725E-05	1.1777E-05	1.68712E-05	1.62275E-05	1.65878E-06	1.54332E-06	1.65878E-06	1.54332E-06	1.68712E-05	1.62275E-05	2.76353E-05
3832803772865	383280	3772865	6.69393E-06	6.52218E-06	1.7288E-06	1.61045E-06	0.000108482	7.79927E-05	5.25849E-05	5.19172E-05	3.68365E-05	1.1702E-05	1.67639E-05	1.61242E-05	1.64822E-06	1.53349E-06	1.64822E-06	1.53349E-06	1.67639E-05	1.61242E-05	2.74884E-05
3832903772865	383290	3772865	6.67367E-06	6.50245E-06	1.72357E-06	1.60558E-06	0.000108589	7.80695E-05	5.26367E-05	5.19684E-05	3.68728E-05	1.17136E-05	1.67804E-05	1.61401E-05	1.64984E-06	1.535E-06	1.64984E-06	1.535E-06	1.67804E-05	1.61401E-05	2.75265E-05
3833003772865	383300	3772865	6.69393E-06	6.52218E-06	1.7288E-06	1.61045E-06	0.000109382	7.86396E-05	5.30211E-05	5.23479E-05	3.71421E-05	1.17991E-05	1.69029E-05	1.6258E-05	1.66189E-06	1.54621E-06	1.66189E-06	1.54621E-06	1.69029E-05	1.6258E-05	2.77025E-05
3833103772865	383310	3772865	6.70799E-06	6.53588E-06	1.73243E-06	1.61384E-06	0.000110059	7.91264E-05	5.33493E-05	5.26719E-05	3.7372E-05	1.18721E-05	1.70075E-05	1.63586E-05	1.67218E-06	1.55578E-06	1.67218E-06	1.55578E-06	1.70075E-05	1.63586E-05	2.78386E-05
3833203772865	383320	3772865	6.74906E-06	6.5759E-06	1.74304E-06	1.62372E-06	0.00011119	7.99398E-05	5.38977E-05	5.32134E-05	3.77562E-05	1.19942E-05	1.71824E-05	1.65268E-05	1.68937E-06	1.57178E-06	1.68937E-06	1.57178E-06	1.71824E-05	1.65268E-05	2.80618E-05
3833303772865	383330	3772865	6.78901E-06	6.61482E-06	1.75336E-06	1.63333E-06	0.000112277	8.07212E-05	5.44245E-05	5.37335E-05	3.81252E-05	1.21114E-05	1.73503E-05	1.66883E-05	1.70588E-06	1.58714E-06	1.70588E-06	1.58714E-06	1.73503E-05	1.66883E-05	2.8265E-05
3833403772865	383340	3772865	6.81039E-06	6.63565E-06	1.75888E-06	1.63847E-06	0.000113043	8.1272E-05	5.47959E-05	5.41002E-05	3.83854E-05	1.21941E-05	1.74687E-05	1.68022E-05	1.71752E-06	1.59797E-06	1.71752E-06	1.59797E-06	1.74687E-05	1.68022E-05	2.83829E-05
3833503772865	383350	3772865	6.8087E-06	6.63401E-06	1.75844E-06	1.63807E-06	0.0001134	8.15282E-05	5.49687E-05	5.42707E-05	3.85064E-05	1.22325E-05	1.75238E-05	1.68552E-05	1.72293E-06	1.60301E-06	1.72293E-06	1.60301E-06	1.75238E-05	1.68552E-05	2.84011E-05
3833603772865	383360	3772865	6.78901E-06	6.61482E-06	1.75336E-06	1.63333E-06	0.000113417	8.1541E-05	5.49773E-05	5.42793E-05	3.85124E-05	1.22344E-05	1.75265E-05	1.68578E-05	1.7232E-06	1.60326E-06	1.7232E-06	1.60326E-06	1.75265E-05	1.68578E-05	2.83321E-05
3833703772865	383370	3772865	6.762E-06	6.58851E-06	1.74638E-06	1.62683E-06	0.000113284	8.14449E-05	5.49125E-05	5.42153E-05	3.84671E-05	1.222E-05	1.75059E-05	1.68379E-05	1.72117E-06	1.60137E-06	1.72117E-06	1.60137E-06	1.75059E-05	1.68379E-05	2.82251E-05
3833803772865	383380	3772865	6.72656E-06	6.55397E-06	1.73723E-06	1.6183E-06	0.000112963	8.12144E-05	5.47571E-05	5.40618E-05	3.83582E-05	1.21854E-05	1.74563E-05	1.67903E-05	1.7163E-06	1.59684E-06	1.7163E-06	1.59684E-06	1.74563E-05	1.67903E-05	2.80745E-05
3833903772865	383390	3772865	6.68043E-06	6.50902E-06	1.72531E-06	1.60721E-06	0.000112411	8.08173E-05	5.44893E-05	5.37975E-05	3.81706E-05	1.21258E-05	1.7371E-05	1.67082E-05	1.70791E-06	1.58903E-06	1.70791E-06	1.58903E-06	1.7371E-05	1.67082E-05	2.78694E-05
3834003772865	383400	3772865	6.64779E-06	6.47723E-06	1.71689E-06	1.59935E-06	0.000112063	8.05675E-05	5.43209E-05	5.36312E-05	3.80526E-05	1.20883E-05	1.73173E-05	1.66565E-05	1.70263E-06	1.58412E-06	1.70263E-06	1.58412E-06	1.73173E-05	1.66565E-05	2.77115E-05
3834103772865	383410	3772865	6.61404E-06	6.44434E-06	1.70817E-06	1.59123E-06	0.000111654	8.02728E-05	5.41222E-05	5.34351E-05	3.79135E-05	1.20441E-05	1.7254E-05	1.65956E-05	1.6964E-06	1.57833E-06	1.6964E-06	1.57833E-06	1.7254E-05	1.65956E-05	2.75446E-05
3834203772865	383420	3772865	6.55665E-06	6.38843E-06	1.69335E-06	1.57743E-06	0.000110816	7.96708E-05	5.37163E-05	5.30343E-05	3.76291E-05	1.19538E-05	1.71246E-05	1.64712E-05	1.68368E-06	1.56649E-06	1.68368E-06	1.56649E-06	1.71246E-05	1.64712E-05	2.72815E-05
3834303772865	383430	3772865	6.47057E-06	6.30455E-06	1.67112E-06	1.55672E-06	0.000109462	7.86972E-05	5.30599E-05	5.23862E-05	3.71693E-05	1.18077E-05	1.69153E-05	1.62699E-05	1.66311E-06	1.54735E-06	1.66311E-06	1.54735E-06	1.69153E-05	1.62699E-05	2.69059E-05
3834403772865	383440	3772865	6.3828E-06	6.21904E-06	1.64845E-06	1.5356E-06	0.000108063	7.76917E-05	5.23819E-05	5.17169E-05	3.66944E-05	1.16569E-05	1.66992E-05	1.6062E-05	1.64186E-06	1.52757E-06	1.64186E-06	1.52757E-06	1.66992E-05	1.6062E-05	2.65212E-05
3834503772865	383450	3772865	6.22471E-06	6.065E-06	1.60762E-06	1.49757E-06	0.000105435	7.58022E-05	5.1108E-05	5.04591E-05	3.5802E-05	1.13734E-05	1.6293E-05	1.56714E-05	1.60193E-06	1.49042E-06	1.60193E-06	1.49042E-06	1.6293E-05	1.56714E-05	2.58589E-05
3834603772865	383460	3772865	6.06887E-06	5.91316E-06	1.56737E-06	1.46007E-06	0.000102852	7.39448E-05	4.98557E-05	4.92227E-05	3.49247E-05	1.10947E-05	1.58938E-05	1.52874E-05	1.56267E-06	1.4539E-06	1.56267E-06	1.4539E-06	1.58938E-05	1.52874E-05	2.52075E-05
3834703772865	383470	3772865	5.95185E-06	5.79914E-06	1.53715E-06	1.43192E-06	0.000100936	7.25677E-05	4.89272E-05	4.8306E-05	3.42743E-05	1.08881E-05	1.55978E-05	1.50027E-05	1.53357E-06	1.42683E-06	1.53357E-06	1.42683E-06	1.55978E-05	1.50027E-05	2.47085E-05
3834803772865	383480	3772865	5.89558E-06	5.74432E-06	1.52262E-06	1.41838E-06	0.000100054	7.19336E-05	4.84997E-05	4.78839E-05	3.39748E-05	1.07929E-05	1.54615E-05	1.48716E-05	1.52017E-06	1.41436E-06	1.52017E-06	1.41436E-06	1.54615E-05	1.48716E-05	2.4449E-05
3834903772865	383490	3772865	5.84157E-06	5.6917E-06	1.50867E-06	1.40539E-06	9.92169E-05	7.13316E-05	4.80938E-05	4.74832E-05	3.36904E-05	1.07026E-05	1.53321E-05	1.47471E-05	1.50745E-06	1.40252E-06	1.50745E-06	1.40252E-06	1.53321E-05	1.47471E-05	2.42004E-05
3835003772865	383500	3772865	5.82357E-06	5.67415E-06	1.50402E-06	1.40106E-06	9.90031E-05	7.11779E-05	4.79902E-05	4.73808E-05	3.36178E-05	1.06795E-05	1.52991E-05	1.47153E-05	1.5042E-06	1.3995E-06	1.5042E-06	1.3995E-06	1.52991E-05	1.47153E-05	2.40934E-05
3835103772865	383510	3772865	5.82638E-06	5.67689E-06	1.50474E-06	1.40174E-06	9.91546E-05	7.12867E-05	4.80636E-05	4.74533E-05	3.36693E-05	1.06959E-05	1.53225E-05	1.47378E-05	1.5065E-06	1.40164E-06	1.5065E-06	1.40164E-06	1.53225E-05	1.47378E-05	2.40716E-05
3835203772865	383520	3772865	5.81794E-06	5.66867E-06	1.50257E-06	1.39971E-06	9.91189E-05	7.12611E-05	4.80463E-05	4.74363E-05	3.36572E-05	1.0692E-05	1.5317E-05	1.47325E-05	1.50596E-06	1.40114E-06	1.50596E-06	1.40114E-06	1.5317E-05	1.47325E-05	2.40081E-05
3835303772865	383530	3772865	5.72624E-06	5.57932

			MSite Grubbing / Prep	MMass Grading / Excavation	MMass Grading / Excavation	MDrainage / Utilities Trenching	MFoundations / Concrete Pads	MBuilding / Structure Construction	MAsphalt Paving	MLandscaping or Other Finishing	MWaterside Construction (Piles)	RSSWDemolition	RSSWPlacing Base	RSSWForm/Place Rebar and Pour	Child Risk				
Unique Identifier	X (UTM)	Y (UTM)	2027	2027	2028	2028	2028	2028	2028	2028	2028	2029	2029	2029	3rd Trimester	0<2	2<16	Total	per million
3837403772855	383740	3772855	6.09781E-05	7.17053E-05	7.07505E-05	1.50391E-05	1.95583E-05	1.4396E-05	1.48173E-06	1.73594E-05	1.48173E-06	1.25894E-05	1.82675E-05	1.08286E-05	1.93923E-09	2.8091E-08	5.4431E-09	3.5473E-08	0.03547302
3837503772855	383750	3772855	6.03208E-05	7.09323E-05	6.99879E-05	1.4877E-05	1.93474E-05	1.42408E-05	1.46576E-06	1.71723E-05	1.46576E-06	1.24334E-05	1.80412E-05	1.06944E-05	1.91909E-09	2.7797E-08	5.3866E-09	3.51031E-08	0.03510306
3837603772855	383760	3772855	5.98362E-05	7.03625E-05	6.94256E-05	1.47575E-05	1.9192E-05	1.41264E-05	1.45398E-06	1.70343E-05	1.45398E-06	1.22619E-05	1.77922E-05	1.05469E-05	1.90411E-09	2.758E-08	5.3444E-09	3.48285E-08	0.03482853
3837703772855	383770	3772855	5.9307E-05	6.97402E-05	6.88116E-05	1.4627E-05	1.90223E-05	1.40014E-05	1.44112E-06	1.68837E-05	1.44112E-06	1.20872E-05	1.75388E-05	1.03966E-05	1.88747E-09	2.7341E-08	5.2957E-09	3.4524E-08	0.03452396
3837803772855	383780	3772855	5.86274E-05	6.89411E-05	6.80231E-05	1.44594E-05	1.88043E-05	1.3841E-05	1.42461E-06	1.66902E-05	1.42461E-06	1.19344E-05	1.7317E-05	1.02652E-05	1.86756E-09	2.7051E-08	5.2354E-09	3.41541E-08	0.03415407
3837903772855	383790	3772855	5.79423E-05	6.81354E-05	6.72282E-05	1.42904E-05	1.85846E-05	1.36792E-05	1.40796E-06	1.64952E-05	1.40796E-06	1.17846E-05	1.70997E-05	1.01364E-05	1.84714E-09	2.6753E-08	5.1745E-09	3.3775E-08	0.033775
3838003772855	383800	3772855	5.72683E-05	6.73428E-05	6.64461E-05	1.41242E-05	1.83684E-05	1.35201E-05	1.39158E-06	1.63033E-05	1.39158E-06	1.16411E-05	1.68915E-05	1.0013E-05	1.82755E-09	2.6466E-08	5.1152E-09	3.34087E-08	0.03340867
3838103772855	383810	3772855	5.63158E-05	6.62227E-05	6.5341E-05	1.38893E-05	1.80629E-05	1.32952E-05	1.36844E-06	1.60321E-05	1.36844E-06	1.15819E-05	1.68055E-05	9.96199E-06	1.79744E-09	2.6032E-08	5.031E-09	3.28609E-08	0.03286091
3838203772855	383820	3772855	5.53688E-05	6.51092E-05	6.42422E-05	1.36557E-05	1.77591E-05	1.30717E-05	1.34543E-06	1.57625E-05	1.34543E-06	1.15195E-05	1.6715E-05	9.90833E-06	1.76788E-09	2.5606E-08	4.9484E-09	3.23219E-08	0.03232193
3838303772855	383830	3772855	5.45611E-05	6.41594E-05	6.33051E-05	1.34565E-05	1.75001E-05	1.2881E-05	1.3258E-06	1.55326E-05	1.3258E-06	1.1429E-05	1.65838E-05	9.83052E-06	1.74336E-09	2.5249E-08	4.8779E-09	3.18708E-08	0.03187079
3838403772855	383840	3772855	5.38648E-05	6.33406E-05	6.24972E-05	1.32848E-05	1.72767E-05	1.27166E-05	1.30888E-06	1.53344E-05	1.30888E-06	1.13167E-05	1.64208E-05	9.73393E-06	1.72308E-09	2.4952E-08	4.8185E-09	3.14935E-08	0.03149345
3838503772855	383850	3772855	5.32187E-05	6.25808E-05	6.17475E-05	1.31254E-05	1.70695E-05	1.25641E-05	1.29318E-06	1.51504E-05	1.29318E-06	1.12044E-05	1.62579E-05	9.63735E-06	1.70349E-09	2.4667E-08	4.7609E-09	3.1131E-08	0.03113096
3838603772855	383860	3772855	5.21325E-05	6.13035E-05	6.04872E-05	1.28575E-05	1.67211E-05	1.23076E-05	1.26679E-06	1.48412E-05	1.26679E-06	1.11857E-05	1.62307E-05	9.62125E-06	1.66924E-09	2.4173E-08	4.6669E-09	3.0509E-08	0.03050903
3838703772855	383870	3772855	5.10073E-05	5.99804E-05	5.91817E-05	1.258E-05	1.63602E-05	1.2042E-05	1.23945E-06	1.45209E-05	1.23945E-06	1.11639E-05	1.6199E-05	9.60247E-06	1.63348E-09	2.3658E-08	4.5702E-09	2.98618E-08	0.02986183
3838803772855	383880	3772855	4.98654E-05	5.86376E-05	5.78568E-05	1.22984E-05	1.59939E-05	1.17724E-05	1.2117E-06	1.41958E-05	1.2117E-06	1.11389E-05	1.61628E-05	9.581E-06	1.59643E-09	2.3121E-08	4.4708E-09	2.91886E-08	0.02918861
3838903772855	383890	3772855	4.86176E-05	5.71703E-05	5.64091E-05	1.19906E-05	1.55937E-05	1.14778E-05	1.18138E-06	1.38406E-05	1.18138E-06	1.11109E-05	1.61221E-05	9.55686E-06	1.55811E-09	2.2563E-08	4.3631E-09	2.84847E-08	0.02848468
3839003772855	383900	3772855	4.7342E-05	5.56703E-05	5.49291E-05	1.1676E-05	1.51846E-05	1.11767E-05	1.15038E-06	1.34775E-05	1.15038E-06	1.10734E-05	1.60678E-05	9.52466E-06	1.51874E-09	2.1993E-08	4.2504E-09	2.77618E-08	0.02776184
3839103772855	383910	3772855	4.54258E-05	5.3417E-05	5.27058E-05	1.12034E-05	1.457E-05	1.07243E-05	1.10382E-06	1.29319E-05	1.10382E-06	1.10859E-05	1.60859E-05	9.53539E-06	1.45907E-09	2.113E-08	4.0836E-09	2.66723E-08	0.02667231
3829703772865	382970	3772865	4.14876E-05	4.8786E-05	4.81364E-05	1.02322E-05	1.33068E-05	9.79456E-06	1.00812E-06	1.18108E-05	1.00812E-06	7.97911E-06	1.15779E-05	6.86312E-06	1.62037E-09	2.2391E-08	4.1357E-09	2.81472E-08	0.02814724
3829803772865	382980	3772865	4.22786E-05	4.97162E-05	4.90542E-05	1.04272E-05	1.35605E-05	9.9813E-06	1.02734E-06	1.2036E-05	1.02734E-06	8.01966E-06	1.16367E-05	6.898E-06	1.64926E-09	2.2794E-08	4.211E-09	2.8654E-08	0.02865399
3829903772865	382990	3772865	4.31921E-05	5.07904E-05	5.01141E-05	1.06525E-05	1.38536E-05	1.0197E-05	1.04954E-06	1.22961E-05	1.04954E-06	8.06645E-06	1.17046E-05	6.93824E-06	1.68281E-09	2.3261E-08	4.2985E-09	2.9242E-08	0.02924196
3830003772865	383000	3772865	4.41391E-05	5.19039E-05	5.12128E-05	1.08861E-05	1.41573E-05	1.04205E-05	1.07255E-06	1.25656E-05	1.07255E-06	8.11324E-06	1.17725E-05	6.97849E-06	1.71728E-09	2.3741E-08	4.3886E-09	2.98468E-08	0.02984683
3830103772865	383010	3772865	4.51139E-05	5.30502E-05	5.23439E-05	1.11265E-05	1.44699E-05	1.06507E-05	1.09624E-06	1.28431E-05	1.09624E-06	8.16003E-06	1.18404E-05	7.01874E-06	1.75247E-09	2.4232E-08	4.4811E-09	3.04653E-08	0.03046529
3830203772865	383020	3772865	4.61165E-05	5.42293E-05	5.35072E-05	1.13738E-05	1.47915E-05	1.08874E-05	1.1206E-06	1.31286E-05	1.1206E-06	8.20682E-06	1.19083E-05	7.05898E-06	1.78848E-09	2.4735E-08	4.5758E-09	3.10997E-08	0.03109971
3830303772865	383030	3772865	4.71526E-05	5.54476E-05	5.47093E-05	1.16293E-05	1.51238E-05	1.1132E-05	1.14578E-06	1.34235E-05	1.14578E-06	8.25672E-06	1.19807E-05	7.10191E-06	1.82531E-09	2.5251E-08	4.6732E-09	3.17498E-08	0.03174978
3830403772865	383040	3772865	4.825E-05	5.6738E-05	5.59825E-05	1.19E-05	1.54758E-05	1.1391E-05	1.17244E-06	1.37359E-05	1.17244E-06	8.30351E-06	1.20486E-05	7.14215E-06	1.864E-09	2.5794E-08	4.7758E-09	3.24338E-08	0.03243383
3830503772865	383050	3772865	4.93807E-05	5.80677E-05	5.72945E-05	1.21789E-05	1.58385E-05	1.1658E-05	1.19992E-06	1.40578E-05	1.19992E-06	8.35342E-06	1.2121E-05	7.18508E-06	1.90361E-09	2.6351E-08	4.8814E-09	3.31359E-08	0.03313594
3830603772865	383060	3772865	5.05672E-05	5.94629E-05	5.86711E-05	1.24715E-05	1.62191E-05	1.19381E-05	1.22875E-06	1.43956E-05	1.22875E-06	8.40333E-06	1.21934E-05	7.22801E-06	1.94477E-09	2.693E-08	4.9912E-09	3.38664E-08	0.03386644
3830703772865	383070	3772865	5.1815E-05	6.09301E-05	6.01188E-05	1.27792E-05	1.66193E-05	1.22327E-05	1.25907E-06	1.47508E-05	1.25907E-06	8.45324E-06	1.22658E-05	7.27094E-06	1.98767E-09	2.7536E-08	5.1065E-09	3.46299E-08	0.03462986
3830803772865	383080	3772865	5.31017E-05	6.24432E-05	6.16118E-05	1.30966E-05	1.7032E-05	1.25365E-05	1.29034E-06	1.51171E-05	1.29034E-06	8.50315E-06	1.23383E-05	7.31387E-06	2.03152E-09	2.8156E-08	5.2247E-09	3.5412E-08	0.03541202
3830903772865	383090	3772865	5.45277E-05	6.41201E-05	6.32663E-05	1.34483E-05	1.74894E-05	1.28731E-05	1.32499E-06	1.55231E-05	1.32499E-06	8.55618E-06	1.24152E-05	7.35948E-06	2.0804E-09	2.8847E-08	5.3564E-09	3.62833E-08	0.03628328
3831003772865	383100	3772865	5.60929E-05	6.59607E-05	6.50824E-05	1.38343E-05	1.79914E-05	1.32426E-05	1.36302E-06	1.59687E-05	1.36302E-06	8.7215E-06	1.26551E-05	7.50168E-06	2.13294E-09	2.9592E-08	5.5003E-09	3.72248E-08	0.0372248
3831103772865	383110	3772865	5.7725E-05	6.78799E-05	6.69761E-05	1.42368E-05	1.85149E-05	1.3628E-05	1.40268E-06	1.64333E-05	1.40268E-06	8.90242E-06	1.29176E-05	7.65729E-06	2.18708E-09	3.0362E-08	5.6495E-09	3.81981E-08	0.03819812
3831203772865	383120	3772865	5.94518E-05	6.99105E-05	6.89796E-05	1.46627E-05	1.90687E-05	1.40356E-05	1.44464E-06	1.69249E-05	1.44464E-06	9.13636E-06	1.32571E-05	7.85851E-06	2.24378E-09	3.1171E-08	5.8073E-09	3.92217E-08	0.03922167
3831303772865	383130	3772865	6.1251E-05	7.20262E-05	7.10672E-05	1.51065E-05	1.96458E-05	1.44604E-05	1.48836E-06	1.74371E-05	1.48836E-06	9.44517E-06	1.37051E-05	8.12413E-06	2.30153E-09	3.1998E-08	5.9706E-09	4.027E-08	0.04026998
3831403772865	383140	3772865	6.30168E-05	7.41026E-05	7.31159E-05	1.5542E-05	2.02122E-05	1.48773E-05	1.53127E-06	1.79398E-05	1.53127E-06	9.73214E-06	1.41215E-05	8.37097E-06	2.35741E-09	3.2802E-08	6.1294E-09	4.12889E-08	0.04128893
3831503772865	383150	3772865	6.47826E-05	7.61791E-05	7.51647E-05	1.59775E-05	2.07785E-05	1.52941E-05	1.57418E-06	1.84425E-05	1.57418E-06	1.00129E-05	1.45289E-05	8.61244E-06	2.41223E-09	3.3594E-08	6.287E-09	4.22937E-08	0.04229365
3831603772865	383160	3772865	6.66932E-05	7.84258E-05	7.73815E-05	1.64487E-05	2.13914E-05	1.57452E-05	1.62061E-06	1.89864E-05	1.62061E-06	1.05182E-05	1.52621E-05	9.04709E-06	2.46988E-09	3.4434E-08	6.457E-09	4.33605E-08	0.04336055
3831703772865	383170	3772865	6.8615E-05	8.06856E-05	7.96113E-05	1.69226E-05	2.20077E-05	1.61989E-05	1.6673E-06	1.95335E-05	1.6673E-06	1.12044E-05	1.62579E-05	9.63735E-06	2.5206E-09	3.5198E-08	6.6227E-09	4.43418E-08	0.0443418
3831803772865	383180	3772865	7.0119E-05	8.24542E-05	8.13563E-05	1.72936E-05	2.24901E-05	1.6554E-05	1.70385E-06	1.99617E-05	1.70385E-06	1.17753E-05	1.70862E-05	1.01283E-05	2.5637E-09	3.5835E-08	6.7422E-09	4.51406E-08	0.04514064
3831903772865	383190	3772865	7.49651E-05	8.81529E-05	8.69791E-05	1.84888E-05	2.40445E-05	1.76981E-05	1.82161E-06	2.13413E-05	1.82161E-06	1.26206E-05	1.83128E-05	1.08554E-05	2.72468E-09	3.8169E-08	7.1496E-09	4.80435E-08	0.04804348
3832003772865	383200	3772865	8.18667E-05	9.62686E-05	9.49867E-05	2.01909E-05	2.62581E-05	1.93274E-05	1.98931E-06	2.33061E-05	1.98931E-06	1.32382E-05	1.92089E-05	1.13867E-05	2.92692E-09	4.1171E-08	7.7372E-09	5.18351E-08	0.05183511
3832103772865	383210	3772865	8.57771E-05	0.000100867	9.95238E-05	2.11554E-05	2.75124E-05	2.02506E-05	2.08433E-06	2.44193E-05	2.08433E-06	1.35751E-05	1.96978E-05	1.16764E-05	3.0298E-09	4.2753E-08	8.0479E-09	5.38303E-08	0.05383029
3832203772865	383220	3772865	8.7036E-05	0.000102347	0.000100984	2.14658E-05	2.79161E-05	2.05478E-05	2.11492E-06	2.47776E-05	2.11492E-06	1.36468E-05	1.98019E-05	1.17381E-05	3.03933E-09	4.3015E-08	8.1158E-09	5.41703E-08	0.05417033
3832303772865	383230	3772865	8.58829E-05	0.000100991	9.96466E-05	2.11815E-05	2.75463E-05	2.02756E-05	2.0869E-06	2.44494E-05	2.0869E-06	1.34628E-05	1.95348E-05	1.15798E-05	2.97282E-09	4.2169E-08	7.9727E-09	5.31148E-08	0.05311475
3832403772865	383240	3772865	8.49638E-05	9.99105E-05	9.85802E-05	2.09548E-05	2.72515E-05	2.00586E-05	2.06457E-06	2.41877E-05	2.06457E-06	1.32257E-05	1.91908E-05	1.13759E-05	2.91862E-09	4.1474E-08	7.8572E-09	5.22497E-08	0.05224966
3832503772865	383250	3772865	8.53203E-05	0.00010033	9.89938E-05	2.10427E-05	2.73659E-05	2.01428E-05	2.07323E-06	2.42892E-05	2.07323E-06	1.30885E-05	1.89917E-05	1.12579E-05	2.90866E-09	4.1402E-08	7.8596E-09	5.21703E-08	0.05217029
3832603772865	383260	3772865	8.56768E-05	0.000100749	9.94074E-05	2.11306E-05	2.74802E-05	2.02269E-05	2.0819E-06	2.43907E-05	2.0819E-06	1.29325E-05	1.87654E-05	1.11237E-05	2.89915E-09	4.1333E-08	7.863E-09	5.20951E-08	0.05209514
3832703772865	383270	3772865	8.48357E-05	9.97599E-05	9.84315E-05	2.09232E-05	2.72104E-05	2.00284E-05	2.06146E-06	2.41513E-05	2.06146E-06	1.2552E-05	1.82132E-05	1.07964E-05	2.84895E-09	4.0681E-08	7.7551E-09	5.1285E-08	0.05128496
3832803772865	383280	3772865	8.43845E-05	9.92293E-05	9.7908E-05	2.08119E-05	2.70657E-05	1.99218E-05	2.05049E-06	2.40228E-05	2.05049E-06	1.21745E-05	1.76655E-05	1.04718E-05	2.81062E-09	4.0202E-08	7.6793E-09	5.06915E-08	0.05069155
3832903772865	383290	3772865	8.45015E-05	9.93668E-05	9.80437E-05	2.08408E-05	2.71032E-05	1.99494E-05	2.05334E-06	2.40561E-05	2.05334E-06	1.19188E-05	1.72944E-05	1.02518E-05	2.79168E-09	3.9999E-08	7.6564E-09	5.04475E-08	0.05044748
3833003772865	383300	3772865	8.50418E-05	0.000100002	9.86707E-05	2.0974E-05	2.72765E-05	2.0077E-05	2.06646E-06	2.42099E-05	2.06646E-06	1.18065E-05	1.71314E-05	1.01552E-05	2.78998E-09	4.0037E-08	7.6779E-09	5.05048E-08	0.05050481
3833103772865	383310	3772865	8.54596E-05	0.000100493	9.91554E-05	2.1077E-05	2.74105E-05	2.01756E-05	2.07662E-06	2.43289E-05	2.07662E-06	1.17222E-05	1.70092E-05	1.00827E-05	2.78576E-09	4.0035E-08	7.6907E-09	5.05116E-08	0.05051163
3833203772865	383320	3772865	8.61447E-05	0.000101299	9.99503E-05	2.1246E-05	2.76303E-05	2.03374E-05	2.09326E-06	2.45239E-05	2.09326E-06	1.17378E-05	1.70319E-05	1.00961E-05	2.79424E-09	4.0204E-08	7.7353E-09	5.07331E-08	0.05073311
3833303772865	383330	3772865	8.67686E-05	0.000102033	0.000100674	2.13999E-05	2.78304E-05	2.04847E-05	2.10842E-06	2.47015E-05	2.10842E-06	1.17815E-05	1.70952E-05	1.01337E-05	2.80271E-09	4.0365E-08	7.7779E-09	5.09458E-08	0.05094576
3833403772865	383340	3772865	8.71307E-05	0.000102459	0.000101094	2.14892E-05	2.79465E-05	2.05702E-05	2.11722E-06	2.48046E-05	2.11722E-06	1.18189E-05	1.71495E-05	1.01659E-05	2.80444E-09	4.0425E-08	7.7994E-09	5.10293E-08	0.05102933
3833503772865	383350	3772865	8.71864E-05	0.000102524	0.000101159	2.15029E-05	2.79644E-05	2.05833E-05	2.11858E-06	2.48205E-05	2.11858E-06	1.18439E-05	1.71857E-05	1.01874E-05	2.7973E-09	4.0355E-08	7.7944E-09	5.09467E-08	0.05094667
3833603772865	383360	3772865	8.69747E-05	0.000102275	0.000100913	2.14507E-05	2.78965E-05	2.05333E-05	2.11343E-06	2.47602E-05	2.11343E-06	1.18657E-05	1.72174E-05	1.02061E-05	2.78325E-09	4.0179E-08	7.768E-09	5.07304E-08	0.05073041
3833703772865	383370	3772865	8.66461E-05	0.000101889	0.000100532	2.13697E-05	2.77911E-05	2.04557E-05	2.10545E-06	2.46666E-05	2.10545E-06	1.19032E-05	1.72717E-05	1.02383E-05	2.76722E-09	3.997E-08	7.7333E-09	5.04703E-08	0.05047032
3833803772865	383380	3772865	8.61837E-05	0.000101345	9.99956E-05	2.12556E-05	2.76428E-05	2.03466E-05	2.09421E-06	2.4535E-05	2.09421E-06	1.19499E-05	1.73396E-05	1.02786E-05	2.74833E-09	3.9714E-08	7.6885E-09	5.01508E-08	0.05015083
3833903772865	383390	3772865	8.55543E-05	0.000100605	9.92653E-05	2.11004E-05	2.74409E-05	2.0198E-05	2.07892E-06	2.43558E-05	2.07892E-06	1.19999E-05	1.74121E-05	1.03215E-05	2.72543E-09	3.9397E-08	7.6302E-09	4.97531E-08	0.04975305
3834003772865	383400	3772865	8.50697E-05	0.000100035	9.8703E-05	2.09809E-05	2.72855E-05	2.00836E-05	2.06714E-06	2.42179E-05	2.06714E-06	1.21059E-05	1.75659E-05	1.04127E-05	2.70887E-09	3.9167E-08	7.5875E-09	4.94631E-08	0.04946308
3834103772865	383410	3772865	8.45572E-05	9.94323E-05	9.81084E-05	2.08545E-05	2.71211E-05	1.99626E-05	2.05469E-06	2.4072E-05	2.05469E-06	1.22213E-05	1.77334E-05	1.0512E-05	2.69182E-09	3.8927E-08	7.5425E-09	4.91618E-08	0.04916181
3834203772865	383420	3772865	8.37495E-05	9.84826E-05	9.71712E-05	2.06553E-05	2.6862E-05	1.97719E-05	2.03506E-06	2.3842E-05	2.03506E-06	1.22931E-05	1.78375E-05	1.05737E-05	2.66545E-09	3.8554E-08	7.4705E-09	4.86896E-08	0.04868959
3834303772865	383430	3772865	8.25964E-05	9.71267E-05	9.58334E-05	2.03709E-05	2.64922E-05	1.94997E-05	2.00704E-06	2.35138E-05	2.00704E-06	1.23087E-05	1.78601E-05	1.05871E-05	2.62749E-09	3.8013E-08	7.3661E-09	4.80061E-08	0.04800615
3834403772865	383440	3772865	8.14155E-05	9.5738E-05	9.44632E-05	2.00797E-05	2.61134E-05	1.92209E-05	1.97835E-06	2.31776E-05	1.97835E-06	1.2318E-05	1.78737E-05	1.05952E-05	2.58894E-09	3.7462E-08	7.2596E-09	4.73104E-08	0.04731037
3834503772865	383450	3772865	7.93824E-05	9.33472E-05	9.21042E-05	1.95782E-05	2.54613E-05	1.87409E-05	1.92894E-06	2.29888E-05	1.92894E-06	1.21745E-05	1.76655E-05	1.04718E-05	2.52232E-09	3.6508E-08	7.074E-09	4.6104E-08	0.04610401
3834603772865	383460	3772865	7.73826E-05	9.09957E-05	8.9784E-05	1.9085E-05	2.48199E-05	1.82688E-05	1.88035E-06	2.20295E-05	1.88035E-06	1.20435E-05	1.74754E-05	1.03591E-05	2.45694E-09	3.5571E-08	6.8916E-09	4.49194E-08	0.04491941
3834703772865	383470	3772865	7.58508E-05	8.91943E-05	8.80067E-05	1.87072E-05	2.43286E-05	1.79072E-05	1.84313E-06	2.15934E-05	1.84313E-06	1.19905E-05	1.73985E-05	1.03135E-05	2.40739E-09	3.486E-08	6.7534E-09	4.40208E-08	0.04402077
3834803772865	383480	3772865	7.50543E-05	8.82577E-05	8.70825E-05	1.85108E-05	2.40731E-05	1.77191E-05	1.82377E-06	2.13667E-05	1.82377E-06	1.2056E-05	1.74935E-05	1.03698E-05	2.3824E-09	3.45E-08	6.6841E-09	4.35668E-08	0.04356677
3834903772865	383490	3772865	7.42911E-05	8.73603E-05	8.61971E-05	1.83226E-05	2.38283E-05	1.75389E-05	1.80523E-06	2.11494E-05	1.80523E-06	1.21309E-05	1.76021E-05	1.04342E-05	2.3583E-09	3.4154E-08	6.6176E-09	4.31296E-08	0.04312959
3835003772865	383500	3772865	7.39625E-05	8.69738E-05	8.58157E-05	1.82415E-05	2.37229E-05	1.74614E-05	1.79724E-06	2.10558E-05	1.79724E-06	1.22837E-05	1.78239E-05	1.05657E-05	2.34851E-09	3.4013E-08	6.5915E-09	4.2953E-08	0.04295301
3835103772865	383510	3772865	7.38956E-05	8.68952E-05	8.57382E-05	1.8225E-05	2.37015E-05	1.74456E-05	1.79562E-06	2.10368E-05	1.79562E-06	1.24865E-05	1.81181E-05	1.07401E-05	2.34686E-09	3.3991E-08	6.5886E-09	4.29262E-08	0.04292618
3835203772865	383520	3772865	7.37007E-05	8.6666E-05	8.5512E-05	1.81769E-05	2.36389E-05	1.73995E-05	1.79088E-06	2.09813E-05	1.79088E-06	1.26611E-05	1.83716E-05	1.08903E-05	2.34073E-09	3.3905E-08	6.5735E-09	4.28193E-08	0.0428193
3835303772865	383530	3772865	7.24752E-05	8.52249E-05	8.40901E-05	1.78747E-05	2.32459E-05	1.71102E-05	1.7611E-06	2.06324E-05	1.7611E-06	1.26487E-05	1.83535E-05	1.08796E-05	2.30145E-09	3.334E-08	6.4645E-09	4.21056E-08	0.04210558
3835403772865	383540	3772865	7.12497E-05	8.37839E-05	8.26683E-05	1.75724E-05	2.28528E-05	1.68209E-05	1.73133E-06	2.02836E-05	1.73133E-06	1.263E-05	1.83263E-05	1.08635E-05	2.26231E-09	3.2776E-08	6.3557E-09	4.13937E-08	0.04139367
3835503772865	383550	3772865	7.00855E-05	8.24149E-05	8.13175E-05	1.72853E-05	2.24794E-05	1.65461E-05	1.70304E-06	1.99521E-05	1.70304E-06	1.26206E-05	1.83128E-05	1.08554E-05	2.22523E-09	3.2241E-08	6.2529E-09	4.07188E-08	0.04071877

			EGIODemolition	EGIOSite Grubbing / Prep	EGIOMass Grading / Excavation	EGIOMass Grading / Excavation	EGIODrainage / Utilities Trenching	EGIODrainage / Utilities Trenching	EGIOFoundations / Concrete Pads	EGIOFoundations / Concrete Pads	EGIOBuilding / Structure Construction	EGIOBuilding / Structure Construction	EGIOAsphalt Paving	EGIOArchitectural Coating	EGIOLandscaping or Other Finishing	EGIOWaterside Construction (Piles)	HIWaterside Construction (Landscaping)	HIWaterside Construction (Landscaping)	KMDemolition	KMSite Grubbing / Prep	KMMass Grading / Excavation
Unique Identifier	X (UTM)	Y (UTM)	2025	2025	2025	2026	2026	2027	2026	2027	2026	2027	2027	2027	2027	2027	2025	2026	2025	2025	2025
3835603772865	383560	3772865	8.56525E-05	3.3594E-05	1.11253E-05	1.08961E-05	2.53013E-05	2.52623E-05	3.32426E-05	3.32212E-05	3.5607E-05	3.47535E-05	1.3856E-06	1.3856E-06	3.75247E-05	1.3856E-06	2.07661E-05	2.01157E-05	2.69826E-05	0.000117106	8.90132E-05
3835703772865	383570	3772865	8.45387E-05	3.3157E-05	1.09807E-05	1.07544E-05	2.49723E-05	2.49338E-05	3.28104E-05	3.27892E-05	3.5144E-05	3.43016E-05	1.36758E-06	1.36758E-06	3.70368E-05	1.36758E-06	2.04737E-05	1.98325E-05	2.66341E-05	0.000115594	8.78635E-05
3835803772865	383580	3772865	8.63171E-05	3.3855E-05	1.12117E-05	1.09807E-05	2.54977E-05	2.54583E-05	3.35006E-05	3.3479E-05	3.58833E-05	3.50232E-05	1.39635E-06	1.39635E-06	3.78159E-05	1.39635E-06	2.08917E-05	2.02373E-05	2.72292E-05	0.000118177	8.9827E-05
3835903772865	383590	3772865	8.86075E-05	3.4753E-05	1.15092E-05	1.1272E-05	2.61742E-05	2.61338E-05	3.43895E-05	3.43673E-05	3.68355E-05	3.59525E-05	1.4334E-06	1.4334E-06	3.88193E-05	1.4334E-06	2.14586E-05	2.07865E-05	2.80168E-05	0.000121595	9.24251E-05
3836003772865	383600	3772865	8.96225E-05	3.5151E-05	1.1641E-05	1.14012E-05	2.64741E-05	2.64332E-05	3.47834E-05	3.4761E-05	3.72574E-05	3.63644E-05	1.44982E-06	1.44982E-06	3.9264E-05	1.44982E-06	2.17169E-05	2.10367E-05	2.83857E-05	0.000123196	9.3642E-05
3836103772865	383610	3772865	8.938E-05	3.5056E-05	1.16095E-05	1.13703E-05	2.64024E-05	2.63617E-05	3.46893E-05	3.46669E-05	3.71566E-05	3.6266E-05	1.4459E-06	1.4459E-06	3.91578E-05	1.4459E-06	2.16577E-05	2.09793E-05	2.83268E-05	0.00012294	9.34478E-05
3836203772865	383620	3772865	8.90566E-05	3.4929E-05	1.15675E-05	1.13292E-05	2.63069E-05	2.62663E-05	3.45638E-05	3.45415E-05	3.70222E-05	3.61348E-05	1.44067E-06	1.44067E-06	3.90161E-05	1.44067E-06	2.15788E-05	2.09029E-05	2.82386E-05	0.000122557	9.31567E-05
3836303772865	383630	3772865	8.80776E-05	3.4545E-05	1.14403E-05	1.12046E-05	2.60177E-05	2.59775E-05	3.41838E-05	3.41618E-05	3.66152E-05	3.57375E-05	1.42483E-06	1.42483E-06	3.85872E-05	1.42483E-06	2.13312E-05	2.06631E-05	2.79285E-05	0.000121212	9.21339E-05
3836403772865	383640	3772865	8.70536E-05	3.4144E-05	1.13073E-05	1.10744E-05	2.57152E-05	2.56755E-05	3.37864E-05	3.37646E-05	3.61895E-05	3.53221E-05	1.40826E-06	1.40826E-06	3.81386E-05	1.40826E-06	2.10711E-05	2.04111E-05	2.75981E-05	0.000119778	9.10439E-05
3836503772865	383650	3772865	8.60477E-05	3.3749E-05	1.11767E-05	1.09464E-05	2.54181E-05	2.53788E-05	3.3396E-05	3.33745E-05	3.57713E-05	3.49139E-05	1.39199E-06	1.39199E-06	3.76979E-05	1.39199E-06	2.08182E-05	2.01661E-05	2.72722E-05	0.000118363	8.99688E-05
3836603772865	383660	3772865	8.50686E-05	3.3365E-05	1.10495E-05	1.08218E-05	2.51289E-05	2.50901E-05	3.3016E-05	3.29947E-05	3.53643E-05	3.45166E-05	1.37615E-06	1.37615E-06	3.72689E-05	1.37615E-06	2.05724E-05	1.9928E-05	2.69531E-05	0.000116979	8.89162E-05
3836703772865	383670	3772865	8.40537E-05	3.2967E-05	1.09177E-05	1.06927E-05	2.4829E-05	2.47907E-05	3.26221E-05	3.26011E-05	3.49424E-05	3.41048E-05	1.35973E-06	1.35973E-06	3.68243E-05	1.35973E-06	2.03195E-05	1.9683E-05	2.66182E-05	0.000115525	8.78113E-05
3836803772865	383680	3772865	8.32992E-05	3.2671E-05	1.08197E-05	1.05967E-05	2.46062E-05	2.45682E-05	3.23293E-05	3.23084E-05	3.46287E-05	3.37987E-05	1.34753E-06	1.34753E-06	3.64937E-05	1.34753E-06	2.01347E-05	1.9504E-05	2.63602E-05	0.000114405	8.69602E-05
3836903772865	383690	3772865	8.25447E-05	3.2375E-05	1.07217E-05	1.05008E-05	2.43833E-05	2.43457E-05	3.20365E-05	3.20158E-05	3.43151E-05	3.34925E-05	1.33532E-06	1.33532E-06	3.61632E-05	1.33532E-06	1.99589E-05	1.93337E-05	2.61022E-05	0.000113286	8.61091E-05
3837003772865	383700	3772865	8.18261E-05	3.2093E-05	1.06283E-05	1.04094E-05	2.4171E-05	2.41337E-05	3.17576E-05	3.17371E-05	3.40163E-05	3.3201E-05	1.3237E-06	1.3237E-06	3.58484E-05	1.3237E-06	1.97849E-05	1.91652E-05	2.5842E-05	0.000112156	8.52505E-05
3837103772865	383710	3772865	8.09908E-05	3.1766E-05	1.05198E-05	1.03031E-05	2.39243E-05	2.38874E-05	3.14334E-05	3.14131E-05	3.36691E-05	3.2862E-05	1.31019E-06	1.31019E-06	3.54824E-05	1.31019E-06	1.95804E-05	1.89671E-05	2.55523E-05	0.000110899	8.42949E-05
3837203772865	383720	3772865	8.02273E-05	3.1466E-05	1.04207E-05	1.0206E-05	2.36988E-05	2.36622E-05	3.11371E-05	3.1117E-05	3.33517E-05	3.25523E-05	1.29784E-06	1.29784E-06	3.51479E-05	1.29784E-06	1.93938E-05	1.87864E-05	2.52807E-05	0.00010972	8.33991E-05
3837303772865	383730	3772865	7.92393E-05	3.1079E-05	1.02923E-05	1.00803E-05	2.34069E-05	2.33708E-05	3.07536E-05	3.07338E-05	3.2941E-05	3.21514E-05	1.28185E-06	1.28185E-06	3.47151E-05	1.28185E-06	1.91445E-05	1.85448E-05	2.49481E-05	0.000108276	8.23016E-05
3837403772865	383740	3772865	7.81704E-05	3.066E-05	1.01535E-05	9.9443E-06	2.30912E-05	2.30555E-05	3.03388E-05	3.03192E-05	3.24966E-05	3.17177E-05	1.26456E-06	1.26456E-06	3.42468E-05	1.26456E-06	1.88736E-05	1.82824E-05	2.4595E-05	0.000106744	8.1137E-05
3837503772865	383750	3772865	7.72453E-05	3.0297E-05	1.00333E-05	9.82661E-06	2.28179E-05	2.27827E-05	2.99797E-05	2.99604E-05	3.2112E-05	3.13423E-05	1.24959E-06	1.24959E-06	3.38415E-05	1.24959E-06	1.86332E-05	1.80496E-05	2.42918E-05	0.000105428	8.01366E-05
3837603772865	383760	3772865	7.64998E-05	3.0004E-05	9.9365E-06	9.73177E-06	2.25977E-05	2.25628E-05	2.96904E-05	2.96712E-05	3.18021E-05	3.10398E-05	1.23753E-06	1.23753E-06	3.35149E-05	1.23753E-06	1.84341E-05	1.78567E-05	2.40428E-05	0.000104348	7.93153E-05
3837703772865	383770	3772865	7.56824E-05	2.9684E-05	9.83033E-06	9.62779E-06	2.23562E-05	2.23217E-05	2.93731E-05	2.93542E-05	3.14623E-05	3.07082E-05	1.22431E-06	1.22431E-06	3.31568E-05	1.22431E-06	1.8235E-05	1.76638E-05	2.37894E-05	0.000103248	7.84792E-05
3837803772865	383780	3772865	7.48561E-05	2.936E-05	9.723E-06	9.52267E-06	2.21121E-05	2.2078E-05	2.90524E-05	2.90337E-05	3.11188E-05	3.03729E-05	1.21094E-06	1.21094E-06	3.27948E-05	1.21094E-06	1.8034E-05	1.74692E-05	2.35359E-05	0.000102148	7.7643E-05
3837903772865	383790	3772865	7.40836E-05	2.9057E-05	9.62267E-06	9.42441E-06	2.18839E-05	2.18502E-05	2.87526E-05	2.87341E-05	3.07977E-05	3.00595E-05	1.19845E-06	1.19845E-06	3.24564E-05	1.19845E-06	1.78493E-05	1.72902E-05	2.3287E-05	0.000101067	7.68218E-05
3838003772865	383800	3772865	7.33561E-05	2.8771E-05	9.52817E-06	9.33185E-06	2.1669E-05	2.16356E-05	2.84703E-05	2.84519E-05	3.04952E-05	2.97643E-05	1.18668E-06	1.18668E-06	3.21376E-05	1.18668E-06	1.76681E-05	1.71147E-05	2.30403E-05	9.99965E-05	7.6008E-05
3838103772865	383810	3772865	7.20447E-05	2.8257E-05	9.35783E-06	9.16503E-06	2.12817E-05	2.12488E-05	2.79613E-05	2.79433E-05	2.99501E-05	2.92322E-05	1.16547E-06	1.16547E-06	3.15631E-05	1.16547E-06	1.73362E-05	1.67932E-05	2.26284E-05	9.8209E-05	7.46493E-05
3838203772865	383820	3772865	7.07872E-05	2.7764E-05	9.1945E-06	9.00506E-06	2.09102E-05	2.08779E-05	2.74733E-05	2.74555E-05	2.94273E-05	2.87219E-05	1.14512E-06	1.14512E-06	3.10122E-05	1.14512E-06	1.70061E-05	1.64735E-05	2.22233E-05	9.64508E-05	7.33129E-05
3838303772865	383830	3772865	6.98082E-05	2.738E-05	9.06733E-06	8.88051E-06	2.0621E-05	2.05892E-05	2.70933E-05	2.70758E-05	2.90203E-05	2.83247E-05	1.12929E-06	1.12929E-06	3.05833E-05	1.12929E-06	1.67568E-05	1.62319E-05	2.19065E-05	9.50758E-05	7.22677E-05
3838403772865	383840	3772865	6.91794E-05	2.7133E-05	8.98567E-06	8.80053E-06	2.04353E-05	2.04037E-05	2.68493E-05	2.68319E-05	2.87589E-05	2.80696E-05	1.11911E-06	1.11911E-06	3.03078E-05	1.11911E-06	1.66007E-05	1.60807E-05	2.16915E-05	9.41427E-05	7.15585E-05
3838503772865	383850	3772865	6.85597E-05	2.689E-05	8.90517E-06	8.72169E-06	2.02522E-05	2.02209E-05	2.66087E-05	2.65916E-05	2.85013E-05	2.78181E-05	1.10909E-06	1.10909E-06	3.00363E-05	1.10909E-06	1.64375E-05	1.59226E-05	2.14629E-05	9.31507E-05	7.08045E-05
3838603772865	383860	3772865	6.70866E-05	2.6312E-05	8.71383E-06	8.5343E-06	1.98171E-05	1.97865E-05	2.6037E-05	2.60202E-05	2.78889E-05	2.72204E-05	1.08526E-06	1.08526E-06	2.93909E-05	1.08526E-06	1.60697E-05	1.55664E-05	2.10239E-05	9.12452E-05	6.93561E-05
3838703772865	383870	3772865	6.56046E-05	2.5731E-05	8.52133E-06	8.34576E-06	1.93793E-05	1.93494E-05	2.54618E-05	2.54454E-05	2.72728E-05	2.66191E-05	1.06128E-06	1.06128E-06	2.87417E-05	1.06128E-06	1.56804E-05	1.51893E-05	2.05532E-05	8.92023E-05	6.78033E-05
3838803772865	383880	3772865	6.41226E-05	2.515E-05	8.32883E-06	8.15723E-06	1.89415E-05	1.89123E-05	2.48866E-05	2.48706E-05	2.66567E-05	2.60178E-05	1.03731E-06	1.03731E-06	2.80924E-05	1.03731E-06	1.5293E-05	1.4814E-05	2.00644E-05	8.70808E-05	6.61907E-05
3838903772865	383890	3772865	6.26136E-05	2.4558E-05	8.13283E-06	7.96527E-06	1.84958E-05	1.84672E-05	2.4301E-05	2.42853E-05	2.60294E-05	2.54055E-05	1.0129E-06	1.0129E-06	2.74313E-05	1.0129E-06	1.49055E-05	1.44386E-05	1.95597E-05	8.48905E-05	6.45258E-05
3839003772865	383900	3772865	6.10507E-05	2.3945E-05	7.92983E-06	7.76645E-06	1.80341E-05	1.80063E-05	2.36944E-05	2.36791E-05	2.53797E-05	2.47714E-05	9.87616E-07	9.87616E-07	2.67466E-05	9.87616E-07	1.45216E-05	1.40667E-05	1.90664E-05	8.27493E-05	6.28983E-05
3839103772865	383910	3772865	5.88412E-05	2.3078E-05	7.64283E-06	7.48536E-06	1.73814E-05	1.73546E-05	2.28369E-05	2.28221E-05	2.44611E-05	2.38748E-05	9.51872E-07	9.51872E-07	2.57786E-05	9.51872E-07	1.39493E-05	1.35124E-05	1.83603E-05	7.96849E-05	6.0569E-05
3829703772875	382970	3772875	7.88351E-05	3.092E-05	1.02398E-05	1.00289E-05	2.32875E-05	2.32516E-05	3.05967E-05	3.0577E-05	3.27729E-05	3.19874E-05	1.27531E-06	1.27531E-06	3.4538E-05	1.27531E-06	1.72178E-05	1.66785E-05	1.66901E-05	7.24364E-05	5.50594E-05
3829803772875	382980	3772875	8.01734E-05	3.1445E-05	1.04137E-05	1.01991E-05	2.36828E-05	2.36463E-05	3.11162E-05	3.10961E-05	3.33293E-05	3.25304E-05	1.29696E-06	1.29696E-06	3.51243E-05	1.29696E-06	1.75371E-05	1.69878E-05	1.69979E-05	7.37721E-05	5.60747E-05
3829903772875	382990	3772875	8.17902E-05	3.2079E-05	1.06237E-05	1.04048E-05	2.41604E-05	2.41231E-05	3.17436E-05	3.17232E-05	3.40014E-05	3.31864E-05	1.32312E-06	1.32312E-06	3.58326E-05	1.32312E-06	1.7921E-05	1.73597E-05	1.73645E-05	7.53633E-05	5.72841E-05
3830003772875	383000	3772875	8.34429E-05	3.2727E-05	1.08383E-05	1.0615E-05	2.46486E-05	2.46106E-05	3.23851E-05	3.23642E-05	3.46884E-05	3.3857E-05	1.34985E-06	1.34985E-06	3.65567E-05	1.34985E-06	1.83139E-05	1.77403E-05	1.77425E-05	7.70035E-05	5.85309E-05
3830103772875	383010	3772875	8.51135E-05	3.3383E-05	1.10553E-05	1.08276E-05	2.51421E-05	2.51033E-05	3.30335E-05	3.301211E-05	3.5383E-05	3.453496-05	1.37688E-06	1.37688E-06	3.72886E-05	1.37688E-06	1.87157E-05	1.81295E-05	1.81317E-05	7.86929E-05	5.9815E-05
3830203772875	383020	3772875	8.68111E-05	3.4049E-05	1.12758E-05	1.10435E-05	2.56436E-05	2.5604E-05	3.36923E-05	3.36706E-05	3.60887E-05	3.52237E-05	1.40434E-06	1.40434E-06	3.80323E-05	1.40434E-06	1.91229E-05	1.8524E-05	1.85323E-05	8.04314E-05	6.11364E-05
3830303772875	383030	3772875	8.85357E-05	3.4725E-05	1.14998E-05	1.12629E-05	2.6153E-05	2.61127E-05	3.43616E-05	3.43395E-05	3.68056E-05	3.59234E-05	1.43224E-06	1.43224E-06	3.87879E-05	1.43224E-06	1.95391E-05	1.89271E-05	1.89441E-05	8.22189E-05	6.24952E-05
3830403772875	383040	3772875	9.03231E-05	3.5426E-05	1.1732E-05	1.14903E-05	2.6681E-05	2.66398E-05	3.50553E-05	3.50327E-05	3.75487E-05	3.66486E-05	1.46115E-06	1.46115E-06	3.95709E-05	1.46115E-06	1.99714E-05	1.93459E-05	1.93787E-05	8.41047E-05	6.39286E-05
3830503772875	383050	3772875	9.21375E-05	3.6138E-05	1.19677E-05	1.17211E-05	2.7217E-05	2.7175E-05	3.57595E-05	3.57365E-05	3.83029E-05	3.73848E-05	1.49051E-06	1.49051E-06	4.03658E-05	1.49051E-06	2.04145E-05	1.97751E-05	1.9829E-05	8.60593E-05	6.54142E-05
3830603772875	383060	3772875	9.39967E-05	3.6867E-05	1.22092E-05	1.19576E-05	2.77662E-05	2.77233E-05	3.64811E-05	3.64576E-05	3.90758E-05	3.813922E-05	1.52058E-06	1.52058E-06	4.11804E-05	1.52058E-06	2.08702E-05	2.02165E-05	2.02952E-05	8.80826E-05	6.69522E-05
3830703772875	383070	3772875	9.59279E-05	3.7624E-05	1.246E-05	1.22033E-05	2.83366E-05	2.82929E-05	3.72306E-05	3.72066E-05	3.98786E-05	3.89228E-05	1.55182E-06	1.55182E-06	4.20264E-05	1.55182E-06	2.13438E-05	2.06752E-05	2.07886E-05	9.02238E-05	6.85797E-05
3830803772875	383080	3772875	9.78777E-05	3.8389E-05	1.27132E-05	1.24512E-05	2.89124E-05	2.88678E-05	3.79871E-05	3.79626E-05	4.06889E-05	3.97136E-05	1.58335E-06	1.58335E-06	4.28803E-05	1.58335E-06	2.18281E-05	2.11444E-05	2.12955E-05	9.24239E-05	7.0252E-05
3830903772875	383090	3772875	9.99877E-05	3.9217E-05	1.29873E-05	1.27197E-05	2.95359E-05	2.94903E-05	3.88063E-05	3.87813E-05	4.15664E-05	4.05701E-05	1.6175E-06	1.6175E-06	4.38051E-05	1.6175E-06	2.23502E-05	2.16501E-05	2.18477E-05	9.48204E-05	7.20736E-05
3831003772875	383100	3772875	0.000102152	4.0066E-05	1.32685E-05	1.29951E-05	3.01753E-05	3.01288E-05	3.96464E-05	3.96208E-05	4.24663E-05	4.14484E-05	1.65252E-06	1.65252E-06	4.47534E-05	1.65252E-06	2.28901E-05	2.21732E-05	2.24225E-05	9.73152E-05	7.39699E-05
3831103772875	383110	3772875	0.000104479	4.0978E-05	1.35707E-05	1.32911E-05	3.08625E-05	3.08149E-05	4.05493E-05	4.05231E-05	4.34334E-05	4.23923E-05	1.69015E-06	1.69015E-06	4.57726E-05	1.69015E-06	2.34695E-05	2.27344E-05	2.30561E-05	0.000100065	7.60603E-05
3831203772875	383120	3772875	0.000107119	4.2014E-05	1.39137E-05	1.3627E-05	3.16426E-05	3.15937E-05	4.15742E-05	4.15474E-05	4.45312E-05	4.34638E-05	1.73287E-06	1.73287E-06	4.69295E-05	1.73287E-06	2.41225E-05	2.3367E-05	2.37758E-05	0.000103189	7.84344E-05
3831303772875	383130	3772875	0.000109742	4.3042E-05	1.42543E-05	1.39606E-05	3.24173E-05	3.23673E-05	4.25921E-05	4.25646E-05	4.56215E-05	4.45279E-05	1.7753E-06	1.7753E-06	4.80785E-05	1.7753E-06	2.47791E-05	2.4003E-05	2.45181E-05	0.00010641	8.08831E-05
3831403772875	383140	3772875	0.000112104	4.3969E-05	1.45612E-05	1.42612E-05	3.31151E-05	3.3064E-05	4.35089E-05	4.34809E-05	4.66035E-05	4.54864E-05	1.81351E-06	1.81351E-06	4.91135E-05	1.81351E-06	2.53818E-05	2.45868E-05	2.52196E-05	0.000109455	8.31975E-05
3831503772875	383150	3772875	0.000114332	4.4843E-05	1.48505E-05	1.45445E-05	3.37731E-05	3.3721E-05	4.43735E-05	4.43448E-05	4.75295E-05	4.63903E-05	1.84955E-06	1.84955E-06	5.00894E-05	1.84955E-06	2.59559E-05	2.51429E-05	2.59031E-05	0.000112421	8.54521E-05
3831603772875	383160	3772875	0.00011656	4.5716E-05	1.51398E-05	1.48279E-05	3.44311E-05	3.4378E-05	4.5238E-05	4.52088E-05	4.84555E-05	4.72941E-05	1.88558E-06	1.88558E-06	5.10652E-05	1.88558E-06	2.65371E-05	2.57059E-05	2.66092E-05	0.000115486	8.77814E-05
3831703772875	383170	3772875	0.000118976	4.6664E-05	1.54537E-05	1.51353E-05	3.51448E-05	3.50906E-05	4.61757E-05	4.61459E-05	4.946E-05	4.82744E-05	1.92467E-06	1.92467E-06	5.21238E-05	1.92467E-06	2.7165E-05	2.63141E-05	2.74035E-05	0.000118933	9.04019E-05
3831803772875	383180	3772875	0.000120961	4.7442E-05	1.57115E-05	1.53878E-05	3.57312E-05	3.56761E-05	4.69461E-05	4.69158E-05	5.02852E-05	4.90799E-05	1.95678E-06	1.95678E-06	5.29934E-05	1.95678E-06	2.77605E-05	2.6891E-05	2.82544E-05	0.000122626	9.32089E-05
3831903772875	383190	3772875	0.000123305	4.8362E-05	1.6016E-05	1.5686E-05	3.64237E-05	3.63675E-05	4.7856E-05	4.78251E-05	5.12597E-05	5.00311E-05	1.9947E-06	1.9947E-06	5.40205E-05	1.9947E-06	2.80583E-05	2.71795E-05	2.88473E-05	0.000125199	9.5165E-05
3832003772875	383200	3772875	0.000132027	5.1783E-05	1.71488E-05	1.67955E-05	3.9E-05	3.89398E-05	5.12409E-05	5.12078E-05	5.48854E-05	5.35698E-05	2.13579E-06	2.13579E-06	5.78414E-05	2.13579E-06	3.05662E-05	2.96088E-05	3.22736E-05	0.0004007	0.000106468
3832103772875	383210	3772875	0.000136464	5.3523E-05	1.77252E-05	1.736E-05	4.03107E-05	4.02485E-05	5.2963E-05	5.29288E-05	5.673E-05	5.53702E-05	2.20757E-06	2.20757E-06	5.97853E-05	2.20757E-06	3.18309E-05	3.08339E-05	3.43217E-05	0.000148959	0.000113224
3832203772875	383220	3772875	0.000136221	5.3428E-05	1.76937E-05	1.73291E-05	4.02391E-05	4.0177E-05	5.28689E-05	5.28348E-05	5.66292E-05	5.52718E-05	2.20365E-06	2.20365E-06	5.96791E-05	2.20365E-06	3.19852E-05	3.09833E-05	3.52179E-05	0.000152848	0.000116181
3832303772875	383230	3772875	0.000132027	5.1783E-05	1.71488E-05	1.67955E-05	3.9E-05	3.89398E-05	5.12409E-05	5.12078E-05	5.48854E-05	5.35698E-05	2.13579E-06	2.13579E-06	5.78414E-05	2.13579E-06	3.11026E-05	3.01284E-05	3.48128E-05	0.00015109	0.000114844
3832403772875	383240	3772875	0.000128568	5.0426E-05	1.66997E-05	1.63556E-05	3.79785E-05	3.79199E-05	4.98988E-05	4.98666E-05	5.34478E-05	5.21667E-05	2.07985E-06	2.07985E-06	5.63264E-05	2.07985E-06	3.03778E-05	2.94263E-05	3.4419E-05	0.000149381	0.000113545
3832503772875	383250	3772875	0.000127446	4.9986E-05	1.65538E-05	1.62128E-05	3.76469E-05	3.75888E-05	4.9463E-05	4.94311E-05	5.29811E-05	5.17112E-05	2.06169E-06	2.06169E-06	5.58345E-05	2.06169E-06	3.02397E-05	2.92925E-05	3.46182E-05	0.000150245	0.000114202
3832603772875	383260	3772875	0.000126368	4.9563E-05	1.64138E-05	1.60757E-05	3.73285E-05	3.72709E-05	4.90447E-05	4.90131E-05	5.2533E-05	5.12738E-05	2.04425E-06	2.04425E-06	5.53623E-05	2.04425E-06	3.01141E-05	2.91709E-05	3.48151E-05	0.0001511	0.000114852
3832703772875	383270	3772875	0.000123224	4.833E-05	1.60055E-05	1.56757E-05	3.63998E-05	3.63437E-05	4.78246E-05	4.77938E-05	5.12261E-05	4.99983E-05	1.99339E-06	1.99339E-06	5.39851E-05	1.99339E-06	2.94952E-05	2.85714E-05	3.44168E-05	0.000149371	0.000113538
3832803772875	383280	3772875	0.000120557	4.7284E-05	1.5659E-05	1.53364E-05	3.56118E-05	3.55569E-05	4.67893E-05	4.67591E-05	5.01172E-05	4.89159E-05	1.95024E-06	1.95024E-06	5.28163E-05	1.95024E-06	2.90145E-05	2.81057E-05	3.41769E-05	0.00014833	0.000112747
3832903772875	383290	3772875	0.000118787	4.659E-05	1.54292E-05	1.51113E-05	3.50891E-05	3.5035E-05	4.61025E-05	4.60728E-05	4.93816E-05	4.81979E-05	1.92162E-06	1.92162E-06	5.20411E-05	1.92162E-06	2.87472E-05	2.78468E-05	3.41972E-05	0.000148418	0.000112814
3833003772875	383300	3772875	0.000117943	4.6259E-05	1.53195E-05	1.50039E-05	3.48397E-05	3.4786E-05	4.57748E-05	4.57453E-05	4.90306E-05	4.78553E-05	1.90796E-06	1.90796E-06	5.16712E-05	1.90796E-06	2.86772E-05	2.7779E-05	3.44281E-05	0.0001494	0.000113575
3833103772875	383310	3772875	0.000117045	4.5907E-05	1.52028E-05	1.48896E-05	3.45744E-05	3.45211E-05	4.54262E-05	4.53969E-05	4.86572E-05	4.74909E-05	1.89343E-06	1.89343E-06	5.12777E-05	1.89343E-06	2.85768E-05	2.76817E-05	3.46068E-05	0.000150196	0.000114165
3833203772875	383320	3772875	0.00011682	4.5818E-05	1.51737E-05	1.4861E-05	3.45081E-05	3.44548E-05	4.53391E-05	4.53098E-05	4.85638E-05	4.73998E-05	1.88979E-06	1.88979E-06	5.11794E-05	1.88979E-06	2.86126E-05	2.77164E-05	3.49033E-05	0.000151483	0.000115143
3833303772875	383330	3772875	0.000116712	4.5776E-05	1.51597E-05	1.48473E-05	3.44762E-05	3.4423E-05	4.52973E-05	4.5268E-05	4.8519E-05	4.73566E-05	1.88805E-06	1.88805E-06	5.11321E-05	1.88805E-06	2.86557E-05	2.77581E-05	3.51749E-05	0.000152661	0.000116039
3833403772875	383340	3772875	0.000116353	4.5635E-05	1.5113E-05	1.48016E-05	3.43701E-05	3.43171E-05	4.51578E-05	4.51287E-05	4.83697E-05	4.72103E-05	1.88224E-06	1.88224E-06	5.09747E-05	1.88224E-06	2.8627E-05	2.77303E-05	3.53401E-05	0.000153378	0.000116584
3833503772875	383350	3772875	0.000115661	4.5364E-05	1.50232E-05	1.47136E-05	3.41658E-05	3.41131E-05	4.48894E-05	4.48604E-05	4.80821E-05	4.69296E

			KMMass Grading / Excavation	KMDrainage / Utilities Trenching	KMFoundations / Concrete Pads	KMBuilding / Structure Construction	KMAsphalt Paving	KMArchitectural Coating	KMLandscaping or Other Finishing	KMWaterside Construction (Piles)	EWNDemolition	EWNSite Grubbing / Prep	EWNDrainage / Utilities Trenching	EWNDrainage / Utilities Trenching	EWNDrainage / Utilities Trenching	EWNFoundation s / Concrete Pads	EWNBuilding / Structure Construction	EWNAsphalt Paving	EWNLandscaping or Other Finishing	EWNWaterside Construction (Piles)	ISDemolition
Unique Identifier	X (UTM)	Y (UTM)	2026	2026	2026	2026	2026	2026	2026	2026	2027	2027	2027	2028	2029	2029	2029	2029	2029	2029	2027
3835603772865	383560	3772865	8.8092E-05	3.16346E-05	1.67409E-05	5.74992E-05	1.84722E-06	1.84722E-06	5.93464E-05	1.84722E-06	9.22037E-05	5.02522E-06	1.18002E-05	1.15723E-05	1.13328E-05	9.81636E-06	2.13156E-05	1.51649E-06	2.20739E-05	1.51649E-06	1.35698E-05
3835703772865	383570	3772865	8.69542E-05	3.1226E-05	1.65247E-05	5.67565E-05	1.82336E-06	1.82336E-06	5.85799E-05	1.82336E-06	9.08255E-05	4.9501E-06	1.16238E-05	1.13993E-05	1.11634E-05	9.66962E-06	2.0997E-05	1.49382E-06	2.17439E-05	1.49382E-06	1.34078E-05
3835803772865	383580	3772865	8.88974E-05	3.19238E-05	1.6894E-05	5.80248E-05	1.86411E-06	1.86411E-06	5.9889E-05	1.86411E-06	9.25865E-05	5.04609E-06	1.18492E-05	1.16203E-05	1.13799E-05	9.85712E-06	2.14041E-05	1.52279E-06	2.21655E-05	1.52279E-06	1.37138E-05
3835903772865	383590	3772865	9.14685E-05	3.28471E-05	1.73826E-05	5.97031E-05	1.91802E-06	1.91802E-06	6.16211E-05	1.91802E-06	9.50291E-05	5.17921E-06	1.21618E-05	1.19269E-05	1.16801E-05	1.01172E-05	2.19688E-05	1.56296E-06	2.27503E-05	1.56296E-06	1.4105E-05
3836003772865	383600	3772865	9.26729E-05	3.32796E-05	1.76114E-05	6.04892E-05	1.94328E-06	1.94328E-06	6.24324E-05	1.94328E-06	9.61316E-05	5.2393E-06	1.23029E-05	1.20653E-05	1.18156E-05	1.02345E-05	2.22237E-05	1.5811E-06	2.30142E-05	1.5811E-06	1.42866E-05
3836103772865	383610	3772865	9.24808E-05	3.32106E-05	1.75749E-05	6.03638E-05	1.93925E-06	1.93925E-06	6.2303E-05	1.93925E-06	9.5833E-05	5.22302E-06	1.22646E-05	1.20278E-05	1.17789E-05	1.02027E-05	2.21547E-05	1.57618E-06	2.29428E-05	1.57618E-06	1.42601E-05
3836203772865	383620	3772865	9.21926E-05	3.31072E-05	1.75202E-05	6.01757E-05	1.93321E-06	1.93321E-06	6.21089E-05	1.93321E-06	9.54655E-05	5.20299E-06	1.22176E-05	1.19817E-05	1.17338E-05	1.01636E-05	2.20697E-05	1.57014E-06	2.28548E-05	1.57014E-06	1.42168E-05
3836303772865	383630	3772865	9.11804E-05	3.27437E-05	1.73278E-05	5.9515E-05	1.91198E-06	1.91198E-06	6.1427E-05	1.91198E-06	9.43323E-05	5.14123E-06	1.20726E-05	1.18394E-05	1.15945E-05	1.0043E-05	2.18077E-05	1.5515E-06	2.25835E-05	1.5515E-06	1.40687E-05
3836403772865	383640	3772865	9.01017E-05	3.23563E-05	1.71228E-05	5.88109E-05	1.88936E-06	1.88936E-06	6.07003E-05	1.88936E-06	9.31531E-05	5.07697E-06	1.19217E-05	1.16915E-05	1.14495E-05	9.91744E-06	2.15351E-05	1.53211E-06	2.23012E-05	1.53211E-06	1.39108E-05
3836503772865	383650	3772865	8.90378E-05	3.19742E-05	1.69206E-05	5.81165E-05	1.86705E-06	1.86705E-06	5.99835E-05	1.86705E-06	9.20123E-05	5.01479E-06	1.17757E-05	1.15483E-05	1.13093E-05	9.79598E-06	2.12714E-05	1.51334E-06	2.20281E-05	1.51334E-06	1.37543E-05
3836603772865	383660	3772865	8.7996E-05	3.16001E-05	1.67227E-05	5.74365E-05	1.84521E-06	1.84521E-06	5.92817E-05	1.84521E-06	9.09097E-05	4.9547E-06	1.16346E-05	1.14099E-05	1.11738E-05	9.67859E-06	2.10165E-05	1.49521E-06	2.17641E-05	1.49521E-06	1.35992E-05
3836703772865	383670	3772865	8.69025E-05	3.12074E-05	1.65149E-05	5.67228E-05	1.82228E-06	1.82228E-06	5.8545E-05	1.82228E-06	8.97765E-05	4.89293E-06	1.14895E-05	1.12677E-05	1.10345E-05	9.55795E-06	2.07545E-05	1.47657E-06	2.14928E-05	1.47657E-06	1.34371E-05
3836803772865	383680	3772865	8.60602E-05	3.0905E-05	1.63548E-05	5.6173E-05	1.80461E-06	1.80461E-06	5.79776E-05	1.80461E-06	8.89802E-05	4.84953E-06	1.13876E-05	1.11677E-05	1.09366E-05	9.47317E-06	2.05704E-05	1.46347E-06	2.13022E-05	1.46347E-06	1.33072E-05
3836903772865	383690	3772865	8.52179E-05	3.06025E-05	1.61947E-05	5.56232E-05	1.78695E-06	1.78695E-06	5.74102E-05	1.78695E-06	8.82528E-05	4.80989E-06	1.12945E-05	1.10764E-05	1.08472E-05	9.39573E-06	2.04023E-05	1.45151E-06	2.1128E-05	1.45151E-06	1.31786E-05
3837003772865	383700	3772865	8.43683E-05	3.02974E-05	1.60333E-05	5.50686E-05	1.76914E-06	1.76914E-06	5.68378E-05	1.76914E-06	8.7533E-05	4.77066E-06	1.12024E-05	1.09861E-05	1.07588E-05	9.3191E-06	2.02359E-05	1.43967E-06	2.09557E-05	1.43967E-06	1.30501E-05
3837103772865	383710	3772865	8.34226E-05	2.99578E-05	1.58535E-05	5.44513E-05	1.7493E-06	1.7493E-06	5.62006E-05	1.7493E-06	8.66678E-05	4.72351E-06	1.10917E-05	1.08775E-05	1.06524E-05	9.22698E-06	2.00358E-05	1.42544E-06	2.07486E-05	1.42544E-06	1.29076E-05
3837203772865	383720	3772865	8.2536E-05	2.96394E-05	1.5685E-05	5.38726E-05	1.73071E-06	1.73071E-06	5.56033E-05	1.73071E-06	8.58868E-05	4.68094E-06	1.09917E-05	1.07795E-05	1.05564E-05	9.14384E-06	1.98553E-05	1.4126E-06	2.05616E-05	1.4126E-06	1.27762E-05
3837303772865	383730	3772865	8.14499E-05	2.92493E-05	1.54786E-05	5.31637E-05	1.70794E-06	1.70794E-06	5.48717E-05	1.70794E-06	8.47689E-05	4.62001E-06	1.08487E-05	1.06392E-05	1.0419E-05	9.02482E-06	1.95969E-05	1.39421E-06	2.0294E-05	1.39421E-06	1.26183E-05
3837403772865	383740	3772865	8.02973E-05	2.88354E-05	1.52596E-05	5.24114E-05	1.68377E-06	1.68377E-06	5.40952E-05	1.68377E-06	8.35285E-05	4.55241E-06	1.06899E-05	1.04835E-05	1.02666E-05	8.89276E-06	1.93101E-05	1.37381E-06	1.9997E-05	1.37381E-06	1.24507E-05
3837503772865	383750	3772865	7.93072E-05	2.84799E-05	1.50715E-05	5.17652E-05	1.66301E-06	1.66301E-06	5.34282E-05	1.66301E-06	8.24182E-05	4.4919E-06	1.05478E-05	1.03441E-05	1.01301E-05	8.77456E-06	1.90534E-05	1.35555E-06	1.97312E-05	1.35555E-06	1.23068E-05
3837603772865	383760	3772865	7.84945E-05	2.8188E-05	1.4917E-05	5.12347E-05	1.64597E-06	1.64597E-06	5.28807E-05	1.64597E-06	8.14994E-05	4.44182E-06	1.04302E-05	1.02288E-05	1.00172E-05	8.67674E-06	1.8841E-05	1.34044E-06	1.95112E-05	1.34044E-06	1.2188E-05
3837703772865	383770	3772865	7.7667E-05	2.78909E-05	1.47597E-05	5.06946E-05	1.62861E-06	1.62861E-06	5.23232E-05	1.62861E-06	8.05883E-05	4.39216E-06	1.03136E-05	1.01145E-05	9.90518E-06	8.57973E-06	1.86304E-05	1.32545E-06	1.92931E-05	1.32545E-06	1.20678E-05
3837803772865	383780	3772865	7.68395E-05	2.75937E-05	1.46025E-05	5.01545E-05	1.61126E-06	1.61126E-06	5.17657E-05	1.61126E-06	7.96924E-05	4.34334E-06	1.0199E-05	1.0002E-05	9.79507E-06	8.48436E-06	1.84233E-05	1.31072E-06	1.90786E-05	1.31072E-06	1.19477E-05
3837903772865	383790	3772865	7.60268E-05	2.73019E-05	1.4448E-05	4.9624E-05	1.59422E-06	1.59422E-06	5.12182E-05	1.59422E-06	7.88884E-05	4.29952E-06	1.00961E-05	9.90112E-06	9.69626E-06	8.39876E-06	1.82374E-05	1.29749E-06	1.88862E-05	1.29749E-06	1.18345E-05
3838003772865	383800	3772865	7.52214E-05	2.70127E-05	1.4295E-05	4.90983E-05	1.57733E-06	1.57733E-06	5.06757E-05	1.57733E-06	7.80768E-05	4.25529E-06	9.99222E-06	9.79926E-06	9.5965E-06	8.31236E-06	1.80498E-05	1.28414E-06	1.86919E-05	1.28414E-06	1.17241E-05
3838103772865	383810	3772865	7.38767E-05	2.65298E-05	1.40395E-05	4.82206E-05	1.54914E-06	1.54914E-06	4.97698E-05	1.54914E-06	7.65148E-05	4.17016E-06	9.79231E-06	9.60321E-06	9.40451E-06	8.14606E-06	1.76887E-05	1.25845E-06	1.83179E-05	1.25845E-06	1.15257E-05
3838203772865	383820	3772865	7.25542E-05	2.60548E-05	1.37881E-05	4.73574E-05	1.5214E-06	1.5214E-06	4.88788E-05	1.5214E-06	7.49681E-05	4.08586E-06	9.59437E-06	9.40909E-06	9.21441E-06	7.98139E-06	1.73311E-05	1.23302E-06	1.79476E-05	1.23302E-06	1.13329E-05
3838303772865	383830	3772865	7.15198E-05	2.56834E-05	1.35915E-05	4.66822E-05	1.49971E-06	1.49971E-06	4.81819E-05	1.49971E-06	7.38349E-05	4.0241E-06	9.44934E-06	9.26686E-06	9.07513E-06	7.86075E-06	1.70691E-05	1.21438E-06	1.76763E-05	1.21438E-06	1.11848E-05
3838403772865	383840	3772865	7.08179E-05	2.54313E-05	1.34582E-05	4.62241E-05	1.485E-06	1.485E-06	4.77091E-05	1.485E-06	7.30846E-05	3.9832E-06	9.35331E-06	9.17269E-06	8.9829E-06	7.78086E-06	1.68957E-05	1.20204E-06	1.74967E-05	1.20204E-06	1.10898E-05
3838503772865	383850	3772865	7.00717E-05	2.51633E-05	1.33163E-05	4.5737E-05	1.46935E-06	1.46935E-06	4.72064E-05	1.46935E-06	7.23036E-05	3.94064E-06	9.25336E-06	9.07467E-06	8.8869E-06	7.69771E-06	1.67151E-05	1.18919E-06	1.73097E-05	1.18919E-06	1.0992E-05
3838603772865	383860	3772865	6.86383E-05	2.46486E-05	1.3044E-05	4.48014E-05	1.43929E-06	1.43929E-06	4.62407E-05	1.43929E-06	7.06344E-05	3.84966E-06	9.03974E-06	8.86517E-06	8.68174E-06	7.52E-06	1.63292E-05	1.16174E-06	1.69101E-05	1.16174E-06	1.0774E-05
3838703772865	383870	3772865	6.71016E-05	2.40967E-05	1.27519E-05	4.37983E-05	1.40707E-06	1.40707E-06	4.52054E-05	1.40707E-06	6.88427E-05	3.75201E-06	8.81044E-06	8.6403E-06	8.46152E-06	7.32925E-06	1.5915E-05	1.13227E-06	1.64812E-05	1.13227E-06	1.05407E-05
3838803772865	383880	3772865	6.55057E-05	2.35236E-05	1.24486E-05	4.27567E-05	1.3736E-06	1.3736E-06	4.41303E-05	1.3736E-06	6.70356E-05	3.65353E-06	8.57918E-06	8.4135E-06	8.23942E-06	7.13687E-06	1.54973E-05	1.10255E-06	1.60486E-05	1.10255E-06	1.03059E-05
3838903772865	383890	3772865	6.3858E-05	2.2932E-05	1.21355E-05	4.16812E-05	1.33905E-06	1.33905E-06	4.30203E-05	1.33905E-06	6.52439E-05	3.55588E-06	8.34988E-06	8.18863E-06	8.0192E-06	6.94612E-06	1.50831E-05	1.07308E-06	1.56196E-05	1.07308E-06	1.0067E-05
3839003772865	383900	3772865	6.22474E-05	2.23536E-05	1.18294E-05	4.06299E-05	1.30528E-06	1.30528E-06	4.19352E-05	1.30528E-06	6.35058E-05	3.46115E-06	8.12743E-06	7.97048E-06	7.80557E-06	6.76107E-06	1.46813E-05	1.04449E-06	1.52035E-05	1.04449E-06	9.83367E-06
3839103772865	383910	3772865	5.99422E-05	2.15258E-05	1.13913E-05	3.91253E-05	1.25694E-06	1.25694E-06	4.03822E-05	1.25694E-06	6.08642E-05	3.31718E-06	7.78936E-06	7.63894E-06	7.48088E-06	6.47984E-06	1.40706E-05	1.00105E-06	1.45711E-05	1.00105E-06	9.49973E-06
3829703772875	382970	3772875	5.44895E-05	1.95677E-05	1.03551E-05	3.55663E-05	1.1426E-06	1.1426E-06	3.67089E-05	1.1426E-06	7.99298E-05	4.35628E-06	1.02294E-05	1.00318E-05	9.82425E-06	8.50963E-06	1.84781E-05	1.31462E-06	1.91355E-05	1.31462E-06	8.89613E-06
3829803772875	382980	3772875	5.54944E-05	1.99285E-05	1.05461E-05	3.62221E-05	1.16367E-06	1.16367E-06	3.73858E-05	1.16367E-06	8.14611E-05	4.43974E-06	1.04253E-05	1.0224E-05	1.00125E-05	8.67266E-06	1.88322E-05	1.33981E-06	1.95021E-05	1.33981E-06	9.03865E-06
3829903772875	382990	3772875	5.66913E-05	2.03583E-05	1.07735E-05	3.70034E-05	1.18877E-06	1.18877E-06	3.81921E-05	1.18877E-06	8.32988E-05	4.53989E-06	1.06605E-05	1.04547E-05	1.02383E-05	8.86831E-06	1.9257E-05	1.37003E-06	1.9942E-05	1.37003E-06	9.2119E-06
3830003772875	383000	3772875	5.79252E-05	2.08014E-05	1.1008E-05	3.78087E-05	1.21464E-06	1.21464E-06	3.90234E-05	1.21464E-06	8.51747E-05	4.64213E-06	1.09006E-05	1.06901E-05	1.04689E-05	9.06802E-06	1.96907E-05	1.40089E-06	2.03911E-05	1.40089E-06	9.38935E-06
3830103772875	383010	3772875	5.9196E-05	2.12578E-05	1.12495E-05	3.86382E-05	1.24129E-06	1.24129E-06	3.98795E-05	1.24129E-06	8.70966E-05	4.74688E-06	1.11466E-05	1.09313E-05	1.07051E-05	9.27263E-06	2.0135E-05	1.43249E-06	2.08512E-05	1.43249E-06	9.57239E-06
3830203772875	383020	3772875	6.05037E-05	2.17274E-05	1.14981E-05	3.94918E-05	1.26871E-06	1.26871E-06	4.07605E-05	1.26871E-06	8.90414E-05	4.85287E-06	1.13955E-05	1.11754E-05	1.09442E-05	9.47969E-06	2.05846E-05	1.46448E-06	2.13168E-05	1.46448E-06	9.75962E-06
3830303772875	383030	3772875	6.18484E-05	2.22103E-05	1.17536E-05	4.03695E-05	1.29691E-06	1.29691E-06	4.16664E-05	1.29691E-06	9.10322E-05	4.96137E-06	1.16502E-05	1.14253E-05	1.11889E-05	9.69163E-06	2.10448E-05	1.49722E-06	2.17934E-05	1.49722E-06	9.95243E-06
3830403772875	383040	3772875	6.3267E-05	2.27197E-05	1.20232E-05	4.12954E-05	1.32666E-06	1.32666E-06	4.26221E-05	1.32666E-06	9.30995E-05	5.07405E-06	1.19148E-05	1.16847E-05	1.1443E-05	9.91173E-06	2.15227E-05	1.53123E-06	2.22883E-05	1.53123E-06	1.0155E-05
3830503772875	383050	3772875	6.47373E-05	2.32477E-05	1.23026E-05	4.22551E-05	1.35749E-06	1.35749E-06	4.36126E-05	1.35749E-06	9.52128E-05	5.18922E-06	1.21853E-05	1.195E-05	1.17027E-05	1.01367E-05	2.20113E-05	1.56598E-06	2.27943E-05	1.56598E-06	1.0366E-05
3830603772875	383060	3772875	6.62593E-05	2.37943E-05	1.25918E-05	4.32486E-05	1.3894E-06	1.3894E-06	4.4638E-05	1.3894E-06	9.7395E-05	5.30815E-06	1.24645E-05	1.22238E-05	1.19709E-05	1.0369E-05	2.25158E-05	1.60188E-06	2.33167E-05	1.60188E-06	1.0584E-05
3830703772875	383070	3772875	6.787E-05	2.43727E-05	1.28979E-05	4.42999E-05	1.42318E-06	1.42318E-06	4.57231E-05	1.42318E-06	9.96538E-05	5.43126E-06	1.27536E-05	1.25073E-05	1.22485E-05	1.06095E-05	2.30379E-05	1.63903E-06	2.38575E-05	1.63903E-06	1.08131E-05
3830803772875	383080	3772875	6.9525E-05	2.4967E-05	1.32124E-05	4.53801E-05	1.45788E-06	1.45788E-06	4.6838E-05	1.45788E-06	0.000101959	5.55687E-06	1.30486E-05	1.27966E-05	1.25318E-05	1.08549E-05	2.35707E-05	1.67693E-06	2.44092E-05	1.67693E-06	1.10507E-05
3830903772875	383090	3772875	7.13277E-05	2.56144E-05	1.3555E-05	4.65568E-05	1.49569E-06	1.49569E-06	4.80525E-05	1.49569E-06	0.000104455	5.69291E-06	1.3368E-05	1.31099E-05	1.28386E-05	1.11206E-05	2.41478E-05	1.71799E-06	2.50068E-05	1.71799E-06	1.13077E-05
3831003772875	383100	3772875	7.32044E-05	2.62883E-05	1.39117E-05	4.77818E-05	1.53504E-06	1.53504E-06	4.93168E-05	1.53504E-06	0.000107027	5.83313E-06	1.36973E-05	1.34328E-05	1.31548E-05	1.13945E-05	2.47426E-05	1.7603E-06	2.56227E-05	1.7603E-06	1.1576E-05
3831103772875	383110	3772875	7.52731E-05	2.70312E-05	1.43048E-05	4.91321E-05	1.57842E-06	1.57842E-06	5.07105E-05	1.57842E-06	0.000109784	5.98336E-06	1.40501E-05	1.37787E-05	1.34936E-05	1.1688E-05	2.53798E-05	1.80564E-06	2.62826E-05	1.80564E-06	1.18722E-05
3831203772875	383120	3772875	7.76227E-05	2.7875E-05	1.47513E-05	5.06656E-05	1.62768E-06	1.62768E-06	5.22933E-05	1.62768E-06	0.000112885	6.15237E-06	1.44469E-05	1.41679E-05	1.38748E-05	1.20181E-05	2.60967E-05	1.85664E-06	2.7025E-05	1.85664E-06	1.2209E-05
3831303772875	383130	3772875	8.00461E-05	2.87452E-05	1.52119E-05	5.22474E-05	1.6785E-06	1.6785E-06	5.39259E-05	1.6785E-06	0.000115986	6.32138E-06	1.48438E-05	1.45571E-05	1.42559E-05	1.23483E-05	2.68136E-05	1.90764E-06	2.77674E-05	1.90764E-06	1.25555E-05
3831403772875	383140	3772875	8.23365E-05	2.95677E-05	1.56471E-05	5.37424E-05	1.72653E-06	1.72653E-06	5.5469E-05	1.72653E-06	0.000118834	6.47662E-06	1.52083E-05	1.49146E-05	1.4606E-05	1.26515E-05	2.74721E-05	1.95449E-06	2.84493E-05	1.95449E-06	1.2881E-05
3831503772875	383150	3772875	8.45678E-05	3.0369E-05	1.60712E-05	5.51988E-05	1.77332E-06	1.77332E-06	5.69722E-05	1.77332E-06	0.000121552	6.62476E-06	1.55562E-05	1.52558E-05	1.49401E-05	1.29409E-05	2.81005E-05	1.9992E-06	2.91001E-05	1.9992E-06	1.31982E-05
3831603772875	383160	3772875	8.6873E-05	3.11968E-05	1.65092E-05	5.67035E-05	1.82166E-06	1.82166E-06	5.85251E-05	1.82166E-06	0.000124294	6.77416E-06	1.5907E-05	1.55998E-05	1.5277E-05	1.32328E-05	2.87342E-05	2.04428E-06	2.97563E-05	2.04428E-06	1.35251E-05
3831703772875	383170	3772875	8.94663E-05	3.21281E-05	1.70021E-05	5.83962E-05	1.87604E-06	1.87604E-06	6.02722E-05	1.87604E-06	0.000127234	6.9344E-06	1.62833E-05	1.59688E-05	1.56384E-05	1.35458E-05	2.94139E-05	2.09264E-06	3.04602E-05	2.09264E-06	1.3894E-05
3831803772875	383180	3772875	9.22443E-05	3.31257E-05	1.753E-05	6.02095E-05	1.93429E-06	1.93429E-06	6.21437E-05	1.93429E-06	0.000129975	7.0838E-06	1.66341E-05	1.63129E-05	1.59753E-05	1.38376E-05	3.00476E-05	2.13772E-06	3.11164E-05	2.13772E-06	1.42852E-05
3831903772875	383190	3772875	9.41801E-05	3.38209E-05	1.78979E-05	6.1473E-05	1.97488E-06	1.97488E-06	6.34478E-05	1.97488E-06	0.000130978	7.13847E-06	1.67625E-05	1.64388E-05	1.60986E-05	1.39444E-05	3.02795E-05	2.15422E-06	3.13566E-05	2.15422E-06	1.46415E-05
3832003772875	383200	3772875	0.000105366	3.78379E-05	2.00237E-05	6.87743E-05	2.20944E-06	2.20944E-06	7.09837E-05	2.20944E-06	0.000142011	7.73981E-06	1.81745E-05	1.78236E-05	1.74548E-05	1.51191E-05	3.28302E-05	2.33569E-06	3.3998E-05	2.33569E-06	1.63978E-05
3832103772875	383210	3772875	0.000112053	4.02391E-05	2.12944E-05	7.31387E-05	2.34965E-06	2.34965E-06	7.54884E-05	2.34965E-06	0.000147394	8.03317E-06	1.88634E-05	1.84991E-05	1.81164E-05	1.56921E-05	3.40746E-05	2.42422E-06	3.52867E-05	2.42422E-06	1.74541E-05
3832203772875	383220	3772875	0.000114978	4.12898E-05	2.18504E-05	7.50484E-05	2.41101E-06	2.41101E-06	7.74594E-05	2.41101E-06	0.000147601	8.04444E-06	1.88899E-05	1.85251E-05	1.81418E-05	1.57142E-05	3.41224E-05	2.42762E-06	3.53362E-05	2.42762E-06	1.79292E-05
3832303772875	383230	3772875	0.000113656	4.08148E-05	2.1599E-05	7.41852E-05	2.38327E-06	2.38327E-06	7.65685E-05	2.38327E-06	0.000143145	7.80157E-06	1.83196E-05	1.79658E-05	1.75941E-05	1.52397E-05	3.30922E-05	2.35433E-06	3.42693E-05	2.35433E-06	1.77406E-05
3832403772875	383240	3772875	0.00011237	4.03532E-05	2.13547E-05	7.33461E-05	2.35632E-06	2.35632E-06	7.57024E-05	2.35632E-06	0.00013963	7.61002E-06	1.78698E-05	1.75247E-05	1.71621E-05	1.48656E-05	3.22797E-05	2.29652E-06	3.34279E-05	2.29652E-06	1.75268E-05
3832503772875	383250	3772875	0.000113021	4.05866E-05	2.14783E-05	7.37705E-05	2.36995E-06	2.36995E-06	7.61404E-05	2.36995E-06	0.000138903	7.57038E-06	1.77767E-05	1.74334E-05	1.70727E-05	1.47881E-05	3.21115E-05	2.28456E-06	3.32538E-05	2.28456E-06	1.75897E-05
3832603772875	383260	3772875	0.000113663	4.08175E-05	2.16005E-05	7.419E-05	2.38343E-06	2.38343E-06	7.65734E-05	2.38343E-06	0.00013826	7.53533E-06	1.76944E-05	1.73527E-05	1.69936E-05	1.47196E-05	3.19628E-05	2.27398E-06	3.30998E-05	2.27398E-06	1.76483E-05
3832703772875	383270	3772875	0.000112363	4.03505E-05	2.13533E-05	7.33412E-05	2.35616E-06	2.35616E-06	7.56974E-05	2.35616E-06	0.000135419	7.38051E-06	1.73308E-05	1.69961E-05	1.66445E-05	1.44172E-05	3.13061E-05	2.22726E-06	3.24197E-05	2.22726E-06	1.74024E-05
3832803772875	383280	3772875	0.00011158	4.00693E-05	2.12045E-05	7.28301E-05	2.33974E-06	2.33974E-06	7.51698E-05	2.33974E-06	0.000133206	7.2599E-06	1.70476E-05	1.67184E-05	1.63725E-05	1.41816E-05	3.07946E-05	2.19087E-06	3.189E-05	2.19087E-06	1.72236E-05
3832903772875	383290	3772875	0.000111646	4.00931E-05	2.12171E-05	7.28735E-05	2.34113E-06	2.34113E-06	7.52146E-05	2.34113E-06	0.00013192	7.1898E-06	1.6883E-05	1.6557E-05	1.62144E-05	1.40447E-05	3.04972E-05	2.16971E-06	3.1582E-05	2.16971E-06	1.71747E-05
3833003772875	383300	3772875	0.0001124	4.03638E-05	2.13604E-05	7.33654E-05	2.35694E-06	2.35694E-06	7.57223E-05	2.35694E-06	0.000131476	7.16559E-06	1.68262E-05	1.65012E-05	1.61598E-05	1.39974E-05	3.03945E-05	2.16241E-06	3.14757E-05	2.16241E-06	1.72446E-05
3833103772875	383310	3772875	0.000112984	4.05734E-05	2.14713E-05	7.37463E-05	2.36918E-06	2.36918E-06	7.61155E-05	2.36918E-06	0.000130871	7.13262E-06	1.67487E-05	1.64253E-05	1.60855E-05	1.3933E-05	3.02547E-05	2.15246E-06	3.13309E-05	2.15246E-06	1.72935E-05
3833203772875	383320	3772875	0.000113951	4.0921E-05	2.16552E-05	7.43781E-05	2.38947E-06	2.38947E-06	7.67676E-05	2.38947E-06	0.000130901	7.13429E-06	1.67527E-05	1.64292E-05	1.60892E-05	1.39363E-05	3.02618E-05	2.15296E-06	3.13382E-05	2.15296E-06	1.74136E-05
3833303772875	383330	3772875	0.000114838	4.12393E-05	2.18237E-05	7.49568E-05	2.40806E-06	2.40806E-06	7.73649E-05	2.40806E-06	0.000130955	7.13721E-06	1.67595E-05	1.64359E-05	1.60958E-05	1.3942E-05	3.02741E-05	2.15384E-06	3.13511E-05	2.15384E-06	1.75282E-05
3833403772875	383340	3772875	0.000115377	4.1433E-05	2.19262E-05	7.53088E-05	2.41937E-06	2.41937E-06	7.77282E-05	2.41937E-06	0.000130672	7.12177E-06	1.67233E-05	1.64003E-05	1.6061E-05	1.39118E-05	3.02087E-05	2.14918E-06	3.12832E-05	2.14918E-06	1.75939E-05
3833503772875	383350	3772875	0.000115496

			ISDrainage / Utilities Trenching	ISDrainage / Utilities Trenching	ISAsphalt Paving	ISAsphalt Paving	SVDemolition	SVSite Grubbing / Prep	SVMass Grading / Excavation	SVMass Grading / Excavation	SVDrainage / Utilities Trenching	SVFoundations / Concrete Pads	SVBuilding / Structure Construction	SVBuilding / Structure Construction	SVAsphalt Paving	SVAsphalt Paving	SVArchitectural Coating	SVArchitectural Coating	SVLandscaping or Other Finishing	SVLandscaping or Other Finishing	MDemolition
Unique Identifier	X (UTM)	Y (UTM)	2027	2028	2027	2028	2027	2027	2027	2028	2028	2028	2028	2029	2028	2029	2028	2029	2028	2029	2027
3835603772865	383560	3772865	5.46406E-06	5.32387E-06	1.41117E-06	1.31457E-06	9.33015E-05	6.70787E-05	4.52264E-05	4.46522E-05	3.16818E-05	1.00645E-05	1.4418E-05	1.38679E-05	1.41757E-06	1.3189E-06	1.41757E-06	1.3189E-06	1.4418E-05	1.38679E-05	2.24603E-05
3835703772865	383570	3772865	5.3988E-06	5.26028E-06	1.39432E-06	1.29887E-06	9.22235E-05	6.63037E-05	4.47039E-05	4.41363E-05	3.13157E-05	9.94821E-06	1.42514E-05	1.37076E-05	1.40119E-06	1.30366E-06	1.40119E-06	1.30366E-06	1.42514E-05	1.37076E-05	2.21663E-05
3835803772865	383580	3772865	5.52201E-06	5.38033E-06	1.42614E-06	1.32851E-06	9.44685E-05	6.79178E-05	4.57921E-05	4.52107E-05	3.20781E-05	1.01904E-05	1.45983E-05	1.40413E-05	1.4353E-06	1.3354E-06	1.4353E-06	1.3354E-06	1.45983E-05	1.40413E-05	2.26526E-05
3835903772865	383590	3772865	5.67954E-06	5.53382E-06	1.46682E-06	1.36641E-06	9.72837E-05	6.99417E-05	4.71567E-05	4.6558E-05	3.3034E-05	1.04941E-05	1.50334E-05	1.44598E-05	1.47808E-06	1.37519E-06	1.47808E-06	1.37519E-06	1.50334E-05	1.44598E-05	2.33095E-05
3836003772865	383600	3772865	5.75268E-06	5.60508E-06	1.48571E-06	1.384E-06	9.85666E-05	7.0864E-05	4.77786E-05	4.71719E-05	3.34696E-05	1.06324E-05	1.52316E-05	1.46504E-05	1.49757E-06	1.39333E-06	1.49757E-06	1.39333E-06	1.52316E-05	1.46504E-05	2.36198E-05
3836103772865	383610	3772865	5.74199E-06	5.59467E-06	1.48295E-06	1.38143E-06	9.83884E-05	7.07359E-05	4.76922E-05	4.70866E-05	3.34091E-05	1.06132E-05	1.52041E-05	1.4624E-05	1.49486E-06	1.39081E-06	1.49486E-06	1.39081E-06	1.52041E-05	1.4624E-05	2.35744E-05
3836203772865	383620	3772865	5.72455E-06	5.57768E-06	1.47845E-06	1.37724E-06	9.80766E-05	7.05117E-05	4.7541E-05	4.69374E-05	3.33032E-05	1.05796E-05	1.51559E-05	1.45776E-05	1.49012E-06	1.3864E-06	1.49012E-06	1.3864E-06	1.51559E-05	1.45776E-05	2.35036E-05
3836303772865	383630	3772865	5.66492E-06	5.51957E-06	1.46304E-06	1.36289E-06	9.70254E-05	6.9756E-05	4.70315E-05	4.64343E-05	3.29463E-05	1.04662E-05	1.49935E-05	1.44214E-05	1.47415E-06	1.37154E-06	1.47415E-06	1.37154E-06	1.49935E-05	1.44214E-05	2.32442E-05
3836403772865	383640	3772865	5.60134E-06	5.45763E-06	1.44662E-06	1.34759E-06	9.59029E-05	6.89489E-05	4.64874E-05	4.58971E-05	3.25651E-05	1.03451E-05	1.482E-05	1.42545E-05	1.4571E-06	1.35567E-06	1.4571E-06	1.35567E-06	1.482E-05	1.42545E-05	2.29684E-05
3836503772865	383650	3772865	5.53833E-06	5.39623E-06	1.43035E-06	1.33243E-06	9.47714E-05	6.81355E-05	4.59389E-05	4.53556E-05	3.21809E-05	1.02231E-05	1.46452E-05	1.40864E-05	1.43991E-06	1.33968E-06	1.43991E-06	1.33968E-06	1.46452E-05	1.40864E-05	2.26962E-05
3836603772865	383660	3772865	5.47588E-06	5.33538E-06	1.41422E-06	1.31741E-06	9.36489E-05	6.73285E-05	4.53948E-05	4.48184E-05	3.17998E-05	1.0102E-05	1.44717E-05	1.39195E-05	1.42285E-06	1.32381E-06	1.42285E-06	1.32381E-06	1.44717E-05	1.39195E-05	2.24294E-05
3836703772865	383670	3772865	5.41062E-06	5.27179E-06	1.39737E-06	1.30171E-06	9.2473E-05	6.64831E-05	4.48248E-05	4.42556E-05	3.14004E-05	9.97512E-06	1.429E-05	1.37447E-05	1.40498E-06	1.30719E-06	1.40498E-06	1.30719E-06	1.429E-05	1.37447E-05	2.21518E-05
3836803772865	383680	3772865	5.35829E-06	5.22081E-06	1.38385E-06	1.28912E-06	9.15197E-05	6.57977E-05	4.43627E-05	4.37994E-05	3.10768E-05	9.87229E-06	1.41427E-05	1.3603E-05	1.3905E-06	1.29372E-06	1.3905E-06	1.29372E-06	1.41427E-05	1.3603E-05	2.19413E-05
3836903772865	383690	3772865	5.30653E-06	5.17038E-06	1.37049E-06	1.27667E-06	9.05131E-05	6.5074E-05	4.38747E-05	4.33177E-05	3.07349E-05	9.7637E-06	1.39871E-05	1.34534E-05	1.37521E-06	1.27949E-06	1.37521E-06	1.27949E-06	1.39871E-05	1.34534E-05	2.17327E-05
3837003772865	383700	3772865	5.25477E-06	5.11995E-06	1.35712E-06	1.26422E-06	8.95331E-05	6.43694E-05	4.33997E-05	4.28487E-05	3.04022E-05	9.65799E-06	1.38357E-05	1.33078E-05	1.36032E-06	1.26563E-06	1.36032E-06	1.26563E-06	1.38357E-05	1.33078E-05	2.15222E-05
3837103772865	383710	3772865	5.19739E-06	5.06404E-06	1.3423E-06	1.25041E-06	8.84551E-05	6.35944E-05	4.28772E-05	4.23328E-05	3.00361E-05	9.54171E-06	1.36691E-05	1.31475E-05	1.34394E-06	1.25039E-06	1.34394E-06	1.25039E-06	1.36691E-05	1.31475E-05	2.12827E-05
3837203772865	383720	3772865	5.1445E-06	5.01251E-06	1.32864E-06	1.23769E-06	8.7395E-05	6.28322E-05	4.23633E-05	4.18254E-05	2.96761E-05	9.42735E-06	1.35053E-05	1.299E-05	1.32783E-06	1.23541E-06	1.32783E-06	1.23541E-06	1.35053E-05	1.299E-05	2.1054E-05
3837303772865	383730	3772865	5.08093E-06	4.95056E-06	1.31222E-06	1.22239E-06	8.62279E-05	6.19932E-05	4.17976E-05	4.12669E-05	2.92799E-05	9.30146E-06	1.33249E-05	1.28165E-05	1.3101E-06	1.21891E-06	1.3101E-06	1.21891E-06	1.33249E-05	1.28165E-05	2.07728E-05
3837403772865	383740	3772865	5.01341E-06	4.88478E-06	1.29478E-06	1.20615E-06	8.50253E-05	6.11285E-05	4.12146E-05	4.06913E-05	2.88715E-05	9.17173E-06	1.31391E-05	1.26377E-05	1.29183E-06	1.20191E-06	1.29183E-06	1.20191E-06	1.31391E-05	1.26377E-05	2.04752E-05
3837503772865	383750	3772865	4.95546E-06	4.82832E-06	1.27982E-06	1.19221E-06	8.4072E-05	6.04432E-05	4.07525E-05	4.02351E-05	2.85478E-05	9.0689E-06	1.29918E-05	1.2496E-05	1.27735E-06	1.18844E-06	1.27735E-06	1.18844E-06	1.29918E-05	1.2496E-05	2.02175E-05
3837603772865	383760	3772865	4.90764E-06	4.78173E-06	1.26747E-06	1.1807E-06	8.3297E-05	5.9886E-05	4.03768E-05	3.98642E-05	2.82846E-05	8.98529E-06	1.2872E-05	1.23808E-05	1.26557E-06	1.17748E-06	1.26557E-06	1.17748E-06	1.2872E-05	1.23808E-05	2.0007E-05
3837703772865	383770	3772865	4.85926E-06	4.73458E-06	1.25497E-06	1.16906E-06	8.24328E-05	5.92647E-05	3.9958E-05	3.94506E-05	2.79912E-05	8.89208E-06	1.27384E-05	1.22524E-05	1.25244E-06	1.16526E-06	1.25244E-06	1.16526E-06	1.27384E-05	1.22524E-05	1.97875E-05
3837803772865	383780	3772865	4.81087E-06	4.68744E-06	1.24248E-06	1.15742E-06	8.14707E-05	5.8573E-05	3.94916E-05	3.89902E-05	2.76645E-05	8.78829E-06	1.25898E-05	1.21094E-05	1.23782E-06	1.15166E-06	1.23782E-06	1.15166E-06	1.25898E-05	1.21094E-05	1.95697E-05
3837903772865	383790	3772865	4.7653E-06	4.64304E-06	1.23071E-06	1.14646E-06	8.04283E-05	5.78236E-05	3.89863E-05	3.84913E-05	2.73105E-05	8.67585E-06	1.24287E-05	1.19545E-05	1.22198E-06	1.13693E-06	1.22198E-06	1.13693E-06	1.24287E-05	1.19545E-05	1.93484E-05
3838003772865	383800	3772865	4.72086E-06	4.59973E-06	1.21923E-06	1.13576E-06	7.94484E-05	5.71191E-05	3.85113E-05	3.80223E-05	2.69778E-05	8.57014E-06	1.22773E-05	1.18088E-05	1.2071E-06	1.12308E-06	1.2071E-06	1.12308E-06	1.22773E-05	1.18088E-05	1.91342E-05
3838103772865	383810	3772865	4.64097E-06	4.52189E-06	1.19859E-06	1.11654E-06	7.81744E-05	5.62032E-05	3.78938E-05	3.74127E-05	2.65452E-05	8.43272E-06	1.20804E-05	1.16195E-05	1.18774E-06	1.10507E-06	1.18774E-06	1.10507E-06	1.20804E-05	1.16195E-05	1.87804E-05
3838203772865	383820	3772865	4.56333E-06	4.44624E-06	1.17854E-06	1.09786E-06	7.69183E-05	5.53001E-05	3.72849E-05	3.68115E-05	2.61186E-05	8.29722E-06	1.18863E-05	1.14327E-05	1.16865E-06	1.08731E-06	1.16865E-06	1.08731E-06	1.18863E-05	1.14327E-05	1.84357E-05
3838303772865	383830	3772865	4.50369E-06	4.38814E-06	1.16314E-06	1.08352E-06	7.58403E-05	5.45251E-05	3.67624E-05	3.62956E-05	2.57526E-05	8.18094E-06	1.17197E-05	1.12725E-05	1.15228E-06	1.07207E-06	1.15228E-06	1.07207E-06	1.17197E-05	1.12725E-05	1.81617E-05
3838403772865	383840	3772865	4.46543E-06	4.35086E-06	1.15326E-06	1.07431E-06	7.49673E-05	5.38974E-05	3.63392E-05	3.58778E-05	2.54561E-05	8.08676E-06	1.15848E-05	1.11428E-05	1.13901E-06	1.05973E-06	1.13901E-06	1.05973E-06	1.15848E-05	1.11428E-05	1.79748E-05
3838503772865	383850	3772865	4.42605E-06	4.31249E-06	1.14309E-06	1.06484E-06	7.41298E-05	5.32953E-05	3.59332E-05	3.5477E-05	2.51718E-05	7.99643E-06	1.14554E-05	1.10183E-05	1.12629E-06	1.04789E-06	1.12629E-06	1.04789E-06	1.14554E-05	1.10183E-05	1.7777E-05
3838603772865	383860	3772865	4.33828E-06	4.22697E-06	1.12042E-06	1.04372E-06	7.27846E-05	5.23282E-05	3.52812E-05	3.48332E-05	2.4715E-05	7.85132E-06	1.12475E-05	1.08183E-05	1.10585E-06	1.02888E-06	1.10585E-06	1.02888E-06	1.12475E-05	1.08183E-05	1.74032E-05
3838703772865	383870	3772865	4.24433E-06	4.13543E-06	1.09616E-06	1.02112E-06	7.14394E-05	5.1361E-05	3.46291E-05	3.41894E-05	2.42582E-05	7.70621E-06	1.10396E-05	1.06184E-05	1.08541E-06	1.00986E-06	1.08541E-06	1.00986E-06	1.10396E-05	1.06184E-05	1.7004E-05
3838803772865	383880	3772865	4.14981E-06	4.04334E-06	1.07175E-06	9.98378E-07	7.00229E-05	5.03427E-05	3.39425E-05	3.35115E-05	2.37772E-05	7.55341E-06	1.08207E-05	1.04079E-05	1.06389E-06	9.89838E-07	1.06389E-06	9.89838E-07	1.08207E-05	1.04079E-05	1.66012E-05
3838903772865	383890	3772865	4.0536E-06	3.9496E-06	1.0469E-06	9.75233E-07	6.83748E-05	4.91577E-05	3.31436E-05	3.27227E-05	2.32176E-05	7.37563E-06	1.0566E-05	1.01629E-05	1.03885E-06	9.6654E-07	1.03885E-06	9.6654E-07	1.0566E-05	1.01629E-05	1.61784E-05
3839003772865	383900	3772865	3.95965E-06	3.85805E-06	1.02263E-06	9.52628E-07	6.66019E-05	4.78832E-05	3.22842E-05	3.18743E-05	2.26156E-05	7.18439E-06	1.02921E-05	9.89938E-06	1.01191E-06	9.41479E-07	1.01191E-06	9.41479E-07	1.02921E-05	9.89938E-06	1.57556E-05
3839103772865	383910	3772865	3.82518E-06	3.72704E-06	9.87906E-07	9.20279E-07	6.43747E-05	4.62819E-05	3.12046E-05	3.08084E-05	2.18593E-05	6.94414E-06	9.94791E-06	9.56834E-06	9.78075E-07	9.09996E-07	9.78075E-07	9.09996E-07	9.94791E-06	9.56834E-06	1.51532E-05
3829703772875	382970	3772875	3.58213E-06	3.49023E-06	9.25136E-07	8.61805E-07	5.48067E-05	3.94031E-05	2.65667E-05	2.62294E-05	1.86104E-05	5.91203E-06	8.46935E-06	8.1462E-06	8.32704E-07	7.74743E-07	8.32704E-07	7.74743E-07	8.46935E-06	8.1462E-06	1.3785E-05
3829803772875	382980	3772875	3.63952E-06	3.54614E-06	9.39957E-07	8.75611E-07	5.57511E-05	4.0082E-05	2.70244E-05	2.66813E-05	1.8931E-05	6.0139E-06	8.61528E-06	8.28656E-06	8.47052E-07	7.88092E-07	8.47052E-07	7.88092E-07	8.61528E-06	8.28656E-06	1.40463E-05
3829903772875	382990	3772875	3.70928E-06	3.61411E-06	9.57974E-07	8.92395E-07	5.68825E-05	4.08954E-05	2.75729E-05	2.72228E-05	1.93152E-05	6.13595E-06	8.79012E-06	8.45473E-06	8.64242E-07	8.04086E-07	8.64242E-07	8.04086E-07	8.79012E-06	8.45473E-06	1.43584E-05
3830003772875	383000	3772875	3.78074E-06	3.68373E-06	9.76428E-07	9.09586E-07	5.80495E-05	4.17344E-05	2.81386E-05	2.77813E-05	1.97115E-05	6.26184E-06	8.97046E-06	8.62819E-06	8.81973E-07	8.20583E-07	8.81973E-07	8.20583E-07	8.97046E-06	8.62819E-06	1.46796E-05
3830103772875	383010	3772875	3.85444E-06	3.75554E-06	9.95462E-07	9.27317E-07	5.92611E-05	4.26055E-05	2.87259E-05	2.83611E-05	2.01229E-05	6.39253E-06	9.15769E-06	8.80827E-06	9.00381E-07	8.3771E-07	9.00381E-07	8.3771E-07	9.15769E-06	8.80827E-06	1.50116E-05
3830203772875	383020	3772875	3.92983E-06	3.829E-06	1.01493E-06	9.45455E-07	6.04994E-05	4.34958E-05	2.93261E-05	2.89538E-05	2.05434E-05	6.52611E-06	9.34905E-06	8.99233E-06	9.19196E-07	8.55215E-07	9.19196E-07	8.55215E-07	9.34905E-06	8.99233E-06	1.53528E-05
3830303772875	383030	3772875	4.00747E-06	3.90465E-06	1.03498E-06	9.64134E-07	6.17823E-05	4.44181E-05	2.9948E-05	2.95677E-05	2.0979E-05	6.66449E-06	9.54729E-06	9.18301E-06	9.38687E-07	8.73349E-07	9.38687E-07	8.73349E-07	9.54729E-06	9.18301E-06	1.57048E-05
3830403772875	383040	3772875	4.08905E-06	3.98413E-06	1.05605E-06	9.8376E-07	6.31364E-05	4.53917E-05	3.06044E-05	3.02158E-05	2.14388E-05	6.81056E-06	9.75655E-06	9.38428E-06	9.59261E-07	8.92491E-07	9.59261E-07	8.92491E-07	9.75655E-06	9.38428E-06	1.60749E-05
3830503772875	383050	3772875	4.174E-06	4.06691E-06	1.07799E-06	1.0042E-06	6.45351E-05	4.63972E-05	3.12823E-05	3.08852E-05	2.19138E-05	6.96144E-06	9.97269E-06	9.59217E-06	9.80512E-07	9.12263E-07	9.80512E-07	9.12263E-07	9.97269E-06	9.59217E-06	1.64578E-05
3830603772875	383060	3772875	4.26177E-06	4.15242E-06	1.10066E-06	1.02531E-06	6.59961E-05	4.74476E-05	3.19906E-05	3.15844E-05	2.24099E-05	7.11904E-06	1.01985E-05	9.80934E-06	1.00271E-06	9.32916E-07	1.00271E-06	9.32916E-07	1.01985E-05	9.80934E-06	1.68588E-05
3830703772875	383070	3772875	4.35403E-06	4.24232E-06	1.12449E-06	1.04751E-06	6.75284E-05	4.85493E-05	3.27333E-05	3.23177E-05	2.29302E-05	7.28433E-06	1.04353E-05	1.00371E-05	1.02599E-06	9.54577E-07	1.02599E-06	9.54577E-07	1.04353E-05	1.00371E-05	1.7278E-05
3830803772875	383080	3772875	4.44968E-06	4.33551E-06	1.14919E-06	1.07052E-06	6.91231E-05	4.96958E-05	3.35063E-05	3.30809E-05	2.34717E-05	7.45635E-06	1.06817E-05	1.02741E-05	1.05022E-06	9.77119E-07	1.05022E-06	9.77119E-07	1.06817E-05	1.02741E-05	1.77135E-05
3830903772875	383090	3772875	4.5532E-06	4.43638E-06	1.17593E-06	1.09543E-06	7.08514E-05	5.09383E-05	3.43441E-05	3.3908E-05	2.40586E-05	7.64279E-06	1.09488E-05	1.0531E-05	1.07648E-06	1.00155E-06	1.07648E-06	1.00155E-06	1.09488E-05	1.0531E-05	1.81834E-05
3831003772875	383100	3772875	4.66122E-06	4.54163E-06	1.20382E-06	1.12142E-06	7.26688E-05	5.22449E-05	3.5225E-05	3.47778E-05	2.46757E-05	7.83883E-06	1.12296E-05	1.08011E-05	1.10409E-06	1.02724E-06	1.10409E-06	1.02724E-06	1.12296E-05	1.08011E-05	1.8677E-05
3831103772875	383110	3772875	4.78049E-06	4.65784E-06	1.23463E-06	1.15011E-06	7.47267E-05	5.37245E-05	3.62226E-05	3.57627E-05	2.53745E-05	8.06082E-06	1.15476E-05	1.1107E-05	1.13536E-06	1.05633E-06	1.13536E-06	1.05633E-06	1.15476E-05	1.1107E-05	1.92195E-05
3831203772875	383120	3772875	4.91608E-06	4.78995E-06	1.26965E-06	1.18273E-06	7.70965E-05	5.54282E-05	3.73713E-05	3.68968E-05	2.61791E-05	8.31644E-06	1.19138E-05	1.14592E-05	1.17136E-06	1.08983E-06	1.17136E-06	1.08983E-06	1.19138E-05	1.14592E-05	1.98347E-05
3831303772875	383130	3772875	5.05561E-06	4.9259E-06	1.30568E-06	1.2163E-06	7.96087E-05	5.72344E-05	3.8589E-05	3.80991E-05	2.70322E-05	8.58744E-06	1.2302E-05	1.18326E-05	1.20953E-06	1.12534E-06	1.20953E-06	1.12534E-06	1.2302E-05	1.18326E-05	2.04716E-05
3831403772875	383140	3772875	5.1867E-06	5.05362E-06	1.33954E-06	1.24784E-06	8.19606E-05	5.89252E-05	3.97291E-05	3.92247E-05	2.78308E-05	8.84114E-06	1.26655E-05	1.21822E-05	1.24527E-06	1.15859E-06	1.24527E-06	1.15859E-06	1.26655E-05	1.21822E-05	2.1074E-05
3831503772875	383150	3772875	5.31441E-06	5.17806E-06	1.37252E-06	1.27856E-06	8.42324E-05	6.05585E-05	4.08303E-05	4.03119E-05	2.86022E-05	9.0862E-06	1.30165E-05	1.25199E-05	1.27978E-06	1.1907E-06	1.27978E-06	1.1907E-06	1.30165E-05	1.25199E-05	2.16601E-05
3831603772875	383160	3772875	5.44606E-06	5.30633E-06	1.40652E-06	1.31024E-06	8.65843E-05	6.22494E-05	4.19703E-05	4.14374E-05	2.94009E-05	9.3399E-06	1.338E-05	1.28695E-05	1.31552E-06	1.22395E-06	1.31552E-06	1.22395E-06	1.338E-05	1.28695E-05	2.22661E-05
3831703772875	383170	3772875	5.59459E-06	5.45105E-06	1.44488E-06	1.34597E-06	8.94084E-05	6.42798E-05	4.33393E-05	4.2789E-05	3.03598E-05	9.64454E-06	1.38164E-05	1.32892E-05	1.35842E-06	1.26387E-06	1.35842E-06	1.26387E-06	1.38164E-05	1.32892E-05	2.29484E-05
3831803772875	383180	3772875	5.75212E-06	5.60454E-06	1.48556E-06	1.38387E-06	9.27313E-05	6.66688E-05	4.495E-05	4.43793E-05	3.14882E-05	1.0003E-05	1.43299E-05	1.37831E-05	1.40891E-06	1.31084E-06	1.40891E-06	1.31084E-06	1.43299E-05	1.37831E-05	2.36815E-05
3831903772875	383190	3772875	5.89558E-06	5.74432E-06	1.52262E-06	1.41838E-06	9.46289E-05	6.8033E-05	4.58698E-05	4.52874E-05	3.21325E-05	1.02077E-05	1.46231E-05	1.40652E-05	1.43774E-06	1.33767E-06	1.43774E-06	1.33767E-06	1.46231E-05	1.40652E-05	2.42004E-05
3832003772875	383200	3772875	6.60279E-06	6.43338E-06	1.70526E-06	1.58853E-06	0.000104589	7.51937E-05	5.06978E-05	5.00541E-05	3.55146E-05	1.12821E-05	1.61623E-05	1.55456E-05	1.58907E-06	1.47846E-06	1.58907E-06	1.47846E-06	1.61623E-05	1.55456E-05	2.69513E-05
3832103772875	383210	3772875	7.02812E-06	6.8478E-06	1.81511E-06	1.69085E-06	0.000111119	7.98885E-05	5.38631E-05	5.31793E-05	3.7732E-05	1.19865E-05	1.71714E-05	1.65162E-05	1.68828E-06	1.57077E-06	1.68828E-06	1.57077E-06	1.71714E-05	1.65162E-05	2.86134E-05
3832203772875	383220	3772875	7.21941E-06	7.03417E-06	1.86451E-06	1.73688E-06	0.000114317	8.21879E-05	5.54134E-05	5.47099E-05	3.8818E-05	1.23315E-05	1.76656E-05	1.69915E-05	1.73688E-06	1.61598E-06	1.73688E-06	1.61598E-06	1.76656E-05	1.69915E-05	2.93174E-05
3832303772875	383230	3772875	7.14345E-06	6.96017E-06	1.8449E-06	1.7186E-06	0.000113462	8.1573E-05	5.49989E-05	5.43006E-05	3.85276E-05	1.22392E-05	1.75334E-05	1.68644E-05	1.72388E-06	1.60389E-06	1.72388E-06	1.60389E-06	1.75334E-05	1.68644E-05	2.89581E-05
3832403772875	383240	3772875	7.05737E-06	6.8763E-06	1.82266E-06	1.69789E-06	0.000112527	8.09005E-05	5.45455E-05	5.38529E-05	3.82099E-05	1.21383E-05	1.73889E-05	1.67254E-05	1.70967E-06	1.59067E-06	1.70967E-06	1.59067E-06	1.73889E-05	1.67254E-05	2.86351E-05
3832503772875	383250	3772875	7.08269E-06	6.90097E-06	1.8292E-06	1.70398E-06	0.000113417	8.1541E-05	5.49773E-05	5.42793E-05	3.85124E-05	1.22344E-05	1.75265E-05	1.68578E-05	1.7232E-06	1.60326E-06	1.7232E-06	1.60326E-06	1.75265E-05	1.68578E-05	2.88239E-05
3832603772875	383260	3772875	7.10632E-06	6.92399E-06	1.83531E-06	1.70967E-06	0.000114282	8.21623E-05	5.53962E-05	5.46928E-05	3.88059E-05	1.23276E-05	1.76601E-05	1.69863E-05	1.73633E-06	1.61548E-06	1.73633E-06	1.61548E-06	1.76601E-05	1.69863E-05	2.90108E-05
3832703772875	383270	3772875	7.0073E-06	6.82751E-06	1.80973E-06	1.68585E-06	0.000113123	8.13297E-05	5.48348E-05	5.41386E-05	3.84126E-05	1.22027E-05	1.74811E-05	1.68141E-05	1.71874E-06	1.5991E-06	1.71874E-06	1.5991E-06	1.74811E-05	1.68141E-05	2.87114E-05
3832803772875	383280	3772875	6.93529E-06	6.75735E-06	1.79113E-06	1.66852E-06	0.000112384	8.0798E-05	5.44764E-05	5.37847E-05	3.81615E-05	1.21229E-05	1.73669E-05	1.67042E-05	1.7075E-06	1.58865E-06	1.7075E-06	1.58865E-06	1.73669E-05	1.67042E-05	2.85535E-05
3832903772875	383290	3772875	6.9156E-06	6.73816E-06	1.78605E-06	1.66378E-06	0.000112536	8.09069E-05	5.45498E-05	5.38572E-05	3.8213E-05	1.21393E-05	1.73903E-05	1.67267E-05	1.7098E-06	1.59079E-06	1.7098E-06	1.59079E-06	1.73903E-05	1.67267E-05	2.86061E-05
3833003772875	383300	3772875	6.94373E-06	6.76557E-06	1.79331E-06	1.67055E-06	0.000113498	8.15987E-05	5.50162E-05	5.43176E-05	3.85397E-05	1.22431E-05	1.75389E-05	1.68697E-05	1.72442E-06	1.60439E-06	1.72442E-06	1.60439E-06	1.75389E-05	1.68697E-05	2.88202E-05
3833103772875	383310	3772875	6.96342E-06	6.78476E-06	1.7984E-06	1.67529E-06	0.000114317	8.21879E-05	5.54134E-05	5.47099E-05	3.8818E-05	1.23315E-05	1.76656E-05	1.69915E-05	1.73688E-06	1.61598E-06	1.73688E-06	1.61598E-06	1.76656E-05	1.69915E-05	2.8989E-05
3833203772875	383320	3772875	7.0118E-06	6.8319E-06	1.8109E-06	1.68693E-06	0.000115609	8.31166E-05	5.60396E-05	5.53281E-05	3.92566E-05	1.24708E-05	1.78652E-05	1.71836E-05	1.7565E-06	1.63424E-06	1.7565E-06	1.63424E-06	1.78652E-05	1.71836E-05	2.92466E-05
3833303772875	383330	3772875	7.05794E-06	6.87685E-06	1.82281E-06	1.69803E-06	0.000116847	8.40069E-05	5.66399E-05	5.59207E-05	3.96771E-05	1.26044E-05	1.80566E-05	1.73676E-05	1.77532E-06	1.65174E-06	1.77532E-06	1.65174E-06	1.80566E-05	1.73676E-05	2.94807E-05
3833403772875	383340	3772875	7.08438E-06	6.90261E-06	1.82964E-06	1.70439E-06	0.000117738	8.46474E-05	5.70717E-05	5.63471E-05	3.99796E-05	1.27005E-05	1.81942E-05	1.75E-05	1.78885E-06	1.66434E-06	1.78885E-06	1.66434E-06	1.81942E-05	1.75E-05	2.96241E-05
3833503772875

			MSite Grubbing / Prep	MMass Grading / Excavation	MMass Grading / Excavation	MDrainage / Utilities Trenching	MFoundations / Concrete Pads	MBuilding / Structure Construction	MAsphalt Paving	MLandscaping or Other Finishing	MWaterside Construction (Piles)	RSSWDemolition	RSSWPlacing Base	RSSWForm/Plac e Rebar and Pour	Child Risk				
Unique Identifier	X (UTM)	Y (UTM)	2027	2027	2028	2028	2028	2028	2028	2028	2028	2029	2029	2029	3rd Trimester	0<2	2<16	Total	per million
3835603772865	383560	3772865	6.89492E-05	8.10786E-05	7.9999E-05	1.70051E-05	2.21149E-05	1.62778E-05	1.67542E-06	1.96287E-05	1.67542E-06	1.26175E-05	1.83082E-05	1.08527E-05	2.18918E-09	3.172E-08	6.1528E-09	4.00621E-08	0.04006211
3835703772865	383570	3772865	6.80468E-05	8.00175E-05	7.8952E-05	1.67825E-05	2.18255E-05	1.60648E-05	1.6535E-06	1.93718E-05	1.6535E-06	1.26487E-05	1.83535E-05	1.08796E-05	2.16051E-09	3.1306E-08	6.0735E-09	3.95403E-08	0.03954029
3835803772865	383580	3772865	6.95397E-05	8.17729E-05	8.06841E-05	1.71507E-05	2.23043E-05	1.64172E-05	1.68977E-06	1.97967E-05	1.68977E-06	1.3101E-05	1.90098E-05	1.12686E-05	2.2072E-09	3.1989E-08	6.208E-09	4.04042E-08	0.04040421
3835903772865	383590	3772865	7.15561E-05	8.41441E-05	8.30237E-05	1.7648E-05	2.29511E-05	1.68933E-05	1.73877E-06	2.03708E-05	1.73877E-06	1.35689E-05	1.96887E-05	1.16711E-05	2.26858E-09	3.2888E-08	6.3848E-09	4.15412E-08	0.04154115
3836003772865	383600	3772865	7.25086E-05	8.52642E-05	8.41289E-05	1.78829E-05	2.32566E-05	1.71181E-05	1.76192E-06	2.0642E-05	1.76192E-06	1.38309E-05	2.00689E-05	1.18964E-05	2.29668E-09	3.3302E-08	6.4663E-09	4.20647E-08	0.04206467
3836103772865	383610	3772865	7.23694E-05	8.51005E-05	8.39673E-05	1.78486E-05	2.32119E-05	1.70853E-05	1.75853E-06	2.06023E-05	1.75853E-06	1.39213E-05	2.02002E-05	1.19742E-05	2.29119E-09	3.3225E-08	6.4522E-09	4.19683E-08	0.04196828
3836203772865	383620	3772865	7.21521E-05	8.4845E-05	8.37153E-05	1.7795E-05	2.31423E-05	1.7034E-05	1.75325E-06	2.05405E-05	1.75325E-06	1.399E-05	2.02997E-05	1.20333E-05	2.28347E-09	3.3115E-08	6.4312E-09	4.18298E-08	0.0418298
3836303772865	383630	3772865	7.13556E-05	8.39083E-05	8.27911E-05	1.75986E-05	2.28868E-05	1.68459E-05	1.7339E-06	2.03137E-05	1.7339E-06	1.39806E-05	2.02861E-05	1.20252E-05	2.25824E-09	3.275E-08	6.3602E-09	4.13683E-08	0.04136834
3836403772865	383640	3772865	7.05089E-05	8.29127E-05	8.18087E-05	1.73897E-05	2.26152E-05	1.6646E-05	1.71332E-06	2.00727E-05	1.71332E-06	1.39556E-05	2.02499E-05	1.20038E-05	2.23159E-09	3.2363E-08	6.285E-09	4.08798E-08	0.04087984
3836503772865	383650	3772865	6.96733E-05	8.19302E-05	8.08392E-05	1.71837E-05	2.23472E-05	1.64488E-05	1.69302E-06	1.98348E-05	1.69302E-06	1.39245E-05	2.02047E-05	1.19769E-05	2.20539E-09	3.1983E-08	6.2106E-09	4.03988E-08	0.04039882
3836603772865	383660	3772865	6.88545E-05	8.09673E-05	7.98892E-05	1.69817E-05	2.20846E-05	1.62554E-05	1.67312E-06	1.96017E-05	1.67312E-06	1.38777E-05	2.01368E-05	1.19367E-05	2.17982E-09	3.1611E-08	6.1376E-09	3.99286E-08	0.03992865
3836703772865	383670	3772865	6.80023E-05	7.99651E-05	7.89003E-05	1.67715E-05	2.18112E-05	1.60542E-05	1.65241E-06	1.93591E-05	1.65241E-06	1.38153E-05	2.00463E-05	1.1883E-05	2.15317E-09	3.1223E-08	6.0617E-09	3.9438E-08	0.039438
3836803772865	383680	3772865	6.73561E-05	7.92053E-05	7.81506E-05	1.66122E-05	2.1604E-05	1.59017E-05	1.63671E-06	1.91751E-05	1.63671E-06	1.37279E-05	1.99195E-05	1.18079E-05	2.13304E-09	3.0928E-08	6.0036E-09	3.90651E-08	0.03906512
3836903772865	383690	3772865	6.67155E-05	7.8452E-05	7.74074E-05	1.64542E-05	2.13985E-05	1.57505E-05	1.62115E-06	1.89928E-05	1.62115E-06	1.35969E-05	1.97294E-05	1.16952E-05	2.11303E-09	3.0635E-08	5.9456E-09	3.86936E-08	0.03869357
3837003772865	383700	3772865	6.60694E-05	7.76922E-05	7.66577E-05	1.62948E-05	2.11913E-05	1.55979E-05	1.60545E-06	1.88088E-05	1.60545E-06	1.34222E-05	1.9476E-05	1.1545E-05	2.09329E-09	3.0344E-08	5.8882E-09	3.83253E-08	0.03832525
3837103772865	383710	3772865	6.53341E-05	7.68275E-05	7.58046E-05	1.61135E-05	2.09554E-05	1.54243E-05	1.58758E-06	1.85995E-05	1.58758E-06	1.32413E-05	1.92135E-05	1.13893E-05	2.07084E-09	3.0014E-08	5.823E-09	3.79083E-08	0.03790833
3837203772865	383720	3772865	6.46322E-05	7.60022E-05	7.49902E-05	1.59404E-05	2.07303E-05	1.52586E-05	1.57052E-06	1.83997E-05	1.57052E-06	1.30386E-05	1.89193E-05	1.1215E-05	2.05004E-09	2.9709E-08	5.761E-09	3.75196E-08	0.0375196
3837303772865	383730	3772865	6.37688E-05	7.49869E-05	7.39885E-05	1.57274E-05	2.04534E-05	1.50548E-05	1.54954E-06	1.81539E-05	1.54954E-06	1.28795E-05	1.86884E-05	1.10781E-05	2.02379E-09	2.9325E-08	5.6853E-09	3.70345E-08	0.03703451
3837403772865	383740	3772865	6.28553E-05	7.39127E-05	7.29285E-05	1.55021E-05	2.01604E-05	1.48391E-05	1.52735E-06	1.78938E-05	1.52735E-06	1.27422E-05	1.84893E-05	1.09601E-05	1.99565E-09	2.8916E-08	5.6049E-09	3.65165E-08	0.03651646
3837503772865	383750	3772865	6.20643E-05	7.29826E-05	7.20108E-05	1.5307E-05	1.99067E-05	1.46524E-05	1.50813E-06	1.76686E-05	1.50813E-06	1.26019E-05	1.82856E-05	1.08393E-05	1.9713E-09	2.8562E-08	5.5366E-09	3.60703E-08	0.03607025
3837603772865	383760	3772865	6.14182E-05	7.22227E-05	7.12611E-05	1.51477E-05	1.96994E-05	1.44998E-05	1.49242E-06	1.74847E-05	1.49242E-06	1.2449E-05	1.80638E-05	1.07079E-05	1.95143E-09	2.8273E-08	5.4808E-09	3.57055E-08	0.03570548
3837703772865	383770	3772865	6.07442E-05	7.14301E-05	7.0479E-05	1.49814E-05	1.94832E-05	1.43407E-05	1.47605E-06	1.72928E-05	1.47605E-06	1.22993E-05	1.78466E-05	1.05791E-05	1.93069E-09	2.7973E-08	5.4218E-09	3.53259E-08	0.03532592
3837803772865	383780	3772865	6.00757E-05	7.06441E-05	6.97035E-05	1.48166E-05	1.92688E-05	1.41829E-05	1.4598E-06	1.71025E-05	1.4598E-06	1.21465E-05	1.76248E-05	1.04476E-05	1.90984E-09	2.7672E-08	5.3612E-09	3.49434E-08	0.03494342
3837903772865	383790	3772865	5.93961E-05	6.9845E-05	6.89515E-05	1.4649E-05	1.90509E-05	1.40225E-05	1.44329E-06	1.69091E-05	1.44329E-06	1.19905E-05	1.73985E-05	1.03135E-05	1.8899E-09	2.7383E-08	5.3003E-09	3.45727E-08	0.03457273
3838003772865	383800	3772865	5.87388E-05	6.90721E-05	6.81524E-05	1.44869E-05	1.884E-05	1.38673E-05	1.42732E-06	1.67219E-05	1.42732E-06	1.18314E-05	1.71676E-05	1.01766E-05	1.87053E-09	2.7099E-08	5.2416E-09	3.42117E-08	0.03421166
3838103772865	383810	3772865	5.76526E-05	6.77948E-05	6.68921E-05	1.4219E-05	1.84917E-05	1.36109E-05	1.40092E-06	1.64127E-05	1.40092E-06	1.17846E-05	1.70997E-05	1.01364E-05	1.83688E-09	2.6613E-08	5.1479E-09	3.35976E-08	0.03359764
3838203772865	383820	3772865	5.65943E-05	6.65502E-05	6.56641E-05	1.39579E-05	1.81522E-05	1.3361E-05	1.37521E-06	1.61114E-05	1.37521E-06	1.17285E-05	1.70183E-05	1.00881E-05	1.80403E-09	2.6137E-08	5.0561E-09	3.29972E-08	0.03299722
3838303772865	383830	3772865	5.57532E-05	6.55612E-05	6.46882E-05	1.37505E-05	1.78824E-05	1.31624E-05	1.35477E-06	1.5872E-05	1.35477E-06	1.16318E-05	1.6878E-05	1.00049E-05	1.7785E-09	2.5767E-08	4.983E-09	3.25281E-08	0.03252813
3838403772865	383840	3772865	5.51794E-05	6.48865E-05	6.40225E-05	1.3609E-05	1.76984E-05	1.3027E-05	1.34083E-06	1.57086E-05	1.34083E-06	1.14883E-05	1.66698E-05	9.8815E-06	1.7617E-09	2.5521E-08	4.931E-09	3.22134E-08	0.03221341
3838503772865	383850	3772865	5.45723E-05	6.41725E-05	6.3318E-05	1.34593E-05	1.75036E-05	1.28836E-05	1.32607E-06	1.55358E-05	1.32607E-06	1.13604E-05	1.64842E-05	9.7715E-06	1.74433E-09	2.5265E-08	4.8782E-09	3.18873E-08	0.03188729
3838603772865	383860	3772865	5.34248E-05	6.28232E-05	6.19867E-05	1.31762E-05	1.71356E-05	1.26127E-05	1.29819E-06	1.52091E-05	1.29819E-06	1.13417E-05	1.6457E-05	9.7554E-06	1.70755E-09	2.4736E-08	4.7782E-09	3.12221E-08	0.03122207
3838703772865	383870	3772865	5.21993E-05	6.13821E-05	6.05648E-05	1.2874E-05	1.67425E-05	1.23234E-05	1.26841E-06	1.48602E-05	1.26841E-06	1.13199E-05	1.64254E-05	9.73662E-06	1.66911E-09	2.4181E-08	4.6737E-09	3.05234E-08	0.03052338
3838803772865	383880	3772865	5.09627E-05	5.9928E-05	5.913E-05	1.2569E-05	1.63459E-05	1.20315E-05	1.23836E-06	1.45082E-05	1.23836E-06	1.12949E-05	1.63891E-05	9.71515E-06	1.62996E-09	2.3612E-08	4.5673E-09	2.98088E-08	0.02980881
3838903772865	383890	3772865	4.96648E-05	5.84018E-05	5.76241E-05	1.22489E-05	1.59296E-05	1.17251E-05	1.20683E-06	1.41387E-05	1.20683E-06	1.12606E-05	1.63394E-05	9.68564E-06	1.58991E-09	2.3028E-08	4.4541E-09	2.90721E-08	0.02907211
3839003772865	383900	3772865	4.83669E-05	5.68756E-05	5.61183E-05	1.19288E-05	1.55133E-05	1.14187E-05	1.17529E-06	1.37692E-05	1.17529E-06	1.12138E-05	1.62715E-05	9.64539E-06	1.54985E-09	2.2448E-08	4.3389E-09	2.83366E-08	0.0283366
3839103772865	383910	3772865	4.65176E-05	5.47009E-05	5.39725E-05	1.14727E-05	1.49202E-05	1.09821E-05	1.13035E-06	1.32428E-05	1.13035E-06	1.12138E-05	1.62715E-05	9.64539E-06	1.49248E-09	2.1617E-08	4.1787E-09	2.72883E-08	0.02728832
3829703772875	382970	3772875	4.23176E-05	4.9762E-05	4.90994E-05	1.04369E-05	1.35731E-05	9.99051E-06	1.02829E-06	1.20471E-05	1.02829E-06	8.03838E-06	1.16639E-05	6.9141E-06	1.65868E-09	2.2901E-08	4.2269E-09	2.87863E-08	0.02878633
3829803772875	382980	3772875	4.31197E-05	5.07053E-05	5.00301E-05	1.06347E-05	1.38303E-05	1.01799E-05	1.04778E-06	1.22754E-05	1.04778E-06	8.07893E-06	1.17227E-05	6.94898E-06	1.6882E-09	2.3311E-08	4.3037E-09	2.93032E-08	0.02930317
3829903772875	382990	3772875	4.40778E-05	5.18319E-05	5.11417E-05	1.0871E-05	1.41376E-05	1.04061E-05	1.07106E-06	1.25482E-05	1.07106E-06	8.12572E-06	1.17906E-05	6.98922E-06	1.72362E-09	2.3803E-08	4.3957E-09	2.99225E-08	0.02992251
3830003772875	383000	3772875	4.50637E-05	5.29913E-05	5.22857E-05	1.11142E-05	1.44539E-05	1.06388E-05	1.09502E-06	1.28289E-05	1.09502E-06	8.17562E-06	1.1863E-05	7.03215E-06	1.75997E-09	2.4308E-08	4.4902E-09	3.05586E-08	0.03055856
3830103772875	383010	3772875	4.60831E-05	5.419E-05	5.34684E-05	1.13656E-05	1.47808E-05	1.08795E-05	1.11979E-06	1.31191E-05	1.11979E-06	8.22241E-06	1.19309E-05	7.0724E-06	1.79706E-09	2.4825E-08	4.5875E-09	3.12096E-08	0.03120963
3830203772875	383020	3772875	4.71303E-05	5.54214E-05	5.46835E-05	1.16238E-05	1.51167E-05	1.11267E-05	1.14524E-06	1.34172E-05	1.14524E-06	8.27232E-06	1.20033E-05	7.11532E-06	1.83494E-09	2.5354E-08	4.6867E-09	3.18754E-08	0.0318754
3830303772875	383030	3772875	4.8211E-05	5.66922E-05	5.59373E-05	1.18904E-05	1.54633E-05	1.13818E-05	1.1715E-06	1.37248E-05	1.1715E-06	8.31911E-06	1.20712E-05	7.15557E-06	1.87366E-09	2.5895E-08	4.7889E-09	3.25573E-08	0.03255727
3830403772875	383040	3772875	4.93473E-05	5.80284E-05	5.72557E-05	1.21706E-05	1.58278E-05	1.16501E-05	1.19911E-06	1.40483E-05	1.19911E-06	8.36902E-06	1.21436E-05	7.1985E-06	1.91411E-09	2.6461E-08	4.8958E-09	3.32712E-08	0.03327122
3830503772875	383050	3772875	5.05226E-05	5.94105E-05	5.86194E-05	1.24605E-05	1.62048E-05	1.19276E-05	1.22767E-06	1.43829E-05	1.22767E-06	8.41581E-06	1.22115E-05	7.23874E-06	1.95561E-09	2.7044E-08	5.0059E-09	3.40053E-08	0.0340053
3830603772875	383060	3772875	5.17537E-05	6.08581E-05	6.00478E-05	1.27641E-05	1.65996E-05	1.22182E-05	1.25758E-06	1.47334E-05	1.25758E-06	8.46572E-06	1.22839E-05	7.28167E-06	1.99835E-09	2.7644E-08	5.1203E-09	3.47631E-08	0.03476312
3830703772875	383070	3772875	5.30404E-05	6.23712E-05	6.15407E-05	1.30815E-05	1.70123E-05	1.2522E-05	1.28885E-06	1.50997E-05	1.28885E-06	8.51562E-06	1.23564E-05	7.3246E-06	2.04311E-09	2.8275E-08	5.2397E-09	3.55579E-08	0.03555793
3830803772875	383080	3772875	5.43773E-05	6.39432E-05	6.30918E-05	1.34112E-05	1.74411E-05	1.28376E-05	1.32134E-06	1.54803E-05	1.32134E-06	8.56553E-06	1.24288E-05	7.36753E-06	2.08874E-09	2.8919E-08	5.3628E-09	3.63707E-08	0.03637075
3830903772875	383090	3772875	5.582E-05	6.56398E-05	6.47657E-05	1.3767E-05	1.79038E-05	1.31782E-05	1.35639E-06	1.5891E-05	1.35639E-06	8.61856E-06	1.25057E-05	7.41314E-06	2.13826E-09	2.9619E-08	5.4959E-09	3.7253E-08	0.03725298
3831003772875	383100	3772875	5.73351E-05	6.74214E-05	6.65237E-05	1.41407E-05	1.83898E-05	1.35359E-05	1.39321E-06	1.63223E-05	1.39321E-06	8.67159E-06	1.25827E-05	7.45875E-06	2.18944E-09	3.0343E-08	5.6348E-09	3.81674E-08	0.0381674
3831103772875	383110	3772875	5.90006E-05	6.93799E-05	6.84561E-05	1.45514E-05	1.8924E-05	1.39291E-05	1.43368E-06	1.67965E-05	1.43368E-06	8.82443E-06	1.28044E-05	7.59021E-06	2.24508E-09	3.1133E-08	5.7875E-09	3.91658E-08	0.03916584
3831203772875	383120	3772875	6.0889E-05	7.16005E-05	7.06471E-05	1.50172E-05	1.95297E-05	1.43749E-05	1.47957E-06	1.7334E-05	1.47957E-06	9.04278E-06	1.31213E-05	7.77802E-06	2.30819E-09	3.203E-08	5.9611E-09	4.02991E-08	0.04029907
3831303772875	383130	3772875	6.28442E-05	7.38996E-05	7.29156E-05	1.54994E-05	2.01568E-05	1.48365E-05	1.52707E-06	1.78906E-05	1.52707E-06	9.33288E-06	1.35422E-05	8.02754E-06	2.3721E-09	3.2942E-08	6.1398E-09	4.14536E-08	0.04145362
3831403772875	383140	3772875	6.46935E-05	7.60743E-05	7.50613E-05	1.59555E-05	2.075E-05	1.52731E-05	1.57201E-06	1.84171E-05	1.57201E-06	9.57618E-06	1.38952E-05	8.23682E-06	2.43116E-09	3.3789E-08	6.3063E-09	4.25266E-08	0.04252658
3831503772875	383150	3772875	6.64927E-05	7.819E-05	7.71489E-05	1.63992E-05	2.1327E-05	1.56979E-05	1.61573E-06	1.89293E-05	1.61573E-06	9.74462E-06	1.41397E-05	8.3817E-06	2.48781E-09	3.4605E-08	6.4668E-09	4.35597E-08	0.04355972
3831603772875	383160	3772875	6.83532E-05	8.03778E-05	7.93075E-05	1.68581E-05	2.19238E-05	1.61371E-05	1.66094E-06	1.9459E-05	1.66094E-06	9.93178E-06	1.44112E-05	8.54268E-06	2.54548E-09	3.5439E-08	6.6313E-09	4.46157E-08	0.04461571
3831703772875	383170	3772875	7.04476E-05	8.28406E-05	8.17376E-05	1.73746E-05	2.25955E-05	1.66316E-05	1.71183E-06	2.00552E-05	1.71183E-06	1.0381E-05	1.5063E-05	8.92903E-06	2.60915E-09	3.6364E-08	6.8178E-09	4.5791E-08	0.04579098
3831803772875	383180	3772875	7.2698E-05	8.54869E-05	8.43486E-05	1.79296E-05	2.33173E-05	1.71628E-05	1.76652E-06	2.06959E-05	1.76652E-06	1.12512E-05	1.63258E-05	9.67759E-06	2.67059E-09	3.7282E-08	7.0144E-09	4.6967E-08	0.04696697
3831903772875	383190	3772875	7.42911E-05	8.73603E-05	8.61971E-05	1.83226E-05	2.38283E-05	1.75389E-05	1.80523E-06	2.11494E-05	1.80523E-06	1.21309E-05	1.76021E-05	1.04342E-05	2.72093E-09	3.8005E-08	7.1408E-09	4.7867E-08	0.04786699
3832003772875	383200	3772875	8.27357E-05	9.72904E-05	9.5995E-05	2.04053E-05	2.65369E-05	1.95326E-05	2.01043E-06	2.35534E-05	2.01043E-06	1.31166E-05	1.90324E-05	1.1282E-05	2.97673E-09	4.1792E-08	7.8502E-09	5.26189E-08	0.05261891
3832103772875	383210	3772875	8.78381E-05	0.00010329	0.000101915	2.16637E-05	2.81734E-05	2.07372E-05	2.13441E-06	2.5006E-05	2.13441E-06	1.36125E-05	1.97521E-05	1.17086E-05	3.11909E-09	4.3943E-08	8.2664E-09	5.53284E-08	0.05532836
3832203772875	383220	3772875	8.99994E-05	0.000105832	0.000104423	2.21967E-05	2.88666E-05	2.12474E-05	2.18693E-06	2.56213E-05	2.18693E-06	1.37778E-05	1.99919E-05	1.18508E-05	3.15525E-09	4.4603E-08	8.4098E-09	5.6168E-08	0.05616796
3832303772875	383230	3772875	8.88965E-05	0.000104535	0.000103143	2.19247E-05	2.85129E-05	2.0987E-05	2.16013E-06	2.53073E-05	2.16013E-06	1.36219E-05	1.97656E-05	1.17167E-05	3.08705E-09	4.3747E-08	8.266E-09	5.50999E-08	0.0550999
3832403772875	383240	3772875	8.79049E-05	0.000103369	0.000101993	2.16802E-05	2.81949E-05	2.0753E-05	2.13604E-06	2.5025E-05	2.13604E-06	1.33817E-05	1.94171E-05	1.15101E-05	3.02844E-09	4.2997E-08	8.141E-09	5.41667E-08	0.0541667
3832503772875	383250	3772875	8.84843E-05	0.00010405	0.000102665	2.1823E-05	2.83807E-05	2.08897E-05	2.15011E-06	2.51899E-05	2.15011E-06	1.326E-05	1.92406E-05	1.14054E-05	3.024E-09	4.3009E-08	8.1611E-09	5.41946E-08	0.05419459
3832603772875	383260	3772875	8.9058E-05	0.000104725	0.00010333	2.19645E-05	2.85647E-05	2.10252E-05	2.16406E-06	2.53533E-05	2.16406E-06	1.31197E-05	1.90369E-05	1.12847E-05	3.02006E-09	4.3026E-08	8.1819E-09	5.42283E-08	0.05422828
3832703772875	383270	3772875	8.81389E-05	0.000103644	0.000102264	2.17379E-05	2.82699E-05	2.08082E-05	2.14172E-06	2.50916E-05	2.14172E-06	1.27235E-05	1.84621E-05	1.0944E-05	2.96568E-09	4.232E-08	8.065E-09	5.33512E-08	0.05335116
3832803772875	383280	3772875	8.76543E-05	0.000103074	0.000101702	2.16183E-05	2.81145E-05	2.06938E-05	2.12995E-06	2.49537E-05	2.12995E-06	1.23243E-05	1.78828E-05	1.06005E-05	2.92412E-09	4.18E-08	7.9833E-09	5.27076E-08	0.05270764
3832903772875	383290	3772875	8.78158E-05	0.000103264	0.000101889	2.16582E-05	2.81663E-05	2.07319E-05	2.13387E-06	2.49997E-05	2.13387E-06	1.20466E-05	1.74799E-05	1.03618E-05	2.90454E-09	4.1595E-08	7.9611E-09	5.24609E-08	0.05246087
3833003772875	383300	3772875	8.84731E-05	0.000104037	0.000102652	2.18203E-05	2.83771E-05	2.08871E-05	2.14984E-06	2.51868E-05	2.14984E-06	1.19281E-05	1.7308E-05	1.02598E-05	2.90495E-09	4.1669E-08	7.991E-09	5.2565E-08	0.05256501
3833103772875	383310	3772875	8.89912E-05	0.000104646	0.000103253	2.1948E-05	2.85432E-05	2.10094E-05	2.16243E-06	2.53342E-05	2.16243E-06	1.18377E-05	1.71767E-05	1.0182E-05	2.90232E-09	4.1695E-08	8.0107E-09	5.26076E-08	0.05260763
3833203772875	383320	3772875	8.97821E-05	0.000105576	0.000104171	2.21431E-05	2.8797E-05	2.11961E-05	2.18165E-06	2.55594E-05	2.18165E-06	1.18501E-05	1.71948E-05	1.01927E-05	2.91271E-09	4.1896E-08	8.063E-09	5.28717E-08	0.05287165
3833303772875	383330	3772875	9.05007E-05	0.000106421	0.000105004	2.23203E-05	2.90274E-05	2.13658E-05	2.19911E-06	2.5764E-05	2.19911E-06	1.18907E-05	1.72536E-05	1.02276E-05	2.92329E-09	4.2092E-08	8.113E-09	5.31282E-08	0.05312817
3833403772875	383340	3772875	9.09408E-05	0.000106939	0.000105515	2.24289E-05	2.91686E-05	2.14697E-05	2.20981E-06	2.58893E-05	2.20981E-06	1.19281E-05	1.7308E-05	1.02598E-05	2.9262E-09	4.2173E-08	8.14E-09	5.32393E-08	0.05323932
3833503772875	383350	3772875	9.1041E-05	0.000107057	0.000105631	2.24536E-05	2.92007E-05	2.14933E-05	2.21224E-06	2.59178E-05	2.21224E-06	1.19499E-05	1.73396E-05	1.02786E-05	2.91948E-09	4.2112E-08	8.1381E-09	5.31693E-08	0.05316931
3833603772875	383360	3772875	9.08628E-05	0.000106847	0.000105424	2.24096E-05	2.91436E-05	2.14512E-05	2.20791E-06	2.58671E-05	2.20791E-06	1.19718E-05	1.73713E-05	1.02974E-05	2.90565E-09	4.1943E-08	8.1135E-09	5.29616E-08	0.05296164
3833703772875	383370	3772875	9.06121E-05	0.000106552	0.000105134	2.23478E-05	2.90632E-05	2.13921E-05	2.20182E-06	2.57957E-05	2.20182E-06	1.20217E-05	1.74437E-05	1.03403E-05	2.89182E-09	4.1767E-08	8.086E-09	5.27443E-08	0.05274434

			EGIODemolition	EGIOSite Grubbing / Prep	EGIOMass Grading / Excavation	EGIOMass Grading / Excavation	EGIODrainage / Utilities Trenching	EGIODrainage / Utilities Trenching	EGIOFoundations / Concrete Pads	EGIOFoundations / Concrete Pads	EGIOBuilding / Structure Construction	EGIOBuilding / Structure Construction	EGIOAsphalt Paving	EGIOArchitectural Coating	EGIOLandscaping or Other Finishing	EGIOWaterside Construction (Piles)	HIWaterside Construction (Landscaping)	HIWaterside Construction (Landscaping)	KMDemolition	KMSite Grubbing / Prep	KMMass Grading / Excavation
Unique Identifier	X (UTM)	Y (UTM)	2025	2025	2025	2026	2026	2027	2026	2027	2026	2027	2027	2027	2027	2027	2025	2026	2025	2025	2025
3833803772875	383380	3772875	0.000113218	4.4406E-05	1.47058E-05	1.44028E-05	3.34441E-05	3.33925E-05	4.39412E-05	4.39128E-05	4.70665E-05	4.59384E-05	1.83153E-06	1.83153E-06	4.96014E-05	1.83153E-06	2.79561E-05	2.70804E-05	3.51047E-05	0.000152357	0.000115808
3833903772875	383390	3772875	0.000112392	4.4082E-05	1.45985E-05	1.42977E-05	3.32E-05	3.31488E-05	4.36205E-05	4.35923E-05	4.6723E-05	4.56031E-05	1.81816E-06	1.81816E-06	4.92394E-05	1.81816E-06	2.77426E-05	2.68736E-05	3.4935E-05	0.00015162	0.000115248
3834003772875	383400	3772875	0.000112239	4.4022E-05	1.45787E-05	1.42783E-05	3.31549E-05	3.31038E-05	4.35612E-05	4.35331E-05	4.66595E-05	4.55411E-05	1.81569E-06	1.81569E-06	4.91725E-05	1.81569E-06	2.7678E-05	2.68111E-05	3.49259E-05	0.000151581	0.000115218
3834103772875	383410	3772875	0.000112239	4.4022E-05	1.45787E-05	1.42783E-05	3.31549E-05	3.31038E-05	4.35612E-05	4.35331E-05	4.66595E-05	4.55411E-05	1.81569E-06	1.81569E-06	4.91725E-05	1.81569E-06	2.76475E-05	2.67816E-05	3.49599E-05	0.000151728	0.00011533
3834203772875	383420	3772875	0.000111637	4.3786E-05	1.45005E-05	1.42017E-05	3.29771E-05	3.29263E-05	4.33277E-05	4.32997E-05	4.64093E-05	4.52969E-05	1.80596E-06	1.80596E-06	4.89088E-05	1.80596E-06	2.74771E-05	2.66165E-05	3.48241E-05	0.000151139	0.000114882
3834303772875	383430	3772875	0.000110146	4.3201E-05	1.43068E-05	1.40121E-05	3.25367E-05	3.24865E-05	4.2749E-05	4.27214E-05	4.57895E-05	4.46919E-05	1.78184E-06	1.78184E-06	4.82556E-05	1.78184E-06	2.70932E-05	2.62446E-05	3.44168E-05	0.000149371	0.000113538
3834403772875	383440	3772875	0.000108628	4.2606E-05	1.41097E-05	1.3819E-05	3.20883E-05	3.20388E-05	4.21598E-05	4.21326E-05	4.51585E-05	4.4076E-05	1.75728E-06	1.75728E-06	4.75906E-05	1.75728E-06	2.67021E-05	2.58658E-05	3.39958E-05	0.000147544	0.000112149
3834503772875	383450	3772875	0.000105242	4.1277E-05	1.36698E-05	1.33882E-05	3.1088E-05	3.10401E-05	4.08456E-05	4.08193E-05	4.37508E-05	4.27021E-05	1.7025E-06	1.7025E-06	4.61071E-05	1.7025E-06	2.58626E-05	2.50525E-05	3.30023E-05	0.000143232	0.000108872
3834603772875	383460	3772875	0.000101937	3.9981E-05	1.32405E-05	1.29677E-05	3.01116E-05	3.00652E-05	3.95628E-05	3.95372E-05	4.23767E-05	4.13609E-05	1.64903E-06	1.64903E-06	4.4659E-05	1.64903E-06	2.50428E-05	2.42584E-05	3.20315E-05	0.000139019	0.000105669
3834703772875	383470	3772875	9.94309E-05	3.8998E-05	1.2915E-05	1.26489E-05	2.93714E-05	2.93261E-05	3.85902E-05	3.85653E-05	4.13349E-05	4.03441E-05	1.60849E-06	1.60849E-06	4.35611E-05	1.60849E-06	2.44149E-05	2.36502E-05	3.1296E-05	0.000135827	0.000103243
3834803772875	383480	3772875	9.80656E-05	3.8463E-05	1.27377E-05	1.24752E-05	2.89681E-05	2.89234E-05	3.80603E-05	3.80357E-05	4.07673E-05	3.97902E-05	1.5864E-06	1.5864E-06	4.2963E-05	1.5864E-06	2.40526E-05	2.32992E-05	3.08864E-05	0.000134049	0.000101892
3834903772875	383490	3772875	9.66913E-05	3.7924E-05	1.25592E-05	1.23004E-05	2.85622E-05	2.85181E-05	3.75269E-05	3.75027E-05	4.0196E-05	3.92326E-05	1.56417E-06	1.56417E-06	4.23609E-05	1.56417E-06	2.36938E-05	2.29516E-05	3.04745E-05	0.000132261	0.000100533
3835003772875	383500	3772875	9.60357E-05	3.7667E-05	1.2474E-05	1.2217E-05	2.83685E-05	2.83247E-05	3.72725E-05	3.72484E-05	3.99235E-05	3.89665E-05	1.55357E-06	1.55357E-06	4.20736E-05	1.55357E-06	2.35018E-05	2.27657E-05	3.02753E-05	0.000131397	9.98758E-05
3835103772875	383510	3772875	9.56943E-05	3.7533E-05	1.24297E-05	1.21736E-05	2.82676E-05	2.8224E-05	3.714E-05	3.7116E-05	3.97816E-05	3.8828E-05	1.54804E-06	1.54804E-06	4.19241E-05	1.54804E-06	2.33906E-05	2.2658E-05	3.0178E-05	0.000130975	9.95548E-05
3835203772875	383520	3772875	9.51554E-05	3.7321E-05	1.23597E-05	1.2105E-05	2.81084E-05	2.80651E-05	3.69308E-05	3.6907E-05	3.95575E-05	3.86094E-05	1.53933E-06	1.53933E-06	4.1688E-05	1.53933E-06	2.32327E-05	2.25051E-05	3.00264E-05	0.000130317	9.90546E-05
3835303772875	383530	3772875	9.34848E-05	3.6666E-05	1.21427E-05	1.18925E-05	2.76149E-05	2.75723E-05	3.62824E-05	3.6259E-05	3.8863E-05	3.79315E-05	1.5123E-06	1.5123E-06	4.09561E-05	1.5123E-06	2.28004E-05	2.20863E-05	2.95149E-05	0.000128097	9.73673E-05
3835403772875	383540	3772875	9.18321E-05	3.6018E-05	1.1928E-05	1.16822E-05	2.71267E-05	2.70849E-05	3.5641E-05	3.5618E-05	3.8176E-05	3.72609E-05	1.48556E-06	1.48556E-06	4.0232E-05	1.48556E-06	2.23735E-05	2.16727E-05	2.90035E-05	0.000125877	9.56801E-05
3835503772875	383550	3772875	9.01884E-05	3.5373E-05	1.17145E-05	1.14731E-05	2.66412E-05	2.66001E-05	3.50031E-05	3.49805E-05	3.74926E-05	3.6594E-05	1.45897E-06	1.45897E-06	3.95119E-05	1.45897E-06	2.19465E-05	2.12591E-05	2.8492E-05	0.000123657	9.39928E-05
3835603772875	383560	3772875	8.85536E-05	3.4732E-05	1.15022E-05	1.12652E-05	2.61583E-05	2.6118E-05	3.43686E-05	3.43464E-05	3.68131E-05	3.59307E-05	1.43253E-06	1.43253E-06	3.87957E-05	1.43253E-06	2.1525E-05	2.08508E-05	2.79806E-05	0.000121438	9.23056E-05
3835703772875	383570	3772875	8.71704E-05	3.4189E-05	1.13225E-05	1.10892E-05	2.57497E-05	2.571E-05	3.38318E-05	3.38099E-05	3.6238E-05	3.53694E-05	1.41015E-06	1.41015E-06	3.81897E-05	1.41015E-06	2.11626E-05	2.04997E-05	2.75438E-05	0.000119542	9.08647E-05
3835803772875	383580	3772875	8.86075E-05	3.4753E-05	1.15092E-05	1.1272E-05	2.61742E-05	2.61338E-05	3.43895E-05	3.43673E-05	3.68355E-05	3.59525E-05	1.4334E-06	1.4334E-06	3.88193E-05	1.4334E-06	2.14963E-05	2.0823E-05	2.80258E-05	0.000121634	9.24549E-05
3835903772875	383590	3772875	9.05027E-05	3.5496E-05	1.17553E-05	1.15131E-05	2.67341E-05	2.66928E-05	3.51251E-05	3.51024E-05	3.76233E-05	3.67215E-05	1.46406E-06	1.46406E-06	3.96496E-05	1.46406E-06	2.19609E-05	2.1273E-05	2.86821E-05	0.000124482	9.462E-05
3836003772875	383600	3772875	9.14728E-05	3.5877E-05	1.18813E-05	1.16365E-05	2.70206E-05	2.69789E-05	3.55016E-05	3.54787E-05	3.80266E-05	3.71151E-05	1.47975E-06	1.47975E-06	4.00746E-05	1.47975E-06	2.22031E-05	2.15076E-05	2.90329E-05	0.000126005	9.57771E-05
3836103772875	383610	3772875	9.1383E-05	3.5842E-05	1.18697E-05	1.16251E-05	2.69941E-05	2.69524E-05	3.54667E-05	3.54438E-05	3.79893E-05	3.70787E-05	1.4783E-06	1.4783E-06	4.00353E-05	1.4783E-06	2.21815E-05	2.14868E-05	2.90306E-05	0.000125995	9.57697E-05
3836203772875	383620	3772875	9.12213E-05	3.5778E-05	1.18487E-05	1.16045E-05	2.69463E-05	2.69048E-05	3.5404E-05	3.53811E-05	3.79221E-05	3.70131E-05	1.47568E-06	1.47568E-06	3.99644E-05	1.47568E-06	2.21439E-05	2.14503E-05	2.8999E-05	0.000125858	9.56652E-05
3836303772875	383630	3772875	9.04129E-05	3.5461E-05	1.17437E-05	1.15017E-05	2.67075E-05	2.66663E-05	3.50902E-05	3.50676E-05	3.7586E-05	3.66851E-05	1.46261E-06	1.46261E-06	3.96103E-05	1.46261E-06	2.19393E-05	2.12522E-05	2.87455E-05	0.000124757	9.4829E-05
3836403772875	383640	3772875	8.95327E-05	3.5116E-05	1.16293E-05	1.13897E-05	2.64475E-05	2.64067E-05	3.47486E-05	3.47262E-05	3.72201E-05	3.63279E-05	1.44837E-06	1.44837E-06	3.92247E-05	1.44837E-06	2.17169E-05	2.10367E-05	2.84626E-05	0.00012353	9.38958E-05
3836503772875	383650	3772875	8.86435E-05	3.4767E-05	1.15138E-05	1.12766E-05	2.61848E-05	2.61444E-05	3.44035E-05	3.43813E-05	3.68504E-05	3.59671E-05	1.43398E-06	1.43398E-06	3.88351E-05	1.43398E-06	2.14945E-05	2.08212E-05	2.81752E-05	0.000122282	9.29476E-05
3836603772875	383660	3772875	8.77363E-05	3.4411E-05	1.1396E-05	1.11612E-05	2.59169E-05	2.58769E-05	3.40514E-05	3.40294E-05	3.64733E-05	3.5599E-05	1.41931E-06	1.41931E-06	3.84376E-05	1.41931E-06	2.12684E-05	2.06023E-05	2.78742E-05	0.000120976	9.19547E-05
3836703772875	383670	3772875	8.67752E-05	3.4034E-05	1.12712E-05	1.10389E-05	2.5633E-05	2.55934E-05	3.36784E-05	3.36566E-05	3.60737E-05	3.52091E-05	1.40376E-06	1.40376E-06	3.80166E-05	1.40376E-06	2.10298E-05	2.03711E-05	2.75529E-05	0.000119581	9.08946E-05
3836803772875	383680	3772875	8.5877E-05	3.3682E-05	1.11545E-05	1.09247E-05	2.53676E-05	2.53285E-05	3.33298E-05	3.33083E-05	3.57003E-05	3.48446E-05	1.38923E-06	1.38923E-06	3.76231E-05	1.38923E-06	2.08074E-05	2.01557E-05	2.72496E-05	0.000118265	8.98942E-05
3836903772875	383690	3772875	8.49878E-05	3.3333E-05	1.1039E-05	1.08116E-05	2.5105E-05	2.50662E-05	3.29847E-05	3.29634E-05	3.53307E-05	3.44838E-05	1.37484E-06	1.37484E-06	3.72335E-05	1.37484E-06	2.05975E-05	1.99524E-05	2.69509E-05	0.000116969	8.89087E-05
3837003772875	383700	3772875	8.41525E-05	3.3006E-05	1.09305E-05	1.07053E-05	2.48582E-05	2.48199E-05	3.26605E-05	3.26394E-05	3.49834E-05	3.41449E-05	1.36133E-06	1.36133E-06	3.68676E-05	1.36133E-06	2.03912E-05	1.97525E-05	2.66544E-05	0.000115682	8.79307E-05
3837103772875	383710	3772875	8.32543E-05	3.2653E-05	1.08138E-05	1.0591E-05	2.45929E-05	2.4555E-05	3.23119E-05	3.2291E-05	3.461E-05	3.37804E-05	1.3468E-06	1.3468E-06	3.64741E-05	1.3468E-06	2.01688E-05	1.9537E-05	2.63421E-05	0.000114327	8.69005E-05
3837203772875	383720	3772875	8.24279E-05	3.2329E-05	1.07065E-05	1.04859E-05	2.43488E-05	2.43112E-05	3.19911E-05	3.19705E-05	3.42665E-05	3.34452E-05	1.33343E-06	1.33343E-06	3.6112E-05	1.33343E-06	1.99661E-05	1.93407E-05	2.60502E-05	0.00011306	8.59374E-05
3837303772875	383730	3772875	8.1386E-05	3.1921E-05	1.05712E-05	1.03534E-05	2.40411E-05	2.40039E-05	3.15868E-05	3.15664E-05	3.38334E-05	3.30224E-05	1.31658E-06	1.31658E-06	3.56556E-05	1.31658E-06	1.97042E-05	1.9087E-05	2.56994E-05	0.000111537	8.47802E-05
3837403772875	383740	3772875	8.02812E-05	3.1487E-05	1.04277E-05	1.02128E-05	2.37147E-05	2.36781E-05	3.1158E-05	3.11379E-05	3.33741E-05	3.25741E-05	1.29871E-06	1.29871E-06	3.51715E-05	1.29871E-06	1.94243E-05	1.88159E-05	2.53328E-05	0.000109946	8.35708E-05
3837503772875	383750	3772875	7.92573E-05	3.1086E-05	1.02947E-05	1.00826E-05	2.34122E-05	2.33761E-05	3.07606E-05	3.07407E-05	3.29484E-05	3.21587E-05	1.28214E-06	1.28214E-06	3.4723E-05	1.28214E-06	1.91606E-05	1.85605E-05	2.49979E-05	0.000108492	8.24658E-05
3837603772875	383760	3772875	7.80986E-05	3.0631E-05	1.01442E-05	9.93516E-06	2.30699E-05	2.30343E-05	3.03109E-05	3.02913E-05	3.24667E-05	3.16885E-05	1.2634E-06	1.2634E-06	3.42153E-05	1.2634E-06	1.8861E-05	1.82703E-05	2.46199E-05	0.000106852	8.12191E-05
3837703772875	383770	3772875	7.70118E-05	3.0205E-05	1.0003E-05	9.7969E-06	2.27489E-05	2.27138E-05	2.98891E-05	2.98698E-05	3.20149E-05	3.12476E-05	1.24582E-06	1.24582E-06	3.37392E-05	1.24582E-06	1.85794E-05	1.79974E-05	2.42669E-05	0.00010532	8.00544E-05
3837803772875	383780	3772875	7.61046E-05	2.9849E-05	9.88517E-06	9.6815E-06	2.24809E-05	2.24462E-05	2.9537E-05	2.95179E-05	3.16378E-05	3.08795E-05	1.23114E-06	1.23114E-06	3.33417E-05	1.23114E-06	1.83426E-05	1.77681E-05	2.39682E-05	0.000104024	7.9069E-05
3837903772875	383790	3772875	7.52513E-05	2.9515E-05	9.77433E-06	9.57295E-06	2.22289E-05	2.21946E-05	2.92058E-05	2.9187E-05	3.12831E-05	3.05332E-05	1.21734E-06	1.21734E-06	3.29679E-05	1.21734E-06	1.81345E-05	1.75665E-05	2.37011E-05	0.000102865	7.8188E-05
3838003772875	383800	3772875	7.438E-05	2.9173E-05	9.66117E-06	9.46211E-06	2.19715E-05	2.19376E-05	2.88677E-05	2.8849E-05	3.09209E-05	3.01797E-05	1.20324E-06	1.20324E-06	3.25862E-05	1.20324E-06	1.79156E-05	1.73545E-05	2.3425E-05	0.000101666	7.72772E-05
3838103772875	383810	3772875	7.31675E-05	2.8697E-05	9.50367E-06	9.30786E-06	2.16133E-05	2.158E-05	2.83971E-05	2.83787E-05	3.04168E-05	2.96877E-05	1.18363E-06	1.18363E-06	3.2055E-05	1.18363E-06	1.76017E-05	1.70504E-05	2.30313E-05	9.99573E-05	7.59782E-05
3838203772875	383820	3772875	7.19729E-05	2.8229E-05	9.3485E-06	9.15589E-06	2.12604E-05	2.12276E-05	2.79334E-05	2.79154E-05	2.99202E-05	2.9203E-05	1.1643E-06	1.1643E-06	3.15316E-05	1.1643E-06	1.72985E-05	1.67567E-05	2.26488E-05	9.82974E-05	7.47165E-05
3838303772875	383830	3772875	7.10836E-05	2.788E-05	9.233E-06	9.04277E-06	2.09978E-05	2.09654E-05	2.75883E-05	2.75705E-05	2.95505E-05	2.88422E-05	1.14992E-06	1.14992E-06	3.1142E-05	1.14992E-06	1.70743E-05	1.65395E-05	2.23614E-05	9.705E-05	7.37683E-05
3838403772875	383840	3772875	7.05806E-05	2.7683E-05	9.16767E-06	8.97878E-06	2.08492E-05	2.0817E-05	2.73931E-05	2.73754E-05	2.93414E-05	2.86381E-05	1.14178E-06	1.14178E-06	3.09217E-05	1.14178E-06	1.69685E-05	1.6437E-05	2.21962E-05	9.6333E-05	7.32233E-05
3838503772875	383850	3772875	7.01315E-05	2.7507E-05	9.10933E-06	8.92165E-06	2.07165E-05	2.06846E-05	2.72188E-05	2.72012E-05	2.91547E-05	2.84559E-05	1.13452E-06	1.13452E-06	3.07249E-05	1.13452E-06	1.68554E-05	1.63275E-05	2.20129E-05	9.55374E-05	7.26186E-05
3838603772875	383860	3772875	6.87932E-05	2.6982E-05	8.9355E-06	8.7514E-06	2.03212E-05	2.02898E-05	2.66994E-05	2.66821E-05	2.85984E-05	2.79129E-05	1.11287E-06	1.11287E-06	3.01386E-05	1.11287E-06	1.65074E-05	1.59904E-05	2.1601E-05	9.37498E-05	7.12599E-05
3838703772875	383870	3772875	6.73741E-05	2.6425E-05	8.75117E-06	8.57086E-06	1.9902E-05	1.98713E-05	2.61486E-05	2.61317E-05	2.80084E-05	2.73371E-05	1.08991E-06	1.08991E-06	2.95169E-05	1.08991E-06	1.61379E-05	1.56324E-05	2.11506E-05	9.17953E-05	6.97742E-05
3838803772875	383880	3772875	6.58381E-05	2.5823E-05	8.55167E-06	8.37547E-06	1.94483E-05	1.94183E-05	2.55525E-05	2.5536E-05	2.73699E-05	2.67139E-05	1.06506E-06	1.06506E-06	2.8844E-05	1.06506E-06	1.57361E-05	1.52432E-05	2.06505E-05	8.96246E-05	6.81243E-05
3838903772875	383890	3772875	6.40058E-05	2.5104E-05	8.31367E-06	8.14238E-06	1.8907E-05	1.88778E-05	2.48413E-05	2.48253E-05	2.66082E-05	2.59704E-05	1.03542E-06	1.03542E-06	2.80412E-05	1.03542E-06	1.52625E-05	1.47844E-05	2.00395E-05	8.69727E-05	6.61085E-05
3839003772875	383900	3772875	6.21735E-05	2.4385E-05	8.07567E-06	7.90928E-06	1.83657E-05	1.83374E-05	2.41302E-05	2.41146E-05	2.58464E-05	2.52269E-05	1.00578E-06	1.00578E-06	2.72385E-05	1.00578E-06	1.48104E-05	1.43465E-05	1.94579E-05	8.44485E-05	6.41899E-05
3839103772875	383910	3772875	6.01076E-05	2.3575E-05	7.80733E-06	7.64647E-06	1.77555E-05	1.77281E-05	2.33284E-05	2.33133E-05	2.49876E-05	2.43887E-05	9.72359E-07	9.72359E-07	2.63334E-05	9.72359E-07	1.4274E-05	1.38269E-05	1.87903E-05	8.15511E-05	6.19875E-05
3829703772885	382970	3772885	8.11076E-05	3.1812E-05	1.0535E-05	1.03179E-05	2.39588E-05	2.39218E-05	3.14787E-05	3.14584E-05	3.37176E-05	3.29094E-05	1.31207E-06	1.31207E-06	3.55336E-05	1.31207E-06	1.77058E-05	1.71512E-05	1.70545E-05	7.40177E-05	5.62613E-05
3829803772885	382980	3772885	8.24728E-05	3.2347E-05	1.07123E-05	1.04916E-05	2.43621E-05	2.43245E-05	3.20086E-05	3.19879E-05	3.42852E-05	3.34634E-05	1.33416E-06	1.33416E-06	3.61317E-05	1.33416E-06	1.80322E-05	1.74674E-05	1.73577E-05	7.53338E-05	5.72617E-05
3829903772885	382990	3772885	8.41435E-05	3.3002E-05	1.09293E-05	1.07042E-05	2.48556E-05	2.48172E-05	3.2657E-05	3.26359E-05	3.49797E-05	3.41413E-05	1.36119E-06	1.36119E-06	3.68636E-05	1.36119E-06	1.84269E-05	1.78497E-05	1.77334E-05	7.69642E-05	5.8501E-05
3830003772885	383000	3772885	8.5859E-05	3.3675E-05	1.11522E-05	1.09224E-05	2.53623E-05	2.53232E-05	3.33228E-05	3.33013E-05	3.56929E-05	3.48373E-05	1.38894E-06	1.38894E-06	3.76152E-05	1.38894E-06	1.88341E-05	1.82442E-05	1.81181E-05	7.8634E-05	5.97702E-05
3830103772885	383010	3772885	8.76105E-05	3.4362E-05	1.13797E-05	1.11452E-05	2.58797E-05	2.58398E-05	3.40026E-05	3.39806E-05	3.6421E-05	3.5548E-05	1.41727E-06	1.41727E-06	3.83826E-05	1.41727E-06	1.92521E-05	1.86491E-05	1.8521E-05	8.03823E-05	6.10991E-05
3830203772885	383020	3772885	8.94069E-05	3.5067E-05	1.1613E-05	1.13737E-05	2.64104E-05	2.63696E-05	3.46998E-05	3.46774E-05	3.71678E-05	3.62769E-05	1.44633E-06	1.44633E-06	3.91696E-05	1.44633E-06	1.96826E-05	1.90661E-05	1.89374E-05	8.21895E-05	6.24728E-05
3830303772885	383030	3772885	9.12393E-05	3.5785E-05	1.1851E-05	1.16068E-05	2.69516E-05	2.691E-05	3.54109E-05	3.53881E-05	3.79295E-05	3.70204E-05	1.47597E-06	1.47597E-06	3.99723E-05	1.47597E-06	2.01239E-05	1.94936E-05	1.93696E-05	8.40655E-05	6.38987E-05
3830403772885	383040	3772885	9.31434E-05	3.6532E-05	1.20983E-05	1.18491E-05	2.75141E-05	2.74717E-05	3.615E-05	3.612666E-05	3.87211E-05	3.7793E-05	1.50678E-06	1.50678E-06	4.08066E-05	1.50678E-06	2.0585E-05	1.99402E-05	1.98245E-05	8.60397E-05	6.53993E-05
3830503772885	383050	3772885	9.50925E-05	3.7297E-05	1.23515E-05	1.2097E-05	2.80899E-05	2.80465E-05	3.69064E-05	3.68826E-05	3.95314E-05	3.85838E-05	1.53831E-06	1.53831E-06	4.16605E-05	1.53831E-06	2.10568E-05	2.03972E-05	2.02975E-05	8.80924E-05	6.69596E-05
3830603772885	383060	3772885	9.70776E-05	3.8075E-05	1.26093E-05	1.23495E-05	2.86762E-05	2.8632E-05	3.76768E-05	3.76525E-05	4.03566E-05	3.93893E-05	1.57042E-06	1.57042E-06	4.25301E-05	1.57042E-06	2.15429E-05	2.08681E-05	2.07886E-05	9.02238E-05	6.85797E-05
3830703772885	383070	3772885	9.91255E-05	3.8878E-05	1.28753E-05	1.26101E-05	2.92812E-05	2.9236E-05	3.84716E-05	3.84468E-05	4.12079E-05	4.02202E-05	1.60355E-06	1.60355E-06	4.34273E-05	1.60355E-06	2.20434E-05	2.1353E-05	2.13023E-05	9.24533E-05	7.02744E-05
3830803772885	383080	3772885	0.000101191	3.9689E-05	1.31437E-05	1.28729E-05	2.98914E-05	2.98453E-05	3.92734E-05	3.92481E-05	4.20667E-05	4.10584E-05	1.63697E-06	1.63697E-06	4.43324E-05	1.63697E-06	2.25547E-05	2.18482E-05	2.18318E-05	9.47517E-05	7.20214E-05
3830903772885	383090	3772885	0.000103419	4.0562E-05	1.3433E-05	1.31562E-05	3.05494E-05	3.05023E-05	4.0138E-05	4.01121E-05	4.29928E-05	4.19623E-05	1.673E-06	1.673E-06	4.53083E-05	1.673E-06	2.31036E-05	2.23799E-05	2.24066E-05	9.72464E-05	7.39176E-05
3831003772885	383100	3772885	0.0001057	4.1457E-05	1.37293E-05	1.34465E-05	3.12234E-05	3.11752E-05	4.10234E-05	4.09969E-05	4.39412E-05	4.28879E-05	1.70991E-06	1.70991E-06	4.63078E-05	1.70991E-06	2.36723E-05	2.29308E-05	2.30086E-05	9.9859E-05	7.59035E-05
3831103772885	383110	3772885	0.000108107	4.2401E-05	1.4042E-05	1.37527E-05	3.19344E-05	3.18851E-05	4.19577E-05	4.19306E-05	4.49419E-05	4.38647E-05	1.74885E-06	1.74885E-06	4.73624E-05	1.74885E-06	2.42714E-05	2.35112E-05	2.36513E-05	0.000102648	7.80238E-05
3831203772885	383120	3772885	0.000110793	4.3455E-05	1.43908E-05	1.40943E-05	3.27277E-05	3.26772E-05	4.3E-05	4.29722E-05	4.60583E-05	4.49543E-05	1.7923E-06	1.7923E-06	4.85389E-05	1.7923E-06	2.49405E-05	2.41594E-05	2.43755E-05	0.000105791	8.04128E-05
3831303772885	383130	3772885	0.000113515	4.4522E-05	1.47443E-05	1.44405E-05	3.35317E-05	3.34799E-05	4.40562E-05	4.40278E-05	4.71897E-05	4.60586E-05	1.83632E-06	1.83632E-06	4.97313E-05	1.83632E-06	2.56222E-05	2.48197E-05	2.51359E-05	0.000109092	8.29212E-05
3831403772885	383140	3772885	0.000116128	4.5547E-05	1.50838E-05	1.47731E-05	3.43038E-05	3.42508E-05	4.50707E-05	4.50416E-05	4.82763E-05	4.71192E-05	1.87861E-06	1.87861E-06	5.08764E-05	1.87861E-06	2.62842E-05	2.54609E-05	2.58895E-05	0.000112362	8.54073E-05
3831503772885	383150	3772885	0.000118733	4.6569E-05	1.54222E-05	1.51044E-05	3.50732E-05	3.50191E-05	4.60816E-05	4.60519E-05	4.93592E-05	4.8176E-05	1.92074E-06	1.92074E-06	5.20175E-05	1.92074E-06	2.69497E-05	2.61056E-05	2.6668E-05	0.000115741	8.79755E-05
3831603772885	383160	3772885	0.000121293	4.7573E-05	1.57547E-05	1.54301E-05	3.58294E-05	3.57741E-05	4.70751E-05	4.70447E-05	5.04233E-05	4.92147E-05	1.96215E-06	1.96215E-06	5.3139E-05	1.96215E-06	2.76116E-05	2.67468E-05	2.74601E-05	0.000119179	9.05885E-05
3831703772885	383170	3772885	0.00012397	4.8623E-05	1.61023E-05	1.57706E-05	3.662E-05	3.65635E-05	4.8114E-05	4.80829E-05

			KMMass Grading / Excavation	KMDrainage / Utilities Trenching	KMFoundations / Concrete Pads	KMBuilding / Structure Construction	KMAsphalt Paving	KMArchitectural Coating	KMLandscaping or Other Finishing	KMWaterside Construction (Piles)	EWNDemolition	EWNSite Grubbing / Prep	EWNDrainage / Utilities Trenching	EWNDrainage / Utilities Trenching	EWNDrainage / Utilities Trenching	EWNFoundation s / Concrete Pads	EWNBuilding / Structure Construction	EWNAsphalt Paving	EWNLandscaping or Other Finishing	EWNWaterside Construction (Piles)	ISDemolition
Unique Identifier	X (UTM)	Y (UTM)	2026	2026	2026	2026	2026	2026	2026	2026	2027	2027	2027	2028	2029	2029	2029	2029	2029	2029	2027
3833803772875	383380	3772875	0.000114609	4.11571E-05	2.17802E-05	7.48073E-05	2.40326E-06	2.40326E-06	7.72106E-05	2.40326E-06	0.000126943	6.91855E-06	1.6246E-05	1.59323E-05	1.56027E-05	1.35148E-05	2.93466E-05	2.08785E-06	3.03905E-05	2.08785E-06	1.74471E-05
3833903772875	383390	3772875	0.000114055	4.09581E-05	2.16749E-05	7.44456E-05	2.39164E-06	2.39164E-06	7.68372E-05	2.39164E-06	0.000125794	6.85595E-06	1.60991E-05	1.57882E-05	1.54615E-05	1.33925E-05	2.90811E-05	2.06896E-06	3.01156E-05	2.06896E-06	1.73661E-05
3834003772875	383400	3772875	0.000114025	4.09475E-05	2.16693E-05	7.44263E-05	2.39102E-06	2.39102E-06	7.68173E-05	2.39102E-06	0.000125335	6.83091E-06	1.60403E-05	1.57305E-05	1.5405E-05	1.33436E-05	2.89749E-05	2.06141E-06	3.00056E-05	2.06141E-06	1.73731E-05
3834103772875	383410	3772875	0.000114136	4.09873E-05	2.16903E-05	7.44987E-05	2.39334E-06	2.39334E-06	7.6892E-05	2.39334E-06	0.000125021	6.8138E-06	1.60001E-05	1.56911E-05	1.53664E-05	1.33102E-05	2.89023E-05	2.05624E-06	2.99304E-05	2.05624E-06	1.74024E-05
3834203772875	383420	3772875	0.000113693	4.08281E-05	2.16061E-05	7.42093E-05	2.38405E-06	2.38405E-06	7.65934E-05	2.38405E-06	0.000124071	6.76206E-06	1.58786E-05	1.55719E-05	1.52497E-05	1.32091E-05	2.86828E-05	2.04063E-06	2.97031E-05	2.04063E-06	1.73424E-05
3834303772875	383430	3772875	0.000112363	4.03505E-05	2.13533E-05	7.33412E-05	2.35616E-06	2.35616E-06	7.56974E-05	2.35616E-06	0.000122165	6.65815E-06	1.56346E-05	1.53327E-05	1.50154E-05	1.30061E-05	2.82421E-05	2.00927E-06	2.92467E-05	2.00927E-06	1.71453E-05
3834403772875	383440	3772875	0.000110989	3.9857E-05	2.10922E-05	7.24443E-05	2.32734E-06	2.32734E-06	7.47716E-05	2.32734E-06	0.000120235	6.55298E-06	1.53876E-05	1.50905E-05	1.47783E-05	1.28007E-05	2.7796E-05	1.97754E-06	2.87848E-05	1.97754E-06	1.694E-05
3834503772875	383450	3772875	0.000107745	3.86922E-05	2.04758E-05	7.03272E-05	2.25933E-06	2.25933E-06	7.25865E-05	2.25933E-06	0.000116315	6.33932E-06	1.48859E-05	1.45985E-05	1.42964E-05	1.23833E-05	2.68897E-05	1.91306E-06	2.78462E-05	1.91306E-06	1.64467E-05
3834603772875	383460	3772875	0.000104576	3.7554E-05	1.98734E-05	6.82583E-05	2.19287E-06	2.19287E-06	7.04512E-05	2.19287E-06	0.000112479	6.13025E-06	1.4395E-05	1.4117E-05	1.38249E-05	1.19749E-05	2.60029E-05	1.84996E-06	2.69279E-05	1.84996E-06	1.59619E-05
3834703772875	383470	3772875	0.000102174	3.66917E-05	1.94171E-05	6.6691E-05	2.14251E-06	2.14251E-06	6.88335E-05	2.14251E-06	0.000109508	5.96834E-06	1.40148E-05	1.37441E-05	1.34598E-05	1.16587E-05	2.53161E-05	1.8011E-06	2.62166E-05	1.8011E-06	1.55972E-05
3834803772875	383480	3772875	0.000100837	3.62115E-05	1.9163E-05	6.58181E-05	2.11447E-06	2.11447E-06	6.79325E-05	2.11447E-06	0.00010777	5.87361E-06	1.37923E-05	1.3526E-05	1.32461E-05	1.14736E-05	2.49143E-05	1.77252E-06	2.58005E-05	1.77252E-06	1.54016E-05
3834903772875	383490	3772875	9.94924E-05	3.57286E-05	1.89074E-05	6.49404E-05	2.08628E-06	2.08628E-06	6.70266E-05	2.08628E-06	0.00010604	5.7793E-06	1.35709E-05	1.33088E-05	1.30334E-05	1.12894E-05	2.45142E-05	1.74405E-06	2.53862E-05	1.74405E-06	1.5206E-05
3835003772875	383500	3772875	9.88422E-05	3.54951E-05	1.87839E-05	6.4516E-05	2.07264E-06	2.07264E-06	6.65886E-05	2.07264E-06	0.000105082	5.72713E-06	1.34484E-05	1.31887E-05	1.29158E-05	1.11875E-05	2.4293E-05	1.72831E-06	2.51571E-05	1.72831E-06	1.51194E-05
3835103772875	383510	3772875	9.85245E-05	3.5381E-05	1.87235E-05	6.43086E-05	2.06598E-06	2.06598E-06	6.63746E-05	2.06598E-06	0.00010447	5.69375E-06	1.337E-05	1.31118E-05	1.28405E-05	1.11223E-05	2.41513E-05	1.71824E-06	2.50105E-05	1.71824E-06	1.50844E-05
3835203772875	383520	3772875	9.80295E-05	3.52032E-05	1.86294E-05	6.39855E-05	2.0556E-06	2.0556E-06	6.60411E-05	2.0556E-06	0.000103651	5.6491E-06	1.32651E-05	1.3009E-05	1.27398E-05	1.1035E-05	2.39619E-05	1.70476E-06	2.48143E-05	1.70476E-06	1.50202E-05
3835303772875	383530	3772875	9.63597E-05	3.46036E-05	1.83121E-05	6.28956E-05	2.02059E-06	2.02059E-06	6.49162E-05	2.02059E-06	0.000101629	5.53893E-06	1.30064E-05	1.27553E-05	1.24914E-05	1.08198E-05	2.34946E-05	1.67152E-06	2.43304E-05	1.67152E-06	1.47757E-05
3835403772875	383540	3772875	9.46899E-05	3.4004E-05	1.79948E-05	6.18057E-05	1.98557E-06	1.98557E-06	6.37913E-05	1.98557E-06	9.96232E-05	5.42959E-06	1.27497E-05	1.25035E-05	1.22448E-05	1.06063E-05	2.30309E-05	1.63852E-06	2.38501E-05	1.63852E-06	1.45311E-05
3835503772875	383550	3772875	9.30201E-05	3.34043E-05	1.76774E-05	6.07158E-05	1.95056E-06	1.95056E-06	6.26664E-05	1.95056E-06	9.76324E-05	5.32109E-06	1.24949E-05	1.22536E-05	1.20001E-05	1.03943E-05	2.25706E-05	1.60578E-06	2.33735E-05	1.60578E-06	1.42866E-05
3835603772875	383560	3772875	9.13503E-05	3.28047E-05	1.73601E-05	5.96259E-05	1.91554E-06	1.91554E-06	6.15415E-05	1.91554E-06	9.56722E-05	5.21426E-06	1.22441E-05	1.20076E-05	1.17592E-05	1.01856E-05	2.21175E-05	1.57354E-06	2.29043E-05	1.57354E-06	1.40421E-05
3835703772875	383570	3772875	8.99244E-05	3.22926E-05	1.70891E-05	5.86952E-05	1.88564E-06	1.88564E-06	6.05808E-05	1.88564E-06	9.39801E-05	5.12204E-06	1.20275E-05	1.17952E-05	1.15512E-05	1.00055E-05	2.17263E-05	1.54571E-06	2.24992E-05	1.54571E-06	1.38367E-05
3835803772875	383580	3772875	9.14981E-05	3.28578E-05	1.73882E-05	5.97224E-05	1.91864E-06	1.91864E-06	6.1641E-05	1.91864E-06	9.5366E-05	5.19757E-06	1.22049E-05	1.19692E-05	1.17215E-05	1.0153E-05	2.20467E-05	1.5685E-06	2.28309E-05	1.5685E-06	1.40882E-05
3835903772875	383590	3772875	9.36407E-05	3.36272E-05	1.77954E-05	6.11209E-05	1.96357E-06	1.96357E-06	6.30845E-05	1.96357E-06	9.73338E-05	5.30482E-06	1.24567E-05	1.22162E-05	1.19634E-05	1.03625E-05	2.25016E-05	1.60087E-06	2.3302E-05	1.60087E-06	1.44166E-05
3836003772875	383600	3772875	9.47859E-05	3.40384E-05	1.8013E-05	6.18684E-05	1.98759E-06	1.98759E-06	6.3856E-05	1.98759E-06	9.83521E-05	5.36032E-06	1.2587E-05	1.2344E-05	1.20886E-05	1.04709E-05	2.2737E-05	1.61762E-06	2.35458E-05	1.61762E-06	1.45926E-05
3836103772875	383610	3772875	9.47786E-05	3.40358E-05	1.80116E-05	6.18636E-05	1.98743E-06	1.98743E-06	6.3851E-05	1.98743E-06	9.82143E-05	5.35281E-06	1.25694E-05	1.23267E-05	1.20716E-05	1.04563E-05	2.27052E-05	1.61535E-06	2.35128E-05	1.61535E-06	1.45926E-05
3836203772875	383620	3772875	9.46751E-05	3.39986E-05	1.7992E-05	6.17961E-05	1.98526E-06	1.98526E-06	6.37813E-05	1.98526E-06	9.80229E-05	5.34237E-06	1.25449E-05	1.23026E-05	1.20481E-05	1.04359E-05	2.26609E-05	1.6122E-06	2.3467E-05	1.6122E-06	1.45772E-05
3836303772875	383630	3772875	9.38476E-05	3.37015E-05	1.78347E-05	6.1256E-05	1.96791E-06	1.96791E-06	6.32239E-05	1.96791E-06	9.70811E-05	5.29105E-06	1.24244E-05	1.21844E-05	1.19323E-05	1.03356E-05	2.24432E-05	1.59671E-06	2.32415E-05	1.59671E-06	1.44571E-05
3836403772875	383640	3772875	9.29241E-05	3.33698E-05	1.76592E-05	6.06531E-05	1.94854E-06	1.94854E-06	6.26017E-05	1.94854E-06	9.6078E-05	5.23638E-06	1.2296E-05	1.20586E-05	1.18091E-05	1.02288E-05	2.22113E-05	1.58021E-06	2.30014E-05	1.58021E-06	1.43216E-05
3836503772875	383650	3772875	9.19857E-05	3.30329E-05	1.74809E-05	6.00407E-05	1.92887E-06	1.92887E-06	6.19695E-05	1.92887E-06	9.5075E-05	5.18171E-06	1.21676E-05	1.19327E-05	1.16858E-05	1.0122E-05	2.19794E-05	1.56372E-06	2.27613E-05	1.56372E-06	1.41832E-05
3836603772875	383660	3772875	9.10031E-05	3.268E-05	1.72941E-05	5.93993E-05	1.90826E-06	1.90826E-06	6.13075E-05	1.90826E-06	9.40643E-05	5.12663E-06	1.20383E-05	1.18058E-05	1.15615E-05	1.00144E-05	2.17458E-05	1.54709E-06	2.25193E-05	1.54709E-06	1.40365E-05
3836703772875	383670	3772875	8.99539E-05	3.23032E-05	1.70947E-05	5.87145E-05	1.88626E-06	1.88626E-06	6.06007E-05	1.88626E-06	9.3E-05	5.06862E-06	1.19021E-05	1.16722E-05	1.14307E-05	9.90113E-06	2.14997E-05	1.52959E-06	2.22645E-05	1.52959E-06	1.388E-05
3836803772875	383680	3772875	8.89639E-05	3.19477E-05	1.69066E-05	5.80682E-05	1.8655E-06	1.8655E-06	5.99338E-05	1.8655E-06	9.20352E-05	5.01604E-06	1.17786E-05	1.15511E-05	1.13121E-05	9.79842E-06	2.12767E-05	1.51372E-06	2.20336E-05	1.51372E-06	1.37305E-05
3836903772875	383690	3772875	8.79886E-05	3.15975E-05	1.67213E-05	5.74317E-05	1.84505E-06	1.84505E-06	5.92767E-05	1.84505E-06	9.11394E-05	4.96721E-06	1.1664E-05	1.14387E-05	1.1202E-05	9.70305E-06	2.10696E-05	1.49899E-06	2.18191E-05	1.49899E-06	1.35824E-05
3837003772875	383700	3772875	8.70207E-05	3.12499E-05	1.65373E-05	5.67999E-05	1.82475E-06	1.82475E-06	5.86247E-05	1.82475E-06	9.02742E-05	4.92006E-06	1.15532E-05	1.13301E-05	1.10957E-05	9.61093E-06	2.08696E-05	1.48476E-06	2.16119E-05	1.48476E-06	1.34371E-05
3837103772875	383710	3772875	8.60011E-05	3.08837E-05	1.63436E-05	5.61344E-05	1.80337E-06	1.80337E-06	5.79378E-05	1.80337E-06	8.93247E-05	4.86831E-06	1.14317E-05	1.1211E-05	1.0979E-05	9.50985E-06	2.06501E-05	1.46914E-06	2.13846E-05	1.46914E-06	1.32848E-05
3837203772875	383720	3772875	8.5048E-05	3.05415E-05	1.61624E-05	5.55123E-05	1.78339E-06	1.78339E-06	5.72957E-05	1.78339E-06	8.84595E-05	4.82116E-06	1.1321E-05	1.11024E-05	1.08726E-05	9.41773E-06	2.0445E-05	1.45491E-06	2.11775E-05	1.45491E-06	1.31437E-05
3837303772875	383730	3772875	8.39028E-05	3.01302E-05	1.59448E-05	5.47648E-05	1.75937E-06	1.75937E-06	5.65242E-05	1.75937E-06	8.72803E-05	4.75689E-06	1.11701E-05	1.09544E-05	1.07277E-05	9.2922E-06	2.01775E-05	1.43552E-06	2.08952E-05	1.43552E-06	1.29774E-05
3837403772875	383740	3772875	8.27059E-05	2.97004E-05	1.57173E-05	5.39836E-05	1.73428E-06	1.73428E-06	5.57178E-05	1.73428E-06	8.60016E-05	4.6872E-06	1.10064E-05	1.07939E-05	1.05705E-05	9.15606E-06	1.98818E-05	1.41449E-06	2.05891E-05	1.41449E-06	1.28042E-05
3837503772875	383750	3772875	8.16124E-05	2.93077E-05	1.55095E-05	5.32698E-05	1.71135E-06	1.71135E-06	5.49812E-05	1.71135E-06	8.47919E-05	4.62127E-06	1.08516E-05	1.0642E-05	1.04219E-05	9.02727E-06	1.96022E-05	1.39459E-06	2.02995E-05	1.39459E-06	1.26449E-05
3837603772875	383760	3772875	8.03785E-05	2.88646E-05	1.5275E-05	5.24645E-05	1.68547E-06	1.68547E-06	5.41499E-05	1.68547E-06	8.3406E-05	4.54573E-06	1.06742E-05	1.04681E-05	1.02515E-05	8.87972E-06	1.92818E-05	1.37179E-06	1.99677E-05	1.37179E-06	1.2466E-05
3837703772875	383770	3772875	7.92259E-05	2.84507E-05	1.5056E-05	5.17121E-05	1.6613E-06	1.6613E-06	5.33734E-05	1.6613-06	8.20967E-05	4.47437E-06	1.05067E-05	1.03038E-05	1.00906E-05	8.74032E-06	1.89791E-05	1.35026E-06	1.96542E-05	1.35026E-06	1.22998E-05
3837803772875	383780	3772875	7.82507E-05	2.81005E-05	1.48707E-05	5.10756E-05	1.64085E-06	1.64085E-06	5.27164E-05	1.64085E-06	8.10094E-05	4.41512E-06	1.03675E-05	1.01673E-05	9.95695E-06	8.62457E-06	1.87277E-05	1.33238E-06	1.93939E-05	1.33238E-06	1.21573E-05
3837903772875	383790	3772875	7.73788E-05	2.77874E-05	1.4705E-05	5.05065E-05	1.62257E-06	1.62257E-06	5.21291E-05	1.62257E-06	8.00523E-05	4.36295E-06	1.0245E-05	1.00472E-05	9.83931E-06	8.52267E-06	1.85065E-05	1.31664E-06	1.91648E-05	1.31664E-06	1.20315E-05
3838003772875	383800	3772875	7.64775E-05	2.74637E-05	1.45337E-05	4.99182E-05	1.60367E-06	1.60367E-06	5.15218E-05	1.60367E-06	7.90569E-05	4.3087E-06	1.01176E-05	9.92226E-06	9.71696E-06	8.4167E-06	1.82764E-05	1.30026E-06	1.89265E-05	1.30026E-06	1.19016E-05
3838103772875	383810	3772875	7.51919E-05	2.7002E-05	1.42894E-05	4.9079E-05	1.57671E-06	1.57671E-06	5.06557E-05	1.57671E-06	7.76251E-05	4.23067E-06	9.9344E-06	9.74256E-06	9.54097E-06	8.26426E-06	1.79453E-05	1.27671E-06	1.85837E-05	1.27671E-06	1.17143E-05
3838203772875	383820	3772875	7.39432E-05	2.65536E-05	1.40521E-05	4.8264E-05	1.55053E-06	1.55053E-06	4.98145E-05	1.55053E-06	7.62085E-05	4.15346E-06	9.75312E-06	9.56477E-06	9.36687E-06	8.11345E-06	1.76179E-05	1.25342E-06	1.82446E-05	1.25342E-06	1.15341E-05
3838303772875	383830	3772875	7.30049E-05	2.62167E-05	1.38738E-05	4.76516E-05	1.53085E-06	1.53085E-06	4.91824E-05	1.53085E-06	7.52055E-05	4.0988E-06	9.62475E-06	9.43888E-06	9.24358E-06	8.00666E-06	1.7386E-05	1.23692E-06	1.80045E-05	1.23692E-06	1.13986E-05
3838403772875	383840	3772875	7.24655E-05	2.6023E-05	1.37713E-05	4.72995E-05	1.51954E-06	1.51954E-06	4.88191E-05	1.51954E-06	7.47308E-05	4.07292E-06	9.56399E-06	9.3793E-06	9.18524E-06	7.95612E-06	1.72762E-05	1.22911E-06	1.78908E-05	1.22911E-06	1.13273E-05
3838503772875	383850	3772875	7.18671E-05	2.58081E-05	1.36575E-05	4.69089E-05	1.507E-06	1.507E-06	4.84159E-05	1.507E-06	7.41565E-05	4.04163E-06	9.4905E-06	9.30723E-06	9.11465E-06	7.89499E-06	1.71435E-05	1.21967E-06	1.77533E-05	1.21967E-06	1.12546E-05
3838603772875	383860	3772875	7.05224E-05	2.53252E-05	1.3402E-05	4.60312E-05	1.4788E-06	1.4788E-06	4.751E-05	1.4788E-06	7.25869E-05	3.95608E-06	9.28962E-06	9.11022E-06	8.92172E-06	7.72787E-06	1.67806E-05	1.19385E-06	1.73775E-05	1.19385E-06	1.10534E-05
3838703772875	383870	3772875	6.90521E-05	2.47972E-05	1.31226E-05	4.50715E-05	1.44797E-06	1.44797E-06	4.65195E-05	1.44797E-06	7.09024E-05	3.86427E-06	9.07403E-06	8.8988E-06	8.71468E-06	7.54854E-06	1.63912E-05	1.16614E-06	1.69743E-05	1.16614E-06	1.08313E-05
3838803772875	383880	3772875	6.74193E-05	2.42108E-05	1.28123E-05	4.40057E-05	1.41373E-06	1.41373E-06	4.54194E-05	1.41373E-06	6.90188E-05	3.76161E-06	8.83297E-06	8.6624E-06	8.48317E-06	7.348E-06	1.59557E-05	1.13517E-06	1.65233E-05	1.13517E-06	1.05896E-05
3838903772875	383890	3772875	6.54244E-05	2.34945E-05	1.24332E-05	4.27036E-05	1.3719E-06	1.3719E-06	4.40755E-05	1.3719E-06	6.68366E-05	3.64268E-06	8.5537E-06	8.38852E-06	8.21495E-06	7.11568E-06	1.54513E-05	1.09927E-06	1.60099E-05	1.09927E-06	1.03003E-05
3839003772875	383900	3772875	6.35256E-05	2.28126E-05	1.20723E-05	4.14642E-05	1.33208E-06	1.33208E-06	4.27963E-05	1.33208E-06	6.47769E-05	3.53042E-06	8.2901E-06	8.13001E-06	7.96179E-06	6.89639E-06	1.49751E-05	1.0654E-06	1.55078E-05	1.0654E-06	1.00251E-05
3839103772875	383910	3772875	6.1346E-05	2.20299E-05	1.16581E-05	4.00416E-05	1.28638E-06	1.28638E-06	4.1328E-05	1.28638E-06	6.23037E-05	3.39563E-06	7.97359E-06	7.81961E-06	7.65781E-06	6.63309E-06	1.44034E-05	1.02472E-06	1.49157E-05	1.02472E-06	9.70932E-06
3829703772885	382970	3772885	5.56791E-05	1.99948E-05	1.05812E-05	3.63427E-05	1.16755E-06	1.16755E-06	3.75102E-05	1.16755E-06	8.22881E-05	4.48481E-06	1.05312E-05	1.03278E-05	1.01141E-05	8.7607E-06	1.90233E-05	1.35341E-06	1.97E-05	1.35341E-06	9.07917E-06
3829803772885	382980	3772885	5.66691E-05	2.03504E-05	1.07693E-05	3.69889E-05	1.18831E-06	1.18831E-06	3.81772E-05	1.18831E-06	8.38577E-05	4.57035E-06	1.07321E-05	1.05248E-05	1.0307E-05	8.92781E-06	1.93862E-05	1.37922E-06	2.00758E-05	1.37922E-06	9.22029E-06
3829903772885	382990	3772885	5.78956E-05	2.07908E-05	1.10024E-05	3.77895E-05	1.21402E-06	1.21402E-06	3.90035E-05	1.21402E-06	8.57566E-05	4.67385E-06	1.09751E-05	1.07631E-05	1.05404E-05	9.12998E-06	1.98252E-05	1.41046E-06	2.05304E-05	1.41046E-06	9.39634E-06
3830003772885	383000	3772885	5.91516E-05	2.12419E-05	1.12411E-05	3.86093E-05	1.24036E-06	1.24036E-06	3.98496E-05	1.24036E-06	8.77015E-05	4.77984E-06	1.1224E-05	1.10072E-05	1.07795E-05	9.33703E-06	2.02748E-05	1.44244E-06	2.0996E-05	1.44244E-06	9.57798E-06
3830103772885	383010	3772885	6.04668E-05	2.17141E-05	1.1491E-05	3.94677E-05	1.26794E-06	1.26794E-06	4.07356E-05	1.26794E-06	8.97076E-05	4.88918E-06	1.14807E-05	1.1259E-05	1.1026E-05	9.55061E-06	2.07386E-05	1.47544E-06	2.14763E-05	1.47544E-06	9.76521E-06
3830203772885	383020	3772885	6.18262E-05	2.22023E-05	1.17494E-05	4.0355E-05	1.29645E-06	1.29645E-06	4.16515E-05	1.29645E-06	9.17672E-05	5.00143E-06	1.17443E-05	1.15175E-05	1.12792E-05	9.76989E-06	2.12147E-05	1.50931E-06	2.19694E-05	1.50931E-06	9.96082E-06
3830303772885	383030	3772885	6.32374E-05	2.27091E-05	1.20176E-05	4.12762E-05	1.32604E-06	1.32604E-06	4.26022E-05	1.32604E-06	9.38805E-05	5.11661E-06	1.20148E-05	1.17827E-05	1.1539E-05	9.99488E-06	2.17033E-05	1.54407E-06	2.24753E-05	1.54407E-06	1.0162E-05
3830403772885	383040	3772885	6.47225E-05	2.32424E-05	1.22998E-05	4.22455E-05	1.35718E-06	1.35718E-06	4.36027E-05	1.35718E-06	9.60857E-05	5.2368E-06	1.2297E-05	1.20595E-05	1.181E-05	1.02297E-05	2.22131E-05	1.58034E-06	2.30032E-05	1.58034E-06	1.03758E-05
3830503772885	383050	3772885	6.62667E-05	2.37969E-05	1.25932E-05	4.32534E-05	1.38956E-06	1.38956E-06	4.4643E-05	1.38956E-06	9.83445E-05	5.3599E-06	1.25861E-05	1.2343E-05	1.20876E-05	1.04701E-05	2.27353E-05	1.61749E-06	2.3544E-05	1.61749E-06	1.05966E-05
3830603772885	383060	3772885	6.787E-05	2.43727E-05	1.28979E-05	4.42999E-05	1.42318E-06	1.42318E-06	4.57231E-05	1.42318E-06	0.000100664	5.48635E-06	1.2883E-05	1.26342E-05	1.23728E-05	1.07171E-05	2.32716E-05	1.65565E-06	2.40994E-05	1.65565E-06	1.08257E-05
3830703772885	383070	3772885	6.95471E-05	2.4975E-05	1.32167E-05	4.53946E-05	1.45835E-06	1.45835E-06	4.6853E-05	1.45835E-06	0.000103069	5.61738E-06	1.31907E-05	1.29359E-05	1.26683E-05	1.09731E-05	2.38274E-05	1.69519E-06	2.4675E-05	1.69519E-06	1.10646E-05
3830803772885	383080	3772885	7.1276E-05	2.55958E-05	1.35452E-05	4.65231E-05	1.4946E-06	1.4946E-06	4.80177E-05	1.4946-06	0.000105511	5.7505E-06	1.35033E-05	1.32425E-05	1.29685E-05	1.12331E-05	2.43921E-05	1.73536E-06	2.52598E-05	1.73536E-06	1.13119E-05
3830903772885	383090	3772885	7.31527E-05	2.62698E-05	1.39019E-05	4.7748E-05	1.53395E-06	1.53395E-06	4.9282E-05	1.53395E-06	0.000108138	5.89364E-06	1.38394E-05	1.35721E-05	1.32913E-05	1.15127E-05	2.49992E-05	1.77856E-06	2.58885E-05	1.77856E-06	1.15788E-05
3831003772885	383100	3772885	7.5118E-05	2.69755E-05	1.42753E-05	4.90308E-05	1.57516E-06	1.57516E-06	5.0606E-05	1.57516E-06	0.000110856	6.04178E-06	1.41872E-05	1.39133E-05	1.36254E-05	1.18021E-05	2.56276E-05	1.82327E-06	2.65392E-05	1.82327E-06	1.18596E-05
3831103772885	383110	3772885	7.72163E-05	2.7729E-05	1.46741E-05	5.04004E-05	1.61916E-06	1.61916E-06	5.20196E-05	1.61916E-06	0.000113712	6.19744E-06	1.45528E-05	1.42717E-05	1.39764E-05	1.21062E-05	2.62879E-05	1.87024E-06	2.7223E-05	1.87024E-06	1.216E-05
3831203772885	383120	3772885	7.95806E-05	2.85781E-05	1.51234E-05	5.19436E-05	1.66874E-06	1.66874E-06	5.36124E-05	1.66874E-06	0.000116889	6.37062E-06	1.49594E-05	1.46705E-05	1.4367E-05	1.24445E-05	2.70225E-05	1.9225E-06	2.79837E-05	1.9225E-06	1.24982E-05
3831303772885	383130	3772885	8.20631E-05	2.94696E-05	1.55952E-05	5.3564E-05	1.7208E-06	1.7208E-06	5.52848E-05	1.7208E-06	0.000120128	6.54714E-06	1.53739E-05	1.5077E-05	1.47651E-05	1.27893E-05	2.77712E-05	1.97577E-06	2.87591E-05	1.97577E-06	1.28531E-05
3831403772885	383140	3772885	8.45234E-05	3.03531E-05	1.60627E-05	5.51699E-05	1.77239E-06	1.77239E-06	5.69423E-05	1.77239E-06	0.000123275	6.71866E-06	1.57767E-05	1.5472E-05	1.51519E-05	1.31243E-05	2.84987E-05	2.02753E-06	2.95125E-05	2.02753E-06	1.32024E-05
3831503772885	383150	3772885	8.7065E-05	3.12658E-05	1.65457E-05	5.68289E-05	1.82568E-06	1.82568E-06	5.86545E-05	1.82568E-06	0.000126422	6.89017E-06	1.61794E-05	1.5867E-05	1.55387E-05	1.34594E-05	2.92262E-05	2.07929E-06	3.02659E-05	2.07929E-06	1.35643E-05
3831603772885	383160	3772885	8.9651E-05	3.21944E-05	1.70372E-05	5.85167E-05	1.87991E-06	1.87991E-06	6.03967E-05	1.87991E-06	0.000129546	7.06043E-06	1.65792E-05	1.62591E-05	1.59226E-05	1.3792E-05	2.99484E-05	2.13067E-06	3.10138E-05	2.13067E-06	1.39317E-05
3831703772885	383170	3772885	9.24808E-05

			ISDrainage / Utilities Trenching	ISDrainage / Utilities Trenching	ISAsphalt Paving	ISAsphalt Paving	SVDemolition	SVSite Grubbing / Prep	SVMass Grading / Excavation	SVMass Grading / Excavation	SVDrainage / Utilities Trenching	SVFoundations / Concrete Pads	SVBuilding / Structure Construction	SVBuilding / Structure Construction	SVAsphalt Paving	SVAsphalt Paving	SVArchitectural Coating	SVArchitectural Coating	SVLandscaping or Other Finishing	SVLandscaping or Other Finishing	MDemolition
Unique Identifier	X (UTM)	Y (UTM)	2027	2028	2027	2028	2027	2027	2027	2028	2028	2028	2028	2029	2028	2029	2028	2029	2028	2029	2027
3833803772875	383380	3772875	7.0253E-06	6.84505E-06	1.81438E-06	1.69018E-06	0.000118193	8.49741E-05	5.72919E-05	5.65645E-05	4.01339E-05	1.27495E-05	1.82645E-05	1.75676E-05	1.79575E-06	1.67076E-06	1.79575E-06	1.67076E-06	1.82645E-05	1.75676E-05	2.94154E-05
3833903772875	383390	3772875	6.99267E-06	6.81326E-06	1.80596E-06	1.68233E-06	0.000117899	8.47627E-05	5.71494E-05	5.64238E-05	4.00341E-05	1.27178E-05	1.8219E-05	1.75239E-05	1.79129E-06	1.6666E-06	1.79129E-06	1.6666E-06	1.8219E-05	1.75239E-05	2.92648E-05
3834003772875	383400	3772875	6.99549E-06	6.816E-06	1.80668E-06	1.683E-06	0.000118157	8.49484E-05	5.72747E-05	5.65475E-05	4.01218E-05	1.27457E-05	1.82589E-05	1.75623E-05	1.79521E-06	1.67026E-06	1.79521E-06	1.67026E-06	1.82589E-05	1.75623E-05	2.9243E-05
3834103772875	383410	3772875	7.0073E-06	6.82751E-06	1.80973E-06	1.68585E-06	0.000118549	8.52302E-05	5.74647E-05	5.67351E-05	4.02549E-05	1.27879E-05	1.83195E-05	1.76205E-05	1.80117E-06	1.6758E-06	1.80117E-06	1.6758E-06	1.83195E-05	1.76205E-05	2.92557E-05
3834203772875	383420	3772875	6.98311E-06	6.80394E-06	1.80349E-06	1.68003E-06	0.000118308	8.50573E-05	5.73481E-05	5.66199E-05	4.01732E-05	1.2762E-05	1.82823E-05	1.75848E-05	1.79751E-06	1.6724E-06	1.79751E-06	1.6724E-06	1.82823E-05	1.75848E-05	2.91269E-05
3834303772875	383430	3772875	6.90378E-06	6.72665E-06	1.783E-06	1.66094E-06	0.00011707	8.4167E-05	5.67478E-05	5.60273E-05	3.97527E-05	1.26284E-05	1.8091E-05	1.74007E-05	1.7787E-06	1.65489E-06	1.7787E-06	1.65489E-06	1.8091E-05	1.74007E-05	2.87749E-05
3834403772875	383440	3772875	6.82108E-06	6.64607E-06	1.76164E-06	1.64104E-06	0.000115778	8.32383E-05	5.61217E-05	5.54091E-05	3.93141E-05	1.24891E-05	1.78914E-05	1.72087E-05	1.75907E-06	1.63663E-06	1.75907E-06	1.63663E-06	1.78914E-05	1.72087E-05	2.8412E-05
3834503772875	383450	3772875	6.62248E-06	6.45256E-06	1.71035E-06	1.59326E-06	0.00011242	8.08237E-05	5.44936E-05	5.38017E-05	3.81736E-05	1.21268E-05	1.73724E-05	1.67095E-05	1.70804E-06	1.58916E-06	1.70804E-06	1.58916E-06	1.73724E-05	1.67095E-05	2.75773E-05
3834603772875	383460	3772875	6.42725E-06	6.26235E-06	1.65993E-06	1.5463E-06	0.000109132	7.84602E-05	5.29001E-05	5.22285E-05	3.70574E-05	1.17722E-05	1.68644E-05	1.62209E-05	1.6581E-06	1.54269E-06	1.6581E-06	1.54269E-06	1.68644E-05	1.62209E-05	2.67625E-05
3834703772875	383470	3772875	6.28041E-06	6.11927E-06	1.622E-06	1.51097E-06	0.000106691	7.67053E-05	5.17169E-05	5.10603E-05	3.62285E-05	1.15089E-05	1.64872E-05	1.58581E-05	1.62101E-06	1.50818E-06	1.62101E-06	1.50818E-06	1.64872E-05	1.58581E-05	2.61402E-05
3834803772875	383480	3772875	6.20164E-06	6.04253E-06	1.60166E-06	1.49202E-06	0.000105417	7.57894E-05	5.10994E-05	5.04506E-05	3.57959E-05	1.13714E-05	1.62903E-05	1.56687E-05	1.60166E-06	1.49017E-06	1.60166E-06	1.49017E-06	1.62903E-05	1.56687E-05	2.57881E-05
3834903772875	383490	3772875	6.12288E-06	5.96578E-06	1.58132E-06	1.47307E-06	0.000104152	7.48799E-05	5.04862E-05	4.98452E-05	3.53663E-05	1.1235E-05	1.60948E-05	1.54807E-05	1.58244E-06	1.47229E-06	1.58244E-06	1.47229E-06	1.60948E-05	1.54807E-05	2.54379E-05
3835003772875	383500	3772875	6.088E-06	5.9318E-06	1.57231E-06	1.46468E-06	0.000103653	7.45212E-05	5.02443E-05	4.96064E-05	3.51969E-05	1.11812E-05	1.60177E-05	1.54065E-05	1.57486E-06	1.46524E-06	1.57486E-06	1.46524E-06	1.60177E-05	1.54065E-05	2.52619E-05
3835103772875	383510	3772875	6.07393E-06	5.91809E-06	1.56868E-06	1.46129E-06	0.000103511	7.44187E-05	5.01753E-05	4.95382E-05	3.51485E-05	1.11658E-05	1.59957E-05	1.53853E-05	1.57269E-06	1.46322E-06	1.57269E-06	1.46322E-06	1.59957E-05	1.53853E-05	2.51712E-05
3835203772875	383520	3772875	6.04805E-06	5.89288E-06	1.56199E-06	1.45507E-06	0.000103172	7.41754E-05	5.00112E-05	4.93762E-05	3.50336E-05	1.11293E-05	1.59434E-05	1.5335E-05	1.56755E-06	1.45844E-06	1.56755E-06	1.45844E-06	1.59434E-05	1.5335E-05	2.50351E-05
3835303772875	383530	3772875	5.9496E-06	5.79695E-06	1.53657E-06	1.43138E-06	0.000101542	7.30033E-05	4.92209E-05	4.85959E-05	3.448E-05	1.09534E-05	1.56914E-05	1.50927E-05	1.54278E-06	1.43539E-06	1.54278E-06	1.43539E-06	1.56914E-05	1.50927E-05	2.46033E-05
3835403772875	383540	3772875	5.85114E-06	5.70101E-06	1.51114E-06	1.40769E-06	9.99118E-05	7.18312E-05	4.84306E-05	4.78157E-05	3.39264E-05	1.07775E-05	1.54395E-05	1.48504E-05	1.51801E-06	1.41235E-06	1.51801E-06	1.41235E-06	1.54395E-05	1.48504E-05	2.41732E-05
3835503772875	383550	3772875	5.75268E-06	5.60508E-06	1.48571E-06	1.384E-06	9.82726E-05	7.06527E-05	4.7636E-05	4.70312E-05	3.33698E-05	1.06007E-05	1.51862E-05	1.46067E-05	1.4931E-06	1.38917E-06	1.4931E-06	1.38917E-06	1.51862E-05	1.46067E-05	2.37413E-05
3835603772875	383560	3772875	5.65423E-06	5.50915E-06	1.46028E-06	1.36032E-06	9.66245E-05	6.94677E-05	4.68371E-05	4.62425E-05	3.28101E-05	1.04229E-05	1.49315E-05	1.43618E-05	1.46806E-06	1.36588E-06	1.46806E-06	1.36588E-06	1.49315E-05	1.43618E-05	2.33095E-05
3835703772875	383570	3772875	5.57152E-06	5.42857E-06	1.43892E-06	1.34042E-06	9.52525E-05	6.84814E-05	4.61721E-05	4.55859E-05	3.23443E-05	1.02749E-05	1.47195E-05	1.41579E-05	1.44722E-06	1.34648E-06	1.44722E-06	1.34648E-06	1.47195E-05	1.41579E-05	2.29411E-05
3835803772875	383580	3772875	5.67279E-06	5.52724E-06	1.46508E-06	1.36478E-06	9.71144E-05	6.982E-05	4.70747E-05	4.6477E-05	3.29765E-05	1.04758E-05	1.50072E-05	1.44346E-05	1.4755E-06	1.3728E-06	1.4755E-06	1.3728E-06	1.50072E-05	1.44346E-05	2.33349E-05
3835903772875	383590	3772875	5.805E-06	5.65606E-06	1.49922E-06	1.39659E-06	9.94931E-05	7.15301E-05	4.82277E-05	4.76153E-05	3.37842E-05	1.07324E-05	1.53748E-05	1.47882E-05	1.51164E-06	1.40643E-06	1.51164E-06	1.40643E-06	1.53748E-05	1.47882E-05	2.38774E-05
3836003772875	383600	3772875	5.87589E-06	5.72513E-06	1.51753E-06	1.41365E-06	0.000100758	7.24396E-05	4.88409E-05	4.82208E-05	3.42138E-05	1.08688E-05	1.55703E-05	1.49762E-05	1.53086E-06	1.42431E-06	1.53086E-06	1.42431E-06	1.55703E-05	1.49762E-05	2.41732E-05
3836103772875	383610	3772875	5.87589E-06	5.72513E-06	1.51753E-06	1.41365E-06	0.000100767	7.2446E-05	4.88452E-05	4.8225E-05	3.42168E-05	1.08698E-05	1.55717E-05	1.49775E-05	1.531E-06	1.42443E-06	1.531E-06	1.42443E-06	1.55717E-05	1.49775E-05	2.41714E-05
3836203772875	383620	3772875	5.8697E-06	5.7191E-06	1.51593E-06	1.41216E-06	0.000100651	7.23628E-05	4.87891E-05	4.81696E-05	3.41775E-05	1.08573E-05	1.55538E-05	1.49603E-05	1.52924E-06	1.4228E-06	1.52924E-06	1.4228E-06	1.55538E-05	1.49603E-05	2.41478E-05
3836303772875	383630	3772875	5.82132E-06	5.67196E-06	1.50344E-06	1.40052E-06	9.97871E-05	7.17415E-05	4.83702E-05	4.7756E-05	3.3884E-05	1.07641E-05	1.54202E-05	1.48319E-05	1.51611E-06	1.41058E-06	1.51611E-06	1.41058E-06	1.54202E-05	1.48319E-05	2.39355E-05
3836403772875	383640	3772875	5.76675E-06	5.61879E-06	1.48934E-06	1.38739E-06	9.8816E-05	7.10434E-05	4.78995E-05	4.72913E-05	3.35543E-05	1.06593E-05	1.52702E-05	1.46875E-05	1.50136E-06	1.39686E-06	1.50136E-06	1.39686E-06	1.52702E-05	1.46875E-05	2.37014E-05
3836503772875	383650	3772875	5.71105E-06	5.56452E-06	1.47496E-06	1.37399E-06	9.78004E-05	7.03132E-05	4.74072E-05	4.68053E-05	3.32095E-05	1.05498E-05	1.51132E-05	1.45366E-05	1.48593E-06	1.3825E-06	1.48593E-06	1.3825E-06	1.51132E-05	1.45366E-05	2.34619E-05
3836603772875	383660	3772875	5.65198E-06	5.50696E-06	1.4597E-06	1.35978E-06	9.67314E-05	6.95446E-05	4.6889E-05	4.62936E-05	3.28464E-05	1.04345E-05	1.4948E-05	1.43777E-05	1.46968E-06	1.36739E-06	1.46968E-06	1.36739E-06	1.4948E-05	1.43777E-05	2.32133E-05
3836703772875	383670	3772875	5.58896E-06	5.44557E-06	1.44343E-06	1.34462E-06	9.5591E-05	6.87248E-05	4.63362E-05	4.57479E-05	3.24592E-05	1.03115E-05	1.47718E-05	1.42082E-05	1.45236E-06	1.35127E-06	1.45236E-06	1.35127E-06	1.47718E-05	1.42082E-05	2.29484E-05
3836803772875	383680	3772875	5.52876E-06	5.38691E-06	1.42788E-06	1.33013E-06	9.44864E-05	6.79306E-05	4.58007E-05	4.52192E-05	3.20841E-05	1.01923E-05	1.46011E-05	1.4044E-05	1.43557E-06	1.33565E-06	1.43557E-06	1.33565E-06	1.46011E-05	1.4044E-05	2.2698E-05
3836903772875	383690	3772875	5.46913E-06	5.3288E-06	1.41248E-06	1.31579E-06	9.33549E-05	6.71171E-05	4.52523E-05	4.46777E-05	3.16999E-05	1.00703E-05	1.44263E-05	1.38758E-05	1.41838E-06	1.31966E-06	1.41838E-06	1.31966E-06	1.44263E-05	1.38758E-05	2.2453E-05
3837003772875	383700	3772875	5.41062E-06	5.27179E-06	1.39737E-06	1.30171E-06	9.22681E-05	6.63357E-05	4.47255E-05	4.41576E-05	3.13309E-05	9.95301E-06	1.42583E-05	1.37143E-05	1.40187E-06	1.30429E-06	1.40187E-06	1.30429E-06	1.42583E-05	1.37143E-05	2.22117E-05
3837103772875	383710	3772875	5.34929E-06	5.21204E-06	1.38153E-06	1.28696E-06	9.11278E-05	6.55159E-05	4.41727E-05	4.36119E-05	3.09437E-05	9.83001E-06	1.40821E-05	1.35448E-05	1.38455E-06	1.28817E-06	1.38455E-06	1.28817E-06	1.40821E-05	1.35448E-05	2.19522E-05
3837203772875	383720	3772875	5.29247E-06	5.15668E-06	1.36685E-06	1.27328E-06	9.00053E-05	6.47089E-05	4.36286E-05	4.30746E-05	3.05625E-05	9.70892E-06	1.39086E-05	1.33779E-05	1.36749E-06	1.27231E-06	1.36749E-06	1.27231E-06	1.39086E-05	1.33779E-05	2.17073E-05
3837303772875	383730	3772875	5.22552E-06	5.09144E-06	1.34956E-06	1.25718E-06	8.87669E-05	6.38186E-05	4.30283E-05	4.2482E-05	3.0142E-05	9.57534E-06	1.37173E-05	1.31939E-05	1.34868E-06	1.2548E-06	1.34868E-06	1.2548E-06	1.37173E-05	1.31939E-05	2.14097E-05
3837403772875	383740	3772875	5.15575E-06	5.02347E-06	1.33155E-06	1.24039E-06	8.75197E-05	6.29219E-05	4.24238E-05	4.18851E-05	2.97185E-05	9.4408E-06	1.35245E-05	1.30085E-05	1.32973E-06	1.23717E-06	1.32973E-06	1.23717E-06	1.35245E-05	1.30085E-05	2.10994E-05
3837503772875	383750	3772875	5.09162E-06	4.96098E-06	1.31498E-06	1.22496E-06	8.64239E-05	6.21341E-05	4.18926E-05	4.13607E-05	2.93464E-05	9.3226E-06	1.33552E-05	1.28456E-05	1.31308E-06	1.22168E-06	1.31308E-06	1.22168E-06	1.33552E-05	1.28456E-05	2.08145E-05
3837603772875	383760	3772875	5.0196E-06	4.89081E-06	1.29638E-06	1.20764E-06	8.51945E-05	6.12502E-05	4.12967E-05	4.07723E-05	2.89289E-05	9.18999E-06	1.31652E-05	1.26629E-05	1.2944E-06	1.2043E-06	1.2944E-06	1.2043E-06	1.31652E-05	1.26629E-05	2.04915E-05
3837703772875	383770	3772875	4.95265E-06	4.82558E-06	1.27909E-06	1.19153E-06	8.4072E-05	6.04432E-05	4.07525E-05	4.02351E-05	2.85478E-05	9.0689E-06	1.29918E-05	1.2496E-05	1.27735E-06	1.18844E-06	1.27735E-06	1.18844E-06	1.29918E-05	1.2496E-05	2.01903E-05
3837803772875	383780	3772875	4.89527E-06	4.76967E-06	1.26427E-06	1.17772E-06	8.31099E-05	5.97515E-05	4.02862E-05	3.97747E-05	2.82211E-05	8.96511E-06	1.28431E-05	1.2353E-05	1.26273E-06	1.17483E-06	1.26273E-06	1.17483E-06	1.28431E-05	1.2353E-05	1.99363E-05
3837903772875	383790	3772875	4.84463E-06	4.72033E-06	1.25119E-06	1.16554E-06	8.21834E-05	5.90854E-05	3.98371E-05	3.93312E-05	2.79065E-05	8.86517E-06	1.26999E-05	1.22153E-05	1.24865E-06	1.16174E-06	1.24865E-06	1.16174E-06	1.26999E-05	1.22153E-05	1.97058E-05
3838003772875	383800	3772875	4.79231E-06	4.66935E-06	1.23768E-06	1.15295E-06	8.11945E-05	5.83744E-05	3.93577E-05	3.8858E-05	2.75707E-05	8.7585E-06	1.25471E-05	1.20683E-05	1.23363E-06	1.14776E-06	1.23363E-06	1.14776E-06	1.25471E-05	1.20683E-05	1.94681E-05
3838103772875	383810	3772875	4.71692E-06	4.59589E-06	1.21821E-06	1.13482E-06	7.99205E-05	5.74585E-05	3.87402E-05	3.82483E-05	2.71381E-05	8.62108E-06	1.23502E-05	1.1879E-05	1.21427E-06	1.12975E-06	1.21427E-06	1.12975E-06	1.23502E-05	1.1879E-05	1.91306E-05
3838203772875	383820	3772875	4.64434E-06	4.52518E-06	1.19947E-06	1.11736E-06	7.86555E-05	5.6549E-05	3.8127E-05	3.76429E-05	2.67085E-05	8.48462E-06	1.21547E-05	1.1691E-05	1.19505E-06	1.11187E-06	1.19505E-06	1.11187E-06	1.21547E-05	1.1691E-05	1.88022E-05
3838303772875	383830	3772875	4.58977E-06	4.47201E-06	1.18537E-06	1.10423E-06	7.76132E-05	5.57996E-05	3.76217E-05	3.7144E-05	2.63546E-05	8.37218E-06	1.19937E-05	1.1536E-05	1.17921E-06	1.09713E-06	1.17921E-06	1.09713E-06	1.19937E-05	1.1536E-05	1.85572E-05
3838403772875	383840	3772875	4.56108E-06	4.44405E-06	1.17796E-06	1.09732E-06	7.67936E-05	5.52104E-05	3.72244E-05	3.67518E-05	2.60763E-05	8.28377E-06	1.1867E-05	1.14142E-05	1.16676E-06	1.08555E-06	1.16676E-06	1.08555E-06	1.1867E-05	1.14142E-05	1.83994E-05
3838503772875	383850	3772875	4.53182E-06	4.41555E-06	1.17041E-06	1.09028E-06	7.60363E-05	5.4666E-05	3.68574E-05	3.63894E-05	2.58192E-05	8.20208E-06	1.175E-05	1.13017E-05	1.15525E-06	1.07484E-06	1.15525E-06	1.07484E-06	1.175E-05	1.13017E-05	1.82415E-05
3838603772875	383860	3772875	4.4508E-06	4.33661E-06	1.14948E-06	1.07079E-06	7.47178E-05	5.37181E-05	3.62182E-05	3.57584E-05	2.53714E-05	8.05986E-06	1.15462E-05	1.11057E-05	1.13522E-06	1.0562E-06	1.13522E-06	1.0562E-06	1.15462E-05	1.11057E-05	1.78877E-05
3838703772875	383870	3772875	4.36135E-06	4.24945E-06	1.12638E-06	1.04927E-06	7.33904E-05	5.27637E-05	3.55748E-05	3.51231E-05	2.49207E-05	7.91667E-06	1.13411E-05	1.09084E-05	1.11505E-06	1.03744E-06	1.11505E-06	1.03744E-06	1.13411E-05	1.09084E-05	1.75048E-05
3838803772875	383880	3772875	4.26402E-06	4.15461E-06	1.10124E-06	1.02586E-06	7.19472E-05	5.17261E-05	3.48752E-05	3.44324E-05	2.44306E-05	7.76099E-06	1.11181E-05	1.06939E-05	1.09313E-06	1.01704E-06	1.09313E-06	1.01704E-06	1.11181E-05	1.06939E-05	1.70947E-05
3838903772875	383890	3772875	4.14756E-06	4.04114E-06	1.07116E-06	9.97837E-07	6.99962E-05	5.03234E-05	3.39295E-05	3.34987E-05	2.37681E-05	7.55053E-06	1.08166E-05	1.04039E-05	1.06348E-06	9.8946E-07	1.06348E-06	9.8946E-07	1.08166E-05	1.04039E-05	1.65812E-05
3839003772875	383900	3772875	4.03672E-06	3.93315E-06	1.04254E-06	9.71172E-07	6.79293E-05	4.88375E-05	3.29276E-05	3.25096E-05	2.30663E-05	7.32758E-06	1.04972E-05	1.00967E-05	1.03208E-06	9.60244E-07	1.03208E-06	9.60244E-07	1.04972E-05	1.00967E-05	1.60822E-05
3839103772875	383910	3772875	3.90957E-06	3.80926E-06	1.0097E-06	9.40582E-07	6.58447E-05	4.73388E-05	3.19171E-05	3.15119E-05	2.23585E-05	7.10271E-06	1.01751E-05	9.78682E-06	1.00041E-06	9.30775E-07	1.00041E-06	9.30775E-07	1.01751E-05	9.78682E-06	1.55143E-05
3829703772885	382970	3772885	3.65584E-06	3.56204E-06	9.44171E-07	8.79537E-07	5.59381E-05	4.02165E-05	2.71151E-05	2.67708E-05	1.89945E-05	6.03408E-06	8.64419E-06	8.31437E-06	8.49894E-07	7.90737E-07	8.49894E-07	7.90737E-07	8.64419E-06	8.31437E-06	1.40917E-05
3829803772885	382980	3772885	3.71266E-06	3.6174E-06	9.58846E-07	8.93208E-07	5.68468E-05	4.08698E-05	2.75556E-05	2.72057E-05	1.93031E-05	6.1321E-06	8.78461E-06	8.44943E-06	8.637E-07	8.03582E-07	8.637E-07	8.03582E-07	8.78461E-06	8.44943E-06	1.43511E-05
3829903772885	382990	3772885	3.78355E-06	3.68647E-06	9.77154E-07	9.10262E-07	5.79961E-05	4.1696E-05	2.81127E-05	2.77557E-05	1.96933E-05	6.25607E-06	8.9622E-06	8.62024E-06	8.81161E-07	8.19828E-07	8.81161E-07	8.19828E-07	8.9622E-06	8.62024E-06	1.46687E-05
3830003772885	383000	3772885	3.85669E-06	3.75774E-06	9.96043E-07	9.27858E-07	5.91898E-05	4.25543E-05	2.86913E-05	2.8327E-05	2.00987E-05	6.38484E-06	9.14668E-06	8.79768E-06	8.99299E-07	8.36703E-07	8.99299E-07	8.36703E-07	9.14668E-06	8.79768E-06	1.49971E-05
3830103772885	383010	3772885	3.93208E-06	3.83119E-06	1.01551E-06	9.45996E-07	6.04282E-05	4.34446E-05	2.92916E-05	2.89197E-05	2.05192E-05	6.51842E-06	9.33804E-06	8.98174E-06	9.18113E-07	8.54207E-07	9.18113E-07	8.54207E-07	9.33804E-06	8.98174E-06	1.53382E-05
3830203772885	383020	3772885	4.01084E-06	3.90794E-06	1.03586E-06	9.64946E-07	6.17199E-05	4.43733E-05	2.99177E-05	2.95379E-05	2.09578E-05	6.65777E-06	9.53766E-06	9.17374E-06	9.37739E-07	8.72468E-07	9.37739E-07	8.72468E-07	9.53766E-06	9.17374E-06	1.56939E-05
3830303772885	383030	3772885	4.09186E-06	3.98687E-06	1.05678E-06	9.84437E-07	6.30651E-05	4.53404E-05	3.05698E-05	3.01817E-05	2.14146E-05	6.80288E-06	9.74554E-06	9.37369E-06	9.58178E-07	8.91484E-07	9.58178E-07	8.91484E-07	9.74554E-06	9.37369E-06	1.60641E-05
3830403772885	383040	3772885	4.17794E-06	4.07074E-06	1.07901E-06	1.00515E-06	6.44727E-05	4.63524E-05	3.12521E-05	3.08553E-05	2.18926E-05	6.95471E-06	9.96305E-06	9.5829E-06	9.79564E-07	9.11381E-07	9.79564E-07	9.11381E-07	9.96305E-06	9.5829E-06	1.64524E-05
3830503772885	383050	3772885	4.26683E-06	4.15736E-06	1.10197E-06	1.02653E-06	6.59427E-05	4.74092E-05	3.19646E-05	3.15588E-05	2.23917E-05	7.11328E-06	1.01902E-05	9.80139E-06	1.0019E-06	9.3216E-07	1.0019E-06	9.3216E-07	1.01902E-05	9.80139E-06	1.68552E-05
3830603772885	383060	3772885	4.3591E-06	4.24726E-06	1.1258E-06	1.04873E-06	6.7475E-05	4.85109E-05	3.27074E-05	3.22921E-05	2.2912E-05	7.27857E-06	1.0427E-05	1.00291E-05	1.02518E-06	9.53821E-07	1.02518E-06	9.53821E-07	1.0427E-05	1.00291E-05	1.72744E-05
3830703772885	383070	3772885	4.4553E-06	4.34099E-06	1.15064E-06	1.07188E-06	6.90786E-05	4.96637E-05	3.34847E-05	3.30596E-05	2.34566E-05	7.45155E-06	1.06748E-05	1.02675E-05	1.04954E-06	9.76489E-07	1.04954E-06	9.76489E-07	1.06748E-05	1.02675E-05	1.77135E-05
3830803772885	383080	3772885	4.55489E-06	4.43802E-06	1.17636E-06	1.09583E-06	7.07356E-05	5.08551E-05	3.42879E-05	3.38526E-05	2.40192E-05	7.63029E-06	1.09309E-05	1.05138E-05	1.07472E-06	9.99913E-07	1.07472E-06	9.99913E-07	1.09309E-05	1.05138E-05	1.81689E-05
3830903772885	383090	3772885	4.66234E-06	4.54272E-06	1.20412E-06	1.12169E-06	7.25352E-05	5.21488E-05	3.51602E-05	3.47138E-05	2.46303E-05	7.82441E-06	1.1209E-05	1.07813E-05	1.10206E-06	1.02535E-06	1.10206E-06	1.02535E-06	1.1209E-05	1.07813E-05	1.86588E-05
3831003772885	383100	3772885	4.77543E-06	4.65291E-06	1.23332E-06	1.14889E-06	7.44238E-05	5.35067E-05	3.60757E-05	3.56177E-05	2.52716E-05	8.02814E-06	1.15008E-05	1.1062E-05	1.13076E-06	1.05205E-06	1.13076E-06	1.05205E-06	1.15008E-05	1.1062E-05	1.91742E-05
3831103772885	383110	3772885	4.89639E-06	4.77076E-06	1.26456E-06	1.17799E-06	7.64817E-05	5.49862E-05	3.70733E-05	3.66026E-05	2.59704E-05	8.25013E-06	1.18188E-05	1.13679E-05	1.16202E-06	1.08114E-06	1.16202E-06	1.08114E-06	1.18188E-05	1.13679E-05	1.9724E-05
3831203772885	383120	3772885	5.03254E-06	4.90342E-06	1.29972E-06	1.21075E-06	7.88337E-05	5.66771E-05	3.82133E-05	3.77282E-05	2.6769E-05	8.50384E-06	1.21823E-05	1.17174E-05	1.19776E-06	1.11439E-06	1.19776E-06	1.11439E-06	1.21823E-05	1.17174E-05	2.03464E-05
3831303772885	383130	3772885	5.17544E-06	5.04266E-06	1.33663E-06	1.24513E-06	8.13638E-05	5.84961E-05	3.94398E-05	3.8939E-05	2.76282E-05	8.77676E-06	1.25732E-05	1.20935E-05	1.2362E-06	1.15015E-06	1.2362E-06	1.15015E-06	1.25732E-05	1.20935E-05	2.0996E-05
3831403772885	383140	3772885	5.3161E-06	5.1797E-06	1.37296E-06	1.27897E-06	8.38493E-05	6.02831E-05	4.06446E-05	4.01285E-05	2.84722E-05	9.04488E-06	1.29573E-05	1.24629E-05	1.27396E-06	1.18529E-06	1.27396E-06	1.18529E-06	1.29573E-05	1.24629E-05	2.16419E-05
3831503772885	383150	3772885	5.46181E-06	5.32168E-06	1.41059E-06	1.31403E-06	8.64774E-05	6.21725E-05	4.19185E-05	4.13863E-05	2.93646E-05	9.32837E-06	1.33635E-05	1.28536E-05	1.31389E-06	1.22244E-06	1.31389E-06	1.22244E-06	1.33635E-05	1.28536E-05	2.23115E-05
3831603772885	383160	3772885	5.60978E-06	5.46585E-06	1.4488E-06	1.34962E-06	8.915E-05	6.4094E-05	4.3214E-05	4.26653E-05	3.02721E-05	9.61667E-06	1.37765E-05	1.32508E-05	1.3545E-06	1.26022E-06	1.3545E-06	1.26022E-06	1.37765E-05	1.32508E-05	2.29919E-05
3831703772885	383170	3772

			MSite Grubbing / Prep	MMass Grading / Excavation	MMass Grading / Excavation	MDrainage / Utilities Trenching	MFoundations / Concrete Pads	MBuilding / Structure Construction	MAsphalt Paving	MLandscaping or Other Finishing	MWaterside Construction (Piles)	RSSWDemolition	RSSWPlacing Base	RSSWForm/Plac e Rebar and Pour	Child Risk				
Unique Identifier	X (UTM)	Y (UTM)	2027	2027	2028	2028	2028	2028	2028	2028	2028	2029	2029	2029	3rd Trimester	0<2	2<16	Total	per million
3833803772875	383380	3772875	9.03002E-05	0.000106186	0.000104772	2.22709E-05	2.89631E-05	2.13184E-05	2.19424E-06	2.57069E-05	2.19424E-06	1.20997E-05	1.75569E-05	1.04074E-05	2.87781E-09	4.1582E-08	8.0553E-09	5.25149E-08	0.0525149
3833903772875	383390	3772875	8.98378E-05	0.000105642	0.000104235	2.21569E-05	2.88148E-05	2.12093E-05	2.18301E-06	2.55753E-05	2.18301E-06	1.21839E-05	1.76791E-05	1.04798E-05	2.86019E-09	4.1341E-08	8.0124E-09	5.22136E-08	0.05221364
3834003772875	383400	3772875	8.9771E-05	0.000105563	0.000104158	2.21404E-05	2.87934E-05	2.11935E-05	2.18138E-06	2.55563E-05	2.18138E-06	1.23742E-05	1.79552E-05	1.06435E-05	2.8575E-09	4.131E-08	8.0087E-09	5.21759E-08	0.05217586
3834103772875	383410	3772875	8.981E-05	0.000105609	0.000104203	2.215E-05	2.88059E-05	2.12027E-05	2.18233E-06	2.55674E-05	2.18233E-06	1.25988E-05	1.82811E-05	1.08366E-05	2.85846E-09	4.1331E-08	8.0145E-09	5.22036E-08	0.05220359
3834203772875	383420	3772875	8.94145E-05	0.000105144	0.000103744	2.20525E-05	2.8679E-05	2.11093E-05	2.17272E-06	2.54548E-05	2.17272E-06	1.27547E-05	1.85074E-05	1.09708E-05	2.84493E-09	4.1144E-08	7.9794E-09	5.19686E-08	0.05196862
3834303772875	383430	3772875	8.83339E-05	0.000103873	0.00010249	2.17859E-05	2.83324E-05	2.08542E-05	2.14646E-06	2.51471E-05	2.14646E-06	1.27922E-05	1.85617E-05	1.1003E-05	2.80905E-09	4.0635E-08	7.8809E-09	5.13252E-08	0.05132524
3834403772875	383440	3772875	8.72198E-05	0.000102563	0.000101198	2.15112E-05	2.79751E-05	2.05912E-05	2.11939E-06	2.483E-05	2.11939E-06	1.28296E-05	1.8616E-05	1.10352E-05	2.77226E-09	4.0112E-08	7.7797E-09	5.06643E-08	0.05066433
3834503772875	383450	3772875	8.46575E-05	9.95502E-05	9.82247E-05	2.08792E-05	2.71532E-05	1.99863E-05	2.05713E-06	2.41005E-05	2.05713E-06	1.26144E-05	1.83037E-05	1.08501E-05	2.68844E-09	3.891E-08	7.5458E-09	4.91443E-08	0.04914434
3834603772875	383460	3772875	8.21564E-05	9.66092E-05	9.53228E-05	2.02624E-05	2.6351E-05	1.93958E-05	1.99635E-06	2.33885E-05	1.99635E-06	1.24085E-05	1.8005E-05	1.0673E-05	2.60656E-09	3.7736E-08	7.3172E-09	4.76594E-08	0.04765939
3834703772875	383470	3772875	8.02458E-05	9.43625E-05	9.3106E-05	1.97912E-05	2.57382E-05	1.89447E-05	1.94992E-06	2.28446E-05	1.94992E-06	1.23055E-05	1.78556E-05	1.05844E-05	2.54443E-09	3.6845E-08	7.1437E-09	4.65329E-08	0.04653292
3834803772875	383480	3772875	7.91651E-05	9.30917E-05	9.18522E-05	1.95246E-05	2.53916E-05	1.86896E-05	1.92367E-06	2.2537E-05	1.92367E-06	1.23399E-05	1.79054E-05	1.0614E-05	2.50994E-09	3.635E-08	7.0476E-09	4.59076E-08	0.04590763
3834903772875	383490	3772875	7.80901E-05	9.18275E-05	9.06048E-05	1.92595E-05	2.50468E-05	1.84358E-05	1.89754E-06	2.22309E-05	1.89754E-06	1.23773E-05	1.79597E-05	1.06462E-05	2.47532E-09	3.5853E-08	6.9519E-09	4.52805E-08	0.04528048
3835003772875	383500	3772875	7.75498E-05	9.11922E-05	8.99779E-05	1.91262E-05	2.48735E-05	1.83083E-05	1.88441E-06	2.20771E-05	1.88441E-06	1.25052E-05	1.81453E-05	1.07562E-05	2.45841E-09	3.5611E-08	6.906E-09	4.49758E-08	0.04497582
3835103772875	383510	3772875	7.72712E-05	9.08647E-05	8.96548E-05	1.90575E-05	2.47842E-05	1.82425E-05	1.87764E-06	2.19978E-05	1.87764E-06	1.26799E-05	1.83987E-05	1.09064E-05	2.44972E-09	3.5489E-08	6.8834E-09	4.48217E-08	0.04482173
3835203772875	383520	3772875	7.68535E-05	9.03734E-05	8.917E-05	1.89545E-05	2.46502E-05	1.81439E-05	1.86749E-06	2.18789E-05	1.86749E-06	1.28296E-05	1.8616E-05	1.10352E-05	2.43631E-09	3.5299E-08	6.8476E-09	4.45828E-08	0.04458276
3835303772875	383530	3772875	7.55277E-05	8.88144E-05	8.76319E-05	1.86275E-05	2.4225E-05	1.78309E-05	1.83528E-06	2.15014E-05	1.83528E-06	1.2814E-05	1.85934E-05	1.10218E-05	2.39384E-09	3.4687E-08	6.7297E-09	4.3811E-08	0.04381096
3835403772875	383540	3772875	7.42076E-05	8.7262E-05	8.61001E-05	1.83019E-05	2.38015E-05	1.75192E-05	1.8032E-06	2.11256E-05	1.8032E-06	1.27984E-05	1.85707E-05	1.10084E-05	2.35162E-09	3.4079E-08	6.6124E-09	4.30425E-08	0.04304251
3835503772875	383550	3772875	7.28818E-05	8.57031E-05	8.45619E-05	1.7975E-05	2.33763E-05	1.72062E-05	1.77098E-06	2.07482E-05	1.77098E-06	1.27797E-05	1.85436E-05	1.09923E-05	2.30948E-09	3.3471E-08	6.4949E-09	4.2275E-08	0.04227498
3835603772875	383560	3772875	7.15561E-05	8.41441E-05	8.30237E-05	1.7648E-05	2.29511E-05	1.68933E-05	1.73877E-06	2.03708E-05	1.73877E-06	1.27547E-05	1.85074E-05	1.09708E-05	2.2675E-09	3.2864E-08	6.3777E-09	4.15095E-08	0.04150955
3835703772875	383570	3772875	7.04253E-05	8.28144E-05	8.17117E-05	1.73691E-05	2.25884E-05	1.66263E-05	1.71129E-06	2.00489E-05	1.71129E-06	1.27641E-05	1.8521E-05	1.09788E-05	2.23174E-09	3.2348E-08	6.2783E-09	4.08577E-08	0.04085768
3835803772875	383580	3772875	7.16341E-05	8.42358E-05	8.31142E-05	1.76672E-05	2.29761E-05	1.69117E-05	1.74067E-06	2.0393E-05	1.74067E-06	1.31758E-05	1.91184E-05	1.1333E-05	2.26946E-09	3.29E-08	6.3876E-09	4.15567E-08	0.04155669
3835903772875	383590	3772875	7.32996E-05	8.61943E-05	8.50466E-05	1.8078E-05	2.35103E-05	1.73049E-05	1.78114E-06	2.08671E-05	1.78114E-06	1.36063E-05	1.9743E-05	1.17033E-05	2.32037E-09	3.3646E-08	6.5343E-09	4.25007E-08	0.04250074
3836003772875	383600	3772875	7.42076E-05	8.7262E-05	8.61001E-05	1.83019E-05	2.38015E-05	1.75192E-05	1.8032E-06	2.11256E-05	1.8032E-06	1.38777E-05	2.01368E-05	1.19367E-05	2.34709E-09	3.404E-08	6.6125E-09	4.29993E-08	0.0429993
3836103772875	383610	3772875	7.4202E-05	8.72555E-05	8.60937E-05	1.83006E-05	2.37997E-05	1.75179E-05	1.80306E-06	2.1124E-05	1.80306E-06	1.40024E-05	2.03178E-05	1.2044E-05	2.34586E-09	3.4026E-08	6.6102E-09	4.29818E-08	0.04298182
3836203772875	383620	3772875	7.41296E-05	8.71703E-05	8.60096E-05	1.82827E-05	2.37765E-05	1.75008E-05	1.8013E-06	2.11034E-05	1.8013E-06	1.40991E-05	2.04581E-05	1.21272E-05	2.34253E-09	3.398E-08	6.6017E-09	4.29246E-08	0.04292463
3836303772875	383630	3772875	7.34779E-05	8.6404E-05	8.52535E-05	1.8122E-05	2.35675E-05	1.73469E-05	1.78547E-06	2.09179E-05	1.78547E-06	1.41147E-05	2.04808E-05	1.21406E-05	2.3218E-09	3.3681E-08	6.5433E-09	4.25458E-08	0.04254582
3836403772875	383640	3772875	7.27593E-05	8.5559E-05	8.44197E-05	1.79448E-05	2.3337E-05	1.71773E-05	1.76801E-06	2.07133E-05	1.76801E-06	1.41116E-05	2.04762E-05	1.21379E-05	2.29895E-09	3.3349E-08	6.4789E-09	4.21273E-08	0.0421273
3836503772875	383650	3772875	7.2024E-05	8.46943E-05	8.35666E-05	1.77634E-05	2.31012E-05	1.70037E-05	1.75014E-06	2.0504E-05	1.75014E-06	1.40898E-05	2.04446E-05	1.21191E-05	2.27584E-09	3.3014E-08	6.4131E-09	4.17027E-08	0.04170266
3836603772875	383660	3772875	7.12609E-05	8.3797E-05	8.26812E-05	1.75752E-05	2.28564E-05	1.68236E-05	1.7316E-06	2.02867E-05	1.7316E-06	1.40492E-05	2.03857E-05	1.20842E-05	2.25195E-09	3.2666E-08	6.3448E-09	4.12625E-08	0.04126246
3836703772875	383670	3772875	7.04476E-05	8.28406E-05	8.17376E-05	1.73746E-05	2.25955E-05	1.66316E-05	1.71183E-06	2.00552E-05	1.71183E-06	1.39837E-05	2.02907E-05	1.20279E-05	2.22656E-09	3.2295E-08	6.2722E-09	4.0794E-08	0.04079404
3836803772875	383680	3772875	6.96789E-05	8.19367E-05	8.08457E-05	1.7185E-05	2.2349E-05	1.64501E-05	1.69316E-06	1.98364E-05	1.69316E-06	1.38901E-05	2.01549E-05	1.19474E-05	2.20271E-09	3.1947E-08	6.2037E-09	4.03533E-08	0.04035329
3836903772875	383690	3772875	6.89269E-05	8.10524E-05	7.99732E-05	1.69996E-05	2.21078E-05	1.62725E-05	1.67488E-06	1.96223E-05	1.67488E-06	1.3756E-05	1.99603E-05	1.1832E-05	2.17931E-09	3.1605E-08	6.136E-09	3.99199E-08	0.03991994
3837003772875	383700	3772875	6.81861E-05	8.01812E-05	7.91136E-05	1.68169E-05	2.18702E-05	1.60976E-05	1.65688E-06	1.94114E-05	1.65688E-06	1.35907E-05	1.97204E-05	1.16898E-05	2.15655E-09	3.127E-08	6.0704E-09	3.9497E-08	0.03949704
3837103772875	383710	3772875	6.73895E-05	7.92446E-05	7.81894E-05	1.66204E-05	2.16147E-05	1.59096E-05	1.63752E-06	1.91846E-05	1.63752E-06	1.34129E-05	1.94624E-05	1.15369E-05	2.13234E-09	3.0915E-08	6.0003E-09	3.90477E-08	0.03904767
3837203772875	383720	3772875	6.66375E-05	7.83603E-05	7.73169E-05	1.64349E-05	2.13735E-05	1.57321E-05	1.61925E-06	1.89706E-05	1.61925E-06	1.32133E-05	1.91727E-05	1.13652E-05	2.10991E-09	3.0585E-08	5.9337E-09	3.86289E-08	0.03862891
3837303772875	383730	3772875	6.5724E-05	7.7286E-05	7.6257E-05	1.62096E-05	2.10805E-05	1.55164E-05	1.59705E-06	1.87105E-05	1.59705E-06	1.30542E-05	1.89419E-05	1.12284E-05	2.08223E-09	3.0181E-08	5.8537E-09	3.81173E-08	0.0381173
3837403772875	383740	3772875	6.47715E-05	7.6166E-05	7.51518E-05	1.59747E-05	2.0775E-05	1.52915E-05	1.57391E-06	1.84393E-05	1.57391E-06	1.29107E-05	1.87337E-05	1.11049E-05	2.05308E-09	2.9757E-08	5.7703E-09	3.75802E-08	0.03758021
3837503772875	383750	3772875	6.38969E-05	7.51376E-05	7.41371E-05	1.5759E-05	2.04945E-05	1.5085E-05	1.55266E-06	1.81904E-05	1.55266E-06	1.27703E-05	1.853E-05	1.09842E-05	2.0262E-09	2.9366E-08	5.6942E-09	3.70867E-08	0.03708673
3837603772875	383760	3772875	6.29054E-05	7.39716E-05	7.29867E-05	1.55145E-05	2.01764E-05	1.4851E-05	1.52856E-06	1.79081E-05	1.52856E-06	1.2658E-05	1.83671E-05	1.08876E-05	1.99581E-09	2.8925E-08	5.608E-09	3.6529E-08	0.03652899
3837703772875	383770	3772875	6.19808E-05	7.28843E-05	7.19138E-05	1.52864E-05	1.98799E-05	1.46327E-05	1.50609E-06	1.76449E-05	1.50609E-06	1.25426E-05	1.81996E-05	1.07884E-05	1.96735E-09	2.8512E-08	5.5279E-09	3.60076E-08	0.03600755
3837803772875	383780	3772875	6.12009E-05	7.19673E-05	7.1009E-05	1.50941E-05	1.96297E-05	1.44486E-05	1.48715E-06	1.74228E-05	1.48715E-06	1.24116E-05	1.80095E-05	1.06757E-05	1.94341E-09	2.8164E-08	5.4603E-09	3.55681E-08	0.0355681
3837903772875	383790	3772875	6.04935E-05	7.11354E-05	7.01882E-05	1.49196E-05	1.94028E-05	1.42815E-05	1.46996E-06	1.72215E-05	1.46996E-06	1.22681E-05	1.78013E-05	1.05522E-05	1.92165E-09	2.785E-08	5.398E-09	3.51692E-08	0.03516924
3838003772875	383800	3772875	5.97638E-05	7.02773E-05	6.93416E-05	1.47396E-05	1.91688E-05	1.41093E-05	1.45222E-06	1.70137E-05	1.45222E-06	1.21277E-05	1.75976E-05	1.04315E-05	1.89922E-09	2.7525E-08	5.3331E-09	3.4757E-08	0.03475699
3838103772875	383810	3772875	5.87277E-05	6.9059E-05	6.81394E-05	1.44841E-05	1.88365E-05	1.38647E-05	1.42705E-06	1.67188E-05	1.42705E-06	1.20466E-05	1.74799E-05	1.03618E-05	1.86748E-09	2.7064E-08	5.2436E-09	3.41752E-08	0.03417518
3838203772875	383820	3772875	5.77195E-05	6.78734E-05	6.69696E-05	1.42355E-05	1.85131E-05	1.36266E-05	1.40255E-06	1.64317E-05	1.40255E-06	1.19624E-05	1.73577E-05	1.02893E-05	1.83651E-09	2.6615E-08	5.1555E-09	3.36074E-08	0.03360738
3838303772875	383830	3772875	5.69675E-05	6.69891E-05	6.60971E-05	1.405E-05	1.82719E-05	1.34491E-05	1.38428E-06	1.62177E-05	1.38428E-06	1.18377E-05	1.71767E-05	1.0182E-05	1.81337E-09	2.6279E-08	5.0885E-09	3.31813E-08	0.03318135
3838403772875	383840	3772875	5.64829E-05	6.64192E-05	6.55348E-05	1.39305E-05	1.81165E-05	1.33347E-05	1.3725E-06	1.60797E-05	1.3725E-06	1.16723E-05	1.69368E-05	1.00398E-05	1.80046E-09	2.609E-08	5.0453E-09	3.29361E-08	0.03293615
3838503772875	383850	3772875	5.59983E-05	6.58494E-05	6.49726E-05	1.38109E-05	1.7961E-05	1.32203E-05	1.36072E-06	1.59417E-05	1.36072E-06	1.15132E-05	1.6706E-05	9.90296E-06	1.78723E-09	2.5892E-08	5.0024E-09	3.26822E-08	0.03268215
3838603772875	383860	3772875	5.4912E-05	6.45721E-05	6.37123E-05	1.35431E-05	1.76126E-05	1.29639E-05	1.33433E-06	1.56325E-05	1.33433E-06	1.14696E-05	1.66426E-05	9.8654E-06	1.7531E-09	2.5401E-08	4.9075E-09	3.20614E-08	0.03206142
3838703772875	383870	3772875	5.37367E-05	6.319E-05	6.23486E-05	1.32532E-05	1.72356E-05	1.26864E-05	1.30577E-06	1.52979E-05	1.30577E-06	1.14353E-05	1.65928E-05	9.83589E-06	1.71635E-09	2.4869E-08	4.807E-09	3.13927E-08	0.03139274
3838803772875	383880	3772875	5.24778E-05	6.17096E-05	6.08879E-05	1.29427E-05	1.68319E-05	1.23892E-05	1.27518E-06	1.49395E-05	1.27518E-06	1.14072E-05	1.65521E-05	9.81174E-06	1.67603E-09	2.4284E-08	4.6978E-09	3.06583E-08	0.0306583
3838903772875	383890	3772875	5.09014E-05	5.98559E-05	5.90589E-05	1.25539E-05	1.63263E-05	1.2017E-05	1.23687E-06	1.44908E-05	1.23687E-06	1.13978E-05	1.65385E-05	9.80369E-06	1.62743E-09	2.3577E-08	4.5614E-09	2.97656E-08	0.02976562
3839003772875	383900	3772875	4.93696E-05	5.80546E-05	5.72816E-05	1.21761E-05	1.58349E-05	1.16554E-05	1.19965E-06	1.40547E-05	1.19965E-06	1.13666E-05	1.64932E-05	9.77686E-06	1.58031E-09	2.2894E-08	4.4259E-09	2.89001E-08	0.02890012
3839103772875	383910	3772875	4.76261E-05	5.60044E-05	5.52587E-05	1.17461E-05	1.52757E-05	1.12438E-05	1.15729E-06	1.35583E-05	1.15729E-06	1.13448E-05	1.64616E-05	9.75808E-06	1.52634E-09	2.2112E-08	4.2754E-09	2.79134E-08	0.02791335
3829703772885	382970	3772885	4.3259E-05	5.0869E-05	5.01917E-05	1.0669E-05	1.3875E-05	1.02128E-05	1.05117E-06	1.23151E-05	1.05117E-06	8.15691E-06	1.18358E-05	7.01605E-06	1.70165E-09	2.3473E-08	4.3301E-09	2.95049E-08	0.0295049
3829803772885	382980	3772885	4.40555E-05	5.18057E-05	5.11159E-05	1.08655E-05	1.41305E-05	1.04008E-05	1.07052E-06	1.25418E-05	1.07052E-06	8.14443E-06	1.18177E-05	7.00532E-06	1.73133E-09	2.3884E-08	4.4066E-09	3.00221E-08	0.03002205
3829903772885	382990	3772885	4.50303E-05	5.2952E-05	5.22469E-05	1.11059E-05	1.44431E-05	1.06309E-05	1.09421E-06	1.28194E-05	1.09421E-06	8.19122E-06	1.18856E-05	7.04557E-06	1.76778E-09	2.439E-08	4.5007E-09	3.06583E-08	0.03065832
3830003772885	383000	3772885	4.60386E-05	5.41376E-05	5.34167E-05	1.13546E-05	1.47665E-05	1.0869E-05	1.11871E-06	1.31064E-05	1.11871E-06	8.23801E-06	1.19535E-05	7.08581E-06	1.80519E-09	2.4909E-08	4.5979E-09	3.13116E-08	0.03131162
3830103772885	383010	3772885	4.70858E-05	5.5369E-05	5.46318E-05	1.16128E-05	1.51024E-05	1.11162E-05	1.14416E-06	1.34045E-05	1.14416E-06	8.28792E-06	1.20259E-05	7.12874E-06	1.84382E-09	2.5446E-08	4.6983E-09	3.19881E-08	0.03198806
3830203772885	383020	3772885	4.81775E-05	5.66529E-05	5.58985E-05	1.18821E-05	1.54526E-05	1.13739E-05	1.17069E-06	1.37153E-05	1.17069E-06	8.33471E-06	1.20938E-05	7.16898E-06	1.8836E-09	2.6E-08	4.8024E-09	3.26858E-08	0.03268575
3830303772885	383030	3772885	4.93139E-05	5.79891E-05	5.7217E-05	1.21624E-05	1.58171E-05	1.16422E-05	1.1983E-06	1.40388E-05	1.1983E-06	8.38462E-06	1.21663E-05	7.21191E-06	1.92451E-09	2.657E-08	4.9101E-09	3.34051E-08	0.03340507
3830403772885	383040	3772885	5.05059E-05	5.93908E-05	5.86E-05	1.24564E-05	1.61994E-05	1.19236E-05	1.22726E-06	1.43782E-05	1.22726E-06	8.43452E-06	1.22387E-05	7.25484E-06	1.96728E-09	2.7168E-08	5.0227E-09	3.41582E-08	0.03415816
3830503772885	383050	3772885	5.17425E-05	6.0845E-05	6.00348E-05	1.27614E-05	1.6596E-05	1.22156E-05	1.25731E-06	1.47302E-05	1.25731E-06	8.48443E-06	1.23111E-05	7.29777E-06	2.01137E-09	2.7785E-08	5.1392E-09	3.49359E-08	0.03493592
3830603772885	383060	3772885	5.30293E-05	6.23581E-05	6.15278E-05	1.30787E-05	1.70087E-05	1.25194E-05	1.28858E-06	1.50965E-05	1.28858E-06	8.53434E-06	1.23835E-05	7.3407E-06	2.05672E-09	2.8422E-08	5.2597E-09	3.57381E-08	0.03573813
3830703772885	383070	3772885	5.43773E-05	6.39432E-05	6.30918E-05	1.34112E-05	1.74411E-05	1.28376E-05	1.32134E-06	1.54803E-05	1.32134E-06	8.58425E-06	1.24559E-05	7.38362E-06	2.10378E-09	2.9083E-08	5.3854E-09	3.65724E-08	0.03657242
3830803772885	383080	3772885	5.57754E-05	6.55874E-05	6.4714E-05	1.3756E-05	1.78896E-05	1.31677E-05	1.35531E-06	1.58783E-05	1.35531E-06	8.63416E-06	1.25283E-05	7.42655E-06	2.1518E-09	2.976E-08	5.5145E-09	3.74262E-08	0.0374262
3830903772885	383090	3772885	5.72794E-05	6.73559E-05	6.64591E-05	1.41269E-05	1.83719E-05	1.35228E-05	1.39186E-06	1.63065E-05	1.39186E-06	8.68719E-06	1.26053E-05	7.47216E-06	2.20371E-09	3.0492E-08	5.6538E-09	3.83495E-08	0.03834949
3831003772885	383100	3772885	5.88614E-05	6.92162E-05	6.82945E-05	1.45171E-05	1.88794E-05	1.38962E-05	1.4303E-06	1.67568E-05	1.4303E-06	8.74333E-06	1.26868E-05	7.52046E-06	2.25749E-09	3.1253E-08	5.7992E-09	3.93092E-08	0.03930919
3831103772885	383110	3772885	6.05492E-05	7.12009E-05	7.02528E-05	1.49334E-05	1.94207E-05	1.42947E-05	1.47131E-06	1.72373E-05	1.47131E-06	8.83691E-06	1.28225E-05	7.60095E-06	2.31453E-09	3.206E-08	5.9545E-09	4.03294E-08	0.04032943
3831203772885	383120	3772885	6.24598E-05	7.34476E-05	7.24696E-05	1.54046E-05	2.00335E-05	1.47458E-05	1.51774E-06	1.77812E-05	1.51774E-06	9.00223E-06	1.30624E-05	7.74315E-06	2.37848E-09	3.2967E-08	6.1297E-09	4.14754E-08	0.04147536
3831303772885	383130	3772885	6.4454E-05	7.57926E-05	7.47834E-05	1.58964E-05	2.06731E-05	1.52166E-05	1.56619E-06	1.83489E-05	1.56619E-06	9.24554E-06	1.34155E-05	7.95242E-06	2.4444E-09	3.3906E-08	6.3126E-09	4.26632E-08	0.04266323
3831403772885	383140	3772885	6.6437E-05	7.81245E-05	7.70842E-05	1.63855E-05	2.13092E-05	1.56847E-05	1.61438E-06	1.89135E-05	1.61438E-06	9.44205E-06	1.37006E-05	8.12145E-06	2.50875E-09	3.4826E-08	6.4922E-09	4.38273E-08	0.04382727
3831503772885	383150	3772885	6.84924E-05	8.05415E-05	7.94691E-05	1.68924E-05	2.19684E-05	1.617E-05	1.66432E-06	1.94986E-05	1.66432E-06	9.71031E-06	1.40899E-05	8.35219E-06	2.57408E-09	3.5764E-08	6.6772E-09	4.50157E-08	0.04501572
3831603772885	383160	3772885	7.05813E-05	8.29978E-05	8.18927E-05	1.74076E-05	2.26384E-05	1.66631E-05	1.71508E-06	2.00933E-05	1.71508E-06	9.96921E-06	1.44655E-05	8.57488E-06	2.63949E-09	3.6707E-08	6.8636E-09	4.62106E-08	0.04621059
3831703772885	383170	3772885	7.28707E-05	8.569E-05	8.4549E-05	1.79722E-05	2.33727E-05	1.72036E-05	1.77071E-06	2.0745E-05	1.77071E-06	1.04714E-05	1.51942E-05	9.00684E-06	2.70944E-09	3.7722E-08	7.0682E-09	4.74998E-08	0.04749978
3831803772885	383180	3772885	7.52771E-05	8.85197E-05	8.7341E-05	1.85657E-05	2.41446E-05	1.77717E-05	1.82919E-06	2.14301E-05	1.82919E-06	1.14384E-05	1.65973E-05	9.83857E-06	2.77294E-09	3.868E-08	7.2772E-09	4.873E-08	0.04872996
3831903772885	383190	3772885	7.72434E-05	9.08319E-05	8.96225E-05	1.90507E-05	2.47752E-05	1.82359E-05	1.87697E-06	2.19899E-05	1.87697E-06	1.24022E-05	1.79959E-05	1.06676E-05	2.83827E-09	3.9609E-08	7.4282E-09	4.98752E-08	0.04987525

			EGIODemolition	EGIOSite Grubbing / Prep	EGIOMass Grading / Excavation	EGIOMass Grading / Excavation	EGIODrainage / Utilities Trenching	EGIODrainage / Utilities Trenching	EGIOFoundations / Concrete Pads	EGIOFoundations / Concrete Pads	EGIOBuilding / Structure Construction	EGIOBuilding / Structure Construction	EGIOAsphalt Paving	EGIOArchitectural Coating	EGIOLandscaping or Other Finishing	EGIOWaterside Construction (Piles)	HIWaterside Construction (Landscaping)	HIWaterside Construction (Landscaping)	KMDemolition	KMSite Grubbing / Prep	KMMass Grading / Excavation
Unique Identifier	X (UTM)	Y (UTM)	2025	2025	2025	2026	2026	2027	2026	2027	2026	2027	2027	2027	2027	2027	2025	2026	2025	2025	2025
3832003772885	383200	3772885	0.000137344	5.3868E-05	1.78395E-05	1.74719E-05	4.05707E-05	4.05081E-05	5.33046E-05	5.32702E-05	5.70959E-05	5.57274E-05	2.22181E-06	2.22181E-06	6.0171E-05	2.22181E-06	3.1795E-05	3.07991E-05	3.33146E-05	0.000144588	0.000109902
3832103772885	383210	3772885	0.000141539	5.5513E-05	1.83843E-05	1.80056E-05	4.18098E-05	4.17453E-05	5.49326E-05	5.48972E-05	5.88397E-05	5.74293E-05	2.28966E-06	2.28966E-06	6.20086E-05	2.28966E-06	3.30005E-05	3.19669E-05	3.52835E-05	0.000153133	0.000116397
3832203772885	383220	3772885	0.000141395	5.5457E-05	1.83657E-05	1.79873E-05	4.17673E-05	4.17029E-05	5.48768E-05	5.48414E-05	5.87799E-05	5.7371E-05	2.28734E-06	2.28734E-06	6.19457E-05	2.28734E-06	3.31907E-05	3.21511E-05	3.6243E-05	0.000157297	0.000119563
3832303772885	383230	3772885	0.000137335	5.3865E-05	1.78383E-05	1.74708E-05	4.05681E-05	4.05055E-05	5.33011E-05	5.32668E-05	5.70922E-05	5.57237E-05	2.22166E-06	2.22166E-06	6.0167E-05	2.22166E-06	3.23529E-05	3.13396E-05	3.59307E-05	0.000155942	0.000118533
3832403772885	383240	3772885	0.000133895	5.2515E-05	1.73915E-05	1.70332E-05	3.95519E-05	3.94909E-05	5.1966E-05	5.19325E-05	5.56621E-05	5.43279E-05	2.16601E-06	2.16601E-06	5.86599E-05	2.16601E-06	3.16425E-05	3.06514E-05	3.55935E-05	0.000154479	0.00011742
3832503772885	383250	3772885	0.000132817	5.2093E-05	1.72515E-05	1.68961E-05	3.92335E-05	3.9173E-05	5.15477E-05	5.15144E-05	5.5214E-05	5.38905E-05	2.14858E-06	2.14858E-06	5.81877E-05	2.14858E-06	3.15259E-05	3.05385E-05	3.58493E-05	0.000155588	0.000118264
3832603772885	383260	3772885	0.000131793	5.1691E-05	1.71185E-05	1.67658E-05	3.8931E-05	3.8871E-05	5.11503E-05	5.11173E-05	5.47883E-05	5.34751E-05	2.13201E-06	2.13201E-06	5.77391E-05	2.13201E-06	3.14219E-05	3.04377E-05	3.61027E-05	0.000156688	0.0001191
3832703772885	383270	3772885	0.000128865	5.0543E-05	1.67382E-05	1.63933E-05	3.80661E-05	3.80073E-05	5.00138E-05	4.99816E-05	5.35711E-05	5.2287E-05	2.08464E-06	2.08464E-06	5.64563E-05	2.08464E-06	3.08622E-05	2.98955E-05	3.5804E-05	0.000155392	0.000118114
3832803772885	383280	3772885	0.000126296	4.9535E-05	1.64045E-05	1.60665E-05	3.73072E-05	3.72497E-05	4.90168E-05	4.89852E-05	5.25031E-05	5.12447E-05	2.04309E-06	2.04309E-06	5.53309E-05	2.04309E-06	3.04101E-05	2.94576E-05	3.56298E-05	0.000154636	0.00011754
3832903772885	383290	3772885	0.000124527	4.8841E-05	1.61747E-05	1.58414E-05	3.67846E-05	3.67278E-05	4.83301E-05	4.82989E-05	5.17676E-05	5.05267E-05	2.01446E-06	2.01446E-06	5.45556E-05	2.01446E-06	3.01536E-05	2.92091E-05	3.56863E-05	0.000154881	0.000117726
3833003772885	383300	3772885	0.000123592	4.8475E-05	1.60533E-05	1.57226E-05	3.65086E-05	3.64523E-05	4.79675E-05	4.79366E-05	5.13792E-05	5.01477E-05	1.99935E-06	1.99935E-06	5.41464E-05	1.99935E-06	3.00729E-05	2.91309E-05	3.5933E-05	0.000155952	0.00011854
3833103772885	383310	3772885	0.000122595	4.8084E-05	1.59238E-05	1.55957E-05	3.62141E-05	3.61582E-05	4.75806E-05	4.75499E-05	5.09648E-05	4.97432E-05	1.98322E-06	1.98322E-06	5.37096E-05	1.98322E-06	2.99652E-05	2.90267E-05	3.61322E-05	0.000156816	0.000119197
3833203772885	383320	3772885	0.000122254	4.795E-05	1.58795E-05	1.55523E-05	3.61133E-05	3.60576E-05	4.74481E-05	4.74175E-05	5.08229E-05	4.96047E-05	1.9777E-06	1.9777E-06	5.35601E-05	1.9777E-06	2.99832E-05	2.9044E-05	3.64399E-05	0.000158152	0.000120212
3833303772885	383330	3772885	0.000121985	4.7844E-05	1.58445E-05	1.5518E-05	3.60337E-05	3.59781E-05	4.73435E-05	4.7313E-05	5.07109E-05	4.94953E-05	1.97334E-06	1.97334E-06	5.3442E-05	1.97334E-06	3.00011E-05	2.90614E-05	3.67092E-05	0.000159321	0.000121101
3833403772885	383340	3772885	0.000121491	4.765E-05	1.57803E-05	1.54552E-05	3.58878E-05	3.58324E-05	4.71518E-05	4.71214E-05	5.05055E-05	4.92949E-05	1.96535E-06	1.96535E-06	5.32256E-05	1.96535E-06	2.99491E-05	2.9011E-05	3.68744E-05	0.000160038	0.000121646
3833503772885	383350	3772885	0.000120862	4.7404E-05	1.56987E-05	1.53752E-05	3.5702E-05	3.56469E-05	4.69078E-05	4.68775E-05	5.02441E-05	4.90398E-05	1.95518E-06	1.95518E-06	5.29501E-05	1.95518E-06	2.98468E-05	2.8912E-05	3.69514E-05	0.000160372	0.0001219
3833603772885	383360	3772885	0.000119991	4.7062E-05	1.55855E-05	1.52644E-05	3.54447E-05	3.539E-05	4.65697E-05	4.65396E-05	4.98819E-05	4.86863E-05	1.94109E-06	1.94109E-06	5.25684E-05	1.94109E-06	2.9671E-05	2.87417E-05	3.69129E-05	0.000160205	0.000121773
3833703772885	383370	3772885	0.000119425	4.684E-05	1.5512E-05	1.51924E-05	3.52775E-05	3.52231E-05	4.635E-05	4.63201E-05	4.96467E-05	4.84567E-05	1.93193E-06	1.93193E-06	5.23205E-05	1.93193E-06	2.95455E-05	2.862E-05	3.68971E-05	0.000160136	0.00012172
3833803772885	383380	3772885	0.000119146	4.6731E-05	1.54758E-05	1.5157E-05	3.51953E-05	3.5141E-05	4.6242E-05	4.62121E-05	4.95309E-05	4.83437E-05	1.92743E-06	1.92743E-06	5.21985E-05	1.92743E-06	2.94719E-05	2.85488E-05	3.69174E-05	0.000160224	0.000121788
3833903772885	383390	3772885	0.000118814	4.6601E-05	1.54327E-05	1.51147E-05	3.50971E-05	3.50429E-05	4.6113E-05	4.60832E-05	4.93928E-05	4.82088E-05	1.92205E-06	1.92205E-06	5.20529E-05	1.92205E-06	2.9375E-05	2.8455E-05	3.68948E-05	0.000160126	0.000121713
3834003772885	383400	3772885	0.000119308	4.6794E-05	1.54968E-05	1.51775E-05	3.5243E-05	3.51886E-05	4.63047E-05	4.62748E-05	4.95981E-05	4.84093E-05	1.93004E-06	1.93004E-06	5.22694E-05	1.93004E-06	2.94665E-05	2.85436E-05	3.70917E-05	0.000160981	0.000122362
3834103772885	383410	3772885	0.00012017	4.7132E-05	1.56088E-05	1.52872E-05	3.54977E-05	3.5443E-05	4.66394E-05	4.66093E-05	4.99566E-05	4.87592E-05	1.94399E-06	1.94399E-06	5.26471E-05	1.94399E-06	2.96495E-05	2.87208E-05	3.74131E-05	0.000162375	0.000123423
3834203772885	383420	3772885	0.000120027	4.7076E-05	1.55902E-05	1.5269E-05	3.54553E-05	3.54006E-05	4.65836E-05	4.65535E-05	4.98968E-05	4.87008E-05	1.94167E-06	1.94167E-06	5.25842E-05	1.94167E-06	2.95975E-05	2.86704E-05	3.74493E-05	0.000162532	0.000123542
3834303772885	383430	3772885	0.000118212	4.6364E-05	1.53545E-05	1.50381E-05	3.49193E-05	3.48654E-05	4.58794E-05	4.58498E-05	4.91426E-05	4.79647E-05	1.91232E-06	1.91232E-06	5.17893E-05	1.91232E-06	2.91365E-05	2.82238E-05	3.6965E-05	0.000160431	0.000121944
3834403772885	383440	3772885	0.000116362	4.5639E-05	1.51142E-05	1.48028E-05	3.43728E-05	3.43197E-05	4.51613E-05	4.51322E-05	4.83734E-05	4.72139E-05	1.88238E-06	1.88238E-06	5.09787E-05	1.88238E-06	2.86647E-05	2.77668E-05	3.64558E-05	0.000158221	0.000120265
3834503772885	383450	3772885	0.000112688	4.4198E-05	1.4637E-05	1.43354E-05	3.32876E-05	3.32362E-05	4.37355E-05	4.37073E-05	4.68462E-05	4.57233E-05	1.82296E-06	1.82296E-06	4.93692E-05	1.82296E-06	2.77462E-05	2.68771E-05	3.53695E-05	0.000153506	0.000116681
3834603772885	383460	3772885	0.00010906	4.2775E-05	1.41657E-05	1.38738E-05	3.22157E-05	3.2166E-05	4.23272E-05	4.22999E-05	4.53377E-05	4.4251E-05	1.76425E-06	1.76425E-06	4.77795E-05	1.76425E-06	2.68385E-05	2.59978E-05	3.429E-05	0.000148821	0.00011312
3834703772885	383470	3772885	0.000106015	4.158E-05	1.37702E-05	1.34865E-05	3.13162E-05	3.12679E-05	4.11454E-05	4.11189E-05	4.40719E-05	4.30155E-05	1.715E-06	1.715E-06	4.64455E-05	1.715E-06	2.60779E-05	2.52611E-05	3.33916E-05	0.000144922	0.000110156
3834803772885	383480	3772885	0.000103796	4.071E-05	1.3482E-05	1.32042E-05	3.06609E-05	3.06136E-05	4.02844E-05	4.02584E-05	4.31496E-05	4.21153E-05	1.67911E-06	1.67911E-06	4.54735E-05	1.67911E-06	2.55128E-05	2.47137E-05	3.27353E-05	0.000142073	0.000107991
3834903772885	383490	3772885	0.000101587	3.9844E-05	1.3195E-05	1.29231E-05	3.00082E-05	2.99619E-05	3.94268E-05	3.94014E-05	4.2231E-05	4.12188E-05	1.64336E-06	1.64336E-06	4.45055E-05	1.64336E-06	2.49495E-05	2.4168E-05	3.2079E-05	0.000139225	0.000105826
3835003772885	383500	3772885	0.000100446	3.9396E-05	1.30468E-05	1.2778E-05	2.96712E-05	2.96254E-05	3.89841E-05	3.89589E-05	4.17568E-05	4.07559E-05	1.62491E-06	1.62491E-06	4.40058E-05	1.62491E-06	2.46428E-05	2.38709E-05	3.17418E-05	0.000137762	0.000104714
3835103772885	383510	3772885	9.96734E-05	3.9093E-05	1.29465E-05	1.26798E-05	2.9443E-05	2.93976E-05	3.86843E-05	3.86593E-05	4.14357E-05	4.04425E-05	1.61241E-06	1.61241E-06	4.36673E-05	1.61241E-06	2.44275E-05	2.36624E-05	3.15178E-05	0.000136789	0.000103974
3835203772885	383520	3772885	9.87572E-05	3.8734E-05	1.28275E-05	1.25632E-05	2.91724E-05	2.91274E-05	3.83287E-05	3.8304E-05	4.10548E-05	4.00708E-05	1.59759E-06	1.59759E-06	4.3266E-05	1.59759E-06	2.41745E-05	2.34173E-05	3.12485E-05	0.0003562	0.000103086
3835303772885	383530	3772885	9.70147E-05	3.8051E-05	1.26012E-05	1.23415E-05	2.86577E-05	2.86135E-05	3.76524E-05	3.76281E-05	4.03305E-05	3.93638E-05	1.5694E-06	1.5694E-06	4.25026E-05	1.5694E-06	2.37225E-05	2.29794E-05	3.07144E-05	0.000133303	0.000101324
3835403772885	383540	3772885	9.52722E-05	3.7367E-05	1.23748E-05	1.21199E-05	2.81429E-05	2.80995E-05	3.69761E-05	3.69523E-05	3.96061E-05	3.86567E-05	1.54122E-06	1.54122E-06	4.17392E-05	1.54122E-06	2.32722E-05	2.25433E-05	3.01803E-05	0.000130985	9.95622E-05
3835503772885	383550	3772885	9.34668E-05	3.6659E-05	1.21403E-05	1.18902E-05	2.76096E-05	2.7567E-05	3.62755E-05	3.6252E-05	3.885555E-05	3.79242E-05	1.51201E-06	1.51201E-06	4.09482E-05	1.51201E-06	2.2804E-05	2.20897E-05	2.96168E-05	0.000128539	9.77033E-05
3835603772885	383560	3772885	9.16345E-05	3.594E-05	1.19023E-05	1.16571E-05	2.70684E-05	2.70266E-05	3.55643E-05	3.55414E-05	3.80938E-05	3.71807E-05	1.48237E-06	1.48237E-06	4.01455E-05	1.48237E-06	2.23304E-05	2.1631E-05	2.9042E-05	0.000126044	9.5807E-05
3835703772885	383570	3772885	8.99997E-05	3.5299E-05	1.169E-05	1.14491E-05	2.65855E-05	2.65445E-05	3.49299E-05	3.49073E-05	3.74142E-05	3.65174E-05	1.45592E-06	1.45592E-06	3.94293E-05	1.45592E-06	2.19071E-05	2.12209E-05	2.8526E-05	0.000123805	9.41048E-05
3835803772885	383580	3772885	9.09069E-05	3.5655E-05	1.18078E-05	1.15646E-05	2.68535E-05	2.6812E-05	3.52819E-05	3.52592E-05	3.77914E-05	3.68855E-05	1.4706E-06	1.4706E-06	3.98267E-05	1.4706E-06	2.21044E-05	2.1412E-05	2.88315E-05	0.000125131	9.51127E-05
3835903772885	383590	3772885	9.21734E-05	3.6152E-05	1.19723E-05	1.17257E-05	2.72276E-05	2.71856E-05	3.57735E-05	3.57504E-05	3.83179E-05	3.73994E-05	1.49109E-06	1.49109E-06	4.03816E-05	1.49109E-06	2.24076E-05	2.17057E-05	2.92728E-05	0.000127046	9.65685E-05
3836003772885	383600	3772885	9.2892E-05	3.6434E-05	1.20657E-05	1.18171E-05	2.74398E-05	2.73975E-05	3.60523E-05	3.60291E-05	3.86166E-05	3.76909E-05	1.50271E-06	1.50271E-06	4.06964E-05	1.50271E-06	2.25834E-05	2.1876E-05	2.95421E-05	0.000128215	9.74569E-05
3836103772885	383610	3772885	9.29369E-05	3.6451E-05	1.20715E-05	1.18228E-05	2.74531E-05	2.74107E-05	3.60698E-05	3.60465E-05	3.86352E-05	3.77092E-05	1.50344E-06	1.50344E-06	4.0716E-05	1.50344E-06	2.25923E-05	2.18847E-05	2.95851E-05	0.000128401	9.75988E-05
3836203772885	383620	3772885	9.29369E-05	3.6451E-05	1.20715E-05	1.18228E-05	2.74531E-05	2.74107E-05	3.60698E-05	3.60465E-05	3.86352E-05	3.77092E-05	1.50344E-06	1.50344E-06	4.0716E-05	1.50344E-06	2.25923E-05	2.18847E-05	2.96055E-05	0.00012849	9.7666E-05
3836303772885	383630	3772885	9.24698E-05	3.6268E-05	1.20108E-05	1.17634E-05	2.73151E-05	2.7273E-05	3.58885E-05	3.58653E-05	3.84411E-05	3.75197E-05	1.49588E-06	1.49588E-06	4.05114E-05	1.49588E-06	2.24757E-05	2.17717E-05	2.94697E-05	0.0001279	9.7218E-05
3836403772885	383640	3772885	9.1895E-05	3.6042E-05	1.19362E-05	1.16902E-05	2.71453E-05	2.71034E-05	3.56654E-05	3.56424E-05	3.82021E-05	3.72864E-05	1.48658E-06	1.48658E-06	4.02596E-05	1.48658E-06	2.2334E-05	2.16345E-05	2.92932E-05	0.000127134	9.66357E-05
3836503772885	383650	3772885	9.12123E-05	3.5775E-05	1.18475E-05	1.16034E-05	2.69437E-05	2.69021E-05	3.54005E-05	3.53776E-05	3.79183E-05	3.70094E-05	1.47554E-06	1.47554E-06	3.99605E-05	1.47554E-06	2.21654E-05	2.14711E-05	2.90714E-05	0.000126172	9.59041E-05
3836603772885	383660	3772885	9.0386E-05	3.5451E-05	1.17402E-05	1.14983E-05	2.66996E-05	2.66584E-05	3.50798E-05	3.50571E-05	3.75748E-05	3.66741E-05	1.46217E-06	1.46217E-06	3.95985E-05	1.46217E-06	2.19627E-05	2.12748E-05	2.87976E-05	0.000124983	9.50007E-05
3836703772885	383670	3772885	8.94968E-05	3.5102E-05	1.16247E-05	1.13852E-05	2.64369E-05	2.63961E-05	3.47346E-05	3.47122E-05	3.72051E-05	3.63133E-05	1.44779E-06	1.44779E-06	3.92089E-05	1.44779E-06	2.17402E-05	2.10593E-05	2.84966E-05	0.000123677	9.40078E-05
3836803772885	383680	3772885	8.84908E-05	3.4707E-05	1.1494E-05	1.12572E-05	2.61397E-05	2.60994E-05	3.43442E-05	3.4322E-05	3.67869E-05	3.59052E-05	1.43151E-06	1.43151E-06	3.87682E-05	1.43151E-06	2.14909E-05	2.08177E-05	2.81594E-05	0.000122214	9.28954E-05
3836903772885	383690	3772885	8.74848E-05	3.4313E-05	1.13633E-05	1.11292E-05	2.58426E-05	2.58027E-05	3.39538E-05	3.39319E-05	3.63687E-05	3.5497E-05	1.41524E-06	1.41524E-06	3.83275E-05	1.41524E-06	2.12487E-05	2.05831E-05	2.78199E-05	0.0012074	9.17755E-05
3837003772885	383700	3772885	8.65417E-05	3.3943E-05	1.12408E-05	1.10092E-05	2.5564E-05	2.55245E-05	3.35877E-05	3.35661E-05	3.59767E-05	3.51143E-05	1.39998E-06	1.39998E-06	3.79143E-05	1.39998E-06	2.10137E-05	2.03555E-05	2.74895E-05	0.000119306	9.06856E-05
3837103772885	383710	3772885	8.55626E-05	3.3559E-05	1.11137E-05	1.08847E-05	2.52748E-05	2.52358E-05	3.32078E-05	3.31863E-05	3.55697E-05	3.47171E-05	1.38414E-06	1.38414E-06	3.74854E-05	1.38414E-06	2.07715E-05	2.01209E-05	2.71546E-05	0.000117853	8.95806E-05
3837203772885	383720	3772885	8.46644E-05	3.3207E-05	1.0997E-05	1.07704E-05	2.50095E-05	2.49709E-05	3.28592E-05	3.2838E-05	3.51963E-05	3.43526E-05	1.36961E-06	1.36961E-06	3.70919E-05	1.36961E-06	2.05491E-05	1.99054E-05	2.68377E-05	0.000116478	8.85354E-05
3837303772885	383730	3772885	8.35956E-05	3.2787E-05	1.08582E-05	1.06345E-05	2.46937E-05	2.46556E-05	3.24443E-05	3.24234E-05	3.47519E-05	3.39189E-05	1.35232E-06	1.35232E-06	3.66236E-05	1.35232E-06	2.028E-05	1.96448E-05	2.64756E-05	0.000114906	8.73409E-05
3837403772885	383740	3772885	8.24908E-05	3.2354E-05	1.07147E-05	1.04939E-05	2.43674E-05	2.43298E-05	3.20155E-05	3.19949E-05	3.42926E-05	3.34707E-05	1.33445E-06	1.33445E-06	3.61396E-05	1.33445E-06	2.00001E-05	1.93737E-05	2.61068E-05	0.000113305	8.6124E-05
3837503772885	383750	3772885	8.14219E-05	3.1935E-05	1.05758E-05	1.03579E-05	2.40516E-05	2.40145E-05	3.16007E-05	3.15803E-05	3.38483E-05	3.3037E-05	1.31716E-06	1.31716E-06	3.56713E-05	1.31716E-06	1.97257E-05	1.91078E-05	2.57515E-05	0.000111763	8.49519E-05
3837603772885	383760	3772885	7.98591E-05	3.1322E-05	1.03728E-05	1.01591E-05	2.359E-05	2.35536E-05	3.09941E-05	3.09741E-05	3.31986E-05	3.24028E-05	1.29188E-06	1.29188E-06	3.49866E-05	1.29188E-06	1.93274E-05	1.87221E-05	2.52491E-05	0.000109583	8.32945E-05
3837703772885	383770	3772885	7.8377E-05	3.0741E-05	1.01803E-05	9.97058E-06	2.31522E-05	2.31165E-05	3.0419E-05	3.03993E-05	3.25825E-05	3.18015E-05	1.2679E-06	1.2679E-06	3.43373E-05	1.2679E-06	1.89489E-05	1.83554E-05	2.47761E-05	0.00010753	8.17342E-05
3837803772885	383780	3772885	7.71195E-05	3.0247E-05	1.0017E-05	9.81061E-06	2.27807E-05	2.27456E-05	2.99309E-05	2.99116E-05	3.20597E-05	3.12913E-05	1.24756E-06	1.24756E-06	3.37864E-05	1.24756E-06	1.86278E-05	1.80444E-05	2.43665E-05	0.000105752	8.03829E-05
3837903772885	383790	3772885	7.60956E-05	2.9846E-05	9.884E-06	9.68035E-06	2.24783E-05	2.24436E-05	2.95335E-05	2.95144E-05	3.16341E-05	3.08758E-05	1.231E-06	1.231E-06	3.33378E-05	1.231E-06	1.83641E-05	1.77889E-05	2.40293E-05	0.000104289	7.92705E-05
3838003772885	383800	3772885	7.50896E-05	2.9451E-05	9.75333E-06	9.55238E-06	2.218111E-05	2.21469E-05	2.91431E-05	2.91243E-05	3.12159E-05	3.04676E-05	1.21472E-06	1.21472E-06	3.28971E-05	1.21472E-06	1.8104E-05	1.75369E-05	2.36966E-05	0.000102845	7.81731E-05
3838103772885	383810	3772885	7.40567E-05	2.9046E-05	9.61917E-06	9.42098E-06	2.1876E-05	2.18422E-05	2.87422E-05	2.87236E-05	3.07865E-05	3.00485E-05	1.19801E-06	1.19801E-06	3.24446E-05	1.19801E-06	1.78349E-05	1.72763E-05	2.33549E-05	0.000101362	7.70458E-05
3838203772885	383820	3772885	7.30776E-05	2.8662E-05	9.492E-06	9.29643E-06	2.15868E-05	2.15535E-05	2.83622E-05	2.83439E-05	3.03795E-05	2.96513E-05	1.18217E-06	1.18217E-06	3.20156E-05	1.18217E-06	1.75784E-05	1.70278E-05	2.30313E-05	9.99573E-05	7.59782E-05
3838303772885	383830	3772885	7.2422E-05	2.8405E-05	9.40683E-06	9.21302E-06	2.13931E-05	2.13601E-05	2.81077E-05	2.80896E-05	3.01069E-05	2.93852E-05	1.17157E-06	1.17157E-06	3.17284E-05	1.17157E-06	1.74169E-05	1.68714E-05	2.2823E-05	9.90536E-05	7.52913E-05
3838403772885	383840	3772885	7.20896E-05	2.8275E-05	9.36367E-06	9.17074E-06	2.12949E-05	2.12621E-05	2.79787E-05	2.79607E-05	2.99687E-05	2.92504E-05	1.16619E-06	1.16619E-06	3.15828E-05	1.16619E-06	1.73506E-05	1.68071E-05	2.27303E-05	9.86509E-05	7.49852E-05
3838503772885	383850	3772885	7.18202E-05	2.8169E-05	9.32867E-06	9.13646E-06	2.12153E-05	2.11826E-05	2.78742E-05	2.78562E-05	2.98567E-05	2.91411E-05	1.16183E-06	1.16183E-06	3.14647E-05	1.16183E-06	1.72842E-05	1.67428E-05	2.26013E-05	9.80911E-05	7.45597E-05
3838603772885	383860	3772885	7.05806E-05	2.7683E-05	9.16767E-06	8.97878E-06	2.08492E-05	2.0817E-05	2.73931E-05	2.73754E-05	2.93414E-05	2.86381E-05	1.14178E-06	1.14178E-06	3.09217E-05	1.14178E-06	1.69685E-05	1.6437E-05	2.22143E-05	9.64116E-05	7.32831E-05
3838703772885	383870	3772885	6.92423E-05	2.7158E-05	8.99383E-06	8.80853E-06	2.04538E-05	2.04223E-05	2.68737E-05	2.68563E-05	2.87851E-05	2.80951E-05	1.12013E-06	1.12013E-06	3.03354E-05	1.12013E-06	1.66258E-05	1.61051E-05	2.17888E-05	9.4565E-05	7.18795E-05
3838803772885	383880	3772885	6.76794E-05	2.6545E-05	8.79083E-06	8.60971E-06	1.99922E-05	1.99613E-05	2.62671E-05	2.62502E-05	2.81354E-05	2.7461E-05	1.09485E-06	1.09485E-06	2.96507E-05	1.09485E-06	1.62132E-05	1.57054E-05	2.12842E-05	9.23748E-05	7.02147E-05
3838903772885	383890	3772885	6.54519E-05	2.5671E-05	8.5015E-06	8.32634E-06	1.93342E-05	1.93043E-05	2.54026E-05	2.53862E-05	2.72093E-05	2.655771E-05	1.05881E-06	1.05881E-06	2.86748E-05	1.05881E-06	1.56356E-05	1.51459E-05	2.05373E-05	8.91335E-05	6.7751E-05
3839003772885	383900	3772885	6.3395E-05	2.4864E-05	8.23433E-06	8.06468E-06	1.87266E-05	1.86977E-05	2.46043E-05	2.45884E-05	2.63543E-05	2.57226E-05	1.02554E-06	1.02554E-06	2.77736E-05	1.02554E-06	1.51208E-05	1.46471E-05	1.98765E-05	8.62656E-05	6.5571E-05
3839103772885	383910	3772885	6.1437E-05	2.4096E-05	7.98E-06	7.81558E-06	1.81482E-05	1.81202E-05	2.38443E-05	2.38289E-05	2.55403E-05	2.492815E-05	9.93864E-07	9.93864E-07	2.69158E-05	9.93864E-07	1.46113E-05	1.41536E-05	1.92383E-05	8.34958E-05	6.34657E-05
3829703772895	382970	3772895	8.34788E-05	3.2742E-05	1.0843E-05	1.06196E-05	2.46592E-05	2.46212E-05	3.2399E-05	3.23781E-05	3.47034E-05	3.38716E-05	1.35043E-06	1.35043E-06	3.65724E-05	1.35043E-06	1.82134E-05	1.76429E-05	1.74302E-05	7.56481E-05	5.75006E-05
3829803772895	382980	3772895	8.4889E-05	3.3295E-05	1.10262E-05	1.0799E-05	2.50758E-05	2.50371E-05	3.29463E-05	3.29251E-05	3.52896E-05	3.44437E-05	1.37325E-06	1.37325E-06	3.71902E-05	1.37325E-06	1.85507E-05	1.79696E-05	1.77334E-05	7.69642E-05	5.8501E-05
3829903772895	382990	3772895	8.66225E-05	3.3975E-05	1.12513E-05	1.10195E-05	2.55879E-05	2.55484E-05	3.36191E-05	3.35974E-05	3.60103E-05	3.514711E-05	1.40129E-06	1.40129E-06	3.79497E-05	1.40129E-06	1.89579E-05	1.83641E-05	1.81136E-05	7.86143E-

			KMMass Grading / Excavation	KMDrainage / Utilities Trenching	KMFoundations / Concrete Pads	KMBuilding / Structure Construction	KMAsphalt Paving	KMArchitectural Coating	KMLandscaping or Other Finishing	KMWaterside Construction (Piles)	EWNDemolition	EWNSite Grubbing / Prep	EWNDrainage / Utilities Trenching	EWNDrainage / Utilities Trenching	EWNDrainage / Utilities Trenching	EWNFoundation s / Concrete Pads	EWNBuilding / Structure Construction	EWNAsphalt Paving	EWNLandscaping or Other Finishing	EWNWaterside Construction (Piles)	ISDemolition
Unique Identifier	X (UTM)	Y (UTM)	2026	2026	2026	2026	2026	2026	2026	2026	2027	2027	2027	2028	2029	2029	2029	2029	2029	2029	2027
3832003772885	383200	3772885	0.000108765	3.90584E-05	2.06695E-05	7.09927E-05	2.28071E-06	2.28071E-06	7.32734E-05	2.28071E-06	0.000147976	8.06489E-06	1.89379E-05	1.85722E-05	1.81879E-05	1.57541E-05	3.42091E-05	2.43379E-06	3.5426E-05	2.43379E-06	1.68994E-05
3832103772885	383210	3772885	0.000115193	4.13667E-05	2.18911E-05	7.51883E-05	2.4155E-06	2.4155E-06	7.76038E-05	2.4155E-06	0.000153122	8.34532E-06	1.95964E-05	1.9218E-05	1.88203E-05	1.63019E-05	3.53986E-05	2.51842E-06	3.66578E-05	2.51842E-06	1.79138E-05
3832203772885	383220	3772885	0.000118325	4.24917E-05	2.24864E-05	7.7233E-05	2.48119E-06	2.48119E-06	7.97142E-05	2.48119E-06	0.000153481	8.36493E-06	1.96424E-05	1.92631E-05	1.88646E-05	1.63402E-05	3.54818E-05	2.52434E-06	3.6744E-05	2.52434E-06	1.84196E-05
3832303772885	383230	3772885	0.000117306	4.21255E-05	2.22927E-05	7.65675E-05	2.45981E-06	2.45981E-06	7.90273E-05	2.45981E-06	0.000149209	8.13208E-06	1.90956E-05	1.87269E-05	1.83394E-05	1.58853E-05	3.44941E-05	2.45407E-06	3.57211E-05	2.45407E-06	1.82771E-05
3832403772885	383240	3772885	0.000116205	4.17302E-05	2.20835E-05	7.5849E-05	2.43672E-06	2.43672E-06	7.82857E-05	2.43672E-06	0.00014574	7.94304E-06	1.86517E-05	1.82916E-05	1.79131E-05	1.55161E-05	3.36922E-05	2.39702E-06	3.48907E-05	2.39702E-06	1.80927E-05
3832503772885	383250	3772885	0.00011704	4.203E-05	2.22421E-05	7.63939E-05	2.45423E-06	2.45423E-06	7.88481E-05	2.45423E-06	0.000145097	7.90798E-06	1.85694E-05	1.82108E-05	1.7834E-05	1.54476E-05	3.35435E-05	2.38644E-06	3.47368E-05	2.38644E-06	1.81821E-05
3832603772885	383260	3772885	0.000117867	4.23272E-05	2.23994E-05	7.6934E-05	2.47158E-06	2.47158E-06	7.94056E-05	2.47158E-06	0.000144554	7.87835E-06	1.84999E-05	1.81426E-05	1.77672E-05	1.53897E-05	3.34179E-05	2.3775E-06	3.46066E-05	2.3775E-06	1.82659E-05
3832703772885	383270	3772885	0.000116892	4.19769E-05	2.2214E-05	7.62975E-05	2.45113E-06	2.45113E-06	7.87486E-05	2.45113E-06	0.000141958	7.73689E-06	1.81677E-05	1.78168E-05	1.74482E-05	1.51134E-05	3.28178E-05	2.33481E-06	3.39852E-05	2.33481E-06	1.80703E-05
3832803772885	383280	3772885	0.000116323	4.17726E-05	2.21059E-05	7.59261E-05	2.4392E-06	2.4392E-06	7.83653E-05	2.4392E-06	0.000139883	7.6238E-06	1.79021E-05	1.75564E-05	1.71931E-05	1.48925E-05	3.23381E-05	2.30068E-06	3.34884E-05	2.30068E-06	1.79222E-05
3832903772885	383290	3772885	0.000116508	4.1839E-05	2.2141E-05	7.60467E-05	2.44308E-06	2.44308E-06	7.84898E-05	2.44308E-06	0.000138642	7.55619E-06	1.77434E-05	1.74007E-05	1.70407E-05	1.47604E-05	3.20513E-05	2.28028E-06	3.31915E-05	2.28028E-06	1.78915E-05
3833003772885	383300	3772885	0.000117313	4.21282E-05	2.22941E-05	7.65723E-05	2.45996E-06	2.45996E-06	7.90323E-05	2.45996E-06	0.00013816	7.5299E-06	1.76816E-05	1.73402E-05	1.69814E-05	1.4709E-05	3.19398E-05	2.27235E-06	3.3076E-05	2.27235E-06	1.79655E-05
3833103772885	383310	3772885	0.000117963	4.23617E-05	2.24176E-05	7.69967E-05	2.4736E-06	2.4736E-06	7.94703E-05	2.4736E-06	0.000137517	7.49485E-06	1.75993E-05	1.72595E-05	1.69023E-05	1.46406E-05	3.17911E-05	2.26177E-06	3.2922E-05	2.26177E-06	1.802E-05
3833203772885	383320	3772885	0.000118968	4.27225E-05	2.26086E-05	7.76526E-05	2.49467E-06	2.49467E-06	8.01473E-05	2.49467E-06	0.000137456	7.49151E-06	1.75915E-05	1.72518E-05	1.68948E-05	1.4634E-05	3.1777E-05	2.26076E-06	3.29073E-05	2.26076E-06	1.81416E-05
3833303772885	383330	3772885	0.000119847	4.30382E-05	2.27757E-05	7.82265E-05	2.5131E-06	2.5131E-06	8.07396E-05	2.5131E-06	0.000137379	7.48734E-06	1.75817E-05	1.72422E-05	1.68854E-05	1.46259E-05	3.17593E-05	2.2595E-06	3.2889E-05	2.2595E-06	1.82506E-05
3833403772885	383340	3772885	0.000120387	4.32319E-05	2.28782E-05	7.85785E-05	2.52441E-06	2.52441E-06	8.11029E-05	2.52441E-06	0.000136981	7.46564E-06	1.75307E-05	1.71922E-05	1.68365E-05	1.45835E-05	3.16672E-05	2.25295E-06	3.27937E-05	2.25295E-06	1.8312E-05
3833503772885	383350	3772885	0.000120638	4.33221E-05	2.29259E-05	7.87425E-05	2.52968E-06	2.52968E-06	8.12722E-05	2.52968E-06	0.000136345	7.431E-06	1.74494E-05	1.71124E-05	1.67583E-05	1.45158E-05	3.15203E-05	2.2425E-06	3.26415E-05	2.2425E-06	1.83358E-05
3833603772885	383360	3772885	0.000120512	4.3277E-05	2.2902E-05	7.86605E-05	2.52705E-06	2.52705E-06	8.11876E-05	2.52705E-06	0.000135358	7.37717E-06	1.7323E-05	1.69885E-05	1.66369E-05	1.44107E-05	3.1292E-05	2.22625E-06	3.24051E-05	2.22625E-06	1.8305E-05
3833703772885	383370	3772885	0.000120461	4.32585E-05	2.28922E-05	7.86268E-05	2.52596E-06	2.52596E-06	8.11527E-05	2.52596E-06	0.000134607	7.33627E-06	1.72269E-05	1.68943E-05	1.65447E-05	1.43308E-05	3.11185E-05	2.21391E-06	3.22254E-05	2.21391E-06	1.82939E-05
3833803772885	383380	3772885	0.000120527	4.32823E-05	2.29048E-05	7.86702E-05	2.52736E-06	2.52736E-06	8.11975E-05	2.52736E-06	0.000134102	7.30873E-06	1.71623E-05	1.68308E-05	1.64826E-05	1.4277E-05	3.10017E-05	2.2056E-06	3.21045E-05	2.2056E-06	1.83064E-05
3833903772885	383390	3772885	0.000120453	4.32558E-05	2.28908E-05	7.86219E-05	2.52581E-06	2.52581E-06	8.11477E-05	2.52581E-06	0.000133474	7.27451E-06	1.70819E-05	1.6752E-05	1.64054E-05	1.42102E-05	3.08565E-05	2.19527E-06	3.19541E-05	2.19527E-06	1.83036E-05
3834003772885	383400	3772885	0.000121096	4.34866E-05	2.3013E-05	7.90415E-05	2.53929E-06	2.53929E-06	8.15808E-05	2.53929E-06	0.000133696	7.28661E-06	1.71103E-05	1.67799E-05	1.64327E-05	1.42338E-05	3.09078E-05	2.19893E-06	3.20073E-05	2.19893E-06	1.84154E-05
3834103772885	383410	3772885	0.000122145	4.38634E-05	2.32123E-05	7.97263E-05	2.56129E-06	2.56129E-06	8.22876E-05	2.56129E-06	0.000134301	7.31958E-06	1.71877E-05	1.68558E-05	1.65071E-05	1.42982E-05	3.10477E-05	2.20887E-06	3.21521E-05	2.20887E-06	1.85859E-05
3834203772885	383420	3772885	0.000122263	4.39059E-05	2.32348E-05	7.98035E-05	2.56377E-06	2.56377E-06	8.23672E-05	2.56377E-06	0.000133857	7.29537E-06	1.71309E-05	1.68001E-05	1.64525E-05	1.42509E-05	3.0945E-05	2.20157E-06	3.20458E-05	2.20157E-06	1.86096E-05
3834303772885	383430	3772885	0.000120682	4.33381E-05	2.29343E-05	7.87714E-05	2.53061E-06	2.53061E-06	8.1302E-05	2.53061E-06	0.00013159	7.17185E-06	1.68409E-05	1.65156E-05	1.61739E-05	1.40096E-05	3.04211E-05	2.16429E-06	3.15032E-05	2.16429E-06	1.83735E-05
3834403772885	383440	3772885	0.00011902	4.27411E-05	2.26184E-05	7.76864E-05	2.49575E-06	2.49575E-06	8.01821E-05	2.49575E-06	0.000129278	7.04582E-06	1.65449E-05	1.62254E-05	1.58897E-05	1.37634E-05	2.98865E-05	2.12626E-06	3.09496E-05	2.12626E-06	1.81248E-05
3834503772885	383450	3772885	0.000115473	4.14675E-05	2.19445E-05	7.53715E-05	2.42139E-06	2.42139E-06	7.77929E-05	2.42139E-06	0.00012499	6.81213E-06	1.59962E-05	1.56873E-05	1.53627E-05	1.33069E-05	2.88952E-05	2.05574E-06	2.99231E-05	2.05574E-06	1.75897E-05
3834603772885	383460	3772885	0.000111949	4.02019E-05	2.12747E-05	7.30712E-05	2.34749E-06	2.34749E-06	7.54187E-05	2.34749E-06	0.000120756	6.58136E-06	1.54543E-05	1.51558E-05	1.48422E-05	1.28561E-05	2.79164E-05	1.9861E-06	2.89094E-05	1.9861E-06	1.70573E-05
3834703772885	383470	3772885	0.000109016	3.91486E-05	2.07173E-05	7.11566E-05	2.28598E-06	2.28598E-06	7.34426E-05	2.28598E-06	0.000117188	6.3869E-06	1.49976E-05	1.4708E-05	1.44037E-05	1.24763E-05	2.70915E-05	1.92741E-06	2.80552E-05	1.92741E-06	1.66144E-05
3834803772885	383480	3772885	0.000106873	3.83791E-05	2.03101E-05	6.97581E-05	2.24105E-06	2.24105E-06	7.19991E-05	2.24105E-06	0.0001145	6.24042E-06	1.46537E-05	1.43707E-05	1.40734E-05	1.21902E-05	2.64702E-05	1.88321E-06	2.74118E-05	1.88321E-06	1.62944E-05
3834903772885	383490	3772885	0.000104731	3.76097E-05	1.99029E-05	6.83596E-05	2.19612E-06	2.19612E-06	7.05557E-05	2.19612E-06	0.000111843	6.09561E-06	1.43137E-05	1.40372E-05	1.37468E-05	1.19073E-05	2.5856E-05	1.83951E-06	2.67757E-05	1.83951E-06	1.59745E-05
3835003772885	383500	3772885	0.00010363	3.72144E-05	1.96937E-05	6.7641E-05	2.17304E-06	2.17304E-06	6.9814E-05	2.17304E-06	0.000110343	6.01382E-06	1.41216E-05	1.38489E-05	1.35623E-05	1.17475E-05	2.5509E-05	1.81483E-06	2.64164E-05	1.81483E-06	1.5818E-05
3835103772885	383510	3772885	0.000102898	3.69517E-05	1.95547E-05	6.71636E-05	2.1577E-06	2.1577E-06	6.93213E-05	2.1577E-06	0.000109248	5.95415E-06	1.39815E-05	1.37115E-05	1.34278E-05	1.16309E-05	2.52559E-05	1.79682E-06	2.61543E-05	1.79682E-06	1.57188E-05
3835203772885	383520	3772885	0.000102019	3.6636E-05	1.93876E-05	6.65897E-05	2.13926E-06	2.13926E-06	6.87289E-05	2.13926E-06	0.000108	5.88613E-06	1.38217E-05	1.35548E-05	1.32744E-05	1.14981E-05	2.49674E-05	1.77629E-06	2.58555E-05	1.77629E-06	1.55972E-05
3835303772885	383530	3772885	0.000100276	3.60098E-05	1.90563E-05	6.54516E-05	2.1027E-06	2.1027E-06	6.75543E-05	2.1027E-06	0.000105863	5.7697E-06	1.35483E-05	1.32867E-05	1.30118E-05	1.12706E-05	2.44735E-05	1.74116E-06	2.53441E-05	1.74116E-06	1.53415E-05
3835403772885	383540	3772885	9.85319E-05	3.53836E-05	1.87249E-05	6.43134E-05	2.06613E-06	2.06613E-06	6.63796E-05	2.06613E-06	0.00010375	5.65452E-06	1.32779E-05	1.30215E-05	1.2752E-05	1.10456E-05	2.3985E-05	1.7064E-06	2.48382E-05	1.7064E-06	1.50872E-05
3835503772885	383550	3772885	9.66922E-05	3.4723E-05	1.83753E-05	6.31126E-05	2.02756E-06	2.02756E-06	6.51402E-05	2.02756E-06	0.000101568	5.53559E-06	1.29986E-05	1.27476E-05	1.24838E-05	1.08133E-05	2.34805E-05	1.67051E-06	2.43157E-05	1.67051E-06	1.48176E-05
3835603772885	383560	3772885	9.48155E-05	3.40491E-05	1.80186E-05	6.18877E-05	1.9882E-06	1.9882E-06	6.38759E-05	1.9882E-06	9.93628E-05	5.4154E-06	1.27164E-05	1.24708E-05	1.22128E-05	1.05785E-05	2.29707E-05	1.63424E-06	2.37878E-05	1.63424E-06	1.45437E-05
3835703772885	383570	3772885	9.31309E-05	3.34441E-05	1.76985E-05	6.07882E-05	1.95288E-06	1.95288E-06	6.2741E-05	1.95288E-06	9.73874E-05	5.30774E-06	1.24636E-05	1.22229E-05	1.197E-05	1.03682E-05	2.2514E-05	1.60175E-06	2.33149E-05	1.60175E-06	1.42992E-05
3835803772885	383580	3772885	9.41284E-05	3.38023E-05	1.78881E-05	6.14392E-05	1.9738E-06	1.9738E-06	6.3413E-05	1.9738E-06	9.81684E-05	5.3503E-06	1.25635E-05	1.23209E-05	1.2066E-05	1.04514E-05	2.26945E-05	1.61459E-06	2.35018E-05	1.61459E-06	1.44655E-05
3835903772885	383590	3772885	9.55691E-05	3.43197E-05	1.81618E-05	6.23796E-05	2.00401E-06	2.00401E-06	6.43836E-05	2.00401E-06	9.94164E-05	5.41832E-06	1.27232E-05	1.24775E-05	1.22194E-05	1.05843E-05	2.29831E-05	1.63512E-06	2.38006E-05	1.63512E-06	1.46918E-05
3836003772885	383600	3772885	9.64483E-05	3.46354E-05	1.83289E-05	6.29535E-05	2.02244E-06	2.02244E-06	6.49759E-05	2.02244E-06	0.000100121	5.45672E-06	1.28134E-05	1.2566E-05	1.2306E-05	1.06592E-05	2.31459E-05	1.64671E-06	2.39693E-05	1.64671E-06	1.48287E-05
3836103772885	383610	3772885	9.65887E-05	3.46858E-05	1.83556E-05	6.30451E-05	2.02539E-06	2.02539E-06	6.50705E-05	2.02539E-06	0.000100098	5.45546E-06	1.28105E-05	1.25631E-05	1.23031E-05	1.06568E-05	2.31406E-05	1.64633E-06	2.39638E-05	1.64633E-06	1.48539E-05
3836203772885	383620	3772885	9.66552E-05	3.47097E-05	1.83682E-05	6.30885E-05	2.02678E-06	2.02678E-06	6.51153E-05	2.02678E-06	0.00010006	5.45338E-06	1.28056E-05	1.25583E-05	1.22984E-05	1.06527E-05	2.31318E-05	1.6457E-06	2.39546E-05	1.6457E-06	1.48665E-05
3836303772885	383630	3772885	9.62119E-05	3.45505E-05	1.8284E-05	6.27992E-05	2.01749E-06	2.01749E-06	6.48167E-05	2.01749E-06	9.9516E-05	5.42375E-06	1.2736E-05	1.249E-05	1.22316E-05	1.05948E-05	2.30061E-05	1.63676E-06	2.38245E-05	1.63676E-06	1.48022E-05
3836403772885	383640	3772885	9.56356E-05	3.43436E-05	1.81745E-05	6.2423E-05	2.0054E-06	2.0054E-06	6.44284E-05	2.0054E-06	9.88651E-05	5.38828E-06	1.26527E-05	1.24084E-05	1.21516E-05	1.05256E-05	2.28556E-05	1.62605E-06	2.36687E-05	1.62605E-06	1.4717E-05
3836503772885	383650	3772885	9.49115E-05	3.40836E-05	1.80369E-05	6.19504E-05	1.99022E-06	1.99022E-06	6.39406E-05	1.99022E-06	9.81071E-05	5.34696E-06	1.25557E-05	1.23132E-05	1.20584E-05	1.04449E-05	2.26804E-05	1.61359E-06	2.34872E-05	1.61359E-06	1.46094E-05
3836603772885	383660	3772885	9.40175E-05	3.37625E-05	1.7867E-05	6.13669E-05	1.97147E-06	1.97147E-06	6.33383E-05	1.97147E-06	9.72036E-05	5.29772E-06	1.244E-05	1.21998E-05	1.19474E-05	1.03487E-05	2.24715E-05	1.59873E-06	2.32709E-05	1.59873E-06	1.44766E-05
3836703772885	383670	3772885	9.30349E-05	3.34096E-05	1.76802E-05	6.07255E-05	1.95087E-06	1.95087E-06	6.26763E-05	1.95087E-06	9.62235E-05	5.24431E-06	1.23146E-05	1.20768E-05	1.18269E-05	1.02443E-05	2.22449E-05	1.58261E-06	2.30362E-05	1.58261E-06	1.43271E-05
3836803772885	383680	3772885	9.1934E-05	3.30143E-05	1.7471E-05	6.00069E-05	1.92778E-06	1.92778E-06	6.19347E-05	1.92778E-06	9.51363E-05	5.18505E-06	1.21755E-05	1.19404E-05	1.16933E-05	1.01286E-05	2.19936E-05	1.56472E-06	2.27759E-05	1.56472E-06	1.41623E-05
3836903772885	383690	3772885	9.08258E-05	3.26163E-05	1.72604E-05	5.92835E-05	1.90454E-06	1.90454E-06	6.11881E-05	1.90454E-06	9.40873E-05	5.12788E-06	1.20412E-05	1.18087E-05	1.15644E-05	1.00169E-05	2.17511E-05	1.54747E-06	2.25248E-05	1.54747E-06	1.3996E-05
3837003772885	383700	3772885	8.9747E-05	3.22289E-05	1.70554E-05	5.85794E-05	1.88192E-06	1.88192E-06	6.04614E-05	1.88192E-06	9.30689E-05	5.07238E-06	1.19109E-05	1.16809E-05	1.14392E-05	9.90847E-06	2.15157E-05	1.53072E-06	2.2281E-05	1.53072E-06	1.38353E-05
3837103772885	383710	3772885	8.86536E-05	3.18363E-05	1.68476E-05	5.78657E-05	1.85899E-06	1.85899E-06	5.97247E-05	1.85899E-06	9.20276E-05	5.01562E-06	1.17776E-05	1.15502E-05	1.13112E-05	9.79761E-06	2.12749E-05	1.5136E-06	2.20317E-05	1.5136E-06	1.36732E-05
3837203772885	383720	3772885	8.76192E-05	3.14648E-05	1.66511E-05	5.71905E-05	1.8373E-06	1.8373E-06	5.90279E-05	1.8373E-06	9.10628E-05	4.96304E-06	1.16542E-05	1.14291E-05	1.11926E-05	9.69489E-06	2.10519E-05	1.49773E-06	2.18007E-05	1.49773E-06	1.35209E-05
3837303772885	383730	3772885	8.6437E-05	3.10403E-05	1.64264E-05	5.64189E-05	1.81252E-06	1.81252E-06	5.82315E-05	1.81252E-06	8.98607E-05	4.89752E-06	1.15003E-05	1.12782E-05	1.10449E-05	9.56691E-06	2.0774E-05	1.47796E-06	2.1513E-05	1.47796E-06	1.33491E-05
3837403772885	383740	3772885	8.52327E-05	3.06078E-05	1.61975E-05	5.56329E-05	1.78726E-06	1.78726E-06	5.74201E-05	1.78726E-06	8.85897E-05	4.82825E-06	1.13376E-05	1.11187E-05	1.08886E-05	9.43159E-06	2.04801E-05	1.45705E-06	2.12087E-05	1.45705E-06	1.3173E-05
3837503772885	383750	3772885	8.40727E-05	3.01912E-05	1.59771E-05	5.48757E-05	1.76294E-06	1.76294E-06	5.66387E-05	1.76294E-06	8.73339E-05	4.75981E-06	1.11769E-05	1.09611E-05	1.07343E-05	9.2979E-06	2.01898E-05	1.4364E-06	2.0908E-05	1.4364E-06	1.30054E-05
3837603772885	383760	3772885	8.24325E-05	2.96022E-05	1.56654E-05	5.38051E-05	1.72854E-06	1.72854E-06	5.55337E-05	1.72854E-06	8.54886E-05	4.65924E-06	1.09408E-05	1.07295E-05	1.05075E-05	9.10145E-06	1.97632E-05	1.40605E-06	2.04663E-05	1.40605E-06	1.27692E-05
3837703772885	383770	3772885	8.08883E-05	2.90477E-05	1.53719E-05	5.27972E-05	1.69616E-06	1.69616E-06	5.44934E-05	1.69616E-06	8.37352E-05	4.56368E-06	1.07164E-05	1.05094E-05	1.0292E-05	8.91477E-06	1.93579E-05	1.37721E-06	2.00465E-05	1.37721E-06	1.25457E-05
3837803772885	383780	3772885	7.9551E-05	2.85675E-05	1.51178E-05	5.19243E-05	1.66812E-06	1.66812E-06	5.35925E-05	1.66812E-06	8.22574E-05	4.48314E-06	1.05273E-05	1.0324E-05	1.01103E-05	8.75744E-06	1.90163E-05	1.3529E-06	1.96927E-05	1.3529E-06	1.23529E-05
3837903772885	383790	3772885	7.84502E-05	2.81721E-05	1.49086E-05	5.12058E-05	1.64504E-06	1.64504E-06	5.28508E-05	1.64504E-06	8.104E-05	4.41679E-06	1.03714E-05	1.01712E-05	9.96071E-06	8.62783E-06	1.87348E-05	1.33288E-06	1.94013E-05	1.33288E-06	1.21936E-05
3838003772885	383800	3772885	7.73641E-05	2.77821E-05	1.47022E-05	5.04969E-05	1.62226E-06	1.62226E-06	5.21191E-05	1.62226E-06	7.98455E-05	4.35169E-06	1.02186E-05	1.00212E-05	9.8139E-06	8.50066E-06	1.84587E-05	1.31324E-06	1.91153E-05	1.31324E-06	1.20357E-05
3838103772885	383810	3772885	7.62484E-05	2.73815E-05	1.44902E-05	4.97687E-05	1.59887E-06	1.59887E-06	5.13675E-05	1.59887E-06	7.85975E-05	4.28366E-06	1.00589E-05	9.8646E-06	9.6605E-06	8.36779E-06	1.81702E-05	1.29271E-06	1.88165E-05	1.29271E-06	1.1875E-05
3838203772885	383820	3772885	7.51919E-05	2.7002E-05	1.42894E-05	4.9079E-05	1.57671E-06	1.57671E-06	5.06557E-05	1.57671E-06	7.74183E-05	4.2194E-06	9.90794E-06	9.71661E-06	9.51556E-06	8.24225E-06	1.78976E-05	1.27331E-06	1.85342E-05	1.27331E-06	1.17213E-05
3838303772885	383830	3772885	7.45121E-05	2.67579E-05	1.41602E-05	4.86354E-05	1.56246E-06	1.56246E-06	5.01978E-05	1.56246E-06	7.6668E-05	4.1785E-06	9.81191E-06	9.62243E-06	9.42334E-06	8.16236E-06	1.77241E-05	1.26097E-06	1.83546E-05	1.26097E-06	1.16221E-05
3838403772885	383840	3772885	7.42092E-05	2.66492E-05	1.41026E-05	4.84376E-05	1.55611E-06	1.55611E-06	4.99937E-05	1.55611E-06	7.64153E-05	4.16473E-06	9.77957E-06	9.59072E-06	9.39228E-06	8.13546E-06	1.76657E-05	1.25682E-06	1.82941E-05	1.25682E-06	1.15802E-05
3838503772885	383850	3772885	7.37881E-05	2.64979E-05	1.40226E-05	4.81627E-05	1.54728E-06	1.54728E-06	4.971E-05	1.54728E-06	7.61013E-05	4.14762E-06	9.7394E-06	9.55132E-06	9.35369E-06	8.10204E-06	1.75931E-05	1.25165E-06	1.82189E-05	1.25165E-06	1.15341E-05
3838603772885	383860	3772885	7.25247E-05	2.60442E-05	1.37825E-05	4.73381E-05	1.52078E-06	1.52078E-06	4.88589E-05	1.52078E-06	7.46465E-05	4.06833E-06	9.55321E-06	9.36873E-06	9.17488E-06	7.94716E-06	1.72568E-05	1.22773E-06	1.78706E-05	1.22773E-06	1.13497E-05
3838703772885	383870	3772885	7.11356E-05	2.55454E-05	1.35185E-05	4.64315E-05	1.49166E-06	1.49166E-06	4.79231E-05	1.49166E-06	7.30846E-05	3.9832E-06	9.35331E-06	9.17269E-06	8.9829E-06	7.78086E-06	1.68957E-05	1.20204E-06	1.74967E-05	1.20204E-06	1.11401E-05
3838803772885	383880	3772885	6.9488E-05	2.49537E-05	1.32054E-05	4.5356E-05	1.45711E-06	1.45711E-06	4.68131E-05	1.45711E-06	7.11703E-05	3.87888E-06	9.10833E-06	8.93244E-06	8.74762E-06	7.57707E-06	1.64531E-05	1.17055E-06	1.70384E-05	1.17055E-06	1.08942E-05
3838903772885	383890	3772885	6.70498E-05	2.40782E-05	1.27421E-05	4.37646E-05	1.40598E-06	1.40598E-06	4.51706E-05	1.40598E-06	6.85058E-05	3.73365E-06	8.76732E-06	8.59801E-06	8.42011E-06	7.29338E-06	1.58371E-05	1.12673E-06	1.64005E-05	1.12673E-06	1.05407E-05
3839003772885	383900	3772885	6.48924E-05	2.33034E-05	1.23321E-05	4.23564E-05	1.36074E-06	1.36074E-06	4.37171E-05	1.36074E-06	6.61475E-05	3.60512E-06	8.46551E-06	8.30203E-06	8.13025E-06	7.04231E-06	1.5292E-05	1.08794E-06	1.58359E-05	1.08794E-06	1.02291E-05
3839103772885	383910	3772885	6.28089E-05	2.25552E-05	1.19361E-05	4.09964E-05	1.31705E-06	1.31705E-06	4.23135E-05	1.31705E-06	6.37968E-05	3.47701E-06	8.16467E-06	8.007E-06	7.84133E-06	6.79205E-06	1.47485E-05	1.04928E-06	1.52732E-05	1.04928E-06	9.92728E-06
3829703772895	382970	3772895	5.69056E-05	2.04353E-05	1.08143E-05	3.71432E-05	1.19326E-06	1.19326E-06	3.83365E-05	1.19326E-06	8.47536E-05	4.61918E-06	1.08467E-05	1.06372E-05	1.04171E-05	9.02319E-06	1.95933E-05	1.39396E-06	2.02903E-05	1.39396E-06	9.26779E-06
3829803772895	382980	3772895	5.78956E-05	2.07908E-05	1.10024E-05	3.77895E-05	1.21402E-06	1.21402E-06	3.90035E-05	1.21402E-06	8.63845E-05	4.70807E-06	1.10554E-05	1.08419E-05	1.06176E-05	9.19682E-06	1.99704E-05	1.42078E-06	2.06807E-05	1.42078E-06	9.40891E-06
3829903772895	382990	3772895	5.91369E-05	2.12366E-05	1.12383E-05	3.85996E-05	1.24005E-06	1.24005E-06	3.98397E-05	1

			ISDrainage / Utilities Trenching	ISDrainage / Utilities Trenching	ISAsphalt Paving	ISAsphalt Paving	SVDemolition	SVSite Grubbing / Prep	SVMass Grading / Excavation	SVMass Grading / Excavation	SVDrainage / Utilities Trenching	SVFoundations / Concrete Pads	SVBuilding / Structure Construction	SVBuilding / Structure Construction	SVAsphalt Paving	SVAsphalt Paving	SVArchitectural Coating	SVArchitectural Coating	SVLandscaping or Other Finishing	SVLandscaping or Other Finishing	MDemolition
Unique Identifier	X (UTM)	Y (UTM)	2027	2028	2027	2028	2027	2027	2027	2028	2028	2028	2028	2029	2028	2029	2028	2029	2028	2029	2027
3832003772885	383200	3772885	6.80476E-06	6.63017E-06	1.75742E-06	1.63712E-06	0.00010776	7.74739E-05	5.22351E-05	5.15719E-05	3.65915E-05	1.16242E-05	1.66524E-05	1.6017E-05	1.63725E-06	1.52329E-06	1.63725E-06	1.52329E-06	1.66524E-05	1.6017E-05	2.78331E-05
3832103772885	383210	3772885	7.21322E-06	7.02815E-06	1.86291E-06	1.73539E-06	0.000114023	8.19765E-05	5.52709E-05	5.45692E-05	3.87181E-05	1.22998E-05	1.76202E-05	1.69479E-05	1.73241E-06	1.61182E-06	1.73241E-06	1.61182E-06	1.76202E-05	1.69479E-05	2.94335E-05
3832203772885	383220	3772885	7.41688E-06	7.22658E-06	1.91551E-06	1.78438E-06	0.000117391	8.43976E-05	5.69033E-05	5.61808E-05	3.98616E-05	1.2663E-05	1.81405E-05	1.74484E-05	1.78357E-06	1.65943E-06	1.78357E-06	1.65943E-06	1.81405E-05	1.74484E-05	3.01938E-05
3832303772885	383230	3772885	7.35949E-06	7.17067E-06	1.90069E-06	1.77058E-06	0.00011683	8.39941E-05	5.66312E-05	5.59122E-05	3.9671E-05	1.26025E-05	1.80538E-05	1.7365E-05	1.77505E-06	1.65149E-06	1.77505E-06	1.65149E-06	1.80538E-05	1.7365E-05	2.99089E-05
3832403772885	383240	3772885	7.28523E-06	7.09831E-06	1.88151E-06	1.75271E-06	0.000116081	8.34561E-05	5.62685E-05	5.55541E-05	3.94169E-05	1.25218E-05	1.79382E-05	1.72537E-05	1.76368E-06	1.64091E-06	1.76368E-06	1.64091E-06	1.79382E-05	1.72537E-05	2.96331E-05
3832503772885	383250	3772885	7.32124E-06	7.13339E-06	1.89081E-06	1.76137E-06	0.000117168	8.42375E-05	5.67953E-05	5.60742E-05	3.9786E-05	1.2639E-05	1.81061E-05	1.74153E-05	1.78019E-06	1.65628E-06	1.78019E-06	1.65628E-06	1.81061E-05	1.74153E-05	2.9869E-05
3832603772885	383260	3772885	7.35499E-06	7.16629E-06	1.89953E-06	1.7695E-06	0.000118237	8.50061E-05	5.73135E-05	5.65858E-05	4.0149E-05	1.27543E-05	1.82713E-05	1.75742E-05	1.79643E-06	1.67139E-06	1.79643E-06	1.67139E-06	1.82713E-05	1.75742E-05	3.01049E-05
3832703772885	383270	3772885	7.27623E-06	7.08954E-06	1.87919E-06	1.75055E-06	0.000117444	8.4436E-05	5.69292E-05	5.62064E-05	3.98798E-05	1.26688E-05	1.81488E-05	1.74563E-05	1.78438E-06	1.66018E-06	1.78438E-06	1.66018E-06	1.81488E-05	1.74563E-05	2.98908E-05
3832803772885	383280	3772885	7.21659E-06	7.03143E-06	1.86379E-06	1.7362E-06	0.000116954	8.40838E-05	5.66917E-05	5.59719E-05	3.97134E-05	1.26159E-05	1.80731E-05	1.73835E-05	1.77694E-06	1.65326E-06	1.77694E-06	1.65326E-06	1.80731E-05	1.73835E-05	2.97856E-05
3832903772885	383290	3772885	7.20421E-06	7.01937E-06	1.86059E-06	1.73322E-06	0.000117257	8.43015E-05	5.68385E-05	5.61168E-05	3.98163E-05	1.26486E-05	1.81199E-05	1.74285E-05	1.78154E-06	1.65754E-06	1.78154E-06	1.65754E-06	1.81199E-05	1.74285E-05	2.98708E-05
3833003772885	383300	3772885	7.23403E-06	7.04843E-06	1.86829E-06	1.74039E-06	0.000118291	8.50445E-05	5.73394E-05	5.66114E-05	4.016672E-05	1.27601E-05	1.82796E-05	1.75821E-05	1.79724E-06	1.67215E-06	1.79724E-06	1.67215E-06	1.82796E-05	1.75821E-05	3.01031E-05
3833103772885	383310	3772885	7.25597E-06	7.06981E-06	1.87396E-06	1.74567E-06	0.000119199	8.56978E-05	5.77799E-05	5.70463E-05	4.04757E-05	1.28581E-05	1.842E-05	1.77172E-05	1.81105E-06	1.68499E-06	1.81105E-06	1.68499E-06	1.842E-05	1.77172E-05	3.02918E-05
3833203772885	383320	3772885	7.30492E-06	7.1175E-06	1.8866E-06	1.75745E-06	0.000120536	8.66585E-05	5.84277E-05	5.76858E-05	4.09295E-05	1.30022E-05	1.86265E-05	1.79158E-05	1.83135E-06	1.70388E-06	1.83135E-06	1.70388E-06	1.86265E-05	1.79158E-05	3.05604E-05
3833303772885	383330	3772885	7.34881E-06	7.16026E-06	1.89793E-06	1.76801E-06	0.000121801	8.7568E-05	5.90409E-05	5.82913E-05	4.13591E-05	1.31387E-05	1.8822E-05	1.81038E-05	1.85057E-06	1.72176E-06	1.85057E-06	1.72176E-06	1.8822E-05	1.81038E-05	3.07963E-05
3833403772885	383340	3772885	7.37356E-06	7.18437E-06	1.90432E-06	1.77396E-06	0.000122709	8.82213E-05	5.94814E-05	5.87261E-05	4.16676E-05	1.32367E-05	1.89624E-05	1.82389E-05	1.86438E-06	1.73461E-06	1.86438E-06	1.73461E-06	1.89624E-05	1.82389E-05	3.09396E-05
3833503772885	383350	3772885	7.38312E-06	7.19369E-06	1.90679E-06	1.77626E-06	0.000123324	8.86633E-05	5.97793E-05	5.90203E-05	4.18763E-05	1.3303E-05	1.90574E-05	1.83303E-05	1.87372E-06	1.7433E-06	1.87372E-06	1.7433E-06	1.90574E-05	1.83303E-05	3.10067E-05
3833603772885	383360	3772885	7.37075E-06	7.18163E-06	1.9036E-06	1.77329E-06	0.000123547	8.88234E-05	5.98873E-05	5.91269E-05	4.1952E-05	1.33271E-05	1.90918E-05	1.83634E-05	1.8771E-06	1.74645E-06	1.8771E-06	1.74645E-06	1.90918E-05	1.83634E-05	3.09741E-05
3833703772885	383370	3772885	7.36625E-06	7.17725E-06	1.90244E-06	1.7722E-06	0.000123859	8.90476E-05	6.00384E-05	5.92761E-05	4.20578E-05	1.33607E-05	1.914E-05	1.84097E-05	1.88184E-06	1.75085E-06	1.88184E-06	1.75085E-06	1.914E-05	1.84097E-05	3.09577E-05
3833803772885	383380	3772885	7.37131E-06	7.18218E-06	1.90374E-06	1.77342E-06	0.000124277	8.93486E-05	6.02414E-05	5.94765E-05	4.22E-05	1.34059E-05	1.92047E-05	1.8472E-05	1.8882E-06	1.75677E-06	1.8882E-06	1.75677E-06	1.92047E-05	1.8472E-05	3.09632E-05
3833903772885	383390	3772885	7.37018E-06	7.18109E-06	1.90345E-06	1.77315E-06	0.000124536	8.95344E-05	6.03666E-05	5.96002E-05	4.22878E-05	1.34337E-05	1.92446E-05	1.85104E-05	1.89213E-06	1.76043E-06	1.89213E-06	1.76043E-06	1.92446E-05	1.85104E-05	3.09342E-05
3834003772885	383400	3772885	7.41519E-06	7.22494E-06	1.91508E-06	1.78398E-06	0.000125551	9.02645E-05	6.08589E-05	6.00862E-05	4.26326E-05	1.35433E-05	1.94016E-05	1.86613E-05	1.90756E-06	1.77478E-06	1.90756E-06	1.77478E-06	1.94016E-05	1.86613E-05	3.10811E-05
3834103772885	383410	3772885	7.48383E-06	7.29182E-06	1.9328E-06	1.80049E-06	0.000126968	9.12829E-05	6.15455E-05	6.07641E-05	4.31136E-05	1.36961E-05	1.96205E-05	1.88718E-05	1.92908E-06	1.79481E-06	1.92908E-06	1.79481E-06	1.96205E-05	1.88718E-05	3.13297E-05
3834203772885	383420	3772885	7.4934E-06	7.30114E-06	1.93527E-06	1.80279E-06	0.000127324	9.15391E-05	6.17183E-05	6.09347E-05	4.32346E-05	1.37345E-05	1.96756E-05	1.89248E-05	1.93449E-06	1.79984E-06	1.93449E-06	1.79984E-06	1.96756E-05	1.89248E-05	3.13442E-05
3834303772885	383430	3772885	7.39831E-06	7.20849E-06	1.91072E-06	1.77992E-06	0.000125818	9.04567E-05	6.09885E-05	6.02141E-05	4.27234E-05	1.35721E-05	1.94429E-05	1.8701E-05	1.91162E-06	1.77856E-06	1.91162E-06	1.77856E-06	1.94429E-05	1.8701E-05	3.09287E-05
3834403772885	383440	3772885	7.29817E-06	7.11092E-06	1.88485E-06	1.75582E-06	0.000124224	8.93102E-05	6.02155E-05	5.94509E-05	4.21819E-05	1.34001E-05	1.91965E-05	1.8464E-05	1.88739E-06	1.75602E-06	1.88739E-06	1.75602E-06	1.91965E-05	1.8464E-05	3.04932E-05
3834503772885	383450	3772885	7.08269E-06	6.90097E-06	1.8292E-06	1.70398E-06	0.000120571	8.66842E-05	5.84449E-05	5.77029E-05	4.09416E-05	1.30061E-05	1.8632E-05	1.79211E-05	1.83189E-06	1.70439E-06	1.83189E-06	1.70439E-06	1.8632E-05	1.79211E-05	2.95769E-05
3834603772885	383460	3772885	6.86834E-06	6.69211E-06	1.77384E-06	1.65241E-06	0.000116919	8.40581E-05	5.66744E-05	5.59548E-05	3.97013E-05	1.26121E-05	1.80676E-05	1.73782E-05	1.7764E-06	1.65275E-06	1.7764E-06	1.65275E-06	1.80676E-05	1.73782E-05	2.86696E-05
3834703772885	383470	3772885	6.68999E-06	6.51834E-06	1.72778E-06	1.60951E-06	0.000113899	8.18869E-05	5.52105E-05	5.45095E-05	3.86758E-05	1.22863E-05	1.76009E-05	1.69293E-05	1.73051E-06	1.61006E-06	1.73051E-06	1.61006E-06	1.76009E-05	1.69293E-05	2.7913E-05
3834803772885	383480	3772885	6.56115E-06	6.39281E-06	1.69451E-06	1.57851E-06	0.000111752	8.03433E-05	5.41698E-05	5.3482E-05	3.79467E-05	1.20547E-05	1.72691E-05	1.66102E-05	1.69789E-06	1.57971E-06	1.69789E-06	1.57971E-06	1.72691E-05	1.66102E-05	2.73577E-05
3834903772885	383490	3772885	6.43231E-06	6.26728E-06	1.66123E-06	1.54751E-06	0.000109605	7.87997E-05	5.3129E-05	5.24545E-05	3.72177E-05	1.18231E-05	1.69373E-05	1.62911E-05	1.66527E-06	1.54936E-06	1.66527E-06	1.54936E-06	1.69373E-05	1.62911E-05	2.68006E-05
3835003772885	383500	3772885	6.3693E-06	6.20588E-06	1.64496E-06	1.53235E-06	0.000108607	7.80824E-05	5.26454E-05	5.19769E-05	3.68789E-05	1.17155E-05	1.67831E-05	1.61428E-05	1.65011E-06	1.53526E-06	1.65011E-06	1.53526E-06	1.67831E-05	1.61428E-05	2.65103E-05
3835103772885	383510	3772885	6.32936E-06	6.16696E-06	1.63464E-06	1.52274E-06	0.000108019	7.76596E-05	5.23604E-05	5.16955E-05	3.66792E-05	1.16521E-05	1.66923E-05	1.60554E-05	1.64118E-06	1.52694E-06	1.64118E-06	1.52694E-06	1.66923E-05	1.60554E-05	2.63125E-05
3835203772885	383520	3772885	6.28041E-06	6.11927E-06	1.622E-06	1.51097E-06	0.000107262	7.71152E-05	5.19933E-05	5.13331E-05	3.64221E-05	1.15704E-05	1.65753E-05	1.59428E-05	1.62967E-06	1.51624E-06	1.62967E-06	1.51624E-06	1.65753E-05	1.59428E-05	2.60785E-05
3835303772885	383530	3772885	6.17745E-06	6.01896E-06	1.59541E-06	1.4862E-06	0.00010556	7.58919E-05	5.11685E-05	5.05188E-05	3.58443E-05	1.13868E-05	1.63123E-05	1.56899E-05	1.60382E-06	1.49219E-06	1.60382E-06	1.49219E-06	1.63123E-05	1.56899E-05	2.56266E-05
3835403772885	383540	3772885	6.07506E-06	5.91919E-06	1.56897E-06	1.46156E-06	0.000103849	7.46621E-05	5.03393E-05	4.97002E-05	3.52635E-05	1.12023E-05	1.6048E-05	1.54357E-05	1.57783E-06	1.46801E-06	1.57783E-06	1.46801E-06	1.6048E-05	1.54357E-05	2.51748E-05
3835503772885	383550	3772885	5.96647E-06	5.81339E-06	1.54092E-06	1.43544E-06	0.000102041	7.33619E-05	4.94627E-05	4.88347E-05	3.46494E-05	1.10072E-05	1.57685E-05	1.51669E-05	1.55036E-06	1.44244E-06	1.55036E-06	1.44244E-06	1.57685E-05	1.51669E-05	2.46994E-05
3835603772885	383560	3772885	5.8562E-06	5.70595E-06	1.51245E-06	1.40891E-06	0.00010017	7.20169E-05	4.85559E-05	4.79394E-05	3.40141E-05	1.08054E-05	1.54794E-05	1.48888E-05	1.52193E-06	1.416E-06	1.52193E-06	1.416E-06	1.54794E-05	1.48888E-05	2.42131E-05
3835703772885	383570	3772885	5.75775E-06	5.61002E-06	1.48702E-06	1.38522E-06	9.85309E-05	7.08384E-05	4.77613E-05	4.71549E-05	3.34575E-05	1.06286E-05	1.52261E-05	1.46451E-05	1.49703E-06	1.39283E-06	1.49703E-06	1.39283E-06	1.52261E-05	1.46451E-05	2.37795E-05
3835803772885	383580	3772885	5.8247E-06	5.67525E-06	1.50431E-06	1.40133E-06	9.97782E-05	7.17351E-05	4.83658E-05	4.77518E-05	3.3881E-05	1.07631E-05	1.54188E-05	1.48305E-05	1.51598E-06	1.41046E-06	1.51598E-06	1.41046E-06	1.54188E-05	1.48305E-05	2.40226E-05
3835903772885	383590	3772885	5.91584E-06	5.76405E-06	1.52785E-06	1.42326E-06	0.000101444	7.29328E-05	4.91734E-05	4.8549E-05	3.44467E-05	1.09428E-05	1.56763E-05	1.50781E-05	1.54129E-06	1.43401E-06	1.54129E-06	1.43401E-06	1.56763E-05	1.50781E-05	2.43873E-05
3836003772885	383600	3772885	5.97097E-06	5.81778E-06	1.54209E-06	1.43652E-06	0.00010246	7.3663E-05	4.96657E-05	4.90351E-05	3.47916E-05	1.10524E-05	1.58332E-05	1.52291E-05	1.55672E-06	1.44836E-06	1.55672E-06	1.44836E-06	1.58332E-05	1.52291E-05	2.46105E-05
3836103772885	383610	3772885	5.9811E-06	5.82764E-06	1.5447E-06	1.43896E-06	0.000102647	7.37975E-05	4.97564E-05	4.91246E-05	3.48551E-05	1.10726E-05	1.58621E-05	1.52569E-05	1.55956E-06	1.45101E-06	1.55956E-06	1.45101E-06	1.58621E-05	1.52569E-05	2.4645E-05
3836203772885	383620	3772885	5.98617E-06	5.83258E-06	1.54601E-06	1.44018E-06	0.000102736	7.38615E-05	4.97996E-05	4.91673E-05	3.48854E-05	1.10822E-05	1.58759E-05	1.52701E-05	1.56091E-06	1.45227E-06	1.56091E-06	1.45227E-06	1.58759E-05	1.52701E-05	2.46649E-05
3836303772885	383630	3772885	5.96029E-06	5.80736E-06	1.53933E-06	1.43395E-06	0.000102273	7.35285E-05	4.9575E-05	4.89456E-05	3.47281E-05	1.10322E-05	1.58043E-05	1.52013E-05	1.55388E-06	1.44572E-06	1.55388E-06	1.44572E-06	1.58043E-05	1.52013E-05	2.45524E-05
3836403772885	383640	3772885	5.92597E-06	5.77392E-06	1.53046E-06	1.42569E-06	0.00010164	7.30737E-05	4.92684E-05	4.86428E-05	3.45133E-05	1.0964E-05	1.57066E-05	1.51073E-05	1.54427E-06	1.43678E-06	1.54427E-06	1.43678E-06	1.57066E-05	1.51073E-05	2.44055E-05
3836503772885	383650	3772885	5.88264E-06	5.73171E-06	1.51927E-06	1.41527E-06	0.000100838	7.24973E-05	4.88797E-05	4.82591E-05	3.4241E-05	1.08775E-05	1.55827E-05	1.49881E-05	1.53208E-06	1.42544E-06	1.53208E-06	1.42544E-06	1.55827E-05	1.49881E-05	2.4224E-05
3836603772885	383660	3772885	5.8292E-06	5.67964E-06	1.50547E-06	1.40241E-06	9.98405E-05	7.17799E-05	4.83961E-05	4.77816E-05	3.39022E-05	1.07699E-05	1.54285E-05	1.48398E-05	1.51692E-06	1.41134E-06	1.51692E-06	1.41134E-06	1.54285E-05	1.48398E-05	2.39972E-05
3836703772885	383670	3772885	5.769E-06	5.62098E-06	1.48992E-06	1.38793E-06	9.87537E-05	7.09985E-05	4.78692E-05	4.72615E-05	3.35331E-05	1.06526E-05	1.52605E-05	1.46783E-05	1.50041E-06	1.39597E-06	1.50041E-06	1.39597E-06	1.52605E-05	1.46783E-05	2.37486E-05
3836803772885	383680	3772885	5.70261E-06	5.5563E-06	1.47278E-06	1.37196E-06	9.75332E-05	7.0121E-05	4.72776E-05	4.66773E-05	3.31187E-05	1.0521E-05	1.50719E-05	1.44968E-05	1.48187E-06	1.37872E-06	1.48187E-06	1.37872E-06	1.50719E-05	1.44968E-05	2.34692E-05
3836903772885	383690	3772885	5.63566E-06	5.49106E-06	1.45549E-06	1.35585E-06	9.62859E-05	6.92244E-05	4.6673E-05	4.60804E-05	3.26952E-05	1.03864E-05	1.48792E-05	1.43115E-05	1.46292E-06	1.36109E-06	1.46292E-06	1.36109E-06	1.48792E-05	1.43115E-05	2.31897E-05
3837003772885	383700	3772885	5.57096E-06	5.42802E-06	1.43878E-06	1.34029E-06	9.51011E-05	6.83725E-05	4.60987E-05	4.55134E-05	3.22929E-05	1.02586E-05	1.46961E-05	1.41353E-05	1.44491E-06	1.34434E-06	1.44491E-06	1.34434E-06	1.46961E-05	1.41353E-05	2.29175E-05
3837103772885	383710	3772885	5.5057E-06	5.36444E-06	1.42192E-06	1.32458E-06	9.38895E-05	6.75014E-05	4.55114E-05	4.49336E-05	3.18814E-05	1.01279E-05	1.45089E-05	1.39553E-05	1.42651E-06	1.32721E-06	1.42651E-06	1.32721E-06	1.45089E-05	1.39553E-05	2.26399E-05
3837203772885	383720	3772885	5.44437E-06	5.30468E-06	1.40608E-06	1.30983E-06	9.27046E-05	6.66496E-05	4.49371E-05	4.43665E-05	3.14791E-05	1.00001E-05	1.43258E-05	1.37792E-05	1.4085E-06	1.31046E-06	1.4085E-06	1.31046E-06	1.43258E-05	1.37792E-05	2.2375E-05
3837303772885	383730	3772885	5.37517E-06	5.23726E-06	1.38821E-06	1.29318E-06	9.14128E-05	6.57209E-05	4.43109E-05	4.37483E-05	3.10405E-05	9.86076E-06	1.41261E-05	1.35871E-05	1.38888E-06	1.2922E-06	1.38888E-06	1.2922E-06	1.41261E-05	1.35871E-05	2.20665E-05
3837403772885	383740	3772885	5.30428E-06	5.16819E-06	1.3699E-06	1.27613E-06	9.013E-05	6.47986E-05	4.3689E-05	4.31343E-05	3.06049E-05	9.72238E-06	1.39279E-05	1.33965E-05	1.36939E-06	1.27407E-06	1.36939E-06	1.27407E-06	1.39279E-05	1.33965E-05	2.17526E-05
3837503772885	383750	3772885	5.23677E-06	5.10241E-06	1.35247E-06	1.25988E-06	8.89629E-05	6.39595E-05	4.31233E-05	4.25758E-05	3.02086E-05	9.59649E-06	1.37476E-05	1.3223E-05	1.35165E-06	1.25757E-06	1.35165E-06	1.25757E-06	1.37476E-05	1.3223E-05	2.14514E-05
3837603772885	383760	3772885	5.14169E-06	5.00977E-06	1.32791E-06	1.23701E-06	8.72703E-05	6.27426E-05	4.23028E-05	4.17657E-05	2.96338E-05	9.4139E-06	1.3486E-05	1.29714E-05	1.32594E-06	1.23365E-06	1.32594E-06	1.23365E-06	1.3486E-05	1.29714E-05	2.10232E-05
3837703772885	383770	3772885	5.05167E-06	4.92206E-06	1.30466E-06	1.21535E-06	8.57112E-05	6.16217E-05	4.15471E-05	4.10196E-05	2.91044E-05	9.24572E-06	1.32451E-05	1.27397E-05	1.30225E-06	1.21161E-06	1.30225E-06	1.21161E-06	1.32451E-05	1.27397E-05	2.06167E-05
3837803772885	383780	3772885	4.97403E-06	4.84641E-06	1.28461E-06	1.19667E-06	8.43393E-05	6.06354E-05	4.08821E-05	4.0363E-05	2.86385E-05	9.09773E-06	1.30331E-05	1.25358E-05	1.28141E-06	1.19221E-06	1.28141E-06	1.19221E-06	1.30331E-05	1.25358E-05	2.02665E-05
3837903772885	383790	3772885	4.90989E-06	4.78392E-06	1.26805E-06	1.18124E-06	8.32435E-05	5.98476E-05	4.03509E-05	3.98386E-05	2.82665E-05	8.97953E-06	1.28637E-05	1.23729E-05	1.26476E-06	1.17672E-06	1.26476E-06	1.17672E-06	1.28637E-05	1.23729E-05	1.99798E-05
3838003772885	383800	3772885	4.84632E-06	4.72198E-06	1.25163E-06	1.16595E-06	8.21566E-05	5.90662E-05	3.98241E-05	3.93185E-05	2.78974E-05	8.86229E-06	1.26958E-05	1.22114E-05	1.24824E-06	1.16136E-06	1.24824E-06	1.16136E-06	1.26958E-05	1.22114E-05	1.96949E-05
3838103772885	383810	3772885	4.78162E-06	4.65893E-06	1.23492E-06	1.15038E-06	8.10698E-05	5.82848E-05	3.92973E-05	3.87983E-05	2.75283E-05	8.74505E-06	1.25278E-05	1.20498E-05	1.23173E-06	1.146E-06	1.23173E-06	1.146E-06	1.25278E-05	1.20498E-05	1.94046E-05
3838203772885	383820	3772885	4.71973E-06	4.59864E-06	1.21894E-06	1.13549E-06	8.00274E-05	5.75354E-05	3.8792E-05	3.82995E-05	2.71744E-05	8.63261E-06	1.23667E-05	1.18949E-05	1.21589E-06	1.13126E-06	1.21589E-06	1.13126E-06	1.23667E-05	1.18949E-05	1.91288E-05
3838303772885	383830	3772885	4.67979E-06	4.55972E-06	1.20862E-06	1.12588E-06	7.93147E-05	5.7023E-05	3.84465E-05	3.79584E-05	2.69324E-05	8.55573E-06	1.22566E-05	1.17889E-05	1.20507E-06	1.12119E-06	1.20507E-06	1.12119E-06	1.22566E-05	1.17889E-05	1.89492E-05
3838403772885	383840	3772885	4.66291E-06	4.54327E-06	1.20426E-06	1.12182E-06	7.87178E-05	5.65939E-05	3.81572E-05	3.76727E-05	2.67297E-05	8.49134E-06	1.21644E-05	1.17002E-05	1.196E-06	1.11275E-06	1.196E-06	1.11275E-06	1.21644E-05	1.17002E-05	1.88512E-05
3838503772885	383850	3772885	4.64434E-06	4.52518E-06	1.19947E-06	1.11736E-06	7.8023E-05	5.60943E-05	3.78204E-05	3.73402E-05	2.64938E-05	8.41639E-06	1.2057E-05	1.15969E-05	1.18544E-06	1.10293E-06	1.18544E-06	1.10293E-06	1.2057E-05	1.15969E-05	1.87351E-05
3838603772885	383860	3772885	4.57008E-06	4.45282E-06	1.18029E-06	1.09949E-06	7.67579E-05	5.51848E-05	3.72072E-05	3.67347E-05	2.60642E-05	8.27992E-06	1.18615E-05	1.14089E-05	1.16622E-06	1.08504E-06	1.16622E-06	1.08504E-06	1.18615E-05	1.14089E-05	1.8403E-05
3838703772885	383870	3772885	4.48569E-06	4.3706E-06	1.15849E-06	1.07919E-06	7.54572E-05	5.42497E-05	3.65767E-05	3.61123E-05	2.56225E-05	8.13962E-06	1.16605E-05	1.12156E-05	1.14646E-06	1.06666E-06	1.14646E-06	1.06666E-06	1.16605E-05	1.12156E-05	1.80401E-05
3838803772885	383880	3772885	4.38667E-06	4.27412E-06	1.13292E-06	1.05536E-06	7.39695E-05	5.318E-05	3.58555E-05	3.54003E-05	2.51173E-05	7.97913E-06	1.14306E-05	1.09945E-05	1.12385E-06	1.04563E-06	1.12385E-06	1.04563E-06	1.14306E-05	1.09945E-05	1.76173E-05
3838903772885	383890	3772885	4.24433E-06	4.13543E-06	1.09616E-06	1.02112E-06	7.16532E-05	5.15148E-05	3.47327E-05	3.42917E-05	2.43308E-05	7.72927E-06	1.10727E-05	1.06502E-05	1.08866E-06	1.01288E-06	1.08866E-06	1.01288E-06	1.10727E-05	1.06502E-05	1.69985E-05
3839003772885	383900	3772885	4.11886E-06	4.01319E-06	1.06375E-06	9.90934E-07	6.93904E-05	4.98879E-05	3.36359E-05	3.32088E-05	2.35624E-05	7.48518E-06	1.0723E-05	1.03138E-05	1.05428E-06	9.80897E-07	1.05428E-06	9.80897E-07	1.0723E-05	1.03138E-05	1.64324E-05
3839103772885	383910	3772885	3.99734E-06	3.89478E-06	1.03237E-06	9.61697E-07	6.73681E-05	4.8434E-05	3.26556E-05	3.2241E-05	2.28757E-05	7.26704E-06	1.04105E-05	1.00133E-05	1.02355E-06	9.5231E-07	1.02355E-06	9.5231E-07	1.04105E-05	1.00133E-05	1.58899E-05
3829703772895	382970	3772895	3.73179E-06	3.63604E-06	9.63786E-07	8.9781E-07	5.71052E-05	4.105555-05	2.76808E-05	2.73294E-05	1.93908E-05	6.15997E-06	8.82454E-06	8.48783E-06	8.67625E-07	8.07234E-07	8.67625E-07	8.07234E-07	8.82454E-06	8.48783E-06	1.44074E-05
3829803772895	382980	3772895	3.78861E-06	3.69141E-06	9.78462E-07	9.1148E-07	5.79782E-05	4.16832E-05	2.8104E-05	2.77472E-05	1.96873E-05	6.25415E-06	8.95945E-06	8.6176E-06	8.8089E-07	8.19576E-07	8.8089E-07	8.19576E-07	8.95945E-06	8.6176E-06	1.46651E-05
3829903772895	382990	3772895	3.86006E-06	3.76103E-06	9.96915E-07	9.28671E-07	5.91453E-

			MSite Grubbing / Prep	MMass Grading / Excavation	MMass Grading / Excavation	MDrainage / Utilities Trenching	MFoundations / Concrete Pads	MBuilding / Structure Construction	MAsphalt Paving	MLandscaping or Other Finishing	MWaterside Construction (Piles)	RSSWDemolition	RSSWPlacing Base	RSSWForm/Plac e Rebar and Pour	Child Risk				
Unique Identifier	X (UTM)	Y (UTM)	2027	2027	2028	2028	2028	2028	2028	2028	2028	2029	2029	2029	3rd Trimester	0<2	2<16	Total	per million
3832003772885	383200	3772885	8.54429E-05	0.000100474	9.9136E-05	2.10729E-05	2.74052E-05	2.01717E-05	2.07621E-06	2.43241E-05	2.07621E-06	1.32289E-05	1.91953E-05	1.13786E-05	3.08608E-09	4.3283E-08	8.1253E-09	5.44944E-08	0.05449441
3832103772885	383210	3772885	9.03559E-05	0.000106251	0.000104836	2.22846E-05	2.8981E-05	2.13316E-05	2.19559E-06	2.57228E-05	2.19559E-06	1.3703E-05	1.98833E-05	1.17864E-05	3.22212E-09	4.5342E-08	8.5244E-09	5.70886E-08	0.05708856
3832203772885	383220	3772885	9.26898E-05	0.000108996	0.000107544	2.28603E-05	2.97296E-05	2.18826E-05	2.25231E-06	2.63872E-05	2.25231E-06	1.3887E-05	2.01504E-05	1.19447E-05	3.26228E-09	4.6064E-08	8.68E-09	5.80065E-08	0.05800649
3832303772885	383230	3772885	9.18153E-05	0.000107967	0.00010653	2.26446E-05	2.94491E-05	2.16761E-05	2.23106E-06	2.61382E-05	2.23106E-06	1.3756E-05	1.99603E-05	1.1832E-05	3.19973E-09	4.5297E-08	8.5537E-09	5.70504E-08	0.0570504
3832403772885	383240	3772885	9.09686E-05	0.000106972	0.000105547	2.24357E-05	2.91775E-05	2.14762E-05	2.21048E-06	2.58972E-05	2.21048E-06	1.35345E-05	1.96389E-05	1.16415E-05	3.14378E-09	4.4593E-08	8.4384E-09	5.61753E-08	0.0561753
3832503772885	383250	3772885	9.16928E-05	0.000107823	0.000106387	2.26143E-05	2.94098E-05	2.16472E-05	2.22808E-06	2.61033E-05	2.22808E-06	1.3416E-05	1.94669E-05	1.15396E-05	3.14235E-09	4.4655E-08	8.469E-09	5.62662E-08	0.05626621
3832603772885	383260	3772885	9.24169E-05	0.000108675	0.000107228	2.27929E-05	2.9642E-05	2.18181E-05	2.24567E-06	2.63095E-05	2.24567E-06	1.32819E-05	1.92723E-05	1.14242E-05	3.14152E-09	4.4722E-08	8.5008E-09	5.63645E-08	0.05636454
3832703772885	383270	3772885	9.17596E-05	0.000107902	0.000106465	2.26308E-05	2.94312E-05	2.1663E-05	2.2297E-06	2.61224E-05	2.2297E-06	1.29169E-05	1.87427E-05	1.11103E-05	3.09403E-09	4.4121E-08	8.4054E-09	5.562E-08	0.05561996
3832803772885	383280	3772885	9.14365E-05	0.000107522	0.00010609	2.25511E-05	2.93276E-05	2.15867E-05	2.22185E-06	2.60304E-05	2.22185E-06	1.25364E-05	1.81905E-05	1.0783E-05	3.05646E-09	4.3663E-08	8.3369E-09	5.50565E-08	0.05505651
3832903772885	383290	3772885	9.16983E-05	0.00010783	0.000106394	2.26157E-05	2.94116E-05	2.16485E-05	2.22821E-06	2.61049E-05	2.22821E-06	1.22525E-05	1.77787E-05	1.05388E-05	3.03849E-09	4.3486E-08	8.322E-09	5.48468E-08	0.05484683
3833003772885	383300	3772885	9.24113E-05	0.000108668	0.000107221	2.27916E-05	2.96402E-05	2.18168E-05	2.24554E-06	2.63079E-05	2.24554E-06	1.2109E-05	1.75705E-05	1.04154E-05	3.03854E-09	4.3561E-08	8.3539E-09	5.49537E-08	0.05495371
3833103772885	383310	3772885	9.29906E-05	0.000109349	0.000107893	2.29344E-05	2.98261E-05	2.19536E-05	2.25962E-06	2.64728E-05	2.25962E-06	1.19967E-05	1.74075E-05	1.03188E-05	3.03571E-09	4.3591E-08	8.3762E-09	5.50026E-08	0.05500262
3833203772885	383320	3772885	9.3815E-05	0.000110319	0.00010885	2.31378E-05	3.00905E-05	2.21482E-05	2.27965E-06	2.67075E-05	2.27965E-06	1.19874E-05	1.73939E-05	1.03108E-05	3.0452E-09	4.3786E-08	8.4285E-09	5.52595E-08	0.05525952
3833303772885	383330	3772885	9.45392E-05	0.00011117	0.00010969	2.33164E-05	3.03227E-05	2.23192E-05	2.29724E-06	2.69137E-05	2.29724E-06	1.20092E-05	1.74256E-05	1.03296E-05	3.05382E-09	4.396E-08	8.4763E-09	5.54899E-08	0.05548995
3833403772885	383340	3772885	9.49792E-05	0.000111688	0.000110201	2.34249E-05	3.04639E-05	2.24231E-05	2.30794E-06	2.7039E-05	2.30794E-06	1.20279E-05	1.74528E-05	1.03457E-05	3.05513E-09	4.4024E-08	8.5011E-09	5.55801E-08	0.05558015
3833503772885	383350	3772885	9.51853E-05	0.00011193	0.00011044	2.34757E-05	3.053E-05	2.24717E-05	2.31295E-06	2.70976E-05	2.31295E-06	1.2056E-05	1.74935E-05	1.03698E-05	3.05091E-09	4.4002E-08	8.5078E-09	5.55604E-08	0.05556042
3833603772885	383360	3772885	9.50851E-05	0.000111812	0.000110323	2.34551E-05	3.04978E-05	2.24481E-05	2.31051E-06	2.70691E-05	2.31051E-06	1.20841E-05	1.75343E-05	1.0394E-05	3.0387E-09	4.3859E-08	8.4895E-09	5.5387E-08	0.05538697
3833703772885	383370	3772885	9.50349E-05	0.000111753	0.000110265	2.34386E-05	3.04817E-05	2.24362E-05	2.30929E-06	2.70548E-05	2.30929E-06	1.21621E-05	1.76474E-05	1.0461E-05	3.03098E-09	4.3771E-08	8.4803E-09	5.52824E-08	0.05528239
3833803772885	383380	3772885	9.50516E-05	0.000111773	0.000110285	2.34428E-05	3.04871E-05	2.24402E-05	2.3097E-06	2.70596E-05	2.3097E-06	1.22962E-05	1.7842E-05	1.05764E-05	3.02817E-09	4.3747E-08	8.481E-09	5.52565E-08	0.05525647
3833903772885	383390	3772885	9.49625E-05	0.000111668	0.000110181	2.34208E-05	3.04585E-05	2.24191E-05	2.30753E-06	2.70342E-05	2.30753E-06	1.24522E-05	1.80683E-05	1.07105E-05	3.02278E-09	4.3683E-08	8.4729E-09	5.51785E-08	0.05517849
3834003772885	383400	3772885	9.54137E-05	0.000112199	0.000110705	2.35321E-05	3.06032E-05	2.25257E-05	2.3185E-06	2.71626E-05	2.3185E-06	1.27391E-05	1.84847E-05	1.09574E-05	3.0367E-09	4.3892E-08	8.5165E-09	5.54456E-08	0.05544563
3834103772885	383410	3772885	9.61768E-05	0.000113096	0.00011159	2.37203E-05	3.0848E-05	2.27058E-05	2.33704E-06	2.73799E-05	2.33704E-06	1.30822E-05	1.89826E-05	1.12525E-05	3.0604E-09	4.4245E-08	8.5868E-09	5.58923E-08	0.05589229
3834203772885	383420	3772885	9.62214E-05	0.000113149	0.000111642	2.37313E-05	3.08623E-05	2.27163E-05	2.33812E-06	2.73926E-05	2.33812E-06	1.33006E-05	1.92995E-05	1.14403E-05	3.05981E-09	4.425E-08	8.5893E-09	5.58989E-08	0.05589894
3834303772885	383430	3772885	9.49458E-05	0.000111649	0.000110162	2.34167E-05	3.04532E-05	2.24152E-05	2.30713E-06	2.70294E-05	2.30713E-06	1.33193E-05	1.93266E-05	1.14564E-05	3.01669E-09	4.364E-08	8.4715E-09	5.51279E-08	0.05512789
3834403772885	383440	3772885	9.36089E-05	0.000110076	0.000108611	2.30869E-05	3.00244E-05	2.20996E-05	2.27464E-06	2.66489E-05	2.27464E-06	1.33318E-05	1.93447E-05	1.14672E-05	2.97207E-09	4.3006E-08	8.3488E-09	5.43268E-08	0.05432684
3834503772885	383450	3772885	9.07959E-05	0.000106769	0.000105347	2.23932E-05	2.91221E-05	2.14355E-05	2.20629E-06	2.5848E-05	2.20629E-06	1.31197E-05	1.90369E-05	1.12847E-05	2.88068E-09	4.1694E-08	8.0934E-09	5.26684E-08	0.0526684
3834603772885	383460	3772885	8.80108E-05	0.000103493	0.000102115	2.17063E-05	2.82288E-05	2.07779E-05	2.13861E-06	2.50552E-05	2.13861E-06	1.28982E-05	1.87156E-05	1.10942E-05	2.79014E-09	4.0394E-08	7.84E-09	5.10239E-08	0.05102392
3834703772885	383470	3772885	8.5688E-05	0.000100762	9.94204E-05	2.11334E-05	2.74838E-05	2.02296E-05	2.08217E-06	2.43939E-05	2.08217E-06	1.27454E-05	1.84938E-05	1.09627E-05	2.71448E-09	3.9308E-08	7.6286E-09	4.96512E-08	0.0496512
3834803772885	383480	3772885	8.39835E-05	9.87577E-05	9.74427E-05	2.0713E-05	2.69371E-05	1.98271E-05	2.04075E-06	2.39086E-05	2.04075E-06	1.26955E-05	1.84214E-05	1.09198E-05	2.65914E-09	3.8514E-08	7.4742E-09	4.86477E-08	0.04864772
3834903772885	383490	3772885	8.22734E-05	9.67468E-05	9.54585E-05	2.02912E-05	2.63886E-05	1.94234E-05	1.99919E-06	2.34218E-05	1.99919E-06	1.26424E-05	1.83444E-05	1.08742E-05	2.6039E-09	3.7722E-08	7.3201E-09	4.76458E-08	0.04764581
3835003772885	383500	3772885	8.13821E-05	9.56987E-05	9.44245E-05	2.00714E-05	2.61027E-05	1.9213E-05	1.97754E-06	2.31681E-05	1.97754E-06	1.27235E-05	1.84621E-05	1.0944E-05	2.57524E-09	3.7312E-08	7.2411E-09	4.7128E-08	0.04712797
3835103772885	383510	3772885	8.0775E-05	9.49847E-05	9.372E-05	1.99217E-05	2.5908E-05	1.90697E-05	1.96278E-06	2.29952E-05	1.96278E-06	1.28577E-05	1.86567E-05	1.10593E-05	2.5559E-09	3.7036E-08	7.1884E-09	4.67803E-08	0.04678034
3835203772885	383520	3772885	8.00564E-05	9.41398E-05	9.28863E-05	1.97444E-05	2.56775E-05	1.89E-05	1.94532E-06	2.27907E-05	1.94532E-06	1.29668E-05	1.88152E-05	1.11532E-05	2.53285E-09	3.6707E-08	7.1253E-09	4.6365E-08	0.04636498
3835303772885	383530	3772885	7.86694E-05	9.25088E-05	9.1277E-05	1.94024E-05	2.52326E-05	1.85726E-05	1.91162E-06	2.23958E-05	1.91162E-06	1.29606E-05	1.88061E-05	1.11479E-05	2.48851E-09	3.6068E-08	7.0018E-09	4.55588E-08	0.0455588
3835403772885	383540	3772885	7.72824E-05	9.08778E-05	8.96677E-05	1.90603E-05	2.47877E-05	1.82451E-05	1.87792E-06	2.2001E-05	1.87792E-06	1.29544E-05	1.8797E-05	1.11425E-05	2.4442E-09	3.543E-08	6.8785E-09	4.4753E-08	0.04475303
3835503772885	383550	3772885	7.5823E-05	8.91616E-05	8.79744E-05	1.87003E-05	2.43196E-05	1.79006E-05	1.84245E-06	2.15855E-05	1.84245E-06	1.29294E-05	1.87608E-05	1.1121E-05	2.39785E-09	3.4761E-08	6.7492E-09	4.39085E-08	0.04390852
3835603772885	383560	3772885	7.43301E-05	8.74061E-05	8.62423E-05	1.83322E-05	2.38408E-05	1.75482E-05	1.80618E-06	2.11605E-05	1.80618E-06	1.28951E-05	1.87111E-05	1.10915E-05	2.35072E-09	3.4081E-08	6.617E-09	4.30484E-08	0.0430484
3835703772885	383570	3772885	7.29988E-05	8.58406E-05	8.46976E-05	1.80038E-05	2.34138E-05	1.72339E-05	1.77383E-06	2.07815E-05	1.77383E-06	1.28857E-05	1.86975E-05	1.10835E-05	2.30853E-09	3.3471E-08	6.4996E-09	4.2279E-08	0.04227898
3835803772885	383580	3772885	7.37452E-05	8.67184E-05	8.55637E-05	1.81879E-05	2.36532E-05	1.74101E-05	1.79196E-06	2.0994E-05	1.79196E-06	1.3232E-05	1.91999E-05	1.13813E-05	2.33221E-09	3.3818E-08	6.5686E-09	4.27191E-08	0.0427191
3835903772885	383590	3772885	7.48649E-05	8.8035E-05	8.68628E-05	1.84641E-05	2.40123E-05	1.76744E-05	1.81917E-06	2.13127E-05	1.81917E-06	1.35969E-05	1.97294E-05	1.16952E-05	2.36625E-09	3.4318E-08	6.6677E-09	4.33521E-08	0.04335208
3836003772885	383600	3772885	7.555E-05	8.88406E-05	8.76577E-05	1.8633E-05	2.42321E-05	1.78361E-05	1.83582E-06	2.15078E-05	1.83582E-06	1.38621E-05	2.01142E-05	1.19233E-05	2.38638E-09	3.4616E-08	6.7271E-09	4.37298E-08	0.04372975
3836103772885	383610	3772885	7.56559E-05	8.89651E-05	8.77805E-05	1.86591E-05	2.4266E-05	1.78611E-05	1.83839E-06	2.15379E-05	1.83839E-06	1.40211E-05	2.0345E-05	1.20601E-05	2.38867E-09	3.4654E-08	6.7349E-09	4.37776E-08	0.04377759
3836203772885	383620	3772885	7.57171E-05	8.90371E-05	8.78516E-05	1.86742E-05	2.42857E-05	1.78756E-05	1.83988E-06	2.15554E-05	1.83988E-06	1.41522E-05	2.05351E-05	1.21728E-05	2.3895E-09	3.4669E-08	6.7385E-09	4.37971E-08	0.04379713
3836303772885	383630	3772885	7.53718E-05	8.8631E-05	8.74509E-05	1.85891E-05	2.41749E-05	1.77941E-05	1.83149E-06	2.1457E-05	1.83149E-06	1.42145E-05	2.06256E-05	1.22264E-05	2.37798E-09	3.4504E-08	6.7066E-09	4.35887E-08	0.04358871
3836403772885	383640	3772885	7.49206E-05	8.81005E-05	8.69274E-05	1.84778E-05	2.40302E-05	1.76875E-05	1.82052E-06	2.13286E-05	1.82052E-06	1.42457E-05	2.06709E-05	1.22533E-05	2.36344E-09	3.4294E-08	6.6654E-09	4.33231E-08	0.04332311
3836503772885	383650	3772885	7.43635E-05	8.74454E-05	8.62811E-05	1.83404E-05	2.38516E-05	1.7556E-05	1.80699E-06	2.117E-05	1.80699E-06	1.42489E-05	2.06754E-05	1.2256E-05	2.34567E-09	3.4036E-08	6.6147E-09	4.29965E-08	0.0429965
3836603772885	383660	3772885	7.36673E-05	8.66267E-05	8.54732E-05	1.81687E-05	2.36282E-05	1.73917E-05	1.79007E-06	2.09718E-05	1.79007E-06	1.42177E-05	2.06301E-05	1.22291E-05	2.32397E-09	3.372E-08	6.5523E-09	4.2596E-08	0.042596
3836703772885	383670	3772885	7.29041E-05	8.57293E-05	8.45878E-05	1.79805E-05	2.33835E-05	1.72115E-05	1.77153E-06	2.07545E-05	1.77153E-06	1.41553E-05	2.05396E-05	1.21755E-05	2.30031E-09	3.3374E-08	6.4841E-09	4.21585E-08	0.04215847
3836803772885	383680	3772885	7.20463E-05	8.47205E-05	8.35925E-05	1.77689E-05	2.31083E-05	1.7009E-05	1.75068E-06	2.05103E-05	1.75068E-06	1.40555E-05	2.03948E-05	1.20896E-05	2.2737E-09	3.2986E-08	6.4077E-09	4.16671E-08	0.04166712
3836903772885	383690	3772885	7.11885E-05	8.37118E-05	8.25972E-05	1.75573E-05	2.28332E-05	1.68065E-05	1.72984E-06	2.02661E-05	1.72984E-06	1.39245E-05	2.02047E-05	1.19769E-05	2.24709E-09	3.2597E-08	6.3312E-09	4.1175E-08	0.04117498
3837003772885	383700	3772885	7.03529E-05	8.27293E-05	8.16277E-05	1.73513E-05	2.25652E-05	1.66092E-05	1.70953E-06	2.00283E-05	1.70953E-06	1.37685E-05	1.99784E-05	1.18428E-05	2.22155E-09	3.2222E-08	6.2576E-09	4.0701E-08	0.04070099
3837103772885	383710	3772885	6.95007E-05	8.17271E-05	8.06389E-05	1.71411E-05	2.22918E-05	1.6408E-05	1.68882E-06	1.97856E-05	1.68882E-06	1.35969E-05	1.97294E-05	1.16952E-05	2.19538E-09	3.1839E-08	6.1823E-09	4.02167E-08	0.04021666
3837203772885	383720	3772885	6.86874E-05	8.07708E-05	7.96953E-05	1.69405E-05	2.2031E-05	1.6216E-05	1.66906E-06	1.95541E-05	1.66906E-06	1.34035E-05	1.94488E-05	1.15289E-05	2.17099E-09	3.1481E-08	6.1105E-09	3.97621E-08	0.03976211
3837303772885	383730	3772885	6.77405E-05	7.96572E-05	7.85966E-05	1.67069E-05	2.17272E-05	1.59924E-05	1.64605E-06	1.92845E-05	1.64605E-06	1.32382E-05	1.92089E-05	1.13867E-05	2.14251E-09	3.1065E-08	6.0277E-09	3.92348E-08	0.03923479
3837403772885	383740	3772885	6.67768E-05	7.8524E-05	7.74785E-05	1.64693E-05	2.14182E-05	1.57649E-05	1.62264E-06	1.90102E-05	1.62264E-06	1.30854E-05	1.89871E-05	1.12552E-05	2.11326E-09	3.0638E-08	5.9433E-09	3.86949E-08	0.0386949
3837503772885	383750	3772885	6.58521E-05	7.74367E-05	7.64056E-05	1.62412E-05	2.11216E-05	1.55466E-05	1.60017E-06	1.8747E-05	1.60017E-06	1.29419E-05	1.87789E-05	1.11318E-05	2.08498E-09	3.0227E-08	5.863E-09	3.81747E-08	0.03817469
3837603772885	383760	3772885	6.45375E-05	7.58908E-05	7.48803E-05	1.5917E-05	2.06999E-05	1.52363E-05	1.56822E-06	1.83727E-05	1.56822E-06	1.28639E-05	1.86658E-05	1.10647E-05	2.04436E-09	2.9638E-08	5.7474E-09	3.74295E-08	0.03742954
3837703772885	383770	3772885	6.32898E-05	7.44236E-05	7.34326E-05	1.56093E-05	2.02997E-05	1.49417E-05	1.5379E-06	1.80175E-05	1.5379E-06	1.27859E-05	1.85526E-05	1.09976E-05	2.00598E-09	2.9082E-08	5.6386E-09	3.67263E-08	0.03672633
3837803772885	383780	3772885	6.22147E-05	7.31594E-05	7.21853E-05	1.53441E-05	1.99549E-05	1.46879E-05	1.51178E-06	1.77115E-05	1.51178E-06	1.26767E-05	1.83942E-05	1.09037E-05	1.97307E-09	2.8604E-08	5.5448E-09	3.61217E-08	0.03612171
3837903772885	383790	3772885	6.13346E-05	7.21245E-05	7.11641E-05	1.51271E-05	1.96726E-05	1.44801E-05	1.49039E-06	1.74609E-05	1.49039E-06	1.2552E-05	1.82132E-05	1.07964E-05	1.94609E-09	2.8212E-08	5.4684E-09	3.56262E-08	0.0356262
3838003772885	383800	3772885	6.04601E-05	7.10961E-05	7.01494E-05	1.49114E-05	1.93921E-05	1.42737E-05	1.46914E-06	1.72119E-05	1.46914E-06	1.24241E-05	1.80276E-05	1.06864E-05	1.91952E-09	2.7825E-08	5.3928E-09	3.51376E-08	0.0351376
3838103772885	383810	3772885	5.95688E-05	7.00481E-05	6.91153E-05	1.46916E-05	1.91063E-05	1.40632E-05	1.44749E-06	1.69582E-05	1.44749E-06	1.23118E-05	1.78647E-05	1.05898E-05	1.89221E-09	2.7428E-08	5.3158E-09	3.46361E-08	0.03463608
3838203772885	383820	3772885	5.87221E-05	6.90524E-05	6.8133E-05	1.44827E-05	1.88347E-05	1.38634E-05	1.42691E-06	1.67172E-05	1.42691E-06	1.21995E-05	1.77017E-05	1.04932E-05	1.86631E-09	2.7052E-08	5.2425E-09	3.41604E-08	0.03416042
3838303772885	383830	3772885	5.81707E-05	6.84039E-05	6.74931E-05	1.43467E-05	1.86578E-05	1.37332E-05	1.41351E-06	1.65602E-05	1.41351E-06	1.20498E-05	1.74845E-05	1.03644E-05	1.84945E-09	2.6807E-08	5.1941E-09	3.38508E-08	0.0338508
3838403772885	383840	3772885	5.78699E-05	6.80502E-05	6.71441E-05	1.42725E-05	1.85613E-05	1.36622E-05	1.4062E-06	1.64746E-05	1.4062E-06	1.18564E-05	1.72038E-05	1.01981E-05	1.84163E-09	2.6695E-08	5.1659E-09	3.37024E-08	0.03370244
3838503772885	383850	3772885	5.75134E-05	6.7631E-05	6.67305E-05	1.41846E-05	1.8447E-05	1.3578E-05	1.39754E-06	1.63731E-05	1.39754E-06	1.16661E-05	1.69278E-05	1.00344E-05	1.83294E-09	2.6562E-08	5.1335E-09	3.35287E-08	0.03352873
3838603772885	383860	3772885	5.6494E-05	6.64323E-05	6.55478E-05	1.39332E-05	1.812E-05	1.33373E-05	1.37277E-06	1.60829E-05	1.37277E-06	1.16037E-05	1.68372E-05	9.98077E-06	1.80119E-09	2.6104E-08	5.0442E-09	3.29492E-08	0.0329492
3838703772885	383870	3772885	5.538E-05	6.51223E-05	6.42552E-05	1.36585E-05	1.77627E-05	1.30743E-05	1.3457E-06	1.57657E-05	1.3457E-06	1.15507E-05	1.67603E-05	9.93516E-06	1.76658E-09	2.5603E-08	4.9486E-09	3.23181E-08	0.03231805
3838803772885	383880	3772885	5.40821E-05	6.35961E-05	6.27493E-05	1.33384E-05	1.73464E-05	1.27679E-05	1.31416E-06	1.53962E-05	1.31416E-06	1.15195E-05	1.6715E-05	9.90833E-06	1.72568E-09	2.501E-08	4.8366E-09	3.15726E-08	0.03157259
3838903772885	383890	3772885	5.21826E-05	6.13625E-05	6.05454E-05	1.28699E-05	1.67372E-05	1.23195E-05	1.26801E-06	1.48555E-05	1.26801E-06	1.15382E-05	1.67422E-05	9.92443E-06	1.66641E-09	2.4147E-08	4.6722E-09	3.04855E-08	0.03048547
3839003772885	383900	3772885	5.04447E-05	5.93188E-05	5.8529E-05	1.24413E-05	1.61797E-05	1.19092E-05	1.22577E-06	1.43607E-05	1.22577E-06	1.15195E-05	1.6715E-05	9.90833E-06	1.6131E-09	2.3373E-08	4.5201E-09	2.95065E-08	0.02950651
3839103772885	383910	3772885	4.87791E-05	5.73603E-05	5.65965E-05	1.20305E-05	1.56455E-05	1.1516E-05	1.1853E-06	1.38666E-05	1.1853E-06	1.14789E-05	1.66562E-05	9.87345E-06	1.56171E-09	2.2628E-08	4.376E-09	2.85653E-08	0.02856534
3829703772895	382970	3772895	4.42282E-05	5.20087E-05	5.13162E-05	1.09081E-05	1.41859E-05	1.04416E-05	1.07472E-06	1.2591E-05	1.07472E-06	8.2692E-06	1.19988E-05	7.11264E-06	1.74627E-09	2.4067E-08	4.437E-09	3.02503E-08	0.03025028
3829803772895	382980	3772895	4.50192E-05	5.29389E-05	5.2234E-05	1.11032E-05	1.44396E-05	1.06283E-05	1.09394E-06	1.28162E-05	1.09394E-06	8.20994E-06	1.19128E-05	7.06166E-06	1.77653E-09	2.4484E-08	4.5137E-09	3.07743E-08	0.0307743
3829903772895	382990	3772895	4.60163E-05	5.41114E-05	5.33909E-05	1.13491E-05	1.47594E-05	1.08637E-05	1.11817E-06	1.31E-05	1.11817E-06	8.25672E-06	1.19807E-05	7.10191E-06	1.81392E-09	2.5001E-08	4.6101E-09	3.14254E-08	0.03142536
3830003772895	383000	3772895	4.70412E-05	5.53166E-05	5.45801E-05	1.16019E-05	1.50881E-05	1.11057E-05	1.14307E-06	1.33918E-05	1.14307E-06	8.30351E-06	1.20486E-05	7.14215E-06	1.85227E-09	2.5533E-08	4.7093E-09	3.20945E-08	0.03209449
3830103772895	383010	3772895	4.81218E-05	5.65874E-05	5.58339E-05	1.18684E-05	1.54347E-05	1.13608E-05	1.16933E-06	1.36995E-05	1.16933E-06	8.3503E-06	1.21165E-05	7.1824E-06	1.89228E-09	2.6088E-08	4.8133E-09	3.27934E-08	0.03279341

			EGIODemolition	EGIOSite Grubbing / Prep	EGIOMass Grading / Excavation	EGIOMass Grading / Excavation	EGIODrainage / Utilities Trenching	EGIODrainage / Utilities Trenching	EGIOFoundations / Concrete Pads	EGIOFoundations / Concrete Pads	EGIOBuilding / Structure Construction	EGIOBuilding / Structure Construction	EGIOAsphalt Paving	EGIOArchitectural Coating	EGIOLandscaping or Other Finishing	EGIOWaterside Construction (Piles)	HIWaterside Construction (Landscaping)	HIWaterside Construction (Landscaping)	KMDemolition	KMSite Grubbing / Prep	KMMass Grading / Excavation
Unique Identifier	X (UTM)	Y (UTM)	2025	2025	2025	2026	2026	2027	2026	2027	2026	2027	2027	2027	2027	2027	2025	2026	2025	2025	2025
3830203772895	383020	3772895	9.21195E-05	3.6131E-05	1.19653E-05	1.17188E-05	2.72117E-05	2.71697E-05	3.57526E-05	3.57295E-05	3.82954E-05	3.73775E-05	1.49021E-06	1.49021E-06	4.0358E-05	1.49021E-06	2.02674E-05	1.96326E-05	1.93538E-05	8.39967E-05	6.38464E-05
3830303772895	383030	3772895	9.40776E-05	3.6899E-05	1.22197E-05	1.19679E-05	2.77901E-05	2.77472E-05	3.65125E-05	3.64889E-05	3.91095E-05	3.8172E-05	1.52189E-06	1.52189E-06	4.12158E-05	1.52189E-06	2.07356E-05	2.00862E-05	1.98064E-05	8.59611E-05	6.53396E-05
3830403772895	383040	3772895	9.61165E-05	3.7698E-05	1.24845E-05	1.22273E-05	2.83923E-05	2.83485E-05	3.73038E-05	3.72798E-05	3.99571E-05	3.89993E-05	1.55487E-06	1.55487E-06	4.21091E-05	1.55487E-06	2.12272E-05	2.05623E-05	2.02839E-05	8.80335E-05	6.69148E-05
3830503772895	383050	3772895	9.82003E-05	3.8516E-05	1.27552E-05	1.24924E-05	2.90079E-05	2.89631E-05	3.81126E-05	3.8088E-05	4.08233E-05	3.98448E-05	1.58858E-06	1.58858E-06	4.3022E-05	1.58858E-06	2.17331E-05	2.10523E-05	2.07818E-05	9.01943E-05	6.85573E-05
3830603772895	383060	3772895	0.000100329	3.935E-05	1.30317E-05	1.27632E-05	2.96367E-05	2.9591E-05	3.89388E-05	3.89136E-05	4.17083E-05	4.07086E-05	1.62302E-06	1.62302E-06	4.39546E-05	1.62302E-06	2.22497E-05	2.15528E-05	2.12977E-05	9.24337E-05	7.02595E-05
3830703772895	383070	3772895	0.000102494	4.0199E-05	1.33128E-05	1.30385E-05	3.02761E-05	3.02294E-05	3.97789E-05	3.97532E-05	4.26082E-05	4.15869E-05	1.65804E-06	1.65804E-06	4.49029E-05	1.65804E-06	2.27807E-05	2.20672E-05	2.18341E-05	9.47615E-05	7.20288E-05
3830803772895	383080	3772895	0.000104703	4.1066E-05	1.35998E-05	1.33196E-05	3.09288E-05	3.08811E-05	4.06365E-05	4.06102E-05	4.35267E-05	4.24834E-05	1.69378E-06	1.69378E-06	4.5871E-05	1.69378E-06	2.33224E-05	2.25919E-05	2.23908E-05	9.71777E-05	7.38654E-05
3830903772895	383090	3772895	0.000107048	4.1986E-05	1.39043E-05	1.36179E-05	3.16213E-05	3.15726E-05	4.15463E-05	4.15195E-05	4.45013E-05	4.34346E-05	1.73171E-06	1.73171E-06	4.6898E-05	1.73171E-06	2.39001E-05	2.31515E-05	2.29883E-05	9.97706E-05	7.58363E-05
3831003772895	383100	3772895	0.000109455	4.293E-05	1.4217E-05	1.39241E-05	3.23324E-05	3.22825E-05	4.24806E-05	4.24531E-05	4.5502E-05	4.44113E-05	1.77065E-06	1.77065E-06	4.79526E-05	1.77065E-06	2.44992E-05	2.37319E-05	2.36151E-05	0.000102491	7.79043E-05
3831103772895	383110	3772895	0.000111943	4.3906E-05	1.45402E-05	1.42406E-05	3.30674E-05	3.30163E-05	4.34462E-05	4.34181E-05	4.65363E-05	4.54208E-05	1.8109E-06	1.8109E-06	4.90426E-05	1.8109E-06	2.51199E-05	2.43331E-05	2.42714E-05	0.00010534	8.00694E-05
3831203772895	383120	3772895	0.000114709	4.4991E-05	1.48995E-05	1.45925E-05	3.38846E-05	3.38323E-05	4.45199E-05	4.44911E-05	4.76863E-05	4.65433E-05	1.85565E-06	1.85565E-06	5.02546E-05	1.85565E-06	2.5807E-05	2.49987E-05	2.50114E-05	0.000108551	8.25106E-05
3831303772895	383130	3772895	0.000117449	4.6065E-05	1.52553E-05	1.4941E-05	3.46938E-05	3.46403E-05	4.55831E-05	4.55537E-05	4.88252E-05	4.76549E-05	1.89997E-06	1.89997E-06	5.14548E-05	1.89997E-06	2.64976E-05	2.56677E-05	2.5765E-05	0.000111822	8.49967E-05
3831403772895	383140	3772895	0.000120395	4.7221E-05	1.5638E-05	1.53158E-05	3.55641E-05	3.55092E-05	4.67265E-05	4.66964E-05	5.00499E-05	4.88503E-05	1.94762E-06	1.94762E-06	5.27455E-05	1.94762E-06	2.72385E-05	2.63854E-05	2.65933E-05	0.000115417	8.77291E-05
3831503772895	383150	3772895	0.000123386	4.8394E-05	1.60265E-05	1.56963E-05	3.64476E-05	3.63914E-05	4.78874E-05	4.78565E-05	5.12933E-05	5.00639E-05	1.99601E-06	1.99601E-06	5.40559E-05	1.99601E-06	2.79973E-05	2.71204E-05	2.74578E-05	0.000119169	9.0581E-05
3831603772895	383160	3772895	0.000126368	4.9563E-05	1.64138E-05	1.60757E-05	3.73285E-05	3.72709E-05	4.90447E-05	4.90131E-05	5.2533E-05	5.12738E-05	2.04425E-06	2.04425E-06	5.53623E-05	2.04425E-06	2.87597E-05	2.78589E-05	2.83563E-05	0.000123068	9.35449E-05
3831703772895	383170	3772895	0.000129332	5.0726E-05	1.67988E-05	1.64527E-05	3.8204E-05	3.81451E-05	5.01951E-05	5.01627E-05	5.37652E-05	5.24765E-05	2.0922E-06	2.0922E-06	5.66609E-05	2.0922E-06	2.95257E-05	2.86009E-05	2.93022E-05	0.000127174	9.66656E-05
3831803772895	383180	3772895	0.000131092	5.1416E-05	1.70275E-05	1.66767E-05	3.87241E-05	3.86643E-05	5.08784E-05	5.08455E-05	5.44971E-05	5.31908E-05	2.12068E-06	2.12068E-06	5.74322E-05	2.12068E-06	3.0141E-05	2.9197E-05	3.02527E-05	0.000131299	9.98011E-05
3831903772895	383190	3772895	0.00013517	5.3016E-05	1.75572E-05	1.71954E-05	3.99286E-05	3.9867E-05	5.2461E-05	5.24272E-05	5.61923E-05	5.48454E-05	2.18665E-06	2.18665E-06	5.92187E-05	2.18665E-06	3.08138E-05	2.98486E-05	3.11874E-05	0.000135355	0.000102884
3832003772895	383200	3772895	0.000143021	5.6095E-05	1.85768E-05	1.81941E-05	4.22476E-05	4.21824E-05	5.55078E-05	5.5472E-05	5.94558E-05	5.80307E-05	2.31364E-06	2.31364E-06	6.26579E-05	2.31364E-06	3.31028E-05	3.20659E-05	3.44032E-05	0.000149312	0.000113493
3832103772895	383210	3772895	0.000146991	5.7652E-05	1.90925E-05	1.86991E-05	4.34203E-05	4.33533E-05	5.70486E-05	5.70118E-05	6.11062E-05	5.96415E-05	2.37786E-06	2.37786E-06	6.43972E-05	2.37786E-06	3.42544E-05	3.31815E-05	3.62974E-05	0.000157533	0.000119742
3832203772895	383220	3772895	0.000146946	5.7634E-05	1.90867E-05	1.86934E-05	4.3407E-05	4.33401E-05	5.70312E-05	5.69944E-05	6.10875E-05	5.96233E-05	2.37714E-06	2.37714E-06	6.43775E-05	2.37714E-06	3.44805E-05	3.34005E-05	3.73203E-05	0.000161973	0.000123116
3832303772895	383230	3772895	0.00014303	5.6098E-05	1.8578E-05	1.81952E-05	4.22502E-05	4.2185E-05	5.55113E-05	5.54755E-05	5.94595E-05	5.80343E-05	2.31378E-06	2.31378E-06	6.26619E-05	2.31378E-06	3.36894E-05	3.26342E-05	3.71053E-05	0.00016104	0.000122407
3832403772895	383240	3772895	0.000139589	5.4749E-05	1.81312E-05	1.77576E-05	4.1234E-05	4.11704E-05	5.41761E-05	5.41412E-05	5.80294E-05	5.66385E-05	2.25813E-06	2.25813E-06	6.11547E-05	2.25813E-06	3.29933E-05	3.19599E-05	3.68269E-05	0.000159831	0.000121489
3832503772895	383250	3772895	0.000138592	5.4358E-05	1.80017E-05	1.76308E-05	4.09395E-05	4.08764E-05	5.37892E-05	5.37545E-05	5.76149E-05	5.62339E-05	2.24201E-06	2.24201E-06	6.07179E-05	2.24201E-06	3.29036E-05	3.1873E-05	3.71505E-05	0.000161236	0.000122557
3832603772895	383260	3772895	0.000137631	5.3981E-05	1.78768E-05	1.75085E-05	4.06556E-05	4.05929E-05	5.34162E-05	5.33817E-05	5.72154E-05	5.5844E-05	2.22646E-06	2.22646E-06	6.02969E-05	2.22646E-06	3.28265E-05	3.17983E-05	3.74651E-05	0.000162601	0.000123594
3832703772895	383270	3772895	0.000134937	5.2924E-05	1.75268E-05	1.71657E-05	3.98597E-05	3.97982E-05	5.23704E-05	5.23366E-05	5.60952E-05	5.47506E-05	2.18287E-06	2.18287E-06	5.91164E-05	2.18287E-06	3.23332E-05	3.13204E-05	3.72818E-05	0.000161806	0.00012299
3832803772895	383280	3772895	0.000132521	5.1976E-05	1.7213E-05	1.68584E-05	3.91459E-05	3.90855E-05	5.14326E-05	5.13995E-05	5.50908E-05	5.37703E-05	2.14378E-06	2.14378E-06	5.80578E-05	2.14378E-06	3.19242E-05	3.09242E-05	3.7189E-05	0.000161403	0.000122683
3832903772895	383290	3772895	0.000130778	5.1293E-05	1.69867E-05	1.66367E-05	3.86312E-05	3.85716E-05	5.07564E-05	5.07236E-05	5.43664E-05	5.30633E-05	2.11559E-06	2.11559E-06	5.72944E-05	2.11559E-06	3.16856E-05	3.06931E-05	3.72954E-05	0.000161865	0.000123034
3833003772895	383300	3772895	0.000129718	5.0877E-05	1.6849E-05	1.65019E-05	3.83181E-05	3.8259E-05	5.0345E-05	5.03125E-05	5.39258E-05	5.26332E-05	2.09845E-06	2.09845E-06	5.68301E-05	2.09845E-06	3.15905E-05	3.0601E-05	3.75602E-05	0.000163014	0.000123908
3833103772895	383310	3772895	0.000128631	5.0451E-05	1.67078E-05	1.63636E-05	3.79971E-05	3.79385E-05	4.99232E-05	4.9891E-05	5.3474E-05	5.21922E-05	2.08087E-06	2.08087E-06	5.6354E-05	2.08087E-06	3.14721E-05	3.04863E-05	3.77797E-05	0.000163966	0.000124632
3833203772895	383320	3772895	0.000128137	5.0257E-05	1.66437E-05	1.63007E-05	3.78512E-05	3.77928E-05	4.97315E-05	4.96994E-05	5.32686E-05	5.19918E-05	2.07287E-06	2.07287E-06	5.61375E-05	2.07287E-06	3.14685E-05	3.04829E-05	3.80942E-05	0.000165332	0.00012567
3833303772895	383330	3772895	0.000127697	5.0085E-05	1.65865E-05	1.62448E-05	3.77211E-05	3.76629E-05	4.95607E-05	4.95287E-05	5.30856E-05	5.18132E-05	2.06575E-06	2.06575E-06	5.59447E-05	2.06575E-06	3.14578E-05	3.04724E-05	3.83658E-05	0.0001651	0.000126566
3833403772895	383340	3772895	0.000127042	4.9827E-05	1.65013E-05	1.61613E-05	3.75275E-05	3.74696E-05	4.93062E-05	4.92744E-05	5.28131E-05	5.15472E-05	2.05515E-06	2.05515E-06	5.56575E-05	2.05515E-06	3.13788E-05	3.0396E-05	3.85287E-05	0.000167217	0.000127103
3833503772895	383350	3772895	0.000126503	4.9616E-05	1.64313E-05	1.60928E-05	3.73683E-05	3.73106E-05	4.9097E-05	4.90653E-05	5.2589E-05	5.13285E-05	2.04643E-06	2.04643E-06	5.54214E-05	2.04643E-06	3.13035E-05	3.0323E-05	3.86555E-05	0.000167768	0.000127521
3833603772895	383360	3772895	0.000125667	4.9288E-05	1.63228E-05	1.59865E-05	3.71215E-05	3.70642E-05	4.87728E-05	4.87413E-05	5.22418E-05	5.09896E-05	2.03292E-06	2.03292E-06	5.50554E-05	2.03292E-06	3.1142E-05	3.01666E-05	3.86532E-05	0.000167758	0.000127514
3833703772895	383370	3772895	0.00012538	4.9176E-05	1.62855E-05	1.595E-05	3.70366E-05	3.69795E-05	4.86613E-05	4.86299E-05	5.21223E-05	5.08729E-05	2.02827E-06	2.02827E-06	5.49295E-05	2.02827E-06	3.10846E-05	3.0111E-05	3.87279E-05	0.000168082	0.00012776
3833803772895	383380	3772895	0.000125658	4.9285E-05	1.63217E-05	1.59854E-05	3.71189E-05	3.70616E-05	4.87693E-05	4.87379E-05	5.2238E-05	5.09859E-05	2.03277E-06	2.03277E-06	5.50515E-05	2.03277E-06	3.1142E-05	3.01666E-05	3.89089E-05	0.000168868	0.000128357
3833903772895	383390	3772895	0.000126018	4.9426E-05	1.63683E-05	1.60311E-05	3.7225E-05	3.71676E-05	4.89088E-05	4.88772E-05	5.23874E-05	5.11317E-05	2.03858E-06	2.03858E-06	5.52089E-05	2.03858E-06	3.12084E-05	3.02309E-05	3.90968E-05	0.000169683	0.000128977
3834003772895	383400	3772895	0.00012741	4.9972E-05	1.65492E-05	1.62082E-05	3.76362E-05	3.75782E-05	4.94491E-05	4.94172E-05	5.29662E-05	5.16966E-05	2.0611E-06	2.0611E-06	5.58188E-05	2.0611E-06	3.15205E-05	3.05333E-05	3.95856E-05	0.000171804	0.00013059
3834103772895	383410	3772895	0.000129503	5.0793E-05	1.6821E-05	1.64744E-05	3.82544E-05	3.81954E-05	5.02613E-05	5.02289E-05	5.38362E-05	5.25457E-05	2.09496E-06	2.09496E-06	5.67357E-05	2.09496E-06	3.2021E-05	3.10181E-05	4.03324E-05	0.000175046	0.000133053
3834203772895	383420	3772895	0.000130068	5.1015E-05	1.68945E-05	1.65464E-05	3.84216E-05	3.83623E-05	5.0481E-05	5.04484E-05	5.40714E-05	5.27753E-05	2.10411E-06	2.10411E-06	5.69836E-05	2.10411E-06	3.21592E-05	3.11519E-05	4.06357E-05	0.000176362	0.000134054
3834303772895	383430	3772895	0.000127778	5.0116E-05	1.6597E-05	1.6255E-05	3.7745E-05	3.76868E-05	4.9592E-05	4.956E-05	5.31193E-05	5.1846E-05	2.06706E-06	2.06706E-06	5.59801E-05	2.06706E-06	3.15815E-05	3.05923E-05	4.00201E-05	0.0001739	0.000132023
3834403772895	383440	3772895	0.000125443	4.92E-05	1.62937E-05	1.5958E-05	3.70552E-05	3.6998E-05	4.86857E-05	4.86542E-05	5.21484E-05	5.08985E-05	2.02928E-06	2.02928E-06	5.4957E-05	2.02928E-06	3.09878E-05	3.00172E-05	3.93751E-05	0.000170891	0.000129895
3834503772895	383450	3772895	0.000121527	4.7664E-05	1.5785E-05	1.54598E-05	3.58984E-05	3.5843E-05	4.71658E-05	4.71353E-05	5.05204E-05	4.93095E-05	1.96593E-06	1.96593E-06	5.32413E-05	1.96593E-06	2.99975E-05	2.90579E-05	3.82097E-05	0.000165833	0.00012605
3834603772895	383460	3772895	0.000117584	4.6118E-05	1.52728E-05	1.49582E-05	3.47336E-05	3.468E-05	4.56354E-05	4.5606E-05	4.88812E-05	4.77096E-05	1.90214E-06	1.90214E-06	5.15138E-05	1.90214E-06	2.90037E-05	2.80953E-05	3.70306E-05	0.000160715	0.000122161
3834703772895	383470	3772895	0.000113883	4.4666E-05	1.47922E-05	1.44874E-05	3.36405E-05	3.35886E-05	4.41992E-05	4.41706E-05	4.73428E-05	4.6208E-05	1.84228E-06	1.84228E-06	4.98926E-05	1.84228E-06	2.80727E-05	2.71934E-05	3.59217E-05	0.000155903	0.000118503
3834803772895	383480	3772895	0.000110362	4.3286E-05	1.43348E-05	1.40395E-05	3.26004E-05	3.25501E-05	4.28326E-05	4.2805E-05	4.58791E-05	4.47794E-05	1.78532E-06	1.78532E-06	4.83501E-05	1.78532E-06	2.71883E-05	2.63367E-05	3.48694E-05	0.000151336	0.000115031
3834903772895	383490	3772895	0.000107021	4.1975E-05	1.39008E-05	1.36144E-05	3.16134E-05	3.15646E-05	4.15358E-05	4.1509E-05	4.44901E-05	4.34237E-05	1.73127E-06	1.73127E-06	4.68862E-05	1.73127E-06	2.63487E-05	2.55235E-05	3.38668E-05	0.000146984	0.000111724
3835003772895	383500	3772895	0.000105251	4.1281E-05	1.3671E-05	1.33893E-05	3.10907E-05	3.10427E-05	4.08491E-05	4.08227E-05	4.37545E-05	4.27057E-05	1.70265E-06	1.70265E-06	4.6111E-05	1.70265E-06	2.58877E-05	2.50769E-05	3.33418E-05	0.000144706	0.000109992
3835103772895	383510	3772895	0.000103976	4.0781E-05	1.35053E-05	1.32271E-05	3.07139E-05	3.06665E-05	4.03541E-05	4.03281E-05	4.32243E-05	4.21882E-05	1.68201E-06	1.68201E-06	4.55522E-05	1.68201E-06	2.55487E-05	2.47484E-05	3.29684E-05	0.000143085	0.00010876
3835203772895	383520	3772895	0.00010261	4.0245E-05	1.3328E-05	1.30534E-05	3.03106E-05	3.02639E-05	3.98242E-05	3.97985E-05	4.26567E-05	4.16342E-05	1.65993E-06	1.65993E-06	4.49541E-05	1.65993E-06	2.51863E-05	2.43974E-05	3.25633E-05	0.000141327	0.000107424
3835303772895	383530	3772895	0.000100769	3.9523E-05	1.30888E-05	1.28192E-05	2.97667E-05	2.97208E-05	3.91096E-05	3.90843E-05	4.18912E-05	4.08871E-05	1.63014E-06	1.63014E-06	4.41474E-05	1.63014E-06	2.47073E-05	2.39334E-05	3.20021E-05	0.000138891	0.000105572
3835403772895	383540	3772895	9.89458E-05	3.8808E-05	1.2852E-05	1.25872E-05	2.92281E-05	2.9183E-05	3.84019E-05	3.83771E-05	4.11333E-05	4.01473E-05	1.60064E-06	1.60064E-06	4.33486E-05	1.60064E-06	2.42337E-05	2.34747E-05	3.14386E-05	0.000136446	0.000103713
3835503772895	383550	3772895	9.69698E-05	3.8033E-05	1.25953E-05	1.23358E-05	2.86444E-05	2.86002E-05	3.7635E-05	3.76107E-05	4.03118E-05	3.93455E-05	1.56868E-06	1.56868E-06	4.24829E-05	1.56868E-06	2.37207E-05	2.29777E-05	3.0823E-05	0.000133774	0.000101682
3835603772895	383560	3772895	9.49129E-05	3.7226E-05	1.23282E-05	1.20742E-05	2.80368E-05	2.79936E-05	3.68367E-05	3.68129E-05	3.94567E-05	3.8511E-05	1.5354E-06	1.5354E-06	4.15818E-05	1.5354E-06	2.31897E-05	2.24633E-05	3.01758E-05	0.000130965	9.95473E-05
3835703772895	383570	3772895	9.30267E-05	3.6486E-05	1.20832E-05	1.18342E-05	2.74796E-05	2.74372E-05	3.61046E-05	3.60813E-05	3.86726E-05	3.77456E-05	1.50489E-06	1.50489E-06	4.07554E-05	1.50489E-06	2.27018E-05	2.19907E-05	2.9576E-05	0.000128362	9.75689E-05
3835803772895	383580	3772895	9.3377E-05	3.6624E-05	1.21287E-05	1.18788E-05	2.75831E-05	2.75405E-05	3.62406E-05	3.62172E-05	3.88182E-05	3.78877E-05	1.51056E-06	1.51056E-06	4.09089E-05	1.51056E-06	2.2761E-05	2.2048E-05	2.96983E-05	0.000128893	9.7972E-05
3835903772895	383590	3772895	9.39878E-05	3.6863E-05	1.2208E-05	1.19565E-05	2.77635E-05	2.77207E-05	3.64776E-05	3.64541E-05	3.90721E-05	3.81356E-05	1.52044E-06	1.52044E-06	4.11764E-05	1.52044E-06	2.28955E-05	2.21784E-05	2.99178E-05	0.000129845	9.86962E-05
3836003772895	383600	3772895	9.44189E-05	3.7032E-05	1.2264E-05	1.20113E-05	2.78909E-05	2.78478E-05	3.6645E-05	3.66213E-05	3.92513E-05	3.83105E-05	1.52741E-06	1.52741E-06	4.13653E-05	1.52741E-06	2.29924E-05	2.22722E-05	3.00852E-05	0.000130572	9.92487E-05
3836103772895	383610	3772895	9.45536E-05	3.7085E-05	1.22815E-05	1.20285E-05	2.79307E-05	2.78876E-05	3.66973E-05	3.66736E-05	3.93074E-05	3.83652E-05	1.52959E-06	1.52959E-06	4.14244E-05	1.52959E-06	2.30211E-05	2.23E-05	3.01554E-05	0.000130877	9.94801E-05
3836203772895	383620	3772895	9.46973E-05	3.7142E-05	1.23002E-05	1.20467E-05	2.79731E-05	2.793E-05	3.6753E-05	3.67293E-05	3.93671E-05	3.84235E-05	1.53192E-06	1.53192E-06	4.14873E-05	1.53192E-06	2.30552E-05	2.2333E-05	3.02301E-05	0.000131201	9.97265E-05
3836303772895	383630	3772895	9.45896E-05	3.7099E-05	1.22862E-05	1.2033E-05	2.79413E-05	2.78982E-05	3.67112E-05	3.66875E-05	3.93223E-05	3.83798E-05	1.53017E-06	1.53017E-06	4.14401E-05	1.53017E-06	2.30318E-05	2.23104E-05	3.02165E-05	0.000131142	9.96817E-05
3836403772895	383640	3772895	9.4374E-05	3.7015E-05	1.22582E-05	1.20056E-05	2.78776E-05	2.78346E-05	3.66275E-05	3.66039E-05	3.92327E-05	3.82923E-05	1.52669E-06	1.52669E-06	4.13457E-05	1.52669E-06	2.29816E-05	2.22618E-05	3.01577E-05	0.000130886	9.94876E-05
3836503772895	383650	3772895	9.39249E-05	3.6839E-05	1.21998E-05	1.19485E-05	2.7745E-05	2.77021E-05	3.64532E-05	3.64297E-05	3.9046E-05	3.81101E-05	1.51942E-06	1.51942E-06	4.11489E-05	1.51942E-06	2.2874E-05	2.21575E-05	3.00173E-05	0.000130277	9.90247E-05
3836603772895	383660	3772895	9.31973E-05	3.6553E-05	1.21053E-05	1.18559E-05	2.753E-05	2.74876E-05	3.61709E-05	3.61475E-05	3.87435E-05	3.78149E-05	1.50765E-06	1.50765E-06	4.08302E-05	1.50765E-06	2.26964E-05	2.19855E-05	2.97752E-05	0.000129226	9.82259E-05
3836703772895	383670	3772895	9.238E-05	3.6233E-05	1.19992E-05	1.17519E-05	2.72886E-05	2.72465E-05	3.58536E-05	3.58305E-05	3.84037E-05	3.74832E-05	1.49443E-06	1.49443E-06	4.04721E-05	1.49443E-06	2.24955E-05	2.17909E-05	2.94946E-05	0.000128009	9.73001E-05
3836803772895	383680	3772895	9.12662E-05	3.5796E-05	1.18545E-05	1.16103E-05	2.69596E-05	2.6918E-05	3.54214E-05	3.53985E-05	3.79407E-05	3.70313E-05	1.47641E-06	1.47641E-06	3.99841E-05	1.47641E-06	2.22192E-05	2.15232E-05	2.91234E-05	0.000126398	9.60758E-05
3836903772895	383690	3772895	9.01345E-05	3.5352E-05	1.17075E-05	1.14663E-05	2.66253E-05	2.65842E-05	3.49821E-05	3.49596E-05	3.74702E-05	3.65721E-05	1.4581E-06	1.4581E-06	3.94883E-05	1.4581E-06	2.19411E-05	2.12539E-05	2.8741E-05	0.000124738	9.48141E-05
3837003772895	383700	3772895	8.90656E-05	3.4933E-05	1.15687E-05	1.13303E-05	2.63096E-05	2.6269E-05	3.45673E-05	3.4545E-05	3.70259E-05	3.61384E-05	1.44081E-06	1.44081E-06	3.902E-05	1.44081E-06	2.16739E-05	2.0995E-05	2.83721E-05	0.000123137	9.35972E-05
3837103772895	383710	3772895	8.80057E-05	3.4517E-05	1.1431E-05	1.11955E-05	2.59965E-05	2.59564E-05	3.4156E-05	3.41339E-05	3.65853E-05	3.57084E-05	1.42367E-06	1.42367E-06	3.85557E-05	1.42367E-06	2.14101E-05	2.07395E-05	2.80123E-05	0.000121575	9.24101E-05
3837203772895	383720	3772895	8.70177E-05	3.413E-05	1.13027E-05	1.10698E-05	2.57046E-05	2.56649E-05	3.37725E-05	3.37507E-05	3.61746E-05	3.53075E-05	1.40768E-06	1.40768E-06	3.81228E-05	1.40768E-06	2.11626E-05	2.04997E-05	2.76683E-05	0.000120082	9.12753E-05
3837303772895	383730	3772895	8.59219E-05	3.37E-05	1.11603E-05	1.09304E-05	2.53809E-05	2.53418E-05	3.33472E-05	3.33257E-05	3.5719E-05	3.48629E-05	1.38996E-06	1.38996E-06	3.76428E-05	1.38996E-06	2.08863E-05	2.02321E-05	2.72949E-05	0.000118462	9.00435E-05
3837403772895	383740	3772895	8.48171E-05	3.3266E-05	1.10168E-05	1.07898E-05	2.50546E-05	2.50159E-05	3.29184E-05	3.28972E-05	3.52597E-05	3.44146E-05	1.37208E-06	1.37208E-06	3.71588E-05	1.37208E-06	2.06083E-05	1.99628E-05	2.69215E-05	0.000116841	8.88117E-05
3837503772895	383750	3772895	8.36944E-05	3.2826E-05	1.0871E-05	1.0647E-05	2.47229E-05	2.46848E-05	3.24827E-05	3.24617E-05	3.4793E-05	3.3959E-05	1.35392E-06	1.35392E-06	3.66669E-05	1.35392E-06	2.03213E-05	1.96848E-05	2.65413E-05	0.000115191	8.75574E-05
3837603772895	383760	3772895	8.18261E-05	3.2093E-05	1.06283E-05	1.04094E-05	2.4171E-05	2.41337E-05	3.17576E-05	3.17371E-05	3.40163E-05	3.3201E-05	1.3237E-06	1.3237E-06	3.58484E-05	1.3237E-06	1.98423E-05	1.92208E-05	2.59506E-05	0.000112627	8.56089E-05
3837703772895	383770	3772895	8.00477E-

			KMMass Grading / Excavation	KMDrainage / Utilities Trenching	KMFoundations / Concrete Pads	KMBuilding / Structure Construction	KMAsphalt Paving	KMArchitectural Coating	KMLandscaping or Other Finishing	KMWaterside Construction (Piles)	EWNDemolition	EWNSite Grubbing / Prep	EWNDrainage / Utilities Trenching	EWNDrainage / Utilities Trenching	EWNDrainage / Utilities Trenching	EWNFoundation s / Concrete Pads	EWNBuilding / Structure Construction	EWNAsphalt Paving	EWNLandscaping or Other Finishing	EWNWaterside Construction (Piles)	ISDemolition
Unique Identifier	X (UTM)	Y (UTM)	2026	2026	2026	2026	2026	2026	2026	2026	2027	2027	2027	2028	2029	2029	2029	2029	2029	2029	2027
3830203772895	383020	3772895	6.31857E-05	2.26905E-05	1.20077E-05	4.12424E-05	1.32495E-06	1.32495E-06	4.25673E-05	1.32495E-06	9.46232E-05	5.15709E-06	1.21098E-05	1.1876E-05	1.16302E-05	1.0074E-05	2.1875E-05	1.55629E-06	2.26531E-05	1.55629E-06	1.01676E-05
3830303772895	383030	3772895	6.46634E-05	2.32212E-05	1.22886E-05	4.22069E-05	1.35594E-06	1.35594E-06	4.35628E-05	1.35594E-06	9.68667E-05	5.27936E-06	1.23969E-05	1.21575E-05	1.1906E-05	1.03128E-05	2.23936E-05	1.59319E-06	2.31902E-05	1.59319E-06	1.03786E-05
3830403772895	383040	3772895	6.62223E-05	2.3781E-05	1.25848E-05	4.32245E-05	1.38863E-06	1.38863E-06	4.46131E-05	1.38863E-06	9.92174E-05	5.40747E-06	1.26978E-05	1.24526E-05	1.21949E-05	1.05631E-05	2.2937E-05	1.63185E-06	2.3753E-05	1.63185E-06	1.06021E-05
3830503772895	383050	3772895	6.78478E-05	2.43647E-05	1.28937E-05	4.42854E-05	1.42271E-06	1.42271E-06	4.57081E-05	1.42271E-06	0.000101637	5.53934E-06	1.30074E-05	1.27562E-05	1.24923E-05	1.08207E-05	2.34964E-05	1.67164E-06	2.43322E-05	1.67164E-06	1.08341E-05
3830603772895	383060	3772895	6.95323E-05	2.49697E-05	1.32139E-05	4.5385E-05	1.45804E-06	1.45804E-06	4.6843E-05	1.45804E-06	0.000104125	5.67497E-06	1.33259E-05	1.30686E-05	1.27982E-05	1.10856E-05	2.40717E-05	1.71257E-06	2.4928E-05	1.71257E-06	1.10758E-05
3830703772895	383070	3772895	7.12834E-05	2.55985E-05	1.35466E-05	4.65279E-05	1.49476E-06	1.49476E-06	4.80227E-05	1.49476E-06	0.00010666	5.8131E-06	1.36502E-05	1.33866E-05	1.31097E-05	1.13554E-05	2.46576E-05	1.75425E-06	2.55347E-05	1.75425E-06	1.13245E-05
3830803772895	383080	3772895	7.3101E-05	2.62512E-05	1.3892E-05	4.77142E-05	1.53287E-06	1.53287E-06	4.92471E-05	1.53287E-06	0.000109255	5.95456E-06	1.39824E-05	1.37124E-05	1.34287E-05	1.16318E-05	2.52577E-05	1.79695E-06	2.61561E-05	1.79695E-06	1.1583E-05
3830903772895	383090	3772895	7.50515E-05	2.69516E-05	1.42627E-05	4.89874E-05	1.57377E-06	1.57377E-06	5.05612E-05	1.57377E-06	0.000112027	6.10563E-06	1.43372E-05	1.40603E-05	1.37694E-05	1.19268E-05	2.58984E-05	1.84253E-06	2.68197E-05	1.84253E-06	1.1861E-05
3831003772895	383100	3772895	7.70981E-05	2.76866E-05	1.46516E-05	5.03232E-05	1.61669E-06	1.61669E-06	5.19399E-05	1.61669E-06	0.000114899	6.26212E-06	1.47046E-05	1.44207E-05	1.41223E-05	1.22325E-05	2.65622E-05	1.88976E-06	2.75071E-05	1.88976E-06	1.21531E-05
3831103772895	383110	3772895	7.92407E-05	2.8456E-05	1.50588E-05	5.17218E-05	1.66161E-06	1.66161E-06	5.33834E-05	1.66161E-06	0.000117869	6.42404E-06	1.50848E-05	1.47935E-05	1.44874E-05	1.25488E-05	2.7249E-05	1.93862E-06	2.82183E-05	1.93862E-06	1.24591E-05
3831203772895	383120	3772895	8.16567E-05	2.93236E-05	1.5518E-05	5.32988E-05	1.71228E-06	1.71228E-06	5.5011E-05	1.71228E-06	0.000121139	6.60223E-06	1.55033E-05	1.52039E-05	1.48893E-05	1.28969E-05	2.80049E-05	1.9924E-06	2.90011E-05	1.9924E-06	1.28042E-05
3831303772895	383130	3772895	8.41171E-05	3.02072E-05	1.59855E-05	5.49047E-05	1.76387E-06	1.76387E-06	5.66685E-05	1.76387E-06	0.000124439	6.78209E-06	1.59256E-05	1.56181E-05	1.52949E-05	1.32482E-05	2.87678E-05	2.04667E-06	2.97911E-05	2.04667E-06	1.31549E-05
3831403772895	383140	3772895	8.68212E-05	3.11782E-05	1.64994E-05	5.66697E-05	1.82057E-06	1.82057E-06	5.84903E-05	1.82057E-06	0.000127961	6.97405E-06	1.63764E-05	1.60601E-05	1.57278E-05	1.36232E-05	2.9582E-05	2.1046E-06	3.06343E-05	2.1046E-06	1.35405E-05
3831503772895	383150	3772895	8.96436E-05	3.21918E-05	1.70358E-05	5.85119E-05	1.87975E-06	1.87975E-06	6.03917E-05	1.87975E-06	0.000131568	7.1706E-06	1.68379E-05	1.65128E-05	1.61711E-05	1.40072E-05	3.04158E-05	2.16392E-06	3.14977E-05	2.16392E-06	1.39429E-05
3831603772895	383160	3772895	9.25768E-05	3.32451E-05	1.75932E-05	6.04265E-05	1.94126E-06	1.94126E-06	6.23677E-05	1.94126E-06	0.000135174	7.36715E-06	1.72995E-05	1.69654E-05	1.66144E-05	1.43911E-05	3.12495E-05	2.22323E-06	3.23611E-05	2.22323E-06	1.43607E-05
3831703772895	383170	3772895	9.56652E-05	3.43542E-05	1.81801E-05	6.24423E-05	2.00602E-06	2.00602E-06	6.44483E-05	2.00602E-06	0.000138765	7.56287E-06	1.7759E-05	1.74161E-05	1.70557E-05	1.47734E-05	3.20797E-05	2.28229E-06	3.32208E-05	2.28229E-06	1.47994E-05
3831803772895	383180	3772895	9.87683E-05	3.54685E-05	1.87698E-05	6.44678E-05	2.07109E-06	2.07109E-06	6.65389E-05	2.07109E-06	0.00014156	7.71519E-06	1.81167E-05	1.77669E-05	1.73992E-05	1.5071E-05	3.27257E-05	2.32826E-06	3.38899E-05	2.32826E-06	1.52325E-05
3831903772895	383190	3772895	0.00010182	3.65643E-05	1.93497E-05	6.64595E-05	2.13508E-06	2.13508E-06	6.85946E-05	2.13508E-06	0.000144247	7.86166E-06	1.84607E-05	1.81042E-05	1.77296E-05	1.53571E-05	3.33471E-05	2.37246E-06	3.45333E-05	2.37246E-06	1.58152E-05
3832003772895	383200	3772895	0.000112319	4.03346E-05	2.13449E-05	7.33123E-05	2.35523E-06	2.35523E-06	7.56675E-05	2.35523E-06	0.000154347	8.41209E-06	1.97532E-05	1.93717E-05	1.89709E-05	1.64323E-05	3.56818E-05	2.53857E-06	3.69511E-05	2.53857E-06	1.74262E-05
3832103772895	383210	3772895	0.000118503	4.25554E-05	2.25201E-05	7.73488E-05	2.48491E-06	2.48491E-06	7.98337E-05	2.48491E-06	0.000159262	8.68E-06	2.03823E-05	1.99887E-05	1.95751E-05	1.69557E-05	3.68182E-05	2.61942E-06	3.81279E-05	2.61942E-06	1.83973E-05
3832203772895	383220	3772895	0.000121842	4.37546E-05	2.31548E-05	7.95286E-05	2.55494E-06	2.55494E-06	8.20835E-05	2.55494E-06	0.000159783	8.70838E-06	2.04489E-05	2.0054E-05	1.96391E-05	1.70111E-05	3.69386E-05	2.62798E-06	3.82526E-05	2.62798E-06	1.89338E-05
3832303772895	383230	3772895	0.00012114	4.35026E-05	2.30214E-05	7.90704E-05	2.54022E-06	2.54022E-06	8.16106E-05	2.54022E-06	0.00015571	8.48637E-06	1.99276E-05	1.95428E-05	1.91384E-05	1.65774E-05	3.59969E-05	2.56099E-06	3.72774E-05	2.56099E-06	1.88402E-05
3832403772895	383240	3772895	0.000120232	4.31762E-05	2.28487E-05	7.84773E-05	2.52116E-06	2.52116E-06	8.09984E-05	2.52116E-06	0.000152272	8.299E-06	1.94876E-05	1.91113E-05	1.87159E-05	1.62114E-05	3.52021E-05	2.50444E-06	3.64543E-05	2.50444E-06	1.86837E-05
3832503772895	383250	3772895	0.000121288	4.35556E-05	2.30495E-05	7.91669E-05	2.54332E-06	2.54332E-06	8.17102E-05	2.54332E-06	0.000151759	8.27104E-06	1.9422E-05	1.90469E-05	1.86528E-05	1.61568E-05	3.50835E-05	2.496E-06	3.63315E-05	2.496E-06	1.88053E-05
3832603772895	383260	3772895	0.000122315	4.39244E-05	2.32446E-05	7.98372E-05	2.56485E-06	2.56485E-06	8.24021E-05	2.56485E-06	0.000151322	8.24725E-06	1.93661E-05	1.89921E-05	1.85992E-05	1.61103E-05	3.49826E-05	2.48883E-06	3.6227E-05	2.48883E-06	1.89184E-05
3832703772895	383270	3772895	0.000121717	4.37095E-05	2.31309E-05	7.94466E-05	2.5523E-06	2.5523E-06	8.19989E-05	2.5523E-06	0.000149025	8.12206E-06	1.90721E-05	1.87038E-05	1.83168E-05	1.58658E-05	3.44516E-05	2.45105E-06	3.56771E-05	2.45105E-06	1.87787E-05
3832803772895	383280	3772895	0.000121414	4.36007E-05	2.30733E-05	7.92489E-05	2.54595E-06	2.54595E-06	8.17948E-05	2.54595E-06	0.000147142	8.0194E-06	1.88311E-05	1.84674E-05	1.80853E-05	1.56652E-05	3.40162E-05	2.42007E-06	3.52262E-05	2.42007E-06	1.86725E-05
3832903772895	383290	3772895	0.000121761	4.37254E-05	2.31393E-05	7.94755E-05	2.55323E-06	2.55323E-06	8.20288E-05	2.55323E-06	0.000145985	7.95639E-06	1.86831E-05	1.83223E-05	1.79432E-05	1.55422E-05	3.37489E-05	2.40105E-06	3.49494E-05	2.40105E-06	1.86641E-05
3833003772895	383300	3772895	0.000122625	4.40359E-05	2.33036E-05	8.00398E-05	2.57136E-06	2.57136E-06	8.26111E-05	2.57136E-06	0.000145442	7.92676E-06	1.86135E-05	1.82541E-05	1.78764E-05	1.54843E-05	3.36232E-05	2.39211E-06	3.48192E-05	2.39211E-06	1.8741E-05
3833103772895	383310	3772895	0.000123342	4.42932E-05	2.34398E-05	8.05075E-05	2.58639E-06	2.58639E-06	8.30939E-05	2.58639E-06	0.000144753	7.8892E-06	1.85253E-05	1.81676E-05	1.77917E-05	1.54109E-05	3.34639E-05	2.38077E-06	3.46543E-05	2.38077E-06	1.88039E-05
3833203772895	383320	3772895	0.000124369	4.4662E-05	2.3635E-05	8.11779E-05	2.60792E-06	2.60792E-06	8.37858E-05	2.60792E-06	0.000144569	7.87919E-06	1.85018E-05	1.81445E-05	1.77691E-05	1.53913E-05	3.34214E-05	2.37775E-06	3.46103E-05	2.37775E-06	1.89226E-05
3833303772895	383330	3772895	0.000125256	4.49804E-05	2.38035E-05	8.17566E-05	2.62651E-06	2.62651E-06	8.43831E-05	2.62651E-06	0.000144354	7.8675E-06	1.84744E-05	1.81176E-05	1.77427E-05	1.53685E-05	3.33718E-05	2.37423E-06	3.45589E-05	2.37423E-06	1.90302E-05
3833403772895	383340	3772895	0.000125788	4.51714E-05	2.39046E-05	8.21038E-05	2.63767E-06	2.63767E-06	8.47415E-05	2.63767E-06	0.000143811	7.83787E-06	1.84048E-05	1.80494E-05	1.76759E-05	1.53106E-05	3.32462E-05	2.36528E-06	3.44288E-05	2.36528E-06	1.90861E-05
3833503772895	383350	3772895	0.000126201	4.532E-05	2.39832E-05	8.23739E-05	2.64634E-06	2.64634E-06	8.50202E-05	2.64634E-06	0.000143282	7.80908E-06	1.83372E-05	1.79831E-05	1.7611E-05	1.52544E-05	3.3124E-05	2.3566E-06	3.43023E-05	2.3566E-06	1.91336E-05
3833603772895	383360	3772895	0.000126194	4.53174E-05	2.39818E-05	8.2369E-05	2.64619E-06	2.64619E-06	8.50152E-05	2.64619E-06	0.000142356	7.75859E-06	1.82186E-05	1.78668E-05	1.74971E-05	1.51558E-05	3.29098E-05	2.34136E-06	3.40805E-05	2.34136E-06	1.91196E-05
3833703772895	383370	3772895	0.000126438	4.54049E-05	2.40281E-05	8.25282E-05	2.6513E-06	2.6513E-06	8.51795E-05	2.6513E-06	0.000141912	7.73438E-06	1.81618E-05	1.78111E-05	1.74425E-05	1.51085E-05	3.28072E-05	2.33405E-06	3.39742E-05	2.33405E-06	1.91546E-05
3833803772895	383380	3772895	0.000127029	4.56172E-05	2.41404E-05	8.2914E-05	2.6637E-06	2.6637E-06	8.55777E-05	2.6637E-06	0.000141988	7.73856E-06	1.81716E-05	1.78207E-05	1.74519E-05	1.51166E-05	3.28249E-05	2.33531E-06	3.39925E-05	2.33531E-06	1.9251E-05
3833903772895	383390	3772895	0.000127642	4.58374E-05	2.4257E-05	8.33143E-05	2.67655E-06	2.67655E-06	8.59908E-05	2.67655E-06	0.000142096	7.7444E-06	1.81853E-05	1.78341E-05	1.74651E-05	1.5128E-05	3.28497E-05	2.33708E-06	3.40182E-05	2.33708E-06	1.93544E-05
3834003772895	383400	3772895	0.000129238	4.64105E-05	2.45603E-05	8.43559E-05	2.71002E-06	2.71002E-06	8.7066E-05	2.71002E-06	0.000143282	7.80908E-06	1.83372E-05	1.79831E-05	1.7611E-05	1.52544E-05	3.3124E-05	2.3566E-06	3.43023E-05	2.3566E-06	1.96115E-05
3834103772895	383410	3772895	0.000131676	4.72861E-05	2.50236E-05	8.59474E-05	2.76115E-06	2.76115E-06	8.87085E-05	2.76115E-06	0.000145289	7.91841E-06	1.85939E-05	1.82349E-05	1.78576E-05	1.5468E-05	3.35878E-05	2.38959E-06	3.47826E-05	2.38959E-06	1.99873E-05
3834203772895	383420	3772895	0.000132666	4.76416E-05	2.52118E-05	8.65936E-05	2.78191E-06	2.78191E-06	8.93755E-05	2.78191E-06	0.000145679	7.9397E-06	1.86439E-05	1.82839E-05	1.79056E-05	1.55095E-05	3.36781E-05	2.39601E-06	3.48761E-05	2.39601E-06	2.01354E-05
3834303772895	383430	3772895	0.000130657	4.69199E-05	2.48299E-05	8.52819E-05	2.73977E-06	2.73977E-06	8.80216E-05	2.73977E-06	0.000142861	7.78613E-06	1.82833E-05	1.79302E-05	1.75592E-05	1.52096E-05	3.30267E-05	2.34967E-06	3.42015E-05	2.34967E-06	1.98364E-05
3834403772895	383440	3772895	0.000128551	4.61638E-05	2.44297E-05	8.39074E-05	2.69561E-06	2.69561E-06	8.66031E-05	2.69561E-06	0.000139982	7.62922E-06	1.79148E-05	1.75689E-05	1.72054E-05	1.49031E-05	3.23611E-05	2.30232E-06	3.35123E-05	2.30232E-06	1.95234E-05
3834503772895	383450	3772895	0.000124746	4.47973E-05	2.37066E-05	8.14238E-05	2.61582E-06	2.61582E-06	8.40397E-05	2.61582E-06	0.000135342	7.37633E-06	1.7321E-05	1.69865E-05	1.66351E-05	1.44091E-05	3.12884E-05	2.226E-06	3.24014E-05	2.226E-06	1.89548E-05
3834603772895	383460	3772895	0.000120897	4.3415E-05	2.29751E-05	7.89113E-05	2.5351E-06	2.5351E-06	8.14464E-05	2.5351E-06	0.000130702	7.12344E-06	1.67272E-05	1.64042E-05	1.60648E-05	1.39151E-05	3.02157E-05	2.14969E-06	3.12906E-05	2.14969E-06	1.83791E-05
3834703772895	383470	3772895	0.000117276	4.21149E-05	2.22871E-05	7.65482E-05	2.45919E-06	2.45919E-06	7.90074E-05	2.45919E-06	0.000126346	6.886E-06	1.61696E-05	1.58574E-05	1.55293E-05	1.34512E-05	2.92085E-05	2.07803E-06	3.02476E-05	2.07803E-06	1.78356E-05
3834803772895	383480	3772895	0.000113841	4.08812E-05	2.16342E-05	7.43058E-05	2.38715E-06	2.38715E-06	7.66929E-05	2.38715E-06	0.000122219	6.66107E-06	1.56414E-05	1.53394E-05	1.5022E-05	1.30118E-05	2.82545E-05	2.01015E-06	2.92595E-05	2.01015E-06	1.732E-05
3834903772895	383490	3772895	0.000110568	3.97058E-05	2.10121E-05	7.21694E-05	2.31851E-06	2.31851E-06	7.44879E-05	2.31851E-06	0.000118298	6.44741E-06	1.51397E-05	1.48474E-05	1.45402E-05	1.25945E-05	2.73482E-05	1.94567E-06	2.8321E-05	1.94567E-06	1.68282E-05
3835003772895	383500	3772895	0.000108853	3.90902E-05	2.06864E-05	7.10505E-05	2.28257E-06	2.28257E-06	7.33331E-05	2.28257E-06	0.000116085	6.3268E-06	1.48565E-05	1.45696E-05	1.42682E-05	1.23589E-05	2.68366E-05	1.90928E-06	2.77912E-05	1.90928E-06	1.65781E-05
3835103772895	383510	3772895	0.000107634	3.86524E-05	2.04547E-05	7.02548E-05	2.25701E-06	2.25701E-06	7.25118E-05	2.25701E-06	0.000114424	6.23625E-06	1.46439E-05	1.43611E-05	1.4064E-05	1.2182E-05	2.64525E-05	1.88195E-06	2.73935E-05	1.88195E-06	1.64048E-05
3835203772895	383520	3772895	0.000106312	3.81775E-05	2.02034E-05	6.93916E-05	2.22927E-06	2.22927E-06	7.16209E-05	2.22927E-06	0.00011267	6.14068E-06	1.44195E-05	1.4141E-05	1.38484E-05	1.19953E-05	2.60471E-05	1.85311E-06	2.69737E-05	1.85311E-06	1.62162E-05
3835303772895	383530	3772895	0.00010448	3.75195E-05	1.98552E-05	6.81956E-05	2.19085E-06	2.19085E-06	7.03864E-05	2.19085E-06	0.000110412	6.01758E-06	1.41304E-05	1.38575E-05	1.35708E-05	1.17548E-05	2.55249E-05	1.81596E-06	2.64329E-05	1.81596E-06	1.59479E-05
3835403772895	383540	3772895	0.00010264	3.68588E-05	1.95056E-05	6.69948E-05	2.15227E-06	2.15227E-06	6.91471E-05	2.15227E-06	0.000108168	5.89531E-06	1.38433E-05	1.3576E-05	1.32951E-05	1.1516E-05	2.50063E-05	1.77906E-06	2.58958E-05	1.77906E-06	1.56811E-05
3835503772895	383550	3772895	0.00010063	3.61372E-05	1.91236E-05	6.5683E-05	2.11013E-06	2.11013E-06	6.77932E-05	2.11013E-06	0.000105772	5.76469E-06	1.35366E-05	1.32752E-05	1.30005E-05	1.12608E-05	2.44523E-05	1.73965E-06	2.53221E-05	1.73965E-06	1.53876E-05
3835603772895	383560	3772895	9.85171E-05	3.53783E-05	1.87221E-05	6.43038E-05	2.06582E-06	2.06582E-06	6.63696E-05	2.06582E-06	0.000103306	5.63032E-06	1.3221E-05	1.29657E-05	1.26975E-05	1.09984E-05	2.38823E-05	1.6991E-06	2.47318E-05	1.6991E-06	1.50789E-05
3835703772895	383570	3772895	9.65592E-05	3.46752E-05	1.835E-05	6.30258E-05	2.02477E-06	2.02477E-06	6.50506E-05	2.02477E-06	0.000101032	5.50638E-06	1.293E-05	1.26803E-05	1.24179E-05	1.07563E-05	2.33566E-05	1.66169E-06	2.41874E-05	1.66169E-06	1.47938E-05
3835803772895	383580	3772895	9.69581E-05	3.48185E-05	1.84258E-05	6.32862E-05	2.03313E-06	2.03313E-06	6.53194E-05	2.03313E-06	0.000101193	5.51514E-06	1.29506E-05	1.27005E-05	1.24377E-05	1.07734E-05	2.33937E-05	1.66434E-06	2.42259E-05	1.66434E-06	1.48693E-05
3835903772895	383590	3772895	9.76748E-05	3.50759E-05	1.8562E-05	6.3754E-05	2.04816E-06	2.04816E-06	6.58022E-05	2.04816E-06	0.000101691	5.54226E-06	1.30143E-05	1.2763E-05	1.24989E-05	1.08264E-05	2.35088E-05	1.67252E-06	2.43451E-05	1.67252E-06	1.49894E-05
3836003772895	383600	3772895	9.82216E-05	3.52722E-05	1.86659E-05	6.41109E-05	2.05963E-06	2.05963E-06	6.61705E-05	2.05963E-06	0.000102027	5.56063E-06	1.30574E-05	1.28052E-05	1.25403E-05	1.08622E-05	2.35867E-05	1.67806E-06	2.44257E-05	1.67806E-06	1.50802E-05
3836103772895	383610	3772895	9.84506E-05	3.53545E-05	1.87094E-05	6.42604E-05	2.06443E-06	2.06443E-06	6.63248E-05	2.06443E-06	0.000102081	5.56355E-06	1.30643E-05	1.2812E-05	1.25469E-05	1.08679E-05	2.35991E-05	1.67895E-06	2.44385E-05	1.67895E-06	1.51208E-05
3836203772895	383620	3772895	9.86944E-05	3.5442E-05	1.87558E-05	6.44195E-05	2.06954E-06	2.06954E-06	6.64891E-05	2.06954E-06	0.000102181	5.56897E-06	1.3077E-05	1.28245E-05	1.25591E-05	1.08785E-05	2.36221E-05	1.68058E-06	2.44624E-05	1.68058E-06	1.51599E-05
3836303772895	383630	3772895	9.86501E-05	3.54261E-05	1.87474E-05	6.43906E-05	2.06861E-06	2.06861E-06	6.64592E-05	2.06861E-06	0.000102035	5.56104E-06	1.30584E-05	1.28062E-05	1.25412E-05	1.0863E-05	2.35884E-05	1.67819E-06	2.44275E-05	1.67819E-06	1.51557E-05
3836403772895	383640	3772895	9.8458E-05	3.53571E-05	1.87108E-05	6.42652E-05	2.06459E-06	2.06459E-06	6.63298E-05	2.06459E-06	0.00010179	5.54769E-06	1.3027E-05	1.27755E-05	1.25111E-05	1.0837E-05	2.35318E-05	1.67416E-06	2.43689E-05	1.67416E-06	1.51278E-05
3836503772895	383650	3772895	9.79999E-05	3.51926E-05	1.86238E-05	6.39662E-05	2.05498E-06	2.05498E-06	6.60212E-05	2.05498E-06	0.000101315	5.52182E-06	1.29663E-05	1.27159E-05	1.24528E-05	1.07864E-05	2.34221E-05	1.66635E-06	2.42552E-05	1.66635E-06	1.50593E-05
3836603772895	383660	3772895	9.72093E-05	3.49087E-05	1.84736E-05	6.34502E-05	2.0384E-06	2.0384E-06	6.54886E-05	2.0384E-06	0.000100534	5.47925E-06	1.28663E-05	1.26179E-05	1.23568E-05	1.07033E-05	2.32415E-05	1.65351E-06	2.40683E-05	1.65351E-06	1.49405E-05
3836703772895	383670	3772895	9.62932E-05	3.45797E-05	1.82994E-05	6.28522E-05	2.01919E-06	2.01919E-06	6.48714E-05	2.01919E-06	9.96538E-05	5.43126E-06	1.27536E-05	1.25073E-05	1.22485E-05	1.06095E-05	2.30379E-05	1.63903E-06	2.38575E-05	1.63903E-06	1.48008E-05
3836803772895	383680	3772895	9.50815E-05	3.41446E-05	1.80692E-05	6.20613E-05	1.99378E-06	1.99378E-06	6.40551E-05	1.99378E-06	9.84364E-05	5.36491E-06	1.25978E-05	1.23545E-05	1.20989E-05	1.04799E-05	2.27565E-05	1.619E-06	2.3566E-05	1.619E-06	1.46192E-05
3836903772895	383690	3772895	9.38328E-05	3.36962E-05	1.78319E-05	6.12463E-05	1.9676E-06	1.9676E-06	6.32139E-05	1.9676E-06	9.72113E-05	5.29814E-06	1.2441E-05	1.22008E-05	1.19483E-05	1.03495E-05	2.24733E-05	1.59885E-06	2.32727E-05	1.59885E-06	1.44347E-05
3837003772895	383700	3772895	9.26285E-05	3.32637E-05	1.7603E-05	6.04602E-05	1.94235E-06	1.94235E-06	6.24026E-05	1.94235E-06	9.60474E-05	5.23471E-06	1.22921E-05	1.20547E-05	1.18053E-05	1.02256E-05	2.22042E-05	1.57971E-06	2.29941E-05	1.57971E-06	1.42559E-05
3837103772895	383710	3772895	9.14538E-05	3.28418E-05	1.73798E-05	5.96934E-05	1.91771E-06	1.91771E-06	6.16112E-05	1.91771E-06	9.48912E-05	5.1717E-06	1.21441E-05	1.19096E-05	1.16632E-05	1.01025E-05	2.19369E-05	1.56069E-06	2.27173E-05	1.56069E-06	1.40812E-05
3837203772895	383720	3772895	9.03307E-05	3.24385E-05	1.71664E-05	5.89604E-05	1.89416E-06	1.89416E-06	6.08546E-05	1.89416E-06	9.38269E-05	5.11369E-06	1.20079E-05	1.1776E-05	1.15324E-05	9.98917E-06	2.16909E-05	1.54319E-06	2.24625E-05	1.54319E-06	1.39164E-05
3837303772895	383730	3772895	8.91116E-05	3.20008E-05	1.69347E-05	5.81647E-05	1.8686E-06	1.8686E-06	6.00333E-05	1.8686E-06	9.25942E-05	5.0465E-06	1.18501E-05	1.16213E-05	1.13808E-05	9.85793E-06	2.14059E-05	1.52291E-06	2.21674E-05	1.52291E-06	1.37389E-05
3837403772895	383740	3772895	8.78926E-05	3.1563E-05	1.6703E-05	5.7369E-05	1.84304E-06	1.84304E-06	5.9212E-05	1.84304E-06	9.13308E-05	4.97765E-06	1.16885E-05	1.14627E-05	1.12256E-05	9.72343E-06	2.11138E-05	1.50214E-06	2.18649E-05	1.50214E-06	1.35615E-05
3837503772895	383750	3772895	8.66513E-05	3.11172E-05	1.64671E-05	5.65588E-05	1.81701E-06	1.81701E-06	5.83758E-05	1.81701E-06	9.00215E-05	4.90629E-06	1.15209E-05	1.12984E-05	1.10646E-05	9.58403E-06	2.08112E-05	1.4806E-06	2.15515E-05	1.4806E-06	1.33826E-05
3837603772895	383760	3772895	8.47229E-05	3.04247E-05	1.61007E-05	5.53001E-05	1.77657E-06	1.77657E-06	5.70767E-05	1.77657E-06	8.77857E-05	4.78443E-06	1.12348E-05	1.10178E-05	1.07898E-

Unique Identifier	X (UTM)	Y (UTM)	ISDrainage / Utilities Trenching	ISDrainage / Utilities Trenching	ISAsphalt Paving	ISAsphalt Paving	SVDemolition	SVSite Grubbing / Prep	SVMass Grading / Excavation	SVMass Grading / Excavation	SVDrainage / Utilities Trenching	SVFoundations / Concrete Pads	SVBuilding / Structure Construction	SVBuilding / Structure Construction	SVAsphalt Paving	SVAsphalt Paving	SVArchitectural Coating	SVArchitectural Coating	SVLandscaping or Other Finishing	SVLandscaping or Other Finishing	MDemolition
			2027	2028	2027	2028	2027	2027	2027	2028	2028	2028	2028	2029	2028	2029	2028	2029	2028	2029	2027
3830203772895	383020	3772895	4.09411E-06	3.98907E-06	1.05736E-06	9.84978E-07	6.29761E-05	4.52764E-05	3.05266E-05	3.0139E-05	2.13844E-05	6.79327E-06	9.73177E-06	9.36045E-06	9.56824E-07	8.90224E-07	9.56824E-07	8.90224E-07	9.73177E-06	9.36045E-06	1.60477E-05
3830303772895	383030	3772895	4.17906E-06	4.07184E-06	1.0793E-06	1.00542E-06	6.43747E-05	4.62819E-05	3.12046E-05	3.08084E-05	2.18593E-05	6.94414E-06	9.94791E-06	9.56834E-06	9.78075E-07	9.09996E-07	9.78075E-07	9.09996E-07	9.94791E-06	9.56834E-06	1.64324E-05
3830403772895	383040	3772895	4.26908E-06	4.15955E-06	1.10255E-06	1.02707E-06	6.58625E-05	4.73516E-05	3.19258E-05	3.15204E-05	2.23645E-05	7.10463E-06	1.01778E-05	9.78947E-06	1.00068E-06	9.31027E-07	1.00068E-06	9.31027E-07	1.01778E-05	9.78947E-06	1.68407E-05
3830503772895	383050	3772895	4.36247E-06	4.25054E-06	1.12667E-06	1.04954E-06	6.74037E-05	4.84596E-05	3.26729E-05	3.2258E-05	2.28878E-05	7.27088E-06	1.0416E-05	1.00186E-05	1.0241E-06	9.52813E-07	1.0241E-06	9.52813E-07	1.0416E-05	1.00186E-05	1.72653E-05
3830603772895	383060	3772895	4.45981E-06	4.34538E-06	1.15181E-06	1.07296E-06	6.90073E-05	4.96125E-05	3.34502E-05	3.30255E-05	2.34324E-05	7.44386E-06	1.06638E-05	1.02569E-05	1.04846E-06	9.75482E-07	1.04846E-06	9.75482E-07	1.06638E-05	1.02569E-05	1.7708E-05
3830703772895	383070	3772895	4.55995E-06	4.44295E-06	1.17767E-06	1.09705E-06	7.06732E-05	5.08102E-05	3.42577E-05	3.38227E-05	2.39981E-05	7.62357E-06	1.09212E-05	1.05045E-05	1.07377E-06	9.99031E-07	1.07377E-06	9.99031E-07	1.09212E-05	1.05045E-05	1.81653E-05
3830803772895	383080	3772895	4.66403E-06	4.54437E-06	1.20455E-06	1.12209E-06	7.24104E-05	5.20592E-05	3.50998E-05	3.46541E-05	2.45879E-05	7.81096E-06	1.11897E-05	1.07627E-05	1.10017E-06	1.02359E-06	1.10017E-06	1.02359E-06	1.11897E-05	1.07627E-05	1.86407E-05
3830903772895	383090	3772895	4.77599E-06	4.65345E-06	1.23347E-06	1.14903E-06	7.42813E-05	5.34042E-05	3.60066E-05	3.55495E-05	2.52232E-05	8.01277E-06	1.14788E-05	1.10408E-05	1.12859E-06	1.05003E-06	1.12859E-06	1.05003E-06	1.14788E-05	1.10408E-05	1.91524E-05
3831003772895	383100	3772895	4.89358E-06	4.76802E-06	1.26383E-06	1.17732E-06	7.62501E-05	5.48197E-05	3.6961E-05	3.64917E-05	2.58918E-05	8.22515E-06	1.1783E-05	1.13334E-05	1.1585E-06	1.07787E-06	1.1585E-06	1.07787E-06	1.1783E-05	1.13334E-05	1.96895E-05
3831103772895	383110	3772895	5.01679E-06	4.88807E-06	1.29566E-06	1.20696E-06	7.8317E-05	5.63056E-05	3.79629E-05	3.74809E-05	2.65936E-05	8.4481E-06	1.21024E-05	1.16406E-05	1.18991E-06	1.10708E-06	1.18991E-06	1.10708E-06	1.21024E-05	1.16406E-05	2.0252E-05
3831203772895	383120	3772895	5.15575E-06	5.02347E-06	1.33155E-06	1.24039E-06	8.07134E-05	5.80286E-05	3.91245E-05	3.86278E-05	2.74073E-05	8.70661E-06	1.24727E-05	1.19968E-05	1.22632E-06	1.14096E-06	1.22632E-06	1.14096E-06	1.24727E-05	1.19968E-05	2.08853E-05
3831303772895	383130	3772895	5.29697E-06	5.16106E-06	1.36802E-06	1.27437E-06	8.31455E-05	5.97771E-05	4.03034E-05	3.97917E-05	2.82332E-05	8.96896E-06	1.28486E-05	1.23583E-05	1.26327E-06	1.17534E-06	1.26327E-06	1.17534E-06	1.28486E-05	1.23583E-05	2.15331E-05
3831403772895	383140	3772895	5.45225E-06	5.31236E-06	1.40812E-06	1.31173E-06	8.58805E-05	6.17434E-05	4.16292E-05	4.11006E-05	2.91619E-05	9.26398E-06	1.32712E-05	1.27648E-05	1.30482E-06	1.214E-06	1.30482E-06	1.214E-06	1.32712E-05	1.27648E-05	2.22425E-05
3831503772895	383150	3772895	5.61428E-06	5.47023E-06	1.44997E-06	1.35071E-06	8.87758E-05	6.3825E-05	4.30327E-05	4.24863E-05	3.0145E-05	9.57631E-06	1.37186E-05	1.31952E-05	1.34881E-06	1.25493E-06	1.34881E-06	1.25493E-06	1.37186E-05	1.31952E-05	2.29847E-05
3831603772895	383160	3772895	5.7825E-06	5.63414E-06	1.49341E-06	1.39118E-06	9.18672E-05	6.60475E-05	4.45311E-05	4.39657E-05	3.11947E-05	9.90977E-06	1.41964E-05	1.36547E-05	1.39578E-06	1.29863E-06	1.39578E-06	1.29863E-06	1.41964E-05	1.36547E-05	2.37577E-05
3831703772895	383170	3772895	5.95916E-06	5.80626E-06	1.53904E-06	1.43368E-06	9.52436E-05	6.8475E-05	4.61678E-05	4.55816E-05	3.23413E-05	1.0274E-05	1.47181E-05	1.41565E-05	1.44708E-06	1.34636E-06	1.44708E-06	1.34636E-06	1.47181E-05	1.41565E-05	2.45724E-05
3831803772895	383180	3772895	6.13357E-06	5.9762E-06	1.58408E-06	1.47564E-06	9.90922E-05	7.12419E-05	4.80333E-05	4.74235E-05	3.36481E-05	1.06891E-05	1.53128E-05	1.47286E-05	1.50555E-06	1.40076E-06	1.50555E-06	1.40076E-06	1.53128E-05	1.47286E-05	2.53908E-05
3831903772895	383190	3772895	6.36818E-06	6.20479E-06	1.64467E-06	1.53208E-06	0.00010107	7.26638E-05	4.8992E-05	4.837E-05	3.43197E-05	1.09025E-05	1.56185E-05	1.50225E-05	1.5356E-06	1.42872E-06	1.5356E-06	1.42872E-06	1.56185E-05	1.50225E-05	2.61765E-05
3832003772895	383200	3772895	7.01687E-06	6.83683E-06	1.8122E-06	1.68815E-06	0.000111074	7.98565E-05	5.38416E-05	5.31579E-05	3.77168E-05	1.19817E-05	1.71645E-05	1.65096E-05	1.68761E-06	1.57014E-06	1.68761E-06	1.57014E-06	1.71645E-05	1.65096E-05	2.87585E-05
3832103772895	383210	3772895	7.40788E-06	7.21781E-06	1.91319E-06	1.78222E-06	0.000117079	8.41734E-05	5.67521E-05	5.60316E-05	3.97558E-05	1.26294E-05	1.80924E-05	1.7402E-05	1.77884E-06	1.65502E-06	1.77884E-06	1.65502E-06	1.80924E-05	1.7402E-05	3.03009E-05
3832203772895	383220	3772895	7.62392E-06	7.42831E-06	1.96898E-06	1.8342E-06	0.000120607	8.67098E-05	5.84622E-05	5.77199E-05	4.09537E-05	1.30099E-05	1.86375E-05	1.79264E-05	1.83244E-06	1.70489E-06	1.83244E-06	1.70489E-06	1.86375E-05	1.79264E-05	3.1112E-05
3832303772895	383230	3772895	7.58623E-06	7.39158E-06	1.95925E-06	1.82513E-06	0.000120357	8.65304E-05	5.83413E-05	5.76006E-05	4.0869E-05	1.2983E-05	1.8599E-05	1.78893E-05	1.82865E-06	1.70136E-06	1.82865E-06	1.70136E-06	1.8599E-05	1.78893E-05	3.09088E-05
3832403772895	383240	3772895	7.52321E-06	7.33019E-06	1.94297E-06	1.80997E-06	0.000119805	8.61333E-05	5.80736E-05	5.73362E-05	4.06814E-05	1.29234E-05	1.85136E-05	1.78072E-05	1.82025E-06	1.69355E-06	1.82025E-06	1.69355E-06	1.85136E-05	1.78072E-05	3.06819E-05
3832503772895	383250	3772895	7.57216E-06	7.37788E-06	1.95562E-06	1.82174E-06	0.000121124	8.70813E-05	5.87127E-05	5.79672E-05	4.11291E-05	1.30657E-05	1.87174E-05	1.80032E-05	1.84029E-06	1.71219E-06	1.84029E-06	1.71219E-06	1.87174E-05	1.80032E-05	3.09741E-05
3832603772895	383260	3772895	7.61773E-06	7.42228E-06	1.96739E-06	1.83271E-06	0.000122415	8.801E-05	5.93389E-05	5.85854E-05	4.15678E-05	1.3205E-05	1.8917E-05	1.81952E-05	1.85991E-06	1.73045E-06	1.85991E-06	1.73045E-06	1.8917E-05	1.81952E-05	3.12644E-05
3832703772895	383270	3772895	7.56147E-06	7.36747E-06	1.95286E-06	1.81917E-06	0.000122032	8.77346E-05	5.91532E-05	5.84021E-05	4.14377E-05	1.31637E-05	1.88578E-05	1.81383E-05	1.85409E-06	1.72504E-06	1.85409E-06	1.72504E-06	1.88578E-05	1.81383E-05	3.11446E-05
3832803772895	383280	3772895	7.51871E-06	7.3258E-06	1.94181E-06	1.80888E-06	0.000121863	8.76129E-05	5.90711E-05	5.83211E-05	4.13802E-05	1.31454E-05	1.88316E-05	1.81131E-05	1.85152E-06	1.72265E-06	1.85152E-06	1.72265E-06	1.88316E-05	1.81131E-05	3.11084E-05
3832903772895	383290	3772895	7.51534E-06	7.32251E-06	1.94094E-06	1.80807E-06	0.000122353	8.79651E-05	5.93086E-05	5.85556E-05	4.15466E-05	1.31983E-05	1.89074E-05	1.81859E-05	1.85897E-06	1.72957E-06	1.85897E-06	1.72957E-06	1.89074E-05	1.81859E-05	3.12372E-05
3833003772895	383300	3772895	7.54628E-06	7.35266E-06	1.94893E-06	1.81552E-06	0.000123458	8.87594E-05	5.98441E-05	5.90843E-05	4.19217E-05	1.33175E-05	1.90781E-05	1.83501E-05	1.87575E-06	1.74519E-06	1.87575E-06	1.74519E-06	1.90781E-05	1.83501E-05	3.14894E-05
3833103772895	383310	3772895	7.5716E-06	7.37733E-06	1.95547E-06	1.82161E-06	0.000124455	8.94767E-05	6.03278E-05	5.95618E-05	4.22605E-05	1.34251E-05	1.92323E-05	1.84984E-05	1.89091E-06	1.75929E-06	1.89091E-06	1.75929E-06	1.92323E-05	1.84984E-05	3.16981E-05
3833203772895	383320	3772895	7.61942E-06	7.42393E-06	1.96782E-06	1.83311E-06	0.000125854	9.04823E-05	6.10057E-05	6.02312E-05	4.27355E-05	1.3576E-05	1.94484E-05	1.87063E-05	1.91216E-06	1.77906E-06	1.91216E-06	1.77906E-06	1.94484E-05	1.87063E-05	3.19775E-05
3833303772895	383330	3772895	7.66274E-06	7.46614E-06	1.97901E-06	1.84353E-06	0.000127146	9.1411E-05	6.16319E-05	6.08494E-05	4.31741E-05	1.37153E-05	1.9648E-05	1.88983E-05	1.93179E-06	1.79732E-06	1.93179E-06	1.79732E-06	1.9648E-05	1.88983E-05	3.2217E-05
3833403772895	383340	3772895	7.68525E-06	7.48806E-06	1.98482E-06	1.84895E-06	0.000128072	9.20771E-05	6.2081E-05	6.12928E-05	4.34887E-05	1.38152E-05	1.97912E-05	1.9036E-05	1.94586E-06	1.81042E-06	1.94586E-06	1.81042E-06	1.97912E-05	1.9036E-05	3.23604E-05
3833503772895	383350	3772895	7.70437E-06	7.5067E-06	1.98976E-06	1.85355E-06	0.000128901	9.26728E-05	6.24826E-05	6.16893E-05	4.377E-05	1.39046E-05	1.99192E-05	1.91592E-05	1.95845E-06	1.82213E-06	1.95845E-06	1.82213E-06	1.99192E-05	1.91592E-05	3.24693E-05
3833603772895	383360	3772895	7.69875E-06	7.50122E-06	1.98831E-06	1.8522E-06	0.000129284	9.29482E-05	6.26683E-05	6.18726E-05	4.39001E-05	1.39459E-05	1.99784E-05	1.92161E-05	1.96427E-06	1.82755E-06	1.96427E-06	1.82755E-06	1.99784E-05	1.92161E-05	3.24674E-05
3833703772895	383370	3772895	7.71281E-06	7.51492E-06	1.99194E-06	1.85558E-06	0.000129952	9.34285E-05	6.29922E-05	6.21924E-05	4.4127E-05	1.4018E-05	2.00817E-05	1.93154E-05	1.97442E-06	1.83699E-06	1.97442E-06	1.83699E-06	2.00817E-05	1.93154E-05	3.25255E-05
3833803772895	383380	3772895	7.75163E-06	7.55275E-06	2.00197E-06	1.86492E-06	0.000130986	9.41715E-05	6.34931E-05	6.2687E-05	4.44779E-05	1.41295E-05	2.02414E-05	1.9469E-05	1.99012E-06	1.8516E-06	1.99012E-06	1.8516E-06	2.02414E-05	1.9469E-05	3.2667E-05
3833903772895	383390	3772895	7.79327E-06	7.59331E-06	2.01272E-06	1.87494E-06	0.000132028	9.49209E-05	6.39984E-05	6.31858E-05	4.48319E-05	1.42419E-05	2.04024E-05	1.9624E-05	2.00596E-06	1.86634E-06	2.00596E-06	1.86634E-06	2.04024E-05	1.9624E-05	3.28086E-05
3834003772895	383400	3772895	7.89679E-06	7.69418E-06	2.03946E-06	1.89984E-06	0.000134095	9.64068E-05	6.50002E-05	6.4175E-05	4.55337E-05	1.44649E-05	2.07218E-05	1.99312E-05	2.03736E-06	1.89555E-06	2.03736E-06	1.89555E-06	2.07218E-05	1.99312E-05	3.31969E-05
3834103772895	383410	3772895	8.04813E-06	7.84164E-06	2.07854E-06	1.93625E-06	0.000136972	9.84756E-05	6.63951E-05	6.55521E-05	4.65108E-05	1.47753E-05	2.11665E-05	2.03589E-05	2.08108E-06	1.93623E-06	2.08108E-06	1.93623E-06	2.11665E-05	2.03589E-05	3.38011E-05
3834203772895	383420	3772895	8.10777E-06	7.89974E-06	2.09394E-06	1.9506E-06	0.000138228	9.93787E-05	6.7004E-05	6.61532E-05	4.69373E-05	1.49108E-05	2.13606E-05	2.05456E-05	2.10017E-06	1.95399E-06	2.10017E-06	1.95399E-06	2.13606E-05	2.05456E-05	3.40425E-05
3834303772895	383430	3772895	7.98737E-06	7.78243E-06	2.06285E-06	1.92163E-06	0.000136295	9.79888E-05	6.60669E-05	6.52281E-05	4.62809E-05	1.47022E-05	2.10619E-05	2.02582E-05	2.0708E-06	1.92666E-06	2.0708E-06	1.92666E-06	2.10619E-05	2.02582E-05	3.35181E-05
3834403772895	383440	3772895	7.86134E-06	7.65964E-06	2.0303E-06	1.89132E-06	0.000134237	9.65093E-05	6.50693E-05	6.42432E-05	4.55821E-05	1.44803E-05	2.07439E-05	1.99524E-05	2.03953E-06	1.89757E-06	2.03953E-06	1.89757E-06	2.07439E-05	1.99524E-05	3.29682E-05
3834503772895	383450	3772895	7.63236E-06	7.43654E-06	1.97116E-06	1.83623E-06	0.000130353	9.37168E-05	6.31865E-05	6.23843E-05	4.42631E-05	1.40613E-05	2.01436E-05	1.9375E-05	1.98051E-06	1.84266E-06	1.98051E-06	1.84266E-06	2.01436E-05	1.9375E-05	3.19811E-05
3834603772895	383460	3772895	7.40057E-06	7.21069E-06	1.9113E-06	1.78046E-06	0.00012638	9.08602E-05	6.12605E-05	6.04827E-05	4.29139E-05	1.36327E-05	1.95296E-05	1.87845E-05	1.92015E-06	1.78649E-06	1.92015E-06	1.78649E-06	1.95296E-05	1.87845E-05	3.0985E-05
3834703772895	383470	3772895	7.18171E-06	6.99745E-06	1.85478E-06	1.72781E-06	0.000122638	8.81701E-05	5.94468E-05	5.8692E-05	4.16434E-05	1.3229E-05	1.89514E-05	1.82283E-05	1.8633E-06	1.7336E-06	1.8633E-06	1.7336E-06	1.89514E-05	1.82283E-05	3.00505E-05
3834803772895	383480	3772895	6.97411E-06	6.79517E-06	1.80116E-06	1.67786E-06	0.000119083	8.56145E-05	5.77238E-05	5.69909E-05	4.04364E-05	1.28456E-05	1.84021E-05	1.77E-05	1.80929E-06	1.68335E-06	1.80929E-06	1.68335E-06	1.84021E-05	1.77E-05	2.91632E-05
3834903772895	383490	3772895	6.77607E-06	6.60221E-06	1.75001E-06	1.63022E-06	0.000115698	8.31807E-05	5.60828E-05	5.53707E-05	3.92869E-05	1.24804E-05	1.7879E-05	1.71968E-05	1.75786E-06	1.6355E-06	1.75786E-06	1.6355E-06	1.7879E-05	1.71968E-05	2.83194E-05
3835003772895	383500	3772895	6.67536E-06	6.50409E-06	1.724E-06	1.60599E-06	0.000114032	8.1983E-05	5.52753E-05	5.45734E-05	3.87212E-05	1.23007E-05	1.76215E-05	1.69492E-05	1.73254E-06	1.61195E-06	1.73254E-06	1.61195E-06	1.76215E-05	1.69492E-05	2.78712E-05
3835103772895	383510	3772895	6.6056E-06	6.43612E-06	1.70599E-06	1.5892E-06	0.00011291	8.11759E-05	5.47311E-05	5.40362E-05	3.834E-05	1.21796E-05	1.74481E-05	1.67823E-05	1.71549E-06	1.59608E-06	1.71549E-06	1.59608E-06	1.74481E-05	1.67823E-05	2.75501E-05
3835203772895	383520	3772895	6.52965E-06	6.36211E-06	1.68637E-06	1.57093E-06	0.000111671	8.02857E-05	5.41309E-05	5.34436E-05	3.79195E-05	1.20461E-05	1.72567E-05	1.65983E-05	1.69667E-06	1.57858E-06	1.69667E-06	1.57858E-06	1.72567E-05	1.65983E-05	2.72017E-05
3835303772895	383530	3772895	6.42162E-06	6.25686E-06	1.65847E-06	1.54494E-06	0.000109872	7.89919E-05	5.32586E-05	5.25824E-05	3.73085E-05	1.18519E-05	1.69786E-05	1.63308E-05	1.66933E-06	1.55314E-06	1.66933E-06	1.55314E-06	1.69786E-05	1.63308E-05	2.67244E-05
3835403772895	383540	3772895	6.31417E-06	6.15216E-06	1.63072E-06	1.51909E-06	0.000108072	7.76981E-05	5.23863E-05	5.17211E-05	3.66974E-05	1.16578E-05	1.67005E-05	1.60633E-05	1.64199E-06	1.5277E-06	1.64199E-06	1.5277E-06	1.67005E-05	1.60633E-05	2.6249E-05
3835503772895	383550	3772895	6.19602E-06	6.03705E-06	1.60021E-06	1.49066E-06	0.000106077	7.62634E-05	5.14189E-05	5.07661E-05	3.60198E-05	1.14426E-05	1.63922E-05	1.57667E-05	1.61167E-06	1.49949E-06	1.61167E-06	1.49949E-06	1.63922E-05	1.57667E-05	2.57264E-05
3835603772895	383560	3772895	6.07168E-06	5.9159E-06	1.5681E-06	1.46075E-06	0.000103965	7.47454E-05	5.03955E-05	4.97556E-05	3.53028E-05	1.12148E-05	1.60659E-05	1.54529E-05	1.57959E-06	1.46964E-06	1.57959E-06	1.46964E-06	1.60659E-05	1.54529E-05	2.51803E-05
3835703772895	383570	3772895	5.95691E-06	5.80407E-06	1.53845E-06	1.43314E-06	0.000102032	7.33555E-05	4.94584E-05	4.88304E-05	3.46464E-05	1.10063E-05	1.57671E-05	1.51655E-05	1.55022E-06	1.44232E-06	1.55022E-06	1.44232E-06	1.57671E-05	1.51655E-05	2.4674E-05
3835803772895	383580	3772895	5.98729E-06	5.83367E-06	1.5463E-06	1.44045E-06	0.000102647	7.37975E-05	4.97564E-05	4.91246E-05	3.48551E-05	1.10726E-05	1.58621E-05	1.52569E-05	1.55956E-06	1.45101E-06	1.55956E-06	1.45101E-06	1.58621E-05	1.52569E-05	2.47666E-05
3835903772895	383590	3772895	6.03567E-06	5.88082E-06	1.5588E-06	1.45209E-06	0.000103564	7.44572E-05	5.02012E-05	4.95638E-05	3.51667E-05	1.11716E-05	1.60039E-05	1.53933E-05	1.5735E-06	1.46398E-06	1.5735E-06	1.46398E-06	1.60039E-05	1.53933E-05	2.49426E-05
3836003772895	383600	3772895	6.07224E-06	5.91645E-06	1.56824E-06	1.46089E-06	0.000104259	7.49568E-05	5.0538E-05	4.98963E-05	3.54026E-05	1.12465E-05	1.61113E-05	1.54966E-05	1.58406E-06	1.4738E-06	1.58406E-06	1.4738E-06	1.61113E-05	1.54966E-05	2.50768E-05
3836103772895	383610	3772895	6.08856E-06	5.93234E-06	1.57246E-06	1.46481E-06	0.00010458	7.51873E-05	5.06935E-05	5.00498E-05	3.55115E-05	1.12811E-05	1.61609E-05	1.55442E-05	1.58893E-06	1.47833E-06	1.58893E-06	1.47833E-06	1.61609E-05	1.55442E-05	2.51349E-05
3836203772895	383620	3772895	6.10431E-06	5.94769E-06	1.57652E-06	1.4686E-06	0.000104865	7.53923E-05	5.08316E-05	5.01862E-05	3.56084E-05	1.13119E-05	1.62049E-05	1.55866E-05	1.59326E-06	1.48236E-06	1.59326E-06	1.48236E-06	1.62049E-05	1.55866E-05	2.51948E-05
3836303772895	383630	3772895	6.10263E-06	5.94605E-06	1.57609E-06	1.4682E-06	0.000104821	7.53603E-05	5.08101E-05	5.01649E-05	3.55932E-05	1.13071E-05	1.6198E-05	1.558E-05	1.59259E-06	1.48173E-06	1.59259E-06	1.48173E-06	1.6198E-05	1.558E-05	2.51857E-05
3836403772895	383640	3772895	6.09137E-06	5.93509E-06	1.57318E-06	1.46549E-06	0.000104589	7.51937E-05	5.06978E-05	5.00541E-05	3.55146E-05	1.12821E-05	1.61623E-05	1.55456E-05	1.58907E-06	1.47846E-06	1.58907E-06	1.47846E-06	1.61623E-05	1.55456E-05	2.51404E-05
3836503772895	383650	3772895	6.06381E-06	5.90822E-06	1.56606E-06	1.45886E-06	0.000104045	7.4803E-05	5.04344E-05	4.9794E-05	3.533E-05	1.12234E-05	1.60783E-05	1.54648E-05	1.58081E-06	1.47078E-06	1.58081E-06	1.47078E-06	1.60783E-05	1.54648E-05	2.5026E-05
3836603772895	383660	3772895	6.01598E-06	5.86163E-06	1.55371E-06	1.44735E-06	0.000103137	7.41497E-05	4.99939E-05	4.93591E-05	3.50215E-05	1.11254E-05	1.59379E-05	1.53297E-05	1.567E-06	1.45793E-06	1.567E-06	1.45793E-06	1.59379E-05	1.53297E-05	2.48264E-05
3836703772895	383670	3772895	5.95972E-06	5.80681E-06	1.53918E-06	1.43382E-06	0.000102112	7.34132E-05	4.94973E-05	4.88688E-05	3.46736E-05	1.10149E-05	1.57795E-05	1.51775E-05	1.55144E-06	1.44345E-06	1.55144E-06	1.44345E-06	1.57795E-05	1.51775E-05	2.45978E-05
3836803772895	383680	3772895	5.88658E-06	5.73555E-06	1.52029E-06	1.41622E-06	0.000100776	7.24524E-05	4.88495E-05	4.82293E-05	3.42198E-05	1.08708E-05	1.5573E-05	1.49788E-05	1.53114E-06	1.42456E-06	1.53114E-06	1.42456E-06	1.5573E-05	1.49788E-05	2.42893E-05
3836903772895	383690	3772895	5.81232E-06	5.66319E-06	1.50111E-06	1.39835E-06	9.9404E-05	7.14661E-05	4.81845E-05	4.75727E-05	3.3754E-05	1.07228E-05	1.5361E-05	1.47749E-05	1.51029E-06	1.40517E-06	1.51029E-06	1.40517E-06	1.5361E-05	1.47749E-05	2.39718E-05
3837003772895	383700	3772895	5.7403E-06	5.59302E-06	1.48251E-06	1.38103E-06	9.80944E-05	7.05246E-05	4.75497E-05	4.69459E-05	3.33093E-05	1.05815E-05	1.51587E-05	1.45803E-05	1.49039E-06	1.38665E-06	1.49039E-06	1.38665E-06	1.51587E-05	1.45803E-05	2.3667E-05
3837103772895	383710	3772895	5.66998E-06	5.5245E-06	1.46435E-06	1.36411E-06	9.68026E-05	6.95958E-05	4.69235E-05	4.63277E-05	3.28706E-05	1.04422E-05	1.4959E-05	1.43883E-05	1.47077E-06	1.36839E-06	1.47077E-06	1.36839E-06	1.4959E-05	1.43883E-05	2.33639E-05
3837203772895	383720	3772895	5.60359E-06	5.45982E-06	1.44721E-06	1.34814E-06	9.55465E-05	6.86927E-05	4.63146E-05	4.57266E-05	3.24441E-05	1.03067E-05	1.47649E-05	1.42016E-05	1.45168E-06	1.35064E-06	1.45168E-06	1.35064E-06	1.47649E-05	1.42016E-05	2.30772E-05
3837303772895	383730	3772895	5.53214E-06	5.3902E-06	1.42875E-06	1.33095E-06	9.42013E-05	6.77256E-05	4.56625E-05	4.50828E-05	3.19873E-05	1.01616E-05	1.4557E-05	1.40016E-05	1.43124E-06	1.33162E-06	1.43124E-06	1.33162E-06	1.4557E-05	1.40016E-05	2.27597E-05
3837403772895	383740	3772895	5.46069E-06	5.32058E-06	1.4103E-06	1.31376E-06	9.28917E-05	6.67841E-05	4.50277E-05	4.4456E-05	3.15426E-05	1.00203E-05	1.43547E-05	1.3807E-05	1.411135E-06	1.313111E-06	1.411135E-06	1.313111E-06	1.43547E-05	1.3807E-05	2.24421E-05
3837503772895	383750	3772895	5.38867E-06	5.25042E-06	1.3917E-06	1.29643E-06	9.15999E-05	6.58554E-05	4.44016E-05	4.38378E-05	3.1104E-05	9.88094E-06	1.41551E-05	1.3615E-05	1.39172E-06	1.29485E-06	1.39172E-06	1.29485E-06	1.41551E-05	1.3615E-05	2.2121E-05
3837603772895	383760	3772895	5.27671E-06	5.14133E-06	1.36278E-06	1.26949E-06	8.96756E-05	6.44719E-

			MSite Grubbing / Prep	MMass Grading / Excavation	MMass Grading / Excavation	MDrainage / Utilities Trenching	MFoundations / Concrete Pads	MBuilding / Structure Construction	MAsphalt Paving	MLandscaping or Other Finishing	MWaterside Construction (Piles)	RSSWDemolition	RSSWPlacing Base	RSSWForm/Plac e Rebar and Pour	Child Risk				
Unique Identifier	X (UTM)	Y (UTM)	2027	2027	2028	2028	2028	2028	2028	2028	2028	2029	2029	2029	3rd Trimester	0<2	2<16	Total	per million
3830203772895	383020	3772895	4.92638E-05	5.79301E-05	5.71588E-05	1.215E-05	1.5801E-05	1.16304E-05	1.19708E-06	1.40245E-05	1.19708E-06	8.40021E-06	1.21889E-05	7.22533E-06	1.93416E-09	2.667E-08	4.9227E-09	3.35265E-08	0.03352653
3830303772895	383030	3772895	5.04447E-05	5.93188E-05	5.8529E-05	1.24413E-05	1.61797E-05	1.19092E-05	1.22577E-06	1.43607E-05	1.22577E-06	8.45012E-06	1.22613E-05	7.26825E-06	1.97745E-09	2.7272E-08	5.0356E-09	3.42853E-08	0.03428532
3830403772895	383040	3772895	5.1698E-05	6.07926E-05	5.99831E-05	1.27504E-05	1.65817E-05	1.22051E-05	1.25623E-06	1.47175E-05	1.25623E-06	8.50003E-06	1.23337E-05	7.31118E-06	2.02284E-09	2.7905E-08	5.1549E-09	3.50825E-08	0.03508253
3830503772895	383050	3772895	5.30014E-05	6.23253E-05	6.14955E-05	1.30718E-05	1.69998E-05	1.25128E-05	1.2879E-06	1.50886E-05	1.2879E-06	8.55306E-06	1.24107E-05	7.35679E-06	2.06967E-09	2.8559E-08	5.2782E-09	3.5907E-08	0.03590696
3830603772895	383060	3772895	5.43606E-05	6.39236E-05	6.30724E-05	1.3407E-05	1.74358E-05	1.28337E-05	1.32093E-06	1.54755E-05	1.32093E-06	8.60296E-06	1.24831E-05	7.39972E-06	2.11781E-09	2.9233E-08	5.4059E-09	3.67567E-08	0.03675668
3830703772895	383070	3772895	5.57643E-05	6.55743E-05	6.47011E-05	1.37532E-05	1.7886E-05	1.31651E-05	1.35504E-06	1.58751E-05	1.35504E-06	8.65287E-06	1.25555E-05	7.44265E-06	2.16731E-09	2.9928E-08	5.5373E-09	3.76322E-08	0.0376322
3830803772895	383080	3772895	5.72237E-05	6.72904E-05	6.63944E-05	1.41132E-05	1.83541E-05	1.35096E-05	1.3905E-06	1.62906E-05	1.3905E-06	8.7059E-06	1.26325E-05	7.48826E-06	2.21822E-09	3.0643E-08	5.6732E-09	3.85349E-08	0.03853486
3830903772895	383090	3772895	5.87945E-05	6.91376E-05	6.8217E-05	1.45006E-05	1.88579E-05	1.38805E-05	1.42867E-06	1.67378E-05	1.42867E-06	8.75893E-06	1.27094E-05	7.53387E-06	2.27253E-09	3.1408E-08	5.819E-09	3.94999E-08	0.03949986
3831003772895	383100	3772895	6.04434E-05	7.10764E-05	7.013E-05	1.49073E-05	1.93868E-05	1.42697E-05	1.46874E-06	1.72072E-05	1.46874E-06	8.81196E-06	1.27863E-05	7.57948E-06	2.32894E-09	3.2205E-08	5.9712E-09	4.05047E-08	0.04050468
3831103772895	383110	3772895	6.21701E-05	7.3107E-05	7.21336E-05	1.53331E-05	1.99406E-05	1.46774E-05	1.5107E-06	1.76988E-05	1.5107E-06	8.86498E-06	1.28633E-05	7.62509E-06	2.38759E-09	3.3034E-08	6.13E-09	4.15515E-08	0.04155148
3831203772895	383120	3772895	6.41142E-05	7.5393E-05	7.43892E-05	1.58126E-05	2.05641E-05	1.51363E-05	1.55794E-06	1.82522E-05	1.55794E-06	9.02719E-06	1.30986E-05	7.76461E-06	2.45318E-09	3.3963E-08	6.3091E-09	4.27255E-08	0.0427255
3831303772895	383130	3772895	6.61028E-05	7.77315E-05	7.66965E-05	1.6303E-05	2.1202E-05	1.56058E-05	1.60626E-06	1.88183E-05	1.60626E-06	9.14884E-06	1.32752E-05	7.86925E-06	2.51912E-09	3.49E-08	6.4907E-09	4.391E-08	0.04391004
3831403772895	383140	3772895	6.82808E-05	8.02926E-05	7.92235E-05	1.68402E-05	2.19005E-05	1.612E-05	1.65918E-06	1.94384E-05	1.65918E-06	9.38278E-06	1.36146E-05	8.07047E-06	2.59073E-09	3.5921E-08	6.6894E-09	4.52011E-08	0.04520114
3831503772895	383150	3772895	7.0559E-05	8.29716E-05	8.18669E-05	1.74021E-05	2.26313E-05	1.66579E-05	1.71454E-06	2.00869E-05	1.71454E-06	9.64792E-06	1.39993E-05	8.29853E-06	2.66448E-09	3.6976E-08	6.8964E-09	4.65365E-08	0.04653652
3831603772895	383160	3772895	7.2932E-05	8.5762E-05	8.46201E-05	1.79873E-05	2.33924E-05	1.72181E-05	1.7722E-06	2.07625E-05	1.7722E-06	1.00254E-05	1.4547E-05	8.62317E-06	2.73957E-09	3.8055E-08	7.1106E-09	4.79052E-08	0.04790524
3831703772895	383170	3772895	7.5433E-05	8.87031E-05	8.7522E-05	1.86042E-05	2.41946E-05	1.78085E-05	1.83298E-06	2.14745E-05	1.83298E-06	1.05837E-05	1.53572E-05	9.10343E-06	2.81646E-09	3.9168E-08	7.335E-09	4.93197E-08	0.04931969
3831803772895	383180	3772895	7.79452E-05	9.16572E-05	9.04368E-05	1.92238E-05	2.50004E-05	1.84016E-05	1.89402E-06	2.21897E-05	1.89402E-06	1.16255E-05	1.68689E-05	9.99955E-06	2.88008E-09	4.0139E-08	7.5506E-09	5.057E-08	0.05057003
3831903772895	383190	3772895	8.03572E-05	9.44935E-05	9.32353E-05	1.98186E-05	2.5774E-05	1.8971E-05	1.95263E-06	2.28763E-05	1.95263E-06	1.26175E-05	1.83082E-05	1.08527E-05	2.96582E-09	4.1347E-08	7.7434E-09	5.20562E-08	0.05205619
3832003772895	383200	3772895	8.82837E-05	0.000103814	0.000102432	2.17736E-05	2.83163E-05	2.08424E-05	2.14524E-06	2.51329E-05	2.14524E-06	1.33443E-05	1.93628E-05	1.14779E-05	3.20184E-09	4.4857E-08	8.4158E-09	5.6475E-08	0.05647504
3832103772895	383210	3772895	9.30185E-05	0.000109382	0.000107926	2.29413E-05	2.9835E-05	2.19602E-05	2.26029E-06	2.64808E-05	2.26029E-06	1.37934E-05	2.00146E-05	1.18642E-05	3.33199E-09	4.683E-08	8.7986E-09	5.8961E-08	0.058961
3832203772895	383220	3772895	9.55084E-05	0.00011231	0.000110815	2.35554E-05	3.06336E-05	2.2548E-05	2.3208E-06	2.71896E-05	2.3208E-06	1.39962E-05	2.03088E-05	1.20386E-05	3.37615E-09	4.7615E-08	8.9658E-09	5.99566E-08	0.05995664
3832303772895	383230	3772895	9.48845E-05	0.000111576	0.000110091	2.34015E-05	3.04335E-05	2.24007E-05	2.30564E-06	2.7012E-05	2.30564E-06	1.38933E-05	2.01594E-05	1.19501E-05	3.31954E-09	4.6941E-08	8.8583E-09	5.91187E-08	0.05911873
3832403772895	383240	3772895	9.41882E-05	0.000110758	0.000109283	2.32298E-05	3.02102E-05	2.22363E-05	2.28872E-06	2.68138E-05	2.28872E-06	1.36874E-05	1.98607E-05	1.1773E-05	3.26617E-09	4.6283E-08	8.7527E-09	5.83015E-08	0.05830147
3832503772895	383250	3772895	9.50851E-05	0.000111812	0.000110323	2.3451E-05	3.04978E-05	2.24481E-05	2.31051E-06	2.70691E-05	2.31051E-06	1.35782E-05	1.97023E-05	1.16791E-05	3.26863E-09	4.6407E-08	8.7964E-09	5.84717E-08	0.0584717
3832603772895	383260	3772895	9.59763E-05	0.000111286	0.000111358	2.36708E-05	3.07837E-05	2.26585E-05	2.33217E-06	2.73228E-05	2.33217E-06	1.34472E-05	1.95122E-05	1.15664E-05	3.27124E-09	4.653E-08	8.8404E-09	5.86412E-08	0.05864117
3832703772895	383270	3772895	9.56087E-05	0.000112428	0.000110931	2.35801E-05	3.06658E-05	2.25717E-05	2.32323E-06	2.72181E-05	2.32323E-06	1.31134E-05	1.90279E-05	1.12793E-05	3.23155E-09	4.6047E-08	8.7691E-09	5.80473E-08	0.05804733
3832803772895	383280	3772895	9.54973E-05	0.000112297	0.000110802	2.35527E-05	3.063E-05	2.25454E-05	2.32053E-06	2.71864E-05	2.32053E-06	1.27547E-05	1.85074E-05	1.09708E-05	3.19932E-09	4.5671E-08	8.7183E-09	5.75889E-08	0.05758891
3832903772895	383290	3772895	9.58928E-05	0.000112762	0.000111261	2.36502E-05	3.07569E-05	2.26387E-05	2.33014E-06	2.7299E-05	2.33014E-06	1.24677E-05	1.8091E-05	1.0724E-05	3.18387E-09	4.5537E-08	8.713E-09	5.74336E-08	0.05743363
3833003772895	383300	3772895	9.6667E-05	0.000113673	0.000112159	2.38412E-05	3.10052E-05	2.28215E-05	2.34895E-06	2.75194E-05	2.34895E-06	1.22962E-05	1.7842E-05	1.05764E-05	3.18327E-09	4.561E-08	8.7467E-09	5.754E-08	0.05754
3833103772895	383310	3772895	9.73076E-05	0.000114426	0.000112902	2.39991E-05	3.12107E-05	2.29728E-05	2.36452E-06	2.77018E-05	2.36452E-06	1.21621E-05	1.76474E-05	1.0461E-05	3.18026E-09	4.5644E-08	8.7717E-09	5.75957E-08	0.05759569
3833203772895	383320	3772895	9.81654E-05	0.000115435	0.000113897	2.42107E-05	3.14858E-05	2.31753E-05	2.38536E-06	2.7946E-05	2.38536E-06	1.21277E-05	1.75976E-05	1.04315E-05	3.18829E-09	4.5825E-08	8.8236E-09	5.7837E-08	0.05783696
3833303772895	383330	3772895	9.89007E-05	0.000116299	0.000114751	2.43921E-05	3.17217E-05	2.33489E-05	2.40323E-06	2.81553E-05	2.40323E-06	1.21277E-05	1.75976E-05	1.04315E-05	3.19499E-09	4.5979E-08	8.8691E-09	5.80434E-08	0.05804336
3833403772895	383340	3772895	9.93408E-05	0.000116817	0.000115261	2.45006E-05	3.18628E-05	2.34528E-05	2.41392E-06	2.82806E-05	2.41392E-06	1.21309E-05	1.76021E-05	1.04342E-05	3.19432E-09	4.6021E-08	8.8912E-09	5.81066E-08	0.05810665
3833503772895	383350	3772895	9.9675E-05	0.00011721	0.000115649	2.4583E-05	3.197E-05	2.35317E-05	2.42204E-06	2.83758E-05	2.42204E-06	1.21652E-05	1.76519E-05	1.04637E-05	3.19333E-09	4.6049E-08	8.9088E-09	5.81509E-08	0.05815093
3833603772895	383360	3772895	9.96694E-05	0.000117203	0.000115643	2.45816E-05	3.19682E-05	2.35304E-05	2.42191E-06	2.83742E-05	2.42191E-06	1.21964E-05	1.76972E-05	1.04905E-05	3.18312E-09	4.5938E-08	8.8981E-09	5.80196E-08	0.05801962
3833703772895	383370	3772895	9.98477E-05	0.000117413	0.000115849	2.46256E-05	3.20254E-05	2.35724E-05	2.42624E-06	2.84249E-05	2.42624E-06	1.23024E-05	1.78511E-05	1.05818E-05	3.18265E-09	4.5956E-08	8.9101E-09	5.80489E-08	0.05804887
3833803772895	383380	3772895	0.000100282	0.000117924	0.000116353	2.47328E-05	3.21648E-05	2.3675E-05	2.4368E-06	2.85486E-05	2.4368E-06	1.25021E-05	1.81408E-05	1.07535E-05	3.19341E-09	4.6127E-08	8.9497E-09	5.82701E-08	0.05827013
3833903772895	383390	3772895	0.000100717	0.000118435	0.000116858	2.48399E-05	3.23041E-05	2.37776E-05	2.44735E-06	2.86723E-05	2.44735E-06	1.27516E-05	1.85029E-05	1.09681E-05	3.20535E-09	4.6313E-08	8.9907E-09	5.85085E-08	0.05850853
3834003772895	383400	3772895	0.000101909	0.000119836	0.000118241	2.51339E-05	3.26865E-05	2.4059E-05	2.47632E-06	2.90116E-05	2.47632E-06	1.3154E-05	1.90867E-05	1.13142E-05	3.24262E-09	4.6862E-08	9.1008E-09	5.92053E-08	0.05920528
3834103772895	383410	3772895	0.000103764	0.000122017	0.000120393	2.55914E-05	3.32814E-05	2.44969E-05	2.52139E-06	2.95397E-05	2.52139E-06	1.36312E-05	1.97792E-05	1.17247E-05	3.29957E-09	4.7701E-08	9.2663E-09	6.02667E-08	0.06026675
3834203772895	383420	3772895	0.000104504	0.000122889	0.000121252	2.57741E-05	3.3519E-05	2.46718E-05	2.53939E-06	2.97506E-05	2.53939E-06	1.39182E-05	2.01956E-05	1.19716E-05	3.31912E-09	4.8003E-08	9.3274E-09	6.06497E-08	0.06064968
3834303772895	383430	3772895	0.000102895	0.000120996	0.000119385	2.53771E-05	3.30027E-05	2.42918E-05	2.50028E-06	2.92923E-05	2.50028E-06	1.39057E-05	2.01775E-05	1.19608E-05	3.26458E-09	4.723E-08	9.1786E-09	5.96736E-08	0.05967358
3834403772895	383440	3772895	0.000101207	0.000119011	0.000117426	2.49608E-05	3.24613E-05	2.38933E-05	2.45926E-06	2.88118E-05	2.45926E-06	1.38901E-05	2.01549E-05	1.19474E-05	3.2082E-09	4.6429E-08	9.0234E-09	5.86606E-08	0.05866058
3834503772895	383450	3772895	9.81766E-05	0.000115448	0.00011391	2.42135E-05	3.14894E-05	2.31779E-05	2.38563E-06	2.79492E-05	2.38563E-06	1.36999E-05	1.98788E-05	1.17837E-05	3.11032E-09	4.5024E-08	8.7495E-09	5.68835E-08	0.05688347
3834603772895	383460	3772895	9.51185E-05	0.000111852	0.000110362	2.34592E-05	3.05085E-05	2.2456E-05	2.31132E-06	2.70786E-05	2.31132E-06	1.34909E-05	1.95755E-05	1.1604E-05	3.01159E-09	4.3605E-08	8.4726E-09	5.50891E-08	0.05508913
3834703772895	383470	3772895	9.22498E-05	0.000108478	0.000107034	2.27517E-05	2.95884E-05	2.17787E-05	2.24161E-06	2.62619E-05	2.24161E-06	1.32944E-05	1.92904E-05	1.1435E-05	2.91885E-09	4.2272E-08	8.2124E-09	5.34033E-08	0.05340326
3834803772895	383480	3772895	8.95259E-05	0.000105275	0.000103873	2.20799E-05	2.87148E-05	2.11356E-05	2.17543E-06	2.54865E-05	2.17543E-06	1.31072E-05	1.90188E-05	1.1274E-05	2.83075E-09	4.1006E-08	7.9654E-09	5.18021E-08	0.05180215
3834903772895	383490	3772895	8.69357E-05	0.000102229	0.000100868	2.14411E-05	2.7884E-05	2.05241E-05	2.11249E-06	2.47491E-05	2.11249E-06	1.29325E-05	1.87654E-05	1.11237E-05	2.74698E-09	3.9802E-08	7.7305E-09	5.02791E-08	0.05027912
3835003772895	383500	3772895	8.55599E-05	0.000100611	9.92717E-05	2.11018E-05	2.74427E-05	2.01993E-05	2.07905E-06	2.43574E-05	2.07905E-06	1.29544E-05	1.8797E-05	1.11425E-05	2.70264E-09	3.9166E-08	7.607E-09	4.94756E-08	0.04947563
3835103772895	383510	3772895	8.45739E-05	9.9452E-05	9.81278E-05	2.08586E-05	2.71264E-05	1.99665E-05	2.05509E-06	2.40767E-05	2.05509E-06	1.30386E-05	1.89193E-05	1.1215E-05	2.67079E-09	3.8711E-08	7.5191E-09	4.89005E-08	0.04890049
3835203772895	383520	3772895	8.35044E-05	9.81943E-05	9.68869E-05	2.05948E-05	2.67834E-05	1.97141E-05	2.02911E-06	2.37723E-05	2.02911E-06	1.31103E-05	1.90234E-05	1.12767E-05	2.63648E-09	3.8219E-08	7.424E-09	4.82798E-08	0.04827977
3835303772895	383530	3772895	8.20394E-05	9.64716E-05	9.51871E-05	2.02335E-05	2.63135E-05	1.93682E-05	1.99351E-06	2.33552E-05	1.99351E-06	1.31103E-05	1.90234E-05	1.12767E-05	2.58974E-09	3.7547E-08	7.2936E-09	4.74301E-08	0.04743014
3835403772895	383540	3772895	8.058E-05	9.47555E-05	9.34938E-05	1.98736E-05	2.58454E-05	1.90236E-05	1.95805E-06	2.29397E-05	1.95805E-06	1.31103E-05	1.90234E-05	1.12767E-05	2.54315E-09	3.6875E-08	7.1636E-09	4.65821E-08	0.04658212
3835503772895	383550	3772895	7.89758E-05	9.2869E-05	9.16324E-05	1.94779E-05	2.53309E-05	1.86449E-05	1.91906E-06	2.2483E-05	1.91906E-06	1.30854E-05	1.89871E-05	1.12552E-05	2.49247E-09	3.6144E-08	7.0215E-09	4.5658E-08	0.04565802
3835603772895	383560	3772895	7.72991E-05	9.08974E-05	8.96871E-05	1.90644E-05	2.47931E-05	1.82491E-05	1.87832E-06	2.20057E-05	1.87832E-06	1.30386E-05	1.89193E-05	1.1215E-05	2.43949E-09	3.5378E-08	6.873E-09	4.46909E-08	0.04469089
3835703772895	383570	3772895	7.5745E-05	8.90699E-05	8.78839E-05	1.86811E-05	2.42946E-05	1.78822E-05	1.84056E-06	2.15633E-05	1.84056E-06	1.30105E-05	1.88785E-05	1.11908E-05	2.39064E-09	3.4672E-08	6.7361E-09	4.37984E-08	0.04379836
3835803772895	383580	3772895	7.60291E-05	8.9404E-05	8.82135E-05	1.87512E-05	2.43858E-05	1.79492E-05	1.84746E-06	2.16442E-05	1.84746E-06	1.32912E-05	1.92859E-05	1.14323E-05	2.39973E-09	3.4807E-08	6.7638E-09	4.39701E-08	0.04397012
3835903772895	383590	3772895	7.65694E-05	9.00393E-05	8.88404E-05	1.88844E-05	2.45591E-05	1.80768E-05	1.86059E-06	2.1798E-05	1.86059E-06	1.35876E-05	1.97159E-05	1.16872E-05	2.41625E-09	3.5051E-08	6.8128E-09	4.42801E-08	0.04428012
3836003772895	383600	3772895	7.69816E-05	9.0524E-05	8.93187E-05	1.89861E-05	2.46913E-05	1.81741E-05	1.87061E-06	2.19153E-05	1.87061E-06	1.38371E-05	2.00779E-05	1.19018E-05	2.42845E-09	3.5233E-08	6.8493E-09	4.45109E-08	0.04451091
3836103772895	383610	3772895	7.71598E-05	9.07336E-05	8.95255E-05	1.90301E-05	2.47484E-05	1.82162E-05	1.87494E-06	2.19661E-05	1.87494E-06	1.40274E-05	2.0354E-05	1.20655E-05	2.43297E-09	3.5303E-08	6.8641E-09	4.46001E-08	0.04460006
3836203772895	383620	3772895	7.73437E-05	9.09498E-05	8.97388E-05	1.90754E-05	2.48074E-05	1.82596E-05	1.8794E-06	2.20184E-05	1.8794E-06	1.41927E-05	2.05939E-05	1.22077E-05	2.43782E-09	3.5378E-08	6.8789E-09	4.46946E-08	0.04469464
3836303772895	383630	3772895	7.73158E-05	9.09171E-05	8.97065E-05	1.90685E-05	2.47985E-05	1.8253E-05	1.87873E-06	2.20105E-05	1.87873E-06	1.4305E-05	2.07569E-05	1.23043E-05	2.43593E-09	3.5353E-08	6.8745E-09	4.46639E-08	0.04466392
3836403772895	383640	3772895	7.71765E-05	9.07533E-05	8.95449E-05	1.90342E-05	2.47538E-05	1.82201E-05	1.87534E-06	2.19708E-05	1.87534E-06	1.4383E-05	2.087E-05	1.23713E-05	2.43082E-09	3.5281E-08	6.8602E-09	4.45717E-08	0.04457171
3836503772895	383650	3772895	7.68256E-05	9.03406E-05	8.91377E-05	1.89476E-05	2.46412E-05	1.81373E-05	1.86682E-06	2.18709E-05	1.86682E-06	1.44111E-05	2.09108E-05	1.23955E-05	2.41941E-09	3.5115E-08	6.8275E-09	4.43623E-08	0.04436226
3836603772895	383660	3772895	7.62129E-05	8.96201E-05	8.84268E-05	1.87965E-05	2.44447E-05	1.79926E-05	1.85193E-06	2.16965E-05	1.85193E-06	1.43892E-05	2.08791E-05	1.23767E-05	2.40027E-09	3.4836E-08	6.7721E-09	4.40085E-08	0.04400852
3836703772895	383670	3772895	7.5511E-05	8.87948E-05	8.76125E-05	1.86234E-05	2.42196E-05	1.78269E-05	1.83487E-06	2.14967E-05	1.83487E-06	1.43268E-05	2.07886E-05	1.2323E-05	2.3784E-09	3.4516E-08	6.7091E-09	4.36035E-08	0.04360349
3836803772895	383680	3772895	7.45641E-05	8.76812E-05	8.65138E-05	1.83899E-05	2.39159E-05	1.76034E-05	1.81186E-06	2.12271E-05	1.81186E-06	1.4227E-05	2.06437E-05	1.22372E-05	2.34903E-09	3.4088E-08	6.6248E-09	4.30614E-08	0.0430614
3836903772895	383690	3772895	7.35893E-05	8.6535E-05	8.53827E-05	1.81494E-05	2.36032E-05	1.73732E-05	1.78817E-06	2.09496E-05	1.78817E-06	1.40991E-05	2.04581E-05	1.21272E-05	2.319E-09	3.3649E-08	6.5385E-09	4.25063E-08	0.04250625
3837003772895	383700	3772895	7.26535E-05	8.54345E-05	8.42969E-05	1.79186E-05	2.33031E-05	1.71523E-05	1.76544E-06	2.06832E-05	1.76544E-06	1.39494E-05	2.02409E-05	1.19984E-05	2.29026E-09	3.3228E-08	6.456E-09	4.19743E-08	0.04197428
3837103772895	383710	3772895	7.17232E-05	8.43406E-05	8.32176E-05	1.76892E-05	2.30047E-05	1.69327E-05	1.74283E-06	2.04184E-05	1.74283E-06	1.37841E-05	2.0001E-05	1.18562E-05	2.26203E-09	3.2815E-08	6.3743E-09	4.14517E-08	0.04145169
3837203772895	383720	3772895	7.08431E-05	8.33057E-05	8.21965E-05	1.74722E-05	2.27224E-05	1.67249E-05	1.72144E-06	2.01678E-05	1.72144E-06	1.36E-05	1.9734E-05	1.16979E-05	2.23534E-09	3.2424E-08	6.2968E-09	4.09562E-08	0.04095625
3837303772895	383730	3772895	6.98683E-05	8.21594E-05	8.10654E-05	1.72317E-05	2.24097E-05	1.64948E-05	1.69776E-06	1.98903E-05	1.69776E-06	1.34285E-05	1.9485E-05	1.15503E-05	2.20604E-09	3.1996E-08	6.2113E-09	4.04133E-08	0.04041328
3837403772895	383740	3772895	6.88935E-05	8.10131E-05	7.99344E-05	1.69913E-05	2.20971E-05	1.62647E-05	1.67407E-06	1.96128E-05	1.67407E-06	1.32663E-05	1.92497E-05	1.14108E-05	2.17664E-09	3.1567E-08	6.1261E-09	3.98693E-08	0.0398693
3837503772895	383750	3772895	6.79076E-05	7.98537E-05	7.87905E-05	1.67482E-05	2.17808E-05	1.60319E-05	1.65011E-06	1.93321E-05	1.65011E-06	1.31134E-05	1.90279E-05	1.12793E-05	2.14667E-09	3.1129E-08	6.0401E-09	3.93159E-08	0.03931588
3837603772895	383760	3772895	6.63479E-05	7.80197E-05	7.69808E-05	1.63635E-05	2.12806E-05	1.56637E-05	1.61221E-06	1.88881E-05	1.61221E-06	1.30729E-05	1.8969E-05	1.12445E-05	2.09848E-09	3.0432E-08	5.904E-09	3.84345E-08	0.03843454
3837703772895	383770	3772895	6.48495E-05	7.62577E-05	7.52423E-05	1.59939E-05	2.08E-05	1.53099E-05	1.5758E-06	1.84615E-05	1.5758E-06	1.30199E-05	1.88921E-05	1.11989E-05	2.05221E-09	2.9762E-08	5.7734E-09	3.75876E-08	0.03758756
3837803772895	383780	3772895	6.35794E-05	7.47642E-05	7.37687E-05	1.56807E-05	2.03926E-05	1.50101E-05	1.54494E-06	1.81E-05	1.54494E-06	1.29294E-05	1.87608E-05	1.1121E-05	2.01343E-09	2.9199E-08	5.6631E-09	3.68756E-08	0.03687559

Unique Identifier	X (UTM)	Y (UTM)	EGIODemolition 2025	EGIOSite Grubbing / Prep 2025	EGIOMass Grading / Excavation 2025	EGIOMass Grading / Excavation 2026	EGIODrainage / Utilities Trenching 2026	EGIODrainage / Utilities Trenching 2027	EGIOFoundations / Concrete Pads 2026	EGIOFoundations / Concrete Pads 2027	EGIOBuilding / Structure Construction 2026	EGIOBuilding / Structure Construction 2027	EGIOAsphalt Paving 2027	EGIOArchitectural Coating 2027	EGIOLandscaping or Other Finishing 2027	EGIOWaterside Construction (Piles) 2027	HIWaterside Construction (Landscaping) 2025	HIWaterside Construction (Landscaping) 2026	KMDemolition 2025	KMSite Grubbing / Prep 2025	KMMass Grading / Excavation 2025
3837903772895	383790	3772895	7.73171E-05	3.0325E-05	1.00427E-05	9.83575E-06	2.28391E-05	2.28039E-05	3.00076E-05	2.99882E-05	3.21419E-05	3.13715E-05	1.25076E-06	1.25076E-06	3.3873E-05	1.25076E-06	1.86816E-05	1.80965E-05	2.44887E-05	0.000106283	8.07861E-05
3838003772895	383800	3772895	7.61046E-05	2.9849E-05	9.88517E-06	9.6815E-06	2.24809E-05	2.24462E-05	2.9537E-05	2.95179E-05	3.16378E-05	3.08795E-05	1.23114E-06	1.23114E-06	3.33417E-05	1.23114E-06	1.83731E-05	1.77976E-05	2.40881E-05	0.000104544	7.94646E-05
3838103772895	383810	3772895	7.50896E-05	2.9451E-05	9.75333E-06	9.55238E-06	2.21811E-05	2.21469E-05	2.91431E-05	2.91243E-05	3.12159E-05	3.04676E-05	1.21472E-06	1.21472E-06	3.28971E-05	1.21472E-06	1.81166E-05	1.75491E-05	2.37509E-05	0.000103081	7.83523E-05
3838203772895	383820	3772895	7.41285E-05	2.9074E-05	9.6285E-06	9.43012E-06	2.18972E-05	2.18634E-05	2.87701E-05	2.87515E-05	3.08163E-05	3.00777E-05	1.19918E-06	1.19918E-06	3.2476E-05	1.19918E-06	1.78708E-05	1.7311E-05	2.3425E-05	0.000101666	7.72772E-05
3838303772895	383830	3772895	7.36705E-05	2.8895E-05	9.569E-06	9.37184E-06	2.17619E-05	2.17283E-05	2.85923E-05	2.85738E-05	3.06259E-05	2.98918E-05	1.19176E-06	1.19176E-06	3.22753E-05	1.19176E-06	1.77398E-05	1.71842E-05	2.32598E-05	0.000100949	7.67322E-05
3838403772895	383840	3772895	7.36525E-05	2.8888E-05	9.56667E-06	9.36956E-06	2.17566E-05	2.1723E-05	2.85853E-05	2.85669E-05	3.06184E-05	2.98845E-05	1.19147E-06	1.19147E-06	3.22675E-05	1.19147E-06	1.77434E-05	1.71877E-05	2.32666E-05	0.000100979	7.67546E-05
3838503772895	383850	3772895	7.35627E-05	2.8852E-05	9.555E-06	9.35813E-06	2.17301E-05	2.16965E-05	2.85504E-05	2.8532E-05	3.05811E-05	2.98481E-05	1.19002E-06	1.19002E-06	3.22281E-05	1.19002E-06	1.7738E-05	1.71825E-05	2.32168E-05	0.000100763	7.65904E-05
3838603772895	383860	3772895	7.24669E-05	2.8423E-05	9.41267E-06	9.21873E-06	2.14064E-05	2.13733E-05	2.81252E-05	2.8107E-05	3.01256E-05	2.94035E-05	1.17229E-06	1.17229E-06	3.1748E-05	1.17229E-06	1.74564E-05	1.69096E-05	2.28525E-05	9.91813E-05	7.53884E-05
3838703772895	383870	3772895	7.12363E-05	2.794E-05	9.25283E-06	9.06219E-06	2.10429E-05	2.10104E-05	2.76476E-05	2.76297E-05	2.9614E-05	2.89042E-05	1.15239E-06	1.15239E-06	3.12089E-05	1.15239E-06	1.71407E-05	1.66038E-05	2.24587E-05	9.74723E-05	7.40894E-05
3838803772895	383880	3772895	6.96375E-05	2.7313E-05	9.04517E-06	8.8588E-06	2.05706E-05	2.05388E-05	2.70271E-05	2.70096E-05	2.89494E-05	2.82555E-05	1.12652E-06	1.12652E-06	3.05085E-05	1.12652E-06	1.67227E-05	1.61989E-05	2.19495E-05	9.52624E-05	7.24096E-05
3838903772895	383890	3772895	6.69699E-05	2.6267E-05	8.69867E-06	8.51944E-06	1.97826E-05	1.97521E-05	2.59917E-05	2.59749E-05	2.78404E-05	2.71731E-05	1.08337E-06	1.08337E-06	2.93398E-05	1.08337E-06	1.60303E-05	1.55282E-05	2.10533E-05	9.13729E-05	6.94532E-05
3839003772895	383900	3772895	6.46974E-05	2.5375E-05	8.4035E-06	8.23036E-06	1.91113E-05	1.90818E-05	2.51098E-05	2.50936E-05	2.68957E-05	2.6251E-05	1.04661E-06	1.04661E-06	2.83442E-05	1.04661E-06	1.54508E-05	1.49669E-05	2.03201E-05	8.81906E-05	6.70343E-05
3839103772895	383910	3772895	6.28202E-05	2.4639E-05	8.15967E-06	7.99155E-06	1.85568E-05	1.85281E-05	2.43812E-05	2.43654E-05	2.61153E-05	2.54893E-05	1.01624E-06	1.01624E-06	2.75218E-05	1.01624E-06	1.49647E-05	1.4496E-05	1.97068E-05	8.55289E-05	6.50111E-05
3829703772905	382970	3772905	8.59758E-05	3.3721E-05	1.11673E-05	1.09372E-05	2.53968E-05	2.53576E-05	3.33681E-05	3.33466E-05	3.57414E-05	3.48847E-05	1.39083E-06	1.39083E-06	3.76664E-05	1.39083E-06	1.87444E-05	1.81573E-05	1.78217E-05	7.73473E-05	5.87922E-05
3829803772905	382980	3772905	8.74668E-05	3.4306E-05	1.1361E-05	1.11269E-05	2.58373E-05	2.57974E-05	3.39468E-05	3.39249E-05	3.63613E-05	3.54897E-05	1.41495E-06	1.41495E-06	3.83196E-05	1.41495E-06	1.91014E-05	1.85031E-05	1.81362E-05	7.87125E-05	5.98299E-05
3829903772905	382990	3772905	8.92273E-05	3.4996E-05	1.15897E-05	1.13509E-05	2.63573E-05	2.63166E-05	3.46301E-05	3.46077E-05	3.70931E-05	3.6204E-05	1.44343E-06	1.44343E-06	3.90909E-05	1.44343E-06	1.95158E-05	1.89045E-05	1.85119E-05	8.0343E-05	6.10692E-05
3830003772905	383000	3772905	9.10237E-05	3.5701E-05	1.1823E-05	1.15794E-05	2.6888E-05	2.68465E-05	3.53273E-05	3.53045E-05	3.78399E-05	3.69329E-05	1.47249E-06	1.47249E-06	3.98779E-05	1.47249E-06	1.99427E-05	1.93181E-05	1.89034E-05	8.20421E-05	6.23608E-05
3830103772905	383010	3772905	9.29369E-05	3.6451E-05	1.20715E-05	1.18228E-05	2.74531E-05	2.74107E-05	3.60698E-05	3.60465E-05	3.86352E-05	3.77092E-05	1.50344E-06	1.50344E-06	4.0716E-05	1.50344E-06	2.03966E-05	1.97577E-05	1.93289E-05	8.38887E-05	6.37643E-05
3830203772905	383020	3772905	9.49668E-05	3.7247E-05	1.23352E-05	1.2081E-05	2.80527E-05	2.80094E-05	3.68576E-05	3.68338E-05	3.94791E-05	3.85328E-05	1.53628E-06	1.53628E-06	4.16054E-05	1.53628E-06	2.0881E-05	2.02269E-05	1.97837E-05	8.58629E-05	6.52649E-05
3830303772905	383030	3772905	9.70506E-05	3.8065E-05	1.26058E-05	1.23461E-05	2.86683E-05	2.8624E-05	3.76664E-05	3.76421E-05	4.03454E-05	3.93783E-05	1.56999E-06	1.56999E-06	4.25183E-05	1.56999E-06	2.13779E-05	2.07083E-05	2.02567E-05	8.79156E-05	6.68253E-05
3830403772905	383040	3772905	9.92333E-05	3.8921E-05	1.28893E-05	1.26238E-05	2.9313E-05	2.92678E-05	3.85135E-05	3.84886E-05	4.12527E-05	4.02639E-05	1.60529E-06	1.60529E-06	4.34745E-05	1.60529E-06	2.19017E-05	2.12157E-05	2.07591E-05	9.00961E-05	6.84826E-05
3830503772905	383050	3772905	0.000101479	3.9801E-05	1.3181E-05	1.29094E-05	2.99763E-05	2.99301E-05	3.9385E-05	3.93596E-05	4.21862E-05	4.1175E-05	1.64162E-06	1.64162E-06	4.44583E-05	1.64162E-06	2.24416E-05	2.17387E-05	2.12819E-05	9.23649E-05	7.02072E-05
3830603772905	383060	3772905	0.00010376	4.0696E-05	1.34773E-05	1.31997E-05	3.06503E-05	3.0603E-05	4.02704E-05	4.02444E-05	4.31347E-05	4.21007E-05	1.67853E-06	1.67853E-06	4.54578E-05	1.67853E-06	2.29942E-05	2.22739E-05	2.1825E-05	9.47222E-05	7.1999E-05
3830703772905	383070	3772905	0.00010606	4.1598E-05	1.3776E-05	1.34922E-05	3.13295E-05	3.12811E-05	4.11628E-05	4.11363E-05	4.40905E-05	4.30337E-05	1.71572E-06	1.71572E-06	4.64652E-05	1.71572E-06	2.35556E-05	2.28178E-05	2.2384E-05	9.71482E-05	7.3843E-05
3830803772905	383080	3772905	0.000108404	4.2518E-05	1.40805E-05	1.37904E-05	3.2022E-05	3.19726E-05	4.20727E-05	4.20455E-05	4.50651E-05	4.39849E-05	1.75365E-06	1.75365E-06	4.74922E-05	1.75365E-06	2.41297E-05	2.33739E-05	2.29656E-05	9.96724E-05	7.57617E-05
3830903772905	383090	3772905	0.000110883	4.349E-05	1.44025E-05	1.41058E-05	3.27543E-05	3.27037E-05	4.30348E-05	4.30071E-05	4.60957E-05	4.49908E-05	1.79375E-06	1.79375E-06	4.85783E-05	1.79375E-06	2.47396E-05	2.39647E-05	2.3588E-05	0.000102373	7.78147E-05
3831003772905	383100	3772905	0.000113434	4.449E-05	1.47338E-05	1.44303E-05	3.35078E-05	3.34561E-05	4.40249E-05	4.39965E-05	4.71561E-05	4.60258E-05	1.83502E-06	1.83502E-06	4.96958E-05	1.83502E-06	2.53711E-05	2.45764E-05	2.4242E-05	0.000105212	7.99723E-05
3831103772905	383110	3772905	0.000116048	4.5515E-05	1.50733E-05	1.47628E-05	3.42799E-05	3.4227E-05	4.50393E-05	4.50102E-05	4.82427E-05	4.70864E-05	1.8773E-06	1.8773E-06	5.08409E-05	1.8773E-06	2.60223E-05	2.52072E-05	2.49254E-05	0.000108178	8.22269E-05
3831203772905	383120	3772905	0.000118796	4.6593E-05	1.54303E-05	1.51124E-05	3.50918E-05	3.50376E-05	4.6106E-05	4.60763E-05	4.93853E-05	4.82016E-05	1.92176E-06	1.92176E-06	5.20451E-05	1.92176E-06	2.67111E-05	2.58745E-05	2.56541E-05	0.000111341	8.46309E-05
3831303772905	383130	3772905	0.000121634	4.7707E-05	1.5799E-05	1.54735E-05	3.59302E-05	3.58748E-05	4.72076E-05	4.71771E-05	5.05652E-05	4.93532E-05	1.96768E-06	1.96768E-06	5.32886E-05	1.96768E-06	2.74233E-05	2.65643E-05	2.64304E-05	0.00011471	8.71916E-05
3831403772905	383140	3772905	0.000124877	4.8978E-05	1.62202E-05	1.5886E-05	3.6888E-05	3.68311E-05	4.8466E-05	4.84348E-05	5.19132E-05	5.06689E-05	2.02013E-06	2.02013E-06	5.47091E-05	2.02013E-06	2.82359E-05	2.73515E-05	2.7313E-05	0.00011854	9.01032E-05
3831503772905	383150	3772905	0.000128371	5.0349E-05	1.6674E-05	1.63305E-05	3.79201E-05	3.78616E-05	4.98221E-05	4.979E-05	5.33657E-05	5.20865E-05	2.07665E-06	2.07665E-06	5.62398E-05	2.07665E-06	2.91149E-05	2.8203E-05	2.82906E-05	0.000122783	9.33284E-05
3831603772905	383160	3772905	0.000131784	5.1688E-05	1.71173E-05	1.67647E-05	3.89284E-05	3.88683E-05	5.11468E-05	5.11138E-05	5.47846E-05	5.34714E-05	2.13187E-06	2.13187E-06	5.77352E-05	2.13187E-06	2.99832E-05	2.9044E-05	2.92932E-05	0.000127134	9.66357E-05
3831703772905	383170	3772905	0.000135071	5.2977E-05	1.75443E-05	1.71829E-05	3.98995E-05	3.98379E-05	5.24227E-05	5.23888E-05	5.61512E-05	5.48053E-05	2.18505E-06	2.18505E-06	5.91754E-05	2.18505E-06	3.08281E-05	2.98625E-05	3.03251E-05	0.000131613	0.00010004
3831803772905	383180	3772905	0.000136634	5.359E-05	1.77473E-05	1.73817E-05	4.03611E-05	4.02988E-05	5.30292E-05	5.2995E-05	5.68009E-05	5.54394E-05	2.21033E-06	2.21033E-06	5.98601E-05	2.21033E-06	3.14326E-05	3.04481E-05	3.13073E-05	0.000135876	0.00010328
3831903772905	383190	3772905	0.000141718	5.5584E-05	1.84077E-05	1.80284E-05	4.18629E-05	4.17983E-05	5.50023E-05	5.49668E-05	5.89144E-05	5.75022E-05	2.29257E-06	2.29257E-06	6.20873E-05	2.29257E-06	3.24103E-05	3.13952E-05	3.2518E-05	0.000141131	0.000107274
3832003772905	383200	3772905	0.000149003	5.8441E-05	1.93538E-05	1.89551E-05	4.40146E-05	4.39467E-05	5.78295E-05	5.77922E-05	6.19426E-05	6.04579E-05	2.41041E-06	2.41041E-06	6.52787E-05	2.41041E-06	3.44733E-05	3.33935E-05	3.55053E-05	0.000154095	0.000117129
3832103772905	383210	3772905	0.000152838	5.9945E-05	1.9852E-05	1.9443E-05	4.51476E-05	4.50779E-05	5.9318E-05	5.92797E-05	6.3537E-05	6.2014E-05	2.47245E-06	2.47245E-06	6.69589E-05	2.47245E-06	3.55963E-05	3.44813E-05	3.73542E-05	0.00016212	0.000123228
3832203772905	383220	3772905	0.000153062	6.0033E-05	1.98812E-05	1.94715E-05	4.52139E-05	4.51441E-05	5.94052E-05	5.93668E-05	6.36303E-05	6.21052E-05	2.47609E-06	2.47609E-06	6.70573E-05	2.47609E-06	3.59012E-05	3.47767E-05	3.84835E-05	0.000167021	0.000126954
3832303772905	383230	3772905	0.000149506	5.8638E-05	1.94192E-05	1.90191E-05	4.41632E-05	4.40951E-05	5.80247E-05	5.79873E-05	6.21517E-05	6.06619E-05	2.41855E-06	2.41855E-06	6.5499E-05	2.41855E-06	3.52142E-05	3.41112E-05	3.84314E-05	0.000166795	0.000126782
3832403772905	383240	3772905	0.0001462	5.7342E-05	1.89898E-05	1.85986E-05	4.31868E-05	4.31202E-05	5.67418E-05	5.67052E-05	6.07776E-05	5.93208E-05	2.36508E-06	2.36508E-06	6.40509E-05	2.36508E-06	3.45612E-05	3.34787E-05	3.82572E-05	0.000166039	0.000126207
3832503772905	383250	3772905	0.000145239	5.6965E-05	1.8865E-05	1.84763E-05	4.29029E-05	4.28367E-05	5.63688E-05	5.63325E-05	6.03781E-05	5.89308E-05	2.34953E-06	2.34953E-06	6.36299E-05	2.34953E-06	3.4493E-05	3.34126E-05	3.86442E-05	0.000167718	0.000127484
3832603772905	383260	3772905	0.000144323	5.6605E-05	1.8746E-05	1.83598E-05	4.26323E-05	4.25665E-05	5.60133E-05	5.59771E-05	5.99972E-05	5.85591E-05	2.33471E-06	2.33471E-06	6.32285E-05	2.33471E-06	3.44356E-05	3.3357E-05	3.90221E-05	0.000169359	0.000128731
3832703772905	383270	3772905	0.000141898	5.5654E-05	1.8431E-05	1.80513E-05	4.19159E-05	4.18512E-05	5.5072E-05	5.50365E-05	5.8989E-05	5.75751E-05	2.29548E-06	2.29548E-06	6.2166E-05	2.29548E-06	3.40177E-05	3.29522E-05	3.89678E-05	0.000169123	0.000128551
3832803772905	383280	3772905	0.00013967	5.4781E-05	1.81417E-05	1.77679E-05	4.12579E-05	4.11943E-05	5.42075E-05	5.41725E-05	5.8063E-05	5.66713E-05	2.25944E-06	2.25944E-06	6.11902E-05	2.25944E-06	3.36589E-05	3.26046E-05	3.897E-05	0.000169133	0.000128559
3832903772905	383290	3772905	0.000137991	5.4122E-05	1.79235E-05	1.75542E-05	4.07618E-05	4.06989E-05	5.35556E-05	5.35211E-05	5.73648E-05	5.59898E-05	2.23227E-06	2.23227E-06	6.04543E-05	2.23227E-06	3.34436E-05	3.23961E-05	3.9133E-05	0.0001684	0.000129096
3833003772905	383300	3772905	0.000136823	5.3664E-05	1.77718E-05	1.74057E-05	4.04168E-05	4.03545E-05	5.31024E-05	5.30682E-05	5.68793E-05	5.5516E-05	2.21338E-06	2.21338E-06	5.99427E-05	2.21338E-06	3.33378E-05	3.22936E-05	3.94181E-05	0.000171077	0.000130037
3833103772905	383310	3772905	0.000135637	5.3199E-05	1.76178E-05	1.72548E-05	4.00666E-05	4.00048E-05	5.26423E-05	5.26083E-05	5.63865E-05	5.50349E-05	2.1942E-06	2.1942E-06	5.94233E-05	2.1942E-06	3.32122E-05	3.21719E-05	3.96648E-05	0.000172148	0.000130851
3833203772905	383320	3772905	0.000134973	5.2938E-05	1.75315E-05	1.71703E-05	3.98703E-05	3.98088E-05	5.23843E-05	5.23505E-05	5.61102E-05	5.47652E-05	2.18345E-06	2.18345E-06	5.91321E-05	2.18345E-06	3.31853E-05	3.21459E-05	3.99907E-05	0.000173562	0.000131926
3833303772905	383330	3772905	0.000134362	5.2699E-05	1.74522E-05	1.70926E-05	3.96899E-05	3.96286E-05	5.21473E-05	5.21136E-05	5.58562E-05	5.45174E-05	2.17357E-06	2.17357E-06	5.88645E-05	2.17357E-06	3.31476E-05	3.21094E-05	4.0269E-05	0.000174771	0.000132844
3833403772905	383340	3772905	0.000133545	5.2378E-05	1.7346E-05	1.69886E-05	3.94484E-05	3.93875E-05	5.183E-05	5.17966E-05	5.55165E-05	5.41858E-05	2.16035E-06	2.16035E-06	5.85064E-05	2.16035E-06	3.30418E-05	3.20068E-05	4.0432E-05	0.000175478	0.000133382
3833503772905	383350	3772905	0.000133095	5.2202E-05	1.72877E-05	1.69315E-05	3.93157E-05	3.92551E-05	5.16557E-05	5.16224E-05	5.53298E-05	5.40035E-05	2.15308E-06	2.15308E-06	5.83097E-05	2.15308E-06	3.29951E-05	3.19617E-05	4.06176E-05	0.000176283	0.000133994
3833603772905	383360	3772905	0.000132305	5.1892E-05	1.7185E-05	1.68309E-05	3.90823E-05	3.9022E-05	5.1349E-05	5.13158E-05	5.50012E-05	5.36828E-05	2.14029E-06	2.14029E-06	5.79634E-05	2.14029E-06	3.28498E-05	3.18209E-05	4.0656E-05	0.00017645	0.000134121
3833703772905	383370	3772905	0.000132296	5.1888E-05	1.71838E-05	1.68298E-05	3.90796E-05	3.90193E-05	5.13455E-05	5.13124E-05	5.49974E-05	5.36792E-05	2.14015E-06	2.14015E-06	5.79595E-05	2.14015E-06	3.28606E-05	3.18313E-05	4.0828E-05	0.000177197	0.000134688
3833803772905	383380	3772905	0.000133158	5.2227E-05	1.72958E-05	1.69395E-05	3.93343E-05	3.92736E-05	5.16801E-05	5.16468E-05	5.53559E-05	5.4029E-05	2.1541E-06	2.1541E-06	5.83372E-05	2.1541E-06	3.30597E-05	3.20242E-05	4.11924E-05	0.000178778	0.00013589
3833903772905	383390	3772905	0.000134245	5.2653E-05	1.7437E-05	1.70777E-05	3.96554E-05	3.95942E-05	5.2102E-05	5.20683E-05	5.58077E-05	5.447E-05	2.17168E-06	2.17168E-06	5.88134E-05	2.17168E-06	3.33055E-05	3.22623E-05	4.16133E-05	0.000180605	0.000137279
3834003772905	383400	3772905	0.000136365	5.3484E-05	1.77123E-05	1.73474E-05	4.02815E-05	4.02194E-05	5.29247E-05	5.28905E-05	5.66889E-05	5.53301E-05	2.20597E-06	2.20597E-06	5.97421E-05	2.20597E-06	3.38078E-05	3.27488E-05	4.23692E-05	0.000183885	0.000139772
3834103772905	383410	3772905	0.000139383	5.4668E-05	1.81043E-05	1.77313E-05	4.1173E-05	4.11095E-05	5.4096E-05	5.4061E-05	5.79435E-05	5.65546E-05	2.25479E-06	2.25479E-06	6.10642E-05	2.25479E-06	3.45594E-05	3.34769E-05	4.34577E-05	0.00018861	0.000143363
3834203772905	383420	3772905	0.00014038	5.5059E-05	1.82338E-05	1.78582E-05	4.14675E-05	4.14035E-05	5.44829E-05	5.44477E-05	5.8358E-05	5.69592E-05	2.27092E-06	2.27092E-06	6.1501E-05	2.27092E-06	3.48195E-05	3.37289E-05	4.3933E-05	0.000190672	0.000144931
3834303772905	383430	3772905	0.000137703	5.4009E-05	1.78862E-05	1.75176E-05	4.06769E-05	4.06141E-05	5.34441E-05	5.34096E-05	5.72453E-05	5.58731E-05	2.22762E-06	2.22762E-06	6.03284E-05	2.22762E-06	3.41414E-05	3.30721E-05	4.32133E-05	0.000187549	0.000142557
3834403772905	383440	3772905	0.000134982	5.2942E-05	1.75327E-05	1.71714E-05	3.98729E-05	3.98114E-05	5.23878E-05	5.2354E-05	5.61139E-05	5.47689E-05	2.18359E-06	2.18359E-06	5.91361E-05	2.18359E-06	3.34526E-05	3.24048E-05	4.24665E-05	0.000184308	0.000140093
3834503772905	383450	3772905	0.00013094	5.1356E-05	1.70077E-05	1.66572E-05	3.8679E-05	3.86193E-05	5.08191E-05	5.07863E-05	5.44336E-05	5.31289E-05	2.11821E-06	2.11821E-06	5.73653E-05	2.11821E-06	3.24247E-05	3.14091E-05	4.12716E-05	0.000179122	0.000136152
3834603772905	383460	3772905	0.000126844	4.975E-05	1.64757E-05	1.61362E-05	3.74691E-05	3.74113E-05	4.92295E-05	4.91977E-05	5.27309E-05	5.1467E-05	2.05195E-06	2.05195E-06	5.55709E-05	2.05195E-06	3.13806E-05	3.03977E-05	4.0045E-05	0.000173798	0.000132105
3834703772905	383470	3772905	0.000122479	4.8038E-05	1.59087E-05	1.55809E-05	3.61796E-05	3.61238E-05	4.75353E-05	4.75046E-05	5.09162E-05	4.96958E-05	1.98133E-06	1.98133E-06	5.36585E-05	1.98133E-06	3.02738E-05	2.93256E-05	3.87256E-05	0.000168072	0.000127753
3834803772905	383480	3772905	0.000117485	4.6079E-05	1.526E-05	1.49456E-05	3.47044E-05	3.46509E-05	4.55971E-05	4.55676E-05	4.88401E-05	4.76695E-05	1.90055E-06	1.90055E-06	5.14706E-05	1.90055E-06	2.90163E-05	2.81074E-05	3.72003E-05	0.000161452	0.000122721
3834903772905	383490	3772905	0.00011293	4.4293E-05	1.46685E-05	1.43663E-05	3.33592E-05	3.33077E-05	4.38296E-05	4.38014E-05	4.6947E-05	4.58217E-05	1.82688E-06	1.82688E-06	4.94755E-05	1.82688E-06	2.78736E-05	2.70005E-05	3.58199E-05	0.000155461	0.000118167
3835003772905	383500	3772905	0.000110443	4.3317E-05	1.43453E-05	1.40498E-05	3.26243E-05	3.25739E-05	4.2864E-05	4.28364E-05	4.59127E-05	4.48122E-05	1.78663E-06	1.78663E-06	4.83855E-05	1.78663E-06	2.72367E-05	2.63836E-05	3.50798E-05	0.000152249	0.000115725
3835103772905	383510	3772905	0.000108584	4.2588E-05	1.41038E-05	1.38132E-05	3.2075E-05	3.20256E-05	4.21424E-05	4.21152E-05	4.51398E-05	4.40578E-05	1.75655E-06	1.75655E-06	4.75709E-05	1.75655E-06	2.67524E-05	2.59144E-05	3.45276E-05	0.000149852	0.000113904
3835203772905	383520	3772905	0.000106697	4.1848E-05	1.38588E-05	1.35733E-05	3.15179E-05	3.14692E-05	4.14104E-05	4.13836E-05	4.43557E-05	4.32925E-05	1.72604E-06	1.72604E-06	4.67446E-05	1.72604E-06	2.62608E-05	2.54383E-05	3.39619E-05	0.000147397	0.000112037
3835303772905	383530	3772905	0.000104703	4.1066E-05	1.35998E-05	1.33196E-05	3.09288E-05	3.08811E-05	4.06365E-05	4.06102E-05	4.35267E-05	4.24834E-05	1.69378E-06	1.69378E-06	4.5871E-05	1.69378E-06	2.57424E-05	2.49361E-05	3.33531E-05	0.000144755	0.000110029
3835403772905	383540	3772905	0.000102718	4.0288E-05	1.3342E-05	1.30671E-05	3.03425E-05	3.02957E-05	3.9866E-05	3.98403E-05	4.27015E-05	4.1678E-05	1.66167E-06	1.66167E-06	4.50013E-05	1.66167E-06	2.52258E-05	2.44356E-05	3.27398E-05	0.000142093	0.000108006
3835503772905	383550	3772905	0.000100661	3.9481E-05	1.30748E-05	1.28054E-05	2.97349E-05	2.9689E-05	3.90678E-05	3.90425E-05	4.18464E-05	4.08434E-05	1.6284E-06	1.6284E-06	4.41002E-05	1.6284E-06	2.46912E-05	2.39178E-05	3.20971E-05	0.000139304	0.000105886
3835603772905	383560	3772905	9.85955E-05	3.8671E-05	1.28065E-05	1.25426E-05	2.91246E-05	2.90797E-05	3.8266E-05	3.82413E-05	4.09876E-05	4.00052E-05	1.59498E-06	1.59498E-06	4.31951E-05	1.59498E-06	2.4153E-05	2.33965E-05	3.14431E-05	0.000136465	0.000103728
3835703772905	383570	3772905	9.66554E-05	3.791E-05	1.25545E-05	1.22958E-05	2.85515E-05	2.85075E-05	3.7513E-05	3.74888E-05	4.01811E-05	3.9218E-05	1.56359E-06	1.56359E-06	4.23452E-05	1.56359E-06	2.36489E-05	2.29082E-05	3.08275E-05	0.000133794	0.000101697
3835803772905	383580	3772905	9.66015E-05	3.7888E-05	1.25475E-05	1.2289E-05	2.85356E-05	2.84916E-05	3.74921E-05	3.74679E-05	4.01587E-05	3.91961E-05	1.56272E-06	1.56272E-06	4.23215E-05	1.56272E-06	2.36095E-05	2.287E-05	3.08185E-05	0.000133754	0.000101668
3835903772905	383590	3772905	9.67542E-05	3.7948E-05	1.25673E-05

			KMMass Grading / Excavation	KMDrainage / Utilities Trenching	KMFoundations / Concrete Pads	KMBuilding / Structure Construction	KMAsphalt Paving	KMArchitectural Coating	KMLandscaping or Other Finishing	KMWaterside Construction (Piles)	EWNDemolition	EWNSite Grubbing / Prep	EWNDrainage / Utilities Trenching	EWNDrainage / Utilities Trenching	EWNDrainage / Utilities Trenching	EWNFoundation s / Concrete Pads	EWNBuilding / Structure Construction	EWNAsphalt Paving	EWNLandscaping or Other Finishing	EWNWaterside Construction (Piles)	ISDemolition
Unique Identifier	X (UTM)	Y (UTM)	2026	2026	2026	2026	2026	2026	2026	2026	2027	2027	2027	2028	2029	2029	2029	2029	2029	2029	2027
3837903772895	383790	3772895	7.995E-05	2.87107E-05	1.51936E-05	5.21847E-05	1.67649E-06	1.67649E-06	5.38612E-05	1.67649E-06	8.24182E-05	4.4919E-06	1.05478E-05	1.03441E-05	1.01301E-05	8.77456E-06	1.90534E-05	1.35555E-06	1.97312E-05	1.35555E-06	1.24157E-05
3838003772895	383800	3772895	7.86423E-05	2.82411E-05	1.49451E-05	5.13312E-05	1.64907E-06	1.64907E-06	5.29802E-05	1.64907E-06	8.09941E-05	4.41428E-06	1.03656E-05	1.01654E-05	9.95506E-06	8.62294E-06	1.87242E-05	1.33213E-06	1.93903E-05	1.33213E-06	1.22271E-05
3838103772895	383810	3772895	7.75414E-05	2.78458E-05	1.47359E-05	5.06126E-05	1.62598E-06	1.62598E-06	5.22386E-05	1.62598E-06	7.98302E-05	4.35085E-06	1.02166E-05	1.00193E-05	9.81201E-06	8.49903E-06	1.84551E-05	1.31298E-06	1.91116E-05	1.31298E-06	1.20664E-05
3838203772895	383820	3772895	7.64775E-05	2.74637E-05	1.45337E-05	4.99182E-05	1.60367E-06	1.60367E-06	5.15218E-05	1.60367E-06	7.87047E-05	4.28951E-06	1.00726E-05	9.87806E-06	9.67367E-06	8.3792E-06	1.81949E-05	1.29447E-06	1.88422E-05	1.29447E-06	1.19141E-05
3838303772895	383830	3772895	7.59381E-05	2.727E-05	1.44312E-05	4.95661E-05	1.59236E-06	1.59236E-06	5.11585E-05	1.59236E-06	7.81074E-05	4.25696E-06	9.99614E-06	9.8031E-06	9.60026E-06	8.31562E-06	1.80569E-05	1.28465E-06	1.86992E-05	1.28465E-06	1.18345E-05
3838403772895	383840	3772895	7.59603E-05	2.7278E-05	1.44354E-05	4.95806E-05	1.59283E-06	1.59283E-06	5.11734E-05	1.59283E-06	7.81534E-05	4.25946E-06	1.0002E-05	9.80887E-06	9.60591E-06	8.32051E-06	1.80675E-05	1.2854E-06	1.87102E-05	1.2854E-06	1.18359E-05
3838503772895	383850	3772895	7.57977E-05	2.72196E-05	1.44045E-05	4.94745E-05	1.58942E-06	1.58942E-06	5.10639E-05	1.58942E-06	7.81304E-05	4.25821E-06	9.99908E-06	9.80598E-06	9.60309E-06	8.31806E-06	1.80622E-05	1.28503E-06	1.87047E-05	1.28503E-06	1.18289E-05
3838603772895	383860	3772895	7.46082E-05	2.67924E-05	1.41785E-05	4.8698E-05	1.56447E-06	1.56447E-06	5.02625E-05	1.56447E-06	7.68287E-05	4.18727E-06	9.83249E-06	9.64261E-06	9.4431E-06	8.17948E-06	1.77613E-05	1.26362E-06	1.83931E-05	1.26362E-06	1.16584E-05
3838703772895	383870	3772895	7.33226E-05	2.63308E-05	1.39341E-05	4.78589E-05	1.53752E-06	1.53752E-06	4.93964E-05	1.53752E-06	7.53739E-05	4.10798E-06	9.64631E-06	9.46002E-06	9.26429E-06	8.0246E-06	1.74249E-05	1.23969E-06	1.80448E-05	1.23969E-06	1.14684E-05
3838803772895	383880	3772895	7.16602E-05	2.57338E-05	1.36182E-05	4.67739E-05	1.50266E-06	1.50266E-06	4.82765E-05	1.50266E-06	7.34674E-05	4.00407E-06	9.40231E-06	9.22074E-06	9.02995E-06	7.82162E-06	1.69842E-05	1.20833E-06	1.75883E-05	1.20833E-06	1.12183E-05
3838903772895	383890	3772895	6.87344E-05	2.46831E-05	1.30622E-05	4.48641E-05	1.44131E-06	1.44131E-06	4.63054E-05	1.44131E-06	7.02668E-05	3.82963E-06	8.9927E-06	8.81904E-06	8.63657E-06	7.48088E-06	1.62443E-05	1.15569E-06	1.68221E-05	1.15569E-06	1.07908E-05
3839003772895	383900	3772895	6.63406E-05	2.38235E-05	1.26073E-05	4.33016E-05	1.39111E-06	1.39111E-06	4.46927E-05	1.39111E-06	6.76099E-05	3.68483E-06	8.65267E-06	8.48558E-06	8.31E-06	7.19801E-06	1.563E-05	1.11199E-06	1.6186E-05	1.11199E-06	1.04443E-05
3839103772895	383910	3772895	6.43383E-05	2.31044E-05	1.22268E-05	4.19947E-05	1.34912E-06	1.34912E-06	4.33438E-05	1.34912E-06	6.53741E-05	3.56297E-06	8.36653E-06	8.20497E-06	8.0352E-06	6.95998E-06	1.51132E-05	1.07522E-06	1.56508E-05	1.07522E-06	1.0155E-05
3829703772905	382970	3772905	5.81837E-05	2.08943E-05	1.10572E-05	3.79775E-05	1.22007E-06	1.22007E-06	3.91976E-05	1.22007E-06	8.73186E-05	4.75898E-06	1.1175E-05	1.09592E-05	1.07324E-05	9.29627E-06	2.01863E-05	1.43615E-06	2.09044E-05	1.43615E-06	9.46341E-06
3829803772905	382980	3772905	5.92107E-05	2.12631E-05	1.12523E-05	3.86479E-05	1.2416E-06	1.2416E-06	3.98895E-05	1.2416E-06	8.90491E-05	4.85329E-06	1.13964E-05	1.11764E-05	1.09451E-05	9.4805E-06	2.05863E-05	1.46461E-06	2.13187E-05	1.46461E-06	9.61011E-06
3829903772905	382990	3772905	6.04372E-05	2.17035E-05	1.14854E-05	3.94484E-05	1.26732E-06	1.26732E-06	4.07157E-05	1.26732E-06	9.10475E-05	4.96221E-06	1.16522E-05	1.14272E-05	1.11907E-05	9.69326E-06	2.10483E-05	1.49748E-06	2.17971E-05	1.49748E-06	9.78616E-06
3830003772905	383000	3772905	6.17154E-05	2.21625E-05	1.17283E-05	4.02827E-05	1.29412E-06	1.29412E-06	4.15768E-05	1.29412E-06	9.30995E-05	5.07405E-06	1.19148E-05	1.16847E-05	1.1443E-05	9.91173E-06	2.15227E-05	1.53123E-06	2.22883E-05	1.53123E-06	9.9692E-06
3830103772905	383010	3772905	6.31044E-05	2.26613E-05	1.19923E-05	4.11893E-05	1.32325E-06	1.32325E-06	4.25126E-05	1.32325E-06	9.52817E-05	5.19298E-06	1.21941E-05	1.19586E-05	1.17112E-05	1.01441E-05	2.20272E-05	1.56712E-06	2.28108E-05	1.56712E-06	1.01676E-05
3830203772905	383020	3772905	6.45895E-05	2.31946E-05	1.22745E-05	4.21587E-05	1.35439E-06	1.35439E-06	4.35131E-05	1.35439E-06	9.76094E-05	5.31984E-06	1.2492E-05	1.22508E-05	1.19973E-05	1.03919E-05	2.25653E-05	1.6054E-06	2.3368E-05	1.6054E-06	1.038E-05
3830303772905	383030	3772905	6.61337E-05	2.37492E-05	1.2568E-05	4.31666E-05	1.38677E-06	1.38677E-06	4.45534E-05	1.38677E-06	9.99907E-05	5.44962E-06	1.27967E-05	1.25496E-05	1.229E-05	1.06454E-05	2.31158E-05	1.64457E-06	2.39381E-05	1.64457E-06	1.06007E-05
3830403772905	383040	3772905	6.77739E-05	2.43382E-05	1.28797E-05	4.42372E-05	1.42116E-06	1.42116E-06	4.56584E-05	1.42116E-06	0.00010251	5.58692E-06	1.31191E-05	1.28658E-05	1.25996E-05	1.09136E-05	2.36982E-05	1.686E-06	2.45412E-05	1.686E-06	1.08355E-05
3830503772905	383050	3772905	6.94806E-05	2.49511E-05	1.3204E-05	4.53512E-05	1.45695E-06	1.45695E-06	4.68082E-05	1.45695E-06	0.000105105	5.72838E-06	1.34513E-05	1.31916E-05	1.29186E-05	1.11899E-05	2.42983E-05	1.72869E-06	2.51626E-05	1.72869E-06	1.108E-05
3830603772905	383060	3772905	7.12538E-05	2.55879E-05	1.3541E-05	4.65086E-05	1.49414E-06	1.49414E-06	4.80027E-05	1.49414E-06	0.000107755	5.87277E-06	1.37904E-05	1.35241E-05	1.32442E-05	1.1472E-05	2.49107E-05	1.77226E-06	2.57969E-05	1.77226E-06	1.13329E-05
3830703772905	383070	3772905	7.30788E-05	2.62432E-05	1.38878E-05	4.76998E-05	1.5324E-06	1.5324E-06	4.92322E-05	1.5324E-06	0.000110458	6.02008E-06	1.41363E-05	1.38633E-05	1.35765E-05	1.17597E-05	2.55356E-05	1.81672E-06	2.64439E-05	1.81672E-06	1.15942E-05
3830803772905	383080	3772905	7.49776E-05	2.69251E-05	1.42487E-05	4.89392E-05	1.57222E-06	1.57222E-06	5.05114E-05	1.57222E-06	0.000113214	6.17031E-06	1.44891E-05	1.42093E-05	1.39153E-05	1.20532E-05	2.61728E-05	1.86205E-06	2.71038E-05	1.86205E-06	1.18638E-05
3830903772905	383090	3772905	7.70094E-05	2.76547E-05	1.46348E-05	5.02654E-05	1.61483E-06	1.61483E-06	5.18802E-05	1.61483E-06	0.000116139	6.32972E-06	1.48634E-05	1.45764E-05	1.42748E-05	1.23646E-05	2.6849E-05	1.91016E-06	2.78041E-05	1.91016E-06	1.21531E-05
3831003772905	383100	3772905	7.91447E-05	2.84215E-05	1.50406E-05	5.16591E-05	1.6596E-06	1.6596E-06	5.33187E-05	1.6596E-06	0.000119171	6.49498E-06	1.52514E-05	1.49569E-05	1.46474E-05	1.26874E-05	2.75499E-05	1.96003E-06	2.853E-05	1.96003E-06	1.24577E-05
3831103772905	383110	3772905	8.1376E-05	2.92228E-05	1.54646E-05	5.31155E-05	1.70639E-06	1.70639E-06	5.48219E-05	1.70639E-06	0.000122287	6.66482E-06	1.56503E-05	1.5348E-05	1.50305E-05	1.30192E-05	2.82704E-05	2.01129E-06	2.9276E-05	2.01129E-06	1.27748E-05
3831203772905	383120	3772905	8.3755E-05	3.00772E-05	1.59167E-05	5.46684E-05	1.75628E-06	1.75628E-06	5.64246E-05	1.75628E-06	0.00012558	6.84426E-06	1.60716E-05	1.57613E-05	1.54351E-05	1.33697E-05	2.90315E-05	2.06544E-06	3.00642E-05	2.06544E-06	1.3113E-05
3831303772905	383130	3772905	8.62893E-05	3.09872E-05	1.63983E-05	5.63225E-05	1.80942E-06	1.80942E-06	5.81319E-05	1.80942E-06	0.000128987	7.02997E-06	1.65077E-05	1.61889E-05	1.58539E-05	1.37325E-05	2.98192E-05	2.12148E-06	3.088E-05	2.12148E-06	1.34748E-05
3831403772905	383140	3772905	8.91707E-05	3.2022E-05	1.69459E-05	5.82033E-05	1.86984E-06	1.86984E-06	6.00731E-05	1.86984E-06	0.000132869	7.24154E-06	1.70045E-05	1.66761E-05	1.63311E-05	1.41458E-05	3.07167E-05	2.18533E-06	3.18093E-05	2.18533E-06	1.38856E-05
3831503772905	383150	3772905	9.23625E-05	3.31682E-05	1.75525E-05	6.02866E-05	1.93677E-06	1.93677E-06	6.22234E-05	1.93677E-06	0.000137057	7.46981E-06	1.75405E-05	1.72018E-05	1.68459E-05	1.45917E-05	3.16849E-05	2.25421E-06	3.2812E-05	2.25421E-06	1.43397E-05
3831603772905	383160	3772905	9.56356E-05	3.43436E-05	1.81745E-05	6.2423E-05	2.0054E-06	2.0054E-06	6.44284E-05	2.0054E-06	0.000141169	7.6939E-06	1.80667E-05	1.77178E-05	1.73512E-05	1.50294E-05	3.26355E-05	2.32184E-06	3.37964E-05	2.32184E-06	1.48064E-05
3831703772905	383170	3772905	9.90047E-05	3.55534E-05	1.88147E-05	6.46221E-05	2.07605E-06	2.07605E-06	6.66981E-05	2.07605E-06	0.000145151	7.9109E-06	1.85763E-05	1.82176E-05	1.78406E-05	1.54533E-05	3.35559E-05	2.38732E-06	3.47496E-05	2.38732E-06	1.52856E-05
3831803772905	383180	3772905	0.000102211	3.6705E-05	1.94241E-05	6.67151E-05	2.14329E-06	2.14329E-06	6.88584E-05	2.14329E-06	0.000147831	8.05696E-06	1.89193E-05	1.85539E-05	1.817E-05	1.57386E-05	3.41755E-05	2.4314E-06	3.53912E-05	2.4314E-06	1.57328E-05
3831903772905	383190	3772905	0.000106164	3.81244E-05	2.01753E-05	6.92951E-05	2.22618E-06	2.22618E-06	7.15213E-05	2.22618E-06	0.00015182	8.27438E-06	1.94298E-05	1.90546E-05	1.86603E-05	1.61633E-05	3.50977E-05	2.49701E-06	3.63462E-05	2.49701E-06	1.64635E-05
3832003772905	383200	3772905	0.000115917	4.16267E-05	2.20287E-05	7.56609E-05	2.43068E-06	2.43068E-06	7.80916E-05	2.43068E-06	0.000161046	8.77723E-06	2.06106E-05	2.02126E-05	1.97944E-05	1.71456E-05	3.72307E-05	2.64876E-06	3.8555E-05	2.64876E-06	1.79543E-05
3832103772905	383210	3772905	0.000121953	4.37944E-05	2.31758E-05	7.96009E-05	2.55726E-06	2.55726E-06	8.21582E-05	2.55726E-06	0.000165855	9.0393E-06	2.1226E-05	2.08161E-05	2.03854E-05	1.76575E-05	3.83423E-05	2.72785E-06	3.97062E-05	2.72785E-06	1.88989E-05
3832203772905	383220	3772905	0.00012564	4.51184E-05	2.38765E-05	8.20074E-05	2.63457E-06	2.63457E-06	8.46419E-05	2.63457E-06	0.000166743	9.08771E-06	2.13397E-05	2.09276E-05	2.04946E-05	1.77521E-05	3.85476E-05	2.74246E-06	3.99189E-05	2.74246E-06	1.94871E-05
3832303772905	383230	3772905	0.00012547	4.50574E-05	2.38442E-05	8.18964E-05	2.63101E-06	2.63101E-06	8.45274E-05	2.63101E-06	0.000163121	8.89032E-06	2.08762E-05	2.0473E-05	2.00494E-05	1.73665E-05	3.77104E-05	2.68289E-06	3.90518E-05	2.68289E-06	1.94731E-05
3832403772905	383240	3772905	0.000124901	4.48531E-05	2.37361E-05	8.15251E-05	2.61908E-06	2.61908E-06	8.41442E-05	2.61908E-06	0.00015986	8.71255E-06	2.04587E-05	2.00636E-05	1.96485E-05	1.70193E-05	3.69563E-05	2.62924E-06	3.82709E-05	2.62924E-06	1.93697E-05
3832503772905	383250	3772905	0.000126165	4.53068E-05	2.39762E-05	8.23498E-05	2.64557E-06	2.64557E-06	8.49953E-05	2.64557E-06	0.000159431	8.68918E-06	2.04038E-05	2.00098E-05	1.95958E-05	1.69736E-05	3.68572E-05	2.62219E-06	3.81683E-05	2.62219E-06	1.9522E-05
3832603772905	383260	3772905	0.000127398	4.57499E-05	2.42106E-05	8.31551E-05	2.67144E-06	2.67144E-06	8.58266E-05	2.67144E-06	0.000159079	8.66999E-06	2.03588E-05	1.99656E-05	1.95525E-05	1.69361E-05	3.67757E-05	2.6164E-06	3.80839E-05	2.6164E-06	1.96645E-05
3832703772905	383270	3772905	0.000127221	4.56862E-05	2.4177E-05	8.30394E-05	2.66772E-06	2.66772E-06	8.57071E-05	2.66772E-06	0.000157111	8.56274E-06	2.01069E-05	1.97186E-05	1.93106E-05	1.67266E-05	3.63208E-05	2.58403E-06	3.76128E-05	2.58403E-06	1.95891E-05
3832803772905	383280	3772905	0.000127228	4.56888E-05	2.41784E-05	8.30442E-05	2.66788E-06	2.66788E-06	8.57121E-05	2.66788E-06	0.000155442	8.47177E-06	1.98933E-05	1.95091E-05	1.91055E-05	1.65489E-05	3.59349E-05	2.55658E-06	3.72132E-05	2.55658E-06	1.95304E-05
3832903772905	383290	3772905	0.00012776	4.58799E-05	2.42794E-05	8.33914E-05	2.67903E-06	2.67903E-06	8.60705E-05	2.67903E-06	0.0001544	8.41501E-06	1.976E-05	1.93784E-05	1.89775E-05	1.6438E-05	3.56942E-05	2.53945E-06	3.69639E-05	2.53945E-06	1.955E-05
3833003772905	383300	3772905	0.000128691	4.62142E-05	2.44564E-05	8.39991E-05	2.69855E-06	2.69855E-06	8.66976E-05	2.69855E-06	0.000153818	8.3833E-06	1.96856E-05	1.93054E-05	1.8906E-05	1.63761E-05	3.55597E-05	2.52988E-06	3.68246E-05	2.52988E-06	1.96338E-05
3833103772905	383310	3772905	0.000129497	4.65034E-05	2.46094E-05	8.45247E-05	2.71544E-06	2.71544E-06	8.72402E-05	2.71544E-06	0.000153091	8.34365E-06	1.95925E-05	1.92141E-05	1.88166E-05	1.62986E-05	3.53915E-05	2.51792E-06	3.66505E-05	2.51792E-06	1.97037E-05
3833203772905	383320	3772905	0.000130561	4.68854E-05	2.48116E-05	8.52192E-05	2.73775E-06	2.73775E-06	8.79569E-05	2.73775E-06	0.000152808	8.32821E-06	1.95562E-05	1.91786E-05	1.87817E-05	1.62685E-05	3.5326E-05	2.51326E-06	3.65827E-05	2.51326E-06	1.98238E-05
3833303772905	383330	3772905	0.000131469	4.72118E-05	2.49843E-05	8.58123E-05	2.75681E-06	2.75681E-06	8.85692E-05	2.75681E-06	0.000152448	8.3086E-06	1.95102E-05	1.91334E-05	1.87375E-05	1.62302E-05	3.52428E-05	2.50734E-06	3.64965E-05	2.50734E-06	1.99286E-05
3833403772905	383340	3772905	0.000132001	4.74028E-05	2.50854E-05	8.61596E-05	2.76796E-06	2.76796E-06	8.89275E-05	2.76796E-06	0.000151766	8.27146E-06	1.94229E-05	1.90479E-05	1.86537E-05	1.61576E-05	3.50853E-05	2.49613E-06	3.63334E-05	2.49613E-06	1.99831E-05
3833503772905	383350	3772905	0.000132607	4.76204E-05	2.52005E-05	8.6555E-05	2.78067E-06	2.78067E-06	8.93357E-05	2.78067E-06	0.00015136	8.24934E-06	1.9371E-05	1.89969E-05	1.86039E-05	1.61144E-05	3.49915E-05	2.48946E-06	3.62362E-05	2.48946E-06	2.00558E-05
3833603772905	383360	3772905	0.000132733	4.76655E-05	2.52244E-05	8.6637E-05	2.7833E-06	2.7833E-06	8.94203E-05	2.7833E-06	0.000150488	8.20177E-06	1.92593E-05	1.88874E-05	1.84966E-05	1.60215E-05	3.47897E-05	2.4751E-06	3.60272E-05	2.4751E-06	2.00628E-05
3833703772905	383370	3772905	0.000133294	4.78671E-05	2.53311E-05	8.70035E-05	2.79508E-06	2.79508E-06	8.97986E-05	2.79508E-06	0.00015035	8.19426E-06	1.92417E-05	1.88701E-05	1.84796E-05	1.60068E-05	3.47578E-05	2.47283E-06	3.59942E-05	2.47283E-06	2.01452E-05
3833803772905	383380	3772905	0.000134484	4.82943E-05	2.55572E-05	8.77799E-05	2.82002E-06	2.82002E-06	9.06E-05	2.82002E-06	0.000151069	8.23348E-06	1.93338E-05	1.89604E-05	1.85681E-05	1.60834E-05	3.49242E-05	2.48467E-06	3.61666E-05	2.48467E-06	2.03338E-05
3833903772905	383390	3772905	0.000135858	4.87878E-05	2.58183E-05	8.86769E-05	2.84884E-06	2.84884E-06	9.15258E-05	2.84884E-06	0.000151958	8.28189E-06	1.94474E-05	1.90719E-05	1.86773E-05	1.6178E-05	3.51295E-05	2.49928E-06	3.63792E-05	2.49928E-06	2.05546E-05
3834003772905	383400	3772905	0.000138326	4.9674E-05	2.62873E-05	9.02877E-05	2.90058E-06	2.90058E-06	9.31882E-05	2.90058E-06	0.000153971	8.39164E-06	1.97052E-05	1.93246E-05	1.89248E-05	1.63924E-05	3.55951E-05	2.5324E-06	3.68613E-05	2.5324E-06	2.09374E-05
3834103772905	383410	3772905	0.00014188	5.09502E-05	2.69627E-05	9.26073E-05	2.9751E-06	2.9751E-06	9.55824E-05	2.9751E-06	0.000157103	8.56232E-06	2.01059E-05	1.97177E-05	1.93097E-05	1.67258E-05	3.63191E-05	2.58391E-06	3.7611E-05	2.58391E-06	2.14726E-05
3834203772905	383420	3772905	0.000143431	5.15074E-05	2.72575E-05	9.362E-05	3.00764E-06	3.00764E-06	9.66277E-05	3.00764E-06	0.000158037	8.61323E-06	2.02255E-05	1.98349E-05	1.94245E-05	1.68252E-05	3.6535E-05	2.59927E-06	3.78346E-05	2.59927E-06	2.16989E-05
3834303772905	383430	3772905	0.000141082	5.06637E-05	2.6811E-05	9.20865E-05	2.95837E-06	2.95837E-06	9.50448E-05	2.95837E-06	0.000154737	8.43337E-06	1.98031E-05	1.94207E-05	1.90189E-05	1.64739E-05	3.57721E-05	2.54499E-06	3.70446E-05	2.54499E-06	2.1351E-05
3834403772905	383440	3772905	0.000138644	4.97881E-05	2.63477E-05	9.0495E-05	2.90724E-06	2.90724E-06	9.34023E-05	2.90724E-06	0.000151399	8.25143E-06	1.93759E-05	1.90017E-05	1.86086E-05	1.61185E-05	3.50003E-05	2.49008E-06	3.62454E-05	2.49008E-06	2.09891E-05
3834503772905	383450	3772905	0.000134742	4.83872E-05	2.56063E-05	8.79487E-05	2.82544E-06	2.82544E-06	9.07742E-05	2.82544E-06	0.000146537	7.98644E-06	1.87537E-05	1.83915E-05	1.8011E-05	1.56008E-05	3.38763E-05	2.41012E-06	3.50814E-05	2.41012E-06	2.04135E-05
3834603772905	383460	3772905	0.000130738	4.69491E-05	2.48453E-05	8.53349E-05	2.74147E-06	2.74147E-06	8.80764E-05	2.74147E-06	0.000141636	7.71936E-06	1.81265E-05	1.77765E-05	1.74087E-05	1.50791E-05	3.27434E-05	2.32952E-06	3.39082E-05	2.32952E-06	1.98196E-05
3834703772905	383470	3772905	0.000126431	4.54023E-05	2.40267E-05	8.25234E-05	2.65115E-06	2.65115E-06	8.51745E-05	2.65115E-06	0.000136468	7.43768E-06	1.74651E-05	1.71278E-05	1.67734E-05	1.45289E-05	3.15486E-05	2.24451E-06	3.26709E-05	2.24451E-06	1.91797E-05
3834803772905	383480	3772905	0.000121451	4.3614E-05	2.30804E-05	7.9273E-05	2.54672E-06	2.54672E-06	8.18197E-05	2.54672E-06	0.000130641	7.12011E-06	1.67193E-05	1.63965E-05	1.60572E-05	1.39085E-05	3.02016E-05	2.14868E-06	3.12759E-05	2.14868E-06	1.84364E-05
3834903772905	383490	3772905	0.000116944	4.19955E-05	2.22239E-05	7.63312E-05	2.45222E-06	2.45222E-06	7.87834E-05	2.45222E-06	0.000125342	6.83133E-06	1.60412E-05	1.57315E-05	1.5406E-05	1.33444E-05	2.89767E-05	2.06153E-06	3.00074E-05	2.06153E-06	1.77587E-05
3835003772905	383500	3772905	0.000114528	4.11279E-05	2.17647E-05	7.47543E-05	2.40156E-06	2.40156E-06	7.71558E-05	2.40156E-06	0.000122318	6.66649E-06	1.56542E-05	1.53519E-05	1.50342E-05	1.30224E-05	2.82775E-05	2.01179E-06	2.92834E-05	2.01179E-06	1.74024E-05
3835103772905	383510	3772905	0.000112725	4.04805E-05	2.14221E-05	7.35776E-05	2.36375E-06	2.36375E-06	7.59413E-05	2.36375E-06	0.00011999	6.53963E-06	1.53563E-05	1.50597E-05	1.47481E-05	1.27746E-05	2.77394E-05	1.97351E-06	2.87261E-05	1.97351E-06	1.71412E-05
3835203772905	383520	3772905	0.000110878	3.98172E-05	2.10711E-05	7.23719E-05	2.32502E-06	2.32502E-06	7.46969E-05	2.32502E-06	0.000117647	6.41193E-06	1.50564E-05	1.47657E-05	1.44602E-05	1.25252E-05	2.71977E-05	1.93497E-06	2.81652E-05	1.93497E-06	1.68729E-05
3835303772905	383530	3772905	0.00010889	3.91035E-05	2.06934E-05	7.10746E-05	2.28334E-06	2.28334E-06	7.3358E-05	2.28334E-06	0.000115182	6.27756E-06	1.47409E-05	1.44562E-05	1.41571E-05	1.22627E-05	2.66277E-05	1.89442E-06	2.75749E-05	1.89442E-06	1.65837E-05
3835403772905	383540	3772905	0.000106888	3.83845E-05	2.03129E-05	6.97677E-05	2.24136E-06	2.24136E-06	7.20091E-05	2.24136E-06	0.000112739	6.14444E-06	1.44283E-05	1.41497E-05	1.38569E-05	1.20027E-05	2.60631E-05	1.85425E-06	2.69902E-05	1.85425E-06	1.6293E-05
3835503772905	383550	3772905	0.00010479	3.76309E-05	1.99141E-05	6.83981E-05	2.19736E-06	2.19736E-06	7.05955E-05	2.19736E-06	0.000110228	6.00756E-06	1.41069E-05	1.38345E-05	1.35482E-05	1.17353E-05	2.54825E-05	1.81294E-06	2.63889E-05	1.81294E-06	1.59884E-05
3835603772905	383560	3772905	0.000102655	3.68641E-05	1.95084E-05	6.70044E-05	2.15258E-06	2.15258E-06	6.9157E-05	2.15258E-06	0.000107716	5.87069E-06	1.37855E-05	1.35193E-05	1.32395E-05	1.14679E-05	2.49019E-05	1.77163E-06	2.57877E-05	1.77163E-06	1.56783E-05
3835703772905	383570	3772905	0.000100645	3.61425E-05	1.91265E-05	6.56927E-05	2.11044E-06	2.11044E-06	6.78031E-05	2.11044E-06	0.000105358	5.74215E-06	1.34837E-05	1.32233E-05	1.29497E-05	1.12168E-05	2.43567E-05	1.73285E-06	2.52231E-05	1.73285E-06	1.53876E-05
3835803772905	383580	3772905	0.000100615	3.61319E-05	1.91208E-05	6.56734E-05	2.10982E-06	2.10982E-06	6.77832E-05	2.10982E-06	0.000105075	5.72671E-06	1.34474E-05	1.31877E-05	1.29

			ISDrainage / Utilities Trenching	ISDrainage / Utilities Trenching	ISAsphalt Paving	ISAsphalt Paving	SVDemolition	SVSite Grubbing / Prep	SVMass Grading / Excavation	SVMass Grading / Excavation	SVDrainage / Utilities Trenching	SVFoundations / Concrete Pads	SVBuilding / Structure Construction	SVBuilding / Structure Construction	SVAsphalt Paving	SVAsphalt Paving	SVArchitectural Coating	SVArchitectural Coating	SVLandscaping or Other Finishing	SVLandscaping or Other Finishing	MDemolition
Unique Identifier	X (UTM)	Y (UTM)	2027	2028	2027	2028	2027	2027	2027	2028	2028	2028	2028	2029	2028	2029	2028	2029	2028	2029	2027
3837903772895	383790	3772895	4.99935E-06	4.87108E-06	1.29115E-06	1.20276E-06	8.4856E-05	6.10068E-05	4.11326E-05	4.06103E-05	2.8814E-05	9.15347E-06	1.31129E-05	1.26126E-05	1.28926E-06	1.19952E-06	1.28926E-06	1.19952E-06	1.31129E-05	1.26126E-05	2.03609E-05
3838003772895	383800	3772895	4.9234E-06	4.79707E-06	1.27154E-06	1.18449E-06	8.35108E-05	6.00397E-05	4.04805E-05	3.99665E-05	2.83572E-05	9.00836E-06	1.2905E-05	1.24126E-05	1.26882E-06	1.1805E-06	1.26882E-06	1.1805E-06	1.2905E-05	1.24126E-05	2.00197E-05
3838103772895	383810	3772895	4.8587E-06	4.73403E-06	1.25483E-06	1.16893E-06	8.23526E-05	5.92071E-05	3.99191E-05	3.94123E-05	2.79639E-05	8.88343E-06	1.27261E-05	1.22405E-05	1.25122E-06	1.16413E-06	1.25122E-06	1.16413E-06	1.27261E-05	1.22405E-05	1.9733E-05
3838203772895	383820	3772895	4.79737E-06	4.67428E-06	1.23899E-06	1.15417E-06	8.1239E-05	5.84065E-05	3.93793E-05	3.88793E-05	2.75858E-05	8.7633E-06	1.2554E-05	1.2075E-05	1.2343E-06	1.14839E-06	1.2343E-06	1.14839E-06	1.2554E-05	1.2075E-05	1.94554E-05
3838303772895	383830	3772895	4.7653E-06	4.64304E-06	1.23071E-06	1.14646E-06	8.07847E-05	5.80798E-05	3.91591E-05	3.86619E-05	2.74315E-05	8.71429E-06	1.24838E-05	1.20074E-05	1.2274E-06	1.14197E-06	1.2274E-06	1.14197E-06	1.24838E-05	1.20074E-05	1.93157E-05
3838403772895	383840	3772895	4.76587E-06	4.64359E-06	1.23085E-06	1.14659E-06	8.06956E-05	5.80158E-05	3.91159E-05	3.86192E-05	2.74013E-05	8.70468E-06	1.247E-05	1.19942E-05	1.22605E-06	1.14071E-06	1.22605E-06	1.14071E-06	1.247E-05	1.19942E-05	1.93157E-05
3838503772895	383850	3772895	4.76305E-06	4.64085E-06	1.23012E-06	1.14592E-06	8.01165E-05	5.75994E-05	3.88352E-05	3.83421E-05	2.72046E-05	8.64222E-06	1.23805E-05	1.19081E-05	1.21725E-06	1.13252E-06	1.21725E-06	1.13252E-06	1.23805E-05	1.19081E-05	1.9254E-05
3838603772895	383860	3772895	4.69441E-06	4.57397E-06	1.2124E-06	1.1294E-06	7.89138E-05	5.67348E-05	3.82522E-05	3.77665E-05	2.67963E-05	8.51248E-06	1.21947E-05	1.17294E-05	1.19897E-06	1.11552E-06	1.19897E-06	1.11552E-06	1.21947E-05	1.17294E-05	1.89419E-05
3838703772895	383870	3772895	4.6179E-06	4.49942E-06	1.19264E-06	1.11099E-06	7.7631E-05	5.58125E-05	3.76304E-05	3.71526E-05	2.63606E-05	8.3741E-06	1.19964E-05	1.15387E-05	1.17948E-06	1.09739E-06	1.17948E-06	1.09739E-06	1.19964E-05	1.15387E-05	1.86044E-05
3838803772895	383880	3772895	4.51719E-06	4.40129E-06	1.16663E-06	1.08677E-06	7.61432E-05	5.47428E-05	3.69092E-05	3.64406E-05	2.58555E-05	8.21362E-06	1.17665E-05	1.13175E-05	1.15688E-06	1.07635E-06	1.15688E-06	1.07635E-06	1.17665E-05	1.13175E-05	1.81725E-05
3838903772895	383890	3772895	4.34503E-06	4.23355E-06	1.12217E-06	1.04535E-06	7.33637E-05	5.27445E-05	3.55619E-05	3.51103E-05	2.49116E-05	7.91379E-06	1.1337E-05	1.09044E-05	1.11465E-06	1.03706E-06	1.11465E-06	1.03706E-06	1.1337E-05	1.09044E-05	1.74322E-05
3839003772895	383900	3772895	4.20551E-06	4.0976E-06	1.08613E-06	1.01178E-06	7.09316E-05	5.0996E-05	3.43829E-05	3.39464E-05	2.40858E-05	7.65143E-06	1.09611E-05	1.05429E-05	1.0777E-06	1.00268E-06	1.0777E-06	1.00268E-06	1.09611E-05	1.05429E-05	1.68044E-05
3839103772895	383910	3772895	4.08905E-06	3.98413E-06	1.05605E-06	9.8376E-07	6.89627E-05	4.95805E-05	3.34286E-05	3.30041E-05	2.34172E-05	7.43905E-06	1.06569E-05	1.02503E-05	1.04778E-06	9.74852E-07	1.04778E-06	9.74852E-07	1.06569E-05	1.02503E-05	1.62818E-05
3829703772905	382970	3772905	3.81055E-06	3.71279E-06	9.84129E-07	9.16759E-07	5.83435E-05	4.19458E-05	2.82811E-05	2.7922E-05	1.98113E-05	6.29355E-06	9.0159E-06	8.67189E-06	8.8644E-07	8.24739E-07	8.8644E-07	8.24739E-07	9.0159E-06	8.67189E-06	1.47358E-05
3829803772905	382980	3772905	3.86963E-06	3.77034E-06	9.99385E-07	9.30972E-07	5.92344E-05	4.25863E-05	2.87129E-05	2.83483E-05	2.01138E-05	6.38965E-06	9.15356E-06	8.8043E-06	8.99975E-07	8.37332E-07	8.99975E-07	8.37332E-07	9.15356E-06	8.8043E-06	1.50044E-05
3829903772905	382990	3772905	3.94052E-06	3.83941E-06	1.01769E-06	9.48026E-07	6.03658E-05	4.33997E-05	2.92613E-05	2.88898E-05	2.0498E-05	6.5117E-06	9.3284E-06	8.97247E-06	9.17165E-07	8.53326E-07	9.17165E-07	8.53326E-07	9.3284E-06	8.97247E-06	1.53237E-05
3830003772905	383000	3772905	4.01422E-06	3.91122E-06	1.03673E-06	9.65758E-07	6.15507E-05	4.42516E-05	2.98357E-05	2.94569E-05	2.09004E-05	6.63951E-06	9.5115E-06	9.14858E-06	9.35168E-07	8.70075E-07	9.35168E-07	8.70075E-07	9.5115E-06	9.14858E-06	1.56594E-05
3830103772905	383010	3772905	4.09411E-06	3.98907E-06	1.05736E-06	9.84978E-07	6.28602E-05	4.51931E-05	3.04705E-05	3.00836E-05	2.1345E-05	6.78077E-06	9.71387E-06	9.34323E-06	9.55065E-07	8.88587E-07	9.55065E-07	8.88587E-07	9.71387E-06	9.34323E-06	1.60223E-05
3830203772905	383020	3772905	4.17963E-06	4.07239E-06	1.07945E-06	1.00555E-06	6.42678E-05	4.62051E-05	3.11528E-05	3.07572E-05	2.1823E-05	6.93261E-06	9.93139E-06	9.55245E-06	9.76451E-07	9.08485E-07	9.76451E-07	9.08485E-07	9.93139E-06	9.55245E-06	1.64106E-05
3830303772905	383030	3772905	4.26852E-06	4.159E-06	1.1024E-06	1.02694E-06	6.57289E-05	4.72555E-05	3.1861E-05	3.14565E-05	2.23191E-05	7.09021E-06	1.01572E-05	9.76961E-06	9.98649E-07	9.29138E-07	9.98649E-07	9.29138E-07	1.01572E-05	9.76961E-06	1.68135E-05
3830403772905	383040	3772905	4.36304E-06	4.25109E-06	1.12681E-06	1.04968E-06	6.7279E-05	4.83699E-05	3.26124E-05	3.21983E-05	2.28455E-05	7.25743E-06	1.03967E-05	1E-05	1.0222E-06	9.5105E-07	1.0222E-06	9.5105E-07	1.03967E-05	1E-05	1.72417E-05
3830503772905	383050	3772905	4.46149E-06	4.34702E-06	1.15224E-06	1.07337E-06	6.89004E-05	4.95356E-05	3.33983E-05	3.29743E-05	2.33961E-05	7.43233E-06	1.06473E-05	1.0241E-05	1.04684E-06	9.7397E-07	1.04684E-06	9.7397E-07	1.06473E-05	1.0241E-05	1.76899E-05
3830603772905	383060	3772905	4.56333E-06	4.44624E-06	1.17854E-06	1.09786E-06	7.05841E-05	5.07462E-05	3.42145E-05	3.37801E-05	2.39678E-05	7.61396E-06	1.09075E-05	1.04913E-05	1.07242E-06	9.97772E-07	1.07242E-06	9.97772E-07	1.09075E-05	1.04913E-05	1.81526E-05
3830703772905	383070	3772905	4.66853E-06	4.54875E-06	1.20571E-06	1.12318E-06	7.23303E-05	5.20015E-05	3.50609E-05	3.46158E-05	2.45607E-05	7.80231E-06	1.11773E-05	1.07508E-05	1.09895E-06	1.02245E-06	1.09895E-06	1.02245E-06	1.11773E-05	1.07508E-05	1.86316E-05
3830803772905	383080	3772905	4.77712E-06	4.65455E-06	1.23376E-06	1.1493E-06	7.41387E-05	5.33017E-05	3.59376E-05	3.54813E-05	2.51748E-05	7.99739E-06	1.14568E-05	1.10196E-05	1.12642E-06	1.04802E-06	1.12642E-06	1.04802E-06	1.14568E-05	1.10196E-05	1.91306E-05
3830903772905	383090	3772905	4.89358E-06	4.76802E-06	1.26383E-06	1.17732E-06	7.60809E-05	5.4698E-05	3.6879E-05	3.64107E-05	2.58343E-05	8.20689E-06	1.17569E-05	1.13083E-05	1.15593E-06	1.07547E-06	1.15593E-06	1.07547E-06	1.17569E-05	1.13083E-05	1.96623E-05
3831003772905	383100	3772905	5.01623E-06	4.88752E-06	1.29551E-06	1.20683E-06	7.81299E-05	5.61711E-05	3.78722E-05	3.73913E-05	2.65301E-05	8.42792E-06	1.20735E-05	1.16128E-05	1.18706E-06	1.10444E-06	1.18706E-06	1.10444E-06	1.20735E-05	1.16128E-05	2.0223E-05
3831103772905	383110	3772905	5.14394E-06	5.01196E-06	1.32849E-06	1.23755E-06	8.02769E-05	5.77147E-05	3.89129E-05	3.84188E-05	2.72591E-05	8.65952E-06	1.24053E-05	1.1932E-05	1.21968E-06	1.13479E-06	1.21968E-06	1.13479E-06	1.24053E-05	1.1932E-05	2.08072E-05
3831203772905	383120	3772905	5.28009E-06	5.14462E-06	1.36366E-06	1.27031E-06	8.25664E-05	5.93608E-05	4.00227E-05	3.95146E-05	2.80365E-05	8.90649E-06	1.27591E-05	1.22723E-05	1.25447E-06	1.16715E-06	1.25447E-06	1.16715E-06	1.27591E-05	1.22723E-05	2.14333E-05
3831303772905	383130	3772905	5.42581E-06	5.28659E-06	1.40129E-06	1.30536E-06	8.50876E-05	6.11734E-05	4.12448E-05	4.07212E-05	2.88926E-05	9.17845E-06	1.31487E-05	1.2647E-05	1.29278E-06	1.20279E-06	1.29278E-06	1.20279E-06	1.31487E-05	1.2647E-05	2.20992E-05
3831403772905	383140	3772905	5.59121E-06	5.44776E-06	1.44401E-06	1.34516E-06	8.79562E-05	6.32358E-05	4.26354E-05	4.2094E-05	2.98667E-05	9.48789E-06	1.3592E-05	1.30734E-05	1.33636E-06	1.24334E-06	1.33636E-06	1.24334E-06	1.3592E-05	1.30734E-05	2.28559E-05
3831503772905	383150	3772905	5.77406E-06	5.62591E-06	1.49123E-06	1.38915E-06	9.12258E-05	6.55864E-05	4.42202E-05	4.36588E-05	3.09769E-05	9.84058E-06	1.40972E-05	1.35593E-05	1.38604E-06	1.28956E-06	1.38604E-06	1.28956E-06	1.40972E-05	1.35593E-05	2.36942E-05
3831603772905	383160	3772905	5.96197E-06	5.80901E-06	1.53976E-06	1.43436E-06	9.46734E-05	6.80651E-05	4.58914E-05	4.53087E-05	3.21476E-05	1.02125E-05	1.463E-05	1.40718E-05	1.43842E-06	1.3383E-06	1.43842E-06	1.3383E-06	1.463E-05	1.40718E-05	2.45579E-05
3831703772905	383170	3772905	6.15495E-06	5.99703E-06	1.5896E-06	1.48078E-06	9.83617E-05	7.07167E-05	4.76792E-05	4.70739E-05	3.34E-05	1.06103E-05	1.52E-05	1.462E-05	1.49445E-06	1.39043E-06	1.49445E-06	1.39043E-06	1.52E-05	1.462E-05	2.54452E-05
3831803772905	383180	3772905	6.33498E-06	6.17244E-06	1.6361E-06	1.5241E-06	0.000102424	7.36373E-05	4.96484E-05	4.9018E-05	3.47795E-05	1.10485E-05	1.58277E-05	1.52238E-05	1.55618E-06	1.44786E-06	1.55618E-06	1.44786E-06	1.58277E-05	1.52238E-05	2.62944E-05
3831903772905	383190	3772905	6.62923E-06	6.45914E-06	1.71209E-06	1.59489E-06	0.000104874	7.53987E-05	5.0836E-05	5.01905E-05	3.56114E-05	1.13128E-05	1.62063E-05	1.55879E-05	1.5934E-06	1.48249E-06	1.5934E-06	1.48249E-06	1.62063E-05	1.55879E-05	2.72452E-05
3832003772905	383200	3772905	7.22953E-06	7.04404E-06	1.86713E-06	1.73931E-06	0.000114424	8.22648E-05	5.54653E-05	5.4761E-05	3.88543E-05	1.2343E-05	1.76821E-05	1.70074E-05	1.7385E-06	1.61749E-06	1.7385E-06	1.61749E-06	1.76821E-05	1.70074E-05	2.96985E-05
3832103772905	383210	3772905	7.60986E-06	7.41461E-06	1.96535E-06	1.83081E-06	0.000120277	8.64728E-05	5.83024E-05	5.75622E-05	4.08418E-05	1.29744E-05	1.85866E-05	1.78774E-05	1.82743E-06	1.70023E-06	1.82743E-06	1.70023E-06	1.85866E-05	1.78774E-05	3.12081E-05
3832203772905	383220	3772905	7.84671E-06	7.64539E-06	2.02652E-06	1.8878E-06	0.00012409	8.92141E-05	6.01507E-05	5.9387E-05	4.21365E-05	1.33857E-05	1.91758E-05	1.84441E-05	1.88536E-06	1.75413E-06	1.88536E-06	1.75413E-06	1.91758E-05	1.84441E-05	3.21063E-05
3832303772905	383230	3772905	7.84109E-06	7.63991E-06	2.02507E-06	1.88644E-06	0.00012434	8.93934E-05	6.02716E-05	5.95064E-05	4.22212E-05	1.34126E-05	1.92144E-05	1.84812E-05	1.88915E-06	1.75765E-06	1.88915E-06	1.75765E-06	1.92144E-05	1.84812E-05	3.2041E-05
3832403772905	383240	3772905	7.79946E-06	7.59934E-06	2.01432E-06	1.87643E-06	0.000124135	8.92461E-05	6.01723E-05	5.94083E-05	4.21516E-05	1.33905E-05	1.91827E-05	1.84508E-05	1.88604E-06	1.75476E-06	1.88604E-06	1.75476E-06	1.91827E-05	1.84508E-05	3.18977E-05
3832503772905	383250	3772905	7.86078E-06	7.65909E-06	2.03016E-06	1.89118E-06	0.000125676	9.03542E-05	6.09194E-05	6.01459E-05	4.2675E-05	1.35567E-05	1.94209E-05	1.86798E-05	1.90945E-06	1.77655E-06	1.90945E-06	1.77655E-06	1.94209E-05	1.86798E-05	3.22442E-05
3832603772905	383260	3772905	7.91817E-06	7.71501E-06	2.04498E-06	1.90499E-06	0.000127199	9.14494E-05	6.16578E-05	6.0875E-05	4.31923E-05	1.37211E-05	1.96563E-05	1.89063E-05	1.9326E-06	1.79808E-06	1.9326E-06	1.79808E-06	1.96563E-05	1.89063E-05	3.25872E-05
3832703772905	383270	3772905	7.88779E-06	7.68541E-06	2.03713E-06	1.89768E-06	0.000127288	9.15135E-05	6.1701E-05	6.09176E-05	4.32225E-05	1.37307E-05	1.967E-05	1.89195E-05	1.93395E-06	1.79934E-06	1.93395E-06	1.79934E-06	1.967E-05	1.89195E-05	3.25745E-05
3832803772905	383280	3772905	7.86416E-06	7.66238E-06	2.03103E-06	1.89199E-06	0.000127484	9.16544E-05	6.1796E-05	6.10114E-05	4.32891E-05	1.37518E-05	1.97003E-05	1.89486E-05	1.93693E-06	1.80211E-06	1.93693E-06	1.80211E-06	1.97003E-05	1.89486E-05	3.2618E-05
3832903772905	383290	3772905	7.87203E-06	7.67006E-06	2.03306E-06	1.89389E-06	0.000128215	9.21796E-05	6.21501E-05	6.1361E-05	4.35371E-05	1.38306E-05	1.98132E-05	1.90572E-05	1.94803E-06	1.81244E-06	1.94803E-06	1.81244E-06	1.98132E-05	1.90572E-05	3.27977E-05
3833003772905	383300	3772905	7.90579E-06	7.70295E-06	2.04178E-06	1.90201E-06	0.000129409	9.30378E-05	6.27288E-05	6.19323E-05	4.39425E-05	1.39594E-05	1.99977E-05	1.92347E-05	1.96617E-06	1.82931E-06	1.96617E-06	1.82931E-06	1.99977E-05	1.92347E-05	3.30699E-05
3833103772905	383310	3772905	7.93392E-06	7.73036E-06	2.04904E-06	1.90878E-06	0.000130522	9.38385E-05	6.32686E-05	6.24653E-05	4.43206E-05	1.40795E-05	2.01698E-05	1.94002E-05	1.98309E-06	1.84505E-06	1.98309E-06	1.84505E-06	2.01698E-05	1.94002E-05	3.33057E-05
3833203772905	383320	3772905	7.9823E-06	7.7775E-06	2.06154E-06	1.92042E-06	0.000131983	9.48889E-05	6.39768E-05	6.31645E-05	4.48167E-05	1.42371E-05	2.03956E-05	1.96173E-05	2.00528E-06	1.86571E-06	2.00528E-06	1.86571E-06	2.03956E-05	1.96173E-05	3.35979E-05
3833303772905	383330	3772905	8.0245E-06	7.81861E-06	2.07244E-06	1.93057E-06	0.00013332	9.58496E-05	6.46245E-05	6.3804E-05	4.52705E-05	1.43813E-05	2.06021E-05	1.9816E-05	2.02559E-06	1.8846E-06	2.02559E-06	1.8846E-06	2.06021E-05	1.9816E-05	3.38447E-05
3833403772905	383340	3772905	8.04644E-06	7.83999E-06	2.07811E-06	1.93585E-06	0.0001343	9.65541E-05	6.50996E-05	6.4273E-05	4.56033E-05	1.4487E-05	2.07535E-05	1.99616E-05	2.04048E-06	1.89845E-06	2.04048E-06	1.89845E-06	2.07535E-05	1.99616E-05	3.39916E-05
3833503772905	383350	3772905	8.0757E-06	7.8685E-06	2.08566E-06	1.94289E-06	0.000135378	9.73291E-05	6.56221E-05	6.47889E-05	4.59693E-05	1.46033E-05	2.09201E-05	2.01218E-05	2.05685E-06	1.91369E-06	2.05685E-06	1.91369E-06	2.09201E-05	2.01218E-05	3.41531E-05
3833603772905	383360	3772905	8.07851E-06	7.87124E-06	2.08639E-06	1.94356E-06	0.000135948	9.77391E-05	6.58985E-05	6.50618E-05	4.61629E-05	1.46648E-05	2.10082E-05	2.02066E-05	2.06552E-06	1.92175E-06	2.06552E-06	1.92175E-06	2.10082E-05	2.02066E-05	3.41858E-05
3833703772905	383370	3772905	8.1117E-06	7.90358E-06	2.09496E-06	1.95155E-06	0.000136999	9.84948E-05	6.6408E-05	6.55649E-05	4.65199E-05	1.47782E-05	2.11706E-05	2.03628E-05	2.08149E-06	1.93661E-06	2.08149E-06	1.93661E-06	2.11706E-05	2.03628E-05	3.43255E-05
3833803772905	383380	3772905	8.18766E-06	7.97758E-06	2.11458E-06	1.96982E-06	0.000138736	9.97438E-05	6.72501E-05	6.63963E-05	4.71097E-05	1.49656E-05	2.14391E-05	2.06211E-05	2.10788E-06	1.96116E-06	2.10788E-06	1.96116E-06	2.14391E-05	2.06211E-05	3.46177E-05
3833903772905	383390	3772905	8.27655E-06	8.06419E-06	2.13753E-06	1.99121E-06	0.000140643	0.000101114	6.81743E-05	6.73087E-05	4.77571E-05	1.51712E-05	2.17337E-05	2.09044E-05	2.13685E-06	1.98811E-06	2.13685E-06	1.98811E-06	2.17337E-05	2.09044E-05	3.49533E-05
3834003772905	383400	3772905	8.4307E-06	8.21439E-06	2.17735E-06	2.02829E-06	0.000143636	0.000103266	6.96252E-05	6.87412E-05	4.87735E-05	1.54941E-05	2.21963E-05	2.13493E-05	2.18233E-06	2.03043E-06	2.18233E-06	2.03043E-06	2.21963E-05	2.13493E-05	3.55612E-05
3834103772905	383410	3772905	8.64618E-06	8.42435E-06	2.233E-06	2.08014E-06	0.000147654	0.000106155	7.15728E-05	7.06641E-05	5.01379E-05	1.59275E-05	2.28171E-05	2.19465E-05	2.24337E-06	2.08722E-06	2.24337E-06	2.08722E-06	2.28171E-05	2.19465E-05	3.64594E-05
3834203772905	383420	3772905	8.73733E-06	8.51315E-06	2.25654E-06	2.10206E-06	0.000149453	0.000107449	7.24451E-05	7.15253E-05	5.07489E-05	1.61216E-05	2.30952E-05	2.2214E-05	2.27072E-06	2.11266E-06	2.27072E-06	2.11266E-06	2.30952E-05	2.2214E-05	3.68495E-05
3834303772905	383430	3772905	8.59724E-06	8.37665E-06	2.22036E-06	2.06836E-06	0.000147182	0.000105816	7.13439E-05	7.04381E-05	4.99775E-05	1.58766E-05	2.27442E-05	2.18764E-05	2.2362E-06	2.08055E-06	2.2362E-06	2.08055E-06	2.27442E-05	2.18764E-05	3.62362E-05
3834403772905	383440	3772905	8.45152E-06	8.23468E-06	2.18272E-06	2.0333E-06	0.000144785	0.000104093	7.01823E-05	6.92912E-05	4.91638E-05	1.56181E-05	2.23738E-05	2.15202E-05	2.19979E-06	2.04667E-06	2.19979E-06	2.04667E-06	2.23738E-05	2.15202E-05	3.55975E-05
3834503772905	383450	3772905	8.21972E-06	8.00883E-06	2.12286E-06	1.97754E-06	0.000140839	0.000101255	6.82693E-05	6.74025E-05	4.78237E-05	1.51924E-05	2.1764E-05	2.09336E-05	2.13983E-06	1.99088E-06	2.13983E-06	1.99088E-06	2.1764E-05	2.09336E-05	3.45832E-05
3834603772905	383460	3772905	7.98062E-06	7.77586E-06	2.0611E-06	1.92001E-06	0.00013675	9.83155E-05	6.62871E-05	6.54455E-05	4.64352E-05	1.47513E-05	2.11321E-05	2.03258E-05	2.0777E-06	1.93308E-06	2.0777E-06	1.93308E-06	2.11321E-05	2.03258E-05	3.35435E-05
3834703772905	383470	3772905	7.72294E-06	7.52479E-06	1.99456E-06	1.85802E-06	0.000132295	9.5113E-05	6.41279E-05	6.33137E-05	4.49226E-05	1.42708E-05	2.04437E-05	1.96637E-05	2.01002E-06	1.87011E-06	2.01002E-06	1.87011E-06	2.04437E-05	1.96637E-05	3.24275E-05
3834803772905	383480	3772905	7.42363E-06	7.23316E-06	1.91726E-06	1.78601E-06	0.000127092	9.13726E-05	6.1606E-05	6.08238E-05	4.3156E-05	1.37095E-05	1.96398E-05	1.88904E-05	1.93097E-06	1.79657E-06	1.93097E-06	1.79657E-06	1.96398E-05	1.88904E-05	3.11428E-05
3834903772905	383490	3772905	7.15077E-06	6.9673E-06	1.84678E-06	1.72036E-06	0.000122371	8.7978E-05	5.93173E-05	5.85641E-05	4.15527E-05	1.32002E-05	1.89101E-05	1.81886E-05	1.85924E-06	1.72982E-06	1.85924E-06	1.72982E-06	1.89101E-05	1.81886E-05	2.99815E-05
3835003772905	383500	3772905	7.0073E-06	6.82751E-06	1.80973E-06	1.68585E-06	0.00011993	8.6223E-05	5.8134E-05	5.73959E-05	4.07238E-05	1.29369E-05	1.85329E-05	1.78258E-05	1.82215E-06	1.69532E-06	1.82215E-06	1.69532E-06	1.85329E-05	1.78258E-05	2.93519E-05
3835103772905	383510	3772905	6.90209E-06	6.725E-06	1.78256E-06	1.660536-06	0.000118175	8.49612E-05	5.72833E-05	5.6556E-05	4.01278E-05	1.27476E-05	1.82617E-05	1.75649E-05	1.79548E-06	1.67051E-06	1.79548E-06	1.67051E-06	1.82617E-05	1.75649E-05	2.88801E-05
3835203772905	383520	3772905	6.79407E-06	6.61976E-06	1.75466E-06	1.634555E-06	0.000116366	8.3661E-05	5.64067E-05	5.56905E-05	3.95137E-05	1.25525E-05	1.79822E-05	1.72961E-05	1.76801E-06	1.64494E-06	1.76801E-06	1.64494E-06	1.79822E-05	1.72961E-05	2.83974E-05
3835303772905	383530	3772905	6.67761E-06	6.50628E-06	1.72459E-06	1.60653E-06	0.000114406	8.2252E-05	5.54566E-05	5.47525E-05	3.88482E-05	1.23411E-05	1.76794E-05	1.70048E-05	1.73823E-06	1.61724E-06	1.73823E-06	1.61724E-06	1.76794E-05	1.70048E-05	2.78803E-05
3835403772905	383540	3772905	6.56059E-06	6.39226E-06	1.69436E-06	1.57837E-06	0.000112438	8.08365E-05	5.45023E-05	5.38103E-05	3.81797E-05	1.21287E-05	1.73751E-05	1.67122E-05	1.70832E-06	1.58941E-06	1.70832E-06	1.58941E-06	1.73751E-05	1.67122E-05	2.73595E-05
3835503772905	383550	3772905	6.43794E-06	6.27276E-06	1.66269E-06	1.54887E-06	0.000110353	7.93377E-05	5.34918E-05	5.28126E-05	3.74718E-05	1.19038E-05	1.7053E-05	1.64023E-05	1.67664E-06	1.55994E-06	1.67664E-06	1.55994E-06	1.7053E-05	1.64023E-05	2.68134E-05
3835603772905	383560	3772905	6.31304E-06	6.15107E-06	1.63043E-06	1.51882E-06	0.000108233	7.78134E-05	5.2464E-05	5.17979E-05	3.67518E-05	1.16751E-05	1.67253E-05	1.60872E-05	1.64443E-06	1.52997E-06	1.64443E-06	1.52997E-06	1.67253E-05	1.60872E-05	2.62617E-05
3835703772905	383570	3772905	6.19602E-06	6.03705E-06	1.60021E-06	1.49066E-06	0.000106237	7.63787E-05	5.14967E-05	5.08428E-05	3.60742E-05	1.14599E-05	1.64169E-05	1.57905E-05	1.61411E-06	1.50176E-06	1.61411E-06	1.50176E-06	1.64169E-05	1.57905E-05	2.57391E-05
3835803772905	383580	3772905	6.20052E-06	6.04143E-06	1.60137E-06	1.49175E-06	0.000106397	7.64939E-05

			MSite Grubbing / Prep	MMass Grading / Excavation	MMass Grading / Excavation	MDrainage / Utilities Trenching	MFoundations / Concrete Pads	MBuilding / Structure Construction	MAsphalt Paving	MLandscaping or Other Finishing	MWaterside Construction (Piles)	RSSWDemolition	RSSWPlacing Base	RSSWForm/Plac e Rebar and Pour	Child Risk				
Unique Identifier	X (UTM)	Y (UTM)	2027	2027	2028	2028	2028	2028	2028	2028	2028	2029	2029	2029	3rd Trimester	0<2	2<16	Total	per million
3837903772895	383790	3772895	6.25044E-05	7.35E-05	7.25214E-05	1.54156E-05	2.00478E-05	1.47563E-05	1.51882E-06	1.77939E-05	1.51882E-06	1.2814E-05	1.85934E-05	1.10218E-05	1.98063E-09	2.8722E-08	5.5692E-09	3.62721E-08	0.03627213
3838003772895	383800	3772895	6.14572E-05	7.22686E-05	7.13063E-05	1.51573E-05	1.97119E-05	1.4509E-05	1.49337E-06	1.74958E-05	1.49337E-06	1.26986E-05	1.84259E-05	1.09225E-05	1.94869E-09	2.8257E-08	5.4779E-09	3.56841E-08	0.03568407
3838103772895	383810	3772895	6.0577E-05	7.12336E-05	7.02852E-05	1.49402E-05	1.94296E-05	1.43013E-05	1.47199E-06	1.72452E-05	1.47199E-06	1.25644E-05	1.82313E-05	1.08071E-05	1.9219E-09	2.7867E-08	5.401E-09	3.51901E-08	0.03519014
3838203772895	383820	3772895	5.97248E-05	7.02315E-05	6.92963E-05	1.473E-05	1.91563E-05	1.41001E-05	1.45128E-06	1.70026E-05	1.45128E-06	1.24303E-05	1.80367E-05	1.06918E-05	1.89622E-09	2.7492E-08	5.3269E-09	3.47156E-08	0.03471558
3838303772895	383830	3772895	5.92959E-05	6.97271E-05	6.87987E-05	1.46242E-05	1.90187E-05	1.39988E-05	1.44085E-06	1.68805E-05	1.44085E-06	1.22619E-05	1.77922E-05	1.05469E-05	1.8834E-09	2.7305E-08	5.2914E-09	3.44794E-08	0.03447938
3838403772895	383840	3772895	5.92959E-05	6.97271E-05	6.87987E-05	1.46242E-05	1.90187E-05	1.39988E-05	1.44085E-06	1.68805E-05	1.44085E-06	1.20435E-05	1.74754E-05	1.03591E-05	1.88355E-09	2.7308E-08	5.2899E-09	3.44817E-08	0.03448168
3838503772895	383850	3772895	5.91065E-05	6.95044E-05	6.85789E-05	1.45775E-05	1.8958E-05	1.39541E-05	1.43625E-06	1.68266E-05	1.43625E-06	1.18252E-05	1.71586E-05	1.01713E-05	1.8806E-09	2.7261E-08	5.2709E-09	3.44128E-08	0.03441282
3838603772895	383860	3772895	5.81484E-05	6.83777E-05	6.74673E-05	1.43412E-05	1.86507E-05	1.37279E-05	1.41297E-06	1.65538E-05	1.41297E-06	1.17378E-05	1.70319E-05	1.00961E-05	1.8516E-09	2.6839E-08	5.1881E-09	3.38788E-08	0.03387883
3838703772895	383870	3772895	5.71123E-05	6.71594E-05	6.62652E-05	1.40857E-05	1.83183E-05	1.34833E-05	1.38779E-06	1.62589E-05	1.38779E-06	1.16692E-05	1.69323E-05	1.00371E-05	1.81967E-09	2.6376E-08	5.0979E-09	3.32941E-08	0.03329407
3838803772895	383880	3772895	5.57866E-05	6.56005E-05	6.4727E-05	1.37587E-05	1.78931E-05	1.31703E-05	1.35558E-06	1.58815E-05	1.35558E-06	1.16349E-05	1.68825E-05	1.00076E-05	1.77817E-09	2.5776E-08	4.9848E-09	3.25391E-08	0.03253906
3838903772895	383890	3772895	5.35139E-05	6.2928E-05	6.20901E-05	1.31982E-05	1.71642E-05	1.26338E-05	1.30036E-06	1.52345E-05	1.30036E-06	1.16786E-05	1.69459E-05	1.00452E-05	1.7071E-09	2.4741E-08	4.7877E-09	3.12354E-08	0.03123541
3839003772895	383900	3772895	5.15866E-05	6.06616E-05	5.98539E-05	1.27229E-05	1.6546E-05	1.21788E-05	1.25352E-06	1.46858E-05	1.25352E-06	1.16692E-05	1.69323E-05	1.00371E-05	1.64793E-09	2.3882E-08	4.62E-09	3.01502E-08	0.03015021
3839103772895	383910	3772895	4.99823E-05	5.87751E-05	5.79925E-05	1.23272E-05	1.60315E-05	1.18E-05	1.21454E-06	1.42291E-05	1.21454E-06	1.16131E-05	1.68508E-05	9.98882E-06	1.59864E-09	2.3167E-08	4.4812E-09	2.92465E-08	0.02924648
3829703772905	382970	3772905	4.52364E-05	5.31943E-05	5.2486E-05	1.11567E-05	1.45092E-05	1.06796E-05	1.09922E-06	1.2878E-05	1.09922E-06	8.42517E-06	1.22251E-05	7.24679E-06	1.79305E-09	2.4689E-08	4.549E-09	3.10308E-08	0.03103081
3829803772905	382980	3772905	4.60608E-05	5.41638E-05	5.34426E-05	1.13601E-05	1.47737E-05	1.08742E-05	1.11925E-06	1.31127E-05	1.11925E-06	8.35342E-06	1.2121E-05	7.18508E-06	1.8248E-09	2.5125E-08	4.6291E-09	3.15792E-08	0.03157919
3829903772905	382990	3772905	4.70412E-05	5.53166E-05	5.45801E-05	1.16019E-05	1.50881E-05	1.11057E-05	1.14307E-06	1.33918E-05	1.14307E-06	8.35342E-06	1.2121E-05	7.18508E-06	1.86236E-09	2.5643E-08	4.7249E-09	3.22303E-08	0.0322303
3830003772905	383000	3772905	4.80717E-05	5.65284E-05	5.57757E-05	1.18566E-05	1.54186E-05	1.1349E-05	1.16811E-06	1.36852E-05	1.16811E-06	8.36902E-06	1.21436E-05	7.1985E-06	1.90108E-09	2.6178E-08	4.8246E-09	3.29035E-08	0.03290352
3830103772905	383010	3772905	4.91858E-05	5.78384E-05	5.70683E-05	1.21308E-05	1.5776E-05	1.1612E-05	1.19518E-06	1.40023E-05	1.19518E-06	8.41581E-06	1.22115E-05	7.23874E-06	1.94265E-09	2.6754E-08	4.9322E-09	3.36286E-08	0.03362856
3830203772905	383020	3772905	5.03778E-05	5.92402E-05	5.84514E-05	1.24248E-05	1.61583E-05	1.18934E-05	1.22415E-06	1.43417E-05	1.22415E-06	8.46572E-06	1.22839E-05	7.28167E-06	1.98694E-09	2.7368E-08	5.0473E-09	3.44018E-08	0.03440185
3830303772905	383030	3772905	5.16144E-05	6.06943E-05	5.98862E-05	1.27298E-05	1.65549E-05	1.21853E-05	1.2542E-06	1.46937E-05	1.2542E-06	8.51562E-06	1.23564E-05	7.3246E-06	2.03264E-09	2.8002E-08	5.1662E-09	3.5201E-08	0.03520101
3830403772905	383040	3772905	5.2929E-05	6.22402E-05	6.14114E-05	1.3054E-05	1.69766E-05	1.24957E-05	1.28614E-06	1.5068E-05	1.28614E-06	8.56865E-06	1.24333E-05	7.37021E-06	2.08084E-09	2.8673E-08	5.292E-09	3.60454E-08	0.03604544
3830503772905	383050	3772905	5.43049E-05	6.38581E-05	6.30078E-05	1.33933E-05	1.74179E-05	1.28205E-05	1.31958E-06	1.54597E-05	1.31958E-06	8.62168E-06	1.25102E-05	7.41582E-06	2.13068E-09	2.9367E-08	5.4229E-09	3.69204E-08	0.03692036
3830603772905	383060	3772905	5.57253E-05	6.55284E-05	6.46559E-05	1.37436E-05	1.78735E-05	1.31559E-05	1.35409E-06	1.5864E-05	1.35409E-06	8.67159E-06	1.25827E-05	7.45875E-06	2.18186E-09	3.0081E-08	5.5576E-09	3.78209E-08	0.03782093
3830703772905	383070	3772905	5.71959E-05	6.72577E-05	6.63621E-05	1.41063E-05	1.83451E-05	1.3503E-05	1.38983E-06	1.62827E-05	1.38983E-06	8.72462E-06	1.26596E-05	7.50436E-06	2.23397E-09	3.0811E-08	5.6962E-09	3.87411E-08	0.03874111
3830803772905	383080	3772905	5.87277E-05	6.9059E-05	6.81394E-05	1.44841E-05	1.88365E-05	1.38647E-05	1.42705E-06	1.67188E-05	1.42705E-06	8.77452E-06	1.2732E-05	7.54729E-06	2.2876E-09	3.1564E-08	5.8391E-09	3.96903E-08	0.03969034
3830903772905	383090	3772905	6.03598E-05	7.09782E-05	7.00331E-05	1.48866E-05	1.936E-05	1.425E-05	1.46671E-06	1.71834E-05	1.46671E-06	8.82755E-06	1.2809E-05	7.5929E-06	2.34464E-09	3.2365E-08	5.9914E-09	4.07015E-08	0.04070146
3831003772905	383100	3772905	6.2081E-05	7.30022E-05	7.20302E-05	1.53112E-05	1.9912E-05	1.46563E-05	1.50853E-06	1.76734E-05	1.50853E-06	8.8837E-06	1.28904E-05	7.64119E-06	2.40394E-09	3.3201E-08	6.1509E-09	4.17559E-08	0.04175591
3831103772905	383110	3772905	6.38747E-05	7.51114E-05	7.41112E-05	1.57535E-05	2.04873E-05	1.50798E-05	1.55212E-06	1.8184E-05	1.55212E-06	8.93673E-06	1.29674E-05	7.6868E-06	2.46531E-09	3.4068E-08	6.3165E-09	4.28495E-08	0.0428495
3831203772905	383120	3772905	6.57964E-05	7.73712E-05	7.6341E-05	1.62275E-05	2.11037E-05	1.55335E-05	1.59881E-06	1.87311E-05	1.59881E-06	8.99287E-06	1.30489E-05	7.7351E-06	2.5303E-09	3.4987E-08	6.4926E-09	4.401E-08	0.04400999
3831303772905	383130	3772905	6.78407E-05	7.97751E-05	7.87129E-05	1.67317E-05	2.17594E-05	1.60161E-05	1.64849E-06	1.93131E-05	1.64849E-06	9.1426E-06	1.32661E-05	7.86388E-06	2.59838E-09	3.5954E-08	6.6801E-09	4.52325E-08	0.04523253
3831403772905	383140	3772905	7.01635E-05	8.25066E-05	8.1408E-05	1.73046E-05	2.25044E-05	1.65645E-05	1.70493E-06	1.99743E-05	1.70493E-06	9.31416E-06	1.3515E-05	8.01145E-06	2.67598E-09	3.7056E-08	6.8933E-09	4.66249E-08	0.04662495
3831503772905	383150	3772905	7.2737E-05	8.55328E-05	8.43939E-05	1.79393E-05	2.33299E-05	1.7172E-05	1.76747E-06	2.0707E-05	1.76747E-06	9.63545E-06	1.39812E-05	8.2878E-06	2.76072E-09	3.8263E-08	7.1294E-09	4.81529E-08	0.0481529
3831603772905	383160	3772905	7.53885E-05	8.86507E-05	8.74703E-05	1.85932E-05	2.41803E-05	1.7798E-05	1.83189E-06	2.14618E-05	1.83189E-06	1.00628E-05	1.46013E-05	8.65537E-06	2.84556E-09	3.9478E-08	7.3703E-09	4.96944E-08	0.04969438
3831703772905	383170	3772905	7.81124E-05	9.18537E-05	9.06307E-05	1.9265E-05	2.5054E-05	1.84411E-05	1.89808E-06	2.22372E-05	1.89808E-06	1.06773E-05	1.5493E-05	9.18392E-06	2.93008E-09	4.07E-08	7.6162E-09	5.12461E-08	0.05124609
3831803772905	383180	3772905	8.07193E-05	9.49192E-05	9.36554E-05	1.99079E-05	2.58901E-05	1.90565E-05	1.96143E-06	2.29794E-05	1.96143E-06	1.18033E-05	1.71269E-05	1.01525E-05	2.99297E-09	4.1672E-08	7.8366E-09	5.2502E-08	0.05250197
3831903772905	383190	3772905	8.36381E-05	9.83516E-05	9.7042E-05	2.06278E-05	2.68263E-05	1.97456E-05	2.03236E-06	2.38103E-05	2.03236E-06	1.2789E-05	1.85572E-05	1.10003E-05	3.10359E-09	4.3231E-08	8.0819E-09	5.44162E-08	0.05441617
3832003772905	383200	3772905	9.11691E-05	0.000107207	0.00010578	2.24852E-05	2.92418E-05	2.15236E-05	2.21536E-06	2.59543E-05	2.21536E-06	1.34472E-05	1.95122E-05	1.15664E-05	3.3219E-09	4.6482E-08	8.7149E-09	5.85189E-08	0.0585189
3832103772905	383210	3772905	9.58036E-05	0.000112657	0.000111157	2.36282E-05	3.07283E-05	2.26177E-05	2.32797E-06	2.72736E-05	2.32797E-06	1.38777E-05	2.01368E-05	1.19367E-05	3.44855E-09	4.8404E-08	9.0886E-09	6.09408E-08	0.0609408
3832203772905	383220	3772905	9.85609E-05	0.0001159	0.000114356	2.43083E-05	3.16127E-05	2.32687E-05	2.39497E-06	2.80586E-05	2.39497E-06	1.41054E-05	2.04672E-05	1.21325E-05	3.50065E-09	4.9305E-08	9.2778E-09	6.20839E-08	0.06208392
3832303772905	383230	3772905	9.83604E-05	0.000115664	0.000114124	2.42588E-05	3.15484E-05	2.32213E-05	2.3901E-06	2.80015E-05	2.3901E-06	1.4043E-05	2.03767E-05	1.20789E-05	3.45548E-09	4.8804E-08	9.2038E-09	6.14632E-08	0.06146321
3832403772905	383240	3772905	9.79204E-05	0.000115146	0.000113613	2.41503E-05	3.14072E-05	2.31174E-05	2.37941E-06	2.78762E-05	2.37941E-06	1.38683E-05	2.01232E-05	1.19286E-05	3.40819E-09	4.8243E-08	9.1177E-09	6.07685E-08	0.06076849
3832503772905	383250	3772905	9.89843E-05	0.000116397	0.000114848	2.44127E-05	3.17485E-05	2.33686E-05	2.40526E-06	2.81791E-05	2.40526E-06	1.37685E-05	1.99784E-05	1.18428E-05	3.41386E-09	4.842E-08	9.1731E-09	6.10073E-08	0.06100731
3832603772905	383260	3772905	0.000100037	0.000117635	0.000116069	2.46723E-05	3.20861E-05	2.36171E-05	2.43084E-06	2.84788E-05	2.43084E-06	1.36437E-05	1.97973E-05	1.17355E-05	3.41973E-09	4.8598E-08	9.2289E-09	6.12462E-08	0.06124616
3832703772905	383270	3772905	9.99981E-05	0.00011759	0.000116024	2.46627E-05	3.20736E-05	2.36079E-05	2.42989E-06	2.84677E-05	2.42989E-06	1.33536E-05	1.93764E-05	1.14859E-05	3.38885E-09	4.8249E-08	9.185E-09	6.08224E-08	0.06082241
3832803772905	383280	3772905	0.000100132	0.000117747	0.000116179	2.46957E-05	3.21165E-05	2.36395E-05	2.43314E-06	2.85058E-05	2.43314E-06	1.30261E-05	1.89012E-05	1.12042E-05	3.36294E-09	4.797E-08	9.1544E-09	6.04874E-08	0.06048741
3832903772905	383290	3772905	0.000100683	0.000118395	0.000116819	2.48317E-05	3.22934E-05	2.37697E-05	2.44654E-06	2.86628E-05	2.44654E-06	1.27422E-05	1.84893E-05	1.09601E-05	3.3507E-09	4.7887E-08	9.1614E-09	6.03993E-08	0.06039926
3833003772905	383300	3772905	0.000101519	0.000119378	0.000117788	2.50378E-05	3.25614E-05	2.3967E-05	2.46684E-06	2.89006E-05	2.46684E-06	1.25426E-05	1.81996E-05	1.07884E-05	3.34977E-09	4.7963E-08	9.1977E-09	6.05103E-08	0.06051032
3833103772905	383310	3772905	0.000102243	0.000120229	0.000118628	2.52163E-05	3.27936E-05	2.41379E-05	2.48444E-06	2.91068E-05	2.48444E-06	1.23773E-05	1.79597E-05	1.06462E-05	3.34683E-09	4.8005E-08	9.2266E-09	6.05789E-08	0.06057889
3833203772905	383320	3772905	0.00010314	0.000121284	0.000119669	2.54375E-05	3.30813E-05	2.43496E-05	2.50623E-06	2.93621E-05	2.50623E-06	1.23149E-05	1.78692E-05	1.05925E-05	3.35338E-09	4.8174E-08	9.2785E-09	6.08062E-08	0.06080617
3833303772905	383330	3772905	0.000103897	0.000122175	0.000120548	2.56244E-05	3.33243E-05	2.45285E-05	2.52464E-06	2.95778E-05	2.52464E-06	1.22868E-05	1.78285E-05	1.05683E-05	3.35837E-09	4.8312E-08	9.3225E-09	6.09929E-08	0.06099294
3833403772905	383340	3772905	0.000104348	0.000122705	0.000121071	2.57356E-05	3.3469E-05	2.4635E-05	2.5356E-06	2.97062E-05	2.5356E-06	1.22712E-05	1.78058E-05	1.05549E-05	3.3558E-09	4.8334E-08	9.343E-09	6.10323E-08	0.06103233
3833503772905	383350	3772905	0.000104844	0.000123288	0.000121647	2.58579E-05	3.3628E-05	2.4752E-05	2.54765E-06	2.98473E-05	2.54765E-06	1.23118E-05	1.78647E-05	1.05898E-05	3.35844E-09	4.8418E-08	9.3735E-09	6.115E-08	0.06114996
3833603772905	383360	3772905	0.000104945	0.000123406	0.000121763	2.58826E-05	3.36602E-05	2.47757E-05	2.55009E-06	2.98759E-05	2.55009E-06	1.23492E-05	1.7919E-05	1.0622E-05	3.35053E-09	4.8345E-08	9.3713E-09	6.10666E-08	0.06106657
3833703772905	383370	3772905	0.000105373	0.000123911	0.000122261	2.59884E-05	3.37977E-05	2.4877E-05	2.56051E-06	2.9998E-05	2.56051E-06	1.24833E-05	1.81136E-05	1.07374E-05	3.35757E-09	4.8473E-08	9.406E-09	6.12362E-08	0.06123623
3833803772905	383380	3772905	0.00010627	0.000124965	0.000123301	2.62096E-05	3.40854E-05	2.50887E-05	2.5823E-06	3.02533E-05	2.5823E-06	1.27547E-05	1.85074E-05	1.09708E-05	3.38324E-09	4.8859E-08	9.4888E-09	6.17314E-08	0.0617314
3833903772905	383390	3772905	0.000107301	0.000126177	0.000124497	2.64638E-05	3.44159E-05	2.5332E-05	2.60734E-06	3.05467E-05	2.60734E-06	1.30978E-05	1.90053E-05	1.12659E-05	3.41396E-09	4.9318E-08	9.5837E-09	6.23154E-08	0.06231535
3834003772905	383400	3772905	0.000109167	0.000128371	0.000126662	2.6924E-05	3.50144E-05	2.57725E-05	2.65269E-06	3.10779E-05	2.65269E-06	1.35782E-05	1.97023E-05	1.16791E-05	3.47156E-09	5.0166E-08	9.7524E-09	6.33903E-08	0.0633903
3834103772905	383410	3772905	0.000111924	0.000131614	0.000129861	2.7604E-05	3.58988E-05	2.64235E-05	2.71969E-06	3.18629E-05	2.71969E-06	1.41178E-05	2.04853E-05	1.21433E-05	3.55456E-09	5.1389E-08	9.994E-09	6.49374E-08	0.0649374
3834203772905	383420	3772905	0.000113122	0.000133022	0.000131251	2.78994E-05	3.62829E-05	2.67062E-05	2.74879E-06	3.22038E-05	2.74879E-06	1.44235E-05	2.09289E-05	1.24062E-05	3.58683E-09	5.188E-08	1.0092E-08	6.55591E-08	0.06555907
3834303772905	383430	3772905	0.000111239	0.000130808	0.000129066	2.74351E-05	3.56791E-05	2.62617E-05	2.70304E-06	3.16678E-05	2.70304E-06	1.44017E-05	2.08972E-05	1.23874E-05	3.52304E-09	5.0976E-08	9.9179E-09	6.44173E-08	0.0644173
3834403772905	383440	3772905	0.000109278	0.000128502	0.000126791	2.69515E-05	3.50502E-05	2.57988E-05	2.65539E-06	3.11096E-05	2.65539E-06	1.43799E-05	2.08655E-05	1.23686E-05	3.45757E-09	5.0046E-08	9.7376E-09	6.32415E-08	0.06324151
3834503772905	383450	3772905	0.000106164	0.000124841	0.000123178	2.61835E-05	3.40514E-05	2.50637E-05	2.57973E-06	3.02232E-05	2.57973E-06	1.42301E-05	2.06482E-05	1.22399E-05	3.35679E-09	4.8601E-08	9.4559E-09	6.14137E-08	0.0614137
3834603772905	383460	3772905	0.000102973	0.000121087	0.000119475	2.53963E-05	3.30277E-05	2.43102E-05	2.50217E-06	2.93145E-05	2.50217E-06	1.40555E-05	2.03948E-05	1.20896E-05	3.254E-09	4.7124E-08	9.1675E-09	5.9546E-08	0.059546
3834703772905	383470	3772905	9.95469E-05	0.000117059	0.0001155	2.45514E-05	3.19289E-05	2.35014E-05	2.41893E-06	2.83393E-05	2.41893E-06	1.38371E-05	2.00779E-05	1.19018E-05	3.14404E-09	4.5543E-08	8.8581E-09	5.75447E-08	0.05754471
3834803772905	383480	3772905	9.56031E-05	0.000112421	0.000110925	2.35788E-05	3.0664E-05	2.25704E-05	2.3231E-06	2.72166E-05	2.3231E-06	1.35221E-05	1.96208E-05	1.16308E-05	3.01771E-09	4.3722E-08	8.502E-09	5.5242E-08	0.05524196
3834903772905	383490	3772905	9.20381E-05	0.000108229	0.000106788	2.26995E-05	2.95205E-05	2.17287E-05	2.23647E-06	2.62017E-05	2.23647E-06	1.32351E-05	1.92044E-05	1.1384E-05	2.90299E-09	4.2071E-08	8.179E-09	5.31525E-08	0.05315254
3835003772905	383500	3772905	9.01052E-05	0.000105956	0.000104546	2.22228E-05	2.89006E-05	2.12724E-05	2.1895E-06	2.56514E-05	2.1895E-06	1.31914E-05	1.9141E-05	1.13464E-05	2.84072E-09	4.1177E-08	8.0044E-09	5.20221E-08	0.05202214
3835103772905	383510	3772905	8.86569E-05	0.000104253	0.000102865	2.18656E-05	2.84361E-05	2.09305E-05	2.15431E-06	2.52391E-05	2.15431E-06	1.32226E-05	1.91863E-05	1.13732E-05	2.7941E-09	4.0509E-08	7.8745E-09	5.11773E-08	0.05117732
3835203772905	383520	3772905	8.71752E-05	0.000102511	0.000101146	2.15002E-05	2.79608E-05	2.05807E-05	2.11831E-06	2.48173E-05	2.11831E-06	1.32476E-05	1.92225E-05	1.13947E-05	2.74658E-09	3.9827E-08	7.7419E-09	5.03151E-08	0.05031508
3835303772905	383530	3772905	8.55877E-05	0.000100644	9.9304E-05	2.11086E-05	2.74516E-05	2.02059E-05	2.07973E-06	2.43653E-05	2.07973E-06	1.32507E-05	1.9227E-05	1.13974E-05	2.69593E-09	3.9098E-08	7.6002E-09	4.93938E-08	0.04939378
3835403772905	383540	3772905	8.3989E-05	9.87642E-05	9.74492E-05	2.07144E-05	2.69389E-05	1.98285E-05	2.04088E-06	2.39102E-05	2.04088E-06	1.32507E-05	1.9227E-05	1.13974E-05	2.6452E-09	3.8367E-08	7.4582E-09	4.847E-08	0.04847003
3835503772905	383550	3772905	8.23124E-05	9.67926E-05	9.55038E-05	2.03008E-05	2.64011E-05	1.94326E-05	2.00014E-06	2.34329E-05	2.00014E-06	1.32351E-05	1.92044E-05	1.1384E-05	2.59236E-09	3.7604E-08	7.3097E-09	4.75059E-08	0.04750594
3835603772905	383560	3772905	8.0619E-05	9.48013E-05	9.3539E-05	1.98832E-05	2.58579E-05	1.90329E-05	1.95899E-06	2.29508E-05	1.95899E-06	1.32101E-05	1.91682E-05	1.13625E-05	2.53892E-09	3.6831E-08	7.1598E-09	4.653E-08	0.04653003
3835703772905	383570	3772905	7.90147E-05	9.29149E-05	9.16777E-05	1.94875E-05	2.53434E-05	1.86541E-05	1.92001E-06	2.24941E-05	1.92001E-06	1.31977E-05	1.91501E-05	1.13518E-05	2.4887E-09	3.6105E-08	7.0185E-09	4.56122E-08	0.04561216
3835803772905	383580	3772905	7.8959E-05	9.28494E-05	9.16131E-05	1.94738E-05	2.53255E-05	1.8641E-05	1.91866E-06	2.24783E-05	1.91866E-06	1.34316E-05	1.94895E-05	1.1553E-05	2.48728E-09	3.6087E-08	7.0163E-09	4.55908E-08	0.04559084
3835903772905	383590	3772905	7.90983E-05	9.30131E-05	9.17746E-05	1.95082E-05	2.53702E-05	1.86738E-05	1.92204E-06	2.25179E-05	1.92204E-06	1.36811E-05	1.98516E-05	1.17676E-05	2.49152E-09	3.6152E-08	7.0303E-09	4.56741E-08	0.04567407
3836003772905	383600	3772905	7.92765E-05	9.32227E-05	9.19815E-05	1.95521E-05	2.54274E-05	1.87159E-05	1.92637E-06	2.25687E-05	1.92637E-06	1.39089E-05	2.0182E-05	1.19635E-05	2.49675E-09	3.6233E-08	7.0467E-09	4.57761E-08	0.04577608

Unique Identifier	X (UTM)	Y (UTM)	EGIODemolition 2025	EGIOSite Grubbing / Prep 2025	EGIOMass Grading / Excavation 2025	EGIOMass Grading / Excavation 2026	EGIODrainage / Utilities Trenching 2026	EGIODrainage / Utilities Trenching 2027	EGIOFoundations / Concrete Pads 2026	EGIOFoundations / Concrete Pads 2027	EGIOBuilding / Structure Construction 2026	EGIOBuilding / Structure Construction 2027	EGIOAsphalt Paving 2027	EGIOArchitectural Coating 2027	EGIOLandscaping or Other Finishing 2027	EGIOWaterside Construction (Piles) 2027	HIWaterside Construction (Landscaping) 2025	HIWaterside Construction (Landscaping) 2026	KMDemolition 2025	KMSite Grubbing / Prep 2025	KMMass Grading / Excavation 2025
3836103772905	383610	3772905	9.70237E-05	3.8054E-05	1.26023E-05	1.23427E-05	2.86603E-05	2.86161E-05	3.76559E-05	3.76316E-05	4.03342E-05	3.93674E-05	1.56955E-06	1.56955E-06	4.25065E-05	1.56955E-06	2.36723E-05	2.29308E-05	3.10176E-05	0.000134619	0.000102325
3836203772905	383620	3772905	9.71584E-05	3.8107E-05	1.26198E-05	1.23598E-05	2.87001E-05	2.86558E-05	3.77082E-05	3.76839E-05	4.03902E-05	3.94221E-05	1.57173E-06	1.57173E-06	4.25655E-05	1.57173E-06	2.37027E-05	2.29603E-05	3.109E-05	0.000134933	0.000102563
3836303772905	383630	3772905	9.71764E-05	3.8114E-05	1.26222E-05	1.23621E-05	2.87054E-05	2.86611E-05	3.77152E-05	3.76908E-05	4.03977E-05	3.94294E-05	1.57202E-06	1.57202E-06	4.25734E-05	1.57202E-06	2.37081E-05	2.29655E-05	3.11172E-05	0.000135051	0.000102653
3836403772905	383640	3772905	9.70866E-05	3.8079E-05	1.26105E-05	1.23507E-05	2.86789E-05	2.86346E-05	3.76803E-05	3.7656E-05	4.03603E-05	3.93929E-05	1.57057E-06	1.57057E-06	4.2534E-05	1.57057E-06	2.36902E-05	2.29482E-05	3.11036E-05	0.000134992	0.000102608
3836503772905	383650	3772905	9.67093E-05	3.7931E-05	1.25615E-05	1.23027E-05	2.85675E-05	2.85234E-05	3.75339E-05	3.75097E-05	4.02035E-05	3.92398E-05	1.56446E-06	1.56446E-06	4.23688E-05	1.56446E-06	2.36041E-05	2.28648E-05	3.09882E-05	0.000134491	0.000102227
3836603772905	383660	3772905	9.59907E-05	3.7649E-05	1.24682E-05	1.22113E-05	2.83552E-05	2.83114E-05	3.7255E-05	3.7231E-05	3.99048E-05	3.89483E-05	1.55284E-06	1.55284E-06	4.2054E-05	1.55284E-06	2.34265E-05	2.26927E-05	3.07483E-05	0.00013345	0.000101436
3836703772905	383670	3772905	9.51554E-05	3.7321E-05	1.23597E-05	1.2105E-05	2.81084E-05	2.80651E-05	3.69308E-05	3.6907E-05	3.95575E-05	3.86094E-05	1.53933E-06	1.53933E-06	4.1688E-05	1.53933E-06	2.3222E-05	2.24946E-05	3.04632E-05	0.000132212	0.000100495
3836803772905	383680	3772905	9.39967E-05	3.6867E-05	1.22092E-05	1.19576E-05	2.77662E-05	2.77233E-05	3.64811E-05	3.64576E-05	3.90758E-05	3.81392E-05	1.52058E-06	1.52058E-06	4.11804E-05	1.52058E-06	2.29296E-05	2.22114E-05	3.00717E-05	0.000130513	9.92039E-05
3836903772905	383690	3772905	9.27752E-05	3.6388E-05	1.20505E-05	1.18022E-05	2.74053E-05	2.73631E-05	3.6007E-05	3.59838E-05	3.8568E-05	3.76436E-05	1.50082E-06	1.50082E-06	4.06452E-05	1.50082E-06	2.263E-05	2.19212E-05	2.96643E-05	0.000128745	9.78601E-05
3837003772905	383700	3772905	9.16075E-05	3.593E-05	1.18988E-05	1.16537E-05	2.70604E-05	2.70187E-05	3.55538E-05	3.55309E-05	3.80826E-05	3.71698E-05	1.48193E-06	1.48193E-06	4.01337E-05	1.48193E-06	2.23376E-05	2.16379E-05	2.9266E-05	0.000127017	9.65461E-05
3837103772905	383710	3772905	9.04219E-05	3.5465E-05	1.17448E-05	1.15028E-05	2.67102E-05	2.6669E-05	3.50937E-05	3.50711E-05	3.75897E-05	3.66887E-05	1.46275E-06	1.46275E-06	3.96142E-05	1.46275E-06	2.2038E-05	2.13477E-05	2.88609E-05	0.000125258	9.52097E-05
3837203772905	383720	3772905	8.92991E-05	3.5024E-05	1.1599E-05	1.136E-05	2.63785E-05	2.63378E-05	3.46579E-05	3.46356E-05	3.7123E-05	3.62332E-05	1.44459E-06	1.44459E-06	3.91223E-05	1.44459E-06	2.17564E-05	2.10749E-05	2.84785E-05	0.000123599	9.3948E-05
3837303772905	383730	3772905	8.81315E-05	3.4566E-05	1.14473E-05	1.12115E-05	2.60336E-05	2.59934E-05	3.42048E-05	3.41827E-05	3.66376E-05	3.57594E-05	1.4257E-06	1.4257E-06	3.86108E-05	1.4257E-06	2.14622E-05	2.07899E-05	2.80824E-05	0.00012188	9.26416E-05
3837403772905	383740	3772905	8.69818E-05	3.4115E-05	1.1298E-05	1.10652E-05	2.5694E-05	2.56544E-05	3.37586E-05	3.37368E-05	3.61596E-05	3.52929E-05	1.4071E-06	1.4071E-06	3.81071E-05	1.4071E-06	2.11716E-05	2.05084E-05	2.76909E-05	0.000120181	9.135E-05
3837503772905	383750	3772905	8.58231E-05	3.3661E-05	1.11475E-05	1.09178E-05	2.53517E-05	2.53126E-05	3.33089E-05	3.32874E-05	3.56779E-05	3.48228E-05	1.38836E-06	1.38836E-06	3.75995E-05	1.38836E-06	2.08774E-05	2.02234E-05	2.72971E-05	0.000118471	9.0051E-05
3837603772905	383760	3772905	8.39728E-05	3.2935E-05	1.09072E-05	1.06824E-05	2.48052E-05	2.47669E-05	3.25907E-05	3.25697E-05	3.49088E-05	3.4072E-05	1.35843E-06	1.35843E-06	3.67889E-05	1.35843E-06	2.03984E-05	1.97595E-05	2.67019E-05	0.000115888	8.80875E-05
3837703772905	383770	3772905	8.21854E-05	3.2234E-05	1.0675E-05	1.04551E-05	2.42772E-05	2.42397E-05	3.1897E-05	3.18764E-05	3.41657E-05	3.33468E-05	1.32951E-06	1.32951E-06	3.60058E-05	1.32951E-06	1.99392E-05	1.93146E-05	2.61271E-05	0.000113394	8.61912E-05
3837803772905	383780	3772905	8.06585E-05	3.1635E-05	1.04767E-05	1.02608E-05	2.38261E-05	2.37894E-05	3.13044E-05	3.12842E-05	3.35309E-05	3.27272E-05	1.30481E-06	1.30481E-06	3.53368E-05	1.30481E-06	1.95445E-05	1.89323E-05	2.56247E-05	0.000111213	8.45338E-05
3837903772905	383790	3772905	7.93291E-05	3.1114E-05	1.0304E-05	1.00917E-05	2.34334E-05	2.33973E-05	3.07885E-05	3.07686E-05	3.29783E-05	3.21878E-05	1.2833E-06	1.2833E-06	3.47544E-05	1.2833E-06	1.92037E-05	1.86022E-05	2.51834E-05	0.000109298	8.3078E-05
3838003772905	383800	3772905	7.80267E-05	3.0603E-05	1.01348E-05	9.92602E-06	2.30487E-05	2.30132E-05	3.0283E-05	3.02635E-05	3.24369E-05	3.16594E-05	1.26224E-06	1.26224E-06	3.41838E-05	1.26224E-06	1.887E-05	1.82789E-05	2.47557E-05	0.000107442	8.1667E-05
3838103772905	383810	3772905	7.6868E-05	3.0149E-05	9.98433E-06	9.77862E-06	2.27064E-05	2.26714E-05	2.98333E-05	2.98141E-05	3.19552E-05	3.11892E-05	1.24349E-06	1.24349E-06	3.36762E-05	1.24349E-06	1.85758E-05	1.7994E-05	2.4371E-05	0.000105772	8.03979E-05
3838203772905	383820	3772905	7.57453E-05	2.9708E-05	9.8385E-06	9.63579E-06	2.23748E-05	2.23403E-05	2.93976E-05	2.93786E-05	3.14884E-05	3.07337E-05	1.22533E-06	1.22533E-06	3.31843E-05	1.22533E-06	1.82888E-05	1.77159E-05	2.39953E-05	0.000104141	7.91585E-05
3838303772905	383830	3772905	7.49998E-05	2.9416E-05	9.74167E-06	9.54095E-06	2.21546E-05	2.21204E-05	2.91082E-05	2.90894E-05	3.11785E-05	3.04312E-05	1.21327E-06	1.21327E-06	3.28577E-05	1.21327E-06	1.80986E-05	1.75317E-05	2.37373E-05	0.000103022	7.83075E-05
3838403772905	383840	3772905	7.51884E-05	2.949E-05	9.76617E-06	9.56495E-06	2.22103E-05	2.2176E-05	2.91814E-05	2.91626E-05	3.12569E-05	3.05077E-05	1.21632E-06	1.21632E-06	3.29404E-05	1.21632E-06	1.81345E-05	1.75665E-05	2.37894E-05	0.000103248	7.84792E-05
3838503772905	383850	3772905	7.51345E-05	2.9469E-05	9.75917E-06	9.55809E-06	2.21944E-05	2.21601E-05	2.91605E-05	2.91417E-05	3.12345E-05	3.04859E-05	1.21545E-06	1.21545E-06	3.29168E-05	1.21545E-06	1.81381E-05	1.757E-05	2.3769E-05	0.000103159	7.8412E-05
3838603772905	383860	3772905	7.41016E-05	2.9064E-05	9.625E-06	9.42669E-06	2.18892E-05	2.18555E-05	2.87596E-05	2.87411E-05	3.08051E-05	3.00668E-05	1.19874E-06	1.19874E-06	3.24642E-05	1.19874E-06	1.78762E-05	1.73163E-05	2.34296E-05	0.000101686	7.72921E-05
3838703772905	383870	3772905	7.29429E-05	2.8609E-05	9.4745E-06	9.27929E-06	2.1547E-05	2.15137E-05	2.83099E-05	2.82916E-05	3.03235E-05	2.95966E-05	1.18E-06	1.18E-06	3.19566E-05	1.18E-06	1.75766E-05	1.70261E-05	2.30471E-05	0.000100026	7.60304E-05
3838803772905	383880	3772905	7.13441E-05	2.7982E-05	9.26683E-06	9.0759E-06	2.10747E-05	2.10422E-05	2.76894E-05	2.76715E-05	2.96588E-05	2.89479E-05	1.15413E-06	1.15413E-06	3.12562E-05	1.15413E-06	1.71622E-05	1.66246E-05	2.25311E-05	9.77866E-05	7.43283E-05
3838903772905	383890	3772905	6.84519E-05	2.6848E-05	8.89117E-06	8.70798E-06	2.02204E-05	2.01892E-05	2.65669E-05	2.65498E-05	2.84565E-05	2.77744E-05	1.10734E-06	1.10734E-06	2.99891E-05	1.10734E-06	1.64141E-05	1.59E-05	2.15625E-05	9.35829E-05	7.11329E-05
3839003772905	383900	3772905	6.61256E-05	2.5935E-05	8.589E-06	8.41204E-06	1.95332E-05	1.9503E-05	2.5664E-05	2.56475E-05	2.74894E-05	2.68305E-05	1.06971E-06	1.06971E-06	2.89699E-05	1.06971E-06	1.58132E-05	1.53179E-05	2.08067E-05	9.03023E-05	6.86394E-05
3839103772905	383910	3772905	6.43381E-05	2.5234E-05	8.35683E-06	8.18465E-06	1.90052E-05	1.89758E-05	2.49703E-05	2.49542E-05	2.67463E-05	2.61052E-05	1.0408E-06	1.0408E-06	2.81868E-05	1.0408E-06	1.5354E-05	1.4873E-05	2.02183E-05	8.77487E-05	6.66983E-05
3829703772915	382970	3772915	8.84638E-05	3.4697E-05	1.14905E-05	1.12538E-05	2.61318E-05	2.60915E-05	3.43337E-05	3.43116E-05	3.67757E-05	3.58942E-05	1.43108E-06	1.43108E-06	3.87564E-05	1.43108E-06	1.92736E-05	1.86699E-05	1.81996E-05	7.89875E-05	6.0039E-05
3829803772915	382980	3772915	9.00626E-05	3.5324E-05	1.16982E-05	1.14571E-05	2.66041E-05	2.6563E-05	3.49543E-05	3.49317E-05	3.74404E-05	3.65429E-05	1.45694E-06	1.45694E-06	3.94568E-05	1.45694E-06	1.96539E-05	1.90383E-05	1.85255E-05	8.04019E-05	6.1114E-05
3829903772915	382990	3772915	9.19219E-05	3.6053E-05	1.19397E-05	1.16937E-05	2.71533E-05	2.71114E-05	3.56759E-05	3.56528E-05	3.82133E-05	3.72973E-05	1.48702E-06	1.48702E-06	4.02714E-05	1.48702E-06	2.00916E-05	1.94623E-05	1.8917E-05	8.21011E-05	6.24056E-05
3830003772915	383000	3772915	9.37902E-05	3.6786E-05	1.21823E-05	1.19313E-05	2.77052E-05	2.76624E-05	3.6401E-05	3.63775E-05	3.899E-05	3.80554E-05	1.51724E-06	1.51724E-06	4.10899E-05	1.51724E-06	2.05347E-05	1.98915E-05	1.9313E-05	8.38199E-05	6.37121E-05
3830103772915	383010	3772915	9.58201E-05	3.7582E-05	1.2446E-05	1.21896E-05	2.83048E-05	2.82611E-05	3.71888E-05	3.71648E-05	3.98338E-05	3.8879E-05	1.55008E-06	1.55008E-06	4.19792E-05	1.55008E-06	2.10137E-05	2.03555E-05	1.97566E-05	8.5745E-05	6.51753E-05
3830203772915	383020	3772915	9.79937E-05	3.8435E-05	1.27283E-05	1.24661E-05	2.89469E-05	2.89022E-05	3.80324E-05	3.80079E-05	4.07375E-05	3.9761E-05	1.58524E-06	1.58524E-06	4.29315E-05	1.58524E-06	2.15285E-05	2.08542E-05	2.02318E-05	8.78076E-05	6.67431E-05
3830303772915	383030	3772915	0.000100221	3.9308E-05	1.30177E-05	1.27495E-05	2.96049E-05	2.95592E-05	3.88969E-05	3.88718E-05	4.16635E-05	4.06648E-05	1.62128E-06	1.62128E-06	4.39074E-05	1.62128E-06	2.20595E-05	2.13686E-05	2.07274E-05	8.99586E-05	6.83781E-05
3830403772915	383040	3772915	0.00010253	4.0214E-05	1.33175E-05	1.30431E-05	3.02868E-05	3.024E-05	3.97928E-05	3.97672E-05	4.26231E-05	4.16014E-05	1.65862E-06	1.65862E-06	4.49187E-05	1.65862E-06	2.26121E-05	2.19038E-05	2.12502E-05	9.22274E-05	7.01027E-05
3830503772915	383050	3772915	0.000104901	4.1144E-05	1.36255E-05	1.33448E-05	3.09872E-05	3.09394E-05	4.07131E-05	4.06869E-05	4.36089E-05	4.25636E-05	1.69698E-06	1.69698E-06	4.59575E-05	1.69698E-06	2.31807E-05	2.24547E-05	2.17934E-05	9.45847E-05	7.18944E-05
3830603772915	383060	3772915	0.000107326	4.2095E-05	1.39405E-05	1.36533E-05	3.17036E-05	3.16547E-05	4.16544E-05	4.16275E-05	4.4617E-05	4.35476E-05	1.73621E-06	1.73621E-06	4.702E-05	1.73621E-06	2.37655E-05	2.30212E-05	2.23614E-05	9.705E-05	7.37683E-05
3830703772915	383070	3772915	0.000109832	4.3078E-05	1.4266E-05	1.39721E-05	3.24438E-05	3.23938E-05	4.2627E-05	4.25995E-05	4.56588E-05	4.45644E-05	1.77675E-06	1.77675E-06	4.81179E-05	1.77675E-06	2.43737E-05	2.36102E-05	2.29543E-05	9.96233E-05	7.57243E-05
3830803772915	383080	3772915	0.000112383	4.4078E-05	1.45973E-05	1.42966E-05	3.31974E-05	3.31461E-05	4.3617E-05	4.35889E-05	4.67193E-05	4.55994E-05	1.81802E-06	1.81802E-06	4.92354E-05	1.81802E-06	2.49961E-05	2.42132E-05	2.35744E-05	0.000102315	7.77699E-05
3830903772915	383090	3772915	0.000115033	4.5117E-05	1.49415E-05	1.46337E-05	3.39801E-05	3.39276E-05	4.46454E-05	4.46166E-05	4.78208E-05	4.66745E-05	1.86088E-06	1.86088E-06	5.03963E-05	1.86088E-06	2.56473E-05	2.4844E-05	2.42284E-05	0.000105153	7.99275E-05
3831003772915	383100	3772915	0.000117754	4.6185E-05	1.5295E-05	1.49799E-05	3.4784E-05	3.47303E-05	4.57016E-05	4.56721E-05	4.89522E-05	4.77788E-05	1.90491E-06	1.90491E-06	5.15886E-05	1.90491E-06	2.63165E-05	2.54922E-05	2.49119E-05	0.000108119	8.21821E-05
3831103772915	383110	3772915	0.000120539	4.7277E-05	1.56567E-05	1.53341E-05	3.56065E-05	3.55516E-05	4.67823E-05	4.67521E-05	5.01097E-05	4.89086E-05	1.94995E-06	1.94995E-06	5.28085E-05	1.94995E-06	2.70089E-05	2.61629E-05	2.56293E-05	0.000111233	8.45488E-05
3831203772915	383120	3772915	0.000123467	4.8425E-05	1.6037E-05	1.57066E-05	3.64715E-05	3.64152E-05	4.79187E-05	4.78878E-05	5.1327E-05	5.00967E-05	1.99732E-06	1.99732E-06	5.40913E-05	1.99732E-06	2.77408E-05	2.68719E-05	2.63942E-05	0.000114553	8.70722E-05
3831303772915	383130	3772915	0.000126467	4.9602E-05	1.64267E-05	1.60882E-05	3.73577E-05	3.73E-05	4.90831E-05	4.90514E-05	5.25741E-05	5.13139E-05	2.04585E-06	2.04585E-06	5.54056E-05	2.04585E-06	2.84942E-05	2.76017E-05	2.71998E-05	0.000118049	8.97299E-05
3831403772915	383140	3772915	0.000129898	5.0948E-05	1.68723E-05	1.65247E-05	3.83712E-05	3.8312E-05	5.04147E-05	5.03822E-05	5.40005E-05	5.27061E-05	2.10135E-06	2.10135E-06	5.69088E-05	2.10135E-06	2.93517E-05	2.84324E-05	2.81209E-05	0.000122047	9.27685E-05
3831503772915	383150	3772915	0.000133598	5.2399E-05	1.7353E-05	1.69955E-05	3.94643E-05	3.94034E-05	5.1851E-05	5.18175E-05	5.55389E-05	5.42076E-05	2.16122E-06	2.16122E-06	5.85301E-05	2.16122E-06	3.02828E-05	2.93342E-05	2.9137E-05	0.000126457	9.61206E-05
3831603772915	383160	3772915	0.000137254	5.3833E-05	1.78278E-05	1.74605E-05	4.05442E-05	4.04816E-05	5.32698E-05	5.32354E-05	5.70586E-05	5.56909E-05	2.22036E-06	2.22036E-06	6.01316E-05	2.22036E-06	3.1212E-05	3.02344E-05	3.01848E-05	0.000131004	9.95772E-05
3831703772915	383170	3772915	0.000140883	5.5256E-05	1.82992E-05	1.79221E-05	4.16161E-05	4.15519E-05	5.46781E-05	5.46428E-05	5.85671E-05	5.71633E-05	2.27906E-06	2.27906E-06	6.17214E-05	2.27906E-06	3.21448E-05	3.1138E-05	3.12756E-05	0.000135738	0.000103176
3831803772915	383180	3772915	0.000144296	5.6595E-05	1.87425E-05	1.83563E-05	4.26243E-05	4.25586E-05	5.60028E-05	5.59667E-05	5.9986E-05	5.85482E-05	2.33427E-06	2.33427E-06	6.32167E-05	2.33427E-06	3.30454E-05	3.20103E-05	3.24026E-05	0.00014063	0.000106894
3831903772915	383190	3772915	0.000145733	5.7159E-05	1.89292E-05	1.85392E-05	4.30489E-05	4.29824E-05	5.65606E-05	5.65241E-05	6.05834E-05	5.91313E-05	2.35752E-06	2.35752E-06	6.38463E-05	2.35752E-06	3.3571E-05	3.25195E-05	3.33508E-05	0.000144745	0.000110022
3832003772915	383200	3772915	0.000151113	5.9269E-05	1.9628E-05	1.92236E-05	4.46381E-05	4.45693E-05	5.86487E-05	5.86108E-05	6.28201E-05	6.13143E-05	2.44456E-06	2.44456E-06	6.62034E-05	2.44456E-06	3.47729E-05	3.36837E-05	3.49078E-05	0.000151502	0.000115158
3832103772915	383210	3772915	0.000158398	6.2126E-05	2.05742E-05	2.01503E-05	4.67899E-05	4.67177E-05	6.14758E-05	6.14362E-05	6.58483E-05	6.427E-05	2.5624E-06	2.5624E-06	6.93947E-05	2.5624E-06	3.68359E-05	3.56821E-05	3.80309E-05	0.000165057	0.000125461
3832203772915	383220	3772915	0.000161506	6.3345E-05	2.09778E-05	2.05456E-05	4.77079E-05	4.76343E-05	6.2682E-05	6.26416E-05	6.71403E-05	6.55309E-05	2.61267E-06	2.61267E-06	7.07563E-05	2.61267E-06	3.78351E-05	3.665E-05	3.98934E-05	0.00017314	0.000131605
3832303772915	383230	3772915	0.000161119	6.3193E-05	2.09277E-05	2.04965E-05	4.75939E-05	4.75204E-05	6.25321E-05	6.24918E-05	6.69797E-05	6.53742E-05	2.60642E-06	2.60642E-06	7.05871E-05	2.60642E-06	3.79911E-05	3.68012E-05	4.08755E-05	0.000177403	0.000134845
3832403772915	383240	3772915	0.000158928	6.2334E-05	2.0643E-05	2.021777E-05	4.69465E-05	4.6874E-05	6.16815E-05	6.16417E-05	6.60686E-05	6.4485E-05	2.57097E-06	2.57097E-06	6.96269E-05	2.57097E-06	3.76557E-05	3.64762E-05	4.11992E-05	0.000178807	0.000135913
3832503772915	383250	3772915	0.000157302	6.1696E-05	2.04318E-05	2.00109E-05	4.64662E-05	4.63945E-05	6.10506E-05	6.10112E-05	6.53928E-05	6.38253E-05	2.54467E-06	2.54467E-06	6.89147E-05	2.54467E-06	3.7435E-05	3.62625E-05	4.15432E-05	0.0001803	0.000137047
3832603772915	383260	3772915	0.000155488	6.0984E-05	2.01962E-05	1.97801E-05	4.59303E-05	4.58594E-05	6.03464E-05	6.03074E-05	6.46385E-05	6.30892E-05	2.51532E-06	2.51532E-06	6.81198E-05	2.51532E-06	3.71624E-05	3.59984E-05	4.17717E-05	0.000181292	0.000137801
3832703772915	383270	3772915	0.000153018	6.0016E-05	1.98753E-05	1.94658E-05	4.52006E-05	4.51309E-05	5.93877E-05	5.93494E-05	6.36117E-05	6.20869E-05	2.47536E-06	2.47536E-06	6.70376E-05	2.47536E-06	3.67228E-05	3.55726E-05	4.17672E-05	0.000181273	0.000137786
3832803772915	383280	3772915	0.000150718	5.9114E-05	1.95767E-05	1.91733E-05	4.45214E-05	4.44527E-05	5.84953E-05	5.84576E-05	6.26558E-05	6.11539E-05	2.43816E-06	2.43816E-06	6.60303E-05	2.43816E-06	3.6339E-05	3.52007E-05	4.17898E-05	0.000181371	0.000137861
3832903772915	383290	3772915	0.000148832	5.8374E-05	1.93317E-05	1.89334E-05	4.39642E-05	4.38964E-05	5.77632E-05	5.7726E-05	6.18716E-05	6.03886E-05	2.40765E-06	2.40765E-06	6.52039E-05	2.40765E-06	3.60645E-05	3.49349E-05	4.19188E-05	0.000181931	0.000138287
3833003772915	383300	3772915	0.00014735	5.7793E-05	1.91392E-05	1.87448E-05	4.35264E-05	4.34593E-05	5.7188E-05	5.71511E-05	6.12555E-05	5.97873E-05	2.38367E-06	2.38367E-06	6.45546E-05	2.38367E-06	3.58905E-05	3.47663E-05	4.21497E-05	0.000182932	0.000139048
3833103772915	383310	3772915	0.000145913	5.7229E-05	1.89525E-05	1.8562E-05	4.31019E-05	4.30354E-05	5.66303E-05	5.65937E-05	6.06581E-05	5.92042E-05	2.36043E-06	2.36043E-06	6.3925E-05	2.36043E-06	3.57201E-05	3.46012E-05	4.23714E-05	0.000183895	0.00013978
3833203772915	383320	3772915	0.000144952	5.6852E-05	1.88277E-05	1.84398E-05	4.2818E-05	4.2752E-05	5.62573E-05	5.6221E-05	6.02586E-05	5.88142E-05	2.34488E-06	2.34488E-06	6.3504E-05	2.34488E-06	3.56393E-05	3.4523E-05	4.26724E-05	0.000185201	0.000140773
3833303772915	383330	3772915	0.000144	5.6479E-05	1.8704E-05	1.83186E-05	4.25368E-05	4.24711E-05	5.58878E-05	5.58517E-05	5.98628E-05	5.84279E-05	2.32948E-06	2.32948E-06	6.30869E-05	2.32948E-06	3.55371E-05	3.4424E-05	4.29191E-05	0.000186272	0.000141587
3833403772915	383340	3772915	0.000142859	5.6031E-05	1.85558E-05	1.81735E-05	4.21998E-05	4.21347E-05	5.5445E-05	5.54093E-05	5.93886E-05	5.79651E-05	2.31102E-06	2.31102E-06	6.25871E-05	2.31102E-06	3.53702E-05	3.42624E-05	4.30526E-05	0.000186851	0.000142027
3833503772915	383350	3772915	0.000142329	5.5823E-05	1.8487E-05	1.81061E-05	4.20433E-05	4.19784E-05	5.52394E-05	5.52037E-05	5.91683E-05	5.775E-05	2.30245E-06	2.30245E-06	6.23549E-05	2.30245E-06	3.53164E-05	3.42103E-05	4.32653E-05	0.000187775	0.000142729
3833603772915	383360	3772915	0.000141413	5.5464E-05	1.8368E-05	1.79896E-05	4.17726E-05	4.17082E-05	5.48838E-05	5.48484E-05	5.87874E-05	5.73783E-05	2.28763E-06	2.28763E-06	6.19536E-05	2.28763E-06	3.51514E-05	3.40504E-05	4.33151E-05	0.000187991	0.000142893
3833703772915	383370	3772915	0.000141467	5.5485E-05	1.8375E-05	1.79964E-05	4.17886E-05	4.17241E-05	5.49047E-05	5.48693E-05	5.88098E-05	5.74002E-05	2.2885E-06	2.2885E-06	6.19772E-05	2.2885E-06	3.51855E-05	3.40834E-05	4.3546E-05	0.000188993	0.000143655
3833803772915	383380	3772915	0.000142616	5.5936E-05	1.85243E-05	1.81427E-05	4.21282E-05	4.20632E-05	5.53509E-05	5.53152E-05	5.92877E-05	5.78666E-05	2.3071E-06	2.3071E-06	6.24809E-05	2.3071E-06	3.54635E-05	3.43527E-05	4.40416E-05	0.000191144	0.000145289
3833903772915	383390	3772915	0.000143982	5.6472E-05	1.87017E-05	1.83163E-05	4.25315E-05	4.24658E-05	5.58808E-05	5.58447E-05	5.98553E-05	5.84206E-05	2.32919E-06	2.32919E-06	6.3079E-05	2.32919E-06	3.579E-05	3.4669E-05	4.45983E-05	0.00019356	0.000147126
3834003772915	383400	3772915	0.000145598	5.7106E-05	1.89117E-05	1.8522E-05	4.30091E-05	4.29427E-05	5.65083E-05	5.64718E-05	6.05274E-05	5.90766E-05	2.35534E-06	2.35534E-06	6.37873E-05	2.35534E-06	3.61865E-05	3.5053E-05	4.52569E-05	0.000196418	0.000149299
3834103772915	383410	3

			KMMass Grading / Excavation	KMDrainage / Utilities Trenching	KMFoundations / Concrete Pads	KMBuilding / Structure Construction	KMAsphalt Paving	KMArchitectural Coating	KMLandscaping or Other Finishing	KMWaterside Construction (Piles)	EWNDemolition	EWNSite Grubbing / Prep	EWNDrainage / Utilities Trenching	EWNDrainage / Utilities Trenching	EWNDrainage / Utilities Trenching	EWNFoundations / Concrete Pads	EWNBuilding / Structure Construction	EWNAsphalt Paving	EWNLandscaping or Other Finishing	EWNWaterside Construction (Piles)	ISDemolition
Unique Identifier	X (UTM)	Y (UTM)	2026	2026	2026	2026	2026	2026	2026	2026	2027	2027	2027	2028	2029	2029	2029	2029	2029	2029	2027
3836103772905	383610	3772905	0.000101266	3.63653E-05	1.92444E-05	6.60978E-05	2.12346E-06	2.12346E-06	6.82212E-05	2.12346E-06	0.000105067	5.7263E-06	1.34464E-05	1.31868E-05	1.29139E-05	1.11859E-05	2.42894E-05	1.72806E-06	2.51534E-05	1.72806E-06	1.55274E-05
3836203772905	383620	3772905	0.000101502	3.64502E-05	1.92893E-05	6.62521E-05	2.12842E-06	2.12842E-06	6.83805E-05	2.12842E-06	0.000105144	5.73047E-06	1.34562E-05	1.31964E-05	1.29233E-05	1.1194E-05	2.43071E-05	1.72932E-06	2.51718E-05	1.72932E-06	1.55665E-05
3836303772905	383630	3772905	0.000101591	3.64821E-05	1.93062E-05	6.631E-05	2.13027E-06	2.13027E-06	6.84403E-05	2.13027E-06	0.000105121	5.72922E-06	1.34533E-05	1.31935E-05	1.29205E-05	1.11916E-05	2.43018E-05	1.72894E-06	2.51663E-05	1.72894E-06	1.55833E-05
3836403772905	383640	3772905	0.000101546	3.64662E-05	1.92978E-05	6.6281E-05	2.12935E-06	2.12935E-06	6.84104E-05	2.12935E-06	0.000105014	5.72338E-06	1.34396E-05	1.318E-05	1.29073E-05	1.11801E-05	2.4277E-05	1.72718E-06	2.514066E-05	1.72718E-06	1.55763E-05
3836503772905	383650	3772905	0.00010117	3.63308E-05	1.92261E-05	6.60351E-05	2.12144E-06	2.12144E-06	6.81565E-05	2.12144E-06	0.000104623	5.70209E-06	1.33896E-05	1.3131E-05	1.28593E-05	1.11386E-05	2.41867E-05	1.72076E-06	2.50471E-05	1.72076E-06	1.55204E-05
3836603772905	383660	3772905	0.000100386	3.60496E-05	1.90773E-05	6.55239E-05	2.10502E-06	2.10502E-06	6.76289E-05	2.10502E-06	0.000103834	5.65911E-06	1.32887E-05	1.3032E-05	1.27624E-05	1.10546E-05	2.40044E-05	1.70779E-06	2.48583E-05	1.70779E-06	1.5403E-05
3836703772905	383670	3772905	9.94554E-05	3.57153E-05	1.89004E-05	6.49163E-05	2.0855E-06	2.0855E-06	6.70018E-05	2.0855E-06	0.000102939	5.61029E-06	1.3174E-05	1.29196E-05	1.26523E-05	1.09592E-05	2.37973E-05	1.69305E-06	2.46438E-05	1.69305E-06	1.52619E-05
3836803772905	383680	3772905	9.81772E-05	3.52563E-05	1.86575E-05	6.4082E-05	2.0587E-06	2.0587E-06	6.61407E-05	2.0587E-06	0.000101645	5.53976E-06	1.30084E-05	1.27572E-05	1.24932E-05	1.08215E-05	2.34982E-05	1.67177E-06	2.43341E-05	1.67177E-06	1.50719E-05
3836903772905	383690	3772905	9.68473E-05	3.47787E-05	1.84048E-05	6.32139E-05	2.03081E-06	2.03081E-06	6.52447E-05	2.03081E-06	0.000100312	5.46715E-06	1.28379E-05	1.259E-05	1.23295E-05	1.06796E-05	2.31902E-05	1.64986E-06	2.40151E-05	1.64986E-06	1.48735E-05
3837003772905	383700	3772905	9.55469E-05	3.43117E-05	1.81576E-05	6.23651E-05	2.00354E-06	2.00354E-06	6.43687E-05	2.00354E-06	9.90259E-05	5.39704E-06	1.26733E-05	1.24285E-05	1.21714E-05	1.05427E-05	2.28928E-05	1.6287E-06	2.37071E-05	1.6287E-06	1.46834E-05
3837103772905	383710	3772905	9.42244E-05	3.38368E-05	1.79063E-05	6.15019E-05	1.97581E-06	1.97581E-06	6.34777E-05	1.97581E-06	9.76936E-05	5.32443E-06	1.25028E-05	1.22613E-05	1.20076E-05	1.04008E-05	2.25848E-05	1.60679E-06	2.33882E-05	1.60679E-06	1.44878E-05
3837203772905	383720	3772905	9.29758E-05	3.33884E-05	1.7669E-05	6.06869E-05	1.94963E-06	1.94963E-06	6.26365E-05	1.94963E-06	9.64532E-05	5.25683E-06	1.2344E-05	1.21056E-05	1.18552E-05	1.02688E-05	2.2298E-05	1.58639E-06	2.30912E-05	1.58639E-06	1.43034E-05
3837303772905	383730	3772905	9.16828E-05	3.29241E-05	1.74233E-05	5.98429E-05	1.92252E-06	1.92252E-06	6.17655E-05	1.92252E-06	9.51516E-05	5.18588E-06	1.21774E-05	1.19423E-05	1.16952E-05	1.01302E-05	2.19971E-05	1.56498E-06	2.27796E-05	1.56498E-06	1.41148E-05
3837403772905	383740	3772905	9.04046E-05	3.24651E-05	1.71804E-05	5.90086E-05	1.89571E-06	1.89571E-06	6.09044E-05	1.89571E-06	9.38499E-05	5.11494E-06	1.20108E-05	1.17789E-05	1.15352E-05	9.99162E-06	2.16962E-05	1.54357E-06	2.2468E-05	1.54357E-06	1.39303E-05
3837503772905	383750	3772905	8.9119E-05	3.20034E-05	1.69361E-05	5.81695E-05	1.86875E-06	1.86875E-06	6.00383E-05	1.86875E-06	9.25023E-05	5.0415E-06	1.18384E-05	1.16098E-05	1.13696E-05	9.84815E-06	2.13847E-05	1.5214E-06	2.21454E-05	1.5214E-06	1.37445E-05
3837603772905	383760	3772905	8.71759E-05	3.13056E-05	1.65668E-05	5.69012E-05	1.82801E-06	1.82801E-06	5.87292E-05	1.82801E-06	9.02742E-05	4.92006E-06	1.15532E-05	1.13301E-05	1.10957E-05	9.61093E-06	2.08696E-05	1.48476E-06	2.16119E-05	1.48476E-06	1.34651E-05
3837703772905	383770	3772905	8.52992E-05	3.06317E-05	1.62102E-05	5.56763E-05	1.78866E-06	1.78866E-06	5.74649E-05	1.78866E-06	8.81379E-05	4.80363E-06	1.12798E-05	1.1062E-05	1.08331E-05	9.3835E-06	2.03757E-05	1.44962E-06	2.11005E-05	1.44962E-06	1.31926E-05
3837803772905	383780	3772905	8.3659E-05	3.00427E-05	1.58985E-05	5.46057E-05	1.75426E-06	1.75426E-06	5.63599E-05	1.75426E-06	8.63156E-05	4.70431E-06	1.10466E-05	1.08333E-05	1.06091E-05	9.18949E-06	1.99544E-05	1.41965E-06	2.06642E-05	1.41965E-06	1.29579E-05
3837903772905	383790	3772905	8.22183E-05	2.95253E-05	1.56247E-05	5.36653E-05	1.72405E-06	1.72405E-06	5.53893E-05	1.72405E-06	8.47459E-05	4.61876E-06	1.08457E-05	1.06363E-05	1.04162E-05	9.02237E-06	1.95915E-05	1.39383E-06	2.02885E-05	1.39383E-06	1.27497E-05
3838003772905	383800	3772905	8.08218E-05	2.90238E-05	1.53593E-05	5.27538E-05	1.69477E-06	1.69477E-06	5.44486E-05	1.69477E-06	8.32222E-05	4.53572E-06	1.06507E-05	1.0445E-05	1.02289E-05	8.86015E-06	1.92393E-05	1.36877E-06	1.99237E-05	1.36877E-06	1.25471E-05
3838103772905	383810	3772905	7.95658E-05	2.85728E-05	1.51206E-05	5.1934E-05	1.66843E-06	1.66843E-06	5.36024E-05	1.66843E-06	8.18746E-05	4.46227E-06	1.04783E-05	1.02759E-05	1.00633E-05	8.71668E-06	1.89278E-05	1.34661E-06	1.96011E-05	1.34661E-06	1.23654E-05
3838203772905	383820	3772905	7.83393E-05	2.81323E-05	1.48875E-05	5.11334E-05	1.64271E-06	1.64271E-06	5.27761E-05	1.64271E-06	8.05576E-05	4.3905E-06	1.03097E-05	1.01106E-05	9.90142E-06	8.57647E-06	1.86233E-05	1.32495E-06	1.92858E-05	1.32495E-06	1.2188E-05
3838303772905	383830	3772905	7.74971E-05	2.78299E-05	1.47275E-05	5.05837E-05	1.62505E-06	1.62505E-06	5.22087E-05	1.62505E-06	7.97001E-05	4.34376E-06	1.02E-05	1.0003E-05	9.79602E-06	8.48517E-06	1.8425E-05	1.31084E-06	1.90805E-05	1.31084E-06	1.2065E-05
3838403772905	383840	3772905	7.7667E-05	2.78909E-05	1.47597E-05	5.06946E-05	1.62861E-06	1.62861E-06	5.23232E-05	1.62861E-06	7.98532E-05	4.3521E-06	1.02196E-05	1.00222E-05	9.81484E-06	8.50148E-06	1.84604E-05	1.31336E-06	1.91171E-05	1.31336E-06	1.20874E-05
3838503772905	383850	3772905	7.76005E-05	2.7867E-05	1.47471E-05	5.06512E-05	1.62722E-06	1.62722E-06	5.22784E-05	1.62722E-06	7.99451E-05	4.35711E-06	1.02313E-05	1.00337E-05	9.82613E-06	8.51126E-06	1.84817E-05	1.31487E-06	1.91391E-05	1.31487E-06	1.2086E-05
3838603772905	383860	3772905	7.64922E-05	2.7469E-05	1.45365E-05	4.99278E-05	1.60398E-06	1.60398E-06	5.15318E-05	1.60398E-06	7.87353E-05	4.29118E-06	1.00765E-05	9.8819E-06	9.67744E-06	8.38246E-06	1.8202E-05	1.29497E-06	1.88495E-05	1.29497E-06	1.19281E-05
3838703772905	383870	3772905	7.52436E-05	2.70206E-05	1.42992E-05	4.91128E-05	1.5778E-06	1.5778E-06	5.06906E-05	1.5778E-06	7.73571E-05	4.21606E-06	9.9001E-06	9.70892E-06	9.50804E-06	8.23573E-06	1.78834E-05	1.27231E-06	1.85195E-05	1.27231E-06	1.17479E-05
3838803772905	383880	3772905	7.3559E-05	2.64157E-05	1.39791E-05	4.80132E-05	1.54247E-06	1.54247E-06	4.95557E-05	1.54247E-06	7.54122E-05	4.11006E-06	9.65121E-06	9.46483E-06	9.26899E-06	8.02867E-06	1.74338E-05	1.24032E-06	1.80539E-05	1.24032E-06	1.1495E-05
3838903772905	383890	3772905	7.03968E-05	2.52801E-05	1.33781E-05	4.59492E-05	1.47616E-06	1.47616E-06	4.74254E-05	1.47616E-06	7.1982E-05	3.92311E-06	9.2122E-06	9.0343E-06	8.84738E-06	7.66347E-06	1.66408E-05	1.1839E-06	1.72327E-05	1.1839E-06	1.10367E-05
3839003772905	383900	3772905	6.79291E-05	2.43939E-05	1.29092E-05	4.43385E-05	1.42442E-06	1.42442E-06	4.57629E-05	1.42442E-06	6.92178E-05	3.77246E-06	8.85845E-06	8.68739E-06	8.50764E-06	7.3692E-06	1.60018E-05	1.13844E-06	1.6571E-05	1.13844E-06	1.0679E-05
3839103772905	383910	3772905	6.60081E-05	2.37041E-05	1.25441E-05	4.30846E-05	1.38414E-06	1.38414E-06	4.44687E-05	1.38414E-06	6.70969E-05	3.65687E-06	8.58702E-06	8.42119E-06	8.24695E-06	7.14339E-06	1.55114E-05	1.10356E-06	1.60632E-05	1.10356E-06	1.04023E-05
3829703772915	382970	3772915	5.94176E-05	2.13374E-05	1.12917E-05	3.87829E-05	1.24594E-06	1.24594E-06	4.00288E-05	1.24594E-06	8.98913E-05	4.89919E-06	1.15042E-05	1.12821E-05	1.10486E-05	9.57017E-06	2.07811E-05	1.47846E-06	2.15203E-05	1.47846E-06	9.65343E-06
3829803772915	382980	3772915	6.04815E-05	2.17194E-05	1.14938E-05	3.94773E-05	1.26825E-06	1.26825E-06	4.07456E-05	1.26825E-06	9.17366E-05	4.99976E-06	1.17404E-05	1.15137E-05	1.12754E-05	9.76663E-06	2.12077E-05	1.50881E-06	2.19621E-05	1.50881E-06	9.80573E-06
3829903772915	382990	3772915	6.17597E-05	2.21785E-05	1.17368E-05	4.03116E-05	1.29505E-06	1.29505E-06	4.16067E-05	1.29505E-06	9.38499E-05	5.11494E-06	1.20108E-05	1.17789E-05	1.15352E-05	9.99162E-06	2.16962E-05	1.54357E-06	2.2468E-05	1.54357E-06	9.98876E-06
3830003772915	383000	3772915	6.30527E-05	2.26428E-05	1.19825E-05	4.11556E-05	1.32216E-06	1.32216E-06	4.24778E-05	1.32216E-06	9.59862E-05	5.23137E-06	1.22842E-05	1.2047E-05	1.17978E-05	1.02191E-05	2.21901E-05	1.5787E-06	2.29794E-05	1.5787E-06	1.01732E-05
3830103772915	383010	3772915	6.45008E-05	2.31628E-05	1.22577E-05	4.21008E-05	1.35253E-06	1.35253E-06	4.34533E-05	1.35253E-06	9.82909E-05	5.35698E-06	1.25792E-05	1.23363E-05	1.2081E-05	1.04644E-05	2.27229E-05	1.61661E-06	2.35312E-05	1.61661E-06	1.038E-05
3830203772915	383020	3772915	6.60524E-05	2.372E-05	1.25525E-05	4.31135E-05	1.38507E-06	1.38507E-06	4.44986E-05	1.38507E-06	0.000100772	5.49219E-06	1.28967E-05	1.26476E-05	1.2386E-05	1.07285E-05	2.32964E-05	1.65741E-06	2.41251E-05	1.65741E-06	1.06021E-05
3830303772915	383030	3772915	6.76705E-05	2.4301E-05	1.286E-05	4.41697E-05	1.419E-06	1.419E-06	4.55887E-05	1.419E-06	0.000103321	5.63115E-06	1.3223E-05	1.29677E-05	1.26993E-05	1.1E-05	2.38858E-05	1.69935E-06	2.47355E-05	1.69935E-06	1.08341E-05
3830403772915	383040	3772915	6.93772E-05	2.49139E-05	1.31844E-05	4.52837E-05	1.45478E-06	1.45478E-06	4.67385E-05	1.45478E-06	0.000105986	5.77637E-06	1.3564E-05	1.33021E-05	1.30268E-05	1.12837E-05	2.45018E-05	1.74317E-06	2.53734E-05	1.74317E-06	1.10772E-05
3830503772915	383050	3772915	7.11504E-05	2.55507E-05	1.35213E-05	4.64411E-05	1.49197E-06	1.49197E-06	4.79331E-05	1.49197E-06	0.000108719	5.92535E-06	1.39138E-05	1.36452E-05	1.33628E-05	1.15747E-05	2.51338E-05	1.78813E-06	2.60278E-05	1.78813E-06	1.13301E-05
3830603772915	383060	3772915	7.30049E-05	2.62167E-05	1.38738E-05	4.76516E-05	1.53085E-06	1.53085E-06	4.91824E-05	1.53085E-06	0.000111537	6.07892E-06	1.42745E-05	1.39988E-05	1.37092E-05	1.18747E-05	2.57852E-05	1.83447E-06	2.67024E-05	1.83447E-06	1.15942E-05
3830703772915	383070	3772915	7.49407E-05	2.69118E-05	1.42416E-05	4.89151E-05	1.57145E-06	1.57145E-06	5.04865E-05	1.57145E-06	0.000114462	6.23833E-06	1.46488E-05	1.43659E-05	1.40687E-05	1.21861E-05	2.64613E-05	1.88258E-06	2.74026E-05	1.88258E-06	1.18722E-05
3830803772915	383080	3772915	7.69651E-05	2.76388E-05	1.46264E-05	5.02364E-05	1.6139E-06	1.6139E-06	5.18503E-05	1.6139E-06	0.000117456	6.4015E-06	1.50319E-05	1.47416E-05	1.44366E-05	1.25048E-05	2.71534E-05	1.93182E-06	2.81194E-05	1.93182E-06	1.216E-05
3830903772915	383090	3772915	7.91003E-05	2.84056E-05	1.50321E-05	5.16302E-05	1.65867E-06	1.65867E-06	5.32888E-05	1.65867E-06	0.00012058	6.57176E-06	1.54317E-05	1.51337E-05	1.48206E-05	1.28374E-05	2.78756E-05	1.9832E-06	2.88673E-05	1.9832E-06	1.24632E-05
3831003772915	383100	3772915	8.13316E-05	2.92069E-05	1.54562E-05	5.30866E-05	1.70546E-06	1.70546E-06	5.4792E-05	1.70546E-06	0.000123803	6.74745E-06	1.58443E-05	1.55383E-05	1.52168E-05	1.31806E-05	2.86209E-05	2.03622E-06	2.9639E-05	2.03622E-06	1.27818E-05
3831103772915	383110	3772915	8.36738E-05	3.0048E-05	1.59013E-05	5.46153E-05	1.75457E-06	1.75457E-06	5.63699E-05	1.75457E-06	0.000127127	6.92856E-06	1.62696E-05	1.59554E-05	1.56253E-05	1.35344E-05	2.93891E-05	2.09088E-06	3.04345E-05	2.09088E-06	1.31144E-05
3831203772915	383120	3772915	8.61711E-05	3.09448E-05	1.63759E-05	5.62453E-05	1.80694E-06	1.80694E-06	5.80523E-05	1.80694E-06	0.000130633	7.11969E-06	1.67184E-05	1.63955E-05	1.60563E-05	1.39077E-05	3.01998E-05	2.14855E-06	3.12741E-05	2.14855E-06	1.34692E-05
3831303772915	383130	3772915	8.88013E-05	3.18893E-05	1.68757E-05	5.79622E-05	1.86209E-06	1.86209E-06	5.98242E-05	1.86209E-06	0.000134247	7.31666E-06	1.71809E-05	1.68491E-05	1.65005E-05	1.42925E-05	3.10353E-05	2.20799E-06	3.21393E-05	2.20799E-06	1.38437E-05
3831403772915	383140	3772915	9.18084E-05	3.29692E-05	1.74472E-05	5.99249E-05	1.92515E-06	1.92515E-06	6.18501E-05	1.92515E-06	0.000138359	7.54075E-06	1.77071E-05	1.73652E-05	1.70059E-05	1.47302E-05	3.19858E-05	2.27562E-06	3.31236E-05	2.27562E-06	1.42727E-05
3831503772915	383150	3772915	9.51258E-05	3.41605E-05	1.80776E-05	6.20903E-05	1.99471E-06	1.99471E-06	6.4085E-05	1.99471E-06	0.000142808	7.78321E-06	1.82764E-05	1.79235E-05	1.75526E-05	1.52039E-05	3.30143E-05	2.34879E-06	3.41887E-05	2.34879E-06	1.47449E-05
3831603772915	383160	3772915	9.85466E-05	3.53889E-05	1.87277E-05	6.43231E-05	2.06644E-06	2.06644E-06	6.63895E-05	2.06644E-06	0.000147233	8.02441E-06	1.88428E-05	1.8479E-05	1.80966E-05	1.5675E-05	3.40374E-05	2.42158E-06	3.52482E-05	2.42158E-06	1.52312E-05
3831703772915	383170	3772915	0.000102108	3.66678E-05	1.94045E-05	6.66476E-05	2.14112E-06	2.14112E-06	6.87887E-05	2.14112E-06	0.000151659	8.26562E-06	1.94092E-05	1.90344E-05	1.86406E-05	1.61462E-05	3.50605E-05	2.49437E-06	3.63077E-05	2.49437E-06	1.57383E-05
3831803772915	383180	3772915	0.000105787	3.79891E-05	2.01037E-05	6.90492E-05	2.21827E-06	2.21827E-06	7.12675E-05	2.21827E-06	0.000155901	8.4968E-06	1.99521E-05	1.95668E-05	1.91619E-05	1.65978E-05	3.60412E-05	2.56413E-06	3.73232E-05	2.56413E-06	1.62609E-05
3831903772915	383190	3772915	0.000108883	3.91008E-05	2.0692E-05	7.10698E-05	2.28319E-06	2.28319E-06	7.3353E-05	2.28319E-06	0.000158137	8.61866E-06	2.02382E-05	1.98474E-05	1.94367E-05	1.68358E-05	3.6558E-05	2.60091E-06	3.78585E-05	2.60091E-06	1.66913E-05
3832003772915	383200	3772915	0.000113966	4.09263E-05	2.1658E-05	7.43877E-05	2.38978E-06	2.38978E-06	7.67775E-05	2.38978E-06	0.000163458	8.90869E-06	2.09193E-05	2.05153E-05	2.00908E-05	1.74024E-05	3.77882E-05	2.68843E-06	3.91325E-05	2.68843E-06	1.75953E-05
3832103772915	383210	3772915	0.000124162	4.45877E-05	2.35957E-05	8.10428E-05	2.60358E-06	2.60358E-06	8.36464E-05	2.60358E-06	0.000172317	9.39151E-06	2.2053E-05	2.16272E-05	2.11797E-05	1.83455E-05	3.98363E-05	2.83414E-06	4.12533E-05	2.83414E-06	1.91518E-05
3832203772915	383220	3772915	0.000130243	4.67714E-05	2.47512E-05	8.50118E-05	2.73109E-06	2.73109E-06	8.77429E-05	2.73109E-06	0.000176467	9.61769E-06	2.25842E-05	2.2148E-05	2.16898E-05	1.87874E-05	4.07957E-05	2.90239E-06	4.22469E-05	2.90239E-06	2.01061E-05
3832303772915	383230	3772915	0.00013345	4.79229E-05	2.53606E-05	8.71048E-05	2.79833E-06	2.79833E-06	8.99031E-05	2.79833E-06	0.000176697	9.63021E-06	2.26136E-05	2.21769E-05	2.1718E-05	1.88118E-05	4.08488E-05	2.90617E-06	4.23018E-05	2.90617E-06	2.06035E-05
3832403772915	383240	3772915	0.000134506	4.83023E-05	2.55614E-05	8.77944E-05	2.82048E-06	2.82048E-06	9.06149E-05	2.82048E-06	0.000174767	9.52505E-06	2.23666E-05	2.19347E-05	2.14808E-05	1.86064E-05	4.04027E-05	2.87443E-06	4.18399E-05	2.87443E-06	2.07572E-05
3832503772915	383250	3772915	0.000135629	4.87056E-05	2.57748E-05	8.85274E-05	2.84403E-06	2.84403E-06	9.13715E-05	2.84403E-06	0.000173519	9.45703E-06	2.22069E-05	2.1778E-05	2.13274E-05	1.84735E-05	4.01142E-05	2.85391E-06	4.15411E-05	2.85391E-06	2.08997E-05
3832603772915	383260	3772915	0.000136375	4.89735E-05	2.59166E-05	8.90145E-05	2.85968E-06	2.85968E-06	9.18742E-05	2.85968E-06	0.000172072	9.37816E-06	2.20217E-05	2.15964E-05	2.11496E-05	1.83195E-05	3.97796E-05	2.83011E-06	4.11947E-05	2.83011E-06	2.09807E-05
3832703772915	383270	3772915	0.000136361	4.89682E-05	2.59138E-05	8.90049E-05	2.85937E-06	2.85937E-06	9.18642E-05	2.85937E-06	0.000169921	9.26089E-06	2.17463E-05	2.13264E-05	2.08851E-05	1.80904E-05	3.92822E-05	2.79472E-06	4.06796E-05	2.79472E-06	2.09402E-05
3832803772915	383280	3772915	0.000136434	4.89948E-05	2.59278E-05	8.90531E-05	2.86092E-06	2.86092E-06	9.1914E-05	2.86092E-06	0.000168091	9.16116E-06	2.15121E-05	2.10967E-05	2.06602E-05	1.78956E-05	3.88592E-05	2.76462E-06	4.02415E-05	2.76462E-06	2.09039E-05
3832903772915	383290	3772915	0.000136856	4.9146E-05	2.60079E-05	8.9328E-05	2.86975E-06	2.86975E-06	9.21977E-05	2.86975E-06	0.000166789	9.09022E-06	2.13455E-05	2.09333E-05	2.05002E-05	1.7757E-05	3.85582E-05	2.74321E-06	3.99299E-05	2.74321E-06	2.09123E-05
3833003772915	383300	3772915	0.000137609	4.94166E-05	2.61511E-05	8.98199E-05	2.88555E-06	2.88555E-06	9.27054E-05	2.88555E-06	0.000165924	9.04306E-06	2.12348E-05	2.08247E-05	2.03939E-05	1.76649E-05	3.83582E-05	2.72898E-06	3.97227E-05	2.72898E-06	2.09696E-05
3833103772915	383310	3772915	0.000138333	4.96767E-05	2.62887E-05	9.02925E-05	2.90074E-06	2.90074E-06	9.31932E-05	2.90074E-06	0.000165028	8.99423E-06	2.11202E-05	2.07123E-05	2.02837E-05	1.75695E-05	3.81511E-05	2.71425E-06	3.95082E-05	2.71425E-06	2.1024E-05
3833203772915	383320	3772915	0.000139316	5.00295E-05	2.64754E-05	9.09339E-05	2.92134E-06	2.92134E-06	9.38552E-05	2.92134E-06	0.000164507	8.96586E-06	2.10535E-05	2.0647E-05	2.02198E-05	1.75141E-05	3.80308E-05	2.70568E-06	3.93836E-05	2.70568E-06	2.11246E-05
3833303772915	383330	3772915	0.000140121	5.03187E-05	2.66285E-05	9.14595E-05	2.93823E-06	2.93823E-06	9.43978E-05	2.93823E-06	0.000163864	8.9308E-06	2.09712E-05	2.05662E-05	2.01407E-05	1.74456E-05	3.78821E-05	2.6951E-06	3.92296E-05	2.6951E-06	2.12071E-05
3833403772915	383340	3772915	0.000140557	5.04753E-05	2.67113E-05	9.17441E-05	2.94737E-06	2.94737E-06	9.46914E-05	2.94737E-06	0.000162892	8.87781E-06	2.08468E-05	2.04442E-05	2.00212E-05	1.73421E-05	3.76573E-05	2.67911E-06	3.89968E-05	2.67911E-06	2.12392E-05
3833503772915	383350	3772915	0.000141252	5.07247E-05	2.68433E-05	9.21974E-05	2.96193E-06	2.96193E-06	9.51593E-05	2.96193E-06	0.00016244	8.85318E-06	2.07889E-05	2.03875E-05	1.99657E-05	1.7294E-05	3.75528E-05	2.67168E-06	3.88887E-05	2.67168E-06	2.13244E-05
3833603772915	383360	3772915	0.000141414	5.07831E-05	2.68742E-05	9.23035E-05	2.96534E-06	2.96534E-06	9.52688E-05	2.96534E-06	0.000161445	8.79893E-06	2.06616E-05	2.02626E-05	1.98433E-05	1.7188E-05	3.73227E-05	2.65531E-06	3.86504E-05	2.65531E-06	2.13328E-05
3833703772915	383370	3772915	0.000142168	5.10537E-05	2.70174E-05	9.27954E-05	2.98115E-06	2.98115E-06	9.57765E-05	2.98115E-06	0.000161383	8.7956E-06	2.06537E-05	2.02549E-05	1.98358E-05	1.71815E-05	3.73086E-05	2.6543E-06	3.86357E-05	2.6543E-06	2.14446E-05
3833803772915	383380	3772915	0.000143786	5.16347E-05	2.73249E-05	9.38515E-05	3.01507E-06	3.01507E-06	9.68666E-05	3.01507E-06	0.000162425	8.85235E-06	2.0787E-05	2.038566E-05	1.996382E-05	1.72923E-05	3.75493E-05	2.67143E-06	3.8885E-05	2.67143E-06	2.16947E-05
3833903772915	383390	3772915	0.000145603	5.22874E-05	2.76703E-05	9.50379E-05	3.05319E-06	3.05319E-06	9.80911E-05	3.05319E-06	0.000163634	8.91828E-06	2.09418E-05	2.05374E-05	2.01125E-05	1.74211E-05	3.7829E-05	2.69133E-06	3.91746E-05	2.69133E-06	2.19783E-05
3834003772915	383400	3772915	0.000147753	5.30595E-05	2.80789E-05	9.64412E-05	3.09827E-06	3.09827E-06	9.95395E-05	3.09827E-06	0.

			ISDrainage / Utilities Trenching	ISDrainage / Utilities Trenching	ISAsphalt Paving	ISAsphalt Paving	SVDemolition	SVSite Grubbing / Prep	SVMass Grading / Excavation	SVMass Grading / Excavation	SVDrainage / Utilities Trenching	SVFoundations / Concrete Pads	SVBuilding / Structure Construction	SVBuilding / Structure Construction	SVAsphalt Paving	SVAsphalt Paving	SVArchitectural Coating	SVArchitectural Coating	SVLandscaping or Other Finishing	SVLandscaping or Other Finishing	MDemolition
Unique Identifier	X (UTM)	Y (UTM)	2027	2028	2027	2028	2027	2027	2027	2028	2028	2028	2028	2029	2028	2029	2028	2029	2028	2029	2027
3836103772905	383610	3772905	6.25228E-06	6.09186E-06	1.61474E-06	1.5042E-06	0.000107484	7.72753E-05	5.21012E-05	5.14397E-05	3.64977E-05	1.15944E-05	1.66097E-05	1.59759E-05	1.63306E-06	1.51939E-06	1.63306E-06	1.51939E-06	1.66097E-05	1.59759E-05	2.58698E-05
3836203772905	383620	3772905	6.26803E-06	6.10721E-06	1.61881E-06	1.50799E-06	0.000107778	7.74867E-05	5.22438E-05	5.15804E-05	3.65976E-05	1.16261E-05	1.66551E-05	1.60196E-05	1.63752E-06	1.52354E-06	1.63752E-06	1.52354E-06	1.66551E-05	1.60196E-05	2.59279E-05
3836303772905	383630	3772905	6.27478E-06	6.11379E-06	1.62055E-06	1.50961E-06	0.000107885	7.75636E-05	5.22956E-05	5.16316E-05	3.66339E-05	1.16376E-05	1.66716E-05	1.60355E-05	1.63915E-06	1.52506E-06	1.63915E-06	1.52506E-06	1.66716E-05	1.60355E-05	2.59533E-05
3836403772905	383640	3772905	6.27197E-06	6.11105E-06	1.61982E-06	1.50894E-06	0.000107805	7.75059E-05	5.22567E-05	5.15932E-05	3.66066E-05	1.1629E-05	1.66592E-05	1.60236E-05	1.63793E-06	1.52392E-06	1.63793E-06	1.52392E-06	1.66592E-05	1.60236E-05	2.59442E-05
3836503772905	383650	3772905	6.24947E-06	6.08912E-06	1.61401E-06	1.50352E-06	0.000107342	7.71729E-05	5.20322E-05	5.13715E-05	3.64493E-05	1.1579E-05	1.65877E-05	1.59547E-05	1.63089E-06	1.51737E-06	1.63089E-06	1.51737E-06	1.65877E-05	1.59547E-05	2.58516E-05
3836603772905	383660	3772905	6.20221E-06	6.04308E-06	1.60181E-06	1.49215E-06	0.000106451	7.65324E-05	5.16003E-05	5.09452E-05	3.61468E-05	1.14829E-05	1.645E-05	1.58223E-05	1.61736E-06	1.50478E-06	1.61736E-06	1.50478E-06	1.645E-05	1.58223E-05	2.56539E-05
3836703772905	383670	3772905	6.14538E-06	5.98771E-06	1.58713E-06	1.47848E-06	0.000105409	7.5783E-05	5.10951E-05	5.04463E-05	3.57929E-05	1.13705E-05	1.62889E-05	1.56674E-05	1.60152E-06	1.49005E-06	1.60152E-06	1.49005E-06	1.62889E-05	1.56674E-05	2.54198E-05
3836803772905	383680	3772905	6.06887E-06	5.91316E-06	1.56737E-06	1.46007E-06	0.000104019	7.47838E-05	5.04214E-05	4.97812E-05	3.5321E-05	1.12206E-05	1.60741E-05	1.54608E-05	1.5804E-06	1.4704E-06	1.5804E-06	1.4704E-06	1.60741E-05	1.54608E-05	2.5095E-05
3836903772905	383690	3772905	5.98898E-06	5.83532E-06	1.54674E-06	1.44085E-06	0.000102558	7.37334E-05	4.97132E-05	4.9082E-05	3.48249E-05	1.1063E-05	1.58484E-05	1.52437E-05	1.55821E-06	1.44975E-06	1.55821E-06	1.44975E-06	1.58484E-05	1.52437E-05	2.47539E-05
3837003772905	383700	3772905	5.91246E-06	5.76077E-06	1.52698E-06	1.42245E-06	0.00010115	7.27214E-05	4.90309E-05	4.84083E-05	3.43469E-05	1.09111E-05	1.56309E-05	1.50344E-05	1.53682E-06	1.42985E-06	1.53682E-06	1.42985E-06	1.56309E-05	1.50344E-05	2.44218E-05
3837103772905	383710	3772905	5.8337E-06	5.68402E-06	1.50663E-06	1.4035E-06	9.97336E-05	7.17031E-05	4.83443E-05	4.77304E-05	3.38659E-05	1.07583E-05	1.5412E-05	1.48239E-05	1.5153E-06	1.40983E-06	1.5153E-06	1.40983E-06	1.5412E-05	1.48239E-05	2.40825E-05
3837203772905	383720	3772905	5.75943E-06	5.61166E-06	1.48745E-06	1.38563E-06	9.83706E-05	7.07231E-05	4.76835E-05	4.70781E-05	3.34031E-05	1.06113E-05	1.52013E-05	1.46213E-05	1.49459E-06	1.39056E-06	1.49459E-06	1.39056E-06	1.52013E-05	1.46213E-05	2.37595E-05
3837303772905	383730	3772905	5.68348E-06	5.53766E-06	1.46784E-06	1.36736E-06	9.69541E-05	6.97047E-05	4.69969E-05	4.64002E-05	3.29221E-05	1.04585E-05	1.49824E-05	1.44108E-05	1.47307E-06	1.37054E-06	1.47307E-06	1.37054E-06	1.49824E-05	1.44108E-05	2.34256E-05
3837403772905	383740	3772905	5.60922E-06	5.4653E-06	1.44866E-06	1.34949E-06	9.55643E-05	6.87056E-05	4.63233E-05	4.57351E-05	3.24502E-05	1.03086E-05	1.47677E-05	1.42042E-05	1.45195E-06	1.35089E-06	1.45195E-06	1.35089E-06	1.47677E-05	1.42042E-05	2.30936E-05
3837503772905	383750	3772905	5.53439E-06	5.39239E-06	1.42933E-06	1.33149E-06	9.41924E-05	6.77192E-05	4.56582E-05	4.50785E-05	3.19843E-05	1.01606E-05	1.45557E-05	1.40003E-05	1.43111E-06	1.3315E-06	1.43111E-06	1.3315E-06	1.45557E-05	1.40003E-05	2.27597E-05
3837603772905	383760	3772905	5.42187E-06	5.28276E-06	1.40027E-06	1.30442E-06	9.22592E-05	6.63293E-05	4.47211E-05	4.41533E-05	3.13278E-05	9.95205E-06	1.42569E-05	1.37129E-05	1.40174E-06	1.30417E-06	1.40174E-06	1.30417E-06	1.42569E-05	1.37129E-05	2.2248E-05
3837703772905	383770	3772905	5.31216E-06	5.17586E-06	1.37194E-06	1.27802E-06	9.03972E-05	6.49907E-05	4.38186E-05	4.32622E-05	3.06956E-05	9.75121E-06	1.39692E-05	1.34362E-05	1.37345E-06	1.27785E-06	1.37345E-06	1.27785E-06	1.39692E-05	1.34362E-05	2.17544E-05
3837803772905	383780	3772905	5.21764E-06	5.08377E-06	1.34753E-06	1.25528E-06	8.87402E-05	6.37994E-05	4.30154E-05	4.24692E-05	3.01329E-05	9.57246E-06	1.37131E-05	1.31899E-05	1.34827E-06	1.25442E-06	1.34827E-06	1.25442E-06	1.37131E-05	1.31899E-05	2.13262E-05
3837903772905	383790	3772905	5.13381E-06	5.00209E-06	1.32588E-06	1.23511E-06	8.72524E-05	6.27298E-05	4.22942E-05	4.17572E-05	2.96277E-05	9.41198E-06	1.34832E-05	1.29688E-05	1.32567E-06	1.23339E-06	1.32567E-06	1.23339E-06	1.34832E-05	1.29688E-05	2.09506E-05
3838003772905	383800	3772905	5.05223E-06	4.92261E-06	1.30481E-06	1.21549E-06	8.58092E-05	6.16922E-05	4.15946E-05	4.10665E-05	2.91377E-05	9.25629E-06	1.32602E-05	1.27543E-05	1.30374E-06	1.21299E-06	1.30374E-06	1.21299E-06	1.32602E-05	1.27543E-05	2.05841E-05
3838103772905	383810	3772905	4.97909E-06	4.85134E-06	1.28592E-06	1.19789E-06	8.44907E-05	6.07442E-05	4.09555E-05	4.04355E-05	2.869E-05	9.11407E-06	1.30565E-05	1.25583E-05	1.28371E-06	1.19435E-06	1.28371E-06	1.19435E-06	1.30565E-05	1.25583E-05	2.02556E-05
3838203772905	383820	3772905	4.90764E-06	4.78173E-06	1.26747E-06	1.1807E-06	8.32168E-05	5.98283E-05	4.0338E-05	3.98258E-05	2.82574E-05	8.97664E-06	1.28596E-05	1.23689E-05	1.26435E-06	1.17635E-06	1.26435E-06	1.17635E-06	1.28596E-05	1.23689E-05	1.99363E-05
3838303772905	383830	3772905	4.85813E-06	4.73349E-06	1.25468E-06	1.16879E-06	8.22992E-05	5.91686E-05	3.98932E-05	3.93867E-05	2.79458E-05	8.87766E-06	1.27178E-05	1.22325E-05	1.25041E-06	1.16337E-06	1.25041E-06	1.16337E-06	1.27178E-05	1.22325E-05	1.97149E-05
3838403772905	383840	3772905	4.86713E-06	4.74226E-06	1.25701E-06	1.17096E-06	8.25843E-05	5.93736E-05	4.00314E-05	3.95231E-05	2.80426E-05	8.90841E-06	1.27618E-05	1.22749E-05	1.25474E-06	1.1674E-06	1.25474E-06	1.1674E-06	1.27618E-05	1.22749E-05	1.97584E-05
3838503772905	383850	3772905	4.86657E-06	4.74171E-06	1.25686E-06	1.17082E-06	8.21477E-05	5.90598E-05	3.98198E-05	3.93142E-05	2.78944E-05	8.86133E-06	1.26944E-05	1.221E-05	1.24811E-06	1.16123E-06	1.24811E-06	1.16123E-06	1.26944E-05	1.221E-05	1.97203E-05
3838603772905	383860	3772905	4.803E-06	4.67977E-06	1.24044E-06	1.15553E-06	8.09539E-05	5.82015E-05	3.92411E-05	3.87429E-05	2.7489E-05	8.73255E-06	1.25099E-05	1.20326E-05	1.22997E-06	1.14436E-06	1.22997E-06	1.14436E-06	1.25099E-05	1.20326E-05	1.94282E-05
3838703772905	383870	3772905	4.73042E-06	4.60905E-06	1.2217E-06	1.13806E-06	7.96889E-05	5.7292E-05	3.86279E-05	3.81375E-05	2.70594E-05	8.59609E-06	1.23144E-05	1.18446E-05	1.21075E-06	1.12648E-06	1.21075E-06	1.12648E-06	1.23144E-05	1.18446E-05	1.90998E-05
3838803772905	383880	3772905	4.62859E-06	4.50983E-06	1.1954E-06	1.11357E-06	7.81477E-05	5.61839E-05	3.78808E-05	3.73999E-05	2.65361E-05	8.42984E-06	1.20763E-05	1.16155E-05	1.18733E-06	1.10469E-06	1.18733E-06	1.10469E-06	1.20763E-05	1.16155E-05	1.86643E-05
3838903772905	383890	3772905	4.44405E-06	4.33003E-06	1.14774E-06	1.06917E-06	7.50474E-05	5.3955E-05	3.6378E-05	3.59161E-05	2.54834E-05	8.09541E-06	1.15972E-05	1.11547E-05	1.14023E-06	1.06086E-06	1.14023E-06	1.06086E-06	1.15972E-05	1.11547E-05	1.78586E-05
3839003772905	383900	3772905	4.30002E-06	4.1897E-06	1.11054E-06	1.03452E-06	7.26064E-05	5.22001E-05	3.51948E-05	3.47479E-05	2.46545E-05	7.8321E-06	1.122E-05	1.07919E-05	1.10314E-06	1.02636E-06	1.10314E-06	1.02636E-06	1.122E-05	1.07919E-05	1.72127E-05
3839103772905	383910	3772905	4.18863E-06	4.08116E-06	1.08177E-06	1.00772E-06	7.07E-05	5.08294E-05	3.42707E-05	3.38355E-05	2.40071E-05	7.62645E-06	1.09254E-05	1.05085E-05	1.07418E-06	9.99409E-07	1.07418E-06	9.99409E-07	1.09254E-05	1.05085E-05	1.67118E-05
3829703772915	382970	3772915	3.88707E-06	3.78734E-06	1.00389E-06	9.35168E-07	5.95284E-05	4.27977E-05	2.88554E-05	2.8489E-05	2.02137E-05	6.42136E-06	9.19899E-06	8.848E-06	9.04442E-07	8.41488E-07	9.04442E-07	8.41488E-07	9.19899E-06	8.848E-06	1.50534E-05
3829803772915	382980	3772915	3.94839E-06	3.84709E-06	1.01973E-06	9.49921E-07	6.04371E-05	4.3451E-05	2.92959E-05	2.89239E-05	2.05222E-05	6.51938E-06	9.33942E-06	8.98306E-06	9.18248E-07	8.54333E-07	9.18248E-07	8.54333E-07	9.33942E-06	8.98306E-06	1.53328E-05
3829903772915	382990	3772915	4.0221E-06	3.9189E-06	1.03876E-06	9.67653E-07	6.1613E-05	4.42964E-05	2.98659E-05	2.94867E-05	2.09215E-05	6.64623E-06	9.52114E-06	9.15785E-06	9.36115E-07	8.70957E-07	9.36115E-07	8.70957E-07	9.52114E-06	9.15785E-06	1.56667E-05
3830003772915	383000	3772915	4.09636E-06	3.99126E-06	1.05794E-06	9.8552E-07	6.27801E-05	4.51355E-05	3.04316E-05	3.00452E-05	2.13178E-05	6.77212E-06	9.70148E-06	9.33132E-06	9.53847E-07	8.87454E-07	9.53847E-07	8.87454E-07	9.70148E-06	9.33132E-06	1.60042E-05
3830103772915	383010	3772915	4.17963E-06	4.07239E-06	1.07945E-06	1.00555E-06	6.41431E-05	4.61154E-05	3.10923E-05	3.06976E-05	2.17807E-05	6.91916E-06	9.91212E-06	9.53391E-06	9.74556E-07	9.06722E-07	9.74556E-07	9.06722E-07	9.91212E-06	9.53391E-06	1.63816E-05
3830203772915	383020	3772915	4.26908E-06	4.15955E-06	1.10255E-06	1.02707E-06	6.56131E-05	4.71722E-05	3.18049E-05	3.1401E-05	2.22798E-05	7.07772E-06	1.01393E-05	9.7524E-06	9.96889E-07	9.27501E-07	9.96889E-07	9.27501E-07	1.01393E-05	9.7524E-06	1.67881E-05
3830303772915	383030	3772915	4.36247E-06	4.25054E-06	1.12667E-06	1.04954E-06	6.71365E-05	4.82675E-05	3.25433E-05	3.21301E-05	2.27971E-05	7.24205E-06	1.03747E-05	9.97883E-06	1.02004E-06	9.49035E-07	1.02004E-06	9.49035E-07	1.03747E-05	9.97883E-06	1.72108E-05
3830403772915	383040	3772915	4.46037E-06	4.34593E-06	1.15195E-06	1.07309E-06	6.87489E-05	4.94268E-05	3.33249E-05	3.29018E-05	2.33446E-05	7.41599E-06	1.06239E-05	1.02185E-05	1.04453E-06	9.71829E-07	1.04453E-06	9.71829E-07	1.06239E-05	1.02185E-05	1.76572E-05
3830503772915	383050	3772915	4.5622E-06	4.44515E-06	1.17825E-06	1.09759E-06	7.04327E-05	5.06373E-05	3.41411E-05	3.37076E-05	2.39164E-05	7.59762E-06	1.08841E-05	1.04688E-05	1.07012E-06	9.95631E-07	1.07012E-06	9.95631E-07	1.08841E-05	1.04688E-05	1.81217E-05
3830603772915	383060	3772915	4.66853E-06	4.54875E-06	1.20571E-06	1.12318E-06	7.21877E-05	5.18991E-05	3.49918E-05	3.45475E-05	2.45123E-05	7.78693E-06	1.11553E-05	1.07296E-05	1.09678E-06	1.02044E-06	1.09678E-06	1.02044E-06	1.11553E-05	1.07296E-05	1.86062E-05
3830703772915	383070	3772915	4.78049E-06	4.65784E-06	1.23463E-06	1.15011E-06	7.40318E-05	5.32249E-05	3.58857E-05	3.54301E-05	2.51385E-05	7.98586E-06	1.14402E-05	1.10037E-05	1.1248E-06	1.04651E-06	1.1248E-06	1.04651E-06	1.14402E-05	1.10037E-05	1.91161E-05
3830803772915	383080	3772915	4.89639E-06	4.77076E-06	1.26456E-06	1.17799E-06	7.59561E-05	5.46083E-05	3.68185E-05	3.6351E-05	2.57919E-05	8.19343E-06	1.17376E-05	1.12897E-05	1.15404E-06	1.07371E-06	1.15404E-06	1.07371E-06	1.17376E-05	1.12897E-05	1.96459E-05
3830903772915	383090	3772915	5.01848E-06	4.88972E-06	1.29609E-06	1.20737E-06	7.79962E-05	5.60751E-05	3.78074E-05	3.73274E-05	2.64847E-05	8.4135E-06	1.20529E-05	1.1593E-05	1.18503E-06	1.10255E-06	1.18503E-06	1.10255E-06	1.20529E-05	1.1593E-05	2.02066E-05
3831003772915	383100	3772915	5.14675E-06	5.0147E-06	1.32922E-06	1.23823E-06	8.01343E-05	5.76122E-05	3.88438E-05	3.83506E-05	2.72107E-05	8.64414E-06	1.23833E-05	1.19108E-05	1.21752E-06	1.13277E-06	1.21752E-06	1.13277E-06	1.23833E-05	1.19108E-05	2.07927E-05
3831103772915	383110	3772915	5.28065E-06	5.14517E-06	1.3638E-06	1.27044E-06	8.23793E-05	5.92263E-05	3.99321E-05	3.9425E-05	2.7973E-05	8.88631E-06	1.27302E-05	1.22445E-05	1.25163E-06	1.16451E-06	1.25163E-06	1.16451E-06	1.27302E-05	1.22445E-05	2.1406E-05
3831203772915	383120	3772915	5.42356E-06	5.2844E-06	1.40071E-06	1.30482E-06	8.47847E-05	6.09556E-05	4.1098E-05	4.05762E-05	2.87898E-05	9.14578E-06	1.31019E-05	1.2602E-05	1.28817E-06	1.19851E-06	1.28817E-06	1.19851E-06	1.31019E-05	1.2602E-05	2.20629E-05
3831303772915	383130	3772915	5.57433E-06	5.43131E-06	1.43965E-06	1.3411E-06	8.73593E-05	6.28066E-05	4.2346E-05	4.18084E-05	2.9664E-05	9.42351E-06	1.34998E-05	1.29847E-05	1.32729E-06	1.2349E-06	1.32729E-06	1.2349E-06	1.34998E-05	1.29847E-05	2.27561E-05
3831403772915	383140	3772915	5.74706E-06	5.5996E-06	1.48426E-06	1.38265E-06	9.03438E-05	6.49523E-05	4.37927E-05	4.32367E-05	3.06775E-05	9.74544E-06	1.39609E-05	1.34282E-05	1.37263E-06	1.27709E-06	1.37263E-06	1.27709E-06	1.39609E-05	1.34282E-05	2.35454E-05
3831503772915	383150	3772915	5.93722E-06	5.78489E-06	1.53337E-06	1.4284E-06	9.37113E-05	6.73733E-05	4.5425E-05	4.48483E-05	3.18209E-05	1.01087E-05	1.44813E-05	1.39288E-05	1.4238E-06	1.3247E-06	1.4238E-06	1.3247E-06	1.44813E-05	1.39288E-05	2.442E-05
3831603772915	383160	3772915	6.13301E-06	5.97565E-06	1.58393E-06	1.4755E-06	9.72214E-05	6.98969E-05	4.71265E-05	4.65281E-05	3.30128E-05	1.04873E-05	1.50237E-05	1.44505E-05	1.47713E-06	1.37431E-06	1.47713E-06	1.37431E-06	1.50237E-05	1.44505E-05	2.53182E-05
3831703772915	383170	3772915	6.33723E-06	6.17464E-06	1.63668E-06	1.52464E-06	0.000100981	7.25997E-05	4.89488E-05	4.83273E-05	3.42894E-05	1.08929E-05	1.56047E-05	1.50093E-05	1.53425E-06	1.42746E-06	1.53425E-06	1.42746E-06	1.56047E-05	1.50093E-05	2.62581E-05
3831803772915	383180	3772915	6.54765E-06	6.37965E-06	1.69102E-06	1.57526E-06	0.000105052	7.55268E-05	5.09223E-05	5.02758E-05	3.56719E-05	1.1332E-05	1.62338E-05	1.56144E-05	1.59611E-06	1.48501E-06	1.59611E-06	1.48501E-06	1.62338E-05	1.56144E-05	2.72289E-05
3831903772915	383190	3772915	6.72093E-06	6.54849E-06	1.73577E-06	1.61695E-06	0.000108972	7.8345E-05	5.28224E-05	5.21517E-05	3.70029E-05	1.17549E-05	1.68396E-05	1.61971E-05	1.65566E-06	1.54042E-06	1.65566E-06	1.54042E-06	1.68396E-05	1.61971E-05	2.8049E-05
3832003772915	383200	3772915	7.08494E-06	6.90316E-06	1.82978E-06	1.70453E-06	0.000112054	8.05611E-05	5.43166E-05	5.36269E-05	3.80496E-05	1.20874E-05	1.73159E-05	1.66552E-05	1.7025E-06	1.58399E-06	1.7025E-06	1.58399E-06	1.73159E-05	1.66552E-05	2.92866E-05
3832103772915	383210	3772915	7.71169E-06	7.51383E-06	1.99165E-06	1.85531E-06	0.000122344	8.79587E-05	5.93043E-05	5.85513E-05	4.15436E-05	1.31973E-05	1.8906E-05	1.81846E-05	1.85883E-06	1.72945E-06	1.85883E-06	1.72945E-06	1.8906E-05	1.81846E-05	3.18487E-05
3832203772915	383220	3772915	8.09595E-06	7.88823E-06	2.09089E-06	1.94776E-06	0.000128224	9.2186E-05	6.21544E-05	6.13653E-05	4.35401E-05	1.38316E-05	1.98146E-05	1.90586E-05	1.94816E-06	1.81256E-06	1.94816E-06	1.81256E-06	1.98146E-05	1.90586E-05	3.33584E-05
3832303772915	383230	3772915	8.29624E-06	8.08338E-06	2.14262E-06	1.99594E-06	0.000131663	9.46583E-05	6.38213E-05	6.3011E-05	4.47078E-05	1.42025E-05	2.0346E-05	1.95697E-05	2.00041E-06	1.86117E-06	2.00041E-06	1.86117E-06	2.0346E-05	1.95697E-05	3.41513E-05
3832403772915	383240	3772915	8.35813E-06	8.14368E-06	2.1586E-06	2.01083E-06	0.000133097	9.56895E-05	6.45166E-05	6.36974E-05	4.51949E-05	1.43573E-05	2.05676E-05	1.97829E-05	2.0222E-06	1.88145E-06	2.0222E-06	1.88145E-06	2.05676E-05	1.97829E-05	3.44126E-05
3832503772915	383250	3772915	8.41551E-06	8.19959E-06	2.17342E-06	2.02464E-06	0.000134603	9.67719E-05	6.52464E-05	6.4418E-05	4.57061E-05	1.45197E-05	2.08003E-05	2.00066E-05	2.04508E-06	1.90273E-06	2.04508E-06	1.90273E-06	2.08003E-05	2.00066E-05	3.47102E-05
3832603772915	383260	3772915	8.44814E-06	8.23139E-06	2.18185E-06	2.03249E-06	0.000135761	9.76046E-05	6.58078E-05	6.49722E-05	4.60994E-05	1.46446E-05	2.09793E-05	2.01788E-05	2.06267E-06	1.9191E-06	2.06267E-06	1.9191E-06	2.09793E-05	2.01788E-05	3.49207E-05
3832703772915	383270	3772915	8.43183E-06	8.21549E-06	2.17764E-06	2.02857E-06	0.000136162	9.78928E-05	6.60021E-05	6.51641E-05	4.62355E-05	1.46878E-05	2.10412E-05	2.02384E-05	2.06877E-06	1.92477E-06	2.06877E-06	1.92477E-06	2.10412E-05	2.02384E-05	3.49406E-05
3832803772915	383280	3772915	8.4172E-06	8.20124E-06	2.17386E-06	2.02505E-06	0.000136598	9.82066E-05	6.62137E-05	6.5373E-05	4.63837E-05	1.47349E-05	2.11087E-05	2.03033E-05	2.0754E-06	1.93094E-06	2.0754E-06	1.93094E-06	2.11087E-05	2.03033E-05	3.49915E-05
3832903772915	383290	3772915	8.42058E-06	8.20453E-06	2.17473E-06	2.02586E-06	0.000137346	9.87446E-05	6.65765E-05	6.57311E-05	4.66378E-05	1.48156E-05	2.12243E-05	2.04145E-05	2.08677E-06	1.94152E-06	2.08677E-06	1.94152E-06	2.12243E-05	2.04145E-05	3.51384E-05
3833003772915	383300	3772915	8.44364E-06	8.227E-06	2.18069E-06	2.03141E-06	0.000138424	9.95196E-05	6.7099E-05	6.6247E-05	4.70039E-05	1.49319E-05	2.13909E-05	2.05747E-05	2.10315E-06	1.95676E-06	2.10315E-06	1.95676E-06	2.13909E-05	2.05747E-05	3.53707E-05
3833103772915	383310	3772915	8.46559E-06	8.24838E-06	2.18636E-06	2.03669E-06	0.000139502	0.000100295	6.76215E-05	6.67629E-05	4.73699E-05	1.50482E-05	2.15575E-05	2.07349E-05	2.11952E-06	1.97199E-06	2.11952E-06	1.97199E-06	2.15575E-05	2.07349E-05	3.55939E-05
3833203772915	383320	3772915	8.50609E-06	8.28785E-06	2.19682E-06	2.04643E-06	0.00014091	0.000101307	6.83038E-05	6.74366E-05	4.78479E-05	1.52E-05	2.1775E-05	2.09441E-05	2.14091E-06	1.99189E-06	2.14091E-06	1.99189E-06	2.1775E-05	2.09441E-05	3.58715E-05
3833303772915	383330	3772915	8.53929E-06	8.32019E-06	2.20539E-06	2.05442E-06	0.000142166	0.00010221	6.89127E-05	6.80377E-05	4.82744E-05	1.53355E-05	2.19691E-05	2.11309E-05	2.15999E-06	2.00965E-06	2.15999E-06	2.00965E-06	2.19691E-05	2.11309E-05	3.60983E-05
3833403772915	383340	3772915	8.55223E-06	8.3328E-06	2.20873E-06	2.05753E-06	0.000143066	0.000102857	6.93489E-05	6.84683E-05	4.85799E-05	1.54326E-05	2.21081E-05	2.12646E-05	2.17367E-06	2.02237E-06	2.17367E-06	2.02237E-06	2.21081E-05	2.12646E-05	3.62253E-05
3833503772915	383350	3772915	8.58655E-06	8.36624E-06	2.21759E-06	2.06579E-06	0.000144295	0.00010374	6.99448E-05	6.90567E-05	4.89974E-05	1.55652E-05	2.22981E-05	2.14473E-05	2.19234E-06	2.03975E-06	2.19234E-06	2.03975E-06	2.22981E-05	2.14473E-05	3.64104E-05
3833603772915	383360	3772915	8.58992E-06	8.36953E-06	2.21847E-06	2.0666E-06	0.000144946	0.000104208	7.026E-05	6.9368E-05	4.92182E-05	1.56354E-05	2.23986E-05	2.1544E-05	2.20223E-06	2.04894E-06	2.20223E-06	2.04894E-06	2.23986E-05	2.1544E-05	3.6454E-05
3833703772915	383370	3772915	8.63493E-06	8.41338E-06	2.23009E-06	2.07743E-06	0.000146264	0.000105156	7.08992E-05	6.9999E-05	4.9666E-05	1.57776E-05	2.26024E-05	2.174E-05	2.22226E-06	2.06758E-06	2.22226E-06	2.06758E-06	2.26024E-05	2.174E-05	3.66445E-05
3833803772915	383380	3772915	8.73564E-06	8.51151E-06	2.2561E-06	2.10166E-06	0.000148509	0.00010677	7.19874E-05	7.10734E-05	5.04283E-05	1.60198E-05	2.29493E-05	2.20737E-05	2.25637E-06	2.09931E-06	2.25637E-06	2.09931E-06	2.29493E-05	2.20737E-05	3.70437E-05
3833903772915	383390	3772915	8.84985E-06	8.62278E-06	2.2856E-06	2.12913E-06	0.000150897	0.000108487	7.31447E-05	7.2216E-05	5.1239E-05	1.62773E-05	2.33183E-05	2.24285E-05	2.29264E-06	2.13306E-06	2.29264E-06	2.13306E-06	2.33183E-05	2.24285E-05	3.74937E-05
3834003772915	383400	3772915	8.9815E-06	8.75106E-06	2.3196E-06	2.16081E-06	0.000

			MSite Grubbing / Prep	MMass Grading / Excavation	MMass Grading / Excavation	MDrainage / Utilities Trenching	MFoundations / Concrete Pads	MBuilding / Structure Construction	MAsphalt Paving	MLandscaping or Other Finishing	MWaterside Construction (Piles)	RSSWDemolition	RSSWPlacing Base	RSSWForm/Plac e Rebar and Pour	Child Risk				
Unique Identifier	X (UTM)	Y (UTM)	2027	2027	2028	2028	2028	2028	2028	2028	2028	2029	2029	2029	3rd Trimester	0<2	2<16	Total	per million
3836103772905	383610	3772905	7.94158E-05	9.33865E-05	9.2143E-05	1.95865E-05	2.5472E-05	1.87488E-05	1.92976E-06	2.26083E-05	1.92976E-06	1.41116E-05	2.04762E-05	1.21379E-05	2.50022E-09	3.6287E-08	7.0587E-09	4.58461E-08	0.04584612
3836203772905	383620	3772905	7.95941E-05	9.35961E-05	9.23498E-05	1.96304E-05	2.55292E-05	1.87909E-05	1.93409E-06	2.26591E-05	1.93409E-06	1.42894E-05	2.07342E-05	1.22908E-05	2.50485E-09	3.6359E-08	7.0731E-09	4.5937E-08	0.04593703
3836303772905	383630	3772905	7.9672E-05	9.36878E-05	9.24403E-05	1.96497E-05	2.55542E-05	1.88093E-05	1.93598E-06	2.26813E-05	1.93598E-06	1.44267E-05	2.09334E-05	1.24089E-05	2.5062E-09	3.6382E-08	7.0781E-09	4.5966E-08	0.04596602
3836403772905	383640	3772905	7.96442E-05	9.3655E-05	9.2408E-05	1.96428E-05	2.55453E-05	1.88027E-05	1.93531E-06	2.26733E-05	1.93531E-06	1.45265E-05	2.10782E-05	1.24947E-05	2.50455E-09	3.636E-08	7.0735E-09	4.5938E-08	0.04593799
3836503772905	383650	3772905	7.93601E-05	9.3321E-05	9.20784E-05	1.95727E-05	2.54542E-05	1.87356E-05	1.9284E-06	2.25925E-05	1.9284E-06	1.45701E-05	2.11416E-05	1.25323E-05	2.49512E-09	3.6223E-08	7.0464E-09	4.5765E-08	0.04576498
3836603772905	383660	3772905	7.87529E-05	9.2607E-05	9.13739E-05	1.9423E-05	2.52594E-05	1.85923E-05	1.91365E-06	2.24196E-05	1.91365E-06	1.45577E-05	2.11235E-05	1.25216E-05	2.47616E-09	3.5947E-08	6.9915E-09	4.54146E-08	0.04541455
3836703772905	383670	3772905	7.80344E-05	9.1762E-05	9.05402E-05	1.92458E-05	2.50289E-05	1.84227E-05	1.89619E-06	2.2215E-05	1.89619E-06	1.45015E-05	2.1042E-05	1.24733E-05	2.45389E-09	3.5621E-08	6.9273E-09	4.50022E-08	0.04500217
3836803772905	383680	3772905	7.70373E-05	9.05895E-05	8.93833E-05	1.89998E-05	2.47091E-05	1.81873E-05	1.87196E-06	2.19312E-05	1.87196E-06	1.44048E-05	2.09017E-05	1.23901E-05	2.42305E-09	3.5171E-08	6.8388E-09	4.44325E-08	0.04443251
3836903772905	383690	3772905	7.59901E-05	8.93581E-05	8.81683E-05	1.87416E-05	2.43732E-05	1.794E-05	1.84651E-06	2.16331E-05	1.84651E-06	1.42863E-05	2.07297E-05	1.22882E-05	2.39086E-09	3.4701E-08	6.7461E-09	4.38381E-08	0.0438381
3837003772905	383700	3772905	7.49707E-05	8.81594E-05	8.69855E-05	1.84902E-05	2.40463E-05	1.76994E-05	1.82174E-06	2.13429E-05	1.82174E-06	1.41428E-05	2.05215E-05	1.21647E-05	2.35966E-09	3.4245E-08	6.6565E-09	4.3261E-08	0.04326103
3837103772905	383710	3772905	7.39291E-05	8.69345E-05	8.5777E-05	1.82333E-05	2.37122E-05	1.74535E-05	1.79643E-06	2.10463E-05	1.79643E-06	1.399E-05	2.02997E-05	1.20333E-05	2.32791E-09	3.3781E-08	6.5652E-09	4.26738E-08	0.04267381
3837203772905	383720	3772905	7.29375E-05	8.57686E-05	8.46266E-05	1.79887E-05	2.33942E-05	1.72194E-05	1.77234E-06	2.07641E-05	1.77234E-06	1.38246E-05	2.00598E-05	1.18911E-05	2.29791E-09	3.3342E-08	6.4784E-09	4.21186E-08	0.0421186
3837303772905	383730	3772905	7.19126E-05	8.45633E-05	8.34374E-05	1.77359E-05	2.30654E-05	1.69774E-05	1.74743E-06	2.04723E-05	1.74743E-06	1.36562E-05	1.98154E-05	1.17462E-05	2.26678E-09	3.2887E-08	6.3882E-09	4.15425E-08	0.04154247
3837403772905	383740	3772905	7.08932E-05	8.33647E-05	8.22546E-05	1.74845E-05	2.27385E-05	1.67368E-05	1.72266E-06	2.01821E-05	1.72266E-06	1.34909E-05	1.95755E-05	1.1604E-05	2.23604E-09	3.2438E-08	6.299E-09	4.09734E-08	0.04097338
3837503772905	383750	3772905	6.98683E-05	8.21594E-05	8.10654E-05	1.72317E-05	2.24097E-05	1.64948E-05	1.69776E-06	1.98903E-05	1.69776E-06	1.33318E-05	1.93447E-05	1.14672E-05	2.20508E-09	3.1986E-08	6.2093E-09	4.04005E-08	0.04040045
3837603772905	383760	3772905	6.82975E-05	8.03122E-05	7.92429E-05	1.68443E-05	2.19059E-05	1.61239E-05	1.65959E-06	1.94431E-05	1.65959E-06	1.32725E-05	1.92587E-05	1.14162E-05	2.15687E-09	3.1288E-08	6.0728E-09	3.95173E-08	0.03951726
3837703772905	383770	3772905	6.67824E-05	7.85306E-05	7.74849E-05	1.64706E-05	2.14199E-05	1.57662E-05	1.62277E-06	1.90118E-05	1.62277E-06	1.3207E-05	1.91637E-05	1.13598E-05	2.11036E-09	3.0613E-08	5.9412E-09	3.8665E-08	0.03866505
3837803772905	383780	3772905	6.54678E-05	7.69847E-05	7.59597E-05	1.61464E-05	2.09983E-05	1.54559E-05	1.59083E-06	1.86375E-05	1.59083E-06	1.31103E-05	1.90234E-05	1.12767E-05	2.07014E-09	3.0029E-08	5.8269E-09	3.79258E-08	0.03792578
3837903772905	383790	3772905	6.43147E-05	7.56288E-05	7.46218E-05	1.58621E-05	2.06285E-05	1.51837E-05	1.56281E-06	1.83093E-05	1.56281E-06	1.29949E-05	1.88559E-05	1.11774E-05	2.03499E-09	2.9517E-08	5.7262E-09	3.72785E-08	0.03727847
3838003772905	383800	3772905	6.31895E-05	7.43057E-05	7.33163E-05	1.55845E-05	2.02676E-05	1.4918E-05	1.53547E-06	1.7989E-05	1.53547E-06	1.28795E-05	1.86884E-05	1.10781E-05	2.00076E-09	2.902E-08	5.6283E-09	3.66486E-08	0.03664859
3838103772905	383810	3772905	6.21813E-05	7.31201E-05	7.21465E-05	1.53359E-05	1.99442E-05	1.468E-05	1.51097E-06	1.77019E-05	1.51097E-06	1.27547E-05	1.85074E-05	1.09708E-05	1.97016E-09	2.8574E-08	5.5403E-09	3.60845E-08	0.03608445
3838203772905	383820	3772905	6.12009E-05	7.19673E-05	7.1009E-05	1.50941E-05	1.96297E-05	1.44486E-05	1.48715E-06	1.74228E-05	1.48715E-06	1.263E-05	1.83263E-05	1.08635E-05	1.94037E-09	2.814E-08	5.4548E-09	3.55351E-08	0.03553506
3838303772905	383830	3772905	6.05213E-05	7.11681E-05	7.02205E-05	1.49265E-05	1.94118E-05	1.42881E-05	1.47063E-06	1.72294E-05	1.47063E-06	1.24709E-05	1.80955E-05	1.07266E-05	1.92025E-09	2.7845E-08	5.3957E-09	3.51613E-08	0.03516135
3838403772905	383840	3772905	6.0655E-05	7.13253E-05	7.03756E-05	1.49595E-05	1.94546E-05	1.43197E-05	1.47388E-06	1.72674E-05	1.47388E-06	1.22463E-05	1.77696E-05	1.05335E-05	1.92464E-09	2.7908E-08	5.4092E-09	3.52423E-08	0.0352423
3838503772905	383850	3772905	6.05381E-05	7.11878E-05	7.02399E-05	1.49306E-05	1.94171E-05	1.42921E-05	1.47104E-06	1.72341E-05	1.47104E-06	1.20217E-05	1.74437E-05	1.03403E-05	1.92335E-09	2.7888E-08	5.3973E-09	3.52089E-08	0.03520888
3838603772905	383860	3772905	5.96412E-05	7.01332E-05	6.91994E-05	1.47094E-05	1.91295E-05	1.40803E-05	1.44925E-06	1.69788E-05	1.44925E-06	1.19156E-05	1.72898E-05	1.02491E-05	1.89622E-09	2.7494E-08	5.3185E-09	3.47084E-08	0.03470843
3838703772905	383870	3772905	5.8633E-05	6.89476E-05	6.80296E-05	1.44608E-05	1.88061E-05	1.38423E-05	1.42475E-06	1.66918E-05	1.42475E-06	1.18283E-05	1.71631E-05	1.01739E-05	1.86565E-09	2.7049E-08	5.2312E-09	3.4146E-08	0.03414599
3838803772905	383880	3772905	5.72961E-05	6.73756E-05	6.64784E-05	1.4131E-05	1.83773E-05	1.35267E-05	1.39226E-06	1.63112E-05	1.39226E-06	1.17846E-05	1.70997E-05	1.01364E-05	1.82392E-09	2.6444E-08	5.116E-09	3.33842E-08	0.03338423
3838903772905	383890	3772905	5.48229E-05	6.44673E-05	6.36089E-05	1.35211E-05	1.7584E-05	1.29428E-05	1.33216E-06	1.56071E-05	1.33216E-06	1.18345E-05	1.71722E-05	1.01793E-05	1.74703E-09	2.5324E-08	4.901E-09	3.19722E-08	0.03197219
3839003772905	383900	3772905	5.28399E-05	6.21354E-05	6.1308E-05	1.3032E-05	1.6948E-05	1.24747E-05	1.28398E-06	1.50426E-05	1.28398E-06	1.18221E-05	1.71541E-05	1.01686E-05	1.68614E-09	2.4441E-08	4.7293E-09	3.0856E-08	0.03085601
3839103772905	383910	3772905	5.13025E-05	6.03275E-05	5.95243E-05	1.26528E-05	1.64549E-05	1.21117E-05	1.24662E-06	1.46049E-05	1.24662E-06	1.17503E-05	1.705E-05	1.01069E-05	1.63907E-09	2.3756E-08	4.5963E-09	2.99917E-08	0.02999169
3829703772915	382970	3772915	4.62112E-05	5.43406E-05	5.36171E-05	1.13972E-05	1.48219E-05	1.09097E-05	1.1229E-06	1.31555E-05	1.1229E-06	8.55618E-06	1.24152E-05	7.35948E-06	1.83916E-09	2.5299E-08	4.6588E-09	3.17972E-08	0.03179721
3829803772915	382980	3772915	4.70691E-05	5.53494E-05	5.46124E-05	1.16087E-05	1.5097E-05	1.11123E-05	1.14375E-06	1.33998E-05	1.14375E-06	8.45636E-06	1.22704E-05	7.27362E-06	1.87271E-09	2.5759E-08	4.7426E-09	3.23739E-08	0.0323739
3829903772915	382990	3772915	4.8094E-05	5.65546E-05	5.58016E-05	1.18615E-05	1.54258E-05	1.13542E-05	1.16865E-06	1.36915E-05	1.16865E-06	8.46572E-06	1.22839E-05	7.28167E-06	1.91217E-09	2.6301E-08	4.8431E-09	3.30567E-08	0.03305674
3830003772915	383000	3772915	4.91301E-05	5.77729E-05	5.70037E-05	1.2117E-05	1.57581E-05	1.15988E-05	1.19383E-06	1.39865E-05	1.19383E-06	8.43452E-06	1.22387E-05	7.25484E-06	1.95198E-09	2.6849E-08	4.9441E-09	3.37455E-08	0.03374547
3830103772915	383010	3772915	5.02887E-05	5.91354E-05	5.8348E-05	1.24028E-05	1.61297E-05	1.18724E-05	1.22198E-06	1.43163E-05	1.22198E-06	8.48443E-06	1.23111E-05	7.29777E-06	1.99573E-09	2.7454E-08	5.0569E-09	3.45067E-08	0.03450674
3830203772915	383020	3772915	5.15364E-05	6.06026E-05	5.97957E-05	1.27105E-05	1.65299E-05	1.21669E-05	1.2523E-06	1.46715E-05	1.2523E-06	8.53434E-06	1.23835E-05	7.3407E-06	2.04262E-09	2.8102E-08	5.1782E-09	3.5323E-08	0.03532303
3830303772915	383030	3772915	5.28343E-05	6.21288E-05	6.13016E-05	1.30306E-05	1.69462E-05	1.24733E-05	1.28384E-06	1.5041E-05	1.28384E-06	8.58737E-06	1.24605E-05	7.38631E-06	2.09107E-09	2.8773E-08	5.3037E-09	3.61679E-08	0.03616791
3830403772915	383040	3772915	5.42046E-05	6.37402E-05	6.28915E-05	1.33686E-05	1.73857E-05	1.27968E-05	1.31714E-06	1.54311E-05	1.31714E-06	8.63728E-06	1.25329E-05	7.42923E-06	2.14167E-09	2.9476E-08	5.4355E-09	3.70528E-08	0.03705278
3830503772915	383050	3772915	5.56306E-05	6.5417E-05	6.4546E-05	1.37203E-05	1.78431E-05	1.31335E-05	1.35179E-06	1.58371E-05	1.35179E-06	8.6903E-06	1.26098E-05	7.47485E-06	2.19392E-09	3.0202E-08	5.5721E-09	3.79679E-08	0.03796786
3830603772915	383060	3772915	5.71179E-05	6.7166E-05	6.62716E-05	1.40871E-05	1.83201E-05	1.34846E-05	1.38793E-06	1.62605E-05	1.38793E-06	8.74333E-06	1.26868E-05	7.52046E-06	2.24791E-09	3.0954E-08	5.7138E-09	3.8916E-08	0.03891601
3830703772915	383070	3772915	5.86831E-05	6.90066E-05	6.80877E-05	1.44731E-05	1.88222E-05	1.38541E-05	1.42596E-06	1.67061E-05	1.42596E-06	8.79636E-06	1.27637E-05	7.56607E-06	2.30399E-09	3.1737E-08	5.862E-09	3.99028E-08	0.03990279
3830803772915	383080	3772915	6.03097E-05	7.09192E-05	6.99749E-05	1.48743E-05	1.93439E-05	1.42381E-05	1.46549E-06	1.71691E-05	1.46549E-06	8.84939E-06	1.28407E-05	7.61168E-06	2.3618E-09	3.2546E-08	6.0151E-09	4.0923E-08	0.04092301
3830903772915	383090	3772915	6.20309E-05	7.29433E-05	7.1972E-05	1.52988E-05	1.98959E-05	1.46445E-05	1.50731E-06	1.76591E-05	1.50731E-06	8.90242E-06	1.29176E-05	7.65729E-06	2.42231E-09	3.3395E-08	6.1763E-09	4.19933E-08	0.0419933
3831003772915	383100	3772915	6.38301E-05	7.5059E-05	7.40595E-05	1.57425E-05	2.0473E-05	1.50693E-05	1.55103E-06	1.81713E-05	1.55103E-06	8.95856E-06	1.29991E-05	7.70558E-06	2.48493E-09	3.4275E-08	6.3441E-09	4.3104E-08	0.04310397
3831103772915	383110	3772915	6.57129E-05	7.72729E-05	7.6244E-05	1.62069E-05	2.10769E-05	1.55138E-05	1.59678E-06	1.87073E-05	1.59678E-06	9.01159E-06	1.3076E-05	7.75119E-06	2.54985E-09	3.519E-08	6.5187E-09	4.42586E-08	0.04425863
3831203772915	383120	3772915	6.77293E-05	7.96441E-05	7.85836E-05	1.67042E-05	2.17237E-05	1.59898E-05	1.64578E-06	1.92814E-05	1.64578E-06	9.06774E-06	1.31575E-05	7.79949E-06	2.6186E-09	3.6161E-08	6.7046E-09	4.5484E-08	0.04548396
3831303772915	383130	3772915	6.98572E-05	8.21463E-05	8.10525E-05	1.7229E-05	2.24062E-05	1.64922E-05	1.69749E-06	1.98871E-05	1.69749E-06	9.16443E-06	1.32978E-05	7.88266E-06	2.68997E-09	3.7172E-08	6.8998E-09	4.67618E-08	0.04676178
3831403772915	383140	3772915	7.22802E-05	8.49957E-05	8.38639E-05	1.78266E-05	2.31833E-05	1.70642E-05	1.75637E-06	2.05769E-05	1.75637E-06	9.32976E-06	1.35377E-05	8.02486E-06	2.77153E-09	3.8328E-08	7.1232E-09	4.82226E-08	0.04822255
3831503772915	383150	3772915	7.49651E-05	8.81529E-05	8.69791E-05	1.84888E-05	2.40445E-05	1.76981E-05	1.82161E-06	2.13413E-05	1.82161E-06	9.60425E-06	1.3936E-05	8.26097E-06	2.8605E-09	3.9592E-08	7.37E-09	4.98225E-08	0.04982246
3831603772915	383160	3772915	7.77224E-05	9.13952E-05	9.01783E-05	1.91688E-05	2.49289E-05	1.8349E-05	1.88861E-06	2.21262E-05	1.88861E-06	9.92866E-06	1.44067E-05	8.54E-06	2.9503E-09	4.0875E-08	7.6216E-09	5.14467E-08	0.05144665
3831703772915	383170	3772915	8.06079E-05	9.47882E-05	9.35261E-05	1.98805E-05	2.58544E-05	1.90302E-05	1.95872E-06	2.29477E-05	1.95872E-06	1.03841E-05	1.50675E-05	8.93172E-06	3.04164E-09	4.2187E-08	7.8827E-09	5.31114E-08	0.05311138
3831803772915	383180	3772915	8.3588E-05	9.82926E-05	9.69838E-05	2.06154E-05	2.68102E-05	1.97338E-05	2.03114E-06	2.37961E-05	2.03114E-06	1.10984E-05	1.6104E-05	9.54612E-06	3.13197E-09	4.3499E-08	8.1497E-09	5.47811E-08	0.05478106
3831903772915	383190	3772915	8.61057E-05	0.000101253	9.99051E-05	2.12364E-05	2.76178E-05	2.03282E-05	2.09232E-06	2.45128E-05	2.09232E-06	1.20747E-05	1.75207E-05	1.03859E-05	3.19121E-09	4.4423E-08	8.3572E-09	5.59715E-08	0.05597149
3832003772915	383200	3772915	8.99047E-05	0.000105721	0.000104313	2.21733E-05	2.88363E-05	2.12251E-05	2.18463E-06	2.55943E-05	2.18463E-06	1.30729E-05	1.8969E-05	1.12445E-05	3.32174E-09	4.6299E-08	8.6661E-09	5.82871E-08	0.05828714
3832103772915	383210	3772915	9.777E-05	0.000114969	0.000113439	2.41132E-05	3.1359E-05	2.30819E-05	2.37575E-06	2.78334E-05	2.37575E-06	1.37311E-05	1.99241E-05	1.18106E-05	3.54556E-09	4.9651E-08	9.3211E-09	6.2518E-08	0.062518
3832203772915	383220	3772915	0.000102404	0.000120419	0.000118816	2.52562E-05	3.28455E-05	2.41761E-05	2.48837E-06	2.91528E-05	2.48837E-06	1.41522E-05	2.05351E-05	1.21728E-05	3.66418E-09	5.1491E-08	9.6818E-09	6.48365E-08	0.06483653
3832303772915	383230	3772915	0.000104839	0.000123282	0.00012164	2.58565E-05	3.36262E-05	2.47507E-05	2.54752E-06	2.98458E-05	2.54752E-06	1.43112E-05	2.07659E-05	1.23096E-05	3.7025E-09	5.22E-08	9.8385E-09	6.57406E-08	0.06574064
3832403772915	383240	3772915	0.000105641	0.000124225	0.000122571	2.60544E-05	3.38835E-05	2.49401E-05	2.56701E-06	3.00741E-05	2.56701E-06	1.42956E-05	2.07433E-05	1.22962E-05	3.69029E-09	5.2166E-08	9.8552E-09	6.57118E-08	0.06571176
3832503772915	383250	3772915	0.000106554	0.000125299	0.000123631	2.62797E-05	3.41765E-05	2.51558E-05	2.58921E-06	3.03342E-05	2.58921E-06	1.42301E-05	2.06482E-05	1.22399E-05	3.68584E-09	5.2222E-08	9.8896E-09	6.57977E-08	0.06579775
3832603772915	383260	3772915	0.0001072	0.000126059	0.00012438	2.6439E-05	3.43838E-05	2.53083E-05	2.60491E-06	3.05181E-05	2.60491E-06	1.41085E-05	2.04717E-05	1.21352E-05	3.6742E-09	5.2166E-08	9.9033E-09	6.57437E-08	0.06574368
3832703772915	383270	3772915	0.000107262	0.000126131	0.000124452	2.64542E-05	3.44034E-05	2.53228E-05	2.6064E-06	3.05356E-05	2.6064E-06	1.3887E-05	2.01504E-05	1.19447E-05	3.64463E-09	5.1846E-08	9.8669E-09	6.5358E-08	0.065358
3832803772915	383280	3772915	0.000107418	0.000126314	0.000124633	2.64926E-05	3.44534E-05	2.53596E-05	2.61019E-06	3.058E-05	2.61019E-06	1.36219E-05	1.97656E-05	1.17167E-05	3.61853E-09	5.1572E-08	9.8397E-09	6.50304E-08	0.0650304
3832903772915	383290	3772915	0.000107869	0.000126845	0.000125156	2.66039E-05	3.45981E-05	2.54661E-05	2.62115E-06	3.07084E-05	2.62115E-06	1.33505E-05	1.93719E-05	1.14833E-05	3.60215E-09	5.1435E-08	9.8388E-09	6.48755E-08	0.06487552
3833003772915	383300	3772915	0.000108582	0.000127683	0.000125983	2.67797E-05	3.48268E-05	2.56345E-05	2.63847E-06	3.09114E-05	2.63847E-06	1.31103E-05	1.90234E-05	1.12767E-05	3.5951E-09	5.1428E-08	9.8624E-09	6.48856E-08	0.06488559
3833103772915	383310	3772915	0.000109267	0.000128489	0.000126778	2.69487E-05	3.50466E-05	2.57962E-05	2.65512E-06	3.11065E-05	2.65512E-06	1.2892E-05	1.87065E-05	1.10889E-05	3.58816E-09	5.142E-08	9.885E-09	6.48932E-08	0.06489321
3833203772915	383320	3772915	0.000110119	0.000129491	0.000127767	2.71589E-05	3.53199E-05	2.59974E-05	2.67583E-06	3.13491E-05	2.67583E-06	1.27641E-05	1.8521E-05	1.09788E-05	3.59016E-09	5.1532E-08	9.9288E-09	6.50513E-08	0.06505127
3833303772915	383330	3772915	0.000110816	0.00013031	0.000128575	2.73306E-05	3.55433E-05	2.61618E-05	2.69275E-06	3.15473E-05	2.69275E-06	1.26767E-05	1.83942E-05	1.09037E-05	3.58975E-09	5.1602E-08	9.9626E-09	6.51548E-08	0.06515479
3833403772915	383340	3772915	0.000111206	0.000130769	0.000129027	2.74268E-05	3.56683E-05	2.62538E-05	2.70223E-06	3.16583E-05	2.70223E-06	1.26144E-05	1.83037E-05	1.08501E-05	3.58209E-09	5.156E-08	9.973E-09	6.51153E-08	0.06511529
3833503772915	383350	3772915	0.000111774	0.000131437	0.000129687	2.75669E-05	3.58506E-05	2.6388E-05	2.71603E-06	3.182E-05	2.71603E-06	1.26424E-05	1.83444E-05	1.08742E-05	3.58496E-09	5.1655E-08	1.0008E-08	6.52483E-08	0.06524834
3833603772915	383360	3772915	0.000111907	0.000131594	0.000129842	2.75999E-05	3.58935E-05	2.64195E-05	2.71928E-06	3.18581E-05	2.71928E-06	1.26705E-05	1.83852E-05	1.08984E-05	3.57606E-09	5.1575E-08	1.0006E-08	6.51568E-08	0.06515679
3833703772915	383370	3772915	0.000112492	0.000132282	0.00013052	2.77442E-05	3.60811E-05	2.65576E-05	2.73349E-06	3.20246E-05	2.73349E-06	1.28265E-05	1.86115E-05	1.10325E-05	3.5864E-09	5.1756E-08	1.0053E-08	6.53954E-08	0.06539545
3833803772915	383380	3772915	0.000113718	0.000133723	0.000131942	2.80464E-05	3.64741E-05	2.68469E-05	2.76327E-06	3.23735E-05	2.76327E-06	1.31415E-05	1.90686E-05	1.13035E-05	3.62119E-09	5.2281E-08	1.0164E-08	6.60657E-08	0.06606574
3833903772915	383390	3772915	0.000115099	0.000135347	0.000133545	2.83871E-05	3.69172E-05	2.71731E-05	2.79684E-06	3.27668E-05	2.79684E-06	1.35189E-05	1.96163E-05	1.16281E-05	3.66116E-09	5.2879E-08	1.0287E-08	6.68277E-08	0.06682775
3834003772915	383400	3772915	0.000116737	0.000137273	0.000135445	2.8791E-05	3.74425E-05	2.75597E-05	2.83663E-06	3.3233E-05	2.83663E-06	1.39276E-05	2.02092E-05	1.19796E-05	3.7086E-09	5.3589E-08	1.043E-08	6.77281E-08	0.06772808
3834103772915	383410	3772915	0.000118842	0.000139749	0.000137888	2.93103E-05	3.81178E-05	2.80568E-05	2.8878E-06	3.38324E-05	2.8878E-06	1.4358E-05	2.08338E-05	1.23499E-05	3.76925E-09	5.4493E-08	1.061E-08	6.88731E-08	0.06887307
3834203772915	383420	3772915	0.000119667	0.000140718	0.000138845	2.95136E-05	3.83822E-05	2.82514E-05	2.90783E-06	3.40671E-05	2.90783E-06	1.46169E-05	2.12095E-05	1.25726E-05	3.78887E-09	5.4805E-08	1.0674E-08	6.92673E-08	0.06926734

Unique Identifier	X (UTM)	Y (UTM)	EGIODemolition 2025	EGIOSite Grubbing / Prep 2025	EGIOMass Grading / Excavation 2025	EGIOMass Grading / Excavation 2026	EGIODrainage / Utilities Trenching 2026	EGIODrainage / Utilities Trenching 2027	EGIOFoundations / Concrete Pads 2026	EGIOFoundations / Concrete Pads 2027	EGIOBuilding / Structure Construction 2026	EGIOBuilding / Structure Construction 2027	EGIOAsphalt Paving 2027	EGIOArchitectural Coating 2027	EGIOLandscaping or Other Finishing 2027	EGIOWaterside Construction (Piles) 2027	HIWaterside Construction (Landscaping) 2025	HIWaterside Construction (Landscaping) 2026	KMDemolition 2025	KMSite Grubbing / Prep 2025	KMMass Grading / Excavation 2025
3834303772915	383430	3772915	0.000145823	5.7194E-05	1.89408E-05	1.85506E-05	4.30754E-05	4.30089E-05	5.65954E-05	5.65589E-05	6.06208E-05	5.91677E-05	2.35897E-06	2.35897E-06	6.38857E-05	2.35897E-06	3.626E-05	3.51243E-05	4.58339E-05	0.000198923	0.000151202
3834403772915	383440	3772915	0.000143434	5.6257E-05	1.86305E-05	1.82466E-05	4.23696E-05	4.23043E-05	5.56681E-05	5.56322E-05	5.96275E-05	5.81983E-05	2.32032E-06	2.32032E-06	6.28389E-05	2.32032E-06	3.56537E-05	3.45369E-05	4.52116E-05	0.000196221	0.000149149
3834503772915	383450	3772915	0.000139545	5.4731E-05	1.81253E-05	1.77519E-05	4.12208E-05	4.11572E-05	5.41587E-05	5.41238E-05	5.80107E-05	5.66202E-05	2.25741E-06	2.25741E-06	6.11351E-05	2.25741E-06	3.46599E-05	3.35743E-05	4.40823E-05	0.00019132	0.000145424
3834603772915	383460	3772915	0.000135494	5.3143E-05	1.75992E-05	1.72366E-05	4.00242E-05	3.99624E-05	5.25865E-05	5.25526E-05	5.63267E-05	5.49766E-05	2.19188E-06	2.19188E-06	5.93604E-05	2.19188E-06	3.36266E-05	3.25733E-05	4.28874E-05	0.000186134	0.000141482
3834703772915	383470	3772915	0.000130814	5.1307E-05	1.69913E-05	1.66413E-05	3.86418E-05	3.85822E-05	5.07703E-05	5.07375E-05	5.43813E-05	5.30778E-05	2.11617E-06	2.11617E-06	5.73102E-05	2.11617E-06	3.24336E-05	3.14178E-05	4.1473E-05	0.000179996	0.000136816
3834803772915	383480	3772915	0.000124733	4.8922E-05	1.62015E-05	1.58677E-05	3.68456E-05	3.67887E-05	4.84103E-05	4.8379E-05	5.18534E-05	5.06105E-05	2.01781E-06	2.01781E-06	5.46462E-05	2.01781E-06	3.08945E-05	2.99268E-05	3.95992E-05	0.000171863	0.000130634
3834903772915	383490	3772915	0.000119281	4.6784E-05	1.54933E-05	1.51741E-05	3.52351E-05	3.51807E-05	4.62943E-05	4.62644E-05	4.95869E-05	4.83984E-05	1.92961E-06	1.92961E-06	5.22576E-05	1.92961E-06	2.95204E-05	2.85957E-05	3.79313E-05	0.000164625	0.000125132
3835003772915	383500	3772915	0.00011603	4.5508E-05	1.5071E-05	1.47605E-05	3.42746E-05	3.42217E-05	4.50323E-05	4.50033E-05	4.82352E-05	4.70791E-05	1.87701E-06	1.87701E-06	5.08331E-05	1.87701E-06	2.86934E-05	2.77946E-05	3.69559E-05	0.000160391	0.000121914
3835103772915	383510	3772915	0.000113497	4.4515E-05	1.4742E-05	1.44383E-05	3.35264E-05	3.34746E-05	4.40493E-05	4.40208E-05	4.71823E-05	4.60513E-05	1.83603E-06	1.83603E-06	4.97234E-05	1.83603E-06	2.80404E-05	2.71621E-05	3.61978E-05	0.000157101	0.000119413
3835203772915	383520	3772915	0.000111027	4.3546E-05	1.44212E-05	1.4124E-05	3.27967E-05	3.27461E-05	4.30906E-05	4.30628E-05	4.61554E-05	4.50491E-05	1.79607E-06	1.79607E-06	4.86413E-05	1.79607E-06	2.74036E-05	2.65452E-05	3.54464E-05	0.00015384	0.000116935
3835303772915	383530	3772915	0.000108781	4.2665E-05	1.41295E-05	1.38384E-05	3.21334E-05	3.20838E-05	4.22191E-05	4.21919E-05	4.52219E-05	4.4138E-05	1.75975E-06	1.75975E-06	4.76575E-05	1.75975E-06	2.68205E-05	2.59805E-05	3.47607E-05	0.000150864	0.000114673
3835403772915	383540	3772915	0.000106563	4.1795E-05	1.38413E-05	1.35562E-05	3.14781E-05	3.14295E-05	4.13581E-05	4.13314E-05	4.42996E-05	4.32378E-05	1.72386E-06	1.72386E-06	4.66855E-05	1.72386E-06	2.62411E-05	2.54192E-05	3.40728E-05	0.000147878	0.000112403
3835503772915	383550	3772915	0.00010456	4.101E-05	1.35812E-05	1.33013E-05	3.08864E-05	3.08387E-05	4.05807E-05	4.05545E-05	4.3467E-05	4.24251E-05	1.69146E-06	1.69146E-06	4.5808E-05	1.69146E-06	2.57173E-05	2.49118E-05	3.34459E-05	0.000145158	0.000110335
3835603772915	383560	3772915	0.000102718	4.0288E-05	1.3342E-05	1.30671E-05	3.03425E-05	3.02957E-05	3.9866E-05	3.98403E-05	4.27015E-05	4.1678E-05	1.66167E-06	1.66167E-06	4.50013E-05	1.66167E-06	2.52329E-05	2.44426E-05	3.28643E-05	0.000142633	0.000108417
3835703772915	383570	3772915	0.000100985	3.9608E-05	1.31168E-05	1.28466E-05	2.98304E-05	2.97844E-05	3.91932E-05	3.9168E-05	4.19809E-05	4.09746E-05	1.63363E-06	1.63363E-06	4.42419E-05	1.63363E-06	2.47755E-05	2.39995E-05	3.23121E-05	0.000140237	0.000106595
3835803772915	383580	3772915	0.000100652	3.9477E-05	1.30737E-05	1.28043E-05	2.97322E-05	2.96864E-05	3.90643E-05	3.90391E-05	4.18427E-05	4.08398E-05	1.62825E-06	1.62825E-06	4.40963E-05	1.62825E-06	2.46643E-05	2.38917E-05	3.22125E-05	0.000139805	0.000106266
3835903772915	383590	3772915	0.000100482	3.941E-05	1.30515E-05	1.27826E-05	2.96818E-05	2.9636E-05	3.8998E-05	3.89729E-05	4.17718E-05	4.07705E-05	1.62549E-06	1.62549E-06	4.40215E-05	1.62549E-06	2.46015E-05	2.38309E-05	3.21718E-05	0.000139628	0.000106132
3836003772915	383600	3772915	0.000100392	3.9375E-05	1.30398E-05	1.27712E-05	2.96553E-05	2.96095E-05	3.89632E-05	3.8938E-05	4.17344E-05	4.07341E-05	1.62404E-06	1.62404E-06	4.39821E-05	1.62404E-06	2.45638E-05	2.37944E-05	3.21627E-05	0.000139589	0.000106102
3836103772915	383610	3772915	0.000100338	3.9354E-05	1.30328E-05	1.27643E-05	2.96394E-05	2.95936E-05	3.89423E-05	3.89171E-05	4.1712E-05	4.07122E-05	1.62317E-06	1.62317E-06	4.39585E-05	1.62317E-06	2.45423E-05	2.37736E-05	3.21673E-05	0.000139608	0.000106117
3836203772915	383620	3772915	0.00010032	3.9347E-05	1.30305E-05	1.2762E-05	2.96341E-05	2.95883E-05	3.89353E-05	3.89102E-05	4.17045E-05	4.07049E-05	1.62287E-06	1.62287E-06	4.39507E-05	1.62287E-06	2.45333E-05	2.37649E-05	3.21854E-05	0.000139687	0.000106177
3836303772915	383630	3772915	0.00010023	3.9312E-05	1.30188E-05	1.27506E-05	2.96075E-05	2.95618E-05	3.89004E-05	3.88753E-05	4.16672E-05	4.06685E-05	1.62142E-06	1.62142E-06	4.39113E-05	1.62142E-06	2.451E-05	2.37423E-05	3.21763E-05	0.000139647	0.000106147
3836403772915	383640	3772915	0.000100042	3.9238E-05	1.29943E-05	1.27266E-05	2.95518E-05	2.95062E-05	3.88272E-05	3.88022E-05	4.15888E-05	4.05919E-05	1.61837E-06	1.61837E-06	4.38287E-05	1.61837E-06	2.44669E-05	2.37006E-05	3.21311E-05	0.000139451	0.000105998
3836503772915	383650	3772915	9.96015E-05	3.9065E-05	1.29372E-05	1.26706E-05	2.94218E-05	2.93764E-05	3.86564E-05	3.86315E-05	4.14058E-05	4.04134E-05	1.61125E-06	1.61125E-06	4.36359E-05	1.61125E-06	2.43611E-05	2.35981E-05	3.19953E-05	0.000138862	0.00010555
3836603772915	383660	3772915	9.88111E-05	3.8755E-05	1.28345E-05	1.25701E-05	2.91883E-05	2.91433E-05	3.83496E-05	3.83249E-05	4.10772E-05	4.00926E-05	1.59846E-06	1.59846E-06	4.32896E-05	1.59846E-06	2.41638E-05	2.34069E-05	3.17328E-05	0.000137722	0.000104684
3836703772915	383670	3772915	9.79039E-05	3.8399E-05	1.27167E-05	1.24547E-05	2.89203E-05	2.88757E-05	3.79975E-05	3.7973E-05	4.07001E-05	3.97246E-05	1.58379E-06	1.58379E-06	4.28921E-05	1.58379E-06	2.39395E-05	2.31897E-05	3.1425E-05	0.000136387	0.000103668
3836803772915	383680	3772915	9.67273E-05	3.7938E-05	1.25638E-05	1.2305E-05	2.85728E-05	2.85287E-05	3.75409E-05	3.75167E-05	4.0211E-05	3.92471E-05	1.56475E-06	1.56475E-06	4.23766E-05	1.56475E-06	2.36436E-05	2.2903E-05	3.10267E-05	0.000134658	0.000102354
3836903772915	383690	3772915	9.54788E-05	3.7448E-05	1.24017E-05	1.21461E-05	2.8204E-05	2.81604E-05	3.70563E-05	3.70324E-05	3.96919E-05	3.87406E-05	1.54456E-06	1.54456E-06	4.18297E-05	1.54456E-06	2.33314E-05	2.26006E-05	3.06057E-05	0.000132831	0.000100966
3837003772915	383700	3772915	9.42393E-05	3.6962E-05	1.22407E-05	1.19885E-05	2.78378E-05	2.77949E-05	3.65753E-05	3.65517E-05	3.91767E-05	3.82376E-05	1.52451E-06	1.52451E-06	4.12866E-05	1.52451E-06	2.30247E-05	2.23035E-05	3.01893E-05	0.000131024	9.95921E-05
3837103772915	383710	3772915	9.2892E-05	3.6434E-05	1.20657E-05	1.18171E-05	2.74398E-05	2.73975E-05	3.60523E-05	3.60291E-05	3.86166E-05	3.76909E-05	1.50271E-06	1.50271E-06	4.06964E-05	1.50271E-06	2.2682E-05	2.19716E-05	2.97299E-05	0.00012903	9.80766E-05
3837203772915	383720	3772915	9.16075E-05	3.593E-05	1.18988E-05	1.16537E-05	2.70604E-05	2.70187E-05	3.55538E-05	3.55309E-05	3.80826E-05	3.71698E-05	1.48193E-06	1.48193E-06	4.01337E-05	1.48193E-06	2.23555E-05	2.16553E-05	2.92954E-05	0.000127144	9.66432E-05
3837303772915	383730	3772915	9.0359E-05	3.544E-05	1.17367E-05	1.14949E-05	2.66916E-05	2.66504E-05	3.50693E-05	3.50467E-05	3.75636E-05	3.66632E-05	1.46174E-06	1.46174E-06	3.95867E-05	1.46174E-06	2.20416E-05	2.13512E-05	2.88745E-05	0.000125317	9.52545E-05
3837403772915	383740	3772915	8.91644E-05	3.4972E-05	1.15815E-05	1.13429E-05	2.63387E-05	2.62981E-05	3.46057E-05	3.45833E-05	3.7067E-05	3.61785E-05	1.44241E-06	1.44241E-06	3.90633E-05	1.44241E-06	2.17384E-05	2.10575E-05	2.84671E-05	0.000123549	9.39107E-05
3837503772915	383750	3772915	8.79698E-05	3.4503E-05	1.14263E-05	1.11909E-05	2.59859E-05	2.59458E-05	3.4142E-05	3.412E-05	3.65704E-05	3.56938E-05	1.42309E-06	1.42309E-06	3.854E-05	1.42309E-06	2.14353E-05	2.07639E-05	2.80621E-05	0.000121791	9.25744E-05
3837603772915	383760	3772915	8.62542E-05	3.383E-05	1.12035E-05	1.09727E-05	2.54791E-05	2.54398E-05	3.34762E-05	3.34546E-05	3.58572E-05	3.49977E-05	1.39533E-06	1.39533E-06	3.77884E-05	1.39533E-06	2.09922E-05	2.03347E-05	2.75008E-05	0.000119355	9.07229E-05
3837703772915	383770	3772915	8.45926E-05	3.3178E-05	1.09877E-05	1.07613E-05	2.49882E-05	2.49497E-05	3.28313E-05	3.28101E-05	3.51664E-05	3.43235E-05	1.36845E-06	1.36845E-06	3.70604E-05	1.36845E-06	2.05634E-05	1.99193E-05	2.69554E-05	0.000116988	8.89237E-05
3837803772915	383780	3772915	8.30656E-05	3.258E-05	1.07893E-05	1.0567E-05	2.45372E-05	2.44993E-05	3.22387E-05	3.22178E-05	3.45316E-05	3.37039E-05	1.34375E-06	1.34375E-06	3.63914E-05	1.34375E-06	2.01706E-05	1.95388E-05	2.64507E-05	0.000114798	8.72588E-05
3837903772915	383790	3772915	8.16465E-05	3.2023E-05	1.0605E-05	1.03865E-05	2.4118E-05	2.40808E-05	3.16879E-05	3.16674E-05	3.39417E-05	3.31281E-05	1.32079E-06	1.32079E-06	3.57697E-05	1.32079E-06	1.98064E-05	1.9186E-05	2.598E-05	0.000112755	8.57059E-05
3838003772915	383800	3772915	8.02812E-05	3.1487E-05	1.04277E-05	1.02128E-05	2.37147E-05	2.36781E-05	3.1158E-05	3.11379E-05	3.33741E-05	3.25741E-05	1.29871E-06	1.29871E-06	3.51715E-05	1.29871E-06	1.94548E-05	1.88454E-05	2.55252E-05	0.000110781	8.42053E-05
3838103772915	383810	3772915	7.8889E-05	3.0941E-05	1.02468E-05	1.00357E-05	2.33034E-05	2.32675E-05	3.06177E-05	3.05979E-05	3.27953E-05	3.20092E-05	1.27619E-06	1.27619E-06	3.45616E-05	1.27619E-06	1.90978E-05	1.84996E-05	2.50658E-05	0.000108787	8.26898E-05
3838203772915	383820	3772915	7.75417E-05	3.0413E-05	1.00718E-05	9.86432E-06	2.29054E-05	2.28701E-05	3.00948E-05	3.00753E-05	3.22352E-05	3.14626E-05	1.25439E-06	1.25439E-06	3.39714E-05	1.25439E-06	1.87498E-05	1.81625E-05	2.46177E-05	0.000106842	8.12116E-05
3838303772915	383830	3772915	7.66255E-05	3.0054E-05	9.95283E-06	9.74777E-06	2.26348E-05	2.25999E-05	2.97392E-05	2.972E-05	3.18544E-05	3.10908E-05	1.23957E-06	1.23957E-06	3.357E-05	1.23957E-06	1.85184E-05	1.79384E-05	2.43076E-05	0.000105497	8.01888E-05
3838403772915	383840	3772915	7.66615E-05	3.0068E-05	9.9575E-06	9.75234E-06	2.26454E-05	2.26105E-05	2.97531E-05	2.97339E-05	3.18693E-05	3.11054E-05	1.24015E-06	1.24015E-06	3.35857E-05	1.24015E-06	1.85148E-05	1.79349E-05	2.4294E-05	0.000105438	8.0144E-05
3838503772915	383850	3772915	7.67243E-05	3.0092E-05	9.96567E-06	9.76034E-06	2.2664E-05	2.2629E-05	2.97775E-05	2.97583E-05	3.18954E-05	3.11309E-05	1.24117E-06	1.24117E-06	3.36133E-05	1.24117E-06	1.85453E-05	1.79644E-05	2.43325E-05	0.000105605	8.02709E-05
3838603772915	383860	3772915	7.57902E-05	2.9726E-05	9.84433E-06	9.64151E-06	2.23881E-05	2.23535E-05	2.9415E-05	2.9396E-05	3.15071E-05	3.07519E-05	1.22606E-06	1.22606E-06	3.3204E-05	1.22606E-06	1.83049E-05	1.77316E-05	2.40157E-05	0.00010423	7.92257E-05
3838703772915	383870	3772915	7.46944E-05	2.9296E-05	9.702E-06	9.5021E-06	2.20644E-05	2.20303E-05	2.89897E-05	2.8971E-05	3.10516E-05	3.03073E-05	1.20833E-06	1.20833E-06	3.27239E-05	1.20833E-06	1.80233E-05	1.74587E-05	2.36468E-05	0.000102629	7.80088E-05
3838803772915	383880	3772915	7.30866E-05	2.8666E-05	9.49317E-06	9.29757E-06	2.15894E-05	2.15561E-05	2.83657E-05	2.83474E-05	3.03832E-05	2.96549E-05	1.18232E-06	1.18232E-06	3.20196E-05	1.18232E-06	1.76035E-05	1.70521E-05	2.31218E-05	0.00010035	7.62768E-05
3838903772915	383890	3772915	7.00327E-05	2.7468E-05	9.0965E-06	8.90908E-06	2.06873E-05	2.06554E-05	2.71804E-05	2.71629E-05	2.91137E-05	2.84158E-05	1.13292E-06	1.13292E-06	3.06816E-05	1.13292E-06	1.68232E-05	1.62962E-05	2.21034E-05	9.59303E-05	7.29172E-05
3839003772915	383900	3772915	6.76345E-05	2.6527E-05	8.785E-06	8.604E-06	1.99789E-05	1.99481E-05	2.62497E-05	2.62327E-05	2.81167E-05	2.74427E-05	1.09412E-06	1.09412E-06	2.9631E-05	1.09412E-06	1.62007E-05	1.56932E-05	2.13181E-05	9.25221E-05	7.03267E-05
3839103772915	383910	3772915	6.59369E-05	2.5861E-05	8.5645E-06	8.38804E-06	1.94775E-05	1.94474E-05	2.55908E-05	2.55743E-05	2.7411E-05	2.67539E-05	1.06666E-06	1.06666E-06	2.88873E-05	1.06666E-06	1.57594E-05	1.52658E-05	2.07523E-05	9.00666E-05	6.84602E-05
3829703772925	382970	3772925	9.09967E-05	3.569E-05	1.18195E-05	1.1576E-05	2.688E-05	2.68385E-05	3.53168E-05	3.5294E-05	3.78287E-05	3.6922E-05	1.47205E-06	1.47205E-06	3.98661E-05	1.47205E-06	1.98136E-05	1.9193E-05	1.8573E-05	8.06082E-05	6.12708E-05
3829803772925	382980	3772925	9.27662E-05	3.6384E-05	1.20493E-05	1.18011E-05	2.74027E-05	2.73604E-05	3.60035E-05	3.59803E-05	3.85643E-05	3.76399E-05	1.50068E-06	1.50068E-06	4.06413E-05	1.50068E-06	2.0228E-05	1.95944E-05	1.8926E-05	8.21404E-05	6.24354E-05
3829903772925	382990	3772925	9.47243E-05	3.7152E-05	1.23037E-05	1.20502E-05	2.79811E-05	2.79379E-05	3.67635E-05	3.67398E-05	3.93783E-05	3.84344E-05	1.53235E-06	1.53235E-06	4.14991E-05	1.53235E-06	2.06872E-05	2.00392E-05	1.93266E-05	8.38788E-05	6.37569E-05
3830003772925	383000	3772925	9.67363E-05	3.7941E-05	1.2565E-05	1.23061E-05	2.85754E-05	2.85313E-05	3.75444E-05	3.75201E-05	4.02147E-05	3.92508E-05	1.5649E-06	1.5649E-06	4.23806E-05	1.5649E-06	2.11608E-05	2.0498E-05	1.97498E-05	8.57155E-05	6.51529E-05
3830103772925	383010	3772925	9.8847E-05	3.8769E-05	1.28392E-05	1.25746E-05	2.91989E-05	2.91539E-05	3.83636E-05	3.83388E-05	4.10922E-05	4.01072E-05	1.59905E-06	1.59905E-06	4.33053E-05	1.59905E-06	2.16595E-05	2.09811E-05	2.01934E-05	8.76406E-05	6.66162E-05
3830203772925	383020	3772925	0.000101173	3.9682E-05	1.31413E-05	1.28706E-05	2.98861E-05	2.984E-05	3.92665E-05	3.92411E-05	4.20593E-05	4.10511E-05	1.63668E-06	1.63668E-06	4.43245E-05	1.63668E-06	2.22084E-05	2.15128E-05	2.06935E-05	8.98113E-05	6.82661E-05
3830303772925	383030	3772925	0.000103563	4.0619E-05	1.34517E-05	1.31745E-05	3.05919E-05	3.05447E-05	4.01937E-05	4.01678E-05	4.30525E-05	4.20206E-05	1.67533E-06	1.67533E-06	4.53712E-05	1.67533E-06	2.27753E-05	2.20619E-05	2.1214E-05	9.20703E-05	6.99832E-05
3830403772925	383040	3772925	0.000106006	4.1577E-05	1.3769E-05	1.34853E-05	3.13136E-05	3.12652E-05	4.11419E-05	4.11154E-05	4.40681E-05	4.30119E-05	1.71485E-06	1.71485E-06	4.64416E-05	1.71485E-06	2.33565E-05	2.2625E-05	2.17549E-05	9.44177E-05	7.17675E-05
3830503772925	383050	3772925	0.000108503	4.2556E-05	1.40933E-05	1.3803E-05	3.20512E-05	3.20017E-05	4.2111E-05	4.20839E-05	4.51062E-05	4.4025E-05	1.75524E-06	1.75524E-06	4.75355E-05	1.75524E-06	2.39539E-05	2.32036E-05	2.23184E-05	9.68634E-05	7.36265E-05
3830603772925	383060	3772925	0.00011109	4.3571E-05	1.44293E-05	1.4132E-05	3.28153E-05	3.27647E-05	4.3115E-05	4.30872E-05	4.61816E-05	4.50746E-05	1.79709E-06	1.79709E-06	4.86688E-05	1.79709E-06	2.45764E-05	2.38066E-05	2.29113E-05	9.94367E-05	7.55825E-05
3830703772925	383070	3772925	0.00011382	4.4642E-05	1.4784E-05	1.44794E-05	3.36219E-05	3.357E-05	4.41748E-05	4.41463E-05	4.73167E-05	4.61825E-05	1.84126E-06	1.84126E-06	4.98651E-05	1.84126E-06	2.52347E-05	2.44443E-05	2.35427E-05	0.000102177	7.76654E-05
3830803772925	383080	3772925	0.000116604	4.5734E-05	1.51457E-05	1.48336E-05	3.44444E-05	3.43912E-05	4.52554E-05	4.52262E-05	4.84742E-05	4.73123E-05	1.88631E-06	1.88631E-06	5.10849E-05	1.88631E-06	2.59128E-05	2.51012E-05	2.42035E-05	0.000105045	7.98454E-05
3830903772925	383090	3772925	0.000119452	4.6851E-05	1.55155E-05	1.51958E-05	3.52855E-05	3.5231E-05	4.63605E-05	4.63306E-05	4.96579E-05	4.84676E-05	1.93237E-06	1.93237E-06	5.23323E-05	1.93237E-06	2.66071E-05	2.57737E-05	2.48915E-05	0.000108031	8.2115E-05
3831003772925	383100	3772925	0.000122344	4.7985E-05	1.58912E-05	1.55638E-05	3.61398E-05	3.6084E-05	4.7483E-05	4.74523E-05	5.08602E-05	4.96411E-05	1.97915E-06	1.97915E-06	5.35994E-05	1.97915E-06	2.7321E-05	2.64653E-05	2.56089E-05	0.000111144	8.44816E-05
3831103772925	383110	3772925	0.000125317	4.9151E-05	1.62773E-05	1.5942E-05	3.7018E-05	3.69609E-05	4.86369E-05	4.86055E-05	5.20961E-05	5.08474E-05	2.02725E-06	2.02725E-06	5.49019E-05	2.02725E-06	2.80565E-05	2.71777E-05	2.63602E-05	0.000114405	8.69602E-05
3831203772925	383120	3772925	0.000128452	5.0381E-05	1.66845E-05	1.63407E-05	3.7944E-05	3.78855E-05	4.98535E-05	4.98213E-05	5.33993E-05	5.21193E-05	2.07796E-06	2.07796E-06	5.62753E-05	2.07796E-06	2.88369E-05	2.79337E-05	2.71659E-05	0.000117902	8.9618E-05
3831303772925	383130	3772925	0.000131649	5.1635E-05	1.70998E-05	1.67475E-05	3.88886E-05	3.88286E-05	5.10945E-05	5.10615E-05	5.47286E-05	5.34168E-05	2.12969E-06	2.12969E-06	5.76761E-05	2.12969E-06	2.9637E-05	2.87087E-05	2.80077E-05	0.000121556	9.23952E-05
3831403772925	383140	3772925	0.000135278	5.3058E-05	1.75712E-05	1.72091E-05	3.99605E-05	3.98988E-05	5.25028E-05	5.2469E-05	5.62371E-05	5.48891E-05	2.18839E-06	2.18839E-06	5.92659E-05	2.18839E-06	3.05447E-05	2.95879E-05	2.89718E-05	0.00012574	9.55756E-05
3831503772925	383150	3772925	0.000139158	5.458E-05	1.80752E-05	1.77028E-05	4.11067E-05	4.10433E-05	5.40088E-05	5.3974E-05	5.78502E-05	5.64635E-05	2.25116E-06	2.25116E-06	6.09659E-05	2.25116E-06	3.15205E-05	3.05333E-05	3.00196E-05	0.000130287	9.90322E-05
3831603772925	383160	3772925	0.000143056	5.6109E-05	1.85815E-05	1.81987E-05	4.22582E-05	4.2193E-05	5.55217E-05	5.54859E-05	5.94707E-05	5.80452E-05	2.31422E-06	2.31422E-06	6.26737E-05	2.31422E-06	3.2509E-05	3.14907E-05	3.11081E-05	0.000135012	0.000102623
3831703772925	383170	3772925	0.000147018	5.7662E-05	1.9096E-05	1.87026E-05	4.34283E-05	4.33613E-05	5.70591E-05	5.70222E-05	6.11174E-05	5.96524E-05	2.3783E-06	2.3783E-06	6.4409E-05	2.3783E-06	3.35243E-05	3.24743E-05	3.22623E-05	0.000140021	0.000106431
3831803772925	383180	3772925	0.000150826	5.9156E-05	1.95907E-05	1.9187E-05	4.45532E-05	4.44845E-05	5.85371E-05	5.84994E-05	6.27006E-05	6.11977E-05	2.43991E-06	2.43991E-06	6.60775E-05	2.43991E-06	3.45181E-05	3.3437E-05	3.34323E-05	0.000145099	0.00011029
3831903772925	383190	3772925	0.000154553	6.0618E-05	2.00748E-05	1.96612E-05	4.56543E-05	4.55839E-05	5.99838E-05	5.99451E-05	6.42502E-05	6.27101E-05	2.50021E-06	2.50021E-06	6.77105E-05	2.50021E-06	3.55173E-05	3.44049E-05	3.46996E-05	0.000150599	0.000114471
3832003772925	383200	3772925	0.000155658	6.1051E-05	2.02183E-05	1.98018E-05	4.59807E-05	4.59097E-05	6.04126E-05	6.03736E-05	6.47095E-05	6.31584E-05	2.51808E-06	2.51808E-06	6.81946E-05	2.51808E-06	3.59389E-05	3.48132E-05	3.56184E-05	0.000154587	0.000117502
3832103772925	383210	3772925	0.000162206	6.362E-05	2.10688E-05	2.06347E-05	4.79149E-05	4.7841E-05	6.29539E-05	6.29133E-05	6.74315E-05	6.58152E-05	2.624E-06	2.624E-06	7.10632E-05	2.624E-06	3.76467E-05	3.64675E-05	3.79743E-05	0.000164811	0.000125274
3832203772925	383220	3772925	0.000168574	6.6117E-05	2.1896E-05	2.14449E-05	4.97961E-05	4.97192E-05	6.54255E-05	6.53833E-05	7.00789E-05	6.83991E-05	2.72702E-06	2.72702E-06	7.38532E-05	2.72702E-06	3.94101E-05	3.81757E-05	4.07873E-05	0.00017702	0.000134554
3832303772925	383230	3772925	0.000171377	6.7216E-05

			KMMass Grading / Excavation	KMDrainage / Utilities Trenching	KMFoundations / Concrete Pads	KMBuilding / Structure Construction	KMAsphalt Paving	KMArchitectural Coating	KMLandscaping or Other Finishing	KMWaterside Construction (Piles)	EWNDemolition	EWNSite Grubbing / Prep	EWNDrainage / Utilities Trenching	EWNDrainage / Utilities Trenching	EWNDrainage / Utilities Trenching	EWNFoundations / Concrete Pads	EWNBuilding / Structure Construction	EWNAsphalt Paving	EWNLandscaping or Other Finishing	EWNWaterside Construction (Piles)	ISDemolition
Unique Identifier	X (UTM)	Y (UTM)	2026	2026	2026	2026	2026	2026	2026	2026	2027	2027	2027	2028	2029	2029	2029	2029	2029	2029	2027
3834303772915	383430	3772915	0.000149638	5.37361E-05	2.84369E-05	9.7671E-05	3.13778E-06	3.13778E-06	0.000100809	3.13778E-06	0.000164676	8.97504E-06	2.10751E-05	2.06681E-05	2.02405E-05	1.7532E-05	3.80697E-05	2.70845E-06	3.94239E-05	2.70845E-06	2.25806E-05
3834403772915	383440	3772915	0.000147606	5.30065E-05	2.80508E-05	9.63448E-05	3.09517E-06	3.09517E-06	9.944E-05	3.09517E-06	0.000161682	8.81187E-06	2.06919E-05	2.02923E-05	1.98725E-05	1.72133E-05	3.73776E-05	2.65921E-06	3.87072E-05	2.65921E-06	2.22802E-05
3834503772915	383450	3772915	0.000143919	5.16825E-05	2.73502E-05	9.39383E-05	3.01786E-06	3.01786E-06	9.69562E-05	3.01786E-06	0.00015695	8.55397E-06	2.00863E-05	1.96985E-05	1.92909E-05	1.67095E-05	3.62837E-05	2.58139E-06	3.75744E-05	2.58139E-06	2.17394E-05
3834603772915	383460	3772915	0.000140018	5.02816E-05	2.66088E-05	9.1392E-05	2.93606E-06	2.93606E-06	9.43281E-05	2.93606E-06	0.00015205	8.2869E-06	1.94592E-05	1.90834E-05	1.86886E-05	1.61878E-05	3.51508E-05	2.50079E-06	3.64012E-05	2.50079E-06	2.11652E-05
3834703772915	383470	3772915	0.0001354	4.86233E-05	2.57313E-05	8.83779E-05	2.83923E-06	2.83923E-06	9.12172E-05	2.83923E-06	0.000146452	7.98185E-06	1.87429E-05	1.83809E-05	1.80006E-05	1.55919E-05	3.38568E-05	2.40873E-06	3.50612E-05	2.40873E-06	2.04833E-05
3834803772915	383480	3772915	0.000129282	4.64264E-05	2.45687E-05	8.43849E-05	2.71095E-06	2.71095E-06	8.70958E-05	2.71095E-06	0.000139324	7.59333E-06	1.78306E-05	1.74862E-05	1.71244E-05	1.4833E-05	3.22089E-05	2.29149E-06	3.33546E-05	2.29149E-06	1.95751E-05
3834903772915	383490	3772915	0.000123837	4.4471E-05	2.35339E-05	8.08307E-05	2.59677E-06	2.59677E-06	8.34274E-05	2.59677E-06	0.000132961	7.24655E-06	1.70163E-05	1.66877E-05	1.63424E-05	1.41555E-05	3.07379E-05	2.18684E-06	3.18313E-05	2.18684E-06	1.87605E-05
3835003772915	383500	3772915	0.000120653	4.33274E-05	2.29287E-05	7.87521E-05	2.52999E-06	2.52999E-06	8.12821E-05	2.52999E-06	0.000129064	7.03414E-06	1.65175E-05	1.61985E-05	1.58634E-05	1.37406E-05	2.98369E-05	2.12274E-06	3.08983E-05	2.12274E-06	1.82911E-05
3835103772915	383510	3772915	0.000118178	4.24386E-05	2.24584E-05	7.71366E-05	2.47809E-06	2.47809E-06	7.96147E-05	2.47809E-06	0.000125963	6.86513E-06	1.61206E-05	1.58093E-05	1.54822E-05	1.34105E-05	2.912E-05	2.07173E-06	3.01559E-05	2.07173E-06	1.79278E-05
3835203772915	383520	3772915	0.000115725	4.15577E-05	2.19922E-05	7.55355E-05	2.42665E-06	2.42665E-06	7.79622E-05	2.42665E-06	0.000122931	6.69988E-06	1.57326E-05	1.54288E-05	1.51095E-05	1.30877E-05	2.84191E-05	2.02186E-06	2.943E-05	2.02186E-06	1.75701E-05
3835303772915	383530	3772915	0.000113486	4.07538E-05	2.15668E-05	7.40743E-05	2.37971E-06	2.37971E-06	7.6454E-05	2.37971E-06	0.000120166	6.54923E-06	1.53788E-05	1.50818E-05	1.47698E-05	1.27934E-05	2.77801E-05	1.9764E-06	2.87683E-05	1.9764E-06	1.72446E-05
3835403772915	383540	3772915	0.00011124	3.99472E-05	2.11399E-05	7.26082E-05	2.33261E-06	2.33261E-06	7.49408E-05	2.33261E-06	0.000117433	6.40025E-06	1.5029E-05	1.47388E-05	1.44338E-05	1.25024E-05	2.71481E-05	1.93144E-06	2.81139E-05	1.93144E-06	1.69176E-05
3835503772915	383550	3772915	0.000109193	3.92123E-05	2.0751E-05	7.12724E-05	2.2897E-06	2.2897E-06	7.35621E-05	2.2897E-06	0.000114952	6.26504E-06	1.47115E-05	1.44274E-05	1.41289E-05	1.22382E-05	2.65746E-05	1.89064E-06	2.75199E-05	1.89064E-06	1.66228E-05
3835603772915	383560	3772915	0.000107295	3.85304E-05	2.03901E-05	7.0033E-05	2.24988E-06	2.24988E-06	7.22829E-05	2.24988E-06	0.000112663	6.14027E-06	1.44185E-05	1.41401E-05	1.38475E-05	1.19945E-05	2.60454E-05	1.85299E-06	2.69719E-05	1.85299E-06	1.63517E-05
3835703772915	383570	3772915	0.000105492	3.7883E-05	2.00475E-05	6.88563E-05	2.21208E-06	2.21208E-06	7.10684E-05	2.21208E-06	0.000110504	6.02259E-06	1.41422E-05	1.38691E-05	1.35821E-05	1.17646E-05	2.55462E-05	1.81747E-06	2.64549E-05	1.81747E-06	1.60946E-05
3835803772915	383580	3772915	0.000105167	3.77663E-05	1.99858E-05	6.86441E-05	2.20526E-06	2.20526E-06	7.08493E-05	2.20526E-06	0.000109891	5.9892E-06	1.40638E-05	1.37922E-05	1.35068E-05	1.16994E-05	2.54046E-05	1.8074E-06	2.63083E-05	1.8074E-06	1.60597E-05
3835903772915	383590	3772915	0.000105034	3.77185E-05	1.99605E-05	6.85573E-05	2.20247E-06	2.20247E-06	7.07598E-05	2.20247E-06	0.000109493	5.9675E-06	1.40128E-05	1.37422E-05	1.34579E-05	1.1657E-05	2.53125E-05	1.80085E-06	2.6213E-05	1.80085E-06	1.60541E-05
3836003772915	383600	3772915	0.000105004	3.77079E-05	1.99549E-05	6.8538E-05	2.20185E-06	2.20185E-06	7.07398E-05	2.20185E-06	0.000109225	5.9529E-06	1.39785E-05	1.37086E-05	1.34249E-05	1.16285E-05	2.52506E-05	1.79644E-06	2.61488E-05	1.79644E-06	1.60597E-05
3836103772915	383610	3772915	0.000105019	3.77132E-05	1.99577E-05	6.85476E-05	2.20216E-06	2.20216E-06	7.07498E-05	2.20216E-06	0.000109033	5.94246E-06	1.3954E-05	1.36846E-05	1.34014E-05	1.16081E-05	2.52063E-05	1.79329E-06	2.6103E-05	1.79329E-06	1.60709E-05
3836203772915	383620	3772915	0.000105078	3.77344E-05	1.99689E-05	6.85862E-05	2.2034E-06	2.2034E-06	7.07896E-05	2.2034E-06	0.000108926	5.93662E-06	1.39403E-05	1.36711E-05	1.33882E-05	1.15967E-05	2.51815E-05	1.79153E-06	2.60773E-05	1.79153E-06	1.60849E-05
3836303772915	383630	3772915	0.000105048	3.77238E-05	1.99633E-05	6.85669E-05	2.20278E-06	2.20278E-06	7.07697E-05	2.20278E-06	0.000108773	5.92827E-06	1.39207E-05	1.36519E-05	1.33694E-05	1.15804E-05	2.51461E-05	1.78901E-06	2.60406E-05	1.78901E-06	1.60849E-05
3836403772915	383640	3772915	0.000104901	3.76707E-05	1.99352E-05	6.84705E-05	2.19968E-06	2.19968E-06	7.06702E-05	2.19968E-06	0.000108543	5.91575E-06	1.38913E-05	1.36231E-05	1.33412E-05	1.15559E-05	2.5093E-05	1.78523E-06	2.59857E-05	1.78523E-06	1.60639E-05
3836503772915	383650	3772915	0.000104457	3.75115E-05	1.9851E-05	6.81811E-05	2.19039E-06	2.19039E-06	7.03715E-05	2.19039E-06	0.000108061	5.88946E-06	1.38296E-05	1.35625E-05	1.32819E-05	1.15046E-05	2.49815E-05	1.7773E-06	2.58702E-05	1.7773E-06	1.59968E-05
3836603772915	383660	3772915	0.0001036	3.72038E-05	1.96881E-05	6.76217E-05	2.17242E-06	2.17242E-06	6.97941E-05	2.17242E-06	0.00010718	5.84147E-06	1.37169E-05	1.3452E-05	1.31737E-05	1.14108E-05	2.4778E-05	1.76282E-06	2.56594E-05	1.76282E-06	1.58697E-05
3836703772915	383670	3772915	0.000102595	3.68429E-05	1.94971E-05	6.69658E-05	2.15135E-06	2.15135E-06	6.91172E-05	2.15135E-06	0.000106185	5.78722E-06	1.35895E-05	1.33271E-05	1.30513E-05	1.13049E-05	2.45478E-05	1.74645E-06	2.54211E-05	1.74645E-06	1.57202E-05
3836803772915	383680	3772915	0.000101295	3.6376E-05	1.925E-05	6.61171E-05	2.12408E-06	2.12408E-06	6.82412E-05	2.12408E-06	0.00010486	5.71503E-06	1.342E-05	1.31608E-05	1.28885E-05	1.11638E-05	2.42416E-05	1.72466E-06	2.51039E-05	1.72466E-06	1.55274E-05
3836903772915	383690	3772915	9.99209E-05	3.58824E-05	1.89889E-05	6.52201E-05	2.09526E-06	2.09526E-06	6.73153E-05	2.09526E-06	0.000103482	5.63991E-06	1.32436E-05	1.29878E-05	1.27191E-05	1.10171E-05	2.3923E-05	1.70199E-06	2.4774E-05	1.70199E-06	1.53234E-05
3837003772915	383700	3772915	9.85614E-05	3.53943E-05	1.87305E-05	6.43327E-05	2.06675E-06	2.06675E-06	6.63995E-05	2.06675E-06	0.000102119	5.56563E-06	1.30692E-05	1.28168E-05	1.25516E-05	1.0872E-05	2.36079E-05	1.67958E-06	2.44477E-05	1.67958E-06	1.51222E-05
3837103772915	383710	3772915	9.70616E-05	3.48556E-05	1.84455E-05	6.33538E-05	2.0353E-06	2.0353E-06	6.53891E-05	2.0353E-06	0.000100573	5.48134E-06	1.28712E-05	1.26227E-05	1.23615E-05	1.07073E-05	2.32504E-05	1.65414E-06	2.40774E-05	1.65414E-06	1.49042E-05
3837203772915	383720	3772915	9.5643E-05	3.43462E-05	1.81759E-05	6.24278E-05	2.00556E-06	2.00556E-06	6.44334E-05	2.00556E-06	9.91178E-05	5.40205E-06	1.2685E-05	1.24401E-05	1.21827E-05	1.05525E-05	2.2914E-05	1.63021E-06	2.37291E-05	1.63021E-06	1.4696E-05
3837303772915	383730	3772915	9.42688E-05	3.38527E-05	1.79147E-05	6.15308E-05	1.97674E-06	1.97674E-06	6.35076E-05	1.97674E-06	9.7709E-05	5.32526E-06	1.25047E-05	1.22632E-05	1.20095E-05	1.04025E-05	2.25883E-05	1.60704E-06	2.33919E-05	1.60704E-06	1.44948E-05
3837403772915	383740	3772915	9.29388E-05	3.33751E-05	1.7662E-05	6.06628E-05	1.94885E-06	1.94885E-06	6.26116E-05	1.94885E-06	9.63537E-05	5.2514E-06	1.23313E-05	1.20931E-05	1.18429E-05	1.02582E-05	2.2275E-05	1.58475E-06	2.30674E-05	1.58475E-06	1.43006E-05
3837503772915	383750	3772915	9.16163E-05	3.29002E-05	1.74107E-05	5.97995E-05	1.92112E-06	1.92112E-06	6.17207E-05	1.92112E-06	9.49908E-05	5.17712E-06	1.21569E-05	1.19221E-05	1.16754E-05	1.01131E-05	2.196E-05	1.56233E-06	2.27411E-05	1.56233E-06	1.41092E-05
3837603772915	383760	3772915	8.9784E-05	3.22422E-05	1.70624E-05	5.86036E-05	1.8827E-06	1.8827E-06	6.04863E-05	1.8827E-06	9.29387E-05	5.06528E-06	1.18942E-05	1.16645E-05	1.14232E-05	9.89461E-06	2.14856E-05	1.52858E-06	2.22499E-05	1.52858E-06	1.38451E-05
3837703772915	383770	3772915	8.80034E-05	3.16028E-05	1.67241E-05	5.74413E-05	1.84536E-06	1.84536E-06	5.92867E-05	1.84536E-06	9.09556E-05	4.9572E-06	1.16404E-05	1.14156E-05	1.11794E-05	9.68348E-06	2.10271E-05	1.49596E-06	2.17751E-05	1.49596E-06	1.3588E-05
3837803772915	383780	3772915	8.63558E-05	3.10111E-05	1.6411E-05	5.63659E-05	1.81081E-06	1.81081E-06	5.81767E-05	1.81081E-06	8.9141E-05	4.8583E-06	1.14082E-05	1.11879E-05	1.09564E-05	9.49029E-06	2.06076E-05	1.46612E-06	2.13406E-05	1.46612E-06	1.33505E-05
3837903772915	383790	3772915	8.4819E-05	3.04592E-05	1.61189E-05	5.53628E-05	1.77859E-06	1.77859E-06	5.71414E-05	1.77859E-06	8.74641E-05	4.76691E-06	1.11936E-05	1.09774E-05	1.07503E-05	9.31176E-06	2.02199E-05	1.43854E-06	2.09392E-05	1.43854E-06	1.31297E-05
3838003772915	383800	3772915	8.33339E-05	2.99259E-05	1.58367E-05	5.43935E-05	1.74745E-06	1.74745E-06	5.61409E-05	1.74745E-06	8.58485E-05	4.67885E-06	1.09868E-05	1.07747E-05	1.05517E-05	9.13976E-06	1.98464E-05	1.41197E-06	2.05524E-05	1.41197E-06	1.29146E-05
3838103772915	383810	3772915	8.18341E-05	2.93873E-05	1.55517E-05	5.34145E-05	1.71599E-06	1.71599E-06	5.51305E-05	1.71599E-06	8.42099E-05	4.58955E-06	1.07771E-05	1.0569E-05	1.03503E-05	8.96531E-06	1.94676E-05	1.38502E-06	2.01601E-05	1.38502E-06	1.2698E-05
3838203772915	383820	3772915	8.03711E-05	2.8862E-05	1.52736E-05	5.24596E-05	1.68532E-06	1.68532E-06	5.41449E-05	1.68532E-06	8.26097E-05	4.50233E-06	1.05723E-05	1.03682E-05	1.01536E-05	8.79494E-06	1.90977E-05	1.3587E-06	1.9777E-05	1.3587E-06	1.2487E-05
3838303772915	383830	3772915	7.93589E-05	2.84985E-05	1.50813E-05	5.17989E-05	1.66409E-06	1.66409E-06	5.3463E-05	1.66409E-06	8.15607E-05	4.44516E-06	1.04381E-05	1.02365E-05	1.00247E-05	8.68326E-06	1.88552E-05	1.34144E-06	1.95259E-05	1.34144E-06	1.23403E-05
3838403772915	383840	3772915	7.93146E-05	2.84826E-05	1.50729E-05	5.177E-05	1.66316E-06	1.66316E-06	5.34332E-05	1.66316E-06	8.15454E-05	4.44433E-06	1.04361E-05	1.02346E-05	1.00228E-05	8.68163E-06	1.88516E-05	1.34119E-06	1.95222E-05	1.34119E-06	1.23319E-05
3838503772915	383850	3772915	7.94402E-05	2.85277E-05	1.50967E-05	5.1852E-05	1.6658E-06	1.6658E-06	5.35178E-05	1.6658E-06	8.17138E-05	4.45351E-06	1.04577E-05	1.02557E-05	1.00435E-05	8.69556E-06	1.88906E-05	1.34396E-06	1.95626E-05	1.34396E-06	1.23515E-05
3838603772915	383860	3772915	7.84058E-05	2.81562E-05	1.49002E-05	5.11768E-05	1.64411E-06	1.64411E-06	5.28209E-05	1.64411E-06	8.06265E-05	4.39425E-06	1.03185E-05	1.01193E-05	9.90989E-06	8.58381E-06	1.86392E-05	1.32608E-06	1.93023E-05	1.32608E-06	1.22062E-05
3838703772915	383870	3772915	7.72015E-05	2.77237E-05	1.46713E-05	5.03908E-05	1.61885E-06	1.61885E-06	5.20096E-05	1.61885E-06	7.93325E-05	4.32373E-06	1.01529E-05	9.95686E-06	9.75084E-06	8.44604E-06	1.83401E-05	1.3048E-06	1.89925E-05	1.3048E-06	1.20329E-05
3838803772915	383880	3772915	7.54874E-05	2.71082E-05	1.43455E-05	4.92719E-05	1.58291E-06	1.58291E-06	5.08548E-05	1.58291E-06	7.738E-05	4.21731E-06	9.90304E-06	9.71181E-06	9.51086E-06	8.23817E-06	1.78887E-05	1.27268E-06	1.8525E-05	1.27268E-06	1.178E-05
3838903772915	383890	3772915	7.21626E-05	2.59142E-05	1.37137E-05	4.71018E-05	1.51319E-06	1.51319E-06	4.8615E-05	1.51319E-06	7.38043E-05	4.02243E-06	9.44542E-06	9.26302E-06	9.07136E-06	7.85749E-06	1.70621E-05	1.21387E-06	1.7669E-05	1.21387E-06	1.1298E-05
3839003772915	383900	3772915	6.95988E-05	2.49935E-05	1.32265E-05	4.54284E-05	1.45943E-06	1.45943E-06	4.68878E-05	1.45943E-06	7.09406E-05	3.86636E-06	9.07893E-06	8.90361E-06	8.71939E-06	7.55261E-06	1.64E-05	1.16677E-06	1.69834E-05	1.16677E-06	1.09263E-05
3839103772915	383910	3772915	6.77517E-05	2.43302E-05	1.28755E-05	4.42227E-05	1.4207E-06	1.4207E-06	4.56434E-05	1.4207E-06	6.89192E-05	3.75619E-06	8.82024E-06	8.64991E-06	8.47093E-06	7.3374E-06	1.59327E-05	1.13353E-06	1.64995E-05	1.13353E-06	1.06608E-05
3829703772925	382970	3772925	6.06367E-05	2.17752E-05	1.15233E-05	3.95786E-05	1.2715E-06	1.2715E-06	4.08501E-05	1.2715E-06	9.251E-05	5.04191E-06	1.18394E-05	1.16107E-05	1.13705E-05	9.84896E-06	2.13864E-05	1.52153E-06	2.21472E-05	1.52153E-06	9.84205E-06
3829803772925	382980	3772925	6.17893E-05	2.21891E-05	1.17424E-05	4.03309E-05	1.29567E-06	1.29567E-06	4.16266E-05	1.29567E-06	9.45237E-05	5.15166E-06	1.20971E-05	1.18635E-05	1.1618E-05	1.00634E-05	2.1852E-05	1.55465E-06	2.26293E-05	1.55465E-06	1.00055E-05
3829903772925	382990	3772925	6.3097E-05	2.26587E-05	1.19909E-05	4.11845E-05	1.32309E-06	1.32309E-06	4.25076E-05	1.32309E-06	9.67442E-05	5.27268E-06	1.23813E-05	1.21422E-05	1.18909E-05	1.02998E-05	2.23653E-05	1.59117E-06	2.31609E-05	1.59117E-06	1.01928E-05
3830003772925	383000	3772925	6.44787E-05	2.31548E-05	1.22535E-05	4.20863E-05	1.35207E-06	1.35207E-06	4.34384E-05	1.35207E-06	9.90412E-05	5.39788E-06	1.26752E-05	1.24305E-05	1.21733E-05	1.05443E-05	2.28963E-05	1.62895E-06	2.37108E-05	1.62895E-06	1.03898E-05
3830103772925	383010	3772925	6.59268E-05	2.36749E-05	1.25287E-05	4.30316E-05	1.38243E-06	1.38243E-06	4.4414E-05	1.38243E-06	0.000101453	5.52933E-06	1.29839E-05	1.27332E-05	1.24697E-05	1.08011E-05	2.34539E-05	1.66862E-06	2.42882E-05	1.66862E-06	1.0598E-05
3830203772925	383020	3772925	6.75596E-05	2.42612E-05	1.2839E-05	4.40973E-05	1.41667E-06	1.41667E-06	4.5514E-05	1.41667E-06	0.000104102	5.67372E-06	1.3323E-05	1.30657E-05	1.27953E-05	1.10831E-05	2.40664E-05	1.71219E-06	2.49225E-05	1.71219E-06	1.08313E-05
3830303772925	383030	3772925	6.9259E-05	2.48715E-05	1.31619E-05	4.52065E-05	1.45231E-06	1.45231E-06	4.66588E-05	1.45231E-06	0.000106828	5.82228E-06	1.36718E-05	1.34078E-05	1.31304E-05	1.13733E-05	2.46965E-05	1.75703E-06	2.5575E-05	1.75703E-06	1.10744E-05
3830403772925	383040	3772925	7.10248E-05	2.55056E-05	1.34975E-05	4.63591E-05	1.48933E-06	1.48933E-06	4.78484E-05	1.48933E-06	0.000109631	5.97501E-06	1.40305E-05	1.37595E-05	1.34748E-05	1.16717E-05	2.53444E-05	1.80312E-06	2.6246E-05	1.80312E-06	1.13259E-05
3830503772925	383050	3772925	7.28645E-05	2.61663E-05	1.38471E-05	4.75599E-05	1.52791E-06	1.52791E-06	4.90878E-05	1.52791E-06	0.000112517	6.13234E-06	1.43999E-05	1.41218E-05	1.38296E-05	1.1979E-05	2.60117E-05	1.85059E-06	2.6937E-05	1.85059E-06	1.15886E-05
3830603772925	383060	3772925	7.48003E-05	2.68614E-05	1.4215E-05	4.88234E-05	1.5685E-06	1.5685E-06	5.03919E-05	1.5685E-06	0.000115511	6.29551E-06	1.4783E-05	1.44976E-05	1.41976E-05	1.22978E-05	2.67038E-05	1.89983E-06	2.76538E-05	1.89983E-06	1.18638E-05
3830703772925	383070	3772925	7.68617E-05	2.76017E-05	1.46067E-05	5.01689E-05	1.61173E-06	1.61173E-06	5.17807E-05	1.61173E-06	0.000118689	6.46869E-06	1.51897E-05	1.48964E-05	1.45881E-05	1.26361E-05	2.74384E-05	1.9521E-06	2.84145E-05	1.9521E-06	1.21587E-05
3830803772925	383080	3772925	7.90191E-05	2.83764E-05	1.50167E-05	5.15771E-05	1.65697E-06	1.65697E-06	5.32341E-05	1.65697E-06	0.000121951	6.64646E-06	1.56071E-05	1.53058E-05	1.49891E-05	1.29833E-05	2.81925E-05	2.00574E-06	2.91954E-05	2.00574E-06	1.2466E-05
3830903772925	383090	3772925	8.12651E-05	2.9183E-05	1.54435E-05	5.30432E-05	1.70407E-06	1.70407E-06	5.47472E-05	1.70407E-06	0.000125297	6.82882E-06	1.60354E-05	1.57257E-05	1.54003E-05	1.33395E-05	2.8966E-05	2.06078E-06	2.99964E-05	2.06078E-06	1.2786E-05
3831003772925	383100	3772925	8.36073E-05	3.00241E-05	1.58886E-05	5.45719E-05	1.75318E-06	1.75318E-06	5.63251E-05	1.75318E-06	0.000128727	7.01578E-06	1.64744E-05	1.61562E-05	1.58219E-05	1.37047E-05	2.9759E-05	2.1172E-06	3.08176E-05	2.1172E-06	1.31185E-05
3831103772925	383110	3772925	8.60602E-05	3.0905E-05	1.63548E-05	5.6173E-05	1.80461E-06	1.80461E-06	5.79776E-05	1.80461E-06	0.000132264	7.20857E-06	1.69271E-05	1.66002E-05	1.62567E-05	1.40814E-05	3.05768E-05	2.17538E-06	3.16645E-05	2.17538E-06	1.34665E-05
3831203772925	383120	3772925	8.86905E-05	3.18495E-05	1.68546E-05	5.78898E-05	1.85977E-06	1.85977E-06	5.97496E-05	1.85977E-06	0.000136024	7.41347E-06	1.74082E-05	1.70721E-05	1.67188E-05	1.44816E-05	3.1446E-05	2.23721E-06	3.25646E-05	2.23721E-06	1.38409E-05
3831303772925	383130	3772925	9.1439E-05	3.28365E-05	1.7377E-05	5.96838E-05	1.9174E-06	1.9174E-06	6.16012E-05	1.9174E-06	0.000139868	7.62296E-06	1.79001E-05	1.75545E-05	1.71913E-05	1.48908E-05	3.23345E-05	2.30043E-06	3.34848E-05	2.30043E-06	1.42307E-05
3831403772925	383140	3772925	9.45865E-05	3.39668E-05	1.79751E-05	6.17382E-05	1.9834E-06	1.9834E-06	6.37216E-05	1.9834E-06	0.000144224	7.86041E-06	1.84577E-05	1.81013E-05	1.77268E-05	1.53547E-05	3.33417E-05	2.37208E-06	3.45278E-05	2.37208E-06	1.46792E-05
3831503772925	383150	3772925	9.80073E-05	3.51953E-05	1.86252E-05	6.39711E-05	2.05513E-06	2.05513E-06	6.60262E-05	2.05513E-06	0.000148903	8.11538E-06	1.90565E-05	1.86885E-05	1.83018E-05	1.58527E-05	3.44233E-05	2.44903E-06	3.56478E-05	2.44903E-06	1.51669E-05
3831603772925	383160	3772925	0.000101561	3.64715E-05	1.93006E-05	6.62907E-05	2.12966E-06	2.12966E-06	6.84203E-05	2.12966E-06	0.000153635	8.37328E-06	1.9662E-05	1.92823E-05	1.88834E-05	1.63565E-05	3.55172E-05	2.52686E-06	3.67806E-05	2.52686E-06	1.56713E-05
3831703772925	383170	3772925	0.000105329	3.78246E-05	2.00166E-05	6.87502E-05	2.20867E-06	2.20867E-06	7.09589E-05	2.20867E-06	0.000158481	8.63744E-06	2.02823E-05	1.98907E-05	1.94791E-05	1.68725E-05	3.66377E-05	2.60657E-06	3.7941E-05	2.60657E-06	1.62078E-05
3831803772925	383180	3772925	0.000109149	3.91963E-05	2.07426E-05	7.12434E-05	2.28877E-06	2.28877E-06	7.35322E-05	2.28877E-06	0.000163206	8.89492E-06	2.08869E-05	2.04836E-05	2.00598E-05	1.73755E-05	3.77298E-05	2.68427E-06	3.9072E-05	2.68427E-06	1.67485E-05
3831903772925	383190	3772925	0.000113287	4.06822E-05	2.15288E-05	7.39441E-05	2.37553E-06	2.37553E-06	7.63196E-05	2.37553E-06	0.000167915	9.15156E-06	2.14896E-05	2.10746E-05	2.06385E-05	1.78768E-05	3.88185E-05	2.76172E-06	4.01993E-05	2.76172E-06	1.73354E-05
3832003772925	383200	3772925	0.000116286	4.17594E-05	2.20989E-05	7.5902E-05	2.43843E-06	2.43843E-06	7.83404E-05	2.43843E-06	0.00016953	9.23961E-06	2.16963E-05	2.12774E-05	2.08371E-05	1.80488E-05	3.91919E-05	2.7883E-06	4.05861E-05	2.7883E-06	1.77643E-05
3832103772925	383210	3772925	0.000123978	4.45214E-05	2.35606E-05	8.09223E-05	2.59971E-06	2.59971E-06	8.3522E-05	2.59971E-06	0.000177026	9.64816E-06	2.26557E-05	2.22182E-05	2.17585E-05	1.88469E-05	4.09249E-05	2.91158E-06	4.23807E-05	2.91158E-06	1.90526E-05
3832203772925	383220	3772925	0.000133161	4.78194E-05	2.53058E-05	8.69167E-05	2.79229E-06	2.79229E-06	8.9709E-05	2.79229E-06	0.000184645	1.00634E-05

Unique Identifier	X (UTM)	Y (UTM)	ISDrainage / Utilities Trenching	ISDrainage / Utilities Trenching	ISAsphalt Paving	ISAsphalt Paving	SVDemolition	SVSite Grubbing / Prep	SVMass Grading / Excavation	SVMass Grading / Excavation	SVDrainage / Utilities Trenching	SVFoundations / Concrete Pads	SVBuilding / Structure Construction	SVBuilding / Structure Construction	SVAsphalt Paving	SVAsphalt Paving	SVArchitectural Coating	SVArchitectural Coating	SVLandscaping or Other Finishing	SVLandscaping or Other Finishing	MDemolition
			2027	2028	2027	2028	2027	2027	2027	2028	2028	2028	2028	2029	2028	2029	2028	2029	2028	2029	2027
3834303772915	383430	3772915	9.09233E-06	8.85905E-06	2.34822E-06	2.18747E-06	0.000156144	0.000112259	7.56882E-05	7.47272E-05	5.30208E-05	1.68433E-05	2.41291E-05	2.32085E-05	2.37237E-06	2.20724E-06	2.37237E-06	2.20724E-06	2.41291E-05	2.32085E-05	3.8479E-05
3834403772915	383440	3772915	8.97137E-06	8.74119E-06	2.31698E-06	2.15837E-06	0.000154166	0.000110837	7.47296E-05	7.37807E-05	5.23492E-05	1.663E-05	2.38235E-05	2.29145E-05	2.34232E-06	2.17928E-06	2.34232E-06	2.17928E-06	2.38235E-05	2.29145E-05	3.79455E-05
3834503772915	383450	3772915	8.75364E-06	8.52905E-06	2.26075E-06	2.10599E-06	0.000150451	0.000108166	7.29288E-05	7.20028E-05	5.10877E-05	1.62293E-05	2.32494E-05	2.23623E-05	2.28588E-06	2.12677E-06	2.28588E-06	2.12677E-06	2.32494E-05	2.23623E-05	3.69838E-05
3834603772915	383460	3772915	8.52241E-06	8.30375E-06	2.20103E-06	2.05036E-06	0.000146478	0.00010531	7.10028E-05	7.01013E-05	4.97386E-05	1.58007E-05	2.26354E-05	2.17717E-05	2.22551E-06	2.0706E-06	2.22551E-06	2.0706E-06	2.26354E-05	2.17717E-05	3.59677E-05
3834703772915	383470	3772915	8.24786E-06	8.03624E-06	2.13012E-06	1.9843E-06	0.000141721	0.000101889	6.86968E-05	6.78246E-05	4.81232E-05	1.52875E-05	2.19003E-05	2.10646E-05	2.15323E-06	2.00335E-06	2.15323E-06	2.00335E-06	2.19003E-05	2.10646E-05	3.47664E-05
3834803772915	383480	3772915	7.88216E-06	7.67992E-06	2.03568E-06	1.89632E-06	0.000135315	9.72843E-05	6.55919E-05	6.47591E-05	4.59481E-05	1.45965E-05	2.09104E-05	2.01126E-05	2.05591E-06	1.91281E-06	2.05591E-06	1.91281E-06	2.09104E-05	2.01126E-05	3.31842E-05
3834903772915	383490	3772915	7.55416E-06	7.36034E-06	1.95097E-06	1.81741E-06	0.000129578	9.31595E-05	6.28108E-05	6.20133E-05	4.4E-05	1.39777E-05	2.00239E-05	1.92598E-05	1.96874E-06	1.8317E-06	1.96874E-06	1.8317E-06	2.00239E-05	1.92598E-05	3.17779E-05
3835003772915	383500	3772915	7.36512E-06	7.17615E-06	1.90214E-06	1.77193E-06	0.000126317	9.08153E-05	6.12303E-05	6.04529E-05	4.28928E-05	1.36259E-05	1.952E-05	1.87752E-05	1.9192E-06	1.78561E-06	1.9192E-06	1.78561E-06	1.952E-05	1.87752E-05	3.09541E-05
3835103772915	383510	3772915	7.21884E-06	7.03363E-06	1.86437E-06	1.73674E-06	0.000123814	8.90156E-05	6.00168E-05	5.92548E-05	4.20427E-05	1.33559E-05	1.91331E-05	1.84031E-05	1.88116E-06	1.75022E-06	1.88116E-06	1.75022E-06	1.91331E-05	1.84031E-05	3.03063E-05
3835203772915	383520	3772915	7.07481E-06	6.89329E-06	1.82717E-06	1.70209E-06	0.000121355	8.72478E-05	5.8825E-05	5.80781E-05	4.12078E-05	1.30907E-05	1.87532E-05	1.80376E-05	1.84381E-06	1.71547E-06	1.84381E-06	1.71547E-06	1.87532E-05	1.80376E-05	2.96694E-05
3835303772915	383530	3772915	6.94373E-06	6.76557E-06	1.79331E-06	1.67055E-06	0.000119128	8.56466E-05	5.77454E-05	5.70122E-05	4.04515E-05	1.28504E-05	1.8409E-05	1.77066E-05	1.80997E-06	1.68398E-06	1.80997E-06	1.68398E-06	1.8409E-05	1.77066E-05	2.90851E-05
3835403772915	383540	3772915	6.81208E-06	6.6373E-06	1.75931E-06	1.63888E-06	0.000116892	8.40389E-05	5.66615E-05	5.5942E-05	3.96922E-05	1.26092E-05	1.80635E-05	1.73742E-05	1.77599E-06	1.65237E-06	1.77599E-06	1.65237E-06	1.80635E-05	1.73742E-05	2.84991E-05
3835503772915	383550	3772915	6.69337E-06	6.52163E-06	1.72865E-06	1.61032E-06	0.000114879	8.25914E-05	5.56855E-05	5.49785E-05	3.90086E-05	1.2392E-05	1.77523E-05	1.7075E-05	1.7454E-06	1.62391E-06	1.7454E-06	1.62391E-06	1.77523E-05	1.7075E-05	2.79656E-05
3835603772915	383560	3772915	6.58422E-06	6.41529E-06	1.70047E-06	1.58406E-06	0.000113034	8.12656E-05	5.47916E-05	5.40959E-05	3.83824E-05	1.21931E-05	1.74674E-05	1.68009E-05	1.71738E-06	1.59785E-06	1.71738E-06	1.59785E-06	1.74674E-05	1.68009E-05	2.7472E-05
3835703772915	383570	3772915	6.4807E-06	6.31442E-06	1.67373E-06	1.55915E-06	0.000111279	8.00038E-05	5.39409E-05	5.3256E-05	3.77864E-05	1.20038E-05	1.71961E-05	1.654E-05	1.69072E-06	1.57304E-06	1.69072E-06	1.57304E-06	1.71961E-05	1.654E-05	2.70002E-05
3835803772915	383580	3772915	6.46663E-06	6.30072E-06	1.6701E-06	1.55577E-06	0.000111119	7.98885E-05	5.38631E-05	5.31793E-05	3.7732E-05	1.19865E-05	1.71714E-05	1.65162E-05	1.68828E-06	1.57077E-06	1.68828E-06	1.57077E-06	1.71714E-05	1.65162E-05	2.69059E-05
3835903772915	383590	3772915	6.46438E-06	6.29852E-06	1.66952E-06	1.55523E-06	0.000111146	7.99078E-05	5.38761E-05	5.3192E-05	3.7741E-05	1.19894E-05	1.71755E-05	1.65201E-05	1.68869E-06	1.57115E-06	1.68869E-06	1.57115E-06	1.71755E-05	1.65201E-05	2.68642E-05
3836003772915	383600	3772915	6.46663E-06	6.30072E-06	1.6701E-06	1.55577E-06	0.000111244	7.99782E-05	5.39236E-05	5.32389E-05	3.77743E-05	1.19999E-05	1.71906E-05	1.65347E-05	1.69018E-06	1.57253E-06	1.69018E-06	1.57253E-06	1.71906E-05	1.65347E-05	2.68496E-05
3836103772915	383610	3772915	6.47113E-06	6.3051E-06	1.67126E-06	1.55685E-06	0.000111368	8.00679E-05	5.39841E-05	5.32986E-05	3.78167E-05	1.20134E-05	1.72099E-05	1.65533E-05	1.69207E-06	1.5743E-06	1.69207E-06	1.5743E-06	1.72099E-05	1.65533E-05	2.68496E-05
3836203772915	383620	3772915	6.47676E-06	6.31058E-06	1.67271E-06	1.55821E-06	0.000111484	8.01511E-05	5.40402E-05	5.33541E-05	3.7856E-05	1.20259E-05	1.72278E-05	1.65705E-05	1.69383E-06	1.57593E-06	1.69383E-06	1.57593E-06	1.72278E-05	1.65705E-05	2.68623E-05
3836303772915	383630	3772915	6.47676E-06	6.31058E-06	1.67271E-06	1.55821E-06	0.000111475	8.01447E-05	5.40359E-05	5.33498E-05	3.7853E-05	1.20249E-05	1.72264E-05	1.65691E-05	1.6937E-06	1.57581E-06	1.6937E-06	1.57581E-06	1.72264E-05	1.65691E-05	2.68551E-05
3836403772915	383640	3772915	6.46832E-06	6.30236E-06	1.67053E-06	1.55618E-06	0.000111297	8.00166E-05	5.39455E-05	5.32645E-05	3.77925E-05	1.20057E-05	1.71989E-05	1.65427E-05	1.69099E-06	1.57329E-06	1.69099E-06	1.57329E-06	1.71989E-05	1.65427E-05	2.68188E-05
3836503772915	383650	3772915	6.44132E-06	6.27605E-06	1.66356E-06	1.54968E-06	0.00011078	7.96452E-05	5.3699E-05	5.30172E-05	3.7617E-05	1.195E-05	1.71191E-05	1.64659E-05	1.68314E-06	1.56598E-06	1.68314E-06	1.56598E-06	1.71191E-05	1.64659E-05	2.67063E-05
3836603772915	383660	3772915	6.39012E-06	6.22617E-06	1.65034E-06	1.53736E-06	0.000109818	7.89534E-05	5.32327E-05	5.25568E-05	3.72903E-05	1.18462E-05	1.69704E-05	1.63229E-05	1.66852E-06	1.55238E-06	1.66852E-06	1.55238E-06	1.69704E-05	1.63229E-05	2.64886E-05
3836703772915	383670	3772915	6.32992E-06	6.16751E-06	1.63479E-06	1.52288E-06	0.000108696	7.81464E-05	5.26885E-05	5.20196E-05	3.69091E-05	1.17251E-05	1.67969E-05	1.6156E-05	1.65147E-06	1.53652E-06	1.65147E-06	1.53652E-06	1.67969E-05	1.6156E-05	2.62345E-05
3836803772915	383680	3772915	6.25228E-06	6.09186E-06	1.61474E-06	1.5042E-06	0.000107306	7.71472E-05	5.20149E-05	5.13545E-05	3.64372E-05	1.15752E-05	1.65821E-05	1.59494E-05	1.63035E-06	1.51687E-06	1.63035E-06	1.51687E-06	1.65821E-05	1.59494E-05	2.59025E-05
3836903772915	383690	3772915	6.17014E-06	6.01183E-06	1.59352E-06	1.48444E-06	0.000105809	7.60712E-05	5.12894E-05	5.06382E-05	3.5929E-05	1.14137E-05	1.63509E-05	1.5727E-05	1.60761E-06	1.49571E-06	1.60761E-06	1.49571E-06	1.63509E-05	1.5727E-05	2.55523E-05
3837003772915	383700	3772915	6.08912E-06	5.93289E-06	1.5726E-06	1.46495E-06	0.000104322	7.50016E-05	5.05682E-05	4.99262E-05	3.54238E-05	1.12532E-05	1.6121E-05	1.55058E-05	1.58501E-06	1.47468E-06	1.58501E-06	1.47468E-06	1.6121E-05	1.55058E-05	2.5202E-05
3837103772915	383710	3772915	6.00136E-06	5.84738E-06	1.54993E-06	1.44383E-06	0.000102745	7.38679E-05	4.98039E-05	4.91715E-05	3.48884E-05	1.10831E-05	1.58773E-05	1.52715E-05	1.56105E-06	1.45239E-06	1.56105E-06	1.45239E-06	1.58773E-05	1.52715E-05	2.48174E-05
3837203772915	383720	3772915	5.91753E-06	5.7657E-06	1.52828E-06	1.42366E-06	0.00010123	7.27791E-05	4.90697E-05	4.84467E-05	3.43741E-05	1.09198E-05	1.56432E-05	1.50464E-05	1.53804E-06	1.43098E-06	1.53804E-06	1.43098E-06	1.56432E-05	1.50464E-05	2.44508E-05
3837303772915	383730	3772915	5.83651E-06	5.68676E-06	1.50736E-06	1.40417E-06	9.97514E-05	7.17159E-05	4.83529E-05	4.7739E-05	3.38719E-05	1.07602E-05	1.54147E-05	1.48266E-05	1.51557E-06	1.41008E-06	1.51557E-06	1.41008E-06	1.54147E-05	1.48266E-05	2.40952E-05
3837403772915	383740	3772915	5.75831E-06	5.61057E-06	1.48716E-06	1.38536E-06	9.82993E-05	7.06719E-05	4.7649E-05	4.7044E-05	3.33789E-05	1.06036E-05	1.51903E-05	1.46107E-05	1.49351E-06	1.38955E-06	1.49351E-06	1.38955E-06	1.51903E-05	1.46107E-05	2.37486E-05
3837503772915	383750	3772915	5.68123E-06	5.53547E-06	1.46726E-06	1.36681E-06	9.6865E-05	6.96407E-05	4.69537E-05	4.63576E-05	3.28918E-05	1.04489E-05	1.49687E-05	1.43975E-05	1.47171E-06	1.36928E-06	1.47171E-06	1.36928E-06	1.49687E-05	1.43975E-05	2.34057E-05
3837603772915	383760	3772915	5.5749E-06	5.43186E-06	1.43979E-06	1.34123E-06	9.5012E-05	6.83085E-05	4.60555E-05	4.54708E-05	3.22626E-05	1.0249E-05	1.46823E-05	1.41221E-05	1.44356E-06	1.34308E-06	1.44356E-06	1.34308E-06	1.46823E-05	1.41221E-05	2.2923E-05
3837703772915	383770	3772915	5.47138E-06	5.331E-06	1.41306E-06	1.31633E-06	9.32124E-05	6.70147E-05	4.51832E-05	4.46095E-05	3.16515E-05	1.00549E-05	1.44042E-05	1.38546E-05	1.41622E-06	1.31764E-06	1.41622E-06	1.31764E-06	1.44042E-05	1.38546E-05	2.24567E-05
3837803772915	383780	3772915	5.37573E-06	5.23781E-06	1.38836E-06	1.29332E-06	9.15287E-05	6.58041E-05	4.4367E-05	4.38037E-05	3.10798E-05	9.87325E-06	1.4144E-05	1.36044E-05	1.39064E-06	1.29384E-06	1.39064E-06	1.29384E-06	1.4144E-05	1.36044E-05	2.20248E-05
3837903772915	383790	3772915	5.28684E-06	5.1512E-06	1.3654E-06	1.27193E-06	8.99518E-05	6.46705E-05	4.36027E-05	4.30491E-05	3.05443E-05	9.70316E-06	1.39004E-05	1.337E-05	1.36668E-06	1.27155E-06	1.36668E-06	1.27155E-06	1.39004E-05	1.337E-05	2.16238E-05
3838003772915	383800	3772915	5.2002E-06	5.06678E-06	1.34302E-06	1.25109E-06	8.84195E-05	6.35688E-05	4.28599E-05	4.23157E-05	3.0024E-05	9.53787E-06	1.36636E-05	1.31422E-05	1.3434E-06	1.24989E-06	1.3434E-06	1.24989E-06	1.36636E-05	1.31422E-05	2.12355E-05
3838103772915	383810	3772915	5.113E-06	4.98181E-06	1.3205E-06	1.23011E-06	8.68783E-05	6.24608E-05	4.21128E-05	4.15781E-05	2.95007E-05	9.37161E-06	1.34254E-05	1.29132E-05	1.31998E-06	1.2281E-06	1.31998E-06	1.2281E-06	1.34254E-05	1.29132E-05	2.08417E-05
3838203772915	383820	3772915	5.02804E-06	4.89904E-06	1.29856E-06	1.20967E-06	8.53816E-05	6.13847E-05	4.13873E-05	4.08619E-05	2.89925E-05	9.21017E-06	1.31941E-05	1.26907E-05	1.29724E-06	1.20695E-06	1.29724E-06	1.20695E-06	1.31941E-05	1.26907E-05	2.04589E-05
3838303772915	383830	3772915	4.96897E-06	4.84148E-06	1.2833E-06	1.19546E-06	8.42858E-05	6.05969E-05	4.08562E-05	4.03374E-05	2.86204E-05	9.09196E-06	1.30248E-05	1.25278E-05	1.28059E-06	1.19146E-06	1.28059E-06	1.19146E-06	1.30248E-05	1.25278E-05	2.01958E-05
3838403772915	383840	3772915	4.96559E-06	4.83819E-06	1.28243E-06	1.19464E-06	8.43126E-05	6.06161E-05	4.08691E-05	4.03502E-05	2.86295E-05	9.09485E-06	1.30289E-05	1.25318E-05	1.281E-06	1.19184E-06	1.281E-06	1.19184E-06	1.30289E-05	1.25318E-05	2.01867E-05
3838503772915	383850	3772915	4.97347E-06	4.84586E-06	1.28447E-06	1.19654E-06	8.42146E-05	6.05457E-05	4.08216E-05	4.03033E-05	2.85962E-05	9.08428E-06	1.30138E-05	1.25172E-05	1.27951E-06	1.19045E-06	1.27951E-06	1.19045E-06	1.30138E-05	1.25172E-05	2.02012E-05
3838603772915	383860	3772915	4.91496E-06	4.78885E-06	1.26936E-06	1.18246E-06	8.30653E-05	5.97195E-05	4.02646E-05	3.97533E-05	2.8206E-05	8.96031E-06	1.28362E-05	1.23464E-05	1.26205E-06	1.1742E-06	1.26205E-06	1.1742E-06	1.28362E-05	1.23464E-05	1.99254E-05
3838703772915	383870	3772915	4.84519E-06	4.72088E-06	1.25134E-06	1.16568E-06	8.18092E-05	5.88164E-05	3.96557E-05	3.91522E-05	2.77794E-05	8.82481E-06	1.26421E-05	1.21597E-05	1.24296E-06	1.15645E-06	1.24296E-06	1.15645E-06	1.26421E-05	1.21597E-05	1.96078E-05
3838803772915	383880	3772915	4.74336E-06	4.62166E-06	1.22504E-06	1.14118E-06	8.01967E-05	5.76571E-05	3.88741E-05	3.83805E-05	2.72319E-05	8.65087E-06	1.23929E-05	1.192E-05	1.21847E-06	1.13365E-06	1.21847E-06	1.13365E-06	1.23929E-05	1.192E-05	1.91669E-05
3838903772915	383890	3772915	4.54926E-06	4.43254E-06	1.17491E-06	1.09448E-06	7.68648E-05	5.52616E-05	3.7259E-05	3.67859E-05	2.61005E-05	8.29146E-06	1.1878E-05	1.14248E-05	1.16784E-06	1.08655E-06	1.16784E-06	1.08655E-06	1.1878E-05	1.14248E-05	1.83141E-05
3839003772915	383900	3772915	4.39961E-06	4.28672E-06	1.13626E-06	1.05848E-06	7.43615E-05	5.34619E-05	3.60455E-05	3.55879E-05	2.52504E-05	8.02142E-06	1.14912E-05	1.10527E-05	1.12981E-06	1.05117E-06	1.12981E-06	1.05117E-06	1.14912E-05	1.10527E-05	1.76445E-05
3839103772915	383910	3772915	4.29271E-06	4.18257E-06	1.10865E-06	1.03276E-06	7.25173E-05	5.2136E-05	3.51516E-05	3.47053E-05	2.46242E-05	7.82249E-06	1.12062E-05	1.07786E-05	1.10179E-06	1.0251E-06	1.10179E-06	1.0251E-06	1.12062E-05	1.07786E-05	1.71619E-05
3829703772925	382970	3772925	3.96302E-06	3.86134E-06	1.02351E-06	9.53441E-07	6.06776E-05	4.36239E-05	2.94125E-05	2.9039E-05	2.06039E-05	6.54533E-06	9.37659E-06	9.01882E-06	9.21903E-07	8.57734E-07	9.21903E-07	8.57734E-07	9.37659E-06	9.01882E-06	1.53691E-05
3829803772925	382980	3772925	4.02885E-06	3.92548E-06	1.04051E-06	9.69277E-07	6.16754E-05	4.43412E-05	2.98961E-05	2.95166E-05	2.09427E-05	6.65296E-06	9.53077E-06	9.16712E-06	9.37063E-07	8.71838E-07	9.37063E-07	8.71838E-07	9.53077E-06	9.16712E-06	1.56703E-05
3829903772925	382990	3772925	4.10424E-06	3.99893E-06	1.05998E-06	9.87415E-07	6.28513E-05	4.51867E-05	3.04662E-05	3.00793E-05	2.1342E-05	6.77981E-06	9.7125E-06	9.34191E-06	9.54929E-07	8.88461E-07	9.54929E-07	8.88461E-07	9.7125E-06	9.34191E-06	1.60114E-05
3830003772925	383000	3772925	4.18356E-06	4.07623E-06	1.08046E-06	1.0065E-06	6.41342E-05	4.6109E-05	3.1088E-05	3.06933E-05	2.17776E-05	6.9182E-06	9.91074E-06	9.53259E-06	9.74421E-07	9.06596E-07	9.74421E-07	9.06596E-07	9.91074E-06	9.53259E-06	1.63725E-05
3830103772925	383010	3772925	4.26739E-06	4.1579E-06	1.10211E-06	1.02667E-06	6.54527E-05	4.70569E-05	3.17271E-05	3.13243E-05	2.22253E-05	7.06042E-06	1.01145E-05	9.72856E-06	9.94453E-07	9.25234E-07	9.94453E-07	9.25234E-07	1.01145E-05	9.72856E-06	1.67518E-05
3830203772925	383020	3772925	4.36135E-06	4.24945E-06	1.12638E-06	1.04927E-06	6.6985E-05	4.81586E-05	3.24699E-05	3.20576E-05	2.27457E-05	7.22571E-06	1.03513E-05	9.95632E-06	1.01773E-06	9.46895E-07	1.01773E-06	9.46895E-07	1.03513E-05	9.95632E-06	1.71782E-05
3830303772925	383030	3772925	4.45924E-06	4.34483E-06	1.15166E-06	1.07282E-06	6.85886E-05	4.93115E-05	3.32472E-05	3.28251E-05	2.32902E-05	7.39869E-06	1.05991E-05	1.01947E-05	1.0421E-06	9.69563E-07	1.0421E-06	9.69563E-07	1.05991E-05	1.01947E-05	1.76227E-05
3830403772925	383040	3772925	4.56051E-06	4.4435E-06	1.17782E-06	1.09719E-06	7.02545E-05	5.05092E-05	3.40547E-05	3.36224E-05	2.38559E-05	7.5784E-06	1.08565E-05	1.04423E-05	1.06741E-06	9.93112E-07	1.06741E-06	9.93112E-07	1.08565E-05	1.04423E-05	1.80854E-05
3830503772925	383050	3772925	4.66628E-06	4.54656E-06	1.20513E-06	1.12263E-06	7.19917E-05	5.17581E-05	3.48968E-05	3.44537E-05	2.44458E-05	7.76579E-06	1.1125E-05	1.07005E-05	1.0938E-06	1.01767E-06	1.0938E-06	1.01767E-06	1.1125E-05	1.07005E-05	1.85663E-05
3830603772925	383060	3772925	4.77712E-06	4.65455E-06	1.23376E-06	1.1493E-06	7.38269E-05	5.30776E-05	3.57864E-05	3.5332E-05	2.50689E-05	7.96376E-06	1.14086E-05	1.09733E-05	1.12169E-06	1.04361E-06	1.12169E-06	1.04361E-06	1.14086E-05	1.09733E-05	1.90726E-05
3830703772925	383070	3772925	4.89583E-06	4.77021E-06	1.26442E-06	1.17786E-06	7.57869E-05	5.44866E-05	3.67365E-05	3.627E-05	2.57345E-05	8.17518E-06	1.17114E-05	1.12646E-05	1.15146E-06	1.07132E-06	1.15146E-06	1.07132E-06	1.17114E-05	1.12646E-05	1.96151E-05
3830803772925	383080	3772925	5.0196E-06	4.89081E-06	1.29638E-06	1.20764E-06	7.78359E-05	5.59598E-05	3.77297E-05	3.72506E-05	2.64302E-05	8.3962E-06	1.20281E-05	1.15691E-05	1.1826E-06	1.10028E-06	1.1826E-06	1.10028E-06	1.20281E-05	1.15691E-05	2.01812E-05
3830903772925	383090	3772925	5.14844E-06	5.01634E-06	1.32966E-06	1.23863E-06	7.9974E-05	5.7497E-05	3.87661E-05	3.82739E-05	2.71562E-05	8.62684E-06	1.23585E-05	1.18869E-05	1.21508E-06	1.13051E-06	1.21508E-06	1.13051E-06	1.23585E-05	1.18869E-05	2.07691E-05
3831003772925	383100	3772925	5.28234E-06	5.14681E-06	1.36424E-06	1.27085E-06	8.22101E-05	5.91046E-05	3.985E-05	3.9344E-05	2.79155E-05	8.86805E-06	1.2704E-05	1.22193E-05	1.24906E-06	1.16212E-06	1.24906E-06	1.16212E-06	1.2704E-05	1.22193E-05	2.13843E-05
3831103772925	383110	3772925	5.42243E-06	5.28331E-06	1.40042E-06	1.30455E-06	8.4562E-05	6.07955E-05	4.09901E-05	4.04696E-05	2.87142E-05	9.12175E-06	1.30675E-05	1.25689E-05	1.28479E-06	1.19536E-06	1.28479E-06	1.19536E-06	1.30675E-05	1.25689E-05	2.20302E-05
3831203772925	383120	3772925	5.57321E-06	5.43022E-06	1.43936E-06	1.34083E-06	8.7101E-05	6.26209E-05	4.22208E-05	4.16847E-05	2.95763E-05	9.39564E-06	1.34598E-05	1.29463E-05	1.32337E-06	1.23125E-06	1.32337E-06	1.23125E-06	1.34598E-05	1.29463E-05	2.27216E-05
3831303772925	383130	3772925	5.73018E-06	5.58316E-06	1.4799E-06	1.37859E-06	8.97469E-05	6.45231E-05	4.35034E-05	4.2951E-05	3.04748E-05	9.68105E-06	1.38687E-05	1.33395E-05	1.36357E-06	1.26865E-06	1.36357E-06	1.26865E-06	1.38687E-05	1.33395E-05	2.34438E-05
3831403772925	383140	3772925	5.91078E-06	5.75912E-06	1.52654E-06	1.42204E-06	9.2865E-05	6.67649E-05	4.50148E-05	4.44432E-05	3.15336E-05	1.00174E-05	1.43505E-05	1.3803E-05	1.41094E-06	1.31273E-06	1.41094E-06	1.31273E-06	1.43505E-05	1.3803E-05	2.42712E-05
3831503772925	383150	3772925	6.10713E-06	5.95043E-06	1.57725E-06	1.46928E-06	9.62859E-05	6.92244E-05	4.6673E-05	4.60804E-05	3.26952E-05	1.03864E-05	1.48792E-05	1.43115E-05	1.46292E-06	1.36109E-06	1.46292E-06	1.36109E-06	1.48792E-05	1.43115E-05	2.5173E-05
3831603772925	383160	3772925	6.31023E-06	6.14833E-06	1.6297E-06	1.51814E-06	9.98762E-05	7.18055E-05	4.84134E-05	4.77987E-05	3.39143E-05	1.07737E-05	1.5434E-05	1.48451E-05	1.51746E-06	1.41184E-06	1.51746E-06	1.41184E-06	1.5434E-05	1.48451E-05	2.61093E-05
3831703772925	383170	3772925	6.52627E-06	6.35882E-06	1.6855E-06	1.57012E-06	0.000103769	7.46045E-05	5.03005E-05	4.96618E-05	3.52363E-05	1.11937E-05	1.60356E-05	1.54237E-05	1.57661E-06	1.46687E-06	1.57661E-06	1.46687E-06	1.60356E-05	1.54237E-05	2.71019E-05
3831803772925	383180	3772925	6.744E-06	6.57097E-06	1.74173E-06	1.6225E-06	0.00010776	7.74739E-05	5.22351E-05	5.15719E-05	3.65915E-05	1.16242E-05	1.66524E-05	1.6017E-05	1.63725E-06	1.52329E-06	1.63725E-06	1.52329E-06	1.66524E-05	1.6017E-05	2.81089E-05
3831903772925	383190	3772925	6.9803E-06	6.8012E-06	1.80276E-06	1.67935E-06	0.000112375	8.07916E-05	5.4472E-05	5.37804E-05	3.81585E-05	1.2122E-05	1.73655E-05	1.67029E-05	1.70737E-06	1.58853E-06	1.70737E-06	1.58853E-06	1.73655E-05	1.67029E-05	2.92013E-05
3832003772925	383200	3772925	7.15302E-06	6.96949E-06	1.84737E-06	1.7209E-06	0.000116152	8.35073E-05	5.6303E-05	5.55882E-05	3.94411E-05	1.25294E-05	1.79492E-05	1.72643E-05	1.76476E-06	1.64192E-06	1.76476E-06	1.64192E-06	1.79492E-05	1.72643E-05	2.99997E-05
3832103772925	383210	3772925	7.67174E-06	7.47491E-06	1.98133E-06	1.8457E-06	0.000121435	8.73054E-05	5.88638E-05	5.81164E-05	4.1235E-05	1.30993E-05	1.87656E-05	1.80495E-05	1.84502E-06	1.7166E-06	1.84502E-06	1.7166E-06	1.87656E-05	1.80495E-05	3.18723E-05
3832203772925	383220	3772925	8.23323E-06	8.02199E-06	2.12635E-06	1.98078E-06

			MSite Grubbing / Prep	MMass Grading / Excavation	MMass Grading / Excavation	MDrainage / Utilities Trenching	MFoundations / Concrete Pads	MBuilding / Structure Construction	MAsphalt Paving	MLandscaping or Other Finishing	MWaterside Construction (Piles)	RSSWDemolition	RSSWPlacing Base	RSSWForm/Plac e Rebar and Pour	Child Risk				
Unique Identifier	X (UTM)	Y (UTM)	2027	2027	2028	2028	2028	2028	2028	2028	2028	2029	2029	2029	3rd Trimester	0<2	2<16	Total	per million
3834303772915	383430	3772915	0.000118124	0.000138904	0.000137054	2.91331E-05	3.78873E-05	2.78871E-05	2.87034E-06	3.36278E-05	2.87034E-06	1.46481E-05	2.12547E-05	1.25994E-05	3.73515E-09	5.405E-08	1.0528E-08	6.83138E-08	0.06831383
3834403772915	383440	3772915	0.000116486	0.000136978	0.000135154	2.87292E-05	3.73621E-05	2.75005E-05	2.83054E-06	3.31616E-05	2.83054E-06	1.46762E-05	2.12955E-05	1.26235E-05	3.679E-09	5.3258E-08	1.0375E-08	6.73122E-08	0.06731215
3834503772915	383450	3772915	0.000113534	0.000133507	0.000131729	2.80011E-05	3.64152E-05	2.68035E-05	2.75881E-06	3.23211E-05	2.75881E-06	1.45795E-05	2.11552E-05	1.25404E-05	3.5828E-09	5.1882E-08	1.0106E-08	6.55714E-08	0.06557136
3834603772915	383460	3772915	0.000110415	0.000129838	0.00012811	2.72317E-05	3.54146E-05	2.60671E-05	2.68301E-06	3.14331E-05	2.68301E-06	1.44547E-05	2.09741E-05	1.2433E-05	3.48187E-09	5.0435E-08	9.8234E-09	6.37405E-08	0.0637405
3834703772915	383470	3772915	0.000106727	0.000125502	0.000123831	2.63223E-05	3.42319E-05	2.51965E-05	2.5934E-06	3.03833E-05	2.5934E-06	1.42551E-05	2.06844E-05	1.22613E-05	3.3639E-09	4.8738E-08	9.491E-09	6.15933E-08	0.06159334
3834803772915	383480	3772915	0.00010187	0.00011979	0.000118195	2.51243E-05	3.26739E-05	2.40498E-05	2.47537E-06	2.90005E-05	2.47537E-06	1.38808E-05	2.01413E-05	1.19394E-05	3.20929E-09	4.6509E-08	9.0537E-09	5.87716E-08	0.05877163
3834903772915	383490	3772915	9.75527E-05	0.000114714	0.000113187	2.40596E-05	3.12893E-05	2.30306E-05	2.37047E-06	2.77716E-05	2.37047E-06	1.35345E-05	1.96389E-05	1.16415E-05	3.07125E-09	4.4519E-08	8.6634E-09	5.62538E-08	0.0562538
3835003772915	383500	3772915	9.50238E-05	0.00011174	0.000110252	2.34359E-05	3.04782E-05	2.24336E-05	2.30902E-06	2.70516E-05	2.30902E-06	1.34285E-05	1.9485E-05	1.15503E-05	2.98961E-09	4.3346E-08	8.4343E-09	5.47699E-08	0.05476994
3835103772915	383510	3772915	9.30352E-05	0.000109402	0.000107945	2.29454E-05	2.98403E-05	2.19641E-05	2.2607E-06	2.64855E-05	2.2607E-06	1.34035E-05	1.94488E-05	1.15289E-05	2.92596E-09	4.2432E-08	8.2553E-09	5.36134E-08	0.05361342
3835203772915	383520	3772915	9.108E-05	0.000107103	0.000105677	2.24632E-05	2.92132E-05	2.15025E-05	2.21319E-06	2.59289E-05	2.21319E-06	1.33786E-05	1.94126E-05	1.15074E-05	2.8634E-09	4.1532E-08	8.0797E-09	5.24752E-08	0.05247515
3835303772915	383530	3772915	8.92864E-05	0.000104993	0.000103595	2.20209E-05	2.86379E-05	2.10791E-05	2.16961E-06	2.54183E-05	2.16961E-06	1.33755E-05	1.94081E-05	1.15047E-05	2.80636E-09	4.0711E-08	7.9196E-09	5.14372E-08	0.05143722
3835403772915	383540	3772915	8.74872E-05	0.000102878	0.000101508	2.15771E-05	2.80609E-05	2.06543E-05	2.12589E-06	2.49061E-05	2.12589E-06	1.33692E-05	1.9399E-05	1.14993E-05	2.74954E-09	3.9892E-08	7.7597E-09	5.04013E-08	0.0504013
3835503772915	383550	3772915	8.58495E-05	0.000100952	9.96078E-05	2.11732E-05	2.75356E-05	2.02677E-05	2.08609E-06	2.44399E-05	2.08609E-06	1.33848E-05	1.94217E-05	1.15128E-05	2.69799E-09	3.9148E-08	7.6149E-09	4.9461E-08	0.04946099
3835603772915	383560	3772915	8.43344E-05	9.91703E-05	9.78499E-05	2.07995E-05	2.70496E-05	1.991E-05	2.04927E-06	2.40085E-05	2.04927E-06	1.34129E-05	1.94624E-05	1.15369E-05	2.65035E-09	3.846E-08	7.4815E-09	4.85917E-08	0.04859171
3835703772915	383570	3772915	8.28861E-05	9.74673E-05	9.61695E-05	2.04423E-05	2.65851E-05	1.95681E-05	2.01408E-06	2.35962E-05	2.01408E-06	1.34472E-05	1.95122E-05	1.15664E-05	2.60529E-09	3.7808E-08	7.3547E-09	4.77683E-08	0.04776831
3835803772915	383580	3772915	8.25964E-05	9.71267E-05	9.58334E-05	2.03709E-05	2.64922E-05	1.94997E-05	2.00704E-06	2.35138E-05	2.00704E-06	1.36562E-05	1.98154E-05	1.17462E-05	2.59659E-09	3.7685E-08	7.3315E-09	4.76129E-08	0.04761286
3835903772915	383590	3772915	8.24683E-05	9.6976E-05	9.56848E-05	2.03393E-05	2.64511E-05	1.94695E-05	2.00393E-06	2.34773E-05	2.00393E-06	1.38714E-05	2.01277E-05	1.19313E-05	2.59247E-09	3.7628E-08	7.3216E-09	4.75424E-08	0.0475424
3836003772915	383600	3772915	8.24238E-05	9.69236E-05	9.5633E-05	2.03283E-05	2.64368E-05	1.94589E-05	2.00285E-06	2.34646E-05	2.00285E-06	1.40804E-05	2.0431E-05	1.21111E-05	2.59074E-09	3.7607E-08	7.3183E-09	4.75162E-08	0.04751621
3836103772915	383610	3772915	8.24238E-05	9.69236E-05	9.5633E-05	2.03283E-05	2.64368E-05	1.94589E-05	2.00285E-06	2.34646E-05	2.00285E-06	1.42707E-05	2.07071E-05	1.22747E-05	2.59012E-09	3.7602E-08	7.3184E-09	4.75104E-08	0.04751044
3836203772915	383620	3772915	8.24628E-05	9.69695E-05	9.56783E-05	2.03379E-05	2.64493E-05	1.94681E-05	2.0038E-06	2.34757E-05	2.0038E-06	1.44423E-05	2.0956E-05	1.24223E-05	2.59056E-09	3.7612E-08	7.3208E-09	4.75237E-08	0.04752369
3836303772915	383630	3772915	8.24405E-05	9.69433E-05	9.56524E-05	2.03324E-05	2.64422E-05	1.94629E-05	2.00325E-06	2.34694E-05	2.00325E-06	1.45795E-05	2.11552E-05	1.25404E-05	2.58902E-09	3.7593E-08	7.3175E-09	4.74996E-08	0.04749955
3836403772915	383640	3772915	8.23291E-05	9.68123E-05	9.55232E-05	2.0305E-05	2.64064E-05	1.94366E-05	2.00055E-06	2.34377E-05	2.00055E-06	1.46762E-05	2.12955E-05	1.26235E-05	2.58481E-09	3.7534E-08	7.3057E-09	4.74246E-08	0.04742459
3836503772915	383650	3772915	8.19837E-05	9.64061E-05	9.51225E-05	2.02198E-05	2.62957E-05	1.9355E-05	1.99215E-06	2.33394E-05	1.99215E-06	1.47261E-05	2.13679E-05	1.26665E-05	2.57369E-09	3.7373E-08	7.2737E-09	4.72207E-08	0.0472207
3836603772915	383660	3772915	8.13153E-05	9.56201E-05	9.43469E-05	2.00549E-05	2.60813E-05	1.91972E-05	1.97591E-06	2.31491E-05	1.97591E-06	1.47167E-05	2.13543E-05	1.26584E-05	2.55287E-09	3.707E-08	7.2135E-09	4.68362E-08	0.0468362
3836703772915	383670	3772915	8.05354E-05	9.47031E-05	9.34421E-05	1.98626E-05	2.58311E-05	1.90131E-05	1.95696E-06	2.29271E-05	1.95696E-06	1.46731E-05	2.1291E-05	1.26208E-05	2.52873E-09	3.6717E-08	7.1438E-09	4.63895E-08	0.04638951
3836803772915	383680	3772915	7.95161E-05	9.35044E-05	9.22594E-05	1.96112E-05	2.55042E-05	1.87725E-05	1.93219E-06	2.26369E-05	1.93219E-06	1.45889E-05	2.11687E-05	1.25484E-05	2.49739E-09	3.6259E-08	7.054E-09	4.58107E-08	0.04581068
3836903772915	383690	3772915	7.8441E-05	9.22402E-05	9.1012E-05	1.9346E-05	2.51594E-05	1.85187E-05	1.90607E-06	2.23308E-05	1.90607E-06	1.44766E-05	2.10058E-05	1.24518E-05	2.46423E-09	3.5775E-08	6.9589E-09	4.51982E-08	0.04519824
3837003772915	383700	3772915	7.73659E-05	9.0976E-05	8.97646E-05	1.90809E-05	2.48145E-05	1.82649E-05	1.87995E-06	2.20247E-05	1.87995E-06	1.43456E-05	2.08157E-05	1.23391E-05	2.43141E-09	3.5296E-08	6.8642E-09	4.45916E-08	0.04459163
3837103772915	383710	3772915	7.6185E-05	8.95874E-05	8.83945E-05	1.87896E-05	2.44358E-05	1.79861E-05	1.85125E-06	2.16886E-05	1.85125E-06	1.42052E-05	2.0612E-05	1.22184E-05	2.39534E-09	3.4769E-08	6.7608E-09	4.39252E-08	0.04392515
3837203772915	383720	3772915	7.50598E-05	8.82642E-05	8.7089E-05	1.85121E-05	2.40749E-05	1.77204E-05	1.82391E-06	2.13682E-05	1.82391E-06	1.40555E-05	2.03948E-05	1.20896E-05	2.36109E-09	3.4269E-08	6.6623E-09	4.32925E-08	0.04329253
3837303772915	383730	3772915	7.39681E-05	8.69804E-05	8.58222E-05	1.82429E-05	2.37247E-05	1.74627E-05	1.79738E-06	2.10574E-05	1.79738E-06	1.38964E-05	2.01639E-05	1.19528E-05	2.32791E-09	3.3785E-08	6.5666E-09	4.26792E-08	0.04267924
3837403772915	383740	3772915	7.29041E-05	8.57293E-05	8.45878E-05	1.79805E-05	2.33835E-05	1.72115E-05	1.77153E-06	2.07545E-05	1.77153E-06	1.37311E-05	1.99241E-05	1.18106E-05	2.29593E-09	3.3317E-08	6.4735E-09	4.20869E-08	0.04208691
3837503772915	383750	3772915	7.18513E-05	8.44913E-05	8.33663E-05	1.77208E-05	2.30458E-05	1.69629E-05	1.74594E-06	2.04548E-05	1.74594E-06	1.35689E-05	1.96887E-05	1.16711E-05	2.26405E-09	3.2852E-08	6.381E-09	4.1497E-08	0.04149702
3837603772915	383760	3772915	7.03696E-05	8.27489E-05	8.16471E-05	1.73554E-05	2.25705E-05	1.66131E-05	1.70994E-06	2.0033E-05	1.70994E-06	1.34753E-05	1.95529E-05	1.15906E-05	2.21899E-09	3.2197E-08	6.2525E-09	4.0669E-08	0.04066897
3837703772915	383770	3772915	6.89381E-05	8.10655E-05	7.99861E-05	1.70023E-05	2.21114E-05	1.62752E-05	1.67515E-06	1.962555E-05	1.67515E-06	1.33817E-05	1.94171E-05	1.15101E-05	2.17528E-09	3.1562E-08	6.1281E-09	3.98657E-08	0.03986565
3837803772915	383780	3772915	6.76123E-05	7.95066E-05	7.84479E-05	1.66753E-05	2.16862E-05	1.59622E-05	1.64294E-06	1.924815E-05	1.64294E-06	1.32756E-05	1.92632E-05	1.14189E-05	2.13498E-09	3.0976E-08	6.0128E-09	3.9124E-08	0.03912403
3837903772915	383790	3772915	6.63813E-05	7.8059E-05	7.70196E-05	1.63717E-05	2.12913E-05	1.56716E-05	1.61303E-06	1.88976E-05	1.61303E-06	1.31602E-05	1.90958E-05	1.13196E-05	2.09748E-09	3.043E-08	5.9057E-09	3.84335E-08	0.0384335
3838003772915	383800	3772915	6.51893E-05	7.66572E-05	7.56365E-05	1.60777E-05	2.0909E-05	1.53901E-05	1.58406E-06	1.855835E-05	1.58406E-06	1.30417E-05	1.89238E-05	1.12176E-05	2.0613E-09	2.9904E-08	5.8019E-09	3.77668E-08	0.03776677
3838103772915	383810	3772915	6.39805E-05	7.52358E-05	7.4234E-05	1.57796E-05	2.05213E-05	1.51048E-05	1.55469E-06	1.82141E-05	1.55469E-06	1.29325E-05	1.87654E-05	1.11237E-05	2.02461E-09	2.937E-08	5.6969E-09	3.70914E-08	0.03709141
3838203772915	383820	3772915	6.28052E-05	7.38537E-05	7.28704E-05	1.54897E-05	2.01443E-05	1.48273E-05	1.52613E-06	1.78795E-05	1.52613E-06	1.28233E-05	1.8607E-05	1.10298E-05	1.98892E-09	2.885E-08	5.5948E-09	3.64342E-08	0.03643422
3838303772915	383830	3772915	6.19975E-05	7.29039E-05	7.19332E-05	1.52905E-05	1.98852E-05	1.46366E-05	1.5065E-06	1.76496E-05	1.5065E-06	1.26736E-05	1.83897E-05	1.0901E-05	1.96451E-09	2.8494E-08	5.5239E-09	3.59825E-08	0.03598248
3838403772915	383840	3772915	6.19696E-05	7.28712E-05	7.19009E-05	1.52837E-05	1.98763E-05	1.463E-05	1.50582E-06	1.76417E-05	1.50582E-06	1.24553E-05	1.80729E-05	1.07132E-05	1.96425E-09	2.8487E-08	5.5232E-09	3.59747E-08	0.03597472
3838503772915	383850	3772915	6.20142E-05	7.29236E-05	7.19526E-05	1.52947E-05	1.98906E-05	1.46406E-05	1.50691E-06	1.76544E-05	1.50691E-06	1.22244E-05	1.77379E-05	1.05147E-05	1.96682E-09	2.8526E-08	5.5255E-09	3.60187E-08	0.03601873
3838603772915	383860	3772915	6.11675E-05	7.1928E-05	7.09702E-05	1.50858E-05	1.9619E-05	1.44407E-05	1.48633E-06	1.74133E-05	1.48633E-06	1.20997E-05	1.75569E-05	1.04074E-05	1.94184E-09	2.8162E-08	5.4517E-09	3.55554E-08	0.0355554
3838703772915	383870	3772915	6.01927E-05	7.07817E-05	6.98392E-05	1.48454E-05	1.93064E-05	1.42105E-05	1.46265E-06	1.71358E-05	1.46265E-06	1.19967E-05	1.74075E-05	1.03188E-05	1.91266E-09	2.7736E-08	5.3673E-09	3.50163E-08	0.0350163
3838803772915	383880	3772915	5.88391E-05	6.919E-05	6.82687E-05	1.45116E-05	1.88722E-05	1.3891E-05	1.42975E-06	1.67505E-05	1.42975E-06	1.19437E-05	1.73306E-05	1.02732E-05	1.87041E-09	2.7123E-08	5.25E-09	3.42435E-08	0.0342435
3838903772915	383890	3772915	5.62211E-05	6.61114E-05	6.52311E-05	1.38659E-05	1.80325E-05	1.32729E-05	1.36614E-06	1.60052E-05	1.36614E-06	1.19936E-05	1.7403E-05	1.03161E-05	1.78953E-09	2.5945E-08	5.0222E-09	3.27566E-08	0.03275661
3839003772915	383900	3772915	5.41656E-05	6.36943E-05	6.28462E-05	1.3359E-05	1.73732E-05	1.27876E-05	1.31619E-06	1.542E-05	1.31619E-06	1.19718E-05	1.73713E-05	1.02974E-05	1.72646E-09	2.5029E-08	4.8449E-09	3.16004E-08	0.03160042
3839103772915	383910	3772915	5.26839E-05	6.1952E-05	6.11271E-05	1.29935E-05	1.6898E-05	1.24378E-05	1.28019E-06	1.49982E-05	1.28019E-06	1.18907E-05	1.72536E-05	1.02276E-05	1.68141E-09	2.4373E-08	4.717E-09	3.07718E-08	0.03077182
3829703772925	382970	3772925	4.71805E-05	5.54804E-05	5.47416E-05	1.16362E-05	1.51328E-05	1.11386E-05	1.14646E-06	1.34315E-05	1.14646E-06	8.66223E-06	1.25691E-05	7.4507E-06	1.88567E-09	2.5913E-08	4.7685E-09	3.25667E-08	0.03256675
3829803772925	382980	3772925	4.81051E-05	5.65677E-05	5.58145E-05	1.18643E-05	1.54294E-05	1.13569E-05	1.16893E-06	1.36947E-05	1.16893E-06	8.58113E-06	1.24514E-05	7.38094E-06	1.9224E-09	2.6414E-08	4.8598E-09	3.31967E-08	0.03319667
3829903772925	382990	3772925	4.91524E-05	5.77991E-05	5.70295E-05	1.21225E-05	1.57652E-05	1.16041E-05	1.19437E-06	1.39928E-05	1.19437E-06	8.55618E-06	1.24152E-05	7.35948E-06	1.96346E-09	2.6977E-08	4.9632E-09	3.39039E-08	0.03390386
3830003772925	383000	3772925	5.02608E-05	5.91026E-05	5.83157E-05	1.23959E-05	1.61208E-05	1.18658E-05	1.22131E-06	1.43084E-05	1.22131E-06	8.57177E-06	1.24378E-05	7.37289E-06	2.00614E-09	2.7564E-08	5.0723E-09	3.46427E-08	0.0346427
3830103772925	383010	3772925	5.1425E-05	6.04716E-05	5.96664E-05	1.2683E-05	1.64942E-05	1.21406E-05	1.2496E-06	1.46398E-05	1.2496E-06	8.54994E-06	1.24061E-05	7.35411E-06	2.05093E-09	2.818E-08	5.1862E-09	3.54173E-08	0.03541729
3830203772925	383020	3772925	5.27341E-05	6.20109E-05	6.11852E-05	1.30059E-05	1.69141E-05	1.24497E-05	1.28141E-06	1.501255E-05	1.28141E-06	8.60296E-06	1.24831E-05	7.39972E-06	2.10074E-09	2.8867E-08	5.3143E-09	3.62821E-08	0.03628215
3830303772925	383030	3772925	5.40988E-05	6.36157E-05	6.27687E-05	1.33425E-05	1.73518E-05	1.27719E-05	1.31457E-06	1.5401E-05	1.31457E-06	8.65599E-06	1.256E-05	7.44533E-06	2.15222E-09	2.9578E-08	5.4471E-09	3.71776E-08	0.03717758
3830403772925	383040	3772925	5.55192E-05	6.5286E-05	6.44167E-05	1.36928E-05	1.78074E-05	1.31072E-05	1.34908E-06	1.58054E-05	1.34908E-06	8.70902E-06	1.2637E-05	7.49094E-06	2.20522E-09	3.0312E-08	5.5846E-09	3.81018E-08	0.03810176
3830503772925	383050	3772925	5.69953E-05	6.70219E-05	6.61294E-05	1.40569E-05	1.82808E-05	1.34557E-05	1.38495E-06	1.62256E-05	1.38495E-06	8.75893E-06	1.27094E-05	7.53387E-06	2.25988E-09	3.107E-08	5.7269E-09	3.90571E-08	0.03905705
3830603772925	383060	3772925	5.85495E-05	6.88494E-05	6.79326E-05	1.44402E-05	1.87793E-05	1.38226E-05	1.42272E-06	1.6668E-05	1.42272E-06	8.81196E-06	1.27863E-05	7.57948E-06	2.31692E-09	3.1863E-08	5.876E-09	4.0056E-08	0.04005602
3830703772925	383070	3772925	6.0215E-05	7.08079E-05	6.98651E-05	1.48509E-05	1.93135E-05	1.42158E-05	1.46319E-06	1.71422E-05	1.46319E-06	8.8681E-06	1.28678E-05	7.62778E-06	2.37738E-09	3.2704E-08	6.0349E-09	4.11166E-08	0.04111657
3830803772925	383080	3772925	6.19529E-05	7.28515E-05	7.18815E-05	1.52796E-05	1.98709E-05	1.46261E-05	1.50542E-06	1.76369E-05	1.50542E-06	8.92425E-06	1.29493E-05	7.67607E-06	2.43981E-09	3.3576E-08	6.1996E-09	4.2215E-08	0.04221501
3830903772925	383090	3772925	6.37577E-05	7.49738E-05	7.39755E-05	1.57247E-05	2.04498E-05	1.50522E-05	1.54927E-06	1.81507E-05	1.54927E-06	8.97728E-06	1.30262E-05	7.72168E-06	2.50415E-09	3.4476E-08	6.3701E-09	4.33499E-08	0.04334992
3831003772925	383100	3772925	6.5646E-05	7.71943E-05	7.61665E-05	1.61904E-05	2.10555E-05	1.5498E-05	1.59516E-06	1.86883E-05	1.59516E-06	9.03342E-06	1.31077E-05	7.76998E-06	2.57039E-09	3.5405E-08	6.5468E-09	4.45222E-08	0.04452217
3831103772925	383110	3772925	6.7629E-05	7.95262E-05	7.84673E-05	1.66795E-05	2.16915E-05	1.59661E-05	1.64334E-06	1.92528E-05	1.64334E-06	9.08645E-06	1.31846E-05	7.81559E-06	2.63905E-09	3.6371E-08	6.7312E-09	4.5741E-08	0.04574096
3831203772925	383120	3772925	6.97513E-05	8.20219E-05	8.09297E-05	1.72029E-05	2.23722E-05	1.64672E-05	1.69492E-06	1.9857E-05	1.69492E-06	9.1426E-06	1.32661E-05	7.86388E-06	2.71207E-09	3.74E-08	6.9283E-09	4.704E-08	0.04703998
3831303772925	383130	3772925	7.19683E-05	8.46288E-05	8.3502E-05	1.77497E-05	2.30833E-05	1.69906E-05	1.74879E-06	2.04881E-05	1.74879E-06	9.20187E-06	1.33521E-05	7.91486E-06	2.78742E-09	3.8465E-08	7.1324E-09	4.83844E-08	0.04838441
3831403772925	383140	3772925	7.45084E-05	8.76157E-05	8.64491E-05	1.83761E-05	2.3898E-05	1.75902E-05	1.81051E-06	2.12112E-05	1.81051E-06	9.37343E-06	1.3601E-05	8.06242E-06	2.87328E-09	3.968E-08	7.3672E-09	4.99201E-08	0.0499201
3831503772925	383150	3772925	7.72768E-05	9.08712E-05	8.96612E-05	1.90589E-05	2.4786E-05	1.82438E-05	1.87778E-06	2.19994E-05	1.87778E-06	9.58242E-06	1.39043E-05	8.24218E-06	2.96584E-09	4.0992E-08	7.6222E-09	5.15801E-08	0.05158009
3831603772925	383160	3772925	8.01511E-05	9.42511E-05	9.29961E-05	1.97678E-05	2.57079E-05	1.89224E-05	1.94762E-06	2.28176E-05	1.94762E-06	9.82572E-06	1.42573E-05	8.45146E-06	3.0604E-09	4.2338E-08	7.8851E-09	5.32838E-08	0.0532838
3831703772925	383170	3772925	8.3198E-05	9.78341E-05	9.65314E-05	2.05193E-05	2.66852E-05	1.96417E-05	2.02166E-06	2.3685E-05	2.02166E-06	1.01813E-05	1.47733E-05	8.75732E-06	3.15859E-09	4.3743E-08	8.1623E-09	5.50642E-08	0.05506422
3831803772925	383180	3772925	8.62896E-05	0.000101469	0.000100118	2.12817E-05	2.76767E-05	2.03716E-05	2.09678E-06	2.45652E-05	2.09678E-06	1.05619E-05	1.53255E-05	9.08465E-06	3.25568E-09	4.5141E-08	8.4404E-09	5.68373E-08	0.05683733
3831903772925	383190	3772925	8.96429E-05	0.000105413	0.000104009	2.21088E-05	2.87523E-05	2.11632E-05	2.17827E-06	2.55198E-05	2.17827E-06	1.13947E-05	1.6534E-05	9.80101E-06	3.35602E-09	4.6604E-08	8.7398E-09	5.86996E-08	0.05869957
3832003772925	383200	3772925	9.20938E-05	0.000108295	0.000106853	2.27133E-05	2.95384E-05	2.17419E-05	2.23782E-06	2.62175E-05	2.23782E-06	1.23991E-05	1.79914E-05	1.06649E-05	3.40951E-09	4.7457E-08	8.932E-09	5.97983E-08	0.05979835
3832103772925	383210	3772925	9.78424E-05	0.000115055	0.000113523	2.4131E-05	3.13822E-05	2.3099E-05	2.37751E-06	2.7854E-05	2.37751E-06	1.34254E-05	1.94805E-05	1.15476E-05	3.59039E-09	5.0115E-08	9.3912E-09	6.3097E-08	0.06309702
3832203772925	383220	3772925	0.000104989	0.000123459	0.000121815	2.58936E-05	3.36745E-05	2.47862E-05	2.55117E-06	2.98886E-05	2.55117E-06	1.39962E-05	2.03088E-05	1.20386E-05	3.78888E-09	5.3102E-08	9.9832E-09	6.68737E-08	0.06687374
3832303772925	383230	3772925	0.000109612	0.000128895	0.000127179	2.70339E-05	3.51574E-05	2.58777E-05	2.66352E-06	3.12048E-05	2.66352E-06	1.43549E-05	2.08293E-05	1.23472E-05	3.90286E-09	5.4883E-08	1.0337E-08	6.91229E-08	0.0691229
3832403772925	383240	3772925	0.000112871	0.000132727	0.00013096	2.78376E-05	3.62025E-05	2.6647E-05	2.7427E-06	3.21324E-05	2.7427E-06	1.45358E-05	2.10918E-05	1.25028E-05	3.96587E-09	5.595E-08	1.0565E-08	7.04811E-08	0.07048112

			EGIODemolition	EGIOSite Grubbing / Prep	EGIOMass Grading / Excavation	EGIOMass Grading / Excavation	EGIODrainage / Utilities Trenching	EGIODrainage / Utilities Trenching	EGIOFoundations / Concrete Pads	EGIOFoundations / Concrete Pads	EGIOBuilding / Structure Construction	EGIOBuilding / Structure Construction	EGIOAsphalt Paving	EGIOArchitectural Coating	EGIOLandscaping or Other Finishing	EGIOWaterside Construction (Piles)	HIWaterside Construction (Landscaping)	HIWaterside Construction (Landscaping)	KMDemolition	KMSite Grubbing / Prep	KMMass Grading / Excavation
Unique Identifier	X (UTM)	Y (UTM)	2025	2025	2025	2026	2026	2027	2026	2027	2026	2027	2027	2027	2027	2027	2025	2026	2025	2025	2025
3832503772925	383250	3772925	0.000170622	6.692E-05	2.2162E-05	2.17054E-05	5.0401E-05	5.03232E-05	6.62203E-05	6.61776E-05	7.09302E-05	6.92301E-05	2.76015E-06	2.76015E-06	7.47504E-05	2.76015E-06	4.06802E-05	3.9406E-05	4.45802E-05	0.000193481	0.000147066
3832603772925	383260	3772925	0.000168251	6.599E-05	2.1854E-05	2.14037E-05	4.97005E-05	4.96238E-05	6.53E-05	6.52579E-05	6.99445E-05	6.82679E-05	2.72179E-06	2.72179E-06	7.37115E-05	2.72179E-06	4.02927E-05	3.90307E-05	4.48404E-05	0.000194611	0.000147925
3832703772925	383270	3772925	0.000166032	6.512E-05	2.15658E-05	2.11215E-05	4.90452E-05	4.89695E-05	6.4439E-05	6.43974E-05	6.90222E-05	6.73677E-05	2.6859E-06	2.6859E-06	7.27395E-05	2.6859E-06	3.99285E-05	3.86779E-05	4.50328E-05	0.000195446	0.000148559
3832803772925	383280	3772925	0.000164003	6.4324E-05	2.13022E-05	2.08633E-05	4.84456E-05	4.83708E-05	6.36511E-05	6.361E-05	6.81783E-05	6.65441E-05	2.65306E-06	2.65306E-06	7.18502E-05	2.65306E-06	3.96038E-05	3.83634E-05	4.52093E-05	0.000196212	0.000149142
3832903772925	383290	3772925	0.00016208	6.357E-05	2.10525E-05	2.06187E-05	4.78778E-05	4.78039E-05	6.29051E-05	6.28645E-05	6.73792E-05	6.57642E-05	2.62197E-06	2.62197E-06	7.10081E-05	2.62197E-06	3.93132E-05	3.80819E-05	4.53813E-05	0.000196958	0.000149709
3833003772925	383300	3772925	0.00016014	6.2809E-05	2.08005E-05	2.03719E-05	4.73047E-05	4.72317E-05	6.21521E-05	6.2112E-05	6.65727E-05	6.4977E-05	2.59058E-06	2.59058E-06	7.01581E-05	2.59058E-06	3.90226E-05	3.78004E-05	4.55262E-05	0.000197587	0.000150187
3833103772925	383310	3772925	0.000158317	6.2094E-05	2.05637E-05	2.014E-05	4.6766E-05	4.66939E-05	6.14445E-05	6.14048E-05	6.58147E-05	6.42372E-05	2.56109E-06	2.56109E-06	6.93593E-05	2.56109E-06	3.87589E-05	3.75449E-05	4.56778E-05	0.000198245	0.000150687
3833203772925	383320	3772925	0.000156853	6.152E-05	2.03735E-05	1.99537E-05	4.63336E-05	4.62621E-05	6.08763E-05	6.0837E-05	6.52061E-05	6.36431E-05	2.5374E-06	2.5374E-06	6.87179E-05	2.5374E-06	3.85724E-05	3.73642E-05	4.58928E-05	0.000199178	0.000151396
3833303772925	383330	3772925	0.000155371	6.0939E-05	2.0181E-05	1.97652E-05	4.58958E-05	4.5825E-05	6.03011E-05	6.02621E-05	6.459E-05	6.30418E-05	2.51343E-06	2.51343E-06	6.80686E-05	2.51343E-06	3.83625E-05	3.71609E-05	4.60557E-05	0.000199885	0.000151934
3833403772925	383340	3772925	0.000153754	6.0304E-05	1.9971E-05	1.95595E-05	4.54182E-05	4.53481E-05	5.96736E-05	5.96351E-05	6.39179E-05	6.23858E-05	2.48727E-06	2.48727E-06	6.73603E-05	2.48727E-06	3.80952E-05	3.6902E-05	4.61146E-05	0.00020014	0.000152128
3833503772925	383350	3772925	0.000153089	6.0044E-05	1.98847E-05	1.9475E-05	4.52219E-05	4.51521E-05	5.94156E-05	5.93773E-05	6.36415E-05	6.21161E-05	2.47652E-06	2.47652E-06	6.70691E-05	2.47652E-06	3.80234E-05	3.68325E-05	4.63522E-05	0.000201172	0.000152912
3833603772925	383360	3772925	0.000151985	5.961E-05	1.97412E-05	1.93344E-05	4.48955E-05	4.48262E-05	5.89868E-05	5.89488E-05	6.31823E-05	6.16678E-05	2.45865E-06	2.45865E-06	6.65851E-05	2.45865E-06	3.78243E-05	3.66396E-05	4.63997E-05	0.000201378	0.000153069
3833703772925	383370	3772925	0.000152074	5.9646E-05	1.97528E-05	1.93459E-05	4.4922E-05	4.48527E-05	5.90217E-05	5.89836E-05	6.32196E-05	6.17043E-05	2.4601E-06	2.4601E-06	6.66245E-05	2.4601E-06	3.78799E-05	3.66934E-05	4.67007E-05	0.000202684	0.000154062
3833803772925	383380	3772925	0.000153565	6.0231E-05	1.99465E-05	1.95355E-05	4.53625E-05	4.52925E-05	5.96004E-05	5.95619E-05	6.38394E-05	6.23092E-05	2.48422E-06	2.48422E-06	6.72777E-05	2.48422E-06	3.8253E-05	3.70549E-05	4.73502E-05	0.000205503	0.000156204
3833903772925	383390	3772925	0.000155263	6.0896E-05	2.0167E-05	1.97515E-05	4.58639E-05	4.57932E-05	6.02592E-05	6.02203E-05	6.45452E-05	6.2998E-05	2.51169E-06	2.51169E-06	6.80214E-05	2.51169E-06	3.868E-05	3.74685E-05	4.80744E-05	0.000208646	0.000158593
3834003772925	383400	3772925	0.000156089	6.122E-05	2.02743E-05	1.98566E-05	4.6108E-05	4.60369E-05	6.05799E-05	6.05408E-05	6.48887E-05	6.33333E-05	2.52505E-06	2.52505E-06	6.83834E-05	2.52505E-06	3.88988E-05	3.76805E-05	4.85474E-05	0.000210699	0.000160154
3834103772925	383410	3772925	0.000156943	6.1555E-05	2.03852E-05	1.99652E-05	4.63601E-05	4.62886E-05	6.09111E-05	6.08718E-05	6.52434E-05	6.36796E-05	2.53886E-06	2.53886E-06	6.87573E-05	2.53886E-06	3.91249E-05	3.78994E-05	4.90249E-05	0.000212771	0.000161729
3834203772925	383420	3772925	0.000156736	6.1474E-05	2.03583E-05	1.99389E-05	4.62991E-05	4.62276E-05	6.08309E-05	6.07917E-05	6.51575E-05	6.35957E-05	2.53552E-06	2.53552E-06	6.86668E-05	2.53552E-06	3.90872E-05	3.78629E-05	4.91652E-05	0.0002138	0.000162192
3834303772925	383430	3772925	0.000154805	6.0717E-05	2.01075E-05	1.96932E-05	4.57286E-05	4.56581E-05	6.00814E-05	6.00427E-05	6.43547E-05	6.28122E-05	2.50428E-06	2.50428E-06	6.78207E-05	2.50428E-06	3.86064E-05	3.73972E-05	4.87329E-05	0.000211504	0.000160766
3834403772925	383440	3772925	0.000152793	5.9928E-05	1.98462E-05	1.94373E-05	4.51343E-05	4.50647E-05	5.93006E-05	5.92623E-05	6.35183E-05	6.19958E-05	2.47173E-06	2.47173E-06	6.69393E-05	2.47173E-06	3.81006E-05	3.69072E-05	4.82599E-05	0.000209452	0.000159206
3834503772925	383450	3772925	0.000149137	5.8494E-05	1.93713E-05	1.89722E-05	4.40544E-05	4.39865E-05	5.78818E-05	5.78444E-05	6.19986E-05	6.05125E-05	2.41259E-06	2.41259E-06	6.53377E-05	2.41259E-06	3.71659E-05	3.60018E-05	4.7228E-05	0.000204973	0.000155801
3834603772925	383460	3772925	0.000145212	5.6954E-05	1.88615E-05	1.84729E-05	4.2895E-05	4.28288E-05	5.63584E-05	5.6322E-05	6.03669E-05	5.89199E-05	2.34909E-06	2.34909E-06	6.36181E-05	2.34909E-06	3.61614E-05	3.50287E-05	4.60919E-05	0.000200042	0.000152053
3834703772925	383470	3772925	0.000140227	5.4999E-05	1.8214E-05	1.78387E-05	4.14224E-05	4.13585E-05	5.44236E-05	5.43885E-05	5.82945E-05	5.68972E-05	2.26845E-06	2.26845E-06	6.14341E-05	2.26845E-06	3.48841E-05	3.37915E-05	4.45915E-05	0.0001935	0.000147104
3834803772925	383480	3772925	0.000132871	5.2114E-05	1.72585E-05	1.69029E-05	3.92494E-05	3.91889E-05	5.15686E-05	5.15353E-05	5.52364E-05	5.39124E-05	2.14945E-06	2.14945E-06	5.82113E-05	2.14945E-06	3.30077E-05	3.19738E-05	4.23013E-05	0.000183591	0.000139548
3834903772925	383490	3772925	0.000126305	4.9539E-05	1.64057E-05	1.60677E-05	3.73099E-05	3.72523E-05	4.90203E-05	4.89887E-05	5.25069E-05	5.12483E-05	2.04323E-06	2.04323E-06	5.53348E-05	2.04323E-06	3.13465E-05	3.03647E-05	4.02758E-05	0.0001748	0.000132867
3835003772925	383500	3772925	0.000122155	4.7911E-05	1.58667E-05	1.55398E-05	3.60841E-05	3.60284E-05	4.74098E-05	4.73792E-05	5.07818E-05	4.95646E-05	1.9761E-06	1.9761E-06	5.35168E-05	1.9761E-06	3.02935E-05	2.93447E-05	3.90198E-05	0.000169349	0.000128723
3835103772925	383510	3772925	0.000118832	4.6608E-05	1.5435E-05	1.5117E-05	3.51024E-05	3.50482E-05	4.612E-05	4.60902E-05	4.94002E-05	4.82161E-05	1.92234E-06	1.92234E-06	5.20608E-05	1.92234E-06	2.94432E-05	2.8521E-05	3.80128E-05	0.000164978	0.000125401
3835203772925	383520	3772925	0.000115688	4.5375E-05	1.50267E-05	1.47171E-05	3.41738E-05	3.4121E-05	4.48999E-05	4.48709E-05	4.80933E-05	4.69406E-05	1.87149E-06	1.87149E-06	5.06835E-05	1.87149E-06	2.86342E-05	2.77373E-05	3.70532E-05	0.000160814	0.000122235
3835303772925	383530	3772925	0.000113173	4.4388E-05	1.47E-05	1.43971E-05	3.34309E-05	3.33793E-05	4.39238E-05	4.38954E-05	4.70478E-05	4.59201E-05	1.8308E-06	1.8308E-06	4.95817E-05	1.8308E-06	2.79812E-05	2.71048E-05	3.62793E-05	0.000157455	0.000119682
3835403772925	383540	3772925	0.000110685	4.3412E-05	1.43768E-05	1.40806E-05	3.26959E-05	3.26455E-05	4.29581E-05	4.29304E-05	4.60135E-05	4.49106E-05	1.79055E-06	1.79055E-06	4.84917E-05	1.79055E-06	2.73336E-05	2.64775E-05	3.55053E-05	0.000154095	0.000117129
3835503772925	383550	3772925	0.000108727	4.2644E-05	1.41225E-05	1.38315E-05	3.21175E-05	3.20679E-05	4.21982E-05	4.2171E-05	4.51995E-05	4.41161E-05	1.75888E-06	1.75888E-06	4.76339E-05	1.75888E-06	2.68152E-05	2.59753E-05	3.48897E-05	0.000151424	0.000115098
3835603772925	383560	3772925	0.000107164	4.2031E-05	1.39195E-05	1.36327E-05	3.16558E-05	3.1607E-05	4.15916E-05	4.15648E-05	4.45498E-05	4.3482E-05	1.73359E-06	1.73359E-06	4.69492E-05	1.73359E-06	2.63972E-05	2.55704E-05	3.43964E-05	0.000149283	0.000113471
3835703772925	383570	3772925	0.000105682	4.145E-05	1.3727E-05	1.34442E-05	3.1218E-05	3.11699E-05	4.10164E-05	4.099E-05	4.39337E-05	4.28807E-05	1.70962E-06	1.70962E-06	4.62999E-05	1.70962E-06	2.59989E-05	2.51846E-05	3.39234E-05	0.0001472	0.00011191
3835803772925	383580	3772925	0.000105027	4.1193E-05	1.36418E-05	1.33608E-05	3.10244E-05	3.09765E-05	4.0762E-05	4.07357E-05	4.36611E-05	4.26146E-05	1.69901E-06	1.69901E-06	4.60126E-05	1.69901E-06	2.5807E-05	2.49987E-05	3.37175E-05	0.000146336	0.000111231
3835903772925	383590	3772925	0.000104479	4.0978E-05	1.35707E-05	1.32911E-05	3.08625E-05	3.08149E-05	4.05493E-05	4.05231E-05	4.34334E-05	4.23923E-05	1.69015E-06	1.69015E-06	4.57726E-05	1.69015E-06	2.56491E-05	2.48457E-05	3.35523E-05	0.000145619	0.000110686
3836003772925	383600	3772925	0.00010411	4.0834E-05	1.35228E-05	1.32442E-05	3.07537E-05	3.07063E-05	4.04064E-05	4.03803E-05	4.32803E-05	4.22429E-05	1.68419E-06	1.68419E-06	4.56113E-05	1.68419E-06	2.55379E-05	2.4738E-05	3.34482E-05	0.000145167	0.000110343
3836103772925	383610	3772925	0.000103886	4.0746E-05	1.34937E-05	1.32156E-05	3.06874E-05	3.06401E-05	4.03192E-05	4.02932E-05	4.31869E-05	4.21518E-05	1.68056E-06	1.68056E-06	4.55129E-05	1.68056E-06	2.54733E-05	2.46754E-05	3.33961E-05	0.000144941	0.000110171
3836203772925	383620	3772925	0.000103715	4.0679E-05	1.34715E-05	1.31939E-05	3.0637E-05	3.05897E-05	4.0253E-05	4.0227E-05	4.3116E-05	4.20825E-05	1.6778E-06	1.6778E-06	4.54381E-05	1.6778E-06	2.54231E-05	2.46268E-05	3.33576E-05	0.000144774	0.000110044
3836303772925	383630	3772925	0.000103491	4.0591E-05	1.34423E-05	1.31654E-05	3.05707E-05	3.05235E-05	4.01658E-05	4.01399E-05	4.30226E-05	4.19914E-05	1.67417E-06	1.67417E-06	4.53397E-05	1.67417E-06	2.53657E-05	2.45712E-05	3.33056E-05	0.000144549	0.000109872
3836403772925	383640	3772925	0.000103203	4.0478E-05	1.3405E-05	1.31288E-05	3.04858E-05	3.04387E-05	4.00543E-05	4.00284E-05	4.29031E-05	4.18748E-05	1.66952E-06	1.66952E-06	4.52138E-05	1.66952E-06	2.52957E-05	2.45034E-05	3.32264E-05	0.000144205	0.000109611
3836503772925	383650	3772925	0.000102673	4.027E-05	1.33362E-05	1.30614E-05	3.03292E-05	3.02824E-05	3.98486E-05	3.98229E-05	4.26828E-05	4.16598E-05	1.66094E-06	1.66094E-06	4.49816E-05	1.66094E-06	2.51666E-05	2.43783E-05	3.30612E-05	0.000143488	0.000109066
3836603772925	383660	3772925	0.000101793	3.9925E-05	1.32218E-05	1.29494E-05	3.00692E-05	3.00228E-05	3.9507E-05	3.94815E-05	4.23169E-05	4.13026E-05	1.6467E-06	1.6467E-06	4.4596E-05	1.6467E-06	2.49459E-05	2.41646E-05	3.27692E-05	0.000142221	0.000108103
3836703772925	383670	3772925	0.000100814	3.9541E-05	1.30947E-05	1.28249E-05	2.978E-05	2.9734E-05	3.9127E-05	3.91018E-05	4.19099E-05	4.09054E-05	1.63087E-06	1.63087E-06	4.41671E-05	1.63087E-06	2.47019E-05	2.39282E-05	3.24388E-05	0.000140787	0.000107013
3836803772925	383680	3772925	9.96105E-05	3.9069E-05	1.29383E-05	1.26718E-05	2.94245E-05	2.93791E-05	3.86599E-05	3.86349E-05	4.14096E-05	4.0417E-05	1.6114E-06	1.6114E-06	4.36398E-05	1.6114E-06	2.43988E-05	2.36346E-05	3.20315E-05	0.000139019	0.000105669
3836903772925	383690	3772925	9.8353E-05	3.8575E-05	1.2775E-05	1.25118E-05	2.9053E-05	2.90082E-05	3.81718E-05	3.81472E-05	4.08868E-05	3.99068E-05	1.59105E-06	1.59105E-06	4.30889E-05	1.59105E-06	2.40813E-05	2.3327E-05	3.16038E-05	0.000137163	0.000104258
3837003772925	383700	3772925	9.70506E-05	3.8065E-05	1.26058E-05	1.23461E-05	2.86683E-05	2.8624E-05	3.76664E-05	3.76421E-05	4.03454E-05	3.93783E-05	1.56999E-06	1.56999E-06	4.25183E-05	1.56999E-06	2.37548E-05	2.30107E-05	3.11625E-05	0.000135247	0.000102802
3837103772925	383710	3772925	9.55237E-05	3.7466E-05	1.24075E-05	1.21519E-05	2.82172E-05	2.81737E-05	3.70738E-05	3.70498E-05	3.97106E-05	3.87588E-05	1.54528E-06	1.54528E-06	4.18493E-05	1.54528E-06	2.33673E-05	2.26354E-05	3.0651E-05	0.000133028	0.000101115
3837203772925	383720	3772925	9.40686E-05	3.6895E-05	1.22185E-05	1.19668E-05	2.77874E-05	2.77445E-05	3.6509E-05	3.64855E-05	3.91057E-05	3.81684E-05	1.52174E-06	1.52174E-06	4.12119E-05	1.52174E-06	2.29977E-05	2.22774E-05	3.01599E-05	0.000130896	9.9495E-05
3837303772925	383730	3772925	9.27303E-05	3.637E-05	1.20447E-05	1.17965E-05	2.73921E-05	2.73498E-05	3.59896E-05	3.59664E-05	3.85494E-05	3.76253E-05	1.5001E-06	1.5001E-06	4.06255E-05	1.5001E-06	2.26569E-05	2.19472E-05	2.97073E-05	0.000128932	9.80019E-05
3837403772925	383740	3772925	9.14908E-05	3.5884E-05	1.18837E-05	1.16388E-05	2.70259E-05	2.69842E-05	3.55085E-05	3.54856E-05	3.80341E-05	3.71224E-05	1.48004E-06	1.48004E-06	4.00825E-05	1.48004E-06	2.23412E-05	2.16414E-05	2.92864E-05	0.000127105	9.66133E-05
3837503772925	383750	3772925	9.02782E-05	3.5408E-05	1.17262E-05	1.14846E-05	2.66677E-05	2.66266E-05	3.50379E-05	3.50153E-05	3.753E-05	3.66304E-05	1.46043E-06	1.46043E-06	3.95513E-05	1.46043E-06	2.20326E-05	2.13425E-05	2.88722E-05	0.000125308	9.52471E-05
3837603772925	383760	3772925	8.86884E-05	3.4785E-05	1.15197E-05	1.12823E-05	2.61981E-05	2.61577E-05	3.44209E-05	3.43987E-05	3.68691E-05	3.59853E-05	1.43471E-06	1.43471E-06	3.88548E-05	1.43471E-06	2.16236E-05	2.09463E-05	2.83427E-05	0.000123009	9.35001E-05
3837703772925	383770	3772925	8.71435E-05	3.4179E-05	1.1319E-05	1.10858E-05	2.57418E-05	2.5702E-05	3.38213E-05	3.37995E-05	3.62268E-05	3.53585E-05	1.40972E-06	1.40972E-06	3.81779E-05	1.40972E-06	2.12272E-05	2.05623E-05	2.78312E-05	0.000120789	9.18129E-05
3837803772925	383780	3772925	8.56255E-05	3.3584E-05	1.11218E-05	1.08927E-05	2.52934E-05	2.52543E-05	3.32322E-05	3.32107E-05	3.55958E-05	3.47426E-05	1.38516E-06	1.38516E-06	3.75129E-05	1.38516E-06	2.08361E-05	2.01835E-05	2.73243E-05	0.000118589	9.01406E-05
3837903772925	383790	3772925	8.41255E-05	3.2995E-05	1.0927E-05	1.07019E-05	2.48503E-05	2.48119E-05	3.265E-05	3.26289E-05	3.49722E-05	3.4134E-05	1.3609E-06	1.3609E-06	3.68558E-05	1.3609E-06	2.04486E-05	1.98081E-05	2.68264E-05	0.000116429	8.84981E-05
3838003772925	383800	3772925	8.26704E-05	3.2424E-05	1.0738E-05	1.05168E-05	2.44204E-05	2.43828E-05	3.20853E-05	3.20646E-05	3.43673E-05	3.35436E-05	1.33736E-06	1.33736E-06	3.62183E-05	1.33736E-06	2.00737E-05	1.94449E-05	2.63399E-05	0.000114317	8.6893E-05
3838103772925	383810	3772925	8.10447E-05	3.1787E-05	1.05268E-05	1.03099E-05	2.39402E-05	2.39033E-05	3.14543E-05	3.1434E-05	3.36915E-05	3.28839E-05	1.31106E-06	1.31106E-06	3.5506E-05	1.31106E-06	1.96521E-05	1.90366E-05	2.58035E-05	0.000111989	8.51236E-05
3838203772925	383820	3772925	7.94459E-05	3.116E-05	1.03192E-05	1.01066E-05	2.34679E-05	2.34317E-05	3.08338E-05	3.08139E-05	3.30268E-05	3.22352E-05	1.28519E-06	1.28519E-06	3.48056E-05	1.28519E-06	1.92395E-05	1.86369E-05	2.5274E-05	0.000109691	8.33767E-05
3838303772925	383830	3772925	7.8377E-05	3.0741E-05	1.01803E-05	9.97058E-06	2.31522E-05	2.31165E-05	3.0419E-05	3.03993E-05	3.25825E-05	3.18015E-05	1.2679E-06	1.2679E-06	3.43373E-05	1.2679E-06	1.89651E-05	1.8371E-05	2.49119E-05	0.000108119	8.21821E-05
3838403772925	383840	3772925	7.81704E-05	3.066E-05	1.01535E-05	9.9443E-06	2.30912E-05	2.30555E-05	3.03388E-05	3.03192E-05	3.24966E-05	3.17177E-05	1.26456E-06	1.26456E-06	3.42468E-05	1.26456E-06	1.89166E-05	1.83241E-05	2.48259E-05	0.000107746	8.18985E-05
3838503772925	383850	3772925	7.84309E-05	3.0762E-05	1.01873E-05	9.97744E-06	2.31681E-05	2.31324E-05	3.04399E-05	3.04202E-05	3.26049E-05	3.18234E-05	1.26877E-06	1.26877E-06	3.43609E-05	1.26877E-06	1.89758E-05	1.83815E-05	2.49096E-05	0.000108109	8.21747E-05
3838603772925	383860	3772925	7.75327E-05	3.0409E-05	1.00707E-05	9.86318E-06	2.29028E-05	2.28674E-05	3.00913E-05	3.00719E-05	3.22315E-05	3.14589E-05	1.25424E-06	1.25424E-06	3.39674E-05	1.25424E-06	1.87462E-05	1.8159E-05	2.46109E-05	0.000106813	8.11892E-05
3838703772925	383870	3772925	7.64998E-05	3.0004E-05	9.9365E-06	9.73177E-06	2.25977E-05	2.25628E-05	2.96904E-05	2.96712E-05	3.18021E-05	3.10398E-05	1.23753E-06	1.23753E-06	3.35149E-05	1.23753E-06	1.84915E-05	1.79123E-05	2.42737E-05	0.000105349	8.00768E-05
3838803772925	383880	3772925	7.4919E-05	2.9384E-05	9.73117E-06	9.53067E-06	2.21307E-05	2.20965E-05	2.90768E-05	2.90581E-05	3.11449E-05	3.03984E-05	1.21196E-06	1.21196E-06	3.28223E-05	1.21196E-06	1.80735E-05	1.75074E-05	2.37441E-05	0.000103051	7.83299E-05
3838903772925	383890	3772925	7.17214E-05	2.813E-05	9.31583E-06	9.12389E-06	2.11861E-05	2.11534E-05	2.78358E-05	2.78179E-05	2.98156E-05	2.9101E-05	1.16023E-06	1.16023E-06	3.14214E-05	1.16023E-06	1.72555E-05	1.6715E-05	2.26782E-05	9.8425E-05	7.48135E-05
3839003772925	383900	3772925	6.92333E-05	2.7154E-05	8.99267E-06	8.80739E-06	2.04512E-05	2.04196E-05	2.68702E-05	2.68529E-05	2.87813E-05	2.80915E-05	1.11999E-06	1.11999E-06	3.03314E-05	1.11999E-06	1.66079E-05	1.60877E-05	2.1859E-05	9.48695E-05	7.2111E-05
3839103772925	383910	3772925	6.76166E-05	2.652E-05	8.78267E-06	8.60171E-06	1.99736E-05	1.99428E-05	2.62427E-05	2.62258E-05	2.81092E-05	2.74355E-05	1.09383E-06	1.09383E-06	2.96231E-05	1.09383E-06	1.61881E-05	1.56811E-05	2.13181E-05	9.25221E-05	7.03267E-05
3829703772935	382970	3772935	9.36554E-05	3.6733E-05	1.21648E-05	1.19142E-05	2.76654E-05	2.76227E-05	3.63487E-05	3.63252E-05	3.8934E-05	3.80007E-05	1.51506E-06	1.51506E-06	4.10309E-05	1.51506E-06	2.03733E-05	1.97351E-05	1.896E-05	8.22877E-05	6.25474E-05
3829803772935	382980	3772935	9.55686E-05	3.7483E-05	1.24133E-05	1.21576E-05	2.82305E-05	2.81869E-05	3.70912E-05	3.70672E-05	3.97293E-05	3.8777E-05	1.54601E-06	1.54601E-06	4.1869E-05	1.54601E-06	2.08218E-05	2.01696E-05	1.93334E-05	8.39083E-05	6.37793E-05
3829903772935	382990	3772935	9.76434E-05	3.8297E-05	1.26828E-05	1.24215E-05	2.88434E-05	2.87989E-05	3.78965E-05	3.7872E-05	4.05918E-05	3.96189E-05	1.57958E-06	1.57958E-06	4.2778E-05	1.57958E-06	2.13079E-05	2.06405E-05	1.97498E-05	8.57155E-05	6.51529E-05
3830003772935	383000	3772935	9.97722E-05	3.9132E-05	1.29593E-05	1.26923E-05	2.94722E-05	2.94267E-05	3.87226E-05	3.86976E-05	4.14768E-05	4.04826E-05	1.61401E-06	1.61401E-06	4.37106E-05	1.61401E-06	2.18066E-05	2.11236E-05	2.01843E-05	8.76013E-05	6.65864E-05
3830103772935	383010	3772935	0.000102045	4.0023E-05	1.32545E-05	1.29814E-05	3.014355-05	3.0097E-05	3.96046E-05	3.9579E-05	4.24215E-05	4.14046E-05	1.65077E-06	1.65077E-06	4.47062E-05	1.65077E-06	2.23412E-05	2.16414E-05	2.0655E-05	8.96443E-05	6.81392E-05
3830203772935	383020	3772935	0.000104506	4.0989E-05	1.35742E-05	1.32945E-05	3.08705E-05	3.08228E-05	4.05598E-05	4.05336E-05	4.34446E-05	4.24032E-05	1.69059E-06	1.69059E-06	4.57844E-05	1.69059E-06	2.29206E-05	2.22027E-05	2.11687E-05	9.18738E-05	6.98339E-05
3830303772935	383030	3772935	0.000107075	4.1996E-05	1.39078E-05	1.36213E-05	3.16293E-05	3.15805E-05	4.15568E-05	4.15299E-05	4.45125E-05	4.34455E-05	1.73214E-06	1.73214E-06	4.69098E-05	1.73214E-06	2.35252E-05	2.27883E-05	2.17141E-05	9.42409E-05	7.16331E-05
3830403772935	383040	3772935	0.000109661	4.3011E-05	1.42438E-05	1.39504E-05	3.23934E-05	3.23435E-05	4.25607E-05	4.25333E-05	4.55879E-05	4.44951E-05	1.77399E-06	1.77399E-06	4.80431E-05	1.77399E-06	2.41387E-05	2.33826E-05	2.22754E-05	9.66767E-05	7.34846E-05
3830503772935	383050	3772935	0.000112302	4.4046E-05	1.45868E-05	1.42863

			KMMass Grading / Excavation	KMDrainage / Utilities Trenching	KMFoundations / Concrete Pads	KMBuilding / Structure Construction	KMAsphalt Paving	KMArchitectural Coating	KMLandscaping or Other Finishing	KMWaterside Construction (Piles)	EWNDemolition	EWNSite Grubbing / Prep	EWNDrainage / Utilities Trenching	EWNDrainage / Utilities Trenching	EWNDrainage / Utilities Trenching	EWNFoundation s / Concrete Pads	EWNBuilding / Structure Construction	EWNAsphalt Paving	EWNLandscaping or Other Finishing	EWNWaterside Construction (Piles)	ISDemolition
Unique Identifier	X (UTM)	Y (UTM)	2026	2026	2026	2026	2026	2026	2026	2026	2027	2027	2027	2028	2029	2029	2029	2029	2029	2029	2027
3832503772925	383250	3772925	0.000145544	5.22662E-05	2.76591E-05	9.49993E-05	3.05195E-06	3.05195E-06	9.80512E-05	3.05195E-06	0.000189254	1.03146E-05	2.42206E-05	2.37529E-05	2.32614E-05	2.01487E-05	4.37517E-05	3.1127E-06	4.53081E-05	3.1127E-06	2.23193E-05
3832603772925	383260	3772925	0.000146394	5.25713E-05	2.78206E-05	9.55539E-05	3.06976E-06	3.06976E-06	9.86236E-05	3.06976E-06	0.000187141	1.01994E-05	2.39502E-05	2.34877E-05	2.30017E-05	1.99237E-05	4.32632E-05	3.07794E-06	4.48022E-05	3.07794E-06	2.24297E-05
3832703772925	383270	3772925	0.000147022	5.27969E-05	2.79399E-05	9.59638E-05	3.08293E-06	3.08293E-06	9.90467E-05	3.08293E-06	0.000185227	1.00951E-05	2.37052E-05	2.32474E-05	2.27664E-05	1.97199E-05	4.28207E-05	3.04646E-06	4.43439E-05	3.04646E-06	2.24953E-05
3832803772925	383280	3772925	0.000147598	5.30038E-05	2.80494E-05	9.634E-05	3.09502E-06	3.09502E-06	9.9435E-05	3.09502E-06	0.000183573	1.0005E-05	2.34935E-05	2.30398E-05	2.25631E-05	1.95439E-05	4.24383E-05	3.01926E-06	4.3948E-05	3.01926E-06	2.25442E-05
3832903772925	383290	3772925	0.00014816	5.32055E-05	2.81561E-05	9.67065E-05	3.10679E-06	3.10679E-06	9.98133E-05	3.10679E-06	0.000182133	9.9265E-06	2.33093E-05	2.28592E-05	2.23862E-05	1.93906E-05	4.21055E-05	2.99558E-06	4.36033E-05	2.99558E-06	2.25847E-05
3833003772925	383300	3772925	0.000148633	5.33753E-05	2.8246E-05	9.70151E-05	3.11671E-06	3.11671E-06	0.000100132	3.11671E-06	0.000180724	9.84972E-06	2.3129E-05	2.26823E-05	2.2213E-05	1.92406E-05	4.17798E-05	2.97241E-06	4.3266E-05	2.97241E-06	2.26057E-05
3833103772925	383310	3772925	0.000149128	5.3553E-05	2.83401E-05	9.73382E-05	3.12709E-06	3.12709E-06	0.000100465	3.12709E-06	0.000179415	9.77836E-06	2.29614E-05	2.2518E-05	2.20521E-05	1.91012E-05	4.14772E-05	2.95088E-06	4.29526E-05	2.95088E-06	2.26281E-05
3833203772925	383320	3772925	0.00014983	5.38051E-05	2.84735E-05	9.77964E-05	3.14181E-06	3.14181E-06	0.000100938	3.14181E-06	0.000178435	9.72494E-06	2.2836E-05	2.2395E-05	2.19316E-05	1.89969E-05	4.12506E-05	2.93476E-06	4.2718E-05	2.93476E-06	2.26853E-05
3833303772925	383330	3772925	0.000150362	5.39961E-05	2.85745E-05	9.81436E-05	3.15296E-06	3.15296E-06	0.000101297	3.15296E-06	0.000177309	9.6636E-06	2.26919E-05	2.22537E-05	2.17933E-05	1.8877E-05	4.09904E-05	2.91624E-06	4.24485E-05	2.91624E-06	2.27189E-05
3833403772925	383340	3772925	0.000150554	5.40651E-05	2.86111E-05	9.8269E-05	3.15699E-06	3.15699E-06	0.000101426	3.15699E-06	0.000175878	9.58556E-06	2.25087E-05	2.2074E-05	2.16173E-05	1.87246E-05	4.06594E-05	2.89269E-06	4.21057E-05	2.89269E-06	2.27105E-05
3833503772925	383350	3772925	0.000151329	5.43437E-05	2.87585E-05	9.87753E-05	3.17326E-06	3.17326E-06	0.000101949	3.17326E-06	0.000175326	9.55551E-06	2.24381E-05	2.20048E-05	2.15495E-05	1.86659E-05	4.05319E-05	2.88363E-06	4.19737E-05	2.88363E-06	2.28013E-05
3833603772925	383360	3772925	0.000151485	5.43994E-05	2.8788E-05	9.88766E-05	3.17651E-06	3.17651E-06	0.000102053	3.17651E-06	0.000174163	9.49208E-06	2.22892E-05	2.18588E-05	2.14065E-05	1.8542E-05	4.02629E-05	2.86449E-06	4.16951E-05	2.86449E-06	2.28069E-05
3833703772925	383370	3772925	0.000152467	5.47523E-05	2.89747E-05	9.9518E-05	3.19712E-06	3.19712E-06	0.000102715	3.19712E-06	0.000174163	9.49208E-06	2.22892E-05	2.18588E-05	2.14065E-05	1.8542E-05	4.02629E-05	2.86449E-06	4.16951E-05	2.86449E-06	2.2948E-05
3833803772925	383380	3772925	0.000154588	5.55138E-05	2.93777E-05	0.000100902	3.24158E-06	3.24158E-06	0.000104144	3.24158E-06	0.000175587	9.5697E-06	2.24715E-05	2.20375E-05	2.15815E-05	1.86936E-05	4.05921E-05	2.88791E-06	4.20361E-05	2.88791E-06	2.32708E-05
3833903772925	383390	3772925	0.000156952	5.63628E-05	2.9827E-05	0.000102445	3.29116E-06	3.29116E-06	0.000105736	3.29116E-06	0.000177218	9.65859E-06	2.26802E-05	2.22422E-05	2.1782E-05	1.88673E-05	4.09691E-05	2.91473E-06	4.24265E-05	2.91473E-06	2.36285E-05
3834003772925	383400	3772925	0.000158496	5.69174E-05	3.01204E-05	0.000103453	3.32354E-06	3.32354E-06	0.000106777	3.32354E-06	0.000177899	9.69573E-06	2.27674E-05	2.23277E-05	2.18658E-05	1.89398E-05	4.11267E-05	2.92594E-06	4.25896E-05	2.92594E-06	2.38576E-05
3834103772925	383410	3772925	0.000160055	5.74772E-05	3.04167E-05	0.000104471	3.35623E-06	3.35623E-06	0.000107827	3.35623E-06	0.000178634	9.73579E-06	2.28615E-05	2.242E-05	2.19561E-05	1.90181E-05	4.12966E-05	2.93803E-06	4.27656E-05	2.93803E-06	2.40868E-05
3834203772925	383420	3772925	0.000160513	5.76417E-05	3.05038E-05	0.00010477	3.36583E-06	3.36583E-06	0.000108136	3.36583E-06	0.000178182	9.71117E-06	2.28037E-05	2.23633E-05	2.19006E-05	1.897E-05	4.11922E-05	2.9306E-06	4.26575E-05	2.9306E-06	2.41496E-05
3834303772925	383430	3772925	0.000159102	5.71349E-05	3.02356E-05	0.000103849	3.33624E-06	3.33624E-06	0.000107185	3.33624E-06	0.000175717	9.5768E-06	2.24881E-05	2.20539E-05	2.15975E-05	1.87075E-05	4.06222E-05	2.89005E-06	4.20672E-05	2.89005E-06	2.39401E-05
3834403772925	383440	3772925	0.000157558	5.65804E-05	2.99421E-05	0.000102841	3.30386E-06	3.30386E-06	0.000106145	3.30386E-06	0.000173152	9.437E-06	2.21598E-05	2.17319E-05	2.12823E-05	1.84344E-05	4.00292E-05	2.84786E-06	4.14531E-05	2.84786E-06	2.37109E-05
3834503772925	383450	3772925	0.000154189	5.53705E-05	2.93019E-05	0.000100642	3.23322E-06	3.23322E-06	0.000103875	3.23322E-06	0.00016865	9.19162E-06	2.15837E-05	2.11669E-05	2.07289E-05	1.79551E-05	3.89884E-05	2.77381E-06	4.03753E-05	2.77381E-06	2.32191E-05
3834603772925	383460	3772925	0.00015048	5.40386E-05	2.8597E-05	9.82207E-05	3.15544E-06	3.15544E-06	0.000101376	3.15544E-06	0.000163833	8.92913E-06	2.09673E-05	2.05624E-05	2.01369E-05	1.74423E-05	3.7875E-05	2.6946E-06	3.92223E-05	2.6946E-06	2.26756E-05
3834703772925	383470	3772925	0.000145581	5.22795E-05	2.76661E-05	9.50234E-05	3.05272E-06	3.05272E-06	9.80761E-05	3.05272E-06	0.000157808	8.60071E-06	2.01961E-05	1.98061E-05	1.93963E-05	1.68008E-05	3.64819E-05	2.59549E-06	3.77797E-05	2.59549E-06	2.19574E-05
3834803772925	383480	3772925	0.000138104	4.95944E-05	2.62452E-05	9.0143E-05	2.89593E-06	2.89593E-06	9.30389E-05	2.89593E-06	0.000149109	8.12665E-06	1.90829E-05	1.87144E-05	1.83272E-05	1.58747E-05	3.44711E-05	2.45243E-06	3.56973E-05	2.45243E-06	2.08536E-05
3834903772925	383490	3772925	0.000131492	4.72198E-05	2.49885E-05	8.58268E-05	2.75727E-06	2.75727E-06	8.85841E-05	2.75727E-06	0.000141422	7.70767E-06	1.80991E-05	1.77496E-05	1.73823E-05	1.50563E-05	3.26939E-05	2.32599E-06	3.38569E-05	2.32599E-06	1.98713E-05
3835003772925	383500	3772925	0.000127391	4.57472E-05	2.42092E-05	8.31503E-05	2.67129E-06	2.67129E-06	8.58216E-05	2.67129E-06	0.000136476	7.43809E-06	1.7466E-05	1.71288E-05	1.67743E-05	1.45297E-05	3.15504E-05	2.24464E-06	3.26727E-05	2.24464E-06	1.92649E-05
3835103772925	383510	3772925	0.000124103	4.45665E-05	2.35844E-05	8.10043E-05	2.60234E-06	2.60234E-06	8.36066E-05	2.60234E-06	0.000132456	7.21901E-06	1.69516E-05	1.66242E-05	1.62803E-05	1.41017E-05	3.06211E-05	2.17852E-06	3.17103E-05	2.17852E-06	1.87815E-05
3835203772925	383520	3772925	0.00012097	4.34415E-05	2.29891E-05	7.89595E-05	2.53665E-06	2.53665E-06	8.14962E-05	2.53665E-06	0.000128643	7.01119E-06	1.64636E-05	1.61457E-05	1.58116E-05	1.36958E-05	2.97396E-05	2.11581E-06	3.07975E-05	2.11581E-06	1.83218E-05
3835303772925	383530	3772925	0.000118444	4.25341E-05	2.25089E-05	7.73102E-05	2.48367E-06	2.48367E-06	7.97939E-05	2.48367E-06	0.000125534	6.84176E-06	1.60657E-05	1.57555E-05	1.54295E-05	1.33648E-05	2.90209E-05	2.06468E-06	3.00532E-05	2.06468E-06	1.79557E-05
3835403772925	383540	3772925	0.000115917	4.16267E-05	2.20287E-05	7.56609E-05	2.43068E-06	2.43068E-06	7.80916E-05	2.43068E-06	0.000122479	6.67526E-06	1.56748E-05	1.53721E-05	1.5054E-05	1.30396E-05	2.83146E-05	2.01443E-06	2.93219E-05	2.01443E-06	1.75883E-05
3835503772925	383550	3772925	0.000113907	4.0905E-05	2.16468E-05	7.43492E-05	2.38854E-06	2.38854E-06	7.67377E-05	2.38854E-06	0.000120013	6.54088E-06	1.53592E-05	1.50626E-05	1.4751E-05	1.27771E-05	2.77447E-05	1.97388E-06	2.87316E-05	1.97388E-06	1.73018E-05
3835603772925	383560	3772925	0.000112296	4.03266E-05	2.13407E-05	7.32978E-05	2.35477E-06	2.35477E-06	7.56526E-05	2.35477E-06	0.000118	6.43113E-06	1.51015E-05	1.48099E-05	1.45034E-05	1.25627E-05	2.72791E-05	1.94076E-06	2.82495E-05	1.94076E-06	1.70755E-05
3835703772925	383570	3772925	0.000110752	3.97721E-05	2.10472E-05	7.22899E-05	2.32239E-06	2.32239E-06	7.46123E-05	2.32239E-06	0.000116093	6.32722E-06	1.48575E-05	1.45706E-05	1.42691E-05	1.23597E-05	2.68384E-05	1.9094E-06	2.77931E-05	1.9094E-06	1.68603E-05
3835803772925	383580	3772925	0.00011008	3.95307E-05	2.09195E-05	7.18511E-05	2.30829E-06	2.30829E-06	7.41594E-05	2.30829E-06	0.000115105	6.27339E-06	1.47311E-05	1.44466E-05	1.41477E-05	1.22545E-05	2.661E-05	1.89316E-06	2.75566E-05	1.89316E-06	1.67737E-05
3835903772925	383590	3772925	0.000109541	3.9337E-05	2.0817E-05	7.1499E-05	2.29698E-06	2.29698E-06	7.3796E-05	2.29698E-06	0.000114286	6.22874E-06	1.46262E-05	1.43438E-05	1.4047E-05	1.21673E-05	2.64206E-05	1.87968E-06	2.73605E-05	1.87968E-06	1.67066E-05
3836003772925	383600	3772925	0.000109201	3.92149E-05	2.07524E-05	7.12772E-05	2.28985E-06	2.28985E-06	7.3567E-05	2.28985E-06	0.000113681	6.19577E-06	1.45488E-05	1.42679E-05	1.39727E-05	1.21029E-05	2.62808E-05	1.86974E-06	2.72157E-05	1.86974E-06	1.66661E-05
3836103772925	383610	3772925	0.000109031	3.91539E-05	2.07201E-05	7.11663E-05	2.28629E-06	2.28629E-06	7.34526E-05	2.28629E-06	0.000113298	6.1749E-06	1.44998E-05	1.42198E-05	1.39256E-05	1.20622E-05	2.61923E-05	1.86344E-06	2.7124E-05	1.86344E-06	1.66507E-05
3836203772925	383620	3772925	0.000108905	3.91088E-05	2.06962E-05	7.10843E-05	2.28365E-06	2.28365E-06	7.33679E-05	2.28365E-06	0.000112992	6.15821E-06	1.44606E-05	1.41814E-05	1.3888E-05	1.20296E-05	2.61215E-05	1.8584E-06	2.70507E-05	1.8584E-06	1.66382E-05
3836303772925	383630	3772925	0.000108735	3.90478E-05	2.06639E-05	7.09734E-05	2.28009E-06	2.28009E-06	7.32535E-05	2.28009E-06	0.000112686	6.14152E-06	1.44214E-05	1.41429E-05	1.38503E-05	1.1997E-05	2.60507E-05	1.85336E-06	2.69774E-05	1.85336E-06	1.66172E-05
3836403772925	383640	3772925	0.000108477	3.89549E-05	2.06148E-05	7.08046E-05	2.27467E-06	2.27467E-06	7.30793E-05	2.27467E-06	0.000112334	6.12232E-06	1.43764E-05	1.40987E-05	1.3807E-05	1.19595E-05	2.59692E-05	1.84757E-06	2.6893E-05	1.84757E-06	1.65823E-05
3836503772925	383650	3772925	0.000107937	3.87612E-05	2.05123E-05	7.04525E-05	2.26336E-06	2.26336E-06	7.27159E-05	2.26336E-06	0.000111729	6.08936E-06	1.4299E-05	1.40228E-05	1.37327E-05	1.18951E-05	2.58294E-05	1.83762E-06	2.67482E-05	1.83762E-06	1.65026E-05
3836603772925	383660	3772925	0.000106984	3.84189E-05	2.03312E-05	6.98304E-05	2.24337E-06	2.24337E-06	7.20738E-05	2.24337E-06	0.000110726	6.03469E-06	1.41706E-05	1.38969E-05	1.36094E-05	1.17883E-05	2.55975E-05	1.82113E-06	2.65081E-05	1.82113E-06	1.63615E-05
3836703772925	383670	3772925	0.000105906	3.80316E-05	2.01262E-05	6.91263E-05	2.22075E-06	2.22075E-06	7.13471E-05	2.22075E-06	0.000109638	5.97543E-06	1.40314E-05	1.37605E-05	1.34758E-05	1.16725E-05	2.53462E-05	1.80324E-06	2.62478E-05	1.80324E-06	1.62022E-05
3836803772925	383680	3772925	0.000104576	3.7554E-05	1.98734E-05	6.82583E-05	2.19287E-06	2.19287E-06	7.04512E-05	2.19287E-06	0.000108283	5.90157E-06	1.3858E-05	1.35904E-05	1.33092E-05	1.15282E-05	2.50329E-05	1.78095E-06	2.59233E-05	1.78095E-06	1.60052E-05
3836903772925	383690	3772925	0.000103179	3.70525E-05	1.96081E-05	6.73468E-05	2.16358E-06	2.16358E-06	6.95104E-05	2.16358E-06	0.000106867	5.82436E-06	1.36767E-05	1.34126E-05	1.31351E-05	1.13774E-05	2.47054E-05	1.75765E-06	2.55842E-05	1.75765E-06	1.57984E-05
3837003772925	383700	3772925	0.000101738	3.65351E-05	1.93343E-05	6.64064E-05	2.13337E-06	2.13337E-06	6.85398E-05	2.13337E-06	0.000105412	5.74508E-06	1.34905E-05	1.323E-05	1.29563E-05	1.12225E-05	2.43691E-05	1.73373E-06	2.52359E-05	1.73373E-06	1.55874E-05
3837103772925	383710	3772925	0.000100069	3.59355E-05	1.90169E-05	6.53165E-05	2.09836E-06	2.09836E-06	6.74149E-05	2.09836E-06	0.000103658	5.64951E-06	1.32661E-05	1.30099E-05	1.27407E-05	1.10359E-05	2.39637E-05	1.70489E-06	2.48162E-05	1.70489E-06	1.53429E-05
3837203772925	383720	3772925	9.84654E-05	3.53598E-05	1.87122E-05	6.427E-05	2.06474E-06	2.06474E-06	6.63348E-05	2.06474E-06	0.000101981	5.55812E-06	1.30515E-05	1.27995E-05	1.25346E-05	1.08573E-05	2.35761E-05	1.67731E-06	2.44147E-05	1.67731E-06	1.51096E-05
3837303772925	383730	3772925	9.69877E-05	3.48291E-05	1.84314E-05	6.33055E-05	2.03375E-06	2.03375E-06	6.53393E-05	2.03375E-06	0.00010045	5.47466E-06	1.28555E-05	1.26073E-05	1.23464E-05	1.06943E-05	2.3222E-05	1.65212E-06	2.40481E-05	1.65212E-06	1.48944E-05
3837403772925	383740	3772925	9.56134E-05	3.43356E-05	1.81703E-05	6.24085E-05	2.00494E-06	2.00494E-06	6.44135E-05	2.00494E-06	9.90412E-05	5.39788E-06	1.26752E-05	1.24305E-05	1.21733E-05	1.05443E-05	2.28963E-05	1.62895E-06	2.37108E-05	1.62895E-06	1.46932E-05
3837503772925	383750	3772925	9.42614E-05	3.38501E-05	1.79133E-05	6.1526E-05	1.97659E-06	1.97659E-06	6.35026E-05	1.97659E-06	9.76554E-05	5.32234E-06	1.24979E-05	1.22565E-05	1.20029E-05	1.03968E-05	2.25759E-05	1.60616E-06	2.3379E-05	1.60616E-06	1.44962E-05
3837603772925	383760	3772925	9.25325E-05	3.32292E-05	1.75848E-05	6.03975E-05	1.94033E-06	1.94033E-06	6.23379E-05	1.94033E-06	9.57718E-05	5.21969E-06	1.22568E-05	1.20201E-05	1.17714E-05	1.01962E-05	2.21405E-05	1.57518E-06	2.29281E-05	1.57518E-06	1.42475E-05
3837703772925	383770	3772925	9.08627E-05	3.26296E-05	1.72674E-05	5.93076E-05	1.90532E-06	1.90532E-06	6.1213E-05	1.90532E-06	9.39494E-05	5.12037E-06	1.20236E-05	1.17914E-05	1.15474E-05	1.00022E-05	2.17192E-05	1.54521E-06	2.24918E-05	1.54521E-06	1.40058E-05
3837803772925	383780	3772925	8.92077E-05	3.20352E-05	1.69529E-05	5.82274E-05	1.87061E-06	1.87061E-06	6.0098E-05	1.87061E-06	9.21501E-05	5.0223E-06	1.17933E-05	1.15656E-05	1.13263E-05	9.81065E-06	2.13032E-05	1.51561E-06	2.2061E-05	1.51561E-06	1.37683E-05
3837903772925	383790	3772925	8.75822E-05	3.14515E-05	1.6644E-05	5.71664E-05	1.83653E-06	1.83653E-06	5.9003E-05	1.83653E-06	9.0366E-05	4.92507E-06	1.1565E-05	1.13417E-05	1.1107E-05	9.62071E-06	2.08908E-05	1.48627E-06	2.16339E-05	1.48627E-06	1.35321E-05
3838003772925	383800	3772925	8.59937E-05	3.08811E-05	1.63422E-05	5.61296E-05	1.80322E-06	1.80322E-06	5.79328E-05	1.80322E-06	8.86433E-05	4.83117E-06	1.13445E-05	1.11254E-05	1.08952E-05	9.4373E-06	2.04925E-05	1.45793E-06	2.12215E-05	1.45793E-06	1.33044E-05
3838103772925	383810	3772925	8.42427E-05	3.02523E-05	1.60094E-05	5.49866E-05	1.7665E-06	1.7665E-06	5.67531E-05	1.7665E-06	8.66984E-05	4.72518E-06	1.10956E-05	1.08813E-05	1.06562E-05	9.23024E-06	2.00429E-05	1.42595E-06	2.07559E-05	1.42595E-06	1.30515E-05
3838203772925	383820	3772925	8.25138E-05	2.96314E-05	1.56808E-05	5.38582E-05	1.73025E-06	1.73025E-06	5.55884E-05	1.73025E-06	8.47919E-05	4.62127E-06	1.08516E-05	1.0642E-05	1.04219E-05	9.02727E-06	1.96022E-05	1.39459E-06	2.02995E-05	1.39459E-06	1.28014E-05
3838303772925	383830	3772925	8.13316E-05	2.92069E-05	1.54562E-05	5.30866E-05	1.70546E-06	1.70546E-06	5.4792E-05	1.70546E-06	8.35515E-05	4.55366E-06	1.06929E-05	1.04864E-05	1.02694E-05	8.89521E-06	1.93154E-05	1.37419E-06	2.00025E-05	1.37419E-06	1.26309E-05
3838403772925	383840	3772925	8.10509E-05	2.91061E-05	1.54028E-05	5.29033E-05	1.69957E-06	1.69957E-06	5.46029E-05	1.69957E-06	8.33524E-05	4.54281E-06	1.06674E-05	1.04614E-05	1.02449E-05	8.87401E-06	1.92694E-05	1.37091E-06	1.99548E-05	1.37091E-06	1.2589E-05
3838503772925	383850	3772925	8.13243E-05	2.92042E-05	1.54548E-05	5.30817E-05	1.7053E-06	1.7053E-06	5.4787E-05	1.7053E-06	8.3628E-05	4.55784E-06	1.07027E-05	1.0496E-05	1.02788E-05	8.90336E-06	1.93331E-05	1.37545E-06	2.00208E-05	1.37545E-06	1.26267E-05
3838603772925	383860	3772925	8.0349E-05	2.8854E-05	1.52694E-05	5.24452E-05	1.68485E-06	1.68485E-06	5.413E-05	1.68485E-06	8.25867E-05	4.50108E-06	1.05694E-05	1.03653E-05	1.01508E-05	8.79249E-06	1.90924E-05	1.35832E-06	1.97715E-05	1.35832E-06	1.2487E-05
3838703772925	383870	3772925	7.92481E-05	2.84587E-05	1.50602E-05	5.17266E-05	1.66177E-06	1.66177E-06	5.33884E-05	1.66177E-06	8.13999E-05	4.4364E-06	1.04175E-05	1.02163E-05	1.00049E-05	8.66614E-06	1.8818E-05	1.3388E-06	1.94874E-05	1.3388E-06	1.23291E-05
3838803772925	383880	3772925	7.75192E-05	2.78378E-05	1.47317E-05	5.05981E-05	1.62552E-06	1.62552E-06	5.22236E-05	1.62552E-06	7.94933E-05	4.33249E-06	1.01735E-05	9.97704E-06	9.77061E-06	8.46316E-06	1.83773E-05	1.30744E-06	1.9031E-05	1.30744E-06	1.20776E-05
3838903772925	383890	3772925	7.40393E-05	2.65881E-05	1.40703E-05	4.83267E-05	1.55254E-06	1.55254E-06	4.98793E-05	1.55254E-06	7.57415E-05	4.12801E-06	9.69334E-06	9.50615E-06	9.30946E-06	8.06373E-06	1.75099E-05	1.24573E-06	1.81328E-05	1.24573E-06	1.15746E-05
3839003772925	383900	3772925	7.13647E-05	2.56277E-05	1.35621E-05	4.6581E-05	1.49646E-06	1.49646E-06	4.80774E-05	1.49646E-06	7.27553E-05	3.96526E-06	9.31117E-06	9.13136E-06	8.94243E-06	7.74581E-06	1.68196E-05	1.19662E-06	1.74179E-05	1.19662E-06	1.11876E-05
3839103772925	383910	3772925	6.95988E-05	2.49935E-05	1.32265E-05	4.54284E-05	1.45943E-06	1.45943E-06	4.68878E-05	1.45943E-06	7.08334E-05	3.86051E-06	9.06521E-06	8.89016E-06	8.70621E-06	7.5412E-06	1.63753E-05	1.16501E-06	1.69578E-05	1.16501E-06	1.09333E-05
3829703772935	382970	3772935	6.19001E-05	2.22289E-05	1.17634E-05	4.04033E-05	1.298E-06	1.298E-06	4.17013E-05	1.298E-06	9.52358E-05	5.19047E-06	1.21882E-05	1.19528E-05	1.17055E-05	1.01392E-05	2.20166E-05	1.56636E-06	2.27998E-05	1.56636E-06	1.00349E-05
3829803772935	382980	3772935	6.31192E-05	2.26666E-05	1.19951E-05	4.1199E-05	1.32356E-06	1.32356E-06	4.25226E-05	1.32356E-06	9.7418E-05	5.30941E-06	1.24675E-05	1.22267E-05	1.19737E-05	1.03715E-05	2.25211E-05	1.60225E-06	2.33222E-05	1.60225E-06	1.02095E-05
3829903772935	382990	3772935	6.44787E-05	2.31548E-05	1.22535E-05	4.20863E-05	1.35207E-06	1.35207E-06	4.34384E-05	1.35207E-06	9.97763E-05	5.43794E-06	1.27693E-05	1.25227E-05	1.22636E-05	1.06226E-05	2.30663E-05	1.64104E-06	2.38868E-05	1.64104E-06	1.04037E-05
3830003772935	383000	3772935	6.58972E-05	2.36643E-05	1.2523E-05	4.30123E-05	1.38181E-06	1.38181E-06	4.43941E-05	1.38181E-06	0.000102196	5.56981E-06	1.3079E-05	1.28264E-05	1.25611E-05	1.08802E-05	2.36256E-05	1.68084E-06	2.4466E-05	1.68084E-06	1.06063E-05
3830103772935	383010	3772935	6.7434E-05	2.42161E-05	1.28151E-05	4.40154E-05	1.41404E-06	1.41404E-06	4.54294E-05	1.41404E-06	0.000104776	5.71044E-06	1.34092E-05	1.31502E-05	1.28782E-05	1.11549E-05	2.42221E-05	1.72328E-06	2.50838E-05	1.72328E-06	1.08257E-05
3830203772935	383020	3772935	6.91112E-05	2.48184E-05	1.31338E-05	4.51101E-05	1.44921E-06	1.44921E-06	4.65593E-05	1.44921E-06	0.000107579	5.86317E-06	1.37678E-05	1.3502E-05	1.32226E-05	1.14532E-05	2.487E-05	1.76937E-06	2.57547E-05	1.76937E-06	1.1066E-05
3830303772935	383030	3772935	7.08918E-05	2.54579E-05	1.34722E-05	4.62723E-05	1.48654E-06	1.48654E-06	4.77589E-05	1.48654E-06	0.000110504	6.02259E-06	1.41422E-05	1.38691E-05	1.35821E-05	1.17646E-05	2.55462E-05	1.81747E-06	2.64549E-05	1.81747E-06	1.13203E-05
3830403772935	383040	3772935	7.27241E-05	2.61159E-05	1.38204E-05	4.74683E-05	1.52497E-06	1.52497E-06	4.89933E-05	1.52497E-06	0.000113467	6.18408E-06	1.45214E-05	1.4241E-05	1.39463E-05	1.20801E-05	2.62312E-05	1.86621E-06	2.71643E-05	1.86621E-06

			ISDrainage / Utilities Trenching	ISDrainage / Utilities Trenching	ISAsphalt Paving	ISAsphalt Paving	SVDemolition	SVSite Grubbing / Prep	SVMass Grading / Excavation	SVMass Grading / Excavation	SVDrainage / Utilities Trenching	SVFoundations / Concrete Pads	SVBuilding / Structure Construction	SVBuilding / Structure Construction	SVAsphalt Paving	SVAsphalt Paving	SVArchitectural Coating	SVArchitectural Coating	SVLandscaping or Other Finishing	SVLandscaping or Other Finishing	MDemolition
Unique Identifier	X (UTM)	Y (UTM)	2027	2028	2027	2028	2027	2027	2027	2028	2028	2028	2028	2029	2028	2029	2028	2029	2028	2029	2027
3832503772925	383250	3772925	8.98712E-06	8.75654E-06	2.32105E-06	2.16216E-06	0.000143823	0.000103401	6.97159E-05	6.88308E-05	4.88371E-05	1.55143E-05	2.22252E-05	2.13771E-05	2.18517E-06	2.03307E-06	2.18517E-06	2.03307E-06	2.22252E-05	2.13771E-05	3.73213E-05
3832603772925	383260	3772925	9.03157E-06	8.79985E-06	2.33253E-06	2.17285E-06	0.000145195	0.000104387	7.03809E-05	6.94873E-05	4.93029E-05	1.56623E-05	2.24372E-05	2.15811E-05	2.20602E-06	2.05247E-06	2.20602E-06	2.05247E-06	2.24372E-05	2.15811E-05	3.75409E-05
3832703772925	383270	3772925	9.05801E-06	8.82561E-06	2.33936E-06	2.17922E-06	0.000146362	0.000105226	7.09467E-05	7.00459E-05	4.96992E-05	1.57882E-05	2.26175E-05	2.17545E-05	2.22375E-06	2.06896E-06	2.22375E-06	2.06896E-06	2.26175E-05	2.17545E-05	3.77169E-05
3832803772925	383280	3772925	9.0777E-06	8.8448E-06	2.34444E-06	2.18395E-06	0.000147476	0.000106027	7.14865E-05	7.05788E-05	5.00774E-05	1.59083E-05	2.27896E-05	2.19201E-05	2.24067E-06	2.0847E-06	2.24067E-06	2.0847E-06	2.27896E-05	2.19201E-05	3.78874E-05
3832903772925	383290	3772925	9.09402E-06	8.86069E-06	2.34866E-06	2.18788E-06	0.000148563	0.000106808	7.20133E-05	7.1099E-05	5.04464E-05	1.60255E-05	2.29576E-05	2.20816E-05	2.25718E-06	2.10007E-06	2.25718E-06	2.10007E-06	2.29576E-05	2.20816E-05	3.80616E-05
3833003772925	383300	3772925	9.10246E-06	8.86891E-06	2.35084E-06	2.18991E-06	0.000149534	0.000107507	7.2484E-05	7.15637E-05	5.07762E-05	1.61303E-05	2.31076E-05	2.22259E-05	2.27193E-06	2.1138E-06	2.27193E-06	2.1138E-06	2.31076E-05	2.22259E-05	3.82177E-05
3833103772925	383310	3772925	9.11146E-06	8.87769E-06	2.35316E-06	2.19207E-06	0.000150496	0.000108198	7.29504E-05	7.20241E-05	5.11029E-05	1.62341E-05	2.32563E-05	2.23689E-05	2.28655E-06	2.1274E-06	2.28655E-06	2.1274E-06	2.32563E-05	2.23689E-05	3.8381E-05
3833203772925	383320	3772925	9.13453E-06	8.90016E-06	2.35912E-06	2.19762E-06	0.00015169	0.000109057	7.3529E-05	7.25955E-05	5.15082E-05	1.63628E-05	2.34408E-05	2.25464E-05	2.30469E-06	2.14427E-06	2.30469E-06	2.14427E-06	2.34408E-05	2.25464E-05	3.85969E-05
3833303772925	383330	3772925	9.14803E-06	8.91332E-06	2.36261E-06	2.20087E-06	0.000152714	0.000109793	7.40257E-05	7.30858E-05	5.18561E-05	1.64734E-05	2.35991E-05	2.26987E-05	2.32026E-06	2.15875E-06	2.32026E-06	2.15875E-06	2.35991E-05	2.26987E-05	3.87602E-05
3833403772925	383340	3772925	9.14465E-06	8.91003E-06	2.36173E-06	2.20006E-06	0.000153409	0.000110293	7.43625E-05	7.34183E-05	5.20921E-05	1.65483E-05	2.37065E-05	2.28019E-05	2.33081E-06	2.16858E-06	2.33081E-06	2.16858E-06	2.37065E-05	2.28019E-05	3.8831E-05
3833503772925	383350	3772925	9.18122E-06	8.94566E-06	2.37118E-06	2.20886E-06	0.000154772	0.000111273	7.50232E-05	7.40707E-05	5.25549E-05	1.66953E-05	2.39171E-05	2.30045E-05	2.35152E-06	2.18784E-06	2.35152E-06	2.18784E-06	2.39171E-05	2.30045E-05	3.90397E-05
3833603772925	383360	3772925	9.18347E-06	8.94785E-06	2.37176E-06	2.2094E-06	0.000155476	0.000111779	7.53644E-05	7.44075E-05	5.27939E-05	1.67713E-05	2.40259E-05	2.31091E-05	2.36222E-06	2.19779E-06	2.36222E-06	2.19779E-06	2.40259E-05	2.31091E-05	3.9085E-05
3833703772925	383370	3772925	9.2403E-06	9.00322E-06	2.38644E-06	2.22307E-06	0.000157079	0.000112932	7.61417E-05	7.51749E-05	5.33384E-05	1.69442E-05	2.42737E-05	2.33475E-05	2.38658E-06	2.22046E-06	2.38658E-06	2.22046E-06	2.42737E-05	2.33475E-05	3.93318E-05
3833803772925	383380	3772925	9.37026E-06	9.12985E-06	2.42E-06	2.25434E-06	0.000159903	0.000114962	7.75106E-05	7.65265E-05	5.42974E-05	1.72489E-05	2.47101E-05	2.37672E-05	2.42949E-06	2.26038E-06	2.42949E-06	2.26038E-06	2.47101E-05	2.37672E-05	3.98635E-05
3833903772925	383390	3772925	9.51429E-06	9.27018E-06	2.4572E-06	2.28899E-06	0.000162879	0.000117101	7.89529E-05	7.79505E-05	5.53077E-05	1.75699E-05	2.51699E-05	2.42095E-05	2.4747E-06	2.30244E-06	2.4747E-06	2.30244E-06	2.51699E-05	2.42095E-05	4.0455E-05
3834003772925	383400	3772925	9.60656E-06	9.36008E-06	2.48103E-06	2.31119E-06	0.000164848	0.000118517	7.99073E-05	7.88927E-05	5.59763E-05	1.77822E-05	2.54741E-05	2.45022E-05	2.50461E-06	2.33027E-06	2.50461E-06	2.33027E-06	2.54741E-05	2.45022E-05	4.08379E-05
3834103772925	383410	3772925	9.69883E-06	9.44998E-06	2.50486E-06	2.33338E-06	0.000166745	0.000119881	8.08271E-05	7.98009E-05	5.66206E-05	1.79869E-05	2.57674E-05	2.47842E-05	2.53344E-06	2.3571E-06	2.53344E-06	2.3571E-06	2.57674E-05	2.47842E-05	4.12298E-05
3834203772925	383420	3772925	9.72414E-06	9.47465E-06	2.5114E-06	2.33948E-06	0.000167414	0.000120361	8.1151E-05	8.01206E-05	5.68475E-05	1.8059E-05	2.58706E-05	2.48835E-05	2.54359E-06	2.36654E-06	2.54359E-06	2.36654E-06	2.58706E-05	2.48835E-05	4.13387E-05
3834303772925	383430	3772925	9.63975E-06	9.39242E-06	2.4896E-06	2.31917E-06	0.000166104	0.00011942	8.05162E-05	7.94939E-05	5.64028E-05	1.79177E-05	2.56683E-05	2.46889E-05	2.52369E-06	2.34803E-06	2.52369E-06	2.34803E-06	2.56683E-05	2.46889E-05	4.09667E-05
3834403772925	383440	3772925	9.54748E-06	9.30252E-06	2.46577E-06	2.29697E-06	0.000164625	0.000118356	7.97993E-05	7.87861E-05	5.59007E-05	1.77582E-05	2.54397E-05	2.4469E-05	2.50122E-06	2.32713E-06	2.50122E-06	2.32713E-06	2.54397E-05	2.4469E-05	4.05566E-05
3834503772925	383450	3772925	9.34944E-06	9.10956E-06	2.41462E-06	2.24933E-06	0.000161231	0.000115916	7.8154E-05	7.71617E-05	5.47481E-05	1.73921E-05	2.49152E-05	2.39645E-05	2.44965E-06	2.27915E-06	2.44965E-06	2.27915E-06	2.49152E-05	2.39645E-05	3.96748E-05
3834603772925	383460	3772925	9.13059E-06	8.89632E-06	2.3581E-06	2.19668E-06	0.000157462	0.000113207	7.63274E-05	7.53582E-05	5.34685E-05	1.69856E-05	2.43329E-05	2.34044E-05	2.3924E-06	2.22588E-06	2.3924E-06	2.22588E-06	2.43329E-05	2.34044E-05	3.8704E-05
3834703772925	383470	3772925	8.84141E-06	8.61456E-06	2.28342E-06	2.1271E-06	0.000152429	0.000109588	7.38875E-05	7.29493E-05	5.17593E-05	1.64426E-05	2.3555E-05	2.26563E-05	2.31592E-06	2.15472E-06	2.31592E-06	2.15472E-06	2.3555E-05	2.26563E-05	3.74266E-05
3834803772925	383480	3772925	8.39695E-06	8.1815E-06	2.16863E-06	2.02017E-06	0.000144598	0.000103958	7.00916E-05	6.92017E-05	4.91003E-05	1.55979E-05	2.23449E-05	2.14923E-05	2.19695E-06	2.04403E-06	2.19695E-06	2.04403E-06	2.23449E-05	2.14923E-05	3.54868E-05
3834903772925	383490	3772925	8.00143E-06	7.79614E-06	2.06648E-06	1.92502E-06	0.000137623	9.89432E-05	6.67103E-05	6.58633E-05	4.67316E-05	1.48454E-05	2.1267E-05	2.04555E-05	2.09096E-06	1.94542E-06	2.09096E-06	1.94542E-06	2.1267E-05	2.04555E-05	3.37775E-05
3835003772925	383500	3772925	7.75726E-06	7.55823E-06	2.00342E-06	1.86627E-06	0.000133346	9.58688E-05	6.46375E-05	6.38168E-05	4.52796E-05	1.43842E-05	2.06062E-05	1.98199E-05	2.02599E-06	1.88497E-06	2.02599E-06	1.88497E-06	2.06062E-05	1.98199E-05	3.27142E-05
3835103772925	383510	3772925	7.5626E-06	7.36856E-06	1.95315E-06	1.81944E-06	0.00012997	9.34414E-05	6.30008E-05	6.22009E-05	4.41331E-05	1.40199E-05	2.00844E-05	1.93181E-05	1.97469E-06	1.83724E-06	1.97469E-06	1.83724E-06	2.00844E-05	1.93181E-05	3.18596E-05
3835203772925	383520	3772925	7.3775E-06	7.18821E-06	1.90534E-06	1.77491E-06	0.000126763	9.11356E-05	6.14462E-05	6.06661E-05	4.3044E-05	1.3674E-05	1.95888E-05	1.88414E-05	1.92597E-06	1.79191E-06	1.92597E-06	1.79191E-06	1.95888E-05	1.88414E-05	3.10448E-05
3835303772925	383530	3772925	7.23009E-06	7.04459E-06	1.86727E-06	1.73945E-06	0.000124233	8.93166E-05	6.02198E-05	5.94552E-05	4.21849E-05	1.34011E-05	1.91978E-05	1.84653E-05	1.88753E-06	1.75614E-06	1.88753E-06	1.75614E-06	1.91978E-05	1.84653E-05	3.03862E-05
3835403772925	383540	3772925	7.08213E-06	6.90042E-06	1.82906E-06	1.70385E-06	0.000121703	8.74976E-05	5.89934E-05	5.82444E-05	4.13258E-05	1.31281E-05	1.88069E-05	1.80893E-05	1.84908E-06	1.72038E-06	1.84908E-06	1.72038E-06	1.88069E-05	1.80893E-05	2.97275E-05
3835503772925	383550	3772925	6.96679E-06	6.78804E-06	1.79927E-06	1.6761E-06	0.000119743	8.60885E-05	5.80433E-05	5.73064E-05	4.06603E-05	1.29167E-05	1.8504E-05	1.7798E-05	1.81931E-06	1.69267E-06	1.81931E-06	1.69267E-06	1.8504E-05	1.7798E-05	2.92013E-05
3835603772925	383560	3772925	6.87565E-06	6.69924E-06	1.77573E-06	1.65417E-06	0.00011821	8.49869E-05	5.73006E-05	5.6573E-05	4.01399E-05	1.27514E-05	1.82672E-05	1.75702E-05	1.79603E-06	1.67101E-06	1.79603E-06	1.67101E-06	1.82672E-05	1.75702E-05	2.87767E-05
3835703772925	383570	3772925	6.78901E-06	6.61482E-06	1.75336E-06	1.63333E-06	0.000116758	8.39429E-05	5.65967E-05	5.58781E-05	3.96468E-05	1.25948E-05	1.80428E-05	1.73544E-05	1.77396E-06	1.65049E-06	1.77396E-06	1.65049E-06	1.80428E-05	1.73544E-05	2.83702E-05
3835803772925	383580	3772925	6.75413E-06	6.58083E-06	1.74435E-06	1.62494E-06	0.000116233	8.3565E-05	5.63419E-05	5.56265E-05	3.94684E-05	1.25381E-05	1.79616E-05	1.72762E-05	1.76598E-06	1.64306E-06	1.76598E-06	1.64306E-06	1.79616E-05	1.72762E-05	2.81888E-05
3835903772925	383590	3772925	6.72712E-06	6.55452E-06	1.73737E-06	1.61844E-06	0.000115823	8.32703E-05	5.61433E-05	5.54304E-05	3.93292E-05	1.24939E-05	1.78983E-05	1.72153E-05	1.75975E-06	1.63726E-06	1.75975E-06	1.63726E-06	1.78983E-05	1.72153E-05	2.804E-05
3836003772925	383600	3772925	6.71081E-06	6.53863E-06	1.73316E-06	1.61451E-06	0.0001156	8.31102E-05	5.60353E-05	5.53238E-05	3.92536E-05	1.24699E-05	1.78638E-05	1.71822E-05	1.75637E-06	1.63411E-06	1.75637E-06	1.63411E-06	1.78638E-05	1.71822E-05	2.79438E-05
3836103772925	383610	3772925	6.70462E-06	6.5326E-06	1.73156E-06	1.61303E-06	0.00011552	8.30526E-05	5.59964E-05	5.52855E-05	3.92264E-05	1.24612E-05	1.78514E-05	1.71703E-05	1.75515E-06	1.63298E-06	1.75515E-06	1.63298E-06	1.78514E-05	1.71703E-05	2.78948E-05
3836203772925	383620	3772925	6.69955E-06	6.52766E-06	1.73025E-06	1.61181E-06	0.000115467	8.30141E-05	5.59705E-05	5.52599E-05	3.92082E-05	1.24554E-05	1.78432E-05	1.71624E-05	1.75434E-06	1.63223E-06	1.75434E-06	1.63223E-06	1.78432E-05	1.71624E-05	2.78603E-05
3836303772925	383630	3772925	6.69111E-06	6.51944E-06	1.72807E-06	1.60978E-06	0.000115315	8.29053E-05	5.58971E-05	5.51874E-05	3.91568E-05	1.24391E-05	1.78198E-05	1.71399E-05	1.75203E-06	1.63008E-06	1.75203E-06	1.63008E-06	1.78198E-05	1.71399E-05	2.7815E-05
3836403772925	383640	3772925	6.67705E-06	6.50573E-06	1.72444E-06	1.60639E-06	0.000115039	8.27067E-05	5.57632E-05	5.50552E-05	3.9063E-05	1.24093E-05	1.77771E-05	1.70988E-05	1.74784E-06	1.62618E-06	1.74784E-06	1.62618E-06	1.77771E-05	1.70988E-05	2.77497E-05
3836503772925	383650	3772925	6.64498E-06	6.47449E-06	1.71616E-06	1.59868E-06	0.000114424	8.22648E-05	5.54653E-05	5.4761E-05	3.88543E-05	1.2343E-05	1.76821E-05	1.70074E-05	1.7385E-06	1.61749E-06	1.7385E-06	1.61749E-06	1.76821E-05	1.70074E-05	2.76117E-05
3836603772925	383660	3772925	6.58816E-06	6.41912E-06	1.70148E-06	1.58501E-06	0.000113382	8.15154E-05	5.496E-05	5.42622E-05	3.85003E-05	1.22306E-05	1.7521E-05	1.68525E-05	1.72266E-06	1.60276E-06	1.72266E-06	1.60276E-06	1.7521E-05	1.68525E-05	2.73686E-05
3836703772925	383670	3772925	6.52402E-06	6.35663E-06	1.68492E-06	1.56958E-06	0.000112179	8.06507E-05	5.4377E-05	5.36866E-05	3.8092E-05	1.21008E-05	1.73352E-05	1.66738E-05	1.70439E-06	1.58576E-06	1.70439E-06	1.58576E-06	1.73352E-05	1.66738E-05	2.70946E-05
3836803772925	383680	3772925	6.44469E-06	6.27934E-06	1.66443E-06	1.55049E-06	0.000110763	7.96323E-05	5.36904E-05	5.30087E-05	3.7611E-05	1.1948E-05	1.71163E-05	1.64632E-05	1.68287E-06	1.56573E-06	1.68287E-06	1.56573E-06	1.71163E-05	1.64632E-05	2.67535E-05
3836903772925	383690	3772925	6.36143E-06	6.19821E-06	1.64293E-06	1.53046E-06	0.000109257	7.85499E-05	5.29606E-05	5.22882E-05	3.70997E-05	1.17856E-05	1.68836E-05	1.62394E-05	1.65999E-06	1.54445E-06	1.65999E-06	1.54445E-06	1.68836E-05	1.62394E-05	2.63978E-05
3837003772925	383700	3772925	6.27647E-06	6.11543E-06	1.62099E-06	1.51002E-06	0.00010768	7.74162E-05	5.21963E-05	5.15335E-05	3.65643E-05	1.16155E-05	1.664E-05	1.60051E-05	1.63604E-06	1.52216E-06	1.63604E-06	1.52216E-06	1.664E-05	1.60051E-05	2.60277E-05
3837103772925	383710	3772925	6.17801E-06	6.0195E-06	1.59556E-06	1.48633E-06	0.000105925	7.61545E-05	5.13455E-05	5.06936E-05	3.59683E-05	1.14262E-05	1.63688E-05	1.57442E-05	1.60937E-06	1.49735E-06	1.60937E-06	1.49735E-06	1.63688E-05	1.57442E-05	2.55958E-05
3837203772925	383720	3772925	6.08406E-06	5.92796E-06	1.57129E-06	1.46373E-06	0.000104241	7.49439E-05	5.05294E-05	4.98878E-05	3.53966E-05	1.12446E-05	1.61086E-05	1.54939E-05	1.58379E-06	1.47355E-06	1.58379E-06	1.47355E-06	1.61086E-05	1.54939E-05	2.51803E-05
3837303772925	383730	3772925	5.99742E-06	5.84354E-06	1.54892E-06	1.44288E-06	0.000102674	7.38167E-05	4.97693E-05	4.91374E-05	3.48642E-05	1.10755E-05	1.58663E-05	1.52609E-05	1.55997E-06	1.45138E-06	1.55997E-06	1.45138E-06	1.58663E-05	1.52609E-05	2.47974E-05
3837403772925	383740	3772925	5.9164E-06	5.7646E-06	1.52799E-06	1.42339E-06	0.000101186	7.27471E-05	4.90482E-05	4.84254E-05	3.4359E-05	1.0915E-05	1.56364E-05	1.50397E-05	1.53736E-06	1.43035E-06	1.53736E-06	1.43035E-06	1.56364E-05	1.50397E-05	2.44418E-05
3837503772925	383750	3772925	5.83707E-06	5.68731E-06	1.50751E-06	1.40431E-06	9.97069E-05	7.16838E-05	4.83313E-05	4.77177E-05	3.38568E-05	1.07554E-05	1.54078E-05	1.48199E-05	1.51489E-06	1.40945E-06	1.51489E-06	1.40945E-06	1.54078E-05	1.48199E-05	2.40897E-05
3837603772925	383760	3772925	5.73693E-06	5.58974E-06	1.48164E-06	1.38021E-06	9.79251E-05	7.04029E-05	4.74676E-05	4.68649E-05	3.32518E-05	1.05632E-05	1.51325E-05	1.45551E-05	1.48782E-06	1.38426E-06	1.48782E-06	1.38426E-06	1.51325E-05	1.45551E-05	2.36379E-05
3837703772925	383770	3772925	5.6396E-06	5.4949E-06	1.4565E-06	1.3568E-06	9.61968E-05	6.91603E-05	4.66299E-05	4.60378E-05	3.26649E-05	1.03768E-05	1.48654E-05	1.42982E-05	1.46156E-06	1.35983E-06	1.46156E-06	1.35983E-06	1.48654E-05	1.42982E-05	2.31988E-05
3837803772925	383780	3772925	5.54395E-06	5.40171E-06	1.4318E-06	1.33379E-06	9.44953E-05	6.7937E-05	4.58051E-05	4.52235E-05	3.20871E-05	1.01933E-05	1.46025E-05	1.40453E-05	1.43571E-06	1.33578E-06	1.43571E-06	1.33578E-06	1.46025E-05	1.40453E-05	2.27669E-05
3837903772925	383790	3772925	5.44887E-06	5.30907E-06	1.40725E-06	1.31091E-06	9.28115E-05	6.67264E-05	4.49889E-05	4.44177E-05	3.15154E-05	1.00116E-05	1.43423E-05	1.3795E-05	1.41013E-06	1.31198E-06	1.41013E-06	1.31198E-06	1.43423E-05	1.3795E-05	2.23405E-05
3838003772925	383800	3772925	5.35717E-06	5.21972E-06	1.38356E-06	1.28885E-06	9.11812E-05	6.55543E-05	4.41986E-05	4.36374E-05	3.09618E-05	9.83577E-06	1.40903E-05	1.35527E-05	1.38536E-06	1.28893E-06	1.38536E-06	1.28893E-06	1.40903E-05	1.35527E-05	2.1925E-05
3838103772925	383810	3772925	5.25534E-06	5.1205E-06	1.35726E-06	1.26435E-06	8.94084E-05	6.42798E-05	4.33393E-05	4.2789E-05	3.03598E-05	9.64454E-06	1.38164E-05	1.32892E-05	1.35842E-06	1.26387E-06	1.35842E-06	1.26387E-06	1.38164E-05	1.32892E-05	2.14659E-05
3838203772925	383820	3772925	5.15463E-06	5.02237E-06	1.33125E-06	1.24012E-06	8.76712E-05	6.30308E-05	4.24972E-05	4.19576E-05	2.97699E-05	9.45714E-06	1.35479E-05	1.3031E-05	1.33203E-06	1.23931E-06	1.33203E-06	1.23931E-06	1.35479E-05	1.3031E-05	2.10141E-05
3838303772925	383830	3772925	5.08599E-06	4.9555E-06	1.31353E-06	1.22361E-06	8.64061E-05	6.21213E-05	4.1884E-05	4.13522E-05	2.93404E-05	9.32068E-06	1.33524E-05	1.2843E-05	1.31281E-06	1.22143E-06	1.31281E-06	1.22143E-06	1.33524E-05	1.2843E-05	2.07038E-05
3838403772925	383840	3772925	5.06911E-06	4.93905E-06	1.30917E-06	1.21955E-06	8.60052E-05	6.18331E-05	4.16896E-05	4.11603E-05	2.92042E-05	9.27744E-06	1.32905E-05	1.27834E-05	1.30672E-06	1.21576E-06	1.30672E-06	1.21576E-06	1.32905E-05	1.27834E-05	2.06331E-05
3838503772925	383850	3772925	5.0843E-06	4.95385E-06	1.31309E-06	1.2232E-06	8.63527E-05	6.20829E-05	4.18581E-05	4.13266E-05	2.93222E-05	9.31491E-06	1.33442E-05	1.2835E-05	1.312E-06	1.22067E-06	1.312E-06	1.22067E-06	1.33442E-05	1.2835E-05	2.07002E-05
3838603772925	383860	3772925	5.02804E-06	4.89904E-06	1.29856E-06	1.20967E-06	8.52391E-05	6.12823E-05	4.13183E-05	4.07936E-05	2.89441E-05	9.19479E-06	1.31721E-05	1.26695E-05	1.29508E-06	1.20493E-06	1.29508E-06	1.20493E-06	1.31721E-05	1.26695E-05	2.04389E-05
3838703772925	383870	3772925	4.96447E-06	4.83709E-06	1.28214E-06	1.19437E-06	8.40186E-05	6.04048E-05	4.07266E-05	4.02095E-05	2.85296E-05	9.06313E-06	1.29835E-05	1.24881E-05	1.27653E-06	1.18768E-06	1.27653E-06	1.18768E-06	1.29835E-05	1.24881E-05	2.01395E-05
3838803772925	383880	3772925	4.8632E-06	4.73842E-06	1.25599E-06	1.17001E-06	8.23883E-05	5.92327E-05	3.99364E-05	3.94293E-05	2.7976E-05	8.88727E-06	1.27316E-05	1.22458E-05	1.25176E-06	1.16463E-06	1.25176E-06	1.16463E-06	1.27316E-05	1.22458E-05	1.97004E-05
3838903772925	383890	3772925	4.66066E-06	4.54108E-06	1.20368E-06	1.12128E-06	7.88069E-05	5.66579E-05	3.82004E-05	3.77154E-05	2.676E-05	8.50095E-06	1.21781E-05	1.17135E-05	1.19735E-06	1.11401E-06	1.19735E-06	1.11401E-06	1.21781E-05	1.17135E-05	1.87967E-05
3839003772925	383900	3772925	4.50481E-06	4.38923E-06	1.16343E-06	1.08379E-06	7.62145E-05	5.47941E-05	3.69437E-05	3.64747E-05	2.58797E-05	8.2213E-06	1.17775E-05	1.13281E-05	1.15796E-06	1.07736E-06	1.15796E-06	1.07736E-06	1.17775E-05	1.13281E-05	1.80982E-05
3839103772925	383910	3772925	4.40242E-06	4.28947E-06	1.13699E-06	1.05915E-06	7.44238E-05	5.35067E-05	3.60757E-05	3.56177E-05	2.52716E-05	8.02814E-06	1.15008E-05	1.1062E-05	1.13076E-06	1.05205E-06	1.13076E-06	1.05205E-06	1.15008E-05	1.1062E-05	1.76373E-05
3829703772935	382970	3772935	4.04066E-06	3.93699E-06	1.04356E-06	9.7212E-07	6.18803E-05	4.44886E-05	2.99955E-05	2.96146E-05	2.10123E-05	6.67506E-06	9.56244E-06	9.19758E-06	9.40176E-07	8.74735E-07	9.40176E-07	8.74735E-07	9.56244E-06	9.19758E-06	1.56957E-05
3829803772935	382980	3772935	4.11099E-06	4.00551E-06	1.06172E-06	9.89039E-07	6.29315E-05	4.52443E-05	3.0505E-05	3.01177E-05	2.13692E-05	6.78846E-06	9.72489E-06	9.35383E-06	9.56148E-07	8.89595E-07	9.56148E-07	8.89595E-07	9.72489E-06	9.35383E-06	1.60133E-05
3829903772935	382990	3772935	4.18919E-06	4.08171E-06	1.08192E-06	1.00785E-06	6.41431E-05	4.61154E-05	3.10923E-05	3.06976E-05	2.17807E-05	6.91916E-06	9.91212E-06	9.53391E-06	9.74556E-07	9.06722E-07	9.74556E-07	9.06722E-07	9.91212E-06	9.53391E-06	1.63671E-05
3830003772935	383000	3772935	4.27077E-06	4.16119E-06	1.10299E-06	1.02748E-06	6.54349E-05	4.70441E-05	3.17185E-05	3.13158E-05	2.22193E-05	7.0585E-06	1.01117E-05	9.72591E-06	9.94182E-07	9.24982E-07	9.94182E-07	9.24982E-07	1.01117E-05	9.72591E-06	1.67373E-05
3830103772935	383010	3772935	4.3591E-06	4.24726E-06	1.1258E-06	1.04873E-06	6.68603E-05	4.80689E-05	3.24094E-05	3.19979E-05	2.27033E-05	7.21226E-06	1.0332E-05	9.93778E-06	1.01584E-06	9.45132E-07	1.01584E-06	9.45132E-07	1.0332E-05	9.93778E-06	1.71401E-05
3830203772935	383020	3772935	4.45587E-06	4.34154E-06	1.15079E-06	1.07201E-06	6.84015E-05	4.9177E-05	3.31565E-05	3.27355E-05	2.32267E-05	7.37851E-06	1.05702E-05	1.01669E-05	1.03926E-06	9.66918E-07	1.03926E-06	9.66918E-07	1.05702E-05	1.01669E-05	1.75774E-05
3830303772935	383030	3772935	4.55826E-06	4.44131E-06	1.17723E-06	1.09665E-06	7.00763E-05	5.03811E-05	3.39684E-05	3.35371E-05	2.37954E-05	7.55918E-06	1.0829E-05	1.04158E-05	1.0647E-06	9.90594E-07	1.0647E-06	9.90594E-07	1.0829E-05	1.04158E-05	1.80455E-05
3830403772935	383040	3772935	4.66347E-06	4.54382E-06	1.20441E-06	1.12196E-06	7.18046E-05	5.16236E-05	3.48061E-05	3.43642E-05	2.43822E-05	7.74561E-06

			MSite Grubbing / Prep	MMass Grading / Excavation	MMass Grading / Excavation	MDrainage / Utilities Trenching	MFoundations / Concrete Pads	MBuilding / Structure Construction	MAsphalt Paving	MLandscaping or Other Finishing	MWaterside Construction (Piles)	RSSWDemolition	RSSWPlacing Base	RSSWForm/Plac e Rebar and Pour	Child Risk				
Unique Identifier	X (UTM)	Y (UTM)	2027	2027	2028	2028	2028	2028	2028	2028	2028	2029	2029	2029	3rd Trimester	0<2	2<16	Total	per million
3832503772925	383250	3772925	0.00011457	0.000134725	0.000132931	2.82566E-05	3.67475E-05	2.70481E-05	2.78398E-06	3.26161E-05	2.78398E-06	1.45795E-05	2.11552E-05	1.25404E-05	3.97946E-09	5.6298E-08	1.0657E-08	7.09352E-08	0.07093521
3832603772925	383260	3772925	0.000115244	0.000135518	0.000133713	2.84228E-05	3.69636E-05	2.72073E-05	2.80036E-06	3.2808E-05	2.80036E-06	1.4514E-05	2.10601E-05	1.2484E-05	3.96227E-09	5.6192E-08	1.0664E-08	7.08188E-08	0.07081877
3832703772925	383270	3772925	0.000115784	0.000136153	0.00013434	2.85561E-05	3.7137E-05	2.73348E-05	2.81349E-06	3.29618E-05	2.81349E-06	1.43923E-05	2.08836E-05	1.23794E-05	3.94409E-09	5.6055E-08	1.0665E-08	7.06644E-08	0.07066444
3832803772925	383280	3772925	0.000116308	0.000136769	0.000134947	2.86852E-05	3.73049E-05	2.74584E-05	2.82621E-06	3.31109E-05	2.82621E-06	1.42239E-05	2.06392E-05	1.22345E-05	3.9276E-09	5.5931E-08	1.0669E-08	7.05278E-08	0.07052777
3832903772925	383290	3772925	0.000116843	0.000137397	0.000135568	2.88171E-05	3.74764E-05	2.75847E-05	2.83921E-06	3.32631E-05	2.83921E-06	1.40211E-05	2.0345E-05	1.20601E-05	3.9124E-09	5.5819E-08	1.0677E-08	7.04081E-08	0.07040808
3833003772925	383300	3772925	0.000117322	0.000137961	0.000136124	2.89353E-05	3.76301E-05	2.76978E-05	2.85085E-06	3.33995E-05	2.85085E-06	1.3781E-05	1.99965E-05	1.18535E-05	3.89594E-09	5.5685E-08	1.068E-08	7.02609E-08	0.07026089
3833103772925	383310	3772925	0.000117823	0.00013855	0.000136705	2.90589E-05	3.77909E-05	2.78161E-05	2.86303E-06	3.35422E-05	2.86303E-06	1.35408E-05	1.9648E-05	1.16469E-05	3.88122E-09	5.5573E-08	1.0685E-08	7.0139E-08	0.07013896
3833203772925	383320	3772925	0.000118486	0.00013933	0.000137475	2.92224E-05	3.80035E-05	2.79726E-05	2.87914E-06	3.37309E-05	2.87914E-06	1.33474E-05	1.93673E-05	1.14806E-05	3.87353E-09	5.5554E-08	1.0708E-08	7.01362E-08	0.07013617
3833303772925	383330	3772925	0.000118987	0.000139919	0.000138056	2.9346E-05	3.81643E-05	2.8091E-05	2.89132E-06	3.38736E-05	2.89132E-06	1.31852E-05	1.9132E-05	1.13411E-05	3.86323E-09	5.5493E-08	1.072E-08	7.00762E-08	0.07007616
3833403772925	383340	3772925	0.000119204	0.000140175	0.000138308	2.93996E-05	3.82339E-05	2.81423E-05	2.8966E-06	3.39355E-05	2.8966E-06	1.30511E-05	1.89374E-05	1.12257E-05	3.84666E-09	5.5332E-08	1.0711E-08	6.98895E-08	0.06988948
3833503772925	383350	3772925	0.000119845	0.000140928	0.000139051	2.95576E-05	3.84394E-05	2.82935E-05	2.91216E-06	3.41178E-05	2.91216E-06	1.30604E-05	1.89509E-05	1.12337E-05	3.84903E-09	5.5429E-08	1.0748E-08	7.00269E-08	0.07002687
3833603772925	383360	3772925	0.000119984	0.000141092	0.000139213	2.95919E-05	3.84841E-05	2.83264E-05	2.91555E-06	3.41575E-05	2.91555E-06	1.30666E-05	1.896E-05	1.12391E-05	3.83777E-09	5.5323E-08	1.0744E-08	6.99047E-08	0.06990473
3833703772925	383370	3772925	0.000120742	0.000141983	0.000140092	2.97788E-05	3.87271E-05	2.85052E-05	2.93395E-06	3.43731E-05	2.93395E-06	1.32351E-05	1.92044E-05	1.1384E-05	3.85159E-09	5.5563E-08	1.0804E-08	7.02184E-08	0.07021839
3833803772925	383380	3772925	0.000122374	0.000143902	0.000141986	3.01813E-05	3.92505E-05	2.88905E-05	2.97361E-06	3.48378E-05	2.97361E-06	1.35907E-05	1.97204E-05	1.16898E-05	3.89716E-09	5.625E-08	1.0948E-08	7.10953E-08	0.07109534
3833903772925	383390	3772925	0.00012419	0.000146037	0.000144093	3.06292E-05	3.9833E-05	2.93192E-05	3.01774E-06	3.53547E-05	3.01774E-06	1.39868E-05	2.02952E-05	1.20306E-05	3.94844E-09	5.7021E-08	1.1107E-08	7.20759E-08	0.07207593
3834003772925	383400	3772925	0.000125365	0.000147419	0.000145456	3.0919E-05	4.021E-05	2.95967E-05	3.0463E-06	3.56893E-05	3.0463E-06	1.42988E-05	2.07478E-05	1.22989E-05	3.97844E-09	5.7487E-08	1.1203E-08	7.26685E-08	0.07266855
3834103772925	383410	3772925	0.000126568	0.000148834	0.000146852	3.12158E-05	4.05959E-05	2.98808E-05	3.07554E-06	3.60318E-05	3.07554E-06	1.46045E-05	2.11914E-05	1.25618E-05	4.00898E-09	5.796E-08	1.13E-08	7.32692E-08	0.07326919
3834203772925	383420	3772925	0.000126903	0.000149227	0.00014724	3.12982E-05	4.07031E-05	2.99597E-05	3.08366E-06	3.6127E-05	3.08366E-06	1.48166E-05	2.14992E-05	1.27443E-05	4.01221E-09	5.8038E-08	1.1318E-08	7.3368E-08	0.07336798
3834303772925	383430	3772925	0.000125761	0.000147884	0.000145915	3.10166E-05	4.03368E-05	2.96901E-05	3.05591E-06	3.58019E-05	3.05591E-06	1.48977E-05	2.16168E-05	1.2814E-05	3.96983E-09	5.7451E-08	1.1206E-08	7.26268E-08	0.07262679
3834403772925	383440	3772925	0.000124502	0.000146404	0.000144455	3.07061E-05	3.9933E-05	2.93929E-05	3.02532E-06	3.54435E-05	3.02532E-06	1.49756E-05	2.173E-05	1.28811E-05	3.92468E-09	5.6823E-08	1.1084E-08	7.18315E-08	0.07183145
3834503772925	383450	3772925	0.000121795	0.000143221	0.000141314	3.00384E-05	3.90647E-05	2.87538E-05	2.95954E-06	3.46728E-05	2.95954E-06	1.4932E-05	2.16666E-05	1.28435E-05	3.83545E-09	5.5551E-08	1.0835E-08	7.0222E-08	0.07022195
3834603772925	383460	3772925	0.000118815	0.000139716	0.000137856	2.93034E-05	3.81089E-05	2.80502E-05	2.88712E-06	3.38245E-05	2.88712E-06	1.48602E-05	2.15625E-05	1.27818E-05	3.73849E-09	5.4165E-08	1.0564E-08	6.84668E-08	0.06846683
3834703772925	383470	3772925	0.000114893	0.000135105	0.000133306	2.83363E-05	3.68511E-05	2.71244E-05	2.79183E-06	3.27081E-05	2.79183E-06	1.46887E-05	2.13136E-05	1.26343E-05	3.61298E-09	5.2361E-08	1.021E-08	6.61838E-08	0.06618377
3834803772925	383480	3772925	0.000108938	0.000128103	0.000126397	2.68677E-05	3.49412E-05	2.57186E-05	2.64714E-06	3.10129E-05	2.64714E-06	1.42582E-05	2.0689E-05	1.2264E-05	3.42481E-09	4.9644E-08	9.6756E-09	6.27446E-08	0.06274458
3834903772925	383490	3772925	0.000103691	0.000121932	0.000120309	2.55735E-05	3.32582E-05	2.44798E-05	2.51963E-06	2.951915E-05	2.51963E-06	1.38496E-05	2.00961E-05	1.19125E-05	3.2578E-09	4.7235E-08	9.2023E-09	5.96951E-08	0.05969505
3835003772925	383500	3772925	0.000100427	0.000118094	0.000116521	2.47685E-05	3.22112E-05	2.37092E-05	2.44032E-06	2.85898E-05	2.44032E-06	1.3678E-05	1.98471E-05	1.1765E-05	3.15318E-09	4.573E-08	8.9067E-09	5.77896E-08	0.05778963
3835103772925	383510	3772925	9.78034E-05	0.000115009	0.000113477	2.41214E-05	3.13697E-05	2.30898E-05	2.37656E-06	2.78429E-05	2.37656E-06	1.35876E-05	1.97159E-05	1.16872E-05	3.06925E-09	4.4522E-08	8.67E-09	5.62617E-08	0.05626166
3835203772925	383520	3772925	9.53023E-05	0.000112068	0.000110576	2.35046E-05	3.05675E-05	2.24993E-05	2.31579E-06	2.71309E-05	2.31579E-06	1.35127E-05	1.96072E-05	1.16228E-05	2.98952E-09	4.3375E-08	8.445E-09	5.48091E-08	0.05480911
3835303772925	383530	3772925	9.32803E-05	0.00010969	0.000108229	2.30059E-05	2.9919E-05	2.2022E-05	2.26665E-06	2.65553E-05	2.26665E-06	1.35033E-05	1.95936E-05	1.16147E-05	2.92539E-09	4.2451E-08	8.2644E-09	5.36406E-08	0.05364062
3835403772925	383540	3772925	9.12583E-05	0.000107312	0.000105883	2.25072E-05	2.92704E-05	2.15446E-05	2.21752E-06	2.59797E-05	2.21752E-06	1.34878E-05	1.9571E-05	1.16013E-05	2.8616E-09	4.1531E-08	8.0846E-09	5.24768E-08	0.05247684
3835503772925	383550	3772925	8.96429E-05	0.000105413	0.000104009	2.21088E-05	2.87523E-05	2.11632E-05	2.17827E-06	2.55198E-05	2.17827E-06	1.35314E-05	1.96344E-05	1.16389E-05	2.81101E-09	4.08E-08	7.9422E-09	5.15538E-08	0.05155375
3835603772925	383560	3772925	8.83394E-05	0.00010388	0.000102497	2.17873E-05	2.83342E-05	2.08555E-05	2.14659E-06	2.51487E-05	2.14659E-06	1.36188E-05	1.97611E-05	1.1714E-05	2.77049E-09	4.0216E-08	7.8283E-09	5.08144E-08	0.05081444
3835703772925	383570	3772925	8.70917E-05	0.000102413	0.000101049	2.14796E-05	2.7934E-05	2.0561E-05	2.11628E-06	2.47935E-05	2.11628E-06	1.37061E-05	1.98878E-05	1.17891E-05	2.73184E-09	3.9657E-08	7.72E-09	5.01087E-08	0.05010874
3835803772925	383580	3772925	8.65347E-05	0.000101758	0.000100403	2.13422E-05	2.77553E-05	2.04294E-05	2.10274E-06	2.46349E-05	2.10274E-06	1.38901E-05	2.01549E-05	1.19474E-05	2.71466E-09	3.941E-08	7.6726E-09	4.97973E-08	0.04979735
3835903772925	383590	3772925	8.60779E-05	0.000101221	9.98728E-05	2.12295E-05	2.76088E-05	2.03216E-05	2.09164E-06	2.45049E-05	2.09164E-06	1.40711E-05	2.04174E-05	1.2103E-05	2.70062E-09	3.9209E-08	7.6342E-09	4.9544E-08	0.04954398
3836003772925	383600	3772925	8.57827E-05	0.000100873	9.95302E-05	2.11567E-05	2.75141E-05	2.02519E-05	2.08447E-06	2.44208E-05	2.08447E-06	1.42551E-05	2.06844E-05	1.22613E-05	2.69139E-09	3.9079E-08	7.6092E-09	4.93792E-08	0.04937921
3836103772925	383610	3772925	8.56323E-05	0.000100697	9.93557E-05	2.11196E-05	2.74659E-05	2.02164E-05	2.08081E-06	2.4378E-05	2.08081E-06	1.4436E-05	2.0947E-05	1.24169E-05	2.68627E-09	3.9008E-08	7.5961E-09	4.92903E-08	0.04929028
3836203772925	383620	3772925	8.55264E-05	0.000100572	9.92329E-05	2.10935E-05	2.7432E-05	2.01914E-05	2.07824E-06	2.43479E-05	2.07824E-06	1.46013E-05	2.11869E-05	1.25591E-05	2.68241E-09	3.8955E-08	7.5863E-09	4.92236E-08	0.04922361
3836303772925	383630	3772925	8.53872E-05	0.000100408	9.90714E-05	2.10592E-05	2.73873E-05	2.01585E-05	2.07486E-06	2.43083E-05	2.07486E-06	1.47323E-05	2.13769E-05	1.26718E-05	2.67739E-09	3.8885E-08	7.573E-09	4.91355E-08	0.04913553
3836403772925	383640	3772925	8.51866E-05	0.000100173	9.88387E-05	2.10097E-05	2.7323E-05	2.01112E-05	2.06998E-06	2.42512E-05	2.06998E-06	1.48322E-05	2.15218E-05	1.27577E-05	2.6705E-09	3.8787E-08	7.5539E-09	4.90114E-08	0.04901143
3836503772925	383650	3772925	8.47633E-05	9.96747E-05	9.83475E-05	2.09053E-05	2.71872E-05	2.00113E-05	2.0597E-06	2.41307E-05	2.0597E-06	1.48821E-05	2.15942E-05	1.28006E-05	2.65702E-09	3.8592E-08	7.5149E-09	4.87639E-08	0.04876394
3836603772925	383660	3772925	8.40169E-05	9.8797E-05	9.74815E-05	2.07212E-05	2.69478E-05	1.9835E-05	2.04156E-06	2.39182E-05	2.04156E-06	1.48789E-05	2.15897E-05	1.27979E-05	2.63383E-09	3.8254E-08	7.4482E-09	4.83362E-08	0.04833618
3836703772925	383670	3772925	8.31758E-05	9.78079E-05	9.65056E-05	2.05138E-05	2.6678E-05	1.96365E-05	2.02112E-06	2.36787E-05	2.02112E-06	1.48446E-05	2.15399E-05	1.27684E-05	2.60782E-09	3.7874E-08	7.373E-09	4.78552E-08	0.04785525
3836803772925	383680	3772925	8.21285E-05	9.65764E-05	9.52905E-05	2.02555E-05	2.63421E-05	1.93892E-05	1.99567E-06	2.33806E-05	1.99567E-06	1.47698E-05	2.14313E-05	1.2704E-05	2.57576E-09	3.7406E-08	7.2811E-09	4.72631E-08	0.04726313
3836903772925	383690	3772925	8.10368E-05	9.52926E-05	9.40238E-05	1.99862E-05	2.59919E-05	1.91315E-05	1.96914E-06	2.30698E-05	1.96914E-06	1.46668E-05	2.12819E-05	1.26155E-05	2.54217E-09	3.6915E-08	7.1846E-09	4.66422E-08	0.04664223
3837003772925	383700	3772925	7.99004E-05	9.39564E-05	9.27053E-05	1.9706E-05	2.56275E-05	1.88632E-05	1.94153E-06	2.27463E-05	1.94153E-06	1.45421E-05	2.11009E-05	1.25082E-05	2.50747E-09	3.6409E-08	7.0844E-09	4.60005E-08	0.04600051
3837103772925	383710	3772925	7.85747E-05	9.23974E-05	9.11671E-05	1.9379E-05	2.52022E-05	1.85502E-05	1.90932E-06	2.23689E-05	1.90932E-06	1.44142E-05	2.09153E-05	1.23982E-05	2.46698E-09	3.5818E-08	6.9684E-09	4.52536E-08	0.04525361
3837203772925	383720	3772925	7.72991E-05	9.08974E-05	8.96871E-05	1.90644E-05	2.47931E-05	1.82491E-05	1.87832E-06	2.20057E-05	1.87832E-06	1.428E-05	2.07207E-05	1.22828E-05	2.42823E-09	3.5253E-08	6.8571E-09	4.45382E-08	0.04453821
3837303772925	383730	3772925	7.61238E-05	8.95153E-05	8.83234E-05	1.87745E-05	2.44161E-05	1.79716E-05	1.84976E-06	2.16711E-05	1.84976E-06	1.41303E-05	2.05034E-05	1.2154E-05	2.39255E-09	3.4732E-08	6.7544E-09	4.3879E-08	0.04387899
3837403772925	383740	3772925	7.5032E-05	8.82315E-05	8.70566E-05	1.85053E-05	2.40659E-05	1.77138E-05	1.82323E-06	2.13603E-05	1.82323E-06	1.39681E-05	2.0268E-05	1.20145E-05	2.35942E-09	3.4248E-08	6.6586E-09	4.32663E-08	0.04326633
3837503772925	383750	3772925	7.39513E-05	8.69607E-05	8.58028E-05	1.82387E-05	2.37193E-05	1.74587E-05	1.79697E-06	2.10527E-05	1.79697E-06	1.38028E-05	2.00282E-05	1.18723E-05	2.32693E-09	3.3773E-08	6.5638E-09	4.26642E-08	0.0426642
3837603772925	383760	3772925	7.25643E-05	8.53297E-05	8.41935E-05	1.78967E-05	2.32745E-05	1.71313E-05	1.76327E-06	2.06578E-05	1.76327E-06	1.36811E-05	1.98516E-05	1.17676E-05	2.28481E-09	3.316E-08	6.4431E-09	4.18881E-08	0.04188809
3837703772925	383770	3772925	7.12163E-05	8.37446E-05	8.26295E-05	1.75642E-05	2.28421E-05	1.6813E-05	1.73051E-06	2.02741E-05	1.73051E-06	1.35595E-05	1.96751E-05	1.1663E-05	2.24402E-09	3.2567E-08	6.3259E-09	4.11367E-08	0.04113666
3837803772925	383780	3772925	6.98906E-05	8.21856E-05	8.10913E-05	1.72372E-05	2.24169E-05	1.65E-05	1.6983E-06	1.98966E-05	1.6983E-06	1.3441E-05	1.95031E-05	1.15611E-05	2.20375E-09	3.198E-08	6.2106E-09	4.03944E-08	0.04039445
3837903772925	383790	3772925	6.85816E-05	8.06463E-05	7.95725E-05	1.69144E-05	2.1997E-05	1.6191E-05	1.66649E-06	1.9524E-05	1.66649E-06	1.33255E-05	1.93357E-05	1.14618E-05	2.16406E-09	3.1403E-08	6.0965E-09	3.96631E-08	0.03966314
3838003772925	383800	3772925	6.7306E-05	7.91463E-05	7.80925E-05	1.65998E-05	2.15879E-05	1.58899E-05	1.63549E-06	1.91609E-05	1.63549E-06	1.32101E-05	1.91682E-05	1.13625E-05	2.12542E-09	3.084E-08	5.9858E-09	3.89511E-08	0.03895106
3838103772925	383810	3772925	6.58967E-05	7.74891E-05	7.64573E-05	1.62522E-05	2.11359E-05	1.55572E-05	1.60125E-06	1.87597E-05	1.60125E-06	1.31134E-05	1.90279E-05	1.12793E-05	2.08252E-09	3.0216E-08	5.8635E-09	3.8162E-08	0.03816203
3838203772925	383820	3772925	6.45097E-05	7.58581E-05	7.4848E-05	1.59101E-05	2.0691E-05	1.52297E-05	1.56755E-06	1.83648E-05	1.56755E-06	1.30167E-05	1.88876E-05	1.11962E-05	2.04026E-09	2.9601E-08	5.7433E-09	3.73849E-08	0.03738489
3838303772925	383830	3772925	6.35572E-05	7.4738E-05	7.37429E-05	1.56752E-05	2.03855E-05	1.50048E-05	1.5444E-06	1.80936E-05	1.5444E-06	1.28764E-05	1.86839E-05	1.10754E-05	2.01171E-09	2.9185E-08	5.6604E-09	3.68567E-08	0.03685666
3838403772925	383840	3772925	6.33399E-05	7.44826E-05	7.34908E-05	1.56216E-05	2.03158E-05	1.49535E-05	1.53912E-06	1.80318E-05	1.53912E-06	1.26643E-05	1.83761E-05	1.0893E-05	2.0056E-09	2.9093E-08	5.6403E-09	3.67387E-08	0.03673873
3838503772925	383850	3772925	6.3546E-05	7.47249E-05	7.37299E-05	1.56725E-05	2.03819E-05	1.50022E-05	1.54413E-06	1.80905E-05	1.54413E-06	1.24303E-05	1.80367E-05	1.06918E-05	2.01227E-09	2.919E-08	5.6598E-09	3.6862E-08	0.03686204
3838603772925	383860	3772925	6.27439E-05	7.37817E-05	7.27993E-05	1.54746E-05	2.01246E-05	1.48128E-05	1.52464E-06	1.78621E-05	1.52464E-06	1.22899E-05	1.7833E-05	1.0571E-05	1.98851E-09	2.8844E-08	5.5891E-09	3.64216E-08	0.03642164
3838703772925	383870	3772925	6.18248E-05	7.27009E-05	7.17329E-05	1.5248E-05	1.98298E-05	1.45958E-05	1.5023E-06	1.76005E-05	1.5023E-06	1.21714E-05	1.7661E-05	1.04691E-05	1.96158E-09	2.8452E-08	5.5093E-09	3.59231E-08	0.03592308
3838803772925	383880	3772925	6.04768E-05	7.11157E-05	7.01688E-05	1.49155E-05	1.93975E-05	1.42776E-05	1.46955E-06	1.72167E-05	1.46955E-06	1.21059E-05	1.75659E-05	1.04127E-05	1.91942E-09	2.7839E-08	5.3927E-09	3.51507E-08	0.03515068
3838903772925	383890	3772925	5.77028E-05	6.78537E-05	6.69502E-05	1.42313E-05	1.85077E-05	1.36227E-05	1.40214E-06	1.6427E-05	1.40214E-06	1.21527E-05	1.76338E-05	1.0453E-05	1.83473E-09	2.6605E-08	5.1511E-09	3.3591E-08	0.033591
3839003772925	383900	3772925	5.55582E-05	6.53319E-05	6.4462E-05	1.37024E-05	1.78199E-05	1.31164E-05	1.35003E-06	1.58165E-05	1.35003E-06	1.21246E-05	1.75931E-05	1.04288E-05	1.7691E-09	2.5651E-08	4.9666E-09	3.23872E-08	0.03238717
3839103772925	383910	3772925	5.41433E-05	6.36681E-05	6.28204E-05	1.33535E-05	1.73661E-05	1.27824E-05	1.31565E-06	1.54137E-05	1.31565E-06	1.2031E-05	1.74573E-05	1.03483E-05	1.72612E-09	2.5025E-08	4.8441E-09	3.15957E-08	0.0315957
3829703772935	382970	3772935	4.81831E-05	5.66594E-05	5.5905E-05	1.18835E-05	1.54544E-05	1.13753E-05	1.17082E-06	1.37169E-05	1.17082E-06	8.79636E-06	1.27637E-05	7.56607E-06	1.93418E-09	2.6552E-08	4.8828E-09	3.33686E-08	0.03336863
3829803772935	382980	3772935	4.91579E-05	5.78057E-05	5.7036E-05	1.21239E-05	1.5767E-05	1.16054E-05	1.19451E-06	1.39944E-05	1.19451E-06	8.7059E-06	1.26325E-05	7.48826E-06	1.97357E-09	2.7088E-08	4.9802E-09	3.4042E-08	0.03404195
3829903772935	382990	3772935	5.02441E-05	5.9083E-05	5.82963E-05	1.23918E-05	1.61154E-05	1.18618E-05	1.2209E-06	1.43036E-05	1.2209E-06	8.66847E-06	1.25781E-05	7.45606E-06	2.01674E-09	2.7678E-08	5.0883E-09	3.47835E-08	0.03478349
3830003772935	383000	3772935	5.13805E-05	6.04192E-05	5.96147E-05	1.26721E-05	1.64799E-05	1.21301E-05	1.24851E-06	1.46271E-05	1.24851E-06	8.65287E-06	1.25555E-05	7.44265E-06	2.06133E-09	2.829E-08	5.2009E-09	3.55517E-08	0.03555174
3830103772935	383010	3772935	5.26171E-05	6.18734E-05	6.10495E-05	1.2977E-05	1.68765E-05	1.24221E-05	1.27856E-06	1.49792E-05	1.27856E-06	8.66847E-06	1.25781E-05	7.45606E-06	2.10924E-09	2.8947E-08	5.3229E-09	3.63793E-08	0.0363793
3830203772935	383020	3772935	5.39595E-05	6.3452E-05	6.26071E-05	1.33081E-05	1.73071E-05	1.2739E-05	1.31118E-06	1.53613E-05	1.31118E-06	8.67159E-06	1.25827E-05	7.45875E-06	2.1613E-09	2.9662E-08	5.4552E-09	3.72789E-08	0.03727889
3830303772935	383030	3772935	5.53967E-05	6.51419E-05	6.42746E-05	1.36626E-05	1.77681E-05	1.30783E-05	1.34611E-06	1.57705E-05	1.34611E-06	8.72462E-06	1.26596E-05	7.50436E-06	2.216E-09	3.0416E-08	5.5959E-09	3.82276E-08	0.0382276
3830403772935	383040	3772935	5.68672E-05	6.68712E-05	6.59808E-05	1.40253E-05	1.82397E-05	1.34254E-05	1.38184E-06	1.61891E-05	1.38184E-06	8.77764E-06	1.27366E-05	7.54997E-06	2.27163E-09	3.1184E-08	5.7395E-09	3.9195E-08	0.03919497
3830503772935	383050	3772935	5.84046E-05	6.86791E-05	6.77646E-05	1.44044E-05	1.87328E-05	1.37884E-05	1.4192E-06	1.66268E-05	1.4192E-06	8.830676E-06	1.28135E-05	7.59558E-06	2.32892E-09	3.1977E-08	5.8882E-09	4.01937E-08	0.04019372
3830603772935	383060	3772935	6.00256E-05	7.05852E-05	6.96453E-05	1.48042E-05	1.92528E-05	1.41711E-05	1.45859E-06	1.70882E-05	1.45859E-06	8.8837E-06	1.28904E-05	7.64119E-06	2.38902E-09	3.281E-08	6.0447E-09	4.12435E-08	0.04124353

Unique Identifier	X (UTM)	Y (UTM)	EGIODemolition	EGIOSite Grubbing / Prep	EGIOMass Grading / Excavation	EGIOMass Grading / Excavation	EGIODrainage / Utilities Trenching	EGIODrainage / Utilities Trenching	EGIOFoundations / Concrete Pads	EGIOFoundations / Concrete Pads	EGIOBuilding / Structure Construction	EGIOBuilding / Structure Construction	EGIOAsphalt Paving	EGIOArchitectural Coating	EGIOLandscaping or Other Finishing	EGIOWaterside Construction (Piles)	HIWaterside Construction (Landscaping)	HIWaterside Construction (Landscaping)	KMDemolition	KMSite Grubbing / Prep	KMMass Grading / Excavation
			2025	2025	2025	2026	2026	2027	2026	2027	2026	2027	2027	2027	2027	2027	2025	2026	2025	2025	2025
3830703772935	383070	3772935	0.000118033	4.6294E-05	1.53312E-05	1.50153E-05	3.48663E-05	3.48125E-05	4.58097E-05	4.57801E-05	4.90679E-05	4.78918E-05	1.90941E-06	1.90941E-06	5.17106E-05	1.90941E-06	2.61442E-05	2.53254E-05	2.41492E-05	0.000104809	7.96662E-05
3830803772935	383080	3772935	0.000121078	4.7488E-05	1.57267E-05	1.54026E-05	3.57657E-05	3.57105E-05	4.69915E-05	4.69611E-05	5.03337E-05	4.91272E-05	1.95867E-06	1.95867E-06	5.30446E-05	1.95867E-06	2.68815E-05	2.60396E-05	2.48553E-05	0.000107874	8.19955E-05
3830903772935	383090	3772935	0.00012414	4.869E-05	1.61245E-05	1.57923E-05	3.66705E-05	3.66139E-05	4.81802E-05	4.81491E-05	5.1607E-05	5.037E-05	2.00822E-06	2.00822E-06	5.43864E-05	2.00822E-06	2.7626E-05	2.67607E-05	2.55795E-05	0.000111017	8.43845E-05
3831003772935	383100	3772935	0.000127239	4.9905E-05	1.6527E-05	1.61865E-05	3.75858E-05	3.75278E-05	4.93829E-05	4.9351E-05	5.28952E-05	5.16273E-05	2.05834E-06	2.05834E-06	5.5744E-05	2.05834E-06	2.83848E-05	2.74957E-05	2.63308E-05	0.000114278	8.68631E-05
3831103772935	383110	3772935	0.00013041	5.1149E-05	1.69388E-05	1.65898E-05	3.85224E-05	3.8463E-05	5.06134E-05	5.05808E-05	5.42133E-05	5.29138E-05	2.10964E-06	2.10964E-06	5.71331E-05	2.10964E-06	2.9167E-05	2.82534E-05	2.71184E-05	0.000117696	8.94612E-05
3831203772935	383120	3772935	0.000133769	5.2466E-05	1.73752E-05	1.70172E-05	3.95147E-05	3.94538E-05	5.19172E-05	5.18837E-05	5.56098E-05	5.42769E-05	2.16398E-06	2.16398E-06	5.86048E-05	2.16398E-06	3.00011E-05	2.90614E-05	2.79693E-05	0.000121389	9.22683E-05
3831303772935	383130	3772935	0.0001372	5.3812E-05	1.78208E-05	1.74537E-05	4.05283E-05	4.04657E-05	5.32489E-05	5.32145E-05	5.70362E-05	5.5669E-05	2.21948E-06	2.21948E-06	6.0108E-05	2.21948E-06	3.08586E-05	2.9892E-05	2.88564E-05	0.000125239	9.51948E-05
3831403772935	383140	3772935	0.000141027	5.5313E-05	1.83178E-05	1.79404E-05	4.16586E-05	4.15943E-05	5.47339E-05	5.46986E-05	5.86268E-05	5.72216E-05	2.28138E-06	2.28138E-06	6.17843E-05	2.28138E-06	3.18147E-05	3.08182E-05	2.98567E-05	0.00012958	9.84946E-05
3831503772935	383150	3772935	0.000145068	5.6898E-05	1.88428E-05	1.84546E-05	4.28525E-05	4.27864E-05	5.63026E-05	5.62663E-05	6.03071E-05	5.88616E-05	2.34677E-06	2.34677E-06	6.35551E-05	2.34677E-06	3.28319E-05	3.18035E-05	3.09316E-05	0.000134245	0.000102041
3831603772935	383160	3772935	0.000149209	5.8522E-05	1.93807E-05	1.89814E-05	4.40757E-05	4.40077E-05	5.79097E-05	5.78723E-05	6.20285E-05	6.05417E-05	2.41375E-06	2.41375E-06	6.53692E-05	2.41375E-06	3.38795E-05	3.28183E-05	3.20677E-05	0.000139176	0.000105789
3831703772935	383170	3772935	0.000153458	6.0188E-05	1.99325E-05	1.95218E-05	4.53306E-05	4.52607E-05	5.95585E-05	5.95201E-05	6.37946E-05	6.22655E-05	2.48248E-06	2.48248E-06	6.72305E-05	2.48248E-06	3.49666E-05	3.38714E-05	3.32739E-05	0.000144411	0.000109768
3831803772935	383180	3772935	0.000157697	6.1851E-05	2.04832E-05	2.00611E-05	4.6583E-05	4.65111E-05	6.12039E-05	6.11644E-05	6.55571E-05	6.39857E-05	2.55106E-06	2.55106E-06	6.90878E-05	2.55106E-06	3.60627E-05	3.49331E-05	3.45276E-05	0.000149852	0.000113904
3831903772935	383190	3772935	0.000161982	6.3531E-05	2.10397E-05	2.06062E-05	4.78486E-05	4.77747E-05	6.28668E-05	6.28262E-05	6.73382E-05	6.57241E-05	2.62037E-06	2.62037E-06	7.09648E-05	2.62037E-06	3.71875E-05	3.60227E-05	3.58538E-05	0.000155608	0.000118279
3832003772935	383200	3772935	0.000165844	6.5046E-05	2.15413E-05	2.10975E-05	4.89895E-05	4.89139E-05	6.43657E-05	6.43242E-05	6.89438E-05	6.72912E-05	2.68285E-06	2.68285E-06	7.26569E-05	2.68285E-06	3.82997E-05	3.71001E-05	3.7309E-05	0.000161923	0.000123079
3832103772935	383210	3772935	0.000167344	6.5635E-05	2.17362E-05	2.12883E-05	4.94326E-05	4.93563E-05	6.49479E-05	6.4906E-05	6.95673E-05	6.78998E-05	2.70712E-06	2.70712E-06	7.33141E-05	2.70712E-06	3.85185E-05	3.73121E-05	3.81712E-05	0.000165666	0.000125924
3832203772935	383220	3772935	0.000172994	6.785E-05	2.247E-05	2.2007E-05	5.11014E-05	5.10226E-05	6.71406E-05	6.70973E-05	7.1916E-05	7.01922E-05	2.79851E-06	2.79851E-06	7.57892E-05	2.79851E-06	4.0316E-05	3.90532E-05	4.06085E-05	0.000176244	0.000133964
3832303772935	383230	3772935	0.00017929	7.032E-05	2.32878E-05	2.2808E-05	5.29614E-05	5.28797E-05	6.95843E-05	6.95394E-05	7.45335E-05	7.2747E-05	2.90037E-06	2.90037E-06	7.85477E-05	2.90037E-06	4.21153E-05	4.07962E-05	4.34713E-05	0.000188668	0.000143408
3832403772935	383240	3772935	0.000182892	7.1733E-05	2.37557E-05	2.32662E-05	5.40253E-05	5.3942E-05	7.09822E-05	7.09364E-05	7.60308E-05	7.42084E-05	2.95863E-06	2.95863E-06	8.01257E-05	2.95863E-06	4.32777E-05	4.19222E-05	4.56235E-05	0.000198009	0.000150508
3832503772935	383250	3772935	0.000183907	7.2131E-05	2.38875E-05	2.33953E-05	5.43251E-05	5.42413E-05	7.13761E-05	7.13301E-05	7.64527E-05	7.46202E-05	2.97505E-06	2.97505E-06	8.05703E-05	2.97505E-06	4.38679E-05	4.24939E-05	4.72846E-05	0.000205218	0.000155988
3832603772935	383260	3772935	0.000182227	7.1472E-05	2.36693E-05	2.31817E-05	5.3829E-05	5.37459E-05	7.07242E-05	7.06786E-05	7.57545E-05	7.39387E-05	2.94788E-06	2.94788E-06	7.98345E-05	2.94788E-06	4.37119E-05	4.23427E-05	4.80336E-05	0.000208469	0.000158459
3832703772935	383270	3772935	0.000180862	7.0937E-05	2.3492E-05	2.3008E-05	5.34257E-05	5.33433E-05	7.01944E-05	7.01491E-05	7.51869E-05	7.33847E-05	2.9258E-06	2.9258E-06	7.92363E-05	2.9258E-06	4.35935E-05	4.2228E-05	4.86447E-05	0.000211121	0.000160475
3832803772935	383280	3772935	0.000179577	7.0433E-05	2.33252E-05	2.28446E-05	5.30463E-05	5.29644E-05	6.96959E-05	6.96509E-05	7.4653E-05	7.28636E-05	2.90502E-06	2.90502E-06	7.86736E-05	2.90502E-06	4.34787E-05	4.21168E-05	4.9181E-05	0.000213449	0.000162244
3832903772935	383290	3772935	0.000177889	6.977E-05	2.31058E-05	2.26298E-05	5.25475E-05	5.24664E-05	6.90405E-05	6.89959E-05	7.3951E-05	7.21784E-05	2.8777E-06	2.8777E-06	7.79338E-05	2.8777E-06	4.32508E-05	4.18961E-05	4.95386E-05	0.000215001	0.000163424
3833003772935	383300	3772935	0.000175562	6.8858E-05	2.28037E-05	2.23338E-05	5.18603E-05	5.17803E-05	6.81376E-05	6.80936E-05	7.29839E-05	7.12345E-05	2.84007E-06	2.84007E-06	7.69146E-05	2.84007E-06	4.28544E-05	4.15121E-05	4.96517E-05	0.000215492	0.000163797
3833103772935	383310	3772935	0.00017338	6.8002E-05	2.25202E-05	2.20562E-05	5.12155E-05	5.11365E-05	6.72905E-05	6.72471E-05	7.20765E-05	7.03489E-05	2.80476E-06	2.80476E-06	7.59584E-05	2.80476E-06	4.24956E-05	4.11646E-05	4.97581E-05	0.000215954	0.000164148
3833203772935	383320	3772935	0.000171197	6.7146E-05	2.22367E-05	2.17785E-05	5.05708E-05	5.04928E-05	6.64434E-05	6.64005E-05	7.11692E-05	6.94633E-05	2.76945E-06	2.76945E-06	7.50022E-05	2.76945E-06	4.21368E-05	4.0817E-05	4.98282E-05	0.000216258	0.000164379
3833303772935	383330	3772935	0.000168952	6.6265E-05	2.1945E-05	2.14929E-05	4.99075E-05	4.98305E-05	6.55719E-05	6.55296E-05	7.02357E-05	6.85522E-05	2.73313E-06	2.73313E-06	7.40184E-05	2.73313E-06	4.17476E-05	4.04399E-05	4.98282E-05	0.000216258	0.000164379
3833403772935	383340	3772935	0.000166679	6.5374E-05	2.16498E-05	2.12038E-05	4.92362E-05	4.91602E-05	6.46899E-05	6.46482E-05	6.9291E-05	6.76301E-05	2.69636E-06	2.69636E-06	7.30229E-05	2.69636E-06	4.13332E-05	4.00385E-05	4.97626E-05	0.000215973	0.000164163
3833503772935	383350	3772935	0.000165835	6.5043E-05	2.15402E-05	2.10964E-05	4.89868E-05	4.89112E-05	6.43623E-05	6.43207E-05	6.894E-05	6.72876E-05	2.68271E-06	2.68271E-06	7.2653E-05	2.68271E-06	4.12363E-05	3.99447E-05	5.00183E-05	0.000217083	0.000165006
3833603772935	383360	3772935	0.000164479	6.4511E-05	2.1364E-05	2.09238E-05	4.85862E-05	4.85112E-05	6.38359E-05	6.37947E-05	6.83762E-05	6.67373E-05	2.66077E-06	2.66077E-06	7.20588E-05	2.66077E-06	4.09887E-05	3.97049E-05	5.00568E-05	0.00021725	0.000165133
3833703772935	383370	3772935	0.000164586	6.4553E-05	2.1378E-05	2.09375E-05	4.8618E-05	4.8543E-05	6.38777E-05	6.38365E-05	6.8421E-05	6.6781E-05	2.66251E-06	2.66251E-06	7.2106E-05	2.66251E-06	4.10641E-05	3.97779E-05	5.0428E-05	0.000218861	0.000166358
3833803772935	383380	3772935	0.000166437	6.5279E-05	2.16183E-05	2.11729E-05	4.91646E-05	4.90887E-05	6.45958E-05	6.45541E-05	6.91902E-05	6.75317E-05	2.69244E-06	2.69244E-06	7.29166E-05	2.69244E-06	4.15502E-05	4.02488E-05	5.12676E-05	0.000222505	0.000169127
3833903772935	383390	3772935	0.000168458	6.6071E-05	2.18808E-05	2.143E-05	4.97616E-05	4.96848E-05	6.53802E-05	6.5338E-05	7.00303E-05	6.83517E-05	2.72513E-06	2.72513E-06	7.3802E-05	2.72513E-06	4.20812E-05	4.07631E-05	5.21637E-05	0.000226394	0.000172084
3834003772935	383400	3772935	0.000168341	6.6026E-05	2.18657E-05	2.14152E-05	4.97271E-05	4.96503E-05	6.53349E-05	6.52927E-05	6.99818E-05	6.83044E-05	2.72324E-06	2.72324E-06	7.37509E-05	2.72324E-06	4.20758E-05	4.07579E-05	5.23968E-05	0.000227406	0.000172853
3834103772935	383410	3772935	0.000167973	6.5881E-05	2.18178E-05	2.13683E-05	4.96183E-05	4.95417E-05	6.51919E-05	6.51499E-05	6.98287E-05	6.81549E-05	2.71729E-06	2.71729E-06	7.35895E-05	2.71729E-06	4.20023E-05	4.06867E-05	5.25326E-05	0.000227995	0.000173301
3834203772935	383420	3772935	0.000167083	6.5532E-05	2.17023E-05	2.12552E-05	4.93556E-05	4.92795E-05	6.48468E-05	6.4805E-05	6.9459E-05	6.77941E-05	2.7029E-06	2.7029E-06	7.31999E-05	2.7029E-06	4.17942E-05	4.04851E-05	5.24851E-05	0.000227789	0.000173144
3834303772935	383430	3772935	0.000165404	6.4874E-05	2.14842E-05	2.10415E-05	4.88595E-05	4.87841E-05	6.41949E-05	6.41535E-05	6.87608E-05	6.71126E-05	2.67573E-06	2.67573E-06	7.24641E-05	2.67573E-06	4.13816E-05	4.00854E-05	5.21637E-05	0.000226394	0.000172084
3834403772935	383440	3772935	0.000163598	6.4166E-05	2.12497E-05	2.08118E-05	4.83262E-05	4.82516E-05	6.34942E-05	6.34533E-05	6.80103E-05	6.63801E-05	2.64653E-06	2.64653E-06	7.16731E-05	2.64653E-06	4.09313E-05	3.96493E-05	5.17835E-05	0.000224744	0.00017083
3834503772935	383450	3772935	0.000159862	6.27E-05	2.07643E-05	2.03365E-05	4.72224E-05	4.71495E-05	6.20441E-05	6.2004E-05	6.64569E-05	6.4864E-05	2.58608E-06	2.58608E-06	7.00362E-05	2.58608E-06	3.99788E-05	3.87266E-05	5.07538E-05	0.000220275	0.000167433
3834603772935	383460	3772935	0.000155721	6.1076E-05	2.02265E-05	1.98098E-05	4.59993E-05	4.59283E-05	6.0437E-05	6.0398E-05	6.47356E-05	6.31839E-05	2.5191E-06	2.5191E-06	6.82221E-05	2.5191E-06	3.8915E-05	3.76961E-05	4.9568E-05	0.000215129	0.000163521
3834703772935	383470	3772935	0.000150305	5.8952E-05	1.9523E-05	1.91208E-05	4.43994E-05	4.43308E-05	5.83349E-05	5.82973E-05	6.2484E-05	6.09863E-05	2.43148E-06	2.43148E-06	6.58493E-05	2.43148E-06	3.75229E-05	3.63476E-05	4.79431E-05	0.000208076	0.00015816
3834803772935	383480	3772935	0.000141898	5.5654E-05	1.8431E-05	1.80513E-05	4.19159E-05	4.18512E-05	5.5072E-05	5.50365E-05	5.8989E-05	5.75751E-05	2.29548E-06	2.29548E-06	6.2166E-05	2.29548E-06	3.53649E-05	3.42572E-05	4.53134E-05	0.000196663	0.000149485
3834903772935	383490	3772935	0.000134389	5.2709E-05	1.74557E-05	1.7096E-05	3.96978E-05	3.96366E-05	5.21577E-05	5.21241E-05	5.58674E-05	5.45283E-05	2.174E-06	2.174E-06	5.88763E-05	2.174E-06	3.34526E-05	3.24048E-05	4.29802E-05	0.000186537	0.000141788
3835003772935	383500	3772935	0.000129314	5.0719E-05	1.67965E-05	1.64504E-05	3.81987E-05	3.81398E-05	5.01881E-05	5.01557E-05	5.37578E-05	5.24692E-05	2.09191E-06	2.09191E-06	5.6653E-05	2.09191E-06	3.2161E-05	3.11536E-05	4.14277E-05	0.000179799	0.000136667
3835103772935	383510	3772935	0.000125155	4.9088E-05	1.62563E-05	1.59214E-05	3.69703E-05	3.69132E-05	4.85741E-05	4.85428E-05	5.20289E-05	5.07818E-05	2.02463E-06	2.02463E-06	5.48311E-05	2.02463E-06	3.10972E-05	3.01232E-05	4.01582E-05	0.000174289	0.000132478
3835203772935	383520	3772935	0.000121293	4.7573E-05	1.57547E-05	1.54301E-05	3.58294E-05	3.57741E-05	4.70751E-05	4.70447E-05	5.04233E-05	4.92147E-05	1.96215E-06	1.96215E-06	5.3139E-05	1.96215E-06	3.01088E-05	2.91657E-05	3.89723E-05	0.000169143	0.000128566
3835303772935	383530	3772935	0.00011841	4.6442E-05	1.53802E-05	1.50633E-05	3.49777E-05	3.49237E-05	4.59561E-05	4.59265E-05	4.92247E-05	4.80448E-05	1.91551E-06	1.91551E-06	5.18759E-05	1.91551E-06	2.93589E-05	2.84393E-05	3.80784E-05	0.000165263	0.000125617
3835403772935	383540	3772935	0.000115563	4.5325E-05	1.50103E-05	1.47011E-05	3.41366E-05	3.40839E-05	4.4851E-05	4.48221E-05	4.80411E-05	4.68896E-05	1.86945E-06	1.86945E-06	5.06285E-05	1.86945E-06	2.86198E-05	2.77234E-05	3.71913E-05	0.000161413	0.000122691
3835503772935	383550	3772935	0.00011347	4.4504E-05	1.47385E-05	1.44348E-05	3.35184E-05	3.34667E-05	4.40388E-05	4.40104E-05	4.71711E-05	4.60404E-05	1.8356E-06	1.8356E-06	4.97116E-05	1.8356E-06	2.80637E-05	2.71847E-05	3.65282E-05	0.000158535	0.000120503
3835603772935	383560	3772935	0.000111952	4.3909E-05	1.45413E-05	1.42417E-05	3.307E-05	3.3019E-05	4.34497E-05	4.34216E-05	4.654E-05	4.54245E-05	1.81104E-06	1.81104E-06	4.90466E-05	1.81104E-06	2.76529E-05	2.67868E-05	3.60462E-05	0.000156443	0.000118913
3835703772935	383570	3772935	0.000110533	4.3352E-05	1.4357E-05	1.40612E-05	3.26508E-05	3.26004E-05	4.28989E-05	4.28712E-05	4.59501E-05	4.48487E-05	1.78808E-06	1.78808E-06	4.84248E-05	1.78808E-06	2.72672E-05	2.64132E-05	3.55913E-05	0.000154469	0.000117413
3835803772935	383580	3772935	0.000109482	4.294E-05	1.42205E-05	1.39275E-05	3.23404E-05	3.22905E-05	4.2491E-05	4.24636E-05	4.55132E-05	4.44223E-05	1.77108E-06	1.77108E-06	4.79644E-05	1.77108E-06	2.69766E-05	2.61316E-05	3.52563E-05	0.000153015	0.000116308
3835903772935	383590	3772935	0.000108539	4.257E-05	1.4098E-05	1.38075E-05	3.20618E-05	3.20123E-05	4.2125E-05	4.20978E-05	4.51211E-05	4.40396E-05	1.75583E-06	1.75583E-06	4.75512E-05	1.75583E-06	2.67165E-05	2.58797E-05	3.49576E-05	0.000151719	0.000115322
3836003772935	383600	3772935	0.000107874	4.231E-05	1.40117E-05	1.3723E-05	3.18654E-05	3.18163E-05	4.1867E-05	4.184E-05	4.48448E-05	4.37699E-05	1.74507E-06	1.74507E-06	4.726E-05	1.74507E-06	2.65317E-05	2.57007E-05	3.47517E-05	0.000150825	0.000114643
3836103772935	383610	3772935	0.000107506	4.2165E-05	1.39638E-05	1.36761E-05	3.17567E-05	3.17077E-05	4.17241E-05	4.16972E-05	4.46917E-05	4.36205E-05	1.73912E-06	1.73912E-06	4.70987E-05	1.73912E-06	2.64259E-05	2.55982E-05	3.46476E-05	0.000150373	0.000114299
3836203772935	383620	3772935	0.000107218	4.2053E-05	1.39265E-05	1.36396E-05	3.16718E-05	3.16229E-05	4.16125E-05	4.15857E-05	4.45722E-05	4.35039E-05	1.73447E-06	1.73447E-06	4.69728E-05	1.73447E-06	2.63452E-05	2.552E-05	3.45684E-05	0.000150029	0.000114038
3836303772935	383630	3772935	0.000106706	4.1852E-05	1.386E-05	1.35744E-05	3.15205E-05	3.14719E-05	4.14138E-05	4.13871E-05	4.43594E-05	4.32961E-05	1.72618E-06	1.72618E-06	4.67485E-05	1.72618E-06	2.62106E-05	2.53896E-05	3.44145E-05	0.000149361	0.000113531
3836403772935	383640	3772935	0.00010614	4.163E-05	1.37865E-05	1.35024E-05	3.13534E-05	3.1305E-05	4.11942E-05	4.11676E-05	4.41242E-05	4.30665E-05	1.71703E-06	1.71703E-06	4.65006E-05	1.71703E-06	2.60671E-05	2.52506E-05	3.42402E-05	0.000148605	0.000112956
3836503772935	383650	3772935	0.000105449	4.1358E-05	1.36967E-05	1.34145E-05	3.11491E-05	3.1101E-05	4.09258E-05	4.08994E-05	4.38366E-05	4.27859E-05	1.70584E-06	1.70584E-06	4.61976E-05	1.70584E-06	2.58931E-05	2.50821E-05	3.40207E-05	0.000147652	0.000112231
3836603772935	383660	3772935	0.00010456	4.101E-05	1.35812E-05	1.33013E-05	3.08864E-05	3.08387E-05	4.05807E-05	4.05545E-05	4.3467E-05	4.24251E-05	1.69146E-06	1.69146E-06	4.5808E-05	1.69146E-06	2.56689E-05	2.48649E-05	3.37265E-05	0.000146375	0.000111261
3836703772935	383670	3772935	0.000103581	4.0626E-05	1.3454E-05	1.31768E-05	3.059572E-05	3.055E-05	4.02007E-05	4.01748E-05	4.306E-05	4.20279E-05	1.67562E-06	1.67562E-06	4.53791E-05	1.67562E-06	2.54231E-05	2.46268E-05	3.33984E-05	0.000144951	0.000110178
3836803772935	383680	3772935	0.000102368	4.015E-05	1.32965E-05	1.30225E-05	3.0239E-05	3.01923E-05	3.97301E-05	3.97045E-05	4.25559E-05	4.15358E-05	1.656E-06	1.656E-06	4.48479E-05	1.656E-06	2.51181E-05	2.43314E-05	3.2991E-05	0.000143183	0.000108835
3836903772935	383690	3772935	0.00010111	3.9657E-05	1.31332E-05	1.28626E-05	2.98675E-05	2.98215E-05	3.92421E-05	3.92167E-05	4.20331E-05	4.10256E-05	1.63566E-06	1.63566E-06	4.42969E-05	1.63566E-06	2.47988E-05	2.40221E-05	3.2561E-05	0.000141317	0.000107416
3837003772935	383700	3772935	9.97542E-05	3.9125E-05	1.2957E-05	1.269E-05	2.94669E-05	2.94214E-05	3.87157E-05	3.86907E-05	4.14693E-05	4.04753E-05	1.61372E-06	1.61372E-06	4.37028E-05	1.61372E-06	2.44562E-05	2.36902E-05	3.21039E-05	0.000139333	0.000105908
3837103772935	383710	3772935	9.81554E-05	3.8498E-05	1.27493E-05	1.24867E-05	2.89946E-05	2.89499E-05	3.80952E-05	3.80706E-05	4.08047E-05	3.98266E-05	1.58786E-06	1.58786E-06	4.30023E-05	1.58786E-06	2.40472E-05	2.3294E-05	3.15653E-05	0.000136996	0.000104131
3837203772935	383720	3772935	9.66195E-05	3.7896E-05	1.25498E-05	1.22913E-05	2.85409E-05	2.84969E-05	3.7499E-05	3.74748E-05	4.01662E-05	3.92034E-05	1.56301E-06	1.56301E-06	4.23294E-05	1.56301E-06	2.36579E-05	2.29169E-05	3.10493E-05	0.000134756	0.000102429
3837303772935	383730	3772935	9.51554E-05	3.7321E-05	1.23597E-05	1.2105E-05	2.81084E-05	2.80651E-05	3.69308E-05	3.6907E-05	3.95575E-05	3.86094E-05	1.53933E-06	1.53933E-06	4.1688E-05	1.53933E-06	2.32848E-05	2.25554E-05	3.05537E-05	0.000132605	0.000100794
3837403772935	383740	3772935	9.37363E-05	3.6765E-05	1.21753E-05	1.19245E-05	2.76892E-05	2.76465E-05	3.638E-05	3.63566E-05	3.89676E-05	3.80335E-05	1.51637E-06	1.51637E-06	4.10663E-05	1.51637E-06	2.29224E-05	2.22044E-05	3.00762E-05	0.000130533	9.92188E-05
3837503772935	383750	3772935	9.238E-05	3.6233E-05	1.19992E-05	1.17519E-05	2.72886E-05	2.72465E-05	3.58536E-05	3.58305E-05	3.84037E-05	3.74832E-05	1.49443E-06	1.49443E-06	4.04721E-05	1.49443E-06	2.25744E-05	2.18673E-05	2.96145E-05	0.000128529	9.76958E-05
3837603772935	383760	3772935	9.09339E-05	3.5666E-05	1.18113E-05	1.1568E-05	2.68614E-05	2.682E-05	3.52924E-05	3.52696E-05	3.78026E-05	3.68965E-05	1.47103E-06	1.47103E-06	3.98385E-05	1.47103E-06	2.22031E-05	2.15076E-05	2.9128E-05	0.000126417	9.60907E-05
3837703772935	383770	3772935	8.95417E-05	3.5119E-05	1.16305E-05	1.13909E-05	2.64502E-05	2.64094E-05	3.47521E-05	3.47296E-05	3.72238E-05	3.63316E-05	1.44851E-06	1.44851E-06	3.92286E-05	1.44851E-06	2.18461E-05	2.11618E-05	2.86595E-05	0.000124384	9.45453E-05
3837803772935	383780	3772935	8.80956E-05	3.4552E-05	1.14427E-05	1.12069E-05	2.6023E-05	2.59828E-05	3.41908E-05	3.41688E-05	3.66226E-05	3.57448E-05	1.42512E-06	1.42512E-06	3.8595E-05	1.42512E-06	2.14747E-05	2.08021E-05	2.81729E-05	0.000122273	9.29402E-05
3837903772935	383790	3772935	8.65776E-05	3.3957E-05	1.12455E-05	1.10138E-05	2.55746E-05	2.55351E-05	3.36017E-05	3.358E-05	3.59916E-05	3.51289E-05	1.40056E-06	1.40056E-06	3.793E-05	1.40056E-06	2.10855E-05	2.0425E-05	2.76683E-05	0.000120082	9.12753E-05
3838003772935	383800	3772935	8.51225E-05	3.3386E-05	1.10565E-05	1.08287E-05	2.51448E-05	2.5106E-05	3.30369E-05	3.30156E-05	3.53867E-05	3.45385E-05	1.37702E-06	1.37702E-06	3.72925E-05	1.37702E-06	2.07087E-05	2.00601E-05	2.71795E-05	0.000117961	8.96628E-05
3838103772935	383810	3772935	8.33731E-05	3.2699E-05	1.0829E-05	1.06059E-05	2.46274E-05	2.45894E-05	3.23572E-05	3.23363E-05	3.46586E-05	3.38278E-05	1.34869E-06	1.34869E-06	3.65252E-05	1.34869E-06	2.02549E-05	1.96205E-05	2.66001E-05	0.000115446	8.77515E-05
3838203772935	383820	3772935	8.16734E-05	3.2033E-05	1.06085E-05	1.03899E-05	2.41259E-05	2.40887E-05	3.16983E-05	3.16779E-05	3.39529E-05	3.3139E-05	1.32123E-06	1.32123E-06

			KMMass Grading / Excavation	KMDrainage / Utilities Trenching	KMFoundations / Concrete Pads	KMBuilding / Structure Construction	KMAsphalt Paving	KMArchitectural Coating	KMLandscaping or Other Finishing	KMWaterside Construction (Piles)	EWNDemolition	EWNSite Grubbing / Prep	EWNDrainage / Utilities Trenching	EWNDrainage / Utilities Trenching	EWNDrainage / Utilities Trenching	EWNFoundation s / Concrete Pads	EWNBuilding / Structure Construction	EWNAsphalt Paving	EWNLandscaping or Other Finishing	EWNWaterside Construction (Piles)	ISDemolition
Unique Identifier	X (UTM)	Y (UTM)	2026	2026	2026	2026	2026	2026	2026	2026	2027	2027	2027	2028	2029	2029	2029	2029	2029	2029	2027
3830703772935	383070	3772935	7.88417E-05	2.83127E-05	1.4983E-05	5.14614E-05	1.65325E-06	1.65325E-06	5.31146E-05	1.65325E-06	0.000123145	6.71156E-06	1.576E-05	1.54557E-05	1.51359E-05	1.31105E-05	2.84686E-05	2.02539E-06	2.94813E-05	2.02539E-06	1.24549E-05
3830803772935	383080	3772935	8.11469E-05	2.91406E-05	1.54211E-05	5.2966E-05	1.70159E-06	1.70159E-06	5.46676E-05	1.70159E-06	0.000126705	6.90561E-06	1.62157E-05	1.59025E-05	1.55735E-05	1.34895E-05	2.92917E-05	2.08395E-06	3.03337E-05	2.08395E-06	1.27818E-05
3830903772935	383090	3772935	8.35112E-05	2.99896E-05	1.58704E-05	5.45092E-05	1.75116E-06	1.75116E-06	5.62604E-05	1.75116E-06	0.000130296	7.10133E-06	1.66753E-05	1.63532E-05	1.60149E-05	1.38719E-05	3.01219E-05	2.14301E-06	3.11934E-05	2.14301E-06	1.31185E-05
3831003772935	383100	3772935	8.59642E-05	3.08705E-05	1.63365E-05	5.61103E-05	1.8026E-06	1.8026E-06	5.79129E-05	1.8026E-06	0.000133956	7.3008E-06	1.71437E-05	1.68126E-05	1.64647E-05	1.42615E-05	3.0968E-05	2.20321E-06	3.20696E-05	2.20321E-06	1.34665E-05
3831103772935	383110	3772935	8.85353E-05	3.17938E-05	1.68252E-05	5.77885E-05	1.85652E-06	1.85652E-06	5.96451E-05	1.85652E-06	0.000137731	7.50653E-06	1.76268E-05	1.72864E-05	1.69287E-05	1.46634E-05	3.18407E-05	2.26529E-06	3.29733E-05	2.26529E-06	1.38325E-05
3831203772935	383120	3772935	9.13134E-05	3.27914E-05	1.73531E-05	5.96018E-05	1.91477E-06	1.91477E-06	6.15166E-05	1.91477E-06	0.000141759	7.72604E-06	1.81422E-05	1.77918E-05	1.74237E-05	1.50922E-05	3.27718E-05	2.33153E-06	3.39375E-05	2.33153E-06	1.42265E-05
3831303772935	383130	3772935	9.42096E-05	3.38315E-05	1.79035E-05	6.14923E-05	1.9755E-06	1.9755E-06	6.34678E-05	1.9755E-06	0.000145886	7.95097E-06	1.86704E-05	1.83098E-05	1.7931E-05	1.55316E-05	3.37259E-05	2.39941E-06	3.49256E-05	2.39941E-06	1.46373E-05
3831403772935	383140	3772935	9.74753E-05	3.50042E-05	1.85241E-05	6.36238E-05	2.04398E-06	2.04398E-06	6.56678E-05	2.04398E-06	0.00015048	8.20135E-06	1.92583E-05	1.88864E-05	1.84956E-05	1.60207E-05	3.47879E-05	2.47497E-06	3.60254E-05	2.47497E-06	1.51026E-05
3831503772935	383150	3772935	0.000100985	3.62645E-05	1.9191E-05	6.59145E-05	2.11757E-06	2.11757E-06	6.80321E-05	2.11757E-06	0.000155373	8.46801E-06	1.98845E-05	1.95005E-05	1.9097E-05	1.65416E-05	3.5919E-05	2.55544E-06	3.71967E-05	2.55544E-06	1.56014E-05
3831603772935	383160	3772935	0.000104694	3.75964E-05	1.98959E-05	6.83354E-05	2.19535E-06	2.19535E-06	7.05308E-05	2.19535E-06	0.000160403	8.74218E-06	2.05283E-05	2.01319E-05	1.97153E-05	1.70771E-05	3.7082E-05	2.63818E-06	3.84011E-05	2.63818E-06	1.61282E-05
3831703772935	383170	3772935	0.000108632	3.90106E-05	2.06443E-05	7.09059E-05	2.27792E-06	2.27792E-06	7.31838E-05	2.27792E-06	0.000165617	9.02637E-06	2.11956E-05	2.07863E-05	2.03562E-05	1.76323E-05	3.82874E-05	2.72394E-06	3.96494E-05	2.72394E-06	1.66871E-05
3831803772935	383180	3772935	0.000112725	4.04805E-05	2.14221E-05	7.35776E-05	2.36375E-06	2.36375E-06	7.59413E-05	2.36375E-06	0.000170862	9.31222E-06	2.18669E-05	2.14446E-05	2.10009E-05	1.81907E-05	3.94999E-05	2.81021E-06	4.0905E-05	2.81021E-06	1.72669E-05
3831903772935	383190	3772935	0.000117055	4.20353E-05	2.22449E-05	7.64036E-05	2.45454E-06	2.45454E-06	7.88581E-05	2.45454E-06	0.000176222	9.60434E-06	2.25528E-05	2.21173E-05	2.16597E-05	1.87613E-05	4.0739E-05	2.89836E-06	4.21882E-05	2.89836E-06	1.78817E-05
3832003772935	383200	3772935	0.000121805	4.37414E-05	2.31478E-05	7.95045E-05	2.55416E-06	2.55416E-06	8.20586E-05	2.55416E-06	0.000181444	9.88894E-06	2.32211E-05	2.27727E-05	2.23015E-05	1.93172E-05	4.19462E-05	2.98425E-06	4.34384E-05	2.98425E-06	1.85524E-05
3832103772935	383210	3772935	0.00012462	4.47522E-05	2.36827E-05	8.13418E-05	2.61319E-06	2.61319E-06	8.3955E-05	2.61319E-06	0.000182026	9.92066E-06	2.32956E-05	2.28457E-05	2.2373E-05	1.93792E-05	4.20808E-05	2.99382E-06	4.35777E-05	2.99382E-06	1.9019E-05
3832203772935	383220	3772935	0.000132578	4.76098E-05	2.51949E-05	8.65357E-05	2.78005E-06	2.78005E-06	8.93158E-05	2.78005E-06	0.000190066	1.03588E-05	2.43245E-05	2.38548E-05	2.33612E-05	2.02351E-05	4.39394E-05	3.12605E-06	4.55024E-05	3.12605E-06	2.02709E-05
3832303772935	383230	3772935	0.000141924	5.09661E-05	2.69711E-05	9.26362E-05	2.97603E-06	2.97603E-06	9.56123E-05	2.97603E-06	0.000197891	1.07853E-05	2.5326E-05	2.48369E-05	2.4323E-05	2.10682E-05	4.57484E-05	3.25475E-06	4.73758E-05	3.25475E-06	2.16612E-05
3832403772935	383240	3772935	0.00014895	5.34894E-05	2.83064E-05	9.72225E-05	3.12337E-06	3.12337E-06	0.000100346	3.12337E-06	0.000202845	1.10553E-05	2.596E-05	2.54587E-05	2.49319E-05	2.15957E-05	4.68937E-05	3.33623E-06	4.85618E-05	3.33623E-06	2.27259E-05
3832503772935	383250	3772935	0.000154373	5.54368E-05	2.9337E-05	0.000100762	3.23709E-06	3.23709E-06	0.000103999	3.23709E-06	0.000205027	1.11743E-05	2.62392E-05	2.57325E-05	2.52001E-05	2.1828E-05	4.73982E-05	3.37212E-06	4.90842E-05	3.37212E-06	2.35502E-05
3832603772935	383260	3772935	0.000156819	5.63151E-05	2.98017E-05	0.000102358	3.28837E-06	3.28837E-06	0.000105647	3.28837E-06	0.000203794	1.11071E-05	2.60815E-05	2.55778E-05	2.50486E-05	2.16967E-05	4.71132E-05	3.35185E-06	4.87891E-05	3.35185E-06	2.39149E-05
3832703772935	383270	3772935	0.000158814	5.70314E-05	3.01808E-05	0.000103661	3.3302E-06	3.3302E-06	0.000106991	3.3302E-06	0.000202922	1.10595E-05	2.59698E-05	2.54683E-05	2.49413E-05	2.16038E-05	4.69114E-05	3.33749E-06	4.85801E-05	3.33749E-06	2.41902E-05
3832803772935	383280	3772935	0.000160565	5.76603E-05	3.05136E-05	0.000104804	3.36692E-06	3.36692E-06	0.00010817	3.36692E-06	0.000202148	1.10173E-05	2.58708E-05	2.53712E-05	2.48462E-05	2.15215E-05	4.67326E-05	3.32477E-06	4.8395E-05	3.32477E-06	2.44207E-05
3832903772935	383290	3772935	0.000161732	5.80795E-05	3.07354E-05	0.000105565	3.3914E-06	3.3914E-06	0.000108957	3.3914E-06	0.000200877	1.09481E-05	2.57081E-05	2.52117E-05	2.469E-05	2.13862E-05	4.64388E-05	3.30387E-06	4.80907E-05	3.30387E-06	2.4559E-05
3833003772935	383300	3772935	0.000162102	5.82121E-05	3.08056E-05	0.000105807	3.39914E-06	3.39914E-06	0.000109206	3.39914E-06	0.000198879	1.08392E-05	2.54524E-05	2.49609E-05	2.44444E-05	2.11734E-05	4.59768E-05	3.271E-06	4.76123E-05	3.271E-06	2.45772E-05
3833103772935	383310	3772935	0.000162449	5.83368E-05	3.08716E-05	0.000106033	3.40643E-06	3.40643E-06	0.00010944	3.40643E-06	0.000197102	1.07423E-05	2.5225E-05	2.47379E-05	2.42261E-05	2.09843E-05	4.55661E-05	3.24178E-06	4.7187E-05	3.24178E-06	2.4587E-05
3833203772935	383320	3772935	0.000162678	5.84191E-05	3.09152E-05	0.000106183	3.41123E-06	3.41123E-06	0.000109594	3.41123E-06	0.000195318	1.06451E-05	2.49967E-05	2.4514E-05	2.40068E-05	2.07943E-05	4.51537E-05	3.21244E-06	4.67599E-05	3.21244E-06	2.45758E-05
3833303772935	383330	3772935	0.000162678	5.84191E-05	3.09152E-05	0.000106183	3.41123E-06	3.41123E-06	0.000109594	3.41123E-06	0.000193374	1.05391E-05	2.47478E-05	2.42699E-05	2.37677E-05	2.05873E-05	4.47041E-05	3.18045E-06	4.62943E-05	3.18045E-06	2.45311E-05
3833403772935	383340	3772935	0.000162464	5.83421E-05	3.08744E-05	0.000106043	3.40674E-06	3.40674E-06	0.00010945	3.40674E-06	0.000191276	1.04248E-05	2.44793E-05	2.40066E-05	2.35099E-05	2.03639E-05	4.4219E-05	3.14595E-06	4.5792E-05	3.14595E-06	2.44584E-05
3833503772935	383350	3772935	0.000163299	5.8642E-05	3.10331E-05	0.000106588	3.42424E-06	3.42424E-06	0.000110012	3.42424E-06	0.000190594	1.03876E-05	2.43921E-05	2.39211E-05	2.34261E-05	2.02914E-05	4.40615E-05	3.13474E-06	4.56289E-05	3.13474E-06	2.45548E-05
3833603772935	383360	3772935	0.000163424	5.86871E-05	3.10357E-05	0.00010667	3.42688E-06	3.42688E-06	0.000110097	3.42688E-06	0.000189193	1.03113E-05	2.42128E-05	2.37452E-05	2.32539E-05	2.01422E-05	4.37376E-05	3.11169E-06	4.52934E-05	3.11169E-06	2.45506E-05
3833703772935	383370	3772935	0.000164636	5.91222E-05	3.12872E-05	0.000107461	3.45228E-06	3.45228E-06	0.000110913	3.45228E-06	0.000189239	1.03138E-05	2.42187E-05	2.3751E-05	2.32595E-05	2.01471E-05	4.37482E-05	3.11245E-06	4.53044E-05	3.11245E-06	2.47225E-05
3833803772935	383380	3772935	0.000167377	6.01066E-05	3.18082E-05	0.00010925	3.50976E-06	3.50976E-06	0.00011276	3.50976E-06	0.000191145	1.04177E-05	2.44627E-05	2.39903E-05	2.34939E-05	2.03501E-05	4.4189E-05	3.14381E-06	4.57609E-05	3.14381E-06	2.51305E-05
3833903772935	383390	3772935	0.000170303	6.11572E-05	3.23642E-05	0.00011116	3.57112E-06	3.57112E-06	0.000114731	3.57112E-06	0.000193236	1.05316E-05	2.47302E-05	2.42526E-05	2.37508E-05	2.05726E-05	4.46722E-05	3.17819E-06	4.62613E-05	3.17819E-06	2.55622E-05
3834003772935	383400	3772935	0.000171064	6.14305E-05	3.25088E-05	0.000111656	3.58707E-06	3.58707E-06	0.000115243	3.58707E-06	0.000192876	1.0512E-05	2.46841E-05	2.42074E-05	2.37066E-05	2.05343E-05	4.4589E-05	3.17227E-06	4.61751E-05	3.17227E-06	2.56698E-05
3834103772935	383410	3772935	0.000171507	6.15897E-05	3.2593E-05	0.000111946	3.59637E-06	3.59637E-06	0.000115542	3.59637E-06	0.000192225	1.04765E-05	2.46008E-05	2.41258E-05	2.36266E-05	2.0465E-05	4.44385E-05	3.16156E-06	4.60193E-05	3.16156E-06	2.57313E-05
3834203772935	383420	3772935	0.000171352	6.1534E-05	3.25636E-05	0.000111844	3.59312E-06	3.59312E-06	0.000115438	3.59312E-06	0.000190962	1.04077E-05	2.44391E-05	2.39672E-05	2.34713E-05	2.03305E-05	4.41465E-05	3.14078E-06	4.57169E-05	3.14078E-06	2.57034E-05
3834303772935	383430	3772935	0.000170303	6.11572E-05	3.23642E-05	0.00011116	3.57112E-06	3.57112E-06	0.000114731	3.57112E-06	0.000188779	1.02887E-05	2.41599E-05	2.36933E-05	2.32031E-05	2.00982E-05	4.3642E-05	3.10489E-06	4.51944E-05	3.10489E-06	2.55469E-05
3834403772935	383440	3772935	0.000169062	6.07115E-05	3.21283E-05	0.000110349	3.54509E-06	3.54509E-06	0.000113895	3.54509E-06	0.000186452	1.01619E-05	2.3862E-05	2.34012E-05	2.2917E-05	1.98504E-05	4.31039E-05	3.06661E-06	4.46372E-05	3.06661E-06	2.53624E-05
3834503772935	383450	3772935	0.0001657	5.95043E-05	3.14894E-05	0.000108155	3.47459E-06	3.47459E-06	0.00011163	3.47459E-06	0.000181812	9.90897E-06	2.32681E-05	2.28188E-05	2.23467E-05	1.93564E-05	4.20312E-05	2.99029E-06	4.35263E-05	2.99029E-06	2.48706E-05
3834603772935	383460	3772935	0.000161828	5.8114E-05	3.07537E-05	0.000105628	3.39341E-06	3.39341E-06	0.000109022	3.39341E-06	0.000176689	9.62979E-06	2.26126E-05	2.21759E-05	2.17171E-05	1.8811E-05	4.0847E-05	2.90604E-06	4.23E-05	2.90604E-06	2.43075E-05
3834703772935	383470	3772935	0.000156524	5.62089E-05	2.97456E-05	0.000102166	3.28217E-06	3.28217E-06	0.000105448	3.28217E-06	0.000170081	9.26966E-06	2.17669E-05	2.13466E-05	2.09049E-05	1.81075E-05	3.93194E-05	2.79736E-06	4.07181E-05	2.79736E-06	2.35349E-05
3834803772935	383480	3772935	0.000147938	5.31259E-05	2.8114E-05	9.65618E-05	3.10215E-06	3.10215E-06	9.96639E-05	3.10215E-06	0.000160043	8.72257E-06	2.04822E-05	2.00867E-05	1.96711E-05	1.70388E-05	3.69988E-05	2.63226E-06	3.83149E-05	2.63226E-06	2.2276E-05
3834903772935	383490	3772935	0.000140321	5.03904E-05	2.66664E-05	9.15898E-05	2.94241E-06	2.94241E-06	9.45322E-05	2.94241E-06	0.000151177	8.23932E-06	1.93475E-05	1.89739E-05	1.85813E-05	1.60948E-05	3.4949E-05	2.48643E-06	3.61922E-05	2.48643E-06	2.11512E-05
3835003772935	383500	3772935	0.000135252	4.85703E-05	2.57032E-05	8.82815E-05	2.83613E-06	2.83613E-06	9.11176E-05	2.83613E-06	0.00014512	7.90923E-06	1.85724E-05	1.82137E-05	1.78369E-05	1.545E-05	3.35488E-05	2.38682E-06	3.47423E-05	2.38682E-06	2.04037E-05
3835103772935	383510	3772935	0.000131107	4.70818E-05	2.491555E-05	8.5576E-05	2.74922E-06	2.74922E-06	8.83253E-05	2.74922E-06	0.000140113	7.63631E-06	1.79315E-05	1.75852E-05	1.72214E-05	1.49169E-05	3.23912E-05	2.30446E-06	3.35434E-05	2.30446E-06	1.97945E-05
3835203772935	383520	3772935	0.000127236	4.56915E-05	2.41798E-05	8.3049E-05	2.66803E-06	2.66803E-06	8.57171E-05	2.66803E-06	0.000135465	7.38301E-06	1.73367E-05	1.70019E-05	1.66501E-05	1.44221E-05	3.13167E-05	2.22802E-06	3.24307E-05	2.22802E-06	1.92244E-05
3835303772935	383530	3772935	0.000124317	4.46435E-05	2.36251E-05	8.11441E-05	2.60684E-06	2.60684E-06	8.3751E-05	2.60684E-06	0.000131904	7.18896E-06	1.6881E-05	1.6555E-05	1.62125E-05	1.4043E-05	3.04936E-05	2.16946E-06	3.15784E-05	2.16946E-06	1.88025E-05
3835403772935	383540	3772935	0.000121421	4.36034E-05	2.30747E-05	7.92537E-05	2.5461E-06	2.5461E-06	8.17998E-05	2.5461E-06	0.000128413	6.99867E-06	1.64342E-05	1.61168E-05	1.57834E-05	1.36713E-05	2.96865E-05	2.11203E-06	3.07425E-05	2.11203E-06	1.83819E-05
3835503772935	383550	3772935	0.000119256	4.2826E-05	2.26633E-05	7.78407E-05	2.50071E-06	2.50071E-06	8.03414E-05	2.50071E-06	0.000125756	6.85386E-06	1.60942E-05	1.57834E-05	1.54568E-05	1.33885E-05	2.90722E-05	2.06833E-06	3.01064E-05	2.06833E-06	1.80731E-05
3835603772935	383560	3772935	0.000117683	4.22608E-05	2.23643E-05	7.68135E-05	2.46771E-06	2.46771E-06	7.92812E-05	2.46771E-06	0.000123765	6.74536E-06	1.58394E-05	1.55335E-05	1.52121E-05	1.31765E-05	2.8612E-05	2.03559E-06	2.96298E-05	2.03559E-06	1.78551E-05
3835703772935	383570	3772935	0.000116198	4.17275E-05	2.20821E-05	7.58441E-05	2.43657E-06	2.43657E-06	7.82807E-05	2.43657E-06	0.000121897	6.64354E-06	1.56003E-05	1.5299E-05	1.49825E-05	1.29776E-05	2.81801E-05	2.00486E-06	2.91825E-05	2.00486E-06	1.76483E-05
3835803772935	383580	3772935	0.000115104	4.13349E-05	2.18743E-05	7.51304E-05	2.41364E-06	2.41364E-06	7.7544E-05	2.41364E-06	0.000120465	6.5655E-06	1.5417E-05	1.51193E-05	1.48065E-05	1.28252E-05	2.78491E-05	1.98131E-06	2.88398E-05	1.98131E-06	1.75016E-05
3835903772935	383590	3772935	0.000114129	4.09846E-05	2.16889E-05	7.44938E-05	2.39319E-06	2.39319E-06	7.6887E-05	2.39319E-06	0.000119179	6.4954E-06	1.52524E-05	1.49579E-05	1.46484E-05	1.26882E-05	2.75517E-05	1.96016E-06	2.85318E-05	1.96016E-06	1.73689E-05
3836003772935	383600	3772935	0.000113456	4.07432E-05	2.15611E-05	7.4055E-05	2.37909E-06	2.37909E-06	7.64341E-05	2.37909E-06	0.000118237	6.44407E-06	1.51319E-05	1.48397E-05	1.45326E-05	1.2588E-05	2.7334E-05	1.94467E-06	2.83063E-05	1.94467E-06	1.72809E-05
3836103772935	383610	3772935	0.000113117	4.06211E-05	2.14966E-05	7.38331E-05	2.37196E-06	2.37196E-06	7.62051E-05	2.37196E-06	0.00011767	6.41319E-06	1.50594E-05	1.47686E-05	1.4463E-05	1.25276E-05	2.7203E-05	1.93535E-06	2.81707E-05	1.93535E-06	1.72404E-05
3836203772935	383620	3772935	0.000112858	4.05283E-05	2.14474E-05	7.36644E-05	2.36654E-06	2.36654E-06	7.60309E-05	2.36654E-06	0.000117219	6.38856E-06	1.50016E-05	1.47119E-05	1.44075E-05	1.24795E-05	2.70986E-05	1.92792E-06	2.80625E-05	1.92792E-06	1.72096E-05
3836303772935	383630	3772935	0.000112356	4.03479E-05	2.13519E-05	7.33364E-05	2.35601E-06	2.35601E-06	7.56924E-05	2.35601E-06	0.000116552	6.35226E-06	1.49163E-05	1.46283E-05	1.43256E-05	1.24086E-05	2.69446E-05	1.91696E-06	2.79031E-05	1.91696E-06	1.71398E-05
3836403772935	383640	3772935	0.000111787	4.01436E-05	2.12438E-05	7.29651E-05	2.34408E-06	2.34408E-06	7.53092E-05	2.34408E-06	0.000115863	6.3147E-06	1.48281E-05	1.45418E-05	1.42409E-05	1.23353E-05	2.67853E-05	1.90563E-06	2.77381E-05	1.90563E-06	1.70601E-05
3836503772935	383650	3772935	0.00011107	3.98862E-05	2.11076E-05	7.24973E-05	2.32905E-06	2.32905E-06	7.48263E-05	2.32905E-06	0.000115044	6.27005E-06	1.47233E-05	1.44389E-05	1.41402E-05	1.2248E-05	2.65959E-05	1.89215E-06	2.75419E-05	1.89215E-06	1.69567E-05
3836603772935	383660	3772935	0.00011011	3.95413E-05	2.09251E-05	7.18704E-05	2.30891E-06	2.30891E-06	7.41793E-05	2.30891E-06	0.000114018	6.21413E-06	1.45919E-05	1.43102E-05	1.40141E-05	1.21388E-05	2.63587E-05	1.87528E-06	2.72963E-05	1.87528E-06	1.6817E-05
3836703772935	383670	3772935	0.000109038	3.91565E-05	2.07215E-05	7.11711E-05	2.28644E-06	2.28644E-06	7.34575E-05	2.28644E-06	0.000112908	6.15362E-06	1.44499E-05	1.41708E-05	1.38776E-05	1.20206E-05	2.6102E-05	1.85702E-06	2.70305E-05	1.85702E-06	1.66605E-05
3836803772935	383680	3772935	0.000107708	3.8679E-05	2.04688E-05	7.0303E-05	2.25856E-06	2.25856E-06	7.25616E-05	2.25856E-06	0.000111537	6.07892E-06	1.42745E-05	1.39988E-05	1.37092E-05	1.18747E-05	2.57852E-05	1.83447E-06	2.67024E-05	1.83447E-06	1.64635E-05
3836903772935	383690	3772935	0.000106304	3.81748E-05	2.0202E-05	6.93868E-05	2.22912E-06	2.22912E-06	7.16159E-05	2.22912E-06	0.000110098	6.00047E-06	1.40902E-05	1.38181E-05	1.35322E-05	1.17214E-05	2.54524E-05	1.8108E-06	2.63578E-05	1.8108E-06	1.62567E-05
3837003772935	383700	3772935	0.000104812	3.76389E-05	1.99184E-05	6.84126E-05	2.19782E-06	2.19782E-06	7.06104E-05	2.19782E-06	0.000108559	5.91659E-06	1.38933E-05	1.3625E-05	1.33431E-05	1.15576E-05	2.50966E-05	1.78549E-06	2.59893E-05	1.78549E-06	1.6036E-05
3837103772935	383710	3772935	0.000103054	3.70074E-05	1.95842E-05	6.72648E-05	2.16095E-06	2.16095E-06	6.94258E-05	2.16095E-06	0.000106713	5.81602E-06	1.36571E-05	1.33934E-05	1.31163E-05	1.13611E-05	2.467E-05	1.75514E-06	2.55476E-05	1.75514E-06	1.57803E-05
3837203772935	383720	3772935	0.000101369	3.64025E-05	1.92641E-05	6.61653E-05	2.12563E-06	2.12563E-06	6.82909E-05	2.12563E-06	0.000104945	5.71962E-06	1.34307E-05	1.31714E-05	1.28989E-05	1.11728E-05	2.42611E-05	1.72605E-06	2.51241E-05	1.72605E-06	1.55357E-05
3837303772935	383730	3772935	9.9751E-05	3.58214E-05	1.89566E-05	6.51092E-05	2.0917E-06	2.0917E-06	6.72009E-05	2.0917E-06	0.000103245	5.62698E-06	1.32132E-05	1.2958E-05	1.26899E-05	1.09918E-05	2.38681E-05	1.69809E-06	2.47172E-05	1.69809E-06	1.52996E-05
3837403772935	383740	3772935	9.8192E-05	3.52616E-05	1.86603E-05	6.40916E-05	2.05901E-06	2.05901E-06	6.61506E-05	2.05901E-06	0.000101614	5.53809E-06	1.30045E-05	1.27534E-05	1.24895E-05	1.08182E-05	2.34911E-05	1.67126E-06	2.43267E-05	1.67126E-06	1.50733E-05
3837503772935	383750	3772935	9.66848E-05	3.47203E-05	1.83739E-05	6.31078E-05	2.0274E-06	2.0274E-06	6.51352E-05	2.0274E-06	0.000100037	5.45213E-06	1.28026E-05	1.25554E-05	1.22956E-05	1.06503E-05	2.31265E-05	1.64532E-06	2.39491E-05	1.64532E-06	1.48539E-05
3837603772935	383760	3772935	9.50963E-05	3.41499E-05	1.8072E-05	6.2071E-05	1.99409E-06	1.99409E-06	6.40651E-05	1.99409E-06	9.83445E-05	5.3599E-06	1.25861E-05	1.2343E-05	1.20876E-05	1.04701E-05	2.27353E-05	1.61749E-06	2.3544E-05	1.61749E-06	1.46234E-05
3837703772935	383770	3772935	9.35669E-05	3.36007E-05	1.77813E-05	6.10727E-05	1.96202E-06	1.96202E-06	6.30347E-05	1.96202E-06	9.67289E-05	5.27185E-06	1.23793E-05	1.21402E-05	1.1889E-05	1.02981E-05	2.23618E-05	1.59092E-06	2.31572E-05	1.59092E-06	1.44012E-05
3837803772935	383780	3772935	9.19783E-05	3.30302E-05	1.74795E-05	6.00358E-05	1.92871E-06	1.92871E-06	6.19646E-05	1.92871E-06	9.50214E-05	5.17879E-06	1.21608E-05	1.19259E-05	1.16792E-05	1.01163E-05	2.1967E-05	1.56284E-06	2.27484E-05	1.56284E-06	1.41721E-05
3837903772935	383790	3772935	9.03307E-05	3.24385E-05	1.71664E-05	5.89604E-05	1.89416E-06	1.89416E-06	6.08546E-05	1.89416E-06	9.32374E-05	5.08156E-06	1.19325E-05	1.1702E-05	1.14599E-05	9.92641E-06	2.15546E-05	1.53349E-06	2.23213E-05	1.53349E-06	1.39345E-05
3838003772935	383800	3772935	8.87348E-05	3.18654E-05	1.68631E-05	5.79188E-05	1.8607E-06	1.8607E-06	5.97794E-05	1.8607E-06	9.15069E-05	4.98725E-06	1.1711E-05	1.14848E-05	1.12472E-05	9.74218E-06	2.11546E-05	1.50503E-06	2.19071E-05	1.50503E-06	1.3704E-05
3838103772935	383810	3772935	8.68434E-05	3.11862E-05	1.65036E-05	5.66842E-05	1.82104E-06	1.82104E-06	5.85052E-05	1.82104E-06	8.94089E-05	4.8729E-06	1.14425E-05	1.12215E-05	1.09893E-05	9.51882E-06	2.06695E-05	1.47053E-06	2.14048E-05	1.47053E-06	1.34315E-05
3838203772935	383820	3772935	8.49963E-05	3.05229E-05	1.61526E-05	5.54785E-05	1.7823E-06	1.7823E-06

			ISDrainage / Utilities Trenching	ISDrainage / Utilities Trenching	ISAsphalt Paving	ISAsphalt Paving	SVDemolition	SVSite Grubbing / Prep	SVMass Grading / Excavation	SVMass Grading / Excavation	SVDrainage / Utilities Trenching	SVFoundations / Concrete Pads	SVBuilding / Structure Construction	SVBuilding / Structure Construction	SVAsphalt Paving	SVAsphalt Paving	SVArchitectural Coating	SVArchitectural Coating	SVLandscaping or Other Finishing	SVLandscaping or Other Finishing	MDemolition
Unique Identifier	X (UTM)	Y (UTM)	2027	2028	2027	2028	2027	2027	2027	2028	2028	2028	2028	2029	2028	2029	2028	2029	2028	2029	2027
3830703772935	383070	3772935	5.0151E-06	4.88643E-06	1.29522E-06	1.20655E-06	7.75864E-05	5.57804E-05	3.76088E-05	3.71313E-05	2.63455E-05	8.3693E-06	1.19895E-05	1.15321E-05	1.17881E-06	1.09676E-06	1.17881E-06	1.09676E-06	1.19895E-05	1.15321E-05	2.01304E-05
3830803772935	383080	3772935	5.14675E-06	5.0147E-06	1.32922E-06	1.23823E-06	7.97691E-05	5.73496E-05	3.86668E-05	3.81758E-05	2.70867E-05	8.60474E-06	1.23268E-05	1.18565E-05	1.21197E-06	1.12761E-06	1.21197E-06	1.12761E-06	1.23268E-05	1.18565E-05	2.07329E-05
3830903772935	383090	3772935	5.28234E-06	5.14681E-06	1.36424E-06	1.27085E-06	8.20141E-05	5.89637E-05	3.9755E-05	3.92502E-05	2.7849E-05	8.84691E-06	1.26737E-05	1.21902E-05	1.24608E-06	1.15934E-06	1.24608E-06	1.15934E-06	1.26737E-05	1.21902E-05	2.13534E-05
3831003772935	383100	3772935	5.42243E-06	5.28331E-06	1.40042E-06	1.30455E-06	8.43571E-05	6.06482E-05	4.08907E-05	4.03716E-05	2.86446E-05	9.09965E-06	1.30358E-05	1.25384E-05	1.28168E-06	1.19247E-06	1.28168E-06	1.19247E-06	1.30358E-05	1.25384E-05	2.19994E-05
3831103772935	383110	3772935	5.56983E-06	5.42693E-06	1.43849E-06	1.34001E-06	8.68248E-05	6.24223E-05	4.20869E-05	4.15526E-05	2.94825E-05	9.36585E-06	1.34172E-05	1.29052E-05	1.31917E-06	1.22735E-06	1.31917E-06	1.22735E-06	1.34172E-05	1.29052E-05	2.26762E-05
3831203772935	383120	3772935	5.72849E-06	5.58151E-06	1.47946E-06	1.37818E-06	8.94885E-05	6.43374E-05	4.33781E-05	4.28274E-05	3.0387E-05	9.65318E-06	1.38288E-05	1.33011E-05	1.35964E-06	1.265E-06	1.35964E-06	1.265E-06	1.38288E-05	1.33011E-05	2.34057E-05
3831303772935	383130	3772935	5.8939E-06	5.74268E-06	1.52218E-06	1.41798E-06	9.2277E-05	6.63421E-05	4.47298E-05	4.41619E-05	3.13339E-05	9.95398E-06	1.42597E-05	1.37156E-05	1.40201E-06	1.30442E-06	1.40201E-06	1.30442E-06	1.42597E-05	1.37156E-05	2.41678E-05
3831403772935	383140	3772935	6.08125E-06	5.92522E-06	1.57057E-06	1.46305E-06	9.54931E-05	6.86543E-05	4.62887E-05	4.5701E-05	3.2426E-05	1.03009E-05	1.47567E-05	1.41936E-05	1.45087E-06	1.34988E-06	1.45087E-06	1.34988E-06	1.47567E-05	1.41936E-05	2.50279E-05
3831503772935	383150	3772935	6.2821E-06	6.12092E-06	1.62244E-06	1.51137E-06	9.89407E-05	7.1133E-05	4.79599E-05	4.7351E-05	3.35967E-05	1.06728E-05	1.52894E-05	1.47061E-05	1.50325E-06	1.39862E-06	1.50325E-06	1.39862E-06	1.52894E-05	1.47061E-05	2.59514E-05
3831603772935	383160	3772935	6.4942E-06	6.32758E-06	1.67722E-06	1.5624E-06	0.000102647	7.37975E-05	4.97564E-05	4.91246E-05	3.48551E-05	1.10726E-05	1.58621E-05	1.52569E-05	1.55956E-06	1.45101E-06	1.55956E-06	1.45101E-06	1.58621E-05	1.52569E-05	2.69295E-05
3831703772935	383170	3772935	6.71925E-06	6.54685E-06	1.73534E-06	1.61654E-06	0.000106629	7.66605E-05	5.16867E-05	5.10304E-05	3.62073E-05	1.15021E-05	1.64775E-05	1.58488E-05	1.62006E-06	1.5073E-06	1.62006E-06	1.5073E-06	1.64775E-05	1.58488E-05	2.79656E-05
3831803772935	383180	3772935	6.95273E-06	6.77434E-06	1.79564E-06	1.67272E-06	0.000110834	7.96836E-05	5.3725E-05	5.30428E-05	3.76352E-05	1.19557E-05	1.71273E-05	1.64738E-05	1.68395E-06	1.56674E-06	1.68395E-06	1.56674E-06	1.71273E-05	1.64738E-05	2.9047E-05
3831903772935	383190	3772935	7.20028E-06	7.01554E-06	1.85957E-06	1.73227E-06	0.000115369	8.29437E-05	5.5923E-05	5.5213E-05	3.91749E-05	1.24449E-05	1.7828E-05	1.71478E-05	1.75285E-06	1.63084E-06	1.75285E-06	1.63084E-06	1.7828E-05	1.71478E-05	3.01902E-05
3832003772935	383200	3772935	7.47033E-06	7.27866E-06	1.92932E-06	1.79724E-06	0.000120812	8.68571E-05	5.85615E-05	5.7818E-05	4.10233E-05	1.3032E-05	1.86692E-05	1.79569E-05	1.83555E-06	1.70779E-06	1.83555E-06	1.70779E-06	1.86692E-05	1.79569E-05	3.14459E-05
3832103772935	383210	3772935	7.65824E-06	7.46175E-06	1.97785E-06	1.84245E-06	0.000123859	8.90476E-05	6.00384E-05	5.92761E-05	4.20578E-05	1.33607E-05	1.914E-05	1.84097E-05	1.88184E-06	1.75085E-06	1.88184E-06	1.75085E-06	1.914E-05	1.84097E-05	3.21971E-05
3832203772935	383220	3772935	8.16234E-06	7.95292E-06	2.10804E-06	1.96373E-06	0.000129765	9.3294E-05	6.29015E-05	6.21029E-05	4.40635E-05	1.39978E-05	2.00528E-05	1.92876E-05	1.97158E-06	1.83435E-06	1.97158E-06	1.83435E-06	2.00528E-05	1.92876E-05	3.41404E-05
3832303772935	383230	3772935	8.72214E-06	8.49835E-06	2.25261E-06	2.09841E-06	0.00013952	0.000100307	6.76301E-05	6.67715E-05	4.7376E-05	1.50501E-05	2.15602E-05	2.07376E-05	2.11979E-06	1.97225E-06	2.11979E-06	1.97225E-06	2.15602E-05	2.07376E-05	3.65356E-05
3832403772935	383240	3772935	9.15084E-06	8.91606E-06	2.36333E-06	2.20155E-06	0.000146451	0.00010529	7.09898E-05	7.00885E-05	4.97295E-05	1.57978E-05	2.26313E-05	2.17678E-05	2.2251E-06	2.07022E-06	2.2251E-06	2.07022E-06	2.26313E-05	2.17678E-05	3.83193E-05
3832503772935	383250	3772935	9.48278E-06	9.23948E-06	2.44906E-06	2.28141E-06	0.000151957	0.000109249	7.36586E-05	7.27234E-05	5.1599E-05	1.63917E-05	2.34821E-05	2.25861E-05	2.30875E-06	2.14805E-06	2.30875E-06	2.14805E-06	2.34821E-05	2.25861E-05	3.96802E-05
3832603772935	383260	3772935	9.62962E-06	9.38255E-06	2.48698E-06	2.31674E-06	0.000154915	0.000111375	7.50923E-05	7.41389E-05	5.26033E-05	1.67107E-05	2.39391E-05	2.30257E-05	2.35369E-06	2.18986E-06	2.35369E-06	2.18986E-06	2.39391E-05	2.30257E-05	4.02917E-05
3832703772935	383270	3772935	9.74046E-06	9.49054E-06	2.51561E-06	2.3434E-06	0.000157489	0.000113226	7.63403E-05	7.5371E-05	5.34776E-05	1.69885E-05	2.4337E-05	2.34084E-05	2.39281E-06	2.22625E-06	2.39281E-06	2.22625E-06	2.4337E-05	2.34084E-05	4.08107E-05
3832803772935	383280	3772935	9.83329E-06	9.58099E-06	2.53958E-06	2.36573E-06	0.000159895	0.000114955	7.75063E-05	7.65222E-05	5.42943E-05	1.72479E-05	2.47087E-05	2.37659E-05	2.42935E-06	2.26026E-06	2.42935E-06	2.26026E-06	2.47087E-05	2.37659E-05	4.12788E-05
3832903772935	383290	3772935	9.88899E-06	9.63526E-06	2.55397E-06	2.37913E-06	0.000161765	0.000116301	7.84131E-05	7.74175E-05	5.49296E-05	1.74497E-05	2.49978E-05	2.4044E-05	2.45778E-06	2.2867E-06	2.45778E-06	2.2867E-06	2.49978E-05	2.4044E-05	4.15982E-05
3833003772935	383300	3772935	9.8963E-06	9.64239E-06	2.55586E-06	2.38089E-06	0.00016287	0.000117095	7.89486E-05	7.79462E-05	5.53047E-05	1.75689E-05	2.51685E-05	2.42082E-05	2.47456E-06	2.30232E-06	2.47456E-06	2.30232E-06	2.51685E-05	2.42082E-05	4.17179E-05
3833103772935	383310	3772935	9.90024E-06	9.64623E-06	2.56687E-06	2.38184E-06	0.000163921	0.00011785	7.94582E-05	7.84493E-05	5.56617E-05	1.76823E-05	2.5331E-05	2.43644E-05	2.49053E-06	2.31718E-06	2.49053E-06	2.31718E-06	2.5331E-05	2.43644E-05	4.18377E-05
3833203772935	383320	3772935	9.89574E-06	9.64184E-06	2.55571E-06	2.38076E-06	0.000164812	0.000118491	7.989E-05	7.88757E-05	5.59642E-05	1.77784E-05	2.54686E-05	2.44969E-05	2.50407E-06	2.32977E-06	2.50407E-06	2.32977E-06	2.54686E-05	2.44969E-05	4.19266E-05
3833303772935	383330	3772935	9.87773E-06	9.6243E-06	2.55106E-06	2.37643E-06	0.000165418	0.000118927	8.01837E-05	7.91656E-05	5.61699E-05	1.78437E-05	2.55622E-05	2.45869E-05	2.51327E-06	2.33833E-06	2.51327E-06	2.33833E-06	2.55622E-05	2.45869E-05	4.19593E-05
3833403772935	383340	3772935	9.84848E-06	9.59579E-06	2.54351E-06	2.36939E-06	0.000165783	0.000119189	8.03607E-05	7.93404E-05	5.62939E-05	1.78831E-05	2.56187E-05	2.46412E-05	2.51882E-06	2.3435E-06	2.51882E-06	2.3435E-06	2.56187E-05	2.46412E-05	4.19302E-05
3833503772935	383350	3772935	9.8873E-06	9.63362E-06	2.55353E-06	2.37873E-06	0.000167289	0.000120272	8.10905E-05	8.00609E-05	5.68052E-05	1.80455E-05	2.58513E-05	2.4865E-05	2.5417E-06	2.36478E-06	2.5417E-06	2.36478E-06	2.58513E-05	2.4865E-05	4.21589E-05
3833603772935	383360	3772935	9.88561E-06	9.63197E-06	2.5531E-06	2.37832E-06	0.000168019	0.000120797	8.14446E-05	8.04106E-05	5.70532E-05	1.81243E-05	2.59642E-05	2.49736E-05	2.5528E-06	2.37511E-06	2.5528E-06	2.37511E-06	2.59642E-05	2.49736E-05	4.21988E-05
3833703772935	383370	3772935	9.95481E-06	9.6994E-06	2.57097E-06	2.39497E-06	0.000169935	0.000122174	8.23731E-05	8.13272E-05	5.77036E-05	1.8331E-05	2.62602E-05	2.52582E-05	2.5819E-06	2.40218E-06	2.5819E-06	2.40218E-06	2.62602E-05	2.52582E-05	4.25091E-05
3833803772935	383380	3772935	1.01191E-05	9.85947E-06	2.6134E-06	2.43449E-06	0.000173436	0.000124691	8.40702E-05	8.30028E-05	5.88925E-05	1.87086E-05	2.68013E-05	2.57786E-05	2.63509E-06	2.45167E-06	2.63509E-06	2.45167E-06	2.68013E-05	2.57786E-05	4.32022E-05
3833903772935	383390	3772935	1.02929E-05	1.00289E-05	2.6583E-06	2.47632E-06	0.000176982	0.00012724	8.57889E-05	8.46997E-05	6.00965E-05	1.90911E-05	2.73492E-05	2.63057E-05	2.68896E-06	2.5018E-06	2.68896E-06	2.5018E-06	2.73492E-05	2.63057E-05	4.39444E-05
3834003772935	383400	3772935	1.03363E-05	1.00711E-05	2.66948E-06	2.48674E-06	0.000178122	0.00012806	8.63417E-05	8.52454E-05	6.04837E-05	1.92141E-05	2.75254E-05	2.64751E-05	2.70629E-06	2.51792E-06	2.70629E-06	2.51792E-06	2.75254E-05	2.64751E-05	4.41331E-05
3834103772935	383410	3772935	1.0361E-05	1.00952E-05	2.67588E-06	2.4927E-06	0.000178843	0.000128579	8.66915E-05	8.55908E-05	6.07287E-05	1.9292E-05	2.76369E-05	2.65824E-05	2.71725E-06	2.52812E-06	2.71725E-06	2.52812E-06	2.76369E-05	2.65824E-05	4.42383E-05
3834203772935	383420	3772935	1.03498E-05	1.00842E-05	2.67297E-06	2.48999E-06	0.000178879	0.000128604	8.67087E-05	8.56078E-05	6.07408E-05	1.92958E-05	2.76424E-05	2.65877E-05	2.71779E-06	2.52862E-06	2.71779E-06	2.52862E-06	2.76424E-05	2.65877E-05	4.41893E-05
3834303772935	383430	3772935	1.02868E-05	1.00228E-05	2.6567E-06	2.47483E-06	0.000177944	0.000127932	8.62553E-05	8.51601E-05	6.04232E-05	1.91949E-05	2.74979E-05	2.64487E-05	2.70358E-06	2.5154E-06	2.70358E-06	2.5154E-06	2.74979E-05	2.64487E-05	4.39081E-05
3834403772935	383440	3772935	1.02125E-05	9.95046E-06	2.63752E-06	2.45696E-06	0.000176759	0.00012708	8.5681E-05	8.45931E-05	6.00208E-05	1.90671E-05	2.73148E-05	2.62725E-05	2.68558E-06	2.49865E-06	2.68558E-06	2.49865E-06	2.73148E-05	2.62725E-05	4.35796E-05
3834503772935	383450	3772935	1.00144E-05	9.75751E-06	2.58637E-06	2.40932E-06	0.000173356	0.000124633	8.40313E-05	8.29644E-05	5.88653E-05	1.87E-05	2.67889E-05	2.57667E-05	2.63387E-06	2.45054E-06	2.63387E-06	2.45054E-06	2.67889E-05	2.57667E-05	4.2696E-05
3834603772935	383460	3772935	9.78772E-06	9.53659E-06	2.52781E-06	2.35477E-06	0.0001694	0.00012179	8.2114E-05	8.10714E-05	5.75221E-05	1.82733E-05	2.61776E-05	2.51788E-05	2.57378E-06	2.39463E-06	2.57378E-06	2.39463E-06	2.61776E-05	2.51788E-05	4.16798E-05
3834703772935	383470	3772935	9.47659E-06	9.23345E-06	2.44746E-06	2.27992E-06	0.000163939	0.000117863	7.94668E-05	7.84578E-05	5.56677E-05	1.76842E-05	2.53337E-05	2.43671E-05	2.4908E-06	2.31743E-06	2.4908E-06	2.31743E-06	2.53337E-05	2.43671E-05	4.02935E-05
3834803772935	383480	3772935	8.96968E-06	8.73955E-06	2.31655E-06	2.15796E-06	0.000154977	0.00011142	7.51225E-05	7.41687E-05	5.26245E-05	1.67175E-05	2.39488E-05	2.3035E-05	2.35464E-06	2.19074E-06	2.35464E-06	2.19074E-06	2.39488E-05	2.3035E-05	3.80598E-05
3834903772935	383490	3772935	8.51678E-06	8.29827E-06	2.19958E-06	2.049E-06	0.000146932	0.000105636	7.1223E-05	7.03187E-05	4.98928E-05	1.58497E-05	2.27056E-05	2.18393E-05	2.23241E-06	2.07702E-06	2.23241E-06	2.07702E-06	2.27056E-05	2.18393E-05	3.60838E-05
3835003772935	383500	3772935	8.21579E-06	8.00499E-06	2.12184E-06	1.97659E-06	0.000141605	0.000101806	6.86406E-05	6.77691E-05	4.80838E-05	1.5275E-05	2.18824E-05	2.10474E-05	2.15147E-06	2.00171E-06	2.15147E-06	2.00171E-06	2.18824E-05	2.10474E-05	3.47701E-05
3835103772935	383510	3772935	7.97049E-06	7.76599E-06	2.05849E-06	1.91757E-06	0.000137293	9.87062E-05	6.65505E-05	6.57056E-05	4.66197E-05	1.48099E-05	2.12161E-05	2.04065E-05	2.08596E-06	1.94076E-06	2.08596E-06	1.94076E-06	2.12161E-05	2.04065E-05	3.36922E-05
3835203772935	383520	3772935	7.74094E-06	7.54233E-06	1.99921E-06	1.86235E-06	0.000133284	9.5824E-05	6.46073E-05	6.3787E-05	4.52584E-05	1.43774E-05	2.05966E-05	1.98107E-05	2.02505E-06	1.88409E-06	2.02505E-06	1.88409E-06	2.05966E-05	1.98107E-05	3.26852E-05
3835303772935	383530	3772935	7.57104E-06	7.37678E-06	1.95533E-06	1.82147E-06	0.000130335	9.3704E-05	6.31779E-05	6.23757E-05	4.42571E-05	1.40593E-05	2.01409E-05	1.93724E-05	1.98024E-06	1.84241E-06	1.98024E-06	1.84241E-06	2.01409E-05	1.93724E-05	3.19249E-05
3835403772935	383540	3772935	7.40169E-06	7.21178E-06	1.91159E-06	1.78073E-06	0.000127395	9.15903E-05	6.17528E-05	6.09688E-05	4.32588E-05	1.37422E-05	1.96866E-05	1.89354E-05	1.93558E-06	1.80085E-06	1.93558E-06	1.80085E-06	1.96866E-05	1.89354E-05	3.11682E-05
3835503772935	383550	3772935	7.27735E-06	7.09064E-06	1.87948E-06	1.75082E-06	0.000125275	9.0066E-05	6.07251E-05	5.9954E-05	4.25388E-05	1.35135E-05	1.93589E-05	1.86203E-05	1.90336E-06	1.77088E-06	1.90336E-06	1.77088E-06	1.93589E-05	1.86203E-05	3.06003E-05
3835603772935	383560	3772935	7.18959E-06	7.00512E-06	1.85681E-06	1.7297E-06	0.000123805	8.90091E-05	6.00125E-05	5.92506E-05	4.20397E-05	1.33549E-05	1.91318E-05	1.84018E-05	1.88103E-06	1.7501E-06	1.88103E-06	1.7501E-06	1.91318E-05	1.84018E-05	3.01848E-05
3835703772935	383570	3772935	7.10632E-06	6.92399E-06	1.83531E-06	1.70967E-06	0.000122415	8.801E-05	5.93389E-05	5.85854E-05	4.15678E-05	1.3205E-05	1.8917E-05	1.81952E-05	1.85991E-06	1.73045E-06	1.85991E-06	1.73045E-06	1.8917E-05	1.81952E-05	2.9791E-05
3835803772935	383580	3772935	7.04725E-06	6.86643E-06	1.82005E-06	1.69546E-06	0.000121453	8.73183E-05	5.88725E-05	5.8125E-05	4.12411E-05	1.31012E-05	1.87683E-05	1.80522E-05	1.84529E-06	1.71685E-06	1.84529E-06	1.71685E-06	1.87683E-05	1.80522E-05	2.95007E-05
3835903772935	383590	3772935	6.9938E-06	6.81436E-06	1.80625E-06	1.6826E-06	0.000120589	8.6697E-05	5.84536E-05	5.77114E-05	4.09476E-05	1.3008E-05	1.86348E-05	1.79238E-05	1.83217E-06	1.70464E-06	1.83217E-06	1.70464E-06	1.86348E-05	1.79238E-05	2.92394E-05
3836003772935	383600	3772935	6.95835E-06	6.77982E-06	1.79709E-06	1.67407E-06	0.000120019	8.62871E-05	5.81772E-05	5.74385E-05	4.0754E-05	1.29465E-05	1.85467E-05	1.7839E-05	1.8235E-06	1.69658E-06	1.8235E-06	1.69658E-06	1.85467E-05	1.7839E-05	2.90579E-05
3836103772935	383610	3772935	6.94204E-06	6.76392E-06	1.79288E-06	1.67015E-06	0.000119778	8.61141E-05	5.80606E-05	5.73234E-05	4.06724E-05	1.29206E-05	1.85095E-05	1.78033E-05	1.81985E-06	1.69318E-06	1.81985E-06	1.69318E-06	1.85095E-05	1.78033E-05	2.89636E-05
3836203772935	383620	3772935	6.92966E-06	6.75187E-06	1.78968E-06	1.66717E-06	0.000119582	8.59732E-05	5.79656E-05	5.72296E-05	4.06058E-05	1.28994E-05	1.84792E-05	1.77741E-05	1.81687E-06	1.69041E-06	1.81687E-06	1.69041E-06	1.84792E-05	1.77741E-05	2.88928E-05
3836303772935	383630	3772935	6.90153E-06	6.72446E-06	1.78242E-06	1.6604E-06	0.000119101	8.56274E-05	5.77324E-05	5.69994E-05	4.04424E-05	1.28475E-05	1.84049E-05	1.77026E-05	1.80956E-06	1.68361E-06	1.80956E-06	1.68361E-06	1.84049E-05	1.77026E-05	2.87603E-05
3836403772935	383640	3772935	6.86946E-06	6.69321E-06	1.77413E-06	1.65268E-06	0.000118531	8.52174E-05	5.7456E-05	5.67265E-05	4.02488E-05	1.2786E-05	1.83168E-05	1.76179E-05	1.8009E-06	1.67555E-06	1.8009E-06	1.67555E-06	1.83168E-05	1.76179E-05	2.86134E-05
3836503772935	383650	3772935	6.82783E-06	6.65265E-06	1.76338E-06	1.64267E-06	0.000117756	8.46602E-05	5.70803E-05	5.63556E-05	3.99857E-05	1.27024E-05	1.8197E-05	1.75027E-05	1.78912E-06	1.66459E-06	1.78912E-06	1.66459E-06	1.8197E-05	1.75027E-05	2.84283E-05
3836603772935	383660	3772935	6.77157E-06	6.59783E-06	1.74885E-06	1.62913E-06	0.000116723	8.39172E-05	5.65794E-05	5.5861E-05	3.96347E-05	1.25909E-05	1.80373E-05	1.73491E-05	1.77342E-06	1.64998E-06	1.77342E-06	1.64998E-06	1.80373E-05	1.73491E-05	2.81833E-05
3836703772935	383670	3772935	6.70856E-06	6.53643E-06	1.73258E-06	1.61397E-06	0.000115538	8.30654E-05	5.60051E-05	5.5294E-05	3.92324E-05	1.24631E-05	1.78542E-05	1.7173E-05	1.75542E-06	1.63323E-06	1.75542E-06	1.63323E-06	1.78542E-05	1.7173E-05	2.79075E-05
3836803772935	383680	3772935	6.62923E-06	6.45914E-06	1.71209E-06	1.59489E-06	0.000114095	8.20278E-05	5.53055E-05	5.46033E-05	3.87423E-05	1.23074E-05	1.76312E-05	1.69584E-05	1.73349E-06	1.61283E-06	1.73349E-06	1.61283E-06	1.76312E-05	1.69584E-05	2.75664E-05
3836903772935	383690	3772935	6.54596E-06	6.37801E-06	1.69059E-06	1.57486E-06	0.000112598	8.09518E-05	5.458E-05	5.3887E-05	3.82341E-05	1.2146E-05	1.73999E-05	1.6736E-05	1.71075E-06	1.59167E-06	1.71075E-06	1.59167E-06	1.73999E-05	1.6736E-05	2.72053E-05
3837003772935	383700	3772935	6.45707E-06	6.2914E-06	1.66763E-06	1.55347E-06	0.000110985	7.97925E-05	5.37984E-05	5.31153E-05	3.76866E-05	1.19721E-05	1.71507E-05	1.64963E-05	1.68625E-06	1.56888E-06	1.68625E-06	1.56888E-06	1.71507E-05	1.64963E-05	2.68224E-05
3837103772935	383710	3772935	6.35411E-06	6.19108E-06	1.64104E-06	1.5287E-06	0.000109123	7.84538E-05	5.28958E-05	5.22242E-05	3.70543E-05	1.17712E-05	1.6863E-05	1.62196E-05	1.65796E-06	1.54256E-06	1.65796E-06	1.54256E-06	1.6863E-05	1.62196E-05	2.63652E-05
3837203772935	383720	3772935	6.25566E-06	6.09515E-06	1.61561E-06	1.50501E-06	0.000107342	7.71729E-05	5.20322E-05	5.13715E-05	3.64493E-05	1.1579E-05	1.65877E-05	1.59547E-05	1.63089E-06	1.51737E-06	1.63089E-06	1.51737E-06	1.65877E-05	1.59547E-05	2.59297E-05
3837303772935	383730	3772935	6.16057E-06	6.00251E-06	1.59105E-06	1.48214E-06	0.00010564	7.59495E-05	5.12073E-05	5.05572E-05	3.58715E-05	1.13955E-05	1.63247E-05	1.57018E-05	1.60504E-06	1.49332E-06	1.60504E-06	1.49332E-06	1.63247E-05	1.57018E-05	2.55105E-05
3837403772935	383740	3772935	6.06943E-06	5.91371E-06	1.56752E-06	1.46021E-06	0.000103992	7.47646E-05	5.04084E-05	4.97684E-05	3.53119E-05	1.12177E-05	1.607E-05	1.54569E-05	1.58E-06	1.47002E-06	1.58E-06	1.47002E-06	1.607E-05	1.54569E-05	2.51059E-05
3837503772935	383750	3772935	5.9811E-06	5.82764E-06	1.5447E-06	1.43896E-06	0.000102388	7.36117E-05	4.96311E-05	4.9001E-05	3.47674E-05	1.10447E-05	1.58222E-05	1.52185E-05	1.55563E-06	1.44735E-06	1.55563E-06	1.44735E-06	1.58222E-05	1.52185E-05	2.47158E-05
3837603772935	383760	3772935	5.88827E-06	5.73719E-06	1.52073E-06	1.41663E-06	0.000100714	7.24076E-05	4.88193E-05	4.81994E-05	3.41987E-05	1.0864E-05	1.55634E-05	1.49696E-05	1.53019E-06	1.42368E-06	1.53019E-06	1.42368E-06	1.55634E-05	1.49696E-05	2.43002E-05
3837703772935	383770	3772935	5.79882E-06	5.65003E-06	1.49762E-06	1.3951E-06	9.90833E-05	7.12355E-05	4.8029E-05	4.74192E-05	3.36451E-05	1.06882E-05	1.53115E-05	1.47272E-05	1.50542E-06	1.40063E-06	1.50542E-06	1.40063E-06	1.53115E-05	1.47272E-05	2.3901E-05
3837803772935	383780	3772935	5.70655E-06	5.56013E-06	1.4738E-06	1.37291E-06	9.74173E-05	7.00378E-05	4.72215E-05	4.66219E-05	3.30794E-05	1.05085E-05	1.5054E-05	1.44796E-05	1.48011E-06	1.37708E-06	1.48011E-06	1.37708E-06	1.5054E-05	1.44796E-05	2.34855E-05
3837903772935	383790	3772935	5.6109E-06	5.46694E-06	1.44909E-06	1.3499E-06	9.57069E-05	6.8808E-05	4.63924E-05	4.58033E-05	3.24986E-05	1.0324E-05	1.47897E-05	1.42254E-05	1.45412E-06	1.3529E-06	1.45412E-06	1.3529E-06	1.47897E-05	1.42254E-05	2.30536E-05
3838003772935	383800	3772935	5.51807E-06	5.3765E-06	1.42512E-06	1.32756E-06	9.40409E-05	6.76103E-05	4.55848E-05	4.5006E-05	3.19329E-05	1.01443E-05	1.45323E-05	1.39778E-05	1.42881E-06	1.32935E-06	1.42881E-06	1.32935E-06	1.45323E-05	1.39778E-05	2.26363E-05
3838103772935	383810	3772935	5.40837E-06	5.2696E-06	1.39679E-06	1.30117E-06	9.21344E-05	6.62397E-05	4.46607E-05	4.40936E-05	3.12855E-05	9.9386E-06	1.42377E-05	1.36944E-05	1.39984E-06	1.30

			MSite Grubbing / Prep	MMass Grading / Excavation	MMass Grading / Excavation	MDrainage / Utilities Trenching	MFoundations / Concrete Pads	MBuilding / Structure Construction	MAsphalt Paving	MLandscaping or Other Finishing	MWaterside Construction (Piles)	RSSWDemolition	RSSWPlacing Base	RSSWForm/Plac e Rebar and Pour	Child Risk				
Unique Identifier	X (UTM)	Y (UTM)	2027	2027	2028	2028	2028	2028	2028	2028	2028	2029	2029	2029	3rd Trimester	0<2	2<16	Total	per million
3830703772935	383070	3772935	6.17969E-05	7.26681E-05	7.17005E-05	1.52411E-05	1.98209E-05	1.45893E-05	1.50163E-06	1.75925E-05	1.50163E-06	8.93985E-06	1.29719E-05	7.68949E-06	2.45429E-09	3.3715E-08	6.2151E-09	4.23845E-08	0.04238447
3830803772935	383080	3772935	6.36463E-05	7.48428E-05	7.38463E-05	1.56972E-05	2.04141E-05	1.50259E-05	1.54657E-06	1.8119E-05	1.54657E-06	8.99911E-06	1.30579E-05	7.74046E-06	2.52183E-09	3.4655E-08	6.3921E-09	4.3569E-08	0.04356902
3830903772935	383090	3772935	6.55513E-05	7.7083E-05	7.60566E-05	1.6167E-05	2.10251E-05	1.54756E-05	1.59286E-06	1.86613E-05	1.59286E-06	9.05214E-06	1.31349E-05	7.78607E-06	2.59037E-09	3.5611E-08	6.573E-09	4.47746E-08	0.04477457
3831003772935	383100	3772935	6.75344E-05	7.94149E-05	7.83574E-05	1.66561E-05	2.16611E-05	1.59438E-05	1.64104E-06	1.92259E-05	1.64104E-06	9.10829E-06	1.32163E-05	7.83437E-06	2.66055E-09	3.6593E-08	6.7596E-09	4.60134E-08	0.04601341
3831103772935	383110	3772935	6.96121E-05	8.18581E-05	8.07681E-05	1.71685E-05	2.23276E-05	1.64343E-05	1.69153E-06	1.98174E-05	1.69153E-06	9.16443E-06	1.32978E-05	7.88266E-06	2.73319E-09	3.7613E-08	6.9542E-09	4.73001E-08	0.04730006
3831203772935	383120	3772935	7.18513E-05	8.44913E-05	8.33663E-05	1.77208E-05	2.30458E-05	1.69629E-05	1.74594E-06	2.04548E-05	1.74594E-06	9.22058E-06	1.33793E-05	7.93096E-06	2.8109E-09	3.8706E-08	7.1629E-09	4.86797E-08	0.04867967
3831303772935	383130	3772935	7.41909E-05	8.72424E-05	8.60807E-05	1.82978E-05	2.37962E-05	1.75153E-05	1.80279E-06	2.11209E-05	1.80279E-06	9.27985E-06	1.34653E-05	7.98193E-06	2.89108E-09	3.9836E-08	7.3796E-09	5.01071E-08	0.05010706
3831403772935	383140	3772935	7.68312E-05	9.03472E-05	8.91442E-05	1.8949E-05	2.4643E-05	1.81386E-05	1.86695E-06	2.18725E-05	1.86695E-06	9.42957E-06	1.36825E-05	8.11072E-06	2.98094E-09	4.1105E-08	7.6244E-09	5.17107E-08	0.05171067
3831503772935	383150	3772935	7.96665E-05	9.36812E-05	9.24339E-05	1.96483E-05	2.55524E-05	1.8808E-05	1.93585E-06	2.26797E-05	1.93585E-06	9.55434E-06	1.38636E-05	8.21804E-06	3.0767E-09	4.246E-08	7.8861E-09	5.34231E-08	0.05342313
3831603772935	383160	3772935	8.26689E-05	9.72118E-05	9.59174E-05	2.03888E-05	2.65154E-05	1.95168E-05	2.0088E-06	2.35344E-05	2.0088E-06	9.76022E-06	1.41623E-05	8.39512E-06	3.1763E-09	4.3875E-08	8.1615E-09	5.52128E-08	0.05521275
3831703772935	383170	3772935	8.58495E-05	0.000100952	9.96078E-05	2.11732E-05	2.75356E-05	2.02677E-05	2.08609E-06	2.44399E-05	2.08609E-06	1.00066E-05	1.45198E-05	8.60707E-06	3.28029E-09	4.5358E-08	8.4518E-09	5.70904E-08	0.05709039
3831803772935	383180	3772935	8.91694E-05	0.000104856	0.00010346	2.1992E-05	2.86004E-05	2.10515E-05	2.16676E-06	2.5385E-05	2.16676E-06	1.03154E-05	1.49679E-05	8.87269E-06	3.38626E-09	4.6877E-08	8.752E-09	5.90152E-08	0.05901522
3831903772935	383190	3772935	9.26787E-05	0.000108983	0.000107531	2.28575E-05	2.9726E-05	2.188E-05	2.25204E-06	2.6384E-05	2.25204E-06	1.0721E-05	1.55563E-05	9.22148E-06	3.49597E-09	4.8458E-08	9.0673E-09	6.10213E-08	0.06102129
3832003772935	383200	3772935	9.65333E-05	0.000113515	0.000112004	2.38082E-05	3.09623E-05	2.279E-05	2.3457E-06	2.74814E-05	2.3457E-06	1.18127E-05	1.71405E-05	1.01605E-05	3.60675E-09	5.0089E-08	9.4089E-09	6.31047E-08	0.0631047
3832103772935	383210	3772935	9.88395E-05	0.000116227	0.00011468	2.43769E-05	3.1702E-05	2.33344E-05	2.40174E-06	2.81379E-05	2.40174E-06	1.28265E-05	1.86115E-05	1.10325E-05	3.65894E-09	5.0914E-08	9.5719E-09	6.41444E-08	0.06414441
3832203772935	383220	3772935	0.000104805	0.000123242	0.000121601	2.58483E-05	3.36155E-05	2.47428E-05	2.5467E-06	2.98362E-05	2.5467E-06	1.35969E-05	1.97294E-05	1.16952E-05	3.83583E-09	5.3552E-08	1.005E-08	6.74377E-08	0.06743773
3832303772935	383230	3772935	0.000112158	0.000131889	0.000130133	2.76617E-05	3.59739E-05	2.64787E-05	2.72537E-06	3.19295E-05	2.72537E-06	1.40867E-05	2.044E-05	1.21164E-05	4.03614E-09	5.6572E-08	1.0655E-08	7.12628E-08	0.07126284
3832403772935	383240	3772935	0.000117634	0.000138328	0.000136486	2.90122E-05	3.77301E-05	2.77714E-05	2.85843E-06	3.34883E-05	2.85843E-06	1.44828E-05	2.10149E-05	1.24572E-05	4.17341E-09	5.87E-08	1.1079E-08	7.39523E-08	0.07395232
3832503772935	383250	3772935	0.000121811	0.00014324	0.00014333	3.00426E-05	3.90701E-05	2.87577E-05	2.95994E-06	3.46776E-05	2.95994E-06	1.47511E-05	2.14041E-05	1.26879E-05	4.25846E-09	6.0117E-08	1.1375E-08	7.57499E-08	0.07574988
3832603772935	383260	3772935	0.000123689	0.000145448	0.000143511	3.05055E-05	3.96722E-05	2.92009E-05	3.00556E-06	3.5212E-05	3.00556E-06	1.48228E-05	2.15082E-05	1.27496E-05	4.27081E-09	6.0476E-08	1.1473E-08	7.62202E-08	0.0762202
3832703772935	383270	3772935	0.000125282	0.000147321	0.000145359	3.08984E-05	4.01832E-05	2.9577E-05	3.04427E-06	3.56655E-05	3.04427E-06	1.48072E-05	2.14856E-05	1.27362E-05	4.28105E-09	6.0771E-08	1.156E-08	7.66122E-08	0.07661225
3832803772935	383280	3772935	0.000126719	0.000149011	0.000147027	3.12529E-05	4.06441E-05	2.99163E-05	3.07919E-06	3.60747E-05	3.07919E-06	1.47511E-05	2.14041E-05	1.26879E-05	4.28908E-09	6.1019E-08	1.164E-08	7.69482E-08	0.07694821
3832903772935	383290	3772935	0.000127699	0.000150164	0.000148164	3.14947E-05	4.09586E-05	3.01477E-05	3.10301E-06	3.63538E-05	3.10301E-06	1.4645E-05	2.12502E-05	1.25967E-05	4.28448E-09	6.1078E-08	1.1683E-08	7.70452E-08	0.0770452
3833003772935	383300	3772935	0.000128067	0.000150596	0.000148591	3.15853E-05	4.10765E-05	3.02345E-05	3.11195E-06	3.64584E-05	3.11195E-06	1.4461E-05	2.09832E-05	1.24384E-05	4.26163E-09	6.0866E-08	1.1674E-08	7.68023E-08	0.07680231
3833103772935	383310	3772935	0.000128434	0.000151028	0.000149017	3.1676E-05	4.11944E-05	3.03213E-05	3.12088E-06	3.65631E-05	3.12088E-06	1.4252E-05	2.06799E-05	1.22586E-05	4.24038E-09	6.067E-08	1.1669E-08	7.65787E-08	0.07657869
3833203772935	383320	3772935	0.000128707	0.000151349	0.000149334	3.17433E-05	4.12819E-05	3.03858E-05	3.12751E-06	3.66408E-05	3.12751E-06	1.40243E-05	2.03495E-05	1.20628E-05	4.21765E-09	6.0446E-08	1.1656E-08	7.632E-08	0.07632001
3833303772935	383330	3772935	0.000128808	0.000151467	0.00014945	3.17681E-05	4.13141E-05	3.04094E-05	3.12995E-06	3.66693E-05	3.12995E-06	1.37997E-05	2.00236E-05	1.18696E-05	4.19107E-09	6.016E-08	1.1629E-08	7.59804E-08	0.07598039
3833403772935	383340	3772935	0.000128719	0.000151362	0.000149347	3.17461E-05	4.12855E-05	3.03884E-05	3.12778E-06	3.6644E-05	3.12778E-06	1.35969E-05	1.97294E-05	1.16952E-05	4.16123E-09	5.9819E-08	1.1589E-08	7.55691E-08	0.07556907
3833503772935	383350	3772935	0.00012942	0.000152188	0.000150161	3.19192E-05	4.15106E-05	3.05541E-05	3.14484E-06	3.68438E-05	3.14484E-06	1.35782E-05	1.97023E-05	1.16791E-05	4.16229E-09	5.9908E-08	1.1628E-08	7.56984E-08	0.07569843
3833603772935	383360	3772935	0.000129543	0.000152332	0.000150304	3.19494E-05	4.15499E-05	3.0583E-05	3.14782E-06	3.68787E-05	3.14782E-06	1.35564E-05	1.96706E-05	1.16603E-05	4.14763E-09	5.9762E-08	1.1619E-08	7.55284E-08	0.07552839
3833703772935	383370	3772935	0.000130495	0.000153452	0.000151409	3.21843E-05	4.18555E-05	3.08079E-05	3.17096E-06	3.71498E-05	3.17096E-06	1.37248E-05	1.9915E-05	1.18052E-05	4.16473E-09	6.0058E-08	1.1693E-08	7.59157E-08	0.07591568
3833803772935	383380	3772935	0.000132623	0.000155954	0.000153878	3.27091E-05	4.25379E-05	3.13102E-05	3.22267E-06	3.77556E-05	3.22267E-06	1.4096E-05	2.04536E-05	1.21245E-05	4.22295E-09	6.0939E-08	1.1877E-08	7.70388E-08	0.07703879
3833903772935	383390	3772935	0.000134902	0.000158633	0.000156521	3.3271E-05	4.32687E-05	3.18481E-05	3.27803E-06	3.84042E-05	3.27803E-06	1.4489E-05	2.10239E-05	1.24625E-05	4.2857E-09	6.1885E-08	1.2071E-08	7.8242E-08	0.07824197
3834003772935	383400	3772935	0.000135481	0.000159314	0.000157193	3.34139E-05	4.34545E-05	3.19849E-05	3.2921E-06	3.85691E-05	3.2921E-06	1.47043E-05	2.13362E-05	1.26477E-05	4.29397E-09	6.2045E-08	1.2109E-08	7.84483E-08	0.07844831
3834103772935	383410	3772935	0.000135804	0.000159694	0.000157568	3.34936E-05	4.35581E-05	3.20611E-05	3.29995E-06	3.86611E-05	3.29995E-06	1.4907E-05	2.16304E-05	1.28221E-05	4.29499E-09	6.2097E-08	1.2124E-08	7.85168E-08	0.07851681
3834203772935	383420	3772935	0.000135654	0.000159518	0.000157393	3.34565E-05	4.35099E-05	3.20256E-05	3.2963E-06	3.86182E-05	3.2963E-06	1.50755E-05	2.18748E-05	1.2967E-05	4.28181E-09	6.1941E-08	1.2097E-08	7.83205E-08	0.07832054
3834303772935	383430	3772935	0.00013479	0.000158502	0.000156392	3.32435E-05	4.32329E-05	3.18218E-05	3.27532E-06	3.83724E-05	3.27532E-06	1.51909E-05	2.20423E-05	1.30662E-05	4.24724E-09	6.1473E-08	1.2008E-08	7.77277E-08	0.07772767
3834403772935	383440	3772935	0.000133782	0.000157317	0.000155222	3.29949E-05	4.29096E-05	3.15838E-05	3.25082E-06	3.80854E-05	3.25082E-06	1.52969E-05	2.21962E-05	1.31574E-05	4.20858E-09	6.0942E-08	1.1905E-08	7.7056E-08	0.07705595
3834503772935	383450	3772935	0.000131069	0.000154127	0.000152074	3.23258E-05	4.20395E-05	3.09433E-05	3.1849E-06	3.73132E-05	3.1849E-06	1.52813E-05	2.21735E-05	1.3144E-05	4.11842E-09	5.9661E-08	1.1654E-08	7.54337E-08	0.07543369
3834603772935	383460	3772935	0.00012795	0.000150459	0.000148455	3.15565E-05	4.1039E-05	3.02069E-05	3.1091E-06	3.64251E-05	3.1091E-06	1.52345E-05	2.21057E-05	1.31038E-05	4.01659E-09	5.8207E-08	1.1368E-08	7.35923E-08	0.07359227
3834703772935	383470	3772935	0.000123694	0.000145454	0.000143517	3.05069E-05	3.9674E-05	2.92022E-05	3.00569E-06	3.52136E-05	3.00569E-06	1.50817E-05	2.18839E-05	1.29723E-05	3.88039E-09	5.6251E-08	1.0984E-08	7.1115E-08	0.07111495
3834803772935	383480	3772935	0.000116837	0.000137391	0.000135561	2.88157E-05	3.74746E-05	2.75834E-05	2.83907E-06	3.32615E-05	2.83907E-06	1.46419E-05	2.12457E-05	1.2594E-05	3.66465E-09	5.3135E-08	1.037E-08	6.71697E-08	0.06716971
3834903772935	383490	3772935	0.000110771	0.000130258	0.000128523	2.73197E-05	3.5529E-05	2.61513E-05	2.69167E-06	3.15346E-05	2.69167E-06	1.42083E-05	2.06166E-05	1.22211E-05	3.4728E-09	5.0366E-08	9.8243E-09	6.36627E-08	0.0636627
3835003772935	383500	3772935	0.000106738	0.000125515	0.000123844	2.6325E-05	3.42355E-05	2.51992E-05	2.59367E-06	3.03865E-05	2.59367E-06	1.39837E-05	2.02907E-05	1.20279E-05	3.34413E-09	4.8512E-08	9.4594E-09	6.13155E-08	0.06131555
3835103772935	383510	3772935	0.000103429	0.000121624	0.000120005	2.5509E-05	3.31742E-05	2.4418E-05	2.51327E-06	2.94446E-05	2.51327E-06	1.38371E-05	2.00779E-05	1.19018E-05	3.23873E-09	4.6994E-08	9.1607E-09	5.93938E-08	0.05939384
3835203772935	383520	3772935	0.000100338	0.000117989	0.000116418	2.47465E-05	3.21826E-05	2.36882E-05	2.43815E-06	2.85645E-05	2.43815E-06	1.37155E-05	1.99014E-05	1.17972E-05	3.14056E-09	4.558E-08	8.8827E-09	5.7603E-08	0.05760304
3835303772935	383530	3772935	9.80039E-05	0.000115245	0.00011371	2.41709E-05	3.1434E-05	2.31372E-05	2.38144E-06	2.79E-05	2.38144E-06	1.36905E-05	1.98652E-05	1.17757E-05	3.06677E-09	4.4516E-08	8.6741E-09	5.62566E-08	0.0562566
3835403772935	383540	3772935	9.56811E-05	0.000112513	0.000111015	2.3598E-05	3.0689E-05	2.25888E-05	2.32499E-06	2.72388E-05	2.32499E-06	1.36656E-05	1.9829E-05	1.17542E-05	2.99373E-09	4.3462E-08	8.4672E-09	5.49229E-08	0.05492286
3835503772935	383550	3772935	9.39376E-05	0.000110463	0.000108992	2.3168E-05	3.01298E-05	2.21772E-05	2.28263E-06	2.67424E-05	2.28263E-06	1.37155E-05	1.99014E-05	1.17972E-05	2.93943E-09	4.2677E-08	8.3137E-09	5.39305E-08	0.05393054
3835603772935	383560	3772935	9.2662E-05	0.000108963	0.000107512	2.28534E-05	2.97206E-05	2.1876E-05	2.25163E-06	2.63793E-05	2.25163E-06	1.38309E-05	2.00689E-05	1.18964E-05	2.89989E-09	4.2107E-08	8.2028E-09	5.32092E-08	0.05320917
3835703772935	383570	3772935	9.14532E-05	0.000107542	0.00010611	2.25553E-05	2.93329E-05	2.15906E-05	2.22226E-06	2.60352E-05	2.22226E-06	1.39463E-05	2.02364E-05	1.19957E-05	2.86274E-09	4.1569E-08	8.098E-09	5.25303E-08	0.0525325
3835803772935	383580	3772935	9.0562E-05	0.000106493	0.000105075	2.23355E-05	2.90471E-05	2.13802E-05	2.2006E-06	2.57814E-05	2.2006E-06	1.4096E-05	2.04536E-05	1.21245E-05	2.83524E-09	4.1173E-08	8.0215E-09	5.20293E-08	0.05202926
3835903772935	383590	3772935	8.97599E-05	0.00010555	0.000104145	2.21376E-05	2.87898E-05	2.11909E-05	2.18111E-06	2.55531E-05	2.18111E-06	1.42457E-05	2.06709E-05	1.22533E-05	2.81064E-09	4.0818E-08	7.9527E-09	5.15811E-08	0.0515811
3836003772935	383600	3772935	8.92028E-05	0.000104895	0.000103499	2.20002E-05	2.86111E-05	2.10594E-05	2.16757E-06	2.53945E-05	2.16757E-06	1.44079E-05	2.09062E-05	1.23928E-05	2.79347E-09	4.0571E-08	7.905E-09	5.12694E-08	0.05126937
3836103772935	383610	3772935	8.89132E-05	0.000104555	0.000103162	2.19288E-05	2.85182E-05	2.0991E-05	2.16054E-06	2.5312E-05	2.16054E-06	1.45857E-05	2.11642E-05	1.25457E-05	2.78432E-09	4.0441E-08	7.8803E-09	5.11057E-08	0.05110572
3836203772935	383620	3772935	8.86959E-05	0.000104299	0.00010291	2.18752E-05	2.84486E-05	2.09397E-05	2.15526E-06	2.52502E-05	2.15526E-06	1.47479E-05	2.13996E-05	1.26852E-05	2.77728E-09	4.0342E-08	7.8611E-09	5.09799E-08	0.05097991
3836303772935	383630	3772935	8.82893E-05	0.000103821	0.000102439	2.17749E-05	2.83181E-05	2.08437E-05	2.14538E-06	2.51344E-05	2.14538E-06	1.48634E-05	2.1567E-05	1.27845E-05	2.76435E-09	4.0156E-08	7.8249E-09	5.07453E-08	0.05074527
3836403772935	383640	3772935	8.78381E-05	0.00010329	0.000101915	2.16637E-05	2.81734E-05	2.07372E-05	2.13441E-06	2.5006E-05	2.13441E-06	1.49507E-05	2.16938E-05	1.28596E-05	2.74997E-09	3.9949E-08	7.7847E-09	5.04832E-08	0.05048316
3836503772935	383650	3772935	8.72699E-05	0.000102622	0.000101256	2.15235E-05	2.79912E-05	2.0603E-05	2.12061E-06	2.48442E-05	2.12061E-06	1.50066E-05	2.17662E-05	1.29026E-05	2.73214E-09	3.969E-08	7.7335E-09	5.01559E-08	0.05015593
3836603772935	383660	3772935	8.65179E-05	0.000101738	0.000100383	2.13381E-05	2.775E-05	2.04255E-05	2.10233E-06	2.46302E-05	2.10233E-06	1.50131E-05	2.17843E-05	1.29133E-05	2.70872E-09	3.9349E-08	7.6664E-09	4.97245E-08	0.04972453
3836703772935	383670	3772935	8.56713E-05	0.000100742	9.9401E-05	2.11293E-05	2.74784E-05	2.02256E-05	2.08176E-06	2.43891E-05	2.08176E-06	1.49944E-05	2.17571E-05	1.28972E-05	2.68278E-09	3.8971E-08	7.5912E-09	4.9245E-08	0.04924504
3836803772935	383680	3772935	8.4624E-05	9.95109E-05	9.81859E-05	2.0871E-05	2.71425E-05	1.99784E-05	2.05631E-06	2.4091E-05	2.05631E-06	1.49382E-05	2.16757E-05	1.28489E-05	2.65061E-09	3.8502E-08	7.4985E-09	4.86509E-08	0.04865086
3836903772935	383690	3772935	8.35155E-05	9.82074E-05	9.68998E-05	2.05976E-05	2.6787E-05	1.97167E-05	2.02938E-06	2.37754E-05	2.02938E-06	1.4854E-05	2.15535E-05	1.27765E-05	2.61691E-09	3.8009E-08	7.4014E-09	4.80273E-08	0.04802728
3837003772935	383700	3772935	8.23402E-05	9.68254E-05	9.55361E-05	2.03077E-05	2.641E-05	1.94392E-05	2.00082E-06	2.34408E-05	2.00082E-06	1.47479E-05	2.13996E-05	1.26852E-05	2.58084E-09	3.7483E-08	7.2975E-09	4.7361E-08	0.04736105
3837103772935	383710	3772935	8.09365E-05	9.51747E-05	9.39074E-05	1.99615E-05	2.59598E-05	1.91078E-05	1.96671E-06	2.30412E-05	1.96671E-06	1.46263E-05	2.12231E-05	1.25806E-05	2.53827E-09	3.6862E-08	7.175E-09	4.6575E-08	0.046575
3837203772935	383720	3772935	7.95996E-05	9.36026E-05	9.23563E-05	1.96318E-05	2.5531E-05	1.87922E-05	1.93422E-06	2.26606E-05	1.93422E-06	1.44984E-05	2.10375E-05	1.24706E-05	2.49748E-09	3.6267E-08	7.0578E-09	4.58221E-08	0.04582212
3837303772935	383730	3772935	7.83129E-05	9.20895E-05	9.08634E-05	1.93144E-05	2.51183E-05	1.84884E-05	1.90296E-06	2.22943E-05	1.90296E-06	1.43611E-05	2.08383E-05	1.23525E-05	2.45842E-09	3.5697E-08	6.9454E-09	4.51005E-08	0.04510049
3837403772935	383740	3772935	7.70707E-05	9.06288E-05	8.94221E-05	1.90081E-05	2.47199E-05	1.81952E-05	1.87277E-06	2.19407E-05	1.87277E-06	1.42177E-05	2.06301E-05	1.22291E-05	2.42066E-09	3.5146E-08	6.8369E-09	4.44036E-08	0.04440361
3837503772935	383750	3772935	7.58731E-05	8.92205E-05	8.80326E-05	1.87127E-05	2.43357E-05	1.79124E-05	1.84367E-06	2.15998E-05	1.84367E-06	1.40648E-05	2.04084E-05	1.20977E-05	2.38434E-09	3.4616E-08	6.732E-09	4.3732E-08	0.04373197
3837603772935	383760	3772935	7.45975E-05	8.77205E-05	8.65525E-05	1.83981E-05	2.39266E-05	1.76113E-05	1.81267E-06	2.12366E-05	1.81267E-06	1.39213E-05	2.02002E-05	1.19742E-05	2.34584E-09	3.4054E-08	6.6208E-09	4.30209E-08	0.04302093
3837703772935	383770	3772935	7.3372E-05	8.62795E-05	8.51307E-05	1.80959E-05	2.35335E-05	1.7322E-05	1.7829E-06	2.08878E-05	1.7829E-06	1.37778E-05	1.99919E-05	1.18508E-05	2.30878E-09	3.3514E-08	6.5137E-09	4.23363E-08	0.04233634
3837803772935	383780	3772935	7.20964E-05	8.47795E-05	8.36506E-05	1.77813E-05	2.31244E-05	1.70208E-05	1.7519E-06	2.05246E-05	1.7519E-06	1.36406E-05	1.97928E-05	1.17328E-05	2.27028E-09	3.2953E-08	6.4025E-09	4.16253E-08	0.04162532
3837903772935	383790	3772935	7.07707E-05	8.32205E-05	8.21124E-05	1.74543E-05	2.26992E-05	1.67078E-05	1.71969E-06	2.01472E-05	1.71969E-06	1.35127E-05	1.96072E-05	1.16228E-05	2.23012E-09	3.2368E-08	6.2872E-09	4.08852E-08	0.04088516
3838003772935	383800	3772935	6.94895E-05	8.1714E-05	8.0626E-05	1.71383E-05	2.22882E-05	1.64054E-05	1.68855E-06	1.97825E-05	1.68855E-06	1.33879E-05	1.94262E-05	1.15154E-05	2.19137E-09	3.1803E-08	6.1755E-09	4.017E-08	0.04016999
3838103772935	383810	3772935	6.79633E-05	7.99192E-05	7.88551E-05	1.67619E-05	2.17987E-05	1.6045E-05	1.65147E-06	1.9348E-05	1.65147E-06	1.32912E-05	1.92859E-05	1.14323E-05	2.14509E-09	3.113E-08	6.0434E-09	3.93186E-08	0.03931859
3838203772935	383820	3772935	6.6476E-05	7.81703E-05	7.71295E-05	1.63951E-05	2.13217E-05	1.56939E-05	1.61533E-06	1.89246E-05	1.61533E-06	1.31945E-05	1.91456E-05	1.13491E-05	2.10004E-09	3.0474E-08	5.9147E-09	3.84891E-08	0.03848914
3838303772935	383830	3772935	6.53174E-05	7.68079E-05	7.57852E-05	1.61093E-05	2.09501E-05	1.54204E-05	1.58717E-06	1.85947E-05	1.58717E-06	1.30666E-05	1.896E-05	1.12391E-05	2.065E-09	2.9963E-08	5.8139E-09	3.78421E-08	0.03784215

			EGIODemolition	EGIOSite Grubbing / Prep	EGIOMass Grading / Excavation	EGIOMass Grading / Excavation	EGIODrainage / Utilities Trenching	EGIODrainage / Utilities Trenching	EGIOFoundations / Concrete Pads	EGIOFoundations / Concrete Pads	EGIOBuilding / Structure Construction	EGIOBuilding / Structure Construction	EGIOAsphalt Paving	EGIOArchitectural Coating	EGIOLandscaping or Other Finishing	EGIOWaterside Construction (Piles)	HIWaterside Construction (Landscaping)	HIWaterside Construction (Landscaping)	KMDemolition	KMSite Grubbing / Prep	KMMass Grading / Excavation
Unique Identifier	X (UTM)	Y (UTM)	2025	2025	2025	2026	2026	2027	2026	2027	2026	2027	2027	2027	2027	2027	2025	2026	2025	2025	2025
3838403772935	383840	3772935	7.96345E-05	3.1234E-05	1.03437E-05	1.01306E-05	2.35236E-05	2.34873E-05	3.0907E-05	3.08871E-05	3.31053E-05	3.23117E-05	1.28825E-06	1.28825E-06	3.48882E-05	1.28825E-06	1.92951E-05	1.86908E-05	2.53441E-05	0.000109995	8.36081E-05
3838503772935	383850	3772935	7.89698E-05	3.0973E-05	1.02573E-05	1.0046E-05	2.33273E-05	2.32913E-05	3.0649E-05	3.06293E-05	3.28289E-05	3.2042E-05	1.27749E-06	1.27749E-06	3.4597E-05	1.27749E-06	1.91265E-05	1.85274E-05	2.5111E-05	0.000108984	8.28391E-05
3838603772935	383860	3772935	7.85926E-05	3.0825E-05	1.02083E-05	9.99801E-06	2.32159E-05	2.318E-05	3.05026E-05	3.04829E-05	3.26721E-05	3.1889E-05	1.27139E-06	1.27139E-06	3.44318E-05	1.27139E-06	1.90117E-05	1.84162E-05	2.49662E-05	0.000108355	8.23613E-05
3838703772935	383870	3772935	7.81076E-05	3.0635E-05	1.01453E-05	9.9363E-06	2.30726E-05	2.3037E-05	3.03144E-05	3.02948E-05	3.24705E-05	3.16922E-05	1.26354E-06	1.26354E-06	3.42193E-05	1.26354E-06	1.88915E-05	1.82998E-05	2.48191E-05	0.000107717	8.18761E-05
3838803772935	383880	3772935	7.69938E-05	3.0198E-05	1.00007E-05	9.79462E-06	2.27436E-05	2.27085E-05	2.98821E-05	2.98628E-05	3.20075E-05	3.12403E-05	1.24553E-06	1.24553E-06	3.37313E-05	1.24553E-06	1.86063E-05	1.80235E-05	2.44502E-05	0.000106116	8.06591E-05
3838903772935	383890	3772935	7.41285E-05	2.9074E-05	9.6285E-06	9.43012E-06	2.18972E-05	2.18634E-05	2.87701E-05	2.87515E-05	3.08163E-05	3.00777E-05	1.19918E-06	1.19918E-06	3.2476E-05	1.19918E-06	1.78726E-05	1.73128E-05	2.34861E-05	0.000101931	7.74788E-05
3839003772935	383900	3772935	7.17842E-05	2.8155E-05	9.324E-06	9.13189E-06	2.12047E-05	2.1172E-05	2.78602E-05	2.78422E-05	2.98418E-05	2.91265E-05	1.16125E-06	1.16125E-06	3.1449E-05	1.16125E-06	1.72645E-05	1.67237E-05	2.27122E-05	9.85724E-05	7.49255E-05
3839103772935	383910	3772935	6.99339E-05	2.7429E-05	9.08367E-06	8.89651E-06	2.06581E-05	2.06263E-05	2.71421E-05	2.71246E-05	2.90726E-05	2.83757E-05	1.13132E-06	1.13132E-06	3.06384E-05	1.13132E-06	1.67837E-05	1.6258E-05	2.20943E-05	9.5891E-05	7.28874E-05
3829703772945	382970	3772945	9.64758E-05	3.7839E-05	1.25312E-05	1.2273E-05	2.84985E-05	2.84545E-05	3.74433E-05	3.74191E-05	4.01064E-05	3.91451E-05	1.56069E-06	1.56069E-06	4.22665E-05	1.56069E-06	2.09706E-05	2.03138E-05	1.93741E-05	8.40851E-05	6.39136E-05
3829803772945	382980	3772945	9.85237E-05	3.8642E-05	1.27972E-05	1.25335E-05	2.91034E-05	2.90585E-05	3.82381E-05	3.82134E-05	4.09578E-05	3.9976E-05	1.59381E-06	1.59381E-06	4.31637E-05	1.59381E-06	2.14478E-05	2.0776E-05	1.97566E-05	8.5745E-05	6.51753E-05
3829903772945	382990	3772945	0.000100796	3.9534E-05	1.30923E-05	1.28226E-05	2.97747E-05	2.97287E-05	3.912E-05	3.90948E-05	4.19024E-05	4.08981E-05	1.63058E-06	1.63058E-06	4.41592E-05	1.63058E-06	2.19734E-05	2.12852E-05	2.02002E-05	8.76701E-05	6.66386E-05
3830003772945	383000	3772945	0.000103113	4.0443E-05	1.33933E-05	1.31174E-05	3.04592E-05	3.04122E-05	4.00194E-05	3.99936E-05	4.28658E-05	4.18383E-05	1.66806E-06	1.66806E-06	4.51745E-05	1.66806E-06	2.25152E-05	2.181E-05	2.06596E-05	8.96639E-05	6.81541E-05
3830103772945	383010	3772945	0.000105539	4.1394E-05	1.37083E-05	1.34259E-05	3.11756E-05	3.11275E-05	4.09607E-05	4.09342E-05	4.3874E-05	4.28223E-05	1.7073E-06	1.7073E-06	4.62369E-05	1.7073E-06	2.30839E-05	2.23608E-05	2.11506E-05	9.17953E-05	6.97742E-05
3830203772945	383020	3772945	0.000108134	4.2412E-05	1.40455E-05	1.37561E-05	3.19424E-05	3.18931E-05	4.19681E-05	4.1941E-05	4.49531E-05	4.38756E-05	1.74929E-06	1.74929E-06	4.73742E-05	1.74929E-06	2.3692E-05	2.29499E-05	2.16847E-05	9.41132E-05	7.15361E-05
3830303772945	383030	3772945	0.000110775	4.3448E-05	1.43885E-05	1.4092E-05	3.27224E-05	3.26719E-05	4.2993E-05	4.29653E-05	4.60509E-05	4.49471E-05	1.79201E-06	1.79201E-06	4.85311E-05	1.79201E-06	2.43145E-05	2.35529E-05	2.22324E-05	9.64901E-05	7.33428E-05
3830403772945	383040	3772945	0.000113533	4.4529E-05	1.47467E-05	1.44428E-05	3.3537E-05	3.34852E-05	4.40632E-05	4.40348E-05	4.71972E-05	4.60659E-05	1.83661E-06	1.83661E-06	4.97391E-05	1.83661E-06	2.49674E-05	2.41854E-05	2.2814E-05	9.90144E-05	7.52615E-05
3830503772945	383050	3772945	0.000116398	4.5653E-05	1.51188E-05	1.48073E-05	3.43834E-05	3.43303E-05	4.51752E-05	4.51461E-05	4.83883E-05	4.72285E-05	1.88297E-06	1.88297E-06	5.09944E-05	1.88297E-06	2.56455E-05	2.48423E-05	2.34318E-05	0.000101696	7.72996E-05
3830603772945	383060	3772945	0.000119371	4.6819E-05	1.5505E-05	1.51855E-05	3.52616E-05	3.52072E-05	4.63291E-05	4.62992E-05	4.96243E-05	4.84348E-05	1.93106E-06	1.93106E-06	5.22969E-05	1.93106E-06	2.63559E-05	2.55304E-05	2.40836E-05	0.000104524	7.94497E-05
3830703772945	383070	3772945	0.000122551	4.8066E-05	1.5918E-05	1.559E-05	3.62008E-05	3.6145E-05	4.75632E-05	4.75325E-05	5.09461E-05	4.97249E-05	1.9825E-06	1.9825E-06	5.36899E-05	1.9825E-06	2.71147E-05	2.62655E-05	2.47851E-05	0.000107569	8.17641E-05
3830803772945	383080	3772945	0.000125802	4.9341E-05	1.63403E-05	1.60037E-05	3.71613E-05	3.7104E-05	4.88251E-05	4.87936E-05	5.22978E-05	5.10442E-05	2.0351E-06	2.0351E-06	5.51144E-05	2.0351E-06	2.78987E-05	2.70248E-05	2.55206E-05	0.000110761	8.41904E-05
3830903772945	383090	3772945	0.000129107	5.0638E-05	1.67697E-05	1.64242E-05	3.81377E-05	3.80789E-05	5.0108E-05	5.00756E-05	5.36719E-05	5.23854E-05	2.08857E-06	2.08857E-06	5.65625E-05	2.08857E-06	2.86987E-05	2.77998E-05	2.62855E-05	0.000114081	8.67138E-05
3831003772945	383100	3772945	0.000132467	5.1955E-05	1.7206E-05	1.68515E-05	3.913E-05	3.90696E-05	5.14117E-05	5.13786E-05	5.50684E-05	5.37484E-05	2.14291E-06	2.14291E-06	5.80342E-05	2.14291E-06	2.95186E-05	2.8594E-05	2.70821E-05	0.000117538	8.93417E-05
3831103772945	383110	3772945	0.000135916	5.3308E-05	1.7654E-05	1.72903E-05	4.01489E-05	4.00869E-05	5.27504E-05	5.27163E-05	5.65022E-05	5.51479E-05	2.19871E-06	2.19871E-06	5.95453E-05	2.19871E-06	3.03653E-05	2.94142E-05	2.79195E-05	0.000121173	9.2104E-05
3831203772945	383120	3772945	0.000139553	5.4735E-05	1.81265E-05	1.7753E-05	4.12234E-05	4.11598E-05	5.41622E-05	5.41272E-05	5.80145E-05	5.66239E-05	2.25755E-06	2.25755E-06	6.1139E-05	2.25755E-06	3.1264E-05	3.02848E-05	2.88179E-05	0.000125072	9.50679E-05
3831303772945	383130	3772945	0.000143263	5.619E-05	1.86083E-05	1.82249E-05	4.23192E-05	4.22539E-05	5.56019E-05	5.5566E-05	5.95566E-05	5.81291E-05	2.31756E-06	2.31756E-06	6.27642E-05	2.31756E-06	3.21879E-05	3.11797E-05	2.97594E-05	0.000129158	9.81736E-05
3831403772945	383140	3772945	0.000147305	5.7775E-05	1.91333E-05	1.87391E-05	4.35132E-05	4.3446E-05	5.71706E-05	5.71337E-05	6.12369E-05	5.97691E-05	2.38295E-06	2.38295E-06	6.4535E-05	2.38295E-06	3.31978E-05	3.2158E-05	3.08004E-05	0.000133676	0.000101608
3831503772945	383150	3772945	0.000151616	5.9466E-05	1.96933E-05	1.92876E-05	4.47867E-05	4.47176E-05	5.88439E-05	5.88059E-05	6.30292E-05	6.15184E-05	2.45269E-06	2.45269E-06	6.64238E-05	2.45269E-06	3.42796E-05	3.32059E-05	3.19296E-05	0.000138577	0.000105333
3831603772945	383160	3772945	0.000156009	6.1189E-05	2.02638E-05	1.98463E-05	4.60842E-05	4.60131E-05	6.05486E-05	6.05095E-05	6.48551E-05	6.33005E-05	2.52375E-06	2.52375E-06	6.8348E-05	2.52375E-06	3.53882E-05	3.42798E-05	3.31155E-05	0.000143724	0.000109245
3831703772945	383170	3772945	0.000160598	6.2989E-05	2.086E-05	2.04302E-05	4.744E-05	4.73668E-05	6.23299E-05	6.22897E-05	6.67631E-05	6.51628E-05	2.59799E-06	2.59799E-06	7.03588E-05	2.59799E-06	3.65596E-05	3.54145E-05	3.43896E-05	0.000149253	0.000113448
3831803772945	383180	3772945	0.000165179	6.4786E-05	2.1455E-05	2.1013E-05	4.87931E-05	4.87178E-05	6.41078E-05	6.40664E-05	6.86674E-05	6.70215E-05	2.6721E-06	2.6721E-06	7.23657E-05	2.6721E-06	3.77436E-05	3.65614E-05	3.57112E-05	0.000154989	0.000117808
3831903772945	383190	3772945	0.000170011	6.6681E-05	2.20827E-05	2.16277E-05	5.02206E-05	5.01431E-05	6.59833E-05	6.59407E-05	7.06763E-05	6.89822E-05	2.75027E-06	2.75027E-06	7.44828E-05	2.75027E-06	3.90011E-05	3.77795E-05	3.71551E-05	0.000161256	0.000122571
3832003772945	383200	3772945	0.00017479	6.8555E-05	2.27033E-05	2.22356E-05	5.16321E-05	5.15524E-05	6.78378E-05	6.7794E-05	7.26628E-05	7.09211E-05	2.82757E-06	2.82757E-06	7.65762E-05	2.82757E-06	4.02694E-05	3.90081E-05	3.86713E-05	0.000167836	0.000127573
3832103772945	383210	3772945	0.000178266	6.9918E-05	2.31548E-05	2.26778E-05	5.26589E-05	5.25776E-05	6.91869E-05	6.91423E-05	7.41078E-05	7.23315E-05	2.8838E-06	2.8838E-06	7.80991E-05	2.8838E-06	4.14049E-05	4.0108E-05	4.02442E-05	0.000174662	0.000132762
3832203772945	383220	3772945	0.000179991	7.0595E-05	2.33788E-05	2.28971E-05	5.31683E-05	5.30863E-05	6.98562E-05	6.98111E-05	7.48247E-05	7.30312E-05	2.9117E-06	2.9117E-06	7.88546E-05	2.9117E-06	4.17834E-05	4.04747E-05	4.12671E-05	0.000179102	0.000136137
3832303772945	383230	3772945	0.000184751	7.2462E-05	2.39972E-05	2.35027E-05	5.45745E-05	5.44903E-05	7.17038E-05	7.16575E-05	7.68037E-05	7.49628E-05	2.98871E-06	2.98871E-06	8.09402E-05	2.98871E-06	4.31683E-05	4.18162E-05	4.3202E-05	0.0001875	0.00014252
3832403772945	383240	3772945	0.00019191	7.527E-05	2.4927E-05	2.44134E-05	5.66892E-05	5.66017E-05	7.44822E-05	7.44341E-05	7.97797E-05	7.78674E-05	3.10452E-06	3.10452E-06	8.40765E-05	3.10452E-06	4.53228E-05	4.39032E-05	4.67957E-05	0.000203097	0.000154375
3832503772945	383250	3772945	0.000195368	7.6626E-05	2.53762E-05	2.48533E-05	5.77107E-05	5.76216E-05	7.58243E-05	7.57753E-05	8.12173E-05	7.92705E-05	3.16046E-06	3.16046E-06	8.55914E-05	3.16046E-06	4.65157E-05	4.50588E-05	4.9215E-05	0.000213596	0.000162356
3832603772945	383260	3772945	0.00019605	7.6894E-05	2.54648E-05	2.49402E-05	5.79123E-05	5.7823E-05	7.60892E-05	7.60401E-05	8.1501E-05	7.95475E-05	3.1715E-06	3.1715E-06	8.58905E-05	3.1715E-06	4.70503E-05	4.55766E-05	5.09077E-05	0.000220943	0.00016794
3832703772945	383270	3772945	0.000194748	7.6383E-05	2.52957E-05	2.47745E-05	5.75276E-05	5.74388E-05	7.55837E-05	7.5535E-05	8.09596E-05	7.90191E-05	3.15043E-06	3.15043E-06	8.53199E-05	3.15043E-06	4.70019E-05	4.55297E-05	5.1822E-05	0.000224911	0.000170956
3832803772945	383280	3772945	0.000192224	7.5393E-05	2.49678E-05	2.44534E-05	5.6782E-05	5.66944E-05	7.46042E-05	7.4556E-05	7.99104E-05	7.7995E-05	3.1096E-06	3.1096E-06	8.42142E-05	3.1096E-06	4.66054E-05	4.51456E-05	5.22203E-05	0.00022664	0.00017227
3832903772945	383290	3772945	0.000189709	7.4407E-05	2.46412E-05	2.41335E-05	5.60391E-05	5.59527E-05	7.36281E-05	7.35806E-05	7.88649E-05	7.69745E-05	3.06892E-06	3.06892E-06	8.31124E-05	3.06892E-06	4.61856E-05	4.4739E-05	5.24783E-05	0.00022776	0.000173122
3833003772945	383300	3772945	0.000189368	7.4273E-05	2.45968E-05	2.40901E-05	5.59383E-05	5.5852E-05	7.34956E-05	7.34482E-05	7.8723E-05	7.6836E-05	3.0634E-06	3.0634E-06	8.29628E-05	3.0634E-06	4.6313E-05	4.48624E-05	5.32613E-05	0.000231158	0.000175705
3833103772945	383310	3772945	0.00018882	7.4058E-05	2.45257E-05	2.40204E-05	5.57765E-05	5.56904E-05	7.3283E-05	7.32357E-05	7.84952E-05	7.66137E-05	3.05453E-06	3.05453E-06	8.27228E-05	3.05453E-06	4.63758E-05	4.49232E-05	5.39357E-05	0.000234085	0.000177929
3833203772945	383320	3772945	0.000187365	7.3487E-05	2.43367E-05	2.38352E-05	5.53466E-05	5.52612E-05	7.27182E-05	7.26713E-05	7.78903E-05	7.60233E-05	3.03099E-06	3.03099E-06	8.20853E-05	3.03099E-06	4.62E-05	4.47529E-05	5.42955E-05	0.000235647	0.000179116
3833303772945	383330	3772945	0.000185299	7.2677E-05	2.40683E-05	2.35724E-05	5.47364E-05	5.46519E-05	7.19165E-05	7.187E-05	7.70315E-05	7.51851E-05	2.99757E-06	2.99757E-06	8.11802E-05	2.99757E-06	4.58592E-05	4.44228E-05	5.44178E-05	0.000236177	0.00017952
3833403772945	383340	3772945	0.000183044	7.1793E-05	2.37755E-05	2.32856E-05	5.40704E-05	5.3987E-05	7.10415E-05	7.09956E-05	7.60943E-05	7.42703E-05	2.9611E-06	2.9611E-06	8.01925E-05	2.9611E-06	4.54555E-05	4.40318E-05	5.44223E-05	0.000236197	0.000179535
3833503772945	383350	3772945	0.000181949	7.1363E-05	2.36332E-05	2.31462E-05	5.37467E-05	5.36638E-05	7.06162E-05	7.05706E-05	7.56387E-05	7.38257E-05	2.94338E-06	2.94338E-06	7.97125E-05	2.94338E-06	4.53138E-05	4.38945E-05	5.46848E-05	0.000237336	0.000180401
3833603772945	383360	3772945	0.000180287	7.0711E-05	2.34173E-05	2.29349E-05	5.32559E-05	5.31737E-05	6.99713E-05	6.99261E-05	7.4948E-05	7.31515E-05	2.9165E-06	2.9165E-06	7.89845E-05	2.9165E-06	4.50017E-05	4.35921E-05	5.47029E-05	0.000237414	0.00018046
3833703772945	383370	3772945	0.000180269	7.0704E-05	2.3415E-05	2.29326E-05	5.32506E-05	5.31684E-05	6.99643E-05	6.99191E-05	7.49405E-05	7.31442E-05	2.91621E-06	2.91621E-06	7.89766E-05	2.91621E-06	4.50698E-05	4.36582E-05	5.51284E-05	0.000239261	0.000181864
3833803772945	383380	3772945	0.000182236	7.1476E-05	2.36705E-05	2.31828E-05	5.38316E-05	5.37486E-05	7.07277E-05	7.06821E-05	7.57582E-05	7.39423E-05	2.94803E-06	2.94803E-06	7.98384E-05	2.94803E-06	4.5617E-05	4.41882E-05	5.61015E-05	0.000243484	0.000185074
3833903772945	383390	3772945	0.000184131	7.2219E-05	2.39167E-05	2.34239E-05	5.43915E-05	5.43075E-05	7.14633E-05	7.14172E-05	7.65461E-05	7.47113E-05	2.97869E-06	2.97869E-06	8.06687E-05	2.97869E-06	4.61426E-05	4.46973E-05	5.70406E-05	0.0024756	0.000188172
3834003772945	383400	3772945	0.000183916	7.2134E-05	2.38887E-05	2.33965E-05	5.43278E-05	5.4244E-05	7.13796E-05	7.13335E-05	7.64565E-05	7.46239E-05	2.9752E-06	2.9752E-06	8.05742E-05	2.9752E-06	4.613E-05	4.46852E-05	5.73077E-05	0.000248719	0.000189053
3834103772945	383410	3772945	0.000183323	7.1902E-05	2.38117E-05	2.33211E-05	5.41527E-05	5.40691E-05	7.11495E-05	7.11036E-05	7.621E-05	7.43833E-05	2.96561E-06	2.96561E-06	8.03145E-05	2.96561E-06	4.60134E-05	4.45722E-05	5.74254E-05	0.0024923	0.000189441
3834203772945	383420	3772945	0.000181958	7.1366E-05	2.36343E-05	2.31474E-05	5.37494E-05	5.36664E-05	7.06197E-05	7.05741E-05	7.56425E-05	7.38294E-05	2.94352E-06	2.94352E-06	7.97164E-05	2.94352E-06	4.56923E-05	4.42612E-05	5.7267E-05	0.000248543	0.000188919
3834303772945	383430	3772945	0.000179479	7.0394E-05	2.33123E-05	2.2832E-05	5.30171E-05	5.29353E-05	6.96575E-05	6.96126E-05	7.46119E-05	7.28235E-05	2.90342E-06	2.90342E-06	7.86303E-05	2.90342E-06	4.5077E-05	4.36651E-05	5.67283E-05	0.000246205	0.000187142
3834403772945	383440	3772945	0.000176838	6.9358E-05	2.29693E-05	2.24961E-05	5.2237E-05	5.21564E-05	6.86326E-05	6.85883E-05	7.35141E-05	7.1752E-05	2.8607E-06	2.8607E-06	7.74734E-05	2.8607E-06	4.44151E-05	4.30239E-05	5.61083E-05	0.000243514	0.000185096
3834503772945	383450	3772945	0.000171799	6.7382E-05	2.23148E-05	2.18551E-05	5.07486E-05	5.06703E-05	6.6677E-05	6.6634E-05	7.14194E-05	6.97075E-05	2.77919E-06	2.77919E-06	7.52659E-05	2.77919E-06	4.31199E-05	4.17693E-05	5.46825E-05	0.000237326	0.000180393
3834603772945	383460	3772945	0.000166275	6.5215E-05	2.15973E-05	2.11524E-05	4.91168E-05	4.9041E-05	6.45331E-05	6.44914E-05	6.9123E-05	6.74661E-05	2.68983E-06	2.68983E-06	7.28458E-05	2.68983E-06	4.16955E-05	4.03895E-05	5.30712E-05	0.000230333	0.000175078
3834703772945	383470	3772945	0.000159988	6.2749E-05	2.07807E-05	2.03525E-05	4.72596E-05	4.71866E-05	6.20929E-05	6.20528E-05	6.65092E-05	6.4915E-05	2.58811E-06	2.58811E-06	7.00913E-05	2.58811E-06	4.00721E-05	3.88169E-05	5.1177E-05	0.000222112	0.000168829
3834803772945	383480	3772945	0.000151706	5.9501E-05	1.9705E-05	1.9299E-05	4.48133E-05	4.47441E-05	5.88788E-05	5.88408E-05	6.30665E-05	6.15548E-05	2.45415E-06	2.45415E-06	6.64631E-05	2.45415E-06	3.79355E-05	3.67473E-05	4.86017E-05	0.000210935	0.000160333
3834903772945	383490	3772945	0.000144134	5.6532E-05	1.87215E-05	1.83358E-05	4.25766E-05	4.25109E-05	5.59401E-05	5.5904E-05	5.99188E-05	5.84826E-05	2.33166E-06	2.33166E-06	6.31459E-05	2.33166E-06	3.59945E-05	3.48671E-05	4.62435E-05	0.0002007	0.000152554
3835003772945	383500	3772945	0.000138305	5.4245E-05	1.79643E-05	1.75942E-05	4.08546E-05	4.07916E-05	5.36776E-05	5.3643E-05	5.74954E-05	5.61173E-05	2.23736E-06	2.23736E-06	6.0592E-05	2.23736E-06	3.4502E-05	3.34213E-05	4.44489E-05	0.000192912	0.000146633
3835103772945	383510	3772945	0.000133257	5.2265E-05	1.73087E-05	1.6952E-05	3.93635E-05	3.93028E-05	5.17185E-05	5.16851E-05	5.5397E-05	5.40691E-05	2.1557E-06	2.1557E-06	5.83805E-05	2.1557E-06	3.32068E-05	3.21667E-05	4.28897E-05	0.000186144	0.000141489
3835203772945	383520	3772945	0.000128595	5.0437E-05	1.67032E-05	1.63599E-05	3.79865E-05	3.79279E-05	4.99093E-05	4.9877E-05	5.3459E-05	5.21777E-05	2.08028E-06	2.08028E-06	5.63382E-05	2.08028E-06	3.20121E-05	3.10094E-05	4.14458E-05	0.000179878	0.000136726
3835303772945	383530	3772945	0.000125083	4.9059E-05	1.6247E-05	1.59123E-05	3.69491E-05	3.6892E-05	4.85462E-05	4.85149E-05	5.19991E-05	5.07527E-05	2.02347E-06	2.02347E-06	5.47996E-05	2.02347E-06	3.11008E-05	3.01266E-05	4.03528E-05	0.000175134	0.00013312
3835403772945	383540	3772945	0.000121652	4.7714E-05	1.58013E-05	1.54758E-05	3.59355E-05	3.58801E-05	4.72146E-05	4.71841E-05	5.05727E-05	4.93605E-05	1.96797E-06	1.96797E-06	5.32964E-05	1.96797E-06	3.0211E-05	2.92647E-05	3.9271E-05	0.000170439	0.000129552
3835503772945	383550	3772945	0.000119083	4.6706E-05	1.54677E-05	1.5149E-05	3.51767E-05	3.51224E-05	4.62176E-05	4.61877E-05	4.95048E-05	4.83182E-05	1.92641E-06	1.92641E-06	5.2171E-05	1.92641E-06	2.95347E-05	2.86096E-05	3.84563E-05	0.000166903	0.000126864
3835603772945	383560	3772945	0.000117179	4.5959E-05	1.52203E-05	1.49067E-05	3.46142E-05	3.45608E-05	4.54785E-05	4.54492E-05	4.87132E-05	4.75456E-05	1.89561E-06	1.89561E-06	5.13368E-05	1.89561E-06	2.90234E-05	2.81144E-05	3.78453E-05	0.000164251	0.000124848
3835703772945	383570	3772945	0.000115374	4.5251E-05	1.49858E-05	1.46771E-05	3.40809E-05	3.40283E-05	4.47778E-05	4.47489E-05	4.79627E-05	4.6813E-05	1.8664E-06	1.8664E-06	5.05458E-05	1.8664E-06	2.85391E-05	2.76452E-05	3.72614E-05	0.000161717	0.000122922
3835803772945	383580	3772945	0.000113928	4.4684E-05	1.4798E-05	1.44931E-05	3.36537E-05	3.36018E-05	4.42166E-05	4.41881E-05	4.73615E-05	4.62263E-05	1.84301E-06	1.84301E-06	4.99123E-05	1.84301E-06	2.8148E-05	2.72664E-05	3.6793E-05	0.000159684	0.000121377
3835903772945	383590	3772945	0.00011259	4.4159E-05	1.46242E-05	1.43229E-05	3.32584E-05	3.32071E-05	4.36972E-05	4.3669E-05	4.68051E-05	4.56832E-05	1.82136E-06	1.82136E-06	4.9326E-05	1.82136E-06	2.77875E-05	2.69171E-05	3.63585E-05	0.000157798	0.000119944
3836003772945	383600	3772945	0.000111646	4.3789E-05	1.45017E-05	1.42029E-05	3.29798E-05	3.29289E-05	4.33311E-05	4.33032E-05	4.64131E-05	4.53006E-05	1.8061E-06	1.8061E-06	4.89128E-05	1.8061E-06	2.75273E-05	2.66651E-05	3.60529E-05	0.000156472	0.000118936
3836103772945	383610	3772945	0.000111197	4.3613E-05	1.44433E-05	1.41457E-05	3.28471E-05	3.27965E-05	4.31568E-05	4.3129E-05	4.62264E-05	4.51183E-05	1.79884E-06	1.79884E-06	4.8716E-05	1.79884E-06	2.74E-05	2.65417E-05	3.59172E-05	0.000155883	0.000118488
3836203772945	383620	3772945	0.00011082	4.3465E-05	1.43943E-05	1.40978E-05	3.27357E-05	3.26852E-05	4.30104E-05	4.29827E-05	4.60695E-05	4.49653E-05	1.79273E-06	1.79273E-06	4.85507E-05	1.79273E-06	2.72959E-05	2.6441E-05	3.58085E-05	0.000155412	0.000118129
3836303772945	383630	3772945	0.00010985	4.3085E-05	1.42683E-05	1.39744E-05	3.24492E-05	3.23991E-05	4.26339E-05	4.26064E-05	4.56663E-05	4.45717E-05	1.77704E-06	1.77704E-06	4.81258E-05	1.77704E-06	2.70412E-05	2.61942E-05	3.54962E-05	0.000154056	0.000117099
3836403772945	383640	3772945	0.000108808	4.2676E-05	1.4133E-05	1.38418E-05	3.21414E-05	3.20918E-05	4.22296E-

Unique Identifier	X (UTM)	Y (UTM)	KMMass Grading / Excavation	KMDrainage / Utilities Trenching	KMFoundations / Concrete Pads	KMBuilding / Structure Construction	KMAsphalt Paving	KMArchitectural Coating	KMLandscaping or Other Finishing	KMWaterside Construction (Piles)	EWNDemolition	EWNSite Grubbing / Prep	EWNDrainage / Utilities Trenching	EWNDrainage / Utilities Trenching	EWNDrainage / Utilities Trenching	EWNFoundations / Concrete Pads	EWNBuilding / Structure Construction	EWNAsphalt Paving	EWNLandscaping or Other Finishing	EWNWaterside Construction (Piles)	ISDemolition
			2026	2026	2026	2026	2026	2026	2026	2026	2027	2027	2027	2028	2029	2029	2029	2029	2029	2029	2027
3838403772935	383840	3772935	8.27428E-05	2.97137E-05	1.57244E-05	5.40077E-05	1.73505E-06	1.73505E-06	5.57427E-05	1.73505E-06	8.50216E-05	4.63379E-06	1.0881E-05	1.06709E-05	1.04501E-05	9.05172E-06	1.96553E-05	1.39837E-06	2.03545E-05	1.39837E-06	1.28391E-05
3838503772935	383850	3772935	8.19818E-05	2.94404E-05	1.55797E-05	5.35109E-05	1.71909E-06	1.71909E-06	5.523E-05	1.71909E-06	8.42635E-05	4.59247E-06	1.0784E-05	1.05757E-05	1.03569E-05	8.97102E-06	1.948E-05	1.3859E-06	2.0173E-05	1.3859E-06	1.27287E-05
3838603772935	383860	3772935	8.1509E-05	2.92706E-05	1.54899E-05	5.32023E-05	1.70918E-06	1.70918E-06	5.49115E-05	1.70918E-06	8.37122E-05	4.56243E-06	1.07134E-05	1.05065E-05	1.02892E-05	8.91233E-06	1.93526E-05	1.37683E-06	2.0041E-05	1.37683E-06	1.26589E-05
3838703772935	383870	3772935	8.10287E-05	2.90981E-05	1.53986E-05	5.28888E-05	1.69911E-06	1.69911E-06	5.45879E-05	1.69911E-06	8.31763E-05	4.53321E-06	1.06448E-05	1.04393E-05	1.02233E-05	8.85526E-06	1.92287E-05	1.36802E-06	1.99127E-05	1.36802E-06	1.2589E-05
3838803772935	383880	3772935	7.98244E-05	2.86656E-05	1.51697E-05	5.21028E-05	1.67385E-06	1.67385E-06	5.37766E-05	1.67385E-06	8.18746E-05	4.46227E-06	1.04783E-05	1.02759E-05	1.00633E-05	8.71668E-06	1.89278E-05	1.34661E-06	1.96011E-05	1.34661E-06	1.24157E-05
3838903772935	383890	3772935	7.66769E-05	2.75353E-05	1.45716E-05	5.00484E-05	1.60785E-06	1.60785E-06	5.16562E-05	1.60785E-06	7.85133E-05	4.27907E-06	1.00481E-05	9.85403E-06	9.65014E-06	8.35882E-06	1.81507E-05	1.29132E-06	1.87963E-05	1.29132E-06	1.19616E-05
3839003772935	383900	3772935	7.41501E-05	2.66279E-05	1.40914E-05	4.8399E-05	1.55487E-06	1.55487E-06	4.99539E-05	1.55487E-06	7.57262E-05	4.12717E-06	9.69138E-06	9.50423E-06	9.30758E-06	8.0621E-06	1.75064E-05	1.24548E-06	1.81291E-05	1.24548E-06	1.15956E-05
3839103772935	383910	3772935	7.21331E-05	2.59036E-05	1.37081E-05	4.70825E-05	1.51257E-06	1.51257E-06	4.85951E-05	1.51257E-06	7.3521E-05	4.00699E-06	9.40917E-06	9.22746E-06	9.03654E-06	7.82733E-06	1.69966E-05	1.20921E-06	1.76012E-05	1.20921E-06	1.13036E-05
3829703772945	382970	3772945	6.32522E-05	2.27144E-05	1.20204E-05	4.12858E-05	1.32635E-06	1.32635E-06	4.26121E-05	1.32635E-06	9.81377E-05	5.34863E-06	1.25596E-05	1.23171E-05	1.20622E-05	1.04481E-05	2.26875E-05	1.61409E-06	2.34945E-05	1.61409E-06	1.02431E-05
3829803772945	382980	3772945	6.45008E-05	2.31628E-05	1.22577E-05	4.21008E-05	1.35253E-06	1.35253E-06	4.34533E-05	1.35253E-06	0.000100465	5.4755E-06	1.28575E-05	1.26092E-05	1.23483E-05	1.06959E-05	2.32256E-05	1.65237E-06	2.40518E-05	1.65237E-06	1.04205E-05
3829903772945	382990	3772945	6.5949E-05	2.36828E-05	1.25329E-05	4.3046E-05	1.3829E-06	1.3829E-06	4.44289E-05	1.3829E-06	0.000103023	5.61488E-06	1.31848E-05	1.29302E-05	1.26626E-05	1.09682E-05	2.38168E-05	1.69444E-06	2.4664E-05	1.69444E-06	1.06287E-05
3830003772945	383000	3772945	6.74488E-05	2.42214E-05	1.28179E-05	4.4025E-05	1.41435E-06	1.41435E-06	4.54393E-05	1.41435E-06	0.000105649	5.75801E-06	1.35209E-05	1.32598E-05	1.29854E-05	1.12478E-05	2.44239E-05	1.73763E-06	2.52928E-05	1.73763E-06	1.08425E-05
3830103772945	383010	3772945	6.90521E-05	2.47972E-05	1.31226E-05	4.50715E-05	1.44797E-06	1.44797E-06	4.65195E-05	1.44797E-06	0.000108406	5.90824E-06	1.38737E-05	1.36058E-05	1.33242E-05	1.15413E-05	2.50612E-05	1.78297E-06	2.59527E-05	1.78297E-06	1.10716E-05
3830203772945	383020	3772945	7.07958E-05	2.54234E-05	1.34539E-05	4.62096E-05	1.48453E-06	1.48453E-06	4.76941E-05	1.48453E-06	0.000111353	6.06891E-06	1.42509E-05	1.39757E-05	1.36866E-05	1.18551E-05	2.57427E-05	1.83145E-06	2.66584E-05	1.83145E-06	1.13203E-05
3830303772945	383030	3772945	7.25838E-05	2.60655E-05	1.37937E-05	4.73767E-05	1.52202E-06	1.52202E-06	4.88987E-05	1.52202E-06	0.00011437	6.23333E-06	1.4637E-05	1.43544E-05	1.40574E-05	1.21763E-05	2.64401E-05	1.88107E-06	2.73806E-05	1.88107E-06	1.1576E-05
3830403772945	383040	3772945	7.44826E-05	2.67473E-05	1.41546E-05	4.86161E-05	1.56184E-06	1.56184E-06	5.01779E-05	1.56184E-06	0.000117533	6.40567E-06	1.50417E-05	1.47513E-05	1.4446E-05	1.2513E-05	2.71711E-05	1.93308E-06	2.81377E-05	1.93308E-06	1.18471E-05
3830503772945	383050	3772945	7.64996E-05	2.74717E-05	1.45379E-05	4.99326E-05	1.60414E-06	1.60414E-06	5.15368E-05	1.60414E-06	0.000120817	6.5847E-06	1.54621E-05	1.51635E-05	1.48498E-05	1.28627E-05	2.79305E-05	1.98711E-06	2.89241E-05	1.98711E-06	1.21335E-05
3830603772945	383060	3772945	7.86275E-05	2.82358E-05	1.49423E-05	5.13215E-05	1.64876E-06	1.64876E-06	5.29703E-05	1.64876E-06	0.000124248	6.77165E-06	1.59011E-05	1.5594E-05	1.52714E-05	1.32279E-05	2.87235E-05	2.04352E-06	2.97453E-05	2.04352E-06	1.24367E-05
3830703772945	383070	3772945	8.09179E-05	2.90583E-05	1.53775E-05	5.28165E-05	1.69678E-06	1.69678E-06	5.45133E-05	1.69678E-06	0.000127923	6.97196E-06	1.63715E-05	1.60553E-05	1.57231E-05	1.36192E-05	2.95732E-05	2.10397E-06	3.06252E-05	2.10397E-06	1.27637E-05
3830803772945	383080	3772945	8.33191E-05	2.99206E-05	1.58339E-05	5.43838E-05	1.74714E-06	1.74714E-06	5.6131E-05	1.74714E-06	0.000131713	7.17853E-06	1.68565E-05	1.6531E-05	1.6189E-05	1.40227E-05	3.04494E-05	2.16631E-06	3.15325E-05	2.16631E-06	1.31066E-05
3830903772945	383090	3772945	8.58164E-05	3.08174E-05	1.63085E-05	5.60138E-05	1.7995E-06	1.7995E-06	5.78133E-05	1.7995E-06	0.00013558	7.38927E-06	1.73514E-05	1.70163E-05	1.66642E-05	1.44343E-05	3.13433E-05	2.22991E-06	3.24582E-05	2.22991E-06	1.34609E-05
3831003772945	383100	3772945	8.84171E-05	3.17514E-05	1.68027E-05	5.77114E-05	1.85404E-06	1.85404E-06	5.95654E-05	1.85404E-06	0.000139538	7.60502E-06	1.7858E-05	1.75132E-05	1.71508E-05	1.48558E-05	3.22584E-05	2.29501E-06	3.34059E-05	2.29501E-06	1.38297E-05
3831103772945	383110	3772945	9.11508E-05	3.2733E-05	1.73222E-05	5.94957E-05	1.91136E-06	1.91136E-06	6.14071E-05	1.91136E-06	0.000143635	7.82828E-06	1.83823E-05	1.80273E-05	1.76543E-05	1.52919E-05	3.32054E-05	2.36239E-06	3.43866E-05	2.36239E-06	1.42182E-05
3831203772945	383120	3772945	9.4084E-05	3.37864E-05	1.78796E-05	6.14103E-05	1.97287E-06	1.97287E-06	6.33831E-05	1.97287E-06	0.000147976	8.06489E-06	1.89379E-05	1.85722E-05	1.81879E-05	1.57541E-05	3.42091E-05	2.43379E-06	3.5426E-05	2.43379E-06	1.46345E-05
3831303772945	383130	3772945	9.71576E-05	3.48901E-05	1.84637E-05	6.34165E-05	2.03732E-06	2.03732E-06	6.54538E-05	2.03732E-06	0.00015244	8.30818E-06	1.95092E-05	1.91324E-05	1.87366E-05	1.62294E-05	3.52411E-05	2.50721E-06	3.64947E-05	2.50721E-06	1.50705E-05
3831403772945	383140	3772945	0.000100556	3.61106E-05	1.91096E-05	6.56348E-05	2.10858E-06	2.10858E-06	6.77434E-05	2.10858E-06	0.000157302	8.57317E-06	2.01314E-05	1.97427E-05	1.93342E-05	1.6747E-05	3.63651E-05	2.58718E-06	3.76587E-05	2.58718E-06	1.55525E-05
3831503772945	383150	3772945	0.000104243	3.74346E-05	1.98102E-05	6.80413E-05	2.18589E-06	2.18589E-06	7.02272E-05	2.18589E-06	0.000162516	8.85736E-06	2.07987E-05	2.03971E-05	1.99751E-05	1.73021E-05	3.75705E-05	2.67294E-06	3.8907E-05	2.67294E-06	1.60765E-05
3831603772945	383160	3772945	0.000108115	3.88249E-05	2.0546E-05	7.05683E-05	2.26708E-06	2.26708E-06	7.28354E-05	2.26708E-06	0.000167861	9.14864E-06	2.14827E-05	2.10679E-05	2.0632E-05	1.78711E-05	3.88061E-05	2.76084E-06	4.01865E-05	2.76084E-06	1.66256E-05
3831703772945	383170	3772945	0.000112274	4.03187E-05	2.13365E-05	7.32834E-05	2.3543E-06	2.3543E-06	7.56377E-05	2.3543E-06	0.000173489	9.45536E-06	2.2203E-05	2.17742E-05	2.13237E-05	1.84703E-05	4.01071E-05	2.8534E-06	4.15338E-05	2.8534E-06	1.72166E-05
3831803772945	383180	3772945	0.000116589	4.18682E-05	2.21565E-05	7.60997E-05	2.44478E-06	2.44478E-06	7.85445E-05	2.44478E-06	0.000179178	9.76542E-06	2.2931E-05	2.24882E-05	2.20229E-05	1.90759E-05	4.14223E-05	2.94697E-06	4.28958E-05	2.94697E-06	1.78286E-05
3831903772945	383190	3772945	0.000121303	4.35609E-05	2.30523E-05	7.91765E-05	2.54363E-06	2.54363E-06	8.17201E-05	2.54363E-06	0.000185204	1.00938E-05	2.37022E-05	2.32445E-05	2.27636E-05	1.97175E-05	4.28154E-05	3.04608E-06	4.43384E-05	3.04608E-06	1.84965E-05
3832003772945	383200	3772945	0.000126253	4.53386E-05	2.3993E-05	8.24076E-05	2.64743E-06	2.64743E-06	8.50551E-05	2.64743E-06	0.000191245	1.04231E-05	2.44754E-05	2.40027E-05	2.35061E-05	2.03607E-05	4.4212E-05	3.14544E-06	4.57847E-05	3.14544E-06	1.91979E-05
3832103772945	383210	3772945	0.000131388	4.71826E-05	2.49689E-05	8.57593E-05	2.7551E-06	2.7551E-06	8.85144E-05	2.7551E-06	0.000196589	1.07144E-05	2.51594E-05	2.46735E-05	2.4163E-05	2.09297E-05	4.54475E-05	3.23334E-06	4.70642E-05	3.23334E-06	1.99188E-05
3832203772945	383220	3772945	0.000134728	4.83819E-05	2.56035E-05	8.79391E-05	2.82513E-06	2.82513E-06	9.07642E-05	2.82513E-06	0.000198037	1.07932E-05	2.53446E-05	2.48551E-05	2.43409E-05	2.10837E-05	4.57821E-05	3.25715E-06	4.74106E-05	3.25715E-06	2.04149E-05
3832303772945	383230	3772945	0.000141045	5.06504E-05	2.6804E-05	9.20624E-05	2.9576E-06	2.9576E-06	9.502E-05	2.9576E-06	0.000204131	1.11254E-05	2.61246E-05	2.56201E-05	2.509E-05	2.17326E-05	4.71911E-05	3.35739E-06	4.88698E-05	3.35739E-06	2.14544E-05
3832403772945	383240	3772945	0.000152778	5.48637E-05	2.90337E-05	9.97206E-05	3.20362E-06	3.20362E-06	0.000102924	3.20362E-06	0.000213465	1.16341E-05	2.73191E-05	2.67916E-05	2.62372E-05	2.27263E-05	4.93488E-05	3.5109E-06	5.11043E-05	3.5109E-06	2.31967E-05
3832503772945	383250	3772945	0.000160676	5.77001E-05	3.05347E-05	0.000104876	3.36924E-06	3.36924E-06	0.000108245	3.36924E-06	0.000218404	1.19033E-05	2.79512E-05	2.74114E-05	2.68442E-05	2.32521E-05	5.04905E-05	3.59213E-06	5.22866E-05	3.59213E-06	2.43983E-05
3832603772945	383260	3772945	0.000166202	5.96847E-05	3.15849E-05	0.000108483	3.48513E-06	3.48513E-06	0.000111968	3.48513E-06	0.000220303	1.20068E-05	2.81942E-05	2.76497E-05	2.70776E-05	2.34543E-05	5.09295E-05	3.62336E-06	5.27412E-05	3.62336E-06	2.52297E-05
3832703772945	383270	3772945	0.000169187	6.07566E-05	3.21522E-05	0.000110431	3.54772E-06	3.54772E-06	0.000113979	3.54772E-06	0.000219575	1.19671E-05	2.81011E-05	2.75584E-05	2.69882E-05	2.33768E-05	5.07614E-05	3.6114E-06	5.25671E-05	3.6114E-06	2.5667E-05
3832803772945	383280	3772945	0.000170488	6.12236E-05	3.23993E-05	0.00011128	3.57499E-06	3.57499E-06	0.000114855	3.57499E-06	0.000217332	1.18449E-05	2.7814E-05	2.72769E-05	2.67125E-05	2.3138E-05	5.02427E-05	3.5745E-06	5.203E-05	3.5745E-06	2.58431E-05
3832903772945	383290	3772945	0.00017133	6.1526E-05	3.25593E-05	0.00011183	3.59265E-06	3.59265E-06	0.000115423	3.59265E-06	0.000215104	1.17234E-05	2.75288E-05	2.69972E-05	2.64386E-05	2.29008E-05	4.97276E-05	3.53785E-06	5.14965E-05	3.53785E-06	2.59409E-05
3833003772945	383300	3772945	0.000173886	6.24441E-05	3.30452E-05	0.000113499	3.64626E-06	3.64626E-06	0.000117145	3.64626E-06	0.000215509	1.17455E-05	2.75808E-05	2.70481E-05	2.64885E-05	2.2944E-05	4.98214E-05	3.54453E-06	5.15937E-05	3.54453E-06	2.6279E-05
3833103772945	383310	3772945	0.000176088	6.32347E-05	3.34636E-05	0.000114936	3.69242E-06	3.69242E-06	0.000118628	3.69242E-06	0.00021564	1.17526E-05	2.75974E-05	2.70645E-05	2.65045E-05	2.29578E-05	4.98515E-05	3.54667E-06	5.16249E-05	3.54667E-06	2.6564E-05
3833203772945	383320	3772945	0.000177263	6.36566E-05	3.36868E-05	0.000115702	3.71706E-06	3.71706E-06	0.00011942	3.71706E-06	0.000214644	1.16984E-05	2.747E-05	2.69395E-05	2.63821E-05	2.28518E-05	4.96214E-05	3.5303E-06	5.13866E-05	3.5303E-06	2.66982E-05
3833303772945	383330	3772945	0.000177662	6.37999E-05	3.37626E-05	0.000115963	3.72542E-06	3.72542E-06	0.000119688	3.72542E-06	0.000212891	1.16028E-05	2.72456E-05	2.67195E-05	2.61666E-05	2.26652E-05	4.92161E-05	3.50146E-06	5.09668E-05	3.50146E-06	2.67191E-05
3833403772945	383340	3772945	0.000177677	6.38052E-05	3.37655E-05	0.000115973	3.72573E-06	3.72573E-06	0.000119698	3.72573E-06	0.000210823	1.14902E-05	2.6981E-05	2.646E-05	2.59125E-05	2.24451E-05	4.87381E-05	3.46746E-06	5.04719E-05	3.46746E-06	2.66842E-05
3833503772945	383350	3772945	0.000178534	6.41129E-05	3.39283E-05	0.000116532	3.74371E-06	3.74371E-06	0.000120276	3.74371E-06	0.00020992	1.14409E-05	2.68654E-05	2.63466E-05	2.58015E-05	2.23489E-05	4.85293E-05	3.4526E-06	5.02556E-05	3.4526E-06	2.67806E-05
3833603772945	383360	3772945	0.000178593	6.41342E-05	3.39396E-05	0.000116571	3.74495E-06	3.74495E-06	0.000120315	3.74495E-06	0.000208197	1.1347E-05	2.66449E-05	2.61304E-05	2.55897E-05	2.21655E-05	4.8131E-05	3.42426E-06	4.98431E-05	3.42426E-06	2.67638E-05
3833703772945	383370	3772945	0.000179982	6.4633E-05	3.42035E-05	0.000117477	3.77407E-06	3.77407E-06	0.000121251	3.77407E-06	0.000208182	1.13462E-05	2.6643E-05	2.61285E-05	2.55878E-05	2.21638E-05	4.81274E-05	3.42401E-06	4.98395E-05	3.42401E-06	2.69539E-05
3833803772945	383380	3772945	0.000183159	6.57739E-05	3.48073E-05	0.000119551	3.84069E-06	3.84069E-06	0.000123392	3.84069E-06	0.000210341	1.14639E-05	2.69193E-05	2.63995E-05	2.58532E-05	2.23937E-05	4.86266E-05	3.45952E-06	5.03564E-05	3.45952E-06	2.7415E-05
3833903772945	383390	3772945	0.000186225	6.6875E-05	3.539E-05	0.000121552	3.90499E-06	3.90499E-06	0.000125457	3.90499E-06	0.000212408	1.15765E-05	2.71839E-05	2.66589E-05	2.61073E-05	2.26138E-05	4.91045E-05	3.49352E-06	5.08513E-05	3.49352E-06	2.78579E-05
3834003772945	383400	3772945	0.000187097	6.71881E-05	3.55557E-05	0.000122121	3.92327E-06	3.92327E-06	0.000126045	3.92327E-06	0.000212003	1.15544E-05	2.71319E-05	2.6608E-05	2.60575E-05	2.25706E-05	4.90107E-05	3.48685E-06	5.07542E-05	3.48685E-06	2.79752E-05
3834103772945	383410	3772945	0.000187481	6.7326E-05	3.56287E-05	0.000122372	3.93133E-06	3.93133E-06	0.000126303	3.93133E-06	0.00021113	1.15068E-05	2.70202E-05	2.64984E-05	2.59502E-05	2.24777E-05	4.88089E-05	3.47249E-06	5.05452E-05	3.47249E-06	2.80241E-05
3834203772945	383420	3772945	0.000186964	6.71403E-05	3.55304E-05	0.000122034	3.92048E-06	3.92048E-06	0.000125955	3.92048E-06	0.00020933	1.14088E-05	2.679E-05	2.62726E-05	2.5729E-05	2.22861E-05	4.8393E-05	3.4429E-06	5.01144E-05	3.4429E-06	2.79431E-05
3834303772945	383430	3772945	0.000185205	6.65088E-05	3.51962E-05	0.000120887	3.88361E-06	3.88361E-06	0.00012477	3.88361E-06	0.000206183	1.12373E-05	2.63872E-05	2.58776E-05	2.53422E-05	2.19511E-05	4.76654E-05	3.39114E-06	4.9361E-05	3.39114E-06	2.76818E-05
3834403772945	383440	3772945	0.000183181	6.57818E-05	3.48115E-05	0.000119565	3.84116E-06	3.84116E-06	0.000123406	3.84116E-06	0.000202837	1.10549E-05	2.5959E-05	2.54577E-05	2.49309E-05	2.15948E-05	4.68919E-05	3.33611E-06	4.856E-05	3.33611E-06	2.73842E-05
3834503772945	383450	3772945	0.000178526	6.41103E-05	3.39269E-05	0.000116527	3.74355E-06	3.74355E-06	0.000120271	3.74355E-06	0.000196566	1.07131E-05	2.51564E-05	2.46706E-05	2.41602E-05	2.09272E-05	4.54422E-05	3.23297E-06	4.70587E-05	3.23297E-06	2.67094E-05
3834603772945	383460	3772945	0.000173266	6.22212E-05	3.29272E-05	0.000113093	3.63324E-06	3.63324E-06	0.000116727	3.63324E-06	0.000189729	1.03405E-05	2.42814E-05	2.38125E-05	2.33198E-05	2.01993E-05	4.38615E-05	3.12051E-06	4.54217E-05	3.12051E-06	2.59451E-05
3834703772945	383470	3772945	0.000167082	6.00004E-05	3.1752E-05	0.000109057	3.50357E-06	3.50357E-06	0.000112561	3.50357E-06	0.000182003	9.91941E-06	2.32926E-05	2.28428E-05	2.23702E-05	1.93767E-05	4.20754E-05	2.99344E-06	4.35722E-05	2.99344E-06	2.50481E-05
3834803772945	383480	3772945	0.000158674	5.6981E-05	3.01541E-05	0.000103569	3.32726E-06	3.32726E-06	0.000106896	3.32726E-06	0.000172003	9.3744E-06	2.20129E-05	2.15878E-05	2.11411E-05	1.83121E-05	3.97637E-05	2.82897E-06	4.11782E-05	2.82897E-06	2.38227E-05
3834903772945	383490	3772945	0.000150975	5.42164E-05	2.86911E-05	9.85439E-05	3.16582E-06	3.16582E-06	0.00010171	3.16582E-06	0.000162938	8.88031E-06	2.08526E-05	2.045E-05	2.00268E-05	1.7347E-05	3.76679E-05	2.67987E-06	3.90078E-05	2.67987E-06	2.26951E-05
3835003772945	383500	3772945	0.000145116	5.21123E-05	2.75776E-05	9.47196E-05	3.04296E-06	3.04296E-06	9.77625E-05	3.04296E-06	0.000155939	8.49889E-06	1.9957E-05	1.95716E-05	1.91666E-05	1.66019E-05	3.605E-05	2.56476E-06	3.73324E-05	2.56476E-06	2.18344E-05
3835103772945	383510	3772945	0.000140025	5.02842E-05	2.66102E-05	9.13968E-05	2.93622E-06	2.93622E-06	9.43331E-05	2.93622E-06	0.000149852	8.16713E-06	1.9178E-05	1.88076E-05	1.84185E-05	1.59538E-05	3.46428E-05	2.46465E-06	3.58751E-05	2.46465E-06	2.10883E-05
3835203772945	383520	3772945	0.000135311	4.85915E-05	2.57144E-05	8.83201E-05	2.83737E-06	2.83737E-06	9.11574E-05	2.83737E-06	0.000144247	7.86166E-06	1.84607E-05	1.81042E-05	1.77296E-05	1.53571E-05	3.33471E-05	2.37246E-06	3.45333E-05	2.37246E-06	2.03967E-05
3835303772945	383530	3772945	0.000131743	4.731E-05	2.50363E-05	8.59908E-05	2.76254E-06	2.76254E-06	8.87533E-05	2.76254E-06	0.000139936	7.62672E-06	1.7909E-05	1.75631E-05	1.71997E-05	1.48982E-05	3.23505E-05	2.30156E-06	3.35013E-05	2.30156E-06	1.98783E-05
3835403772945	383540	3772945	0.000128211	4.60417E-05	2.43651E-05	8.36856E-05	2.68848E-06	2.68848E-06	8.63741E-05	2.68848E-06	0.00013574	7.39803E-06	1.7372E-05	1.70365E-05	1.6684E-05	1.44515E-05	3.13805E-05	2.23255E-06	3.24967E-05	2.23255E-06	1.93655E-05
3835503772945	383550	3772945	0.000125551	4.50865E-05	2.38596E-05	8.19495E-05	2.63271E-06	2.63271E-06	8.45822E-05	2.63271E-06	0.000132525	7.22276E-06	1.69604E-05	1.66329E-05	1.62887E-05	1.41091E-05	3.0637E-05	2.17966E-06	3.17268E-05	2.17966E-06	1.89841E-05
3835603772945	383560	3772945	0.000123556	4.43702E-05	2.34805E-05	8.06474E-05	2.59088E-06	2.59088E-06	8.32383E-05	2.59088E-06	0.000130067	7.08881E-06	1.66459E-05	1.63244E-05	1.59866E-05	1.38474E-05	3.00688E-05	2.13923E-06	3.11384E-05	2.13923E-06	1.87033E-05
3835703772945	383570	3772945	0.00012165	4.36856E-05	2.31183E-05	7.94032E-05	2.55091E-06	2.55091E-06	8.19541E-05	2.55091E-06	0.000127747	6.96236E-06	1.63489E-05	1.60332E-05	1.57015E-05	1.36004E-05	2.95325E-05	2.10108E-06	3.0583E-05	2.10108E-06	1.84364E-05
3835803772945	383580	3772945	0.000120121	4.31364E-05	2.28276E-05	7.84049E-05	2.51884E-06	2.51884E-06	8.09238E-05	2.51884E-06	0.000125856	6.85929E-06	1.61069E-05	1.57959E-05	1.5469E-05	1.33991E-05	2.90953E-05	2.06997E-06	3.01302E-05	2.06997E-06	1.8224E-05
3835903772945	383590	3772945	0.000118702	4.2627E-05	2.2558E-05	7.7479E-05	2.48909E-06	2.48909E-06	7.99681E-05	2.48909E-06	0.00012411	6.76414E-06	1.58835E-05	1.55768E-05	1.52545E-05	1.32132E-05	2.86917E-05	2.04126E-06	2.97123E-05	2.04126E-06	1.8027E-05
3836003772945	383600	3772945	0.000117705	4.22688E-05	2.23685E-05	7.68279E-05	2.46818E-06	2.46818E-06	7.92961E-05	2.46818E-06	0.000122831	6.69445E-06	1.57198E-05	1.54163E-05	1.50973E-05	1.30771E-05	2.83961E-05	2.02023E-06	2.94062E-05	2.02023E-06	1.78915E-05
3836103772945	383610	3772945	0.000117261	4.21096E-05	2.22842E-05	7.65386E-05	2.45888E-06	2.45888E-06	7.89975E-05	2.45888E-06	0.00012215	6.65731E-06	1.56326E-05	1.53307E-05	1.50135E-05	1.30045E-05	2.82385E-05	2.00902E-06	2.9243E-05	2.00902E-06	1.7837E-05
3836203772945	383620	3772945	0.000116907	4.19823E-05	2.22168E-05	7.63071E-05	2.45144E-06	2.45144E-06	7.87586E-05	2.45144E-06	0.000121591	6.62685E-06	1.55611E-05	1.52606E-05	1.49448E-05	1.2945E-05	2.81093E-05	1.99983E-06	2.91092E-05	1.99983E-06	1.77937E-05
3836303772945	383630	3772945	0.000115887	4.16161E-05	2.20231E-05	7.56416E-05	2.43006E-06	2.43006E-06	7.80717E-05	2.43006E-06	0.000120381	6.56091E-06	1.54063E-05	1.51087E-05	1.47961E-05	1.28162E-05	2.78296E-05	1.97993E-06	2.88196E-05	1.97993E-06	1.76497E-05
3836403772945	383640	3772945	0.000114779	4.12181E-05	2.18125E-05	7.49182E-05	2.40682E-06	2.

			ISDrainage / Utilities Trenching	ISDrainage / Utilities Trenching	ISAsphalt Paving	ISAsphalt Paving	SVDemolition	SVSite Grubbing / Prep	SVMass Grading / Excavation	SVMass Grading / Excavation	SVDrainage / Utilities Trenching	SVFoundations / Concrete Pads	SVBuilding / Structure Construction	SVBuilding / Structure Construction	SVAsphalt Paving	SVAsphalt Paving	SVArchitectural Coating	SVArchitectural Coating	SVLandscaping or Other Finishing	SVLandscaping or Other Finishing	MDemolition
Unique Identifier	X (UTM)	Y (UTM)	2027	2028	2027	2028	2027	2027	2027	2028	2028	2028	2028	2029	2028	2029	2028	2029	2028	2029	2027
3838403772935	383840	3772935	5.16982E-06	5.03718E-06	1.33518E-06	1.24378E-06	8.78137E-05	6.31333E-05	4.25663E-05	4.20258E-05	2.98183E-05	9.47252E-06	1.357E-05	1.30522E-05	1.33419E-06	1.24133E-06	1.33419E-06	1.24133E-06	1.357E-05	1.30522E-05	2.10649E-05
3838503772935	383850	3772935	5.12537E-06	4.99387E-06	1.3237E-06	1.23308E-06	8.69585E-05	6.25184E-05	4.21517E-05	4.16165E-05	2.95279E-05	9.38026E-06	1.34378E-05	1.29251E-05	1.3212E-06	1.22924E-06	1.3212E-06	1.22924E-06	1.34378E-05	1.29251E-05	2.08689E-05
3838603772935	383860	3772935	5.09724E-06	4.96646E-06	1.31643E-06	1.22632E-06	8.6611E-05	6.22686E-05	4.19833E-05	4.14502E-05	2.94099E-05	9.34278E-06	1.33841E-05	1.28734E-05	1.31592E-06	1.22433E-06	1.31592E-06	1.22433E-06	1.33841E-05	1.28734E-05	2.07456E-05
3838703772935	383870	3772935	5.06911E-06	4.93905E-06	1.30917E-06	1.21955E-06	8.60676E-05	6.18779E-05	4.17199E-05	4.11902E-05	2.92254E-05	9.28416E-06	1.33001E-05	1.27927E-05	1.30766E-06	1.21664E-06	1.30766E-06	1.21664E-06	1.33001E-05	1.27927E-05	2.06131E-05
3838803772935	383880	3772935	4.99935E-06	4.87108E-06	1.29115E-06	1.20276E-06	8.47669E-05	6.09428E-05	4.10894E-05	4.05677E-05	2.87837E-05	9.14386E-06	1.30991E-05	1.25993E-05	1.2879E-06	1.19826E-06	1.2879E-06	1.19826E-06	1.30991E-05	1.25993E-05	2.02955E-05
3838903772935	383890	3772935	4.8165E-06	4.69292E-06	1.24393E-06	1.15877E-06	8.1533E-05	5.86178E-05	3.95218E-05	3.902E-05	2.76856E-05	8.79502E-06	1.25994E-05	1.21187E-05	1.23877E-06	1.15254E-06	1.23877E-06	1.15254E-06	1.25994E-05	1.21187E-05	1.94808E-05
3839003772935	383900	3772935	4.6691E-06	4.5493E-06	1.20586E-06	1.12331E-06	7.90118E-05	5.68052E-05	3.82997E-05	3.78134E-05	2.68295E-05	8.52306E-06	1.22098E-05	1.17439E-05	1.20046E-06	1.1169E-06	1.20046E-06	1.1169E-06	1.22098E-05	1.17439E-05	1.88185E-05
3839103772935	383910	3772935	4.55151E-06	4.43473E-06	1.17549E-06	1.09502E-06	7.70163E-05	5.53705E-05	3.73324E-05	3.68584E-05	2.61519E-05	8.30779E-06	1.19014E-05	1.14473E-05	1.17014E-06	1.0887E-06	1.17014E-06	1.0887E-06	1.19014E-05	1.14473E-05	1.82923E-05
3829703772945	382970	3772945	4.12449E-06	4.01867E-06	1.06521E-06	9.92287E-07	6.32077E-05	4.54429E-05	3.06389E-05	3.02499E-05	2.1463E-05	6.81825E-06	9.76756E-06	9.39488E-06	9.60344E-07	8.93499E-07	9.60344E-07	8.93499E-07	9.76756E-06	9.39488E-06	1.60441E-05
3829803772945	382980	3772945	4.19594E-06	4.08829E-06	1.08366E-06	1.00948E-06	6.42411E-05	4.61859E-05	3.11398E-05	3.07445E-05	2.18139E-05	6.92973E-06	9.92726E-06	9.54848E-06	9.76045E-07	9.08107E-07	9.76045E-07	9.08107E-07	9.92726E-06	9.54848E-06	1.63689E-05
3829903772945	382990	3772945	4.27977E-06	4.16996E-06	1.10531E-06	1.02965E-06	6.55418E-05	4.7121E-05	3.17703E-05	3.13669E-05	2.22556E-05	7.07003E-06	1.01283E-05	9.7418E-06	9.95807E-07	9.26493E-07	9.95807E-07	9.26493E-07	1.01283E-05	9.7418E-06	1.67481E-05
3830003772945	383000	3772945	4.36585E-06	4.25383E-06	1.12754E-06	1.05035E-06	6.68959E-05	4.80945E-05	3.24267E-05	3.2015E-05	2.27154E-05	7.2161E-06	1.03375E-05	9.94307E-06	1.01638E-06	9.45635E-07	1.01638E-06	9.45635E-07	1.03375E-05	9.94307E-06	1.71401E-05
3830103772945	383010	3772945	4.45812E-06	4.34373E-06	1.15137E-06	1.07255E-06	6.83659E-05	4.91513E-05	3.31392E-05	3.27185E-05	2.32146E-05	7.37467E-06	1.05647E-05	1.01616E-05	1.03871E-06	9.66414E-07	1.03871E-06	9.66414E-07	1.05647E-05	1.01616E-05	1.75592E-05
3830203772945	383020	3772945	4.55826E-06	4.44131E-06	1.17723E-06	1.09665E-06	6.99873E-05	5.0317E-05	3.39252E-05	3.34944E-05	2.37651E-05	7.54957E-06	1.08152E-05	1.04026E-05	1.06335E-06	9.89334E-07	1.06335E-06	9.89334E-07	1.08152E-05	1.04026E-05	1.80147E-05
3830303772945	383030	3772945	4.66122E-06	4.54163E-06	1.20382E-06	1.12142E-06	7.16354E-05	5.15019E-05	3.47241E-05	3.42832E-05	2.43248E-05	7.72735E-06	1.10699E-05	1.06475E-05	1.08839E-06	1.01263E-06	1.08839E-06	1.01263E-06	1.10699E-05	1.06475E-05	1.84828E-05
3830403772945	383040	3772945	4.77037E-06	4.64797E-06	1.23201E-06	1.14767E-06	7.33993E-05	5.27701E-05	3.55791E-05	3.51274E-05	2.49237E-05	7.91763E-06	1.13425E-05	1.09097E-05	1.11519E-06	1.03757E-06	1.11519E-06	1.03757E-06	1.13425E-05	1.09097E-05	1.89818E-05
3830503772945	383050	3772945	4.8857E-06	4.76035E-06	1.2618E-06	1.17542E-06	7.52969E-05	5.41344E-05	3.64989E-05	3.60355E-05	2.55681E-05	8.12232E-06	1.16357E-05	1.11918E-05	1.14402E-06	1.06439E-06	1.14402E-06	1.06439E-06	1.16357E-05	1.11918E-05	1.95099E-05
3830603772945	383060	3772945	5.00779E-06	4.8793E-06	1.29333E-06	1.20479E-06	7.73014E-05	5.55755E-05	3.74706E-05	3.69948E-05	2.62487E-05	8.33854E-06	1.19455E-05	1.14897E-05	1.17448E-06	1.09273E-06	1.17448E-06	1.09273E-06	1.19455E-05	1.14897E-05	2.00669E-05
3830703772945	383070	3772945	5.13944E-06	5.00757E-06	1.32733E-06	1.23647E-06	7.94751E-05	5.71383E-05	3.85243E-05	3.80351E-05	2.69868E-05	8.57303E-06	1.22814E-05	1.18128E-05	1.2075E-06	1.12345E-06	1.2075E-06	1.12345E-06	1.22814E-05	1.18128E-05	2.06693E-05
3830803772945	383080	3772945	5.27728E-06	5.14188E-06	1.36293E-06	1.26963E-06	8.17468E-05	5.87715E-05	3.96254E-05	3.91223E-05	2.77582E-05	8.81808E-06	1.26324E-05	1.21504E-05	1.24202E-06	1.15557E-06	1.24202E-06	1.15557E-06	1.26324E-05	1.21504E-05	2.1299E-05
3830903772945	383090	3772945	5.42018E-06	5.28111E-06	1.39984E-06	1.30401E-06	8.41166E-05	6.04752E-05	4.07741E-05	4.02564E-05	2.85629E-05	9.07371E-06	1.29986E-05	1.25027E-05	1.27802E-06	1.18906E-06	1.27802E-06	1.18906E-06	1.29986E-05	1.25027E-05	2.1954E-05
3831003772945	383100	3772945	5.56871E-06	5.42583E-06	1.4382E-06	1.33974E-06	8.65843E-05	6.22494E-05	4.19703E-05	4.14374E-05	2.94009E-05	9.3399E-06	1.338E-05	1.28695E-05	1.31552E-06	1.22395E-06	1.31552E-06	1.22395E-06	1.338E-05	1.28695E-05	2.26381E-05
3831103772945	383110	3772945	5.72511E-06	5.57822E-06	1.47859E-06	1.37737E-06	8.91946E-05	6.4126E-05	4.32356E-05	4.26867E-05	3.02872E-05	9.62147E-06	1.37833E-05	1.32574E-05	1.35517E-06	1.26085E-06	1.35517E-06	1.26085E-06	1.37833E-05	1.32574E-05	2.33567E-05
3831203772945	383120	3772945	5.89277E-06	5.74158E-06	1.52189E-06	1.41771E-06	9.20097E-05	6.615E-05	4.46002E-05	4.40339E-05	3.12431E-05	9.92515E-06	1.42184E-05	1.36759E-05	1.39795E-06	1.30064E-06	1.39795E-06	1.30064E-06	1.42184E-05	1.36759E-05	2.41297E-05
3831303772945	383130	3772945	6.06831E-06	5.91261E-06	1.56722E-06	1.45994E-06	9.49674E-05	6.82764E-05	4.60339E-05	4.54494E-05	3.22475E-05	1.02442E-05	1.46754E-05	1.41155E-05	1.44288E-06	1.34245E-06	1.44288E-06	1.34245E-06	1.46754E-05	1.41155E-05	2.49389E-05
3831403772945	383140	3772945	6.26241E-06	6.10173E-06	1.61735E-06	1.50664E-06	9.82637E-05	7.06462E-05	4.76317E-05	4.7027E-05	3.33668E-05	1.05998E-05	1.51848E-05	1.46054E-05	1.49297E-06	1.38905E-06	1.49297E-06	1.38905E-06	1.51848E-05	1.46054E-05	2.58335E-05
3831503772945	383150	3772945	6.47338E-06	6.3073E-06	1.67184E-06	1.55739E-06	0.00010189	7.32531E-05	4.93893E-05	4.87622E-05	3.4598E-05	1.09909E-05	1.57451E-05	1.51444E-05	1.54805E-06	1.4403E-06	1.54805E-06	1.4403E-06	1.57451E-05	1.51444E-05	2.68043E-05
3831603772945	383160	3772945	6.69449E-06	6.52273E-06	1.72895E-06	1.61059E-06	0.00010572	7.60072E-05	5.12462E-05	5.05955E-05	3.58988E-05	1.14041E-05	1.63371E-05	1.57137E-05	1.60626E-06	1.49445E-06	1.60626E-06	1.49445E-06	1.63371E-05	1.57137E-05	2.7824E-05
3831703772945	383170	3772945	6.93247E-06	6.75461E-06	1.79041E-06	1.66784E-06	0.00010989	7.90047E-05	5.32672E-05	5.25909E-05	3.73145E-05	1.18539E-05	1.69814E-05	1.63334E-05	1.6696E-06	1.55339E-06	1.6696E-06	1.55339E-06	1.69814E-05	1.63334E-05	2.89218E-05
3831803772945	383180	3772945	7.1789E-06	6.99471E-06	1.85405E-06	1.72713E-06	0.000114237	8.21303E-05	5.53746E-05	5.46715E-05	3.87907E-05	1.23228E-05	1.76532E-05	1.69796E-05	1.73566E-06	1.61485E-06	1.73566E-06	1.61485E-06	1.76532E-05	1.69796E-05	3.00614E-05
3831903772945	383190	3772945	7.44782E-06	7.25673E-06	1.9235E-06	1.79183E-06	0.000119119	8.56402E-05	5.77411E-05	5.70079E-05	4.04485E-05	1.28495E-05	1.84076E-05	1.77053E-05	1.80983E-06	1.68386E-06	1.80983E-06	1.68386E-06	1.84076E-05	1.77053E-05	3.13061E-05
3832003772945	383200	3772945	7.73025E-06	7.53192E-06	1.99645E-06	1.85978E-06	0.000124357	8.94063E-05	6.02803E-05	5.95149E-05	4.22273E-05	1.34145E-05	1.92171E-05	1.84839E-05	1.88942E-06	1.75791E-06	1.88942E-06	1.75791E-06	1.92171E-05	1.84839E-05	3.26126E-05
3832103772945	383210	3772945	8.02056E-06	7.81478E-06	2.07142E-06	1.92962E-06	0.000130291	9.36719E-05	6.31563E-05	6.23544E-05	4.4242E-05	1.40545E-05	2.0134E-05	1.93658E-05	1.97957E-06	1.84178E-06	1.97957E-06	1.84178E-06	2.0134E-05	1.93658E-05	3.39699E-05
3832203772945	383220	3772945	8.22029E-06	8.00938E-06	2.123E-06	1.97767E-06	0.000134023	9.63556E-05	6.49657E-05	6.41408E-05	4.55095E-05	1.44572E-05	2.07108E-05	1.99206E-05	2.03628E-06	1.89454E-06	2.03628E-06	1.89454E-06	2.07108E-05	1.99206E-05	3.4859E-05
3832303772945	383230	3772945	8.63887E-06	8.41722E-06	2.23111E-06	2.07838E-06	0.000138255	9.93979E-05	6.70169E-05	6.6166E-05	4.69464E-05	1.49137E-05	2.13647E-05	2.05496E-05	2.10057E-06	1.95436E-06	2.10057E-06	1.95436E-06	2.13647E-05	2.05496E-05	3.6414E-05
3832403772945	383240	3772945	9.34044E-06	9.10079E-06	2.4123E-06	2.24716E-06	0.000150122	0.000107929	7.2769E-05	7.18451E-05	5.09758E-05	1.61937E-05	2.31985E-05	2.23133E-05	2.28087E-06	2.12211E-06	2.28087E-06	2.12211E-06	2.31985E-05	2.23133E-05	3.94008E-05
3832503772945	383250	3772945	9.82429E-06	9.57222E-06	2.53726E-06	2.36357E-06	0.000157908	0.000113527	7.65433E-05	7.55714E-05	5.36197E-05	1.70336E-05	2.44017E-05	2.34706E-05	2.39917E-06	2.23217E-06	2.39917E-06	2.23217E-06	2.44017E-05	2.34706E-05	4.13986E-05
3832603772945	383260	3772945	1.0159E-05	9.89839E-06	2.62371E-06	2.4441E-06	0.000163645	0.000117652	7.93243E-05	7.83171E-05	5.55679E-05	1.76525E-05	2.52883E-05	2.43234E-05	2.48634E-06	2.31327E-06	2.48634E-06	2.31327E-06	2.52883E-05	2.43234E-05	4.27939E-05
3832703772945	383270	3772945	1.03351E-05	1.007E-05	2.66919E-06	2.48647E-06	0.000167226	0.000120227	8.10603E-05	8.00311E-05	5.6784E-05	1.80388E-05	2.58417E-05	2.48557E-05	2.54075E-06	2.3639E-06	2.54075E-06	2.3639E-06	2.58417E-05	2.48557E-05	4.35524E-05
3832803772945	383280	3772945	1.0406E-05	1.0139E-05	2.6875E-06	2.50353E-06	0.000169293	0.000121713	8.20622E-05	8.10202E-05	5.74858E-05	1.82618E-05	2.61611E-05	2.51629E-05	2.57215E-06	2.39312E-06	2.57215E-06	2.39312E-06	2.61611E-05	2.51629E-05	4.38863E-05
3832903772945	383290	3772945	1.04454E-05	1.01774E-05	2.69767E-06	2.513E-06	0.000170977	0.000122923	8.28783E-05	8.18261E-05	5.80576E-05	1.84434E-05	2.64213E-05	2.54132E-05	2.59773E-06	2.41692E-06	2.59773E-06	2.41692E-06	2.64213E-05	2.54132E-05	4.41167E-05
3833003772945	383300	3772945	1.05816E-05	1.03101E-05	2.73283E-06	2.54576E-06	0.000174353	0.000125351	8.4515E-05	8.34419E-05	5.92041E-05	1.88076E-05	2.69431E-05	2.5915E-05	2.64903E-06	2.46465E-06	2.64903E-06	2.46465E-06	2.69431E-05	2.5915E-05	4.48044E-05
3833103772945	383310	3772945	1.06963E-05	1.04219E-05	2.76248E-06	2.57337E-06	0.000177436	0.000127567	8.60092E-05	8.49171E-05	6.02507E-05	1.91401E-05	2.74194E-05	2.63732E-05	2.69587E-06	2.50822E-06	2.69587E-06	2.50822E-06	2.74194E-05	2.63732E-05	4.54014E-05
3833203772945	383320	3772945	1.07503E-05	1.04745E-05	2.77643E-06	2.58636E-06	0.000179512	0.000129059	8.70153E-05	8.59105E-05	6.09556E-05	1.9364E-05	2.77402E-05	2.66817E-05	2.7274E-06	2.53756E-06	2.7274E-06	2.53756E-06	2.77402E-05	2.66817E-05	4.57299E-05
3833303772945	383330	3772945	1.07588E-05	1.04827E-05	2.7786E-06	2.58839E-06	0.000180786	0.000129975	8.76329E-05	8.65202E-05	6.13882E-05	1.95015E-05	2.7937E-05	2.68711E-05	2.74676E-06	2.55557E-06	2.74676E-06	2.55557E-06	2.7937E-05	2.68711E-05	4.58605E-05
3833403772945	383340	3772945	1.07447E-05	1.0469E-05	2.77497E-06	2.58501E-06	0.000181596	0.000130558	8.80258E-05	8.69082E-05	6.16635E-05	1.95889E-05	2.80623E-05	2.69916E-05	2.75908E-06	2.56703E-06	2.75908E-06	2.56703E-06	2.80623E-05	2.69916E-05	4.58895E-05
3833503772945	383350	3772945	1.07835E-05	1.05069E-05	2.785E-06	2.59435E-06	0.000183262	0.000131756	8.88334E-05	8.77055E-05	6.22292E-05	1.97686E-05	2.83197E-05	2.72392E-05	2.78439E-06	2.59058E-06	2.78439E-06	2.59058E-06	2.83197E-05	2.72392E-05	4.61272E-05
3833603772945	383360	3772945	1.07768E-05	1.05003E-05	2.78325E-06	2.59272E-06	0.000184046	0.000132319	8.92134E-05	8.80807E-05	6.24954E-05	1.98532E-05	2.84409E-05	2.73557E-05	2.7963E-06	2.60166E-06	2.7963E-06	2.60166E-06	2.84409E-05	2.73557E-05	4.61545E-05
3833703772945	383370	3772945	1.08533E-05	1.05748E-05	2.80302E-06	2.61113E-06	0.000186193	0.000133863	9.02541E-05	8.91082E-05	6.32244E-05	2.00848E-05	2.87727E-05	2.76748E-05	2.82892E-06	2.63201E-06	2.82892E-06	2.63201E-06	2.87727E-05	2.76748E-05	4.65119E-05
3833803772945	383380	3772945	1.1039E-05	1.07557E-05	2.85097E-06	2.6558E-06	0.000190131	0.000136694	9.21629E-05	9.09927E-05	6.45615E-05	2.05095E-05	2.93812E-05	2.82601E-05	2.88875E-06	2.68767E-06	2.88875E-06	2.68767E-06	2.93812E-05	2.82601E-05	4.73285E-05
3833903772945	383390	3772945	1.12173E-05	1.09295E-05	2.89703E-06	2.69871E-06	0.000193801	0.000139333	9.3942E-05	9.27493E-05	6.58078E-05	2.09055E-05	2.99484E-05	2.88057E-05	2.94451E-06	2.73956E-06	2.94451E-06	2.73956E-06	2.99484E-05	2.88057E-05	4.81178E-05
3834003772945	383400	3772945	1.12646E-05	1.09755E-05	2.90923E-06	2.71008E-06	0.000195057	0.000140236	9.45509E-05	9.33504E-05	6.62344E-05	2.1041E-05	3.01425E-05	2.89924E-05	2.9636E-06	2.75732E-06	2.9636E-06	2.75732E-06	3.01425E-05	2.89924E-05	4.83373E-05
3834103772945	383410	3772945	1.12843E-05	1.09947E-05	2.91432E-06	2.71481E-06	0.000195726	0.000140716	9.48748E-05	9.36702E-05	6.64613E-05	2.1113E-05	3.02457E-05	2.90917E-05	2.97375E-06	2.76676E-06	2.97375E-06	2.76676E-06	3.02457E-05	2.90917E-05	4.84335E-05
3834203772945	383420	3772945	1.12516E-05	1.09629E-05	2.90589E-06	2.70696E-06	0.000195387	0.000140473	9.47107E-05	9.35082E-05	6.63463E-05	2.10765E-05	3.01934E-05	2.90414E-05	2.96861E-06	2.76198E-06	2.96861E-06	2.76198E-06	3.01934E-05	2.90414E-05	4.82938E-05
3834303772945	383430	3772945	1.11464E-05	1.08604E-05	2.87872E-06	2.68165E-06	0.000193694	0.000139256	9.38902E-05	9.26981E-05	6.57715E-05	2.08939E-05	2.99318E-05	2.87898E-05	2.94289E-06	2.73805E-06	2.94289E-06	2.73805E-06	2.99318E-05	2.87898E-05	4.78275E-05
3834403772945	383440	3772945	1.10266E-05	1.07437E-05	2.84777E-06	2.65282E-06	0.000191681	0.000137808	9.29143E-05	9.17345E-05	6.50879E-05	2.06767E-05	2.96207E-05	2.84905E-05	2.9123E-06	2.70959E-06	2.9123E-06	2.70959E-06	2.96207E-05	2.84905E-05	4.7294E-05
3834503772945	383450	3772945	1.07548E-05	1.04789E-05	2.77759E-06	2.58745E-06	0.000186924	0.000134388	9.06082E-05	8.94578E-05	6.34725E-05	2.01636E-05	2.88856E-05	2.77834E-05	2.84002E-06	2.64234E-06	2.84002E-06	2.64234E-06	2.88856E-05	2.77834E-05	4.60692E-05
3834603772945	383460	3772945	1.04471E-05	1.01791E-05	2.69811E-06	2.51341E-06	0.000181507	0.000130494	8.79827E-05	8.68656E-05	6.16332E-05	1.95793E-05	2.80485E-05	2.69783E-05	2.75772E-06	2.56577E-06	2.75772E-06	2.56577E-06	2.80485E-05	2.69783E-05	4.46865E-05
3834703772945	383470	3772945	1.00859E-05	9.82712E-06	2.60482E-06	2.42651E-06	0.000175102	0.000125889	8.48777E-05	8.38001E-05	5.94582E-05	1.88883E-05	2.70587E-05	2.60263E-05	2.6604E-06	2.47522E-06	2.6604E-06	2.47522E-06	2.70587E-05	2.60263E-05	4.30661E-05
3834803772945	383480	3772945	9.59249E-06	9.34637E-06	2.47739E-06	2.3078E-06	0.000166309	0.000119567	8.06155E-05	7.9592E-05	5.64724E-05	1.79398E-05	2.56999E-05	2.47193E-05	2.52681E-06	2.35093E-06	2.52681E-06	2.35093E-06	2.56999E-05	2.47193E-05	4.08705E-05
3834903772945	383490	3772945	9.13847E-06	8.904E-06	2.36014E-06	2.19857E-06	0.000158211	0.000113745	7.66901E-05	7.57164E-05	5.37226E-05	1.70663E-05	2.44485E-05	2.35157E-05	2.40377E-06	2.23645E-06	2.40377E-06	2.23645E-06	2.44485E-05	2.35157E-05	3.88691E-05
3835003772945	383500	3772945	8.7919E-06	8.56632E-06	2.27063E-06	2.11519E-06	0.000152037	0.000109306	7.36975E-05	7.27617E-05	5.16262E-05	1.64003E-05	2.34945E-05	2.2598E-05	2.30997E-06	2.14918E-06	2.30997E-06	2.14918E-06	2.34945E-05	2.2598E-05	3.73431E-05
3835103772945	383510	3772945	8.49147E-06	8.2736E-06	2.19304E-06	2.04291E-06	0.000146701	0.00010547	7.11108E-05	7.02079E-05	4.98142E-05	1.58247E-05	2.26698E-05	2.18048E-05	2.22889E-06	2.07375E-06	2.22889E-06	2.07375E-06	2.26698E-05	2.18048E-05	3.60203E-05
3835203772945	383520	3772945	8.21297E-06	8.00225E-06	2.12111E-06	1.97591E-06	0.000141774	0.000101928	6.87227E-05	6.78501E-05	4.81413E-05	1.52933E-05	2.19085E-05	2.10726E-05	2.15404E-06	2.00411E-06	2.15404E-06	2.00411E-06	2.19085E-05	2.10726E-05	3.47937E-05
3835303772945	383530	3772945	8.00425E-06	7.79888E-06	2.06721E-06	1.9257E-06	0.000138113	9.92954E-05	6.69478E-05	6.60978E-05	4.6898E-05	1.48983E-05	2.13427E-05	2.05284E-05	2.09841E-06	1.95235E-06	2.09841E-06	1.95235E-06	2.13427E-05	2.05284E-05	3.38628E-05
3835403772945	383540	3772945	7.79777E-06	7.5977E-06	2.01388E-06	1.87602E-06	0.000134505	9.67015E-05	6.51989E-05	6.43711E-05	4.56728E-05	1.45091E-05	2.07852E-05	1.99921E-05	2.04359E-06	1.90135E-06	2.04359E-06	1.90135E-06	2.07852E-05	1.99921E-05	3.29428E-05
3835503772945	383550	3772945	7.64418E-06	7.44805E-06	1.97421E-06	1.83907E-06	0.00013185	9.47928E-05	6.3912E-05	6.31005E-05	4.47714E-05	1.42227E-05	2.03749E-05	1.95975E-05	2.00325E-06	1.86382E-06	2.00325E-06	1.86382E-06	2.03749E-05	1.95975E-05	3.22442E-05
3835603772945	383560	3772945	7.53109E-06	7.33786E-06	1.94501E-06	1.81186E-06	0.000129925	9.34093E-05	6.29792E-05	6.21796E-05	4.41179E-05	1.40151E-05	2.00775E-05	1.93115E-05	1.97402E-06	1.83662E-06	1.97402E-06	1.83662E-06	2.00775E-05	1.93115E-05	3.17198E-05
3835703772945	383570	3772945	7.42363E-06	7.23316E-06	1.91726E-06	1.78601E-06	0.000128099	9.20963E-05	6.2094E-05	6.13056E-05	4.34978E-05	1.38181E-05	1.97953E-05	1.904E-05	1.94627E-06	1.8108E-06	1.94627E-06	1.8108E-06	1.97953E-05	1.904E-05	3.12172E-05
3835803772945	383580	3772945	7.33812E-06	7.14984E-06	1.89517E-06	1.76544E-06	0.000126674	9.10715E-05	6.1403E-05	6.06234E-05	4.30138E-05	1.36644E-05	1.95751E-05	1.88282E-05	1.92461E-06	1.79065E-06	1.92461E-06	1.79065E-06	1.95751E-05	1.88282E-05	3.08126E-05
3835903772945	383590	3772945	7.25879E-06	7.07255E-06	1.87468E-06	1.74635E-06	0.000125337	9.01108E-05	6.07553E-05	5.99839E-05	4.256E-05	1.35202E-05	1.93685E-05	1.86295E-05	1.90431E-06	1.77176E-06	1.90431E-06	1.77176E-06	1.93685E-05	1.86295E-05	3.04352E-05
3836003772945	383600	3772945	7.20421E-06	7.01937E-06	1.86059E-06	1.73322E-06	0.000124447	8.94703E-05	6.03234E-05	5.95575E-05	4.22575E-05	1.34241E-05	1.92309E-05	1.84971E-05	1.89077E-06	1.75917E-06	1.89077E-06	1.75917E-06	1.92309E-05	1.84971E-05	3.01702E-05
3836103772945	383610	3772945	7.18227E-06	6.998E-06	1.85492E-06	1.72794E-06	0.000124108	8.92269E-05	6.01593E-05	5.93955E-05	4.21425E-05	1.33876E-05	1.91786E-05	1.84468E-05	1.88563E-06	1.75438E-06	1.88563E-06	1.75438E-06	1.91786E-05	1.84468E-05	3.00487E-05
3836203772945	383620	3772945	7.16483E-06	6.981E-06	1.85042E-06	1.72375E-06	0.000123823	8.9022E-05	6.00212E-05	5.92591E-05	4.20457E-05	1.33569E-05	1.91345E-05	1.84044E-05	1.8813E-06	1.75035E-06	1.8813E-06	1.75035E-06	1.91345E-05	1.84044E-05	2.99525E-05
3836303772945	383630	3772945	7.10688E-06	6.92454E-06	1.83545E-06	1.7098E-06	0.000122825	8.83046E-05	5.95375E-05	5.87816E-05	4.17069E-05	1.32492E-05	1.89803E-05	1.82561

			MSite Grubbing / Prep	MMass Grading / Excavation	MMass Grading / Excavation	MDrainage / Utilities Trenching	MFoundations / Concrete Pads	MBuilding / Structure Construction	MAsphalt Paving	MLandscaping or Other Finishing	MWaterside Construction (Piles)	RSSWDemolition	RSSWPlacing Base	RSSWForm/Plac e Rebar and Pour	Child Risk				
Unique Identifier	X (UTM)	Y (UTM)	2027	2027	2028	2028	2028	2028	2028	2028	2028	2029	2029	2029	3rd Trimester	0<2	2<16	Total	per million
3838403772935	383840	3772935	6.46656E-05	7.60415E-05	7.5029E-05	1.59486E-05	2.0741E-05	1.52665E-05	1.57134E-06	1.84092E-05	1.57134E-06	1.28951E-05	1.87111E-05	1.10915E-05	2.04565E-09	2.968E-08	5.7561E-09	3.74822E-08	0.0374822
3838503772935	383850	3772935	6.40641E-05	7.53341E-05	7.4331E-05	1.58002E-05	2.05481E-05	1.51245E-05	1.55672E-06	1.82379E-05	1.55672E-06	1.27235E-05	1.84621E-05	1.0944E-05	2.0276E-09	2.9416E-08	5.7028E-09	3.71462E-08	0.03714618
3838603772935	383860	3772935	6.36853E-05	7.48887E-05	7.38915E-05	1.57068E-05	2.04266E-05	1.50351E-05	1.54751E-06	1.81301E-05	1.54751E-06	1.2552E-05	1.82132E-05	1.07964E-05	2.01659E-09	2.9254E-08	5.6724E-09	3.69426E-08	0.03694257
3838703772935	383870	3772935	6.32786E-05	7.44105E-05	7.34197E-05	1.56065E-05	2.02962E-05	1.49391E-05	1.53763E-06	1.80143E-05	1.53763E-06	1.23773E-05	1.79597E-05	1.06462E-05	2.00439E-09	2.9078E-08	5.6366E-09	3.67188E-08	0.03671879
3838803772935	383880	3772935	6.23038E-05	7.32642E-05	7.22887E-05	1.53661E-05	1.99835E-05	1.47089E-05	1.51395E-06	1.77368E-05	1.51395E-06	1.22619E-05	1.77922E-05	1.05469E-05	1.97498E-09	2.865E-08	5.5511E-09	3.6176E-08	0.03617598
3838903772935	383890	3772935	5.98028E-05	7.03232E-05	6.93868E-05	1.47493E-05	1.91813E-05	1.41185E-05	1.45317E-06	1.70248E-05	1.45317E-06	1.22744E-05	1.78104E-05	1.05576E-05	1.89873E-09	2.7538E-08	5.3336E-09	3.47702E-08	0.03477024
3839003772935	383900	3772935	5.77696E-05	6.79323E-05	6.70278E-05	1.42478E-05	1.85292E-05	1.36385E-05	1.40377E-06	1.6446E-05	1.40377E-06	1.224E-05	1.77606E-05	1.05281E-05	1.83683E-09	2.6638E-08	5.1581E-09	3.3633E-08	0.03363297
3839103772935	383910	3772935	5.61542E-05	6.60328E-05	6.51535E-05	1.38494E-05	1.8011E-05	1.32571E-05	1.36451E-06	1.59861E-05	1.36451E-06	1.21621E-05	1.76474E-05	1.0461E-05	1.78769E-09	2.5923E-08	5.0189E-09	3.27292E-08	0.03272918
3829703772945	382970	3772945	4.92526E-05	5.7917E-05	5.71459E-05	1.21473E-05	1.57974E-05	1.16278E-05	1.19681E-06	1.40214E-05	1.19681E-06	8.99287E-06	1.30489E-05	7.7351E-06	1.98585E-09	2.7233E-08	5.0054E-09	3.42241E-08	0.03422414
3829803772945	382980	3772945	5.02497E-05	5.90895E-05	5.83027E-05	1.23932E-05	1.61172E-05	1.18631E-05	1.22104E-06	1.43052E-05	1.22104E-06	8.84003E-06	1.28271E-05	7.60363E-06	2.02727E-09	2.7794E-08	5.1061E-09	3.49273E-08	0.0349273
3829903772945	382990	3772945	5.14139E-05	6.04585E-05	5.96535E-05	1.26803E-05	1.64906E-05	1.2138E-05	1.24933E-06	1.46367E-05	1.24933E-06	8.81196E-06	1.27863E-05	7.57948E-06	2.07395E-09	2.843E-08	5.2227E-09	3.57269E-08	0.03572691
3830003772945	383000	3772945	5.26171E-05	6.18734E-05	6.10495E-05	1.2977E-05	1.68765E-05	1.24221E-05	1.27856E-06	1.49792E-05	1.27856E-06	8.787E-06	1.27501E-05	7.55802E-06	2.12193E-09	2.9085E-08	5.3429E-09	3.65501E-08	0.03655006
3830103772945	383010	3772945	5.39038E-05	6.33865E-05	6.25425E-05	1.32944E-05	1.72892E-05	1.27258E-05	1.30983E-06	1.53455E-05	1.30983E-06	8.79012E-06	1.27547E-05	7.5607E-06	2.17257E-09	2.9778E-08	5.471E-09	3.7422E-08	0.037422
3830203772945	383020	3772945	5.5302E-05	6.50306E-05	6.41647E-05	1.36392E-05	1.77377E-05	1.30559E-05	1.3438E-06	1.57435E-05	1.3438E-06	8.82131E-06	1.27999E-05	7.58753E-06	2.22712E-09	3.0527E-08	5.6097E-09	3.83635E-08	0.03836349
3830303772945	383030	3772945	5.67391E-05	6.67205E-05	6.58321E-05	1.39937E-05	1.81986E-05	1.33952E-05	1.37873E-06	1.61526E-05	1.37873E-06	8.83067E-06	1.28135E-05	7.59558E-06	2.28284E-09	3.1292E-08	5.7515E-09	3.9326E-08	0.03932595
3830403772945	383040	3772945	5.82709E-05	6.85219E-05	6.76095E-05	1.43715E-05	1.869E-05	1.37568E-05	1.41595E-06	1.65887E-05	1.41595E-06	8.85251E-06	1.28452E-05	7.61436E-06	2.34145E-09	3.2098E-08	5.9017E-09	4.03411E-08	0.04034113
3830503772945	383050	3772945	5.98919E-05	7.0428E-05	6.94902E-05	1.47712E-05	1.92099E-05	1.41395E-05	1.45534E-06	1.70502E-05	1.45534E-06	8.90553E-06	1.29221E-05	7.65997E-06	2.4029E-09	3.2946E-08	6.0602E-09	4.14088E-08	0.0414088
3830603772945	383060	3772945	6.1602E-05	7.24389E-05	7.14743E-05	1.5193E-05	1.97584E-05	1.45432E-05	1.49689E-06	1.7537E-05	1.49689E-06	8.95856E-06	1.29991E-05	7.70558E-06	2.46719E-09	3.3834E-08	6.2266E-09	4.2528E-08	0.04252803
3830703772945	383070	3772945	6.34513E-05	7.46136E-05	7.36201E-05	1.56491E-05	2.03515E-05	1.49798E-05	1.54183E-06	1.80635E-05	1.54183E-06	9.01783E-06	1.30851E-05	7.75656E-06	2.53612E-09	3.4788E-08	6.4059E-09	4.37298E-08	0.0437298
3830803772945	383080	3772945	6.53842E-05	7.68865E-05	7.58627E-05	1.61258E-05	2.09715E-05	1.54362E-05	1.5888E-06	1.86138E-05	1.5888E-06	9.07398E-06	1.31665E-05	7.80485E-06	2.60744E-09	3.5777E-08	6.5922E-09	4.49769E-08	0.04497694
3830903772945	383090	3772945	6.73951E-05	7.92511E-05	7.81959E-05	1.66218E-05	2.16165E-05	1.59109E-05	1.63766E-06	1.91862E-05	1.63766E-06	9.13012E-06	1.3248E-05	7.85315E-06	2.68069E-09	3.6796E-08	6.7846E-09	4.62617E-08	0.04626169
3831003772945	383100	3772945	6.94951E-05	8.17205E-05	8.06324E-05	1.71397E-05	2.229E-05	1.64067E-05	1.68869E-06	1.97841E-05	1.68869E-06	9.18627E-06	1.33295E-05	7.90144E-06	2.756E-09	3.7847E-08	6.9836E-09	4.75869E-08	0.04758693
3831103772945	383110	3772945	7.17009E-05	8.43144E-05	8.31918E-05	1.76837E-05	2.29975E-05	1.69274E-05	1.74229E-06	2.0412E-05	1.74229E-06	9.24242E-06	1.34109E-05	7.94974E-06	2.83419E-09	3.8941E-08	7.1916E-09	4.89673E-08	0.04896727
3831203772945	383120	3772945	7.40739E-05	8.71048E-05	8.5945E-05	1.8269E-05	2.37586E-05	1.74877E-05	1.79995E-06	2.10876E-05	1.79995E-06	9.30168E-06	1.34969E-05	8.00071E-06	2.91734E-09	4.0107E-08	7.4142E-09	5.04391E-08	0.05043906
3831303772945	383130	3772945	7.65582E-05	9.00262E-05	8.88275E-05	1.88817E-05	2.45555E-05	1.80742E-05	1.86032E-06	2.17948E-05	1.86032E-06	9.35783E-06	1.35784E-05	8.04901E-06	3.00327E-09	4.1316E-08	7.6457E-09	5.19653E-08	0.05196526
3831403772945	383140	3772945	7.93044E-05	9.32555E-05	9.20138E-05	1.9559E-05	2.54363E-05	1.87225E-05	1.92705E-06	2.25766E-05	1.92705E-06	9.46077E-06	1.37278E-05	8.13755E-06	3.09756E-09	4.2645E-08	7.9008E-09	5.36435E-08	0.05364348
3831503772945	383150	3772945	8.22845E-05	9.67599E-05	9.54715E-05	2.0294E-05	2.63921E-05	1.94261E-05	1.99946E-06	2.3425E-05	1.99946E-06	9.60113E-06	1.39315E-05	8.25828E-06	3.19895E-09	4.4077E-08	8.1773E-09	5.54534E-08	0.0554534
3831603772945	383160	3772945	8.5415E-05	0.000100441	9.91037E-05	2.10661E-05	2.73962E-05	2.01651E-05	2.07553E-06	2.43162E-05	2.07553E-06	9.7571E-06	1.41578E-05	8.39243E-06	3.30378E-09	4.5563E-08	8.4655E-09	5.73324E-08	0.05733242
3831703772945	383170	3772945	8.87851E-05	0.000104404	0.000103014	2.18972E-05	2.84771E-05	2.09607E-05	2.15742E-06	2.52756E-05	2.15742E-06	9.96921E-06	1.44655E-05	8.57488E-06	3.41491E-09	4.7144E-08	8.7741E-09	5.93326E-08	0.05933263
3831803772945	383180	3772945	9.22832E-05	0.000108517	0.000107073	2.276E-05	2.95991E-05	2.17866E-05	2.24243E-06	2.62714E-05	2.24243E-06	1.01751E-05	1.47643E-05	8.75195E-06	3.52806E-09	4.876E-08	9.0915E-09	6.13796E-08	0.06137965
3831903772945	383190	3772945	9.61044E-05	0.000113011	0.000111506	2.37024E-05	3.08248E-05	2.26887E-05	2.33528E-06	2.73593E-05	2.33528E-06	1.05463E-05	1.53029E-05	9.07123E-06	3.64955E-09	5.0503E-08	9.4373E-09	6.35902E-08	0.06359016
3832003772945	383200	3772945	0.000100115	0.000117727	0.00011616	2.46915E-05	3.21112E-05	2.36356E-05	2.43274E-06	2.8501E-05	2.43274E-06	1.10547E-05	1.60406E-05	9.50856E-06	3.77362E-09	5.2296E-08	9.7969E-09	6.58666E-08	0.06586658
3832103772945	383210	3772945	0.000104282	0.000122627	0.000120994	2.57192E-05	3.34476E-05	2.46192E-05	2.53398E-06	2.96872E-05	2.53398E-06	1.21621E-05	1.76474E-05	1.0461E-05	3.88582E-09	5.3977E-08	1.0158E-08	6.80214E-08	0.06802136
3832203772945	383220	3772945	0.000107011	0.000125836	0.000124161	2.63923E-05	3.4323E-05	2.52636E-05	2.6003E-06	3.04642E-05	2.6003E-06	1.28826E-05	1.86929E-05	1.10808E-05	3.94883E-09	5.4966E-08	1.0362E-08	6.92765E-08	0.06927649
3832303772945	383230	3772945	0.000111785	0.00013145	0.0001297	2.75697E-05	3.58542E-05	2.63906E-05	2.7163E-06	3.18232E-05	2.7163E-06	1.36843E-05	1.98562E-05	1.17703E-05	4.09129E-09	5.7083E-08	1.0733E-08	7.19072E-08	0.07190715
3832403772945	383240	3772945	0.000120954	0.000142231	0.000140338	2.98311E-05	3.87949E-05	2.85552E-05	2.9391E-06	3.44334E-05	2.9391E-06	1.42769E-05	2.07161E-05	1.22801E-05	4.33427E-09	6.0784E-08	1.147E-08	7.65876E-08	0.0765876
3832503772945	383250	3772945	0.000127086	0.000149443	0.000147453	3.13436E-05	4.0762E-05	3.00031E-05	3.08812E-06	3.61793E-05	3.08812E-06	1.47355E-05	2.13815E-05	1.26745E-05	4.48143E-09	6.3098E-08	1.1934E-08	7.95138E-08	0.07951375
3832603772945	383260	3772945	0.00013137	0.00015448	0.000152423	3.24E-05	4.2136E-05	3.10144E-05	3.19221E-06	3.73988E-05	3.19221E-06	1.49819E-05	2.1739E-05	1.28865E-05	4.56386E-09	6.4496E-08	1.2232E-08	8.12922E-08	0.0812922
3832703772945	383270	3772945	0.000133698	0.000157218	0.000155125	3.29743E-05	4.28828E-05	3.15641E-05	3.24879E-06	3.80616E-05	3.24879E-06	1.50536E-05	2.18431E-05	1.29482E-05	4.58795E-09	6.5032E-08	1.2368E-08	8.19881E-08	0.08198811
3832803772945	383280	3772945	0.000134723	0.000158424	0.000156314	3.32271E-05	4.32115E-05	3.1806E-05	3.2737E-06	3.83534E-05	3.2737E-06	1.501E-05	2.17798E-05	1.29106E-05	4.5748E-09	6.5011E-08	1.2399E-08	8.19846E-08	0.08198459
3832903772945	383290	3772945	0.000135431	0.000159256	0.000157135	3.34015E-05	4.34384E-05	3.1973E-05	3.29089E-06	3.85548E-05	3.29089E-06	1.48945E-05	2.16123E-05	1.28113E-05	4.55572E-09	6.4884E-08	1.241E-08	8.18498E-08	0.08184977
3833003772945	383300	3772945	0.000137542	0.000161738	0.000159584	3.39222E-05	4.41155E-05	3.24714E-05	3.34219E-06	3.91558E-05	3.34219E-06	1.48446E-05	2.15399E-05	1.27684E-05	4.58598E-09	6.5446E-08	1.2554E-08	8.25868E-08	0.08258682
3833103772945	383310	3772945	0.000139375	0.000163893	0.000161711	3.43742E-05	4.47033E-05	3.29041E-05	3.38672E-06	3.96775E-05	3.38672E-06	1.47729E-05	2.14358E-05	1.27067E-05	4.60901E-09	6.5898E-08	1.2678E-08	8.3185E-08	0.08318498
3833203772945	383320	3772945	0.000140383	0.000165079	0.000162881	3.46228E-05	4.50267E-05	3.31421E-05	3.41122E-06	3.99646E-05	3.41122E-06	1.4645E-05	2.12502E-05	1.25967E-05	4.60742E-09	6.599E-08	1.2731E-08	8.33281E-08	0.08332814
3833303772945	383330	3772945	0.000140784	0.00016555	0.000163346	3.47218E-05	4.51554E-05	3.32368E-05	3.42096E-06	4.00787E-05	3.42096E-06	1.44703E-05	2.09968E-05	1.24464E-05	4.58816E-09	6.5819E-08	1.2732E-08	8.31397E-08	0.08313972
3833403772945	383340	3772945	0.000140873	0.000165655	0.000163449	3.47437E-05	4.51839E-05	3.32578E-05	3.42313E-06	4.01041E-05	3.42313E-06	1.42988E-05	2.07478E-05	1.22989E-05	4.56149E-09	6.5533E-08	1.2708E-08	8.28028E-08	0.08280277
3833503772945	383350	3772945	0.000141603	0.000166513	0.000164296	3.49237E-05	4.5418E-05	3.34301E-05	3.44086E-06	4.03118E-05	3.44086E-06	1.42551E-05	2.06844E-05	1.22613E-05	4.55982E-09	6.5595E-08	1.2747E-08	8.29016E-08	0.08290164
3833603772945	383360	3772945	0.000141686	0.000166611	0.000164393	3.49443E-05	4.54448E-05	3.34498E-05	3.44289E-06	4.03356E-05	3.44289E-06	1.42083E-05	2.06166E-05	1.22211E-05	4.54056E-09	6.5393E-08	1.2731E-08	8.26646E-08	0.08266461
3833703772945	383370	3772945	0.000142784	0.000167902	0.000165666	3.5215E-05	4.57968E-05	3.37089E-05	3.46955E-06	4.0648E-05	3.46955E-06	1.43518E-05	2.08248E-05	1.23445E-05	4.55858E-09	6.5716E-08	1.2812E-08	8.3087E-08	0.08308696
3833803772945	383380	3772945	0.00014529	0.000170849	0.000168574	3.58332E-05	4.66007E-05	3.43007E-05	3.53046E-06	4.13616E-05	3.53046E-06	1.46887E-05	2.13136E-05	1.26343E-05	4.62416E-09	6.6716E-08	1.3023E-08	8.43628E-08	0.0843628
3833903772945	383390	3772945	0.000147713	0.000173699	0.000171386	3.64308E-05	4.73779E-05	3.48727E-05	3.58934E-06	4.20514E-05	3.58934E-06	1.50224E-05	2.17979E-05	1.29213E-05	4.68738E-09	6.768E-08	1.3223E-08	8.55907E-08	0.08559067
3834003772945	383400	3772945	0.000148387	0.000174491	0.000172168	3.6597E-05	4.75941E-05	3.50319E-05	3.60572E-06	4.22433E-05	3.60572E-06	1.52127E-05	2.2074E-05	1.3085E-05	4.696E-09	6.7854E-08	1.3265E-08	8.58155E-08	0.08581549
3834103772945	383410	3772945	0.000148683	0.000174838	0.00017251	3.66698E-05	4.76888E-05	3.51016E-05	3.6129E-06	4.23274E-05	3.6129E-06	1.53905E-05	2.2332E-05	1.32379E-05	4.69357E-09	6.7864E-08	1.3274E-08	8.58313E-08	0.08583126
3834203772945	383420	3772945	0.000148254	0.000174334	0.000172013	3.6564E-05	4.75512E-05	3.50003E-05	3.60247E-06	4.22052E-05	3.60247E-06	1.55246E-05	2.25266E-05	1.33533E-05	4.66984E-09	6.7561E-08	1.3219E-08	8.54496E-08	0.08544963
3834303772945	383430	3772945	0.000146822	0.000172651	0.000170352	3.6211E-05	4.70921E-05	3.46623E-05	3.56769E-06	4.17977E-05	3.56769E-06	1.56026E-05	2.26397E-05	1.34204E-05	4.61612E-09	6.6821E-08	1.3076E-08	8.45124E-08	0.08451238
3834403772945	383440	3772945	0.000145184	0.000170725	0.000168452	3.58071E-05	4.65668E-05	3.42757E-05	3.52789E-06	4.13315E-05	3.52789E-06	1.56775E-05	2.27484E-05	1.34848E-05	4.55693E-09	6.5997E-08	1.2915E-08	8.34687E-08	0.08346868
3834503772945	383450	3772945	0.000141424	0.000166304	0.000164089	3.48798E-05	4.53608E-05	3.3388E-05	3.43653E-06	4.02611E-05	3.43653E-06	1.56213E-05	2.26669E-05	1.34365E-05	4.4337E-09	6.424E-08	1.2569E-08	8.12433E-08	0.08124328
3834603772945	383460	3772945	0.00013718	0.000161312	0.000159164	3.38329E-05	4.39994E-05	3.2386E-05	3.33339E-06	3.90527E-05	3.33339E-06	1.55278E-05	2.25311E-05	1.3356E-05	4.29659E-09	6.2278E-08	1.2182E-08	7.87572E-08	0.07875724
3834703772945	383470	3772945	0.000132206	0.000155463	0.000153393	3.26061E-05	4.24039E-05	3.12116E-05	3.21252E-06	3.76366E-05	3.21252E-06	1.53656E-05	2.22958E-05	1.32165E-05	4.13806E-09	6E-08	1.1732E-08	7.5871E-08	0.07587098
3834803772945	383480	3772945	0.000125465	0.000147537	0.000145573	3.09438E-05	4.02421E-05	2.96204E-05	3.04874E-06	3.57179E-05	3.04874E-06	1.501E-05	2.17798E-05	1.29106E-05	3.926E-09	5.6941E-08	1.1128E-08	7.19949E-08	0.07199491
3834903772945	383490	3772945	0.000119321	0.000140312	0.000138444	2.94285E-05	3.82715E-05	2.81699E-05	2.89944E-06	3.39688E-05	2.89944E-06	1.46481E-05	2.12547E-05	1.25994E-05	3.73215E-09	5.4142E-08	1.0576E-08	6.84504E-08	0.06845042
3835003772945	383500	3772945	0.000114637	0.000134804	0.000133009	2.82731E-05	3.67689E-05	2.70639E-05	2.78561E-06	3.26351E-05	2.78561E-06	1.44079E-05	2.09062E-05	1.23928E-05	3.58378E-09	5.2004E-08	1.0153E-08	6.57408E-08	0.06574079
3835103772945	383510	3772945	0.000110576	0.000130028	0.000128297	2.72716E-05	3.54665E-05	2.61052E-05	2.68693E-06	3.14791E-05	2.68693E-06	1.42208E-05	2.06347E-05	1.22318E-05	3.45505E-09	5.0147E-08	9.7871E-09	6.33896E-08	0.06338962
3835203772945	383520	3772945	0.000106811	0.0001256	0.000123928	2.63429E-05	3.42587E-05	2.52163E-05	2.59543E-06	3.04071E-05	2.59543E-06	1.40555E-05	2.03948E-05	1.20896E-05	3.33603E-09	4.8431E-08	9.4486E-09	6.12152E-08	0.06121521
3835303772945	383530	3772945	0.000103953	0.00012224	0.000120613	2.56381E-05	3.33421E-05	2.45416E-05	2.52599E-06	2.95936E-05	2.52599E-06	1.39962E-05	2.03088E-05	1.20386E-05	3.246E-09	4.7132E-08	9.1929E-09	5.95705E-08	0.05957054
3835403772945	383540	3772945	0.000101129	0.000118919	0.000117336	2.49416E-05	3.24363E-05	2.38749E-05	2.45737E-06	2.87896E-05	2.45737E-06	1.39369E-05	2.02228E-05	1.19877E-05	3.15748E-09	4.5852E-08	8.9415E-09	5.79514E-08	0.05795141
3835503772945	383550	3772945	9.89843E-05	0.000116397	0.000114848	2.44127E-05	3.17485E-05	2.33686E-05	2.40526E-06	2.81791E-05	2.40526E-06	1.39619E-05	2.0259E-05	1.20091E-05	3.09088E-09	4.489E-08	8.7524E-09	5.6733E-08	0.056733
3835603772945	383560	3772945	9.73745E-05	0.000114504	0.00011298	2.40156E-05	3.12321E-05	2.29886E-05	2.36614E-06	2.77208E-05	2.36614E-06	1.40523E-05	2.03903E-05	1.20869E-05	3.04108E-09	4.4169E-08	8.6116E-09	5.58222E-08	0.05582216
3835703772945	383570	3772945	9.58315E-05	0.00011269	0.000111189	2.36351E-05	3.07372E-05	2.26243E-05	2.32865E-06	2.72816E-05	2.32865E-06	1.41459E-05	2.0526E-05	1.21674E-05	2.99369E-09	4.3483E-08	8.4777E-09	5.49546E-08	0.05495463
3835803772945	383580	3772945	9.45893E-05	0.000111229	0.000109748	2.33287E-05	3.03388E-05	2.2331E-05	2.29846E-06	2.69279E-05	2.29846E-06	1.42645E-05	2.0698E-05	1.22694E-05	2.95566E-09	4.2933E-08	8.3706E-09	5.42589E-08	0.05425886
3835903772945	383590	3772945	9.34307E-05	0.000109867	0.000108404	2.3043E-05	2.99672E-05	2.20575E-05	2.27031E-06	2.65981E-05	2.27031E-06	1.43861E-05	2.08745E-05	1.2374E-05	2.92044E-09	4.2422E-08	8.2709E-09	5.36138E-08	0.05361381
3836003772945	383600	3772945	9.26174E-05	0.000108911	0.00010746	2.28424E-05	2.97063E-05	2.18655E-05	2.25055E-06	2.63666E-05	2.25055E-06	1.45327E-05	2.10873E-05	1.25001E-05	2.89557E-09	4.2063E-08	8.2012E-09	5.31595E-08	0.0531595
3836103772945	383610	3772945	9.22442E-05	0.000108472	0.000107027	2.27504E-05	2.95866E-05	2.17774E-05	2.24148E-06	2.62603E-05	2.24148E-06	1.47167E-05	2.13543E-05	1.26584E-05	2.88407E-09	4.1898E-08	8.1696E-09	5.29517E-08	0.05295173
3836203772945	383620	3772945	9.1949E-05	0.000108124	0.000106685	2.26775E-05	2.9492E-05	2.17077E-05	2.2343E-06	2.61763E-05	2.2343E-06	1.48821E-05	2.15942E-05	1.28006E-05	2.87467E-09	4.1764E-08	8.1438E-09	5.27827E-08	0.0527827
3836303772945	383630	3772945	9.11302E-05	0.000107162	0.000105735	2.24756E-05	2.92293E-05	2.15144E-05	2.21441E-06	2.59432E-05	2.21441E-06	1.49663E-05	2.17164E-05	1.2873E-05	2.84934E-09	4.1397E-08	8.0724E-09	5.2319E-08	0.05231901
3836403772945	383640	3772945	9.02389E-05	0.000106114	0.000104701	2.22558E-05	2.89435E-05	2.1304E-05	2.19275E-06	2.56895E-05	2.19275E-06	1.50224E-05	2.17979E-05	1.29213E-05	2.82201E-09	4.1001E-08	7.9945E-09	5.18172E-08	0.05181718
3836503772945	383650	3772945	8.94145E-05	0.000105144	0.000103744	2.20525E-05	2.8679E-05	2.11093E-05	2.17272E-06	2.54548E-05	2.17272E-06	1.50692E-05	2.18658E-05	1.29616E-05	2.79657E-09	4.0631E-08	7.9219E-09	5.13496E-08	0.05134956

Unique Identifier	X (UTM)	Y (UTM)	EGIODemolition 2025	EGIOSite Grubbing / Prep 2025	EGIOMass Grading / Excavation 2025	EGIOMass Grading / Excavation 2026	EGIODrainage / Utilities Trenching 2026	EGIODrainage / Utilities Trenching 2027	EGIOFoundations / Concrete Pads 2026	EGIOFoundations / Concrete Pads 2027	EGIOBuilding / Structure Construction 2026	EGIOBuilding / Structure Construction 2027	EGIOAsphalt Paving 2027	EGIOArchitectural Coating 2027	EGIOLandscaping or Other Finishing 2027	EGIOWaterside Construction (Piles) 2027	HIWaterside Construction (Landscaping) 2025	HIWaterside Construction (Landscaping) 2026	KMDemolition 2025	KMSite Grubbing / Prep 2025	KMMass Grading / Excavation 2025
3836603772945	383660	3772945	0.000107039	4.1982E-05	1.39032E-05	1.36167E-05	3.16187E-05	3.15699E-05	4.15428E-05	4.1516E-05	4.44975E-05	4.3431E-05	1.73156E-06	1.73156E-06	4.68941E-05	1.73156E-06	2.63182E-05	2.54939E-05	3.45797E-05	0.000150078	0.000114076
3836703772945	383670	3772945	0.000106149	4.1633E-05	1.37877E-05	1.35036E-05	3.1356E-05	3.13076E-05	4.11977E-05	4.11711E-05	4.41279E-05	4.30702E-05	1.71718E-06	1.71718E-06	4.65045E-05	1.71718E-06	2.60958E-05	2.52784E-05	3.42878E-05	0.000148811	0.000113112
3836803772945	383680	3772945	0.000104991	4.1179E-05	1.36372E-05	1.33562E-05	3.10137E-05	3.09659E-05	4.07485E-05	4.07217E-05	4.36462E-05	4.26E-05	1.69843E-06	1.69843E-06	4.59969E-05	1.69843E-06	2.58016E-05	2.49935E-05	3.38985E-05	0.000147122	0.000111828
3836903772945	383690	3772945	0.000103733	4.0686E-05	1.34738E-05	1.31962E-05	3.06423E-05	3.0595E-05	4.026E-05	4.0234E-05	4.31235E-05	4.20898E-05	1.67809E-06	1.67809E-06	4.5446E-05	1.67809E-06	2.54823E-05	2.46841E-05	3.34708E-05	0.000145266	0.000110417
3837003772945	383700	3772945	0.000102395	4.0161E-05	1.33E-05	1.3026E-05	3.0247E-05	3.02003E-05	3.97406E-05	3.97149E-05	4.25671E-05	4.15468E-05	1.65644E-06	1.65644E-06	4.48597E-05	1.65644E-06	2.51432E-05	2.43557E-05	3.30159E-05	0.000143291	0.000108917
3837103772945	383710	3772945	0.000100832	3.9548E-05	1.3097E-05	1.28272E-05	2.97853E-05	2.97393E-05	3.9134E-05	3.91087E-05	4.19174E-05	4.09126E-05	1.63116E-06	1.63116E-06	4.4175E-05	1.63116E-06	2.47414E-05	2.39665E-05	3.24886E-05	0.000141003	0.000107177
3837203772945	383720	3772945	9.930051E-05	3.8949E-05	1.28987E-05	1.26329E-05	2.93342E-05	2.9289E-05	3.85414E-05	3.85165E-05	4.12826E-05	4.02931E-05	1.60646E-06	1.60646E-06	4.3506E-05	1.60646E-06	2.43521E-05	2.35894E-05	3.19726E-05	0.000138763	0.000105475
3837303772945	383730	3772945	9.76794E-05	3.8311E-05	1.26875E-05	1.24261E-05	2.8854E-05	2.88095E-05	3.79104E-05	3.78859E-05	4.06068E-05	3.96334E-05	1.58016E-06	1.58016E-06	4.27938E-05	1.58016E-06	2.3936E-05	2.31862E-05	3.1425E-05	0.000136387	0.000103668
3837403772945	383740	3772945	9.60267E-05	3.7663E-05	1.24728E-05	1.22158E-05	2.83658E-05	2.8322E-05	3.7269E-05	3.72449E-05	3.99197E-05	3.89629E-05	1.55342E-06	1.55342E-06	4.20697E-05	1.55342E-06	2.35108E-05	2.27744E-05	3.08683E-05	0.00013397	0.000101832
3837503772945	383750	3772945	9.44369E-05	3.7039E-05	1.22663E-05	1.20136E-05	2.78962E-05	2.78531E-05	3.66519E-05	3.66283E-05	3.92588E-05	3.83178E-05	1.5277E-06	1.5277E-06	4.13732E-05	1.5277E-06	2.31054E-05	2.23817E-05	3.03364E-05	0.000131662	0.000100077
3837603772945	383760	3772945	9.31524E-05	3.6536E-05	1.20995E-05	1.18502E-05	2.75168E-05	2.74743E-05	3.61534E-05	3.61301E-05	3.87249E-05	3.77966E-05	1.50692E-06	1.50692E-06	4.08105E-05	1.50692E-06	2.27753E-05	2.20619E-05	2.98997E-05	0.000129767	9.86365E-05
3837703772945	383770	3772945	9.19309E-05	3.6057E-05	1.19408E-05	1.16948E-05	2.71559E-05	2.7114E-05	3.56793E-05	3.56563E-05	3.8217E-05	3.7301E-05	1.48716E-06	1.48716E-06	4.02753E-05	1.48716E-06	2.24632E-05	2.17596E-05	2.94855E-05	0.000127969	9.72703E-05
3837803772945	383780	3772945	9.05836E-05	3.5528E-05	1.17658E-05	1.15234E-05	2.67579E-05	2.67167E-05	3.51564E-05	3.51338E-05	3.76569E-05	3.67543E-05	1.46537E-06	1.46537E-06	3.96851E-05	1.46537E-06	2.21187E-05	2.14259E-05	2.90306E-05	0.000125995	9.57697E-05
3837903772945	383790	3772945	8.91015E-05	3.4947E-05	1.15733E-05	1.13349E-05	2.63202E-05	2.62796E-05	3.45813E-05	3.45589E-05	3.70408E-05	3.6153E-05	1.44139E-06	1.44139E-06	3.90358E-05	1.44139E-06	2.17384E-05	2.10575E-05	2.85328E-05	0.000123834	9.41272E-05
3838003772945	383800	3772945	8.76824E-05	3.439E-05	1.1389E-05	1.11543E-05	2.5901E-05	2.5861E-05	3.40305E-05	3.40085E-05	3.64509E-05	3.55772E-05	1.41844E-06	1.41844E-06	3.8414E-05	1.41844E-06	2.13725E-05	2.0703E-05	2.80553E-05	0.000121762	9.2552E-05
3838103772945	383810	3772945	8.5877E-05	3.3682E-05	1.11545E-05	1.09247E-05	2.53676E-05	2.53285E-05	3.33298E-05	3.33083E-05	3.57003E-05	3.48446E-05	1.38923E-06	1.38923E-06	3.76231E-05	1.38923E-06	2.09025E-05	2.02478E-05	2.74533E-05	0.000119149	9.05661E-05
3838203772945	383820	3772945	8.41075E-05	3.2988E-05	1.09247E-05	1.06996E-05	2.4845E-05	2.48066E-05	3.2643E-05	3.2622E-05	3.49648E-05	3.41267E-05	1.36061E-06	1.36061E-06	3.68479E-05	1.36061E-06	2.04414E-05	1.98012E-05	2.68604E-05	0.000116716	8.86101E-05
3838303772945	383830	3772945	8.25267E-05	3.2368E-05	1.07193E-05	1.04985E-05	2.4378E-05	2.43404E-05	3.20295E-05	3.20088E-05	3.43076E-05	3.34852E-05	1.33503E-06	1.33503E-06	3.61553E-05	1.33503E-06	2.00306E-05	1.94032E-05	2.63285E-05	0.000114268	8.68557E-05
3838403772945	383840	3772945	8.11974E-05	3.1847E-05	1.05467E-05	1.03294E-05	2.39853E-05	2.39483E-05	3.15136E-05	3.14932E-05	3.3755E-05	3.29459E-05	1.31353E-06	1.31353E-06	3.55729E-05	1.31353E-06	1.96898E-05	1.90731E-05	2.58827E-05	0.000112333	8.53849E-05
3838503772945	383850	3772945	7.9895E-05	3.1336E-05	1.03775E-05	1.01637E-05	2.36006E-05	2.35642E-05	3.10081E-05	3.09881E-05	3.32135E-05	3.24174E-05	1.29246E-06	1.29246E-06	3.50023E-05	1.29246E-06	1.93526E-05	1.87464E-05	2.54437E-05	0.000110427	8.39366E-05
3838603772945	383860	3772945	7.94279E-05	3.1153E-05	1.03168E-05	1.01043E-05	2.34626E-05	2.34264E-05	3.08268E-05	3.08069E-05	3.30194E-05	3.22279E-05	1.2849E-06	1.2849E-06	3.47977E-05	1.2849E-06	1.92413E-05	1.86387E-05	2.5283E-05	0.00010973	8.34065E-05
3838703772945	383870	3772945	7.96165E-05	3.1227E-05	1.03413E-05	1.01283E-05	2.35183E-05	2.34821E-05	3.09E-05	3.08801E-05	3.30978E-05	3.23044E-05	1.28795E-06	1.28795E-06	3.48804E-05	1.28795E-06	1.92736E-05	1.86699E-05	2.53215E-05	0.000109897	8.35334E-05
3838803772945	383880	3772945	7.92034E-05	3.1065E-05	1.02877E-05	1.00757E-05	2.33963E-05	2.33602E-05	3.07397E-05	3.07198E-05	3.2926E-05	3.21368E-05	1.28127E-06	1.28127E-06	3.46993E-05	1.28127E-06	1.91732E-05	1.85726E-05	2.51993E-05	0.000109367	8.31303E-05
3838903772945	383890	3772945	7.70118E-05	3.0205E-05	1.0003E-05	9.7969E-06	2.27489E-05	2.27138E-05	2.98891E-05	2.98698E-05	3.20149E-05	3.12476E-05	1.24582E-06	1.24582E-06	3.37392E-05	1.24582E-06	1.85991E-05	1.80166E-05	2.44502E-05	0.000106116	8.06591E-05
3839003772945	383900	3772945	7.47752E-05	2.9328E-05	9.7125E-06	9.51239E-06	2.20882E-05	2.20542E-05	2.90211E-05	2.90023E-05	3.10852E-05	3.03401E-05	1.20964E-06	1.20964E-06	3.27594E-05	1.20964E-06	1.80376E-05	1.74727E-05	2.37124E-05	0.000102914	7.82253E-05
3839103772945	383910	3772945	7.25657E-05	2.8461E-05	9.4255E-06	9.2313E-06	2.14355E-05	2.14025E-05	2.81635E-05	2.81453E-05	3.01666E-05	2.94435E-05	1.17389E-06	1.17389E-06	3.17913E-05	1.17389E-06	1.74636E-05	1.69166E-05	2.29792E-05	9.97314E-05	7.58065E-05
3829703772955	382970	3772955	9.9377E-05	3.8977E-05	1.2908E-05	1.2642E-05	2.93555E-05	2.93102E-05	3.85693E-05	3.85444E-05	4.13125E-05	4.03222E-05	1.60762E-06	1.60762E-06	4.35375E-05	1.60762E-06	2.15824E-05	2.09064E-05	1.97905E-05	8.58923E-05	6.52873E-05
3829803772955	382980	3772955	0.000101622	3.9858E-05	1.31997E-05	1.29277E-05	3.00188E-05	2.99725E-05	3.94408E-05	3.94153E-05	4.2246E-05	4.12334E-05	1.64394E-06	1.64394E-06	4.45212E-05	1.64394E-06	2.21008E-05	2.14086E-05	2.01956E-05	8.76504E-05	6.66237E-05
3829903772955	382990	3772955	0.000104093	4.0827E-05	1.35205E-05	1.32419E-05	3.07484E-05	3.0701E-05	4.03994E-05	4.03733E-05	4.32728E-05	4.22356E-05	1.6839E-06	1.6839E-06	4.56034E-05	1.6839E-06	2.26713E-05	2.19612E-05	2.06663E-05	8.96934E-05	6.81765E-05
3830003772955	383000	3772955	0.000106652	4.1831E-05	1.3853E-05	1.35676E-05	3.15046E-05	3.1456E-05	4.13929E-05	4.13662E-05	4.4337E-05	4.32743E-05	1.72531E-06	1.72531E-06	4.67249E-05	1.72531E-06	2.3265E-05	2.25363E-05	2.1162E-05	9.18444E-05	6.98115E-05
3830103772955	383010	3772955	0.000109257	4.2852E-05	1.41913E-05	1.38989E-05	3.2274E-05	3.22242E-05	4.24039E-05	4.23765E-05	4.54198E-05	4.43311E-05	1.76745E-06	1.76745E-06	4.7866E-05	1.76745E-06	2.38714E-05	2.31237E-05	2.16734E-05	9.40641E-05	7.14988E-05
3830203772955	383020	3772955	0.000111934	4.3902E-05	1.4539E-05	1.42394E-05	3.30647E-05	3.30137E-05	4.34427E-05	4.34147E-05	4.65326E-05	4.54172E-05	1.81075E-06	1.81075E-06	4.90387E-05	1.81075E-06	2.44974E-05	2.37301E-05	2.22052E-05	9.63723E-05	7.32532E-05
3830303772955	383030	3772955	0.000114682	4.498E-05	1.4896E-05	1.45891E-05	3.38766E-05	3.38243E-05	4.45094E-05	4.44807E-05	4.76751E-05	4.65324E-05	1.85521E-06	1.85521E-06	5.02428E-05	1.85521E-06	2.51432E-05	2.43557E-05	2.27665E-05	9.88081E-05	7.51047E-05
3830403772955	383040	3772955	0.000117655	4.6146E-05	1.52822E-05	1.49673E-05	3.47548E-05	3.47012E-05	4.56633E-05	4.56338E-05	4.89111E-05	4.77387E-05	1.90331E-06	1.90331E-06	5.15453E-05	1.90331E-06	2.58411E-05	2.50317E-05	2.33775E-05	0.00010146	7.71204E-05
3830503772955	383050	3772955	0.000120754	4.7361E-05	1.56847E-05	1.53615E-05	3.56702E-05	3.56152E-05	4.68666E-05	4.68357E-05	5.01993E-05	4.8996E-05	1.95344E-06	1.95344E-06	5.29029E-05	1.95344E-06	2.65766E-05	2.57441E-05	2.40247E-05	0.000104269	7.92556E-05
3830603772955	383060	3772955	0.000123988	4.863E-05	1.61047E-05	1.57729E-05	3.66254E-05	3.65688E-05	4.81209E-05	4.80899E-05	5.15435E-05	5.03081E-05	2.00575E-06	2.00575E-06	5.43195E-05	2.00575E-06	2.73426E-05	2.64861E-05	2.47127E-05	0.000107255	8.15252E-05
3830703772955	383070	3772955	0.000127356	4.9951E-05	1.65422E-05	1.62013E-05	3.76203E-05	3.75623E-05	4.94282E-05	4.93963E-05	5.29438E-05	5.16747E-05	2.06023E-06	2.06023E-06	5.57952E-05	2.06023E-06	2.81444E-05	2.72629E-05	2.54437E-05	0.000110427	8.39366E-05
3830803772955	383080	3772955	0.000130814	5.1307E-05	1.69913E-05	1.66413E-05	3.86418E-05	3.85822E-05	5.07703E-05	5.07375E-05	5.43813E-05	5.30778E-05	2.11617E-06	2.11617E-06	5.73102E-05	2.11617E-06	2.8975E-05	2.80675E-05	2.62086E-05	0.000113747	8.646E-05
3830903772955	383090	3772955	0.00013438	5.2706E-05	1.74545E-05	1.70949E-05	3.96952E-05	3.96339E-05	5.21542E-05	5.21206E-05	5.58637E-05	5.45247E-05	2.17386E-06	2.17386E-06	5.88724E-05	2.17386E-06	2.98343E-05	2.88998E-05	2.70143E-05	0.000117244	8.91178E-05
3831003772955	383100	3772955	0.000138045	5.4143E-05	1.79305E-05	1.75611E-05	4.07777E-05	4.07148E-05	5.35765E-05	5.3542E-05	5.73872E-05	5.60116E-05	2.23314E-06	2.23314E-06	6.04779E-05	2.23314E-06	3.07241E-05	2.97617E-05	2.78606E-05	0.000120917	9.19099E-05
3831103772955	383110	3772955	0.000141808	5.5619E-05	1.84193E-05	1.80398E-05	4.18894E-05	4.18248E-05	5.50372E-05	5.50017E-05	5.89517E-05	5.75386E-05	2.29402E-06	2.29402E-06	6.21267E-05	2.29402E-06	3.16443E-05	3.06532E-05	2.87523E-05	0.000124787	9.48514E-05
3831203772955	383120	3772955	0.000145751	5.7166E-05	1.89315E-05	1.85414E-05	4.30542E-05	4.29877E-05	5.65675E-05	5.6531E-05	6.05909E-05	5.91386E-05	2.35781E-06	2.35781E-06	6.38542E-05	2.35781E-06	3.2613E-05	3.15915E-05	2.97028E-05	0.000128912	9.7987E-05
3831303772955	383130	3772955	0.000149775	5.8744E-05	1.94542E-05	1.90533E-05	4.42428E-05	4.41745E-05	5.81293E-05	5.80918E-05	6.22637E-05	6.07713E-05	2.42291E-06	2.42291E-06	6.56171E-05	2.42291E-06	3.36122E-05	3.25594E-05	3.07031E-05	0.000133253	0.000101287
3831403772955	383140	3772955	0.000154077	6.0431E-05	2.0013E-05	1.96007E-05	4.55137E-05	4.54435E-05	5.97991E-05	5.97605E-05	6.40523E-05	6.2517E-05	2.49251E-06	2.49251E-06	6.7502E-05	2.49251E-06	3.46832E-05	3.35968E-05	3.17871E-05	0.000137958	0.000104863
3831503772955	383150	3772955	0.000158676	6.2235E-05	2.06103E-05	2.01857E-05	4.68722E-05	4.67999E-05	6.15839E-05	6.15442E-05	6.59641E-05	6.43829E-05	2.5669E-06	2.5669E-06	6.95167E-05	2.5669E-06	3.58331E-05	3.47107E-05	3.29774E-05	0.000143124	0.00010879
3831603772955	383160	3772955	0.00016332	6.4056E-05	2.12135E-05	2.07764E-05	4.82439E-05	4.81695E-05	6.33862E-05	6.33453E-05	6.78945E-05	6.62671E-05	2.64202E-06	2.64202E-06	7.15512E-05	2.64202E-06	3.70081E-05	3.58489E-05	3.42108E-05	0.000148477	0.000112859
3831703772955	383170	3772955	0.000168242	6.5987E-05	2.18528E-05	2.14026E-05	4.96979E-05	4.96212E-05	6.52965E-05	6.52544E-05	6.99407E-05	6.82643E-05	2.72165E-06	2.72165E-06	7.37076E-05	2.72165E-06	3.82602E-05	3.70618E-05	3.55505E-05	0.000154292	0.000117278
3831803772955	383180	3772955	0.000173236	6.7946E-05	2.25015E-05	2.20379E-05	5.11731E-05	5.10941E-05	6.72347E-05	6.71914E-05	7.20168E-05	7.02906E-05	2.80243E-06	2.80243E-06	7.58955E-05	2.80243E-06	3.95429E-05	3.83043E-05	3.69604E-05	0.000160411	0.000121929
3831903772955	383190	3772955	0.000178499	7.001E-05	2.31852E-05	2.27075E-05	5.27279E-05	5.26465E-05	6.92775E-05	6.92328E-05	7.42049E-05	7.24262E-05	2.88758E-06	2.88758E-06	7.82014E-05	2.88758E-06	4.09116E-05	3.96302E-05	3.84903E-05	0.000167051	0.000126976
3832003772955	383200	3772955	0.000184005	7.217E-05	2.39003E-05	2.34079E-05	5.43543E-05	5.42705E-05	7.14145E-05	7.13684E-05	7.64938E-05	7.46603E-05	2.97665E-06	2.97665E-06	8.06136E-05	2.97665E-06	4.23557E-05	4.1029E-05	4.01536E-05	0.00017427	0.000132463
3832103772955	383210	3772955	0.000189188	7.4202E-05	2.45735E-05	2.40672E-05	5.58852E-05	5.5799E-05	7.34259E-05	7.33785E-05	7.86483E-05	7.67631E-05	3.06049E-06	3.06049E-06	8.28841E-05	3.06049E-06	4.3746E-05	4.23757E-05	4.18351E-05	0.000181567	0.00013801
3832203772955	383220	3772955	0.00019349	7.589E-05	2.51323E-05	2.46145E-05	5.71561E-05	5.7068E-05	7.50957E-05	7.50472E-05	8.04369E-05	7.85088E-05	3.13009E-06	3.13009E-06	8.4769E-05	3.13009E-06	4.50716E-05	4.36599E-05	4.35935E-05	0.000189199	0.000143811
3832303772955	383230	3772955	0.000194829	7.6415E-05	2.53062E-05	2.47848E-05	5.75515E-05	5.74627E-05	7.56151E-05	7.55663E-05	8.09932E-05	7.90519E-05	3.15174E-06	3.15174E-06	8.53553E-05	3.15174E-06	4.56152E-05	4.41864E-05	4.48269E-05	0.000194552	0.0001478
3832403772955	383240	3772955	0.000199059	7.8074E-05	2.58557E-05	2.53229E-05	5.88012E-05	5.87104E-05	7.7257E-05	7.72072E-05	8.27519E-05	8.07684E-05	3.22018E-06	3.22018E-06	8.72088E-05	3.22018E-06	4.67238E-05	4.52603E-05	4.67188E-05	0.000202763	0.000154121
3832503772955	383250	3772955	0.000206416	8.0959E-05	2.68112E-05	2.62588E-05	6.09742E-05	6.08801E-05	8.01121E-05	8.00604E-05	8.581E-05	8.37532E-05	3.33918E-06	3.33918E-06	9.04316E-05	3.33918E-06	4.90505E-05	4.75141E-05	5.07606E-05	0.000220305	0.000167455
3832603772955	383260	3772955	0.000209631	8.222E-05	2.72288E-05	2.66678E-05	6.1924E-05	6.18285E-05	8.13601E-05	8.13076E-05	8.71468E-05	8.50579E-05	3.3912E-06	3.3912E-06	9.18403E-05	3.3912E-06	5.02255E-05	4.86523E-05	5.32907E-05	0.000231286	0.000175802
3832703772955	383270	3772955	0.000209586	8.2203E-05	2.7223E-05	2.66621E-05	6.19108E-05	6.18152E-05	8.13426E-05	8.12901E-05	8.71281E-05	8.50397E-05	3.39047E-06	3.39047E-06	9.18206E-05	3.39047E-06	5.06184E-05	4.90329E-05	5.50084E-05	0.00023874	0.000181468
3832803772955	383280	3772955	0.000206254	8.0896E-05	2.67902E-05	2.62382E-05	6.09264E-05	6.08324E-05	8.00493E-05	7.99977E-05	8.57428E-05	8.36876E-05	3.33656E-06	3.33656E-06	9.03607E-05	3.33656E-06	5.00694E-05	4.85012E-05	5.5504E-05	0.000240891	0.000183103
3832903772955	383290	3772955	0.000202796	7.9539E-05	2.6341E-05	2.57983E-05	5.99049E-05	5.98125E-05	7.87072E-05	7.86564E-05	8.43052E-05	8.22845E-05	3.28062E-06	3.28062E-06	8.88457E-05	3.28062E-06	4.94398E-05	4.78912E-05	5.56805E-05	0.000241657	0.000183685
3833003772955	383300	3772955	0.000205032	8.0417E-05	2.66315E-05	2.60828E-05	6.05656E-05	6.04721E-05	7.95752E-05	7.95239E-05	8.5235E-05	8.3192E-05	3.3168E-06	3.3168E-06	8.98256E-05	3.3168E-06	5.02488E-05	4.86749E-05	5.73032E-05	0.0002487	0.000189038
3833103772955	383310	3772955	0.000206981	8.1181E-05	2.68847E-05	2.63307E-05	6.11413E-05	6.1047E-05	8.03317E-05	8.02799E-05	8.60453E-05	8.39828E-05	3.34833E-06	3.34833E-06	9.06795E-05	3.34833E-06	5.09754E-05	4.93787E-05	5.88172E-05	0.000255271	0.000194033
3833203772955	383320	3772955	0.000206829	8.1121E-05	2.68648E-05	2.63113E-05	6.10962E-05	6.10019E-05	8.02724E-05	8.02206E-05	8.59818E-05	8.39209E-05	3.34586E-06	3.34586E-06	9.06126E-05	3.34586E-06	5.11494E-05	4.95473E-05	5.96862E-05	0.000259042	0.0001969
3833303772955	383330	3772955	0.00020523	8.0494E-05	2.66572E-05	2.61079E-05	6.06239E-05	6.05304E-05	7.96519E-05	7.96005E-05	8.53172E-05	8.32721E-05	3.32E-06	3.32E-06	8.99121E-05	3.32E-06	5.09323E-05	4.9337E-05	6.00596E-05	0.000260663	0.000198132
3833403772955	383340	3772955	0.000203254	7.9719E-05	2.64005E-05	2.58566E-05	6.00402E-05	5.99476E-05	7.8885E-05	7.88341E-05	8.44957E-05	8.24704E-05	3.28803E-06	3.28803E-06	8.90464E-05	3.28803E-06	5.06022E-05	4.90173E-05	6.02384E-05	0.000261439	0.000198721
3833503772955	383350	3772955	0.000201781	7.9141E-05	2.62092E-05	2.56692E-05	5.96051E-05	5.95131E-05	7.83133E-05	7.82628E-05	8.38833E-05	8.18727E-05	3.2642E-06	3.2642E-06	8.84011E-05	3.2642E-06	5.03798E-05	4.88018E-05	6.0485E-05	0.000262509	0.000199535
3833603772955	383360	3772955	0.000199643	7.8303E-05	2.59315E-05	2.53972E-05	5.89736E-05	5.88826E-05	7.74836E-05	7.74336E-05	8.29946E-05	8.10053E-05	3.22962E-06	3.22962E-06	8.74645E-05	3.22962E-06	4.99618E-05	4.83969E-05	6.04534E-05	0.000262372	0.000199431
3833703772955	383370	3772955	0.000199329	7.818E-05	2.58907E-05	2.53572E-05	5.88808E-05	5.87899E-05	7.73616E-05	7.73117E-05	8.28639E-05	8.08777E-05	3.22454E-06	3.22454E-06	8.73268E-05	3.22454E-06	4.99797E-05	4.84143E-05	6.08879E-05	0.000264258	0.000200864
3833803772955	383380	3772955	0.000201197	7.8912E-05	2.61333E-05	2.55949E-05	5.94326E-05	5.93409E-05	7.80867E-05	7.80363E-05	8.36406E-05	8.16358E-05	3.25476E-06	3.25476E-06	8.81453E-05	3.25476E-06	5.05358E-05	4.8953E-05	6.19357E-05	0.000268805	0.000204321
3833903772955	383390	3772955	0.000202733	7.9515E-05	2.63328E-05	2.57903E-05	5.98863E-05	5.97939E-05	7.86828E-05	7.8632E-05	8.42791E-05	8.2259E-05	3.27961E-06	3.27961E-06	8.88182E-05	3.27961E-06	5.10023E-05	4.94048E-05	6.28522E-05	0.000272783	0.000207344
3834003772955	383400	3772955	0.000202248	7.9324E-05	2.62698E-05	2.57286E-05	5.97431E-05	5.96509E-05	7.84946E-05	7.84439E-05	8.40775E-05	8.20622E-05	3.27176E-06	3.27176E-06	8.86057E-05	3.27176E-06	5.09341E-05	4.93387E-05	6.30966E-05	0.000273844	0.00020815
3834103772955	383410	3772955	0.000201215	7.8919E-05	2.61357E-05	2.55972E-05	5.94379E-05	5.93462E-05	7.80937E-05	7.80433E-05	8.36481E-05	8.16431E-05	3.25505E-06	3.25505E-06	8.81532E-05	3.25505E-06	5.0717E-05	4.91285E-05	6.31283E-05	0.000273981	0.000208255
3834203772955	383420	3772955	0.000199149	7.8109E-05	2.58673E-05	2.53344E-05	5.88277E-05	5.87369E-05	7.72919E-05	7.7242E-05	8.27893E-05	8.08048E-05	3.22163E-06	3.22163E-06	8.72481E-05	3.22163E-06	5.02201E-05	4.86471E-05	6.27934E-05	0.000272528	0.00020715
3834303772955	383430	3772955	0.000195646	7.6735E-05	2.54123E-05	2.48887E-05	5.77929E-05	5.77037E-05	7.59323E-05	7.58833E-05	8.1333E-05	7.93835E-05	3.16496E-06	3.16496E-06	8.57134E-05	3.16496E-06	4.93393E-05	4.77939E-05	6.19651E-05	0.000268933	0.000204418
3834403772955	383440	3772955	0.000191928	7.5277E-05	2.49293E-05	2.44157E-05	5.66945E-05	5.6607E-05	7.44891E-05	7.44411E-05	7.97872E-05	7.78747E-05	3.10481E-06	3.10481E-06	8.40843E-05	3.10481E-06	4.83993E-05	4.68834E-05	6.1035E-05	0.000264896	0.000201349
3834503772955	383450	3772955	0.000185326	7.2687E-05	2.40718E-05	2.35759E-05	5.47443E-05	5.46599E-05	7.19269E-05	7.18805E-05	7.70427E-05	7.5196E-05	2.99801E-06	2.99801E-06	8.11921E-05	2.99801E-06	4.66897E-05	4.52273E-05	5.91408E-05	0.000256675	0.0001951
3834603772955	383460	3772955	0.00017814	6.9869E-05	2.31385E-05	2.26618E-05	5.26218E-05	5.25406E-05

			KMMass Grading / Excavation	KMDrainage / Utilities Trenching	KMFoundations / Concrete Pads	KMBuilding / Structure Construction	KMAsphalt Paving	KMArchitectural Coating	KMLandscaping or Other Finishing	KMWaterside Construction (Piles)	EWNDemolition	EWNSite Grubbing / Prep	EWNDrainage / Utilities Trenching	EWNDrainage / Utilities Trenching	EWNDrainage / Utilities Trenching	EWNFoundation s / Concrete Pads	EWNBuilding / Structure Construction	EWNAsphalt Paving	EWNLandscaping or Other Finishing	EWNWaterside Construction (Piles)	ISDemolition
Unique Identifier	X (UTM)	Y (UTM)	2026	2026	2026	2026	2026	2026	2026	2026	2027	2027	2027	2028	2029	2029	2029	2029	2029	2029	2027
3836603772945	383660	3772945	0.000112895	4.05415E-05	2.14544E-05	7.36885E-05	2.36732E-06	2.36732E-06	7.60558E-05	2.36732E-06	0.000116981	6.37563E-06	1.49712E-05	1.46821E-05	1.43783E-05	1.24543E-05	2.70437E-05	1.92401E-06	2.80057E-05	1.92401E-06	1.72222E-05
3836703772945	383670	3772945	0.000111942	4.01993E-05	2.12733E-05	7.30664E-05	2.34733E-06	2.34733E-06	7.54137E-05	2.34733E-06	0.000115963	6.32013E-06	1.48408E-05	1.45543E-05	1.42531E-05	1.23458E-05	2.68083E-05	1.90726E-06	2.77619E-05	1.90726E-06	1.70825E-05
3836803772945	383680	3772945	0.000110671	3.97429E-05	2.10318E-05	7.22369E-05	2.32068E-06	2.32068E-06	7.45576E-05	2.32068E-06	0.000114631	6.24751E-06	1.46703E-05	1.4387E-05	1.40894E-05	1.2204E-05	2.65003E-05	1.88535E-06	2.7443E-05	1.88535E-06	1.68966E-05
3836903772945	383690	3772945	0.000109275	3.92415E-05	2.07664E-05	7.13254E-05	2.2914E-06	2.2914E-06	7.36168E-05	2.2914E-06	0.000113183	6.16864E-06	1.44851E-05	1.42054E-05	1.39115E-05	1.20499E-05	2.61657E-05	1.86155E-06	2.70965E-05	1.86155E-06	1.66926E-05
3837003772945	383700	3772945	0.00010779	3.87082E-05	2.04842E-05	7.03561E-05	2.26026E-06	2.26026E-06	7.26164E-05	2.26026E-06	0.000111652	6.08518E-06	1.42892E-05	1.40132E-05	1.37233E-05	1.18869E-05	2.58117E-05	1.83636E-06	2.67299E-05	1.83636E-06	1.64747E-05
3837103772945	383710	3772945	0.000106068	3.80899E-05	2.01571E-05	6.92324E-05	2.22416E-06	2.22416E-06	7.14566E-05	2.22416E-06	0.00010983	5.98586E-06	1.40559E-05	1.37845E-05	1.34993E-05	1.16929E-05	2.53904E-05	1.80639E-06	2.62936E-05	1.80639E-06	1.62218E-05
3837203772945	383720	3772945	0.000104383	3.7485E-05	1.98369E-05	6.81329E-05	2.18884E-06	2.18884E-06	7.03217E-05	2.18884E-06	0.000108069	5.88988E-06	1.38306E-05	1.35635E-05	1.32828E-05	1.15054E-05	2.49833E-05	1.77743E-06	2.5872E-05	1.77743E-06	1.59773E-05
3837303772945	383730	3772945	0.000102595	3.68429E-05	1.94971E-05	6.69658E-05	2.15135E-06	2.15135E-06	6.91172E-05	2.15135E-06	0.000106177	5.78681E-06	1.35885E-05	1.33261E-05	1.30504E-05	1.13041E-05	2.45461E-05	1.74632E-06	2.54192E-05	1.74632E-06	1.57174E-05
3837403772945	383740	3772945	0.000100778	3.61902E-05	1.91517E-05	6.57795E-05	2.11323E-06	2.11323E-06	6.78927E-05	2.11323E-06	0.000104233	5.68081E-06	1.33396E-05	1.3082E-05	1.28113E-05	1.1097E-05	2.40965E-05	1.71433E-06	2.49536E-05	1.71433E-06	1.54547E-05
3837503772945	383750	3772945	9.90417E-05	3.55667E-05	1.88218E-05	6.46462E-05	2.07682E-06	2.07682E-06	6.6723E-05	2.07682E-06	0.00010238	5.57982E-06	1.31025E-05	1.28495E-05	1.25836E-05	1.08997E-05	2.36681E-05	1.68386E-06	2.451E-05	1.68386E-06	1.52018E-05
3837603772945	383760	3772945	9.76157E-05	3.50546E-05	1.85508E-05	6.37154E-05	2.04692E-06	2.04692E-06	6.57624E-05	2.04692E-06	0.000100894	5.49886E-06	1.29124E-05	1.2663E-05	1.2401E-05	1.07416E-05	2.33247E-05	1.65943E-06	2.41544E-05	1.65943E-06	1.4995E-05
3837703772945	383770	3772945	9.62636E-05	3.45691E-05	1.82938E-05	6.28329E-05	2.01857E-06	2.01857E-06	6.48515E-05	2.01857E-06	9.94853E-05	5.42208E-06	1.27321E-05	1.24862E-05	1.22278E-05	1.05916E-05	2.2999E-05	1.63625E-06	2.38171E-05	1.63625E-06	1.47966E-05
3837803772945	383780	3772945	9.47786E-05	3.40358E-05	1.80116E-05	6.18636E-05	1.98743E-06	1.98743E-06	6.3851E-05	1.98743E-06	9.79157E-05	5.33653E-06	1.25312E-05	1.22892E-05	1.20349E-05	1.04245E-05	2.26361E-05	1.61044E-06	2.34414E-05	1.61044E-06	1.45814E-05
3837903772945	383790	3772945	9.31531E-05	3.34521E-05	1.77027E-05	6.08026E-05	1.95335E-06	1.95335E-06	6.2756E-05	1.95335E-06	9.61776E-05	5.2418E-06	1.23087E-05	1.2071E-05	1.18213E-05	1.02394E-05	2.22343E-05	1.58185E-06	2.30252E-05	1.58185E-06	1.43467E-05
3838003772945	383800	3772945	9.15941E-05	3.28922E-05	1.74065E-05	5.97851E-05	1.92066E-06	1.92066E-06	6.17057E-05	1.92066E-06	9.45007E-05	5.15041E-06	1.20941E-05	1.18606E-05	1.16152E-05	1.00609E-05	2.18467E-05	1.55427E-06	2.26238E-05	1.55427E-06	1.41218E-05
3838103772945	383810	3772945	8.96288E-05	3.21865E-05	1.7033E-05	5.85023E-05	1.87944E-06	1.87944E-06	6.03817E-05	1.87944E-06	9.23339E-05	5.03231E-06	1.18168E-05	1.15886E-05	1.13488E-05	9.83021E-06	2.13457E-05	1.51863E-06	2.2105E-05	1.51863E-06	1.38381E-05
3838203772945	383820	3772945	8.76931E-05	3.14913E-05	1.66651E-05	5.72388E-05	1.83885E-06	1.83885E-06	5.90776E-05	1.83885E-06	9.02053E-05	4.9163E-06	1.15444E-05	1.13215E-05	1.10872E-05	9.6036E-06	2.08536E-05	1.48362E-06	2.15954E-05	1.48362E-06	1.35587E-05
3838303772945	383830	3772945	8.59568E-05	3.08678E-05	1.63351E-05	5.61055E-05	1.80245E-06	1.80245E-06	5.79079E-05	1.80245E-06	8.83217E-05	4.81365E-06	1.13033E-05	1.10851E-05	1.08557E-05	9.40306E-06	2.04182E-05	1.45264E-06	2.11445E-05	1.45264E-06	1.331E-05
3838403772945	383840	3772945	8.45013E-05	3.03451E-05	1.60585E-05	5.51554E-05	1.77192E-06	1.77192E-06	5.69274E-05	1.77192E-06	8.67597E-05	4.72851E-06	1.11034E-05	1.0889E-05	1.06637E-05	9.23677E-06	2.00571E-05	1.42695E-06	2.07706E-05	1.42695E-06	1.3099E-05
3838503772945	383850	3772945	8.30679E-05	2.98304E-05	1.57861E-05	5.42199E-05	1.74187E-06	1.74187E-06	5.59617E-05	1.74187E-06	8.52206E-05	4.64464E-06	1.09065E-05	1.06959E-05	1.04746E-05	9.07292E-06	1.97013E-05	1.40164E-06	2.04021E-05	1.40164E-06	1.28922E-05
3838603772945	383860	3772945	8.25433E-05	2.9642E-05	1.56864E-05	5.38775E-05	1.73087E-06	1.73087E-06	5.56083E-05	1.73087E-06	8.47306E-05	4.61793E-06	1.08438E-05	1.06344E-05	1.04143E-05	9.02074E-06	1.9588E-05	1.39358E-06	2.02848E-05	1.39358E-06	1.28153E-05
3838703772945	383870	3772945	8.26689E-05	2.96871E-05	1.57103E-05	5.39594E-05	1.7335E-06	1.7335E-06	5.56929E-05	1.7335E-06	8.48684E-05	4.62544E-06	1.08614E-05	1.06517E-05	1.04313E-05	9.03542E-06	1.96199E-05	1.39585E-06	2.03178E-05	1.39585E-06	1.28321E-05
3838803772945	383880	3772945	8.227E-05	2.95439E-05	1.56345E-05	5.3699E-05	1.72514E-06	1.72514E-06	5.54242E-05	1.72514E-06	8.44167E-05	4.60082E-06	1.08036E-05	1.0595E-05	1.03757E-05	8.98732E-06	1.95154E-05	1.38842E-06	2.02096E-05	1.38842E-06	1.27748E-05
3838903772945	383890	3772945	7.98244E-05	2.86656E-05	1.51697E-05	5.21028E-05	1.67385E-06	1.67385E-06	5.37766E-05	1.67385E-06	8.17904E-05	4.45768E-06	1.04675E-05	1.02653E-05	1.00529E-05	8.70772E-06	1.89083E-05	1.34522E-06	1.95809E-05	1.34522E-06	1.24199E-05
3839003772945	383900	3772945	7.74158E-05	2.78007E-05	1.4712E-05	5.05306E-05	1.62335E-06	1.62335E-06	5.2154E-05	1.62335E-06	7.92253E-05	4.31788E-06	1.01392E-05	9.9434E-06	9.73767E-06	8.43463E-06	1.83153E-05	1.30303E-06	1.89668E-05	1.30303E-06	1.20734E-05
3839103772945	383910	3772945	7.50219E-05	2.6941E-05	1.42571E-05	4.89681E-05	1.57315E-06	1.57315E-06	5.05413E-05	1.57315E-06	7.6599E-05	4.17475E-06	9.80309E-06	9.61378E-06	9.41487E-06	8.15503E-06	1.77082E-05	1.25984E-06	1.83381E-05	1.25984E-06	1.17255E-05
3829703772955	382970	3772955	6.46117E-05	2.32026E-05	1.22787E-05	4.21731E-05	1.35485E-06	1.35485E-06	4.3528E-05	1.35485E-06	0.000101109	5.51055E-06	1.29398E-05	1.26899E-05	1.24274E-05	1.07644E-05	2.33743E-05	1.66295E-06	2.42057E-05	1.66295E-06	1.04512E-05
3829803772955	382980	3772955	6.59342E-05	2.36775E-05	1.25301E-05	4.30364E-05	1.38259E-06	1.38259E-06	4.4419E-05	1.38259E-06	0.000103651	5.6491E-06	1.32651E-05	1.3009E-05	1.27398E-05	1.1035E-05	2.39619E-05	1.70476E-06	2.48143E-05	1.70476E-06	1.06413E-05
3829903772955	382990	3772955	6.7471E-05	2.42294E-05	1.28221E-05	4.40395E-05	1.41481E-06	1.41481E-06	4.54543E-05	1.41481E-06	0.00010643	5.80058E-06	1.36209E-05	1.33578E-05	1.30814E-05	1.1331E-05	2.46045E-05	1.75048E-06	2.54797E-05	1.75048E-06	1.08606E-05
3830003772955	383000	3772955	6.9089E-05	2.48105E-05	1.31296E-05	4.50956E-05	1.44874E-06	1.44874E-06	4.65443E-05	1.44874E-06	0.000109309	5.95749E-06	1.39893E-05	1.37192E-05	1.34353E-05	1.16375E-05	2.52701E-05	1.79783E-06	2.6169E-05	1.79783E-06	1.10912E-05
3830103772955	383010	3772955	7.07588E-05	2.54101E-05	1.34469E-05	4.61855E-05	1.48376E-06	1.48376E-06	4.76693E-05	1.48376E-06	0.000112265	6.11857E-06	1.43675E-05	1.40901E-05	1.37986E-05	1.19521E-05	2.59533E-05	1.84644E-06	2.68765E-05	1.84644E-06	1.13301E-05
3830203772955	383020	3772955	7.24951E-05	2.60336E-05	1.37769E-05	4.73188E-05	1.52016E-06	1.52016E-06	4.8839E-05	1.52016E-06	0.000115304	6.28424E-06	1.47566E-05	1.44716E-05	1.41722E-05	1.22757E-05	2.6656E-05	1.89643E-06	2.76043E-05	1.89643E-06	1.15788E-05
3830303772955	383030	3772955	7.43274E-05	2.66916E-05	1.41251E-05	4.85148E-05	1.55859E-06	1.55859E-06	5.00734E-05	1.55859E-06	0.000118428	6.4545E-06	1.51564E-05	1.48637E-05	1.45562E-05	1.26083E-05	2.73782E-05	1.94781E-06	2.83522E-05	1.94781E-06	1.18387E-05
3830403772955	383040	3772955	7.63223E-05	2.7408E-05	1.45042E-05	4.98169E-05	1.60042E-06	1.60042E-06	5.14173E-05	1.60042E-06	0.000121828	6.63978E-06	1.55915E-05	1.52904E-05	1.4974E-05	1.29703E-05	2.81642E-05	2.00373E-06	2.9166E-05	2.00373E-06	1.21223E-05
3830503772955	383050	3772955	7.84354E-05	2.81668E-05	1.49058E-05	5.11961E-05	1.64473E-06	1.64473E-06	5.28409E-05	1.64473E-06	0.000125388	6.83383E-06	1.60471E-05	1.57372E-05	1.54116E-05	1.33493E-05	2.89873E-05	2.06229E-06	3.00184E-05	2.06229E-06	1.24241E-05
3830603772955	383060	3772955	8.06815E-05	2.89734E-05	1.53326E-05	5.26622E-05	1.69183E-06	1.69183E-06	5.4354E-05	1.69183E-06	0.000129102	7.03623E-06	1.65224E-05	1.62033E-05	1.58681E-05	1.37447E-05	2.98458E-05	2.12337E-06	3.09075E-05	2.12337E-06	1.27455E-05
3830703772955	383070	3772955	8.30679E-05	2.98304E-05	1.57861E-05	5.42199E-05	1.74187E-06	1.74187E-06	5.59617E-05	1.74187E-06	0.000132992	7.24822E-06	1.70202E-05	1.66915E-05	1.63461E-05	1.41588E-05	3.0745E-05	2.18734E-06	3.18387E-05	2.18734E-06	1.30836E-05
3830803772955	383080	3772955	8.55652E-05	3.07272E-05	1.62607E-05	5.58499E-05	1.79423E-06	1.79423E-06	5.76441E-05	1.79423E-06	0.000137012	7.46731E-06	1.75346E-05	1.7196E-05	1.68402E-05	1.45868E-05	3.16743E-05	2.25346E-06	3.2801E-05	2.25346E-06	1.34399E-05
3830903772955	383090	3772955	8.81955E-05	3.16718E-05	1.67606E-05	5.75667E-05	1.84939E-06	1.84939E-06	5.94161E-05	1.84939E-06	0.000141177	7.69432E-06	1.80677E-05	1.77188E-05	1.73522E-05	1.50302E-05	3.26372E-05	2.32196E-06	3.37982E-05	2.32196E-06	1.3813E-05
3831003772955	383100	3772955	9.09587E-05	3.26641E-05	1.72857E-05	5.93703E-05	1.90733E-06	1.90733E-06	6.12777E-05	1.90733E-06	0.000145488	7.92927E-06	1.86194E-05	1.82598E-05	1.7882E-05	1.54892E-05	3.36338E-05	2.39286E-06	3.48302E-05	2.39286E-06	1.42056E-05
3831103772955	383110	3772955	9.38698E-05	3.37094E-05	1.78389E-05	6.12704E-05	1.96837E-06	1.96837E-06	6.32388E-05	1.96837E-06	0.000149944	8.17214E-06	1.91897E-05	1.88191E-05	1.84298E-05	1.59636E-05	3.4664E-05	2.46616E-06	3.58971E-05	2.46616E-06	1.46178E-05
3831203772955	383120	3772955	9.69729E-05	3.48238E-05	1.84286E-05	6.32959E-05	2.03344E-06	2.03344E-06	6.53293E-05	2.03344E-06	0.00015463	8.42753E-06	1.97894E-05	1.94073E-05	1.90057E-05	1.64625E-05	3.57473E-05	2.54323E-06	3.70189E-05	2.54323E-06	1.50593E-05
3831303772955	383130	3772955	0.000100239	3.59965E-05	1.90492E-05	6.54275E-05	2.10192E-06	2.10192E-06	6.75294E-05	2.10192E-06	0.000159461	8.69085E-06	2.04078E-05	2.00137E-05	1.95996E-05	1.69769E-05	3.68643E-05	2.62269E-06	3.81756E-05	2.62269E-06	1.55218E-05
3831403772955	383140	3772955	0.000103778	3.72674E-05	1.97218E-05	6.77374E-05	2.17613E-06	2.17613E-06	6.99136E-05	2.17613E-06	0.000164645	8.97337E-06	2.10712E-05	2.06643E-05	2.02367E-05	1.75287E-05	3.80626E-05	2.70795E-06	3.94166E-05	2.70795E-06	1.60248E-05
3831503772955	383150	3772955	0.000107664	3.8663E-05	2.04603E-05	7.02741E-05	2.25763E-06	2.25763E-06	7.25317E-05	2.25763E-06	0.000170196	9.27592E-06	2.17816E-05	2.1361E-05	2.0919E-05	1.81197E-05	3.93459E-05	2.79925E-06	4.07456E-05	2.79925E-06	1.65753E-05
3831603772955	383160	3772955	0.000111691	4.01091E-05	2.12256E-05	7.29024E-05	2.34206E-06	2.34206E-06	7.52445E-05	2.34206E-06	0.00017587	9.58514E-06	2.25077E-05	2.20731E-05	2.16164E-05	1.87238E-05	4.06576E-05	2.89257E-06	4.21039E-05	2.89257E-06	1.71467E-05
3831703772955	383170	3772955	0.000116065	4.16798E-05	2.20568E-05	7.57573E-05	2.43378E-06	2.43378E-06	7.81911E-05	2.43378E-06	0.000181911	9.9144E-06	2.32809E-05	2.28313E-05	2.23589E-05	1.9367E-05	4.20542E-05	2.99193E-06	4.35502E-05	2.99193E-06	1.77671E-05
3831803772955	383180	3772955	0.000120668	4.33328E-05	2.29315E-05	7.87618E-05	2.5303E-06	2.5303E-06	8.12921E-05	2.5303E-06	0.00018809	1.02512E-05	2.40717E-05	2.36068E-05	2.31184E-05	2.00248E-05	4.34827E-05	3.09356E-06	4.50295E-05	3.09356E-06	1.84182E-05
3831903772955	383190	3772955	0.000125662	4.51263E-05	2.38807E-05	8.20218E-05	2.63503E-06	2.63503E-06	8.46569E-05	2.63503E-06	0.000194675	1.06101E-05	2.49144E-05	2.44333E-05	2.39277E-05	2.07259E-05	4.5005E-05	3.20186E-06	4.66059E-05	3.20186E-06	1.91252E-05
3832003772955	383200	3772955	0.000131093	4.70765E-05	2.49127E-05	8.55664E-05	2.74891E-06	2.74891E-06	8.83153E-05	2.74891E-06	0.000201605	1.09877E-05	2.58012E-05	2.5303E-05	2.47794E-05	2.14636E-05	4.66069E-05	3.31583E-06	4.82648E-05	3.31583E-06	1.98951E-05
3832103772955	383210	3772955	0.000136582	4.90478E-05	2.59559E-05	8.91495E-05	2.86402E-06	2.86402E-06	9.20136E-05	2.86402E-06	0.000208251	1.13499E-05	2.66518E-05	2.61371E-05	2.55963E-05	2.21712E-05	4.81434E-05	3.42514E-06	4.98559E-05	3.42514E-06	2.06719E-05
3832203772955	383220	3772955	0.000142323	5.11094E-05	2.70469E-05	9.28967E-05	2.9844E-06	2.9844E-06	9.58811E-05	2.9844E-06	0.000214514	1.16913E-05	2.74534E-05	2.69232E-05	2.63661E-05	2.2838E-05	4.95913E-05	3.52816E-06	5.13554E-05	3.52816E-06	2.14795E-05
3832303772955	383230	3772955	0.00014635	5.25554E-05	2.78121E-05	9.55249E-05	3.06884E-06	3.06884E-06	9.85938E-05	3.06884E-06	0.000216788	1.18152E-05	2.77444E-05	2.72086E-05	2.66457E-05	2.30801E-05	5.0117E-05	3.56556E-06	5.18998E-05	3.56556E-06	2.20538E-05
3832403772955	383240	3772955	0.000152526	5.47735E-05	2.89859E-05	9.95566E-05	3.19836E-06	3.19836E-06	0.000102755	3.19836E-06	0.000221336	1.20631E-05	2.83265E-05	2.77795E-05	2.72047E-05	2.35643E-05	5.11685E-05	3.64036E-06	5.29887E-05	3.64036E-06	2.30808E-05
3832503772955	383250	3772955	0.000165722	5.95122E-05	3.14936E-05	0.00010817	3.47506E-06	3.47506E-06	0.000111645	3.47506E-06	0.000231482	1.2616E-05	2.96249E-05	2.90528E-05	2.84516E-05	2.46444E-05	5.35139E-05	3.80722E-06	5.54175E-05	3.80722E-06	2.50383E-05
3832603772955	383260	3772955	0.000173982	6.24785E-05	3.30634E-05	0.000113561	3.64827E-06	3.64827E-06	0.00011721	3.64827E-06	0.000236313	1.28794E-05	3.02432E-05	2.96592E-05	2.90455E-05	2.51588E-05	5.46308E-05	3.88669E-06	5.65742E-05	3.88669E-06	2.62846E-05
3832703772955	383270	3772955	0.00017959	6.44924E-05	3.41291E-05	0.000117222	3.76586E-06	3.76586E-06	0.000120987	3.76586E-06	0.000237431	1.29403E-05	3.03863E-05	2.97995E-05	2.91829E-05	2.52778E-05	5.48893E-05	3.90507E-06	5.68418E-05	3.90507E-06	2.71313E-05
3832803772955	383280	3772955	0.000181208	6.50734E-05	3.44366E-05	0.000118278	3.79979E-06	3.79979E-06	0.000122077	3.79979E-06	0.000234253	1.27671E-05	2.99796E-05	2.94006E-05	2.87923E-05	2.49395E-05	5.41547E-05	3.85281E-06	5.60811E-05	3.85281E-06	2.73758E-05
3832903772955	383290	3772955	0.000181784	6.52804E-05	3.45461E-05	0.000118654	3.81188E-06	3.81188E-06	0.000122466	3.81188E-06	0.000230923	1.25856E-05	2.95533E-05	2.89826E-05	2.83829E-05	2.45849E-05	5.33847E-05	3.79803E-06	5.52837E-05	3.79803E-06	2.74429E-05
3833003772955	383300	3772955	0.000187082	6.71827E-05	3.55529E-05	0.000122112	3.92296E-06	3.92296E-06	0.000126035	3.92296E-06	0.000234544	1.2783E-05	3.00168E-05	2.94372E-05	2.88281E-05	2.49705E-05	5.42219E-05	3.8576E-06	5.61507E-05	3.8576E-06	2.81722E-05
3833103772955	383310	3772955	0.000192025	6.89578E-05	3.64922E-05	0.000125338	4.02661E-06	4.02661E-06	0.000129365	4.02661E-06	0.00023776	1.29582E-05	3.04284E-05	2.98408E-05	2.92234E-05	2.53129E-05	5.49654E-05	3.91049E-06	5.69206E-05	3.91049E-06	2.88527E-05
3833203772955	383320	3772955	0.000194862	6.99766E-05	3.70314E-05	0.00012719	4.0861E-06	4.0861E-06	0.000131276	4.0861E-06	0.000238342	1.299E-05	3.05029E-05	2.99138E-05	2.92949E-05	2.53748E-05	5.50999E-05	3.92006E-06	5.70599E-05	3.92006E-06	2.92313E-05
3833303772955	383330	3772955	0.000196081	7.04144E-05	3.7263E-05	0.000127985	4.11166E-06	4.11166E-06	0.000132097	4.11166E-06	0.000237079	1.29211E-05	3.03412E-05	2.97553E-05	2.91396E-05	2.52403E-05	5.48078E-05	3.89928E-06	5.67575E-05	3.89928E-06	2.93781E-05
3833403772955	383340	3772955	0.000196665	7.0624E-05	3.7374E-05	0.000128366	4.1239E-06	4.1239E-06	0.00013249	4.1239E-06	0.000235279	1.2823E-05	3.01109E-05	2.95294E-05	2.89184E-05	2.50487E-05	5.43919E-05	3.86969E-06	5.63267E-05	3.86969E-06	2.94325E-05
3833503772955	383350	3772955	0.00019747	7.09132E-05	3.7527E-05	0.000128892	4.14079E-06	4.14079E-06	0.000133033	4.14079E-06	0.000233962	1.27513E-05	2.99424E-05	2.93641E-05	2.87566E-05	2.49085E-05	5.40874E-05	3.84803E-06	5.60114E-05	3.84803E-06	2.9522E-05
3833603772955	383360	3772955	0.000197367	7.08761E-05	3.75073E-05	0.000128825	4.13862E-06	4.13862E-06	0.000132963	4.13862E-06	0.000231711	1.26286E-05	2.96543E-05	2.90816E-05	2.84799E-05	2.46689E-05	5.3567E-05	3.811E-06	5.54725E-05	3.811E-06	2.94828E-05
3833703772955	383370	3772955	0.000198785	7.13855E-05	3.77769E-05	0.000129751	4.16837E-06	4.16837E-06	0.000133919	4.16837E-06	0.000231443	1.2614E-05	2.962E-05	2.9048E-05	2.84469E-05	2.46403E-05	5.3505E-05	3.80659E-06	5.54083E-05	3.80659E-06	2.96715E-05
3833803772955	383380	3772955	0.000202206	7.26139E-05	3.8427E-05	0.000131983	4.2401E-06	4.2401E-06	0.000136223	4.2401E-06	0.000233656	1.27346E-05	2.99032E-05	2.93257E-05	2.87189E-05	2.48759E-05	5.40166E-05	3.84299E-06	5.59381E-05	3.84299E-06	3.01563E-05
3833903772955	383390	3772955	0.000205198	7.36885E-05	3.89957E-05	0.000133937	4.30285E-06	4.30285E-06	0.000138239	4.30285E-06	0.000235456	1.28326E-05	3.01334E-05	2.95515E-05	2.89401E-05	2.50675E-05	5.44326E-05	3.87258E-06	5.63689E-05	3.87258E-06	3.05769E-05
3834003772955	383400	3772955	0.000205996	7.3975E-05	3.91473E-05	0.000134457	4.31958E-06	4.31958E-06	0.000138777	4.31958E-06	0.000234782	1.27959E-05	3.00472E-05	2.9467E-05	2.88573E-05	2.49958E-05	5.42768E-05	3.8615E-06	5.62075E-05	3.8615E-06	3.06803E-05
3834103772955	383410	3772955	0.0002061	7.40122E-05	3.9167E-05	0.000134525	4.32175E-06	4.32175E-06	0.000138847	4.32175E-06	0.000233426	1.2722E-05	2.98738E-05	2.92969E-05	2.86907E-05	2.48515E-05	5.39635E-05	3.83921E-06	5.58831E-05	3.83921E-06	3.06845E-05
3834203772955	383420	3772955	0.000205006	7.36195E-05	3.89592E-05	0.000133811	4.29882E-06	4.29882E-06	0.00013811	4.29882E-06	0.000230777	1.25777E-05	2.95347E-05	2.89644E-05	2.83651E-05	2.45694E-05	5.3351E-05	3.79564E-06	5.52489E-05	3.79564E-06	3.05182E-05
3834303772955	383430	3772955	0.000202302	7.26484E-05	3.84453E-05	0.000132046	4.24211E-06	4.24211E-06	0.000136288	4.24211E-06	0.000226344	1.2336E-05	2.89673E-05	2.84079E-05	2.78202E-05	2.40974E-05	5.23261E-05	3.72272E-06	5.41875E-05	3.72272E-06	3.01214E-05
3834403772955	383440	3772955	0.000199265	7.15579E-05	3.78682E-05	0.000130064	4.17844E-06	4.17844E-06	0.000134242	4.17844E-06	0.000221666	1.20811E-05	2.83686E-05	2.78208E-05	2.72451E-05	2.35994E-05	5.12446E-05	3.64578E-06	5.30675E-05	3.64578E-06	2.96799E-05
3834503772955	383450	3772955	0.000193081	6.93372E-05	3.6693E-05	0.000126028	4.04876E-06	4.04876E-06	0.000130076	4.04876E-06	0.000213396	1.16304E-05	2.73103E-05	2.67829E-05	2.62287E-05	2.2719E-05	4.93329E-05	3.50977E-06	5.10878E-05	3.50977E-06	2.87884E-05
3834603772955	383460	3772955	0

			ISDrainage / Utilities Trenching	ISDrainage / Utilities Trenching	ISAsphalt Paving	ISAsphalt Paving	SVDemolition	SVSite Grubbing / Prep	SVMass Grading / Excavation	SVMass Grading / Excavation	SVDrainage / Utilities Trenching	SVFoundations / Concrete Pads	SVBuilding / Structure Construction	SVBuilding / Structure Construction	SVAsphalt Paving	SVAsphalt Paving	SVArchitectural Coating	SVArchitectural Coating	SVLandscaping or Other Finishing	SVLandscaping or Other Finishing	MDemolition
Unique Identifier	X (UTM)	Y (UTM)	2027	2028	2027	2028	2027	2027	2027	2028	2028	2028	2028	2029	2028	2029	2028	2029	2028	2029	2027
3836603772945	383660	3772945	6.93472E-06	6.7568E-06	1.79099E-06	1.66839E-06	0.000119734	8.60821E-05	5.8039E-05	5.73021E-05	4.06572E-05	1.29158E-05	1.85026E-05	1.77966E-05	1.81917E-06	1.69255E-06	1.81917E-06	1.69255E-06	1.85026E-05	1.77966E-05	2.89073E-05
3836703772945	383670	3772945	6.87846E-06	6.70198E-06	1.77646E-06	1.65485E-06	0.000118691	8.53327E-05	5.75338E-05	5.68033E-05	4.03033E-05	1.28033E-05	1.83415E-05	1.76417E-05	1.80333E-06	1.67781E-06	1.80333E-06	1.67781E-06	1.83415E-05	1.76417E-05	2.86624E-05
3836803772945	383680	3772945	6.80364E-06	6.62907E-06	1.75713E-06	1.63685E-06	0.000117311	8.434E-05	5.68644E-05	5.61424E-05	3.98344E-05	1.26544E-05	1.81282E-05	1.74365E-05	1.78235E-06	1.65829E-06	1.78235E-06	1.65829E-06	1.81282E-05	1.74365E-05	2.83339E-05
3836903772945	383690	3772945	6.7215E-06	6.54904E-06	1.73592E-06	1.61709E-06	0.000115796	8.32511E-05	5.61303E-05	5.54176E-05	3.93201E-05	1.2491E-05	1.78941E-05	1.72114E-05	1.75934E-06	1.63688E-06	1.75934E-06	1.63688E-06	1.78941E-05	1.72114E-05	2.79747E-05
3837003772945	383700	3772945	6.63373E-06	6.46353E-06	1.71325E-06	1.59597E-06	0.000114219	8.21175E-05	5.53659E-05	5.4663E-05	3.87847E-05	1.23209E-05	1.76504E-05	1.6977E-05	1.73539E-06	1.61459E-06	1.73539E-06	1.61459E-06	1.76504E-05	1.6977E-05	2.75936E-05
3837103772945	383710	3772945	6.5319E-06	6.36431E-06	1.68695E-06	1.57147E-06	0.000112393	8.08044E-05	5.44807E-05	5.37889E-05	3.81646E-05	1.21239E-05	1.73682E-05	1.67055E-05	1.70764E-06	1.58878E-06	1.70764E-06	1.58878E-06	1.73682E-05	1.67055E-05	2.71472E-05
3837203772945	383720	3772945	6.43344E-06	6.26838E-06	1.66153E-06	1.54778E-06	0.000110593	7.95107E-05	5.36084E-05	5.29277E-05	3.75535E-05	1.19298E-05	1.70901E-05	1.64381E-05	1.6803E-06	1.56334E-06	1.6803E-06	1.56334E-06	1.70901E-05	1.64381E-05	2.67099E-05
3837303772945	383730	3772945	6.32879E-06	6.16641E-06	1.6345E-06	1.52261E-06	0.000108705	7.81528E-05	5.26929E-05	5.20238E-05	3.69122E-05	1.1726E-05	1.67983E-05	1.61573E-05	1.6516E-06	1.53664E-06	1.6516E-06	1.53664E-06	1.67983E-05	1.61573E-05	2.62454E-05
3837403772945	383740	3772945	6.22302E-06	6.06336E-06	1.60718E-06	1.49716E-06	0.000106789	7.67758E-05	5.17644E-05	5.11072E-05	3.62618E-05	1.15194E-05	1.65023E-05	1.58726E-05	1.6225E-06	1.50957E-06	1.6225E-06	1.50957E-06	1.65023E-05	1.58726E-05	2.57718E-05
3837503772945	383750	3772945	6.12119E-06	5.96414E-06	1.58088E-06	1.47266E-06	0.000104972	7.54692E-05	5.08835E-05	5.02374E-05	3.56447E-05	1.13234E-05	1.62215E-05	1.56025E-05	1.59489E-06	1.48388E-06	1.59489E-06	1.48388E-06	1.62215E-05	1.56025E-05	2.532E-05
3837603772945	383760	3772945	6.03793E-06	5.88301E-06	1.55938E-06	1.45263E-06	0.000103449	7.43739E-05	5.0145E-05	4.95083E-05	3.51274E-05	1.11591E-05	1.5986E-05	1.53761E-05	1.57174E-06	1.46234E-06	1.57174E-06	1.46234E-06	1.5986E-05	1.53761E-05	2.49516E-05
3837703772945	383770	3772945	5.95803E-06	5.80517E-06	1.53875E-06	1.43341E-06	0.000101988	7.33235E-05	4.94368E-05	4.88091E-05	3.46312E-05	1.10015E-05	1.57603E-05	1.51589E-05	1.54954E-06	1.44169E-06	1.54954E-06	1.44169E-06	1.57603E-05	1.51589E-05	2.45996E-05
3837803772945	383780	3772945	5.87139E-06	5.72075E-06	1.51637E-06	1.41256E-06	0.000100393	7.2177E-05	4.86638E-05	4.80459E-05	3.40898E-05	1.08294E-05	1.55138E-05	1.49219E-05	1.52532E-06	1.41915E-06	1.52532E-06	1.41915E-06	1.55138E-05	1.49219E-05	2.42113E-05
3837903772945	383790	3772945	5.77687E-06	5.62866E-06	1.49196E-06	1.38983E-06	9.86824E-05	7.09473E-05	4.78347E-05	4.72273E-05	3.35089E-05	1.06449E-05	1.52495E-05	1.46677E-05	1.49933E-06	1.39497E-06	1.49933E-06	1.39497E-06	1.52495E-05	1.46677E-05	2.37867E-05
3838003772945	383800	3772945	5.68629E-06	5.5404E-06	1.46856E-06	1.36803E-06	9.70343E-05	6.97624E-05	4.70358E-05	4.64386E-05	3.29493E-05	1.04671E-05	1.49948E-05	1.44227E-05	1.47429E-06	1.37167E-06	1.47429E-06	1.37167E-06	1.49948E-05	1.44227E-05	2.33784E-05
3838103772945	383810	3772945	5.57208E-06	5.42912E-06	1.43907E-06	1.34056E-06	9.50387E-05	6.83277E-05	4.60685E-05	4.54836E-05	3.22717E-05	1.02519E-05	1.46865E-05	1.41261E-05	1.44397E-06	1.34346E-06	1.44397E-06	1.34346E-06	1.46865E-05	1.41261E-05	2.28613E-05
3838203772945	383820	3772945	5.45956E-06	5.31949E-06	1.41001E-06	1.31348E-06	9.30788E-05	6.69186E-05	4.51184E-05	4.45456E-05	3.16062E-05	1.00405E-05	1.43836E-05	1.38348E-05	1.41419E-06	1.31575E-06	1.41419E-06	1.31575E-06	1.43836E-05	1.38348E-05	2.2355E-05
3838303772945	383830	3772945	5.35942E-06	5.22191E-06	1.38414E-06	1.28939E-06	9.1297E-05	6.56376E-05	4.42548E-05	4.36929E-05	3.10011E-05	9.84827E-06	1.41082E-05	1.35699E-05	1.38712E-06	1.29057E-06	1.38712E-06	1.29057E-06	1.41082E-05	1.35699E-05	2.19014E-05
3838403772945	383840	3772945	5.27446E-06	5.13914E-06	1.3622E-06	1.26895E-06	8.97736E-05	6.45424E-05	4.35163E-05	4.29638E-05	3.04838E-05	9.68394E-06	1.38728E-05	1.33435E-05	1.36397E-06	1.26903E-06	1.36397E-06	1.26903E-06	1.38728E-05	1.33435E-05	2.15204E-05
3838503772945	383850	3772945	5.1912E-06	5.05801E-06	1.3407E-06	1.24892E-06	8.8277E-05	6.34663E-05	4.27908E-05	4.22475E-05	2.99756E-05	9.52249E-06	1.36415E-05	1.3121E-05	1.34123E-06	1.24788E-06	1.34123E-06	1.24788E-06	1.36415E-05	1.3121E-05	2.11448E-05
3838603772945	383860	3772945	5.16025E-06	5.02786E-06	1.33271E-06	1.24148E-06	8.75999E-05	6.29796E-05	4.24626E-05	4.19235E-05	2.97457E-05	9.44945E-06	1.35369E-05	1.30204E-05	1.33095E-06	1.2383E-06	1.33095E-06	1.2383E-06	1.35369E-05	1.30204E-05	2.10068E-05
3838703772945	383870	3772945	5.16701E-06	5.03443E-06	1.33445E-06	1.2431E-06	8.78137E-05	6.31333E-05	4.25663E-05	4.20258E-05	2.98183E-05	9.47252E-06	1.357E-05	1.30522E-05	1.33419E-06	1.24133E-06	1.33419E-06	1.24133E-06	1.357E-05	1.30522E-05	2.10431E-05
3838803772945	383880	3772945	5.14394E-06	5.01196E-06	1.32849E-06	1.23755E-06	8.7297E-05	6.27618E-05	4.23158E-05	4.17785E-05	2.96429E-05	9.41678E-06	1.34901E-05	1.29754E-05	1.32634E-06	1.23402E-06	1.32634E-06	1.23402E-06	1.34901E-05	1.29754E-05	2.09288E-05
3838903772945	383890	3772945	5.00104E-06	4.87272E-06	1.29159E-06	1.20317E-06	8.48827E-05	6.10261E-05	4.11455E-05	4.06231E-05	2.88231E-05	9.15635E-06	1.3117E-05	1.26165E-05	1.28966E-06	1.1999E-06	1.28966E-06	1.1999E-06	1.3117E-05	1.26165E-05	2.02974E-05
3839003772945	383900	3772945	4.86151E-06	4.73678E-06	1.25555E-06	1.1696E-06	8.22903E-05	5.91622E-05	3.98889E-05	3.93824E-05	2.79428E-05	8.8767E-06	1.27164E-05	1.22312E-05	1.25027E-06	1.16325E-06	1.25027E-06	1.16325E-06	1.27164E-05	1.22312E-05	1.96659E-05
3839103772945	383910	3772945	4.72142E-06	4.60028E-06	1.21937E-06	1.1359E-06	7.99116E-05	5.74521E-05	3.87359E-05	3.8244E-05	2.71351E-05	8.62012E-06	1.23488E-05	1.18777E-05	1.21413E-06	1.12962E-06	1.21413E-06	1.12962E-06	1.23488E-05	1.18777E-05	1.90381E-05
3829703772955	382970	3772955	4.20832E-06	4.10035E-06	1.08686E-06	1.01246E-06	6.45173E-05	4.63844E-05	3.12737E-05	3.08766E-05	2.19077E-05	6.95952E-06	9.96994E-06	9.58953E-06	9.80241E-07	9.12011E-07	9.80241E-07	9.12011E-07	9.96994E-06	9.58953E-06	1.63943E-05
3829803772955	382980	3772955	4.28483E-06	4.1749E-06	1.10662E-06	1.03086E-06	6.56131E-05	4.71722E-05	3.18049E-05	3.1401E-05	2.22798E-05	7.07772E-06	1.01393E-05	9.7524E-06	9.96889E-07	9.27501E-07	9.96889E-07	9.27501E-07	1.01393E-05	9.7524E-06	1.67409E-05
3829903772955	382990	3772955	4.37316E-06	4.26096E-06	1.12943E-06	1.05211E-06	6.6985E-05	4.81586E-05	3.24699E-05	3.20576E-05	2.27457E-05	7.22571E-06	1.03513E-05	9.95632E-06	1.01773E-06	9.46895E-07	1.01773E-06	9.46895E-07	1.03513E-05	9.95632E-06	1.71401E-05
3830003772955	383000	3772955	4.46599E-06	4.35141E-06	1.15341E-06	1.07445E-06	6.8455E-05	4.92154E-05	3.31824E-05	3.27611E-05	2.32448E-05	7.38428E-06	1.05784E-05	1.01748E-05	1.04007E-06	9.67674E-07	1.04007E-06	9.67674E-07	1.05784E-05	1.01748E-05	1.75629E-05
3830103772955	383010	3772955	4.5622E-06	4.44515E-06	1.17825E-06	1.09759E-06	6.99605E-05	5.02978E-05	3.39122E-05	3.34817E-05	2.3756E-05	7.54669E-06	1.08111E-05	1.03986E-05	1.06294E-06	9.88956E-07	1.06294E-06	9.88956E-07	1.08111E-05	1.03986E-05	1.80002E-05
3830203772955	383020	3772955	4.66234E-06	4.54272E-06	1.20412E-06	1.12169E-06	7.15552E-05	5.14443E-05	3.46852E-05	3.42448E-05	2.42975E-05	7.7187E-06	1.10575E-05	1.06356E-05	1.08717E-06	1.0115E-06	1.08717E-06	1.0115E-06	1.10575E-05	1.06356E-05	1.84556E-05
3830303772955	383030	3772955	4.76699E-06	4.64468E-06	1.23114E-06	1.14686E-06	7.32479E-05	5.26612E-05	3.55057E-05	3.50549E-05	2.48723E-05	7.90129E-06	1.13191E-05	1.08872E-05	1.11289E-06	1.03543E-06	1.11289E-06	1.03543E-06	1.13191E-05	1.08872E-05	1.89346E-05
3830403772955	383040	3772955	4.8812E-06	4.75596E-06	1.26064E-06	1.17434E-06	7.50831E-05	5.39807E-05	3.63953E-05	3.59332E-05	2.54955E-05	8.09926E-06	1.16027E-05	1.116E-05	1.14077E-06	1.06137E-06	1.14077E-06	1.06137E-06	1.16027E-05	1.116E-05	1.94572E-05
3830503772955	383050	3772955	5.00272E-06	4.87437E-06	1.29202E-06	1.20358E-06	7.70519E-05	5.53961E-05	3.73497E-05	3.68754E-05	2.6164E-05	8.31164E-06	1.19069E-05	1.14526E-05	1.17069E-06	1.0892E-06	1.17069E-06	1.0892E-06	1.19069E-05	1.14526E-05	2.00125E-05
3830603772955	383060	3772955	5.13212E-06	5.00045E-06	1.32544E-06	1.23471E-06	7.91722E-05	5.69205E-05	3.83774E-05	3.78902E-05	2.6884E-05	8.54035E-06	1.22346E-05	1.17678E-05	1.2029E-06	1.11917E-06	1.2029E-06	1.11917E-06	1.22346E-05	1.17678E-05	2.06022E-05
3830703772955	383070	3772955	5.26828E-06	5.13311E-06	1.36061E-06	1.26746E-06	8.14172E-05	5.85345E-05	3.94657E-05	3.89646E-05	2.76463E-05	8.78252E-06	1.25815E-05	1.21014E-05	1.23701E-06	1.15091E-06	1.23701E-06	1.15091E-06	1.25815E-05	1.21014E-05	2.12264E-05
3830803772955	383080	3772955	5.41174E-06	5.27289E-06	1.39766E-06	1.30198E-06	8.3778E-05	6.02319E-05	4.061E-05	4.00944E-05	2.8448E-05	9.03719E-06	1.29463E-05	1.24523E-05	1.27288E-06	1.18428E-06	1.27288E-06	1.18428E-06	1.29463E-05	1.24523E-05	2.18833E-05
3830903772955	383090	3772955	5.56196E-06	5.41925E-06	1.43645E-06	1.33812E-06	8.62636E-05	6.20188E-05	4.18149E-05	4.1284E-05	2.9292E-05	9.3053E-06	1.33304E-05	1.28218E-05	1.31064E-06	1.21941E-06	1.31064E-06	1.21941E-06	1.33304E-05	1.28218E-05	2.25746E-05
3831003772955	383100	3772955	5.72005E-06	5.57329E-06	1.47728E-06	1.37615E-06	8.88917E-05	6.39083E-05	4.30888E-05	4.25417E-05	3.01844E-05	9.5888E-06	1.37365E-05	1.32124E-05	1.35057E-06	1.25657E-06	1.35057E-06	1.25657E-06	1.37365E-05	1.32124E-05	2.33004E-05
3831103772955	383110	3772955	5.88602E-06	5.735E-06	1.52015E-06	1.41608E-06	9.16623E-05	6.59002E-05	4.44318E-05	4.38677E-05	3.11252E-05	9.88767E-06	1.41647E-05	1.36242E-05	1.39267E-06	1.29573E-06	1.39267E-06	1.29573E-06	1.41647E-05	1.36242E-05	2.40661E-05
3831203772955	383120	3772955	6.06381E-06	5.90822E-06	1.56606E-06	1.45886E-06	9.46289E-05	6.8033E-05	4.58698E-05	4.52874E-05	3.21325E-05	1.02077E-05	1.46231E-05	1.40652E-05	1.43774E-06	1.33767E-06	1.43774E-06	1.33767E-06	1.46231E-05	1.40652E-05	2.48845E-05
3831303772955	383130	3772955	6.25003E-06	6.08967E-06	1.61416E-06	1.50366E-06	9.77559E-05	7.02812E-05	4.73856E-05	4.67839E-05	3.31943E-05	1.0545E-05	1.51063E-05	1.45299E-05	1.48525E-06	1.38187E-06	1.48525E-06	1.38187E-06	1.51063E-05	1.45299E-05	2.57428E-05
3831403772955	383140	3772955	6.45257E-06	6.28701E-06	1.66647E-06	1.55239E-06	0.000101168	7.27343E-05	4.90395E-05	4.84169E-05	3.43529E-05	1.0913E-05	1.56336E-05	1.50371E-05	1.53709E-06	1.4301E-06	1.53709E-06	1.4301E-06	1.56336E-05	1.50371E-05	2.66754E-05
3831503772955	383150	3772955	6.67424E-06	6.50299E-06	1.72371E-06	1.60572E-06	0.000104981	7.54756E-05	5.08878E-05	5.02417E-05	3.56477E-05	1.13244E-05	1.62228E-05	1.56038E-05	1.59502E-06	1.484E-06	1.59502E-06	1.484E-06	1.62228E-05	1.56038E-05	2.76988E-05
3831603772955	383160	3772955	6.90434E-06	6.7272E-06	1.78314E-06	1.66108E-06	0.000108927	7.83129E-05	5.28008E-05	5.21304E-05	3.69878E-05	1.17501E-05	1.68327E-05	1.61904E-05	1.65499E-06	1.53979E-06	1.65499E-06	1.53979E-06	1.68327E-05	1.61904E-05	2.87622E-05
3831703772955	383170	3772955	7.15414E-06	6.97059E-06	1.84766E-06	1.72117E-06	0.000113275	8.14385E-05	5.49082E-05	5.4211E-05	3.8464E-05	1.2219E-05	1.75045E-05	1.68366E-05	1.72104E-06	1.60125E-06	1.72104E-06	1.60125E-06	1.75045E-05	1.68366E-05	2.99162E-05
3831803772955	383180	3772955	7.41632E-06	7.22604E-06	1.91537E-06	1.78425E-06	0.000117881	8.47499E-05	5.71408E-05	5.64153E-05	4.0028E-05	1.27159E-05	1.82163E-05	1.75212E-05	1.79102E-06	1.66635E-06	1.79102E-06	1.66635E-06	1.82163E-05	1.75212E-05	3.11301E-05
3831903772955	383190	3772955	7.701E-06	7.50341E-06	1.98889E-06	1.85274E-06	0.000122941	8.83879E-05	5.95936E-05	5.8837E-05	4.17463E-05	1.32617E-05	1.89982E-05	1.82733E-05	1.8679E-06	1.73788E-06	1.8679E-06	1.73788E-06	1.89982E-05	1.82733E-05	3.24493E-05
3832003772955	383200	3772955	8.011E-06	7.80546E-06	2.06895E-06	1.92732E-06	0.000128598	9.2455E-05	6.23358E-05	6.15443E-05	4.36672E-05	1.38719E-05	1.98724E-05	1.91142E-05	1.95385E-06	1.81785E-06	1.95385E-06	1.81785E-06	1.98724E-05	1.91142E-05	3.38846E-05
3832103772955	383210	3772955	8.32381E-06	8.11024E-06	2.14974E-06	2.00258E-06	0.000134398	9.66246E-05	6.51471E-05	6.43199E-05	4.56365E-05	1.44976E-05	2.07686E-05	1.99762E-05	2.04197E-06	1.89983E-06	2.04197E-06	1.89983E-06	2.07686E-05	1.99762E-05	3.53362E-05
3832203772955	383220	3772955	8.649E-06	8.42709E-06	2.23372E-06	2.08081E-06	0.000140848	0.000101262	6.82736E-05	6.74067E-05	4.78267E-05	1.51933E-05	2.17654E-05	2.09349E-05	2.13996E-06	1.99101E-06	2.13996E-06	1.99101E-06	2.17654E-05	2.09349E-05	3.6855E-05
3832303772955	383230	3772955	8.88023E-06	8.65239E-06	2.29344E-06	2.13644E-06	0.000145721	0.000104765	7.06357E-05	6.97389E-05	4.94814E-05	1.5719E-05	2.25184E-05	2.16592E-05	2.214E-06	2.0599E-06	2.214E-06	2.0599E-06	2.25184E-05	2.16592E-05	3.79237E-05
3832403772955	383240	3772955	9.29375E-06	9.05529E-06	2.40024E-06	2.23593E-06	0.000149792	0.000107692	7.26092E-05	7.16873E-05	5.08639E-05	1.61582E-05	2.31475E-05	2.22643E-05	2.27586E-06	2.11745E-06	2.27586E-06	2.11745E-06	2.31475E-05	2.22643E-05	3.94479E-05
3832503772955	383250	3772955	1.0082E-05	9.82329E-06	2.60381E-06	2.42556E-06	0.000162843	0.000117076	7.89357E-05	7.79334E-05	5.52956E-05	1.7566E-05	2.51644E-05	2.42042E-05	2.47415E-06	2.30194E-06	2.47415E-06	2.30194E-06	2.51644E-05	2.42042E-05	4.28085E-05
3832603772955	383260	3772955	1.05838E-05	1.03123E-05	2.73342E-06	2.5463E-06	0.000171066	0.000122987	8.29215E-05	8.18687E-05	5.80878E-05	1.8453E-05	2.64351E-05	2.54264E-05	2.59909E-06	2.41818E-06	2.59909E-06	2.41818E-06	2.64351E-05	2.54264E-05	4.49079E-05
3832703772955	383270	3772955	1.09248E-05	1.06445E-05	2.82147E-06	2.62832E-06	0.000176999	0.000127253	8.57976E-05	8.47082E-05	6.01025E-05	1.9093E-05	2.73519E-05	2.63083E-05	2.68923E-06	2.50205E-06	2.68923E-06	2.50205E-06	2.73519E-05	2.63083E-05	4.63178E-05
3832803772955	383280	3772955	1.10232E-05	1.07404E-05	2.8469E-06	2.65201E-06	0.000179458	0.000129021	8.69894E-05	8.5885E-05	6.09374E-05	1.93583E-05	2.77319E-05	2.66738E-05	2.72659E-06	2.53681E-06	2.72659E-06	2.53681E-06	2.77319E-05	2.66738E-05	4.67151E-05
3832903772955	383290	3772955	1.10502E-05	1.07667E-05	2.85387E-06	2.65851E-06	0.000180999	0.000130129	8.77365E-05	8.66225E-05	6.14608E-05	1.95245E-05	2.79701E-05	2.69028E-05	2.75001E-06	2.55859E-06	2.75001E-06	2.55859E-06	2.79701E-05	2.69028E-05	4.68676E-05
3833003772955	383300	3772955	1.13439E-05	1.10528E-05	2.92972E-06	2.72916E-06	0.000187155	0.000134555	9.07205E-05	8.95687E-05	6.35511E-05	2.01886E-05	2.89214E-05	2.78178E-05	2.84354E-06	2.64561E-06	2.84354E-06	2.64561E-06	2.89214E-05	2.78178E-05	4.8272E-05
3833103772955	383310	3772955	1.16179E-05	1.13198E-05	3.00048E-06	2.79508E-06	0.000193089	0.00013882	9.35966E-05	9.24082E-05	6.55658E-05	2.08286E-05	2.98382E-05	2.86997E-05	2.93368E-06	2.72948E-06	2.93368E-06	2.72948E-06	2.98382E-05	2.86997E-05	4.95839E-05
3833203772955	383320	3772955	1.17704E-05	1.14684E-05	3.03986E-06	2.83176E-06	0.000197053	0.00014167	9.55182E-05	9.43055E-05	6.6912E-05	2.12562E-05	3.04508E-05	2.9289E-05	2.99392E-06	2.78552E-06	2.99392E-06	2.78552E-06	3.04508E-05	2.9289E-05	5.03442E-05
3833303772955	383330	3772955	1.18294E-05	1.15259E-05	3.05511E-06	2.84597E-06	0.000199432	0.000143381	9.66712E-05	9.54438E-05	6.77197E-05	2.15128E-05	3.08184E-05	2.96425E-05	3.03006E-06	2.81915E-06	3.03006E-06	2.81915E-06	3.08184E-05	2.96425E-05	5.06799E-05
3833403772955	383340	3772955	1.18514E-05	1.15473E-05	3.06078E-06	2.85125E-06	0.000201124	0.000144597	9.74917E-05	9.62539E-05	6.82945E-05	2.16954E-05	3.108E-05	2.98941E-05	3.05577E-06	2.84308E-06	3.05577E-06	2.84308E-06	3.108E-05	2.98941E-05	5.08505E-05
3833503772955	383350	3772955	1.18874E-05	1.15824E-05	3.07008E-06	2.85992E-06	0.000202959	0.000145917	9.83813E-05	9.71322E-05	6.89176E-05	2.18934E-05	3.13636E-05	3.01669E-05	3.08366E-06	2.86902E-06	3.08366E-06	2.86902E-06	3.13636E-05	3.01669E-05	5.10773E-05
3833603772955	383360	3772955	1.18716E-05	1.1567E-05	3.06601E-06	2.85613E-06	0.000203761	0.000146493	9.877E-05	9.75159E-05	6.91899E-05	2.19799E-05	3.14875E-05	3.02861E-05	3.09584E-06	2.88035E-06	3.09584E-06	2.88035E-06	3.14875E-05	3.02861E-05	5.10591E-05
3833703772955	383370	3772955	1.19476E-05	1.1641E-05	3.08563E-06	2.8744E-06	0.000206033	0.000148127	9.98712E-05	9.86031E-05	6.99613E-05	2.22249E-05	3.18385E-05	3.06237E-05	3.13035E-06	2.91247E-06	3.13035E-06	2.91247E-06	3.18385E-05	3.06237E-05	5.14329E-05
3833803772955	383380	3772955	1.21428E-05	1.18312E-05	3.13605E-06	2.92137E-06	0.000210247	0.000151156	0.000101914	0.00010062	7.13922E-05	2.26795E-05	3.24897E-05	3.125E-05	3.19438E-06	2.97203E-06	3.19438E-06	2.97203E-06	3.24897E-05	3.125E-05	5.23239E-05
3833903772955	383390	3772955	1.23121E-05	1.19963E-05	3.17978E-06	2.96211E-06	0.000213864	0.000153756	0.000103667	0.000102351	7.26203E-05	2.30696E-05	3.30486E-05	3.17876E-05	3.24933E-06	3.02316E-06	3.24933E-06	3.02316E-06	3.30486E-05	3.17876E-05	5.31041E-05
3834003772955	383400	3772955	1.23538E-05	1.20368E-05	3.19054E-06	2.97212E-06	0.000215084	0.000154634	0.000104259	0.000102935	7.30348E-05	2.32013E-05	3.32373E-05	3.19691E-05	3.26788E-06	3.04041E-06	3.26788E-06	3.04041E-06	3.32373E-05	3.19691E-05	5.3311E-05
3834103772955	383410	3772955	1.23555E-05	1.20385E-05	3.19097E-06	2.97253E-06	0.000215476	0.000154916	0.000104449	0.000103122	7.31679E-05	2.32436E-05	3.32978E-05	3.20273E-05	3.27383E-06	3.04596E-06	3.27383E-06	3.04596E-06	3.32978E-05	3.20273E-05	5.33382E-05
3834203772955	383420	3772955	1.22885E-05	1.19732E-05	3.17368E-06	2.95642E-06	0.000214532	0.000154237	0.000103991	0.000102671	7.28472E-05	2.31417E-05	3.31519E-05	3.1887E-05	3.25948E-06	3.03261E-06	3.25948E-06	3.03261E-06	3.31519E-05	3.1887E-05	5.30479E-05
3834303772955	383430	3772955	1.21287E-05	1.18175E-05	3.13241E-06	2.91798E-06	0.00021185	0.000152309	0.000102691	0.000101387	7.19367E-05	2.28524E-05	3.27375E-05	3.14884E-05	3.21874E-06	2.9947E-06	3.21874E-06	2.9947E-06	3.27375E-05	3.14884E-05	5.23329E-05
3834403772955	383440	3772955	1.1951E-05	1.16443E-05	3.0865E-06	2.87521E-06	0.000208768	0.000150093	0.000101197	9.9912E-05	7.089E-05	2.25199E-05	3.22612E-05	3.10302E-05	3.17191E-06	2.95113E-06	3.17191E-06	2.95113E-06	3.22612E-05	3.10302E-05	5.15345E-05
3834503772955	383450	3772955	1.1592E-05	1.12946E-05	2.9938E-06	2.78885E-06	0.000202398	0.000145513	9.81093E-05	9.68636E-05	6.87271E-05	2.18328E-05	3.12769E-05	3.00835E-05	3.07513E-06

			MSite Grubbing / Prep	MMass Grading / Excavation	MMass Grading / Excavation	MDrainage / Utilities Trenching	MFoundations / Concrete Pads	MBuilding / Structure Construction	MAsphalt Paving	MLandscaping or Other Finishing	MWaterside Construction (Piles)	RSSWDemolition	RSSWPlacing Base	RSSWForm/Plac e Rebar and Pour	Child Risk				
Unique Identifier	X (UTM)	Y (UTM)	2027	2027	2028	2028	2028	2028	2028	2028	2028	2029	2029	2029	3rd Trimester	0<2	2<16	Total	per million
3836603772945	383660	3772945	8.87405E-05	0.000104352	0.000102962	2.18862E-05	2.84629E-05	2.09502E-05	2.15634E-06	2.52629E-05	2.15634E-06	1.51067E-05	2.19201E-05	1.29938E-05	2.77567E-09	4.0328E-08	7.8618E-09	5.09651E-08	0.05096507
3836703772945	383670	3772945	8.79885E-05	0.000103467	0.00010209	2.17008E-05	2.82217E-05	2.07727E-05	2.13807E-06	2.50488E-05	2.13807E-06	1.5116E-05	2.19337E-05	1.30018E-05	2.75237E-09	3.9989E-08	7.7946E-09	5.05356E-08	0.05053562
3836803772945	383680	3772945	8.69803E-05	0.000102282	0.00010092	2.14521E-05	2.78983E-05	2.05347E-05	2.11357E-06	2.47618E-05	2.11357E-06	1.50817E-05	2.18839E-05	1.29723E-05	2.72159E-09	3.954E-08	7.7056E-09	4.99669E-08	0.04996692
3836903772945	383690	3772945	8.58774E-05	0.000100985	9.96401E-05	2.11801E-05	2.75445E-05	2.02743E-05	2.08677E-06	2.44478E-05	2.08677E-06	1.50224E-05	2.17979E-05	1.29213E-05	2.68798E-09	3.9049E-08	7.6083E-09	4.93449E-08	0.04934491
3837003772945	383700	3772945	8.47076E-05	9.96092E-05	9.82829E-05	2.08916E-05	2.71693E-05	1.99981E-05	2.05834E-06	2.41148E-05	2.05834E-06	1.49351E-05	2.16711E-05	1.28462E-05	2.65222E-09	3.8526E-08	7.5056E-09	4.86842E-08	0.04868421
3837103772945	383710	3772945	8.33373E-05	9.79978E-05	9.6693E-05	2.05536E-05	2.67298E-05	1.96746E-05	2.02505E-06	2.37247E-05	2.02505E-06	1.48259E-05	2.15127E-05	1.27523E-05	2.61055E-09	3.7919E-08	7.3854E-09	4.79146E-08	0.04791456
3837203772945	383720	3772945	8.19949E-05	9.64192E-05	9.51354E-05	2.02225E-05	2.62992E-05	1.93577E-05	1.99243E-06	2.33425E-05	1.99243E-06	1.47074E-05	2.13407E-05	1.26504E-05	2.56984E-09	3.7325E-08	7.2679E-09	4.71623E-08	0.04716233
3837303772945	383730	3772945	8.05689E-05	9.47424E-05	9.34809E-05	1.98708E-05	2.58419E-05	1.9021E-05	1.95777E-06	2.29366E-05	1.95777E-06	1.45795E-05	2.11552E-05	1.25404E-05	2.52655E-09	3.6693E-08	7.1432E-09	4.6363E-08	0.04636296
3837403772945	383740	3772945	7.9115E-05	9.30328E-05	9.1794E-05	1.95123E-05	2.53755E-05	1.86778E-05	1.92245E-06	2.25227E-05	1.92245E-06	1.44516E-05	2.09696E-05	1.24304E-05	2.48251E-09	3.6051E-08	7.0162E-09	4.55497E-08	0.04554974
3837503772945	383750	3772945	7.7728E-05	9.14018E-05	9.01847E-05	1.91702E-05	2.49307E-05	1.83503E-05	1.88874E-06	2.21278E-05	1.88874E-06	1.43175E-05	2.0775E-05	1.2315E-05	2.44035E-09	3.5437E-08	6.895E-09	4.4772E-08	0.04477199
3837603772945	383760	3772945	7.65972E-05	9.00721E-05	8.88727E-05	1.88913E-05	2.4568E-05	1.80834E-05	1.86127E-06	2.18059E-05	1.86127E-06	1.41646E-05	2.05532E-05	1.21835E-05	2.40596E-09	3.4935E-08	6.7958E-09	4.41363E-08	0.04413633
3837703772945	383770	3772945	7.55166E-05	8.88013E-05	8.76189E-05	1.86248E-05	2.42214E-05	1.78283E-05	1.83501E-06	2.14983E-05	1.83501E-06	1.40056E-05	2.03224E-05	1.20467E-05	2.37334E-09	3.4458E-08	6.701E-09	4.35326E-08	0.04353262
3837803772945	383780	3772945	7.43245E-05	8.73996E-05	8.62358E-05	1.83308E-05	2.3839E-05	1.75468E-05	1.80604E-06	2.11589E-05	1.80604E-06	1.38527E-05	2.01006E-05	1.19152E-05	2.33742E-09	3.3934E-08	6.5967E-09	4.28684E-08	0.04286844
3837903772945	383790	3772945	7.30211E-05	8.58668E-05	8.47235E-05	1.80093E-05	2.3421E-05	1.72391E-05	1.77437E-06	2.07878E-05	1.77437E-06	1.37123E-05	1.98969E-05	1.17945E-05	2.298E-09	3.336E-08	6.483E-09	4.21406E-08	0.04214061
3838003772945	383800	3772945	7.17678E-05	8.4393E-05	8.32693E-05	1.77002E-05	2.3019E-05	1.69432E-05	1.74391E-06	2.04311E-05	1.74391E-06	1.3572E-05	1.96932E-05	1.16737E-05	2.2602E-09	3.2808E-08	6.3736E-09	4.14423E-08	0.04144226
3838103772945	383810	3772945	7.01802E-05	8.25262E-05	8.14274E-05	1.73087E-05	2.25098E-05	1.65684E-05	1.70534E-06	1.99791E-05	1.70534E-06	1.34722E-05	1.95484E-05	1.15879E-05	2.21227E-09	3.2111E-08	6.2363E-09	4.05594E-08	0.0405594
3838203772945	383820	3772945	6.86261E-05	8.06987E-05	7.96242E-05	1.69254E-05	2.20113E-05	1.62015E-05	1.66757E-06	1.95367E-05	1.66757E-06	1.33692E-05	1.9399E-05	1.14993E-05	2.16517E-09	3.1425E-08	6.1016E-09	3.96917E-08	0.03969165
3838303772945	383830	3772945	6.72336E-05	7.90612E-05	7.80084E-05	1.65819E-05	2.15647E-05	1.58728E-05	1.63373E-06	1.91402E-05	1.63373E-06	1.32538E-05	1.92316E-05	1.14001E-05	2.12302E-09	3.0811E-08	5.9808E-09	3.89144E-08	0.0389144
3838403772945	383840	3772945	6.60638E-05	7.76856E-05	7.66512E-05	1.62934E-05	2.11895E-05	1.55966E-05	1.60531E-06	1.88072E-05	1.60531E-06	1.31228E-05	1.90415E-05	1.12874E-05	2.08769E-09	3.0296E-08	5.8789E-09	3.82623E-08	0.03826234
3838503772945	383850	3772945	6.49107E-05	7.63297E-05	7.53134E-05	1.6009E-05	2.08196E-05	1.53244E-05	1.57729E-06	1.8479E-05	1.57729E-06	1.29949E-05	1.88559E-05	1.11774E-05	2.05294E-09	2.9789E-08	5.7787E-09	3.76208E-08	0.03762082
3838603772945	383860	3772945	6.44874E-05	7.58319E-05	7.48222E-05	1.59046E-05	2.06839E-05	1.52244E-05	1.567E-06	1.83585E-05	1.567E-06	1.2814E-05	1.85934E-05	1.10218E-05	2.04048E-09	2.9606E-08	5.7403E-09	3.73872E-08	0.03738719
3838703772945	383870	3772945	6.45988E-05	7.59629E-05	7.49514E-05	1.59321E-05	2.07196E-05	1.52507E-05	1.56971E-06	1.83902E-05	1.56971E-06	1.25988E-05	1.82811E-05	1.08366E-05	2.04427E-09	2.9659E-08	5.7514E-09	3.74546E-08	0.03745456
3838803772945	383880	3772945	6.42479E-05	7.55502E-05	7.45443E-05	1.58456E-05	2.0607E-05	1.51679E-05	1.56118E-06	1.82903E-05	1.56118E-06	1.24178E-05	1.80186E-05	1.0681E-05	2.03403E-09	2.9512E-08	5.7197E-09	3.72655E-08	0.03726549
3838903772945	383890	3772945	6.23094E-05	7.32708E-05	7.22951E-05	1.53675E-05	1.99853E-05	1.47103E-05	1.51408E-06	1.77384E-05	1.51408E-06	1.23835E-05	1.79688E-05	1.06515E-05	1.97506E-09	2.8651E-08	5.5528E-09	3.61787E-08	0.03617867
3839003772945	383900	3772945	6.03709E-05	7.09913E-05	7.0046E-05	1.48894E-05	1.93635E-05	1.42526E-05	1.46698E-06	1.71866E-05	1.46698E-06	1.23336E-05	1.78963E-05	1.06086E-05	1.91628E-09	2.7795E-08	5.3829E-09	3.50945E-08	0.03509454
3839103772945	383910	3772945	5.84436E-05	6.87249E-05	6.78098E-05	1.44141E-05	1.87454E-05	1.37976E-05	1.42014E-06	1.66379E-05	1.42014E-06	1.22806E-05	1.78194E-05	1.0563E-05	1.85778E-09	2.6944E-08	5.2171E-09	3.40191E-08	0.03401911
3829703772955	382970	3772955	5.03277E-05	5.91812E-05	5.83932E-05	1.24124E-05	1.61422E-05	1.18816E-05	1.22293E-06	1.43274E-05	1.22293E-06	9.17379E-06	1.33114E-05	7.89071E-06	2.03856E-09	2.7926E-08	5.1294E-09	3.5094E-08	0.03509399
3829803772955	382980	3772955	5.13916E-05	6.04323E-05	5.96277E-05	1.26748E-05	1.64835E-05	1.21327E-05	1.24879E-06	1.46303E-05	1.24879E-06	9.01159E-06	1.3076E-05	7.75119E-06	2.08333E-09	2.853E-08	5.2378E-09	3.58512E-08	0.03585122
3829903772955	382990	3772955	5.26171E-05	6.18734E-05	6.10495E-05	1.2977E-05	1.68765E-05	1.24221E-05	1.27856E-06	1.49792E-05	1.27856E-06	8.97104E-06	1.30172E-05	7.71632E-06	2.13361E-09	2.9213E-08	5.3623E-09	3.67091E-08	0.03670905
3830003772955	383000	3772955	5.3915E-05	6.33996E-05	6.25554E-05	1.32971E-05	1.72928E-05	1.27285E-05	1.3101E-06	1.53487E-05	1.3101E-06	8.96168E-06	1.30036E-05	7.70827E-06	2.18605E-09	2.9927E-08	5.4933E-09	3.76065E-08	0.03760647
3830103772955	383010	3772955	5.52574E-05	6.49782E-05	6.4113E-05	1.36282E-05	1.77234E-05	1.30454E-05	1.34272E-06	1.57308E-05	1.34272E-06	8.93985E-06	1.29719E-05	7.68949E-06	2.23974E-09	3.0659E-08	5.6278E-09	3.85269E-08	0.03852685
3830203772955	383020	3772955	5.66555E-05	6.66223E-05	6.57352E-05	1.39731E-05	1.81718E-05	1.33755E-05	1.3767E-06	1.61289E-05	1.3767E-06	8.92737E-06	1.29538E-05	7.67875E-06	2.29521E-09	3.1417E-08	5.7677E-09	3.94796E-08	0.03947962
3830303772955	383030	3772955	5.81261E-05	6.83515E-05	6.74414E-05	1.43357E-05	1.86435E-05	1.37226E-05	1.41243E-06	1.65475E-05	1.41243E-06	8.94608E-06	1.2981E-05	7.69485E-06	2.35282E-09	3.2206E-08	5.9138E-09	4.04726E-08	0.04047261
3830403772955	383040	3772955	5.97304E-05	7.0238E-05	6.93028E-05	1.47314E-05	1.91581E-05	1.41014E-05	1.45141E-06	1.70042E-05	1.45141E-06	8.95856E-06	1.29991E-05	7.70558E-06	2.41528E-09	3.3063E-08	6.0726E-09	4.15505E-08	0.04155052
3830503772955	383050	3772955	6.14349E-05	7.22424E-05	7.12805E-05	1.51518E-05	1.97048E-05	1.45038E-05	1.49283E-06	1.74894E-05	1.49283E-06	8.9804E-06	1.30308E-05	7.72436E-06	2.48092E-09	3.3964E-08	6.2406E-09	4.26859E-08	0.04268585
3830603772955	383060	3772955	6.32452E-05	7.43712E-05	7.33809E-05	1.55983E-05	2.02854E-05	1.49312E-05	1.53682E-06	1.80048E-05	1.53682E-06	9.03654E-06	1.31122E-05	7.77266E-06	2.5499E-09	3.4914E-08	6.4184E-09	4.38826E-08	0.04388264
3830703772955	383070	3772955	6.51614E-05	7.66245E-05	7.56042E-05	1.60709E-05	2.09E-05	1.53836E-05	1.58338E-06	1.85503E-05	1.58338E-06	9.09269E-06	1.31937E-05	7.82095E-06	2.62239E-09	3.5915E-08	6.6056E-09	4.51431E-08	0.04514313
3830803772955	383080	3772955	6.71779E-05	7.89957E-05	7.79438E-05	1.65682E-05	2.15468E-05	1.58596E-05	1.63238E-06	1.91244E-05	1.63238E-06	9.15196E-06	1.32797E-05	7.87193E-06	2.6975E-09	3.6954E-08	6.8011E-09	4.64529E-08	0.04645285
3830903772955	383090	3772955	6.93001E-05	8.14913E-05	8.04062E-05	1.70916E-05	2.22275E-05	1.63607E-05	1.68395E-06	1.97286E-05	1.68395E-06	9.2081E-06	1.33612E-05	7.92022E-06	2.77568E-09	3.8039E-08	7.0054E-09	4.78198E-08	0.04781979
3831003772955	383100	3772955	7.15283E-05	8.41114E-05	8.29914E-05	1.76411E-05	2.29422E-05	1.68867E-05	1.73809E-06	2.03629E-05	1.73809E-06	9.26425E-06	1.34426E-05	7.96852E-06	2.85686E-09	3.9168E-08	7.219E-09	4.92435E-08	0.04924355
3831103772955	383110	3772955	7.38789E-05	8.68756E-05	8.57188E-05	1.82209E-05	2.36961E-05	1.74416E-05	1.79521E-06	2.10321E-05	1.79521E-06	9.32352E-06	1.35286E-05	8.0195E-06	2.94122E-09	4.0345E-08	7.4422E-09	5.07282E-08	0.0507282
3831203772955	383120	3772955	7.63911E-05	8.98297E-05	8.86336E-05	1.88405E-05	2.45019E-05	1.80347E-05	1.85626E-06	2.17472E-05	1.85626E-06	9.38278E-06	1.36146E-05	8.07047E-06	3.03034E-09	4.1591E-08	7.6794E-09	5.23004E-08	0.05230038
3831303772955	383130	3772955	7.90259E-05	9.2928E-05	9.16906E-05	1.94903E-05	2.5347E-05	1.86567E-05	1.92028E-06	2.24973E-05	1.92028E-06	9.44205E-06	1.37006E-05	8.12145E-06	3.12266E-09	4.2886E-08	7.9266E-09	5.39352E-08	0.05393521
3831403772955	383140	3772955	8.1889E-05	9.62948E-05	9.50126E-05	2.01964E-05	2.62653E-05	1.93327E-05	1.98985E-06	2.33124E-05	1.98985E-06	9.50132E-06	1.37866E-05	8.17243E-06	3.22199E-09	4.4282E-08	8.1942E-09	5.56981E-08	0.05569815
3831503772955	383150	3772955	8.50307E-05	9.99891E-05	9.86577E-05	2.09713E-05	2.7273E-05	2.00744E-05	2.06619E-06	2.42068E-05	2.06619E-06	9.66664E-06	1.40265E-05	8.31463E-06	3.32952E-09	4.5798E-08	8.4865E-09	5.76145E-08	0.05761449
3831603772955	383160	3772955	8.82949E-05	0.000103828	0.000102445	2.17763E-05	2.83199E-05	2.0845E-05	2.14551E-06	2.5136E-05	2.14551E-06	9.77269E-06	1.41804E-05	8.40585E-06	3.43956E-09	4.7355E-08	8.7878E-09	5.95821E-08	0.05958214
3831703772955	383170	3772955	9.18376E-05	0.000107993	0.000106556	2.26501E-05	2.94562E-05	2.16814E-05	2.2316E-06	2.61446E-05	2.2316E-06	9.9349E-06	1.44157E-05	8.54536E-06	3.5576E-09	4.9029E-08	9.1137E-09	6.17007E-08	0.06170074
3831803772955	383180	3772955	9.55641E-05	0.000112376	0.000110879	2.35691E-05	3.06515E-05	2.25612E-05	2.32215E-06	2.72055E-05	2.32215E-06	1.01221E-05	1.46873E-05	8.70634E-06	3.67959E-09	5.0768E-08	9.4536E-09	6.39009E-08	0.06390087
3831903772955	383190	3772955	9.96137E-05	0.000117138	0.000115578	2.45679E-05	3.19504E-05	2.35172E-05	2.42055E-06	2.83583E-05	2.42055E-06	1.03654E-05	1.50404E-05	8.91562E-06	3.81017E-09	5.2635E-08	9.8212E-09	6.6266E-08	0.06626596
3832003772955	383200	3772955	0.00010402	0.000122319	0.00012069	2.56546E-05	3.33636E-05	2.45574E-05	2.52762E-06	2.96127E-05	2.52762E-06	1.07865E-05	1.56514E-05	9.27782E-06	3.94949E-09	5.4636E-08	1.022E-08	6.88051E-08	0.06880512
3832103772955	383210	3772955	0.000108476	0.000127559	0.000125861	2.67536E-05	3.47929E-05	2.56095E-05	2.6359E-06	3.08813E-05	2.6359E-06	1.12606E-05	1.63394E-05	9.68564E-06	4.08574E-09	5.661E-08	1.0617E-08	7.13124E-08	0.07131242
3832203772955	383220	3772955	0.000113138	0.000133042	0.00013127	2.79035E-05	3.62883E-05	2.67102E-05	2.7492E-06	3.22086E-05	2.7492E-06	1.2212E-05	1.77198E-05	1.0504E-05	4.2159E-09	5.854E-08	1.1024E-08	7.37799E-08	0.07377992
3832303772955	383230	3772955	0.000116419	0.0001369	0.000135077	2.87127E-05	3.73406E-05	2.74847E-05	2.82892E-06	3.31426E-05	2.82892E-06	1.29637E-05	1.88106E-05	1.11506E-05	4.28602E-09	5.9667E-08	1.1277E-08	7.52306E-08	0.07523061
3832403772955	383240	3772955	0.000121098	0.000142402	0.000140506	2.98667E-05	3.88414E-05	2.85894E-05	2.94262E-06	3.44746E-05	2.94262E-06	1.38621E-05	2.01142E-05	1.19233E-05	4.41797E-09	6.166E-08	1.1618E-08	7.7696E-08	0.07769596
3832503772955	383250	3772955	0.000131415	0.000154533	0.000152475	3.2411E-05	4.21502E-05	3.10249E-05	3.19329E-06	3.74115E-05	3.19329E-06	1.45296E-05	2.10827E-05	1.24974E-05	4.68334E-09	6.5736E-08	1.2432E-08	8.28515E-08	0.08285151
3832603772955	383260	3772955	0.000137859	0.000162111	0.000159953	3.40005E-05	4.42174E-05	3.25464E-05	3.3499E-06	3.92462E-05	3.3499E-06	1.49694E-05	2.17209E-05	1.28757E-05	4.83246E-09	6.8105E-08	1.2913E-08	8.58506E-08	0.08585065
3832703772955	383270	3772955	0.000142188	0.000167201	0.000164975	3.5068E-05	4.56056E-05	3.35682E-05	3.45507E-06	4.04783E-05	3.45507E-06	1.52158E-05	2.20785E-05	1.30877E-05	4.90707E-09	6.9427E-08	1.3201E-08	8.75352E-08	0.08753522
3832803772955	383280	3772955	0.000143407	0.000168635	0.00016639	3.53688E-05	4.59969E-05	3.38562E-05	3.48471E-06	4.08256E-05	3.48471E-06	1.52408E-05	2.21147E-05	1.31092E-05	4.88813E-09	6.9374E-08	1.3229E-08	8.74909E-08	0.08749089
3832903772955	383290	3772955	0.000143875	0.000169186	0.000166933	3.54842E-05	4.61469E-05	3.39667E-05	3.49608E-06	4.09588E-05	3.49608E-06	1.51378E-05	2.19653E-05	1.30206E-05	4.85395E-09	6.906E-08	1.3208E-08	8.71219E-08	0.08712195
3833003772955	383300	3772955	0.000148187	0.000174256	0.000171935	3.65476E-05	4.75298E-05	3.49845E-05	3.60085E-06	4.21862E-05	3.60085E-06	1.51971E-05	2.20513E-05	1.30716E-05	4.95199E-09	7.0605E-08	1.3547E-08	8.91034E-08	0.08910335
3833103772955	383310	3772955	0.000152214	0.000178991	0.000176608	3.75408E-05	4.88215E-05	3.59353E-05	3.69871E-06	4.33327E-05	3.69871E-06	1.52501E-05	2.21283E-05	1.31172E-05	5.04177E-09	7.2028E-08	1.3863E-08	9.09331E-08	0.09093309
3833203772955	383320	3772955	0.000154548	0.000181736	0.000179316	3.81165E-05	4.95701E-05	3.64863E-05	3.75542E-06	4.39972E-05	3.75542E-06	1.52283E-05	2.20966E-05	1.30984E-05	5.07795E-09	7.268E-08	1.4031E-08	9.17891E-08	0.09178906
3833303772955	383330	3772955	0.000155579	0.000182948	0.000180512	3.83706E-05	4.99007E-05	3.67296E-05	3.78046E-06	4.42905E-05	3.78046E-06	1.5141E-05	2.19699E-05	1.30233E-05	5.075E-09	7.2761E-08	1.4087E-08	9.19229E-08	0.0919229
3833403772955	383340	3772955	0.000156102	0.000183563	0.000181119	3.84997E-05	5.00686E-05	3.68532E-05	3.79319E-06	4.44396E-05	3.79319E-06	1.5038E-05	2.18205E-05	1.29348E-05	5.05903E-09	7.2644E-08	1.4101E-08	9.18035E-08	0.09180353
3833503772955	383350	3772955	0.000156798	0.000184382	0.000181927	3.86715E-05	5.02919E-05	3.70176E-05	3.81011E-06	4.46378E-05	3.81011E-06	1.4985E-05	2.17436E-05	1.28891E-05	5.05205E-09	7.2643E-08	1.4134E-08	9.18293E-08	0.0918293
3833603772955	383360	3772955	0.000156743	0.000184317	0.000181862	3.86577E-05	5.02741E-05	3.70045E-05	3.80875E-06	4.4622E-05	3.80875E-06	1.49226E-05	2.1653E-05	1.28355E-05	5.02482E-09	7.2341E-08	1.4103E-08	9.14688E-08	0.09146875
3833703772955	383370	3772955	0.00015789	0.000185666	0.000183194	3.89407E-05	5.06421E-05	3.72754E-05	3.83664E-06	4.49486E-05	3.83664E-06	1.50224E-05	2.17979E-05	1.29213E-05	5.03972E-09	7.2633E-08	1.4183E-08	9.18557E-08	0.09185573
3833803772955	383380	3772955	0.000160625	0.000188882	0.000186367	3.96153E-05	5.15193E-05	3.7921E-05	3.9031E-06	4.57272E-05	3.9031E-06	1.52938E-05	2.21917E-05	1.31548E-05	5.1075E-09	7.3679E-08	1.4407E-08	9.31934E-08	0.09319335
3833903772955	383390	3772955	0.00016302	0.000191699	0.000189146	4.0206E-05	5.22876E-05	3.84865E-05	3.9613E-06	4.64091E-05	3.9613E-06	1.55465E-05	2.25583E-05	1.33721E-05	5.1656E-09	7.4581E-08	1.4599E-08	9.43455E-08	0.09434547
3834003772955	383400	3772955	0.000163655	0.000192445	0.000189883	4.03626E-05	5.24913E-05	3.86364E-05	3.97673E-06	4.65899E-05	3.97673E-06	1.57056E-05	2.27891E-05	1.35089E-05	5.16999E-09	7.4703E-08	1.4633E-08	9.45061E-08	0.0945061
3834103772955	383410	3772955	0.000163739	0.000192544	0.00018998	4.03832E-05	5.25181E-05	3.86562E-05	3.97876E-06	4.66137E-05	3.97876E-06	1.58459E-05	2.29928E-05	1.36297E-05	5.15853E-09	7.4589E-08	1.4619E-08	9.43671E-08	0.09436713
3834203772955	383420	3772955	0.000162848	0.000191496	0.000188946	4.01634E-05	5.22322E-05	3.84458E-05	3.9571E-06	4.636E-05	3.9571E-06	1.59489E-05	2.31421E-05	1.37182E-05	5.11861E-09	7.4059E-08	1.452E-08	9.36972E-08	0.09369718
3834303772955	383430	3772955	0.000160653	0.000188915	0.000186399	3.96222E-05	5.15283E-05	3.79276E-05	3.90377E-06	4.57352E-05	3.90377E-06	1.59956E-05	2.321E-05	1.37584E-05	5.03982E-09	7.2961E-08	1.4306E-08	9.23068E-08	0.09230684
3834403772955	383440	3772955	0.000158202	0.000186033	0.000183556	3.90177E-05	5.07422E-05	3.7349E-05	3.84422E-06	4.50374E-05	3.84422E-06	1.60393E-05	2.32734E-05	1.3796E-05	4.95405E-09	7.1758E-08	1.407E-08	9.07818E-08	0.09078179
3834503772955	383450	3772955	0.000153194	0.000180144	0.000177745	3.77826E-05	4.9136E-05	3.61668E-05	3.72253E-06	4.36118E-05	3.72253E-06	1.59551E-05	2.31512E-05	1.37236E-05	4.79136E-09	6.9435E-08	1.3611E-08	8.78375E-08	0.08783754
3834603772955	383460	3772955	0.000147585	0.000173548	0.000171237	3.63992E-05	4.73368E-05	3.48425E-05	3.58623E-06	4.2015E-05	3.58623E-06	1.58241E-05	2.29611E-05	1.36109E-05	4.61161E-09	6.6859E-08	1.3101E-08	8.45713E-08	0.08457126
3834703772955	383470	3772955	0.000141731	0.000166664	0.000164445	3.49553E-05	4.54591E-05	3.34604E-05	3.44397E-06	4.03483E-05	3.44397E-06	1.56494E-05	2.27076E-05	1.34606E-05	4.42578E-09	6.4188E-08	1.2571E-08	8.11852E-08	0.08118522

			EGIODemolition	EGIOSite Grubbing / Prep	EGIOMass Grading / Excavation	EGIOMass Grading / Excavation	EGIODrainage / Utilities Trenching	EGIODrainage / Utilities Trenching	EGIOFoundations / Concrete Pads	EGIOFoundations / Concrete Pads	EGIOBuilding / Structure Construction	EGIOBuilding / Structure Construction	EGIOAsphalt Paving	EGIOArchitectural Coating	EGIOLandscaping or Other Finishing	EGIOWaterside Construction (Piles)	HIWaterside Construction (Landscaping)	HIWaterside Construction (Landscaping)	KMDemolition	KMSite Grubbing / Prep	KMMass Grading / Excavation
Unique Identifier	X (UTM)	Y (UTM)	2025	2025	2025	2026	2026	2027	2026	2027	2026	2027	2027	2027	2027	2027	2025	2026	2025	2025	2025
3834803772955	383480	3772955	0.000162718	6.382E-05	2.11353E-05	2.06999E-05	4.80661E-05	4.7992E-05	6.31526E-05	6.31119E-05	6.76443E-05	6.60229E-05	2.63229E-06	2.63229E-06	7.12875E-05	2.63229E-06	4.08327E-05	3.95537E-05	5.23018E-05	0.000226993	0.000172539
3834903772955	383490	3772955	0.0001552	6.0872E-05	2.01588E-05	1.97435E-05	4.58454E-05	4.57746E-05	6.02348E-05	6.0196E-05	6.4519E-05	6.29725E-05	2.51067E-06	2.51067E-06	6.79939E-05	2.51067E-06	3.88917E-05	3.76735E-05	4.99686E-05	0.000216867	0.000164842
3835003772955	383500	3772955	0.000148518	5.8251E-05	1.92908E-05	1.88934E-05	4.38714E-05	4.38037E-05	5.76412E-05	5.7604E-05	6.1741E-05	6.02611E-05	2.40256E-06	2.40256E-06	6.50662E-05	2.40256E-06	3.71713E-05	3.6007E-05	4.78933E-05	0.00020786	0.000157996
3835103772955	383510	3772955	0.000142383	5.5845E-05	1.8494E-05	1.8113E-05	4.20592E-05	4.19943E-05	5.52603E-05	5.52246E-05	5.91907E-05	5.77719E-05	2.30332E-06	2.30332E-06	6.23785E-05	2.30332E-06	3.55927E-05	3.44779E-05	4.5981E-05	0.000199561	0.000151688
3835203772955	383520	3772955	0.000136769	5.3643E-05	1.77648E-05	1.73988E-05	4.04009E-05	4.03386E-05	5.30815E-05	5.30473E-05	5.68569E-05	5.54941E-05	2.21251E-06	2.21251E-06	5.99191E-05	2.21251E-06	3.41468E-05	3.30773E-05	4.42204E-05	0.00019192	0.000145879
3835303772955	383530	3772955	0.000132476	5.1959E-05	1.72072E-05	1.68526E-05	3.91327E-05	3.90723E-05	5.14152E-05	5.1382E-05	5.50721E-05	5.37521E-05	2.14306E-06	2.14306E-06	5.80382E-05	2.14306E-06	3.30346E-05	3.19999E-05	4.28716E-05	0.000186066	0.00014143
3835403772955	383540	3772955	0.000128335	5.0335E-05	1.66693E-05	1.63259E-05	3.79095E-05	3.7851E-05	4.98082E-05	4.9776E-05	5.33508E-05	5.2072E-05	2.07607E-06	2.07607E-06	5.62241E-05	2.07607E-06	3.19636E-05	3.09625E-05	4.1559E-05	0.000180369	0.0001371
3835503772955	383550	3772955	0.000125209	4.9109E-05	1.62633E-05	1.59283E-05	3.69862E-05	3.69291E-05	4.8595E-05	4.85637E-05	5.20513E-05	5.08037E-05	2.02551E-06	2.02551E-06	5.48547E-05	2.02551E-06	3.1142E-05	3.01666E-05	4.05587E-05	0.000176028	0.0001338
3835603772955	383560	3772955	0.000122865	4.8189E-05	1.59588E-05	1.563E-05	3.62937E-05	3.62377E-05	4.76852E-05	4.76544E-05	5.10768E-05	4.98525E-05	1.98758E-06	1.98758E-06	5.38277E-05	1.98758E-06	3.05196E-05	2.95636E-05	3.98029E-05	0.000172747	0.000131306
3835703772955	383570	3772955	0.000120619	4.7309E-05	1.56672E-05	1.53444E-05	3.56304E-05	3.55754E-05	4.68137E-05	4.67835E-05	5.01433E-05	4.89414E-05	1.95126E-06	1.95126E-06	5.28439E-05	1.95126E-06	2.99204E-05	2.89832E-05	3.90696E-05	0.000169565	0.000128887
3835803772955	383580	3772955	0.000118742	4.6572E-05	1.54233E-05	1.51056E-05	3.50759E-05	3.50217E-05	4.60851E-05	4.60554E-05	4.93629E-05	4.81797E-05	1.92089E-06	1.92089E-06	5.20215E-05	1.92089E-06	2.94199E-05	2.84984E-05	3.84541E-05	0.000166893	0.000126857
3835903772955	383590	3772955	0.000116964	4.5875E-05	1.51923E-05	1.48793E-05	3.45505E-05	3.44972E-05	4.53949E-05	4.53656E-05	4.86236E-05	4.74581E-05	1.89212E-06	1.89212E-06	5.12423E-05	1.89212E-06	2.89445E-05	2.80379E-05	3.78679E-05	0.000164349	0.000124923
3836003772955	383600	3772955	0.000115724	4.5389E-05	1.50313E-05	1.47216E-05	3.41844E-05	3.41316E-05	4.49138E-05	4.48848E-05	4.81083E-05	4.69552E-05	1.87207E-06	1.87207E-06	5.06993E-05	1.87207E-06	2.86073E-05	2.77112E-05	3.74583E-05	0.000162572	0.000123572
3836103772955	383610	3772955	0.000115176	4.5174E-05	1.49602E-05	1.46519E-05	3.40225E-05	3.397E-05	4.47011E-05	4.46723E-05	4.78805E-05	4.67328E-05	1.8632E-06	1.8632E-06	5.04592E-05	1.8632E-06	2.84512E-05	2.756E-05	3.72841E-05	0.000161815	0.000122997
3836203772955	383620	3772955	0.000114736	4.5001E-05	1.4903E-05	1.45959E-05	3.38925E-05	3.38402E-05	4.45303E-05	4.45016E-05	4.76975E-05	4.65543E-05	1.85608E-06	1.85608E-06	5.02664E-05	1.85608E-06	2.83274E-05	2.74401E-05	3.71483E-05	0.000161226	0.000122549
3836303772955	383630	3772955	0.000113272	4.4427E-05	1.47128E-05	1.44097E-05	3.346E-05	3.34084E-05	4.39621E-05	4.39337E-05	4.70889E-05	4.59602E-05	1.8324E-06	1.8324E-06	4.9625E-05	1.8324E-06	2.79453E-05	2.707E-05	3.66662E-05	0.000159134	0.000120959
3836403772955	383640	3772955	0.000111673	4.38E-05	1.45052E-05	1.42063E-05	3.29878E-05	3.29369E-05	4.33416E-05	4.33136E-05	4.64243E-05	4.53115E-05	1.80654E-06	1.80654E-06	4.89246E-05	1.80654E-06	2.75291E-05	2.66669E-05	3.61344E-05	0.000156826	0.000119204
3836503772955	383650	3772955	0.000110362	4.3286E-05	1.43348E-05	1.40395E-05	3.26004E-05	3.25501E-05	4.28326E-05	4.2805E-05	4.58791E-05	4.47794E-05	1.78532E-06	1.78532E-06	4.83501E-05	1.78532E-06	2.71883E-05	2.63367E-05	3.56976E-05	0.0001549	0.000117764
3836603772955	383660	3772955	0.000109625	4.2997E-05	1.42392E-05	1.39458E-05	3.23828E-05	3.23329E-05	4.25468E-05	4.25193E-05	4.55729E-05	4.44806E-05	1.77341E-06	1.77341E-06	4.80274E-05	1.77341E-06	2.69963E-05	2.61508E-05	3.546E-05	0.000153899	0.00011698
3836703772955	383670	3772955	0.000108817	4.268E-05	1.41342E-05	1.3843E-05	3.2144E-05	3.20944E-05	4.22331E-05	4.22058E-05	4.52369E-05	4.41526E-05	1.76033E-06	1.76033E-06	4.76732E-05	1.76033E-06	2.67918E-05	2.59527E-05	3.51952E-05	0.00015275	0.000116106
3836803772955	383680	3772955	0.000107721	4.225E-05	1.39918E-05	1.37036E-05	3.18203E-05	3.17712E-05	4.18078E-05	4.17808E-05	4.47813E-05	4.37079E-05	1.7426E-06	1.7426E-06	4.71932E-05	1.7426E-06	2.6512E-05	2.56816E-05	3.48286E-05	0.000151159	0.000114897
3836903772955	383690	3772955	0.000106473	4.176E-05	1.38297E-05	1.35447E-05	3.14515E-05	3.1403E-05	4.13232E-05	4.12965E-05	4.42623E-05	4.32014E-05	1.72241E-06	1.72241E-06	4.66462E-05	1.72241E-06	2.61963E-05	2.53757E-05	3.44122E-05	0.000149351	0.000113523
3837003772955	383700	3772955	0.000105152	4.1242E-05	1.36582E-05	1.33768E-05	3.10615E-05	3.10136E-05	4.08108E-05	4.07844E-05	4.37134E-05	4.26656E-05	1.70105E-06	1.70105E-06	4.60677E-05	1.70105E-06	2.58608E-05	2.50508E-05	3.39641E-05	0.000147407	0.000112045
3837103772955	383710	3772955	0.000103661	4.0657E-05	1.34645E-05	1.31871E-05	3.06211E-05	3.05738E-05	4.02321E-05	4.02061E-05	4.30936E-05	4.20607E-05	1.67693E-06	1.67693E-06	4.54145E-05	1.67693E-06	2.54769E-05	2.46789E-05	3.34572E-05	0.000145207	0.000110373
3837203772955	383720	3772955	0.000102179	4.0076E-05	1.3272E-05	1.29986E-05	3.01833E-05	3.01367E-05	3.96569E-05	3.96313E-05	4.24775E-05	4.14593E-05	1.65295E-06	1.65295E-06	4.47652E-05	1.65295E-06	2.50966E-05	2.43105E-05	3.29525E-05	0.000143016	0.000108708
3837303772955	383730	3772955	0.000100419	3.9386E-05	1.30433E-05	1.27746E-05	2.96632E-05	2.96175E-05	3.89736E-05	3.89485E-05	4.17456E-05	4.0745E-05	1.62447E-06	1.62447E-06	4.39939E-05	1.62447E-06	2.46428E-05	2.38709E-05	3.23596E-05	0.000140443	0.000106752
3837403772955	383740	3772955	9.85147E-05	3.8639E-05	1.2796E-05	1.25324E-05	2.91008E-05	2.90559E-05	3.82346E-05	3.82099E-05	4.0954E-05	3.99724E-05	1.59367E-06	1.59367E-06	4.31597E-05	1.59367E-06	2.41512E-05	2.33948E-05	3.17169E-05	0.000137654	0.000104631
3837503772955	383750	3772955	9.67003E-05	3.7927E-05	1.25603E-05	1.23015E-05	2.85648E-05	2.85207E-05	3.75304E-05	3.75062E-05	4.01998E-05	3.92362E-05	1.56432E-06	1.56432E-06	4.23648E-05	1.56432E-06	2.36812E-05	2.29395E-05	3.11059E-05	0.000135002	0.000102616
3837603772955	383760	3772955	9.55416E-05	3.7473E-05	1.24098E-05	1.21541E-05	2.82225E-05	2.8179E-05	3.70807E-05	3.70568E-05	3.97181E-05	3.87661E-05	1.54557E-06	1.54557E-06	4.18572E-05	1.54557E-06	2.33924E-05	2.26597E-05	3.07189E-05	0.000133322	0.000101339
3837703772955	383770	3772955	9.44728E-05	3.7054E-05	1.2271E-05	1.20182E-05	2.79068E-05	2.78637E-05	3.66659E-05	3.66422E-05	3.92737E-05	3.83324E-05	1.52828E-06	1.52828E-06	4.13889E-05	1.52828E-06	2.31215E-05	2.23973E-05	3.03591E-05	0.00013176	0.000100152
3837803772955	383780	3772955	9.32423E-05	3.6571E-05	1.21112E-05	1.18616E-05	2.75433E-05	2.75008E-05	3.61883E-05	3.6165E-05	3.87622E-05	3.78331E-05	1.50838E-06	1.50838E-06	4.08498E-05	1.50838E-06	2.28058E-05	2.20915E-05	2.99404E-05	0.000129943	9.87709E-05
3837903772955	383790	3772955	9.17961E-05	3.6004E-05	1.19233E-05	1.16777E-05	2.71161E-05	2.70743E-05	3.56271E-05	3.56041E-05	3.8161E-05	3.72463E-05	1.48498E-06	1.48498E-06	4.02163E-05	1.48498E-06	2.24327E-05	2.173E-05	2.94516E-05	0.000127822	9.71583E-05
3838003772955	383800	3772955	9.04039E-05	3.5458E-05	1.17425E-05	1.15006E-05	2.67049E-05	2.66637E-05	3.50867E-05	3.50641E-05	3.75823E-05	3.66814E-05	1.46246E-06	1.46246E-06	3.96064E-05	1.46246E-06	2.20757E-05	2.13842E-05	2.89831E-05	0.000125789	9.56129E-05
3838103772955	383810	3772955	8.85357E-05	3.4725E-05	1.14998E-05	1.12629E-05	2.6153E-05	2.61127E-05	3.43616E-05	3.43395E-05	3.68056E-05	3.59234E-05	1.43224E-06	1.43224E-06	3.87879E-05	1.43224E-06	2.15895E-05	2.09133E-05	2.83585E-05	0.000123078	9.35524E-05
3838203772955	383820	3772955	8.66944E-05	3.4003E-05	1.12607E-05	1.10287E-05	2.56091E-05	2.55696E-05	3.3647E-05	3.36253E-05	3.60401E-05	3.51763E-05	1.40245E-06	1.40245E-06	3.79812E-05	1.40245E-06	2.11088E-05	2.04476E-05	2.77384E-05	0.000120387	9.15068E-05
3838303772955	383830	3772955	8.48351E-05	3.3274E-05	1.10192E-05	1.07921E-05	2.50599E-05	2.50212E-05	3.29254E-05	3.29042E-05	3.52672E-05	3.44219E-05	1.37237E-06	1.37237E-06	3.71666E-05	1.37237E-06	2.06262E-05	1.99802E-05	2.71138E-05	0.000117676	8.94462E-05
3838403772955	383840	3772955	8.29129E-05	3.252E-05	1.07695E-05	1.05476E-05	2.44921E-05	2.44543E-05	3.21794E-05	3.21586E-05	3.44681E-05	3.3642E-05	1.34128E-06	1.34128E-06	3.63245E-05	1.34128E-06	2.01257E-05	1.94953E-05	2.64689E-05	0.000114877	8.73185E-05
3838503772955	383850	3772955	8.10537E-05	3.179E-05	1.0528E-05	1.03111E-05	2.39429E-05	2.39059E-05	3.14578E-05	3.14375E-05	3.36952E-05	3.28876E-05	1.3112E-06	1.3112E-06	3.551E-05	1.3112E-06	1.96432E-05	1.90279E-05	2.58397E-05	0.000112146	8.52431E-05
3838603772955	383860	3772955	8.07303E-05	3.1664E-05	1.0486E-05	1.027E-05	2.38473E-05	2.38105E-05	3.13323E-05	3.13121E-05	3.35608E-05	3.27564E-05	1.30597E-06	1.30597E-06	3.53683E-05	1.30597E-06	1.9566E-05	1.89532E-05	2.57311E-05	0.000111675	8.48847E-05
3838703772955	383870	3772955	8.10626E-05	3.1794E-05	1.05292E-05	1.03122E-05	2.39455E-05	2.39086E-05	3.14613E-05	3.1441E-05	3.36989E-05	3.28912E-05	1.31135E-06	1.31135E-06	3.55139E-05	1.31135E-06	1.96611E-05	1.90453E-05	2.58307E-05	0.000112107	8.52132E-05
3838803772955	383880	3772955	8.15028E-05	3.1967E-05	1.05863E-05	1.03682E-05	2.40755E-05	2.40384E-05	3.16321E-05	3.16117E-05	3.38819E-05	3.30698E-05	1.31847E-06	1.31847E-06	3.57067E-05	1.31847E-06	1.97651E-05	1.91461E-05	2.59823E-05	0.000112765	8.57134E-05
3838903772955	383890	3772955	7.9904E-05	3.1339E-05	1.03787E-05	1.01648E-05	2.36032E-05	2.35668E-05	3.10116E-05	3.09916E-05	3.32173E-05	3.24211E-05	1.2926E-06	1.2926E-06	3.50063E-05	1.2926E-06	1.93508E-05	1.87447E-05	2.54437E-05	0.000110427	8.39366E-05
3839003772955	383900	3772955	7.8377E-05	3.0741E-05	1.01803E-05	9.97058E-06	2.31522E-05	2.31165E-05	3.0419E-05	3.03993E-05	3.25825E-05	3.18015E-05	1.2679E-06	1.2679E-06	3.43373E-05	1.2679E-06	1.89525E-05	1.83589E-05	2.49209E-05	0.000108159	8.2212E-05
3839103772955	383910	3772955	7.54219E-05	2.9582E-05	9.7965E-06	9.59466E-06	2.22793E-05	2.22449E-05	2.92721E-05	2.92532E-05	3.1354E-05	3.06025E-05	1.2201E-06	1.2201E-06	3.30427E-05	1.2201E-06	1.82027E-05	1.76325E-05	2.39365E-05	0.000103886	7.89644E-05
3829703772965	382970	3772965	0.000102368	4.015E-05	1.32965E-05	1.30225E-05	3.0239E-05	3.01923E-05	3.97301E-05	3.97045E-05	4.25559E-05	4.15358E-05	1.656E-06	1.656E-06	4.48479E-05	1.656E-06	2.22102E-05	2.15146E-05	2.02115E-05	8.77192E-05	6.66759E-05
3829803772965	382980	3772965	0.000104838	4.1119E-05	1.36173E-05	1.33368E-05	3.09686E-05	3.09209E-05	4.06887E-05	4.06625E-05	4.35827E-05	4.25381E-05	1.69596E-06	1.69596E-06	4.593E-05	1.69596E-06	2.27771E-05	2.20637E-05	2.0646E-05	8.9605E-05	6.81093E-05
3829903772965	382990	3772965	0.000107533	4.2176E-05	1.39673E-05	1.36796E-05	3.17646E-05	3.17156E-05	4.17346E-05	4.17076E-05	4.47029E-05	4.36314E-05	1.73955E-06	1.73955E-06	4.71105E-05	1.73955E-06	2.3396E-05	2.26632E-05	2.11439E-05	9.17658E-05	6.97518E-05
3830003772965	383000	3772965	0.000110317	4.3268E-05	1.4329E-05	1.40338E-05	3.25871E-05	3.25368E-05	4.28152E-05	4.27876E-05	4.58604E-05	4.47612E-05	1.7846E-06	1.7846E-06	4.83304E-05	1.7846E-06	2.404E-05	2.3287E-05	2.16666E-05	9.40347E-05	7.14764E-05
3830103772965	383010	3772965	0.000113155	4.4381E-05	1.46977E-05	1.43948E-05	3.34255E-05	3.3374E-05	4.39168E-05	4.38885E-05	4.70404E-05	4.59128E-05	1.83051E-06	1.83051E-06	4.95739E-05	1.83051E-06	2.46948E-05	2.39213E-05	2.22075E-05	9.63821E-05	7.32607E-05
3830203772965	383020	3772965	0.000115931	4.547E-05	1.50582E-05	1.47479E-05	3.42454E-05	3.41926E-05	4.4994E-05	4.49649E-05	4.81942E-05	4.7039E-05	1.87541E-06	1.87541E-06	5.07898E-05	1.87541E-06	2.53424E-05	2.45486E-05	2.27438E-05	9.87099E-05	7.503E-05
3830303772965	383030	3772965	0.000118769	4.6583E-05	1.54268E-05	1.5109E-05	3.50838E-05	3.50297E-05	4.60956E-05	4.60658E-05	4.93741E-05	4.81906E-05	1.92132E-06	1.92132E-06	5.20333E-05	1.92132E-06	2.60061E-05	2.51915E-05	2.33051E-05	0.000101146	7.68815E-05
3830403772965	383040	3772965	0.000121994	4.7848E-05	1.58457E-05	1.55192E-05	3.60363E-05	3.59807E-05	4.7347E-05	4.73165E-05	5.07146E-05	4.9499E-05	1.97349E-06	1.97349E-06	5.3446E-05	1.97349E-06	2.67631E-05	2.59249E-05	2.39546E-05	0.00010396	7.90242E-05
3830503772965	383050	3772965	0.000125407	4.9186E-05	1.6289E-05	1.59534E-05	3.70446E-05	3.69874E-05	4.86717E-05	4.86403E-05	5.21335E-05	5.08839E-05	2.0287E-06	2.0287E-06	5.49413E-05	2.0287E-06	2.75632E-05	2.66999E-05	2.46493E-05	0.0010698	8.13161E-05
3830603772965	383060	3772965	0.000128901	5.0557E-05	1.67428E-05	1.63979E-05	3.80767E-05	3.80179E-05	5.00278E-05	4.99955E-05	5.3586E-05	5.23016E-05	2.08523E-06	2.08523E-06	5.6472E-05	2.08523E-06	2.83884E-05	2.74992E-05	2.5369E-05	0.000110103	8.36902E-05
3830703772965	383070	3772965	0.000132458	5.1952E-05	1.72048E-05	1.68504E-05	3.91274E-05	3.9067E-05	5.14082E-05	5.13751E-05	5.50646E-05	5.37448E-05	2.14276E-06	2.14276E-06	5.80303E-05	2.14276E-06	2.92333E-05	2.83177E-05	2.61203E-05	0.000113364	8.61688E-05
3830803772965	383080	3772965	0.00013614	5.3396E-05	1.76832E-05	1.73188E-05	4.02152E-05	4.01531E-05	5.28375E-05	5.28034E-05	5.65956E-05	5.5239E-05	2.20234E-06	2.20234E-06	5.96437E-05	2.20234E-06	3.01123E-05	2.91692E-05	2.69169E-05	0.000116821	8.87967E-05
3830903772965	383090	3772965	0.000139994	5.4907E-05	1.81837E-05	1.7809E-05	4.13534E-05	4.12896E-05	5.4333E-05	5.42979E-05	5.81974E-05	5.68025E-05	2.26467E-06	2.26467E-06	6.13318E-05	2.26467E-06	3.10398E-05	3.00676E-05	2.77656E-05	0.000120505	9.15964E-05
3831003772965	383100	3772965	0.000144	5.6479E-05	1.8704E-05	1.83186E-05	4.25368E-05	4.24711E-05	5.58878E-05	5.58517E-05	5.98628E-05	5.84279E-05	2.32948E-06	2.32948E-06	6.30869E-05	2.32948E-06	3.20049E-05	3.10024E-05	2.8664E-05	0.000124404	9.45602E-05
3831103772965	383110	3772965	0.000148113	5.8092E-05	1.92383E-05	1.8842E-05	4.3752E-05	4.36845E-05	5.74844E-05	5.74473E-05	6.15729E-05	6.00971E-05	2.39603E-06	2.39603E-06	6.48891E-05	2.39603E-06	3.30059E-05	3.19721E-05	2.96123E-05	0.000128519	9.76884E-05
3831203772965	383120	3772965	0.000152389	5.9769E-05	1.97937E-05	1.93858E-05	4.50149E-05	4.49455E-05	5.91437E-05	5.91055E-05	6.33503E-05	6.18318E-05	2.46519E-06	2.46519E-06	6.67622E-05	2.46519E-06	3.40535E-05	3.29869E-05	3.06193E-05	0.0013289	0.000101011
3831303772965	383130	3772965	0.000156772	6.1488E-05	2.0363E-05	1.99435E-05	4.63097E-05	4.62382E-05	6.08449E-05	6.08056E-05	6.51725E-05	6.36103E-05	2.5361E-06	2.5361E-06	6.86825E-05	2.5361E-06	3.51335E-05	3.4033E-05	3.16807E-05	0.000137496	0.000104512
3831403772965	383140	3772965	0.000161371	6.3292E-05	2.09603E-05	2.05285E-05	4.76682E-05	4.75946E-05	6.26297E-05	6.25893E-05	6.70842E-05	6.54763E-05	2.61049E-06	2.61049E-06	7.06973E-05	2.61049E-06	3.6278E-05	3.51417E-05	3.28213E-05	0.000142447	0.000108275
3831503772965	383150	3772965	0.000166239	6.5201E-05	2.15927E-05	2.11478E-05	4.91062E-05	4.90304E-05	6.45191E-05	6.44775E-05	6.9108E-05	6.74516E-05	2.68924E-06	2.68924E-06	7.28301E-05	2.68924E-06	3.74906E-05	3.63164E-05	3.40569E-05	0.000147809	0.000112351
3831603772965	383160	3772965	0.000171197	6.7146E-05	2.22367E-05	2.17785E-05	5.05708E-05	5.04928E-05	6.64434E-05	6.64005E-05	7.11692E-05	6.94633E-05	2.76945E-06	2.76945E-06	7.50022E-05	2.76945E-06	3.8741E-05	3.75275E-05	3.53559E-05	0.000153447	0.000116636
3831703772965	383170	3772965	0.000176443	6.9203E-05	2.2918E-05	2.24458E-05	5.21203E-05	5.20399E-05	6.84792E-05	6.84351E-05	7.33498E-05	7.15917E-05	2.85431E-06	2.85431E-06	7.73003E-05	2.85431E-06	4.00756E-05	3.88204E-05	3.6759E-05	0.000159537	0.000121265
3831803772965	383180	3772965	0.000181814	7.131E-05	2.36157E-05	2.31291E-05	5.37069E-05	5.36241E-05	7.05639E-05	7.05183E-05	7.55827E-05	7.3771E-05	2.9412E-06	2.9412E-06	7.96534E-05	2.9412E-06	4.14534E-05	4.01549E-05	3.82481E-05	0.000166	0.000126177
3831903772965	383190	3772965	0.000187553	7.3561E-05	2.43612E-05	2.38592E-05	5.54024E-05	5.53169E-05	7.27914E-05	7.27445E-05	7.79687E-05	7.60999E-05	3.03405E-06	3.03405E-06	8.21679E-05	3.03405E-06	4.29351E-05	4.15903E-05	3.98753E-05	0.000173061	0.000131545
3832003772965	383200	3772965	0.000193652	7.5953E-05	2.51533E-05	2.46351E-05	5.72039E-05	5.71156E-05	7.51584E-05	7.51099E-05	8.05041E-05	7.85744E-05	3.13271E-06	3.13271E-06	8.48399E-05	3.13271E-06	4.45281E-05	4.31334E-05	4.16563E-05	0.000180791	0.000137421
3832103772965	383210	3772965	0.000199688	7.832E-05	2.59373E-05	2.54029E-05	5.89869E-05	5.88959E-05	7.7501E-05	7.7451E-05	8.30133E-05	8.10235E-05	3.23035E-06	3.23035E-06	8.74842E-05	3.23035E-06	4.61282E-05	4.46834E-05	4.35143E-05	0.000188855	0.00014355
3832203772965	383220	3772965	0.000205553	8.0621E-05	2.66992E-05	2.61491E-05	6.07194E-05	6.06258E-05	7.97774E-05	7.97259E-05	8.54516E-05	8.34033E-05	3.32523E-06	3.32523E-06	9.00538E-05	3.32523E-06	4.77176E-05	4.6223E-05	4.54402E-05	0.000197213	0.000149903
3832303772965	383230	3772965	0.000210709	8.2643E-05	2.73688E-05	2.68049E-05	6.22424E-05	6.21464E-05	8.17784E-05	8.17256E-05	8.75949E-05	8.54953E-05	3.40863E-06	3.40863E-06	9.23125E-05	3.40863E-06	4.92604E-05	4.77175E-05	4.74724E-05	0.000206034	0.000156607
3832403772965	383240	3772965	0.000212038	8.3164E-05	2.75415E-05	2.6974E-05	6.26351E-05	6.25384E-05	8.22943E-05	8.22412E-05	8.81475E-05	8.60346E-05	3.43014E-06	3.43014E-06	9.28949E-05	3.43014E-06	4.9908E-05	4.83448E-05	4.89434E-05	0.000212418	0.00016146
3832503772965	383250	3772965	0.000215559	8.4545E-05	2.79988E-05	2.7422E-05	6.36752E-05	6.35769E-05	8.36608E-05	8.36069E-05	8.96112E-05	8.746333E-05	3.4871E-06	3.4871E-06	9.44375E-05	3.4871E-06	5.09162E-05	4.93214E-05	5.09304E-05	0.000221041	0.000168015
3832603772965	383260	3772965	0.00022296	8.7448E-05	2.89602E-05	2.83635E-05	6.58614E-05	6.57598E-05	8.65333E-05	8.64775E-05	9.2688E-05	9.04663E-05	3.60682E-06	3.60682E-06	9.76799E-05	3.60682E-06	5.33092E-05	5.16395E-05	5.52347E-05	0.000239723	0.000182215
3832703772965	383270	3772965	0.00022508	8.828E-05	2.92355E-05	2.86331E-05	6.64876E-05	6.6385E-05	8.7356E-05	8.72996E-05	9.35692E-05	9.13264E-05	3.64112E-06	3.64112E-06	9.86086E-05	3.64112E-06	5.43156E-05	5.26143E-05	5.79821E-05	0.000251646	0.000191278
3832803772965	383280	3772965	0.000221838	8.7008E-05	2.88143E-05	2.82207E-05	6.55298E-05	6.54287E-05	8.60976

			KMMass Grading / Excavation	KMDrainage / Utilities Trenching	KMFoundations / Concrete Pads	KMBuilding / Structure Construction	KMAsphalt Paving	KMArchitectural Coating	KMLandscaping or Other Finishing	KMWaterside Construction (Piles)	EWNDemolition	EWNSite Grubbing / Prep	EWNDrainage / Utilities Trenching	EWNDrainage / Utilities Trenching	EWNDrainage / Utilities Trenching	EWNFoundation s / Concrete Pads	EWNBuilding / Structure Construction	EWNAsphalt Paving	EWNLandscaping or Other Finishing	EWNWaterside Construction (Piles)	ISDemolition
Unique Identifier	X (UTM)	Y (UTM)	2026	2026	2026	2026	2026	2026	2026	2026	2027	2027	2027	2028	2029	2029	2029	2029	2029	2029	2027
3834803772955	383480	3772955	0.000170754	6.13191E-05	3.24498E-05	0.000111454	3.58057E-06	3.58057E-06	0.000115034	3.58057E-06	0.000185502	1.01101E-05	2.37405E-05	2.3282E-05	2.28003E-05	1.97493E-05	4.28844E-05	3.05099E-06	4.44099E-05	3.05099E-06	2.55594E-05
3834903772955	383490	3772955	0.000163136	5.85836E-05	3.10022E-05	0.000106482	3.42083E-06	3.42083E-06	0.000109903	3.42083E-06	0.000176375	9.61268E-06	2.25724E-05	2.21365E-05	2.16785E-05	1.87776E-05	4.07744E-05	2.90088E-06	4.22249E-05	2.90088E-06	2.445E-05
3835003772955	383500	3772955	0.000156361	5.61506E-05	2.97147E-05	0.000102059	3.27876E-06	3.27876E-06	0.000105338	3.27876E-06	0.00016829	9.17201E-06	2.15376E-05	2.11217E-05	2.06847E-05	1.79168E-05	3.89052E-05	2.76789E-06	4.02891E-05	2.76789E-06	2.34622E-05
3835103772955	383510	3772955	0.000150118	5.39086E-05	2.85282E-05	9.79844E-05	3.14785E-06	3.14785E-06	0.000101132	3.14785E-06	0.000160886	8.76847E-06	2.059E-05	2.01924E-05	1.97746E-05	1.71285E-05	3.71935E-05	2.64612E-06	3.85166E-05	2.64612E-06	2.25498E-05
3835203772955	383520	3772955	0.00014437	5.18444E-05	2.74358E-05	9.42325E-05	3.02731E-06	3.02731E-06	9.72598E-05	3.02731E-06	0.000154102	8.39874E-06	1.97218E-05	1.9341E-05	1.89408E-05	1.64062E-05	3.56252E-05	2.53454E-06	3.68924E-05	2.53454E-06	2.17087E-05
3835303772955	383530	3772955	0.000139966	5.0263E-05	2.6599E-05	9.13583E-05	2.93498E-06	2.93498E-06	9.42932E-05	2.93498E-06	0.000148857	8.11288E-06	1.90506E-05	1.86827E-05	1.82961E-05	1.58478E-05	3.44127E-05	2.44827E-06	3.56368E-05	2.44827E-06	2.10688E-05
3835403772955	383540	3772955	0.000135681	4.87241E-05	2.57846E-05	8.85612E-05	2.84512E-06	2.84512E-06	9.14063E-05	2.84512E-06	0.000143818	7.83829E-06	1.84058E-05	1.80503E-05	1.76769E-05	1.53115E-05	3.32479E-05	2.36541E-06	3.44306E-05	2.36541E-06	2.04456E-05
3835503772955	383550	3772955	0.000132415	4.75514E-05	2.5164E-05	8.64296E-05	2.77664E-06	2.77664E-06	8.92063E-05	2.77664E-06	0.000139929	7.6263E-06	1.7908E-05	1.75622E-05	1.71988E-05	1.48974E-05	3.23487E-05	2.30144E-06	3.34994E-05	2.30144E-06	1.99761E-05
3835603772955	383560	3772955	0.000129947	4.66652E-05	2.46951E-05	8.48189E-05	2.72489E-06	2.72489E-06	8.75438E-05	2.72489E-06	0.00013695	7.46397E-06	1.75268E-05	1.71883E-05	1.68327E-05	1.45802E-05	3.16601E-05	2.25245E-06	3.27864E-05	2.25245E-06	1.96254E-05
3835703772955	383570	3772955	0.000127554	4.58056E-05	2.42401E-05	8.32564E-05	2.6747E-06	2.6747E-06	8.59311E-05	2.6747E-06	0.00013411	7.30915E-06	1.71633E-05	1.68318E-05	1.64835E-05	1.42778E-05	3.10034E-05	2.20573E-06	3.21063E-05	2.20573E-06	1.92859E-05
3835803772955	383580	3772955	0.000125544	4.50839E-05	2.38582E-05	8.19447E-05	2.63256E-06	2.63256E-06	8.45772E-05	2.63256E-06	0.000131713	7.17853E-06	1.68565E-05	1.6531E-05	1.6189E-05	1.40227E-05	3.04494E-05	2.16631E-06	3.15325E-05	2.16631E-06	1.90051E-05
3835903772955	383590	3772955	0.00012363	4.43967E-05	2.34946E-05	8.06956E-05	2.59243E-06	2.59243E-06	8.32881E-05	2.59243E-06	0.000129447	7.05501E-06	1.65665E-05	1.62466E-05	1.59104E-05	1.37814E-05	2.99254E-05	2.12903E-06	3.09899E-05	2.12903E-06	1.87354E-05
3836003772955	383600	3772955	0.000122293	4.39165E-05	2.32404E-05	7.98227E-05	2.56439E-06	2.56439E-06	8.23871E-05	2.56439E-06	0.000127816	6.96612E-06	1.63578E-05	1.60419E-05	1.571E-05	1.36077E-05	2.95484E-05	2.10221E-06	3.05995E-05	2.10221E-06	1.8551E-05
3836103772955	383610	3772955	0.000121724	4.37122E-05	2.31323E-05	7.94514E-05	2.55246E-06	2.55246E-06	8.20039E-05	2.55246E-06	0.000127004	6.92188E-06	1.62539E-05	1.594E-05	1.56102E-05	1.35213E-05	2.93608E-05	2.08886E-06	3.04052E-05	2.08886E-06	1.84783E-05
3836203772955	383620	3772955	0.000121281	4.3553E-05	2.30481E-05	7.91621E-05	2.54316E-06	2.54316E-06	8.17052E-05	2.54316E-06	0.000126346	6.886E-06	1.61696E-05	1.58574E-05	1.55293E-05	1.34512E-05	2.92085E-05	2.07803E-06	3.02476E-05	2.07803E-06	1.84224E-05
3836303772955	383630	3772955	0.000119707	4.29878E-05	2.2749E-05	7.81349E-05	2.51016E-06	2.51016E-06	8.0645E-05	2.51016E-06	0.000124554	6.78835E-06	1.59403E-05	1.56325E-05	1.5309E-05	1.32605E-05	2.87943E-05	2.04856E-06	2.98186E-05	2.04856E-06	1.81989E-05
3836403772955	383640	3772955	0.000117971	4.23643E-05	2.2419E-05	7.70016E-05	2.47375E-06	2.47375E-06	7.94753E-05	2.47375E-06	0.000122609	6.68235E-06	1.56914E-05	1.53884E-05	1.507E-05	1.30534E-05	2.83447E-05	2.01657E-06	2.9353E-05	2.01657E-06	1.79502E-05
3836503772955	383650	3772955	0.000116545	4.18522E-05	2.2148E-05	7.60708E-05	2.44385E-06	2.44385E-06	7.85147E-05	2.44385E-06	0.000121016	6.59555E-06	1.54876E-05	1.51885E-05	1.48742E-05	1.28839E-05	2.79765E-05	1.99038E-06	2.89717E-05	1.99038E-06	1.77476E-05
3836603772955	383660	3772955	0.000115769	4.15737E-05	2.20006E-05	7.55644E-05	2.42758E-06	2.42758E-06	7.7992E-05	2.42758E-06	0.000120113	6.54631E-06	1.5372E-05	1.50751E-05	1.47632E-05	1.27877E-05	2.77677E-05	1.97552E-06	2.87554E-05	1.97552E-06	1.76372E-05
3836703772955	383670	3772955	0.000114905	4.12632E-05	2.18363E-05	7.50002E-05	2.40946E-06	2.40946E-06	7.74097E-05	2.40946E-06	0.000119163	6.49456E-06	1.52505E-05	1.49559E-05	1.46465E-05	1.26866E-05	2.75482E-05	1.9599E-06	2.85281E-05	1.9599E-06	1.75128E-05
3836803772955	383680	3772955	0.000113708	4.08334E-05	2.16089E-05	7.42189E-05	2.38436E-06	2.38436E-06	7.66033E-05	2.38436E-06	0.000117869	6.42404E-06	1.50848E-05	1.47935E-05	1.44874E-05	1.25488E-05	2.7249E-05	1.93862E-06	2.82183E-05	1.93862E-06	1.73396E-05
3836903772955	383690	3772955	0.000112348	4.03452E-05	2.13505E-05	7.33316E-05	2.35585E-06	2.35585E-06	7.56875E-05	2.35585E-06	0.00011643	6.34558E-06	1.49006E-05	1.46129E-05	1.43105E-05	1.23956E-05	2.69163E-05	1.91495E-06	2.78737E-05	1.91495E-06	1.71412E-05
3837003772955	383700	3772955	0.000110885	3.98199E-05	2.10725E-05	7.23767E-05	2.32518E-06	2.32518E-06	7.47019E-05	2.32518E-06	0.000114906	6.26254E-06	1.47056E-05	1.44216E-05	1.41232E-05	1.22334E-05	2.6564E-05	1.88989E-06	2.75089E-05	1.88989E-06	1.69274E-05
3837103772955	383710	3772955	0.00010923	3.92255E-05	2.0758E-05	7.12965E-05	2.29047E-06	2.29047E-06	7.3587E-05	2.29047E-06	0.000113168	6.16781E-06	1.44832E-05	1.42035E-05	1.39096E-05	1.20483E-05	2.61622E-05	1.8613E-06	2.70928E-05	1.8613E-06	1.66857E-05
3837203772955	383720	3772955	0.000107583	3.86339E-05	2.04449E-05	7.02211E-05	2.25592E-06	2.25592E-06	7.2477E-05	2.25592E-06	0.000111438	6.0735E-06	1.42617E-05	1.39863E-05	1.36969E-05	1.18641E-05	2.57621E-05	1.83284E-06	2.66786E-05	1.83284E-06	1.64453E-05
3837303772955	383730	3772955	0.000105647	3.79387E-05	2.0077E-05	6.89576E-05	2.21533E-06	2.21533E-06	7.11729E-05	2.21533E-06	0.000109363	5.96041E-06	1.39962E-05	1.37259E-05	1.34419E-05	1.16432E-05	2.52824E-05	1.79871E-06	2.61818E-05	1.79871E-06	1.61645E-05
3837403772955	383740	3772955	0.000103549	3.71852E-05	1.96783E-05	6.7588E-05	2.17133E-06	2.17133E-06	6.97593E-05	2.17133E-06	0.000107112	5.83772E-06	1.37081E-05	1.34433E-05	1.31652E-05	1.14035E-05	2.4762E-05	1.76168E-06	2.56429E-05	1.76168E-06	1.58613E-05
3837503772955	383750	3772955	0.000101554	3.64688E-05	1.92992E-05	6.62859E-05	2.1295E-06	2.1295E-06	6.84154E-05	2.1295E-06	0.00010496	5.72045E-06	1.34327E-05	1.31733E-05	1.29007E-05	1.11744E-05	2.42646E-05	1.7263E-06	2.51278E-05	1.7263E-06	1.55721E-05
3837603772955	383760	3772955	0.00010029	3.60151E-05	1.90591E-05	6.54612E-05	2.10301E-06	2.10301E-06	6.75642E-05	2.10301E-06	0.000103651	5.6491E-06	1.32651E-05	1.3009E-05	1.27398E-05	1.1035E-05	2.39619E-05	1.70476E-06	2.48143E-05	1.70476E-06	1.53876E-05
3837703772955	383770	3772955	9.91155E-05	3.55932E-05	1.88358E-05	6.46944E-05	2.07837E-06	2.07837E-06	6.67728E-05	2.07837E-06	0.000102441	5.58316E-06	1.31103E-05	1.28571E-05	1.25911E-05	1.09062E-05	2.36823E-05	1.68487E-06	2.45247E-05	1.68487E-06	1.52144E-05
3837803772955	383780	3772955	9.77487E-05	3.51024E-05	1.85761E-05	6.38023E-05	2.04971E-06	2.04971E-06	6.5852E-05	2.04971E-06	0.000101017	5.50554E-06	1.2928E-05	1.26784E-05	1.24161E-05	1.07546E-05	2.3353E-05	1.66144E-06	2.41837E-05	1.66144E-06	1.5016E-05
3837903772955	383790	3772955	9.61528E-05	3.45293E-05	1.82728E-05	6.27606E-05	2.01625E-06	2.01625E-06	6.47768E-05	2.01625E-06	9.93169E-05	5.4129E-06	1.27105E-05	1.24651E-05	1.22071E-05	1.05737E-05	2.29601E-05	1.63348E-06	2.37768E-05	1.63348E-06	1.4784E-05
3838003772955	383800	3772955	9.46234E-05	3.39801E-05	1.79821E-05	6.17623E-05	1.98418E-06	1.98418E-06	6.37465E-05	1.98418E-06	9.76783E-05	5.3236E-06	1.25008E-05	1.22594E-05	1.20057E-05	1.03992E-05	2.25813E-05	1.60653E-06	2.33845E-05	1.60653E-06	1.45633E-05
3838103772955	383810	3772955	9.25842E-05	3.32478E-05	1.75946E-05	6.04313E-05	1.94142E-06	1.94142E-06	6.23727E-05	1.94142E-06	9.54425E-05	5.20174E-06	1.22147E-05	1.19788E-05	1.17309E-05	1.01612E-05	2.20644E-05	1.56976E-06	2.28493E-05	1.56976E-06	1.42699E-05
3838203772955	383820	3772955	9.05598E-05	3.25208E-05	1.72099E-05	5.91099E-05	1.89897E-06	1.89897E-06	6.10089E-05	1.89897E-06	9.3222E-05	5.08072E-06	1.19305E-05	1.17001E-05	1.1458E-05	9.92477E-06	2.15511E-05	1.53324E-06	2.23177E-05	1.53324E-06	1.39778E-05
3838303772955	383830	3772955	8.85206E-05	3.17885E-05	1.68224E-05	5.77789E-05	1.85621E-06	1.85621E-06	5.96351E-05	1.85621E-06	9.09939E-05	4.95929E-06	1.16453E-05	1.14205E-05	1.11842E-05	9.68756E-06	2.1036E-05	1.49659E-06	2.17843E-05	1.49659E-06	1.36858E-05
3838403772955	383840	3772955	8.64149E-05	3.10323E-05	1.64222E-05	5.64045E-05	1.81205E-06	1.81205E-06	5.82165E-05	1.81205E-06	8.86892E-05	4.83368E-06	1.13504E-05	1.11312E-05	1.09009E-05	9.44219E-06	2.05032E-05	1.45869E-06	2.12325E-05	1.45869E-06	1.33826E-05
3838503772955	383850	3772955	8.43609E-05	3.02947E-05	1.60319E-05	5.50638E-05	1.76898E-06	1.76898E-06	5.68328E-05	1.76898E-06	8.64687E-05	4.71266E-06	1.10662E-05	1.08525E-05	1.0628E-05	9.20579E-06	1.99898E-05	1.42217E-06	2.07009E-05	1.42217E-06	1.30878E-05
3838603772955	383860	3772955	8.40062E-05	3.01674E-05	1.59645E-05	5.48323E-05	1.76154E-06	1.76154E-06	5.65939E-05	1.76154E-06	8.61471E-05	4.69513E-06	1.1025E-05	1.08121E-05	1.05884E-05	9.17155E-06	1.99155E-05	1.41688E-06	2.06239E-05	1.41688E-06	1.30319E-05
3838703772955	383870	3772955	8.43313E-05	3.02841E-05	1.60262E-05	5.50445E-05	1.76836E-06	1.76836E-06	5.68129E-05	1.76836E-06	8.66065E-05	4.72017E-06	1.10838E-05	1.08698E-05	1.06449E-05	9.22046E-06	2.00217E-05	1.42443E-06	2.07339E-05	1.42443E-06	1.3078E-05
3838803772955	383880	3772955	8.48264E-05	3.04619E-05	1.61203E-05	5.53676E-05	1.77874E-06	1.77874E-06	5.71464E-05	1.77874E-06	8.70813E-05	4.74604E-06	1.11446E-05	1.09294E-05	1.07032E-05	9.271E-06	2.01314E-05	1.43224E-06	2.08476E-05	1.43224E-06	1.31493E-05
3838903772955	383890	3772955	8.30679E-05	2.98304E-05	1.57861E-05	5.42199E-05	1.74187E-06	1.74187E-06	5.59617E-05	1.74187E-06	8.5167E-05	4.64171E-06	1.08996E-05	1.06891E-05	1.0468E-05	9.06721E-06	1.96889E-05	1.40076E-06	2.03893E-05	1.40076E-06	1.2895E-05
3839003772955	383900	3772955	8.13612E-05	2.92175E-05	1.54618E-05	5.31059E-05	1.70608E-06	1.70608E-06	5.48119E-05	1.70608E-06	8.33294E-05	4.54156E-06	1.06644E-05	1.04585E-05	1.02421E-05	8.87157E-06	1.92641E-05	1.37054E-06	1.99493E-05	1.37054E-06	1.26477E-05
3839103772955	383910	3772955	7.81472E-05	2.80633E-05	1.4851E-05	5.1008E-05	1.63868E-06	1.63868E-06	5.26467E-05	1.63868E-06	7.99298E-05	4.35628E-06	1.02294E-05	1.00318E-05	9.82425E-06	8.50963E-06	1.84781E-05	1.31462E-06	1.91355E-05	1.31462E-06	1.21838E-05
3829703772965	382970	3772965	6.59859E-05	2.36961E-05	1.25399E-05	4.30701E-05	1.38367E-06	1.38367E-06	4.44538E-05	1.38367E-06	0.000104164	5.67705E-06	1.33308E-05	1.30734E-05	1.28029E-05	1.10897E-05	2.40805E-05	1.7132E-06	2.49371E-05	1.7132E-06	1.06622E-05
3829803772965	382980	3772965	6.74045E-05	2.42055E-05	1.28095E-05	4.39961E-05	1.41342E-06	1.41342E-06	4.54095E-05	1.41342E-06	0.000106943	5.82854E-06	1.36865E-05	1.34222E-05	1.31445E-05	1.13856E-05	2.47231E-05	1.75891E-06	2.56025E-05	1.75891E-06	1.08648E-05
3829903772965	382990	3772965	6.90299E-05	2.47892E-05	1.31184E-05	4.5057E-05	1.4475E-06	1.4475E-06	4.65045E-05	1.4475E-06	0.00010996	5.99296E-06	1.40726E-05	1.38008E-05	1.35153E-05	1.17068E-05	2.54205E-05	1.80853E-06	2.63248E-05	1.80853E-06	1.10982E-05
3830003772965	383000	3772965	7.07367E-05	2.54021E-05	1.34427E-05	4.6171E-05	1.48329E-06	1.48329E-06	4.76543E-05	1.48329E-06	0.000113092	6.16364E-06	1.44734E-05	1.41939E-05	1.39002E-05	1.20402E-05	2.61445E-05	1.86004E-06	2.70745E-05	1.86004E-06	1.13427E-05
3830103772965	383010	3772965	7.25025E-05	2.60363E-05	1.37783E-05	4.73236E-05	1.52032E-06	1.52032E-06	4.88439E-05	1.52032E-06	0.000116292	6.33807E-06	1.4883E-05	1.45956E-05	1.42936E-05	1.23809E-05	2.68844E-05	1.91268E-06	2.78407E-05	1.91268E-06	1.15956E-05
3830203772965	383020	3772965	7.42535E-05	2.66651E-05	1.41111E-05	4.84666E-05	1.55704E-06	1.55704E-06	5.00236E-05	1.55704E-06	0.000119447	6.51E-06	1.52867E-05	1.49915E-05	1.46813E-05	1.27168E-05	2.76137E-05	1.96456E-06	2.8596E-05	1.96456E-06	1.18443E-05
3830303772965	383030	3772965	7.60859E-05	2.73231E-05	1.44593E-05	4.96626E-05	1.59546E-06	1.59546E-06	5.1258E-05	1.59546E-06	0.000122678	6.68611E-06	1.57002E-05	1.5397E-05	1.50785E-05	1.30608E-05	2.83607E-05	2.01771E-06	2.93695E-05	2.01771E-06	1.21042E-05
3830403772965	383040	3772965	7.82063E-05	2.80846E-05	1.48622E-05	5.10466E-05	1.63992E-06	1.63992E-06	5.26866E-05	1.63992E-06	0.000126353	6.88641E-06	1.61706E-05	1.58583E-05	1.55302E-05	1.3452E-05	2.92103E-05	2.07816E-06	3.02494E-05	2.07816E-06	1.24074E-05
3830503772965	383050	3772965	8.04746E-05	2.88991E-05	1.52933E-05	5.25271E-05	1.68749E-06	1.68749E-06	5.42146E-05	1.68749E-06	0.000130243	7.09841E-06	1.66684E-05	1.63465E-05	1.60083E-05	1.38662E-05	3.01095E-05	2.14213E-06	3.11806E-05	2.14213E-06	1.27301E-05
3830603772965	383060	3772965	8.28241E-05	2.97428E-05	1.57398E-05	5.40607E-05	1.73676E-06	1.73676E-06	5.57975E-05	1.73676E-06	0.000134247	7.31666E-06	1.71809E-05	1.68491E-05	1.65005E-05	1.42925E-05	3.10353E-05	2.20799E-06	3.21393E-05	2.20799E-06	1.30655E-05
3830703772965	383070	3772965	8.52771E-05	3.06237E-05	1.6206E-05	5.56618E-05	1.78819E-06	1.78819E-06	5.745E-05	1.78819E-06	0.000138367	7.54117E-06	1.77081E-05	1.73661E-05	1.70068E-05	1.47311E-05	3.19876E-05	2.27575E-06	3.31255E-05	2.27575E-06	1.34134E-05
3830803772965	383080	3772965	8.78778E-05	3.15577E-05	1.67002E-05	5.73593E-05	1.84273E-06	1.84273E-06	5.92021E-05	1.84273E-06	0.000142632	7.77361E-06	1.82539E-05	1.79014E-05	1.7531E-05	1.51851E-05	3.29736E-05	2.34589E-06	3.41465E-05	2.34589E-06	1.37836E-05
3830903772965	383090	3772965	9.06484E-05	3.25526E-05	1.72267E-05	5.91678E-05	1.90082E-06	1.90082E-06	6.10686E-05	1.90082E-06	0.000147126	8.01857E-06	1.88291E-05	1.84655E-05	1.80834E-05	1.56636E-05	3.40126E-05	2.41981E-06	3.52225E-05	2.41981E-06	1.41762E-05
3831003772965	383100	3772965	9.35816E-05	3.3606E-05	1.77841E-05	6.10823E-05	1.96233E-06	1.96233E-06	6.30447E-05	1.96233E-06	0.00015182	8.27438E-06	1.94298E-05	1.90546E-05	1.86603E-05	1.61633E-05	3.50977E-05	2.49701E-06	3.63462E-05	2.49701E-06	1.4594E-05
3831103772965	383110	3772965	9.66774E-05	3.47177E-05	1.83725E-05	6.3103E-05	2.02725E-06	2.02725E-06	6.51302E-05	2.02725E-06	0.000156667	8.53853E-06	2.00501E-05	1.96629E-05	1.92561E-05	1.66793E-05	3.62182E-05	2.57673E-06	3.75065E-05	2.57673E-06	1.50327E-05
3831203772965	383120	3772965	9.99652E-05	3.58984E-05	1.89973E-05	6.5249E-05	2.09619E-06	2.09619E-06	6.73452E-05	2.09619E-06	0.000161751	8.81563E-06	2.07008E-05	2.0301E-05	1.9881E-05	1.72206E-05	3.73935E-05	2.66035E-06	3.87237E-05	2.66035E-06	1.54994E-05
3831303772965	383130	3772965	0.00010343	3.71427E-05	1.96558E-05	6.75108E-05	2.16885E-06	2.16885E-06	6.96796E-05	2.16885E-06	0.000166988	9.10107E-06	2.1371E-05	2.09583E-05	2.05247E-05	1.77782E-05	3.86043E-05	2.74649E-06	3.99775E-05	2.74649E-06	1.59898E-05
3831403772965	383140	3772965	0.000107154	3.848E-05	2.03635E-05	6.99414E-05	2.24694E-06	2.24694E-06	7.21883E-05	2.24694E-06	0.000172532	9.4032E-06	2.20805E-05	2.16541E-05	2.1206E-05	1.83684E-05	3.98858E-05	2.83766E-06	4.13047E-05	2.83766E-06	1.6518E-05
3831503772965	383150	3772965	0.000111188	3.99286E-05	2.11301E-05	7.25745E-05	2.33153E-06	2.33153E-06	7.4906E-05	2.33153E-06	0.000178404	9.72327E-06	2.28321E-05	2.23912E-05	2.19279E-05	1.89936E-05	4.12435E-05	2.93425E-06	4.27106E-05	2.93425E-06	1.70895E-05
3831603772965	383160	3772965	0.000115429	4.14516E-05	2.1936E-05	7.53426E-05	2.42046E-06	2.42046E-06	7.77631E-05	2.42046E-06	0.000184453	1.00529E-05	2.36062E-05	2.31503E-05	2.26713E-05	1.96376E-05	4.26419E-05	3.03374E-06	4.41588E-05	3.03374E-06	1.76903E-05
3831703772965	383170	3772965	0.00012001	4.30966E-05	2.28066E-05	7.83326E-05	2.51651E-06	2.51651E-06	8.08491E-05	2.51651E-06	0.000190908	1.04047E-05	2.44323E-05	2.39605E-05	2.34647E-05	2.03248E-05	4.41341E-05	3.1399E-06	4.5704E-05	3.1399E-06	1.83386E-05
3831803772965	383180	3772965	0.000124872	4.48424E-05	2.37305E-05	8.15058E-05	2.61846E-06	2.61846E-06	8.41243E-05	2.61846E-06	0.000197562	1.07674E-05	2.52838E-05	2.47956E-05	2.42825E-05	2.10332E-05	4.56723E-05	3.24934E-06	4.7297E-05	3.24934E-06	1.9026E-05
3831903772965	383190	3772965	0.000130184	4.67501E-05	2.474E-05	8.49732E-05	2.72985E-06	2.72985E-06	8.77031E-05	2.72985E-06	0.000204721	1.11576E-05	2.62E-05	2.56941E-05	2.51625E-05	2.17954E-05	4.73274E-05	3.36709E-06	4.90109E-05	3.36709E-06	1.97791E-05
3832003772965	383200	3772965	0.000135999	4.88382E-05	2.5845E-05	8.87686E-05	2.85178E-06	2.85178E-06	9.16203E-05	2.85178E-06	0.000212393	1.15757E-05	2.71819E-05	2.6657E-05	2.61055E-05	2.26122E-05	4.9101E-05	3.49327E-06	5.08476E-05	3.49327E-06	2.06021E-05
3832103772965	383210	3772965	0.000142064	5.10165E-05	2.69978E-05	9.27279E-05	2.97898E-06	2.97898E-06	9.57068E-05	2.97898E-06	0.000220088	1.19951E-05	2.81667E-05	2.76228E-05	2.70513E-05	2.34314E-05	5.088E-05	3.61983E-06	5.26899E-05	3.61983E-06	2.146E-05
3832203772965	383220	3772965	0.000148352	5.32745E-05	2.81926E-05	9.68319E-05	3.11082E-06	3.11082E-06	9.99427E-05	3.11082E-06	0.000227714	1.24107E-05	2.91427E-05	2.858E-05	2.79886E-05	2.42434E-05	5.2643E-05	3.74526E-06	5.45156E-05	3.74526E-06	2.23486E-05
3832303772965	383230	3772965	0.000154987	5.56571E-05	2.94535E-05	0.000101163	3.24995E-06	3.24995E-06	0.000104412	3.24995E-06	0.000235034	1.28097E-05	3.00795E-05	2.94987E-05	2.88883E-05	2.50227E-05	5.43352E-05	3.86566E-06	5.6268E-05	3.86566E-06	2.32834E-05
3832403772965	383240	3772965	0.000159789	5.73817E-05	3.03662E-05	0.000104297	3.35065E-06	3.35065E-06	0.000107648	3.35065E-06	0.000237768	1.29587E-05	3.04294E-05	2.98417E-05	2.92243E-05	2.53137E-05	5.49671E-05	3.91062E-06	5.69224E-05	3.91062E-06	2.39652E-05
3832503772965	383250	3772965	0.000166276	5.97112E-05	3.15989E-05	0.000108531	3.48668E-06	3.48668E-06	0.000112018	3.48668E-06	0.000241765	1.31765E-05	3.09409E-05	3.03434E-05	2.97156E-05	2.57392E-05	5.58911E-05	3.97635E-06	5.78793E-05	3.97635E-06	2.50327E-05
3832603772965	383260	3772965	0.000180329	6.47577E-05	3.42695E-05	0.000117704	3.78135E-06	3.78135E-06	0.000121485	3.78135E-06	0.000252193	1.37449E-05	3.22755E-05	3.16523E-05	3.09973E-05	2.68495E-05	5.8302E-05	4.14787E-06	6.0376E-05	4.14787E-06	2.71048E-05
3832703772965	383270	3772965	0.000189299	6.79787E-05	3.59741E-05	0.000123558	3.96944E-06	3.96944E-06	0.000127528	3.96944E-06	0.000255938	1.39489E-05	3.27547E-05	3.21222E-05	3.14575E-05	2.72481E-05	5.91676E-05	4.20946E-06	6.12723E-05	4.20946E-

			ISDrainage / Utilities Trenching	ISDrainage / Utilities Trenching	ISAsphalt Paving	ISAsphalt Paving	SVDemolition	SVSite Grubbing / Prep	SVMass Grading / Excavation	SVMass Grading / Excavation	SVDrainage / Utilities Trenching	SVFoundations / Concrete Pads	SVBuilding / Structure Construction	SVBuilding / Structure Construction	SVAsphalt Paving	SVAsphalt Paving	SVArchitectural Coating	SVArchitectural Coating	SVLandscaping or Other Finishing	SVLandscaping or Other Finishing	MDemolition
Unique Identifier	X (UTM)	Y (UTM)	2027	2028	2027	2028	2027	2027	2027	2028	2028	2028	2028	2029	2028	2029	2028	2029	2028	2029	2027
3834803772955	383480	3772955	1.02918E-05	1.00278E-05	2.658E-06	2.47605E-06	0.00017912	0.000128777	8.68253E-05	8.57229E-05	6.08225E-05	1.93217E-05	2.76796E-05	2.66234E-05	2.72145E-06	2.53202E-06	2.72145E-06	2.53202E-06	2.76796E-05	2.66234E-05	4.40405E-05
3834903772955	383490	3772955	9.8451E-06	9.59251E-06	2.54263E-06	2.36858E-06	0.000171102	0.000123013	8.29388E-05	8.18857E-05	5.80999E-05	1.84569E-05	2.64406E-05	2.54317E-05	2.59963E-06	2.41868E-06	2.59963E-06	2.41868E-06	2.64406E-05	2.54317E-05	4.20518E-05
3835003772955	383500	3772955	9.44734E-06	9.20495E-06	2.43991E-06	2.27288E-06	0.000163957	0.000117876	7.94755E-05	7.84664E-05	5.56738E-05	1.76861E-05	2.53365E-05	2.43697E-05	2.49107E-06	2.31768E-06	2.49107E-06	2.31768E-06	2.53365E-05	2.43697E-05	4.02844E-05
3835103772955	383510	3772955	9.07995E-06	8.84699E-06	2.34502E-06	2.18449E-06	0.000157382	0.000113149	7.62885E-05	7.53199E-05	5.34413E-05	1.69769E-05	2.43205E-05	2.33925E-05	2.39118E-06	2.22474E-06	2.39118E-06	2.22474E-06	2.43205E-05	2.33925E-05	3.86586E-05
3835203772955	383520	3772955	8.74126E-06	8.51699E-06	2.25755E-06	2.10301E-06	0.000151333	0.0001088	7.33563E-05	7.24249E-05	5.13872E-05	1.63244E-05	2.33857E-05	2.24934E-05	2.29928E-06	2.13923E-06	2.29928E-06	2.13923E-06	2.33857E-05	2.24934E-05	3.71598E-05
3835303772955	383530	3772955	8.48359E-06	8.26592E-06	2.191E-06	2.04102E-06	0.000146772	0.000105521	7.11453E-05	7.0242E-05	4.98384E-05	1.58324E-05	2.26808E-05	2.18154E-05	2.22997E-06	2.07476E-06	2.22997E-06	2.07476E-06	2.26808E-05	2.18154E-05	3.6013E-05
3835403772955	383540	3772955	8.23266E-06	8.02144E-06	2.1262E-06	1.98065E-06	0.000142344	0.000102338	6.89991E-05	6.8123E-05	4.83349E-05	1.53548E-05	2.19966E-05	2.11573E-05	2.1627E-06	2.01217E-06	2.1627E-06	2.01217E-06	2.19966E-05	2.11573E-05	3.48953E-05
3835503772955	383550	3772955	8.04363E-06	7.83725E-06	2.07738E-06	1.93517E-06	0.000139039	9.99616E-05	6.73969E-05	6.65412E-05	4.72126E-05	1.49982E-05	2.14859E-05	2.06661E-05	2.11249E-06	1.96545E-06	2.11249E-06	1.96545E-06	2.14859E-05	2.06661E-05	3.40406E-05
3835603772955	383560	3772955	7.90241E-06	7.69966E-06	2.04091E-06	1.9012E-06	0.000136616	9.82194E-05	6.62223E-05	6.53815E-05	4.63898E-05	1.47368E-05	2.11114E-05	2.03059E-05	2.07567E-06	1.93119E-06	2.07567E-06	1.93119E-06	2.11114E-05	2.03059E-05	3.3391E-05
3835703772955	383570	3772955	7.7657E-06	7.56645E-06	2.0056E-06	1.8683E-06	0.000134264	9.65285E-05	6.50823E-05	6.4256E-05	4.55912E-05	1.44831E-05	2.0748E-05	1.99563E-05	2.03994E-06	1.89794E-06	2.03994E-06	1.89794E-06	2.0748E-05	1.99563E-05	3.27614E-05
3835803772955	383580	3772955	7.65261E-06	7.45627E-06	1.97639E-06	1.8411E-06	0.000132331	9.51387E-05	6.41452E-05	6.33308E-05	4.49347E-05	1.42746E-05	2.04492E-05	1.9669E-05	2.01056E-06	1.87062E-06	2.01056E-06	1.87062E-06	2.04492E-05	1.9669E-05	3.22315E-05
3835903772955	383590	3772955	7.54403E-06	7.35047E-06	1.94835E-06	1.81498E-06	0.000130487	9.38128E-05	6.32513E-05	6.24482E-05	4.43085E-05	1.40757E-05	2.01643E-05	1.93949E-05	1.98254E-06	1.84455E-06	1.98254E-06	1.84455E-06	2.01643E-05	1.93949E-05	3.17271E-05
3836003772955	383600	3772955	7.46977E-06	7.27811E-06	1.92917E-06	1.79711E-06	0.000129239	9.29162E-05	6.26467E-05	6.18513E-05	4.3885E-05	1.39411E-05	1.99715E-05	1.92095E-05	1.96359E-06	1.82692E-06	1.96359E-06	1.82692E-06	1.99715E-05	1.92095E-05	3.13733E-05
3836103772955	383610	3772955	7.44051E-06	7.24961E-06	1.92162E-06	1.79007E-06	0.000128785	9.25895E-05	6.24265E-05	6.16339E-05	4.37307E-05	1.38921E-05	1.99013E-05	1.9142E-05	1.95669E-06	1.8205E-06	1.95669E-06	1.8205E-06	1.99013E-05	1.9142E-05	3.1219E-05
3836203772955	383620	3772955	7.41801E-06	7.22768E-06	1.9158E-06	1.78466E-06	0.00012842	9.23269E-05	6.22494E-05	6.14591E-05	4.36067E-05	1.38527E-05	1.98449E-05	1.90877E-05	1.95114E-06	1.81533E-06	1.95114E-06	1.81533E-06	1.98449E-05	1.90877E-05	3.10975E-05
3836303772955	383630	3772955	7.32799E-06	7.13997E-06	1.89255E-06	1.763E-06	0.000126852	9.11996E-05	6.14894E-05	6.07087E-05	4.30743E-05	1.36836E-05	1.96026E-05	1.88546E-05	1.92732E-06	1.79317E-06	1.92732E-06	1.79317E-06	1.96026E-05	1.88546E-05	3.06856E-05
3836403772955	383640	3772955	7.22784E-06	7.0424E-06	1.86669E-06	1.73891E-06	0.000125097	8.99379E-05	6.06387E-05	5.98688E-05	4.24783E-05	1.34943E-05	1.93314E-05	1.85938E-05	1.90065E-06	1.76836E-06	1.90065E-06	1.76836E-06	1.93314E-05	1.85938E-05	3.02319E-05
3836503772955	383650	3772955	7.14627E-06	6.96291E-06	1.84562E-06	1.71928E-06	0.000123654	8.89003E-05	5.99391E-05	5.91781E-05	4.19883E-05	1.33386E-05	1.91084E-05	1.83793E-05	1.87873E-06	1.74796E-06	1.87873E-06	1.74796E-06	1.91084E-05	1.83793E-05	2.986E-05
3836603772955	383660	3772955	7.10182E-06	6.91961E-06	1.83414E-06	1.70859E-06	0.000122834	8.8311E-05	5.95418E-05	5.87858E-05	4.171E-05	1.32502E-05	1.89817E-05	1.82574E-05	1.86627E-06	1.73637E-06	1.86627E-06	1.73637E-06	1.89817E-05	1.82574E-05	2.96567E-05
3836703772955	383670	3772955	7.05175E-06	6.87082E-06	1.82121E-06	1.69654E-06	0.000121899	8.76385E-05	5.90884E-05	5.83382E-05	4.13923E-05	1.31493E-05	1.88372E-05	1.81184E-05	1.85206E-06	1.72315E-06	1.85206E-06	1.72315E-06	1.88372E-05	1.81184E-05	2.94354E-05
3836803772955	383680	3772955	6.98198E-06	6.80285E-06	1.80319E-06	1.67976E-06	0.000120607	8.67098E-05	5.84622E-05	5.77199E-05	4.09537E-05	1.30099E-05	1.86375E-05	1.79264E-05	1.83244E-06	1.70489E-06	1.83244E-06	1.70489E-06	1.86375E-05	1.79264E-05	2.91251E-05
3836903772955	383690	3772955	6.90209E-06	6.725E-06	1.78256E-06	1.66053E-06	0.000119128	8.56466E-05	5.77454E-05	5.70122E-05	4.04515E-05	1.28504E-05	1.8409E-05	1.77066E-05	1.80997E-06	1.68398E-06	1.80997E-06	1.68398E-06	1.8409E-05	1.77066E-05	2.87712E-05
3837003772955	383700	3772955	6.81601E-06	6.64113E-06	1.76033E-06	1.63983E-06	0.000117542	8.45065E-05	5.69767E-05	5.62533E-05	3.99131E-05	1.26794E-05	1.8164E-05	1.74709E-05	1.78587E-06	1.66157E-06	1.78587E-06	1.66157E-06	1.8164E-05	1.74709E-05	2.83938E-05
3837103772955	383710	3772955	6.71868E-06	6.5463E-06	1.73519E-06	1.61641E-06	0.000115778	8.32383E-05	5.61217E-05	5.54091E-05	3.93141E-05	1.24891E-05	1.78914E-05	1.72087E-05	1.75907E-06	1.63663E-06	1.75907E-06	1.63663E-06	1.78914E-05	1.72087E-05	2.79674E-05
3837203772955	383720	3772955	6.62191E-06	6.45201E-06	1.7102E-06	1.59313E-06	0.000114032	8.1983E-05	5.52753E-05	5.45734E-05	3.87212E-05	1.23007E-05	1.76215E-05	1.69492E-05	1.73254E-06	1.61195E-06	1.73254E-06	1.61195E-06	1.76215E-05	1.69492E-05	2.7541E-05
3837303772955	383730	3772955	6.50883E-06	6.34183E-06	1.681E-06	1.56592E-06	0.000111992	8.05162E-05	5.42863E-05	5.35971E-05	3.80284E-05	1.20807E-05	1.73063E-05	1.66459E-05	1.70155E-06	1.58311E-06	1.70155E-06	1.58311E-06	1.73063E-05	1.66459E-05	2.70365E-05
3837403772955	383740	3772955	6.38674E-06	6.22288E-06	1.64947E-06	1.53655E-06	0.000109801	7.89406E-05	5.3224E-05	5.25483E-05	3.72843E-05	1.18443E-05	1.69676E-05	1.63202E-05	1.66825E-06	1.55213E-06	1.66825E-06	1.55213E-06	1.69676E-05	1.63202E-05	2.64904E-05
3837503772955	383750	3772955	6.27028E-06	6.1094E-06	1.61939E-06	1.50853E-06	0.000107707	7.74355E-05	5.22092E-05	5.15463E-05	3.65734E-05	1.16184E-05	1.66441E-05	1.6009E-05	1.63644E-06	1.52254E-06	1.63644E-06	1.52254E-06	1.66441E-05	1.6009E-05	2.59678E-05
3837603772955	383760	3772955	6.19602E-06	6.03705E-06	1.60021E-06	1.49066E-06	0.000106317	7.64363E-05	5.15355E-05	5.08812E-05	3.61014E-05	1.14685E-05	1.64293E-05	1.58025E-05	1.61533E-06	1.50289E-06	1.61533E-06	1.50289E-06	1.64293E-05	1.58025E-05	2.56412E-05
3837703772955	383770	3772955	6.12625E-06	5.96907E-06	1.58219E-06	1.47388E-06	0.000105025	7.55076E-05	5.09094E-05	5.0263E-05	3.56628E-05	1.13292E-05	1.62297E-05	1.56105E-05	1.5957E-06	1.48463E-06	1.5957E-06	1.48463E-06	1.62297E-05	1.56105E-05	2.53381E-05
3837803772955	383780	3772955	6.04636E-06	5.89123E-06	1.56156E-06	1.45466E-06	0.000103538	7.4438E-05	5.01882E-05	4.9551E-05	3.51576E-05	1.11687E-05	1.59998E-05	1.53893E-05	1.5731E-06	1.4636E-06	1.5731E-06	1.4636E-06	1.59998E-05	1.53893E-05	2.49825E-05
3837903772955	383790	3772955	5.95297E-06	5.80023E-06	1.53744E-06	1.43219E-06	0.000101836	7.32146E-05	4.93634E-05	4.87366E-05	3.45798E-05	1.09851E-05	1.57369E-05	1.51364E-05	1.54724E-06	1.43955E-06	1.54724E-06	1.43955E-06	1.57369E-05	1.51364E-05	2.45651E-05
3838003772955	383800	3772955	5.86408E-06	5.71362E-06	1.51448E-06	1.41081E-06	0.000100197	7.20361E-05	4.85688E-05	4.79521E-05	3.40232E-05	1.08083E-05	1.54836E-05	1.48928E-05	1.52234E-06	1.41637E-06	1.52234E-06	1.41637E-06	1.54836E-05	1.48928E-05	2.41641E-05
3838103772955	383810	3772955	5.74593E-06	5.59851E-06	1.48397E-06	1.38238E-06	9.81211E-05	7.05438E-05	4.75626E-05	4.69587E-05	3.33184E-05	1.05844E-05	1.51628E-05	1.45842E-05	1.4908E-06	1.38703E-06	1.4908E-06	1.38703E-06	1.51628E-05	1.45842E-05	2.36288E-05
3838203772955	383820	3772955	5.62835E-06	5.48394E-06	1.4536E-06	1.35409E-06	9.60543E-05	6.90578E-05	4.65608E-05	4.59696E-05	3.26165E-05	1.03614E-05	1.48434E-05	1.4277E-05	1.4594E-06	1.35782E-06	1.4594E-06	1.35782E-06	1.48434E-05	1.4277E-05	2.3099E-05
3838303772955	383830	3772955	5.51076E-06	5.36937E-06	1.42323E-06	1.3258E-06	9.39875E-05	6.75719E-05	4.55589E-05	4.49805E-05	3.19147E-05	1.01385E-05	1.4524E-05	1.39698E-05	1.428E-06	1.3286E-06	1.428E-06	1.3286E-06	1.4524E-05	1.39698E-05	2.25655E-05
3838403772955	383840	3772955	5.38867E-06	5.25042E-06	1.3917E-06	1.29643E-06	9.18405E-05	6.60283E-05	4.45182E-05	4.39529E-05	3.11857E-05	9.90689E-06	1.41922E-05	1.36507E-05	1.39537E-06	1.29825E-06	1.39537E-06	1.29825E-06	1.41922E-05	1.36507E-05	2.20121E-05
3838503772955	383850	3772955	5.26996E-06	5.13475E-06	1.36104E-06	1.26787E-06	8.9738E-05	6.45167E-05	4.3499E-05	4.29467E-05	3.04717E-05	9.68009E-06	1.38673E-05	1.33382E-05	1.36343E-06	1.26853E-06	1.36343E-06	1.26853E-06	1.38673E-05	1.33382E-05	2.14768E-05
3838603772955	383860	3772955	5.24746E-06	5.11282E-06	1.35523E-06	1.26246E-06	8.92658E-05	6.41773E-05	4.32702E-05	4.27208E-05	3.03114E-05	9.62916E-06	1.37944E-05	1.3268E-05	1.35626E-06	1.26185E-06	1.35626E-06	1.26185E-06	1.37944E-05	1.3268E-05	2.13825E-05
3838703772955	383870	3772955	5.26602E-06	5.13091E-06	1.36002E-06	1.26692E-06	8.94173E-05	6.42862E-05	4.33436E-05	4.27933E-05	3.03628E-05	9.6455E-06	1.38178E-05	1.32905E-05	1.35856E-06	1.264E-06	1.35856E-06	1.264E-06	1.38178E-05	1.32905E-05	2.14677E-05
3838803772955	383880	3772955	5.29472E-06	5.15887E-06	1.36743E-06	1.27383E-06	8.99429E-05	6.46641E-05	4.35984E-05	4.30448E-05	3.05413E-05	9.7022E-06	1.3899E-05	1.33687E-05	1.36654E-06	1.27143E-06	1.36654E-06	1.27143E-06	1.3899E-05	1.33687E-05	2.15911E-05
3838903772955	383890	3772955	5.19232E-06	5.0591E-06	1.34099E-06	1.24919E-06	8.81879E-05	6.34023E-05	4.27476E-05	4.22049E-05	2.99454E-05	9.51288E-06	1.36278E-05	1.31078E-05	1.33988E-06	1.24662E-06	1.33988E-06	1.24662E-06	1.36278E-05	1.31078E-05	2.11302E-05
3839003772955	383900	3772955	5.09274E-06	4.96208E-06	1.31527E-06	1.22523E-06	8.64507E-05	6.21533E-05	4.19056E-05	4.13735E-05	2.93555E-05	9.32549E-06	1.33593E-05	1.28496E-05	1.31348E-06	1.22206E-06	1.31348E-06	1.22206E-06	1.33593E-05	1.28496E-05	2.06839E-05
3839103772955	383910	3772955	4.90595E-06	4.78008E-06	1.26703E-06	1.1803E-06	8.30564E-05	5.97131E-05	4.02603E-05	3.97491E-05	2.82029E-05	8.95935E-06	1.28348E-05	1.23451E-05	1.26191E-06	1.17408E-06	1.26191E-06	1.17408E-06	1.28348E-05	1.23451E-05	1.9851E-05
3829703772965	382970	3772965	4.29327E-06	4.18312E-06	1.1088E-06	1.03289E-06	6.58625E-05	4.73516E-05	3.19258E-05	3.15204E-05	2.23645E-05	7.10463E-06	1.01778E-05	9.78947E-06	1.00068E-06	9.31027E-07	1.00068E-06	9.31027E-07	1.01778E-05	9.78947E-06	1.675E-05
3829803772965	382980	3772965	4.37485E-06	4.2626E-06	1.12987E-06	1.05252E-06	6.70385E-05	4.8197E-05	3.24958E-05	3.20832E-05	2.27638E-05	7.23148E-06	1.03595E-05	9.96426E-06	1.01855E-06	9.4765E-07	1.01855E-06	9.4765E-07	1.03595E-05	9.96426E-06	1.71201E-05
3829903772965	382990	3772965	4.46881E-06	4.35415E-06	1.15413E-06	1.07512E-06	6.84817E-05	4.92346E-05	3.31954E-05	3.27739E-05	2.32539E-05	7.38716E-06	1.05826E-05	1.01788E-05	1.04047E-06	9.68051E-07	1.04047E-06	9.68051E-07	1.05826E-05	1.01788E-05	1.75429E-05
3830003772965	383000	3772965	4.56726E-06	4.45008E-06	1.17956E-06	1.09881E-06	7.00229E-05	5.03427E-05	3.39425E-05	3.35115E-05	2.37772E-05	7.55341E-06	1.08207E-05	1.04079E-05	1.06389E-06	9.89838E-07	1.06389E-06	9.89838E-07	1.08207E-05	1.04079E-05	1.79893E-05
3830103772965	383010	3772965	4.6691E-06	4.5493E-06	1.20586E-06	1.12331E-06	7.16265E-05	5.14955E-05	3.47198E-05	3.42789E-05	2.43217E-05	7.72639E-06	1.10685E-05	1.06462E-05	1.08825E-06	1.01251E-06	1.08825E-06	1.01251E-06	1.10685E-05	1.06462E-05	1.8452E-05
3830203772965	383020	3772965	4.76924E-06	4.64688E-06	1.23172E-06	1.1474E-06	7.31766E-05	5.261E-05	3.54712E-05	3.50208E-05	2.48481E-05	7.8936E-06	1.13081E-05	1.08766E-05	1.11181E-06	1.03442E-06	1.11181E-06	1.03442E-06	1.13081E-05	1.08766E-05	1.89111E-05
3830303772965	383030	3772965	4.87389E-06	4.74884E-06	1.25875E-06	1.17258E-06	7.48425E-05	5.38077E-05	3.62787E-05	3.58181E-05	2.54138E-05	8.07331E-06	1.15655E-05	1.11242E-05	1.13712E-06	1.05797E-06	1.13712E-06	1.05797E-06	1.15655E-05	1.11242E-05	1.93901E-05
3830403772965	383040	3772965	4.99597E-06	4.86779E-06	1.29028E-06	1.20195E-06	7.68203E-05	5.52296E-05	3.72374E-05	3.67646E-05	2.60854E-05	8.28665E-06	1.18711E-05	1.14182E-05	1.16717E-06	1.08593E-06	1.16717E-06	1.08593E-06	1.18711E-05	1.14182E-05	1.99472E-05
3830503772965	383050	3772965	5.12594E-06	4.99442E-06	1.32384E-06	1.23322E-06	7.89406E-05	5.6754E-05	3.82652E-05	3.77793E-05	2.68053E-05	8.51537E-06	1.21988E-05	1.17333E-05	1.19938E-06	1.1159E-06	1.19938E-06	1.1159E-06	1.21988E-05	1.17333E-05	2.05423E-05
3830603772965	383060	3772965	5.26096E-06	5.12598E-06	1.35872E-06	1.2657E-06	8.11232E-05	5.83232E-05	3.93232E-05	3.88239E-05	2.75465E-05	8.75081E-06	1.25361E-05	1.20577E-05	1.23254E-06	1.14675E-06	1.23254E-06	1.14675E-06	1.25361E-05	1.20577E-05	2.11575E-05
3830703772965	383070	3772965	5.40105E-06	5.26248E-06	1.3949E-06	1.29941E-06	8.34039E-05	5.99628E-05	4.04287E-05	3.99154E-05	2.83209E-05	8.99683E-06	1.28885E-05	1.23967E-05	1.26719E-06	1.17899E-06	1.26719E-06	1.17899E-06	1.28885E-05	1.23967E-05	2.18016E-05
3830803772965	383080	3772965	5.55014E-06	5.40774E-06	1.4334E-06	1.33528E-06	8.58538E-05	6.17242E-05	4.16162E-05	4.10878E-05	2.91528E-05	9.2611E-06	1.32671E-05	1.27609E-05	1.30442E-06	1.21362E-06	1.30442E-06	1.21362E-06	1.32671E-05	1.27609E-05	2.24839E-05
3830903772965	383090	3772965	5.70824E-06	5.56178E-06	1.47423E-06	1.37331E-06	8.84729E-05	6.36072E-05	4.28858E-05	4.23413E-05	3.00422E-05	9.54363E-06	1.36718E-05	1.31502E-05	1.34421E-06	1.25065E-06	1.34421E-06	1.25065E-06	1.36718E-05	1.31502E-05	2.32133E-05
3831003772965	383100	3772965	5.87646E-06	5.72568E-06	1.51768E-06	1.41378E-06	9.12525E-05	6.56056E-05	4.42332E-05	4.36715E-05	3.0986E-05	9.84346E-06	1.41014E-05	1.35633E-05	1.38644E-06	1.28994E-06	1.38644E-06	1.28994E-06	1.41014E-05	1.35633E-05	2.39863E-05
3831103772965	383110	3772965	6.05312E-06	5.89781E-06	1.5633E-06	1.45628E-06	9.41924E-05	6.77192E-05	4.56582E-05	4.50785E-05	3.19843E-05	1.01606E-05	1.45557E-05	1.40003E-05	1.43111E-06	1.3315E-06	1.43111E-06	1.3315E-06	1.45557E-05	1.40003E-05	2.47992E-05
3831203772965	383120	3772965	6.24103E-06	6.0809E-06	1.61183E-06	1.50149E-06	9.73283E-05	6.99737E-05	4.71783E-05	4.65793E-05	3.30491E-05	1.04989E-05	1.50403E-05	1.44664E-05	1.47875E-06	1.37582E-06	1.47875E-06	1.37582E-06	1.50403E-05	1.44664E-05	2.56666E-05
3831303772965	383130	3772965	6.4385E-06	6.27331E-06	1.66283E-06	1.549E-06	0.000100642	7.23564E-05	4.87847E-05	4.81653E-05	3.41745E-05	1.08563E-05	1.55524E-05	1.4959E-05	1.52911E-06	1.42267E-06	1.52911E-06	1.42267E-06	1.55524E-05	1.4959E-05	2.65793E-05
3831403772965	383140	3772965	6.65117E-06	6.48052E-06	1.71776E-06	1.60017E-06	0.000104215	7.49247E-05	5.05164E-05	4.9875E-05	3.53875E-05	1.12417E-05	1.61044E-05	1.549E-05	1.58338E-06	1.47317E-06	1.58338E-06	1.47317E-06	1.61044E-05	1.549E-05	2.75591E-05
3831503772965	383150	3772965	6.88128E-06	6.70472E-06	1.77719E-06	1.65553E-06	0.000108143	7.77493E-05	5.24208E-05	5.17552E-05	3.67216E-05	1.16655E-05	1.67116E-05	1.60739E-05	1.64307E-06	1.52871E-06	1.64307E-06	1.52871E-06	1.67116E-05	1.60739E-05	2.86224E-05
3831603772965	383160	3772965	7.1232E-06	6.94044E-06	1.83967E-06	1.71373E-06	0.000112286	8.07276E-05	5.44289E-05	5.37378E-05	3.81283E-05	1.21124E-05	1.73517E-05	1.66896E-05	1.70601E-06	1.58727E-06	1.70601E-06	1.58727E-06	1.73517E-05	1.66896E-05	2.9742E-05
3831703772965	383170	3772965	7.38425E-06	7.19479E-06	1.90709E-06	1.77653E-06	0.000116785	8.39621E-05	5.66096E-05	5.58909E-05	3.96559E-05	1.25977E-05	1.80469E-05	1.73583E-05	1.77437E-06	1.65086E-06	1.77437E-06	1.65086E-06	1.80469E-05	1.73583E-05	3.09505E-05
3831803772965	383180	3772965	7.66105E-06	7.46449E-06	1.97857E-06	1.84313E-06	0.000121605	8.74271E-05	5.89459E-05	5.81975E-05	4.12925E-05	1.31176E-05	1.87917E-05	1.80747E-05	1.8476E-06	1.71899E-06	1.8476E-06	1.71899E-06	1.87917E-05	1.80747E-05	3.22334E-05
3831903772965	383190	3772965	7.9643E-06	7.75996E-06	2.05689E-06	1.91609E-06	0.00012695	9.12701E-05	6.15369E-05	6.07556E-05	4.31076E-05	1.36942E-05	1.96177E-05	1.88692E-05	1.92881E-06	1.79455E-06	1.92881E-06	1.79455E-06	1.96177E-05	1.88692E-05	3.36378E-05
3832003772965	383200	3772965	8.29568E-06	8.08283E-06	2.14247E-06	1.99581E-06	0.000132883	9.55358E-05	6.44129E-05	6.35951E-05	4.51223E-05	1.43342E-05	2.05346E-05	1.97511E-05	2.01895E-06	1.87843E-06	2.01895E-06	1.87843E-06	2.05346E-05	1.97511E-05	3.51729E-05
3832103772965	383210	3772965	8.64112E-06	8.41941E-06	2.23169E-06	2.07892E-06	0.000139182	0.000100064	6.7466E-05	6.66094E-05	4.7261E-05	1.50136E-05	2.15079E-05	2.06873E-05	2.11465E-06	1.96746E-06	2.11465E-06	1.96746E-06	2.15079E-05	2.06873E-05	3.67788E-05
3832203772965	383220	3772965	8.99894E-06	8.76805E-06	2.3241E-06	2.165E-06	0.000145801	0.000104823	7.06746E-05	6.97773E-05	4.95086E-05	1.57276E-05	2.25308E-05	2.16711E-05	2.21522E-06	2.06103E-06	2.21522E-06	2.06103E-06	2.25308E-05	2.16711E-05	3.84409E-05
3832303772965	383230	3772965	9.37532E-06	9.13478E-06	2.42131E-06	2.25556E-06	0.000153222	0.000110158	7.42718E-05	7.33288E-05	5.20285E-05	1.65281E-05	2.36776E-05	2.27741E-05	2.32797E-06	2.16593E-06	2.32797E-06	2.16593E-06	2.36776E-05	2.27741E-05	4.01973E-05
3832403772965	383240	3772965	9.64988E-06	9.40229E-06	2.49222E-06	2.32161E-06	0.000159039	0.000114341	7.70917E-05	7.61129E-05	5.40039E-05	1.71557E-05	2.45765E-05	2.36388E-05	2.41636E-06	2.24817E-06	2.41636E-06	2.24817E-06	2.45765E-05	2.36388E-05	4.14748E-05
3832503772965	383250	3772965	1.00797E-05	9.82109E-06	2.60323E-06	2.42502E-06	0.000163387	0.000117466	7.91991E-05	7.81935E-05	5.54802E-05	1.76246E-05	2.52484E-05	2.42851E-05	2.48241E-06	2.30962E-06	2.48241E-06	2.30962E-06	2.52484E-05	2.42851E-05	4.30788E-05
3832603772965	383260	3772965	1.09141E-05	1.0634E-05	2.81871E-06	2.62575E-06	0.000177356	0.000127509	8.59703E-05	8.48788E-05	6.02235E-05	1.91315E-05	2.7407E-05	2.63613E-05	2.69465E-06	2.50709E-06	2.69465E-06	2.50709E-06	2.7407E-05	2.63613E-05	4.66716E-05
3832703772965	383270	3772965	1.1466E-05	1.11718E-05	2.96125E-06	2.75853E-06	0.000186264	0.000133914	9.02887E-05	8.91423E-05	6.32

			MSite Grubbing / Prep	MMass Grading / Excavation	MMass Grading / Excavation	MDrainage / Utilities Trenching	MFoundations / Concrete Pads	MBuilding / Structure Construction	MAsphalt Paving	MLandscaping or Other Finishing	MWaterside Construction (Piles)	RSSWDemolition	RSSWPlacing Base	RSSWForm/Plac e Rebar and Pour	Child Risk				
Unique Identifier	X (UTM)	Y (UTM)	2027	2027	2028	2028	2028	2028	2028	2028	2028	2029	2029	2029	3rd Trimester	0<2	2<16	Total	per million
3834803772955	383480	3772955	0.000135197	0.00015898	0.000156864	3.33438E-05	4.33634E-05	3.19178E-05	3.2852E-06	3.84882E-05	3.2852E-06	1.53843E-05	2.23229E-05	1.32326E-05	4.21992E-09	6.1221E-08	1.1983E-08	7.74245E-08	0.07742449
3834903772955	383490	3772955	0.000129092	0.000151801	0.00014978	3.18381E-05	4.14052E-05	3.04765E-05	3.13685E-06	3.67502E-05	3.13685E-06	1.51098E-05	2.19246E-05	1.29965E-05	4.02759E-09	5.8447E-08	1.1434E-08	7.39084E-08	0.07390843
3835003772955	383500	3772955	0.000123666	0.000145421	0.000143485	3.05E-05	3.9665E-05	2.91956E-05	3.00502E-06	3.52057E-05	3.00502E-06	1.48602E-05	2.15625E-05	1.27818E-05	3.85665E-09	5.5981E-08	1.0946E-08	7.07828E-08	0.07078281
3835103772955	383510	3772955	0.000118675	0.000139552	0.000137694	2.92691E-05	3.80642E-05	2.80173E-05	2.88374E-06	3.37848E-05	2.88374E-06	1.46294E-05	2.12276E-05	1.25833E-05	3.69944E-09	5.3711E-08	1.0497E-08	6.79074E-08	0.06790742
3835203772955	383520	3772955	0.000114074	0.000134142	0.000132356	2.81343E-05	3.65885E-05	2.69311E-05	2.77193E-06	3.2475E-05	2.77193E-06	1.44173E-05	2.09198E-05	1.24008E-05	3.55512E-09	5.1626E-08	1.0084E-08	6.52656E-08	0.06526562
3835303772955	383530	3772955	0.000110554	0.000130002	0.000128271	2.72661E-05	3.54593E-05	2.61E-05	2.68639E-06	3.14728E-05	2.68639E-06	1.43206E-05	2.07795E-05	1.23177E-05	3.44457E-09	5.0029E-08	9.7691E-09	6.32431E-08	0.06324311
3835403772955	383540	3772955	0.000107122	0.000125967	0.00012429	2.64198E-05	3.43587E-05	2.52899E-05	2.60301E-06	3.04959E-05	2.60301E-06	1.42208E-05	2.06347E-05	1.22318E-05	3.3375E-09	4.8481E-08	9.4637E-09	6.1282E-08	0.061282
3835503772955	383550	3772955	0.000104499	0.000122882	0.000121246	2.57727E-05	3.35172E-05	2.46705E-05	2.53926E-06	2.9749E-05	2.53926E-06	1.42177E-05	2.06301E-05	1.22291E-05	3.25611E-09	4.7303E-08	9.2319E-09	5.97909E-08	0.05979088
3835603772955	383560	3772955	0.000102505	0.000120537	0.000118932	2.52809E-05	3.28776E-05	2.41997E-05	2.4908E-06	2.91813E-05	2.4908E-06	1.42832E-05	2.07252E-05	1.22855E-05	3.19475E-09	4.6414E-08	9.0575E-09	5.86667E-08	0.05866673
3835703772955	383570	3772955	0.000100572	0.000118264	0.00011669	2.48042E-05	3.22577E-05	2.37434E-05	2.44383E-06	2.86311E-05	2.44383E-06	1.43487E-05	2.08202E-05	1.23418E-05	3.13557E-09	4.5556E-08	8.8892E-09	5.75811E-08	0.05758105
3835803772955	383580	3772955	9.89453E-05	0.000116352	0.000114802	2.4403E-05	3.1736E-05	2.33594E-05	2.40431E-06	2.8168E-05	2.40431E-06	1.44391E-05	2.09515E-05	1.24196E-05	3.08599E-09	4.4837E-08	8.7487E-09	5.66716E-08	0.0566716
3835903772955	383590	3772955	9.73967E-05	0.000114531	0.000113006	2.40211E-05	3.12393E-05	2.29938E-05	2.36668E-06	2.77272E-05	2.36668E-06	1.45265E-05	2.10782E-05	1.24947E-05	3.03889E-09	4.4153E-08	8.615E-09	5.5807E-08	0.055807
3836003772955	383600	3772955	9.63105E-05	0.000113253	0.000111745	2.37532E-05	3.08909E-05	2.27374E-05	2.34029E-06	2.7418E-05	2.34029E-06	1.46575E-05	2.12683E-05	1.26074E-05	3.00593E-09	4.3675E-08	8.5219E-09	5.52027E-08	0.05520265
3836103772955	383610	3772955	9.58371E-05	0.000112697	0.000111196	2.36365E-05	3.0739E-05	2.26256E-05	2.32878E-06	2.72832E-05	2.32878E-06	1.48446E-05	2.15399E-05	1.27684E-05	2.99155E-09	4.3468E-08	8.482E-09	5.49411E-08	0.05494105
3836203772955	383620	3772955	9.54638E-05	0.000112258	0.000110763	2.35444E-05	3.06193E-05	2.25375E-05	2.31971E-06	2.71769E-05	2.31971E-06	1.50193E-05	2.17934E-05	1.29187E-05	2.98018E-09	4.3304E-08	8.4501E-09	5.47346E-08	0.05473463
3836303772955	383630	3772955	9.41994E-05	0.000110771	0.000109296	2.32326E-05	3.02138E-05	2.2239E-05	2.28899E-06	2.68169E-05	2.28899E-06	1.50692E-05	2.18658E-05	1.29616E-05	2.94155E-09	4.2743E-08	8.3404E-09	5.40249E-08	0.05402488
3836403772955	383640	3772955	9.28068E-05	0.000109133	0.00010768	2.28891E-05	2.97671E-05	2.19102E-05	2.25515E-06	2.64205E-05	2.25515E-06	1.50879E-05	2.18929E-05	1.29777E-05	2.89915E-09	4.2126E-08	8.2193E-09	5.32445E-08	0.05324454
3836503772955	383650	3772955	9.16649E-05	0.00010779	0.000106355	2.26075E-05	2.94008E-05	2.16406E-05	2.2274E-06	2.60954E-05	2.2274E-06	1.51191E-05	2.19382E-05	1.30045E-05	2.86437E-09	4.162E-08	8.12E-09	5.26041E-08	0.05260413
3836603772955	383660	3772955	9.1041E-05	0.000107057	0.000105631	2.24536E-05	2.92007E-05	2.14933E-05	2.21224E-06	2.59178E-05	2.21224E-06	1.51815E-05	2.20287E-05	1.30582E-05	2.84513E-09	4.1341E-08	8.0646E-09	5.22508E-08	0.05225076
3836703772955	383670	3772955	9.03615E-05	0.000106258	0.000104843	2.2286E-05	2.89828E-05	2.13329E-05	2.19573E-06	2.57243E-05	2.19573E-06	1.52158E-05	2.20785E-05	1.30877E-05	2.82395E-09	4.1033E-08	8.0037E-09	5.18606E-08	0.05186063
3836803772955	383680	3772955	8.94089E-05	0.000105138	0.000103738	2.20511E-05	2.86772E-05	2.1108E-05	2.17258E-06	2.54532E-05	2.17258E-06	1.52065E-05	2.20649E-05	1.30796E-05	2.79488E-09	4.0609E-08	7.9194E-09	5.13237E-08	0.05132367
3836903772955	383690	3772955	8.83227E-05	0.00010386	0.000102477	2.17832E-05	2.83289E-05	2.08516E-05	2.14619E-06	2.5144E-05	2.14619E-06	1.51659E-05	2.20061E-05	1.30448E-05	2.76185E-09	4.0128E-08	7.8236E-09	5.07136E-08	0.05071359
3837003772955	383700	3772955	8.71641E-05	0.000102498	0.000101133	2.14974E-05	2.79572E-05	2.0578E-05	2.11803E-06	2.48141E-05	2.11803E-06	1.51004E-05	2.1911E-05	1.29884E-05	2.72659E-09	3.9613E-08	7.7214E-09	5.00613E-08	0.05006128
3837103772955	383710	3772955	8.58551E-05	0.000100959	9.96143E-05	2.11746E-05	2.75374E-05	2.0269E-05	2.08623E-06	2.44415E-05	2.08623E-06	1.501E-05	2.17798E-05	1.29106E-05	2.68667E-09	3.903E-08	7.6063E-09	4.93234E-08	0.04932343
3837203772955	383720	3772955	8.45461E-05	9.94192E-05	9.80955E-05	2.08517E-05	2.71175E-05	1.996E-05	2.05442E-06	2.40688E-05	2.05442E-06	1.49039E-05	2.16259E-05	1.28194E-05	2.64697E-09	3.8451E-08	7.4918E-09	4.85894E-08	0.04858943
3837303772955	383730	3772955	8.29975E-05	9.75983E-05	9.62987E-05	2.04698E-05	2.66208E-05	1.95944E-05	2.01679E-06	2.3628E-05	2.01679E-06	1.47823E-05	2.14494E-05	1.27147E-05	2.60005E-09	3.7767E-08	7.3564E-09	4.77231E-08	0.04772307
3837403772955	383740	3772955	8.13209E-05	9.56267E-05	9.43534E-05	2.00563E-05	2.60831E-05	1.91986E-05	1.97605E-06	2.31506E-05	1.97605E-06	1.46606E-05	2.12728E-05	1.26101E-05	2.54924E-09	3.7026E-08	7.2101E-09	4.6785E-08	0.04678498
3837503772955	383750	3772955	7.97166E-05	9.37402E-05	9.2492E-05	1.96606E-05	2.55685E-05	1.88198E-05	1.93707E-06	2.26939E-05	1.93707E-06	1.45358E-05	2.10918E-05	1.25028E-05	2.50086E-09	3.632E-08	7.0704E-09	4.58915E-08	0.04589154
3837603772955	383760	3772955	7.87139E-05	9.25612E-05	9.13287E-05	1.94134E-05	2.52469E-05	1.85831E-05	1.9127E-06	2.24085E-05	1.9127E-06	1.43923E-05	2.08836E-05	1.23794E-05	2.47024E-09	3.5874E-08	6.9815E-09	4.53256E-08	0.04532563
3837703772955	383770	3772955	7.77837E-05	9.14673E-05	9.02494E-05	1.91839E-05	2.49485E-05	1.83635E-05	1.8901E-06	2.21437E-05	1.8901E-06	1.4227E-05	2.06437E-05	1.22372E-05	2.44183E-09	3.5459E-08	6.8991E-09	4.48002E-08	0.04480022
3837803772955	383780	3772955	7.66919E-05	9.01834E-05	8.89826E-05	1.89147E-05	2.45984E-05	1.81057E-05	1.86357E-06	2.18329E-05	1.86357E-06	1.40648E-05	2.04084E-05	1.20977E-05	2.40888E-09	3.4978E-08	6.8032E-09	4.41903E-08	0.04419026
3837903772955	383790	3772955	7.54108E-05	8.86769E-05	8.74961E-05	1.85987E-05	2.41874E-05	1.78033E-05	1.83244E-06	2.14681E-05	1.83244E-06	1.39151E-05	2.01911E-05	1.19689E-05	2.37027E-09	3.4415E-08	6.6911E-09	4.34763E-08	0.04347635
3838003772955	383800	3772955	7.41797E-05	8.72293E-05	8.60678E-05	1.82951E-05	2.37926E-05	1.75126E-05	1.80252E-06	2.11177E-05	1.80252E-06	1.37622E-05	1.99693E-05	1.18374E-05	2.33321E-09	3.3875E-08	6.5834E-09	4.27911E-08	0.04279112
3838103772955	383810	3772955	7.25365E-05	8.5297E-05	8.41612E-05	1.78898E-05	2.32655E-05	1.71247E-05	1.76259E-06	2.06499E-05	1.76259E-06	1.36562E-05	1.98154E-05	1.17462E-05	2.28354E-09	3.3151E-08	6.4411E-09	4.18761E-08	0.0418761
3838203772955	383820	3772955	7.091E-05	8.33843E-05	8.2274E-05	1.74886E-05	2.27438E-05	1.67407E-05	1.72307E-06	2.01868E-05	1.72307E-06	1.3547E-05	1.9657E-05	1.16523E-05	2.23439E-09	3.2435E-08	6.3001E-09	4.09696E-08	0.04096962
3838303772955	383830	3772955	6.92723E-05	8.14585E-05	8.03739E-05	1.70847E-05	2.22186E-05	1.63541E-05	1.68327E-06	1.97206E-05	1.68327E-06	1.3441E-05	1.95031E-05	1.15611E-05	2.18486E-09	3.1713E-08	6.1584E-09	4.00567E-08	0.0400567
3838403772955	383840	3772955	6.75733E-05	7.94607E-05	7.84027E-05	1.66657E-05	2.16736E-05	1.5953E-05	1.64199E-06	1.9237E-05	1.64199E-06	1.33349E-05	1.93492E-05	1.14698E-05	2.13366E-09	3.0968E-08	6.0115E-09	3.91128E-08	0.03911283
3838503772955	383850	3772955	6.59301E-05	7.75284E-05	7.64961E-05	1.62605E-05	2.11466E-05	1.5565E-05	1.60206E-06	1.87692E-05	1.60206E-06	1.32226E-05	1.91863E-05	1.13732E-05	2.08395E-09	3.0243E-08	5.869E-09	3.81955E-08	0.03819553
3838603772955	383860	3772955	6.56404E-05	7.71878E-05	7.616E-05	1.6189E-05	2.10537E-05	1.54967E-05	1.59502E-06	1.86867E-05	1.59502E-06	1.30479E-05	1.89328E-05	1.1223E-05	2.07543E-09	3.0118E-08	5.8426E-09	3.8036E-08	0.03803598
3838703772955	383870	3772955	6.59023E-05	7.74957E-05	7.64638E-05	1.62536E-05	2.11377E-05	1.55585E-05	1.60138E-06	1.87612E-05	1.60138E-06	1.2814E-05	1.85934E-05	1.10218E-05	2.08391E-09	3.0239E-08	5.863E-09	3.81861E-08	0.03818613
3838803772955	383880	3772955	6.6281E-05	7.79411E-05	7.69033E-05	1.6347E-05	2.12591E-05	1.56479E-05	1.61059E-06	1.88691E-05	1.61059E-06	1.258E-05	1.82539E-05	1.08205E-05	2.09565E-09	3.0411E-08	5.896E-09	3.84032E-08	0.03840318
3838903772955	383890	3772955	6.48662E-05	7.62773E-05	7.52617E-05	1.59981E-05	2.08053E-05	1.53139E-05	1.57621E-06	1.84663E-05	1.57621E-06	1.24927E-05	1.81272E-05	1.07454E-05	2.053E-09	2.979E-08	5.7744E-09	3.76173E-08	0.03761727
3839003772955	383900	3772955	6.34959E-05	7.4666E-05	7.36718E-05	1.56601E-05	2.03658E-05	1.49904E-05	1.54291E-06	1.80762E-05	1.54291E-06	1.24054E-05	1.80004E-05	1.06703E-05	2.0119E-09	2.919E-08	5.6562E-09	3.68577E-08	0.03685773
3839103772955	383910	3772955	6.09391E-05	7.16594E-05	7.07052E-05	1.50295E-05	1.95458E-05	1.43867E-05	1.48078E-06	1.73483E-05	1.48078E-06	1.23898E-05	1.79778E-05	1.06569E-05	1.93375E-09	2.8051E-08	5.4324E-09	3.54171E-08	0.03541712
3829703772965	382970	3772965	5.14195E-05	6.04651E-05	5.966E-05	1.26817E-05	1.64924E-05	1.21393E-05	1.24946E-06	1.46382E-05	1.24946E-06	9.37655E-06	1.36056E-05	8.06511E-06	2.09253E-09	2.8634E-08	5.2564E-09	3.5983E-08	0.03598304
3829803772965	382980	3772965	5.25558E-05	6.18013E-05	6.09784E-05	1.29619E-05	1.68569E-05	1.24076E-05	1.27707E-06	1.49617E-05	1.27707E-06	9.2081E-06	1.33612E-05	7.92022E-06	2.14129E-09	2.929E-08	5.3737E-09	3.68048E-08	0.03680481
3829903772965	382990	3772965	5.38537E-05	6.33275E-05	6.24843E-05	1.3282E-05	1.72732E-05	1.2714E-05	1.30861E-06	1.53312E-05	1.30861E-06	9.16443E-06	1.32978E-05	7.88266E-06	2.19545E-09	3.0023E-08	5.5068E-09	3.77253E-08	0.03772525
3830003772965	383000	3772965	5.5224E-05	6.49389E-05	6.40742E-05	1.362E-05	1.77127E-05	1.30375E-05	1.34191E-06	1.57213E-05	1.34191E-06	9.13324E-06	1.32525E-05	7.85583E-06	2.25181E-09	3.0787E-08	5.6466E-09	3.86857E-08	0.03868574
3830103772965	383010	3772965	5.66444E-05	6.66092E-05	6.57223E-05	1.39703E-05	1.81683E-05	1.33728E-05	1.37642E-06	1.61257E-05	1.37642E-06	9.11765E-06	1.32299E-05	7.84242E-06	2.30956E-09	3.1572E-08	5.7908E-09	3.96724E-08	0.0396724
3830203772965	383020	3772965	5.80537E-05	6.82664E-05	6.73574E-05	1.43179E-05	1.86203E-05	1.37055E-05	1.41067E-06	1.65269E-05	1.41067E-06	9.05526E-06	1.31394E-05	7.78876E-06	2.36644E-09	3.2346E-08	5.9323E-09	4.06447E-08	0.04064474
3830303772965	383030	3772965	5.95243E-05	6.99957E-05	6.90636E-05	1.46806E-05	1.9092E-05	1.40527E-05	1.4464E-06	1.69455E-05	1.4464E-06	9.03031E-06	1.31032E-05	7.76729E-06	2.42514E-09	3.3147E-08	6.0798E-09	4.1652E-08	0.04165205
3830403772965	383040	3772965	6.12343E-05	7.20066E-05	7.10478E-05	1.51023E-05	1.96405E-05	1.44564E-05	1.48796E-06	1.74324E-05	1.48796E-06	9.07709E-06	1.31711E-05	7.80754E-06	2.49236E-09	3.4066E-08	6.2506E-09	4.28094E-08	0.04280941
3830503772965	383050	3772965	6.30614E-05	7.4155E-05	7.31677E-05	1.55529E-05	2.02265E-05	1.48878E-05	1.53235E-06	1.79525E-05	1.53235E-06	9.13012E-06	1.3248E-05	7.85315E-06	2.56378E-09	3.5045E-08	6.4325E-09	4.40411E-08	0.04404109
3830603772965	383060	3772965	6.49497E-05	7.63756E-05	7.53586E-05	1.60187E-05	2.08321E-05	1.53336E-05	1.57824E-06	1.84901E-05	1.57824E-06	9.14884E-06	1.32752E-05	7.86925E-06	2.63732E-09	3.6053E-08	6.6199E-09	4.53106E-08	0.04531063
3830703772965	383070	3772965	6.69272E-05	7.87009E-05	7.7653E-05	1.65064E-05	2.14664E-05	1.58004E-05	1.62629E-06	1.9053E-05	1.62629E-06	9.17067E-06	1.33068E-05	7.88803E-06	2.71302E-09	3.7095E-08	6.8143E-09	4.6622E-08	0.04662203
3830803772965	383080	3772965	6.90216E-05	8.11638E-05	8.00831E-05	1.70229E-05	2.21382E-05	1.62949E-05	1.67718E-06	1.96493E-05	1.67718E-06	9.22994E-06	1.33928E-05	7.939E-06	2.7922E-09	3.8187E-08	7.0191E-09	4.79985E-08	0.04799854
3830903772965	383090	3772965	7.12609E-05	8.3797E-05	8.26812E-05	1.75752E-05	2.28564E-05	1.68236E-05	1.7316E-06	2.02867E-05	1.7316E-06	9.28609E-06	1.34743E-05	7.9873E-06	2.87577E-09	3.9343E-08	7.2365E-09	4.9455E-08	0.04945499
3831003772965	383100	3772965	7.36338E-05	8.65874E-05	8.54344E-05	1.81604E-05	2.36175E-05	1.73838E-05	1.78926E-06	2.09623E-05	1.78926E-06	9.34535E-06	1.35603E-05	8.03828E-06	2.96332E-09	4.0556E-08	7.4656E-09	5.09849E-08	0.05098494
3831103772965	383110	3772965	7.61293E-05	8.95219E-05	8.83299E-05	1.87759E-05	2.44179E-05	1.79729E-05	1.8499E-06	2.16727E-05	1.8499E-06	9.40462E-06	1.36463E-05	8.08925E-06	3.0544E-09	4.1822E-08	7.705E-09	5.25817E-08	0.0525817
3831203772965	383120	3772965	7.87919E-05	9.26529E-05	9.14192E-05	1.94326E-05	2.52719E-05	1.86015E-05	1.9146E-06	2.24307E-05	1.9146E-06	9.46388E-06	1.37323E-05	8.14023E-06	3.15004E-09	4.3155E-08	7.9584E-09	5.42638E-08	0.05426381
3831303772965	383130	3772965	8.15938E-05	9.59476E-05	9.46701E-05	2.01236E-05	2.61706E-05	1.9263E-05	1.98268E-06	2.32283E-05	1.98268E-06	9.52627E-06	1.38228E-05	8.19389E-06	3.24934E-09	4.4544E-08	8.223E-09	5.60167E-08	0.05601667
3831403772965	383140	3772965	8.46018E-05	9.94847E-05	9.81601E-05	2.08655E-05	2.71354E-05	1.99731E-05	2.05577E-06	2.40847E-05	2.05577E-06	9.58554E-06	1.39088E-05	8.24487E-06	3.35477E-09	4.6023E-08	8.5057E-09	5.78836E-08	0.05788355
3831503772965	383150	3772965	8.7866E-05	0.000103323	0.000101947	2.16705E-05	2.81823E-05	2.07437E-05	2.13509E-06	2.50139E-05	2.13509E-06	9.70407E-06	1.40808E-05	8.34682E-06	3.46755E-09	4.761E-08	8.8108E-09	5.98879E-08	0.0598879
3831603772965	383160	3772965	9.13028E-05	0.000107365	0.000105935	2.25182E-05	2.92847E-05	2.15551E-05	2.2186E-06	2.59923E-05	2.2186E-06	9.81636E-06	1.42438E-05	8.44341E-06	3.58425E-09	4.9258E-08	9.1291E-09	6.19709E-08	0.0619709
3831703772965	383170	3772965	9.50127E-05	0.000111727	0.000110239	2.34331E-05	3.04746E-05	2.2431E-05	2.30875E-06	2.70485E-05	2.30875E-06	9.92242E-06	1.43976E-05	8.53463E-06	3.70906E-09	5.1024E-08	9.4716E-09	6.42046E-08	0.06420457
3831803772965	383180	3772965	9.89509E-05	0.000116358	0.000114809	2.44044E-05	3.17377E-05	2.33607E-05	2.40445E-06	2.81696E-05	2.40445E-06	1.00597E-05	1.45968E-05	8.65268E-06	3.83913E-09	5.2873E-08	9.832E-09	6.65442E-08	0.06654416
3831903772965	383190	3772965	0.000103262	0.000121428	0.000119811	2.54678E-05	3.31206E-05	2.43786E-05	2.50921E-06	2.9397E-05	2.50921E-06	1.02718E-05	1.49046E-05	8.83513E-06	3.9797E-09	5.4877E-08	1.0225E-08	6.9082E-08	0.06908197
3832003772965	383200	3772965	0.000107975	0.000126969	0.000125279	2.663E-05	3.46321E-05	2.54911E-05	2.62372E-06	3.07386E-05	2.62372E-06	1.05556E-05	1.53164E-05	9.07928E-06	4.13144E-09	5.7047E-08	1.0654E-08	7.18327E-08	0.07183269
3832103772965	383210	3772965	0.000112904	0.000132766	0.000130999	2.78458E-05	3.62133E-05	2.66549E-05	2.74351E-06	3.2142E-05	2.74351E-06	1.09237E-05	1.58505E-05	9.39588E-06	4.2858E-09	5.9269E-08	1.1098E-08	7.46524E-08	0.07465239
3832203772965	383220	3772965	0.000118007	0.000138766	0.000136919	2.91042E-05	3.78498E-05	2.78595E-05	2.8675E-06	3.35945E-05	2.8675E-06	1.13448E-05	1.64616E-05	9.75808E-06	4.44115E-09	6.1522E-08	1.1552E-08	7.75147E-08	0.0775147
3832303772965	383230	3772965	0.000123399	0.000145107	0.000143175	3.04341E-05	3.95793E-05	2.91325E-05	2.99852E-06	3.51295E-05	2.99852E-06	1.23211E-05	1.78782E-05	1.05979E-05	4.59346E-09	6.3774E-08	1.2023E-08	8.03905E-08	0.08039053
3832403772965	383240	3772965	0.00012732	0.000149718	0.000147725	3.14013E-05	4.08371E-05	3.00583E-05	3.09381E-06	3.62459E-05	3.09381E-06	1.3129E-05	1.90505E-05	1.12928E-05	4.67455E-09	6.509E-08	1.2324E-08	8.2089E-08	0.082089
3832503772965	383250	3772965	0.000132245	0.000155509	0.000153438	3.26157E-05	4.24165E-05	3.12208E-05	3.21346E-06	3.76477E-05	3.21346E-06	1.40867E-05	2.044E-05	1.21164E-05	4.80226E-09	6.7066E-08	1.2667E-08	8.45352E-08	0.08453524
3832603772965	383260	3772965	0.000143274	0.000168478	0.000166235	3.53359E-05	4.5954E-05	3.38246E-05	3.48147E-06	4.07876E-05	3.48147E-06	1.47386E-05	2.1386E-05	1.26772E-05	5.07961E-09	7.135E-08	1.3528E-08	8.99584E-08	0.08995844
3832703772965	383270	3772965	0.000150203	0.000176627	0.000174275	3.70449E-05	4.81766E-05	3.54606E-05	3.64985E-06	4.27603E-05	3.64985E-06	1.52626E-05	2.21464E-05	1.31279E-05	5.22487E-09	7.3744E-08	1.4019E-08	9.29878E-08	0.09298779
3832803772965	383280	3772965	0.000152782	0.000179659	0.000177267	3.7681E-05	4.90038E-05	3.60694E-05	3.71252E-06	4.34945E-05	3.71252E-06	1.54373E-05	2.23999E-05	1.32782E-05	5.23157E-09	7.4137E-08	1.4135E-08	9.35036E-08	0.09350359
3832903772965	383290	3772965	0.000153094	0.000180026	0.000177629	3.77579E-05	4.91038E-05	3.61431E-05	3.7201E-06	4.35833E-05	3.7201E-06	1.53656E-05	2.22958E-05	1.32165E-05	5.18267E-09	7.3651E-08	1.4086E-08	9.29199E-08	0.09291988

Unique Identifier	X (UTM)	Y (UTM)	EGIODemolition 2025	EGIOSite Grubbing / Prep 2025	EGIOMass Grading / Excavation 2025	EGIOMass Grading / Excavation 2026	EGIODrainage / Utilities Trenching 2026	EGIODrainage / Utilities Trenching 2027	EGIOFoundations / Concrete Pads 2026	EGIOFoundations / Concrete Pads 2027	EGIOBuilding / Structure Construction 2026	EGIOBuilding / Structure Construction 2027	EGIOAsphalt Paving 2027	EGIOArchitectural Coating 2027	EGIOLandscaping or Other Finishing 2027	EGIOWaterside Construction (Piles) 2027	HIWaterside Construction (Landscaping) 2025	HIWaterside Construction (Landscaping) 2026	KMDemolition 2025	KMSite Grubbing / Prep 2025	KMMass Grading / Excavation 2025
3833003772965	383300	3772965	0.000222736	8.736E-05	2.8931E-05	2.83349E-05	6.57951E-05	6.56936E-05	8.64462E-05	8.63904E-05	9.25946E-05	9.03752E-05	3.60319E-06	3.60319E-06	9.75816E-05	3.60319E-06	5.47049E-05	5.29914E-05	6.17795E-05	0.000268127	0.000203805
3833103772965	383310	3772965	0.000227928	8.9396E-05	2.96053E-05	2.89954E-05	6.73287E-05	6.72248E-05	8.84611E-05	8.8404E-05	9.47529E-05	9.24817E-05	3.68718E-06	3.68718E-06	9.9856E-05	3.68718E-06	5.6296E-05	5.45327E-05	6.43187E-05	0.000279148	0.000212182
3833203772965	383320	3772965	0.000229895	9.0168E-05	2.98608E-05	2.92456E-05	6.79097E-05	6.7805E-05	8.92245E-05	8.91669E-05	9.55706E-05	9.32798E-05	3.719E-06	3.719E-06	0.000100718	3.719E-06	5.70513E-05	5.52643E-05	6.59639E-05	0.000286288	0.000217609
3833303772965	383330	3772965	0.000229392	8.9971E-05	2.97955E-05	2.91816E-05	6.77612E-05	6.76566E-05	8.90293E-05	8.89718E-05	9.53615E-05	9.30757E-05	3.71086E-06	3.71086E-06	0.000100497	3.71086E-06	5.71446E-05	5.53547E-05	6.68488E-05	0.000290128	0.000220529
3833403772965	383340	3772965	0.000228161	8.9488E-05	2.96357E-05	2.90251E-05	6.73977E-05	6.72937E-05	8.85517E-05	8.84946E-05	9.48499E-05	9.25764E-05	3.69095E-06	3.69095E-06	9.99583E-05	3.69095E-06	5.7028E-05	5.52417E-05	6.74213E-05	0.000292613	0.000222417
3833503772965	383350	3772965	0.000226131	8.8692E-05	2.9372E-05	2.87668E-05	6.6798E-05	6.6695E-05	8.77639E-05	8.77072E-05	9.40061E-05	9.17528E-05	3.65812E-06	3.65812E-06	9.9069E-05	3.65812E-06	5.66764E-05	5.49011E-05	6.76477E-05	0.000293596	0.000223164
3833603772965	383360	3772965	0.000223293	8.7579E-05	2.90033E-05	2.84058E-05	6.59596E-05	6.58578E-05	8.66623E-05	8.66064E-05	9.28261E-05	9.06011E-05	3.6122E-06	3.6122E-06	9.78255E-05	3.6122E-06	5.6088E-05	5.43312E-05	6.75254E-05	0.000293065	0.000222761
3833703772965	383370	3772965	0.000222466	8.7254E-05	2.8896E-05	2.83006E-05	6.57155E-05	6.56141E-05	8.63416E-05	8.62859E-05	9.24826E-05	9.02659E-05	3.59883E-06	3.59883E-06	9.74635E-05	3.59883E-06	5.60001E-05	5.4246E-05	6.79192E-05	0.000294774	0.00022406
3833803772965	383380	3772965	0.000223957	8.7839E-05	2.90897E-05	2.84903E-05	6.61559E-05	6.60539E-05	8.69203E-05	8.68642E-05	9.31024E-05	9.08708E-05	3.62295E-06	3.62295E-06	9.81167E-05	3.62295E-06	5.64916E-05	5.47222E-05	6.89534E-05	0.000299263	0.000227472
3833903772965	383390	3772965	0.000224784	8.8163E-05	2.9197E-05	2.85954E-05	6.64E-05	6.62976E-05	8.7241E-05	8.71847E-05	9.3446E-05	9.12061E-05	3.63632E-06	3.63632E-06	9.84788E-05	3.63632E-06	5.67965E-05	5.50176E-05	6.97274E-05	0.000302622	0.000230025
3834003772965	383400	3772965	0.000223895	8.7815E-05	2.90815E-05	2.84823E-05	6.61374E-05	6.60353E-05	8.68959E-05	8.68398E-05	9.30763E-05	9.08453E-05	3.62194E-06	3.62194E-06	9.80892E-05	3.62194E-06	5.66369E-05	5.48629E-05	6.99085E-05	0.000303408	0.000230622
3834103772965	383410	3772965	0.000222269	8.7177E-05	2.88703E-05	2.82755E-05	6.56571E-05	6.55558E-05	8.62649E-05	8.62092E-05	9.24005E-05	9.01857E-05	3.59564E-06	3.59564E-06	9.73769E-05	3.59564E-06	5.62727E-05	5.45102E-05	6.98066E-05	0.000302966	0.000230286
3834203772965	383420	3772965	0.000219323	8.6021E-05	2.84877E-05	2.79007E-05	6.47869E-05	6.46869E-05	8.51215E-05	8.50665E-05	9.11757E-05	8.89903E-05	3.54798E-06	3.54798E-06	9.60862E-05	3.54798E-06	5.55498E-05	5.38099E-05	6.92409E-05	0.00030051	0.00022842
3834303772965	383430	3772965	0.000214463	8.4116E-05	2.78565E-05	2.72826E-05	6.33515E-05	6.32537E-05	8.32355E-05	8.31818E-05	8.91557E-05	8.70186E-05	3.46937E-06	3.46937E-06	9.39574E-05	3.46937E-06	5.43174E-05	5.26161E-05	6.80392E-05	0.000295295	0.000224456
3834403772965	383440	3772965	0.000209335	8.2104E-05	2.71903E-05	2.66301E-05	6.18365E-05	6.17411E-05	8.1245E-05	8.11926E-05	8.70236E-05	8.49377E-05	3.3864E-06	3.3864E-06	9.17105E-05	3.3864E-06	5.3006E-05	5.13458E-05	6.6704E-05	0.0002895	0.000220051
3834503772965	383450	3772965	0.000201026	7.8845E-05	2.61112E-05	2.55732E-05	5.93822E-05	5.92906E-05	7.80205E-05	7.79701E-05	8.35697E-05	8.15665E-05	3.252E-06	3.252E-06	8.80705E-05	3.252E-06	5.0848E-05	4.92553E-05	6.43142E-05	0.000279128	0.000212167
3834603772965	383460	3772965	0.000192062	7.533E-05	2.49468E-05	2.44328E-05	5.67343E-05	5.66467E-05	7.45414E-05	7.44933E-05	7.98432E-05	7.79294E-05	3.10699E-06	3.10699E-06	8.41433E-05	3.10699E-06	4.85141E-05	4.69946E-05	6.1646E-05	0.000267548	0.000203365
3834703772965	383470	3772965	0.000183458	7.1955E-05	2.38292E-05	2.33382E-05	5.41925E-05	5.41089E-05	7.12018E-05	7.11559E-05	7.6266E-05	7.4438E-05	2.96779E-06	2.96779E-06	8.03736E-05	2.96779E-06	4.62735E-05	4.48242E-05	5.90412E-05	0.000256243	0.000194772
3834803772965	383480	3772965	0.000175553	6.8855E-05	2.28025E-05	2.23327E-05	5.18576E-05	5.17776E-05	6.81341E-05	6.80902E-05	7.29802E-05	7.12309E-05	2.83992E-06	2.83992E-06	7.69107E-05	2.83992E-06	4.42195E-05	4.28345E-05	5.66242E-05	0.000245753	0.000186799
3834903772965	383490	3772965	0.000168035	6.5906E-05	2.1826E-05	2.13763E-05	4.96369E-05	4.95603E-05	6.52163E-05	6.51743E-05	6.98548E-05	6.81805E-05	2.7183E-06	2.7183E-06	7.36171E-05	2.7183E-06	4.22678E-05	4.09439E-05	5.43046E-05	0.000235686	0.000179146
3835003772965	383500	3772965	0.000160437	6.2926E-05	2.0839E-05	2.04096E-05	4.73922E-05	4.73191E-05	6.22672E-05	6.2227E-05	6.66959E-05	6.50972E-05	2.59538E-06	2.59538E-06	7.0288E-05	2.59538E-06	4.02981E-05	3.90359E-05	5.19284E-05	0.000225373	0.000171307
3835103772965	383510	3772965	0.000153071	6.0037E-05	1.98823E-05	1.94727E-05	4.52166E-05	4.51468E-05	5.94086E-05	5.93703E-05	6.36341E-05	6.21088E-05	2.47623E-06	2.47623E-06	6.70613E-05	2.47623E-06	3.8393E-05	3.71904E-05	4.96065E-05	0.000215296	0.000163648
3835203772965	383520	3772965	0.000146344	5.7398E-05	1.90085E-05	1.86169E-05	4.32293E-05	4.31626E-05	5.67976E-05	5.6761E-05	6.08373E-05	5.93791E-05	2.3674E-06	2.3674E-06	6.41139E-05	2.3674E-06	3.66529E-05	3.55048E-05	4.74747E-05	0.000206043	0.000156615
3835303772965	383530	3772965	0.000141188	5.5376E-05	1.83388E-05	1.7961E-05	4.17063E-05	4.1642E-05	5.47966E-05	5.47613E-05	5.8694E-05	5.72872E-05	2.284E-06	2.284E-06	6.18552E-05	2.284E-06	3.53164E-05	3.42103E-05	4.58407E-05	0.000198952	0.000151225
3835403772965	383540	3772965	0.000136275	5.3449E-05	1.77007E-05	1.7336E-05	4.0255E-05	4.01929E-05	5.28898E-05	5.28557E-05	5.66516E-05	5.52937E-05	2.20452E-06	2.20452E-06	5.97027E-05	2.20452E-06	3.40392E-05	3.2973E-05	4.42656E-05	0.000192116	0.000146029
3835503772965	383550	3772965	0.000132467	5.1955E-05	1.7206E-05	1.68515E-05	3.913E-05	3.90696E-05	5.14117E-05	5.13786E-05	5.50684E-05	5.37484E-05	2.14291E-06	2.14291E-06	5.80342E-05	2.14291E-06	3.30436E-05	3.20086E-05	4.3039E-05	0.000186792	0.000141982
3835603772965	383560	3772965	0.000129521	5.08E-05	1.68233E-05	1.64767E-05	3.82598E-05	3.82007E-05	5.02683E-05	5.02359E-05	5.38436E-05	5.2553E-05	2.09525E-06	2.09525E-06	5.67435E-05	2.09525E-06	3.22668E-05	3.12561E-05	4.2084E-05	0.000182648	0.000138832
3835703772965	383570	3772965	0.000126682	4.9687E-05	1.64547E-05	1.61156E-05	3.74213E-05	3.73636E-05	4.91667E-05	4.9135E-05	5.26637E-05	5.14014E-05	2.04934E-06	2.04934E-06	5.55001E-05	2.04934E-06	3.1517E-05	3.05298E-05	4.11516E-05	0.000178601	0.000135756
3835803772965	383580	3772965	0.000124239	4.8728E-05	1.61373E-05	1.58048E-05	3.66996E-05	3.6643E-05	4.82185E-05	4.81874E-05	5.16481E-05	5.04101E-05	2.00981E-06	2.00981E-06	5.44297E-05	2.00981E-06	3.08676E-05	2.99007E-05	4.03415E-05	0.000175085	0.000133083
3835903772965	383590	3772965	0.000121895	4.7809E-05	1.58328E-05	1.55066E-05	3.60072E-05	3.59516E-05	4.73087E-05	4.72782E-05	5.06735E-05	4.94589E-05	1.97189E-06	1.97189E-06	5.34027E-05	1.97189E-06	3.02487E-05	2.93012E-05	3.95607E-05	0.000171696	0.000130507
3836003772965	383600	3772965	0.00012017	4.7132E-05	1.56088E-05	1.52872E-05	3.54977E-05	3.5443E-05	4.66394E-05	4.66093E-05	4.99566E-05	4.87592E-05	1.94399E-06	1.94399E-06	5.26471E-05	1.94399E-06	2.97841E-05	2.88512E-05	3.89814E-05	0.000169182	0.000128596
3836103772965	383610	3772965	0.000119281	4.6784E-05	1.54933E-05	1.51741E-05	3.52351E-05	3.51807E-05	4.62943E-05	4.62644E-05	4.95869E-05	4.83984E-05	1.92961E-06	1.92961E-06	5.22576E-05	1.92961E-06	2.95383E-05	2.86131E-05	3.86872E-05	0.000167905	0.000127626
3836203772965	383620	3772965	0.000118482	4.647E-05	1.53895E-05	1.50724E-05	3.49989E-05	3.49449E-05	4.5984E-05	4.59543E-05	4.92546E-05	4.8074E-05	1.91668E-06	1.91668E-06	5.19074E-05	1.91668E-06	2.93194E-05	2.84011E-05	3.84246E-05	0.000166766	0.00012676
3836303772965	383630	3772965	0.00011664	4.5748E-05	1.51503E-05	1.48382E-05	3.4455E-05	3.44018E-05	4.52694E-05	4.52402E-05	4.84891E-05	4.73269E-05	1.88689E-06	1.88689E-06	5.11007E-05	1.88689E-06	2.88387E-05	2.79354E-05	3.78091E-05	0.000164094	0.000124729
3836403772965	383640	3772965	0.000114682	4.498E-05	1.4896E-05	1.45891E-05	3.38766E-05	3.38243E-05	4.45094E-05	4.44807E-05	4.76751E-05	4.65324E-05	1.85521E-06	1.85521E-06	5.02428E-05	1.85521E-06	2.83238E-05	2.74367E-05	3.71483E-05	0.000161226	0.000122549
3836503772965	383650	3772965	0.000113119	4.4367E-05	1.4693E-05	1.43903E-05	3.34149E-05	3.33634E-05	4.39029E-05	4.38745E-05	4.70254E-05	4.58983E-05	1.82993E-06	1.82993E-06	4.95581E-05	1.82993E-06	2.79148E-05	2.70405E-05	3.66255E-05	0.000158957	0.000120824
3836603772965	383660	3772965	0.000112365	4.4071E-05	1.4595E-05	1.42943E-05	3.31921E-05	3.31408E-05	4.361E-05	4.35819E-05	4.67118E-05	4.55921E-05	1.81772E-06	1.81772E-06	4.92276E-05	1.81772E-06	2.77193E-05	2.68511E-05	3.63834E-05	0.000157906	0.000120026
3836703772965	383670	3772965	0.000111592	4.3768E-05	1.44947E-05	1.4196E-05	3.29639E-05	3.2913E-05	4.33102E-05	4.32823E-05	4.63907E-05	4.52787E-05	1.80523E-06	1.80523E-06	4.88892E-05	1.80523E-06	2.7522E-05	2.66599E-05	3.61322E-05	0.000156816	0.000119197
3836803772965	383680	3772965	0.000110461	4.3324E-05	1.43477E-05	1.40521E-05	3.26296E-05	3.25792E-05	4.2871E-05	4.28433E-05	4.59202E-05	4.48195E-05	1.78692E-06	1.78692E-06	4.83933E-05	1.78692E-06	2.72295E-05	2.63767E-05	3.57542E-05	0.000155176	0.00011795
3836903772965	383690	3772965	0.000109167	4.2817E-05	1.41797E-05	1.38875E-05	3.22475E-05	3.21977E-05	4.2369E-05	4.23417E-05	4.53825E-05	4.42947E-05	1.766E-06	1.766E-06	4.78267E-05	1.766E-06	2.68977E-05	2.60552E-05	3.5322E-05	0.0001533	0.000116524
3837003772965	383700	3772965	0.000107829	4.2292E-05	1.40058E-05	1.37173E-05	3.18522E-05	3.1803E-05	4.18496E-05	4.18226E-05	4.48261E-05	4.37517E-05	1.74435E-06	1.74435E-06	4.72404E-05	1.74435E-06	2.6555E-05	2.57233E-05	3.48716E-05	0.000151345	0.000115039
3837103772965	383710	3772965	0.000106401	4.1732E-05	1.38203E-05	1.35356E-05	3.14303E-05	3.13818E-05	4.12953E-05	4.12687E-05	4.42324E-05	4.31722E-05	1.72124E-06	1.72124E-06	4.66147E-05	1.72124E-06	2.61891E-05	2.53688E-05	3.43896E-05	0.000149253	0.000113448
3837203772965	383720	3772965	0.000104973	4.1172E-05	1.36348E-05	1.33539E-05	3.10084E-05	3.09606E-05	4.0741E-05	4.07147E-05	4.36387E-05	4.25927E-05	1.69814E-06	1.69814E-06	4.5989E-05	1.69814E-06	2.58249E-05	2.5016E-05	3.39076E-05	0.000147161	0.000111858
3837303772965	383730	3772965	0.000103194	4.0474E-05	1.34038E-05	1.31277E-05	3.04831E-05	3.04361E-05	4.00508E-05	4.0025E-05	4.28994E-05	4.18711E-05	1.66937E-06	1.66937E-06	4.52099E-05	1.66937E-06	2.53657E-05	2.45712E-05	3.33056E-05	0.000144549	0.000109872
3837403772965	383740	3772965	0.000101236	3.9706E-05	1.31495E-05	1.28786E-05	2.99047E-05	2.98586E-05	3.92909E-05	3.92655E-05	4.20854E-05	4.10766E-05	1.6377E-06	1.6377E-06	4.4352E-05	1.6377E-06	2.48544E-05	2.40759E-05	3.26402E-05	0.000141661	0.000107677
3837503772965	383750	3772965	9.935E-05	3.8966E-05	1.29045E-05	1.26386E-05	2.93475E-05	2.93022E-05	3.85588E-05	3.85339E-05	4.13013E-05	4.03113E-05	1.60718E-06	1.60718E-06	4.35257E-05	1.60718E-06	2.43665E-05	2.36033E-05	3.20043E-05	0.000138901	0.00010558
3837603772965	383760	3772965	9.81913E-05	3.8512E-05	1.2754E-05	1.24912E-05	2.90052E-05	2.89605E-05	3.81091E-05	3.80845E-05	4.08196E-05	3.98412E-05	1.58844E-06	1.58844E-06	4.30181E-05	1.58844E-06	2.40723E-05	2.33183E-05	3.16151E-05	0.000137212	0.000104295
3837703772965	383770	3772965	9.70866E-05	3.8079E-05	1.26105E-05	1.23507E-05	2.86789E-05	2.86346E-05	3.76803E-05	3.7656E-05	4.03603E-05	3.93929E-05	1.57057E-06	1.57057E-06	4.2534E-05	1.57057E-06	2.3796E-05	2.30507E-05	3.12485E-05	0.0013562	0.000103086
3837803772965	383780	3772965	9.5874E-05	3.7603E-05	1.2453E-05	1.21964E-05	2.83207E-05	2.8277E-05	3.72097E-05	3.71857E-05	3.98562E-05	3.89009E-05	1.55095E-06	1.55095E-06	4.20028E-05	1.55095E-06	2.34875E-05	2.27518E-05	3.08388E-05	0.000133843	0.000101735
3837903772965	383790	3772965	9.44997E-05	3.7064E-05	1.22745E-05	1.20216E-05	2.79148E-05	2.78717E-05	3.66763E-05	3.66527E-05	3.92849E-05	3.83433E-05	1.52872E-06	1.52872E-06	4.14007E-05	1.52872E-06	2.31341E-05	2.24095E-05	3.03772E-05	0.000131839	0.000100212
3838003772965	383800	3772965	9.32063E-05	3.6557E-05	1.21065E-05	1.18571E-05	2.75327E-05	2.74902E-05	3.61744E-05	3.6151E-05	3.87473E-05	3.78185E-05	1.5078E-06	1.5078E-06	4.08341E-05	1.5078E-06	2.28004E-05	2.20863E-05	2.99381E-05	0.000129934	9.87634E-05
3838103772965	383810	3772965	9.13381E-05	3.5824E-05	1.18638E-05	1.16194E-05	2.69808E-05	2.69392E-05	3.54493E-05	3.54264E-05	3.79706E-05	3.70605E-05	1.47757E-06	1.47757E-06	4.00156E-05	1.47757E-06	2.23143E-05	2.16153E-05	2.93113E-05	0.000127213	9.66954E-05
3838203772965	383820	3772965	8.94698E-05	3.5091E-05	1.16212E-05	1.13817E-05	2.64289E-05	2.63882E-05	3.47242E-05	3.47018E-05	3.71939E-05	3.63024E-05	1.44735E-06	1.44735E-06	3.91971E-05	1.44735E-06	2.18299E-05	2.11462E-05	2.86821E-05	0.000124482	9.462E-05
3838303772965	383830	3772965	8.75207E-05	3.4327E-05	1.1368E-05	1.11338E-05	2.58532E-05	2.58133E-05	3.39677E-05	3.39458E-05	3.63837E-05	3.55116E-05	1.41582E-06	1.41582E-06	3.83432E-05	1.41582E-06	2.13205E-05	2.06527E-05	2.80258E-05	0.000121634	9.24549E-05
3838403772965	383840	3772965	8.53471E-05	3.3474E-05	1.10857E-05	1.08573E-05	2.52111E-05	2.51722E-05	3.31241E-05	3.31027E-05	3.548E-05	3.46296E-05	1.38066E-06	1.38066E-06	3.73909E-05	1.38066E-06	2.07536E-05	2.01035E-05	2.72926E-05	0.000118452	9.0036E-05
3838503772965	383850	3772965	8.32722E-05	3.2661E-05	1.08162E-05	1.05933E-05	2.45982E-05	2.45603E-05	3.23188E-05	3.2298E-05	3.46175E-05	3.37877E-05	1.34709E-06	1.34709E-06	3.64819E-05	1.34709E-06	2.02154E-05	1.95822E-05	2.65911E-05	0.000115407	8.77217E-05
3838603772965	383860	3772965	8.25806E-05	3.2389E-05	1.07263E-05	1.05053E-05	2.43939E-05	2.43563E-05	3.20504E-05	3.20297E-05	3.433E-05	3.35071E-05	1.3359E-06	1.3359E-06	3.61789E-05	1.3359E-06	2.00378E-05	1.94102E-05	2.6358E-05	0.000114395	8.69527E-05
3838703772965	383870	3772965	8.2365E-05	3.2305E-05	1.06983E-05	1.04779E-05	2.43302E-05	2.42927E-05	3.19667E-05	3.19461E-05	3.42404E-05	3.34196E-05	1.33242E-06	1.33242E-06	3.60845E-05	1.33242E-06	1.99912E-05	1.9365E-05	2.62855E-05	0.000114081	8.67138E-05
3838803772965	383880	3772965	8.21405E-05	3.2217E-05	1.06692E-05	1.04493E-05	2.42639E-05	2.42265E-05	3.18796E-05	3.1859E-05	3.4147E-05	3.33285E-05	1.32878E-06	1.32878E-06	3.59861E-05	1.32878E-06	1.99356E-05	1.93111E-05	2.62018E-05	0.000113718	8.64376E-05
3838903772965	383890	3772965	8.1395E-05	3.1924E-05	1.05723E-05	1.03545E-05	2.40437E-05	2.40066E-05	3.15903E-05	3.15699E-05	3.38371E-05	3.3026E-05	1.31672E-06	1.31672E-06	3.56595E-05	1.31672E-06	1.97257E-05	1.91078E-05	2.59393E-05	0.000112578	8.55716E-05
3839003772965	383900	3772965	8.06046E-05	3.1614E-05	1.04697E-05	1.0254E-05	2.38102E-05	2.37735E-05	3.12835E-05	3.12633E-05	3.35085E-05	3.27053E-05	1.30394E-06	1.30394E-06	3.53132E-05	1.30394E-06	1.95248E-05	1.89132E-05	2.56836E-05	0.000111468	8.47279E-05
3839103772965	383910	3772965	7.81076E-05	3.0635E-05	1.01453E-05	9.9363E-06	2.30726E-05	2.3037E-05	3.03144E-05	3.02948E-05	3.24705E-05	3.16922E-05	1.26354E-06	1.26354E-06	3.42193E-05	1.26354E-06	1.88879E-05	1.82963E-05	2.48417E-05	0.000107815	8.19507E-05
3829703772975	382970	3772975	0.000105449	4.1358E-05	1.36967E-05	1.34145E-05	3.11491E-05	3.1101E-05	4.09258E-05	4.08994E-05	4.38366E-05	4.27859E-05	1.70584E-06	1.70584E-06	4.61976E-05	1.70584E-06	2.28542E-05	2.21384E-05	2.0646E-05	8.9605E-05	6.81093E-05
3829803772975	382980	3772975	0.000108143	4.2415E-05	1.40467E-05	1.37573E-05	3.1945E-05	3.18957E-05	4.19716E-05	4.19445E-05	4.49568E-05	4.38792E-05	1.74943E-06	1.74943E-06	4.73781E-05	1.74943E-06	2.34695E-05	2.27344E-05	2.10941E-05	9.15497E-05	6.95876E-05
3829903772975	382990	3772975	0.000111045	4.3553E-05	1.44235E-05	1.41263E-05	3.2802E-05	3.27514E-05	4.30976E-05	4.30698E-05	4.61629E-05	4.50564E-05	1.79637E-06	1.79637E-06	4.86491E-05	1.79637E-06	2.41333E-05	2.33774E-05	2.16168E-05	9.38186E-05	7.13121E-05
3830003772975	383000	3772975	0.000114036	4.4726E-05	1.4812E-05	1.45068E-05	3.36856E-05	3.36336E-05	4.42584E-05	4.42299E-05	4.74063E-05	4.627E-05	1.84475E-06	1.84475E-06	4.99595E-05	1.84475E-06	2.48203E-05	2.40429E-05	2.21622E-05	9.61857E-05	7.31114E-05
3830103772975	383010	3772975	0.000117072	4.5917E-05	1.52063E-05	1.4893E-05	3.45824E-05	3.4529E-05	4.54367E-05	4.54074E-05	4.86684E-05	4.75018E-05	1.89386E-06	1.89386E-06	5.12895E-05	1.89386E-06	2.552E-05	2.47206E-05	2.27212E-05	9.86117E-05	7.49554E-05
3830203772975	383020	3772975	0.000120098	4.7104E-05	1.55995E-05	1.52781E-05	3.54765E-05	3.54218E-05	4.66115E-05	4.65814E-05	4.99267E-05	4.873E-05	1.94283E-06	1.94283E-06	5.26157E-05	1.94283E-06	2.62214E-05	2.54001E-05	2.32892E-05	0.000101077	7.68293E-05
3830303772975	383030	3772975	0.000123152	4.8302E-05	1.59962E-05	1.56666E-05	3.63786E-05	3.63225E-05	4.77967E-05	4.77659E-05	5.11963E-05	4.99691E-05	1.99223E-06	1.99223E-06	5.39536E-05	1.99223E-06	2.69318E-05	2.60882E-05	2.38731E-05	0.000103611	7.87554E-05
3830403772975	383040	3772975	0.000126628	4.9665E-05	1.64477E-05	1.61088E-05	3.74054E-05	3.73477E-05	4.91458E-05	4.91141E-05	5.26413E-05	5.13795E-05	2.04846E-06	2.04846E-06	5.54764E-05	2.04846E-06	2.77408E-05	2.68719E-05	2.4552E-05	0.000106558	8.09951E-05
3830503772975	383050	3772975	0.000130302	5.1106E-05	1.69248E-05	1.65761E-05	3.84906E-05	3.84312E-05	5.05716E-05	5.0539E-05	5.41685E-05	5.28701E-05	2.10789E-06	2.10789E-06	5.70859E-05	2.10789E-06	2.85983E-05	2.77025E-05	2.52785E-05	0.00010971	8.33916E-05
3830603772975	383060	3772975	0.000134083	5.2589E-05	1.7416E-05	1.70572E-05	3.96076E-05	3.95465E-05	5.20392E-05	5.20056E-05	5.57405E-05	5.44044E-05	2.16906E-06	2.16906E-06	5.87425E-05	2.16906E-06	2.94881E-05	2.85644E-05	2.60411E-05	0.00011302	8.59075E-05
3830703772975	383070	3772975	0.000137937	5.4101E-05	1.79165E-05	1.75474E-05	4.07458E-05	4.0683E-05	5.35347E-05	5.35002E-05	5.73424E-05	5.59679E-05	2.2314E-06	2.2314E-06	6.04307E-05	2.2314E-06	3.03976E-05	2.94455E-05	2.68309E-05	0.000116448	8.8513E-05
3830803772975	383080	3772975	0.000141889	5.5651E-05	1.84298E-05	1.80501E-05	4.19133E-05	4.18486E-05	5.50686E-05	5.5033E-05	5.89853E-05	5.75714E-05	2.29533E-06	2.29533E-06	6.21621E-05	2.29533E-06	3.13394E-05	3.03578E-05	2.76592E-05	0.000120043	9.12455E-05
3830903772975	383090	3772975	0.000146074	5.7292E-05	1.89735E-05	1.85826E-05	4.31497E-05	4.30831E-05	5.6693E-05	5.665655E-05	6.07253E-05	5.92698E-05	2.36304E-06	2.36304E-06	6.39958E-05	2.36304E-06	3.23386E-05	3.13257E-05	2.85554E-05	0.000123932	9.42019E-05
3831003772975	383100	3772975	0.000150431	5.9001E-05	1.95393E-05	1.91368E-05	4.44365E-05	4.43679E-05	5.83838E-05	5.83461E-05	6.25363E-05	6.10373E-05	2.

			KMMass Grading / Excavation	KMDrainage / Utilities Trenching	KMFoundations / Concrete Pads	KMBuilding / Structure Construction	KMAsphalt Paving	KMArchitectural Coating	KMLandscaping or Other Finishing	KMWaterside Construction (Piles)	EWNDemolition	EWNSite Grubbing / Prep	EWNDrainage / Utilities Trenching	EWNDrainage / Utilities Trenching	EWNDrainage / Utilities Trenching	EWNFoundation s / Concrete Pads	EWNBuilding / Structure Construction	EWNAsphalt Paving	EWNLandscaping or Other Finishing	EWNWaterside Construction (Piles)	ISDemolition
Unique Identifier	X (UTM)	Y (UTM)	2026	2026	2026	2026	2026	2026	2026	2026	2027	2027	2027	2028	2029	2029	2029	2029	2029	2029	2027
3833003772965	383300	3772965	0.000201696	7.24309E-05	3.83301E-05	0.000131651	4.22941E-06	4.22941E-06	0.00013588	4.22941E-06	0.000256229	1.39648E-05	3.2792E-05	3.21587E-05	3.14933E-05	2.72791E-05	5.92349E-05	4.21424E-06	6.1342E-05	4.21424E-06	3.02583E-05
3833103772965	383310	3772965	0.000209986	7.54078E-05	3.990555E-05	0.000137062	4.40324E-06	4.40324E-06	0.000141465	4.40324E-06	0.000263594	1.43662E-05	3.37346E-05	3.30832E-05	3.23987E-05	2.80633E-05	6.09377E-05	4.33539E-06	6.31054E-05	4.33539E-06	3.14096E-05
3833203772965	383320	3772965	0.000215357	7.73367E-05	4.09263E-05	0.000140568	4.51587E-06	4.51587E-06	0.000145083	4.51587E-06	0.000266887	1.45457E-05	3.4156E-05	3.34964E-05	3.28033E-05	2.84138E-05	6.16989E-05	4.38954E-06	6.38936E-05	4.38954E-06	3.21515E-05
3833303772965	383330	3772965	0.000218246	7.83741E-05	4.14753E-05	0.000142453	4.57645E-06	4.57645E-06	0.00014703	4.57645E-06	0.000266986	1.45511E-05	3.41687E-05	3.35089E-05	3.28156E-05	2.84244E-05	6.17219E-05	4.39118E-06	6.39175E-05	4.39118E-06	3.25428E-05
3833403772965	383340	3772965	0.000220116	7.90454E-05	4.18305E-05	0.000143673	4.61565E-06	4.61565E-06	0.000148289	4.61565E-06	0.000266091	1.45023E-05	3.40541E-05	3.33965E-05	3.27055E-05	2.8329E-05	6.15148E-05	4.37644E-06	6.3703E-05	4.37644E-06	3.27887E-05
3833503772965	383350	3772965	0.000220854	7.93107E-05	4.19709E-05	0.000144155	4.63114E-06	4.63114E-06	0.000148787	4.63114E-06	0.000264077	1.43925E-05	3.37964E-05	3.31437E-05	3.24579E-05	2.81146E-05	6.10492E-05	4.34332E-06	6.32209E-05	4.34332E-06	3.28739E-05
3833603772965	383360	3772965	0.000220455	7.91674E-05	4.18951E-05	0.000143895	4.62277E-06	4.62277E-06	0.000148518	4.62277E-06	0.000260938	1.42214E-05	3.33946E-05	3.27497E-05	3.20721E-05	2.77804E-05	6.03235E-05	4.29169E-06	6.24693E-05	4.29169E-06	3.27957E-05
3833703772965	383370	3772965	0.000221741	7.96291E-05	4.21394E-05	0.000144734	4.64973E-06	4.64973E-06	0.000149384	4.64973E-06	0.000260134	1.41776E-05	3.32917E-05	3.26488E-05	3.19733E-05	2.76948E-05	6.01376E-05	4.27847E-06	6.22769E-05	4.27847E-06	3.29619E-05
3833803772965	383380	3772965	0.000225118	8.08416E-05	4.27811E-05	0.000146938	4.72053E-06	4.72053E-06	0.000151659	4.72053E-06	0.000262055	1.42824E-05	3.35377E-05	3.289E-05	3.22095E-05	2.78994E-05	6.05819E-05	4.31008E-06	6.2737E-05	4.31008E-06	3.343E-05
3833903772965	383390	3772965	0.000227644	8.1749E-05	4.32613E-05	0.000148587	4.77352E-06	4.77352E-06	0.000153361	4.77352E-06	0.00026312	1.43404E-05	3.36739E-05	3.30236E-05	3.23403E-05	2.80127E-05	6.0828E-05	4.32758E-06	6.29918E-05	4.32758E-06	3.37751E-05
3834003772965	383400	3772965	0.000228235	8.19613E-05	4.33736E-05	0.000148973	4.78591E-06	4.78591E-06	0.000153759	4.78591E-06	0.000261986	1.42786E-05	3.35288E-05	3.28814E-05	3.2201E-05	2.78921E-05	6.0566E-05	4.30894E-06	6.27205E-05	4.30894E-06	3.38464E-05
3834103772965	383410	3772965	0.000227903	8.18419E-05	4.33104E-05	0.000148756	4.77894E-06	4.77894E-06	0.000153535	4.77894E-06	0.000259919	1.41659E-05	3.32643E-05	3.26219E-05	3.19469E-05	2.7672E-05	6.00881E-05	4.27494E-06	6.22255E-05	4.27494E-06	3.37849E-05
3834203772965	383420	3772965	0.000226056	8.11786E-05	4.29594E-05	0.000147551	4.74021E-06	4.74021E-06	0.000152291	4.74021E-06	0.000256183	1.39623E-05	3.27861E-05	3.21529E-05	3.14877E-05	2.72742E-05	5.92242E-05	4.21349E-06	6.1331E-05	4.21349E-06	3.3511E-05
3834303772965	383430	3772965	0.000222133	7.97697E-05	4.22138E-05	0.00014499	4.65794E-06	4.65794E-06	0.000149648	4.65794E-06	0.000250027	1.36268E-05	3.19982E-05	3.13803E-05	3.0731E-05	2.66188E-05	5.78011E-05	4.11224E-06	5.98572E-05	4.11224E-06	3.29424E-05
3834403772965	383440	3772965	0.000217773	7.82043E-05	4.13854E-05	0.000142144	4.56653E-06	4.56653E-06	0.000146711	4.56653E-06	0.000243534	1.32729E-05	3.11672E-05	3.05654E-05	2.99329E-05	2.59275E-05	5.63E-05	4.00544E-06	5.83028E-05	4.00544E-06	3.23136E-05
3834503772965	383450	3772965	0.000209971	7.54025E-05	3.99027E-05	0.000137052	4.40293E-06	4.40293E-06	0.000141455	4.40293E-06	0.000233051	1.27016E-05	2.98257E-05	2.92498E-05	2.86446E-05	2.48115E-05	5.38768E-05	3.83304E-06	5.57933E-05	3.83304E-06	3.11958E-05
3834603772965	383460	3772965	0.00020126	7.22743E-05	3.82473E-05	0.000131366	4.22027E-06	4.22027E-06	0.000135586	4.22027E-06	0.000221819	1.20894E-05	2.83882E-05	2.784E-05	2.7264E-05	2.36157E-05	5.128E-05	3.6483E-06	5.31042E-05	3.6483E-06	2.99453E-05
3834703772965	383470	3772965	0.000192756	6.92204E-05	3.66312E-05	0.000125815	4.04194E-06	4.04194E-06	0.000129857	4.04194E-06	0.000211107	1.15056E-05	2.70173E-05	2.64956E-05	2.59473E-05	2.24752E-05	4.88036E-05	3.47211E-06	5.05397E-05	3.47211E-06	2.87214E-05
3834803772965	383480	3772965	0.000184865	6.63868E-05	3.51316E-05	0.000120665	3.87648E-06	3.87648E-06	0.000124541	3.87648E-06	0.000201321	1.09723E-05	2.5765E-05	2.52674E-05	2.47446E-05	2.14334E-05	4.65414E-05	3.31117E-06	4.8197E-05	3.31117E-06	2.75826E-05
3834903772965	383490	3772965	0.000177292	6.36672E-05	3.36924E-05	0.000115722	3.71768E-06	3.71768E-06	0.000119439	3.71768E-06	0.000192064	1.04677E-05	2.45802E-05	2.41056E-05	2.36068E-05	2.04479E-05	4.44014E-05	3.15892E-06	4.59808E-05	3.15892E-06	2.64872E-05
3835003772965	383500	3772965	0.000169535	6.08813E-05	3.22181E-05	0.000110658	3.555E-06	3.555E-06	0.000114213	3.555E-06	0.000182776	9.96155E-06	2.33916E-05	2.29399E-05	2.24652E-05	1.94591E-05	4.22542E-05	3.00616E-06	4.37573E-05	3.00616E-06	2.53624E-05
3835103772965	383510	3772965	0.000161954	5.81591E-05	3.07776E-05	0.00010571	3.39605E-06	3.39605E-06	0.000109106	3.39605E-06	0.000173826	9.47372E-06	2.22461E-05	2.18165E-05	2.13651E-05	1.85061E-05	4.0185E-05	2.85894E-06	4.16144E-05	2.85894E-06	2.426E-05
3835203772965	383520	3772965	0.000154994	5.56597E-05	2.94549E-05	0.000101167	3.2501E-06	3.2501E-06	0.000104417	3.2501E-06	0.000165679	9.02971E-06	2.12034E-05	2.0794E-05	2.03637E-05	1.76388E-05	3.83016E-05	2.72495E-06	3.96641E-05	2.72495E-06	2.3247E-05
3835303772965	383530	3772965	0.00014966	5.37441E-05	2.84412E-05	9.76854E-05	3.13824E-06	3.13824E-06	0.000100824	3.13824E-06	0.000159377	8.68626E-06	2.0397E-05	2.00031E-05	1.95892E-05	1.69679E-05	3.68448E-05	2.62131E-06	3.81554E-05	2.62131E-06	2.24716E-05
3835403772965	383540	3772965	0.000144517	5.18974E-05	2.74639E-05	9.4329E-05	3.03041E-06	3.03041E-06	9.73594E-05	3.03041E-06	0.00015339	8.35993E-06	1.96307E-05	1.92516E-05	1.88533E-05	1.63304E-05	3.54606E-05	2.52283E-06	3.6722E-05	2.52283E-06	2.17255E-05
3835503772965	383550	3772965	0.000140513	5.04594E-05	2.67029E-05	9.17151E-05	2.94644E-06	2.94644E-06	9.46616E-05	2.94644E-06	0.000148688	8.1037E-06	1.9029E-05	1.86615E-05	1.82754E-05	1.58299E-05	3.43737E-05	2.4455E-06	3.55965E-05	2.4455E-06	2.1147E-05
3835603772965	383560	3772965	0.000137395	4.93397E-05	2.61104E-05	8.968E-05	2.88106E-06	2.88106E-06	9.25611E-05	2.88106E-06	0.000144998	7.90256E-06	1.85567E-05	1.81983E-05	1.78218E-05	1.5437E-05	3.35205E-05	2.3848E-06	3.47129E-05	2.3848E-06	2.07013E-05
3835703772965	383570	3772965	0.000134351	4.82466E-05	2.55319E-05	8.76931E-05	2.81723E-06	2.81723E-06	9.05104E-05	2.81723E-06	0.00014146	7.70976E-06	1.8104E-05	1.77544E-05	1.7387E-05	1.50604E-05	3.27027E-05	2.32662E-06	3.3866E-05	2.32662E-06	2.02667E-05
3835803772965	383580	3772965	0.000131706	4.72967E-05	2.50292E-05	8.59667E-05	2.76177E-06	2.76177E-06	8.87284E-05	2.76177E-06	0.00013839	7.54242E-06	1.7711E-05	1.7369E-05	1.70096E-05	1.47335E-05	3.19929E-05	2.27612E-06	3.3131E-05	2.27612E-06	1.98923E-05
3835903772965	383590	3772965	0.000129157	4.63813E-05	2.45448E-05	8.43029E-05	2.70832E-06	2.70832E-06	8.70112E-05	2.70832E-06	0.000135472	7.38343E-06	1.73377E-05	1.70029E-05	1.66511E-05	1.44229E-05	3.13185E-05	2.22814E-06	3.24326E-05	2.22814E-06	1.95304E-05
3836003772965	383600	3772965	0.000127265	4.57021E-05	2.41854E-05	8.30683E-05	2.66865E-06	2.66865E-06	8.5737E-05	2.66865E-06	0.00013326	7.26282E-06	1.70545E-05	1.67251E-05	1.63791E-05	1.41873E-05	3.08069E-05	2.19175E-06	3.19028E-05	2.19175E-06	1.92649E-05
3836103772965	383610	3772965	0.000126305	4.53572E-05	2.40028E-05	8.24414E-05	2.64851E-06	2.64851E-06	8.50899E-05	2.64851E-06	0.000132042	7.19647E-06	1.68987E-05	1.65723E-05	1.62294E-05	1.40577E-05	3.05255E-05	2.17172E-06	3.16114E-05	2.17172E-06	1.9135E-05
3836203772965	383620	3772965	0.000125448	4.50494E-05	2.384E-05	8.1882E-05	2.63054E-06	2.63054E-06	8.45125E-05	2.63054E-06	0.000130955	7.13721E-06	1.67595E-05	1.64359E-05	1.60958E-05	1.3942E-05	3.02741E-05	2.15384E-06	3.13511E-05	2.15384E-06	1.90204E-05
3836303772965	383630	3772965	0.000123438	4.43277E-05	2.34581E-05	8.05702E-05	2.5884E-06	2.5884E-06	8.31586E-05	2.5884E-06	0.000128704	7.01453E-06	1.64714E-05	1.61533E-05	1.58191E-05	1.37023E-05	2.97537E-05	2.11682E-06	3.08121E-05	2.11682E-06	1.8734E-05
3836403772965	383640	3772965	0.000121281	4.3553E-05	2.30481E-05	7.91621E-05	2.54316E-06	2.54316E-06	8.17052E-05	2.54316E-06	0.000126323	6.88474E-06	1.61667E-05	1.58545E-05	1.55264E-05	1.34488E-05	2.92032E-05	2.07765E-06	3.02421E-05	2.07765E-06	1.84252E-05
3836503772965	383650	3772965	0.000119574	4.29401E-05	2.27237E-05	7.8048E-05	2.50737E-06	2.50737E-06	8.05554E-05	2.50737E-06	0.000124416	6.78083E-06	1.59227E-05	1.56152E-05	1.52921E-05	1.32458E-05	2.87625E-05	2.04629E-06	2.97856E-05	2.04629E-06	1.81821E-05
3836603772965	383660	3772965	0.000118784	4.26562E-05	2.25735E-05	7.7532E-05	2.49079E-06	2.49079E-06	8.00228E-05	2.49079E-06	0.000123474	6.72951E-06	1.58021E-05	1.5497E-05	1.51763E-05	1.31455E-05	2.85447E-05	2.0308E-06	2.95602E-05	2.0308E-06	1.80717E-05
3836703772965	383670	3772965	0.000117963	4.23617E-05	2.24176E-05	7.69967E-05	2.4736E-06	2.4736E-06	7.94703E-05	2.4736E-06	0.000122525	6.67776E-06	1.56806E-05	1.53778E-05	1.50596E-05	1.30445E-05	2.83253E-05	2.01519E-06	2.93329E-05	2.01519E-06	1.79557E-05
3836803772965	383680	3772965	0.00011673	4.19186E-05	2.21831E-05	7.61914E-05	2.44772E-06	2.44772E-06	7.86391E-05	2.44772E-06	0.00012117	6.6039E-06	1.55072E-05	1.52077E-05	1.48931E-05	1.29002E-05	2.80119E-05	1.9929E-06	2.90084E-05	1.9929E-06	1.77783E-05
3836903772965	383690	3772965	0.000115318	4.14118E-05	2.1915E-05	7.52703E-05	2.41813E-06	2.41813E-06	7.76884E-05	2.41813E-06	0.000119646	6.52085E-06	1.53122E-05	1.50165E-05	1.47058E-05	1.27379E-05	2.76597E-05	1.96784E-06	2.86436E-05	1.96784E-06	1.75743E-05
3837003772965	383700	3772965	0.000113848	4.08838E-05	2.16356E-05	7.43106E-05	2.3873E-06	2.3873E-06	7.66979E-05	2.3873E-06	0.000118068	6.43489E-06	1.51103E-05	1.48185E-05	1.45119E-05	1.257E-05	2.72951E-05	1.9419E-06	2.8266E-05	1.9419E-06	1.73605E-05
3837103772965	383710	3772965	0.000112274	4.03187E-05	2.13365E-05	7.32834E-05	2.3543E-06	2.3543E-06	7.56377E-05	2.3543E-06	0.000116399	6.34391E-06	1.48967E-05	1.4609E-05	1.43068E-05	1.23923E-05	2.69092E-05	1.91444E-06	2.78664E-05	1.91444E-06	1.71314E-05
3837203772965	383720	3772965	0.000110701	3.97535E-05	2.10374E-05	7.22562E-05	2.3213E-06	2.3213E-06	7.45775E-05	2.3213E-06	0.000114738	6.25336E-06	1.46841E-05	1.44005E-05	1.41025E-05	1.22154E-05	2.65251E-05	1.88711E-06	2.74686E-05	1.88711E-06	1.69022E-05
3837303772965	383730	3772965	0.000108735	3.90478E-05	2.06639E-05	7.09734E-05	2.28009E-06	2.28009E-06	7.32535E-05	2.28009E-06	0.00011264	6.13901E-06	1.44156E-05	1.41372E-05	1.38447E-05	1.19921E-05	2.604E-05	1.85261E-06	2.69664E-05	1.85261E-06	1.66172E-05
3837403772965	383740	3772965	0.000106563	3.82677E-05	2.02511E-05	6.95555E-05	2.23454E-06	2.23454E-06	7.17901E-05	2.23454E-06	0.000110297	6.01132E-06	1.41157E-05	1.38431E-05	1.35567E-05	1.17426E-05	2.54984E-05	1.81407E-06	2.64054E-05	1.81407E-06	1.63028E-05
3837503772965	383750	3772965	0.000104487	3.75222E-05	1.985666E-05	6.82004E-05	2.19101E-06	2.19101E-06	7.03914E-05	2.19101E-06	0.000108061	5.88946E-06	1.38296E-05	1.35625E-05	1.32819E-05	1.15046E-05	2.49815E-05	1.7773E-06	2.58702E-05	1.7773E-06	1.60038E-05
3837603772965	383760	3772965	0.000103216	3.70658E-05	1.96151E-05	6.73709E-05	2.16436E-06	2.16436E-06	6.95353E-05	2.16436E-06	0.000106729	5.81685E-06	1.36591E-05	1.33953E-05	1.31181E-05	1.13627E-05	2.46735E-05	1.75539E-06	2.55512E-05	1.75539E-06	1.58152E-05
3837703772965	383770	3772965	0.000102019	3.6636E-05	1.93876E-05	6.65897E-05	2.13926E-06	2.13926E-06	6.87289E-05	2.13926E-06	0.000105481	5.74883E-06	1.34993E-05	1.32387E-05	1.29647E-05	1.12299E-05	2.4385E-05	1.73486E-06	2.52524E-05	1.73486E-06	1.56405E-05
3837803772965	383780	3772965	0.000100682	3.61557E-05	1.91335E-05	6.57168E-05	2.11122E-06	2.11122E-06	6.7828E-05	2.11122E-06	0.000104072	5.67205E-06	1.3319E-05	1.30618E-05	1.27916E-05	1.10799E-05	2.40593E-05	1.71169E-06	2.49151E-05	1.71169E-06	1.54449E-05
3837903772965	383790	3772965	9.91747E-05	3.56145E-05	1.8847E-05	6.4733E-05	2.07961E-06	2.07961E-06	6.68126E-05	2.07961E-06	0.000102472	5.58483E-06	1.31142E-05	1.2861E-05	1.25949E-05	1.09095E-05	2.36893E-05	1.68537E-06	2.4532E-05	1.68537E-06	1.52256E-05
3838003772965	383800	3772965	9.77413E-05	3.50997E-05	1.85746E-05	6.37974E-05	2.04956E-06	2.04956E-06	6.5847E-05	2.04956E-06	0.000100955	5.5022E-06	1.29202E-05	1.26707E-05	1.24085E-05	1.07481E-05	2.33389E-05	1.66043E-06	2.41691E-05	1.66043E-06	1.50174E-05
3838103772965	383810	3772965	9.56947E-05	3.43648E-05	1.81857E-05	6.24616E-05	2.00664E-06	2.00664E-06	6.44682E-05	2.00664E-06	9.87197E-05	5.38035E-06	1.26341E-05	1.23901E-05	1.21337E-05	1.05101E-05	2.2822E-05	1.62366E-06	2.36338E-05	1.62366E-06	1.47226E-05
3838203772965	383820	3772965	9.36407E-05	3.36272E-05	1.77954E-05	6.11209E-05	1.96357E-06	1.96357E-06	6.30845E-05	1.96357E-06	9.64762E-05	5.25808E-06	1.2347E-05	1.21085E-05	1.1858E-05	1.02712E-05	2.23034E-05	1.58676E-06	2.30967E-05	1.58676E-06	1.44277E-05
3838303772965	383830	3772965	9.14981E-05	3.28578E-05	1.73882E-05	5.97224E-05	1.91864E-06	1.91864E-06	6.1641E-05	1.91864E-06	9.41332E-05	5.13038E-06	1.20471E-05	1.18145E-05	1.157E-05	1.00218E-05	2.17617E-05	1.54823E-06	2.25358E-05	1.54823E-06	1.4119E-05
3838403772965	383840	3772965	8.91043E-05	3.19981E-05	1.69333E-05	5.81599E-05	1.86844E-06	1.86844E-06	6.00283E-05	1.86844E-06	9.15222E-05	4.98808E-06	1.1713E-05	1.14868E-05	1.12491E-05	9.74381E-06	2.11581E-05	1.50528E-06	2.19107E-05	1.50528E-06	1.37666E-05
3838503772965	383850	3772965	8.68138E-05	3.11756E-05	1.6498E-05	5.66649E-05	1.82042E-06	1.82042E-06	5.84853E-05	1.82042E-06	8.90414E-05	4.85287E-06	1.13955E-05	1.11754E-05	1.09442E-05	9.47969E-06	2.05846E-05	1.46448E-06	2.13168E-05	1.46448E-06	1.34483E-05
3838603772965	383860	3772965	8.60528E-05	3.09023E-05	1.63534E-05	5.61682E-05	1.80446E-06	1.80446E-06	5.79726E-05	1.80446E-06	8.82528E-05	4.80989E-06	1.12945E-05	1.10764E-05	1.08472E-05	9.39573E-06	2.04023E-05	1.45151E-06	2.1128E-05	1.45151E-06	1.33351E-05
3838703772965	383870	3772965	8.58164E-05	3.08174E-05	1.63085E-05	5.60138E-05	1.7995E-06	1.7995E-06	5.78133E-05	1.7995E-06	8.80613E-05	4.79946E-06	1.127E-05	1.10524E-05	1.08237E-05	9.37535E-06	2.0358E-05	1.44836E-06	2.10822E-05	1.44836E-06	1.32974E-05
3838803772965	383880	3772965	8.5543E-05	3.07192E-05	1.62565E-05	5.58354E-05	1.79377E-06	1.79377E-06	5.76292E-05	1.79377E-06	8.78087E-05	4.78569E-06	1.12377E-05	1.10207E-05	1.07927E-05	9.34844E-06	2.02996E-05	1.44421E-06	2.10217E-05	1.44421E-06	1.32583E-05
3838903772965	383890	3772965	8.4686E-05	3.04115E-05	1.60936E-05	5.5276E-05	1.7758E-06	1.7758E-06	5.70518E-05	1.7758E-06	8.68362E-05	4.73269E-06	1.11132E-05	1.08986E-05	1.06731E-05	9.24492E-06	2.00748E-05	1.42821E-06	2.07889E-05	1.42821E-06	1.31339E-05
3839003772965	383900	3772965	8.38511E-05	3.01116E-05	1.5935E-05	5.4731E-05	1.75829E-06	1.75829E-06	5.64893E-05	1.75829E-06	8.59098E-05	4.68219E-06	1.09947E-05	1.07824E-05	1.05593E-05	9.14628E-06	1.98606E-05	1.41297E-06	2.05671E-05	1.41297E-06	1.30124E-05
3839103772965	383910	3772965	8.11026E-05	2.91246E-05	1.54126E-05	5.29371E-05	1.70666E-06	1.70666E-06	5.46377E-05	1.70666E-06	8.30155E-05	4.52445E-06	1.06243E-05	1.04191E-05	1.02035E-05	8.83814E-06	1.91915E-05	1.36537E-06	1.98742E-05	1.36537E-06	1.26155E-05
3829703772975	382970	3772975	6.74045E-05	2.42055E-05	1.28095E-05	4.39961E-05	1.41342E-06	1.41342E-06	4.54095E-05	1.41342E-06	0.000107311	5.84857E-06	1.37335E-05	1.34683E-05	1.31897E-05	1.14247E-05	2.48081E-05	1.76496E-06	2.56905E-05	1.76496E-06	1.08788E-05
3829803772975	382980	3772975	6.88674E-05	2.47309E-05	1.30875E-05	4.49509E-05	1.44409E-06	1.44409E-06	4.6395E-05	1.44409E-06	0.000110327	6.01299E-06	1.41196E-05	1.3847E-05	1.35605E-05	1.17459E-05	2.55055E-05	1.81458E-06	2.64128E-05	1.81458E-06	1.10898E-05
3829903772975	382990	3772975	7.05741E-05	2.53438E-05	1.34118E-05	4.60649E-05	1.47988E-06	1.47988E-06	4.75448E-05	1.47988E-06	0.000113566	6.18951E-06	1.45341E-05	1.42535E-05	1.39585E-05	1.20907E-05	2.62542E-05	1.86785E-06	2.71882E-05	1.86785E-06	1.13343E-05
3830003772975	383000	3772975	7.23547E-05	2.59832E-05	1.37502E-05	4.72272E-05	1.51722E-06	1.51722E-06	4.87444E-05	1.51722E-06	0.00011692	6.37229E-06	1.49633E-05	1.46744E-05	1.43708E-05	1.24477E-05	2.70295E-05	1.92301E-06	2.7991E-05	1.92301E-06	1.15886E-05
3830103772975	383010	3772975	7.41797E-05	2.66386E-05	1.4097E-05	4.84183E-05	1.55549E-06	1.55549E-06	4.99738E-05	1.55549E-06	0.000120335	6.55841E-06	1.54004E-05	1.5103E-05	1.47905E-05	1.28113E-05	2.7819E-05	1.97917E-06	2.88086E-05	1.97917E-06	1.18499E-05
3830203772975	383020	3772975	7.60341E-05	2.73045E-05	1.44494E-05	4.96288E-05	1.59438E-06	1.59438E-06	5.12232E-05	1.59438E-06	0.000123758	6.74495E-06	1.58384E-05	1.55325E-05	1.52112E-05	1.31757E-05	2.86102E-05	2.03546E-06	2.9628E-05	2.03546E-06	1.21139E-05
3830303772975	383030	3772975	7.79404E-05	2.79891E-05	1.48117E-05	5.0873E-05	1.63435E-06	1.63435E-06	5.25074E-05	1.63435E-06	0.000127234	6.9344E-06	1.62833E-05	1.59688E-05	1.56384E-05	1.35458E-05	2.94139E-05	2.09264E-06	3.04602E-05	2.09264E-06	1.2385E-05
3830403772975	383040	3772975	8.01569E-05	2.8785E-05	1.52329E-05	5.23198E-05	1.68083E-06	1.68083E-06	5.40006E-05	1.68083E-06	0.000131169	7.1489E-06	1.6787E-05	1.64628E-05	1.61222E-05	1.39648E-05	3.03237E-05	2.15737E-06	3.14024E-05	2.15737E-06	1.26994E-05
3830503772975	383050	3772975	8.25286E-05	2.96367E-05	1.56836E-05	5.38678E-05	1.73056E-06	1.73056E-06	5.55984E-05	1.73056E-06	0.000135342	7.37633E-06	1.7321E-05	1.69865E-05	1.66351E-05	1.44091E-05	3.12884E-05	2.226E-06	3.24014E-05	2.226E-06	1.30389E-05
3830603772975	383060	3772975	8.50185E-05	3.05309E-05	1.61568E-05	5.5493E-05	1.78277E-06	1.78277E-06	5.72758E-05	1.78277E-06	0.000139668	7.61211E-06	1.78747E-05	1.75295E-05	1.71668E-05	1.48696E-05	3.22885E-05	2.29715E-06	3.34371E-05	2.29715E-06	1.33924E-05
3830703772975	383070	3772975	8.7597E-05	3.145685E-05	1.66468E-05	5.717161E-05	1.83684E-06	1.83684E-06	5.90129E-05	1.83684E-06	0.000144109	7.85415E-06	1.8443E-05	1.80869E-05	1.771126E-05	1.53424E-05	3.33152E-05	2.3702E-06	3.45003E-05	2.3702E-06	1.37599E-05
3830803772975	383080	3772975	9.03012E-05	3.24279E-05	1.71607E-05	5.89411E-05	1.89354E-06	1.89354E-06	6.08347E-05	1.89354E-06	0.000148688	8.1037E-06	1.9029E-05	1.86615E-05	1.82754E-05	1.58299E-05	3.43737E-05	2.4455E-06	3.55965E-05	2.4455E-06	1.41427E-05
3830903772975	383090	3772975	9.3227E-05	3.34786E-05	1.77168E-05	6.08509E-05	1.9549E-06	1.9549E-06	6.28058E-05	1.9549E-06	0.00015355	8.36869E-06	1.96513E-05	1.92718E-05	1.8873E-05	1.63476E-05	3.54977E-05	2.52547E-06	3.67605E-05	2.52547E-06	1.45591E-05
3831003772975	383100	3772975	9.63301E-05	3.4593E-05	1.83065E-05	6.28763E-05	2

			ISDrainage / Utilities Trenching	ISDrainage / Utilities Trenching	ISAsphalt Paving	ISAsphalt Paving	SVDemolition	SVSite Grubbing / Prep	SVMass Grading / Excavation	SVMass Grading / Excavation	SVDrainage / Utilities Trenching	SVFoundations / Concrete Pads	SVBuilding / Structure Construction	SVBuilding / Structure Construction	SVAsphalt Paving	SVAsphalt Paving	SVArchitectural Coating	SVArchitectural Coating	SVLandscaping or Other Finishing	SVLandscaping or Other Finishing	MDemolition
Unique Identifier	X (UTM)	Y (UTM)	2027	2028	2027	2028	2027	2027	2027	2028	2028	2028	2028	2029	2028	2029	2028	2029	2028	2029	2027
3833003772965	383300	3772965	1.21839E-05	1.18713E-05	3.14665E-06	2.93125E-06	0.00020132	0.000144738	9.75867E-05	9.63477E-05	6.8361E-05	2.17165E-05	3.11103E-05	2.99232E-05	3.05875E-06	2.84585E-06	3.05875E-06	2.84585E-06	3.11103E-05	2.99232E-05	5.21279E-05
3833103772965	383310	3772965	1.26475E-05	1.2323E-05	3.26638E-06	3.04278E-06	0.000210666	0.000151457	0.000102117	0.00010082	7.15343E-05	2.27246E-05	3.25544E-05	3.13123E-05	3.20074E-06	2.97795E-06	3.20074E-06	2.97795E-06	3.25544E-05	3.13123E-05	5.43253E-05
3833203772965	383320	3772965	1.29462E-05	1.2614E-05	3.34354E-06	3.11465E-06	0.000217347	0.000156261	0.000105356	0.000104018	7.38032E-05	2.34454E-05	3.35869E-05	3.23054E-05	3.30226E-06	3.0724E-06	3.30226E-06	3.0724E-06	3.35869E-05	3.23054E-05	5.57497E-05
3833303772965	383330	3772965	1.31037E-05	1.27675E-05	3.38422E-06	3.15255E-06	0.000221668	0.000159367	0.00010745	0.000106086	7.52703E-05	2.39115E-05	3.42546E-05	3.29476E-05	3.3679E-06	3.13348E-06	3.3679E-06	3.13348E-06	3.42546E-05	3.29476E-05	5.65173E-05
3833403772965	383340	3772965	1.32028E-05	1.2864E-05	3.4098E-06	3.17638E-06	0.000224973	0.000161743	0.000109052	0.000107667	7.63926E-05	2.4268E-05	3.47654E-05	3.34389E-05	3.41812E-06	3.1802E-06	3.41812E-06	3.1802E-06	3.47654E-05	3.34389E-05	5.70181E-05
3833503772965	383350	3772965	1.32371E-05	1.28974E-05	3.41866E-06	3.18463E-06	0.000227067	0.000163249	0.000110067	0.000108669	7.71035E-05	2.44938E-05	3.50889E-05	3.375E-05	3.44993E-06	3.2098E-06	3.44993E-06	3.2098E-06	3.50889E-05	3.375E-05	5.72213E-05
3833603772965	383360	3772965	1.32056E-05	1.28668E-05	3.41052E-06	3.17705E-06	0.000227859	0.000163819	0.000110451	0.000109049	7.73728E-05	2.45793E-05	3.52114E-05	3.38679E-05	3.46197E-06	3.221E-06	3.46197E-06	3.221E-06	3.52114E-05	3.38679E-05	5.71233E-05
3833703772965	383370	3772965	1.32725E-05	1.2932E-05	3.42781E-06	3.19316E-06	0.000230185	0.0001654	0.000111578	0.000110162	7.81623E-05	2.48302E-05	3.55707E-05	3.42135E-05	3.4973E-06	3.25387E-06	3.4973E-06	3.25387E-06	3.55707E-05	3.42135E-05	5.74681E-05
3833803772965	383380	3772965	1.3461E-05	1.31156E-05	3.47649E-06	3.2385E-06	0.000234452	0.000168558	0.000113647	0.000112204	7.96113E-05	2.52905E-05	3.62302E-05	3.48478E-05	3.56214E-06	3.31419E-06	3.56214E-06	3.31419E-06	3.62302E-05	3.48478E-05	5.83572E-05
3833903772965	383390	3772965	1.36E-05	1.3251E-05	3.51238E-06	3.27194E-06	0.000237677	0.000170877	0.00011521	0.000113747	8.07064E-05	2.56384E-05	3.67285E-05	3.53271E-05	3.61114E-06	3.35978E-06	3.61114E-06	3.35978E-06	3.67285E-05	3.53271E-05	5.90249E-05
3834003772965	383400	3772965	1.36287E-05	1.3279E-05	3.51979E-06	3.27884E-06	0.000238755	0.000171652	0.000115733	0.000114263	8.10725E-05	2.57546E-05	3.68951E-05	3.54873E-05	3.62751E-06	3.37502E-06	3.62751E-06	3.37502E-06	3.68951E-05	3.54873E-05	5.91828E-05
3834103772965	383410	3772965	1.36039E-05	1.32549E-05	3.5134E-06	3.27288E-06	0.000238728	0.000171633	0.00011572	0.00011425	8.10634E-05	2.57518E-05	3.6891E-05	3.54834E-05	3.62711E-06	3.37464E-06	3.62711E-06	3.37464E-06	3.6891E-05	3.54834E-05	5.90975E-05
3834203772965	383420	3772965	1.34936E-05	1.31474E-05	3.48492E-06	3.24635E-06	0.000237018	0.000170403	0.00011489	0.000113432	8.04826E-05	2.55672E-05	3.66266E-05	3.52291E-05	3.60112E-06	3.35046E-06	3.60112E-06	3.35046E-06	3.66266E-05	3.52291E-05	5.8613E-05
3834303772965	383430	3772965	1.32646E-05	1.29243E-05	3.42578E-06	3.19126E-06	0.000233053	0.000167553	0.000112969	0.000111534	7.91364E-05	2.51396E-05	3.6014E-05	3.46399E-05	3.54089E-06	3.29442E-06	3.54089E-06	3.29442E-06	3.6014E-05	3.46399E-05	5.75751E-05
3834403772965	383440	3772965	1.30115E-05	1.26776E-05	3.36039E-06	3.13035E-06	0.000228554	0.000164318	0.000110788	0.000109381	7.76087E-05	2.46543E-05	3.53188E-05	3.39712E-05	3.47253E-06	3.23083E-06	3.47253E-06	3.23083E-06	3.53188E-05	3.39712E-05	5.64247E-05
3834503772965	383450	3772965	1.25614E-05	1.22391E-05	3.24415E-06	3.02207E-06	0.000220456	0.000158496	0.000106863	0.000105506	7.48589E-05	2.37808E-05	3.40674E-05	3.27675E-05	3.34949E-06	3.11635E-06	3.34949E-06	3.11635E-06	3.40674E-05	3.27675E-05	5.43598E-05
3834603772965	383460	3772965	1.20578E-05	1.17485E-05	3.11411E-06	2.90093E-06	0.000211369	0.000151963	0.000102458	0.000101157	7.17733E-05	2.28005E-05	3.26632E-05	3.14169E-05	3.21143E-06	2.9879E-06	3.21143E-06	2.9879E-06	3.26632E-05	3.14169E-05	5.20608E-05
3834703772965	383470	3772965	1.1565E-05	1.12683E-05	2.98682E-06	2.78236E-06	0.000202434	0.000145539	9.81265E-05	9.68806E-05	6.87392E-05	2.18367E-05	3.12824E-05	3.00888E-05	3.07567E-06	2.86159E-06	3.07567E-06	2.86159E-06	3.12824E-05	3.00888E-05	4.98216E-05
3834803772965	383480	3772965	1.11065E-05	1.08215E-05	2.8684E-06	2.67204E-06	0.000194131	0.00013957	9.41018E-05	9.2907E-05	6.59198E-05	2.0941E-05	2.99993E-05	2.88546E-05	2.94952E-06	2.74422E-06	2.94952E-06	2.74422E-06	2.99993E-05	2.88546E-05	4.77494E-05
3834903772965	383490	3772965	1.06654E-05	1.03917E-05	2.75448E-06	2.56592E-06	0.000186131	0.000133818	9.02239E-05	8.90783E-05	6.32032E-05	2.0078E-05	2.8763E-05	2.76656E-05	2.82797E-06	2.63113E-06	2.82797E-06	2.63113E-06	2.8763E-05	2.76656E-05	4.57625E-05
3835003772965	383500	3772965	1.02125E-05	9.95046E-06	2.63752E-06	2.45696E-06	0.000177953	0.000127938	8.62596E-05	8.51644E-05	6.04262E-05	1.91959E-05	2.74992E-05	2.645E-05	2.70372E-06	2.51552E-06	2.70372E-06	2.51552E-06	2.74992E-05	2.645E-05	4.37339E-05
3835103772965	383510	3772965	9.76859E-06	9.51795E-06	2.52287E-06	2.35017E-06	0.000169944	0.00012218	8.23774E-05	8.13315E-05	5.77066E-05	1.83319E-05	2.62616E-05	2.52596E-05	2.58203E-06	2.40231E-06	2.58203E-06	2.40231E-06	2.62616E-05	2.52596E-05	4.17542E-05
3835203772965	383520	3772965	9.3607E-06	9.12053E-06	2.41753E-06	2.25204E-06	0.000162603	0.000116903	7.88191E-05	7.78183E-05	5.5214E-05	1.75401E-05	2.51272E-05	2.41685E-05	2.4705E-06	2.29854E-06	2.4705E-06	2.29854E-06	2.51272E-05	2.41685E-05	3.99397E-05
3835303772965	383530	3772965	9.04845E-06	8.81629E-06	2.33689E-06	2.17691E-06	0.000157035	0.000112899	7.61201E-05	7.51536E-05	5.33233E-05	1.69394E-05	2.42668E-05	2.33409E-05	2.3859E-06	2.21983E-06	2.3859E-06	2.21983E-06	2.42668E-05	2.33409E-05	3.85461E-05
3835403772965	383540	3772965	8.74802E-06	8.52357E-06	2.2593E-06	2.10463E-06	0.00015169	0.000109057	7.3529E-05	7.259555E-05	5.15082E-05	1.63628E-05	2.34408E-05	2.25464E-05	2.30469E-06	2.14427E-06	2.30469E-06	2.14427E-06	2.34408E-05	2.25464E-05	3.72052E-05
3835503772965	383550	3772965	8.51509E-06	8.29662E-06	2.19914E-06	2.0486E-06	0.000147583	0.000106104	7.15383E-05	7.063E-05	5.01137E-05	1.59198E-05	2.28061E-05	2.19359E-05	2.24229E-06	2.08622E-06	2.24229E-06	2.08622E-06	2.28061E-05	2.19359E-05	3.61582E-05
3835603772965	383560	3772965	8.33562E-06	8.12175E-06	2.15279E-06	2.00542E-06	0.000144456	0.000103856	7.00225E-05	6.91335E-05	4.90519E-05	1.55825E-05	2.23229E-05	2.14712E-05	2.19478E-06	2.04201E-06	2.19478E-06	2.04201E-06	2.23229E-05	2.14712E-05	3.5338E-05
3835703772965	383570	3772965	8.16065E-06	7.95127E-06	2.1076E-06	1.96332E-06	0.000141418	0.000101672	6.855E-05	6.76796E-05	4.80203E-05	1.52548E-05	2.18535E-05	2.10196E-05	2.14863E-06	1.99907E-06	2.14863E-06	1.99907E-06	2.18535E-05	2.10196E-05	3.45396E-05
3835803772965	383580	3772965	8.00987E-06	7.80436E-06	2.06866E-06	1.92705E-06	0.000138807	9.9795E-05	6.72847E-05	6.64304E-05	4.7134E-05	1.49732E-05	2.14501E-05	2.06316E-05	2.10897E-06	1.96217E-06	2.10897E-06	1.96217E-06	2.14501E-05	2.06316E-05	3.38465E-05
3835903772965	383590	3772965	7.86416E-06	7.66238E-06	2.03103E-06	1.89199E-06	0.000136295	9.79888E-05	6.60669E-05	6.52281E-05	4.62809E-05	1.47022E-05	2.10619E-05	2.02582E-05	2.0708E-06	1.92666E-06	2.0708E-06	1.92666E-06	2.10619E-05	2.02582E-05	3.31769E-05
3836003772965	383600	3772965	7.75726E-06	7.55823E-06	2.00342E-06	1.86627E-06	0.00013446	9.66694E-05	6.51773E-05	6.43498E-05	4.56577E-05	1.45043E-05	2.07783E-05	1.99855E-05	2.04291E-06	1.90072E-06	2.04291E-06	1.90072E-06	2.07783E-05	1.99855E-05	3.26779E-05
3836103772965	383610	3772965	7.70494E-06	7.50725E-06	1.98991E-06	1.85369E-06	0.000133605	9.60546E-05	6.47627E-05	6.39405E-05	4.53673E-05	1.4412E-05	2.06461E-05	1.98583E-05	2.02992E-06	1.88863E-06	2.02992E-06	1.88863E-06	2.06461E-05	1.98583E-05	3.24203E-05
3836203772965	383620	3772965	7.6588E-06	7.4623E-06	1.97799E-06	1.84259E-06	0.00013283	9.54973E-05	6.4387E-05	6.356955E-05	4.51041E-05	1.43284E-05	2.05263E-05	1.97431E-05	2.01814E-06	1.87767E-06	2.01814E-06	1.87767E-06	2.05263E-05	1.97431E-05	3.21916E-05
3836303772965	383630	3772965	7.54347E-06	7.34992E-06	1.94821E-06	1.81484E-06	0.000130807	9.40434E-05	6.34068E-05	6.26017E-05	4.44174E-05	1.41103E-05	2.02138E-05	1.94426E-05	1.98742E-06	1.84908E-06	1.98742E-06	1.84908E-06	2.02138E-05	1.94426E-05	3.16654E-05
3836403772965	383640	3772965	7.41913E-06	7.22878E-06	1.91609E-06	1.78493E-06	0.000128625	9.24742E-05	6.23488E-05	6.15571E-05	4.36763E-05	1.38748E-05	1.98765E-05	1.91181E-05	1.95426E-06	1.81823E-06	1.95426E-06	1.81823E-06	1.98765E-05	1.91181E-05	3.11011E-05
3836503772965	383650	3772965	7.32124E-06	7.13339E-06	1.89081E-06	1.76137E-06	0.000126888	9.12253E-05	6.15067E-05	6.07257E-05	4.30864E-05	1.36874E-05	1.96081E-05	1.88599E-05	1.92786E-06	1.79367E-06	1.92786E-06	1.79367E-06	1.96081E-05	1.88599E-05	3.06547E-05
3836603772965	383660	3772965	7.27679E-06	7.09009E-06	1.87933E-06	1.75068E-06	0.000126077	9.06424E-05	6.11137E-05	6.03378E-05	4.28111E-05	1.36E-05	1.94828E-05	1.87394E-05	1.91554E-06	1.78221E-06	1.91554E-06	1.78221E-06	1.94828E-05	1.87394E-05	3.0446E-05
3836703772965	383670	3772965	7.23009E-06	7.04459E-06	1.86727E-06	1.73945E-06	0.000125204	9.00147E-05	6.06905E-05	5.99199E-05	4.25146E-05	1.35058E-05	1.93479E-05	1.86097E-05	1.90228E-06	1.76987E-06	1.90228E-06	1.76987E-06	1.93479E-05	1.86097E-05	3.02337E-05
3836803772965	383680	3772965	7.15864E-06	6.97497E-06	1.84882E-06	1.72226E-06	0.000123894	8.90732E-05	6.00557E-05	5.92932E-05	4.20699E-05	1.33645E-05	1.91455E-05	1.8415E-05	1.88238E-06	1.75136E-06	1.88238E-06	1.75136E-06	1.91455E-05	1.8415E-05	2.99126E-05
3836903772965	383690	3772965	7.0765E-06	6.89494E-06	1.82761E-06	1.7025E-06	0.000122371	8.7978E-05	5.93173E-05	5.856411E-05	4.15527E-05	1.32002E-05	1.89101E-05	1.81886E-05	1.85924E-06	1.72982E-06	1.85924E-06	1.72982E-06	1.89101E-05	1.81886E-05	2.9546E-05
3837003772965	383700	3772965	6.99042E-06	6.81107E-06	1.80537E-06	1.68179E-06	0.000120785	8.68379E-05	5.85486E-05	5.78052E-05	4.10142E-05	1.30292E-05	1.86651E-05	1.79529E-05	1.83514E-06	1.70741E-06	1.83514E-06	1.70741E-06	1.86651E-05	1.79529E-05	2.9165E-05
3837103772965	383710	3772965	6.89816E-06	6.72117E-06	1.78154E-06	1.65959E-06	0.000119075	8.56081E-05	5.77195E-05	5.69866E-05	4.04334E-05	1.28446E-05	1.84007E-05	1.76986E-05	1.80915E-06	1.68323E-06	1.80915E-06	1.68323E-06	1.84007E-05	1.76986E-05	2.87567E-05
3837203772965	383720	3772965	6.80589E-06	6.63127E-06	1.75771E-06	1.63739E-06	0.000117373	8.43848E-05	5.68946E-05	5.61723E-05	3.98556E-05	1.26611E-05	1.81378E-05	1.74457E-05	1.7833E-06	1.65917E-06	1.7833E-06	1.65917E-06	1.81378E-05	1.74457E-05	2.83484E-05
3837303772965	383730	3772965	6.69111E-06	6.51944E-06	1.72807E-06	1.60978E-06	0.000115306	8.28989E-05	5.58928E-05	5.51831E-05	3.91538E-05	1.24381E-05	1.78184E-05	1.71385E-05	1.7519E-06	1.62996E-06	1.7519E-06	1.62996E-06	1.78184E-05	1.71385E-05	2.78367E-05
3837403772965	383740	3772965	6.56453E-06	6.3961E-06	1.69538E-06	1.57932E-06	0.000113034	8.12656E-05	5.47916E-05	5.40959E-05	3.83824E-05	1.21931E-05	1.74674E-05	1.68009E-05	1.71738E-06	1.59785E-06	1.71738E-06	1.59785E-06	1.74674E-05	1.68009E-05	2.72706E-05
3837503772965	383750	3772965	6.44413E-06	6.27879E-06	1.66429E-06	1.55036E-06	0.000110852	7.96964E-05	5.37336E-05	5.30514E-05	3.76412E-05	1.19576E-05	1.71301E-05	1.64765E-05	1.68422E-06	1.56699E-06	1.68422E-06	1.56699E-06	1.71301E-05	1.64765E-05	2.67281E-05
3837603772965	383760	3772965	6.36818E-06	6.20479E-06	1.64467E-06	1.53208E-06	0.000109444	7.86844E-05	5.30513E-05	5.23777E-05	3.71632E-05	1.18058E-05	1.69125E-05	1.62672E-05	1.66284E-06	1.54709E-06	1.66284E-06	1.54709E-06	1.69125E-05	1.62672E-05	2.63978E-05
3837703772965	383770	3772965	6.29785E-06	6.13627E-06	1.62651E-06	1.51516E-06	0.000108108	7.77237E-05	5.24035E-05	5.17382E-05	3.67095E-05	1.16617E-05	1.6706E-05	1.60686E-05	1.64253E-06	1.5282E-06	1.64253E-06	1.5282E-06	1.6706E-05	1.60686E-05	2.60894E-05
3837803772965	383780	3772965	6.21909E-06	6.05952E-06	1.60617E-06	1.49621E-06	0.000106656	7.66797E-05	5.16996E-05	5.10432E-05	3.62164E-05	1.1505E-05	1.64816E-05	1.58528E-05	1.62047E-06	1.50768E-06	1.62047E-06	1.50768E-06	1.64816E-05	1.58528E-05	2.57428E-05
3837903772965	383790	3772965	6.13076E-06	5.97346E-06	1.58335E-06	1.47496E-06	0.000105034	7.5514E-05	5.09137E-05	5.02673E-05	3.56658E-05	1.13301E-05	1.62311E-05	1.56118E-05	1.59584E-06	1.48476E-06	1.59584E-06	1.48476E-06	1.62311E-05	1.56118E-05	2.53508E-05
3838003772965	383800	3772965	6.04693E-06	5.89178E-06	1.5617E-06	1.4548E-06	0.000103466	7.43867E-05	5.01537E-05	4.95169E-05	3.51334E-05	1.1161E-05	1.59888E-05	1.53787E-05	1.57201E-06	1.46259E-06	1.57201E-06	1.46259E-06	1.59888E-05	1.53787E-05	2.49734E-05
3838103772965	383810	3772965	5.92822E-06	5.77611E-06	1.53104E-06	1.42624E-06	0.000101364	7.28752E-05	4.91345E-05	4.85107E-05	3.44195E-05	1.09342E-05	1.56639E-05	1.50662E-05	1.54007E-06	1.43287E-06	1.54007E-06	1.43287E-06	1.56639E-05	1.50662E-05	2.44363E-05
3838203772965	383820	3772965	5.80951E-06	5.66045E-06	1.50039E-06	1.39768E-06	9.92615E-05	7.13636E-05	4.81154E-05	4.75045E-05	3.37056E-05	1.07074E-05	1.5339E-05	1.47537E-05	1.50813E-06	1.40315E-06	1.50813E-06	1.40315E-06	1.5339E-05	1.47537E-05	2.38992E-05
3838303772965	383830	3772965	5.68517E-06	5.5393E-06	1.46827E-06	1.36776E-06	9.70699E-05	6.9788E-05	4.70531E-05	4.64556E-05	3.29614E-05	1.0471E-05	1.50003E-05	1.4428E-05	1.47483E-06	1.37217E-06	1.47483E-06	1.37217E-06	1.50003E-05	1.4428E-05	2.33367E-05
3838403772965	383840	3772965	5.54733E-06	5.405E-06	1.43268E-06	1.3346E-06	9.46289E-05	6.8033E-05	4.58698E-05	4.52874E-05	3.21325E-05	1.02077E-05	1.46231E-05	1.40652E-05	1.43774E-06	1.33767E-06	1.43774E-06	1.33767E-06	1.46231E-05	1.40652E-05	2.27107E-05
3838503772965	383850	3772965	5.41512E-06	5.27618E-06	1.39853E-06	1.30279E-06	9.2277E-05	6.63421E-05	4.47298E-05	4.41619E-05	3.13339E-05	9.95398E-06	1.42597E-05	1.37156E-05	1.40201E-06	1.30442E-06	1.40201E-06	1.30442E-06	1.42597E-05	1.37156E-05	2.21083E-05
3838603772965	383860	3772965	5.36955E-06	5.23178E-06	1.38676E-06	1.29183E-06	9.14485E-05	6.57465E-05	4.43282E-05	4.37653E-05	3.10526E-05	9.8646E-06	1.41316E-05	1.35924E-05	1.38942E-06	1.29271E-06	1.38942E-06	1.29271E-06	1.41316E-05	1.35924E-05	2.19123E-05
3838703772965	383870	3772965	5.35435E-06	5.21698E-06	1.38284E-06	1.28817E-06	9.10476E-05	6.54583E-05	4.41338E-05	4.35735E-05	3.09164E-05	9.82136E-06	1.40697E-05	1.35329E-05	1.38333E-06	1.28704E-06	1.38333E-06	1.28704E-06	1.40697E-05	1.35329E-05	2.18488E-05
3838803772965	383880	3772965	5.3386E-06	5.20163E-06	1.37877E-06	1.28438E-06	9.06734E-05	6.51893E-05	4.39525E-05	4.33944E-05	3.07894E-05	9.781E-06	1.40119E-05	1.34772E-05	1.37764E-06	1.28175E-06	1.37764E-06	1.28175E-06	1.40119E-05	1.34772E-05	2.1778E-05
3838903772965	383890	3772965	5.28853E-06	5.15284E-06	1.36584E-06	1.27234E-06	8.98983E-05	6.4632E-05	4.35768E-05	4.30235E-05	3.05262E-05	9.69739E-06	1.38921E-05	1.3362E-05	1.36587E-06	1.2708E-06	1.36587E-06	1.2708E-06	1.38921E-05	1.3362E-05	2.15548E-05
3839003772965	383900	3772965	5.23958E-06	5.10515E-06	1.35319E-06	1.26056E-06	8.90075E-05	6.39915E-05	4.31449E-05	4.25971E-05	3.02237E-05	9.60129E-06	1.37544E-05	1.32296E-05	1.35233E-06	1.2582E-06	1.35233E-06	1.2582E-06	1.37544E-05	1.32296E-05	2.1328E-05
3839103772965	383910	3772965	5.0798E-06	4.94947E-06	1.31193E-06	1.22212E-06	8.6121E-05	6.19163E-05	4.17458E-05	4.12157E-05	2.92436E-05	9.28993E-06	1.33084E-05	1.28006E-05	1.30848E-06	1.2174E-06	1.30848E-06	1.2174E-06	1.33084E-05	1.28006E-05	2.06167E-05
3829703772975	382970	3772975	4.38048E-06	4.26809E-06	1.13132E-06	1.05387E-06	6.72968E-05	4.83828E-05	3.2621E-05	3.22069E-05	2.28515E-05	7.25935E-06	1.03995E-05	1.00027E-05	1.02247E-06	9.51302E-07	1.02247E-06	9.51302E-07	1.03995E-05	1.00027E-05	1.71165E-05
3829803772975	382980	3772975	4.46543E-06	4.35086E-06	1.15326E-06	1.07431E-06	6.8446E-05	4.9209E-05	3.31781E-05	3.27569E-05	2.32418E-05	7.38332E-06	1.05771E-05	1.01735E-05	1.03993E-06	9.67548E-07	1.03993E-06	9.67548E-07	1.05771E-05	1.01735E-05	1.74975E-05
3829903772975	382990	3772975	4.56389E-06	4.44679E-06	1.17869E-06	1.098E-06	6.99605E-05	5.02978E-05	3.39122E-05	3.34817E-05	2.3756E-05	7.54669E-06	1.08111E-05	1.03986E-05	1.06294E-06	9.88956E-07	1.06294E-06	9.88956E-07	1.08111E-05	1.03986E-05	1.79421E-05
3830003772975	383000	3772975	4.66628E-06	4.54656E-06	1.20513E-06	1.12263E-06	7.15463E-05	5.14379E-05	3.46809E-05	3.42406E-05	2.42945E-05	7.71774E-06	1.10561E-05	1.06343E-05	1.08704E-06	1.01137E-06	1.08704E-06	1.01137E-06	1.10561E-05	1.06343E-05	1.84066E-05
3830103772975	383010	3772975	4.77149E-06	4.64907E-06	1.2323E-06	1.14795E-06	7.31766E-05	5.261E-05	3.54712E-05	3.50208E-05	2.48481E-05	7.8936E-06	1.13081E-05	1.08766E-05	1.11181E-06	1.03442E-06	1.11181E-06	1.03442E-06	1.13081E-05	1.08766E-05	1.88857E-05
3830203772975	383020	3772975	4.87782E-06	4.75267E-06	1.25977E-06	1.17353E-06	7.48336E-05	5.38013E-05	3.62744E-05	3.58138E-05	2.54108E-05	8.07235E-06	1.15641E-05	1.11229E-05	1.13698E-06	1.05784E-06	1.13698E-06	1.05784E-06	1.15641E-05	1.11229E-05	1.9372E-05
3830303772975	383030	3772975	4.98697E-06	4.85902E-06	1.28795E-06	1.19979E-06	7.65352E-05	5.50247E-05	3.70992E-05	3.66282E-05	2.59886E-05	8.2559E-06	1.18271E-05	1.13758E-05	1.16283E-06	1.0819E-06	1.16283E-06	1.0819E-06	1.18271E-05	1.13758E-05	1.98709E-05
3830403772975	383040	3772975	5.11356E-06	4.98236E-06	1.32065E-06	1.23024E-06	7.85842E-05	5.64978E-05	3.80924E-05	3.760888E-05	2.668843E-05	8.47693E-06	1.21437E-05	1.16804E-05	1.19397E-06	1.11086E-06	1.19397E-06	1.11086E-06	1.21437E-05	1.16804E-05	2.04516E-05
3830503772975	383050	3772975	5.25027E-06	5.11556E-06	1.35596E-06	1.26313E-06	8.08025E-05	5.80926E-05	3.91677E-05	3.86704E-05	2.74376E-05	8.71622E-06	1.24865E-05	1.20101E-05	1.22767E-06	1.14222E-06	1.22767E-06	1.14222E-06	1.24865E-05	1.20101E-05	2.1074E-05
3830603772975	383060	3772975	5.39261E-06	5.25425E-06	1.39272E-06	1.29738E-06	8.31277E-05	5.97643E-05	4.02948E-05	3.97832E-05	2.82271E-05	8.96703E-06	1.28458E-05	1.23557E-05	1.263E-06	1.17509E-06	1.263E-06	1.17509E-06	1.28458E-05	1.23557E-05	2.17272E-05
3830703772975	383070	3772975	5.54058E-06	5.39842E-06	1.43093E-06	1.33298E-06	8.55241E-05	6.14872E-05	4.14564E-05	4.093010E-05	2.904095E-05	9.225546E-06	1.32162E-05	1.27119E-05	1.29941E-06	1.20896E-06	1.29941E-06	1.20896E-06	1.32162E-05	1.27119E-05	2.240596E-05
3830803772975	383080	3772975	5.69473E-06	5.54862E-06	1.47074E-06	1.37006E-06	8.80275E-05	6.3287E-05	4.26699E-05	4.21281E-05	2.98909E-05	9.495586E-06	1.3603E-05	1.3084E-05	1.33744E-06	1.24435E-06	1.33744E-06	1.24435E-06	1.3603E-05	1.3084E-05	2.31153E-05
3830903772975	383090	3772975	5.86239E-06	5.71198E-06	1.51404E-06	1.4104E-06	9.07892E-05	6.52725E-05	4.40086E-05	4.34498E-05	3.08287E-05	9.79349E-06	1.40298E-05	1.34945E-05	1.3794E-06	1.28339E-06	1.3794E-06	1.28339E-06	1.40298E-05	1.34945E-05	2.

			MSite Grubbing / Prep	MMass Grading / Excavation	MMass Grading / Excavation	MDrainage / Utilities Trenching	MFoundations / Concrete Pads	MBuilding / Structure Construction	MAsphalt Paving	MLandscaping or Other Finishing	MWaterside Construction (Piles)	RSSWDemolition	RSSWPlacing Base	RSSWForm/Plac e Rebar and Pour	Child Risk				
Unique Identifier	X (UTM)	Y (UTM)	2027	2027	2028	2028	2028	2028	2028	2028	2028	2029	2029	2029	3rd Trimester	0<2	2<16	Total	per million
3833003772965	383300	3772965	0.000160024	0.000188175	0.000185669	3.94669E-05	5.13264E-05	3.7779E-05	3.88848E-06	4.5556E-05	3.88848E-06	1.55059E-05	2.24994E-05	1.33372E-05	5.36202E-09	7.6368E-08	1.4657E-08	9.63865E-08	0.09638654
3833103772965	383310	3772965	0.000166769	0.000196107	0.000193496	4.11306E-05	5.349E-05	3.93716E-05	4.05239E-06	4.74763E-05	4.05239E-06	1.56432E-05	2.26986E-05	1.34553E-05	5.5359E-09	7.9006E-08	1.5215E-08	9.9756E-08	0.09975605
3833203772965	383320	3772965	0.000171142	0.000201249	0.000198569	4.2209E-05	5.48925E-05	4.04039E-05	4.15865E-06	4.87212E-05	4.15865E-06	1.57087E-05	2.27936E-05	1.35116E-05	5.63157E-09	8.0532E-08	1.5559E-08	1.01723E-07	0.10172308
3833303772965	383330	3772965	0.000173498	0.00020402	0.000201303	4.27902E-05	5.56483E-05	4.09602E-05	4.2159E-06	4.9392E-05	4.2159E-06	1.57118E-05	2.27982E-05	1.35143E-05	5.66398E-09	8.1148E-08	1.5727E-08	1.02539E-07	0.10253898
3833403772965	383340	3772965	0.000175036	0.000205828	0.000203087	4.31693E-05	5.61414E-05	4.13231E-05	4.25326E-06	4.98296E-05	4.25326E-06	1.56931E-05	2.2771E-05	1.34982E-05	5.67396E-09	8.1429E-08	1.5826E-08	1.02929E-07	0.10292941
3833503772965	383350	3772965	0.000175659	0.000206561	0.000203811	4.33232E-05	5.63415E-05	4.14704E-05	4.26842E-06	5.00072E-05	4.26842E-06	1.56556E-05	2.27167E-05	1.3466E-05	5.65912E-09	8.1338E-08	1.5849E-08	1.02847E-07	0.10284656
3833603772965	383360	3772965	0.000175359	0.000206207	0.000203462	4.3249E-05	5.6245E-05	4.13994E-05	4.26111E-06	4.99216E-05	4.26111E-06	1.56026E-05	2.26397E-05	1.34204E-05	5.61926E-09	8.0873E-08	1.5793E-08	1.02285E-07	0.10228504
3833703772965	383370	3772965	0.000176417	0.000207452	0.00020469	4.351E-05	5.65845E-05	4.16492E-05	4.28683E-06	5.02229E-05	4.28683E-06	1.5665E-05	2.27303E-05	1.3474E-05	5.62621E-09	8.1067E-08	1.5861E-08	1.02553E-07	0.10255347
3833803772965	383380	3772965	0.000179147	0.000210662	0.000207857	4.41832E-05	5.74599E-05	4.22936E-05	4.35315E-06	5.09999E-05	4.35315E-06	1.58553E-05	2.30064E-05	1.36377E-05	5.68899E-09	8.2055E-08	1.6078E-08	1.03822E-07	0.10382211
3833903772965	383390	3772965	0.000181196	0.000213072	0.000210235	4.46888E-05	5.81174E-05	4.27776E-05	4.40296E-06	5.15835E-05	4.40296E-06	1.603E-05	2.32598E-05	1.3788E-05	5.73237E-09	8.2756E-08	1.6235E-08	1.04723E-07	0.10472318
3834003772965	383400	3772965	0.000181681	0.000213642	0.000210797	4.48083E-05	5.82728E-05	4.2892E-05	4.41474E-06	5.17215E-05	4.41474E-06	1.61547E-05	2.34409E-05	1.38953E-05	5.72912E-09	8.2776E-08	1.6253E-08	1.04758E-07	0.10475762
3834103772965	383410	3772965	0.000181419	0.000213334	0.000210494	4.47437E-05	5.81888E-05	4.28302E-05	4.40838E-06	5.16469E-05	4.40838E-06	1.62608E-05	2.35948E-05	1.39865E-05	5.70463E-09	8.2482E-08	1.6204E-08	1.04391E-07	0.10439088
3834203772965	383420	3772965	0.000179932	0.000211585	0.000208768	4.43769E-05	5.77118E-05	4.2479E-05	4.37224E-06	5.12235E-05	4.37224E-06	1.63357E-05	2.37034E-05	1.40509E-05	5.64392E-09	8.1658E-08	1.6048E-08	1.0335E-07	0.10334999
3834303772965	383430	3772965	0.000176746	0.000207838	0.000205071	4.35911E-05	5.66899E-05	4.17268E-05	4.29481E-06	5.03165E-05	4.29481E-06	1.63637E-05	2.37441E-05	1.4075E-05	5.53234E-09	8.0095E-08	1.5741E-08	1.01369E-07	0.10136864
3834403772965	383440	3772965	0.000173214	0.000203686	0.000200974	4.27201E-05	5.55571E-05	4.08931E-05	4.209E-06	4.93111E-05	4.209E-06	1.63824E-05	2.37713E-05	1.40911E-05	5.41172E-09	7.8394E-08	1.5405E-08	9.92113E-08	0.09921133
3834503772965	383450	3772965	0.000166875	0.000196231	0.000193619	4.11567E-05	5.3524E-05	3.93965E-05	4.05496E-06	4.75065E-05	4.05496E-06	1.6292E-05	2.364E-05	1.40133E-05	5.20665E-09	7.5466E-08	1.4824E-08	9.54966E-08	0.09549664
3834603772965	383460	3772965	0.000159818	0.000187932	0.00018543	3.94161E-05	5.12603E-05	3.77304E-05	3.88347E-06	4.54973E-05	3.88347E-06	1.61423E-05	2.34228E-05	1.38845E-05	4.98168E-09	7.224E-08	1.4182E-08	9.14039E-08	0.0914039
3834703772965	383470	3772965	0.000152944	0.000179849	0.000177455	3.77208E-05	4.90556E-05	3.61076E-05	3.71644E-06	4.35405E-05	3.71644E-06	1.59676E-05	2.31693E-05	1.37343E-05	4.76395E-09	6.9111E-08	1.3559E-08	8.74341E-08	0.0874341
3834803772965	383480	3772965	0.000146583	0.000172369	0.000170074	3.61519E-05	4.70152E-05	3.46058E-05	3.56187E-06	4.17295E-05	3.56187E-06	1.57867E-05	2.29068E-05	1.35787E-05	4.56303E-09	6.6219E-08	1.2984E-08	8.37662E-08	0.0837662
3834903772965	383490	3772965	0.000140483	0.000165197	0.000162997	3.46476E-05	4.50589E-05	3.31658E-05	3.41365E-06	3.99931E-05	3.41365E-06	1.55964E-05	2.26307E-05	1.3415E-05	4.371111E-09	6.3453E-08	1.2434E-08	8.02583E-08	0.08025832
3835003772965	383500	3772965	0.000134255	0.000157873	0.000155771	3.31117E-05	4.30614E-05	3.16956E-05	3.26233E-06	3.82202E-05	3.26233E-06	1.53562E-05	2.22822E-05	1.32084E-05	4.17587E-09	6.0635E-08	1.1875E-08	7.66851E-08	0.07668512
3835103772965	383510	3772965	0.000128178	0.000150727	0.00014872	3.16128E-05	4.11122E-05	3.02608E-05	3.11465E-06	3.64901E-05	3.11465E-06	1.50911E-05	2.18975E-05	1.29804E-05	3.98594E-09	5.789E-08	1.133E-08	7.32052E-08	0.07320517
3835203772965	383520	3772965	0.000122608	0.000144177	0.000142257	3.0239E-05	3.93256E-05	2.89458E-05	2.9793E-06	3.49044E-05	2.9793E-06	1.48415E-05	2.15354E-05	1.27657E-05	3.81201E-09	5.5374E-08	1.0831E-08	7.00171E-08	0.07001711
3835303772965	383530	3772965	0.00011833	0.000139146	0.000137294	2.91839E-05	3.79534E-05	2.79358E-05	2.87535E-06	3.36865E-05	2.87535E-06	1.47105E-05	2.13453E-05	1.2653E-05	3.67866E-09	5.3446E-08	1.0449E-08	6.75735E-08	0.0675735
3835403772965	383540	3772965	0.000114213	0.000134306	0.000132517	2.81687E-05	3.66331E-05	2.6964E-05	2.77532E-06	3.25146E-05	2.77532E-06	1.45764E-05	2.11506E-05	1.25377E-05	3.55081E-09	5.1594E-08	1.0083E-08	6.52282E-08	0.06522823
3835503772965	383550	3772965	0.000110999	0.000130526	0.000128788	2.7376E-05	3.56022E-05	2.62052E-05	2.69722E-06	3.15996E-05	2.69722E-06	1.45358E-05	2.10918E-05	1.25028E-05	3.4514E-09	5.0154E-08	9.7991E-09	6.34043E-08	0.06340431
3835603772965	383560	3772965	0.000108482	0.000127566	0.000125867	2.6755E-05	3.47947E-05	2.56108E-05	2.63604E-06	3.08829E-05	2.63604E-06	1.4567E-05	2.11371E-05	1.25296E-05	3.37416E-09	4.9034E-08	9.5785E-09	6.19869E-08	0.06198695
3835703772965	383570	3772965	0.000106031	0.000124683	0.000123023	2.61505E-05	3.40086E-05	2.50322E-05	2.57648E-06	3.01851E-05	2.57648E-06	1.45951E-05	2.11778E-05	1.25538E-05	3.29923E-09	4.7946E-08	9.3648E-09	6.06104E-08	0.06061041
3835803772965	383580	3772965	0.000103903	0.000122181	0.000120554	2.56257E-05	3.33261E-05	2.45298E-05	2.52478E-06	2.95794E-05	2.52478E-06	1.46481E-05	2.12547E-05	1.25994E-05	3.23437E-09	4.7004E-08	9.1801E-09	5.94182E-08	0.05941818
3835903772965	383590	3772965	0.000101847	0.000119764	0.00011817	2.51188E-05	3.26668E-05	2.40445E-05	2.47483E-06	2.89942E-05	2.47483E-06	1.46918E-05	2.13181E-05	1.26369E-05	3.17205E-09	4.6097E-08	9.0025E-09	5.82719E-08	0.05827193
3836003772965	383600	3772965	0.000100316	0.000117963	0.000116392	2.4741E-05	3.21755E-05	2.36829E-05	2.43761E-06	2.85581E-05	2.43761E-06	1.47885E-05	2.14584E-05	1.27201E-05	3.12588E-09	4.5426E-08	8.8707E-09	5.74222E-08	0.05742223
3836103772965	383610	3772965	9.95246E-05	0.000117033	0.000115474	2.45459E-05	3.19218E-05	2.34962E-05	2.41839E-06	2.83329E-05	2.41839E-06	1.49538E-05	2.16983E-05	1.28623E-05	3.10217E-09	4.5082E-08	8.8038E-09	5.69877E-08	0.05698774
3836203772965	383620	3772965	9.88227E-05	0.000116207	0.00011466	2.43728E-05	3.16967E-05	2.33305E-05	2.40133E-06	2.81331E-05	2.40133E-06	1.51067E-05	2.19201E-05	1.29938E-05	3.08096E-09	4.4774E-08	8.744E-09	5.65993E-08	0.0565993
3836303772965	383630	3772965	9.72074E-05	0.000114308	0.000112786	2.39744E-05	3.11785E-05	2.29491E-05	2.36208E-06	2.76733E-05	2.36208E-06	1.51347E-05	2.19608E-05	1.30179E-05	3.032E-09	4.4061E-08	8.604E-09	5.56974E-08	0.05569744
3836403772965	383640	3772965	9.5475E-05	0.000112271	0.000110776	2.35472E-05	3.06229E-05	2.25401E-05	2.31998E-06	2.71801E-05	2.31998E-06	1.51347E-05	2.19608E-05	1.30179E-05	2.97962E-09	4.3298E-08	8.4541E-09	5.47319E-08	0.05473193
3836503772965	383650	3772965	9.41047E-05	0.000110659	0.000109186	2.32092E-05	3.01834E-05	2.22166E-05	2.28669E-06	2.679E-05	2.28669E-06	1.51597E-05	2.1997E-05	1.30394E-05	2.93803E-09	4.2693E-08	8.3349E-09	5.39657E-08	0.05396574
3836603772965	383660	3772965	9.34641E-05	0.000109906	0.000108443	2.30512E-05	2.99779E-05	2.20654E-05	2.27112E-06	2.66076E-05	2.27112E-06	1.52408E-05	2.21147E-05	1.31092E-05	2.9184E-09	4.2408E-08	8.2786E-09	5.36053E-08	0.05360529
3836703772965	383670	3772965	9.28124E-05	0.00010914	0.000107687	2.28905E-05	2.97689E-05	2.19115E-05	2.25528E-06	2.64221E-05	2.25528E-06	1.52969E-05	2.21962E-05	1.31574E-05	2.8982E-09	4.2115E-08	8.2202E-09	5.32335E-08	0.0532335
3836803772965	383680	3772965	9.18264E-05	0.00010798	0.000106543	2.26473E-05	2.94526E-05	2.16788E-05	2.23133E-06	2.61414E-05	2.23133E-06	1.53001E-05	2.22007E-05	1.31601E-05	2.86816E-09	4.1678E-08	8.1334E-09	5.26792E-08	0.05267919
3836903772965	383690	3772965	9.07012E-05	0.000106657	0.000105237	2.23698E-05	2.90917E-05	2.14131E-05	2.20399E-06	2.58211E-05	2.20399E-06	1.52782E-05	2.2169E-05	1.31413E-05	2.83385E-09	4.1178E-08	8.034E-09	5.20456E-08	0.05204558
3837003772965	383700	3772965	8.95315E-05	0.000105282	0.00010388	2.20813E-05	2.87166E-05	2.11369E-05	2.17556E-06	2.54881E-05	2.17556E-06	1.52314E-05	2.21011E-05	1.31011E-05	2.79823E-09	4.0658E-08	7.9307E-09	5.13872E-08	0.05138722
3837103772965	383710	3772965	8.82782E-05	0.000103808	0.000102426	2.17722E-05	2.83146E-05	2.08411E-05	2.14511E-06	2.51313E-05	2.14511E-06	1.51628E-05	2.20016E-05	1.30421E-05	2.76015E-09	4.0103E-08	7.82E-09	5.06831E-08	0.0506831
3837203772965	383720	3772965	8.70248E-05	0.000102334	0.000100971	2.14631E-05	2.79126E-05	2.05452E-05	2.11465E-06	2.47745E-05	2.11465E-06	1.50786E-05	2.18793E-05	1.29696E-05	2.72211E-09	3.9548E-08	7.7096E-09	4.99795E-08	0.04997951
3837303772965	383730	3772965	8.5454E-05	0.000100487	9.91489E-05	2.10757E-05	2.74087E-05	2.01743E-05	2.07648E-06	2.43273E-05	2.07648E-06	1.49694E-05	2.17209E-05	1.28757E-05	2.67458E-09	3.8854E-08	7.5725E-09	4.91015E-08	0.04910148
3837403772965	383740	3772965	8.37161E-05	9.84433E-05	9.71325E-05	2.0647E-05	2.68513E-05	1.9764E-05	2.03425E-06	2.38325E-05	2.03425E-06	1.48478E-05	2.15444E-05	1.27711E-05	2.62207E-09	3.8088E-08	7.4209E-09	4.81313E-08	0.04813128
3837503772965	383750	3772965	8.20506E-05	9.64847E-05	9.52E-05	2.02363E-05	2.63171E-05	1.93708E-05	1.99378E-06	2.33584E-05	1.99378E-06	1.4723E-05	2.13634E-05	1.26638E-05	2.57175E-09	3.7355E-08	7.2756E-09	4.7202E-08	0.04720202
3837603772965	383760	3772965	8.10368E-05	9.52926E-05	9.40238E-05	1.99862E-05	2.59919E-05	1.91315E-05	1.96914E-06	2.30698E-05	1.96914E-06	1.45951E-05	2.11778E-05	1.25538E-05	2.54097E-09	3.6906E-08	7.1857E-09	4.66325E-08	0.04663246
3837703772965	383770	3772965	8.00898E-05	9.41791E-05	9.2925E-05	1.97527E-05	2.56882E-05	1.89079E-05	1.94613E-06	2.28002E-05	1.94613E-06	1.44454E-05	2.09605E-05	1.2425E-05	2.51186E-09	3.6482E-08	7.1011E-09	4.60947E-08	0.04609467
3837803772965	383780	3772965	7.90259E-05	9.2928E-05	9.16906E-05	1.94903E-05	2.5347E-05	1.86567E-05	1.92028E-06	2.24973E-05	1.92028E-06	1.42863E-05	2.07297E-05	1.22882E-05	2.47955E-09	3.601E-08	7.0071E-09	4.54969E-08	0.04549689
3837903772965	383790	3772965	7.78227E-05	9.15131E-05	9.02946E-05	1.91935E-05	2.4961E-05	1.83727E-05	1.89104E-06	2.21548E-05	1.89104E-06	1.41272E-05	2.04989E-05	1.21513E-05	2.44299E-09	3.5477E-08	6.9012E-09	4.48214E-08	0.04482144
3838003772965	383800	3772965	7.66641E-05	9.01507E-05	8.89503E-05	1.89078E-05	2.45894E-05	1.80992E-05	1.86289E-06	2.18249E-05	1.86289E-06	1.3965E-05	2.02635E-05	1.20118E-05	2.40838E-09	3.4972E-08	6.7997E-09	4.41802E-08	0.04418017
3838103772965	383810	3772965	7.50153E-05	8.82118E-05	8.70373E-05	1.85011E-05	2.40606E-05	1.77099E-05	1.82283E-06	2.13556E-05	1.82283E-06	1.38433E-05	2.0087E-05	1.19072E-05	2.35862E-09	3.4247E-08	6.6568E-09	4.32626E-08	0.04326263
3838203772965	383820	3772965	7.33665E-05	8.62729E-05	8.51242E-05	1.80945E-05	2.35317E-05	1.73206E-05	1.78276E-06	2.08862E-05	1.78276E-06	1.37279E-05	1.99195E-05	1.18079E-05	2.3088E-09	3.3521E-08	6.5137E-09	4.23435E-08	0.0423435
3838303772965	383830	3772965	7.16397E-05	8.42424E-05	8.31207E-05	1.76686E-05	2.29779E-05	1.6913E-05	1.7408E-06	2.03946E-05	1.7408E-06	1.36156E-05	1.97566E-05	1.17113-05	2.25676E-09	3.2763E-08	6.3642E-09	4.13838E-08	0.0413838
3838403772965	383840	3772965	6.97179E-05	8.19826E-05	8.08909E-05	1.71946E-05	2.23615E-05	1.64593E-05	1.6941E-06	1.98475E-05	1.6941E-06	1.35127E-05	1.96072E-05	1.16228E-05	2.1987E-09	3.1916E-08	6.1978E-09	4.0313E-08	0.04031296
3838503772965	383850	3772965	6.78686E-05	7.98079E-05	7.87452E-05	1.67385E-05	2.17683E-05	1.60227E-05	1.64917E-06	1.9321E-05	1.64917E-06	1.33942E-05	1.94352E-05	1.15208E-05	2.14325E-09	3.1108E-08	6.0381E-09	3.92891E-08	0.03928913
3838603772965	383860	3772965	6.7267E-05	7.91005E-05	7.80472E-05	1.65902E-05	2.15754E-05	1.58807E-05	1.63455E-06	1.91497E-05	1.63455E-06	1.32444E-05	1.9218E-05	1.1392E-05	2.12482E-09	3.0839E-08	5.9848E-09	3.89486E-08	0.03894862
3838703772965	383870	3772965	6.7072E-05	7.88712E-05	7.7821E-05	1.65421E-05	2.15128E-05	1.58346E-05	1.62981E-06	1.90942E-05	1.62981E-06	1.30542E-05	1.89419E-05	1.12284E-05	2.1192E-09	3.0757E-08	5.9656E-09	3.88414E-08	0.03884141
3838803772965	383880	3772965	6.68548E-05	7.86157E-05	7.7569E-05	1.64885E-05	2.14432E-05	1.57833E-05	1.62453E-06	1.90324E-05	1.62453E-06	1.28608E-05	1.86613E-05	1.1062E-05	2.11292E-09	3.0664E-08	5.9454E-09	3.87219E-08	0.03872192
3838903772965	383890	3772965	6.61696E-05	7.78101E-05	7.6774E-05	1.63195E-05	2.12234E-05	1.56216E-05	1.60788E-06	1.88374E-05	1.60788E-06	1.27142E-05	1.84485E-05	1.09359E-05	2.09235E-09	3.0363E-08	5.8875E-09	3.83429E-08	0.03834287
3839003772965	383900	3772965	6.54733E-05	7.69913E-05	7.59661E-05	1.61478E-05	2.10001E-05	1.54572E-05	1.59096E-06	1.86391E-05	1.59096E-06	1.25676E-05	1.82358E-05	1.08098E-05	2.07175E-09	3.0064E-08	5.8272E-09	3.7963E-08	0.03796304
3839103772965	383910	3772965	6.32898E-05	7.44236E-05	7.34326E-05	1.56093E-05	2.02997E-05	1.49417E-05	1.5379E-06	1.80175E-05	1.5379E-06	1.25239E-05	1.81724E-05	1.07723-05	2.00526E-09	2.9094E-08	5.6365E-09	3.67359E-08	0.03673591
3829703772975	382970	3772975	5.25447E-05	6.17882E-05	6.09655E-05	1.29592E-05	1.68533E-05	1.2405E-05	1.2768E-06	1.49586E-05	1.2768E-06	9.64792E-06	1.39993E-05	8.29853E-06	2.14813E-09	2.9364E-08	5.3883E-09	3.69002E-08	0.03690015
3829803772975	382980	3772975	5.37144E-05	6.31638E-05	6.23227E-05	1.32477E-05	1.72285E-05	1.26811E-05	1.30523E-06	1.52916E-05	1.30523E-06	9.39838E-06	1.36373E-05	8.08389E-06	2.20022E-09	3.006E-08	5.5108E-09	3.77705E-08	0.03777053
3829903772975	382990	3772975	5.50792E-05	6.47686E-05	6.39062E-05	1.35843E-05	1.76662E-05	1.30033E-05	1.33839E-06	1.56801E-05	1.33839E-06	9.34847E-06	1.35648E-05	8.04096E-06	2.25795E-09	3.0839E-08	5.6521E-09	3.87487E-08	0.03874868
3830003772975	383000	3772975	5.65052E-05	6.64454E-05	6.55607E-05	1.3936E-05	1.81236E-05	1.334E-05	1.37304E-06	1.6086E-05	1.37304E-06	9.30168E-06	1.34969E-05	8.00071E-06	2.31778E-09	3.1647E-08	5.7991E-09	3.97639E-08	0.03976392
3830103772975	383010	3772975	5.79757E-05	6.81747E-05	6.72669E-05	1.42987E-05	1.85953E-05	1.36871E-05	1.40877E-06	1.65047E-05	1.40877E-06	9.25177E-06	1.34245E-05	7.95779E-06	2.37875E-09	3.2472E-08	5.9497E-09	4.08003E-08	0.0408003
3830203772975	383020	3772975	5.94686E-05	6.99301E-05	6.8999E-05	1.46668E-05	1.90741E-05	1.40396E-05	1.44505E-06	1.69297E-05	1.44505E-06	9.19875E-06	1.33476E-05	7.91217E-06	2.44003E-09	3.3303E-08	6.1016E-09	4.18443E-08	0.04184435
3830303772975	383030	3772975	6.10004E-05	7.17315E-05	7.07763E-05	1.50446E-05	1.95654E-05	1.44012E-05	1.48227E-06	1.73658E-05	1.48227E-06	9.13636E-06	1.32571E-05	7.85851E-06	2.50233E-09	3.4149E-08	6.2567E-09	4.29083E-08	0.04290833
3830403772975	383040	3772975	6.27829E-05	7.38275E-05	7.28445E-05	1.54843E-05	2.01371E-05	1.4822E-05	1.52559E-06	1.78732E-05	1.52559E-06	9.17067E-06	1.33068E-05	7.88803E-06	2.57383E-09	3.5124E-08	6.4366E-09	4.41341E-08	0.0441341
3830503772975	383050	3772975	6.46935E-05	7.60743E-05	7.50613E-05	1.59555E-05	2.075E-05	1.52731E-05	1.57201E-06	1.84171E-05	1.57201E-06	9.2237E-06	1.33838E-05	7.93364E-06	2.64979E-09	3.616E-08	6.629E-09	4.54391E-08	0.04543914
3830603772975	383060	3772975	6.66988E-05	7.84323E-05	7.7388E-05	1.645E-05	2.13931E-05	1.57465E-05	1.62074E-06	1.8988E-05	1.62074E-06	9.27361E-06	1.34562E-05	7.97657E-06	2.72868E-09	3.7239E-08	6.8296E-09	4.67977E-08	0.04679774
3830703772975	383070	3772975	6.87821E-05	8.08821E-05	7.98052E-05	1.69638E-05	2.20613E-05	1.62384E-05	1.67136E-06	1.95811E-05	1.67136E-06	9.29544E-06	1.34879E-05	7.99535E-06	2.80962E-09	3.8349E-08	7.0363E-09	4.81948E-08	0.04819483
3830803772975	383080	3772975	7.09601E-05	8.34433E-05	8.23322E-05	1.7501E-05	2.27599E-05	1.67525E-05	1.72429E-06	2.02011E-05	1.72429E-06	9.30792E-06	1.3506E-05	8.00608E-06	2.89349E-09	3.9501E-08	7.2511E-09	4.9646E-08	0.04964598
3830903772975	383090	3772975	7.33219E-05	8.62205E-05	8.50725E-05	1.80835E-05	2.35174E-05	1.73101E-05	1.78168E-06	2.08735E-05	1.78168E-06	9.36719E-06	1.3592E-05	8.05706E-06	2.98312E-09	4.0736E-08	7.4829E-09	5.12024E-08	0.05120236
3831003772975	383100	3772975	7.58285E-05	8.91681E-05	8.79809E-05	1.87017E-05	2.43214E-05	1.79019E-05	1.84259E-06	2.15871E-05	1.84259E-06	9.42957E-06	1.36825E-05	8.11072E-06	3.07718E-09	4.2035E-08	7.7272E-09	5.28398E-08	0.05283982
3831103772975	383110	3772975	7.84744E-05	9.22795E-05	9.10508E-05	1.93543E-05	2.51701E-05	1.85266E-05	1.90688E-06	2.23403E-05	1.90688E-06	9.48884E-06	1.37685E-05	8.16169E-06	3.17499E-09	4.3391E-08	7.9831E-09	5.45486E-08	0.05454865

			EGIODemolition	EGIOSite Grubbing / Prep	EGIOMass Grading / Excavation	EGIOMass Grading / Excavation	EGIODrainage / Utilities Trenching	EGIODrainage / Utilities Trenching	EGIOFoundations / Concrete Pads	EGIOFoundations / Concrete Pads	EGIOBuilding / Structure Construction	EGIOBuilding / Structure Construction	EGIOAsphalt Paving	EGIOArchitectural Coating	EGIOLandscaping or Other Finishing	EGIOWaterside Construction (Piles)	HIWaterside Construction (Landscaping)	HIWaterside Construction (Landscaping)	KMDemolition	KMSite Grubbing / Prep	KMMass Grading / Excavation
Unique Identifier	X (UTM)	Y (UTM)	2025	2025	2025	2026	2026	2027	2026	2027	2026	2027	2027	2027	2027	2027	2025	2026	2025	2025	2025
3831203772975	383120	3772975	0.000159583	6.2591E-05	2.07282E-05	2.03011E-05	4.71402E-05	4.70674E-05	6.1936E-05	6.1896E-05	6.63412E-05	6.4751E-05	2.58158E-06	2.58158E-06	6.99142E-05	2.58158E-06	3.5607E-05	3.44918E-05	3.15811E-05	0.000137064	0.000104183
3831303772975	383130	3772975	0.00016438	6.4472E-05	2.13512E-05	2.09113E-05	4.8557E-05	4.84821E-05	6.37975E-05	6.37564E-05	6.83351E-05	6.66972E-05	2.65917E-06	2.65917E-06	7.20155E-05	2.65917E-06	3.67838E-05	3.56317E-05	3.27127E-05	0.000141975	0.000107916
3831403772975	383140	3772975	0.000169392	6.6438E-05	2.20022E-05	2.15488E-05	5.00375E-05	4.99603E-05	6.57427E-05	6.57003E-05	7.04187E-05	6.87308E-05	2.74025E-06	2.74025E-06	7.42113E-05	2.74025E-06	3.80234E-05	3.68325E-05	3.39234E-05	0.00014723	0.00011191
3831503772975	383150	3772975	0.000174637	6.8495E-05	2.26835E-05	2.22161E-05	5.1587E-05	5.15074E-05	6.77786E-05	6.77348E-05	7.25993E-05	7.08591E-05	2.8251E-06	2.8251E-06	7.65093E-05	2.8251E-06	3.93294E-05	3.80975E-05	3.52247E-05	0.000152878	0.000116203
3831603772975	383160	3772975	0.000180008	7.0602E-05	2.33812E-05	2.28994E-05	5.31736E-05	5.30916E-05	6.98632E-05	6.98181E-05	7.48322E-05	7.30385E-05	2.91199E-06	2.91199E-06	7.88625E-05	2.91199E-06	4.06802E-05	3.9406E-05	3.66074E-05	0.000158879	0.000120765
3831703772975	383170	3772975	0.000185748	7.2853E-05	2.41267E-05	2.36296E-05	5.4869E-05	5.47844E-05	7.20908E-05	7.20442E-05	7.72182E-05	7.53673E-05	3.00484E-06	3.00484E-06	8.1377E-05	3.00484E-06	4.21314E-05	4.08118E-05	3.81056E-05	0.000165381	0.000125707
3831803772975	383180	3772975	0.000191622	7.5157E-05	2.48897E-05	2.43769E-05	5.66043E-05	5.65169E-05	7.43706E-05	7.43226E-05	7.96602E-05	7.77508E-05	3.09987E-06	3.09987E-06	8.39505E-05	3.09987E-06	4.36347E-05	4.2268E-05	3.96988E-05	0.000172295	0.000130963
3831903772975	383190	3772975	0.00019791	7.7623E-05	2.57063E-05	2.51767E-05	5.84615E-05	5.83713E-05	7.68108E-05	7.67613E-05	8.2274E-05	8.03019E-05	3.20158E-06	3.20158E-06	8.67051E-05	3.20158E-06	4.52528E-05	4.38354E-05	4.14436E-05	0.000179868	0.000136719
3832003772975	383200	3772975	0.000204619	8.0255E-05	2.65778E-05	2.60302E-05	6.04435E-05	6.03502E-05	7.94149E-05	7.93636E-05	8.50632E-05	8.30243E-05	3.31012E-06	3.31012E-06	8.96446E-05	3.31012E-06	4.69983E-05	4.55262E-05	4.33581E-05	0.000188177	0.000143035
3832103772975	383210	3772975	0.000211338	8.289E-05	2.74505E-05	2.68849E-05	6.24281E-05	6.23318E-05	8.20224E-05	8.19695E-05	8.78562E-05	8.57504E-05	3.4188E-06	3.4188E-06	9.2588E-05	3.4188E-06	4.87724E-05	4.72448E-05	4.537E-05	0.000196909	0.000149672
3832203772975	383220	3772975	0.000218146	8.556E-05	2.83348E-05	2.7751E-05	6.44393E-05	6.43399E-05	8.46648E-05	8.46102E-05	9.06866E-05	8.85129E-05	3.52894E-06	3.52894E-06	9.55708E-05	3.52894E-06	5.05986E-05	4.90138E-05	4.75131E-05	0.00020621	0.000156742
3832303772975	383230	3772975	0.000224667	8.8118E-05	2.91818E-05	2.85806E-05	6.63655E-05	6.62631E-05	8.71957E-05	8.71394E-05	9.33974E-05	9.11587E-05	3.63443E-06	3.63443E-06	9.84276E-05	3.63443E-06	5.23889E-05	5.0748E-05	4.97196E-05	0.000215787	0.000164021
3832403772975	383240	3772975	0.000229661	9.0076E-05	2.98305E-05	2.92159E-05	6.78408E-05	6.77361E-05	8.91339E-05	8.90764E-05	9.54735E-05	9.31851E-05	3.71522E-06	3.71522E-06	0.000100615	3.71522E-06	5.40698E-05	5.23762E-05	5.20257E-05	0.000225795	0.000171628
3832503772975	383250	3772975	0.000230559	9.0429E-05	2.99472E-05	2.93301E-05	6.81061E-05	6.8001E-05	8.94825E-05	8.94247E-05	9.58469E-05	9.35495E-05	3.72975E-06	3.72975E-06	0.000101009	3.72975E-06	5.42313E-05	5.25326E-05	5.33971E-05	0.000231747	0.000176153
3832603772975	383260	3772975	0.000236254	9.2662E-05	3.06868E-05	3.00546E-05	6.97882E-05	6.96805E-05	9.16926E-05	9.16334E-05	9.82142E-05	9.58601E-05	3.82187E-06	3.82187E-06	0.000103504	3.82187E-06	5.64593E-05	5.46909E-05	5.72919E-05	0.000248651	0.000189001
3832703772975	383270	3772975	0.000241014	9.4529E-05	3.13052E-05	3.06602E-05	7.11944E-05	7.10846E-05	9.35402E-05	9.34798E-05	0.000100193	9.77916E-05	3.89888E-06	3.89888E-06	0.000105589	3.89888E-06	5.81079E-05	5.62878E-05	6.09014E-05	0.000264317	0.000200909
3832803772975	383280	3772975	0.000241463	9.4705E-05	3.13635E-05	3.07173E-05	7.13271E-05	7.12171E-05	9.37145E-05	9.3654E-05	0.00010038	9.79739E-05	3.90615E-06	3.90615E-06	0.000105786	3.90615E-06	5.87178E-05	5.68786E-05	6.31985E-05	0.000274286	0.000208486
3832903772975	383290	3772975	0.000240233	9.4223E-05	3.12037E-05	3.05608E-05	7.09636E-05	7.08541E-05	9.32369E-05	9.31767E-05	9.98684E-05	9.74746E-05	3.88624E-06	3.88624E-06	0.000105247	3.88624E-06	5.87788E-05	5.69377E-05	6.46287E-05	0.000280493	0.000213205
3833003772975	383300	3772975	0.000245056	9.6114E-05	3.18302E-05	3.11744E-05	7.23884E-05	7.22767E-05	9.51089E-05	9.50475E-05	0.000101874	9.94317E-05	3.96427E-06	3.96427E-06	0.00010736	3.96427E-06	6.03251E-05	5.84356E-05	6.72561E-05	0.000291896	0.000221872
3833103772975	383310	3772975	0.000249538	9.7872E-05	3.24123E-05	3.17445E-05	7.37124E-05	7.35986E-05	9.68484E-05	9.67859E-05	0.000103737	0.00010125	4.03677E-06	4.03677E-06	0.000109324	4.03677E-06	6.17782E-05	5.98432E-05	6.97863E-05	0.000302877	0.000230219
3833203772975	383320	3772975	0.000251676	9.8711E-05	3.269E-05	3.20165E-05	7.43438E-05	7.42291E-05	9.76781E-05	9.76151E-05	0.000104625	0.000102118	4.07135E-06	4.07135E-06	0.00011026	4.07135E-06	6.26177E-05	6.06564E-05	7.17008E-05	0.000311187	0.000236535
3833303772975	383330	3772975	0.000251721	9.8728E-05	3.26958E-05	3.20222E-05	7.43571E-05	7.42424E-05	9.76955E-05	9.76325E-05	0.000104644	0.000102136	4.07208E-06	4.07208E-06	0.00011028	4.07208E-06	6.28922E-05	6.09223E-05	7.29659E-05	0.000316677	0.000240708
3833403772975	383340	3772975	0.000250868	9.8394E-05	3.2585E-05	3.19136E-05	7.41051E-05	7.39907E-05	9.73644E-05	9.73015E-05	0.000104289	0.00010179	4.05828E-06	4.05828E-06	0.000109906	4.05828E-06	6.2903E-05	6.09327E-05	7.38439E-05	0.000320488	0.000243605
3833503772975	383350	3772975	0.000249475	9.7848E-05	3.24042E-05	3.17365E-05	7.36938E-05	7.35801E-05	9.6824E-05	9.67615E-05	0.000103711	0.000101225	4.03576E-06	4.03576E-06	0.000109296	4.03576E-06	6.27487E-05	6.07833E-05	7.44369E-05	0.000323061	0.000245561
3833603772975	383360	3772975	0.000247095	9.6914E-05	3.2095E-05	3.14337E-05	7.29907E-05	7.28781E-05	9.59002E-05	9.58383E-05	0.000102721	0.000100259	3.99725E-06	3.99725E-06	0.000108253	3.99725E-06	6.2302E-05	6.03506E-05	7.46066E-05	0.000323798	0.000246121
3833703772975	383370	3772975	0.000246799	9.6798E-05	3.20565E-05	3.1396E-05	7.29031E-05	7.27906E-05	9.57852E-05	9.57234E-05	0.000102598	0.000100139	3.99246E-06	3.99246E-06	0.000108124	3.99246E-06	6.23756E-05	6.04218E-05	7.52878E-05	0.000326754	0.000248368
3833803772975	383380	3772975	0.000249107	9.7703E-05	3.23563E-05	3.16897E-05	7.3585E-05	7.34715E-05	9.66811E-05	9.66187E-05	0.000103558	0.000101075	4.0298E-06	4.0298E-06	0.000109135	4.0298E-06	6.31075E-05	6.11308E-05	7.66615E-05	0.000332716	0.0002529
3833903772975	383390	3772975	0.000250454	9.8232E-05	3.25313E-05	3.18611E-05	7.3983E-05	7.38689E-05	9.7204E-05	9.71413E-05	0.000104118	0.000101622	4.05159E-06	4.05159E-06	0.000109725	4.05159E-06	6.35685E-05	6.15774E-05	7.76617E-05	0.000337057	0.0002562
3834003772975	383400	3772975	0.00024979	9.7971E-05	3.2445E-05	3.17765E-05	7.37867E-05	7.36728E-05	9.6946E-05	9.68835E-05	0.000103841	0.000101352	4.04084E-06	4.04084E-06	0.000109434	4.04084E-06	6.34842E-05	6.14957E-05	7.79718E-05	0.000338403	0.000257222
3834103772975	383410	3772975	0.000248119	9.7316E-05	3.2228E-05	3.1564E-05	7.32932E-05	7.31801E-05	9.62976E-05	9.62355E-05	0.000103147	0.000100674	4.01381E-06	4.01381E-06	0.000108702	4.01381E-06	6.31218E-05	6.11447E-05	7.79016E-05	0.000338099	0.000256991
3834203772975	383420	3772975	0.000244329	9.5829E-05	3.17357E-05	3.10818E-05	7.21735E-05	7.20621E-05	9.48265E-05	9.47653E-05	0.000101571	9.91365E-05	3.9525E-06	3.9525E-06	0.000107041	3.9525E-06	6.2189E-05	6.02411E-05	7.71322E-05	0.000334759	0.000254453
3834303772975	383430	3772975	0.000237395	9.3109E-05	3.0835E-05	3.01997E-05	7.01252E-05	7.0017E-05	9.21353E-05	9.20759E-05	9.86884E-05	9.63229E-05	3.84032E-06	3.84032E-06	0.000104004	3.84032E-06	6.04077E-05	5.85156E-05	7.5376E-05	0.000327137	0.000248659
3834403772975	383440	3772975	0.000230164	9.0274E-05	2.98958E-05	2.92799E-05	6.79893E-05	6.78844E-05	8.93291E-05	8.92715E-05	9.56826E-05	9.33891E-05	3.72336E-06	3.72336E-06	0.000100836	3.72336E-06	5.85402E-05	5.67066E-05	7.34524E-05	0.000318789	0.000242313
3834503772975	383450	3772975	0.00022049	8.6479E-05	2.86393E-05	2.80493E-05	6.51318E-05	6.50313E-05	8.55747E-05	8.55194E-05	9.16611E-05	8.94641E-05	3.56687E-06	3.56687E-06	9.65978E-05	3.56687E-06	5.6018E-05	5.42634E-05	7.07028E-05	0.000306855	0.000233243
3834603772975	383460	3772975	0.000210224	8.2453E-05	2.73058E-05	2.67432E-05	6.20991E-05	6.20033E-05	8.15901E-05	8.15375E-05	8.73932E-05	8.52985E-05	3.40079E-06	3.40079E-06	9.21E-05	3.40079E-06	5.33361E-05	5.16655E-05	6.76771E-05	0.000293723	0.000223261
3834703772975	383470	3772975	0.000200469	7.8627E-05	2.60388E-05	2.55023E-05	5.92177E-05	5.91263E-05	7.78043E-05	7.77541E-05	8.33382E-05	8.13406E-05	3.24299E-06	3.24299E-06	8.78266E-05	3.24299E-06	5.0787E-05	4.91962E-05	6.47396E-05	0.000280974	0.000213571
3834803772975	383480	3772975	0.000191937	7.528E-05	2.49305E-05	2.44168E-05	5.66971E-05	5.66097E-05	7.44926E-05	7.44446E-05	7.97909E-05	7.78784E-05	3.10495E-06	3.10495E-06	8.40883E-05	3.10495E-06	4.85572E-05	4.70363E-05	6.21461E-05	0.000269719	0.000205015
3834903772975	383490	3772975	0.000183772	7.2078E-05	2.387E-05	2.33782E-05	5.42853E-05	5.42016E-05	7.13238E-05	7.12778E-05	7.63967E-05	7.456555E-05	2.97287E-06	2.97287E-06	8.05113E-05	2.97287E-06	4.64242E-05	4.49701E-05	5.96319E-05	0.000258806	0.000196721
3835003772975	383500	3772975	0.000175059	6.8661E-05	2.27383E-05	2.22698E-05	5.17117E-05	5.16319E-05	6.79424E-05	6.78986E-05	7.27748E-05	7.10304E-05	2.83193E-06	2.83193E-06	7.66943E-05	2.83193E-06	4.41478E-05	4.2765E-05	5.68913E-05	0.000246912	0.00018768
3835103772975	383510	3772975	0.000166455	6.5286E-05	2.16207E-05	2.11752E-05	4.91699E-05	4.9094E-05	6.46028E-05	6.45611E-05	6.91977E-05	6.7539E-05	2.69273E-06	2.69273E-06	7.29245E-05	2.69273E-06	4.19036E-05	4.05911E-05	5.4153E-05	0.000235028	0.000178646
3835203772975	383520	3772975	0.000158586	6.22E-05	2.05987E-05	2.01743E-05	4.68456E-05	4.67734E-05	6.15491E-05	6.15093E-05	6.59267E-05	6.43465E-05	2.56545E-06	2.56545E-06	6.94774E-05	2.56545E-06	3.98586E-05	3.86101E-05	5.16342E-05	0.000224096	0.000170337
3835303772975	383530	3772975	0.000152497	5.9811E-05	1.98077E-05	1.93996E-05	4.50467E-05	4.49772E-05	5.91855E-05	5.91473E-05	6.33951E-05	6.18755E-05	2.46693E-06	2.46693E-06	6.68094E-05	2.46693E-06	3.82728E-05	3.7074E-05	4.96857E-05	0.000215639	0.000163909
3835403772975	383540	3772975	0.00014673	5.755E-05	1.90587E-05	1.8666E-05	4.33434E-05	4.32765E-05	5.69475E-05	5.69108E-05	6.09979E-05	5.953585E-05	2.37365E-06	2.37365E-06	6.42831E-05	2.37365E-06	3.67695E-05	3.56178E-05	4.78209E-05	0.000207546	0.000157757
3835503772975	383550	3772975	0.000141943	5.5672E-05	1.84368E-05	1.8057E-05	4.19292E-05	4.18645E-05	5.50895E-05	5.50539E-05	5.90077E-05	5.75933E-05	2.2962E-06	2.2962E-06	6.21857E-05	2.2962E-06	3.55191E-05	3.44066E-05	4.62639E-05	0.000200789	0.000152621
3835603772975	383560	3772975	0.000137955	5.4108E-05	1.79188E-05	1.75496E-05	4.07511E-05	4.06883E-05	5.35417E-05	5.35071E-05	5.73498E-05	5.59752E-05	2.23169E-06	2.23169E-06	6.04386E-05	2.23169E-06	3.44751E-05	3.33953E-05	4.49581E-05	0.000195121	0.000148313
3835703772975	383570	3772975	0.000134128	5.2607E-05	1.74218E-05	1.70629E-05	3.96209E-05	3.95597E-05	5.20566E-05	5.2023E-05	5.57592E-05	5.44226E-05	2.16979E-06	2.16979E-06	5.87622E-05	2.16979E-06	3.34687E-05	3.24204E-05	4.36908E-05	0.000189621	0.000144132
3835803772975	383580	3772975	0.000130796	5.13E-05	1.6989E-05	1.6639E-05	3.86365E-05	3.85769E-05	5.07633E-05	5.07306E-05	5.43739E-05	5.30705E-05	2.11588E-06	2.11588E-06	5.73023E-05	2.11588E-06	3.25933E-05	3.15724E-05	4.25796E-05	0.000184799	0.000140467
3835903772975	383590	3772975	0.000127598	5.0046E-05	1.65737E-05	1.62322E-05	3.7692E-05	3.76338E-05	4.95223E-05	4.94904E-05	5.30446E-05	5.17731E-05	2.06416E-06	2.06416E-06	5.59014E-05	2.06416E-06	3.17538E-05	3.07592E-05	4.15092E-05	0.000180153	0.000136935
3836003772975	383600	3772975	0.000125048	4.9045E-05	1.62423E-05	1.59077E-05	3.69384E-05	3.68814E-05	4.85323E-05	4.8501E-05	5.19841E-05	5.07381E-05	2.02289E-06	2.02289E-06	5.47839E-05	2.02289E-06	3.10792E-05	3.01058E-05	4.0647E-05	0.000176411	0.000134091
3836103772975	383610	3772975	0.000123386	4.8394E-05	1.60265E-05	1.56963E-05	3.64476E-05	3.63914E-05	4.78874E-05	4.78565E-05	5.12933E-05	5.00639E-05	1.99601E-06	1.99601E-06	5.40559E-05	1.99601E-06	3.06326E-05	2.96731E-05	4.00835E-05	0.000173965	0.000132232
3836203772975	383620	3772975	0.000121805	4.7774E-05	1.58212E-05	1.54952E-05	3.59806E-05	3.59251E-05	4.72738E-05	4.72433E-05	5.06362E-05	4.94224E-05	1.97044E-06	1.97044E-06	5.33633E-05	1.97044E-06	3.0211E-05	2.92647E-05	3.95539E-05	0.000171667	0.000130485
3836303772975	383630	3772975	0.00011982	4.6995E-05	1.55633E-05	1.52427E-05	3.53943E-05	3.53396E-05	4.65034E-05	4.64734E-05	4.9811E-05	4.8617E-05	1.93833E-06	1.93833E-06	5.24937E-05	1.93833E-06	2.96872E-05	2.87573E-05	3.88795E-05	0.0001687	0.00012826
3836403772975	383640	3772975	0.000117817	4.6209E-05	1.53032E-05	1.49879E-05	3.48026E-05	3.47489E-05	4.5726E-05	4.56965E-05	4.89783E-05	4.78043E-05	1.90592E-06	1.90592E-06	5.16162E-05	1.90592E-06	2.91598E-05	2.82464E-05	3.82006E-05	0.000165793	0.000126021
3836503772975	383650	3772975	0.000116191	4.5572E-05	1.5092E-05	1.47811E-05	3.43223E-05	3.42694E-05	4.50951E-05	4.5066E-05	4.83024E-05	4.71447E-05	1.87962E-06	1.87962E-06	5.09039E-05	1.87962E-06	2.8731E-05	2.78311E-05	3.76529E-05	0.000163416	0.000124214
3836603772975	383660	3772975	0.000115347	4.5241E-05	1.49823E-05	1.46736E-05	3.40729E-05	3.40204E-05	4.47674E-05	4.47385E-05	4.79515E-05	4.68021E-05	1.86596E-06	1.86596E-06	5.0534E-05	1.86596E-06	2.85068E-05	2.76139E-05	3.73768E-05	0.000162218	0.000123303
3836703772975	383670	3772975	0.000114521	4.4917E-05	1.4875E-05	1.45685E-05	3.38288E-05	3.37766E-05	4.44467E-05	4.4418E-05	4.76079E-05	4.64668E-05	1.8526E-06	1.8526E-06	5.0172E-05	1.8526E-06	2.82915E-05	2.74054E-05	3.71075E-05	0.000161049	0.000122415
3836803772975	383680	3772975	0.000113227	4.4409E-05	1.4707E-05	1.4404E-05	3.34468E-05	3.33952E-05	4.39447E-05	4.39163E-05	4.70702E-05	4.5942E-05	1.83167E-06	1.83167E-06	4.96053E-05	1.83167E-06	2.79543E-05	2.70787E-05	3.66776E-05	0.000159183	0.000120996
3836903772975	383690	3772975	0.000111763	4.3835E-05	1.45168E-05	1.42177E-05	3.30143E-05	3.29634E-05	4.33765E-05	4.33485E-05	4.64616E-05	4.53479E-05	1.80799E-06	1.80799E-06	4.89639E-05	1.80799E-06	2.75758E-05	2.6712E-05	3.61887E-05	0.000157062	0.000119384
3837003772975	383700	3772975	0.000110317	4.3268E-05	1.4329E-05	1.40338E-05	3.258711E-05	3.25368E-05	4.28152E-05	4.27876E-05	4.58604E-05	4.47612E-05	1.7846E-06	1.7846E-06	4.83304E-05	1.7846E-06	2.72008E-05	2.63489E-05	3.57044E-05	0.0001549	0.000117786
3837103772975	383710	3772975	0.000109015	4.2757E-05	1.41598E-05	1.38681E-05	3.22024E-05	3.21527E-05	4.23097E-05	4.22824E-05	4.5319E-05	4.42327E-05	1.76353E-06	1.76353E-06	4.77598E-05	1.76353E-06	2.68654E-05	2.60239E-05	3.52677E-05	0.000153064	0.000116345
3837203772975	383720	3772975	0.000107667	4.2229E-05	1.39848E-05	1.36967E-05	3.18044E-05	3.17553E-05	4.17868E-05	4.17599E-05	4.47589E-05	4.36861E-05	1.74173E-06	1.74173E-06	4.71695E-05	1.74173E-06	2.6521E-05	2.56903E-05	3.48151E-05	0.0001511	0.000114852
3837303772975	383730	3772975	0.000105988	4.157E-05	1.37667E-05	1.3483E-05	3.13083E-05	3.126E-05	4.1135E-05	4.11084E-05	4.40607E-05	4.30046E-05	1.71456E-06	1.71456E-06	4.64337E-05	1.71456E-06	2.60886E-05	2.52715E-05	3.42493E-05	0.000148644	0.000112986
3837403772975	383740	3772975	0.000104128	4.0841E-05	1.35252E-05	1.32465E-05	3.0759E-05	3.07116E-05	4.04134E-05	4.03873E-05	4.32877E-05	4.22502E-05	1.68448E-06	1.68448E-06	4.56191E-05	1.68448E-06	2.56079E-05	2.48058E-05	3.36202E-05	0.000145914	0.00011091
3837503772975	383750	3772975	0.000102341	4.014E-05	1.3293E-05	1.30191E-05	3.0231E-05	3.01844E-05	3.97196E-05	3.9694E-05	4.25447E-05	4.15249E-05	1.65557E-06	1.65557E-06	4.48361E-05	1.65557E-06	2.5145E-05	2.43574E-05	3.30159E-05	0.000143291	0.000108917
3837603772975	383760	3772975	0.000101066	3.9639E-05	1.31273E-05	1.28569E-05	2.98543E-05	2.98082E-05	3.92246E-05	3.91993E-05	4.20145E-05	4.10074E-05	1.63494E-06	1.63494E-06	4.42773E-05	1.63494E-06	2.48168E-05	2.40394E-05	3.25859E-05	0.000141425	0.000107498
3837703772975	383770	3772975	9.98081E-05	3.9146E-05	1.2964E-05	1.26969E-05	2.94828E-05	2.94373E-05	3.87366E-05	3.87116E-05	4.14917E-05	4.04972E-05	1.61459E-06	1.61459E-06	4.37264E-05	1.61459E-06	2.44957E-05	2.37284E-05	3.21673E-05	0.000139608	0.000106117
3837803772975	383780	3772975	9.85506E-05	3.8653E-05	1.28007E-05	1.25369E-05	2.91114E-05	2.90665E-05	3.82485E-05	3.82239E-05	4.0969E-05	3.9987E-05	1.59425E-06	1.59425E-06	4.31755E-05	1.59425E-06	2.41763E-05	2.34191E-05	3.17486E-05	0.000137791	0.000104736
3837903772975	383790	3772975	9.72931E-05	3.816E-05	1.26373E-05	1.2377E-05	2.87399E-05	2.86956E-05	3.77605E-05	3.77361E-05	4.04462E-05	3.94767E-05	1.57391E-06	1.57391E-06	4.26245E-05	1.57391E-06	2.38552E-05	2.3108E-05	3.13277E-05	0.000135964	0.000103347
3838003772975	383800	3772975	9.61075E-05	3.7695E-05	1.24833E-05	1.22261E-05	2.83897E-05	2.83459E-05	3.73003E-05	3.72763E-05	3.99533E-05	3.89957E-05	1.55473E-06	1.55473E-06	4.21051E-05	1.55473E-06	2.35521E-05	2.28144E-05	3.09294E-05	0.000134236	0.000102033
3838103772975	383810	3772975	9.42931E-05	3.6983E-05	1.22477E-05	1.19953E-05	2.78537E-05	2.78108E-05	3.65962E-05	3.65726E-05	3.91991E-05	3.82595E-05	1.52538E-06	1.52538E-06	4.13102E-05	1.52538E-06	2.30785E-05	2.23556E-05	3.03161E-05	0.000131574	0.00010001
3838203772975	383820	3772975	9.24608E-05	3.6264E-05	1.20097E-05	1.17622E-05	2.73125E-05	2.72703E-05	3.5885E-05	3.58619E-05	3.84373E-05	3.7516E-05	1.49574E-06	1.49574E-06	4.05075E-05	1.49574E-06	2.26013E-05	2.18934E-05	2.9696E-05	0.000128883	9.79646E-05
3838303772975	383830	3772975	9.04848E-05	3.5489E-05	1.1753E-05	1.15108E-05	2.67288E-05	2.66875E-05	3.51181E-05	3.50954E-05	3.76159E-05	3.67142E-05	1.46377E-06	1.46377E-06	3.96418E-05	1.46377E-06	2.20882E-05	2.13964E-05	2.90306E-05	0.000125995	9.57697E-05
3838403772975	383840	3772975	8.82213E-05	3.4602E-05	1.1459E-05	1.12229E-05	2.60601E-05	2.60199E-05	3.42396E-05	3.42175E-05	3.66749E-05	3.57958E-05	1.42715E-06	1.42715E-06	3.86501E-05	1.42715E-06	2.14981E-05	2.08247E-05	2.82657E-05	0.000122675	9.32463E-05
3838503772975	383850	3772975	8.60656E-05	3.3756E-05	1.1179E-05	1.09487E-05	2.54234E-05	2.53841E-05	3.3403E-05	3.33814E-05	3.57788E-05	3.49212E-05	1.39228E-06	1.39228E-06	3.77057E-05	1.39228E-06	2.09348E-05	2.0279E-05	2.75325E-05	0.000119493	9.08274E-05
3838603772975	383860	3772975	8.47543E-05	3.3242E-05	1.10087E-05	1.07818E-05	2.5036E-05	2.49974E-05	3.2894E-05	3.28728E-05	3.52336E-05	3.43891E-05	1.37107E-06	1.37107E-06	3.71312E-05	1.37107E-06	2.05975E-05	1.99524E-05	2.70935E-05	0.000117588	8.93791E-05
3838703772975	383870	3772975	8.37213E-05	3.2837E-05	1.08745E-05	1.06504E-05	2.47309E-05	2.46927E-05	3.24931E-05	3.24722E-05	3.48042E-05	3.397E-05	1.35436E-06	1.35436E-06	3.66787E-05	1.35436E-06	2.03302E-05	1.96934E-05	2.67472E-05	0.000116085	8.82368E-05
3838803772975	383880	3772975	8.28141E-05

			KMMass Grading / Excavation	KMDrainage / Utilities Trenching	KMFoundations / Concrete Pads	KMBuilding / Structure Construction	KMAsphalt Paving	KMArchitectural Coating	KMLandscaping or Other Finishing	KMWaterside Construction (Piles)	EWNDemolition	EWNSite Grubbing / Prep	EWNDrainage / Utilities Trenching	EWNDrainage / Utilities Trenching	EWNDrainage / Utilities Trenching	EWNFoundations / Concrete Pads	EWNBuilding / Structure Construction	EWNAsphalt Paving	EWNLandscaping or Other Finishing	EWNWaterside Construction (Piles)	ISDemolition
Unique Identifier	X (UTM)	Y (UTM)	2026	2026	2026	2026	2026	2026	2026	2026	2027	2027	2027	2028	2029	2029	2029	2029	2029	2029	2027
3831203772975	383120	3772975	0.000103105	3.7026E-05	1.9594E-05	6.72986E-05	2.16204E-06	2.16204E-06	6.94606E-05	2.16204E-06	0.000169438	9.2346E-06	2.16846E-05	2.12658E-05	2.08258E-05	1.8039E-05	3.91707E-05	2.78678E-06	4.05641E-05	2.78678E-06	1.59605E-05
3831303772975	383130	3772975	0.000106799	3.83526E-05	2.02961E-05	6.97099E-05	2.2395E-06	2.2395E-06	7.19494E-05	2.2395E-06	0.000175158	9.54633E-06	2.24166E-05	2.19837E-05	2.15288E-05	1.8648E-05	4.0493E-05	2.88086E-06	4.19334E-05	2.88086E-06	1.64831E-05
3831403772975	383140	3772975	0.000110752	3.97721E-05	2.10472E-05	7.22899E-05	2.32239E-06	2.32239E-06	7.46123E-05	2.32239E-06	0.000181184	9.87475E-06	2.31878E-05	2.274E-05	2.22695E-05	1.92895E-05	4.1886E-05	2.97997E-06	4.3376E-05	2.97997E-06	1.70434E-05
3831503772975	383150	3772975	0.000115001	4.12977E-05	2.18546E-05	7.50629E-05	2.41147E-06	2.41147E-06	7.74744E-05	2.41147E-06	0.000187516	1.02199E-05	2.39982E-05	2.35347E-05	2.30478E-05	1.99637E-05	4.33499E-05	3.08411E-06	4.4892E-05	3.08411E-06	1.76456E-05
3831603772975	383160	3772975	0.000119515	4.29188E-05	2.27125E-05	7.80095E-05	2.50613E-06	2.50613E-06	8.05156E-05	2.50613E-06	0.000194063	1.05767E-05	2.4836E-05	2.43564E-05	2.38524E-05	2.06607E-05	4.48634E-05	3.19179E-06	4.64593E-05	3.19179E-06	1.82841E-05
3831703772975	383170	3772975	0.000124406	4.46753E-05	2.3642E-05	8.1202E-05	2.6087E-06	2.6087E-06	8.38107E-05	2.6087E-06	0.000201107	1.09606E-05	2.57375E-05	2.52405E-05	2.47183E-05	2.14106E-05	4.64919E-05	3.30765E-06	4.81457E-05	3.30765E-06	1.89757E-05
3831803772975	383180	3772975	0.000129608	4.65432E-05	2.46305E-05	8.45971E-05	2.71777E-06	2.71777E-06	8.73148E-05	2.71777E-06	0.000208389	1.13574E-05	2.66694E-05	2.61544E-05	2.56133E-05	2.21858E-05	4.81752E-05	3.42741E-06	4.98889E-05	3.42741E-06	1.97121E-05
3831903772975	383190	3772975	0.000135304	4.85888E-05	2.5713E-05	8.83152E-05	2.83722E-06	2.83722E-06	9.11525E-05	2.83722E-06	0.000216222	1.17844E-05	2.76719E-05	2.71375E-05	2.6576E-05	2.30198E-05	4.99861E-05	3.55624E-06	5.17642E-05	3.55624E-06	2.05182E-05
3832003772975	383200	3772975	0.000141555	5.08335E-05	2.69009E-05	9.23951E-05	2.96829E-06	2.96829E-06	9.53634E-05	2.96829E-06	0.000224659	1.22442E-05	2.87518E-05	2.81965E-05	2.76131E-05	2.39181E-05	5.19367E-05	3.69502E-06	5.37842E-05	3.69502E-06	2.14027E-05
3832103772975	383210	3772975	0.000148123	5.31922E-05	2.81491E-05	9.66824E-05	3.10602E-06	3.10602E-06	9.97884E-05	3.10602E-06	0.00023322	1.27108E-05	2.98473E-05	2.92709E-05	2.86653E-05	2.48295E-05	5.39157E-05	3.83581E-06	5.58336E-05	3.83581E-06	2.23305E-05
3832203772975	383220	3772975	0.00015512	5.57048E-05	2.94788E-05	0.000101249	3.25274E-06	3.25274E-06	0.000104502	3.25274E-06	0.000242017	1.31903E-05	3.09732E-05	3.03751E-05	2.97466E-05	2.57661E-05	5.59496E-05	3.98051E-06	5.79398E-05	3.98051E-06	2.33197E-05
3832303772975	383230	3772975	0.000162323	5.82917E-05	3.08478E-05	0.000105951	3.40379E-06	3.40379E-06	0.000109355	3.40379E-06	0.000250608	1.36585E-05	3.20727E-05	3.14533E-05	3.08025E-05	2.66807E-05	5.79356E-05	4.12181E-06	5.99965E-05	4.12181E-06	2.43369E-05
3832403772975	383240	3772975	0.000169852	6.09954E-05	3.22785E-05	0.000110865	3.56166E-06	3.56166E-06	0.000114427	3.56166E-06	0.000258595	1.40937E-05	3.30947E-05	3.24556E-05	3.17841E-05	2.7531E-05	5.97818E-05	4.25315E-06	6.19084E-05	4.25315E-06	2.53946E-05
3832503772975	383250	3772975	0.00017433	6.26033E-05	3.31294E-05	0.000113788	3.65555E-06	3.65555E-06	0.000117443	3.65555E-06	0.000258755	1.41025E-05	3.31153E-05	3.24758E-05	3.18039E-05	2.75481E-05	5.9819E-05	4.2558E-06	6.19469E-05	4.2558E-06	2.60736E-05
3832603772975	383260	3772975	0.000187045	6.71695E-05	3.55458E-05	0.000122088	3.92218E-06	3.92218E-06	0.00012601	3.92218E-06	0.000268311	1.46233E-05	3.43383E-05	3.36752E-05	3.29784E-05	2.85654E-05	6.20281E-05	4.41296E-06	6.42346E-05	4.41296E-06	2.80227E-05
3832703772975	383270	3772975	0.00019883	7.14014E-05	3.77853E-05	0.000129779	4.1693E-06	4.1693E-06	0.000133949	4.1693E-06	0.000275011	1.49884E-05	3.51957E-05	3.4516E-05	3.38019E-05	2.92787E-05	6.35769E-05	4.52316E-06	6.58385E-05	4.52316E-06	2.97846E-05
3832803772975	383280	3772975	0.000206329	7.40944E-05	3.92105E-05	0.000134674	4.32655E-06	4.32655E-06	0.000139001	4.32655E-06	0.000277009	1.50974E-05	3.54514E-05	3.47668E-05	3.40475E-05	2.94915E-05	6.40389E-05	4.55603E-06	6.6317E-05	4.55603E-06	3.09122E-05
3832903772975	383290	3772975	0.000210998	7.57713E-05	4.00979E-05	0.000137722	4.42446E-06	4.42446E-06	0.000142147	4.42446E-06	0.000276634	1.50769E-05	3.54034E-05	3.47198E-05	3.40014E-05	2.94515E-05	6.39522E-05	4.54985E-06	6.62271E-05	4.54985E-06	3.15927E-05
3833003772975	383300	3772975	0.000219576	7.88517E-05	4.1728E-05	0.000143321	4.60434E-06	4.60434E-06	0.000147926	4.60434E-06	0.000283793	1.54671E-05	3.63197E-05	3.56183E-05	3.48813E-05	3.02137E-05	6.56073E-05	4.6676E-06	6.79411E-05	4.6676E-06	3.27859E-05
3833103772975	383310	3772975	0.000227836	8.1818E-05	4.32978E-05	0.000148713	4.77755E-06	4.77755E-06	0.00015349	4.77755E-06	0.00029047	1.5831E-05	3.71741E-05	3.64563E-05	3.5702E-05	3.09245E-05	6.71508E-05	4.77742E-06	6.95395E-05	4.77742E-06	3.3933E-05
3833203772975	383320	3772975	0.000234087	8.40627E-05	4.44856E-05	0.000152793	4.90862E-06	4.90862E-06	0.000157701	4.90862E-06	0.000294107	1.60292E-05	3.76396E-05	3.69127E-05	3.6149E-05	3.13117E-05	6.79916E-05	4.83723E-06	7.04102E-05	4.83723E-06	3.48035E-05
3833303772975	383330	3772975	0.000238217	8.55458E-05	4.52705E-05	0.000155488	4.99522E-06	4.99522E-06	0.000160484	4.99522E-06	0.00029498	1.60768E-05	3.77513E-05	3.70223E-05	3.62563E-05	3.14047E-05	6.81934E-05	4.85159E-06	7.06192E-05	4.85159E-06	3.53763E-05
3833403772975	383340	3772975	0.000241084	8.65753E-05	4.58153E-05	0.00015736	5.05534E-06	5.05534E-06	0.000162415	5.05534E-06	0.000294605	1.60563E-05	3.77033E-05	3.69752E-05	3.62102E-05	3.13647E-05	6.81066E-05	4.84542E-06	7.05294E-05	4.84542E-06	3.57676E-05
3833503772975	383350	3772975	0.00024302	8.72704E-05	4.61832E-05	0.000158623	5.09593E-06	5.09593E-06	0.000163719	5.09593E-06	0.000293441	1.59929E-05	3.75543E-05	3.68291E-05	3.60671E-05	3.12408E-05	6.78376E-05	4.82628E-06	7.02507E-05	4.82628E-06	3.60261E-05
3833603772975	383360	3772975	0.000243574	8.74694E-05	4.62885E-05	0.000158985	5.10755E-06	5.10755E-06	0.000164092	5.10755E-06	0.000290883	1.58535E-05	3.72271E-05	3.65082E-05	3.57528E-05	3.09686E-05	6.72464E-05	4.78422E-06	6.96385E-05	4.78422E-06	3.60861E-05
3833703772975	383370	3772975	0.000245798	8.82681E-05	4.67111E-05	0.000160436	5.15418E-06	5.15418E-06	0.000165591	5.15418E-06	0.000290799	1.58489E-05	3.72163E-05	3.64976E-05	3.57424E-05	3.09596E-05	6.72269E-05	4.78283E-06	6.96183E-05	4.78283E-06	3.63851E-05
3833803772975	383380	3772975	0.000250282	8.98786E-05	4.75634E-05	0.000163364	5.24822E-06	5.24822E-06	0.000168612	5.24822E-06	0.000293877	1.60167E-05	3.76102E-05	3.68839E-05	3.61207E-05	3.12873E-05	6.79385E-05	4.83346E-06	7.03552E-05	4.83346E-06	3.70041E-05
3833903772975	383390	3772975	0.000253548	9.10513E-05	4.8184E-05	0.000165495	5.3167E-06	5.3167E-06	0.000170812	5.3167E-06	0.000295692	1.61156E-05	3.78424E-05	3.71117E-05	3.63438E-05	3.14805E-05	6.8358E-05	4.8633E-06	7.07897E-05	4.8633E-06	3.74484E-05
3834003772975	383400	3772975	0.00025456	9.14148E-05	4.83764E-05	0.000166156	5.33793E-06	5.33793E-06	0.000171494	5.33793E-06	0.000294926	1.60739E-05	3.77445E-05	3.70156E-05	3.62497E-05	3.1399E-05	6.8181E-05	4.85071E-06	7.06063E-05	4.85071E-06	3.75742E-05
3834103772975	383410	3772975	0.000254331	9.13326E-05	4.83328E-05	0.000166006	5.33312E-06	5.33312E-06	0.00017134	5.33312E-06	0.00029289	1.59629E-05	3.74838E-05	3.67599E-05	3.59993E-05	3.11821E-05	6.77101E-05	4.81721E-06	7.01187E-05	4.81721E-06	3.75225E-05
3834203772975	383420	3772975	0.000251819	9.04305E-05	4.78555E-05	0.000164367	5.28045E-06	5.28045E-06	0.000169647	5.28045E-06	0.000288104	1.5702E-05	3.68713E-05	3.61593E-05	3.54112E-05	3.06726E-05	6.66038E-05	4.7385E-06	6.89731E-05	4.7385E-06	3.71522E-05
3834303772975	383430	3772975	0.000246086	8.83715E-05	4.67659E-05	0.000160624	5.16022E-06	5.16022E-06	0.000165785	5.16022E-06	0.000279207	1.52171E-05	3.57327E-05	3.50426E-05	3.43176E-05	2.97254E-05	6.4547E-05	4.59217E-06	6.6843E-05	4.59217E-06	3.6332E-05
3834403772975	383440	3772975	0.000239806	8.61163E-05	4.55724E-05	0.000156525	5.02853E-06	5.02853E-06	0.000161554	5.02853E-06	0.00026995	1.47126E-05	3.4548E-05	3.38808E-05	3.31798E-05	2.87399E-05	6.24069E-05	4.43991E-06	6.46269E-05	4.43991E-06	3.54364E-05
3834503772975	383450	3772975	0.000230829	8.28926E-05	4.38664E-05	0.000150666	4.84029E-06	4.84029E-06	0.000155506	4.84029E-06	0.000257599	1.40395E-05	3.29674E-05	3.23307E-05	3.16618E-05	2.7425E-05	5.95517E-05	4.23678E-06	6.16701E-05	4.23678E-06	3.41594E-05
3834603772975	383460	3772975	0.00022095	7.93452E-05	4.19892E-05	0.000144218	4.63315E-06	4.63315E-06	0.000148851	4.63315E-06	0.000244598	1.33309E-05	3.13035E-05	3.0699E-05	3.00638E-05	2.60408E-05	5.65461E-05	4.02295E-06	5.85576E-05	4.02295E-06	3.27496E-05
3834703772975	383470	3772975	0.00021136	7.59013E-05	4.01667E-05	0.000137959	4.43206E-06	4.43206E-06	0.000142391	4.43206E-06	0.000232316	1.26615E-05	2.97317E-05	2.91575E-05	2.85542E-05	2.47333E-05	5.37068E-05	3.82095E-06	5.56173E-05	3.82095E-06	3.13775E-05
3834803772975	383480	3772975	0.000202893	7.28607E-05	3.85576E-05	0.000132432	4.25451E-06	4.25451E-06	0.000136686	4.25451E-06	0.00022162	1.20786E-05	2.83627E-05	2.7815E-05	2.72395E-05	2.35945E-05	5.1234E-05	3.64502E-06	5.30565E-05	3.64502E-06	3.01619E-05
3834903772975	383490	3772975	0.000194685	6.99129E-05	3.69977E-05	0.000127074	4.08238E-06	4.08238E-06	0.000131156	4.08238E-06	0.000211428	1.15231E-05	2.70585E-05	2.65359E-05	2.59869E-05	2.25095E-05	4.8878E-05	3.4774E-06	5.06167E-05	3.4774E-06	2.89812E-05
3835003772975	383500	3772975	0.000185737	6.66999E-05	3.52973E-05	0.000121234	3.89476E-06	3.89476E-06	0.000125129	3.89476E-06	0.00020064	1.09351E-05	2.56778E-05	2.51819E-05	2.46609E-05	2.13609E-05	4.63839E-05	3.29996E-06	4.80339E-05	3.29996E-06	2.7693E-05
3835103772975	383510	3772975	0.000176797	6.34894E-05	3.35984E-05	0.000115399	3.7073E-06	3.7073E-06	0.000119106	3.7073E-06	0.000190073	1.03592E-05	2.43255E-05	2.38557E-05	2.33621E-05	2.02359E-05	4.39411E-05	3.12618E-06	4.55042E-05	3.12618E-06	2.64006E-05
3835203772975	383520	3772975	0.000168574	6.05364E-05	3.20356E-05	0.000110031	3.53486E-06	3.53486E-06	0.000113566	3.53486E-06	0.000180472	9.83594E-06	2.30967E-05	2.26506E-05	2.2182E-05	1.92137E-05	4.17214E-05	2.96825E-06	4.32056E-05	2.96825E-06	2.52101E-05
3835303772975	383530	3772975	0.000162213	5.82519E-05	3.08267E-05	0.000105879	3.40147E-06	3.40147E-06	0.00010928	3.40147E-06	0.000172999	9.42865E-06	2.21403E-05	2.17127E-05	2.12634E-05	1.84181E-05	3.99938E-05	2.84534E-06	4.14165E-05	2.84534E-06	2.42894E-05
3835403772975	383540	3772975	0.000156125	5.60657E-05	2.96697E-05	0.000101905	3.27381E-06	3.27381E-06	0.000105179	3.27381E-06	0.000165947	9.04431E-06	2.12377E-05	2.08276E-05	2.03967E-05	1.76673E-05	3.83635E-05	2.72936E-06	3.97282E-05	2.72936E-06	2.34077E-05
3835503772975	383550	3772975	0.000151041	5.42402E-05	2.87037E-05	9.85873E-05	3.16722E-06	3.16722E-06	0.000101754	3.16722E-06	0.000160082	8.72465E-06	2.04871E-05	2.00915E-05	1.96758E-05	1.70429E-05	3.70076E-05	2.63289E-06	3.83241E-05	2.63289E-06	2.26742E-05
3835603772975	383560	3772975	0.000146778	5.27093E-05	2.78936E-05	9.58047E-05	3.07782E-06	3.07782E-06	9.88825E-05	3.07782E-06	0.000155158	8.45632E-06	1.9857E-05	1.94736E-05	1.90707E-05	1.65187E-05	3.58695E-05	2.55192E-06	3.71454E-05	2.55192E-06	2.20608E-05
3835703772975	383570	3772975	0.000142641	5.12235E-05	2.71073E-05	9.3104E-05	2.99106E-06	2.99106E-06	9.60951E-05	2.99106E-06	0.000150449	8.19968E-06	1.92544E-05	1.88826E-05	1.84919E-05	1.60174E-05	3.47808E-05	2.47447E-06	3.60181E-05	2.47447E-06	2.14656E-05
3835803772975	383580	3772975	0.000139013	4.99208E-05	2.64179E-05	9.07362E-05	2.91499E-06	2.91499E-06	9.36512E-05	2.91499E-06	0.000146345	7.976E-06	1.87292E-05	1.83675E-05	1.79874E-05	1.55805E-05	3.38321E-05	2.40697E-06	3.50355E-05	2.40697E-06	2.09458E-05
3835903772975	383590	3772975	0.000135518	4.86658E-05	2.57537E-05	8.84551E-05	2.84171E-06	2.84171E-06	9.12968E-05	2.84171E-06	0.000142433	7.76276E-06	1.82284E-05	1.78764E-05	1.75065E-05	1.51639E-05	3.29275E-05	2.34262E-06	3.40988E-05	2.34262E-06	2.04442E-05
3836003772975	383600	3772975	0.000132703	4.76549E-05	2.52188E-05	8.66177E-05	2.78268E-06	2.78268E-06	8.94004E-05	2.78268E-06	0.000139263	7.58999E-06	1.78227E-05	1.74786E-05	1.71169E-05	1.48264E-05	3.21947E-05	2.29048E-06	3.334E-05	2.29048E-06	2.00432E-05
3836103772975	383610	3772975	0.000130864	4.69942E-05	2.48692E-05	8.54169E-05	2.7441E-06	2.7441E-06	8.8161E-05	2.7441E-06	0.000137142	7.4744E-06	1.75513E-05	1.72124E-05	1.68562E-05	1.46006E-05	3.17044E-05	2.2556E-06	3.28322E-05	2.2556E-06	1.97861E-05
3836203772975	383620	3772975	0.000129135	4.63734E-05	2.45406E-05	8.42884E-05	2.70785E-06	2.70785E-06	8.69963E-05	2.70785E-06	0.000135143	7.36548E-06	1.72955E-05	1.69615E-05	1.66106E-05	1.43879E-05	3.12424E-05	2.22273E-06	3.23538E-05	2.22273E-06	1.9543E-05
3836303772975	383630	3772975	0.000126933	4.55827E-05	2.41222E-05	8.28513E-05	2.66168E-06	2.66168E-06	8.5513E-05	2.66168E-06	0.000132693	7.23194E-06	1.6982E-05	1.6654E-05	1.63094E-05	1.4127E-05	3.0676E-05	2.18243E-06	3.17672E-05	2.18243E-06	1.92314E-05
3836403772975	383640	3772975	0.000124716	4.47867E-05	2.3701E-05	8.14045E-05	2.6152E-06	2.6152E-06	8.40197E-05	2.6152E-06	0.000130235	7.09799E-06	1.66674E-05	1.63455E-05	1.60073E-05	1.38653E-05	3.01078E-05	2.142E-06	3.11788E-05	2.142E-06	1.89156E-05
3836503772975	383650	3772975	0.000122928	4.41446E-05	2.33612E-05	8.02375E-05	2.57771E-06	2.57771E-06	8.28152E-05	2.57771E-06	0.000128229	6.98865E-06	1.64107E-05	1.60938E-05	1.57608E-05	1.36518E-05	2.9644E-05	2.10901E-06	3.06985E-05	2.10901E-06	1.86613E-05
3836603772975	383660	3772975	0.000122027	4.38209E-05	2.31899E-05	7.96491E-05	2.55881E-06	2.55881E-06	8.22079E-05	2.55881E-06	0.000127142	6.9294E-06	1.62715E-05	1.59573E-05	1.56271E-05	1.3536E-05	2.93926E-05	2.09113E-06	3.04382E-05	2.09113E-06	1.8537E-05
3836703772975	383670	3772975	0.000121148	4.35052E-05	2.30228E-05	7.90752E-05	2.54037E-06	2.54037E-06	8.16156E-05	2.54037E-06	0.000126108	6.87306E-06	1.61392E-05	1.58276E-05	1.55001E-05	1.3426E-05	2.91537E-05	2.07413E-06	3.01907E-05	2.07413E-06	1.8414E-05
3836803772975	383680	3772975	0.000119744	4.30011E-05	2.2756E-05	7.8159E-05	2.51094E-06	2.51094E-06	8.06699E-05	2.51094E-06	0.000124539	6.78751E-06	1.59384E-05	1.56306E-05	1.53072E-05	1.32588E-05	2.87908E-05	2.04831E-06	2.98149E-05	2.04831E-06	1.82128E-05
3836903772975	383690	3772975	0.000118148	4.2428E-05	2.24527E-05	7.71173E-05	2.47747E-06	2.47747E-06	7.95948E-05	2.47747E-06	0.000122777	6.69153E-06	1.5713E-05	1.54095E-05	1.50907E-05	1.30714E-05	2.83837E-05	2.01934E-06	2.93933E-05	2.01934E-06	1.79837E-05
3837003772975	383700	3772975	0.000116567	4.18602E-05	2.21523E-05	7.60853E-05	2.44432E-06	2.44432E-06	7.85296E-05	2.44432E-06	0.000121047	6.59722E-06	1.54915E-05	1.51924E-05	1.4878E-05	1.28871E-05	2.79836E-05	1.99088E-06	2.89791E-05	1.99088E-06	1.77559E-05
3837103772975	383710	3772975	0.000115141	4.13481E-05	2.18813E-05	7.51545E-05	2.41441E-06	2.41441E-06	7.75689E-05	2.41441E-06	0.0001195	6.51292E-06	1.52936E-05	1.49982E-05	1.46879E-05	1.27225E-05	2.76261E-05	1.96545E-06	2.86088E-05	1.96545E-06	1.75505E-05
3837203772975	383720	3772975	0.000113663	4.08175E-05	2.16005E-05	7.419E-05	2.38343E-06	2.38343E-06	7.65734E-05	2.38343E-06	0.000117915	6.42654E-06	1.50907E-05	1.47993E-05	1.44931E-05	1.25537E-05	2.72597E-05	1.93938E-06	2.82293E-05	1.93938E-06	1.73354E-05
3837303772975	383730	3772975	0.000111816	4.01542E-05	2.12494E-05	7.29844E-05	2.3447E-06	2.3447E-06	7.53291E-05	2.3447E-06	0.000115932	6.31846E-06	1.48369E-05	1.45504E-05	1.42493E-05	1.23426E-05	2.68012E-05	1.90676E-06	2.77546E-05	1.90676E-06	1.70685E-05
3837403772975	383740	3772975	0.000109762	3.94166E-05	2.08591E-05	7.16437E-05	2.30163E-06	2.30163E-06	7.39453E-05	2.30163E-06	0.000113727	6.19827E-06	1.45547E-05	1.42736E-05	1.39783E-05	1.21078E-05	2.62914E-05	1.87049E-06	2.72266E-05	1.87049E-06	1.67723E-05
3837503772975	383750	3772975	0.00010779	3.87082E-05	2.04842E-05	7.03561E-05	2.26026E-06	2.26026E-06	7.26164E-05	2.26026E-06	0.000111598	6.08226E-06	1.42823E-05	1.40065E-05	1.37167E-05	1.18812E-05	2.57993E-05	1.83548E-06	2.67171E-05	1.83548E-06	1.64859E-05
3837603772975	383760	3772975	0.000106386	3.8204E-05	2.02174E-05	6.94398E-05	2.23082E-06	2.23082E-06	7.16706E-05	2.23082E-06	0.000110105	6.00089E-06	1.40912E-05	1.38191E-05	1.35332E-05	1.17222E-05	2.54541E-05	1.81092E-06	2.63596E-05	1.81092E-06	1.62805E-05
3837703772975	383770	3772975	0.000105019	3.77132E-05	1.99577E-05	6.85476E-05	2.20216E-06	2.20216E-06	7.07498E-05	2.20216E-06	0.000108643	5.92118E-06	1.3904E-05	1.36355E-05	1.33534E-05	1.15665E-05	2.51161E-05	1.78687E-06	2.60095E-05	1.78687E-06	1.60793E-05
3837803772975	383780	3772975	0.000103652	3.72223E-05	1.96979E-05	6.76555E-05	2.1735E-06	2.1735E-06	6.9829E-05	2.1735E-06	0.000107188	5.84189E-06	1.37179E-05	1.3453E-05	1.31746E-05	1.14117E-05	2.47797E-05	1.76294E-06	2.56612E-05	1.76294E-06	1.58795E-05
3837903772975	383790	3772975	0.000102278	3.67288E-05	1.94368E-05	6.67585E-05	2.14468E-06	2.14468E-06	6.89032E-05	2.14468E-06	0.000105726	5.76219E-06	1.35307E-05	1.32694E-05	1.29948E-05	1.1256E-05	2.44416E-05	1.73889E-06	2.53111E-05	1.73889E-06	1.56797E-05
3838003772975	383800	3772975	0.000100977	3.62619E-05	1.91896E-05	6.59097E-05	2.11742E-06	2.11742E-06	6.80271E-05	2.11742E-06	0.000104355	5.68749E-06	1.33553E-05	1.30974E-05	1.28264E-05	1.111E-05	2.41248E-05	1.71635E-06	2.4983E-05	1.71635E-06	1.54896E-05
3838103772975	383810	3772975	9.89752E-05	3.55428E-05	1.88091E-05	6.46028E-05	2.07543E-06	2.07543E-06	6.66782E-05	2.07543E-06	0.000102173	5.56855E-06	1.3076E-05	1.28235E-05	1.25582E-05	1.08777E-05	2.36203E-05	1.68046E-06	2.44605E-05	1.68046E-06	1.52004E-05
3838203772975	383820	3772975	9.69507E-05	3.48158E-05	1.84244E-05	6.32814E-05	2.03298E-06	2.03298E-06	6.53144E-05	2.03298E-06	9.99754E-05	5.44879E-06	1.27948E-05	1.25477E-05	1.22881E-05	1.06438E-05	2.31123E-05	1.64431E-06	2.39344E-05	1.64431E-06	1.49098E-05
3838303772975	383830	3772975	9.47786E-05	3.40358E-05	1.80116E-05	6.18636E-05	1.98743E-06	1.98743E-06	6.3851E-05	1.98743E-06	9.76094E-05	5.31984E-06	1.2492E-05	1.22508E-05	1.19973E-05	1.03919E-05	2.25653E-05	1.6054E-06	2.3368E-05	1.6054E-06	1.45982E-05
3838403772975	383840	3772975	9.22813E-05	3.3139E-05	1.7537E-05	6.02336E-05	1.93506E-06	1.93506E-06	6.21686E-05	1.93506E-06	9.48836E-05	5.17128E-06	1.21431E-05	1.19086E-05	1.16622E-05	1.01017E-05	2.19352E-05	1.56057E-06	2.27155E-05	1.56057E-06	1.42405E-05
3838503772975	383850	3772975	8.98874E-05	3.22793E-05	1.70821E-05	5.86711E-05	1.88487E-06	1.88487E-06	6.05559E-05	1.88487E-06	9.22956E-05	5.03023E-06	1.18119E-05	1.15838E-05	1.13441E-05	9.82614E-06	2.13369E-05	1.518E-06	2.20959E-05	1.518E-06	1.38968E-05
3838603772975	383860	3772975	8.84541E-05	3.17646E-05	1.68097E-05	5.77355E-05	1.85481E-06	1.85481E-06	5.95903E-05	1.85481E-06	9.07565E-05	4.94635E-06	1.1615E-05	1.13907E-05	1.1155E-05	9.66229E-06	2.09811E-05	1.49269E-06	2.17274E-05	1.49269E-06	1.36886E-05
3838703772975	383870	3772975	8.73236E-05	3.13587E-05	1.65949E-05	5.69976E-05	1.83111E-06	1.83111E-06	5.88288E-05	1.83111E-06	8.95468E-05	4.88041E-06	1.14601E-05	1.12388E-05	1.10063E-

			ISDrainage / Utilities Trenching	ISDrainage / Utilities Trenching	ISAsphalt Paving	ISAsphalt Paving	SVDemolition	SVSite Grubbing / Prep	SVMass Grading / Excavation	SVMass Grading / Excavation	SVDrainage / Utilities Trenching	SVFoundations / Concrete Pads	SVBuilding / Structure Construction	SVBuilding / Structure Construction	SVAsphalt Paving	SVAsphalt Paving	SVArchitectural Coating	SVArchitectural Coating	SVLandscaping or Other Finishing	SVLandscaping or Other Finishing	MDemolition
Unique Identifier	X (UTM)	Y (UTM)	2027	2028	2027	2028	2027	2027	2027	2028	2028	2028	2028	2029	2028	2029	2028	2029	2028	2029	2027
3831203772975	383120	3772975	6.42669E-06	6.2618E-06	1.65978E-06	1.54616E-06	0.000100143	7.19977E-05	4.85429E-05	4.79266E-05	3.40051E-05	1.08025E-05	1.54753E-05	1.48848E-05	1.52153E-06	1.41562E-06	1.52153E-06	1.41562E-06	1.54753E-05	1.48848E-05	2.64849E-05
3831303772975	383130	3772975	6.6371E-06	6.46681E-06	1.71412E-06	1.59678E-06	0.000103671	7.4534E-05	5.0253E-05	4.96149E-05	3.5203E-05	1.11831E-05	1.60205E-05	1.54092E-05	1.57513E-06	1.46549E-06	1.57513E-06	1.46549E-06	1.60205E-05	1.54092E-05	2.74575E-05
3831403772975	383140	3772975	6.86271E-06	6.68663E-06	1.77239E-06	1.65106E-06	0.000107458	7.72561E-05	5.20883E-05	5.14269E-05	3.64887E-05	1.15915E-05	1.66055E-05	1.59719E-05	1.63265E-06	1.51901E-06	1.63265E-06	1.51901E-06	1.66055E-05	1.59719E-05	2.85009E-05
3831503772975	383150	3772975	7.1052E-06	6.9229E-06	1.83502E-06	1.7094E-06	0.000111573	8.02152E-05	5.40834E-05	5.33967E-05	3.78862E-05	1.20355E-05	1.72416E-05	1.65837E-05	1.69519E-06	1.57719E-06	1.69519E-06	1.57719E-06	1.72416E-05	1.65837E-05	2.96222E-05
3831603772975	383160	3772975	7.36231E-06	7.17341E-06	1.90142E-06	1.77126E-06	0.000115974	8.33792E-05	5.62167E-05	5.55029E-05	3.93806E-05	1.25102E-05	1.79217E-05	1.72378E-05	1.76205E-06	1.6394E-06	1.76205E-06	1.6394E-06	1.79217E-05	1.72378E-05	3.08126E-05
3831703772975	383170	3772975	7.6408E-06	7.44476E-06	1.97334E-06	1.83826E-06	0.000120749	8.68123E-05	5.85313E-05	5.77882E-05	4.10021E-05	1.30253E-05	1.86596E-05	1.79476E-05	1.8346E-06	1.7069E-06	1.8346E-06	1.7069E-06	1.86596E-05	1.79476E-05	3.21045E-05
3831803772975	383180	3772975	7.93729E-06	7.73365E-06	2.04992E-06	1.90959E-06	0.000125872	9.04951E-05	6.10144E-05	6.02397E-05	4.27415E-05	1.35779E-05	1.94512E-05	1.8709E-05	1.91243E-06	1.77932E-06	1.91243E-06	1.77932E-06	1.94512E-05	1.8709E-05	3.34763E-05
3831903772975	383190	3772975	8.26192E-06	8.04994E-06	2.13376E-06	1.98769E-06	0.000131565	9.45878E-05	6.37738E-05	6.29641E-05	4.46746E-05	1.4192E-05	2.03309E-05	1.95551E-05	1.99892E-06	1.85979E-06	1.99892E-06	1.85979E-06	2.03309E-05	1.95551E-05	3.49824E-05
3832003772975	383200	3772975	8.61805E-06	8.39694E-06	2.22573E-06	2.07337E-06	0.000137899	9.91417E-05	6.68442E-05	6.59955E-05	4.68254E-05	1.48752E-05	2.13097E-05	2.04966E-05	2.09516E-06	1.94933E-06	2.09516E-06	1.94933E-06	2.13097E-05	2.04966E-05	3.66354E-05
3832103772975	383210	3772975	8.99163E-06	8.76092E-06	2.32221E-06	2.16324E-06	0.000144634	0.000103984	7.01089E-05	6.92187E-05	4.91124E-05	1.56017E-05	2.23504E-05	2.14976E-05	2.19749E-06	2.04453E-06	2.19749E-06	2.04453E-06	2.23504E-05	2.14976E-05	3.83719E-05
3832203772975	383220	3772975	9.38995E-06	9.14903E-06	2.42509E-06	2.25907E-06	0.000151939	0.000109236	7.365E-05	7.27148E-05	5.15929E-05	1.63898E-05	2.34793E-05	2.25835E-05	2.30848E-06	2.1478E-06	2.30848E-06	2.1478E-06	2.34793E-05	2.25835E-05	4.02246E-05
3832303772975	383230	3772975	9.79953E-06	9.5481E-06	2.53087E-06	2.35761E-06	0.000159592	0.000114738	7.73594E-05	7.63772E-05	5.41915E-05	1.72152E-05	2.46619E-05	2.37209E-05	2.42475E-06	2.25597E-06	2.42475E-06	2.25597E-06	2.46619E-05	2.37209E-05	4.21316E-05
3832403772975	383240	3772975	1.02254E-05	9.96307E-06	2.64086E-06	2.46008E-06	0.000168091	0.000120848	8.14792E-05	8.04447E-05	5.70774E-05	1.8132E-05	2.59753E-05	2.49841E-05	2.55388E-06	2.37611E-06	2.55388E-06	2.37611E-06	2.59753E-05	2.49841E-05	4.41276E-05
3832503772975	383250	3772975	1.04989E-05	1.02295E-05	2.71148E-06	2.52586E-06	0.000172973	0.000124358	8.38457E-05	8.27811E-05	5.87352E-05	1.86587E-05	2.67297E-05	2.57098E-05	2.62805E-06	2.44513E-06	2.62805E-06	2.44513E-06	2.67297E-05	2.57098E-05	4.53216E-05
3832603772975	383260	3772975	1.12837E-05	1.09942E-05	2.91417E-06	2.71468E-06	0.000183316	0.000131794	8.88593E-05	8.77311E-05	6.22473E-05	1.97744E-05	2.8328E-05	2.72471E-05	2.7852E-06	2.59134E-06	2.7852E-06	2.59134E-06	2.8328E-05	2.72471E-05	4.84916E-05
3832703772975	383270	3772975	1.19931E-05	1.16854E-05	3.0974E-06	2.88536E-06	0.000195619	0.000140639	9.4823E-05	9.3619E-05	6.6425E-05	2.11015E-05	3.02292E-05	2.90758E-05	2.97212E-06	2.76525E-06	2.97212E-06	2.76525E-06	3.02292E-05	2.90758E-05	5.14964E-05
3832803772975	383280	3772975	1.24472E-05	1.21278E-05	3.21466E-06	2.99459E-06	0.000203378	0.000146218	9.85843E-05	9.73326E-05	6.90598E-05	2.19385E-05	3.14283E-05	3.02291E-05	3.09002E-06	2.87494E-06	3.09002E-06	2.87494E-06	3.14283E-05	3.02291E-05	5.33944E-05
3832903772975	383290	3772975	1.27212E-05	1.23948E-05	3.28542E-06	3.06051E-06	0.000209009	0.000150266	0.000101314	0.000100027	7.09717E-05	2.25459E-05	3.22984E-05	3.1066E-05	3.17556E-06	2.95453E-06	3.17556E-06	2.95453E-06	3.22984E-05	3.1066E-05	5.4592E-05
3833003772975	383300	3772975	1.32016E-05	1.28629E-05	3.40951E-06	3.1761E-06	0.000218666	0.000157209	0.000105995	0.000104649	7.42509E-05	2.35876E-05	3.37907E-05	3.25014E-05	3.32229E-06	3.09104E-06	3.32229E-06	3.09104E-06	3.37907E-05	3.25014E-05	5.68675E-05
3833103772975	383310	3772975	1.36635E-05	1.3313E-05	3.5288E-06	3.28723E-06	0.000228234	0.000164088	0.000110633	0.000109228	7.74998E-05	2.46197E-05	3.52692E-05	3.39235E-05	3.46766E-06	3.22629E-06	3.46766E-06	3.22629E-06	3.52692E-05	3.39235E-05	5.90594E-05
3833203772975	383320	3772975	1.4014E-05	1.36545E-05	3.61932E-06	3.37156E-06	0.000236029	0.000169692	0.000114411	0.000112958	8.01468E-05	2.54606E-05	3.64738E-05	3.50821E-05	3.5861E-06	3.33648E-06	3.5861E-06	3.33648E-06	3.64738E-05	3.50821E-05	6.07106E-05
3833303772975	383330	3772975	1.42447E-05	1.38792E-05	3.67889E-06	3.42705E-06	0.000241855	0.000173881	0.000117235	0.000115747	8.21252E-05	2.60891E-05	3.73742E-05	3.59481E-05	3.67462E-06	3.41884E-06	3.67462E-06	3.41884E-06	3.73742E-05	3.59481E-05	6.18012E-05
3833403772975	383340	3772975	1.44022E-05	1.40327E-05	3.71958E-06	3.46495E-06	0.00024647	0.000177198	0.000119472	0.000117955	8.36922E-05	2.65869E-05	3.80873E-05	3.66341E-05	3.74473E-06	3.48408E-06	3.74473E-06	3.48408E-06	3.80873E-05	3.66341E-05	6.25615E-05
3833503772975	383350	3772975	1.45063E-05	1.41341E-05	3.74646E-06	3.48999E-06	0.000250078	0.000179792	0.000121221	0.000119682	8.49173E-05	2.69761E-05	3.86449E-05	3.71703E-05	3.79955E-06	3.53508E-06	3.79955E-06	3.53508E-06	3.86449E-05	3.71703E-05	6.30768E-05
3833603772975	383360	3772975	1.45305E-05	1.41577E-05	3.75271E-06	3.49581E-06	0.000252136	0.000181272	0.000122219	0.000120667	8.56161E-05	2.71981E-05	3.89629E-05	3.74762E-05	3.83082E-06	3.56417E-06	3.83082E-06	3.56417E-06	3.89629E-05	3.74762E-05	6.32274E-05
3833703772975	383370	3772975	1.46509E-05	1.4275E-05	3.7838E-06	3.52478E-06	0.000255664	0.000183808	0.000123929	0.000122355	8.68141E-05	2.75786E-05	3.9508E-05	3.80006E-05	3.88442E-06	3.61404E-06	3.88442E-06	3.61404E-06	3.9508E-05	3.80006E-05	6.38189E-05
3833803772975	383380	3772975	1.49001E-05	1.45179E-05	3.84817E-06	3.58474E-06	0.000261258	0.000187831	0.000126641	0.000125033	8.87138E-05	2.81821E-05	4.03726E-05	3.88322E-05	3.96942E-06	3.69313E-06	3.96942E-06	3.69313E-06	4.03726E-05	3.88322E-05	6.50111E-05
3833903772975	383390	3772975	1.50791E-05	1.46922E-05	3.89438E-06	3.62778E-06	0.000265392	0.000190803	0.000128645	0.000127011	9.01175E-05	2.8628E-05	4.10114E-05	3.94466E-05	4.03223E-06	3.75156E-06	4.03223E-06	3.75156E-06	4.10114E-05	3.94466E-05	6.58821E-05
3834003772975	383400	3772975	1.51297E-05	1.47415E-05	3.90745E-06	3.63997E-06	0.000267014	0.000191968	0.00012943	0.000127787	9.0668E-05	2.88029E-05	4.12619E-05	3.96876E-05	4.05686E-06	3.77448E-06	4.05686E-06	3.77448E-06	4.12619E-05	3.96876E-05	6.61597E-05
3834103772975	383410	3772975	1.51089E-05	1.47212E-05	3.90208E-06	3.63496E-06	0.000267138	0.000192058	0.000129491	0.000127847	9.07104E-05	2.88164E-05	4.12812E-05	3.97061E-05	4.05875E-06	3.77624E-06	4.05875E-06	3.77624E-06	4.12812E-05	3.97061E-05	6.61089E-05
3834203772975	383420	3772975	1.49598E-05	1.4576E-05	3.86357E-06	3.59909E-06	0.000264733	0.000190329	0.000128325	0.000126696	8.98936E-05	2.85569E-05	4.09095E-05	3.93486E-05	4.02221E-06	3.74224E-06	4.02221E-06	3.74224E-06	4.09095E-05	3.93486E-05	6.54502E-05
3834303772975	383430	3772975	1.46295E-05	1.42542E-05	3.77828E-06	3.51964E-06	0.000258853	0.000186101	0.000125475	0.000123882	8.78971E-05	2.79226E-05	4.00009E-05	3.84746E-05	3.93287E-06	3.65913E-06	3.93287E-06	3.65913E-06	4.00009E-05	3.84746E-05	6.3926E-05
3834403772975	383440	3772975	1.42689E-05	1.39028E-05	3.68514E-06	3.43287E-06	0.000252287	0.000181381	0.000122292	0.000120739	8.56676E-05	2.72144E-05	3.89863E-05	3.74987E-05	3.83312E-06	3.56631E-06	3.83312E-06	3.56631E-06	3.89863E-05	3.74987E-05	6.22603E-05
3834503772975	383450	3772975	1.37547E-05	1.34018E-05	3.55234E-06	3.30916E-06	0.000242862	0.000174604	0.000117723	0.000116229	8.2467E-05	2.61977E-05	3.75297E-05	3.60978E-05	3.68991E-06	3.43308E-06	3.68991E-06	3.43308E-06	3.75297E-05	3.60978E-05	5.98778E-05
3834603772975	383460	3772975	1.3187E-05	1.28487E-05	3.40573E-06	3.17259E-06	0.000232456	0.000167124	0.000112679	0.000111249	7.89337E-05	2.50752E-05	3.59218E-05	3.45512E-05	3.53182E-06	3.28598E-06	3.53182E-06	3.28598E-06	3.59218E-05	3.45512E-05	5.72594E-05
3834703772975	383470	3772975	1.26345E-05	1.23104E-05	3.26304E-06	3.03967E-06	0.000222318	0.000159835	0.000107765	0.000106397	7.54912E-05	2.39816E-05	3.43551E-05	3.30443E-05	3.37778E-06	3.14267E-06	3.37778E-06	3.14267E-06	3.43551E-05	3.30443E-05	5.47263E-05
3834803772975	383480	3772975	1.21451E-05	1.18334E-05	3.13663E-06	2.92191E-06	0.000213347	0.000153385	0.000103417	0.000102103	7.24449E-05	2.30139E-05	3.29688E-05	3.17108E-05	3.24148E-06	3.01586E-06	3.24148E-06	3.01586E-06	3.29688E-05	3.17108E-05	5.24944E-05
3834903772975	383490	3772975	1.16696E-05	1.13702E-05	3.01385E-06	2.80753E-06	0.000204643	0.000147127	9.91975E-05	9.7938E-05	6.94894E-05	2.2075E-05	3.16238E-05	3.04171E-05	3.10924E-06	2.89282E-06	3.10924E-06	2.89282E-06	3.16238E-05	3.04171E-05	5.03333E-05
3835003772975	383500	3772975	1.11509E-05	1.08648E-05	2.87988E-06	2.68274E-06	0.000195182	0.000140325	9.46114E-05	9.34101E-05	6.62767E-05	2.10544E-05	3.01617E-05	2.90109E-05	2.96549E-06	2.75908E-06	2.96549E-06	2.75908E-06	3.01617E-05	2.90109E-05	4.79835E-05
3835103772975	383510	3772975	1.06305E-05	1.03578E-05	2.74548E-06	2.55753E-06	0.00018573	0.00013353	9.00296E-05	8.88865E-05	6.30671E-05	2.00348E-05	2.87011E-05	2.7606E-05	2.82188E-06	2.62546E-06	2.82188E-06	2.62546E-06	2.87011E-05	2.7606E-05	4.56409E-05
3835203772975	383520	3772975	1.01512E-05	9.89071E-06	2.62168E-06	2.44221E-06	0.000177062	0.000127298	8.58278E-05	8.47381E-05	6.01237E-05	1.90998E-05	2.73616E-05	2.63176E-05	2.69018E-06	2.50293E-06	2.69018E-06	2.50293E-06	2.73616E-05	2.63176E-05	4.34907E-05
3835303772975	383530	3772975	9.7804E-06	9.52947E-06	2.52593E-06	2.35301E-06	0.000170389	0.0001225	8.25933E-05	8.15447E-05	5.78579E-05	1.838E-05	2.63304E-05	2.53258E-05	2.5888E-06	2.40861E-06	2.5888E-06	2.40861E-06	2.63304E-05	2.53258E-05	4.1825E-05
3835403772975	383540	3772975	9.4254E-06	9.18357E-06	2.43424E-06	2.2676E-06	0.000164037	0.000117934	7.95143E-05	7.85047E-05	5.5701E-05	1.76948E-05	2.53489E-05	2.43817E-05	2.49229E-06	2.31882E-06	2.49229E-06	2.31882E-06	2.53489E-05	2.43817E-05	4.02336E-05
3835503772975	383550	3772975	9.13003E-06	8.89578E-06	2.35796E-06	2.19654E-06	0.000158781	0.000114155	7.69665E-05	7.59893E-05	5.39162E-05	1.71278E-05	2.45366E-05	2.36004E-05	2.41243E-06	2.24451E-06	2.41243E-06	2.24451E-06	2.45366E-05	2.36004E-05	3.89054E-05
3835603772975	383560	3772975	8.88304E-06	8.65513E-06	2.29417E-06	2.13712E-06	0.000154425	0.000111023	7.48548E-05	7.39044E-05	5.24369E-05	1.66579E-05	2.38634E-05	2.29529E-05	2.34624E-06	2.18293E-06	2.34624E-06	2.18293E-06	2.38634E-05	2.29529E-05	3.77895E-05
3835703772975	383570	3772975	8.64337E-06	8.4216E-06	2.23227E-06	2.07946E-06	0.000150211	0.000107993	7.28122E-05	7.18877E-05	5.10061E-05	1.62033E-05	2.32122E-05	2.23266E-05	2.28222E-06	2.12337E-06	2.28222E-06	2.12337E-06	2.32122E-05	2.23266E-05	3.67062E-05
3835803772975	383580	3772975	8.43408E-06	8.21768E-06	2.17822E-06	2.02911E-06	0.00014654	0.000105355	7.1033E-05	7.01311E-05	4.97597E-05	1.58074E-05	2.26451E-05	2.1781E-05	2.22645E-06	2.07148E-06	2.22645E-06	2.07148E-06	2.26451E-05	2.1781E-05	3.5759E-05
3835903772975	383590	3772975	8.2321E-06	8.02089E-06	2.12605E-06	1.98051E-06	0.000143012	0.000102818	6.93229E-05	6.84428E-05	4.85618E-05	1.54268E-05	2.20999E-05	2.12566E-05	2.17285E-06	2.02161E-06	2.17285E-06	2.02161E-06	2.20999E-05	2.12566E-05	3.48427E-05
3836003772975	383600	3772975	8.07063E-06	7.86356E-06	2.08435E-06	1.94167E-06	0.000140206	0.000100801	6.79627E-05	6.70997E-05	4.76089E-05	1.51241E-05	2.16662E-05	2.08395E-05	2.13022E-06	1.98194E-06	2.13022E-06	1.98194E-06	2.16662E-05	2.08395E-05	3.4106E-05
3836103772975	383610	3772975	7.96711E-06	7.7627E-06	2.05762E-06	1.91676E-06	0.000138424	9.95196E-05	6.7099E-05	6.6247E-05	4.70039E-05	1.49319E-05	2.13909E-05	2.05747E-05	2.10315E-06	1.95676E-06	2.10315E-06	1.95676E-06	2.13909E-05	2.05747E-05	3.36215E-05
3836203772975	383620	3772975	7.86922E-06	7.66732E-06	2.03234E-06	1.89321E-06	0.000136732	9.83027E-05	6.62785E-05	6.5437E-05	4.64291E-05	1.47493E-05	2.11293E-05	2.03231E-05	2.07743E-06	1.93283E-06	2.07743E-06	1.93283E-06	2.11293E-05	2.03231E-05	3.31624E-05
3836303772975	383630	3772975	7.74376E-06	7.54507E-06	1.99993E-06	1.86303E-06	0.000134531	9.67207E-05	6.52118E-05	6.43839E-05	4.56819E-05	1.4512E-05	2.07893E-05	1.99961E-05	2.044E-06	1.90172E-06	2.044E-06	1.90172E-06	2.07893E-05	1.99961E-05	3.25872E-05
3836403772975	383640	3772975	7.61661E-06	7.42119E-06	1.96709E-06	1.83244E-06	0.000132286	9.51066E-05	6.41236E-05	6.33095E-05	4.49196E-05	1.42698E-05	2.04424E-05	1.96624E-05	2.00989E-06	1.86999E-06	2.00989E-06	1.86999E-06	2.04424E-05	1.96624E-05	3.20084E-05
3836503772975	383650	3772975	7.51421E-06	7.32142E-06	1.94065E-06	1.8078E-06	0.000130469	9.38E-05	6.32427E-05	6.24397E-05	4.43025E-05	1.40738E-05	2.01615E-05	1.93922E-05	1.98227E-06	1.8443E-06	1.98227E-06	1.8443E-06	2.01615E-05	1.93922E-05	3.15384E-05
3836603772975	383660	3772975	7.46414E-06	7.27263E-06	1.92772E-06	1.79575E-06	0.00012956	9.31467E-05	6.28022E-05	6.20048E-05	4.39939E-05	1.39757E-05	2.00211E-05	1.92572E-05	1.96847E-06	1.83145E-06	1.96847E-06	1.83145E-06	2.00211E-05	1.92572E-05	3.12989E-05
3836703772975	383670	3772975	7.41463E-06	7.22439E-06	1.91493E-06	1.78384E-06	0.000128643	9.2487E-05	6.23574E-05	6.15657E-05	4.36823E-05	1.38768E-05	1.98793E-05	1.91208E-05	1.95453E-06	1.81848E-06	1.95453E-06	1.81848E-06	1.98793E-05	1.91208E-05	3.10684E-05
3836803772975	383680	3772975	7.33361E-06	7.14545E-06	1.89401E-06	1.76435E-06	0.000127164	9.14238E-05	6.16405E-05	6.08579E-05	4.31802E-05	1.37172E-05	1.96508E-05	1.8901E-05	1.93206E-06	1.79758E-06	1.93206E-06	1.79758E-06	1.96508E-05	1.8901E-05	3.07001E-05
3836903772975	383690	3772975	7.24135E-06	7.05555E-06	1.87018E-06	1.74215E-06	0.000125471	9.02069E-05	6.08201E-05	6.00478E-05	4.26054E-05	1.35346E-05	1.93892E-05	1.86494E-05	1.90634E-06	1.77365E-06	1.90634E-06	1.77365E-06	1.93892E-05	1.86494E-05	3.02827E-05
3837003772975	383700	3772975	7.14964E-06	6.9662E-06	1.84649E-06	1.72009E-06	0.000123769	8.89835E-05	5.99952E-05	5.92335E-05	4.20276E-05	1.33511E-05	1.91263E-05	1.83965E-05	1.88049E-06	1.7496E-06	1.88049E-06	1.7496E-06	1.91263E-05	1.83965E-05	2.98708E-05
3837103772975	383710	3772975	7.06694E-06	6.88562E-06	1.82513E-06	1.70019E-06	0.000122219	8.78691E-05	5.92438E-05	5.84916E-05	4.15012E-05	1.31839E-05	1.88867E-05	1.81661E-05	1.85694E-06	1.72768E-06	1.85694E-06	1.72768E-06	1.88867E-05	1.81661E-05	2.95007E-05
3837203772975	383720	3772975	6.9803E-06	6.8012E-06	1.80276E-06	1.67935E-06	0.000120598	8.67034E-05	5.84579E-05	5.77157E-05	4.09507E-05	1.3009E-05	1.86362E-05	1.79251E-05	1.8323E-06	1.70476E-06	1.8323E-06	1.70476E-06	1.86362E-05	1.79251E-05	2.91178E-05
3837303772975	383730	3772975	6.87284E-06	6.6965E-06	1.77501E-06	1.65355E-06	0.00011862	8.52815E-05	5.74992E-05	5.67692E-05	4.02791E-05	1.27956E-05	1.83305E-05	1.76311E-05	1.80225E-06	1.67681E-06	1.80225E-06	1.67681E-06	1.83305E-05	1.76311E-05	2.8637E-05
3837403772975	383740	3772975	6.75356E-06	6.58029E-06	1.7442E-06	1.6248E-06	0.000116446	8.37187E-05	5.64455E-05	5.57289E-05	3.9541E-05	1.25612E-05	1.79946E-05	1.7308E-05	1.76923E-06	1.64608E-06	1.76923E-06	1.64608E-06	1.79946E-05	1.7308E-05	2.81017E-05
3837503772975	383750	3772975	6.63823E-06	6.46791E-06	1.71442E-06	1.59705E-06	0.000114344	8.22071E-05	5.54264E-05	5.47227E-05	3.8827E-05	1.23344E-05	1.76697E-05	1.69955E-05	1.73728E-06	1.61636E-06	1.73728E-06	1.61636E-06	1.76697E-05	1.69955E-05	2.75863E-05
3837603772975	383760	3772975	6.55553E-06	6.38733E-06	1.69306E-06	1.57716E-06	0.000112821	8.11119E-05	5.4688E-05	5.39936E-05	3.83098E-05	1.217E-05	1.74343E-05	1.67691E-05	1.71414E-06	1.59482E-06	1.71414E-06	1.59482E-06	1.74343E-05	1.67691E-05	2.72234E-05
3837703772975	383770	3772975	6.47451E-06	6.30839E-06	1.67213E-06	1.55767E-06	0.000111306	8.0023E-05	5.39538E-05	5.32688E-05	3.77955E-05	1.20067E-05	1.72003E-05	1.6544E-05	1.69113E-06	1.57341E-06	1.69113E-06	1.57341E-06	1.72003E-05	1.6544E-05	2.6866E-05
3837803772975	383780	3772975	6.39406E-06	6.23E-06	1.65135E-06	1.53831E-06	0.000109801	7.89406E-05	5.3224E-05	5.25483E-05	3.72843E-05	1.18443E-05	1.69676E-05	1.63202E-05	1.66825E-06	1.55213E-06	1.66825E-06	1.55213E-06	1.69676E-05	1.63202E-05	2.65121E-05
3837903772975	383790	3772975	6.3136E-06	6.15161E-06	1.63058E-06	1.51895E-06	0.000108304	7.78646E-05	5.24985E-05	5.1832E-05	3.6776E-05	1.16828E-05	1.67363E-05	1.60977E-05	1.64551E-06	1.53097E-06	1.64551E-06	1.53097E-06	1.67363E-05	1.60977E-05	2.61547E-05
3838003772975	383800	3772975	6.23709E-06	6.07706E-06	1.61081E-06	1.50055E-06	0.000106861	7.6827E-05	5.1799E-05	5.11413E-05	3.6286E-05	1.15271E-05	1.65133E-05	1.58832E-05	1.62358E-06	1.51057E-06	1.62358E-06	1.51057E-06	1.65133E-05	1.58832E-05	2.58154E-05
3838103772975	383810	3772975	6.12063E-06	5.96359E-06	1.58074E-06	1.47253E-06	0.000104776	7.53282E-05	5.07885E-05	5.01436E-05	3.55781E-05	1.13023E-05	1.61912E-05	1.55734E-05	1.59191E-06	1.4811E-06	1.59191E-06	1.4811E-06	1.61912E-05	1.55734E-05	2.52891E-05
3838203772975	383820	3772975	6.00361E-06	5.84957E-06	1.55051E-06	1.44437E-06	0.000102682	7.38231E-05	4.97736E-05	4.91417E-05	3.48672E-05	1.10764E-05	1.58676E-05	1.52622E-05	1.5601E-06	1.45151E-06	1.5601E-06	1.45151E-06	1.58676E-05	1.52622E-05	2.47593E-05
3838303772975	383830	3772975	5.87814E-06	5.72733E-06	1.51811E-06	1.41419E-06	0.000100455	7.22219E-05	4.8694E-05	4.80758E-05	3.41109E-05	1.08362E-05	1.55235E-05	1.49312E-05	1.52626E-06	1.42003E-06	1.52626E-06	1.42003E-06	1.55235E-05	1.49312E-05	2.41914E-05
3838403772975	383840	3772975	5.73412E-06	5.58699E-06	1.48092E-06	1.37954E-06	9.79073E-05	7.03901E-05	4.7459E-05	4.68564E-05	3.32458E-05	1.05613E-05	1.51297E-05	1.45525E-05	1.48755E-06	1.38401E-06	1.48755E-06	1.38401E-06	1.51297E-05	1.45525E-05	2.35363E-05
3838503772975	383850	3772975	5.59571E-06	5.45214E-06	1.44517E-06	1.34624E-06	9.54485E-05	6.86223E-05	4.62671E-05	4.56797E-05	3.24108E-05	1.02961E-05	1.47498E-05	1.4187E-05	1.45019E-06	1.34925E-06	1.45019E-06	1.34925E-06	1.47498E-05	1.4187E-05	2.29085E-05
3838603772975	383860	3772975	5.51189E-06	5.37047E-06	1.42352E-06	1.32607E-06	9.39429E-05	6.75399E-05	4.55373E-05	4.49591E-05	3.18996E-05	1.01337E-05	1.45171E-05	1.39632E-05	1.42732E-06	1.32797E-06	1.42732E-06	1.32797E-06	1.45171E-05	1.39632E-05	2.25347E-05
3838703772975	383870	3772975	5.44493E-06	5.30523E-06	1.40623E-06	1.30997E-06	9.

			MSite Grubbing / Prep	MMass Grading / Excavation	MMass Grading / Excavation	MDrainage / Utilities Trenching	MFoundations / Concrete Pads	MBuilding / Structure Construction	MAsphalt Paving	MLandscaping or Other Finishing	MWaterside Construction (Piles)	RSSWDemolition	RSSWPlacing Base	RSSWForm/Plac e Rebar and Pour	Child Risk				
Unique Identifier	X (UTM)	Y (UTM)	2027	2027	2028	2028	2028	2028	2028	2028	2028	2029	2029	2029	3rd Trimester	0<2	2<16	Total	per million
3831203772975	383120	3772975	8.13041E-05	9.5607E-05	9.4334E-05	2.00522E-05	2.60777E-05	1.91946E-05	1.97564E-06	2.31459E-05	1.97564E-06	9.54811E-06	1.38545E-05	8.21267E-06	3.27839E-09	4.4827E-08	8.2549E-09	5.63603E-08	0.05636025
3831303772975	383130	3772975	8.42898E-05	9.91179E-05	9.77982E-05	2.07885E-05	2.70353E-05	1.98995E-05	2.04819E-06	2.39959E-05	2.04819E-06	9.61049E-06	1.3945E-05	8.26633E-06	3.38577E-09	4.6324E-08	8.5396E-09	5.82493E-08	0.05824927
3831403772975	383140	3772975	8.74927E-05	0.000102884	0.000101514	2.15785E-05	2.80626E-05	2.06556E-05	2.12602E-06	2.49077E-05	2.12602E-06	9.67288E-06	1.40356E-05	8.31999E-06	3.49926E-09	4.7911E-08	8.8426E-09	6.02524E-08	0.06025239
3831503772975	383150	3772975	9.09352E-05	0.000106932	0.000105509	2.24275E-05	2.91668E-05	2.14683E-05	2.20967E-06	2.58877E-05	2.20967E-06	9.77581E-06	1.41849E-05	8.40853E-06	3.61954E-09	4.9598E-08	9.1663E-09	6.23834E-08	0.06238344
3831603772975	383160	3772975	9.45893E-05	0.000111229	0.000109748	2.33287E-05	3.03388E-05	2.2331E-05	2.29846E-06	2.69279E-05	2.29846E-06	9.89435E-06	1.43569E-05	8.51048E-06	3.74493E-09	5.1364E-08	9.5069E-09	6.4616E-08	0.06461602
3831703772975	383170	3772975	9.85554E-05	0.000115893	0.00011435	2.43069E-05	3.16109E-05	2.32673E-05	2.39484E-06	2.8057E-05	2.39484E-06	9.9848E-06	1.44882E-05	8.58829E-06	3.87986E-09	5.3268E-08	9.8751E-09	6.70232E-08	0.06702316
3831803772975	383180	3772975	0.000102767	0.000120845	0.000119236	2.53455E-05	3.29616E-05	2.42615E-05	2.49716E-06	2.92559E-05	2.49716E-06	1.00909E-05	1.46421E-05	8.67951E-06	4.02062E-09	5.5264E-08	1.0263E-08	6.95474E-08	0.06954737
3831903772975	383190	3772975	0.00010739	0.000126282	0.0001246	2.64858E-05	3.44445E-05	2.5353E-05	2.60951E-06	3.0572E-05	2.60951E-06	1.0278E-05	1.49136E-05	8.84049E-06	4.17302E-09	5.743E-08	1.0687E-08	7.22903E-08	0.07229027
3832003772975	383200	3772975	0.000112464	0.000132249	0.000130488	2.77373E-05	3.60721E-05	2.6551E-05	2.73282E-06	3.20167E-05	2.73282E-06	1.05276E-05	1.52757E-05	9.05513E-06	4.33804E-09	5.9784E-08	1.1151E-08	7.52725E-08	0.07527247
3832103772975	383210	3772975	0.000117795	0.000138518	0.000136673	2.9052E-05	3.77819E-05	2.78096E-05	2.86235E-06	3.35343E-05	2.86235E-06	1.08083E-05	1.56831E-05	9.2966E-06	4.50748E-09	6.2214E-08	1.1633E-08	7.83548E-08	0.07835481
3832203772975	383220	3772975	0.000123482	0.000145205	0.000143272	3.04547E-05	3.96061E-05	2.91522E-05	3.00055E-06	3.51533E-05	3.00055E-06	1.11951E-05	1.62443E-05	9.6293E-06	4.68381E-09	6.4758E-08	1.2143E-08	8.15856E-08	0.08158557
3832303772975	383230	3772975	0.000129337	0.00015209	0.000150064	3.18986E-05	4.14838E-05	3.05344E-05	3.14281E-06	3.682E-05	3.14281E-06	1.16599E-05	1.69187E-05	1.00291E-05	4.8595E-09	6.7315E-08	1.2662E-08	8.48361E-08	0.08483612
3832403772975	383240	3772975	0.000135464	0.000159295	0.000157174	3.34098E-05	4.34491E-05	3.19809E-05	3.2917E-06	3.85643E-05	3.2917E-06	1.26736E-05	1.83897E-05	1.0901E-05	5.02325E-09	6.9772E-08	1.3189E-08	8.79834E-08	0.08798344
3832503772975	383250	3772975	0.000139129	0.000163605	0.000161426	3.43137E-05	4.46247E-05	3.28462E-05	3.38076E-06	3.96078E-05	3.38076E-06	1.36125E-05	1.97521E-05	1.17086E-05	5.08962E-09	7.0903E-08	1.3426E-08	8.9419E-08	0.08941897
3832603772975	383260	3772975	0.000148861	0.000175048	0.000172717	3.67138E-05	4.7746E-05	3.51436E-05	3.61723E-06	4.23781E-05	3.61723E-06	1.46076E-05	2.11959E-05	1.25645E-05	5.33192E-09	7.4685E-08	1.4148E-08	9.41643E-08	0.09416426
3832703772975	383270	3772975	0.000158085	0.000185895	0.00018342	3.89888E-05	5.07046E-05	3.73214E-05	3.84137E-06	4.50041E-05	3.84137E-06	1.52221E-05	2.20876E-05	1.30931E-05	5.54593E-09	7.8079E-08	1.4845E-08	9.84692E-08	0.09846924
3832803772975	383280	3772975	0.000163912	0.000192747	0.00019018	4.04258E-05	5.25735E-05	3.86969E-05	3.98296E-06	4.66628E-05	3.98296E-06	1.55652E-05	2.25854E-05	1.33882E-05	5.65168E-09	7.9911E-08	1.5238E-08	1.008E-07	0.10080017
3832903772975	383290	3772975	0.000167588	0.00019707	0.000194446	4.13326E-05	5.37526E-05	3.95649E-05	4.07229E-06	4.77095E-05	4.07229E-06	1.56837E-05	2.27574E-05	1.34901E-05	5.69888E-09	8.0851E-08	1.5468E-08	1.02018E-07	0.10201796
3833003772975	383300	3772975	0.000174573	0.000205284	0.00020255	4.30553E-05	5.59931E-05	4.1214E-05	4.24203E-06	4.9698E-05	4.24203E-06	1.57898E-05	2.29113E-05	1.35814E-05	5.87224E-09	8.351E-08	1.6035E-08	1.05417E-07	0.10541741
3833103772975	383310	3772975	0.000181302	0.000213197	0.000210358	4.47149E-05	5.81513E-05	4.28026E-05	4.40553E-06	5.16136E-05	4.40553E-06	1.58896E-05	2.30561E-05	1.36672E-05	6.03714E-09	8.6049E-08	1.6583E-08	1.08669E-07	0.10866856
3833203772975	383320	3772975	0.000186371	0.000219157	0.000216239	4.59651E-05	5.97772E-05	4.39993E-05	4.52871E-06	5.30567E-05	4.52871E-06	1.59676E-05	2.31693E-05	1.37343E-05	6.14651E-09	8.7804E-08	1.698E-08	1.10931E-07	0.11093083
3833303772975	383330	3772975	0.000189719	0.000223094	0.000220123	4.67907E-05	6.08509E-05	4.47896E-05	4.61006E-06	5.40097E-05	4.61006E-06	1.60112E-05	2.32327E-05	1.37719E-05	6.202E-09	8.8784E-08	1.7227E-08	1.12213E-07	0.11221251
3833403772975	383340	3772975	0.000192053	0.000225838	0.000222831	4.73663E-05	6.15995E-05	4.53406E-05	4.66677E-06	5.46742E-05	4.66677E-06	1.60268E-05	2.32553E-05	1.37853E-05	6.22968E-09	8.9347E-08	1.7391E-08	1.12968E-07	0.11296757
3833503772975	383350	3772975	0.000193635	0.000227699	0.000224667	4.77565E-05	6.21069E-05	4.57141E-05	4.70521E-06	5.51245E-05	4.70521E-06	1.60362E-05	2.32689E-05	1.37933E-05	6.23845E-09	8.9621E-08	1.7493E-08	1.13353E-07	0.11335307
3833603772975	383360	3772975	0.000194097	0.000228242	0.000225203	4.78705E-05	6.22552E-05	4.58232E-05	4.71644E-06	5.52561E-05	4.71644E-06	1.60268E-05	2.32553E-05	1.37853E-05	6.2167E-09	8.9439E-08	1.7501E-08	1.13156E-07	0.11315617
3833703772975	383370	3772975	0.000195913	0.000230378	0.00022731	4.83184E-05	6.28377E-05	4.6252E-05	4.76057E-06	5.57731E-05	4.76057E-06	1.61017E-05	2.33639E-05	1.38497E-05	6.24253E-09	8.9923E-08	1.7632E-08	1.13798E-07	0.11379751
3833803772975	383380	3772975	0.000199573	0.000234681	0.000231556	4.9221E-05	6.40115E-05	4.71159E-05	4.8495E-06	5.68149E-05	4.8495E-06	1.62764E-05	2.36174E-05	1.39999E-05	6.3301E-09	9.1281E-08	1.793E-08	1.1554E-07	0.11554022
3833903772975	383390	3772975	0.000202247	0.000237825	0.000234659	4.98804E-05	6.48691E-05	4.77472E-05	4.91447E-06	5.75761E-05	4.91447E-06	1.64261E-05	2.38346E-05	1.41287E-05	6.38973E-09	9.2225E-08	1.814E-08	1.16754E-07	0.11675412
3834003772975	383400	3772975	0.000203099	0.000238828	0.000235648	5.00906E-05	6.51424E-05	4.79484E-05	4.93518E-06	5.78187E-05	4.93518E-06	1.65322E-05	2.39885E-05	1.42199E-05	6.39487E-09	9.2374E-08	1.8187E-08	1.16956E-07	0.11695618
3834103772975	383410	3772975	0.000202943	0.000238644	0.000235467	5.00521E-05	6.50924E-05	4.79116E-05	4.93139E-06	5.77743E-05	4.93139E-06	1.66164E-05	2.41107E-05	1.42924E-05	6.37126E-09	9.2099E-08	1.8146E-08	1.16616E-07	0.11661607
3834203772975	383420	3772975	0.000200921	0.000236266	0.00023312	4.95535E-05	6.44439E-05	4.74342E-05	4.88225E-06	5.71987E-05	4.88225E-06	1.66694E-05	2.41877E-05	1.4338E-05	6.29142E-09	9.1008E-08	1.7937E-08	1.15236E-07	0.11523633
3834303772975	383430	3772975	0.000196242	0.000230764	0.000227692	4.83994E-05	6.29431E-05	4.63295E-05	4.76856E-06	5.58667E-05	4.76856E-06	1.66912E-05	2.42194E-05	1.43567E-05	6.13022E-09	8.8744E-08	1.7489E-08	1.12363E-07	0.11236288
3834403772975	383440	3772975	0.000191128	0.000224751	0.000221759	4.71383E-05	6.1303E-05	4.51223E-05	4.6443E-06	5.44109E-05	4.6443E-06	1.67006E-05	2.42329E-05	1.43648E-05	5.95823E-09	8.6313E-08	1.7005E-08	1.09276E-07	0.10927614
3834503772975	383450	3772975	0.000183814	0.000216151	0.000213273	4.53345E-05	5.89571E-05	4.33956E-05	4.46658E-06	5.23288E-05	4.46658E-06	1.66507E-05	2.41605E-05	1.43219E-05	5.72067E-09	8.2927E-08	1.6329E-08	1.04976E-07	0.10497612
3834603772975	383460	3772975	0.000175776	0.000206699	0.000203947	4.33521E-05	5.6379E-05	4.1498E-05	4.27126E-06	5.00405E-05	4.27126E-06	1.65415E-05	2.40021E-05	1.4228E-05	5.46412E-09	7.9253E-08	1.5594E-08	1.00311E-07	0.10031112
3834703772975	383470	3772975	0.000168	0.000197555	0.000194924	4.14342E-05	5.38849E-05	3.96622E-05	4.08231E-06	4.78268E-05	4.08231E-06	1.64012E-05	2.37984E-05	1.41072E-05	5.2178E-09	7.5716E-08	1.4887E-08	9.58204E-08	0.09582042
3834803772975	383480	3772975	0.000161149	0.000189498	0.000186975	3.97444E-05	5.16873E-05	3.80447E-05	3.91582E-06	4.58763E-05	3.91582E-06	1.62764E-05	2.36174E-05	1.39999E-05	5.00137E-09	7.2604E-08	1.4265E-08	9.18701E-08	0.09187015
3834903772975	383490	3772975	0.000154515	0.000181697	0.000179277	3.81082E-05	4.95594E-05	3.64784E-05	3.75461E-06	4.39877E-05	3.75461E-06	1.61329E-05	2.34092E-05	1.38765E-05	4.79295E-09	6.9602E-08	1.3665E-08	8.80602E-08	0.08806017
3835003772975	383500	3772975	0.000147301	0.000173214	0.000170908	3.63291E-05	4.72457E-05	3.47754E-05	3.57933E-06	4.19341E-05	3.57933E-06	1.59208E-05	2.31014E-05	1.3694E-05	4.56821E-09	6.6356E-08	1.3018E-08	8.39422E-08	0.08394221
3835103772975	383510	3772975	0.00014011	0.000164758	0.000162564	3.45555E-05	4.49392E-05	3.30777E-05	3.40458E-06	3.98869E-05	3.40458E-06	1.56619E-05	2.27257E-05	1.34714E-05	4.34502E-09	6.3127E-08	1.2375E-08	7.98475E-08	0.07984749
3835203772975	383520	3772975	0.000133509	0.000156996	0.000154905	3.29276E-05	4.2822E-05	3.15193E-05	3.24419E-06	3.80077E-05	3.24419E-06	1.5403E-05	2.23501E-05	1.32487E-05	4.14042E-09	6.0165E-08	1.1787E-08	7.6092E-08	0.07609199
3835303772975	383530	3772975	0.000128395	0.000150983	0.000148972	3.16664E-05	4.11819E-05	3.03121E-05	3.11993E-06	3.6552E-05	3.11993E-06	1.52533E-05	2.21328E-05	1.31199E-05	3.98207E-09	5.7872E-08	1.1332E-08	7.31857E-08	0.07318574
3835403772975	383540	3772975	0.00012351	0.000145238	0.000143304	3.04616E-05	3.9615E-05	2.91588E-05	3.00123E-06	3.51613E-05	3.00123E-06	1.50973E-05	2.19065E-05	1.29857E-05	3.8313E-09	5.5687E-08	1.0898E-08	7.04162E-08	0.07041619
3835503772975	383550	3772975	0.000119433	0.000140443	0.000138573	2.94559E-05	3.83072E-05	2.81962E-05	2.90215E-06	3.40005E-05	2.90215E-06	1.50068E-05	2.17752E-05	1.29079E-05	3.70574E-09	5.3865E-08	1.0538E-08	6.81091E-08	0.06810914
3835603772975	383560	3772975	0.000116007	0.000136415	0.000134598	2.8611E-05	3.72084E-05	2.73874E-05	2.8189E-06	3.30252E-05	2.8189E-06	1.49725E-05	2.17255E-05	1.28784E-05	3.60076E-09	5.2341E-08	1.0237E-08	6.61791E-08	0.06617909
3835703772975	383570	3772975	0.000112682	0.000132504	0.00013074	2.77909E-05	3.61418E-05	2.66023E-05	2.7381E-06	3.20785E-05	2.7381E-06	1.49289E-05	2.16621E-05	1.28409E-05	3.49938E-09	5.0867E-08	9.9467E-09	6.43134E-08	0.06431342
3835803772975	383580	3772975	0.000109774	0.000129085	0.000127366	2.70737E-05	3.52092E-05	2.59159E-05	2.66744E-06	3.12508E-05	2.66744E-06	1.49133E-05	2.16395E-05	1.28274E-05	3.4108E-09	4.9579E-08	9.6932E-09	6.26825E-08	0.0626825
3835903772975	383590	3772975	0.000106961	0.000125777	0.000124103	2.638E-05	3.43069E-05	2.52518E-05	2.59909E-06	3.04499E-05	2.59909E-06	1.48945E-05	2.16123E-05	1.28113E-05	3.32564E-09	4.8339E-08	9.4493E-09	6.11137E-08	0.06111374
3836003772975	383600	3772975	0.000104699	0.000123118	0.000121479	2.58222E-05	3.35816E-05	2.47179E-05	2.54413E-06	2.98061E-05	2.54413E-06	1.49226E-05	2.1653E-05	1.28355E-05	3.25731E-09	4.7343E-08	9.2538E-09	5.98541E-08	0.05985406
3836103772975	383610	3772975	0.000103212	0.000121369	0.000119753	2.54554E-05	3.31045E-05	2.43667E-05	2.50799E-06	2.93827E-05	2.50799E-06	1.50224E-05	2.17979E-05	1.29213E-05	3.21262E-09	4.6692E-08	9.1263E-09	5.90309E-08	0.05903085
3836203772975	383620	3772975	0.000101803	0.000119712	0.000118118	2.51078E-05	3.26525E-05	2.4034E-05	2.47375E-06	2.89815E-05	2.47375E-06	1.5116E-05	2.19337E-05	1.30018E-05	3.17041E-09	4.6078E-08	9.0056E-09	5.82538E-08	0.05825382
3836303772975	383630	3772975	0.000100037	0.000117635	0.000116069	2.46723E-05	3.20861E-05	2.36171E-05	2.43084E-06	2.84788E-05	2.43084E-06	1.51472E-05	2.19789E-05	1.30287E-05	3.11711E-09	4.5301E-08	8.8531E-09	5.72708E-08	0.05727075
3836403772975	383640	3772975	9.82601E-05	0.000115546	0.000114007	2.42341E-05	3.15162E-05	2.31976E-05	2.38766E-06	2.7973E-05	2.38766E-06	1.51597E-05	2.1997E-05	1.30394E-05	3.0634E-09	4.4518E-08	8.6991E-09	5.628E-08	0.05628001
3836503772975	383650	3772975	9.68174E-05	0.000113849	0.000112333	2.38783E-05	3.10535E-05	2.2857E-05	2.35261E-06	2.75623E-05	2.35261E-06	1.5194E-05	2.20468E-05	1.30689E-05	3.01994E-09	4.3884E-08	8.574E-09	5.54784E-08	0.05547841
3836603772975	383660	3772975	9.60822E-05	0.000112985	0.00011148	2.36969E-05	3.08176E-05	2.26835E-05	2.33474E-06	2.73529E-05	2.33474E-06	1.52845E-05	2.21781E-05	1.31467E-05	2.99768E-09	4.3562E-08	8.5099E-09	5.50692E-08	0.05506915
3836703772975	383670	3772975	9.53747E-05	0.000112153	0.00011066	2.35224E-05	3.05907E-05	2.25164E-05	2.31755E-06	2.71515E-05	2.31755E-06	1.53562E-05	2.22822E-05	1.32084E-05	2.976E-09	4.3247E-08	8.4473E-09	5.46701E-08	0.05467014
3836803772975	383680	3772975	9.4244E-05	0.000110823	0.000109348	2.32436E-05	3.0228E-05	2.22495E-05	2.29007E-06	2.68296E-05	2.29007E-06	1.53656E-05	2.22958E-05	1.32165E-05	2.9417E-09	4.2748E-08	8.3481E-09	5.40377E-08	0.05403769
3836903772975	383690	3772975	9.29628E-05	0.000109317	0.000107861	2.29276E-05	2.98171E-05	2.1947E-05	2.25894E-06	2.64649E-05	2.25894E-06	1.53468E-05	2.22686E-05	1.32004E-05	2.90284E-09	4.2182E-08	8.2355E-09	5.33204E-08	0.05332037
3837003772975	383700	3772975	9.16983E-05	0.00010783	0.000106394	2.26157E-05	2.94116E-05	2.16485E-05	2.22821E-06	2.61049E-05	2.22821E-06	1.53156E-05	2.22233E-05	1.31735E-05	2.86439E-09	4.1622E-08	8.1238E-09	5.26101E-08	0.05261006
3837103772975	383710	3772975	9.0562E-05	0.000106493	0.000105075	2.23355E-05	2.90471E-05	2.13802E-05	2.2006E-06	2.57814E-05	2.2006E-06	1.52751E-05	2.21645E-05	1.31387E-05	2.82976E-09	4.1117E-08	8.0231E-09	5.19701E-08	0.05197006
3837203772975	383720	3772975	8.93866E-05	0.000105111	0.000103712	2.20456E-05	2.86701E-05	2.11028E-05	2.17204E-06	2.54468E-05	2.17204E-06	1.52158E-05	2.20785E-05	1.30877E-05	2.79394E-09	4.0595E-08	7.9186E-09	5.13075E-08	0.05130755
3837303772975	383730	3772975	8.79105E-05	0.000103376	0.000101999	2.16815E-05	2.81966E-05	2.07543E-05	2.13617E-06	2.50266E-05	2.13617E-06	1.51254E-05	2.19472E-05	1.30099E-05	2.74918E-09	3.9942E-08	7.7889E-09	5.04804E-08	0.05048043
3837403772975	383740	3772975	8.62673E-05	0.000101443	0.000100093	2.12762E-05	2.76696E-05	2.03663E-05	2.09624E-06	2.45588E-05	2.09624E-06	1.50131E-05	2.17843E-05	1.29133E-05	2.69949E-09	3.9218E-08	7.6451E-09	4.95621E-08	0.04956215
3837503772975	383750	3772975	8.46853E-05	9.9583E-05	9.8257E-05	2.08861E-05	2.71622E-05	1.99928E-05	2.0578E-06	2.41085E-05	2.0578E-06	1.48977E-05	2.16168E-05	1.2814E-05	2.65173E-09	3.8521E-08	7.5065E-09	4.86792E-08	0.04867923
3837603772975	383760	3772975	8.35713E-05	9.8273E-05	9.69644E-05	2.06113E-05	2.68049E-05	1.97298E-05	2.03073E-06	2.37913E-05	2.03073E-06	1.47854E-05	2.14539E-05	1.27174E-05	2.61773E-09	3.8025E-08	7.4078E-09	4.80507E-08	0.04805074
3837703772975	383770	3772975	8.24739E-05	9.69826E-05	9.56912E-05	2.03407E-05	2.64529E-05	1.94708E-05	2.00407E-06	2.34789E-05	2.00407E-06	1.46544E-05	2.12638E-05	1.26047E-05	2.58446E-09	3.7541E-08	7.3104E-09	4.74355E-08	0.0474355
3837803772975	383780	3772975	8.13877E-05	9.57053E-05	9.44309E-05	2.00728E-05	2.61045E-05	1.92143E-05	1.97767E-06	2.31697E-05	1.97767E-06	1.45046E-05	2.10465E-05	1.2476E-05	2.55121E-09	3.7056E-08	7.2137E-09	4.68212E-08	0.04682117
3837903772975	383790	3772975	8.02903E-05	9.44149E-05	9.31577E-05	1.98021E-05	2.57525E-05	1.89553E-05	1.95101E-06	2.28573E-05	1.95101E-06	1.43456E-05	2.08157E-05	1.23391E-05	2.51784E-09	3.657E-08	7.1167E-09	4.62045E-08	0.04620452
3838003772975	383800	3772975	7.92487E-05	9.319E-05	9.19491E-05	1.95452E-05	2.54184E-05	1.87093E-05	1.9257E-06	2.25607E-05	1.9257E-06	1.41709E-05	2.05622E-05	1.21889E-05	2.48632E-09	3.611E-08	7.0244E-09	4.56211E-08	0.04562111
3838103772975	383810	3772975	7.76333E-05	9.12904E-05	9.00749E-05	1.91468E-05	2.49003E-05	1.8328E-05	1.88644E-06	2.21009E-05	1.88644E-06	1.40367E-05	2.03676E-05	1.20735E-05	2.4378E-09	3.5403E-08	6.8841E-09	4.47248E-08	0.04472478
3838203772975	383820	3772975	7.60068E-05	8.93778E-05	8.81877E-05	1.87457E-05	2.43786E-05	1.7944E-05	1.84692E-06	2.16378E-05	1.84692E-06	1.39089E-05	2.0182E-05	1.19635E-05	2.38878E-09	3.4688E-08	6.7428E-09	4.38197E-08	0.04381968
3838303772975	383830	3772975	7.42633E-05	8.73275E-05	8.61647E-05	1.83157E-05	2.38194E-05	1.75324E-05	1.80455E-06	2.11415E-05	1.80455E-06	1.37903E-05	2.00101E-05	1.18616E-05	2.33607E-09	3.392E-08	6.5916E-09	4.28475E-08	0.04284751
3838403772975	383840	3772975	7.22524E-05	8.49629E-05	8.38316E-05	1.78197E-05	2.31744E-05	1.70576E-05	1.75569E-06	2.0569E-05	1.75569E-06	1.36843E-05	1.98562E-05	1.17703E-05	2.27555E-09	3.3038E-08	6.4177E-09	4.17308E-08	0.04173081
3838503772975	383850	3772975	7.03251E-05	8.26965E-05	8.15954E-05	1.73444E-05	2.25562E-05	1.66026E-05	1.70886E-06	2.00203E-05	1.70886E-06	1.35657E-05	1.96842E-05	1.16684E-05	2.21771E-09	3.2194E-08	6.2512E-09	4.06624E-08	0.0406624
3838603772975	383860	3772975	6.91776E-05	8.13472E-05	8.0264E-05	1.70614E-05	2.21882E-05	1.63317E-05	1.68097E-06	1.96937E-05	1.68097E-06	1.34254E-05	1.94805E-05	1.15476E-05	2.18288E-09	3.1686E-08	6.1508E-09	4.00198E-08	0.04001975
3838703772975	383870	3772975	6.82641E-05	8.02729E-05	7.92041E-05	1.68361E-05	2.18952E-05	1.61161E-05	1.65878E-06	1.94336E-05	1.65878E-06	1.32819E-05	1.92723E-05	1.14242E-05	2.1554E-09	3.1286E-08	6.071E-09	3.95121E-08	0.03951211
3838803772975	383880	3772975	6.74564E-05	7.93232E-05	7.8267E-05	1.66369E-05	2.16361E-05	1.59254E-05	1.63915E-06	1.92037E-05	1.63915E-06	1.31322E-05	1.9055E-05	1.12954E-05	2.13114E-09	3.0932E-08	5.9999E-09	3.90627E-08	0.03906268

			EGIODemolition	EGIOSite Grubbing / Prep	EGIOMass Grading / Excavation	EGIOMass Grading / Excavation	EGIODrainage / Utilities Trenching	EGIODrainage / Utilities Trenching	EGIOFoundations / Concrete Pads	EGIOFoundations / Concrete Pads	EGIOBuilding / Structure Construction	EGIOBuilding / Structure Construction	EGIOAsphalt Paving	EGIOArchitectural Coating	EGIOLandscaping or Other Finishing	EGIOWaterside Construction (Piles)	HIWaterside Construction (Landscaping)	HIWaterside Construction (Landscaping)	KMDemolition	KMSite Grubbing / Prep	KMMass Grading / Excavation
Unique Identifier	X (UTM)	Y (UTM)	2025	2025	2025	2026	2026	2027	2026	2027	2026	2027	2027	2027	2027	2025	2026	2025	2025	2025
3838903772975	383890	3772975	8.2401E-05	3.2319E-05	1.0703E-05	1.04825E-05	2.43408E-05	2.43033E-05	3.19807E-05	3.19601E-05	3.42553E-05	3.34342E-05	1.333E-06	1.333E-06	3.61002E-05	1.333E-06	1.99984E-05	1.9372E-05	2.63014E-05	0.00011415	8.67661E-05
3839003772975	383900	3772975	8.2401E-05	3.2319E-05	1.0703E-05	1.04825E-05	2.43408E-05	2.43033E-05	3.19807E-05	3.19601E-05	3.42553E-05	3.34342E-05	1.333E-06	1.333E-06	3.61002E-05	1.333E-06	1.99804E-05	1.93546E-05	2.62855E-05	0.000114081	8.67138E-05
3839103772975	383910	3772975	8.07932E-05	3.1688E-05	1.04942E-05	1.02779E-05	2.38659E-05	2.38291E-05	3.13567E-05	3.13365E-05	3.35869E-05	3.27819E-05	1.30699E-06	1.30699E-06	3.53958E-05	1.30699E-06	1.95678E-05	1.89549E-05	2.57492E-05	0.000111753	8.49444E-05
3829703772985	382970	3772985	0.000108413	4.2521E-05	1.40817E-05	1.37915E-05	3.20246E-05	3.19752E-05	4.20762E-05	4.2049E-05	4.50688E-05	4.39886E-05	1.75379E-06	1.75379E-06	4.74962E-05	1.75379E-06	2.34982E-05	2.27622E-05	2.10827E-05	9.15006E-05	6.95502E-05
3829803772985	382980	3772985	0.000111539	4.3747E-05	1.44877E-05	1.41892E-05	3.2948E-05	3.28971E-05	4.32893E-05	4.32614E-05	4.63683E-05	4.52568E-05	1.80436E-06	1.80436E-06	4.88656E-05	1.80436E-06	2.41781E-05	2.34208E-05	2.15467E-05	9.35141E-05	7.10807E-05
3829903772985	382990	3772985	0.000114655	4.4969E-05	1.48925E-05	1.45857E-05	3.38686E-05	3.38164E-05	4.4499E-05	4.44702E-05	4.76639E-05	4.65215E-05	1.85478E-06	1.85478E-06	5.0231E-05	1.85478E-06	2.48885E-05	2.4109E-05	2.20876E-05	9.58615E-05	7.2865E-05
3830003772985	383000	3772985	0.000117853	4.6224E-05	1.53078E-05	1.49924E-05	3.48132E-05	3.47595E-05	4.574E-05	4.57105E-05	4.89932E-05	4.78189E-05	1.9065E-06	1.9065E-06	5.16319E-05	1.9065E-06	2.56186E-05	2.48162E-05	2.26533E-05	9.8317E-05	7.47314E-05
3830103772985	383010	3772985	0.000121095	4.7495E-05	1.5729E-05	1.54049E-05	3.5771E-05	3.57158E-05	4.69984E-05	4.69681E-05	5.03412E-05	4.91345E-05	1.95896E-06	1.95896E-06	5.30525E-05	1.95896E-06	2.63613E-05	2.55356E-05	2.32281E-05	0.000100812	7.66277E-05
3830203772985	383020	3772985	0.000124437	4.8806E-05	1.6163E-05	1.583E-05	3.6758E-05	3.67013E-05	4.82952E-05	4.82641E-05	5.17302E-05	5.04903E-05	2.01301E-06	2.01301E-06	5.45163E-05	2.01301E-06	2.71309E-05	2.62811E-05	2.38369E-05	0.000103454	7.8636E-05
3830303772985	383030	3772985	0.000127841	5.0141E-05	1.66052E-05	1.6263E-05	3.77636E-05	3.77053E-05	4.96164E-05	4.95844E-05	5.31454E-05	5.18715E-05	2.06808E-06	2.06808E-06	5.60077E-05	2.06808E-06	2.79184E-05	2.70439E-05	2.44706E-05	0.000106204	8.07263E-05
3830403772985	383040	3772985	0.00013156	5.1599E-05	1.70882E-05	1.67361E-05	3.8862E-05	3.88021E-05	5.10596E-05	5.10267E-05	5.46912E-05	5.33803E-05	2.12823E-06	2.12823E-06	5.76368E-05	2.12823E-06	2.87795E-05	2.7878E-05	2.51721E-05	0.000109249	8.30407E-05
3830503772985	383050	3772985	0.000135485	5.3139E-05	1.7598E-05	1.72354E-05	4.00215E-05	3.99598E-05	5.2583E-05	5.25491E-05	5.6323E-05	5.4973E-05	2.19173E-06	2.19173E-06	5.93564E-05	2.19173E-06	2.96908E-05	2.87608E-05	2.59257E-05	0.000112519	8.55268E-05
3830603772985	383060	3772985	0.000139545	5.4731E-05	1.81253E-05	1.77519E-05	4.12208E-05	4.11572E-05	5.41587E-05	5.41238E-05	5.80107E-05	5.66202E-05	2.25741E-06	2.25741E-06	6.11351E-05	2.25741E-06	3.06415E-05	2.96818E-05	2.67201E-05	0.000115967	8.81472E-05
3830703772985	383070	3772985	0.000143766	5.6387E-05	1.86737E-05	1.82889E-05	4.24678E-05	4.24023E-05	5.57971E-05	5.57611E-05	5.97657E-05	5.83331E-05	2.3257E-06	2.3257E-06	6.29845E-05	2.3257E-06	3.16318E-05	3.0641E-05	2.75597E-05	0.000119611	9.0917E-05
3830803772985	383080	3772985	0.000148104	5.8089E-05	1.92372E-05	1.88408E-05	4.37493E-05	4.36818E-05	5.74809E-05	5.74438E-05	6.15692E-05	6.00934E-05	2.39588E-06	2.39588E-06	6.48852E-05	2.39588E-06	3.26579E-05	3.1635E-05	2.84422E-05	0.000123441	9.38286E-05
3830903772985	383090	3772985	0.000152631	5.9864E-05	1.98252E-05	1.94167E-05	4.50865E-05	4.5017E-05	5.92378E-05	5.91996E-05	6.34511E-05	6.19302E-05	2.46911E-06	2.46911E-06	6.68684E-05	2.46911E-06	3.37324E-05	3.26759E-05	2.93792E-05	0.000127508	9.69194E-05
3831003772985	383100	3772985	0.000157329	6.1707E-05	2.04353E-05	2.00143E-05	4.64742E-05	4.64025E-05	6.1061E-05	6.10216E-05	6.5404E-05	6.38363E-05	2.54511E-06	2.54511E-06	6.89265E-05	2.54511E-06	3.48572E-05	3.37654E-05	3.03749E-05	0.000131829	0.000100204
3831103772985	383110	3772985	0.000162206	6.362E-05	2.10688E-05	2.06347E-05	4.79149E-05	4.7841E-05	6.29539E-05	6.29133E-05	6.74315E-05	6.58152E-05	2.624E-06	2.624E-06	7.10632E-05	2.624E-06	3.60304E-05	3.49019E-05	3.1434E-05	0.000136426	0.000103698
3831203772985	383120	3772985	0.000167335	6.5631E-05	2.1735E-05	2.12872E-05	4.94299E-05	4.93536E-05	6.49444E-05	6.49025E-05	6.95636E-05	6.78962E-05	2.70697E-06	2.70697E-06	7.33101E-05	2.70697E-06	3.72736E-05	3.61061E-05	3.25769E-05	0.000141386	0.000107468
3831303772985	383130	3772985	0.000172616	6.7703E-05	2.2421E-05	2.1959E-05	5.099E-05	5.09113E-05	6.69942E-05	6.6951E-05	7.17592E-05	7.00391E-05	2.79241E-06	2.79241E-06	7.56239E-05	2.79241E-06	3.85634E-05	3.73555E-05	3.37831E-05	0.000146621	0.000111448
3831403772985	383140	3772985	0.000178095	6.9851E-05	2.31327E-05	2.26561E-05	5.26085E-05	5.25273E-05	6.91207E-05	6.90761E-05	7.40369E-05	7.22622E-05	2.88104E-06	2.88104E-06	7.80243E-05	2.88104E-06	3.99106E-05	3.86605E-05	3.50708E-05	0.00015221	0.000115696
3831503772985	383150	3772985	0.000183781	7.2081E-05	2.38712E-05	2.33793E-05	5.4288E-05	5.42042E-05	7.13273E-05	7.12813E-05	7.64005E-05	7.45692E-05	2.97302E-06	2.97302E-06	8.05152E-05	2.97302E-06	4.13206E-05	4.00264E-05	3.64512E-05	0.000158201	0.00012025
3831603772985	383160	3772985	0.000189619	7.4371E-05	2.46295E-05	2.4122E-05	5.60126E-05	5.59262E-05	7.35932E-05	7.35457E-05	7.88275E-05	7.69381E-05	3.06746E-06	3.06746E-06	8.3073E-05	3.06746E-06	4.27826E-05	4.14426E-05	3.79177E-05	0.000164566	0.000125087
3831703772985	383170	3772985	0.000195943	7.6851E-05	2.54508E-05	2.49265E-05	5.78805E-05	5.77912E-05	7.60474E-05	7.59983E-05	8.14562E-05	7.95038E-05	3.16976E-06	3.16976E-06	8.58433E-05	3.16976E-06	4.43756E-05	4.29857E-05	3.9529E-05	0.000171559	0.000130403
3831803772985	383180	3772985	0.000202437	7.9398E-05	2.62943E-05	2.57526E-05	5.97988E-05	5.97065E-05	7.85678E-05	7.85171E-05	8.41559E-05	8.21387E-05	3.27481E-06	3.27481E-06	8.86883E-05	3.27481E-06	4.60278E-05	4.45861E-05	4.12444E-05	0.000179004	0.000136062
3831903772985	383190	3772985	0.000209308	8.2093E-05	2.71868E-05	2.66267E-05	6.18285E-05	6.17331E-05	8.12346E-05	8.11822E-05	8.70124E-05	8.49267E-05	3.38597E-06	3.38597E-06	9.16987E-05	3.38597E-06	4.7793E-05	4.6296E-05	4.31115E-05	0.000187107	0.000142221
3832003772985	383200	3772985	0.000216673	8.4982E-05	2.81435E-05	2.75636E-05	6.40042E-05	6.39054E-05	8.40931E-05	8.40388E-05	9.00742E-05	8.79152E-05	3.50511E-06	3.50511E-06	9.49254E-05	3.50511E-06	4.97017E-05	4.81449E-05	4.51686E-05	0.000196035	0.000149007
3832103772985	383210	3772985	0.000224101	8.7896E-05	2.91083E-05	2.85086E-05	6.61984E-05	6.60963E-05	8.6976E-05	8.69199E-05	9.31622E-05	9.09291E-05	3.62528E-06	3.62528E-06	9.81797E-05	3.62528E-06	5.16552E-05	5.00373E-05	4.73389E-05	0.000205454	0.000156167
3832203772985	383220	3772985	0.000231817	9.0922E-05	3.01105E-05	2.94901E-05	6.84775E-05	6.83719E-05	8.99705E-05	8.99125E-05	9.63697E-05	9.40597E-05	3.75009E-06	3.75009E-06	0.00010156	3.75009E-06	5.37128E-05	5.20304E-05	4.96925E-05	0.000215669	0.000163931
3832303772985	383230	3772985	0.000239415	9.3902E-05	3.10975E-05	3.04568E-05	7.07222E-05	7.0613E-05	9.29197E-05	9.28597E-05	9.95286E-05	9.71429E-05	3.87302E-06	3.87302E-06	0.000104889	3.87302E-06	5.57794E-05	5.40323E-05	5.21524E-05	0.000226345	0.000172046
3832403772985	383240	3772985	0.000246862	9.6823E-05	3.20647E-05	3.1404E-05	7.29217E-05	7.28092E-05	9.58096E-05	9.57478E-05	0.000102624	0.000100164	3.99347E-06	3.99347E-06	0.000108151	3.99347E-06	5.78478E-05	5.60359E-05	5.47391E-05	0.000237572	0.00018058
3832503772985	383250	3772985	0.000249403	9.782E-05	3.23948E-05	3.17274E-05	7.36726E-05	7.35589E-05	9.67961E-05	9.67337E-05	0.000103681	0.000101196	4.03459E-06	4.03459E-06	0.000109265	4.03459E-06	5.92775E-05	5.74208E-05	5.72013E-05	0.000248258	0.000188702
3832603772985	383260	3772985	0.000250984	9.844E-05	3.26002E-05	3.19285E-05	7.41395E-05	7.40252E-05	9.74097E-05	9.73468E-05	0.000104338	0.000101837	4.06017E-06	4.06017E-06	0.000109957	4.06017E-06	5.97278E-05	5.7857E-05	5.90887E-05	0.000256449	0.000194929
3832703772985	383270	3772985	0.000258457	0.00010137	3.35708E-05	3.28792E-05	7.6347E-05	7.62292E-05	0.00010031	0.000100245	0.000107445	0.000104869	4.18106E-06	4.18106E-06	0.000113231	4.18106E-06	6.22446E-05	6.0295E-05	6.38661E-05	0.000277183	0.000210689
3832803772985	383280	3772985	0.000262257	0.00010286	3.40643E-05	3.33625E-05	7.74694E-05	7.73498E-05	0.000101785	0.000101719	0.000109024	0.000106411	4.24252E-06	4.24252E-06	0.000114896	4.24252E-06	6.36995E-05	6.17043E-05	6.70819E-05	0.00029114	0.000221298
3832903772985	383290	3772985	0.000264736	0.00010383	3.43863E-05	3.36779E-05	7.82017E-05	7.8081E-05	0.000102747	0.00010268	0.000110055	0.000107417	4.28262E-06	4.28262E-06	0.000115982	4.28262E-06	6.48099E-05	6.27799E-05	6.98338E-05	0.000303084	0.000230376
3833003772985	383300	3772985	0.000269317	0.00010563	3.49813E-05	3.42606E-05	7.95548E-05	7.94321E-05	0.000104525	0.000104457	0.000111959	0.000109275	4.35673E-06	4.35673E-06	0.000117989	4.35673E-06	6.63724E-05	6.42934E-05	7.27282E-05	0.000315646	0.000239924
3833103772985	383310	3772985	0.000273448	0.00010725	3.5518E-05	3.47862E-05	8.07753E-05	8.06507E-05	0.000106128	0.00010606	0.000113677	0.000110952	4.42357E-06	4.42357E-06	0.000119799	4.42357E-06	6.78111E-05	6.56871E-05	7.55118E-05	0.000327727	0.000249107
3833203772985	383320	3772985	0.00027617	0.00010832	3.58715E-05	3.51324E-05	8.15792E-05	8.14534E-05	0.000107184	0.000107115	0.000114808	0.000112056	4.46759E-06	4.46759E-06	0.000120991	4.46759E-06	6.88695E-05	6.67123E-05	7.79288E-05	0.000338216	0.000257081
3833303772985	383330	3772985	0.000277257	0.00010874	3.60127E-05	3.52707E-05	8.19003E-05	8.17739E-05	0.000107606	0.000107537	0.00011526	0.000112497	4.48517E-06	4.48517E-06	0.000121467	4.48517E-06	6.94686E-05	6.72927E-05	7.98026E-05	0.000346349	0.000263262
3833403772985	383340	3772985	0.000277104	0.00010868	3.59928E-05	3.52513E-05	8.18552E-05	8.17289E-05	0.000107547	0.000107478	0.000115196	0.000112435	4.4827E-06	4.4827E-06	0.0001214	4.4827E-06	6.97072E-05	6.75238E-05	8.11582E-05	0.000352232	0.000267734
3833503772985	383350	3772985	0.00027679	0.00010856	3.5952E-05	3.52113E-05	8.17623E-05	8.16362E-05	0.000107425	0.000107356	0.000115066	0.000112308	4.47762E-06	4.47762E-06	0.000121263	4.47762E-06	6.98705E-05	6.7682E-05	8.22874E-05	0.000357133	0.000271459
3833603772985	383360	3772985	0.000275164	0.00010792	3.57408E-05	3.50044E-05	8.12821E-05	8.11567E-05	0.000106794	0.000106725	0.00011439	0.000111648	4.45132E-06	4.45132E-06	0.000120551	4.45132E-06	6.96534E-05	6.74717E-05	8.28849E-05	0.000359726	0.00027343
3833703772985	383370	3772985	0.000275604	0.0001081	3.5798E-05	3.50604E-05	8.14121E-05	8.12865E-05	0.000106965	0.000106896	0.000114573	0.000111826	4.45844E-06	4.45844E-06	0.000120743	4.45844E-06	6.99494E-05	6.77584E-05	8.3935E-05	0.000364284	0.000276894
3833803772985	383380	3772985	0.000278802	0.00010935	3.62133E-05	3.54672E-05	8.23566E-05	8.22296E-05	0.000108206	0.000108136	0.000115902	0.000113124	4.51017E-06	4.51017E-06	0.000122144	4.51017E-06	7.09468E-05	6.87246E-05	8.56617E-05	0.000371778	0.000282591
3833903772985	383390	3772985	0.000280508	0.00011002	3.6435E-05	3.56843E-05	8.28608E-05	8.27329E-05	0.000108868	0.000108798	0.000116611	0.000113816	4.53777E-06	4.53777E-06	0.000122892	4.53777E-06	7.15298E-05	6.92894E-05	8.68158E-05	0.000376787	0.000286398
3834003772985	383400	3772985	0.000279835	0.00010976	3.63475E-05	3.55986E-05	8.26618E-05	8.25342E-05	0.000108607	0.000108537	0.000116331	0.000113543	4.52688E-06	4.52688E-06	0.000122597	4.52688E-06	7.14652E-05	6.92268E-05	8.71508E-05	0.000378241	0.000287503
3834103772985	383410	3772985	0.000277841	0.00010897	3.60885E-05	3.5345E-05	8.20727E-05	8.19461E-05	0.000107833	0.000107763	0.000115502	0.000112734	4.49462E-06	4.49462E-06	0.000121723	4.49462E-06	7.10221E-05	6.87976E-05	8.69562E-05	0.000377396	0.000286861
3834203772985	383420	3772985	0.000273125	0.00010712	3.5476E-05	3.47451E-05	8.06798E-05	8.05553E-05	0.000106003	0.000105934	0.000113542	0.000110821	4.41833E-06	4.41833E-06	0.000119657	4.41833E-06	6.98489E-05	6.76611E-05	8.59559E-05	0.000373055	0.000283561
3834303772985	383430	3772985	0.000263981	0.00010354	3.42883E-05	3.35819E-05	7.79788E-05	7.78585E-05	0.000102454	0.000102388	0.000109741	0.000107111	4.27042E-06	4.27042E-06	0.000115651	4.27042E-06	6.75007E-05	6.53865E-05	8.37494E-05	0.000363478	0.000276282
3834403772985	383440	3772985	0.000254326	9.975E-05	3.30342E-05	3.23535E-05	7.51266E-05	7.50106E-05	9.87065E-05	9.86428E-05	0.000105727	0.000103193	4.11422E-06	4.11422E-06	0.000111421	4.11422E-06	6.49893E-05	6.29537E-05	8.12215E-05	0.000352507	0.000267943
3834503772985	383450	3772985	0.000242954	9.529E-05	3.15572E-05	3.0907E-05	7.17675E-05	7.16568E-05	9.42932E-05	9.42323E-05	0.000101	9.85789E-05	3.93027E-06	3.93027E-06	0.000106439	3.93027E-06	6.20078E-05	6.00656E-05	7.80442E-05	0.000338717	0.000257461
3834603772985	383460	3772985	0.000231143	9.0658E-05	3.0023E-05	2.94044E-05	6.82785E-05	6.81732E-05	8.97091E-05	8.96512E-05	9.60896E-05	9.37864E-05	3.73919E-06	3.73919E-06	0.000101265	3.73919E-06	5.8908E-05	5.70628E-05	7.46043E-05	0.000323788	0.000246113
3834703772985	383470	3772985	0.000220005	8.6289E-05	2.85763E-05	2.79876E-05	6.49885E-05	6.48882E-05	8.53864E-05	8.53313E-05	9.14595E-05	8.92673E-05	3.55902E-06	3.55902E-06	9.63853E-05	3.55902E-06	5.59857E-05	5.42321E-05	7.12754E-05	0.0030934	0.000235131
3834803772985	383480	3772985	0.000210844	8.2696E-05	2.73863E-05	2.68221E-05	6.22822E-05	6.21861E-05	8.18307E-05	8.17779E-05	8.76509E-05	8.55499E-05	3.41081E-06	3.41081E-06	9.23716E-05	3.41081E-06	5.35837E-05	5.19053E-05	6.85144E-05	0.000297357	0.000226023
3834903772985	383490	3772985	0.000201996	7.9226E-05	2.62372E-05	2.56966E-05	5.96688E-05	5.95767E-05	7.8397E-05	7.83464E-05	8.39729E-05	8.19601E-05	3.26769E-06	3.26769E-06	8.84955E-05	3.26769E-06	5.12642E-05	4.96585E-05	6.58033E-05	0.000285591	0.000217079
3835003772985	383500	3772985	0.000192116	7.5351E-05	2.49538E-05	2.44397E-05	5.67502E-05	5.66626E-05	7.45623E-05	7.45142E-05	7.98656E-05	7.79512E-05	3.10786E-06	3.10786E-06	8.4167E-05	3.10786E-06	4.86648E-05	4.71405E-05	6.26938E-05	0.000272095	0.000206822
3835103772985	383510	3772985	0.000182047	7.1402E-05	2.3646E-05	2.31588E-05	5.37759E-05	5.36929E-05	7.06545E-05	7.06089E-05	7.56798E-05	7.38658E-05	2.94498E-06	2.94498E-06	7.97558E-05	2.94498E-06	4.60188E-05	4.45774E-05	5.94667E-05	0.000258089	0.000196176
3835203772985	383520	3772985	0.000172823	6.7784E-05	2.24478E-05	2.19853E-05	5.1051E-05	5.09723E-05	6.70744E-05	6.70311E-05	7.1845E-05	7.0123E-05	2.79575E-06	2.79575E-06	7.57145E-05	2.79575E-06	4.36006E-05	4.2235E-05	5.64839E-05	0.000245144	0.000186336
3835303772985	383530	3772985	0.000165592	6.4948E-05	2.15087E-05	2.10655E-05	4.89152E-05	4.88397E-05	6.42681E-05	6.42267E-05	6.88392E-05	6.71892E-05	2.67878E-06	2.67878E-06	7.25467E-05	2.67878E-06	4.17099E-05	4.04034E-05	5.41484E-05	0.000235008	0.000178631
3835403772985	383540	3772985	0.000158784	6.2277E-05	2.06243E-05	2.01994E-05	4.6904E-05	4.68316E-05	6.16257E-05	6.1586E-05	6.60089E-05	6.44267E-05	2.56864E-06	2.56864E-06	6.9564E-05	2.56864E-06	3.99303E-05	3.86796E-05	5.19261E-05	0.000225363	0.0001713
3835503772985	383550	3772985	0.000152802	5.9931E-05	1.98473E-05	1.94384E-05	4.5137E-05	4.50673E-05	5.93041E-05	5.92658E-05	6.35221E-05	6.19995E-05	2.47187E-06	2.47187E-06	6.69432E-05	2.47187E-06	3.83643E-05	3.71626E-05	4.99618E-05	0.000216838	0.00016482
3835603772985	383560	3772985	0.000147485	5.7846E-05	1.91567E-05	1.8762E-05	4.35662E-05	4.3499E-05	5.72403E-05	5.72034E-05	6.13116E-05	5.98419E-05	2.38585E-06	2.38585E-06	6.46137E-05	2.38585E-06	3.6974E-05	3.58159E-05	4.82034E-05	0.000209206	0.000159019
3835703772985	383570	3772985	0.000142437	5.5866E-05	1.8501E-05	1.81198E-05	4.20751E-05	4.20102E-05	5.52812E-05	5.52455E-05	5.92131E-05	5.77938E-05	2.30419E-06	2.30419E-06	6.24022E-05	2.30419E-06	3.56555E-05	3.45387E-05	4.65219E-05	0.000201908	0.000153472
3835803772985	383580	3772985	0.000138045	5.4143E-05	1.79305E-05	1.75611E-05	4.07777E-05	4.07148E-05	5.35765E-05	5.3542E-05	5.73872E-05	5.60116E-05	2.23314E-06	2.23314E-06	6.04779E-05	2.23314E-06	3.45056E-05	3.34248E-05	4.50509E-05	0.000195524	0.000148619
3835903772985	383590	3772985	0.000133886	5.2512E-05	1.73903E-05	1.7032E-05	3.95492E-05	3.94882E-05	5.19625E-05	5.1929E-05	5.56583E-05	5.43242E-05	2.16587E-06	2.16587E-06	5.8656E-05	2.16587E-06	3.34167E-05	3.237E-05	4.36478E-05	0.000189435	0.00014399
3836003772985	383600	3772985	0.000130437	5.1159E-05	1.69423E-05	1.65933E-05	3.85304E-05	3.84709E-05	5.06239E-05	5.05912E-05	5.42245E-05	5.29248E-05	2.11007E-06	2.11007E-06	5.71449E-05	2.11007E-06	3.25108E-05	3.14925E-05	4.24801E-05	0.000184366	0.000140138
3836103772985	383610	3772985	0.00012794	5.018E-05	1.6618E-05	1.62756E-05	3.77928E-05	3.77345E-05	4.96548E-05	4.96227E-05	5.31865E-05	5.19116E-05	2.06968E-06	2.06968E-06	5.6051E-05	2.06968E-06	3.1847E-05	3.08495E-05	4.16269E-05	0.000180664	0.000137324
3836203772985	383620	3772985	0.000125533	4.9236E-05	1.63053E-05	1.59694E-05	3.70817E-05	3.70245E-05	4.87205E-05	4.86891E-05	5.21858E-05	5.09349E-05	2.03074E-06	2.03074E-06	5.49964E-05	2.03074E-06	3.12102E-05	3.02326E-05	4.08099E-05	0.000177118	0.000134629
3836303772985	383630	3772985	0.00012335	4.838E-05	1.60218E-05	1.56917E-05	3.6437E-05	3.63808E-05	4.78734E-05	4.78425E-05	5.12784E-05	5.00493E-05	1.99543E-06	1.99543E-06	5.40402E-05	1.99543E-06	3.06326E-05	2.96731E-05	4.00654E-05	0.000173887	0.000132172
3836403772985	383640	3772985	0.000121302	4.7576E-05	1.57558E-05	1.54312E-05	3.5832E-05	3.57767E-05	4.70786E-05	4.70482E-05	5.04271E-05	4.92184E-05	1.9623E-06	1.9623E-06	5.3143E-05	1.9623E-06	3.0089E-05	2.91466E-05	3.93661E-05	0.000170852	0.000129865
3836503772985	383650	3772985	0.000119578	4.69E-05	1.55318E-05	1.52118E-05	3.53226E-05	3.52681E-05	4.64093E-05	4.63793E-05	4.97102E-05	4.85186E-05	1.9344E-06	1.9344E-06	5.23874E-05	1.9344E-06	2.96316E-05	2.87035E-05	3.87799E-05	0.000168308	0.000127932
3836603772985	383660	3772985	0.000118616	4.6523E-05	1.5407E-05	1.50896E-05	3.50387E-05	3.49847E-05	4.60363E-05	4.60066E-05	4.93106E-05	4.81287E-05	1.91885E-06	1.91885E-06	5.19664E-05	1.91885E-06	2.93715E-05	2.84515E-05	3.84586E-05	0.000166913	0.000126872
3836703772985	383670	3772985	0.000117682	4.6157E-05	1.52857E-05	1.49707E-05	3.47628E-05	3.47091E-05	4.56737E-05	4.56443E-05	4.89223E-05	4.77496E-05	1.90374E-06	1.90374E-06	5.15571E-05	1.90374E-06	2.91239E-05	2.82117E-05	3.81531E-05	0.000165587	0.000125864
3836803772985	383680	3772985	0.000116191	4.5572E-05	1.5092E-05	1.47811E-05	3.43223E-05	3.42694E-05	4.50951E-05	4.5066E-05	4.83024E-05	4.71447E-05	1.87962E-06	1.87962E-06	5.09039E-05	1.87962E-06	2.87346E-05	2.78346E-05	3.76575E-05	0.000163436	0.000124229
3836903772985	383690	3772985	0.000114485	4.4903E-05	1.48703E-05	1.4564E-05	3.38182E-05	3.3766E-05	4.44327E-05	4.44041E-05	4.7593E-05	4.64522E-05	1.85202E-06	1.85202E-06	5.01562E-05	1.85202E-06	2.82897E-05	2.74037E-05	3.70849E-05	0.000160951	0.00012234
3837003772985	383700	3772985	0.000112868	4.4268E-05	1.46603E-05	1.43583E-05	3.33406E-05	3.32892E-05	4.38052E-05	4.3777E-05	4.69209E-05	4.57962E-05	1.82586E-06	1.82586E-06	4.94479E-05	1.82586E-06	2.78664E-05	2.69936E

			KMMass Grading / Excavation	KMDrainage / Utilities Trenching	KMFoundations / Concrete Pads	KMBuilding / Structure Construction	KMAsphalt Paving	KMArchitectural Coating	KMLandscaping or Other Finishing	KMWaterside Construction (Piles)	EWNDemolition	EWNSite Grubbing / Prep	EWNDrainage / Utilities Trenching	EWNDrainage / Utilities Trenching	EWNDrainage / Utilities Trenching	EWNFoundation s / Concrete Pads	EWNBuilding / Structure Construction	EWNAsphalt Paving	EWNLandscaping or Other Finishing	EWNWaterside Construction (Piles)	ISDemolition
Unique Identifier	X (UTM)	Y (UTM)	2026	2026	2026	2026	2026	2026	2026	2026	2027	2027	2027	2028	2029	2029	2029	2029	2029	2029	2027
3838903772975	383890	3772975	8.58681E-05	3.0836E-05	1.63183E-05	5.60476E-05	1.80059E-06	1.80059E-06	5.78482E-05	1.80059E-06	8.8046E-05	4.79862E-06	1.12681E-05	1.10505E-05	1.08218E-05	9.37372E-06	2.03545E-05	1.44811E-06	2.10785E-05	1.44811E-06	1.33114E-05
3839003772975	383900	3772975	8.58164E-05	3.08174E-05	1.63085E-05	5.60138E-05	1.7995E-06	1.7995E-06	5.78133E-05	1.7995E-06	8.79541E-05	4.79361E-06	1.12563E-05	1.10389E-05	1.08105E-05	9.36393E-06	2.03332E-05	1.4466E-06	2.10565E-05	1.4466E-06	1.33016E-05
3839103772975	383910	3772975	8.40654E-05	3.01886E-05	1.59757E-05	5.48709E-05	1.76278E-06	1.76278E-06	5.66337E-05	1.76278E-06	8.60629E-05	4.69054E-06	1.10143E-05	1.08016E-05	1.05781E-05	9.16258E-06	1.9896E-05	1.41549E-06	2.06038E-05	1.41549E-06	1.30487E-05
3829703772985	382970	3772985	6.88304E-05	2.47176E-05	1.30805E-05	4.49268E-05	1.44332E-06	1.44332E-06	4.63701E-05	1.44332E-06	0.000110442	6.01925E-06	1.41343E-05	1.38614E-05	1.35746E-05	1.17581E-05	2.5532E-05	1.81647E-06	2.64403E-05	1.81647E-06	1.10954E-05
3829803772985	382980	3772985	7.03451E-05	2.52615E-05	1.33683E-05	4.59154E-05	1.47508E-06	1.47508E-06	4.73905E-05	1.47508E-06	0.000113788	6.20161E-06	1.45626E-05	1.42813E-05	1.39858E-05	1.21143E-05	2.63056E-05	1.8715E-06	2.72413E-05	1.8715E-06	1.13147E-05
3829903772985	382990	3772985	7.21109E-05	2.58956E-05	1.37039E-05	4.7068E-05	1.51211E-06	1.51211E-06	4.85801E-05	1.51211E-06	0.000117265	6.39107E-06	1.50074E-05	1.47176E-05	1.44131E-05	1.24844E-05	2.71092E-05	1.92867E-06	2.80735E-05	1.92867E-06	1.1569E-05
3830003772985	383000	3772985	7.3958E-05	2.6559E-05	1.40549E-05	4.82737E-05	1.55084E-06	1.55084E-06	4.98245E-05	1.55084E-06	0.000120833	6.58553E-06	1.54641E-05	1.51654E-05	1.48517E-05	1.28643E-05	2.79341E-05	1.98736E-06	2.89277E-05	1.98736E-06	1.18317E-05
3830103772985	383010	3772985	7.58347E-05	2.72329E-05	1.44115E-05	4.94986E-05	1.59019E-06	1.59019E-06	5.10888E-05	1.59019E-06	0.00012447	6.78376E-06	1.59295E-05	1.56219E-05	1.52987E-05	1.32515E-05	2.87749E-05	2.04718E-06	2.97985E-05	2.04718E-06	1.21E-05
3830203772985	383020	3772985	7.78221E-05	2.79466E-05	1.47892E-05	5.07959E-05	1.63187E-06	1.63187E-06	5.24277E-05	1.63187E-06	0.000128229	6.98865E-06	1.64107E-05	1.60938E-05	1.57608E-05	1.36518E-05	2.9644E-05	2.10901E-06	3.06985E-05	2.10901E-06	1.23836E-05
3830303772985	383030	3772985	7.98909E-05	2.86895E-05	1.51824E-05	5.21462E-05	1.67525E-06	1.67525E-06	5.38214E-05	1.67525E-06	0.000132081	7.19856E-06	1.69036E-05	1.65771E-05	1.62342E-05	1.40618E-05	3.05344E-05	2.17235E-06	3.16205E-05	2.17235E-06	1.26784E-05
3830403772985	383040	3772985	8.21813E-05	2.9512E-05	1.56176E-05	5.36412E-05	1.72328E-06	1.72328E-06	5.53644E-05	1.72328E-06	0.000136284	7.42766E-06	1.74415E-05	1.71047E-05	1.67508E-05	1.45093E-05	3.15061E-05	2.24149E-06	3.26269E-05	2.24149E-06	1.3004E-05
3830503772985	383050	3772985	8.46416E-05	3.03955E-05	1.60852E-05	5.52471E-05	1.77487E-06	1.77487E-06	5.70219E-05	1.77487E-06	0.00014074	7.67053E-06	1.80119E-05	1.7664E-05	1.72985E-05	1.49838E-05	3.25363E-05	2.31479E-06	3.36937E-05	2.31479E-06	1.33547E-05
3830603772985	383060	3772985	8.7235E-05	3.13268E-05	1.6578E-05	5.69398E-05	1.82925E-06	1.82925E-06	5.8769E-05	1.82925E-06	0.000145373	7.92301E-06	1.86047E-05	1.82454E-05	1.78679E-05	1.54769E-05	3.36073E-05	2.39097E-06	3.48027E-05	2.39097E-06	1.37235E-05
3830703772985	383070	3772985	8.99761E-05	3.23112E-05	1.7099E-05	5.87289E-05	1.88673E-06	1.88673E-06	6.06157E-05	1.88673E-06	0.000150204	8.18633E-06	1.9223E-05	1.88518E-05	1.84618E-05	1.59913E-05	3.47242E-05	2.47044E-06	3.59594E-05	2.47044E-06	1.41148E-05
3830803772985	383080	3772985	9.28576E-05	3.33459E-05	1.76465E-05	6.06097E-05	1.94715E-06	1.94715E-06	6.25569E-05	1.94715E-06	0.000155204	8.45883E-06	1.98629E-05	1.94793E-05	1.90763E-05	1.65236E-05	3.58801E-05	2.55267E-06	3.71564E-05	2.55267E-06	1.45228E-05
3830903772985	383090	3772985	9.59164E-05	3.44444E-05	1.82278E-05	6.26063E-05	2.01129E-06	2.01129E-06	6.46176E-05	2.01129E-06	0.000160457	8.7451E-06	2.05351E-05	2.01386E-05	1.97219E-05	1.70828E-05	3.70944E-05	2.63906E-06	3.84139E-05	2.63906E-06	1.49573E-05
3831003772985	383100	3772985	9.91673E-05	3.56118E-05	1.88456E-05	6.47282E-05	2.07946E-06	2.07946E-06	6.68076E-05	2.07946E-06	0.000165939	9.04389E-06	2.12368E-05	2.08267E-05	2.03957E-05	1.76665E-05	3.83618E-05	2.72923E-06	3.97264E-05	2.72923E-06	1.54184E-05
3831103772985	383110	3772985	0.000102625	3.68535E-05	1.95028E-05	6.69851E-05	2.15197E-06	2.15197E-06	6.91371E-05	2.15197E-06	0.000171651	9.35521E-06	2.19678E-05	2.15436E-05	2.10978E-05	1.82746E-05	3.96823E-05	2.82318E-06	4.10939E-05	2.82318E-06	1.59088E-05
3831203772985	383120	3772985	0.000106356	3.81934E-05	2.02118E-05	6.94205E-05	2.2302E-06	2.2302E-06	7.16507E-05	2.2302E-06	0.000177708	9.6853E-06	2.27429E-05	2.23037E-05	2.18422E-05	1.89194E-05	4.10824E-05	2.92279E-06	4.25438E-05	2.92279E-06	1.6437E-05
3831303772985	383130	3772985	0.000110294	3.96076E-05	2.09602E-05	7.19909E-05	2.31278E-06	2.31278E-06	7.43037E-05	2.31278E-06	0.000183986	1.00275E-05	2.35464E-05	2.30917E-05	2.26139E-05	1.95879E-05	4.25339E-05	3.02606E-06	4.40469E-05	3.02606E-06	1.69958E-05
3831403772985	383140	3772985	0.000114498	4.11173E-05	2.17591E-05	7.4735E-05	2.40094E-06	2.40094E-06	7.71359E-05	2.40094E-06	0.000190541	1.03847E-05	2.43852E-05	2.39143E-05	2.34195E-05	2.02857E-05	4.40491E-05	3.13386E-06	4.5616E-05	3.13386E-06	1.75911E-05
3831503772985	383150	3772985	0.000119005	4.27358E-05	2.26156E-05	7.76767E-05	2.49544E-06	2.49544E-06	8.01722E-05	2.49544E-06	0.000197409	1.0759E-05	2.52642E-05	2.47763E-05	2.42637E-05	2.10169E-05	4.56369E-05	3.24682E-06	4.72603E-05	3.24682E-06	1.82282E-05
3831603772985	383160	3772985	0.000123793	4.44551E-05	2.35255E-05	8.08017E-05	2.59584E-06	2.59584E-06	8.33976E-05	2.59584E-06	0.000204507	1.11459E-05	2.61726E-05	2.56672E-05	2.51361E-05	2.17726E-05	4.72778E-05	3.36356E-06	4.89596E-05	3.36356E-06	1.89045E-05
3831703772985	383170	3772985	0.000129053	4.63442E-05	2.45252E-05	8.42354E-05	2.70615E-06	2.70615E-06	8.69415E-05	2.70615E-06	0.000212248	1.15678E-05	2.71633E-05	2.66388E-05	2.60876E-05	2.25967E-05	4.90674E-05	3.49088E-06	5.08128E-05	3.49088E-06	1.96492E-05
3831803772985	383180	3772985	0.000134654	4.83553E-05	2.55895E-05	8.78909E-05	2.82358E-06	2.82358E-06	9.07144E-05	2.82358E-06	0.000220272	1.20051E-05	2.81903E-05	2.76459E-05	2.70739E-05	2.3451E-05	5.09224E-05	3.62286E-06	5.27339E-05	3.62286E-06	2.04414E-05
3831903772985	383190	3772985	0.000140749	5.05443E-05	2.67478E-05	9.18695E-05	2.9514E-06	2.9514E-06	9.48209E-05	2.9514E-06	0.00022884	1.24721E-05	2.92868E-05	2.87212E-05	2.8127E-05	2.43632E-05	5.29032E-05	3.76378E-06	5.47851E-05	3.76378E-06	2.13035E-05
3832003772985	383200	3772985	0.000147465	5.29561E-05	2.80241E-05	9.62532E-05	3.09223E-06	3.09223E-06	9.93454E-05	3.09223E-06	0.000238089	1.29762E-05	3.04705E-05	2.98821E-05	2.92638E-05	2.53479E-05	5.50415E-05	3.9159E-06	5.69994E-05	3.9159E-06	2.22522E-05
3832103772985	383210	3772985	0.000154551	5.55005E-05	2.93707E-05	0.000100878	3.24081E-06	3.24081E-06	0.000104119	3.24081E-06	0.000247553	1.3492E-05	3.16817E-05	3.10699E-05	3.0427E-05	2.63555E-05	5.72293E-05	4.07156E-06	5.92651E-05	4.07156E-06	2.3254E-05
3832203772985	383220	3772985	0.000162235	5.82599E-05	3.08309E-05	0.000105893	3.40193E-06	3.40193E-06	0.000109295	3.40193E-06	0.000257507	1.40345E-05	3.29556E-05	3.23192E-05	3.16505E-05	2.74152E-05	5.95305E-05	4.23527E-06	6.16481E-05	4.23527E-06	2.43383E-05
3832303772985	383230	3772985	0.000170266	6.1144E-05	3.23572E-05	0.000111136	3.57034E-06	3.57034E-06	0.000114706	3.57034E-06	0.000267476	1.45778E-05	3.42315E-05	3.35704E-05	3.28758E-05	2.84766E-05	6.18352E-05	4.39924E-06	6.40348E-05	4.39924E-06	2.54728E-05
3832403772985	383240	3772985	0.000178711	6.41766E-05	3.3962E-05	0.000116648	3.74742E-06	3.74742E-06	0.000120395	3.74742E-06	0.000277415	1.51195E-05	3.55034E-05	3.48178E-05	3.40974E-05	2.95347E-05	6.41328E-05	4.5627E-06	6.64141E-05	4.5627E-06	2.66646E-05
3832503772985	383250	3772985	0.00018675	6.70634E-05	3.54897E-05	0.000121895	3.91599E-06	3.91599E-06	0.000125811	3.91599E-06	0.000284	1.54784E-05	3.63461E-05	3.56442E-05	3.49067E-05	3.02357E-05	6.5655E-05	4.671E-06	6.79905E-05	4.671E-06	2.7788E-05
3832603772985	383260	3772985	0.000192911	6.92762E-05	3.66607E-05	0.000125917	4.0452E-06	4.0452E-06	0.000129962	4.0452E-06	0.000285011	1.55334E-05	3.64755E-05	3.57711E-05	3.50309E-05	3.03433E-05	6.58887E-05	4.68763E-06	6.82325E-05	4.68763E-06	2.88206E-05
3832703772985	383270	3772985	0.000208508	7.48771E-05	3.96247E-05	0.000136097	4.37225E-06	4.37225E-06	0.000140469	4.37225E-06	0.000295991	1.61319E-05	3.78807E-05	3.71491E-05	3.63805E-05	3.15123E-05	6.8427E-05	4.86821E-06	7.08611E-05	4.86821E-06	3.1105E-05
3832803772985	383280	3772985	0.000219007	7.86474E-05	4.16199E-05	0.00014295	4.59241E-06	4.59241E-06	0.000147542	4.59241E-06	0.000302124	1.64661E-05	3.86656E-05	3.79189E-05	3.71343E-05	3.21652E-05	6.98449E-05	4.96909E-06	7.23294E-05	4.96909E-06	3.2649E-05
3832903772985	383290	3772985	0.000227992	8.18737E-05	4.33273E-05	0.000148814	4.7808E-06	4.7808E-06	0.000153595	4.7808E-06	0.000306741	1.67178E-05	3.92565E-05	3.84984E-05	3.77018E-05	3.26568E-05	7.09123E-05	5.04503E-06	7.34348E-05	5.04503E-06	3.39526E-05
3833003772985	383300	3772985	0.000237441	8.52672E-05	4.51231E-05	0.000154982	4.97896E-06	4.97896E-06	0.000159961	4.97896E-06	0.000313869	1.71063E-05	4.01688E-05	3.93931E-05	3.8578E-05	3.34157E-05	7.25602E-05	5.16227E-06	7.51414E-05	5.16227E-06	3.52813E-05
3833103772985	383310	3772985	0.000246529	8.85307E-05	4.68501E-05	0.000160914	5.16952E-06	5.16952E-06	0.000166083	5.16952E-06	0.00032037	1.74606E-05	4.10007E-05	4.02089E-05	3.9377E-05	3.41078E-05	7.40631E-05	5.26919E-06	7.66977E-05	5.26919E-06	3.6557E-05
3833203772985	383320	3772985	0.00025442	9.13644E-05	4.83497E-05	0.000166064	5.33498E-06	5.33498E-06	0.000171399	5.33498E-06	0.000324933	1.77093E-05	4.15847E-05	4.07817E-05	3.99379E-05	3.45936E-05	7.5118E-05	5.34424E-06	7.77902E-05	5.34424E-06	3.76678E-05
3833303772985	383330	3772985	0.000260538	9.35613E-05	4.95123E-05	0.000170057	5.46326E-06	5.46326E-06	0.000175521	5.46326E-06	0.000327253	1.78357E-05	4.18817E-05	4.10729E-05	4.0223E-05	3.48406E-05	7.56544E-05	5.3824E-06	7.83456E-05	5.3824E-06	3.85285E-05
3833403772985	383340	3772985	0.000264963	9.51506E-05	5.03533E-05	0.000172946	5.55607E-06	5.55607E-06	0.000178502	5.55607E-06	0.000327843	1.78679E-05	4.19571E-05	4.11469E-05	4.029555E-05	3.49034E-05	7.57907E-05	5.3921E-06	7.84867E-05	5.3921E-06	3.91461E-05
3833503772985	383350	3772985	0.00026865	9.64745E-05	5.1054E-05	0.000175353	5.63338E-06	5.63338E-06	0.000180986	5.63338E-06	0.000328111	1.78825E-05	4.19914E-05	4.11805E-05	4.03285E-05	3.49319E-05	7.58526E-05	5.39651E-06	7.85509E-05	5.39651E-06	3.96532E-05
3833603772985	383360	3772985	0.000270601	9.7175E-05	5.14246E-05	0.000176626	5.67428E-06	5.67428E-06	0.0001823	5.67428E-06	0.000326549	1.77973E-05	4.17915E-05	4.09845E-05	4.01365E-05	3.47657E-05	7.54915E-05	5.37082E-06	7.81769E-05	5.37082E-06	3.99159E-05
3833703772985	383370	3772985	0.000274029	9.84061E-05	5.20761E-05	0.000178863	5.74616E-06	5.74616E-06	0.000184609	5.74616E-06	0.000327475	1.78478E-05	4.19101E-05	4.11008E-05	4.02503E-05	3.48643E-05	7.57057E-05	5.38605E-06	7.83987E-05	5.38605E-06	4.0384E-05
3833803772985	383380	3772985	0.000279666	0.000100431	5.31475E-05	0.000182543	5.86438E-06	5.86438E-06	0.000188407	5.86438E-06	0.000331863	1.8087E-05	4.24716E-05	4.16514E-05	4.07896E-05	3.53314E-05	7.672E-05	5.45821E-06	7.94491E-05	5.45821E-06	4.11595E-05
3833903772985	383390	3772985	0.000283434	0.000101784	5.38635E-05	0.000185002	5.94339E-06	5.94339E-06	0.000190946	5.94339E-06	0.000334344	1.82222E-05	4.27891E-05	4.19628E-05	4.10945E-05	3.55955E-05	7.72935E-05	5.49902E-06	8.0043E-05	5.49902E-06	4.16653E-05
3834003772985	383400	3772985	0.000284528	0.000102176	5.40713E-05	0.000185716	5.96632E-06	5.96632E-06	0.000191682	5.96632E-06	0.000333754	1.819E-05	4.27136E-05	4.18888E-05	4.10221E-05	3.55327E-05	7.71572E-05	5.48932E-06	7.99019E-05	5.48932E-06	4.17938E-05
3834103772985	383410	3772985	0.000283892	0.000101948	5.39506E-05	0.000185301	5.953E-06	5.953E-06	0.000191254	5.953E-06	0.000331411	1.80623E-05	4.24138E-05	4.15947E-05	4.07341E-05	3.52833E-05	7.66156E-05	5.45078E-06	7.93409E-05	5.45078E-06	4.16778E-05
3834203772985	383420	3772985	0.000280627	0.000100775	5.333E-05	0.00018317	5.88452E-06	5.88452E-06	0.000189054	5.88452E-06	0.000325446	1.77372E-05	4.16504E-05	4.08461E-05	4.00009E-05	3.46483E-05	7.52366E-05	5.35268E-06	7.7913E-05	5.35268E-06	4.12E-05
3834303772985	383430	3772985	0.000273423	9.81885E-05	5.1961E-05	0.000178468	5.73346E-06	5.73346E-06	0.000184201	5.73346E-06	0.000313525	1.70875E-05	4.01247E-05	3.93498E-05	3.85356E-05	3.3379E-05	7.24806E-05	5.1566E-06	7.50589E-05	5.1566E-06	4.01856E-05
3834403772985	383440	3772985	0.00026517	9.52249E-05	5.03926E-05	0.000173081	5.5604E-06	5.5604E-06	0.000178642	5.5604E-06	0.000300952	1.64023E-05	3.85156E-05	3.77719E-05	3.69903E-05	3.20405E-05	6.95741E-05	4.94982E-06	7.2049E-05	4.94982E-06	3.90189E-05
3834503772985	383450	3772985	0.000254797	9.14997E-05	4.84213E-05	0.00016631	5.34288E-06	5.34288E-06	0.000171653	5.34288E-06	0.000286205	1.55985E-05	3.66283E-05	3.5921E-05	3.51778E-05	3.04705E-05	6.61648E-05	4.70727E-06	6.85185E-05	4.70727E-06	3.75532E-05
3834603772985	383460	3772985	0.000243566	8.74668E-05	4.62871E-05	0.00015898	5.10739E-06	5.10739E-06	0.000164087	5.10739E-06	0.000271045	1.47723E-05	3.46881E-05	3.40182E-05	3.33144E-05	2.88564E-05	6.266E-05	4.45792E-06	6.4889E-05	4.45792E-06	3.59604E-05
3834703772985	383470	3772985	0.000232698	8.35639E-05	4.42217E-05	0.000151886	4.87949E-06	4.87949E-06	0.000156766	4.87949E-06	0.000256872	1.39998E-05	3.28743E-05	3.22394E-05	3.15724E-05	2.73475E-05	5.93836E-05	4.22482E-06	6.1496E-05	4.22482E-06	3.44137E-05
3834803772985	383480	3772985	0.000223684	8.03269E-05	4.25087E-05	0.000146003	4.69048E-06	4.69048E-06	0.000150693	4.69048E-06	0.000245264	1.33672E-05	3.13887E-05	3.07826E-05	3.01456E-05	2.61117E-05	5.67001E-05	4.0339E-06	5.8717E-05	4.0339E-06	3.31254E-05
3834903772985	383490	3772985	0.000214833	7.71483E-05	4.08266E-05	0.000140225	4.50487E-06	4.50487E-06	0.00014473	4.50487E-06	0.000234093	1.27584E-05	2.9959E-05	2.93805E-05	2.87726E-05	2.49224E-05	5.41175E-05	3.85017E-06	5.60426E-05	3.85017E-06	3.18595E-05
3835003772985	383500	3772985	0.000204681	7.35028E-05	3.88974E-05	0.000133599	4.292E-06	4.292E-06	0.000137891	4.292E-06	0.000221704	1.20831E-05	2.83735E-05	2.78256E-05	2.72498E-05	2.36034E-05	5.12535E-05	3.64641E-06	5.30767E-05	3.64641E-06	3.0405E-05
3835103772985	383510	3772985	0.000194145	6.97192E-05	3.68952E-05	0.000126722	4.07107E-06	4.07107E-06	0.000130793	4.07107E-06	0.000209177	1.14004E-05	2.67704E-05	2.62534E-05	2.57102E-05	2.22698E-05	4.83576E-05	3.44038E-06	5.00778E-05	3.44038E-06	2.88918E-05
3835203772985	383520	3772985	0.000184407	6.62223E-05	3.50446E-05	0.000120366	3.86688E-06	3.86688E-06	0.000124233	3.86688E-06	0.000197792	1.07799E-05	2.53132E-05	2.48244E-05	2.43108E-05	2.10576E-05	4.57254E-05	3.25312E-06	4.7352E-05	3.25312E-06	2.7489E-05
3835303772985	383530	3772985	0.000176783	6.34841E-05	3.35956E-05	0.000115389	3.70699E-06	3.70699E-06	0.000119096	3.70699E-06	0.000188879	1.02941E-05	2.41726E-05	2.37058E-05	2.32153E-05	2.01088E-05	4.3665E-05	3.10653E-06	4.52183E-05	3.10653E-06	2.63894E-05
3835403772985	383540	3772985	0.000169527	6.08786E-05	3.22167E-05	0.000110653	3.55485E-06	3.55485E-06	0.000114208	3.55485E-06	0.000180525	9.83887E-06	2.31035E-05	2.26574E-05	2.21886E-05	1.92194E-05	4.17338E-05	2.96914E-06	4.32184E-05	2.96914E-06	2.53443E-05
3835503772985	383550	3772985	0.000163114	5.85756E-05	3.0998E-05	0.000106467	3.42037E-06	3.42037E-06	0.000109888	3.42037E-06	0.00017319	9.43908E-06	2.21647E-05	2.17367E-05	2.1287E-05	1.84385E-05	4.00381E-05	2.84849E-06	4.14623E-05	2.84849E-06	2.44179E-05
3835603772985	383560	3772985	0.000157373	5.65141E-05	2.9907E-05	0.00010272	3.29999E-06	3.29999E-06	0.00010602	3.29999E-06	0.000166682	9.08437E-06	2.13318E-05	2.09199E-05	2.0487E-05	1.77456E-05	3.85335E-05	2.74145E-06	3.99042E-05	2.74145E-06	2.35907E-05
3835703772985	383570	3772985	0.000151884	5.45427E-05	2.88638E-05	9.9137E-05	3.18488E-06	3.18488E-06	0.000102322	3.18488E-06	0.000160541	8.74969E-06	2.05459E-05	2.01492E-05	1.97323E-05	1.70918E-05	3.71138E-05	2.64045E-06	3.84341E-05	2.64045E-06	2.27985E-05
3835803772985	383580	3772985	0.000147081	5.28181E-05	2.79511E-05	9.60024E-05	3.08417E-06	3.08417E-06	9.90866E-05	3.08417E-06	0.000155181	8.45758E-06	1.986E-05	1.94765E-05	1.90735E-05	1.65212E-05	3.58748E-05	2.5523E-06	3.71509E-05	2.5523E-06	2.21069E-05
3835903772985	383590	3772985	0.0001425	5.11731E-05	2.70806E-05	9.30124E-05	2.98812E-06	2.98812E-06	9.60005E-05	2.98812E-06	0.000150135	8.18257E-06	1.92142E-05	1.88432E-05	1.84533E-05	1.5984E-05	3.47083E-05	2.46931E-06	3.59429E-05	2.46931E-06	2.14474E-05
3836003772985	383600	3772985	0.000138688	4.9804E-05	2.63561E-05	9.0524E-05	2.90817E-06	2.90817E-06	9.34321E-05	2.90817E-06	0.000145924	7.95305E-06	1.86753E-05	1.83146E-05	1.79357E-05	1.55356E-05	3.37347E-05	2.40004E-06	3.49347E-05	2.40004E-06	2.08997E-05
3836103772985	383610	3772985	0.000135902	4.88037E-05	2.58268E-05	8.87059E-05	2.84977E-06	2.84977E-06	9.15556E-05	2.84977E-06	0.000142815	7.78362E-06	1.82774E-05	1.79245E-05	1.75536E-05	1.52047E-05	3.3016E-05	2.34891E-06	3.41905E-05	2.34891E-06	2.05057E-05
3836203772985	383620	3772985	0.000133235	4.78459E-05	2.53199E-05	8.69649E-05	2.79384E-06	2.79384E-06	8.97588E-05	2.79384E-06	0.000139845	7.62171E-06	1.78972E-05	1.75516E-05	1.71884E-05	1.48884E-05	3.23292E-05	2.30005E-06	3.34793E-05	2.30005E-06	2.01256E-05
3836303772985	383630	3772985	0.000130804	4.6973E-05	2.48579E-05	8.53783E-05	2.74286E-06	2.74286E-06	8.81212E-05	2.74286E-06	0.000137142	7.4744E-06	1.75513E-05	1.72124E-05	1.68562E-05	1.46006E-05	3.17044E-05	2.2556E-06	3.28322E-05	2.2556E-06	1.97805E-05
3836403772985	383640	3772985	0.000128521	4.61531E-05	2.44241E-05	8.38881E-05	2.69499E-06	2.69499E-06	8.65831E-05	2.69499E-06	0.000134607	7.33627E-06	1.72269E-05	1.68943E-05	1.65447E-05	1.43308E-05	3.11185E-05	2.21391E-06	3.22254E-05	2.21391E-06	1.94564E-05
3836503772985	383650	3772985	0.000126608	4.5466E-05	2.40604E-05	8.26391E-05	2.65486E-06	2.65486E-06	8.5294E-05	2.65486E-06	0.000132456	7.21901E-06	1.69516E-05	1.66242E-05	1.62803E-05	1.41017E-05	3.06211E-05	2.17852E-06	3.17103E-05	2.17852E-06	1.91867E-05
3836603772985	383660	3772985	0.000125559	4.50892E-05	2.3861E-05	8.19543E-05	2.63286E-06	2.63286E-06	8.45872E-05	2.63286E-06	0.0001312	7.15057E-06	1.67909E-05	1.64666E-05	1.61259E-05	1.39681E-05	3.03308E-05	2.15787E-06	3.14097E-05	2.15787E-06	1.90414E-05
3836703772985	383670	3772985	0.000124561	4.4731E-05	2.36715E-05	8.13033E-05	2.61195E-06	2.61195E-06	8.39152E-05	2.61195E-06	0.000130006	7.08547E-06	1.6638E-05	1.63167E-05	1.59791E-05	1.38409E-05	3.00547E-05	2.13823E-06	3.11238E-05	2.13823E-06	1.89031E-05
3836803772985	383680	3772985	0.000122943	4.415E-05	2.3364E-05	8.02471E-05	2.57802E-06	2.57802E-06	8.28251E-05	2.57802E-06	0.000128183	6.98615E-06	1.64048E-05	1.6088E-05	1.57551E-05	1.36469E-05	2.96334E-05	2.10825E-06	3.06875E-05	2.10825E-06	1.86725E-05
3836903772985	383690	3772985	0.000121074	4.34787E-05	2.30088E-05	7.9027E-05	2.53882E-06	2.53882E-06	8.15658E-05	2.53882E-06	0.000126108	6.87306E-06	1.61392E-05	1.58276E-05	1.55001E-05	1.3426E-05	2

			ISDrainage / Utilities Trenching	ISDrainage / Utilities Trenching	ISAsphalt Paving	ISAsphalt Paving	SVDemolition	SVSite Grubbing / Prep	SVMass Grading / Excavation	SVMass Grading / Excavation	SVDrainage / Utilities Trenching	SVFoundations / Concrete Pads	SVBuilding / Structure Construction	SVBuilding / Structure Construction	SVAsphalt Paving	SVAsphalt Paving	SVArchitectural Coating	SVArchitectural Coating	SVLandscaping or Other Finishing	SVLandscaping or Other Finishing	MDemolition
Unique Identifier	X (UTM)	Y (UTM)	2027	2028	2027	2028	2027	2027	2027	2028	2028	2028	2028	2029	2028	2029	2028	2029	2028	2029	2027
3838903772975	383890	3772975	5.35998E-06	5.22246E-06	1.38429E-06	1.28953E-06	9.10298E-05	6.54455E-05	4.41252E-05	4.3565E-05	3.09104E-05	9.81944E-06	1.40669E-05	1.35302E-05	1.38306E-06	1.28679E-06	1.38306E-06	1.28679E-06	1.40669E-05	1.35302E-05	2.1856E-05
3839003772975	383900	3772975	5.35604E-06	5.21862E-06	1.38327E-06	1.28858E-06	9.10476E-05	6.54583E-05	4.41338E-05	4.35735E-05	3.09164E-05	9.82136E-06	1.40697E-05	1.35329E-05	1.38333E-06	1.28704E-06	1.38333E-06	1.28704E-06	1.40697E-05	1.35329E-05	2.18415E-05
3839103772975	383910	3772975	5.25421E-06	5.1194E-06	1.35697E-06	1.26408E-06	8.92213E-05	6.41453E-05	4.32486E-05	4.26995E-05	3.02963E-05	9.62435E-06	1.37875E-05	1.32614E-05	1.35558E-06	1.26122E-06	1.35558E-06	1.26122E-06	1.37875E-05	1.32614E-05	2.13825E-05
3829703772985	382970	3772985	4.46768E-06	4.35305E-06	1.15384E-06	1.07485E-06	6.87757E-05	4.9446E-05	3.33379E-05	3.29146E-05	2.33537E-05	7.41887E-06	1.0628E-05	1.02225E-05	1.04494E-06	9.72207E-07	1.04494E-06	9.72207E-07	1.0628E-05	1.02225E-05	1.7483E-05
3829803772985	382980	3772985	4.55601E-06	4.43912E-06	1.17665E-06	1.0961E-06	6.98714E-05	5.02338E-05	3.38691E-05	3.3439E-05	2.37258E-05	7.53708E-06	1.07973E-05	1.03853E-05	1.06159E-06	9.87697E-07	1.06159E-06	9.87697E-07	1.07973E-05	1.03853E-05	1.78786E-05
3829903772985	382990	3772985	4.65841E-06	4.53888E-06	1.2031E-06	1.12074E-06	7.14216E-05	5.13482E-05	3.46204E-05	3.41809E-05	2.42522E-05	7.70429E-06	1.10369E-05	1.06157E-05	1.08514E-06	1.00961E-06	1.08514E-06	1.00961E-06	1.10369E-05	1.06157E-05	1.83413E-05
3830003772985	383000	3772985	4.76418E-06	4.64194E-06	1.23042E-06	1.14619E-06	7.3043E-05	5.25139E-05	3.54064E-05	3.49568E-05	2.48027E-05	7.87919E-06	1.12874E-05	1.08567E-05	1.10978E-06	1.03253E-06	1.10978E-06	1.03253E-06	1.12874E-05	1.08567E-05	1.88221E-05
3830103772985	383010	3772985	4.8722E-06	4.74719E-06	1.25831E-06	1.17217E-06	7.46822E-05	5.36924E-05	3.6201E-05	3.57413E-05	2.53593E-05	8.05601E-06	1.15407E-05	1.11004E-05	1.13468E-06	1.0557E-06	1.13468E-06	1.0557E-06	1.15407E-05	1.11004E-05	1.93121E-05
3830203772985	383020	3772985	4.98641E-06	4.85847E-06	1.28781E-06	1.19965E-06	7.64728E-05	5.49798E-05	3.7069E-05	3.65983E-05	2.59674E-05	8.24917E-06	1.18174E-05	1.13665E-05	1.16189E-06	1.08101E-06	1.16189E-06	1.08101E-06	1.18174E-05	1.13665E-05	1.98347E-05
3830303772985	383030	3772985	5.10512E-06	4.97414E-06	1.31847E-06	1.22821E-06	7.83348E-05	5.63184E-05	3.79715E-05	3.74894E-05	2.65996E-05	8.45002E-06	1.21052E-05	1.16433E-05	1.19018E-06	1.10733E-06	1.19018E-06	1.10733E-06	1.21052E-05	1.16433E-05	2.03754E-05
3830403772985	383040	3772985	5.23621E-06	5.10186E-06	1.35232E-06	1.25975E-06	8.04194E-05	5.78172E-05	3.8982E-05	3.84871E-05	2.73075E-05	8.67489E-06	1.24273E-05	1.19531E-05	1.22185E-06	1.1368E-06	1.22185E-06	1.1368E-06	1.24273E-05	1.19531E-05	2.0976E-05
3830503772985	383050	3772985	5.37742E-06	5.23945E-06	1.38879E-06	1.29372E-06	8.2709E-05	5.94633E-05	4.00918E-05	3.95828E-05	2.80849E-05	8.92187E-06	1.27811E-05	1.22934E-05	1.25664E-06	1.16917E-06	1.25664E-06	1.16917E-06	1.27811E-05	1.22934E-05	2.1622E-05
3830603772985	383060	3772985	5.52595E-06	5.38417E-06	1.42715E-06	1.32946E-06	8.51143E-05	6.11926E-05	4.12578E-05	4.0734E-05	2.89017E-05	9.18134E-06	1.31528E-05	1.2651E-05	1.29318E-06	1.20317E-06	1.29318E-06	1.20317E-06	1.31528E-05	1.2651E-05	2.23024E-05
3830703772985	383070	3772985	5.68348E-06	5.53766E-06	1.46784E-06	1.36736E-06	8.76712E-05	6.30308E-05	4.24972E-05	4.19576E-05	2.97699E-05	9.45714E-06	1.35479E-05	1.3031E-05	1.33203E-06	1.23931E-06	1.33203E-06	1.23931E-06	1.35479E-05	1.3031E-05	2.30246E-05
3830803772985	383080	3772985	5.84776E-06	5.69773E-06	1.51027E-06	1.40688E-06	9.03616E-05	6.49651E-05	4.38013E-05	4.32452E-05	3.06835E-05	9.74736E-06	1.39637E-05	1.34309E-05	1.37291E-06	1.27734E-06	1.37291E-06	1.27734E-06	1.39637E-05	1.34309E-05	2.37813E-05
3830903772985	383090	3772985	6.02273E-06	5.86821E-06	1.55545E-06	1.44898E-06	9.32035E-05	6.70083E-05	4.51789E-05	4.46053E-05	3.16485E-05	1.00539E-05	1.44029E-05	1.38533E-05	1.41608E-06	1.31752E-06	1.41608E-06	1.31752E-06	1.44029E-05	1.38533E-05	2.45851E-05
3831003772985	383100	3772985	6.2084E-06	6.04911E-06	1.6034E-06	1.49364E-06	9.62503E-05	6.91987E-05	4.66558E-05	4.60634E-05	3.26831E-05	1.03826E-05	1.48737E-05	1.43062E-05	1.46238E-06	1.36059E-06	1.46238E-06	1.36059E-06	1.48737E-05	1.43062E-05	2.54416E-05
3831103772985	383110	3772985	6.40587E-06	6.24151E-06	1.65441E-06	1.54115E-06	9.95198E-05	7.15493E-05	4.82406E-05	4.76281E-05	3.37933E-05	1.07353E-05	1.53789E-05	1.47921E-05	1.51205E-06	1.4068E-06	1.51205E-06	1.4068E-06	1.53789E-05	1.47921E-05	2.63525E-05
3831203772985	383120	3772985	6.61854E-06	6.44872E-06	1.70933E-06	1.59232E-06	0.000103048	7.40857E-05	4.99507E-05	4.93165E-05	3.49912E-05	1.11158E-05	1.59241E-05	1.53165E-05	1.56565E-06	1.45667E-06	1.56565E-06	1.45667E-06	1.59241E-05	1.53165E-05	2.73341E-05
3831303772985	383130	3772985	6.84358E-06	6.66799E-06	1.76745E-06	1.64646E-06	0.000106798	7.67822E-05	5.17687E-05	5.11114E-05	3.62648E-05	1.15204E-05	1.65037E-05	1.5874E-05	1.62264E-06	1.50969E-06	1.62264E-06	1.50969E-06	1.65037E-05	1.5874E-05	2.83738E-05
3831403772985	383140	3772985	7.08325E-06	6.90152E-06	1.82935E-06	1.70412E-06	0.000110816	7.96708E-05	5.37163E-05	5.30343E-05	3.76291E-05	1.19538E-05	1.71246E-05	1.64712E-05	1.68368E-06	1.56649E-06	1.68368E-06	1.56649E-06	1.71246E-05	1.64712E-05	2.94825E-05
3831503772985	383150	3772985	7.3398E-06	7.15148E-06	1.89561E-06	1.76584E-06	0.000115155	8.279E-05	5.58194E-05	5.51106E-05	3.91023E-05	1.24218E-05	1.7795E-05	1.7116E-05	1.7496E-06	1.62782E-06	1.7496E-06	1.62782E-06	1.7795E-05	1.7116E-05	3.0671E-05
3831603772985	383160	3772985	7.61211E-06	7.4168E-06	1.96593E-06	1.83135E-06	0.000119796	8.61269E-05	5.80692E-05	5.7332E-05	4.06784E-05	1.29225E-05	1.85123E-05	1.78059E-05	1.82012E-06	1.69343E-06	1.82012E-06	1.69343E-06	1.85123E-05	1.78059E-05	3.1934E-05
3831703772985	383170	3772985	7.91198E-06	7.70898E-06	2.04338E-06	1.9035E-06	0.000124928	8.98162E-05	6.05566E-05	5.97878E-05	4.24209E-05	1.3476E-05	1.93052E-05	1.85686E-05	1.89808E-06	1.76597E-06	1.89808E-06	1.76597E-06	1.93052E-05	1.85686E-05	3.33239E-05
3831803772985	383180	3772985	8.23098E-06	8.01979E-06	2.12576E-06	1.98024E-06	0.000130424	9.3768E-05	6.32211E-05	6.24184E-05	4.42873E-05	1.4069E-05	2.01546E-05	1.93856E-05	1.9816E-06	1.84367E-06	1.9816E-06	1.84367E-06	2.01546E-05	1.93856E-05	3.48027E-05
3831903772985	383190	3772985	8.57811E-06	8.35802E-06	2.21542E-06	2.06376E-06	0.000136473	9.81169E-05	6.61533E-05	6.53133E-05	4.63414E-05	1.47215E-05	2.10894E-05	2.02847E-05	2.0735E-06	1.92918E-06	2.0735E-06	1.92918E-06	2.10894E-05	2.02847E-05	3.64159E-05
3832003772985	383200	3772985	8.96012E-06	8.73023E-06	2.31408E-06	2.15566E-06	0.000143226	0.000102972	6.94266E-05	6.85451E-05	4.86344E-05	1.54499E-05	2.21329E-05	2.12884E-05	2.1761E-06	2.02463E-06	2.1761E-06	2.02463E-06	2.21329E-05	2.12884E-05	3.81905E-05
3832103772985	383210	3772985	9.36351E-06	9.12327E-06	2.41826E-06	2.25271E-06	0.000150424	0.000108147	7.29158E-05	7.199E-05	5.10787E-05	1.62264E-05	2.32453E-05	2.23583E-05	2.28547E-06	2.12639E-06	2.28547E-06	2.12639E-06	2.32453E-05	2.23583E-05	4.00649E-05
3832203772985	383220	3772985	9.80009E-06	9.54865E-06	2.53101E-06	2.35775E-06	0.000158371	0.00011386	7.67678E-05	7.57931E-05	5.37771E-05	1.70836E-05	2.44733E-05	2.35395E-05	2.40621E-06	2.23872E-06	2.40621E-06	2.23872E-06	2.44733E-05	2.35395E-05	4.2099E-05
3832303772985	383230	3772985	1.02569E-05	9.99377E-06	2.649E-06	2.46766E-06	0.000166781	0.000119906	8.08444E-05	7.98179E-05	5.66327E-05	1.79908E-05	2.57729E-05	2.47895E-05	2.53398E-06	2.3576E-06	2.53398E-06	2.3576E-06	2.57729E-05	2.47895E-05	4.42256E-05
3832403772985	383240	3772985	1.07368E-05	1.04614E-05	2.77294E-06	2.58311E-06	0.000175859	0.000126433	8.52448E-05	8.41625E-05	5.97153E-05	1.897E-05	2.71757E-05	2.61388E-05	2.67191E-06	2.48593E-06	2.67191E-06	2.48593E-06	2.71757E-05	2.61388E-05	4.64647E-05
3832503772985	383250	3772985	1.11892E-05	1.09021E-05	2.88976E-06	2.69194E-06	0.000185427	0.000133312	8.98828E-05	8.87415E-05	6.29643E-05	2.00021E-05	2.86543E-05	2.75609E-05	2.81728E-06	2.62118E-06	2.81728E-06	2.62118E-06	2.86543E-05	2.75609E-05	4.85986E-05
3832603772985	383260	3772985	1.16049E-05	1.13072E-05	2.99714E-06	2.79197E-06	0.000189614	0.000136322	9.19124E-05	9.07454E-05	6.4386E-05	2.04538E-05	2.93013E-05	2.81833E-05	2.8809E-06	2.68037E-06	2.8809E-06	2.68037E-06	2.93013E-05	2.81833E-05	5.01138E-05
3832703772985	383270	3772985	1.25248E-05	1.22035E-05	3.23471E-06	3.01327E-06	0.000205169	0.000147505	9.94523E-05	9.81896E-05	6.96679E-05	2.21317E-05	3.1705E-05	3.04953E-05	3.11723E-06	2.90025E-06	3.11723E-06	2.90025E-06	3.1705E-05	3.04953E-05	5.41166E-05
3832803772985	383280	3772985	1.31465E-05	1.28092E-05	3.39527E-06	3.16284E-06	0.000216002	0.000155294	0.000104703	0.000103374	7.33464E-05	2.33003E-05	3.33791E-05	3.21054E-05	3.28182E-06	3.05339E-06	3.28182E-06	3.05339E-06	3.33791E-05	3.21054E-05	5.68239E-05
3832903772985	383290	3772985	1.36714E-05	1.33206E-05	3.53083E-06	3.28913E-06	0.000225606	0.000162198	0.000109359	0.00010797	7.66074E-05	2.43362E-05	3.48631E-05	3.35329E-05	3.42773E-06	3.18914E-06	3.42773E-06	3.18914E-06	3.48631E-05	3.35329E-05	5.91465E-05
3833003772985	383300	3772985	1.42065E-05	1.3842E-05	3.66901E-06	3.41785E-06	0.00023626	0.000169858	0.000114523	0.000113069	8.02254E-05	2.54856E-05	3.65096E-05	3.51166E-05	3.58961E-06	3.33976E-06	3.58961E-06	3.33976E-06	3.65096E-05	3.51166E-05	6.16415E-05
3833103772985	383310	3772985	1.47201E-05	1.43424E-05	3.80167E-06	3.54143E-06	0.000246862	0.00017748	0.000119662	0.000118143	8.38253E-05	2.66291E-05	3.81479E-05	3.66923E-05	3.75069E-06	3.48962E-06	3.75069E-06	3.48962E-06	3.81479E-05	3.66923E-05	6.40403E-05
3833203772985	383320	3772985	1.51674E-05	1.47782E-05	3.91719E-06	3.64904E-06	0.000256537	0.000184436	0.000124352	0.000122773	8.71105E-05	2.76728E-05	3.9643E-05	3.81303E-05	3.89768E-06	3.62638E-06	3.89768E-06	3.62638E-06	3.9643E-05	3.81303E-05	6.61179E-05
3833303772985	383330	3772985	1.5514E-05	1.51159E-05	4.0067E-06	3.73241E-06	0.000264644	0.000190265	0.000128282	0.000126653	8.98634E-05	2.85473E-05	4.08957E-05	3.93353E-05	4.02086E-06	3.74098E-06	4.02086E-06	3.74098E-06	4.08957E-05	3.93353E-05	6.77274E-05
3833403772985	383340	3772985	1.57626E-05	1.53582E-05	4.07092E-06	3.79224E-06	0.000271156	0.000194946	0.000131439	0.00012977	9.20747E-05	2.92498E-05	4.19021E-05	4.03033E-05	4.1198E-06	3.83304E-06	4.1198E-06	3.83304E-06	4.19021E-05	4.03033E-05	6.88924E-05
3833503772985	383350	3772985	1.59669E-05	1.55572E-05	4.12366E-06	3.84137E-06	0.000276902	0.000199078	0.000134224	0.00013252	9.40259E-05	2.98696E-05	4.27901E-05	4.11574E-05	4.2071E-06	3.91427E-06	4.2071E-06	3.91427E-06	4.27901E-05	4.11574E-05	6.98668E-05
3833603772985	383360	3772985	1.60726E-05	1.56602E-05	4.15098E-06	3.86682E-06	0.000280751	0.000201845	0.000136089	0.000134362	9.53327E-05	3.02848E-05	4.33848E-05	4.17294E-05	4.26558E-06	3.96867E-06	4.26558E-06	3.96867E-06	4.33848E-05	4.17294E-05	7.03839E-05
3833703772985	383370	3772985	1.62611E-05	1.58439E-05	4.19666E-06	3.91217E-06	0.000285847	0.000205508	0.00013856	0.0001368	9.70631E-05	3.08345E-05	4.41722E-05	4.24868E-05	4.343E-06	4.0407E-06	4.343E-06	4.0407E-06	4.41722E-05	4.24868E-05	7.12966E-05
3833803772985	383380	3772985	1.65734E-05	1.61481E-05	4.2803E-06	3.98729E-06	0.000292965	0.000210626	0.00014201	0.000140207	9.94801E-05	3.16023E-05	4.52722E-05	4.35448E-05	4.45115E-06	4.14133E-06	4.45115E-06	4.14133E-06	4.52722E-05	4.35448E-05	7.28045E-05
3833903772985	383390	3772985	1.6777E-05	1.63466E-05	4.3329E-06	4.03629E-06	0.000297865	0.000214148	0.000144385	0.000142552	0.000101144	3.21308E-05	4.60294E-05	4.42731E-05	4.52559E-06	4.21059E-06	4.52559E-06	4.21059E-06	4.60294E-05	4.42731E-05	7.38225E-05
3834003772985	383400	3772985	1.68288E-05	1.6397E-05	4.34627E-06	4.04874E-06	0.000299709	0.000215474	0.000145279	0.000143434	0.00010177	3.23298E-05	4.63144E-05	4.45472E-05	4.55361E-06	4.23666E-06	4.55361E-06	4.23666E-06	4.63144E-05	4.45472E-05	7.41327E-05
3834103772985	383410	3772985	1.67821E-05	1.63515E-05	4.33421E-06	4.0375E-06	0.000299495	0.000215321	0.000145175	0.000143332	0.000101698	3.23067E-05	4.62813E-05	4.45154E-05	4.55036E-06	4.23364E-06	4.55036E-06	4.23364E-06	4.62813E-05	4.45154E-05	7.39894E-05
3834203772985	383420	3772985	1.65897E-05	1.6164E-05	4.28451E-06	3.99121E-06	0.000296279	0.000213008	0.000143616	0.000141793	0.000100605	3.19598E-05	4.57843E-05	4.40374E-05	4.5015E-06	4.18817E-06	4.5015E-06	4.18817E-06	4.57843E-05	4.40374E-05	7.31366E-05
3834303772985	383430	3772985	1.61812E-05	1.5766E-05	4.17902E-06	3.89294E-06	0.000288715	0.000207571	0.0001399	0.000138173	9.80372E-05	3.11439E-05	4.46155E-05	4.29132E-05	4.38658E-06	4.08126E-06	4.38658E-06	4.08126E-06	4.46155E-05	4.29132E-05	7.12059E-05
3834403772985	383440	3772985	1.57114E-05	1.53083E-05	4.0577E-06	3.77992E-06	0.000279949	0.000201268	0.000135701	0.000133978	9.50605E-05	3.01983E-05	4.32609E-05	4.16102E-05	4.2534E-06	3.95734E-06	4.2534E-06	3.95734E-06	4.32609E-05	4.16102E-05	6.90012E-05
3834503772985	383450	3772985	1.51213E-05	1.47333E-05	3.90527E-06	3.63794E-06	0.000268884	0.000193313	0.000130337	0.000128682	9.13033E-05	2.90047E-05	4.1551E-05	3.99656E-05	4.08528E-06	3.80093E-06	4.08528E-06	3.80093E-06	4.1551E-05	3.99656E-05	6.62323E-05
3834603772985	383460	3772985	1.44799E-05	1.41084E-05	3.73963E-06	3.48363E-06	0.000256866	0.000184673	0.000124512	0.000122931	8.72225E-05	2.77083E-05	3.96939E-05	3.81793E-05	3.90269E-06	3.63104E-06	3.90269E-06	3.63104E-06	3.96939E-05	3.81793E-05	6.32455E-05
3834703772985	383470	3772985	1.38571E-05	1.35015E-05	3.57878E-06	3.33379E-06	0.000245249	0.000176321	0.000118881	0.000117371	8.32777E-05	2.64552E-05	3.78987E-05	3.64526E-05	3.72619E-06	3.46683E-06	3.72619E-06	3.46683E-06	3.78987E-05	3.64526E-05	6.03641E-05
3834803772985	383480	3772985	1.33383E-05	1.29961E-05	3.44481E-06	3.209E-06	0.000235583	0.000169372	0.000114195	0.000112745	7.99955E-05	2.54125E-05	3.6405E-05	3.50159E-05	3.57933E-06	3.33019E-06	3.57933E-06	3.33019E-06	3.6405E-05	3.50159E-05	5.79798E-05
3834903772985	383490	3772985	1.28286E-05	1.24995E-05	3.31317E-06	3.08636E-06	0.000226131	0.000162576	0.000109613	0.000108222	7.67859E-05	2.43929E-05	3.49443E-05	3.3611E-05	3.43572E-06	3.19657E-06	3.43572E-06	3.19657E-06	3.49443E-05	3.3611E-05	5.56445E-05
3835003772985	383500	3772985	1.22429E-05	1.19288E-05	3.16191E-06	2.94546E-06	0.000215369	0.000154839	0.000104397	0.000103071	7.31316E-05	2.3232E-05	3.32813E-05	3.20114E-05	3.27221E-06	3.04444E-06	3.27221E-06	3.04444E-06	3.32813E-05	3.20114E-05	5.29662E-05
3835103772985	383510	3772985	1.16336E-05	1.13352E-05	3.00455E-06	2.79887E-06	0.000204225	0.000146826	9.89945E-05	9.77376E-05	6.93472E-05	2.20298E-05	3.15591E-05	3.03549E-05	3.10288E-06	2.8869E-06	3.10288E-06	2.8869E-06	3.15591E-05	3.03549E-05	5.01954E-05
3835203772985	383520	3772985	1.10688E-05	1.07848E-05	2.85867E-06	2.66297E-06	0.000193944	0.000139435	9.40111E-05	9.28175E-05	6.58562E-05	2.09208E-05	2.99704E-05	2.88268E-05	2.94668E-06	2.74157E-06	2.94668E-06	2.74157E-06	2.99704E-05	2.88268E-05	4.76406E-05
3835303772985	383530	3772985	1.0626E-05	1.03534E-05	2.74431E-06	2.55645E-06	0.000185926	0.000133671	9.01246E-05	8.89803E-05	6.31337E-05	2.00559E-05	2.87314E-05	2.76351E-05	2.82486E-06	2.62823E-06	2.82486E-06	2.62823E-06	2.87314E-05	2.76351E-05	4.56391E-05
3835403772985	383540	3772985	1.02052E-05	9.94334E-06	2.63563E-06	2.4552E-06	0.000178345	0.00012822	8.64496E-05	8.5352E-05	6.05593E-05	1.92381E-05	2.75598E-05	2.65082E-05	2.70967E-06	2.52106E-06	2.70967E-06	2.52106E-06	2.75598E-05	2.65082E-05	4.37411E-05
3835503772985	383550	3772985	9.83216E-06	9.5799E-06	2.53929E-06	2.36546E-06	0.000171663	0.000123416	8.32109E-05	8.21543E-05	5.82905E-05	1.85174E-05	2.65273E-05	2.55151E-05	2.60816E-06	2.42661E-06	2.60816E-06	2.42661E-06	2.65273E-05	2.55151E-05	4.20627E-05
3835603772985	383560	3772985	9.4991E-06	9.25538E-06	2.45327E-06	2.28533E-06	0.000165721	0.000119144	8.03305E-05	7.93106E-05	5.62728E-05	1.78764E-05	2.56091E-05	2.46319E-05	2.51787E-06	2.34262E-06	2.51787E-06	2.34262E-06	2.56091E-05	2.46319E-05	4.05603E-05
3835703772985	383570	3772985	9.1801E-06	8.94456E-06	2.37089E-06	2.20859E-06	0.000160055	0.000115071	7.7584E-05	7.65989E-05	5.43488E-05	1.72652E-05	2.47335E-05	2.37898E-05	2.43179E-06	2.26252E-06	2.43179E-06	2.26252E-06	2.47335E-05	2.37898E-05	3.91268E-05
3835803772985	383580	3772985	8.90161E-06	8.67322E-06	2.29896E-06	2.14159E-06	0.000155128	0.000111529	7.51959E-05	7.42412E-05	5.26759E-05	1.67338E-05	2.39722E-05	2.30575E-05	2.35694E-06	2.19288E-06	2.35694E-06	2.19288E-06	2.39722E-05	2.30575E-05	3.78693E-05
3835903772985	383590	3772985	8.63606E-06	8.41448E-06	2.23038E-06	2.0777E-06	0.000150442	0.00010816	7.29245E-05	7.19986E-05	5.10847E-05	1.62283E-05	2.3248E-05	2.2361E-05	2.28574E-06	2.12664E-06	2.28574E-06	2.12664E-06	2.3248E-05	2.2361E-05	3.66753E-05
3836003772985	383600	3772985	8.41551E-06	8.19959E-06	2.17342E-06	2.02464E-06	0.000146558	0.000105367	7.10417E-05	7.01397E-05	4.97658E-05	1.58093E-05	2.26478E-05	2.17837E-05	2.22672E-06	2.07173E-06	2.22672E-06	2.07173E-06	2.26478E-05	2.17837E-05	3.56773E-05
3836103772985	383610	3772985	8.25686E-06	8.04501E-06	2.13245E-06	1.98647E-06	0.00014377	0.000103363	6.969E-05	6.88052E-05	4.88189E-05	1.55085E-05	2.22169E-05	2.13692E-05	2.18436E-06	2.03232E-06	2.18436E-06	2.03232E-06	2.22169E-05	2.13692E-05	3.49479E-05
3836203772985	383620	3772985	8.10383E-06	7.89591E-06	2.09293E-06	1.94965E-06	0.000141088	0.000101435	6.83902E-05	6.75218E-05	4.79084E-05	1.52193E-05	2.18025E-05	2.09706E-05	2.14362E-06	1.99441E-06	2.14362E-06	1.99441E-06	2.18025E-05	2.09706E-05	3.42457E-05
3836303772985	383630	3772985	7.96486E-06	7.76051E-06	2.05704E-06	1.91622E-06	0.000138638	9.96733E-05	6.72026E-05	6.63494E-05	4.70765E-05	1.4955E-05	2.14239E-05	2.06065E-05	2.10639E-06	1.95978E-06	2.10639E-06	1.95978E-06	2.14239E-05	2.06065E-05	3.36088E-05
3836403772985	383640	3772985	7.83434E-06	7.63333E-06	2.02333E-06	1.88482E-06	0.000136331	9.80145E-05	6.60842E-05	6.52451E-05	4.6293E-05	1.47061E-05	2.10674E-05	2.02635E-05	2.07134E-06	1.92716E-06	2.07134E-06	1.92716E-06	2.10674E-05	2.02635E-05	3.301E-05
3836503772985	383650	3772985	7.72575E-06	7.52753E-06	1.99528E-06	1.85869E-06	0.000134398	9.66246E-05	6.51471E-05	6.43199E-05	4.56365E-05	1.44976E-05	2.07686E-05	1.99762E-05	2.04197E-06	1.89983E-06	2.04197E-06	1.89983E-06	2.07686E-05	1.99762E-05	3.25074E-05
3836603772985	383660	3772985	7.66724E-06	7.47052E-06	1.98017E-06	1.84462E-06	0.000133346	9.58688E-05	6.46375E-05	6.38168E-05	4.52796E-05	1.43842E-05	2.06062E-05	1.98199E-05	2.02599E-06	1.88497E-06	2.02599E-06	1.88497E-06	2.06062E-05	1.98199E-05	3.22297E-05
3836703772985	383670	3772985	7.61154E-06	7.41625E-06	1.96579E-06	1.83122E-06	0.000132313	9.51258E-05	6.41366E-05	6.33222E-05	4.49287E-05	1.42727E-05	2.04465E-05	1.96663E-05	2.01029E-06	1.87037E-06	2.01029E-06	1.87037E-06	2.04465E-05	1.96663E-05	3.19666E-05
3836803772985	383680	3772985	7.51871E-06	7.3258E-06	1.94181E-06	1.80888E-06	0.000130611	9.39025E-05	6.33118E-05	6.25079E-05	4.43509E-05	1.40891E-05	2.01835E-05	1.94134E-05	1.98444E-06	1.84631E-06	1.98444E-06	1.84631E-06	2.01835E-05	1.94134E-05	3.15402E-05
3836903772985	383690	3772985	7.41125E-06	7.2211E-06	1.91406E-06	1.78303E-06

			MSite Grubbing / Prep	MMass Grading / Excavation	MMass Grading / Excavation	MDrainage / Utilities Trenching	MFoundations / Concrete Pads	MBuilding / Structure Construction	MAsphalt Paving	MLandscaping or Other Finishing	MWaterside Construction (Piles)	RSSWDemolition	RSSWPlacing Base	RSSWForm/Plac e Rebar and Pour	Child Risk				
Unique Identifier	X (UTM)	Y (UTM)	2027	2027	2028	2028	2028	2028	2028	2028	2028	2029	2029	2029	3rd Trimester	0<2	2<16	Total	per million
3838903772975	383890	3772975	6.70943E-05	7.88974E-05	7.78469E-05	1.65476E-05	2.152E-05	1.58399E-05	1.63035E-06	1.91006E-05	1.63035E-06	1.29575E-05	1.88016E-05	1.11452E-05	2.12028E-09	3.0773E-08	5.9662E-09	3.88595E-08	0.03885952
3839003772975	383900	3772975	6.70497E-05	7.8845E-05	7.77952E-05	1.65366E-05	2.15057E-05	1.58294E-05	1.62927E-06	1.90879E-05	1.62927E-06	1.27672E-05	1.85255E-05	1.09815E-05	2.1194e-09	3.0759E-08	5.9636E-09	3.88418E-08	0.0388418
3839103772975	383910	3772975	6.56404E-05	7.71878E-05	7.616E-05	1.6189E-05	2.10537E-05	1.54967E-05	1.59502E-06	1.86867E-05	1.59502E-06	1.26643E-05	1.83761E-05	1.0893E-05	2.07678E-09	3.0138E-08	5.841E-09	3.80559E-08	0.03805591
3829703772985	382970	3772985	5.36699E-05	6.31114E-05	6.2271E-05	1.32367E-05	1.72142E-05	1.26706E-05	1.30415E-06	1.52789E-05	1.30415E-06	9.97545E-06	1.44746E-05	8.58024E-06	2.2027E-09	3.0083E-08	5.52E-09	3.78057E-08	0.03780573
3829803772985	382980	3772985	5.48842E-05	6.45393E-05	6.368E-05	1.35362E-05	1.76037E-05	1.29573E-05	1.33365E-06	1.56246E-05	1.33365E-06	9.60113E-06	1.39315E-05	8.25828E-06	2.2604e-09	3.0844E-08	5.6503E-09	3.87547E-08	0.03875474
3829903772985	382990	3772985	5.63046E-05	6.62096E-05	6.5328E-05	1.38865E-05	1.80593E-05	1.32926E-05	1.36817E-06	1.6029E-05	1.36817E-06	9.52315E-06	1.38183E-05	8.19121E-06	2.32155E-09	3.1665E-08	5.7989E-09	3.97857E-08	0.03978574
3830003772985	383000	3772985	5.77808E-05	6.79454E-05	6.70407E-05	1.42506E-05	1.85327E-05	1.36411E-05	1.40404E-06	1.64492E-05	1.40404E-06	9.46077E-06	1.37278E-05	8.13755E-06	2.38475e-09	3.2516E-08	5.9526E-09	4.08535E-08	0.04085346
3830103772985	383010	3772985	5.92847E-05	6.9714E-05	6.87857E-05	1.46215E-05	1.90151E-05	1.39962E-05	1.44058E-06	1.68773E-05	1.44058E-06	9.36407E-06	1.35875E-05	8.05437E-06	2.44891E-09	3.338E-08	6.1089E-09	4.19378E-08	0.04193778
3830203772985	383020	3772985	6.0889E-05	7.16005E-05	7.06471E-05	1.50172E-05	1.95297E-05	1.43749e-05	1.47957E-06	1.7334E-05	1.47957E-06	9.32664E-06	1.35332E-05	8.02218E-06	2.51574e-09	3.4283E-08	6.274E-09	4.30727E-08	0.04307274
3830303772985	383030	3772985	6.25489E-05	7.35524E-05	7.25731E-05	1.54266E-05	2.00621E-05	1.47668E-05	1.5199e-06	1.78066E-05	1.5199e-06	9.28921E-06	1.34788E-05	7.98998E-06	2.58443e-09	3.5213e-08	6.4442e-09	4.4242e-08	0.04424204
3830403772985	383040	3772985	6.43927E-05	7.57205E-05	7.47123E-05	1.58813E-05	2.06535E-05	1.52021E-05	1.5647E-06	1.83315E-05	1.5647E-06	9.28921E-06	1.34788E-05	7.98998E-06	2.65986e-09	3.6237E-08	6.6322E-09	4.55288E-08	0.04552883
3830503772985	383050	3772985	6.63757E-05	7.80524E-05	7.70131E-05	1.63704E-05	2.12895E-05	1.56702E-05	1.61289E-06	1.8896E-05	1.61289E-06	9.32664e-06	1.35332e-05	8.02218e-06	2.74003e-09	3.7327E-08	6.834E-09	4.69011E-08	0.04690108
3830603772985	383060	3772985	6.84646E-05	8.05088E-05	7.94368E-05	1.68855E-05	2.19595E-05	1.61634e-05	1.66365e-06	1.94907E-05	1.66365e-06	9.36719E-06	1.3592E-05	8.05706E-06	2.82368E-09	3.8467E-08	7.0451E-09	4.83356E-08	0.04833565
3830703772985	383070	3772985	7.06816E-05	8.31157E-05	8.2009E-05	1.74323E-05	2.26706E-05	1.66868E-05	1.71752e-06	2.01218E-05	1.71752e-06	9.4171E-06	1.36644E-05	8.09999e-06	2.91123E-09	3.9662E-08	7.2675E-09	4.98411E-08	0.04984114
3830803772985	383080	3772985	7.30044E-05	8.58472E-05	8.47041E-05	1.80052E-05	2.34156E-05	1.72352e-05	1.77396e-06	2.07831E-05	1.77396e-06	9.45765e-06	1.37232e-05	8.13486e-06	3.00211E-09	4.0907E-08	7.4994e-09	5.14083E-08	0.05140825
3830903772985	383090	3772985	7.5472E-05	8.87489E-05	8.75672E-05	1.86138E-05	2.42071E-05	1.78177E-05	1.83392e-06	2.14856E-05	1.83392e-06	9.47636e-06	1.37504E-05	8.15096e-06	3.09765E-09	4.2218E-08	7.7439E-09	5.30592E-08	0.05305923
3831003772985	383100	3772985	7.81012E-05	9.18406E-05	9.06178E-05	1.92622E-05	2.50504E-05	1.84384e-05	1.89781e-06	2.22341E-05	1.89781e-06	9.51067e-06	1.38002e-05	8.18048e-06	3.19788E-09	4.3597E-08	8.0025E-09	5.47971E-08	0.05479706
3831103772985	383110	3772985	8.08975E-05	9.51288E-05	9.38622E-05	1.99519E-05	2.59473E-05	1.90986e-05	1.96576e-06	2.30301E-05	1.96576e-06	9.57306e-06	1.38907E-05	8.23414e-06	3.30304e-09	4.5048E-08	8.2758E-09	5.66267E-08	0.0566267
3831203772985	383120	3772985	8.3911E-05	9.86725E-05	9.73587E-05	2.06951E-05	2.69138E-05	1.98101e-05	2.03899e-06	2.3888E-05	2.03899e-06	9.63545e-06	1.39812E-05	8.2878e-06	3.41493e-09	4.6597E-08	8.5681E-09	5.85799E-08	0.05857989
3831303772985	383130	3772985	8.71028E-05	0.000102426	0.000101062	2.14823E-05	2.79376E-05	2.05636E-05	2.11655e-06	2.47967E-05	2.11655e-06	9.69783e-06	1.40718e-05	8.34146e-06	3.53148e-09	4.8215e-08	8.8752e-09	6.06216e-08	0.06062163
3831403772985	383140	3772985	9.05063E-05	0.000106428	0.000105011	2.23217E-05	2.90292E-05	2.13671E-05	2.19925e-06	2.57656E-05	2.19925e-06	9.76022e-06	1.41623e-05	8.39512e-06	3.65398e-09	4.9922e-08	9.2001e-09	6.27759E-08	0.06277586
3831503772985	383150	3772985	9.41548E-05	0.000110718	0.000109244	2.32216E-05	3.01995E-05	2.22284e-05	2.28791e-06	2.68043E-05	2.28791e-06	9.85379e-06	1.42981E-05	8.47561e-06	3.78306e-09	5.1727E-08	9.5456e-09	6.50561E-08	0.06505609
3831603772985	383160	3772985	9.80318E-05	0.000115277	0.000113742	2.41777E-05	3.1443E-05	2.31437e-05	2.38211e-06	2.7908E-05	2.38211e-06	9.95361e-06	1.44429e-05	8.56146e-06	3.91779e-09	5.362E-08	9.9094e-09	6.74469E-08	0.06744685
3831703772985	383170	3772985	0.000102299	0.000120295	0.000118693	2.52301E-05	3.28115E-05	2.41511e-05	2.48579e-06	2.91227E-05	2.48579e-06	1.00659e-05	1.46058e-05	8.65805e-06	4.06477e-09	5.5688e-08	1.0309e-08	7.00608E-08	0.07006083
3831803772985	383180	3772985	0.000106838	0.000125633	0.00012396	2.63497E-05	3.42676E-05	2.52228e-05	2.59611e-06	3.041515E-05	2.59611e-06	1.01688E-05	1.47552e-05	8.74659e-06	4.21839e-09	5.7858e-08	1.073e-08	7.28062e-08	0.07280624
3831903772985	383190	3772985	0.00011179	0.000131456	0.000129706	2.75711E-05	3.58559E-05	2.63919e-05	2.71644e-06	3.18248E-05	2.71644e-06	1.03154e-05	1.49679e-05	8.87269e-06	4.38328e-09	6.0196e-08	1.1186e-08	7.57652e-08	0.07576525
3832003772985	383200	3772985	0.000117238	0.000137862	0.000136027	2.89147E-05	3.76033E-05	2.76781e-05	2.84882e-06	3.33757E-05	2.84882e-06	1.05369e-05	1.52893e-05	9.06318e-06	4.56252e-09	6.2746e-08	1.1686e-08	7.89944e-08	0.07899439
3832103772985	383210	3772985	0.000122992	0.000144629	0.000142703	3.03338E-05	3.94489E-05	2.90365e-05	2.98864e-06	3.50138E-05	2.98864e-06	1.07521E-05	1.56016e-05	9.24831e-06	4.74756e-09	6.5392e-08	1.221e-08	8.23488e-08	0.08234881
3832203772985	383220	3772985	0.000129237	0.000151972	0.000149948	3.18738E-05	4.14517e-05	3.05107e-05	3.14037e-06	3.67914e-05	3.14037e-06	1.10859e-05	1.60859e-05	9.53539e-06	4.94417e-09	6.8217e-08	1.2774e-08	8.59355E-08	0.08593547
3832303772985	383230	3772985	0.000135765	0.000159649	0.000157523	3.3484E-05	4.35456E-05	3.20519e-05	3.29901e-06	3.865E-05	3.29901e-06	1.14353e-05	1.65928e-05	9.83589e-06	5.14411e-09	7.1111E-08	1.3357E-08	8.96121E-08	0.08961212
3832403772985	383240	3772985	0.000142639	0.000167731	0.000165498	3.51792E-05	4.57503E-05	3.36747e-05	3.46604e-06	4.06068E-05	3.46604e-06	1.19749e-05	1.73758E-05	1.03E-05	5.34778e-09	7.4083E-08	1.3964E-08	9.3395E-08	0.09339504
3832503772985	383250	3772985	0.000149189	0.000175435	0.000173099	3.67948E-05	4.78514e-05	3.52212e-05	3.62521e-06	4.24717E-05	3.62521e-06	1.326E-05	1.92406E-05	1.14054e-05	5.4912e-09	7.6367E-08	1.4492E-08	9.63499E-08	0.0963499
3832603772985	383260	3772985	0.000153841	0.000180904	0.000178495	3.7942E-05	4.93432E-05	3.63193e-05	3.73823e-06	4.37958E-05	3.73823e-06	1.4436E-05	2.0947E-05	1.24169E-05	5.5889e-09	7.7991E-08	1.477E-08	9.83499E-08	0.09834989
3832703772985	383270	3772985	0.000166129	0.000195354	0.000192753	4.09726E-05	5.32845E-05	3.92203e-05	4.03683e-06	4.7294E-05	4.03683e-06	1.50879E-05	2.18929e-05	1.29777e-05	5.88781e-09	8.2651E-08	1.5715E-08	1.04253E-07	0.10425335
3832803772985	383280	3772985	0.00017444	0.000205127	0.000202395	4.30223E-05	5.59502E-05	4.11824e-05	4.23878E-06	4.966E-05	4.23878E-06	1.55028E-05	2.24949e-05	1.33345e-05	6.07409E-09	8.5627E-08	1.6334E-08	1.08035E-07	0.10803541
3832903772985	383290	3772985	0.00018157	0.000213511	0.000210668	4.47808E-05	5.82371E-05	4.28657e-05	4.41203e-06	5.16897E-05	4.41203e-06	1.57742e-05	2.28887E-05	1.35679e-05	6.22435e-09	8.8075e-08	1.6858e-08	1.11157E-07	0.11115736
3833003772985	383300	3772985	0.000189229	0.000222518	0.000219555	4.66698E-05	6.06937E-05	4.46739e-05	4.59814e-06	5.38702E-05	4.59814e-06	1.59083E-05	2.30833E-05	1.36833E-05	6.40646E-09	9.0909E-08	1.7467E-08	1.14783E-07	0.11478255
3833103772985	383310	3772985	0.000196593	0.000231177	0.000228099	4.8486E-05	6.30556E-05	4.64124e-05	4.77708e-06	5.59666E-05	4.77708E-06	1.60331E-05	2.32643e-05	1.37906E-05	6.57814e-09	9.3597E-08	1.8054E-08	1.18229E-07	0.11822873
3833203772985	383320	3772985	0.000202971	0.000238677	0.000235499	5.0059E-05	6.51013E-05	4.79181e-05	4.93207e-06	5.77823E-05	4.93207E-06	1.61516E-05	2.34363e-05	1.38926e-05	6.7164e-09	9.5815e-08	1.8552e-08	1.21083E-07	0.12108305
3833303772985	383330	3772985	0.000207912	0.000244487	0.000241232	5.12776E-05	6.66861E-05	4.90846E-05	5.05212E-06	5.91888E-05	5.05212E-06	1.62421E-05	2.35676E-05	1.39704E-05	6.81088E-09	9.7398E-08	1.8927E-08	1.23136E-07	0.12313576
3833403772985	383340	3772985	0.000211488	0.000248692	0.000245381	5.21596E-05	6.78331E-05	4.99289e-05	5.13902e-06	6.02069E-05	5.13902e-06	1.63045e-05	2.36581E-05	1.40241e-05	6.86768e-09	9.842E-08	1.919E-08	1.24477E-07	0.12447727
3833503772985	383350	3772985	0.000214479	0.00025221	0.000248851	5.28973E-05	6.87925E-05	5.0635E-05	5.21171e-06	6.10585E-05	5.21171E-06	1.63544E-05	2.37305E-05	1.4067E-05	6.91274e-09	9.9246E-08	1.9412E-08	1.25571E-07	0.12557074
3833603772985	383360	3772985	0.000216066	0.000254076	0.000250693	5.32889E-05	6.93017E-05	5.10098E-05	5.25028E-06	6.15104E-05	5.25028E-06	1.63887E-05	2.37803E-05	1.40965E-05	6.91862e-09	9.9491E-08	1.9513E-08	1.25922E-07	0.12592218
3833703772985	383370	3772985	0.000218868	0.000257371	0.000253944	5.39799E-05	7.02004E-05	5.16713e-05	5.31837e-06	6.2308E-05	5.31837E-06	1.64729E-05	2.39025E-05	1.41689E-05	6.96943e-09	1.0035E-07	1.9729E-08	1.27053E-07	0.12705323
3833803772985	383380	3772985	0.000223497	0.000262814	0.000259315	5.51215E-05	7.16851E-05	5.27641e-05	5.43085E-06	6.36258E-05	5.43085E-06	1.66101E-05	2.41017E-05	1.4287E-05	7.08337E-09	1.021E-07	2.0114E-08	1.293E-07	0.12930029
3833903772985	383390	3772985	0.000226622	0.000266489	0.000262941	5.58922E-05	7.26874E-05	5.35019e-05	5.50678E-06	6.45154E-05	5.50678E-06	1.671E-05	2.42465E-05	1.43728E-05	7.1543e-09	1.0321E-07	2.0367E-08	1.30736E-07	0.13073561
3834003772985	383400	3772985	0.000227575	0.000267609	0.000264046	5.61271E-05	7.29929E-05	5.37267E-05	5.52993e-06	6.47866E-05	5.52993E-06	1.67661E-05	2.4328E-05	1.44211E-05	7.16063e-09	1.0338E-07	2.0424E-08	1.30969E-07	0.13096898
3834103772985	383410	3772985	0.000227135	0.000267092	0.000263535	5.60186E-05	7.28517E-05	5.36229e-05	5.51923e-06	6.46613E-05	5.51923E-06	1.67911E-05	2.43642E-05	1.44426E-05	7.12781e-09	1.0297E-07	2.0359E-08	1.30459E-07	0.1304594
3834203772985	383420	3772985	0.000224517	0.000264013	0.000260498	5.53729e-05	7.2012E-05	5.30048e-05	5.45562e-06	6.3916E-05	5.45562e-06	1.68191E-05	2.44049e-05	1.44668e-05	7.02657e-09	1.0158E-07	2.0091E-08	1.28699E-07	0.12869909
3834303772985	383430	3772985	0.00021859	0.000257044	0.000253621	5.39112E-05	7.01111E-05	5.16056e-05	5.3116E-06	6.22288E-05	5.3116E-06	1.68971E-05	2.45181E-05	1.45338E-05	6.81844e-09	9.8677E-08	1.9511E-08	1.25006E-07	0.12500597
3834403772985	383440	3772985	0.000211822	0.000249085	0.000245769	5.2242E-05	6.79403E-05	5.00078E-05	5.14714e-06	6.0302E-05	5.14714E-06	1.69439e-05	2.4586E-05	1.45741E-05	6.59019E-09	9.5458E-08	1.8865E-08	1.20913E-07	0.12091312
3834503772985	383450	3772985	0.000203322	0.00023909	0.000235906	5.01456E-05	6.52139E-05	4.8001E-05	4.94059e-06	5.78822E-05	4.94059E-06	1.69501E-05	2.4595E-05	1.45794E-05	6.31294e-09	9.1516E-08	1.8071E-08	1.159E-07	0.11590002
3834603772985	383460	3772985	0.000194153	0.000228308	0.000225268	4.78843E-05	6.22731E-05	4.58364E-05	4.7178E-06	5.5272E-05	4.7178E-06	1.6894E-05	2.45136E-05	1.45311E-05	6.01926e-09	8.7318E-08	1.7225E-08	1.10563E-07	0.11056262
3834703772985	383470	3772985	0.000185307	0.000217906	0.000215005	4.57027E-05	5.94359E-05	4.37481E-05	4.50285E-06	5.27538E-05	4.50285E-06	1.68004E-05	2.43778E-05	1.44507e-05	5.73887e-09	8.3296e-08	1.6416e-08	1.05452E-07	0.10545168
3834803772985	383480	3772985	0.000177988	0.000209299	0.000206512	4.38975E-05	5.70883E-05	4.20201E-05	4.325E-06	5.06701E-05	4.325E-06	1.67287E-05	2.42737E-05	1.43889E-05	5.50734e-09	7.9971E-08	1.5748E-08	1.01227E-07	0.10122691
3834903772985	383490	3772985	0.000170819	0.000200869	0.000198194	4.21294E-05	5.47889E-05	4.03276E-05	4.1508E-06	4.86292E-05	4.1508E-06	1.66382E-05	2.41424e-05	1.43111e-05	5.28193e-09	7.6727E-08	1.5097E-08	9.71064E-08	0.09710645
3835003772985	383500	3772985	0.000162597	0.000191201	0.000188655	4.01016E-05	5.21518E-05	3.83866E-05	3.95101E-06	4.62886E-05	3.95101E-06	1.64698E-05	2.3898E-05	1.41663E-05	5.02676e-09	7.3043E-08	1.4359E-08	9.24289E-08	0.09242888
3835103772985	383510	3772985	0.000154091	0.000181199	0.000178786	3.80038E-05	4.94236E-05	3.63785E-05	3.74432e-06	4.38671E-05	3.74432e-06	1.62327E-05	2.3554E-05	1.39623E-05	4.76439e-09	6.9245E-08	1.36E-08	8.76099E-08	0.08760987
3835203772985	383520	3772985	0.000146248	0.000171976	0.000169686	3.60695E-05	4.6908E-05	3.45269e-05	3.55375e-06	4.16344E-05	3.55375e-06	1.59832e-05	2.31919e-05	1.37477e-05	4.52304e-09	6.5747E-08	1.2903e-08	8.31732e-08	0.08317318
3835303772985	383530	3772985	0.000140104	0.000164751	0.000162557	3.45542E-05	4.49374E-05	3.30764e-05	3.40445e-06	3.98853E-05	3.40445E-06	1.5821E-05	2.29566E-05	1.36082E-05	4.33403e-09	6.3008E-08	1.2358E-08	7.96993E-08	0.0796993
3835403772985	383540	3772985	0.000134278	0.0001579	0.000155797	3.31171E-05	4.30686E-05	3.17008E-05	3.26287e-06	3.82266E-05	3.26287E-06	1.56494E-05	2.27076E-05	1.34606E-05	4.15512e-09	6.0411E-08	1.1842E-08	7.64086E-08	0.07640857
3835503772985	383550	3772985	0.000129125	0.000151841	0.000149819	3.18464E-05	4.14159e-05	3.04844E-05	3.13766e-06	3.67597E-05	3.13766E-06	1.5509E-05	2.2504E-05	1.33399E-05	3.99741E-09	5.8121E-08	1.1388E-08	7.35061E-08	0.07350613
3835603772985	383560	3772985	0.000124513	0.000146417	0.000144467	3.07089E-05	3.99366E-05	2.93955E-05	3.02559e-06	3.54467E-05	3.02559E-06	1.53936E-05	2.23365E-05	1.32406E-05	3.85675e-09	5.6076E-08	1.0983E-08	7.09158E-08	0.07091582
3835703772985	383570	3772985	0.000120112	0.000141242	0.000139362	2.96235E-05	3.85252e-05	2.83566e-05	2.91866e-06	3.41939E-05	2.91866e-06	1.52782e-05	2.2169e-05	1.31413e-05	3.72275e-09	5.4126E-08	1.0598E-08	6.84466E-08	0.06844661
3835803772985	383580	3772985	0.000116252	0.000136703	0.000134883	2.86715E-05	3.7287E-05	2.74453E-05	2.82486E-06	3.3095E-05	2.82486E-06	1.51909E-05	2.20423E-05	1.30662E-05	3.60579e-09	5.2423E-08	1.0261E-08	6.62903E-08	0.06629034
3835903772985	383590	3772985	0.000112587	0.000132393	0.00013063	2.77675E-05	3.61114E-05	2.658E-05	2.73579e-06	3.20516E-05	2.73579e-06	1.51035E-05	2.19156E-05	1.29911E-05	3.49463e-09	5.0803E-08	9.9423E-09	6.42402E-08	0.06424015
3836003772985	383600	3772985	0.000109523	0.00012879	0.000127076	2.70119E-05	3.51288E-05	2.58567E-05	2.66135e-06	3.11794E-05	2.66135E-06	1.5063E-05	2.18567E-05	1.29562e-05	3.40224e-09	4.9456E-08	9.6768E-09	6.25351E-08	0.06253515
3836103772985	383610	3772985	0.000107284	0.000126157	0.000124477	2.64596E-05	3.44106E-05	2.5328E-05	2.60694e-06	3.05419E-05	2.60694e-06	1.50973E-05	2.19065E-05	1.29857E-05	3.33492e-09	4.8474E-08	9.4836e-09	6.12926E-08	0.06129265
3836203772985	383620	3772985	0.000105128	0.000123622	0.000121976	2.5928E-05	3.37191E-05	2.48191E-05	2.55455e-06	2.99282E-05	2.55455E-06	1.51223E-05	2.19427E-05	1.30072E-05	3.2703e-09	4.7532E-08	9.2979e-09	6.01002E-08	0.06010016
3836303772985	383630	3772985	0.000103173	0.000121323	0.000119708	2.54458E-05	3.3092E-05	2.43575E-05	2.50705E-06	2.93716E-05	2.50705E-06	1.51534E-05	2.1988E-05	1.3034E-05	3.21154e-09	4.6675E-08	9.1291E-09	5.90154E-08	0.05901542
3836403772985	383640	3772985	0.000101335	0.000119162	0.000117575	2.49924E-05	3.25024E-05	2.39236e-05	2.46238e-06	2.88483E-05	2.46238e-06	1.51784E-05	2.20242e-05	1.30555E-05	3.15636e-09	4.587E-08	8.9704e-09	5.79966E-08	0.05799656
3836503772985	383650	3772985	9.9792E-05	0.000117347	0.000115785	2.46119E-05	3.20075E-05	2.35593e-05	2.42488e-06	2.84091E-05	2.42488e-06	1.5219E-05	2.2083E-05	1.30904E-05	3.11001E-09	4.5194E-08	8.837E-09	5.7141E-08	0.05714098
3836603772985	383660	3772985	9.89397E-05	0.000116345	0.000114796	2.44017E-05	3.17342E-05	2.33581e-05	2.40418e-06	2.81664E-05	2.40418e-06	1.53188E-05	2.22279e-05	1.31762e-05	3.08433e-09	4.4821E-08	8.7628e-09	5.66677E-08	0.05666773
3836703772985	383670	3772985	9.8132E-05	0.000115395	0.000113859	2.42025E-05	3.14751E-05	2.31674E-05	2.38455e-06	2.79365E-05	2.38455E-06	1.53999E-05	2.23455E-05	1.3246E-05	3.05971E-09	4.4463E-08	8.6915E-09	5.62147E-08	0.05621469
3836803772985	383680	3772985	9.6823E-05	0.000113856	0.00011234	2.38796E-05	3.10553E-05	2.28584e-05	2.35274e-06	2.75638E-05	2.35274E-06	1.54123E-05	2.23636E-05	1.32567e-05	3.02017E-09	4.3888E-08	8.5769e-09	5.54853E-08	0.05548533
3836903772985	383690	3772985	9.53246E-05	0.000112094	0.000110601	2.35101E-05	3.05747E-05	2.25046e-05	2.31633e-06	2.71373E-05	2.31633E-06	1.53905E-05	2.2332E-05	1.32379e-05	2.97471E-09	4.3226E-08	8.4453E-09	5.46461E-08	0.05464612
3837003772985	383700	3772985	9.38986E-05	0.000110417	0.000108947	2.31584E-05	3.01173E-05	2.2168E-05	2.28168E-06	2.67313E-05	2.28168E-06	1.53593E-05	2.22867E-05	1.32111E-05	2.93159E-09	4.2598E-08	8.3202E-09	5.38498E-08	0.05384977

Unique Identifier	X (UTM)	Y (UTM)	EGIODemolition 2025	EGIOSite Grubbing / Prep 2025	EGIOMass Grading / Excavation 2025	EGIOMass Grading / Excavation 2026	EGIODrainage / Utilities Trenching 2026	EGIODrainage / Utilities Trenching 2027	EGIOFoundations / Concrete Pads 2026	EGIOFoundations / Concrete Pads 2027	EGIOBuilding / Structure Construction 2026	EGIOBuilding / Structure Construction 2027	EGIOAsphalt Paving 2027	EGIOArchitectural Coating 2027	EGIOLandscaping or Other Finishing 2027	EGIOWaterside Construction (Piles) 2027	HIWaterside Construction (Landscaping) 2025	HIWaterside Construction (Landscaping) 2026	KMDemolition 2025	KMSite Grubbing / Prep 2025	KMMass Grading / Excavation 2025
3837103772985	383710	3772985	0.000111664	4.3796E-05	1.4504E-05	1.42052E-05	3.29851E-05	3.29342E-05	4.33381E-05	4.33102E-05	4.64205E-05	4.53079E-05	1.80639E-06	1.80639E-06	4.89206E-05	1.80639E-06	2.7556E-05	2.66929E-05	3.61457E-05	0.000156875	0.000119242
3837203772985	383720	3772985	0.000110434	4.3314E-05	1.43442E-05	1.40486E-05	3.26216E-05	3.25713E-05	4.28605E-05	4.28329E-05	4.5909E-05	4.48086E-05	1.78648E-06	1.78648E-06	4.83815E-05	1.78648E-06	2.72385E-05	2.63854E-05	3.57384E-05	0.000155107	0.000117898
3837303772985	383730	3772985	0.000108907	4.2715E-05	1.41458E-05	1.38544E-05	3.21706E-05	3.21209E-05	4.22679E-05	4.22406E-05	4.52742E-05	4.4189E-05	1.76178E-06	1.76178E-06	4.77126E-05	1.76178E-06	2.68439E-05	2.60031E-05	3.52269E-05	0.000152887	0.000116211
3837403772985	383740	3772985	0.0001072	4.2045E-05	1.39242E-05	1.36373E-05	3.16664E-05	3.16176E-05	4.16056E-05	4.15787E-05	4.45648E-05	4.34966E-05	1.73418E-06	1.73418E-06	4.69649E-05	1.73418E-06	2.64008E-05	2.55738E-05	3.46521E-05	0.000150393	0.000114314
3837503772985	383750	3772985	0.000105512	4.1383E-05	1.37048E-05	1.34225E-05	3.11676E-05	3.11195E-05	4.09502E-05	4.09238E-05	4.38628E-05	4.28114E-05	1.70686E-06	1.70686E-06	4.62251E-05	1.70686E-06	2.59666E-05	2.51533E-05	3.40863E-05	0.000147937	0.000112448
3837603772985	383760	3772985	0.000104128	4.0841E-05	1.35252E-05	1.32465E-05	3.0759E-05	3.07116E-05	4.04134E-05	4.03873E-05	4.32877E-05	4.22502E-05	1.68448E-06	1.68448E-06	4.56191E-05	1.68448E-06	2.56115E-05	2.48093E-05	3.36202E-05	0.000145914	0.00011091
3837703772985	383770	3772985	0.000102736	4.0295E-05	1.33443E-05	1.30694E-05	3.03478E-05	3.0301E-05	3.9873E-05	3.98473E-05	4.2709E-05	4.16853E-05	1.66196E-06	1.66196E-06	4.50092E-05	1.66196E-06	2.52509E-05	2.446E-05	3.31517E-05	0.000143881	0.000109365
3837803772985	383780	3772985	0.000101434	3.9784E-05	1.31752E-05	1.29037E-05	2.99631E-05	2.99168E-05	3.93675E-05	3.93421E-05	4.21676E-05	4.11568E-05	1.64089E-06	1.64089E-06	4.44386E-05	1.64089E-06	2.4919E-05	2.41385E-05	3.27194E-05	0.000142005	0.000107939
3837903772985	383790	3772985	0.000100266	3.9326E-05	1.30235E-05	1.27552E-05	2.96181E-05	2.95724E-05	3.89144E-05	3.88893E-05	4.16821E-05	4.0683E-05	1.622E-06	1.622E-06	4.39271E-05	1.622E-06	2.4623E-05	2.38518E-05	3.23347E-05	0.000140335	0.00010667
3838003772985	383800	3772985	9.92063E-05	3.891E-05	1.28858E-05	1.26203E-05	2.93051E-05	2.92598E-05	3.8503E-05	3.84782E-05	4.12415E-05	4.0253E-05	1.60486E-06	1.60486E-06	4.34627E-05	1.60486E-06	2.43521E-05	2.35894E-05	3.19817E-05	0.000138803	0.000105505
3838103772985	383810	3772985	9.74279E-05	3.8213E-05	1.26548E-05	1.23941E-05	2.87797E-05	2.87353E-05	3.78128E-05	3.77884E-05	4.05022E-05	3.95314E-05	1.57609E-06	1.57609E-06	4.26836E-05	1.57609E-06	2.38893E-05	2.31411E-05	3.1382E-05	0.0001362	0.000103527
3838203772985	383820	3772985	9.56135E-05	3.7501E-05	1.24192E-05	1.21633E-05	2.82438E-05	2.82002E-05	3.71086E-05	3.70847E-05	3.9748E-05	3.87952E-05	1.54674E-06	1.54674E-06	4.18887E-05	1.54674E-06	2.34175E-05	2.2684E-05	3.07687E-05	0.000133538	0.000101503
3838303772985	383830	3772985	9.36375E-05	3.6726E-05	1.21625E-05	1.19119E-05	2.76601E-05	2.76174E-05	3.63417E-05	3.63182E-05	3.89265E-05	3.79934E-05	1.51477E-06	1.51477E-06	4.1023E-05	1.51477E-06	2.29027E-05	2.21853E-05	3.01011E-05	0.000130641	9.93009E-05
3838403772985	383840	3772985	9.12752E-05	3.5799E-05	1.18557E-05	1.16114E-05	2.69622E-05	2.69206E-05	3.54249E-05	3.5402E-05	3.79445E-05	3.70349E-05	1.47656E-06	1.47656E-06	3.99881E-05	1.47656E-06	2.22856E-05	2.15875E-05	2.93022E-05	0.000127174	9.66656E-05
3838503772985	383850	3772985	8.90207E-05	3.4915E-05	1.15628E-05	1.13246E-05	2.62963E-05	2.62557E-05	3.45499E-05	3.45276E-05	3.70072E-05	3.61202E-05	1.44009E-06	1.44009E-06	3.90004E-05	1.44009E-06	2.16972E-05	2.10176E-05	2.8535E-05	0.000123844	9.41347E-05
3838603772985	383860	3772985	8.70806E-05	3.4154E-05	1.13108E-05	1.10778E-05	2.57232E-05	2.56835E-05	3.37969E-05	3.37751E-05	3.62007E-05	3.5333E-05	1.4087E-06	1.4087E-06	3.81504E-05	1.4087E-06	2.11931E-05	2.05293E-05	2.78787E-05	0.000120996	9.19696E-05
3838703772985	383870	3772985	8.52752E-05	3.3446E-05	1.10763E-05	1.08481E-05	2.51899E-05	2.5151E-05	3.30962E-05	3.30749E-05	3.54502E-05	3.46005E-05	1.37949E-06	1.37949E-06	3.73594E-05	1.37949E-06	2.07231E-05	2.0074E-05	2.72632E-05	0.000118324	8.9939E-05
3838803772985	383880	3772985	8.38291E-05	3.2879E-05	1.08885E-05	1.06642E-05	2.47627E-05	2.47245E-05	3.2535E-05	3.2514E-05	3.4849E-05	3.40137E-05	1.3561E-06	1.3561E-06	3.67259E-05	1.3561E-06	2.03482E-05	1.97108E-05	2.67744E-05	0.000116203	8.83264E-05
3838903772985	383890	3772985	8.38381E-05	3.2882E-05	1.08897E-05	1.06653E-05	2.47654E-05	2.47272E-05	3.25384E-05	3.25175E-05	3.48527E-05	3.40173E-05	1.35625E-06	1.35625E-06	3.67298E-05	1.35625E-06	2.03571E-05	1.97195E-05	2.67902E-05	0.000116271	8.83787E-05
3839003772985	383900	3772985	8.41794E-05	3.3016E-05	1.0934E-05	1.07087E-05	2.48662E-05	2.48278E-05	3.26709E-05	3.26498E-05	3.49946E-05	3.41558E-05	1.36177E-06	1.36177E-06	3.68794E-05	1.36177E-06	2.04504E-05	1.98099E-05	2.69034E-05	0.000116762	8.87519E-05
3839103772985	383910	3772985	8.35686E-05	3.2777E-05	1.08547E-05	1.0631E-05	2.46858E-05	2.46477E-05	3.24339E-05	3.24129E-05	3.47407E-05	3.3908E-05	1.35189E-06	1.35189E-06	3.66118E-05	1.35189E-06	2.028E-05	1.96448E-05	2.66906E-05	0.000115839	8.80502E-05
3829703772985	382970	3772995	0.000110829	4.3469E-05	1.43955E-05	1.40989E-05	3.27384E-05	3.26878E-05	4.30139E-05	4.29862E-05	4.60733E-05	4.49689E-05	1.79288E-06	1.79288E-06	4.85547E-05	1.79288E-06	2.40633E-05	2.33096E-05	2.14629E-05	9.31507E-05	7.08045E-05
3829803772995	382980	3772995	0.000115042	4.5121E-05	1.49427E-05	1.46348E-05	3.39827E-05	3.39303E-05	4.46489E-05	4.462E-05	4.78245E-05	4.66782E-05	1.86102E-06	1.86102E-06	5.04002E-05	1.86102E-06	2.491E-05	2.41298E-05	2.20151E-05	9.55472E-05	7.26261E-05
3829903772995	382990	3772995	0.000118383	4.6431E-05	1.53767E-05	1.50599E-05	3.49697E-05	3.49158E-05	4.59457E-05	4.5916E-05	4.92135E-05	4.80339E-05	1.91508E-06	1.91508E-06	5.18641E-05	1.91508E-06	2.56635E-05	2.48596E-05	2.25583E-05	9.79045E-05	7.44178E-05
3830003772995	383000	3772995	0.000121814	4.7777E-05	1.58223E-05	1.54963E-05	3.59833E-05	3.59278E-05	4.72773E-05	4.72468E-05	5.06399E-05	4.94261E-05	1.97058E-06	1.97058E-06	5.33673E-05	1.97058E-06	2.6442E-05	2.56138E-05	2.31421E-05	0.000100439	7.6344E-05
3830103772995	383010	3772995	0.000125317	4.9151E-05	1.62773E-05	1.5942E-05	3.7018E-05	3.69609E-05	4.86369E-05	4.86055E-05	5.20961E-05	5.08474E-05	2.02725E-06	2.02725E-06	5.49019E-05	2.02725E-06	2.72403E-05	2.63871E-05	2.37464E-05	0.000103061	7.83373E-05
3830203772995	383020	3772995	0.000128973	5.0585E-05	1.67522E-05	1.6407E-05	3.80979E-05	3.80391E-05	5.00557E-05	5.00234E-05	5.36159E-05	5.23307E-05	2.08639E-06	2.08639E-06	5.65035E-05	2.08639E-06	2.80781E-05	2.71986E-05	2.43914E-05	0.00010586	8.0465E-05
3830303772995	383030	3772995	0.000132754	5.2068E-05	1.72433E-05	1.68881E-05	3.92149E-05	3.91544E-05	5.15233E-05	5.149E-05	5.51879E-05	5.3865E-05	2.14756E-06	2.14756E-06	5.81602E-05	2.14756E-06	2.89463E-05	2.80397E-05	2.50725E-05	0.000108817	8.27122E-05
3830403772995	383040	3772995	0.000136778	5.3646E-05	1.7766E-05	1.74E-05	4.04036E-05	4.03412E-05	5.3085E-05	5.30508E-05	5.68607E-05	5.54978E-05	2.21265E-06	2.21265E-06	5.99231E-05	2.21265E-06	2.9872E-05	2.89363E-05	2.5808E-05	0.000112009	8.51386E-05
3830503772995	383050	3772995	0.000140973	5.5291E-05	1.83108E-05	1.79336E-05	4.16426E-05	4.15784E-05	5.4713E-05	5.46777E-05	5.86044E-05	5.71997E-05	2.28051E-06	2.28051E-06	6.17607E-05	2.28051E-06	3.08442E-05	2.98781E-05	2.65888E-05	0.000115397	8.77142E-05
3830603772995	383060	3772995	0.000145338	5.7004E-05	1.88778E-05	1.84889E-05	4.29321E-05	4.28659E-05	5.64072E-05	5.63708E-05	6.04191E-05	5.89709E-05	2.35113E-06	2.35113E-06	6.36732E-05	2.35113E-06	3.18596E-05	3.08617E-05	2.74148E-05	0.000118982	9.04392E-05
3830703772995	383070	3772995	0.000149937	5.8807E-05	1.94752E-05	1.90739E-05	4.42906E-05	4.42222E-05	5.8192E-05	5.81545E-05	6.23309E-05	6.08369E-05	2.42552E-06	2.42552E-06	6.56879E-05	2.42552E-06	3.29341E-05	3.19026E-05	2.82997E-05	0.000122823	9.33583E-05
3830803772995	383080	3772995	0.000154697	6.0674E-05	2.00935E-05	1.96795E-05	4.56968E-05	4.56263E-05	6.00396E-05	6.00009E-05	6.43099E-05	6.27684E-05	2.50253E-06	2.50253E-06	6.77735E-05	2.50253E-06	3.40499E-05	3.29834E-05	2.92366E-05	0.000126889	9.64491E-05
3830903772995	383090	3772995	0.000159646	6.2615E-05	2.07363E-05	2.03091E-05	4.71587E-05	4.7086E-05	6.19604E-05	6.19204E-05	6.63673E-05	6.47765E-05	2.58259E-06	2.58259E-06	6.99417E-05	2.58259E-06	3.52196E-05	3.41164E-05	3.02323E-05	0.00013121	9.97339E-05
3831003772995	383100	3772995	0.000164757	6.462E-05	2.14002E-05	2.09592E-05	4.86684E-05	4.85933E-05	6.39439E-05	6.39027E-05	6.84919E-05	6.68502E-05	2.66527E-06	2.66527E-06	7.21808E-05	2.66527E-06	3.64358E-05	3.52946E-05	3.12779E-05	0.000135748	0.000103183
3831103772995	383110	3772995	0.000170038	6.6691E-05	2.20862E-05	2.16311E-05	5.02285E-05	5.0151E-05	6.59937E-05	6.59511E-05	7.06875E-05	6.89932E-05	2.75071E-06	2.75071E-06	7.44946E-05	2.75071E-06	3.77005E-05	3.65197E-05	3.2389E-05	0.000140571	0.000106849
3831203772995	383120	3772995	0.000175688	6.8907E-05	2.282E-05	2.23498E-05	5.18974E-05	5.18173E-05	6.81864E-05	6.81424E-05	7.30362E-05	7.12855E-05	2.8421E-06	2.8421E-06	7.69697E-05	2.8421E-06	3.90603E-05	3.78368E-05	3.36043E-05	0.000145845	0.000110858
3831303772995	383130	3772995	0.000181508	7.119E-05	2.3576E-05	2.30903E-05	5.36167E-05	5.3534E-05	7.04454E-05	7.03999E-05	7.54558E-05	7.36471E-05	2.93626E-06	2.93626E-06	7.95197E-05	2.93626E-06	4.04739E-05	3.92062E-05	3.4892E-05	0.000151434	0.000115106
3831403772995	383140	3772995	0.000187517	7.3547E-05	2.43565E-05	2.38547E-05	5.53917E-05	5.53063E-05	7.27775E-05	7.27305E-05	7.79538E-05	7.60853E-05	3.03346E-06	3.03346E-06	8.21522E-05	3.03346E-06	4.19431E-05	4.06293E-05	3.62612E-05	0.000157376	0.000119623
3831503772995	383150	3772995	0.000193715	7.5978E-05	2.51615E-05	2.46431E-05	5.72225E-05	5.71342E-05	7.51828E-05	7.51343E-05	8.05302E-05	7.86E-05	3.13372E-06	3.13372E-06	8.48674E-05	3.13372E-06	4.34733E-05	4.21116E-05	3.77254E-05	0.000163731	0.000124453
3831603772995	383160	3772995	0.000200047	7.8461E-05	2.5984E-05	2.54486E-05	5.9093E-05	5.90018E-05	7.76405E-05	7.75904E-05	8.31627E-05	8.11693E-05	3.23616E-06	3.23616E-06	8.76416E-05	3.23616E-06	4.50537E-05	4.36425E-05	3.92756E-05	0.000170459	0.000129567
3831703772995	383170	3772995	0.000207035	8.1202E-05	2.68917E-05	2.63376E-05	6.11572E-05	6.10629E-05	8.03526E-05	8.03008E-05	8.60677E-05	8.40047E-05	3.3492E-06	3.3492E-06	9.07031E-05	3.3492E-06	4.68045E-05	4.53385E-05	4.10113E-05	0.000177992	0.000135293
3831803772995	383180	3772995	0.000214203	8.4013E-05	2.78227E-05	2.72494E-05	6.32745E-05	6.31769E-05	8.31344E-05	8.30808E-05	8.90474E-05	8.6913E-05	3.46516E-06	3.46516E-06	9.38433E-05	3.46516E-06	4.86218E-05	4.70988E-05	4.28535E-05	0.000185987	0.00014137
3831903772995	383190	3772995	0.000221748	8.6973E-05	2.88027E-05	2.82092E-05	6.55032E-05	6.54022E-05	8.60627E-05	8.60072E-05	9.21839E-05	8.99743E-05	3.58721E-06	3.58721E-06	9.71487E-05	3.58721E-06	5.05538E-05	4.89703E-05	4.48586E-05	0.000194689	0.000147985
3832003772995	383200	3772995	0.000229787	9.0126E-05	2.98468E-05	2.92319E-05	6.78779E-05	6.77732E-05	8.91827E-05	8.91251E-05	9.55258E-05	9.32361E-05	3.71725E-06	3.71725E-06	0.000100671	3.71725E-06	5.26311E-05	5.09826E-05	4.7056E-05	0.000204226	0.000155234
3832103772995	383210	3772995	0.000238014	9.3353E-05	3.09155E-05	3.02785E-05	7.03083E-05	7.01998E-05	9.23759E-05	9.23163E-05	9.89461E-05	9.65744E-05	3.85035E-06	3.85035E-06	0.000104275	3.85035E-06	5.47838E-05	5.30679E-05	4.94051E-05	0.000214421	0.000162983
3832203772995	383220	3772995	0.000246619	9.6727E-05	3.20332E-05	3.13732E-05	7.28501E-05	7.27377E-05	9.57155E-05	9.56537E-05	0.000102523	0.000100066	3.98955E-06	3.98955E-06	0.000108045	3.98955E-06	5.70692E-05	5.52817E-05	5.19578E-05	0.000225501	0.000171404
3832303772995	383230	3772995	0.000255377	0.00010016	3.31707E-05	3.24872E-05	7.5437E-05	7.53206E-05	9.91143E-05	9.90504E-05	0.000106164	0.000103619	4.13122E-06	4.13122E-06	0.000111882	4.13122E-06	5.94264E-05	5.7565E-05	5.46916E-05	0.000237365	0.000180423
3832403772995	383240	3772995	0.000264278	0.00010365	3.43268E-05	3.36196E-05	7.80663E-05	7.79459E-05	0.000102569	0.000102503	0.000109864	0.000107231	4.27521E-06	4.27521E-06	0.000115781	4.27521E-06	6.18769E-05	5.99388E-05	5.76268E-05	0.000250104	0.000190106
3832503772995	383250	3772995	0.000271823	0.00010661	3.53068E-05	3.45794E-05	8.02951E-05	8.01712E-05	0.000105497	0.000105429	0.000113001	0.000110292	4.39727E-06	4.39727E-06	0.000119087	4.39727E-06	6.43094E-05	6.22951E-05	6.08177E-05	0.000263953	0.000200633
3832603772995	383260	3772995	0.000270969	0.00010628	3.5196E-05	3.44708E-05	8.0043E-05	7.99195E-05	0.000105166	0.000105098	0.000112646	0.000109946	4.38346E-06	4.38346E-06	0.000118713	4.38346E-06	6.4234E-05	6.22221E-05	6.23385E-05	0.000270553	0.000205649
3832703772995	383270	3772995	0.00027617	0.00010832	3.58715E-05	3.51324E-05	8.15792E-05	8.14534E-05	0.000107184	0.000107115	0.000114808	0.000112056	4.46759E-06	4.46759E-06	0.000120991	4.46759E-06	6.63885E-05	6.43091E-05	6.62966E-05	0.000287732	0.000218707
3832803772995	383280	3772995	0.000284361	0.00011153	3.69355E-05	3.61745E-05	8.3999E-05	8.38694E-05	0.000110364	0.000110292	0.000118213	0.00011538	4.60011E-06	4.60011E-06	0.00012458	4.60011E-06	6.89484E-05	6.67888E-05	7.06621E-05	0.000306678	0.000233108
3832903772995	383290	3772995	0.00029037	0.00011389	3.7716E-05	3.69389E-05	8.5774E-05	8.56417E-05	0.000112696	0.000112623	0.000120711	0.000117818	4.69731E-06	4.69731E-06	0.000127213	4.69731E-06	7.09827E-05	6.87594E-05	7.44301E-05	0.000323032	0.000245539
3833003772995	383300	3772995	0.000295697	0.00011598	3.84078E-05	3.76165E-05	8.73474E-05	8.72126E-05	0.000114763	0.000114689	0.000122926	0.000119979	4.78348E-06	4.78348E-06	0.000129546	4.78348E-06	7.28322E-05	7.05509E-05	7.80442E-05	0.000338717	0.000257461
3833103772995	383310	3772995	0.000300179	0.00011773	3.899E-05	3.81867E-05	8.86714E-05	8.85345E-05	0.000116503	0.000116427	0.000124789	0.000121798	4.85598E-06	4.85598E-06	0.00013151	4.85598E-06	7.44592E-05	7.2127E-05	8.14433E-05	0.00035347	0.000268675
3833203772995	383320	3772995	0.000303754	0.00011914	3.94543E-05	3.86414E-05	8.97273E-05	8.95889E-05	0.00011789	0.000117814	0.000126275	0.000123248	4.91381E-06	4.91381E-06	0.000133076	4.91381E-06	7.58423E-05	7.34668E-05	8.45596E-05	0.000366994	0.000278955
3833303772995	383330	3772995	0.000306242	0.00012011	3.97775E-05	3.89579E-05	9.04623E-05	9.03227E-05	0.000118856	0.000118779	0.000127309	0.000124258	4.95406E-06	4.95406E-06	0.000134166	4.95406E-06	7.69115E-05	7.45025E-05	8.72707E-05	0.000378761	0.000287899
3833403772995	383340	3772995	0.000307391	0.00012056	3.99268E-05	3.91042E-05	9.08019E-05	9.06618E-05	0.000119302	0.000119225	0.000127787	0.000124724	4.97266E-06	4.97266E-06	0.000134669	4.97266E-06	7.75681E-05	7.51385E-05	8.94093E-05	0.000388043	0.000294954
3833503772995	383350	3772995	0.000308685	0.00012107	4.00948E-05	3.92687E-05	9.1184E-05	9.10433E-05	0.000119804	0.000119727	0.000128325	0.000125249	4.99358E-06	4.99358E-06	0.000135236	4.99358E-06	7.82031E-05	7.57536E-05	9.12945E-05	0.000396224	0.000301173
3833603772995	383360	3772995	0.000308361	0.00012094	4.00528E-05	3.92276E-05	9.10885E-05	9.09479E-05	0.000119678	0.000119601	0.00012819	0.000125118	4.98835E-06	4.98835E-06	0.000135094	4.98835E-06	7.83753E-05	7.59205E-05	9.25414E-05	0.000401636	0.000305286
3833703772995	383370	3772995	0.000309781	0.0001215	4.02372E-05	3.94081E-05	9.15077E-05	9.13665E-05	0.000120229	0.000120152	0.00012878	0.000125694	5.01131E-06	5.01131E-06	0.000135716	5.01131E-06	7.89673E-05	7.64939E-05	9.40577E-05	0.000408217	0.000310288
3833803772995	383380	3772995	0.000313661	0.00012302	4.07412E-05	3.99018E-05	9.26539E-05	9.25109E-05	0.000121735	0.000121657	0.000130393	0.000127268	5.07408E-06	5.07408E-06	0.000137416	5.07408E-06	8.01764E-05	7.76651E-05	9.60175E-05	0.000416723	0.000316754
3833903772995	383390	3772995	0.000315601	0.00012378	4.09932E-05	4.01486E-05	9.3227E-05	9.30831E-05	0.000122488	0.000122409	0.0001312	0.000128055	5.10547E-06	5.10547E-06	0.000138266	5.10547E-06	8.08186E-05	7.82872E-05	9.71716E-05	0.000421732	0.000320561
3834003772995	383400	3772995	0.000315026	0.00012356	4.09185E-05	4.00754E-05	9.30572E-05	9.29136E-05	0.000122265	0.000122186	0.000130961	0.000127822	5.09617E-06	5.09617E-06	0.000138014	5.09617E-06	8.0772E-05	7.8242E-05	9.74817E-05	0.000423077	0.000321584
3834103772995	383410	3772995	0.000313077	0.00012279	4.06653E-05	3.98275E-05	9.24814E-05	9.23387E-05	0.000121508	0.00012143	0.000130151	0.000127031	5.06464E-06	5.06464E-06	0.00013716	5.06464E-06	8.03432E-05	7.78267E-05	9.72667E-05	0.000422144	0.000320875
3834203772995	383420	3772995	0.000307481	0.0001206	3.99385E-05	3.91156E-05	9.08284E-05	9.06883E-05	0.000119337	0.00011926	0.000127825	0.000124761	4.97411E-06	4.97411E-06	0.000134709	4.97411E-06	7.89494E-05	7.64765E-05	9.61171E-05	0.000417155	0.000317082
3834303772995	383430	3772995	0.00029532	0.00011583	3.83588E-05	3.75685E-05	8.7236E-05	8.71013E-05	0.000114617	0.000114543	0.000122769	0.000119826	4.77738E-06	4.77738E-06	0.000129381	4.77738E-06	7.58388E-05	7.34633E-05	9.33652E-05	0.000405211	0.000308004
3834403772995	383440	3772995	0.00028261	0.00011084	3.6708E-05	3.59517E-05	8.34816E-05	8.33528E-05	0.000109684	0.000109613	0.000117485	0.000114669	4.57177E-06	4.57177E-06	0.000123813	4.57177E-06	7.25416E-05	7.02694E-05	9.01742E-05	0.000391363	0.000297477
3834503772995	383450	3772995	0.000269011	0.00010551	3.49417E-05	3.42217E-05	7.94646E-05	7.9342E-05	0.000104406	0.000104339	0.000111832	0.000109151	4.35179E-06	4.35179E-06	0.000117855	4.35179E-06	6.89807E-05	6.68201E-05	8.65058E-05	0.000375441	0.000285375
3834603772995	383460	3772995	0.000255206	0.0001001	3.31485E-05	3.24655E-05	7.53866E-05	7.52703E-05	9.90481E-05	9.89842E-05	0.000106093	0.00010355	4.12846E-06	4.12846E-06	0.000111807	4.12846E-06	6.53373E-05	6.32908E-05	8.25386E-05	0.000358224	0.000272288
3834703772995	383470	3772995	0.00024229	9.5029E-05	3.14708E-05	3.08224E-05	7.15712E-05	7.14608E-05	9.40352E-05	9.39745E-05	0.000100723	9.83092E-05	3.91951E-06	3.91951E-06	0.000106148	3.91951E-06	6.19307E-05	5.99909E-05	7.8705E-05	0.000341585	0.000259641
3834803772995	383480	3772995	0.000232194	9.107E-05	3.01595E-05	2.95381E-05	6.8589E-05	6.84831E-05	9.01169E-05	9.00588E-05	9.65265E-05	9.42128E-05	3.75619E-06	3.75619E-06	0.000101725	3.75619E-06	5.92739E-05	5.74173E-05	7.56793E-05	0.000328453	0.00024966
3834903772995	383490	3772995	0.000222466	8.7254E-05	2.8896E-05	2.83006E-05	6.57155E-05	6.56141E-05	8.63416E-05	8.62859E-05	9.24826E-05	9.02659E-05	3.59883E-06	3.59883E-06	9.74635E-05	3.59883E-06	5.6714E-05	5.49376E-05	7.27101E-05	0.000315567	0.000239865
3835003772995	383500	3772995	0.000211257	8.2858E-05	2.744E-05	2.68746E-05	6.24043E-05	6.2308E-05	8.1991E-05	8.19381E-05	8.78226E-05	8.57176E-05	3.4175E-06	3.4175E-06	9.25526E-05	3.4175E-06	5.37523E-05	5.20687E-05	6.91888E-05	0.000300284	0.000228248
3835103772995	383510	3772995	0.000199607	7.8289E-05	2.59268E-05	2.53926E-05	5.8963E-05	5.8872E-05	7.74697E-05	7.74197E-05	8.29797E-05	8.09907E-05	3.22904E-06	3.22904E-06	8.74488E-05	3.22904E-06	5.06776E-05	4.90902E-05	6.54547E-05	0.000284078	0.00021593
3835203772995	383520	3772995	0.000188847	7.4068E-05	2.45292E-05	2.40238E-05	5.57844E-05	5.56983E-05	7.32934E-05	7.32461E-05	7.85064E-05	7.66247E-05	3.05497E-06	3.05497E-06	8.27346E-05	3.05497E-06	4.78414E-05	4.63429E-05	6.19583E-05	0.000268903	0.000204395

			KMMass Grading / Excavation	KMDrainage / Utilities Trenching	KMFoundations / Concrete Pads	KMBuilding / Structure Construction	KMAsphalt Paving	KMArchitectural Coating	KMLandscaping or Other Finishing	KMWaterside Construction (Piles)	EWNDemolition	EWNSite Grubbing / Prep	EWNDrainage / Utilities Trenching	EWNDrainage / Utilities Trenching	EWNDrainage / Utilities Trenching	EWNFoundation s / Concrete Pads	EWNBuilding / Structure Construction	EWNAsphalt Paving	EWNLandscaping or Other Finishing	EWNWaterside Construction (Piles)	ISDemolition
Unique Identifier	X (UTM)	Y (UTM)	2026	2026	2026	2026	2026	2026	2026	2026	2027	2027	2027	2028	2029	2029	2029	2029	2029	2029	2027
3837103772985	383710	3772985	0.000118008	4.23776E-05	2.24261E-05	7.70257E-05	2.47453E-06	2.47453E-06	7.95002E-05	2.47453E-06	0.000122686	6.68652E-06	1.57012E-05	1.5398E-05	1.50794E-05	1.30616E-05	2.83624E-05	2.01783E-06	2.93713E-05	2.01783E-06	1.79655E-05
3837203772985	383720	3772985	0.000116678	4.19E-05	2.21733E-05	7.61576E-05	2.44664E-06	2.44664E-06	7.86043E-05	2.44664E-06	0.000121215	6.6064E-06	1.55131E-05	1.52135E-05	1.48987E-05	1.29051E-05	2.80226E-05	1.99365E-06	2.90194E-05	1.99365E-06	1.77741E-05
3837303772985	383730	3772985	0.000115008	4.13004E-05	2.1856E-05	7.50677E-05	2.41163E-06	2.41163E-06	7.74793E-05	2.41163E-06	0.000119385	6.50666E-06	1.52789E-05	1.49838E-05	1.46738E-05	1.27102E-05	2.75995E-05	1.96356E-06	2.85813E-05	1.96356E-06	1.75338E-05
3837403772985	383740	3772985	0.000113131	4.06264E-05	2.14994E-05	7.38428E-05	2.37227E-06	2.37227E-06	7.62151E-05	2.37227E-06	0.000117356	6.39608E-06	1.50192E-05	1.47292E-05	1.44244E-05	1.24942E-05	2.71304E-05	1.93018E-06	2.80955E-05	1.93018E-06	1.72627E-05
3837503772985	383750	3772985	0.000111284	3.99631E-05	2.11483E-05	7.26372E-05	2.33354E-06	2.33354E-06	7.49707E-05	2.33354E-06	0.000115358	6.28716E-06	1.47634E-05	1.44783E-05	1.41788E-05	1.22815E-05	2.66684E-05	1.89732E-06	2.76171E-05	1.89732E-06	1.69944E-05
3837603772985	383760	3772985	0.000109762	3.94166E-05	2.08591E-05	7.16437E-05	2.30163E-06	2.30163E-06	7.39453E-05	2.30163E-06	0.000113719	6.19786E-06	1.45537E-05	1.42727E-05	1.39774E-05	1.2107E-05	2.62896E-05	1.87037E-06	2.72248E-05	1.87037E-06	1.67723E-05
3837703772985	383770	3772985	0.000108233	3.88673E-05	2.05685E-05	7.06454E-05	2.26956E-06	2.26956E-06	7.2915E-05	2.26956E-06	0.000112073	6.10813E-06	1.4343E-05	1.40661E-05	1.3775E-05	1.19317E-05	2.59091E-05	1.84329E-06	2.68307E-05	1.84329E-06	1.65501E-05
3837803772985	383780	3772985	0.000106822	3.83606E-05	2.03003E-05	6.97243E-05	2.23996E-06	2.23996E-06	7.19643E-05	2.23996E-06	0.000110542	6.02467E-06	1.41471E-05	1.38739E-05	1.35868E-05	1.17687E-05	2.5555E-05	1.8181E-06	2.64641E-05	1.8181E-06	1.63433E-05
3837903772985	383790	3772985	0.000105566	3.79095E-05	2.00616E-05	6.89045E-05	2.21363E-06	2.21363E-06	7.11181E-05	2.21363E-06	0.000109194	5.95123E-06	1.39746E-05	1.37047E-05	1.34212E-05	1.16252E-05	2.52435E-05	1.79594E-06	2.61415E-05	1.79594E-06	1.61589E-05
3838003772985	383800	3772985	0.000104413	3.74956E-05	1.98425E-05	6.81522E-05	2.18946E-06	2.18946E-06	7.03416E-05	2.18946E-06	0.000107969	5.88446E-06	1.38178E-05	1.3551E-05	1.32706E-05	1.14948E-05	2.49603E-05	1.77579E-06	2.58482E-05	1.77579E-06	1.59898E-05
3838103772985	383810	3772985	0.000102455	3.67925E-05	1.94705E-05	6.68742E-05	2.1484E-06	2.1484E-06	6.90226E-05	2.1484E-06	0.000105848	5.76886E-06	1.35464E-05	1.32848E-05	1.30099E-05	1.1269E-05	2.447E-05	1.74091E-06	2.53404E-05	1.74091E-06	1.57076E-05
3838203772985	383820	3772985	0.000100453	3.60735E-05	1.90899E-05	6.55673E-05	2.10642E-06	2.10642E-06	6.76737E-05	2.10642E-06	0.000103674	5.65035E-06	1.32681E-05	1.30119E-05	1.27426E-05	1.10375E-05	2.39673E-05	1.70514E-06	2.48198E-05	1.70514E-06	1.54198E-05
3838303772985	383830	3772985	9.82733E-05	3.52908E-05	1.86757E-05	6.41447E-05	2.06071E-06	2.06071E-06	6.62054E-05	2.06071E-06	0.0001013	5.52098E-06	1.29643E-05	1.2714E-05	1.24509E-05	1.07848E-05	2.34185E-05	1.6661E-06	2.42516E-05	1.6661E-06	1.51054E-05
3838403772985	383840	3772985	9.56652E-05	3.43542E-05	1.81801E-05	6.24423E-05	2.00602E-06	2.00602E-06	6.44483E-05	2.00602E-06	9.84593E-05	5.36616E-06	1.26008E-05	1.23574E-05	1.21017E-05	1.04824E-05	2.27618E-05	1.61938E-06	2.35715E-05	1.61938E-06	1.47323E-05
3838503772985	383850	3772985	9.31605E-05	3.34547E-05	1.77041E-05	6.08075E-05	1.9535E-06	1.9535E-06	6.2761E-05	1.9535E-06	9.57488E-05	5.21843E-06	1.22539E-05	1.20172E-05	1.17686E-05	1.01938E-05	2.21352E-05	1.5748E-06	2.29226E-05	1.5748E-06	1.43733E-05
3838603772985	383860	3772985	9.10178E-05	3.26853E-05	1.72969E-05	5.94089E-05	1.90857E-06	1.90857E-06	6.13175E-05	1.90857E-06	9.34364E-05	5.09241E-06	1.19579E-05	1.1727E-05	1.14844E-05	9.9476E-06	2.16006E-05	1.53677E-06	2.2369E-05	1.53677E-06	1.40645E-05
3838703772985	383870	3772985	8.90082E-05	3.19636E-05	1.6915E-05	5.80972E-05	1.86643E-06	1.86643E-06	5.99636E-05	1.86643E-06	9.12849E-05	4.97514E-06	1.16826E-05	1.1457E-05	1.12199E-05	9.71854E-06	2.11032E-05	1.50138E-06	2.18539E-05	1.50138E-06	1.37752E-05
3838803772985	383880	3772985	8.74123E-05	3.13905E-05	1.66117E-05	5.70555E-05	1.83297E-06	1.83297E-06	5.88885E-05	1.83297E-06	8.95697E-05	4.88167E-06	1.14631E-05	1.12417E-05	1.10091E-05	9.53594E-06	2.07067E-05	1.47317E-06	2.14433E-05	1.47317E-06	1.35447E-05
3838903772985	383890	3772985	8.7464E-05	3.14091E-05	1.66216E-05	5.70893E-05	1.83405E-06	1.83405E-06	5.89233E-05	1.83405E-06	8.9631E-05	4.885E-06	1.14709E-05	1.12494E-05	1.10166E-05	9.54246E-06	2.07209E-05	1.47418E-06	2.1458E-05	1.47418E-06	1.35447E-05
3839003772985	383900	3772985	8.78334E-05	3.15417E-05	1.66918E-05	5.73304E-05	1.8418E-06	1.8418E-06	5.91722E-05	1.8418E-06	9.00674E-05	4.90879E-06	1.15268E-05	1.13042E-05	1.10703E-05	9.58892E-06	2.08218E-05	1.48136E-06	2.15625E-05	1.48136E-06	1.35992E-05
3839103772985	383910	3772985	8.71389E-05	3.12923E-05	1.65598E-05	5.68771E-05	1.82723E-06	1.82723E-06	5.87043E-05	1.82723E-06	8.92711E-05	4.86539E-06	1.14249E-05	1.12042E-05	1.09724E-05	9.50414E-06	2.06377E-05	1.46826E-06	2.13718E-05	1.46826E-06	1.34986E-05
3829703772995	382970	3772995	7.00717E-05	2.51633E-05	1.33163E-05	4.5737E-05	1.46935E-06	1.46935E-06	4.72064E-05	1.46935E-06	0.000113145	6.16656E-06	1.44802E-05	1.42006E-05	1.39068E-05	1.20459E-05	2.61569E-05	1.86092E-06	2.70873E-05	1.86092E-06	1.12812E-05
3829803772995	382980	3772995	7.18745E-05	2.58107E-05	1.36589E-05	4.69137E-05	1.50715E-06	1.50715E-06	4.84209E-05	1.50715E-06	0.000117372	6.39691E-06	1.50212E-05	1.47311E-05	1.44263E-05	1.24958E-05	2.7134E-05	1.93044E-06	2.80992E-05	1.93044E-06	1.15481E-05
3829903772995	382990	3772995	7.36477E-05	2.64475E-05	1.39959E-05	4.80711E-05	1.54433E-06	1.54433E-06	4.96154E-05	1.54433E-06	0.00012107	6.59847E-06	1.54945E-05	1.51952E-05	1.48808E-05	1.28896E-05	2.79889E-05	1.99126E-06	2.89846E-05	1.99126E-06	1.18038E-05
3830003772995	383000	3772995	7.55539E-05	2.71321E-05	1.43582E-05	4.93153E-05	1.5843E-06	1.5843E-06	5.08996E-05	1.5843E-06	0.000124883	6.80629E-06	1.59825E-05	1.56738E-05	1.53495E-05	1.32955E-05	2.88704E-05	2.05398E-06	2.98974E-05	2.05398E-06	1.20762E-05
3830103772995	383010	3772995	7.75266E-05	2.78405E-05	1.47331E-05	5.0603E-05	1.62567E-06	1.62567E-06	5.22286E-05	1.62567E-06	0.000128803	7.01995E-06	1.64842E-05	1.61658E-05	1.58314E-05	1.37129E-05	2.97767E-05	2.11845E-06	3.0836E-05	2.11845E-06	1.23571E-05
3830203772995	383020	3772995	7.96323E-05	2.85966E-05	1.51332E-05	5.19774E-05	1.66983E-06	1.66983E-06	5.36472E-05	1.66983E-06	0.0001329	7.24321E-06	1.70084E-05	1.668E-05	1.63348E-05	1.4149E-05	3.07238E-05	2.18583E-06	3.18167E-05	2.18583E-06	1.26575E-05
3830303772995	383030	3772995	8.18562E-05	2.93953E-05	1.55559E-05	5.3429E-05	1.71646E-06	1.71646E-06	5.51454E-05	1.71646E-06	0.000137149	7.47482E-06	1.75523E-05	1.72133E-05	1.68572E-05	1.46014E-05	3.17062E-05	2.25572E-06	3.2834E-05	2.25572E-06	1.29746E-05
3830403772995	383040	3772995	8.42575E-05	3.02576E-05	1.60122E-05	5.49963E-05	1.76681E-06	1.76681E-06	5.67631E-05	1.76681E-06	0.000141682	7.72186E-06	1.81324E-05	1.77822E-05	1.74143E-05	1.5084E-05	3.27541E-05	2.33027E-06	3.39192E-05	2.33027E-06	1.3317E-05
3830503772995	383050	3772995	8.68065E-05	3.11729E-05	1.64966E-05	5.66601E-05	1.82026E-06	1.82026E-06	5.84803E-05	1.82026E-06	0.000146437	7.98101E-06	1.87409E-05	1.8379E-05	1.79987E-05	1.55903E-05	3.38533E-05	2.40848E-06	3.50575E-05	2.40848E-06	1.36788E-05
3830603772995	383060	3772995	8.95032E-05	3.21414E-05	1.70091E-05	5.84203E-05	1.87681E-06	1.87681E-06	6.02971E-05	1.87681E-06	0.000151399	8.25143E-06	1.93759E-05	1.90017E-05	1.86086E-05	1.61185E-05	3.50003E-05	2.49008E-06	3.62454E-05	2.49008E-06	1.40631E-05
3830703772995	383070	3772995	9.23921E-05	3.31788E-05	1.75581E-05	6.03059E-05	1.93739E-06	1.93739E-06	6.22433E-05	1.93739E-06	0.000156651	8.5377E-06	2.00481E-05	1.9661E-05	1.92542E-05	1.66777E-05	3.62146E-05	2.57648E-06	3.75029E-05	2.57648E-06	1.44739E-05
3830803772995	383080	3772995	9.54509E-05	3.42772E-05	1.81394E-05	6.23024E-05	2.00153E-06	2.00153E-06	6.4304E-05	2.00153E-06	0.000162111	8.83524E-06	2.07468E-05	2.03462E-05	1.99252E-05	1.72589E-05	3.74767E-05	2.66627E-06	3.88098E-05	2.66627E-06	1.49084E-05
3830903772995	383090	3772995	9.87018E-05	3.54447E-05	1.87572E-05	6.44244E-05	2.0697E-06	2.0697E-06	6.64941E-05	2.0697E-06	0.000167823	9.14655E-06	2.14778E-05	2.10631E-05	2.06273E-05	1.7867E-05	3.87972E-05	2.76021E-06	4.01773E-05	2.76021E-06	1.53695E-05
3831003772995	383100	3772995	0.000102115	3.66705E-05	1.94059E-05	6.66524E-05	2.14127E-06	2.14127E-06	6.87937E-05	2.14127E-06	0.000173764	9.47038E-06	2.22382E-05	2.18088E-05	2.13576E-05	1.84996E-05	4.01708E-05	2.85794E-06	4.15998E-05	2.85794E-06	1.58543E-05
3831103772995	383110	3772995	0.000105743	3.79732E-05	2.00953E-05	6.90202E-05	2.21735E-06	2.21735E-06	7.12376E-05	2.21735E-06	0.000179951	9.80757E-06	2.303E-05	2.25853E-05	2.2118E-05	1.91583E-05	4.16011E-05	2.95969E-06	4.30809E-05	2.95969E-06	1.63671E-05
3831203772995	383120	3772995	0.000109711	3.9398E-05	2.08493E-05	7.161E-05	2.30054E-06	2.30054E-06	7.39105E-05	2.30054E-06	0.00018659	1.01694E-05	2.38796E-05	2.34185E-05	2.29339E-05	1.9865E-05	4.31357E-05	3.06888E-06	4.46702E-05	3.06888E-06	1.69302E-05
3831303772995	383130	3772995	0.000113915	4.09077E-05	2.16482E-05	7.4354E-05	2.3887E-06	2.3887E-06	7.67427E-05	2.3887E-06	0.000193481	1.0545E-05	2.47615E-05	2.42834E-05	2.37809E-05	2.05987E-05	4.47288E-05	3.18222E-06	4.63199E-05	3.18222E-06	1.75254E-05
3831403772995	383140	3772995	0.000118385	4.25129E-05	2.24977E-05	7.72716E-05	2.48243E-06	2.48243E-06	7.9754E-05	2.48243E-06	0.000200648	1.09356E-05	2.56787E-05	2.51828E-05	2.46618E-05	2.13617E-05	4.63857E-05	3.30009E-06	4.80357E-05	3.30009E-06	1.81583E-05
3831503772995	383150	3772995	0.000123165	4.42295E-05	2.34061E-05	8.03918E-05	2.58267E-06	2.58267E-06	8.29745E-05	2.58267E-06	0.000208105	1.1342E-05	2.66332E-05	2.61189E-05	2.55784E-05	2.21557E-05	4.81097E-05	3.42275E-06	4.98211E-05	3.42275E-06	1.88346E-05
3831603772995	383160	3772995	0.000128226	4.6047E-05	2.43679E-05	8.36952E-05	2.68879E-06	2.68879E-06	8.6384E-05	2.68879E-06	0.000215808	1.17618E-05	2.7619E-05	2.70856E-05	2.65252E-05	2.29758E-05	4.98905E-05	3.54944E-06	5.16652E-05	3.54944E-06	1.95486E-05
3831703772995	383170	3772995	0.000133893	4.80821E-05	2.54448E-05	8.73941E-05	2.80762E-06	2.80762E-06	9.02018E-05	2.80762E-06	0.00022433	1.22263E-05	2.87096E-05	2.81552E-05	2.75726E-05	2.3883E-05	5.18606E-05	3.6896E-06	5.37054E-05	3.6896E-06	2.03506E-05
3831803772995	383180	3772995	0.000139907	5.02418E-05	2.65878E-05	9.13197E-05	2.93374E-06	2.93374E-06	9.42534E-05	2.93374E-06	0.000233181	1.27087E-05	2.98424E-05	2.92661E-05	2.86606E-05	2.48254E-05	5.39068E-05	3.83518E-06	5.58244E-05	3.83518E-06	2.12015E-05
3831903772995	383190	3772995	0.000146453	5.25926E-05	2.78318E-05	9.55925E-05	3.071E-06	3.071E-06	9.86635E-05	3.071E-06	0.000242576	1.32207E-05	3.10448E-05	3.04453E-05	2.98153E-05	2.58256E-05	5.60788E-05	3.9897E-06	5.80736E-05	3.9897E-06	2.21251E-05
3832003772995	383200	3772995	0.000153627	5.51689E-05	2.91952E-05	0.000100275	3.22144E-06	3.22144E-06	0.000103497	3.22144E-06	0.000252676	1.37712E-05	3.23373E-05	3.17128E-05	3.10566E-05	2.69008E-05	5.84135E-05	4.15581E-06	6.04914E-05	4.15581E-06	2.31394E-05
3832103772995	383210	3772995	0.000161296	5.79229E-05	3.06526E-05	0.000105281	3.38226E-06	3.38226E-06	0.000108663	3.38226E-06	0.000263135	1.43412E-05	3.36758E-05	3.30255E-05	3.23422E-05	2.80144E-05	6.08315E-05	4.32783E-06	6.29954E-05	4.32783E-06	2.42223E-05
3832203772995	383220	3772995	0.000169631	6.09158E-05	3.22364E-05	0.000110721	3.55702E-06	3.55702E-06	0.000114278	3.55702E-06	0.000274222	1.49455E-05	3.50948E-05	3.4417E-05	3.37049E-05	2.91947E-05	6.33946E-05	4.51019E-06	6.56497E-05	4.51019E-06	2.53988E-05
3832303772995	383230	3772995	0.000178556	6.41209E-05	3.39325E-05	0.000116546	3.74417E-06	3.74417E-06	0.000120291	3.74417E-06	0.000285646	1.55681E-05	3.65568E-05	3.58508E-05	3.51091E-05	3.0411E-05	6.60356E-05	4.69808E-06	6.83847E-05	4.69808E-06	2.66577E-05
3832403772995	383240	3772995	0.000188139	6.75622E-05	3.57536E-05	0.000122801	3.94511E-06	3.94511E-06	0.000126746	3.94511E-06	0.000297491	1.62137E-05	3.80727E-05	3.73375E-05	3.65655E-05	3.16721E-05	6.8774E-05	4.8929E-06	7.12204E-05	4.8929E-06	2.80088E-05
3832503772995	383250	3772995	0.000198556	7.13032E-05	3.77334E-05	0.000129601	4.16356E-06	4.16356E-06	0.000133765	4.16356E-06	0.00030913	1.6848E-05	3.95622E-05	3.87982E-05	3.79954E-05	3.29111E-05	7.14645E-05	5.08432E-06	7.40067E-05	5.08432E-06	2.94773E-05
3832603772995	383260	3772995	0.000203521	7.30862E-05	3.86769E-05	0.000132842	4.26768E-06	4.26768E-06	0.000137109	4.26768E-06	0.000307836	1.67774E-05	3.93966E-05	3.86358E-05	3.78364E-05	3.27734E-05	7.11654E-05	5.06303E-06	7.36969E-05	5.06303E-06	3.02527E-05
3832703772995	383270	3772995	0.000216444	7.77267E-05	4.11327E-05	0.000141276	4.53865E-06	4.53865E-06	0.000145815	4.53865E-06	0.000317422	1.72999E-05	4.06235E-05	3.9839E-05	3.90147E-05	3.3794E-05	7.33816E-05	5.2207E-06	7.59919E-05	5.2207E-06	3.21753E-05
3832803772995	383280	3772995	0.000230696	8.28448E-05	4.38412E-05	0.000150579	4.83751E-06	4.83751E-06	0.000155417	4.83751E-06	0.000328992	1.79305E-05	4.21041E-05	4.1291E-05	4.04367E-05	3.50257E-05	7.60562E-05	5.41099E-06	7.87617E-05	5.41099E-06	3.4218E-05
3832903772995	383290	3772995	0.000242997	8.72625E-05	4.6179E-05	0.000158609	5.09546E-06	5.09546E-06	0.000163704	5.09546E-06	0.000338164	1.84304E-05	4.3278E-05	4.24423E-05	4.15641E-05	3.60023E-05	7.81768E-05	5.56186E-06	8.09577E-05	5.56186E-06	3.59799E-05
3833003772995	383300	3772995	0.000254797	9.14997E-05	4.84213E-05	0.00016631	5.34288E-06	5.34288E-06	0.000171653	5.34288E-06	0.000346449	1.88819E-05	4.43383E-05	4.34821E-05	4.25824E-05	3.68843E-05	8.0092E-05	5.69812E-06	8.29411E-05	5.69812E-06	3.76664E-05
3833103772995	383310	3772995	0.000265894	9.54849E-05	5.05302E-05	0.000173554	5.57559E-06	5.57559E-06	0.000179129	5.57559E-06	0.000353639	1.92738E-05	4.52585E-05	4.43845E-05	4.34661E-05	3.76497E-05	8.17542E-05	5.81637E-06	8.46624E-05	5.81637E-06	3.92508E-05
3833203772995	383320	3772995	0.000276068	9.91384E-05	5.24637E-05	0.000180194	5.78893E-06	5.78893E-06	0.000185983	5.78893E-06	0.000359627	1.96001E-05	4.60248E-05	4.5136E-05	4.42021E-05	3.82872E-05	8.31384E-05	5.91485E-06	8.60958E-05	5.91485E-06	4.0697E-05
3833303772995	383330	3772995	0.000284919	0.000102317	5.41458E-05	0.000185972	5.97453E-06	5.97453E-06	0.000191946	5.97453E-06	0.00036409	1.98434E-05	4.6596E-05	4.56962E-05	4.47507E-05	3.87625E-05	8.41704E-05	5.98827E-06	8.71645E-05	5.98827E-06	4.19531E-05
3833403772995	383340	3772995	0.000291901	0.000104824	5.54726E-05	0.000190529	6.12094E-06	6.12094E-06	0.00019665	6.12094E-06	0.000366548	1.99774E-05	4.69106E-05	4.60047E-05	4.50528E-05	3.90241E-05	8.47386E-05	6.02869E-06	8.77529E-05	6.02869E-06	4.29381E-05
3833503772995	383350	3772995	0.000298056	0.000107034	5.66422E-05	0.000194546	6.24999E-06	6.24999E-06	0.000200796	6.24999E-06	0.000368999	2.01109E-05	4.72242E-05	4.63122E-05	4.5354E-05	3.9285E-05	8.5305E-05	6.06899E-06	8.83395E-05	6.06899E-06	4.37988E-05
3833603772995	383360	3772995	0.000302127	0.000108496	5.74159E-05	0.000197203	6.33536E-06	6.33536E-06	0.000203539	6.33536E-06	0.000369175	2.01205E-05	4.72467E-05	4.63343E-05	4.53756E-05	3.93037E-05	8.53457E-05	6.07189E-06	8.83817E-05	6.07189E-06	4.43647E-05
3833703772995	383370	3772995	0.000307077	0.000110274	5.83566E-05	0.000200435	6.43916E-06	6.43916E-06	0.000206874	6.43916E-06	0.000371502	2.02474E-05	4.75446E-05	4.66265E-05	4.56617E-05	3.95516E-05	8.58838E-05	6.11017E-06	8.89389E-05	6.11017E-06	4.50451E-05
3833803772995	383380	3772995	0.000313476	0.000112572	5.95725E-05	0.000204611	6.57333E-06	6.57333E-06	0.000211184	6.57333E-06	0.000377046	2.05495E-05	4.82541E-05	4.73222E-05	4.63431E-05	4.01417E-05	8.71654E-05	6.20135E-06	9.02661E-05	6.20135E-06	4.59156E-05
3833903772995	383390	3772995	0.000317244	0.000113925	6.02886E-05	0.00020707	6.65235E-06	6.65235E-06	0.000213723	6.65235E-06	0.000379963	2.07085E-05	4.86274E-05	4.76884E-05	4.67017E-05	4.04523E-05	8.78398E-05	6.24933E-06	9.09645E-05	6.24933E-06	4.64116E-05
3834003772995	383400	3772995	0.000318256	0.000114288	6.0481E-05	0.000207731	6.67357E-06	6.67357E-06	0.000214405	6.67357E-06	0.000379565	2.06868E-05	4.85765E-05	4.76384E-05	4.66527E-05	4.04099E-05	8.77478E-05	6.24278E-06	9.08691E-05	6.24278E-06	4.65192E-05
3834103772995	383410	3772995	0.000317554	0.000114036	6.03476E-05	0.000207273	6.65885E-06	6.65885E-06	0.000213932	6.65885E-06	0.00037739	2.05683E-05	4.82982E-05	4.73655E-05	4.63854E-05	4.01784E-05	8.7245E-05	6.20701E-06	9.03486E-05	6.20701E-06	4.63865E-05
3834203772995	383420	3772995	0.000313801	0.000112689	5.96343E-05	0.000204823	6.58015E-06	6.58015E-06	0.000211403	6.58015E-06	0.000370262	2.01798E-05	4.73859E-05	4.64708E-05	4.55093E-05	3.94195E-05	8.55971E-05	6.08977E-06	8.8642E-05	6.08977E-06	4.58402E-05
3834303772995	383430	3772995	0.000304816	0.000109462	5.7927E-05	0.000198959	6.39175E-06	6.39175E-06	0.000205351	6.39175E-06	0.000354244	1.93067E-05	4.53359E-05	4.44604E-05	4.35405E-05	3.77141E-05	8.1894E-05	5.82632E-06	8.48072E-05	5.82632E-06	4.45924E-05
3834403772995	383440	3772995	0.000294399	0.000105721	5.59472E-05	0.000192159	6.1733E-06	6.1733E-06	0.000198332	6.1733E-06	0.000337537	1.83962E-05	4.31977E-05	4.23635E-05	4.1487E-05	3.59354E-05	7.80316E-05	5.55153E-06	8.08074E-05	5.55153E-06	4.31351E-05
3834503772995	383450	3772995	0.000282422	0.00010142	5.36712E-05	0.000184342	5.92216E-06	5.92216E-06	0.000190264	5.92216E-06	0.000319711	1.74247E-05	4.09164E-05	4.01263E-05	3.92961E-05	3.40377E-05	7.39108E-05	5.25836E-06	7.654E-05	5.25836E-06	4.14529E-05
3834603772995	383460	3772995	0.00026947	9.67691E-05	5.12098E-05	0.000175888	5.65057E-06	5.65057E-06	0.000181538	5.65057E-06	0.000301718	1.6444E-05	3.86136E-05	3.7868E-05	3.70844E-05	3.2122E-05	6.97511E-05	4.96241E-06	7.22323E-05	4.96241E-06	3.96267E-05
3834703772995	383470	3772995	0.000256954	9.22745E-05	4.88313E-05	0.000167718	5.38812E-06	5.38812E-06	0.000173107	5.38812E-06	0.000285087	1.55376E-05	3.64853E-05	3.57807E-05	3.50404E-05	3.03515E-05	6.59064E-05	4.68888E-06	6.82508E-05	4.68888E-06	3.78536E-05
3834803772995	383480	3772995	0.000247076	8.87271E-05	4.6954E-05	0.000161271	5.18098E-06	5.18098E-06	0.000166452	5.18098E-06	0.00027217	1.48336E-05	3.48321E-05	3.41595E-05	3.34527E-05	2.89763E-05	6.29202E-05	4.47644E-06	6.51585E-05	4.47644E-06	3.6448E-05
3834903772995	383490	3772995	0.000237382	8.5246E-05	4.51119E-05	0.000154944	4.97772E-06	4.97772E-06	0.000159921	4.97772E-06	0.000259774	1.4158E-05	3.32457E-05	3.26036E-05	3.1929E-05	2.76565E-05	6.00544E-05	4.27255E-06	6.21907E-05	4.27255E-06	3.50662E-05
3835003772995	383500	3772995	0.000225886	8.11176E-05	4.29271E-05	0.00014744	4.73665E-06	4.73665E-06	0.000152176	4.73665E-06	0.000245563	1.33835E-05	3.14269E-05	3.082E-05	3.01823E-05	2.61435E-05	5.67691E-05	4.03882E-06	5.87885E-05	4.03882E-06	3.34286E-05
3835103772995	383510	3772995	0.000213695	7.67397E-05	4.06104E-05	0.000139482	4.48101E-06	4.48101E-06	0.000143963	4.48101E-06	0.00023093	1.2586E-05	2.95543E-05	2.89

			ISDrainage / Utilities Trenching	ISDrainage / Utilities Trenching	ISAsphalt Paving	ISAsphalt Paving	SVDemolition	SVSite Grubbing / Prep	SVMass Grading / Excavation	SVMass Grading / Excavation	SVDrainage / Utilities Trenching	SVFoundations / Concrete Pads	SVBuilding / Structure Construction	SVBuilding / Structure Construction	SVAsphalt Paving	SVAsphalt Paving	SVArchitectural Coating	SVArchitectural Coating	SVLandscaping or Other Finishing	SVLandscaping or Other Finishing	MDemolition
Unique Identifier	X (UTM)	Y (UTM)	2027	2028	2027	2028	2027	2027	2027	2028	2028	2028	2028	2029	2028	2029	2028	2029	2028	2029	2027
3837103772985	383710	3772985	7.23403E-06	7.04843E-06	1.86829E-06	1.74039E-06	0.000125346	9.01172E-05	6.07596E-05	5.99881E-05	4.2563E-05	1.35212E-05	1.93699E-05	1.86309E-05	1.90444E-06	1.77189E-06	1.90444E-06	1.77189E-06	1.93699E-05	1.86309E-05	3.02501E-05
3837203772985	383720	3772985	7.15696E-06	6.97333E-06	1.84838E-06	1.72185E-06	0.000123885	8.90668E-05	6.00514E-05	5.92889E-05	4.20669E-05	1.33636E-05	1.91442E-05	1.84137E-05	1.88225E-06	1.75123E-06	1.88225E-06	1.75123E-06	1.91442E-05	1.84137E-05	2.99035E-05
3837303772985	383730	3772985	7.06019E-06	6.87904E-06	1.82339E-06	1.69857E-06	0.000122059	8.77538E-05	5.91661E-05	5.84149E-05	4.14468E-05	1.31666E-05	1.88619E-05	1.81422E-05	1.8545E-06	1.72542E-06	1.8545E-06	1.72542E-06	1.88619E-05	1.81422E-05	2.94662E-05
3837403772985	383740	3772985	6.95104E-06	6.7727E-06	1.7952E-06	1.67231E-06	0.000120037	8.62999E-05	5.81858E-05	5.74471E-05	4.07601E-05	1.29484E-05	1.85494E-05	1.78417E-05	1.82377E-06	1.69683E-06	1.82377E-06	1.69683E-06	1.85494E-05	1.78417E-05	2.89781E-05
3837503772985	383750	3772985	6.84302E-06	6.66745E-06	1.7673E-06	1.64632E-06	0.000118041	8.48652E-05	5.72185E-05	5.6492E-05	4.00825E-05	1.27332E-05	1.8241E-05	1.7545E-05	1.79345E-06	1.66862E-06	1.79345E-06	1.66862E-06	1.8241E-05	1.7545E-05	2.84954E-05
3837603772985	383760	3772985	6.75356E-06	6.58029E-06	1.7442E-06	1.6248E-06	0.000116375	8.36674E-05	5.6411E-05	5.56948E-05	3.95168E-05	1.25535E-05	1.79836E-05	1.72974E-05	1.76814E-06	1.64507E-06	1.76814E-06	1.64507E-06	1.79836E-05	1.72974E-05	2.80999E-05
3837703772985	383770	3772985	6.66411E-06	6.49313E-06	1.7211E-06	1.60328E-06	0.000114718	8.24761E-05	5.56078E-05	5.49017E-05	3.89541E-05	1.23747E-05	1.77275E-05	1.70511E-05	1.74297E-06	1.62165E-06	1.74297E-06	1.62165E-06	1.77275E-05	1.70511E-05	2.77025E-05
3837803772985	383780	3772985	6.58084E-06	6.412E-06	1.69559E-06	1.58325E-06	0.00011315	8.13489E-05	5.48477E-05	5.41513E-05	3.84217E-05	1.22056E-05	1.74852E-05	1.68181E-05	1.71914E-06	1.59948E-06	1.71914E-06	1.59948E-06	1.74852E-05	1.68181E-05	2.73341E-05
3837903772985	383790	3772985	6.50658E-06	6.33964E-06	1.68041E-06	1.56538E-06	0.000111752	8.03433E-05	5.41698E-05	5.3482E-05	3.79467E-05	1.20547E-05	1.72691E-05	1.66102E-05	1.69789E-06	1.57971E-06	1.69789E-06	1.57971E-06	1.72691E-05	1.66102E-05	2.70093E-05
3838003772985	383800	3772985	6.4385E-06	6.27331E-06	1.66283E-06	1.549E-06	0.00011046	7.94146E-05	5.35436E-05	5.28638E-05	3.75081E-05	1.19154E-05	1.70695E-05	1.64182E-05	1.67827E-06	1.56145E-06	1.67827E-06	1.56145E-06	1.70695E-05	1.64182E-05	2.67081E-05
3838103772985	383810	3772985	6.32486E-06	6.16258E-06	1.63348E-06	1.52166E-06	0.000108393	7.79286E-05	5.25417E-05	5.18746E-05	3.68063E-05	1.16924E-05	1.67501E-05	1.6111E-05	1.64686E-06	1.53223E-06	1.64686E-06	1.53223E-06	1.67501E-05	1.6111E-05	2.61964E-05
3838203772985	383820	3772985	6.20896E-06	6.04965E-06	1.60355E-06	1.49378E-06	0.000106299	7.64235E-05	5.15269E-05	5.08727E-05	3.60954E-05	1.14666E-05	1.64266E-05	1.57998E-05	1.61506E-06	1.50264E-06	1.61506E-06	1.50264E-06	1.64266E-05	1.57998E-05	2.56702E-05
3838303772985	383830	3772985	6.08237E-06	5.92631E-06	1.57086E-06	1.46332E-06	0.000104045	7.4803E-05	5.04344E-05	4.9794E-05	3.533E-05	1.12234E-05	1.60783E-05	1.54648E-05	1.58081E-06	1.47078E-06	1.58081E-06	1.47078E-06	1.60783E-05	1.54648E-05	2.50986E-05
3838403772985	383840	3772985	5.93215E-06	5.77995E-06	1.53206E-06	1.42718E-06	0.000101382	7.2888E-05	4.91432E-05	4.85192E-05	3.44255E-05	1.09361E-05	1.56666E-05	1.50689E-05	1.54034E-06	1.43312E-06	1.54034E-06	1.43312E-06	1.56666E-05	1.50689E-05	2.44145E-05
3838503772985	383850	3772985	5.78756E-06	5.63907E-06	1.49472E-06	1.3924E-06	9.8816E-05	7.10434E-05	4.78995E-05	4.72913E-05	3.35543E-05	1.06593E-05	1.52702E-05	1.46875E-05	1.50136E-06	1.39686E-06	1.50136E-06	1.39686E-06	1.52702E-05	1.46875E-05	2.37595E-05
3838603772985	383860	3772985	5.66323E-06	5.51792E-06	1.46261E-06	1.36248E-06	9.65888E-05	6.94421E-05	4.68199E-05	4.62254E-05	3.2798E-05	1.04191E-05	1.4926E-05	1.43565E-05	1.46752E-06	1.36537E-06	1.46752E-06	1.36537E-06	1.4926E-05	1.43565E-05	2.3197E-05
3838703772985	383870	3772985	5.54677E-06	5.40445E-06	1.43253E-06	1.33446E-06	9.45131E-05	6.79498E-05	4.58137E-05	4.5232E-05	3.20932E-05	1.01952E-05	1.46052E-05	1.4048E-05	1.43598E-06	1.33603E-06	1.43598E-06	1.33603E-06	1.46052E-05	1.4048E-05	2.26708E-05
3838803772985	383880	3772985	5.45394E-06	5.314E-06	1.40855E-06	1.31213E-06	9.28471E-05	6.67521E-05	4.50062E-05	4.44347E-05	3.15275E-05	1.00155E-05	1.43478E-05	1.38003E-05	1.41067E-06	1.31248E-06	1.41067E-06	1.31248E-06	1.43478E-05	1.38003E-05	2.22534E-05
3838903772985	383890	3772985	5.45394E-06	5.314E-06	1.40855E-06	1.31213E-06	9.27848E-05	6.67072E-05	4.49759E-05	4.44049E-05	3.15063E-05	1.00088E-05	1.43382E-05	1.37911E-05	1.40972E-06	1.3116E-06	1.40972E-06	1.3116E-06	1.43382E-05	1.37911E-05	2.22661E-05
3839003772985	383900	3772985	5.47588E-06	5.33538E-06	1.41422E-06	1.31741E-06	9.30075E-05	6.68673E-05	4.50839E-05	4.45115E-05	3.1582E-05	1.00328E-05	1.43726E-05	1.38242E-05	1.41311E-06	1.31475E-06	1.41311E-06	1.31475E-06	1.43726E-05	1.38242E-05	2.23623E-05
3839103772985	383910	3772985	5.43537E-06	5.29591E-06	1.40376E-06	1.30766E-06	9.23839E-05	6.6419E-05	4.47816E-05	4.4213E-05	3.13702E-05	9.96551E-06	1.42762E-05	1.37315E-05	1.40363E-06	1.30593E-06	1.40363E-06	1.30593E-06	1.42762E-05	1.37315E-05	2.2179E-05
3829703772995	382970	3772995	4.54251E-06	4.42596E-06	1.17317E-06	1.09286E-06	7.0112E-05	5.04067E-05	3.39856E-05	3.35541E-05	2.38075E-05	7.56302E-06	1.08345E-05	1.04211E-05	1.06524E-06	9.91097E-07	1.06524E-06	9.91097E-07	1.08345E-05	1.04211E-05	1.78042E-05
3829803772995	382980	3772995	4.64997E-06	4.53066E-06	1.20092E-06	1.11871E-06	7.13948E-05	5.1329E-05	3.46075E-05	3.41681E-05	2.42431E-05	7.70141E-06	1.10327E-05	1.06118E-05	1.08473E-06	1.00923E-06	1.08473E-06	1.00923E-06	1.10327E-05	1.06118E-05	1.82742E-05
3829903772995	382990	3772995	4.75293E-06	4.63098E-06	1.22751E-06	1.14348E-06	7.28559E-05	5.23794E-05	3.53157E-05	3.48673E-05	2.47392E-05	7.85901E-06	1.12585E-05	1.08289E-05	1.10693E-06	1.02988E-06	1.10693E-06	1.02988E-06	1.12585E-05	1.08289E-05	1.87369E-05
3830003772995	383000	3772995	4.86263E-06	4.73787E-06	1.25584E-06	1.16987E-06	7.45218E-05	5.35771E-05	3.61232E-05	3.56646E-05	2.53049E-05	8.03871E-06	1.1516E-05	1.10766E-05	1.13224E-06	1.05343E-06	1.13224E-06	1.05343E-06	1.1516E-05	1.10766E-05	1.9234E-05
3830103772995	383010	3772995	4.97572E-06	4.84806E-06	1.28505E-06	1.19708E-06	7.62412E-05	5.48133E-05	3.69567E-05	3.64875E-05	2.58887E-05	8.22419E-06	1.17817E-05	1.13321E-05	1.15837E-06	1.07774E-06	1.15837E-06	1.07774E-06	1.17817E-05	1.13321E-05	1.97512E-05
3830203772995	383020	3772995	5.09668E-06	4.96591E-06	1.31629E-06	1.22618E-06	7.8121E-05	5.61647E-05	3.78679E-05	3.73871E-05	2.6527E-05	8.42696E-06	1.20721E-05	1.16115E-05	1.18693E-06	1.10431E-06	1.18693E-06	1.10431E-06	1.20721E-05	1.16115E-05	2.03028E-05
3830303772995	383030	3772995	5.22439E-06	5.09035E-06	1.34927E-06	1.25691E-06	8.01343E-05	5.76122E-05	3.88438E-05	3.83506E-05	2.72107E-05	8.64414E-06	1.23833E-05	1.19108E-05	1.21752E-06	1.13277E-06	1.21752E-06	1.13277E-06	1.23833E-05	1.19108E-05	2.08871E-05
3830403772995	383040	3772995	5.36223E-06	5.22465E-06	1.38487E-06	1.29007E-06	8.23259E-05	5.91879E-05	3.99061E-05	3.93995E-05	2.79549E-05	8.88055E-06	1.27219E-05	1.22365E-05	1.25082E-06	1.16375E-06	1.25082E-06	1.16375E-06	1.27219E-05	1.22365E-05	2.15149E-05
3830503772995	383050	3772995	5.50795E-06	5.36663E-06	1.4225E-06	1.32513E-06	8.466E-05	6.08659E-05	4.10376E-05	4.05165E-05	2.87474E-05	9.13233E-06	1.30826E-05	1.25834E-05	1.28628E-06	1.19675E-06	1.28628E-06	1.19675E-06	1.30826E-05	1.25834E-05	2.21845E-05
3830603772995	383060	3772995	5.66266E-06	5.51738E-06	1.46246E-06	1.36235E-06	8.71455E-05	6.26529E-05	4.22424E-05	4.1706E-05	2.95914E-05	9.40044E-06	1.34667E-05	1.29529E-05	1.32404E-06	1.23188E-06	1.32404E-06	1.23188E-06	1.34667E-05	1.29529E-05	2.28921E-05
3830703772995	383070	3772995	5.82807E-06	5.67854E-06	1.50518E-06	1.40214E-06	8.9836E-05	6.45872E-05	4.35465E-05	4.29936E-05	3.0505E-05	9.69066E-06	1.38825E-05	1.33528E-05	1.36492E-06	1.26991E-06	1.36492E-06	1.26991E-06	1.38825E-05	1.33528E-05	2.36524E-05
3830803772995	383080	3772995	6.00304E-06	5.84902E-06	1.55037E-06	1.44424E-06	9.26868E-05	6.66368E-05	4.49284E-05	4.4358E-05	3.14731E-05	9.99818E-06	1.4323E-05	1.37765E-05	1.40823E-06	1.31021E-06	1.40823E-06	1.31021E-06	1.4323E-05	1.37765E-05	2.44563E-05
3830903772995	383090	3772995	6.1887E-06	6.02992E-06	1.59832E-06	1.4889E-06	9.57158E-05	6.88144E-05	4.63967E-05	4.58076E-05	3.25016E-05	1.03249E-05	1.47911E-05	1.42267E-05	1.45425E-06	1.35303E-06	1.45425E-06	1.35303E-06	1.47911E-05	1.42267E-05	2.53109E-05
3831003772995	383100	3772995	6.38393E-06	6.22014E-06	1.64874E-06	1.53587E-06	9.88962E-05	7.1101E-05	4.79383E-05	4.73297E-05	3.35815E-05	1.0668E-05	1.52826E-05	1.46994E-05	1.50258E-06	1.39799E-06	1.50258E-06	1.39799E-06	1.52826E-05	1.46994E-05	2.62109E-05
3831103772995	383110	3772995	6.59041E-06	6.42132E-06	1.70206E-06	1.58555E-06	0.00010229	7.35413E-05	4.95836E-05	4.89541E-05	3.47341E-05	1.10341E-05	1.58071E-05	1.52039E-05	1.55415E-06	1.44597E-06	1.55415E-06	1.44597E-06	1.58071E-05	1.52039E-05	2.71654E-05
3831203772995	383120	3772995	6.81714E-06	6.64223E-06	1.76062E-06	1.6401E-06	0.000106032	7.62313E-05	5.13974E-05	5.07448E-05	3.60046E-05	1.14378E-05	1.63853E-05	1.57601E-05	1.611E-06	1.49886E-06	1.611E-06	1.49886E-06	1.63853E-05	1.57601E-05	2.82105E-05
3831303772995	383130	3772995	7.05681E-06	6.87575E-06	1.82252E-06	1.69776E-06	0.000110023	7.91007E-05	5.3332E-05	5.26548E-05	3.73599E-05	1.18683E-05	1.7002E-05	1.63533E-05	1.67163E-06	1.55528E-06	1.67163E-06	1.55528E-06	1.7002E-05	1.63533E-05	2.93192E-05
3831403772995	383140	3772995	7.31167E-06	7.12408E-06	1.88834E-06	1.75907E-06	0.000114273	8.21559E-05	5.53919E-05	5.46886E-05	3.88028E-05	1.23267E-05	1.76587E-05	1.69849E-05	1.7362E-06	1.61535E-06	1.7362E-06	1.61535E-06	1.76587E-05	1.69849E-05	3.04987E-05
3831503772995	383150	3772995	7.58398E-06	7.38939E-06	1.95867E-06	1.82459E-06	0.00011887	8.54608E-05	5.76201E-05	5.68885E-05	4.03638E-05	1.28225E-05	1.83691E-05	1.76682E-05	1.80604E-06	1.68033E-06	1.80604E-06	1.68033E-06	1.83691E-05	1.76682E-05	3.17616E-05
3831603772995	383160	3772995	7.87147E-06	7.66951E-06	2.03292E-06	1.89375E-06	0.000123725	8.89515E-05	5.99737E-05	5.92122E-05	4.20125E-05	1.33463E-05	1.91194E-05	1.83899E-05	1.87981E-06	1.74897E-06	1.87981E-06	1.74897E-06	1.91194E-05	1.83899E-05	3.30971E-05
3831703772995	383170	3772995	8.19441E-06	7.98416E-06	2.11632E-06	1.97145E-06	0.000129248	9.29226E-05	6.2651E-05	6.18556E-05	4.3888E-05	1.39421E-05	1.99729E-05	1.92108E-05	1.96373E-06	1.82704E-06	1.96373E-06	1.82704E-06	1.99729E-05	1.92108E-05	3.45941E-05
3831803772995	383180	3772995	8.53704E-06	8.318E-06	2.20481E-06	2.05388E-06	0.000135119	9.71434E-05	6.54969E-05	6.46653E-05	4.58816E-05	1.45754E-05	2.08801E-05	2.00834E-05	2.05293E-06	1.91003E-06	2.05293E-06	1.91003E-06	2.08801E-05	2.00834E-05	3.61854E-05
3831903772995	383190	3772995	8.90892E-06	8.68034E-06	2.30085E-06	2.14335E-06	0.000141569	0.000101781	6.86234E-05	6.77521E-05	4.80717E-05	1.52712E-05	2.18769E-05	2.10421E-05	2.15093E-06	2.00121E-06	2.15093E-06	2.00121E-06	2.18769E-05	2.10421E-05	3.79147E-05
3832003772995	383200	3772995	9.31738E-06	9.07832E-06	2.40634E-06	2.24161E-06	0.000148741	0.000106937	7.20997E-05	7.11842E-05	5.05069E-05	1.60448E-05	2.29851E-05	2.21081E-05	2.25989E-06	2.10259E-06	2.25989E-06	2.10259E-06	2.29851E-05	2.21081E-05	3.98127E-05
3832103772995	383210	3772995	9.7534E-06	9.50315E-06	2.51895E-06	2.34651E-06	0.000156482	0.000112502	7.58523E-05	7.48893E-05	5.31357E-05	1.68799E-05	2.41814E-05	2.32588E-05	2.37751E-06	2.21202E-06	2.37751E-06	2.21202E-06	2.41814E-05	2.32588E-05	4.18431E-05
3832203772995	383220	3772995	1.02271E-05	9.96472E-06	2.64129E-06	2.46048E-06	0.000164999	0.000118625	7.99807E-05	7.89652E-05	5.60277E-05	1.77986E-05	2.54975E-05	2.45247E-05	2.50691E-06	2.33242E-06	2.50691E-06	2.33242E-06	2.54975E-05	2.45247E-05	4.40496E-05
3832303772995	383230	3772995	1.0734E-05	1.04586E-05	2.77221E-06	2.58244E-06	0.000174291	0.000125306	8.44848E-05	8.34121E-05	5.91829E-05	1.88009E-05	2.69334E-05	2.59058E-05	2.64808E-06	2.46376E-06	2.64808E-06	2.46376E-06	2.69334E-05	2.59058E-05	4.64139E-05
3832403772995	383240	3772995	1.12781E-05	1.09887E-05	2.91272E-06	2.71333E-06	0.000184411	0.000132582	8.93905E-05	8.82555E-05	6.26194E-05	1.98926E-05	2.84973E-05	2.741E-05	2.80185E-06	2.60683E-06	2.80185E-06	2.60683E-06	2.84973E-05	2.741E-05	4.89525E-05
3832503772995	383250	3772995	1.18694E-05	1.15648E-05	3.06543E-06	2.85558E-06	0.000196153	0.000141023	9.50821E-05	9.38748E-05	6.66065E-05	2.11592E-05	3.03118E-05	2.91552E-05	2.98025E-06	2.77281E-06	2.98025E-06	2.77281E-06	3.03118E-05	2.91552E-05	5.1716E-05
3832603772995	383260	3772995	1.21816E-05	1.18691E-05	3.14607E-06	2.93071E-06	0.000201712	0.00014502	9.77767E-05	9.65353E-05	6.84941E-05	2.17588E-05	3.11709E-05	2.99815E-05	3.06471E-06	2.85139E-06	3.06471E-06	2.85139E-06	3.11709E-05	2.99815E-05	5.30406E-05
3832703772995	383270	3772995	1.29558E-05	1.26234E-05	3.34601E-06	3.11695E-06	0.000212545	0.000152809	0.000103028	0.00010172	7.21726E-05	2.29274E-05	3.28449E-05	3.15917E-05	3.2293E-06	3.00452E-06	3.2293E-06	3.00452E-06	3.28449E-05	3.15917E-05	5.62923E-05
3832803772995	383280	3772995	1.37783E-05	1.34248E-05	3.55844E-06	3.31484E-06	0.000227868	0.000163825	0.000110456	0.000109053	7.73758E-05	2.45803E-05	3.52128E-05	3.38692E-05	3.46211E-06	3.22113E-06	3.46211E-06	3.22113E-06	3.52128E-05	3.38692E-05	6.00175E-05
3832903772995	383290	3772995	1.44878E-05	1.4116E-05	3.74166E-06	3.48553E-06	0.000241151	0.000173375	0.000116894	0.00011541	8.18862E-05	2.60131E-05	3.72654E-05	3.58435E-05	3.66392E-06	3.4089E-06	3.66392E-06	3.4089E-06	3.72654E-05	3.58435E-05	6.32328E-05
3833003772995	383300	3772995	1.51668E-05	1.47777E-05	3.91704E-06	3.6489E-06	0.000254185	0.000182745	0.000123212	0.000121648	8.63119E-05	2.74191E-05	3.92795E-05	3.77808E-05	3.86195E-06	3.59314E-06	3.86195E-06	3.59314E-06	3.92795E-05	3.77808E-05	6.6323E-05
3833103772995	383310	3772995	1.58048E-05	1.53993E-05	4.08182E-06	3.80239E-06	0.000266818	0.000191827	0.000129335	0.000127693	9.06015E-05	2.87818E-05	4.12316E-05	3.96584E-05	4.05388E-06	3.77171E-06	4.05388E-06	3.77171E-06	4.12316E-05	3.96584E-05	6.92317E-05
3833203772995	383320	3772995	1.63871E-05	1.59667E-05	4.2322E-06	3.94248E-06	0.000278853	0.00020048	0.00013517	0.000133453	9.46884E-05	3.00801E-05	4.30915E-05	4.14474E-05	4.23675E-06	3.94185E-06	4.23675E-06	3.94185E-06	4.30915E-05	4.14474E-05	7.18972E-05
3833303772995	383330	3772995	1.68929E-05	1.64595E-05	4.36283E-06	4.06417E-06	0.000289962	0.000208467	0.000140555	0.00013877	9.84607E-05	3.12784E-05	4.48083E-05	4.30986E-05	4.40553E-06	4.09889E-06	4.40553E-06	4.09889E-06	4.48083E-05	4.30986E-05	7.42217E-05
3833403772995	383340	3772995	1.72896E-05	1.6846E-05	4.46527E-06	4.15959E-06	0.000299432	0.000215276	0.000145145	0.00014330	0.000101676	3.23E-05	4.62717E-05	4.45062E-05	4.54942E-06	4.23275E-06	4.54942E-06	4.23275E-06	4.62717E-05	4.45062E-05	7.60525E-05
3833503772995	383350	3772995	1.76361E-05	1.71836E-05	4.55477E-06	4.24297E-06	0.000308163	0.000221553	0.000149377	0.00014748	0.000104641	3.32417E-05	4.76208E-05	4.58038E-05	4.68206E-06	4.35617E-06	4.68206E-06	4.35617E-06	4.76208E-05	4.58038E-05	7.76783E-05
3833603772995	383360	3772995	1.7864E-05	1.740562E-05	4.61362E-06	4.29779E-06	0.000314649	0.000226215	0.000152521	0.000150584	0.000106843	3.39413E-05	4.86231E-05	4.67678E-05	4.7806E-06	4.44785E-06	4.7806E-06	4.44785E-06	4.86231E-05	4.67678E-05	7.87544E-05
3833703772995	383370	3772995	1.8138E-05	1.76726E-05	4.68438E-06	4.36371E-06	0.000321802	0.000231358	0.000155989	0.000154008	0.000109272	3.4713E-05	4.97285E-05	4.78311E-05	4.88929E-06	4.54897E-06	4.88929E-06	4.54897E-06	4.97285E-05	4.78311E-05	8.00753E-05
3833803772995	383380	3772995	1.84885E-05	1.80141E-05	4.77491E-06	4.44804E-06	0.000330186	0.000237385	0.000160052	0.00015802	0.000112119	3.56173E-05	5.1024E-05	4.90771E-05	5.01666E-06	4.66748E-06	5.01666E-06	4.66748E-06	5.1024E-05	4.90771E-05	8.18028E-05
3833903772995	383390	3772995	1.86882E-05	1.82087E-05	4.82649E-06	4.49609E-06	0.000335549	0.000241241	0.000162652	0.000160587	0.00011394	3.61958E-05	5.18528E-05	4.98743E-05	5.09815E-06	4.74329E-06	5.09815E-06	4.74329E-06	5.18528E-05	4.98743E-05	8.28407E-05
3834003772995	383400	3772995	1.87315E-05	1.82509E-05	4.83768E-06	4.50651E-06	0.000337696	0.000242785	0.000163692	0.000161614	0.000114669	3.64274E-05	5.21845E-05	5.01934E-05	5.13077E-06	4.77364E-06	5.13077E-06	4.77364E-06	5.21845E-05	5.01934E-05	8.31473E-05
3834103772995	383410	3772995	1.86781E-05	1.81988E-05	4.82387E-06	4.49365E-06	0.000337678	0.000242772	0.000163684	0.000161606	0.000114663	3.64255E-05	5.21818E-05	5.01907E-05	5.1305E-06	4.77339E-06	5.1305E-06	4.77339E-06	5.21818E-05	5.01907E-05	8.30022E-05
3834203772995	383420	3772995	1.84581E-05	1.79845E-05	4.76706E-06	4.44073E-06	0.000333883	0.000240044	0.000161844	0.000159789	0.000113374	3.60161E-05	5.15953E-05	4.96267E-05	5.07283E-06	4.71974E-06	5.07283E-06	4.71974E-06	5.15953E-05	4.96267E-05	8.20205E-05
3834303772995	383430	3772995	1.79557E-05	1.7495E-05	4.6373E-06	4.31985E-06	0.000323923	0.000232883	0.000157016	0.000155023	0.000109992	3.49417E-05	5.00562E-05	4.81463E-05	4.92151E-06	4.57894E-06	4.92151E-06	4.57894E-06	5.00562E-05	4.81463E-05	7.95909E-05
3834403772995	383440	3772995	1.73689E-05	1.69232E-05	4.48575E-06	4.17868E-06	0.000312395	0.000224595	0.000151428	0.000149506	0.000106078	3.36982E-05	4.82748E-05	4.64328E-05	4.74636E-06	4.41599E-06	4.74636E-06	4.41599E-06	4.82748E-05	4.64328E-05	7.67892E-05
3834503772995	383450	3772995	1.66915E-05	1.62632E-05	4.31081E-06	4.01571E-06	0.000299272	0.00021516	0.000145067	0.000143225	0.000101622	3.22827E-05	4.62469E-05	4.44823E-05	4.54698E-06	4.23049E-06	4.54698E-06	4.23049E-06	4.62469E-05	4.44823E-05	7.35757E-05
3834603772995	383460	3772995	1.59562E-05	1.55468E-05	4.1209E-06	3.8388E-06	0.000285187	0.000205034	0.00013824	0.000136485	9.68392E-05	3.07633E-05	4.40704E-05	4.23888E-05	4.33298E-06	4.03139E-06	4.33298E-06	4.03139E-06	4.40704E-05	4.23888E-05	7.01172E-05
3834703772995	383470	3772995	1.52422E-05	1.48511E-05	3.93651E-06	3.66704E-06	0.000271575	0.000195248	0.000131641	0.00012997	9.22169E-05	2.92949E-05	4.19668E-05	4.03655E-05	4.12616E-06	3.83896E-06	4.12616E-06	3.83896E-06	4.19668E-05	4.03655E-05	6.67893E-05
3834803772995	383480	3772995	1.46762E-05	1.42997E-05	3.79034E-06	3.53087E-06	0.000260813	0.00018751	0.000126425	0.00012482	8.85626E-05	2.81341E-05	4.03038E-05	3.87659E-05	3.96265E-06	3.68683E-06	3.96265E-06	3.68683E-06	4.03038E-05	3.87659E-05	6.4171E-05
3834903772995	383490	3772995	1.41198E-05	1.37575E-05	3.64664E-06	3.397E-06	0.000250336	0.000179978	0.000121346	0.000119806	8.50051E-05	2.70039E-05	3.86848E-05	3.72087E-05	3.80348E-06	3.53873E-06	3.80348E-06	3.53873E-06	3.86848E-05	3.72087E-05	6.16052E-05
3835003772995	383500	3772995	1.34604E-05	1.31151E-05	3.47634E-06	3.23837E-06	0.00023806	0.000171152	0.000115396	0.000113931	8.08365E-05	2.56797E-05	3.67877E-05	3.53841E-05	3.61696E-06	3.3652E-06	3.61696E-06	3.3652E-06	3.67877E-05	3.53841E-05	5.85622E-05
3835103772995	383510	3772995	1.27589E-05	1.24315E-05	3.29515E-06	3.06958E-

			MSite Grubbing / Prep	MMass Grading / Excavation	MMass Grading / Excavation	MDrainage / Utilities Trenching	MFoundations / Concrete Pads	MBuilding / Structure Construction	MAsphalt Paving	MLandscaping or Other Finishing	MWaterside Construction (Piles)	RSSWDemolition	RSSWPlacing Base	RSSWForm/Plac e Rebar and Pour	Child Risk				
Unique Identifier	X (UTM)	Y (UTM)	2027	2027	2028	2028	2028	2028	2028	2028	2028	2029	2029	2029	3rd Trimester	0<2	2<16	Total	per million
3837103772985	383710	3772985	9.28625E-05	0.000109199	0.000107745	2.29028E-05	2.9785E-05	2.19234E-05	2.2565E-06	2.64364E-05	2.2565E-06	1.535E-05	2.22731E-05	1.32031E-05	2.89989E-09	4.2137E-08	8.2275E-09	5.32647E-08	0.05326466
3837203772985	383720	3772985	9.17986E-05	0.000107948	0.00010651	2.26404E-05	2.94437E-05	2.16722E-05	2.23065E-06	2.61335E-05	2.23065E-06	1.53219E-05	2.22324E-05	1.31789E-05	2.86738E-09	4.1664E-08	8.1327E-09	5.26644E-08	0.05266437
3837303772985	383730	3772985	9.04561E-05	0.000106369	0.000104953	2.23094E-05	2.90131E-05	2.13552E-05	2.19803E-06	2.57513E-05	2.19803E-06	1.52533E-05	2.21328E-05	1.31199E-05	2.82679E-09	4.1073E-08	8.0139E-09	5.19136E-08	0.05191357
3837403772985	383740	3772985	8.89577E-05	0.000104607	0.000103214	2.19398E-05	2.85325E-05	2.10015E-05	2.16162E-06	2.53247E-05	2.16162E-06	1.51659E-05	2.20061E-05	1.30448E-05	2.78126E-09	4.0409E-08	7.8816E-09	5.10722E-08	0.05107225
3837503772985	383750	3772985	8.7476E-05	0.000102865	0.000101495	2.15744E-05	2.80573E-05	2.06517E-05	2.12561E-06	2.49029E-05	2.12561E-06	1.50661E-05	2.18612E-05	1.29589E-05	2.7364E-09	3.9756E-08	7.7511E-09	5.0243E-08	0.05024301
3837603772985	383760	3772985	8.62617E-05	0.000101437	0.000100086	2.12749E-05	2.76678E-05	2.0365E-05	2.09611E-06	2.45572E-05	2.09611E-06	1.49632E-05	2.17119E-05	1.28704E-05	2.69954E-09	3.9218E-08	7.6434E-09	4.95609E-08	0.04956093
3837703772985	383770	3772985	8.50418E-05	0.000100002	9.86707E-05	2.0974E-05	2.72765E-05	2.0077E-05	2.06646E-06	2.42099E-05	2.06646E-06	1.48478E-05	2.15444E-05	1.27711E-05	2.66243E-09	3.8677E-08	7.5355E-09	4.88751E-08	0.04887509
3837803772985	383780	3772985	8.3911E-05	9.86725E-05	9.73587E-05	2.06951E-05	2.69138E-05	1.98101E-05	2.03899E-06	2.3888E-05	2.03899E-06	1.47105E-05	2.13453E-05	1.2653E-05	2.62803E-09	3.8176E-08	7.4347E-09	4.82391E-08	0.04823906
3837903772985	383790	3772985	8.2914E-05	9.75E-05	9.62018E-05	2.04492E-05	2.6594E-05	1.95747E-05	2.01476E-06	2.36042E-05	2.01476E-06	1.45577E-05	2.11235E-05	1.25216E-05	2.59733E-09	3.773E-08	7.3453E-09	4.76723E-08	0.04767226
3838003772985	383800	3772985	8.19893E-05	9.64127E-05	9.51289E-05	2.02212E-05	2.62975E-05	1.93564E-05	1.99229E-06	2.33409E-05	1.99229E-06	1.43799E-05	2.08655E-05	1.23686E-05	2.56927E-09	3.7321E-08	7.263E-09	4.71533E-08	0.04715328
3838103772985	383810	3772985	8.04185E-05	9.45655E-05	9.33064E-05	1.98337E-05	2.57936E-05	1.89855E-05	1.95412E-06	2.28938E-05	1.95412E-06	1.42333E-05	2.06528E-05	1.22425E-05	2.52179E-09	3.6629E-08	7.1256E-09	4.62762E-08	0.04627621
3838203772985	383820	3772985	7.88031E-05	9.2666E-05	9.14321E-05	1.94353E-05	2.52755E-05	1.86041E-05	1.91487E-06	2.24339E-05	1.91487E-06	1.4096E-05	2.04536E-05	1.21245E-05	2.47329E-09	3.5922E-08	6.9852E-09	4.53801E-08	0.04538008
3838303772985	383830	3772985	7.70484E-05	9.06026E-05	8.93962E-05	1.90026E-05	2.47127E-05	1.81899E-05	1.87223E-06	2.19344E-05	1.87223E-06	1.39681E-05	2.0268E-05	1.20145E-05	2.42047E-09	3.5152E-08	6.8328E-09	4.44048E-08	0.04440483
3838403772985	383840	3772985	7.49484E-05	8.81332E-05	8.69597E-05	1.84847E-05	2.40391E-05	1.76941E-05	1.8212E-06	2.13365E-05	1.8212E-06	1.38589E-05	2.01096E-05	1.19206E-05	2.35727E-09	3.423E-08	6.6513E-09	4.32387E-08	0.0432387
3838503772985	383850	3772985	7.29375E-05	8.57686E-05	8.46266E-05	1.79887E-05	2.33942E-05	1.72194E-05	1.77234E-06	2.07641E-05	1.77234E-06	1.37373E-05	1.99331E-05	1.18159E-05	2.29677E-09	3.3347E-08	6.4774E-09	4.21214E-08	0.04212138
3838603772985	383860	3772985	7.12108E-05	8.3738E-05	8.2623E-05	1.75628E-05	2.28403E-05	1.68117E-05	1.73038E-06	2.02725E-05	1.73038E-06	1.36063E-05	1.9743E-05	1.17033E-05	2.24489E-09	3.2591E-08	6.3276E-09	4.11632E-08	0.04116324
3838703772985	383870	3772985	6.95954E-05	8.18384E-05	8.07488E-05	1.71644E-05	2.23222E-05	1.64304E-05	1.69113E-06	1.98126E-05	1.69113E-06	1.34722E-05	1.95484E-05	1.15879E-05	2.19641E-09	3.1883E-08	6.1879E-09	4.02673E-08	0.04026733
3838803772985	383880	3772985	6.83142E-05	8.03319E-05	7.92623E-05	1.68484E-05	2.19113E-05	1.61279E-05	1.65999E-06	1.94479E-05	1.65999E-06	1.3338E-05	1.93538E-05	1.14725E-05	2.15777E-09	3.132E-08	6.0764E-09	3.95537E-08	0.0395537
3838903772985	383890	3772985	6.83532E-05	8.03778E-05	7.93075E-05	1.68581E-05	2.19238E-05	1.61371E-05	1.66094E-06	1.9459E-05	1.66094E-06	1.31758E-05	1.91184E-05	1.1333E-05	2.15862E-09	3.1333E-08	6.0771E-09	3.95692E-08	0.03956915
3839003772985	383900	3772985	6.86484E-05	8.07249E-05	7.965E-05	1.69309E-05	2.20185E-05	1.62068E-05	1.66811E-06	1.9543E-05	1.66811E-06	1.29668E-05	1.88152E-05	1.11532E-05	2.16771E-09	3.1465E-08	6.1E-09	3.97331E-08	0.03973311
3839103772985	383910	3772985	6.80858E-05	8.00633E-05	7.89973E-05	1.67921E-05	2.1838E-05	1.6074E-05	1.65444E-06	1.93829E-05	1.65444E-06	1.28109E-05	1.85888E-05	1.10191E-05	2.15098E-09	3.1221E-08	6.0527E-09	3.94248E-08	0.0394248
3829703772995	382970	3772995	5.46558E-05	6.42708E-05	6.3415E-05	1.34799E-05	1.75304E-05	1.29034E-05	1.3281E-06	1.55596E-05	1.3281E-06	1.02032E-05	1.4805E-05	8.7761E-06	2.24872E-09	3.0693E-08	5.6344E-09	3.85757E-08	0.03857573
3829803772995	382980	3772995	5.60985E-05	6.59673E-05	6.50889E-05	1.38357E-05	1.79932E-05	1.3244E-05	1.36316E-06	1.59703E-05	1.36316E-06	9.87875E-06	1.43343E-05	8.49707E-06	2.32257E-09	3.1655E-08	5.7958E-09	3.9773E-08	0.03977302
3829903772995	382990	3772995	5.75189E-05	6.76376E-05	6.6737E-05	1.4186E-05	1.84488E-05	1.35793E-05	1.39768E-06	1.63747E-05	1.39768E-06	9.68535E-06	1.40537E-05	8.33072E-06	2.38653E-09	3.2507E-08	5.947E-09	4.08403E-08	0.04084029
3830003772995	383000	3772995	5.90452E-05	6.94323E-05	6.85078E-05	1.45624E-05	1.89383E-05	1.39396E-05	1.43476E-06	1.68092E-05	1.43476E-06	9.59178E-06	1.39179E-05	8.25023E-06	2.45333E-09	3.3402E-08	6.1082E-09	4.19634E-08	0.04196338
3830103772995	383010	3772995	6.06327E-05	7.12991E-05	7.03498E-05	1.4954E-05	1.94475E-05	1.43144E-05	1.47334E-06	1.72611E-05	1.47334E-06	9.50132E-06	1.37866E-05	8.17243E-06	2.52191E-09	3.4322E-08	6.2745E-09	4.31186E-08	0.04311859
3830203772995	383020	3772995	6.23261E-05	7.32904E-05	7.23145E-05	1.53716E-05	1.99906E-05	1.47142E-05	1.51449E-06	1.77432E-05	1.51449E-06	9.44517E-06	1.37051E-05	8.12413E-06	2.59412E-09	3.5294E-08	6.4512E-09	4.43392E-08	0.04433924
3830303772995	383030	3772995	6.41198E-05	7.53996E-05	7.43956E-05	1.5814E-05	2.05659E-05	1.51376E-05	1.55807E-06	1.82538E-05	1.55807E-06	9.43269E-06	1.3687E-05	8.1134E-06	2.66941E-09	3.631E-08	6.637E-09	4.56162E-08	0.04561615
3830403772995	383040	3772995	6.60471E-05	7.7666E-05	7.66318E-05	1.62893E-05	2.11841E-05	1.55927E-05	1.6049E-06	1.88025E-05	1.6049E-06	9.43269E-06	1.3687E-05	8.1134E-06	2.74998E-09	3.7399E-08	6.8366E-09	4.69853E-08	0.04698534
3830503772995	383050	3772995	6.81025E-05	8.0083E-05	7.90167E-05	1.67962E-05	2.18434E-05	1.60779E-05	1.65485E-06	1.93876E-05	1.65485E-06	9.44517E-06	1.37051E-05	8.12413E-06	2.83465E-09	3.8545E-08	7.0476E-09	4.84277E-08	0.04842768
3830603772995	383060	3772995	7.02749E-05	8.26376E-05	8.15372E-05	1.7332E-05	2.25402E-05	1.65908E-05	1.70764E-06	2.00061E-05	1.70764E-06	9.47012E-06	1.37414E-05	8.1456E-06	2.92335E-09	3.9749E-08	7.2697E-09	4.99423E-08	0.0499423
3830703772995	383070	3772995	7.26089E-05	8.53821E-05	8.42452E-05	1.79077E-05	2.32888E-05	1.71418E-05	1.76435E-06	2.06705E-05	1.76435E-06	9.51067E-06	1.38002E-05	8.18048E-06	3.01746E-09	4.1029E-08	7.507E-09	5.15535E-08	0.05155348
3830803772995	383080	3772995	7.50765E-05	8.82839E-05	8.71083E-05	1.85163E-05	2.40802E-05	1.77244E-05	1.82431E-06	2.1373E-05	1.82431E-06	9.5637E-06	1.38771E-05	8.22609E-06	3.11577E-09	4.237E-08	7.7562E-09	5.32417E-08	0.05324165
3830903772995	383090	3772995	7.77002E-05	9.1369E-05	9.01524E-05	1.91633E-05	2.49217E-05	1.83438E-05	1.88807E-06	2.21199E-05	1.88807E-06	9.61673E-06	1.39541E-05	8.2717E-06	3.21899E-09	4.3781E-08	8.019E-09	5.5019E-08	0.05501895
3831003772995	383100	3772995	8.0463E-05	9.46179E-05	9.33581E-05	1.98447E-05	2.58079E-05	1.8996E-05	1.9552E-06	2.29064E-05	1.9552E-06	9.63545E-06	1.39812E-05	8.2878E-06	3.3264E-09	4.5252E-08	8.2939E-09	5.68725E-08	0.05687252
3831103772995	383110	3772995	8.3393E-05	9.80633E-05	9.67576E-05	2.05674E-05	2.67477E-05	1.96878E-05	2.0264E-06	2.37406E-05	2.0264E-06	9.65728E-06	1.40129E-05	8.30658E-06	3.43874E-09	4.6797E-08	8.5833E-09	5.88186E-08	0.05881856
3831203772995	383120	3772995	8.66015E-05	0.000101836	0.00010048	2.13587E-05	2.77768E-05	2.04452E-05	2.10436E-06	2.4654E-05	2.10436E-06	9.72278E-06	1.4108E-05	8.36292E-06	3.5601E-09	4.8469E-08	8.8981E-09	6.09273E-08	0.06092731
3831303772995	383130	3772995	9.0005E-05	0.000105838	0.000104429	2.21981E-05	2.88684E-05	2.12487E-05	2.18707E-06	2.56229E-05	2.18707E-06	9.78517E-06	1.41985E-05	8.41658E-06	3.68674E-09	5.022E-08	9.2293E-09	6.31364E-08	0.06313643
3831403772995	383140	3772995	9.36256E-05	0.000110096	0.00010863	2.30911E-05	3.00297E-05	2.21035E-05	2.27505E-06	2.66536E-05	2.27505E-06	9.85068E-06	1.42935E-05	8.47292E-06	3.81923E-09	5.2059E-08	9.5782E-09	6.54567E-08	0.06545671
3831503772995	383150	3772995	9.75026E-05	0.000114655	0.000113128	2.40472E-05	3.12732E-05	2.30188E-05	2.36925E-06	2.77573E-05	2.36925E-06	9.94425E-06	1.44293E-05	8.55341E-06	3.9582E-09	5.3997E-08	9.9482E-09	6.79029E-08	0.06790294
3831603772995	383160	3772995	0.000101602	0.000119476	0.000117885	2.50584E-05	3.25882E-05	2.39867E-05	2.46887E-06	2.89244E-05	2.46887E-06	1.00098E-05	1.45244E-05	8.60976E-06	4.10261E-09	5.6018E-08	1.0335E-08	7.04563E-08	0.07045634
3831703772995	383170	3772995	0.000106198	0.00012488	0.000123217	2.61918E-05	3.40622E-05	2.50716E-05	2.58054E-06	3.02327E-05	2.58054E-06	1.01501E-05	1.47281E-05	8.73049E-06	4.26309E-09	5.8269E-08	1.0769E-08	7.33009E-08	0.07330095
3831803772995	383180	3772995	0.000111083	0.000130624	0.000128885	2.73966E-05	3.5629E-05	2.62249E-05	2.69925E-06	3.16234E-05	2.69925E-06	1.02375E-05	1.48548E-05	8.80561E-06	4.43049E-09	6.0626E-08	1.1225E-08	7.62817E-08	0.07628167
3831903772995	383190	3772995	0.000116391	0.000136867	0.000135044	2.87058E-05	3.73317E-05	2.74782E-05	2.82824E-06	3.31346E-05	2.82824E-06	1.03622E-05	1.50358E-05	8.91293E-06	4.60964E-09	6.3159E-08	1.1718E-08	7.9486E-08	0.07948604
3832003772995	383200	3772995	0.000122218	0.000143718	0.000141805	3.01428E-05	3.92005E-05	2.88537E-05	2.96982E-06	3.47934E-05	2.96982E-06	1.054E-05	1.52938E-05	9.06587E-06	4.80325E-09	6.5905E-08	1.2256E-08	8.2964E-08	0.08296402
3832103772995	383210	3772995	0.000128451	0.000151048	0.000149037	3.16801E-05	4.11998E-05	3.03253E-05	3.12129E-06	3.65678E-05	3.12129E-06	1.07428E-05	1.5588E-05	9.24026E-06	5.00582E-09	6.8794E-08	1.2825E-08	8.6625E-08	0.08662499
3832203772995	383220	3772995	0.000135225	0.000159013	0.000156896	3.33507E-05	4.33723E-05	3.19244E-05	3.28588E-06	3.84961E-05	3.28588E-06	1.09674E-05	1.59139E-05	9.43344E-06	5.22204E-09	7.1891E-08	1.3441E-08	9.05533E-08	0.09055328
3832303772995	383230	3772995	0.000142483	0.000167548	0.000165317	3.51408E-05	4.57003E-05	3.36379E-05	3.46225E-06	4.05624E-05	3.46225E-06	1.12949E-05	1.63891E-05	9.71515E-06	5.44803E-09	7.5147E-08	1.4094E-08	9.46893E-08	0.09468933
3832403772995	383240	3772995	0.000150276	0.000176712	0.000174359	3.70627E-05	4.81998E-05	3.54777E-05	3.65161E-06	4.27809E-05	3.65161E-06	1.16692E-05	1.69323E-05	1.00371E-05	5.68482E-09	7.8581E-08	1.4789E-08	9.90551E-08	0.09905511
3832503772995	383250	3772995	0.000158759	0.000186688	0.000184202	3.91551E-05	5.09208E-05	3.74805E-05	3.85775E-06	4.5196E-05	3.85775E-06	1.28982E-05	1.87156E-05	1.10942E-05	5.91888E-09	8.2061E-08	1.553E-08	1.0351E-07	0.10350983
3832603772995	383260	3772995	0.000162826	0.000191469	0.00018892	4.01579E-05	5.22251E-05	3.84405E-05	3.95656E-06	4.63536E-05	3.95656E-06	1.40835E-05	2.04355E-05	1.21138E-05	5.97148E-09	8.3089E-08	1.5765E-08	1.04825E-07	0.10482535
3832703772995	383270	3772995	0.000172808	0.000203207	0.000200502	4.26198E-05	5.54267E-05	4.07971E-05	4.19912E-06	4.91953E-05	4.19912E-06	1.48384E-05	2.15308E-05	1.2763E-05	6.21067E-09	8.6856E-08	1.65E-08	1.09567E-07	0.10956722
3832803772995	383280	3772995	0.000184243	0.000216655	0.00021377	4.54403E-05	5.90947E-05	4.34969E-05	4.477E-06	5.24509E-05	4.477E-06	1.52096E-05	2.20694E-05	1.30823E-05	6.50026E-09	9.1291E-08	1.7421E-08	1.15213E-07	0.11521252
3832903772995	383290	3772995	0.000194114	0.000228262	0.000225223	4.78747E-05	6.22606E-05	4.58272E-05	4.71685E-06	5.52609E-05	4.71685E-06	1.55278E-05	2.25311E-05	1.3356E-05	6.73777E-09	9.4985E-08	1.8199E-08	1.19922E-07	0.1199217
3833003772995	383300	3772995	0.0002036	0.000239417	0.000236229	5.02143E-05	6.53032E-05	4.80667E-05	4.94736E-06	5.79615E-05	4.94736E-06	1.5796E-05	2.29204E-05	1.35867E-05	6.96005E-09	9.8468E-08	1.8942E-08	1.2437E-07	0.12437036
3833103772995	383310	3772995	0.000212529	0.000249917	0.000246589	5.24165E-05	6.81672E-05	5.01748E-05	5.16433E-06	6.05034E-05	5.16433E-06	1.603E-05	2.32598E-05	1.3788E-05	7.16259E-09	1.0167E-07	1.9637E-08	1.28474E-07	0.12847388
3833203772995	383320	3772995	0.000220712	0.000259539	0.000256084	5.44346E-05	7.07918E-05	5.21066E-05	5.36317E-06	6.28329E-05	5.36317E-06	1.62265E-05	2.3545E-05	1.3957E-05	7.34172E-09	1.0454E-07	2.0271E-08	1.32156E-07	0.13215632
3833303772995	383330	3772995	0.000227848	0.00026793	0.000264363	5.61945E-05	7.30804E-05	5.37912E-05	5.53656E-06	6.48643E-05	5.53656E-06	1.63824E-05	2.37713E-05	1.40911E-05	7.48986E-09	1.0696E-07	2.0822E-08	1.35269E-07	0.13526861
3833403772995	383340	3772995	0.000233468	0.000274539	0.000270884	5.75806E-05	7.48831E-05	5.51181E-05	5.67313E-06	6.64643E-05	5.67313E-06	1.64979E-05	2.39387E-05	1.41904E-05	7.59646E-09	1.0875E-07	2.125E-08	1.37598E-07	0.13759771
3833503772995	383350	3772995	0.000238459	0.000280408	0.000276675	5.88116E-05	7.6484E-05	5.62964E-05	5.79441E-06	6.78852E-05	5.79441E-06	1.65883E-05	2.407E-05	1.42682E-05	7.69385E-09	1.1037E-07	2.1642E-08	1.39705E-07	0.13970528
3833603772995	383360	3772995	0.000241762	0.000284293	0.000280507	5.96263E-05	7.75434E-05	5.70762E-05	5.87468E-06	6.88256E-05	5.87468E-06	1.66632E-05	2.41786E-05	1.43326E-05	7.74372E-09	1.1128E-07	2.1889E-08	1.40916E-07	0.14091575
3833703772995	383370	3772995	0.000245817	0.000289061	0.000285212	6.06264E-05	7.88441E-05	5.80336E-05	5.97322E-06	6.998E-05	5.97322E-06	1.67474E-05	2.43008E-05	1.4405E-05	7.82675E-09	1.1263E-07	2.2216E-08	1.42677E-07	0.14267708
3833803772995	383380	3772995	0.00025112	0.000295297	0.000291365	6.19343E-05	8.0545E-05	5.92855E-05	6.10207E-06	7.14897E-05	6.10207E-06	1.68191E-05	2.44049E-05	1.44668E-05	7.95949E-09	1.1465E-07	2.267E-08	1.45284E-07	0.14528395
3833903772995	383390	3772995	0.000254307	0.000299044	0.000295062	6.27201E-05	8.15669E-05	6.00377E-05	6.1795E-06	7.23967E-05	6.1795E-06	1.68316E-05	2.4423E-05	1.44775E-05	8.03344E-09	1.158E-07	2.294E-08	1.46773E-07	0.14677289
3834003772995	383400	3772995	0.000255248	0.000300151	0.000296154	6.29523E-05	8.18689E-05	6.026E-05	6.20237E-06	7.26647E-05	6.20237E-06	1.68004E-05	2.43778E-05	1.44507E-05	8.03994E-09	1.1596E-07	2.3006E-08	1.47009E-07	0.1470091
3834103772995	383410	3772995	0.000254802	0.000299627	0.000295637	6.28424E-05	8.1726E-05	6.01548E-05	6.19154E-06	7.25378E-05	6.19154E-06	1.67256E-05	2.42692E-05	1.43863E-05	8.00691E-09	1.1554E-07	2.2947E-08	1.46497E-07	0.14649667
3834203772995	383420	3772995	0.000251789	0.000296083	0.000292141	6.20991E-05	8.07594E-05	5.94433E-05	6.11832E-06	7.16799E-05	6.11832E-06	1.67287E-05	2.42737E-05	1.43889E-05	7.88827E-09	1.1392E-07	2.2632E-08	1.4444E-07	0.14443985
3834303772995	383430	3772995	0.00024433	0.000287312	0.000283487	6.02596E-05	7.83671E-05	5.76824E-05	5.93708E-06	6.95566E-05	5.93708E-06	1.69377E-05	2.45769E-05	1.45687E-05	7.61904E-09	1.1019E-07	2.1876E-08	1.39688E-07	0.13968818
3834403772995	383440	3772995	0.00023573	0.000277199	0.000273508	5.81384E-05	7.56085E-05	5.5652E-05	5.72809E-06	6.71082E-05	5.72809E-06	1.70812E-05	2.47851E-05	1.46921E-05	7.32426E-09	1.0606E-07	2.1035E-08	1.34418E-07	0.13441838
3834503772995	383450	3772995	0.000225865	0.000265598	0.000262062	5.57054E-05	7.24444E-05	5.3323E-05	5.48837E-06	6.42998E-05	5.48837E-06	1.71685E-05	2.49119E-05	1.47672E-05	6.99809E-09	1.0144E-07	2.0096E-08	1.28537E-07	0.1285374
3834603772995	383460	3772995	0.000215248	0.000253114	0.000249743	5.30869E-05	6.90391E-05	5.08165E-05	5.23039E-06	6.12773E-05	5.23039E-06	1.71841E-05	2.49345E-05	1.47807E-05	6.65672E-09	9.6573E-08	1.9107E-08	1.22337E-07	0.1223373
3834703772995	383470	3772995	0.000205032	0.0002411	0.00023789	5.05673E-05	6.57624E-05	4.84047E-05	4.98215E-06	5.8369E-05	4.98215E-06	1.71435E-05	2.48757E-05	1.47458E-05	6.33241E-09	9.1927E-08	1.8166E-08	1.16425E-07	0.1164251
3834803772995	383480	3772995	0.000196994	0.000231649	0.000228564	4.85849E-05	6.31843E-05	4.65071E-05	4.78683E-06	5.60807E-05	4.78683E-06	1.71124E-05	2.48304E-05	1.4719E-05	6.07782E-09	8.8274E-08	1.7427E-08	1.11779E-07	0.11177853
3834903772995	383490	3772995	0.000189117	0.000222387	0.000219425	4.66423E-05	6.0658E-05	4.46476E-05	4.59544E-06	5.38385E-05	4.59544E-06	1.70687E-05	2.4767E-05	1.46814E-05	5.83032E-09	8.4714E-08	1.6708E-08	1.07253E-07	0.10725313
3835003772995	383500	3772995	0.000179776	0.000211402	0.000208587	4.43385E-05	5.76618E-05	4.24422E-05	4.36845E-06	5.11791E-05	4.36845E-06	1.6947E-05	2.45905E-05	1.45768E-05	5.54091E-09	8.0537E-08	1.5868E-08	1.01946E-07	0.10194591
3835103772995	383510	3772995	0.000169894	0.000199782	0.000197122	4.19013E-05	5.44923E-05	4.01093E-05	4.12833E-06	4.8366E-05	4.12833E-06	1.67505E-05	2.43054E-05	1.44077E-05	5.23716E-09	7.6141E-08	1.4987E-08	9.63648E-08	0.09636477
3835203772995	383520	3772995	0.00016067	0.000188935	0.000186419	3.96263E-05	5.15336E-05	3.79316E-05	3.90418E-06	4.57399E-05	3.90418E-06	1.65228E-05	2.3975E-05	1.42119E-05	4.95473E-09	7.2046E-08	1.4168E-08	9.11682E-08	0.09116822

Unique Identifier	X (UTM)	Y (UTM)	EGIODemolition	EGIOSite Grubbing / Prep	EGIOMass Grading / Excavation	EGIOMass Grading / Excavation	EGIODrainage / Utilities Trenching	EGIODrainage / Utilities Trenching	EGIOFoundations / Concrete Pads	EGIOFoundations / Concrete Pads	EGIOBuilding / Structure Construction	EGIOBuilding / Structure Construction	EGIOAsphalt Paving	EGIOArchitectural Coating	EGIOLandscaping or Other Finishing	EGIOWaterside Construction (Piles)	HIWaterside Construction (Landscaping)	HIWaterside Construction (Landscaping)	KMDemolition	KMSite Grubbing / Prep	KMMass Grading / Excavation
			2025	2025	2025	2026	2026	2027	2026	2027	2026	2027	2027	2027	2027	2027	2025	2026	2025	2025	2025
3835303772995	383530	3772995	0.000180224	7.0686E-05	2.34092E-05	2.29269E-05	5.32373E-05	5.31552E-05	6.99469E-05	6.99017E-05	7.49218E-05	7.3126E-05	2.91548E-06	2.91548E-06	7.89569E-05	2.91548E-06	4.55721E-05	4.41447E-05	5.91453E-05	0.000256695	0.000195115
3835403772995	383540	3772995	0.00017214	6.7516E-05	2.23592E-05	2.18985E-05	5.08494E-05	5.07709E-05	6.68094E-05	6.67663E-05	7.15613E-05	6.9846E-05	2.78471E-06	2.78471E-06	7.54154E-05	2.78471E-06	4.34482E-05	4.20873E-05	5.64817E-05	0.000245134	0.000186328
3835503772995	383550	3772995	0.000164712	6.4602E-05	2.13943E-05	2.09535E-05	4.86552E-05	4.85801E-05	6.39265E-05	6.38853E-05	6.84733E-05	6.6832E-05	2.66454E-06	2.66454E-06	7.21611E-05	2.66454E-06	4.15E-05	4.02001E-05	5.40195E-05	0.000234448	0.000178206
3835603772995	383560	3772995	0.000157859	6.1914E-05	2.05042E-05	2.00817E-05	4.66307E-05	4.65588E-05	6.12667E-05	6.12272E-05	6.56243E-05	6.40513E-05	2.55368E-06	2.55368E-06	6.91586E-05	2.55368E-06	3.97079E-05	3.84642E-05	5.1736E-05	0.000224538	0.000170673
3835703772995	383570	3772995	0.000151446	5.9399E-05	1.96712E-05	1.92659E-05	4.47363E-05	4.46673E-05	5.87777E-05	5.87397E-05	6.29582E-05	6.14491E-05	2.44993E-06	2.44993E-06	6.6349E-05	2.44993E-06	3.80306E-05	3.68394E-05	4.95838E-05	0.000215197	0.000163573
3835803772995	383580	3772995	0.000145859	5.7208E-05	1.89455E-05	1.85552E-05	4.3086E-05	4.30195E-05	5.66094E-05	5.65728E-05	6.06357E-05	5.91823E-05	2.35955E-06	2.35955E-06	6.39014E-05	2.35955E-06	3.65686E-05	3.54232E-05	4.7701E-05	0.000207026	0.000157361
3835903772995	383590	3772995	0.000140604	5.5147E-05	1.8263E-05	1.78867E-05	4.15339E-05	4.14698E-05	5.45701E-05	5.45348E-05	5.84513E-05	5.70503E-05	2.27455E-06	2.27455E-06	6.15994E-05	2.27455E-06	3.5198E-05	3.40956E-05	4.59245E-05	0.000199315	0.000151501
3836003772995	383600	3772995	0.00013623	5.3431E-05	1.76948E-05	1.73303E-05	4.02417E-05	4.01796E-05	5.28724E-05	5.28382E-05	5.66329E-05	5.52754E-05	2.20379E-06	2.20379E-06	5.9683E-05	2.20379E-06	3.40499E-05	3.29834E-05	4.44376E-05	0.000192862	0.000146596
3836103772995	383610	3772995	0.00013297	5.2153E-05	1.72713E-05	1.69155E-05	3.92786E-05	3.9218E-05	5.16069E-05	5.15736E-05	5.52775E-05	5.39525E-05	2.15105E-06	2.15105E-06	5.82546E-05	2.15105E-06	3.31889E-05	3.21493E-05	4.33242E-05	0.00018803	0.000142923
3836203772995	383620	3772995	0.000129853	5.093E-05	1.68665E-05	1.6519E-05	3.83579E-05	3.82987E-05	5.03973E-05	5.03648E-05	5.39818E-05	5.26879E-05	2.10063E-06	2.10063E-06	5.68891E-05	2.10063E-06	3.23673E-05	3.13535E-05	4.22583E-05	0.000183404	0.000139407
3836303772995	383630	3772995	0.000127473	4.9997E-05	1.65573E-05	1.62162E-05	3.76548E-05	3.75967E-05	4.94735E-05	4.94416E-05	5.29923E-05	5.17221E-05	2.06212E-06	2.06212E-06	5.58463E-05	2.06212E-06	3.1734E-05	3.074E-05	4.14436E-05	0.000179868	0.000136719
3836403772995	383640	3772995	0.000125344	4.9162E-05	1.62808E-05	1.59454E-05	3.70226E-05	3.69689E-05	4.86473E-05	4.86159E-05	5.21074E-05	5.08584E-05	2.02769E-06	2.02769E-06	5.49137E-05	2.02769E-06	3.11672E-05	3.01909E-05	4.07149E-05	0.000176705	0.000134315
3836503772995	383650	3772995	0.000123521	4.8447E-05	1.6044E-05	1.57134E-05	3.64874E-05	3.64311E-05	4.79397E-05	4.79087E-05	5.13494E-05	5.01185E-05	1.99819E-06	1.99819E-06	5.41149E-05	1.99819E-06	3.06792E-05	2.97183E-05	4.00925E-05	0.000174004	0.000132262
3836603772995	383660	3772995	0.000122371	4.7996E-05	1.58947E-05	1.55672E-05	3.61478E-05	3.6092E-05	4.74934E-05	4.74628E-05	5.08714E-05	4.9652E-05	1.97959E-06	1.97959E-06	5.36112E-05	1.97959E-06	3.03671E-05	2.94159E-05	3.97055E-05	0.000172325	0.000130985
3836703772995	383670	3772995	0.000121266	4.7562E-05	1.57512E-05	1.54266E-05	3.58214E-05	3.57662E-05	4.70647E-05	4.70343E-05	5.04121E-05	4.92038E-05	1.96172E-06	1.96172E-06	5.31272E-05	1.96172E-06	3.00729E-05	2.91309E-05	3.93412E-05	0.000170744	0.000129783
3836803772995	383680	3772995	0.000119613	4.6914E-05	1.55365E-05	1.52164E-05	3.53332E-05	3.52787E-05	4.64232E-05	4.63933E-05	4.97251E-05	4.85332E-05	1.93498E-06	1.93498E-06	5.24032E-05	1.93498E-06	2.96352E-05	2.87069E-05	3.87867E-05	0.000168337	0.000127954
3836903772995	383690	3772995	0.000117727	4.6174E-05	1.52915E-05	1.49764E-05	3.4776E-05	3.47224E-05	4.56912E-05	4.56617E-05	4.8941E-05	4.77679E-05	1.90447E-06	1.90447E-06	5.15768E-05	1.90447E-06	2.914E-05	2.82273E-05	3.81531E-05	0.000165587	0.000125864
3837003772995	383700	3772995	0.000115994	4.5494E-05	1.50663E-05	1.47559E-05	3.4264E-05	3.42111E-05	4.50184E-05	4.49893E-05	4.82203E-05	4.70645E-05	1.87643E-06	1.87643E-06	5.08173E-05	1.87643E-06	2.86862E-05	2.77877E-05	3.75737E-05	0.000163073	0.000123953
3837103772995	383710	3772995	0.000114844	4.5043E-05	1.4917E-05	1.46097E-05	3.39244E-05	3.3872E-05	4.45722E-05	4.45434E-05	4.77424E-05	4.6598E-05	1.85783E-06	1.85783E-06	5.03137E-05	1.85783E-06	2.83848E-05	2.74957E-05	3.71981E-05	0.000161442	0.000122713
3837203772995	383720	3772995	0.000113667	4.4582E-05	1.47642E-05	1.446E-05	3.35768E-05	3.3525E-05	4.41155E-05	4.4087E-05	4.72532E-05	4.61206E-05	1.83879E-06	1.83879E-06	4.97982E-05	1.83879E-06	2.80799E-05	2.72003E-05	3.68156E-05	0.000159782	0.000121452
3837303772995	383730	3772995	0.000112248	4.4025E-05	1.45798E-05	1.42794E-05	3.31576E-05	3.31064E-05	4.35647E-05	4.35366E-05	4.66632E-05	4.55447E-05	1.81584E-06	1.81584E-06	4.91764E-05	1.81584E-06	2.77121E-05	2.68441E-05	3.63449E-05	0.000157739	0.000119899
3837403772995	383740	3772995	0.000110658	4.3402E-05	1.43733E-05	1.40772E-05	3.26879E-05	3.26375E-05	4.29477E-05	4.292E-05	4.60023E-05	4.48997E-05	1.79012E-06	1.79012E-06	4.84799E-05	1.79012E-06	2.73013E-05	2.64462E-05	3.58153E-05	0.000155441	0.000118152
3837503772995	383750	3772995	0.000109069	4.2778E-05	1.41668E-05	1.38749E-05	3.22183E-05	3.21686E-05	4.23307E-05	4.23033E-05	4.53414E-05	4.42546E-05	1.7644E-06	1.7644E-06	4.77834E-05	1.7644E-06	2.68905E-05	2.60482E-05	3.52835E-05	0.000153133	0.000116397
3837603772995	383760	3772995	0.000107578	4.2193E-05	1.39732E-05	1.36853E-05	3.17779E-05	3.17288E-05	4.1752E-05	4.1725E-05	4.47216E-05	4.36496E-05	1.74028E-06	1.74028E-06	4.71302E-05	1.74028E-06	2.65066E-05	2.56764E-05	3.47834E-05	0.000150962	0.000114747
3837703772995	383770	3772995	0.000106096	4.1612E-05	1.37807E-05	1.34967E-05	3.13401E-05	3.12917E-05	4.11768E-05	4.11502E-05	4.41055E-05	4.30483E-05	1.7163E-06	1.7163E-06	4.64809E-05	1.7163E-06	2.61245E-05	2.53062E-05	3.42878E-05	0.000148811	0.000113112
3837803772995	383780	3772995	0.00010473	4.1077E-05	1.36033E-05	1.33231E-05	3.09368E-05	3.08891E-05	4.06469E-05	4.06207E-05	4.35379E-05	4.24943E-05	1.69422E-06	1.69422E-06	4.58828E-05	1.69422E-06	2.57711E-05	2.49639E-05	3.38329E-05	0.000146837	0.000111612
3837903772995	383790	3772995	0.000103554	4.0615E-05	1.34505E-05	1.31734E-05	3.05892E-05	3.0542E-05	4.01902E-05	4.01643E-05	4.30488E-05	4.20169E-05	1.67518E-06	1.67518E-06	4.53673E-05	1.67518E-06	2.54733E-05	2.46754E-05	3.34504E-05	0.000145177	0.00011035
3838003772995	383800	3772995	0.000102476	4.0192E-05	1.33105E-05	1.30363E-05	3.02708E-05	3.02241E-05	3.97719E-05	3.97463E-05	4.26007E-05	4.15796E-05	1.65775E-06	1.65775E-06	4.48951E-05	1.65775E-06	2.52007E-05	2.44113E-05	3.30974E-05	0.000143645	0.000109185
3838103772995	383810	3772995	0.000100733	3.9509E-05	1.30842E-05	1.28146E-05	2.97561E-05	2.97102E-05	3.90956E-05	3.90704E-05	4.18763E-05	4.08726E-05	1.62956E-06	1.62956E-06	4.41317E-05	1.62956E-06	2.47468E-05	2.39717E-05	3.2509E-05	0.000141091	0.000107244
3838203772995	383820	3772995	9.89458E-05	3.8808E-05	1.2852E-05	1.25872E-05	2.92281E-05	2.9183E-05	3.84019E-05	3.83771E-05	4.11333E-05	4.01473E-05	1.60064E-06	1.60064E-06	4.33486E-05	1.60064E-06	2.42804E-05	2.35199E-05	3.19047E-05	0.000138469	0.000105251
3838303772995	383830	3772995	9.69967E-05	3.8043E-05	1.25988E-05	1.23393E-05	2.86524E-05	2.86082E-05	3.76455E-05	3.76212E-05	4.0323E-05	3.93565E-05	1.56911E-06	1.56911E-06	4.24947E-05	1.56911E-06	2.37727E-05	2.30281E-05	3.12485E-05	0.00013562	0.000103086
3838403772995	383840	3772995	9.46524E-05	3.7124E-05	1.22943E-05	1.2041E-05	2.79599E-05	2.79167E-05	3.67356E-05	3.67119E-05	3.93484E-05	3.84053E-05	1.53119E-06	1.53119E-06	4.14676E-05	1.53119E-06	2.3161E-05	2.24355E-05	3.04541E-05	0.000132173	0.000100466
3838503772995	383850	3772995	9.24069E-05	3.6243E-05	1.20027E-05	1.17554E-05	2.72966E-05	2.72544E-05	3.58641E-05	3.5841E-05	3.84149E-05	3.74941E-05	1.49486E-06	1.49486E-06	4.04839E-05	1.49486E-06	2.25726E-05	2.18656E-05	2.96892E-05	0.000128853	9.79422E-05
3838603772995	383860	3772995	9.00985E-05	3.5338E-05	1.17028E-05	1.14617E-05	2.66147E-05	2.65736E-05	3.49682E-05	3.49456E-05	3.74553E-05	3.65575E-05	1.45752E-06	1.45752E-06	3.94726E-05	1.45752E-06	2.19716E-05	2.12834E-05	2.89017E-05	0.000125435	9.53441E-05
3838703772995	383870	3772995	8.78441E-05	3.4454E-05	1.141E-05	1.11749E-05	2.59487E-05	2.59087E-05	3.40932E-05	3.40712E-05	3.65181E-05	3.56428E-05	1.42105E-06	1.42105E-06	3.84849E-05	1.42105E-06	2.13832E-05	2.07135E-05	2.81322E-05	0.000122096	9.28058E-05
3838803772995	383880	3772995	8.60656E-05	3.3756E-05	1.1179E-05	1.09487E-05	2.54234E-05	2.53841E-05	3.3403E-05	3.33814E-05	3.57788E-05	3.49212E-05	1.39228E-06	1.39228E-06	3.77057E-05	1.39228E-06	2.09204E-05	2.02651E-05	2.7528E-05	0.000119473	9.08125E-05
3838903772995	383890	3772995	8.61105E-05	3.3774E-05	1.11848E-05	1.09544E-05	2.54366E-05	2.53974E-05	3.34204E-05	3.33988E-05	3.57974E-05	3.49394E-05	1.39301E-06	1.39301E-06	3.77254E-05	1.39301E-06	2.09366E-05	2.02808E-05	2.75597E-05	0.000119611	9.0917E-05
3839003772995	383900	3772995	8.64429E-05	3.3904E-05	1.1228E-05	1.09967E-05	2.55348E-05	2.54954E-05	3.35494E-05	3.35277E-05	3.59356E-05	3.50742E-05	1.39838E-06	1.39838E-06	3.7871E-05	1.39838E-06	2.10352E-05	2.03764E-05	2.76819E-05	0.000120141	9.13201E-05
3839103772995	383910	3772995	8.5877E-05	3.3682E-05	1.11545E-05	1.09247E-05	2.53676E-05	2.53285E-05	3.33298E-05	3.33083E-05	3.57003E-05	3.48446E-05	1.38923E-06	1.38923E-06	3.76231E-05	1.38923E-06	2.08702E-05	2.02165E-05	2.74782E-05	0.000119257	9.06482E-05
3829703773005	382970	3773005	0.000113398	4.4476E-05	1.47292E-05	1.44257E-05	3.34972E-05	3.34455E-05	4.40109E-05	4.39825E-05	4.71412E-05	4.60112E-05	1.83443E-06	1.83443E-06	4.96801E-05	1.83443E-06	2.4684E-05	2.39109E-05	2.17571E-05	9.44275E-05	7.1775E-05
3829803773005	382980	3773005	0.000118383	4.6431E-05	1.53767E-05	1.50599E-05	3.49697E-05	3.49158E-05	4.59457E-05	4.5916E-05	4.92135E-05	4.80339E-05	1.91508E-06	1.91508E-06	5.18641E-05	1.91508E-06	2.56348E-05	2.48318E-05	2.24768E-05	9.75509E-05	7.41491E-05
3829903773005	382990	3773005	0.000122227	4.7939E-05	1.5876E-05	1.55489E-05	3.61053E-05	3.60496E-05	4.74377E-05	4.74071E-05	5.08117E-05	4.95937E-05	1.97727E-06	1.97727E-06	5.35483E-05	1.97727E-06	2.64618E-05	2.56329E-05	2.30335E-05	9.99671E-05	7.59856E-05
3830003773005	383000	3773005	0.000125937	4.9394E-05	1.63578E-05	1.60208E-05	3.72011E-05	3.71437E-05	4.88774E-05	4.88459E-05	5.23538E-05	5.10989E-05	2.03728E-06	2.03728E-06	5.51734E-05	2.03728E-06	2.72977E-05	2.64427E-05	2.36378E-05	0.0010259	7.7979E-05
3830103773005	383010	3773005	0.000129727	5.0881E-05	1.68502E-05	1.6503E-05	3.83208E-05	3.82616E-05	5.03485E-05	5.0316E-05	5.39295E-05	5.26369E-05	2.09859E-06	2.09859E-06	5.6834E-05	2.09859E-06	2.8157E-05	2.72751E-05	2.42714E-05	0.00010534	8.00694E-05
3830203773005	383020	3773005	0.000133742	5.2456E-05	1.73717E-05	1.70137E-05	3.95068E-05	3.94458E-05	5.19067E-05	5.18732E-05	5.55986E-05	5.42659E-05	2.16354E-06	2.16354E-06	5.8593E-05	2.16354E-06	2.90719E-05	2.81613E-05	2.49594E-05	0.000108325	8.23389E-05
3830303773005	383030	3773005	0.000137919	5.4094E-05	1.79142E-05	1.75451E-05	4.07405E-05	4.06777E-05	5.35277E-05	5.34932E-05	5.73349E-05	5.59606E-05	2.23111E-06	2.23111E-06	6.04228E-05	2.23111E-06	3.00226E-05	2.90823E-05	2.56858E-05	0.000111478	8.47354E-05
3830403773005	383040	3773005	0.000142266	5.5799E-05	1.84788E-05	1.80981E-05	4.20247E-05	4.19599E-05	5.5215E-05	5.51793E-05	5.91421E-05	5.77245E-05	2.30143E-06	2.30143E-06	6.23274E-05	2.30143E-06	3.10183E-05	3.00467E-05	2.6453E-05	0.000114808	8.72663E-05
3830503773005	383050	3773005	0.000146757	5.756E-05	1.90622E-05	1.86694E-05	4.33513E-05	4.32844E-05	5.6958E-05	5.69212E-05	6.10091E-05	5.95467E-05	2.37408E-06	2.37408E-06	6.42949E-05	2.37408E-06	3.20533E-05	3.10494E-05	2.72609E-05	0.000118314	8.99315E-05
3830603773005	383060	3773005	0.000151428	5.9392E-05	1.96688E-05	1.92636E-05	4.4731E-05	4.4662E-05	5.87707E-05	5.87328E-05	6.29508E-05	6.14419E-05	2.44964E-06	2.44964E-06	6.63411E-05	2.44964E-06	3.31333E-05	3.20955E-05	2.81141E-05	0.000122017	9.27461E-05
3830703773005	383070	3773005	0.000156485	6.1375E-05	2.03257E-05	1.99069E-05	4.62248E-05	4.61535E-05	6.07333E-05	6.06941E-05	6.5053E-05	6.34937E-05	2.53145E-06	2.53145E-06	6.85566E-05	2.53145E-06	3.43065E-05	3.32319E-05	2.90533E-05	0.000126093	9.58443E-05
3830803773005	383080	3773005	0.000161721	6.3429E-05	2.10058E-05	2.0573E-05	4.77716E-05	4.76979E-05	6.27657E-05	6.27252E-05	6.72299E-05	6.56184E-05	2.61616E-06	2.61616E-06	7.08507E-05	2.61616E-06	3.55281E-05	3.44153E-05	3.00445E-05	0.000130395	9.91143E-05
3830903773005	383090	3773005	0.000167173	6.5568E-05	2.1714E-05	2.12666E-05	4.93821E-05	4.93059E-05	6.48817E-05	6.48398E-05	6.94964E-05	6.78306E-05	2.70436E-06	2.70436E-06	7.32393E-05	2.70436E-06	3.68054E-05	3.56525E-05	3.10991E-05	0.000134972	0.000102593
3831003773005	383100	3773005	0.000172814	6.778E-05	2.24467E-05	2.19842E-05	5.10484E-05	5.09696E-05	6.70709E-05	6.70276E-05	7.18413E-05	7.01193E-05	2.79561E-06	2.79561E-06	7.57105E-05	2.79561E-06	3.81382E-05	3.69437E-05	3.22193E-05	0.000139834	0.000106289
3831103773005	383110	3773005	0.000178643	7.0066E-05	2.32038E-05	2.27258E-05	5.27703E-05	5.26889E-05	6.93333E-05	6.92886E-05	7.42646E-05	7.24846E-05	2.88991E-06	2.88991E-06	7.82644E-05	2.88991E-06	3.95249E-05	3.82869E-05	3.34029E-05	0.000144971	0.000110193
3831203773005	383120	3773005	0.000184841	7.2497E-05	2.40088E-05	2.35142E-05	5.46011E-05	5.45168E-05	7.17387E-05	7.16924E-05	7.68411E-05	7.49992E-05	2.99016E-06	2.99016E-06	8.09796E-05	2.99016E-06	4.10103E-05	3.97257E-05	3.46906E-05	0.0015056	0.000114441
3831303773005	383130	3773005	0.000191227	7.5002E-05	2.48383E-05	2.43266E-05	5.64875E-05	5.64004E-05	7.42172E-05	7.41693E-05	7.94959E-05	7.75904E-05	3.09347E-06	3.09347E-06	8.37774E-05	3.09347E-06	4.25512E-05	4.12184E-05	3.60552E-05	0.000156482	0.000118943
3831403773005	383140	3773005	0.000197856	7.7602E-05	2.56993E-05	2.51698E-05	5.84456E-05	5.83554E-05	7.67899E-05	7.67404E-05	8.22516E-05	8.028E-05	3.20071E-06	3.20071E-06	8.66815E-05	3.20071E-06	4.41621E-05	4.27789E-05	3.75172E-05	0.000162827	0.000123766
3831503773005	383150	3773005	0.000204691	8.0283E-05	2.65872E-05	2.60394E-05	6.04647E-05	6.03714E-05	7.94428E-05	7.93915E-05	8.50931E-05	8.30535E-05	3.31128E-06	3.31128E-06	8.9676E-05	3.31128E-06	4.5843E-05	4.44071E-05	3.90764E-05	0.000169594	0.00012891
3831603773005	383160	3773005	0.000211733	8.3045E-05	2.75018E-05	2.69352E-05	6.25449E-05	6.24484E-05	8.21758E-05	8.21228E-05	8.80205E-05	8.59107E-05	3.4252E-06	3.4252E-06	9.27611E-05	3.4252E-06	4.75885E-05	4.60979E-05	4.0742E-05	0.000176823	0.000134405
3831703773005	383170	3773005	0.000219368	8.6039E-05	2.84935E-05	2.79064E-05	6.48001E-05	6.47002E-05	8.51389E-05	8.5084E-05	9.11944E-05	8.90085E-05	3.5487E-06	3.5487E-06	9.61059E-05	3.5487E-06	4.94936E-05	4.79434E-05	4.25864E-05	0.000184828	0.000140489
3831803773005	383180	3773005	0.000227227	8.9122E-05	2.95143E-05	2.89062E-05	6.71217E-05	6.70182E-05	8.81892E-05	8.81323E-05	9.44616E-05	9.21974E-05	3.67584E-06	3.67584E-06	9.95491E-05	3.67584E-06	5.14776E-05	4.98653E-05	4.45576E-05	0.000193383	0.000146992
3831903773005	383190	3773005	0.000235508	9.237E-05	3.059E-05	2.99597E-05	6.9568E-05	6.94607E-05	9.14033E-05	9.13443E-05	9.79043E-05	9.55576E-05	3.80981E-06	3.80981E-06	0.000103177	3.80981E-06	5.35909E-05	5.19123E-05	4.6703E-05	0.000202694	0.000154069
3832003773005	383200	3773005	0.000244374	9.5847E-05	3.17415E-05	3.10875E-05	7.21868E-05	7.20754E-05	9.4844E-05	9.47828E-05	0.00010159	9.91547E-05	3.95322E-06	3.95322E-06	0.000107061	3.95322E-06	5.58745E-05	5.41244E-05	4.90701E-05	0.000212968	0.000161878
3832103773005	383210	3773005	0.000253508	9.9429E-05	3.2928E-05	3.22496E-05	7.48851E-05	7.47696E-05	9.83892E-05	9.83258E-05	0.000105387	0.000102861	4.101E-06	4.101E-06	0.000111063	4.101E-06	5.8255E-05	5.64303E-05	5.16161E-05	0.000224017	0.000170277
3832203773005	383220	3773005	0.000263308	0.00010327	3.42008E-05	3.34962E-05	7.77798E-05	7.76598E-05	0.000102192	0.000102127	0.000109461	0.000106837	4.25952E-06	4.25952E-06	0.000115356	4.25952E-06	6.08418E-05	5.89361E-05	5.44336E-05	0.000236246	0.000179572
3832303773005	383230	3773005	0.000273385	0.00010723	3.55098E-05	3.47782E-05	8.07567E-05	8.06321E-05	0.000106104	0.000106035	0.00011365	0.000110926	4.42255E-06	4.42255E-06	0.000119771	4.42255E-06	6.35434E-05	6.15531E-05	5.74774E-05	0.000249456	0.000189613
3832403773005	383240	3773005	0.000283751	0.00011129	3.68562E-05	3.60968E-05	8.38186E-05	8.36892E-05	0.000110127	0.000110056	0.000117959	0.000115132	4.59023E-06	4.59023E-06	0.000124312	4.59023E-06	6.63759E-05	6.42969E-05	6.07815E-05	0.000263796	0.000200513
3832503773005	383250	3773005	0.000294152	0.00011537	3.82072E-05	3.742E-05	8.6891E-05	8.6757E-05	0.000114163	0.00011409	0.000122283	0.000119352	4.75849E-06	4.75849E-06	0.000128869	4.75849E-06	6.93E-05	6.71294E-05	6.43572E-05	0.000279315	0.000212309
3832603773005	383260	3773005	0.000299649	0.00011753	3.89212E-05	3.81193E-05	8.85148E-05	8.83782E-05	0.000116297	0.000116222	0.000124568	0.000121583	4.84741E-06	4.84741E-06	0.000131277	4.84741E-06	7.16984E-05	6.94527E-05	6.79056E-05	0.000294715	0.000224015
3832703773005	383270	3773005	0.000303529	0.00011905	3.94252E-05	3.86129E-05	8.9661E-05	8.95227E-05	0.000117803	0.000117727	0.000126182	0.000123157	4.91018E-06	4.91018E-06	0.000132977	4.91018E-06	7.27837E-05	7.0504E-05	7.04878E-05	0.000305922	0.000232533
3832803773005	383280	3773005	0.000308945	0.00012117	4.01287E-05	3.93019E-05	9.12609E-05	9.11201E-05	0.000119905	0.000119828	0.000128433	0.000125355	4.9978E-06	4.9978E-06	0.00013535	4.9978E-06	7.44018E-05	7.20714E-05	7.33913E-05	0.000318524	0.000242112
3832903773005	383290	3773005	0.000314595	0.00012339	4.08625E-05	4.00206E-05	9.29298E-05	9.27864E-05	0.000122098	0.000122019	0.000130782	0.000127647	5.08919E-06	5.08919E-06	0.000137825	5.08919E-06	7.66083E-05	7.42088E-05	7.7406E-05	0.000335948	0.000255356
3833003773005	383300	3773005	0.000323631	0.00012693	4.20362E-05	4.11701E-05	9.5599E-05	9.54515E-05	0.000125605	0.000125523	0.000134538	0.000131313	5.23537E-06	5.23537E-06	0.000141784	5.23537E-06	7.96454E-05	7.71507E-05	8.30275E-05	0.000360345	0.000273901
3833103773005	383310	3773005	0.000330682	0.0001297	4.2952E-05	4.2067E-05	9.76818E-05	9.7531E-05	0.000128341	0.000128258	0.000137469	0.000134174	5.34943E-06	5.34943E-06	0.000144873	5.34943E-06	8.20205E-05	7.94515E-05	8.77754E-05	0.000380951	0.000289564
3833203773005	383320	3773005	0.00033626	0.00013189	4.36765E-05	4.27766E-05	9.93294E-05	9.91762E-05	0.000130506	0.000130422	0.000139788	0.000136437	5.43966E-06	5.43966E-06	0.000147317	5.43966E-06	8.40171E-05	8.13855E-05	9.1944E-05	0.000399043	0.000303315
3833303773005	383330	3773005	0.000340975	0.00013374	4.4289E-05	4.33765E-05	0.000100722	0.000100567	0.000132336	0.000132251	0.000141748	0.000138351	5.51594E-06	5.51594E-06	0.000149383	5.51594E-06	8.57357E-05	8.30503E-05	9.56961E-05	0.000415328	0.000315694
3833403773005	383340	3773005	0.000344218	0.00013501	4.47102E-05	4.3789E-05	0.00010168	0.000

			KMMass Grading / Excavation	KMDrainage / Utilities Trenching	KMFoundations / Concrete Pads	KMBuilding / Structure Construction	KMAsphalt Paving	KMArchitectural Coating	KMLandscaping or Other Finishing	KMWaterside Construction (Piles)	EWNDemolition	EWNSite Grubbing / Prep	EWNDrainage / Utilities Trenching	EWNDrainage / Utilities Trenching	EWNDrainage / Utilities Trenching	EWNFoundations / Concrete Pads	EWNBuilding / Structure Construction	EWNAsphalt Paving	EWNLandscaping or Other Finishing	EWNWaterside Construction (Piles)	ISDemolition
Unique Identifier	X (UTM)	Y (UTM)	2026	2026	2026	2026	2026	2026	2026	2026	2027	2027	2027	2028	2029	2029	2029	2029	2029	2029	2027
3835303772995	383530	3772995	0.000193096	6.93425E-05	3.66958E-05	0.000126037	4.04907E-06	4.04907E-06	0.000130086	4.04907E-06	0.000206796	1.12706E-05	2.64656E-05	2.59545E-05	2.54175E-05	2.20163E-05	4.78071E-05	3.40121E-06	4.95077E-05	3.40121E-06	2.87325E-05
3835403772995	383540	3772995	0.0001844	6.62196E-05	3.50432E-05	0.000120361	3.86672E-06	3.86672E-06	0.000124228	3.86672E-06	0.000196819	1.07269E-05	2.51888E-05	2.47024E-05	2.41912E-05	2.09541E-05	4.55006E-05	3.23712E-06	4.71192E-05	3.23712E-06	2.74834E-05
3835503772995	383550	3772995	0.000176361	6.33329E-05	3.35155E-05	0.000115114	3.69816E-06	3.69816E-06	0.000118812	3.69816E-06	0.0001877	1.02299E-05	2.40217E-05	2.35578E-05	2.30704E-05	1.99832E-05	4.33924E-05	3.08714E-06	4.4936E-05	3.08714E-06	2.63251E-05
3835603772995	383560	3772995	0.000168906	6.06558E-05	3.20988E-05	0.000110248	3.54183E-06	3.54183E-06	0.00011379	3.54183E-06	0.000179339	9.77418E-06	2.29516E-05	2.25084E-05	2.20427E-05	1.90931E-05	4.14595E-05	2.94962E-06	4.29343E-05	2.94962E-06	2.52507E-05
3835703772995	383570	3772995	0.00016188	5.81325E-05	3.07635E-05	0.000105662	3.3945E-06	3.3945E-06	0.000109056	3.3945E-06	0.000171544	9.34936E-06	2.19541E-05	2.15301E-05	2.10846E-05	1.82632E-05	3.96575E-05	2.82142E-06	4.10682E-05	2.82142E-06	2.42363E-05
3835803772995	383580	3772995	0.000155733	5.5925E-05	2.95953E-05	0.00010165	3.2656E-06	3.2656E-06	0.000104915	3.2656E-06	0.00016476	8.97963E-06	2.10859E-05	2.06787E-05	2.02508E-05	1.7541E-05	3.80892E-05	2.70984E-06	3.94441E-05	2.70984E-06	2.3349E-05
3835903772995	383590	3772995	0.000149933	5.38422E-05	2.84931E-05	9.78639E-05	3.14398E-06	3.14398E-06	0.000101008	3.14398E-06	0.00015842	8.6341E-06	2.02745E-05	1.9883E-05	1.94716E-05	1.68665E-05	3.66235E-05	2.60557E-06	3.79263E-05	2.60557E-06	2.25121E-05
3836003772995	383600	3772995	0.000145079	5.20991E-05	2.75706E-05	9.46955E-05	3.04219E-06	3.04219E-06	9.77377E-05	3.04219E-06	0.000153106	8.34449E-06	1.95944E-05	1.9216E-05	1.88184E-05	1.63003E-05	3.53951E-05	2.51817E-06	3.66541E-05	2.51817E-06	2.18135E-05
3836103772995	383610	3772995	0.000141444	5.07937E-05	2.68798E-05	9.23228E-05	2.96596E-06	2.96596E-06	9.52887E-05	2.96596E-06	0.000149102	8.12623E-06	1.90819E-05	1.87134E-05	1.83262E-05	1.58739E-05	3.44693E-05	2.4523E-06	3.56955E-05	2.4523E-06	2.12937E-05
3836203772995	383620	3772995	0.000137964	4.9544E-05	2.62185E-05	9.00514E-05	2.89299E-06	2.89299E-06	9.29444E-05	2.89299E-06	0.000145281	7.918E-06	1.8593E-05	1.82339E-05	1.78566E-05	1.54672E-05	3.3586E-05	2.38946E-06	3.47807E-05	2.38946E-06	2.07963E-05
3836303772995	383630	3772995	0.000135304	4.85888E-05	2.5713E-05	8.83152E-05	2.83722E-06	2.83722E-06	9.11525E-05	2.83722E-06	0.000142333	7.75733E-06	1.82157E-05	1.78639E-05	1.74943E-05	1.51533E-05	3.29045E-05	2.34098E-06	3.4075E-05	2.34098E-06	2.0419E-05
3836403772995	383640	3772995	0.000132925	4.77345E-05	2.52609E-05	8.67624E-05	2.78733E-06	2.78733E-06	8.95497E-05	2.78733E-06	0.000139676	7.61253E-06	1.78757E-05	1.75305E-05	1.71677E-05	1.48705E-05	3.22903E-05	2.29728E-06	3.34389E-05	2.29728E-06	2.00837E-05
3836503772995	383650	3772995	0.000130893	4.70048E-05	2.48748E-05	8.54362E-05	2.74472E-06	2.74472E-06	8.81809E-05	2.74472E-06	0.000137379	7.48734E-06	1.75817E-05	1.72422E-05	1.68854E-05	1.46259E-05	3.17593E-05	2.2595E-06	3.2889E-05	2.2595E-06	1.97959E-05
3836603772995	383660	3772995	0.00012963	4.65511E-05	2.46347E-05	8.46115E-05	2.71823E-06	2.71823E-06	8.73298E-05	2.71823E-06	0.000135871	7.40513E-06	1.73886E-05	1.70528E-05	1.67E-05	1.44653E-05	3.14106E-05	2.23469E-06	3.25279E-05	2.23469E-06	1.96212E-05
3836703772995	383670	3772995	0.00012844	4.6124E-05	2.44086E-05	8.38351E-05	2.69329E-06	2.69329E-06	8.65284E-05	2.69329E-06	0.000134446	7.32751E-06	1.72064E-05	1.68741E-05	1.6525E-05	1.43137E-05	3.10813E-05	2.21127E-06	3.21869E-05	2.21127E-06	1.94578E-05
3836803772995	383680	3772995	0.00012663	4.54739E-05	2.40646E-05	8.26536E-05	2.65533E-06	2.65533E-06	8.53089E-05	2.65533E-06	0.000132394	7.21567E-06	1.69437E-05	1.66165E-05	1.62727E-05	1.40952E-05	3.06069E-05	2.17752E-06	3.16957E-05	2.17752E-06	1.92007E-05
3836903772995	383690	3772995	0.000124561	4.4731E-05	2.36715E-05	8.13033E-05	2.61195E-06	2.61195E-06	8.39152E-05	2.61195E-06	0.000130097	7.09048E-06	1.66498E-05	1.63282E-05	1.59904E-05	1.38507E-05	3.00759E-05	2.13974E-06	3.11458E-05	2.13974E-06	1.89059E-05
3837003772995	383700	3772995	0.00012267	4.40518E-05	2.3312E-05	8.00687E-05	2.57229E-06	2.57229E-06	8.2641E-05	2.57229E-06	0.000127969	6.97446E-06	1.63774E-05	1.60611E-05	1.57288E-05	1.3624E-05	2.95838E-05	2.10473E-06	3.06362E-05	2.10473E-06	1.86348E-05
3837103772995	383710	3772995	0.000121443	4.36113E-05	2.3079E-05	7.92682E-05	2.54657E-06	2.54657E-06	8.18147E-05	2.54657E-06	0.000126545	6.89685E-06	1.61951E-05	1.58823E-05	1.55537E-05	1.34724E-05	2.92546E-05	2.0813E-06	3.02952E-05	2.0813E-06	1.84601E-05
3837203772995	383720	3772995	0.000120195	4.31629E-05	2.28417E-05	7.84531E-05	2.52039E-06	2.52039E-06	8.09735E-05	2.52039E-06	0.000125105	6.81839E-06	1.60109E-05	1.57017E-05	1.53768E-05	1.33192E-05	2.89218E-05	2.05763E-06	2.99506E-05	2.05763E-06	1.82827E-05
3837303772995	383730	3772995	0.000118658	4.26111E-05	2.25496E-05	7.74501E-05	2.48816E-06	2.48816E-06	7.99382E-05	2.48816E-06	0.00012339	6.72491E-06	1.57914E-05	1.54864E-05	1.5166E-05	1.31366E-05	2.85253E-05	2.02942E-06	2.954E-05	2.02942E-06	1.80619E-05
3837403772995	383740	3772995	0.000116929	4.19902E-05	2.22211E-05	7.63216E-05	2.45191E-06	2.45191E-06	7.87735E-05	2.45191E-06	0.000121483	6.62101E-06	1.55474E-05	1.52471E-05	1.49317E-05	1.29336E-05	2.80845E-05	1.99806E-06	2.90836E-05	1.99806E-06	1.78132E-05
3837503772995	383750	3772995	0.000115193	4.13667E-05	2.18911E-05	7.51883E-05	2.4155E-06	2.4155E-06	7.76038E-05	2.4155E-06	0.000119577	6.5171E-06	1.53034E-05	1.50078E-05	1.46973E-05	1.27306E-05	2.76438E-05	1.9667E-06	2.86271E-05	1.9667E-06	1.75617E-05
3837603772995	383760	3772995	0.00011356	4.07803E-05	2.15808E-05	7.41225E-05	2.38126E-06	2.38126E-06	7.65038E-05	2.38126E-06	0.000117808	6.4207E-06	1.5077E-05	1.47859E-05	1.44799E-05	1.25423E-05	2.72349E-05	1.93761E-06	2.82037E-05	1.93761E-06	1.73256E-05
3837703772995	383770	3772995	0.000111942	4.01993E-05	2.12733E-05	7.30664E-05	2.34733E-06	2.34733E-06	7.54137E-05	2.34733E-06	0.000116047	6.32472E-06	1.48516E-05	1.45648E-05	1.42635E-05	1.23548E-05	2.68277E-05	1.90865E-06	2.77821E-05	1.90865E-06	1.70895E-05
3837803772995	383780	3772995	0.000110457	3.9666E-05	2.09911E-05	7.2097E-05	2.31619E-06	2.31619E-06	7.44132E-05	2.31619E-06	0.000114424	6.23625E-06	1.46439E-05	1.43611E-05	1.4064E-05	1.2182E-05	2.64525E-05	1.88195E-06	2.73935E-05	1.88195E-06	1.68729E-05
3837903772995	383790	3772995	0.000109208	3.92176E-05	2.07538E-05	7.1282E-05	2.29001E-06	2.29001E-06	7.3572E-05	2.29001E-06	0.000113061	6.16197E-06	1.44695E-05	1.419E-05	1.38964E-05	1.20369E-05	2.61374E-05	1.85954E-06	2.70672E-05	1.85954E-06	1.66885E-05
3838003772995	383800	3772995	0.000108056	3.88037E-05	2.05348E-05	7.05297E-05	2.26584E-06	2.26584E-06	7.27955E-05	2.26584E-06	0.000111813	6.09395E-06	1.43097E-05	1.40334E-05	1.3743E-05	1.1904E-05	2.58489E-05	1.83901E-06	2.67684E-05	1.83901E-06	1.65194E-05
3838103772995	383810	3772995	0.000106135	3.81138E-05	2.01697E-05	6.92758E-05	2.22556E-06	2.22556E-06	7.15014E-05	2.22556E-06	0.00010973	5.98044E-06	1.40432E-05	1.3772E-05	1.3487E-05	1.16823E-05	2.53674E-05	1.80475E-06	2.62698E-05	1.80475E-06	1.62427E-05
3838203772995	383820	3772995	0.000104162	3.74054E-05	1.97948E-05	6.79882E-05	2.18419E-06	2.18419E-06	7.01724E-05	2.18419E-06	0.000107586	5.86359E-06	1.37688E-05	1.35029E-05	1.32235E-05	1.1454E-05	2.48718E-05	1.76949E-06	2.57565E-05	1.76949E-06	1.59577E-05
3838303772995	383830	3772995	0.000102019	3.6636E-05	1.93876E-05	6.65897E-05	2.13926E-06	2.13926E-06	6.87289E-05	2.13926E-06	0.000105251	5.73631E-06	1.34699E-05	1.32098E-05	1.29365E-05	1.12054E-05	2.43319E-05	1.73108E-06	2.51974E-05	1.73108E-06	1.56489E-05
3838403772995	383840	3772995	9.94259E-05	3.57047E-05	1.88948E-05	6.4897E-05	2.08488E-06	2.08488E-06	6.69819E-05	2.08488E-06	0.000102426	5.58233E-06	1.31084E-05	1.28552E-05	1.25892E-05	1.09046E-05	2.36787E-05	1.68461E-06	2.4521E-05	1.68461E-06	1.52773E-05
3838503772995	383850	3772995	9.69286E-05	3.48079E-05	1.84202E-05	6.3267E-05	2.03251E-06	2.03251E-06	6.52995E-05	2.03251E-06	9.97227E-05	5.43502E-06	1.27624E-05	1.2516E-05	1.2257E-05	1.06169E-05	2.30539E-05	1.64016E-06	2.3874E-05	1.64016E-06	1.49196E-05
3838603772995	383860	3772995	9.43574E-05	3.38846E-05	1.79316E-05	6.15887E-05	1.9786E-06	1.9786E-06	6.35673E-05	1.9786E-06	9.69586E-05	5.28437E-06	1.24087E-05	1.21691E-05	1.19173E-05	1.03226E-05	2.24149E-05	1.5947E-06	2.32122E-05	1.5947E-06	1.45507E-05
3838703772995	383870	3772995	9.18454E-05	3.29825E-05	1.74542E-05	5.9949E-05	1.92592E-06	1.92592E-06	6.1875E-05	1.92592E-06	9.42634E-05	5.13748E-06	1.20638E-05	1.18308E-05	1.1586E-05	1.00356E-05	2.17918E-05	1.55037E-06	2.2567E-05	1.55037E-06	1.41902E-05
3838803772995	383880	3772995	8.98726E-05	3.2274E-05	1.70793E-05	5.86614E-05	1.88456E-06	1.88456E-06	6.0546E-05	1.88456E-06	9.21501E-05	5.0223E-06	1.17933E-05	1.15656E-05	1.13263E-05	9.81065E-06	2.13032E-05	1.51561E-06	2.2061E-05	1.51561E-06	1.39066E-05
3838903772995	383890	3772995	8.99761E-05	3.23112E-05	1.7099E-05	5.87289E-05	1.88673E-06	1.88673E-06	6.06157E-05	1.88673E-06	9.22343E-05	5.02689E-06	1.18041E-05	1.15761E-05	1.13366E-05	9.81962E-06	2.13227E-05	1.517E-06	2.20812E-05	1.517E-06	1.3915E-05
3839003772995	383900	3772995	9.03751E-05	3.24545E-05	1.71748E-05	5.89894E-05	1.89509E-06	1.89509E-06	6.08844E-05	1.89509E-06	9.26861E-05	5.05151E-06	1.18619E-05	1.16328E-05	1.13921E-05	9.86771E-06	2.14271E-05	1.52443E-06	2.21894E-05	1.52443E-06	1.39709E-05
3839103772995	383910	3772995	8.97101E-05	3.22157E-05	1.70484E-05	5.85553E-05	1.88115E-06	1.88115E-06	6.04365E-05	1.88115E-06	9.19051E-05	5.00895E-06	1.17619E-05	1.15348E-05	1.12961E-05	9.78456E-06	2.12466E-05	1.51158E-06	2.20024E-05	1.51158E-06	1.38744E-05
3829703773005	382970	3773005	7.10322E-05	2.55083E-05	1.34989E-05	4.63639E-05	1.48949E-06	1.48949E-06	4.78534E-05	1.48949E-06	0.000115856	6.31428E-06	1.48271E-05	1.45408E-05	1.42399E-05	1.23344E-05	2.67835E-05	1.9055E-06	2.77362E-05	1.9055E-06	1.14628E-05
3829803773005	382980	3773005	7.33817E-05	2.6352E-05	1.39454E-05	4.78975E-05	1.53876E-06	1.53876E-06	4.94363E-05	1.53876E-06	0.000120909	6.58971E-06	1.54739E-05	1.51751E-05	1.48611E-05	1.28725E-05	2.79518E-05	1.98862E-06	2.89461E-05	1.98862E-06	1.17772E-05
3829903773005	382990	3773005	7.51993E-05	2.70047E-05	1.42908E-05	4.90839E-05	1.57687E-06	1.57687E-06	5.06607E-05	1.57687E-06	0.00012499	6.81213E-06	1.59962E-05	1.56873E-05	1.53627E-05	1.33069E-05	2.88952E-05	2.05574E-06	2.99231E-05	2.05574E-06	1.20413E-05
3830003773005	383000	3773005	7.7172E-05	2.77131E-05	1.46657E-05	5.03715E-05	1.61823E-06	1.61823E-06	5.19897E-05	1.61823E-06	0.000129094	7.03581E-06	1.65214E-05	1.62024E-05	1.58671E-05	1.37439E-05	2.9844E-05	2.12324E-06	3.09056E-05	2.12324E-06	1.23221E-05
3830103773005	383010	3773005	7.92407E-05	2.8456E-05	1.50588E-05	5.17218E-05	1.66161E-06	1.66161E-06	5.33834E-05	1.66161E-06	0.000133313	7.26575E-06	1.70613E-05	1.67319E-05	1.63857E-05	1.4193E-05	3.08193E-05	2.19263E-06	3.19157E-05	2.19263E-06	1.26183E-05
3830203773005	383020	3773005	8.14868E-05	2.92626E-05	1.54857E-05	5.31878E-05	1.70871E-06	1.70871E-06	5.48965E-05	1.70871E-06	0.0001378	7.51029E-06	1.76356E-05	1.7295E-05	1.69372E-05	1.46707E-05	3.18566E-05	2.26643E-06	3.29898E-05	2.26643E-06	1.29383E-05
3830303773005	383030	3773005	8.38585E-05	3.01143E-05	1.59364E-05	5.47359E-05	1.75845E-06	1.75845E-06	5.64943E-05	1.75845E-06	0.000142463	7.76443E-06	1.82323E-05	1.78803E-05	1.75103E-05	1.51672E-05	3.29346E-05	2.34312E-06	3.41062E-05	2.34312E-06	1.32764E-05
3830403773005	383040	3773005	8.63631E-05	3.10137E-05	1.64124E-05	5.63707E-05	1.81097E-06	1.81097E-06	5.81817E-05	1.81097E-06	0.000147348	8.03067E-06	1.88575E-05	1.84934E-05	1.81107E-05	1.56873E-05	3.40639E-05	2.42347E-06	3.52757E-05	2.42347E-06	1.36341E-05
3830503773005	383050	3773005	8.90008E-05	3.1961E-05	1.69136E-05	5.80924E-05	1.86628E-06	1.86628E-06	5.99586E-05	1.86628E-06	0.000152417	8.30693E-06	1.95062E-05	1.91295E-05	1.87337E-05	1.62269E-05	3.52358E-05	2.50683E-06	3.64892E-05	2.50683E-06	1.40086E-05
3830603773005	383060	3773005	9.17862E-05	3.29612E-05	1.7443E-05	5.99105E-05	1.92468E-06	1.92468E-06	6.18351E-05	1.92468E-06	0.000157716	8.59571E-06	2.01843E-05	1.97946E-05	1.93855E-05	1.6791E-05	3.64607E-05	2.59398E-06	3.77577E-05	2.59398E-06	1.4404E-05
3830703773005	383070	3773005	9.48524E-05	3.40623E-05	1.80257E-05	6.19118E-05	1.98898E-06	1.98898E-06	6.39008E-05	1.98898E-06	0.000163458	8.90869E-06	2.09193E-05	2.05153E-05	2.00908E-05	1.74024E-05	3.77882E-05	2.68843E-06	3.91325E-05	2.68843E-06	1.48399E-05
3830803773005	383080	3773005	9.80886E-05	3.52244E-05	1.86406E-05	6.40241E-05	2.05684E-06	2.05684E-06	6.60809E-05	2.05684E-06	0.000169438	9.2346E-06	2.16846E-05	2.12658E-05	2.08258E-05	1.8039E-05	3.91707E-05	2.78678E-06	4.05641E-05	2.78678E-06	1.52996E-05
3830903773005	383090	3773005	0.000101532	3.64609E-05	1.92949E-05	6.62714E-05	2.12904E-06	2.12904E-06	6.84004E-05	2.12904E-06	0.000175702	9.57596E-06	2.24862E-05	2.20519E-05	2.15957E-05	1.87059E-05	4.06187E-05	2.8898E-06	4.20636E-05	2.8898E-06	1.57886E-05
3831003773005	383100	3773005	0.000105189	3.77742E-05	1.999E-05	6.86586E-05	2.20573E-06	2.20573E-06	7.08643E-05	2.20573E-06	0.000182225	9.93151E-06	2.33211E-05	2.28707E-05	2.23975E-05	1.94004E-05	4.21268E-05	2.99709E-06	4.36253E-05	2.99709E-06	1.6307E-05
3831103773005	383110	3773005	0.000109053	3.91619E-05	2.07243E-05	7.11807E-05	2.28675E-06	2.28675E-06	7.34675E-05	2.28675E-06	0.000189009	1.03012E-05	2.41893E-05	2.37221E-05	2.32313E-05	2.01226E-05	4.36951E-05	3.10867E-06	4.52494E-05	3.10867E-06	1.68547E-05
3831203773005	383120	3773005	0.000113257	4.06716E-05	2.15232E-05	7.39248E-05	2.37491E-06	2.37491E-06	7.62997E-05	2.37491E-06	0.000196275	1.06973E-05	2.51192E-05	2.46341E-05	2.41244E-05	2.08962E-05	4.53749E-05	3.22818E-06	4.6989E-05	3.22818E-06	1.74499E-05
3831303773005	383130	3773005	0.000117712	4.22715E-05	2.23699E-05	7.68328E-05	2.46833E-06	2.46833E-06	7.93011E-05	2.46833E-06	0.000203817	1.11083E-05	2.60844E-05	2.55807E-05	2.50514E-05	2.16992E-05	4.71185E-05	3.35223E-06	4.87946E-05	3.35223E-06	1.80815E-05
3831403773005	383140	3773005	0.000122485	4.39855E-05	2.32769E-05	7.99481E-05	2.56841E-06	2.56841E-06	8.25165E-05	2.56841E-06	0.000211696	1.15377E-05	2.70928E-05	2.65696E-05	2.60198E-05	2.2538E-05	4.89399E-05	3.48181E-06	5.06808E-05	3.48181E-06	1.87563E-05
3831503773005	383150	3773005	0.000127576	4.58135E-05	2.42443E-05	8.32709E-05	2.67516E-06	2.67516E-06	8.5946E-05	2.67516E-06	0.000219904	1.19851E-05	2.81432E-05	2.75997E-05	2.70287E-05	2.34119E-05	5.08375E-05	3.61681E-06	5.26459E-05	3.61681E-06	1.94759E-05
3831603773005	383160	3773005	0.000133014	4.77663E-05	2.52778E-05	8.68203E-05	2.78919E-06	2.78919E-06	8.96094E-05	2.78919E-06	0.000228434	1.245E-05	2.92349E-05	2.86703E-05	2.80771E-05	2.432E-05	5.28094E-05	3.7571E-06	5.46879E-05	3.7571E-06	2.02444E-05
3831703773005	383170	3773005	0.000139035	4.99287E-05	2.64221E-05	9.07506E-05	2.91546E-06	2.91546E-06	9.36661E-05	2.91546E-06	0.00023773	1.29566E-05	3.04245E-05	2.98369E-05	2.92196E-05	2.53096E-05	5.49583E-05	3.90999E-06	5.69133E-05	3.90999E-06	2.10953E-05
3831803773005	383180	3773005	0.00014547	5.22397E-05	2.7645E-05	9.49511E-05	3.0504E-06	3.0504E-06	9.80015E-05	3.0504E-06	0.000247416	1.34845E-05	3.16641E-05	3.10526E-05	3.04101E-05	2.63408E-05	5.71975E-05	4.06929E-06	5.92321E-05	4.06929E-06	2.20049E-05
3831903773005	383190	3773005	0.000152475	5.4755E-05	2.89761E-05	9.95228E-05	3.19727E-06	3.19727E-06	0.00010272	3.19727E-06	0.000257714	1.40457E-05	3.29821E-05	3.23451E-05	3.16759E-05	2.74372E-05	5.95783E-05	4.23867E-06	6.16976E-05	4.23867E-06	2.29941E-05
3832003773005	383200	3773005	0.000160203	5.75303E-05	3.04448E-05	0.000104567	3.35933E-06	3.35933E-06	0.000107927	3.35933E-06	0.000268847	1.46525E-05	3.44069E-05	3.37424E-05	3.30443E-05	2.86225E-05	6.2152E-05	4.42178E-06	6.43629E-05	4.42178E-06	2.4084E-05
3832103773005	383210	3773005	0.000168515	6.05151E-05	3.20244E-05	0.000109993	3.53362E-06	3.53362E-06	0.000113526	3.53362E-06	0.000280447	1.52847E-05	3.58914E-05	3.51983E-05	3.447E-05	2.98575E-05	6.48337E-05	4.61257E-06	6.714E-05	4.61257E-06	2.52576E-05
3832203773005	383220	3773005	0.000177713	6.38184E-05	3.37725E-05	0.000115997	3.72651E-06	3.72651E-06	0.000119723	3.72651E-06	0.000293035	1.59708E-05	3.75024E-05	3.67782E-05	3.60172E-05	3.11976E-05	6.77438E-05	4.8196E-06	7.01536E-05	4.8196E-06	2.65557E-05
3832303773005	383230	3773005	0.000187651	6.7387E-05	3.5661E-05	0.000122483	3.93489E-06	3.93489E-06	0.000126418	3.93489E-06	0.000306174	1.66869E-05	3.9184E-05	3.84273E-05	3.76322E-05	3.25965E-05	7.07813E-05	5.03571E-06	7.32991E-05	5.03571E-06	2.79585E-05
3832403773005	383240	3773005	0.000198438	7.12608E-05	3.77109E-05	0.000129524	4.16109E-06	4.16109E-06	0.000133685	4.16109E-06	0.000319918	1.74366E-05	4.09429E-05	4.01523E-05	3.93215E-05	3.40597E-05	7.39586E-05	5.26176E-06	7.65895E-05	5.26176E-06	2.94787E-05
3832503773005	383250	3773005	0.000210112	7.54529E-05	3.99294E-05	0.000137143	4.40587E-06	4.40587E-06	0.000141549	4.40587E-06	0.00033406	1.82067E-05	4.27528E-05	4.19272E-05	4.10597E-05	3.55653E-05	7.7228E-05	5.49436E-06	7.99752E-05	5.49436E-06	3.11246E-05
3832603773005	383260	3773005	0.000221697	7.96132E-05	4.2131E-05	0.000144705	4.6488E-06	4.6488E-06	0.000149354	4.6488E-06	0.000345469	1.88285E-05	4.42129E-05	4.33591E-05	4.24619E-05	3.678E-05	7.98655E-05	5.682E-06	8.27065E-05	5.682E-06	3.27496E-05
3832703773005	383270	3773005	0.000230127	8.26405E-05	4.37331E-05	0.000150208	4.82558E-06	4.82558E-06	0.000155033	4.82558E-06	0.000350209	1.90868E-05	4.48195E-05	4.39539E-05	4.30445E-05	3.72845E-05	8.09612E-05	5.75995E-06	8.38411E-05	5.75995E-06	3.39484E-05
3832803773005	383280	3773005	0.000239606	8.60446E-05	4.55345E-05	0.000156395	5.02435E-06	5.02435E-06	0.000161419	5.02435E-06	0.000357398	1.94787E-05	4.57396E-05	4.48563E-05	4.39282E-05	3.805E-05	8.26233E-05	5.8782E-06	8.55624E-05	5.8782E-06	3.53596E-05
3832903773005	383290	3773005	0.000252713	9.07515E-05	4.80253E-05	0.00016495	5.29919E-06	5.29919E-06	0.000170249	5.29919E-06	0.000367536	2.00312E-05	4.7037E-05	4.61287E-05	4.51742E-05	3.91293E-05	8.49669E-05	6.04494E-06	8.79894E-05	6.04494E-06	3.72626E-05
3833003773005	383300	3773005	0.000271066	9.73422E-05	5.15131E-05	0.000176929	5.68404E-06	5.68404E-06	0.000182614	5.68404E-06	0.000381318	2.07823E-05	4.88009E-05	4.78585E-05	4.68682E-05	4.05966E-05	8.81531E-05	6.27162E-06	9.12889E-05	6.27162E-06	3.98866E-05
3833103773005	383310	3773005	0.000286567	0.000102909	5.44589E-05	0.000187047	6.00908E-06	6.00908E-06	0.000193056	6.00908E-06	0.000391824	2.13549E-05	5.01453E-05	4.91769E-05	4.81594E-05	4.1715E-05	9.05817E-05	6.4444E-06	9.38039E-05	6.4444E-06	4.2104E-05
3833203773005	383320	3773005	0.000300176	0.000107796	5.70452E-05	0.00019593	6.29446E-06	6.29446E-06	0.000202225	6.29446E-06	0.00040066	2.18365E-05	5.12761E-05	5.02859E-05	4.92455E-05	4.26557E-05	9.26244E-05	6.58973E-06	9.59193E-05	6.58973E-06	4.40447E-05
3833303773005	383330	3773005	0.000312426	0.000112195	5.93732E-05	0.000203926	6.55133E-06	6.55133E-

			ISDrainage / Utilities Trenching	ISDrainage / Utilities Trenching	ISAsphalt Paving	ISAsphalt Paving	SVDemolition	SVSite Grubbing / Prep	SVMass Grading / Excavation	SVMass Grading / Excavation	SVDrainage / Utilities Trenching	SVFoundations / Concrete Pads	SVBuilding / Structure Construction	SVBuilding / Structure Construction	SVAsphalt Paving	SVAsphalt Paving	SVArchitectural Coating	SVArchitectural Coating	SVLandscaping or Other Finishing	SVLandscaping or Other Finishing	MDemolition
Unique Identifier	X (UTM)	Y (UTM)	2027	2028	2027	2028	2027	2027	2027	2028	2028	2028	2028	2029	2028	2029	2028	2029	2028	2029	2027
3835303772995	383530	3772995	1.15695E-05	1.12727E-05	2.98798E-06	2.78344E-06	0.000203396	0.000146231	9.85929E-05	9.73411E-05	6.90659E-05	2.19405E-05	3.1431E-05	3.02318E-05	3.09029E-06	2.87519E-06	3.09029E-06	2.87519E-06	3.1431E-05	3.02318E-05	4.99232E-05
3835403772995	383540	3772995	1.10665E-05	1.07826E-05	2.85808E-06	2.66243E-06	0.000194273	0.000139672	9.41709E-05	9.29752E-05	6.59682E-05	2.09564E-05	3.00213E-05	2.88758E-05	2.95169E-06	2.74623E-06	2.95169E-06	2.74623E-06	3.00213E-05	2.88758E-05	4.76406E-05
3835503772995	383550	3772995	1.06001E-05	1.03282E-05	2.73763E-06	2.55022E-06	0.000185855	0.000133619	9.009E-05	8.89462E-05	6.31095E-05	2.00483E-05	2.87204E-05	2.76245E-05	2.82378E-06	2.62723E-06	2.82378E-06	2.62723E-06	2.87204E-05	2.76245E-05	4.55321E-05
3835603772995	383560	3772995	1.01675E-05	9.90661E-06	2.62589E-06	2.44614E-06	0.000178077	0.000128028	8.63201E-05	8.52241E-05	6.04686E-05	1.92093E-05	2.75185E-05	2.64685E-05	2.70561E-06	2.51729E-06	2.70561E-06	2.51729E-06	2.75185E-05	2.64685E-05	4.35814E-05
3835703772995	383570	3772995	9.75902E-06	9.50863E-06	2.5204E-06	2.34787E-06	0.000170763	0.000122769	8.27747E-05	8.17237E-05	5.7985E-05	1.84203E-05	2.63883E-05	2.53814E-05	2.59448E-06	2.41389E-06	2.59448E-06	2.41389E-06	2.63883E-05	2.53814E-05	4.17451E-05
3835803772995	383580	3772995	9.40177E-06	9.16054E-06	2.42814E-06	2.26192E-06	0.000164385	0.000118184	7.96827E-05	7.8671E-05	5.5819E-05	1.77323E-05	2.54026E-05	2.44333E-05	2.49757E-06	2.32373E-06	2.49757E-06	2.32373E-06	2.54026E-05	2.44333E-05	4.01393E-05
3835903772995	383590	3772995	9.06476E-06	8.83219E-06	2.3411E-06	2.18084E-06	0.00015838	0.000113867	7.67722E-05	7.57974E-05	5.37801E-05	1.70846E-05	2.44747E-05	2.35408E-05	2.40634E-06	2.23885E-06	2.40634E-06	2.23885E-06	2.44747E-05	2.35408E-05	3.86278E-05
3836003772995	383600	3772995	8.78346E-06	8.5581E-06	2.26845E-06	2.11316E-06	0.000153382	0.000110273	7.43495E-05	7.34055E-05	5.2083E-05	1.65454E-05	2.37023E-05	2.2798E-05	2.33041E-06	2.1682E-06	2.33041E-06	2.1682E-06	2.37023E-05	2.2798E-05	3.73594E-05
3836103772995	383610	3772995	8.57417E-06	8.35418E-06	2.2144E-06	2.06281E-06	0.000149676	0.000107609	7.25531E-05	7.16319E-05	5.08246E-05	1.61457E-05	2.31296E-05	2.22471E-05	2.2741E-06	2.11581E-06	2.2741E-06	2.11581E-06	2.31296E-05	2.22471E-05	3.64068E-05
3836203772995	383620	3772995	8.37388E-06	8.15903E-06	2.16267E-06	2.01462E-06	0.000146122	0.000105053	7.08301E-05	6.99307E-05	4.96176E-05	1.57622E-05	2.25804E-05	2.17188E-05	2.22009E-06	2.06556E-06	2.22009E-06	2.06556E-06	2.25804E-05	2.17188E-05	3.54959E-05
3836303772995	383630	3772995	8.22198E-06	8.01102E-06	2.12344E-06	1.97808E-06	0.00014344	0.000103126	6.95302E-05	6.86474E-05	4.8707E-05	1.5473E-05	2.2166E-05	2.13202E-05	2.17935E-06	2.02766E-06	2.17935E-06	2.02766E-06	2.2166E-05	2.13202E-05	3.47991E-05
3836403772995	383640	3772995	8.08695E-06	7.87946E-06	2.08857E-06	1.94559E-06	0.000141026	0.00010139	6.83599E-05	6.7492E-05	4.78872E-05	1.52125E-05	2.17929E-05	2.09614E-05	2.14267E-06	1.99353E-06	2.14267E-06	1.99353E-06	2.17929E-05	2.09614E-05	3.41731E-05
3836503772995	383650	3772995	7.97105E-06	7.76654E-06	2.05863E-06	1.91771E-06	0.000138959	9.99039E-05	6.73581E-05	6.65029E-05	4.71854E-05	1.49896E-05	2.14735E-05	2.06542E-05	2.11127E-06	1.96431E-06	2.11127E-06	1.96431E-06	2.14735E-05	2.06542E-05	3.36378E-05
3836603772995	383660	3772995	7.90073E-06	7.69801E-06	2.04047E-06	1.90079E-06	0.000137676	9.89816E-05	6.67362E-05	6.58889E-05	4.67498E-05	1.48512E-05	2.12753E-05	2.04635E-05	2.09178E-06	1.94618E-06	2.09178E-06	1.94618E-06	2.12753E-05	2.04635E-05	3.33003E-05
3836703772995	383670	3772995	7.8349E-06	7.63388E-06	2.02347E-06	1.88495E-06	0.000136456	9.81041E-05	6.61446E-05	6.53048E-05	4.63353E-05	1.47195E-05	2.10866E-05	2.02821E-05	2.07323E-06	1.92892E-06	2.07323E-06	1.92892E-06	2.10866E-05	2.02821E-05	3.29864E-05
3836803772995	383680	3772995	7.73138E-06	7.53301E-06	1.99674E-06	1.86005E-06	0.000134558	9.67399E-05	6.52248E-05	6.43967E-05	4.5691E-05	1.45149E-05	2.07934E-05	2E-05	2.0444E-06	1.9021E-06	2.0444E-06	1.9021E-06	2.07934E-05	2E-05	3.25092E-05
3836903772995	383690	3772995	7.61267E-06	7.41735E-06	1.96608E-06	1.83149E-06	0.000132384	9.51771E-05	6.41711E-05	6.33564E-05	4.49529E-05	1.42804E-05	2.04575E-05	1.96769E-05	2.01138E-06	1.87137E-06	2.01138E-06	1.87137E-06	2.04575E-05	1.96769E-05	3.19684E-05
3837003772995	383700	3772995	7.50352E-06	7.311E-06	1.93789E-06	1.80523E-06	0.000130362	9.37232E-05	6.31908E-05	6.23885E-05	4.42662E-05	1.40622E-05	2.0145E-05	1.93764E-05	1.98065E-06	1.84279E-06	1.98065E-06	1.84279E-06	2.0145E-05	1.93764E-05	3.14713E-05
3837103772995	383710	3772995	7.4332E-06	7.24248E-06	1.91973E-06	1.78831E-06	0.000129026	9.27624E-05	6.25431E-05	6.1749E-05	4.38124E-05	1.39181E-05	1.99385E-05	1.91777E-05	1.96035E-06	1.8239E-06	1.96035E-06	1.8239E-06	1.99385E-05	1.91777E-05	3.11483E-05
3837203772995	383720	3772995	7.36175E-06	7.17286E-06	1.90127E-06	1.77112E-06	0.000127645	9.17697E-05	6.18737E-05	6.10881E-05	4.33435E-05	1.37691E-05	1.97251E-05	1.89725E-05	1.93937E-06	1.80438E-06	1.93937E-06	1.80438E-06	1.97251E-05	1.89725E-05	3.08217E-05
3837303772995	383730	3772995	7.27285E-06	7.08625E-06	1.87832E-06	1.74973E-06	0.000125952	9.05527E-05	6.10532E-05	6.02781E-05	4.27687E-05	1.35865E-05	1.94635E-05	1.87209E-05	1.91365E-06	1.78045E-06	1.91365E-06	1.78045E-06	1.94635E-05	1.87209E-05	3.04206E-05
3837403772995	383740	3772995	7.17271E-06	6.98868E-06	1.85245E-06	1.72564E-06	0.000124063	8.91949E-05	6.01378E-05	5.93742E-05	4.21274E-05	1.33828E-05	1.91717E-05	1.84402E-05	1.88495E-06	1.75375E-06	1.88495E-06	1.75375E-06	1.91717E-05	1.84402E-05	2.9967E-05
3837503772995	383750	3772995	7.07144E-06	6.89001E-06	1.8263E-06	1.70128E-06	0.000122157	8.78242E-05	5.92136E-05	5.84618E-05	4.14801E-05	1.31771E-05	1.88771E-05	1.81568E-05	1.85599E-06	1.7268E-06	1.85599E-06	1.7268E-06	1.88771E-05	1.81568E-05	2.95134E-05
3837603772995	383760	3772995	6.97636E-06	6.79736E-06	1.80174E-06	1.6784E-06	0.000120366	8.65369E-05	5.83456E-05	5.76048E-05	4.08722E-05	1.2984E-05	1.86004E-05	1.78906E-05	1.82878E-06	1.70149E-06	1.82878E-06	1.70149E-06	1.86004E-05	1.78906E-05	2.90888E-05
3837703772995	383770	3772995	6.88128E-06	6.70472E-06	1.77719E-06	1.65553E-06	0.000118602	8.52687E-05	5.74906E-05	5.67606E-05	4.0273E-05	1.27937E-05	1.83278E-05	1.76285E-05	1.80198E-06	1.67655E-06	1.80198E-06	1.67655E-06	1.83278E-05	1.76285E-05	2.86696E-05
3837803772995	383780	3772995	6.79407E-06	6.61976E-06	1.75466E-06	1.63455E-06	0.000116963	8.40902E-05	5.6696E-05	5.59761E-05	3.97164E-05	1.26169E-05	1.80745E-05	1.73848E-05	1.77708E-06	1.65338E-06	1.77708E-06	1.65338E-06	1.80745E-05	1.73848E-05	2.82813E-05
3837903772995	383790	3772995	6.71981E-06	6.5474E-06	1.73548E-06	1.61668E-06	0.000115547	8.30718E-05	5.60094E-05	5.52982E-05	3.92354E-05	1.24641E-05	1.78556E-05	1.71743E-05	1.75555E-06	1.63336E-06	1.75555E-06	1.63336E-06	1.78556E-05	1.71743E-05	2.79547E-05
3838003772995	383800	3772995	6.65173E-06	6.48107E-06	1.7179E-06	1.6003E-06	0.000114246	8.21367E-05	5.53789E-05	5.46758E-05	3.87938E-05	1.23238E-05	1.76546E-05	1.6981E-05	1.73579E-06	1.61497E-06	1.73579E-06	1.61497E-06	1.76546E-05	1.6981E-05	2.76571E-05
3838103772995	383810	3772995	6.54034E-06	6.37253E-06	1.68913E-06	1.5735E-06	0.000112206	8.06699E-05	5.439E-05	5.36994E-05	3.8101E-05	1.21037E-05	1.73393E-05	1.66777E-05	1.7048E-06	1.58613E-06	1.7048E-06	1.58613E-06	1.73393E-05	1.66777E-05	2.71527E-05
3838203772995	383820	3772995	6.42556E-06	6.2607E-06	1.65949E-06	1.54589E-06	0.000110112	7.91648E-05	5.33752E-05	5.26975E-05	3.73901E-05	1.18779E-05	1.70158E-05	1.63665E-05	1.67299E-06	1.55654E-06	1.67299E-06	1.55654E-06	1.70158E-05	1.63665E-05	2.66355E-05
3838303772995	383830	3772995	6.30123E-06	6.13955E-06	1.62738E-06	1.51598E-06	0.000107876	7.75572E-05	5.22913E-05	5.16273E-05	3.66308E-05	1.16367E-05	1.66703E-05	1.60342E-05	1.63901E-06	1.52493E-06	1.63901E-06	1.52493E-06	1.66703E-05	1.60342E-05	2.6073E-05
3838403772995	383840	3772995	6.15157E-06	5.99374E-06	1.58873E-06	1.47997E-06	0.000105221	7.56485E-05	5.10044E-05	5.03568E-05	3.57294E-05	1.13503E-05	1.626E-05	1.56396E-05	1.59868E-06	1.4874E-06	1.59868E-06	1.4874E-06	1.626E-05	1.56396E-05	2.53926E-05
3838503772995	383850	3772995	6.00754E-06	5.85341E-06	1.55153E-06	1.44532E-06	0.000102656	7.38039E-05	4.97607E-05	4.91289E-05	3.48581E-05	1.10735E-05	1.58635E-05	1.52582E-05	1.5597E-06	1.45113E-06	1.5597E-06	1.45113E-06	1.58635E-05	1.52582E-05	2.47393E-05
3838603772995	383860	3772995	5.85902E-06	5.70869E-06	1.51317E-06	1.40959E-06	0.00010001	7.19016E-05	4.84781E-05	4.78626E-05	3.39597E-05	1.07881E-05	1.54546E-05	1.4865E-05	1.5195E-06	1.41373E-06	1.5195E-06	1.41373E-06	1.54546E-05	1.4865E-05	2.40643E-05
3838703772995	383870	3772995	5.71386E-06	5.56726E-06	1.47568E-06	1.37467E-06	9.74263E-05	7.00442E-05	4.72258E-05	4.66262E-05	3.30824E-05	1.05094E-05	1.50554E-05	1.4481E-05	1.48024E-06	1.37721E-06	1.48024E-06	1.37721E-06	1.50554E-05	1.4481E-05	2.34038E-05
3838803772995	383880	3772995	5.59965E-06	5.45598E-06	1.44619E-06	1.34719E-06	9.53772E-05	6.85711E-05	4.62326E-05	4.56456E-05	3.23866E-05	1.02884E-05	1.47388E-05	1.41764E-05	1.44911E-06	1.34824E-06	1.44911E-06	1.34824E-06	1.47388E-05	1.41764E-05	2.28885E-05
3838903772995	383890	3772995	5.60303E-06	5.45927E-06	1.44706E-06	1.348E-06	9.53951E-05	6.85839E-05	4.62412E-05	4.56541E-05	3.23927E-05	1.02903E-05	1.47415E-05	1.4179E-05	1.44938E-06	1.3485E-06	1.44938E-06	1.3485E-06	1.47415E-05	1.4179E-05	2.29175E-05
3839003772995	383900	3772995	5.62553E-06	5.4812E-06	1.45287E-06	1.35341E-06	9.55821E-05	6.87184E-05	4.63319E-05	4.57436E-05	3.24562E-05	1.03105E-05	1.47704E-05	1.42069E-05	1.45222E-06	1.35114E-06	1.45222E-06	1.35114E-06	1.47704E-05	1.42069E-05	2.30173E-05
3839103772995	383910	3772995	5.58671E-06	5.44337E-06	1.44285E-06	1.34408E-06	9.50209E-05	6.83149E-05	4.60598E-05	4.5475E-05	3.22656E-05	1.025E-05	1.46837E-05	1.41234E-05	1.4437E-06	1.34321E-06	1.4437E-06	1.34321E-06	1.46837E-05	1.41234E-05	2.2845E-05
3829703773005	382970	3773005	4.61565E-06	4.49722E-06	1.19206E-06	1.11045E-06	7.11721E-05	5.11689E-05	3.44995E-05	3.40615E-05	2.41675E-05	7.67738E-06	1.09983E-05	1.05787E-05	1.08135E-06	1.00608E-06	1.08135E-06	1.00608E-06	1.09983E-05	1.05787E-05	1.80528E-05
3829803773005	382980	3773005	4.74224E-06	4.62056E-06	1.22475E-06	1.14091E-06	7.2945E-05	5.24435E-05	3.53589E-05	3.49099E-05	2.47694E-05	7.86862E-06	1.12723E-05	1.08422E-05	1.10829E-06	1.03114E-06	1.10829E-06	1.03114E-06	1.12723E-05	1.08422E-05	1.86643E-05
3829903773005	382990	3773005	4.84857E-06	4.72417E-06	1.25221E-06	1.16649E-06	7.43258E-05	5.34362E-05	3.60282E-05	3.55708E-05	2.52383E-05	8.01757E-06	1.14857E-05	1.10474E-05	1.12927E-06	1.05066E-06	1.12927E-06	1.05066E-06	1.14857E-05	1.10474E-05	1.91379E-05
3830003773005	383000	3773005	4.96165E-06	4.83435E-06	1.28142E-06	1.1937E-06	7.60096E-05	5.46468E-05	3.68444E-05	3.63766E-05	2.58101E-05	8.1992E-06	1.17459E-05	1.12977E-05	1.15485E-06	1.07447E-06	1.15485E-06	1.07447E-06	1.17459E-05	1.12977E-05	1.96532E-05
3830103773005	383010	3773005	5.08093E-06	4.95056E-06	1.31222E-06	1.22239E-06	7.78181E-05	5.5947E-05	3.7721E-05	3.72421E-05	2.64242E-05	8.39428E-06	1.20253E-05	1.15665E-05	1.18233E-06	1.10003E-06	1.18233E-06	1.10003E-06	1.20253E-05	1.15665E-05	2.01939E-05
3830203773005	383020	3773005	5.20976E-06	5.0761E-06	1.34549E-06	1.25339E-06	7.98136E-05	5.73817E-05	3.86884E-05	3.81971E-05	2.71018E-05	8.60955E-06	1.23337E-05	1.18631E-05	1.21265E-06	1.12824E-06	1.21265E-06	1.12824E-06	1.23337E-05	1.18631E-05	2.07818E-05
3830303773005	383030	3773005	5.34592E-06	5.20875E-06	1.38066E-06	1.28614E-06	8.19606E-05	5.89252E-05	3.97291E-05	3.92247E-05	2.78308E-05	8.84114E-06	1.26655E-05	1.21822E-05	1.24527E-06	1.15859E-06	1.24527E-06	1.15859E-06	1.26655E-05	1.21822E-05	2.14042E-05
3830403773005	383040	3773005	5.48994E-06	5.34909E-06	1.41785E-06	1.32079E-06	8.42413E-05	6.05649E-05	4.08346E-05	4.03161E-05	2.86053E-05	9.08716E-06	1.30179E-05	1.25212E-05	1.27992E-06	1.19083E-06	1.27992E-06	1.19083E-06	1.30179E-05	1.25212E-05	2.20629E-05
3830503773005	383050	3773005	5.64072E-06	5.496E-06	1.4568E-06	1.35707E-06	8.66377E-05	6.22878E-05	4.19962E-05	4.1463E-05	2.9419E-05	9.34567E-06	1.33882E-05	1.28774E-05	1.31633E-06	1.2247E-06	1.31633E-06	1.2247E-06	1.33882E-05	1.28774E-05	2.27542E-05
3830603773005	383060	3773005	5.79994E-06	5.65113E-06	1.49792E-06	1.39537E-06	8.91856E-05	6.41196E-05	4.32313E-05	4.26824E-05	3.02842E-05	9.62051E-06	1.3782E-05	1.32561E-05	1.35504E-06	1.26072E-06	1.35504E-06	1.26072E-06	1.3782E-05	1.32561E-05	2.34855E-05
3830703773005	383070	3773005	5.97548E-06	5.82216E-06	1.54325E-06	1.43761E-06	9.20186E-05	6.61564E-05	4.46045E-05	4.40382E-05	3.12462E-05	9.92611E-06	1.42198E-05	1.36772E-05	1.39808E-06	1.30077E-06	1.39808E-06	1.30077E-06	1.42198E-05	1.36772E-05	2.42912E-05
3830803773005	383080	3773005	6.16057E-06	6.00251E-06	1.59105E-06	1.48214E-06	9.50298E-05	6.83213E-05	4.60642E-05	4.54793E-05	3.22687E-05	1.02509E-05	1.46851E-05	1.41248E-05	1.44383E-06	1.34333E-06	1.44383E-06	1.34333E-06	1.46851E-05	1.41248E-05	2.5144E-05
3830903773005	383090	3773005	6.35749E-06	6.19437E-06	1.64191E-06	1.52951E-06	9.8237E-05	7.0627E-05	4.76188E-05	4.70142E-05	3.33577E-05	1.05969E-05	1.51807E-05	1.46014E-05	1.49256E-06	1.38867E-06	1.49256E-06	1.38867E-06	1.51807E-05	1.46014E-05	2.60494E-05
3831003773005	383100	3773005	6.56622E-06	6.39774E-06	1.69582E-06	1.57973E-06	0.000101649	7.30801E-05	4.92727E-05	4.86471E-05	3.45163E-05	1.09649E-05	1.5708E-05	1.51086E-05	1.5444E-06	1.4369E-06	1.5444E-06	1.4369E-06	1.5708E-05	1.51086E-05	2.70111E-05
3831103773005	383110	3773005	6.78676E-06	6.61263E-06	1.75277E-06	1.63279E-06	0.000105266	7.56805E-05	5.1026E-05	5.03781E-05	3.57445E-05	1.13551E-05	1.62669E-05	1.56462E-05	1.59935E-06	1.48803E-06	1.59935E-06	1.48803E-06	1.62669E-05	1.56462E-05	2.80309E-05
3831203773005	383120	3773005	7.02643E-06	6.84615E-06	1.81467E-06	1.69045E-06	0.000109221	7.85243E-05	5.29433E-05	5.22711E-05	3.70876E-05	1.17818E-05	1.68781E-05	1.62341E-05	1.65945E-06	1.54395E-06	1.65945E-06	1.54395E-06	1.68781E-05	1.62341E-05	2.91396E-05
3831303773005	383130	3773005	7.28073E-06	7.09393E-06	1.88035E-06	1.75163E-06	0.000113417	8.1541E-05	5.49773E-05	5.42793E-05	3.85124E-05	1.22344E-05	1.75265E-05	1.68578E-05	1.7232E-06	1.60326E-06	1.7232E-06	1.60326E-06	1.75265E-05	1.68578E-05	3.03136E-05
3831403773005	383140	3773005	7.55247E-06	7.35869E-06	1.95053E-06	1.81701E-06	0.000117934	8.47883E-05	5.71667E-05	5.64409E-05	4.00462E-05	1.27216E-05	1.82245E-05	1.75292E-05	1.79183E-06	1.66711E-06	1.79183E-06	1.66711E-06	1.82245E-05	1.75292E-05	3.15729E-05
3831503773005	383150	3773005	7.84221E-06	7.641E-06	2.02536E-06	1.88671E-06	0.00012279	8.8279E-05	5.95202E-05	5.87645E-05	4.16948E-05	1.32454E-05	1.89748E-05	1.82508E-05	1.8656E-06	1.73574E-06	1.8656E-06	1.73574E-06	1.89748E-05	1.82508E-05	3.29174E-05
3831603773005	383160	3773005	8.15165E-06	7.9425E-06	2.10528E-06	1.96116E-06	0.000127992	9.20195E-05	6.20422E-05	6.12544E-05	4.34615E-05	1.38066E-05	1.97788E-05	1.90241E-05	1.94465E-06	1.80929E-06	1.94465E-06	1.80929E-06	1.97788E-05	1.90241E-05	3.43545E-05
3831703773005	383170	3773005	8.49428E-06	8.27634E-06	2.19377E-06	2.04359E-06	0.000133827	9.62147E-05	6.48707E-05	6.4047E-05	4.54429E-05	1.44361E-05	2.06805E-05	1.98914E-05	2.0333E-06	1.89177E-06	2.0333E-06	1.89177E-06	2.06805E-05	1.98914E-05	3.59459E-05
3831803773005	383180	3773005	8.86054E-06	8.6332E-06	2.28836E-06	2.13171E-06	0.000140073	0.000100705	6.78979E-05	6.70358E-05	4.75635E-05	1.51097E-05	2.16456E-05	2.08197E-05	2.12819E-06	1.98005E-06	2.12819E-06	1.98005E-06	2.16456E-05	2.08197E-05	3.76461E-05
3831903773005	383190	3773005	9.25886E-06	9.02131E-06	2.39123E-06	2.22754E-06	0.000146941	0.000105643	7.12274E-05	7.0323E-05	4.98959E-05	1.58506E-05	2.2707E-05	2.18406E-05	2.23255E-06	2.07715E-06	2.23255E-06	2.07715E-06	2.2707E-05	2.18406E-05	3.95006E-05
3832003773005	383200	3773005	9.6977E-06	9.44888E-06	2.50457E-06	2.33311E-06	0.000154603	0.000111151	7.49412E-05	7.39896E-05	5.24974E-05	1.66771E-05	2.3891E-05	2.29794E-05	2.34895E-06	2.18545E-06	2.34895E-06	2.18545E-06	2.3891E-05	2.29794E-05	4.15437E-05
3832103773005	383210	3773005	1.01703E-05	9.90935E-06	2.62662E-06	2.44681E-06	0.000162941	0.000117146	7.89832E-05	7.79803E-05	5.53289E-05	1.75766E-05	2.51795E-05	2.42188E-05	2.47564E-06	2.30333E-06	2.47564E-06	2.30333E-06	2.51795E-05	2.42188E-05	4.37448E-05
3832203773005	383220	3773005	1.0693E-05	1.04186E-05	2.7616E-06	2.57256E-06	0.000172287	0.000123865	8.35131E-05	8.24528E-05	5.85022E-05	1.85847E-05	2.66237E-05	2.56078E-05	2.61763E-06	2.43543E-06	2.61763E-06	2.43543E-06	2.66237E-05	2.56078E-05	4.61799E-05
3832303773005	383230	3773005	1.12578E-05	1.0969E-05	2.90749E-06	2.70845E-06	0.00018255	0.000131243	8.84879E-05	8.73644E-05	6.19871E-05	1.96917E-05	2.82096E-05	2.71332E-05	2.77356E-06	2.5805E-06	2.77356E-06	2.5805E-06	2.82096E-05	2.71332E-05	4.88146E-05
3832403773005	383240	3773005	1.18699E-05	1.15654E-05	3.06558E-06	2.85572E-06	0.000193899	0.000139403	9.39895E-05	9.27962E-05	6.58411E-05	2.0916E-05	2.99635E-05	2.88202E-05	2.946E-06	2.74094E-06	2.946E-06	2.74094E-06	2.99635E-05	2.88202E-05	5.16725E-05
3832503773005	383250	3773005	1.25327E-05	1.22111E-05	3.23674E-06	3.01517E-06	0.000206505	0.000148466	0.0001001	9.88291E-05	7.01216E-05	2.22758E-05	3.19115E-05	3.06939E-05	3.13753E-06	2.91914E-06	3.13753E-06	2.91914E-06	3.19115E-05	3.06939E-05	5.4768E-05
3832603773005	383260	3773005	1.3187E-05	1.28487E-05	3.40573E-06	3.17259E-06	0.000219904	0.000158099	0.000106595	0.000105241	7.46714E-05	2.37212E-05	3.3982E-05	3.26854E-05	3.3411E-06	3.10854E-06	3.3411E-06	3.10854E-06	3.3982E-05	3.26854E-05	5.78437E-05
3832703773005	383270	3773005	1.36697E-05	1.3319E-05	3.5304E-06	3.28872E-06	0.000229427	0.000164946	0.000111211	0.000109799	7.79052E-05	2.47485E-05	3.54537E-05	3.41009E-05	3.4858E-06	3.24317E-06	3.4858E-06	3.24317E-06	3.54537E-05	3.41009E-05	6.00864E-05
3832803773005	383280	3773005	1.4238E-05	1.38727E-05	3.67715E-06	3.42543E-06	0.000239254	0.00017201	0.000115974	0.000114502	8.12419E-05	2.58085E-05	3.69722E-05	3.55615E-05	3.63509E-06	3.38207E-06	3.63509E-06	3.38207E-06	3.69722E-05	3.55615E-05	6.26068E-05
3832903773005	383290	3773005	1.50042E-05	1.46193E-05	3.87505E-06	3.60978E-06	0.000251788	0.000181022	0.00012205	0.000120501	8.54982E-05	2.71606E-05	3.89092E-05	3.74246E-05	3.82554E-06	3.55926E-06	3.82554E-06	3.55926E-06	3.89092E-05	3.74246E-05	6.5951E-05
3833003773005	383300	3773005	1.60608E-05	1.56487E-05	4.14793E-06	3.86398E-06	0.000270818	0.000194703	0.000131274	0.000129608	9.19598E-05	2.92133E-05	4.18498E-05	4.0253E-05	4.11466E-06	3.82825E-06	4.11466E-06	3.82825E-06	4.18498E-05	4.0253E-05	7.07377E-05
3833103773005	383310	3773005	1.69537E-05	1.65187E-05	4.37852E-06	4.07879E-06	0.000288742	0.00020759	0.000139963	0.000138186	9.80462E-05	3.11468E-05	4.46197E-05	4.29172E-05	4.38699E-06	4.08163E-06	4.38699E-06	4.08163E-06	4.46197E-05	4.29172E-05	7.47932E-05
3833203773005	383320	3773005	1.77351E-05	1.72801E-05	4.58035E-06	4.2668E-06	0.000304644	0.000219023	0.000147671	0.000145796	0.000103446	3.28622E-05	4.7077E-05	4.52808E-05	4.6286E-06	4.30642E-06	4.6286E-06	4.30642E-06

			MSite Grubbing / Prep	MMass Grading / Excavation	MMass Grading / Excavation	MDrainage / Utilities Trenching	MFoundations / Concrete Pads	MBuilding / Structure Construction	MAsphalt Paving	MLandscaping or Other Finishing	MWaterside Construction (Piles)	RSSWDemolition	RSSWPlacing Base	RSSWForm/Plac e Rebar and Pour	Child Risk				
Unique Identifier	X (UTM)	Y (UTM)	2027	2027	2028	2028	2028	2028	2028	2028	2028	2029	2029	2029	3rd Trimester	0<2	2<16	Total	per million
3835303772995	383530	3772995	0.000153256	0.000180216	0.000177817	3.77977E-05	4.91556E-05	3.61812E-05	3.72402E-06	4.36293E-05	3.72402E-06	1.63544E-05	2.37305E-05	1.4067E-05	4.72799E-09	6.8757E-08	1.351E-08	8.6995E-08	0.086995
3835403772995	383540	3772995	0.000146248	0.000171976	0.000169686	3.60695E-05	4.6908E-05	3.45269E-05	3.55375E-06	4.16344E-05	3.55375E-06	1.61703E-05	2.34635E-05	1.39087E-05	4.51441E-09	6.5654E-08	1.2892E-08	8.30604E-08	0.08306043
3835503772995	383550	3772995	0.000139776	0.000164365	0.000162176	3.44731E-05	4.4832E-05	3.29988E-05	3.39646E-06	3.97917E-05	3.39646E-06	1.59863E-05	2.31965E-05	1.37504E-05	4.3176E-09	6.2792E-08	1.2323E-08	7.94327E-08	0.07943269
3835603772995	383560	3772995	0.000133788	0.000157323	0.000155228	3.29963E-05	4.29114E-05	3.15851E-05	3.25096E-06	3.8087E-05	3.25096E-06	1.57991E-05	2.29249E-05	1.35894E-05	4.13561E-09	6.0144E-08	1.1797E-08	7.60771E-08	0.07607713
3835703772995	383570	3772995	0.00012815	0.000150694	0.000148688	3.1606E-05	4.11033E-05	3.02543E-05	3.11398E-06	3.64822E-05	3.11398E-06	1.56089E-05	2.26488E-05	1.34257E-05	3.96468E-09	5.7655E-08	1.1304E-08	7.29234E-08	0.07292339
3835803772995	383580	3772995	0.000123221	0.000144897	0.000142968	3.03901E-05	3.95221E-05	2.90904E-05	2.99419E-06	3.50788E-05	2.99419E-06	1.54529E-05	2.24225E-05	1.32916E-05	3.81545E-09	5.548E-08	1.0874E-08	7.01689E-08	0.07016891
3835903772995	383590	3772995	0.000118581	0.000139441	0.000137584	2.92457E-05	3.80338E-05	2.7995E-05	2.88144E-06	3.37579E-05	2.88144E-06	1.52938E-05	2.21917E-05	1.31548E-05	3.67492E-09	5.3431E-08	1.0469E-08	6.75748E-08	0.06757479
3836003772995	383600	3772995	0.000114687	0.000134862	0.000133067	2.82854E-05	3.6785E-05	2.70758E-05	2.78682E-06	3.26494E-05	2.78682E-06	1.51878E-05	2.20378E-05	1.30635E-05	3.55751E-09	5.1718E-08	1.0131E-08	6.54065E-08	0.06540652
3836103772995	383610	3772995	0.000111763	0.000131424	0.000129674	2.75642E-05	3.5847E-05	2.63853E-05	2.71576E-06	3.18169E-05	2.71576E-06	1.5169E-05	2.20106E-05	1.30474E-05	3.46972E-09	5.0437E-08	9.8778E-09	6.37847E-08	0.06378467
3836203772995	383620	3772995	0.000108966	0.000128135	0.000126429	2.68745E-05	3.49501E-05	2.57252E-05	2.64781E-06	3.10208E-05	2.64781E-06	1.5141E-05	2.19699E-05	1.30233E-05	3.38575E-09	4.9212E-08	9.6358E-09	6.22331E-08	0.06223313
3836303772995	383630	3772995	0.000106827	0.00012562	0.000123947	2.6347E-05	3.4264E-05	2.52202E-05	2.59584E-06	3.04119E-05	2.59584E-06	1.51722E-05	2.20151E-05	1.30501E-05	3.32152E-09	4.8274E-08	9.4512E-09	6.10471E-08	0.0610471
3836403772995	383640	3772995	0.000104906	0.00012336	0.000121718	2.5873E-05	3.36477E-05	2.47665E-05	2.54914E-06	2.98648E-05	2.54914E-06	1.52096E-05	2.20694E-05	1.30823E-05	3.26406E-09	4.7436E-08	9.2853E-09	5.99854E-08	0.0599854
3836503772995	383650	3772995	0.000103262	0.000121428	0.000119811	2.54678E-05	3.31206E-05	2.43786E-05	2.50921E-06	2.9397E-05	2.50921E-06	1.52595E-05	2.21419E-05	1.31252E-05	3.21489E-09	4.6719E-08	9.1431E-09	5.90769E-08	0.05907693
3836603772995	383660	3772995	0.000102226	0.00012021	0.000118609	2.52122E-05	3.27883E-05	2.4134E-05	2.48403E-06	2.9102E-05	2.48403E-06	1.53593E-05	2.22867E-05	1.32111E-05	3.18405E-09	4.627E-08	9.0532E-09	5.85075E-08	0.0585075
3836703772995	383670	3772995	0.000101263	0.000119076	0.000117491	2.49746E-05	3.24792E-05	2.39065E-05	2.46062E-06	2.88277E-05	2.46062E-06	1.54467E-05	2.24134E-05	1.32862E-05	3.15479E-09	4.5845E-08	8.9685E-09	5.79687E-08	0.05796872
3836803772995	383680	3772995	9.97975E-05	0.000117354	0.000115791	2.46132E-05	3.20093E-05	2.35606E-05	2.42502E-06	2.84106E-05	2.42502E-06	1.54623E-05	2.24361E-05	1.32996E-05	3.11068E-09	4.5203E-08	8.8403E-09	5.71542E-08	0.05715424
3836903772995	383690	3772995	9.81376E-05	0.000115402	0.000113865	2.42038E-05	3.14769E-05	2.31687E-05	2.38468E-06	2.79381E-05	2.38468E-06	1.54404E-05	2.24044E-05	1.32809E-05	3.06035E-09	4.447E-08	8.6947E-09	5.62254E-08	0.0562254
3837003772995	383700	3772995	9.66113E-05	0.000113607	0.000112094	2.38274E-05	3.09874E-05	2.28084E-05	2.3476E-06	2.75036E-05	2.3476E-06	1.54155E-05	2.23682E-05	1.32594E-05	3.01424E-09	4.3799E-08	8.5602E-09	5.53735E-08	0.05537355
3837103772995	383710	3772995	9.56198E-05	0.000112441	0.000110944	2.35829E-05	3.06693E-05	2.25743E-05	2.3235E-06	2.72213E-05	2.3235E-06	1.54311E-05	2.23908E-05	1.32728E-05	2.984E-09	4.336E-08	8.4717E-09	5.4816E-08	0.05481596
3837203772995	383720	3772995	9.46172E-05	0.000111262	0.000109781	2.33356E-05	3.03477E-05	2.23376E-05	2.29914E-06	2.69359E-05	2.29914E-06	1.54248E-05	2.23818E-05	1.32674E-05	2.95318E-09	4.2913E-08	8.3815E-09	5.42478E-08	0.05424775
3837303772995	383730	3772995	9.33861E-05	0.000109814	0.000108352	2.3032E-05	2.99529E-05	2.2047E-05	2.26923E-06	2.65854E-05	2.26923E-06	1.53843E-05	2.23229E-05	1.32326E-05	2.91563E-09	4.2367E-08	8.2716E-09	5.35539E-08	0.05355395
3837403772995	383740	3772995	9.19936E-05	0.000108177	0.000106736	2.26885E-05	2.95062E-05	2.17182E-05	2.23539E-06	2.6189E-05	2.23539E-06	1.53156E-05	2.22233E-05	1.31735E-05	2.87349E-09	4.1753E-08	8.1483E-09	5.2775E-08	0.052775
3837503772995	383750	3772995	9.0601E-05	0.000106539	0.000105121	2.23451E-05	2.90596E-05	2.13894E-05	2.20155E-06	2.57925E-05	2.20155E-06	1.52314E-05	2.21011E-05	1.31011E-05	2.83125E-09	4.1138E-08	8.0246E-09	5.19939E-08	0.05199386
3837603772995	383760	3772995	8.92975E-05	0.000105007	0.000103608	2.20236E-05	2.86415E-05	2.10817E-05	2.16988E-06	2.54215E-05	2.16988E-06	1.5141E-05	2.19699E-05	1.30233E-05	2.7916E-09	4.056E-08	7.9089E-09	5.12607E-08	0.05126067
3837703772995	383770	3772995	8.80108E-05	0.000103493	0.000102115	2.17063E-05	2.82288E-05	2.07779E-05	2.13861E-06	2.50552E-05	2.13861E-06	1.50318E-05	2.18115E-05	1.29294E-05	2.75225E-09	3.9987E-08	7.7943E-09	5.05335E-08	0.05053352
3837803772995	383780	3772995	8.68187E-05	0.000102092	0.000100732	2.14123E-05	2.78465E-05	2.04965E-05	2.10964E-06	2.47158E-05	2.10964E-06	1.4907E-05	2.16304E-05	1.28221E-05	2.71604E-09	3.946E-08	7.6883E-09	4.98643E-08	0.04986425
3837903772995	383790	3772995	8.58161E-05	0.000100913	9.9569E-05	2.1165E-05	2.75249E-05	2.02598E-05	2.08528E-06	2.44304E-05	2.08528E-06	1.47635E-05	2.14222E-05	1.26987E-05	2.68532E-09	3.9014E-08	7.5981E-09	4.92971E-08	0.04929714
3838003772995	383800	3772995	8.49026E-05	9.98385E-05	9.85091E-05	2.09397E-05	2.72319E-05	2.00441E-05	2.06308E-06	2.41703E-05	2.06308E-06	1.45889E-05	2.11687E-05	1.25484E-05	2.65707E-09	3.8603E-08	7.5155E-09	4.87756E-08	0.04877562
3838103772995	383810	3772995	8.3354E-05	9.80175E-05	9.67124E-05	2.05577E-05	2.67352E-05	1.96785E-05	2.02545E-06	2.37295E-05	2.02545E-06	1.4436E-05	2.0947E-05	1.24169E-05	2.61051E-09	3.7924E-08	7.3802E-09	4.79149E-08	0.0479149
3838203772995	383820	3772995	8.17665E-05	9.61507E-05	9.48704E-05	2.01662E-05	2.6226E-05	1.93038E-05	1.98688E-06	2.32775E-05	1.98688E-06	1.42863E-05	2.07297E-05	1.22882E-05	2.56271E-09	3.7227E-08	7.2414E-09	4.70312E-08	0.04703124
3838303772995	383830	3772995	8.00397E-05	9.41201E-05	9.28669E-05	1.97403E-05	2.56721E-05	1.88961E-05	1.94492E-06	2.27859E-05	1.94492E-06	1.4149E-05	2.05306E-05	1.21701E-05	2.5107E-09	3.6469E-08	7.0911E-09	4.6071E-08	0.046071
3838403772995	383840	3772995	7.79508E-05	9.16638E-05	9.04433E-05	1.92251E-05	2.50021E-05	1.84029E-05	1.89416E-06	2.21913E-05	1.89416E-06	1.40305E-05	2.03586E-05	1.20681E-05	2.44793E-09	3.5554E-08	6.9104E-09	4.49121E-08	0.04491213
3838503772995	383850	3772995	7.59455E-05	8.93057E-05	8.81166E-05	1.87306E-05	2.4359E-05	1.79295E-05	1.84543E-06	2.16204E-05	1.84543E-06	1.39089E-05	2.0182E-05	1.19635E-05	2.3876E-09	3.4674E-08	6.7368E-09	4.3798E-08	0.04379797
3838603772995	383860	3772995	7.38734E-05	8.6869E-05	8.57123E-05	1.82195E-05	2.36943E-05	1.74403E-05	1.79508E-06	2.10305E-05	1.79508E-06	1.3781E-05	1.99965E-05	1.18535E-05	2.32559E-09	3.3768E-08	6.558E-09	4.26519E-08	0.0426519
3838703772995	383870	3772995	7.18458E-05	8.44847E-05	8.33598E-05	1.77194E-05	2.3044E-05	1.69616E-05	1.74581E-06	2.04533E-05	1.74581E-06	1.36437E-05	1.97973E-05	1.17355E-05	2.265E-09	3.2884E-08	6.3833E-09	4.15321E-08	0.04153207
3838803772995	383880	3772995	7.02638E-05	8.26245E-05	8.15243E-05	1.73293E-05	2.25366E-05	1.65882E-05	1.70737E-06	2.00029E-05	1.70737E-06	1.35065E-05	1.95982E-05	1.16174E-05	2.21733E-09	3.2188E-08	6.246E-09	4.06515E-08	0.04065153
3838903772995	383890	3772995	7.03529E-05	8.27293E-05	8.16277E-05	1.73513E-05	2.25652E-05	1.66092E-05	1.70953E-06	2.00283E-05	1.70953E-06	1.33599E-05	1.93854E-05	1.14913E-05	2.21926E-09	3.2219E-08	6.2506E-09	4.06885E-08	0.04068846
3839003772995	383900	3772995	7.06593E-05	8.30895E-05	8.19832E-05	1.74268E-05	2.26634E-05	1.66815E-05	1.71698E-06	2.01155E-05	1.71698E-06	1.31509E-05	1.90822E-05	1.13115E-05	2.22871E-09	3.2357E-08	6.2733E-09	4.08591E-08	0.04085909
3839103772995	383910	3772995	7.01301E-05	8.24673E-05	8.13692E-05	1.72963E-05	2.24937E-05	1.65566E-05	1.70412E-06	1.99648E-05	1.70412E-06	1.29918E-05	1.88514E-05	1.11747E-05	2.21284E-09	3.2125E-08	6.229E-09	4.05667E-08	0.04056667
3829703773005	382970	3773005	5.54189E-05	6.51681E-05	6.43004E-05	1.36681E-05	1.77752E-05	1.30835E-05	1.34665E-06	1.57768E-05	1.34665E-06	1.03997E-05	1.50901E-05	8.94513E-06	2.29344E-09	3.1262E-08	5.737E-09	3.92925E-08	0.03929253
3829803773005	382980	3773005	5.72961E-05	6.73756E-05	6.64784E-05	1.4131E-05	1.83773E-05	1.35267E-05	1.39226E-06	1.63112E-05	1.39226E-06	1.01938E-05	1.47914E-05	8.76805E-06	2.38283E-09	3.2442E-08	5.9395E-09	4.07648E-08	0.04076482
3829903773005	382990	3773005	5.875E-05	6.90852E-05	6.81653E-05	1.44896E-05	1.88436E-05	1.38699E-05	1.42759E-06	1.67251E-05	1.42759E-06	9.86939E-06	1.43207E-05	8.48902E-06	2.45311E-09	3.3367E-08	6.0987E-09	4.19187E-08	0.04191875
3830003773005	383000	3773005	6.03319E-05	7.09454E-05	7.00008E-05	1.48798E-05	1.9351E-05	1.42434E-05	1.46603E-06	1.71755E-05	1.46603E-06	9.73526E-06	1.41261E-05	8.37365E-06	2.52415E-09	3.4314E-08	6.2679E-09	4.31059E-08	0.04310593
3830103773005	383010	3773005	6.19919E-05	7.28974E-05	7.19268E-05	1.52892E-05	1.98834E-05	1.46353E-05	1.50637E-06	1.7648E-05	1.50637E-06	9.63856E-06	1.39858E-05	8.29048E-06	2.59748E-09	3.5294E-08	6.4445E-09	4.43362E-08	0.04433615
3830203773005	383020	3773005	6.37967E-05	7.50197E-05	7.40208E-05	1.57343E-05	2.04623E-05	1.50614E-05	1.55022E-06	1.81618E-05	1.55022E-06	9.59178E-06	1.39179E-05	8.25023E-06	2.67589E-09	3.6346E-08	6.6351E-09	4.56566E-08	0.04565657
3830303773005	383030	3773005	6.57073E-05	7.72664E-05	7.62376E-05	1.62055E-05	2.10751E-05	1.55124E-05	1.59665E-06	1.87057E-05	1.59665E-06	9.57618E-06	1.38952E-05	8.23682E-06	2.75789E-09	3.7447E-08	6.8359E-09	4.7041E-08	0.047041
3830403773005	383040	3773005	6.77293E-05	7.96441E-05	7.85836E-05	1.67042E-05	2.17237E-05	1.59898E-05	1.64578E-06	1.92814E-05	1.64578E-06	9.57618E-06	1.38952E-05	8.23682E-06	2.84377E-09	3.8603E-08	7.0475E-09	4.84941E-08	0.04849406
3830503773005	383050	3773005	6.98516E-05	8.21398E-05	8.10461E-05	1.72276E-05	2.24044E-05	1.64908E-05	1.69735E-06	1.98855E-05	1.69735E-06	9.57306E-06	1.38907E-05	8.23414E-06	2.93319E-09	3.9809E-08	7.2683E-09	5.00104E-08	0.05001041
3830603773005	383060	3773005	7.20964E-05	8.47795E-05	8.36506E-05	1.77813E-05	2.31244E-05	1.70208E-05	1.7519E-06	2.05246E-05	1.7519E-06	9.56994E-06	1.38862E-05	8.23145E-06	3.02677E-09	4.1073E-08	7.5007E-09	5.16008E-08	0.05160084
3830703773005	383070	3773005	7.45696E-05	8.76878E-05	8.65202E-05	1.83912E-05	2.39177E-05	1.76047E-05	1.812E-06	2.12287E-05	1.812E-06	9.61673E-06	1.39541E-05	8.2717E-06	3.12876E-09	4.2454E-08	7.7554E-09	5.33386E-08	0.05333859
3830803773005	383080	3773005	7.71877E-05	9.07664E-05	8.95578E-05	1.90369E-05	2.47574E-05	1.82228E-05	1.87561E-06	2.1974E-05	1.87561E-06	9.6604E-06	1.40174E-05	8.30926E-06	3.23523E-09	4.3899E-08	8.0232E-09	5.51577E-08	0.05515766
3830903773005	383090	3773005	7.99673E-05	9.4035E-05	9.27829E-05	1.97225E-05	2.56489E-05	1.8879E-05	1.94316E-06	2.27653E-05	1.94316E-06	9.71655E-06	1.40989E-05	8.35755E-06	3.34707E-09	4.5421E-08	8.3059E-09	5.70739E-08	0.0570739
3831003773005	383100	3773005	8.29195E-05	9.75066E-05	9.62083E-05	2.04506E-05	2.65958E-05	1.9576E-05	2.01489E-06	2.36058E-05	2.01489E-06	9.77269E-06	1.41804E-05	8.40585E-06	3.46412E-09	4.7019E-08	8.6034E-09	5.90861E-08	0.05908607
3831103773005	383110	3773005	8.605E-05	0.000101188	9.98405E-05	2.12227E-05	2.75999E-05	2.0315E-05	2.09096E-06	2.4497E-05	2.09096E-06	9.81948E-06	1.42483E-05	8.44609E-06	3.58626E-09	4.869E-08	8.9161E-09	6.11923E-08	0.0611923
3831203773005	383120	3773005	8.94535E-05	0.00010519	0.000103789	2.20621E-05	2.86915E-05	2.11185E-05	2.17367E-06	2.54659E-05	2.17367E-06	9.88499E-06	1.43433E-05	8.50244E-06	3.71745E-09	5.049E-08	9.2541E-09	6.34617E-08	0.06346174
3831303773005	383130	3773005	9.30575E-05	0.000109428	0.000107971	2.29509E-05	2.98475E-05	2.19694E-05	2.26124E-06	2.64919E-05	2.26124E-06	9.92866E-06	1.44067E-05	8.54E-06	3.85431E-09	5.2375E-08	9.6089E-09	6.58379E-08	0.06583787
3831403773005	383140	3773005	9.69233E-05	0.000113974	0.000112456	2.39044E-05	3.10874E-05	2.2882E-05	2.35518E-06	2.75924E-05	2.35518E-06	9.99416E-06	1.45017E-05	8.59634E-06	3.99837E-09	5.4366E-08	9.9854E-09	6.83498E-08	0.0683498
3831503773005	383150	3773005	0.000101051	0.000118828	0.000117245	2.49224E-05	3.24113E-05	2.38565E-05	2.45547E-06	2.87674E-05	2.45547E-06	1.00628E-05	1.46013E-05	8.65537E-06	4.14929E-09	5.646E-08	1.0384E-08	7.09935E-08	0.07099345
3831603773005	383160	3773005	0.000105463	0.000124015	0.000122364	2.60104E-05	3.38263E-05	2.4898E-05	2.56268E-06	3.00234E-05	2.56268E-06	1.01283E-05	1.46964E-05	8.71171E-06	4.30735E-09	5.8664E-08	1.0805E-08	7.3776E-08	0.07377597
3831703773005	383170	3773005	0.000110348	0.00012976	0.000128032	2.72152E-05	3.53932E-05	2.60513E-05	2.68138E-06	3.14141E-05	2.68138E-06	1.02437E-05	1.48638E-05	8.81098E-06	4.48047E-09	6.1083E-08	1.1269E-08	7.6833E-08	0.07683296
3831803773005	383180	3773005	0.000115567	0.000135897	0.000134088	2.85025E-05	3.70673E-05	2.72835E-05	2.80821E-06	3.29E-05	2.80821E-06	1.03248E-05	1.49815E-05	8.88074E-06	4.66192E-09	6.3631E-08	1.1761E-08	8.00529E-08	0.08005295
3831903773005	383190	3773005	0.00012126	0.000142592	0.000140693	2.99065E-05	3.88932E-05	2.86275E-05	2.94654E-06	3.45206E-05	2.94654E-06	1.04309E-05	1.51354E-05	8.97196E-06	4.85621E-09	6.6368E-08	1.2292E-08	8.35165E-08	0.0835165
3832003773005	383200	3773005	0.000127532	0.000149967	0.00014797	3.14535E-05	4.0905E-05	3.01083E-05	3.09895E-06	3.63062E-05	3.09895E-06	1.05806E-05	1.53527E-05	9.10075E-06	5.06734E-09	6.9355E-08	1.2875E-08	8.72965E-08	0.0872965
3832103773005	383210	3773005	0.000134289	0.000157913	0.00015581	3.31199E-05	4.30721E-05	3.17034E-05	3.26314E-06	3.82297E-05	3.26314E-06	1.07615E-05	1.56152E-05	9.25636E-06	5.2896E-09	7.2514E-08	1.3496E-08	9.13E-08	0.0913
3832203773005	383220	3773005	0.000141764	0.000166703	0.000164483	3.49636E-05	4.54698E-05	3.34683E-05	3.44478E-06	4.03578E-05	3.44478E-06	1.09736E-05	1.5923E-05	9.4388E-06	5.53199E-09	7.5973E-08	1.4181E-08	9.56851E-08	0.09568514
3832303773005	383230	3773005	0.000149852	0.000176214	0.000173868	3.69583E-05	4.8064E-05	3.53777E-05	3.64132E-06	4.26604E-05	3.64132E-06	1.12512E-05	1.63258E-05	9.67759E-06	5.78776E-09	7.9643E-08	1.4914E-08	1.00345E-07	0.10034516
3832403773005	383240	3773005	0.000158626	0.000186531	0.000184047	3.91221E-05	5.08779E-05	3.74489E-05	3.8545E-06	4.5158E-05	3.8545E-06	1.16255E-05	1.68689E-05	9.99955E-06	6.05859E-09	8.3554E-08	1.5704E-08	1.05317E-07	0.10531676
3832503773005	383250	3773005	0.000168128	0.000197705	0.000195073	4.14658E-05	5.39259E-05	3.96924E-05	4.08542E-06	4.78633E-05	4.08542E-06	1.22276E-05	1.77425E-05	1.05174E-05	6.34202E-09	8.7683E-08	1.655E-08	1.10575E-07	0.11057501
3832603773005	383260	3773005	0.00017757	0.000208808	0.000206028	4.37944E-05	5.69543E-05	4.19215E-05	4.31485E-06	5.05512E-05	4.31485E-06	1.34129E-05	1.94624E-05	1.15369E-05	6.57071E-09	9.121E-08	1.734E-08	1.15121E-07	0.11512147
3832703773005	383270	3773005	0.000184455	0.000216904	0.000214016	4.54925E-05	5.91626E-05	4.35469E-05	4.48215E-06	5.25112E-05	4.48215E-06	1.40149E-05	2.03359E-05	1.20547E-05	6.72703E-09	9.3675E-08	1.7864E-08	1.18266E-07	0.11826612
3832803773005	383280	3773005	0.000192192	0.000226002	0.000222993	4.74007E-05	6.16442E-05	4.53735E-05	4.67015E-06	5.47138E-05	4.67015E-06	1.45171E-05	2.10646E-05	1.24867E-05	6.91818E-09	9.661E-08	1.8468E-08	1.21996E-07	0.12199591
3832903773005	383290	3773005	0.000202458	0.000238074	0.000234904	4.99326E-05	6.4937E-05	4.77971E-05	4.91961E-06	5.76364E-05	4.91961E-06	1.50349E-05	2.1816E-05	1.29321E-05	7.16463E-09	1.0047E-07	1.9257E-08	1.26894E-07	0.12689358
3833003773005	383300	3773005	0.000217153	0.000255354	0.000251954	5.35567E-05	6.96501E-05	5.12663E-05	5.27668E-06	6.18196E-05	5.27668E-06	1.54716E-05	2.24496E-05	1.33077E-05	7.51968E-09	1.0599E-07	2.0402E-08	1.33912E-07	0.13391244
3833103773005	383310	3773005	0.000229602	0.000269994	0.000266398	5.66272E-05	7.36432E-05	5.42054E-05	5.5792E-06	6.53638E-05	5.5792E-06	1.5849E-05	2.29973E-05	1.36323E-05	7.81146E-09	1.1057E-07	2.1389E-08	1.39766E-07	0.13976573
3833203773005	383320	3773005	0.000240559	0.000282878	0.000279111	5.93295E-05	7.71575E-05	5.67922E-05	5.84544E-06	6.8483E-05	5.84544E-06	1.6136E-05	2.34137E-05	1.38792E-05	8.06063E-09	1.1451E-07	2.225E-08	1.44817E-07	0.14481671
3833303773005	383330	3773005	0.000250441	0.000294498	0.000290577	6.17667E-05	8.0327E-05	5.91251E-05	6.08556E-06	7.12962E-05	6.08556E-06	1.63606E-05	2.37396E-05	1.40723E-05	8.28094E-09	1.1801E-07	2.3031E-08	1.49322E-07	0.1493221
3833403773005	383340	3773005	0.000258897	0.000304441	0.000300387	6.38521E-05	8.30391E-05	6.11213E-05	6.29103E-06	7.37034E-05	6.29103E-06	1.6554E-05	2.40202E-05	1.42387E-05	8.45977E-09	1.2091E-07	2.3693E-08	1.53058E-07	0.15305784

Unique Identifier	X (UTM)	Y (UTM)	EGIODemolition 2025	EGIOSite Grubbing / Prep 2025	EGIOMass Grading / Excavation 2025	EGIOMass Grading / Excavation 2026	EGIODrainage / Utilities Trenching 2026	EGIODrainage / Utilities Trenching 2027	EGIOFoundations / Concrete Pads 2026	EGIOFoundations / Concrete Pads 2027	EGIOBuilding / Structure Construction 2026	EGIOBuilding / Structure Construction 2027	EGIOAsphalt Paving 2027	EGIOArchitectural Coating 2027	EGIOLandscaping or Other Finishing 2027	EGIOWaterside Construction (Piles) 2027	HIWaterside Construction (Landscaping) 2025	HIWaterside Construction (Landscaping) 2026	KMDemolition 2025	KMSite Grubbing / Prep 2025	KMMass Grading / Excavation 2025
3833503773005	383350	3773005	0.000346876	0.00013605	4.50555E-05	4.41272E-05	0.000102466	0.000102307	0.000134626	0.000134539	0.000144202	0.000140745	5.61141E-06	5.61141E-06	0.000151968	5.61141E-06	8.81377E-05	8.53771E-05	0.000101653	0.000441179	0.000335343
3833603773005	383360	3773005	0.000347577	0.00013632	4.51465E-05	4.42163E-05	0.000102673	0.000102514	0.000134898	0.000134811	0.000144493	0.000141029	5.62274E-06	5.62274E-06	0.000152275	5.62274E-06	8.86723E-05	8.58949E-05	0.000103642	0.000449813	0.000341906
3833703773005	383370	3773005	0.000349652	0.00013714	4.5416E-05	4.44803E-05	0.000103285	0.000103126	0.000135704	0.000135616	0.000145355	0.000141871	5.65631E-06	5.65631E-06	0.000153184	5.65631E-06	8.94813E-05	8.66786E-05	0.000105583	0.00045824	0.000348311
3833803773005	383380	3773005	0.000354277	0.00013895	4.60168E-05	4.50687E-05	0.000104652	0.00010449	0.000137499	0.00013741	0.000147278	0.000143748	5.73114E-06	5.73114E-06	0.00015521	5.73114E-06	9.08842E-05	8.80375E-05	0.000107754	0.000467659	0.000355471
3833903773005	383390	3773005	0.000356855	0.00013996	4.63517E-05	4.53967E-05	0.000105413	0.000105251	0.000138499	0.00013841	0.00014835	0.000144794	5.77284E-06	5.77284E-06	0.00015634	5.77284E-06	9.17183E-05	8.88455E-05	0.000109121	0.000473591	0.00035998
3834003773005	383400	3773005	0.000354978	0.00013923	4.61078E-05	4.51578E-05	0.000104859	0.000104697	0.000137771	0.000137682	0.00014757	0.000144032	5.74247E-06	5.74247E-06	0.000155517	5.74247E-06	9.13595E-05	8.8498E-05	0.000109279	0.000474279	0.000360502
3834103773005	383410	3773005	0.000350936	0.00013764	4.55828E-05	4.46437E-05	0.000103665	0.000103505	0.000136202	0.000136114	0.000145889	0.000142392	5.67708E-06	5.67708E-06	0.000153747	5.67708E-06	9.03926E-05	8.75614E-05	0.000108702	0.000471774	0.000358599
3834203773005	383420	3773005	0.000343319	0.00013465	4.45935E-05	4.36747E-05	0.000101415	0.000101258	0.000133246	0.00013316	0.000142723	0.000139302	5.55387E-06	5.55387E-06	0.00015041	5.55387E-06	8.84875E-05	8.57159E-05	0.00010717	0.000465125	0.000353544
3834303773005	383430	3773005	0.000329766	0.00012934	4.2833E-05	4.19505E-05	9.74111E-05	9.72608E-05	0.000127985	0.000127903	0.000137088	0.000133803	5.33461E-06	5.33461E-06	0.000144472	5.33461E-06	8.50307E-05	8.23673E-05	0.000104119	0.000451885	0.000343481
3834403773005	383440	3773005	0.000315304	0.00012367	4.09547E-05	4.01109E-05	9.31394E-05	9.29957E-05	0.000122373	0.000122294	0.000131077	0.000127935	5.10067E-06	5.10067E-06	0.000138136	5.10067E-06	8.12796E-05	7.87338E-05	0.00010051	0.000436219	0.000331573
3834503773005	383450	3773005	0.000298544	0.00011709	3.87777E-05	3.79787E-05	8.81885E-05	8.80524E-05	0.000115868	0.000115793	0.000124109	0.000121134	4.82954E-06	4.82954E-06	0.000130793	4.82954E-06	7.68864E-05	7.44782E-05	9.60401E-05	0.000416821	0.000316828
3834603773005	383460	3773005	0.000281622	0.00011046	3.65797E-05	3.5826E-05	8.31898E-05	8.30614E-05	0.0001093	0.00010923	0.000117074	0.000114268	4.55579E-06	4.55579E-06	0.00012338	4.55579E-06	7.24142E-05	7.0146E-05	9.1256E-05	0.000396057	0.000301046
3834703773005	383470	3773005	0.000265894	0.00010429	3.45368E-05	3.38253E-05	7.85439E-05	7.84227E-05	0.000103196	0.00010313	0.000110536	0.000107887	4.30137E-06	4.30137E-06	0.00011649	4.30137E-06	6.82434E-05	6.61059E-05	8.65895E-05	0.000375805	0.000285652
3834803773005	383480	3773005	0.000254029	9.9634E-05	3.29957E-05	3.23158E-05	7.5039E-05	7.49232E-05	9.85914E-05	9.85278E-05	0.000105604	0.000103072	4.10942E-06	4.10942E-06	0.000111291	4.10942E-06	6.51095E-05	6.30701E-05	8.30184E-05	0.000360306	0.000273871
3834903773005	383490	3773005	0.000242676	9.5181E-05	3.1521E-05	3.08716E-05	7.16853E-05	7.15747E-05	9.41851E-05	9.41243E-05	0.000100884	9.84659E-05	3.92576E-06	3.92576E-06	0.000106317	3.92576E-06	6.21065E-05	6.01612E-05	7.95356E-05	0.00034519	0.000262381
3835003773005	383500	3773005	0.000229948	9.0189E-05	2.98678E-05	2.92525E-05	6.79257E-05	6.78208E-05	8.92454E-05	8.91878E-05	9.5593E-05	9.33017E-05	3.71987E-06	3.71987E-06	0.000100741	3.71987E-06	5.87322E-05	5.68926E-05	7.55299E-05	0.000327805	0.000249167
3835103773005	383510	3773005	0.000216844	8.5049E-05	2.81657E-05	2.75854E-05	6.40546E-05	6.39557E-05	8.41593E-05	8.4105E-05	9.01452E-05	8.79844E-05	3.50787E-06	3.50787E-06	9.50002E-05	3.50787E-06	5.5261E-05	5.35301E-05	7.13206E-05	0.000309536	0.000235281
3835203773005	383520	3773005	0.000204682	8.0279E-05	2.6586E-05	2.60382E-05	6.04621E-05	6.03688E-05	7.94393E-05	7.9388E-05	8.50894E-05	8.30498E-05	3.31114E-06	3.31114E-06	8.96721E-05	3.31114E-06	5.20481E-05	5.04179E-05	6.73602E-05	0.000292348	0.000222216
3835303773005	383530	3773005	0.000194478	7.6277E-05	2.52607E-05	2.47402E-05	5.7448E-05	5.73594E-05	7.54792E-05	7.54305E-05	8.08476E-05	7.89097E-05	3.14607E-06	3.14607E-06	8.52019E-05	3.14607E-06	4.93555E-05	4.78096E-05	6.40086E-05	0.000277802	0.000211159
3835403773005	383540	3773005	0.000184993	7.2557E-05	2.40287E-05	2.35336E-05	5.46462E-05	5.45619E-05	7.17979E-05	7.17516E-05	7.69045E-05	7.50612E-05	2.99263E-06	2.99263E-06	8.10465E-05	2.99263E-06	4.68584E-05	4.53907E-05	6.08652E-05	0.000264159	0.000200789
3835503773005	383550	3773005	0.000176218	6.9115E-05	2.28888E-05	2.24172E-05	5.2054E-05	5.19736E-05	6.83921E-05	6.8348E-05	7.32565E-05	7.15006E-05	2.85067E-06	2.85067E-06	7.72019E-05	2.85067E-06	4.45496E-05	4.31542E-05	5.79346E-05	0.0025144	0.000191121
3835603773005	383560	3773005	0.000168089	6.5927E-05	2.1833E-05	2.13832E-05	4.96528E-05	4.95762E-05	6.52373E-05	6.51952E-05	6.98772E-05	6.82023E-05	2.71918E-06	2.71918E-06	7.36407E-05	2.71918E-06	4.24167E-05	4.10881E-05	5.52076E-05	0.000239605	0.000182125
3835703773005	383570	3773005	0.000160571	6.2978E-05	2.08565E-05	2.04268E-05	4.7432E-05	4.73588E-05	6.23195E-05	6.22792E-05	6.67519E-05	6.51519E-05	2.59756E-06	2.59756E-06	7.0347E-05	2.59756E-06	4.04488E-05	3.91818E-05	5.26729E-05	0.000228604	0.000173764
3835803773005	383580	3773005	0.000153745	6.0301E-05	1.99698E-05	1.95584E-05	4.541555E-05	4.53455E-05	5.96701E-05	5.96316E-05	6.39141E-05	6.23821E-05	2.48713E-06	2.48713E-06	6.73564E-05	2.48713E-06	3.86638E-05	3.74528E-05	5.03669E-05	0.000218596	0.000166156
3835903773005	383590	3773005	0.000147404	5.7814E-05	1.91462E-05	1.87517E-05	4.35424E-05	4.34752E-05	5.7209E-05	5.7172E-05	6.12779E-05	5.98091E-05	2.38455E-06	2.38455E-06	6.45782E-05	2.38455E-06	3.70063E-05	3.58472E-05	4.82169E-05	0.000209265	0.000159064
3836003773005	383600	3773005	0.000142212	5.5778E-05	1.84718E-05	1.80912E-05	4.20088E-05	4.1944E-05	5.5194E-05	5.51584E-05	5.91197E-05	5.77026E-05	2.30056E-06	2.30056E-06	6.23038E-05	2.30056E-06	3.56483E-05	3.45317E-05	4.6454E-05	0.000201614	0.000153248
3836103773005	383610	3773005	0.000138503	5.4323E-05	1.799E-05	1.76193E-05	4.0913E-05	4.08499E-05	5.37543E-05	5.37196E-05	5.75776E-05	5.61975E-05	2.24055E-06	2.24055E-06	6.06786E-05	2.24055E-06	3.46706E-05	3.35847E-05	4.51844E-05	0.000196104	0.00014906
3836203773005	383620	3773005	0.000134973	5.2938E-05	1.75315E-05	1.71703E-05	3.98703E-05	3.98088E-05	5.23843E-05	5.23505E-05	5.61102E-05	5.47652E-05	2.18345E-06	2.18345E-06	5.91321E-05	2.18345E-06	3.3736E-05	3.26793E-05	4.3976E-05	0.000190859	0.000145073
3836303773005	383630	3773005	0.000132413	5.1934E-05	1.7199E-05	1.68446E-05	3.911411E-05	3.90537E-05	5.13908E-05	5.13576E-05	5.5046E-05	5.37265E-05	2.14204E-06	2.14204E-06	5.80106E-05	2.14204E-06	3.30543E-05	3.2019E-05	4.30956E-05	0.000187038	0.000142169
3836403773005	383640	3773005	0.000130194	5.1064E-05	1.69108E-05	1.65624E-05	3.84587E-05	3.83994E-05	5.05298E-05	5.04972E-05	5.41237E-05	5.28264E-05	2.10615E-06	2.10615E-06	5.70387E-05	2.10615E-06	3.24588E-05	3.14421E-05	4.2333E-05	0.000183728	0.000139653
3836503773005	383650	3773005	0.000128218	5.0289E-05	1.66542E-05	1.6311E-05	3.7875E-05	3.78166E-05	4.97628E-05	4.97307E-05	5.33022E-05	5.20246E-05	2.07418E-06	2.07418E-06	5.6173E-05	2.07418E-06	3.19278E-05	3.09277E-05	4.16586E-05	0.000180801	0.000137428
3836603773005	383660	3773005	0.000126799	4.9732E-05	1.64698E-05	1.61305E-05	3.74558E-05	3.7398E-05	4.92121E-05	4.91803E-05	5.27123E-05	5.14488E-05	2.05122E-06	2.05122E-06	5.55512E-05	2.05122E-06	3.15403E-05	3.05524E-05	4.11765E-05	0.000178709	0.000135838
3836703773005	383670	3773005	0.000125461	4.9207E-05	1.6296E-05	1.59602E-05	3.70605E-05	3.70033E-05	4.86926E-05	4.86612E-05	5.21559E-05	5.09057E-05	2.02957E-06	2.02957E-06	5.49649E-05	2.02957E-06	3.11797E-05	3.02031E-05	4.07284E-05	0.000176764	0.00013436
3836803773005	383680	3773005	0.000123709	4.852E-05	1.60685E-05	1.57374E-05	3.654311E-05	3.64867E-05	4.80129E-05	4.79819E-05	5.14278E-05	5.01951E-05	2.00124E-06	2.00124E-06	5.41976E-05	2.00124E-06	3.07151E-05	2.9753E-05	4.01446E-05	0.00017423	0.000132434
3836903773005	383690	3773005	0.000121805	4.7774E-05	1.58212E-05	1.54952E-05	3.59806E-05	3.59251E-05	4.72738E-05	4.72433E-05	5.06362E-05	4.94224E-05	1.97044E-06	1.97044E-06	5.33633E-05	1.97044E-06	3.02128E-05	2.92665E-05	3.95064E-05	0.000171461	0.000130328
3837003773005	383700	3773005	0.000120027	4.7076E-05	1.55902E-05	1.5269E-05	3.54553E-05	3.54006E-05	4.65836E-05	4.65535E-05	4.98968E-05	4.87008E-05	1.94167E-06	1.94167E-06	5.25842E-05	1.94167E-06	2.97428E-05	2.88112E-05	3.89112E-05	0.000168877	0.000128365
3837103773005	383710	3773005	0.000118832	4.6608E-05	1.5435E-05	1.5117E-05	3.51024E-05	3.50482E-05	4.612E-05	4.60902E-05	4.94002E-05	4.82161E-05	1.92234E-06	1.92234E-06	5.20608E-05	1.92234E-06	2.94289E-05	2.85071E-05	3.85265E-05	0.000167208	0.000127096
3837203773005	383720	3773005	0.000117619	4.6132E-05	1.52775E-05	1.49627E-05	3.47442E-05	3.46906E-05	4.56493E-05	4.56199E-05	4.88961E-05	4.77241E-05	1.90273E-06	1.90273E-06	5.15296E-05	1.90273E-06	2.91113E-05	2.81995E-05	3.8135E-05	0.000165508	0.000125804
3837303773005	383730	3773005	0.000116218	4.5582E-05	1.50955E-05	1.47845E-05	3.43303E-05	3.42773E-05	4.51055E-05	4.50764E-05	4.83137E-05	4.71556E-05	1.88006E-06	1.88006E-06	5.09157E-05	1.88006E-06	2.87454E-05	2.7845E-05	3.76733E-05	0.000163505	0.000124281
3837403773005	383740	3773005	0.000114655	4.4969E-05	1.48925E-05	1.45857E-05	3.38686E-05	3.38164E-05	4.4499E-05	4.44702E-05	4.76639E-05	4.65215E-05	1.85478E-06	1.85478E-06	5.0231E-05	1.85478E-06	2.834E-05	2.74523E-05	3.71596E-05	0.000161275	0.000122586
3837503773005	383750	3773005	0.000113075	4.4349E-05	1.46872E-05	1.43846E-05	3.34017E-05	3.33501E-05	4.38854E-05	4.38571E-05	4.70068E-05	4.588E-05	1.8292E-06	1.8292E-06	4.95384E-05	1.8292E-06	2.79328E-05	2.70578E-05	3.66368E-05	0.000159006	0.000120862
3837603773005	383760	3773005	0.000111494	4.3729E-05	1.44818E-05	1.41835E-05	3.29347E-05	3.28839E-05	4.32719E-05	4.3244E-05	4.63496E-05	4.52386E-05	1.80363E-06	1.80363E-06	4.88459E-05	1.80363E-06	2.75255E-05	2.66634E-05	3.61095E-05	0.000156718	0.000119122
3837703773005	383770	3773005	0.000109931	4.3116E-05	1.42788E-05	1.39846E-05	3.2473E-05	3.24229E-05	4.26653E-05	4.26378E-05	4.56999E-05	4.46045E-05	1.77835E-06	1.77835E-06	4.81612E-05	1.77835E-06	2.71183E-05	2.62689E-05	3.55868E-05	0.000154449	0.000117398
3837803773005	383780	3773005	0.000108467	4.2542E-05	1.40887E-05	1.37984E-05	3.20406E-05	3.19911E-05	4.20971E-05	4.20699E-05	4.50912E-05	4.40104E-05	1.75466E-06	1.75466E-06	4.75198E-05	1.75466E-06	2.67398E-05	2.59023E-05	3.50979E-05	0.000152328	0.000115785
3837903773005	383790	3773005	0.000107164	4.2031E-05	1.39195E-05	1.36327E-05	3.16558E-05	3.1607E-05	4.15916E-05	4.15648E-05	4.45498E-05	4.3482E-05	1.73359E-06	1.73359E-06	4.69492E-05	1.73359E-06	2.64079E-05	2.55808E-05	3.46747E-05	0.000150491	0.000114389
3838003773005	383800	3773005	0.000105952	4.1556E-05	1.3762E-05	1.34785E-05	3.12976E-05	3.12494E-05	4.1121E-05	4.10945E-05	4.40457E-05	4.299E-05	1.71398E-06	1.71398E-06	4.64179E-05	1.71398E-06	2.60994E-05	2.52819E-05	3.4281E-05	0.000148782	0.00011309
3838103773005	383810	3773005	0.000104218	4.0876E-05	1.35368E-05	1.32579E-05	3.07856E-05	3.07381E-05	4.04482E-05	4.04221E-05	4.33251E-05	4.22866E-05	1.68594E-06	1.68594E-06	4.56585E-05	1.68594E-06	2.56491E-05	2.48457E-05	3.36994E-05	0.000146258	0.000111171
3838203773005	383820	3773005	0.000102458	4.0185E-05	1.33082E-05	1.3034E-05	3.026555E-05	3.02188E-05	3.9765E-05	3.97393E-05	4.25932E-05	4.15723E-05	1.65746E-06	1.65746E-06	4.48872E-05	1.65746E-06	2.51899E-05	2.44009E-05	3.31042E-05	0.000143674	0.000109208
3838303773005	383830	3773005	0.000100572	3.9446E-05	1.30632E-05	1.2794E-05	2.97084E-05	2.96625E-05	3.90329E-05	3.90077E-05	4.18091E-05	4.0807E-05	1.62694E-06	1.62694E-06	4.40608E-05	1.62694E-06	2.46984E-05	2.39248E-05	3.24682E-05	0.000140914	0.00010711
3838403773005	383840	3773005	9.8344E-05	3.8572E-05	1.27738E-05	1.25106E-05	2.90503E-05	2.90055E-05	3.81684E-05	3.81437E-05	4.08831E-05	3.99031E-05	1.59091E-06	1.59091E-06	4.3085E-05	1.59091E-06	2.41153E-05	2.336E-05	3.17124E-05	0.000137634	0.000104616
3838503773005	383850	3773005	9.61884E-05	3.7726E-05	1.24938E-05	1.22364E-05	2.84136E-05	2.83697E-05	3.73317E-05	3.73076E-05	3.99869E-05	3.90285E-05	1.55604E-06	1.55604E-06	4.21405E-05	1.55604E-06	2.35539E-05	2.28161E-05	3.09837E-05	0.000134471	0.000102213
3838603773005	383860	3773005	9.36554E-05	3.6733E-05	1.21648E-05	1.19142E-05	2.76654E-05	2.76227E-05	3.63487E-05	3.63252E-05	3.8934E-05	3.80007E-05	1.51506E-06	1.51506E-06	4.10309E-05	1.51506E-06	2.28919E-05	2.21749E-05	3.01214E-05	0.000130729	9.93681E-05
3838703773005	383870	3773005	9.10866E-05	3.5725E-05	1.18312E-05	1.15874E-05	2.69065E-05	2.6865E-05	3.53517E-05	3.53288E-05	3.7866E-05	3.69584E-05	1.4735E-06	1.4735E-06	3.99054E-05	1.4735E-06	2.2221E-05	2.1525E-05	2.92411E-05	0.000126908	9.6464E-05
3838803773005	383880	3773005	8.90297E-05	3.4919E-05	1.1564E-05	1.13257E-05	2.62989E-05	2.62584E-05	3.45534E-05	3.45311E-05	3.7011E-05	3.61238E-05	1.44023E-06	1.44023E-06	3.90043E-05	1.44023E-06	2.16828E-05	2.10037E-05	2.85373E-05	0.000123854	9.41422E-05
3838903773005	383890	3773005	8.8886E-05	3.4862E-05	1.15453E-05	1.13075E-05	2.62565E-05	2.6216E-05	3.44976E-05	3.44753E-05	3.69512E-05	3.606555E-05	1.43791E-06	1.43791E-06	3.89413E-05	1.43791E-06	2.16523E-05	2.09741E-05	2.85079E-05	0.000123726	9.40451E-05
3839003773005	383900	3773005	8.89938E-05	3.4905E-05	1.15593E-05	1.13212E-05	2.62883E-05	2.62478E-05	3.45394E-05	3.45171E-05	3.6996E-05	3.610935E-05	1.43965E-06	1.43965E-06	3.89886E-05	1.43965E-06	2.169E-05	2.10106E-05	2.85554E-05	0.000123932	9.42019E-05
3839103773005	383910	3773005	8.79159E-05	3.4482E-05	1.14193E-05	1.11841E-05	2.59699E-05	2.59299E-05	3.41211E-05	3.40991E-05	3.6548E-05	3.56719E-05	1.42221E-06	1.42221E-06	3.85163E-05	1.42221E-06	2.14066E-05	2.07361E-05	2.81888E-05	0.000122341	9.29924E-05
3829703773015	382970	3773015	0.000118024	4.6291E-05	1.533E-05	1.50141E-05	3.48636E-05	3.48098E-05	4.58062E-05	4.57767E-05	4.90642E-05	4.78881E-05	1.90926E-06	1.90926E-06	5.17067E-05	1.90926E-06	2.5441E-05	2.46442E-05	2.20219E-05	9.55767E-05	7.26485E-05
3829803773015	382980	3773015	0.00012123	4.7548E-05	1.57465E-05	1.54221E-05	3.58108E-05	3.57556E-05	4.70507E-05	4.70204E-05	5.03972E-05	4.91892E-05	1.96114E-06	1.96114E-06	5.31115E-05	1.96114E-06	2.62878E-05	2.54644E-05	2.28842E-05	9.93188E-05	7.54929E-05
3829903773015	382990	3773015	0.000126215	4.9503E-05	1.6394E-05	1.60562E-05	3.72834E-05	3.72258E-05	4.89855E-05	4.89539E-05	5.24695E-05	5.12119E-05	2.04178E-06	2.04178E-06	5.52954E-05	2.04178E-06	2.72887E-05	2.6434E-05	2.35223E-05	0.000102089	7.75982E-05
3830003773015	383000	3773015	0.000130203	5.1068E-05	1.6912E-05	1.65636E-05	3.84614E-05	3.84021E-05	5.05332E-05	5.05006E-05	5.41274E-05	5.283E-05	2.10629E-06	2.10629E-06	5.70426E-05	2.10629E-06	2.81803E-05	2.72977E-05	2.41334E-05	0.000104741	7.9614E-05
3830103773015	383010	3773015	0.000134326	5.2685E-05	1.74475E-05	1.7088E-05	3.96792E-05	3.9618E-05	5.21333E-05	5.20997E-05	5.58413E-05	5.45028E-05	2.17299E-06	2.17299E-06	5.88488E-05	2.17299E-06	2.91078E-05	2.8196E-05	2.4801E-05	0.000107638	8.18163E-05
3830203773015	383020	3773015	0.000138754	5.4421E-05	1.80227E-05	1.76513E-05	4.09873E-05	4.0924E-05	5.38519E-05	5.38172E-05	5.76821E-05	5.62995E-05	2.24462E-06	2.24462E-06	6.07888E-05	2.24462E-06	3.01088E-05	2.91657E-05	2.55342E-05	0.00011082	8.42352E-05
3830303773015	383030	3773015	0.000143344	5.6221E-05	1.86188E-05	1.82352E-05	4.23431E-05	4.22778E-05	5.56333E-05	5.55974E-05	5.95902E-05	5.81619E-05	2.31887E-06	2.31887E-06	6.27996E-05	2.31887E-06	3.11492E-05	3.01736E-05	2.63059E-05	0.00011417	8.6781E-05
3830403773015	383040	3773015	0.000148033	5.806E-05	1.92278E-05	1.88317E-05	4.37281E-05	4.36606E-05	5.7453E-05	5.74159E-05	6.15393E-05	6.00643E-05	2.39472E-06	2.39472E-06	6.48537E-05	2.39472E-06	3.22184E-05	3.12092E-05	2.71025E-05	0.000117627	8.94089E-05
3830503773015	383050	3773015	0.000152856	5.9952E-05	1.98543E-05	1.94453E-05	4.515529E-05	4.50832E-05	5.9325E-05	5.92867E-05	6.35445E-05	6.20213E-05	2.47274E-06	2.47274E-06	6.69668E-05	2.47274E-06	3.33198E-05	3.22762E-05	2.79398E-05	0.000121261	9.21712E-05
3830603773015	383060	3773015	0.000157859	6.1914E-05	2.05042E-05	2.00817E-05	4.66307E-05	4.65588E-05	6.12667E-05	6.12272E-05	6.56243E-05	6.40513E-05	2.55368E-06	2.55368E-06	6.91586E-05	2.55368E-06	3.44697E-05	3.33901E-05	2.88202E-05	0.000125082	9.50754E-05
3830703773015	383070	3773015	0.000163428	6.4099E-05	2.12275E-05	2.07901E-05	4.82757E-05	4.82013E-05	6.3428E-05	6.33871E-05	6.79393E-05	6.63109E-05	2.64376E-06	2.64376E-06	7.15984E-05	2.64376E-06	3.57541E-05	3.46343E-05	2.98159E-05	0.000129403	9.83603E-05
3830803773015	383080	3773015	0.00016923	6.6374E-05	2.19812E-05	2.15283E-05	4.99897E-05	4.99126E-05	6.568E-05	6.56376E-05	7.03515E-05	6.86652E-05	2.73763E-06	2.73763E-06	7.41404E-05	2.73763E-06	3.70996E-05	3.59375E-05	3.08728E-05	0.0013399	0.000101847
3830903773015	383090	3773015	0.000175248	6.8735E-05	2.27628E-05	2.22938E-05	5.17674E-05	5.16875E-05	6.80156E-05	6.79717E-05	7.28532E-05	7.1107E-05	2.83498E-06	2.83498E-06	7.67769E-05	2.83498E-06	3.85024E-05	3.72964E-05	3.1993E-05	0.000138852	0.000105542
3831003773015	383100	3773015	0.000181482	7.118E-05	2.35725E-05	2.30868E-05	5.36088E-05	5.3526E-05	7.04349E-05	7.03894E-05	7.54446E-05	7.36362E-05	2.93582E-06	2.93582E-06	7.95078E-05	2.93582E-06	3.99626E-05	3.87109E-05	3.31766E-05	0.000143989	0.000109447
3831103773015	383110	3773015	0.00018794	7.3713E-05	2.44113E-05	2.39084E-05	5.55164E-05	5.54308E-05	7.29413E-05	7.28943E-05	7.81293E-05	7.62566E-05	3.04029E-06	3.04029E-06	8.23372E-05	3.04029E-06	4.14892E-05	4.01897E-05	3.44394E-05	0.000149469	0.000113613
3831203773015	383120	3773015	0.000194748	7.6383E-05	2.52957E-05	2.47745E-05	5.75276E-05	5.74388E-05	7.55837E-05	7.5535E-05	8.09596E-05	7.90191E-05	3.15043E-06	3.15043E-06	8.53199E-05	3.15043E-06	4.31091E-05	4.17589E-05	3.58017E-05	0.000155382	0.000118107
3831303773015	383130	3773015	0.00020179	7.9145E-05	2.62103E-05	2.56703E-05	5.96077E-05	5.95158E-05	7.83168E-05	7.82662E-05	8.3887E-05	8.18763E-05	3.26435E-06	3.26435E-06	8.8405E-05	3.26435E-06	4.47972E-05	4.3394E-05	3.72524E-05	0.000161678	0.000122892
3831403773015	383140	3773015	0.000209119	8.2019E-05	2.71623E-05	2.66027E-05	6.17728E-05	6.16775E-05	8.11614E-05	8.1109E-05	8.6934E-05	8.48502E-05	3.38291E-06	3.38291E-06	9.1616E-05	3.38291E-06	4.65695E-05	4.51109E-05	3.88116E-05	0.000168445	0.000128036
3831503773015	383150	3773015	0.000216754	8.5014E-05	2.8154E-05	2.75739E-05	6.4028E-05	6.39292E-05	8.41245E-05	8.40702E-05	9.01078E-05	8.7948E-05	3.50642E-06	3.50642E-06	9.49608E-05	3.50642E-06	4.84316E-05	4.69146E-05	4.04863E-05	0.000175713	0.000133561
3831603773015	383160	3773015	0.000224631	8.8103E-05	2.91772E-05	2.8576E-05	6.63549E-05	6.62526E-05	8.71817E-05	8.71255E-05	9.33825E-05	9.11442E-05	3.63385E-06	3.63385E-06	9.84119E-05	3.63385E-06

			KMMass Grading / Excavation	KMDrainage / Utilities Trenching	KMFoundations / Concrete Pads	KMBuilding / Structure Construction	KMAsphalt Paving	KMArchitectural Coating	KMLandscaping or Other Finishing	KMWaterside Construction (Piles)	EWNDemolition	EWNSite Grubbing / Prep	EWNDrainage / Utilities Trenching	EWNDrainage / Utilities Trenching	EWNDrainage / Utilities Trenching	EWNFoundations / Concrete Pads	EWNBuilding / Structure Construction	EWNAsphalt Paving	EWNLandscaping or Other Finishing	EWNWaterside Construction (Piles)	ISDemolition
Unique Identifier	X (UTM)	Y (UTM)	2026	2026	2026	2026	2026	2026	2026	2026	2027	2027	2027	2028	2029	2029	2029	2029	2029	2029	2027
3833503773005	383350	3773005	0.000331873	0.000119178	6.30687E-05	0.000216619	6.9591E-06	6.9591E-06	0.000223578	6.9591E-06	0.000418217	2.27934E-05	5.35231E-05	5.24895E-05	5.14034E-05	4.45249E-05	9.66833E-05	6.87849E-06	0.000100123	6.87849E-06	4.8541E-05
3833603773005	383360	3773005	0.000338367	0.000121511	6.43029E-05	0.000220858	7.09529E-06	7.09529E-06	0.000227953	7.09529E-06	0.000419978	2.28893E-05	5.37485E-05	5.27105E-05	5.16199E-05	4.47124E-05	9.70904E-05	6.90746E-06	0.000100544	6.90746E-06	4.94562E-05
3833703773005	383370	3773005	0.000344706	0.000123787	6.55076E-05	0.000224996	7.22822E-06	7.22822E-06	0.000232224	7.22822E-06	0.000423301	2.30704E-05	5.41737E-05	5.31276E-05	5.20283E-05	4.50662E-05	9.78586E-05	6.96211E-06	0.00010134	6.96211E-06	5.03322E-05
3833803773005	383380	3773005	0.000351792	0.000126331	6.68541E-05	0.000229621	7.37679E-06	7.37679E-06	0.000236997	7.37679E-06	0.000429893	2.34297E-05	5.50175E-05	5.3955E-05	5.28386E-05	4.57681E-05	9.93827E-05	7.07054E-06	0.000102918	7.07054E-06	5.12893E-05
3833903773005	383390	3773005	0.000356254	0.000127934	6.77022E-05	0.000232533	7.47037E-06	7.47037E-06	0.000240004	7.47037E-06	0.000433821	2.36438E-05	5.55202E-05	5.4448E-05	5.33214E-05	4.61863E-05	0.000100291	7.13514E-06	0.000103858	7.13514E-06	5.18762E-05
3834003773005	383400	3773005	0.000356772	0.00012812	6.78005E-05	0.000232871	7.48122E-06	7.48122E-06	0.000240352	7.48122E-06	0.000431723	2.35295E-05	5.52517E-05	5.41847E-05	5.30636E-05	4.59629E-05	9.98057E-05	7.10064E-06	0.000103356	7.10064E-06	5.19209E-05
3834103773005	383410	3773005	0.000354888	0.000127443	6.74424E-05	0.000231641	7.44171E-06	7.44171E-06	0.000239083	7.44171E-06	0.000426655	2.32532E-05	5.4603E-05	5.35485E-05	5.24405E-05	4.54233E-05	9.86339E-05	7.01727E-06	0.000102143	7.01727E-06	5.16345E-05
3834203773005	383420	3773005	0.000349886	0.000125647	6.64919E-05	0.000228376	7.33682E-06	7.33682E-06	0.000235713	7.33682E-06	0.0004168	2.27161E-05	5.33418E-05	5.23117E-05	5.12293E-05	4.43741E-05	9.63558E-05	6.85519E-06	9.97834E-05	6.85519E-06	5.09219E-05
3834303773005	383430	3773005	0.000339926	0.00012207	6.45992E-05	0.000221876	7.12798E-06	7.12798E-06	0.000229004	7.12798E-06	0.000398975	2.17447E-05	5.10605E-05	5.00745E-05	4.90384E-05	4.24764E-05	9.2235E-05	6.56202E-06	9.5516E-05	6.56202E-06	4.9533E-05
3834403773005	383440	3773005	0.000328142	0.000117838	6.23597E-05	0.000214184	6.88087E-06	6.88087E-06	0.000221065	6.88087E-06	0.000379925	2.07064E-05	4.86225E-05	4.76836E-05	4.66969E-05	4.04482E-05	8.7831E-05	6.2487E-06	9.09553E-05	6.2487E-06	4.78857E-05
3834503773005	383450	3773005	0.000313549	0.000112598	5.95866E-05	0.000204659	6.57488E-06	6.57488E-06	0.000211234	6.57488E-06	0.000357827	1.9502E-05	4.57945E-05	4.49101E-05	4.39809E-05	3.80956E-05	8.27224E-05	5.88525E-06	8.5665E-05	5.88525E-06	4.58444E-05
3834603773005	383460	3773005	0.00029793	0.000106989	5.66184E-05	0.000194464	6.24736E-06	6.24736E-06	0.000200712	6.24736E-06	0.000335592	1.82902E-05	4.29488E-05	4.21194E-05	4.12479E-05	3.57284E-05	7.7582E-05	5.51954E-06	8.03418E-05	5.51954E-06	4.36493E-05
3834703773005	383470	3773005	0.000282695	0.000101518	5.37231E-05	0.00018452	5.9279E-06	5.9279E-06	0.000190448	5.9279E-06	0.000315125	1.71747E-05	4.03295E-05	3.95507E-05	3.87323E-05	3.35494E-05	7.28505E-05	5.18292E-06	7.5442E-05	5.18292E-06	4.15004E-05
3834803773005	383480	3773005	0.000271037	9.73315E-05	5.15075E-05	0.00017691	5.68342E-06	5.68342E-06	0.000182594	5.68342E-06	0.000299842	1.63418E-05	3.83736E-05	3.76325E-05	3.68539E-05	3.19223E-05	6.93174E-05	4.93156E-06	7.17832E-05	4.93156E-06	3.98461E-05
3834903773005	383490	3773005	0.000259666	9.32482E-05	4.93466E-05	0.000169488	5.44498E-06	5.44498E-06	0.000174933	5.44498E-06	0.000285271	1.55476E-05	3.65088E-05	3.58038E-05	3.50629E-05	3.0371E-05	6.59489E-05	4.69191E-06	6.82948E-05	4.69191E-06	3.82295E-05
3835003773005	383500	3773005	0.000246588	8.8552E-05	4.68614E-05	0.000160952	5.17076E-06	5.17076E-06	0.000166123	5.17076E-06	0.000269023	1.46621E-05	3.44294E-05	3.37645E-05	3.30659E-05	2.86412E-05	6.21927E-05	4.42468E-06	6.44051E-05	4.42468E-06	3.63712E-05
3835103773005	383510	3773005	0.000232846	8.36169E-05	4.42498E-05	0.000151982	4.88259E-06	4.88259E-06	0.000156865	4.88259E-06	0.000252438	1.37582E-05	3.23069E-05	3.1683E-05	3.10275E-05	2.68756E-05	5.83587E-05	4.1519E-06	6.04346E-05	4.1519E-06	3.44151E-05
3835203773005	383520	3773005	0.000219916	7.89738E-05	4.17926E-05	0.000143543	4.61146E-06	4.61146E-06	0.000148154	4.61146E-06	0.000237186	1.29269E-05	3.03549E-05	2.97687E-05	2.91528E-05	2.52517E-05	5.48326E-05	3.90104E-06	5.67831E-05	3.90104E-06	3.25679E-05
3835303773005	383530	3773005	0.000208974	7.50443E-05	3.97132E-05	0.000136401	4.38201E-06	4.38201E-06	0.000140783	4.38201E-06	0.000224453	1.2233E-05	2.87253E-05	2.81706E-05	2.75877E-05	2.38961E-05	5.18889E-05	3.69162E-06	5.37347E-05	3.69162E-06	3.10016E-05
3835403773005	383540	3773005	0.000198711	7.1359E-05	3.77629E-05	0.000129702	4.16682E-06	4.16682E-06	0.000133869	4.16682E-06	0.000212707	1.15928E-05	2.72221E-05	2.66964E-05	2.6144E-05	2.26456E-05	4.91736E-05	3.49843E-06	5.09228E-05	3.49843E-06	2.95304E-05
3835503773005	383550	3773005	0.000189143	6.7923E-05	3.59446E-05	0.000123457	3.96618E-06	3.96618E-06	0.000127423	3.96618E-06	0.000201896	1.10036E-05	2.58385E-05	2.53395E-05	2.48152E-05	2.14946E-05	4.66742E-05	3.32062E-06	4.83345E-05	3.32062E-06	2.81555E-05
3835603773005	383560	3773005	0.00018024	6.47258E-05	3.42527E-05	0.000117646	3.7795E-06	3.7795E-06	0.000121425	3.7795E-06	0.000191949	1.04615E-05	2.45655E-05	2.40912E-05	2.35927E-05	2.04357E-05	4.43748E-05	3.15703E-06	4.59533E-05	3.15703E-06	2.68742E-05
3835703773005	383570	3773005	0.000171965	6.17542E-05	3.26801E-05	0.000112245	3.60597E-06	3.60597E-06	0.000115851	3.60597E-06	0.000182807	9.96322E-06	2.33955E-05	2.29437E-05	2.2469E-05	1.94623E-05	4.22613E-05	3.00666E-06	4.37646E-05	3.00666E-06	2.56824E-05
3835803773005	383580	3773005	0.000164437	5.90506E-05	3.12493E-05	0.000107331	3.4481E-06	3.4481E-06	0.000110779	3.4481E-06	0.000174538	9.51253E-06	2.23372E-05	2.19059E-05	2.14526E-05	1.85819E-05	4.03496E-05	2.87066E-06	4.17849E-05	2.87066E-06	2.4594E-05
3835903773005	383590	3773005	0.000157418	5.653E-05	2.99154E-05	0.000102749	3.30092E-06	3.30092E-06	0.00010605	3.30092E-06	0.000166881	9.09522E-06	2.13573E-05	2.09449E-05	2.05115E-05	1.77668E-05	3.85795E-05	2.74472E-06	3.99518E-05	2.74472E-06	2.35796E-05
3836003773005	383600	3773005	0.000151662	5.44631E-05	2.88217E-05	9.89924E-05	3.18023E-06	3.18023E-06	0.000102173	3.18023E-06	0.000160602	8.75303E-06	2.05538E-05	2.01568E-05	1.97398E-05	1.70983E-05	3.7128E-05	2.64146E-06	3.84487E-05	2.64146E-06	2.27496E-05
3836103773005	383610	3773005	0.000147517	5.29746E-05	2.8034E-05	9.62869E-05	3.09331E-06	3.09331E-06	9.93802E-05	3.09331E-06	0.000156054	8.50515E-06	1.99717E-05	1.9586E-05	1.91808E-05	1.66141E-05	3.60766E-05	2.56665E-06	3.73599E-05	2.56665E-06	2.21572E-05
3836203773005	383620	3773005	0.000143572	5.15578E-05	2.72842E-05	9.37117E-05	3.01058E-06	3.01058E-06	9.67223E-05	3.01058E-06	0.000151728	8.26937E-06	1.9418E-05	1.90431E-05	1.8649E-05	1.61535E-05	3.50764E-05	2.4955E-06	3.63242E-05	2.4955E-06	2.15927E-05
3836303773005	383630	3773005	0.000140698	5.05257E-05	2.6738E-05	9.18357E-05	2.95031E-06	2.95031E-06	9.4786E-05	2.95031E-06	0.000148527	8.09494E-06	1.90084E-05	1.86414E-05	1.82557E-05	1.58128E-05	3.43365E-05	2.44286E-06	3.5558E-05	2.44286E-06	2.11861E-05
3836403773005	383640	3773005	0.000138208	4.96315E-05	2.62648E-05	9.02105E-05	2.8981E-06	2.8981E-06	9.31086E-05	2.8981E-06	0.000145733	7.94262E-06	1.86508E-05	1.82906E-05	1.79121E-05	1.55153E-05	3.36905E-05	2.39689E-06	3.48889E-05	2.39689E-06	2.08354E-05
3836503773005	383650	3773005	0.000136006	4.88409E-05	2.58464E-05	8.87734E-05	2.85193E-06	2.85193E-06	9.16253E-05	2.85193E-06	0.000143237	7.80658E-06	1.83313E-05	1.79773E-05	1.76053E-05	1.52495E-05	3.31134E-05	2.35584E-06	3.42913E-05	2.35584E-06	2.05252E-05
3836603773005	383660	3773005	0.000134432	4.82757E-05	2.55473E-05	8.77462E-05	2.81893E-06	2.81893E-06	9.05651E-05	2.81893E-06	0.000141376	7.70517E-06	1.80932E-05	1.77438E-05	1.73767E-05	1.50514E-05	3.26833E-05	2.32524E-06	3.38459E-05	2.32524E-06	2.03073E-05
3836703773005	383670	3773005	0.000132969	4.77504E-05	2.52693E-05	8.67913E-05	2.78826E-06	2.78826E-06	8.95796E-05	2.78826E-06	0.000139638	7.61044E-06	1.78708E-05	1.75256E-05	1.7163E-05	1.48664E-05	3.22814E-05	2.29665E-06	3.34298E-05	2.29665E-06	2.01047E-05
3836803773005	383680	3773005	0.000131063	4.70659E-05	2.490715-05	8.55471E-05	2.74829E-06	2.74829E-06	8.82954E-05	2.74829E-06	0.000137448	7.49109E-06	1.75905E-05	1.72508E-05	1.68939E-05	1.46332E-05	3.17752E-05	2.26063E-06	3.29055E-05	2.26063E-06	1.9835E-05
3836903773005	383690	3773005	0.00012898	4.63177E-05	2.451111E-05	8.41871E-05	2.7046E-06	2.7046E-06	8.68917E-05	2.7046E-06	0.00013509	7.36256E-06	1.72887E-05	1.69548E-05	1.6604E-05	1.43822E-05	3.123E-05	2.22185E-06	3.23409E-05	2.22185E-06	1.95388E-05
3837003773005	383700	3773005	0.000127036	4.56198E-05	2.41418E-05	8.29188E-05	2.66385E-06	2.66385E-06	8.55827E-05	2.66385E-06	0.000132884	7.24238E-06	1.70065E-05	1.66781E-05	1.6333E-05	1.41474E-05	3.07202E-05	2.18558E-06	3.1813E-05	2.18558E-06	1.92621E-05
3837103773005	383710	3773005	0.00012578	4.51688E-05	2.39032E-05	8.2099E-05	2.63751E-06	2.63751E-06	8.47365E-05	2.63751E-06	0.000131376	7.16017E-06	1.68134E-05	1.64887E-05	1.61476E-05	1.39868E-05	3.03715E-05	2.16077E-06	3.14519E-05	2.16077E-06	1.90847E-05
3837203773005	383720	3773005	0.000124502	4.47098E-05	2.36602E-05	8.12647E-05	2.61071E-06	2.61071E-06	8.38754E-05	2.61071E-06	0.000129868	7.07796E-06	1.66204E-05	1.62994E-05	1.59622E-05	1.38262E-05	3.00228E-05	2.13596E-06	3.10908E-05	2.13596E-06	1.89031E-05
3837303773005	383730	3773005	0.000122995	4.41685E-05	2.33738E-05	8.02809E-05	2.5791E-06	2.5791E-06	8.286E-05	2.5791E-06	0.000128153	6.98448E-06	1.64009E-05	1.60842E-05	1.57514E-05	1.36436E-05	2.96263E-05	2.10775E-06	3.06802E-05	2.10775E-06	1.86879E-05
3837403773005	383740	3773005	0.000121318	4.35662E-05	2.30551E-05	7.91862E-05	2.54394E-06	2.54394E-06	8.17301E-05	2.54394E-06	0.000126261	6.88141E-06	1.61588E-05	1.58468E-05	1.55189E-05	1.34423E-05	2.91891E-05	2.07664E-06	3.02274E-05	2.07664E-06	1.84462E-05
3837503773005	383750	3773005	0.000119611	4.29533E-05	2.27307E-05	7.80722E-05	2.50815E-06	2.50815E-06	8.05803E-05	2.50815E-06	0.000124362	6.77791E-06	1.59158E-05	1.56085E-05	1.52855E-05	1.32401E-05	2.87501E-05	2.04541E-06	2.97728E-05	2.04541E-06	1.82003E-05
3837603773005	383760	3773005	0.00011789	4.23351E-05	2.24036E-05	7.69485E-05	2.47205E-06	2.47205E-06	7.94206E-05	2.47205E-06	0.000122471	6.67484E-06	1.56738E-05	1.53711E-05	1.50531E-05	1.30387E-05	2.83129E-05	2.01431E-06	2.932E-05	2.01431E-06	1.79529E-05
3837703773005	383770	3773005	0.000116183	4.17222E-05	2.20792E-05	7.58345E-05	2.43626E-06	2.43626E-06	7.82708E-05	2.43626E-06	0.000120595	6.5726E-06	1.54337E-05	1.51357E-05	1.48225E-05	1.2839E-05	2.78792E-05	1.98345E-06	2.88709E-05	1.98345E-06	1.77042E-05
3837803773005	383780	3773005	0.000114587	4.11491E-05	2.1776E-05	7.47928E-05	2.4028E-06	2.4028E-06	7.71956E-05	2.4028E-06	0.000118842	6.47703E-06	1.52093E-05	1.49156E-05	1.4607E-05	1.26524E-05	2.74738E-05	1.95462E-06	2.84511E-05	1.95462E-06	1.74723E-05
3837903773005	383790	3773005	0.000113205	4.0653E-05	2.15134E-05	7.3891E-05	2.37382E-06	2.37382E-06	7.62648E-05	2.37382E-06	0.00011731	6.39357E-06	1.50133E-05	1.47234E-05	1.44187E-05	1.24893E-05	2.71198E-05	1.92943E-06	2.80845E-05	1.92943E-06	1.72697E-05
3838003773005	383800	3773005	0.00011192	4.01913E-05	2.12691E-05	7.30519E-05	2.34687E-06	2.34687E-06	7.53988E-05	2.34687E-06	0.000115894	6.31637E-06	1.4832E-05	1.45456E-05	1.42446E-05	1.23385E-05	2.67923E-05	1.90613E-06	2.77454E-05	1.90613E-06	1.70811E-05
3838103773005	383810	3773005	0.000110021	3.95094E-05	2.09082E-05	7.18125E-05	2.30705E-06	2.30705E-06	7.41195E-05	2.30705E-06	0.000113827	6.2037E-06	1.45675E-05	1.42861E-05	1.39905E-05	1.21184E-05	2.63144E-05	1.87213E-06	2.72505E-05	1.87213E-06	1.68072E-05
3838203773005	383820	3773005	0.000108078	3.88116E-05	2.0539E-05	7.05442E-05	2.2663E-06	2.2663E-06	7.28105E-05	2.2663E-06	0.000111713	6.08852E-06	1.4297E-05	1.40209E-05	1.37308E-05	1.18934E-05	2.58259E-05	1.83737E-06	2.67446E-05	1.83737E-06	1.65264E-05
3838303773005	383830	3773005	0.000106002	3.80661E-05	2.01444E-05	6.9189E-05	2.22277E-06	2.22277E-06	7.14118E-05	2.22277E-06	0.000109455	5.96541E-06	1.40079E-05	1.37374E-05	1.34532E-05	1.16529E-05	2.53037E-05	1.80022E-06	2.62038E-05	1.80022E-06	1.62274E-05
3838403773005	383840	3773005	0.000103534	3.71799E-05	1.96755E-05	6.75783E-05	2.17102E-06	2.17102E-06	6.97493E-05	2.17102E-06	0.000106767	5.81894E-06	1.3664E-05	1.34001E-05	1.31228E-05	1.13668E-05	2.46824E-05	1.75602E-06	2.55604E-05	1.75602E-06	1.58725E-05
3838503773005	383850	3773005	0.000101155	3.63255E-05	1.92233E-05	6.60254E-05	2.12113E-06	2.12113E-06	6.81466E-05	2.12113E-06	0.000104179	5.67789E-06	1.33328E-05	1.30753E-05	1.28047E-05	1.10913E-05	2.40841E-05	1.71345E-06	2.49408E-05	1.71345E-06	1.55302E-05
3838603773005	383860	3773005	9.83398E-05	3.53147E-05	1.86884E-05	6.41881E-05	2.06211E-06	2.06211E-06	6.62502E-05	2.06211E-06	0.000101139	5.51222E-06	1.29437E-05	1.26938E-05	1.24311E-05	1.07677E-05	2.33813E-05	1.66346E-06	2.42131E-05	1.66346E-06	1.51278E-05
3838703773005	383870	3773005	9.54657E-05	3.42825E-05	1.81422E-05	6.23121E-05	2.00184E-06	2.00184E-06	6.43139E-05	2.00184E-06	9.80535E-05	5.34404E-06	1.25488E-05	1.23065E-05	1.20519E-05	1.04392E-05	2.2668E-05	1.61271E-06	2.34743E-05	1.61271E-06	1.4717E-05
3838803773005	383880	3773005	9.31679E-05	3.34574E-05	1.77055E-05	6.08123E-05	1.95366E-06	1.95366E-06	6.27659E-05	1.95366E-06	9.55957E-05	5.21009E-06	1.22343E-05	1.1998E-05	1.17498E-05	1.01775E-05	2.20998E-05	1.57228E-06	2.28859E-05	1.57228E-06	1.43858E-05
3838903773005	383890	3773005	9.30718E-05	3.34229E-05	1.76873E-05	6.07496E-05	1.95164E-06	1.95164E-06	6.27012E-05	1.95164E-06	9.54578E-05	5.20258E-06	1.22166E-05	1.19807E-05	1.17328E-05	1.01628E-05	2.20679E-05	1.57001E-06	2.28529E-05	1.57001E-06	1.43663E-05
3839003773005	383900	3773005	9.3227E-05	3.34786E-05	1.77168E-05	6.08509E-05	1.9549E-06	1.9549E-06	6.28058E-05	1.9549E-06	9.56263E-05	5.21176E-06	1.22382E-05	1.20019E-05	1.17535E-05	1.01807E-05	2.21069E-05	1.57278E-06	2.28933E-05	1.57278E-06	1.43886E-05
3839103773005	383910	3773005	9.20301E-05	3.30488E-05	1.74893E-05	6.00696E-05	1.9298E-06	1.9298E-06	6.19994E-05	1.9298E-06	9.43246E-05	5.14081E-06	1.20716E-05	1.18385E-05	1.15935E-05	1.00422E-05	2.1806E-05	1.55138E-06	2.25816E-05	1.55138E-06	1.42154E-05
3829703773015	382970	3773015	7.18966E-05	2.58187E-05	1.36632E-05	4.69282E-05	1.50761E-06	1.50761E-06	4.84358E-05	1.50761E-06	0.000119447	6.51E-06	1.52867E-05	1.49915E-05	1.46813E-05	1.27168E-05	2.76137E-05	1.96456E-06	2.8596E-05	1.96456E-06	1.17115E-05
3829803773015	382980	3773015	7.47116E-05	2.68296E-05	1.41981E-05	4.87656E-05	1.56664E-06	1.56664E-06	5.03322E-05	1.56664E-06	0.000124056	6.76122E-06	1.58766E-05	1.557E-05	1.52479E-05	1.32075E-05	2.86793E-05	2.04038E-06	2.96995E-05	2.04038E-06	1.1977E-05
3829903773015	382990	3773015	7.67952E-05	2.75778E-05	1.45941E-05	5.01255E-05	1.61033E-06	1.61033E-06	5.17359E-05	1.61033E-06	0.000129048	7.03331E-06	1.65155E-05	1.61966E-05	1.58615E-05	1.3739E-05	2.98334E-05	2.12248E-06	3.08946E-05	2.12248E-06	1.22844E-05
3830003773015	383000	3773015	7.879E-05	2.82942E-05	1.49732E-05	5.14276E-05	1.65216E-06	1.65216E-06	5.30798E-05	1.65216E-06	0.000133443	7.27284E-06	1.7078E-05	1.67482E-05	1.64017E-05	1.42069E-05	3.08494E-05	2.19477E-06	3.19468E-05	2.19477E-06	1.25694E-05
3830103773015	383010	3773015	8.09696E-05	2.90769E-05	1.53874E-05	5.28503E-05	1.69787E-06	1.69787E-06	5.45481E-05	1.69787E-06	0.000138015	7.52197E-06	1.7663E-05	1.73219E-05	1.69635E-05	1.46936E-05	3.19062E-05	2.26995E-06	3.30412E-05	2.26995E-06	1.28796E-05
3830203773015	383020	3773015	8.33635E-05	2.99365E-05	1.58423E-05	5.44128E-05	1.74806E-06	1.74806E-06	5.61608E-05	1.74806E-06	0.000142915	7.78905E-06	1.82902E-05	1.7937E-05	1.75658E-05	1.52153E-05	3.30391E-05	2.35055E-06	3.42143E-05	2.35055E-06	1.32233E-05
3830303773015	383030	3773015	8.58829E-05	3.08413E-05	1.63211E-05	5.60572E-05	1.8009E-06	1.8009E-06	5.78581E-05	1.8009E-06	0.000148037	8.06823E-06	1.89457E-05	1.85799E-05	1.81954E-05	1.57606E-05	3.42233E-05	2.4348E-06	3.54407E-05	2.4348E-06	1.35824E-05
3830403773015	383040	3773015	8.84836E-05	3.17752E-05	1.68153E-05	5.77548E-05	1.85543E-06	1.85543E-06	5.96102E-05	1.85543E-06	0.000153282	8.35408E-06	1.9617E-05	1.92381E-05	1.88401E-05	1.6319E-05	3.54358E-05	2.52106E-06	3.66963E-05	2.52106E-06	1.39527E-05
3830503773015	383050	3773015	9.12173E-05	3.27569E-05	1.73348E-05	5.95391E-05	1.91275E-06	1.91275E-06	6.14519E-05	1.91275E-06	0.000158696	8.64912E-06	2.03098E-05	1.99176E-05	1.95054E-05	1.68953E-05	3.66872E-05	2.6101E-06	3.79923E-05	2.6101E-06	1.43411E-05
3830603773015	383060	3773015	9.40914E-05	3.3789E-05	1.7881E-05	6.14151E-05	1.97302E-06	1.97302E-06	6.33881E-05	1.97302E-06	0.000164354	8.95751E-06	2.10339E-05	2.06277E-05	2.02009E-05	1.74978E-05	3.79954E-05	2.70316E-06	3.93469E-05	2.70316E-06	1.47491E-05
3830703773015	383070	3773015	9.73423E-05	3.49565E-05	1.84988E-05	6.3537E-05	2.04119E-06	2.04119E-06	6.55782E-05	2.04119E-06	0.000170656	9.30096E-06	2.18404E-05	2.14186E-05	2.09755E-05	1.81687E-05	3.94522E-05	2.80681E-06	4.08556E-05	2.80681E-06	1.52116E-05
3830803773015	383080	3773015	0.000100793	3.61955E-05	1.91545E-05	6.57891E-05	2.11354E-06	2.11354E-06	6.79027E-05	2.11354E-06	0.000177248	9.66026E-06	2.26841E-05	2.2246E-05	2.17858E-05	1.88705E-05	4.09762E-05	2.91524E-06	4.24338E-05	2.91524E-06	1.5702E-05
3830903773015	383090	3773015	0.00010445	3.75089E-05	1.98496E-05	6.81763E-05	2.19023E-06	2.19023E-06	7.03665E-05	2.19023E-06	0.000184132	1.00354E-05	2.35651E-05	2.311E-05	2.26318E-05	1.96034E-05	4.25675E-05	3.02845E-06	4.40818E-05	3.02845E-06	1.62204E-05
3831003773015	383100	3773015	0.000108314	3.88965E-05	2.05839E-05	7.06985E-05	2.27126E-06	2.27126E-06	7.29698E-05	2.27126E-06	0.000191306	1.04264E-05	2.44832E-05	2.40104E-05	2.35136E-05	2.03672E-05	4.42261E-05	3.14645E-06	4.57994E-05	3.14645E-06	1.67695E-05
3831103773015	383110	3773015	0.000112437	4.0377E-05	2.13674E-05	7.33895E-05	2.35771E-06	2.35771E-06	7.57472E-05	2.35771E-06	0.000198795	1.08346E-05	2.54416E-05	2.49503E-05	2.4434E-05	2.11644E-05	4.59573E-05	3.26961E-06	4.75921E-05	3.26961E-06	1.73521E-05
3831203773015	383120	3773015	0.000116885	4.19743E-05	2.22126E-05	7.62926E-05	2.45098E-06	2.45098E-06	7.87436E-05	2.45098E-06	0.000206735	1.12673E-05	2.64578E-05	2.59468E-05	2.541E-05	2.20098E-05	4.77929E-05	3.40021E-06	4.9493E-05	3.40021E-06	1.79823E-05
3831303773015	383130	3773015	0.000121621	4.3675E-05	2.31127E-05	7.93839E-05	2.55029E-06	2.55029E-06	8.19342E-05	2.55029E-06	0.000215012	1.17184E-05	2.75171E-05	2.69857E-05	2.64273E-05	2.2891E-05	4.97064E-05	3.53634E-06	5.14746E-05	3.53634E-06	1.8653E-05
3831403773015	383140	3773015	0.000126711	4.55031E-05	2.40801E-05	8.27066E-05	2.65703E-06	2.65703E-06	8.53637E-05	2.65703E-06	0.000223702	1.21921E-05	2.86293E-05	2.80764E-05	2.74955E-05	2.38162E-05	5.17155E-05	3.67928E-06	5.35551E-05	3.67928E-06	1.93725E-05
3831503773015	383150	3773015	0.000132179	4.74665E-05	2.51191E-05	8.62753E-05	2.77168E-06	2.77168E-06	8.9047E-05	2.77168E-06	0.000232822	1.26891E-05	2.97963E-05	2.92209E-05

Unique Identifier	X (UTM)	Y (UTM)	ISDrainage / Utilities Trenching	ISDrainage / Utilities Trenching	ISAsphalt Paving	ISAsphalt Paving	SVDemolition	SVSite Grubbing / Prep	SVMass Grading / Excavation	SVMass Grading / Excavation	SVDrainage / Utilities Trenching	SVFoundations / Concrete Pads	SVBuilding / Structure Construction	SVBuilding / Structure Construction	SVAsphalt Paving	SVAsphalt Paving	SVArchitectural Coating	SVArchitectural Coating	SVLandscaping or Other Finishing	SVLandscaping or Other Finishing	MDemolition
			2027	2028	2027	2028	2027	2027	2027	2028	2028	2028	2028	2029	2028	2029	2028	2029	2028	2029	2027
3833503773005	383350	3773005	1.95456E-05	1.90441E-05	5.04793E-06	4.70237E-06	0.000345081	0.000248095	0.000167272	0.000165149	0.000117177	3.72241E-05	5.33258E-05	5.12911E-05	5.24298E-06	4.87804E-06	5.24298E-06	4.87804E-06	5.33258E-05	5.12911E-05	8.66984E-05
3833603773005	383360	3773005	1.99141E-05	1.94032E-05	5.1431E-06	4.79103E-06	0.000354587	0.000254929	0.00017188	0.000169698	0.000120405	3.82495E-05	5.47947E-05	5.2704E-05	5.3874E-06	5.01241E-06	5.3874E-06	5.01241E-06	5.47947E-05	5.2704E-05	8.84077E-05
3833703773005	383370	3773005	2.02669E-05	1.97469E-05	5.2342E-06	4.87589E-06	0.000363843	0.000261583	0.000176367	0.000174128	0.000123548	3.9248E-05	5.62251E-05	5.40798E-05	5.52803E-06	5.14325E-06	5.52803E-06	5.14325E-06	5.62251E-05	5.40798E-05	9.00988E-05
3833803773005	383380	3773005	2.06523E-05	2.01224E-05	5.33374E-06	4.96861E-06	0.000373856	0.000268782	0.000181221	0.00017892	0.000126948	4.03281E-05	5.77725E-05	5.55681E-05	5.68017E-06	5.2848E-06	5.68017E-06	5.2848E-06	5.77725E-05	5.55681E-05	9.20258E-05
3833903773005	383390	3773005	2.08886E-05	2.03526E-05	5.39476E-06	5.02546E-06	0.000380698	0.000273701	0.000184537	0.000182194	0.000129271	4.10662E-05	5.88298E-05	5.65851E-05	5.78412E-06	5.38152E-06	5.78412E-06	5.38152E-06	5.88298E-05	5.65851E-05	9.32634E-05
3834003773005	383400	3773005	2.09066E-05	2.03702E-05	5.39941E-06	5.02979E-06	0.000382489	0.000274989	0.000185405	0.000183051	0.000129879	4.12593E-05	5.91065E-05	5.68512E-05	5.81133E-06	5.40683E-06	5.81133E-06	5.40683E-06	5.91065E-05	5.68512E-05	9.34285E-05
3834103773005	383410	3773005	2.07912E-05	2.02578E-05	5.36963E-06	5.00204E-06	0.00038109	0.000273983	0.000184727	0.000182382	0.000129404	4.11084E-05	5.88904E-05	5.66434E-05	5.79008E-06	5.38706E-06	5.79008E-06	5.38706E-06	5.88904E-05	5.66434E-05	9.29531E-05
3834203773005	383420	3773005	2.05043E-05	1.99782E-05	5.29552E-06	4.93301E-06	0.0003757	0.000270108	0.000182115	0.000179802	0.000127574	4.0527E-05	5.80575E-05	5.58422E-05	5.70819E-06	5.31087E-06	5.70819E-06	5.31087E-06	5.80575E-05	5.58422E-05	9.16303E-05
3834303773005	383430	3773005	1.99451E-05	1.94333E-05	5.15109E-06	4.79847E-06	0.000364324	0.000261929	0.0001766	0.000174358	0.000123711	3.92998E-05	5.62994E-05	5.41513E-05	5.53534E-06	5.15005E-06	5.53534E-06	5.15005E-06	5.62994E-05	5.41513E-05	8.89466E-05
3834403773005	383440	3773005	1.92818E-05	1.8787E-05	4.97978E-06	4.63889E-06	0.000350792	0.0002522	0.000170041	0.000167882	0.000119116	3.78401E-05	5.42083E-05	5.21399E-05	5.32974E-06	4.95876E-06	5.32974E-06	4.95876E-06	5.42083E-05	5.21399E-05	8.5782E-05
3834503773005	383450	3773005	1.84598E-05	1.79862E-05	4.76749E-06	4.44113E-06	0.000334195	0.000240268	0.000161995	0.000159939	0.00011348	3.60498E-05	5.16435E-05	4.9673E-05	5.07757E-06	4.72415E-06	5.07757E-06	4.72415E-06	5.16435E-05	4.9673E-05	8.18608E-05
3834603773005	383460	3773005	1.75759E-05	1.7125E-05	4.53923E-06	4.22849E-06	0.000316778	0.000227746	0.000153553	0.000151603	0.000107566	3.4171E-05	4.89521E-05	4.70843E-05	4.81295E-06	4.47795E-06	4.81295E-06	4.47795E-06	4.89521E-05	4.70843E-05	7.76747E-05
3834703773005	383470	3773005	1.67106E-05	1.62819E-05	4.31575E-06	4.02031E-06	0.000299967	0.00021566	0.000145404	0.000143558	0.000101858	3.23576E-05	4.63543E-05	4.45856E-05	4.55754E-06	4.24031E-06	4.55754E-06	4.24031E-06	4.63543E-05	4.45856E-05	7.3612E-05
3834803773005	383480	3773005	1.60445E-05	1.56328E-05	4.14371E-06	3.86005E-06	0.000287076	0.000206392	0.000139155	0.000137389	9.74805E-05	3.09671E-05	4.43622E-05	4.26695E-05	4.36168E-06	4.05808E-06	4.36168E-06	4.05808E-06	4.43622E-05	4.26695E-05	7.05182E-05
3834903773005	383490	3773005	1.53936E-05	1.49986E-05	3.9756E-06	3.70345E-06	0.000274622	0.000197438	0.000133118	0.000131428	9.32515E-05	2.96236E-05	4.24376E-05	4.08184E-05	4.17245E-06	3.88203E-06	4.17245E-06	3.88203E-06	4.24376E-05	4.08184E-05	6.75024E-05
3835003773005	383500	3773005	1.46453E-05	1.42695E-05	3.78235E-06	3.52343E-06	0.000260519	0.000187299	0.000126282	0.000124679	8.84628E-05	2.81023E-05	4.02583E-05	3.87222E-05	3.95819E-06	3.68268E-06	3.95819E-06	3.68268E-06	4.02583E-05	3.87222E-05	6.40349E-05
3835103773005	383510	3773005	1.38576E-05	1.35021E-05	3.57893E-06	3.33393E-06	0.000245855	0.000176757	0.000119174	0.000117661	8.34834E-05	2.65206E-05	3.79923E-05	3.65427E-05	3.73539E-06	3.47539E-06	3.73539E-06	3.47539E-06	3.79923E-05	3.65427E-05	6.03985E-05
3835203773005	383520	3773005	1.31139E-05	1.27774E-05	3.38684E-06	3.15499E-06	0.000232127	0.000166887	0.00011252	0.00011091	7.88218E-05	2.50397E-05	3.58708E-05	3.45022E-05	3.52681E-06	3.28133E-06	3.52681E-06	3.28133E-06	3.58708E-05	3.45022E-05	5.69854E-05
3835303773005	383530	3773005	1.24832E-05	1.21629E-05	3.22395E-06	3.00326E-06	0.000220545	0.00015856	0.000106906	0.000105548	7.48892E-05	2.37904E-05	3.40812E-05	3.27808E-05	3.35085E-06	3.11761E-06	3.35085E-06	3.11761E-06	3.40812E-05	3.27808E-05	5.41021E-05
3835403773005	383540	3773005	1.18908E-05	1.15857E-05	3.07095E-06	2.86073E-06	0.00020973	0.000150785	0.000101663	0.000100372	7.12167E-05	2.26237E-05	3.24099E-05	3.11732E-05	3.18653E-06	2.96473E-06	3.18653E-06	2.96473E-06	3.24099E-05	3.11732E-05	5.14057E-05
3835503773005	383550	3773005	1.13371E-05	1.10463E-05	2.92798E-06	2.72754E-06	0.000199663	0.000143547	9.67835E-05	9.55547E-05	6.77984E-05	2.15378E-05	3.08542E-05	2.96769E-05	3.03358E-06	2.82242E-06	3.03358E-06	2.82242E-06	3.08542E-05	2.96769E-05	4.88944E-05
3835603773005	383560	3773005	1.08212E-05	1.05436E-05	2.79473E-06	2.60342E-06	0.000190318	0.000136828	9.22535E-05	9.10822E-05	6.4625E-05	2.05297E-05	2.94101E-05	2.82879E-05	2.89159E-06	2.69032E-06	2.89159E-06	2.69032E-06	2.94101E-05	2.82879E-05	4.65591E-05
3835703773005	383570	3773005	1.03413E-05	1.0076E-05	2.67079E-06	2.48796E-06	0.00018165	0.000130596	8.80518E-05	8.69338E-05	6.16816E-05	1.95947E-05	2.80706E-05	2.69995E-05	2.75989E-06	2.56779E-06	2.75989E-06	2.56779E-06	2.80706E-05	2.69995E-05	4.43962E-05
3835803773005	383580	3773005	9.90305E-06	9.64897E-06	2.5576E-06	2.38252E-06	0.000173765	0.000124928	8.423E-05	8.31605E-05	5.90044E-05	1.87442E-05	2.68522E-05	2.58276E-05	2.6401E-06	2.45633E-06	2.6401E-06	2.45633E-06	2.68522E-05	2.58276E-05	4.24274E-05
3835903773005	383590	3773005	9.4946E-06	9.25099E-06	2.45211E-06	2.28425E-06	0.000166425	0.00011965	8.06716E-05	7.96474E-05	5.65117E-05	1.79523E-05	2.57178E-05	2.47365E-05	2.52857E-06	2.35257E-06	2.52857E-06	2.35257E-06	2.57178E-05	2.47365E-05	4.05965E-05
3836003773005	383600	3773005	9.16041E-06	8.92538E-06	2.3658E-06	2.20385E-06	0.000160438	0.000115346	7.77697E-05	7.67823E-05	5.44789E-05	1.73065E-05	2.47927E-05	2.38467E-05	2.43761E-06	2.26794E-06	2.43761E-06	2.26794E-06	2.47927E-05	2.38467E-05	3.90941E-05
3836103773005	383610	3773005	8.92186E-06	8.69295E-06	2.30419E-06	2.14646E-06	0.00015618	0.000112285	7.57055E-05	7.47443E-05	5.30329E-05	1.68472E-05	2.41346E-05	2.32137E-05	2.37291E-06	2.20774E-06	2.37291E-06	2.20774E-06	2.41346E-05	2.32137E-05	3.80108E-05
3836203773005	383620	3773005	8.69457E-06	8.47149E-06	2.24549E-06	2.09178E-06	0.000152117	0.000109364	7.37363E-05	7.28001E-05	5.16534E-05	1.6409E-05	2.35069E-05	2.26099E-05	2.31119E-06	2.15032E-06	2.31119E-06	2.15032E-06	2.35069E-05	2.26099E-05	3.69765E-05
3836303773005	383630	3773005	8.53085E-06	8.31197E-06	2.20321E-06	2.05239E-06	0.000149186	0.000107257	7.23156E-05	7.13974E-05	5.06582E-05	1.60928E-05	2.30539E-05	2.21743E-05	2.26665E-06	2.10888E-06	2.26665E-06	2.10888E-06	2.30539E-05	2.21743E-05	3.62217E-05
3836403773005	383640	3773005	8.38963E-06	8.17438E-06	2.16674E-06	2.01841E-06	0.000146656	0.000105438	7.10892E-05	7.01866E-05	4.97991E-05	1.58199E-05	2.2663E-05	2.17982E-05	2.22821E-06	2.07312E-06	2.22821E-06	2.07312E-06	2.2663E-05	2.17982E-05	3.55667E-05
3836503773005	383650	3773005	8.26473E-06	8.05268E-06	2.13448E-06	1.98836E-06	0.000144402	0.000103817	6.99966E-05	6.91079E-05	4.90337E-05	1.55768E-05	2.23147E-05	2.14632E-05	2.19397E-06	2.04126E-06	2.19397E-06	2.04126E-06	2.23147E-05	2.14632E-05	3.4986E-05
3836603773005	383660	3773005	8.17697E-06	7.96717E-06	2.11182E-06	1.96725E-06	0.00014279	0.000102658	6.9215E-05	6.83362E-05	4.84862E-05	1.54028E-05	2.20655E-05	2.12235E-05	2.16947E-06	2.01846E-06	2.16947E-06	2.01846E-06	2.20655E-05	2.12235E-05	3.45669E-05
3836703773005	383670	3773005	8.09539E-06	7.88768E-06	2.09075E-06	1.94762E-06	0.000141275	0.000101569	6.84809E-05	6.76114E-05	4.79719E-05	1.52394E-05	2.18314E-05	2.09984E-05	2.14646E-06	1.99705E-06	2.14646E-06	1.99705E-06	2.18314E-05	2.09984E-05	3.41804E-05
3836803773005	383680	3773005	7.9868E-06	7.78188E-06	2.0627E-06	1.9215E-06	0.000139271	0.000100128	6.75092E-05	6.66521E-05	4.72913E-05	1.50232E-05	2.15217E-05	2.07005E-05	2.116E-06	1.96872E-06	2.116E-06	1.96872E-06	2.15217E-05	2.07005E-05	3.36759E-05
3836903773005	383690	3773005	7.86753E-06	7.66567E-06	2.0319E-06	1.8928E-06	0.000137061	9.85397E-05	6.64383E-05	6.55947E-05	4.6541E-05	1.47849E-05	2.11803E-05	2.03721E-05	2.08244E-06	1.93749E-06	2.08244E-06	1.93749E-06	2.11803E-05	2.03721E-05	3.31297E-05
3837003773005	383700	3773005	7.75613E-06	7.55713E-06	2.00313E-06	1.866E-06	0.000134995	9.70537E-05	6.54364E-05	6.46056E-05	4.58392E-05	1.45619E-05	2.08609E-05	2.00649E-05	2.05103E-06	1.90827E-06	2.05103E-06	1.90827E-06	2.08609E-05	2.00649E-05	3.2618E-05
3837103773005	383710	3773005	7.68468E-06	7.48752E-06	1.98468E-06	1.84881E-06	0.000133614	9.6061E-05	6.47671E-05	6.39447E-05	4.53703E-05	1.4413E-05	2.06475E-05	1.98597E-05	2.03005E-06	1.88875E-06	2.03005E-06	1.88875E-06	2.06475E-05	1.98597E-05	3.2286E-05
3837203773005	383720	3773005	7.61154E-06	7.41625E-06	1.96579E-06	1.83122E-06	0.000132188	9.50362E-05	6.40761E-05	6.32626E-05	4.48863E-05	1.42592E-05	2.04272E-05	1.96478E-05	2.0084E-06	1.8686E-06	2.0084E-06	1.8686E-06	2.04272E-05	1.96478E-05	3.19485E-05
3837303773005	383730	3773005	7.5249E-06	7.33183E-06	1.94341E-06	1.81037E-06	0.000130522	9.38385E-05	6.32686E-05	6.24653E-05	4.43206E-05	1.40795E-05	2.01698E-05	1.94002E-05	1.98309E-06	1.84505E-06	1.98309E-06	1.84505E-06	2.01698E-05	1.94002E-05	3.15547E-05
3837403773005	383740	3773005	7.42757E-06	7.237E-06	1.91827E-06	1.78696E-06	0.000128669	9.25062E-05	6.23704E-05	6.15785E-05	4.36914E-05	1.38796E-05	1.98834E-05	1.91248E-05	1.95493E-06	1.81886E-06	1.95493E-06	1.81886E-06	1.98834E-05	1.91248E-05	3.11138E-05
3837503773005	383750	3773005	7.32855E-06	7.14052E-06	1.8927E-06	1.76313E-06	0.000126781	9.11484E-05	6.14549E-05	6.06746E-05	4.30501E-05	1.36759E-05	1.95916E-05	1.8844E-05	1.92624E-06	1.79216E-06	1.92624E-06	1.79216E-06	1.95916E-05	1.8844E-05	3.06674E-05
3837603773005	383760	3773005	7.22897E-06	7.04349E-06	1.86698E-06	1.73918E-06	0.000124883	8.97841E-05	6.0535E-05	5.97664E-05	4.24057E-05	1.34712E-05	1.92983E-05	1.8562E-05	1.89741E-06	1.76534E-06	1.89741E-06	1.76534E-06	1.92983E-05	1.8562E-05	3.02192E-05
3837703773005	383770	3773005	7.12882E-06	6.94592E-06	1.84112E-06	1.71508E-06	0.000123003	8.84327E-05	5.96239E-05	5.88668E-05	4.17674E-05	1.32684E-05	1.90079E-05	1.82826E-05	1.86885E-06	1.73876E-06	1.86885E-06	1.73876E-06	1.90079E-05	1.82826E-05	2.97729E-05
3837803773005	383780	3773005	7.03543E-06	6.85492E-06	1.817E-06	1.69261E-06	0.000121248	8.71709E-05	5.87731E-05	5.80269E-05	4.11715E-05	1.30791E-05	1.87367E-05	1.80217E-05	1.84218E-06	1.71396E-06	1.84218E-06	1.71396E-06	1.87367E-05	1.80217E-05	2.93573E-05
3837903773005	383790	3773005	6.95385E-06	6.77544E-06	1.79593E-06	1.67299E-06	0.000119689	8.60501E-05	5.80174E-05	5.72808E-05	4.06421E-05	1.2911E-05	1.84957E-05	1.779E-05	1.81849E-06	1.69192E-06	1.81849E-06	1.69192E-06	1.84957E-05	1.779E-05	2.89962E-05
3838003773005	383800	3773005	6.8779E-06	6.70143E-06	1.77631E-06	1.65471E-06	0.000118246	8.50125E-05	5.73179E-05	5.65901E-05	4.0152E-05	1.27553E-05	1.82727E-05	1.75755E-05	1.79657E-06	1.67152E-06	1.79657E-06	1.67152E-06	1.82727E-05	1.75755E-05	2.86624E-05
3838103773005	383810	3773005	6.76763E-06	6.59399E-06	1.74783E-06	1.62819E-06	0.000116215	8.35522E-05	5.63333E-05	5.5618E-05	3.94623E-05	1.25362E-05	1.79588E-05	1.72736E-05	1.76571E-06	1.6428E-06	1.76571E-06	1.6428E-06	1.79588E-05	1.72736E-05	2.81652E-05
3838203773005	383820	3773005	6.65455E-06	6.48381E-06	1.71863E-06	1.60098E-06	0.000114139	8.20598E-05	5.53271E-05	5.46246E-05	3.87575E-05	1.23123E-05	1.76381E-05	1.69651E-05	1.73417E-06	1.61346E-06	1.73417E-06	1.61346E-06	1.76381E-05	1.69651E-05	2.76553E-05
3838303773005	383830	3773005	6.53415E-06	6.3665E-06	1.68753E-06	1.57201E-06	0.000111948	8.04842E-05	5.42648E-05	5.35758E-05	3.80133E-05	1.20759E-05	1.72994E-05	1.66393E-05	1.70087E-06	1.58248E-06	1.70087E-06	1.58248E-06	1.72994E-05	1.66393E-05	2.71109E-05
3838403773005	383840	3773005	6.39124E-06	6.22726E-06	1.65063E-06	1.53763E-06	0.0001094	7.86524E-05	5.30297E-05	5.23564E-05	3.71481E-05	1.1801E-05	1.69057E-05	1.62606E-05	1.66216E-06	1.54646E-06	1.66216E-06	1.54646E-06	1.69057E-05	1.62606E-05	2.64631E-05
3838503773005	383850	3773005	6.2534E-06	6.09296E-06	1.61503E-06	1.50447E-06	0.000106941	7.68846E-05	5.18378E-05	5.11797E-05	3.63132E-05	1.15358E-05	1.65257E-05	1.58951E-05	1.6248E-06	1.51171E-06	1.6248E-06	1.51171E-06	1.65257E-05	1.58951E-05	2.58371E-05
3838603773005	383860	3773005	6.09137E-06	5.93509E-06	1.57318E-06	1.46549E-06	0.000104063	7.48159E-05	5.0443E-05	4.98025E-05	3.53361E-05	1.12254E-05	1.6081E-05	1.54674E-05	1.58108E-06	1.47103E-06	1.58108E-06	1.47103E-06	1.6081E-05	1.54674E-05	2.51004E-05
3838703773005	383870	3773005	5.92597E-06	5.77392E-06	1.53046E-06	1.42569E-06	0.000101114	7.26958E-05	4.90136E-05	4.83913E-05	3.43348E-05	1.09073E-05	1.56253E-05	1.50292E-05	1.53628E-06	1.42935E-06	1.53628E-06	1.42935E-06	1.56253E-05	1.50292E-05	2.43474E-05
3838803773005	383880	3773005	5.79263E-06	5.644E-06	1.49603E-06	1.39361E-06	9.87358E-05	7.09857E-05	4.78606E-05	4.72529E-05	3.35271E-05	1.06507E-05	1.52578E-05	1.46756E-05	1.50014E-06	1.39572E-06	1.50014E-06	1.39572E-06	1.52578E-05	1.46756E-05	2.37432E-05
3838903773005	383890	3773005	5.78475E-06	5.63633E-06	1.49399E-06	1.39172E-06	9.85488E-05	7.08512E-05	4.77699E-05	4.71634E-05	3.34636E-05	1.06305E-05	1.52289E-05	1.46478E-05	1.4973E-06	1.39308E-06	1.4973E-06	1.39308E-06	1.52289E-05	1.46478E-05	2.37196E-05
3839003773005	383900	3773005	5.79375E-06	5.6451E-06	1.49632E-06	1.39389E-06	9.85131E-05	7.08256E-05	4.77526E-05	4.71463E-05	3.34515E-05	1.06267E-05	1.52234E-05	1.46425E-05	1.49676E-06	1.39257E-06	1.49676E-06	1.39257E-06	1.52234E-05	1.46425E-05	2.37559E-05
3839103773005	383910	3773005	5.72399E-06	5.57713E-06	1.4783E-06	1.3771E-06	9.72837E-05	6.99417E-05	4.71567E-05	4.6558E-05	3.3034E-05	1.04941E-05	1.50334E-05	1.44598E-05	1.47808E-06	1.37519E-06	1.47808E-06	1.37519E-06	1.50334E-05	1.44598E-05	2.34438E-05
3829703773015	382970	3773015	4.71579E-06	4.5948E-06	1.21792E-06	1.13455E-06	7.19472E-05	5.17261E-05	3.48752E-05	3.44324E-05	2.44306E-05	7.76099E-06	1.11181E-05	1.06939E-05	1.09313E-06	1.01704E-06	1.09313E-06	1.01704E-06	1.11181E-05	1.06939E-05	1.82778E-05
3829803773015	382980	3773015	4.82269E-06	4.69895E-06	1.24553E-06	1.16026E-06	7.43169E-05	5.34298E-05	3.60239E-05	3.55665E-05	2.52353E-05	8.01661E-06	1.14843E-05	1.10461E-05	1.12913E-06	1.05054E-06	1.12913E-06	1.05054E-06	1.14843E-05	1.10461E-05	1.90054E-05
3829903773015	382990	3773015	4.94646E-06	4.81955E-06	1.27749E-06	1.19004E-06	7.5867E-05	5.45443E-05	3.67753E-05	3.63084E-05	2.57617E-05	8.18382E-06	1.17238E-05	1.12765E-05	1.15268E-06	1.07245E-06	1.15268E-06	1.07245E-06	1.17238E-05	1.12765E-05	1.95498E-05
3830003773015	383000	3773015	5.06124E-06	4.93138E-06	1.30713E-06	1.21765E-06	7.74884E-05	5.571E-05	3.75613E-05	3.70844E-05	2.63122E-05	8.35873E-06	1.19744E-05	1.15175E-05	1.17732E-06	1.09537E-06	1.17732E-06	1.09537E-06	1.19744E-05	1.15175E-05	2.00705E-05
3830103773015	383010	3773015	5.18613E-06	5.05307E-06	1.33939E-06	1.2477E-06	7.9386E-05	5.70742E-05	3.84811E-05	3.79925E-05	2.69566E-05	8.56342E-06	1.22676E-05	1.17995E-05	1.20615E-06	1.12219E-06	1.20615E-06	1.12219E-06	1.22676E-05	1.17995E-05	2.06403E-05
3830203773015	383020	3773015	5.32454E-06	5.18792E-06	1.37514E-06	1.281E-06	8.15419E-05	5.86242E-05	3.95261E-05	3.90243E-05	2.76887E-05	8.79598E-06	1.26008E-05	1.212E-05	1.2389E-06	1.15267E-06	1.2389E-06	1.15267E-06	1.26008E-05	1.212E-05	2.127E-05
3830303773015	383030	3773015	5.46913E-06	5.3288E-06	1.41248E-06	1.31579E-06	8.38137E-05	6.02575E-05	4.06273E-05	4.01115E-05	2.84601E-05	9.04103E-06	1.29518E-05	1.24576E-05	1.27342E-06	1.18478E-06	1.27342E-06	1.18478E-06	1.29518E-05	1.24576E-05	2.19286E-05
3830403773015	383040	3773015	5.61822E-06	5.47407E-06	1.45098E-06	1.35165E-06	8.61478E-05	6.19356E-05	4.17587E-05	4.12285E-05	2.92526E-05	9.29281E-06	1.33125E-05	1.28046E-05	1.30888E-06	1.21778E-06	1.30888E-06	1.21778E-06	1.33125E-05	1.28046E-05	2.26127E-05
3830503773015	383050	3773015	5.77462E-06	5.62646E-06	1.49138E-06	1.38928E-06	8.86244E-05	6.37161E-05	4.29592E-05	4.24138E-05	3.00936E-05	9.55997E-06	1.36952E-05	1.31727E-05	1.34651E-06	1.25279E-06	1.34651E-06	1.25279E-06	1.36952E-05	1.31727E-05	2.33294E-05
3830603773015	383060	3773015	5.93891E-06	5.78653E-06	1.53381E-06	1.42881E-06	9.12258E-05	6.55864E-05	4.42202E-05	4.36588E-05	3.09769E-05	9.84058E-06	1.40972E-05	1.35593E-05	1.38604E-06	1.28956E-06	1.38604E-06	1.28956E-06	1.40972E-05	1.35593E-05	2.40843E-05
3830703773015	383070	3773015	6.12513E-06	5.96798E-06	1.5819E-06	1.47361E-06	9.4228E-05	6.77448E-05	4.56755E-05	4.50956E-05	3.19964E-05	1.01644E-05	1.45612E-05	1.40056E-05	1.43165E-06	1.332E-06	1.43165E-06	1.332E-06	1.45612E-05	1.40056E-05	2.49389E-05
3830803773015	383080	3773015	6.32261E-06	6.16038E-06	1.6329E-06	1.52112E-06	9.74173E-05	7.00378E-05	4.72215E-05	4.66219E-05	3.30794E-05	1.05085E-05	1.5054E-05	1.44796E-05	1.48011E-06	1.37708E-06	1.48011E-06	1.37708E-06	1.5054E-05	1.44796E-05	2.58462E-05
3830903773015	383090	3773015	6.53133E-06	6.36376E-06	1.68681E-06	1.57134E-06	0.000100812	7.24781E-05	4.88668E-05	4.82463E-05	3.42319E-05	1.08746E-05	1.55785E-05	1.49841E-05	1.53168E-06	1.42506E-06	1.53168E-06	1.42506E-06	1.55785E-05	1.49841E-05	2.68079E-05
3831003773015	383100	3773015	6.75244E-06	6.57919E-06	1.74391E-06	1.62453E-06	0.000104411	7.50656E-05	5.06114E-05	4.99688E-05	3.54541E-05	1.12628E-05	1.61347E-05	1.55191E-05	1.58636E-06	1.47594E-06	1.58636E-06	1.47594E-06	1.61347E-05	1.55191E-05	2.78277E-05
3831103773015	383110	3773015	6.98705E-06	6.80778E-06	1.8045E-06	1.68097E-06	0.00010825	7.78262E-05	5.24726E-05	5.18064E-05	3.67579E-05	1.1677E-05	1.67281E-05	1.60898E-05	1.6447E-06	1.53022E-06	1.6447E-06	1.53022E-06	1.67281E-05	1.60898E-05	2.89146E-05
3831203773015	383120	3773015	7.24078E-06	7.05501E-06	1.87003E-06	1.74202E-06	0.00011242	8.08237E-05	5.44936E-05	5.38017E-05	3.81736E-05	1.21268E-05	1.73724E-05	1.67095E-05	1.70804E-06	1.58916E-06	1.70804E-06	1.58916E-06	1.73724E-05	1.67095E-05	3.00868E-05
3831303773015	383130	3773015	7.51084E-06	7.31813E-06	1.93978E-06	1.80699E-06	0.000116874	8.40261E-05	5.66528E-05	5.59335E-05	3.96862E-05	1.26073E-05	1.80607E-05	1.73716E-05	1.77572E-06	1.65212E-06	1.77572E-06	1.65212E-06	1.80607E-05	1.73716E-05	3.1337E-05
3831403773015	383140	3773015	7.80058E-06	7.60044E-06	2.01461E-06	1.8767E-06	0.000121676	8.74784E-05	5.89804E-05	5.82316E-05	4.13167E-05	1.31253E-05	1.88027E-05	1.80853E-05	1.84868E-06	1.72E-06	1.84868E-06	1.72E-06	1.88027E-05	1.80853E-05	3.26797E-05
3831503773015	383150	3773015	8.1117E-06	7.90358E-06	2.09496E-06	1.95155E-06	0

			MSite Grubbing / Prep	MMass Grading / Excavation	MMass Grading / Excavation	MDrainage / Utilities Trenching	MFoundations / Concrete Pads	MBuilding / Structure Construction	MAsphalt Paving	MLandscaping or Other Finishing	MWaterside Construction (Piles)	RSSWDemolition	RSSWPlacing Base	RSSWForm/Plac e Rebar and Pour	Child Risk				
Unique Identifier	X (UTM)	Y (UTM)	2027	2027	2028	2028	2028	2028	2028	2028	2028	2029	2029	2029	3rd Trimester	0<2	2<16	Total	per million
3833503773005	383350	3773005	0.000266149	0.00031297	0.000308802	6.56408E-05	8.53653E-05	6.28335E-05	6.46726E-06	7.57681E-05	6.46726E-06	1.66975E-05	2.42284E-05	1.43621E-05	8.61123E-09	1.2337E-07	2.4269E-08	1.56246E-07	0.1562457
3833603773005	383360	3773005	0.000271396	0.00031914	0.00031489	6.69349E-05	8.70483E-05	6.40723E-05	6.59477E-06	7.72619E-05	6.59477E-06	1.68191E-05	2.44049E-05	1.44668E-05	8.70586E-09	1.2498E-07	2.4673E-08	1.58364E-07	0.15836405
3833703773005	383370	3773005	0.000276588	0.000325245	0.000320914	6.82153E-05	8.87135E-05	6.5298E-05	6.72092E-06	7.87398E-05	6.72092E-06	1.6894E-05	2.45136E-05	1.45311E-05	8.81532E-09	1.2675E-07	2.51E-08	1.60665E-07	0.16066458
3833803773005	383380	3773005	0.000282503	0.000332201	0.000327778	6.96743E-05	9.06109E-05	6.66945E-05	6.86466E-06	8.04239E-05	6.86466E-06	1.68784E-05	2.44909E-05	1.45177E-05	8.9663E-09	1.2903E-07	2.5626E-08	1.63622E-07	0.16362222
3833903773005	383390	3773005	0.000286302	0.000336668	0.000332185	7.06113E-05	9.18294E-05	6.75914E-05	6.95698E-06	8.15054E-05	6.95698E-06	1.67942E-05	2.43687E-05	1.44453E-05	9.05754E-09	1.3042E-07	2.5965E-08	1.65447E-07	0.16544699
3834003773005	383400	3773005	0.000286809	0.000337264	0.000332774	7.07363E-05	9.19919E-05	6.77111E-05	6.96929E-06	8.16497E-05	6.96929E-06	1.67536E-05	2.43099E-05	1.44104E-05	9.0413E-09	1.303E-07	2.5978E-08	1.65317E-07	0.16531673
3834103773005	383410	3773005	0.00028535	0.000335548	0.00033108	7.03763E-05	9.15238E-05	6.73665E-05	6.93383E-06	8.12342E-05	6.93383E-06	1.67068E-05	2.4242E-05	1.43702E-05	8.96642E-09	1.2932E-07	2.5803E-08	1.64088E-07	0.16408799
3834203773005	383420	3773005	0.000281289	0.000330773	0.000326369	6.93748E-05	9.02214E-05	6.64079E-05	6.83516E-06	8.00782E-05	6.83516E-06	1.67412E-05	2.42918E-05	1.43997E-05	8.80615E-09	1.2713E-07	2.537E-08	1.61308E-07	0.16130823
3834303773005	383430	3773005	0.000273051	0.000321085	0.00031681	6.7343E-05	8.7579E-05	6.44629E-05	6.63497E-06	7.77328E-05	6.63497E-06	1.69657E-05	2.46177E-05	1.45929E-05	8.50689E-09	1.2299E-07	2.4524E-08	1.56024E-07	0.15602407
3834403773005	383440	3773005	0.000263336	0.000309662	0.000305538	6.4947E-05	8.44631E-05	6.21694E-05	6.39891E-06	7.49672E-05	6.39891E-06	1.71435E-05	2.48757E-05	1.47458E-05	8.17235E-09	1.1831E-07	2.3561E-08	1.50038E-07	0.15003827
3834503773005	383450	3773005	0.000251299	0.000295507	0.000291572	6.19782E-05	8.06022E-05	5.93276E-05	6.1064E-06	7.15404E-05	6.1064E-06	1.73151E-05	2.51246E-05	1.48933E-05	7.77239E-09	1.1265E-07	2.2398E-08	1.42824E-07	0.14282422
3834603773005	383460	3773005	0.000238448	0.000280395	0.000276662	5.88088E-05	7.64804E-05	5.62937E-05	5.79414E-06	6.7882E-05	5.79414E-06	1.74024E-05	2.52513E-05	1.49685E-05	7.35706E-09	1.0674E-07	2.1187E-08	1.35286E-07	0.13528568
3834703773005	383470	3773005	0.000225976	0.000265729	0.000262191	5.57329E-05	7.24801E-05	5.33493E-05	5.49108E-06	6.43315E-05	5.49108E-06	1.74056E-05	2.52558E-05	1.49712E-05	6.96192E-09	1.0108E-07	2.0033E-08	1.28076E-07	0.12807617
3834803773005	383480	3773005	0.000216479	0.000254561	0.000251172	5.33905E-05	6.94339E-05	5.11071E-05	5.2603E-06	6.16278E-05	5.2603E-06	1.73962E-05	2.52423E-05	1.49631E-05	6.66194E-09	9.6776E-08	1.9156E-08	1.22594E-07	0.12259386
3834903773005	383490	3773005	0.000207221	0.000243675	0.00024043	5.11072E-05	6.64645E-05	4.89215E-05	5.03534E-06	5.89922E-05	5.03534E-06	1.73713E-05	2.52061E-05	1.49416E-05	6.37217E-09	9.2606E-08	1.831E-08	1.17288E-07	0.11728817
3835003773005	383500	3773005	0.000196576	0.000231157	0.000228079	4.84819E-05	6.30503E-05	4.64084E-05	4.77668E-06	5.59618E-05	4.77668E-06	1.72808E-05	2.50748E-05	1.48638E-05	6.04311E-09	8.7856E-08	1.735E-08	1.11249E-07	0.1112488
3835103773005	383510	3773005	0.000185413	0.000218031	0.000215127	4.57288E-05	5.94699E-05	4.37731E-05	4.50543E-06	5.27839E-05	4.50543E-06	1.71186E-05	2.48394E-05	1.47243E-05	5.70089E-09	8.2903E-08	1.6352E-08	1.04956E-07	0.10495613
3835203773005	383520	3773005	0.000174935	0.00020571	0.000202971	4.31446E-05	5.61092E-05	4.12994E-05	4.25082E-06	4.98011E-05	4.25082E-06	1.6919E-05	2.45498E-05	1.45526E-05	5.38122E-09	7.8267E-08	1.5422E-08	9.90703E-08	0.09907035
3835303773005	383530	3773005	0.000166084	0.000195301	0.000192701	4.09616E-05	5.32702E-05	3.92098E-05	4.03574E-06	4.72813E-05	4.03574E-06	1.6738E-05	2.42873E-05	1.4397E-05	5.11189E-09	7.4357E-08	1.4639E-08	9.41074E-08	0.09410737
3835403773005	383540	3773005	0.000157807	0.000185568	0.000183097	3.89201E-05	5.06153E-05	3.72556E-05	3.83461E-06	4.49248E-05	3.83461E-06	1.65384E-05	2.39976E-05	1.42253E-05	4.86048E-09	7.0702E-08	1.3909E-08	8.94713E-08	0.08947132
3835503773005	383550	3773005	0.000150097	0.000176502	0.000174152	3.70188E-05	4.81426E-05	3.54356E-05	3.64728E-06	4.27301E-05	3.64728E-06	1.63263E-05	2.36898E-05	1.40428E-05	4.62699E-09	6.7304E-08	1.3231E-08	8.51624E-08	0.08516237
3835603773005	383560	3773005	0.000142928	0.000168072	0.000165834	3.52507E-05	4.58432E-05	3.37431E-05	3.47307E-06	4.06893E-05	3.47307E-06	1.61017E-05	2.33639E-05	1.38497E-05	4.41028E-09	6.4148E-08	1.2603E-08	8.11616E-08	0.08116163
3835703773005	383570	3773005	0.000136289	0.000160264	0.00015813	3.36131E-05	4.37135E-05	3.21756E-05	3.31173E-06	3.8799E-05	3.31173E-06	1.58709E-05	2.3029E-05	1.36511E-05	4.20941E-09	6.1221E-08	1.2022E-08	7.74522E-08	0.07745218
3835803773005	383580	3773005	0.000130245	0.000153157	0.000151118	3.21225E-05	4.17751E-05	3.07487E-05	3.16487E-06	3.70785E-05	3.16487E-06	1.56494E-05	2.27076E-05	1.34606E-05	4.02686E-09	5.856E-08	1.1493E-08	7.40802E-08	0.07408022
3835903773005	383590	3773005	0.000124624	0.000146548	0.000144597	3.07363E-05	3.99723E-05	2.94218E-05	3.0283E-06	3.54784E-05	3.0283E-06	1.54279E-05	2.23863E-05	1.32701E-05	3.85698E-09	5.6082E-08	1.1002E-08	7.09416E-08	0.07094162
3836003773005	383600	3773005	0.000120012	0.000141124	0.000139245	2.95988E-05	3.8493E-05	2.8333E-05	2.91622E-06	3.41654E-05	2.91622E-06	1.52751E-05	2.21645E-05	1.31387E-05	3.71777E-09	5.4052E-08	1.06E-08	6.83698E-08	0.06836975
3836103773005	383610	3773005	0.000116687	0.000137214	0.000135387	2.87786E-05	3.74264E-05	2.75479E-05	2.83542E-06	3.32187E-05	2.83542E-06	1.52377E-05	2.21102E-05	1.31065E-05	3.61779E-09	5.2592E-08	1.0312E-08	6.65219E-08	0.06652192
3836203773005	383620	3773005	0.000113512	0.00013348	0.000131703	2.79956E-05	3.6408E-05	2.67983E-05	2.75826E-06	3.23148E-05	2.75826E-06	1.51909E-05	2.20423E-05	1.30662E-05	3.52259E-09	5.1203E-08	1.0037E-08	6.47621E-08	0.06476208
3836303773005	383630	3773005	0.000111194	0.000130755	0.000129014	2.74241E-05	3.56648E-05	2.62512E-05	2.70196E-06	3.16551E-05	2.70196E-06	1.52252E-05	2.20921E-05	1.30957E-05	3.45333E-09	5.0192E-08	9.8363E-09	6.34813E-08	0.06348131
3836403773005	383640	3773005	0.000109184	0.000128391	0.000126681	2.69281E-05	3.50198E-05	2.57765E-05	2.65309E-06	3.10827E-05	2.65309E-06	1.5272E-05	2.216E-05	1.3136E-05	3.39326E-09	4.9315E-08	9.6626E-09	6.23707E-08	0.06237071
3836503773005	383650	3773005	0.000107401	0.000126295	0.000124613	2.64885E-05	3.44481E-05	2.53557E-05	2.60978E-06	3.05752E-05	2.60978E-06	1.53281E-05	2.22414E-05	1.31843E-05	3.33994E-09	4.8538E-08	9.508E-09	6.13855E-08	0.0613855
3836603773005	383660	3773005	0.000106114	0.000124782	0.00012312	2.61711E-05	3.40354E-05	2.50519E-05	2.57851E-06	3.02089E-05	2.57851E-06	1.54248E-05	2.23818E-05	1.32674E-05	3.30166E-09	4.798E-08	9.3962E-09	6.0678E-08	0.06067799
3836703773005	383670	3773005	0.000104928	0.000123386	0.000121744	2.58785E-05	3.36548E-05	2.47718E-05	2.54968E-06	2.98711E-05	2.54968E-06	1.55059E-05	2.24994E-05	1.33372E-05	3.26589E-09	4.746E-08	9.292E-09	6.00178E-08	0.06001784
3836803773005	383680	3773005	0.000103379	0.000121566	0.000119947	2.54966E-05	3.31581E-05	2.44062E-05	2.51205E-06	2.94303E-05	2.51205E-06	1.5534E-05	2.25402E-05	1.33614E-05	3.21928E-09	4.6782E-08	9.1563E-09	5.91576E-08	0.05915759
3836903773005	383690	3773005	0.000101703	0.000119594	0.000118001	2.50831E-05	3.26203E-05	2.40104E-05	2.47131E-06	2.8953E-05	2.47131E-06	1.55278E-05	2.25311E-05	1.3356E-05	3.16851E-09	4.6043E-08	9.0085E-09	5.82199E-08	0.05821992
3837003773005	383700	3773005	0.000100132	0.000117747	0.000116179	2.46957E-05	3.21165E-05	2.36395E-05	2.43314E-06	2.85058E-05	2.43314E-06	1.55184E-05	2.25175E-05	1.33479E-05	3.12111E-09	4.5353E-08	8.8703E-09	5.73445E-08	0.05734445
3837103773005	383710	3773005	9.91124E-05	0.000116548	0.000114996	2.44443E-05	3.17896E-05	2.33989E-05	2.40837E-06	2.82156E-05	2.40837E-06	1.55496E-05	2.25628E-05	1.33748E-05	3.0899E-09	4.4901E-08	8.7786E-09	5.67696E-08	0.05676958
3837203773005	383720	3773005	9.80763E-05	0.00011533	0.000113794	2.41887E-05	3.14572E-05	2.31542E-05	2.3832E-06	2.79206E-05	2.3832E-06	1.55558E-05	2.25718E-05	1.33801E-05	3.05821E-09	4.4442E-08	8.6852E-09	5.61852E-08	0.05618516
3837303773005	383730	3773005	9.68676E-05	0.000113908	0.000112392	2.38906E-05	3.10695E-05	2.28689E-05	2.35382E-06	2.75765E-05	2.35382E-06	1.55309E-05	2.25356E-05	1.33587E-05	3.02122E-09	4.3904E-08	8.5767E-09	5.55022E-08	0.05550224
3837403773005	383740	3773005	9.5514E-05	0.000112317	0.000110821	2.35568E-05	3.06354E-05	2.25493E-05	2.32093E-06	2.71912E-05	2.32093E-06	1.54778E-05	2.24587E-05	1.33131E-05	2.98004E-09	4.3306E-08	8.456E-09	5.4742E-08	0.05474203
3837503773005	383750	3773005	9.41437E-05	0.000110705	0.000109231	2.32188E-05	3.01959E-05	2.22258E-05	2.28763E-06	2.68011E-05	2.28763E-06	1.54092E-05	2.23591E-05	1.3254E-05	2.93831E-09	4.2699E-08	8.3336E-09	5.39709E-08	0.05397088
3837603773005	383760	3773005	9.27678E-05	0.000109087	0.000107635	2.28795E-05	2.97546E-05	2.1901E-05	2.2542E-06	2.64094E-05	2.2542E-06	1.5325E-05	2.22369E-05	1.31816E-05	2.89639E-09	4.2089E-08	8.211E-09	5.31959E-08	0.05319589
3837703773005	383770	3773005	9.13975E-05	0.000107476	0.000106045	2.25415E-05	2.93151E-05	2.15775E-05	2.2209E-06	2.60193E-05	2.2209E-06	1.52221E-05	2.20876E-05	1.30931E-05	2.85483E-09	4.1483E-08	8.0891E-09	5.24273E-08	0.05242729
3837803773005	383780	3773005	9.01219E-05	0.000105976	0.000104565	2.22269E-05	2.89059E-05	2.12763E-05	2.18991E-06	2.56562E-05	2.18991E-06	1.51035E-05	2.19156E-05	1.29911E-05	2.81597E-09	4.0917E-08	7.9754E-09	5.17089E-08	0.05170886
3837903773005	383790	3773005	8.90134E-05	0.000104673	0.000103279	2.19535E-05	2.85504E-05	2.10146E-05	2.16297E-06	2.53406E-05	2.16297E-06	1.49663E-05	2.17164E-05	1.2873E-05	2.78194E-09	4.0423E-08	7.8756E-09	5.10809E-08	0.05108088
3838003773005	383800	3773005	8.79885E-05	0.000103467	0.00010209	2.17008E-05	2.82217E-05	2.07727E-05	2.13807E-06	2.50488E-05	2.13807E-06	1.4801E-05	2.14765E-05	1.27308E-05	2.75027E-09	3.9964E-08	7.7831E-09	5.04969E-08	0.05049695
3838103773005	383810	3773005	8.64622E-05	0.000101673	0.000100319	2.13243E-05	2.77321E-05	2.04124E-05	2.10098E-06	2.46143E-05	2.10098E-06	1.46388E-05	2.12412E-05	1.25913E-05	2.70411E-09	3.9291E-08	7.649E-09	4.96443E-08	0.04964429
3838203773005	383820	3773005	8.4897E-05	9.98319E-05	9.85026E-05	2.09383E-05	2.72301E-05	2.00428E-05	2.06295E-06	2.41687E-05	2.06295E-06	1.44828E-05	2.10149E-05	1.24572E-05	2.65703E-09	3.8605E-08	7.5118E-09	4.87736E-08	0.04877357
3838303773005	383830	3773005	8.32259E-05	9.78668E-05	9.65637E-05	2.05261E-05	2.66941E-05	1.96483E-05	2.02234E-06	2.3693E-05	2.02234E-06	1.433E-05	2.07931E-05	1.23257E-05	2.60667E-09	3.7871E-08	7.3658E-09	4.78431E-08	0.04784308
3838403773005	383840	3773005	8.12373E-05	9.55284E-05	9.42564E-05	2.00357E-05	2.60563E-05	1.91788E-05	1.97402E-06	2.31269E-05	1.97402E-06	1.42021E-05	2.06075E-05	1.22157E-05	2.54695E-09	3.7E-08	7.1935E-09	4.67401E-08	0.0467401
3838503773005	383850	3773005	7.93155E-05	9.32686E-05	9.20267E-05	1.95617E-05	2.54399E-05	1.87251E-05	1.92732E-06	2.25798E-05	1.92732E-06	1.40711E-05	2.04174E-05	1.2103E-05	2.48931E-09	3.6159E-08	7.0271E-09	4.56757E-08	0.04567568
3838603773005	383860	3773005	7.7054E-05	9.06092E-05	8.94027E-05	1.9004E-05	2.47145E-05	1.81912E-05	1.87237E-06	2.19359E-05	1.87237E-06	1.39556E-05	2.02499E-05	1.20038E-05	2.42132E-09	3.5167E-08	6.8318E-09	4.44201E-08	0.04442014
3838703773005	383870	3773005	7.47423E-05	8.78909E-05	8.67206E-05	1.84338E-05	2.3973E-05	1.76455E-05	1.81619E-06	2.12779E-05	1.81619E-06	1.38246E-05	2.00598E-05	1.18911E-05	2.35212E-09	3.4156E-08	6.6324E-09	4.3141E-08	0.04314097
3838803773005	383880	3773005	7.28874E-05	8.57096E-05	8.45684E-05	1.79763E-05	2.33781E-05	1.72076E-05	1.77112E-06	2.07498E-05	1.77112E-06	1.36843E-05	1.98562E-05	1.17703E-05	2.29675E-09	3.3348E-08	6.4724E-09	4.2117E-08	0.04211705
3838903773005	383890	3773005	7.2815E-05	8.56245E-05	8.44844E-05	1.79585E-05	2.33549E-05	1.71905E-05	1.76936E-06	2.07292E-05	1.76936E-06	1.35345E-05	1.96389E-05	1.16415E-05	2.29378E-09	3.3307E-08	6.463E-09	4.20638E-08	0.04206381
3839003773005	383900	3773005	7.29264E-05	8.57555E-05	8.46136E-05	1.7986E-05	2.33906E-05	1.72168E-05	1.77207E-06	2.07609E-05	1.77207E-06	1.33349E-05	1.93492E-05	1.14698E-05	2.29724E-09	3.3359E-08	6.4691E-09	4.21249E-08	0.04212487
3839103773005	383910	3773005	7.19683E-05	8.46288E-05	8.3502E-05	1.77497E-05	2.30833E-05	1.69906E-05	1.74879E-06	2.04881E-05	1.74879E-06	1.31883E-05	1.91365E-05	1.13437E-05	2.26829E-09	3.2936E-08	6.3857E-09	4.15904E-08	0.04159036
3829703773015	382970	3773015	5.61097E-05	6.59804E-05	6.51018E-05	1.38384E-05	1.79968E-05	1.32466E-05	1.36343E-06	1.59735E-05	1.36343E-06	1.05775E-05	1.53481E-05	9.09806E-06	2.35833E-09	3.2042E-08	5.859E-09	4.02589E-08	0.04025894
3829803773015	382980	3773015	5.83434E-05	6.8607E-05	6.76935E-05	1.43893E-05	1.87132E-05	1.37739E-05	1.41771E-06	1.66093E-05	1.41771E-06	1.04059E-05	1.50992E-05	8.9505E-06	2.43523E-09	3.3129E-08	6.0656E-09	4.16298E-08	0.04162982
3829903773015	382990	3773015	6.00144E-05	7.05721E-05	6.96324E-05	1.48015E-05	1.92492E-05	1.41684E-05	1.45831E-06	1.70851E-05	1.45831E-06	1.01127E-05	1.46737E-05	8.69829E-06	2.52199E-09	3.4256E-08	6.2559E-09	4.30339E-08	0.04303387
3830003773015	383000	3773015	6.16131E-05	7.2452E-05	7.14873E-05	1.51958E-05	1.97619E-05	1.45459E-05	1.49716E-06	1.75402E-05	1.49716E-06	9.86315E-06	1.43116E-05	8.48365E-06	2.59671E-09	3.5244E-08	6.4301E-09	4.42713E-08	0.04427125
3830103773015	383010	3773015	6.33622E-05	7.45088E-05	7.35167E-05	1.56271E-05	2.0323E-05	1.49588E-05	1.53966E-06	1.80381E-05	1.53966E-06	9.76645E-06	1.41713E-05	8.40048E-06	2.67549E-09	3.6294E-08	6.6186E-09	4.55877E-08	0.04558772
3830203773015	383020	3773015	6.52951E-05	7.67817E-05	7.57593E-05	1.61038E-05	2.09429E-05	1.54151E-05	1.58663E-06	1.85884E-05	1.58663E-06	9.75398E-06	1.41532E-05	8.38975E-06	2.76083E-09	3.7433E-08	6.8253E-09	4.70193E-08	0.04701935
3830303773015	383030	3773015	6.73171E-05	7.91594E-05	7.81054E-05	1.66025E-05	2.15915E-05	1.58925E-05	1.63577E-06	1.9164E-05	1.63577E-06	9.73526E-06	1.41261E-05	8.37365E-06	2.8498E-09	3.8624E-08	7.0414E-09	4.85148E-08	0.04851477
3830403773015	383040	3773015	6.94171E-05	8.16288E-05	8.05419E-05	1.71205E-05	2.2265E-05	1.63883E-05	1.68679E-06	1.97619E-05	1.68679E-06	9.70407E-06	1.40808E-05	8.34682E-06	2.9411E-09	3.9846E-08	7.2638E-09	5.00514E-08	0.05005139
3830503773015	383050	3773015	7.16174E-05	8.42162E-05	8.30948E-05	1.76631E-05	2.29707E-05	1.69077E-05	1.74026E-06	2.03882E-05	1.74026E-06	9.69471E-06	1.40672E-05	8.33877E-06	3.03577E-09	4.1118E-08	7.4958E-09	5.16495E-08	0.05164954
3830603773015	383060	3773015	7.39346E-05	8.69411E-05	8.57834E-05	1.82346E-05	2.3714E-05	1.74548E-05	1.79657E-06	2.10479E-05	1.79657E-06	9.66976E-06	1.4031E-05	8.31731E-06	3.13455E-09	4.2447E-08	7.7389E-09	5.332E-08	0.05331998
3830703773015	383070	3773015	7.65582E-05	9.00262E-05	8.88275E-05	1.88817E-05	2.45555E-05	1.80742E-05	1.86032E-06	2.17948E-05	1.86032E-06	9.71967E-06	1.41034E-05	8.36024E-06	3.24521E-09	4.3938E-08	8.0132E-09	5.51962E-08	0.05519624
3830803773015	383080	3773015	7.93434E-05	9.33013E-05	9.2059E-05	1.95686E-05	2.54488E-05	1.87317E-05	1.928E-06	2.25877E-05	1.928E-06	9.76957E-06	1.41759E-05	8.40316E-06	3.36139E-09	4.5507E-08	8.3025E-09	5.71708E-08	0.05717076
3830903773015	383090	3773015	8.22957E-05	9.6773E-05	9.54844E-05	2.02967E-05	2.63957E-05	1.94287E-05	1.99973E-06	2.34282E-05	1.99973E-06	9.82884E-06	1.42619E-05	8.45414E-06	3.48296E-09	4.7153E-08	8.6071E-09	5.92432E-08	0.05924315
3831003773015	383100	3773015	8.54262E-05	0.000100454	9.91166E-05	2.10688E-05	2.73998E-05	2.01677E-05	2.0758E-06	2.43194E-05	2.0758E-06	9.87563E-06	1.43298E-05	8.49439E-06	3.60993E-09	4.8877E-08	8.9273E-09	6.14138E-08	0.0614138
3831103773015	383110	3773015	8.87628E-05	0.000104378	0.000102988	2.18917E-05	2.847E-05	2.09555E-05	2.15688E-06	2.52692E-05	2.15688E-06	9.9349E-06	1.44157E-05	8.54536E-06	3.74315E-09	5.0691E-08	9.2653E-09	6.36995E-08	0.06369951
3831203773015	383120	3773015	9.23612E-05	0.000108609	0.000107163	2.27792E-05	2.96242E-05	2.1805E-05	2.24432E-06	2.62936E-05	2.24432E-06	9.99728E-06	1.45063E-05	8.59902E-06	3.88499E-09	5.2628E-08	9.6276E-09	6.6141E-08	0.06614098
3831303773015	383130	3773015	9.61991E-05	0.000113122	0.000111616	2.37258E-05	3.08552E-05	2.27111E-05	2.33758E-06	2.73862E-05	2.33758E-06	1.00628E-05	1.46013E-05	8.65537E-06	4.03355E-09	5.4665E-08	1.001E-08	6.87083E-08	0.06870831
3831403773015	383140	3773015	0.000100321	0.000117969	0.000116399	2.47424E-05	3.21773E-05	2.36842E-05	2.43774E-06	2.85597E-05	2.43774E-06	1.01283E-05	1.46964E-05	8.71171E-06	4.1904E-09	5.6823E-08	1.0417E-08	7.14302E-08	0.07143016
3831503773015	383150	3773015	0.000100754	0.000123183	0.000121543	2.58359E-05	3.35994E-05	2.4731E-05	2.54549E-06	2.9822E-05	2.54549E-06	1.01969E-05	1.47959E-05	8.77074E-06	4.35604E-09	5.9111E-08	1.085E-08	7.43167E-08	0.0743167
3831603773015	383160	3773015	0.000109507	0.000128771	0.000127056	2.70078E-05	3.51234E-05	2.58528E-05	2.66094E-06	3.11746E-05	2.66094E-06	1.02655E-05	1.48955E-05	8.82976E-06	4.52992E-09	6.1523E-08	1.1309E-08	7.73622E-08	0.07736225

Unique Identifier	X (UTM)	Y (UTM)	EGIODemolition 2025	EGIOSite Grubbing / Prep 2025	EGIOMass Grading / Excavation 2025	EGIOMass Grading / Excavation 2026	EGIODrainage / Utilities Trenching 2026	EGIODrainage / Utilities Trenching 2027	EGIOFoundations / Concrete Pads 2026	EGIOFoundations / Concrete Pads 2027	EGIOBuilding / Structure Construction 2026	EGIOBuilding / Structure Construction 2027	EGIOAsphalt Paving 2027	EGIOArchitectural Coating 2027	EGIOLandscaping or Other Finishing 2027	EGIOWaterside Construction (Piles) 2027	HIWaterside Construction (Landscaping) 2025	HIWaterside Construction (Landscaping) 2026	KMDemolition 2025	KMSite Grubbing / Prep 2025	KMMass Grading / Excavation 2025
3831703773015	383170	3773015	0.000232966	9.1373E-05	3.02598E-05	2.96364E-05	6.88171E-05	6.8711E-05	9.04167E-05	9.03584E-05	9.68476E-05	9.45262E-05	3.76869E-06	3.76869E-06	0.000102064	3.76869E-06	5.24446E-05	5.08019E-05	4.42362E-05	0.000191988	0.000145932
3831903773015	383190	3773015	0.000250652	9.8309E-05	3.2557E-05	3.18862E-05	7.40414E-05	7.39271E-05	9.72807E-05	9.72179E-05	0.0001042	0.000101702	4.05479E-06	4.05479E-06	0.000109812	4.05479E-06	5.69167E-05	5.5134E-05	4.86333E-05	0.000211072	0.000160437
3832003773015	383200	3773015	0.000260478	0.00010216	3.38333E-05	3.31362E-05	7.6944E-05	7.68253E-05	0.000101094	0.000101029	0.000108285	0.000105689	4.21375E-06	4.21375E-06	0.000114117	4.21375E-06	5.94354E-05	5.75737E-05	5.11816E-05	0.000222132	0.000168844
3832103773015	383210	3773015	0.000270619	0.00010614	3.51505E-05	3.44263E-05	7.99395E-05	7.98162E-05	0.00010503	0.000104962	0.0001125	0.000109804	4.3778E-06	4.3778E-06	0.000118559	4.3778E-06	6.20688E-05	6.01247E-05	5.3938E-05	0.000234095	0.000177937
3832203773015	383220	3773015	0.000281855	0.00011055	3.661E-05	3.58557E-05	8.32587E-05	8.31303E-05	0.000109391	0.000109321	0.000117172	0.000114363	4.55957E-06	4.55957E-06	0.000123482	4.55957E-06	6.50162E-05	6.29797E-05	5.70588E-05	0.000247639	0.000188232
3832303773015	383230	3773015	0.000293523	0.00011512	3.81255E-05	3.734E-05	8.67053E-05	8.65715E-05	0.000113919	0.000113846	0.000122022	0.000119097	4.74832E-06	4.74832E-06	0.000128594	4.74832E-06	6.81304E-05	6.59964E-05	6.04579E-05	0.000262391	0.000199445
3832403773015	383240	3773015	0.000305469	0.00011981	3.96772E-05	3.88597E-05	9.02341E-05	9.00949E-05	0.000118556	0.000118479	0.000126988	0.000123944	4.94157E-06	4.94157E-06	0.000133827	4.94157E-06	7.13755E-05	6.91399E-05	6.41489E-05	0.000278411	0.000211622
3832503773015	383250	3773015	0.000317541	0.00012454	4.12452E-05	4.03954E-05	9.38001E-05	9.36553E-05	0.000123241	0.000123162	0.000132007	0.000128842	5.13685E-06	5.13685E-06	0.000139116	5.13685E-06	7.47283E-05	7.23877E-05	6.81229E-05	0.000295658	0.000224732
3832603773015	383260	3773015	0.000329334	0.00012917	4.2777E-05	4.18956E-05	9.72838E-05	9.71337E-05	0.000127818	0.000127736	0.000136909	0.000133628	5.32763E-06	5.32763E-06	0.000144283	5.32763E-06	7.80757E-05	7.56303E-05	7.23209E-05	0.000313878	0.000238581
3832703773015	383270	3773015	0.000339924	0.00013332	4.41525E-05	4.32428E-05	0.000100412	0.000100257	0.000131928	0.000131843	0.000141312	0.000137924	5.49894E-06	5.49894E-06	0.000148922	5.49894E-06	8.13837E-05	7.88346E-05	7.67475E-05	0.000333089	0.000253183
3832803773015	383280	3773015	0.000348134	0.00013654	4.52188E-05	4.42872E-05	0.000102837	0.000102678	0.000135114	0.000135027	0.000144724	0.000141255	5.63175E-06	5.63175E-06	0.000152519	5.63175E-06	8.44261E-05	8.17817E-05	8.12464E-05	0.000352615	0.000268025
3832903773015	383290	3773015	0.000354637	0.00013909	4.60635E-05	4.51144E-05	0.000104758	0.000104596	0.000137638	0.000137549	0.000147428	0.000143894	5.73695E-06	5.73695E-06	0.000155368	5.73695E-06	8.65698E-05	8.38583E-05	8.52362E-05	0.000369931	0.000281187
3833003773015	383300	3773015	0.000358131	0.00014046	4.65173E-05	4.55589E-05	0.00010579	0.000105627	0.000138994	0.000138905	0.00014888	0.000145312	5.79347E-06	5.79347E-06	0.000156899	5.79347E-06	8.7639E-05	8.4894E-05	8.83638E-05	0.000383505	0.000291505
3833103773015	383310	3773015	0.000362999	0.00014237	4.71497E-05	4.61782E-05	0.000107228	0.000107063	0.000140884	0.000140793	0.000150904	0.000147287	5.87222E-06	5.87222E-06	0.000159031	5.87222E-06	8.99137E-05	8.70974E-05	9.33131E-05	0.000404986	0.000307832
3833203773015	383320	3773015	0.000373544	0.00014651	4.85193E-05	4.75197E-05	0.000110343	0.000110173	0.000144976	0.000144883	0.000155288	0.000151566	6.04281E-06	6.04281E-06	0.000163651	6.04281E-06	9.33561E-05	9.0432E-05	9.98059E-05	0.000433164	0.000329251
3833303773015	383330	3773015	0.00038205	0.00014985	4.96242E-05	4.86017E-05	0.000112856	0.000112682	0.000148278	0.000148182	0.000158824	0.000155017	6.18041E-06	6.18041E-06	0.000167378	6.18041E-06	9.61223E-05	9.31116E-05	0.000105167	0.000456433	0.000346937
3833403773015	383340	3773015	0.000388328	0.00015231	5.04397E-05	4.94004E-05	0.00011471	0.000114533	0.000150714	0.000150617	0.000161434	0.000157564	6.28197E-06	6.28197E-06	0.000170128	6.28197E-06	9.83396E-05	9.52594E-05	0.000109797	0.000476528	0.000362212
3833503773015	383350	3773015	0.000393125	0.00015419	5.10627E-05	5.00106E-05	0.000116127	0.000115948	0.000152576	0.000152477	0.000163428	0.00015951	6.35957E-06	6.35957E-06	0.00017223	6.35957E-06	0.000100103	9.69676E-05	0.00011374	0.000493638	0.000375217
3833603773015	383360	3773015	0.000395415	0.00015509	5.13602E-05	5.0302E-05	0.000116804	0.000116623	0.000153465	0.000153366	0.00016438	0.00016044	6.39662E-06	6.39662E-06	0.000173233	6.39662E-06	0.000101149	9.79806E-05	0.000116731	0.000506622	0.000385087
3833703773015	383370	3773015	0.000398819	0.00015642	5.18023E-05	5.0735E-05	0.000117809	0.000117627	0.000154786	0.000154686	0.000165795	0.000161821	6.45169E-06	6.45169E-06	0.000174724	6.45169E-06	0.00010239	9.91831E-05	0.000119418	0.000518281	0.000393949
3833803773015	383380	3773015	0.000405223	0.00015893	5.26342E-05	5.15497E-05	0.000119701	0.000119516	0.000157271	0.00015717	0.000168457	0.00016442	6.55529E-06	6.55529E-06	0.00017753	6.55529E-06	0.000104299	0.000101032	0.00012219	0.000530313	0.000403094
3833903773015	383390	3773015	0.000408924	0.00016039	5.31148E-05	5.20205E-05	0.000120794	0.000120608	0.000158708	0.000158605	0.000169996	0.000165921	6.61515E-06	6.61515E-06	0.000179151	6.61515E-06	0.000105422	0.00010212	0.000123935	0.000537885	0.00040885
3834003773015	383400	3773015	0.000404837	0.00015878	5.2584E-05	5.15006E-05	0.000119587	0.000119402	0.000157122	0.00015702	0.000168297	0.000164263	6.54904E-06	6.54904E-06	0.000177361	6.54904E-06	0.0001046	0.000101324	0.000123862	0.000537571	0.000408611
3834103773015	383410	3773015	0.000397714	0.00015599	5.16588E-05	5.05945E-05	0.000117483	0.000117302	0.000154357	0.000154258	0.000165336	0.000161373	6.43382E-06	6.43382E-06	0.00017424	6.43382E-06	0.000102909	9.96853E-05	0.000122833	0.000533102	0.000405214
3834203773015	383420	3773015	0.000387484	0.00015198	5.033E-05	4.9293E-05	0.000114461	0.000114284	0.000150387	0.00015029	0.000161083	0.000157222	6.26832E-06	6.26832E-06	0.000169758	6.26832E-06	0.000100316	9.71744E-05	0.000120825	0.00052439	0.000398592
3834303773015	383430	3773015	0.000372331	0.00014603	4.83618E-05	4.73654E-05	0.000109985	0.000109815	0.000144506	0.000144412	0.000154784	0.000151074	6.02319E-06	6.02319E-06	0.00016312	6.02319E-06	9.63896E-05	9.33705E-05	0.000117374	0.000509412	0.000387207
3834403773015	383440	3773015	0.000355742	0.00013953	4.6207E-05	4.5255E-05	0.000105084	0.000104922	0.000138067	0.000137978	0.000147887	0.000144342	5.75482E-06	5.75482E-06	0.000155852	5.75482E-06	9.20789E-05	8.91948E-05	0.000113226	0.000491408	0.000373523
3834503773015	383450	3773015	0.000334804	0.00013131	4.34875E-05	4.25915E-05	9.88996E-05	9.8747E-05	0.000129941	0.000129857	0.000139183	0.000135847	5.41612E-06	5.41612E-06	0.000146679	5.41612E-06	8.65896E-05	8.38774E-05	0.000107675	0.000467315	0.000355209
3834603773015	383460	3773015	0.000313086	0.0001228	4.06665E-05	3.98286E-05	9.24841E-05	9.23414E-05	0.000121512	0.000121434	0.000130154	0.000127035	5.06478E-06	5.06478E-06	0.000137164	5.06478E-06	8.08455E-05	7.83133E-05	0.000101571	0.000440826	0.000335074
3834703773015	383470	3773015	0.000293739	0.00011521	3.81535E-05	3.73674E-05	8.6769E-05	8.66351E-05	0.000114003	0.00011393	0.000122112	0.000119185	4.7518E-06	4.7518E-06	0.000128688	4.7518E-06	7.57006E-05	7.33295E-05	9.58659E-05	0.000416065	0.000316253
3834803773015	383480	3773015	0.000279601	0.00010966	3.63172E-05	3.55689E-05	8.25928E-05	8.24653E-05	0.000108516	0.000108446	0.000116234	0.000113448	4.5231E-06	4.5231E-06	0.000122494	4.5231E-06	7.19478E-05	6.96942E-05	9.15887E-05	0.000397501	0.000302143
3834903773015	383490	3773015	0.000266209	0.00010441	3.45777E-05	3.38652E-05	7.86368E-05	7.85155E-05	0.000103318	0.000103252	0.000110667	0.000108014	4.30645E-06	4.30645E-06	0.000116627	4.30645E-06	6.83923E-05	6.62501E-05	8.7454E-05	0.000379557	0.000288504
3835003773015	383500	3773015	0.000251541	9.8658E-05	3.26725E-05	3.19993E-05	7.4304E-05	7.41894E-05	9.76258E-05	9.75628E-05	0.000104569	0.000102063	4.06917E-06	4.06917E-06	0.000110201	4.06917E-06	6.44959E-05	6.24758E-05	8.28328E-05	0.0003595	0.000273259
3835103773015	383510	3773015	0.00023664	9.2814E-05	3.0737E-05	3.01037E-05	6.99023E-05	6.97945E-05	9.18425E-05	9.17832E-05	9.83748E-05	9.60168E-05	3.82812E-06	3.82812E-06	0.000103673	3.82812E-06	6.05368E-05	5.86407E-05	7.80351E-05	0.000338678	0.000257431
3835203773015	383520	3773015	0.00022288	8.7417E-05	2.89497E-05	2.83532E-05	6.58376E-05	6.5736E-05	8.65019E-05	8.64461E-05	9.26544E-05	9.04335E-05	3.60552E-06	3.60552E-06	9.76445E-05	3.60552E-06	5.68916E-05	5.51097E-05	7.35452E-05	0.000319191	0.000242619
3835303773015	383530	3773015	0.000210799	8.2678E-05	2.73805E-05	2.68164E-05	6.22689E-05	6.21729E-05	8.18132E-05	8.17605E-05	8.76322E-05	8.55317E-05	3.41009E-06	3.41009E-06	9.23519E-05	3.41009E-06	5.36967E-05	5.20148E-05	6.95599E-05	0.000301895	0.000229472
3835403773015	383540	3773015	0.000199679	7.8317E-05	2.59362E-05	2.54018E-05	5.89842E-05	5.88932E-05	7.74976E-05	7.74476E-05	8.30096E-05	8.10199E-05	3.2302E-06	3.2302E-06	8.74803E-05	3.2302E-06	5.07601E-05	4.91702E-05	6.58553E-05	0.000285817	0.000217251
3835503773015	383550	3773015	0.000189305	7.4248E-05	2.45887E-05	2.40821E-05	5.59197E-05	5.58335E-05	7.34712E-05	7.34238E-05	7.86968E-05	7.68105E-05	3.06238E-06	3.06238E-06	8.29353E-05	3.06238E-06	4.80244E-05	4.65202E-05	6.23747E-05	0.000270711	0.000205769
3835603773015	383560	3773015	0.00017964	7.0457E-05	2.33333E-05	2.28526E-05	5.30648E-05	5.2983E-05	6.97203E-05	6.96753E-05	7.46791E-05	7.28891E-05	2.90603E-06	2.90603E-06	7.87012E-05	2.90603E-06	4.54842E-05	4.40596E-05	5.91159E-05	0.000256567	0.000195018
3835703773015	383570	3773015	0.000170829	6.7001E-05	2.21888E-05	2.17317E-05	5.0462E-05	5.03842E-05	6.63005E-05	6.62577E-05	7.10161E-05	6.93139E-05	2.76349E-06	2.76349E-06	7.48409E-05	2.76349E-06	4.31719E-05	4.18197E-05	5.61332E-05	0.000243622	0.000185179
3835803773015	383580	3773015	0.000162583	6.3767E-05	2.11178E-05	2.06827E-05	4.80263E-05	4.79522E-05	6.31003E-05	6.30596E-05	6.75883E-05	6.59683E-05	2.63011E-06	2.63011E-06	7.12285E-05	2.63011E-06	4.10138E-05	3.97292E-05	5.33405E-05	0.000231502	0.000175966
3835903773015	383590	3773015	0.000155012	6.0798E-05	2.01343E-05	1.97195E-05	4.57897E-05	4.5719E-05	6.01616E-05	6.01228E-05	6.44406E-05	6.2896E-05	2.50762E-06	2.50762E-06	6.79112E-05	2.50762E-06	3.9037E-05	3.78143E-05	5.07742E-05	0.000220364	0.0001675
3836003773015	383600	3773015	0.000148904	5.8402E-05	1.9341E-05	1.89425E-05	4.39855E-05	4.39176E-05	5.77911E-05	5.77538E-05	6.19015E-05	6.04178E-05	2.40881E-06	2.40881E-06	6.52354E-05	2.40881E-06	3.74386E-05	3.6266E-05	4.8699E-05	0.000211357	0.000160654
3836103773015	383610	3773015	0.000144709	5.6757E-05	1.87962E-05	1.84089E-05	4.27464E-05	4.26804E-05	5.61632E-05	5.61269E-05	6.01578E-05	5.87158E-05	2.34096E-06	2.34096E-06	6.33977E-05	2.34096E-06	3.63282E-05	3.51903E-05	4.72642E-05	0.00020513	0.000155921
3836203773015	383620	3773015	0.000140712	5.5189E-05	1.8277E-05	1.79004E-05	4.15657E-05	4.15016E-05	5.46119E-05	5.45766E-05	5.84961E-05	5.7094E-05	2.2763E-06	2.2763E-06	6.16466E-05	2.2763E-06	3.52698E-05	3.41651E-05	4.58928E-05	0.000199178	0.000151396
3836303773015	383630	3773015	0.000137928	5.4097E-05	1.79153E-05	1.75462E-05	4.07432E-05	4.06803E-05	5.35312E-05	5.34967E-05	5.73386E-05	5.59642E-05	2.23125E-06	2.23125E-06	6.04268E-05	2.23125E-06	3.45253E-05	3.34439E-05	4.49378E-05	0.000195033	0.000148246
3836403773015	383640	3773015	0.000135574	5.3174E-05	1.76097E-05	1.72468E-05	4.0048E-05	3.99862E-05	5.26179E-05	5.25839E-05	5.63603E-05	5.50094E-05	2.19318E-06	2.19318E-06	5.93958E-05	2.19318E-06	3.38903E-05	3.28288E-05	4.41253E-05	0.000191507	0.000145566
3836503773015	383650	3773015	0.000133428	5.2332E-05	1.73308E-05	1.69738E-05	3.94139E-05	3.93531E-05	5.17847E-05	5.17513E-05	5.54679E-05	5.41384E-05	2.15846E-06	2.15846E-06	5.84553E-05	2.15846E-06	3.33109E-05	3.22675E-05	4.33921E-05	0.000188325	0.000143147
3836603773015	383660	3773015	0.000131694	5.1652E-05	1.71057E-05	1.67532E-05	3.89018E-05	3.88418E-05	5.11119E-05	5.10789E-05	5.47473E-05	5.3435E-05	2.13041E-06	2.13041E-06	5.76958E-05	2.13041E-06	3.28409E-05	3.18122E-05	4.28059E-05	0.000185781	0.000141213
3836703773015	383670	3773015	0.000130068	5.1015E-05	1.68945E-05	1.65464E-05	3.84216E-05	3.83623E-05	5.0481E-05	5.04484E-05	5.40714E-05	5.27753E-05	2.10411E-06	2.10411E-06	5.69836E-05	2.10411E-06	3.23996E-05	3.13847E-05	4.22583E-05	0.000183404	0.000139407
3836803773015	383680	3773015	0.000128191	5.0278E-05	1.66507E-05	1.63076E-05	3.78671E-05	3.78086E-05	4.97524E-05	4.97203E-05	5.3291E-05	5.20137E-05	2.07375E-06	2.07375E-06	5.61611E-05	2.07375E-06	3.18955E-05	3.08964E-05	4.16269E-05	0.000180664	0.000137324
3836903773015	383690	3773015	0.000126233	4.951E-05	1.63963E-05	1.60585E-05	3.72887E-05	3.72311E-05	4.89924E-05	4.89608E-05	5.2477E-05	5.12192E-05	2.04207E-06	2.04207E-06	5.53033E-05	2.04207E-06	3.13752E-05	3.03925E-05	4.09751E-05	0.000177835	0.000135174
3837003773015	383700	3773015	0.000124383	4.8785E-05	1.6156E-05	1.58231E-05	3.67421E-05	3.66854E-05	4.82743E-05	4.82432E-05	5.17078E-05	5.04684E-05	2.01214E-06	2.01214E-06	5.44927E-05	2.01214E-06	3.08855E-05	2.99181E-05	4.03618E-05	0.000175173	0.00013315
3837103773015	383710	3773015	0.000123125	4.8292E-05	1.59927E-05	1.56632E-05	3.63706E-05	3.63145E-05	4.77863E-05	4.77554E-05	5.11851E-05	4.99582E-05	1.9918E-06	1.9918E-06	5.39418E-05	1.9918E-06	3.05518E-05	2.95949E-05	3.99567E-05	0.000173415	0.000131814
3837203773015	383720	3773015	0.00012185	4.7791E-05	1.5827E-05	1.55009E-05	3.59939E-05	3.59383E-05	4.72913E-05	4.72607E-05	5.06548E-05	4.94407E-05	1.97116E-06	1.97116E-06	5.3383E-05	1.97116E-06	3.02146E-05	2.92682E-05	3.95471E-05	0.000171637	0.000130463
3837303773015	383730	3773015	0.00012044	4.7238E-05	1.56438E-05	1.53215E-05	3.55773E-05	3.55224E-05	4.6744E-05	4.67138E-05	5.00686E-05	4.88685E-05	1.94835E-06	1.94835E-06	5.27652E-05	1.94835E-06	2.9845E-05	2.89102E-05	3.909E-05	0.000169653	0.000128955
3837403773015	383740	3773015	0.000118904	4.6636E-05	1.54443E-05	1.51261E-05	3.51236E-05	3.50694E-05	4.61478E-05	4.61181E-05	4.94301E-05	4.82453E-05	1.9235E-06	1.9235E-06	5.20923E-05	1.9235E-06	2.9445E-05	2.85227E-05	3.85876E-05	0.000167473	0.000127297
3837503773015	383750	3773015	0.000117341	4.6023E-05	1.52413E-05	1.49273E-05	3.4662E-05	3.46085E-05	4.55413E-05	4.55119E-05	4.87804E-05	4.76112E-05	1.89822E-06	1.89822E-06	5.14076E-05	1.89822E-06	2.90396E-05	2.813E-05	3.80761E-05	0.000165253	0.00012561
3837603773015	383760	3773015	0.00011567	4.5368E-05	1.50243E-05	1.47148E-05	3.41685E-05	3.41157E-05	4.48929E-05	4.48639E-05	4.80859E-05	4.69333E-05	1.8712E-06	1.8712E-06	5.06757E-05	1.8712E-06	2.86091E-05	2.7713E-05	3.75239E-05	0.000162857	0.000123788
3837703773015	383770	3773015	0.000114	4.4712E-05	1.48073E-05	1.45023E-05	3.3675E-05	3.3623E-05	4.42445E-05	4.42159E-05	4.73914E-05	4.62554E-05	1.84417E-06	1.84417E-06	4.99438E-05	1.84417E-06	2.81767E-05	2.72942E-05	3.69672E-05	0.0016044	0.000121952
3837803773015	383780	3773015	0.000112419	4.4092E-05	1.4602E-05	1.43011E-05	3.3208E-05	3.31567E-05	4.36309E-05	4.36028E-05	4.67342E-05	4.5614E-05	1.8186E-06	1.8186E-06	4.92512E-05	1.8186E-06	2.77677E-05	2.6898E-05	3.64445E-05	0.000158172	0.000120227
3837903773015	383790	3773015	0.000110991	4.3532E-05	1.44165E-05	1.41195E-05	3.27861E-05	3.27355E-05	4.30767E-05	4.30489E-05	4.61405E-05	4.50345E-05	1.79549E-06	1.79549E-06	4.86255E-05	1.79549E-06	2.74E-05	2.65417E-05	3.5976E-05	0.000156138	0.000118682
3838003773015	383800	3773015	0.000109634	4.3E-05	1.42403E-05	1.39469E-05	3.23855E-05	3.23355E-05	4.25503E-05	4.25228E-05	4.55767E-05	4.44842E-05	1.77355E-06	1.77355E-06	4.80313E-05	1.77355E-06	2.70537E-05	2.62064E-05	3.5537E-05	0.000154233	0.000117233
3838103773015	383810	3773015	0.000107901	4.232E-05	1.40152E-05	1.37264E-05	3.18734E-05	3.18242E-05	4.18775E-05	4.18505E-05	4.4856E-05	4.37808E-05	1.74551E-06	1.74551E-06	4.72719E-05	1.74551E-06	2.66035E-05	2.57702E-05	3.49599E-05	0.000151728	0.00011533
3838203773015	383820	3773015	0.000106149	4.1633E-05	1.37877E-05	1.35036E-05	3.1356E-05	3.13076E-05	4.11977E-05	4.11711E-05	4.41279E-05	4.30702E-05	1.71718E-06	1.71718E-06	4.65045E-05	1.71718E-06	2.61478E-05	2.53288E-05	3.43738E-05	0.000149185	0.000113396
3838303773015	383830	3773015	0.000104335	4.0922E-05	1.3552E-05	1.32728E-05	3.08201E-05	3.07725E-05	4.04935E-05	4.04674E-05	4.33736E-05	4.2334E-05	1.68782E-06	1.68782E-06	4.57096E-05	1.68782E-06	2.5676E-05	2.48718E-05	3.37627E-05	0.000146533	0.00011138
3838403773015	383840	3773015	0.000102224	4.0094E-05	1.32778E-05	1.30043E-05	3.01966E-05	3.015E-05	3.96743E-05	3.96487E-05	4.24961E-05	4.14775E-05	1.65368E-06	1.65368E-06	4.47849E-05	1.65368E-06	2.51253E-05	2.43383E-05	3.30476E-05	0.000143429	0.000109021
3838503773015	383850	3773015	0.000100194	3.9298E-05	1.30142E-05	1.2746E-05	2.95969E-05	2.95513E-05	3.88865E-05	3.88614E-05	4.16523E-05	4.06539E-05	1.62084E-06	1.62084E-06	4.38956E-05	1.62084E-06	2.45925E-05	2.38222E-05	3.23574E-05	0.000140433	0.000106744
3838603773015	383860	3773015	9.74279E-05	3.8213E-05	1.26548E-05	1.23941E-05	2.87797E-05	2.87353E-05	3.78128E-05	3.77884E-05	4.05022E-05	3.95314E-05	1.57609E-06	1.57609E-06	4.26836E-05	1.57609E-06	2.38696E-05	2.31219E-05	3.14159E-05	0.000136347	0.000103638
3838703773015	383870	3773015	9.45267E-05	3.7075E-05	1.2278E-05	1.2025E-05	2.79227E-05	2.78796E-05	3.66868E-05	3.66631E-05	3.92961E-05	3.83542E-05	1.52916E-06	1.52916E-06	4.14126E-05	1.52916E-06	2.3109E-05	2.23852E-05	3.04202E-05	0.000132026	0.000100354
3838803773015	383880	3773015	9.21464E-05	3.6141E-05	1.19688E-05	1.17222E-05	2.72196E-05	2.71776E-05	3.5763E-05	3.57399E-05	3.83067E-05	3.73885E-05	1.49065E-06	1.49065E-06	4.03698E-05	1.49065E-06	2.24883E-05	2.17839E-05	2.96055E-05	0.0001284	9.7666E-05
3838903773015	383890	3773015	9.17961E-05	3.6004E-05	1.19233E-05	1.16777E-05	2.71161E-05	2.70743E-05	3.56271E-05	3.56041E-05	3.8161E-05	3.72463E-05	1.48498E-06	1.48498E-06	4.02163E-05	1.48498E-06	2.24022E-05	2.17005E-05	2.95059E-05	0.000128058	9.73375E-05
3839003773015	383900	3773015	9.16524E-05	3.5947E-05	1.19047E-05	1.16594E-05	2.70737E-05	2.70319E-05	3.55713E-05	3.55483E-05	3.81013E-05	3.7188E-05	1.48266E-06	1.48266E-06	4.01533E-05	1.48266E-06	2.23735E-05	2.16727E-05	2.94697E-05	0.0001279	9.7218E-05
3839103773015	383910	3773015	9.01974E-05	3.5377E-05	1.17157E-05	1.14743E-05	2.66439E-05	2.66027E-05	3.50065E-05	3.4984E-05	3.74964E-05	3.65976E-05	1.45912E-06	1.45912E-06	3.95159E-05	1.45912E-06	2.19968E-05	2.13078E-05	2.89786E-05	0.000125769	9.5598E-05
3829703773025	382970	3773025	0.000123116	4.8288E-05	1.59915E-05	1.5662E-05	3.6368E-05	3.63119E-05	4.77828E-05	4.7752E-05	5.11813E-05	4.99545E-05	1.99165E-06	1.99165E-06	5.39378E-05	1.99165E-06	2.6329E-05	2.55043E-05	2.23908E-05	9.71777E-05	7.38654E-05
3829803773025	382980	3773025	0.000124077	4.8665E-05	1.61163E-05	1.57843E-05	3.66519E-05	3.65953E-05	4.81558E-05	4.81247E-05	5.15809E-05	5.03445E-05	2.0072E-06	2.0072E-06	5.43589E-05	2.0072E-06	2.69282E-05	2.60847E-05	2.32123E-05	0.000100743	7.65754E-05
3829903773025	382990	3773025	0.000130131	5.1039E-05	1.69027E-05	1.65544E-05	3.84402E-05	3.83809E-05	5.05054E-05	5.04728E-05	5.40975E-05	5.28009E-05	2.10513E-06	2.10513E-06	5.70111E-05	2.10513E-06	2.81193E-05	2.72386E-05	2.40089E-05	0.0001042	7.92033E-05

Unique Identifier	X (UTM)	Y (UTM)	KMMass Grading / Excavation	KMDrainage / Utilities Trenching	KMFoundations / Concrete Pads	KMBuilding / Structure Construction	KMAsphalt Paving	KMArchitectural Coating	KMLandscaping or Other Finishing	KMWaterside Construction (Piles)	EWNDemolition	EWNSite Grubbing / Prep	EWNDrainage / Utilities Trenching	EWNDrainage / Utilities Trenching	EWNDrainage / Utilities Trenching	EWNFoundations / Concrete Pads	EWNBuilding / Structure Construction	EWNAsphalt Paving	EWNLandscaping or Other Finishing	EWNWaterside Construction (Piles)	ISDemolition
			2026	2026	2026	2026	2026	2026	2026	2026	2027	2027	2027	2028	2029	2029	2029	2029	2029	2029	2027
3831703773015	383170	3773015	0.000144421	5.18629E-05	2.74457E-05	9.42663E-05	3.0284E-06	3.0284E-06	9.72947E-05	3.0284E-06	0.000252469	1.37599E-05	3.23108E-05	3.16869E-05	3.10312E-05	2.68788E-05	5.83657E-05	4.15241E-06	6.0442E-05	4.15241E-06	2.1875E-05
3831903773015	383190	3773015	0.000158777	5.70182E-05	3.01738E-05	0.000103636	3.32943E-06	3.32943E-06	0.000106966	3.32943E-06	0.000274337	1.49517E-05	3.51095E-05	3.44315E-05	3.3719E-05	2.9207E-05	6.34212E-05	4.51207E-06	6.56772E-05	4.51207E-06	2.39009E-05
3832003773015	383200	3773015	0.000167096	6.00057E-05	3.17548E-05	0.000109067	3.50388E-06	3.50388E-06	0.000112571	3.50388E-06	0.000286634	1.56219E-05	3.66832E-05	3.59748E-05	3.52305E-05	3.05161E-05	6.6264E-05	4.71432E-06	6.86211E-05	4.71432E-06	2.50746E-05
3832103773015	383210	3773015	0.000176095	6.32374E-05	3.3465E-05	0.000114941	3.69258E-06	3.69258E-06	0.000118633	3.69258E-06	0.000299505	1.63234E-05	3.83304E-05	3.75902E-05	3.68125E-05	3.18864E-05	6.92395E-05	4.92602E-06	7.17025E-05	4.92602E-06	2.63447E-05
3832203773015	383220	3773015	0.000186284	6.68962E-05	3.54012E-05	0.000121591	3.90623E-06	3.90623E-06	0.000125497	3.90623E-06	0.000313885	1.71071E-05	4.01707E-05	3.9395E-05	3.85799E-05	3.34173E-05	7.25638E-05	5.16252E-06	7.5145E-05	5.16252E-06	2.77824E-05
3832303773015	383230	3773015	0.000197381	7.08814E-05	3.75101E-05	0.000128834	4.13893E-06	4.13893E-06	0.000132973	4.13893E-06	0.000329076	1.79351E-05	4.21149E-05	4.13016E-05	4.0447E-05	3.50347E-05	7.60757E-05	5.41237E-06	7.87819E-05	5.41237E-06	2.93473E-05
3832403773015	383240	3773015	0.000209432	7.52088E-05	3.98002E-05	0.0001367	4.39162E-06	4.39162E-06	0.000141091	4.39162E-06	0.000344879	1.87964E-05	4.41374E-05	4.32851E-05	4.23895E-05	3.67172E-05	7.97292E-05	5.6723E-06	8.25653E-05	5.6723E-06	3.10463E-05
3832503773015	383250	3773015	0.000222406	7.98679E-05	4.22658E-05	0.000145168	4.66368E-06	4.66368E-06	0.000149832	4.66368E-06	0.000361181	1.96848E-05	4.62237E-05	4.5331E-05	4.43931E-05	3.84527E-05	8.34977E-05	5.94041E-06	8.64679E-05	5.94041E-06	3.28739E-05
3832603773015	383260	3773015	0.000236111	8.47897E-05	4.48704E-05	0.000154114	4.95107E-06	4.95107E-06	0.000159065	4.95107E-06	0.000377421	2.05699E-05	4.83021E-05	4.73693E-05	4.63892E-05	4.01817E-05	8.72521E-05	6.20752E-06	9.03559E-05	6.20752E-06	3.48049E-05
3832703773015	383270	3773015	0.000250563	8.99794E-05	4.76168E-05	0.000163547	5.25411E-06	5.25411E-06	0.000168801	5.25411E-06	0.000393393	2.14404E-05	5.03462E-05	4.93739E-05	4.83524E-05	4.18821E-05	9.09446E-05	6.47022E-06	9.41797E-05	6.47022E-06	3.68378E-05
3832803773015	383280	3773015	0.000265251	9.52541E-05	5.04081E-05	0.000173134	5.56211E-06	5.56211E-06	0.000178696	5.56211E-06	0.000407987	2.22358E-05	5.22139E-05	5.12056E-05	5.01461E-05	4.34359E-05	9.43184E-05	6.71024E-06	9.76735E-05	6.71024E-06	3.88987E-05
3832903773015	383290	3773015	0.000278277	9.99317E-05	5.28835E-05	0.000181636	5.83525E-06	5.83525E-06	0.000187472	5.83525E-06	0.000417918	2.27771E-05	5.34849E-05	5.2452E-05	5.13667E-05	4.44932E-05	9.66142E-05	6.87358E-06	0.000100051	6.87358E-06	4.07277E-05
3833003773015	383300	3773015	0.000288488	0.000103598	5.48239E-05	0.000188301	6.04936E-06	6.04936E-06	0.00019435	6.04936E-06	0.000422489	2.30262E-05	5.40699E-05	5.30257E-05	5.19286E-05	4.49798E-05	9.7671E-05	6.94876E-06	0.000101145	6.94876E-06	4.22339E-05
3833103773015	383310	3773015	0.000304646	0.000109401	5.78947E-05	0.000198848	6.38819E-06	6.38819E-06	0.000205236	6.38819E-06	0.000432589	2.35766E-05	5.53624E-05	5.42933E-05	5.31699E-05	4.6055E-05	0.000100006	7.11487E-06	0.000103563	7.11487E-06	4.45813E-05
3833203773015	383320	3773015	0.000325844	0.000117013	6.1923E-05	0.000212684	6.83268E-06	6.83268E-06	0.000219517	6.83268E-06	0.000448055	2.44196E-05	5.73418E-05	5.62345E-05	5.50709E-05	4.77017E-05	0.000103581	7.36926E-06	0.000107266	7.36926E-06	4.75993E-05
3833303773015	383330	3773015	0.000343347	0.000123299	6.52493E-05	0.000224108	7.19971E-06	7.19971E-06	0.000231308	7.19971E-06	0.000460513	2.50986E-05	5.89361E-05	5.7798E-05	5.66021E-05	4.9028E-05	0.000106461	7.57415E-06	0.000110248	7.57415E-06	5.00807E-05
3833403773015	383340	3773015	0.000358464	0.000128727	6.8122E-05	0.000233975	7.51669E-06	7.51669E-06	0.000241492	7.51669E-06	0.000470352	2.56348E-05	6.01953E-05	5.90329E-05	5.78115E-05	5.00755E-05	0.000108736	7.73597E-06	0.000112604	7.73597E-06	5.22255E-05
3833503773015	383350	3773015	0.000371334	0.000133349	7.05679E-05	0.000242376	7.78658E-06	7.78658E-06	0.000250163	7.78658E-06	0.000477978	2.60504E-05	6.11713E-05	5.999E-05	5.87488E-05	5.08874E-05	0.000110499	7.8614E-06	0.00011443	7.8614E-06	5.40489E-05
3833603773015	383360	3773015	0.000381102	0.000136857	7.24241E-05	0.000248752	7.9914E-06	7.9914E-06	0.000256743	7.9914E-06	0.000482029	2.62712E-05	6.16897E-05	6.04984E-05	5.92466E-05	5.13186E-05	0.000111435	7.92802E-06	0.000115399	7.92802E-06	5.54363E-05
3833703773015	383370	3773015	0.000389872	0.000140006	7.40908E-05	0.000254476	8.1753E-06	8.1753E-06	0.000262651	8.1753E-06	0.000487358	2.65616E-05	6.23717E-05	6.11673E-05	5.99017E-05	5.1886E-05	0.000112667	8.01567E-06	0.000116675	8.01567E-06	5.66575E-05
3833803773015	383380	3773015	0.000398923	0.000143257	7.58108E-05	0.000260384	8.36509E-06	8.36509E-06	0.000268749	8.36509E-06	0.000496523	2.70612E-05	6.35447E-05	6.23176E-05	6.10282E-05	5.28618E-05	0.000114786	8.16641E-06	0.000118869	8.16641E-06	5.78842E-05
3833903773015	383390	3773015	0.000404619	0.000145302	7.68933E-05	0.000264102	8.48454E-06	8.48454E-06	0.000272586	8.48454E-06	0.000501891	2.73537E-05	6.42316E-05	6.29912E-05	6.16879E-05	5.34332E-05	0.000116027	8.25469E-06	0.000120154	8.25469E-06	5.86457E-05
3834003773015	383400	3773015	0.000404383	0.000145217	7.68484E-05	0.000263947	8.47958E-06	8.47958E-06	0.000272427	8.47958E-06	0.000497266	2.71016E-05	6.36397E-05	6.24108E-05	6.11195E-05	5.29408E-05	0.000114958	8.17863E-06	0.000119047	8.17863E-06	5.85996E-05
3834103773015	383410	3773015	0.000401021	0.00014401	7.62096E-05	0.000261753	8.40909E-06	8.40909E-06	0.000270162	8.40909E-06	0.000488239	2.66096E-05	6.24844E-05	6.12778E-05	6.00099E-05	5.19797E-05	0.000112871	8.03015E-06	0.000116886	8.03015E-06	5.81204E-05
3834203773015	383420	3773015	0.000394467	0.000141657	7.49641E-05	0.000257476	8.27166E-06	8.27166E-06	0.000265747	8.27166E-06	0.00047464	2.58685E-05	6.07441E-05	5.95711E-05	5.83385E-05	5.0532E-05	0.000109727	7.8065E-06	0.00011363	7.8065E-06	5.71982E-05
3834303773015	383430	3773015	0.0003832	0.00013761	7.28229E-05	0.000250121	8.0354E-06	8.0354E-06	0.000258157	8.0354E-06	0.000454342	2.47622E-05	5.81463E-05	5.70235E-05	5.58436E-05	4.83709E-05	0.000105035	7.47265E-06	0.000108771	7.47265E-06	5.56235E-05
3834403773015	383440	3773015	0.000369657	0.000132747	7.02492E-05	0.000241282	7.75141E-06	7.75141E-06	0.000249033	7.75141E-06	0.000432451	2.35691E-05	5.53447E-05	5.4276E-05	5.3153E-05	4.60404E-05	9.99739E-05	7.1126E-06	0.00010353	7.1126E-06	5.37247E-05
3834503773015	383450	3773015	0.000351533	0.000126239	6.6805E-05	0.000229452	7.37137E-06	7.37137E-06	0.000236823	7.37137E-06	0.000404756	2.20597E-05	5.18004E-05	5.08001E-05	4.9749E-05	4.30919E-05	9.35714E-05	6.6571E-06	9.69E-05	6.6571E-06	5.11943E-05
3834603773015	383460	3773015	0.000331607	0.000119083	6.30182E-05	0.000216445	6.95353E-06	6.95353E-06	0.000223399	6.95353E-06	0.000376096	2.04977E-05	4.81326E-05	4.72031E-05	4.62264E-05	4.00407E-05	8.69459E-05	6.18573E-06	9.00388E-05	6.18573E-06	4.84027E-05
3834703773015	383470	3773015	0.000312981	0.000112394	5.94785E-05	0.000204288	6.56295E-06	6.56295E-06	0.000210851	6.56295E-06	0.000350714	1.91144E-05	4.48841E-05	4.40174E-05	4.31066E-05	3.73383E-05	8.1078E-05	5.76826E-06	8.39621E-05	5.76826E-06	4.57829E-05
3834803773015	383480	3773015	0.000299016	0.000107379	5.68248E-05	0.000195173	6.27014E-06	6.27014E-06	0.000201443	6.27014E-06	0.000332376	1.81149E-05	4.25372E-05	4.17158E-05	4.08527E-05	3.5386E-05	7.68386E-05	5.46665E-06	7.95719E-05	5.46665E-06	4.38058E-05
3834903773015	383490	3773015	0.000285518	0.000102532	5.42595E-05	0.000186362	5.98708E-06	5.98708E-06	0.000192349	5.98708E-06	0.000315094	1.7173E-05	4.03256E-05	3.95468E-05	3.87286E-05	3.35461E-05	7.28435E-05	5.18242E-06	7.54347E-05	5.18242E-06	4.1893E-05
3835003773015	383500	3773015	0.000270431	9.7114E-05	5.13923E-05	0.000176515	5.67071E-06	5.67071E-06	0.000182185	5.67071E-06	0.000296274	1.61473E-05	3.79169E-05	3.71847E-05	3.64153E-05	3.15424E-05	6.84925E-05	4.87287E-06	7.0929E-05	4.87287E-06	3.97538E-05
3835103773015	383510	3773015	0.000254767	9.14891E-05	4.84157E-05	0.000166291	5.34226E-06	5.34226E-06	0.000171633	5.34226E-06	0.000277277	1.5112E-05	3.54857E-05	3.48005E-05	3.40804E-05	2.952E-05	6.41009E-05	4.56043E-06	6.63811E-05	4.56043E-06	3.75323E-05
3835203773015	383520	3773015	0.000240109	8.62251E-05	4.563E-05	0.000156723	5.03489E-06	5.03489E-06	0.000161758	5.03489E-06	0.000259919	1.41659E-05	3.32643E-05	3.26219E-05	3.19469E-05	2.7672E-05	6.00881E-05	4.27494E-06	6.22255E-05	4.27494E-06	3.54448E-05
3835303773015	383530	3773015	0.000227098	8.15527E-05	4.31574E-05	0.000148231	4.76206E-06	4.76206E-06	0.000152993	4.76206E-06	0.000244789	1.33413E-05	3.1328E-05	3.0723E-05	3.00873E-05	2.60612E-05	5.65903E-05	4.0261E-06	5.86034E-05	4.0261E-06	3.35865E-05
3835403773015	383540	3773015	0.000215003	7.72093E-05	4.08589E-05	0.000140336	4.50844E-06	4.50844E-06	0.000144844	4.50844E-06	0.000230953	1.25873E-05	2.95572E-05	2.89865E-05	2.83867E-05	2.45882E-05	5.33917E-05	3.79853E-06	5.5291E-05	3.79853E-06	3.18567E-05
3835503773015	383550	3773015	0.000203639	7.31287E-05	3.86994E-05	0.000132919	4.27016E-06	4.27016E-06	0.000137189	4.27016E-06	0.000218128	1.18883E-05	2.79159E-05	2.73768E-05	2.68103E-05	2.32228E-05	5.04268E-05	3.5876E-06	5.22206E-05	3.5876E-06	3.02276E-05
3835603773015	383560	3773015	0.000193	6.9308E-05	3.66775E-05	0.000125974	4.04706E-06	4.04706E-06	0.000130022	4.04706E-06	0.000206275	1.12423E-05	2.6399E-05	2.58892E-05	2.53535E-05	2.19609E-05	4.76867E-05	3.39265E-06	4.9383E-05	3.39265E-06	2.8699E-05
3835703773015	383570	3773015	0.000183262	6.5811E-05	3.48269E-05	0.000119618	3.84286E-06	3.84286E-06	0.000123461	3.84286E-06	0.000195525	1.06564E-05	2.50232E-05	2.45399E-05	2.40322E-05	2.08163E-05	4.52015E-05	3.21584E-06	4.68094E-05	3.21584E-06	2.72976E-05
3835803773015	383580	3773015	0.000174145	6.25369E-05	3.30943E-05	0.000113667	3.65168E-06	3.65168E-06	0.000117319	3.65168E-06	0.000185533	1.01118E-05	2.37444E-05	2.32858E-05	2.2804E-05	1.97525E-05	4.28915E-05	3.0515E-06	4.44172E-05	3.0515E-06	2.59814E-05
3835903773015	383590	3773015	0.000165766	5.95281E-05	3.15021E-05	0.000108199	3.47599E-06	3.47599E-06	0.000111675	3.47599E-06	0.000176398	9.61394E-06	2.25753E-05	2.21394E-05	2.16813E-05	1.878E-05	4.07797E-05	2.90126E-06	4.22304E-05	2.90126E-06	2.477E-05
3836003773015	383600	3773015	0.000158991	5.70951E-05	3.02145E-05	0.000103776	3.33392E-06	3.33392E-06	0.00010711	3.33392E-06	0.000169009	9.21123E-06	2.16297E-05	2.1212E-05	2.07731E-05	1.79934E-05	3.90716E-05	2.77973E-06	4.04614E-05	2.77973E-06	2.37919E-05
3836103773015	383610	3773015	0.000154307	5.5413E-05	2.93243E-05	0.000100719	3.23569E-06	3.23569E-06	0.000103955	3.23569E-06	0.000163856	8.93039E-06	2.09702E-05	2.05653E-05	2.01398E-05	1.74448E-05	3.78803E-05	2.69498E-06	3.92278E-05	2.69498E-06	2.31213E-05
3836203773015	383620	3773015	0.00014983	5.38051E-05	2.84735E-05	9.77964E-05	3.14181E-06	3.14181E-06	0.000100938	3.14181E-06	0.000158941	8.66247E-06	2.03411E-05	1.99483E-05	1.95356E-05	1.69214E-05	3.67439E-05	2.61413E-06	3.8051E-05	2.61413E-06	2.24814E-05
3836303773015	383630	3773015	0.000146712	5.26854E-05	2.78809E-05	9.57613E-05	3.07643E-06	3.07643E-06	9.88377E-05	3.07643E-06	0.000155457	8.4726E-06	1.98953E-05	1.95111E-05	1.91074E-05	1.65505E-05	3.59385E-05	2.55683E-06	3.72169E-05	2.55683E-06	2.20398E-05
3836403773015	383640	3773015	0.000144059	5.17329E-05	2.73769E-05	9.403E-05	3.02081E-06	3.02081E-06	9.70508E-05	3.02081E-06	0.000152463	8.30943E-06	1.95121E-05	1.91353E-05	1.87394E-05	1.62318E-05	3.52464E-05	2.50759E-06	3.65002E-05	2.50759E-06	2.16668E-05
3836503773015	383650	3773015	0.000141665	5.08733E-05	2.69219E-05	9.24675E-05	2.97061E-06	2.97061E-06	9.54381E-05	2.97061E-06	0.000149722	8.16004E-06	1.91613E-05	1.87913E-05	1.84025E-05	1.594E-05	3.46127E-05	2.46251E-06	3.58439E-05	2.46251E-06	2.13314E-05
3836603773015	383660	3773015	0.000139752	5.01861E-05	2.65583E-05	9.12184E-05	2.93048E-06	2.93048E-06	9.41489E-05	2.93048E-06	0.000147478	8.03777E-06	1.88742E-05	1.85097E-05	1.81267E-05	1.57011E-05	3.4094E-05	2.42561E-06	3.53068E-05	2.42561E-06	2.10646E-05
3836703773015	383670	3773015	0.000137964	4.9544E-05	2.62185E-05	9.00514E-05	2.89299E-06	2.89299E-06	9.29444E-05	2.89299E-06	0.000145365	7.92259E-06	1.86037E-05	1.82445E-05	1.7867E-05	1.54761E-05	3.36055E-05	2.39085E-06	3.48009E-05	2.39085E-06	2.08159E-05
3836803773015	383680	3773015	0.000135902	4.88037E-05	2.58268E-05	8.87059E-05	2.84977E-06	2.84977E-06	9.15556E-05	2.84977E-06	0.000142984	7.79281E-06	1.8299E-05	1.79456E-05	1.75743E-05	1.52226E-05	3.3055E-05	2.35168E-06	3.42308E-05	2.35168E-06	2.05252E-05
3836903773015	383690	3773015	0.000133775	4.80396E-05	2.54224E-05	8.7317E-05	2.80515E-06	2.80515E-06	9.01221E-05	2.80515E-06	0.000140526	7.65885E-06	1.79844E-05	1.76371E-05	1.72722E-05	1.49609E-05	3.24868E-05	2.31126E-06	3.36424E-05	2.31126E-06	2.02234E-05
3837003773015	383700	3773015	0.000131772	4.73206E-05	2.50419E-05	8.60101E-05	2.76316E-06	2.76316E-06	8.87732E-05	2.76316E-06	0.000138214	7.53282E-06	1.76885E-05	1.73469E-05	1.6988E-05	1.47148E-05	3.19522E-05	2.27323E-06	3.30888E-05	2.27323E-06	1.99398E-05
3837103773015	383710	3773015	0.00013045	4.68456E-05	2.47905E-05	8.51468E-05	2.73543E-06	2.73543E-06	8.78823E-05	2.73543E-06	0.000136598	7.44477E-06	1.74817E-05	1.71441E-05	1.67894E-05	1.45428E-05	3.15787E-05	2.24666E-06	3.2702E-05	2.24666E-06	1.97554E-05
3837203773015	383720	3773015	0.000129113	4.63654E-05	2.45364E-05	8.4274E-05	2.70739E-06	2.70739E-06	8.69813E-05	2.70739E-06	0.000134982	7.35672E-06	1.7275E-05	1.69414E-05	1.65908E-05	1.43707E-05	3.12052E-05	2.22008E-06	3.23153E-05	2.22008E-06	1.95653E-05
3837303773015	383730	3773015	0.00012762	4.58295E-05	2.42528E-05	8.32998E-05	2.67609E-06	2.67609E-06	8.59759E-05	2.67609E-06	0.000133229	7.26116E-06	1.70506E-05	1.67213E-05	1.63753E-05	1.41841E-05	3.07999E-05	2.19124E-06	3.18955E-05	2.19124E-06	1.9353E-05
3837403773015	383740	3773015	0.00012598	4.52404E-05	2.39411E-05	8.22292E-05	2.6417E-06	2.6417E-06	8.48709E-05	2.6417E-06	0.000131345	7.1585E-06	1.68095E-05	1.64849E-05	1.61438E-05	1.39835E-05	3.03644E-05	2.16026E-06	3.14446E-05	2.16026E-06	1.91196E-05
3837503773015	383750	3773015	0.00012431	4.46408E-05	2.36237E-05	8.11393E-05	2.60668E-06	2.60668E-06	8.3746E-05	2.60668E-06	0.000129447	7.05501E-06	1.65665E-05	1.62466E-05	1.59104E-05	1.37814E-05	2.99254E-05	2.12903E-06	3.09899E-05	2.12903E-06	1.88793E-05
3837603773015	383760	3773015	0.000122507	4.39934E-05	2.32811E-05	7.99626E-05	2.56888E-06	2.56888E-06	8.25315E-05	2.56888E-06	0.000127433	6.94525E-06	1.63088E-05	1.59938E-05	1.56629E-05	1.3567E-05	2.94599E-05	2.09591E-06	3.05079E-05	2.09591E-06	1.86194E-05
3837703773015	383770	3773015	0.00012069	4.33407E-05	2.29357E-05	7.87763E-05	2.53077E-06	2.53077E-06	8.1307E-05	2.53077E-06	0.000125427	6.83592E-06	1.6052E-05	1.5742E-05	1.54163E-05	1.33534E-05	2.89961E-05	2.06292E-06	3.00276E-05	2.06292E-06	1.83567E-05
3837803773015	383780	3773015	0.000118983	4.27278E-05	2.26114E-05	7.76622E-05	2.49498E-06	2.49498E-06	8.01572E-05	2.49498E-06	0.000123528	6.73243E-06	1.5809E-05	1.55037E-05	1.51829E-05	1.31512E-05	2.85571E-05	2.03169E-06	2.9573E-05	2.03169E-06	1.8108E-05
3837903773015	383790	3773015	0.000117454	4.21786E-05	2.23207E-05	7.6664E-05	2.46291E-06	2.46291E-06	7.91269E-05	2.46291E-06	0.000121828	6.63978E-06	1.55915E-05	1.52904E-05	1.4974E-05	1.29703E-05	2.81642E-05	2.00373E-06	2.9166E-05	2.00373E-06	1.78859E-05
3838003773015	383800	3773015	0.00011602	4.16639E-05	2.20484E-05	7.57284E-05	2.43285E-06	2.43285E-06	7.81613E-05	2.43285E-06	0.000120228	6.55257E-06	1.53867E-05	1.50895E-05	1.47773E-05	1.27999E-05	2.77942E-05	1.97741E-06	2.87829E-05	1.97741E-06	1.76763E-05
3838103773015	383810	3773015	0.000114136	4.09873E-05	2.16903E-05	7.44987E-05	2.39334E-06	2.39334E-06	7.6892E-05	2.39334E-06	0.000118153	6.43948E-06	1.51211E-05	1.48291E-05	1.45223E-05	1.2579E-05	2.73145E-05	1.94328E-06	2.82862E-05	1.94328E-06	1.74038E-05
3838203773015	383820	3773015	0.000112223	4.03001E-05	2.13267E-05	7.32496E-05	2.35322E-06	2.35322E-06	7.56028E-05	2.35322E-06	0.000116055	6.32513E-06	1.48526E-05	1.45658E-05	1.42644E-05	1.23556E-05	2.68295E-05	1.90878E-06	2.77839E-05	1.90878E-06	1.71272E-05
3838303773015	383830	3773015	0.000110228	3.95837E-05	2.09476E-05	7.19475E-05	2.31139E-06	2.31139E-06	7.42589E-05	2.31139E-06	0.000113888	6.20704E-06	1.45753E-05	1.42938E-05	1.39981E-05	1.21249E-05	2.63286E-05	1.87314E-06	2.72651E-05	1.87314E-06	1.68394E-05
3838403773015	383840	3773015	0.000107893	3.87453E-05	2.05039E-05	7.04236E-05	2.26243E-06	2.26243E-06	7.2686E-05	2.26243E-06	0.000111346	6.06849E-06	1.425E-05	1.39748E-05	1.36856E-05	1.18543E-05	2.57409E-05	1.83133E-06	2.66566E-05	1.83133E-06	1.6504E-05
3838503773015	383850	3773015	0.00010564	3.79361E-05	2.00756E-05	6.89527E-05	2.21518E-06	2.21518E-06	7.11679E-05	2.21518E-06	0.000108896	5.93495E-06	1.39364E-05	1.36673E-05	1.33845E-05	1.15934E-05	2.51745E-05	1.79103E-06	2.607E-05	1.79103E-06	1.61813E-05
3838603773015	383860	3773015	0.000102566	3.68323E-05	1.94915E-05	6.69466E-05	2.15073E-06	2.15073E-06	6.90973E-05	2.15073E-06	0.000105565	5.75342E-06	1.35101E-05	1.32492E-05	1.29751E-05	1.12388E-05	2.44045E-05	1.73625E-06	2.52726E-05	1.73625E-06	1.57397E-05
3838703773015	383870	3773015	9.9315E-05	3.56649E-05	1.88737E-05	6.48246E-05	2.08256E-06	2.08256E-06	6.69072E-05	2.08256E-06	0.000102073	5.56313E-06	1.30633E-05	1.2811E-05	1.25459E-05	1.08671E-05	2.35973E-05	1.67882E-06	2.44367E-05	1.67882E-06	1.52745E-05
3838803773015	383880	3773015	9.66552E-05	3.47097E-05	1.83682E-05	6.30885E-05	2.02678E-06	2.02678E-06	6.51153E-05	2.02678E-06	9.92327E-05	5.40831E-06	1.26997E-05	1.24545E-05	1.21968E-05	1.05647E-05	2.29406E-05	1.6321E-06	2.37566E-05	1.6321E-06	1.4893E-05
3838903773015	383890	3773015	9.63301E-05	3.4593E-05	1.83065E-05	6.28763E-05	2.01997E-06	2.01997E-06	6.48963E-05	2.01997E-06	9.88345E-05	5.38661E-06	1.26488E-05	1.24045E-05	1.21478E-05	1.05223E-05	2.28485E-05	1.62555E-06	2.36613E-05	1.62555E-06	1.48399E-05
3839003773015	383900	3773015	9.62119E-05	3.45505E-05	1.8284E-05	6.27992E-05	2.01749E-06	2.01749E-06	6.48167E-05	2.01749E-06	9.86967E-05	5.3791E-06	1.26311E-05	1.23872E-05	1.21309E-05	1.05076E-05	2.28167E-05	1.62328E-06	2.36283E-05	1.62328E-06	1.48246E-05
3839103773015	383910	3773015	9.46086E-05	3.39748E-05	1.79793E-05	6.17527E-05	1.98387E-06	1.98387E-06	6.37365E-05	1.98387E-06	9.69662E-05	5.28479E-06	1.24097E-05	1.217E-05	1.19182E-05	1.03234E-05	2.24166E-05	1.59482E-06	2.3214E-05	1.59482E-06	1.45926E-05
3829703773025	382970	3773025	7.3101E-05	2.62512E-05	1.3892E-05	4.77142E-05	1.53287E-06	1.53287E-06	4.92471E-05	1.53287E-06	0.00012398	6.75705E-06	1.58668E-05	1.55604E-05	1.52385E-05	1.31993E-05	2.86616E-05	2.03912E-06	2.96811E-05	2.03912E-06	1.20189E-05
3829803773025	382980	3773025	7.57829E-05	2.72143E-05	1.44017E-05	4.94648E-05	1.58911E-06	1.58911E-06	5.10539E-05	1.58911E-06	0.000126882	6.91521E-06	1.62382E-05	1.59246E-05	1.55951E-05	1.35083E-05	2.93324E-05	2.08685E-06	3.03759E-05	2.08685E-06	1.21698E-05
3829903773025	382990	3773025	7.83837E-05	2.81482E-05	1.48959E-05	5.11624E-05	1.64364E-06	1.64364E-06

			ISDrainage / Utilities Trenching	ISDrainage / Utilities Trenching	ISAsphalt Paving	ISAsphalt Paving	SVDemolition	SVSite Grubbing / Prep	SVMass Grading / Excavation	SVMass Grading / Excavation	SVDrainage / Utilities Trenching	SVFoundations / Concrete Pads	SVBuilding / Structure Construction	SVBuilding / Structure Construction	SVAsphalt Paving	SVAsphalt Paving	SVArchitectural Coating	SVArchitectural Coating	SVLandscaping or Other Finishing	SVLandscaping or Other Finishing	MDemolition
Unique Identifier	X (UTM)	Y (UTM)	2027	2028	2027	2028	2027	2027	2027	2028	2028	2028	2028	2029	2028	2029	2028	2029	2028	2029	2027
3831703773015	383170	3773015	8.80821E-06	8.58222E-06	2.27484E-06	2.11912E-06	0.000138567	9.96221E-05	6.71681E-05	6.63153E-05	4.70523E-05	1.49473E-05	2.14129E-05	2.05959E-05	2.10531E-06	1.95877E-06	2.10531E-06	1.95877E-06	2.14129E-05	2.05959E-05	3.73594E-05
3831903773015	383190	3773015	9.624E-06	9.37707E-06	2.48553E-06	2.31538E-06	0.0001525	0.000109639	7.3922E-05	7.29834E-05	5.17835E-05	1.64503E-05	2.35661E-05	2.26669E-05	2.31701E-06	2.15573E-06	2.31701E-06	2.15573E-06	2.35661E-05	2.26669E-05	4.11572E-05
3832003773015	383200	3773015	1.00966E-05	9.83754E-06	2.60758E-06	2.42908E-06	0.000160687	0.000115526	7.78906E-05	7.69017E-05	5.45636E-05	1.73334E-05	2.48312E-05	2.38838E-05	2.4414E-06	2.27146E-06	2.4414E-06	2.27146E-06	2.48312E-05	2.38838E-05	4.33583E-05
3832103773015	383210	3773015	1.0608E-05	1.03358E-05	2.73966E-06	2.55212E-06	0.000169659	0.000121975	8.22392E-05	8.1195E-05	5.76098E-05	1.83012E-05	2.62175E-05	2.52172E-05	2.5777E-06	2.39828E-06	2.5777E-06	2.39828E-06	2.62175E-05	2.52172E-05	4.57407E-05
3832203773015	383220	3773015	1.11869E-05	1.08999E-05	2.88918E-06	2.6914E-06	0.000179966	0.000129386	8.72356E-05	8.6128E-05	6.11099E-05	1.9413E-05	2.78104E-05	2.67492E-05	2.73431E-06	2.54398E-06	2.73431E-06	2.54398E-06	2.78104E-05	2.67492E-05	4.84408E-05
3832303773015	383230	3773015	1.1817E-05	1.15139E-05	3.05192E-06	2.843E-06	0.000191342	0.000137565	9.27502E-05	9.15725E-05	6.49729E-05	2.06402E-05	2.95684E-05	2.84402E-05	2.90715E-06	2.7048E-06	2.90715E-06	2.7048E-06	2.95684E-05	2.84402E-05	5.13821E-05
3832403773015	383240	3773015	1.25012E-05	1.21804E-05	3.2286E-06	3.00759E-06	0.000203931	0.000146615	9.8852E-05	9.75969E-05	6.92474E-05	2.19981E-05	3.15136E-05	3.03112E-05	3.09841E-06	2.88275E-06	3.09841E-06	2.88275E-06	3.15136E-05	3.03112E-05	5.45775E-05
3832503773015	383250	3773015	1.32371E-05	1.28974E-05	3.41866E-06	3.18463E-06	0.000217721	0.00015653	0.000105537	0.000104197	7.39302E-05	2.34857E-05	3.36448E-05	3.2361E-05	3.30794E-06	3.07769E-06	3.30794E-06	3.07769E-06	3.36448E-05	3.2361E-05	5.80179E-05
3832603773015	383260	3773015	1.40146E-05	1.3655E-05	3.61947E-06	3.37169E-06	0.000232626	0.000167245	0.000112762	0.00011133	7.89912E-05	2.50935E-05	3.59479E-05	3.45763E-05	3.53439E-06	3.28838E-06	3.53439E-06	3.28838E-06	3.59479E-05	3.45763E-05	6.1656E-05
3832703773015	383270	3773015	1.48332E-05	1.44526E-05	3.83088E-06	3.56863E-06	0.000248822	0.000178889	0.000120612	0.000119081	8.44908E-05	2.68406E-05	3.84507E-05	3.69836E-05	3.78046E-06	3.51732E-06	3.78046E-06	3.51732E-06	3.84507E-05	3.69836E-05	6.54901E-05
3832803773015	383280	3773015	1.5663E-05	1.52612E-05	4.0452E-06	3.76828E-06	0.00026574	0.000191052	0.000128813	0.000127177	9.02355E-05	2.86655E-05	4.10651E-05	3.94982E-05	4.0375E-06	3.75647E-06	4.0375E-06	3.75647E-06	4.10651E-05	3.94982E-05	6.93914E-05
3832903773015	383290	3773015	1.63995E-05	1.59787E-05	4.2354E-06	3.94546E-06	0.000280982	0.000202011	0.000136202	0.000134472	9.54114E-05	3.03098E-05	4.34206E-05	4.17638E-05	4.2691E-06	3.97195E-06	4.2691E-06	3.97195E-06	4.34206E-05	4.17638E-05	7.28553E-05
3833003773015	383300	3773015	1.7006E-05	1.65697E-05	4.39204E-06	4.09138E-06	0.000292537	0.000210318	0.000141803	0.000140002	9.93349E-05	3.15562E-05	4.52061E-05	4.34813E-05	4.44465E-06	4.13528E-06	4.44465E-06	4.13528E-06	4.52061E-05	4.34813E-05	7.55717E-05
3833103773015	383310	3773015	1.79512E-05	1.74906E-05	4.63614E-06	4.31877E-06	0.000308421	0.000221738	0.000149502	0.000147604	0.000104729	3.32696E-05	4.76608E-05	4.58422E-05	4.68599E-06	4.35982E-06	4.68599E-06	4.35982E-06	4.76608E-05	4.58422E-05	7.97197E-05
3833203773015	383320	3773015	1.91664E-05	1.86747E-05	4.94999E-06	4.61114E-06	0.000332252	0.000238871	0.000161054	0.000159009	0.000112821	3.58403E-05	5.13434E-05	4.93843E-05	5.04806E-06	4.69669E-06	5.04806E-06	4.69669E-06	5.13434E-05	4.93843E-05	8.52685E-05
3833303773015	383330	3773015	2.01656E-05	1.96482E-05	5.20805E-06	4.85153E-06	0.000353981	0.000254493	0.000171586	0.000169408	0.000120199	3.81841E-05	5.47011E-05	5.26139E-05	5.3782E-06	5.00384E-06	5.3782E-06	5.00384E-06	5.47011E-05	5.26139E-05	8.98774E-05
3833403773015	383340	3773015	2.10292E-05	2.04897E-05	5.43109E-06	5.0593E-06	0.000373019	0.00026818	0.000180815	0.000178519	0.000126664	4.02378E-05	5.76431E-05	5.54437E-05	5.66745E-06	5.27296E-06	5.66745E-06	5.27296E-06	5.76431E-05	5.54437E-05	9.38567E-05
3833503773015	383350	3773015	2.17634E-05	2.1205E-05	5.62071E-06	5.23594E-06	0.000389999	0.000280388	0.000189046	0.000186645	0.000132429	4.20694E-05	6.0267E-05	5.79675E-05	5.92544E-06	5.51299E-06	5.92544E-06	5.51299E-06	6.0267E-05	5.79675E-05	9.72499E-05
3833603773015	383360	3773015	2.23221E-05	2.17494E-05	5.76499E-06	5.37034E-06	0.000403621	0.000290181	0.000195648	0.000193164	0.000137055	4.35388E-05	6.2372E-05	5.99921E-05	6.13239E-06	5.70555E-06	6.13239E-06	5.70555E-06	6.2372E-05	5.99921E-05	9.98211E-05
3833703773015	383370	3773015	2.28138E-05	2.22285E-05	5.89199E-06	5.48864E-06	0.000416342	0.000299327	0.000201815	0.000199253	0.000141375	4.49111E-05	6.43379E-05	6.1883E-05	6.32568E-06	5.88538E-06	6.32568E-06	5.88538E-06	6.43379E-05	6.1883E-05	0.000102158
3833803773015	383380	3773015	2.33078E-05	2.27098E-05	6.01956E-06	5.60749E-06	0.000429581	0.000308845	0.000208232	0.000205588	0.00014587	4.63391E-05	6.63836E-05	6.38507E-05	6.52682E-06	6.07252E-06	6.52682E-06	6.07252E-06	6.63836E-05	6.38507E-05	0.000104617
3833903773015	383390	3773015	2.36144E-05	2.30085E-05	6.09875E-06	5.68125E-06	0.0004384	0.000315186	0.000212507	0.000209809	0.000148865	4.72905E-05	6.77466E-05	6.51616E-05	6.66082E-06	6.19719E-06	6.66082E-06	6.19719E-06	6.77466E-05	6.51616E-05	0.00010619
3834003773015	383400	3773015	2.35958E-05	2.29904E-05	6.09395E-06	5.67679E-06	0.000438899	0.000315545	0.000212749	0.000210048	0.000149034	4.73443E-05	6.78237E-05	6.52358E-05	6.6684E-06	6.20424E-06	6.6684E-06	6.20424E-06	6.78237E-05	6.52358E-05	0.000106141
3834103773015	383410	3773015	2.34029E-05	2.28024E-05	6.04412E-06	5.63036E-06	0.000435434	0.000313053	0.000211069	0.00020839	0.000147857	4.69705E-05	6.72881E-05	6.47207E-05	6.61575E-06	6.15526E-06	6.61575E-06	6.15526E-06	6.72881E-05	6.47207E-05	0.000105252
3834203773015	383420	3773015	2.30315E-05	2.24406E-05	5.94822E-06	5.54103E-06	0.000428111	0.000307788	0.00020752	0.000204885	0.000145371	4.61806E-05	6.61565E-05	6.36322E-05	6.50448E-06	6.05174E-06	6.50448E-06	6.05174E-06	6.61565E-05	6.36322E-05	0.000103505
3834303773015	383430	3773015	2.23975E-05	2.18228E-05	5.78446E-06	5.38848E-06	0.000415068	0.000298412	0.000201198	0.000198643	0.000140942	4.47737E-05	6.4141E-05	6.16937E-05	6.30632E-06	5.86737E-06	6.30632E-06	5.86737E-06	6.4141E-05	6.16937E-05	0.00010048
3834403773015	383440	3773015	2.16329E-05	2.10779E-05	5.587E-06	5.20453E-06	0.000399032	0.000286883	0.000193425	0.000190969	0.000135497	4.30439E-05	6.1663E-05	5.93102E-05	6.06269E-06	5.64069E-06	6.06269E-06	5.64069E-06	6.1663E-05	5.93102E-05	9.68507E-05
3834503773015	383450	3773015	2.0614E-05	2.00851E-05	5.32386E-06	4.95941E-06	0.000377749	0.000271581	0.000183108	0.000180783	0.00012827	4.07481E-05	5.83741E-05	5.61468E-05	5.73932E-06	5.33984E-06	5.73932E-06	5.33984E-06	5.83741E-05	5.61468E-05	9.19823E-05
3834603773015	383460	3773015	1.94899E-05	1.89899E-05	5.03354E-06	4.68897E-06	0.000354783	0.000255069	0.000171975	0.000169792	0.000120471	3.82706E-05	5.4825E-05	5.27331E-05	5.39038E-06	5.01518E-06	5.39038E-06	5.01518E-06	5.4825E-05	5.27331E-05	8.66331E-05
3834703773015	383470	3773015	1.8435E-05	1.7962E-05	4.7611E-06	4.43518E-06	0.000333811	0.000239992	0.00016181	0.000159755	0.00011335	3.60084E-05	5.15843E-05	4.96161E-05	5.07175E-06	4.71873E-06	5.07175E-06	4.71873E-06	5.15843E-05	4.96161E-05	8.16522E-05
3834803773015	383480	3773015	1.76389E-05	1.71864E-05	4.5555E-06	4.24365E-06	0.00031815	0.000228732	0.000154218	0.00015226	0.000108032	3.4319E-05	4.91641E-05	4.72882E-05	4.8338E-06	4.49734E-06	4.8338E-06	4.49734E-06	4.91641E-05	4.72882E-05	7.79396E-05
3834903773015	383490	3773015	1.68687E-05	1.64359E-05	4.35658E-06	4.05835E-06	0.000303174	0.000217966	0.000146959	0.000145093	0.000102947	3.27036E-05	4.68499E-05	4.50623E-05	4.60627E-06	4.28565E-06	4.60627E-06	4.28565E-06	4.68499E-05	4.50623E-05	7.43541E-05
3835003773015	383500	3773015	1.60074E-05	1.55967E-05	4.13412E-06	3.85112E-06	0.000286684	0.00020611	0.000138965	0.000137201	9.73474E-05	3.09248E-05	4.43017E-05	4.26113E-05	4.35572E-06	4.05254E-06	4.35572E-06	4.05254E-06	4.43017E-05	4.26113E-05	7.03458E-05
3835103773015	383510	3773015	1.51128E-05	1.47251E-05	3.90309E-06	3.63591E-06	0.00026982	0.000193986	0.000130791	0.00012913	9.16209E-05	2.91056E-05	4.16956E-05	4.01047E-05	4.0995E-06	3.81415E-06	4.0995E-06	3.81415E-06	4.16956E-05	4.01047E-05	6.61942E-05
3835203773015	383520	3773015	1.42723E-05	1.39061E-05	3.68601E-06	3.43369E-06	0.00025414	0.000182713	0.00012319	0.000121626	8.62968E-05	2.74143E-05	3.92726E-05	3.77742E-05	3.86127E-06	3.59251E-06	3.86127E-06	3.59251E-06	3.92726E-05	3.77742E-05	6.23147E-05
3835303773015	383530	3773015	1.3524E-05	1.3177E-05	3.49276E-06	3.25366E-06	0.000240296	0.00017276	0.00011648	0.000115001	8.15958E-05	2.59209E-05	3.71333E-05	3.57164E-05	3.65093E-06	3.39681E-06	3.65093E-06	3.39681E-06	3.71333E-05	3.57164E-05	5.88798E-05
3835403773015	383540	3773015	1.28275E-05	1.24984E-05	3.31288E-06	3.08609E-06	0.000227476	0.000163543	0.000110266	0.000108865	7.72427E-05	2.4538E-05	3.51522E-05	3.3811E-05	3.45615E-06	3.21559E-06	3.45615E-06	3.21559E-06	3.51522E-05	3.3811E-05	5.56935E-05
3835503773015	383550	3773015	1.21715E-05	1.18592E-05	3.14346E-06	2.92827E-06	0.000215441	0.00015489	0.000104431	0.000103105	7.31558E-05	2.32397E-05	3.32923E-05	3.2022E-05	3.27329E-06	3.04545E-06	3.27329E-06	3.04545E-06	3.32923E-05	3.2022E-05	5.27067E-05
3835603773015	383560	3773015	1.1556E-05	1.12595E-05	2.9845E-06	2.78019E-06	0.000204198	0.000146807	9.89816E-05	9.77248E-05	6.93381E-05	2.20269E-05	3.15549E-05	3.03509E-05	3.10247E-06	2.88652E-06	3.10247E-06	2.88652E-06	3.15549E-05	3.03509E-05	4.9916E-05
3835703773015	383570	3773015	1.09917E-05	1.07097E-05	2.83876E-06	2.64443E-06	0.000193926	0.000139422	9.40025E-05	9.2809E-05	6.58502E-05	2.09189E-05	2.99676E-05	2.88242E-05	2.94641E-06	2.74132E-06	2.94641E-06	2.74132E-06	2.99676E-05	2.88242E-05	4.73666E-05
3835803773015	383580	3773015	1.04617E-05	1.01933E-05	2.70189E-06	2.51693E-06	0.000184296	0.000132499	8.93343E-05	8.82001E-05	6.25801E-05	1.98801E-05	2.84794E-05	2.73928E-05	2.80009E-06	2.60519E-06	2.80009E-06	2.60519E-06	2.84794E-05	2.73928E-05	4.49841E-05
3835903773015	383590	3773015	9.97394E-06	9.71804E-06	2.57591E-06	2.39957E-06	0.000175449	0.000126138	8.50462E-05	8.39664E-05	5.95762E-05	1.89258E-05	2.71124E-05	2.60779E-05	2.66568E-06	2.48014E-06	2.66568E-06	2.48014E-06	2.71124E-05	2.60779E-05	4.27976E-05
3836003773015	383600	3773015	9.58011E-06	9.33432E-06	2.4742E-06	2.30482E-06	0.000168331	0.000121021	8.15958E-05	8.05598E-05	5.71591E-05	1.8158E-05	2.60124E-05	2.50199E-05	2.55753E-06	2.37951E-06	2.55753E-06	2.37951E-06	2.60124E-05	2.50199E-05	4.10284E-05
3836103773015	383610	3773015	9.31006E-06	9.07119E-06	2.40445E-06	2.23985E-06	0.000163467	0.000117524	7.92379E-05	7.82319E-05	5.55074E-05	1.76333E-05	2.52608E-05	2.42969E-05	2.48363E-06	2.31076E-06	2.48363E-06	2.31076E-06	2.52608E-05	2.42969E-05	3.98018E-05
3836203773015	383620	3773015	9.05239E-06	8.82013E-06	2.3379E-06	2.17786E-06	0.000158817	0.00011418	7.69838E-05	7.60063E-05	5.39283E-05	1.71316E-05	2.45421E-05	2.36057E-05	2.41297E-06	2.24502E-06	2.41297E-06	2.24502E-06	2.45421E-05	2.36057E-05	3.86314E-05
3836303773015	383630	3773015	8.8746E-06	8.6469E-06	2.29199E-06	2.13509E-06	0.000155609	0.000111875	7.54291E-05	7.44714E-05	5.28393E-05	1.67857E-05	2.40465E-05	2.3129E-05	2.36425E-06	2.19968E-06	2.36425E-06	2.19968E-06	2.40465E-05	2.3129E-05	3.78094E-05
3836403773015	383640	3773015	8.72439E-06	8.50054E-06	2.25319E-06	2.09895E-06	0.000152892	0.000109921	7.4112E-05	7.3171E-05	5.19166E-05	1.64926E-05	2.36266E-05	2.27251E-05	2.32296E-06	2.16127E-06	2.32296E-06	2.16127E-06	2.36266E-05	2.27251E-05	3.71108E-05
3836503773015	383650	3773015	8.58936E-06	8.36898E-06	2.21832E-06	2.06646E-06	0.000150416	0.000108141	7.29115E-05	7.19858E-05	5.10756E-05	1.62254E-05	2.32439E-05	2.2357E-05	2.28533E-06	2.12626E-06	2.28533E-06	2.12626E-06	2.32439E-05	2.2357E-05	3.64776E-05
3836603773015	383660	3773015	8.4819E-06	8.26428E-06	2.19057E-06	2.04061E-06	0.000148438	0.000106719	7.19528E-05	7.10393E-05	5.04041E-05	1.60121E-05	2.29383E-05	2.20631E-05	2.25528E-06	2.09831E-06	2.25528E-06	2.09831E-06	2.29383E-05	2.20631E-05	3.59695E-05
3836703773015	383670	3773015	8.38176E-06	8.1667E-06	2.16471E-06	2.01652E-06	0.000146567	0.000105374	7.1046E-05	7.01439E-05	4.97688E-05	1.58103E-05	2.26492E-05	2.1785E-05	2.22686E-06	2.07186E-06	2.22686E-06	2.07186E-06	2.26492E-05	2.1785E-05	3.54959E-05
3836803773015	383680	3773015	8.26473E-06	8.05268E-06	2.13448E-06	1.98836E-06	0.000144393	0.000103811	6.99923E-05	6.91036E-05	4.90307E-05	1.55758E-05	2.23133E-05	2.14619E-05	2.19383E-06	2.04113E-06	2.19383E-06	2.04113E-06	2.23133E-05	2.14619E-05	3.49515E-05
3836903773015	383690	3773015	8.14321E-06	7.93428E-06	2.1031E-06	1.95913E-06	0.000142122	0.000102178	6.88911E-05	6.80164E-05	4.82593E-05	1.53307E-05	2.19622E-05	2.11242E-05	2.15932E-06	2.00902E-06	2.15932E-06	2.00902E-06	2.19622E-05	2.11242E-05	3.4389E-05
3837003773015	383700	3773015	8.029E-06	7.823E-06	2.0736E-06	1.93165E-06	0.000139983	0.00010064	6.78547E-05	6.69932E-05	4.75333E-05	1.51001E-05	2.16318E-05	2.08064E-05	2.12683E-06	1.97879E-06	2.12683E-06	1.97879E-06	2.16318E-05	2.08064E-05	3.38628E-05
3837103773015	383710	3773015	7.95474E-06	7.75064E-06	2.05442E-06	1.91378E-06	0.000138531	9.95965E-05	6.71508E-05	6.62982E-05	4.70402E-05	1.49435E-05	2.14074E-05	2.05906E-05	2.10477E-06	1.95827E-06	2.10477E-06	1.95827E-06	2.14074E-05	2.05906E-05	3.35108E-05
3837203773015	383720	3773015	7.87822E-06	7.67609E-06	2.03466E-06	1.89538E-06	0.000137035	9.85205E-05	6.64253E-05	6.55819E-05	4.6532E-05	1.4782E-05	2.11761E-05	2.03681E-05	2.08203E-06	1.93711E-06	2.08203E-06	1.93711E-06	2.11761E-05	2.03681E-05	3.3157E-05
3837303773015	383730	3773015	7.7927E-06	7.59276E-06	2.01257E-06	1.8748E-06	0.000135378	9.73291E-05	6.56221E-05	6.47889E-05	4.59693E-05	1.46033E-05	2.09201E-05	2.01218E-05	2.05685E-06	1.91369E-06	2.05685E-06	1.91369E-06	2.09201E-05	2.01218E-05	3.27632E-05
3837403773015	383740	3773015	7.69875E-06	7.50122E-06	1.98831E-06	1.8522E-06	0.000133551	9.60161E-05	6.47368E-05	6.39149E-05	4.53491E-05	1.44063E-05	2.06379E-05	1.98504E-05	2.02911E-06	1.88787E-06	2.02911E-06	1.88787E-06	2.06379E-05	1.98504E-05	3.23332E-05
3837503773015	383750	3773015	7.60198E-06	7.40693E-06	1.96332E-06	1.82892E-06	0.00013168	9.46711E-05	6.383E-05	6.30195E-05	4.47139E-05	1.42045E-05	2.03487E-05	1.95723E-05	2.00068E-06	1.86142E-06	2.00068E-06	1.86142E-06	2.03487E-05	1.95723E-05	3.18959E-05
3837603773015	383760	3773015	7.49733E-06	7.30497E-06	1.93629E-06	1.80374E-06	0.000129676	9.323E-05	6.28583E-05	6.20602E-05	4.40332E-05	1.39882E-05	2.0039E-05	1.92744E-05	1.97023E-06	1.83309E-06	1.97023E-06	1.83309E-06	2.0039E-05	1.92744E-05	3.14241E-05
3837703773015	383770	3773015	7.39156E-06	7.20192E-06	1.90897E-06	1.77829E-06	0.000127672	9.17889E-05	6.18867E-05	6.11009E-05	4.33526E-05	1.3772E-05	1.97292E-05	1.89765E-05	1.93977E-06	1.80475E-06	1.93977E-06	1.80475E-06	1.97292E-05	1.89765E-05	3.09505E-05
3837803773015	383780	3773015	7.29142E-06	7.10434E-06	1.88311E-06	1.7542E-06	0.000125792	9.04374E-05	6.09755E-05	6.02013E-05	4.27143E-05	1.35692E-05	1.94388E-05	1.86971E-05	1.91121E-06	1.77818E-06	1.91121E-06	1.77818E-06	1.94388E-05	1.86971E-05	3.05041E-05
3837903773015	383790	3773015	7.20196E-06	7.01718E-06	1.86001E-06	1.73268E-06	0.00012409	8.92141E-05	6.01507E-05	5.9387E-05	4.21365E-05	1.33857E-05	1.91758E-05	1.84441E-05	1.88536E-06	1.75413E-06	1.88536E-06	1.75413E-06	1.91758E-05	1.84441E-05	3.01049E-05
3838003773015	383800	3773015	7.11757E-06	6.93496E-06	1.83821E-06	1.71238E-06	0.000122478	8.80548E-05	5.93691E-05	5.86153E-05	4.1589E-05	1.32117E-05	1.89266E-05	1.82045E-05	1.86086E-06	1.73133E-06	1.86086E-06	1.73133E-06	1.89266E-05	1.82045E-05	2.97311E-05
3838103773015	383810	3773015	7.00786E-06	6.82806E-06	1.80988E-06	1.68598E-06	0.000120447	8.65945E-05	5.83845E-05	5.76432E-05	4.08992E-05	1.29926E-05	1.86128E-05	1.79026E-05	1.83E-06	1.70262E-06	1.83E-06	1.70262E-06	1.86128E-05	1.79026E-05	2.92376E-05
3838203773015	383820	3773015	6.89647E-06	6.71952E-06	1.78111E-06	1.65918E-06	0.00011838	8.51086E-05	5.73826E-05	5.66541E-05	4.01974E-05	1.27697E-05	1.82934E-05	1.75954E-05	1.7986E-06	1.67341E-06	1.7986E-06	1.67341E-06	1.82934E-05	1.75954E-05	2.87331E-05
3838303773015	383830	3773015	6.78057E-06	6.6066E-06	1.75118E-06	1.6313E-06	0.000116242	8.35714E-05	5.63462E-05	5.56308E-05	3.94714E-05	1.2539E-05	1.7963E-05	1.72776E-05	1.76611E-06	1.64318E-06	1.76611E-06	1.64318E-06	1.7963E-05	1.72776E-05	2.82087E-05
3838403773015	383840	3773015	6.64554E-06	6.47504E-06	1.7163E-06	1.59881E-06	0.000113809	8.18228E-05	5.51673E-05	5.44669E-05	3.86455E-05	1.22767E-05	1.75871E-05	1.69161E-05	1.72916E-06	1.6088E-06	1.72916E-06	1.6088E-06	1.75871E-05	1.69161E-05	2.75972E-05
3838503773015	383850	3773015	6.51558E-06	6.34841E-06	1.68274E-06	1.56755E-06	0.000111458	8.01319E-05	5.40272E-05	5.33413E-05	3.78469E-05	1.2023E-05	1.72237E-05	1.65665E-05	1.69343E-06	1.57556E-06	1.69343E-06	1.57556E-06	1.72237E-05	1.65665E-05	2.70057E-05
3838603773015	383860	3773015	6.3378E-06	6.17519E-06	1.63682E-06	1.52477E-06	0.000108348	7.78966E-05	5.25201E-05	5.18533E-05	3.67912E-05	1.16876E-05	1.67432E-05	1.61044E-05	1.64619E-06	1.5316E-06	1.64619E-06	1.5316E-06	1.67432E-05	1.61044E-05	2.62E-05
3838703773015	383870	3773015	6.15045E-06	5.99264E-06	1.58844E-06	1.4797E-06	0.000105025	7.55076E-05	5.09094E-05	5.0263E-05	3.56628E-05	1.13292E-05	1.62297E-05	1.56105E-05	1.5957E-06	1.48463E-06	1.5957E-06	1.48463E-06	1.62297E-05	1.56105E-05	2.53472E-05
3838803773015	383880	3773015	5.99685E-06	5.84299E-06	1.54877E-06	1.44275E-06	0.00010229	7.35413E-05	4.95836E-05	4.89541E-05	3.47341E-05	1.10341E-05	1.58071E-05	1.52039E-05	1.55415E-06	1.44597E-06	1.55415E-06	1.44597E-06	1.58071E-05	1.52039E-05	2.46504E-05
3838903773015	383890	3773015	5.97548E-06	5.82216E-06	1.54325E-06	1.43761E-06	0.000101863	7.32338E-05	4.93764E-05	4.87494E-05	3.45889E-05	1.0988E-05	1.5741E-05	1.51404E-05	1.54765E-06	1.43992E-06	1.54765E-06	1.43992E-06	1.5741E-05	1.51404E-05	2.45651E-05
3839003773015	383900	3773015	5.96929E-06	5.81613E-06	1.54165E-06	1.43612E-06	0.00010156	7.30161E-05	4.92295E-05	4.86045E-05	3.4486E-05	1.09553E-05	1.56942E-05	1.50954E-05	1.54305E-06	1.43564E-06	1.54305E-06	1.43564E-06	1.56942E-05	1.50954E-05	2.45307E-05
3839103773015	383910	3773015	5.87589E-06	5.72513E-06	1.51753E-06	1.41365E-06	9.98762E-05	7.18055E-05	4.84134E-05	4.77987E-05	3.39143E-05	1.07737E-05	1.5434E-05	1.48451E-05	1.51746E-06	1.41184E-06	1.51746E-06	1.41184E-06	1.5434E-05	1.48451E-05	2.41097E-05
3829703773025	382970	3773025	4.83957E-06	4.7154E-06	1.24989E-06	1.16432E-06	7.30608E-05	5.25267E-05	3.5415E-05	3.49654E-05	2.48088E-05	7.88111E-06	1.12902E-05	1.08594E-05	1.11005E-06	1.03278E-06	1.11005E-06	1.03278E-06	1.12902E-05	1.08594E-05	1.85645E-05
3829803773025	382980	3773025	4.90033E-06	4.7746E-06	1.26558E-06	1.17894E-06	7.54751E-05	5.42625E-05	3.65853E-05	3.61208E-05	2.56286E-05	8.14154E-06	1.16633E-05	1.12182E-05	1.14673E-06	1.06691E-06	1.14673E-06	1.06691E-06	1.16633E-05

			MSite Grubbing / Prep	MMass Grading / Excavation	MMass Grading / Excavation	MDrainage / Utilities Trenching	MFoundations / Concrete Pads	MBuilding / Structure Construction	MAsphalt Paving	MLandscaping or Other Finishing	MWaterside Construction (Piles)	RSSWDemolition	RSSWPlacing Base	RSSWForm/Plac e Rebar and Pour	Child Risk				
Unique Identifier	X (UTM)	Y (UTM)	2027	2027	2028	2028	2028	2028	2028	2028	2028	2029	2029	2029	3rd Trimester	0<2	2<16	Total	per million
3831703773015	383170	3773015	0.000114687	0.000134862	0.000133067	2.82854E-05	3.6785E-05	2.70758E-05	2.78682E-06	3.26494E-05	2.78682E-06	1.03404E-05	1.50041E-05	8.89415E-06	4.71644E-09	6.412E-08	1.1806E-08	8.06424E-08	0.08064242
3831903773015	383190	3773015	0.000126346	0.000148572	0.000146594	3.11608E-05	4.05244E-05	2.98282E-05	3.07012E-06	3.59684E-05	3.07012E-06	1.05026E-05	1.52395E-05	9.03367E-06	5.12331E-09	6.9825E-08	1.2907E-08	8.78547E-08	0.08785472
3832003773015	383200	3773015	0.000133102	0.000156518	0.000154433	3.28273E-05	4.26916E-05	3.14233E-05	3.23431E-06	3.7892E-05	3.23431E-06	1.06305E-05	1.54251E-05	9.14367E-06	5.35409E-09	7.3077E-08	1.3539E-08	9.19699E-08	0.09196993
3832103773015	383210	3773015	0.000140416	0.000165118	0.000162919	3.46311E-05	4.50374E-05	3.315E-05	3.41203E-06	3.99741E-05	3.41203E-06	1.07802E-05	1.56423E-05	9.27246E-06	5.59787E-09	7.6532E-08	1.4216E-08	9.63458E-08	0.09634581
3832203773015	383220	3773015	0.000148705	0.000174865	0.000172536	3.66753E-05	4.7696E-05	3.51068E-05	3.61344E-06	4.23337E-05	3.61344E-06	1.10142E-05	1.59818E-05	9.47368E-06	5.87108E-09	8.0413E-08	1.4982E-08	1.01266E-07	0.10126636
3832303773015	383230	3773015	0.000157734	0.000185483	0.000183013	3.89023E-05	5.05921E-05	3.72385E-05	3.83285E-06	4.49042E-05	3.83285E-06	1.12512E-05	1.63258E-05	9.67759E-06	6.16195E-09	8.4568E-08	1.581E-08	1.0654E-07	0.10653954
3832403773015	383240	3773015	0.000167544	0.000197018	0.000194394	4.13216E-05	5.37383E-05	3.95544E-05	4.07121E-06	4.76968E-05	4.07121E-06	1.16006E-05	1.68327E-05	9.97809E-06	6.46908E-09	8.8986E-08	1.6699E-08	1.12154E-07	0.11215395
3832503773015	383250	3773015	0.000178105	0.000209437	0.000206648	4.39263E-05	5.71258E-05	4.20477E-05	4.32784E-06	5.07034E-05	4.32784E-06	1.19655E-05	1.73623E-05	1.0292E-05	6.79034E-09	9.3642E-08	1.7646E-08	1.18078E-07	0.11807788
3832603773015	383260	3773015	0.000189273	0.00022257	0.000219606	4.66808E-05	6.0708E-05	4.46844E-05	4.59923E-06	5.38829E-05	4.59923E-06	1.24334E-05	1.80412E-05	1.06944E-05	7.11798E-09	9.8434E-08	1.8634E-08	1.24186E-07	0.12418564
3832703773015	383270	3773015	0.000201043	0.000236411	0.000233263	4.95837E-05	6.44832E-05	4.74631E-05	4.88523E-06	5.72336E-05	4.88523E-06	1.32101E-05	1.91682E-05	1.13625E-05	7.44294E-09	1.0327E-07	1.9657E-08	1.30365E-07	0.13036518
3832803773015	383280	3773015	0.00021302	0.000250494	0.000247158	5.25374E-05	6.83244E-05	5.02905E-05	5.17625E-06	6.0643E-05	5.17625E-06	1.36874E-05	1.98607E-05	1.1773E-05	7.74467E-09	1.0787E-07	2.0667E-08	1.36278E-07	0.13627839
3832903773015	383290	3773015	0.000223653	0.000262998	0.000259496	5.516E-05	7.17351E-05	5.28009E-05	5.43464E-06	6.36702E-05	5.43464E-06	1.41522E-05	2.05351E-05	1.21728E-05	7.99735E-09	1.1179E-07	2.1523E-08	1.41312E-07	0.14131179
3833003773015	383300	3773015	0.000231992	0.000272804	0.000269171	5.72166E-05	7.44097E-05	5.47696E-05	5.63726E-06	6.60441E-05	5.63726E-06	1.47604E-05	2.14177E-05	1.2696E-05	8.17192E-09	1.1462E-07	2.2136E-08	1.44925E-07	0.14492475
3833103773015	383310	3773015	0.000244726	0.000287777	0.000283946	6.03571E-05	7.84939E-05	5.77758E-05	5.94669E-06	6.96692E-05	5.94669E-06	1.54467E-05	2.24134E-05	1.32862E-05	8.44981E-09	1.191E-07	2.3073E-08	1.50623E-07	0.15062349
3833203773015	383320	3773015	0.00026176	0.000307808	0.000303709	6.45582E-05	8.39575E-05	6.17973E-05	6.3606E-06	7.45185E-05	6.3606E-06	1.58522E-05	2.30018E-05	1.3635E-05	8.86003E-09	1.2548E-07	2.4429E-08	1.58766E-07	0.15876631
3833303773015	383330	3773015	0.000275908	0.000324445	0.000320125	6.80477E-05	8.84955E-05	6.51375E-05	6.7044E-06	7.85463E-05	6.7044E-06	1.61454E-05	2.34273E-05	1.38872E-05	9.19581E-09	1.3071E-07	2.5587E-08	1.65494E-07	0.16549369
3833403773015	383340	3773015	0.000288124	0.00033881	0.000334299	7.10605E-05	9.24136E-05	6.80214E-05	7.00124E-06	8.20239E-05	7.00124E-06	1.64074E-05	2.38075E-05	1.41126E-05	9.47335E-09	1.351E-07	2.6574E-08	1.71143E-07	0.17114295
3833503773015	383350	3773015	0.00029854	0.000351059	0.000346385	7.36295E-05	9.57546E-05	7.04806E-05	7.25435E-06	8.49893E-05	7.25435E-06	1.66195E-05	2.41153E-05	1.4295E-05	9.70276E-09	1.3876E-07	2.7415E-08	1.75874E-07	0.17587417
3833603773015	383360	3773015	0.000306433	0.000360341	0.000355543	7.55762E-05	9.82863E-05	7.2344E-05	7.44615E-06	8.72363E-05	7.44615E-06	1.68067E-05	2.43868E-05	1.4456E-05	9.86008E-09	1.4135E-07	2.8036E-08	1.7925E-07	0.17925023
3833703773015	383370	3773015	0.000313608	0.000368777	0.000363867	7.73457E-05	0.000100587	7.40378E-05	7.62049E-06	8.92788E-05	7.62049E-06	1.68784E-05	2.44909E-05	1.45177E-05	1.00182E-08	1.4387E-07	2.8638E-08	1.82523E-07	0.18252317
3833803773015	383380	3773015	0.000321156	0.000377653	0.000372624	7.92072E-05	0.000103008	7.58197E-05	7.80389E-06	9.14275E-05	7.80389E-06	1.67661E-05	2.4328E-05	1.44211E-05	1.02174E-08	1.4685E-07	2.9332E-08	1.86397E-07	0.18639661
3833903773015	383390	3773015	0.000325985	0.000383332	0.000378228	8.03983E-05	0.000104557	7.69599E-05	7.92124E-06	9.28024E-05	7.92124E-06	1.65821E-05	2.40609E-05	1.42628E-05	1.03385E-08	1.4868E-07	2.9774E-08	1.8879E-07	0.1887898
3834003773015	383400	3773015	0.000325835	0.000383155	0.000378053	8.03612E-05	0.000104509	7.69244E-05	7.91759E-06	9.27596E-05	7.91759E-06	1.6579E-05	2.40564E-05	1.42602E-05	1.02857E-08	1.4809E-07	2.9689E-08	1.88062E-07	0.18806229
3834103773015	383410	3773015	0.000323105	0.000379946	0.000374886	7.96881E-05	0.000103634	7.628E-05	7.85127E-06	9.19825E-05	7.85127E-06	1.66133E-05	2.41062E-05	1.42897E-05	1.01534E-08	1.4635E-07	2.9356E-08	1.85863E-07	0.18586313
3834203773015	383420	3773015	0.000317741	0.000373638	0.000368663	7.83651E-05	0.000101913	7.50136E-05	7.72092E-06	9.04555E-05	7.72092E-06	1.67068E-05	2.4242E-05	1.43702E-05	9.93971E-09	1.4345E-07	2.8771E-08	1.82161E-07	0.18216117
3834303773015	383430	3773015	0.000308456	0.000362718	0.000357889	7.60749E-05	9.89348E-05	7.28214E-05	7.49528E-06	8.7812E-05	7.49528E-06	1.69283E-05	2.45633E-05	1.45607E-05	9.60265E-09	1.3878E-07	2.7811E-08	1.76198E-07	0.17619839
3834403773015	383440	3773015	0.000297315	0.000349618	0.000344963	7.33273E-05	9.53615E-05	7.01913E-05	7.22457E-06	8.46404E-05	7.22457E-06	1.71186E-05	2.48394E-05	1.47243E-05	9.21847E-09	1.334E-07	2.6696E-08	1.69314E-07	0.16931392
3834503773015	383450	3773015	0.00028237	0.000332044	0.000327623	6.96414E-05	9.0568E-05	6.6663E-05	6.86141E-06	8.03858E-05	6.86141E-06	1.73837E-05	2.52242E-05	1.49524E-05	8.72012E-09	1.2636E-07	2.5235E-08	1.60318E-07	0.16031823
3834603773015	383460	3773015	0.000265949	0.000312734	0.00030857	6.55914E-05	8.5301E-05	6.27862E-05	6.46239E-06	7.5711E-05	6.46239E-06	1.7574E-05	2.55003E-05	1.5116E-05	8.1885E-09	1.188E-07	2.3669E-08	1.5066E-07	0.15066
3834703773015	383470	3773015	0.000250658	0.000294753	0.000290829	6.18202E-05	8.03967E-05	5.91764E-05	6.09084E-06	7.1358E-05	6.09084E-06	1.76395E-05	2.55953E-05	1.51724E-05	7.70366E-09	1.1186E-07	2.2243E-08	1.4181E-07	0.1418103
3834803773015	383480	3773015	0.000239261	0.000281352	0.000277605	5.90094E-05	7.67412E-05	5.64857E-05	5.8139E-06	6.81135E-05	5.8139E-06	1.7652E-05	2.56134E-05	1.51831E-05	7.34506E-09	1.0671E-07	2.1188E-08	1.35248E-07	0.13524754
3834903773015	383490	3773015	0.000228254	0.000268408	0.000264834	5.62948E-05	7.32109E-05	5.38872E-05	5.54644E-06	6.49801E-05	5.54644E-06	1.76457E-05	2.56044E-05	1.51777E-05	7.00201E-09	1.0177E-07	2.018E-08	1.28957E-07	0.12895671
3835003773015	383500	3773015	0.000215949	0.000253939	0.000250558	5.326E-05	6.92642E-05	5.09822E-05	5.24744E-06	6.14771E-05	5.24744E-06	1.75927E-05	2.55274E-05	1.51321E-05	6.62248E-09	9.6296E-08	1.9066E-08	1.21985E-07	0.1219846
3835103773015	383510	3773015	0.000203205	0.000238952	0.00023577	5.01167E-05	6.51764E-05	4.79734E-05	4.93775E-06	5.78489E-05	4.93775E-06	1.74711E-05	2.53509E-05	1.50275E-05	6.23273E-09	9.0654E-08	1.7925E-08	1.14811E-07	0.11481145
3835203773015	383520	3773015	0.000191295	0.000224948	0.000221952	4.71795E-05	6.13565E-05	4.51618E-05	4.64836E-06	5.44585E-05	4.64836E-06	1.73026E-05	2.51065E-05	1.48826E-05	5.87054E-09	8.54E-08	1.6867E-08	1.08138E-07	0.10813758
3835303773015	383530	3773015	0.000180751	0.000212548	0.000209718	4.45789E-05	5.79745E-05	4.26724E-05	4.39213E-06	5.14566E-05	4.39213E-06	1.71186E-05	2.48394E-05	1.47243E-05	5.55088E-09	8.0757E-08	1.5934E-08	1.02242E-07	0.1022417
3835403773015	383540	3773015	0.000170969	0.000201046	0.000198369	4.21665E-05	5.48371E-05	4.03631E-05	4.15445E-06	4.8672E-05	4.15445E-06	1.69096E-05	2.45362E-05	1.45446E-05	5.25522E-09	7.6457E-08	1.5072E-08	9.67838E-08	0.09678381
3835503773015	383550	3773015	0.000161801	0.000190264	0.000187731	3.990052E-05	5.18963E-05	3.81985E-05	3.93166E-06	4.60618E-05	3.93166E-06	1.66725E-05	2.41922E-05	1.43406E-05	4.97845E-09	7.2427E-08	1.4266E-08	9.16713E-08	0.09167128
3835603773015	383560	3773015	0.000153233	0.00018019	0.000177791	3.77922E-05	4.91485E-05	3.6176E-05	3.72348E-06	4.36229E-05	3.72348E-06	1.64105E-05	2.3812E-05	1.41153E-05	4.72007E-09	6.8662E-08	1.3514E-08	8.68965E-08	0.08689654
3835703773015	383570	3773015	0.000145407	0.000170987	0.00016871	3.5862E-05	4.66383E-05	3.43283E-05	3.53331E-06	4.13949E-05	3.53331E-06	1.61391E-05	2.34182E-05	1.38819E-05	4.48408E-09	6.5222E-08	1.2829E-08	8.25344E-08	0.08253442
3835803773015	383580	3773015	0.000138093	0.000162387	0.000160224	3.40582E-05	4.42924E-05	3.26016E-05	3.35559E-06	3.93128E-05	3.35559E-06	1.58522E-05	2.30018E-05	1.3635E-05	4.26326E-09	6.2002E-08	1.2188E-08	7.84529E-08	0.07845289
3835903773015	383590	3773015	0.000131381	0.000154493	0.000152436	3.24028E-05	4.21395E-05	3.1017E-05	3.19248E-06	3.7402E-05	3.19248E-06	1.55652E-05	2.25854E-05	1.33882E-05	4.06047E-09	5.9044E-08	1.16E-08	7.47046E-08	0.07470463
3836003773015	383600	3773015	0.00012595	0.000148107	0.000146135	3.10633E-05	4.03976E-05	2.97348E-05	3.06051E-06	3.58558E-05	3.06051E-06	1.53656E-05	2.22958E-05	1.32165E-05	3.89663E-09	5.6654E-08	1.1125E-08	7.16761E-08	0.07167613
3836103773015	383610	3773015	0.000122185	0.000143679	0.000141766	3.01346E-05	3.91898E-05	2.88458E-05	2.96901E-06	3.47838E-05	2.96901E-06	1.53094E-05	2.22143E-05	1.31682E-05	3.78355E-09	5.5004E-08	1.0798E-08	6.95853E-08	0.06958526
3836203773015	383620	3773015	0.000118592	0.000139454	0.000137597	2.92485E-05	3.80374E-05	2.79976E-05	2.88171E-06	3.3761E-05	2.88171E-06	1.5247E-05	2.21238E-05	1.31145E-05	3.67563E-09	5.3428E-08	1.0485E-08	6.7589E-08	0.067589
3836303773015	383630	3773015	0.000116068	0.000136487	0.00013467	2.86262E-05	3.72281E-05	2.74019E-05	2.82039E-06	3.30427E-05	2.82039E-06	1.52813E-05	2.21735E-05	1.3144E-05	3.60036E-09	5.233E-08	1.0267E-08	6.61969E-08	0.06619692
3836403773015	383640	3773015	0.000113924	0.000133965	0.000132181	2.80972E-05	3.65402E-05	2.68956E-05	2.76828E-06	3.24322E-05	2.76828E-06	1.53375E-05	2.2255E-05	1.31923E-05	3.53645E-09	5.1397E-08	1.0081E-08	6.50142E-08	0.06501424
3836503773015	383650	3773015	0.00011198	0.000131679	0.000129926	2.76178E-05	3.59167E-05	2.64366E-05	2.72104E-06	3.18787E-05	2.72104E-06	1.53999E-05	2.23455E-05	1.3246E-05	3.47847E-09	5.0552E-08	9.9118E-09	6.39419E-08	0.06394193
3836603773015	383660	3773015	0.00011042	0.000129845	0.000128116	2.72331E-05	3.54164E-05	2.60684E-05	2.68314E-06	3.14347E-05	2.68314E-06	1.54872E-05	2.24723E-05	1.33211E-05	3.43187E-09	4.9873E-08	9.7758E-09	6.30809E-08	0.06308085
3836703773015	383670	3773015	0.000108966	0.000128135	0.000126429	2.68745E-05	3.49501E-05	2.57252E-05	2.64781E-06	3.10208E-05	2.64781E-06	1.55652E-05	2.25854E-05	1.33882E-05	3.38823E-09	4.9238E-08	9.6481E-09	6.22747E-08	0.06227469
3836803773015	383680	3773015	0.000107295	0.00012617	0.00012449	2.64624E-05	3.44141E-05	2.53307E-05	2.60721E-06	3.05451E-05	2.60721E-06	1.56026E-05	2.26397E-05	1.34204E-05	3.33796E-09	4.8507E-08	9.5012E-09	6.1346E-08	0.06134605
3836903773015	383690	3773015	0.000105568	0.00012414	0.00012487	2.60365E-05	3.38603E-05	2.4923E-05	2.56525E-06	3.00535E-05	2.56525E-06	1.5612E-05	2.26533E-05	1.34284E-05	3.28588E-09	4.775E-08	9.3489E-09	6.03843E-08	0.06038435
3837003773015	383700	3773015	0.000103953	0.00012224	0.000120613	2.56381E-05	3.33421E-05	2.45416E-05	2.52599E-06	2.95936E-05	2.52599E-06	1.56182E-05	2.26624E-05	1.34338E-05	3.2368E-09	4.7036E-08	9.2057E-09	5.94787E-08	0.05947875
3837103773015	383710	3773015	0.000102872	0.000120969	0.000119359	2.53716E-05	3.29955E-05	2.42865E-05	2.49974E-06	2.9286E-05	2.49974E-06	1.56619E-05	2.27257E-05	1.34714E-05	3.20391E-09	4.656E-08	9.1087E-09	5.88725E-08	0.05887252
3837203773015	383720	3773015	0.000101786	0.000119692	0.000118098	2.51037E-05	3.26471E-05	2.40301E-05	2.47334E-06	2.89768E-05	2.47334E-06	1.56837E-05	2.27574E-05	1.34901E-05	3.17061E-09	4.6078E-08	9.0103E-09	5.82589E-08	0.05825885
3837303773015	383730	3773015	0.000100577	0.000118271	0.000116696	2.48056E-05	3.22594E-05	2.37447E-05	2.44397E-06	2.86327E-05	2.44397E-06	1.56775E-05	2.27484E-05	1.34848E-05	3.13367E-09	4.5542E-08	8.9015E-09	5.75776E-08	0.0575776
3837403773015	383740	3773015	9.92572E-05	0.000116718	0.000115164	2.448E-05	3.1836E-05	2.3433E-05	2.41189E-06	2.82568E-05	2.41189E-06	1.56432E-05	2.26986E-05	1.34553E-05	3.09328E-09	4.4956E-08	8.7828E-09	5.68322E-08	0.05683217
3837503773015	383750	3773015	9.79148E-05	0.00011514	0.000113607	2.41489E-05	3.14054E-05	2.31161E-05	2.37927E-06	2.78747E-05	2.37927E-06	1.5587E-05	2.26171E-05	1.3407E-05	3.0522E-09	4.4359E-08	8.662E-09	5.60737E-08	0.05607367
3837603773015	383760	3773015	9.64665E-05	0.000113437	0.000111926	2.37917E-05	3.09409E-05	2.27742E-05	2.34408E-06	2.74624E-05	2.34408E-06	1.5509E-05	2.2504E-05	1.33399E-05	3.00811E-09	4.3718E-08	8.5324E-09	5.52586E-08	0.05525862
3837703773015	383770	3773015	9.50127E-05	0.000111727	0.000110239	2.34331E-05	3.04746E-05	2.2431E-05	2.30875E-06	2.70485E-05	2.30875E-06	1.54155E-05	2.23682E-05	1.32594E-05	2.9638E-09	4.3073E-08	8.4027E-09	5.44396E-08	0.05443963
3837803773015	383780	3773015	9.36424E-05	0.000110116	0.00010865	2.30952E-05	3.00351E-05	2.21075E-05	2.27545E-06	2.66584E-05	2.27545E-06	1.53032E-05	2.22052E-05	1.31628E-05	2.92204E-09	4.2466E-08	8.2804E-09	5.36683E-08	0.05366829
3837903773015	383790	3773015	9.24169E-05	0.000108675	0.000107228	2.27929E-05	2.9642E-05	2.18181E-05	2.24567E-06	2.63095E-05	2.24567E-06	1.5169E-05	2.20106E-05	1.30474E-05	2.8845E-09	4.192E-08	8.1705E-09	5.29753E-08	0.05297526
3838003773015	383800	3773015	9.12694E-05	0.000107325	0.000105896	2.25099E-05	2.9274E-05	2.15472E-05	2.21779E-06	2.59828E-05	2.21779E-06	1.50131E-05	2.17843E-05	1.29133E-05	2.84912E-09	4.1407E-08	8.0669E-09	5.23229E-08	0.05232289
3838103773015	383810	3773015	8.97543E-05	0.000105544	0.000104138	2.21363E-05	2.8788E-05	2.11896E-05	2.18097E-06	2.55515E-05	2.18097E-06	1.48478E-05	2.15444E-05	1.27711E-05	2.80315E-09	4.0738E-08	7.9331E-09	5.14741E-08	0.05147406
3838203773015	383820	3773015	8.82057E-05	0.000103723	0.000102342	2.17543E-05	2.82913E-05	2.0824E-05	2.14335E-06	2.51107E-05	2.14335E-06	1.46824E-05	2.13045E-05	1.26289E-05	2.75657E-09	4.0059E-08	7.797E-09	5.0613E-08	0.05061302
3838303773015	383830	3773015	8.65959E-05	0.00010183	0.000100474	2.13573E-05	2.7775E-05	2.04439E-05	2.10423E-06	2.46524E-05	2.10423E-06	1.45202E-05	2.10692E-05	1.24894E-05	2.70816E-09	3.9354E-08	7.6559E-09	4.9718E-08	0.04971803
3838403773015	383840	3773015	8.47187E-05	9.96223E-05	9.82958E-05	2.08943E-05	2.71729E-05	2.00007E-05	2.05861E-06	2.4118E-05	2.05861E-06	1.43767E-05	2.0861E-05	1.2366E-05	2.65164E-09	3.853E-08	7.4926E-09	4.86739E-08	0.04867393
3838503773015	383850	3773015	8.29028E-05	9.74869E-05	9.61889E-05	2.04465E-05	2.65905E-05	1.9572E-05	2.01449E-06	2.3601E-05	2.01449E-06	1.42333E-05	2.06528E-05	1.22425E-05	2.59715E-09	3.7735E-08	7.3348E-09	4.76667E-08	0.04766671
3838603773015	383860	3773015	8.04296E-05	9.45786E-05	9.33193E-05	1.98365E-05	2.57972E-05	1.89881E-05	1.95439E-06	2.28969E-05	1.95439E-06	1.41241E-05	2.04944E-05	1.21486E-05	2.5229E-09	3.6651E-08	7.1219E-09	4.62961E-08	0.04629605
3838703773015	383870	3773015	7.78116E-05	9.15E-05	9.02817E-05	1.91908E-05	2.49575E-05	1.83701E-05	1.89077E-06	2.21516E-05	1.89077E-06	1.40056E-05	2.03224E-05	1.20467E-05	2.44465E-09	3.5508E-08	6.8965E-09	4.48496E-08	0.0448496
3838803773015	383880	3773015	7.56726E-05	8.89847E-05	8.77999E-05	1.86633E-05	2.42714E-05	1.78651E-05	1.8388E-06	2.15427E-05	1.8388E-06	1.38652E-05	2.01187E-05	1.19259E-05	2.38059E-09	3.4573E-08	6.712E-09	4.36655E-08	0.04366552
3838903773015	383890	3773015	7.54108E-05	8.86769E-05	8.74961E-05	1.85987E-05	2.41874E-05	1.78033E-05	1.83244E-06	2.14681E-05	1.83244E-06	1.37123E-05	1.98969E-05	1.17945E-05	2.37206E-09	3.4451E-08	6.6863E-09	4.35093E-08	0.04350933
3839003773015	383900	3773015	7.53049E-05	8.85524E-05	8.73733E-05	1.85726E-05	2.41535E-05	1.77783E-05	1.82986E-06	2.1438E-05	1.82986E-06	1.35221E-05	1.96208E-05	1.16308E-05	2.36883E-09	3.4405E-08	6.6735E-09	4.34477E-08	0.04344769
3839103773015	383910	3773015	7.40126E-05	8.70328E-05	8.58739E-05	1.82539E-05	2.3739E-05	1.74732E-05	1.79846E-06	2.10701E-05	1.79846E-06	1.33848E-05	1.94217E-05	1.15128E-05	2.32999E-09	3.3839E-08	6.561E-09	4.273E-08	0.04273
3829703773025	382970	3773025	5.69898E-05	6.70153E-05	6.6123E-05	1.40555E-05	1.8279E-05	1.34544E-05	1.38482E-06	1.6224E-05	1.38482E-06	1.08021E-05	1.5674E-05	9.29124E-06	2.43366E-09	3.2965E-08	6.0104E-09	4.14088E-08	0.04140878
3829803773025	382980	3773025	5.91956E-05	6.96092E-05	6.86823E-05	1.45995E-05	1.89865E-05	1.39751E-05	1.43842E-06	1.6852E-05	1.43842E-06	1.05931E-05	1.53708E-05	9.11148E-06	2.48424E-09	3.3755E-08	6.1768E-09	4.24161E-08	0.04241615
3829903773025	382990	3773025	6.12733E-05	7.20524E-05	7.1093E-05	1.51119E-05	1.9653E-05	1.44657E-05	1.4889E-06	1.74435E-05	1.4889E-06	1.0381E-05	1.5063E-05	8.92903E-06	2.59015E-09	3.5136E-08	6.4133E-09	4.41398E-08	0.04413985

Unique Identifier	X (UTM)	Y (UTM)	EGIODemolition 2025	EGIOSite Grubbing / Prep 2025	EGIOMass Grading / Excavation 2025	EGIOMass Grading / Excavation 2026	EGIODrainage / Utilities Trenching 2026	EGIODrainage / Utilities Trenching 2027	EGIOFoundations / Concrete Pads 2026	EGIOFoundations / Concrete Pads 2027	EGIOBuilding / Structure Construction 2026	EGIOBuilding / Structure Construction 2027	EGIOAsphalt Paving 2027	EGIOArchitectural Coating 2027	EGIOLandscaping or Other Finishing 2027	EGIOWaterside Construction (Piles) 2027	HIWaterside Construction (Landscaping) 2025	HIWaterside Construction (Landscaping) 2026	KMDemolition 2025	KMSite Grubbing / Prep 2025	KMMass Grading / Excavation 2025
3830003773025	383000	3773025	0.000134649	5.2811E-05	1.74895E-05	1.71292E-05	3.97748E-05	3.97134E-05	5.22588E-05	5.22251E-05	5.59757E-05	5.4634E-05	2.17822E-06	2.17822E-06	5.89905E-05	2.17822E-06	2.90952E-05	2.81839E-05	2.46335E-05	0.000106911	8.12639E-05
3830103773025	383010	3773025	0.000139131	5.4569E-05	1.80717E-05	1.76993E-05	4.10987E-05	4.10353E-05	5.39983E-05	5.39635E-05	5.7839E-05	5.64526E-05	2.25072E-06	2.25072E-06	6.0954E-05	2.25072E-06	3.0098E-05	2.91553E-05	2.53351E-05	0.000109956	8.35782E-05
3830203773025	383020	3773025	0.000143973	5.6468E-05	1.87005E-05	1.83152E-05	4.25288E-05	4.24632E-05	5.58773E-05	5.58413E-05	5.98516E-05	5.8417E-05	2.32904E-06	2.32904E-06	6.3075E-05	2.32904E-06	3.11869E-05	3.021E-05	2.61136E-05	0.000113335	8.61464E-05
3830303773025	383030	3773025	0.000149047	5.8459E-05	1.93597E-05	1.89608E-05	4.40279E-05	4.396E-05	5.78469E-05	5.78096E-05	6.19613E-05	6.04761E-05	2.41114E-06	2.41114E-06	6.52984E-05	2.41114E-06	3.23296E-05	3.1317E-05	2.69396E-05	0.00011692	8.88714E-05
3830403773025	383040	3773025	0.000154131	6.0452E-05	2.002E-05	1.96075E-05	4.55296E-05	4.54594E-05	5.982E-05	5.97814E-05	6.40747E-05	6.25388E-05	2.49338E-06	2.49338E-06	6.75256E-05	2.49338E-06	3.34795E-05	3.24308E-05	2.77656E-05	0.000120505	9.15964E-05
3830503773025	383050	3773025	0.000159296	6.2478E-05	2.06908E-05	2.02645E-05	4.70553E-05	4.69826E-05	6.18244E-05	6.17846E-05	6.62217E-05	6.46344E-05	2.57693E-06	2.57693E-06	6.97883E-05	2.57693E-06	3.46545E-05	3.3569E-05	2.86256E-05	0.000124237	9.44333E-05
3830603773025	383060	3773025	0.000164676	6.4588E-05	2.13897E-05	2.0949E-05	4.86445E-05	4.85695E-05	6.39126E-05	6.38713E-05	6.84583E-05	6.68174E-05	2.66396E-06	2.66396E-06	7.21454E-05	2.66396E-06	3.58833E-05	3.47594E-05	2.95376E-05	0.000128195	9.7442E-05
3830703773025	383070	3773025	0.000170829	6.7001E-05	2.21888E-05	2.17317E-05	5.0462E-05	5.03842E-05	6.63005E-05	6.62577E-05	7.10161E-05	6.93139E-05	2.76349E-06	2.76349E-06	7.48409E-05	2.76349E-06	3.72915E-05	3.61235E-05	3.05944E-05	0.000132782	0.000100928
3830803773025	383080	3773025	0.00017726	6.9524E-05	2.30242E-05	2.25498E-05	5.23617E-05	5.22809E-05	6.87965E-05	6.87521E-05	7.36896E-05	7.19233E-05	2.86753E-06	2.86753E-06	7.76584E-05	2.86753E-06	3.87715E-05	3.75571E-05	3.17169E-05	0.000137654	0.000104631
3830903773025	383090	3773025	0.000183925	7.2138E-05	2.38898E-05	2.33976E-05	5.43304E-05	5.42466E-05	7.13831E-05	7.1337E-05	7.64602E-05	7.46275E-05	2.97534E-06	2.97534E-06	8.05782E-05	2.97534E-06	4.03124E-05	3.90498E-05	3.29028E-05	0.0001428	0.000108543
3831003773025	383100	3773025	0.000190823	7.4843E-05	2.47858E-05	2.42752E-05	5.63681E-05	5.62812E-05	7.40604E-05	7.40126E-05	7.93279E-05	7.74264E-05	3.08694E-06	3.08694E-06	8.36003E-05	3.08694E-06	4.19198E-05	4.06068E-05	3.41588E-05	0.000148251	0.000112687
3831103773025	383110	3773025	0.00019799	7.7655E-05	2.57168E-05	2.5187E-05	5.84854E-05	5.83952E-05	7.68422E-05	7.67926E-05	8.23076E-05	8.03347E-05	3.20289E-06	3.20289E-06	8.67405E-05	3.20289E-06	4.36024E-05	4.22367E-05	3.55008E-05	0.000154076	0.000117114
3831203773025	383120	3773025	0.000205481	8.0593E-05	2.66898E-05	2.61399E-05	6.06982E-05	6.06046E-05	7.97495E-05	7.96981E-05	8.54217E-05	8.33742E-05	3.32407E-06	3.32407E-06	9.00223E-05	3.32407E-06	4.53712E-05	4.39501E-05	3.69378E-05	0.000160313	0.000121855
3831303773025	383130	3773025	0.000213251	8.364E-05	2.7699E-05	2.71283E-05	6.29933E-05	6.28961E-05	8.27649E-05	8.27115E-05	8.86516E-05	8.65266E-05	3.44975E-06	3.44975E-06	9.34261E-05	3.44975E-06	4.72207E-05	4.57417E-05	3.84767E-05	0.000166992	0.000126931
3831403773025	383140	3773025	0.000221389	8.6832E-05	2.8756E-05	2.81635E-05	6.53971E-05	6.52962E-05	8.59233E-05	8.58678E-05	9.20345E-05	8.98285E-05	3.5814E-06	3.5814E-06	9.69913E-05	3.5814E-06	4.91761E-05	4.76358E-05	4.01355E-05	0.000174191	0.000132404
3831503773025	383150	3773025	0.000229939	9.0185E-05	2.98667E-05	2.92513E-05	6.7923E-05	6.78182E-05	8.92419E-05	8.91844E-05	9.55893E-05	9.3298E-05	3.71972E-06	3.71972E-06	0.000100737	3.71972E-06	5.12462E-05	4.96411E-05	4.19324E-05	0.00018199	0.000138331
3831603773025	383160	3773025	0.000238769	9.3648E-05	3.10135E-05	3.03745E-05	7.053111E-05	7.04223E-05	9.26687E-05	9.26089E-05	9.92597E-05	9.68805E-05	3.86256E-06	3.86256E-06	0.000104606	3.86256E-06	5.34079E-05	5.1735E-05	4.38628E-05	0.000190368	0.0001447
3831703773025	383170	3773025	0.00024793	9.7242E-05	3.22035E-05	3.154E-05	7.32374E-05	7.31244E-05	9.62244E-05	9.61623E-05	0.000103068	0.000100598	4.01076E-06	4.01076E-06	0.000108619	4.01076E-06	5.56736E-05	5.39298E-05	4.59426E-05	0.000199394	0.000151561
3832003773025	383200	3773025	0.000278236	0.00010913	3.61398E-05	3.53952E-05	8.218955E-05	8.20627E-05	0.000107986	0.000107917	0.000115667	0.000112894	4.50101E-06	4.50101E-06	0.000121896	4.50101E-06	6.33389E-05	6.1355E-05	5.33767E-05	0.000231659	0.000176085
3832103773025	383210	3773025	0.000289499	0.00011355	3.76028E-05	3.68281E-05	8.55167E-05	8.53847E-05	0.000112358	0.000112285	0.000120349	0.000117464	4.68322E-06	4.68322E-06	0.000126831	4.68322E-06	6.62522E-05	6.4177E-05	5.63527E-05	0.000244575	0.000185903
3832203773025	383220	3773025	0.000302379	0.0001186	3.92758E-05	3.84666E-05	8.93214E-05	8.91836E-05	0.000117357	0.000117281	0.000125704	0.000122691	4.89158E-06	4.89158E-06	0.000132474	4.89158E-06	6.96086E-05	6.74283E-05	5.97971E-05	0.000259523	0.000197266
3832303773025	383230	3773025	0.000315942	0.00012392	4.10375E-05	4.0192E-05	9.33278E-05	9.31838E-05	0.000122621	0.000122541	0.000131342	0.000128194	5.11099E-06	5.11099E-06	0.000138416	5.11099E-06	7.32053E-05	7.09124E-05	6.3599E-05	0.000276024	0.000209808
3832403773025	383240	3773025	0.000329667	0.0001293	4.28202E-05	4.19379E-05	9.7382E-05	9.72317E-05	0.000127947	0.000127865	0.000137047	0.000133762	5.33301E-06	5.33301E-06	0.000144428	5.33301E-06	7.69151E-05	7.4506E-05	6.77042E-05	0.000293841	0.000223351
3832503773025	383250	3773025	0.000343122	0.00013458	4.45678E-05	4.36496E-05	0.000101357	0.0001012	0.000133169	0.000133083	0.000142641	0.000139222	5.55067E-06	5.55067E-06	0.000150323	5.55067E-06	8.06159E-05	7.80908E-05	7.2038E-05	0.00031265	0.000237647
3832603773025	383260	3773025	0.000356909	0.00013998	4.63587E-05	4.54035E-05	0.000105429	0.000105267	0.00013852	0.000138431	0.000148372	0.000144816	5.77371E-06	5.77371E-06	0.000156363	5.77371E-06	8.44692E-05	8.18234E-05	7.67361E-05	0.00033304	0.000253146
3832703773025	383270	3773025	0.000371253	0.00014561	4.82218E-05	4.72283E-05	0.000109666	0.000109497	0.000144087	0.000143994	0.000154336	0.000150636	6.00576E-06	6.00576E-06	0.000162648	6.00576E-06	8.85413E-05	8.5768E-05	8.18824E-05	0.000355375	0.000270123
3832803773025	383280	3773025	0.000385939	0.00015137	5.01293E-05	4.90965E-05	0.000114005	0.000113829	0.000149787	0.00014969	0.000160441	0.000156595	6.24332E-06	6.24332E-06	0.000169082	6.24332E-06	9.2766E-05	8.98603E-05	8.74563E-05	0.000379566	0.000288511
3832903773025	383290	3773025	0.000400229	0.00015698	5.19855E-05	5.09144E-05	0.000118226	0.000118043	0.000155333	0.000155233	0.000166381	0.000162393	6.4745E-06	6.4745E-06	0.000175342	6.4745E-06	9.70928E-05	9.40517E-05	9.34602E-05	0.000405624	0.000308317
3833003773025	383300	3773025	0.000409948	0.00016079	5.32478E-05	5.21507E-05	0.000121097	0.00012091	0.000159105	0.000159002	0.000170421	0.000166337	6.63172E-06	6.63172E-06	0.0001796	6.63172E-06	0.000101038	9.78729E-05	9.96022E-05	0.000432281	0.000328579
3833103773025	383310	3773025	0.000414116	0.00016242	5.37892E-05	5.26809E-05	0.000122328	0.000122139	0.000160723	0.000160619	0.000172154	0.000168028	6.69914E-06	6.69914E-06	0.000181426	6.69914E-06	0.000102552	9.93395E-05	0.000103907	0.000450962	0.000342779
3833203773025	383320	3773025	0.000419523	0.00016454	5.44915E-05	5.33688E-05	0.000123925	0.000123734	0.000162821	0.000162716	0.000174402	0.000170222	6.78661E-06	6.78661E-06	0.000183795	6.78661E-06	0.000104536	0.000101261	0.000108519	0.000470979	0.000357994
3833303773025	383330	3773025	0.000428747	0.00016816	5.56897E-05	5.45423E-05	0.00012665	0.000126454	0.000166401	0.000166294	0.000178237	0.000173964	6.93583E-06	6.93583E-06	0.000187836	6.93583E-06	0.00010779	0.000104414	0.000114656	0.000497616	0.000378241
3833403773025	383340	3773025	0.000438663	0.00017205	5.69777E-05	5.58037E-05	0.000129579	0.000129379	0.00017025	0.00017014	0.000182359	0.000177988	7.09625E-06	7.09625E-06	0.00019218	7.09625E-06	0.000111205	0.000107722	0.000121262	0.000526286	0.000400033
3833503773025	383350	3773025	0.00044963	0.00017635	5.84022E-05	5.71989E-05	0.000132819	0.000132614	0.000174506	0.000174394	0.000186918	0.000182438	7.27366E-06	7.27366E-06	0.000196985	7.27366E-06	0.000114666	0.000111074	0.00012794	0.00055527	0.00042064
3833603773025	383360	3773025	0.00045572	0.00017874	5.91932E-05	5.79736E-05	0.000134618	0.00013441	0.00017687	0.000176756	0.00018945	0.000184909	7.37217E-06	7.37217E-06	0.000199653	7.37217E-06	0.000116804	0.000113146	0.000132831	0.000576495	0.000438198
3833703773025	383370	3773025	0.000461612	0.00018105	5.99585E-05	5.87231E-05	0.000136358	0.000136148	0.000179157	0.000179041	0.000191899	0.000187299	7.46749E-06	7.46749E-06	0.000202234	7.46749E-06	0.000118806	0.000115085	0.000136739	0.000593458	0.000451091
3833803773025	383380	3773025	0.000468133	0.00018361	6.08055E-05	5.95527E-05	0.000138284	0.000138071	0.000181688	0.00018157	0.00019461	0.000189945	7.57298E-06	7.57298E-06	0.000205091	7.57298E-06	0.000120986	0.000117196	0.000139663	0.000606147	0.000460737
3833903773025	383390	3773025	0.000474645	0.00018616	6.16513E-05	6.03811E-05	0.000140208	0.000139992	0.000184215	0.000184096	0.000197317	0.000192588	7.67832E-06	7.67832E-06	0.000207944	7.67832E-06	0.000122884	0.000119035	0.000142037	0.000616451	0.000468568
3834003773025	383400	3773025	0.000468978	0.00018394	6.09152E-05	5.96601E-05	0.000138534	0.00013832	0.000182015	0.000181898	0.000194961	0.000190288	7.58664E-06	7.58664E-06	0.000205461	7.58664E-06	0.000121797	0.000117982	0.000142254	0.000617393	0.000469285
3834103773025	383410	3773025	0.000456834	0.00017918	5.93378E-05	5.81153E-05	0.000134947	0.000134738	0.000177302	0.000177188	0.000189913	0.000185361	7.39019E-06	7.39019E-06	0.000200141	7.39019E-06	0.000118932	0.000115207	0.000140623	0.000610312	0.000463902
3834203773025	383420	3773025	0.000441987	0.00017335	5.74093E-05	5.62265E-05	0.000130561	0.000130359	0.00017154	0.000171429	0.00018374	0.000179336	7.15001E-06	7.15001E-06	0.000193636	7.15001E-06	0.000115114	0.000111509	0.000137721	0.00059772	0.00045433
3834303773025	383430	3773025	0.000424562	0.00016652	5.5146E-05	5.40098E-05	0.000125413	0.00012522	0.000164777	0.000164671	0.000176497	0.000172266	6.86812E-06	6.86812E-06	0.000186002	6.86812E-06	0.000110547	0.000107085	0.000133691	0.000580227	0.000441035
3834403773025	383440	3773025	0.000406176	0.00015931	5.27578E-05	5.16708E-05	0.000119982	0.000119797	0.000157641	0.000157539	0.000168853	0.000164806	6.57069E-06	6.57069E-06	0.000177947	6.57069E-06	0.000105603	0.000102295	0.000129058	0.000560122	0.000425752
3834503773025	383450	3773025	0.000379885	0.000149	4.9343E-05	4.83264E-05	0.000112216	0.000112043	0.000147437	0.000147342	0.000157924	0.000154139	6.14539E-06	6.14539E-06	0.000166429	6.14539E-06	9.8641E-05	9.55513E-05	0.000122074	0.000529812	0.000402713
3834603773025	383460	3773025	0.000351816	0.00013799	4.56972E-05	4.47556E-05	0.000103925	0.000103764	0.000136544	0.000136456	0.000146255	0.00014275	5.69132E-06	5.69132E-06	0.000154132	5.69132E-06	9.1216E-05	8.8359E-05	0.000114197	0.000495622	0.000376725
3834703773025	383470	3773025	0.000327062	0.00012828	4.24818E-05	4.16066E-05	9.66125E-05	9.64634E-05	0.000126936	0.000126854	0.000135965	0.000132706	5.29087E-06	5.29087E-06	0.000143287	5.29087E-06	8.46253E-05	8.19746E-05	0.000106907	0.000463986	0.000352678
3834803773025	383480	3773025	0.000309906	0.00012155	4.02535E-05	3.94241E-05	9.15448E-05	9.14036E-05	0.000120278	0.0001202	0.000128833	0.000125745	5.01335E-06	5.01335E-06	0.000135771	5.01335E-06	8.00544E-05	7.75469E-05	0.000101691	0.000441346	0.00033547
3834903773025	383490	3773025	0.000293811	0.00011524	3.81628E-05	3.73765E-05	8.67902E-05	8.66563E-05	0.000114031	0.000113957	0.000122141	0.000119214	4.75296E-06	4.75296E-06	0.0001287	4.75296E-06	7.57724E-05	7.3399E-05	9.67032E-05	0.000419699	0.000319016
3835003773025	383500	3773025	0.0002767	0.00010853	3.59403E-05	3.51998E-05	8.17358E-05	8.16097E-05	0.00010739	0.000107321	0.000115028	0.000112271	4.47616E-06	4.47616E-06	0.000121223	4.47616E-06	7.12159E-05	6.89853E-05	9.12945E-05	0.000396224	0.000301173
3835103773025	383510	3773025	0.000259526	0.00010179	3.37097E-05	3.30151E-05	7.66628E-05	7.65445E-05	0.000100725	0.00010066	0.000107889	0.000105303	4.19835E-06	4.19835E-06	0.0001137	4.19835E-06	6.66468E-05	6.45593E-05	8.57658E-05	0.00037223	0.000282934
3835203773025	383520	3773025	0.000243853	9.5642E-05	3.16738E-05	3.10212E-05	7.20329E-05	7.19217E-05	9.46418E-05	9.45807E-05	0.000101373	9.89433E-05	3.9448E-06	3.9448E-06	0.000106833	3.9448E-06	6.2485E-05	6.05278E-05	8.06422E-05	0.000349993	0.000266032
3835303773025	383530	3773025	0.000229598	9.0052E-05	2.98223E-05	2.92079E-05	6.78222E-05	6.77175E-05	8.91095E-05	8.9052E-05	9.54474E-05	9.31595E-05	3.7142E-06	3.7142E-06	0.000100588	3.7142E-06	5.8707E-05	5.68682E-05	7.5926E-05	0.000329524	0.000250473
3835403773025	383540	3773025	0.000216538	8.4929E-05	2.8126E-05	2.75465E-05	6.39644E-05	6.38657E-05	8.40408E-05	8.39866E-05	9.00182E-05	8.78605E-05	3.50293E-06	3.50293E-06	9.48664E-05	3.50293E-06	5.5252E-05	5.35214E-05	7.1565E-05	0.000310597	0.000236087
3835503773025	383550	3773025	0.000204323	8.0138E-05	2.65393E-05	2.59925E-05	6.0356E-05	6.02628E-05	7.92998E-05	7.92487E-05	8.494E-05	8.29041E-05	3.30532E-06	3.30532E-06	8.95147E-05	3.30532E-06	5.20248E-05	5.03953E-05	6.7453E-05	0.000292751	0.000222522
3835603773025	383560	3773025	0.000192898	7.5657E-05	2.50553E-05	2.45391E-05	5.6981E-05	5.68931E-05	7.48656E-05	7.48173E-05	8.01904E-05	7.82683E-05	3.1205E-06	3.1205E-06	8.45093E-05	3.1205E-06	4.9011E-05	4.74759E-05	6.35854E-05	0.000275965	0.000209763
3835703773025	383570	3773025	0.00018255	7.1599E-05	2.37113E-05	2.32228E-05	5.39245E-05	5.38413E-05	7.08497E-05	7.0804E-05	7.58889E-05	7.40699E-05	2.95311E-06	2.95311E-06	7.99761E-05	2.95311E-06	4.62897E-05	4.48398E-05	6.00777E-05	0.000260741	0.000198191
3835803773025	383580	3773025	0.000172697	6.7734E-05	2.24315E-05	2.19693E-05	5.10139E-05	5.09352E-05	6.70256E-05	6.69823E-05	7.17928E-05	7.00719E-05	2.79372E-06	2.79372E-06	7.56594E-05	2.79372E-06	4.37065E-05	4.23375E-05	5.67329E-05	0.000246225	0.000187157
3835903773025	383590	3773025	0.000163742	6.4222E-05	2.12683E-05	2.08301E-05	4.83686E-05	4.8294E-05	6.355E-05	6.3509E-05	6.807E-05	6.64384E-05	2.64885E-06	2.64885E-06	7.17361E-05	2.64885E-06	4.13637E-05	4.00681E-05	5.36958E-05	0.000233044	0.000177138
3836003773025	383600	3773025	0.000156628	6.1432E-05	2.03443E-05	1.99252E-05	4.62672E-05	4.61958E-05	6.07891E-05	6.07499E-05	6.51127E-05	6.3552E-05	2.53377E-06	2.53377E-06	6.86195E-05	2.53377E-06	3.94998E-05	3.82626E-05	5.12834E-05	0.000222574	0.00016918
3836103773025	383610	3773025	0.000151859	5.9561E-05	1.97248E-05	1.93184E-05	4.48584E-05	4.47892E-05	5.8938E-05	5.89E-05	6.313E-05	6.16168E-05	2.45662E-06	2.45662E-06	6.653E-05	2.45662E-06	3.82387E-05	3.7041E-05	4.9654E-05	0.000215502	0.000163804
3836203773025	383620	3773025	0.000147332	5.7786E-05	1.91368E-05	1.87425E-05	4.35211E-05	4.3454E-05	5.71811E-05	5.71442E-05	6.12481E-05	5.978E-05	2.38338E-06	2.38338E-06	6.45468E-05	2.38338E-06	3.70386E-05	3.58785E-05	4.81061E-05	0.000208784	0.000158698
3836303773025	383630	3773025	0.000144188	5.6553E-05	1.87285E-05	1.83426E-05	4.25925E-05	4.25268E-05	5.5961E-05	5.59249E-05	5.99412E-05	5.85044E-05	2.33253E-06	2.33253E-06	6.31695E-05	2.33253E-06	3.61936E-05	3.506E-05	4.70243E-05	0.000204089	0.000155129
3836403773025	383640	3773025	0.000141521	5.5506E-05	1.8382E-05	1.80033E-05	4.18045E-05	4.174E-05	5.49256E-05	5.48902E-05	5.88322E-05	5.7422E-05	2.28937E-06	2.28937E-06	6.20008E-05	2.28937E-06	3.54743E-05	3.43632E-05	4.611E-05	0.000200121	0.000152113
3836503773025	383650	3773025	0.000139077	5.4548E-05	1.80647E-05	1.76925E-05	4.10828E-05	4.10194E-05	5.39774E-05	5.39426E-05	5.78166E-05	5.64307E-05	2.24985E-06	2.24985E-06	6.09304E-05	2.24985E-06	3.48123E-05	3.3722E-05	4.52727E-05	0.000196487	0.000149351
3836603773025	383660	3773025	0.00013711	5.3777E-05	1.78092E-05	1.74422E-05	4.05017E-05	4.04392E-05	5.3214E-05	5.31797E-05	5.69988E-05	5.56326E-05	2.21803E-06	2.21803E-06	6.00687E-05	2.21803E-06	3.4276E-05	3.32024E-05	4.46051E-05	0.000193589	0.000147148
3836703773025	383670	3773025	0.000135242	5.3044E-05	1.75665E-05	1.72046E-05	3.99499E-05	3.98882E-05	5.24889E-05	5.2455E-05	5.62222E-05	5.48746E-05	2.18781E-06	2.18781E-06	5.92502E-05	2.18781E-06	3.37683E-05	3.27106E-05	4.39782E-05	0.000190869	0.00014508
3836803773025	383680	3773025	0.000133248	5.2262E-05	1.73075E-05	1.69509E-05	3.93608E-05	3.93001E-05	5.1715E-05	5.16816E-05	5.53932E-05	5.40655E-05	2.15555E-06	2.15555E-06	5.83766E-05	2.15555E-06	3.32301E-05	3.21893E-05	4.33106E-05	0.000187971	0.000142878
3836903773025	383690	3773025	0.000131191	5.1455E-05	1.70403E-05	1.66892E-05	3.87533E-05	3.86935E-05	5.09167E-05	5.08839E-05	5.45382E-05	5.32309E-05	2.12228E-06	2.12228E-06	5.74755E-05	2.12228E-06	3.26794E-05	3.16558E-05	4.26249E-05	0.000184995	0.000140616
3837003773025	383700	3773025	0.00012926	5.0698E-05	1.67895E-05	1.64436E-05	3.81828E-05	3.81239E-05	5.01672E-05	5.01348E-05	5.37354E-05	5.24473E-05	2.09104E-06	2.09104E-06	5.66294E-05	2.09104E-06	3.21646E-05	3.11571E-05	4.1989E-05	0.000182235	0.000138518
3837103773025	383710	3773025	0.000127868	5.0152E-05	1.66087E-05	1.62665E-05	3.77716E-05	3.77133E-05	4.96269E-05	4.95949E-05	5.31566E-05	5.18825E-05	2.06852E-06	2.06852E-06	5.60195E-05	2.06852E-06	3.17914E-05	3.07957E-05	4.15386E-05	0.000180281	0.000137032
3837203773025	383720	3773025	0.000126494	4.9613E-05	1.64302E-05	1.60916E-05	3.73656E-05	3.7308E-05	4.90935E-05	4.90618E-05	5.25853E-05	5.13249E-05	2.04628E-06	2.04628E-06	5.54174E-05	2.04628E-06	3.14273E-05	3.04429E-05	4.10996E-05	0.000178375	0.000135584
3837303773025	383730	3773025	0.000125021	4.9035E-05	1.62388E-05	1.59043E-05	3.69305E-05	3.68735E-05	4.85218E-05	4.84905E-05	5.19729E-05	5.07272E-05	2.02245E-06	2.02245E-06	5.47721E-05	2.02245E-06	3.10398E-05	3.00676E-05	4.06289E-05	0.000176332	0.000134031
3837403773025	383740	3773025	0.000123449	4.8418E-05	1.60347E-05	1.57043E-05	3.64662E-05	3.64099E-05	4.79118E-05	4.78809E-05	5.13195E-05	5.00894E-05	1.99703E-06	1.99703E-06	5.40834E-05	1.99703E-06	3.0629E-05	2.96696E-05	4.01219E-05	0.000174132	0.000132359
3837503773025	383750	3773025	0.00012185	4.7791E-05	1.5827E-05	1.55009E-05	3.59939E-05	3.59383E-05	4.72913E-05	4.72607E-05	5.06548E-05	4.94407E-05	1.97116E-06	1.97116E-06	5.3383E-05	1.97116E-06	3.02128E-05	2.92665E-05	3.96014E-05	0.000171873	0.000130642
3837603773025	383760	3773025	0.000120134	4.7118E-05	1.56042E-05	1.52827E-05	3.54871E-05	3.54324E-05	4.66254E-05	4.65953E-05	4.99417E-05	4.87446E-05	1.94341E-06	1.94341E-06	5.26314E-05	1.94341E-06	2.97679E-05	2.88355E-05	3.90402E-05	0.000169437	0.00012879
3837703773025	383770	3773025	0.000118392	4.6435E-05	1.53778E-05	1.5061E-05	3.49724E-05	3.49184E-05	4.59491E-05	4.59195E-05	4.92173E-05	4.80376E-05	1.91522E-06	1.91522E-06	5.1868E-05	1.91522E-06	2.93176E-05	2.83994E-05	3.84654E-05	0.000166942	0.000126894
3837803773025	383780	3773025	0.000116721	4.578E-05	1.51608E-05	1.48485E-05	3.44789E-05	3.44257E-05	4.53007E-05	4.52715E-05	4.85228E-05	4.73597E-05	1.8882E-06	1.8882E-06	5.11361E-05	1.8882E-06	2.88835E-05	2.79788E-05	3.79109E-05	0.000164536	0.000125065

			KMMass Grading / Excavation	KMDrainage / Utilities Trenching	KMFoundations / Concrete Pads	KMBuilding / Structure Construction	KMAsphalt Paving	KMArchitectural Coating	KMLandscaping or Other Finishing	KMWaterside Construction (Piles)	EWNDemolition	EWNSite Grubbing / Prep	EWNDrainage / Utilities Trenching	EWNDrainage / Utilities Trenching	EWNDrainage / Utilities Trenching	EWNFoundations / Concrete Pads	EWNBuilding / Structure Construction	EWNAsphalt Paving	EWNLandscaping or Other Finishing	EWNWaterside Construction (Piles)	ISDemolition
Unique Identifier	X (UTM)	Y (UTM)	2026	2026	2026	2026	2026	2026	2026	2026	2027	2027	2027	2028	2029	2029	2029	2029	2029	2029	2027
3830003773025	383000	3773025	8.04229E-05	2.88805E-05	1.52835E-05	5.24934E-05	1.6864E-06	1.6864E-06	5.41798E-05	1.6864E-06	0.000137953	7.51863E-06	1.76552E-05	1.73142E-05	1.6956E-05	1.4687E-05	3.1892E-05	2.26895E-06	3.30265E-05	2.26895E-06	1.28195E-05
3830103773025	383010	3773025	8.27133E-05	2.9703E-05	1.57187E-05	5.39884E-05	1.73443E-06	1.73443E-06	5.57228E-05	1.73443E-06	0.0001429	7.78821E-06	1.82882E-05	1.7935E-05	1.75639E-05	1.52136E-05	3.30355E-05	2.3503E-06	3.42107E-05	2.3503E-06	1.31465E-05
3830203773025	383020	3773025	8.52549E-05	3.06158E-05	1.62017E-05	5.56473E-05	1.78773E-06	1.78773E-06	5.74351E-05	1.78773E-06	0.000148244	8.0795E-06	1.89722E-05	1.86058E-05	1.82208E-05	1.57826E-05	3.4271E-05	2.4382E-06	3.54901E-05	2.4382E-06	1.35098E-05
3830303773025	383030	3773025	8.79517E-05	3.15842E-05	1.67142E-05	5.74076E-05	1.84428E-06	1.84428E-06	5.92518E-05	1.84428E-06	0.000153864	8.3858E-06	1.96914E-05	1.93112E-05	1.89116E-05	1.63815E-05	3.55703E-05	2.53064E-06	3.68356E-05	2.53064E-06	1.3894E-05
3830403773025	383040	3773025	9.06484E-05	3.25526E-05	1.72267E-05	5.91678E-05	1.90082E-06	1.90082E-06	6.10686E-05	1.90082E-06	0.00015953	8.69461E-06	2.04166E-05	2.00223E-05	1.9608E-05	1.69842E-05	3.68802E-05	2.62383E-06	3.81921E-05	2.62383E-06	1.42782E-05
3830503773025	383050	3773025	9.3456E-05	3.35609E-05	1.77603E-05	6.10004E-05	1.9597E-06	1.9597E-06	6.29601E-05	1.9597E-06	0.000165319	9.01009E-06	2.11574E-05	2.07488E-05	2.03195E-05	1.76005E-05	3.82184E-05	2.71903E-06	3.95779E-05	2.71903E-06	1.46765E-05
3830603773025	383060	3773025	9.64336E-05	3.46301E-05	1.83261E-05	6.29438E-05	2.02213E-06	2.02213E-06	6.4966E-05	2.02213E-06	0.000171368	9.33977E-06	2.19315E-05	2.1508E-05	2.1063E-05	1.82445E-05	3.96168E-05	2.81852E-06	4.1026E-05	2.81852E-06	1.50998E-05
3830703773025	383070	3773025	9.98839E-05	3.58692E-05	1.89818E-05	6.5196E-05	2.09449E-06	2.09449E-06	6.72905E-05	2.09449E-06	0.000178297	9.71743E-06	2.28184E-05	2.23777E-05	2.19147E-05	1.89822E-05	4.12187E-05	2.93249E-06	4.2685E-05	2.93249E-06	1.55902E-05
3830803773025	383080	3773025	0.000103549	3.71852E-05	1.96783E-05	6.7588E-05	2.17133E-06	2.17133E-06	6.97593E-05	2.17133E-06	0.000185579	1.01143E-05	2.37503E-05	2.32916E-05	2.28097E-05	1.97574E-05	4.29021E-05	3.05225E-06	4.44282E-05	3.05225E-06	1.61114E-05
3830903773025	383090	3773025	0.00010742	3.85755E-05	2.0414E-05	7.0115E-05	2.25251E-06	2.25251E-06	7.23675E-05	2.25251E-06	0.000193159	1.05274E-05	2.47204E-05	2.4243E-05	2.37414E-05	2.05645E-05	4.46545E-05	3.17693E-06	4.6243E-05	3.17693E-06	1.66605E-05
3831003773025	383100	3773025	0.000111521	4.0048E-05	2.11933E-05	7.27915E-05	2.3385E-06	2.3385E-06	7.513E-05	2.3385E-06	0.000201061	1.09581E-05	2.57316E-05	2.52347E-05	2.47126E-05	2.14057E-05	4.64812E-05	3.30689E-06	4.81347E-05	3.30689E-06	1.72418E-05
3831103773025	383110	3773025	0.000115902	4.16214E-05	2.20259E-05	7.56512E-05	2.43037E-06	2.43037E-06	7.80816E-05	2.43037E-06	0.00020933	1.14088E-05	2.679E-05	2.62726E-05	2.5729E-05	2.22861E-05	4.8393E-05	3.4429E-06	5.01144E-05	3.4429E-06	1.78621E-05
3831203773025	383120	3773025	0.000120594	4.33062E-05	2.29175E-05	7.87136E-05	2.52875E-06	2.52875E-06	8.12423E-05	2.52875E-06	0.000218036	1.18833E-05	2.79041E-05	2.73653E-05	2.67991E-05	2.3213E-05	5.04056E-05	3.58608E-06	5.21986E-05	3.58608E-06	1.85272E-05
3831303773025	383130	3773025	0.000125618	4.51104E-05	2.38723E-05	8.19929E-05	2.6341E-06	2.6341E-06	8.4627E-05	2.6341E-06	0.000227125	1.23786E-05	2.90673E-05	2.8506E-05	2.79162E-05	2.41806E-05	5.25067E-05	3.73557E-06	5.43745E-05	3.73557E-06	1.9237E-05
3831403773025	383140	3773025	0.000131033	4.70553E-05	2.49015E-05	8.55278E-05	2.74767E-06	2.74767E-06	8.82755E-05	2.74767E-06	0.000236727	1.29019E-05	3.02961E-05	2.97111E-05	2.90963E-05	2.52028E-05	5.47264E-05	3.89349E-06	5.66732E-05	3.89349E-06	2.00027E-05
3831503773025	383150	3773025	0.0001369	4.91619E-05	2.60163E-05	8.93569E-05	2.87068E-06	2.87068E-06	9.22276E-05	2.87068E-06	0.000246903	1.34565E-05	3.15984E-05	3.09882E-05	3.0347E-05	2.62862E-05	5.70789E-05	4.06085E-06	5.91093E-05	4.06085E-06	2.08326E-05
3831603773025	383160	3773025	0.000143202	5.14251E-05	2.7214E-05	9.34705E-05	3.00284E-06	3.00284E-06	9.64734E-05	3.00284E-06	0.000257507	1.40345E-05	3.29556E-05	3.23192E-05	3.16505E-05	2.74152E-05	5.95305E-05	4.23527E-06	6.16481E-05	4.23527E-06	2.17227E-05
3831703773025	383170	3773025	0.000149992	5.38635E-05	2.85043E-05	9.79025E-05	3.14522E-06	3.14522E-06	0.000101048	3.14522E-06	0.000268625	1.46404E-05	3.43784E-05	3.37146E-05	3.3017E-05	2.85988E-05	6.21007E-05	4.41813E-06	6.43097E-05	4.41813E-06	2.26812E-05
3832003773025	383200	3773025	0.000174263	6.25794E-05	3.31168E-05	0.000113745	3.65416E-06	3.65416E-06	0.000117399	3.65416E-06	0.000306174	1.66869E-05	3.9184E-05	3.84273E-05	3.76322E-05	3.25965E-05	7.07813E-05	5.03571E-06	7.32991E-05	5.03571E-06	2.61058E-05
3832103773025	383210	3773025	0.000183979	6.60684E-05	3.49631E-05	0.000120086	3.85789E-06	3.85789E-06	0.000123944	3.85789E-06	0.000320439	1.74643E-05	4.10095E-05	4.02176E-05	3.93855E-05	3.41151E-05	7.4079E-05	5.27032E-06	7.67141E-05	5.27032E-06	2.7475E-05
3832203773025	383220	3773025	0.000195224	7.01066E-05	3.71002E-05	0.000127426	4.09369E-06	4.09369E-06	0.00013152	4.09369E-06	0.00033687	1.83599E-05	4.31124E-05	4.22799E-05	4.14051E-05	3.58645E-05	7.78776E-05	5.54057E-06	8.06479E-05	5.54057E-06	2.90623E-05
3832303773025	383230	3773025	0.000207637	7.45641E-05	3.9459E-05	0.000135528	4.35397E-06	4.35397E-06	0.000139882	4.35397E-06	0.000354481	1.93197E-05	4.53663E-05	4.44902E-05	4.35696E-05	3.77394E-05	8.19489E-05	5.83022E-06	8.4864E-05	5.83022E-06	3.08116E-05
3832403773025	383240	3773025	0.000221039	7.9377E-05	4.2006E-05	0.000144276	4.63501E-06	4.63501E-06	0.000148911	4.63501E-06	0.000372613	2.03079E-05	4.76867E-05	4.67658E-05	4.57982E-05	3.96698E-05	8.61405E-05	6.12843E-06	8.92047E-05	6.12843E-06	3.27007E-05
3832503773025	383250	3773025	0.000235188	8.4458E-05	4.46949E-05	0.000153511	4.9317E-06	4.9317E-06	0.000158443	4.9317E-06	0.00039066	2.12915E-05	4.99964E-05	4.90309E-05	4.80164E-05	4.15911E-05	9.03126E-05	6.42526E-06	9.35253E-05	6.42526E-06	3.46931E-05
3832603773025	383260	3773025	0.000250526	8.99661E-05	4.76097E-05	0.000163523	5.25334E-06	5.25334E-06	0.000168776	5.25334E-06	0.000409434	2.23147E-05	5.23991E-05	5.13872E-05	5.0324E-05	4.35899E-05	9.46529E-05	6.73405E-06	9.802E-05	6.73405E-06	3.68518E-05
3832703773025	383270	3773025	0.000267328	9.59996E-05	5.08026E-05	0.000174489	5.60564E-06	5.60564E-06	0.000180095	5.60564E-06	0.000429243	2.33943E-05	5.49342E-05	5.38733E-05	5.27586E-05	4.56988E-05	9.92322E-05	7.05984E-06	0.000102762	7.05984E-06	3.92159E-05
3832803773025	383280	3773025	0.000285525	0.000102535	5.42609E-05	0.000186367	5.98723E-06	5.98723E-06	0.000192354	5.98723E-06	0.000449771	2.45131E-05	5.75613E-05	5.64497E-05	5.52818E-05	4.78843E-05	0.000103978	7.39746E-06	0.000107677	7.39746E-06	4.1777E-05
3832903773025	383290	3773025	0.000305127	0.000109574	5.79859E-05	0.000199161	6.39826E-06	6.39826E-06	0.00020556	6.39826E-06	0.000470735	2.56557E-05	6.02443E-05	5.90809E-05	5.78585E-05	5.01162E-05	0.000108824	7.74227E-06	0.000112696	7.74227E-06	4.45324E-05
3833003773025	383300	3773025	0.000325179	0.000116774	6.17966E-05	0.00021225	6.81874E-06	6.81874E-06	0.000219069	6.81874E-06	0.000489647	2.66864E-05	6.26647E-05	6.14546E-05	6.01831E-05	5.21297E-05	0.000113197	8.05333E-06	0.000117223	8.05333E-06	4.73464E-05
3833103773025	383310	3773025	0.000339232	0.000121821	6.44672E-05	0.000221422	7.11341E-06	7.11341E-06	0.000228536	7.11341E-06	0.000496271	2.70474E-05	6.35124E-05	6.22859E-05	6.09971E-05	5.28349E-05	0.000114728	8.16226E-06	0.000118809	8.16226E-06	4.93276E-05
3833203773025	383320	3773025	0.000354289	0.000127228	6.73287E-05	0.000231251	7.42916E-06	7.42916E-06	0.00023868	7.42916E-06	0.000504999	2.75231E-05	6.46295E-05	6.33814E-05	6.207E-05	5.37642E-05	0.000116746	8.30582E-06	0.000120899	8.30582E-06	5.15241E-05
3833303773025	383330	3773025	0.000374327	0.000134424	7.11366E-05	0.000244329	7.84933E-06	7.84933E-06	0.000252179	7.84933E-06	0.00052003	2.83423E-05	6.6553E-05	6.52678E-05	6.39174E-05	5.53643E-05	0.00012022	8.55303E-06	0.000124497	8.55303E-06	5.43744E-05
3833403773025	383340	3773025	0.000395893	0.000142169	7.52351E-05	0.000258406	8.30157E-06	8.30157E-06	0.000266708	8.30157E-06	0.000535642	2.91932E-05	6.85511E-05	6.72273E-05	6.58363E-05	5.70265E-05	0.00012383	8.80981E-06	0.000128235	8.80981E-06	5.74259E-05
3833503773025	383350	3773025	0.000417696	0.000149998	7.93786E-05	0.000272638	8.75876E-06	8.75876E-06	0.000281396	8.75876E-06	0.0005514	3.0052E-05	7.05678E-05	6.9205E-05	6.77731E-05	5.87041E-05	0.000127473	9.06898E-06	0.000132007	9.06898E-06	6.05124E-05
3833603773025	383360	3773025	0.000433663	0.000155732	8.24128E-05	0.000283059	9.09356E-06	9.09356E-06	0.000292153	9.09356E-06	0.000560412	3.05432E-05	7.17211E-05	7.03361E-05	6.88808E-05	5.96636E-05	0.000129556	9.2172E-06	0.000134165	9.2172E-06	6.27787E-05
3833703773025	383370	3773025	0.000446423	0.000160314	8.48377E-05	0.000291388	9.36113E-06	9.36113E-06	0.000300749	9.36113E-06	0.000569332	3.10293E-05	7.28627E-05	7.14557E-05	6.99772E-05	6.06133E-05	0.000131618	9.36392E-06	0.0001363	9.36392E-06	6.45658E-05
3833803773025	383380	3773025	0.000455968	0.000163742	8.66517E-05	0.000297618	9.56129E-06	9.56129E-06	0.00030718	9.56129E-06	0.000580006	3.16111E-05	7.42287E-05	7.27953E-05	7.12891E-05	6.17496E-05	0.000134086	9.53947E-06	0.000138855	9.53947E-06	6.58666E-05
3833903773025	383390	3773025	0.000463719	0.000166525	8.81246E-05	0.000302677	9.72381E-06	9.72381E-06	0.000312401	9.72381E-06	0.000589669	3.21377E-05	7.54654E-05	7.40081E-05	7.24768E-05	6.27784E-05	0.00013632	9.6984E-06	0.000141169	9.6984E-06	6.69187E-05
3834003773025	383400	3773025	0.000464428	0.00016678	8.82594E-05	0.00030314	9.73869E-06	9.73869E-06	0.000312879	9.73869E-06	0.000583068	3.1778E-05	7.46207E-05	7.31797E-05	7.16655E-05	6.20757E-05	0.000134794	9.58984E-06	0.000139589	9.58984E-06	6.70221E-05
3834103773025	383410	3773025	0.000459101	0.000164867	8.72471E-05	0.000299663	9.62698E-06	9.62698E-06	0.00030929	9.62698E-06	0.000567326	3.092E-05	7.2606E-05	7.12039E-05	6.97306E-05	6.03997E-05	0.000131154	9.33092E-06	0.00013582	9.33092E-06	6.6283E-05
3834203773025	383420	3773025	0.000449629	0.000161466	8.5447E-05	0.000293481	9.42836E-06	9.42836E-06	0.000302909	9.42836E-06	0.000547403	2.98342E-05	7.00562E-05	6.87034E-05	6.72818E-05	5.82786E-05	0.000126549	9.00324E-06	0.00013105	9.00324E-06	6.49612E-05
3834303773025	383430	3773025	0.00043647	0.00015674	8.29464E-05	0.000284892	9.15244E-06	9.15244E-06	0.000294044	9.15244E-06	0.000523667	2.85405E-05	6.70185E-05	6.57243E-05	6.43644E-05	5.57516E-05	0.000121061	8.61285E-06	0.000125368	8.61285E-06	6.31196E-05
3834403773025	383440	3773025	0.000421346	0.000151309	8.00722E-05	0.00027502	8.8353E-06	8.8353E-06	0.000283855	8.8353E-06	0.000498384	2.71626E-05	6.37828E-05	6.25511E-05	6.12569E-05	5.30598E-05	0.000115216	8.19702E-06	0.000119315	8.19702E-06	6.09987E-05
3834503773025	383450	3773025	0.000398546	0.000143121	7.57392E-05	0.000260138	8.35718E-06	8.35718E-06	0.000268495	8.35718E-06	0.000463155	2.52425E-05	5.92742E-05	5.81296E-05	5.69268E-05	4.93092E-05	0.000107072	7.6176E-06	0.000110881	7.6176E-06	5.78116E-05
3834603773025	383460	3773025	0.000372827	0.000133885	7.08516E-05	0.00024335	7.81788E-06	7.81788E-06	0.000251168	7.81788E-06	0.000426034	2.32194E-05	5.45236E-05	5.34707E-05	5.23643E-05	4.53572E-05	9.84905E-05	7.00707E-06	0.000101994	7.00707E-06	5.42151E-05
3834703773025	383470	3773025	0.000349029	0.000125339	6.6329E-05	0.000227817	7.31885E-06	7.31885E-06	0.000235136	7.31885E-06	0.000393454	2.14438E-05	5.0354E-05	4.93816E-05	4.83599E-05	4.18887E-05	9.09587E-05	6.47122E-06	9.41943E-05	6.47122E-06	5.08744E-05
3834803773025	383480	3773025	0.000331998	0.000119223	6.30926E-05	0.000216701	6.96174E-06	6.96174E-06	0.000223663	6.96174E-06	0.000371081	2.02244E-05	4.74907E-05	4.65736E-05	4.561E-05	3.95067E-05	8.57865E-05	6.10325E-06	8.88381E-05	6.10325E-06	4.84683E-05
3834903773025	383490	3773025	0.000315714	0.000113376	5.9998E-05	0.000206072	6.62027E-06	6.62027E-06	0.000212692	6.62027E-06	0.000350232	1.90881E-05	4.48224E-05	4.39568E-05	4.30473E-05	3.7287E-05	8.09665E-05	5.76033E-06	8.38466E-05	5.76033E-06	4.61643E-05
3835003773025	383500	3773025	0.000298056	0.000107034	5.66422E-05	0.000194546	6.24999E-06	6.24999E-06	0.000200796	6.24999E-06	0.000328157	1.7885E-05	4.19973E-05	4.11863E-05	4.03341E-05	3.49368E-05	7.58633E-05	5.39726E-06	7.85619E-05	5.39726E-06	4.36675E-05
3835103773025	383510	3773025	0.000280006	0.000100553	5.3212E-05	0.000182765	5.8715E-06	5.8715E-06	0.000188636	5.8715E-06	0.000306174	1.66869E-05	3.9184E-05	3.84273E-05	3.76322E-05	3.25965E-05	7.07813E-05	5.03571E-06	7.32991E-05	5.03571E-06	4.11119E-05
3835203773025	383520	3773025	0.000263279	9.45456E-05	5.00332E-05	0.000171847	5.52074E-06	5.52074E-06	0.000177367	5.52074E-06	0.000286289	1.56031E-05	3.66391E-05	3.59316E-05	3.51881E-05	3.04795E-05	6.61843E-05	4.70866E-06	6.85386E-05	4.70866E-06	3.87381E-05
3835303773025	383530	3773025	0.000247881	8.90163E-05	4.71071E-05	0.000161796	5.19787E-06	5.19787E-06	0.000166994	5.19787E-06	0.000268342	1.4625E-05	3.43422E-05	3.3679E-05	3.29821E-05	2.85687E-05	6.20352E-05	4.41347E-06	6.42419E-05	4.41347E-06	3.65458E-05
3835403773025	383540	3773025	0.000233644	8.39035E-05	4.44014E-05	0.000152503	4.89932E-06	4.89932E-06	0.000157403	4.89932E-06	0.000252033	1.37361E-05	3.2255E-05	3.16321E-05	3.09776E-05	2.68324E-05	5.82649E-05	4.14523E-06	6.03375E-05	4.14523E-06	3.45143E-05
3835503773025	383550	3773025	0.000220219	7.90825E-05	4.18502E-05	0.000143741	4.61782E-06	4.61782E-06	0.000148359	4.61782E-06	0.000236872	1.29098E-05	3.03147E-05	2.97293E-05	2.91142E-05	2.52183E-05	5.476E-05	3.89588E-06	5.6708E-05	3.89588E-06	3.25945E-05
3835603773025	383560	3773025	0.000207592	7.45481E-05	3.94506E-05	0.000135499	4.35304E-06	4.35304E-06	0.000139852	4.35304E-06	0.000222783	1.2142E-05	2.85117E-05	2.79611E-05	2.73825E-05	2.37184E-05	5.1503E-05	3.66416E-06	5.33351E-05	3.66416E-06	3.07837E-05
3835703773025	383570	3773025	0.00019614	7.04356E-05	3.72743E-05	0.000128024	4.1129E-06	4.1129E-06	0.000132137	4.1129E-06	0.000210127	1.14522E-05	2.68919E-05	2.63726E-05	2.58269E-05	2.23709E-05	4.85771E-05	3.456E-06	5.03051E-05	3.456E-06	2.91363E-05
3835803773025	383580	3773025	0.00018522	6.65141E-05	3.5199E-05	0.000120896	3.88392E-06	3.88392E-06	0.0001247	3.88392E-06	0.000198151	1.07995E-05	2.53593E-05	2.48696E-05	2.4355E-05	2.1096E-05	4.58086E-05	3.25904E-06	4.74381E-05	3.25904E-06	2.75631E-05
3835903773025	383590	3773025	0.000175305	6.29535E-05	3.33147E-05	0.000114424	3.676E-06	3.676E-06	0.0001181	3.676E-06	0.000187325	1.02094E-05	2.39737E-05	2.35107E-05	2.30243E-05	1.99433E-05	4.33057E-05	3.08097E-06	4.48462E-05	3.08097E-06	2.61295E-05
3836003773025	383600	3773025	0.000167429	6.01251E-05	3.1818E-05	0.000109284	3.51085E-06	3.51085E-06	0.000112795	3.51085E-06	0.000178703	9.73955E-06	2.28703E-05	2.24286E-05	2.19646E-05	1.90254E-05	4.13125E-05	2.93916E-06	4.27821E-05	2.93916E-06	2.49922E-05
3836103773025	383610	3773025	0.000162109	5.82148E-05	3.0807E-05	0.000105811	3.3993E-06	3.3993E-06	0.000109211	3.3993E-06	0.00017283	9.41947E-06	2.21187E-05	2.16916E-05	2.12427E-05	1.84002E-05	3.99549E-05	2.84257E-06	4.13761E-05	2.84257E-06	2.42307E-05
3836203773025	383620	3773025	0.000157055	5.64E-05	2.98466E-05	0.000102513	3.29333E-06	3.29333E-06	0.000105806	3.29333E-06	0.000167256	9.11567E-06	2.14053E-05	2.0992E-05	2.05576E-05	1.78067E-05	3.86662E-05	2.75089E-06	4.00417E-05	2.75089E-06	2.35069E-05
3836303773025	383630	3773025	0.000153524	5.51317E-05	2.91755E-05	0.000100208	3.21927E-06	3.21927E-06	0.000103427	3.21927E-06	0.000163305	8.90034E-06	2.08997E-05	2.04961E-05	2.0072E-05	1.73861E-05	3.77528E-05	2.68591E-06	3.90958E-05	2.68591E-06	2.30081E-05
3836403773025	383640	3773025	0.000150539	5.40598E-05	2.86082E-05	9.82593E-05	3.15668E-06	3.15668E-06	0.000101416	3.15668E-06	0.000159913	8.71547E-06	2.04656E-05	2.00704E-05	1.96551E-05	1.7025E-05	3.69687E-05	2.63012E-06	3.82838E-05	2.63012E-06	2.25875E-05
3836503773025	383650	3773025	0.000147805	5.30781E-05	2.80887E-05	9.6475E-05	3.09936E-06	3.09936E-06	9.95743E-05	3.09936E-06	0.000156781	8.54479E-06	2.00648E-05	1.96773E-05	1.92702E-05	1.66916E-05	3.62447E-05	2.57862E-06	3.7534E-05	2.57862E-06	2.22033E-05
3836603773025	383660	3773025	0.000145626	5.22954E-05	2.76745E-05	9.50523E-05	3.05365E-06	3.05365E-06	9.8106E-05	3.05365E-06	0.000154216	8.405E-06	1.97365E-05	1.93554E-05	1.89549E-05	1.64185E-05	3.56517E-05	2.53643E-06	3.69199E-05	2.53643E-06	2.19001E-05
3836703773025	383670	3773025	0.000143579	5.15605E-05	2.72856E-05	9.37165E-05	3.01074E-06	3.01074E-06	9.67272E-05	3.01074E-06	0.000151789	8.27271E-06	1.94259E-05	1.90507E-05	1.86566E-05	1.61601E-05	3.50906E-05	2.49651E-06	3.63389E-05	2.49651E-06	2.16151E-05
3836803773025	383680	3773025	0.000141399	5.07778E-05	2.68714E-05	9.22938E-05	2.96503E-06	2.96503E-06	9.52589E-05	2.96503E-06	0.000149232	8.13333E-06	1.90986E-05	1.87298E-05	1.83422E-05	1.58878E-05	3.44994E-05	2.45445E-06	3.57266E-05	2.45445E-06	2.13091E-05
3836903773025	383690	3773025	0.000139161	4.99738E-05	2.6446E-05	9.08326E-05	2.91809E-06	2.91809E-06	9.37507E-05	2.91809E-06	0.000146621	7.99103E-06	1.87644E-05	1.84021E-05	1.80213E-05	1.56098E-05	3.38958E-05	2.4115E-06	3.51015E-05	2.4115E-06	2.09947E-05
3837003773025	383700	3773025	0.000137085	4.92283E-05	2.60514E-05	8.94775E-05	2.87455E-06	2.87455E-06	9.2352E-05	2.87455E-06	0.000144171	7.85749E-06	1.84509E-05	1.80946E-05	1.77202E-05	1.5349E-05	3.33293E-05	2.3712E-06	3.4515E-05	2.3712E-06	2.06999E-05
3837103773025	383710	3773025	0.000135614	4.87003E-05	2.5772E-05	8.85178E-05	2.84372E-06	2.84372E-06	9.13615E-05	2.84372E-06	0.000142364	7.759E-06	1.82196E-05	1.78678E-05	1.74981E-05	1.51566E-05	3.29116E-05	2.34148E-06	3.40823E-05	2.34148E-06	2.04959E-05
3837203773025	383720	3773025	0.000134181	4.81855E-05	2.54996E-05	8.75822E-05	2.81367E-06	2.81367E-06	9.03959E-05	2.81367E-06	0.000140603	7.66302E-06	1.79942E-05	1.76467E-05	1.72816E-05	1.49691E-05	3.25045E-05	2.31252E-06	3.36607E-05	2.31252E-06	2.02947E-05
3837303773025	383730	3773025	0.000132644	4.76337E-05	2.52076E-05	8.65791E-05	2.78144E-06	2.78144E-06	8.93606E-05	2.78144E-06	0.00013875	7.56203E-06	1.77571E-05	1.74142E-05	1.70539E-05	1.47718E-05	3.20761E-05	2.28204E-06	3.32171E-05	2.28204E-06	2.00767E-05
3837403773025	383740	3773025	0.000130989	4.70393E-05	2.4893E-05	8.54989E-05	2.74674E-06	2.74674E-06	8.82456E-05	2.74674E-06	0.000136805	7.45604E-06	1.75082E-05	1.71701E-05	1.68148E-05	1.45648E-05	3.16265E-05	2.25006E-06	3.27515E-05	2.25006E-06	1.98406E-05
3837503773025	383750	3773025	0.00012929	4.64291E-05	2.45701E-05	8.43897E-05	2.7111E-06	2.7111E-06	8.71008E-05	2.7111E-06	0.000134837	7.34879E-06	1.72563E-05	1.69231E-05	1.65729E-05	1.43553E-05	3.11716E-05	2.21769E-06	3.22804E-05	2.21769E-06	1.95975E-05
3837603773025	383760	3773025	0.000127457	4.57711E-05	2.42219E-05	8.31937E-05	2.67268E-06	2.67268E-06	8.58664E-05	2.67268E-06	0.000132747	7.23486E-06	1.69888E-05	1.66608E-05	1.6316E-05	1.41327E-05	3.06883E-05	2.18331E-06	3.178E-05	2.18331E-06	1.93334E-05
3837703773025	383770	3773025	0.000125581	4.50972E-05	2.38652E-05	8.19688E-05	2.63333E-06	2.63333E-06	8.46021E-05	2.63333E-06	0.000130649	7.12052E-06	1.67203E-05	1.63974E-05	1.60582E-05	1.39094E-05	3.02033E-05	2.1488E-06	3.12777E-05	2.1488E-06	1.90637E-05
3837803773025	383780	3773025	0.000123771	4.44471E-05	2.35212E-05	8.07873E-05	2.59537E-06	2.59537E-06	8.33826E-05	2.59537E-06	0.000128627	7.01035E-06	1.64616E-

			ISDrainage / Utilities Trenching	ISDrainage / Utilities Trenching	ISAsphalt Paving	ISAsphalt Paving	SVDemolition	SVSite Grubbing / Prep	SVMass Grading / Excavation	SVMass Grading / Excavation	SVDrainage / Utilities Trenching	SVFoundations / Concrete Pads	SVBuilding / Structure Construction	SVBuilding / Structure Construction	SVAsphalt Paving	SVAsphalt Paving	SVArchitectural Coating	SVArchitectural Coating	SVLandscaping or Other Finishing	SVLandscaping or Other Finishing	MDemolition
Unique Identifier	X (UTM)	Y (UTM)	2027	2028	2027	2028	2027	2027	2027	2028	2028	2028	2028	2029	2028	2029	2028	2029	2028	2029	2027
3830003773025	383000	3773025	5.16194E-06	5.0295E-06	1.33314E-06	1.24188E-06	7.89851E-05	5.6786E-05	3.82868E-05	3.78006E-05	2.68205E-05	8.52017E-06	1.22057E-05	1.174E-05	1.20006E-06	1.11653E-06	1.20006E-06	1.11653E-06	1.22057E-05	1.174E-05	2.04933E-05
3830103773025	383010	3773025	5.29359E-06	5.15777E-06	1.36714E-06	1.27356E-06	8.09718E-05	5.82143E-05	3.92498E-05	3.87514E-05	2.74951E-05	8.73447E-06	1.25127E-05	1.20352E-05	1.23024E-06	1.14461E-06	1.23024E-06	1.14461E-06	1.25127E-05	1.20352E-05	2.10921E-05
3830203773025	383020	3773025	5.43987E-06	5.3003E-06	1.40492E-06	1.30875E-06	8.32702E-05	5.98668E-05	4.03639E-05	3.98514E-05	2.82755E-05	8.98241E-06	1.28679E-05	1.23769E-05	1.26516E-06	1.1771E-06	1.26516E-06	1.1771E-06	1.28679E-05	1.23769E-05	2.17581E-05
3830303773025	383030	3773025	5.59459E-06	5.45105E-06	1.44488E-06	1.34597E-06	8.57112E-05	6.16217E-05	4.15471E-05	4.10196E-05	2.91044E-05	9.24572E-06	1.32451E-05	1.27397E-05	1.30225E-06	1.21161E-06	1.30225E-06	1.21161E-06	1.32451E-05	1.27397E-05	2.24639E-05
3830403773025	383040	3773025	5.74931E-06	5.6018E-06	1.48484E-06	1.38319E-06	8.80988E-05	6.33382E-05	4.27045E-05	4.21622E-05	2.99151E-05	9.50327E-06	1.3614E-05	1.30946E-05	1.33853E-06	1.24536E-06	1.33853E-06	1.24536E-06	1.3614E-05	1.30946E-05	2.31734E-05
3830503773025	383050	3773025	5.90965E-06	5.75802E-06	1.52625E-06	1.42177E-06	9.0611E-05	6.51444E-05	4.39222E-05	4.33646E-05	3.07682E-05	9.77427E-06	1.40022E-05	1.3468E-05	1.3767E-06	1.28087E-06	1.3767E-06	1.28087E-06	1.40022E-05	1.3468E-05	2.39101E-05
3830603773025	383060	3773025	6.08012E-06	5.92412E-06	1.57028E-06	1.46278E-06	9.32837E-05	6.70659E-05	4.52178E-05	4.46436E-05	3.16757E-05	1.00626E-05	1.44152E-05	1.38652E-05	1.4173E-06	1.31865E-06	1.4173E-06	1.31865E-06	1.44152E-05	1.38652E-05	2.46922E-05
3830703773025	383070	3773025	6.2776E-06	6.11653E-06	1.62128E-06	1.51029E-06	9.6473E-05	6.93589E-05	4.67637E-05	4.617E-05	3.27587E-05	1.04066E-05	1.49081E-05	1.43393E-05	1.46576E-06	1.36373E-06	1.46576E-06	1.36373E-06	1.49081E-05	1.43393E-05	2.56012E-05
3830803773025	383080	3773025	6.48745E-06	6.321E-06	1.67547E-06	1.56078E-06	9.98494E-05	7.17863E-05	4.84004E-05	4.77859E-05	3.39052E-05	1.07708E-05	1.54299E-05	1.48411E-05	1.51706E-06	1.41146E-06	1.51706E-06	1.41146E-06	1.54299E-05	1.48411E-05	2.65629E-05
3830903773025	383090	3773025	6.70856E-06	6.53643E-06	1.73258E-06	1.61397E-06	0.000103422	7.43547E-05	5.01321E-05	4.94956E-05	3.51183E-05	1.11562E-05	1.59819E-05	1.53721E-05	1.57134E-06	1.46196E-06	1.57134E-06	1.46196E-06	1.59819E-05	1.53721E-05	2.75827E-05
3831003773025	383100	3773025	6.9426E-06	6.76447E-06	1.79302E-06	1.67028E-06	0.000107217	7.70832E-05	5.19717E-05	5.13118E-05	3.6407E-05	1.15656E-05	1.65684E-05	1.59362E-05	1.629E-06	1.51561E-06	1.629E-06	1.51561E-06	1.65684E-05	1.59362E-05	2.86642E-05
3831103773025	383110	3773025	7.1924E-06	7.00786E-06	1.85754E-06	1.73038E-06	0.000111288	8.00102E-05	5.39452E-05	5.32603E-05	3.77894E-05	1.20047E-05	1.71975E-05	1.65413E-05	1.69085E-06	1.57316E-06	1.69085E-06	1.57316E-06	1.71975E-05	1.65413E-05	2.98182E-05
3831203773025	383120	3773025	7.4602E-06	7.26879E-06	1.9267E-06	1.79481E-06	0.000115662	8.31551E-05	5.60655E-05	5.53537E-05	3.92748E-05	1.24766E-05	1.78735E-05	1.71915E-05	1.75731E-06	1.635E-06	1.75731E-06	1.635E-06	1.78735E-05	1.71915E-05	3.10557E-05
3831303773025	383130	3773025	7.74601E-06	7.54727E-06	2.00051E-06	1.86357E-06	0.000120357	8.65304E-05	5.83413E-05	5.76006E-05	4.0869E-05	1.2983E-05	1.8599E-05	1.78893E-05	1.82865E-06	1.70136E-06	1.82865E-06	1.70136E-06	1.8599E-05	1.78893E-05	3.23803E-05
3831403773025	383140	3773025	8.05432E-06	7.84767E-06	2.08014E-06	1.93774E-06	0.000125444	9.01877E-05	6.08071E-05	6.0035E-05	4.25963E-05	1.35318E-05	1.93851E-05	1.86454E-05	1.90593E-06	1.77327E-06	1.90593E-06	1.77327E-06	1.93851E-05	1.86454E-05	3.3812E-05
3831503773025	383150	3773025	8.38851E-06	8.17328E-06	2.16645E-06	2.01814E-06	0.000130977	9.41651E-05	6.34888E-05	6.26827E-05	4.44749E-05	1.41285E-05	2.024E-05	1.94677E-05	1.98999E-06	1.85148E-06	1.98999E-06	1.85148E-06	2.024E-05	1.94677E-05	3.53616E-05
3831603773025	383160	3773025	8.74689E-06	8.52247E-06	2.25901E-06	2.10436E-06	0.000136954	9.84628E-05	6.63864E-05	6.55436E-05	4.65047E-05	1.47734E-05	2.11637E-05	2.03562E-05	2.08081E-06	1.93598E-06	2.08081E-06	1.93598E-06	2.11637E-05	2.03562E-05	3.70274E-05
3831703773025	383170	3773025	9.13284E-06	8.89852E-06	2.35868E-06	2.19722E-06	0.00014344	0.000103126	6.95302E-05	6.86474E-05	4.8707E-05	1.5473E-05	2.2166E-05	2.13202E-05	2.17935E-06	2.02766E-06	2.17935E-06	2.02766E-06	2.2166E-05	2.13202E-05	3.88237E-05
3832003773025	383200	3773025	1.05118E-05	1.02421E-05	2.71482E-06	2.52897E-06	0.000166968	0.000120041	8.09351E-05	7.99075E-05	5.66963E-05	1.80109E-05	2.58018E-05	2.48173E-05	2.53682E-06	2.36025E-06	2.53682E-06	2.36025E-06	2.58018E-05	2.48173E-05	4.52472E-05
3832103773025	383210	3773025	1.10632E-05	1.07793E-05	2.85721E-06	2.66162E-06	0.000176563	0.000126939	8.5586E-05	8.44993E-05	5.99543E-05	1.90459E-05	2.72845E-05	2.62434E-05	2.6826E-06	2.49588E-06	2.6826E-06	2.49588E-06	2.72845E-05	2.62434E-05	4.78202E-05
3832203773025	383220	3773025	1.17023E-05	1.1402E-05	3.02228E-06	2.81538E-06	0.000187868	0.000135067	9.1066E-05	8.99097E-05	6.37931E-05	2.02654E-05	2.90315E-05	2.79238E-05	2.85437E-06	2.65569E-06	2.85437E-06	2.65569E-06	2.90315E-05	2.79238E-05	5.07997E-05
3832303773025	383230	3773025	1.24067E-05	1.20883E-05	3.20419E-06	2.98485E-06	0.000200492	0.000144143	9.71851E-05	9.59512E-05	6.80797E-05	2.16272E-05	3.09822E-05	2.98001E-05	3.04616E-06	2.83414E-06	3.04616E-06	2.83414E-06	3.09822E-05	2.98001E-05	5.40894E-05
3832403773025	383240	3773025	1.31673E-05	1.28295E-05	3.40064E-06	3.16785E-06	0.000214372	0.000154122	0.000103913	0.000102594	7.27928E-05	2.31244E-05	3.31271E-05	3.18631E-05	3.25705E-06	3.03034E-06	3.25705E-06	3.03034E-06	3.31271E-05	3.18631E-05	5.76441E-05
3832503773025	383250	3773025	1.39696E-05	1.36112E-05	3.60784E-06	3.36086E-06	0.000229267	0.000164831	0.000111133	0.000109722	7.78507E-05	2.47312E-05	3.54289E-05	3.40771E-05	3.48336E-06	3.2409E-06	3.48336E-06	3.2409E-06	3.54289E-05	3.40771E-05	6.13983E-05
3832603773025	383260	3773025	1.48388E-05	1.44581E-05	3.83233E-06	3.56999E-06	0.000245704	0.000176648	0.000119101	0.000117589	8.3432E-05	2.65042E-05	3.79689E-05	3.65202E-05	3.73309E-06	3.47325E-06	3.73309E-06	3.47325E-06	3.79689E-05	3.65202E-05	6.54683E-05
3832703773025	383270	3773025	1.57908E-05	1.53856E-05	4.07818E-06	3.79901E-06	0.0002641	0.000189874	0.000128018	0.000126393	8.96788E-05	2.84887E-05	4.08118E-05	3.92546E-05	4.0126E-06	3.7333E-06	4.0126E-06	3.7333E-06	4.08118E-05	3.92546E-05	6.99285E-05
3832803773025	383280	3773025	1.6822E-05	1.63904E-05	4.34452E-06	4.04711E-06	0.000284555	0.000204579	0.000137933	0.000136182	9.66244E-05	3.06951E-05	4.39726E-05	4.22948E-05	4.32337E-06	4.02244E-06	4.32337E-06	4.02244E-06	4.39726E-05	4.22948E-05	7.47624E-05
3832903773025	383290	3773025	1.79315E-05	1.74714E-05	4.63106E-06	4.31403E-06	0.000307299	0.000220931	0.000148958	0.000147067	0.000104348	3.31485E-05	4.74873E-05	4.56754E-05	4.66893E-06	4.34395E-06	4.66893E-06	4.34395E-06	4.74873E-05	4.56754E-05	7.99665E-05
3833003773025	383300	3773025	1.90646E-05	1.85754E-05	4.92369E-06	4.58664E-06	0.000331673	0.000238455	0.000160773	0.000158732	0.000112624	3.57778E-05	5.12539E-05	4.92983E-05	5.03927E-06	4.68851E-06	5.03927E-06	4.68851E-06	5.12539E-05	4.92983E-05	8.52957E-05
3833103773025	383310	3773025	1.98624E-05	1.93528E-05	5.12973E-06	4.77857E-06	0.000349072	0.000250964	0.000169207	0.000167059	0.000118532	3.76546E-05	5.39426E-05	5.18843E-05	5.30361E-06	4.93446E-06	5.30361E-06	4.93446E-06	5.39426E-05	5.18843E-05	8.90355E-05
3833203773025	383320	3773025	2.07468E-05	2.02145E-05	5.35815E-06	4.99135E-06	0.000366881	0.000263767	0.00017784	0.000175582	0.000124579	3.95757E-05	5.66945E-05	5.45313E-05	5.57419E-06	5.1862E-06	5.57419E-06	5.1862E-06	5.66945E-05	5.45313E-05	9.3042E-05
3833303773025	383330	3773025	2.18945E-05	2.13328E-05	5.65456E-06	5.26747E-06	0.000390275	0.000280587	0.0001891 8	0.000186778	0.000132523	4.20992E-05	6.03097E-05	5.80086E-05	5.92963E-06	5.5169E-06	5.92963E-06	5.5169E-06	6.03097E-05	5.80086E-05	9.82497E-05
3833403773025	383340	3773025	2.31233E-05	2.253E-05	5.9719E-06	5.56309E-06	0.000416378	0.000299353	0.000201832	0.00019927	0.000141387	4.49149E-05	6.43434E-05	6.18883E-05	6.32622E-06	5.88588E-06	6.32622E-06	5.88588E-06	6.43434E-05	6.18883E-05	0.000103911
3833503773025	383350	3773025	2.43661E-05	2.37409E-05	6.29287E-06	5.86209E-06	0.000444075	0.000319266	0.000215258	0.000212525	0.000150792	4.79027E-05	6.86235E-05	6.60051E-05	6.74704E-06	6.27741E-06	6.74704E-06	6.27741E-06	6.86235E-05	6.60051E-05	0.000109663
3833603773025	383360	3773025	2.52786E-05	2.463E-05	6.52855E-06	6.08163E-06	0.000466267	0.000335221	0.000226015	0.000223146	0.000158327	5.02965E-05	7.20528E-05	6.93036E-05	7.08421E-06	6.59111E-06	7.08421E-06	6.59111E-06	7.20528E-05	6.93036E-05	0.000113871
3833703773025	383370	3773025	2.59982E-05	2.53311E-05	6.71439E-06	6.25475E-06	0.000484583	0.000348389	0.000234894	0.000231912	0.000164547	5.22723E-05	7.48833E-05	7.20261E-05	7.3625E-06	6.85003E-06	7.3625E-06	6.85003E-06	7.48833E-05	7.20261E-05	0.000117266
3833803773025	383380	3773025	2.6522E-05	2.58415E-05	6.84967E-06	6.38077E-06	0.000498775	0.000358592	0.000241773	0.000238703	0.000169366	5.38032E-05	7.70763E-05	7.41354E-05	7.57812E-06	7.05064E-06	7.57812E-06	7.05064E-06	7.70763E-05	7.41354E-05	0.000119864
3833903773025	383390	3773025	2.69456E-05	2.62543E-05	6.95908E-06	6.48269E-06	0.000511889	0.0003680 2	0.00024813	0.000244979	0.000173819	5.52178E-05	7.91028E-05	7.60846E-05	7.77736E-06	7.23602E-06	7.77736E-06	7.23602E-06	7.91028E-05	7.60846E-05	0.000122085
3834003773025	383400	3773025	2.69873E-05	2.62948E-05	6.96983E-06	6.49271E-06	0.000513252	0.000369	0.00024879	0.000245632	0.000174282	5.53648E-05	7.93134E-05	7.62872E-05	7.79807E-06	7.25529E-06	7.79807E-06	7.25529E-06	7.93134E-05	7.62872E-05	0.000122249
3834103773025	383410	3773025	2.66896E-05	2.60048E-05	6.89297E-06	6.42111E-06	0.000505653	0.000363537	0.000245107	0.000241995	0.000171701	5.45451E-05	7.81391E-05	7.51577E-05	7.68261E-06	7.14786E-06	7.68261E-06	7.14786E-06	7.81391E-05	7.51577E-05	0.000120755
3834203773025	383420	3773025	2.61574E-05	2.54863E-05	6.75551E-06	6.29306E-06	0.000493742	0.000354973	0.000239333	0.000236294	0.000167657	5.32602E-05	7.62985E-05	7.33873E-05	7.50164E-06	6.97949E-06	7.50164E-06	6.97949E-06	7.62985E-05	7.33873E-05	0.000118215
3834303773025	383430	3773025	2.54159E-05	2.47638E-05	6.56401E-06	6.11466E-06	0.00047767	0.000343419	0.000231543	0.000228603	0.000162199	5.15266E-05	7.3815E-05	7.09985E-05	7.25746E-06	6.75231E-06	7.25746E-06	6.75231E-06	7.3815E-05	7.09985E-05	0.000114675
3834403773025	383440	3773025	2.45618E-05	2.39317E-05	6.34344E-06	5.90919E-06	0.000459906	0.000330648	0.000222932	0.000220102	0.000156167	4.96104E-05	7.10699E-05	6.83581E-05	6.98757E-06	6.5012E-06	6.98757E-06	6.5012E-06	7.10699E-05	6.83581E-05	0.000110636
3834503773025	383450	3773025	2.32785E-05	2.26813E-05	6.012E-06	5.60045E-06	0.000432797	0.000311157	0.000209791	0.000207128	0.000146962	4.6686E-05	6.68806E-05	6.43287E-05	6.57568E-06	6.11798E-06	6.57568E-06	6.11798E-06	6.68806E-05	6.43287E-05	0.000104512
3834603773025	383460	3773025	2.18304E-05	2.12703E-05	5.638E-06	5.25204E-06	0.000402311	0.0002892 4	0.00019501 4	0.000192538	0.00013661	4.33975E-05	6.21696E-05	5.97975E-05	6.1125E-06	5.68703E-06	6.1125E-06	5.68703E-06	6.21696E-05	5.97975E-05	9.76073E-05
3834703773025	383470	3773025	2.04852E-05	1.99596E-05	5.29058E-06	4.92841E-06	0.000374765	0.000269436	0.000181661	0.000179355	0.000127257	4.04261E-05	5.79129E-05	5.57032E-05	5.69398E-06	5.29765E-06	5.69398E-06	5.29765E-06	5.79129E-05	5.57032E-05	9.12347E-05
3834803773025	383480	3773025	1.95164E-05	1.90156E-05	5.04037E-06	4.69533E-06	0.000355344	0.000255473	0.000172247	0.00017006	0.000120662	3.83312E-05	5.49117E-05	5.28165E-05	5.3989E-06	5.02311E-06	5.3989E-06	5.02311E-06	5.49117E-05	5.28165E-05	8.6702E-05
3834903773025	383490	3773025	1.85886E-05	1.81117E-05	4.80077E-06	4.47213E-06	0.000337036	0.000242311	0.000163373	0.000161299	0.000114445	3.63563E-05	5.20827E-05	5.00954E-05	5.12075E-06	4.76432E-06	5.12075E-06	4.76432E-06	5.20827E-05	5.00954E-05	8.23689E-05
3835003773025	383500	3773025	1.75832E-05	1.71321E-05	4.54111E-06	4.23025E-06	0.000317491	0.000228258	0.000153898	0.000151944	0.000107808	3.42479E-05	4.90622E-05	4.71902E-05	4.82378E-06	4.48802E-06	4.82378E-06	4.48802E-06	4.90622E-05	4.71902E-05	7.76693E-05
3835103773025	383510	3773025	1.65542E-05	1.61295E-05	4.27536E-06	3.98269E-06	0.000297767	0.000214078	0.000144338	0.000142505	0.000101111	3.21203E-05	4.60142E-05	4.42585E-05	4.52411E-06	4.2092E-06	4.52411E-06	4.2092E-06	4.60142E-05	4.42585E-05	7.28735E-05
3835203773025	383520	3773025	1.55983E-05	1.51981E-05	4.02849E-06	3.75272E-06	0.0002797	0.000201089	0.00013558	0.000133858	9.49758E-05	3.01714E-05	4.32223E-05	4.15731E-05	4.24961E-06	3.95381E-06	4.24961E-06	3.95381E-06	4.32223E-05	4.15731E-05	6.84405E-05
3835303773025	383530	3773025	1.47156E-05	1.43381E-05	3.80051E-06	3.54035E-06	0.000263174	0.000189208	0.000127569	0.00012595	8.93642E-05	2.83887E-05	4.06686E-05	3.91168E-05	3.99852E-06	3.7202E-06	3.99852E-06	3.7202E-06	4.06686E-05	3.91168E-05	6.43669E-05
3835403773025	383540	3773025	1.38976E-05	1.3541E-05	3.58924E-06	3.34354E-06	0.000247967	0.000178274	0.000120198	0.000118672	8.42004E-05	2.67483E-05	3.83186E-05	3.68565E-05	3.76747E-06	3.50524E-06	3.76747E-06	3.50524E-06	3.83186E-05	3.68565E-05	6.0609E-05
3835503773025	383550	3773025	1.31246E-05	1.27878E-05	3.3896E-06	3.15756E-06	0.000233659	0.000167988	0.000113262	0.000111824	7.93421E-05	2.5205E-05	3.61076E-05	3.47299E-05	3.55009E-06	3.30299E-06	3.55009E-06	3.30299E-06	3.61076E-05	3.47299E-05	5.70743E-05
3835603773025	383560	3773025	1.23954E-05	1.20774E-05	3.20129E-06	2.98214E-06	0.000220198	0.0001583 1	0.000106737	0.000105382	7.47712E-05	2.37529E-05	3.40275E-05	3.27291E-05	3.34557E-06	3.1127E-06	3.34557E-06	3.1127E-06	3.40275E-05	3.27291E-05	5.37573E-05
3835703773025	383570	3773025	1.17321E-05	1.14311E-05	3.02998E-06	2.82256E-06	0.000208011	0.000149548	0.00010083	9.95496E-05	7.06329E-05	2.24382E-05	3.21442E-05	3.09177E-05	3.1604E-06	2.94042E-06	3.1604E-06	2.94042E-06	3.21442E-05	3.09177E-05	5.07543E-05
3835803773025	383580	3773025	1.10986E-05	1.08138E-05	2.86637E-06	2.67015E-06	0.000196376	0.000141184	9.519E-05	9.39814E-05	6.66821E-05	2.11832E-05	3.03462E-05	2.91883E-05	2.98363E-06	2.77595E-06	2.98363E-06	2.77595E-06	3.03462E-05	2.91883E-05	4.79E-05
3835903773025	383590	3773025	1.05214E-05	1.02514E-05	2.71729E-06	2.53127E-06	0.00018581	0.000133587	9.00684E-05	8.89249E-05	6.30943E-05	2.00435E-05	2.87135E-05	2.76179E-05	2.8231E-06	2.6266E-06	2.8231E-06	2.6266E-06	2.87135E-05	2.76179E-05	4.53107E-05
3836003773025	383600	3773025	1.00634E-05	9.8052E-06	2.59901E-06	2.42109E-06	0.000177445	0.000127573	8.60135E-05	8.49214E-05	6.02538E-05	1.91411E-05	2.74208E-05	2.63745E-05	2.696E-06	2.50835E-06	2.696E-06	2.50835E-06	2.74208E-05	2.63745E-05	4.32548E-05
3836103773025	383610	3773025	9.75677E-06	9.50644E-06	2.51982E-06	2.34733E-06	0.000171859	0.000123557	8.33059E-05	8.22481E-05	5.8357E-05	1.85385E-05	2.65576E-05	2.55443E-05	2.61113E-06	2.42938E-06	2.61113E-06	2.42938E-06	2.65576E-05	2.55443E-05	4.18613E-05
3836203773025	383620	3773025	9.46534E-06	9.22249E-06	2.44456E-06	2.27721E-06	0.000166549	0.00011974	8.07321E-05	7.97071E-05	5.65541E-05	1.79658E-05	2.57371E-05	2.47551E-05	2.53046E-06	2.35433E-06	2.53046E-06	2.35433E-06	2.57371E-05	2.47551E-05	4.05385E-05
3836303773025	383630	3773025	9.26449E-06	9.02679E-06	2.39268E-06	2.22889E-06	0.000162888	0.000117108	7.89573E-05	7.79547E-05	5.53108E-05	1.75708E-05	2.51713E-05	2.42108E-05	2.47483E-06	2.30257E-06	2.47483E-06	2.30257E-06	2.51713E-05	2.42108E-05	3.96094E-05
3836403773025	383640	3773025	9.09515E-06	8.86179E-06	2.34895E-06	2.18815E-06	0.000159788	0.000114879	7.74545E-05	7.6471E-05	5.4258E-05	1.72364E-05	2.46922E-05	2.375E-05	2.42773E-06	2.25874E-06	2.42773E-06	2.25874E-06	2.46922E-05	2.375E-05	3.88219E-05
3836503773025	383650	3773025	8.94043E-06	8.71104E-06	2.30899E-06	2.15093E-06	0.000156937	0.000112829	7.60726E-05	7.51067E-05	5.329E-05	1.69289E-05	2.42516E-05	2.33263E-05	2.38441E-06	2.21845E-06	2.38441E-06	2.21845E-06	2.42516E-05	2.33263E-05	3.80997E-05
3836603773025	383660	3773025	8.81834E-06	8.59209E-06	2.27746E-06	2.12155E-06	0.000154656	0.000111189	7.49671E-05	7.40152E-05	5.25156E-05	1.66829E-05	2.38992E-05	2.29873E-05	2.34976E-06	2.18621E-06	2.34976E-06	2.18621E-06	2.38992E-05	2.29873E-05	3.75209E-05
3836703773025	383670	3773025	8.70357E-06	8.48026E-06	2.24782E-06	2.09394E-06	0.0001525	0.000109639	7.3922E-05	7.29834E-05	5.17835E-05	1.64503E-05	2.35661E-05	2.26669E-05	2.31701E-06	2.15573E-06	2.31701E-06	2.15573E-06	2.35661E-05	2.26669E-05	3.69765E-05
3836803773025	383680	3773025	8.58036E-06	8.36021E-06	2.216E-06	2.0643E-06	0.000150184	0.000107974	7.27992E-05	7.18749E-05	5.0997E-05	1.62004E-05	2.32081E-05	2.23226E-05	2.28181E-06	2.12299E-06	2.28181E-06	2.12299E-06	2.32081E-05	2.23226E-05	3.63995E-05
3836903773025	383690	3773025	8.45377E-06	8.23687E-06	2.1833E-06	2.03384E-06	0.000147796	0.000106258	7.16419E-05	7.07323E-05	5.01863E-05	1.59429E-05	2.28392E-05	2.19677E-05	2.24554E-06	2.08924E-06	2.24554E-06	2.08924E-06	2.28392E-05	2.19677E-05	3.5808E-05
3837003773025	383700	3773025	8.33506E-06	8.1212E-06	2.15265E-06	2.00528E-06	0.000145551	0.000104644	7.05537E-05	6.96579E-05	4.94239E-05	1.57007E-05	2.24922E-05	2.1634E-05	2.21143E-06	2.0575E-06	2.21143E-06	2.0575E-06	2.24922E-05	2.1634E-05	3.52582E-05
3837103773025	383710	3773025	8.25292E-06	8.04117E-06	2.13143E-06	1.98552E-06	0.000143939	0.000103484	6.97721E-05	6.88862E-05	4.88764E-05	1.55268E-05	2.22431E-05	2.13944E-05	2.18693E-06	2.03471E-06	2.18693E-06	2.03471E-06	2.22431E-05	2.13944E-05	3.48681E-05
3837203773025	383720	3773025	8.1719E-06	7.96223E-06	2.11051E-06	1.96603E-06	0.000142344	0.000102338	6.89991E-05	6.8123E-05	4.83349E-05	1.53548E-05	2.19966E-05	2.11573E-05	2.1627E-06	2.01217E-06	2.1627E-06	2.01217E-06	2.19966E-05	2.11573E-05	3.44888E-05
3837303773025	383730	3773025	8.08414E-06	7.87672E-06	2.08784E-06	1.94492E-06	0.000140625	0.000101102	6.81656E-05	6.73001E-05	4.77511E-05	1.51693E-05	2.17309E-05	2.09018E-05	2.13658E-06	1.98786E-06	2.13658E-06	1.98786E-06	2.17309E-05	2.09018E-05	3.40806E-05
3837403773025	383740	3773025	7.98905E-06	7.78408E-06	2.06328E-06	1.92204E-06	0.000138772	9.97694E-05	6.72674E-05	6.64133E-05	4.71218E-05	1.49694E-05	2.14446E-05	2.06264E-05	2.10842E-06	1.96167E-06	2.10842E-06	1.96167E-06	2.14446E-05	2.06264E-05	3.36451E-05
3837503773025	383750	3773025	7.89116E-06	7.6887E-06	2.038E-06	1.89849E-06	0.000136865	9.83988E-05	6.63433E-05	6.55009E-05	4.64745E-05	1.47638E-05	2.115E-05	2.0343E-05	2.07946E-06	1.93472E-06	2.07946E-06	1.93472E-06	2.115E-05	2.0343E-05	3.31987E-05
3837603773025	383760	3773025	7.78483E-06	7.58509E-06	2.01054E-06	1.87291E-06	0.000134807	9.69192E-05	6.53457E-05	6.4516E-05	4.57757E-05	1.45418E-05	2.0832E-05	2.00371E-05	2.04819E-06	1.90563E-06	2.04819E-06	1.90563E-06	2.0832E-05	2.00371E-05	3.2716E-05
3837703773025	383770	3773025	7.67624E-06	7.47929E-06	1.9825E-06	1.84678E-06	0.000132714	9.54141E-05	6.43309E-05	6.35141E-05	4.50648E-05	1.43159E-05	2.05084E-05	1.97259E-05	2.01638E-06	1.87603E-06	2.01638E-06	1.87603E-06	2.05084E-05	1.97259E-05	3.22261E-05
3837803

			MSite Grubbing / Prep	MMass Grading / Excavation	MMass Grading / Excavation	MDrainage / Utilities Trenching	MFoundations / Concrete Pads	MBuilding / Structure Construction	MAsphalt Paving	MLandscaping or Other Finishing	MWaterside Construction (Piles)	RSSWDemolition	RSSWPlacing Base	RSSWForm/Plac e Rebar and Pour	Child Risk				
Unique Identifier	X (UTM)	Y (UTM)	2027	2027	2028	2028	2028	2028	2028	2028	2028	2029	2029	2029	3rd Trimester	0<2	2<16	Total	per million
3830003773025	383000	3773025	6.2911E-05	7.39782E-05	7.29931E-05	1.55158E-05	2.01782E-05	1.48523E-05	1.5287E-06	1.79097E-05	1.5287E-06	1.00066E-05	1.45198E-05	8.60707E-06	2.67159E-09	3.6201E-08	6.5967E-09	4.54696E-08	0.04546963
3830103773025	383010	3773025	6.47492E-05	7.61398E-05	7.51259E-05	1.59692E-05	2.07678E-05	1.52862E-05	1.57337E-06	1.8433E-05	1.57337E-06	9.90994E-06	1.43795E-05	8.5239E-06	2.75618E-09	3.7323E-08	6.7975E-09	4.6877E-08	0.04687702
3830203773025	383020	3773025	6.67935E-05	7.85437E-05	7.74979E-05	1.64734E-05	2.14235E-05	1.57689E-05	1.62304E-06	1.9015E-05	1.62304E-06	9.91306E-06	1.43841E-05	8.52658E-06	2.84846E-09	3.8551E-08	7.0197E-09	4.84195E-08	0.04841952
3830303773025	383030	3773025	6.89603E-05	8.10917E-05	8.0012E-05	1.70078E-05	2.21185E-05	1.62804E-05	1.67569E-06	1.96318E-05	1.67569E-06	9.92866E-06	1.44067E-05	8.54E-06	2.94562E-09	3.9846E-08	7.2543E-09	5.00461E-08	0.05004613
3830403773025	383040	3773025	7.11383E-05	8.36529E-05	8.2539E-05	1.7545E-05	2.28171E-05	1.67946E-05	1.72862E-06	2.02519E-05	1.72862E-06	9.86003E-06	1.43071E-05	8.48097E-06	3.04297E-09	4.1143E-08	7.4888E-09	5.16747E-08	0.0516747
3830503773025	383050	3773025	7.33999E-05	8.63122E-05	8.5163E-05	1.81027E-05	2.35425E-05	1.73285E-05	1.78357E-06	2.08957E-05	1.78357E-06	9.81012E-06	1.42347E-05	8.43804E-06	3.14279E-09	4.2477E-08	7.7309E-09	5.33503E-08	0.05335035
3830603773025	383060	3773025	7.58007E-05	8.91354E-05	8.79485E-05	1.86949E-05	2.43125E-05	1.78953E-05	1.84191E-06	2.15791E-05	1.84191E-06	9.76957E-06	1.41759E-05	8.40316E-06	3.24751E-09	4.3879E-08	7.986E-09	5.51123E-08	0.05511225
3830703773025	383070	3773025	7.85914E-05	9.24171E-05	9.11865E-05	1.93831E-05	2.52076E-05	1.85542E-05	1.90972E-06	2.23736E-05	1.90972E-06	9.83508E-06	1.42709E-05	8.45951E-06	3.36786E-09	4.5493E-08	8.2823E-09	5.71429E-08	0.05714293
3830803773025	383080	3773025	8.15437E-05	9.58887E-05	9.46119E-05	2.01113E-05	2.61545E-05	1.92512E-05	1.98146E-06	2.32141E-05	1.98146E-06	9.89123E-06	1.43524E-05	8.5078E-06	3.49449E-09	4.7194E-08	8.5947E-09	5.92833E-08	0.05928325
3830903773025	383090	3773025	8.46742E-05	9.95699E-05	9.82441E-05	2.08833E-05	2.71586E-05	1.99902E-05	2.05753E-06	2.41053E-05	2.05753E-06	9.94113E-06	1.44248E-05	8.55073E-06	3.62674E-09	4.8975E-08	8.9227E-09	6.15244E-08	0.06152441
3831003773025	383100	3773025	8.79941E-05	0.000103474	0.000102096	2.17021E-05	2.82234E-05	2.0774E-05	2.1382E-06	2.50504E-05	2.1382E-06	9.99104E-06	1.44972E-05	8.59366E-06	3.76495E-09	5.0841E-08	9.2678E-09	6.38738E-08	0.0638738
3831103773025	383110	3773025	9.15368E-05	0.00010764	0.000106207	2.25759E-05	2.93597E-05	2.16104E-05	2.22429E-06	2.60589E-05	2.22429E-06	1.00503E-05	1.45832E-05	8.64463E-06	3.91022E-09	5.2809E-08	9.6329E-09	6.63523E-08	0.06635235
3831203773025	383120	3773025	9.53357E-05	0.000112107	0.000110614	2.35128E-05	3.05782E-05	2.25072E-05	2.3166E-06	2.71404E-05	2.3166E-06	1.01033E-05	1.46602E-05	8.69025E-06	4.06359E-09	5.4893E-08	1.0021E-08	6.89778E-08	0.06897782
3831303773025	383130	3773025	9.94021E-05	0.000116889	0.000115332	2.45157E-05	3.18825E-05	2.34672E-05	2.41541E-06	2.82981E-05	2.41541E-06	1.01657E-05	1.47507E-05	8.74391E-06	4.22483E-09	5.7092E-08	1.0432E-08	7.17494E-08	0.07174936
3831403773025	383140	3773025	0.000103797	0.000122057	0.000120432	2.55996E-05	3.32921E-05	2.45048E-05	2.5222E-06	2.95492E-05	2.5222E-06	1.02312E-05	1.48457E-05	8.80025E-06	4.39586E-09	5.9433E-08	1.0872E-08	7.4701E-08	0.07470097
3831503773025	383150	3773025	0.000108554	0.000127651	0.000125951	2.67729E-05	3.48179E-05	2.56279E-05	2.6378E-06	3.09035E-05	2.6378E-06	1.02999E-05	1.49453E-05	8.85927E-06	4.57798E-09	6.1935E-08	1.1344E-08	7.78567E-08	0.07785666
3831603773025	383160	3773025	0.000113668	0.000133664	0.000131884	2.8034E-05	3.6458E-05	2.68351E-05	2.76205E-06	3.23592E-05	2.76205E-06	1.03716E-05	1.50494E-05	8.92098E-06	4.76939E-09	6.4577E-08	1.1845E-08	8.1191E-08	0.08119102
3831703773025	383170	3773025	0.000119182	0.000140149	0.000138282	2.93941E-05	3.82268E-05	2.8137E-05	2.89606E-06	3.39291E-05	2.89606E-06	1.04433E-05	1.51535E-05	8.98269E-06	4.97143E-09	6.7378E-08	1.2379E-08	8.47287E-08	0.08472874
3832003773025	383200	3773025	0.000138901	0.000163336	0.000161161	3.42574E-05	4.45515E-05	3.27923E-05	3.37521E-06	3.95427E-05	3.37521E-06	1.06991E-05	1.55247E-05	9.2027E-06	5.66457E-09	7.7079E-08	1.425E-08	9.69939E-08	0.09699394
3832103773025	383210	3773025	0.0001468	0.000172624	0.000170326	3.62055E-05	4.70849E-05	3.46571E-05	3.56715E-06	4.17914E-05	3.56715E-06	1.08083E-05	1.56831E-05	9.2966E-06	5.9317E-09	8.0852E-08	1.4986E-08	1.0177E-07	0.10176973
3832203773025	383220	3773025	0.000155946	0.00018338	0.000180938	3.84613E-05	5.00186E-05	3.68164E-05	3.7894E-06	4.43952E-05	3.7894E-06	1.10422E-05	1.60225E-05	9.49783E-06	6.23919E-09	8.5199E-08	1.5841E-08	1.07279E-07	0.10727943
3832303773025	383230	3773025	0.000166045	0.000195256	0.000192656	4.0952E-05	5.32577E-05	3.92006E-05	4.0348E-06	4.72702E-05	4.0348E-06	1.12762E-05	1.6362E-05	9.69905E-06	6.57092E-09	8.9915E-08	1.6776E-08	1.13262E-07	0.11326219
3832403773025	383240	3773025	0.000176957	0.000208087	0.000205317	4.36433E-05	5.67578E-05	4.17768E-05	4.29996E-06	5.03767E-05	4.29996E-06	1.156E-05	1.67739E-05	9.94321E-06	6.91803E-09	9.4889E-08	1.7772E-08	1.19579E-07	0.1195791
3832503773025	383250	3773025	0.000188482	0.00022164	0.000218689	4.64857E-05	6.04543E-05	4.44977E-05	4.58001E-06	5.36577E-05	4.58001E-06	1.18002E-05	1.71224E-05	1.01498E-05	7.27173E-09	1E-07	1.8808E-08	1.26082E-07	0.1260817
3832603773025	383260	3773025	0.000200977	0.000236332	0.000233185	4.95672E-05	6.44617E-05	4.74473E-05	4.88361E-06	5.72146E-05	4.88361E-06	1.20248E-05	1.74483E-05	1.0343E-05	7.64545E-09	1.0544E-07	1.992E-08	1.33007E-07	0.13300651
3832703773025	383270	3773025	0.000214668	0.000252432	0.000249071	5.2944E-05	6.88533E-05	5.06798E-05	5.21631E-06	6.11124E-05	5.21631E-06	1.22712E-05	1.78058E-05	1.05549E-05	8.0456E-09	1.113E-07	2.1132E-08	1.40476E-07	0.14047641
3832803773025	383280	3773025	0.000229508	0.000269882	0.000266289	5.66039E-05	7.36129E-05	5.41831E-05	5.5769E-06	6.53369E-05	5.5769E-06	1.26237E-05	1.83173E-05	1.08581E-05	8.46841E-09	1.1753E-07	2.2437E-08	1.48436E-07	0.14843579
3832903773025	383290	3773025	0.000245483	0.000288668	0.000284825	6.0544E-05	7.87369E-05	5.79547E-05	5.96509E-06	6.98849E-05	5.96509E-06	1.32881E-05	1.92813E-05	1.14296E-05	8.90631E-09	1.2405E-07	2.3831E-08	1.56791E-07	0.15679096
3833003773025	383300	3773025	0.000261843	0.00030796	0.000303806	6.45789E-05	8.39843E-05	6.1817E-05	6.36263E-06	7.45423E-05	6.36263E-06	1.40399E-05	2.03721E-05	1.20762E-05	9.30127E-09	1.3015E-07	2.5212E-08	1.64666E-07	0.16466592
3833103773025	383310	3773025	0.000273324	0.000321406	0.000317127	6.74103E-05	8.76665E-05	6.45273E-05	6.6416E-06	7.78105E-05	6.6416E-06	1.4698E-05	2.13272E-05	1.26423E-05	9.53602E-09	1.3398E-07	2.6082E-08	1.696E-07	0.16960005
3833203773025	383320	3773025	0.000285623	0.000335869	0.000331397	7.04437E-05	9.16114E-05	6.7431E-05	6.94046E-06	8.13119E-05	6.94046E-06	1.52969E-05	2.21962E-05	1.31574E-05	9.8014E-09	1.3823E-07	2.7027E-08	1.7506E-07	0.17506029
3833303773025	383330	3773025	0.00030161	0.000354668	0.000349946	7.43865E-05	9.6739E-05	7.12052E-05	7.32893E-06	8.58631E-05	7.32893E-06	1.56931E-05	2.2771E-05	1.34982E-05	1.01821E-08	1.4418E-07	2.8323E-08	1.82687E-07	0.18268692
3833403773025	383340	3773025	0.000318989	0.000375105	0.00037011	7.86728E-05	0.000102313	7.53082E-05	7.75124E-06	9.08107E-05	7.75124E-06	1.60144E-05	2.32372E-05	1.37745E-05	1.05906E-08	1.5057E-07	2.9734E-08	1.90897E-07	0.19089739
3833503773025	383350	3773025	0.000336647	0.000395869	0.000390598	8.30278E-05	0.000107977	7.94769E-05	8.18031E-06	9.58376E-05	8.18031E-06	1.63169E-05	2.36762E-05	1.40348E-05	1.10126E-08	1.5713E-07	3.1196E-08	1.99341E-07	0.19934105
3833603773025	383360	3773025	0.000349564	0.000411059	0.000405586	8.62137E-05	0.00011212	8.25265E-05	8.4942E-06	9.9515E-05	8.4942E-06	1.65946E-05	2.40791E-05	1.42736E-05	1.12978E-08	1.6168E-07	3.2258E-08	2.05236E-07	0.20523636
3833703773025	383370	3773025	0.000359986	0.000423315	0.000417678	8.87841E-05	0.000115463	8.4987E-05	8.74745E-06	0.000102482	8.74745E-06	1.66788E-05	2.42013E-05	1.4346E-05	1.15395E-08	1.6546E-07	3.315E-08	2.10152E-07	0.21015162
3833803773025	383380	3773025	0.000367963	0.000432694	0.000426933	9.07514E-05	0.000118021	8.68702E-05	8.94128E-06	0.000104753	8.94128E-06	1.64573E-05	2.38799E-05	1.41555E-05	1.17496E-08	1.686E-07	3.3899E-08	2.14252E-07	0.21425198
3833903773025	383390	3773025	0.000374781	0.000440712	0.000434844	9.24329E-05	0.000120208	8.84798E-05	9.10695E-06	0.000106694	9.10695E-06	1.6161E-05	2.34499E-05	1.39006E-05	1.19334E-08	1.713E-07	3.4572E-08	2.17802E-07	0.21780249
3834003773025	383400	3773025	0.000375282	0.000441301	0.000435425	9.25566E-05	0.000120369	8.85982E-05	9.11914E-06	0.000106836	9.11914E-06	1.6267E-05	2.36038E-05	1.39919E-05	1.18737E-08	1.7072E-07	3.4491E-08	2.17087E-07	0.2170868
3834103773025	383410	3773025	0.000370698	0.000435911	0.000430106	9.14259E-05	0.000118899	8.75159E-05	9.00774E-06	0.000105531	9.00774E-06	1.64448E-05	2.38618E-05	1.41448E-05	1.16535E-08	1.6786E-07	3.3888E-08	2.13403E-07	0.21340257
3834203773025	383420	3773025	0.0003629	0.00042674	0.00042105	8.95026E-05	0.000116397	8.56748E-05	8.81824E-06	0.000103311	8.81824E-06	1.66289E-05	2.41288E-05	1.43031E-05	1.13431E-08	1.6365E-07	3.3011E-08	2.08003E-07	0.20800286
3834303773025	383430	3773025	0.000352032	0.000413961	0.000408449	8.68223E-05	0.000112912	8.31091E-05	8.55416E-06	0.000100217	8.55416E-06	1.68191E-05	2.44049E-05	1.44668E-05	1.09523E-08	1.5823E-07	3.1874E-08	2.01057E-07	0.20105656
3834403773025	383440	3773025	0.000339633	0.00039938	0.000394062	8.37642E-05	0.000108935	8.01818E-05	8.25286E-06	9.66875E-05	8.25286E-06	1.69938E-05	2.46584E-05	1.4617E-05	1.05228E-08	1.5221E-07	3.0623E-08	1.93359E-07	0.19335906
3834503773025	383450	3773025	0.000320833	0.000377273	0.00037225	7.91275E-05	0.000102905	7.57435E-05	7.79604E-06	9.13356E-05	7.79604E-06	1.73681E-05	2.52015E-05	1.4939E-05	9.8956E-09	1.4336E-07	2.8773E-08	1.82028E-07	0.18202788
3834603773025	383460	3773025	0.000299638	0.000352349	0.000347658	7.39002E-05	9.61066E-05	7.07397E-05	7.28102E-06	8.53017E-05	7.28102E-06	1.76801E-05	2.56541E-05	1.52073E-05	9.20894E-09	1.3359E-07	2.6735E-08	1.69538E-07	0.16953763
3834703773025	383470	3773025	0.000280075	0.000329345	0.00032496	6.90753E-05	8.98319E-05	6.61212E-05	6.80565E-06	7.97325E-05	6.80565E-06	1.78329E-05	2.58759E-05	1.53387E-05	8.5889E-09	1.2472E-07	2.4894E-08	1.58206E-07	0.15820621
3834803773025	383480	3773025	0.00026616	0.000312983	0.000308815	6.56436E-05	8.53689E-05	6.28362E-05	6.46753E-06	7.57712E-05	6.46753E-06	1.78735E-05	2.59348E-05	1.53736E-05	8.15247E-09	1.1845E-07	2.3601E-08	1.50207E-07	0.15020682
3834903773025	383490	3773025	0.000252858	0.000297341	0.000293382	6.23629E-05	8.11024E-05	5.96958E-05	6.1443E-06	7.19844E-05	6.1443E-06	1.78922E-05	2.59619E-05	1.53897E-05	7.73929E-09	1.125E-07	2.238E-08	1.42621E-07	0.14262064
3835003773025	383500	3773025	0.000238431	0.000280376	0.000276642	5.88047E-05	7.6475E-05	5.62898E-05	5.79373E-06	6.78773E-05	5.79373E-06	1.78766E-05	2.59393E-05	1.53763E-05	7.29568E-09	1.061E-07	2.1071E-08	1.34462E-07	0.13446157
3835103773025	383510	3773025	0.000223709	0.000263063	0.000259561	5.51737E-05	7.1753E-05	5.28141E-05	5.43599E-06	6.36861E-05	5.43599E-06	1.77986E-05	2.58261E-05	1.53092E-05	6.84643E-09	9.9592E-08	1.9748E-08	1.26186E-07	0.12618627
3835203773025	383520	3773025	0.000210101	0.000247061	0.000243772	5.18175E-05	6.73882E-05	4.96014E-05	5.10532E-06	5.9812E-05	5.10532E-06	1.76676E-05	2.5636E-05	1.51965E-05	6.43337E-09	9.36E-08	1.8535E-08	1.18569E-07	0.1185688
3835303773025	383530	3773025	0.000197595	0.000232356	0.000229262	4.87333E-05	6.33772E-05	4.66491E-05	4.80145E-06	5.6252E-05	4.80145E-06	1.74929E-05	2.53826E-05	1.50463E-05	6.05552E-09	8.811E-08	1.7428E-08	1.11593E-07	0.11159294
3835403773025	383540	3773025	0.000186059	0.00021879	0.000215877	4.58881E-05	5.96771E-05	4.39256E-05	4.52113E-06	5.29679E-05	4.52113E-06	1.72808E-05	2.50748E-05	1.48638E-05	5.70779E-09	8.3051E-08	1.641E-08	1.05169E-07	0.10516882
3835503773025	383550	3773025	0.000175208	0.000206031	0.000203287	4.32119E-05	5.61968E-05	4.13639E-05	4.25746E-06	4.98788E-05	4.25746E-06	1.70281E-05	2.47082E-05	1.46465E-05	5.38126E-09	7.8295E-08	1.5456E-08	9.91321E-08	0.09913208
3835603773025	383560	3773025	0.000165026	0.000194057	0.000191473	4.07006E-05	5.29308E-05	3.89599E-05	4.01003E-06	4.698E-05	4.01003E-06	1.67349E-05	2.42827E-05	1.43943E-05	5.07505E-09	7.3832E-08	1.4561E-08	9.34679E-08	0.0934679
3835703773025	383570	3773025	0.000155807	0.000183216	0.000180777	3.84269E-05	4.99739E-05	3.67835E-05	3.78601E-06	4.43556E-05	3.78601E-06	1.64261E-05	2.38346E-05	1.41287E-05	4.79763E-09	6.9787E-08	1.3752E-08	8.83367E-08	0.08833668
3835803773025	383580	3773025	0.000147045	0.000172913	0.00017061	3.62659E-05	4.71635E-05	3.47149E-05	3.5731E-06	4.18611E-05	3.5731E-06	1.60736E-05	2.33232E-05	1.38255E-05	4.53339E-09	6.5933E-08	1.2983E-08	8.34489E-08	0.08344893
3835903773025	383590	3773025	0.000139096	0.000163566	0.000161388	3.43055E-05	4.4614E-05	3.28383E-05	3.37995E-06	3.95982E-05	3.37995E-06	1.57243E-05	2.28163E-05	1.3525E-05	4.29341E-09	6.2433E-08	1.2285E-08	7.9011E-08	0.079011
3836003773025	383600	3773025	0.000132785	0.000156144	0.000154065	3.2749E-05	4.25898E-05	3.13484E-05	3.22659E-06	3.78016E-05	3.22659E-06	1.54778E-05	2.24587E-05	1.33131E-05	4.10275E-09	5.9653E-08	1.173E-08	7.54857E-08	0.07548573
3836103773025	383610	3773025	0.000128507	0.000151114	0.000149101	3.16939E-05	4.12176E-05	3.03384E-05	3.12264E-06	3.65837E-05	3.12264E-06	1.5403E-05	2.23501E-05	1.32487E-05	3.97427E-09	5.7778E-08	1.1357E-08	7.3109E-08	0.07310897
3836203773025	383620	3773025	0.000124446	0.000146338	0.00014439	3.06924E-05	3.99152E-05	2.93797E-05	3.02397E-06	3.54277E-05	3.02397E-06	1.5325E-05	2.22369E-05	1.31816E-05	3.85223E-09	5.5997E-08	1.1002E-08	7.08513E-08	0.07085132
3836303773025	383630	3773025	0.000121594	0.000142985	0.000141081	2.9989E-05	3.90004E-05	2.87064E-05	2.95466E-06	3.46158E-05	2.95466E-06	1.535E-05	2.22731E-05	1.32031E-05	3.76705E-09	5.4754E-08	1.0754E-08	6.92751E-08	0.06927506
3836403773025	383640	3773025	0.000119177	0.000140142	0.000138276	2.93927E-05	3.8225E-05	2.81357E-05	2.89592E-06	3.39275E-05	2.89592E-06	1.54061E-05	2.23546E-05	1.32514E-05	3.69489E-09	5.3701E-08	1.0544E-08	6.79398E-08	0.06793979
3836503773025	383650	3773025	0.00011696	0.000137535	0.000135704	2.8846E-05	3.75139E-05	2.76123E-05	2.84205E-06	3.32964E-05	2.84205E-06	1.54623E-05	2.24361E-05	1.32996E-05	3.62875E-09	5.2737E-08	1.035E-08	6.67158E-08	0.0667158
3836603773025	383660	3773025	0.000115183	0.000135445	0.000133642	2.84077E-05	3.6944E-05	2.71928E-05	2.79887E-06	3.27905E-05	2.79887E-06	1.55496E-05	2.25628E-05	1.33748E-05	3.57572E-09	5.1965E-08	1.0195E-08	6.57351E-08	0.06573508
3836703773025	383670	3773025	0.000113512	0.00013348	0.000131703	2.79956E-05	3.6408E-05	2.67983E-05	2.75826E-06	3.23148E-05	2.75826E-06	1.56307E-05	2.26805E-05	1.34445E-05	3.52567E-09	5.1237E-08	1.0048E-08	6.48104E-08	0.06481042
3836803773025	383680	3773025	0.00011174	0.000131397	0.000129648	2.75587E-05	3.58399E-05	2.63801E-05	2.71522E-06	3.18105E-05	2.71522E-06	1.56806E-05	2.27529E-05	1.34875E-05	3.47237E-09	5.0462E-08	9.8917E-09	6.38257E-08	0.06382566
3836903773025	383690	3773025	0.000109924	0.000129262	0.000127541	2.71108E-05	3.52574E-05	2.59514E-05	2.6711E-06	3.12936E-05	2.6711E-06	1.57087E-05	2.27936E-05	1.35116E-05	3.41756E-09	4.9665E-08	9.7312E-09	6.28136E-08	0.06281357
3837003773025	383700	3773025	0.000108237	0.000127277	0.000125583	2.66946E-05	3.47161E-05	2.55529E-05	2.63008E-06	3.08131E-05	2.63008E-06	1.57274E-05	2.28208E-05	1.35277E-05	3.36645E-09	4.8923E-08	9.581E-09	6.18703E-08	0.06187034
3837103773025	383710	3773025	0.000107039	0.000125869	0.000124193	2.63992E-05	3.43319E-05	2.52702E-05	2.60098E-06	3.04721E-05	2.60098E-06	1.57804E-05	2.28977E-05	1.35733E-05	3.3299E-09	4.8394E-08	9.4732E-09	6.11968E-08	0.06119678
3837203773025	383720	3773025	0.000105875	0.0001245	0.000122842	2.61121E-05	3.39585E-05	2.49953E-05	2.57269E-06	3.01407E-05	2.57269E-06	1.58179E-05	2.2952E-05	1.36055E-05	3.29411E-09	4.7876E-08	9.3676E-09	6.05376E-08	0.06053764
3837303773025	383730	3773025	0.000104621	0.000123026	0.000121388	2.5803E-05	3.35565E-05	2.46994E-05	2.54224E-06	2.97839E-05	2.54224E-06	1.58241E-05	2.29611E-05	1.36109E-05	3.25578E-09	4.7321E-08	9.2543E-09	5.98314E-08	0.05983144
3837403773025	383740	3773025	0.000103285	0.000121454	0.000119837	2.54732E-05	3.31277E-05	2.43838E-05	2.50975E-06	2.94033E-05	2.50975E-06	1.58054E-05	2.29339E-05	1.35948E-05	3.21473E-09	4.6726E-08	9.1335E-09	5.90746E-08	0.05907464
3837503773025	383750	3773025	0.000101914	0.000119843	0.000118247	2.51353E-05	3.26882E-05	2.40603E-05	2.47645E-06	2.90132E-05	2.47645E-06	1.57648E-05	2.28751E-05	1.35599E-05	3.17279E-09	4.6118E-08	9.0098E-09	5.83006E-08	0.05830057
3837603773025	383760	3773025	0.000100433	0.0001181	0.000116528	2.47699E-05	3.2213E-05	2.37105E-05	2.44045E-06	2.85914E-05	2.44045E-06	1.56993E-05	2.27801E-05	1.35036E-05	3.12771E-09	4.5463E-08	8.8767E-09	5.74677E-08	0.05746769
3837703773025	383770	3773025	9.89286E-05	0.000116332	0.000114783	2.43989E-05	3.17306E-05	2.33555E-05	2.4039E-06	2.81633E-05	2.4039E-06	1.5612E-05	2.26533E-05	1.34284E-05	3.08174E-09	4.4795E-08	8.7418E-09	5.66185E-08	0.05661849
3837803773025	383780	3773025	9.74803E-05	0.000114629	0.000113103	2.40417E-05	3.12661E-05	2.30135E-05	2.36871E-06	2.7751E-05	2.36871E-06	1.55059E-05	2.24994E-05	1.33372E-05	3.0375E-09	4.4151E-08	8.6122E-09	5.58011E-08	0.05580114

			EGIOSite Demolition	EGIOSite Grubbing / Prep	EGIOMass Grading / Excavation	EGIOMass Grading / Excavation	EGIODrainage / Utilities Trenching	EGIODrainage / Utilities Trenching	EGIOFoundations / Concrete Pads	EGIOFoundations / Concrete Pads	EGIOBuilding / Structure Construction	EGIOBuilding / Structure Construction	EGIOAsphalt Paving	EGIOArchitectural Coating	EGIOLandscaping or Other Finishing	EGIOWaterside Construction (Piles)	HIWaterside Construction (Landscaping)	HIWaterside Construction (Landscaping)	KMDemolition	KMSite Grubbing / Prep	KMMass Grading / Excavation
Unique Identifier	X (UTM)	Y (UTM)	2025	2025	2025	2026	2026	2027	2026	2027	2026	2027	2027	2027	2027	2027	2025	2026	2025	2025	2025
3837903773025	383790	3773025	0.00011514	4.516E-05	1.49555E-05	1.46474E-05	3.40119E-05	3.39594E-05	4.46872E-05	4.46584E-05	4.78656E-05	4.67183E-05	1.86262E-06	1.86262E-06	5.04435E-05	1.86262E-06	2.84745E-05	2.75826E-05	3.73927E-05	0.000162287	0.000123355
3838003773025	383800	3773025	0.000113604	4.4557E-05	1.4756E-05	1.4452E-05	3.35582E-05	3.35064E-05	4.40911E-05	4.40626E-05	4.72271E-05	4.60951E-05	1.83778E-06	1.83778E-06	4.97706E-05	1.83778E-06	2.80816E-05	2.72021E-05	3.68971E-05	0.000160136	0.00012172
3838103773025	383810	3773025	0.000111808	4.3853E-05	1.45227E-05	1.42234E-05	3.30276E-05	3.29766E-05	4.33939E-05	4.33659E-05	4.64803E-05	4.53662E-05	1.80872E-06	1.80872E-06	4.89836E-05	1.80872E-06	2.76152E-05	2.67503E-05	3.63019E-05	0.000157553	0.000119757
3838203773025	383820	3773025	0.00011003	4.3155E-05	1.42917E-05	1.39972E-05	3.25022E-05	3.24521E-05	4.27037E-05	4.26761E-05	4.5741E-05	4.46446E-05	1.77995E-06	1.77995E-06	4.82045E-05	1.77995E-06	2.71524E-05	2.63019E-05	3.5709E-05	0.000154979	0.000117801
3838303773025	383830	3773025	0.000108188	4.2433E-05	1.40525E-05	1.3763E-05	3.19583E-05	3.1909E-05	4.1989E-05	4.19619E-05	4.49755E-05	4.38975E-05	1.75016E-06	1.75016E-06	4.73978E-05	1.75016E-06	2.66734E-05	2.5838E-05	3.50911E-05	0.000152298	0.000115763
3838403773025	383840	3773025	0.000106051	4.1595E-05	1.37748E-05	1.3491E-05	3.13268E-05	3.12785E-05	4.11594E-05	4.11328E-05	4.40868E-05	4.30301E-05	1.71558E-06	1.71558E-06	4.64612E-05	1.71558E-06	2.61155E-05	2.52975E-05	3.4367E-05	0.000149155	0.000113374
3838503773025	383850	3773025	0.000103976	4.0781E-05	1.35053E-05	1.32271E-05	3.07139E-05	3.06665E-05	4.03541E-05	4.03281E-05	4.32243E-05	4.21882E-05	1.68201E-06	1.68201E-06	4.55522E-05	1.68201E-06	2.55756E-05	2.47745E-05	3.36654E-05	0.00014611	0.000111059
3838603773025	383860	3773025	0.0001012	3.9692E-05	1.31448E-05	1.2874E-05	2.98941E-05	2.9848E-05	3.92769E-05	3.92516E-05	4.20705E-05	4.10621E-05	1.63711E-06	1.63711E-06	4.43363E-05	1.63711E-06	2.48455E-05	2.40673E-05	3.27149E-05	0.000141985	0.000107924
3838703773025	383870	3773025	9.82632E-05	3.854E-05	1.27633E-05	1.25004E-05	2.90265E-05	2.89817E-05	3.8137E-05	3.81124E-05	4.08495E-05	3.98703E-05	1.5896E-06	1.5896E-06	4.30495E-05	1.5896E-06	2.40777E-05	2.33235E-05	3.17124E-05	0.000137634	0.000104616
3838803773025	383880	3773025	9.57752E-05	3.7564E-05	1.24402E-05	1.21839E-05	2.82915E-05	2.82479E-05	3.71714E-05	3.71474E-05	3.98152E-05	3.88608E-05	1.54935E-06	1.54935E-06	4.19595E-05	1.54935E-06	2.34283E-05	2.26945E-05	3.08592E-05	0.000133931	0.000101802
3838903773025	383890	3773025	9.50746E-05	3.729E-05	1.23492E-05	1.20947E-05	2.80846E-05	2.80412E-05	3.68995E-05	3.68756E-05	3.95239E-05	3.85766E-05	1.53802E-06	1.53802E-06	4.16526E-05	1.53802E-06	2.32489E-05	2.25207E-05	3.06352E-05	0.000132959	0.000101063
3839003773025	383900	3773025	9.45177E-05	3.7071E-05	1.22768E-05	1.20239E-05	2.79201E-05	2.7877E-05	3.66833E-05	3.66596E-05	3.92924E-05	3.83506E-05	1.52901E-06	1.52901E-06	4.14086E-05	1.52901E-06	2.31108E-05	2.23869E-05	3.04586E-05	0.000132193	0.000100481
3839103773025	383910	3773025	9.26764E-05	3.6349E-05	1.20377E-05	1.17896E-05	2.73762E-05	2.73339E-05	3.59687E-05	3.59455E-05	3.8527E-05	3.76035E-05	1.49922E-06	1.49922E-06	4.06019E-05	1.49922E-06	2.263E-05	2.19212E-05	2.9834E-05	0.000129482	9.842E-05
3829703773035	382970	3773035	0.000127401	4.9968E-05	1.6548E-05	1.620711E-05	3.76336E-05	3.75755E-05	4.94456E-05	4.94137E-05	5.29624E-05	5.16929E-05	2.06096E-06	2.06096E-06	5.58149E-05	2.06096E-06	2.71578E-05	2.63072E-05	2.28117E-05	9.90045E-05	7.5254E-05
3829803773035	382980	3773035	0.00012882	5.0525E-05	1.67323E-05	1.63876E-05	3.80528E-05	3.79941E-05	4.99964E-05	4.99641E-05	5.35524E-05	5.22688E-05	2.08392E-06	2.08392E-06	5.64366E-05	2.08392E-06	2.77785E-05	2.69084E-05	2.35133E-05	0.000102049	7.75684E-05
3829903773035	382990	3773035	0.000133625	5.241E-05	1.73565E-05	1.69989E-05	3.94723E-05	3.94114E-05	5.18614E-05	5.1828E-05	5.55501E-05	5.42186E-05	2.16165E-06	2.16165E-06	5.85419E-05	2.16165E-06	2.88925E-05	2.79875E-05	2.44547E-05	0.000106135	8.06741E-05
3830003773035	383000	3773035	0.000139311	5.464E-05	1.8095E-05	1.77222E-05	4.11518E-05	4.10883E-05	5.40681E-05	5.40332E-05	5.79137E-05	5.65255E-05	2.25363E-06	2.25363E-06	6.10328E-05	2.25363E-06	3.00513E-05	2.91101E-05	2.51585E-05	0.00010919	8.29959E-05
3830103773035	383010	3773035	0.000144206	5.656E-05	1.87308E-05	1.83449E-05	4.25978E-05	4.25321E-05	5.59679E-05	5.59318E-05	5.99487E-05	5.85117E-05	2.33282E-06	2.33282E-06	6.31774E-05	2.33282E-06	3.11402E-05	3.01649E-05	2.5885E-05	0.000112343	8.53924E-05
3830203773035	383020	3773035	0.00014947	5.8624E-05	1.94145E-05	1.901455E-05	4.41526E-05	4.40845E-05	5.80107E-05	5.79733E-05	6.21368E-05	6.06474E-05	2.41797E-06	2.41797E-06	6.54833E-05	2.41797E-06	3.23152E-05	3.13031E-05	2.67042E-05	0.000115898	8.8095E-05
3830303773035	383030	3773035	0.000154994	6.0791E-05	2.0132E-05	1.97172E-05	4.57843E-05	4.57137E-05	6.01546E-05	6.01158E-05	6.44331E-05	6.28887E-05	2.50733E-06	2.50733E-06	6.79034E-05	2.50733E-06	3.3553E-05	3.25021E-05	2.75687E-05	0.00011965	9.09468E-05
3830403773035	383040	3773035	0.00016058	6.2982E-05	2.08577E-05	2.04279E-05	4.74347E-05	4.73615E-05	6.23229E-05	6.22827E-05	6.67557E-05	6.51556E-05	2.5977E-06	2.5977E-06	7.0351E-05	2.5977E-06	3.4807E-05	3.37167E-05	2.844E-05	0.000123432	9.38211E-05
3830503773035	383050	3773035	0.000166266	6.5212E-05	2.15962E-05	2.11512E-05	4.91142E-05	4.90384E-05	6.45296E-05	6.4488E-05	6.91193E-05	6.74625E-05	2.68968E-06	2.68968E-06	7.28419E-05	2.68968E-06	3.60896E-05	3.49592E-05	2.9343E-05	0.00012735	9.67999E-05
3830603773035	383060	3773035	0.000172203	6.754E-05	2.23673E-05	2.19065E-05	5.0868E-05	5.07895E-05	6.68338E-05	6.67907E-05	7.15874E-05	6.98715E-05	2.78572E-06	2.78572E-06	7.54429E-05	2.78572E-06	3.7435E-05	3.62625E-05	3.0307E-05	0.000131535	9.99803E-05
3830703773035	383070	3773035	0.000178868	7.0154E-05	2.3233E-05	2.27543E-05	5.28367E-05	5.27551E-05	6.94205E-05	6.93757E-05	7.4358E-05	7.25757E-05	2.89354E-06	2.89354E-06	7.83627E-05	2.89354E-06	3.89527E-05	3.77326E-05	3.14023E-05	0.000136288	0.000103594
3830803773035	383080	3773035	0.000185847	7.2892E-05	2.41395E-05	2.36421E-05	5.48982E-05	5.48135E-05	7.21291E-05	7.20826E-05	7.72593E-05	7.54074E-05	3.00644E-06	3.00644E-06	8.14203E-05	3.00644E-06	4.05492E-05	3.92791E-05	3.25723E-05	0.000141366	0.000107453
3830903773035	383090	3773035	0.000193167	7.5763E-05	2.50903E-05	2.45734E-05	5.70606E-05	5.69726E-05	7.49702E-05	7.49218E-05	8.03024E-05	7.83776E-05	3.12486E-06	3.12486E-06	8.46274E-05	3.12486E-06	4.22301E-05	4.09074E-05	3.3817E-05	0.000146768	0.00011156
3831003773035	383100	3773035	0.000200811	7.8761E-05	2.60832E-05	2.55458E-05	5.93185E-05	5.9227E-05	7.79368E-05	7.78865E-05	8.348E-05	8.14791E-05	3.24851E-06	3.24851E-06	8.79761E-05	3.24851E-06	4.39989E-05	4.26208E-05	3.51477E-05	0.000152544	0.000115949
3831103773035	383110	3773035	0.000208796	8.1893E-05	2.71203E-05	2.65616E-05	6.16773E-05	6.15821E-05	8.10359E-05	8.09836E-05	8.67995E-05	8.4719E-05	3.37768E-06	3.37768E-06	9.14744E-05	3.37768E-06	4.58574E-05	4.4421E-05	3.65689E-05	0.000158712	0.000120638
3831203773035	383120	3773035	0.000217122	8.5158E-05	2.82018E-05	2.76208E-05	6.41368E-05	6.40379E-05	8.42674E-05	8.4213E-05	9.02609E-05	8.80974E-05	3.51238E-06	3.51238E-06	9.51222E-05	3.51238E-06	4.78109E-05	4.63134E-05	3.80965E-05	0.000165341	0.000125677
3831303773035	383130	3773035	0.000225781	8.8554E-05	2.93265E-05	2.87223E-05	6.66946E-05	6.65916E-05	8.76279E-05	8.75714E-05	9.38604E-05	9.16107E-05	3.65245E-06	3.65245E-06	9.89156E-05	3.65245E-06	4.98578E-05	4.82961E-05	3.97304E-05	0.000172433	0.000131067
3831403773035	383140	3773035	0.000234889	9.2127E-05	3.05095E-05	2.98809E-05	6.93849E-05	6.92779E-05	9.11627E-05	9.11039E-05	9.76467E-05	9.53061E-05	3.79979E-06	3.79979E-06	0.000102906	3.79979E-06	5.20284E-05	5.03987E-05	4.15024E-05	0.000180123	0.000136913
3831503773035	383150	3773035	0.000244472	9.5885E-05	3.17543E-05	3.11001E-05	7.22159E-05	7.21045E-05	9.48823E-05	9.48211E-05	0.000101631	9.91948E-05	3.95482E-06	3.95482E-06	0.000107104	3.95482E-06	5.43335E-05	5.26317E-05	4.3426E-05	0.000188472	0.000143259
3831603773035	383160	3773035	0.000254415	9.9785E-05	3.30458E-05	3.2365E-05	7.51531E-05	7.50371E-05	9.87413E-05	9.86776E-05	0.000105764	0.000103229	4.11567E-06	4.11567E-06	0.000111461	4.11567E-06	5.67481E-05	5.49706E-05	4.5499E-05	0.000197469	0.000150097
3831703773035	383170	3773035	0.000264718	0.00010383	3.4384E-05	3.36756E-05	7.81964E-05	7.80757E-05	0.00010274	0.000102673	0.000110047	0.000107409	4.28233E-06	4.28233E-06	0.000115974	4.28233E-06	5.92775E-05	5.74208E-05	4.77394E-05	0.000207193	0.000157488
3831803773035	383180	3773035	0.000275353	0.000108	3.57653E-05	3.50284E-05	8.13378E-05	8.12123E-05	0.000106867	0.000106798	0.000114468	0.000111724	4.45437E-06	4.45437E-06	0.000120633	4.45437E-06	6.19235E-05	5.99839E-05	5.01587E-05	0.000217692	0.000165469
3832003773035	383200	3773035	0.000298715	0.00011716	3.87998E-05	3.80004E-05	8.82389E-05	8.81027E-05	0.000115934	0.00011586	0.00012418	0.000121204	4.8323E-06	4.8323E-06	0.000130868	4.8323E-06	6.78272E-05	6.57027E-05	5.57688E-05	0.000242041	0.000183977
3832103773035	383210	3773035	0.000311281	0.00012209	4.0432E-05	3.9599E-05	9.19508E-05	9.18089E-05	0.000120811	0.000120733	0.000129404	0.000126302	5.03558E-06	5.03558E-06	0.000136373	5.03558E-06	7.10652E-05	6.88393E-05	5.89914E-05	0.000256027	0.000194608
3832203773035	383220	3773035	0.000325706	0.00012775	4.23057E-05	4.1434E-05	9.62119E-05	9.60634E-05	0.00012641	0.000126328	0.000135401	0.000132155	5.26893E-06	5.26893E-06	0.000142693	5.26893E-06	7.48073E-05	7.24641E-05	6.27323E-05	0.000272262	0.000206949
3832303773035	383230	3773035	0.000341056	0.00013377	4.42995E-05	4.33868E-05	0.000100746	0.000100591	0.000132367	0.000132282	0.000141782	0.000138384	5.51725E-06	5.51725E-06	0.000149418	5.51725E-06	7.88597E-05	7.63896E-05	6.69031E-05	0.000290364	0.000220708
3832403773035	383240	3773035	0.00035673	0.00013991	4.63353E-05	4.53807E-05	0.000105376	0.000105214	0.000138451	0.000138361	0.000148298	0.000144743	5.7708E-06	5.7708E-06	0.000156285	5.7708E-06	8.30771E-05	8.0475E-05	7.14428E-05	0.000310067	0.000235684
3832503773035	383250	3773035	0.00037225	0.000146	4.83513E-05	4.73551E-05	0.000109961	0.000109791	0.000144474	0.000144381	0.00015475	0.000151041	6.02188E-06	6.02188E-06	0.000163085	6.02188E-06	8.73251E-05	8.45899E-05	7.62994E-05	0.000331145	0.000251705
3832603773035	383260	3773035	0.000388436	0.00015235	5.04537E-05	4.94141E-05	0.000114742	0.000114565	0.000150756	0.000150659	0.000161479	0.000157608	6.28372E-06	6.28372E-06	0.000170176	6.28372E-06	9.18224E-05	8.89463E-05	8.16493E-05	0.000354364	0.000269354
3832703773035	383270	3773035	0.00040569	0.00015912	5.26948E-05	5.16091E-05	0.000119839	0.000119654	0.000157453	0.000157351	0.000168652	0.000164609	6.56284E-06	6.56284E-06	0.000177735	6.56284E-06	9.66856E-05	9.36572E-05	8.76283E-05	0.000380313	0.000289078
3832803773035	383280	3773035	0.00042375	0.00016619	5.50387E-05	5.39047E-05	0.000125169	0.000124976	0.000164456	0.00016435	0.000176153	0.000171931	6.85475E-06	6.85475E-06	0.00018564	6.85475E-06	0.000101847	9.86566E-05	9.42274E-05	0.000408954	0.000310848
3832903773035	383290	3773035	0.00044235	0.0001735	5.74572E-05	5.62733E-05	0.00013067	0.000130468	0.000171683	0.000171572	0.000183894	0.000179486	7.15596E-06	7.15596E-06	0.000193798	7.15596E-06	0.000107225	0.000103866	0.000101431	0.000440217	0.000334612
3833003773035	383300	3773035	0.000460562	0.00018064	5.9822E-05	5.85895E-05	0.000136048	0.000135838	0.000178749	0.000178633	0.000191462	0.000186873	7.45049E-06	7.45049E-06	0.000201774	7.45049E-06	0.000112824	0.00010929	0.000109306	0.000474397	0.000360592
3833103773035	383310	3773035	0.00047452	0.00018611	6.1635E-05	6.03651E-05	0.000140171	0.000139955	0.000184166	0.000184047	0.000197265	0.000192537	7.67629E-06	7.67629E-06	0.000207889	7.67629E-06	0.000118058	0.00011436	0.000117428	0.000509647	0.000387386
3833203773035	383320	3773035	0.000486699	0.00019089	6.3217E-05	6.19145E-05	0.000143769	0.000143547	0.000188893	0.000188771	0.000202328	0.000197478	7.87332E-06	7.87332E-06	0.000213225	7.87332E-06	0.000121997	0.000118176	0.000124659	0.000541028	0.000411239
3833303773035	383330	3773035	0.000499427	0.00019588	6.48702E-05	6.35336E-05	0.000147528	0.000147301	0.000193833	0.000193708	0.000207619	0.000202643	8.07921E-06	8.07921E-06	0.000218801	8.07921E-06	0.000125643	0.000121707	0.000131582	0.000571073	0.000434077
3833403773035	383340	3773035	0.000510448	0.0002002	6.63017E-05	6.49356E-05	0.000150784	0.000150551	0.00019811	0.000197982	0.000212201	0.000207114	8.2575E-06	8.2575E-06	0.000223629	8.2575E-06	0.000129189	0.000125143	0.000138332	0.000600372	0.000456347
3833503773035	383350	3773035	0.000519564	0.00020378	6.74858E-05	6.60954E-05	0.000153477	0.0001532	0.000201648	0.000201518	0.000215991	0.000210813	8.40498E-06	8.40498E-06	0.000227623	8.40498E-06	0.000132537	0.000128385	0.000145008	0.000629347	0.000478371
3833603773035	383360	3773035	0.000527963	0.00020707	6.85767E-05	6.71637E-05	0.000155958	0.000155717	0.000204908	0.000204776	0.000219482	0.000214221	8.54084E-06	8.54084E-06	0.000231303	8.54084E-06	0.000135665	0.000131416	0.000151515	0.000657585	0.000499834
3833703773035	383370	3773035	0.000537582	0.00021085	6.98262E-05	6.83875E-05	0.000158799	0.000158554	0.000208641	0.000208507	0.000223481	0.000218124	8.69645E-06	8.69645E-06	0.000235517	8.69645E-06	0.000138697	0.000134353	0.000157292	0.00068266	0.000518894
3833803773035	383380	3773035	0.000549897	0.00021568	7.14257E-05	6.9954E-05	0.000162437	0.000162186	0.000213421	0.000213283	0.0002286	0.000223121	8.89566E-06	8.89566E-06	0.000240912	8.89566E-06	0.000142443	0.000137981	0.000162715	0.000706193	0.000536782
3833903773035	383390	3773035	0.000559292	0.00021936	7.2646E-05	7.11492E-05	0.000165212	0.000164957	0.000217067	0.000216927	0.000232506	0.000226933	9.04765E-06	9.04765E-06	0.000245028	9.04765E-06	0.00014518	0.000140633	0.000167186	0.000725601	0.000551534
3834003773035	383400	3773035	0.000552385	0.00021665	7.17488E-05	7.02706E-05	0.000163172	0.0001629	0.000214286	0.000214248	0.000229635	0.00022413	8.93591E-06	8.93591E-06	0.000242002	8.93591E-06	0.000143888	0.000139382	0.000167433	0.000726672	0.000552348
3834103773035	383410	3773035	0.000537582	0.00021085	6.98262E-05	6.83875E-05	0.000158799	0.000158554	0.000208641	0.000208507	0.000223481	0.000218124	8.69645E-06	8.69645E-06	0.000235517	8.69645E-06	0.000140383	0.000135986	0.000165156	0.000716791	0.000544837
3834203773035	383420	3773035	0.000517993	0.00020316	6.72817E-05	6.58954E-05	0.000153012	0.000152776	0.000201038	0.000200909	0.000215337	0.000210176	8.37955E-06	8.37955E-06	0.000226935	8.37955E-06	0.000135532	0.000131287	0.000161101	0.00069919	0.000531459
3834303773035	383430	3773035	0.000493364	0.0001935	6.40827E-05	6.27623E-05	0.000145737	0.000145512	0.00019148	0.000191356	0.000205099	0.000200183	7.98113E-06	7.98113E-06	0.000216145	7.98113E-06	0.000129225	0.000125178	0.000155437	0.000674606	0.000512772
3834403773035	383440	3773035	0.000467801	0.00018348	6.07623E-05	5.95104E-05	0.000138186	0.000137973	0.000181559	0.000181441	0.000194472	0.00018981	7.5676E-06	7.5676E-06	0.000204946	7.5676E-06	0.000122363	0.000118531	0.000148736	0.000645523	0.000490667
3834503773035	383450	3773035	0.000435241	0.00017071	5.65332E-05	5.53684E-05	0.000128568	0.00012837	0.000168922	0.000168813	0.000180936	0.000176599	7.04089E-06	7.04089E-06	0.000190681	7.04089E-06	0.000113457	0.000109903	0.000139819	0.000606825	0.000461252
3834603773035	383460	3773035	0.000400858	0.00015722	5.20672E-05	5.09944E-05	0.000118412	0.000118229	0.000155577	0.000155477	0.000166643	0.000162648	6.48467E-06	6.48467E-06	0.000175618	6.48467E-06	0.000104322	0.000101055	0.000130088	0.000564591	0.000429149
3834703773035	383470	3773035	0.000370032	0.00014513	4.80632E-05	4.70729E-05	0.000109306	0.000109137	0.000143613	0.000143521	0.000153828	0.000150141	5.986E-06	5.986E-06	0.000162113	5.986E-06	9.61187E-05	9.31081E-05	0.000120993	0.000525117	0.000399145
3834903773035	383490	3773035	0.000325472	0.00012765	4.22753E-05	4.14043E-05	9.61429E-05	9.59945E-05	0.000126319	0.000126238	0.000135304	0.00013206	5.26515E-06	5.26515E-06	0.000142591	5.26515E-06	8.42414E-05	8.16028E-05	0.000107274	0.000465577	0.000353888
3835003773035	383500	3773035	0.000304769	0.00011953	3.95862E-05	3.87706E-05	9.00272E-05	8.98883E-05	0.000118284	0.000118208	0.000126697	0.00012366	4.93023E-06	4.93023E-06	0.00013352	4.93023E-06	7.87251E-05	7.62593E-05	0.000100713	0.000437103	0.000332245
3835103773035	383510	3773035	0.000284981	0.00011177	3.7016E-05	3.62533E-05	8.41821E-05	8.40522E-05	0.000110604	0.000110533	0.000118471	0.000115631	4.61013E-06	4.61013E-06	0.000124852	4.61013E-06	7.34565E-05	7.11557E-05	9.4327E-05	0.000409386	0.000311177
3835203773035	383520	3773035	0.000267035	0.00010473	3.4685E-05	3.39704E-05	7.88809E-05	7.87592E-05	0.000103639	0.000103572	0.00011101	0.00010835	4.31982E-06	4.31982E-06	0.000116989	4.31982E-06	6.86829E-05	6.65316E-05	8.8452E-05	0.000383888	0.000291796
3835303773035	383530	3773035	0.000250661	9.8313E-05	3.25582E-05	3.18874E-05	7.4044E-05	7.39298E-05	9.72842E-05	9.72214E-05	0.000104203	0.000101706	4.05494E-06	4.05494E-06	0.000109816	4.05494E-06	6.43363E-05	6.23211E-05	8.30297E-05	0.000360355	0.000273908
3835403773035	383540	3773035	0.000235787	9.2479E-05	3.06262E-05	2.99952E-05	6.96503E-05	6.95428E-05	9.15113E-05	9.14523E-05	9.80201E-05	9.56706E-05	3.81432E-06	3.81432E-06	0.000103299	3.81432E-06	6.03933E-05	5.85017E-05	7.80578E-05	0.000338776	0.000257506
3835503773035	383550	3773035	0.000221748	8.6973E-05	2.88027E-05	2.82092E-05	6.55032E-05	6.54022E-05	8.60627E-05	8.60072E-05	9.21839E-05	8.99743E-05	3.58721E-06	3.58721E-06	9.71487E-05	3.58721E-06	5.66746E-05	5.48994E-05	7.3328E-05	0.000318249	0.000241903
3835603773035	383560	3773035	0.000208499	8.1776E-05	2.70818E-05	2.65239E-05	6.15897E-05	6.14947E-05	8.09208E-05	8.08686E-05	8.66763E-05	8.45987E-05	3.37289E-06	3.37289E-06	9.13445E-05	3.37289E-06	5.31711E-05	5.15057E-05	6.8838E-05	0.000298762	0.000227091
3835703773035	383570	3773035	0.000196562	7.7094E-05	2.55313E-05	2.50053E-05	5.80636E-05	5.7974E-05	7.62879E-05	7.62387E-05	8.17139E-05	7.97552E-05	3.17978E-06	3.17978E-06	8.61148E-05	3.17978E-06	5.00192E-05	4.84525E-05	6.47826E-05	0.000281161	0.000213712
3835803773035	383580	3773035	0.000184904	7.2522E-05	2.4017E-05	2.35222E-05	5.46196E-05	5.45354E-05	7.17631E-05	7.17168E-05	7.68672E-05	7.50247E-05	2.99118E-06	2.99118E-06	8.10071E-05	2.99118E-06	4.69534E-05	4.54828E-05	6.08222E-05	0.000263973	0.000200647
3835903773035	383590	3773035	0.000174404	6.8404E-05	2.26532E-05	2.21864E-05	5.1518E-05	5.14385E-05	6.76879E-05	6.76442E-05	7.25022E-05	7.07644E-05	2.82132E-06	2.82132E-06	7.6407E-05	2.82132E-06	4.41998E-05	4.28154E-05	5.72624E-05	0.000248523	0.000188904
3836003773035	383600	3773035	0.000166104	6.5148E-05	2.15752E-05	2.11306E-05	4.90664E-05	4.89907E-05	6.44668E-05	6.44252E-05	6.9052E-05	6.73969E-05	2.68706E-06	2.68706E-06	7.2771E-05	2.68706E-06	4.20202E-05	4.07041E-05	5.44472E-05	0.000236305	0.000179617
3836103773035	383610	3773035	0.000160625	6.2999E-05	2.08635E-05	2.04336E-05	4.74479E-05	4.73747E-05	6.23404E-05	6.23002E-05	6.67743E-05	6.51738E-05	2.59843E-06	2.59843E-06	7.03706E-05	2.59843E-06	4.05672E-05	3.92965E-05	5.25801E-05	0.000228202	0.000173457
3836203773035	383620	3773035	0.000155434	6.0963E-05	2.01892E-05	1.97732E-05	4.59144E-05	4.58435E-05	6.03255E-05	6.02865E-05	6.46161E-05	6.30673E-05	2.51445E-06	2.51445E-06	6.80962E-05	2.51445E-06	3.9193E-05	3.79654E-05	5.08127E-05	0.000220531	0.000167627

			KMMass Grading / Excavation	KMDrainage / Utilities Trenching	KMFoundations / Concrete Pads	KMBuilding / Structure Construction	KMAsphalt Paving	KMArchitectural Coating	KMLandscaping or Other Finishing	KMWaterside Construction (Piles)	EWNDemolition	EWNSite Grubbing / Prep	EWNDrainage / Utilities Trenching	EWNDrainage / Utilities Trenching	EWNDrainage / Utilities Trenching	EWNFoundation s / Concrete Pads	EWNBuilding / Structure Construction	EWNAsphalt Paving	EWNLandscaping or Other Finishing	EWNWaterside Construction (Piles)	ISDemolition
Unique Identifier	X (UTM)	Y (UTM)	2026	2026	2026	2026	2026	2026	2026	2026	2027	2027	2027	2028	2029	2029	2029	2029	2029	2029	2027
3837903773025	383790	3773025	0.000122079	4.38395E-05	2.31997E-05	7.96829E-05	2.55989E-06	2.55989E-06	8.22428E-05	2.55989E-06	0.000126721	6.90644E-06	1.62176E-05	1.59045E-05	1.55754E-05	1.34912E-05	2.92953E-05	2.0842E-06	3.03374E-05	2.0842E-06	1.85551E-05
3838003773025	383800	3773025	0.000120461	4.32585E-05	2.28922E-05	7.86268E-05	2.52596E-06	2.52596E-06	8.11527E-05	2.52596E-06	0.000124898	6.80712E-06	1.59844E-05	1.56757E-05	1.53514E-05	1.32972E-05	2.8874E-05	2.05423E-06	2.99011E-05	2.05423E-06	1.83204E-05
3838103773025	383810	3773025	0.000118518	4.25607E-05	2.25229E-05	7.73584E-05	2.48522E-06	2.48522E-06	7.98436E-05	2.48522E-06	0.000122754	6.69028E-06	1.571E-05	1.54067E-05	1.50879E-05	1.30689E-05	2.83784E-05	2.01897E-06	2.93878E-05	2.01897E-06	1.80396E-05
3838203773025	383820	3773025	0.000116582	4.18655E-05	2.21551E-05	7.60949E-05	2.44463E-06	2.44463E-06	7.85395E-05	2.44463E-06	0.000120618	6.57385E-06	1.54366E-05	1.51385E-05	1.48253E-05	1.28415E-05	2.78845E-05	1.98383E-06	2.88764E-05	1.98383E-06	1.77587E-05
3838303773025	383830	3773025	0.000114565	4.11412E-05	2.17718E-05	7.47784E-05	2.40233E-06	2.40233E-06	7.71807E-05	2.40233E-06	0.000118413	6.45366E-06	1.51544E-05	1.48618E-05	1.45543E-05	1.26067E-05	2.73747E-05	1.94756E-06	2.83485E-05	1.94756E-06	1.74681E-05
3838403773025	383840	3773025	0.0001122	4.02921E-05	2.13224E-05	7.32351E-05	2.35275E-06	2.35275E-06	7.55879E-05	2.35275E-06	0.000115833	6.31303E-06	1.48242E-05	1.45379E-05	1.42371E-05	1.2332E-05	2.67782E-05	1.90512E-06	2.77307E-05	1.90512E-06	1.71286E-05
3838503773025	383850	3773025	0.00010991	3.94696E-05	2.08872E-05	7.17402E-05	2.30473E-06	2.30473E-06	7.40449E-05	2.30473E-06	0.000113337	6.17699E-06	1.45047E-05	1.42246E-05	1.39303E-05	1.20662E-05	2.62011E-05	1.86407E-06	2.71332E-05	1.86407E-06	1.68002E-05
3838603773025	383860	3773025	0.000106807	3.83553E-05	2.02975E-05	6.97147E-05	2.23965E-06	2.23965E-06	7.19543E-05	2.23965E-06	0.000109983	5.99421E-06	1.40755E-05	1.38037E-05	1.35181E-05	1.17092E-05	2.54258E-05	1.80891E-06	2.63303E-05	1.80891E-06	1.63545E-05
3838703773025	383870	3773025	0.000103534	3.71799E-05	1.96755E-05	6.75783E-05	2.17102E-06	2.17102E-06	6.97493E-05	2.17102E-06	0.000106453	5.80183E-06	1.36238E-05	1.33607E-05	1.30843E-05	1.13334E-05	2.46098E-05	1.75085E-06	2.54852E-05	1.75085E-06	1.58851E-05
3838803773025	383880	3773025	0.000100748	3.61796E-05	1.91461E-05	6.57602E-05	2.11261E-06	2.11261E-06	6.78728E-05	2.11261E-06	0.000103475	5.6395E-06	1.32426E-05	1.29869E-05	1.27182E-05	1.10163E-05	2.39212E-05	1.70187E-06	2.47722E-05	1.70187E-06	1.54854E-05
3838903773025	383890	3773025	0.000100017	3.59169E-05	1.90071E-05	6.52828E-05	2.09728E-06	2.09728E-06	6.738E-05	2.09728E-06	0.000102655	5.59485E-06	1.31378E-05	1.2884E-05	1.26175E-05	1.09291E-05	2.37318E-05	1.68839E-06	2.4576E-05	1.68839E-06	1.53779E-05
3839003773025	383900	3773025	9.94406E-05	3.571E-05	1.88976E-05	6.49066E-05	2.08519E-06	2.08519E-06	6.69918E-05	2.08519E-06	0.000102004	5.55937E-06	1.30545E-05	1.28024E-05	1.25375E-05	1.08598E-05	2.35814E-05	1.67769E-06	2.44202E-05	1.67769E-06	1.52954E-05
3839103773025	383910	3773025	9.74014E-05	3.49777E-05	1.85101E-05	6.35756E-05	2.04243E-06	2.04243E-06	6.5618E-05	2.04243E-06	9.98069E-05	5.43961E-06	1.27732E-05	1.25266E-05	1.22674E-05	1.06258E-05	2.30733E-05	1.64154E-06	2.38941E-05	1.64154E-06	1.50006E-05
3829703773035	382970	3773035	7.44752E-05	2.67447E-05	1.41532E-05	4.86112E-05	1.56169E-06	1.56169E-06	5.01729E-05	1.56169E-06	0.000128137	6.98365E-06	1.63989E-05	1.60822E-05	1.57495E-05	1.3642E-05	2.96227E-05	2.1075E-06	3.06765E-05	2.1075E-06	1.23026E-05
3829803773035	382980	3773035	7.67656E-05	2.75672E-05	1.45885E-05	5.01062E-05	1.60971E-06	1.60971E-06	5.17159E-05	1.60971E-06	0.000130947	7.1368E-06	1.67585E-05	1.64349E-05	1.60949E-05	1.39411E-05	3.02724E-05	2.15372E-06	3.13492E-05	2.15372E-06	1.24032E-05
3829903773035	382990	3773035	7.98392E-05	2.86709E-05	1.51725E-05	5.21124E-05	1.67416E-06	1.67416E-06	5.37866E-05	1.67416E-06	0.000136943	7.46355E-06	1.75258E-05	1.71874E-05	1.68318E-05	1.45794E-05	3.16584E-05	2.25232E-06	3.27845E-05	2.25232E-06	1.27455E-05
3830003773035	383000	3773035	8.2137E-05	2.94961E-05	1.56092E-05	5.36122E-05	1.72235E-06	1.72235E-06	5.53346E-05	1.72235E-06	0.00014267	7.7757E-06	1.82588E-05	1.79062E-05	1.75357E-05	1.51892E-05	3.29824E-05	2.34652E-06	3.41557E-05	2.34652E-06	1.30808E-05
3830103773035	383010	3773035	8.45087E-05	3.03478E-05	1.60599E-05	5.51603E-05	1.77208E-06	1.77208E-06	5.69323E-05	1.77208E-06	0.000148045	8.06865E-06	1.89467E-05	1.85808E-05	1.81964E-05	1.57614E-05	3.4225E-05	2.43493E-06	3.54425E-05	2.43493E-06	1.34203E-05
3830203773035	383020	3773035	8.71833E-05	3.13083E-05	1.65682E-05	5.6906E-05	1.82816E-06	1.82816E-06	5.87342E-05	1.82816E-06	0.000153834	8.38413E-06	1.96875E-05	1.93073E-05	1.89078E-05	1.63777E-05	3.55632E-05	2.53013E-06	3.68283E-05	2.53013E-06	1.38018E-05
3830303773035	383030	3773035	9.00056E-05	3.23218E-05	1.71046E-05	5.87482E-05	1.88735E-06	1.88735E-06	6.06356E-05	1.88735E-06	0.000159928	8.71631E-06	2.04675E-05	2.00723E-05	1.9657E-05	1.70266E-05	3.69722E-05	2.63037E-06	3.82874E-05	2.63037E-06	1.42042E-05
3830403773035	383040	3773035	9.28502E-05	3.33433E-05	1.76451E-05	6.06049E-05	1.94699E-06	1.94699E-06	6.25519E-05	1.94699E-06	0.000166123	9.05391E-06	2.12603E-05	2.08497E-05	2.04183E-05	1.76861E-05	3.84042E-05	2.73225E-06	3.97704E-05	2.73225E-06	1.46094E-05
3830503773035	383050	3773035	9.57982E-05	3.44019E-05	1.82054E-05	6.25291E-05	2.00881E-06	2.00881E-06	6.45379E-05	2.00881E-06	0.000172455	9.39902E-06	2.20707E-05	2.16445E-05	2.11966E-05	1.83602E-05	3.98681E-05	2.8364E-06	4.12863E-05	2.8364E-06	1.50286E-05
3830603773035	383060	3773035	9.89456E-05	3.55322E-05	1.88035E-05	6.45835E-05	2.07481E-06	2.07481E-06	6.66583E-05	2.07481E-06	0.000179094	9.76083E-06	2.29203E-05	2.24776E-05	2.20126E-05	1.9067E-05	4.14028E-05	2.94559E-06	4.28756E-05	2.94559E-06	1.54757E-05
3830703773035	383070	3773035	0.000102522	3.68164E-05	1.94831E-05	6.69176E-05	2.1498E-06	2.1498E-06	6.90674E-05	2.1498E-06	0.000186567	1.01681E-05	2.38767E-05	2.34156E-05	2.29311E-05	1.98626E-05	4.31304E-05	3.0685E-06	4.46647E-05	3.0685E-06	1.59843E-05
3830803773035	383080	3773035	0.000106341	3.81881E-05	2.0209E-05	6.94109E-05	2.22989E-06	2.22989E-06	7.16408E-05	2.22989E-06	0.000194438	1.05971E-05	2.4884E-05	2.44035E-05	2.38986E-05	2.07006E-05	4.49501E-05	3.19796E-06	4.65491E-05	3.19796E-06	1.65264E-05
3830903773035	383090	3773035	0.000110405	3.96474E-05	2.09813E-05	7.20633E-05	2.31511E-06	2.31511E-06	7.43784E-05	2.31511E-06	0.00020273	1.10491E-05	2.59453E-05	2.54442E-05	2.49178E-05	2.15834E-05	4.68671E-05	3.33434E-06	4.85343E-05	3.33434E-06	1.71034E-05
3831003773035	383100	3773035	0.000114749	4.12075E-05	2.18069E-05	7.48989E-05	2.4062E-06	2.4062E-06	7.73051E-05	2.4062E-06	0.000211451	1.15244E-05	2.70614E-05	2.65388E-05	2.59897E-05	2.25119E-05	4.88833E-05	3.47778E-06	5.06222E-05	3.47778E-06	1.77182E-05
3831103773035	383110	3773035	0.000119389	4.28737E-05	2.26886E-05	7.79275E-05	2.5035E-06	2.5035E-06	8.0431E-05	2.5035E-06	0.000220609	1.20235E-05	2.82334E-05	2.76882E-05	2.71153E-05	2.34869E-05	5.10003E-05	3.6284E-06	5.28145E-05	3.6284E-06	1.83763E-05
3831203773035	383120	3773035	0.000124377	4.46647E-05	2.36364E-05	8.11827E-05	2.60808E-06	2.60808E-06	8.37908E-05	2.60808E-06	0.000230241	1.25484E-05	2.94661E-05	2.88971E-05	2.82992E-05	2.45124E-05	5.32271E-05	3.78682E-06	5.51205E-05	3.78682E-06	1.90819E-05
3831303773035	383130	3773035	0.000129711	4.65803E-05	2.46501E-05	8.46646E-05	2.71994E-06	2.71994E-06	8.73845E-05	2.71994E-06	0.000240325	1.3098E-05	3.07567E-05	3.01627E-05	2.95386E-05	2.55859E-05	5.55584E-05	3.95268E-06	5.75347E-05	3.95268E-06	1.98364E-05
3831403773035	383140	3773035	0.000135496	4.86578E-05	2.57495E-05	8.84406E-05	2.84124E-06	2.84124E-06	9.12819E-05	2.84124E-06	0.000251014	1.36806E-05	3.21246E-05	3.15043E-05	3.08524E-05	2.67239E-05	5.80294E-05	4.12848E-06	6.00937E-05	4.12848E-06	2.06538E-05
3831503773035	383150	3773035	0.000141776	5.09131E-05	2.6943E-05	9.25398E-05	2.97293E-06	2.97293E-06	9.55127E-05	2.97293E-06	0.000262362	1.42991E-05	3.35769E-05	3.29285E-05	3.22471E-05	2.7932E-05	6.06527E-05	4.31511E-06	6.28103E-05	4.31511E-06	2.1541E-05
3831603773035	383160	3773035	0.000148544	5.33434E-05	2.82291E-05	9.69572E-05	3.11485E-06	3.11485E-06	0.000100072	3.11485E-06	0.000274253	1.49471E-05	3.50987E-05	3.44209E-05	3.37087E-05	2.9198E-05	6.34017E-05	4.51069E-06	6.5657E-05	4.51069E-06	2.24981E-05
3831703773035	383170	3773035	0.000155859	5.59701E-05	2.96192E-05	0.000101732	3.26823E-06	3.26823E-06	0.000105	3.26823E-06	0.000286695	1.56253E-05	3.6691E-05	3.59825E-05	3.5238E-05	3.05227E-05	6.62781E-05	4.71533E-06	6.86358E-05	4.71533E-06	2.35293E-05
3831803773035	383180	3773035	0.000163757	5.88065E-05	3.11202E-05	0.000106887	3.43385E-06	3.43385E-06	0.000110321	3.43385E-06	0.000299689	1.63334E-05	3.8354E-05	3.76133E-05	3.68351E-05	3.1906E-05	6.9282E-05	4.92904E-06	7.17465E-05	4.92904E-06	2.46443E-05
3832003773035	383200	3773035	0.000182073	6.53838E-05	3.46009E-05	0.000118842	3.81792E-06	3.81792E-06	0.00012266	3.81792E-06	0.000328685	1.79138E-05	4.20649E-05	4.12526E-05	4.0399E-05	3.49931E-05	7.59854E-05	5.40595E-06	7.86884E-05	5.40595E-06	2.72277E-05
3832103773035	383210	3773035	0.000192594	6.91621E-05	3.66003E-05	0.000125709	4.03854E-06	4.03854E-06	0.000129748	4.03854E-06	0.000344573	1.87797E-05	4.40982E-05	4.32467E-05	4.23518E-05	3.66846E-05	7.96584E-05	5.66726E-06	8.2492E-05	5.66726E-06	2.87102E-05
3832203773035	383220	3773035	0.000204807	7.35479E-05	3.89213E-05	0.000133681	4.29463E-06	4.29463E-06	0.000137976	4.29463E-06	0.00036295	1.97812E-05	4.645E-05	4.5553E-05	4.46105E-05	3.8641E-05	8.39066E-05	5.9695E-06	8.68914E-05	5.9695E-06	3.0433E-05
3832303773035	383230	3773035	0.000218424	7.84378E-05	4.1509E-05	0.000142569	4.58017E-06	4.58017E-06	0.000147149	4.58017E-06	0.000382834	2.0865E-05	4.89949E-05	4.80487E-05	4.70546E-05	4.0758E-05	8.85036E-05	6.29655E-06	9.16519E-05	6.29655E-06	3.23513E-05
3832403773035	383240	3773035	0.000233245	8.37602E-05	4.43256E-05	0.000152243	4.89096E-06	4.89096E-06	0.000157134	4.89096E-06	0.0004035	2.19913E-05	5.16397E-05	5.06425E-05	4.95946E-05	4.29582E-05	9.32811E-05	6.63645E-06	9.65993E-05	6.63645E-06	3.44402E-05
3832503773035	383250	3773035	0.0002491	8.94541E-05	4.73387E-05	0.000162592	5.22343E-06	5.22343E-06	0.000167815	5.22343E-06	0.000424289	2.31243E-05	5.43002E-05	5.32516E-05	5.21497E-05	4.51714E-05	9.8087E-05	6.97836E-06	0.000101576	6.97836E-06	3.66702E-05
3832603773035	383260	3773035	0.000266567	9.57263E-05	5.0658E-05	0.000173993	5.58969E-06	5.58969E-06	0.000179582	5.58969E-06	0.000446264	2.43219E-05	5.71125E-05	5.60096E-05	5.48507E-05	4.75109E-05	0.000103167	7.33979E-06	0.000106837	7.33979E-06	3.91293E-05
3832703773035	383270	3773035	0.000286087	0.000102736	5.43676E-05	0.000186734	5.99901E-06	5.99901E-06	0.000192733	5.99901E-06	0.000470031	2.56173E-05	6.01542E-05	5.89925E-05	5.77719E-05	5.00412E-05	0.000108662	7.73068E-06	0.000112527	7.73068E-06	4.18748E-05
3832803773035	383280	3773035	0.000307631	0.000110473	5.84619E-05	0.000200796	6.45078E-06	6.45078E-06	0.000207247	6.45078E-06	0.000495214	2.69898E-05	6.33771E-05	6.21532E-05	6.08672E-05	5.27224E-05	0.000114483	8.14488E-06	0.000118556	8.14488E-06	4.49068E-05
3832903773035	383290	3773035	0.000331149	0.000118918	6.29311E-05	0.000216146	6.94392E-06	6.94392E-06	0.0002309	6.94392E-06	0.000521423	2.84182E-05	6.67314E-05	6.54427E-05	6.40887E-05	5.55127E-05	0.000120543	8.57595E-06	0.000124831	8.57595E-06	4.82126E-05
3833003773035	383300	3773035	0.00035686	0.000128152	6.78173E-05	0.000232929	7.48307E-06	7.48307E-06	0.000240412	7.48307E-06	0.000548628	2.99009E-05	7.0213E-05	6.88571E-05	6.74324E-05	5.8409E-05	0.000126832	9.02339E-06	0.000131343	9.02339E-06	5.18273E-05
3833103773035	383310	3773035	0.000383377	0.000137674	7.28566E-05	0.000250237	8.03912E-06	8.03912E-06	0.000258276	8.03912E-06	0.000573903	3.12785E-05	7.34477E-05	7.20294E-05	7.0539E-05	6.10999E-05	0.000132675	9.4391E-06	0.000137394	9.4391E-06	5.55481E-05
3833203773035	383320	3773035	0.000406983	0.000146151	7.73427E-05	0.000265645	8.53411E-06	8.53411E-06	0.000274179	8.53411E-06	0.000592494	3.22917E-05	7.5827E-05	7.43627E-05	7.2824E-05	6.30792E-05	0.000136973	9.74487E-06	0.000141845	9.74487E-06	5.88637E-05
3833303773035	383330	3773035	0.000429584	0.000154267	8.16378E-05	0.000280397	9.00804E-06	9.00804E-06	0.000289405	9.00804E-06	0.000609837	3.32369E-05	7.80465E-05	7.65393E-05	7.49557E-05	6.49256E-05	0.000140982	1.00301E-05	0.000145997	1.00301E-05	6.20508E-05
3833403773035	383340	3773035	0.000451624	0.000162182	8.58261E-05	0.000294783	9.4702E-06	9.4702E-06	0.000304253	9.4702E-06	0.000626444	3.4142E-05	8.01719E-05	7.86237E-05	7.69969E-05	6.66937E-05	0.000144821	1.03033E-05	0.000149973	1.03033E-05	6.51903E-05
3833503773035	383350	3773035	0.00047342	0.000170009	8.99682E-05	0.000309009	9.92724E-06	9.92724E-06	0.000318937	9.92724E-06	0.000641674	3.49721E-05	8.2121E-05	8.05351E-05	7.88688E-05	6.83151E-05	0.000148342	1.05537E-05	0.000153619	1.05537E-05	6.82908E-05
3833603773035	383360	3773035	0.000494662	0.000177637	9.40049E-05	0.000322874	1.03727E-05	1.03727E-05	0.000333247	1.03727E-05	0.000655533	3.57274E-05	8.38946E-05	8.22745E-05	8.05722E-05	6.97905E-05	0.000151546	1.07817E-05	0.000156937	1.07817E-05	7.13046E-05
3833703773035	383370	3773035	0.000513524	0.000184411	9.75896E-05	0.000335186	1.07682E-05	1.07682E-05	0.000345954	1.07682E-05	0.000669415	3.6484E-05	8.56712E-05	8.40168E-05	8.22784E-05	7.12684E-05	0.000154755	1.101E-05	0.00016026	1.101E-05	7.39593E-05
3833803773035	383380	3773035	0.000531227	0.000190768	0.000100954	0.000346741	1.11394E-05	1.11394E-05	0.00035788	1.11394E-05	0.000687163	3.74513E-05	8.79427E-05	8.62444E-05	8.44599E-05	7.3158E-05	0.000158858	1.13019E-05	0.000164509	1.13019E-05	7.64296E-05
3833903773035	383390	3773035	0.000545826	0.000196011	0.000103728	0.00035627	1.14455E-05	1.14455E-05	0.000367716	1.14455E-05	0.000699644	3.81315E-05	8.95399E-05	8.78108E-05	8.59939E-05	7.44868E-05	0.000161744	1.15072E-05	0.000167497	1.15072E-05	7.84556E-05
3834003773035	383400	3773035	0.000546632	0.0001963	0.000103881	0.000356796	1.14624E-05	1.14624E-05	0.000368258	1.14624E-05	0.000691574	3.76917E-05	8.85071E-05	8.67979E-05	8.5002E-05	7.36276E-05	0.000159878	1.13744E-05	0.000165565	1.13744E-05	7.85799E-05
3834103773035	383410	3773035	0.000539199	0.000193631	0.000102469	0.000351944	1.13066E-05	1.13066E-05	0.000363251	1.13066E-05	0.000672845	3.66709E-05	8.61102E-05	8.44473E-05	8.27001E-05	7.16336E-05	0.000155548	1.10664E-05	0.000161081	1.10664E-05	7.75488E-05
3834203773035	383420	3773035	0.000525959	0.000188876	9.99526E-05	0.000343302	1.10289E-05	1.10289E-05	0.000354331	1.10289E-05	0.000647195	3.52729E-05	8.28275E-05	8.1228E-05	7.95473E-05	6.89028E-05	0.000149618	1.06445E-05	0.000154941	1.06445E-05	7.57003E-05
3834303773035	383430	3773035	0.000507466	0.000182235	9.64382E-05	0.000331232	1.06411E-05	1.06411E-05	0.000341873	1.06411E-05	0.00061476	3.35052E-05	7.86766E-05	7.71572E-05	7.55608E-05	6.54497E-05	0.00014212	1.01111E-05	0.000147176	1.01111E-05	7.31154E-05
3834403773035	383440	3773035	0.000485589	0.000174379	9.22807E-05	0.000316952	1.01824E-05	1.01824E-05	0.000327134	1.01824E-05	0.000580159	3.16194E-05	7.42483E-05	7.28145E-05	7.13079E-05	6.17659E-05	0.000134121	9.54199E-06	0.000138892	9.54199E-06	7.00443E-05
3834503773035	383450	3773035	0.000456478	0.000163925	8.67486E-05	0.000297951	9.57198E-06	9.57198E-06	0.000307523	9.57198E-06	0.000534907	2.91531E-05	6.8457E-05	6.7135E-05	6.5746E-05	5.69482E-05	0.00012366	8.79772E-06	0.000128059	8.79772E-06	6.59728E-05
3834603773035	383460	3773035	0.000424708	0.000152516	8.071111E-05	0.000277214	8.90579E-06	8.90579E-06	0.0002861	8.90579E-06	0.000489303	2.66676E-05	6.26206E-05	6.14114E-05	6.01407E-05	5.2093E-05	0.000113117	8.04766E-06	0.000117141	8.04766E-06	6.1524E-05
3834703773035	383470	3773035	0.000395014	0.000141853	7.5068E-05	0.000257832	8.28313E-06	8.28313E-06	0.000266116	8.28313E-06	0.000448722	2.44559E-05	5.74271E-05	5.63181E-05	5.51528E-05	4.77726E-05	0.000103735	7.38021E-06	0.000107425	7.38021E-06	5.73589E-05
3834903773035	383490	3773035	0.000350226	0.000125769	6.65565E-05	0.000228598	7.34395E-06	7.34395E-06	0.000235942	7.34395E-06	0.000390644	2.12906E-05	4.99944E-05	4.9029E-05	4.80145E-05	4.15895E-05	9.03091E-05	6.42501E-06	9.35216E-05	6.42501E-06	5.10448E-05
3835003773035	383500	3773035	0.000328807	0.000118077	6.2486E-05	0.000214618	6.89481E-06	6.89481E-06	0.000221512	6.89481E-06	0.000363868	1.98313E-05	4.65676E-05	4.56684E-05	4.47234E-05	3.87388E-05	8.4119E-05	5.98462E-06	8.71113E-05	5.98462E-06	4.80212E-05
3835103773035	383510	3773035	0.000307956	0.00011059	5.85237E-05	0.000201008	6.4576E-06	6.4576E-06	0.000207466	6.4576E-06	0.000338471	1.84471E-05	4.33172E-05	4.24807E-05	4.16018E-05	3.60349E-05	7.82476E-05	5.56689E-06	8.1031E-05	5.56689E-06	4.50745E-05
3835203773035	383520	3773035	0.000288776	0.000103702	5.48787E-05	0.000188489	6.0554E-06	6.0554E-06	0.000194545	6.0554E-06	0.000315607	1.7201E-05	4.03912E-05	3.96112E-05	3.87916E-05	3.36008E-05	7.29621E-05	5.19086E-06	7.55575E-05	5.19086E-06	4.23555E-05
3835303773035	383530	3773035	0.000271073	9.73448E-05	5.15145E-05	0.000176934	5.68419E-06	5.68419E-06	0.000182619	5.68419E-06	0.000294911	1.6073E-05	3.77425E-05	3.70136E-05	3.62478E-05	3.13973E-05	6.81775E-05	4.85046E-06	7.06027E-05	4.85046E-06	3.98419E-05
3835403773035	383540	3773035	0.000254841	9.15156E-05	4.84297E-05	0.000166339	5.34381E-06	5.34381E-06	0.000171683	5.34381E-06	0.000276236	1.50552E-05	3.53525E-05	3.46698E-05	3.39524E-05	2.94091E-05	6.38602E-05	4.54331E-06	6.61318E-05	4.54331E-06	3.75309E-05
3835503773035	383550	3773035	0.000239399	8.59704E-05	4.54952E-05	0.00015626	5.02001E-06	5.02001E-06	0.00016128	5.02001E-06	0.000258725	1.41008E-05	3.31114E-05	3.2472E-05	3.18001E-05	2.75448E-05	5.98119E-05	4.2553E-06	6.19396E-05	4.2553E-06	3.53274E-05
3835603773035	383560	3773035	0.000224741	8.07063E-05	4.27095E-05	0.000146692	4.71263E-06	4.71263E-06	0.000151405	4.71263E-06	0.000242308	1.32061E-05	3.10105E-05	3.04116E-05	2.97824E-05	2.57971E-05	5.60168E-05	3.98529E-06	5.80095E-05	3.98529E-06	3.32302E-05
3835703773035	383570	3773035	0.000211501	7.59517E-05	4.01934E-05	0.00013805	4.435E-06	4.435E-06	0.000142485	4.435E-06	0.0002276	1.24045E-05	2.9128E-05	2.85655E-05	2.79745E-05	2.42311E-05	5.26164E-05	3.74338E-06	5.44881E-05	3.74338E-06	3.133E-05
3835803773035	383580	3773035	0.000198571	7.13085E-05	3.77362E-05	0.000129611	4.16387E-06	4.16387E-06	0.000133775	4.16387E-06	0.000213373	1.16291E-05	2.73074E-05	2.678E-05	2.622595E-05	2.27165E-05	4.93276E-05	3.50939E-06	5.10823E-05	3.50939E-06	2.94689E-05
3835903773035	383590	3773035	0.000186949	6.7135E-05	3.55276E-05	0.000122025	3.92017E-06	3.92017E-06	0.000125945	3.92017E-06	0.000200632	1.09347E-05	2.56768E-05	2.51809E-05	2.46599E-05	2.13601E-05	4.63821E-05	3.29984E-06	4.8032E-05	3.29984E-06	2.77908E-05
3836003773035	383600	3773035	0.000177758	6.38344E-05	3.37809E-05	0.000116026	3.72744E-06	3.72744E-06	0.000119753	3.72744E-06	0.000190525	1.03839E-05	2.43833E-05	2.39124E-05	2.34176E-05	2.0284E-05	4.40456E-05	3.13361E-06	4.56124E-05	3.13361E-06	2.646488-05
3836103773035	383610	3773035	0.000171662	6.16454E-05	3.26225E-05	0.000112047	3.59962E-06	3.59962E-06	0.000115647	3.59962E-06	0.000183757	1.0015E-05	2.3517E-05	2.30629E-05	2.258575E-05	1.956344E-05	4.24808E-05	3.02228E-06	4.39919E-05	3.02228E-06	2.55916E-05
3836203773035	383620	3773035	0.000165892	5.95732E-05	3.15259E-05	0.000108281	3.47862E-06	3.47862E-06	0.000111759	3.47862E-06	0.000177355	9.6661E-06	2.26978E-05	2.22595

			ISDrainage / Utilities Trenching	ISDrainage / Utilities Trenching	ISAsphalt Paving	ISAsphalt Paving	SVDemolition	SVSite Grubbing / Prep	SVMass Grading / Excavation	SVMass Grading / Excavation	SVDrainage / Utilities Trenching	SVFoundations / Concrete Pads	SVBuilding / Structure Construction	SVBuilding / Structure Construction	SVAsphalt Paving	SVAsphalt Paving	SVArchitectural Coating	SVArchitectural Coating	SVLandscaping or Other Finishing	SVLandscaping or Other Finishing	MDemolition
Unique Identifier	X (UTM)	Y (UTM)	2027	2028	2027	2028	2027	2027	2027	2028	2028	2028	2028	2029	2028	2029	2028	2029	2028	2029	2027
3837903773025	383790	3773025	7.47145E-06	7.27976E-06	1.92961E-06	1.79751E-06	0.000128839	9.26279E-05	6.24524E-05	6.16595E-05	4.37489E-05	1.38979E-05	1.99096E-05	1.91499E-05	1.9575E-06	1.82125E-06	1.9575E-06	1.82125E-06	1.99096E-05	1.91499E-05	3.13098E-05
3838003773025	383800	3773025	7.37694E-06	7.18766E-06	1.9052E-06	1.77477E-06	0.00012703	9.13277E-05	6.15758E-05	6.0794E-05	4.31348E-05	1.37028E-05	1.96301E-05	1.88811E-05	1.93003E-06	1.79569E-06	1.93003E-06	1.79569E-06	1.96301E-05	1.88811E-05	3.0887E-05
3838103773025	383810	3773025	7.26385E-06	7.07748E-06	1.87599E-06	1.74757E-06	0.000124937	8.98226E-05	6.0561E-05	5.9792E-05	4.24239E-05	1.3477E-05	1.93066E-05	1.85699E-05	1.89822E-06	1.76609E-06	1.89822E-06	1.76609E-06	1.93066E-05	1.85699E-05	3.03789E-05
3838203773025	383820	3773025	7.15077E-06	6.9673E-06	1.84678E-06	1.72036E-06	0.000122834	8.8311E-05	5.95418E-05	5.87858E-05	4.171E-05	1.32502E-05	1.89817E-05	1.82574E-05	1.86627E-06	1.73637E-06	1.86627E-06	1.73637E-06	1.89817E-05	1.82574E-05	2.9869E-05
3838303773025	383830	3773025	7.03374E-06	6.85328E-06	1.81656E-06	1.69221E-06	0.00012066	8.67482E-05	5.84881E-05	5.77455E-05	4.09718E-05	1.30157E-05	1.86458E-05	1.79343E-05	1.83325E-06	1.70564E-06	1.83325E-06	1.70564E-06	1.86458E-05	1.79343E-05	2.93392E-05
3838403773025	383840	3773025	6.89703E-06	6.72007E-06	1.78125E-06	1.65932E-06	0.000118166	8.49548E-05	5.7279E-05	5.65517E-05	4.01248E-05	1.27466E-05	1.82603E-05	1.75636E-05	1.79535E-06	1.67038E-06	1.79535E-06	1.67038E-06	1.82603E-05	1.75636E-05	2.87168E-05
3838503773025	383850	3773025	6.76482E-06	6.59125E-06	1.74711E-06	1.62751E-06	0.000115769	8.32319E-05	5.61173E-05	5.54048E-05	3.93111E-05	1.24881E-05	1.789E-05	1.72074E-05	1.75894E-06	1.63651E-06	1.75894E-06	1.63651E-06	1.789E-05	1.72074E-05	2.81162E-05
3838603773025	383860	3773025	6.58534E-06	6.41638E-06	1.70076E-06	1.58433E-06	0.000112625	8.0971E-05	5.4593E-05	5.38998E-05	3.82432E-05	1.21489E-05	1.7404E-05	1.674E-05	1.71116E-06	1.59205E-06	1.71116E-06	1.59205E-06	1.7404E-05	1.674E-05	2.73033E-05
3838703773025	383870	3773025	6.39631E-06	6.2322E-06	1.65194E-06	1.53885E-06	0.000109302	7.85819E-05	5.29822E-05	5.23095E-05	3.71148E-05	1.17904E-05	1.68905E-05	1.6246E-05	1.66067E-06	1.54508E-06	1.66067E-06	1.54508E-06	1.68905E-05	1.6246E-05	2.6445E-05
3838803773025	383880	3773025	6.2354E-06	6.07542E-06	1.61038E-06	1.50014E-06	0.000106433	7.65196E-05	5.15917E-05	5.09366E-05	3.61408E-05	1.1481E-05	1.64472E-05	1.58197E-05	1.61709E-06	1.50453E-06	1.61709E-06	1.50453E-06	1.64472E-05	1.58197E-05	2.57156E-05
3838903773025	383890	3773025	6.19208E-06	6.03321E-06	1.59919E-06	1.48972E-06	0.000105596	7.59175E-05	5.11858E-05	5.05359E-05	3.58564E-05	1.13907E-05	1.63178E-05	1.56952E-05	1.60436E-06	1.49269E-06	1.60436E-06	1.49269E-06	1.63178E-05	1.56952E-05	2.55214E-05
3839003773025	383900	3773025	6.15889E-06	6.00087E-06	1.59062E-06	1.48173E-06	0.000104847	7.53795E-05	5.0823E-05	5.01777E-05	3.56023E-05	1.13099E-05	1.62022E-05	1.5584E-05	1.59299E-06	1.48211E-06	1.59299E-06	1.48211E-06	1.62022E-05	1.5584E-05	2.5369E-05
3839103773025	383910	3773025	6.04018E-06	5.8852E-06	1.55996E-06	1.45317E-06	0.000102745	7.38679E-05	4.98039E-05	4.91715E-05	3.48884E-05	1.10831E-05	1.58773E-05	1.52715E-05	1.56105E-06	1.45239E-06	1.56105E-06	1.45239E-06	1.58773E-05	1.52715E-05	2.48319E-05
3829703773035	382970	3773035	4.95378E-06	4.82668E-06	1.27938E-06	1.1918E-06	7.42724E-05	5.33978E-05	3.60023E-05	3.55452E-05	2.52202E-05	8.01181E-06	1.14774E-05	1.10395E-05	1.12845E-06	1.04991E-06	1.12845E-06	1.04991E-06	1.14774E-05	1.10395E-05	1.88802E-05
3829803773035	382980	3773035	4.99428E-06	4.86614E-06	1.28984E-06	1.20155E-06	7.63659E-05	5.4903E-05	3.70171E-05	3.65472E-05	2.59311E-05	8.23764E-06	1.18009E-05	1.13507E-05	1.16026E-06	1.0795E-06	1.16026E-06	1.0795E-06	1.18009E-05	1.13507E-05	1.95371E-05
3829903773035	382990	3773035	5.13212E-06	5.00045E-06	1.32544E-06	1.23471E-06	7.88871E-05	5.67156E-05	3.82393E-05	3.77537E-05	2.67872E-05	8.5096E-06	1.21905E-05	1.17254E-05	1.19857E-06	1.11514E-06	1.19857E-06	1.11514E-06	1.21905E-05	1.17254E-05	2.03355E-05
3830003773035	383000	3773035	5.26715E-06	5.13201E-06	1.36031E-06	1.26719E-06	8.06065E-05	5.79517E-05	3.90727E-05	3.85766E-05	2.7371E-05	8.69507E-06	1.24562E-05	1.19809E-05	1.22469E-06	1.13945E-06	1.22469E-06	1.13945E-06	1.24562E-05	1.19809E-05	2.09361E-05
3830103773035	383010	3773035	5.40386E-06	5.26522E-06	1.39562E-06	1.30008E-06	8.26199E-05	5.93992E-05	4.00487E-05	3.95402E-05	2.80547E-05	8.91226E-06	1.27674E-05	1.22802E-05	1.25528E-06	1.16791E-06	1.25528E-06	1.16791E-06	1.27674E-05	1.22802E-05	2.15566E-05
3830203773035	383020	3773035	5.55746E-06	5.41487E-06	1.43529E-06	1.33704E-06	8.50253E-05	6.11285E-05	4.12146E-05	4.06913E-05	2.88715E-05	9.17173E-06	1.31391E-05	1.26377E-05	1.29183E-06	1.20191E-06	1.29183E-06	1.20191E-06	1.31391E-05	1.26377E-05	2.22571E-05
3830303773035	383030	3773035	5.71949E-06	5.57274E-06	1.47714E-06	1.37602E-06	8.75821E-05	6.29668E-05	4.2454E-05	4.1915E-05	2.97397E-05	9.44753E-06	1.35342E-05	1.30178E-05	1.33067E-06	1.23805E-06	1.33067E-06	1.23805E-06	1.35342E-05	1.30178E-05	2.29974E-05
3830403773035	383040	3773035	5.88264E-06	5.73171E-06	1.51927E-06	1.41527E-06	9.00854E-05	6.47665E-05	4.36675E-05	4.3113E-05	3.05897E-05	9.71757E-06	1.3921E-05	1.33898E-05	1.36871E-06	1.27344E-06	1.36871E-06	1.27344E-06	1.3921E-05	1.33898E-05	2.37432E-05
3830503773035	383050	3773035	6.05143E-06	5.89616E-06	1.56287E-06	1.45588E-06	9.26957E-05	6.66432E-05	4.49327E-05	4.43622E-05	3.14761E-05	9.99914E-06	1.43244E-05	1.37778E-05	1.40837E-06	1.31034E-06	1.40837E-06	1.31034E-06	1.43244E-05	1.37778E-05	2.4518E-05
3830603773035	383060	3773035	6.23146E-06	6.07158E-06	1.60936E-06	1.49919E-06	9.55287E-05	6.86799E-05	4.6306E-05	4.5718E-05	3.24381E-05	1.03047E-05	1.47622E-05	1.41989E-05	1.45141E-06	1.35039E-06	1.45141E-06	1.35039E-06	1.47622E-05	1.41989E-05	2.53454E-05
3830703773035	383070	3773035	6.43625E-06	6.27112E-06	1.66225E-06	1.54846E-06	9.87982E-05	7.10305E-05	4.78908E-05	4.72828E-05	3.35483E-05	1.06574E-05	1.52674E-05	1.46849E-05	1.50109E-06	1.3966E-06	1.50109E-06	1.3966E-06	1.52674E-05	1.46849E-05	2.62871E-05
3830803773035	383080	3773035	6.65455E-06	6.48381E-06	1.71863E-06	1.60098E-06	0.000102299	7.35477E-05	4.9588E-05	4.89583E-05	3.47371E-05	1.10351E-05	1.58084E-05	1.52053E-05	1.55428E-06	1.4461E-06	1.55428E-06	1.4461E-06	1.58084E-05	1.52053E-05	2.72906E-05
3830903773035	383090	3773035	6.8869E-06	6.7102E-06	1.77864E-06	1.65688E-06	0.000106032	7.62313E-05	5.13974E-05	5.07448E-05	3.60046E-05	1.14378E-05	1.63853E-05	1.57601E-05	1.611E-06	1.49886E-06	1.611E-06	1.49886E-06	1.63853E-05	1.57601E-05	2.83611E-05
3831003773035	383100	3773035	7.13445E-06	6.9514E-06	1.84257E-06	1.71644E-06	0.000110023	7.91007E-05	5.3332E-05	5.26548E-05	3.73599E-05	1.18683E-05	1.7002E-05	1.63533E-05	1.67163E-06	1.55528E-06	1.67163E-06	1.55528E-06	1.7002E-05	1.63533E-05	2.95043E-05
3831103773035	383110	3773035	7.39944E-06	7.20959E-06	1.91101E-06	1.78019E-06	0.000114317	8.21879E-05	5.54134E-05	5.47099E-05	3.8818E-05	1.23315E-05	1.76656E-05	1.69915E-05	1.73688E-06	1.61598E-06	1.73688E-06	1.61598E-06	1.76656E-05	1.69915E-05	3.07291E-05
3831203773035	383120	3773035	7.68356E-06	7.48642E-06	1.98439E-06	1.84854E-06	0.000118941	8.55121E-05	5.76547E-05	5.69227E-05	4.0388E-05	1.28302E-05	1.83801E-05	1.76788E-05	1.80712E-06	1.68134E-06	1.80712E-06	1.68134E-06	1.83801E-05	1.76788E-05	3.20446E-05
3831303773035	383130	3773035	7.98737E-06	7.78243E-06	2.06285E-06	1.92163E-06	0.000123894	8.90732E-05	6.00557E-05	5.92932E-05	4.20699E-05	1.33645E-05	1.91455E-05	1.8415E-05	1.88238E-06	1.75136E-06	1.88238E-06	1.75136E-06	1.91455E-05	1.8415E-05	3.34527E-05
3831403773035	383140	3773035	8.31649E-06	8.10312E-06	2.14785E-06	2.00082E-06	0.000129302	9.2961E-05	6.2677E-05	6.18812E-05	4.39062E-05	1.39479E-05	1.99812E-05	1.92188E-05	1.96454E-06	1.8278E-06	1.96454E-06	1.8278E-06	1.99812E-05	1.92188E-05	3.49806E-05
3831503773035	383150	3773035	8.67375E-06	8.45121E-06	2.24012E-06	2.08677E-06	0.000135191	9.71946E-05	6.55314E-05	6.46994E-05	4.59058E-05	1.45831E-05	2.08912E-05	2.0094E-05	2.05401E-06	1.91104E-06	2.05401E-06	1.91104E-06	2.08912E-05	2.0094E-05	3.6639E-05
3831603773035	383160	3773035	9.05914E-06	8.82671E-06	2.33965E-06	2.17949E-06	0.000141578	0.000101787	6.86277E-05	6.77563E-05	4.80748E-05	1.52721E-05	2.18782E-05	2.10435E-05	2.15106E-06	2.00134E-06	2.15106E-06	2.00134E-06	2.18782E-05	2.10435E-05	3.843E-05
3831703773035	383170	3773035	9.47434E-06	9.23126E-06	2.44688E-06	2.27938E-06	0.000148509	0.00010677	7.19874E-05	7.10734E-05	5.04283E-05	1.60198E-05	2.29493E-05	2.20737E-05	2.25637E-06	2.09931E-06	2.25637E-06	2.09931E-06	2.29493E-05	2.20737E-05	4.03625E-05
3831803773035	383180	3773035	9.92331E-06	9.6687E-06	2.56283E-06	2.38739E-06	0.000156055	0.000112195	7.56451E-05	7.46846E-05	5.29905E-05	1.68337E-05	2.41154E-05	2.31952E-05	2.37101E-06	2.20598E-06	2.37101E-06	2.20598E-06	2.41154E-05	2.31952E-05	4.24528E-05
3832003773035	383200	3773035	1.09636E-05	1.06823E-05	2.83149E-06	2.63766E-06	0.000173765	0.000124928	8.423E-05	8.31605E-05	5.90044E-05	1.87442E-05	2.68522E-05	2.58276E-05	2.64016E-06	2.45633E-06	2.64016E-06	2.45633E-06	2.68522E-05	2.58276E-05	4.73049E-05
3832103773035	383210	3773035	1.15605E-05	1.12639E-05	2.98566E-06	2.78127E-06	0.000184073	0.000132338	8.92264E-05	8.80935E-05	6.25044E-05	1.98561E-05	2.8445E-05	2.73597E-05	2.7967E-06	2.60204E-06	2.7967E-06	2.60204E-06	2.8445E-05	2.73597E-05	5.00902E-05
3832203773035	383220	3773035	1.22542E-05	1.19398E-05	3.16482E-06	2.94817E-06	0.000196242	0.000141088	9.51253E-05	9.39175E-05	6.66367E-05	2.11688E-05	3.03256E-05	2.91685E-05	2.9816E-06	2.77406E-06	2.9816E-06	2.77406E-06	3.03256E-05	2.91685E-05	5.33291E-05
3832303773035	383230	3773035	1.30267E-05	1.26924E-05	3.36432E-06	3.13401E-06	0.000209997	0.000150977	0.000101793	0.0001005	7.13075E-05	2.26526E-05	3.24512E-05	3.1213E-05	3.19059E-06	2.96851E-06	3.19059E-06	2.96851E-06	3.24512E-05	3.1213E-05	5.69382E-05
3832403773035	383240	3773035	1.38678E-05	1.3512E-05	3.58154E-06	3.33637E-06	0.000225205	0.0001619	0.000109164	0.000107778	7.64713E-05	2.4293E-05	3.48012E-05	3.34733E-05	3.42164E-06	3.18347E-06	3.42164E-06	3.18347E-06	3.48012E-05	3.34733E-05	6.08703E-05
3832503773035	383250	3773035	1.47657E-05	1.43868E-05	3.81344E-06	3.55239E-06	0.000241748	0.000173804	0.000117184	0.000115696	8.20889E-05	2.60775E-05	3.73577E-05	3.59323E-05	3.67299E-06	3.41733E-06	3.67299E-06	3.41733E-06	3.73577E-05	3.59323E-05	6.50764E-05
3832603773035	383260	3773035	1.57559E-05	1.53516E-05	4.06917E-06	3.79062E-06	0.000260359	0.000187184	0.000126205	0.000124602	8.84083E-05	2.8085E-05	4.02336E-05	3.86984E-05	3.95575E-06	3.68041E-06	3.95575E-06	3.68041E-06	4.02336E-05	3.86984E-05	6.97144E-05
3832703773035	383270	3773035	1.68614E-05	1.64288E-05	4.35469E-06	4.05659E-06	0.000281624	0.000202472	0.000136513	0.000134779	9.56292E-05	3.03789E-05	4.35197E-05	4.18592E-05	4.27884E-06	3.98101E-06	4.27884E-06	3.98101E-06	4.35197E-05	4.18592E-05	7.48967E-05
3832803773035	383280	3773035	1.80823E-05	1.76183E-05	4.67E-06	4.35031E-06	0.000305704	0.000219785	0.000148185	0.000146304	0.000103806	3.29765E-05	4.72409E-05	4.54384E-05	4.64471E-06	4.32141E-06	4.64471E-06	4.32141E-06	4.72409E-05	4.54384E-05	8.06197E-05
3832903773035	383290	3773035	1.94134E-05	1.89153E-05	5.01378E-06	4.67056E-06	0.00033276	0.000239237	0.0001613	0.000159252	0.000112993	3.5895E-05	5.14219E-05	4.94598E-05	5.05578E-06	4.70387E-06	5.05578E-06	4.70387E-06	5.14219E-05	4.94598E-05	8.68653E-05
3833003773035	383300	3773035	2.08689E-05	2.03334E-05	5.38968E-06	5.02072E-06	0.000363478	0.000261321	0.00017619	0.000173953	0.000123424	3.92086E-05	5.61687E-05	5.40255E-05	5.52248E-06	5.13809E-06	5.52248E-06	5.13809E-06	5.61687E-05	5.40255E-05	9.36988E-05
3833103773035	383310	3773035	2.23671E-05	2.17932E-05	5.77662E-06	5.38117E-06	0.000396538	0.000285089	0.000192215	0.000189775	0.00013465	4.27748E-05	6.12775E-05	5.89394E-05	6.02479E-06	5.60543E-06	6.02479E-06	5.60543E-06	6.12775E-05	5.89394E-05	0.000100745
3833203773035	383320	3773035	2.37022E-05	2.3094E-05	6.12142E-06	5.70237E-06	0.000426329	0.000306507	0.000206656	0.000204032	0.000144766	4.59884E-05	6.58812E-05	6.33674E-05	6.47741E-06	6.02655E-06	6.47741E-06	6.02655E-06	6.58812E-05	6.33674E-05	0.000107027
3833303773035	383330	3773035	2.49855E-05	2.43444E-05	6.45285E-06	6.01111E-06	0.000456004	0.000327842	0.000221041	0.000218234	0.000154842	4.91894E-05	7.04669E-05	6.77782E-05	6.92828E-06	6.44604E-06	6.92828E-06	6.44604E-06	7.04669E-05	6.77782E-05	0.000113036
3833403773035	383340	3773035	2.62497E-05	2.55762E-05	6.77934E-06	6.31526E-06	0.000485519	0.000349062	0.000235347	0.000232359	0.000164864	5.23732E-05	7.50278E-05	7.21651E-05	7.37671E-06	6.86325E-06	7.37671E-06	6.86325E-06	7.50278E-05	7.21651E-05	0.000118897
3833503773035	383350	3773035	2.74981E-05	2.67926E-05	7.10177E-06	6.61561E-06	0.00051384	0.000369423	0.000249075	0.000245913	0.000174481	5.54282E-05	7.94043E-05	7.63746E-05	7.807E-06	7.2636E-06	7.807E-06	7.2636E-06	7.94043E-05	7.63746E-05	0.000124671
3833603773035	383360	3773035	2.87117E-05	2.7975E-05	7.41518E-06	6.90757E-06	0.000541591	0.000389374	0.000262527	0.000259194	0.000183904	5.84217E-05	8.36927E-05	8.04993E-05	8.22864E-06	7.65588E-06	8.22864E-06	7.65588E-06	8.36927E-05	8.04993E-05	0.000130195
3833703773035	383370	3773035	2.97806E-05	2.90165E-05	7.69126E-06	7.16475E-06	0.000568611	0.0004088	0.000275625	0.000272125	0.000193079	6.13364E-05	8.78682E-05	8.45155E-05	8.63917E-06	8.03784E-06	8.63917E-06	8.03784E-06	8.78682E-05	8.45155E-05	0.000135204
3833803773035	383380	3773035	3.07753E-05	2.99857E-05	7.94815E-06	7.40405E-06	0.000595203	0.000427919	0.000288515	0.000284852	0.000202109	6.4205E-05	9.19776E-05	8.84681E-05	9.0432E-06	8.41375E-06	9.0432E-06	8.41375E-06	9.19776E-05	8.84681E-05	0.000140026
3833903773035	383390	3773035	3.15911E-05	3.07805E-05	8.15884E-06	7.60032E-06	0.000617306	0.00044381	0.000299229	0.00029543	0.000209615	6.65892E-05	9.53931E-05	9.17533E-05	9.37902E-06	8.72619E-06	9.37902E-06	8.72619E-06	9.53931E-05	9.17533E-05	0.000143945
3834003773035	383400	3773035	3.16412E-05	3.08293E-05	8.17177E-06	7.61236E-06	0.000618696	0.000444809	0.000299903	0.000296095	0.000210087	6.67391E-05	9.56079E-05	9.19599E-05	9.40013E-06	8.74584E-06	9.40013E-06	8.74584E-06	9.56079E-05	9.19599E-05	0.000144156
3834103773035	383410	3773035	3.1226E-05	3.04248E-05	8.06454E-06	7.51247E-06	0.000608317	0.000437347	0.000294872	0.000291128	0.000206562	6.56196E-05	9.4004E-05	9.04172E-05	9.24244E-06	8.59912E-06	9.24244E-06	8.59912E-06	9.4004E-05	9.04172E-05	0.000142172
3834203773035	383420	3773035	3.04816E-05	2.96995E-05	7.8723E-06	7.3334E-06	0.000590393	0.00042446	0.000286183	0.00028255	0.000200476	6.3686E-05	9.12341E-05	8.7753E-05	8.97011E-06	8.34574E-06	8.97011E-06	8.34574E-06	9.12341E-05	8.7753E-05	0.000138634
3834303773035	383430	3773035	2.94408E-05	2.86854E-05	7.60349E-06	7.08299E-06	0.000564905	0.000406136	0.000273828	0.000270352	0.000191821	6.09366E-05	8.72955E-05	8.39646E-05	8.58286E-06	7.98545E-06	8.58286E-06	7.98545E-06	8.72955E-05	8.39646E-05	0.000133604
3834403773035	383440	3773035	2.82042E-05	2.74805E-05	7.28412E-06	6.78548E-06	0.000536459	0.000385685	0.0002604	0.000256738	0.000182162	5.78682E-05	8.28997E-05	7.97366E-05	8.15067E-06	7.58334E-06	8.15067E-06	7.58334E-06	8.28997E-05	7.97366E-05	0.000127769
3834503773035	383450	3773035	2.65647E-05	2.58832E-05	6.86071E-06	6.39106E-06	0.000501902	0.00036084	0.000243289	0.0002402	0.000170428	5.41405E-05	7.75596E-05	7.46002E-05	7.62563E-06	7.09485E-06	7.62563E-06	7.09485E-06	7.75596E-05	7.46002E-05	0.000119946
3834603773035	383460	3773035	2.47734E-05	2.41378E-05	6.39807E-06	5.96009E-06	0.000463523	0.000333248	0.000224685	0.000221833	0.000157396	5.00005E-05	7.16288E-05	6.88958E-05	7.04252E-06	6.55232E-06	7.04252E-06	6.55232E-06	7.16288E-05	6.88958E-05	0.00011143
3834703773035	383470	3773035	2.30962E-05	2.25037E-05	5.96493E-06	5.55659E-06	0.000428191	0.000307846	0.000207559	0.000204923	0.000145398	4.61892E-05	6.61689E-05	6.36442E-05	6.5057E-06	6.05287E-06	6.5057E-06	6.05287E-06	6.61689E-05	6.36442E-05	0.000103479
3834903773035	383490	3773035	2.05538E-05	2.00265E-05	5.30831E-06	4.94492E-06	0.00037644	0.00027064	0.000182473	0.000180156	0.000127825	4.06068E-05	5.81717E-05	5.59521E-05	5.71942E-06	5.32132E-06	5.71942E-06	5.32132E-06	5.81717E-05	5.59521E-05	9.15341E-05
3835003773035	383500	3773035	1.93363E-05	1.88402E-05	4.99388E-06	4.65202E-06	0.000352404	0.000253359	0.000170822	0.000168653	0.000119664	3.8014E-05	5.44574E-05	5.23796E-05	5.35424E-06	4.98155E-06	5.35424E-06	4.98155E-06	5.44574E-05	5.23796E-05	8.58274E-05
3835103773035	383510	3773035	1.81498E-05	1.76841E-05	4.68743E-06	4.36655E-06	0.000329286	0.000236739	0.000159616	0.000157589	0.000111813	3.55203E-05	5.08849E-05	4.89434E-05	5.00299E-06	4.65476E-06	5.00299E-06	4.65476E-06	5.08849E-05	4.89434E-05	8.02786E-05
3835203773035	383520	3773035	1.70549E-05	1.66174E-05	4.40468E-06	4.10315E-06	0.000308252	0.000221617	0.0001494	0.000147523	0.000104671	3.32514E-05	4.76346E-05	4.58171E-05	4.68342E-06	4.35743E-06	4.68342E-06	4.35743E-06	4.76346E-05	4.58171E-05	7.5187E-05
3835303773035	383530	3773035	1.60428E-05	1.56312E-05	4.14328E-06	3.85965E-06	0.000289027	0.000207795	0.000140101	0.000138322	9.8143E-05	3.11775E-05	4.46637E-05	4.29595E-05	4.39132E-06	4.08566E-06	4.39132E-06	4.08566E-06	4.46637E-05	4.29595E-05	7.04964E-05
3835403773035	383540	3773035	1.51123E-05	1.47245E-05	3.90295E-06	3.63577E-06	0.000271495	0.00019519	0.000131603	0.000129932	9.21897E-05	2.92863E-05	4.19544E-05	4.03536E-05	4.12494E-06	3.83783E-06	4.12494E-06	3.83783E-06	4.19544E-05	4.03536E-05	6.6205E-05
3835503773035	383550	3773035	1.4225E-05	1.386E-05	3.67381E-06	3.42232E-06	0.000254871	0.000183238	0.000123545	0.000121976	8.65448E-05	2.74931E-05	3.93855E-05	3.78827E-05	3.87237E-06	3.60283E-06	3.87237E-06	3.60283E-06	3.93855E-05	3.78827E-05	6.21314E-05
3835603773035	383560	3773035	1.33805E-05	1.30372E-05	3.45571E-06	3.21915E-06	0.00023912	0.000171914	0.00011591	0.000114438	8.11965E-05	2.5794E-05	3.69515E-05	3.55416E-05	3.63306E-06	3.38018E-06	3.63306E-06	3.38018E-06	3.69515E-05	3.55416E-05	5.82755E-05
3835703773035	383570	3773035	1.26154E-05	1.22917E-05	3.2581E-06	3.03506E-06	0.000224884	0.000161679	0.000109009	0.000107625	7.63624E-05	2.42584E-05	3.47516E-05	3.34256E-05	3.41677E-06	3.17894E-06	3.41677E-06	3.17894E-06	3.47516E-05	3.34256E-05	5.47989E-05
3835803773035	383580	3773035	1.1866E-05	1.15615E-05	3.06456E-06	2.85477E-06	0.000210986	0.000151688	0.000102272	0.000100974	7.16432E-05	2.27592E-05	3.2604E-05	3.13599E-05	3.20561E-06	2.98248E-06	3.20561E-06	2.98248E-06	3.2604E-05	3.13599E-05	5.1413E-05
3835903773035	383590	3773035	1.11903E-05	1.09032E-05	2.89005E-06	2.69221E-06	0.000198487	0.000142702	9.62135E-05	9.49919E-05	6.7399E-05	2.14109E-05	3.06725E-05	2.95022E-05	3.01571E-06	2.8058E-06	3.01571E-06	2.8058E-06	3.06725E-05	2.95022E-05	4.83773E-05
3836003773035	383600	3773035	1.06564E-05	1.0383E-05	2.75216E-06	2.56376E-06	0.000188634	0.000135618	9.14374E-05	9.02764E-05	6.40533E-05	2.03481E-05	2.91499E-05	2.80376E-05	2.86601E-06	2.66652E-06	2.86601E-06	2.66652E-06	2.91499E-05	2.80376E-05	4.59766E-05
3836103773035	383610	3773035	1.03048E-05	1.00404E-05	2.66135E-06	2.47916E-06	0.000182166	0.000130968	8.83022E-05	8.71811E-05	6.18571E-05	1.96504E-05	2.81504E-05	2.70763E-05	2.75709E-06	2.57509E-06	2.75709E-06	2.57509E-06	2.81504E-05	2.70763E-05	4.43798

			MSite Grubbing / Prep	MMass Grading / Excavation	MMass Grading / Excavation	MDrainage / Utilities Trenching	MFoundations / Concrete Pads	MBuilding / Structure Construction	MAsphalt Paving	MLandscaping or Other Finishing	MWaterside Construction (Piles)	RSSWDemolition	RSSWPlacing Base	RSSWForm/Plac e Rebar and Pour	Child Risk				
Unique Identifier	X (UTM)	Y (UTM)	2027	2027	2028	2028	2028	2028	2028	2028	2028	2029	2029	2029	3rd Trimester	0<2	2<16	Total	per million
3837903773025	383790	3773025	9.61156E-05	0.000113024	0.000111519	2.37052E-05	3.08284E-05	2.26913E-05	2.33555E-06	2.73624E-05	2.33555E-06	1.5378E-05	2.23139E-05	1.32272E-05	2.99593E-09	4.3547E-08	8.4901E-09	5.50335E-08	0.05503346
3838003773025	383800	3773025	9.48177E-05	0.000111498	0.000110013	2.33851E-05	3.04121E-05	2.23849E-05	2.30401E-06	2.6993E-05	2.30401E-06	1.52252E-05	2.20921E-05	1.30957E-05	2.95592E-09	4.2967E-08	8.3731E-09	5.42961E-08	0.05429615
3838103773025	383810	3773025	9.3258E-05	0.000109664	0.000108204	2.30004E-05	2.99118E-05	2.20167E-05	2.26611E-06	2.65489E-05	2.26611E-06	1.50599E-05	2.18522E-05	1.29535E-05	2.9084E-09	4.2276E-08	8.2351E-09	5.34194E-08	0.05341944
3838203773025	383820	3773025	9.16928E-05	0.000107823	0.000106387	2.26143E-05	2.94098E-05	2.16472E-05	2.22808E-06	2.61033E-05	2.22808E-06	1.48883E-05	2.16033E-05	1.2806E-05	2.86119E-09	4.1589E-08	8.097E-09	5.25469E-08	0.05254694
3838303773025	383830	3773025	9.00662E-05	0.000105911	0.0001045	2.22132E-05	2.88881E-05	2.12632E-05	2.18855E-06	2.56403E-05	2.18855E-06	1.47167E-05	2.13543E-05	1.26584E-05	2.81215E-09	4.0874E-08	7.9539E-09	5.16405E-08	0.05164051
3838403773025	383840	3773025	8.81556E-05	0.000103664	0.000102283	2.1742E-05	2.82753E-05	2.08121E-05	2.14213E-06	2.50964E-05	2.14213E-06	1.45639E-05	2.11325E-05	1.25269E-05	2.75492E-09	4.004E-08	7.7874E-09	5.05821E-08	0.05058211
3838503773025	383850	3773025	8.63118E-05	0.000101496	0.000100144	2.12872E-05	2.76839E-05	2.03768E-05	2.09733E-06	2.45715E-05	2.09733E-06	1.44142E-05	2.09153E-05	1.23982E-05	2.69944E-09	3.9231E-08	7.6268E-09	4.95571E-08	0.04955707
3838603773025	383860	3773025	8.38163E-05	9.85612E-05	9.72488E-05	2.06718E-05	2.68835E-05	1.97877E-05	2.03669E-06	2.38611E-05	2.03669E-06	1.43019E-05	2.07523E-05	1.23016E-05	2.62464E-09	3.8139E-08	7.412E-09	4.81754E-08	0.04817538
3838703773025	383870	3773025	8.11816E-05	9.54629E-05	9.41918E-05	2.0022E-05	2.60384E-05	1.91657E-05	1.97266E-06	2.3111E-05	1.97266E-06	1.41865E-05	2.05849E-05	1.22023E-05	2.54567E-09	3.6986E-08	7.1853E-09	4.67171E-08	0.0467171
3838803773025	383880	3773025	7.89423E-05	9.28297E-05	9.15937E-05	1.94697E-05	2.53202E-05	1.8637E-05	1.91825E-06	2.24735E-05	1.91825E-06	1.40523E-05	2.03903E-05	1.20869E-05	2.47864E-09	3.6007E-08	6.992E-09	4.54777E-08	0.04547765
3838903773025	383890	3773025	7.83463E-05	9.21288E-05	9.09021E-05	1.93227E-05	2.5129E-05	1.84963E-05	1.90377E-06	2.23038E-05	1.90377E-06	1.38901E-05	2.01549E-05	1.19474E-05	2.46047E-09	3.5744E-08	6.9384E-09	4.51426E-08	0.04514256
3839003773025	383900	3773025	7.78784E-05	9.15786E-05	9.03592E-05	1.92073E-05	2.49789E-05	1.83858E-05	1.8924E-06	2.21706E-05	1.8924E-06	1.37061E-05	1.98878E-05	1.17891E-05	2.44615E-09	3.5536E-08	6.8942E-09	4.48767E-08	0.04487665
3839103773025	383910	3773025	7.62296E-05	8.96398E-05	8.84462E-05	1.88006E-05	2.44501E-05	1.79966E-05	1.85233E-06	2.17013E-05	1.85233E-06	1.35782E-05	1.97023E-05	1.16791E-05	2.39681E-09	3.4817E-08	6.752E-09	4.39654E-08	0.04396542
3829703773035	382970	3773035	5.7959E-05	6.8155E-05	6.72475E-05	1.42945E-05	1.85899E-05	1.36832E-05	1.40837E-06	1.64999E-05	1.40837E-06	1.09362E-05	1.58686E-05	9.40661E-06	2.50262E-09	3.3834E-08	6.1555E-09	4.24926E-08	0.04249257
3829803773035	382980	3773035	5.99755E-05	7.05262E-05	6.95871E-05	1.47918E-05	1.92367E-05	1.41592E-05	1.45737E-06	1.7074E-05	1.45737E-06	1.07584E-05	1.56106E-05	9.25368E-06	2.55297E-09	3.4586E-08	6.3105E-09	4.345E-08	0.04344998
3829903773035	382990	3773035	6.24264E-05	7.34083E-05	7.24309E-05	1.53963E-05	2.00228E-05	1.47379E-05	1.51692E-06	1.77717E-05	1.51692E-06	1.05837E-05	1.53572E-05	9.10343E-06	2.65187E-09	3.5935E-08	6.5579E-09	4.51447E-08	0.04514473
3830003773035	383000	3773035	6.42702E-05	7.55764E-05	7.45701E-05	1.58511E-05	2.06142E-05	1.51732E-05	1.56173E-06	1.82966E-05	1.56173E-06	1.02468E-05	1.48684E-05	8.81366E-06	2.75009E-09	3.7205E-08	6.7722E-09	4.67271E-08	0.04672706
3830103773035	383010	3773035	6.61752E-05	7.78166E-05	7.67805E-05	1.63209E-05	2.12252E-05	1.56229E-05	1.60802E-06	1.88389E-05	1.60802E-06	1.00815E-05	1.46285E-05	8.67146E-06	2.84077E-09	3.84E-08	6.9844E-09	4.8225E-08	0.04822497
3830203773035	383020	3773035	6.83253E-05	8.0345E-05	7.92752E-05	1.68512E-05	2.19148E-05	1.61305E-05	1.66026E-06	1.9451E-05	1.66026E-06	1.00877E-05	1.46375E-05	8.67683E-06	2.93988E-09	3.9714E-08	7.2212E-09	4.98747E-08	0.04987469
3830303773035	383030	3773035	7.0598E-05	8.30175E-05	8.19121E-05	1.74117E-05	2.26438E-05	1.66671E-05	1.71549E-06	2.0098E-05	1.71549E-06	1.01065E-05	1.46647E-05	8.69293E-06	3.04415E-09	4.1097E-08	7.4712E-09	5.16119E-08	0.05161192
3830403773035	383040	3773035	7.28874E-05	8.57096E-05	8.45684E-05	1.79763E-05	2.33781E-05	1.72076E-05	1.77112E-06	2.07498E-05	1.77112E-06	1.00285E-05	1.45515E-05	8.62585E-06	3.14952E-09	4.2493E-08	7.7224E-09	5.33652E-08	0.05336516
3830503773035	383050	3773035	7.52659E-05	8.85066E-05	8.73281E-05	1.8563E-05	2.4141E-05	1.77691E-05	1.82892E-06	2.14269E-05	1.82892E-06	9.95673E-06	1.44474E-05	8.56414E-06	3.25749E-09	4.3928E-08	7.9813E-09	5.51664E-08	0.05516643
3830603773035	383060	3773035	7.7806E-05	9.14935E-05	9.02752E-05	1.91894E-05	2.49557E-05	1.83687E-05	1.89064E-06	2.215E-05	1.89064E-06	9.92866E-06	1.44067E-05	8.54E-06	3.37118E-09	4.5442E-08	8.2562E-09	5.70693E-08	0.05706934
3830703773035	383070	3773035	8.0697E-05	9.4893E-05	9.36295E-05	1.99024E-05	2.5883E-05	1.90513E-05	1.96089E-06	2.2973E-05	1.96089E-06	9.96609E-06	1.4461E-05	8.57219E-06	3.49944E-09	4.7153E-08	8.5684E-09	5.92203E-08	0.05922032
3830803773035	383080	3773035	8.37774E-05	9.85153E-05	9.72036E-05	2.06622E-05	2.6871E-05	1.97785E-05	2.03574E-06	2.385E-05	2.03574E-06	1.00129E-05	1.45289E-05	8.61244E-06	3.63478E-09	4.8962E-08	8.8992E-09	6.14959E-08	0.06149589
3830903773035	383090	3773035	8.70638E-05	0.00010238	0.000101017	2.14727E-05	2.79251E-05	2.05544E-05	2.1156E-06	2.47856E-05	2.1156E-06	1.00628E-05	1.46013E-05	8.65537E-06	3.77753E-09	5.0873E-08	9.2499E-09	6.39009E-08	0.06390095
3831003773035	383100	3773035	9.05731E-05	0.000106507	0.000105088	2.23382E-05	2.90507E-05	2.13829E-05	2.20087E-06	2.57846E-05	2.20087E-06	1.01033E-05	1.46602E-05	8.69025E-06	3.92803E-09	5.2894E-08	9.6215E-09	6.64439E-08	0.06644393
3831103773035	383110	3773035	9.43331E-05	0.000110928	0.000109451	2.32655E-05	3.02566E-05	2.22705E-05	2.29224E-06	2.6855E-05	2.29224E-06	1.01564E-05	1.47371E-05	8.73586E-06	4.08665E-09	5.503E-08	1.0016E-08	6.91328E-08	0.06913282
3831203773035	383120	3773035	9.83715E-05	0.000115677	0.000114137	2.42615E-05	3.15519E-05	2.32239E-05	2.39037E-06	2.80047E-05	2.39037E-06	1.02187E-05	1.48276E-05	8.78952E-06	4.25413E-09	5.7293E-08	1.0436E-08	7.19828E-08	0.07198281
3831303773035	383130	3773035	0.000102694	0.00012076	0.000119152	2.53276E-05	3.29384E-05	2.42444E-05	2.4954E-06	2.92352E-05	2.4954E-06	1.02718E-05	1.49046E-05	8.83513E-06	4.43033E-09	5.9682E-08	1.088E-08	7.49924E-08	0.07499243
3831403773035	383140	3773035	0.000107384	0.000126275	0.000124594	2.64844E-05	3.44427E-05	2.53517E-05	2.60937E-06	3.05705E-05	2.60937E-06	1.03373E-05	1.49996E-05	8.89147E-06	4.61808E-09	6.2237E-08	1.1358E-08	7.82125E-08	0.07821254
3831503773035	383150	3773035	0.000112476	0.000132262	0.000130501	2.774E-05	3.60757E-05	2.65537E-05	2.73309E-06	3.20199E-05	2.73309E-06	1.0409E-05	1.51037E-05	8.95318E-06	4.81832E-09	6.4972E-08	1.1871E-08	8.1661E-08	0.08166103
3831603773035	383160	3773035	0.000117973	0.000138727	0.00013688	2.9096E-05	3.78391E-05	2.78516E-05	2.86668E-06	3.3585E-05	2.86668E-06	1.04808E-05	1.52078E-05	9.01489E-06	5.02952E-09	6.7869E-08	1.2418E-08	8.53174E-08	0.08531735
3831703773035	383170	3773035	0.000123906	0.000145703	0.000143763	3.05591E-05	3.97419E-05	2.92522E-05	3.01084E-06	3.52739E-05	3.01084E-06	1.05525E-05	1.53119E-05	9.0766E-06	5.25247E-09	7.0944E-08	1.3002E-08	8.91984E-08	0.08919843
3831803773035	383180	3773035	0.000130323	0.000153249	0.000151208	3.21417E-05	4.18001E-05	3.07671E-05	3.16677E-06	3.71007E-05	3.16677E-06	1.06243E-05	1.5416E-05	9.13831E-06	5.48742E-09	7.4202E-08	1.3624E-08	9.33134E-08	0.09331336
3832003773035	383200	3773035	0.000145218	0.000170764	0.00016849	3.58153E-05	4.65775E-05	3.42836E-05	3.5287E-06	4.1341E-05	3.5287E-06	1.08021E-05	1.5674E-05	9.29124E-06	6.01678E-09	8.159E-08	1.5047E-08	1.02654E-07	0.10265447
3832103773035	383210	3773035	0.000153768	0.000180819	0.000178411	3.79241E-05	4.932E-05	3.63022E-05	3.73647E-06	4.37752E-05	3.73647E-06	1.08925E-05	1.58053E-05	9.36905E-06	6.31068E-09	8.5725E-08	1.5851E-08	1.07887E-07	0.10788693
3832203773035	383220	3773035	0.000163711	0.000192511	0.000189948	4.03764E-05	5.25091E-05	3.86496E-05	3.97808E-06	4.66058E-05	3.97808E-06	1.10953E-05	1.60995E-05	9.54344E-06	6.65008E-09	9.0505E-08	1.6788E-08	1.13943E-07	0.11394283
3832303773035	383230	3773035	0.000174791	0.000205539	0.000202803	4.31089E-05	5.60628E-05	4.12652E-05	4.2473E-06	4.97599E-05	4.2473E-06	1.13261E-05	1.64344E-05	9.74198E-06	7.01992E-09	9.5742E-08	1.7822E-08	1.20584E-07	0.12058427
3832403773035	383240	3773035	0.000186861	0.000219734	0.000216808	4.60859E-05	5.99344E-05	4.4115E-05	4.54062E-06	5.31962E-05	4.54062E-06	1.15476E-05	1.67558E-05	9.93248E-06	7.41004E-09	1.0131E-07	1.8933E-08	1.27652E-07	0.12765198
3832503773035	383250	3773035	0.000199773	0.000234917	0.000231789	4.92704E-05	6.40758E-05	4.71633E-05	4.85437E-06	5.6872E-05	4.85437E-06	1.17472E-05	1.70454E-05	1.01042E-05	7.81198E-09	1.071E-07	2.01E-08	1.35012E-07	0.13501151
3832603773035	383260	3773035	0.000214011	0.000251659	0.000248309	5.27819E-05	6.86424E-05	5.05246E-05	5.20034E-06	6.09253E-05	5.20034E-06	1.19749E-05	1.73758E-05	1.03E-05	8.24363E-09	1.1336E-07	2.1377E-08	1.42978E-07	0.14297776
3832703773035	383270	3773035	0.00022992	0.000270367	0.000266767	5.67055E-05	7.37451E-05	5.42804E-05	5.58691E-06	6.54542E-05	5.58691E-06	1.22151E-05	1.77244E-05	1.05066E-05	8.71591E-09	1.2024E-07	2.2796E-08	1.51755E-07	0.1517548
3832803773035	383280	3773035	0.000247489	0.000291026	0.000287151	6.10385E-05	7.93801E-05	5.84281E-05	6.01382E-06	7.04557E-05	6.01382E-06	1.24771E-05	1.81046E-05	1.0732E-05	9.22489E-09	1.2771E-07	2.4354E-08	1.6129E-07	0.16128977
3832903773035	383290	3773035	0.000266662	0.000313572	0.000309397	6.57672E-05	8.55297E-05	6.29545E-05	6.47971E-06	7.59139E-05	6.47971E-06	1.28077E-05	1.85843E-05	1.10164E-05	9.7668E-09	1.3572E-07	2.6045E-08	1.71528E-07	0.1715284
3833003773035	383300	3773035	0.000287639	0.00033824	0.000333737	7.0941E-05	9.22582E-05	6.7907E-05	6.98946E-06	8.1886E-05	6.98946E-06	1.36063E-05	1.9743E-05	1.17033E-05	1.03351E-08	1.4421E-07	2.7885E-08	1.82426E-07	0.18242618
3833103773035	383310	3773035	0.000309269	0.000363675	0.000358832	7.62755E-05	9.91956E-05	7.30134E-05	7.51504E-06	8.80435E-05	7.51504E-06	1.42582E-05	2.0689E-05	1.2264E-05	1.08681E-08	1.5239E-07	2.9738E-08	1.92995E-07	0.19299536
3833203773035	383320	3773035	0.000328553	0.000386352	0.000381207	8.10316E-05	0.000105381	7.75661E-05	7.98364E-06	9.35334E-05	7.98364E-06	1.47074E-05	2.13407E-05	1.26504E-05	1.13305E-08	1.5955E-07	3.1344E-08	2.02224E-07	0.20222384
3833303773035	383330	3773035	0.000347002	0.000408046	0.000402613	8.55817E-05	0.000111298	8.19216E-05	8.43194E-06	9.87855E-05	8.43194E-06	1.50599E-05	2.18522E-05	1.29535E-05	1.17816E-08	1.665E-07	3.2906E-08	2.11186E-07	0.21118562
3833403773035	383340	3773035	0.000364994	0.000429203	0.000423488	9.00191E-05	0.000117069	8.61693E-05	8.86914E-06	0.000103908	8.86914E-06	1.54186E-05	2.23727E-05	1.32621E-05	1.22082E-08	1.7313E-07	3.4427E-08	2.19764E-07	0.21976441
3833503773035	383350	3773035	0.000382719	0.000450046	0.000444054	9.43906E-05	0.000122754	9.03538E-05	9.29984E-06	0.000108953	9.29984E-06	1.5899E-05	2.30697E-05	1.36753E-05	1.2611E-08	1.7948E-07	3.5884E-08	2.27975E-07	0.22797482
3833603773035	383360	3773035	0.000399675	0.000469985	0.000463727	9.85725E-05	0.000128193	9.43568E-05	9.71186E-06	0.000113781	9.71186E-06	1.6239E-05	2.35631E-05	1.39677E-05	1.29972E-08	1.856E-07	3.7281E-08	2.35878E-07	0.23587754
3833703773035	383370	3773035	0.000415054	0.00048807	0.000481571	0.000102366	0.000133126	9.79877E-05	1.00856E-05	0.000118159	1.00856E-05	1.63793E-05	2.37667E-05	1.40884E-05	1.3364E-08	1.9129E-07	3.8613E-08	2.43271E-07	0.24327123
3833803773035	383380	3773035	0.000429855	0.000505474	0.000498743	0.000106016	0.000137873	0.000101482	1.04452E-05	0.000122372	1.04452E-05	1.62514E-05	2.35812E-05	1.39784E-05	1.37517E-08	1.971E-07	3.9985E-08	2.50838E-07	0.250838
3833903773035	383390	3773035	0.000441887	0.000519622	0.000512704	0.000108983	0.000141732	0.000104322	1.07376E-05	0.000125797	1.07376E-05	1.59863E-05	2.31965E-05	1.37504E-05	1.40594E-08	2.0176E-07	4.108E-08	2.56904E-07	0.25690355
3834003773035	383400	3773035	0.000442533	0.000520382	0.000513453	0.000109143	0.000141939	0.000104475	1.07533E-05	0.000125981	1.07533E-05	1.61267E-05	2.34001E-05	1.38711E-05	1.39864E-08	2.0105E-07	4.0977E-08	2.56018E-07	0.25601755
3834103773035	383410	3773035	0.000436444	0.000513223	0.000506389	0.000107641	0.000139986	0.000103038	1.06053E-05	0.000124248	1.06053E-05	1.63357E-05	2.37034E-05	1.40509E-05	1.37061E-08	1.9735E-07	4.0207E-08	2.51265E-07	0.25126495
3834203773035	383420	3773035	0.000425582	0.00050045	0.000493786	0.000104962	0.000136502	0.000100473	1.03414E-05	0.000121156	1.03414E-05	1.65134E-05	2.39614E-05	1.42038E-05	1.32899E-08	1.9165E-07	3.8993E-08	2.43934E-07	0.24393432
3834303773035	383430	3773035	0.000410141	0.000482293	0.000475871	0.000101154	0.00013155	9.68278E-05	9.96619E-06	0.00011676	9.96619E-06	1.67037E-05	2.42375E-05	1.43675E-05	1.27408E-08	1.8404E-07	3.7344E-08	2.34121E-07	0.23412056
3834403773035	383440	3773035	0.000392227	0.000461227	0.000455086	9.67357E-05	0.000125804	9.25986E-05	9.53089E-06	0.00011166	9.53089E-06	1.68846E-05	2.45E-05	1.45231E-05	1.21333E-08	1.7548E-07	3.5512E-08	2.23125E-07	0.22312509
3834503773035	383450	3773035	0.000368214	0.000432989	0.000427224	9.08132E-05	0.000118102	8.69294E-05	8.94737E-06	0.000104824	8.94737E-06	1.73057E-05	2.5111E-05	1.48853E-05	1.13418E-08	1.6428E-07	3.3155E-08	2.08774E-07	0.20877366
3834603773035	383460	3773035	0.000342072	0.000402249	0.000396893	8.43659E-05	0.000109717	8.07578E-05	8.31215E-06	9.73821E-05	8.31215E-06	1.77019E-05	2.56858E-05	1.5226E-05	1.04968E-08	1.5225E-07	3.0629E-08	1.93375E-07	0.19337524
3834703773035	383470	3773035	0.000317663	0.000373546	0.000368572	7.83458E-05	0.000101888	7.49952E-05	7.71902E-06	9.04333E-05	7.71902E-06	1.79483E-05	2.60434E-05	1.5438E-05	9.72403E-09	1.4119E-07	2.8314E-08	1.79229E-07	0.17922868
3834903773035	383490	3773035	0.000280994	0.000330426	0.000326026	6.9302E-05	9.01267E-05	6.63382E-05	6.82798E-06	7.99941E-05	6.82798E-06	1.81043E-05	2.62697E-05	1.55721E-05	8.58349E-09	1.2478E-07	2.4913E-08	1.58274E-07	0.15827389
3835003773035	383500	3773035	0.000263475	0.000309825	0.0003057	6.49814E-05	8.45077E-05	6.22023E-05	6.40229E-06	7.50069E-05	6.40229E-06	1.81261E-05	2.63014E-05	1.55909E-05	8.04603E-09	1.1701E-07	2.3318E-08	1.48378E-07	0.14837793
3835103773035	383510	3773035	0.000246441	0.000289795	0.000285936	6.07803E-05	7.90442E-05	5.81809E-05	5.98838E-06	7.01576E-05	5.98838E-06	1.80856E-05	2.62425E-05	1.5556E-05	7.52769E-09	1.0951E-07	2.1783E-08	1.38819E-07	0.1388188
3835203773035	383520	3773035	0.000230811	0.000271415	0.000267801	5.69253E-05	7.40309E-05	5.44908E-05	5.60857E-06	6.57079E-05	5.60857E-06	1.79857E-05	2.60977E-05	1.54702E-05	7.05429E-09	1.0264E-07	2.0385E-08	1.30079E-07	0.13007929
3835303773035	383530	3773035	0.000216412	0.000254483	0.000251094	5.3374E-05	6.94125E-05	5.10914E-05	5.25868E-06	6.16087E-05	5.25868E-06	1.7836E-05	2.58805E-05	1.53414E-05	6.61996E-09	9.6329E-08	1.9106E-08	1.22055E-07	0.1220545
3835403773035	383540	3773035	0.000203238	0.000238991	0.000235809	5.0125E-05	6.51871E-05	4.79813E-05	4.93856E-06	5.78584E-05	4.93856E-06	1.76426E-05	2.55998E-05	1.51751E-05	6.22361E-09	9.0562E-08	1.794E-08	1.14726E-07	0.11472609
3835503773035	383550	3773035	0.000190733	0.000224286	0.0002213	4.70407E-05	6.11761E-05	4.50289E-05	4.63469E-06	5.42983E-05	4.63469E-06	1.73931E-05	2.52377E-05	1.49604E-05	5.84805E-09	8.5092E-08	1.6838E-08	1.07778E-07	0.10777787
3835603773035	383560	3773035	0.000178896	0.000210367	0.000207566	4.41214E-05	5.73795E-05	4.22344E-05	4.34706E-06	5.09286E-05	4.34706E-06	1.70874E-05	2.47942E-05	1.46975E-05	5.49264E-09	7.9912E-08	1.5795E-08	1.012E-07	0.1011997
3835703773035	383570	3773035	0.000168223	0.000197817	0.000195183	4.14892E-05	5.39563E-05	3.97148E-05	4.08772E-06	4.78902E-05	4.08772E-06	1.67599E-05	2.43189E-05	1.44158E-05	5.17207E-09	7.5237E-08	1.4856E-08	9.52653E-08	0.09526533
3835803773035	383580	3773035	0.000157829	0.000185594	0.000183123	3.89256E-05	5.06225E-05	3.72609E-05	3.83515E-06	4.49312E-05	3.83515E-06	1.63575E-05	2.37351E-05	1.40697E-05	4.85917E-09	7.0674E-08	1.3942E-08	8.94743E-08	0.08947433
3835903773035	383590	3773035	0.00014851	0.000174635	0.00017231	3.66272E-05	4.76334E-05	3.50608E-05	3.6087E-06	4.22782E-05	3.6087E-06	1.59551E-05	2.31512E-05	1.37236E-05	4.57776E-09	6.657E-08	1.312E-08	8.4268E-08	0.08426799
3836003773035	383600	3773035	0.00014114	0.000165969	0.00016376	3.48097E-05	4.52697E-05	3.3321E-05	3.42962E-06	4.01802E-05	3.42962E-06	1.5665E-05	2.27303E-05	1.3474E-05	4.35522E-09	6.3325E-08	1.2471E-08	8.01511E-08	0.08015113
3836103773035	383610	3773035	0.000136238	0.000160205	0.000158072	3.36007E-05	4.36975E-05	3.21637E-05	3.31051E-06	3.87847E-05	3.31051E-06	1.55683E-05	2.259E-05	1.33909E-05	4.20776E-09	6.1174E-08	1.2041E-08	7.7423E-08	0.07742298
3836203773035	383620	3773035	0.000131598	0.000154749	0.000152688	3.24563E-05	4.22092E-05	3.10683E-05	3.19776E-06	3.74638E-05	3.19776E-06	1.54716E-05	2.24496E-05	1.33077E-05	4.06815E-09	5.9138E-08	1.1634E-08	7.48399E-08	0.07483992

Unique Identifier	X (UTM)	Y (UTM)	EGIODemolition 2025	EGIOSite Grubbing / Prep 2025	EGIOMass Grading / Excavation 2025	EGIOMass Grading / Excavation 2026	EGIODrainage / Utilities Trenching 2026	EGIODrainage / Utilities Trenching 2027	EGIOFoundations / Concrete Pads 2026	EGIOFoundations / Concrete Pads 2027	EGIOBuilding / Structure Construction 2026	EGIOBuilding / Structure Construction 2027	EGIOAsphalt Paving 2027	EGIOArchitectural Coating 2027	EGIOLandscaping or Other Finishing 2027	EGIOWaterside Construction (Piles) 2027	HIWaterside Construction (Landscaping) 2025	HIWaterside Construction (Landscaping) 2026	KMDemolition 2025	KMSite Grubbing / Prep 2025	KMMass Grading / Excavation 2025
3836303773035	383630	3773035	0.000151518	5.9427E-05	1.96805E-05	1.9275E-05	4.47575E-05	4.46885E-05	5.88056E-05	5.87676E-05	6.29881E-05	6.14783E-05	2.45109E-06	2.45109E-06	6.63805E-05	2.45109E-06	3.81436E-05	3.69489E-05	4.94729E-05	0.000214716	0.000163207
3836403773035	383640	3773035	0.000148077	5.8078E-05	1.92337E-05	1.88374E-05	4.37414E-05	4.36739E-05	5.74704E-05	5.74333E-05	6.1558E-05	6.00825E-05	2.39544E-06	2.39544E-06	6.48734E-05	2.39544E-06	3.72198E-05	3.6054E-05	4.82984E-05	0.000209619	0.000159332
3836503773035	383650	3773035	0.000145024	5.688E-05	1.8837E-05	1.84489E-05	4.28392E-05	4.27731E-05	5.62852E-05	5.62489E-05	6.02884E-05	5.88434E-05	2.34604E-06	2.34604E-06	6.35354E-05	2.34604E-06	3.63946E-05	3.52546E-05	4.72551E-05	0.000205091	0.000155891
3836603773035	383660	3773035	0.000143048	5.6105E-05	1.85803E-05	1.81975E-05	4.22555E-05	4.21903E-05	5.55182E-05	5.54824E-05	5.9467E-05	5.80416E-05	2.31408E-06	2.31408E-06	6.26697E-05	2.31408E-06	3.58474E-05	3.47246E-05	4.6583E-05	0.000202174	0.000153673
3836703773035	383670	3773035	0.000141197	5.538E-05	1.834E-05	1.79621E-05	4.1709E-05	4.16446E-05	5.48001E-05	5.47648E-05	5.86978E-05	5.72908E-05	2.28414E-06	2.28414E-06	6.18591E-05	2.28414E-06	3.53398E-05	3.42328E-05	4.59652E-05	0.000199492	0.000151635
3836803773035	383680	3773035	0.000139104	5.4559E-05	1.80682E-05	1.76959E-05	4.10908E-05	4.10274E-05	5.39879E-05	5.39531E-05	5.78278E-05	5.64417E-05	2.25029E-06	2.25029E-06	6.09422E-05	2.25029E-06	3.47729E-05	3.36837E-05	4.52682E-05	0.000196467	0.000149336
3836903773035	383690	3773035	0.000136913	5.3699E-05	1.77835E-05	1.74171E-05	4.04434E-05	4.0381E-05	5.31373E-05	5.3103E-05	5.69167E-05	5.55524E-05	2.21483E-06	2.21483E-06	5.99821E-05	2.21483E-06	3.41827E-05	3.3112E-05	4.45417E-05	0.000193314	0.000146939
3837003773035	383700	3773035	0.000134829	5.2882E-05	1.75128E-05	1.7152E-05	3.98278E-05	3.97664E-05	5.23285E-05	5.22948E-05	5.60504E-05	5.47069E-05	2.18112E-06	2.18112E-06	5.90692E-05	2.18112E-06	3.36248E-05	3.25716E-05	4.38537E-05	0.000190328	0.00014467
3837103773035	383710	3773035	0.000133239	5.2258E-05	1.73063E-05	1.69498E-05	3.93582E-05	3.92975E-05	5.17115E-05	5.16782E-05	5.53895E-05	5.40618E-05	2.15541E-06	2.15541E-06	5.83727E-05	2.15541E-06	3.3196E-05	3.21563E-05	4.33423E-05	0.000188109	0.000142983
3837203773035	383720	3773035	0.000131658	5.1638E-05	1.7101E-05	1.67487E-05	3.88912E-05	3.88312E-05	5.1098E-05	5.1065E-05	5.47323E-05	5.34204E-05	2.12983E-06	2.12983E-06	5.76801E-05	2.12983E-06	3.27745E-05	3.17479E-05	4.28376E-05	0.000185918	0.000141318
3837303773035	383730	3773035	0.000130033	5.1001E-05	1.68898E-05	1.65418E-05	3.8411E-05	3.83517E-05	5.0467E-05	5.04345E-05	5.40565E-05	5.27608E-05	2.10353E-06	2.10353E-06	5.69678E-05	2.10353E-06	3.23457E-05	3.13326E-05	4.23171E-05	0.000183659	0.000139601
3837403773035	383740	3773035	0.000128326	5.0331E-05	1.66682E-05	1.63247E-05	3.79069E-05	3.78484E-05	4.98047E-05	4.97725E-05	5.3347E-05	5.20683E-05	2.07593E-06	2.07593E-06	5.62202E-05	2.07593E-06	3.18973E-05	3.08982E-05	4.17695E-05	0.000181282	0.000137794
3837503773035	383750	3773035	0.000126592	4.9651E-05	1.6443E-05	1.61042E-05	3.73948E-05	3.73371E-05	4.91319E-05	4.91002E-05	5.26264E-05	5.13649E-05	2.04788E-06	2.04788E-06	5.54607E-05	2.04788E-06	3.14452E-05	3.04603E-05	4.12105E-05	0.000178856	0.00013595
3837603773035	383760	3773035	0.000124904	4.8989E-05	1.62237E-05	1.58894E-05	3.6896E-05	3.68391E-05	4.84765E-05	4.84452E-05	5.19244E-05	5.06798E-05	2.02057E-06	2.02057E-06	5.47209E-05	2.02057E-06	3.10075E-05	3.00363E-05	4.06651E-05	0.000176489	0.000134151
3837703773035	383770	3773035	0.00012317	4.8309E-05	1.59985E-05	1.56689E-05	3.63839E-05	3.63278E-05	4.78037E-05	4.77729E-05	5.12037E-05	4.99764E-05	1.99252E-06	1.99252E-06	5.39615E-05	1.99252E-06	3.05608E-05	2.96036E-05	4.00993E-05	0.000174034	0.000132284
3837803773035	383780	3773035	0.00012141	4.7619E-05	1.57698E-05	1.54449E-05	3.58639E-05	3.58085E-05	4.71204E-05	4.709E-05	5.04719E-05	4.92621E-05	1.96404E-06	1.96404E-06	5.31902E-05	1.96404E-06	3.01034E-05	2.91605E-05	3.952E-05	0.000171519	0.000130373
3837903773035	383790	3773035	0.000119631	4.6921E-05	1.55388E-05	1.52187E-05	3.53385E-05	3.5284E-05	4.64302E-05	4.64003E-05	4.97326E-05	4.85405E-05	1.93527E-06	1.93527E-06	5.2411E-05	1.93527E-06	2.96388E-05	2.87104E-05	3.89361E-05	0.000168985	0.000128447
3838003773035	383800	3773035	0.000117907	4.6245E-05	1.53148E-05	1.49993E-05	3.48291E-05	3.47754E-05	4.57609E-05	4.57314E-05	4.90156E-05	4.78408E-05	1.90738E-06	1.90738E-06	5.16555E-05	1.90738E-06	2.91957E-05	2.82812E-05	3.83749E-05	0.0001665	0.000126595
3838103773035	383810	3773035	0.000115976	4.5487E-05	1.5064E-05	1.47536E-05	3.42587E-05	3.42058E-05	4.50114E-05	4.49824E-05	4.82128E-05	4.70572E-05	1.87614E-06	1.87614E-06	5.08095E-05	1.87614E-06	2.8697E-05	2.77981E-05	3.77412E-05	0.000163799	0.000124505
3838203773035	383820	3773035	0.000114089	4.4747E-05	1.4819E-05	1.45137E-05	3.37015E-05	3.36495E-05	4.42793E-05	4.42508E-05	4.74287E-05	4.62919E-05	1.84562E-06	1.84562E-06	4.99831E-05	1.84562E-06	2.82036E-05	2.73202E-05	3.71121E-05	0.000161069	0.00012243
3838303773035	383830	3773035	0.000112113	4.3972E-05	1.45623E-05	1.42623E-05	3.31178E-05	3.30667E-05	4.35124E-05	4.34843E-05	4.66072E-05	4.54901E-05	1.81366E-06	1.81366E-06	4.91174E-05	1.81366E-06	2.76906E-05	2.68233E-05	3.64512E-05	0.000158201	0.00012025
3838403773035	383840	3773035	0.00010976	4.3049E-05	1.42567E-05	1.39629E-05	3.24226E-05	3.23726E-05	4.25991E-05	4.25716E-05	4.56289E-05	4.45352E-05	1.77559E-06	1.77559E-06	4.80864E-05	1.77559E-06	2.70753E-05	2.62272E-05	3.56546E-05	0.000154744	0.000117622
3838503773035	383850	3773035	0.000107497	4.2162E-05	1.39627E-05	1.3675E-05	3.1754E-05	3.1705E-05	4.17206E-05	4.16937E-05	4.4688E-05	4.36168E-05	1.73897E-06	1.73897E-06	4.70948E-05	1.73897E-06	2.64851E-05	2.56555E-05	3.48875E-05	0.000151414	0.000115091
3838603773035	383860	3773035	0.000104928	4.1154E-05	1.3629E-05	1.33482E-05	3.09952E-05	3.09474E-05	4.07236E-05	4.06973E-05	4.36201E-05	4.25745E-05	1.69741E-06	1.69741E-06	4.59693E-05	1.69741E-06	2.58106E-05	2.50021E-05	3.40094E-05	0.000147603	0.000112194
3838703773035	383870	3773035	0.000102296	4.0122E-05	1.32872E-05	1.30134E-05	3.02178E-05	3.01712E-05	3.97022E-05	3.96766E-05	4.2526E-05	4.15067E-05	1.65484E-06	1.65484E-06	4.48164E-05	1.65484E-06	2.51217E-05	2.43349E-05	3.3111E-05	0.000143704	0.00010923
3838803773035	383880	3773035	9.99518E-05	3.9203E-05	1.29827E-05	1.27152E-05	2.95253E-05	2.94797E-05	3.87924E-05	3.87673E-05	4.15515E-05	4.05555E-05	1.61692E-06	1.61692E-06	4.37893E-05	1.61692E-06	2.451E-05	2.37423E-05	3.23098E-05	0.000140227	0.000106587
3838903773035	383890	3773035	9.87213E-05	3.872E-05	1.28228E-05	1.25586E-05	2.91618E-05	2.91168E-05	3.83148E-05	3.829E-05	4.10399E-05	4.00562E-05	1.59701E-06	1.59701E-06	4.32502E-05	1.59701E-06	2.41925E-05	2.34347E-05	3.19025E-05	0.000138459	0.000105244
3839003773035	383900	3773035	9.75716E-05	3.8269E-05	1.26735E-05	1.24124E-05	2.88222E-05	2.87777E-05	3.78686E-05	3.78441E-05	4.0562E-05	3.95897E-05	1.57841E-06	1.57841E-06	4.27465E-05	1.57841E-06	2.38983E-05	2.31497E-05	3.15223E-05	0.000136809	0.000103989
3839103773035	383910	3773035	9.52632E-05	3.7364E-05	1.23737E-05	1.21187E-05	2.81403E-05	2.80969E-05	3.69727E-05	3.69488E-05	3.96023E-05	3.86531E-05	1.54107E-06	1.54107E-06	4.17352E-05	1.54107E-06	2.32955E-05	2.25659E-05	3.07325E-05	0.000133381	0.000101384
3829703773045	382970	3773045	0.000131218	5.1466E-05	1.70438E-05	1.66927E-05	3.87612E-05	3.87014E-05	5.09272E-05	5.08943E-05	5.45494E-05	5.32418E-05	2.12271E-06	2.12271E-06	5.74873E-05	2.12271E-06	2.79041E-05	2.703E-05	2.31942E-05	0.000100664	7.65157E-05
3829803773045	382980	3773045	0.000133598	5.2399E-05	1.7353E-05	1.69555E-05	3.94643E-05	3.94034E-05	5.1851E-05	5.18175E-05	5.55389E-05	5.42076E-05	2.16122E-06	2.16122E-06	5.85301E-05	2.16122E-06	2.86234E-05	2.77269E-05	2.38437E-05	0.000103483	7.86583E-05
3829903773045	382990	3773045	0.000136841	5.3671E-05	1.77742E-05	1.7408E-05	4.04221E-05	4.03598E-05	5.31094E-05	5.30751E-05	5.68868E-05	5.55233E-05	2.21367E-06	2.21367E-06	5.99506E-05	2.21367E-06	2.96298E-05	2.87017E-05	2.48417E-05	0.000107815	8.19507E-05
3830003773045	383000	3773045	0.000143856	5.6422E-05	1.86853E-05	1.83003E-05	4.24943E-05	4.24288E-05	5.5832E-05	5.5796E-05	5.9803E-05	5.83696E-05	2.32715E-06	2.32715E-06	6.30239E-05	2.32715E-06	3.10147E-05	3.00432E-05	2.56994E-05	0.000111537	8.47802E-05
3830103773045	383010	3773045	0.000149515	5.8642E-05	1.94203E-05	1.90202E-05	4.41659E-05	4.40977E-05	5.80282E-05	5.79907E-05	6.21554E-05	6.06656E-05	2.41869E-06	2.41869E-06	6.5503E-05	2.41869E-06	3.22273E-05	3.12179E-05	2.64621E-05	0.000114847	8.72961E-05
3830203773045	383020	3773045	0.000155218	6.0879E-05	2.01612E-05	1.97458E-05	4.58507E-05	4.57799E-05	6.02418E-05	6.02029E-05	6.45265E-05	6.29798E-05	2.51096E-06	2.51096E-06	6.80017E-05	2.51096E-06	3.34938E-05	3.24447E-05	2.73039E-05	0.000118501	9.00734E-05
3830303773045	383030	3773045	0.0001612	6.3225E-05	2.09382E-05	2.05068E-05	4.76177E-05	4.75443E-05	6.25635E-05	6.25231E-05	6.70133E-05	6.5407E-05	2.60773E-06	2.60773E-06	7.06225E-05	2.60773E-06	3.48249E-05	3.37341E-05	2.81978E-05	0.000122381	9.30223E-05
3830403773045	383040	3773045	0.000167389	6.5652E-05	2.1742E-05	2.1294E-05	4.94458E-05	4.93695E-05	6.49653E-05	6.49234E-05	6.9586E-05	6.79181E-05	2.70784E-06	2.70784E-06	7.33337E-05	2.70784E-06	3.62044E-05	3.50704E-05	2.91234E-05	0.000126398	9.60758E-05
3830503773045	383050	3773045	0.000173766	6.8153E-05	2.25703E-05	2.21053E-05	5.13296E-05	5.12504E-05	6.74404E-05	6.73969E-05	7.22371E-05	7.05056E-05	2.81101E-06	2.81101E-06	7.61276E-05	2.81101E-06	3.76306E-05	3.64519E-05	3.00875E-05	0.000130582	9.92561E-05
3830603773045	383060	3773045	0.000180395	7.0753E-05	2.34313E-05	2.29486E-05	5.32877E-05	5.32055E-05	7.00131E-05	6.99679E-05	7.49928E-05	7.31952E-05	2.91824E-06	2.91824E-06	7.90317E-05	2.91824E-06	3.91231E-05	3.78977E-05	3.11127E-05	0.000135031	0.000102638
3830703773045	383070	3773045	0.000187562	7.3565E-05	2.43623E-05	2.38604E-05	5.5405E-05	5.53195E-05	7.27949E-05	7.2748E-05	7.79725E-05	7.61035E-05	3.03419E-06	3.03419E-06	8.21719E-05	3.03419E-06	4.0743E-05	3.94668E-05	3.22397E-05	0.000139922	0.000106356
3830803773045	383080	3773045	0.000195035	7.6496E-05	2.5333E-05	2.481111E-05	5.76125E-05	5.75236E-05	7.56953E-05	7.56464E-05	8.10791E-05	7.91357E-05	3.15508E-06	3.15508E-06	8.54459E-05	3.15508E-06	4.24382E-05	4.1109E-05	3.34346E-05	0.000145108	0.000110298
3830903773045	383090	3773045	0.00020302	7.9627E-05	2.63702E-05	2.58268E-05	5.99712E-05	5.98787E-05	7.87944E-05	7.87435E-05	8.43986E-05	8.23756E-05	3.28425E-06	3.28425E-06	8.89441E-05	3.28425E-06	4.42626E-05	4.28762E-05	3.47336E-05	0.000150746	0.000114583
3831003773045	383100	3773045	0.000211544	8.2971E-05	2.74773E-05	2.69112E-05	6.24892E-05	6.23927E-05	8.21026E-05	8.20496E-05	8.79421E-05	8.58342E-05	3.42215E-06	3.42215E-06	9.26785E-05	3.42215E-06	4.62179E-05	4.47703E-05	3.61435E-05	0.000156865	0.000119234
3831103773045	383110	3773045	0.000220454	8.6465E-05	2.86347E-05	2.80447E-05	6.51212E-05	6.50207E-05	8.55607E-05	8.55055E-05	9.16462E-05	8.94495E-05	3.56629E-06	3.56629E-06	9.65821E-05	3.56629E-06	4.82773E-05	4.67652E-05	3.76507E-05	0.000163407	0.000124206
3831203773045	383120	3773045	0.000229787	9.0126E-05	2.98468E-05	2.92319E-05	6.78779E-05	6.77732E-05	8.91827E-05	8.91251E-05	9.55258E-05	9.32361E-05	3.71725E-06	3.71725E-06	0.000100671	3.71725E-06	5.04479E-05	4.88678E-05	3.9271E-05	0.000170439	0.000129552
3831403773045	383140	3773045	0.000249763	9.796E-05	3.24415E-05	3.17731E-05	7.37787E-05	7.36649E-05	9.69356E-05	9.6873E-05	0.00010383	0.000101341	4.04041E-06	4.04041E-06	0.000109422	4.04041E-06	5.51515E-05	5.34241E-05	4.29055E-05	0.000186213	0.000141542
3831503773045	383150	3773045	0.00026055	0.00010219	3.38427E-05	3.31454E-05	7.69653E-05	7.68465E-05	0.000101122	0.000101057	0.000108315	0.000105718	4.21491E-06	4.21491E-06	0.000114148	4.21491E-06	5.77276E-05	5.59194E-05	4.49627E-05	0.000195141	0.000148328
3831603773045	383160	3773045	0.000271778	0.0001066	3.5301E-05	3.45737E-05	8.02818E-05	8.01579E-05	0.00010548	0.000105412	0.000112982	0.000110274	4.39654E-06	4.39654E-06	0.000119067	4.39654E-06	6.04328E-05	5.85399E-05	4.71872E-05	0.000204796	0.000155667
3831703773045	383170	3773045	0.000283508	0.0001112	3.68247E-05	3.60659E-05	8.37469E-05	8.36177E-05	0.000110033	0.000109962	0.000117859	0.000115034	4.5863E-06	4.5863E-06	0.000124206	4.5863E-06	6.32904E-05	6.13081E-05	4.96065E-05	0.000215296	0.000163648
3831803773045	383180	3773045	0.000295679	0.00011597	3.84055E-05	3.76142E-05	8.73421E-05	8.72073E-05	0.000114756	0.000114682	0.000122918	0.000119972	4.78319E-06	4.78319E-06	0.000129538	4.78319E-06	6.62916E-05	6.42153E-05	5.22339E-05	0.000226699	0.000172315
3831903773045	383190	3773045	0.000308442	0.00012098	4.00633E-05	3.92379E-05	9.11123E-05	9.09718E-05	0.00011971	0.000119632	0.000128224	0.000125151	4.98966E-06	4.98966E-06	0.0001353	4.98966E-06	6.94794E-05	6.73032E-05	5.51125E-05	0.000239192	0.000181812
3832103773045	383210	3773045	0.000336098	0.00013182	4.36555E-05	4.2756E-05	9.92817E-05	9.91285E-05	0.000130443	0.000130359	0.000139721	0.000136372	5.43705E-06	5.43705E-06	0.000147246	5.43705E-06	7.65204E-05	7.41237E-05	6.17886E-05	0.000268167	0.000203835
3832203773045	383220	3773045	0.000352095	0.0001381	4.57333E-05	4.47911E-05	0.000104007	0.000103847	0.000136652	0.000136564	0.000146371	0.000142863	5.69583E-06	5.69583E-06	0.000154254	5.69583E-06	8.0659E-05	7.81326E-05	6.58214E-05	0.000285669	0.000217139
3832303773045	383230	3773045	0.000369259	0.00014483	4.79628E-05	4.69746E-05	0.000109077	0.000108909	0.000143313	0.000143221	0.000153507	0.000149827	5.9735E-06	5.9735E-06	0.000161774	5.9735E-06	8.51706E-05	8.25029E-05	7.03498E-05	0.000305323	0.000232078
3832403773045	383240	3773045	0.000387071	0.00015181	5.02763E-05	4.92405E-05	0.000114339	0.000114162	0.000150226	0.000150129	0.000160911	0.000157054	6.26163E-06	6.26163E-06	0.000169577	6.26163E-06	8.99388E-05	8.71217E-05	7.53466E-05	0.0003270	0.000248562
3832503773045	383250	3773045	0.000405367	0.00015899	5.26528E-05	5.1568E-05	0.000119743	0.000119559	0.000157327	0.000157226	0.000168517	0.000164478	6.55761E-06	6.55761E-06	0.000177593	6.55761E-06	9.4924E-05	9.19508E-05	8.08413E-05	0.000350857	0.000266689
3832603773045	383260	3773045	0.000424607	0.00016654	5.51518E-05	5.401555E-05	0.000125427	0.000125233	0.000164794	0.000164688	0.000176515	0.000172284	6.86885E-06	6.86885E-06	0.000186022	6.86885E-06	0.000100248	9.71083E-05	8.6972E-05	0.000377465	0.000286913
3832703773045	383270	3773045	0.00044522	0.00017462	5.78293E-05	5.66378E-05	0.000131516	0.000131313	0.000172795	0.000172683	0.000185085	0.000180648	7.20232E-06	7.20232E-06	0.000195053	7.20232E-06	0.000106034	0.000102712	9.38879E-05	0.0040748	0.000309728
3832803773045	383280	3773045	0.000467091	0.0001832	6.06702E-05	5.94201E-05	0.000137977	0.000137764	0.000181283	0.000181166	0.000194177	0.000189523	7.55613E-06	7.55613E-06	0.000204635	7.55613E-06	0.000112257	0.000108741	0.000101643	0.0044114	0.000335313
3832903773045	383290	3773045	0.000490139	0.00019224	6.36638E-05	6.23521E-05	0.000144785	0.000144561	0.000190228	0.000190106	0.000203758	0.000198874	7.92897E-06	7.92897E-06	0.000214732	7.92897E-06	0.000118876	0.000115153	0.000110282	0.0047863	0.0036381
3833003773045	383300	3773045	0.000514552	0.00020181	6.68348E-05	6.54578E-05	0.000151996	0.000151762	0.000199703	0.000199574	0.00021907	0.00020878	8.3239E-06	8.3239E-06	0.000225428	8.3239E-06	0.000125908	0.000121964	0.000119875	0.000520265	0.000395457
3833103773045	383310	3773045	0.000539424	0.00021157	7.00653E-05	6.86217E-05	0.000159343	0.000159097	0.000209356	0.000209221	0.000224246	0.000218871	8.72624E-06	8.72624E-06	0.000236324	8.72624E-06	0.000133335	0.000129159	0.000130452	0.000566172	0.000430351
3833203773045	383320	3773045	0.000563567	0.00022104	7.32013E-05	7.16931E-05	0.000166475	0.000166218	0.000218726	0.000218585	0.000234283	0.000228668	9.11681E-06	9.11681E-06	0.000246901	9.11681E-06	0.000141011	0.000136594	0.000141804	0.000615439	0.000467799
3833303773045	383330	3773045	0.000588986	0.00023101	7.6503E-05	7.49268E-05	0.000173984	0.000173715	0.000228592	0.000228444	0.00024485	0.000238981	9.52802E-06	9.52802E-06	0.000258037	9.52802E-06	0.000148786	0.000144125	0.000153843	0.000667691	0.000507517
3833403773045	383340	3773045	0.00061216	0.0002401	7.9513E-05	7.78748E-05	0.000180829	0.00018055	0.000237586	0.000237432	0.000254484	0.000248384	9.90289E-06	9.90289E-06	0.0002681 9	9.90289E-06	0.00015582	0.000150939	0.000165304	0.000717429	0.000545323
3833503773045	383350	3773045	0.000631759	0.00024778	8.20587E-05	8.0368E-05	0.000186618	0.00018633	0.000245192	0.000245034	0.000262631	0.000256336	1.02199E-05	1.02199E-05	0.000276776	1.02199E-05	0.000161431	0.000156375	0.000175182	0.000760302	0.00057791
3833603773045	383360	3773045	0.000646031	0.00025338	8.39125E-05	8.21836E-05	0.000190834	0.00019054	0.000250732	0.00025057	0.000268565	0.000262127	1.04508E-05	1.04508E-05	0.000283029	1.04508E-05	0.000165686	0.000160496	0.000183406	0.000795994	0.000605041
3833703773045	383370	3773045	0.000658606	0.00025831	8.55458E-05	8.37833E-05	0.000194549	0.000194249	0.000255612	0.000255447	0.000273792	0.00026723	1.06542E-05	1.06542E-05	0.000288538	1.06542E-05	0.000169855	0.000164535	0.000191023	0.000829055	0.00063017
3833803773045	383380	3773045	0.000671738	0.00026346	8.72515E-05	8.54538E-05	0.000198428	0.000198122	0.000260708	0.00026054	0.000279251	0.000272558	1.08667E-05	1.08667E-05	0.000294291	1.08667E-05	0.000174116	0.000168662	0.000198186	0.000860141	0.000653799
3833903773045	383390	3773045	0.000675124	0.00026479	8.76913E-05	8.58846E-05	0.000199428	0.000199121	0.000262023	0.000261854	0.000280659	0.000273932	1.09215E-05	1.09215E-05	0.000295775	1.09215E-05	0.000175805	0.000170299	0.000202115	0.000877192	0.000666759
3834003773045	383400	3773045	0.000665711	0.0002611	8.64687E-05	8.46871E-05	0.000196648	0.000196344	0.000258369	0.000258203	0.000276746	0.000270112	1.07692E-05	1.07692E-05	0.000291651	1.07692E-05	0.000174026	0.000168575	0.000202099	0.000877123	0.000666707
3834103773045	383410	3773045	0.000647513	0.00025396	8.4105E-05	8.23721E-05	0.000191272	0.000190977	0.000251307	0.000251145	0.000269181	0.000262729	1.04748E-05	1.04748E-05	0.000283678	1.04748E-05	0.000169661	0.000164347	0.000199157	0.000864355	0.000657002
3834203773045	383420	3773045	0.000621735	0.00024385	8.07567E-05	7.90928E-05	0.000183657	0.000183374	0.000241302	0.000241146	0.000258464	0.000252269	1.00578E-05	1.00578E-05	0.000272385	1.00578E-05	0.000163044	0.000157937	0.000193357	0.000839181	0.000637867
3834303773045	383430	3773045	0.000587989	0.00023062	7.63735E-05	7.47999E-05	0.000173689	0.000173421	0.000228205	0.000228058	0.000244436	0.000238577	9.51189E-06	9.51189E-06	0.000257601	9.51189E-06	0.000154232	0.000149401	0.000184764	0.000801888	0.00060952
3834403773045	383440	3773045	0.000553283	0.00021701	7.18655E-05	7.03848E-05	0.000163437	0.000163185	0.000214735	0.000214596	0.000230008	0.000224495	8.95044E-06	8.95044E-06	0.000242396	8.95044E-06	0.00014506	0.000140516	0.000175605	0.000762138	0.000579306
3834503773045	383450	3773045	0.00050672	0.00019874	6.58175E-05	6.44614E-05	0.000149683	0.000149452	0.000196663	0.000196537	0.000210651	0.000205602	8.1972E-06	8.1972E-06	0.000221996	8.1972E-06	0.000132831	0.00012867	0.00016283	0.000706694	0.000537163
3834703773045	383470	3773045	0.000424463	0.00016648	5.51332E-05	5.39972E-05	0.000125384	0.000125191	0.000164739	0.000164632	0.000176456	0.000172226	6.86652E-06	6.86652E-06	0.000185959	6.86652E-06	0.000110653	0.000107187	0.000138719	0.000602052	0.000457623

			KMMass Grading / Excavation	KMDrainage / Utilities Trenching	KMFoundations / Concrete Pads	KMBuilding / Structure Construction	KMAsphalt Paving	KMArchitectural Coating	KMLandscaping or Other Finishing	KMWaterside Construction (Piles)	EWNDemolition	EWNSite Grubbing / Prep	EWNDrainage / Utilities Trenching	EWNDrainage / Utilities Trenching	EWNDrainage / Utilities Trenching	EWNFoundation s / Concrete Pads	EWNBuilding / Structure Construction	EWNAsphalt Paving	EWNLandscaping or Other Finishing	EWNWaterside Construction (Piles)	ISDemolition
Unique Identifier	X (UTM)	Y (UTM)	2026	2026	2026	2026	2026	2026	2026	2026	2027	2027	2027	2028	2029	2029	2029	2029	2029	2029	2027
3836303773035	383630	3773035	0.000161518	5.80025E-05	3.06947E-05	0.000105426	3.3869E-06	3.3869E-06	0.000108813	3.3869E-06	0.000172455	9.39902E-06	2.20707E-05	2.16445E-05	2.11966E-05	1.83602E-05	3.98681E-05	2.8364E-06	4.12863E-05	2.8364E-06	2.4144E-05
3836403773035	383640	3773035	0.000157683	5.66255E-05	2.9966E-05	0.000102923	3.3065E-06	3.3065E-06	0.000106229	3.3065E-06	0.000168121	9.16283E-06	2.1516E-05	2.11005E-05	2.0664E-05	1.78988E-05	3.88662E-05	2.76512E-06	4.02488E-05	2.76512E-06	2.36005E-05
3836503773035	383650	3773035	0.000154277	5.54024E-05	2.93187E-05	0.0001007	3.23507E-06	3.23507E-06	0.000103935	3.23507E-06	0.000164247	8.95167E-06	2.10202E-05	2.06143E-05	2.01878E-05	1.74864E-05	3.79706E-05	2.7014E-06	3.93213E-05	2.7014E-06	2.31213E-05
3836603773035	383660	3773035	0.000152083	5.46143E-05	2.89017E-05	9.92672E-05	3.18906E-06	3.18906E-06	0.000102456	3.18906E-06	0.000161613	8.80812E-06	2.06831E-05	2.02837E-05	1.9864E-05	1.72059E-05	3.73617E-05	2.65808E-06	3.86907E-05	2.65808E-06	2.28181E-05
3836703773035	383670	3773035	0.000150066	5.389E-05	2.85184E-05	9.79507E-05	3.14676E-06	3.14676E-06	0.000101097	3.14676E-06	0.000159155	8.67416E-06	2.03686E-05	1.99752E-05	1.95619E-05	1.69443E-05	3.67934E-05	2.61766E-06	3.81023E-05	2.61766E-06	2.25386E-05
3836803773035	383680	3773035	0.00014779	5.30728E-05	2.80859E-05	9.64653E-05	3.09905E-06	3.09905E-06	9.95644E-05	3.09905E-06	0.000156437	8.52602E-06	2.00207E-05	1.96341E-05	1.92278E-05	1.66549E-05	3.61651E-05	2.57295E-06	3.74515E-05	2.57295E-06	2.22215E-05
3836903773035	383690	3773035	0.000145419	5.22211E-05	2.76352E-05	9.49173E-05	3.04931E-06	3.04931E-06	9.79666E-05	3.04931E-06	0.000153627	8.37286E-06	1.96611E-05	1.92814E-05	1.88824E-05	1.63557E-05	3.55154E-05	2.52673E-06	3.67788E-05	2.52673E-06	2.18875E-05
3837003773035	383700	3773035	0.000143173	5.14145E-05	2.72084E-05	9.34513E-05	3.00222E-06	3.00222E-06	9.64535E-05	3.00222E-06	0.000150962	8.22764E-06	1.932E-05	1.8947E-05	1.85549E-05	1.6072E-05	3.48994E-05	2.48291E-06	3.61409E-05	2.48291E-06	2.15732E-05
3837103773035	383710	3773035	0.000141503	5.08149E-05	2.6891E-05	9.23614E-05	2.9672E-06	2.9672E-06	9.53286E-05	2.9672E-06	0.00014888	8.11413E-06	1.90535E-05	1.86856E-05	1.82989E-05	1.58503E-05	3.4418E-05	2.44865E-06	3.56423E-05	2.44865E-06	2.13384E-05
3837203773035	383720	3773035	0.000139855	5.02232E-05	2.65779E-05	9.12859E-05	2.93265E-06	2.93265E-06	9.42186E-05	2.93265E-06	0.000146851	8.00355E-06	1.87938E-05	1.84309E-05	1.80496E-05	1.56343E-05	3.39489E-05	2.41528E-06	3.51565E-05	2.41528E-06	2.11079E-05
3837303773035	383730	3773035	0.000138156	4.9613E-05	2.6255E-05	9.01767E-05	2.89702E-06	2.89702E-06	9.30738E-05	2.89702E-06	0.000144783	7.89087E-06	1.85293E-05	1.81714E-05	1.77955E-05	1.54142E-05	3.3471E-05	2.38128E-06	3.46616E-05	2.38128E-06	2.0869E-05
3837403773035	383740	3773035	0.000136368	4.89709E-05	2.59152E-05	8.90097E-05	2.85953E-06	2.85953E-06	9.18692E-05	2.85953E-06	0.000142647	7.77444E-06	1.82559E-05	1.79033E-05	1.75329E-05	1.51867E-05	3.29771E-05	2.34614E-06	3.41502E-05	2.34614E-06	2.06147E-05
3837503773035	383750	3773035	0.000134543	4.83155E-05	2.55684E-05	8.78185E-05	2.82126E-06	2.82126E-06	9.06398E-05	2.82126E-06	0.000140495	7.65718E-06	1.79805E-05	1.76333E-05	1.72684E-05	1.49577E-05	3.24797E-05	2.31076E-06	3.36351E-05	2.31076E-06	2.03534E-05
3837603773035	383760	3773035	0.000132762	4.76761E-05	2.523E-05	8.66563E-05	2.78392E-06	2.78392E-06	8.94402E-05	2.78392E-06	0.000138428	7.54451E-06	1.77159E-05	1.73738E-05	1.70143E-05	1.47376E-05	3.20018E-05	2.27675E-06	3.31401E-05	2.27675E-06	2.00991E-05
3837703773035	383770	3773035	0.000130915	4.70128E-05	2.4879E-05	8.54507E-05	2.74519E-06	2.74519E-06	8.81958E-05	2.74519E-06	0.00013633	7.43016E-06	1.74474E-05	1.71105E-05	1.67565E-05	1.45142E-05	3.15168E-05	2.24225E-06	3.26379E-05	2.24225E-06	1.98336E-05
3837803773035	383780	3773035	0.000129024	4.63336E-05	2.45195E-05	8.42161E-05	2.70553E-06	2.70553E-06	8.69216E-05	2.70553E-06	0.000134194	7.31374E-06	1.7174E-05	1.68424E-05	1.64939E-05	1.42868E-05	3.10229E-05	2.20711E-06	3.21265E-05	2.20711E-06	1.95598E-05
3837903773035	383790	3773035	0.000127118	4.5649E-05	2.41573E-05	8.29719E-05	2.66555E-06	2.66555E-06	8.56374E-05	2.66555E-06	0.000132035	7.19606E-06	1.68977E-05	1.65714E-05	1.62285E-05	1.40569E-05	3.05237E-05	2.1716E-06	3.16095E-05	2.1716E-06	1.92831E-05
3838003773035	383800	3773035	0.000125285	4.4991E-05	2.38091E-05	8.17759E-05	2.62713E-06	2.62713E-06	8.4403E-05	2.62713E-06	0.000129967	7.08338E-06	1.66331E-05	1.63119E-05	1.59744E-05	1.38368E-05	3.00458E-05	2.1376E-06	3.11146E-05	2.1376E-06	1.90176E-05
3838103773035	383810	3773035	0.000123217	4.42481E-05	2.34159E-05	8.04256E-05	2.58375E-06	2.58375E-06	8.30093E-05	2.58375E-06	0.000127655	6.95736E-06	1.63372E-05	1.60217E-05	1.56902E-05	1.35906E-05	2.95112E-05	2.09956E-06	3.0561E-05	2.09956E-06	1.872E-05
3838203773035	383820	3773035	0.000121163	4.35105E-05	2.30256E-05	7.90849E-05	2.54068E-06	2.54068E-06	8.16256E-05	2.54068E-06	0.000125381	6.83341E-06	1.60461E-05	1.57363E-05	1.54107E-05	1.33485E-05	2.89855E-05	2.06216E-06	3.00166E-05	2.06216E-06	1.84224E-05
3838303773035	383830	3773035	0.000119005	4.27358E-05	2.26156E-05	7.76767E-05	2.49544E-06	2.49544E-06	8.01722E-05	2.49544E-06	0.000123007	6.70405E-06	1.57424E-05	1.54384E-05	1.51189E-05	1.30958E-05	2.84368E-05	2.02312E-06	2.94483E-05	2.02312E-06	1.81108E-05
3838403773035	383840	3773035	0.000116404	4.18018E-05	2.21214E-05	7.59792E-05	2.44091E-06	2.44091E-06	7.84201E-05	2.44091E-06	0.000120174	6.54965E-06	1.53798E-05	1.50828E-05	1.47707E-05	1.27942E-05	2.77818E-05	1.97653E-06	2.87701E-05	1.97653E-06	1.77378E-05
3838503773035	383850	3773035	0.0001139	4.09024E-05	2.16454E-05	7.43443E-05	2.38839E-06	2.38839E-06	7.67327E-05	2.38839E-06	0.000117441	6.40067E-06	1.503E-05	1.47397E-05	1.44347E-05	1.25032E-05	2.71499E-05	1.93157E-06	2.81157E-05	1.93157E-06	1.73787E-05
3838603773035	383860	3773035	0.000111033	3.98729E-05	2.11006E-05	7.24732E-05	2.32827E-06	2.32827E-06	7.48015E-05	2.32827E-06	0.00011434	6.23166E-06	1.46331E-05	1.43505E-05	1.40536E-05	1.2173E-05	2.6433E-05	1.88057E-06	2.73733E-05	1.88057E-06	1.69665E-05
3838703773035	383870	3773035	0.0001081	3.88196E-05	2.05432E-05	7.05586E-05	2.26677E-06	2.26677E-06	7.28254E-05	2.26677E-06	0.000111177	6.05931E-06	1.42284E-05	1.39536E-05	1.36649E-05	1.18364E-05	2.5702E-05	1.82856E-06	2.66162E-05	1.82856E-06	1.65459E-05
3838803773035	383880	3773035	0.000105484	3.78803E-05	2.00461E-05	6.88515E-05	2.21192E-06	2.21192E-06	7.10634E-05	2.21192E-06	0.000108367	5.90616E-06	1.38688E-05	1.36009E-05	1.33195E-05	1.15372E-05	2.50523E-05	1.78234E-06	2.59435E-05	1.78234E-06	1.61701E-05
3838903773035	383890	3773035	0.000104154	3.74028E-05	1.97934E-05	6.79834E-05	2.18404E-06	2.18404E-06	7.01674E-05	2.18404E-06	0.000106905	5.82645E-06	1.36816E-05	1.34174E-05	1.31398E-05	1.13815E-05	2.47142E-05	1.75828E-06	2.55934E-05	1.75828E-06	1.59787E-05
3839003773035	383900	3773035	0.000102913	3.6957E-05	1.95575E-05	6.71732E-05	2.15801E-06	2.15801E-06	6.93312E-05	2.15801E-06	0.000105542	5.75217E-06	1.35072E-05	1.32463E-05	1.29723E-05	1.12364E-05	2.43992E-05	1.73587E-06	2.52671E-05	1.73587E-06	1.57998E-05
3839103773035	383910	3773035	0.000100335	3.6031E-05	1.90675E-05	6.54901E-05	2.10394E-06	2.10394E-06	6.75941E-05	2.10394E-06	0.000102785	5.60194E-06	1.31544E-05	1.29004E-05	1.26335E-05	1.09429E-05	2.37619E-05	1.69053E-06	2.46072E-05	1.69053E-06	1.54282E-05
3829703773045	382970	3773045	7.57238E-05	2.71931E-05	1.43905E-05	4.94263E-05	1.58787E-06	1.58787E-06	5.10141E-05	1.58787E-06	0.000131813	7.18395E-06	1.68693E-05	1.65435E-05	1.62012E-05	1.40333E-05	3.04724E-05	2.16795E-06	3.15564E-05	2.16795E-06	1.25443E-05
3829803773045	382980	3773045	7.78443E-05	2.79546E-05	1.47934E-05	5.08103E-05	1.63233E-06	1.63233E-06	5.24427E-05	1.63233E-06	0.000135074	7.36173E-06	1.72867E-05	1.69529E-05	1.66021E-05	1.43805E-05	3.12265E-05	2.22159E-06	3.23373E-05	2.22159E-06	1.26644E-05
3829903773045	382990	3773045	8.11026E-05	2.91246E-05	1.54126E-05	5.29371E-05	1.70066E-06	1.70066E-06	5.46377E-05	1.70066E-06	0.000140289	7.64591E-06	1.7954E-05	1.76073E-05	1.7243E-05	1.49357E-05	3.24319E-05	2.30736E-06	3.35856E-05	2.30736E-06	1.29425E-05
3830003773045	383000	3773045	8.39028E-05	3.01302E-05	1.59448E-05	5.47648E-05	1.75937E-06	1.75937E-06	5.65242E-05	1.75937E-06	0.000147425	8.03484E-06	1.88673E-05	1.8503E-05	1.81201E-05	1.56954E-05	3.40816E-05	2.42473E-06	3.5294E-05	2.42473E-06	1.33477E-05
3830103773045	383010	3773045	8.63927E-05	3.10244E-05	1.6418E-05	5.639E-05	1.81159E-06	1.81159E-06	5.82016E-05	1.81159E-06	0.000153412	8.36118E-06	1.96336E-05	1.92545E-05	1.88561E-05	1.63329E-05	3.54659E-05	2.52321E-06	3.67275E-05	2.52321E-06	1.37068E-05
3830203773045	383020	3773045	8.91412E-05	3.20114E-05	1.69403E-05	5.8184E-05	1.86922E-06	1.86922E-06	6.00532E-05	1.86922E-06	0.000159668	8.70212E-06	2.04342E-05	2.00396E-05	1.9625E-05	1.69989E-05	3.6912E-05	2.62609E-06	3.82251E-05	2.62609E-06	1.40994E-05
3830303773045	383030	3773045	9.20596E-05	3.30594E-05	1.74949E-05	6.00889E-05	1.93042E-06	1.93042E-06	6.20193E-05	1.93042E-06	0.000166238	9.06017E-06	2.1275E-05	2.08641E-05	2.04324E-05	1.76983E-05	3.84308E-05	2.73414E-06	3.97979E-05	2.73414E-06	1.45158E-05
3830403773045	383040	3773045	9.50815E-05	3.41446E-05	1.80692E-05	6.20613E-05	1.99378E-06	1.99378E-06	6.40551E-05	1.99378E-06	0.00017306	9.43199E-06	2.21481E-05	2.17204E-05	2.1271E-05	1.84246E-05	4.0008E-05	2.84635E-06	4.14311E-05	2.84635E-06	1.49461E-05
3830503773045	383050	3773045	9.82289E-05	3.52749E-05	1.86673E-05	6.41157E-05	2.05978E-06	2.05978E-06	6.61755E-05	2.05978E-06	0.00018012	9.81675E-06	2.30516E-05	2.26064E-05	2.21387E-05	1.91762E-05	4.164E-05	2.96246E-06	4.31212E-05	2.96246E-06	1.53932E-05
3830603773045	383060	3773045	0.000101576	3.64768E-05	1.93034E-05	6.63003E-05	2.12997E-06	2.12997E-06	6.84303E-05	2.12997E-06	0.000187493	1.02186E-05	2.39952E-05	2.35319E-05	2.3045E-05	1.99612E-05	4.33446E-05	3.08374E-06	4.48865E-05	3.08374E-06	1.58683E-05
3830703773045	383070	3773045	0.000105255	3.77981E-05	2.00026E-05	6.8702E-05	2.20712E-06	2.20712E-06	7.09091E-05	2.20712E-06	0.000195494	1.06547E-05	2.50192E-05	2.45361E-05	2.40284E-05	2.08131E-05	4.51944E-05	3.21534E-06	4.6802E-05	3.21534E-06	1.63908E-05
3830803773045	383080	3773045	0.000109156	3.9199E-05	2.0744E-05	7.12483E-05	2.28892E-06	2.28892E-06	7.35372E-05	2.28892E-06	0.000203886	1.11121E-05	2.60932E-05	2.55893E-05	2.50599E-05	2.17065E-05	4.71344E-05	3.35336E-06	4.88111E-05	3.35336E-06	1.69455E-05
3830903773045	383090	3773045	0.000113397	4.0722E-05	2.15499E-05	7.40164E-05	2.37785E-06	2.37785E-06	7.63943E-05	2.37785E-06	0.000212891	1.16028E-05	2.72456E-05	2.67195E-05	2.61666E-05	2.26652E-05	4.92161E-05	3.50146E-06	5.09668E-05	3.50146E-06	1.75464E-05
3831003773045	383100	3773045	0.000118	4.23749E-05	2.24247E-05	7.70208E-05	2.47437E-06	2.47437E-06	7.94952E-05	2.47437E-06	0.000222554	1.21295E-05	2.84823E-05	2.79323E-05	2.73543E-05	2.36939E-05	5.14499E-05	3.66039E-06	5.32801E-05	3.66039E-06	1.81989E-05
3831103773045	383110	3773045	0.000122921	4.4142E-05	2.33598E-05	8.02327E-05	2.57756E-06	2.57756E-06	8.28102E-05	2.57756E-06	0.000232737	1.26845E-05	2.97856E-05	2.92104E-05	2.8606E-05	2.47781E-05	5.38042E-05	3.82788E-06	5.57181E-05	3.82788E-06	1.88961E-05
3831203773045	383120	3773045	0.000128211	4.60417E-05	2.43651E-05	8.36856E-05	2.68848E-06	2.68848E-06	8.63741E-05	2.68848E-06	0.000243457	1.32687E-05	3.11574E-05	3.05558E-05	2.99235E-05	2.59194E-05	5.62823E-05	4.00418E-06	5.82844E-05	4.00418E-06	1.9645E-05
3831403773045	383140	3773045	0.000140077	5.03028E-05	2.66201E-05	9.14306E-05	2.9373E-06	2.9373E-06	9.43679E-05	2.9373E-06	0.000266688	1.45348E-05	3.41305E-05	3.34714E-05	3.27789E-05	2.83926E-05	6.16528E-05	4.38627E-06	6.3846E-05	4.38627E-06	2.13231E-05
3831503773045	383150	3773045	0.000146793	5.27146E-05	2.78964E-05	9.58143E-05	3.07813E-06	3.07813E-06	9.88924E-05	3.07813E-06	0.000279398	1.52276E-05	3.57572E-05	3.50667E-05	3.43411E-05	2.97458E-05	6.45912E-05	4.59532E-06	6.68889E-05	4.59532E-06	2.22704E-05
3831603773045	383160	3773045	0.000154056	5.53228E-05	2.92766E-05	0.000100555	3.23043E-06	3.23043E-06	0.000103785	3.23043E-06	0.000292752	1.59553E-05	3.74662E-05	3.67426E-05	3.59824E-05	3.11675E-05	6.76783E-05	4.81494E-06	7.00858E-05	4.81494E-06	2.32959E-05
3831703773045	383170	3773045	0.000161954	5.81591E-05	3.07776E-05	0.00010571	3.39605E-06	3.39605E-06	0.000109106	3.39605E-06	0.000306848	1.67236E-05	3.92702E-05	3.85118E-05	3.7715E-05	3.26682E-05	7.0937E-05	5.04679E-06	7.34604E-05	5.04679E-06	2.44109E-05
3831803773045	383180	3773045	0.000170532	6.12395E-05	3.24077E-05	0.000111309	3.57592E-06	3.57592E-06	0.000114885	3.57592E-06	0.000321641	1.75298E-05	4.11634E-05	4.03685E-05	3.95332E-05	3.42431E-05	7.43569E-05	5.29009E-06	7.70019E-05	5.29009E-06	2.56209E-05
3831903773045	383190	3773045	0.00017993	6.46144E-05	3.41937E-05	0.000117443	3.77299E-06	3.77299E-06	0.000121216	3.77299E-06	0.000337337	1.83853E-05	4.31722E-05	4.23385E-05	4.14625E-05	3.59142E-05	7.79856E-05	5.54826E-06	8.07597E-05	5.54826E-06	2.69469E-05
3832103773045	383210	3773045	0.000201726	7.24415E-05	3.83358E-05	0.00013167	4.23003E-06	4.23003E-06	0.0001359	4.23003E-06	0.000371992	2.02741E-05	4.76073E-05	4.6688E-05	4.5722E-05	3.96037E-05	8.59971E-05	6.11823E-06	8.90562E-05	6.11823E-06	3.0018E-05
3832203773045	383220	3773045	0.000214892	7.71696E-05	4.08378E-05	0.000140264	4.50611E-06	4.50611E-06	0.00014477	4.50611E-06	0.000392352	2.13837E-05	5.02129E-05	4.92433E-05	4.82244E-05	4.17713E-05	9.07038E-05	6.45309E-06	9.39304E-05	6.45309E-06	3.18735E-05
3832303773045	383230	3773045	0.000229676	8.24787E-05	4.36474E-05	0.000149914	4.81613E-06	4.81613E-06	0.00015473	4.81613E-06	0.000414541	2.2593E-05	5.30527E-05	5.20282E-05	5.09517E-05	4.41337E-05	9.58336E-05	6.81804E-06	9.92426E-05	6.81804E-06	3.39568E-05
3832403773045	383240	3773045	0.00024599	8.8337E-05	4.67476E-05	0.000160562	5.15821E-06	5.15821E-06	0.0016572	5.15821E-06	0.000437979	2.38704E-05	5.60522E-05	5.49698E-05	5.38324E-05	4.66289E-05	0.000101252	7.20353E-06	0.000104854	7.20353E-06	3.62538E-05
3832503773045	383250	3773045	0.000263929	9.47791E-05	5.01567E-05	0.000172271	5.53438E-06	5.53438E-06	0.000177805	5.53438E-06	0.0004624	2.52041E-05	5.91841E-05	5.80412E-05	5.68402E-05	4.92342E-05	0.000106909	7.60601E-06	0.000110712	7.60601E-06	3.878E-05
3832603773045	383260	3773045	0.000283944	0.000101967	5.39604E-05	0.000185335	5.95408E-06	5.95408E-06	0.000191289	5.95408E-06	0.000488568	2.66276E-05	6.25266E-05	6.13191E-05	6.00504E-05	5.20148E-05	0.000112947	8.03557E-06	0.000116965	8.03557E-06	4.15954E-05
3832703773045	383270	3773045	0.000306523	0.000110075	5.82513E-05	0.000200073	6.42754E-06	6.42754E-06	0.0002065	6.42754E-06	0.000516921	2.81729E-05	6.61552E-05	6.48777E-05	6.35353E-05	5.50334E-05	0.000119502	8.5019E-06	0.000123753	8.5019E-06	4.47713E-05
3832803773045	383280	3773045	0.000331843	0.000119168	6.30631E-05	0.0002166	6.95849E-06	6.95849E-06	0.000223558	6.95849E-06	0.000547411	2.98346E-05	7.00572E-05	6.87043E-05	6.72828E-05	5.82794E-05	0.00012655	9.00337E-06	0.000131052	9.00337E-06	4.83314E-05
3832903773045	383290	3773045	0.000360045	0.000129295	6.84225E-05	0.000235007	7.54985E-06	7.54985E-06	0.000242557	7.54985E-06	0.000579799	3.15998E-05	7.42023E-05	7.27693E-05	7.12637E-05	6.17276E-05	0.000134038	9.53607E-06	0.000138806	9.53607E-06	5.22967E-05
3833003773045	383300	3773045	0.000391364	0.000140542	7.43744E-05	0.00025545	8.20659E-06	8.20659E-06	0.000263657	8.20659E-06	0.000614186	3.34739E-05	7.86031E-05	7.70852E-05	7.54902E-05	6.53886E-05	0.000141987	1.01016E-05	0.000147038	1.01016E-05	5.66994E-05
3833103773045	383310	3773045	0.000425898	0.000152943	8.09371E-05	0.000277991	8.93073E-06	8.93073E-06	0.000286921	8.93073E-06	0.000650456	3.54507E-05	8.3245E-05	8.16374E-05	7.99482E-05	6.92501E-05	0.000150372	1.06982E-05	0.000155721	1.06982E-05	6.1552E-05
3833203773045	383320	3773045	0.000462958	0.000166252	8.798E-05	0.000302181	9.70786E-06	9.70786E-06	0.000311888	9.70786E-06	0.000687898	3.74913E-05	8.80367E-05	8.63367E-05	8.45503E-05	7.32363E-05	0.000159028	1.1314E-05	0.000164685	1.1314E-05	6.67566E-05
3833303773045	383330	3773045	0.000502264	0.000180367	9.54497E-05	0.000327837	1.05321E-05	1.05321E-05	0.000338369	1.05321E-05	0.000725761	3.95549E-05	9.28824E-05	9.10888E-05	8.92041E-05	7.72673E-05	0.000167781	1.19367E-05	0.00017375	1.19367E-05	7.22743E-05
3833403773045	383340	3773045	0.000539679	0.000193803	0.00010256	0.000352258	1.13166E-05	1.13166E-05	0.000363575	1.13166E-05	0.000759689	4.1404E-05	9.72245E-05	9.53469E-05	9.33741E-05	8.08794E-05	0.000175625	1.24948E-05	0.000181872	1.24948E-05	7.75292E-05
3833503773045	383350	3773045	0.00057193	0.000205385	0.000108689	0.000373308	1.19929E-05	1.19929E-05	0.000385301	1.19929E-05	0.000786388	4.28592E-05	0.000100641	9.86979E-05	9.66558E-05	8.37219E-05	0.000181797	1.29339E-05	0.000188264	1.29339E-05	8.20618E-05
3833603773045	383360	3773045	0.000598779	0.000215027	0.000113791	0.000390833	1.25559E-05	1.25559E-05	0.000403389	1.25559E-05	0.000806265	4.39425E-05	0.000103185	0.000101193	9.90989E-05	8.58381E-05	0.000186392	1.32608E-05	0.000193023	1.32608E-05	8.58539E-05
3833703773045	383370	3773045	0.000623648	0.000223958	0.000118517	0.000407066	1.30774E-05	1.30774E-05	0.000420144	1.30774E-05	0.000825392	4.49849E-05	0.000105633	0.00010193	0.00010145	8.78744E-05	0.000190814	1.35754E-05	0.000197602	1.35754E-05	8.93707E-05
3833803773045	383380	3773045	0.000647033	0.000232355	0.000122961	0.000422329	1.35678E-05	1.35678E-05	0.000435897	1.35678E-05	0.00084494	4.60503E-05	0.000108135	0.000106047	0.000103852	8.99555E-05	0.000195333	1.38969E-05	0.000202282	1.38969E-05	9.2664E-05
3833903773045	383390	3773045	0.000659859	0.000236961	0.000125399	0.000430701	1.38367E-05	1.38367E-05	0.000444538	1.38367E-05	0.000851303	4.63971E-05	0.000108949	0.000106845	0.000104635	9.0633E-05	0.000196804	1.40015E-05	0.000203805	1.40015E-05	9.44776E-05
3834003773045	383400	3773045	0.000659807	0.000236942	0.000125389	0.000430668	1.38356E-05	1.38356E-05	0.000444503	1.38356E-05	0.000840308	4.57979E-05	0.000107542	0.000105465	0.000103283	8.94624E-05	0.000194262	1.38207E-05	0.000201173	1.38207E-05	9.44873E-05
3834103773045	383410	3773045	0.000650202	0.000233493	0.000123564	0.000424398	1.36342E-05	1.36342E-05	0.000438033	1.36342E-05	0.000816541	4.45025E-05	0.0001045	0.000102482	0.000100362	8.69321E-05	0.000188768	1.34298E-05	0.000195483	1.34298E-05	9.31558E-05
3834203773045	383420	3773045	0.000631266	0.000226693	0.000119965	0.000412038	1.32371E-05	1.32371E-05	0.000425275	1.32371E-05	0.000781764	4.26071E-05	0.00010005	9.81175E-05	9.60873E-05	8.32295E-05	0.000180728	1.28578E-05	0.000187157	1.28578E-05	9.0515E-05
3834303773045	383430	3773045	0.000603212	0.000216619	0.000114634	0.000393727	1.26489E-05	1.26489E-05	0.000406376	1.26489E-05	0.000736818	4.01575E-05	9.42974E-05	9.24765E-05	9.0563E-05	7.84444E-05	0.000170337	1.21186E-05	0.000176397	1.21186E-05	8.65888E-05
3834403773045	383440	3773045	0.000573311	0.000205881	0.000108951	0.00037421	1.20219E-05	1.20219E-05	0.000386232	1.20219E-05	0.000690456	3.76307E-05	8.8364E-05	8.66576E-05	8.48646E-05	7.35085E-05	0.000159619	1.13561E-05	0.000165297	1.13561E-05	8.23972E-05
3834503773045	383450	3773045	0.000531604	0.000190903	0.000101025	0.000346987	1.11473E-05	1.11473E-05	0.000358134	1.11473E-05	0.000628833	3.42722E-05	8.04777E-05	7.89236E-05	7.72906E-05	6.6948E-05	0.000145374	1.03425E-05	0.000150545	1.03425E-05	7.65554E-05
3834703773045	383470	3773045	0.000452888	0.000162636	8.60662E-05	0.000295607	9.49669E-06	9.49669E-06	0.000305104	9.49669E-06	0.000518759	2.8273E-05	6.63904E-05	6.51083E-05	6

Unique Identifier	X (UTM)	Y (UTM)	ISDrainage / Utilities Trenching	ISDrainage / Utilities Trenching	ISAsphalt Paving	ISAsphalt Paving	SVDemolition	SVSite Grubbing / Prep	SVMass Grading / Excavation	SVMass Grading / Excavation	SVDrainage / Utilities Trenching	SVFoundations / Concrete Pads	SVBuilding / Structure Construction	SVBuilding / Structure Construction	SVAsphalt Paving	SVAsphalt Paving	SVArchitectural Coating	SVArchitectural Coating	SVLandscaping or Other Finishing	SVLandscaping or Other Finishing	MDemolition
			2027	2028	2027	2028	2027	2027	2027	2028	2028	2028	2028	2029	2028	2029	2028	2029	2028	2029	2027
3836303773035	383630	3773035	9.72189E-06	9.47246E-06	2.51081E-06	2.33893E-06	0.000171422	0.000123243	8.30943E-05	8.20392E-05	5.82088E-05	1.84914E-05	2.64901E-05	2.54794E-05	2.6045E-06	2.42321E-06	2.6045E-06	2.42321E-06	2.64901E-05	2.54794E-05	4.17197E-05
3836403773035	383640	3773035	9.50304E-06	9.25922E-06	2.45429E-06	2.28628E-06	0.000167369	0.000120329	8.11294E-05	8.00993E-05	5.68324E-05	1.80542E-05	2.58637E-05	2.48769E-05	2.54291E-06	2.36591E-06	2.54291E-06	2.36591E-06	2.58637E-05	2.48769E-05	4.0709E-05
3836503773035	383650	3773035	9.31006E-06	9.07119E-06	2.40445E-06	2.23985E-06	0.000163779	0.000117748	7.93891E-05	7.83811E-05	5.56133E-05	1.76669E-05	2.53089E-05	2.43433E-05	2.48837E-06	2.31516E-06	2.48837E-06	2.31516E-06	2.53089E-05	2.43433E-05	3.98127E-05
3836603773035	383660	3773035	9.18798E-06	8.95224E-06	2.37292E-06	2.21048E-06	0.000161471	0.000116089	7.82706E-05	7.72768E-05	5.48298E-05	1.7418E-05	2.49524E-05	2.40003E-05	2.45331E-06	2.28255E-06	2.45331E-06	2.28255E-06	2.49524E-05	2.40003E-05	3.92266E-05
3836703773035	383670	3773035	9.07545E-06	8.8426E-06	2.34386E-06	2.18341E-06	0.000159333	0.000114552	7.72342E-05	7.62536E-05	5.41038E-05	1.71874E-05	2.4622E-05	2.36825E-05	2.42082E-06	2.25232E-06	2.42082E-06	2.25232E-06	2.4622E-05	2.36825E-05	3.86877E-05
3836803773035	383680	3773035	8.94774E-06	8.71817E-06	2.31088E-06	2.15269E-06	0.000156892	0.000112797	7.6051E-05	7.50854E-05	5.32749E-05	1.69241E-05	2.42448E-05	2.33197E-05	2.38374E-06	2.21782E-06	2.38374E-06	2.21782E-06	2.42448E-05	2.33197E-05	3.80834E-05
3836903773035	383690	3773035	8.81328E-06	8.58715E-06	2.27615E-06	2.12034E-06	0.000154344	0.000110965	7.48159E-05	7.3866E-05	5.24097E-05	1.66492E-05	2.3851E-05	2.2941E-05	2.34503E-06	2.1818E-06	2.34503E-06	2.1818E-06	2.3851E-05	2.2941E-05	3.74556E-05
3837003773035	383700	3773035	8.68669E-06	8.46381E-06	2.24346E-06	2.08988E-06	0.000151912	0.000109217	7.3637E-05	7.27021E-05	5.15839E-05	1.63869E-05	2.34752E-05	2.25795E-05	2.30807E-06	2.14742E-06	2.30807E-06	2.14742E-06	2.34752E-05	2.25795E-05	3.68604E-05
3837103773035	383710	3773035	8.59217E-06	8.37172E-06	2.21905E-06	2.06714E-06	0.000150077	0.000107897	7.27474E-05	7.18238E-05	5.09607E-05	1.61889E-05	2.31916E-05	2.23067E-05	2.28019E-06	2.12148E-06	2.28019E-06	2.12148E-06	2.31916E-05	2.23067E-05	3.6414E-05
3837203773035	383720	3773035	8.49934E-06	8.28127E-06	2.19507E-06	2.04481E-06	0.000148251	0.000106584	7.18622E-05	7.09497E-05	5.03405E-05	1.59919E-05	2.29094E-05	2.20353E-05	2.25244E-06	2.09566E-06	2.25244E-06	2.09566E-06	2.29094E-05	2.20353E-05	3.59767E-05
3837303773035	383730	3773035	8.40314E-06	8.18753E-06	2.17023E-06	2.02166E-06	0.000146353	0.00010522	7.09423E-05	7.00416E-05	4.96962E-05	1.57872E-05	2.26161E-05	2.17532E-05	2.22361E-06	2.06884E-06	2.22361E-06	2.06884E-06	2.26161E-05	2.17532E-05	3.55267E-05
3837403773035	383740	3773035	8.30074E-06	8.08777E-06	2.14378E-06	1.99703E-06	0.000144349	0.000103779	6.99707E-05	6.90823E-05	4.90156E-05	1.5571E-05	2.23064E-05	2.14553E-05	2.19316E-06	2.0405E-06	2.19316E-06	2.0405E-06	2.23064E-05	2.14553E-05	3.5055E-05
3837503773035	383750	3773035	8.19553E-06	7.98526E-06	2.11661E-06	1.97172E-06	0.000142291	0.000102299	6.89732E-05	6.80974E-05	4.83168E-05	1.5349E-05	2.19884E-05	2.11494E-05	2.16189E-06	2.01141E-06	2.16189E-06	2.01141E-06	2.19884E-05	2.11494E-05	3.45723E-05
3837603773035	383760	3773035	8.09314E-06	7.88549E-06	2.09017E-06	1.94708E-06	0.000140277	0.000100852	6.79972E-05	6.71339E-05	4.76331E-05	1.51318E-05	2.16772E-05	2.08501E-05	2.1313E-06	1.98295E-06	2.1313E-06	1.98295E-06	2.16772E-05	2.08501E-05	3.41041E-05
3837703773035	383770	3773035	7.98624E-06	7.78134E-06	2.06256E-06	1.92136E-06	0.000138202	9.93595E-05	6.6991E-05	6.61405E-05	4.69282E-05	1.49079E-05	2.13565E-05	2.05416E-05	2.09976E-06	1.95361E-06	2.09976E-06	1.95361E-06	2.13565E-05	2.05416E-05	3.36215E-05
3837803773035	383780	3773035	7.87597E-06	7.67389E-06	2.03408E-06	1.89483E-06	0.000136099	9.78479E-05	6.59719E-05	6.51343E-05	4.62143E-05	1.46811E-05	2.10316E-05	2.02291E-05	2.06782E-06	1.92389E-06	2.06782E-06	1.92389E-06	2.10316E-05	2.02291E-05	3.31261E-05
3837903773035	383790	3773035	7.76457E-06	7.56536E-06	2.00531E-06	1.86803E-06	0.000133988	9.633E-05	6.49484E-05	6.41238E-05	4.54974E-05	1.44533E-05	2.07053E-05	1.99153E-05	2.03574E-06	1.89404E-06	2.03574E-06	1.89404E-06	2.07053E-05	1.99153E-05	3.26253E-05
3838003773035	383800	3773035	7.65768E-06	7.4612E-06	1.9777E-06	1.84232E-06	0.000131957	9.48697E-05	6.39638E-05	6.31517E-05	4.48077E-05	1.42342E-05	2.03914E-05	1.96134E-05	2.00488E-06	1.86533E-06	2.00488E-06	1.86533E-06	2.03914E-05	1.96134E-05	3.21463E-05
3838103773035	383810	3773035	7.53784E-06	7.34444E-06	1.94675E-06	1.81349E-06	0.000129721	9.3262E-05	6.28799E-05	6.20816E-05	4.40484E-05	1.3993E-05	2.00459E-05	1.9281E-05	1.9709E-06	1.83372E-06	1.9709E-06	1.83372E-06	2.00459E-05	1.9281E-05	3.16037E-05
3838203773035	383820	3773035	7.41801E-06	7.22768E-06	1.9158E-06	1.78466E-06	0.000127502	9.16672E-05	6.18046E-05	6.10199E-05	4.32951E-05	1.37537E-05	1.97031E-05	1.89513E-05	1.9372E-06	1.80236E-06	1.9372E-06	1.80236E-06	1.97031E-05	1.89513E-05	3.1063E-05
3838303773035	383830	3773035	7.29254E-06	7.10544E-06	1.8834E-06	1.75447E-06	0.000125168	8.99891E-05	6.06732E-05	5.99029E-05	4.25025E-05	1.3502E-05	1.93424E-05	1.86044E-05	1.90174E-06	1.76937E-06	1.90174E-06	1.76937E-06	1.93424E-05	1.86044E-05	3.0495E-05
3838403773035	383840	3773035	7.14233E-06	6.95908E-06	1.84461E-06	1.71833E-06	0.000122442	8.80292E-05	5.93518E-05	5.85982E-05	4.15769E-05	1.32079E-05	1.89211E-05	1.81992E-05	1.86032E-06	1.73083E-06	1.86032E-06	1.73083E-06	1.89211E-05	1.81992E-05	2.9811E-05
3838503773035	383850	3773035	6.99774E-06	6.81819E-06	1.80726E-06	1.68355E-06	0.000119823	8.61462E-05	5.80822E-05	5.73447E-05	4.06875E-05	1.29254E-05	1.85164E-05	1.78099E-05	1.82052E-06	1.69381E-06	1.82052E-06	1.69381E-06	1.85164E-05	1.78099E-05	2.91523E-05
3838603773035	383860	3773035	6.83177E-06	6.65648E-06	1.7644E-06	1.64362E-06	0.000116883	8.40325E-05	5.66571E-05	5.59378E-05	3.96892E-05	1.26082E-05	1.80621E-05	1.73729E-05	1.77586E-06	1.65225E-06	1.77586E-06	1.65225E-06	1.80621E-05	1.73729E-05	2.84011E-05
3838703773035	383870	3773035	6.66242E-06	6.49148E-06	1.72066E-06	1.60287E-06	0.00011389	8.18805E-05	5.52062E-05	5.45052E-05	3.86728E-05	1.22853E-05	1.75995E-05	1.6928E-05	1.73038E-06	1.60993E-06	1.73038E-06	1.60993E-06	1.75995E-05	1.6928E-05	2.76317E-05
3838803773035	383880	3773035	6.51108E-06	6.34402E-06	1.68158E-06	1.56646E-06	0.000111199	7.99462E-05	5.3902E-05	5.32176E-05	3.77592E-05	1.19951E-05	1.71838E-05	1.65281E-05	1.6895E-06	1.5719E-06	1.6895E-06	1.5719E-06	1.71838E-05	1.65281E-05	2.69476E-05
3838903773035	383890	3773035	6.434E-06	6.26892E-06	1.66167E-06	1.54792E-06	0.000109738	7.88958E-05	5.31938E-05	5.25184E-05	3.72631E-05	1.18375E-05	1.6958E-05	1.63109E-05	1.6673E-06	1.55125E-06	1.6673E-06	1.55125E-06	1.6958E-05	1.63109E-05	2.65956E-05
3839003773035	383900	3773035	6.36199E-06	6.19876E-06	1.64307E-06	1.53059E-06	0.000108357	7.7903E-05	5.25244E-05	5.18576E-05	3.67942E-05	1.16886E-05	1.67446E-05	1.61057E-05	1.64632E-06	1.53173E-06	1.64632E-06	1.53173E-06	1.67446E-05	1.61057E-05	2.62672E-05
3839103773035	383910	3773035	6.21233E-06	6.05294E-06	1.60442E-06	1.49459E-06	0.000105738	7.602E-05	5.12548E-05	5.06041E-05	3.59048E-05	1.1406E-05	1.63398E-05	1.57164E-05	1.60653E-06	1.49471E-06	1.60653E-06	1.49471E-06	1.63398E-05	1.57164E-05	2.55922E-05
3829703773045	382970	3773045	5.05111E-06	4.92151E-06	1.30452E-06	1.21522E-06	7.53949E-05	5.42048E-05	3.65464E-05	3.60824E-05	2.56013E-05	8.13289E-06	1.16509E-05	1.12063E-05	1.14551E-06	1.06578E-06	1.14551E-06	1.06578E-06	1.16509E-05	1.12063E-05	1.91832E-05
3829803773045	382980	3773045	5.09949E-06	4.96865E-06	1.31701E-06	1.22686E-06	7.73281E-05	5.55947E-05	3.74835E-05	3.70076E-05	2.62578E-05	8.34143E-06	1.19496E-05	1.14937E-05	1.17488E-06	1.0931E-06	1.17488E-06	1.0931E-06	1.19496E-05	1.14937E-05	1.98147E-05
3829903773045	382990	3773045	5.21145E-06	5.07774E-06	1.34593E-06	1.25379E-06	8.01967E-05	5.76571E-05	3.88741E-05	3.83805E-05	2.72319E-05	8.65087E-06	1.23929E-05	1.192E-05	1.21847E-06	1.13365E-06	1.21847E-06	1.13365E-06	1.23929E-05	1.192E-05	2.06621E-05
3830003773045	383000	3773045	5.37461E-06	5.23671E-06	1.38807E-06	1.29305E-06	8.23883E-05	5.92327E-05	3.99364E-05	3.94293E-05	2.7976E-05	8.88727E-06	1.27316E-05	1.22458E-05	1.25176E-06	1.16463E-06	1.25176E-06	1.16463E-06	1.27316E-05	1.22458E-05	2.13897E-05
3830103773045	383010	3773045	5.5192E-06	5.37759E-06	1.42541E-06	1.32783E-06	8.44195E-06	6.0693E-05	4.0921E-05	4.04014E-05	2.86658E-05	9.10638E-06	1.30454E-05	1.25477E-05	1.28262E-06	1.19335E-06	1.28262E-06	1.19335E-06	1.30454E-05	1.25477E-05	2.20429E-05
3830203773045	383020	3773045	5.67729E-06	5.53163E-06	1.46624E-06	1.36587E-06	8.68426E-05	6.24351E-05	4.20956E-05	4.15611E-05	2.94886E-05	9.36777E-06	1.34199E-05	1.29079E-05	1.31944E-06	1.2276E-06	1.31944E-06	1.2276E-06	1.34199E-05	1.29079E-05	2.27633E-05
3830303773045	383030	3773045	5.84495E-06	5.69498E-06	1.50954E-06	1.4062E-06	8.94351E-05	6.4299E-05	4.33522E-05	4.28018E-05	3.03689E-05	9.64742E-06	1.38205E-05	1.32932E-05	1.35883E-06	1.26425E-06	1.35883E-06	1.26425E-06	1.38205E-05	1.32932E-05	2.35272E-05
3830403773045	383040	3773045	6.01823E-06	5.86382E-06	1.55429E-06	1.44789E-06	9.21166E-05	6.62269E-05	4.4652E-05	4.40851E-05	3.12794E-05	9.93668E-06	1.42349E-05	1.36918E-05	1.39957E-06	1.30215E-06	1.39957E-06	1.30215E-06	1.42349E-05	1.36918E-05	2.4322E-05
3830503773045	383050	3773045	6.19827E-06	6.03924E-06	1.60079E-06	1.49121E-06	9.48962E-05	6.82252E-05	4.59994E-05	4.54153E-05	3.22233E-05	1.02365E-05	1.46644E-05	1.41049E-05	1.4418E-06	1.34144E-06	1.4418E-06	1.34144E-06	1.46644E-05	1.41049E-05	2.51494E-05
3830603773045	383060	3773045	6.38956E-06	6.22562E-06	1.65019E-06	1.53723E-06	9.78806E-05	7.03708E-05	4.7446E-05	4.68436E-05	3.32367E-05	1.05584E-05	1.51256E-05	1.45485E-05	1.48715E-06	1.38363E-06	1.48715E-06	1.38363E-06	1.51256E-05	1.45485E-05	2.60277E-05
3830703773045	383070	3773045	6.59997E-06	6.43063E-06	1.70453E-06	1.58785E-06	0.000101212	7.27663E-05	4.90611E-05	4.84382E-05	3.43681E-05	1.09179E-05	1.56405E-05	1.50437E-05	1.53777E-06	1.43073E-06	1.53777E-06	1.43073E-06	1.56405E-05	1.50437E-05	2.69966E-05
3830803773045	383080	3773045	6.82333E-06	6.64826E-06	1.76222E-06	1.64159E-06	0.000104749	7.5309E-05	5.07755E-05	5.01308E-05	3.5569E-05	1.12994E-05	1.6187E-05	1.55694E-05	1.5915E-06	1.48073E-06	1.5915E-06	1.48073E-06	1.6187E-05	1.55694E-05	2.80236E-05
3830903773045	383090	3773045	7.06525E-06	6.88398E-06	1.8247E-06	1.69979E-06	0.000108616	7.80888E-05	5.26497E-05	5.19812E-05	3.68819E-05	1.17164E-05	1.67845E-05	1.61441E-05	1.65025E-06	1.53538E-06	1.65025E-06	1.53538E-06	1.67845E-05	1.61441E-05	2.91396E-05
3831003773045	383100	3773045	7.32799E-06	7.13997E-06	1.89255E-06	1.763E-06	0.000112838	8.11247E-05	5.46966E-05	5.40021E-05	3.83158E-05	1.21719E-05	1.74371E-05	1.67717E-05	1.71441E-06	1.59507E-06	1.71441E-06	1.59507E-06	1.74371E-05	1.67717E-05	3.03517E-05
3831103773045	383110	3773045	7.60873E-06	7.41351E-06	1.96506E-06	1.83054E-06	0.000117355	8.4372E-05	5.6886E-05	5.61637E-05	3.98495E-05	1.26592E-05	1.8135E-05	1.74431E-05	1.78303E-06	1.65892E-06	1.78303E-06	1.65892E-06	1.8135E-05	1.74431E-05	3.16509E-05
3831203773045	383120	3773045	7.91029E-06	7.70733E-06	2.04294E-06	1.90309E-06	0.000122228	8.78755E-05	5.92482E-05	5.84959E-05	4.15043E-05	1.31848E-05	1.88881E-05	1.81674E-05	1.85707E-06	1.72781E-06	1.85707E-06	1.72781E-06	1.88881E-05	1.81674E-05	3.30463E-05
3831403773045	383140	3773045	8.58598E-06	8.36569E-06	2.21745E-06	2.06565E-06	0.000133231	9.57856E-05	6.45814E-05	6.37614E-05	4.52402E-05	1.43717E-05	2.05883E-05	1.98027E-05	2.02423E-06	1.88334E-06	2.02423E-06	1.88334E-06	2.05883E-05	1.98027E-05	3.618E-05
3831503773045	383150	3773045	8.96743E-06	8.73735E-06	2.31596E-06	2.15742E-06	0.000139493	0.000100288	6.76172E-05	6.67587E-05	4.73669E-05	1.50472E-05	2.15561E-05	2.07336E-05	2.11939E-06	1.97187E-06	2.11939E-06	1.97187E-06	2.15561E-05	2.07336E-05	3.79546E-05
3831603773045	383160	3773045	9.38039E-06	9.13971E-06	2.42262E-06	2.25677E-06	0.0001463	0.000105182	7.09164E-05	7.0016E-05	4.96781E-05	1.57814E-05	2.26079E-05	2.17453E-05	2.2228E-06	2.06808E-06	2.2228E-06	2.06808E-06	2.26079E-05	2.17453E-05	3.98744E-05
3831703773045	383170	3773045	9.82935E-06	9.57716E-06	2.53857E-06	2.36479E-06	0.000153739	0.00011053	7.45223E-05	7.35761E-05	5.2204E-05	1.65839E-05	2.37574E-05	2.28509E-05	2.33582E-06	2.17324E-06	2.33582E-06	2.17324E-06	2.37574E-05	2.28509E-05	4.19629E-05
3831803773045	383180	3773045	1.03166E-05	1.00519E-05	2.6644E-06	2.482E-06	0.000161863	0.000116371	7.84606E-05	7.74644E-05	5.49629E-05	1.74603E-05	2.50129E-05	2.40586E-05	2.45926E-06	2.28809E-06	2.45926E-06	2.28809E-06	2.50129E-05	2.40586E-05	4.42347E-05
3831903773045	383190	3773045	1.08505E-05	1.05721E-05	2.80229E-06	2.61046E-06	0.000170843	0.000122827	8.28136E-05	8.17621E-05	5.80122E-05	1.8429E-05	2.64006E-05	2.53933E-05	2.5957E-06	2.41503E-06	2.5957E-06	2.41503E-06	2.64006E-05	2.53933E-05	4.67224E-05
3832103773045	383210	3773045	1.20871E-05	1.1777E-05	3.12166E-06	2.90797E-06	0.000191939	0.000137994	9.30395E-05	9.18582E-05	6.51756E-05	2.07046E-05	2.96606E-05	2.85289E-05	2.91622E-06	2.71324E-06	2.91622E-06	2.71324E-06	2.96606E-05	2.85289E-05	5.24981E-05
3832203773045	383220	3773045	1.28342E-05	1.2505E-05	3.31462E-06	3.08772E-06	0.000204928	0.000147332	9.93357E-05	9.80744E-05	6.95862E-05	2.21057E-05	3.16678E-05	3.04595E-05	3.11357E-06	2.89685E-06	3.11357E-06	2.89685E-06	3.16678E-05	3.04595E-05	5.59892E-05
3832303773045	383230	3773045	1.36731E-05	1.33223E-05	3.53127E-06	3.28953E-06	0.000219726	0.000157971	0.000106509	0.000105156	7.46109E-05	2.3702E-05	3.39545E-05	3.26589E-05	3.3384E-06	3.10603E-06	3.3384E-06	3.10603E-06	3.39545E-05	3.26589E-05	5.99086E-05
3832403773045	383240	3773045	1.4598E-05	1.42235E-05	3.77014E-06	3.51206E-06	0.000236296	0.000169884	0.000114541	0.000113086	8.02375E-05	2.54894E-05	3.65151E-05	3.51219E-05	3.59016E-06	3.34026E-06	3.59016E-06	3.34026E-06	3.65151E-05	3.51219E-05	6.42381E-05
3832503773045	383250	3773045	1.56152E-05	1.52146E-05	4.03285E-06	3.75678E-06	0.000254835	0.000183213	0.000123527	0.000121959	8.65327E-05	2.74892E-05	3.938E-05	3.78774E-05	3.87183E-06	3.60233E-06	3.87183E-06	3.60233E-06	3.938E-05	3.78774E-05	6.89994E-05
3832603773045	383260	3773045	1.67489E-05	1.63192E-05	4.32563E-06	4.02952E-06	0.000275976	0.000198412	0.000133775	0.000132076	9.37113E-05	2.97697E-05	4.26469E-05	4.10197E-05	4.19303E-06	3.90117E-06	4.19303E-06	3.90117E-06	4.26469E-05	4.10197E-05	7.43124E-05
3832703773045	383270	3773045	1.80277E-05	1.75652E-05	4.6559E-06	4.33718E-06	0.000300404	0.000215974	0.000145616	0.000143767	0.000102006	3.24047E-05	4.64217E-05	4.46505E-05	4.56417E-06	4.24648E-06	4.56417E-06	4.24648E-06	4.64217E-05	4.46505E-05	8.03094E-05
3832803773045	383280	3773045	1.94612E-05	1.89619E-05	5.02613E-06	4.68206E-06	0.000328555	0.000236213	0.000159262	0.00015724	0.000111565	3.54415E-05	5.07721E-05	4.88348E-05	4.99189E-06	4.64443E-06	4.99189E-06	4.64443E-06	5.07721E-05	4.88348E-05	8.70359E-05
3832903773045	383290	3773045	2.10579E-05	2.05176E-05	5.4385E-06	5.0662E-06	0.000360885	0.000259457	0.000174933	0.000172712	0.000122543	3.89289E-05	5.5768E-05	5.36402E-05	5.4831E-06	5.10144E-06	5.4831E-06	5.10144E-06	5.5768E-05	5.36402E-05	9.45281E-05
3833003773045	383300	3773045	2.28307E-05	2.22449E-05	5.89634E-06	5.49271E-06	0.000398035	0.000286165	0.000192941	0.000190491	0.000135158	4.29363E-05	6.15088E-05	5.91619E-05	6.04753E-06	5.62659E-06	6.04753E-06	5.62659E-06	6.15088E-05	5.91619E-05	0.000102851
3833103773045	383310	3773045	2.47846E-05	2.41487E-05	6.40098E-06	5.96279E-06	0.000440592	0.000316762	0.00021357	0.000210858	0.000149609	4.75269E-05	6.80852E-05	6.54874E-05	6.69412E-06	6.22817E-06	6.69412E-06	6.22817E-06	6.80852E-05	6.54874E-05	0.000112031
3833203773045	383320	3773045	2.68804E-05	2.61907E-05	6.94223E-06	6.46699E-06	0.000488049	0.000350881	0.000236574	0.00023357	0.000165724	5.26461E-05	7.54188E-05	7.25411E-05	7.41515E-06	6.89902E-06	7.41515E-06	6.89902E-06	7.54188E-05	7.25411E-05	0.000121884
3833303773045	383330	3773045	2.91021E-05	2.83554E-05	7.51602E-06	7.00151E-06	0.000540406	0.000388522	0.000261953	0.000258627	0.000183502	5.82939E-05	8.35096E-05	8.03232E-05	8.21063E-06	7.63913E-06	8.21063E-06	7.63913E-06	8.35096E-05	8.03232E-05	0.000132334
3833403773045	383340	3773045	3.12181E-05	3.04171E-05	8.0625E-06	7.51058E-06	0.000591337	0.000425139	0.000286641	0.000283002	0.000200796	6.37879E-05	9.13801E-05	8.78934E-05	8.98446E-06	8.35909E-06	8.98446E-06	8.35909E-06	9.13801E-05	8.78934E-05	0.000142288
3833503773045	383350	3773045	3.30432E-05	3.21954E-05	8.53386E-06	7.94967E-06	0.000636843	0.000457856	0.000308699	0.00030478	0.000216249	6.86967E-05	9.84122E-05	9.46572E-05	9.67585E-06	9.00236E-06	9.67585E-06	9.00236E-06	9.84122E-05	9.46572E-05	0.000150868
3833603773045	383360	3773045	3.45701E-05	3.36831E-05	8.92821E-06	8.31702E-06	0.000676879	0.000486639	0.000328106	0.00032394	0.000229843	7.30154E-05	0.000104599	0.000100608	1.02841E-05	9.56831E-06	1.02841E-05	9.56831E-06	0.000104599	0.000100608	0.00015801
3833703773045	383370	3773045	3.59862E-05	3.50629E-05	9.29393E-06	8.65771E-06	0.000713583	0.000513028	0.000345898	0.000341506	0.000242307	7.69747E-05	0.000110271	0.000106063	1.08418E-05	1.00872E-05	1.08418E-05	1.00872E-05	0.000110271	0.000106063	0.000164625
3833803773045	383380	3773045	3.73123E-05	3.63549E-05	9.63641E-06	8.97674E-06	0.000747802	0.000537629	0.000362485	0.000357882	0.000253926	8.06658E-05	0.000115559	0.00011115	1.13617E-05	1.05709E-05	1.13617E-05	1.05709E-05	0.000115559	0.00011115	0.000170846
3833903773045	383390	3773045	3.80425E-05	3.70665E-05	9.82501E-06	9.15243E-06	0.00076667	0.000551194	0.000371631	0.000366913	0.000260333	8.27012E-05	0.000118475	0.000113954	1.16484E-05	1.08376E-05	1.16484E-05	1.08376E-05	0.000118475	0.000113954	0.000174255
3834003773045	383400	3773045	3.80465E-05	3.70703E-05	9.82603E-06	9.15338E-06	0.000766635	0.000551169	0.000371614	0.000366896	0.000260321	8.26974E-05	0.000118469	0.000113949	1.16478E-05	1.08371E-05	1.16478E-05	1.08371E-05	0.000118469	0.000113949	0.000174244
3834103773045	383410	3773045	3.75103E-05	3.65479E-05	9.68756E-06	9.02439E-06	0.000752425	0.000540953	0.000364726	0.000360095	0.000255496	8.11646E-05	0.000116273	0.000111837	1.14319E-05	1.06362E-05	1.14319E-05	1.06362E-05	0.000116273	0.000111837	0.000171687
3834203773045	383420	3773045	3.6447E-05	3.55118E-05	9.41294E-06	8.76857E-06	0.00072691	0.00052202	0.000351961	0.000347492	0.000246554	7.83239E-05	0.000112204	0.000107923	1.10318E-05	1.0264E-05	1.10318E-05	1.0264E-05	0.000112204	0.000107923	0.000166649
3834303773045	383430	3773045	3.4866E-05	3.39715E-05	9.00464E-06	8.38822E-06	0.000688282	0.000494838	0.000333634	0.000329398	0.000233716	7.42454E-05	0.000106361	0.000102303	1.04574E-05	9.7295E-06	1.04574E-05	9.7295E-06	0.000106361	0.000102303	0.000159182
3834403773045	383440	3773045	3.31782E-05	3.23269E-05	8.56873E-06	7.98215E-06	0.000648024	0.000465894	0.000314119	0.000310131	0.000220045	6.99027E-05	0.00010014	9.6319E-05	9.84572E-06	9.16041E-06	9.84572E-06	9.16041E-06	0.00010014	9.6319E-05	0.00015122
3834503773045	383450	3773045	3.08259E-05	3.0035E-05	7.96123E-06	7.41624E-06	0.000592486	0.000425965	0.000287198	0.000283552	0.000201187	6.39119E-05	9.15577E-05	8.80642E-05	9.00192E-06	8.37534E-06	9.00192E-06	8.37534E-06	9.15577E-05	8.80642E-05	0.000139982

			MSite Grubbing / Prep	MMass Grading / Excavation	MMass Grading / Excavation	MDrainage / Utilities Trenching	MFoundations / Concrete Pads	MBuilding / Structure Construction	MAsphalt Paving	MLandscaping or Other Finishing	MWaterside Construction (Piles)	RSSWDemolition	RSSWPlacing Base	RSSWForm/Plac e Rebar and Pour	Child Risk				
Unique Identifier	X (UTM)	Y (UTM)	2027	2027	2028	2028	2028	2028	2028	2028	2028	2029	2029	2029	3rd Trimester	0<2	2<16	Total	per million
3836303773035	383630	3773035	0.000128072	0.000150603	0.000148597	3.15867E-05	4.10783E-05	3.02358E-05	3.11208E-06	3.646E-05	3.11208E-06	1.54591E-05	2.24315E-05	1.3297E-05	3.9624E-09	5.7595E-08	1.1325E-08	7.2883E-08	0.07288297
3836403773035	383640	3773035	0.00012497	0.000146954	0.000144997	3.08215E-05	4.00831E-05	2.95034E-05	3.03669E-06	3.55767E-05	3.03669E-06	1.54716E-05	2.24496E-05	1.33077E-05	3.86957E-09	5.6242E-08	1.1054E-08	7.11649E-08	0.07116495
3836503773035	383650	3773035	0.000122218	0.000143718	0.000141805	3.01428E-05	3.92005E-05	2.88537E-05	2.96982E-06	3.47934E-05	2.96982E-06	1.54997E-05	2.24904E-05	1.33318E-05	3.78707E-09	5.5039E-08	1.0813E-08	6.96385E-08	0.06963855
3836603773035	383660	3773035	0.000120419	0.000141603	0.000139717	2.96991E-05	3.86234E-05	2.8429E-05	2.9261E-06	3.42812E-05	2.9261E-06	1.5612E-05	2.26533E-05	1.34284E-05	3.73363E-09	5.4261E-08	1.0655E-08	6.86495E-08	0.06864947
3836703773035	383670	3773035	0.000118764	0.000139657	0.000137798	2.92911E-05	3.80928E-05	2.80384E-05	2.8859E-06	3.38102E-05	2.8859E-06	1.57243E-05	2.28163E-05	1.3525E-05	3.68412E-09	5.3542E-08	1.0509E-08	6.77347E-08	0.06773468
3836803773035	383680	3773035	0.00011691	0.000137476	0.000135645	2.88336E-05	3.74979E-05	2.76005E-05	2.84083E-06	3.32821E-05	2.84083E-06	1.57929E-05	2.29158E-05	1.3584E-05	3.62829E-09	5.2731E-08	1.0344E-08	6.67033E-08	0.06670327
3836903773035	383690	3773035	0.000114982	0.00013521	0.000133409	2.83583E-05	3.68797E-05	2.71455E-05	2.794E-06	3.27334E-05	2.794E-06	1.58334E-05	2.29747E-05	1.36189E-05	3.57001E-09	5.1884E-08	1.0173E-08	6.56275E-08	0.06562747
3837003773035	383700	3773035	0.000113155	0.000133061	0.000131289	2.79076E-05	3.62937E-05	2.67141E-05	2.7496E-06	3.22133E-05	2.7496E-06	1.58646E-05	2.30199E-05	1.36458E-05	3.51476E-09	5.1082E-08	1.0011E-08	6.46074E-08	0.06460735
3837103773035	383710	3773035	0.000111785	0.00013145	0.0001297	2.75697E-05	3.58542E-05	2.63906E-05	2.7163E-06	3.18232E-05	2.7163E-06	1.59239E-05	2.31059E-05	1.36967E-05	3.47311E-09	5.048E-08	9.8871E-09	6.38397E-08	0.06383975
3837203773035	383720	3773035	0.000110442	0.000129871	0.000128142	2.72386E-05	3.54236E-05	2.60737E-05	2.68368E-06	3.1441E-05	2.68368E-06	1.59645E-05	2.31648E-05	1.37316E-05	3.43191E-09	4.9884E-08	9.7656E-09	6.30814E-08	0.06308144
3837303773035	383730	3773035	0.000109061	0.000128247	0.000126539	2.68979E-05	3.49805E-05	2.57475E-05	2.65012E-06	3.10478E-05	2.65012E-06	1.59801E-05	2.31874E-05	1.3745E-05	3.38955E-09	4.9271E-08	9.6404E-09	6.23009E-08	0.06230091
3837403773035	383740	3773035	0.000107613	0.000126544	0.000124859	2.65407E-05	3.4516E-05	2.54056E-05	2.61492E-06	3.06355E-05	2.61492E-06	1.59707E-05	2.31738E-05	1.3737E-05	3.34505E-09	4.8627E-08	9.5092E-09	6.1481E-08	0.06148097
3837503773035	383750	3773035	0.000106131	0.000124801	0.00012314	2.61753E-05	3.40407E-05	2.50558E-05	2.57892E-06	3.02137E-05	2.57892E-06	1.59395E-05	2.31286E-05	1.37101E-05	3.29979E-09	4.7971E-08	9.3753E-09	6.06459E-08	0.0606459
3837603773035	383760	3773035	0.000104694	0.000123111	0.000121472	2.58208E-05	3.35798E-05	2.47165E-05	2.544E-06	2.98045E-05	2.544E-06	1.58896E-05	2.30561E-05	1.36672E-05	3.2557E-09	4.7332E-08	9.2452E-09	5.98325E-08	0.05983255
3837703773035	383770	3773035	0.000103212	0.000121369	0.000119753	2.54554E-05	3.31045E-05	2.43667E-05	2.50799E-06	2.93827E-05	2.50799E-06	1.58179E-05	2.2952E-05	1.36055E-05	3.21024E-09	4.6671E-08	9.1115E-09	5.89932E-08	0.05899321
3837803773035	383780	3773035	0.000101691	0.000119581	0.000117989	2.50803E-05	3.26168E-05	2.40077E-05	2.47104E-06	2.89498E-05	2.47104E-06	1.57149E-05	2.28027E-05	1.3517E-05	3.16383E-09	4.5997E-08	8.9751E-09	5.81359E-08	0.05813592
3837903773035	383790	3773035	0.000100154	0.000117773	0.000116205	2.47012E-05	3.21237E-05	2.36448E-05	2.43368E-06	2.85121E-05	2.43368E-06	1.5587E-05	2.26171E-05	1.3407E-05	3.11696E-09	4.5316E-08	8.8375E-09	5.72708E-08	0.05727077
3838003773035	383800	3773035	9.86835E-05	0.000116044	0.000114499	2.43385E-05	3.1652E-05	2.32976E-05	2.39795E-06	2.80935E-05	2.39795E-06	1.54373E-05	2.23999E-05	1.32782E-05	3.07181E-09	4.4661E-08	8.7055E-09	5.64382E-08	0.05643816
3838103773035	383810	3773035	9.7018E-05	0.000114085	0.000112566	2.39277E-05	3.11178E-05	2.29044E-05	2.35748E-06	2.76193E-05	2.35748E-06	1.52751E-05	2.21645E-05	1.31387E-05	3.02101E-09	4.3923E-08	8.5578E-09	5.55016E-08	0.05550157
3838203773035	383820	3773035	9.5358E-05	0.000112133	0.00011064	2.35183E-05	3.05854E-05	2.25125E-05	2.31714E-06	2.71468E-05	2.31714E-06	1.51004E-05	2.1911E-05	1.29884E-05	2.9709E-09	4.3193E-08	8.4114E-09	5.45757E-08	0.05457575
3838303773035	383830	3773035	9.36145E-05	0.000110083	0.000108617	2.30883E-05	3.00262E-05	2.21009E-05	2.27478E-06	2.66504E-05	2.27478E-06	1.49257E-05	2.16576E-05	1.28382E-05	2.91838E-09	4.2429E-08	8.2578E-09	5.36048E-08	0.05360483
3838403773035	383840	3773035	9.15145E-05	0.000107614	0.000106181	2.25704E-05	2.93526E-05	2.16051E-05	2.22375E-06	2.60526E-05	2.22375E-06	1.47729E-05	2.14358E-05	1.27067E-05	2.85538E-09	4.151E-08	8.0752E-09	5.24406E-08	0.05244063
3838503773035	383850	3773035	8.94925E-05	0.000105236	0.000103835	2.20717E-05	2.8704E-05	2.11277E-05	2.17461E-06	2.5477E-05	2.17461E-06	1.46232E-05	2.12185E-05	1.25779E-05	2.79477E-09	4.0626E-08	7.8994E-09	5.13202E-08	0.05132021
3838603773035	383860	3773035	8.71864E-05	0.000102524	0.000101159	2.15029E-05	2.79644E-05	2.05833E-05	2.11858E-06	2.48205E-05	2.11858E-06	1.44922E-05	2.10284E-05	1.24652E-05	2.72562E-09	3.9617E-08	7.7002E-09	5.00424E-08	0.05004241
3838703773035	383870	3773035	8.48246E-05	9.97468E-05	9.84186E-05	2.09204E-05	2.72068E-05	2.00257E-05	2.06119E-06	2.41481E-05	2.06119E-06	1.43643E-05	2.08429E-05	1.23552E-05	2.65485E-09	3.8584E-08	7.4967E-09	4.87352E-08	0.04873515
3838803773035	383880	3773035	8.27246E-05	9.72773E-05	9.5982E-05	2.04025E-05	2.65333E-05	1.95299E-05	2.01016E-06	2.35503E-05	2.01016E-06	1.4227E-05	2.06437E-05	1.22372E-05	2.5918E-09	3.7663E-08	7.3151E-09	4.757E-08	0.04757001
3838903773035	383890	3773035	8.16439E-05	9.60066E-05	9.47282E-05	2.0136E-05	2.61867E-05	1.92748E-05	1.9839E-06	2.32426E-05	1.9839E-06	1.40617E-05	2.04038E-05	1.2095E-05	2.55929E-09	3.719E-08	7.2197E-09	4.69691E-08	0.04696915
3839003773035	383900	3773035	8.06357E-05	9.4821E-05	9.35584E-05	1.98873E-05	2.58633E-05	1.90368E-05	1.9594E-06	2.29556E-05	1.9594E-06	1.38933E-05	2.01594E-05	1.19501E-05	2.52897E-09	3.6749E-08	7.1303E-09	4.64082E-08	0.0464082
3839103773035	383910	3773035	7.85636E-05	9.23843E-05	9.11542E-05	1.93763E-05	2.51987E-05	1.85476E-05	1.90905E-06	2.23657E-05	1.90905E-06	1.37778E-05	1.99919E-05	1.18508E-05	2.46684E-09	3.5842E-08	6.9521E-09	4.52607E-08	0.04526069
3829703773045	382970	3773045	5.88892E-05	6.92489E-05	6.83269E-05	1.4524E-05	1.88883E-05	1.39028E-05	1.43097E-06	1.67648E-05	1.43097E-06	1.10329E-05	1.60089E-05	9.48978E-06	2.56447E-09	3.4616E-08	6.2872E-09	4.34676E-08	0.0434676
3829803773045	382980	3773045	6.08277E-05	7.15284E-05	7.0576E-05	1.5002E-05	1.951E-05	1.43604E-05	1.47808E-06	1.73166E-05	1.47808E-06	1.09206E-05	1.5846E-05	9.39319E-06	2.62317E-09	3.5443E-08	6.4496E-09	4.45154E-08	0.04451537
3829903773045	382990	3773045	6.3429E-05	7.45874E-05	7.35942E-05	1.56436E-05	2.03444E-05	1.49746E-05	1.54129E-06	1.80572E-05	1.54129E-06	1.07677E-05	1.56242E-05	9.26173E-06	2.70808E-09	3.6656E-08	6.6864E-09	4.60506E-08	0.04605062
3830003773045	383000	3773045	6.56627E-05	7.7214E-05	7.61859E-05	1.61945E-05	2.10608E-05	1.55019E-05	1.59556E-06	1.8693E-05	1.59556E-06	1.06211E-05	1.54115E-05	9.13562E-06	2.82821E-09	3.8209E-08	6.9519E-09	4.79889E-08	0.0479889
3830103773045	383010	3773045	6.7668E-05	7.95721E-05	7.85126E-05	1.66891E-05	2.1704E-05	1.59753E-05	1.64429E-06	1.92639E-05	1.64429E-06	1.03622E-05	1.50358E-05	8.91293E-06	2.92929E-09	3.9527E-08	7.1813E-09	4.96374E-08	0.04963739
3830203773045	383020	3773045	6.98794E-05	8.21725E-05	8.10784E-05	1.72345E-05	2.24133E-05	1.64974E-05	1.69803E-06	1.98935E-05	1.69803E-06	1.03061E-05	1.49544E-05	8.86464E-06	3.03473E-09	4.0916E-08	7.4298E-09	5.138E-08	0.05138004
3830303773045	383030	3773045	7.22245E-05	8.49302E-05	8.37993E-05	1.78129E-05	2.31655E-05	1.70511E-05	1.75501E-06	2.05611E-05	1.75501E-06	1.02811E-05	1.49181E-05	8.84318E-06	3.14581E-09	4.2381E-08	7.6924E-09	5.32188E-08	0.05321882
3830403773045	383040	3773045	7.46643E-05	8.77991E-05	8.66301E-05	1.84146E-05	2.3948E-05	1.76271E-05	1.8143E-06	2.12557E-05	1.8143E-06	1.02281E-05	1.48412E-05	8.79757E-06	3.26079E-09	4.3897E-08	7.9649E-09	5.51228E-08	0.05512284
3830503773045	383050	3773045	7.72044E-05	9.0786E-05	8.95772E-05	1.90411E-05	2.47627E-05	1.82267E-05	1.87602E-06	2.19788E-05	1.87602E-06	1.01532E-05	1.47326E-05	8.73317E-06	3.37975E-09	4.5468E-08	8.2473E-09	5.70952E-08	0.05709519
3830603773045	383060	3773045	7.99004E-05	9.39564E-05	9.27053E-05	1.9706E-05	2.56275E-05	1.88632E-05	1.94153E-06	2.27463E-05	1.94153E-06	1.01096E-05	1.46692E-05	8.69561E-06	3.50448E-09	4.712E-08	8.5452E-09	5.91693E-08	0.05916927
3830703773045	383070	3773045	8.2875E-05	9.74542E-05	9.61566E-05	2.04396E-05	2.65815E-05	1.95655E-05	2.01381E-06	2.35931E-05	2.01381E-06	1.01252E-05	1.46918E-05	8.70903E-06	3.64018E-09	4.892E-08	8.8719E-09	6.14319E-08	0.06143193
3830803773045	383080	3773045	8.60278E-05	0.000101162	9.98146E-05	2.12172E-05	2.75928E-05	2.03098E-05	2.09042E-06	2.44906E-05	2.09042E-06	1.01408E-05	1.47145E-05	8.72244E-06	3.78255E-09	5.0812E-08	9.2163E-09	6.38112E-08	0.06381123
3830903773045	383090	3773045	8.94535E-05	0.00010519	0.000103789	2.20621E-05	2.86915E-05	2.11185E-05	2.17367E-06	2.54659E-05	2.17367E-06	1.01751E-05	1.47643E-05	8.75195E-06	3.93575E-09	5.2853E-08	9.5885E-09	6.63771E-08	0.0663771
3831003773045	383100	3773045	9.31745E-05	0.000109566	0.000108107	2.29798E-05	2.9885E-05	2.1997E-05	2.26408E-06	2.65252E-05	2.26408E-06	1.02281E-05	1.48412E-05	8.79757E-06	4.10035E-09	5.5049E-08	9.9907E-09	6.91403E-08	0.06914032
3831103773045	383110	3773045	9.71628E-05	0.000114255	0.000112734	2.39634E-05	3.11642E-05	2.29386E-05	2.361E-06	2.76606E-05	2.361E-06	1.02718E-05	1.49046E-05	8.83513E-06	4.27397E-09	5.7372E-08	1.0418E-08	7.20638E-08	0.07206377
3831203773045	383120	3773045	0.000101446	0.000119293	0.000117704	2.50199E-05	3.25382E-05	2.39499E-05	2.46509E-06	2.888E-05	2.46509E-06	1.03248E-05	1.49815E-05	8.88074E-06	4.45769E-09	5.9838E-08	1.0872E-08	7.51677E-08	0.07516772
3831403773045	383140	3773045	0.000111066	0.000130605	0.000128866	2.73925E-05	3.56237E-05	2.6221E-05	2.69884E-06	3.16187E-05	2.69884E-06	1.04589E-05	1.51761E-05	8.99611E-06	4.85848E-09	6.5247E-08	1.1876E-08	8.19813E-08	0.08198127
3831503773045	383150	3773045	0.000116514	0.000137011	0.000135187	2.87361E-05	3.7371E-05	2.75071E-05	2.83122E-06	3.31695E-05	2.83122E-06	1.05338E-05	1.52848E-05	9.0605E-06	5.07923E-09	6.8242E-08	1.2436E-08	8.57574E-08	0.08575741
3831603773045	383160	3773045	0.000122407	0.000143941	0.000142024	3.01896E-05	3.92613E-05	2.88984E-05	2.97443E-06	3.48473E-05	2.97443E-06	1.06055E-05	1.53889E-05	9.12221E-06	5.3127E-09	7.1426E-08	1.3034E-08	8.97718E-08	0.08977182
3831703773045	383170	3773045	0.000128819	0.00015148	0.000149463	3.17708E-05	4.13177E-05	3.04121E-05	3.13022E-06	3.66725E-05	3.13022E-06	1.06804E-05	1.54975E-05	9.1866E-06	5.56091E-09	7.4826E-08	1.3676E-08	9.40624E-08	0.0940624
3831803773045	383180	3773045	0.000135793	0.000159681	0.000157555	3.34908E-05	4.35545E-05	3.20585E-05	3.29968E-06	3.86579E-05	3.29968E-06	1.07553E-05	1.56061E-05	9.25099E-06	5.8237E-09	7.8446E-08	1.4363E-08	9.86329E-08	0.09863286
3831903773045	383190	3773045	0.00014343	0.000168662	0.000166416	3.53743E-05	4.6004E-05	3.38615E-05	3.48526E-06	4.0832E-05	3.48526E-06	1.08332E-05	1.57193E-05	9.31807E-06	6.10483E-09	8.2339E-08	1.5107E-08	1.03551E-07	0.10355135
3832103773045	383210	3773045	0.00016116	0.000189511	0.000186988	3.97472E-05	5.16909E-05	3.80473E-05	3.91609E-06	4.58795E-05	3.91609E-06	1.10048E-05	1.59682E-05	9.46563E-06	6.7336E-09	9.1118E-08	1.6803E-08	1.14655E-07	0.1146545
3832203773045	383220	3773045	0.000171877	0.000202114	0.000199422	4.23904E-05	5.51283E-05	4.05775E-05	4.17651E-06	4.89305E-05	4.17651E-06	1.11764E-05	1.62172E-05	9.6132E-06	7.10514E-09	9.6332E-08	1.782E-08	1.21257E-07	0.12125676
3832303773045	383230	3773045	0.000183909	0.000216262	0.000213382	4.53578E-05	5.89875E-05	4.3418E-05	4.46888E-06	5.23558E-05	4.46888E-06	1.13791E-05	1.65114E-05	9.78759E-06	7.51293E-09	1.0209E-07	1.8951E-08	1.28549E-07	0.12854944
3832403773045	383240	3773045	0.0001972	0.000231891	0.000228803	4.86357E-05	6.32504E-05	4.65557E-05	4.79184E-06	5.61394E-05	4.79184E-06	1.15632E-05	1.67784E-05	9.94589E-06	7.94934E-09	1.0829E-07	2.0183E-08	1.36421E-07	0.13642074
3832503773045	383250	3773045	0.000211816	0.000249079	0.000245762	5.22406E-05	6.79385E-05	5.00064E-05	5.14701E-06	6.03005E-05	5.14701E-06	1.17441E-05	1.70409E-05	1.01015E-05	8.41351E-09	1.1494E-07	2.1519E-08	1.44872E-07	0.14487185
3832603773045	383260	3773045	0.000228126	0.000268258	0.000264686	5.62632E-05	7.31698E-05	5.38569E-05	5.54333E-06	6.49436E-05	5.54333E-06	1.19531E-05	1.73442E-05	1.02813E-05	8.91703E-09	1.2221E-07	2.2994E-08	1.54118E-07	0.15411771
3832703773045	383270	3773045	0.000246536	0.000289906	0.000286046	6.08036E-05	7.90746E-05	5.82032E-05	5.99068E-06	7.01846E-05	5.99068E-06	1.22088E-05	1.77153E-05	1.05013E-05	9.47171E-09	1.3026E-07	2.4648E-08	1.64381E-07	0.16438105
3832803773045	383280	3773045	0.000267185	0.000314188	0.000310004	6.58963E-05	8.56976E-05	6.30781E-05	6.49244E-06	7.6063E-05	6.49244E-06	1.24615E-05	1.80819E-05	1.07186E-05	1.00783E-08	1.3913E-07	2.6493E-08	1.75699E-07	0.17569907
3832903773045	383290	3773045	0.000290185	0.000341234	0.00033669	7.15688E-05	9.30746E-05	6.8508E-05	7.05132E-06	8.26107E-05	7.05132E-06	1.27422E-05	1.84893E-05	1.09601E-05	1.07373E-08	1.4883E-07	2.8537E-08	1.88099E-07	0.18809948
3833003773045	383300	3773045	0.000315736	0.00037128	0.000366336	7.78705E-05	0.00010127	7.45402E-05	7.67219E-06	8.98846E-05	7.67219E-06	1.30978E-05	1.90053E-05	1.12659E-05	1.14536E-08	1.5943E-07	3.0803E-08	2.01685E-07	0.20168521
3833103773045	383310	3773045	0.000343916	0.000404417	0.000399032	8.48206E-05	0.000110309	8.11931E-05	8.35695E-06	9.7907E-05	8.35695E-06	1.37342E-05	1.99286E-05	1.18133E-05	1.221958E-08	1.7086E-07	3.3299E-08	2.16381E-07	0.21638058
3833203773045	383320	3773045	0.000374163	0.000439985	0.000434126	9.22804E-05	0.00012001	8.83338E-05	9.09193E-06	0.000106518	9.09193E-06	1.42364E-05	2.06573E-05	1.22452E-05	1.30133E-08	1.8283E-07	3.5975E-08	2.31817E-07	0.23181683
3833303773045	383330	3773045	0.000406242	0.000477708	0.000471347	0.000100192	0.000130299	9.59073E-05	9.87144E-06	0.00011565	9.87144E-06	1.45889E-05	2.11687E-05	1.25484E-05	1.38485E-08	1.9545E-07	3.8828E-08	2.48127E-07	0.2481272
3833403773045	383340	3773045	0.000436801	0.000513642	0.000506803	0.000107729	0.000140101	0.000103122	1.0614E-05	0.00012435	1.0614E-05	1.49226E-05	2.1653E-05	1.28355E-05	1.46288E-08	2.0731E-07	4.1532E-08	2.6347E-07	0.26346986
3833503773045	383350	3773045	0.000463137	0.000544611	0.00053736	0.000114224	0.000148548	0.000109339	1.1254E-05	0.000131847	1.1254E-05	1.52377E-05	2.21102E-05	1.31065E-05	1.52917E-08	2.1743E-07	4.386E-08	2.76581E-07	0.27658066
3833603773045	383360	3773045	0.000485062	0.000570393	0.000562798	0.000119632	0.00015558	0.000114515	1.17867E-05	0.000138089	1.17867E-05	1.55683E-05	2.259E-05	1.33909E-05	1.58186E-08	2.2559E-07	4.5796E-08	2.872E-07	0.28720012
3833703773045	383370	3773045	0.000505371	0.000594275	0.000586362	0.000124641	0.000162094	0.00011931	1.22802E-05	0.000143871	1.22802E-05	1.57773E-05	2.28932E-05	1.35706E-05	1.63036E-08	2.3311E-07	4.7586E-08	2.96995E-07	0.29699471
3833803773045	383380	3773045	0.000524466	0.000616729	0.000608518	0.00012935	0.000168219	0.000123818	1.27442E-05	0.000149307	1.27442E-05	1.58366E-05	2.29792E-05	1.36216E-05	1.67766E-08	2.4036E-07	4.9292E-08	3.06427E-07	0.30642691
3833903773045	383390	3773045	0.000534933	0.000629037	0.000620662	0.000131931	0.000171576	0.000126289	1.29985E-05	0.000152286	1.29985E-05	1.58927E-05	2.30607E-05	1.36699E-05	1.69911E-08	2.4385E-07	5.0147E-08	3.10989E-07	0.31098942
3834003773045	383400	3773045	0.000534899	0.000628998	0.000620623	0.000131923	0.000171565	0.000126281	1.29977E-05	0.000152277	1.29977E-05	1.59832E-05	2.31919E-05	1.37477E-05	1.6877E-08	2.4262E-07	4.9936E-08	3.09433E-07	0.3094329
3834103773045	383410	3773045	0.000527051	0.000619769	0.000611516	0.000129987	0.000169048	0.000124428	1.2807E-05	0.000150042	1.2807E-05	1.60736E-05	2.33232E-05	1.38255E-05	1.65258E-08	2.3796E-07	4.8937E-08	3.03418E-07	0.30341838
3834203773045	383420	3773045	0.000511582	0.000601579	0.000593569	0.000126172	0.000164086	0.000120776	1.24311E-05	0.000145639	1.24311E-05	1.61984E-05	2.35042E-05	1.39328E-05	1.59561E-08	2.3008E-07	4.723E-08	2.93264E-07	0.29326429
3834303773045	383430	3773045	0.00048866	0.000574625	0.000566973	0.000120519	0.000156734	0.000115365	1.18742E-05	0.000139113	1.18742E-05	1.63887E-05	2.37803E-05	1.40965E-05	1.51678E-08	2.19E-07	4.4842E-08	2.79014E-07	0.27901407
3834403773045	383440	3773045	0.000464218	0.000545882	0.000538614	0.000114491	0.000148894	0.000109594	1.12802E-05	0.000132155	1.12802E-05	1.66819E-05	2.42058E-05	1.43487E-05	1.43425E-08	2.0736E-07	4.2325E-08	2.64031E-07	0.26403068
3834503773045	383450	3773045	0.000429721	0.000505317	0.000498588	0.000105983	0.00013783	0.00010145	1.0442E-05	0.000122334	1.0442E-05	1.71654E-05	2.49073E-05	1.47646E-05	1.32165E-08	1.9139E-07	3.8867E-08	2.43477E-07	0.24347715
3834703773045	383470	3773045	0.000364994	0.000429203	0.000423488	9.00191E-05	0.000117069	8.61693E-05	8.86914E-06	0.000103908	8.86914E-06	1.79733E-05	2.60796E-05	1.54595E-05	1.11569E-08	1.6196E-07	3.2663E-08	2.0578E-07	0.20577976

			EGIODemolition	EGIOSite Grubbing / Prep	EGIOMass Grading / Excavation	EGIOMass Grading / Excavation	EGIODrainage / Utilities Trenching	EGIODrainage / Utilities Trenching	EGIOFoundations / Concrete Pads	EGIOFoundations / Concrete Pads	EGIOBuilding / Structure Construction	EGIOBuilding / Structure Construction	EGIOAsphalt Paving	EGIOArchitectural Coating	EGIOLandscaping or Other Finishing	EGIOWaterside Construction (Piles)	HIWaterside Construction (Landscaping)	HIWaterside Construction (Landscaping)	KMDemolition	KMSite Grubbing / Prep	KMMass Grading / Excavation
Unique Identifier	X (UTM)	Y (UTM)	2025	2025	2025	2026	2026	2027	2026	2027	2026	2027	2027	2027	2027	2027	2025	2026	2025	2025	2025
3834803773045	383480	3773045	0.000392469	0.00015393	5.09775E-05	4.99272E-05	0.000115933	0.000115755	0.000152321	0.000152223	0.000163155	0.000159244	6.34896E-06	6.34896E-06	0.000171942	6.34896E-06	0.000102135	9.89364E-05	0.000128945	0.000559631	0.000425379
3834903773045	383490	3773045	0.000363987	0.00014276	4.7278E-05	4.63039E-05	0.00010752	0.000107354	0.000141267	0.000141176	0.000151315	0.000147688	5.88821E-06	5.88821E-06	0.000159464	5.88821E-06	9.45509E-05	9.15894E-05	0.000120063	0.00052108	0.000396076
3835003773045	383500	3773045	0.000338272	0.00013267	4.39378E-05	4.30326E-05	9.99238E-05	9.97696E-05	0.000131287	0.000131202	0.000140625	0.000137254	5.47221E-06	5.47221E-06	0.000148198	5.47221E-06	8.77018E-05	8.49548E-05	0.000111902	0.000485662	0.000369155
3835103773045	383510	3773045	0.000315152	0.00012361	4.09348E-05	4.00914E-05	9.30943E-05	9.29507E-05	0.000122314	0.000122235	0.000131013	0.000127873	5.0982E-06	5.0982E-06	0.000138069	5.0982E-06	8.15469E-05	7.89927E-05	0.000104438	0.00045327	0.000344533
3835203773045	383520	3773045	0.000294403	0.00011547	3.82398E-05	3.7452E-05	8.69653E-05	8.68311E-05	0.000114261	0.000114187	0.000122388	0.000119454	4.76255E-06	4.76255E-06	0.000128979	4.76255E-06	7.60289E-05	7.36475E-05	9.76469E-05	0.000423794	0.000322129
3835303773045	383530	3773045	0.000275326	0.00010799	3.57618E-05	3.5025E-05	8.13298E-05	8.12043E-05	0.000106857	0.000106788	0.000114457	0.000111713	4.45393E-06	4.45393E-06	0.000120621	4.45393E-06	7.09486E-05	6.87263E-05	9.13261E-05	0.000396362	0.000301277
3835403773045	383540	3773045	0.000258161	0.00010125	3.35323E-05	3.28414E-05	7.62595E-05	7.61418E-05	0.000100195	0.00010013	0.000107321	0.000104749	4.17626E-06	4.17626E-06	0.000113101	4.17626E-06	6.63867E-05	6.43073E-05	8.55915E-05	0.000371473	0.000282359
3835503773045	383550	3773045	0.000241939	9.4892E-05	3.14253E-05	3.07779E-05	7.14677E-05	7.13575E-05	9.38993E-05	9.38387E-05	0.000100578	9.8167E-05	3.91385E-06	3.91385E-06	0.000105995	3.91385E-06	6.2076E-05	6.01316E-05	8.01262E-05	0.000347753	0.00026433
3835603773045	383560	3773045	0.00022649	8.8833E-05	2.94187E-05	2.88125E-05	6.69042E-05	6.68009E-05	8.79033E-05	8.78466E-05	9.41554E-05	9.18986E-05	3.66393E-06	3.66393E-06	9.92264E-05	3.66393E-06	5.79751E-05	5.61592E-05	7.48872E-05	0.000325016	0.000247047
3835703773045	383570	3773045	0.000212604	8.3386E-05	2.7615E-05	2.7046E-05	6.28022E-05	6.27053E-05	8.25139E-05	8.24607E-05	8.83827E-05	8.62642E-05	3.43929E-06	3.43929E-06	9.31428E-05	3.43929E-06	5.42941E-05	5.25935E-05	7.01642E-05	0.000304518	0.000231466
3835803773045	383580	3773045	0.00019879	7.7968E-05	2.58207E-05	2.52887E-05	5.87216E-05	5.8631E-05	7.71524E-05	7.71027E-05	8.26399E-05	8.06591E-05	3.21582E-06	3.21582E-06	8.70907E-05	3.21582E-06	5.06489E-05	4.90624E-05	6.54683E-05	0.000284137	0.000215975
3835903773045	383590	3773045	0.000186431	7.3121E-05	2.42153E-05	2.37164E-05	5.50707E-05	5.49857E-05	7.23557E-05	7.2309E-05	7.7502E-05	7.56443E-05	3.01588E-06	3.01588E-06	8.16761E-05	3.01588E-06	4.73983E-05	4.59137E-05	6.12771E-05	0.000265947	0.000202148
3836003773045	383600	3773045	0.000176721	6.9312E-05	2.29542E-05	2.24812E-05	5.22025E-05	5.2122E-05	6.85873E-05	6.85431E-05	7.34656E-05	7.17046E-05	2.85881E-06	2.85881E-06	7.74223E-05	2.85881E-06	4.48456E-05	4.3441E-05	5.79934E-05	0.000251695	0.000191315
3836103773045	383610	3773045	0.000170407	6.6836E-05	2.2134E-05	2.1678E-05	5.03373E-05	5.02596E-05	6.61366E-05	6.6094E-05	7.08406E-05	6.91426E-05	2.75666E-06	2.75666E-06	7.46559E-05	2.75666E-06	4.31665E-05	4.18145E-05	5.5848E-05	0.000242384	0.000184238
3836203773045	383620	3773045	0.000164443	6.4497E-05	2.13593E-05	2.09193E-05	4.85756E-05	4.85006E-05	6.38219E-05	6.37807E-05	6.83613E-05	6.67227E-05	2.66018E-06	2.66018E-06	7.2043E-05	2.66018E-06	4.15843E-05	4.02818E-05	5.38226E-05	0.000233594	0.000177556
3836303773045	383630	3773045	0.000159664	6.2623E-05	2.07387E-05	2.03114E-05	4.7164E-05	4.70913E-05	6.19674E-05	6.19274E-05	6.63748E-05	6.47838E-05	2.58288E-06	2.58288E-06	6.99496E-05	2.58288E-06	4.03071E-05	3.90446E-05	5.21977E-05	0.000226542	0.000172196
3836403773045	383640	3773045	0.000155362	6.0935E-05	2.01798E-05	1.97641E-05	4.58931E-05	4.58223E-05	6.02976E-05	6.02587E-05	6.45862E-05	6.30381E-05	2.51328E-06	2.51328E-06	6.80647E-05	2.51328E-06	3.91536E-05	3.79272E-05	5.07335E-05	0.000220187	0.000167365
3836503773045	383650	3773045	0.00015158	5.9452E-05	1.96887E-05	1.9283E-05	4.47761E-05	4.4707E-05	5.883E-05	5.8792E-05	6.30142E-05	6.15038E-05	2.45211E-06	2.45211E-06	6.6408E-05	2.45211E-06	3.81382E-05	3.69437E-05	4.94503E-05	0.000214618	0.000163132
3836603773045	383660	3773045	0.00014955	5.8656E-05	1.9425E-05	1.90248E-05	4.41765E-05	4.41083E-05	5.80421E-05	5.80047E-05	6.21704E-05	6.06802E-05	2.41927E-06	2.41927E-06	6.55187E-05	2.41927E-06	3.75696E-05	3.63928E-05	4.87578E-05	0.000211612	0.000160848
3836703773045	383670	3773045	0.000147682	5.7923E-05	1.91823E-05	1.87871E-05	4.36246E-05	4.35573E-05	5.7317E-05	5.728E-05	6.13937E-05	5.99221E-05	2.38905E-06	2.38905E-06	6.47002E-05	2.38905E-06	3.70493E-05	3.58889E-05	4.81355E-05	0.000208911	0.000158795
3836803773045	383680	3773045	0.000145482	5.706E-05	1.88965E-05	1.85072E-05	4.29746E-05	4.29083E-05	5.6463E-05	5.64265E-05	6.04789E-05	5.90292E-05	2.35345E-06	2.35345E-06	6.37361E-05	2.35345E-06	3.64484E-05	3.53067E-05	4.74045E-05	0.000205739	0.000156383
3836903773045	383690	3773045	0.000143092	5.6123E-05	1.85862E-05	1.82032E-05	4.22688E-05	4.22036E-05	5.55357E-05	5.54998E-05	5.94856E-05	5.80598E-05	2.3148E-06	2.3148E-06	6.26894E-05	2.3148E-06	3.58044E-05	3.46829E-05	4.6617E-05	0.000202321	0.000153785
3837003773045	383700	3773045	0.000140829	5.5235E-05	1.82922E-05	1.79153E-05	4.16002E-05	4.1536E-05	5.46572E-05	5.46219E-05	5.85447E-05	5.71414E-05	2.27819E-06	2.27819E-06	6.16978E-05	2.27819E-06	3.51944E-05	3.40921E-05	4.58724E-05	0.000199089	0.000151329
3837103773045	383710	3773045	0.000138979	5.4509E-05	1.80518E-05	1.76799E-05	4.10536E-05	4.09903E-05	5.39391E-05	5.39043E-05	5.77755E-05	5.63906E-05	2.24825E-06	2.24825E-06	6.08872E-05	2.24825E-06	3.46975E-05	3.36107E-05	4.52772E-05	0.000196506	0.000149366
3837203773045	383720	3773045	0.000137182	5.3805E-05	1.78185E-05	1.74514E-05	4.0523E-05	4.04604E-05	5.32419E-05	5.32075E-05	5.70287E-05	5.56618E-05	2.21919E-06	2.21919E-06	6.01001E-05	2.21919E-06	3.42168E-05	3.3145E-05	4.47047E-05	0.000194021	0.000147477
3837303773045	383730	3773045	0.000135359	5.309E-05	1.75817E-05	1.72194E-05	3.99844E-05	3.99227E-05	5.25342E-05	5.25003E-05	5.62707E-05	5.49219E-05	2.1897E-06	2.1897E-06	5.93013E-05	2.1897E-06	3.37324E-05	3.26759E-05	4.41208E-05	0.000191487	0.000145551
3837403773045	383740	3773045	0.000133491	5.2357E-05	1.7339E-05	1.69818E-05	3.94325E-05	3.93716E-05	5.18091E-05	5.17757E-05	5.5494E-05	5.41639E-05	2.15947E-06	2.15947E-06	5.84828E-05	2.15947E-06	3.32427E-05	3.22015E-05	4.35233E-05	0.000188894	0.00014358
3837503773045	383750	3773045	0.000131604	5.1617E-05	1.7094E-05	1.67418E-05	3.88753E-05	3.88153E-05	5.10771E-05	5.10441E-05	5.47099E-05	5.33985E-05	2.12896E-06	2.12896E-06	5.76565E-05	2.12896E-06	3.27476E-05	3.17219E-05	4.29168E-05	0.000186262	0.000141579
3837603773045	383760	3773045	0.000129925	5.0958E-05	1.68758E-05	1.65281E-05	3.83791E-05	3.83199E-05	5.04252E-05	5.03926E-05	5.40117E-05	5.2717E-05	2.10179E-06	2.10179E-06	5.69206E-05	2.10179E-06	3.23135E-05	3.13013E-05	4.2385E-05	0.000183954	0.000139825
3837703773045	383770	3773045	0.000128209	5.0285E-05	1.6653E-05	1.63099E-05	3.78724E-05	3.78139E-05	4.97594E-05	4.97272E-05	5.32985E-05	5.20209E-05	2.07404E-06	2.07404E-06	5.6169E-05	2.07404E-06	3.18704E-05	3.08721E-05	4.18328E-05	0.000181557	0.000138003
3837803773045	383780	3773045	0.000126359	4.956E-05	1.64127E-05	1.60745E-05	3.73258E-05	3.72682E-05	4.90412E-05	4.90096E-05	5.25293E-05	5.12702E-05	2.0441E-06	2.0441E-06	5.53584E-05	2.0441E-06	3.13896E-05	3.04064E-05	4.12286E-05	0.000178935	0.00013601
3837903773045	383790	3773045	0.000124356	4.8774E-05	1.61525E-05	1.58197E-05	3.67341E-05	3.66775E-05	4.82639E-05	4.82327E-05	5.16966E-05	5.04575E-05	2.0117E-06	2.0117E-06	5.44809E-05	2.0117E-06	3.08676E-05	2.99007E-05	4.057E-05	0.000176077	0.000133837
3838003773045	383800	3773045	0.000122407	4.801E-05	1.58993E-05	1.55718E-05	3.61584E-05	3.61026E-05	4.75074E-05	4.74767E-05	5.08863E-05	4.96666E-05	1.98017E-06	1.98017E-06	5.3627E-05	1.98017E-06	3.03635E-05	2.94124E-05	3.99341E-05	0.000173317	0.000131739
3838103773045	383810	3773045	0.000120341	4.7199E-05	1.5631E-05	1.53089E-05	3.55481E-05	3.54933E-05	4.67056E-05	4.66755E-05	5.00275E-05	4.88284E-05	1.94675E-06	1.94675E-06	5.27219E-05	1.94675E-06	2.98289E-05	2.88946E-05	3.92552E-05	0.00017037	0.0001295
3838203773045	383820	3773045	0.00011832	4.6407E-05	1.53685E-05	1.50519E-05	3.49512E-05	3.48972E-05	4.59213E-05	4.58916E-05	4.91874E-05	4.80084E-05	1.91406E-06	1.91406E-06	5.18365E-05	1.91406E-06	2.93033E-05	2.83855E-05	3.85853E-05	0.000167463	0.00012729
3838303773045	383830	3773045	0.000116218	4.5582E-05	1.509555E-05	1.478455E-05	3.43303E-05	3.42773E-05	4.51055E-05	4.50764E-05	4.83137E-05	4.71556E-05	1.88006E-06	1.88006E-06	5.09157E-05	1.88006E-06	2.87562E-05	2.78555E-05	3.78815E-05	0.000164408	0.000124968
3838403773045	383840	3773045	0.000113649	4.4575E-05	1.47618E-05	1.44577E-05	3.35715E-05	3.35197E-05	4.41085E-05	4.40801E-05	4.72457E-05	4.61133E-05	1.8385E-06	1.8385E-06	4.97903E-05	1.8385E-06	2.80816E-05	2.72021E-05	3.7008E-05	0.000160617	0.000122086
3838503773045	383850	3773045	0.00011117	4.3603E-05	1.44398E-05	1.41423E-05	3.28392E-05	3.27885E-05	4.31464E-05	4.31185E-05	4.62152E-05	4.51074E-05	1.7984E-06	1.7984E-06	4.87042E-05	1.7984E-06	2.74341E-05	2.65748E-05	3.61661E-05	0.000156963	0.000119309
3838603773045	383860	3773045	0.000108799	4.2673E-05	1.41318E-05	1.38407E-05	3.21387E-05	3.20891E-05	4.22261E-05	4.21988E-05	4.52294E-05	4.41453E-05	1.76004E-06	1.76004E-06	4.76654E-05	1.76004E-06	2.68152E-05	2.59753E-05	3.53627E-05	0.000153477	0.000116659
3838703773045	383870	3773045	0.000106536	4.1785E-05	1.38378E-05	1.35527E-05	3.14701E-05	3.14215E-05	4.13476E-05	4.13209E-05	4.42884E-05	4.32269E-05	1.72342E-06	1.72342E-06	4.66737E-05	1.72342E-06	2.6225E-05	2.54035E-05	3.45933E-05	0.000150137	0.00011412
3838803773045	383880	3773045	0.000104398	4.0946E-05	1.35602E-05	1.32808E-05	3.08386E-05	3.07911E-05	4.05179E-05	4.04918E-05	4.33998E-05	4.23595E-05	1.68884E-06	1.68884E-06	4.57372E-05	1.68884E-06	2.56689E-05	2.48649E-05	3.38668E-05	0.000146984	0.000111724
3838903773045	383890	3773045	0.000102548	4.0221E-05	1.33198E-05	1.30454E-05	3.02921E-05	3.02453E-05	3.97998E-05	3.97741E-05	4.26306E-05	4.16087E-05	1.65891E-06	1.65891E-06	4.49266E-05	1.65891E-06	2.51863E-05	2.43974E-05	3.324E-05	0.000144264	0.000109656
3839003773045	383900	3773045	0.000100751	3.9516E-05	1.30865E-05	1.28169E-05	2.97614E-05	2.97155E-05	3.91026E-05	3.90774E-05	4.18838E-05	4.08798E-05	1.62985E-06	1.62985E-06	4.41395E-05	1.62985E-06	2.47199E-05	2.39456E-05	3.26335E-05	0.000141631	0.000107655
3839103773045	383910	3773045	9.79578E-05	3.842E-05	1.27237E-05	1.24615E-05	2.89363E-05	2.88916E-05	3.80185E-05	3.79939E-05	4.07225E-05	3.97464E-05	1.58466E-06	1.58466E-06	4.29157E-05	1.58466E-06	2.39862E-05	2.32349E-05	3.16694E-05	0.000137447	0.000104475
3829703773055	382970	3773055	0.00013491	5.2914E-05	1.75233E-05	1.71623E-05	3.98517E-05	3.97902E-05	5.23599E-05	5.23261E-05	5.6084E-05	5.47397E-05	2.18243E-06	2.18243E-06	5.91046E-05	2.18243E-06	2.86126E-05	2.77164E-05	2.35359E-05	0.000102148	7.7643E-05
3829803773055	382980	3773055	0.00013853	5.4333E-05	1.79935E-05	1.76228E-05	4.0921E-05	4.08578E-05	5.37648E-05	5.37301E-05	5.75888E-05	5.62084E-05	2.24099E-06	2.24099E-06	6.06904E-05	2.24099E-06	2.95562E-05	2.86305E-05	2.42556E-05	0.000105271	8.00171E-05
3829903773055	382990	3773055	0.000141467	5.5485E-05	1.8375E-05	1.79964E-05	4.17886E-05	4.17241E-05	5.49047E-05	5.48693E-05	5.88098E-05	5.74002E-05	2.2885E-06	2.2885E-06	6.19772E-05	2.2885E-06	3.05052E-05	2.95497E-05	2.51585E-05	0.0010919	8.29959E-05
3830003773055	383000	3773055	0.000147341	5.7789E-05	1.9138E-05	1.87437E-05	4.35238E-05	4.34566E-05	5.71846E-05	5.71477E-05	6.12518E-05	5.97836E-05	2.38353E-06	2.38353E-06	6.45507E-05	2.38353E-06	3.18327E-05	3.08356E-05	2.61498E-05	0.000113492	8.62659E-05
3830103773055	383010	3773055	0.000154688	6.0671E-05	2.00923E-05	1.96784E-05	4.56941E-05	4.56236E-05	6.00361E-05	5.99974E-05	6.43062E-05	6.27648E-05	2.50239E-06	2.50239E-06	6.77696E-05	2.50239E-06	3.33162E-05	3.22727E-05	2.70482E-05	0.000117391	8.92297E-05
3830203773055	383020	3773055	0.000161173	6.3214E-05	2.09347E-05	2.05033E-05	4.76098E-05	4.75363E-05	6.2553E-05	6.25127E-05	6.70021E-05	6.53961E-05	2.60729E-06	2.60729E-06	7.06107E-05	2.60729E-06	3.47047E-05	3.36177E-05	2.79082E-05	0.000121123	9.20667E-05
3830303773055	383030	3773055	0.000167667	6.5761E-05	2.17782E-05	2.13295E-05	4.95281E-05	4.94517E-05	6.50734E-05	6.50314E-05	6.97017E-05	6.8031E-05	2.71235E-06	2.71235E-06	7.34557E-05	2.71235E-06	3.61416E-05	3.50096E-05	2.88202E-05	0.000125082	9.50754E-05
3830403773055	383040	3773055	0.000174511	6.8446E-05	2.26672E-05	2.22001E-05	5.15498E-05	5.14703E-05	6.77298E-05	6.7686E-05	7.2547E-05	7.08081E-05	2.82307E-06	2.82307E-06	7.64542E-05	2.82307E-06	3.76575E-05	3.6478E-05	2.98001E-05	0.000129334	9.8308E-05
3830503773055	383050	3773055	0.000181661	7.125E-05	2.35958E-05	2.31097E-05	5.36618E-05	5.3579E-05	7.05046E-05	7.04591E-05	7.55193E-05	7.37091E-05	2.93873E-06	2.93873E-06	7.95865E-05	2.93873E-06	3.92451E-05	3.80158E-05	3.08366E-05	0.000133833	0.000101727
3830603773055	383060	3773055	0.000189071	7.4156E-05	2.45583E-05	2.40523E-05	5.58507E-05	5.57646E-05	7.33806E-05	7.33332E-05	7.85998E-05	7.67158E-05	3.0586E-06	3.0586E-06	8.2833E-05	3.0586E-06	4.09008E-05	3.96197E-05	3.19206E-05	0.000138538	0.000105303
3830703773055	383070	3773055	0.000196832	7.72E-05	2.55663E-05	2.50396E-05	5.81432E-05	5.80534E-05	7.63925E-05	7.63432E-05	8.18259E-05	7.98646E-05	3.18414E-06	3.18414E-06	8.62329E-05	3.18414E-06	4.26409E-05	4.13053E-05	3.3077E-05	0.000143557	0.000109118
3830803773055	383080	3773055	0.00020488	8.0357E-05	2.66117E-05	2.60634E-05	6.05205E-05	6.04271E-05	7.9516E-05	7.94647E-05	8.51715E-05	8.313E-05	3.31433E-06	3.31433E-06	8.97587E-05	3.31433E-06	4.44527E-05	4.30604E-05	3.43036E-05	0.0001488	0.000113165
3830903773055	383090	3773055	0.000213637	8.3791E-05	2.77492E-05	2.71774E-05	6.31074E-05	6.301E-05	8.29148E-05	8.28613E-05	8.88121E-05	8.66834E-05	3.456E-06	3.456E-06	9.35954E-05	3.456E-06	4.64368E-05	4.49823E-05	3.56569E-05	0.000154754	0.000117629
3831003773055	383100	3773055	0.000223149	8.7522E-05	2.89847E-05	2.83875E-05	6.59172E-05	6.58154E-05	8.66065E-05	8.65506E-05	9.27664E-05	9.05428E-05	3.60988E-06	3.60988E-06	9.77626E-05	3.60988E-06	4.8602E-05	4.70797E-05	3.7146E-05	0.000161216	0.000122542
3831103773055	383110	3773055	0.000233137	9.144E-05	3.0282E-05	2.96581E-05	6.88676E-05	6.87613E-05	9.0483E-05	9.04246E-05	9.69186E-05	9.45955E-05	3.77145E-06	3.77145E-06	0.000102138	3.77145E-06	5.08928E-05	4.92988E-05	3.8746E-05	0.0016816	0.00012782
3831203773055	383120	3773055	0.000243628	9.5554E-05	3.16447E-05	3.09927E-05	7.19665E-05	7.18555E-05	9.45546E-05	9.44936E-05	0.00010128	9.88522E-05	3.94116E-06	3.94116E-06	0.000106735	3.94116E-06	5.33128E-05	5.16429E-05	4.04659E-05	0.000175625	0.000133494
3831303773055	383130	3773055	0.000254595	9.9856E-05	3.30692E-05	3.23878E-05	7.52062E-05	7.50901E-05	9.8811E-05	9.87473E-05	0.000105839	0.000103302	4.11858E-06	4.11858E-06	0.000111539	4.11858E-06	5.58637E-05	5.4114E-05	4.23194E-05	0.000183669	0.000139608
3831403773055	383140	3773055	0.000266155	0.00010439	3.45707E-05	3.38584E-05	7.86209E-05	7.84996E-05	0.000103298	0.000103231	0.000110645	0.000107992	4.30558E-06	4.30558E-06	0.000116604	4.30558E-06	5.85743E-05	5.67396E-05	4.43313E-05	0.000192401	0.000146245
3831503773055	383150	3773055	0.000278353	0.00010917	3.6155E-05	3.54101E-05	8.2224E-05	8.20971E-05	0.000108032	0.000107962	0.000115715	0.000112942	4.5029E-06	4.5029E-06	0.000121947	4.5029E-06	6.14589E-05	5.95339E-05	4.65242E-05	0.000201918	0.000153479
3831603773055	383160	3773055	0.00029108	0.00011417	3.78082E-05	3.70292E-05	8.59836E-05	8.5851E-05	0.000112971	0.000112898	0.000121006	0.000118106	4.70879E-06	4.70879E-06	0.000127523	4.70879E-06	6.45013E-05	6.2481E-05	4.89072E-05	0.000212261	0.000161341
3831703773055	383170	3773055	0.00030449	0.00011943	3.955E-05	3.87351E-05	8.99449E-05	8.98061E-05	0.000118176	0.0001181	0.000126581	0.000123547	4.92573E-06	4.92573E-06	0.000133398	4.92573E-06	6.77411E-05	6.56193E-05	5.15142E-05	0.000223575	0.000169941
3831803773055	383180	3773055	0.000318466	0.00012491	4.13653E-05	4.05131E-05	9.40734E-05	9.39282E-05	0.0001236	0.00012352	0.000132391	0.000129218	5.15182E-06	5.15182E-06	0.000139521	5.15182E-06	7.11603E-05	6.89314E-05	5.43612E-05	0.000235931	0.000179333
3831903773055	383190	3773055	0.000333053	0.00013063	4.326E-05	4.23687E-05	9.83822E-05	9.82304E-05	0.000129261	0.000129178	0.000138455	0.000135136	5.38779E-06	5.38779E-06	0.000145912	5.38779E-06	7.47732E-05	7.24311E-05	5.74774E-05	0.000249456	0.000189613
3832003773055	383200	3773055	0.000348304	0.00013661	4.5241E-05	4.43089E-05	0.000102887	0.000102729	0.000135181	0.000135093	0.000144795	0.000141325	5.63451E-06	5.63451E-06	0.000152594	5.63451E-06	7.86049E-05	7.61429E-05	6.09082E-05	0.000264346	0.000200931
3832203773055	383220	3773055	0.000381915	0.00014979	4.96067E-05	4.85846E-05	0.000112816	0.000112642	0.000148225	0.00014813	0.000158768	0.000154962	6.17823E-06	6.17823E-06	0.000167319	6.17823E-06	8.723E-05	8.44978E-05	6.90191E-05	0.000299548	0.000227688
3832303773055	383230	3773055	0.00040102	0.00015729	5.20882E-05	5.1015E-05	0.000118459	0.000118277	0.00015564	0.00015554	0.00016671	0.000162714	6.48729E-06	6.48729E-06	0.000175689	6.48729E-06	9.22314E-05	8.93425E-05	7.39096E-05	0.000320773	0.000243821
3832403773055	383240	3773055	0.000421166	0.00016519	5.4705E-05	5.35779E-05	0.000124411	0.000124219	0.000163459	0.000163354	0.000175085	0.000170888	6.8132E-06	6.8132E-06	0.000184515	6.8132E-06	9.75987E-05	9.45417E-05	7.93794E-05	0.000344512	0.000261866
3832503773055	383250	3773055	0.000442813	0.00017368	5.75167E-05	5.63316E-05	0.000130805	0.000130603	0.00017186	0.00017175	0.000184084	0.000179672	7.16338E-06	7.16338E-06	0.000193998	7.16338E-06	0.000103461	0.000100221	8.55802E-05	0.000371424	0.000282322
3832603773055	383260	3773055	0.000465717	0.00018266	6.04917E-05	5.92453E-05	0.000137571	0.000137358	0.00018075	0.000180633	0.000193606	0.000188965	7.53389E-06	7.53389E-06	0.000204033	7.53389E-06	0.000109772	0.000106334	9.25686E-05	0.000401754	0.000305376
3832703773055	383270	3773055	0.000490301	0.0001923	6.36848E-05	6.23727E-05	0.000144833	0.000144609	0.000190291	0.000190168	0.000203825	0.00019894	7.93159E-06	7.93159E-06	0.000214803	7.93159E-06	0.000116648	0.000112994	0.000100528	0.000436298	0.000331633
3832803773055	383280	3773055	0.000516645	0.00020264	6.71067E-05	6.5724E-05	0.000152614	0.000152379	0.000200515	0.000200386	0.000214777	0.000209629	8.35776E-06	8.35776E-06	0.000226345	8.35776E-06	0.000124114	0.000120227	0.00010958	0.000475585	0.000361495
3832903773055	383290	3773055	0.000544939	0.00021373	7.07817E-05	6.93233E-05	0.000160972	0.000160724	0.000211496	0.00021136	0.000226539	0.000221109	8.81546E-06	8.81546E-06	0.00023874	8.81546E-06	0.000132196	0.000128055	0.000119866	0.000520226	0.000395427
3833003773055	383300	3773055	0.000575289	0.00022564	7.47238E-05	7.31843E-05	0.000169938	0.000169675	0.000223276	0.000223132	0.000239156	0.000233424	9.30643E-06	9.30643E-06	0.000252037	9.30643E-06	0.000140859	0.000136447	0.000131462	0.000570553	0.000433681

			KMMass Grading / Excavation	KMDrainage / Utilities Trenching	KMFoundations / Concrete Pads	KMBuilding / Structure Construction	KMAsphalt Paving	KMArchitectural Coating	KMLandscaping or Other Finishing	KMWaterside Construction (Piles)	EWNDemolition	EWNSite Grubbing / Prep	EWNDrainage / Utilities Trenching	EWNDrainage / Utilities Trenching	EWNDrainage / Utilities Trenching	EWNFoundation s / Concrete Pads	EWNBuilding / Structure Construction	EWNAsphalt Paving	EWNLandscaping or Other Finishing	EWNWaterside Construction (Piles)	ISDemolition
Unique Identifier	X (UTM)	Y (UTM)	2026	2026	2026	2026	2026	2026	2026	2026	2027	2027	2027	2028	2029	2029	2029	2029	2029	2029	2027
3834803773045	383480	3773045	0.000420977	0.000151176	8.0002E-05	0.000274779	8.82755E-06	8.82755E-06	0.000283606	8.82755E-06	0.000476975	2.59958E-05	6.1043E-05	5.98642E-05	5.86255E-05	5.07806E-05	0.000110267	7.84491E-06	0.00011419	7.84491E-06	6.10252E-05
3834903773045	383490	3773045	0.000391977	0.000140762	7.4491E-05	0.00025585	8.21945E-06	8.21945E-06	0.00026407	8.21945E-06	0.00043997	2.39789E-05	5.6307E-05	5.52197E-05	5.40771E-05	4.68409E-05	0.000101712	7.23627E-06	0.00010533	7.23627E-06	5.69425E-05
3835003773045	383500	3773045	0.000365335	0.000131195	6.94278E-05	0.00023846	7.66078E-06	7.66078E-06	0.000246121	7.66078E-06	0.000406693	2.21653E-05	5.20483E-05	5.10432E-05	4.99871E-05	4.32981E-05	9.40192E-05	6.68896E-06	9.73637E-05	6.68896E-06	5.31854E-05
3835103773045	383510	3773045	0.000340968	0.000122444	6.47971E-05	0.000222556	7.14982E-06	7.14982E-06	0.000229705	7.14982E-06	0.000376962	2.05449E-05	4.82433E-05	4.73117E-05	4.63327E-05	4.01328E-05	8.71459E-05	6.19996E-06	9.02459E-05	6.19996E-06	4.97468E-05
3835203773045	383520	3773045	0.000318795	0.000114482	6.05835E-05	0.000208083	6.68488E-06	6.68488E-06	0.000214768	6.68488E-06	0.000350461	1.91006E-05	4.48518E-05	4.39857E-05	4.30756E-05	3.73114E-05	8.10196E-05	5.76411E-06	8.39016E-05	5.76411E-06	4.661E-05
3835303773045	383530	3773045	0.000298159	0.000107072	5.66619E-05	0.000194614	6.25216E-06	6.25216E-06	0.000200866	6.25216E-06	0.000326204	1.77786E-05	4.17474E-05	4.09412E-05	4.00941E-05	3.4729E-05	7.54119E-05	5.36515E-06	7.80945E-05	5.36515E-06	4.36856E-05
3835403773045	383540	3773045	0.000279437	0.000100348	5.31039E-05	0.000182393	5.85957E-06	5.85957E-06	0.000188253	5.85957E-06	0.000304528	1.65972E-05	3.89733E-05	3.82207E-05	3.74298E-05	3.24212E-05	7.04007E-05	5.00863E-06	7.2905E-05	5.00863E-06	4.10253E-05
3835503773045	383550	3773045	0.000261594	9.39407E-05	4.97131E-05	0.000170747	5.48542E-06	5.48542E-06	0.000176232	5.48542E-06	0.000284168	1.54875E-05	3.63677E-05	3.56654E-05	3.49274E-05	3.02536E-05	6.5694E-05	4.67377E-06	6.80309E-05	4.67377E-06	3.84852E-05
3835603773045	383560	3773045	0.00024449	8.77984E-05	4.64626E-05	0.000159583	5.12676E-06	5.12676E-06	0.00016471	5.12676E-06	0.000264904	1.44376E-05	3.39022E-05	3.32475E-05	3.25596E-05	2.82027E-05	6.12404E-05	4.35692E-06	6.34189E-05	4.35692E-06	3.60442E-05
3835703773045	383570	3773045	0.00022907	8.22611E-05	4.35323E-05	0.000149518	4.80342E-06	4.80342E-06	0.000154322	4.80342E-06	0.000247684	1.34991E-05	3.16984E-05	3.10862E-05	3.0443E-05	2.63693E-05	5.72594E-05	4.0737E-06	5.92963E-05	4.0737E-06	3.38366E-05
3835803773045	383580	3773045	0.000213739	7.67556E-05	4.06188E-05	0.000139511	4.48194E-06	4.48194E-06	0.000143993	4.48194E-06	0.000230731	1.25752E-05	2.95288E-05	2.89586E-05	2.83594E-05	2.45645E-05	5.33404E-05	3.79488E-06	5.52379E-05	3.79488E-06	3.16332E-05
3835903773045	383590	3773045	0.000200056	7.18418E-05	3.80184E-05	0.00013058	4.19501E-06	4.19501E-06	0.000134775	4.19501E-06	0.000215655	1.17535E-05	2.75994E-05	2.70664E-05	2.65064E-05	2.29594E-05	4.98551E-05	3.54692E-06	5.16285E-05	3.54692E-06	2.96603E-05
3836003773045	383600	3773045	0.000189335	6.7992E-05	3.59811E-05	0.000123583	3.97021E-06	3.97021E-06	0.000127553	3.97021E-06	0.000203802	1.11075E-05	2.60825E-05	2.55788E-05	2.50495E-05	2.16976E-05	4.71149E-05	3.35197E-06	4.87909E-05	3.35197E-06	2.81136E-05
3836103773045	383610	3773045	0.000182331	6.54767E-05	3.465E-05	0.000119011	3.82334E-06	3.82334E-06	0.000122834	3.82334E-06	0.000195962	1.06802E-05	2.5079E-05	2.45947E-05	2.40858E-05	2.08628E-05	4.53024E-05	3.22302E-06	4.69139E-05	3.22302E-06	2.71104E-05
3836203773045	383620	3773045	0.000175719	6.31021E-05	3.33934E-05	0.000114695	3.68468E-06	3.68468E-06	0.000118379	3.68468E-06	0.00018858	1.02779E-05	2.41344E-05	2.36683E-05	2.31786E-05	2.0077E-05	4.3596E-05	3.10162E-06	4.51468E-05	3.10162E-06	2.61644E-05
3836303773045	383630	3773045	0.000170414	6.1197E-05	3.23852E-05	0.000111232	3.57344E-06	3.57344E-06	0.000114805	3.57344E-06	0.000182608	9.95237E-06	2.337E-05	2.29187E-05	2.24445E-05	1.94411E-05	4.22153E-05	3.00339E-06	4.3717E-05	3.00339E-06	2.54071E-05
3836403773045	383640	3773045	0.000165633	5.94804E-05	3.14768E-05	0.000108112	3.4732E-06	3.4732E-06	0.000111585	3.4732E-06	0.000177218	9.65859E-06	2.26802E-05	2.22422E-05	2.1782E-05	1.88673E-05	4.09691E-05	2.91473E-06	4.24265E-05	2.91473E-06	2.47281E-05
3836503773045	383650	3773045	0.000161444	5.7976E-05	3.06807E-05	0.000105377	3.38536E-06	3.38536E-06	0.000108763	3.38536E-06	0.000172447	9.39861E-06	2.20697E-05	2.16435E-05	2.11957E-05	1.83594E-05	3.98664E-05	2.83628E-06	4.12845E-05	2.83628E-06	2.41343E-05
3836603773045	383660	3773045	0.000159183	5.71641E-05	3.0251E-05	0.000103902	3.33795E-06	3.33795E-06	0.00010724	3.33795E-06	0.000169699	9.24879E-06	2.17179E-05	2.12985E-05	2.08578E-05	1.80668E-05	3.92309E-05	2.79107E-06	4.06264E-05	2.79107E-06	2.38255E-05
3836703773045	383670	3773045	0.000157152	5.64345E-05	2.98649E-05	0.000102576	3.29534E-06	3.29534E-06	0.000105871	3.29534E-06	0.000167164	9.11066E-06	2.13936E-05	2.09804E-05	2.05463E-05	1.77969E-05	3.8645E-05	2.74938E-06	4.00197E-05	2.74938E-06	2.35474E-05
3836803773045	383680	3773045	0.000154765	5.55775E-05	2.94114E-05	0.000101018	3.2453E-06	3.2453E-06	0.000104263	3.2453E-06	0.00016427	8.95292E-06	2.10231E-05	2.06172E-05	2.01906E-05	1.74888E-05	3.79759E-05	2.70178E-06	3.93268E-05	2.70178E-06	2.32163E-05
3836903773045	383690	3773045	0.000152194	5.46541E-05	2.89228E-05	9.93396E-05	3.19138E-06	3.19138E-06	0.000102531	3.19138E-06	0.000161184	8.78475E-06	2.06282E-05	2.02299E-05	1.98113E-05	1.71603E-05	3.72625E-05	2.65103E-06	3.8588E-05	2.65103E-06	2.28544E-05
3837003773045	383700	3773045	0.000149763	5.37812E-05	2.84608E-05	9.7753E-05	3.14041E-06	3.14041E-06	0.000100893	3.14041E-06	0.000158267	8.62575E-06	2.02549E-05	1.98637E-05	1.94527E-05	1.68497E-05	3.65881E-05	2.60305E-06	3.78896E-05	2.60305E-06	2.25149E-05
3837103773045	383710	3773045	0.00014782	5.30834E-05	2.80915E-05	9.64846E-05	3.09967E-06	3.09967E-06	9.95843E-05	3.09967E-06	0.000155855	8.4943E-06	1.99462E-05	1.9561E-05	1.91563E-05	1.65929E-05	3.60305E-05	2.56338E-06	3.73122E-05	2.56338E-06	2.22438E-05
3837203773045	383720	3773045	0.000145951	5.24121E-05	2.77363E-05	9.52645E-05	3.06047E-06	3.06047E-06	9.8325E-05	3.06047E-06	0.000153527	8.36744E-06	1.96483E-05	1.92689E-05	1.88702E-05	1.63451E-05	3.54924E-05	2.52509E-06	3.6755E-05	2.52509E-06	2.19811E-05
3837303773045	383730	3773045	0.000144044	5.17276E-05	2.73741E-05	9.40203E-05	3.0205E-06	3.0205E-06	9.70408E-05	3.0205E-06	0.0001512	8.24058E-06	1.93504E-05	1.89767E-05	1.85841E-05	1.60973E-05	3.49543E-05	2.48681E-06	3.61977E-05	2.48681E-06	2.17129E-05
3837403773045	383740	3773045	0.000142094	5.10272E-05	2.70034E-05	9.27472E-05	2.9796E-06	2.9796E-06	9.57268E-05	2.9796E-06	0.000148841	8.11205E-06	1.90486E-05	1.86808E-05	1.82942E-05	1.58462E-05	3.44091E-05	2.44802E-06	3.56331E-05	2.44802E-06	2.14376E-05
3837503773045	383750	3773045	0.000140114	5.03161E-05	2.66271E-05	9.14547E-05	2.93808E-06	2.93808E-06	9.43928E-05	2.93808E-06	0.000146491	7.98393E-06	1.87478E-05	1.83857E-05	1.80053E-05	1.5596E-05	3.38657E-05	2.40936E-06	3.50704E-05	2.40936E-06	2.11568E-05
3837603773045	383760	3773045	0.000138378	4.96926E-05	2.62971E-05	9.03214E-05	2.90167E-06	2.90167E-06	9.32231E-05	2.90167E-06	0.000144416	7.87084E-06	1.84822E-05	1.81253E-05	1.77503E-05	1.5375E-05	3.3386E-05	2.37523E-06	3.45736E-05	2.37523E-06	2.09081E-05
3837703773045	383770	3773045	0.000136575	4.90452E-05	2.59545E-05	8.91447E-05	2.86386E-06	2.86386E-06	9.20086E-05	2.86386E-06	0.000142318	7.7565E-06	1.82137E-05	1.7862E-05	1.74924E-05	1.51517E-05	3.2901E-05	2.34073E-06	3.40713E-05	2.34073E-06	2.06496E-05
3837803773045	383780	3773045	0.000134602	4.83368E-05	2.55796E-05	8.78571E-05	2.8225E-06	2.8225E-06	9.06796E-05	2.8225E-06	0.000140059	7.63339E-06	1.79246E-05	1.75785E-05	1.72148E-05	1.49112E-05	3.23788E-05	2.30358E-06	3.35306E-05	2.30358E-06	2.03646E-05
3837903773045	383790	3773045	0.000132452	4.75647E-05	2.5171E-05	8.64537E-05	2.77741E-06	2.77741E-06	8.92312E-05	2.77741E-06	0.000137624	7.50069E-06	1.7613E-05	1.72729E-05	1.69155E-05	1.4652E-05	3.18159E-05	2.26353E-06	3.29477E-05	2.26353E-06	2.0053E-05
3838003773045	383800	3773045	0.000130376	4.68191E-05	2.47765E-05	8.50986E-05	2.73388E-06	2.73388E-06	8.78325E-05	2.73388E-06	0.000135273	7.37258E-06	1.73122E-05	1.69779E-05	1.66266E-05	1.44017E-05	3.12725E-05	2.22487E-06	3.23849E-05	2.22487E-06	1.9754E-05
3838103773045	383810	3773045	0.000128159	4.60231E-05	2.43553E-05	8.36518E-05	2.6874E-06	2.6874E-06	8.63392E-05	2.6874E-06	0.000132793	7.23737E-06	1.69947E-05	1.66665E-05	1.63217E-05	1.41376E-05	3.0699E-05	2.18407E-06	3.1791E-05	2.18407E-06	1.9434E-05
3838203773045	383820	3773045	0.000125972	4.52378E-05	2.39397E-05	8.22244E-05	2.64154E-06	2.64154E-06	8.48659E-05	2.64154E-06	0.000130358	7.10466E-06	1.66831E-05	1.63609E-05	1.60224E-05	1.38784E-05	3.01361E-05	2.14402E-06	3.12081E-05	2.14402E-06	1.91182E-05
3838303773045	383830	3773045	0.000123675	4.44126E-05	2.3503E-05	8.07246E-05	2.59336E-06	2.59336E-06	8.33179E-05	2.59336E-06	0.000127823	6.96654E-06	1.63587E-05	1.60428E-05	1.57109E-05	1.36086E-05	2.95502E-05	2.10234E-06	3.06013E-05	2.10234E-06	1.87885E-05
3838403773045	383840	3773045	0.000120823	4.33885E-05	2.2961E-05	7.88631E-05	2.53356E-06	2.53356E-06	8.13966E-05	2.53356E-06	0.000124715	6.79711E-06	1.59609E-05	1.56527E-05	1.53288E-05	1.32776E-05	2.88315E-05	2.05121E-06	2.98571E-05	2.05121E-06	1.83791E-05
3838503773045	383850	3773045	0.000118074	4.24015E-05	2.24387E-05	7.70691E-05	2.47592E-06	2.47592E-06	7.9545E-05	2.47592E-06	0.000121721	6.63394E-06	1.55777E-05	1.52769E-05	1.49608E-05	1.29589E-05	2.81394E-05	2.00197E-06	2.91404E-05	2.00197E-06	1.79851E-05
3838603773045	383860	3773045	0.000115451	4.14596E-05	2.19402E-05	7.53571E-05	2.42092E-06	2.42092E-06	7.7778E-05	2.42092E-06	0.000118872	6.4787E-06	1.52132E-05	1.49194E-05	1.46107E-05	1.26556E-05	2.74809E-05	1.95512E-06	2.84585E-05	1.95512E-06	1.76078E-05
3838703773045	383870	3773045	0.000112939	4.05575E-05	2.14629E-05	7.37174E-05	2.36825E-06	2.36825E-06	7.60856E-05	2.36825E-06	0.000116154	6.33056E-06	1.48653E-05	1.45783E-05	1.42766E-05	1.23662E-05	2.68525E-05	1.91041E-06	2.78077E-05	1.91041E-06	1.72473E-05
3838803773045	383880	3773045	0.000110568	3.97058E-05	2.10121E-05	7.21694E-05	2.31851E-06	2.31851E-06	7.44879E-05	2.31851E-06	0.000113589	6.19076E-06	1.45371E-05	1.42563E-05	1.39614E-05	1.20931E-05	2.62595E-05	1.86822E-06	2.71937E-05	1.86822E-06	1.69078E-05
3838903773045	383890	3773045	0.000108521	3.89708E-05	2.06232E-05	7.08335E-05	2.2756E-06	2.2756E-06	7.31091E-05	2.2756E-06	0.000111369	6.06974E-06	1.42529E-05	1.39777E-05	1.36884E-05	1.18567E-05	2.57462E-05	1.8317E-06	2.66621E-05	1.8317E-06	1.6613E-05
3839003773045	383900	3773045	0.000106541	3.82598E-05	2.02469E-05	6.95411E-05	2.23408E-06	2.23408E-06	7.17752E-05	2.23408E-06	0.000109225	5.9529E-06	1.39785E-05	1.37086E-05	1.34249E-05	1.16285E-05	2.52506E-05	1.79644E-06	2.61488E-05	1.79644E-06	1.6328E-05
3839103773045	383910	3773045	0.000103393	3.71295E-05	1.96488E-05	6.74867E-05	2.16808E-06	2.16808E-06	6.96548E-05	2.16808E-06	0.000105879	5.77053E-06	1.35503E-05	1.32886E-05	1.30137E-05	1.12723E-05	2.4477E-05	1.74141E-06	2.53477E-05	1.74141E-06	1.58753E-05
3829703773055	382970	3773055	7.68395E-05	2.75937E-05	1.46025E-05	5.01545E-05	1.61126E-06	1.61126E-06	5.17657E-05	1.61126E-06	0.000135319	7.37508E-06	1.73181E-05	1.69836E-05	1.66322E-05	1.44066E-05	3.12831E-05	2.22562E-06	3.23959E-05	2.22562E-06	1.27664E-05
3829803773055	382980	3773055	7.9189E-05	2.84375E-05	1.5049E-05	5.1688E-05	1.66053E-06	1.66053E-06	5.33486E-05	1.66053E-06	0.000139845	7.62171E-06	1.78972E-05	1.75516E-05	1.71884E-05	1.48884E-05	3.23292E-05	2.30005E-06	3.34793E-05	2.30005E-06	1.29439E-05
3829903773055	382990	3773055	8.2137E-05	2.94961E-05	1.56092E-05	5.36122E-05	1.72235E-06	1.72235E-06	5.53346E-05	1.72235E-06	0.000144469	7.87376E-06	1.84891E-05	1.8132E-05	1.77569E-05	1.53808E-05	3.33984E-05	2.37611E-06	3.45864E-05	2.37611E-06	1.31605E-05
3830003773055	383000	3773055	8.53731E-05	3.06582E-05	1.62242E-05	5.57245E-05	1.79021E-06	1.79021E-06	5.75147E-05	1.79021E-06	0.000151368	8.24976E-06	1.9372E-05	1.89979E-05	1.86048E-05	1.61152E-05	3.49933E-05	2.48958E-06	3.6238E-05	2.48958E-06	1.35685E-05
3830103773055	383010	3773055	8.83063E-05	3.17116E-05	1.67816E-05	5.7639E-05	1.85171E-06	1.85171E-06	5.94908E-05	1.85171E-06	0.000158795	8.65455E-06	2.03225E-05	1.99301E-05	1.95177E-05	1.69059E-05	3.67103E-05	2.61174E-06	3.80161E-05	2.61174E-06	1.39946E-05
3830203773055	383020	3773055	9.11139E-05	3.27198E-05	1.73152E-05	5.94716E-05	1.91059E-06	1.91059E-06	6.13822E-05	1.91059E-06	0.000165671	9.02929E-06	2.12025E-05	2.0793E-05	2.03628E-05	1.7638E-05	3.82998E-05	2.72482E-06	3.96622E-05	2.72482E-06	1.43984E-05
3830303773055	383030	3773055	9.40914E-05	3.3789E-05	1.7881E-05	6.14151E-05	1.97302E-06	1.97302E-06	6.33881E-05	1.97302E-06	0.000172784	9.41697E-06	2.21128E-05	2.16858E-05	2.12371E-05	1.83953E-05	3.99442E-05	2.84182E-06	4.13651E-05	2.84182E-06	1.48246E-05
3830403773055	383040	3773055	9.72906E-05	3.49379E-05	1.8489E-05	6.35033E-05	2.04011E-06	2.04011E-06	6.55434E-05	2.04011E-06	0.000180288	9.82593E-06	2.30731E-05	2.26276E-05	2.21594E-05	1.91941E-05	4.16789E-05	2.96523E-06	4.31616E-05	2.96523E-06	1.52801E-05
3830503773055	383050	3773055	0.000100675	3.61531E-05	1.91321E-05	6.5712E-05	2.11106E-06	2.11106E-06	6.7823E-05	2.11106E-06	0.000188159	1.02549E-05	2.40805E-05	2.36155E-05	2.31268E-05	2.00321E-05	4.34986E-05	3.09469E-06	4.5046E-05	3.09469E-06	1.57607E-05
3830603773055	383060	3773055	0.000104214	3.7424E-05	1.98046E-05	6.8022E-05	2.18527E-06	2.18527E-06	7.02073E-05	2.18527E-06	0.000196367	1.07023E-05	2.5131E-05	2.46457E-05	2.41357E-05	2.0906E-05	4.53962E-05	3.22969E-06	4.7011E-05	3.22969E-06	1.62637E-05
3830703773055	383070	3773055	0.000107989	3.87798E-05	2.05221E-05	7.04863E-05	2.26444E-06	2.26444E-06	7.27507E-05	2.26444E-06	0.000204981	1.11717E-05	2.62334E-05	2.57268E-05	2.51945E-05	2.18231E-05	4.73875E-05	3.37137E-06	4.90732E-05	3.37137E-06	1.68002E-05
3830803773055	383080	3773055	0.000111994	4.02178E-05	2.12831E-05	7.31001E-05	2.34842E-06	2.34842E-06	7.54485E-05	2.34842E-06	0.000213963	1.16612E-05	2.73828E-05	2.6854E-05	2.62984E-05	2.27793E-05	4.94639E-05	3.51909E-06	5.12234E-05	3.51909E-06	1.73675E-05
3830903773055	383090	3773055	0.000116412	4.18045E-05	2.21228E-05	7.5984E-05	2.44106E-06	2.44106E-06	7.84251E-05	2.44106E-06	0.000223787	1.21967E-05	2.864E-05	2.8087E-05	2.75058E-05	2.38252E-05	5.17349E-05	3.68066E-06	5.35753E-05	3.68066E-06	1.79935E-05
3831003773055	383100	3773055	0.000121273	4.35503E-05	2.30467E-05	7.91572E-05	2.54301E-06	2.54301E-06	8.17002E-05	2.54301E-06	0.000234514	1.27813E-05	3.00129E-05	2.94333E-05	2.88243E-05	2.49672E-05	5.42148E-05	3.85709E-06	5.61434E-05	3.85709E-06	1.86823E-05
3831103773055	383110	3773055	0.000126497	4.54262E-05	2.40394E-05	8.25668E-05	2.65254E-06	2.65254E-06	8.52193E-05	2.65254E-06	0.000245861	1.33998E-05	3.14651E-05	3.08575E-05	3.0219E-05	2.61753E-05	5.68381E-05	4.04373E-06	5.886E-05	4.04373E-06	1.94228E-05
3831203773055	383120	3773055	0.000132112	4.74426E-05	2.51065E-05	8.62319E-05	2.77029E-06	2.77029E-06	8.90022E-05	2.77029E-06	0.000257844	1.40528E-05	3.29987E-05	3.23615E-05	3.16919E-05	2.74511E-05	5.96084E-05	4.24081E-06	6.17288E-05	4.24081E-06	2.02178E-05
3831303773055	383130	3773055	0.000138163	4.96156E-05	2.62564E-05	9.01816E-05	2.89717E-06	2.89717E-06	9.30787E-05	2.89717E-06	0.000270478	1.47414E-05	3.46156E-05	3.39471E-05	3.32447E-05	2.87961E-05	6.2529E-05	4.4486E-06	6.47533E-05	4.4486E-06	2.10729E-05
3831403773055	383140	3773055	0.000144732	5.19744E-05	2.75046E-05	9.44688E-05	3.03491E-06	3.03491E-06	9.75037E-05	3.03491E-06	0.0002839	1.54729E-05	3.63334E-05	3.56317E-05	3.48945E-05	3.02251E-05	6.5632E-05	4.66937E-06	6.79667E-05	4.66937E-06	2.20021E-05
3831503773055	383150	3773055	0.000151891	5.45454E-05	2.88652E-05	9.91419E-05	3.18503E-06	3.18503E-06	0.000102327	3.18503E-06	0.00029818	1.62512E-05	3.81609E-05	3.7424E-05	3.66497E-05	3.17454E-05	6.89333E-05	4.90423E-06	7.13854E-05	4.90423E-06	2.30137E-05
3831603773055	383160	3773055	0.000159671	5.73392E-05	3.03437E-05	0.00010422	3.34817E-06	3.34817E-06	0.000107568	3.34817E-06	0.000313234	1.70716E-05	4.00874E-05	3.93133E-05	3.84999E-05	3.33481E-05	7.24133E-05	5.15182E-06	7.49892E-05	5.15182E-06	2.41105E-05
3831703773055	383170	3773055	0.000168182	6.03958E-05	3.19612E-05	0.000109776	3.52665E-06	3.52665E-06	0.000113302	3.52665E-06	0.000329252	1.79447E-05	4.21374E-05	4.13237E-05	4.04687E-05	3.50534E-05	7.61164E-05	5.41527E-06	7.8824E-05	5.41527E-06	2.53121E-05
3831803773055	383180	3773055	0.000177477	6.37335E-05	3.37275E-05	0.000115842	3.72155E-06	3.72155E-06	0.000119564	3.72155E-06	0.000346158	1.88661E-05	4.43011E-05	4.34456E-05	4.25466E-05	3.68533E-05	8.00248E-05	5.69333E-06	8.28714E-05	5.69333E-06	2.66227E-05
3831903773055	383190	3773055	0.000187651	6.7387E-05	3.5661E-05	0.000122483	3.93489E-06	3.93489E-06	0.000126418	3.93489E-06	0.000364006	1.98388E-05	4.65853E-05	4.56857E-05	4.47404E-05	3.87535E-05	8.41509E-05	5.98688E-06	8.71443E-05	5.98688E-06	2.80577E-05
3832003773055	383200	3773055	0.000198852	7.14094E-05	3.77896E-05	0.000129794	4.16976E-06	4.16976E-06	0.000133964	4.16976E-06	0.000382919	2.08696E-05	4.90057E-05	4.80593E-05	4.70649E-05	4.0767E-05	8.85231E-05	6.29794E-06	9.1672E-05	6.29794E-06	2.96365E-05
3832203773055	383220	3773055	0.000225332	8.09186E-05	4.28218E-05	0.000147078	4.72503E-06	4.72503E-06	0.000151803	4.72503E-06	0.000425445	2.31873E-05	5.44481E-05	5.33967E-05	5.22918E-05	4.52945E-05	9.83542E-05	6.99737E-06	0.000101853	6.99737E-06	3.33657E-05
3832303773055	383230	3773055	0.000241298	8.66522E-05	4.5856E-05	0.000157499	5.05983E-06	5.05983E-06	0.000162559	5.05983E-06	0.000450107	2.45314E-05	5.76044E-05	5.6492E-05	5.53232E-05	4.79202E-05	0.000104056	7.40301E-06	0.000107757	7.40301E-06	3.56153E-05
3832403773055	383240	3773055	0.000259156	9.30651E-05	4.92497E-05	0.000169156	5.43429E-06	5.43429E-06	0.00017459	5.43429E-06	0.000476554	2.59728E-05	6.09891E-05	5.98113E-05	5.85738E-05	5.07358E-05	0.00011017	7.83798E-06	0.000114089	7.83798E-06	3.81289E-05
3832503773055	383250	3773055	0.0002794	0.000100335	5.30969E-05	0.000182369	5.8588E-06	5.8588E-06	0.000188228	5.8588E-06	0.00050542	2.75461E-05	6.46834E-05	6.34343E-05	6.21217E-05	5.3809E-05	0.000116843	8.31275E-06	0.000120999	8.31275E-06	4.09778E-05
3832603773055	383260	3773055	0.000302216	0.000108528	5.74327E-05	0.000197261	6.33722E-06	6.33722E-06	0.000203599	6.33722E-06	0.000536477	2.92387E-05	6.86579E-05	6.7332E-05	6.59389E-05	5.71153E-05	0.000124023	8.82354E-06	0.000128434	8.82354E-06	4.41886E-05
3832703773055	383270	3773055	0.000328201	0.00011786	6.23709E-05	0.000214222	6.88211E-06	6.88211E-06	0.000221104	6.88211E-06	0.000570289	3.10815E-05	7.29852E-05	7.15758E-05	7.00948E-05	6.07152E-05	0.000131839	9.37966E-06	0.000136529	9.37966E-06	4.78424E-05
3832803773055	383280	3773055	0.000357754	0.000128473	6.79872E-05	0.000233512	7.50182E-06	7.50182E-06	0.000241014	7.50182E-06	0.000606981	3.30812E-05	7.7681E-05	7.61809E-05	7.46046E-05	6.46215E-05	0.000140322	9.98313E-06	0.000145313	9.98313E-06	5.19977E-05
3832903773055	383290	3773055	0.000391335	0.000140532	7.43688E-05	0.000255431	8.20597E-06	8.20597E-06	0.000263637	8.20597E-06	0.000646689	3.52454E-05	8.27628E-05	8.11646E-05	7.94852E-05	6.8849E-05	0.000149501	1.06362E-05	0.00015482	1.06362E-05	5.67176E-05
3833003773055	383

Unique Identifier	X (UTM)	Y (UTM)	ISDrainage / Utilities Trenching	ISDrainage / Utilities Trenching	ISAsphalt Paving	ISAsphalt Paving	SVDemolition	SVSite Grubbing / Prep	SVMass Grading / Excavation	SVMass Grading / Excavation	SVDrainage / Utilities Trenching	SVFoundations / Concrete Pads	SVBuilding / Structure Construction	SVBuilding / Structure Construction	SVAsphalt Paving	SVAsphalt Paving	SVArchitectural Coating	SVArchitectural Coating	SVLandscaping or Other Finishing	SVLandscaping or Other Finishing	MDemolition
			2027	2028	2027	2028	2027	2027	2027	2028	2028	2028	2028	2029	2028	2029	2028	2029	2028	2029	2027
3834803773045	383480	3773045	2.45725E-05	2.39421E-05	6.3462E-06	5.91176E-06	0.000459033	0.00033002	0.000222509	0.000219684	0.000155871	4.95162E-05	7.0935E-05	6.82284E-05	6.9743E-06	6.48885E-06	6.9743E-06	6.48885E-06	7.0935E-05	6.82284E-05	0.000110373
3834903773045	383490	3773045	2.29286E-05	2.23403E-05	5.92163E-06	5.51626E-06	0.000425073	0.000305604	0.000206047	0.000203431	0.000144339	4.58529E-05	6.5687E-05	6.31807E-05	6.45833E-06	6.00879E-06	6.45833E-06	6.00879E-06	6.5687E-05	6.31807E-05	0.00010263
3835003773045	383500	3773045	2.14157E-05	2.08663E-05	5.53091E-06	5.15229E-06	0.000394516	0.000283635	0.000191235	0.000188807	0.000133963	4.25567E-05	6.0965E-05	5.86389E-05	5.99406E-06	5.57684E-06	5.99406E-06	5.57684E-06	6.0965E-05	5.86389E-05	9.55225E-05
3835103773045	383510	3773045	2.00311E-05	1.95172E-05	5.17332E-06	4.81918E-06	0.000367059	0.000263895	0.000177926	0.000175667	0.00012464	3.95949E-05	5.67221E-05	5.45578E-05	5.5769E-06	5.18872E-06	5.5769E-06	5.18872E-06	5.67221E-05	5.45578E-05	8.90337E-05
3835203773045	383520	3773045	1.87681E-05	1.82866E-05	4.84712E-06	4.51531E-06	0.000342301	0.000246096	0.000165925	0.000163818	0.000116233	3.69243E-05	5.28963E-05	5.0878E-05	5.20074E-06	4.83875E-06	5.20074E-06	4.83875E-06	5.28963E-05	5.0878E-05	8.31401E-05
3835303773045	383530	3773045	1.75905E-05	1.71392E-05	4.543E-06	4.23201E-06	0.000319513	0.000229712	0.000154879	0.000152912	0.000108495	3.4466E-05	4.93747E-05	4.74908E-05	4.85451E-06	4.51661E-06	4.85451E-06	4.51661E-06	4.93747E-05	4.74908E-05	7.76656E-05
3835403773045	383540	3773045	1.65193E-05	1.60955E-05	4.26635E-06	3.97429E-06	0.000299005	0.000214968	0.000144938	0.000143098	0.000101531	3.22538E-05	4.62056E-05	4.44426E-05	4.54292E-06	4.22671E-06	4.54292E-06	4.22671E-06	4.62056E-05	4.44426E-05	7.27065E-05
3835503773045	383550	3773045	1.54965E-05	1.50989E-05	4.00219E-06	3.72822E-06	0.000279575	0.000200999	0.000135519	0.000133799	9.49334E-05	3.01579E-05	4.32031E-05	4.15546E-05	4.24771E-06	3.95205E-06	4.24771E-06	3.95205E-06	4.32031E-05	4.15546E-05	6.79924E-05
3835603773045	383560	3773045	1.45136E-05	1.41413E-05	3.74835E-06	3.49175E-06	0.000261009	0.000187651	0.00012652	0.000124913	8.86291E-05	2.81552E-05	4.03341E-05	3.87951E-05	3.96563E-06	3.6896E-06	3.96563E-06	3.6896E-06	4.03341E-05	3.87951E-05	6.34869E-05
3835703773045	383570	3773045	1.36247E-05	1.32751E-05	3.51877E-06	3.27789E-06	0.000244269	0.000175616	0.000118406	0.000116902	8.2945E-05	2.63495E-05	3.77473E-05	3.6307E-05	3.7113E-06	3.45297E-06	3.7113E-06	3.45297E-06	3.77473E-05	3.6307E-05	5.94314E-05
3835803773045	383580	3773045	1.27375E-05	1.24107E-05	3.28963E-06	3.06444E-06	0.000227637	0.000163658	0.000110343	0.000108942	7.72971E-05	2.45553E-05	3.5177E-05	3.38348E-05	3.45859E-06	3.21785E-06	3.45859E-06	3.21785E-06	3.5177E-05	3.38348E-05	5.54122E-05
3835903773045	383590	3773045	1.19431E-05	1.16366E-05	3.08447E-06	2.87332E-06	0.000212795	0.000152988	0.000103149	0.000101839	7.22573E-05	2.29543E-05	3.28834E-05	3.16288E-05	3.23309E-06	3.00805E-06	3.23309E-06	3.00805E-06	3.28834E-05	3.16288E-05	5.18339E-05
3836003773045	383600	3773045	1.13203E-05	1.10298E-05	2.92362E-06	2.72348E-06	0.000201187	0.000144642	9.7522E-05	9.62837E-05	6.83156E-05	2.17021E-05	3.10896E-05	2.99034E-05	3.05672E-06	2.84396E-06	3.05672E-06	2.84396E-06	3.10896E-05	2.99034E-05	4.90305E-05
3836103773045	383610	3773045	1.09163E-05	1.06362E-05	2.81929E-06	2.62629E-06	0.000193659	0.00013923	9.38729E-05	9.2681E-05	6.57594E-05	2.08901E-05	2.99263E-05	2.87845E-05	2.94235E-06	2.73754E-06	2.94235E-06	2.73754E-06	2.99263E-05	2.87845E-05	4.71942E-05
3836203773045	383620	3773045	1.05354E-05	1.02651E-05	2.72092E-06	2.53466E-06	0.000186567	0.000134132	9.04355E-05	8.92873E-05	6.33515E-05	2.01251E-05	2.88305E-05	2.77304E-05	2.8346E-06	2.6373E-06	2.8346E-06	2.6373E-06	2.88305E-05	2.77304E-05	4.54613E-05
3836303773045	383630	3773045	1.02305E-05	9.968E-06	2.64217E-06	2.4613E-06	0.000180892	0.000130052	8.76847E-05	8.65714E-05	6.14245E-05	1.9513E-05	2.79535E-05	2.6887E-05	2.74838E-06	2.55708E-06	2.74838E-06	2.55708E-06	2.79535E-05	2.6887E-05	4.40677E-05
3836403773045	383640	3773045	9.95706E-06	9.70159E-06	2.57155E-06	2.39551E-06	0.000175788	0.000126382	8.52103E-05	8.41284E-05	5.96911E-05	1.89623E-05	2.71647E-05	2.61282E-05	2.67082E-06	2.48492E-06	2.67082E-06	2.48492E-06	2.71647E-05	2.61282E-05	4.28121E-05
3836503773045	383650	3773045	9.71795E-06	9.46862E-06	2.5098E-06	2.33799E-06	0.000171316	0.000123167	8.30424E-05	8.19881E-05	5.81725E-05	1.84799E-05	2.64736E-05	2.54635E-05	2.60288E-06	2.4217E-06	2.60288E-06	2.4217E-06	2.64736E-05	2.54635E-05	4.1707E-05
3836603773045	383660	3773045	9.59362E-06	9.34747E-06	2.47769E-06	2.30807E-06	0.000168928	0.00012145	8.18851E-05	8.08454E-05	5.73618E-05	1.82224E-05	2.61047E-05	2.51086E-05	2.5666E-06	2.38795E-06	2.5666E-06	2.38795E-06	2.61047E-05	2.51086E-05	4.11028E-05
3836703773045	383670	3773045	9.48166E-06	9.23838E-06	2.44877E-06	2.28114E-06	0.000166754	0.000119887	8.08314E-05	7.98051E-05	5.66237E-05	1.79879E-05	2.57687E-05	2.47855E-05	2.53357E-06	2.35722E-06	2.53357E-06	2.35722E-06	2.57687E-05	2.47855E-05	4.05584E-05
3836803773045	383680	3773045	9.34832E-06	9.10847E-06	2.41433E-06	2.24906E-06	0.00016418	0.000118036	7.95834E-05	7.8573E-05	5.57494E-05	1.77102E-05	2.53709E-05	2.44028E-05	2.49446E-06	2.32083E-06	2.49446E-06	2.32083E-06	2.53709E-05	2.44028E-05	3.99215E-05
3836903773045	383690	3773045	9.2026E-06	8.96649E-06	2.3767E-06	2.214E-06	0.000161391	0.000116032	7.82318E-05	7.72385E-05	5.48026E-05	1.74094E-05	2.494E-05	2.39884E-05	2.45209E-06	2.28141E-06	2.45209E-06	2.28141E-06	2.494E-05	2.39884E-05	3.92375E-05
3837003773045	383700	3773045	9.06589E-06	8.83328E-06	2.34139E-06	2.18111E-06	0.000158754	0.000114136	7.69535E-05	7.59765E-05	5.39071E-05	1.71249E-05	2.45325E-05	2.35964E-05	2.41203E-06	2.24414E-06	2.41203E-06	2.24414E-06	2.45325E-05	2.35964E-05	3.85933E-05
3837103773045	383710	3773045	8.95674E-06	8.72694E-06	2.3132E-06	2.15485E-06	0.000156625	0.000112605	7.59214E-05	7.49575E-05	5.31841E-05	1.68952E-05	2.42035E-05	2.328E-05	2.37968E-06	2.21404E-06	2.37968E-06	2.21404E-06	2.42035E-05	2.328E-05	3.80762E-05
3837203773045	383720	3773045	8.85097E-06	8.62388E-06	2.28589E-06	2.1294E-06	0.000154549	0.000111113	7.49152E-05	7.39641E-05	5.24793E-05	1.66713E-05	2.38827E-05	2.29714E-05	2.34814E-06	2.1847E-06	2.34814E-06	2.1847E-06	2.38827E-05	2.29714E-05	3.75772E-05
3837303773045	383730	3773045	8.74295E-06	8.51863E-06	2.25799E-06	2.10342E-06	0.000152429	0.000109588	7.38875E-05	7.29493E-05	5.17593E-05	1.64426E-05	2.3555E-05	2.26563E-05	2.31592E-06	2.15472E-06	2.31592E-06	2.15472E-06	2.3555E-05	2.26563E-05	3.70709E-05
3837403773045	383740	3773045	8.63212E-06	8.41064E-06	2.22936E-06	2.07675E-06	0.000150255	0.000108025	7.28338E-05	7.1909E-05	5.10212E-05	1.62081E-05	2.32191E-05	2.23332E-05	2.2829E-06	2.124E-06	2.2829E-06	2.124E-06	2.32191E-05	2.23332E-05	3.65556E-05
3837503773045	383750	3773045	8.51903E-06	8.30046E-06	2.20016E-06	2.04955E-06	0.000148037	0.000106431	7.17585E-05	7.08474E-05	5.02679E-05	1.59688E-05	2.28763E-05	2.20035E-05	2.24919E-06	2.09264E-06	2.24919E-06	2.09264E-06	2.28763E-05	2.20035E-05	3.6033E-05
3837603773045	383760	3773045	8.41889E-06	8.20288E-06	2.1743E-06	2.02545E-06	0.000146041	0.000104996	7.07912E-05	6.98924E-05	4.95903E-05	1.57536E-05	2.2568E-05	2.17069E-05	2.21887E-06	2.06443E-06	2.21887E-06	2.06443E-06	2.2568E-05	2.17069E-05	3.55739E-05
3837703773045	383770	3773045	8.31481E-06	8.10147E-06	2.14741E-06	2.00041E-06	0.000143983	0.000103516	6.97936E-05	6.89075E-05	4.88915E-05	1.55316E-05	2.22499E-05	2.1401E-05	2.18761E-06	2.03534E-06	2.18761E-06	2.03534E-06	2.22499E-05	2.1401E-05	3.51003E-05
3837803773045	383780	3773045	8.20003E-06	7.98964E-06	2.11777E-06	1.9728E-06	0.000141774	0.000101928	6.87227E-05	6.78501E-05	4.81413E-05	1.52933E-05	2.19085E-05	2.10726E-05	2.15404E-06	2.00411E-06	2.15404E-06	2.00411E-06	2.19085E-05	2.10726E-05	3.45832E-05
3837903773045	383790	3773045	8.07457E-06	7.8674E-06	2.08537E-06	1.94261E-06	0.000139413	0.000100231	6.75783E-05	6.67203E-05	4.73397E-05	1.50386E-05	2.15437E-05	2.07217E-05	2.11817E-06	1.97073E-06	2.11817E-06	1.97073E-06	2.15437E-05	2.07217E-05	3.40189E-05
3838003773045	383800	3773045	7.95417E-06	7.75009E-06	2.05428E-06	1.91365E-06	0.000137133	9.85909E-05	6.64728E-05	6.56288E-05	4.65652E-05	1.47926E-05	2.11913E-05	2.03827E-05	2.08352E-06	1.9385E-06	2.08352E-06	1.9385E-06	2.11913E-05	2.03827E-05	3.34745E-05
3838103773045	383810	3773045	7.82534E-06	7.62456E-06	2.021E-06	1.88265E-06	0.000134736	9.6868E-05	6.53112E-05	6.44819E-05	4.57515E-05	1.45341E-05	2.0821E-05	2.00265E-05	2.04711E-06	1.90462E-06	2.04711E-06	1.90462E-06	2.0821E-05	2.00265E-05	3.2892E-05
3838203773045	383820	3773045	7.69819E-06	7.50067E-06	1.98816E-06	1.85206E-06	0.000132375	9.51707E-05	6.41668E-05	6.33521E-05	4.49498E-05	1.42794E-05	2.04561E-05	1.96756E-05	2.01124E-06	1.87125E-06	2.01124E-06	1.87125E-06	2.04561E-05	1.96756E-05	3.23186E-05
3838303773045	383830	3773045	7.56541E-06	7.3713E-06	1.95387E-06	1.82012E-06	0.000129908	9.33965E-05	6.29706E-05	6.21711E-05	4.41119E-05	1.40132E-05	2.00748E-05	1.93088E-05	1.97375E-06	1.83636E-06	1.97375E-06	1.83636E-06	2.00748E-05	1.93088E-05	3.17126E-05
3838403773045	383840	3773045	7.40057E-06	7.21069E-06	1.9113E-06	1.78046E-06	0.000126923	9.12509E-05	6.1524E-05	6.07428E-05	4.30985E-05	1.36913E-05	1.96136E-05	1.88652E-05	1.9284E-06	1.79418E-06	1.9284E-06	1.79418E-06	1.96136E-05	1.88652E-05	3.09614E-05
3838503773045	383850	3773045	7.24191E-06	7.0561E-06	1.87032E-06	1.74229E-06	0.000124063	8.91949E-05	6.01378E-05	5.93742E-05	4.21274E-05	1.33828E-05	1.91717E-05	1.84402E-05	1.88495E-06	1.75375E-06	1.88495E-06	1.75375E-06	1.91717E-05	1.84402E-05	3.02392E-05
3838603773045	383860	3773045	7.09E-06	6.90809E-06	1.83109E-06	1.70574E-06	0.000121328	8.72286E-05	5.8812E-05	5.80653E-05	4.11987E-05	1.30878E-05	1.8749E-05	1.80337E-05	1.8434E-06	1.71509E-06	1.8434E-06	1.71509E-06	1.8749E-05	1.80337E-05	2.95497E-05
3838703773045	383870	3773045	6.94485E-06	6.76667E-06	1.7936E-06	1.67082E-06	0.000118709	8.53455E-05	5.75424E-05	5.68118E-05	4.03093E-05	1.28052E-05	1.83443E-05	1.76444E-05	1.80361E-06	1.67806E-06	1.80361E-06	1.67806E-06	1.83443E-05	1.76444E-05	2.8891E-05
3838803773045	383880	3773045	6.80814E-06	6.63346E-06	1.7583E-06	1.63793E-06	0.00011625	8.35778E-05	5.63505E-05	5.56351E-05	3.94744E-05	1.254E-05	1.79643E-05	1.72789E-05	1.76625E-06	1.64331E-06	1.76625E-06	1.64331E-06	1.79643E-05	1.72789E-05	2.82686E-05
3838903773045	383890	3773045	6.68943E-06	6.51779E-06	1.72764E-06	1.60937E-06	0.000114095	8.20278E-05	5.53055E-05	5.46033E-05	3.87423E-05	1.23074E-05	1.76312E-05	1.69584E-05	1.73349E-06	1.61283E-06	1.73349E-06	1.61283E-06	1.76312E-05	1.69584E-05	2.77297E-05
3839003773045	383900	3773045	6.57465E-06	6.40597E-06	1.698E-06	1.58176E-06	0.00011201	8.0529E-05	5.4295E-05	5.36056E-05	3.80345E-05	1.20826E-05	1.7309E-05	1.66486E-05	1.70182E-06	1.58336E-06	1.70182E-06	1.58336E-06	1.7309E-05	1.66486E-05	2.72089E-05
3839103773045	383910	3773045	6.39237E-06	6.22836E-06	1.65092E-06	1.5379E-06	0.000108856	7.82617E-05	5.27663E-05	5.20963E-05	3.69636E-05	1.17424E-05	1.68217E-05	1.61798E-05	1.6539E-06	1.53878E-06	1.6539E-06	1.53878E-06	1.68217E-05	1.61798E-05	2.63851E-05
3829703773055	382970	3773055	5.14056E-06	5.00867E-06	1.32762E-06	1.23674E-06	7.64283E-05	5.49478E-05	3.70474E-05	3.6577E-05	2.59523E-05	8.24437E-06	1.18106E-05	1.13599E-05	1.16121E-06	1.08038E-06	1.16121E-06	1.08038E-06	1.18106E-05	1.13599E-05	1.9459E-05
3829803773055	382980	3773055	5.21201E-06	5.07829E-06	1.34608E-06	1.25393E-06	7.85397E-05	5.64658E-05	3.80708E-05	3.75875E-05	2.66692E-05	8.47212E-06	1.21368E-05	1.16737E-05	1.19329E-06	1.11023E-06	1.19329E-06	1.11023E-06	1.21368E-05	1.16737E-05	2.01395E-05
3829903773055	382990	3773055	5.29922E-06	5.16326E-06	1.3686E-06	1.27491E-06	8.12034E-05	5.83808E-05	3.9362E-05	3.88623E-05	2.75737E-05	8.75946E-06	1.25485E-05	1.20697E-05	1.23376E-06	1.14788E-06	1.23376E-06	1.14788E-06	1.25485E-05	1.20697E-05	2.09288E-05
3830003773055	383000	3773055	5.4635E-06	5.32332E-06	1.41103E-06	1.31443E-06	8.39562E-05	6.036E-05	4.06964E-05	4.01797E-05	2.85085E-05	9.05641E-06	1.29739E-05	1.24788E-05	1.27559E-06	1.1868E-06	1.27559E-06	1.1868E-06	1.29739E-05	1.24788E-05	2.17708E-05
3830103773055	383010	3773055	5.6351E-06	5.49052E-06	1.45534E-06	1.35572E-06	8.63527E-05	6.20829E-05	4.18581E-05	4.13266E-05	2.93222E-05	9.31491E-06	1.33442E-05	1.2835E-05	1.312E-06	1.22067E-06	1.312E-06	1.22067E-06	1.33442E-05	1.2835E-05	2.25365E-05
3830203773055	383020	3773055	5.79769E-06	5.64894E-06	1.49733E-06	1.39483E-06	8.86957E-05	6.37674E-05	4.29938E-05	4.24479E-05	3.01178E-05	9.56766E-06	1.37063E-05	1.31833E-05	1.34759E-06	1.25379E-06	1.34759E-06	1.25379E-06	1.37063E-05	1.31833E-05	2.32732E-05
3830303773055	383030	3773055	5.96929E-06	5.81613E-06	1.54165E-06	1.43612E-06	9.12703E-05	6.56184E-05	4.42418E-05	4.36801E-05	3.09921E-05	9.84538E-06	1.41041E-05	1.3566E-05	1.38671E-06	1.29019E-06	1.38671E-06	1.29019E-06	1.41041E-05	1.3566E-05	2.40553E-05
3830403773055	383040	3773055	6.1527E-06	5.99484E-06	1.58902E-06	1.48024E-06	9.41033E-05	6.76552E-05	4.5615E-05	4.50359E-05	3.1954E-05	1.0151E-05	1.45419E-05	1.3987E-05	1.42975E-06	1.33024E-06	1.42975E-06	1.33024E-06	1.45419E-05	1.3987E-05	2.48954E-05
3830503773055	383050	3773055	6.34624E-06	6.18341E-06	1.639E-06	1.5268E-06	9.71055E-05	6.98136E-05	4.70703E-05	4.64727E-05	3.29735E-05	1.04748E-05	1.50058E-05	1.44333E-05	1.47537E-06	1.37268E-06	1.47537E-06	1.37268E-06	1.50058E-05	1.44333E-05	2.57827E-05
3830603773055	383060	3773055	6.54877E-06	6.38075E-06	1.69131E-06	1.57553E-06	0.000100224	7.20553E-05	4.85818E-05	4.79649E-05	3.40323E-05	1.08112E-05	1.54877E-05	1.48967E-05	1.52274E-06	1.41675E-06	1.52274E-06	1.41675E-06	1.54877E-05	1.48967E-05	2.67117E-05
3830703773055	383070	3773055	6.76482E-06	6.59125E-06	1.74711E-06	1.62751E-06	0.000103609	7.44892E-05	5.02228E-05	4.95851E-05	3.51818E-05	1.11764E-05	1.60108E-05	1.53999E-05	1.57418E-06	1.46461E-06	1.57418E-06	1.46461E-06	1.60108E-05	1.53999E-05	2.77079E-05
3830803773055	383080	3773055	6.99324E-06	6.81381E-06	1.8061E-06	1.68246E-06	0.00010719	7.7064E-05	5.19587E-05	5.1299E-05	3.63979E-05	1.15627E-05	1.65642E-05	1.59322E-05	1.62859E-06	1.51523E-06	1.62859E-06	1.51523E-06	1.65642E-05	1.59322E-05	2.87603E-05
3830903773055	383090	3773055	7.24529E-06	7.05939E-06	1.8712E-06	1.7431E-06	0.000111199	7.99462E-05	5.3902E-05	5.32176E-05	3.77592E-05	1.19951E-05	1.71838E-05	1.65281E-05	1.6895E-06	1.5719E-06	1.6895E-06	1.5719E-06	1.71838E-05	1.65281E-05	2.99235E-05
3831003773055	383100	3773055	7.52265E-06	7.32964E-06	1.94283E-06	1.80983E-06	0.000115636	8.31358E-05	5.60526E-05	5.53409E-05	3.92657E-05	1.24737E-05	1.78693E-05	1.71875E-05	1.75691E-06	1.63462E-06	1.75691E-06	1.63462E-06	1.78693E-05	1.71875E-05	3.12063E-05
3831103773055	383110	3773055	7.82083E-06	7.62017E-06	2.01984E-06	1.88157E-06	0.000120411	8.65689E-05	5.83672E-05	5.76261E-05	4.08871E-05	1.29888E-05	1.86072E-05	1.78973E-05	1.82946E-06	1.70212E-06	1.82946E-06	1.70212E-06	1.86072E-05	1.78973E-05	3.25836E-05
3831203773055	383120	3773055	8.14096E-06	7.93208E-06	2.10252E-06	1.95859E-06	0.00012556	9.02709E-05	6.08632E-05	6.00905E-05	4.26356E-05	1.35442E-05	1.9403E-05	1.86626E-05	1.90769E-06	1.77491E-06	1.90769E-06	1.77491E-06	1.9403E-05	1.86626E-05	3.4066E-05
3831303773055	383130	3773055	8.48528E-06	8.26757E-06	2.19144E-06	2.04142E-06	0.000131119	9.42676E-05	6.35579E-05	6.27509E-05	4.45233E-05	1.41439E-05	2.0262E-05	1.94889E-05	1.99215E-06	1.85349E-06	1.99215E-06	1.85349E-06	2.0262E-05	1.94889E-05	3.56628E-05
3831403773055	383140	3773055	8.85941E-06	8.6321E-06	2.28807E-06	2.13143E-06	0.000137168	9.86165E-05	6.64901E-05	6.56459E-05	4.65773E-05	1.47964E-05	2.11968E-05	2.0388E-05	2.08406E-06	1.939E-06	2.08406E-06	1.939E-06	2.11968E-05	2.0388E-05	3.73993E-05
3831503773055	383150	3773055	9.26674E-06	9.02898E-06	2.39326E-06	2.22943E-06	0.000143805	0.000103388	6.97073E-05	6.88222E-05	4.8831E-05	1.55124E-05	2.22224E-05	2.13745E-05	2.1849E-06	2.03282E-06	2.1849E-06	2.03282E-06	2.22224E-05	2.13745E-05	3.92919E-05
3831603773055	383160	3773055	9.70839E-06	9.4593E-06	2.50733E-06	2.33569E-06	0.000151039	0.000108589	7.32138E-05	7.22842E-05	5.12874E-05	1.62927E-05	2.33403E-05	2.24497E-05	2.29481E-06	2.13508E-06	2.29481E-06	2.13508E-06	2.33403E-05	2.24497E-05	4.13478E-05
3831703773055	383170	3773055	1.01922E-05	9.93073E-06	2.63229E-06	2.45209E-06	0.000158995	0.000114309	7.70701E-05	7.60916E-05	5.39888E-05	1.71509E-05	2.45697E-05	2.36322E-05	2.41568E-06	2.24754E-06	2.41568E-06	2.24754E-06	2.45697E-05	2.36322E-05	4.35996E-05
3831803773055	383180	3773055	1.072E-05	1.04449E-05	2.76858E-06	2.57905E-06	0.000167734	0.000120592	8.13064E-05	8.02741E-05	5.69564E-05	1.80936E-05	2.59202E-05	2.49312E-05	2.54846E-06	2.37108E-06	2.54846E-06	2.37108E-06	2.59202E-05	2.49312E-05	4.60601E-05
3831903773055	383190	3773055	1.12978E-05	1.10079E-05	2.9178E-06	2.71806E-06	0.000177374	0.000127522	8.59789E-05	8.48873E-05	6.02296E-05	1.91334E-05	2.74098E-05	2.63639E-05	2.69492E-06	2.50734E-06	2.69492E-06	2.50734E-06	2.74098E-05	2.63639E-05	4.87565E-05
3832003773055	383200	3773055	1.19335E-05	1.16273E-05	3.08199E-06	2.87101E-06	0.000188064	0.000135208	9.1161E-05	9.00035E-05	6.38597E-05	2.02866E-05	2.90618E-05	2.79529E-05	2.85734E-06	2.65846E-06	2.85734E-06	2.65846E-06	2.90618E-05	2.79529E-05	5.17233E-05
3832203773055	383220	3773055	1.34351E-05	1.30904E-05	3.46981E-06	3.23228E-06	0.000213748	0.000153673	0.000103611	0.000102295	7.2581E-05	2.30571E-05	3.30307E-05	3.17704E-05	3.24757E-06	3.02152E-06	3.24757E-06	3.02152E-06	3.30307E-05	3.17704E-05	5.87437E-05
3832303773055	383230	3773055	1.43409E-05	1.3973E-05	3.70374E-06	3.4502E-06	0.000229534	0.000165023	0.000111263	0.00010985	7.79415E-05	2.476E-05	3.54702E-05	3.41168E-05	3.48742E-06	3.24468E-06	3.48742E-06	3.24468E-06	3.54702E-05	3.41168E-05	6.29788E-05
3832403773055	383240	3773055	1.53531E-05	1.49591E-05	3.96514E-06	3.6937E-06	0.000247468	0.000177916	0.000119956	0.000118433	8.4031E-05	2.66945E-05	3.82415E-05	3.67824E-05	3.75989E-06	3.49818E-06	3.75989E-06	3.49818E-06	3.82415E-05	3.67824E-05	6.77184E-05
3832503773055	383250	3773055	1.65002E-05	1.60769E-05	4.26141E-06	3.96969E-06	0.000268163	0.000192794	0.000129988	0.000128337	9.10583E-05	2.89269E-05	4.14395E-05	3.98584E-05	4.07432E-06	3.79073E-06	4.07432E-06	3.79073E-06	4.14395E-05	3.98584E-05	7.30912E-05
3832603773055	383260	3773055	1.77931E-05	1.73366E-05	4.59531E-06	4.28074E-06	0.000291985	0.000209921	0.000141535	0.000139738	9.91474E-05	3.14966E-05	4.51208E-05	4.33992E-05	4.43626E-06	4.12747E-06	4.43626E-06	4.12747E-06	4.51208E-05	4.33992E-05	7.91499E-05
3832703773055	383270	3773055	1.92643E-05	1.877E-05	4.97528E-06	4.63469E-06	0.000319816	0.00022993	0.000155026	0.000153057	0.000108598	3.44987E-05	4.94215E-05	4.75358E-05	4.85911E-06	4.52089E-06	4.85911E-06	4.52089E-06	4.94215E-05	4.75358E-05	8.60524E-05
3832803773055	383280	3773055	2.09375E-05	2.04003E-05	5.4074E-06	5.03724E-06	0.000352395	0.000253353	0.000170818	0.000168649	0.000119661	3.80131E-05	5.44561E-05	5.23782E-05	5.3541E-06	4.98143E-06	5.3541E-06	4.98143E-06	5.44561E-05	5.23782E-05	9.39057E-05
3832903773055	383290	3773055	2.2838E-05	2.2252E-05	5.89823E-06	5.49446E-06	0.000390614	0.00028083	0.000189344	0.00018694	0

			MSite Grubbing / Prep	MMass Grading / Excavation	MMass Grading / Excavation	MDrainage / Utilities Trenching	MFoundations / Concrete Pads	MBuilding / Structure Construction	MAsphalt Paving	MLandscaping or Other Finishing	MWaterside Construction (Piles)	RSSWDemolition	RSSWPlacing Base	RSSWForm/Plac e Rebar and Pour	Child Risk				
Unique Identifier	X (UTM)	Y (UTM)	2027	2027	2028	2028	2028	2028	2028	2028	2028	2029	2029	2029	3rd Trimester	0<2	2<16	Total	per million
3834803773045	383480	3773045	0.000338825	0.00039843	0.000393125	8.3565E-05	0.000108676	7.99911E-05	8.23324E-06	9.64576E-05	8.23324E-06	1.81667E-05	2.63602E-05	1.56258E-05	1.03412E-08	1.5023E-07	3.0206E-08	1.90781E-07	0.19078099
3834903773045	383490	3773045	0.000315056	0.00037048	0.000365547	7.77029E-05	0.000101052	7.43798E-05	7.65568E-06	8.96911E-05	7.65568E-06	1.82914E-05	2.65413E-05	1.57331E-05	9.60767E-09	1.3966E-07	2.8004E-08	1.77272E-07	0.17727159
3835003773045	383500	3773045	0.000293237	0.000344823	0.000340232	7.23217E-05	9.40537E-05	6.92287E-05	7.12549E-06	8.34797E-05	7.12549E-06	1.83569E-05	2.66363E-05	1.57895E-05	8.93966E-09	1.3001E-07	2.6007E-08	1.64955E-07	0.16495499
3835103773045	383510	3773045	0.000273318	0.0003214	0.00031712	6.74089E-05	8.76647E-05	6.4526E-05	6.64146E-06	7.78089E-05	6.64146E-06	1.83569E-05	2.66363E-05	1.57895E-05	8.33397E-09	1.2124E-07	2.4204E-08	1.53775E-07	0.15377482
3835203773045	383520	3773045	0.000255226	0.000300125	0.000296128	6.29468E-05	8.18617E-05	6.02547E-05	6.20183E-06	7.26584E-05	6.20183E-06	1.82946E-05	2.65458E-05	1.57358E-05	7.78669E-09	1.133E-07	2.2577E-08	1.43661E-07	0.14366125
3835303773045	383530	3773045	0.00023842	0.000280363	0.000276629	5.8802E-05	7.64715E-05	5.62872E-05	5.79346E-06	6.78741E-05	5.79346E-06	1.81698E-05	2.63648E-05	1.56285E-05	7.2803E-09	1.0594E-07	2.1076E-08	1.34296E-07	0.13429617
3835403773045	383540	3773045	0.000223196	0.000262461	0.000258966	5.50473E-05	7.15886E-05	5.26931E-05	5.42354E-06	6.35402E-05	5.42354E-06	1.79982E-05	2.61158E-05	1.54809E-05	6.82288E-09	9.9286E-08	1.9724E-08	1.25832E-07	0.12583218
3835503773045	383550	3773045	0.000208725	0.000245443	0.000242175	5.14782E-05	6.69469E-05	4.92766E-05	5.07189E-06	5.94204E-05	5.07189E-06	1.7758E-05	2.57673E-05	1.52743E-05	6.38874E-09	9.2963E-08	1.8443E-08	1.17795E-07	0.1177949
3835603773045	383560	3773045	0.000194894	0.000229179	0.000226128	4.8067E-05	6.25107E-05	4.60113E-05	4.7358E-06	5.54829E-05	4.7358E-06	1.7443E-05	2.53102E-05	1.50034E-05	5.97395E-09	8.6918E-08	1.7221E-08	1.10113E-07	0.11011287
3835703773045	383570	3773045	0.000182444	0.000214539	0.000211683	4.49965E-05	5.85176E-05	4.30721E-05	4.43328E-06	5.19387E-05	4.43328E-06	1.70999E-05	2.48123E-05	1.47082E-05	5.60063E-09	8.1474E-08	1.6123E-08	1.03197E-07	0.10319708
3835803773045	383580	3773045	0.000170106	0.000200031	0.000197367	4.19535E-05	5.45602E-05	4.01593E-05	4.13347E-06	4.84262E-05	4.13347E-06	1.66476E-05	2.4156E-05	1.43192E-05	5.22957E-09	7.6062E-08	1.5034E-08	9.63257E-08	0.09632572
3835903773045	383590	3773045	0.000159121	0.000187114	0.000184622	3.92444E-05	5.1037E-05	3.7566E-05	3.86655E-06	4.52991E-05	3.86655E-06	1.6189E-05	2.34907E-05	1.39248E-05	4.89815E-09	7.123E-08	1.4063E-08	9.01912E-08	0.0901912
3836003773045	383600	3773045	0.000150515	0.000176993	0.000174637	3.71218E-05	4.82766E-05	3.55342E-05	3.65743E-06	4.28491E-05	3.65743E-06	1.58553E-05	2.30064E-05	1.36377E-05	4.63816E-09	6.744E-08	1.3302E-08	8.53808E-08	0.08538075
3836103773045	383610	3773045	0.000144878	0.000170365	0.000168096	3.57315E-05	4.64685E-05	3.42034E-05	3.52045E-06	4.12443E-05	3.52045E-06	1.57399E-05	2.28389E-05	1.35384E-05	4.46843E-09	6.4966E-08	1.2805E-08	8.22394E-08	0.08223936
3836203773045	383620	3773045	0.000139558	0.000164109	0.000161924	3.44195E-05	4.47623E-05	3.29475E-05	3.39118E-06	3.97299E-05	3.39118E-06	1.56245E-05	2.26714E-05	1.34392E-05	4.30819E-09	6.263E-08	1.2336E-08	7.92744E-08	0.07927438
3836303773045	383630	3773045	0.00013528	0.000159079	0.00015696	3.33644E-05	4.33902E-05	3.19375E-05	3.28723E-06	3.8512E-05	3.28723E-06	1.55777E-05	2.26035E-05	1.33989E-05	4.1796E-09	6.0755E-08	1.196E-08	7.68947E-08	0.07689469
3836403773045	383640	3773045	0.000131426	0.000154546	0.000152488	3.24138E-05	4.21538E-05	3.10275E-05	3.19357E-06	3.74146E-05	3.19357E-06	1.55465E-05	2.25583E-05	1.33721E-05	4.06372E-09	5.9066E-08	1.162E-08	7.47505E-08	0.0747505
3836503773045	383650	3773045	0.000128033	0.000150557	0.000148552	3.15771E-05	4.10658E-05	3.02266E-05	3.11113E-06	3.64489E-05	3.11113E-06	1.55402E-05	2.25492E-05	1.33667E-05	3.962E-09	5.7584E-08	1.1322E-08	7.28684E-08	0.07286845
3836603773045	383660	3773045	0.000126178	0.000148376	0.0001464	3.11196E-05	4.04708E-05	2.97887E-05	3.06606E-06	3.59208E-05	3.06606E-06	1.56775E-05	2.27484E-05	1.34848E-05	3.90693E-09	5.6783E-08	1.1159E-08	7.18488E-08	0.07184877
3836703773045	383670	3773045	0.000124507	0.000146411	0.000144461	3.07075E-05	3.99348E-05	2.93942E-05	3.02545E-06	3.54451E-05	3.02545E-06	1.58179E-05	2.2952E-05	1.36055E-05	3.8569E-09	5.6057E-08	1.1011E-08	7.09242E-08	0.0709242
3836803773045	383680	3773045	0.000122552	0.000144111	0.000142193	3.02253E-05	3.93077E-05	2.89326E-05	2.97795E-06	3.48885E-05	2.97795E-06	1.59052E-05	2.30788E-05	1.36806E-05	3.79821E-09	5.5205E-08	1.0837E-08	6.98397E-08	0.06983974
3836903773045	383690	3773045	0.000120452	0.000141642	0.000139756	2.97073E-05	3.86342E-05	2.84368E-05	2.92692E-06	3.42907E-05	2.92692E-06	1.59582E-05	2.31557E-05	1.37262E-05	3.73485E-09	5.4285E-08	1.065E-08	6.86699E-08	0.06866987
3837003773045	383700	3773045	0.000118475	0.000139317	0.000137462	2.92196E-05	3.79999E-05	2.797E-05	2.87887E-06	3.37277E-05	2.87887E-06	1.6005E-05	2.32236E-05	1.37665E-05	3.67489E-09	5.3415E-08	1.0473E-08	6.75634E-08	0.06756343
3837103773045	383710	3773045	0.000116887	0.00013745	0.00013562	2.88281E-05	3.74907E-05	2.75952E-05	2.84029E-06	3.32758E-05	2.84029E-06	1.60674E-05	2.33141E-05	1.38201E-05	3.62644E-09	5.2714E-08	1.033E-08	6.6671E-08	0.06667098
3837203773045	383720	3773045	0.000115355	0.000135649	0.000133842	2.84503E-05	3.69994E-05	2.72336E-05	2.80307E-06	3.28397E-05	2.80307E-06	1.61142E-05	2.3382E-05	1.38604E-05	3.57964E-09	5.2038E-08	1.0192E-08	6.58092E-08	0.06580922
3837303773045	383730	3773045	0.000113801	0.000133821	0.000132039	2.8067E-05	3.65009E-05	2.68667E-05	2.7653E-06	3.23973E-05	2.7653E-06	1.6136E-05	2.34137E-05	1.38792E-05	3.53208E-09	5.135E-08	1.0051E-08	6.49331E-08	0.0649331
3837403773045	383740	3773045	0.000112219	0.000131961	0.000130204	2.76768E-05	3.59935E-05	2.64932E-05	2.72686E-06	3.19469E-05	2.72686E-06	1.6136E-05	2.34137E-05	1.38792E-05	3.48347E-09	5.0646E-08	9.908E-09	6.40376E-08	0.06403764
3837503773045	383750	3773045	0.000110615	0.000130074	0.000128342	2.72812E-05	3.5479E-05	2.61144E-05	2.68788E-06	3.14902E-05	2.68788E-06	1.61142E-05	2.3382E-05	1.38604E-05	3.43425E-09	4.9933E-08	9.7629E-09	6.31305E-08	0.0631305
3837603773045	383760	3773045	0.000109206	0.000128417	0.000126707	2.69336E-05	3.50269E-05	2.57817E-05	2.65363E-06	3.1089E-05	2.65363E-06	1.60861E-05	2.33413E-05	1.38362E-05	3.39085E-09	4.9306E-08	9.6342E-09	6.23307E-08	0.06233066
3837703773045	383770	3773045	0.000107752	0.000126707	0.00012502	2.6575E-05	3.45606E-05	2.54385E-05	2.61831E-06	3.06751E-05	2.61831E-06	1.60268E-05	2.32553E-05	1.37853E-05	3.34615E-09	4.8658E-08	9.502E-09	6.1506E-08	0.06150603
3837803773045	383780	3773045	0.000106164	0.000124841	0.000123178	2.61835E-05	3.40514E-05	2.50637E-05	2.57973E-06	3.02232E-05	2.57973E-06	1.59301E-05	2.3115E-05	1.37021E-05	3.29756E-09	4.7952E-08	9.3589E-09	6.06089E-08	0.0606089
3837903773045	383790	3773045	0.000104432	0.000122804	0.000121168	2.57563E-05	3.34958E-05	2.46547E-05	2.53764E-06	2.973E-05	2.53764E-06	1.58054E-05	2.29339E-05	1.35948E-05	3.24475E-09	4.7185E-08	9.2043E-09	5.96342E-08	0.05963424
3838003773045	383800	3773045	0.000102761	0.000120838	0.000119229	2.53441E-05	3.29598E-05	2.42602E-05	2.49703E-06	2.92543E-05	2.49703E-06	1.56556E-05	2.27167E-05	1.3466E-05	3.19362E-09	4.6443E-08	9.0548E-09	5.86913E-08	0.05869133
3838103773045	383810	3773045	0.000100973	0.000118736	0.000117155	2.49031E-05	3.23863E-05	2.38381E-05	2.45358E-06	2.87452E-05	2.45358E-06	1.54934E-05	2.24813E-05	1.33265E-05	3.13922E-09	4.5652E-08	8.8964E-09	5.7688E-08	0.05768801
3838203773045	383820	3773045	9.92127E-05	0.000116666	0.000115113	2.4469E-05	3.18217E-05	2.34225E-05	2.41081E-06	2.82441E-05	2.41081E-06	1.53156E-05	2.22233E-05	1.31735E-05	3.08573E-09	4.4874E-08	8.7406E-09	5.67008E-08	0.05670078
3838303773045	383830	3773045	9.73522E-05	0.000114478	0.000112954	2.40101E-05	3.1225E-05	2.29833E-05	2.3656E-06	2.77145E-05	2.3656E-06	1.5141E-05	2.19699E-05	1.30233E-05	3.02981E-09	4.406E-08	8.5773E-09	5.56671E-08	0.05566715
3838403773045	383840	3773045	9.50461E-05	0.000111766	0.000110278	2.34414E-05	3.04853E-05	2.24389E-05	2.30956E-06	2.7058E-05	2.30956E-06	1.49881E-05	2.17481E-05	1.28918E-05	2.96084E-09	4.3054E-08	8.3771E-09	5.43919E-08	0.05439192
3838503773045	383850	3773045	9.28291E-05	0.000109159	0.000107706	2.28946E-05	2.97742E-05	2.19155E-05	2.25569E-06	2.64268E-05	2.25569E-06	1.48353E-05	2.15263E-05	1.27604E-05	2.89438E-09	4.2084E-08	8.1847E-09	5.31634E-08	0.05316345
3838603773045	383860	3773045	9.07124E-05	0.00010667	0.00010525	2.23726E-05	2.90953E-05	2.14157E-05	2.20426E-06	2.58243E-05	2.20426E-06	1.46856E-05	2.13091E-05	1.26316E-05	2.83089E-09	4.1158E-08	8.0009E-09	5.19903E-08	0.05199025
3838703773045	383870	3773045	8.86904E-05	0.000104293	0.000102904	2.18739E-05	2.84468E-05	2.09384E-05	2.15512E-06	2.52486E-05	2.15512E-06	1.45358E-05	2.10918E-05	1.25028E-05	2.77019E-09	4.0273E-08	7.8253E-09	5.08682E-08	0.05086823
3838803773045	383880	3773045	8.67797E-05	0.000102046	0.000100687	2.14026E-05	2.7834E-05	2.04873E-05	2.1087E-06	2.47047E-05	2.1087E-06	1.43861E-05	2.08745E-05	1.2374E-05	2.71288E-09	3.9437E-08	7.6598E-09	4.98092E-08	0.04980925
3838903773045	383890	3773045	8.51254E-05	0.0001001	9.87676E-05	2.09946E-05	2.73033E-05	2.00967E-05	2.06849E-06	2.42337E-05	2.06849E-06	1.42333E-05	2.06528E-05	1.22425E-05	2.66335E-09	3.8714E-08	7.5158E-09	4.88933E-08	0.04889333
3839003773045	383900	3773045	8.35267E-05	9.82205E-05	9.69127E-05	2.06003E-05	2.67906E-05	1.97193E-05	2.02965E-06	2.37786E-05	2.02965E-06	1.40867E-05	2.044E-05	1.21164E-05	2.61537E-09	3.8015E-08	7.3767E-09	4.80066E-08	0.04800664
3839103773045	383910	3773045	8.09978E-05	9.52467E-05	9.39785E-05	1.99766E-05	2.59794E-05	1.91223E-05	1.9682E-06	2.30587E-05	1.9682E-06	1.39744E-05	2.02771E-05	1.20199E-05	2.53979E-09	3.691E-08	7.1605E-09	4.66103E-08	0.04661034
3829703773055	382970	3773055	5.97359E-05	7.02446E-05	6.93092E-05	1.47328E-05	1.91599E-05	1.41027E-05	1.45155E-06	1.70058E-05	1.45155E-06	1.1114E-05	1.61266E-05	9.55954E-06	2.62297E-09	3.5349E-08	6.411E-09	4.4383E-08	0.04438297
3829803773055	382980	3773055	6.18248E-05	7.27009E-05	7.17329E-05	1.5248E-05	1.98298E-05	1.45958E-05	1.5023E-06	1.76005E-05	1.5023E-06	1.1061E-05	1.60497E-05	9.51393E-06	2.69931E-09	3.6387E-08	6.6081E-09	4.56943E-08	0.04569432
3829903773055	382990	3773055	6.42479E-05	7.55502E-05	7.45443E-05	1.58456E-05	2.0607E-05	1.51679E-05	1.56118E-06	1.82903E-05	1.56118E-06	1.09455E-05	1.58822E-05	9.41466E-06	2.77669E-09	3.749E-08	6.8242E-09	4.70913E-08	0.04709134
3830003773055	383000	3773055	6.68325E-05	7.85895E-05	7.75431E-05	1.6483E-05	2.1436E-05	1.57781E-05	1.62399E-06	1.90261E-05	1.62399E-06	1.08769E-05	1.57826E-05	9.35563E-06	2.89064E-09	3.9016E-08	7.1011E-09	4.90077E-08	0.04900767
3830103773055	383010	3773055	6.91832E-05	8.13537E-05	8.02705E-05	1.70628E-05	2.219E-05	1.6333E-05	1.68111E-06	1.96953E-05	1.68111E-06	1.07802E-05	1.56423E-05	9.27246E-06	3.01692E-09	4.0647E-08	7.381E-09	5.10447E-08	0.05104469
3830203773055	383020	3773055	7.14447E-05	8.40131E-05	8.28945E-05	1.76205E-05	2.29154E-05	1.6867E-05	1.73606E-06	2.03391E-05	1.73606E-06	1.05775E-05	1.53481E-05	9.09806E-06	3.13217E-09	4.2147E-08	7.6431E-09	5.2922E-08	0.05292198
3830303773055	383030	3773055	7.38455E-05	8.68363E-05	8.568E-05	1.82126E-05	2.36854E-05	1.74337E-05	1.7944E-06	2.10225E-05	1.7944E-06	1.04558E-05	1.51716E-05	8.99342E-06	3.25027E-09	4.3693E-08	7.918E-09	5.4861E-08	0.05486099
3830403773055	383040	3773055	7.64246E-05	8.9869E-05	8.86724E-05	1.88487E-05	2.45126E-05	1.80426E-05	1.85707E-06	2.17568E-05	1.85707E-06	1.04121E-05	1.51082E-05	8.95586E-06	3.37552E-09	4.5336E-08	8.212E-09	5.69237E-08	0.05692367
3830503773055	383050	3773055	7.91484E-05	9.30721E-05	9.18328E-05	1.95205E-05	2.53863E-05	1.86857E-05	1.92326E-06	2.25322E-05	1.92326E-06	1.03778E-05	1.50585E-05	8.92635E-06	3.50694E-09	4.7063E-08	8.5214E-09	5.90914E-08	0.05909139
3830603773055	383060	3773055	8.20004E-05	9.64258E-05	9.51419E-05	2.02239E-05	2.6301E-05	1.9359E-05	1.99256E-06	2.33441E-05	1.99256E-06	1.0303E-05	1.49498E-05	8.86196E-06	3.64368E-09	4.8861E-08	8.8439E-09	6.1349E-08	0.06134903
3830703773055	383070	3773055	8.50585E-05	0.000100022	9.869E-05	2.09781E-05	2.72819E-05	2.0081E-05	2.06687E-06	2.42147E-05	2.06687E-06	1.02811E-05	1.49181E-05	8.84318E-06	3.78783E-09	5.0761E-08	9.1867E-09	6.3736E-08	0.06373601
3830803773055	383080	3773055	8.82893E-05	0.000103821	0.000102439	2.17749E-05	2.83181E-05	2.08437E-05	2.14538E-06	2.51344E-05	2.14538E-06	1.02624E-05	1.4891E-05	8.82708E-06	3.93852E-09	5.2753E-08	9.5464E-09	6.6238E-08	0.06623801
3830903773055	383090	3773055	9.18599E-05	0.00010802	0.000106581	2.26556E-05	2.94634E-05	2.16866E-05	2.23214E-06	2.61509E-05	2.23214E-06	1.02874E-05	1.49272E-05	8.84854E-06	4.10342E-09	5.4936E-08	9.9427E-09	6.89819E-08	0.06898188
3831003773055	383100	3773055	9.57981E-05	0.000112651	0.000111151	2.36268E-05	3.07265E-05	2.26164E-05	2.32784E-06	2.72721E-05	2.32784E-06	1.03435E-05	1.50087E-05	8.89684E-06	4.28345E-09	5.7322E-08	1.0378E-08	7.19832E-08	0.07198319
3831103773055	383110	3773055	0.000100026	0.000117622	0.000116056	2.46696E-05	3.20826E-05	2.36145E-05	2.43057E-06	2.84757E-05	2.43057E-06	1.03997E-05	1.50901E-05	8.94513E-06	4.4742E-09	5.9857E-08	1.0841E-08	7.51724E-08	0.07517242
3831203773055	383120	3773055	0.000104577	0.000122974	0.000121336	2.5792E-05	3.35422E-05	2.46889E-05	2.54115E-06	2.97712E-05	2.54115E-06	1.04558E-05	1.51716E-05	8.99342E-06	4.67634E-09	6.2551E-08	1.1335E-08	7.85625E-08	0.07856247
3831303773055	383130	3773055	0.000109479	0.000128738	0.000127024	2.70009E-05	3.51145E-05	2.58462E-05	2.66027E-06	3.11667E-05	2.66027E-06	1.0512E-05	1.52531E-05	9.04172E-06	4.89019E-09	6.5411E-08	1.1862E-08	8.21629E-08	0.08216289
3831403773055	383140	3773055	0.00011481	0.000135007	0.000133209	2.83157E-05	3.68243E-05	2.71047E-05	2.7898E-06	3.26843E-05	2.7898E-06	1.05712E-05	1.53391E-05	9.0927E-06	5.11825E-09	6.8472E-08	1.2428E-08	8.60177E-08	0.08601766
3831503773055	383150	3773055	0.000120619	0.000141838	0.00013995	2.97486E-05	3.86878E-05	2.84763E-05	2.93098E-06	3.43382E-05	2.93098E-06	1.06461E-05	1.54477E-05	9.15709E-06	5.36208E-09	7.1757E-08	1.3038E-08	9.01567E-08	0.09015667
3831603773055	383160	3773055	0.00012693	0.00014926	0.000147272	3.13051E-05	4.0712E-05	2.99663E-05	3.08433E-06	3.61349E-05	3.08433E-06	1.0721E-05	1.55563E-05	9.22148E-06	5.62078E-09	7.5259E-08	1.3692E-08	9.45714E-08	0.09457144
3831703773055	383170	3773055	0.000133843	0.000157389	0.000155293	3.301E-05	4.29292E-05	3.15982E-05	3.25231E-06	3.81029E-05	3.25231E-06	1.07989E-05	1.56695E-05	9.28856E-06	5.89773E-09	7.9025E-08	1.4399E-08	9.93214E-08	0.09932137
3831803773055	383180	3773055	0.000141397	0.000166271	0.000164057	3.48729E-05	4.53519E-05	3.33815E-05	3.43585E-06	4.02532E-05	3.43585E-06	1.08769E-05	1.57826E-05	9.35563E-06	6.19222E-09	8.3052E-08	1.5159E-08	1.04404E-07	0.10440368
3831903773055	383190	3773055	0.000149674	0.000176004	0.000173661	3.69144E-05	4.80068E-05	3.53356E-05	3.63699E-06	4.26096E-05	3.63699E-06	1.09549E-05	1.58958E-05	9.42271E-06	6.50606E-09	8.7369E-08	1.598E-08	1.09855E-07	0.10985491
3832003773055	383200	3773055	0.000158781	0.000186714	0.000184228	3.91606E-05	5.0928E-05	3.74858E-05	3.85829E-06	4.52024E-05	3.85829E-06	1.1036E-05	1.60135E-05	9.49246E-06	6.84193E-09	9.2017E-08	1.687E-08	1.15729E-07	0.1157291
3832203773055	383220	3773055	0.000180333	0.000212057	0.000209233	4.447585E-05	5.78405E-05	4.25737E-05	4.38198E-06	5.13377E-05	4.38198E-06	1.12606E-05	1.63394E-05	9.68564E-06	7.6069E-09	1.0269E-07	1.8937E-08	1.29237E-07	0.12923739
3832303773055	383230	3773055	0.000193334	0.000227345	0.000224318	4.76823E-05	6.20105E-05	4.56431E-05	4.6979E-06	5.50389E-05	4.6979E-06	1.14259E-05	1.65792E-05	9.82784E-06	8.05444E-09	1.0898E-07	2.0168E-08	1.37206E-07	0.13720622
3832403773055	383240	3773055	0.000207884	0.000244454	0.000241199	5.12707E-05	6.66771E-05	4.9078E-05	5.05145E-06	5.91809E-05	5.05145E-06	1.15881E-05	1.68146E-05	9.96735E-06	8.54032E-09	1.1586E-07	2.1528E-08	1.45929E-07	0.14592906
3832503773055	383250	3773055	0.000224377	0.000263849	0.000260336	5.53386E-05	7.19674E-05	5.29719E-05	5.45223E-06	6.38764E-05	5.45223E-06	1.17659E-05	1.70726E-05	1.01203E-05	9.07682E-09	1.235E-07	2.3053E-08	1.55634E-07	0.15563353
3832603773055	383260	3773055	0.000242977	0.000285721	0.000281916	5.99257E-05	7.79329E-05	5.73629E-05	5.90418E-06	6.91713E-05	5.90418E-06	1.19562E-05	1.73487E-05	1.02839E-05	9.66329E-09	1.3192E-07	2.4753E-08	1.66338E-07	0.16633769
3832703773055	383270	3773055	0.000264166	0.000310638	0.000306501	6.51517E-05	8.47293E-05	6.23654E-05	6.41907E-06	7.52035E-05	6.41907E-06	1.22057E-05	1.77108E-05	1.04986E-05	1.03128E-08	1.4131E-07	2.6673E-08	1.78295E-07	0.17829525
3832803773055	383280	3773055	0.000288274	0.000338987	0.000334473	7.10976E-05	9.24618E-05	6.80569E-05	7.00489E-06	8.20667E-05	7.00489E-06	1.24709E-05	1.80955E-05	1.07266E-05	1.10313E-08	1.5177E-07	2.884E-08	1.91643E-07	0.19164325
3832903773055	383290	3773055	0.000315663	0.000371194	0.000366252	7.78526E-05	0.000101247	7.45231E-05	7.67043E-06	8.9864E-05	7.67043E-06	1.27142E-05	1.84485E-05	1.09359E-05	1.18267E-08	1.6343E-07	3.129E-08	2.0655E-07	0.20655019
3833003773055	383300	3773055	0.000346556	0.000407522	0.000402096	8.54718E-05	0.000111155	8.18164E-05	8.42111E-06	9.86586E-05	8.42111E-06	1.29419E-05	1.87789E-05	1.11318E-05	1.27027E-08	1.7636E-07	3.4043E-08	2.23106E-07	0.22310588

			EGIODemolition	EGIOSite Grubbing / Prep	EGIOMass Grading / Excavation	EGIOMass Grading / Excavation	EGIODrainage / Utilities Trenching	EGIODrainage / Utilities Trenching	EGIOFoundations / Concrete Pads	EGIOFoundations / Concrete Pads	EGIOBuilding / Structure Construction	EGIOBuilding / Structure Construction	EGIOAsphalt Paving	EGIOArchitectural Coating	EGIOLandscaping or Other Finishing	EGIOWaterside Construction (Piles)	HIWaterside Construction (Landscaping)	HIWaterside Construction (Landscaping)	KMDemolition	KMSite Grubbing / Prep	KMMass Grading / Excavation
Unique Identifier	X (UTM)	Y (UTM)	2025	2025	2025	2026	2026	2027	2026	2027	2026	2027	2027	2027	2027	2027	2025	2026	2025	2025	2025
3833103773055	383310	3773055	0.000608729	0.00023875	7.90673E-05	7.74383E-05	0.000179816	0.000179538	0.000236254	0.000236102	0.000253058	0.000246992	9.84739E-06	9.84739E-06	0.000266687	9.84739E-06	0.000150337	0.000145629	0.000144649	0.000627785	0.000477184
3833203773055	383320	3773055	0.00064586	0.00025332	8.38903E-05	8.21619E-05	0.000190784	0.00019049	0.000250665	0.000250504	0.000268494	0.000262058	1.04481E-05	1.04481E-05	0.000282954	1.04481E-05	0.000160713	0.000155679	0.000159544	0.000692433	0.000526323
3833303773055	383330	3773055	0.000686172	0.00026913	8.91263E-05	8.729E-05	0.000202692	0.000202379	0.000266311	0.000266139	0.000285252	0.000278414	1.11002E-05	1.11002E-05	0.000300615	1.11002E-05	0.000172053	0.000166664	0.000176157	0.000764535	0.000581128
3833403773055	383340	3773055	0.000729339	0.00028606	9.47333E-05	9.27815E-05	0.000215443	0.000215111	0.000283064	0.000282882	0.000303197	0.00029593	1.17985E-05	1.17985E-05	0.000319527	1.17985E-05	0.0001843	0.000178527	0.00019426	0.0008431	0.000640846
3833503773055	383350	3773055	0.000773441	0.00030335	0.000100462	9.83918E-05	0.000228471	0.000228118	0.000300181	0.000299987	0.000321531	0.000313824	1.25119E-05	1.25119E-05	0.000338848	1.25119E-05	0.000196912	0.000190745	0.000212928	0.000924121	0.00070243
3833603773055	383360	3773055	0.000814794	0.00031957	0.000105833	0.000103652	0.000240686	0.000240315	0.00031623	0.000316026	0.000338722	0.000330603	1.31809E-05	1.31809E-05	0.000356965	1.31809E-05	0.000208914	0.00020237	0.000230747	0.001001458	0.000761215
3833703773055	383370	3773055	0.000842809	0.00033056	0.000109472	0.000107216	0.000248962	0.000248578	0.000327103	0.000326892	0.000350368	0.00034197	1.36341E-05	1.36341E-05	0.000369238	1.36341E-05	0.000217998	0.00021117	0.0002444	0.001060714	0.000806256
3833803773055	383380	3773055	0.000852016	0.00033417	0.000110668	0.000108388	0.000251681	0.000251293	0.000330676	0.000330463	0.000354196	0.000345706	1.3783E-05	1.3783E-05	0.000373272	1.3783E-05	0.000221984	0.000215031	0.00025185	0.001093047	0.000830833
3833903773055	383390	3773055	0.000840249	0.00032956	0.000109139	0.000106891	0.000248206	0.000247823	0.00032611	0.000325899	0.000349304	0.000340931	1.35927E-05	1.35927E-05	0.000368117	1.35927E-05	0.000220181	0.000213285	0.000252285	0.001094933	0.000832266
3834003773055	383400	3773055	0.000826219	0.00032405	0.000107317	0.000105106	0.000244061	0.000243685	0.000320664	0.000320458	0.000343472	0.000335239	1.33657E-05	1.33657E-05	0.00036197	1.33657E-05	0.000217524	0.000210711	0.000251592	0.001091928	0.000829981
3834103773055	383410	3773055	0.000802444	0.00031473	0.000104229	0.000102081	0.000237038	0.000236672	0.000311437	0.000311236	0.000333588	0.000325592	1.29811E-05	1.29811E-05	0.000351554	1.29811E-05	0.00021178	0.000205147	0.000247539	0.001074337	0.00081661
3834203773055	383420	3773055	0.000767082	0.00030086	9.96357E-05	9.75828E-05	0.000226592	0.000226243	0.000297713	0.00029752	0.000318887	0.000311244	1.24091E-05	1.24091E-05	0.000336062	1.24091E-05	0.000202416	0.000196076	0.000239295	0.001038556	0.000789413
3834303773055	383430	3773055	0.000719001	0.000282	9.33905E-05	9.14663E-05	0.000212389	0.000212062	0.000279052	0.000278872	0.000298899	0.000291735	1.16313E-05	1.16313E-05	0.000314997	1.16313E-05	0.000189287	0.000183358	0.000226393	0.000982561	0.000746851
3834503773055	383450	3773055	0.00060607	0.00023771	7.8722E-05	7.71001E-05	0.00017903	0.000178754	0.000235222	0.00023507	0.000251952	0.000245913	9.80438E-06	9.80438E-06	0.000265522	9.80438E-06	0.000159203	0.000154216	0.000194481	0.000844063	0.000641578
3834603773055	383460	3773055	0.000544498	0.00021356	7.07245E-05	6.92673E-05	0.000160842	0.000160594	0.000211326	0.000211189	0.000226356	0.00022093	8.80834E-06	8.80834E-06	0.000238547	8.80834E-06	0.000142929	0.000138452	0.000176619	0.000766539	0.000582651
3834703773055	383470	3773055	0.000494271	0.00019386	6.42005E-05	6.28777E-05	0.000146005	0.00014578	0.000191832	0.000191708	0.000205476	0.000200551	7.99581E-06	7.99581E-06	0.000216542	7.99581E-06	0.00012929	0.00012524	0.000161355	0.00070029	0.000532295
3834803773055	383480	3773055	0.000449909	0.00017646	5.84383E-05	5.72343E-05	0.000132901	0.000132696	0.000174614	0.000174502	0.000187034	0.000182551	7.27816E-06	7.27816E-06	0.000197107	7.27816E-06	0.000117498	0.000113818	0.000147774	0.000641349	0.000487494
3834903773055	383490	3773055	0.000411484	0.00016139	5.34473E-05	5.23461E-05	0.00012155	0.000121363	0.000159701	0.000159598	0.00017106	0.00016696	6.65656E-06	6.65656E-06	0.000180273	6.65656E-06	0.000107288	0.000103927	0.000135782	0.000589303	0.000447933
3835003773055	383500	3773055	0.000378915	0.00014862	4.9217E-05	4.8203E-05	0.00011193	0.000111757	0.000147061	0.000146966	0.000157521	0.000153745	6.1297E-06	6.1297E-06	0.000166004	6.1297E-06	9.86212E-05	9.55322E-05	0.000125433	0.000544387	0.000413792
3835103773055	383510	3773055	0.000351295	0.00013778	4.56295E-05	4.46894E-05	0.000103771	0.000103611	0.000136341	0.000136253	0.000146039	0.000142538	5.6829E-06	5.6829E-06	0.000153904	5.6829E-06	9.12663E-05	8.84076E-05	0.000116519	0.000505699	0.000384385
3835203773055	383520	3773055	0.000327026	0.00012826	4.24772E-05	4.1602E-05	9.66019E-05	9.64528E-05	0.000126922	0.00012684	0.00013595	0.000132691	5.29029E-06	5.29029E-06	0.000143272	5.29029E-06	8.48029E-05	8.21467E-05	0.000108584	0.000471264	0.000358211
3835303773055	383530	3773055	0.000304517	0.00011944	3.95535E-05	3.87386E-05	8.99529E-05	8.98141E-05	0.000118186	0.00011811	0.000126592	0.000123558	4.92616E-06	4.92616E-06	0.00013341	4.92616E-06	7.87987E-05	7.63305E-05	0.000101141	0.000438959	0.000333656
3835403773055	383540	3773055	0.000284478	0.00011158	3.69507E-05	3.61894E-05	8.40335E-05	8.39038E-05	0.000110409	0.000110338	0.000118262	0.000115427	4.602E-06	4.602E-06	0.000124631	4.602E-06	7.34529E-05	7.11522E-05	9.44514E-05	0.000409926	0.000311587
3835503773055	383550	3773055	0.000265553	0.00010415	3.44925E-05	3.37818E-05	7.84431E-05	7.83221E-05	0.000103064	0.000102997	0.000110394	0.000107748	4.29585E-06	4.29585E-06	0.00011634	4.29585E-06	6.84048E-05	6.62623E-05	8.80809E-05	0.000382277	0.000290572
3835603773055	383560	3773055	0.0002474	9.7034E-05	3.21347E-05	3.14726E-05	7.30809E-05	7.29681E-05	9.60188E-05	9.59568E-05	0.000102848	0.000100383	4.00219E-06	4.00219E-06	0.000108387	4.00219E-06	6.35667E-05	6.15757E-05	8.19276E-05	0.000355572	0.000270272
3835703773055	383570	3773055	0.00023117	9.0668E-05	3.00265E-05	2.94078E-05	6.82865E-05	6.81811E-05	8.97195E-05	8.96616E-05	9.61008E-05	9.37973E-05	3.73963E-06	3.73963E-06	0.000101277	3.73963E-06	5.92452E-05	5.73895E-05	7.64057E-05	0.000331606	0.000252056
3835803773055	383580	3773055	0.000214895	8.4285E-05	2.79125E-05	2.73374E-05	6.34788E-05	6.33809E-05	8.34029E-05	8.33491E-05	8.93349E-05	8.71936E-05	3.47634E-06	3.47634E-06	9.41463E-05	3.47634E-06	5.49327E-05	5.32121E-05	7.08657E-05	0.000307562	0.00023378
3835903773055	383590	3773055	0.000200496	7.8638E-05	2.60423E-05	2.55058E-05	5.92257E-05	5.91343E-05	7.78148E-05	7.77646E-05	8.33494E-05	8.13515E-05	3.24343E-06	3.24343E-06	8.78384E-05	3.24343E-06	5.11368E-05	4.95351E-05	6.59866E-05	0.000286386	0.000217684
3836003773055	383600	3773055	0.000189188	7.4202E-05	2.45735E-05	2.40672E-05	5.58852E-05	5.5799E-05	7.34259E-05	7.33785E-05	7.86483E-05	7.67631E-05	3.06049E-06	3.06049E-06	8.28841E-05	3.06049E-06	4.81536E-05	4.66453E-05	6.2162E-05	0.000269787	0.000205067
3836103773055	383610	3773055	0.000181724	7.1275E-05	2.3604E-05	2.31177E-05	5.36804E-05	5.35976E-05	7.0529E-05	7.04835E-05	7.55454E-05	7.37346E-05	2.93974E-06	2.93974E-06	7.96141E-05	2.93974E-06	4.61677E-05	4.47216E-05	5.96364E-05	0.000258826	0.000196735
3836203773055	383620	3773055	0.0001747	6.852E-05	2.26917E-05	2.22241E-05	5.16056E-05	5.15259E-05	6.7803E-05	6.77592E-05	7.26254E-05	7.08846E-05	2.82612E-06	2.82612E-06	7.65369E-05	2.82612E-06	4.43003E-05	4.29127E-05	5.72579E-05	0.000248503	0.000188889
3836303773055	383630	3773055	0.000168889	6.6241E-05	2.19368E-05	2.14849E-05	4.98889E-05	4.98119E-05	6.55475E-05	6.55052E-05	7.02096E-05	6.85267E-05	2.73211E-06	2.73211E-06	7.39909E-05	2.73211E-06	4.27503E-05	4.14113E-05	5.52913E-05	0.000239968	0.000182401
3836403773055	383640	3773055	0.000163643	6.4183E-05	2.12555E-05	2.08176E-05	4.83394E-05	4.82648E-05	6.35117E-05	6.34707E-05	6.80289E-05	6.63983E-05	2.64725E-06	2.64725E-06	7.16928E-05	2.64725E-06	4.13493E-05	4.00542E-05	5.35148E-05	0.000232258	0.000176541
3836503773055	383650	3773055	0.00015908	6.2394E-05	2.06628E-05	2.02371E-05	4.69916E-05	4.69191E-05	6.17408E-05	6.17009E-05	6.61321E-05	6.45469E-05	2.57344E-06	2.57344E-06	6.96938E-05	2.57344E-06	4.01241E-05	3.88673E-05	5.19691E-05	0.00022555	0.000171442
3836603773055	383660	3773055	0.000156817	6.1506E-05	2.03688E-05	1.99492E-05	4.6323E-05	4.62515E-05	6.08623E-05	6.0823E-05	6.51911E-05	6.36285E-05	2.53682E-06	2.53682E-06	6.87022E-05	2.53682E-06	3.94908E-05	3.82539E-05	5.12042E-05	0.00022223	0.000168918
3836703773055	383670	3773055	0.000154733	6.0688E-05	2.00982E-05	1.96841E-05	4.57074E-05	4.56369E-05	6.00536E-05	6.00148E-05	6.43249E-05	6.2783E-05	2.50311E-06	2.50311E-06	6.77892E-05	2.50311E-06	3.89078E-05	3.76891E-05	5.05094E-05	0.000219215	0.000166626
3836803773055	383680	3773055	0.000152299	5.9734E-05	1.9782E-05	1.93744E-05	4.49884E-05	4.4919E-05	5.91088E-05	5.90707E-05	6.3313E-05	6.17954E-05	2.46374E-06	2.46374E-06	6.67228E-05	2.46374E-06	3.82405E-05	3.70427E-05	4.97038E-05	0.000215718	0.000163969
3836903773055	383690	3773055	0.000149685	5.8709E-05	1.94425E-05	1.90419E-05	4.42163E-05	4.41481E-05	5.80944E-05	5.80569E-05	6.22264E-05	6.07348E-05	2.42145E-06	2.42145E-06	6.55777E-05	2.42145E-06	3.75337E-05	3.63581E-05	4.88416E-05	0.000211976	0.000161124
3837003773055	383700	3773055	0.000147206	5.7736E-05	1.91205E-05	1.87266E-05	4.3484E-05	4.34169E-05	5.71323E-05	5.70954E-05	6.11958E-05	5.9729E-05	2.38135E-06	2.38135E-06	6.44917E-05	2.38135E-06	3.68646E-05	3.57099E-05	4.80291E-05	0.00020845	0.000158444
3837103773055	383710	3773055	0.00014514	5.6926E-05	1.88522E-05	1.84637E-05	4.28737E-05	4.28076E-05	5.63305E-05	5.62941E-05	6.0337E-05	5.88907E-05	2.34793E-06	2.34793E-06	6.35866E-05	2.34793E-06	3.63067E-05	3.51695E-05	4.73638E-05	0.000205562	0.000156249
3837203773055	383720	3773055	0.000143146	5.6144E-05	1.85932E-05	1.82101E-05	4.22847E-05	4.22195E-05	5.55566E-05	5.55207E-05	5.95081E-05	5.80817E-05	2.31567E-06	2.31567E-06	6.2713E-05	2.31567E-06	3.57721E-05	3.46516E-05	4.67301E-05	0.000202812	0.000154159
3837303773055	383730	3773055	0.000141161	5.5365E-05	1.83353E-05	1.79576E-05	4.16984E-05	4.1634E-05	5.47862E-05	5.47508E-05	5.86828E-05	5.72762E-05	2.28356E-06	2.28356E-06	6.18434E-05	2.28356E-06	3.52465E-05	3.41425E-05	4.6101E-05	0.000200081	0.000152083
3837403773055	383740	3773055	0.000139149	5.4576E-05	1.8074E-05	1.77016E-05	4.1104E-05	4.10406E-05	5.40053E-05	5.39705E-05	5.78464E-05	5.64599E-05	2.25101E-06	2.25101E-06	6.09619E-05	2.25101E-06	3.47155E-05	3.36281E-05	4.54605E-05	0.000197302	0.00014997
3837503773055	383750	3773055	0.000137137	5.3787E-05	1.78127E-05	1.74457E-05	4.05097E-05	4.04472E-05	5.32245E-05	5.31901E-05	5.701E-05	5.56435E-05	2.21847E-06	2.21847E-06	6.00805E-05	2.21847E-06	3.41881E-05	3.31172E-05	4.48178E-05	0.000194512	0.00014785
3837603773055	383760	3773055	0.000135386	5.31E-05	1.75852E-05	1.72229E-05	3.99923E-05	3.99306E-05	5.25447E-05	5.25108E-05	5.62819E-05	5.49329E-05	2.19013E-06	2.19013E-06	5.93131E-05	2.19013E-06	3.37324E-05	3.26759E-05	4.42656E-05	0.000192116	0.000146029
3837703773055	383770	3773055	0.00013358	5.2392E-05	1.73507E-05	1.69932E-05	3.9459E-05	3.93981E-05	5.1844E-05	5.18105E-05	5.55314E-05	5.42003E-05	2.16093E-06	2.16093E-06	5.85222E-05	2.16093E-06	3.32678E-05	3.22258E-05	4.36931E-05	0.000189631	0.00014414
3837803773055	383780	3773055	0.000131577	5.1607E-05	1.70905E-05	1.67384E-05	3.88673E-05	3.88074E-05	5.10666E-05	5.10337E-05	5.46987E-05	5.33876E-05	2.12852E-06	2.12852E-06	5.76447E-05	2.12852E-06	3.27494E-05	3.17236E-05	4.30436E-05	0.000186812	0.000141997
3837903773055	383790	3773055	0.000129323	5.0722E-05	1.67977E-05	1.64516E-05	3.82014E-05	3.81424E-05	5.01916E-05	5.01592E-05	5.37615E-05	5.24729E-05	2.09205E-06	2.09205E-06	5.6657E-05	2.09205E-06	3.2161E-05	3.11536E-05	4.23013E-05	0.000183591	0.000139548
3838003773055	383800	3773055	0.00012714	4.9866E-05	1.65142E-05	1.61739E-05	3.75566E-05	3.74987E-05	4.93445E-05	4.93127E-05	5.28541E-05	5.15873E-05	2.05675E-06	2.05675E-06	5.57007E-05	2.05675E-06	3.15941E-05	3.06045E-05	4.15862E-05	0.000180487	0.000137189
3838103773055	383810	3773055	0.000124868	4.8975E-05	1.6219E-05	1.58848E-05	3.68854E-05	3.68285E-05	4.84626E-05	4.84313E-05	5.19095E-05	5.06652E-05	2.01998E-06	2.01998E-06	5.47052E-05	2.01998E-06	3.10039E-05	3.00328E-05	4.08371E-05	0.000177236	0.000134718
3838203773055	383820	3773055	0.000122658	4.8108E-05	1.5932E-05	1.56037E-05	3.62327E-05	3.61768E-05	4.7605E-05	4.75743E-05	5.09909E-05	4.97687E-05	1.98424E-06	1.98424E-06	5.37372E-05	1.98424E-06	3.04281E-05	2.9475E-05	4.01038E-05	0.000174054	0.000132299
3838303773055	383830	3773055	0.000120377	4.7214E-05	1.56357E-05	1.53135E-05	3.55588E-05	3.55039E-05	4.67196E-05	4.66894E-05	5.00425E-05	4.8843E-05	1.94733E-06	1.94733E-06	5.27376E-05	1.94733E-06	2.98343E-05	2.88998E-05	3.93412E-05	0.000170744	0.000129783
3838403773055	383840	3773055	0.000117637	4.6139E-05	1.52798E-05	1.4965E-05	3.47495E-05	3.46959E-05	4.56563E-05	4.56269E-05	4.89036E-05	4.77314E-05	1.90302E-06	1.90302E-06	5.15375E-05	1.90302E-06	2.91167E-05	2.82047E-05	3.84088E-05	0.000166697	0.000126707
3838503773055	383850	3773055	0.000115006	4.5107E-05	1.4938E-05	1.46302E-05	3.39721E-05	3.39197E-05	4.46349E-05	4.46061E-05	4.78096E-05	4.66636E-05	1.86044E-06	1.86044E-06	5.03845E-05	1.86044E-06	2.84279E-05	2.75375E-05	3.75149E-05	0.000162817	0.000123758
3838603773055	383860	3773055	0.000112661	4.4187E-05	1.46335E-05	1.4332E-05	3.32796E-05	3.32283E-05	4.37251E-05	4.36969E-05	4.6835E-05	4.57124E-05	1.82252E-06	1.82252E-06	4.93574E-05	1.82252E-06	2.78162E-05	2.69449E-05	3.67206E-05	0.0001593	0.000121138
3838703773055	383870	3773055	0.000110497	4.3338E-05	1.43523E-05	1.40566E-05	3.26402E-05	3.25898E-05	4.28849E-05	4.28573E-05	4.59351E-05	4.48341E-05	1.7875E-06	1.7875E-06	4.84091E-05	1.7875E-06	2.72547E-05	2.6401E-05	3.59873E-05	0.000156188	0.000118719
3838803773055	383880	3773055	0.000108386	4.251E-05	1.40782E-05	1.37881E-05	3.20167E-05	3.19673E-05	4.20657E-05	4.20386E-05	4.50576E-05	4.39776E-05	1.75336E-06	1.75336E-06	4.74843E-05	1.75336E-06	2.67057E-05	2.58693E-05	3.52745E-05	0.000153094	0.000116367
3838903773055	383890	3773055	0.000106096	4.1612E-05	1.37807E-05	1.34967E-05	3.13401E-05	3.12917E-05	4.11768E-05	4.11502E-05	4.41055E-05	4.30483E-05	1.7163E-06	1.7163E-06	4.64809E-05	1.7163E-06	2.61084E-05	2.52906E-05	3.44914E-05	0.000149695	0.000113784
3839003773055	383900	3773055	0.000103895	4.0749E-05	1.34948E-05	1.32168E-05	3.06901E-05	3.06427E-05	4.03227E-05	4.02967E-05	4.31907E-05	4.21554E-05	1.68071E-06	1.68071E-06	4.55168E-05	1.68071E-06	2.55325E-05	2.47328E-05	3.37401E-05	0.000146434	0.000111306
3839103773055	383910	3773055	0.000100841	3.9551E-05	1.30982E-05	1.28283E-05	2.9788E-05	2.9742E-05	3.91375E-05	3.91122E-05	4.19211E-05	4.09163E-05	1.6313E-06	1.6313E-06	4.41789E-05	1.6313E-06	2.47289E-05	2.39543E-05	3.2681E-05	0.000141838	0.000107812
3829703773065	382970	3773065	0.000138386	5.4277E-05	1.79748E-05	1.76045E-05	4.08785E-05	4.08154E-05	5.3709E-05	5.36744E-05	5.75291E-05	5.61501E-05	2.23866E-06	2.23866E-06	6.06274E-05	2.23866E-06	2.9262E-05	2.83455E-05	2.38143E-05	0.000103356	7.85613E-05
3829803773065	382980	3773065	0.000143353	5.6225E-05	1.862E-05	1.82364E-05	4.23457E-05	4.22804E-05	5.56368E-05	5.56009E-05	5.95939E-05	5.81655E-05	2.31902E-06	2.31902E-06	6.28035E-05	2.31902E-06	3.04855E-05	2.95306E-05	2.46991E-05	0.000107196	8.14804E-05
3829903773065	382990	3773065	0.000147233	5.7747E-05	1.9124E-05	1.873E-05	4.34919E-05	4.34248E-05	5.71427E-05	5.71059E-05	6.1207E-05	5.97399E-05	2.38179E-06	2.38179E-06	6.45035E-05	2.38179E-06	3.14811E-05	3.0495E-05	2.54459E-05	0.000110437	8.3944E-05
3830003773065	383000	3773065	0.000151625	5.947E-05	1.96945E-05	1.92887E-05	4.47894E-05	4.47203E-05	5.88474E-05	5.88094E-05	6.30329E-05	6.1522E-05	2.45284E-06	2.45284E-06	6.64277E-05	2.45284E-06	3.26973E-05	3.16732E-05	2.64689E-05	0.000114877	8.73185E-05
3830103773065	383010	3773065	0.000158685	6.2239E-05	2.06115E-05	2.01868E-05	4.68748E-05	4.68025E-05	6.15874E-05	6.15477E-05	6.59678E-05	6.43866E-05	2.56705E-06	2.56705E-06	6.95207E-05	2.56705E-06	3.42437E-05	3.31711E-05	2.75302E-05	0.000119483	9.08199E-05
3830203773065	383020	3773065	0.000167101	6.5539E-05	2.17047E-05	2.12575E-05	4.93609E-05	4.92848E-05	6.48538E-05	6.48119E-05	6.94665E-05	6.78014E-05	2.70319E-06	2.70319E-06	7.32078E-05	2.70319E-06	3.59335E-05	3.4808E-05	2.85101E-05	0.000123736	9.40526E-05
3830303773065	383030	3773065	0.000174404	6.8404E-05	2.26532E-05	2.21864E-05	5.1518E-05	5.14385E-05	6.76879E-05	6.76442E-05	7.25022E-05	7.07644E-05	2.82132E-06	2.82132E-06	7.6407E-05	2.82132E-06	3.75068E-05	3.6332E-05	2.94448E-05	0.000127792	9.71359E-05
3830403773065	383040	3773065	0.000181949	7.1363E-05	2.36332E-05	2.31462E-05	5.37467E-05	5.36638E-05	7.06162E-05	7.05706E-05	7.56387E-05	7.38257E-05	2.94338E-06	2.94338E-06	7.97125E-05	2.94338E-06	3.91661E-05	3.79394E-05	3.04745E-05	0.000132261	0.000100533
3830503773065	383050	3773065	0.000189907	7.4484E-05	2.46668E-05	2.41586E-05	5.60975E-05	5.60109E-05	7.37048E-05	7.36572E-05	7.8947E-05	7.70547E-05	3.07211E-06	3.07211E-06	8.31989E-05	3.07211E-06	4.09224E-05	3.96406E-05	3.15698E-05	0.000137015	0.000104146
3830603773065	383060	3773065	0.00019826	7.776E-05	2.57518E-05	2.52213E-05	5.8565E-05	5.84747E-05	7.69468E-05	7.68971E-05	8.24196E-05	8.0444E-05	3.20725E-06	3.20725E-06	8.68585E-05	3.20725E-06	4.27719E-05	4.14322E-05	3.27308E-05	0.000142054	0.000107976
3830703773065	383070	3773065	0.00020682	8.1118E-05	2.68637E-05	2.63102E-05	6.10936E-05	6.09993E-05	8.02689E-05	8.02171E-05	8.59781E-05	8.39172E-05	3.34572E-06	3.34572E-06	9.06086E-05	3.34572E-06	4.46752E-05	4.32759E-05	3.39302E-05	0.000147259	0.000111933
3830803773065	383080	3773065	0.000215712	8.4605E-05	2.80187E-05	2.74414E-05	6.37203E-05	6.36219E-05	8.37201E-05	8.36661E-05	8.96747E-05	8.75252E-05	3.48957E-06	3.48957E-06	9.45044E-05	3.48957E-06	4.6661E-05	4.51995E-05	3.52088E-05	0.000152809	0.000116151
3830903773065	383090	3773065	0.000225368	8.8392E-05	2.92728E-05	2.86697E-05	6.65725E-05	6.64698E-05	8.74676E-05	8.74111E-05	9.36887E-05	9.1443E-05	3.64577E-06	3.64577E-06	9.87345E-05	3.64577E-06	4.88316E-05	4.73021E-05	3.6621E-05	0.000158938	0.00012081
3831003773065	383100	3773065	0.000235913	9.2528E-05	3.06425E-05	3.00112E-05	6.96874E-05	6.95799E-05	9.15601E-05	9.15011E-05	9.80723E-05	9.57216E-05	3.81635E-06	3.81635E-06	0.000103354	3.81635E-06	5.12121E-05	4.96081E-05	3.81802E-05	0.000165705	0.000125953
3831103773065	383110	3773065	0.000247005	9.6879E-05	3.20833E-05	3.14223E-05	7.29642E-05	7.28516E-05	9.58654E-05	9.58035E-05	0.000102684	0.000100223	3.9958E-06	3.9958E-06	0.000108214	3.9958E-06	5.37344E-05	5.20513E-05	3.98549E-05	0.000172973	0.000131478
3831203773065	383120	3773065	0.000258817	0.00010151	3.36175E-05	3.29249E-05	7.64532E-05	7.63352E-05	0.000100449	0.000100385	0.000107594	0.000105015	4.18687E-06	4.18687E-06	0.000113389	4.18687E-06	5.6436E-05	5.46683E-05	4.16744E-05	0.0001808	0.00013748
3831303773065	383130	3773065	0.00027123	0.00010638	3.52298E-05	3.4504E-05	8.012E-05	7.99963E-05	0.000105267	0.000105199	0.000112754	0.000110052	4.38768E-06	4.38768E-06	0.000118827	4.38768E-06	5.92972E-05	5.74399E-05	4.36433E-05	0.000189415	0.000143976

			KMMass Grading / Excavation	KMDrainage / Utilities Trenching	KMFoundations / Concrete Pads	KMBuilding / Structure Construction	KMAsphalt Paving	KMArchitectural Coating	KMLandscaping or Other Finishing	KMWaterside Construction (Piles)	EWNDemolition	EWNSite Grubbing / Prep	EWNDrainage / Utilities Trenching	EWNDrainage / Utilities Trenching	EWNDrainage / Utilities Trenching	EWNFoundations / Concrete Pads	EWNBuilding / Structure Construction	EWNAsphalt Paving	EWNLandscaping or Other Finishing	EWNWaterside Construction (Piles)	ISDemolition
Unique Identifier	X (UTM)	Y (UTM)	2026	2026	2026	2026	2026	2026	2026	2026	2027	2027	2027	2028	2029	2029	2029	2029	2029	2029	2027
3833103773055	383310	3773055	0.000472245	0.000169587	8.97449E-05	0.000308243	9.9026E-06	9.9026E-06	0.000318145	9.9026E-06	0.000735784	4.01012E-05	9.41652E-05	9.23467E-05	9.0436E-05	7.83344E-05	0.000170098	1.21016E-05	0.000176149	1.21016E-05	6.80854E-05
3833203773055	383320	3773055	0.000520876	0.000187051	9.89866E-05	0.000339985	1.09223E-05	1.09223E-05	0.000350907	1.09223E-05	0.000786763	4.28796E-05	0.000100689	9.8745E-05	9.67019E-05	8.37618E-05	0.000181884	1.29401E-05	0.000188354	1.29401E-05	7.4915E-05
3833303773055	383330	3773055	0.000575114	0.000206528	0.000109294	0.000375387	1.20597E-05	1.20597E-05	0.000387446	1.20597E-05	0.000842521	4.59185E-05	0.000107825	0.000105743	0.000103555	8.9698E-05	0.000194774	1.38571E-05	0.000201702	1.38571E-05	8.25313E-05
3833403773055	383340	3773055	0.000634214	0.000227752	0.000120525	0.000413962	1.3299E-05	1.3299E-05	0.000427261	1.3299E-05	0.000902734	4.92002E-05	0.000115531	0.0001133	0.000110956	9.61085E-05	0.000208694	1.48474E-05	0.000216118	1.48474E-05	9.08308E-05
3833503773055	383350	3773055	0.000695161	0.000249638	0.000132108	0.000453743	1.4577E-05	1.4577E-05	0.00046832	1.4577E-05	0.000964663	5.25754E-05	0.000123457	0.000121073	0.000118568	0.000102702	0.000223011	1.5866E-05	0.000230944	1.5866E-05	9.93888E-05
3833603773055	383360	3773055	0.000753337	0.00027053	0.000143163	0.000491716	1.57969E-05	1.57969E-05	0.000507513	1.57969E-05	0.001023153	5.57632E-05	0.000130942	0.000128414	0.000125757	0.000108929	0.000236532	1.6828E-05	0.000244946	1.6828E-05	0.000107561
3833703773055	383370	3773055	0.000797912	0.000286537	0.000151634	0.000520811	1.67316E-05	1.67316E-05	0.000537542	1.67316E-05	0.001066376	5.81189E-05	0.000136474	0.000133839	0.000131069	0.0001135	0.000246525	1.75389E-05	0.000255294	1.75389E-05	0.000113832
3833803773055	383380	3773055	0.000822234	0.000295271	0.000156256	0.000536686	1.72416E-05	1.72416E-05	0.000553928	1.72416E-05	0.00108319	5.90353E-05	0.000138626	0.000135949	0.000133136	0.000115321	0.000250412	1.78154E-05	0.000259319	1.78154E-05	0.000117269
3833903773055	383390	3773055	0.000823653	0.000295781	0.000156526	0.000537612	1.72713E-05	1.72713E-05	0.000554884	1.72713E-05	0.001071253	5.83847E-05	0.000137098	0.000134451	0.000131669	0.00011405	0.000247652	1.76191E-05	0.000256462	1.76191E-05	0.000117498
3834003773055	383400	3773055	0.000821392	0.000294969	0.000156096	0.000536137	1.72239E-05	1.72239E-05	0.000553361	1.72239E-05	0.001054715	5.74833E-05	0.000134982	0.000132375	0.000129636	0.000112289	0.000243829	1.73471E-05	0.000252502	1.73471E-05	0.00011721
3834103773055	383410	3773055	0.000808159	0.000290217	0.000153582	0.000527499	1.69465E-05	1.69465E-05	0.000544446	1.69465E-05	0.001022985	5.5754E-05	0.000130921	0.000128393	0.000125736	0.000108911	0.000236493	1.68252E-05	0.000244906	1.68252E-05	0.000115381
3834203773055	383420	3773055	0.000781243	0.000280551	0.000148467	0.000509931	1.6382E-05	1.6382E-05	0.000526313	1.6382E-05	0.000973889	5.30782E-05	0.000124638	0.000122231	0.000119702	0.000103684	0.000225143	1.60177E-05	0.000233152	1.60177E-05	0.000111624
3834303773055	383430	3773055	0.000739122	0.000265425	0.000140462	0.000482438	1.54988E-05	1.54988E-05	0.000497936	1.54988E-05	0.000907091	4.94376E-05	0.000116089	0.000113847	0.000111491	9.65723E-05	0.000209701	1.49191E-05	0.000217161	1.49191E-05	0.00010572
3834503773055	383450	3773055	0.000634938	0.000228012	0.000120663	0.000414435	1.33141E-05	1.33141E-05	0.000427749	1.33141E-05	0.00075681	4.12471E-05	9.6856E-05	9.49856E-05	9.30203E-05	8.05729E-05	0.000174959	1.24474E-05	0.000181183	1.24474E-05	9.11103E-05
3834603773055	383460	3773055	0.000576621	0.00020707	0.00010958	0.000376371	1.20913E-05	1.20913E-05	0.000388462	1.20913E-05	0.000676023	3.68441E-05	8.65169E-05	8.48462E-05	8.30906E-05	7.19719E-05	0.000156283	1.11187E-05	0.000161842	1.11187E-05	8.29253E-05
3834703773055	383470	3773055	0.000526786	0.000189174	0.00010011	0.000343843	1.10463E-05	1.10463E-05	0.000354889	1.10463E-05	0.00060865	3.31722E-05	7.78946E-05	7.63904E-05	7.48098E-05	6.47992E-05	0.000140708	1.00106E-05	0.000145713	1.00106E-05	7.59266E-05
3834803773055	383480	3773055	0.000482449	0.000173251	9.1684E-05	0.000314902	1.01166E-05	1.01166E-05	0.000325019	1.01166E-05	0.000550856	3.00224E-05	7.04982E-05	6.91368E-05	6.77063E-05	5.86462E-05	0.000127347	9.06004E-06	0.000131877	9.06004E-06	6.96922E-05
3834903773055	383490	3773055	0.000443297	0.000159192	8.42437E-05	0.000289348	9.29559E-06	9.29559E-06	0.000298643	9.29559E-06	0.000500995	2.73049E-05	6.4117E-05	6.28788E-05	6.15778E-05	5.33378E-05	0.00011582	8.23996E-06	0.00011994	8.23996E-06	6.41871E-05
3835003773055	383500	3773055	0.00040951	0.000147059	7.78229E-05	0.000267294	8.5871E-06	8.5871E-06	0.000275881	8.5871E-06	0.000458882	2.50097E-05	5.87274E-05	5.75933E-05	5.64017E-05	4.88543E-05	0.000106084	7.54733E-06	0.000109858	7.54733E-06	5.94282E-05
3835103773055	383510	3773055	0.000380407	0.000136607	7.22922E-05	0.000248298	7.97683E-06	7.97683E-06	0.000256275	7.97683E-06	0.000423301	2.30704E-05	5.41737E-05	5.31276E-05	5.20283E-05	4.50662E-05	9.78586E-05	6.96211E-06	0.00010134	6.96211E-06	5.53231E-05
3835203773055	383520	3773055	0.000354503	0.000127305	6.73694E-05	0.00023139	7.43365E-06	7.43365E-06	0.000238824	7.43365E-06	0.000392183	2.13745E-05	5.01914E-05	4.92221E-05	4.82037E-05	4.17533E-05	9.06649E-05	6.45032E-06	9.38901E-05	6.45032E-06	5.16638E-05
3835303773055	383530	3773055	0.000330203	0.000118579	6.27514E-05	0.000215529	6.92409E-06	6.92409E-06	0.000222453	6.92409E-06	0.000363432	1.98075E-05	4.65118E-05	4.56136E-05	4.46698E-05	3.86924E-05	8.40181E-05	5.97744E-06	8.70069E-05	5.97744E-06	4.82252E-05
3835403773055	383540	3773055	0.000308363	0.000110736	5.86009E-05	0.000201274	6.46612E-06	6.46612E-06	0.0002077 4	6.46612E-06	0.00033795	1.84187E-05	4.32506E-05	4.24154E-05	4.15378E-05	3.59794E-05	7.81272E-05	5.55833E-06	8.09064E-05	5.55833E-06	4.5129E-05
3835503773055	383550	3773055	0.000287564	0.000103267	5.46484E-05	0.000187698	6.03E-06	6.03E-06	0.000193728	6.03E-06	0.000314022	1.71146E-05	4.01884E-05	3.94123E-05	3.85968E-05	3.3432E-05	7.25956E-05	5.16479E-06	7.5178E-05	5.16479E-06	4.21752E-05
3835603773055	383560	3773055	0.000267475	9.60527E-05	5.08307E-05	0.000174586	5.60874E-06	5.60874E-06	0.000180194	5.60874E-06	0.00029122	1.58719E-05	3.72702E-05	3.65504E-05	3.57942E-05	3.10044E-05	6.73243E-05	4.78976E-06	6.97191E-05	4.78976E-06	3.93123E-05
3835703773055	383570	3773055	0.000249448	8.95788E-05	4.74047E-05	0.000162819	5.23072E-06	5.23072E-06	0.000168049	5.23072E-06	0.00027096	1.47677E-05	3.46773E-05	3.40077E-05	3.3304E-05	2.88475E-05	6.26406E-05	4.45654E-06	6.48688E-05	4.45654E-06	3.67372E-05
3835803773055	383580	3773055	0.000231361	8.30836E-05	4.39675E-05	0.000151013	4.85145E-06	4.85145E-06	0.000155865	4.85145E-06	0.000250861	1.36723E-05	3.2105E-05	3.1485E-05	3.08336E-05	2.67076E-05	5.7994E-05	4.12596E-06	6.0057E-05	4.12596E-06	3.4144E-05
3835903773055	383590	3773055	0.000215431	7.73632E-05	4.09403E-05	0.000140616	4.51742E-06	4.51742E-06	0.000145133	4.51742E-06	0.000233212	1.27104E-05	2.98463E-05	2.927E-05	2.86643E-05	2.48286E-05	5.39139E-05	3.83568E-06	5.58318E-05	3.83568E-06	3.18511E-05
3836003773055	383600	3773055	0.000202945	7.28793E-05	3.85674E-05	0.000132466	4.25559E-06	4.25559E-06	0.000136721	4.25559E-06	0.000219323	1.19534E-05	2.80688E-05	2.75267E-05	2.69572E-05	2.33499E-05	5.0703E-05	3.60724E-06	5.25066E-05	3.60724E-06	3.00529E-05
3836103773055	383610	3773055	0.000194699	6.99182E-05	3.70005E-05	0.000127084	4.08269E-06	4.08269E-06	0.000131166	4.08269E-06	0.000210042	1.14476E-05	2.68811E-05	2.6362E-05	2.58165E-05	2.23619E-05	4.85576E-05	3.45461E-06	5.02849E-05	3.45461E-06	2.88723E-05
3836203773055	383620	3773055	0.000186934	6.71297E-05	3.55248E-05	0.000122015	3.91986E-06	3.91986E-06	0.000125935	3.91986E-06	0.000201321	1.09723E-05	2.5765E-05	2.52674E-05	2.47446E-05	2.14334E-05	4.65414E-05	3.31117E-06	4.8197E-05	3.31117E-06	2.77601E-05
3836303773055	383630	3773055	0.000180514	6.4824E-05	3.43046E-05	0.000117824	3.78523E-06	3.78523E-06	0.00012161	3.78523E-06	0.00019407	1.05771E-05	2.4837E-05	2.43574E-05	2.38534E-05	2.06615E-05	4.48651E-05	3.19191E-06	4.64611E-05	3.19191E-06	2.68435E-05
3836403773055	383640	3773055	0.000174714	6.27412E-05	3.32024E-05	0.000114039	3.66361E-06	3.66361E-06	0.000117702	3.66361E-06	0.000187516	1.02199E-05	2.39982E-05	2.35347E-05	2.30478E-05	1.99637E-05	4.33499E-05	3.08411E-06	4.4892E-05	3.08411E-06	2.60177E-05
3836503773055	383650	3773055	0.000169667	6.09291E-05	3.22434E-05	0.000110745	3.55779E-06	3.55779E-06	0.000114303	3.55779E-06	0.000181773	9.90689E-06	2.32632E-05	2.2814E-05	2.2342E-05	1.93523E-05	4.20223E-05	2.98966E-06	4.35172E-05	2.98966E-06	2.52996E-05
3836603773055	383660	3773055	0.00016717	6.00323E-05	3.17688E-05	0.000109115	3.50543E-06	3.50543E-06	0.00011262	3.50543E-06	0.000178711	9.73996E-06	2.28713E-05	2.24296E-05	2.19655E-05	1.90262E-05	4.13143E-05	2.93929E-06	4.27839E-05	2.93929E-06	2.49586E-05
3836703773055	383670	3773055	0.000164902	5.92177E-05	3.13378E-05	0.000107634	3.45786E-06	3.45786E-06	0.000111092	3.45786E-06	0.000175862	9.58472E-06	2.25067E-05	2.20721E-05	2.16154E-05	1.8723E-05	4.06558E-05	2.89244E-06	4.2102E-05	2.89244E-06	2.46498E-05
3836803773055	383680	3773055	0.000162272	5.82732E-05	3.08379E-05	0.000105918	3.40271E-06	3.40271E-06	0.00010932	3.40271E-06	0.000172646	9.40946E-06	2.20952E-05	2.16685E-05	2.12202E-05	1.83806E-05	3.99124E-05	2.83955E-06	4.13322E-05	2.83955E-06	2.42852E-05
3836903773055	383690	3773055	0.000159457	5.72623E-05	3.0303E-05	0.00010408	3.34368E-06	3.34368E-06	0.000107424	3.34368E-06	0.000169254	9.22459E-06	2.16611E-05	2.12428E-05	2.08032E-05	1.80195E-05	3.91282E-05	2.78376E-06	4.05201E-05	2.78376E-06	2.38912E-05
3837003773055	383700	3773055	0.000156804	5.63098E-05	2.97989E-05	0.000102349	3.28806E-06	3.28806E-06	0.000105637	3.28806E-06	0.000166039	9.04932E-06	2.12495E-05	2.08392E-05	2.0408E-05	1.76771E-05	3.83848E-05	2.73087E-06	3.97502E-05	2.73087E-06	2.35209E-05
3837103773055	383710	3773055	0.000154632	5.55297E-05	2.93861E-05	0.000100931	3.24251E-06	3.24251E-06	0.000104174	3.24251E-06	0.00016332	8.90117E-06	2.09016E-05	2.0498E-05	2.00739E-05	1.73877E-05	3.77564E-05	2.68616E-06	3.90995E-05	2.68616E-06	2.32177E-05
3837203773055	383720	3773055	0.000152563	5.47868E-05	2.8993E-05	9.95807E-05	3.19913E-06	3.19913E-06	0.00010278	3.19913E-06	0.000160732	8.76012E-06	2.05704E-05	2.01732E-05	1.97558E-05	1.71122E-05	3.71581E-05	2.6436E-06	3.84799E-05	2.6436E-06	2.29285E-05
3837303773055	383730	3773055	0.000150509	5.40492E-05	2.86026E-05	9.824E-05	3.15606E-06	3.15606E-06	0.000101396	3.15606E-06	0.000158183	8.62116E-06	2.02441E-05	1.98532E-05	1.94424E-05	1.68407E-05	3.65686E-05	2.60166E-06	3.78695E-05	2.60166E-06	2.26392E-05
3837403773055	383740	3773055	0.000148418	5.32983E-05	2.82053E-05	9.68753E-05	3.11222E-06	3.11222E-06	9.99875E-05	3.11222E-06	0.000155633	8.4822E-06	1.99178E-05	1.95332E-05	1.9129E-05	1.65693E-05	3.59792E-05	2.55973E-06	3.72591E-05	2.55973E-06	2.23458E-05
3837503773055	383750	3773055	0.00014632	5.25448E-05	2.78065E-05	9.55057E-05	3.06822E-06	3.06822E-06	9.85739E-05	3.06822E-06	0.000153106	8.34449E-06	1.95944E-05	1.9216E-05	1.88184E-05	1.63003E-05	3.53951E-05	2.51817E-06	3.66541E-05	2.51817E-06	2.20482E-05
3837603773055	383760	3773055	0.000144517	5.18974E-05	2.74639E-05	9.4329E-05	3.03041E-06	3.03041E-06	9.73594E-05	3.03041E-06	0.00150909	8.22472E-06	1.93132E-05	1.89402E-05	1.85483E-05	1.60663E-05	3.4887E-05	2.48202E-06	3.61281E-05	2.48202E-06	2.17911E-05
3837703773055	383770	3773055	0.000142648	5.12261E-05	2.71087E-05	9.31089E-05	2.99122E-06	2.99122E-06	9.61001E-05	2.99122E-06	0.000148696	8.10412E-06	1.903E-05	1.86625E-05	1.82764E-05	1.58307E-05	3.43755E-05	2.44563E-06	3.55983E-05	2.44563E-06	2.15243E-05
3837803773055	383780	3773055	0.000140528	5.04647E-05	2.67057E-05	9.17248E-05	2.94675E-06	2.94675E-06	9.46715E-05	2.94675E-06	0.000146261	7.97141E-06	1.87184E-05	1.83569E-05	1.79771E-05	1.55715E-05	3.38126E-05	2.40558E-06	3.50154E-05	2.40558E-06	2.12183E-05
3837903773055	383790	3773055	0.000138104	4.95944E-05	2.62452E-05	9.0143E-05	2.89593E-06	2.89593E-06	9.30389E-05	2.89593E-06	0.000143505	7.82118E-06	1.83656E-05	1.80109E-05	1.76383E-05	1.5278E-05	3.31754E-05	2.36025E-06	3.43555E-05	2.36025E-06	2.0869E-05
3838003773055	383800	3773055	0.000135769	4.8756E-05	2.58015E-05	8.86191E-05	2.84698E-06	2.84698E-06	9.1466E-05	2.84698E-06	0.000140863	7.67721E-06	1.80275E-05	1.76794E-05	1.73136E-05	1.49968E-05	3.25647E-05	2.3168E-06	3.37231E-05	2.3168E-06	2.05322E-05
3838103773055	383810	3773055	0.000133324	4.78778E-05	2.53367E-05	8.70228E-05	2.7957E-06	2.7957E-06	8.98185E-05	2.7957E-06	0.000138114	7.5274E-06	1.76757E-05	1.73344E-05	1.69757E-05	1.47042E-05	3.19292E-05	2.27159E-06	3.3065E-05	2.27159E-06	2.01801E-05
3838203773055	383820	3773055	0.00013093	4.70181E-05	2.48818E-05	8.54603E-05	2.7455E-06	2.7455E-06	8.82058E-05	2.7455E-06	0.00013545	7.38217E-06	1.73347E-05	1.7E-05	1.66482E-05	1.44205E-05	3.13132E-05	2.22777E-06	3.24271E-05	2.22777E-06	1.98364E-05
3838303773055	383830	3773055	0.00012844	4.6124E-05	2.44086E-05	8.38351E-05	2.69329E-06	2.69329E-06	8.65284E-05	2.69329E-06	0.000132693	7.23194E-06	1.6982E-05	1.6654E-05	1.63094E-05	1.4127E-05	3.0676E-05	2.18243E-06	3.17672E-05	2.18243E-06	1.94773E-05
3838403773055	383840	3773055	0.000125396	4.50308E-05	2.38301E-05	8.18482E-05	2.62946E-06	2.62946E-06	8.44777E-05	2.62946E-06	0.000129378	7.05125E-06	1.65577E-05	1.62379E-05	1.59019E-05	1.3774E-05	2.99095E-05	2.1279E-06	3.09735E-05	2.1279E-06	1.90414E-05
3838503773055	383850	3773055	0.000122478	4.39828E-05	2.32755E-05	7.99433E-05	2.56826E-06	2.56826E-06	8.25116E-05	2.56826E-06	0.0001262	6.87807E-06	1.6151E-05	1.58391E-05	1.55114E-05	1.34357E-05	2.91749E-05	2.07564E-06	3.02127E-05	2.07564E-06	1.86222E-05
3838603773055	383860	3773055	0.000119884	4.30515E-05	2.27827E-05	7.82506E-05	2.51388E-06	2.51388E-06	8.07645E-05	2.51388E-06	0.000123382	6.7245E-06	1.57904E-05	1.54855E-05	1.5165E-05	1.31358E-05	2.85235E-05	2.02929E-06	2.95382E-05	2.02929E-06	1.82506E-05
3838703773055	383870	3773055	0.000117491	4.21919E-05	2.23278E-05	7.66881E-05	2.46368E-06	2.46368E-06	7.91518E-05	2.46368E-06	0.000120779	6.58261E-06	1.54572E-05	1.51587E-05	1.48451E-05	1.28586E-05	2.79217E-05	1.98648E-06	2.89149E-05	1.98648E-06	1.79082E-05
3838803773055	383880	3773055	0.000115163	4.13561E-05	2.18855E-05	7.5169E-05	2.41488E-06	2.41488E-06	7.75839E-05	2.41488E-06	0.000118252	6.4449E-06	1.51338E-05	1.48416E-05	1.45345E-05	1.25896E-05	2.73375E-05	1.94492E-06	2.831E-05	1.94492E-06	1.75743E-05
3838903773055	383890	3773055	0.000112607	4.04381E-05	2.13997E-05	7.35004E-05	2.36127E-06	2.36127E-06	7.58617E-05	2.36127E-06	0.000115503	6.29509E-06	1.47821E-05	1.44966E-05	1.41966E-05	1.22969E-05	2.67021E-05	1.89971E-06	2.76519E-05	1.89971E-06	1.72068E-05
3839003773055	383900	3773055	0.000110154	3.95572E-05	2.09335E-05	7.18993E-05	2.30984E-06	2.30984E-06	7.42091E-05	2.30984E-06	0.000112862	6.15112E-06	1.4444E-05	1.41651E-05	1.3872E-05	1.20157E-05	2.60914E-05	1.85626E-06	2.70195E-05	1.85626E-06	1.68547E-05
3839103773055	383910	3773055	0.000106696	3.83155E-05	2.02764E-05	6.96424E-05	2.23733E-06	2.23733E-06	7.18797E-05	2.23733E-06	0.000109202	5.95164E-06	1.39756E-05	1.37057E-05	1.34221E-05	1.1626E-05	2.52453E-05	1.79606E-06	2.61433E-05	1.79606E-06	1.63559E-05
3829703773065	382970	3773065	7.77483E-05	2.79201E-05	1.47752E-05	5.07476E-05	1.63032E-06	1.63032E-06	5.23779E-05	1.63032E-06	0.000138558	7.5516E-06	1.77326E-05	1.73901E-05	1.70303E-05	1.47514E-05	3.20319E-05	2.27889E-06	3.31713E-05	2.27889E-06	1.29704E-05
3829803773065	382980	3773065	8.06371E-05	2.89575E-05	1.53242E-05	5.26332E-05	1.6909E-06	1.6909E-06	5.43241E-05	1.6909E-06	0.000144546	7.87794E-06	1.84989E-05	1.81416E-05	1.77663E-05	1.53889E-05	3.34161E-05	2.37737E-06	3.46048E-05	2.37737E-06	1.32471E-05
3829903773065	382990	3773065	8.30753E-05	2.98331E-05	1.57875E-05	5.42247E-05	1.74202E-06	1.74202E-06	5.59667E-05	1.74202E-06	0.00014914	8.12832E-06	1.90868E-05	1.87182E-05	1.83309E-05	1.5878E-05	3.44781E-05	2.45293E-06	3.57046E-05	2.45293E-06	1.34595E-05
3830003773065	383000	3773065	8.64149E-05	3.10323E-05	1.64222E-05	5.64045E-05	1.81205E-06	1.81205E-06	5.82165E-05	1.81205E-06	0.00015525	8.46133E-06	1.98688E-05	1.94851E-05	1.90819E-05	1.65285E-05	3.58907E-05	2.55343E-06	3.71674E-05	2.55343E-06	1.37752E-05
3830103773065	383010	3773065	8.988E-05	3.22767E-05	1.70807E-05	5.86662E-05	1.88471E-06	1.88471E-06	6.0551E-05	1.88471E-06	0.00016332	8.90117E-06	2.09016E-05	2.0498E-05	2.00739E-05	1.73877E-05	3.77564E-05	2.68616E-06	3.90995E-05	2.68616E-06	1.42307E-05
3830203773065	383020	3773065	9.30792E-05	3.34255E-05	1.76887E-05	6.07544E-05	1.9518E-06	1.9518E-06	6.27062E-05	1.9518E-06	0.000171774	9.36188E-06	2.19835E-05	2.15589E-05	2.11129E-05	1.82877E-05	3.97106E-05	2.82519E-06	4.11232E-05	2.82519E-06	1.4696E-05
3830303773065	383030	3773065	9.61306E-05	3.45213E-05	1.82686E-05	6.27461E-05	2.01578E-06	2.01578E-06	6.47619E-05	2.01578E-06	0.000179576	9.78712E-06	2.2982E-05	2.25382E-05	2.20719E-05	1.91183E-05	4.15143E-05	2.95352E-06	4.29911E-05	2.95352E-06	1.51333E-05
3830403773065	383040	3773065	9.94924E-05	3.57286E-05	1.89074E-05	6.49404E-05	2.08628E-06	2.08628E-06	6.70266E-05	2.08628E-06	0.000187815	1.02361E-05	2.40364E-05	2.35722E-05	2.30845E-05	1.99955E-05	4.3419E-05	3.08902E-06	4.49635E-05	3.08902E-06	1.56126E-05
3830503773065	383050	3773065	0.000103068	3.70127E-05	1.9587E-05	6.72745E-05	2.16126E-06	2.16126E-06	6.94357E-05	2.16126E-06	0.000196528	1.0711E-05	2.51515E-05	2.46658E-05	2.41555E-05	2.09231E-05	4.54333E-05	3.23234E-06	4.70495E-05	3.23234E-06	1.61212E-05
3830603773065	383060	3773065	0.000106859	3.83738E-05	2.03073E-05	6.97485E-05	2.24074E-06	2.24074E-06	7.19892E-05	2.24074E-06	0.000205701	1.1211E-05	2.63255E-05	2.58171E-05	2.52829E-05	2.18997E-05	4.75539E-05	3.38321E-06	4.92455E-05	3.38321E-06	1.66605E-05
3830703773065	383070	3773065	0.000110774	3.97801E-05	2.10515E-05	7.23044E-05	2.32285E-06	2.32285E-06	7.46273E-05	2.32285E-06	0.000215165	1.17268E-05	2.75367E-05	2.70049E-05	2.64461E-05	2.29073E-05	4.97418E-05	3.53886E-06	5.15112E-05	3.53886E-06	1.72166E-05
3830803773065	383080	3773065	0.000114949	4.12791E-05	2.18448E-05	7.50291E-05	2.41039E-06	2.41039E-06	7.74395E-05	2.41039E-06	0.000225027	1.22643E-05	2.87988E-05	2.82427E-05	2.76583E-05	2.39572E-05	5.20217E-05	3.70106E-06	5.38722E-05	3.70106E-06	1.78076E-05
3830903773065	383090	3773065	0.000119559	4.29348E-05	2.27209E-05	7.80384E-05	2.50706E-06	2.50706E-06	8.05455E-05	2.50706E-06	0.0002358	1.28514E-05	3.01775E-05	2.95948E-05	2.89824E-05	2.51042E-05	5.45122E-05	3.87825E-06	5.64513E-05	3.87825E-06	1.84601E-05
3831003773065	383100	3773065	0.00012465	4.47629E-05	2.36883E-05	8.13611E-05	2.61381E-06	2.61381E-06	8.39749E-05	2.61381E-06	0.000247622	1.34957E-05	3.16905E-05	3.10785E-05	3.04355E-05	2.63628E-05	5.72453E-05	4.07269E-06	5.92816E-05	4.07269E-06	1.91811E-05
3831103773065	383110	3773065	0.000130117	4.67262E-05	2.47274E-05	8.49298E-05	2.72846E-06	2.72846E-06	8.76583E-05	2.72846E-06	0.000260149	1.41784E-05	3.32937E-05	3.26507E-05	3.19752E-05	2.76964E-05	6.01412E-05	4.27872E-06	6.22805E-05	4.27872E-06	1.99566E-05
3831203773065	383120	3773065	0.000136058	4.88595E-05	2.58562E-05	8.88071E-05	2.85302E-06	2.85302E-06	9.16602E-05	2.85302E-06	0.000273556	1.49092E-05	3.50095E-05	3.43334E-05	3.3623E-05	2.91238E-05	6.32406E-05	4.49923E-06	6.54902E-05	4.49923E-06	2.07977E-05
3831303773065	383130	3773065	0.000142486	5.11678E-05	2.70778E-05	9.30028E-05	2.98781E-06	2.98781E-06	9.59906E-05	2.98781E-06	0.000287775	1.56841E-05	3.68292E-05	3.6118E-05	3.53707E-05	3.06376E-05	6.65277E-05	4.73309E-06	6.88943E-05	4.73309E-06	2.17059E-05

Unique Identifier	X (UTM)	Y (UTM)	ISDrainage / Utilities Trenching	ISDrainage / Utilities Trenching	ISAsphalt Paving	ISAsphalt Paving	SVDemolition	SVSite Grubbing / Prep	SVMass Grading / Excavation	SVMass Grading / Excavation	SVDrainage / Utilities Trenching	SVFoundations / Concrete Pads	SVBuilding / Structure Construction	SVBuilding / Structure Construction	SVAsphalt Paving	SVAsphalt Paving	SVArchitectural Coating	SVArchitectural Coating	SVLandscaping or Other Finishing	SVLandscaping or Other Finishing	MDemolition
			2027	2028	2027	2028	2027	2027	2027	2028	2028	2028	2028	2029	2028	2029	2028	2029	2028	2029	2027
3833103773055	383310	3773055	2.74154E-05	2.6712E-05	7.08041E-06	6.59571E-06	0.000488156	0.000350957	0.000236626	0.000233621	0.00016576	5.26577E-05	7.54353E-05	7.2557E-05	7.41678E-06	6.90053E-06	7.41678E-06	6.90053E-06	7.54353E-05	7.2557E-05	0.000124335
3833203773055	383320	3773055	3.01654E-05	2.93915E-05	7.79064E-06	7.25733E-06	0.000550464	0.000395753	0.000266828	0.00026344	0.000186917	5.93789E-05	8.50639E-05	8.18182E-05	8.36345E-06	7.78131E-06	8.36345E-06	7.78131E-06	8.50639E-05	8.18182E-05	0.000137264
3833303773055	383330	3773055	3.32322E-05	3.23796E-05	8.58268E-06	7.99515E-06	0.000623034	0.000447928	0.000302006	0.000298171	0.00021156	6.72071E-05	9.62783E-05	9.26047E-05	9.46605E-06	8.80716E-06	9.46605E-06	8.80716E-06	9.62783E-05	9.26047E-05	0.000151686
3833403773055	383340	3773055	3.65741E-05	3.56357E-05	9.44577E-06	8.79916E-06	0.000705619	0.000507302	0.000342037	0.000337694	0.000239602	7.61155E-05	0.00010904	0.00010488	1.07208E-05	9.97457E-06	1.07208E-05	9.97457E-06	0.00010904	0.00010488	0.000167403
3833503773055	383350	3773055	4.00201E-05	3.89933E-05	1.03357E-05	9.62821E-06	0.000794181	0.000570973	0.000384966	0.000380078	0.000269675	8.56688E-05	0.000122726	0.000118043	1.20664E-05	1.12265E-05	1.20664E-05	1.12265E-05	0.000122726	0.000118043	0.000183613
3833603773055	383360	3773055	4.33108E-05	4.21996E-05	1.11856E-05	1.04199E-05	0.000881798	0.000633965	0.000427438	0.00042201	0.000299427	9.51201E-05	0.000136265	0.000131066	1.33976E-05	1.2465E-05	1.33976E-05	1.2465E-05	0.000136265	0.000131066	0.000199087
3833703773055	383370	3773055	4.58358E-05	4.46598E-05	1.18377E-05	1.10274E-05	0.000949523	0.000682655	0.000460266	0.000454422	0.000322423	0.000102426	0.000146731	0.000141132	1.44265E-05	1.34224E-05	1.44265E-05	1.34224E-05	0.000146731	0.000141132	0.000210949
3833803773055	383380	3773055	4.72198E-05	4.60083E-05	1.21952E-05	1.13603E-05	0.000985995	0.000708877	0.000477945	0.000471877	0.000334808	0.00010636	0.000152367	0.000146553	1.49807E-05	1.3938E-05	1.49807E-05	1.3938E-05	0.000152367	0.000146553	0.000217423
3833903773055	383390	3773055	4.73121E-05	4.60982E-05	1.2219E-05	1.13825E-05	0.000988445	0.000710638	0.000479133	0.00047304	0.00033564	0.000106624	0.000152746	0.000146918	1.50179E-05	1.39726E-05	1.50179E-05	1.39726E-05	0.000152746	0.000146918	0.000217807
3834003773055	383400	3773055	4.71962E-05	4.59853E-05	1.21891E-05	1.13547E-05	0.000983839	0.000707327	0.0004769	0.00047045	0.000334076	0.000106127	0.000152034	0.000146233	1.49479E-05	1.39075E-05	1.49479E-05	1.39075E-05	0.000152034	0.000146233	0.00021721
3834103773055	383410	3773055	4.64597E-05	4.52677E-05	1.19989E-05	1.11775E-05	0.000962556	0.000692026	0.000466584	0.00046066	0.000326849	0.000103832	0.000148745	0.00014307	1.46246E-05	1.36066E-05	1.46246E-05	1.36066E-05	0.000148745	0.00014307	0.000213692
3834203773055	383420	3773055	4.49469E-05	4.37937E-05	1.16082E-05	1.08135E-05	0.000922868	0.000663492	0.000447345	0.000441665	0.000313372	9.95503E-05	0.000142612	0.00013717	1.40216E-05	1.30456E-05	1.40216E-05	1.30456E-05	0.000142612	0.00013717	0.00020653
3834303773055	383430	3773055	4.25693E-05	4.14771E-05	1.09941E-05	1.02415E-05	0.000864132	0.000621264	0.000418874	0.000413556	0.000293428	9.32145E-05	0.000133535	0.00012844	1.31292E-05	1.22153E-05	1.31292E-05	1.22153E-05	0.000133535	0.00012844	0.000195324
3834503773055	383450	3773055	3.66866E-05	3.57454E-05	9.47483E-06	8.82623E-06	0.000724675	0.000521002	0.000351274	0.000346814	0.000246073	7.81711E-05	0.000111985	0.000107712	1.10103E-05	1.02439E-05	1.10103E-05	1.02439E-05	0.000111985	0.000107712	0.000167592
3834603773055	383460	3773055	3.33909E-05	3.25342E-05	8.62366E-06	8.03332E-06	0.000647355	0.000465413	0.000313795	0.000309811	0.000219818	6.98306E-05	0.000100037	9.62197E-05	9.83557E-06	9.15096E-06	9.83557E-06	9.15096E-06	0.000100037	9.62197E-05	0.000151916
3834703773055	383470	3773055	3.05728E-05	2.97883E-05	7.89584E-06	7.35533E-06	0.000587141	0.000422123	0.000284607	0.000280994	0.000199372	6.33353E-05	9.07317E-05	8.72697E-05	8.92071E-06	8.29978E-06	8.92071E-06	8.29978E-06	9.07317E-05	8.72697E-05	0.000138589
3834803773055	383480	3773055	2.80624E-05	2.73424E-05	7.2475E-06	6.75137E-06	0.00053294	0.000383155	0.000258334	0.000255054	0.000180967	5.74886E-05	8.23559E-05	7.92136E-05	8.09721E-06	7.5336E-06	8.09721E-06	7.5336E-06	8.23559E-05	7.92136E-05	0.00012674
3834903773055	383490	3773055	2.58457E-05	2.51826E-05	6.67502E-06	6.21807E-06	0.000485982	0.000349395	0.000235572	0.000232581	0.000165022	5.24232E-05	7.50994E-05	7.22339E-05	7.38375E-06	6.8698E-06	7.38375E-06	6.8698E-06	7.50994E-05	7.22339E-05	0.000116279
3835003773055	383500	3773055	2.39295E-05	2.33155E-05	6.18012E-06	5.75705E-06	0.00044624	0.000320822	0.000216308	0.00021356	0.000151527	4.81362E-05	6.8958E-05	6.63269E-05	6.77993E-06	6.30801E-06	6.77993E-06	6.30801E-06	6.8958E-05	6.63269E-05	0.000107259
3835103773055	383510	3773055	2.22765E-05	2.1705E-05	5.75322E-06	5.35938E-06	0.00041269	0.000296701	0.000200045	0.000197505	0.000140134	4.45171E-05	6.37735E-05	6.13401E-05	6.27018E-06	5.83375E-06	6.27018E-06	5.83375E-06	6.37735E-05	6.13401E-05	9.95017E-05
3835203773055	383520	3773055	2.0803E-05	2.02693E-05	5.37268E-06	5.00489E-06	0.000383211	0.000275508	0.000185755	0.000183397	0.000130124	4.13372E-05	5.9218E-05	5.69585E-05	5.82229E-06	5.41703E-06	5.82229E-06	5.41703E-06	5.9218E-05	5.69585E-05	9.26083E-05
3835303773055	383530	3773055	1.94185E-05	1.89202E-05	5.01509E-06	4.67178E-06	0.000355852	0.000255838	0.000172493	0.000170303	0.000120834	3.83859E-05	5.49902E-05	5.2892E-05	5.40662E-06	5.03029E-06	5.40662E-06	5.03029E-06	5.49902E-05	5.2892E-05	8.61522E-05
3835403773055	383540	3773055	1.81717E-05	1.77055E-05	4.6931E-06	4.37183E-06	0.000331522	0.000238346	0.0001607	0.00015865 9	0.000112573	3.57615E-05	5.12305E-05	4.92758E-05	5.03697E-06	4.68637E-06	5.03697E-06	4.68637E-06	5.12305E-05	4.92758E-05	8.03602E-05
3835503773055	383550	3773055	1.69824E-05	1.65466E-05	4.38593E-06	4.08569E-06	0.000308564	0.000221841	0.000149571	0.000147672	0.000104777	3.3285E-05	4.76828E-05	4.58634E-05	4.68816E-06	4.36184E-06	4.68816E-06	4.36184E-06	4.76828E-05	4.58634E-05	7.48567E-05
3835603773055	383560	3773055	1.58296E-05	1.54234E-05	4.08821E-06	3.80835E-06	0.000286506	0.000205982	0.000138879	0.000137116	9.72869E-05	3.09056E-05	4.42741E-05	4.25848E-05	4.35302E-06	4.05002E-06	4.35302E-06	4.05002E-06	4.42741E-05	4.25848E-05	6.95529E-05
3835703773055	383570	3773055	1.47927E-05	1.44132E-05	3.82042E-06	3.55889E-06	0.000266746	0.000191776	0.000129301	0.000127659	9.05773E-05	2.87741E-05	4.12206E-05	3.96478E-05	4.0528E-06	3.7707E-06	4.0528E-06	3.7707E-06	4.12206E-05	3.96478E-05	6.4806E-05
3835803773055	383580	3773055	1.37485E-05	1.33957E-05	3.55074E-06	3.30767E-06	0.00024696	0.000177551	0.00011971	0.00011819	8.38586E-05	2.66397E-05	3.8163E-05	3.67069E-05	3.75218E-06	3.491E-06	3.75218E-06	3.491E-06	3.8163E-05	3.67069E-05	6.00574E-05
3835903773055	383590	3773055	1.28252E-05	1.24962E-05	3.3123E-06	3.08555E-06	0.000229534	0.000165023	0.000111263	0.00010985	7.79415E-05	2.476E-05	3.54702E-05	3.41168E-05	3.48742E-06	3.24468E-06	3.48742E-06	3.24468E-06	3.54702E-05	3.41168E-05	5.58858E-05
3836003773055	383600	3773055	1.21012E-05	1.17907E-05	3.12529E-06	2.91135E-06	0.000215904	0.000155223	0.000104656	0.000103327	7.33131E-05	2.32897E-05	3.33639E-05	3.20909E-05	3.28033E-06	3.052E-06	3.28033E-06	3.052E-06	3.33639E-05	3.20909E-05	5.26196E-05
3836103773055	383610	3773055	1.16258E-05	1.13275E-05	3.00251E-06	2.79698E-06	0.000206951	0.000148786	0.000100316	9.90423E-05	7.02729E-05	2.23239E-05	3.19803E-05	3.07601E-05	3.1443E-06	2.92544E-06	3.1443E-06	2.92544E-06	3.19803E-05	3.07601E-05	5.04549E-05
3836203773055	383620	3773055	1.11779E-05	1.08911E-05	2.88685E-06	2.68923E-06	0.000198541	0.00014274	9.62394E-05	9.50175E-05	6.74172E-05	2.14167E-05	3.06808E-05	2.95101E-05	3.01652E-06	2.80656E-06	3.01652E-06	2.80656E-06	3.06808E-05	2.95101E-05	4.8419E-05
3836303773055	383630	3773055	1.08089E-05	1.05315E-05	2.79154E-06	2.60044E-06	0.00019161	0.000137757	9.28797E-05	9.17004E-05	6.50637E-05	2.06691E-05	2.96097E-05	2.84799E-05	2.91122E-06	2.70858E-06	2.91122E-06	2.70858E-06	2.96097E-05	2.84799E-05	4.67333E-05
3836403773055	383640	3773055	1.04764E-05	1.02076E-05	2.70566E-06	2.52045E-06	0.000185356	0.000133261	8.98482E-05	8.87074E-05	6.29401E-05	1.99944E-05	2.86433E-05	2.75504E-05	2.8162E-06	2.62017E-06	2.8162E-06	2.62017E-06	2.86433E-05	2.75504E-05	4.52109E-05
3836503773055	383650	3773055	1.01872E-05	9.9258E-06	2.63098E-06	2.45087E-06	0.000179921	0.000129354	8.7214E-05	8.61067E-05	6.10947E-05	1.94082E-05	2.78035E-05	2.67426E-05	2.73363E-06	2.54335E-06	2.73363E-06	2.54335E-06	2.78035E-05	2.67426E-05	4.38808E-05
3836603773055	383660	3773055	1.00499E-05	9.79204E-06	2.59552E-06	2.41785E-06	0.000177258	0.000127439	8.59228E-05	8.48319E-05	6.01902E-05	1.91209E-05	2.73919E-05	2.63467E-05	2.69316E-06	2.5057E-06	2.69316E-06	2.5057E-06	2.73919E-05	2.63467E-05	4.32131E-05
3836703773055	383670	3773055	9.92556E-06	9.67089E-06	2.56341E-06	2.38793E-06	0.000174817	0.000125684	8.47396E-05	8.36636E-05	5.93614E-05	1.88576E-05	2.70146E-05	2.59839E-05	2.65607E-06	2.47119E-06	2.65607E-06	2.47119E-06	2.70146E-05	2.59839E-05	4.26034E-05
3836803773055	383680	3773055	9.77872E-06	9.52782E-06	2.52549E-06	2.35261E-06	0.000171966	0.000123634	8.33577E-05	8.22993E-05	5.83933E-05	1.85501E-05	2.65741E-05	2.55602E-05	2.61276E-06	2.4309E-06	2.61276E-06	2.4309E-06	2.65741E-05	2.55602E-05	4.19012E-05
3836903773055	383690	3773055	9.62006E-06	9.37324E-06	2.48451E-06	2.31443E-06	0.000168919	0.000121444	8.18808E-05	8.08412E-05	5.73588E-05	1.82214E-05	2.61033E-05	2.51073E-05	2.56647E-06	2.38783E-06	2.56647E-06	2.38783E-06	2.61033E-05	2.51073E-05	4.11536E-05
3837003773055	383700	3773055	9.47097E-06	9.22797E-06	2.44601E-06	2.27857E-06	0.000166024	0.000119362	8.04773E-05	7.94555E-05	5.63756E-05	1.79091E-05	2.56559E-05	2.46769E-05	2.52248E-06	2.3469E-06	2.52248E-06	2.3469E-06	2.56559E-05	2.46769E-05	4.04478E-05
3837103773055	383710	3773055	9.34888E-06	9.10902E-06	2.41448E-06	2.24919E-06	0.000163636	0.000117646	7.932E-05	7.83129E-05	5.55649E-05	1.76515E-05	2.52869E-05	2.43221E-05	2.4862E-06	2.31315E-06	2.4862E-06	2.31315E-06	2.52869E-05	2.43221E-05	3.98671E-05
3837203773055	383720	3773055	9.23242E-06	8.99554E-06	2.3844E-06	2.22118E-06	0.000161347	0.000115999	7.82102E-05	7.72172E-05	5.47874E-05	1.74046E-05	2.49331E-05	2.39818E-05	2.45141E-06	2.28078E-06	2.45141E-06	2.28078E-06	2.49331E-05	2.39818E-05	3.93155E-05
3837303773055	383730	3773055	9.11596E-06	8.88207E-06	2.35432E-06	2.19316E-06	0.000159057	0.000114353	7.71003E-05	7.61214E-05	5.401E-05	1.71576E-05	2.45793E-05	2.36415E-05	2.41663E-06	2.24842E-06	2.41663E-06	2.24842E-06	2.45793E-05	2.36415E-05	3.87675E-05
3837403773055	383740	3773055	8.99781E-06	8.76695E-06	2.32381E-06	2.16473E-06	0.000156732	0.000112682	7.59732E-05	7.50086E-05	5.32204E-05	1.69068E-05	2.422E-05	2.32958E-05	2.3813E-06	2.21555E-06	2.3813E-06	2.21555E-06	2.422E-05	2.32958E-05	3.82141E-05
3837503773055	383750	3773055	8.87798E-06	8.65019E-06	2.29286E-06	2.1359E-06	0.00015438	0.000110991	7.48332E-05	7.38831E-05	5.24218E-05	1.66531E-05	2.38565E-05	2.29463E-05	2.34557E-06	2.1823E-06	2.34557E-06	2.1823E-06	2.38565E-05	2.29463E-05	3.76588E-05
3837603773055	383760	3773055	8.77446E-06	8.54933E-06	2.26613E-06	2.111E-06	0.000152304	0.000109498	7.3827E-05	7.28897E-05	5.1717E-05	1.64292E-05	2.35358E-05	2.26377E-05	2.31403E-06	2.15296E-06	2.31403E-06	2.15296E-06	2.35358E-05	2.26377E-05	3.71816E-05
3837703773055	383770	3773055	8.667E-06	8.44463E-06	2.23837E-06	2.08514E-06	0.000150157	0.000107955	7.27863E-05	7.18621E-05	5.09879E-05	1.61976E-05	2.3204E-05	2.23186E-05	2.28141E-06	2.12261E-06	2.28141E-06	2.12261E-06	2.3204E-05	2.23186E-05	3.6688E-05
3837803773055	383780	3773055	8.54379E-06	8.32458E-06	2.20655E-06	2.0555E-06	0.000147779	0.000106245	7.16333E-05	7.07238E-05	5.01802E-05	1.5941E-05	2.28364E-05	2.19651E-05	2.24527E-06	2.08899E-06	2.24527E-06	2.08899E-06	2.28364E-05	2.19651E-05	3.613282E-05
3837903773055	383790	3773055	8.40314E-06	8.18753E-06	2.17023E-06	2.02166E-06	0.000145133	0.000104343	7.03507E-05	6.94575E-05	4.92818E-05	1.56556E-05	2.24275E-05	2.15718E-05	2.20507E-06	2.05158E-06	2.20507E-06	2.05158E-06	2.24275E-05	2.15718E-05	3.54941E-05
3838003773055	383800	3773055	8.26755E-06	8.05542E-06	2.13521E-06	1.98904E-06	0.000142585	0.000102511	6.91157E-05	6.82381E-05	4.84166E-05	1.53807E-05	2.20338E-05	2.11931E-05	2.16636E-06	2.01557E-06	2.16636E-06	2.01557E-06	2.20338E-05	2.11931E-05	3.48808E-05
3838103773055	383810	3773055	8.12577E-06	7.91728E-06	2.09859E-06	1.95493E-06	0.000139948	0.000100615	6.78374E-05	6.69761E-05	4.75212E-05	1.50963E-05	2.16263E-05	2.08011E-05	2.12629E-06	1.97829E-06	2.12629E-06	1.97829E-06	2.16263E-05	2.08011E-05	3.42402E-05
3838203773055	383820	3773055	7.98737E-06	7.78243E-06	2.06285E-06	1.92163E-06	0.000137382	9.87702E-05	6.65937E-05	6.57482E-05	4.66499E-05	1.48195E-05	2.12298E-05	2.04198E-05	2.08731E-06	1.94202E-06	2.08731E-06	1.94202E-06	2.12298E-05	2.04198E-05	3.36106E-05
3838303773055	383830	3773055	7.84278E-06	7.64155E-06	2.02551E-06	1.88685E-06	0.000134718	9.68552E-05	6.53025E-05	6.44734E-05	4.57454E-05	1.45322E-05	2.08182E-05	2.00239E-05	2.04684E-06	1.90437E-06	2.04684E-06	1.90437E-06	2.08182E-05	2.00239E-05	3.29555E-05
3838403773055	383840	3773055	7.66724E-06	7.47052E-06	1.98017E-06	1.84462E-06	0.000131547	9.4575E-05	6.37652E-05	6.29556E-05	4.46685E-05	1.419E-05	2.03281E-05	1.95525E-05	1.99865E-06	1.85954E-06	1.99865E-06	1.85954E-06	2.03281E-05	1.95525E-05	3.21535E-05
3838503773055	383850	3773055	7.49846E-06	7.30607E-06	1.93658E-06	1.80401E-06	0.0001285	9.23845E-05	6.22883E-05	6.14974E-05	4.36339E-05	1.38614E-05	1.98573E-05	1.90996E-05	1.95236E-06	1.81647E-06	1.95236E-06	1.81647E-06	1.98573E-05	1.90996E-05	3.1386E-05
3838603773055	383860	3773055	7.34881E-06	7.16026E-06	1.89793E-06	1.76801E-06	0.000125783	9.0431E-05	6.09712E-05	6.01971E-05	4.27113E-05	1.35683E-05	1.94374E-05	1.86957E-05	1.91108E-06	1.77806E-06	1.91108E-06	1.77806E-06	1.94374E-05	1.86957E-05	3.07019E-05
3838703773055	383870	3773055	7.21097E-06	7.02595E-06	1.86233E-06	1.73484E-06	0.000123271	8.86249E-05	5.97534E-05	5.89947E-05	4.18582E-05	1.32973E-05	1.90492E-05	1.83223E-05	1.87291E-06	1.74254E-06	1.87291E-06	1.74254E-06	1.90492E-05	1.83223E-05	3.00741E-05
3838803773055	383880	3773055	7.0765E-06	6.89494E-06	1.82761E-06	1.7025E-06	0.000120821	8.68635E-05	5.85659E-05	5.78223E-05	4.10263E-05	1.3033E-05	1.86706E-05	1.79582E-05	1.83568E-06	1.70791E-06	1.83568E-06	1.70791E-06	1.86706E-05	1.79582E-05	2.94608E-05
3838903773055	383890	3773055	6.92854E-06	6.75077E-06	1.78939E-06	1.6669E-06	0.000118193	8.49741E-05	5.72919E-05	5.65645E-05	4.01339E-05	1.27495E-05	1.82645E-05	1.75676E-05	1.79575E-06	1.67076E-06	1.79575E-06	1.67076E-06	1.82645E-05	1.75676E-05	2.87912E-05
3839003773055	383900	3773055	6.78676E-06	6.61263E-06	1.75277E-06	1.63279E-06	0.000115662	8.31551E-05	5.60655E-05	5.53537E-05	3.92748E-05	1.24766E-05	1.78735E-05	1.71915E-05	1.75731E-06	1.635E-06	1.75731E-06	1.635E-06	1.78735E-05	1.71915E-05	2.8147E-05
3839103773055	383910	3773055	6.58591E-06	6.41693E-06	1.7009E-06	1.58447E-06	0.000112188	8.06571E-05	5.43814E-05	5.36909E-05	3.8095E-05	1.21018E-05	1.73366E-05	1.66751E-05	1.70453E-06	1.58588E-06	1.70453E-06	1.58588E-06	1.73366E-05	1.66751E-05	2.72416E-05
3829703773065	382970	3773065	5.2227E-06	5.0887E-06	1.34884E-06	1.2565E-06	7.72479E-05	5.5537E-05	3.74447E-05	3.69692E-05	2.62306E-05	8.33278E-06	1.19372E-05	1.14817E-05	1.17366E-06	1.09197E-06	1.17366E-06	1.09197E-06	1.19372E-05	1.14817E-05	1.96786E-05
3829803773065	382980	3773065	5.3341E-06	5.19724E-06	1.37761E-06	1.2833E-06	7.97958E-05	5.73689E-05	3.86797E-05	3.81886E-05	2.70957E-05	8.60762E-06	1.23309E-05	1.18605E-05	1.21237E-06	1.12799E-06	1.21237E-06	1.12799E-06	1.23309E-05	1.18605E-05	2.04716E-05
3829903773065	382990	3773065	5.41962E-06	5.28056E-06	1.39969E-06	1.30387E-06	8.20052E-05	5.89573E-05	3.97507E-05	3.9246E-05	2.7846E-05	8.84595E-06	1.26724E-05	1.21888E-05	1.24594E-06	1.15922E-06	1.24594E-06	1.15922E-06	1.26724E-05	1.21888E-05	2.11665E-05
3830003773065	383000	3773065	5.54677E-06	5.40445E-06	1.43253E-06	1.33446E-06	8.50787E-05	6.1167E-05	4.12405E-05	4.07169E-05	2.88896E-05	9.17749E-06	1.31473E-05	1.26457E-05	1.29264E-06	1.20267E-06	1.29264E-06	1.20267E-06	1.31473E-05	1.26457E-05	2.20411E-05
3830103773065	383010	3773065	5.73018E-06	5.58316E-06	1.4799E-06	1.37859E-06	8.80008E-05	6.32678E-05	4.2657E-05	4.21153E-05	2.98819E-05	9.4927E-06	1.35989E-05	1.308E-05	1.33704E-06	1.24397E-06	1.33704E-06	1.24397E-06	1.35989E-05	1.308E-05	2.2943E-05
3830203773065	383020	3773065	5.91753E-06	5.7657E-06	1.52828E-06	1.42366E-06	9.06021E-05	6.5138E-05	4.39179E-05	4.33603E-05	3.07652E-05	9.77331E-06	1.40009E-05	1.34666E-05	1.37656E-06	1.28074E-06	1.37656E-06	1.28074E-06	1.40009E-05	1.34666E-05	2.37813E-05
3830303773065	383030	3773065	6.09362E-06	5.93728E-06	1.57376E-06	1.46603E-06	9.31144E-05	6.69442E-05	4.51357E-05	4.45626E-05	3.16183E-05	1.00443E-05	1.43891E-05	1.38401E-05	1.41473E-06	1.31626E-06	1.41473E-06	1.31626E-06	1.43891E-05	1.38401E-05	2.45815E-05
3830403773065	383040	3773065	6.2866E-06	6.1253E-06	1.6236E-06	1.51246E-06	9.60632E-05	6.90642E-05	4.65651E-05	4.59739E-05	3.26196E-05	1.03624E-05	1.48448E-05	1.42784E-05	1.45953E-06	1.35794E-06	1.45953E-06	1.35794E-06	1.48448E-05	1.42784E-05	2.54633E-05
3830503773065	383050	3773065	6.49139E-06	6.32484E-06	1.67649E-06	1.56173E-06	9.92436E-05	7.13508E-05	4.81067E-05	4.74959E-05	3.36995E-05	1.07055E-05	1.53362E-05	1.47511E-05	1.50785E-06	1.4029E-06	1.50785E-06	1.4029E-06	1.53362E-05	1.47511E-05	2.64033E-05
3830603773065	383060	3773065	6.70856E-06	6.53643E-06	1.73258E-06	1.61397E-06	0.000102611	7.37718E-05	4.97391E-05	4.91076E-05	3.4843E-05	1.10687E-05	1.58566E-05	1.52516E-05	1.55902E-06	1.4505E-06	1.55902E-06	1.4505E-06	1.58566E-05	1.52516E-05	2.73994E-05
3830703773065	383070	3773065	6.93247E-06	6.75461E-06	1.79041E-06	1.66784E-06	0.00010605	7.62441E-05	5.1406E-05	5.07533E-05	3.60107E-05	1.14397E-05	1.6388E-05	1.57627E-05	1.61127E-06	1.49911E-06	1.61127E-06	1.49911E-06	1.6388E-05	1.57627E-05	2.84301E-05
3830803773065	383080	3773065	7.17046E-06	6.98648E-06	1.85187E-06	1.7251E-06	0.000109756	7.89086E-05	5.32024E-05	5.25269E-05	3.72691E-05	1.18394E-05	1.69607E-05	1.63136E-05	1.66757E-06	1.5515E-06	1.66757E-06	1.5515E-06	1.69607E-05	1.63136E-05	2.95297E-05
3830903773065	383090	3773065	7.4332E-06	7.24248E-06	1.91973E-06	1.78831E-06	0.000113899	8.18869E-05	5.52105E-05	5.45095E-05	3.86758E-05	1.22863E-05	1.76009E-05	1.69293E-05	1.73051E-06	1.61006E-06	1.73051E-06	1.61006E-06	1.76009E-05	1.69293E-05	3.07436E-05
3831003773065	383100	3773065	7.7235E-06	7.52534E-06	1.9947E-06	1.85815E-06	0.000118513	8.52046E-05	5.74474E-05	5.6718E-05	4.02428E-05	1.27841E-05	1.8314E-05	1.76152E-05	1.80063E-06	1.67529E-06	1.80063E-06	1.67529E-06	1.8314E-05	1.76152E-05	3.20846E-05
3831103773065	383110	3773065	8.03575E-06	7.82958E-06	2.07534E-06	1.93328E-06	0.000123484	8.87786E-05	5.98571E-05	5.90971E-05	4.19308E-05	1.33203E-05	1.90822E-05	1.83541E-05	1.87616E-06	1.74557E-06	1.87616E-06	1.74557E-06	1.90822E-05	1.83541E-05	3.35271E-05
3831203773065	383120	3773065	8.37444E-06	8.15958E-06	2.16282E-06	2.01476E-06	0.000128892	9.26664E-05	6.24783E-05	6.1685E-05	4.3767E-05	1.39037E-05	1.99178E-05	1.91579E-05	1.95832E-06	1.82201E-06	1.95832E-06	1.82201E-06	1.99178E-05	1.91579E-05	3.50967E-05
3831303773065	383130	3773065	8.74014E-06	8.51589E-06	2.25726E-06	2.10274E-06	0.000134754	9.68808E-05	6.53198E-05	6.44905E-

			MSite Grubbing / Prep	MMass Grading / Excavation	MMass Grading / Excavation	MDrainage / Utilities Trenching	MFoundations / Concrete Pads	MBuilding / Structure Construction	MAsphalt Paving	MLandscaping or Other Finishing	MWaterside Construction (Piles)	RSSWDemolition	RSSWPlacing Base	RSSWForm/Place Rebar and Pour	Child Risk				
Unique Identifier	X (UTM)	Y (UTM)	2027	2027	2028	2028	2028	2028	2028	2028	2028	2029	2029	2029	3rd Trimester	0<2	2<16	Total	per million
3833103773055	383310	3773055	0.000381688	0.000448834	0.000442858	9.41364E-05	0.000122424	9.01105E-05	9.27479E-06	0.00010866	9.27479E-06	1.31758E-05	1.91184E-05	1.1333E-05	1.36837E-08	1.909E-07	3.7184E-08	2.41765E-07	0.24176526
3833203773055	383320	3773055	0.000421377	0.000495504	0.000488907	0.000103925	0.000135153	9.94803E-05	1.02392E-05	0.000119959	1.02392E-05	1.35002E-05	1.95891E-05	1.1612E-05	1.47811E-08	2.0721E-07	4.0759E-08	2.62747E-07	0.26274654
3833303773055	383330	3773055	0.000465649	0.000547566	0.000540275	0.000114844	0.000149354	0.000109932	1.1315E-05	0.000132562	1.1315E-05	1.38839E-05	2.01458E-05	1.1942E-05	1.59915E-08	2.2525E-07	4.4786E-08	2.86027E-07	0.28602707
3833403773055	383340	3773055	0.000513899	0.000604304	0.000596257	0.000126744	0.000164829	0.000121323	1.24874E-05	0.000146298	1.24874E-05	1.44142E-05	2.09153E-05	1.23982E-05	1.73018E-08	2.4482E-07	4.9232E-08	3.1135E-07	0.31135036
3833503773055	383350	3773055	0.000563659	0.000662817	0.000653991	0.000139016	0.000180789	0.000133071	1.36966E-05	0.000160464	1.36966E-05	1.47074E-05	2.13407E-05	1.26504E-05	1.86488E-08	2.6495E-07	5.3879E-08	3.37478E-07	0.33747811
3833603773055	383360	3773055	0.000611162	0.000718677	0.000709108	0.000150732	0.000196026	0.000144286	1.48509E-05	0.000173987	1.48509E-05	1.49819E-05	2.1739E-05	1.28865E-05	1.9927E-08	2.8409E-07	5.8364E-08	3.62377E-07	0.36237659
3833703773055	383370	3773055	0.000647576	0.000761496	0.000751356	0.000159713	0.000207705	0.000152882	1.57357E-05	0.000184354	1.57357E-05	1.52657E-05	2.21509E-05	1.31306E-05	2.087E-08	2.9835E-07	6.1765E-08	3.80987E-07	0.38098729
3833803773055	383380	3773055	0.00066745	0.000784867	0.000774416	0.000164614	0.00021408	0.000157574	1.62186E-05	0.000190012	1.62186E-05	1.55434E-05	2.25537E-05	1.33694E-05	2.13138E-08	3.0537E-07	6.3482E-08	3.90168E-07	0.39016816
3833903773055	383390	3773055	0.000668631	0.000786256	0.000775786	0.000164906	0.000214458	0.000157853	1.62473E-05	0.000190348	1.62473E-05	1.5796E-05	2.29204E-05	1.35867E-05	2.11954E-08	3.0423E-07	6.3335E-08	3.88758E-07	0.38875773
3834003773055	383400	3773055	0.000666799	0.000784101	0.00077366	0.000164454	0.000213871	0.0001574 2	1.62028E-05	0.000189826	1.62028E-05	1.5899E-05	2.30697E-05	1.36753E-05	2.09981E-08	3.019E-07	6.2865E-08	3.85758E-07	0.38575833
3834103773055	383410	3773055	0.000655998	0.0007714	0.000761128	0.00016179	0.000210406	0.000154871	1.59404E-05	0.000186751	1.59404E-05	1.59208E-05	2.31014E-05	1.3694E-05	2.05302E-08	2.9564E-07	6.1478E-08	3.77648E-07	0.3776479
3834203773055	383420	3773055	0.000634012	0.000745546	0.000735619	0.000156367	0.000203355	0.00014968	1.54061E-05	0.000180492	1.54061E-05	1.59863E-05	2.31965E-05	1.37504E-05	1.97332E-08	2.8458E-07	5.902E-08	3.63334E-07	0.36333441
3834303773055	383430	3773055	0.00059961	0.000705092	0.000695703	0.000147883	0.00019232	0.000141558	1.45702E-05	0.000170699	1.45702E-05	1.61579E-05	2.34454E-05	1.3898E-05	1.85754E-08	2.6824E-07	5.5421E-08	3.42235E-07	0.34223457
3834503773055	383450	3773055	0.000514479	0.000604985	0.000596929	0.000126887	0.000165015	0.00012146	1.25015E-05	0.000146463	1.25015E-05	1.69002E-05	2.45226E-05	1.45365E-05	1.58011E-08	2.2876E-07	4.6873E-08	2.91435E-07	0.29143483
3834603773055	383460	3773055	0.000466357	0.000548398	0.000541095	0.000115018	0.00014958	0.000110099	1.13322E-05	0.000132764	1.13322E-05	1.74711E-05	2.53509E-05	1.50275E-05	1.42714E-08	2.0691E-07	4.2142E-08	2.63325E-07	0.26332498
3834703773055	383470	3773055	0.000425443	0.000500286	0.000493625	0.000104928	0.000136458	0.00010044	1.0338E-05	0.000121116	1.0338E-05	1.78953E-05	2.59665E-05	1.53924E-05	1.29905E-08	1.8852E-07	3.8262E-08	2.39777E-07	0.23977661
3834803773055	383480	3773055	0.000389069	0.000457513	0.000451421	9.59568E-05	0.000124791	9.18529E-05	9.45414E-06	0.000110761	9.45414E-06	1.82197E-05	2.64372E-05	1.56714E-05	1.18586E-08	1.7225E-07	3.4828E-08	2.18932E-07	0.21893231
3834903773055	383490	3773055	0.000356956	0.000419751	0.000414162	8.80367E-05	0.000114491	8.42716E-05	8.67382E-06	0.000101619	8.67382E-06	1.84443E-05	2.67631E-05	1.58646E-05	1.08689E-08	1.5798E-07	3.1834E-08	2.0068E-07	0.20067991
3835003773055	383500	3773055	0.000329266	0.00038719	0.000382035	8.12075E-05	0.00010561	7.77345E-05	8.00097E-06	9.37364E-05	8.00097E-06	1.85691E-05	2.69441E-05	1.59719E-05	1.00224E-08	1.4574E-07	2.9283E-08	1.85049E-07	0.18504935
3835103773055	383510	3773055	0.000305453	0.000359188	0.000354405	7.53344E-05	9.79718E-05	7.21126E-05	7.42233E-06	8.69572E-05	7.42233E-06	1.86096E-05	2.70029E-05	1.60068E-05	9.29891E-09	1.3527E-07	2.7112E-08	1.71678E-07	0.17167816
3835203773055	383520	3773055	0.000284292	0.000334304	0.000329852	7.01153E-05	9.11844E-05	6.71167E-05	6.90811E-06	8.09329E-05	6.90811E-06	1.85846E-05	2.69667E-05	1.59853E-05	8.65903E-09	1.2599E-07	2.5197E-08	1.59843E-07	0.15984284
3835303773055	383530	3773055	0.000264472	0.000310998	0.000306857	6.52273E-05	8.48275E-05	6.24377E-05	6.42652E-06	7.52907E-05	6.42652E-06	1.84973E-05	2.684E-05	1.59102E-05	8.062E-09	1.1731E-07	2.3416E-08	1.48793E-07	0.14879254
3835403773055	383540	3773055	0.000246692	0.00029009	0.000286227	6.08421E-05	7.91246E-05	5.824E-05	5.99447E-06	7.0229E-05	5.99447E-06	1.83507E-05	2.66273E-05	1.57841E-05	7.52792E-09	1.0955E-07	2.1827E-08	1.38902E-07	0.13890229
3835503773055	383550	3773055	0.000229797	0.000270223	0.000266625	5.66753E-05	7.37058E-05	5.42515E-05	5.58393E-06	6.54193E-05	5.58393E-06	1.81292E-05	2.63059E-05	1.55936E-05	7.0214E-09	1.0217E-07	2.0324E-08	1.29519E-07	0.1295189
3835603773055	383560	3773055	0.000213515	0.000251076	0.000247733	5.26596E-05	6.84834E-05	5.04075E-05	5.18829E-06	6.07841E-05	5.18829E-06	1.78142E-05	2.58488E-05	1.53226E-05	6.53386E-09	9.5069E-08	1.8881E-08	1.20484E-07	0.1204837
3835703773055	383570	3773055	0.000198943	0.000233941	0.000230826	4.90657E-05	6.38096E-05	4.69673E-05	4.8342E-06	5.66357E-05	4.8342E-06	1.74586E-05	2.53328E-05	1.50168E-05	6.0972E-09	8.8702E-08	1.7591E-08	1.1239E-07	0.11239022
3835803773055	383580	3773055	0.000184366	0.000216799	0.000213912	4.54705E-05	5.9134E-05	4.35258E-05	4.47998E-06	5.24858E-05	4.47998E-06	1.69689E-05	2.46222E-05	1.45955E-05	5.65949E-09	8.2319E-08	1.6301E-08	1.04279E-07	0.10427944
3835903773055	383590	3773055	0.00017156	0.00020174	0.000199054	4.23121E-05	5.50265E-05	4.05025E-05	4.1688E-06	4.88401E-05	4.1688E-06	1.64667E-05	2.38935E-05	1.41636E-05	5.27341E-09	7.669E-08	1.5167E-08	9.71303E-08	0.09713026
3836003773055	383600	3773055	0.000161533	0.00018995	0.000187421	3.98392E-05	5.18106E-05	3.81354E-05	3.92516E-06	4.59857E-05	3.92516E-06	1.60923E-05	2.33503E-05	1.38416E-05	4.97046E-09	7.2275E-08	1.4277E-08	9.15227E-08	0.0915227
3836103773055	383610	3773055	0.000154888	0.000182135	0.00017971	3.82003E-05	4.96791E-05	3.65665E-05	3.76368E-06	4.40939E-05	3.76368E-06	1.5952E-05	2.31467E-05	1.37209E-05	4.77023E-09	6.9358E-08	1.3689E-08	8.78167E-08	0.08781675
3836203773055	383620	3773055	0.000148638	0.000174786	0.000172459	3.66588E-05	4.76745E-05	3.5091E-05	3.61181E-06	4.23147E-05	3.61181E-06	1.58023E-05	2.29294E-05	1.35921E-05	4.58175E-09	6.6611E-08	1.3136E-08	8.43286E-08	0.08432864
3836303773055	383630	3773055	0.000143463	0.000168701	0.000166455	3.53826E-05	4.60147E-05	3.38694E-05	3.48607E-06	4.08415E-05	3.48607E-06	1.5718E-05	2.28072E-05	1.35197E-05	4.42579E-09	6.4339E-08	1.2678E-08	8.1443E-08	0.08144301
3836403773055	383640	3773055	0.00013879	0.000163205	0.000161032	3.42299E-05	4.45157E-05	3.2766E-05	3.3725E-06	3.9511E-05	3.3725E-06	1.56525E-05	2.27122E-05	1.34633E-05	4.28493E-09	6.2287E-08	1.2265E-08	7.88369E-08	0.07883686
3836503773055	383650	3773055	0.000134707	0.000158404	0.000156295	3.32229E-05	4.32061E-05	3.18021E-05	3.27329E-06	3.83487E-05	3.27329E-06	1.56151E-05	2.26578E-05	1.34311E-05	4.1623E-09	6.05E-08	1.1905E-08	7.65676E-08	0.07656763
3836603773055	383660	3773055	0.000132657	0.000155993	0.000153916	3.27174E-05	4.25487E-05	3.13181E-05	3.22348E-06	3.77651E-05	3.22348E-06	1.57648E-05	2.28751E-05	1.35599E-05	4.1012E-09	5.9612E-08	1.1724E-08	7.54371E-08	0.07543708
3836703773055	383670	3773055	0.000130785	0.000153793	0.000151745	3.22558E-05	4.19484E-05	3.08763E-05	3.178E-06	3.72323E-05	3.178E-06	1.59145E-05	2.30924E-05	1.36887E-05	4.04533E-09	5.8801E-08	1.1557E-08	7.44041E-08	0.0744041
3836803773055	383680	3773055	0.000128629	0.000151258	0.000149244	3.17241E-05	4.12569E-05	3.03673E-05	3.12562E-06	3.66186E-05	3.12562E-06	1.60175E-05	2.32417E-05	1.37772E-05	3.98049E-09	5.7861E-08	1.1365E-08	7.32064E-08	0.07320644
3836903773055	383690	3773055	0.000126334	0.000148559	0.000146581	3.11581E-05	4.05208E-05	2.98255E-05	3.06985E-06	3.59652E-05	3.06985E-06	1.6083E-05	2.33368E-05	1.38336E-05	3.91112E-09	5.6854E-08	1.1161E-08	7.19257E-08	0.07192575
3837003773055	383700	3773055	0.000124168	0.000146011	0.000144067	3.06237E-05	3.98258E-05	2.9314E-05	3.0172E-06	3.53484E-05	3.0172E-06	1.61391E-05	2.34182E-05	1.38819E-05	3.84556E-09	5.5903E-08	1.0967E-08	7.07157E-08	0.07071571
3837103773055	383710	3773055	0.000122385	0.000143915	0.000141999	3.01841E-05	3.92541E-05	2.88932E-05	2.97388E-06	3.48409E-05	2.97388E-06	1.6214E-05	2.35269E-05	1.39462E-05	3.79139E-09	5.512E-08	1.0806E-08	6.97173E-08	0.06971732
3837203773055	383720	3773055	0.000120692	0.000141924	0.000140034	2.97664E-05	3.8711E-05	2.84934E-05	2.93274E-06	3.43589E-05	2.93274E-06	1.62701E-05	2.36083E-05	1.39945E-05	3.73951E-09	5.437E-08	1.0653E-08	6.87626E-08	0.0687626
3837303773055	383730	3773055	0.00011901	0.000139945	0.000138082	2.93515E-05	3.81714E-05	2.80962E-05	2.89186E-06	3.388E-05	2.89186E-06	1.63076E-05	2.36626E-05	1.40267E-05	3.68802E-09	5.3626E-08	1.0501E-08	6.78147E-08	0.06781469
3837403773055	383740	3773055	0.000117311	0.000137948	0.000136111	2.89325E-05	3.76265E-05	2.76951E-05	2.85058E-06	3.33963E-05	2.85058E-06	1.63201E-05	2.36808E-05	1.40375E-05	3.63574E-09	5.287E-08	1.0347E-08	6.68525E-08	0.06685253
3837503773055	383750	3773055	0.000115606	0.000135943	0.000134133	2.85121E-05	3.70798E-05	2.72927E-05	2.80916E-06	3.29111E-05	2.80916E-06	1.63107E-05	2.36672E-05	1.40294E-05	3.58342E-09	5.2113E-08	1.0192E-08	6.58886E-08	0.06588862
3837603773055	383760	3773055	0.000114141	0.000134221	0.000132433	2.81508E-05	3.66099E-05	2.69469E-05	2.77356E-06	3.2494E-05	2.77356E-06	1.6292E-05	2.364E-05	1.40133E-05	3.53822E-09	5.146E-08	1.0058E-08	6.50558E-08	0.06505585
3837703773055	383770	3773055	0.000112626	0.000132439	0.000130675	2.77771E-05	3.61239E-05	2.65892E-05	2.73674E-06	3.20627E-05	2.73674E-06	1.62452E-05	2.35721E-05	1.39731E-05	3.49155E-09	5.0785E-08	9.9196E-09	6.41959E-08	0.06419587
3837803773055	383780	3773055	0.000110921	0.000130435	0.000128698	2.73567E-05	3.55772E-05	2.61868E-05	2.69532E-06	3.15774E-05	2.69532E-06	1.61547E-05	2.34409E-05	1.38953E-05	3.43916E-09	5.0025E-08	9.7657E-09	6.32295E-08	0.06322951
3837903773055	383790	3773055	0.000108961	0.000128129	0.000126423	2.68732E-05	3.49483E-05	2.57239E-05	2.64768E-06	3.10192E-05	2.64768E-06	1.60268E-05	2.32553E-05	1.37853E-05	3.37967E-09	4.916E-08	9.5913E-09	6.21312E-08	0.06213124
3838003773055	383800	3773055	0.000107078	0.000125915	0.000124238	2.64088E-05	3.43444E-05	2.52794E-05	2.60193E-06	3.04832E-05	2.60193E-06	1.58802E-05	2.30426E-05	1.36592E-05	3.32226E-09	4.8326E-08	9.4236E-09	6.10723E-08	0.06107226
3838103773055	383810	3773055	0.000105112	0.000123603	0.000121957	2.59239E-05	3.37138E-05	2.48152E-05	2.55415E-06	2.99235E-05	2.55415E-06	1.57149E-05	2.28027E-05	1.3517E-05	3.26229E-09	4.7455E-08	9.2491E-09	5.99663E-08	0.05996626
3838203773055	383820	3773055	0.000103179	0.00012133	0.000119714	2.54471E-05	3.30938E-05	2.43588E-05	2.50718E-06	2.93732E-05	2.50718E-06	1.55402E-05	2.25492E-05	1.33667E-05	3.20377E-09	4.6604E-08	9.0788E-09	5.88861E-08	0.05888611
3838303773055	383830	3773055	0.000101168	0.000118965	0.000117381	2.49512E-05	3.24488E-05	2.38841E-05	2.45832E-06	2.88007E-05	2.45832E-06	1.53624E-05	2.22912E-05	1.32138E-05	3.14312E-09	4.5721E-08	8.902E-09	5.77657E-08	0.05776567
3838403773055	383840	3773055	9.87058E-05	0.00011607	0.000114524	2.4344E-05	3.16591E-05	2.33029E-05	2.39849E-06	2.80998E-05	2.39849E-06	1.52065E-05	2.20649E-05	1.30796E-05	3.06956E-09	4.4647E-08	8.6887E-09	5.64055E-08	0.05640551
3838503773055	383850	3773055	9.63495E-05	0.000113299	0.000111791	2.37629E-05	3.09034E-05	2.27466E-05	2.34124E-06	2.74291E-05	2.34124E-06	1.50505E-05	2.18386E-05	1.29455E-05	2.99898E-09	4.3618E-08	8.4841E-09	5.51007E-08	0.0551007
3838603773055	383860	3773055	9.42495E-05	0.00011083	0.000109354	2.32449E-05	3.02298E-05	2.22508E-05	2.29021E-06	2.68312E-05	2.29021E-06	1.48914E-05	2.16078E-05	1.28087E-05	2.93621E-09	4.2702E-08	8.3019E-09	5.39403E-08	0.05394029
3838703773055	383870	3773055	9.23222E-05	0.000108563	0.000107118	2.27696E-05	2.96117E-05	2.17958E-05	2.24337E-06	2.62825E-05	2.24337E-06	1.47292E-05	2.13724E-05	1.26691E-05	2.8783E-09	4.1857E-08	8.134E-09	5.28698E-08	0.05286978
3838803773055	383880	3773055	9.04394E-05	0.000106349	0.000104933	2.23052E-05	2.90078E-05	2.13513E-05	2.19762E-06	2.57465E-05	2.19762E-06	1.45733E-05	2.11461E-05	1.2535E-05	2.8219E-09	4.1035E-08	7.9703E-09	5.18274E-08	0.05182739
3838903773055	383890	3773055	8.8384E-05	0.000103932	0.000102548	2.17983E-05	2.83485E-05	2.0866E-05	2.14768E-06	2.51614E-05	2.14768E-06	1.44298E-05	2.09379E-05	1.24116E-05	2.7603E-09	4.0136E-08	7.7927E-09	5.06887E-08	0.05068866
3839003773055	383900	3773055	8.64065E-05	0.000101607	0.000100254	2.13106E-05	2.77143E-05	2.03992E-05	2.09963E-06	2.45985E-05	2.09963E-06	1.42863E-05	2.07297E-05	1.22882E-05	2.70112E-09	3.9272E-08	7.6219E-09	4.95949E-08	0.04959489
3839103773055	383910	3773055	8.3627E-05	9.83385E-05	9.70291E-05	2.06251E-05	2.68227E-05	1.9743E-05	2.03208E-06	2.38072E-05	2.03208E-06	1.41771E-05	2.05713E-05	1.21942E-05	2.61827E-09	3.806E-08	7.3844E-09	4.8063E-08	0.04806304
3829703773065	382970	3773065	6.04099E-05	7.10371E-05	7.00913E-05	1.4899E-05	1.9376E-05	1.42618E-05	1.46792E-06	1.71977E-05	1.46792E-06	1.11888E-05	1.62353E-05	9.62393E-06	2.67605E-09	3.6005E-08	6.5196E-09	4.52003E-08	0.04520032
3829803773065	382980	3773065	6.28442E-05	7.38996E-05	7.29156E-05	1.54994E-05	2.01568E-05	1.48365E-05	1.52707E-06	1.78906E-05	1.52707E-06	1.11982E-05	1.62488E-05	9.63198E-06	2.77567E-09	3.7343E-08	6.767E-09	4.68857E-08	0.04688566
3829903773065	382990	3773065	6.49776E-05	7.64083E-05	7.53909E-05	1.60255E-05	2.08411E-05	1.53402E-05	1.57892E-06	1.8498E-05	1.57892E-06	1.11701E-05	1.62081E-05	9.60783E-06	2.85629E-09	3.8435E-08	6.9709E-09	4.82623E-08	0.04826235
3830003773065	383000	3773065	6.76625E-05	7.95655E-05	7.85061E-05	1.66877E-05	2.17022E-05	1.5974E-05	1.64416E-06	1.92623E-05	1.64416E-06	1.11015E-05	1.61085E-05	9.54881E-06	2.95596E-09	3.9815E-08	7.2351E-09	5.00061E-08	0.05000612
3830103773065	383010	3773065	7.04309E-05	8.2821E-05	8.17182E-05	1.73705E-05	2.25902E-05	1.66276E-05	1.71143E-06	2.00505E-05	1.71143E-06	1.10485E-05	1.60316E-05	9.5032E-06	3.08698E-09	4.1545E-08	7.5458E-09	5.21782E-08	0.05217822
3830203773065	383020	3773065	7.30044E-05	8.58472E-05	8.47041E-05	1.80052E-05	2.34156E-05	1.72352E-05	1.77396E-06	2.07831E-05	1.77396E-06	1.09331E-05	1.58641E-05	9.40392E-06	3.2295E-09	4.3376E-08	7.8585E-09	5.44638E-08	0.05446383
3830303773065	383030	3773065	7.54609E-05	8.87358E-05	8.75543E-05	1.86111E-05	2.42035E-05	1.78151E-05	1.83365E-06	2.14824E-05	1.83365E-06	1.06617E-05	1.54703E-05	9.1705E-06	3.35804E-09	4.5041E-08	8.1487E-09	5.65478E-08	0.05654784
3830403773065	383040	3773065	7.81681E-05	9.19192E-05	9.06953E-05	1.92787E-05	2.50718E-05	1.84542E-05	1.89944E-06	2.22531E-05	1.89944E-06	1.06055E-05	1.53889E-05	9.12221E-06	3.4939E-09	4.6814E-08	8.4641E-09	5.87717E-08	0.0587717
3830503773065	383050	3773065	8.10535E-05	9.53123E-05	9.40431E-05	1.99904E-05	2.59973E-05	1.91354E-05	1.96955E-06	2.30745E-05	1.96955E-06	1.05775E-05	1.53481E-05	9.09806E-06	3.63766E-09	4.8691E-08	8.7994E-09	6.11282E-08	0.06112824
3830603773065	383060	3773065	8.41116E-05	9.89083E-05	9.75913E-05	2.07446E-05	2.69782E-05	1.98574E-05	2.04386E-06	2.39451E-05	2.04386E-06	1.05525E-05	1.53119E-05	9.0766E-06	3.7891E-09	5.0671E-08	9.1534E-09	6.36135E-08	0.06361348
3830703773065	383070	3773065	8.72755E-05	0.000102629	0.000101262	2.15249E-05	2.7993E-05	2.06043E-05	2.12074E-06	2.48458E-05	2.12074E-06	1.04621E-05	1.51807E-05	8.99879E-06	3.94479E-09	5.2708E-08	9.5178E-09	6.61706E-08	0.06617058
3830803773065	383080	3773065	9.06511E-05	0.000106598	0.000105179	2.23574E-05	2.90757E-05	2.14013E-05	2.20277E-06	2.58068E-05	2.20277E-06	1.04184E-05	1.51173E-05	8.96123E-06	4.10796E-09	5.485E-08	9.9024E-09	6.886E-08	0.06886001
3830903773065	383090	3773065	9.43776E-05	0.00011098	0.000109503	2.32765E-05	3.02709E-05	2.2281E-05	2.29332E-06	2.68677E-05	2.29332E-06	1.04309E-05	1.51354E-05	8.97196E-06	4.2863E-09	5.7195E-08	1.0326E-08	7.18065E-08	0.07180647
3831003773065	383100	3773065	9.84941E-05	0.000115821	0.000114279	2.42918E-05	3.15912E-05	2.32529E-05	2.39335E-06	2.80396E-05	2.39335E-06	1.04839E-05	1.52123E-05	9.01757E-06	4.4819E-09	5.9769E-08	1.0792E-08	7.50433E-08	0.07504335
3831103773065	383110	3773065	0.000102922	0.000121028	0.000119417	2.5384E-05	3.30116E-05	2.42984E-05	2.50095E-06	2.93003E-05	2.50095E-06	1.05338E-05	1.52848E-05	9.0605E-06	4.68929E-09	6.2506E-08	1.129E-08	7.8485E-08	0.07848497
3831203773065	383120	3773065	0.000107741	0.000126694	0.000125007	2.65723E-05	3.45571E-05	2.54359E-05	2.61804E-06	3.06719E-05	2.61804E-06	1.05931E-05	1.53708E-05	9.11148E-06	4.91182E-09	6.5449E-08	1.1826E-08	8.21872E-08	0.08218715
3831303773065	383130	3773065	0.000112949	0.000132819	0.00013105	2.78568E-05	3.62276E-05	2.66655E-05	2.74459E-06	3.21546E-05	2.74459E-06	1.06492E-05	1.54522E-05	9.15977E-06	5.14828E-09	6.8587E-08	1.24E-08	8.61359E-08	0.08613589

			EGIODemolition	EGIOSite Grubbing / Prep	EGIOMass Grading / Excavation	EGIOMass Grading / Excavation	EGIODrainage / Utilities Trenching	EGIODrainage / Utilities Trenching	EGIOFoundations / Concrete Pads	EGIOFoundations / Concrete Pads	EGIOBuilding / Structure Construction	EGIOBuilding / Structure Construction	EGIOAsphalt Paving	EGIOArchitectural Coating	EGIOLandscaping or Other Finishing	EGIOWaterside Construction (Piles)	HIWaterside Construction (Landscaping)	HIWaterside Construction (Landscaping)	KMDemolition	KMSite Grubbing / Prep	KMMass Grading / Excavation
Unique Identifier	X (UTM)	Y (UTM)	2025	2025	2025	2026	2026	2027	2026	2027	2026	2027	2027	2027	2027	2027	2025	2026	2025	2025	2025
3831403773065	383140	3773065	0.000284308	0.00011151	3.69285E-05	3.61676E-05	8.39831E-05	8.38535E-05	0.000110343	0.000110272	0.000118191	0.000115358	4.59924E-06	4.59924E-06	0.000124556	4.59924E-06	6.23379E-05	6.03853E-05	4.57774E-05	0.000198677	0.000151016
3831503773065	383150	3773065	0.000298095	0.00011692	3.87193E-05	3.79216E-05	8.80558E-05	8.79199E-05	0.000115694	0.000115619	0.000123923	0.000120952	4.82227E-06	4.82227E-06	0.000130597	4.82227E-06	6.55705E-05	6.35167E-05	4.81061E-05	0.000208784	0.000158698
3831603773065	383160	3773065	0.000312538	0.00012258	4.05953E-05	3.97589E-05	9.23222E-05	9.21798E-05	0.000121299	0.000121221	0.000129927	0.000126812	5.05592E-06	5.05592E-06	0.000136924	5.05592E-06	6.89932E-05	6.68322E-05	5.0643E-05	0.000219794	0.000167067
3831703773065	383170	3773065	0.000327933	0.00012862	4.2595E-05	4.17174E-05	9.68699E-05	9.67204E-05	0.000127274	0.000127192	0.000136327	0.000133059	5.30497E-06	5.30497E-06	0.000143669	5.30497E-06	7.26797E-05	7.04032E-05	5.34469E-05	0.000231963	0.000176317
3831803773065	383180	3773065	0.000344119	0.00013497	4.46973E-05	4.37764E-05	0.000101651	0.000101494	0.000133556	0.00013347	0.000143055	0.000139626	5.5668E-06	5.5668E-06	0.00015076	5.5668E-06	7.66012E-05	7.42019E-05	5.65269E-05	0.000245331	0.000186478
3831903773065	383190	3773065	0.000360978	0.00014158	4.68872E-05	4.59211E-05	0.000106631	0.000106467	0.000140099	0.000140009	0.000150064	0.000146467	5.83953E-06	5.83953E-06	0.000158146	5.83953E-06	8.07433E-05	7.82142E-05	5.9908E-05	0.000260005	0.000197631
3832003773065	383200	3773065	0.000378484	0.00014845	4.9161E-05	4.81481E-05	0.000111802	0.00011163	0.000146894	0.000146799	0.000157341	0.00015357	6.12272E-06	6.12272E-06	0.000165815	6.12272E-06	8.51078E-05	8.24421E-05	6.36239E-05	0.000276132	0.00020989
3832303773065	383230	3773065	0.000438987	0.00017218	5.70197E-05	5.58449E-05	0.000129675	0.000129474	0.000170375	0.000170265	0.000182493	0.000178119	7.10148E-06	7.10148E-06	0.000192322	7.10148E-06	0.000100663	9.75097E-05	7.78179E-05	0.000337735	0.000256715
3832403773065	383240	3773065	0.000462277	0.00018131	6.00448E-05	5.88077E-05	0.000136554	0.000136344	0.000179415	0.000179299	0.000192175	0.000187569	7.47824E-06	7.47824E-06	0.000202526	7.47824E-06	0.000106844	0.000103498	8.38648E-05	0.000363979	0.000276663
3832503773065	383250	3773065	0.000487678	0.00019127	6.33442E-05	6.20391E-05	0.000144058	0.000143836	0.000189273	0.000189151	0.000202735	0.000197876	7.88916E-06	7.88916E-06	0.000213654	7.88916E-06	0.000113704	0.000110143	9.08147E-05	0.000394142	0.00029959
3832603773065	383260	3773065	0.000514732	0.00020189	6.68582E-05	6.54807E-05	0.000152049	0.000151815	0.000199773	0.000199644	0.000213982	0.000208853	8.32681E-06	8.32681E-06	0.000225506	8.32681E-06	0.000121149	0.000117354	9.87332E-05	0.000428509	0.000325712
3832703773065	383270	3773065	0.000543861	0.00021331	7.06417E-05	6.91862E-05	0.000160654	0.000160406	0.000211078	0.000210942	0.000226091	0.000220672	8.79802E-06	8.79802E-06	0.000238268	8.79802E-06	0.000129297	0.000125247	0.000107837	0.000468022	0.000355747
3832803773065	383280	3773065	0.000575415	0.00022569	7.47402E-05	7.32003E-05	0.000169975	0.000169712	0.000223324	0.00022318	0.000239208	0.000233475	9.30846E-06	9.30846E-06	0.000252092	9.30846E-06	0.000138243	0.000133913	0.000118358	0.000513684	0.000390455
3832903773065	383290	3773065	0.000609789	0.00023917	7.9205E-05	7.75731E-05	0.000180129	0.000179851	0.000236665	0.000236513	0.000253498	0.000247422	9.86453E-06	9.86453E-06	0.000267151	9.86453E-06	0.000148059	0.000143422	0.000130538	0.000566546	0.000430635
3833003773065	383300	3773065	0.000647414	0.00025392	8.40922E-05	8.23596E-05	0.000191243	0.000190948	0.000251268	0.000251106	0.00026914	0.000262689	1.04732E-05	1.04732E-05	0.000283635	1.04732E-05	0.000158778	0.000153805	0.000144606	0.000627598	0.000477042
3833103773065	383310	3773065	0.000690079	0.00027066	8.96338E-05	8.77871E-05	0.000203846	0.000203531	0.000267827	0.000267654	0.000286876	0.00028	1.11634E-05	1.11634E-05	0.000302327	1.11634E-05	0.000170802	0.000165452	0.000161088	0.000699131	0.000531414
3833303773065	383330	3773065	0.001096075	0.0004299	0.000142368	0.000139435	0.000323775	0.000323276	0.000425398	0.000425124	0.000455655	0.000444733	1.77312E-05	1.77312E-05	0.000480195	1.77312E-05	0.000285979	0.000277022	0.000234436	0.001408074	0.001070287
3833903773065	383390	3773065	0.001083168	0.00042483	0.000140692	0.000137793	0.000319962	0.000319469	0.000420389	0.000420118	0.000450289	0.000439496	1.75224E-05	1.75224E-05	0.00047454	1.75224E-05	0.000285692	0.000276744	0.000326323	0.001416266	0.001076513
3834003773065	383400	3773065	0.001054614	0.00041363	0.000136983	0.000134161	0.000311528	0.000311047	0.000409307	0.000409043	0.000438419	0.00042791	1.70605E-05	1.70605E-05	0.000462031	1.70605E-05	0.000279882	0.000271115	0.000322438	0.001399402	0.001063694
3834103773065	383410	3773065	0.00100974	0.00039603	0.000131154	0.000128452	0.000298272	0.000297812	0.000391891	0.000391638	0.000419764	0.000409702	1.63345E-05	1.63345E-05	0.000442371	1.63345E-05	0.000268469	0.00026006	0.000312948	0.001358218	0.001032391
3834303773065	383430	3773065	0.000876518	0.00034378	0.00011385	0.000111505	0.000258919	0.00025852	0.000340186	0.000339967	0.000364382	0.000355648	1.41794E-05	1.41794E-05	0.000384007	1.41794E-05	0.000232148	0.000224877	0.000277629	0.001204928	0.000915874
3834403773065	383440	3773065	0.000803243	0.00031504	0.000104333	0.000102183	0.000237274	0.000236908	0.000311747	0.000311546	0.00033392	0.000325916	1.2994E-05	1.2994E-05	0.000351904	1.2994E-05	0.00021197	0.000205331	0.000256367	0.001112652	0.000845734
3834503773065	383450	3773065	0.000719441	0.00028217	9.34477E-05	9.15223E-05	0.000212519	0.000212191	0.000279223	0.000279043	0.000299082	0.000291914	1.16384E-05	1.16384E-05	0.00031519	1.16384E-05	0.000189491	0.000183556	0.000231478	0.001004631	0.000763627
3834603773065	383460	3773065	0.000641792	0.00025172	8.33618E-05	8.16443E-05	0.000189582	0.00018929	0.000249086	0.000248925	0.000266802	0.000260407	1.03822E-05	1.03822E-05	0.000281172	1.03822E-05	0.000169127	0.000163829	0.000208671	0.000905646	0.000688387
3834703773065	383470	3773065	0.000575208	0.0002256	7.47133E-05	7.3174E-05	0.000169914	0.000169651	0.000223244	0.0002231	0.000239123	0.000233391	9.30512E-06	9.30512E-06	0.000252001	9.30512E-06	0.000151008	0.000146278	0.000187862	0.000815334	0.000619741
3834803773065	383480	3773065	0.000518846	0.0002035	6.73925E-05	6.6004E-05	0.000153265	0.000153028	0.00020137	0.00020124	0.000215692	0.000210522	8.39335E-06	8.39335E-06	0.000227309	8.39335E-06	0.000135988	0.000131729	0.000170457	0.000739794	0.000562322
3834903773065	383490	3773065	0.000471017	0.00018474	6.118E-05	5.99195E-05	0.000139136	0.000138921	0.000182807	0.000182689	0.000195809	0.000191115	7.61962E-06	7.61962E-06	0.000206354	7.61962E-06	0.00012328	0.000119419	0.000155459	0.000674704	0.000512847
3835003773065	383500	3773065	0.000430876	0.000169	5.59662E-05	5.48131E-05	0.000127279	0.000127082	0.000167228	0.00016712	0.000179122	0.000174828	6.97027E-06	6.97027E-06	0.000188769	6.97027E-06	0.000112608	0.000109081	0.000142686	0.000619269	0.000470711
3835103773065	383510	3773065	0.000397023	0.00015572	5.1569E-05	5.05065E-05	0.000117279	0.000117098	0.000154089	0.000153989	0.000165048	0.000161092	6.42263E-06	6.42263E-06	0.000173937	6.42263E-06	0.00010359	0.000100346	0.000131783	0.000571948	0.000434741
3835203773065	383520	3773065	0.00036784	0.00014427	4.77785E-05	4.67941E-05	0.000108658	0.000108491	0.000142763	0.000142671	0.000152917	0.000149251	5.95054E-06	5.95054E-06	0.000161152	5.95054E-06	9.57994E-05	9.27988E-05	0.000122269	0.000530656	0.000403355
3835303773065	383530	3773065	0.000341182	0.00013382	4.43158E-05	4.34028E-05	0.000100783	0.000100628	0.000132416	0.000132331	0.000141834	0.000138435	5.51929E-06	5.51929E-06	0.000149473	5.51929E-06	8.86741E-05	8.58966E-05	0.000113484	0.000492528	0.000374374
3835403773065	383540	3773065	0.000317487	0.00012452	4.12382E-05	4.03885E-05	9.37842E-05	9.36394E-05	0.00012322	0.000123141	0.000131984	0.000128821	5.13598E-06	5.13598E-06	0.000139092	5.13598E-06	8.23291E-05	7.97504E-05	0.000105599	0.000458308	0.000348363
3835503773065	383550	3773065	0.000295095	0.00011574	3.83297E-05	3.75399E-05	8.71696E-05	8.70351E-05	0.000114529	0.000114456	0.000122675	0.000119735	4.77374E-06	4.77374E-06	0.000129282	4.77374E-06	7.63285E-05	7.39377E-05	9.80769E-05	0.000425661	0.000323547
3835603773065	383560	3773065	0.000273439	0.00010725	3.55168E-05	3.47851E-05	8.07727E-05	8.0648E-05	0.000106125	0.000106056	0.000113673	0.000110948	4.42342E-06	4.42342E-06	0.000119795	4.42342E-06	7.05288E-05	6.83197E-05	9.07377E-05	0.000393808	0.000299336
3835703773065	383570	3773065	0.000254137	9.9676E-05	3.30097E-05	3.23296E-05	7.50708E-05	7.4955E-05	9.863333E-05	9.85696E-05	0.000105649	0.000103116	4.11117E-06	4.11117E-06	0.000111339	4.11117E-06	6.53696E-05	6.33221E-05	8.41726E-05	0.000365315	0.000277678
3835803773065	383580	3773065	0.000236505	9.2761E-05	3.07195E-05	3.00866E-05	6.98625E-05	6.97547E-05	9.17902E-05	9.1731E-05	9.83188E-05	9.59621E-05	3.82594E-06	3.82594E-06	0.000103614	3.82594E-06	6.06696E-05	5.87693E-05	7.81641E-05	0.000339238	0.000257857
3835903773065	383590	3773065	0.000220939	8.6656E-05	2.86977E-05	2.81064E-05	6.52645E-05	6.51638E-05	8.5749E-05	8.56936E-05	9.18478E-05	8.96463E-05	3.57413E-06	3.57413E-06	9.67946E-05	3.57413E-06	5.65364E-05	5.47656E-05	7.28731E-05	0.000316274	0.000240402
3836003773065	383600	3773065	0.000207808	8.1505E-05	2.6992E-05	2.64359E-05	6.13854E-05	6.12907E-05	8.06524E-05	8.06004E-05	8.63888E-05	8.43181E-05	3.3617E-06	3.3617E-06	9.10415E-05	3.3617E-06	5.30581E-05	5.13962E-05	6.84261E-05	0.000296974	0.000225732
3836103773065	383610	3773065	0.000197398	7.7422E-05	2.56398E-05	2.51116E-05	5.83103E-05	5.82203E-05	7.66121E-05	7.65627E-05	8.20611E-05	8.00942E-05	3.1933E-06	3.1933E-06	8.64808E-05	3.1933E-06	5.02937E-05	4.87184E-05	6.49071E-05	0.000281701	0.000214123
3836203773065	383620	3773065	0.000187814	7.3663E-05	2.4395E-05	2.38924E-05	5.54793E-05	5.53937E-05	7.28925E-05	7.28455E-05	7.8077E-05	7.620555E-05	3.03826E-06	3.03826E-06	8.22821E-05	3.03826E-06	4.77535E-05	4.62578E-05	6.16686E-05	0.000267646	0.00020344
3836303773065	383630	3773065	0.000180485	7.0789E-05	2.3443E-05	2.296E-05	5.33143E-05	5.3232E-05	7.0048E-05	7.00028E-05	7.503001E-05	7.32317E-05	2.91969E-06	2.91969E-06	7.90711E-05	2.91969E-06	4.58018E-05	4.43672E-05	5.91928E-05	0.000256901	0.000195272
3836403773065	383640	3773065	0.000174116	6.8291E-05	2.26158E-05	2.21499E-05	5.14331E-05	5.13537E-05	6.75764E-05	6.75328E-05	7.23827E-05	7.06478E-05	2.81667E-06	2.81667E-06	7.62811E-05	2.81667E-06	4.41047E-05	4.27233E-05	5.70452E-05	0.00024758	0.000188187
3836503773065	383650	3773065	0.000168512	6.6093E-05	2.18878E-05	2.14369E-05	4.97775E-05	4.97007E-05	6.54011E-05	6.53589E-05	7.00527E-05	6.83736E-05	2.72601E-06	2.72601E-06	7.38256E-05	2.72601E-06	4.2605E-05	4.12706E-05	5.51533E-05	0.000239369	0.000181946
3836603773065	383660	3773065	0.000165359	6.4856E-05	2.14783E-05	2.10358E-05	4.88462E-05	4.87708E-05	6.41775E-05	6.41361E-05	6.87421E-05	6.70944E-05	2.675E-06	2.675E-06	7.24444E-05	2.675E-06	4.17386E-05	4.04312E-05	5.40941E-05	0.000234772	0.000178452
3836703773065	383670	3773065	0.000162395	6.3693E-05	2.10933E-05	2.06587E-05	4.79706E-05	4.78966E-05	6.30271E-05	6.29865E-05	6.75099E-05	6.58917E-05	2.62706E-06	2.62706E-06	7.11458E-05	2.62706E-06	4.09242E-05	3.96423E-05	5.31052E-05	0.0023048	0.00017519
3836803773065	383680	3773065	0.000159458	6.2542E-05	2.07118E-05	2.02851E-05	4.7103E-05	4.70303E-05	6.18872E-05	6.18473E-05	6.62889E-05	6.47E-05	2.57954E-06	2.57954E-06	6.98591E-05	2.57954E-06	4.01223E-05	3.88656E-05	5.21321E-05	0.000226257	0.000171979
3836903773065	383690	3773065	0.000156565	6.1407E-05	2.03362E-05	1.99172E-05	4.62487E-05	4.61773E-05	6.07647E-05	6.07255E-05	6.50866E-05	6.35265E-05	2.53275E-06	2.53275E-06	6.8592E-05	2.53275E-06	3.93383E-05	3.81062E-05	5.1177E-05	0.000222112	0.000168829
3837003773065	383700	3773065	0.000153853	6.0343E-05	1.99838E-05	1.95721E-05	4.54474E-05	4.53773E-05	5.97119E-05	5.96734E-05	6.39589E-05	6.24259E-05	2.48887E-06	2.48887E-06	6.74036E-05	2.48887E-06	3.86046E-05	3.73955E-05	5.02922E-05	0.000218272	0.00016591
3837103773065	383710	3773065	0.000151715	5.9505E-05	1.97062E-05	1.93002E-05	4.48159E-05	4.47468E-05	5.88823E-05	5.88443E-05	6.30702E-05	6.15585E-05	2.45429E-06	2.45429E-06	6.64671E-05	2.45429E-06	3.80252E-05	3.68342E-05	4.96087E-05	0.000215305	0.000163655
3837203773065	383720	3773065	0.000149694	5.8712E-05	1.94437E-05	1.90431E-05	4.42189E-05	4.41507E-05	5.80979E-05	5.80604E-05	6.22301E-05	6.07385E-05	2.4216E-06	2.4216E-06	6.55817E-05	2.4216E-06	3.74799E-05	3.63059E-05	4.89728E-05	0.000212545	0.000161557
3837303773065	383730	3773065	0.000147673	5.792E-05	1.91812E-05	1.8786E-05	4.3622E-05	4.35546E-05	5.73135E-05	5.72766E-05	6.139E-05	5.99185E-05	2.38891E-06	2.38891E-06	6.46963E-05	2.38891E-06	3.69435E-05	3.57864E-05	4.83414E-05	0.000209805	0.000159474
3837403773065	383740	3773065	0.000145607	5.7109E-05	1.89128E-05	1.85232E-05	4.30117E-05	4.29453E-05	5.65118E-05	5.64753E-05	6.05312E-05	5.90803E-05	2.35549E-06	2.35549E-06	6.37912E-05	2.35549E-06	3.63982E-05	3.52581E-05	4.76919E-05	0.000206986	0.000157332
3837503773065	383750	3773065	0.000143542	5.6299E-05	1.86445E-05	1.82604E-05	4.24015E-05	4.2336E-05	5.571E-05	5.5674E-05	5.96723E-05	5.8242E-05	2.32207E-06	2.32207E-06	6.28862E-05	2.32207E-06	3.58564E-05	3.47333E-05	4.70401E-05	0.000204158	0.000155182
3837603773065	383760	3773065	0.000141485	5.5492E-05	1.83773E-05	1.79987E-05	4.17939E-05	4.17294E-05	5.49117E-05	5.48762E-05	5.88173E-05	5.74074E-05	2.28879E-06	2.28879E-06	6.1985E-05	2.28879E-06	3.53218E-05	3.42155E-05	4.63906E-05	0.000201339	0.000153039
3837703773065	383770	3773065	0.000139383	5.4668E-05	1.81043E-05	1.77313E-05	4.1173E-05	4.11095E-05	5.4096E-05	5.4061E-05	5.79435E-05	5.65546E-05	2.25479E-06	2.25479E-06	6.10642E-05	2.25479E-06	3.47783E-05	3.36889E-05	4.57163E-05	0.000198412	0.000150814
3837803773065	383780	3773065	0.000137092	5.377E-05	1.78068E-05	1.744E-05	4.04964E-05	4.0434E-05	5.3207E-05	5.31727E-05	5.69914E-05	5.56253E-05	2.21774E-06	2.21774E-06	6.00608E-05	2.21774E-06	3.41845E-05	3.31138E-05	4.4974E-05	0.0001951	0.000148365
3837903773065	383790	3773065	0.000134568	5.278E-05	1.7479E-05	1.711895E-05	3.975099E-05	3.96895E-05	5.22275E-05	5.21938E-05	5.594211E-05	5.460125E-05	2.17691E-06	2.17691E-06	5.8955E-05	2.17691E-06	3.35243E-05	3.24743E-05	4.41389E-05	0.000191566	0.000145611
3838003773065	383800	3773065	0.000132116	5.1818E-05	1.71605E-05	1.68069E-05	3.90265E-05	3.89663E-05	5.12758E-05	5.12427E-05	5.49228E-05	5.36063E-05	2.13724E-06	2.13724E-06	5.78808E-05	2.13724E-06	3.28893E-05	3.18591E-05	4.33355E-05	0.000188079	0.00014296
3838103773065	383810	3773065	0.000129548	5.081E-05	1.68268E-05	1.648016-05	3.826777E-05	3.82087E-05	5.027888E-05	5.02463E-05	5.38548E-05	5.2564E-05	2.09569E-06	2.09569E-06	5.67553E-05	2.09569E-06	3.22202E-05	3.1211E-05	4.24846E-05	0.000184386	0.000140153
3838203773065	383820	3773065	0.000127042	4.9827E-05	1.65013E-05	1.61613E-05	3.75275E-05	3.74696E-05	4.93062E-05	4.92744E-05	5.28131E-05	5.15472E-05	2.05515E-06	2.05515E-06	5.56575E-05	2.05515E-06	3.15672E-05	3.05784E-05	4.16495E-05	0.000180762	0.000137398
3838303773065	383830	3773065	0.000124527	4.8841E-05	1.61747E-05	1.58414E-05	3.678466E-05	3.67278E-05	4.83301E-05	4.82989E-05	5.17676E-05	5.05267E-05	2.01446E-06	2.01446E-06	5.45556E-05	2.01446E-06	3.09106E-05	2.99424E-05	4.08054E-05	0.000177098	0.000134614
3838403773065	383840	3773065	0.000121706	4.7735E-05	1.58083E-05	1.54826E-05	3.59514E-05	3.5896E-05	4.723555E-05	4.7205E-05	5.059515E-05	4.938224E-05	1.96884E-06	1.96884E-06	5.332E-05	1.96884E-06	3.01733E-05	2.92282E-05	3.98481E-05	0.000172944	0.000131456
3838503773065	383850	3773065	0.000119003	4.6675E-05	1.54572E-05	1.51387E-05	3.51528E-05	3.50986E-05	4.61862E-05	4.61564E-05	4.94712E-05	4.82854E-05	1.9251E-06	1.9251E-06	5.21356E-05	1.9251E-06	2.94665E-05	2.85436E-05	3.89293E-05	0.000168956	0.000128425
3838603773065	383860	3773065	0.000116452	4.5674E-05	1.51258E-05	1.48142E-05	3.43993E-05	3.43462E-05	4.51962E-05	4.5167E-05	4.84107E-05	4.72504E-05	1.88384E-06	1.88384E-06	5.1018E-05	1.88384E-06	2.8801E-05	2.78989E-05	3.80626E-05	0.000165194	0.000125565
3838703773065	383870	3773065	0.000114027	4.4723E-05	1.48108E-05	1.45057E-05	3.36829E-05	3.36309E-05	4.42549E-05	4.42264E-05	4.74026E-05	4.62664E-05	1.84461E-06	1.84461E-06	4.99556E-05	1.84461E-06	2.81678E-05	2.72855E-05	3.72365E-05	0.000161609	0.00012284
3838803773065	383880	3773065	0.000111682	4.3803E-05	1.45063E-05	1.42075E-05	3.29904E-05	3.29395E-05	4.33451E-05	4.33171E-05	4.6428E-05	4.53151E-05	1.80668E-06	1.80668E-06	4.89285E-05	1.80668E-06	2.7556E-05	2.66929E-05	3.64399E-05	0.000158152	0.000120212
3838903773065	383890	3773065	0.000109275	4.2859E-05	1.41937E-05	1.39012E-05	3.22793E-05	3.22295E-05	4.24108E-05	4.23835E-05	4.54273E-05	4.43384E-05	1.76774E-06	1.76774E-06	4.78739E-05	1.76774E-06	2.69282E-05	2.60847E-05	3.56162E-05	0.000154577	0.000117495
3839003773065	383900	3773065	0.000106976	4.1957E-05	1.3895E-05	1.36087E-05	3.160015-05	3.15514E-05	4.15184E-05	4.14916E-05	4.44714E-05	4.340555E-05	1.73054E-06	1.73054E-06	4.68665E-05	1.73054E-06	2.63272E-05	2.55026E-05	3.48286E-05	0.000151159	0.000114897
3839103773065	383910	3773065	0.000103886	4.0746E-05	1.34937E-05	1.32156E-05	3.06874E-05	3.06401E-05	4.03192E-05	4.02932E-05	4.31869E-05	4.21518E-05	1.68056E-06	1.68056E-06	4.55129E-05	1.68056E-06	2.55146E-05	2.47154E-05	3.37559E-05	0.000146503	0.000111358
3829703773075	382970	3773075	0.000141368	5.5446E-05	1.83622E-05	1.79838E-05	4.17594E-05	4.16949E-05	5.48664E-05	5.4831E-05	5.87687E-05	5.73601E-05	2.2869E-06	2.2869E-06	6.19339E-05	2.2869E-06	2.97751E-05	2.88425E-05	2.39817E-05	0.000104082	7.91138E-05
3829803773075	382980	3773075	0.000147682	5.7923E-05	1.91823E-05	1.87871E-05	4.36246E-05	4.35573E-05	5.7317E-05	5.728E-05	6.13937E-05	5.992211E-05	2.38905E-06	2.38905E-06	6.47002E-05	2.38905E-06	3.12802E-05	3.03004E-05	2.50431E-05	0.000108689	8.26152E-05
3829903773075	382990	3773075	0.000153233	6.01E-05	1.99033E-05	1.94933E-05	4.52643E-05	4.51945E-05	5.94714E-05	5.9433E-05	6.37013E-05	6.21744E-05	2.47885E-06	2.47885E-06	6.71321E-05	2.47885E-06	3.25754E-05	3.1555E-05	2.58918E-05	0.000112372	8.54148E-05
3830003773075	383000	3773075	0.000157868	6.1918E-05	2.05053E-05	2.00829E-05	4.66334E-05	4.65614E-05	6.12702E-05	6.12306E-05	6.5628E-05	6.405495-05	2.55382E-06	2.55382E-06	6.91626E-05	2.55382E-06	3.37378E-05	3.26811E-05	2.67517E-05	0.000116104	8.82517E-05
3830103773075	383010	3773075	0.000163023	6.394E-05	2.1175E-05	2.07387E-05	4.81563E-05	4.8082E-05	6.32711E-05	6.32303E-05	6.77713E-05	6.61469E-05	2.63723E-06	2.63723E-06	7.14213E-05	2.63723E-06	3.51496E-05	3.40486E-05	2.79195E-05	0.000121173	9.2104E-05
3830203773075	383020	3773075	0.000172482	6.765E-05	2.24035E-05	2.19419E-05	5.09502E-05	5.08716E-05	6.69419E-05	6.68987E-05	7.17031E-05	6.998455E-05	2.79023E-06	2.79023E-06	7.55649E-05	2.79023E-06	3.70942E-05	3.59323E-05	2.9051E-05	0.000126083	9.58369E-05
3830303773075	383030	3773075	0.000181401	7.1148E-05	2.3562E-05	2.30765E-05	5.35849E-05	5.35022E-05	7.04035E-05	7.03581E-05	7.5411E-05	7.36034E-05	2.93451E-06	2.93451E-06	7.94724E-05	2.93451E-06	3.89204E-05	3.77013E-05	3.00762E-05	0.000130533	9.92188E-05
3830403773075	383040	3773075	0.000189709	7.4407E-05	2.46412E-05	2.41335E-05	5.60391E-05	5.59527E-05	7.36281E-05	7.35806E-05	7.88649E-05	7.697455E-05	3.06892E-06	3.06892E-06	8.31124E-05	3.06892E-06	4.07304E-05	3.94547E-05	3.11376E-05	0.000135139	0.00010272

			KMMass Grading / Excavation	KMDrainage / Utilities Trenching	KMFoundations / Concrete Pads	KMBuilding / Structure Construction	KMAsphalt Paving	KMArchitectural Coating	KMLandscaping or Other Finishing	KMWaterside Construction (Piles)	EWNDemolition	EWNSite Grubbing / Prep	EWNDrainage / Utilities Trenching	EWNDrainage / Utilities Trenching	EWNDrainage / Utilities Trenching	EWNFoundations / Concrete Pads	EWNBuilding / Structure Construction	EWNAsphalt Paving	EWNLandscaping or Other Finishing	EWNWaterside Construction (Piles)	ISDemolition
Unique Identifier	X (UTM)	Y (UTM)	2026	2026	2026	2026	2026	2026	2026	2026	2027	2027	2027	2028	2029	2029	2029	2029	2029	2029	2027
3831403773065	383140	3773065	0.000149453	5.36698E-05	2.84018E-05	9.75504E-05	3.13391E-06	3.13391E-06	0.000100684	3.13391E-06	0.000302866	1.65066E-05	3.87606E-05	3.80121E-05	3.72256E-05	3.22443E-05	7.00166E-05	4.9813E-06	7.25072E-05	4.9813E-06	2.26909E-05
3831503773065	383150	3773065	0.000157055	5.64E-05	2.98466E-05	0.000102513	3.29333E-06	3.29333E-06	0.000105806	3.29333E-06	0.000318915	1.73813E-05	4.08145E-05	4.00264E-05	3.91982E-05	3.39529E-05	7.37267E-05	5.24526E-06	7.63494E-05	5.24526E-06	2.3764E-05
3831603773065	383160	3773065	0.000165338	5.93743E-05	3.14206E-05	0.000107919	3.467E-06	3.467E-06	0.000111386	3.467E-06	0.00033589	1.83065E-05	4.2987E-05	4.21569E-05	4.12846E-05	3.57602E-05	7.76511E-05	5.52445E-06	8.04133E-05	5.52445E-06	2.49335E-05
3831703773065	383170	3773065	0.000174492	6.26616E-05	3.31603E-05	0.000113894	3.65896E-06	3.65896E-06	0.000117553	3.65896E-06	0.000354183	1.93034E-05	4.5328E-05	4.44527E-05	4.35329E-05	3.77076E-05	8.18799E-05	5.82531E-06	8.47925E-05	5.82531E-06	2.62259E-05
3831803773065	383180	3773065	0.000184548	6.62727E-05	3.50713E-05	0.000120457	3.86982E-06	3.86982E-06	0.000124327	3.86982E-06	0.000373623	2.0363E-05	4.7816E-05	4.68927E-05	4.59224E-05	3.97774E-05	8.63742E-05	6.14505E-06	8.94467E-05	6.14505E-06	2.76441E-05
3831903773065	383190	3773065	0.000195586	7.02366E-05	3.7169E-05	0.000127662	4.10128E-06	4.10128E-06	0.000131764	4.10128E-06	0.000394144	2.14813E-05	5.04422E-05	4.94681E-05	4.84446E-05	4.1962E-05	9.1118E-05	6.48256E-06	9.43593E-05	6.48256E-06	2.91992E-05
3832003773065	383200	3773065	0.000207718	7.45933E-05	3.94745E-05	0.000135581	4.35568E-06	4.35568E-06	0.000139937	4.35568E-06	0.000415751	2.2659E-05	5.32075E-05	5.21801E-05	5.11004E-05	4.42625E-05	9.61133E-05	6.83794E-06	9.95323E-05	6.83794E-06	3.09094E-05
3832303773065	383230	3773065	0.000254058	9.12344E-05	4.82809E-05	0.000165828	5.32739E-06	5.32739E-06	0.000171155	5.32739E-06	0.000492679	2.68517E-05	6.30528E-05	6.18352E-05	6.05557E-05	5.24525E-05	0.000113898	8.1032E-06	0.000117949	8.1032E-06	3.74345E-05
3832403773065	383240	3773065	0.0002738	9.83239E-05	5.20326E-05	0.000178714	5.74136E-06	5.74136E-06	0.000184455	5.74136E-06	0.000523215	2.85159E-05	6.69607E-05	6.56676E-05	6.43089E-05	5.57035E-05	0.000120957	8.60542E-06	0.000125259	8.60542E-06	4.02135E-05
3832503773065	383250	3773065	0.00029649	0.000106472	5.63446E-05	0.000193524	6.21715E-06	6.21715E-06	0.000199741	6.21715E-06	0.000557104	3.03629E-05	7.12978E-05	6.9921E-05	6.84742E-05	5.93114E-05	0.000128791	9.1628E-06	0.000133373	9.1628E-06	4.34062E-05
3832603773065	383260	3773065	0.000322342	0.000115756	6.12574E-05	0.000210398	6.75925E-06	6.75925E-06	0.000217157	6.75925E-06	0.000593849	3.23656E-05	7.60004E-05	7.45328E-05	7.29906E-05	6.32235E-05	0.000137286	9.76716E-06	0.00014217	9.76716E-06	4.70418E-05
3832703773065	383270	3773065	0.000352065	0.00012643	6.69061E-05	0.000229799	7.38253E-06	7.38253E-06	0.000237182	7.38253E-06	0.00063404	3.4556E-05	8.1144E-05	7.9577E-05	7.79305E-05	6.75023E-05	0.000146577	1.04282E-05	0.000151791	1.04282E-05	5.12223E-05
3832803773065	383280	3773065	0.000386414	0.000138765	7.34337E-05	0.000252219	8.10279E-06	8.10279E-06	0.000260322	8.10279E-06	0.000678143	3.69597E-05	8.67883E-05	8.51124E-05	8.33513E-05	7.21977E-05	0.000156773	1.11536E-05	0.0001623	1.11536E-05	5.60497E-05
3832903773065	383290	3773065	0.000426178	0.000153044	8.09905E-05	0.000278174	8.93662E-06	8.93662E-06	0.000287111	8.93662E-06	0.000726519	3.95962E-05	9.29795E-05	9.11839E-05	8.92972E-05	7.7348E-05	0.000167957	1.19492E-05	0.000173931	1.19492E-05	6.16372E-05
3833003773065	383300	3773065	0.000472105	0.000169537	8.97183E-05	0.000308151	9.89666E-06	9.89666E-06	0.000318051	9.89666E-06	0.000779336	4.24748E-05	9.97389E-05	9.78129E-05	9.5789E-05	8.29711E-05	0.000180167	1.28179E-05	0.000186576	1.28179E-05	6.80896E-05
3833103773065	383310	3773065	0.000525915	0.00018886	9.99442E-05	0.000343273	1.1028E-05	1.1028E-05	0.000354301	1.1028E-05	0.000838639	4.57069E-05	0.000107328	0.000105256	0.000103078	8.92847E-05	0.000193876	1.37933E-05	0.000200773	1.37933E-05	7.56472E-05
3833803773065	383380	3773065	0.00105921	0.000380371	0.000201291	0.000691365	2.22108E-05	2.22108E-05	0.000713575	2.22108E-05	0.001404104	7.65255E-05	0.000179696	0.000176226	0.00017258	0.000149486	0.0003246	2.30936E-05	0.000336147	2.30936E-05	0.000150551
3833903773065	383390	3773065	0.001065372	0.000382584	0.000202462	0.000695387	2.234E-05	2.234E-05	0.000717727	2.234E-05	0.001397106	7.61441E-05	0.000178801	0.000175348	0.00017172	0.000148741	0.000322983	2.29785E-05	0.000334472	2.29785E-05	0.000151466
3834003773065	383400	3773065	0.001052686	0.000378029	0.000200051	0.000687106	2.2074E-05	2.2074E-05	0.00070918	2.2074E-05	0.001362696	7.42687E-05	0.000174397	0.000171029	0.00016749	0.000145078	0.000315028	2.24125E-05	0.000326234	2.24125E-05	0.000149741
3834103773065	383410	3773065	0.001021707	0.000366904	0.000194164	0.000666885	2.14244E-05	2.14244E-05	0.00068831	2.14244E-05	0.00130092	7.09018E-05	0.000166491	0.000163276	0.000159897	0.000138501	0.000300747	2.13965E-05	0.000311445	2.13965E-05	0.000145441
3834303773065	383430	3773065	0.000906396	0.000325494	0.00017225	0.00059162	1.90064E-05	1.90064E-05	0.000610626	1.90064E-05	0.001114545	6.07442E-05	0.000142639	0.000139884	0.00013699	0.000118659	0.00025766	1.83311E-05	0.000266826	1.83311E-05	0.000129302
3834403773065	383440	3773065	0.000836981	0.000300567	0.000159059	0.000546312	1.75508E-05	1.75508E-05	0.000563863	1.75508E-05	0.00101362	5.52436E-05	0.000129722	0.000127217	0.000124585	0.000107914	0.000234329	1.66712E-05	0.000242664	1.66712E-05	0.000119552
3834503773065	383450	3773065	0.000755724	0.000271387	0.000143617	0.000493274	1.58469E-05	1.58469E-05	0.000509121	1.58469E-05	0.000902573	4.91914E-05	0.000115511	0.00011328	0.000110936	9.60914E-05	0.000208657	1.48448E-05	0.000216079	1.48448E-05	0.000108145
3834603773065	383460	3773065	0.000681263	0.000244648	0.000129467	0.000444672	1.42855E-05	1.42855E-05	0.000458958	1.42855E-05	0.000801947	4.37071E-05	0.000102633	0.000100651	9.85681E-05	8.53783E-05	0.000185394	1.31898E-05	0.000191989	1.31898E-05	9.7687E-05
3834703773065	383470	3773065	0.000613327	0.000220251	0.000116556	0.000400329	1.2861E-05	1.2861E-05	0.00041319	1.2861E-05	0.000713197	3.88701E-05	9.12744E-05	8.95118E-05	8.76597E-05	7.59296E-05	0.000164877	1.17301E-05	0.000170742	1.17301E-05	8.81328E-05
3834803773065	383480	3773065	0.000556503	0.000199845	0.000105757	0.000363239	1.16694E-05	1.16694E-05	0.000374908	1.16694E-05	0.000639637	3.48611E-05	8.18603E-05	8.02795E-05	7.86185E-05	6.80982E-05	0.000147871	1.05202E-05	0.000153131	1.05202E-05	8.01406E-05
3834903773065	383490	3773065	0.00050754	0.000182262	9.64523E-05	0.00033128	1.06427E-05	1.06427E-05	0.000341923	1.06427E-05	0.000577693	3.1485E-05	7.39328E-05	7.25051E-05	7.10049E-05	6.15034E-05	0.000133551	9.50144E-06	0.000138302	9.50144E-06	7.32509E-05
3835003773065	383500	3773065	0.000465839	0.000167287	8.85276E-05	0.000304061	9.76828E-06	9.76828E-06	0.00031383	9.76828E-06	0.000525849	2.86594E-05	6.72978E-05	6.59982E-05	6.46326E-05	5.59839E-05	0.000121566	8.64874E-06	0.0001258	8.64874E-06	6.73812E-05
3835103773065	383510	3773065	0.000430242	0.000154504	8.17627E-05	0.000280826	9.02183E-06	9.02183E-06	0.000289848	9.02183E-06	0.00048219	2.628E-05	6.17103E-05	6.05186E-05	5.92664E-05	5.13357E-05	0.000111473	7.93067E-06	0.000115438	7.93067E-06	6.23623E-05
3835203773065	383520	3773065	0.000399181	0.000143349	7.58599E-05	0.000260552	8.37051E-06	8.37051E-06	0.000268923	8.37051E-06	0.000444579	2.42301E-05	5.68969E-05	5.57982E-05	5.46437E-05	4.73316E-05	0.000102778	7.31208E-06	0.000106434	7.31208E-06	5.79793E-05
3835303773065	383530	3773065	0.000370499	0.000133049	7.04093E-05	0.000241831	7.76907E-06	7.76907E-06	0.0002496	7.76907E-06	0.00041033	2.23635E-05	5.25138E-05	5.14997E-05	5.04341E-05	4.36853E-05	9.486E-05	6.74878E-06	9.82344E-05	6.74878E-06	5.39287E-05
3835403773065	383540	3773065	0.000344758	0.000123806	6.55174E-05	0.00022503	7.2293E-06	7.2293E-06	0.000232259	7.2293E-06	0.000379978	2.07093E-05	4.86294E-05	4.76903E-05	4.67035E-05	4.0454E-05	8.78433E-05	6.24958E-06	9.09681E-05	6.24958E-06	5.02861E-05
3835503773065	383550	3773065	0.000320199	0.000114986	6.08503E-05	0.000208999	6.71432E-06	6.71432E-06	0.000215714	6.71432E-06	0.000351426	1.91532E-05	4.49753E-05	4.41067E-05	4.31941E-05	3.74142E-05	8.12426E-05	5.77997E-06	8.41326E-05	5.77997E-06	4.68056E-05
3835603773065	383560	3773065	0.000296238	0.000106382	5.62968E-05	0.00019336	6.21188E-06	6.21188E-06	0.000199572	6.21188E-06	0.000323999	1.76584E-05	4.14652E-05	4.06645E-05	3.98231E-05	3.44942E-05	7.49021E-05	5.32888E-06	7.75665E-05	5.32888E-06	4.3402E-05
3835703773065	383570	3773065	0.000274805	9.86847E-05	5.22236E-05	0.00017937	5.76243E-06	5.76243E-06	0.000185132	5.76243E-06	0.000299727	1.63355E-05	3.83589E-05	3.76181E-05	3.68398E-05	3.19101E-05	6.92908E-05	4.92967E-06	7.17557E-05	4.92967E-06	4.03477E-05
3835803773065	383580	3773065	0.000255188	9.16403E-05	4.84957E-05	0.000166566	5.3511E-06	5.3511E-06	0.000171917	5.3511E-06	0.000277714	1.51358E-05	3.55416E-05	3.48553E-05	3.41341E-05	2.95665E-05	6.42018E-05	4.56761E-06	6.64856E-05	4.56761E-06	3.75434E-05
3835903773065	383590	3773065	0.000237914	8.54371E-05	4.5213E-05	0.000155291	4.98887E-06	4.98887E-06	0.00016028	4.98887E-06	0.000258426	1.40846E-05	3.30732E-05	3.24345E-05	3.17634E-05	2.7513E-05	5.97429E-05	4.25038E-06	6.18681E-05	4.25038E-06	3.5069E-05
3836003773065	383600	3773065	0.000223396	8.02234E-05	4.24539E-05	0.000145814	4.68444E-06	4.68444E-06	0.000150499	4.68444E-06	0.000242201	1.32003E-05	3.09967E-05	3.03982E-05	2.97692E-05	2.57857E-05	5.5992E-05	3.98353E-06	5.79838E-05	3.98353E-06	3.29857E-05
3836103773065	383610	3773065	0.000211907	7.60976E-05	4.02706E-05	0.000138315	4.44352E-06	4.44352E-06	0.000142759	4.44352E-06	0.000229299	1.24971E-05	2.93456E-05	2.87789E-05	2.81834E-05	2.44121E-05	5.30094E-05	3.77133E-06	5.48951E-05	3.77133E-06	3.13356E-05
3836203773065	383620	3773065	0.000201334	7.23009E-05	3.82613E-05	0.000131414	4.22182E-06	4.22182E-06	0.000135636	4.22182E-06	0.000217454	1.18515E-05	2.78297E-05	2.72922E-05	2.67275E-05	2.3151E-05	5.0271E-05	3.57651E-06	5.20593E-05	3.57651E-06	2.98182E-05
3836303773065	383630	3773065	0.000193251	6.93982E-05	3.67253E-05	0.000126138	4.05233E-06	4.05233E-06	0.000130191	4.05233E-06	0.00020832	1.13537E-05	2.66606E-05	2.61458E-05	2.56048E-05	2.21785E-05	4.81593E-05	3.42627E-06	4.98724E-05	3.42627E-06	2.86627E-05
3836403773065	383640	3773065	0.00018624	6.68803E-05	3.53928E-05	0.000121562	3.9053E-06	3.9053E-06	0.000125467	3.9053E-06	0.00020038	1.09209E-05	2.56444E-05	2.51492E-05	2.46289E-05	2.13332E-05	4.63237E-05	3.29568E-06	4.79715E-05	3.29568E-06	2.76623E-05
3836503773065	383650	3773065	0.000180063	6.46622E-05	3.4219E-05	0.00011753	3.77578E-06	3.77578E-06	0.000121306	3.77578E-06	0.000193358	1.05383E-05	2.47459E-05	2.4268E-05	2.37659E-05	2.05857E-05	4.47005E-05	3.1802E-06	4.62906E-05	3.1802E-06	2.6782E-05
3836603773065	383660	3773065	0.000176605	6.34204E-05	3.35619E-05	0.000115273	3.70327E-06	3.70327E-06	0.000118977	3.70327E-06	0.000189208	1.03121E-05	2.42147E-05	2.37471E-05	2.32558E-05	2.01438E-05	4.37411E-05	3.11194E-06	4.52971E-05	3.11194E-06	2.63028E-05
3836703773065	383670	3773065	0.000173376	6.2261E-05	3.29483E-05	0.000113166	3.63557E-06	3.63557E-06	0.000116801	3.63557E-06	0.000185288	1.00984E-05	2.3713E-05	2.32551E-05	2.27739E-05	1.97265E-05	4.28348E-05	3.04747E-06	4.43586E-05	3.04747E-06	2.58543E-05
3836803773065	383680	3773065	0.000170199	6.11201E-05	3.23445E-05	0.000111092	3.56895E-06	3.56895E-06	0.000114661	3.56895E-06	0.000181437	9.88852E-06	2.32201E-05	2.27717E-05	2.23005E-05	1.93164E-05	4.19445E-05	2.98412E-06	4.34365E-05	2.98412E-06	2.54113E-05
3836903773065	383690	3773065	0.000167082	6.00004E-05	3.1752E-05	0.000109057	3.50357E-06	3.50357E-06	0.000112561	3.50357E-06	0.000177662	9.68279E-06	2.2737E-05	2.22979E-05	2.18366E-05	1.89145E-05	4.10718E-05	2.92204E-06	4.25328E-05	2.92204E-06	2.49768E-05
3837003773065	383700	3773065	0.000164193	5.8963E-05	3.1203E-05	0.000107171	3.44299E-06	3.44299E-06	0.000110614	3.44299E-06	0.000174132	9.49041E-06	2.22853E-05	2.18549E-05	2.14027E-05	1.85387E-05	4.02558E-05	2.86398E-06	4.16878E-05	2.86398E-06	2.45744E-05
3837103773065	383710	3773065	0.000161961	5.81617E-05	3.0779E-05	0.000105715	3.3962E-06	3.3962E-06	0.000109111	3.3962E-06	0.000171291	9.33559E-06	2.19217E-05	2.14984E-05	2.10536E-05	1.82363E-05	3.95991E-05	2.81726E-06	4.10077E-05	2.81726E-06	2.42656E-05
3837203773065	383720	3773065	0.000159885	5.74162E-05	3.03844E-05	0.00010436	3.35267E-06	3.35267E-06	0.000107713	3.35267E-06	0.000168619	9.18995E-06	2.15797E-05	2.1163E-05	2.07251E-05	1.79518E-05	3.89813E-05	2.77331E-06	4.0368E-05	2.77331E-06	2.39764E-05
3837303773065	383730	3773065	0.000157824	5.66759E-05	2.99927E-05	0.000103014	3.30944E-06	3.30944E-06	0.000106324	3.30944E-06	0.000165993	9.04682E-06	2.12436E-05	2.08334E-05	2.04023E-05	1.76722E-05	3.83742E-05	2.73011E-06	3.97392E-05	2.73011E-06	2.36886E-05
3837403773065	383740	3773065	0.000155703	5.59144E-05	2.95897E-05	0.00010163	3.26498E-06	3.26498E-06	0.000104895	3.26498E-06	0.000163351	8.90284E-06	2.09056E-05	2.05018E-05	2.00776E-05	1.7391E-05	3.77635E-05	2.68667E-06	3.91068E-05	2.68667E-06	2.33909E-05
3837503773065	383750	3773065	0.000153576	5.51503E-05	2.91853E-05	0.000100241	3.22036E-06	3.22036E-06	0.000103462	3.22036E-06	0.00016074	8.76054E-06	2.05714E-05	2.01741E-05	1.97567E-05	1.7113E-05	3.71599E-05	2.64372E-06	3.84817E-05	2.64372E-06	2.30905E-05
3837603773065	383760	3773065	0.000151455	5.43888E-05	2.87824E-05	9.88573E-05	3.17589E-06	3.17589E-06	0.000102033	3.17589E-06	0.000158183	8.62116E-06	2.02441E-05	1.98532E-05	1.94424E-05	1.68407E-05	3.65686E-05	2.60166E-06	3.78695E-05	2.60166E-06	2.27901E-05
3837703773065	383770	3773065	0.000149253	5.35981E-05	2.83639E-05	9.74202E-05	3.12972E-06	3.12972E-06	0.0001005	3.12972E-06	0.000155587	8.47969E-06	1.99119E-05	1.95274E-05	1.91234E-05	1.65644E-05	3.59686E-05	2.55897E-06	3.72481E-05	2.55897E-06	2.24744E-05
3837803773065	383780	3773065	0.00014683	5.27279E-05	2.79034E-05	9.58384E-05	3.07891E-06	3.07891E-06	9.89173E-05	3.07891E-06	0.0001528	8.32779E-06	1.95552E-05	1.91776E-05	1.87808E-05	1.62677E-05	3.53243E-05	2.51313E-06	3.65808E-05	2.51313E-06	2.21265E-05
3837903773065	383790	3773065	0.000144104	5.17488E-05	2.73853E-05	9.40589E-05	3.02174E-06	3.02174E-06	9.70806E-05	3.02174E-06	0.000149707	8.1592E-06	1.91593E-05	1.87894E-05	1.84006E-05	1.59383E-05	3.46091E-05	2.46225E-06	3.58403E-05	2.46225E-06	2.17338E-05
3838003773065	383800	3773065	0.000141481	5.08069E-05	2.68868E-05	9.23469E-05	2.96674E-06	2.96674E-06	9.53136E-05	2.96674E-06	0.000146728	7.99687E-06	1.87782E-05	1.84155E-05	1.80345E-05	1.56212E-05	3.39206E-05	2.41327E-06	3.51272E-05	2.41327E-06	2.13566E-05
3838103773065	383810	3773065	0.000138703	4.98093E-05	2.63589E-05	9.05336E-05	2.90848E-06	2.90848E-06	9.34421E-05	2.90848E-06	0.000143619	7.82744E-06	1.83803E-05	1.80254E-05	1.76524E-05	1.52903E-05	3.32019E-05	2.36214E-06	3.4383E-05	2.36214E-06	2.09584E-05
3838203773065	383820	3773065	0.000135976	4.88303E-05	2.58408E-05	8.87541E-05	2.85131E-06	2.85131E-06	9.16054E-05	2.85131E-06	0.000140587	7.66219E-06	1.79923E-05	1.76448E-05	1.72797E-05	1.49675E-05	3.25009E-05	2.31227E-06	3.36571E-05	2.31227E-06	2.05672E-05
3838303773065	383830	3773065	0.00013322	4.78406E-05	2.53171E-05	8.69553E-05	2.79353E-06	2.79353E-06	8.97488E-05	2.79353E-06	0.000137548	7.49652E-06	1.76032E-05	1.72633E-05	1.69061E-05	1.46438E-05	3.17982E-05	2.26227E-06	3.29293E-05	2.26227E-06	2.01703E-05
3838403773065	383840	3773065	0.000130095	4.67183E-05	2.47231E-05	8.49154E-05	2.72799E-06	2.72799E-06	8.76433E-05	2.72799E-06	0.000134133	7.3104E-06	1.71662E-05	1.68347E-05	1.64864E-05	1.42803E-05	3.10087E-05	2.2061E-06	3.21118E-05	2.2061E-06	1.97218E-05
3838503773065	383850	3773065	0.000127095	4.56411E-05	2.41531E-05	8.29574E-05	2.66509E-06	2.66509E-06	8.56225E-05	2.66509E-06	0.000130871	7.13262E-06	1.67487E-05	1.64253E-05	1.60855E-05	1.3933E-05	3.02547E-05	2.15246E-06	3.13309E-05	2.15246E-06	1.92915E-05
3838603773065	383860	3773065	0.000124266	4.46249E-05	2.36153E-05	8.11104E-05	2.60575E-06	2.60575E-06	8.37161E-05	2.60575E-06	0.0001278	6.96528E-06	1.63558E-05	1.604E-05	1.57081E-05	1.36061E-05	2.95449E-05	2.10196E-06	3.05958E-05	2.10196E-06	1.88863E-05
3838703773065	383870	3773065	0.000121569	4.36564E-05	2.31028E-05	7.93501E-05	2.5492E-06	2.5492E-06	8.18993E-05	2.5492E-06	0.000124875	6.80587E-06	1.59815E-05	1.56729E-05	1.53486E-05	1.32947E-05	2.88687E-05	2.05385E-06	2.98956E-05	2.05385E-06	1.85007E-05
3838803773065	383880	3773065	0.000118968	4.27225E-05	2.26086E-05	7.76526E-05	2.49467E-06	2.49467E-06	8.01473E-05	2.49467E-06	0.000122058	6.6523E-06	1.56209E-05	1.53192E-05	1.50022E-05	1.29947E-05	2.82173E-05	2.00751E-06	2.9221E-05	2.00751E-06	1.81262E-05
3838903773065	383890	3773065	0.000116279	4.17567E-05	2.20975E-05	7.58972E-05	2.43827E-06	2.43827E-06	7.83355E-05	2.43827E-06	0.000119179	6.4954E-06	1.52524E-05	1.49579E-05	1.46484E-05	1.26882E-05	2.75517E-05	1.96016E-06	2.85318E-05	1.96016E-06	1.77406E-05
3839003773065	383900	3773065	0.000113708	4.08334E-05	2.16089E-05	7.42189E-05	2.38436E-06	2.38436E-06	7.66033E-05	2.38436E-06	0.000116415	6.34475E-06	1.48987E-05	1.4611E-05	1.43086E-05	1.23939E-05	2.69127E-05	1.91469E-06	2.78701E-05	1.91469E-06	1.73717E-05
3839103773065	383910	3773065	0.000110206	3.95758E-05	2.09433E-05	7.19331E-05	2.31092E-06	2.31092E-06	7.4244E-05	2.31092E-06	0.000112716	6.14319E-06	1.44254E-05	1.41468E-05	1.38541E-05	1.20002E-05	2.60577E-05	1.85387E-06	2.69847E-05	1.85387E-06	1.68673E-05
3829703773075	382970	3773075	7.8295E-05	2.81164E-05	1.48791E-05	5.11045E-05	1.64178E-06	1.64178E-06	5.27463E-05	1.64178E-06	0.000141169	7.6939E-06	1.80667E-05	1.77178E-05	1.73512E-05	1.50294E-05	3.26355E-05	2.32184E-06	3.37964E-05	2.32184E-06	1.31437E-05
3829803773075	382980	3773075	8.17602E-05	2.93608E-05	1.55376E-05	5.33663E-05	1.71445E-06	1.71445E-06	5.50807E-05	1.71445E-06	0.000148474	8.09202E-06	1.90016E-05	1.86346E-05	1.82491E-05	1.58071E-05	3.43241E-05	2.44198E-06	3.55451E-05	2.44198E-06	1.35223E-05
3829903773075	382990	3773075	8.45308E-05	3.03557E-05	1.60641E-05	5.51747E-05	1.77254E-06	1.77254E-06	5.69473E-05	1.77254E-06	0.00015486	8.44047E-06	1.98198E-05	1.94371E-05	1.90349E-05	1.64878E-05	3.58022E-05	2.54713E-06	3.70758E-05	2.54713E-06	1.38172E-05
3830003773075	383000	3773075	8.73384E-05	3.1364E-05	1.65977E-05	5.70073E-05	1.83142E-06	1.83142E-06	5.88387E-05	1.83142E-06	0.000160327	8.73801E-06	2.05185E-05	2.01223E-05	1.97059E-05	1.7069E-05	3.70643E-05	2.63692E-06	3.83827E-05	2.63692E-06	1.40784E-05
3830103773075	383010	3773075	9.11508E-05	3.2733E-05	1.73222E-05	5.94957E-05	1.91136E-06	1.91136E-06	6.14071E-05	1.91136E-06	0.000167532	9.13069E-06	2.14406E-05	2.10265E-05	2.05915E-05	1.78361E-05	3.87299E-05	2.75543E-06	4.01077E-05	2.75543E-06	1.44515E-05
3830203773075	383020	3773075	9.4845E-05	3.40597E-05	1.80242E-05	6.1907E-05	1.98882E-06	1.98882E-06	6.38958E-05	1.98882E-06	0.000177555	9.67695E-06	2.27233E-05	2.22845E-05	2.18234E-05	1.89031E-05	4.1047E-05	2.92027E-06	4.25072E-05	2.92027E-06	1.49629E-05
3830303773075	383030	3773075	9.8192E-05	3.52616E-05	1.86603E-05	6.40916E-05	2.05901E-06	2.05901E-06	6.61506E-05	2.05901E-06	0.00018662	1.0171E-05	2.38835E-05	2.34223E-05	2.29377E-05	1.98683E-05	4.31428E-05	3.06938E-06	4.46775E-05	3.06938E-06	1.54463E-05
3830403773075	383040	3773075	0.000101657	3.6506E-05	1.93188E-05	6.63534E-05	2.13167E-06	2.13167E-06	6.8485E-05	2.13167E-06	0.000195617	1.06614E-05	2.50349E-05	2.45515E-05	2.40435E-05	2.08261E-05	4.52227E-05	3.21735E-06	4.68314E-05	3.21735E-06	1.59395E-05

			ISDrainage / Utilities Trenching	ISDrainage / Utilities Trenching	ISAsphalt Paving	ISAsphalt Paving	SVDemolition	SVSite Grubbing / Prep	SVMass Grading / Excavation	SVMass Grading / Excavation	SVDrainage / Utilities Trenching	SVFoundations / Concrete Pads	SVBuilding / Structure Construction	SVBuilding / Structure Construction	SVAsphalt Paving	SVAsphalt Paving	SVArchitectural Coating	SVArchitectural Coating	SVLandscaping or Other Finishing	SVLandscaping or Other Finishing	MDemolition
Unique Identifier	X (UTM)	Y (UTM)	2027	2028	2027	2028	2027	2027	2027	2028	2028	2028	2028	2029	2028	2029	2028	2029	2028	2029	2027
3831403773065	383140	3773065	9.13678E-06	8.90235E-06	2.3597E-06	2.19816E-06	0.000141133	0.000101467	6.84118E-05	6.75432E-05	4.79235E-05	1.52241E-05	2.18094E-05	2.09773E-05	2.14429E-06	1.99504E-06	2.14429E-06	1.99504E-06	2.18094E-05	2.09773E-05	3.8635E-05
3831503773065	383150	3773065	9.56886E-06	9.32335E-06	2.47129E-06	2.30212E-06	0.000148117	0.000106488	7.17974E-05	7.08858E-05	5.02952E-05	1.59775E-05	2.28887E-05	2.20154E-05	2.25041E-06	2.09377E-06	2.25041E-06	2.09377E-06	2.28887E-05	2.20154E-05	4.06437E-05
3831603773065	383160	3773065	1.00398E-05	9.78217E-06	2.59291E-06	2.41541E-06	0.000155761	0.000111984	7.55025E-05	7.45439E-05	5.28907E-05	1.6802E-05	2.40699E-05	2.31515E-05	2.36655E-06	2.20182E-06	2.36655E-06	2.20182E-06	2.40699E-05	2.31515E-05	4.28357E-05
3831703773065	383170	3773065	1.05602E-05	1.02892E-05	2.72731E-06	2.54061E-06	0.000164242	0.000118081	7.96136E-05	7.86028E-05	5.57706E-05	1.77169E-05	2.53805E-05	2.44121E-05	2.4954E-06	2.32171E-06	2.4954E-06	2.32171E-06	2.53805E-05	2.44121E-05	4.52581E-05
3831803773065	383180	3773065	1.11312E-05	1.08456E-05	2.87479E-06	2.678E-06	0.000173614	0.000124819	8.41566E-05	8.30881E-05	5.8953E-05	1.87279E-05	2.68288E-05	2.58051E-05	2.6378E-06	2.45419E-06	2.6378E-06	2.45419E-06	2.68288E-05	2.58051E-05	4.792E-05
3831903773065	383190	3773065	1.17574E-05	1.14558E-05	3.03652E-06	2.82865E-06	0.000183966	0.000132262	8.91745E-05	8.80423E-05	6.24681E-05	1.98445E-05	2.84285E-05	2.73438E-05	2.79508E-06	2.60053E-06	2.79508E-06	2.60053E-06	2.84285E-05	2.73438E-05	5.08432E-05
3832003773065	383200	3773065	1.2446E-05	1.21267E-05	3.21436E-06	2.99432E-06	0.000195432	0.000140505	9.47323E-05	9.35295E-05	6.63614E-05	2.10813E-05	3.02003E-05	2.9048E-05	2.96928E-06	2.7626E-06	2.96928E-06	2.7626E-06	3.02003E-05	2.9048E-05	5.40604E-05
3832303773065	383230	3773065	1.50734E-05	1.46867E-05	3.89292E-06	3.62643E-06	0.00024018	0.000172677	0.000116424	0.000114945	8.15565E-05	2.59084E-05	3.71154E-05	3.56992E-05	3.64917E-06	3.39517E-06	3.64917E-06	3.39517E-06	3.71154E-05	3.56992E-05	6.63502E-05
3832403773065	383240	3773065	1.61925E-05	1.5777E-05	4.18193E-06	3.89565E-06	0.000259744	0.000186742	0.000125907	0.000124308	8.81996E-05	2.80187E-05	4.01386E-05	3.8607E-05	3.94641E-06	3.67172E-06	3.94641E-06	3.67172E-06	4.01386E-05	3.8607E-05	7.15888E-05
3832503773065	383250	3773065	1.7478E-05	1.70296E-05	4.51394E-06	4.20494E-06	0.000282639	0.000203202	0.000137005	0.000135265	9.59741E-05	3.04885E-05	4.36766E-05	4.20101E-05	4.29427E-06	3.99537E-06	4.29427E-06	3.99537E-06	4.36766E-05	4.20101E-05	7.7613E-05
3832603773065	383260	3773065	1.89419E-05	1.84559E-05	4.89202E-06	4.55713E-06	0.000309277	0.000222353	0.000149917	0.000148013	0.000105019	3.33619E-05	4.77929E-05	4.59693E-05	4.69898E-06	4.37191E-06	4.69898E-06	4.37191E-06	4.77929E-05	4.59693E-05	8.44792E-05
3832703773065	383270	3773065	2.06253E-05	2.00961E-05	5.32676E-06	4.96211E-06	0.000340689	0.000244937	0.000165143	0.000163047	0.000115686	3.67503E-05	5.26471E-05	5.06383E-05	5.17625E-06	4.81595E-06	5.17625E-06	4.81595E-06	5.26471E-05	5.06383E-05	9.23761E-05
3832803773065	383280	3773065	2.25691E-05	2.199E-05	5.82878E-06	5.42977E-06	0.000378097	0.000271831	0.000183276	0.000180949	0.000128388	4.07855E-05	5.84278E-05	5.61984E-05	5.7446E-06	5.34475E-06	5.7446E-06	5.34475E-06	5.84278E-05	5.61984E-05	0.000101503
3832903773065	383290	3773065	2.4819E-05	2.41822E-05	6.40984E-06	5.97105E-06	0.00042289	0.000304035	0.000204989	0.000202386	0.000143598	4.56174E-05	6.53498E-05	6.28563E-05	6.42517E-06	5.97794E-06	6.42517E-06	5.97794E-06	6.53498E-05	6.28563E-05	0.000112071
3833003773065	383300	3773065	2.74171E-05	2.67136E-05	7.08084E-06	6.59612E-06	0.000476681	0.000342708	0.000231064	0.00022813	0.000161864	5.14199E-05	7.36622E-05	7.08515E-05	7.24244E-06	6.73833E-06	7.24244E-06	6.73833E-06	7.36622E-05	7.08515E-05	0.000124279
3833103773065	383310	3773065	3.04602E-05	2.96787E-05	7.86678E-06	7.32825E-06	0.000542535	0.000390053	0.000262985	0.000259646	0.000184225	5.85236E-05	8.38386E-05	8.06397E-05	8.24298E-06	7.66923E-06	8.24298E-06	7.66923E-06	8.38386E-05	8.06397E-05	0.000138587
3833803773065	383380	3773065	6.06212E-05	5.90658E-05	1.56563E-05	1.45845E-05	0.001327673	0.000954525	0.000643568	0.000635397	0.000450829	0.000143217	0.000205167	0.000197339	2.0172E-05	1.87679E-05	2.0172E-05	1.87679E-05	0.000205167	0.000197339	0.000280436
3833903773065	383390	3773065	6.09897E-05	5.94249E-05	1.57514E-05	1.46732E-05	0.001333633	0.00095881	0.000646457	0.000638249	0.000452853	0.00014386	0.000206088	0.000198225	2.02625E-05	1.88521E-05	2.02625E-05	1.88521E-05	0.000206088	0.000198225	0.000282091
3834003773065	383400	3773065	6.02949E-05	5.87479E-05	1.5572E-05	1.4506E-05	0.001309597	0.000941529	0.000634806	0.000626746	0.000444691	0.000141267	0.000202374	0.000194652	1.98973E-05	1.85124E-05	1.98973E-05	1.85124E-05	0.000202374	0.000194652	0.000278727
3834103773065	383410	3773065	5.85637E-05	5.70611E-05	1.51249E-05	1.40895E-05	0.001258559	0.000904836	0.000610066	0.00060232	0.000427361	0.000135762	0.000194487	0.000187066	1.91219E-05	1.77909E-05	1.91219E-05	1.77909E-05	0.000194487	0.000187066	0.000270494
3834303773065	383430	3773065	5.2065E-05	5.07292E-05	1.34465E-05	1.2526E-05	0.001086362	0.000781035	0.000526596	0.00051991	0.000368889	0.000117186	0.000167877	0.000161471	1.65056E-05	1.53567E-05	1.65056E-05	1.53567E-05	0.000167877	0.000161471	0.00023982
3834403773065	383440	3773065	4.81391E-05	4.6904E-05	1.24326E-05	1.15815E-05	0.000989666	0.000711516	0.000479724	0.000473634	0.000336054	0.000106756	0.000152934	0.000147099	1.50365E-05	1.39898E-05	1.50365E-05	1.39898E-05	0.000152934	0.000147099	0.000221346
3834503773065	383450	3773065	4.3546E-05	4.24287E-05	1.12464E-05	1.04765E-05	0.000880747	0.000633209	0.000426928	0.000421507	0.00029907	9.50067E-05	0.000136103	0.00013091	1.33816E-05	1.24502E-05	1.33816E-05	1.24502E-05	0.000136103	0.00013091	0.00019972
3834603773065	383460	3773065	3.93348E-05	3.83256E-05	1.01588E-05	9.46334E-06	0.000780702	0.000561282	0.000378433	0.000373628	0.000265098	8.42148E-05	0.000120643	0.00011604	1.18616E-05	1.10359E-05	1.18616E-05	1.10359E-05	0.000120643	0.00011604	0.000179773
3834703773065	383470	3773065	3.54877E-05	3.45772E-05	9.1652E-06	8.53779E-06	0.000693841	0.000498834	0.000336328	0.000332058	0.000235603	7.48451E-05	0.00010722	0.000103129	1.05419E-05	9.80808E-06	1.05419E-05	9.80808E-06	0.00010722	0.000103129	0.000161624
3834803773065	383480	3773065	3.22696E-05	3.14416E-05	8.33407E-06	7.76356E-06	0.0006234	0.000448191	0.000302183	0.000298346	0.000211684	6.72465E-05	9.63348E-05	9.2659E-05	9.4716E-06	8.81233E-06	9.4716E-06	8.81233E-06	9.63348E-05	9.2659E-05	0.000146447
3834903773065	383490	3773065	2.94954E-05	2.87386E-05	7.61759E-06	7.09612E-06	0.000563301	0.000404983	0.000273051	0.000269584	0.000191277	6.07636E-05	8.70477E-05	8.37263E-05	8.5585E-06	7.96278E-06	8.5585E-06	7.96278E-06	8.70477E-05	8.37263E-05	0.000133374
3835003773065	383500	3773065	2.71318E-05	2.64357E-05	7.00718E-06	6.52749E-06	0.000512976	0.000368802	0.000248657	0.000245499	0.000174188	5.5335E-05	7.92708E-05	7.62461E-05	7.79388E-06	7.25138E-06	7.79388E-06	7.25138E-06	7.92708E-05	7.62461E-05	0.000122243
3835103773065	383510	3773065	2.51109E-05	2.44667E-05	6.48525E-06	6.0413E-06	0.000470739	0.000338436	0.000228183	0.000225286	0.000159846	5.07789E-05	7.27439E-05	6.99683E-05	7.15216E-06	6.65433E-06	7.15216E-06	6.65433E-06	7.27439E-05	6.99683E-05	0.00011275
3835203773065	383520	3773065	2.3346E-05	2.2747E-05	6.02944E-06	5.61669E-06	0.000434561	0.000312426	0.000210646	0.000207972	0.000147561	4.68763E-05	6.71532E-05	6.45909E-05	6.60248E-06	6.14291E-06	6.60248E-06	6.14291E-06	6.71532E-05	6.45909E-05	0.000104474
3835303773065	383530	3773065	2.1715E-05	2.11579E-05	5.60821E-06	5.2243E-06	0.000401652	0.000288766	0.000194694	0.000192222	0.000136386	4.33264E-05	6.20677E-05	5.96995E-05	6.10248E-06	5.67772E-06	6.10248E-06	5.67772E-06	6.20677E-05	5.96995E-05	9.68416E-05
3835403773065	383540	3773065	2.02483E-05	1.97288E-05	5.22941E-06	4.87143E-06	0.000372395	0.000267732	0.000180513	0.000178221	0.000126452	4.01705E-05	5.75467E-05	5.5351E-05	5.65797E-06	5.26415E-06	5.65797E-06	5.26415E-06	5.75467E-05	5.5351E-05	9.00045E-05
3835503773065	383550	3773065	1.88469E-05	1.83633E-05	4.86746E-06	4.53426E-06	0.000344867	0.000247941	0.000167169	0.000165046	0.000117104	3.7201E-05	5.32928E-05	5.12593E-05	5.23973E-06	4.87501E-06	5.23973E-06	4.87501E-06	5.32928E-05	5.12593E-05	8.34939E-05
3835603773065	383560	3773065	1.74763E-05	1.70279E-05	4.51351E-06	4.20453E-06	0.000318292	0.000228835	0.000154287	0.000152328	0.00010808	3.43344E-05	4.91861E-05	4.73094E-05	4.83596E-06	4.49935E-06	4.83596E-06	4.49935E-06	4.91861E-05	4.73094E-05	7.71558E-05
3835703773065	383570	3773065	1.62465E-05	1.58296E-05	4.19588E-06	3.90865E-06	0.000294604	0.000211804	0.000142804	0.000140991	0.000100037	3.17791E-05	4.55255E-05	4.37885E-05	4.47605E-06	4.1645E-06	4.47605E-06	4.1645E-06	4.55255E-05	4.37885E-05	7.14999E-05
3835803773065	383580	3773065	1.51173E-05	1.47294E-05	3.90426E-06	3.63699E-06	0.000272982	0.0001962	0.000132324	0.000130644	9.26949E-05	2.94468E-05	4.21843E-05	4.05747E-05	4.14755E-06	3.85886E-06	4.14755E-06	3.85886E-06	4.21843E-05	4.05747E-05	6.63375E-05
3835903773065	383590	3773065	1.41209E-05	1.37586E-05	3.64693E-06	3.39727E-06	0.000253971	0.000182591	0.000123108	0.000121545	8.62393E-05	2.7396E-05	3.92465E-05	3.7749E-05	3.8587E-06	3.59011E-06	3.8587E-06	3.59011E-06	3.92465E-05	3.7749E-05	6.18012E-05
3836003773065	383600	3773065	1.32821E-05	1.29413E-05	3.43028E-06	3.19546E-06	0.000238024	0.000171127	0.000115378	0.000113914	8.08244E-05	2.56758E-05	3.67822E-05	3.53788E-05	3.61641E-06	3.36469E-06	3.61641E-06	3.36469E-06	3.67822E-05	3.53788E-05	5.79943E-05
3836103773065	383610	3773065	1.26176E-05	1.22939E-05	3.25868E-06	3.03561E-06	0.000225427	0.0001627	0.000109272	0.000107885	7.65469E-05	2.4317E-05	3.48356E-05	3.35064E-05	3.42502E-06	3.18662E-06	3.42502E-06	3.18662E-06	3.48356E-05	3.35064E-05	5.49803E-05
3836203773065	383620	3773065	1.20066E-05	1.16986E-05	3.10088E-06	2.88861E-06	0.000213891	0.000153776	0.00010368	0.000102364	7.26294E-05	2.30725E-05	3.30528E-05	3.17916E-05	3.24974E-06	3.02354E-06	3.24974E-06	3.02354E-06	3.30528E-05	3.17916E-05	5.22114E-05
3836303773065	383630	3773065	1.15414E-05	1.12453E-05	2.98072E-06	2.77667E-06	0.000205089	0.000147448	9.94134E-05	9.81512E-05	6.96406E-05	2.2123E-05	3.16926E-05	3.04834E-05	3.11601E-06	2.89912E-06	3.11601E-06	2.89912E-06	3.16926E-05	3.04834E-05	5.00884E-05
3836403773065	383640	3773065	1.11385E-05	1.08528E-05	2.87668E-06	2.67976E-06	0.00019749	0.000141984	9.57298E-05	9.45144E-05	6.70602E-05	2.13033E-05	3.05183E-05	2.93539E-05	3.00055E-06	2.7917E-06	3.00055E-06	2.7917E-06	3.05183E-05	2.93539E-05	4.82466E-05
3836503773065	383650	3773065	1.07841E-05	1.05074E-05	2.78514E-06	2.59448E-06	0.000190799	0.000137174	9.24867E-05	9.13124E-05	6.47884E-05	2.05816E-05	2.94844E-05	2.83594E-05	2.8989E-06	2.69712E-06	2.8989E-06	2.69712E-06	2.94844E-05	2.83594E-05	4.66226E-05
3836603773065	383660	3773065	1.05911E-05	1.03194E-05	2.73531E-06	2.54806E-06	0.000187066	0.00013449	9.06773E-05	8.9526E-05	6.35209E-05	2.0179E-05	2.89076E-05	2.78046E-05	2.84218E-06	2.64435E-06	2.84218E-06	2.64435E-06	2.89076E-05	2.78046E-05	4.57026E-05
3836703773065	383670	3773065	1.04105E-05	1.01434E-05	2.68866E-06	2.50461E-06	0.000183565	0.000131973	8.89802E-05	8.78504E-05	6.2332E-05	1.98013E-05	2.83665E-05	2.72842E-05	2.78899E-06	2.59486E-06	2.78899E-06	2.59486E-06	2.83665E-05	2.72842E-05	4.48407E-05
3836803773065	383680	3773065	1.02322E-05	9.96965E-06	2.6426E-06	2.4617E-06	0.000180117	0.000129495	8.7309E-05	8.62005E-05	6.11613E-05	1.94294E-05	2.78338E-05	2.67718E-05	2.73661E-06	2.54613E-06	2.73661E-06	2.54613E-06	2.78338E-05	2.67718E-05	4.39933E-05
3836903773065	383690	3773065	1.00572E-05	9.79917E-06	2.59741E-06	2.41961E-06	0.000176732	0.000127061	8.5668E-05	8.45803E-05	6.00118E-05	1.90642E-05	2.73106E-05	2.62686E-05	2.68517E-06	2.49827E-06	2.68517E-06	2.49827E-06	2.73106E-05	2.62686E-05	4.31641E-05
3837003773065	383700	3773065	9.89518E-06	9.64129E-06	2.55557E-06	2.38062E-06	0.000173587	0.0001248	8.41436E-05	8.30753E-05	5.89439E-05	1.8725E-05	2.68247E-05	2.58011E-05	2.63739E-06	2.45382E-06	2.63739E-06	2.45382E-06	2.68247E-05	2.58011E-05	4.23947E-05
3837103773065	383710	3773065	9.77084E-06	9.52015E-06	2.52346E-06	2.35071E-06	0.000171128	0.000123032	8.29518E-05	8.18985E-05	5.8109E-05	1.84597E-05	2.64447E-05	2.54357E-05	2.60003E-06	2.41906E-06	2.60003E-06	2.41906E-06	2.64447E-05	2.54357E-05	4.17959E-05
3837203773065	383720	3773065	9.65438E-06	9.40667E-06	2.49338E-06	2.32269E-06	0.000168821	0.000121373	8.18333E-05	8.07943E-05	5.73255E-05	1.82108E-05	2.60881E-05	2.50927E-05	2.56498E-06	2.38644E-06	2.56498E-06	2.38644E-06	2.60881E-05	2.50927E-05	4.12389E-05
3837303773065	383730	3773065	9.53848E-06	9.29375E-06	2.46345E-06	2.29481E-06	0.000166514	0.000119714	8.07148E-05	7.969E-05	5.6542E-05	1.79619E-05	2.57316E-05	2.47498E-05	2.52992E-06	2.35382E-06	2.52992E-06	2.35382E-06	2.57316E-05	2.47498E-05	4.06873E-05
3837403773065	383740	3773065	9.41865E-06	9.17699E-06	2.4325E-06	2.26598E-06	0.000164135	0.000118004	7.95618E-05	7.85516E-05	5.57343E-05	1.77054E-05	2.5364E-05	2.43962E-05	2.49378E-06	2.3202E-06	2.49378E-06	2.3202E-06	2.5364E-05	2.43962E-05	4.01229E-05
3837503773065	383750	3773065	9.29768E-06	9.05913E-06	2.40126E-06	2.23688E-06	0.000161739	0.000116281	7.84002E-05	7.74047E-05	5.49205E-05	1.74468E-05	2.49937E-05	2.404E-05	2.45737E-06	2.28632E-06	2.45737E-06	2.28632E-06	2.49937E-05	2.404E-05	3.95604E-05
3837603773065	383760	3773065	9.17672E-06	8.94127E-06	2.37002E-06	2.20778E-06	0.000159324	0.000114546	7.72299E-05	7.62493E-05	5.41007E-05	1.71864E-05	2.46206E-05	2.36812E-05	2.42069E-06	2.2522E-06	2.42069E-06	2.2522E-06	2.46206E-05	2.36812E-05	3.89979E-05
3837703773065	383770	3773065	9.04957E-06	8.81739E-06	2.33718E-06	2.17718E-06	0.00015683	0.000112752	7.60208E-05	7.50555E-05	5.32537E-05	1.69173E-05	2.42351E-05	2.33104E-05	2.38279E-06	2.21693E-06	2.38279E-06	2.21693E-06	2.42351E-05	2.33104E-05	3.84191E-05
3837803773065	383780	3773065	8.90948E-06	8.68089E-06	2.301E-06	2.14348E-06	0.000154139	0.000110818	7.47166E-05	7.37679E-05	5.23401E-05	1.66271E-05	2.38194E-05	2.29105E-05	2.34191E-06	2.1789E-06	2.34191E-06	2.1789E-06	2.38194E-05	2.29105E-05	3.77804E-05
3837903773065	383790	3773065	8.75139E-06	8.52685E-06	2.26017E-06	2.10545E-06	0.000151173	0.000108685	7.32786E-05	7.23482E-05	5.13328E-05	1.63071E-05	2.33609E-05	2.24696E-05	2.29684E-06	2.13697E-06	2.29684E-06	2.13697E-06	2.33609E-05	2.24696E-05	3.70636E-05
3838003773065	383800	3773065	8.59949E-06	8.37885E-06	2.22094E-06	2.0689E-06	0.000148331	0.000106642	7.1901E-05	7.09881E-05	5.03678E-05	1.60005E-05	2.29218E-05	2.20472E-05	2.25366E-06	2.09679E-06	2.25366E-06	2.09679E-06	2.29218E-05	2.20472E-05	3.63723E-05
3838103773065	383810	3773065	8.43914E-06	8.22262E-06	2.17953E-06	2.03032E-06	0.000145355	0.000104503	7.04587E-05	6.95641E-05	4.93574E-05	1.56796E-05	2.2462E-05	2.16049E-05	2.20845E-06	2.05473E-06	2.20845E-06	2.05473E-06	2.2462E-05	2.16049E-05	3.56429E-05
3838203773065	383820	3773065	8.28161E-06	8.06913E-06	2.13884E-06	1.99243E-06	0.00014246	0.000102421	6.90552E-05	6.81784E-05	4.83742E-05	1.53673E-05	2.20145E-05	2.11746E-05	2.16446E-06	2.0138E-06	2.16446E-06	2.0138E-06	2.20145E-05	2.11746E-05	3.49279E-05
3838303773065	383830	3773065	8.12183E-06	7.91345E-06	2.09758E-06	1.95398E-06	0.000139538	0.00010032	6.76388E-05	6.678E-05	4.7382E-05	1.5052E-05	2.1563E-05	2.07402E-05	2.12007E-06	1.9725E-06	2.12007E-06	1.9725E-06	2.1563E-05	2.07402E-05	3.42003E-05
3838403773065	383840	3773065	7.94123E-06	7.73748E-06	2.05093E-06	1.91054E-06	0.000136277	9.7976E-05	6.60583E-05	6.521955E-05	4.627484E-05	1.47003E-05	2.10591E-05	2.02556E-05	2.07053E-06	1.92641E-06	2.07053E-06	1.92641E-06	2.10591E-05	2.02556E-05	3.33783E-05
3838503773065	383850	3773065	7.76795E-06	7.56865E-06	2.00618E-06	1.86885E-06	0.000133141	9.57215E-05	6.45382E-05	6.37188E-05	4.521E-05	1.43621E-05	2.05745E-05	1.97895E-05	2.02288E-06	1.88208E-06	2.02288E-06	1.88208E-06	2.05745E-05	1.97895E-05	3.2589E-05
3838603773065	383860	3773065	7.60479E-06	7.40967E-06	1.96404E-06	1.82959E-06	0.000130184	9.35951E-05	6.31045E-05	6.23033E-05	4.42057E-05	1.4043E-05	2.01175E-05	1.93499E-05	1.97794E-06	1.84027E-06	1.97794E-06	1.84027E-06	2.01175E-05	1.93499E-05	3.18432E-05
3838703773065	383870	3773065	7.44951E-06	7.25838E-06	1.92394E-06	1.79224E-06	0.000127378	9.15775E-05	6.17442E-05	6.09602E-05	4.32528E-05	1.37403E-05	1.96838E-05	1.89328E-05	1.93531E-06	1.8006E-06	1.93531E-06	1.8006E-06	1.96838E-05	1.89328E-05	3.11338E-05
3838803773065	383880	3773065	7.29873E-06	7.11147E-06	1.885E-06	1.75596E-06	0.000124669	8.96304E-05	6.04314E-05	5.96641E-05	4.23331E-05	1.34481E-05	1.92653E-05	1.85302E-05	1.89416E-06	1.76231E-06	1.89416E-06	1.76231E-06	1.92653E-05	1.85302E-05	3.04497E-05
3838903773065	383890	3773065	7.14345E-06	6.96017E-06	1.8449E-06	1.7186E-06	0.000121899	8.76385E-05	5.90884E-05	5.83382E-05	4.13923E-05	1.31493E-05	1.88372E-05	1.81184E-05	1.85206E-06	1.72315E-06	1.85206E-06	1.72315E-06	1.88372E-05	1.81184E-05	2.97438E-05
3839003773065	383900	3773065	6.99492E-06	6.81545E-06	1.80654E-06	1.68287E-06	0.000119244	8.57298E-05	5.78015E-05	5.70676E-05	4.04908E-05	1.28629E-05	1.84269E-05	1.77238E-05	1.81173E-06	1.68562E-06	1.81173E-06	1.68562E-06	1.84269E-05	1.77238E-05	2.90688E-05
3839103773065	383910	3773065	6.79182E-06	6.61756E-06	1.75408E-06	1.63401E-06	0.000115725	8.31999E-05	5.60957E-05	5.53835E-05	3.92959E-05	1.24833E-05	1.78831E-05	1.72008E-05	1.75826E-06	1.63588E-06	1.75826E-06	1.63588E-06	1.78831E-05	1.72008E-05	2.81525E-05
3829703773075	382970	3773075	5.29247E-06	5.15668E-06	1.36685E-06	1.27328E-06	7.77468E-05	5.58957E-05	3.76865E-05	3.7208E-05	2.64E-05	8.38659E-06	1.20143E-05	1.15559E-05	1.18124E-06	1.09902E-06	1.18124E-06	1.09902E-06	1.20143E-05	1.15559E-05	1.9802E-05
3829803773075	382980	3773075	5.44493E-06	5.30523E-06	1.40623E-06	1.30997E-06	8.08649E-05	5.81374E-05	3.91979E-05	3.87002E-05	2.74588E-05	8.72294E-06	1.24961E-05	1.20193E-05	1.22862E-06	1.1431E-06	1.22862E-06	1.1431E-06	1.24961E-05	1.20193E-05	2.0731E-05
3829903773075	382990	3773075	5.56365E-06	5.4209E-06	1.43689E-06	1.33853E-06	8.33237E-05	5.99052E-05	4.03898E-05	3.9877E-05	2.82937E-05	8.98818E-06	1.28761E-05	1.23848E-05	1.26598E-06	1.17786E-06	1.26598E-06	1.17786E-06	1.28761E-05	1.23848E-05	2.14913E-05
3830003773075	383000	3773075	5.66885E-06	5.52341E-06	1.46406E-06	1.36384E-06	8.58716E-05	6.1737E-05	4.16249E-05	4.10964E-05	2.91589E-05	9.26302E-06	1.32698E-05	1.27635E-05	1.30469E-06	1.21387E-06	1.30469E-06	1.21387E-06	1.32698E-05	1.27635E-05	2.22788E-05
3830103773075	383010	3773075	5.81907E-06	5.66977E-06	1.50286E-06	1.39998E-06	8.93104E-05	6.42093E-05	4.32918E-05	4.27421E-05	3.03265E-05	9.63396E-06	1.38012E-05	1.32746E-05	1.35693E-06	1.26248E-06	1.35693E-06	1.26248E-06	1.38012E-05	1.32746E-05	2.32732E-05
3830203773075	383020	3773075	6.02499E-06	5.8704E-06	1.55604E-06	1.44952E-06	9.22948E-05	6.6355E-05	4.47384E-05	4.41704E-05	3.13399E-05	9.9559E-06	1.42624E-05	1.37182E-05	1.40228E-06	1.30467E-06	1.40228E-06	1.30467E-06	1.42624E-05	1.37182E-05	2.42367E-05
3830303773075	383030	3773075	6.21965E-06	6.06007E-06	1.60631E-06	1.49635E-06	9.50209E-05	6.83149E-05	4.60598E-05	4.5475E-05	3.22656E-05	1.025E-05	1.46837E-05	1.41234E-05	1.4437E-06	1.34321E-06	1.4437E-06	1.34321E-06	1.46837E-05	1.41234E-05	2.51131E-05
3830403773075	383040	3773075	6.41825E-06	6.25357E-06	1.6576E-06	1.54413E-06	9.79964E-05	7.04541E-05	4.75022E-05	4.6899E-05	3.3276E-05	1.05709

			MSite Grubbing / Prep	MMass Grading / Excavation	MMass Grading / Excavation	MDrainage / Utilities Trenching	MFoundations / Concrete Pads	MBuilding / Structure Construction	MAsphalt Paving	MLandscaping or Other Finishing	MWaterside Construction (Piles)	RSSWDemolition	RSSWPlacing Base	RSSWForm/Plac e Rebar and Pour	Child Risk				
Unique Identifier	X (UTM)	Y (UTM)	2027	2027	2028	2028	2028	2028	2028	2028	2028	2029	2029	2029	3rd Trimester	0<2	2<16	Total	per million
3831403773065	383140	3773065	0.000118603	0.000139467	0.00013761	2.92512E-05	3.8041E-05	2.80002E-05	2.88198E-06	3.37642E-05	2.88198E-06	1.07085E-05	1.55382E-05	9.21075E-06	5.40018E-09	7.19411E-08	1.3017E-08	9.03581E-08	0.09035812
3831503773065	383150	3773065	0.000124769	0.000146718	0.000144765	3.0772E-05	4.00188E-05	2.9456E-05	3.03182E-06	3.55196E-05	3.03182E-06	1.07709E-05	1.56288E-05	9.26441E-06	5.66931E-09	7.5539E-08	1.3681E-08	9.48893E-08	0.09488935
3831603773065	383160	3773065	0.000131498	0.000154631	0.000152572	3.24316E-05	4.2177E-05	3.10446E-05	3.19533E-06	3.74353E-05	3.19533E-06	1.08457E-05	1.57374E-05	9.3288E-06	5.9557E-09	7.9385E-08	1.4395E-08	9.97359E-08	0.0997359
3831703773065	383170	3773065	0.000138934	0.000163376	0.0001612	3.42657E-05	4.45622E-05	3.28002E-05	3.37602E-06	3.95523E-05	3.37602E-06	1.09268E-05	1.58551E-05	9.39856E-06	6.26552E-09	8.3565E-08	1.5174E-08	1.05004E-07	0.10500424
3831803773065	383180	3773065	0.000147106	0.000172985	0.000170681	3.6281E-05	4.71832E-05	3.47294E-05	3.57459E-06	4.18786E-05	3.57459E-06	1.1011E-05	1.59773E-05	9.471E-06	6.59724E-09	8.8062E-08	1.6018E-08	1.10678E-07	0.11067753
3831903773065	383190	3773065	0.00015608	0.000183537	0.000181093	3.84943E-05	5.00615E-05	3.6848E-05	3.79265E-06	4.44333E-05	3.79265E-06	1.10921E-05	1.60949E-05	9.54076E-06	6.95056E-09	9.2883E-08	1.6929E-08	1.16762E-07	0.11676224
3832003773065	383200	3773065	0.000165956	0.000195151	0.000192552	4.093E-05	5.32292E-05	3.91796E-05	4.03263E-06	4.72448E-05	4.03263E-06	1.11732E-05	1.62126E-05	9.61052E-06	7.32662E-09	9.805E-08	1.7912E-08	1.23288E-07	0.12328827
3832303773065	383230	3773065	0.000203684	0.000239515	0.000236326	5.02349E-05	6.533E-05	4.80865E-05	4.94939E-06	5.79852E-05	4.94939E-06	1.15444E-05	1.67512E-05	9.92979E-06	8.68755E-09	1.1697E-07	2.1569E-08	1.47229E-07	0.14722862
3832403773065	383240	3773065	0.000219765	0.000258426	0.000254985	5.42011E-05	7.0488E-05	5.1883E-05	5.34016E-06	6.25634E-05	5.34016E-06	1.17004E-05	1.69775E-05	1.00639E-05	9.23772E-09	1.2471E-07	2.3091E-08	1.57043E-07	0.15704302
3832503773065	383250	3773065	0.000238259	0.000280173	0.000276442	5.87621E-05	7.64197E-05	5.6249E-05	5.78954E-06	6.78281E-05	5.78954E-06	1.18813E-05	1.72401E-05	1.02196E-05	9.85376E-09	1.3344E-07	2.4823E-08	1.68115E-07	0.16811453
3832603773065	383260	3773065	0.000259337	0.000304959	0.000300898	6.39606E-05	8.31803E-05	6.12252E-05	6.30172E-06	7.38287E-05	6.30172E-06	1.20654E-05	1.75071E-05	1.03779E-05	1.05327E-08	1.4313E-07	2.6771E-08	1.80433E-07	0.18043311
3832703773065	383270	3773065	0.000283579	0.000333465	0.000329025	6.99395E-05	9.09557E-05	6.69484E-05	6.89079E-06	8.07299E-05	6.89079E-06	1.22868E-05	1.78285E-05	1.05683E-05	1.1289E-08	1.5401E-07	2.8985E-08	1.94286E-07	0.19428605
3832803773065	383280	3773065	0.000311597	0.000366413	0.000361534	7.68498E-05	9.99425E-05	7.35631E-05	7.57162E-06	8.87063E-05	7.57162E-06	1.25426E-05	1.81996E-05	1.07884E-05	1.21367E-08	1.6631E-07	3.152E-08	2.09962E-07	0.20996228
3832903773065	383290	3773065	0.000344039	0.000404561	0.000399174	8.48508E-05	0.000110348	8.1222E-05	8.35993E-06	9.79419E-05	8.35993E-06	1.27797E-05	1.85436E-05	1.09923E-05	1.30902E-08	1.8024E-07	3.4435E-08	2.27765E-07	0.2277647
3833003773065	383300	3773065	0.000381516	0.000448631	0.000442658	9.40939E-05	0.000122368	9.00697E-05	9.2706E-06	0.000108611	9.2706E-06	1.29762E-05	1.88287E-05	1.11613E-05	1.41633E-08	1.9603E-07	3.7789E-08	2.47985E-07	0.24798478
3833103773065	383310	3773065	0.000425437	0.00050028	0.000493618	0.000104926	0.000136456	0.000100439	1.03379E-05	0.000121115	1.03379E-05	1.32008E-05	1.91546E-05	1.13545E-05	1.54E-08	2.1432E-07	4.1731E-08	2.71448E-07	0.27144806
3833803773065	383380	3773065	0.00086089	0.001012337	0.000998857	0.000212323	0.000276124	0.000203242	2.09191E-05	0.000245081	2.09191E-05	1.55246E-05	2.25266E-05	1.33533E-05	2.74426E-08	3.9323E-07	8.3049E-08	5.03723E-07	0.50372295
3833903773065	383390	3773065	0.00086597	0.00101831	0.001004751	0.000213576	0.000277754	0.000204442	2.10426E-05	0.000246527	2.10426E-05	1.57648E-05	2.28751E-05	1.35599E-05	2.73929E-08	3.9325E-07	8.3167E-08	5.03811E-07	0.50381104
3834003773065	383400	3773065	0.000855643	0.001006166	0.000992769	0.000211029	0.000274441	0.000202004	2.07916E-05	0.000243587	2.07916E-05	1.58896E-05	2.30561E-05	1.36672E-05	2.68856E-08	3.8662E-07	8.1673E-08	4.95174E-07	0.49517403
3834103773065	383410	3773065	0.000830371	0.000976448	0.000963446	0.000204796	0.000266335	0.000196037	2.01775E-05	0.000236392	2.01775E-05	1.59645E-05	2.31648E-05	1.37316E-05	2.592E-08	3.7337E-07	7.8641E-08	4.77928E-07	0.47792825
3834303773065	383430	3773065	0.000736205	0.000865716	0.000854189	0.000181571	0.000236132	0.000173806	1.78893E-05	0.000209585	1.78893E-05	1.62514E-05	2.35812E-05	1.39784E-05	2.27303E-08	3.2841E-07	6.8507E-08	4.19644E-07	0.41964423
3834403773065	383440	3773065	0.000679493	0.000799029	0.000788389	0.000167585	0.000217942	0.000160418	1.65113E-05	0.00019344	1.65113E-05	1.64386E-05	2.38527E-05	1.41394E-05	2.08987E-08	3.0229E-07	6.2739E-08	3.85929E-07	0.38592855
3834503773065	383450	3773065	0.000613107	0.000720963	0.000711363	0.000151212	0.000196649	0.000144745	1.48981E-05	0.000174541	1.48981E-05	1.68597E-05	2.44638E-05	1.45016E-05	1.87887E-08	2.7208E-07	5.6179E-08	3.47047E-07	0.34704704
3834603773065	383460	3773065	0.000551872	0.000648957	0.000640316	0.000136109	0.000177009	0.000130288	1.34102E-05	0.000157109	1.34102E-05	1.7496E-05	2.53871E-05	1.5049E-05	1.68504E-08	2.4434E-07	5.0158E-08	3.11347E-07	0.31134714
3834703773065	383470	3773065	0.000496158	0.000583441	0.000575673	0.000122368	0.000159139	0.000117135	1.20563E-05	0.000141248	1.20563E-05	1.79015E-05	2.59755E-05	1.53978E-05	1.51285E-08	2.1953E-07	4.4828E-08	2.7949E-07	0.27949002
3834803773065	383480	3773065	0.000449568	0.000528655	0.000521616	0.000110878	0.000144196	0.000106136	1.09242E-05	0.000127984	1.09242E-05	1.82758E-05	2.65186E-05	1.57197E-05	1.36838E-08	1.9873E-07	4.0418E-08	2.52837E-07	0.25283662
3834903773065	383490	3773065	0.000409434	0.000481461	0.00047505	0.000100979	0.000131323	9.66608E-05	9.949E-06	0.000116559	9.949E-06	1.85535E-05	2.69215E-05	1.59585E-05	1.24491E-08	1.8092E-07	3.6655E-08	2.30025E-07	0.23002509
3835003773065	383500	3773065	0.000375266	0.000441282	0.000435406	9.25524E-05	0.000120364	8.85942E-05	9.11873E-06	0.000106832	9.11873E-06	1.87281E-05	2.71749E-05	1.61087E-05	1.14052E-08	1.6583E-07	3.3483E-08	2.10721E-07	0.21072068
3835103773065	383510	3773065	0.000346122	0.000407011	0.000401592	8.53646E-05	0.000111016	8.17138E-05	8.41055E-06	9.85349E-05	8.41055E-06	1.8828E-05	2.73198E-05	1.61946E-05	1.05193E-08	1.5301E-07	3.0801E-08	1.94328E-07	0.19432778
3835203773065	383520	3773065	0.000320716	0.000377135	0.000372114	7.90987E-05	0.000102867	7.57159E-05	7.7932E-06	9.13023E-05	7.7932E-06	1.88591E-05	2.7365E-05	1.62214E-05	9.75071E-09	1.4187E-07	2.8483E-08	1.80099E-07	0.18009897
3835303773065	383530	3773065	0.000297287	0.000349585	0.00034493	7.33204E-05	9.53526E-05	7.01847E-05	7.2239E-06	8.46325E-05	7.2239E-06	1.88248E-05	2.73152E-05	1.61919E-05	9.04465E-09	1.3161E-07	2.6363E-08	1.67022E-07	0.16702216
3835403773065	383540	3773065	0.000276298	0.000324904	0.000320578	6.81439E-05	8.86206E-05	6.52296E-05	6.71388E-06	7.86573E-05	6.71388E-06	1.87281E-05	2.71749E-05	1.61087E-05	8.41385E-09	1.2245E-07	2.4473E-08	1.55333E-07	0.1553329
3835503773065	383550	3773065	0.000256312	0.000301402	0.000297389	6.32147E-05	8.22101E-05	6.05111E-05	6.22822E-06	7.29676E-05	6.22822E-06	1.85503E-05	2.69169E-05	1.59558E-05	7.81477E-09	1.1373E-07	2.2685E-08	1.44228E-07	0.14422823
3835603773065	383560	3773065	0.000236855	0.000278522	0.000274813	5.84159E-05	7.59694E-05	5.59176E-05	5.75543E-06	6.74285E-05	5.75543E-06	1.8254E-05	2.6487E-05	1.57009E-05	7.23284E-09	1.0525E-07	2.0954E-08	1.33438E-07	0.13343764
3835703773065	383570	3773065	0.000219492	0.000258105	0.000254668	5.41337E-05	7.04005E-05	5.18186E-05	5.33353E-06	6.24857E-05	5.33353E-06	1.78984E-05	2.5971E-05	1.53951E-05	6.71333E-09	9.7678E-08	1.9413E-08	1.23804E-07	0.12380388
3835803773065	383580	3773065	0.000203645	0.000239469	0.000236281	5.02252E-05	6.53175E-05	4.80773E-05	4.94844E-06	5.79741E-05	4.94844E-06	1.74804E-05	2.53645E-05	1.50355E-05	6.23849E-09	9.0753E-08	1.8007E-08	1.14999E-07	0.11499927
3835903773065	383590	3773065	0.000189719	0.000223094	0.000220123	4.67907E-05	6.08509E-05	4.47896E-05	4.61006E-06	5.40097E-05	4.61006E-06	1.70468E-05	2.47353E-05	1.46626E-05	5.82004E-09	8.4652E-08	1.6772E-08	1.07245E-07	0.10724467
3836003773065	383600	3773065	0.000178032	0.000209352	0.000206564	4.39085E-05	5.71026E-05	4.20306E-05	4.32608E-06	5.06828E-05	4.32608E-06	1.66601E-05	2.41741E-05	1.43299E-05	5.46783E-09	7.9519E-08	1.5734E-08	1.00722E-07	0.10072153
3836103773065	383610	3773065	0.00016878	0.000198472	0.000195829	4.16265E-05	5.4135E-05	3.98463E-05	4.10126E-06	4.80488E-05	4.10126E-06	1.63887E-05	2.37803E-05	1.40965E-05	5.18877E-09	7.5454E-08	1.4913E-08	9.5555E-08	0.09555497
3836203773065	383620	3773065	0.00016028	0.000188476	0.000185966	3.95301E-05	5.14086E-05	3.78395E-05	3.8947E-06	4.56289E-05	3.8947E-06	1.61235E-05	2.33956E-05	1.38684E-05	4.93198E-09	7.1712E-08	1.4158E-08	9.08025E-08	0.09080247
3836303773065	383630	3773065	0.000153763	0.000180812	0.000178405	3.79227E-05	4.93182E-05	3.63009E-05	3.73634E-06	4.37736E-05	3.73634E-06	1.59832E-05	2.31919E-05	1.37477E-05	4.73551E-09	6.885E-08	1.358E-08	8.71663E-08	0.08716628
3836403773065	383640	3773065	0.000148109	0.000174164	0.000171845	3.65283E-05	4.75048E-05	3.49661E-05	3.59895E-06	4.2164E-05	3.59895E-06	1.58802E-05	2.30426E-05	1.36592E-05	4.56492E-09	6.6366E-08	1.308E-08	8.40107E-08	0.08401074
3836503773065	383650	3773065	0.000143123	0.000168301	0.00016606	3.52988E-05	4.59057E-05	3.37891E-05	3.47781E-06	4.07448E-05	3.47781E-06	1.58054E-05	2.29339E-05	1.35948E-05	4.41464E-09	6.4178E-08	1.2638E-08	8.12305E-08	0.08123046
3836603773065	383660	3773065	0.000140299	0.00016498	0.000162784	3.46022E-05	4.49999E-05	3.31224E-05	3.40919E-06	3.99408E-05	3.40919E-06	1.59145E-05	2.30924E-05	1.36887E-05	4.33E-09	6.2947E-08	1.2388E-08	7.96649E-08	0.07966492
3836703773065	383670	3773065	0.000137653	0.000161869	0.000159714	3.39497E-05	4.41513E-05	3.24977E-05	3.34489E-06	3.91875E-05	3.34489E-06	1.60206E-05	2.32462E-05	1.37799E-05	4.2507E-09	6.1796E-08	1.2152E-08	7.81986E-08	0.07819863
3836803773065	383680	3773065	0.000135052	0.00015881	0.000156695	3.33081E-05	4.33169E-05	3.18836E-05	3.28168E-06	3.8447E-05	3.28168E-06	1.61142E-05	2.3382E-05	1.38604E-05	4.17247E-09	6.066E-08	1.1921E-08	7.67534E-08	0.07675335
3836903773065	383690	3773065	0.000132506	0.000155817	0.000153742	3.26803E-05	4.25004E-05	3.12826E-05	3.21982E-06	3.77223E-05	3.21982E-06	1.61922E-05	2.34952E-05	1.39275E-05	4.09564E-09	5.9545E-08	1.1694E-08	7.53345E-08	0.07533449
3837003773065	383700	3773065	0.000130145	0.000153039	0.000151002	3.20978E-05	4.17429E-05	3.0725E-05	3.16243E-06	3.70499E-05	3.16243E-06	1.62639E-05	2.35993E-05	1.39892E-05	4.02405E-09	5.8508E-08	1.1482E-08	7.40141E-08	0.07401413
3837103773065	383710	3773065	0.000128306	0.000150878	0.000148869	3.16444E-05	4.11533E-05	3.02911E-05	3.11777E-06	3.65266E-05	3.11777E-06	1.63637E-05	2.37441E-05	1.4075E-05	3.96818E-09	5.77E-08	1.1316E-08	7.29848E-08	0.07298482
3837203773065	383720	3773065	0.000126596	0.000148867	0.000146885	3.12227E-05	4.06048E-05	2.98874E-05	3.07621E-06	3.60398E-05	3.07621E-06	1.64511E-05	2.38708E-05	1.41502E-05	3.9158E-09	5.6945E-08	1.1161E-08	7.20215E-08	0.07202152
3837303773065	383730	3773065	0.000124903	0.000146876	0.00014492	3.0805E-05	4.00617E-05	2.94876E-05	3.03506E-06	3.55577E-05	3.03506E-06	1.65134E-05	2.39614E-05	1.42038E-05	3.86373E-09	5.6194E-08	1.1007E-08	7.10642E-08	0.07106424
3837403773065	383740	3773065	0.000123171	0.000144838	0.00014291	3.03778E-05	3.9506E-05	2.90786E-05	2.99297E-06	3.50645E-05	2.99297E-06	1.65446E-05	2.40066E-05	1.42306E-05	3.81038E-09	5.5424E-08	1.0849E-08	7.0083E-08	0.07008297
3837503773065	383750	3773065	0.000121444	0.000142808	0.000140906	2.99519E-05	3.89522E-05	2.86709E-05	2.95101E-06	3.45729E-05	2.95101E-06	1.65509E-05	2.40157E-05	1.4236E-05	3.75699E-09	5.4652E-08	1.0691E-08	6.91006E-08	0.06910061
3837603773065	383760	3773065	0.000119717	0.000140777	0.000138903	2.9526E-05	3.83983E-05	2.82633E-05	2.90905E-06	3.40814E-05	2.90905E-06	1.6529E-05	2.3984E-05	1.42172E-05	3.70387E-09	5.3885E-08	1.0534E-08	6.81225E-08	0.06812249
3837703773065	383770	3773065	0.00011794	0.000138688	0.000136841	2.90878E-05	3.78284E-05	2.78438E-05	2.86587E-06	3.35755E-05	2.86587E-06	1.6476E-05	2.39071E-05	1.41716E-05	3.64919E-09	5.3092E-08	1.0373E-08	6.71141E-08	0.06711413
3837803773065	383780	3773065	0.000115979	0.000136382	0.000134566	2.86042E-05	3.71995E-05	2.73808E-05	2.81823E-06	3.30173E-05	2.81823E-06	1.63824E-05	2.37713E-05	1.40911E-05	3.58928E-09	5.2224E-08	1.0197E-08	6.60095E-08	0.06600951
3837903773065	383790	3773065	0.000113779	0.000133795	0.000132013	2.80615E-05	3.64938E-05	2.68614E-05	2.76476E-06	3.23909E-05	2.76476E-06	1.62545E-05	2.35857E-05	1.39811E-05	3.5225E-09	5.1253E-08	1.0001E-08	6.47762E-08	0.06477622
3838003773065	383800	3773065	0.000111657	0.000131299	0.000129551	2.75381E-05	3.58131E-05	2.63604E-05	2.71319E-06	3.17867E-05	2.71319E-06	1.61048E-05	2.33684E-05	1.38523E-05	3.45802E-09	5.0316E-08	9.8128E-09	6.35869E-08	0.06358687
3838103773065	383810	3773065	0.000109417	0.000128666	0.000126953	2.69858E-05	3.50948E-05	2.58317E-05	2.65878E-06	3.11493E-05	2.65878E-06	1.59426E-05	2.31331E-05	1.37128E-05	3.39004E-09	4.9328E-08	9.6151E-09	6.23327E-08	0.06233267
3838203773065	383820	3773065	0.000107223	0.000126085	0.000124406	2.64445E-05	3.43909E-05	2.53136E-05	2.60545E-06	3.05245E-05	2.60545E-06	1.57711E-05	2.28842E-05	1.35653E-05	3.32353E-09	4.8359E-08	9.422E-09	6.1105E-08	0.061105
3838303773065	383830	3773065	0.000104989	0.000123459	0.000121815	2.58936E-05	3.36745E-05	2.47862E-05	2.55117E-06	2.98886E-05	2.55117E-06	1.55964E-05	2.26307E-05	1.3415E-05	3.25651E-09	4.7383E-08	9.2269E-09	5.98666E-08	0.05986663
3838403773065	383840	3773065	0.000102466	0.000120491	0.000118887	2.52713E-05	3.28651E-05	2.41905E-05	2.48985E-06	2.91702E-05	2.48985E-06	1.54342E-05	2.23953E-05	1.32755E-05	3.1809E-09	4.628E-08	9.0077E-09	5.8469E-08	0.05846904
3838503773065	383850	3773065	0.000100043	0.000117642	0.000116076	2.46737E-05	3.20879E-05	2.36185E-05	2.43098E-06	2.84804E-05	2.43098E-06	1.5272E-05	2.216E-05	1.3136E-05	3.10838E-09	4.5222E-08	8.7973E-09	5.71282E-08	0.05712819
3838603773065	383860	3773065	9.77532E-05	0.00011495	0.000113419	2.41091E-05	3.13536E-05	2.3078E-05	2.37534E-06	2.78287E-05	2.37534E-06	1.51098E-05	2.19246E-05	1.29965E-05	3.03998E-09	4.4225E-08	8.5989E-09	5.58634E-08	0.05586342
3838703773065	383870	3773065	9.55753E-05	0.000112389	0.000110892	2.35719E-05	3.0655E-05	2.25638E-05	2.32242E-06	2.72086E-05	2.32242E-06	1.49507E-05	2.16938E-05	1.28596E-05	2.97487E-09	4.3274E-08	8.4102E-09	5.46593E-08	0.05465934
3838803773065	383880	3773065	9.34753E-05	0.000109919	0.000108456	2.3054E-05	2.99815E-05	2.2068E-05	2.27139E-06	2.66108E-05	2.27139E-06	1.47916E-05	2.14629E-05	1.27228E-05	2.912E-09	4.2357E-08	8.2282E-09	5.34973E-08	0.05349728
3838903773065	383890	3773065	9.13084E-05	0.000107371	0.000105942	2.25196E-05	2.92865E-05	2.15565E-05	2.21874E-06	2.59939E-05	2.21874E-06	1.4645E-05	2.12502E-05	1.25967E-05	2.84722E-09	4.1411E-08	8.0413E-09	5.22996E-08	0.05229962
3839003773065	383900	3773065	8.92363E-05	0.000104935	0.000103537	2.20085E-05	2.86219E-05	2.10672E-05	2.16839E-06	2.5404E-05	2.16839E-06	1.44984E-05	2.10375E-05	1.24706E-05	2.7853E-09	4.0507E-08	7.8623E-09	5.11544E-08	0.05115443
3839103773065	383910	3773065	8.64232E-05	0.000101627	0.000100273	2.13147E-05	2.77196E-05	2.04031E-05	2.10003E-06	2.46032E-05	2.10003E-06	1.43767E-05	2.0861E-05	1.2366E-05	2.70143E-09	3.928E-08	7.6221E-09	4.96037E-08	0.04960372
3829703773075	382970	3773075	6.07887E-05	7.14826E-05	7.05307E-05	1.49924E-05	1.94975E-05	1.43512E-05	1.47713E-06	1.73055E-05	1.47713E-06	1.12512E-05	1.63258E-05	9.67759E-06	2.71809E-09	3.6508E-08	6.6E-09	4.58264E-08	0.04582641
3829803773075	382980	3773075	6.36407E-05	7.48363E-05	7.38398E-05	1.56958E-05	2.04123E-05	1.50246E-05	1.54643E-06	1.81174E-05	1.54643E-06	1.13417E-05	1.6457E-05	9.7554E-06	2.84148E-09	3.8156E-08	6.9009E-09	4.78981E-08	0.04789806
3829903773075	382990	3773075	6.59747E-05	7.75808E-05	7.65478E-05	1.62714E-05	2.11609E-05	1.55756E-05	1.60314E-06	1.87819E-05	1.60314E-06	1.13729E-05	1.65023E-05	9.78223E-06	2.94614E-09	3.9538E-08	7.153E-09	4.96367E-08	0.04963672
3830003773075	383000	3773075	6.83922E-05	8.04236E-05	7.93527E-05	1.68677E-05	2.19363E-05	1.61463E-05	1.66189E-06	1.94701E-05	1.66189E-06	1.13323E-05	1.64435E-05	9.74735E-06	3.04077E-09	4.0815E-08	7.3904E-09	5.12457E-08	0.05124574
3830103773075	383010	3773075	7.14447E-05	8.40131E-05	8.28945E-05	1.76205E-05	2.29154E-05	1.6867E-05	1.73606E-06	2.03391E-05	1.73606E-06	1.12356E-05	1.63031E-05	9.66418E-06	3.15621E-09	4.2408E-08	7.6943E-09	5.32583E-08	0.05325835
3830203773075	383020	3773075	7.44025E-05	8.74913E-05	8.63263E-05	1.835E-05	2.38641E-05	1.75652E-05	1.80794E-06	2.11811E-05	1.80794E-06	1.11452E-05	1.61719E-05	9.58637E-06	3.31823E-09	4.4493E-08	8.0557E-09	5.58674E-08	0.05586738
3830303773075	383030	3773075	7.7093E-05	9.0655E-05	8.9448E-05	1.90136E-05	2.4727E-05	1.82004E-05	1.87331E-06	2.1947E-05	1.87331E-06	1.09424E-05	1.58777E-05	9.41197E-06	3.4692E-09	4.6428E-08	8.3865E-09	5.82838E-08	0.05828383
3830403773075	383040	3773075	7.98837E-05	9.39367E-05	9.26859E-05	1.97019E-05	2.56221E-05	1.88593E-05	1.94113E-06	2.27415E-05	1.94113E-06	1.08021E-05	1.5674E-05	9.29124E-06	3.61564E-09	4.8324E-08	8.7205E-09	6.06602E-08	0.0606602

Unique Identifier	X (UTM)	Y (UTM)	EGIODemolition 2025	EGIOSite Grubbing / Prep 2025	EGIOMass Grading / Excavation 2025	EGIOMass Grading / Excavation 2026	EGIODrainage / Utilities Trenching 2026	EGIODrainage / Utilities Trenching 2027	EGIOFoundations / Concrete Pads 2026	EGIOFoundations / Concrete Pads 2027	EGIOBuilding / Structure Construction 2026	EGIOBuilding / Structure Construction 2027	EGIOAsphalt Paving 2027	EGIOArchitectural Coating 2027	EGIOLandscaping or Other Finishing 2027	EGIOWaterside Construction (Piles) 2027	HIWaterside Construction (Landscaping) 2025	HIWaterside Construction (Landscaping) 2026	KMDemolition 2025	KMSite Grubbing / Prep 2025	KMMass Grading / Excavation 2025
3830503773075	383050	3773075	0.000198538	7.787E-05	2.5788E-05	2.52567E-05	5.86473E-05	5.85568E-05	7.70548E-05	7.70051E-05	8.25354E-05	8.0557E-05	3.21175E-06	3.21175E-06	8.69805E-05	3.21175E-06	4.26678E-05	4.13314E-05	3.2294E-05	0.000140158	0.000106535
3830603773075	383060	3773075	0.00020788	8.1533E-05	2.70013E-05	2.6445E-05	6.140666E-05	6.13119E-05	8.06803E-05	8.06282E-05	8.64187E-05	8.43473E-05	3.36286E-06	3.36286E-06	9.1073E-05	3.36286E-06	4.472E-05	4.33193E-05	3.35206E-05	0.000145482	0.000110582
3830703773075	383070	3773075	0.000217553	8.5327E-05	2.82578E-05	2.76756E-05	6.42642E-05	6.4165E-05	8.44347E-05	8.43802E-05	9.04401E-05	8.82723E-05	3.51935E-06	3.51935E-06	9.5311E-05	3.51935E-06	4.68512E-05	4.53837E-05	3.47969E-05	0.000151021	0.000114792
3830803773075	383080	3773075	0.000227595	8.9266E-05	2.95622E-05	2.89531E-05	6.72305E-05	6.71268E-05	8.83321E-05	8.82751E-05	9.46147E-05	9.23468E-05	3.6818E-06	3.6818E-06	9.97104E-05	3.6818E-06	4.90774E-05	4.75402E-05	3.61435E-05	0.000156865	0.000119234
3830903773075	383090	3773075	0.000238383	9.3497E-05	3.09633E-05	3.03254E-05	7.0417E-05	7.03084E-05	9.25188E-05	9.24591E-05	9.90992E-05	9.67238E-05	3.85631E-06	3.85631E-06	0.000104436	3.85631E-06	5.14776E-05	4.98653E-05	3.76213E-05	0.000163279	0.000124109
3831003773075	383100	3773075	0.000249978	9.8045E-05	3.24695E-05	3.18005E-05	7.38424E-05	7.37284E-05	9.70192E-05	9.69566E-05	0.00010392	0.000101429	4.04389E-06	4.04389E-06	0.000109517	4.04389E-06	5.4077E-05	5.23832E-05	3.92348E-05	0.000170282	0.000129432
3831103773075	383110	3773075	0.000262194	0.00010284	3.40562E-05	3.33545E-05	7.74508E-05	7.73313E-05	0.00010176	0.000101695	0.000108998	0.000106385	4.2415E-06	4.2415E-06	0.000114868	4.2415E-06	5.6827E-05	5.50471E-05	4.09683E-05	0.000177805	0.000135151
3831203773075	383120	3773075	0.000275523	0.00010806	3.57875E-05	3.50502E-05	8.13882E-05	8.12626E-05	0.000106933	0.000106864	0.000114539	0.000111794	4.45713E-06	4.45713E-06	0.000120708	4.45713E-06	5.98515E-05	5.79769E-05	4.28897E-05	0.000186144	0.000141489
3831303773075	383130	3773075	0.000289625	0.00011359	3.76192E-05	3.68441E-05	8.55538E-05	8.54218E-05	0.000112406	0.000112334	0.000120401	0.000117515	4.68525E-06	4.68525E-06	0.000126886	4.68525E-06	6.30716E-05	6.10961E-05	4.4974E-05	0.00019519	0.000148365
3831403773075	383140	3773075	0.000304463	0.00011941	3.95465E-05	3.87317E-05	8.9937E-05	8.97982E-05	0.000118165	0.000118089	0.00012657	0.000123536	4.92529E-06	4.92529E-06	0.000133387	4.92529E-06	6.64908E-05	6.44081E-05	4.72302E-05	0.000204983	0.000155809
3831603773075	383160	3773075	0.000336511	0.00013198	4.37092E-05	4.28086E-05	9.94037E-05	9.92503E-05	0.000130603	0.000130519	0.000139893	0.000136539	5.44373E-06	5.44373E-06	0.000147427	5.44373E-06	7.39767E-05	7.16596E-05	5.23833E-05	0.000227347	0.000172808
3831703773075	383170	3773075	0.000354322	0.00013897	4.60227E-05	4.50744E-05	0.000104665	0.000104504	0.000137516	0.000137428	0.000147297	0.000143766	5.73186E-06	5.73186E-06	0.00015523	5.73186E-06	7.81995E-05	7.57502E-05	5.53931E-05	0.00024041	0.000182737
3831803773075	383180	3773075	0.000373176	0.00014636	4.84715E-05	4.74728E-05	0.000110234	0.000110064	0.000144833	0.00014474	0.000155135	0.000151416	6.03685E-06	6.03685E-06	0.0001634	6.03685E-06	8.27237E-05	8.01327E-05	5.87198E-05	0.000254848	0.000193712
3832503773075	383250	3773075	0.000541148	0.00021225	7.02893E-05	6.88411E-05	0.000159853	0.000159606	0.000210025	0.00020989	0.000224963	0.000219571	8.75414E-06	8.75414E-06	0.000237079	8.75414E-06	0.000125899	0.000121956	9.64045E-05	0.000418402	0.00031803
3832603773075	383260	3773075	0.000572998	0.00022474	7.44263E-05	7.28929E-05	0.000169261	0.000169	0.000222387	0.000222243	0.000238204	0.000232494	9.26938E-06	9.26938E-06	0.000251033	9.26938E-06	0.000134671	0.000130453	0.000105312	0.000457061	0.000347415
3832703773075	383270	3773075	0.000607516	0.00023828	7.89098E-05	7.7284E-05	0.000179457	0.00017918	0.000235783	0.000235631	0.000252554	0.0002465	9.82777E-06	9.82777E-06	0.000266156	9.82777E-06	0.000144348	0.000139826	0.000115674	0.000502035	0.0003816
3832803773075	383280	3773075	0.000645196	0.00025305	8.3804E-05	8.20773E-05	0.000190588	0.000190294	0.000250407	0.000250246	0.000268217	0.000261788	1.04373E-05	1.04373E-05	0.000282663	1.04373E-05	0.000155061	0.000150204	0.000127816	0.00055473	0.000421654
3834203773075	383420	3773075	0.001209832	0.00047451	0.000157144	0.000153906	0.000357378	0.000356827	0.000469549	0.000469246	0.000502945	0.00049089	1.95714E-05	1.95714E-05	0.000530033	1.95714E-05	0.000323511	0.000313378	0.000381449	0.001655517	0.001258369
3834303773075	383430	3773075	0.001092967	0.00042868	0.000141965	0.00013904	0.000322857	0.000322359	0.000424192	0.000423918	0.000454363	0.000443472	1.76809E-05	1.76809E-05	0.000478834	1.76809E-05	0.000291234	0.000282112	0.000348347	0.001511852	0.001149169
3834403773075	383440	3773075	0.000980961	0.00038475	0.000127416	0.000124791	0.000289771	0.000289324	0.000380721	0.000380476	0.0004078	0.000398025	1.5869E-05	1.5869E-05	0.000429763	1.5869E-05	0.000260156	0.000252008	0.000314763	0.001366096	0.001038378
3834503773075	383450	3773075	0.000867033	0.00034006	0.000112618	0.000110298	0.000256117	0.000255722	0.000336505	0.000336288	0.000360439	0.000351799	1.4026E-05	1.4026E-05	0.000379851	1.4026E-05	0.000229109	0.000221933	0.000280163	0.001215929	0.000924236
3834603773075	383460	3773075	0.000766004	0.00030044	9.94957E-05	9.74457E-05	0.000226274	0.000225925	0.000297294	0.000297102	0.000318439	0.000310806	1.23916E-05	1.23916E-05	0.00033559	1.23916E-05	0.00020228	0.000195944	0.000249166	0.001081399	0.000821978
3834703773075	383470	3773075	0.000680845	0.00026704	8.84345E-05	8.66124E-05	0.000201118	0.000200808	0.000264243	0.000264073	0.000283038	0.000276253	1.1014E-05	1.1014E-05	0.000298281	1.1014E-05	0.000179729	0.000174099	0.000223139	0.000968437	0.000736116
3834803773075	383480	3773075	0.000605864	0.00023763	7.86952E-05	7.70738E-05	0.000178969	0.000178693	0.000235142	0.00023499	0.00025186	0.000245829	9.80104E-06	9.80104E-06	0.000265431	9.80104E-06	0.000159413	0.00015442	0.000199254	0.000864777	0.000657323
3834903773075	383490	3773075	0.000544876	0.00021371	7.07735E-05	6.93153E-05	0.000160954	0.000160705	0.000211472	0.000211336	0.000226513	0.000221084	8.81444E-06	8.81444E-06	0.000238712	8.81444E-06	0.000143167	0.000138683	0.000179975	0.000781105	0.000593723
3835003773075	383500	3773075	0.0004949	0.00019411	6.42822E-05	6.29577E-05	0.000146191	0.000145965	0.000192076	0.000191952	0.000205737	0.000200806	8.00598E-06	8.00598E-06	0.000216818	8.00598E-06	0.000129855	0.000125787	0.000164036	0.000711929	0.000541142
3835103773075	383510	3773075	0.000452945	0.00017765	5.88327E-05	5.76205E-05	0.000133798	0.000133591	0.000175793	0.000175679	0.000188296	0.000183783	7.32728E-06	7.32728E-06	0.000198437	7.32728E-06	0.000118664	0.000114948	0.000150517	0.000653253	0.000496542
3835203773075	383520	3773075	0.000416999	0.00016355	5.41637E-05	5.30477E-05	0.000123179	0.000122989	0.000161842	0.000161737	0.000173353	0.000169197	6.74578E-06	6.74578E-06	0.000182689	6.74578E-06	0.000109053	0.000105637	0.000138821	0.000602494	0.000457959
3835303773075	383530	3773075	0.000384538	0.00015082	4.99473E-05	4.89182E-05	0.000113591	0.000113415	0.000149243	0.000149147	0.000159858	0.000156026	6.22066E-06	6.22066E-06	0.000168468	6.22066E-06	0.000100343	9.72004E-05	0.000128142	0.000556144	0.000422729
3835403773075	383540	3773075	0.000356325	0.00013976	4.62828E-05	4.53292E-05	0.000105257	0.000105094	0.000138294	0.000138204	0.00014813	0.000144579	5.76426E-06	5.76426E-06	0.000156108	5.76426E-06	9.2766E-05	8.98603E-05	0.000118777	0.000515501	0.000391836
3835503773075	383550	3773075	0.000329505	0.00012924	4.27992E-05	4.19174E-05	9.73342E-05	9.7184E-05	0.000127884	0.000127802	0.00013698	0.000133697	5.33039E-06	5.33039E-06	0.000144358	5.33039E-06	8.55527E-05	8.2873E-05	0.000109781	0.000476459	0.00036216
3835603773075	383560	3773075	0.000303466	0.00011902	3.9417E-05	3.86049E-05	8.96424E-05	8.95041E-05	0.000117778	0.000117702	0.000126155	0.000123132	4.90916E-06	4.90916E-06	0.00013295	4.90916E-06	7.85529E-05	7.60925E-05	0.00010096	0.000438174	0.000333059
3835703773075	383570	3773075	0.000280418	0.00010998	3.64233E-05	3.56729E-05	8.28342E-05	8.27064E-05	0.000108833	0.000108763	0.000116574	0.00011378	4.53632E-06	4.53632E-06	0.000122853	4.53632E-06	7.23712E-05	7.01043E-05	9.3114E-05	0.000404121	0.000307175
3835803773075	383580	3773075	0.000261296	0.00010248	3.39395E-05	3.32402E-05	7.71855E-05	7.70664E-05	0.000101412	0.000101346	0.000108625	0.000106021	4.22697E-06	4.22697E-06	0.000114475	4.22697E-06	6.72496E-05	6.51432E-05	8.66031E-05	0.000375864	0.000285696
3835903773075	383590	3773075	0.000244472	9.5885E-05	3.17543E-05	3.11001E-05	7.22159E-05	7.21045E-05	9.48823E-05	9.48211E-05	0.000101631	9.91948E-05	3.95482E-06	3.95482E-06	0.000107104	3.95482E-06	6.27541E-05	6.07885E-05	8.0873E-05	0.000350995	0.000266793
3836003773075	383600	3773075	0.000229248	8.9914E-05	2.97768E-05	2.91633E-05	6.77187E-05	6.76142E-05	8.89735E-05	8.89161E-05	9.53017E-05	9.30174E-05	3.70854E-06	3.70854E-06	0.000100434	3.70854E-06	5.87017E-05	5.6863E-05	7.56997E-05	0.000328542	0.000249727
3836103773075	383610	3773075	0.000215056	8.4348E-05	2.79335E-05	2.7358E-05	6.35266E-05	6.34286E-05	8.34656E-05	8.34118E-05	8.94021E-05	8.72592E-05	3.47896E-06	3.47896E-06	9.42171E-05	3.47896E-06	5.49363E-05	5.32156E-05	7.08861E-05	0.000307651	0.000233847
3836203773075	383620	3773075	0.000202329	7.9356E-05	2.62803E-05	2.57389E-05	5.97669E-05	5.96747E-05	7.85259E-05	7.84753E-05	8.41111E-05	8.2095E-05	3.27307E-06	3.27307E-06	8.86411E-05	3.27307E-06	5.15709E-05	4.99556E-05	6.65817E-05	0.000288969	0.000219648
3836303773075	383630	3773075	0.000193158	7.5759E-05	2.50892E-05	2.45722E-05	5.7058E-05	5.69699E-05	7.49667E-05	7.49183E-05	8.02987E-05	7.8374E-05	3.12471E-06	3.12471E-06	8.46234E-05	3.12471E-06	4.9133E-05	4.75941E-05	6.34881E-05	0.000275543	0.000209442
3836403773075	383640	3773075	0.000185496	7.2754E-05	2.4094E-05	2.35976E-05	5.47948E-05	5.47102E-05	7.19931E-05	7.19467E-05	7.71137E-05	7.52653E-05	3.00077E-06	3.00077E-06	8.12668E-05	3.00077E-06	4.70934E-05	4.56183E-05	6.0906E-05	0.000264336	0.000200924
3836503773075	383650	3773075	0.000178706	7.0091E-05	2.3212E-05	2.27338E-05	5.27889E-05	5.27075E-05	6.93577E-05	6.9313E-05	7.42908E-05	7.25101E-05	2.89092E-06	2.89092E-06	7.82919E-05	2.89092E-06	4.52833E-05	4.3865E-05	5.8618E-05	0.000254406	0.000193376
3836603773075	383660	3773075	0.000174565	6.8467E-05	2.26742E-05	2.2207E-05	5.15658E-05	5.14862E-05	6.77507E-05	6.7707E-05	7.25694E-05	7.083E-05	2.82394E-06	2.82394E-06	7.64779E-05	2.82394E-06	4.4155E-05	4.27719E-05	5.72285E-05	0.000248376	0.000188792
3836703773075	383670	3773075	0.000170622	6.692E-05	2.2162E-05	2.17054E-05	5.0401E-05	5.03232E-05	6.62203E-05	6.61776E-05	7.09302E-05	6.92301E-05	2.76015E-06	2.76015E-06	7.47504E-05	2.76015E-06	4.30858E-05	4.17363E-05	5.59136E-05	0.000242669	0.000184454
3836803773075	383680	3773075	0.000167083	6.5532E-05	2.17023E-05	2.12552E-05	4.93556E-05	4.92795E-05	6.48468E-05	6.4805E-05	6.9459E-05	6.77941E-05	2.7029E-06	2.7029E-06	7.31999E-05	2.7029E-06	4.21243E-05	4.08049E-05	5.47368E-05	0.000237562	0.000180572
3836903773075	383690	3773075	0.000163886	6.4278E-05	2.1287E-05	2.08484E-05	4.84111E-05	4.83364E-05	6.36058E-05	6.35648E-05	6.81298E-05	6.64967E-05	2.65118E-06	2.65118E-06	7.17991E-05	2.65118E-06	4.1256E-05	3.99638E-05	5.36845E-05	0.000232995	0.000177101
3837003773075	383700	3773075	0.000160868	6.3095E-05	2.0895E-05	2.04645E-05	4.75196E-05	4.74462E-05	6.24345E-05	6.23942E-05	6.68751E-05	6.52722E-05	2.60235E-06	2.60235E-06	7.04769E-05	2.60235E-06	4.04416E-05	3.91749E-05	5.27001E-05	0.000228722	0.000173853
3837103773075	383710	3773075	0.000158658	6.2228E-05	2.0608E-05	2.01834E-05	4.68669E-05	4.67946E-05	6.15769E-05	6.15372E-05	6.59566E-05	6.43756E-05	2.56661E-06	2.56661E-06	6.95089E-05	2.56661E-06	3.98388E-05	3.8591E-05	5.20008E-05	0.000225687	0.000171546
3837203773075	383720	3773075	0.000156583	6.1414E-05	2.03385E-05	1.99195E-05	4.6254E-05	4.61826E-05	6.07717E-05	6.07325E-05	6.5094E-05	6.35338E-05	2.53304E-06	2.53304E-06	6.85999E-05	2.53304E-06	3.92774E-05	3.80471E-05	5.13536E-05	0.000222878	0.000169411
3837303773075	383730	3773075	0.000154509	6.06E-05	2.0069E-05	1.96555E-05	4.56411E-05	4.55707E-05	5.99664E-05	5.99277E-05	6.42315E-05	6.26919E-05	2.49948E-06	2.49948E-06	6.76909E-05	2.49948E-06	3.87248E-05	3.75119E-05	5.07108E-05	0.000220089	0.000167291
3837403773075	383740	3773075	0.000152389	5.9769E-05	1.97937E-05	1.93858E-05	4.50149E-05	4.49455E-05	5.91437E-05	5.91055E-05	6.33503E-05	6.18318E-05	2.46519E-06	2.46519E-06	6.67622E-05	2.46519E-06	3.81633E-05	3.6968E-05	5.00523E-05	0.00021723	0.000165118
3837503773075	383750	3773075	0.00015026	5.8934E-05	1.95172E-05	1.9115E-05	4.43861E-05	4.43176E-05	5.83175E-05	5.82799E-05	6.24653E-05	6.09681E-05	2.43075E-06	2.43075E-06	6.58296E-05	2.43075E-06	3.76072E-05	3.64293E-05	4.93915E-05	0.000214362	0.000162938
3837603773075	383760	3773075	0.000147862	5.7993E-05	1.92057E-05	1.881E-05	4.36777E-05	4.36103E-05	5.73868E-05	5.73497E-05	6.14684E-05	5.9995E-05	2.39196E-06	2.39196E-06	6.47789E-05	2.39196E-06	3.69848E-05	3.58263E-05	4.86311E-05	0.000211062	0.00016043
3837703773075	383770	3773075	0.000145428	5.7039E-05	1.88895E-05	1.85003E-05	4.29586E-05	4.28924E-05	5.6442E-05	5.64056E-05	6.04565E-05	5.90074E-05	2.35258E-06	2.35258E-06	6.37125E-05	2.35258E-06	3.63551E-05	3.52164E-05	4.78481E-05	0.000207664	0.000157847
3837803773075	383780	3773075	0.000142841	5.6024E-05	1.85535E-05	1.81712E-05	4.21945E-05	4.21294E-05	5.54381E-05	5.54023E-05	5.93811E-05	5.79578E-05	2.31073E-06	2.31073E-06	6.25792E-05	2.31073E-06	3.56824E-05	3.45647E-05	4.70017E-05	0.000203991	0.000155055
3837903773075	383790	3773075	0.000140012	5.4915E-05	1.8186E-05	1.78113E-05	4.13587E-05	4.12949E-05	5.434E-05	5.43049E-05	5.82049E-05	5.68098E-05	2.26496E-06	2.26496E-06	6.13397E-05	2.26496E-06	3.49433E-05	3.38488E-05	4.60648E-05	0.000199924	0.000151964
3838003773075	383800	3773075	0.00013729	5.3847E-05	1.78325E-05	1.74651E-05	4.05548E-05	4.04922E-05	5.32837E-05	5.32493E-05	5.70735E-05	5.57055E-05	2.22094E-06	2.22094E-06	6.01474E-05	2.22094E-06	3.42347E-05	3.31624E-05	4.51686E-05	0.000196035	0.000149007
3838103773075	383810	3773075	0.000134407	5.2716E-05	1.7458E-05	1.70983E-05	3.97031E-05	3.96419E-05	5.21647E-05	5.2131E-05	5.58749E-05	5.45356E-05	2.1743E-06	2.1743E-06	5.88842E-05	2.1743E-06	3.34849E-05	3.24361E-05	4.4209E-05	0.00019187	0.000145842
3838203773075	383820	3773075	0.000131568	5.1603E-05	1.70893E-05	1.67372E-05	3.88647E-05	3.88047E-05	5.10631E-05	5.10302E-05	5.4695E-05	5.3384E-05	2.12838E-06	2.12838E-06	5.76407E-05	2.12838E-06	3.27458E-05	3.17201E-05	4.32608E-05	0.000187755	0.000142714
3838303773075	383830	3773075	0.000128802	5.0518E-05	1.673E-05	1.63853E-05	3.80475E-05	3.79888E-05	4.99894E-05	4.99572E-05	5.35449E-05	5.22615E-05	2.08363E-06	2.08363E-06	5.64287E-05	2.08363E-06	3.20228E-05	3.10198E-05	4.23307E-05	0.000183718	0.000139645
3838403773075	383840	3773075	0.00012591	4.9384E-05	1.63543E-05	1.60174E-05	3.71932E-05	3.71358E-05	4.88669E-05	4.88354E-05	5.23426E-05	5.1088E-05	2.03684E-06	2.03684E-06	5.51616E-05	2.03684E-06	3.12658E-05	3.02865E-05	4.13485E-05	0.000179456	0.000136405
3838503773075	383850	3773075	0.000123134	4.8295E-05	1.59938E-05	1.56643E-05	3.63733E-05	3.63172E-05	4.77898E-05	4.77589E-05	5.11888E-05	4.99618E-05	1.99194E-06	1.99194E-06	5.39457E-05	1.99194E-06	3.05411E-05	2.95845E-05	4.04048E-05	0.00017536	0.000133292
3838603773075	383860	3773075	0.000120377	4.7214E-05	1.56357E-05	1.53135E-05	3.55588E-05	3.55039E-05	4.67196E-05	4.66894E-05	5.00425E-05	4.8843E-05	1.94733E-06	1.94733E-06	5.27376E-05	1.94733E-06	2.98199E-05	2.88859E-05	3.94634E-05	0.000171274	0.000130186
3838703773075	383870	3773075	0.000117673	4.6153E-05	1.52845E-05	1.49696E-05	3.47601E-05	3.47065E-05	4.56703E-05	4.56408E-05	4.89186E-05	4.7746E-05	1.9036E-06	1.9036E-06	5.15532E-05	1.9036E-06	2.91131E-05	2.82013E-05	3.85401E-05	0.000167267	0.00012714
3838803773075	383880	3773075	0.000115078	4.5135E-05	1.49473E-05	1.46394E-05	3.39933E-05	3.39409E-05	4.46628E-05	4.4634E-05	4.78394E-05	4.66928E-05	1.86161E-06	1.86161E-06	5.0416E-05	1.86161E-06	2.8435E-05	2.75444E-05	3.76507E-05	0.000163407	0.000124206
3838903773075	383890	3773075	0.000112563	4.4149E-05	1.46207E-05	1.43194E-05	3.32504E-05	3.31991E-05	4.36867E-05	4.36585E-05	4.67939E-05	4.56723E-05	1.82092E-06	1.82092E-06	4.93141E-05	1.82092E-06	2.77767E-05	2.69067E-05	3.67884E-05	0.000159664	0.000121362
3839003773075	383900	3773075	0.000110137	4.3197E-05	1.43057E-05	1.40109E-05	3.25341E-05	3.24839E-05	4.27455E-05	4.27179E-05	4.57858E-05	4.46883E-05	1.78169E-06	1.78169E-06	4.82517E-05	1.78169E-06	2.71452E-05	2.6295E-05	3.59602E-05	0.00015607	0.00011863
3839103773075	383910	3773075	0.000107021	4.1975E-05	1.39008E-05	1.36144E-05	3.16134E-05	3.15646E-05	4.15358E-05	4.1509E-05	4.44901E-05	4.34237E-05	1.73127E-06	1.73127E-06	4.68862E-05	1.73127E-06	2.63254E-05	2.55009E-05	3.48716E-05	0.000151345	0.000115039
3829703773085	382970	3773085	0.000143811	5.6405E-05	1.86795E-05	1.82946E-05	4.24811E-05	4.24155E-05	5.58146E-05	5.57785E-05	5.97844E-05	5.83514E-05	2.32643E-06	2.32643E-06	6.30042E-05	2.32643E-06	3.01769E-05	2.92317E-05	2.40768E-05	0.000104495	7.94273E-05
3829803773085	382980	3773085	0.000151221	5.9311E-05	1.9642E-05	1.92373E-05	4.467E-05	4.46011E-05	5.86905E-05	5.86526E-05	6.28649E-05	6.1358E-05	2.4463E-06	2.4463E-06	6.62506E-05	2.4463E-06	3.19026E-05	3.09034E-05	2.52536E-05	0.000109602	8.33095E-05
3829903773085	382990	3773085	0.000158047	6.1988E-05	2.05287E-05	2.01057E-05	4.66865E-05	4.66144E-05	6.13399E-05	6.13003E-05	6.57027E-05	6.41278E-05	2.55673E-06	2.55673E-06	6.92413E-05	2.55673E-06	3.34831E-05	3.24343E-05	2.63059E-05	0.00011417	8.6781E-05
3830003773085	383000	3773085	0.000164344	6.4458E-05	2.13465E-05	2.09067E-05	4.85464E-05	4.84715E-05	6.37836E-05	6.37424E-05	6.83202E-05	6.66826E-05	2.65859E-06	2.65859E-06	7.19998E-05	2.65859E-06	3.49325E-05	3.38384E-05	2.7184E-05	0.00011798	8.96777E-05
3830103773085	383010	3773085	0.000169491	6.6477E-05	2.2015E-05	2.15614E-05	5.00667E-05	4.99894E-05	6.57811E-05	6.57386E-05	7.04597E-05	6.87709E-05	2.74184E-06	2.74184E-06	7.42545E-05	2.74184E-06	3.63103E-05	3.51729E-05	2.82454E-05	0.000122587	9.31791E-05
3830203773085	383020	3773085	0.000177386	6.9573E-05	2.30405E-05	2.25658E-05	5.23989E-05	5.2318E-05	6.88453E-05	6.88009E-05	7.37419E-05	7.19743E-05	2.86956E-06	2.86956E-06	7.77135E-05	2.86956E-06	3.81705E-05	3.69749E-05	2.95263E-05	0.000128146	9.74047E-05
3830303773085	383030	3773085	0.000188281	7.3846E-05	2.44557E-05	2.39518E-05	5.56173E-05	5.55314E-05	7.30738E-05	7.30267E-05	7.82712E-05	7.63951E-05	3.04581E-06	3.04581E-06	8.24867E-05	3.04581E-06	4.03429E-05	3.90793E-05	3.06827E-05	0.000133165	0.00010122
3830403773085	383040	3773085	0.000197802	7.7581E-05	2.56923E-05	2.5163E-05	5.84297E-05	5.83395E-05	7.6769E-05	7.67194E-05	8.22292E-05	8.02582E-05	3.19983E-06	3.19983E-06	8.66578E-05	3.19983E-06	4.23575E-05	4.10308E-05	3.18052E-05	0.000138037	0.000104923
3830503773085	383050	3773085	0.000207565	8.141E-05	2.69605E-05	2.6405E-05	6.13138E-05	6.12192E-05	8.05583E-05	8.05063E-05	8.6288E-05	8.42197E-05	3.35778E-06	3.35778E-06	9.09353E-05	3.35778E-06	4.44814E-05	4.30882E-05	3.30046E-05	0.000143242	0.000108879
3830603773085	383060	3773085	0.000217984	8.5497E-05	2.83138E-05	2.77305E-05	6.43915E-05	6.42922E-05	8.46021E-05	8.45475E-05	9.06194E-05	8.84473E-05	3.52633E-06	3.52633E-06	9.54999E-05	3.52633E-06	4.67561E-05	4.52916E-05	3.42945E-05	0.000148841	0.000113135

			KMMass Grading / Excavation	KMDrainage / Utilities Trenching	KMFoundations / Concrete Pads	KMBuilding / Structure Construction	KMAsphalt Paving	KMArchitectural Coating	KMLandscaping or Other Finishing	KMWaterside Construction (Piles)	EWNDemolition	EWNSite Grubbing / Prep	EWNDrainage / Utilities Trenching	EWNDrainage / Utilities Trenching	EWNDrainage / Utilities Trenching	EWNFoundation s / Concrete Pads	EWNBuilding / Structure Construction	EWNAsphalt Paving	EWNLandscaping or Other Finishing	EWNWaterside Construction (Piles)	ISDemolition
Unique Identifier	X (UTM)	Y (UTM)	2026	2026	2026	2026	2026	2026	2026	2026	2027	2027	2027	2028	2029	2029	2029	2029	2029	2029	2027
3830503773075	383050	3773075	0.000105433	3.78618E-05	2.00363E-05	6.88177E-05	2.21084E-06	2.21084E-06	7.10285E-05	2.21084E-06	0.000205242	1.11859E-05	2.62667E-05	2.57594E-05	2.52265E-05	2.18508E-05	4.74477E-05	3.37565E-06	4.91355E-05	3.37565E-06	1.64775E-05
3830603773075	383060	3773075	0.000109437	3.92998E-05	2.07973E-05	7.14315E-05	2.29481E-06	2.29481E-06	7.37263E-05	2.29481E-06	0.000215456	1.17426E-05	2.75739E-05	2.70414E-05	2.64819E-05	2.29383E-05	4.9809E-05	3.54364E-06	5.15809E-05	3.54364E-06	1.70475E-05
3830703773075	383070	3773075	0.000113604	4.07963E-05	2.15892E-05	7.41514E-05	2.38219E-06	2.38219E-06	7.65336E-05	2.38219E-06	0.000226068	1.2321E-05	2.89321E-05	2.83733E-05	2.77863E-05	2.40681E-05	5.22624E-05	3.71819E-06	5.41215E-05	3.71819E-06	1.76386E-05
3830803773075	383080	3773075	0.000118	4.23749E-05	2.24247E-05	7.70208E-05	2.47437E-06	2.47437E-06	7.94952E-05	2.47437E-06	0.000237148	1.29249E-05	3.035E-05	2.97639E-05	2.91481E-05	2.52476E-05	5.48238E-05	3.90041E-06	5.6774E-05	3.90041E-06	1.82631E-05
3830903773075	383090	3773075	0.000122825	4.41075E-05	2.33415E-05	8.017E-05	2.57554E-06	2.57554E-06	8.27455E-05	2.57554E-06	0.0002491	1.35763E-05	3.18796E-05	3.1264E-05	3.06171E-05	2.65201E-05	5.75869E-05	4.097E-06	5.96354E-05	4.097E-06	1.89464E-05
3831003773075	383100	3773075	0.000128093	4.59993E-05	2.43426E-05	8.36084E-05	2.68601E-06	2.68601E-06	8.62944E-05	2.68601E-06	0.000262032	1.42811E-05	3.35347E-05	3.28871E-05	3.22067E-05	2.7897E-05	6.05766E-05	4.3097E-06	6.27315E-05	4.3097E-06	1.96925E-05
3831103773075	383110	3773075	0.000133752	4.80316E-05	2.54182E-05	8.73025E-05	2.80468E-06	2.80468E-06	9.01072E-05	2.80468E-06	0.000275731	1.50277E-05	3.52878E-05	3.46064E-05	3.38903E-05	2.93553E-05	6.37433E-05	4.53499E-06	6.60108E-05	4.53499E-06	2.04931E-05
3831203773075	383120	3773075	0.000140025	5.02842E-05	2.66102E-05	9.13968E-05	2.93622E-06	2.93622E-06	9.43331E-05	2.93622E-06	0.000290784	1.58481E-05	3.72143E-05	3.64957E-05	3.57405E-05	3.0958E-05	6.72234E-05	4.78258E-06	6.96147E-05	4.78258E-06	2.13803E-05
3831303773075	383130	3773075	0.00014683	5.27279E-05	2.79034E-05	9.58384E-05	3.07891E-06	3.07891E-06	9.89173E-05	3.07891E-06	0.000306817	1.67219E-05	3.92663E-05	3.8508E-05	3.77112E-05	3.26649E-05	7.093E-05	5.04628E-06	7.34531E-05	5.04628E-06	2.2343E-05
3831403773075	383140	3773075	0.000154196	5.53732E-05	2.93033E-05	0.000100646	3.23337E-06	3.23337E-06	0.00010388	3.23337E-06	0.000323838	1.76496E-05	4.14446E-05	4.06443E-05	3.98033E-05	3.44771E-05	7.48649E-05	5.32623E-06	7.7528E-05	5.32623E-06	2.3384E-05
3831603773075	383160	3773075	0.00017102	6.14146E-05	3.25004E-05	0.000111627	3.58614E-06	3.58614E-06	0.000115214	3.58614E-06	0.000361089	1.96798E-05	4.62119E-05	4.53195E-05	4.43818E-05	3.84429E-05	8.34765E-05	5.9389E-06	8.64459E-05	5.9389E-06	2.57592E-05
3831703773075	383170	3773075	0.000180846	6.49434E-05	3.43678E-05	0.000118041	3.7922E-06	3.7922E-06	0.000121834	3.7922E-06	0.000382099	2.08249E-05	4.89008E-05	4.79565E-05	4.69642E-05	4.06798E-05	8.83337E-05	6.28446E-06	9.14759E-05	6.28446E-06	2.71453E-05
3831803773075	383180	3773075	0.000191707	6.88437E-05	3.64318E-05	0.000125131	4.01995E-06	4.01995E-06	0.00012915	4.01995E-06	0.000404603	2.20514E-05	5.17808E-05	5.07808E-05	4.97301E-05	4.30756E-05	9.3536E-05	6.65458E-06	9.68633E-05	6.65458E-06	2.86766E-05
3832503773075	383250	3773075	0.000314739	0.000113025	5.98126E-05	0.000205436	6.59982E-06	6.59982E-06	0.000212035	6.59982E-06	0.000618788	3.37247E-05	7.9192E-05	7.66627E-05	7.60558E-05	6.58785E-05	0.000143051	1.01773E-05	0.00014814	1.01773E-05	4.5998E-05
3832603773075	383260	3773075	0.00034382	0.000123469	6.53391E-05	0.000224417	7.20963E-06	7.20963E-06	0.000231627	7.20963E-06	0.000662217	3.60917E-05	8.47501E-05	8.31135E-05	8.13938E-05	7.05022E-05	0.000153091	1.08916E-05	0.000158537	1.08916E-05	5.00877E-05
3832703773075	383270	3773075	0.000377651	0.000135618	7.17684E-05	0.0002465	7.91905E-06	7.91905E-06	0.000254419	7.91905E-06	0.000710095	3.87011E-05	9.08775E-05	8.91226E-05	8.72786E-05	7.55995E-05	0.00016416	1.16791E-05	0.000169999	1.16791E-05	5.48439E-05
3832803773075	383280	3773075	0.00041729	0.000149852	7.93014E-05	0.000272372	8.75024E-06	8.75024E-06	0.000281123	8.75024E-06	0.000763073	4.15885E-05	9.76576E-05	9.57717E-05	9.37901E-05	8.12397E-05	0.000176407	1.25504E-05	0.000182682	1.25504E-05	6.04146E-05
3834203773075	383420	3773075	0.001245346	0.000447215	0.000236664	0.000812859	2.61139E-05	2.61139E-05	0.000838973	2.61139E-05	0.001563098	8.51909E-05	0.000200044	0.000196181	0.000192122	0.000166413	0.000361357	2.57086E-05	0.000374211	2.57086E-05	0.000177003
3834303773075	383430	3773075	0.001137276	0.000408406	0.000216127	0.00074232	2.38478E-05	2.38478E-05	0.000766167	2.38478E-05	0.001399923	7.62976E-05	0.000179161	0.000175701	0.000172066	0.00014904	0.000323634	2.30248E-05	0.000335146	2.30248E-05	0.000161849
3834403773075	383440	3773075	0.001027632	0.000369032	0.00019529	0.000670753	2.15486E-05	2.15486E-05	0.00069302	2.15486E-05	0.001245247	6.78676E-05	0.000159366	0.000156288	0.000153055	0.000132574	0.000287876	2.04808E-05	0.000298116	2.04808E-05	0.000146445
3834503773075	383450	3773075	0.000914671	0.000328466	0.000173823	0.000597021	1.91799E-05	1.91799E-05	0.000616201	1.91799E-05	0.00109257	5.95465E-05	0.000139826	0.000137126	0.000134289	0.000116319	0.00025258	1.79697E-05	0.000261565	1.79697E-05	0.000130564
3834603773075	383460	3773075	0.000813472	0.000292125	0.000154591	0.000530967	1.70578E-05	1.70578E-05	0.000548025	1.70578E-05	0.000961217	5.23876E-05	0.000123016	0.00012064	0.000118144	0.000102335	0.000222214	1.58093E-05	0.000230119	1.58093E-05	0.000116336
3834703773075	383470	3773075	0.000728497	0.00026161	0.000138443	0.000475503	1.5276E-05	1.5276E-05	0.000490779	1.5276E-05	0.000850882	4.63742E-05	0.000108895	0.000106792	0.000104583	9.05881E-05	0.000196707	1.39946E-05	0.000203704	1.39946E-05	0.000104377
3834803773075	383480	3773075	0.00065052	0.000233607	0.000123624	0.000424606	1.36409E-05	1.36409E-05	0.000438247	1.36409E-05	0.000751917	4.09805E-05	9.62298E-05	9.43715E-05	9.24189E-05	8.0052E-05	0.000173828	1.23669E-05	0.000180012	1.23669E-05	9.34045E-05
3834903773075	383490	3773075	0.000587578	0.000211004	0.000111663	0.000383522	1.2321E-05	1.2321E-05	0.000395843	1.2321E-05	0.00067296	3.66772E-05	8.61249E-05	8.44618E-05	8.27142E-05	7.16459E-05	0.000155575	1.10683E-05	0.000161109	1.10683E-05	8.45433E-05
3835003773075	383500	3773075	0.000535542	0.000192318	0.000101774	0.000349557	1.12299E-05	1.12299E-05	0.000360787	1.12299E-05	0.000608359	3.31564E-05	7.78574E-05	7.63539E-05	7.4774E-05	6.47682E-05	0.00014064	1.00058E-05	0.000145643	1.00058E-05	7.72148E-05
3835103773075	383510	3773075	0.000491403	0.000176467	9.33857E-05	0.000320747	1.03043E-05	1.03043E-05	0.000331052	1.03043E-05	0.000554172	3.02031E-05	7.09225E-05	6.95529E-05	6.81138E-05	5.89992E-05	0.000128113	9.11457E-06	0.000132671	9.11457E-06	7.09972E-05
3835203773075	383520	3773075	0.00045322	0.000162755	8.61294E-05	0.000295824	9.50366E-06	9.50366E-06	0.000305328	9.50366E-06	0.00050774	2.76725E-05	6.49803E-05	6.37254E-05	6.24069E-05	5.4056E-05	0.000117379	8.35091E-06	0.000121555	8.35091E-06	6.56137E-05
3835303773075	383530	3773075	0.000418354	0.000150235	7.95035E-05	0.000273067	8.77255E-06	8.77255E-06	0.000281839	8.77255E-06	0.000465781	2.53857E-05	5.96103E-05	5.84592E-05	5.72496E-05	4.95888E-05	0.000107679	7.66079E-06	0.00011151	7.66079E-06	6.06941E-05
3835403773075	383540	3773075	0.000387781	0.000139255	7.36934E-05	0.000253111	8.13145E-06	8.13145E-06	0.000261243	8.13145E-06	0.000429426	2.34043E-05	5.49577E-05	5.38964E-05	5.27812E-05	4.57184E-05	9.92747E-05	7.06286E-06	0.000102806	7.06286E-06	5.63752E-05
3835503773075	383550	3773075	0.000358412	0.000128709	6.81122E-05	0.000233942	7.51561E-06	7.51561E-06	0.000241457	7.51561E-06	0.000394986	2.15272E-05	5.055E-05	4.95738E-05	4.85481E-05	4.20517E-05	9.13128E-05	6.49641E-06	9.4561E-05	6.49641E-06	5.22213E-05
3835603773075	383560	3773075	0.000329612	0.000118366	6.26391E-05	0.000215143	6.9117E-06	6.9117E-06	0.000222055	6.9117E-06	0.000361778	1.97174E-05	4.63001E-05	4.5406E-05	4.44655E-05	3.85163E-05	8.36358E-05	5.95024E-06	8.66109E-05	5.95024E-06	4.81386E-05
3835703773075	383570	3773075	0.000303996	0.000109168	5.77711E-05	0.000198424	6.37456E-06	6.37456E-06	0.000204798	6.37456E-06	0.000332606	1.81274E-05	4.25666E-05	4.17446E-05	4.08809E-05	3.54105E-05	7.68917E-05	5.47043E-06	7.96269E-05	5.47043E-06	4.44974E-05
3835803773075	383580	3773075	0.00028274	0.000101534	5.37316E-05	0.000184549	5.92883E-06	5.92883E-06	0.000190478	5.92883E-06	0.000308525	1.6815E-05	3.94848E-05	3.87223E-05	3.79211E-05	3.28467E-05	7.13247E-05	5.07437E-06	7.38619E-05	5.07437E-06	4.14696E-05
3835903773075	383590	3773075	0.000264032	9.48163E-05	5.01764E-05	0.000172338	5.53655E-06	5.53655E-06	0.000177875	5.53655E-06	0.000287438	1.56657E-05	3.67861E-05	3.60757E-05	3.53293E-05	3.06017E-05	6.64498E-05	4.72755E-06	6.88136E-05	4.72755E-06	3.87981E-05
3836003773075	383600	3773075	0.000247142	8.8751E-05	4.69667E-05	0.000161314	5.18238E-06	5.18238E-06	0.000166496	5.18238E-06	0.000268495	1.46333E-05	3.43618E-05	3.36982E-05	3.3001E-05	2.8585E-05	6.20706E-05	4.41599E-06	6.42786E-05	4.41599E-06	3.63823E-05
3836103773075	383610	3773075	0.000231427	8.31075E-05	4.39802E-05	0.000151057	4.85284E-06	4.85284E-06	0.000155909	4.85284E-06	0.000250945	1.36768E-05	3.21158E-05	3.14956E-05	3.08439E-05	2.67166E-05	5.80135E-05	4.12735E-06	6.00772E-05	4.12735E-06	3.41286E-05
3836203773075	383620	3773075	0.000217374	7.8061E-05	4.13096E-05	0.000141884	4.55817E-06	4.55817E-06	0.000146442	4.55817E-06	0.000235272	1.28226E-05	3.01099E-05	2.95285E-05	2.89175E-05	2.50479E-05	5.43901E-05	3.86956E-06	5.63249E-05	3.86956E-06	3.21082E-05
3836303773075	383630	3773075	0.000207275	7.44341E-05	3.93902E-05	0.000135292	4.34638E-06	4.34638E-06	0.000139638	4.34638E-06	0.000223878	1.22017E-05	2.86518E-05	2.80985E-05	2.75171E-05	2.38349E-05	5.17562E-05	3.68217E-06	5.35973E-05	3.68217E-06	3.06635E-05
3836403773075	383640	3773075	0.000198844	7.14067E-05	3.77882E-05	0.000129789	4.16961E-06	4.16961E-06	0.000133959	4.16961E-06	0.000214323	1.16809E-05	2.74289E-05	2.68992E-05	2.63426E-05	2.28176E-05	4.95471E-05	3.52501E-06	5.13096E-05	3.52501E-06	2.94591E-05
3836503773075	383650	3773075	0.000191375	6.87243E-05	3.63686E-05	0.000124914	4.01297E-06	4.01297E-06	0.000128927	4.01297E-06	0.000205847	1.12189E-05	2.63441E-05	2.58354E-05	2.53008E-05	2.19152E-05	4.75876E-05	3.3856E-06	4.92804E-05	3.3856E-06	2.8393E-05
3836603773075	383660	3773075	0.000186838	6.70952E-05	3.55065E-05	0.000121952	3.91785E-06	3.91785E-06	0.00012587	3.91785E-06	0.000200471	1.0926E-05	2.56562E-05	2.51607E-05	2.46401E-05	2.1343E-05	4.63449E-05	3.29719E-06	4.79935E-05	3.29719E-06	2.77587E-05
3836703773075	383670	3773075	0.000182545	6.55537E-05	3.46907E-05	0.000119151	3.82783E-06	3.82783E-06	0.000122978	3.82783E-06	0.00019538	1.06484E-05	2.50045E-05	2.45217E-05	2.40143E-05	2.08009E-05	4.51678E-05	3.21345E-06	4.67746E-05	3.21345E-06	2.71579E-05
3836803773075	383680	3773075	0.000178704	6.4174E-05	3.39606E-05	0.000116643	3.74727E-06	3.74727E-06	0.00012039	3.74727E-06	0.00019077	1.03972E-05	2.44146E-05	2.39432E-05	2.34478E-05	2.03101E-05	4.41022E-05	3.13764E-06	4.5671E-05	3.13764E-06	2.66213E-05
3836903773075	383690	3773075	0.000175268	6.29402E-05	3.33077E-05	0.0001144	3.67523E-06	3.67523E-06	0.000118076	3.67523E-06	0.000186597	1.01698E-05	2.38806E-05	2.34194E-05	2.29349E-05	1.98659E-05	4.31375E-05	3.069E-06	4.4672E-05	3.069E-06	2.61421E-05
3837003773075	383700	3773075	0.000172054	6.17861E-05	3.26969E-05	0.000112303	3.60783E-06	3.60783E-06	0.00011591	3.60783E-06	0.000182662	9.95529E-06	2.33769E-05	2.29255E-05	2.24511E-05	1.94469E-05	4.22277E-05	3.00427E-06	4.37298E-05	3.00427E-06	2.56936E-05
3837103773075	383710	3773075	0.000169771	6.09662E-05	3.22631E-05	0.000110812	3.55996E-06	3.55996E-06	0.000114372	3.55996E-06	0.000179691	9.79338E-06	2.29967E-05	2.25526E-05	2.2086E-05	1.91306E-05	4.15409E-05	2.95541E-06	4.30186E-05	2.95541E-06	2.53806E-05
3837203773075	383720	3773075	0.000167658	6.02074E-05	3.18615E-05	0.000109433	3.51565E-06	3.51565E-06	0.000112949	3.51565E-06	0.000176911	9.6419E-06	2.2641E-05	2.22038E-05	2.17444E-05	1.88347E-05	4.08983E-05	2.9097E-06	4.23532E-05	2.9097E-06	2.50886E-05
3837303773075	383730	3773075	0.00016556	5.94539E-05	3.14628E-05	0.000108064	3.47165E-06	3.47165E-06	0.000111535	3.47165E-06	0.000174185	9.49333E-06	2.22921E-05	2.18617E-05	2.14093E-05	1.85445E-05	4.02682E-05	2.86486E-06	4.17006E-05	2.86486E-06	2.4798E-05
3837403773075	383740	3773075	0.00016341	5.86818E-05	3.10542E-05	0.00010666	3.42657E-06	3.42657E-06	0.000110087	3.42657E-06	0.000171444	9.34394E-06	2.19413E-05	2.15176E-05	2.10724E-05	1.82526E-05	3.96345E-05	2.81978E-06	4.10444E-05	2.81978E-06	2.44975E-05
3837503773075	383750	3773075	0.000161252	5.7907E-05	3.06442E-05	0.000105252	3.38133E-06	3.38133E-06	0.000108633	3.38133E-06	0.000168741	9.19663E-06	2.15954E-05	2.11784E-05	2.07402E-05	1.79649E-05	3.90096E-05	2.77532E-06	4.03973E-05	2.77532E-06	2.4193E-05
3837603773075	383760	3773075	0.00015877	5.70155E-05	3.01724E-05	0.000103632	3.32927E-06	3.32927E-06	0.000106961	3.32927E-06	0.000165763	9.0343E-06	2.12142E-05	2.08046E-05	2.03741E-05	1.76478E-05	3.83211E-05	2.72634E-06	3.96842E-05	2.72634E-06	2.38409E-05
3837703773075	383770	3773075	0.000156213	5.60975E-05	2.96866E-05	0.000101963	3.27567E-06	3.27567E-06	0.000105239	3.27567E-06	0.000162769	8.87113E-06	2.08311E-05	2.04288E-05	2.00061E-05	1.7329E-05	3.76289E-05	2.6771E-06	3.89675E-05	2.6771E-06	2.34762E-05
3837803773075	383780	3773075	0.00015345	5.51052E-05	2.91615E-05	0.000100159	3.21772E-06	3.21772E-06	0.000103377	3.21772E-06	0.000159599	8.69836E-06	2.04254E-05	2.0031E-05	1.96165E-05	1.69915E-05	3.68961E-05	2.62496E-06	3.82086E-05	2.62496E-06	2.30794E-05
3837903773075	383790	3773075	0.000150391	5.40067E-05	2.85802E-05	9.81629E-05	3.15358E-06	3.15358E-06	0.000101316	3.15358E-06	0.000156138	8.50974E-06	1.99825E-05	1.95966E-05	1.91911E-05	1.66231E-05	3.6096E-05	2.56804E-06	3.738E-05	2.56804E-06	2.26406E-05
3838003773075	383800	3773075	0.000147465	5.29561E-05	2.80241E-05	9.62532E-05	3.09223E-06	3.09223E-06	9.93454E-05	3.09223E-06	0.000152831	8.32946E-06	1.95591E-05	1.91814E-05	1.87846E-05	1.62709E-05	3.53313E-05	2.51363E-06	3.65882E-05	2.51363E-06	2.22201E-05
3838103773075	383810	3773075	0.000144333	5.18311E-05	2.74288E-05	9.42084E-05	3.02654E-06	3.02654E-06	9.72349E-05	3.02654E-06	0.000149331	8.13875E-06	1.91113E-05	1.87423E-05	1.83545E-05	1.58984E-05	3.45224E-05	2.45608E-06	3.57504E-05	2.45608E-06	2.17716E-05
3838203773075	383820	3773075	0.000141237	5.07194E-05	2.68405E-05	9.21877E-05	2.96162E-06	2.96162E-06	9.51494E-05	2.96162E-06	0.000145901	7.9518E-06	1.86723E-05	1.83117E-05	1.79329E-05	1.55332E-05	3.37294E-05	2.39966E-06	3.49292E-05	2.39966E-06	2.13272E-05
3838303773075	383830	3773075	0.0001382	4.96289E-05	2.62634E-05	9.02057E-05	2.89795E-06	2.89795E-06	9.31036E-05	2.89795E-06	0.000142555	7.76944E-06	1.82441E-05	1.78918E-05	1.75216E-05	1.5177E-05	3.29559E-05	2.34463E-06	3.41282E-05	2.34463E-06	2.08913E-05
3838403773075	383840	3773075	0.000134994	4.84774E-05	2.5654E-05	8.81127E-05	2.83071E-06	2.83071E-06	9.09434E-05	2.83071E-06	0.000139048	7.57831E-06	1.77953E-05	1.74517E-05	1.70906E-05	1.48036E-05	3.21451E-05	2.28695E-06	3.32886E-05	2.28695E-06	2.04316E-05
3838503773075	383850	3773075	0.000131913	4.7371E-05	2.50685E-05	8.61017E-05	2.7661E-06	2.7661E-06	8.88678E-05	2.7661E-06	0.000135702	7.39595E-06	1.73671E-05	1.70317E-05	1.66793E-05	1.44474E-05	3.13716E-05	2.23192E-06	3.24876E-05	2.23192E-06	1.99901E-05
3838603773075	383860	3773075	0.000128839	4.62672E-05	2.44844E-05	8.40955E-05	2.70165E-06	2.70165E-06	8.67972E-05	2.70165E-06	0.000132371	7.21442E-06	1.69408E-05	1.66137E-05	1.62699E-05	1.40928E-05	3.06016E-05	2.17714E-06	3.16902E-05	2.17714E-06	1.95486E-05
3838703773075	383870	3773075	0.000125825	4.51847E-05	2.39116E-05	8.21279E-05	2.63844E-06	2.63844E-06	8.47664E-05	2.63844E-06	0.000129117	7.03706E-06	1.65243E-05	1.62052E-05	1.58699E-05	1.37463E-05	2.98493E-05	2.12362E-06	3.09111E-05	2.12362E-06	1.91168E-05
3838803773075	383880	3773075	0.000122921	4.4142E-05	2.33598E-05	8.02327E-05	2.57756E-06	2.57756E-06	8.28102E-05	2.57756E-06	0.000125993	6.8668E-06	1.61245E-05	1.58132E-05	1.5486E-05	1.34137E-05	2.91271E-05	2.07224E-06	3.01632E-05	2.07224E-06	1.87005E-05
3838903773075	383890	3773075	0.000120106	4.31311E-05	2.28248E-05	7.83953E-05	2.51853E-06	2.51853E-06	8.09138E-05	2.51853E-06	0.000122969	6.70196E-06	1.57375E-05	1.54336E-05	1.51142E-05	1.30917E-05	2.84279E-05	2.02249E-06	2.94392E-05	2.02249E-06	1.82967E-05
3839003773075	383900	3773075	0.000117402	4.216E-05	2.23109E-05	7.66302E-05	2.46182E-06	2.46182E-06	7.9092E-05	2.46182E-06	0.000120075	6.54422E-06	1.53671E-05	1.50703E-05	1.47585E-05	1.27836E-05	2.77588E-05	1.97489E-06	2.87463E-05	1.97489E-06	1.79082E-05
3839103773075	383910	3773075	0.000113848	4.08838E-05	2.16356E-05	7.43106E-05	2.3873E-06	2.3873E-06	7.66979E-05	2.3873E-06	0.000116338	6.34057E-06	1.48889E-05	1.46013E-05	1.42992E-05	1.23858E-05	2.6895E-05	1.91343E-06	2.78517E-05	1.91343E-06	1.73968E-05
3829703773085	382970	3773085	7.86053E-05	2.82278E-05	1.49381E-05	5.1307E-05	1.64829E-06	1.64829E-06	5.29553E-05	1.64829E-06	0.000143229	7.80616E-06	1.83303E-05	1.79764E-05	1.76044E-05	1.52487E-05	3.11116E-05	2.35571E-06	3.42895E-05	2.35571E-06	1.32708E-05
3829803773085	382980	3773085	8.24473E-05	2.96075E-05	1.56682E-05	5.38148E-05	1.72885E-06	1.72885E-06	5.55436E-05	1.72885E-06	0.000151605	8.26269E-06	1.94024E-05	1.90277E-05	1.8634E-05	1.61405E-05	3.50481E-05	2.49348E-06	3.62949E-05	2.49348E-06	1.37235E-05
3829903773085	382990	3773085	8.58829E-05	3.08413E-05	1.63211E-05	5.60572E-05	1.8009E-06	1.8009E-06	5.78581E-05	1.8009E-06	0.000159339	8.68417E-06	2.03921E-05	1.99983E-05	1.95845E-05	1.69638E-05	3.68359E-05	2.62068E-06	3.81463E-05	2.62068E-06	1.41176E-05
3830003773085	383000	3773085	8.87496E-05	3.18707E-05	1.68659E-05	5.79284E-05	1.86101E-06	1.86101E-06	5.97894E-05	1.86101E-06	0.000166437	9.07102E-06	2.13005E-05	2.08891E-05	2.04569E-05	1.77195E-05	3.84768E-05	2.73742E-06	3.98455E-05	2.73742E-06	1.44152E-05
3830103773085	383010	3773085	9.22148E-05	3.31151E-05	1.75244E-05	6.01902E-05	1.93367E-06	1.93367E-06	6.21238E-05	1.93367E-06	0.000173098	9.43408E-06	2.2153E-05	2.17252E-05	2.12757E-05	1.84287E-05	4.00168E-05	2.84698E-06	4.14403E-05	2.84698E-06	1.47198E-05
3830203773085	383020	3773085	9.63966E-05	3.46169E-05	1.83191E-05	6.29197E-05	2.02136E-06	2.02136E-06	6.49411E-05	2.02136E-06	0.000182753	9.9603E-06	2.33887E-05	2.2937E-05	2.24624E-05	1.94566E-05	4.22489E-05	3.00578E-06	4.37518E-05	3.00578E-06	1.51976E-05
3830303773085	383030	3773085	0.000100172	3.59727E-05	1.90366E-05	6.5384E-05	2.10053E-06	2.10053E-06	6.74846E-05	2.10053E-06	0.00019371	1.05575E-05	2.47909E-05	2.43122E-05	2.38091E-05	2.06232E-05	4.47819E-05	3.18599E-06	4.63749E-05	3.18599E-06	1.57453E-05
3830403773085	383040	3773085	0.000103837	3.72887E-05	1.9733E-05	6.7776E-05	2.17737E-06	2.17737E-06	6.99534E-05	2.17737E-06	0.000203749	1.11046E-05	2.60756E-05	2.5572E-05	2.50429E-05	2.16918E-05	4.71026E-05	3.35109E-06	4.87781E-05	3.35109E-06	1.62707E-05
3830503773085	383050	3773085	0.000107753	3.86949E-05	2.04772E-05	7.0332E-05	2.25949E-06	2.25949E-06	7.25915E-05	2.25949E-06	0.000214315	1.16804E-05	2.74279E-05	2.68982E-05	2.63417E-05	2.28168E-05	4.95453E-05	3.52488E-06	5.13077E-05	3.52488E-06	1.68296E-05
3830603773085	383060	3773085	0.000111964	4.02072E-05	2.12775E-05	7.30808E-05	2.3478E-06	2.3478E-06	7.54286E-05	2.3478E-06	0.000225655	1.22985E-05	2.88791E-05	2.83215E-05	2.77355E-05	2.40241E-05	5.21668E-05	3.71139E-06	5.40225E-

			ISDrainage / Utilities Trenching	ISDrainage / Utilities Trenching	ISAsphalt Paving	ISAsphalt Paving	SVDemolition	SVSite Grubbing / Prep	SVMass Grading / Excavation	SVMass Grading / Excavation	SVDrainage / Utilities Trenching	SVFoundations / Concrete Pads	SVBuilding / Structure Construction	SVBuilding / Structure Construction	SVAsphalt Paving	SVAsphalt Paving	SVArchitectural Coating	SVArchitectural Coating	SVLandscaping or Other Finishing	SVLandscaping or Other Finishing	MDemolition
Unique Identifier	X (UTM)	Y (UTM)	2027	2028	2027	2028	2027	2027	2027	2028	2028	2028	2028	2029	2028	2029	2028	2029	2028	2029	2027
3830503773075	383050	3773075	6.63485E-06	6.46462E-06	1.71354E-06	1.59624E-06	0.000101337	7.28559E-05	4.91216E-05	4.84979E-05	3.44104E-05	1.09313E-05	1.56598E-05	1.50623E-05	1.53966E-06	1.43249E-06	1.53966E-06	1.43249E-06	1.56598E-05	1.50623E-05	2.70148E-05
3830603773075	383060	3773075	6.8644E-06	6.68828E-06	1.77283E-06	1.65147E-06	0.000104883	7.54051E-05	5.08403E-05	5.01948E-05	3.56144E-05	1.13138E-05	1.62077E-05	1.55893E-05	1.59353E-06	1.48262E-06	1.59353E-06	1.48262E-06	1.62077E-05	1.55893E-05	2.80672E-05
3830703773075	383070	3773075	7.10238E-06	6.92015E-06	1.83429E-06	1.70872E-06	0.000108544	7.80375E-05	5.26151E-05	5.19471E-05	3.68577E-05	1.17088E-05	1.67735E-05	1.61335E-05	1.64917E-06	1.53437E-06	1.64917E-06	1.53437E-06	1.67735E-05	1.61335E-05	2.9165E-05
3830803773075	383080	3773075	7.35387E-06	7.16519E-06	1.89924E-06	1.76923E-06	0.000112411	8.08173E-05	5.44893E-05	5.37975E-05	3.81706E-05	1.21258E-05	1.7371E-05	1.67082E-05	1.70791E-06	1.58903E-06	1.70791E-06	1.58903E-06	1.7371E-05	1.67082E-05	3.03227E-05
3830903773075	383090	3773075	7.62898E-06	7.43325E-06	1.97029E-06	1.83541E-06	0.000116714	8.39108E-05	5.65751E-05	5.58568E-05	3.96317E-05	1.259E-05	1.80359E-05	1.73477E-05	1.77329E-06	1.64986E-06	1.77329E-06	1.64986E-06	1.80359E-05	1.73477E-05	3.15946E-05
3831003773075	383100	3773075	7.92942E-06	7.72597E-06	2.04788E-06	1.90769E-06	0.000121444	8.73118E-05	5.88681E-05	5.81207E-05	4.1238E-05	1.31003E-05	1.87669E-05	1.80509E-05	1.84516E-06	1.71673E-06	1.84516E-06	1.71673E-06	1.87669E-05	1.80509E-05	3.29828E-05
3831103773075	383110	3773075	8.25179E-06	8.04008E-06	2.13114E-06	1.98525E-06	0.000126531	9.09691E-05	6.13339E-05	6.05552E-05	4.29654E-05	1.3649E-05	1.9553E-05	1.8807E-05	1.92245E-06	1.78863E-06	1.92245E-06	1.78863E-06	1.9553E-05	1.8807E-05	3.44761E-05
3831203773075	383120	3773075	8.60905E-06	8.38817E-06	2.22341E-06	2.0712E-06	0.000132206	9.5049E-05	6.40848E-05	6.32711E-05	4.48924E-05	1.42612E-05	2.043E-05	1.96505E-05	2.00867E-06	1.86885E-06	2.00867E-06	1.86885E-06	2.043E-05	1.96505E-05	3.6131E-05
3831303773075	383130	3773075	8.99669E-06	8.76586E-06	2.32352E-06	2.16446E-06	0.00013838	9.94876E-05	6.70774E-05	6.62257E-05	4.69887E-05	1.49271E-05	2.1384E-05	2.05681E-05	2.10247E-06	1.95613E-06	2.10247E-06	1.95613E-06	2.1384E-05	2.05681E-05	3.79274E-05
3831403773075	383140	3773075	9.41583E-06	9.17425E-06	2.43177E-06	2.2653E-06	0.000145061	0.000104291	7.03162E-05	6.94234E-05	4.92576E-05	1.56479E-05	2.24165E-05	2.15612E-05	2.20399E-06	2.05058E-06	2.20399E-06	2.05058E-06	2.24165E-05	2.15612E-05	3.98762E-05
3831603773075	383160	3773075	1.03723E-05	1.01061E-05	2.67878E-06	2.4954E-06	0.000160411	0.000115327	7.77567E-05	7.67695E-05	5.44698E-05	1.73037E-05	2.47885E-05	2.38427E-05	2.4372E-06	2.26756E-06	2.4372E-06	2.26756E-06	2.47885E-05	2.38427E-05	4.43254E-05
3831703773075	383170	3773075	1.09304E-05	1.06499E-05	2.82292E-06	2.62968E-06	0.000169445	0.000121822	8.21356E-05	8.10927E-05	5.75372E-05	1.82781E-05	2.61845E-05	2.51854E-05	2.57445E-06	2.39526E-06	2.57445E-06	2.39526E-06	2.61845E-05	2.51854E-05	4.69256E-05
3831803773075	383180	3773075	1.1547E-05	1.12507E-05	2.98217E-06	2.77803E-06	0.000179467	0.000129027	8.69938E-05	8.58892E-05	6.09405E-05	1.93592E-05	2.77333E-05	2.66751E-05	2.72673E-06	2.53693E-06	2.72673E-06	2.53693E-06	2.77333E-05	2.66751E-05	4.97999E-05
3832503773075	383250	3773075	1.85217E-05	1.80465E-05	4.78348E-06	4.45602E-06	0.00029766	0.000214001	0.000144286	0.000142454	0.000101074	3.21087E-05	4.59977E-05	4.42426E-05	4.52248E-06	4.20769E-06	4.52248E-06	4.20769E-06	4.59977E-05	4.42426E-05	8.24433E-05
3832603773075	383260	3773075	2.01684E-05	1.9651E-05	5.20878E-06	4.85221E-06	0.000327121	0.000235182	0.000158567	0.000156553	0.000111078	3.52867E-05	5.05504E-05	4.86216E-05	4.9701E-06	4.62416E-06	4.9701E-06	4.62416E-06	5.05504E-05	4.86216E-05	9.01678E-05
3832703773075	383270	3773075	2.20835E-05	2.15169E-05	5.70338E-06	5.31295E-06	0.000362275	0.000260456	0.000175607	0.000173377	0.000123015	3.90788E-05	5.59828E-05	5.38467E-05	5.50421E-06	5.12109E-06	5.50421E-06	5.12109E-06	5.59828E-05	5.38467E-05	9.91551E-05
3832803773075	383280	3773075	2.43267E-05	2.37025E-05	6.2827E-06	5.85261E-06	0.000404716	0.000290969	0.00019618	0.000193689	0.000137427	4.3657E-05	6.25413E-05	6.0155E-05	6.14904E-06	5.72104E-06	6.14904E-06	5.72104E-06	6.25413E-05	6.0155E-05	0.000109689
3834203773075	383420	3773075	7.12725E-05	6.94438E-05	1.84071E-05	1.7147E-05	0.001566214	0.001126023	0.000759197	0.000749558	0.000531829	0.000168949	0.000242029	0.000232794	2.37962E-05	2.21399E-05	2.37962E-05	2.21399E-05	0.000242029	0.000232794	0.000330007
3834303773075	383430	3773075	6.51704E-05	6.34983E-05	1.68312E-05	1.5679E-05	0.001401848	0.001007852	0.000679523	0.000670895	0.000476016	0.000151218	0.000216629	0.000208364	2.12989E-05	1.98164E-05	2.12989E-05	1.98164E-05	0.000216629	0.000208364	0.000301252
3834403773075	383440	3773075	5.89677E-05	5.74547E-05	1.52292E-05	1.41867E-05	0.001244385	0.000894645	0.000603196	0.000595537	0.000422548	0.000134233	0.000192296	0.000184959	1.89065E-05	1.75905E-05	1.89065E-05	1.75905E-05	0.000192296	0.000184959	0.000272071
3834503773075	383450	3773075	5.2573E-05	5.12242E-05	1.35777E-05	1.26482E-05	0.001088963	0.000782905	0.000527857	0.000521155	0.000369772	0.000117467	0.000168279	0.000161858	1.65451E-05	1.53935E-05	1.65451E-05	1.53935E-05	0.000168279	0.000161858	0.000242004
3834603773075	383460	3773075	4.6844E-05	4.56421E-05	1.20981E-05	1.12699E-05	0.000951982	0.000684423	0.000461458	0.000455599	0.000323258	0.000102691	0.000147111	0.000141498	1.44639E-05	1.34571E-05	1.44639E-05	1.34571E-05	0.000147111	0.000141498	0.000215044
3834703773075	383470	3773075	4.20286E-05	4.09503E-05	1.08545E-05	1.01114E-05	0.000837504	0.00060212	0.000405967	0.000400812	0.000284386	9.03421E-05	0.000129421	0.000124482	1.27246E-05	1.18389E-05	1.27246E-05	1.18389E-05	0.000129421	0.000124482	0.000192299
3834803773075	383480	3773075	3.76104E-05	3.66455E-05	9.71342E-06	9.04848E-06	0.000739347	0.000531551	0.000358387	0.000353836	0.000251055	7.97539E-05	0.000114252	0.000109893	1.12332E-05	1.04514E-05	1.12332E-05	1.04514E-05	0.000114252	0.000109893	0.000171473
3834903773075	383490	3773075	3.40424E-05	3.31689E-05	8.79192E-06	8.19006E-06	0.000660175	0.00047463	0.000320009	0.000315946	0.000224171	7.12135E-05	0.000102018	9.81251E-05	1.00303E-05	9.33218E-06	1.00303E-05	9.33218E-06	0.000102018	9.81251E-05	0.000154674
3835003773075	383500	3773075	3.10915E-05	3.02938E-05	8.02981E-06	7.48012E-06	0.000595934	0.000428444	0.000288869	0.000285202	0.000202357	6.42838E-05	9.20904E-05	8.85767E-05	9.0543E-06	8.42407E-06	9.0543E-06	8.42407E-06	9.20904E-05	8.85767E-05	0.000140791
3835103773075	383510	3773075	2.85879E-05	2.78544E-05	7.38322E-06	6.87779E-06	0.000542294	0.00038988	0.000262868	0.000259531	0.000184143	5.84976E-05	8.38014E-05	8.06039E-05	8.23933E-06	7.66583E-06	8.23933E-06	7.66583E-06	8.38014E-05	8.06039E-05	0.000129019
3835203773075	383520	3773075	2.64201E-05	2.57423E-05	6.82337E-06	6.35627E-06	0.000496673	0.000357081	0.000240754	0.000237697	0.000168652	5.35764E-05	7.67514E-05	7.38229E-05	7.54618E-06	7.02092E-06	7.54618E-06	7.02092E-06	7.67514E-05	7.38229E-05	0.000118841
3835303773075	383530	3773075	2.44392E-05	2.38122E-05	6.31176E-06	5.87969E-06	0.000455897	0.000327765	0.000220989	0.000218183	0.000154806	4.91779E-05	7.04504E-05	6.77623E-05	6.92666E-06	6.44453E-06	6.92666E-06	6.44453E-06	7.04504E-05	6.77623E-05	0.000109552
3835403773075	383540	3773075	2.27002E-05	2.21177E-05	5.86263E-06	5.4613E-06	0.000420592	0.000302383	0.000203875	0.000201286	0.000142818	4.53695E-05	6.49946E-05	6.25147E-05	6.39024E-06	5.94545E-06	6.39024E-06	5.94545E-06	6.49946E-05	6.25147E-05	0.00010142
3835503773075	383550	3773075	2.10275E-05	2.0488E-05	5.43065E-06	5.05889E-06	0.000387184	0.000278364	0.000187681	0.000185298	0.000131474	4.17658E-05	5.9832E-05	5.75491E-05	5.88266E-06	5.4732E-06	5.88266E-06	5.4732E-06	5.9832E-05	5.75491E-05	9.3619E-05
3835603773075	383560	3773075	1.93836E-05	1.88863E-05	5.00608E-06	4.66339E-06	0.000354943	0.000255185	0.000172053	0.000169868	0.000120526	3.82879E-05	5.48498E-05	5.2757E-05	5.39281E-06	5.01745E-06	5.39281E-06	5.01745E-06	5.48498E-05	5.2757E-05	8.59853E-05
3835703773075	383570	3773075	1.79174E-05	1.74577E-05	4.62742E-06	4.31065E-06	0.000326462	0.000234708	0.000158247	0.000156238	0.000110854	3.52156E-05	5.04485E-05	4.85236E-05	4.96008E-06	4.61484E-06	4.96008E-06	4.61484E-06	5.04485E-05	4.85236E-05	7.92152E-05
3835803773075	383580	3773075	1.66982E-05	1.62698E-05	4.31256E-06	4.01734E-06	0.000302853	0.000217735	0.000146803	0.000144939	0.000102838	3.2669E-05	4.68003E-05	4.50146E-05	4.60139E-06	4.28111E-06	4.60139E-06	4.28111E-06	4.68003E-05	4.50146E-05	7.36083E-05
3835903773075	383590	3773075	1.56225E-05	1.52217E-05	4.03474E-06	3.75854E-06	0.000282149	0.00020285	0.000136767	0.000135031	9.58077E-05	3.04356E-05	4.36009E-05	4.19373E-05	4.28683E-06	3.98844E-06	4.28683E-06	3.98844E-06	4.36009E-05	4.19373E-05	6.86819E-05
3836003773075	383600	3773075	1.46498E-05	1.42739E-05	3.78351E-06	3.52451E-06	0.000263512	0.000189451	0.000127733	0.000126112	8.94792E-05	2.84252E-05	4.07209E-05	3.91672E-05	4.00367E-06	3.72499E-06	4.00367E-06	3.72499E-06	4.07209E-05	3.91672E-05	6.42435E-05
3836103773075	383610	3773075	1.37423E-05	1.33897E-05	3.54914E-06	3.30618E-06	0.000246247	0.000177038	0.000119364	0.000117849	8.36166E-05	2.65628E-05	3.80529E-05	3.6601E-05	3.74135E-06	3.48093E-06	3.74135E-06	3.48093E-06	3.80529E-05	3.6601E-05	6.01191E-05
3836203773075	383620	3773075	1.29288E-05	1.2597E-05	3.33903E-06	3.11046E-06	0.000230853	0.000165971	0.000111902	0.000110481	7.83892E-05	2.49022E-05	3.5674E-05	3.43128E-05	3.50745E-06	3.26332E-06	3.50745E-06	3.26332E-06	3.5674E-05	3.43128E-05	5.64356E-05
3836303773075	383630	3773075	1.2347E-05	1.20302E-05	3.18879E-06	2.9705E-06	0.000219824	0.000158041	0.000106556	0.000105203	7.46441E-05	2.37125E-05	3.39696E-05	3.26735E-05	3.33988E-06	3.10741E-06	3.33988E-06	3.10741E-06	3.39696E-05	3.26735E-05	5.37846E-05
3836403773075	383640	3773075	1.18621E-05	1.15577E-05	3.06354E-06	2.85382E-06	0.000210639	0.000151438	0.000102104	0.000100807	7.15253E-05	2.27217E-05	3.25503E-05	3.13083E-05	3.20033E-06	2.97757E-06	3.20033E-06	2.97757E-06	3.25503E-05	3.13083E-05	5.1569E-05
3836503773075	383650	3773075	1.14328E-05	1.11395E-05	2.95268E-06	2.75055E-06	0.000202523	0.000145603	9.81697E-05	9.69233E-05	6.87694E-05	2.18463E-05	3.12961E-05	3.0102E-05	3.07702E-06	2.86285E-06	3.07702E-06	2.86285E-06	3.12961E-05	3.0102E-05	4.96057E-05
3836603773075	383660	3773075	1.11774E-05	1.08906E-05	2.88671E-06	2.6891E-06	0.000197605	0.000142067	9.5786E-05	9.45698E-05	6.70996E-05	2.13158E-05	3.05362E-05	2.93711E-05	3.00231E-06	2.79333E-06	3.00231E-06	2.79333E-06	3.05362E-05	2.93711E-05	4.84027E-05
3836703773075	383670	3773075	1.09354E-05	1.06549E-05	2.82423E-06	2.63089E-06	0.000192955	0.000138724	9.35318E-05	9.23442E-05	6.55205E-05	2.08142E-05	2.98176E-05	2.86799E-05	2.93165E-06	2.7276E-06	2.93165E-06	2.7276E-06	2.98176E-05	2.86799E-05	4.72631E-05
3836803773075	383680	3773075	1.07194E-05	1.04444E-05	2.76843E-06	2.57892E-06	0.000188786	0.000135727	9.15108E-05	9.03489E-05	6.41047E-05	2.03644E-05	2.91733E-05	2.80602E-05	2.86831E-06	2.66866E-06	2.86831E-06	2.66866E-06	2.91733E-05	2.80602E-05	4.62416E-05
3836903773075	383690	3773075	1.05264E-05	1.02563E-05	2.7186E-06	2.53249E-06	0.000185053	0.000133043	8.97014E-05	8.85625E-05	6.28372E-05	1.99618E-05	2.85965E-05	2.75053E-05	2.81159E-06	2.61589E-06	2.81159E-06	2.61589E-06	2.85965E-05	2.75053E-05	4.53252E-05
3837003773075	383700	3773075	1.03458E-05	1.00804E-05	2.67195E-06	2.48904E-06	0.000181552	0.000130526	8.80043E-05	8.68869E-05	6.16483E-05	1.95841E-05	2.80554E-05	2.69849E-05	2.7584E-06	2.5664E-06	2.7584E-06	2.5664E-06	2.80554E-05	2.69849E-05	4.44651E-05
3837103773075	383710	3773075	1.02198E-05	9.95759E-06	2.63941E-06	2.45872E-06	0.000179039	0.00012872	8.67865E-05	8.56846E-05	6.07953E-05	1.93131E-05	2.76672E-05	2.66115E-05	2.72023E-06	2.53089E-06	2.72023E-06	2.53089E-06	2.76672E-05	2.66115E-05	4.385E-05
3837203773075	383720	3773075	1.01022E-05	9.84302E-06	2.60904E-06	2.43043E-06	0.000176696	0.000127035	8.56507E-05	8.45633E-05	5.99997E-05	1.90604E-05	2.73051E-05	2.62633E-05	2.68463E-06	2.49777E-06	2.68463E-06	2.49777E-06	2.73051E-05	2.62633E-05	4.32821E-05
3837303773075	383730	3773075	9.98519E-06	9.729E-06	2.57882E-06	2.40228E-06	0.000174353	0.000125351	8.4515E-05	8.34419E-05	5.92041E-05	1.88076E-05	2.69431E-05	2.5915E-05	2.64903E-06	2.46465E-06	2.64903E-06	2.46465E-06	2.69431E-05	2.5915E-05	4.27195E-05
3837403773075	383740	3773075	9.86423E-06	9.61114E-06	2.54758E-06	2.37318E-06	0.00017193	0.000123609	8.33404E-05	8.22823E-05	5.83812E-05	1.85462E-05	2.65686E-05	2.55549E-05	2.61222E-06	2.43039E-06	2.61222E-06	2.43039E-06	2.65686E-05	2.55549E-05	4.21462E-05
3837503773075	383750	3773075	9.74158E-06	9.49164E-06	2.5159E-06	2.34367E-06	0.00016948	0.000121847	8.21529E-05	8.11098E-05	5.75493E-05	1.82819E-05	2.619E-05	2.51907E-05	2.57499E-06	2.39576E-06	2.57499E-06	2.39576E-06	2.619E-05	2.51907E-05	4.15709E-05
3837603773075	383760	3773075	9.59981E-06	9.3535E-06	2.47928E-06	2.30956E-06	0.000166683	0.000119836	8.07969E-05	7.9771E-05	5.65995E-05	1.79802E-05	2.57577E-05	2.47749E-05	2.53249E-06	2.35622E-06	2.53249E-06	2.35622E-06	2.57577E-05	2.47749E-05	4.09141E-05
3837703773075	383770	3773075	9.45296E-06	9.21043E-06	2.44136E-06	2.27423E-06	0.000163823	0.00011778	7.94107E-05	7.84024E-05	5.56284E-05	1.76717E-05	2.53158E-05	2.43499E-05	2.48904E-06	2.31579E-06	2.48904E-06	2.31579E-06	2.53158E-05	2.43499E-05	4.02409E-05
3837803773075	383780	3773075	9.29318E-06	9.05475E-06	2.40009E-06	2.23579E-06	0.000160785	0.000115596	7.79381E-05	7.69485E-05	5.45969E-05	1.7344E-05	2.48464E-05	2.38983E-05	2.44289E-06	2.27285E-06	2.44289E-06	2.27285E-06	2.48464E-05	2.38983E-05	3.95133E-05
3837903773075	383790	3773075	9.11652E-06	8.88262E-06	2.35447E-06	2.19329E-06	0.00015748	0.00011322	7.6336E-05	7.53668E-05	5.34745E-05	1.69875E-05	2.43356E-05	2.34071E-05	2.39267E-06	2.22613E-06	2.39267E-06	2.22613E-06	2.43356E-05	2.34071E-05	3.87076E-05
3838003773075	383800	3773075	8.94718E-06	8.71762E-06	2.31073E-06	2.152555E-06	0.000154327	0.000110952	7.48073E-05	7.38575E-05	5.24037E-05	1.66473E-05	2.38483E-05	2.29383E-05	2.34475E-06	2.18155E-06	2.34475E-06	2.18155E-06	2.38483E-05	2.29383E-05	3.79364E-05
3838103773075	383810	3773075	8.76658E-06	8.54165E-06	2.26409E-06	2.1091E-06	0.000150986	0.000108551	7.31879E-05	7.225866E-05	5.12693E-05	1.62869E-05	2.3332E-05	2.24418E-05	2.294E-06	2.13432E-06	2.294E-06	2.13432E-06	2.3332E-05	2.24418E-05	3.71126E-05
3838203773075	383820	3773075	8.58767E-06	8.36734E-06	2.21789E-06	2.06606E-06	0.000147716	0.0001062	7.1603E-05	7.06939E-05	5.0159E-05	1.59342E-05	2.28268E-05	2.19558E-05	2.24432E-06	2.0881E-06	2.24432E-06	2.0881E-06	2.28268E-05	2.19558E-05	3.62979E-05
3838303773075	383830	3773075	8.41214E-06	8.1963E-06	2.17255E-06	2.02383E-06	0.000144527	0.000103907	7.00571E-05	6.91676E-05	4.90761E-05	1.55902E-05	2.23339E-05	2.14818E-05	2.19586E-06	2.04302E-06	2.19586E-06	2.04302E-06	2.23339E-05	2.14818E-05	3.54977E-05
3838403773075	383840	3773075	8.22704E-06	8.01596E-06	2.12475E-06	1.9793E-06	0.000141177	0.000101499	6.84334E-05	6.75645E-05	4.79386E-05	1.52289E-05	2.18163E-05	2.09839E-05	2.14497E-06	1.99567E-06	2.14497E-06	1.99567E-06	2.18163E-05	2.09839E-05	3.46539E-05
3838503773075	383850	3773075	8.04925E-06	7.84273E-06	2.07883E-06	1.93652E-06	0.000137961	0.991866E-05	6.68744E-05	6.60253E-05	4.68466E-05	1.4882E-05	2.13193E-05	2.05059E-05	2.09611E-06	1.95021E-06	2.09611E-06	1.95021E-06	2.13193E-05	2.05059E-05	3.38429E-05
3838603773075	383860	3773075	7.87147E-06	7.66951E-06	2.03292E-06	1.89375E-06	0.000134763	9.68872E-05	6.53241E-05	6.44947E-05	4.57606E-05	1.4537E-05	2.08251E-05	2.00305E-05	2.04751E-06	1.905E-06	2.04751E-06	1.905E-06	2.08251E-05	2.00305E-05	3.30336E-05
3838703773075	383870	3773075	7.69762E-06	7.50012E-06	1.98802E-06	1.85193E-06	0.000131636	9.46391E-05	6.38084E-05	6.29982E-05	4.46988E-05	1.41996E-05	2.03419E-05	1.95657E-05	2.00001E-06	1.86079E-06	2.00001E-06	1.86079E-06	2.03419E-05	1.95657E-05	3.22388E-05
3838803773075	383880	3773075	7.52997E-06	7.33677E-06	1.94472E-06	1.81159E-06	0.000128634	9.24806E-05	6.23531E-05	6.15614E-05	4.36793E-05	1.38758E-05	1.98779E-05	1.91195E-05	1.95439E-06	1.81835E-06	1.95439E-06	1.81835E-06	1.98779E-05	1.91195E-05	3.14767E-05
3838903773075	383890	3773075	7.36737E-06	7.17834E-06	1.90273E-06	1.77247E-06	0.000125738	9.0399E-05	6.09496E-05	6.01757E-05	4.26961E-05	1.35635E-05	1.94305E-05	1.86891E-05	1.9104E-06	1.77743E-06	1.9104E-06	1.77743E-06	1.94305E-05	1.86891E-05	3.07364E-05
3839003773075	383900	3773075	7.21097E-06	7.02595E-06	1.86233E-06	1.73484E-06	0.00012295	8.83943E-05	5.9598E-05	5.88413E-05	4.17493E-05	1.32627E-05	1.89996E-05	1.82747E-05	1.86803E-06	1.73801E-06	1.86803E-06	1.73801E-06	1.89996E-05	1.82747E-05	3.00251E-05
3839103773075	383910	3773075	7.00505E-06	6.82532E-06	1.80915E-06	1.6853E-06	0.000119369	8.58195E-05	5.7862E-05	5.71273E-05	4.05332E-05	1.28764E-05	1.84462E-05	1.77423E-05	1.81362E-06	1.68738E-06	1.81362E-06	1.68738E-06	1.84462E-05	1.77423E-05	2.9096E-05
3829703773085	382970	3773085	5.34367E-06	5.20656E-06	1.38008E-06	1.2856E-06	7.80051E-05	5.60815E-05	3.78117E-05	3.73316E-05	2.64877E-05	8.41446E-06	1.20542E-05	1.15943E-05	1.18517E-06	1.10267E-06	1.18517E-06	1.10267E-06	1.20542E-05	1.15943E-05	1.98673E-05
3829803773085	382980	3773085	5.52595E-06	5.38417E-06	1.42715E-06	1.32946E-06	8.14885E-05	5.85858E-05	3.95002E-05	3.89987E-05	2.76705E-05	8.79021E-06	1.25925E-05	1.2112E-05	1.23809E-06	1.15191E-06	1.23809E-06	1.15191E-06	1.25925E-05	1.2112E-05	2.08853E-05
3829903773085	382990	3773085	5.68461E-06	5.53875E-06	1.46813E-06	1.36763E-06	8.45709E-05	6.08019E-05	4.09944E-05	4.04739E-05	2.87172E-05	9.12272E-06	1.30688E-05	1.25702E-05	1.28492E-06	1.19549E-06	1.28492E-06	1.19549E-06	1.30688E-05	1.25702E-05	2.18052E-05
3830003773085	383000	3773085	5.80444E-06	5.65552E-06	1.49908E-06	1.39646E-06	8.70743E-05	6.26017E-05	4.22078E-05	4.16719E-05	2.95672E-05	9.39276E-06	1.34557E-05	1.29423E-05	1.32296E-06	1.23087E-06	1.32296E-06	1.23087E-06	1.34557E-05	1.29423E-05	2.25964E-05
3830103773085	383010	3773085	5.92709E-06	5.77502E-06	1.53075E-06	1.42596E-06	9.02369E-05	6.48754E-05	4.37409E-05	4.31855E-05	3.06412E-05	9.73391E-06	1.39444E-05	1.34124E-05	1.37101E-06	1.27558E-06	1.37101E-06	1.27558E-06	1.39444E-05	1.34124E-05	2.35454E-05
3830203773085	383020	3773085	6.1195E-06	5.96249E-06	1.58045E-06	1.47226E-06	9.38538E-05	6.74758E-05	4.54941E-05	4.49165E-05	3.18693E-05	1.01241E-05	1.45034E-05	1.395E-05	1.42596E-06	1.32671E-06	1.42596E-06	1.32671E-06	1.45034E-05	1.395E-05	2.46377E-05
3830303773085	383030	3773085	6.34005E-06	6.17738E-06	1.63741E-06	1.52532E-06	9.68828E-05	6.96535E-05	4.69624E-05	4.63661E-05	3.28979E-05	1.04508E-05	1.49714E-05	1.44002E-05	1.47199E-06	1.36953E-06	1.47199E-06	1.36953E-06	1.49714E-05	1.44002E-05	2.56248E-05
3830403773085	383040	3773085	6.55159E-06	6.38349E-06	1.69204E-06	1.57621E-06	9.99831E-05	7.18824E-05	4.84652E-05	4.78498E-05	3.39506E-05	1.07852E-05	1.54505E-05	1.4861E-05	1.51909E-06	1.41335E-06	1.51909E-06	1.41335E-06	1.54505E-05	1.4861E-05	2.65865E-05
3830503773085	383050	3773085	6.77663E-06	6.60276E-06	1.75016E-06	1.63035E-06	0.000103404	7.43419E-05	5.01234E-05	4.9487E-05	3.51122E-05	1.11543E-05	1.59792E-05	1.53695E-05	1.57107E-06	1.46171E-06	1.57107E-06	1.46171E-06	1.59792E-05	1.53695E-05	2.76154E-05
3830603773085	383060	3773085	7.01743E-06	6.83738E-06

			MSite Grubbing / Prep	MMass Grading / Excavation	MMass Grading / Excavation	MDrainage / Utilities Trenching	MFoundations / Concrete Pads	MBuilding / Structure Construction	MAsphalt Paving	MLandscaping or Other Finishing	MWaterside Construction (Piles)	RSSWDemolition	RSSWPlacing Base	RSSWForm/Plac e Rebar and Pour	Child Risk				
Unique Identifier	X (UTM)	Y (UTM)	2027	2027	2028	2028	2028	2028	2028	2028	2028	2029	2029	2029	3rd Trimester	0<2	2<16	Total	per million
3830503773075	383050	3773075	8.29307E-05	9.75197E-05	9.62212E-05	2.04533E-05	2.65994E-05	1.95786E-05	2.01517E-06	2.36089E-05	2.01517E-06	1.07833E-05	1.56469E-05	9.27514E-06	3.7726E-09	5.0362E-08	9.0828E-09	6.32173E-08	0.06321734
3830603773075	383060	3773075	8.61614E-05	0.000101319	9.99697E-05	2.12501E-05	2.76356E-05	2.03413E-05	2.09367E-06	2.45287E-05	2.09367E-06	1.07615E-05	1.56152E-05	9.25636E-06	3.93882E-09	5.2521E-08	9.467E-09	6.59264E-08	0.06592643
3830703773075	383070	3773075	8.95315E-05	0.000105282	0.00010388	2.20813E-05	2.87166E-05	2.11369E-05	2.17556E-06	2.54881E-05	2.17556E-06	1.0696E-05	1.55201E-05	9.20002E-06	4.11129E-09	5.4761E-08	9.8659E-09	6.87386E-08	0.06873859
3830803773075	383080	3773075	9.30853E-05	0.000109461	0.000108003	2.29578E-05	2.98564E-05	2.1976E-05	2.26192E-06	2.64998E-05	2.26192E-06	1.06118E-05	1.53979E-05	9.12758E-06	4.29139E-09	5.7105E-08	1.0284E-08	7.16809E-08	0.07168086
3830903773075	383090	3773075	9.69901E-05	0.000114052	0.000112534	2.39208E-05	3.11089E-05	2.28978E-05	2.3568E-06	2.76114E-05	2.3568E-06	1.06149E-05	1.54024E-05	9.13026E-06	4.48624E-09	5.9648E-08	1.074E-08	7.48741E-08	0.0748741
3831003773075	383100	3773075	0.000101251	0.000119063	0.000117478	2.49718E-05	3.24756E-05	2.39038E-05	2.46035E-06	2.88245E-05	2.46035E-06	1.06399E-05	1.54387E-05	9.15172E-06	4.69698E-09	6.2402E-08	1.1236E-08	7.83346E-08	0.07833459
3831103773075	383110	3773075	0.000105836	0.000124454	0.000122797	2.61025E-05	3.3946E-05	2.49861E-05	2.57174E-06	3.01296E-05	2.57174E-06	1.06617E-05	1.54703E-05	9.1705E-06	4.9205E-09	6.533E-08	1.1764E-08	8.20145E-08	0.08201451
3831203773075	383120	3773075	0.000110916	0.000130428	0.000128691	2.73554E-05	3.55754E-05	2.61855E-05	2.69519E-06	3.15758E-05	2.69519E-06	1.0721E-05	1.55563E-05	9.22148E-06	5.16594E-09	6.855E-08	1.2348E-08	8.60635E-08	0.08606345
3831303773075	383130	3773075	0.00011643	0.000136913	0.00013509	2.87154E-05	3.73442E-05	2.74874E-05	2.82919E-06	3.31457E-05	2.82919E-06	1.07927E-05	1.56604E-05	9.28319E-06	5.42796E-09	7.1998E-08	1.2974E-08	9.04002E-08	0.09040016
3831403773075	383140	3773075	0.000122413	0.000143948	0.000142031	3.01909E-05	3.9263E-05	2.88997E-05	2.97456E-06	3.48489E-05	2.97456E-06	1.08395E-05	1.57283E-05	9.32343E-06	5.70666E-09	7.5677E-08	1.3646E-08	9.50293E-08	0.09502931
3831603773075	383160	3773075	0.000136071	0.000160009	0.000157878	3.35595E-05	4.36439E-05	3.21243E-05	3.30645E-06	3.87372E-05	3.30645E-06	1.09611E-05	1.59048E-05	9.42807E-06	6.32132E-09	8.3844E-08	1.5147E-08	1.05312E-07	0.10531215
3831703773075	383170	3773075	0.000144054	0.000169395	0.00016714	3.55282E-05	4.62041E-05	3.40087E-05	3.50042E-06	4.10096E-05	3.50042E-06	1.10578E-05	1.60452E-05	9.51124E-06	6.6697E-09	8.8499E-08	1.601E-08	1.11178E-07	0.11117842
3831803773075	383180	3773075	0.000152877	0.000179771	0.000177377	3.77043E-05	4.90341E-05	3.60918E-05	3.71482E-06	4.35214E-05	3.71482E-06	1.11608E-05	1.61945E-05	9.59978E-06	7.0449E-09	9.3539E-08	1.6948E-08	1.17532E-07	0.1175319
3832503773075	383250	3773075	0.000253087	0.000297609	0.000293647	6.24192E-05	8.11757E-05	5.97497E-05	6.14985E-06	7.20494E-05	6.14985E-06	1.20186E-05	1.74392E-05	1.03376E-05	1.07532E-08	1.4479E-07	2.6829E-08	1.82376E-07	0.18237601
3832603773075	383260	3773075	0.000276799	0.000325494	0.00032116	6.82675E-05	8.87814E-05	6.53479E-05	6.72606E-06	7.88E-05	6.72606E-06	1.21995E-05	1.77017E-05	1.04932E-05	1.15358E-08	1.559E-07	2.9046E-08	1.96481E-07	0.19648059
3832703773075	383270	3773075	0.000304389	0.000357937	0.000353171	7.5072E-05	9.76306E-05	7.18614E-05	7.39647E-06	8.66544E-05	7.39647E-06	1.24147E-05	1.8014E-05	1.06784E-05	1.2415E-08	1.6848E-07	3.1591E-08	2.12488E-07	0.2124881
3832803773075	383280	3773075	0.000336725	0.000395961	0.000390688	8.3047E-05	0.000108002	7.94953E-05	8.18221E-06	9.58598E-05	8.18221E-06	1.26611E-05	1.83716E-05	1.08903E-05	1.34105E-08	1.8285E-07	3.4539E-08	2.30802E-07	0.23080193
3834203773075	383420	3773075	0.001013065	0.001191282	0.00117542	0.000249854	0.000324933	0.000239169	2.46169E-05	0.000288402	2.46169E-05	1.61516E-05	2.34363E-05	1.38926E-05	3.13446E-08	4.5241E-07	9.6078E-08	5.79836E-07	0.57983557
3834303773075	383430	3773075	0.000924793	0.001087481	0.001073001	0.000228083	0.00029662	0.000218329	2.24719E-05	0.000263273	2.24719E-05	1.63637E-05	2.37441E-05	1.4075E-05	2.84548E-08	4.1135E-07	8.6725E-08	5.26526E-07	0.52652596
3834403773075	383440	3773075	0.000835211	0.00098214	0.000969063	0.00020599	0.000267888	0.0001971 8	2.02951E-05	0.00023777	2.02951E-05	1.65914E-05	2.40745E-05	1.42709E-05	2.56079E-08	3.7059E-07	7.7608E-08	4.73806E-07	0.47380585
3834503773075	383450	3773075	0.000742911	0.000873603	0.000861971	0.000183226	0.000238283	0.000175389	1.80523E-05	0.000211494	1.80523E-05	1.69501E-05	2.4595E-05	1.45794E-05	2.27019E-08	3.2889E-07	6.8447E-08	4.20035E-07	0.42003501
3834603773075	383460	3773075	0.000660148	0.00077628	0.000765943	0.000162813	0.000211737	0.00015585	1.60412E-05	0.000187933	1.60412E-05	1.7496E-05	2.53871E-05	1.5049E-05	2.01217E-08	2.9177E-07	6.0361E-08	3.72249E-07	0.37224883
3834703773075	383470	3773075	0.000590324	0.000694173	0.00068493	0.000145593	0.000189342	0.000139366	1.43445E-05	0.000168055	1.43445E-05	1.78828E-05	2.59483E-05	1.53817E-05	1.79518E-08	2.6056E-07	5.3568E-08	3.32081E-07	0.33208064
3834803773075	383480	3773075	0.000526394	0.000618996	0.000610754	0.000129825	0.000168837	0.000124273	1.2791E-05	0.000149855	1.2791E-05	1.82914E-05	2.65413E-05	1.57331E-05	1.59957E-08	2.323E-07	4.7529E-08	2.9583E-07	0.29582971
3834903773075	383490	3773075	0.000474824	0.000558354	0.000550919	0.000117107	0.000152296	0.000112098	1.15379E-05	0.000135174	1.15379E-05	1.86127E-05	2.70075E-05	1.60095E-05	1.44144E-08	2.0947E-07	4.2666E-08	2.6655E-07	0.26654991
3835003773075	383500	3773075	0.000432205	0.000508238	0.000501471	0.000106596	0.000138627	0.000102037	1.05023E-05	0.000123041	1.05023E-05	1.88404E-05	2.73379E-05	1.62053E-05	1.31129E-08	1.9065E-07	3.8681E-08	2.42448E-07	0.24244793
3835103773075	383510	3773075	0.000396065	0.00046574	0.000459539	9.76823E-05	0.000127035	9.35047E-05	9.62415E-06	0.000112753	9.62415E-06	1.89902E-05	2.75551E-05	1.63341E-05	1.20145E-08	1.7475E-07	3.533E-08	2.22097E-07	0.22209698
3835203773075	383520	3773075	0.000364821	0.000429	0.000423288	8.99765E-05	0.000117014	8.61285E-05	8.86494E-06	0.000103858	8.86494E-06	1.90806E-05	2.76864E-05	1.64119E-05	1.10685E-08	1.6104E-07	3.2455E-08	2.04566E-07	0.20456592
3835303773075	383530	3773075	0.000336307	0.00039547	0.000390204	8.2944E-05	0.000107868	7.93967E-05	8.17206E-06	9.57408E-05	8.17206E-06	1.91087E-05	2.77271E-05	1.64361E-05	1.02091E-08	1.4857E-07	2.9856E-08	1.88635E-07	0.18863531
3835403773075	383540	3773075	0.000311341	0.000366111	0.000361237	7.67866E-05	9.98603E-05	7.35026E-05	7.5654E-06	8.86334E-05	7.5654E-06	1.90713E-05	2.76728E-05	1.64039E-05	9.45862E-09	1.3767E-07	2.7594E-08	1.74721E-07	0.17472107
3835503773075	383550	3773075	0.000287394	0.000337952	0.000333452	7.08805E-05	9.21795E-05	6.78492E-05	6.98351E-06	8.18162E-05	6.98351E-06	1.89434E-05	2.74872E-05	1.62939E-05	8.7413E-09	1.2723E-07	2.5441E-08	1.61416E-07	0.16141595
3835603773075	383560	3773075	0.00026396	0.000310395	0.000306262	6.51009E-05	8.46632E-05	6.23167E-05	6.41407E-06	7.51448E-05	6.41407E-06	1.86876E-05	2.71161E-05	1.60739E-05	8.04135E-09	1.1704E-07	2.3351E-08	1.4843E-07	0.14843013
3835703773075	383570	3773075	0.000243177	0.000285956	0.000282149	5.99752E-05	7.79972E-05	5.74102E-05	5.90906E-06	6.92283E-05	5.90906E-06	1.83445E-05	2.66182E-05	1.57787E-05	7.42046E-09	1.0799E-07	2.1503E-08	1.3691E-07	0.13691049
3835803773075	383580	3773075	0.000225965	0.000265716	0.000262178	5.57301E-05	7.24766E-05	5.33467E-05	5.49081E-06	6.43283E-05	5.49081E-06	1.80013E-05	2.61203E-05	1.54836E-05	6.90537E-09	1.0048E-07	1.9972E-08	1.27356E-07	0.12735589
3835903773075	383590	3773075	0.000210842	0.000247932	0.000244631	5.20002E-05	6.76258E-05	4.97763E-05	5.12332E-06	6.0023E-05	5.12332E-06	1.76457E-05	2.56044E-05	1.51777E-05	6.45227E-09	9.3872E-08	1.8629E-08	1.18953E-07	0.11895306
3836003773075	383600	3773075	0.000197217	0.000231911	0.000228823	4.86399E-05	6.32557E-05	4.65597E-05	4.79224E-06	5.61442E-05	4.79224E-06	1.72683E-05	2.50567E-05	1.48531E-05	6.04293E-09	8.7905E-08	1.7418E-08	1.11366E-07	0.11136641
3836103773075	383610	3773075	0.000184555	0.000217022	0.000214132	4.55172E-05	5.91947E-05	4.35705E-05	4.48458E-06	5.25397E-05	4.48458E-06	1.68566E-05	2.44592E-05	1.44989E-05	5.6619E-09	8.2351E-08	1.6295E-08	1.04308E-07	0.10430794
3836203773075	383620	3773075	0.000173248	0.000203725	0.000201012	4.27283E-05	5.55679E-05	4.0901E-05	4.20981E-06	4.93206E-05	4.20981E-06	1.64604E-05	2.38844E-05	1.41582E-05	5.32083E-09	7.7381E-08	1.5292E-08	9.79934E-08	0.0979934
3836303773075	383630	3773075	0.000165109	0.000194155	0.00019157	4.07212E-05	5.29576E-05	3.89797E-05	4.01206E-06	4.70038E-05	4.01206E-06	1.62545E-05	2.35857E-05	1.39811E-05	5.07523E-09	7.3804E-08	1.457E-08	9.34483E-08	0.09344826
3836403773075	383640	3773075	0.000158308	0.000186157	0.000183679	3.90438E-05	5.07761E-05	3.7374E-05	3.84679E-06	4.50676E-05	3.84679E-06	1.61142E-05	2.3382E-05	1.38604E-05	4.87009E-09	7.0816E-08	1.3966E-08	8.96526E-08	0.08965256
3836503773075	383650	3773075	0.000152281	0.0001 7907	0.000176686	3.75573E-05	4.8843E-05	3.59511E-05	3.70033E-06	4.33518E-05	3.70033E-06	1.60019E-05	2.32191E-05	1.37638E-05	4.68828E-09	6.8169E-08	1.3432E-08	8.6289E-08	0.08628905
3836603773075	383660	3773075	0.000148588	0.000174727	0.000172401	3.66465E-05	4.76584E-05	3.50792E-05	3.61059E-06	4.23004E-05	3.61059E-06	1.60705E-05	2.33187E-05	1.38228E-05	4.5773E-09	6.6555E-08	1.3104E-08	8.42365E-08	0.08423653
3836703773075	383670	3773075	0.00014509	0.000170614	0.000168342	3.57837E-05	4.65364E-05	3.42533E-05	3.52559E-06	4.13045E-05	3.52559E-06	1.6136E-05	2.34137E-05	1.38792E-05	4.47204E-09	6.5026E-08	1.2793E-08	8.2291E-08	0.08229097
3836803773075	383680	3773075	0.000141954	0.000166926	0.000164703	3.50103E-05	4.55306E-05	3.3513E-05	3.44939E-06	4.04117E-05	3.44939E-06	1.6214E-05	2.35269E-05	1.39462E-05	4.37767E-09	6.3655E-08	1.2514E-08	8.05469E-08	0.08054686
3836903773075	383690	3773075	0.000139141	0.000163618	0.000161439	3.43165E-05	4.46283E-05	3.28489E-05	3.38103E-06	3.96109E-05	3.38103E-06	1.63045E-05	2.36581E-05	1.40241E-05	4.29285E-09	6.2425E-08	1.2263E-08	7.8981E-08	0.07898099
3837003773075	383700	3773075	0.0001365	0.000160513	0.000158376	3.36653E-05	4.37814E-05	3.22255E-05	3.31687E-06	3.88593E-05	3.31687E-06	1.63856E-05	2.37758E-05	1.40938E-05	4.21323E-09	6.1271E-08	1.2028E-08	7.75117E-08	0.07751172
3837103773075	383710	3773075	0.000134612	0.000158293	0.000156185	3.31996E-05	4.31758E-05	3.17797E-05	3.27099E-06	3.83217E-05	3.27099E-06	1.65166E-05	2.39659E-05	1.42065E-05	4.15571E-09	6.0441E-08	1.1857E-08	7.64535E-08	0.07645346
3837203773075	383720	3773075	0.000132868	0.000156242	0.000154162	3.27696E-05	4.26166E-05	3.13681E-05	3.22862E-06	3.78254E-05	3.22862E-06	1.6632E-05	2.41334E-05	1.43058E-05	4.10215E-09	5.9669E-08	1.1698E-08	7.54692E-08	0.0754692
3837303773075	383730	3773075	0.000131142	0.000154212	0.000152158	3.23437E-05	4.20627E-05	3.09604E-05	3.18666E-06	3.73338E-05	3.18666E-06	1.67193E-05	2.42601E-05	1.43809E-05	4.04889E-09	5.8902E-08	1.154E-08	7.44911E-08	0.07449106
3837403773075	383740	3773075	0.000129381	0.000152142	0.000150116	3.19096E-05	4.14981E-05	3.05449E-05	3.14389E-06	3.68327E-05	3.14389E-06	1.67755E-05	2.43416E-05	1.44292E-05	3.99444E-09	5.8118E-08	1.1379E-08	7.34907E-08	0.07349069
3837503773075	383750	3773075	0.000127616	0.000150066	0.000148067	3.14741E-05	4.09318E-05	3.0128E-05	3.10098E-06	3.633E-05	3.10098E-06	1.67973E-05	2.43733E-05	1.4448E-05	3.93989E-09	5.7331E-08	1.1217E-08	7.2488E-08	0.07248796
3837603773075	383760	3773075	0.000125599	0.000147694	0.000145728	3.09767E-05	4.0285E-05	2.9652E-05	3.05198E-06	3.57559E-05	3.05198E-06	1.67723E-05	2.4337E-05	1.44265E-05	3.87784E-09	5.6434E-08	1.1034E-08	7.13455E-08	0.07134548
3837703773075	383770	3773075	0.000123533	0.000145264	0.00014333	3.04671E-05	3.96222E-05	2.91641E-05	3.00177E-06	3.51676E-05	3.00177E-06	1.67131E-05	2.4251E-05	1.43755E-05	3.81443E-09	5.5515E-08	1.0847E-08	7.01766E-08	0.07017658
3837803773075	383780	3773075	0.000121299	0.000142638	0.000140738	2.99162E-05	3.89057E-05	2.86367E-05	2.94749E-06	3.45317E-05	2.94749E-06	1.66164E-05	2.41107E-05	1.42924E-05	3.74642E-09	5.4527E-08	1.0648E-08	6.89215E-08	0.06892145
3837903773075	383790	3773075	0.000118826	0.000139729	0.000137869	2.93062E-05	3.81125E-05	2.80528E-05	2.88739E-06	3.38276E-05	2.88739E-06	1.64854E-05	2.39206E-05	1.41797E-05	3.67153E-09	5.3438E-08	1.0429E-08	6.75388E-08	0.06753877
3838003773075	383800	3773075	0.000116458	0.000136945	0.000135122	2.87223E-05	3.73531E-05	2.74939E-05	2.82987E-06	3.31537E-05	2.82987E-06	1.63388E-05	2.37079E-05	1.40536E-05	3.59974E-09	5.2395E-08	1.0219E-08	6.62142E-08	0.06621423
3838103773075	383810	3773075	0.000113929	0.000133972	0.000132188	2.80986E-05	3.6542E-05	2.68969E-05	2.76842E-06	3.24337E-05	2.76842E-06	1.61766E-05	2.34725E-05	1.39141E-05	3.52327E-09	5.1282E-08	9.9968E-09	6.48025E-08	0.06480254
3838203773075	383820	3773075	0.000111428	0.000131031	0.000129286	2.74818E-05	3.57398E-05	2.63064E-05	2.70764E-06	3.17217E-05	2.70764E-06	1.60081E-05	2.32281E-05	1.37692E-05	3.44784E-09	5.0184E-08	9.7779E-09	6.341E-08	0.06341
3838303773075	383830	3773075	0.000108972	0.000128142	0.000126436	2.68759E-05	3.49519E-05	2.57265E-05	2.64795E-06	3.10224E-05	2.64795E-06	1.58334E-05	2.29747E-05	1.36189E-05	3.37405E-09	4.9109E-08	9.5638E-09	6.2047E-08	0.06204697
3838403773075	383840	3773075	0.000106382	0.000125096	0.00012343	2.62371E-05	3.41211E-05	2.5115E-05	2.58501E-06	3.0285E-05	2.58501E-06	1.5665E-05	2.27303E-05	1.3474E-05	3.29649E-09	4.7978E-08	9.3387E-09	6.0613E-08	0.06061297
3838503773075	383850	3773075	0.000103892	0.000122168	0.000120541	2.5623E-05	3.33225E-05	2.45272E-05	2.52451E-06	2.95762E-05	2.52451E-06	1.54966E-05	2.24859E-05	1.33292E-05	3.22203E-09	4.6891E-08	9.1228E-09	5.92363E-08	0.05923626
3838603773075	383860	3773075	0.000101407	0.000119247	0.000117659	2.50103E-05	3.25257E-05	2.39407E-05	2.46414E-06	2.88689E-05	2.46414E-06	1.53344E-05	2.22505E-05	1.31896E-05	3.14789E-09	4.5809E-08	8.9077E-09	5.78648E-08	0.05786476
3838703773075	383870	3773075	9.89676E-05	0.000116378	0.000114828	2.44085E-05	3.17431E-05	2.33647E-05	2.40485E-06	2.81744E-05	2.40485E-06	1.51753E-05	2.20197E-05	1.30528E-05	3.07518E-09	4.4748E-08	8.6971E-09	5.65201E-08	0.0565201
3838803773075	383880	3773075	9.6628E-05	0.000113627	0.000112114	2.38315E-05	3.09927E-05	2.28123E-05	2.348E-06	2.75083E-05	2.348E-06	1.50162E-05	2.17888E-05	1.2916E-05	3.00527E-09	4.3727E-08	8.495E-09	5.52269E-08	0.05522694
3838903773075	383890	3773075	9.43554E-05	0.000110954	0.000109477	2.3271E-05	3.02638E-05	2.22758E-05	2.29278E-06	2.68613E-05	2.29278E-06	1.48634E-05	2.1567E-05	1.27845E-05	2.93749E-09	4.2737E-08	8.2992E-09	5.39735E-08	0.05397352
3839003773075	383900	3773075	9.21718E-05	0.000108386	0.000106943	2.27325E-05	2.95634E-05	2.17603E-05	2.23972E-06	2.62397E-05	2.23972E-06	1.47136E-05	2.13498E-05	1.26557E-05	2.87231E-09	4.1785E-08	8.111E-09	5.27685E-08	0.05276847
3839103773075	383910	3773075	8.93198E-05	0.000105033	0.000103634	2.20291E-05	2.86487E-05	2.1087E-05	2.17042E-06	2.54278E-05	2.17042E-06	1.45857E-05	2.11642E-05	1.25457E-05	2.78745E-09	4.0543E-08	7.8674E-09	5.11979E-08	0.05119792
3829703773085	382970	3773085	6.09892E-05	7.17184E-05	7.07634E-05	1.50419E-05	1.95618E-05	1.43986E-05	1.482E-06	1.73626E-05	1.482E-06	1.12762E-05	1.6362E-05	9.69905E-06	2.75057E-09	3.6887E-08	6.658E-09	4.62958E-08	0.04629575
3829803773085	382980	3773085	6.41142E-05	7.5393E-05	7.43892E-05	1.58126E-05	2.05641E-05	1.51363E-05	1.55794E-06	1.82522E-05	1.55794E-06	1.1429E-05	1.65838E-05	9.83052E-06	2.89203E-09	3.8764E-08	6.9981E-09	4.8654E-08	0.04865404
3829903773085	382990	3773085	6.69383E-05	7.8714E-05	7.76659E-05	1.65091E-05	2.147E-05	1.58031E-05	1.62656E-06	1.90562E-05	1.62656E-06	1.15164E-05	1.67105E-05	9.90565E-06	3.02092E-09	4.0468E-08	7.3068E-09	5.07958E-08	0.05079576
3830003773085	383000	3773085	6.9367E-05	8.15699E-05	8.04838E-05	1.71081E-05	2.22489E-05	1.63764E-05	1.68558E-06	1.97476E-05	1.68558E-06	1.1532E-05	1.67331E-05	9.91906E-06	3.13594E-09	4.197E-08	7.5774E-09	5.26834E-08	0.05268344
3830103773085	383010	3773085	7.22802E-05	8.49957E-05	8.38639E-05	1.78266E-05	2.31833E-05	1.70642E-05	1.75637E-06	2.05769E-05	1.75637E-06	1.14228E-05	1.65747E-05	9.82516E-06	3.24653E-09	4.3479E-08	7.8629E-09	5.45884E-08	0.05458842
3830203773085	383020	3773085	7.56336E-05	8.89389E-05	8.77546E-05	1.86536E-05	2.42589E-05	1.78559E-05	1.83785E-06	2.15316E-05	1.83785E-06	1.13417E-05	1.6457E-05	9.7554E-06	3.39863E-09	4.5502E-08	8.2333E-09	5.71335E-08	0.05713348
3830303773085	383030	3773085	7.86638E-05	9.25022E-05	9.12705E-05	1.9401E-05	2.52308E-05	1.85713E-05	1.91148E-06	2.23942E-05	1.91148E-06	1.12294E-05	1.62941E-05	9.65881E-06	3.57838E-09	4.7786E-08	8.6209E-09	5.99851E-08	0.05998513
3830403773085	383040	3773085	8.16161E-05	9.59738E-05	9.46959E-05	2.01291E-05	2.61777E-05	1.92682E-05	1.98322E-06	2.32347E-05	1.98322E-06	1.10797E-05	1.60768E-05	9.53003E-06	3.74157E-09	4.9881E-08	8.9853E-09	6.26077E-08	0.0626077
3830503773085	383050	3773085	8.47744E-05	9.96878E-05	9.83604E-05	2.09081E-05	2.71908E-05	2.00139E-05	2.05997E-06	2.41338E-05	2.05997E-06	1.10079E-05	1.59727E-05	9.46832E-06	3.91167E-09	5.2073E-08	9.372E-09	6.53566E-08	0.06535663
3830603773085	383060	3773085	8.81723E-05	0.000103683	0.000102303	2.17461E-05	2.82806E-05	2.08161E-05	2.14253E-06	2.51011E-05	2.14253E-06	1.09799E-05	1.5932E-05	9.44417E-06	4.0937E-09	5.4421E-08	9.7875E-09	6.83021E-08	0.06830206

Unique Identifier	X (UTM)	Y (UTM)	EGIODemolition 2025	EGIOSite Grubbing / Prep 2025	EGIOMass Grading / Excavation 2025	EGIOMass Grading / Excavation 2026	EGIODrainage / Utilities Trenching 2026	EGIODrainage / Utilities Trenching 2027	EGIOFoundations / Concrete Pads 2026	EGIOFoundations / Concrete Pads 2027	EGIOBuilding / Structure Construction 2026	EGIOBuilding / Structure Construction 2027	EGIOAsphalt Paving 2027	EGIOArchitectural Coating 2027	EGIOLandscaping or Other Finishing 2027	EGIOWaterside Construction (Piles) 2027	HIWaterside Construction (Landscaping) 2025	HIWaterside Construction (Landscaping) 2026	KMDemolition 2025	KMSite Grubbing / Prep 2025	KMMass Grading / Excavation 2025
3830703773085	383070	3773085	0.000228916	8.9784E-05	2.97337E-05	2.9121E-05	6.76205E-05	6.75162E-05	8.88445E-05	8.87872E-05	9.51636E-05	9.28826E-05	3.70316E-06	3.70316E-06	0.000100289	3.70316E-06	4.91456E-05	4.76062E-05	3.56479E-05	0.000154714	0.000117599
3830803773085	383080	3773085	0.000240341	9.4265E-05	3.12177E-05	3.05745E-05	7.09955E-05	7.08859E-05	9.32787E-05	9.32186E-05	9.99132E-05	9.75183E-05	3.88798E-06	3.88798E-06	0.000105294	3.88798E-06	5.16534E-05	5.00356E-05	3.70804E-05	0.000160931	0.000122325
3830903773085	383090	3773085	0.000252439	9.901E-05	3.27892E-05	3.21136E-05	7.45694E-05	7.44543E-05	9.79744E-05	9.79112E-05	0.000104943	0.000102427	4.08371E-06	4.08371E-06	0.000110595	4.08371E-06	5.4321E-05	5.26195E-05	3.8617E-05	0.000167601	0.000127394
3831003773085	383100	3773085	0.00026532	0.00010406	3.44622E-05	3.37521E-05	7.83741E-05	7.82532E-05	0.000102973	0.000102907	0.000110297	0.000107654	4.29207E-06	4.29207E-06	0.000116238	4.29207E-06	5.71804E-05	5.53894E-05	4.02872E-05	0.000174849	0.000132904
3831103773085	383110	3773085	0.000278847	0.00010937	3.62192E-05	3.54729E-05	8.23699E-05	8.22428E-05	0.000108223	0.000108153	0.000115921	0.000113142	4.51089E-06	4.51089E-06	0.000122164	4.51089E-06	6.01978E-05	5.83123E-05	4.2084E-05	0.000182648	0.000138832
3831203773085	383120	3773085	0.000293954	0.00011529	3.81815E-05	3.73948E-05	8.68327E-05	8.66987E-05	0.000114087	0.000114013	0.000122201	0.000119272	4.75529E-06	4.75529E-06	0.000128783	4.75529E-06	6.35954E-05	6.16035E-05	4.41027E-05	0.000191409	0.000145491
3831303773085	383130	3773085	0.000310023	0.0001216	4.02687E-05	3.9439E-05	9.15793E-05	9.1438E-05	0.000120323	0.000120246	0.000128881	0.000125792	5.01523E-06	5.01523E-06	0.000135822	5.01523E-06	6.72316E-05	6.51258E-05	4.63001E-05	0.000200946	0.00015274
3831403773085	383140	3773085	0.000326999	0.00012825	4.24737E-05	4.15986E-05	9.65939E-05	9.64449E-05	0.000126912	0.00012683	0.000135938	0.00013268	5.28985E-06	5.28985E-06	0.00014326	5.28985E-06	7.11029E-05	6.88758E-05	4.86877E-05	0.000211308	0.000160617
3831503773085	383150	3773085	0.000344855	0.00013526	4.4793E-05	4.38701E-05	0.000101869	0.000101711	0.000133842	0.000133756	0.000143361	0.000139925	5.57871E-06	5.57871E-06	0.000151083	5.57871E-06	7.52145E-05	7.28586E-05	5.12925E-05	0.000222613	0.00016921
3831603773085	383160	3773085	0.000363592	0.00014261	4.72267E-05	4.62536E-05	0.000107403	0.000107238	0.000141114	0.000141023	0.000151151	0.000147528	5.88181E-06	5.88181E-06	0.000159291	5.88181E-06	7.95701E-05	7.70778E-05	5.41349E-05	0.000234949	0.000178586
3834103773085	383410	3773085	0.001772142	0.00069506	0.000230182	0.00022544	0.000523482	0.000522674	0.000687787	0.000687343	0.000736706	0.00071904	2.86679E-05	2.86679E-05	0.000776383	2.86679E-05	0.000478918	0.000463918	0.000551023	0.00239148	0.00181778
3834203773085	383420	3773085	0.001586537	0.00062226	0.000206074	0.000201828	0.000468655	0.000467932	0.000615752	0.000615355	0.000659547	0.000643738	2.56654E-05	2.56654E-05	0.000695069	2.56654E-05	0.000427311	0.000413927	0.000502363	0.00218029	0.001657253
3834303773085	383430	3773085	0.001399496	0.0005489	0.00018178	0.000178034	0.000413404	0.000412766	0.000543159	0.000542809	0.000581791	0.000567846	2.26396E-05	2.26396E-05	0.000613125	2.26396E-05	0.000375036	0.000363289	0.000448853	0.001948052	0.001480727
3834403773085	383440	3773085	0.001222021	0.00047929	0.000158727	0.000155457	0.000360979	0.000360422	0.000474279	0.000473973	0.000508012	0.000495835	1.97686E-05	1.97686E-05	0.000535373	1.97686E-05	0.000325623	0.000315423	0.000394763	0.001713299	0.00130229
3834503773085	383450	3773085	0.001061728	0.00041642	0.000137907	0.000135066	0.000313629	0.000313145	0.000412068	0.000411802	0.000441376	0.000430796	1.71755E-05	1.71755E-05	0.000465147	1.71755E-05	0.000281532	0.000272714	0.00034476	0.001496285	0.001137336
3834603773085	383460	3773085	0.000926485	0.00036338	0.000120341	0.000117861	0.000273679	0.000273257	0.000359579	0.000359347	0.000385154	0.000375922	1.49877E-05	1.49877E-05	0.000405897	1.49877E-05	0.000245208	0.000237527	0.000302389	0.00131239	0.000997556
3834703773085	383470	3773085	0.000816114	0.00032009	0.000106005	0.00010382	0.000241076	0.000240704	0.000316743	0.000316538	0.000339271	0.000331139	1.32023E-05	1.32023E-05	0.000357543	1.32023E-05	0.000215946	0.000209182	0.000267796	0.001162252	0.000883436
3834803773085	383480	3773085	0.000715381	0.00028058	9.29203E-05	9.10058E-05	0.00021132	0.000210994	0.000277647	0.000277468	0.000297395	0.000290266	1.15727E-05	1.15727E-05	0.000313412	1.15727E-05	0.000189057	0.000183135	0.00023602	0.001024343	0.00077861
3834903773085	383490	3773085	0.000636582	0.00024968	8.26852E-05	8.09816E-05	0.000188043	0.000187753	0.000247064	0.000246905	0.000264637	0.000258293	1.0298E-05	1.0298E-05	0.000278889	1.0298E-05	0.000167864	0.000162606	0.000210717	0.000914525	0.000695136
3835003773085	383500	3773085	0.000572828	0.00022467	7.44042E-05	7.28712E-05	0.000169211	0.000168949	0.00022232	0.000222177	0.000238133	0.000232425	9.26662E-06	9.26662E-06	0.000250958	9.26662E-06	0.000150824	0.0001461	0.000190245	0.000825676	0.000627602
3835103773085	383510	3773085	0.000520301	0.00020407	6.75815E-05	6.61891E-05	0.000153694	0.000153457	0.000201934	0.000201804	0.000216297	0.000211112	8.41689E-06	8.41689E-06	0.000227946	8.41689E-06	0.000136763	0.000132479	0.000173254	0.000751934	0.00057155
3835203773085	383520	3773085	0.000475732	0.00018659	6.17925E-05	6.05194E-05	0.000140529	0.000140312	0.000184637	0.000184518	0.000197769	0.000193029	7.69591E-06	7.69591E-06	0.00020842	7.69591E-06	0.000124819	0.00012091	0.000158729	0.000688897	0.000523635
3835303773085	383530	3773085	0.000435654	0.00017087	5.65868E-05	5.54209E-05	0.00012869	0.000128492	0.000169082	0.000168973	0.000181108	0.000176767	7.04757E-06	7.04757E-06	0.000190862	7.04757E-06	0.00011406	0.000110487	0.000145552	0.000631704	0.000480162
3835403773085	383540	3773085	0.000401271	0.00015738	5.21208E-05	5.1047E-05	0.000118534	0.000118351	0.000155738	0.000155637	0.000166814	0.00016216	6.49135E-06	6.49135E-06	0.000175799	6.49135E-06	0.000104803	0.00010152	0.000134139	0.000582172	0.00044251 3
3835503773085	383550	3773085	0.000369161	0.00014479	4.795E-05	4.69621E-05	0.000109048	0.00010888	0.000143275	0.000143183	0.000153466	0.000149787	5.9719E-06	5.9719E-06	0.000161731	5.9719E-06	9.61564E-05	9.31446E-05	0.000123376	0.000535459	0.000407006
3835603773085	383560	3773085	0.000337679	0.00013244	4.38608E-05	4.29571E-05	9.97486E-05	9.95947E-05	0.000131057	0.000130972	0.000140378	0.000137013	5.46262E-06	5.46262E-06	0.000147939	5.46262E-06	8.76767E-05	8.49305E-05	0.000112701	0.00048913	0.000371791
3835703773085	383570	3773085	0.000310185	0.00012166	4.02897E-05	3.94596E-05	9.16271E-05	9.14857E-05	0.000120386	0.000120308	0.000128948	0.000125858	5.01785E-06	5.01785E-06	0.000135893	5.01785E-06	8.02822E-05	7.77676E-05	0.000103327	0.000448447	0.000340868
3835803773085	383580	3773085	0.000289275	0.00011346	3.75737E-05	3.67995E-05	8.54503E-05	8.53185E-05	0.000112271	0.000112198	0.000120256	0.000117373	4.67959E-06	4.67959E-06	0.000126732	4.67959E-06	7.4662E-05	7.23234E-05	9.62144E-05	0.000417577	0.000317403
3835903773085	383590	3773085	0.000271122	0.00010634	3.52158E-05	3.44903E-05	8.00881E-05	7.99645E-05	0.000105225	0.000105157	0.000112709	0.000110008	4.38593E-06	4.38593E-06	0.00011878	4.38593E-06	6.97951E-05	6.7609E-05	9.00407E-05	0.000390783	0.000297037
3836003773085	383600	3773085	0.000253454	9.9408E-05	3.2921E-05	3.22427E-05	7.48692E-05	7.47537E-05	9.83683E-05	9.83049E-05	0.000105365	0.000102839	4.10012E-06	4.10012E-06	0.000111039	4.10012E-06	6.50718E-05	6.30336E-05	8.40096E-05	0.000364608	0.000277141
3836103773085	383610	3773085	0.000234619	9.2021E-05	3.04745E-05	2.98466E-05	6.93053E-05	6.91984E-05	9.10582E-05	9.09994E-05	9.75347E-05	9.51968E-05	3.79543E-06	3.79543E-06	0.000102788	3.79543E-06	6.0074E-05	5.81924E-05	7.75735E-05	0.000336674	0.000255908
3836203773085	383620	3773085	0.000218254	8.5602E-05	2.83488E-05	2.77647E-05	6.44711E-05	6.43717E-05	8.47066E-05	8.4652E-05	9.07314E-05	8.85566E-05	3.53069E-06	3.53069E-06	9.5618E-05	3.53069E-06	5.57489E-05	5.40027E-05	7.20131E-05	0.000312542	0.000237565
3836303773085	383630	3773085	0.000206937	8.1163E-05	2.68788E-05	2.6325E-05	6.1128E-05	6.10337E-05	8.03143E-05	8.02624E-05	8.60266E-05	8.39646E-05	3.34761E-06	3.34761E-06	9.06598E-05	3.34761E-06	5.27459E-05	5.10938E-05	6.81931E-05	0.000295963	0.000224963
3836403773085	383640	3773085	0.000197766	7.7567E-05	2.56877E-05	2.51584E-05	5.84191E-05	5.83289E-05	7.6755E-05	7.67055E-05	8.22142E-05	8.02436E-05	3.19925E-06	3.19925E-06	8.66421E-05	3.19925E-06	5.0308E-05	4.87323E-05	6.51017E-05	0.000282546	0.000214765
3836503773085	383650	3773085	0.000189646	7.4382E-05	2.4633E-05	2.41255E-05	5.60206E-05	5.59341E-05	7.36037E-05	7.35562E-05	7.88387E-05	7.6949E-05	3.0679E-06	3.0679E-06	8.30848E-05	3.0679E-06	4.81518E-05	4.66436E-05	6.23679E-05	0.000270681	0.000205747
3836603773085	383660	3773085	0.000184446	7.2342E-05	2.39575E-05	2.34639E-05	5.44843E-05	5.44003E-05	7.15853E-05	7.15391E-05	7.66768E-05	7.48389E-05	2.98377E-06	2.98377E-06	8.08064E-05	2.98377E-06	4.67453E-05	4.52812E-05	6.06254E-05	0.000263118	0.000199998
3836703773085	383670	3773085	0.000179523	7.0412E-05	2.33182E-05	2.28377E-05	5.30304E-05	5.29485E-05	6.96749E-05	6.963E-05	7.46306E-05	7.28417E-05	2.90415E-06	2.90415E-06	7.865E-05	2.90415E-06	4.54214E-05	4.39988E-05	5.89801E-05	0.000255978	0.00019457
3836803773085	383680	3773085	0.000175356	6.8777E-05	2.27768E-05	2.23076E-05	5.17992E-05	5.17193E-05	6.80574E-05	6.80135E-05	7.2898E-05	7.11507E-05	2.83673E-06	2.83673E-06	7.68241E-05	2.83673E-06	4.42931E-05	4.29057E-05	5.75951E-05	0.000249967	0.000190001
3836903773085	383690	3773085	0.00017179	6.7378E-05	2.23137E-05	2.18539E-05	5.07459E-05	5.06676E-05	6.66735E-05	6.66305E-05	7.14156E-05	6.97038E-05	2.77904E-06	2.77904E-06	7.52619E-05	2.77904E-06	4.33262E-05	4.19691E-05	5.64206E-05	0.000244869	0.000186127
3837003773085	383700	3773085	0.000168458	6.6071E-05	2.18808E-05	2.143E-05	4.97616E-05	4.96848E-05	6.53802E-05	6.5338E-05	7.00303E-05	6.83517E-05	2.72513E-06	2.72513E-06	7.3802E-05	2.72513E-06	4.24256E-05	4.10968E-05	5.53298E-05	0.000240135	0.000182528
3837103773085	383710	3773085	0.000166077	6.5138E-05	2.15717E-05	2.11272E-05	4.90584E-05	4.89828E-05	6.44564E-05	6.44148E-05	6.90408E-05	6.73866E-05	2.68663E-06	2.68663E-06	7.27592E-05	2.68663E-06	4.17763E-05	4.04677E-05	5.45784E-05	0.000236874	0.00018005
3837203773085	383720	3773085	0.000163868	6.4271E-05	2.12847E-05	2.08461E-05	4.84058E-05	4.83311E-05	6.35988E-05	6.35578E-05	6.81223E-05	6.64894E-05	2.65088E-06	2.65088E-06	7.17912E-05	2.65088E-06	4.11771E-05	3.98873E-05	5.38927E-05	0.000233898	0.000177788
3837303773085	383730	3773085	0.000161676	6.3412E-05	2.1E-05	2.05673E-05	4.77584E-05	4.76847E-05	6.27482E-05	6.27078E-05	6.72112E-05	6.56002E-05	2.61543E-06	2.61543E-06	7.0831E-05	2.61543E-06	4.05923E-05	3.93209E-05	5.32229E-05	0.000230991	0.000175578
3837403773085	383740	3773085	0.000159395	6.2517E-05	2.07037E-05	2.02771E-05	4.70844E-05	4.70118E-05	6.18628E-05	6.18229E-05	6.62628E-05	6.46745E-05	2.57852E-06	2.57852E-06	6.98315E-05	2.57852E-06	3.99913E-05	3.87387E-05	5.25213E-05	0.000227946	0.000173263
3837503773085	383750	3773085	0.000157122	6.1626E-05	2.04085E-05	1.9988E-05	4.64132E-05	4.63416E-05	6.09808E-05	6.09415E-05	6.53181E-05	6.37524E-05	2.54176E-06	2.54176E-06	6.8836E-05	2.54176E-06	3.93975E-05	3.81635E-05	5.18175E-05	0.000224892	0.000170942
3837603773085	383760	3773085	0.000154392	6.0555E-05	2.00538E-05	1.96407E-05	4.56066E-05	4.55362E-05	5.99211E-05	5.98824E-05	6.4183E-05	6.26445E-05	2.49759E-06	2.49759E-06	6.76397E-05	2.49759E-06	3.86872E-05	3.74754E-05	5.09439E-05	0.0002211	0.00016806
3837703773085	383770	3773085	0.000151598	5.9459E-05	1.9691E-05	1.92853E-05	4.47814E-05	4.47123E-05	5.88369E-05	5.8799E-05	6.30217E-05	6.15111E-05	2.4524E-06	2.4524E-06	6.64159E-05	2.4524E-06	3.79624E-05	3.67734E-05	5.0041E-05	0.000217181	0.000165081
3837803773085	383780	3773085	0.000148688	5.8318E-05	1.9313E-05	1.89151E-05	4.39218E-05	4.3854E-05	5.77075E-05	5.76702E-05	6.18119E-05	6.03303E-05	2.40532E-06	2.40532E-06	6.5141E-05	2.40532E-06	3.7209E-05	3.60435E-05	4.90882E-05	0.000213046	0.000161938
3837903773085	383790	3773085	0.000145562	5.7092E-05	1.8907E-05	1.85174E-05	4.29984E-05	4.29321E-05	5.64943E-05	5.64579E-05	6.05125E-05	5.9062E-05	2.35476E-06	2.35476E-06	6.37716E-05	2.35476E-06	3.63928E-05	3.52529E-05	4.80517E-05	0.000208548	0.000158519
3838003773085	383800	3773085	0.000142553	5.5911E-05	1.85162E-05	1.81347E-05	4.21096E-05	4.20446E-05	5.53265E-05	5.52908E-05	5.92616E-05	5.78411E-05	2.30608E-06	2.30608E-06	6.24533E-05	2.30608E-06	3.56088E-05	3.44935E-05	4.70537E-05	0.000204216	0.000155226
3838103773085	383810	3773085	0.000139392	5.4671E-05	1.81055E-05	1.77325E-05	4.11757E-05	4.11121E-05	5.40994E-05	5.40645E-05	5.79473E-05	5.65583E-05	2.25494E-06	2.25494E-06	6.10682E-05	2.25494E-06	3.47854E-05	3.36959E-05	4.59969E-05	0.0001963	0.00015174
3838203773085	383820	3773085	0.000136293	5.3456E-05	1.7703E-05	1.73383E-05	4.02603E-05	4.01982E-05	5.28968E-05	5.28626E-05	5.6659E-05	5.5301E-05	2.20481E-06	2.20481E-06	5.97106E-05	2.20481E-06	3.39764E-05	3.29122E-05	4.49536E-05	0.000195102	0.000148298
3838303773085	383830	3773085	0.000133293	5.2279E-05	1.73133E-05	1.69566E-05	3.93741E-05	3.93134E-05	5.17324E-05	5.16991E-05	5.54119E-05	5.40837E-05	2.15628E-06	2.15628E-06	5.83963E-05	2.15628E-06	3.31943E-05	3.21545E-05	4.39443E-05	0.000190721	0.000144968
3838403773085	383840	3773085	0.000130248	5.1085E-05	1.69178E-05	1.65693E-05	3.84747E-05	3.84153E-05	5.05507E-05	5.05181E-05	5.41461E-05	5.28482E-05	2.10702E-06	2.10702E-06	5.70623E-05	2.10702E-06	3.23978E-05	3.1383E-05	4.291E-05	0.000186233	0.000141557
3838503773085	383850	3773085	0.000127347	4.9947E-05	1.6541E-05	1.62002E-05	3.76177E-05	3.75596E-05	4.94247E-05	4.93928E-05	5.294E-05	5.16711E-05	2.06009E-06	2.06009E-06	5.57913E-05	2.06009E-06	3.16389E-05	3.0648E-05	4.19211E-05	0.0001819 4	0.000138294
3838603773085	383860	3773085	0.000124356	4.8774E-05	1.61525E-05	1.58197E-05	3.67341E-05	3.66775E-05	4.82639E-05	4.82327E-05	5.16966E-05	5.04575E-05	2.0117E-06	2.0117E-06	5.44809E-05	2.0117E-06	3.08568E-05	2.98903E-05	4.08982E-05	0.000177501	0.00013492
3838703773085	383870	3773085	0.000121383	4.7608E-05	1.57663E-05	1.54415E-05	3.58559E-05	3.58006E-05	4.711E-05	4.70796E-05	5.04607E-05	4.92512E-05	1.96361E-06	1.96361E-06	5.31784E-05	1.96361E-06	3.00765E-05	2.91344E-05	3.9873E-05	0.000173052	0.000131538
3838803773085	383880	3773085	0.000118536	4.6491E-05	1.53965E-05	1.50793E-05	3.50148E-05	3.49608E-05	4.60049E-05	4.59752E-05	4.9277E-05	4.80959E-05	1.91755E-06	1.91755E-06	5.1931E-05	1.91755E-06	2.9332E-05	2.84133E-05	3.88954E-05	0.000168809	0.000128313
3838903773085	383890	3773085	0.000115859	4.5442E-05	1.50488E-05	1.47388E-05	3.42242E-05	3.41714E-05	4.49661E-05	4.49371E-05	4.81643E-05	4.70098E-05	1.87425E-06	1.87425E-06	5.07583E-05	1.87425E-06	2.86324E-05	2.77356E-05	3.79743E-05	0.000164811	0.000125274
3839003773085	383900	3773085	0.00011329	4.4434E-05	1.47152E-05	1.4412E-05	3.34653E-05	3.34137E-05	4.39691E-05	4.39407E-05	4.70964E-05	4.59675E-05	1.83269E-06	1.83269E-06	4.96329E-05	1.83269E-06	2.79597E-05	2.70839E-05	3.70894E-05	0.000160971	0.000122355
3839103773085	383910	3773085	0.000110173	4.3212E-05	1.43103E-05	1.40155E-05	3.25447E-05	3.24945E-05	4.27594E-05	4.27318E-05	4.58007E-05	4.47029E-05	1.78227E-06	1.78227E-06	4.82674E-05	1.78227E-06	2.71416E-05	2.62915E-05	3.60032E-05	0.000156256	0.000118771
3829703773095	382970	3773095	0.000145922	5.7233E-05	1.89537E-05	1.85632E-05	4.31046E-05	4.30381E-05	5.66338E-05	5.65972E-05	6.06618E-05	5.92078E-05	2.36057E-06	2.36057E-06	6.3929E-05	2.36057E-06	3.05249E-05	2.95688E-05	2.41537E-05	0.000104829	7.96811E-05
3829803773095	382980	3773095	0.000154356	6.0541E-05	2.00492E-05	1.96361E-05	4.5596E-05	4.55256E-05	5.99071E-05	5.98685E-05	6.4168E-05	6.263E-05	2.49701E-06	2.49701E-06	6.7624E-05	2.49701E-06	3.24444E-05	3.14282E-05	2.54165E-05	0.0001103 1	8.3847E-05
3829903773095	382990	3773095	0.000162233	6.363E-05	2.10723E-05	2.06382E-05	4.79229E-05	4.78489E-05	6.29644E-05	6.29237E-05	6.74427E-05	6.58261E-05	2.62444E-06	2.62444E-06	7.1075E-05	2.62444E-06	3.42527E-05	3.31798E-05	2.65865E-05	0.000115387	8.77067E-05
3830003773095	383000	3773095	0.000169778	6.6589E-05	2.20523E-05	2.1598E-05	5.01516E-05	5.00742E-05	6.58926E-05	6.58501E-05	7.05792E-05	6.88875E-05	2.74649E-06	2.74649E-06	7.43805E-05	2.74649E-06	3.59945E-05	3.48671E-05	2.76751E-05	0.000120112	9.12977E-05
3830103773095	383010	3773095	0.000176137	6.9083E-05	2.28783E-05	2.2407E-05	5.20301E-05	5.19498E-05	6.83607E-05	6.83166E-05	7.32229E-05	7.14678E-05	2.84937E-06	2.84937E-06	7.71665E-05	2.84937E-06	3.75086E-05	3.63337E-05	2.8621E-05	0.000124217	9.44184E-05
3830203773095	383020	3773095	0.000182955	7.1757E-05	2.37638E-05	2.32742E-05	5.40439E-05	5.39605E-05	7.10066E-05	7.09608E-05	7.60569E-05	7.42339E-05	2.95965E-06	2.95965E-06	8.01532E-05	2.95965E-06	3.93383E-05	3.81062E-05	2.99291E-05	0.000129894	9.87335E-05
3830303773095	383030	3773095	0.000194568	7.6312E-05	2.52723E-05	2.47516E-05	5.74745E-05	5.73859E-05	7.5514E-05	7.54653E-05	8.08849E-05	7.89462E-05	3.14753E-06	3.14753E-06	8.52412E-05	3.14753E-06	4.1683E-05	4.03774E-05	3.12349E-05	0.000135562	0.000103041
3830403773095	383040	3773095	0.000205984	8.079E-05	2.67552E-05	2.62039E-05	6.08468E-05	6.07529E-05	7.99447E-05	7.98932E-05	8.56308E-05	8.35783E-05	3.3322E-06	3.3322E-06	9.02427E-05	3.3322E-06	4.4015E-05	4.26364E-05	3.24547E-05	0.000140856	0.000107065
3830503773095	383050	3773095	0.000216969	8.5098E-05	2.8182E-05	2.76014E-05	6.40917E-05	6.39928E-05	8.42081E-05	8.41538E-05	9.01974E-05	8.80354E-05	3.50991E-06	3.50991E-06	9.50553E-05	3.50991E-06	4.63597E-05	4.49076E-05	3.37016E-05	0.000146267	0.000111179
3830603773095	383060	3773095	0.000228529	8.9632E-05	2.96835E-05	2.90719E-05	6.75064E-05	6.74023E-05	8.86946E-05	8.86374E-05	9.5003E-05	9.27259E-05	3.69691E-06	3.69691E-06	0.00010012	3.69691E-06	4.88603E-05	4.73299E-05	3.50346E-05	0.000152052	0.000115576
3830703773095	383070	3773095	0.000240781	9.4438E-05	3.12748E-05	3.06305E-05	7.11255E-05	7.10157E-05	9.34496E-05	9.33893E-05	0.000100096	9.76969E-05	3.8951E-06	3.8951E-06	0.000105487	3.8951E-06	5.15153E-05	4.99018E-05	3.64512E-05	0.000158201	0.00012025
3830803773095	383080	3773095	0.000253679	9.9496E-05	3.29502E-05	3.22713E-05	7.49355E-05	7.48199E-05	9.84555E-05	9.83919E-05	0.000105458	0.00010293	4.10376E-06	4.10376E-06	0.000111138	4.10376E-06	5.43228E-05	5.26213E-05	3.79585E-05	0.000164742	0.000125222
3830903773095	383090	3773095	0.000267305	0.00010484	3.472E-05	3.40046E-05	7.89605E-05	7.88387E-05	0.000103744	0.000103677	0.000111123	0.000108459	4.32418E-06	4.32418E-06	0.000117107	4.32418E-06	5.72988E-05	5.55041E-05	3.95652E-05	0.000171716	0.000130522
3831103773095	383110	3773095	0.000296963	0.00011647	3.85723E-05	3.77776E-05	8.77215E-05	8.75861E-05	0.000115255	0.00011518	0.000123452	0.000120493	4.80397E-06	4.80397E-06	0.000130101	4.80397E-06	6.38376E-05	6.18381E-05	4.31726E-05	0.000187372	0.000142423
3831203773095	383120	3773095	0.0003142	0.00012323	4.08112E-05	3.99703E-05	9.28131E-05	9.26699E-05	0.000121944	0.000121866	0.000130618	0.000127487	5.0828E-06	5.0828E-06	0.000137652	5.0828E-06	6.76765E-05	6.55568E-05	4.52953E-05	0.000196585	0.000149425
3831303773095	383130	3773095	0.00033264	0.00013047	4.32063E-05	4.23161E-05	9.82602E-05	9.81086E-05	0.000129101	0.000129018	0.000138283	0.000134969	5.3811E-06	5.3811E-06	0.000145731	5.3811E-06	7.18115E-05	6.95622E-05	4.76082E-05	0.000206623	0.000157055

			KMMass Grading / Excavation	KMDrainage / Utilities Trenching	KMFoundations / Concrete Pads	KMBuilding / Structure Construction	KMAsphalt Paving	KMArchitectural Coating	KMLandscaping or Other Finishing	KMWaterside Construction (Piles)	EWNDemolition	EWNSite Grubbing / Prep	EWNDrainage / Utilities Trenching	EWNDrainage / Utilities Trenching	EWNDrainage / Utilities Trenching	EWNFoundations / Concrete Pads	EWNBuilding / Structure Construction	EWNAsphalt Paving	EWNLandscaping or Other Finishing	EWNWaterside Construction (Piles)	ISDemolition
Unique Identifier	X (UTM)	Y (UTM)	2026	2026	2026	2026	2026	2026	2026	2026	2027	2027	2027	2028	2029	2029	2029	2029	2029	2029	2027
3830703773085	383070	3773085	0.000116382	4.17939E-05	2.21172E-05	7.59647E-05	2.44044E-06	2.44044E-06	7.84052E-05	2.44044E-06	0.000237576	1.29482E-05	3.04049E-05	2.98177E-05	2.92008E-05	2.52933E-05	5.49229E-05	3.90747E-06	5.68766E-05	3.90747E-06	1.80549E-05
3830803773085	383080	3773085	0.000121059	4.34734E-05	2.30059E-05	7.90174E-05	2.53851E-06	2.53851E-06	8.15559E-05	2.53851E-06	0.000250095	1.36305E-05	3.2007E-05	3.13889E-05	3.07395E-05	2.66261E-05	5.7817E-05	4.11337E-06	5.98737E-05	4.11337E-06	1.87186E-05
3830903773085	383090	3773085	0.000126076	4.52749E-05	2.39593E-05	8.22919E-05	2.64371E-06	2.64371E-06	8.49356E-05	2.64371E-06	0.000263411	1.43562E-05	3.37111E-05	3.30601E-05	3.23761E-05	2.80437E-05	6.08952E-05	4.33237E-06	6.30614E-05	4.33237E-06	1.94298E-05
3831003773085	383100	3773085	0.000131529	4.7233E-05	2.49955E-05	8.58509E-05	2.75805E-06	2.75805E-06	8.8609E-05	2.75805E-06	0.000277683	1.51341E-05	3.55377E-05	3.48514E-05	3.41303E-05	2.95632E-05	6.41947E-05	4.56711E-06	6.64783E-05	4.56711E-06	2.02011E-05
3831103773085	383110	3773085	0.000137395	4.93397E-05	2.61104E-05	8.968E-05	2.88106E-06	2.88106E-06	9.25611E-05	2.88106E-06	0.000292744	1.59549E-05	3.74652E-05	3.67417E-05	3.59815E-05	3.11666E-05	6.76765E-05	4.81482E-06	7.00839E-05	4.81482E-06	2.1031E-05
3831203773085	383120	3773085	0.000143985	5.17064E-05	2.73628E-05	9.39817E-05	3.01926E-06	3.01926E-06	9.7001E-05	3.01926E-06	0.000309696	1.68788E-05	3.96347E-05	3.88693E-05	3.80651E-05	3.29714E-05	7.15955E-05	5.09364E-06	7.41423E-05	5.09364E-06	2.19644E-05
3831303773085	383130	3773085	0.00015116	5.42827E-05	2.87262E-05	9.86644E-05	3.16969E-06	3.16969E-06	0.000101834	3.16969E-06	0.000327858	1.78687E-05	4.19591E-05	4.11488E-05	4.02974E-05	3.4905E-05	7.57942E-05	5.39235E-06	7.84904E-05	5.39235E-06	2.29788E-05
3831403773085	383140	3773085	0.000158954	5.70819E-05	3.02075E-05	0.000103752	3.33314E-06	3.33314E-06	0.000107085	3.33314E-06	0.000347184	1.8922E-05	4.44324E-05	4.35744E-05	4.26728E-05	3.69626E-05	8.0262E-05	5.71021E-06	8.31171E-05	5.71021E-06	2.40798E-05
3831503773085	383150	3773085	0.000167458	6.01357E-05	3.18236E-05	0.000109303	3.51147E-06	3.51147E-06	0.000112814	3.51147E-06	0.000367697	2.004E-05	4.70576E-05	4.61489E-05	4.5194E-05	3.91464E-05	8.50041E-05	6.04758E-06	8.80279E-05	6.04758E-06	2.528E-05
3831603773085	383160	3773085	0.000176738	6.34682E-05	3.35871E-05	0.00011536	3.70606E-06	3.70606E-06	0.000119066	3.70606E-06	0.000389435	2.12247E-05	4.98396E-05	4.88771E-05	4.78658E-05	4.14607E-05	9.00294E-05	6.40511E-06	9.3232E-05	6.40511E-06	2.65892E-05
3831703773085	383410	3773085	0.001798968	0.000646025	0.000341874	0.001174217	3.77229E-05	3.77229E-05	0.00121194	3.77229E-05	0.002334211	0.000127218	0.000298731	0.000292962	0.0002869	0.000248509	0.000539623	3.83912E-05	0.000558818	3.83912E-05	0.000254809
3831803773085	383420	3773085	0.001640102	0.000588975	0.000311683	0.001070523	3.43916E-05	3.43916E-05	0.001104914	3.43916E-05	0.002066704	0.000112638	0.000264495	0.000259388	0.00025402	0.000220029	0.00047778	3.39915E-05	0.000494776	3.39915E-05	0.000232618
3831903773085	383430	3773085	0.001465403	0.000526239	0.000278484	0.000956494	3.07283E-05	3.07283E-05	0.000987222	3.07283E-05	0.001802612	9.82447E-05	0.000230697	0.000226242	0.000221561	0.000191913	0.000416728	2.96479E-05	0.000431551	2.96479E-05	0.000208119
3831940773085	383440	3773085	0.001288812	0.000462824	0.000244924	0.00084123	2.70254E-05	2.70254E-05	0.000868255	2.70254E-05	0.001558435	8.49367E-05	0.000199447	0.000195596	0.000191549	0.000165917	0.000360279	2.56319E-05	0.000373095	2.56319E-05	0.000183294
3831503773085	383450	3773085	0.001125565	0.0004042	0.000213901	0.000734676	2.36022E-05	2.36022E-05	0.000758278	2.36022E-05	0.001342811	7.31849E-05	0.000171852	0.000168533	0.000165046	0.000142961	0.000310431	2.20855E-05	0.000321474	2.20855E-05	0.00016032
3834603773085	383460	3773085	0.000987232	0.000354524	0.000187613	0.000644383	2.07015E-05	2.07015E-05	0.000665085	2.07015E-05	0.001166175	6.35581E-05	0.000149246	0.000146364	0.000143336	0.000124155	0.000269596	1.91803E-05	0.000279186	1.91803E-05	0.00014085
3834703773085	383470	3773085	0.000874293	0.000313966	0.00016615	0.000570666	1.83332E-05	1.83332E-05	0.000588999	1.83332E-05	0.001023888	5.58032E-05	0.000131036	0.000128506	0.000125847	0.000109007	0.000236702	1.68401E-05	0.000245122	1.68401E-05	0.000124948
3834803773085	383480	3773085	0.000770552	0.000276712	0.000146435	0.000502953	1.61579E-05	1.61579E-05	0.000519111	1.61579E-05	0.000893875	4.87173E-05	0.000114398	0.000112188	0.000109867	9.51653E-05	0.000206646	1.47017E-05	0.000213997	1.47017E-05	0.000110342
3834903773085	383490	3773085	0.000687942	0.000247046	0.000130736	0.000449032	1.44256E-05	1.44256E-05	0.000463457	1.44256E-05	0.000790829	4.31012E-05	0.00010121	9.92553E-05	9.72016E-05	8.41947E-05	0.000182824	1.30069E-05	0.000189327	1.30069E-05	9.87084E-05
3835003773085	383500	3773085	0.000621107	0.000223045	0.000118034	0.000405407	1.30241E-05	1.30241E-05	0.000418431	1.30241E-05	0.000708373	3.86072E-05	9.0657E-05	8.89064E-05	8.70668E-05	7.54161E-05	0.000163761	1.16507E-05	0.000169587	1.16507E-05	8.92911E-05
3835103773085	383510	3773085	0.000565635	0.000203124	0.000107493	0.000369199	1.18609E-05	1.18609E-05	0.00038106	1.18609E-05	0.000640388	3.4902E-05	8.19564E-05	8.03737E-05	7.87107E-05	6.81781E-05	0.000148045	1.05326E-05	0.000153311	1.05326E-05	8.1475E-05
3835203773085	383520	3773085	0.000518216	0.000186096	9.84812E-05	0.000338248	1.08666E-05	1.08666E-05	0.000349115	1.08666E-05	0.000582739	3.176E-05	7.45786E-05	7.31384E-05	7.16251E-05	6.20406E-05	0.000134718	9.58443E-06	0.00013951	9.58443E-06	7.47907E-05
3835303773085	383530	3773085	0.000475193	0.000170646	9.03052E-05	0.000310167	9.96442E-06	9.96442E-06	0.000320131	9.96442E-06	0.000530895	2.89345E-05	6.79435E-05	6.66315E-05	6.52528E-05	5.65211E-05	0.000122732	8.73173E-06	0.000127098	8.73173E-06	6.87239E-05
3835403773085	383540	3773085	0.000437933	0.000157266	8.32244E-05	0.000285847	9.18311E-06	9.18311E-06	0.00029503	9.18311E-06	0.000486409	2.65099E-05	6.22502E-05	6.10481E-05	5.97855E-05	5.17849E-05	0.000112448	8.00006E-06	0.000116448	8.00006E-06	6.34662E-05
3835503773085	383550	3773085	0.000402794	0.000144647	7.65465E-05	0.000262911	8.44627E-06	8.44627E-06	0.000271357	8.44627E-06	0.000445023	2.42543E-05	5.69538E-05	5.58539E-05	5.46983E-05	4.73789E-05	0.00010288	7.31939E-06	0.00010654	7.31939E-06	5.85032E-05
3835603773085	383560	3773085	0.000367943	0.000132131	6.99235E-05	0.000240163	7.71547E-06	7.71547E-06	0.000247878	7.71547E-06	0.000404695	2.20564E-05	5.17925E-05	5.07924E-05	4.97414E-05	4.30853E-05	9.35572E-05	6.65609E-06	9.68853E-05	6.65609E-06	5.35738E-05
3835703773085	383570	3773085	0.00033734	0.000121142	6.41077E-05	0.000220188	7.07375E-06	7.07375E-06	0.000227261	7.07375E-06	0.000369726	2.01505E-05	4.73173E-05	4.64035E-05	4.54434E-05	3.93624E-05	8.54732E-05	6.08095E-06	8.85136E-05	6.08095E-06	4.92326E-05
3835803773085	383580	3773085	0.000314118	0.000112803	5.96947E-05	0.00020503	6.58681E-06	6.58681E-06	0.000211617	6.58681E-06	0.000343195	1.87046E-05	4.39219E-05	4.30737E-05	4.21824E-05	3.65378E-05	7.93397E-05	5.64459E-06	8.2162E-05	5.64459E-06	4.59324E-05
3835903773085	383590	3773085	0.000293963	0.000105565	5.58644E-05	0.000191875	6.16416E-06	6.16416E-06	0.000198039	6.16416E-06	0.00032027	1.74551E-05	4.0988E-05	4.01965E-05	3.93648E-05	3.40972E-05	7.404E-05	5.26755E-06	7.66738E-05	5.26755E-06	4.30639E-05
3836003773085	383600	3773085	0.000274273	9.84937E-05	5.21225E-05	0.000179022	5.75128E-06	5.75128E-06	0.000184774	5.75128E-06	0.000298142	1.62491E-05	3.8156E-05	3.74192E-05	3.66449E-05	3.17413E-05	6.89244E-05	4.9036E-06	7.13762E-05	4.9036E-06	4.02555E-05
3836103773085	383610	3773085	0.00025326	9.09478E-05	4.81292E-05	0.000165307	5.31066E-06	5.31066E-06	0.000170618	5.31066E-06	0.000274865	1.49805E-05	3.51771E-05	3.44978E-05	3.3784E-05	2.92632E-05	6.35433E-05	4.52076E-06	6.58037E-05	4.52076E-06	3.72472E-05
3836203773085	383620	3773085	0.000235107	8.44288E-05	4.46794E-05	0.000153458	4.93E-06	4.93E-06	0.000158388	4.93E-06	0.000254743	1.38838E-05	3.26018E-05	3.19723E-05	3.13107E-05	2.71209E-05	5.88915E-05	4.18981E-06	6.09864E-05	4.18981E-06	3.464E-05
3836303773085	383630	3773085	0.000222635	7.99501E-05	4.23093E-05	0.000145318	4.66848E-06	4.66848E-06	0.000149986	4.66848E-06	0.000240716	1.31193E-05	3.08066E-05	3.02117E-05	2.95866E-05	2.56275E-05	5.56486E-05	3.9591E-06	5.76282E-05	3.9591E-06	3.2853E-05
3836403773085	383640	3773085	0.000212542	7.63258E-05	4.03913E-05	0.00013873	4.45685E-06	4.45685E-06	0.000143187	4.45685E-06	0.000229307	1.24975E-05	2.93466E-05	2.87798E-05	2.81844E-05	2.44129E-05	5.30112E-05	3.77146E-06	5.48969E-05	3.77146E-06	3.14124E-05
3836503773085	383650	3773085	0.000203617	7.31207E-05	3.86952E-05	0.000132904	4.26969E-06	4.26969E-06	0.000137174	4.26969E-06	0.0002192	1.19467E-05	2.80531E-05	2.75113E-05	2.69421E-05	2.33369E-05	5.06746E-05	3.60523E-06	5.24772E-05	3.60523E-06	3.01381E-05
3836603773085	383660	3773085	0.000197928	7.10777E-05	3.76141E-05	0.000129191	4.1504E-06	4.1504E-06	0.000133342	4.1504E-06	0.000212539	1.15836E-05	2.72005E-05	2.66753E-05	2.61233E-05	2.26277E-05	4.91346E-05	3.49566E-06	5.08825E-05	3.49566E-06	2.93361E-05
3836703773085	383670	3773085	0.000192557	6.91488E-05	3.65933E-05	0.000125685	4.03776E-06	4.03776E-06	0.000129723	4.03776E-06	0.000206245	1.12406E-05	2.63951E-05	2.58853E-05	2.53497E-05	2.19576E-05	4.76796E-05	3.39215E-06	4.93757E-05	3.39215E-06	2.85816E-05
3836803773085	383680	3773085	0.000188035	6.7525E-05	3.5734E-05	0.000122734	3.94295E-06	3.94295E-06	0.000126677	3.94295E-06	0.000200862	1.09472E-05	2.57062E-05	2.52098E-05	2.46881E-05	2.13845E-05	4.64352E-05	3.30362E-06	4.8087E-05	3.30362E-06	2.79473E-05
3836903773085	383690	3773085	0.000184201	6.6148E-05	3.50053E-05	0.000120231	3.86254E-06	3.86254E-06	0.000124093	3.86254E-06	0.000196207	1.06935E-05	2.51104E-05	2.46255E-05	2.41159E-05	2.08889E-05	4.5359E-05	3.22705E-06	4.69725E-05	3.22705E-06	2.7415E-05
3837003773085	383700	3773085	0.000180639	6.48691E-05	3.43285E-05	0.000117906	3.78786E-06	3.78786E-06	0.000121694	3.78786E-06	0.000191857	1.04565E-05	2.45538E-05	2.40796E-05	2.35814E-05	2.04259E-05	4.43536E-05	3.15552E-06	4.59313E-05	3.15552E-06	2.69189E-05
3837103773085	383710	3773085	0.000178186	6.39882E-05	3.38623E-05	0.000116305	3.73642E-06	3.73642E-06	0.000120042	3.73642E-06	0.000188634	1.02808E-05	2.41412E-05	2.3675E-05	2.31852E-05	2.00827E-05	4.36084E-05	3.1025E-06	4.51596E-05	3.1025E-06	2.65822E-05
3837203773085	383720	3773085	0.000175948	6.31843E-05	3.34369E-05	0.000114844	3.68948E-06	3.68948E-06	0.000118534	3.68948E-06	0.000185655	1.01185E-05	2.37601E-05	2.33012E-05	2.28191E-05	1.97656E-05	4.29198E-05	3.05351E-06	4.44465E-05	3.05351E-06	2.62748E-05
3837303773085	383730	3773085	0.000173761	6.2399E-05	3.30213E-05	0.000113417	3.64362E-06	3.64362E-06	0.00011706	3.64362E-06	0.000182761	9.96072E-06	2.33896E-05	2.2938E-05	2.24634E-05	1.94574E-05	4.22507E-05	3.00591E-06	4.37536E-05	3.00591E-06	2.5973E-05
3837403773085	383740	3773085	0.00017147	6.15764E-05	3.2586E-05	0.000111922	3.59559E-06	3.59559E-06	0.000115517	3.59559E-06	0.000179813	9.80006E-06	2.30124E-05	2.2568E-05	2.2101E-05	1.91436E-05	4.15692E-05	2.95742E-06	4.30479E-05	2.95742E-06	2.56531E-05
3837503773085	383750	3773085	0.000169172	6.07513E-05	3.21493E-05	0.000110422	3.54741E-06	3.54741E-06	0.000113969	3.54741E-06	0.000176911	9.6419E-06	2.2641E-05	2.22038E-05	2.17444E-05	1.88347E-05	4.08983E-05	2.9097E-06	4.23532E-05	2.9097E-06	2.53303E-05
3837603773085	383760	3773085	0.000166321	5.97271E-05	3.16074E-05	0.00010856	3.48761E-06	3.48761E-06	0.000112048	3.48761E-06	0.000173519	9.45703E-06	2.22069E-05	2.1778E-05	2.13274E-05	1.84735E-05	4.01142E-05	2.85391E-06	4.15411E-05	2.85391E-06	2.49265E-05
3837703773085	383770	3773085	0.000163373	5.86685E-05	3.10471E-05	0.000106636	3.42579E-06	3.42579E-06	0.000110062	3.42579E-06	0.000170081	9.26966E-06	2.17669E-05	2.13466E-05	2.09049E-05	1.81075E-05	3.93194E-05	2.79736E-06	4.07181E-05	2.79736E-06	2.45059E-05
3837803773085	383780	3773085	0.000160262	5.75515E-05	3.04566E-05	0.000104606	3.36057E-06	3.36057E-06	0.000107966	3.36057E-06	0.000166521	9.07561E-06	2.13112E-05	2.08997E-05	2.04673E-05	1.77285E-05	3.84963E-05	2.7388E-06	3.98657E-05	2.7388E-06	2.40602E-05
3837903773085	383790	3773085	0.000156878	5.63363E-05	2.9813E-05	0.000102397	3.28961E-06	3.28961E-06	0.000105687	3.28961E-06	0.0001627	8.86737E-06	2.08223E-05	2.04202E-05	1.99976E-05	1.73217E-05	3.7613E-05	2.67596E-06	3.8951E-05	2.67596E-06	2.3574E-05
3838003773085	383800	3773085	0.00015362	5.51662E-05	2.91937E-05	0.00010027	3.22129E-06	3.22129E-06	0.000103492	3.22129E-06	0.000159033	8.66748E-06	2.03529E-05	1.99598E-05	1.95469E-05	1.69312E-05	3.67651E-05	2.61564E-06	3.80729E-05	2.61564E-06	2.31073E-05
3838103773085	383810	3773085	0.000150169	5.39271E-05	2.8538E-05	9.80182E-05	3.14893E-06	3.14893E-06	0.000101167	3.14893E-06	0.000155197	8.45841E-06	1.98619E-05	1.94784E-05	1.90754E-05	1.65228E-05	3.58783E-05	2.55255E-06	3.71546E-05	2.55255E-06	2.26141E-05
3838203773085	383820	3773085	0.000146763	5.2704E-05	2.78908E-05	9.5795E-05	3.07751E-06	3.07751E-06	9.88725E-05	3.07751E-06	0.000151437	8.25351E-06	1.93808E-05	1.90065E-05	1.86133E-05	1.61226E-05	3.50092E-05	2.49071E-06	3.62545E-05	2.49071E-06	2.21265E-05
3838303773085	383830	3773085	0.000143468	5.15207E-05	2.72645E-05	9.36442E-05	3.00841E-06	3.00841E-06	9.66526E-05	3.00841E-06	0.000147808	8.05571E-06	1.89163E-05	1.8551E-05	1.81672E-05	1.57362E-05	3.41702E-05	2.43102E-06	3.53857E-05	2.43102E-06	2.16542E-05
3838403773085	383840	3773085	0.000140092	5.03081E-05	2.66229E-05	9.14403E-05	2.93761E-06	2.93761E-06	9.43779E-05	2.93761E-06	0.000144125	7.85498E-06	1.8445E-05	1.80888E-05	1.77145E-05	1.53441E-05	3.33187E-05	2.37045E-06	3.4504E-05	2.37045E-06	2.11694E-05
3838503773085	383850	3773085	0.000136863	4.91487E-05	2.60093E-05	8.93328E-05	2.86991E-06	2.86991E-06	9.22027E-05	2.86991E-06	0.000140618	7.66386E-06	1.79962E-05	1.76487E-05	1.72835E-05	1.49707E-05	3.2508E-05	2.31277E-06	3.36644E-05	2.31277E-06	2.07069E-05
3838603773085	383860	3773085	0.000133523	4.79494E-05	2.53746E-05	8.7153E-05	2.79988E-06	2.79988E-06	8.99529E-05	2.79988E-06	0.000137012	7.46731E-06	1.75346E-05	1.7196E-05	1.68402E-05	1.45868E-05	3.16743E-05	2.25346E-06	3.2801E-05	2.25346E-06	2.02276E-05
3838703773085	383870	3773085	0.000130176	4.67475E-05	2.47386E-05	8.49684E-05	2.7297E-06	2.7297E-06	8.76981E-05	2.7297E-06	0.0001334	7.27159E-06	1.70751E-05	1.67453E-05	1.63988E-05	1.42045E-05	3.08441E-05	2.19439E-06	3.19413E-05	2.19439E-06	1.97484E-05
3838803773085	383880	3773085	0.000126985	4.56013E-05	2.4132E-05	8.28851E-05	2.66277E-06	2.66277E-06	8.55478E-05	2.66277E-06	0.000129998	7.08505E-06	1.6637E-05	1.63158E-05	1.59782E-05	1.38401E-05	3.00529E-05	2.1381E-06	3.11219E-05	2.1381E-06	1.92901E-05
3838903773085	383890	3773085	0.000123978	4.45214E-05	2.35606E-05	8.09223E-05	2.59971E-06	2.59971E-06	8.3522E-05	2.59971E-06	0.00012679	6.9102E-06	1.62265E-05	1.59131E-05	1.55838E-05	1.34985E-05	2.93112E-05	2.08533E-06	3.03539E-05	2.08533E-06	1.88597E-05
3839003773085	383900	3773085	0.000121089	4.3484E-05	2.30116E-05	7.90367E-05	2.53913E-06	2.53913E-06	8.15758E-05	2.53913E-06	0.000123704	6.74202E-06	1.58315E-05	1.55258E-05	1.52046E-05	1.317E-05	2.85979E-05	2.03458E-06	2.96151E-05	2.03458E-06	1.84448E-05
3839103773085	383910	3773085	0.000117542	4.22104E-05	2.23376E-05	7.67218E-05	2.46477E-06	2.46477E-06	7.91866E-05	2.46477E-06	0.000119983	6.53921E-06	1.53553E-05	1.50588E-05	1.47472E-05	1.27738E-05	2.77376E-05	1.97338E-06	2.87243E-05	1.97338E-06	1.79348E-05
3829703773095	382970	3773095	7.88565E-05	2.83181E-05	1.49858E-05	5.1471E-05	1.65356E-06	1.65356E-06	5.31246E-05	1.65356E-06	0.000145051	7.90548E-06	1.85636E-05	1.82051E-05	1.78284E-05	1.54427E-05	3.35329E-05	2.38569E-06	3.47258E-05	2.38569E-06	1.73686E-05
3829803773095	382980	3773095	8.29793E-05	2.97986E-05	1.57693E-05	5.4162E-05	1.74001E-06	1.74001E-06	5.5902E-05	1.74001E-06	0.000154362	8.41292E-06	1.97551E-05	1.93736E-05	1.89728E-05	1.6434E-05	3.56854E-05	2.53882E-06	3.69548E-05	2.53882E-06	1.38842E-05
3829903773095	382990	3773095	8.67991E-05	3.11703E-05	1.64952E-05	5.66552E-05	1.82011E-06	1.82011E-06	5.84754E-05	1.82011E-06	0.00016319	8.89408E-06	2.0885E-05	2.04817E-05	2.00579E-05	1.73739E-05	3.77263E-05	2.68402E-06	3.90683E-05	2.68402E-06	1.43383E-05
3830003773095	383000	3773095	9.03529E-05	3.24465E-05	1.71706E-05	5.89749E-05	1.89463E-06	1.89463E-06	6.08695E-05	1.89463E-06	0.000171781	9.3623E-06	2.19844E-05	2.15599E-05	2.11138E-05	1.82885E-05	3.97124E-05	2.82532E-06	4.1125E-05	2.82532E-06	1.47309E-05
3830103773095	383010	3773095	9.34412E-05	3.35556E-05	1.77575E-05	6.09907E-05	1.95939E-06	1.95939E-06	6.29501E-05	1.95939E-06	0.000179002	9.75582E-06	2.29085E-05	2.24661E-05	2.20013E-05	1.90572E-05	4.13816E-05	2.94408E-06	4.28536E-05	2.94408E-06	1.50062E-05
3830203773095	383020	3773095	9.77118E-05	3.50891E-05	1.8569E-05	6.37781E-05	2.04894E-06	2.04894E-06	6.58271E-05	2.04894E-06	0.000188312	1.02633E-05	2.41001E-05	2.36347E-05	2.31457E-05	2.00485E-05	4.3534E-05	3.09721E-06	4.50826E-05	3.09721E-06	1.54379E-05
3830303773095	383030	3773095	0.000101975	3.662E-05	1.93792E-05	6.65607E-05	2.13833E-06	2.13833E-06	6.86991E-05	2.13833E-06	0.00020041	1.09226E-05	2.56484E-05	2.51531E-05	2.46326E-05	2.13364E-05	4.63308E-05	3.29619E-06	4.79789E-05	3.29619E-06	1.60192E-05
3830403773095	383040	3773095	0.000105957	3.80501E-05	2.0136E-05	6.91601E-05	2.22184E-06	2.22184E-06	7.13819E-05	2.22184E-06	0.000212041	1.15565E-05	2.71368E-05	2.66128E-05	2.60622E-05	2.25747E-05	4.90196E-05	3.48748E-06	5.07633E-05	3.48748E-06	1.6592E-05
3830503773095	383050	3773095	0.000110028	3.95121E-05	2.09096E-05	7.18173E-05	2.3072E-06	2.3072E-06	7.41245E-05	2.3072E-06	0.000223733	1.21937E-05	2.86332E-05	2.80802E-05	2.74992E-05	2.38195E-05	5.17225E-05	3.67978E-06	5.35624E-05	3.67978E-06	1.71733E-05
3830603773095	383060	3773095	0.00011438	4.10748E-05	2.17367E-05	7.46578E-05	2.39846E-06	2.39846E-06	7.70563E-05	2.39846E-06	0.000236221	1.28744E-05	3.02314E-05	2.96476E-05	2.90342E-05	2.5149E-05	5.46096E-05	3.88518E-06	5.65522E-05	3.88518E-06	1.77923E-05
3830703773095	383070	3773095	0.000119005	4.27358E-05	2.26156E-05	7.76767E-05	2.49544E-06	2.49544E-06	8.01722E-05	2.49544E-06	0.000249498	1.3598E-05	3.19306E-05	3.1314E-05	3.06661E-05	2.65625E-05	5.76789E-05	4.10355E-06	5.97307E-05	4.10355E-06	1.8449E-05
3830803773095	383080	3773095	0.000123926	4.45028E-05	2.35507E-05	8.08885E-05	2.59863E-06	2.59863E-06	8.34872E-05	2.59863E-06	0.000263541	1.43633E-05	3.37278E-05	3.30765E-05	3.23921E-05	2.80576E-05	6.09253E-05	4.33451E-06	6.30926E-05	4.33451E-06	1.91476E-05
3830903773095	383090	3773095	0.000129172	4.63866E-05	2.45476E-05	8.43125E-05	2.70863E-06	2.70863E-06	8.70212E-05	2.70863E-06	0.000278441	1.51754E-05	3.56347E-05	3.49465E-05	3.42235E-05	2.96439E-05	6.437E-05	4.57957E-06	6.66597E-05	4.57957E-06	1.98909E-05
3831103773095	383110	3773095	0.000140949	5.06159E-05	2.67857E-05	9.19997E-05	2.95558E-06	2.95558E-06	9.49552E-05	2.95558E-06	0.000311151	1.69581E-05	3.98209E-05	3.90519E-05	3.82439E-05	3.31263E-05	7.19318E-05	5.11756E-06	7.44906E-05	5.11756E-06	2.15564E-05
3831203773095	383120	3773095	0.000147879	5.31046E-05	2.81028E-05	9.65232E-05	3.10091E-06	3.10091E-06	9.96241E-05	3.10091E-06	0.00033037	1.80056E-05	4.22805E-05	4.1464E-05	4.06061E-05	3.51724E-05	7.63748E-05	5.43366E-06	7.90916E-05	5.43366E-06	2.25372E-05
3831303773095	383130	3773095	0.00015543	5.58163E-05	2.95378E-05	0.000101452	3.25924E-06	3.25924E-06	0.000104711	3.25924E-06	0.000351066	1.91336E-05	4.49292E-05	4.40616E-05	4.31499E-05	3.73758E-05	8.11594E-05	5.77405E-06	8.40464E-05	5.77405E-06	2.36061E-

			ISDrainage / Utilities Trenching	ISDrainage / Utilities Trenching	ISAsphalt Paving	ISAsphalt Paving	SVDemolition	SVSite Grubbing / Prep	SVMass Grading / Excavation	SVMass Grading / Excavation	SVDrainage / Utilities Trenching	SVFoundations / Concrete Pads	SVBuilding / Structure Construction	SVBuilding / Structure Construction	SVAsphalt Paving	SVAsphalt Paving	SVArchitectural Coating	SVArchitectural Coating	SVLandscaping or Other Finishing	SVLandscaping or Other Finishing	MDemolition
Unique Identifier	X (UTM)	Y (UTM)	2027	2028	2027	2028	2027	2027	2027	2028	2028	2028	2028	2029	2028	2029	2028	2029	2028	2029	2027
3830703773085	383070	3773085	7.27004E-06	7.08351E-06	1.87759E-06	1.74906E-06	0.000110985	7.97925E-05	5.37984E-05	5.31153E-05	3.76866E-05	1.19721E-05	1.71507E-05	1.64963E-05	1.68625E-06	1.56888E-06	1.68625E-06	1.56888E-06	1.71507E-05	1.64963E-05	2.98854E-05
3830803773085	383080	3773085	7.53728E-06	7.34389E-06	1.94661E-06	1.81335E-06	0.000115075	8.27323E-05	5.57805E-05	5.50723E-05	3.90751E-05	1.24132E-05	1.77826E-05	1.71041E-05	1.74838E-06	1.62668E-06	1.74838E-06	1.62668E-06	1.77826E-05	1.71041E-05	3.11156E-05
3830903773085	383090	3773085	7.82365E-06	7.62291E-06	2.02057E-06	1.88225E-06	0.000119493	8.59092E-05	5.79224E-05	5.7187E-05	4.05756E-05	1.28898E-05	1.84654E-05	1.77609E-05	1.81552E-06	1.68915E-06	1.81552E-06	1.68915E-06	1.84654E-05	1.77609E-05	3.24402E-05
3831003773085	383100	3773085	8.13421E-06	7.92551E-06	2.10077E-06	1.95696E-06	0.00012434	8.93934E-05	6.02716E-05	5.95064E-05	4.22212E-05	1.34126E-05	1.92144E-05	1.84812E-05	1.88915E-06	1.75765E-06	1.88915E-06	1.75765E-06	1.92144E-05	1.84812E-05	3.38773E-05
3831103773085	383110	3773085	8.4684E-06	8.25112E-06	2.18708E-06	2.03736E-06	0.00012956	9.31467E-05	6.28022E-05	6.20048E-05	4.39939E-05	1.39757E-05	2.00211E-05	1.92572E-05	1.96847E-06	1.83145E-06	1.96847E-06	1.83145E-06	2.00211E-05	1.92572E-05	3.54233E-05
3831203773085	383120	3773085	8.84422E-06	8.6173E-06	2.28414E-06	2.12778E-06	0.000135484	9.7406E-05	6.56739E-05	6.48401E-05	4.60056E-05	1.46148E-05	2.09366E-05	2.01377E-05	2.05848E-06	1.9152E-06	2.05848E-06	1.9152E-06	2.09366E-05	2.01377E-05	3.71653E-05
3831303773085	383130	3773085	9.25268E-06	9.01528E-06	2.38963E-06	2.22605E-06	0.000141934	0.000102043	6.88004E-05	6.79269E-05	4.81958E-05	1.53106E-05	2.19333E-05	2.10964E-05	2.15648E-06	2.00637E-06	2.15648E-06	2.00637E-06	2.19333E-05	2.10964E-05	3.90596E-05
3831403773085	383140	3773085	9.69601E-06	9.44724E-06	2.50413E-06	2.33271E-06	0.000148963	0.000107097	7.22076E-05	7.12908E-05	5.05826E-05	1.60688E-05	2.30195E-05	2.21412E-05	2.26327E-06	2.10574E-06	2.26327E-06	2.10574E-06	2.30195E-05	2.21412E-05	4.11209E-05
3831503773085	383150	3773085	1.01793E-05	9.91812E-06	2.62894E-06	2.44898E-06	0.000156643	0.000112618	7.59301E-05	7.4966E-05	5.31902E-05	1.68972E-05	2.42062E-05	2.32826E-05	2.37995E-06	2.21429E-06	2.37995E-06	2.21429E-06	2.42062E-05	2.32826E-05	4.33691E-05
3831603773085	383160	3773085	1.07065E-05	1.04318E-05	2.76509E-06	2.57581E-06	0.000165026	0.000118645	7.99937E-05	7.8978E-05	5.60368E-05	1.78015E-05	2.55017E-05	2.45286E-05	2.50732E-06	2.33279E-06	2.50732E-06	2.33279E-06	2.55017E-05	2.45286E-05	4.58242E-05
3834103773085	383410	3773085	0.000102602	9.99695E-05	2.64984E-05	2.46844E-05	0.002403015	0.001727637	0.001164822	0.001150033	0.000815976	0.000259215	0.000371341	0.000357172	3.65101E-05	3.39688E-05	3.65101E-05	3.39688E-05	0.000371341	0.000357172	0.000477304
3834203773085	383420	3773085	9.36666E-05	9.12634E-05	2.41907E-05	2.25347E-05	0.00213503	0.001534971	0.001034921	0.001021781	0.000724978	0.000230307	0.000329929	0.00031734	3.24385E-05	3.01806E-05	3.24385E-05	3.01806E-05	0.000329929	0.00031734	0.000435065
3834303773085	383430	3773085	8.38018E-05	8.16517E-05	2.1643E-05	2.01614E-05	0.001861255	0.001338141	0.000902213	0.000890758	0.000632014	0.000200775	0.000287622	0.000276648	2.82789E-05	2.63105E-05	2.82789E-05	2.63105E-05	0.000287622	0.000276648	0.000388586
3834403773085	383440	3773085	7.38054E-05	7.19117E-05	1.90613E-05	1.77564E-05	0.001598927	0.001149542	0.000775054	0.000765213	0.000542937	0.000172477	0.000247084	0.000237657	2.42932E-05	2.26023E-05	2.42932E-05	2.26023E-05	0.000247084	0.000237657	0.000341582
3834503773085	383450	3773085	6.45549E-05	6.28986E-05	1.66722E-05	1.55309E-05	0.001368413	0.000983815	0.000663316	0.000654894	0.000464663	0.000147612	0.000211463	0.000203394	2.07909E-05	1.93438E-05	2.07909E-05	1.93438E-05	0.000211463	0.000203394	0.000298124
3834603773085	383460	3773085	5.6715E-05	5.52598E-05	1.46474E-05	1.36447E-05	0.001177587	0.000846621	0.000570816	0.000563569	0.000399866	0.000127027	0.000181974	0.000175031	1.78916E-05	1.66463E-05	1.78916E-05	1.66463E-05	0.000181974	0.000175031	0.000261293
3834703773085	383470	3773085	5.03119E-05	4.90211E-05	1.29938E-05	1.21043E-05	0.001024027	0.00073622	0.00049638	0.000490078	0.000347722	0.000110462	0.000158244	0.000152206	1.55585E-05	1.44756E-05	1.55585E-05	1.44756E-05	0.000158244	0.000152206	0.000231202
3834803773085	383480	3773085	4.44304E-05	4.32904E-05	1.14748E-05	1.06893E-05	0.000885629	0.000636719	0.000429294	0.000423844	0.000300727	9.55334E-05	0.000136857	0.000131636	1.34558E-05	1.25192E-05	1.34558E-05	1.25192E-05	0.000136857	0.000131636	0.000203433
3834903773085	383490	3773085	3.97461E-05	3.87263E-05	1.0265E-05	9.56229E-06	0.00078145	0.00056182	0.000378795	0.000373986	0.000265352	8.42955E-05	0.000120758	0.000116151	1.18729E-05	1.10465E-05	1.18729E-05	1.10465E-05	0.000120758	0.000116151	0.000181393
3835003773085	383500	3773085	3.59541E-05	3.50316E-05	9.28565E-06	8.65E-06	0.000697218	0.000501262	0.000337965	0.000333674	0.00023675	7.52093E-05	0.000107742	0.000103631	1.05932E-05	9.85581E-06	1.05932E-05	9.85581E-06	0.000107742	0.000103631	0.000163566
3835103773085	383510	3773085	3.28069E-05	3.19652E-05	8.47283E-06	7.89282E-06	0.000628656	0.000451969	0.000304731	0.000300862	0.000213469	6.78135E-05	9.7147E-05	9.34403E-05	9.55146E-06	8.88663E-06	9.55146E-06	8.88663E-06	9.7147E-05	9.34403E-05	0.000148775
3835203773085	383520	3773085	3.01154E-05	2.93427E-05	7.77771E-06	7.24528E-06	0.000571016	0.00041053	0.000276791	0.000273276	0.000193896	6.15959E-05	8.82399E-05	8.4873E-05	8.67571E-06	8.07184E-06	8.67571E-06	8.07184E-06	8.82399E-05	8.4873E-05	0.000136134
3835303773085	383530	3773085	2.76725E-05	2.69625E-05	7.14681E-06	6.65757E-06	0.000519791	0.000373701	0.00025196	0.000248761	0.000176502	5.60702E-05	8.03239E-05	7.72591E-05	7.89742E-06	7.34772E-06	7.89742E-06	7.34772E-06	8.03239E-05	7.72591E-05	0.000124662
3835403773085	383540	3773085	2.55554E-05	2.48997E-05	6.60004E-06	6.14823E-06	0.000476218	0.000342375	0.000230839	0.000227908	0.000161706	5.13699E-05	7.35906E-05	7.07827E-05	7.2354E-06	6.73178E-06	7.2354E-06	6.73178E-06	7.35906E-05	7.07827E-05	0.000114738
3835503773085	383550	3773085	2.3557E-05	2.29526E-05	6.08393E-06	5.66745E-06	0.000435906	0.000313393	0.000211298	0.000208616	0.000148018	4.70214E-05	6.73611E-05	6.47909E-05	6.62292E-06	6.16193E-06	6.62292E-06	6.16193E-06	6.73611E-05	6.47909E-05	0.00010539
3835603773085	383560	3773085	2.15721E-05	2.10187E-05	5.5713E-06	5.18992E-06	0.000396627	0.000285153	0.000192259	0.000189818	0.00013468	4.27844E-05	6.12913E-05	5.89527E-05	6.02614E-06	5.60669E-06	6.02614E-06	5.60669E-06	6.12913E-05	5.89527E-05	9.61358E-05
3835703773085	383570	3773085	1.98241E-05	1.93155E-05	5.11985E-06	4.76937E-06	0.000362453	0.000260584	0.000175693	0.000173463	0.000123076	3.9098E-05	5.60103E-05	5.38732E-05	5.50692E-06	5.12361E-06	5.50692E-06	5.12361E-06	5.60103E-05	5.38732E-05	8.80339E-05
3835803773085	383580	3773085	1.84952E-05	1.80207E-05	4.77665E-06	4.44966E-06	0.000336502	0.000241927	0.000163114	0.000161043	0.000114264	3.62987E-05	5.20001E-05	5.0016E-05	5.11263E-06	4.75676E-06	5.11263E-06	4.75676E-06	5.20001E-05	5.0016E-05	8.18953E-05
3835903773085	383590	3773085	1.73402E-05	1.68953E-05	4.47834E-06	4.17178E-06	0.000314079	0.000225805	0.000152244	0.000150311	0.00010665	3.38798E-05	4.8535E-05	4.66831E-05	4.77194E-06	4.43979E-06	4.77194E-06	4.43979E-06	4.8535E-05	4.66831E-05	7.65751E-05
3836003773085	383600	3773085	1.62093E-05	1.57935E-05	4.18629E-06	3.89971E-06	0.000292341	0.000210177	0.000141708	0.000139908	9.92684E-05	3.1535E-05	4.51758E-05	4.34521E-05	4.44167E-06	4.13251E-06	4.44167E-06	4.13251E-06	4.51758E-05	4.34521E-05	7.13892E-05
3836103773085	383610	3773085	1.4998E-05	1.46132E-05	3.87345E-06	3.60829E-06	0.000269303	0.000193614	0.00013054	0.000128883	9.14455E-05	2.90499E-05	4.16157E-05	4.00279E-05	4.09165E-06	3.80685E-06	4.09165E-06	3.80685E-06	4.16157E-05	4.00279E-05	6.58712E-05
3836203773085	383620	3773085	1.39482E-05	1.35903E-05	3.60232E-06	3.35572E-06	0.000249437	0.000179331	0.00012091	0.000119375	8.46995E-05	2.69069E-05	3.85457E-05	3.7075E-05	3.7898E-06	3.52601E-06	3.7898E-06	3.52601E-06	3.85457E-05	3.7075E-05	6.11098E-05
3836303773085	383630	3773085	1.32286E-05	1.28892E-05	3.41648E-06	3.1826E-06	0.000235797	0.000169525	0.000114299	0.000112848	8.00681E-05	2.54356E-05	3.6438E-05	3.50477E-05	3.58258E-06	3.33321E-06	3.58258E-06	3.33321E-06	3.6438E-05	3.50477E-05	5.78346E-05
3836403773085	383640	3773085	1.26486E-05	1.23241E-05	3.26667E-06	3.04305E-06	0.000224795	0.000161615	0.000108966	0.000107582	7.63321E-05	2.42488E-05	3.47378E-05	3.34124E-05	3.41541E-06	3.17768E-06	3.41541E-06	3.17768E-06	3.47378E-05	3.34124E-05	5.51818E-05
3836503773085	383650	3773085	1.21355E-05	1.18241E-05	3.13416E-06	2.91961E-06	0.000215102	0.000154647	0.000104267	0.000102943	7.30408E-05	2.32032E-05	3.324E-05	3.19717E-05	3.26815E-06	3.04067E-06	3.26815E-06	3.04067E-06	3.324E-05	3.19717E-05	5.28356E-05
3836603773085	383660	3773085	1.18125E-05	1.15095E-05	3.05076E-06	2.84191E-06	0.000208919	0.000150202	0.00010127	9.99845E-05	7.09414E-05	2.25363E-05	3.22846E-05	3.10527E-05	3.17421E-06	2.95327E-06	3.17421E-06	2.95327E-06	3.22846E-05	3.10527E-05	5.13295E-05
3836703773085	383670	3773085	1.15087E-05	1.12135E-05	2.97229E-06	2.76882E-06	0.000203102	0.000146019	9.84504E-05	9.72004E-05	6.8966E-05	2.19087E-05	3.13856E-05	3.01881E-05	3.08582E-06	2.87103E-06	3.08582E-06	2.87103E-06	3.13856E-05	3.01881E-05	4.99069E-05
3836803773085	383680	3773085	1.12533E-05	1.09646E-05	2.90633E-06	2.70737E-06	0.000198202	0.000142497	9.60753E-05	9.48555E-05	6.73022E-05	2.13802E-05	3.06284E-05	2.94598E-05	3.01138E-06	2.80177E-06	3.01138E-06	2.80177E-06	3.06284E-05	2.94598E-05	4.87039E-05
3836903773085	383690	3773085	1.1039E-05	1.07557E-05	2.85097E-06	2.6558E-06	0.000194051	0.000139512	9.40629E-05	9.28686E-05	6.58925E-05	2.09324E-05	2.99869E-05	2.88427E-05	2.9483E-06	2.74309E-06	2.9483E-06	2.74309E-06	2.99869E-05	2.88427E-05	4.76823E-05
3837003773085	383700	3773085	1.08392E-05	1.05611E-05	2.79938E-06	2.60775E-06	0.000190193	0.000136739	9.21931E-05	9.10225E-05	6.45827E-05	2.05163E-05	2.93908E-05	2.82694E-05	2.88969E-06	2.68856E-06	2.88969E-06	2.68856E-06	2.93908E-05	2.82694E-05	4.67297E-05
3837103773085	383710	3773085	1.07036E-05	1.0429E-05	2.76437E-06	2.57513E-06	0.000187503	0.000134804	9.08889E-05	8.97349E-05	6.36691E-05	2.0226E-05	2.8975E-05	2.78695E-05	2.84882E-06	2.65052E-06	2.84882E-06	2.65052E-06	2.8975E-05	2.78695E-05	4.60674E-05
3837203773085	383720	3773085	1.05799E-05	1.03084E-05	2.7324E-06	2.54535E-06	0.000185026	0.000133024	8.96884E-05	8.85497E-05	6.28281E-05	1.99589E-05	2.85923E-05	2.75014E-05	2.81119E-06	2.61551E-06	2.81119E-06	2.61551E-06	2.85923E-05	2.75014E-05	4.54631E-05
3837303773085	383730	3773085	1.04583E-05	1.019E-05	2.70101E-06	2.51611E-06	0.000182585	0.000131269	8.85052E-05	8.73815E-05	6.19992E-05	1.96956E-05	2.82151E-05	2.71385E-05	2.7741E-06	2.58101E-06	2.7741E-06	2.58101E-06	2.82151E-05	2.71385E-05	4.48716E-05
3837403773085	383740	3773085	1.03295E-05	1.00645E-05	2.66774E-06	2.48512E-06	0.000180011	0.000129418	8.72572E-05	8.61493E-05	6.1125E-05	1.94178E-05	2.78173E-05	2.67559E-05	2.73498E-06	2.54461E-06	2.73498E-06	2.54461E-06	2.78173E-05	2.67559E-05	4.42601E-05
3837503773085	383750	3773085	1.01995E-05	9.93786E-06	2.63417E-06	2.45385E-06	0.000177409	0.000127548	8.59962E-05	8.49043E-05	6.02417E-05	1.91372E-05	2.74153E-05	2.63692E-05	2.69546E-06	2.50784E-06	2.69546E-06	2.50784E-06	2.74153E-05	2.63692E-05	4.36468E-05
3837603773085	383760	3773085	1.0037E-05	9.77943E-06	2.59218E-06	2.41473E-06	0.000174238	0.000125267	8.44589E-05	8.33865E-05	5.91647E-05	1.87951E-05	2.69252E-05	2.58978E-05	2.64727E-06	2.46301E-06	2.64727E-06	2.46301E-06	2.69252E-05	2.58978E-05	4.28937E-05
3837703773085	383770	3773085	9.86761E-06	9.61443E-06	2.54845E-06	2.37399E-06	0.000170968	0.000122917	8.2874E-05	8.18218E-05	5.80545E-05	1.84424E-05	2.64199E-05	2.54118E-05	2.5976E-06	2.41679E-06	2.5976E-06	2.41679E-06	2.64199E-05	2.54118E-05	4.21135E-05
3837803773085	383780	3773085	9.68814E-06	9.43956E-06	2.5021E-06	2.33081E-06	0.000167574	0.000120477	8.12287E-05	8.01974E-05	5.6902E-05	1.80763E-05	2.58954E-05	2.49073E-05	2.54603E-06	2.36881E-06	2.54603E-06	2.36881E-06	2.58954E-05	2.49073E-05	4.12951E-05
3837903773085	383790	3773085	9.49235E-06	9.2488E-06	2.45153E-06	2.28371E-06	0.000163939	0.000117863	7.94668E-05	7.84578E-05	5.56677E-05	1.76842E-05	2.53337E-05	2.43671E-05	2.4908E-06	2.31743E-06	2.4908E-06	2.31743E-06	2.53337E-05	2.43671E-05	4.04024E-05
3838003773085	383800	3773085	9.30444E-06	9.06571E-06	2.403E-06	2.2385E-06	0.000160456	0.000115359	7.77783E-05	7.67908E-05	5.44849E-05	1.73085E-05	2.47954E-05	2.38493E-05	2.43788E-06	2.26819E-06	2.43788E-06	2.26819E-06	2.47954E-05	2.38493E-05	3.95441E-05
3838103773085	383810	3773085	9.10583E-06	8.8722E-06	2.35171E-06	2.19072E-06	0.000156803	0.000112733	7.60078E-05	7.50427E-05	5.32446E-05	1.69145E-05	2.4231E-05	2.33064E-05	2.38238E-06	2.21656E-06	2.38238E-06	2.21656E-06	2.4231E-05	2.33064E-05	3.8635E-05
3838203773085	383820	3773085	8.90948E-06	8.68089E-06	2.301E-06	2.14348E-06	0.000153222	0.000110158	7.42718E-05	7.33288E-05	5.20285E-05	1.65281E-05	2.36776E-05	2.27741E-05	2.32797E-06	2.16593E-06	2.32797E-06	2.16593E-06	2.36776E-05	2.27741E-05	3.77405E-05
3838303773085	383830	3773085	8.71932E-06	8.49561E-06	2.25189E-06	2.09773E-06	0.000149765	0.000107673	7.25963E-05	7.16745E-05	5.08548E-05	1.61553E-05	2.31434E-05	2.22604E-05	2.27545E-06	2.11707E-06	2.27545E-06	2.11707E-06	2.31434E-05	2.22604E-05	3.68713E-05
3838403773085	383840	3773085	8.5241E-06	8.30539E-06	2.20147E-06	2.05076E-06	0.000146246	0.000105143	7.08905E-05	6.99904E-05	4.96599E-05	1.57757E-05	2.25996E-05	2.17373E-05	2.22199E-06	2.06733E-06	2.22199E-06	2.06733E-06	2.25996E-05	2.17373E-05	3.59822E-05
3838503773085	383850	3773085	8.33787E-06	8.12395E-06	2.15337E-06	2.00596E-06	0.000142888	0.000102728	6.92625E-05	6.83831E-05	4.85194E-05	1.54134E-05	2.20806E-05	2.12381E-05	2.17096E-06	2.01985E-06	2.17096E-06	2.01985E-06	2.20806E-05	2.12381E-05	3.5133E-05
3838603773085	383860	3773085	8.1449E-06	7.93592E-06	2.10353E-06	1.95953E-06	0.000139431	0.000100243	6.7587E-05	6.67288E-05	4.73457E-05	1.50405E-05	2.15465E-05	2.07243E-05	2.11844E-06	1.97099E-06	2.11844E-06	1.97099E-06	2.15465E-05	2.07243E-05	3.42511E-05
3838703773085	383870	3773085	7.95192E-06	7.7479E-06	2.05369E-06	1.91311E-06	0.000135992	9.77711E-05	6.59201E-05	6.50831E-05	4.6178E-05	1.46696E-05	2.10151E-05	2.02132E-05	2.06619E-06	1.92238E-06	2.06619E-06	1.92238E-06	2.10151E-05	2.02132E-05	3.33729E-05
3838803773085	383880	3773085	7.76739E-06	7.5681E-06	2.00604E-06	1.86871E-06	0.000132705	9.54077E-05	6.43266E-05	6.35098E-05	4.50618E-05	1.4315E-05	2.05071E-05	1.97246E-05	2.01625E-06	1.87591E-06	2.01625E-06	1.87591E-06	2.05071E-05	1.97246E-05	3.25328E-05
3838903773085	383890	3773085	7.5941E-06	7.39926E-06	1.96128E-06	1.82702E-06	0.000129614	9.31852E-05	6.28281E-05	6.20304E-05	4.40121E-05	1.39815E-05	2.00294E-05	1.92651E-05	1.96928E-06	1.83221E-06	1.96928E-06	1.83221E-06	2.00294E-05	1.92651E-05	3.17434E-05
3839003773085	383900	3773085	7.42701E-06	7.23645E-06	1.91813E-06	1.78682E-06	0.000126647	9.10523E-05	6.13901E-05	6.06106E-05	4.30047E-05	1.36615E-05	1.95709E-05	1.88242E-05	1.92421E-06	1.79027E-06	1.92421E-06	1.79027E-06	1.95709E-05	1.88242E-05	3.0985E-05
3839103773085	383910	3773085	7.22166E-06	7.03637E-06	1.86509E-06	1.73742E-06	0.000123057	8.84711E-05	5.96498E-05	5.88924E-05	4.17856E-05	1.32742E-05	1.90161E-05	1.82905E-05	1.86966E-06	1.73952E-06	1.86966E-06	1.73952E-06	1.90161E-05	1.82905E-05	3.00559E-05
3829703773095	382970	3773095	5.38305E-06	5.24493E-06	1.39025E-06	1.29508E-06	7.82011E-05	5.62224E-05	3.79067E-05	3.74254E-05	2.65543E-05	8.43561E-06	1.20845E-05	1.16234E-05	1.18815E-06	1.10544E-06	1.18815E-06	1.10544E-06	1.20845E-05	1.16234E-05	1.99199E-05
3829803773095	382980	3773095	5.59065E-06	5.44721E-06	1.44386E-06	1.34502E-06	8.19428E-05	5.89124E-05	3.97205E-05	3.92161E-05	2.78248E-05	8.83922E-06	1.26627E-05	1.21796E-05	1.245E-06	1.15834E-06	1.245E-06	1.15834E-06	1.26627E-05	1.21796E-05	2.10068E-05
3829903773095	382990	3773095	5.7735E-06	5.62537E-06	1.49109E-06	1.38901E-06	8.53816E-05	6.13847E-05	4.13873E-05	4.08619E-05	2.89925E-05	9.21017E-06	1.31941E-05	1.26907E-05	1.29724E-06	1.20695E-06	1.29724E-06	1.20695E-06	1.31941E-05	1.26907E-05	2.20212E-05
3830003773095	383000	3773095	5.93159E-06	5.7794E-06	1.53192E-06	1.42705E-06	8.84729E-05	6.36072E-05	4.28858E-05	4.23413E-05	3.00422E-05	9.54363E-06	1.36718E-05	1.31502E-05	1.34421E-06	1.25065E-06	1.34421E-06	1.25065E-06	1.36718E-05	1.31502E-05	2.29774E-05
3830103773095	383010	3773095	6.04243E-06	5.88739E-06	1.56054E-06	1.45371E-06	9.12525E-05	6.56056E-05	4.42332E-05	4.36715E-05	3.0986E-05	9.84346E-06	1.41014E-05	1.35633E-05	1.38644E-06	1.28994E-06	1.38644E-06	1.28994E-06	1.41014E-05	1.35633E-05	2.38557E-05
3830203773095	383020	3773095	6.21627E-06	6.05678E-06	1.60544E-06	1.49554E-06	9.51278E-05	6.83917E-05	4.61117E-05	4.55262E-05	3.23019E-05	1.02615E-05	1.47002E-05	1.41393E-05	1.44532E-06	1.34472E-06	1.44532E-06	1.34472E-06	1.47002E-05	1.41393E-05	2.4977E-05
3830303773095	383030	3773095	6.45032E-06	6.28482E-06	1.66588E-06	1.55184E-06	9.85933E-05	7.08832E-05	4.77915E-05	4.71847E-05	3.34787E-05	1.06353E-05	1.52357E-05	1.46544E-05	1.49797E-06	1.39371E-06	1.49797E-06	1.39371E-06	1.52357E-05	1.46544E-05	2.60894E-05
3830403773095	383040	3773095	6.68099E-06	6.50957E-06	1.72546E-06	1.60734E-06	0.000101943	7.32915E-05	4.94152E-05	4.87878E-05	3.46161E-05	1.09967E-05	1.57534E-05	1.51523E-05	1.54887E-06	1.44106E-06	1.54887E-06	1.44106E-06	1.57534E-05	1.51523E-05	2.71345E-05
3830503773095	383050	3773095	6.91503E-06	6.73761E-06	1.7859E-06	1.66365E-06	0.000105426	7.57958E-05	5.11037E-05	5.04549E-05	3.57989E-05	1.13724E-05	1.62917E-05	1.567E-05	1.60179E-06	1.4903E-06	1.60179E-06	1.4903E-06	1.62917E-05	1.567E-05	2.82033E-05
3830603773095	383060	3773095	7.16427E-06	6.98045E-06	1.85027E-06	1.72361E-06	0.000109195	7.85051E-05	5.29304E-05	5.22583E-05	3.70785E-05	1.17789E-05	1.6874E-05	1.62302E-05	1.65905E-06	1.54357E-06	1.65905E-06	1.54357E-06	1.6874E-05	1.62302E-05	2.93483E-05
3830703773095	383070	3773095	7.4287E-06	7.2381E-06	1.91856E-06	1.78723E-06	0.000113221	8.14001E-05	5.48823E-05	5.41855E-05	3.84459E-05	1.22133E-05	1.74963E-05	1.68287E-05	1.72023E-06	1.60049E-06	1.72023E-06	1.60049E-06	1.74963E-05	1.68287E-05	3.0564E-05
3830803773095	383080	3773095	7.71E-06	7.51218E-06	1.99121E-06	1.8549E-06	0.000117516	8.44873E-05	5.69637E-05	5.62405E-05	3.9904E-05	1.26765E-05	1.81598E-05	1.74669E-05	1.78547E-06	1.66119E-06	1.78547E-06	1.66119E-06	1.81598E-05	1.74669E-05	3.18596E-05
3830903773095	383090	3773095	8.00931E-06	7.80381E-06	2.06852E-06	1.92691E-06	0.000122095	8.77794E-05	5.91834E-05	5.8432E-05	4.14589E-05	1.31704E-05	1.88674E-05	1.81475E-05	1.85504E-06	1.72592E-06	1.85504E-06	1.72592E-06	1.88674E-05	1.81475E-05	3.32422E-05
3831103773095	383110	3773095	8.67994E-06	8.45724E-06	2.24172E-06	2.08826E-06	0.000132473	9.52411E-05	6.42143E-05	6.3399E-05	4.49831E-05	1.429E-05	2.04713E-05	1.96902E-05	2.01273E-06	1.87263E-06	2.01273E-06	1.87263E-06	2.04713E-05	1.96902E-05	3.63487E-05
3831203773095	383120	3773095	9.07489E-06	8.84205E-06	2.34372E-06	2.18328E-06	0.000138656	9.96861E-05	6.72113E-05	6.63579E-05	4.70825E-05	1.49569E-05	2.14267E-05	2.06091E-05	2.10667E-06	1.96003E-06	2.10667E-06	1.96003E-06	2.14267E-05	2.06091E-05	3.81778E-05
3831303773095	383130	3773095	9.50529E-06	9.26141E-06	2.45487E-06	2.28682E-

			MSite Grubbing / Prep	MMass Grading / Excavation	MMass Grading / Excavation	MDrainage / Utilities Trenching	MFoundations / Concrete Pads	MBuilding / Structure Construction	MAsphalt Paving	MLandscaping or Other Finishing	MWaterside Construction (Piles)	RSSWDemolition	RSSWPlacing Base	RSSWForm/Plac e Rebar and Pour	Child Risk				
Unique Identifier	X (UTM)	Y (UTM)	2027	2027	2028	2028	2028	2028	2028	2028	2028	2029	2029	2029	3rd Trimester	0<2	2<16	Total	per million
3830703773085	383070	3773085	9.17429E-05	0.000107882	0.000106446	2.26267E-05	2.94258E-05	2.1659E-05	2.2293E-06	2.61176E-05	2.2293E-06	1.09268E-05	1.58551E-05	9.39856E-06	4.28472E-09	5.6884E-08	1.0224E-08	7.13929E-08	0.07139289
3830803773085	383080	3773085	9.55196E-05	0.000112323	0.000110828	2.35582E-05	3.06372E-05	2.25506E-05	2.32107E-06	2.71928E-05	2.32107E-06	1.08613E-05	1.576E-05	9.34222E-06	4.48525E-09	5.9474E-08	1.0683E-08	7.46422E-08	0.07464219
3830903773085	383090	3773085	9.95859E-05	0.000117105	0.000115546	2.4561E-05	3.19414E-05	2.35106E-05	2.41988E-06	2.83504E-05	2.41988E-06	1.08083E-05	1.56831E-05	9.2966E-06	4.69856E-09	6.2233E-08	1.1174E-08	7.8105E-08	0.07810504
3831003773085	383100	3773085	0.000103998	0.000122293	0.000120664	2.56491E-05	3.33564E-05	2.45522E-05	2.52708E-06	2.96063E-05	2.52708E-06	1.08021E-05	1.5674E-05	9.29124E-06	4.9273E-09	6.5198E-08	1.1703E-08	8.18284E-08	0.08182837
3831103773085	383110	3773085	0.000108743	0.000127873	0.000126171	2.68196E-05	3.48786E-05	2.56726E-05	2.6424E-06	3.09574E-05	2.6424E-06	1.08083E-05	1.56831E-05	9.2966E-06	5.16946E-09	6.8345E-08	1.2267E-08	8.57819E-08	0.08578186
3831203773085	383120	3773085	0.000114091	0.000134162	0.000132375	2.81384E-05	3.65938E-05	2.6935E-05	2.77234E-06	3.24797E-05	2.77234E-06	1.08676E-05	1.57691E-05	9.34758E-06	5.44078E-09	7.1873E-08	1.2902E-08	9.0216E-08	0.09021601
3831303773085	383130	3773085	0.000119906	0.000141	0.000139123	2.95727E-05	3.84591E-05	2.8308E-05	2.91365E-06	3.41353E-05	2.91365E-06	1.09268E-05	1.58551E-05	9.39856E-06	5.7317E-09	7.5666E-08	1.3587E-08	9.49842E-08	0.09498416
3831403773085	383140	3773085	0.000126234	0.000148441	0.000146465	3.11334E-05	4.04887E-05	2.98019E-05	3.06741E-06	3.59367E-05	3.06741E-06	1.09861E-05	1.59411E-05	9.44954E-06	6.04213E-09	7.9725E-08	1.4323E-08	1.0009E-07	0.10009014
3831503773085	383150	3773085	0.000133136	0.000156557	0.000154472	3.28355E-05	4.27023E-05	3.14312E-05	3.23512E-06	3.79015E-05	3.23512E-06	1.10578E-05	1.60452E-05	9.51124E-06	6.37299E-09	8.407E-08	1.5114E-08	1.05557E-07	0.1055567
3831603773085	383160	3773085	0.000140672	0.000165419	0.000163217	3.46943E-05	4.51196E-05	3.32105E-05	3.41825E-06	4.0047E-05	3.41825E-06	1.11046E-05	1.61131E-05	9.55149E-06	6.72515E-09	8.8716E-08	1.5963E-08	1.11404E-07	0.11140396
3834103773085	383410	3773085	0.00146524	0.001723003	0.00170006	0.000361375	0.000469965	0.00034592	3.56045E-05	0.000417129	3.56045E-05	1.60549E-05	2.3296E-05	1.38094E-05	4.56682E-08	6.5766E-07	1.4279E-07	8.46119E-07	0.84611912
3834203773085	383420	3773085	0.001335575	0.001570527	0.001549615	0.000329395	0.000428376	0.000315308	3.24537E-05	0.000380215	3.24537E-05	1.62452E-05	2.35721E-05	1.39731E-05	4.12329E-08	5.9529E-07	1.2807E-07	7.64586E-07	0.76458633
3834303773085	383430	3773085	0.001192891	0.001402743	0.001384065	0.000294205	0.000382611	0.000281623	2.89865E-05	0.000339596	2.89865E-05	1.64791E-05	2.39116E-05	1.41743E-05	3.6578E-08	5.2908E-07	1.1279E-07	6.78455E-07	0.67845549
3834403773085	383440	3773085	0.001048598	0.001233066	0.001216647	0.000258618	0.00033633	0.000247557	2.54803E-05	0.000298518	2.54803E-05	1.67287E-05	2.42737E-05	1.43889E-05	3.20292E-08	4.6383E-07	9.8021E-08	5.93882E-07	0.59388176
3834503773085	383450	3773085	0.00091519	0.001076188	0.001061858	0.000225715	0.00029354	0.000216062	2.22386E-05	0.000260539	2.22386E-05	1.70437E-05	2.47308E-05	1.46599E-05	2.78814E-08	4.0412E-07	8.4759E-08	5.16761E-07	0.5167606
3834603773085	383460	3773085	0.000802124	0.000943232	0.000930672	0.000197829	0.000257275	0.000189369	1.94911E-05	0.000228351	1.94911E-05	1.73557E-05	2.51834E-05	1.49282E-05	2.43862E-08	3.5372E-07	7.3693E-08	4.51804E-07	0.45180394
3834703773085	383470	3773085	0.000709751	0.000834609	0.000823496	0.000175047	0.000227647	0.000167561	1.72465E-05	0.000202054	1.72465E-05	1.7836E-05	2.58805E-05	1.53414E-05	2.15385E-08	3.1264E-07	6.4727E-08	3.98904E-07	0.39890374
3834803773085	383480	3773085	0.000624503	0.000734365	0.000724587	0.000154022	0.000200305	0.000147435	1.51751E-05	0.000177785	1.51751E-05	1.82634E-05	2.65005E-05	1.5709E-05	1.89287E-08	2.7496E-07	5.6544E-08	3.50438E-07	0.35043763
3834903773085	383490	3773085	0.000556846	0.000654806	0.000646087	0.000137336	0.000178604	0.000131463	1.3531E-05	0.000158525	1.3531E-05	1.86252E-05	2.70256E-05	1.60202E-05	1.68669E-08	2.4514E-07	5.0173E-08	3.12181E-07	0.31218085
3835003773085	383500	3773085	0.000502118	0.00059045	0.000582588	0.000123838	0.000161051	0.000118542	1.22012E-05	0.000142944	1.22012E-05	1.88966E-05	2.74193E-05	1.62536E-05	1.52002E-08	2.2103E-07	4.5031E-08	2.81258E-07	0.28125796
3835103773085	383510	3773085	0.000456715	0.000537059	0.000529908	0.00011264	0.000146488	0.000107823	1.10979E-05	0.000130019	1.10979E-05	1.90962E-05	2.7709E-05	1.64253E-05	1.38216E-08	2.0106E-07	4.0799E-08	2.55685E-07	0.25568509
3835203773085	383520	3773085	0.000417906	0.000491424	0.00048488	0.000103069	0.00013404	9.8661E-05	1.01549E-05	0.000118971	1.01549E-05	1.92366E-05	2.79127E-05	1.65461E-05	1.26474E-08	1.8404E-07	3.721E-08	2.33902E-07	0.23390162
3835303773085	383530	3773085	0.000382691	0.000450013	0.000444021	9.43837E-05	0.000122745	9.03472E-05	9.29916E-06	0.000108946	9.29916E-06	1.93395E-05	2.80621E-05	1.66346E-05	1.15865E-08	1.6865E-07	3.3983E-08	2.1422E-07	0.2142195
3835403773085	383540	3773085	0.000352227	0.00041419	0.000408675	8.68703E-05	0.000112974	8.31551E-05	8.5589E-06	0.000100273	8.5589E-06	1.93645E-05	2.80983E-05	1.66561E-05	1.06717E-08	1.5536E-07	3.1213E-08	1.97245E-07	0.19724453
3835503773085	383550	3773085	0.000323529	0.000380443	0.000375378	7.97925E-05	0.000103769	7.638E-05	7.86155E-06	9.21031E-05	7.86155E-06	1.93052E-05	2.80123E-05	1.66051E-05	9.81298E-09	1.4287E-07	2.8626E-08	1.8131E-07	0.18130994
3835603773085	383560	3773085	0.00029512	0.000347037	0.000342416	7.2786E-05	9.46576E-05	6.96732E-05	7.17124E-06	8.40156E-05	7.17124E-06	1.91024E-05	2.77181E-05	1.64307E-05	8.96612E-09	1.3053E-07	2.6088E-08	1.65589E-07	0.16558921
3835703773085	383570	3773085	0.000270249	0.00031779	0.000313559	6.66519E-05	8.66803E-05	6.38014E-05	6.56688E-06	7.69352E-05	6.56688E-06	1.87843E-05	2.72564E-05	1.6157E-05	8.22461E-09	1.1973E-07	2.3875E-08	1.51825E-07	0.15182479
3835803773085	383580	3773085	0.000251404	0.000295631	0.000291695	6.20043E-05	8.06361E-05	5.93526E-05	6.10898E-06	7.15705E-05	6.10898E-06	1.8516E-05	2.68672E-05	1.59263E-05	7.66137E-09	1.1152E-07	2.2195E-08	1.41374E-07	0.14137351
3835903773085	383590	3773085	0.000235072	0.000276426	0.000272745	5.79763E-05	7.53977E-05	5.54968E-05	5.71212E-06	6.6921E-05	5.71212E-06	1.82478E-05	2.64779E-05	1.56956E-05	7.17262E-09	1.0439E-07	2.0742E-08	1.32308E-07	0.13230753
3836003773085	383600	3773085	0.000219152	0.000257705	0.000254274	5.40499E-05	7.02915E-05	5.17384E-05	5.32527E-06	6.23889E-05	5.32527E-06	1.78922E-05	2.59619E-05	1.53897E-05	6.6962E-09	9.7445E-08	1.933E-08	1.23471E-07	0.12347125
3836103773085	383610	3773085	0.000202213	0.000237786	0.00023462	4.98722E-05	6.48584E-05	4.77393E-05	4.91366E-06	5.75666E-05	4.91366E-06	1.73401E-05	2.51608E-05	1.49148E-05	6.18854E-09	9.0038E-08	1.7832E-08	1.14059E-07	0.11405898
3836203773085	383620	3773085	0.000187597	0.000220598	0.000217661	4.62673E-05	6.01702E-05	4.42886E-05	4.55849E-06	5.34055E-05	4.55849E-06	1.68098E-05	2.43914E-05	1.44587E-05	5.74899E-09	8.3629E-08	1.6538E-08	1.05916E-07	0.10591612
3836303773085	383630	3773085	0.000177542	0.000208775	0.000205995	4.37876E-05	5.69454E-05	4.19149E-05	4.31417E-06	5.05432E-05	4.31417E-06	1.65353E-05	2.39931E-05	1.42226E-05	5.44587E-09	7.9213E-08	1.5646E-08	1.00305E-07	0.10030549
3836403773085	383640	3773085	0.000169398	0.000199199	0.000196546	4.1779E-05	5.43333E-05	3.99923E-05	4.11628E-06	4.82248E-05	4.11628E-06	1.63544E-05	2.37305E-05	1.4067E-05	5.20036E-09	7.5638E-08	1.4924E-08	9.57624E-08	0.09576237
3836503773085	383650	3773085	0.000162196	0.000190729	0.00018819	4.00027E-05	5.20232E-05	3.82919E-05	3.94127E-06	4.61744E-05	3.94127E-06	1.62046E-05	2.35133E-05	1.39382E-05	4.98314E-09	7.2475E-08	1.4286E-08	9.1744E-08	0.091744
3836603773085	383660	3773085	0.000157573	0.000185293	0.000182825	3.88624E-05	5.05403E-05	3.72004E-05	3.82892E-06	4.48582E-05	3.82892E-06	1.6239E-05	2.35631E-05	1.39677E-05	4.84402E-09	7.0452E-08	1.3875E-08	8.91712E-08	0.08917115
3836703773085	383670	3773085	0.000153206	0.000180157	0.000177758	3.77854E-05	4.91396E-05	3.61694E-05	3.7228E-06	4.3615E-05	3.7228E-06	1.62701E-05	2.36083E-05	1.39945E-05	4.7126E-09	6.8541E-08	1.3488E-08	8.67415E-08	0.08674147
3836803773085	383680	3773085	0.000149512	0.000175814	0.000173473	3.68745E-05	4.7955E-05	3.52975E-05	3.63306E-06	4.25636E-05	3.63306E-06	1.63388E-05	2.37079E-05	1.40536E-05	4.60155E-09	6.6928E-08	1.316E-08	8.46895E-08	0.08468951
3836903773085	383690	3773085	0.000146376	0.000172127	0.000169835	3.61011E-05	4.69491E-05	3.45571E-05	3.55686E-06	4.16708E-05	3.55686E-06	1.64355E-05	2.38482E-05	1.41367E-05	4.50695E-09	6.5555E-08	1.2881E-08	8.2943E-08	0.08294297
3837003773085	383700	3773085	0.000143452	0.000168688	0.000166442	3.53798E-05	4.60112E-05	3.38667E-05	3.4858E-06	4.08383E-05	3.4858E-06	1.6529E-05	2.3984E-05	1.42172E-05	4.41886E-09	6.4278E-08	1.262E-08	8.13173E-08	0.08131729
3837103773085	383710	3773085	0.000141419	0.000166297	0.000164083	3.48784E-05	4.5359E-05	3.33867E-05	3.43639E-06	4.025955E-05	3.43639E-06	1.6685E-05	2.42103E-05	1.43514E-05	4.35698E-09	6.3386E-08	1.2436E-08	8.01789E-08	0.08017888
3837203773085	383720	3773085	0.000139564	0.000164116	0.000161931	3.44209E-05	4.47641E-05	3.29488E-05	3.39132E-06	3.97314E-05	3.39132E-06	1.68254E-05	2.4414E-05	1.44721E-05	4.30006E-09	6.2566E-08	1.2267E-08	7.91336E-08	0.07913358
3837303773085	383730	3773085	0.000137748	0.00016198	0.000159824	3.3973E-05	4.41816E-05	3.25201E-05	3.34719E-06	3.92145E-05	3.34719E-06	1.69346E-05	2.45724E-05	1.4566E-05	4.24416E-09	6.1763E-08	1.2101E-08	7.81081E-08	0.07810811
3837403773085	383740	3773085	0.000135871	0.000159773	0.000157646	3.35101E-05	4.35796E-05	3.20769E-05	3.30158E-06	3.86801E-05	3.30158E-06	1.70063E-05	2.46765E-05	1.46277E-05	4.18589E-09	6.0924E-08	1.1929E-08	7.70389E-08	0.07703893
3837503773085	383750	3773085	0.000133988	0.000157559	0.000155461	3.30457E-05	4.29757E-05	3.16324E-05	3.25583E-06	3.81441E-05	3.25583E-06	1.70437E-05	2.47308E-05	1.46599E-05	4.12772E-09	6.0086E-08	1.1757E-08	7.59699E-08	0.07596994
3837603773085	383760	3773085	0.000131676	0.000154841	0.000152779	3.24756E-05	4.22342E-05	3.10867E-05	3.19966E-06	3.7486E-05	3.19966E-06	1.70157E-05	2.46901E-05	1.46358E-05	4.05673E-09	5.9058E-08	1.1548E-08	7.46625E-08	0.0746625
3837703773085	383770	3773085	0.000129281	0.000152024	0.00015	3.18848E-05	4.1466E-05	3.05212E-05	3.14145E-06	3.68041E-05	3.14145E-06	1.69533E-05	2.45996E-05	1.45821E-05	3.98376E-09	5.8E-08	1.1333E-08	7.33168E-08	0.07331676
3837803773085	383780	3773085	0.000126769	0.00014907	0.000147085	3.12652E-05	4.06602E-05	2.99281E-05	3.08041E-06	3.60889E-05	3.08041E-06	1.68566E-05	2.44592E-05	1.44989E-05	3.90727E-09	5.6889E-08	1.1109E-08	7.19054E-08	0.07190539
3837903773085	383790	3773085	0.000124028	0.000145847	0.000143905	3.05893E-05	3.97812E-05	2.92811E-05	3.01381E-06	3.53087E-05	3.01381E-06	1.67224E-05	2.42646E-05	1.43836E-05	3.82449E-09	5.5685E-08	1.0867E-08	7.03769E-08	0.07037688
3838003773085	383800	3773085	0.000121394	0.000142749	0.000140848	2.99395E-05	3.89361E-05	2.86591E-05	2.94979E-06	3.45587E-05	2.94979E-06	1.65758E-05	2.40519E-05	1.42575E-05	3.74481E-09	5.4526E-08	1.0635E-08	6.89061E-08	0.0689061
3838103773085	383810	3773085	0.000118603	0.000139467	0.00013761	2.92512E-05	3.8041E-05	2.80002E-05	2.88198E-06	3.37642E-05	2.88198E-06	1.64136E-05	2.38165E-05	1.4118E-05	3.66076E-09	5.3302E-08	1.0391E-08	6.73539E-08	0.06735393
3838203773085	383820	3773085	0.000115857	0.000136238	0.000134424	2.85739E-05	3.71602E-05	2.73519E-05	2.81525E-06	3.29824E-05	2.81525E-06	1.62452E-05	2.35721E-05	1.39731E-05	3.57805E-09	5.2097E-08	1.0151E-08	6.5826E-08	0.06582605
3838303773085	383830	3773085	0.000113189	0.0001331	0.000131328	2.79159E-05	3.63044E-05	2.6722E-05	2.75041E-06	3.22228E-05	2.75041E-06	1.60736E-05	2.33232E-05	1.38255E-05	3.49802E-09	5.0931E-08	9.9186E-09	6.43476E-08	0.0643476
3838403773085	383840	3773085	0.000110459	0.000129891	0.000128161	2.72427E-05	3.54289E-05	2.60776E-05	2.68409E-06	3.14458E-05	2.68409E-06	1.5899E-05	2.30697E-05	1.36753E-05	3.41636E-09	4.974E-08	9.6819E-09	6.2838E-08	0.06283799
3838503773085	383850	3773085	0.000107852	0.000126825	0.000125137	2.65998E-05	3.45928E-05	2.54622E-05	2.62074E-06	3.07037E-05	2.62074E-06	1.57274E-05	2.28208E-05	1.35277E-05	3.33842E-09	4.8602E-08	9.456E-09	6.13966E-08	0.06139656
3838603773085	383860	3773085	0.000105145	0.000123642	0.000121996	2.59321E-05	3.37245E-05	2.48231E-05	2.55496E-06	2.9933E-05	2.55496E-06	1.55652E-05	2.25854E-05	1.33882E-05	3.25792E-09	4.7427E-08	9.2227E-09	5.99075E-08	0.0599075
3838703773085	383870	3773085	0.000102449	0.000120472	0.000118868	2.52672E-05	3.28598E-05	2.41866E-05	2.48945E-06	2.916555E-05	2.48945E-06	1.5403E-05	2.23501E-05	1.32487E-05	3.17753E-09	4.6252E-08	8.9904E-09	5.842E-08	0.05842002
3838803773085	383880	3773085	9.987E-05	0.000117439	0.000115875	2.46311E-05	3.20325E-05	2.35777E-05	2.42678E-06	2.84313E-05	2.42678E-06	1.5247E-05	2.21238E-05	1.31145E-05	3.10075E-09	4.513E-08	8.7684E-09	5.69996E-08	0.05699959
3838903773085	383890	3773085	9.74469E-05	0.00011459	0.000113064	2.40335E-05	3.12554E-05	2.30056E-05	2.3679E-06	2.77414E-05	2.3679E-06	1.50911E-05	2.18975E-05	1.29804E-05	3.02849E-09	4.4075E-08	8.5598E-09	5.56629E-08	0.05566288
3839003773085	383900	3773085	9.51185E-05	0.000111852	0.000110362	2.34592E-05	3.05085E-05	2.2456E-05	2.31132E-06	2.70786E-05	2.31132E-06	1.49351E-05	2.16711E-05	1.28462E-05	2.95909E-09	4.306E-08	8.3594E-09	5.43789E-08	0.05437891
3839103773085	383910	3773085	9.22665E-05	0.000108498	0.000107053	2.27558E-05	2.95938E-05	2.17826E-05	2.24202E-06	2.62667E-05	2.24202E-06	1.47978E-05	2.1472E-05	1.27282E-05	2.87434E-09	4.182E-08	8.1159E-09	5.28104E-08	0.05281043
3829703773095	382970	3773095	6.11508E-05	7.19083E-05	7.09508E-05	1.50817E-05	1.96137E-05	1.44367E-05	1.48593E-06	1.74086E-05	1.48593E-06	1.12731E-05	1.63575E-05	9.69637E-06	2.77844E-09	3.7211E-08	6.7075E-09	4.66967E-08	0.04669672
3829803773095	382980	3773095	6.44874E-05	7.58319E-05	7.48222E-05	1.59046E-05	2.06839E-05	1.52244E-05	1.567E-06	1.83585E-05	1.567E-06	1.14758E-05	1.66517E-05	9.87077E-06	2.93572E-09	3.9284E-08	7.0802E-09	4.92999E-08	0.0492985
3829903773095	382990	3773095	6.76012E-05	7.94935E-05	7.8435E-05	1.66726E-05	2.16826E-05	1.59596E-05	1.64267E-06	1.92449E-05	1.64267E-06	1.16068E-05	1.68418E-05	9.98345E-06	3.08245E-09	4.1215E-08	7.4282E-09	5.17261E-08	0.05172605
3830003773095	383000	3773095	7.05367E-05	8.29454E-05	8.1841E-05	1.73966E-05	2.26241E-05	1.66526E-05	1.714E-06	2.00806E-05	1.714E-06	1.16599E-05	1.69187E-05	1.00291E-05	3.22183E-09	4.3043E-08	7.7568E-09	5.40216E-08	0.05402164
3830103773095	383010	3773095	7.32328E-05	8.61157E-05	8.49691E-05	1.80615E-05	2.34889E-05	1.72891E-05	1.77951E-06	2.08481E-05	1.77951E-06	1.16068E-05	1.68418E-05	9.98345E-06	3.34107E-09	4.4611E-08	8.0431E-09	5.59949E-08	0.05599493
3830203773095	383020	3773095	7.66752E-05	9.01638E-05	8.89632E-05	1.89105E-05	2.4593E-05	1.81018E-05	1.86316E-06	2.18281E-05	1.86316E-06	1.1507E-05	1.66969E-05	9.8976E-06	3.48364E-09	4.6538E-08	8.4085E-09	5.84296E-08	0.05842963
3830303773095	383030	3773095	8.00898E-05	9.41791E-05	9.2925E-05	1.97527E-05	2.56882E-05	1.89079E-05	1.94613E-06	2.28002E-05	1.94613E-06	1.14321E-05	1.65883E-05	9.8332E-06	3.6786E-09	4.9031E-08	8.8377E-09	6.15469E-08	0.06154693
3830403773095	383040	3773095	8.32983E-05	9.7952E-05	9.66477E-05	2.0544E-05	2.67173E-05	1.96654E-05	2.0241E-06	2.37136E-05	2.0241E-06	1.13791E-05	1.65114E-05	9.78759E-06	3.86803E-09	5.1438E-08	9.2505E-09	6.45562E-08	0.06455621
3830503773095	383050	3773095	8.65792E-05	0.00010181	0.000100454	2.13532E-05	2.77696E-05	2.044E-05	2.10382E-06	2.46476E-05	2.10382E-06	1.12481E-05	1.63213E-05	9.67491E-06	4.05463E-09	5.3822E-08	9.666E-09	6.75426E-08	0.06754258
3830603773095	383060	3773095	9.00941E-05	0.000105943	0.000104533	2.22201E-05	2.8897E-05	2.12698E-05	2.18923E-06	2.56482E-05	2.18923E-06	1.1167E-05	1.62036E-05	9.60515E-06	4.2523E-09	5.6351E-08	1.011E-08	7.07131E-08	0.0707131
3830703773095	383070	3773095	9.38262E-05	0.000110332	0.000108863	2.31405E-05	3.0094E-05	2.21509E-05	2.27992E-06	2.67107E-05	2.27992E-06	1.11015E-05	1.61085E-05	9.54881E-06	4.46202E-09	5.9035E-08	1.0582E-08	7.40786E-08	0.07407857
3830803773095	383080	3773095	9.78034E-05	0.000115009	0.000113477	2.41214E-05	3.13697E-05	2.30898E-05	2.37656E-06	2.78429E-05	2.37656E-06	1.10454E-05	1.60271E-05	9.50051E-06	4.68361E-09	6.1874E-08	1.1082E-08	7.76395E-08	0.07763948
3830903773095	383090	3773095	0.000102048	0.00012	0.000118402	2.51683E-05	3.27311E-05	2.40919E-05	2.4797E-06	2.90513E-05	2.4797E-06	1.09705E-05	1.59184E-05	9.43612E-06	4.91844E-09	6.4885E-08	1.1614E-08	8.14173E-08	0.08141735
3831103773095	383110	3773095	0.000111584	0.000131214	0.000129467	2.75202E-05	3.57898E-05	2.63433E-05	2.71143E-06	3.17661E-05	2.71143E-06	1.09393E-05	1.58732E-05	9.40929E-06	5.43485E-09	7.1529E-08	1.2794E-08	8.97579E-08	0.08975795
3831203773095	383120	3773095	0.000117199	0.000137817	0.000135982	2.8905E-05	3.75908E-05	2.76688E-05	2.84787E-06	3.33646E-05	2.84787E-06	1.09986E-05	1.59592E-05	9.46027E-06	5.73657E-09	7.5415E-08	1.3488E-08	9.464E-08	0.09463997
3831303773095	383130	3773095	0.000123327	0.000145022	0.000143091	3.04162E-05	3.95561E-05	2.91154E-05	2.99676E-06	3.51089E-05	2.99676E-06	1.1061E-05	1.60497E-05	9.51393E-06	6.06144E-09	7.9607E-08	1.4239E-08	9.99082E-08	0.09990824

Unique Identifier	X (UTM)	Y (UTM)	EGIODemolition 2025	EGIOSite Grubbing / Prep 2025	EGIOMass Grading / Excavation 2025	EGIOMass Grading / Excavation 2026	EGIODrainage / Utilities Trenching 2026	EGIODrainage / Utilities Trenching 2027	EGIOFoundations / Concrete Pads 2026	EGIOFoundations / Concrete Pads 2027	EGIOBuilding / Structure Construction 2026	EGIOBuilding / Structure Construction 2027	EGIOAsphalt Paving 2027	EGIOArchitectural Coating 2027	EGIOLandscaping or Other Finishing 2027	EGIOWaterside Construction (Piles) 2027	HIWaterside Construction (Landscaping) 2025	HIWaterside Construction (Landscaping) 2026	KMDemolition 2025	KMSite Grubbing / Prep 2025	KMMass Grading / Excavation 2025
3831403773095	383140	3773095	0.000352221	0.00013815	4.57497E-05	4.48071E-05	0.000104044	0.000103884	0.000136701	0.000136612	0.000146423	0.000142914	5.69786E-06	5.69786E-06	0.000154309	5.69786E-06	7.62352E-05	7.38474E-05	5.01315E-05	0.000217574	0.00016538
3834103773095	383410	3773095	0.002475748	0.00097102	0.000321573	0.000314947	0.000731324	0.000730195	0.000960864	0.000960244	0.001029205	0.001004536	4.00501E-05	4.00501E-05	0.001084636	4.00501E-05	0.000676487	0.000655298	0.000771709	0.00334927	0.002545803
3834203773095	383420	3773095	0.002141958	0.00084011	0.000278217	0.000272485	0.000632724	0.000631748	0.000831317	0.00083078	0.000890444	0.0008691	3.46504E-05	3.46504E-05	0.000938401	3.46504E-05	0.000580754	0.000562564	0.000682852	0.002963624	0.00225267
3834303773095	383430	3773095	0.001832204	0.00071862	0.000237984	0.00023308	0.000541224	0.000540389	0.000711098	0.000710639	0.000761675	0.000743418	2.96395E-05	2.96395E-05	0.000802697	2.96395E-05	0.000492898	0.00047746	0.000592605	0.002571947	0.001954954
3834403773095	383440	3773095	0.001550457	0.00060811	0.000201388	0.000197238	0.000457997	0.000457291	0.000601749	0.00060136	0.000644548	0.000629098	2.50817E-05	2.50817E-05	0.000679262	2.50817E-05	0.000414404	0.000401424	0.000505038	0.002191899	0.001666077
3834503773095	383450	3773095	0.001306856	0.00051257	0.000169747	0.000166249	0.000386039	0.000385443	0.000507204	0.000506877	0.000543279	0.000530257	2.1141E-05	2.1141E-05	0.000572539	2.1141E-05	0.000347481	0.000336597	0.000427464	0.001855225	0.001410169
3834603773095	383460	3773095	0.001110985	0.00043574	0.000144305	0.000141332	0.00032818	0.000327673	0.000431185	0.000430907	0.000461853	0.000450783	1.79724E-05	1.79724E-05	0.000486727	1.79724E-05	0.000294866	0.00028563	0.000365019	0.00158421	0.001204169
3834703773095	383470	3773095	0.000959054	0.00037615	0.000124571	0.000122004	0.0002833	0.000282863	0.000372219	0.000371979	0.000398693	0.000389137	1.55146E-05	1.55146E-05	0.000420166	1.55146E-05	0.000254453	0.000246483	0.000316637	0.001374228	0.00104456
3834803773095	383480	3773095	0.000834806	0.00032742	0.000108432	0.000106198	0.000246598	0.000246217	0.000323997	0.000323788	0.000347041	0.000338723	1.35046E-05	1.35046E-05	0.000365732	1.35046E-05	0.000221266	0.000214336	0.000276751	0.001201117	0.000912977
3834903773095	383490	3773095	0.000736722	0.00028895	9.56923E-05	9.37207E-05	0.000217624	0.000217288	0.00028593	0.000285745	0.000306267	0.000298925	1.19179E-05	1.19179E-05	0.000322761	1.19179E-05	0.000194785	0.000188684	0.000244955	0.00106312	0.000808085
3835003773095	383500	3773095	0.00065857	0.0002583	8.55412E-05	8.37787E-05	0.000194538	0.000194238	0.000255598	0.000255433	0.000273777	0.000267215	1.06537E-05	1.06537E-05	0.000288522	1.06537E-05	0.000173814	0.00016837	0.000219567	0.000952938	0.000724335
3835103773095	383510	3773095	0.000594331	0.0002331	7.71972E-05	7.56066E-05	0.000175562	0.000175291	0.000230666	0.000230517	0.000247072	0.00024115	9.61447E-06	9.61447E-06	0.000260379	9.61447E-06	0.000156562	0.000151658	0.000198614	0.000861998	0.00065521
3835203773095	383520	3773095	0.000540663	0.00021206	7.02263E-05	6.87794E-05	0.000159709	0.000159463	0.000209837	0.000209702	0.000224762	0.000219374	8.74629E-06	8.74629E-06	0.000236867	8.74629E-06	0.000142138	0.000137686	0.000181009	0.000785593	0.000597135
3835303773095	383530	3773095	0.00049093	0.00019255	6.37665E-05	6.24527E-05	0.000145018	0.000144795	0.000190535	0.000190412	0.000204087	0.000199195	7.94176E-06	7.94176E-06	0.000215078	7.94176E-06	0.000128791	0.000124757	0.000164579	0.000714286	0.000542934
3835403773095	383540	3773095	0.000448526	0.00017592	5.82587E-05	5.70583E-05	0.000132492	0.000132288	0.000174078	0.000173965	0.000186459	0.000181989	7.25579E-06	7.25579E-06	0.000196501	7.25579E-06	0.000117385	0.000113709	0.00015046	0.000653008	0.000496355
3835503773095	383550	3773095	0.000410029	0.00016082	5.32583E-05	5.2161E-05	0.000121121	0.000120934	0.000159137	0.000159034	0.000170455	0.000166369	6.63302E-06	6.63302E-06	0.000179635	6.63302E-06	0.000107017	0.000103665	0.000137515	0.000596826	0.000453652
3835603773095	383560	3773095	0.000373256	0.0001464	4.8482E-05	4.74831E-05	0.000110258	0.000110088	0.000144865	0.000144771	0.000155168	0.000151449	6.03816E-06	6.03816E-06	0.000163525	6.03816E-06	9.71197E-05	9.40778E-05	0.000125019	0.00054259	0.000412426
3835703773095	383570	3773095	0.000341352	0.00013388	4.4338E-05	4.34245E-05	0.000100834	0.000100678	0.000132482	0.000132397	0.000141905	0.000138504	5.52205E-06	5.52205E-06	0.000149548	5.52205E-06	8.85324E-05	8.57594E-05	0.000114118	0.000495278	0.000376464
3835803773095	383580	3773095	0.000316185	0.00012401	4.1069E-05	4.02228E-05	9.33994E-05	9.32553E-05	0.000122715	0.000122635	0.000131443	0.000128292	5.11491E-06	5.11491E-06	0.000138522	5.11491E-06	8.17676E-05	7.92065E-05	0.000105529	0.000458004	0.000348132
3835903773095	383590	3773095	0.000294367	0.00011546	3.82352E-05	3.74474E-05	8.69547E-05	8.68205E-05	0.000114247	0.000114173	0.000122373	0.00011944	4.76197E-06	4.76197E-06	0.000128964	4.76197E-06	7.59159E-05	7.35381E-05	9.80791E-05	0.00042567	0.000323555
3836003773095	383600	3773095	0.000273897	0.00010743	3.55763E-05	3.48433E-05	8.0908E-05	8.07831E-05	0.000106302	0.000106234	0.000113863	0.000111134	4.43083E-06	4.43083E-06	0.000119996	4.43083E-06	7.04445E-05	6.8238E-05	9.10749E-05	0.000395272	0.000300449
3836103773095	383610	3773095	0.00025323	9.932E-05	3.28918E-05	3.22141E-05	7.48029E-05	7.46874E-05	9.82812E-05	9.82178E-05	0.000105271	0.000102748	4.09649E-06	4.09649E-06	0.000110941	4.09649E-06	6.4957E-05	6.29224E-05	8.40006E-05	0.000364568	0.000277111
3836203773095	383620	3773095	0.000235248	9.2267E-05	3.05562E-05	2.99266E-05	6.94911E-05	6.93838E-05	9.13022E-05	9.12433E-05	9.7796E-05	9.54519E-05	3.8056E-06	3.8056E-06	0.000103063	3.8056E-06	6.01996E-05	5.8314E-05	7.78745E-05	0.000337981	0.000256901
3836303773095	383630	3773095	0.00022208	8.7103E-05	2.88458E-05	2.82515E-05	6.56014E-05	6.55002E-05	8.61917E-05	8.61361E-05	9.23221E-05	9.01091E-05	3.59259E-06	3.59259E-06	9.72943E-05	3.59259E-06	5.67086E-05	5.49324E-05	7.34162E-05	0.000318632	0.000242194
3836403773095	383640	3773095	0.000211203	8.2837E-05	2.7433E-05	2.68678E-05	6.23883E-05	6.22921E-05	8.19701E-05	8.19172E-05	8.78002E-05	8.56957E-05	3.41662E-06	3.41662E-06	9.2529E-05	3.41662E-06	5.38223E-05	5.21364E-05	6.97455E-05	0.0003027	0.000230085
3836503773095	383650	3773095	0.000201619	7.9078E-05	2.61882E-05	2.56486E-05	5.95573E-05	5.94654E-05	7.82505E-05	7.82E-05	8.38161E-05	8.18071E-05	3.26159E-06	3.26159E-06	8.83302E-05	3.26159E-06	5.12803E-05	4.96741E-05	6.65116E-05	0.000288665	0.000219416
3836603773095	383660	3773095	0.000195646	7.6735E-05	2.54123E-05	2.48887E-05	5.77929E-05	5.77037E-05	7.59323E-05	7.58833E-05	8.1333E-05	7.93835E-05	3.16496E-06	3.16496E-06	8.57134E-05	3.16496E-06	4.9673E-05	4.81171E-05	6.45133E-05	0.000279992	0.000212824
3836703773095	383670	3773095	0.000190014	7.4526E-05	2.46808E-05	2.41723E-05	5.61293E-05	5.60427E-05	7.37466E-05	7.3699E-05	7.89918E-05	7.70984E-05	3.07386E-06	3.07386E-06	8.32462E-05	3.07386E-06	4.81589E-05	4.66505E-05	6.26282E-05	0.000271811	0.000206605
3836803773095	383680	3773095	0.000185245	7.2656E-05	2.40613E-05	2.35656E-05	5.47205E-05	5.4636E-05	7.18955E-05	7.18491E-05	7.70091E-05	7.51632E-05	2.9967E-06	2.9967E-06	8.11566E-05	2.9967E-06	4.68727E-05	4.54046E-05	6.1044E-05	0.000264935	0.000201379
3836903773095	383690	3773095	0.000181212	7.1074E-05	2.35375E-05	2.30525E-05	5.35292E-05	5.34466E-05	7.03303E-05	7.02849E-05	7.53326E-05	7.35269E-05	2.93146E-06	2.93146E-06	7.93898E-05	2.93146E-06	4.5782E-05	4.4348E-05	5.97156E-05	0.00025917	0.000196997
3837003773095	383700	3773095	0.000177422	6.9587E-05	2.30452E-05	2.25704E-05	5.24095E-05	5.23286E-05	6.88592E-05	6.88148E-05	7.37568E-05	7.19889E-05	2.87015E-06	2.87015E-06	7.77292E-05	2.87015E-06	4.47631E-05	4.3361E-05	5.84754E-05	0.000253788	0.000192906
3837103773095	383710	3773095	0.00017452	6.8449E-05	2.26683E-05	2.22013E-05	5.15525E-05	5.1473E-05	6.77332E-05	6.76895E-05	7.25508E-05	7.08118E-05	2.82321E-06	2.82321E-06	7.64582E-05	2.82321E-06	4.39792E-05	4.26016E-05	5.75521E-05	0.00024978	0.00018986
3837203773095	383720	3773095	0.000171808	6.7385E-05	2.2316E-05	2.18562E-05	5.07512E-05	5.06729E-05	6.66805E-05	6.66374E-05	7.14231E-05	6.97111E-05	2.77933E-06	2.77933E-06	7.52698E-05	2.77933E-06	4.3249E-05	4.18944E-05	5.66967E-05	0.000246068	0.000187038
3837303773095	383730	3773095	0.00016914	6.6339E-05	2.19695E-05	2.15169E-05	4.99632E-05	4.98861E-05	6.56451E-05	6.56028E-05	7.03141E-05	6.86287E-05	2.73618E-06	2.73618E-06	7.41011E-05	2.73618E-06	4.25405E-05	4.1208E-05	5.58684E-05	0.000242473	0.000184305
3837403773095	383740	3773095	0.000166455	6.5286E-05	2.16207E-05	2.11752E-05	4.91699E-05	4.9094E-05	6.46028E-05	6.45611E-05	6.91977E-05	6.7539E-05	2.69273E-06	2.69273E-06	7.29245E-05	2.69273E-06	4.18319E-05	4.05216E-05	5.50265E-05	0.000238819	0.000181528
3837503773095	383750	3773095	0.000163778	6.4236E-05	2.1273E-05	2.08347E-05	4.83792E-05	4.83046E-05	6.3564E-05	6.3523E-05	6.80849E-05	6.6453E-05	2.64943E-06	2.64943E-06	7.17518E-05	2.64943E-06	4.1134E-05	3.98456E-05	5.41937E-05	0.000235205	0.000178781
3837603773095	383760	3773095	0.000160715	6.3035E-05	2.08752E-05	2.04451E-05	4.74745E-05	4.74012E-05	6.23752E-05	6.2335E-05	6.68117E-05	6.52102E-05	2.59988E-06	2.59988E-06	7.041E-05	2.59988E-06	4.03375E-05	3.90741E-05	5.3207E-05	0.000230922	0.000175525
3837703773095	383770	3773095	0.000157616	6.1819E-05	2.04727E-05	2.00509E-05	4.65591E-05	4.64873E-05	6.11726E-05	6.11331E-05	6.55235E-05	6.39529E-05	2.54975E-06	2.54975E-06	6.90524E-05	2.54975E-06	3.95339E-05	3.82956E-05	5.22045E-05	0.000226571	0.000172218
3837803773095	383780	3773095	0.000154428	6.0569E-05	2.00585E-05	1.96452E-05	4.56172E-05	4.55468E-05	5.9935E-05	5.98964E-05	6.41979E-05	6.26591E-05	2.49817E-06	2.49817E-06	6.76555E-05	2.49817E-06	3.87051E-05	3.74928E-05	5.11567E-05	0.000222024	0.000168762
3837903773095	383790	3773095	0.00015105	5.9244E-05	1.96198E-05	1.92156E-05	4.46196E-05	4.45507E-05	5.86243E-05	5.85865E-05	6.27939E-05	6.12888E-05	2.44354E-06	2.44354E-06	6.61759E-05	2.44354E-06	3.78261E-05	3.66413E-05	5.00319E-05	0.000217142	0.000165051
3838003773095	383800	3773095	0.000147808	5.7972E-05	1.91987E-05	1.88031E-05	4.36618E-05	4.35944E-05	5.73658E-05	5.73288E-05	6.1446E-05	5.99731E-05	2.39109E-06	2.39109E-06	6.47553E-05	2.39109E-06	3.69812E-05	3.58228E-05	4.89547E-05	0.000212467	0.000161497
3838103773095	383810	3773095	0.000144467	5.6662E-05	1.87647E-05	1.8378E-05	4.26747E-05	4.26089E-05	5.6069E-05	5.60329E-05	6.00569E-05	5.86174E-05	2.33703E-06	2.33703E-06	6.32915E-05	2.33703E-06	3.61111E-05	3.49801E-05	4.78345E-05	0.000207605	0.000157802
3838203773095	383820	3773095	0.000141224	5.539E-05	1.83435E-05	1.79656E-05	4.17169E-05	4.16526E-05	5.48106E-05	5.47752E-05	5.8709E-05	5.73018E-05	2.28458E-06	2.28458E-06	6.18709E-05	2.28458E-06	3.52644E-05	3.41599E-05	4.67437E-05	0.000202871	0.000154204
3838303773095	383830	3773095	0.000138062	5.415E-05	1.79328E-05	1.75634E-05	4.0783E-05	4.07201E-05	5.35835E-05	5.35489E-05	5.73946E-05	5.60189E-05	2.23343E-06	2.23343E-06	6.04858E-05	2.23343E-06	3.44392E-05	3.33605E-05	4.56778E-05	0.000198245	0.000150687
3838403773095	383840	3773095	0.000134748	5.285E-05	1.75023E-05	1.71417E-05	3.98039E-05	3.97425E-05	5.22972E-05	5.22634E-05	5.60168E-05	5.46741E-05	2.17982E-06	2.17982E-06	5.90337E-05	2.17982E-06	3.35728E-05	3.25212E-05	4.45462E-05	0.000193334	0.000146954
3838503773095	383850	3773095	0.000131595	5.1614E-05	1.70928E-05	1.67407E-05	3.88727E-05	3.88127E-05	5.10736E-05	5.10406E-05	5.47062E-05	5.33949E-05	2.12882E-06	2.12882E-06	5.76525E-05	2.12882E-06	3.27458E-05	3.17201E-05	4.34668E-05	0.000188649	0.000143393
3838603773095	383860	3773095	0.000128353	5.0342E-05	1.66717E-05	1.63282E-05	3.79148E-05	3.78563E-05	4.98151E-05	4.9783E-05	5.33582E-05	5.20793E-05	2.07636E-06	2.07636E-06	5.6232E-05	2.07636E-06	3.18973E-05	3.08982E-05	4.23511E-05	0.000183807	0.000139713
3838703773095	383870	3773095	0.000125128	4.9077E-05	1.62528E-05	1.5918E-05	3.69623E-05	3.69053E-05	4.85637E-05	4.85323E-05	5.20177E-05	5.07709E-05	2.0242E-06	2.0242E-06	5.48193E-05	2.0242E-06	3.10523E-05	3.00797E-05	4.12354E-05	0.000178964	0.000136032
3838803773095	383880	3773095	0.000122039	4.7865E-05	1.58515E-05	1.55249E-05	3.60496E-05	3.5994E-05	4.73645E-05	4.73339E-05	5.07333E-05	4.95172E-05	1.97421E-06	1.97421E-06	5.34656E-05	1.97421E-06	3.02433E-05	2.9296E-05	4.01672E-05	0.000174329	0.000132508
3838903773095	383890	3773095	0.000119146	4.6731E-05	1.54758E-05	1.5157E-05	3.51953E-05	3.5141E-05	4.6242E-05	4.62121E-05	4.95309E-05	4.83437E-05	1.92743E-06	1.92743E-06	5.21985E-05	1.92743E-06	2.94881E-05	2.85644E-05	3.91692E-05	0.000169997	0.000129216
3839003773095	383900	3773095	0.000116371	4.5642E-05	1.51153E-05	1.48039E-05	3.43754E-05	3.43224E-05	4.51648E-05	4.51356E-05	4.83771E-05	4.72176E-05	1.88253E-06	1.88253E-06	5.09826E-05	1.88253E-06	2.87597E-05	2.78589E-05	3.82097E-05	0.000165833	0.00012605
3839103773095	383910	3773095	0.000113299	4.4437E-05	1.47163E-05	1.44131E-05	3.3468E-05	3.34164E-05	4.39726E-05	4.39442E-05	4.71001E-05	4.59712E-05	1.83284E-06	1.83284E-06	4.96368E-05	1.83284E-06	2.79561E-05	2.70804E-05	3.7137E-05	0.000161177	0.000122512
3829703773105	382970	3773105	0.000148589	5.8279E-05	1.93002E-05	1.89025E-05	4.38926E-05	4.38249E-05	5.76691E-05	5.76319E-05	6.17708E-05	6.02902E-05	2.40373E-06	2.40373E-06	6.50977E-05	2.40373E-06	3.10183E-05	3.00467E-05	2.43325E-05	0.000105605	8.02709E-05
3829803773105	382980	3773105	0.000157562	6.1798E-05	2.04657E-05	2.0044E-05	4.65432E-05	4.64714E-05	6.11516E-05	6.11122E-05	6.5501E-05	6.3931E-05	2.54888E-06	2.54888E-06	6.90288E-05	2.54888E-06	3.30238E-05	3.19895E-05	2.56134E-05	0.000111164	8.44965E-05
3829903773105	382990	3773105	0.000166446	6.5282E-05	2.16195E-05	2.11741E-05	4.91672E-05	4.90914E-05	6.45993E-05	6.45576E-05	6.91939E-05	6.75354E-05	2.69259E-06	2.69259E-06	7.29206E-05	2.69259E-06	3.50473E-05	3.39496E-05	2.68943E-05	0.000116723	8.87221E-05
3830003773105	383000	3773105	0.000175113	6.8682E-05	2.27453E-05	2.22767E-05	5.17276E-05	5.16478E-05	6.79633E-05	6.79195E-05	7.27972E-05	7.10523E-05	2.8328E-06	2.8328E-06	7.67179E-05	2.8328E-06	3.70314E-05	3.58715E-05	2.81051E-05	0.000121978	9.27162E-05
3830103773105	383010	3773105	0.000182344	7.1518E-05	2.36845E-05	2.31965E-05	5.38635E-05	5.37804E-05	7.07696E-05	7.07239E-05	7.5803E-05	7.39861E-05	2.94977E-06	2.94977E-06	7.98856E-05	2.94977E-06	3.85051E-05	3.74928E-05	2.90804E-05	0.000126211	9.59339E-05
3830203773105	383020	3773105	0.000190176	7.459E-05	2.47018E-05	2.41929E-05	5.61771E-05	5.60904E-05	7.38094E-05	7.37617E-05	7.9059E-05	7.7164E-05	3.07647E-06	3.07647E-06	8.3317E-05	3.07647E-06	4.06497E-05	3.93765E-05	3.03613E-05	0.00013177	0.000100159
3830303773105	383030	3773105	0.000200721	7.8726E-05	2.60715E-05	2.55343E-05	5.9292E-05	5.92005E-05	7.79019E-05	7.78517E-05	8.34427E-05	8.14426E-05	3.24706E-06	3.24706E-06	8.79367E-05	3.24706E-06	4.29889E-05	4.16424E-05	3.17282E-05	0.000137703	0.000104669
3830403773105	383040	3773105	0.000214005	8.3936E-05	2.7797E-05	2.72243E-05	6.32162E-05	6.31186E-05	8.30578E-05	8.30042E-05	8.89652E-05	8.68328E-05	3.46196E-06	3.46196E-06	9.37567E-05	3.46196E-06	4.56654E-05	4.42351E-05	3.30544E-05	0.000143458	0.000109044
3830503773105	383050	3773105	0.000226814	8.896E-05	2.94607E-05	2.88537E-05	6.69997E-05	6.68963E-05	8.80288E-05	8.7972E-05	9.42898E-05	9.20298E-05	3.66916E-06	3.66916E-06	9.93681E-05	3.66916E-06	4.83042E-05	4.67913E-05	3.43602E-05	0.000149126	0.000113351
3830603773105	383060	3773105	0.000239568	9.3962E-05	3.11173E-05	3.04762E-05	7.07673E-05	7.06581E-05	9.29789E-05	9.2919E-05	9.95921E-05	9.72049E-05	3.87549E-06	3.87549E-06	0.000104956	3.87549E-06	5.10328E-05	4.94343E-05	3.57203E-05	0.000155029	0.000117838
3830703773105	383070	3773105	0.000253149	9.9289E-05	3.28813E-05	3.22039E-05	7.4779E-05	7.46636E-05	9.82498E-05	9.81864E-05	0.000105238	0.000102715	4.09518E-06	4.09518E-06	0.000110906	4.09518E-06	5.3955E-05	5.2265E-05	3.71913E-05	0.000161413	0.000122691
3830803773105	383080	3773105	0.000267565	0.00010494	3.47538E-05	3.40378E-05	7.90374E-05	7.89155E-05	0.000103845	0.000103778	0.000111231	0.000108565	4.32839E-06	4.32839E-06	0.000117221	4.32839E-06	5.70638E-05	5.52765E-05	3.87641E-05	0.000168239	0.00012788
3830903773105	383090	3773105	0.000282879	0.00011095	3.6743E-05	3.5986E-05	8.35612E-05	8.34323E-05	0.000109789	0.000109718	0.000117597	0.000114778	4.57613E-06	4.57613E-06	0.000123931	4.57613E-06	6.03843E-05	5.8493E-05	4.0441E-05	0.000175517	0.000133412
3831003773105	383100	3773105	0.000299272	0.00011738	3.88722E-05	3.80713E-05	8.84034E-05	8.8267E-05	0.00011615	0.000116076	0.000124412	0.00012143	4.84131E-06	4.84131E-06	0.000131112	4.84131E-06	6.3956E-05	6.19528E-05	4.22583E-05	0.000183404	0.000139407
3831203773105	383120	3773105	0.00033643	0.00013195	4.36987E-05	4.27983E-05	9.93798E-05	9.92265E-05	0.000130572	0.000130488	0.000139859	0.000136507	5.44242E-06	5.44242E-06	0.000147392	5.44242E-06	7.21272E-05	6.9868E-05	4.64518E-05	0.000201604	0.00015324
3834203773105	383420	3773105	0.003000692	0.00117691	0.000389758	0.000381727	0.00088639	0.000885022	0.0011646	0.001163849	0.001247432	0.001217532	4.85421E-05	4.85421E-05	0.001314616	4.85421E-05	0.000815765	0.000790214	0.000967899	0.004200749	0.003193017
3834303773105	383430	3773105	0.002464107	0.00096646	0.000320061	0.000313467	0.000727885	0.000726762	0.000956346	0.000955729	0.001024366	0.000999812	3.98618E-05	3.98618E-05	0.001079536	3.98618E-05	0.000662299	0.000641555	0.000806465	0.003500115	0.00266046
3834403773105	383440	3773105	0.002000914	0.00078479	0.000259897	0.000254542	0.00059106	0.000590148	0.000776576	0.000776075	0.00083181	0.000811872	3.23687E-05	3.23687E-05	0.000876609	3.23687E-05	0.000534617	0.000517872	0.000659257	0.002861221	0.002174833
3834503773105	383450	3773105	0.001623867	0.0006369	0.000210923	0.000206577	0.000479682	0.000478942	0.00063024	0.000629833	0.000675066	0.000658885	2.62692E-05	2.62692E-05	0.000711423	2.62692E-05	0.000432028	0.000418496	0.000536264	0.002327422	0.001769089
3834603773105	383460	3773105	0.001337305	0.00052451	0.000173702	0.000170123	0.000395033	0.000394424	0.000519022	0.000518687	0.000555937	0.000542612	2.16335E-05	2.16335E-05	0.000585879	2.16335E-05	0.000355466	0.000344332	0.000443145	0.001923281	0.001461899
3834703773105	383470	3773105	0.001126829	0.00044196	0.000146363	0.000143347	0.00033286	0.000332346	0.000437334	0.000437052	0.00046844	0.000457211	1.82287E-05	1.82287E-05	0.000499604	1.82287E-05	0.00029604	0.00029022	0.000375047	0.001627731	0.001237249
3834803773105	383480	3773105	0.000972572	0.00038146	0.000126327	0.000123724	0.000287293	0.00028685	0.000377466	0.000377222	0.000404313	0.000394622	1.57333E-05	1.57333E-05	0.000426088	1.57333E-05	0.000258088	0.00025004	0.000324735	0.001409371	0.001071272
3834903773105	383490	3773105	0.000851737	0.00033406	0.000110632	0.000108352	0.000251599	0.000251211	0.000330568	0.000330355	0.00035408	0.000345593	1.37785E-05	1.37785E-05	0.00037315	1.37785E-05	0.000225477	0.000218414	0.000284791	0.001236015	0.000939503
3835003773105	383500	3773105	0.000756618	0.00029676	9.82765E-05	9.62517E-05	0.000223501	0.000223156	0.000293651	0.000293462	0.000314537	0.000306998	1.22398E-05	1.22398E-05	0.000331477	1.22398E-05	0.000199847	0.000193588	0.000253615	0.001100708	0.000836656
3835103773105	383510	3773105	0.000678232	0.00026601	8.8095E-05	8.62799E-05	0.000200346	0.000200037	0.000263229	0.000263059	0.000281951	0.000275193	1.09717E-05	1.09717E-05	0.000297136	1.09717E-05	0.000178787	0.000173187	0.000227769	0.000988533	0.00075139

			KMMass Grading / Excavation	KMDrainage / Utilities Trenching	KMFoundations / Concrete Pads	KMBuilding / Structure Construction	KMAsphalt Paving	KMArchitectural Coating	KMLandscaping or Other Finishing	KMWaterside Construction (Piles)	EWNDemolition	EWNSite Grubbing / Prep	EWNDrainage / Utilities Trenching	EWNDrainage / Utilities Trenching	EWNDrainage / Utilities Trenching	EWNFoundations / Concrete Pads	EWNBuilding / Structure Construction	EWNAsphalt Paving	EWNLandscaping or Other Finishing	EWNWaterside Construction (Piles)	ISDemolition
Unique Identifier	X (UTM)	Y (UTM)	2026	2026	2026	2026	2026	2026	2026	2026	2027	2027	2027	2028	2029	2029	2029	2029	2029	2029	2027
3831403773095	383140	3773095	0.000163668	5.87746E-05	3.11033E-05	0.000106829	3.43199E-06	3.43199E-06	0.000110261	3.43199E-06	0.00037321	2.03404E-05	4.77631E-05	4.68408E-05	4.58716E-05	3.97333E-05	8.62786E-05	6.13825E-06	8.93477E-05	6.13825E-06	2.477E-05
3834103773095	383410	3773095	0.002519456	0.000904758	0.000478795	0.001644492	5.2831E-05	5.2831E-05	0.001697323	5.2831E-05	0.003299815	0.000179844	0.000422308	0.000414153	0.000405584	0.000351311	0.000762851	5.42727E-05	0.000789987	5.42727E-05	0.000356223
3834203773095	383420	3773095	0.002229357	0.000800581	0.000423665	0.00145514	4.67478E-05	4.67478E-05	0.001501888	4.67478E-05	0.002805153	0.000152884	0.000359002	0.000352069	0.000344784	0.000298647	0.000648495	4.61369E-05	0.000671563	4.61369E-05	0.000315689
3834303773095	383430	3773095	0.001934722	0.000694775	0.000367672	0.001262826	4.05696E-05	4.05696E-05	0.001303396	4.05696E-05	0.00236444	0.000128865	0.000302599	0.000296756	0.000290616	0.000251727	0.000546611	3.88884E-05	0.000566055	3.88884E-05	0.000274348
3834403773095	383440	3773095	0.001648835	0.000592111	0.000313343	0.001076223	3.45747E-05	3.45747E-05	0.001110798	3.45747E-05	0.001979362	0.000107878	0.000253317	0.000248426	0.000243285	0.00021073	0.000457589	3.2555E-05	0.000473866	3.2555E-05	0.000234119
3834503773095	383450	3773095	0.001395575	0.000501163	0.000265214	0.000910916	2.92641E-05	2.92641E-05	0.00094018	2.92641E-05	0.001655195	9.02103E-05	0.000211831	0.00020774	0.000203442	0.000176218	0.000382648	2.72233E-05	0.000396259	2.72233E-05	0.000198445
3834603773095	383460	3773095	0.001191707	0.000427952	0.000226471	0.000777847	2.49891E-05	2.49891E-05	0.000802837	2.49891E-05	0.00140121	7.63677E-05	0.000179326	0.000175863	0.000172224	0.000149178	0.000323931	2.3046E-05	0.000335454	2.3046E-05	0.000169727
3834703773095	383470	3773095	0.00103375	0.000371228	0.000196453	0.000674746	2.16769E-05	2.16769E-05	0.000696423	2.16769E-05	0.001206159	6.57372E-05	0.000154363	0.000151382	0.00014825	0.000128412	0.00027884	1.98379E-05	0.000288759	1.98379E-05	0.000147474
3834803773095	383480	3773095	0.000903529	0.000324465	0.000171706	0.000589749	1.89463E-05	1.89463E-05	0.000608695	1.89463E-05	0.001045771	5.69959E-05	0.000133837	0.000131253	0.000128537	0.000111337	0.000241761	1.72E-05	0.000250361	1.72E-05	0.000129127
3834903773095	383490	3773095	0.000799722	0.000287187	0.000151978	0.000521992	1.67695E-05	1.67695E-05	0.000538762	1.67695E-05	0.000918377	5.00527E-05	0.000117533	0.000115264	0.000112879	9.77739E-05	0.00021231	1.51047E-05	0.000219863	1.51047E-05	0.000114498
3835003773095	383500	3773095	0.000716839	0.000257423	0.000136227	0.000467893	1.50315E-05	1.50315E-05	0.000482924	1.50315E-05	0.00081733	4.45455E-05	0.000104601	0.000102581	0.000100459	8.7016E-05	0.00018895	1.34428E-05	0.000195671	1.34428E-05	0.000102815
3835103773095	383510	3773095	0.000648429	0.000232857	0.000123227	0.000423241	1.3597E-05	1.3597E-05	0.000436838	1.3597E-05	0.000734215	4.00156E-05	9.39643E-05	9.21497E-05	9.02431E-05	7.81673E-05	0.000169736	1.20758E-05	0.000175773	1.20758E-05	9.31698E-05
3835203773095	383520	3773095	0.000590955	0.000212217	0.000112304	0.000385726	1.23918E-05	1.23918E-05	0.000398118	1.23918E-05	0.000664752	3.62298E-05	8.50745E-05	8.34316E-05	8.17053E-05	7.0772E-05	0.000153677	1.09333E-05	0.000159144	1.09333E-05	8.50659E-05
3835303773095	383530	3773095	0.000537315	0.000192954	0.000102111	0.000350715	1.12671E-05	1.12671E-05	0.000361982	1.12671E-05	0.000600541	3.27303E-05	7.68569E-05	7.53727E-05	7.38132E-05	6.39359E-05	0.000138833	9.87722E-06	0.000143772	9.87722E-06	7.75055E-05
3835403773095	383540	3773095	0.000491219	0.000176401	9.33506E-05	0.000320627	1.03005E-05	1.03005E-05	0.000330927	1.03005E-05	0.00054578	2.97457E-05	6.98485E-05	6.84997E-05	6.70823E-05	5.81058E-05	0.000126173	8.97655E-06	0.000130662	8.97655E-06	7.10014E-05
3835503773095	383550	3773095	0.000448957	0.000161224	8.53193E-05	0.000293042	9.41427E-06	9.41427E-06	0.000302456	9.41427E-06	0.000496148	2.70407E-05	6.34967E-05	6.22705E-05	6.09821E-05	5.28218E-05	0.000114699	8.16024E-06	0.00011878	8.16024E-06	6.5038E-05
3835603773095	383560	3773095	0.000408158	0.000146573	7.75659E-05	0.000266412	8.55875E-06	8.55875E-06	0.000274971	8.55875E-06	0.000449043	2.44734E-05	5.74682E-05	5.63585E-05	5.51923E-05	4.78068E-05	0.00010381	7.3855E-06	0.000107502	7.3855E-06	5.92731E-05
3835703773095	383570	3773095	0.000372568	0.000133792	7.08024E-05	0.000243182	7.81245E-06	7.81245E-06	0.000250994	7.81245E-06	0.000408385	2.22575E-05	5.22649E-05	5.12556E-05	5.01951E-05	4.34783E-05	9.44104E-05	6.71679E-06	9.77688E-05	6.71679E-06	5.42305E-05
3835803773095	383580	3773095	0.000344529	0.000123723	6.54739E-05	0.00022488	7.2245E-06	7.2245E-06	0.000232105	7.2245E-06	0.000376441	2.05165E-05	4.81767E-05	4.72463E-05	4.62687E-05	4.00773E-05	8.70256E-05	6.1914E-06	9.01213E-05	6.1914E-06	5.02498E-05
3835903773095	383590	3773095	0.000320206	0.000114989	6.08517E-05	0.000209004	6.71447E-06	6.71447E-06	0.000215719	6.71447E-06	0.000348884	1.90146E-05	4.46499E-05	4.37877E-05	4.28817E-05	3.71435E-05	8.06549E-05	5.73816E-06	8.3524E-05	5.73816E-06	4.67931E-05
3836003773095	383600	3773095	0.000297339	0.000106777	5.6506E-05	0.000194078	6.23497E-06	6.23497E-06	0.000200313	6.23497E-06	0.000323218	1.76158E-05	4.13652E-05	4.05664E-05	3.97271E-05	3.4411E-05	7.47215E-05	5.31603E-06	7.73796E-05	5.31603E-06	4.35347E-05
3836103773095	383610	3773095	0.000274243	9.8483E-05	5.21169E-05	0.000179003	5.75066E-06	5.75066E-06	0.000184754	5.75066E-06	0.000297621	1.62208E-05	3.80894E-05	3.73538E-05	3.6581E-05	3.16859E-05	6.88041E-05	4.89504E-06	7.12516E-05	4.89504E-06	4.02345E-05
3836203773095	383620	3773095	0.000254243	9.13007E-05	4.8316E-05	0.000165949	5.33126E-06	5.33126E-06	0.00017128	5.33126E-06	0.000275463	1.50131E-05	3.52535E-05	3.45727E-05	3.38574E-05	2.93268E-05	6.36814E-05	4.53059E-06	6.59467E-05	4.53059E-06	3.73688E-05
3836303773095	383630	3773095	0.000239687	8.60738E-05	4.55499E-05	0.000156448	5.02605E-06	5.02605E-06	0.000161474	5.02605E-06	0.000259138	1.41234E-05	3.31643E-05	3.25239E-05	3.18509E-05	2.75888E-05	5.99075E-05	4.2621E-06	6.20386E-05	4.2621E-06	3.52869E-05
3836403773095	383640	3773095	0.000227703	8.17703E-05	4.32725E-05	0.000148626	4.77476E-06	4.77476E-06	0.000153401	4.77476E-06	0.000245631	1.33872E-05	3.14357E-05	3.08287E-05	3.01908E-05	2.61509E-05	5.6785E-05	4.03995E-06	5.8805E-05	4.03995E-06	3.35725E-05
3836503773095	383650	3773095	0.000217145	7.79788E-05	4.12661E-05	0.000141735	4.55337E-06	4.55337E-06	0.000146288	4.55337E-06	0.000233733	1.27387E-05	2.9913E-05	2.93353E-05	2.87283E-05	2.48841E-05	5.40343E-05	3.84425E-06	5.59564E-05	3.84425E-06	3.20649E-05
3836603773095	383660	3773095	0.000210621	7.5636E-05	4.00263E-05	0.000137476	4.41656E-06	4.41656E-06	0.000141893	4.41656E-06	0.000226107	1.23231E-05	2.8937E-05	2.83782E-05	2.7791E-05	2.40722E-05	5.22713E-05	3.71882E-06	5.41307E-05	3.71882E-06	3.11469E-05
3836703773095	383670	3773095	0.000204467	7.34258E-05	3.88567E-05	0.000133459	4.28751E-06	4.28751E-06	0.000137747	4.28751E-06	0.000218917	1.19312E-05	2.80168E-05	2.74758E-05	2.69073E-05	2.33067E-05	5.06091E-05	3.60057E-06	5.24094E-05	3.60057E-06	3.02793E-05
3836803773095	383680	3773095	0.000199295	7.15686E-05	3.78738E-05	0.000130083	4.17906E-06	4.17906E-06	0.000134262	4.17906E-06	0.000212784	1.1597E-05	2.72319E-05	2.6706E-05	2.61535E-05	2.26538E-05	4.91913E-05	3.49969E-06	5.09411E-05	3.49969E-06	2.95555E-05
3836903773095	383690	3773095	0.000194958	7.00111E-05	3.70496E-05	0.000127252	4.08811E-06	4.08811E-06	0.000131341	4.08811E-06	0.000207539	1.13111E-05	2.65607E-05	2.60477E-05	2.55088E-05	2.20954E-05	4.79788E-05	3.41343E-06	4.96855E-05	3.41343E-06	2.89505E-05
3837003773095	383700	3773095	0.000190909	6.85571E-05	3.62802E-05	0.00012461	4.00321E-06	4.00321E-06	0.000128613	4.00321E-06	0.000202623	1.10432E-05	2.59316E-05	2.54308E-05	2.49046E-05	2.1572E-05	4.68423E-05	3.33258E-06	4.85086E-05	3.33258E-06	2.8386E-05
3837103773095	383710	3773095	0.000187895	6.74746E-05	3.57073E-05	0.000122642	3.94E-06	3.94E-06	0.000126582	3.94E-06	0.000198756	1.08325E-05	2.54367E-05	2.49455E-05	2.44293E-05	2.11604E-05	4.59484E-05	3.26898E-06	4.75829E-05	3.26898E-06	2.7971E-05
3837203773095	383720	3773095	0.000185102	6.64717E-05	3.51766E-05	0.000120819	3.88144E-06	3.88144E-06	0.000124701	3.88144E-06	0.000195158	1.06363E-05	2.49761E-05	2.44938E-05	2.3987E-05	2.07772E-05	4.51165E-05	3.2098E-06	4.67214E-05	3.2098E-06	2.75854E-05
3837303773095	383730	3773095	0.000182398	6.55006E-05	3.46627E-05	0.000119054	3.82473E-06	3.82473E-06	0.000122879	3.82473E-06	0.000191681	1.04469E-05	2.45312E-05	2.40575E-05	2.35598E-05	2.04071E-05	4.43129E-05	3.15262E-06	4.58892E-05	3.15262E-06	2.72096E-05
3837403773095	383740	3773095	0.000179649	6.45136E-05	3.41403E-05	0.00011726	3.7671E-06	3.7671E-06	0.000121027	3.7671E-06	0.00018822	1.02583E-05	2.40883E-05	2.36232E-05	2.31344E-05	2.00387E-05	4.35128E-05	3.0957E-06	4.50606E-05	3.0957E-06	2.68253E-05
3837503773095	383750	3773095	0.00017693	6.35372E-05	3.36236E-05	0.000115485	3.71009E-06	3.71009E-06	0.000119196	3.71009E-06	0.000184836	1.00738E-05	2.36552E-05	2.31984E-05	2.27184E-05	1.96784E-05	4.27304E-05	3.04004E-06	4.42504E-05	3.04004E-06	2.64439E-05
3837603773095	383760	3773095	0.000173709	6.23804E-05	3.30115E-05	0.000113383	3.64254E-06	3.64254E-06	0.000117025	3.64254E-06	0.000181023	9.86599E-06	2.31672E-05	2.27198E-05	2.22497E-05	1.92724E-05	4.18489E-05	2.97732E-06	4.33375E-05	2.97732E-06	2.5987E-05
3837703773095	383770	3773095	0.000170436	6.1205E-05	3.23894E-05	0.000111246	3.5739E-06	3.5739E-06	0.00011482	3.5739E-06	0.00017721	9.65817E-06	2.26792E-05	2.22412E-05	2.17811E-05	1.88664E-05	4.09674E-05	2.91461E-06	4.24247E-05	2.91461E-06	2.55217E-05
3837803773095	383780	3773095	0.000167015	5.99765E-05	3.17394E-05	0.000109014	3.50217E-06	3.50217E-06	0.000112516	3.50217E-06	0.000173305	9.44534E-06	2.21794E-05	2.17511E-05	2.13011E-05	1.84507E-05	4.00646E-05	2.85038E-06	4.14898E-05	2.85038E-06	2.50327E-05
3837903773095	383790	3773095	0.000163343	5.86579E-05	3.10415E-05	0.000106617	3.42517E-06	3.42517E-06	0.000110042	3.42517E-06	0.000169178	9.22042E-06	2.16513E-05	2.12332E-05	2.07938E-05	1.80113E-05	3.91105E-05	2.7825E-06	4.05018E-05	2.7825E-06	2.45073E-05
3838003773095	383800	3773095	0.000159826	5.73949E-05	3.03732E-05	0.000104321	3.35143E-06	3.35143E-06	0.000107673	3.35143E-06	0.000165219	9.00467E-06	2.11447E-05	2.07363E-05	2.03073E-05	1.75899E-05	3.81954E-05	2.71739E-06	3.95541E-05	2.71739E-06	2.40029E-05
3838103773095	383810	3773095	0.000156169	5.60816E-05	2.96782E-05	0.000101934	3.27474E-06	3.27474E-06	0.000105209	3.27474E-06	0.000161161	8.78349E-06	2.06253E-05	2.0227E-05	1.98085E-05	1.71578E-05	3.72572E-05	2.65065E-06	3.85825E-05	2.65065E-06	2.34804E-05
3838203773095	383820	3773095	0.000152608	5.48027E-05	2.90014E-05	9.96096E-05	3.20006E-06	3.20006E-06	0.00010281	3.20006E-06	0.000157226	8.569E-06	2.01216E-05	1.97331E-05	1.93248E-05	1.67388E-05	3.63474E-05	2.58592E-06	3.76403E-05	2.58592E-06	2.29704E-05
3838303773095	383830	3773095	0.000149128	5.3553E-05	2.83401E-05	9.73382E-05	3.12709E-06	3.12709E-06	0.000100465	3.12709E-06	0.000153405	8.36076E-06	1.96326E-05	1.92535E-05	1.88551E-05	1.63321E-05	3.54641E-05	2.52308E-06	3.67256E-05	2.52308E-06	2.2473E-05
3838403773095	383840	3773095	0.000145434	5.22264E-05	2.7638E-05	9.4927E-05	3.04962E-06	3.04962E-06	9.79766E-05	3.04962E-06	0.000149393	8.14209E-06	1.91192E-05	1.875E-05	1.8362E-05	1.59049E-05	3.45366E-05	2.45709E-06	3.57651E-05	2.45709E-06	2.19434E-05
3838503773095	383850	3773095	0.000141909	5.09608E-05	2.69683E-05	9.26266E-05	2.97572E-06	2.97572E-06	9.56023E-05	2.97572E-06	0.000145572	7.93386E-06	1.86302E-05	1.82704E-05	1.78924E-05	1.54981E-05	3.36533E-05	2.39425E-06	3.48504E-05	2.39425E-06	2.14376E-05
3838603773095	383860	3773095	0.000138267	4.96528E-05	2.62761E-05	9.02491E-05	2.89934E-06	2.89934E-06	9.31484E-05	2.89934E-06	0.000141659	7.72061E-06	1.81294E-05	1.77793E-05	1.74115E-05	1.50816E-05	3.27488E-05	2.3299E-06	3.39137E-05	2.3299E-06	2.09165E-05
3838703773095	383870	3773095	0.000134624	4.83447E-05	2.55838E-05	8.78716E-05	2.82296E-06	2.82296E-06	9.06945E-05	2.82296E-06	0.000137777	7.50904E-06	1.76326E-05	1.72921E-05	1.69343E-05	1.46683E-05	3.18513E-05	2.26605E-06	3.29843E-05	2.26605E-06	2.03939E-05
3838803773095	383880	3773095	0.000131137	4.70924E-05	2.49211E-05	8.55953E-05	2.74984E-06	2.74984E-06	8.83452E-05	2.74984E-06	0.000134064	7.30664E-06	1.71574E-05	1.6826E-05	1.64779E-05	1.42729E-05	3.09928E-05	2.20497E-06	3.20953E-05	2.20497E-06	1.98951E-05
3838903773095	383890	3773095	0.000127879	4.59223E-05	2.43019E-05	8.34686E-05	2.68151E-06	2.68151E-06	8.61501E-05	2.68151E-06	0.000130595	7.1176E-06	1.67135E-05	1.63907E-05	1.60516E-05	1.39037E-05	3.01909E-05	2.14792E-06	3.12649E-05	2.14792E-06	1.9427E-05
3839003773095	383900	3773095	0.000124746	4.47973E-05	2.37066E-05	8.14238E-05	2.61582E-06	2.61582E-06	8.40397E-05	2.61582E-06	0.000127264	6.93607E-06	1.62872E-05	1.59727E-05	1.56422E-05	1.3549E-05	2.9421E-05	2.09314E-06	3.04675E-05	2.09314E-06	1.89771E-05
3839103773095	383910	3773095	0.000121244	4.35397E-05	2.3041E-05	7.91379E-05	2.54239E-06	2.54239E-06	8.16803E-05	2.54239E-06	0.000123597	6.73618E-06	1.58178E-05	1.55124E-05	1.51914E-05	1.31586E-05	2.85731E-05	2.03282E-06	2.95895E-05	2.03282E-06	1.84741E-05
3829703773105	382970	3773105	7.94402E-05	2.85277E-05	1.50967E-05	5.1852E-05	1.6658E-06	1.6658E-06	5.35178E-05	1.6658E-06	0.000147555	8.04194E-06	1.8884E-05	1.85193E-05	1.81361E-05	1.57093E-05	3.41117E-05	2.42687E-06	3.53252E-05	2.42687E-06	1.3493E-05
3829803773105	382980	3773105	8.3622E-05	3.00294E-05	1.58914E-05	5.45816E-05	1.75349E-06	1.75349E-06	5.6335E-05	1.75349E-06	0.000157302	8.57317E-06	2.01314E-05	1.97427E-05	1.93342E-05	1.6747E-05	3.63651E-05	2.58718E-06	3.76587E-05	2.58718E-06	1.40365E-05
3829903773105	382990	3773105	8.78039E-05	3.15311E-05	1.66862E-05	5.73111E-05	1.84118E-06	1.84118E-06	5.91523E-05	1.84118E-06	0.000167179	9.1115E-06	2.13955E-05	2.09823E-05	2.05482E-05	1.77986E-05	3.86485E-05	2.74963E-06	4.00233E-05	2.74963E-06	1.45395E-05
3830003773105	383000	3773105	9.17567E-05	3.29506E-05	1.74373E-05	5.98912E-05	1.92406E-06	1.92406E-06	6.18152E-05	1.92406E-06	0.000176942	9.64357E-06	2.26449E-05	2.22076E-05	2.17481E-05	1.88379E-05	4.09054E-05	2.9102E-06	4.23605E-05	2.9102E-06	1.49783E-05
3830103773105	383010	3773105	9.49411E-05	3.40942E-05	1.80425E-05	6.19697E-05	1.99084E-06	1.99084E-06	6.39605E-05	1.99084E-06	0.000184982	1.00817E-05	2.36738E-05	2.32167E-05	2.27363E-05	1.96939E-05	4.2764E-05	3.04243E-06	4.42852E-05	3.04243E-06	1.52577E-05
3830203773105	383020	3773105	9.91229E-05	3.55959E-05	1.88372E-05	6.46992E-05	2.07853E-06	2.07853E-06	6.67778E-05	2.07853E-06	0.000194805	1.06171E-05	2.49311E-05	2.44496E-05	2.39437E-05	2.07397E-05	4.50351E-05	3.204E-06	4.66371E-05	3.204E-06	1.5688E-05
3830303773105	383030	3773105	0.000103586	3.71985E-05	1.96853E-05	6.76121E-05	2.17211E-06	2.17211E-06	6.97842E-05	2.17211E-06	0.000206788	1.12702E-05	2.64646E-05	2.59536E-05	2.54166E-05	2.20155E-05	4.78053E-05	3.40109E-06	4.95058E-05	3.40109E-06	1.62651E-05
3830403773105	383040	3773105	0.000107915	3.87533E-05	2.05081E-05	7.04381E-05	2.26289E-06	2.26289E-06	7.2701E-05	2.26289E-06	0.000220318	1.20076E-05	2.81961E-05	2.76516E-05	2.70795E-05	2.34559E-05	5.09331E-05	3.62361E-06	5.27449E-05	3.62361E-06	1.68883E-05
3830503773105	383050	3773105	0.000112178	4.02842E-05	2.13182E-05	7.32207E-05	2.35229E-06	2.35229E-06	7.5573E-05	2.35229E-06	0.000233511	1.27266E-05	2.98845E-05	2.93074E-05	2.87012E-05	2.48604E-05	5.3983E-05	3.8406E-06	5.59033E-05	3.8406E-06	1.75002E-05
3830603773105	383060	3773105	0.000116619	4.18788E-05	2.21621E-05	7.6119E-05	2.4454E-06	2.4454E-06	7.85644E-05	2.4454E-06	0.000247171	1.34711E-05	3.16327E-05	3.10218E-05	3.038E-05	2.63147E-05	5.71408E-05	4.06526E-06	5.91735E-05	4.06526E-06	1.81318E-05
3830703773105	383070	3773105	0.000121421	4.36034E-05	2.30747E-05	7.92537E-05	2.5461E-06	2.5461E-06	8.17998E-05	2.5461E-06	0.00026181	1.4269E-05	3.35063E-05	3.28593E-05	3.21794E-05	2.78733E-05	6.05253E-05	4.30605E-06	6.26783E-05	4.30605E-06	1.8815E-05
3830803773105	383080	3773105	0.000126556	4.54474E-05	2.40506E-05	8.26054E-05	2.65378E-06	2.65378E-06	8.52591E-05	2.65378E-06	0.000277392	1.51182E-05	3.55004E-05	3.48149E-05	3.40945E-05	2.95322E-05	6.41274E-05	4.56232E-06	6.64086E-05	4.56232E-06	1.9543E-05
3830903773105	383090	3773105	0.000132031	4.74134E-05	2.5091E-05	8.61789E-05	2.76858E-06	2.76858E-06	8.89474E-05	2.76858E-06	0.000294038	1.60255E-05	3.76308E-05	3.69041E-05	3.61405E-05	3.13044E-05	6.79757E-05	4.8361E-06	7.03937E-05	4.8361E-06	2.03184E-05
3831003773105	383100	3773105	0.000137964	4.9544E-05	2.62185E-05	9.00514E-05	2.89299E-06	2.89299E-06	9.29444E-05	2.89299E-06	0.000311955	1.7002E-05	3.99238E-05	3.91528E-05	3.83427E-05	3.32119E-05	7.21177E-05	5.13079E-06	7.46831E-05	5.13079E-06	2.11596E-05
3831203773105	383120	3773105	0.000151655	5.44605E-05	2.88203E-05	9.89875E-05	3.18007E-06	3.18007E-06	0.000102168	3.18007E-06	0.000352942	1.92358E-05	4.51693E-05	4.4297E-05	4.33805E-05	3.75756E-05	8.15931E-05	5.80491E-06	8.44955E-05	5.80491E-06	2.30961E-05
3834203773105	383420	3773105	0.003159972	0.001134773	0.000600518	0.002062568	6.62621E-05	6.62621E-05	0.00212883	6.62621E-05	0.003919568	0.000213622	0.000501624	0.000491937	0.000481758	0.000417292	0.000906125	6.44659E-05	0.000938358	6.44659E-05	0.000447058
3834303773105	383430	3773105	0.002632927	0.000945507	0.000500359	0.001718557	5.52104E-05	5.52104E-05	0.001773767	5.52104E-05	0.00315883	0.00017216	0.000404265	0.000396458	0.000388255	0.000336301	0.000730258	5.19539E-05	0.000756235	5.19539E-05	0.000372999
3834403773105	383440	3773105	0.002152326	0.000772919	0.000409026	0.00140486	4.51325E-05	4.51325E-05	0.001449993	4.51325E-05	0.002541995	0.000138542	0.000325323	0.00031904	0.000312439	0.00027063	0.000587658	4.18087E-05	0.000608562	4.18087E-05	0.000305274
3834503773105	383450	3773105	0.00175078	0.00062872	0.000332716	0.001142764	3.67125E-05	3.67125E-05	0.001179477	3.67125E-05	0.002051314	0.000111799	0.000262526	0.000257456	0.000252129	0.000218391	0.000474222	3.37384E-05	0.000491092	3.37384E-05	0.000248638
3834603773105	383460	3773105	0.001446769	0.000519547	0.000274942	0.000944331	3.03376E-05	3.03376E-05	0.000974669	3.03376E-05	0.001685569	9.18657E-05	0.000215718	0.000211552	0.000207175	0.000179452	0.00038967	2.77229E-05	0.000403531	2.77229E-05	0.000205774
3834703773105	383470	3773105	0.001224445	0.000439709	0.000232692	0.000799216	2.56756E-05	2.56756E-05	0.000824892	2.56756E-05	0.001417886	7.72766E-05	0.00018146	0.000177956	0.000174274	0.000150954	0.000327787	2.33203E-05	0.000339447	2.33203E-05	0.000174431
3834803773105	383480	3773105	0.001060185	0.000380722	0.000201476	0.000692001	2.22312E-05	2.22312E-05	0.000714233	2.22312E-05	0.001219191	6.64475E-05	0.000156031	0.000153018	0.000149852	0.0001298	0.000281852	2.00523E-05	0.000291879	2.00523E-05	0.000151265
3834903773105	383490	3773105	0.00092978	0.000333892	0.000176694	0.000606883	1.94967E-05	1.94967E-05	0.0006263	1.94967E-05	0.001062854	5.79269E-05	0.000136023	0.000133397	0.000130636	0.000113155	0.00024571	1.7481E-05	0.000254451	1.7481E-05	0.000132876
3835003773105	383500	3773105	0.000827997	0.000297341	0.000157352	0.000540448	1.73624E-05	1.73624E-05	0.00055781	1.73624E-05	0.000939939	5.12279E-05	0.000120293	0.00011797	0.000115529	0.000100069	0.000217295	1.54594E-05	0.000225025	1.54594E-05	0.000118522
3835103773105	383510	3773105	0.000743614	0.000267038	0.000141316	0.00048537	1.5593E-05	1.5593E-05	0.000500963	1.5593E-05	0.00083896	4.57244E-05	0.00010737	0.000105296	0.000103117	8.93189E-05	0.000193951	1.37985E-05	0.00020085	1.37985E-05	0.000106619

			ISDrainage / Utilities Trenching	ISDrainage / Utilities Trenching	ISAsphalt Paving	ISAsphalt Paving	SVDemolition	SVSite Grubbing / Prep	SVMass Grading / Excavation	SVMass Grading / Excavation	SVDrainage / Utilities Trenching	SVFoundations / Concrete Pads	SVBuilding / Structure Construction	SVBuilding / Structure Construction	SVAsphalt Paving	SVAsphalt Paving	SVArchitectural Coating	SVArchitectural Coating	SVLandscaping or Other Finishing	SVLandscaping or Other Finishing	MDemolition
Unique Identifier	X (UTM)	Y (UTM)	2027	2028	2027	2028	2027	2027	2027	2028	2028	2028	2028	2029	2028	2029	2028	2029	2028	2029	2027
3831403773095	383140	3773095	9.97394E-06	9.71804E-06	2.57591E-06	2.39957E-06	0.000152759	0.000109825	7.40473E-05	7.31071E-05	5.18712E-05	1.64782E-05	2.3606E-05	2.27053E-05	2.32093E-06	2.15938E-06	2.32093E-06	2.15938E-06	2.3606E-05	2.27053E-05	4.23512E-05
3834103773095	383410	3773095	0.000143437	0.000139757	3.70447E-05	3.45088E-05	0.00350077	0.002516864	0.001696942	0.001675396	0.001188734	0.00037763	0.000540979	0.000520337	5.31888E-05	4.94866E-05	5.31888E-05	4.94866E-05	0.000540979	0.000520337	0.000669064
3834203773095	383420	3773095	0.000127116	0.000123855	3.28295E-05	3.05821E-05	0.002997318	0.002154909	0.001452901	0.001434454	0.00101778	0.000323323	0.000463179	0.000445506	4.55396E-05	4.23698E-05	4.55396E-05	4.23698E-05	0.000463179	0.000445506	0.000591933
3834303773095	383430	3773095	0.00011047	0.000107635	2.85303E-05	2.65772E-05	0.002526838	0.001816659	0.001224844	0.001209292	0.000858022	0.000272572	0.000390475	0.000375577	3.83914E-05	3.57192E-05	3.83914E-05	3.57192E-05	0.000390475	0.000375577	0.000513536
3834403773095	383440	3773095	9.42708E-05	9.18521E-05	2.43468E-05	2.26801E-05	0.002093159	0.001504868	0.001014625	0.001001742	0.00071076	0.00022579	0.000323458	0.000311117	3.18023E-05	2.95887E-05	3.18023E-05	2.95887E-05	0.000323458	0.000311117	0.000437429
3834503773095	383450	3773095	7.99063E-05	7.78561E-05	2.06369E-05	1.92242E-05	0.001728042	0.001242368	0.00083764	0.000827005	0.00058678	0.000186405	0.000267037	0.000256848	2.62549E-05	2.44275E-05	2.62549E-05	2.44275E-05	0.000267037	0.000256848	0.000369994
3834603773095	383460	3773095	6.83424E-05	6.65889E-05	1.76504E-05	1.64421E-05	0.001442694	0.001037219	0.000699323	0.000690444	0.000489886	0.000155624	0.000222941	0.000214435	2.19195E-05	2.03938E-05	2.19195E-05	2.03938E-05	0.000222941	0.000214435	0.000315709
3834703773095	383470	3773095	5.93823E-05	5.78587E-05	1.53363E-05	1.42864E-05	0.001225116	0.000880792	0.000593855	0.000586315	0.000416005	0.000132154	0.000189319	0.000182095	1.86137E-05	1.73181E-05	1.86137E-05	1.73181E-05	0.000189319	0.000182095	0.000273628
3834803773095	383480	3773095	5.19947E-05	5.06606E-05	1.34283E-05	1.25091E-05	0.001049248	0.000754352	0.000508606	0.000502148	0.000356286	0.000113183	0.000162142	0.000155955	1.59417E-05	1.48321E-05	1.59417E-05	1.48321E-05	0.000162142	0.000155955	0.000238823
3834903773095	383490	3773095	4.61042E-05	4.49213E-05	1.1907E-05	1.10919E-05	0.000915402	0.000658125	0.000443726	0.000438093	0.000310837	9.8745E-05	0.000141458	0.000136061	1.39081E-05	1.29401E-05	1.39081E-05	1.29401E-05	0.000141458	0.000136061	0.000211128
3835003773095	383500	3773095	4.13996E-05	4.03374E-05	1.0692E-05	9.9601E-06	0.000809406	0.000581919	0.000392346	0.000387365	0.000274845	8.73111E-05	0.000125079	0.000120306	1.22977E-05	1.14417E-05	1.22977E-05	1.14417E-05	0.000125079	0.000120306	0.000189033
3835103773095	383510	3773095	3.75159E-05	3.65534E-05	9.68901E-06	9.02574E-06	0.000723686	0.000520291	0.000350795	0.000346341	0.000245737	7.80644E-05	0.000111832	0.000107565	1.09953E-05	1.023E-05	1.09953E-05	1.023E-05	0.000111832	0.000107565	0.000170798
3835203773095	383520	3773095	3.42528E-05	3.3374E-05	8.84626E-06	8.24068E-06	0.000653084	0.000469532	0.000316572	0.000312552	0.000221763	7.04485E-05	0.000100922	9.70711E-05	9.9226E-06	9.23194E-06	9.9226E-06	9.23194E-06	0.000100922	9.70711E-05	0.000155484
3835303773095	383530	3773095	3.12085E-05	3.04078E-05	8.06003E-06	7.50828E-06	0.000588869	0.000423365	0.000285445	0.000281821	0.000199959	6.35217E-05	9.09987E-05	8.75266E-05	8.94696E-06	8.32421E-06	8.94696E-06	8.32421E-06	9.09987E-05	8.75266E-05	0.000141178
3835403773095	383540	3773095	2.85896E-05	2.7856E-05	7.38365E-06	6.8782E-06	0.000534606	0.000384353	0.000259142	0.000255851	0.000181533	5.76683E-05	8.26134E-05	7.94612E-05	8.12252E-06	7.55715E-06	8.12252E-06	7.55715E-06	8.26134E-05	7.94612E-05	0.000128892
3835503773095	383550	3773095	2.61883E-05	2.55164E-05	6.7635E-06	6.3005E-06	0.000485955	0.000349375	0.000235559	0.000232568	0.000165013	5.24203E-05	7.50953E-05	7.223E-05	7.38334E-06	6.86942E-06	7.38334E-06	6.86942E-06	7.50953E-05	7.223E-05	0.00011764
3835603773095	383560	3773095	2.3867E-05	2.32547E-05	6.16399E-06	5.74203E-06	0.000439817	0.000316204	0.000213194	0.000210487	0.000149346	4.74433E-05	6.79655E-05	6.53722E-05	6.68234E-06	6.21721E-06	6.68234E-06	6.21721E-06	6.79655E-05	6.53722E-05	0.000106796
3835703773095	383570	3773095	2.18366E-05	2.12763E-05	5.6396E-06	5.25353E-06	0.000399968	0.000287555	0.000193878	0.000191416	0.000135815	4.31448E-05	6.18075E-05	5.94492E-05	6.0769E-06	5.65391E-06	6.0769E-06	5.65391E-06	6.18075E-05	5.94492E-05	9.73569E-05
3835803773095	383580	3773095	2.02337E-05	1.97145E-05	5.22563E-06	4.86791E-06	0.000368654	0.000265042	0.000178699	0.00017643	0.000125181	3.97669E-05	5.69685E-05	5.47948E-05	5.60112E-06	5.21126E-06	5.60112E-06	5.21126E-06	5.69685E-05	5.47948E-05	8.99391E-05
3835903773095	383590	3773095	1.88418E-05	1.83584E-05	4.86615E-06	4.53304E-06	0.000341633	0.000245616	0.000165601	0.000163499	0.000116006	3.68522E-05	5.2793E-05	5.07787E-05	5.19059E-06	4.8293E-06	5.19059E-06	4.8293E-06	5.2793E-05	5.07787E-05	8.35139E-05
3836003773095	383600	3773095	1.75298E-05	1.708E-05	4.52731E-06	4.21739E-06	0.000316404	0.000227477	0.000153372	0.000151424	0.000107439	3.41307E-05	4.88943E-05	4.70287E-05	4.80727E-06	4.47266E-06	4.80727E-06	4.47266E-06	4.88943E-05	4.70287E-05	7.74824E-05
3836103773095	383610	3773095	1.62009E-05	1.57852E-05	4.18411E-06	3.89768E-06	0.000291094	0.000209281	0.000141103	0.000139311	9.88449E-05	3.14005E-05	4.49831E-05	4.32667E-05	4.42272E-06	4.11488E-06	4.42272E-06	4.11488E-06	4.49831E-05	4.32667E-05	7.14091E-05
3836203773095	383620	3773095	1.5047E-05	1.46609E-05	3.88609E-06	3.62007E-06	0.000269232	0.000193563	0.000130506	0.000128849	9.14213E-05	2.90422E-05	4.16047E-05	4.00173E-05	4.09056E-06	3.80584E-06	4.09056E-06	3.80584E-06	4.16047E-05	4.00173E-05	6.61561E-05
3836303773095	383630	3773095	1.42087E-05	1.38441E-05	3.6696E-06	3.41839E-06	0.000253339	0.000182137	0.000122802	0.000121243	8.60245E-05	2.73278E-05	3.91487E-05	3.7655E-05	3.84909E-06	3.58117E-06	3.84909E-06	3.58117E-06	3.91487E-05	3.7655E-05	6.23328E-05
3836403773095	383640	3773095	1.35184E-05	1.31715E-05	3.49131E-06	3.25231E-06	0.000240296	0.00017276	0.00011648	0.000115001	8.15958E-05	2.59209E-05	3.71333E-05	3.57164E-05	3.65093E-06	3.39681E-06	3.65093E-06	3.39681E-06	3.71333E-05	3.57164E-05	5.91792E-05
3836503773095	383650	3773095	1.29113E-05	1.25801E-05	3.33453E-06	3.10626E-06	0.000228848	0.00016453	0.000110931	0.000109522	7.77085E-05	2.4686E-05	3.53642E-05	3.40149E-05	3.477E-06	3.23498E-06	3.477E-06	3.23498E-06	3.53642E-05	3.40149E-05	5.64029E-05
3836603773095	383660	3773095	1.25417E-05	1.22199E-05	3.23907E-06	3.01733E-06	0.000221775	0.000159444	0.000107502	0.000106137	7.53066E-05	2.3923E-05	3.42711E-05	3.29635E-05	3.36953E-06	3.13499E-06	3.36953E-06	3.13499E-06	3.42711E-05	3.29635E-05	5.46755E-05
3836703773095	383670	3773095	1.21923E-05	1.18795E-05	3.14883E-06	2.93328E-06	0.00021512	0.00015466	0.000104276	0.000102952	7.30469E-05	2.32051E-05	3.32428E-05	3.19744E-05	3.26842E-06	3.04092E-06	3.26842E-06	3.04092E-06	3.32428E-05	3.19744E-05	5.30442E-05
3836803773095	383680	3773095	1.19009E-05	1.15955E-05	3.07357E-06	2.86316E-06	0.000209534	0.000150644	0.000101568	0.000100279	7.11502E-05	2.26026E-05	3.23796E-05	3.11441E-05	3.18355E-06	2.96196E-06	3.18355E-06	2.96196E-06	3.23796E-05	3.11441E-05	5.16688E-05
3836903773095	383690	3773095	1.16573E-05	1.13582E-05	3.01065E-06	2.80456E-06	0.000204848	0.000147275	9.92968E-05	9.80361E-05	6.9559E-05	2.20971E-05	3.16554E-05	3.04476E-05	3.11235E-06	2.89572E-06	3.11235E-06	2.89572E-06	3.16554E-05	3.04476E-05	5.05112E-05
3837003773095	383700	3773095	1.143E-05	1.11367E-05	2.95195E-06	2.74987E-06	0.000200483	0.000144136	9.71808E-05	9.59469E-05	6.80767E-05	2.16262E-05	3.09809E-05	2.97988E-05	3.04603E-06	2.83401E-06	3.04603E-06	2.83401E-06	3.09809E-05	2.97988E-05	4.94315E-05
3837103773095	383710	3773095	1.12629E-05	1.09739E-05	2.9088E-06	2.70967E-06	0.000197204	0.000141779	9.55916E-05	9.43779E-05	6.69634E-05	2.12726E-05	3.04742E-05	2.93115E-05	2.99622E-06	2.78767E-06	2.99622E-06	2.78767E-06	3.04742E-05	2.93115E-05	4.86186E-05
3837203773095	383720	3773095	1.11076E-05	1.08226E-05	2.86869E-06	2.67231E-06	0.000194167	0.000139595	9.41191E-05	9.29241E-05	6.59319E-05	2.09449E-05	3.00048E-05	2.88599E-05	2.95006E-06	2.74472E-06	2.95006E-06	2.74472E-06	3.00048E-05	2.88599E-05	4.78692E-05
3837303773095	383730	3773095	1.09563E-05	1.06751E-05	2.82961E-06	2.6359E-06	0.000191191	0.000137456	9.26767E-05	9.15E-05	6.49215E-05	2.06239E-05	2.9545E-05	2.84177E-05	2.90485E-06	2.70266E-06	2.90485E-06	2.70266E-06	2.9545E-05	2.84177E-05	4.71416E-05
3837403773095	383740	3773095	1.08015E-05	1.05244E-05	2.78965E-06	2.59868E-06	0.000188153	0.000135272	9.12042E-05	9.00462E-05	6.38899E-05	2.02962E-05	2.90755E-05	2.79661E-05	2.8587E-06	2.65972E-06	2.8587E-06	2.65972E-06	2.90755E-05	2.79661E-05	4.64067E-05
3837503773095	383750	3773095	1.06479E-05	1.03748E-05	2.74998E-06	2.56173E-06	0.000185124	0.000133094	8.97359E-05	8.85966E-05	6.28614E-05	1.99695E-05	2.86075E-05	2.75159E-05	2.81268E-06	2.6169E-06	2.81268E-06	2.6169E-06	2.86075E-05	2.75159E-05	4.56809E-05
3837603773095	383760	3773095	1.0464E-05	1.01955E-05	2.70247E-06	2.51747E-06	0.000181587	0.000130551	8.80215E-05	8.69039E-05	6.16604E-05	1.95879E-05	2.80609E-05	2.69902E-05	2.75894E-06	2.5669E-06	2.75894E-06	2.5669E-06	2.80609E-05	2.69902E-05	4.4828E-05
3837703773095	383770	3773095	1.02766E-05	1.0013E-05	2.65408E-06	2.47239E-06	0.000177988	0.000127964	8.62769E-05	8.51815E-05	6.04383E-05	1.91997E-05	2.75047E-05	2.64553E-05	2.70426E-06	2.51603E-06	2.70426E-06	2.51603E-06	2.75047E-05	2.64553E-05	4.39625E-05
3837803773095	383780	3773095	1.00797E-05	9.82109E-06	2.60323E-06	2.42502E-06	0.000174273	0.000125293	8.44761E-05	8.34036E-05	5.91768E-05	1.8799E-05	2.69307E-05	2.59031E-05	2.64781E-06	2.46351E-06	2.64781E-06	2.46351E-06	2.69307E-05	2.59031E-05	4.30607E-05
3837903773095	383790	3773095	9.86817E-06	9.61498E-06	2.54859E-06	2.37413E-06	0.000170353	0.000122475	8.25761E-05	8.15276E-05	5.78458E-05	1.83761E-05	2.63249E-05	2.53205E-05	2.58826E-06	2.4081E-06	2.58826E-06	2.4081E-06	2.63249E-05	2.53205E-05	4.20935E-05
3838003773095	383800	3773095	9.66507E-06	9.41709E-06	2.49614E-06	2.32526E-06	0.000166603	0.000119778	8.0758E-05	7.97326E-05	5.65722E-05	1.79715E-05	2.57453E-05	2.4763E-05	2.53127E-06	2.35508E-06	2.53127E-06	2.35508E-06	2.57453E-05	2.4763E-05	4.11645E-05
3838103773095	383810	3773095	9.45465E-06	9.21207E-06	2.4418E-06	2.27464E-06	0.000162745	0.000117005	7.88882E-05	7.78865E-05	5.52624E-05	1.75554E-05	2.51492E-05	2.41897E-05	2.47266E-06	2.30055E-06	2.47266E-06	2.30055E-06	2.51492E-05	2.41897E-05	4.0201E-05
3838203773095	383820	3773095	9.2493E-06	9.01199E-06	2.38876E-06	2.22524E-06	0.000159013	0.000114321	7.70788E-05	7.61001E-05	5.39949E-05	1.71528E-05	2.45724E-05	2.36348E-05	2.41595E-06	2.24779E-06	2.41595E-06	2.24779E-06	2.45724E-05	2.36348E-05	3.92647E-05
3838303773095	383830	3773095	9.04901E-06	8.81684E-06	2.33703E-06	2.17705E-06	0.000155378	0.000111708	7.53169E-05	7.43606E-05	5.27606E-05	1.67607E-05	2.40107E-05	2.30946E-05	2.36073E-06	2.19641E-06	2.36073E-06	2.19641E-06	2.40107E-05	2.30946E-05	3.83483E-05
3838403773095	383840	3773095	8.83578E-06	8.60908E-06	2.28196E-06	2.12575E-06	0.000151547	0.000108954	7.346E-05	7.25272E-05	5.14598E-05	1.63475E-05	2.34188E-05	2.25252E-05	2.30252E-06	2.14226E-06	2.30252E-06	2.14226E-06	2.34188E-05	2.25252E-05	3.73739E-05
3838503773095	383850	3773095	8.63212E-06	8.41064E-06	2.22936E-06	2.07675E-06	0.000147894	0.000106328	7.16894E-05	7.07792E-05	5.02195E-05	1.59535E-05	2.28543E-05	2.19823E-05	2.24703E-06	2.09062E-06	2.24703E-06	2.09062E-06	2.28543E-05	2.19823E-05	3.64449E-05
3838603773095	383860	3773095	8.42226E-06	8.20617E-06	2.17517E-06	2.02626E-06	0.000144144	0.000103632	6.98714E-05	6.89842E-05	4.8946E-05	1.55489E-05	2.22747E-05	2.14248E-05	2.19004E-06	2.03761E-06	2.19004E-06	2.03761E-06	2.22747E-05	2.14248E-05	3.54868E-05
3838703773095	383870	3773095	8.21185E-06	8.00115E-06	2.12082E-06	1.97564E-06	0.000140411	0.000100948	6.8062E-05	6.71978E-05	4.76785E-05	1.51462E-05	2.16979E-05	2.087E-05	2.13333E-06	1.98484E-06	2.13333E-06	1.98484E-06	2.16979E-05	2.087E-05	3.45287E-05
3838803773095	383880	3773095	8.011E-06	7.80546E-06	2.06895E-06	1.92732E-06	0.000136839	9.83795E-05	6.63303E-05	6.54881E-05	4.64654E-05	1.47609E-05	2.11458E-05	2.0339E-05	2.07905E-06	1.93434E-06	2.07905E-06	1.93434E-06	2.11458E-05	2.0339E-05	3.36124E-05
3838903773095	383890	3773095	7.82252E-06	7.62182E-06	2.02028E-06	1.88198E-06	0.000133498	9.59777E-05	6.47109E-05	6.38893E-05	4.5331E-05	1.44005E-05	2.06296E-05	1.98425E-05	2.02829E-06	1.88711E-06	2.02829E-06	1.88711E-06	2.06296E-05	1.98425E-05	3.27559E-05
3839003773095	383900	3773095	7.64136E-06	7.44531E-06	1.97349E-06	1.83839E-06	0.000130291	9.36719E-05	6.31563E-05	6.23544E-05	4.4242E-05	1.40545E-05	2.0134E-05	1.93658E-05	1.97957E-06	1.84178E-06	1.97957E-06	1.84178E-06	2.0134E-05	1.93658E-05	3.1934E-05
3839103773095	383910	3773095	7.43882E-06	7.24796E-06	1.92118E-06	1.78966E-06	0.000126745	9.11228E-05	6.14376E-05	6.06575E-05	4.3038E-05	1.36721E-05	1.95861E-05	1.88387E-05	1.9257E-06	1.79166E-06	1.9257E-06	1.79166E-06	1.95861E-05	1.88387E-05	3.10158E-05
3829703773105	382970	3773105	5.43312E-06	5.29372E-06	1.40318E-06	1.30712E-06	7.86822E-05	5.65682E-05	3.81399E-05	3.76557E-05	2.67176E-05	8.4875E-06	1.21589E-05	1.16949E-05	1.19546E-06	1.11225E-06	1.19546E-06	1.11225E-06	1.21589E-05	1.16949E-05	2.00687E-05
3829803773105	382980	3773105	5.65198E-06	5.50696E-06	1.4597E-06	1.35978E-06	8.24773E-05	5.92967E-05	3.99796E-05	3.94719E-05	2.80063E-05	8.89688E-06	1.27453E-05	1.2259E-05	1.25312E-06	1.16589E-06	1.25312E-06	1.16589E-06	1.27453E-05	1.2259E-05	2.11647E-05
3829903773105	382990	3773105	5.85451E-06	5.7043E-06	1.51201E-06	1.4085E-06	8.62368E-05	6.19996E-05	4.18019E-05	4.12712E-05	2.92829E-05	9.30242E-06	1.33263E-05	1.28178E-05	1.31024E-06	1.21904E-06	1.31024E-06	1.21904E-06	1.33263E-05	1.28178E-05	2.22698E-05
3830003773105	383000	3773105	6.03117E-06	5.87643E-06	1.55763E-06	1.45101E-06	8.96934E-05	6.44847E-05	4.34774E-05	4.29254E-05	3.04566E-05	9.67529E-06	1.38604E-05	1.33316E-05	1.36275E-06	1.2679E-06	1.36275E-06	1.2679E-06	1.38604E-05	1.33316E-05	2.33331E-05
3830103773105	383010	3773105	6.1437E-06	5.98607E-06	1.58669E-06	1.47808E-06	9.24997E-05	6.65023E-05	4.48377E-05	4.42684E-05	3.14095E-05	9.978E-06	1.42941E-05	1.37487E-05	1.40539E-06	1.30757E-06	1.40539E-06	1.30757E-06	1.42941E-05	1.37487E-05	2.42367E-05
3830203773105	383020	3773105	6.31698E-06	6.1549E-06	1.63145E-06	1.51977E-06	9.63216E-05	6.925E-05	4.66903E-05	4.60975E-05	3.27073E-05	1.03903E-05	1.48847E-05	1.43168E-05	1.46346E-06	1.36159E-06	1.46346E-06	1.36159E-06	1.48847E-05	1.43168E-05	2.534E-05
3830303773105	383030	3773105	6.54934E-06	6.3813E-06	1.69146E-06	1.57567E-06	0.000100143	7.19977E-05	4.85429E-05	4.79266E-05	3.40051E-05	1.08025E-05	1.54753E-05	1.48848E-05	1.52153E-06	1.41562E-06	1.52153E-06	1.41562E-06	1.54753E-05	1.48848E-05	2.65049E-05
3830403773105	383040	3773105	6.80026E-06	6.62579E-06	1.75626E-06	1.63604E-06	0.000103698	7.45532E-05	5.02659E-05	4.96277E-05	3.52121E-05	1.1186E-05	1.60246E-05	1.54132E-05	1.57553E-06	1.46587E-06	1.57553E-06	1.46587E-06	1.60246E-05	1.54132E-05	2.76371E-05
3830503773105	383050	3773105	7.04668E-06	6.86589E-06	1.8199E-06	1.69532E-06	0.000107253	7.71088E-05	5.1989E-05	5.13289E-05	3.64191E-05	1.15694E-05	1.65739E-05	1.59415E-05	1.62954E-06	1.51611E-06	1.62954E-06	1.51611E-06	1.65739E-05	1.59415E-05	2.87585E-05
3830603773105	383060	3773105	7.30098E-06	7.11366E-06	1.88558E-06	1.7565E-06	0.000111021	7.98181E-05	5.38156E-05	5.31324E-05	3.76987E-05	1.19759E-05	1.71562E-05	1.65016E-05	1.68679E-06	1.56938E-06	1.68679E-06	1.56938E-06	1.71562E-05	1.65016E-05	2.99253E-05
3830703773105	383070	3773105	7.5761E-06	7.38172E-06	1.95663E-06	1.82269E-06	0.00011519	8.28156E-05	5.58366E-05	5.51277E-05	3.91144E-05	1.24257E-05	1.78005E-05	1.71213E-05	1.75014E-06	1.62832E-06	1.75014E-06	1.62832E-06	1.78005E-05	1.71213E-05	3.119E-05
3830803773105	383080	3773105	7.86922E-06	7.66732E-06	2.03234E-06	1.89321E-06	0.000119654	8.60245E-05	5.80002E-05	5.72637E-05	4.063E-05	1.29071E-05	1.84902E-05	1.77847E-05	1.81795E-06	1.69141E-06	1.81795E-06	1.69141E-06	1.84902E-05	1.77847E-05	3.25418E-05
3830903773105	383090	3773105	8.18147E-06	7.97155E-06	2.11298E-06	1.96833E-06	0.000124411	8.94447E-05	6.03062E-05	5.95405E-05	4.22454E-05	1.34203E-05	1.92254E-05	1.84918E-05	1.89023E-06	1.75866E-06	1.89023E-06	1.75866E-06	1.92254E-05	1.84918E-05	3.39844E-05
3831003773105	383100	3773105	8.52016E-06	8.30155E-06	2.20045E-06	2.04982E-06	0.000129596	9.31723E-05	6.28195E-05	6.20219E-05	4.4006E-05	1.39796E-05	2.00266E-05	1.92625E-05	1.96901E-06	1.83196E-06	1.96901E-06	1.83196E-06	2.00266E-05	1.92625E-05	3.55485E-05
3831203773105	383120	3773105	9.29994E-06	9.06132E-06	2.40184E-06	2.23742E-06	0.000141685	0.000101864	6.86795E-05	6.78075E-05	4.81111E-05	1.52836E-05	2.18948E-05	2.10594E-05	2.15269E-06	2.00285E-06	2.15269E-06	2.00285E-06	2.18948E-05	2.10594E-05	3.91612E-05
3834203773105	383420	3773105	0.000180013	0.000175394	4.64909E-05	4.33083E-05	0.004371584	0.003142932	0.002119055	0.00209215	0.001484431	0.000471566	0.000675546	0.00064977	6.64195E-05	6.17964E-05	6.64195E-05	6.17964E-05	0.000675546	0.00064977	0.000839766
3834303773105	383430	3773105	0.000150193	0.000146339	3.87893E-05	3.6134E-05	0.003524735	0.002534093	0.001708558	0.001686865	0.001196871	0.000380215	0.000544682	0.000523899	5.35529E-05	4.98254E-05	5.35529E-05	4.98254E-05	0.000544682	0.000523899	0.000699493
3834403773105	383440	3773105	0.000122922	0.000119768	3.17464E-05	2.95732E-05	0.00278643	0.002003292	0.001350677	0.001333528	0.00094617	0.000300574	0.000430591	0.000414161	4.23355E-05	3.93887E-05	4.23355E-05	3.93887E-05	0.000430591	0.000414161	0.000571516
3834503773105	383450	3773105	0.000100117	9.75482E-05	2.58566E-05	2.40866E-05	0.002199636	0.001581419	0.001066238	0.0010527	0.000746916	0.000237276	0.000339913	0.000326943	3.34201E-05	3.10939E-05	3.34201E-05	3.10939E-05	0.000339913	0.000326943	0.000464575
3834603773105	383460	3773105	8.28572E-05	8.07313E-05	2.1399E-05	1.99341E-05	0.001770715	0.001273048	0.000858325	0.000847427	0.00060127	0.000191008	0.000273631	0.00026319	2.69033E-05	2.50307E-05	2.69033E-05	2.50307E-05	0.000273631	0.00026319	0.000383609
3834703773105	383470	3773105	7.02367E-05	6.84347E-05	1.81396E-05	1.68979E-05	0.001461982	0.001051086	0.000708672	0.000699674	0.000496436	0.000157705	0.000225922	0.000217302	2.22126E-05	2.06665E-05	2.22126E-05	2.06665E-05	0.000225922	0.000217302	0.000324328
3834803773105	383480	3773105	6.09087E-05	5.93459E-05	1.57305E-05	1.46537E-05	0.001238434	0.000890367	0.000600311	0.000592689	0.000420527	0.000133591	0.000191377	0.000184075	1.88161E-05	1.75064E-05	1.88161E-05	1.75064E-05	0.000191377	0.000184075	0.000280501
3834903773105	383490	3773105	5.35042E-05	5.21314E-05	1.38182E-05	1.28723E-05	0.001067546	0.000767508	0.000517476	0.000510905	0.0003625	0.000115157	0.000164969	0.000158675	1.62197E-05	1.50907E-05	1.62197E-05	1.50907E-05	0.000164969	0.000158675	0.000245731
3835003773105	383500	3773105	4.77245E-05	4.65E-05	1.23255E-05	1.14818E-05	0.00093714	0.000673753	0.000454263	0.000448496	0.000318218	0.00010109	0.000144817	0.000139292	1.42384E-05	1.32473E-05	1.42384E-05	1.32473E-05	0.000144817	0.000139292	0.000218608
3835103773105	383510	3773105	4.29316E-05	4.18301E-05	1.10877E-05	1.03287E-05	0.000830653	0.000597195	0.000402646	0.000397533	0.00028206	8.96031E-05	0.000128362	0.000123464	1.26205E-05	1.1742E-05	1.26205E-05	1.1742E-05	0.000128362	0.000123464	0.000196122

			MSite Grubbing / Prep	MMass Grading / Excavation	MMass Grading / Excavation	MDrainage / Utilities Trenching	MFoundations / Concrete Pads	MBuilding / Structure Construction	MAsphalt Paving	MLandscaping or Other Finishing	MWaterside Construction (Piles)	RSSWDemolition	RSSWPlacing Base	RSSWForm/Plac e Rebar and Pour	Child Risk				
Unique Identifier	X (UTM)	Y (UTM)	2027	2027	2028	2028	2028	2028	2028	2028	2028	2029	2029	2029	3rd Trimester	0<2	2<16	Total	per million
3831403773095	383140	3773095	0.000130011	0.000152882	0.000150846	3.20648E-05	4.17E-05	3.06935E-05	3.15919E-06	3.70119E-05	3.15919E-06	1.11358E-05	1.61583E-05	9.57832E-06	6.40958E-09	8.4114E-08	1.505E-08	1.05573E-07	0.10557278
3834103773095	383410	3773095	0.00205391	0.00241523	0.002383071	0.000506559	0.000658776	0.000484895	4.99088E-05	0.000584713	4.99088E-05	1.62234E-05	2.35404E-05	1.39543E-05	6.39783E-08	9.212E-07	2.0308E-07	1.18826E-06	1.18826094
3834203773095	383420	3773095	0.001817133	0.0021368	0.002108348	0.000448163	0.000582832	0.000428996	4.41552E-05	0.000517306	4.41552E-05	1.64105E-05	2.3812E-05	1.41153E-05	5.59075E-08	8.0764E-07	1.7586E-07	1.03941E-06	1.03940841
3834303773095	383430	3773095	0.001576468	0.001853797	0.001829114	0.000388807	0.00050564	0.000372179	3.83072E-05	0.000448793	3.83072E-05	1.66507E-05	2.41605E-05	1.43219E-05	4.81151E-08	6.9661E-07	1.5003E-07	8.94763E-07	0.8947627
3834403773095	383440	3773095	0.001342833	0.001579062	0.001558036	0.000331185	0.000430704	0.000317021	3.263E-05	0.000382281	3.263E-05	1.69034E-05	2.45271E-05	1.45392E-05	4.08241E-08	5.9176E-07	1.2611E-07	7.58691E-07	0.75869107
3834503773095	383450	3773095	0.001135818	0.001335629	0.001317845	0.000280129	0.000364305	0.000268148	2.75997E-05	0.000323348	2.75997E-05	1.72184E-05	2.49843E-05	1.48102E-05	3.44575E-08	4.9985E-07	1.0555E-07	6.39861E-07	0.63986086
3834603773095	383460	3773095	0.000969171	0.001139666	0.001124491	0.000239028	0.000310854	0.000228806	2.35503E-05	0.000275906	2.35503E-05	1.76114E-05	2.55546E-05	1.51482E-05	2.93516E-08	4.2607E-07	8.9264E-08	5.44682E-07	0.54468197
3834703773095	383470	3773095	0.000839991	0.00098776	0.000974608	0.000207168	0.000269421	0.000198308	2.04113E-05	0.000239131	2.04113E-05	1.81105E-05	2.62788E-05	1.55775E-05	2.53988E-08	3.6893E-07	7.6736E-08	4.71061E-07	0.47106077
3834803773095	383480	3773095	0.000733147	0.00086212	0.000850641	0.000180817	0.000235151	0.000173084	1.7815E-05	0.000208714	1.7815E-05	1.8463E-05	2.67902E-05	1.58807E-05	2.21514E-08	3.2194E-07	6.6479E-08	4.10571E-07	0.41057141
3834903773095	383490	3773095	0.000648127	0.000762144	0.000751996	0.000159849	0.000207882	0.000153012	1.57491E-05	0.000184511	1.57491E-05	1.87749E-05	2.72428E-05	1.6149E-05	1.95714E-08	2.8458E-07	5.8447E-08	3.62601E-07	0.36260117
3835003773095	383500	3773095	0.000580297	0.000682382	0.000673296	0.00014312	0.000186126	0.000136999	1.41009E-05	0.000165201	1.41009E-05	1.90245E-05	2.76049E-05	1.63636E-05	1.75153E-08	2.5479E-07	5.2063E-08	3.24373E-07	0.32437314
3835103773095	383510	3773095	0.000524321	0.000616559	0.000608349	0.000129314	0.000168172	0.000123784	1.27407E-05	0.000149265	1.27407E-05	1.92241E-05	2.78946E-05	1.65353E-05	1.58216E-08	2.3024E-07	4.6835E-08	2.92901E-07	0.29290055
3835203773095	383520	3773095	0.000477308	0.000561275	0.000553802	0.000117719	0.000153093	0.000112685	1.15983E-05	0.000135881	1.15983E-05	1.93801E-05	2.81209E-05	1.66695E-05	1.44024E-08	2.0966E-07	4.2478E-08	2.66539E-07	0.26653917
3835303773095	383530	3773095	0.000433392	0.000509633	0.000502847	0.000106888	0.000139007	0.000102317	1.05312E-05	0.000123379	1.05312E-05	1.95423E-05	2.83563E-05	1.6809E-05	1.30829E-08	1.905E-07	3.8455E-08	2.42037E-07	0.24203681
3835403773095	383540	3773095	0.000395675	0.000465282	0.000459086	9.75861E-05	0.00012691	9.34126E-05	9.61467E-06	0.000112642	9.61467E-06	1.96202E-05	2.84694E-05	1.68761E-05	1.19529E-08	1.7408E-07	3.5024E-08	2.21055E-07	0.22105463
3835503773095	383550	3773095	0.000361134	0.000424664	0.000419009	8.90671E-05	0.000115831	8.52579E-05	8.77533E-06	0.000102809	8.77533E-06	1.96109E-05	2.84558E-05	1.6868E-05	1.09218E-08	1.5907E-07	3.1912E-08	2.01907E-07	0.20190734
3835603773095	383560	3773095	0.000327846	0.00038552	0.000380386	8.08572E-05	0.000105154	7.73991E-05	7.96645E-06	9.3332E-05	7.96645E-06	1.94549E-05	2.82295E-05	1.67339E-05	9.93158E-09	1.4464E-07	2.8939E-08	1.83516E-07	0.18351555
3835703773095	383570	3773095	0.000298869	0.000351446	0.000346766	7.37106E-05	9.586E-05	7.05582E-05	7.26234E-06	8.50829E-05	7.26234E-06	1.9168E-05	2.78131E-05	1.64871E-05	9.07006E-09	1.3208E-07	2.6362E-08	1.67515E-07	0.16751481
3835803773095	383580	3773095	0.000276098	0.000324668	0.000320345	6.80944E-05	8.85563E-05	6.51822E-05	6.70901E-06	7.86002E-05	6.70901E-06	1.88841E-05	2.74012E-05	1.62429E-05	8.39103E-09	1.2218E-07	2.4336E-08	1.54909E-07	0.15490946
3835903773095	383590	3773095	0.000256373	0.000301474	0.00029746	6.32298E-05	8.22298E-05	6.05256E-05	6.22971E-06	7.2985E-05	6.22971E-06	1.85846E-05	2.69667E-05	1.59853E-05	7.80236E-09	1.136E-07	2.2584E-08	1.43985E-07	0.14398473
3836003773095	383600	3773095	0.000237857	0.000279701	0.000275977	5.86632E-05	7.6291E-05	5.61543E-05	5.77979E-06	6.77139E-05	5.77979E-06	1.82103E-05	2.64236E-05	1.56634E-05	7.24972E-09	1.0554E-07	2.0945E-08	1.33731E-07	0.13373059
3836103773095	383610	3773095	0.000219214	0.000257777	0.000254345	5.40651E-05	7.03112E-05	5.17528E-05	5.32676E-06	6.24064E-05	5.32676E-06	1.76801E-05	2.56541E-05	1.52073E-05	6.69215E-09	9.74E-08	1.9298E-08	1.2339E-07	0.12338964
3836203773095	383620	3773095	0.000203088	0.000238814	0.000235635	5.00879E-05	6.51389E-05	4.79457E-05	4.93491E-06	5.78156E-05	4.93491E-06	1.71591E-05	2.48983E-05	1.47592E-05	6.20843E-09	9.0344E-08	1.7873E-08	1.14425E-07	0.11442536
3836303773095	383630	3773095	0.000191351	0.000225013	0.000222017	4.71932E-05	6.13744E-05	4.51749E-05	4.64971E-06	5.44743E-05	4.64971E-06	1.68503E-05	2.44502E-05	1.44936E-05	5.85524E-09	8.5197E-08	1.6833E-08	1.07885E-07	0.10788542
3836403773095	383640	3773095	0.00018167	0.000213629	0.000210784	4.48056E-05	5.82692E-05	4.28893E-05	4.41447E-06	5.17183E-05	4.41447E-06	1.66289E-05	2.41288E-05	1.43031E-05	5.56395E-09	8.0954E-08	1.5977E-08	1.02494E-07	0.10249412
3836503773095	383650	3773095	0.000173147	0.000203607	0.000200896	4.27036E-05	5.55357E-05	4.08773E-05	4.20737E-06	4.92921E-05	4.20737E-06	1.64417E-05	2.38573E-05	1.41421E-05	5.30731E-09	7.7215E-08	1.5223E-08	9.77455E-08	0.0977455
3836603773095	383660	3773095	0.000167844	0.000197371	0.000194743	4.13957E-05	5.38348E-05	3.96254E-05	4.07852E-06	4.77824E-05	4.07852E-06	1.64729E-05	2.39025E-05	1.41689E-05	5.14776E-09	7.4895E-08	1.4752E-08	9.47953E-08	0.09479528
3836703773095	383670	3773095	0.000162837	0.000191483	0.000188933	4.01607E-05	5.22286E-05	3.84431E-05	3.95683E-06	4.63568E-05	3.95683E-06	1.6501E-05	2.39433E-05	1.41931E-05	4.9973E-09	7.2707E-08	1.4309E-08	9.20131E-08	0.09201305
3836803773095	383680	3773095	0.000158614	0.000186518	0.000184034	3.91193E-05	5.08744E-05	3.74463E-05	3.85423E-06	4.51548E-05	3.85423E-06	1.65665E-05	2.40383E-05	1.42494E-05	4.87032E-09	7.0862E-08	1.3934E-08	8.96671E-08	0.08966714
3836903773095	383690	3773095	0.000155061	0.000182338	0.000179911	3.82428E-05	4.97345E-05	3.66073E-05	3.76788E-06	4.41431E-05	3.76788E-06	1.66725E-05	2.41922E-05	1.43406E-05	4.76336E-09	6.931E-08	1.3619E-08	8.76924E-08	0.0876924
3837003773095	383700	3773095	0.000151746	0.000178441	0.000176065	3.74254E-05	4.86715E-05	3.58248E-05	3.68734E-06	4.31995E-05	3.68734E-06	1.67692E-05	2.43325E-05	1.44238E-05	4.66325E-09	6.7859E-08	1.3324E-08	8.58457E-08	0.08584574
3837103773095	383710	3773095	0.000149251	0.000175507	0.00017317	3.681E-05	4.7871E-05	3.52357E-05	3.6267E-06	4.24891E-05	3.6267E-06	1.6919E-05	2.45498E-05	1.45526E-05	4.58763E-09	6.6766E-08	1.3099E-08	8.44536E-08	0.08445356
3837203773095	383720	3773095	0.00014695	0.000172801	0.0001705	3.62426E-05	4.71332E-05	3.46926E-05	3.5708E-06	4.18342E-05	3.5708E-06	1.70531E-05	2.47444E-05	1.4668E-05	4.51728E-09	6.5751E-08	1.2892E-08	8.31603E-08	0.08316032
3837303773095	383730	3773095	0.000144716	0.000170175	0.000167909	3.56917E-05	4.64167E-05	3.41652E-05	3.51652E-06	4.11983E-05	3.51652E-06	1.7156E-05	2.48938E-05	1.47565E-05	4.44875E-09	6.4764E-08	1.2689E-08	8.19021E-08	0.08190208
3837403773095	383740	3773095	0.00014246	0.000167522	0.000165291	3.51353E-05	4.56931E-05	3.36326E-05	3.4617E-06	4.0556E-05	3.4617E-06	1.72246E-05	2.49933E-05	1.48155E-05	4.3795E-09	6.3765E-08	1.2485E-08	8.06291E-08	0.08062911
3837503773095	383750	3773095	0.000140232	0.000164902	0.000162706	3.45858E-05	4.49785E-05	3.31066E-05	3.40756E-06	3.99217E-05	3.40756E-06	1.72621E-05	2.50476E-05	1.48477E-05	4.31084E-09	6.2774E-08	1.2283E-08	7.9368E-08	0.07936801
3837603773095	383760	3773095	0.000137614	0.000161823	0.000159668	3.39401E-05	4.41388E-05	3.24885E-05	3.34394E-06	3.91764E-05	3.34394E-06	1.72371E-05	2.50114E-05	1.48263E-05	4.23094E-09	6.1616E-08	1.2048E-08	7.78956E-08	0.07789559
3837703773095	383770	3773095	0.000134957	0.000158699	0.000156586	3.32848E-05	4.32865E-05	3.18613E-05	3.27938E-06	3.842E-05	3.27938E-06	1.71779E-05	2.49254E-05	1.47753E-05	4.14996E-09	6.0442E-08	1.1811E-08	7.64027E-08	0.0764027
3837803773095	383780	3773095	0.000132189	0.000155443	0.000153374	3.2602E-05	4.23986E-05	3.12077E-05	3.21211E-06	3.76319E-05	3.21211E-06	1.70874E-05	2.47942E-05	1.46975E-05	4.06595E-09	5.9222E-08	1.1565E-08	7.48523E-08	0.07485229
3837903773095	383790	3773095	0.00012922	0.000151952	0.000149929	3.18697E-05	4.14463E-05	3.05067E-05	3.13996E-06	3.67867E-05	3.13996E-06	1.69595E-05	2.46086E-05	1.45875E-05	3.97635E-09	5.7918E-08	1.1303E-08	7.31973E-08	0.07319734
3838003773095	383800	3773095	0.000126368	0.000148598	0.00014662	3.11663E-05	4.05316E-05	2.98334E-05	3.07066E-06	3.59748E-05	3.07066E-06	1.6816E-05	2.44004E-05	1.44641E-05	3.89041E-09	5.6667E-08	1.1053E-08	7.16106E-08	0.07161058
3838103773095	383810	3773095	0.00012341	0.00014512	0.000143188	3.04368E-05	3.95829E-05	2.91351E-05	2.99879E-06	3.51327E-05	2.99879E-06	1.66569E-05	2.41696E-05	1.43272E-05	3.80145E-09	5.5372E-08	1.0794E-08	6.99674E-08	0.06996736
3838203773095	383820	3773095	0.000120536	0.00014174	0.000139853	2.97279E-05	3.8661E-05	2.84566E-05	2.92895E-06	3.43145E-05	2.92895E-06	1.64885E-05	2.39252E-05	1.41824E-05	3.71494E-09	5.4111E-08	1.0543E-08	6.83695E-08	0.06836953
3838303773095	383830	3773095	0.000117723	0.000138432	0.000136589	2.90342E-05	3.77587E-05	2.77925E-05	2.86059E-06	3.35136E-05	2.86059E-06	1.63138E-05	2.36717E-05	1.40321E-05	3.6305E-09	5.2881E-08	1.0299E-08	6.68098E-08	0.06680976
3838403773095	383840	3773095	0.000114732	0.000134915	0.000133118	2.82964E-05	3.67993E-05	2.70863E-05	2.78791E-06	3.26621E-05	2.78791E-06	1.61391E-05	2.34182E-05	1.38819E-05	3.54139E-09	5.158E-08	1.004E-08	6.51614E-08	0.06516138
3838503773095	383850	3773095	0.00011188	0.000131561	0.000129809	2.7593E-05	3.58845E-05	2.6413E-05	2.7186E-06	3.18502E-05	2.7186E-06	1.59676E-05	2.31693E-05	1.37343E-05	3.45646E-09	5.034E-08	9.7939E-09	6.359E-08	0.06359005
3838603773095	383860	3773095	0.000108938	0.000128103	0.000126397	2.68677E-05	3.49412E-05	2.57186E-05	2.64714E-06	3.10129E-05	2.64714E-06	1.57991E-05	2.29249E-05	1.35894E-05	3.36891E-09	4.906E-08	9.5407E-09	6.19701E-08	0.06197007
3838703773095	383870	3773095	0.000105997	0.000124644	0.000122984	2.61423E-05	3.39978E-05	2.50243E-05	2.57567E-06	3.01756E-05	2.57567E-06	1.56369E-05	2.26895E-05	1.34499E-05	3.28159E-09	4.7784E-08	9.2883E-09	6.03535E-08	0.06035352
3838803773095	383880	3773095	0.000103184	0.000121336	0.000119721	2.54485E-05	3.30956E-05	2.43602E-05	2.50732E-06	2.93748E-05	2.50732E-06	1.54778E-05	2.24587E-05	1.33131E-05	3.19795E-09	4.6561E-08	9.0468E-09	5.88057E-08	0.05880568
3838903773095	383890	3773095	0.000100555	0.000118245	0.00011667	2.48001E-05	3.22523E-05	2.37395E-05	2.44343E-06	2.86263E-05	2.44343E-06	1.53188E-05	2.22279E-05	1.31762E-05	3.11977E-09	4.5418E-08	8.821E-09	5.73588E-08	0.05735883
3839003773095	383900	3773095	9.80318E-05	0.000115277	0.000113742	2.41777E-05	3.1443E-05	2.31437E-05	2.38211E-06	2.7908E-05	2.38211E-06	1.51628E-05	2.20016E-05	1.30421E-05	3.04463E-09	4.432E-08	8.6042E-09	5.59684E-08	0.05596836
3839103773095	383910	3773095	9.52132E-05	0.000111963	0.000110472	2.34826E-05	3.05389E-05	2.24783E-05	2.31362E-06	2.71056E-05	2.31362E-06	1.50131E-05	2.17843E-05	1.29133E-05	2.96105E-09	4.3096E-08	8.3637E-09	5.44208E-08	0.05442084
3829703773105	382970	3773105	6.16075E-05	7.24454E-05	7.14808E-05	1.51944E-05	1.97602E-05	1.45446E-05	1.49703E-06	1.75386E-05	1.49703E-06	1.12668E-05	1.63484E-05	9.69101E-06	2.81769E-09	3.7687E-08	6.7856E-09	4.72907E-08	0.04729068
3829803773105	382980	3773105	6.4972E-05	7.64018E-05	7.53845E-05	1.60242E-05	2.08393E-05	1.53389E-05	1.57878E-06	1.84964E-05	1.57878E-06	1.14977E-05	1.66833E-05	9.88955E-06	2.98199E-09	3.9842E-08	7.1702E-09	4.99939E-08	0.04999391
3829903773105	382990	3773105	6.83643E-05	8.03909E-05	7.93204E-05	1.68608E-05	2.19273E-05	1.61397E-05	1.66121E-06	1.94621E-05	1.66121E-06	1.16599E-05	1.69187E-05	1.00291E-05	3.14568E-09	4.1989E-08	7.5552E-09	5.26901E-08	0.05269011
3830003773105	383000	3773105	7.16285E-05	8.42293E-05	8.31077E-05	1.76659E-05	2.29743E-05	1.69103E-05	1.74053E-06	2.03914E-05	1.74053E-06	1.17285E-05	1.70183E-05	1.00881E-05	3.30395E-09	4.4057E-08	7.9258E-09	5.52867E-08	0.05528666
3830103773105	383010	3773105	7.44025E-05	8.74913E-05	8.63263E-05	1.835E-05	2.38641E-05	1.75652E-05	1.80794E-06	2.11811E-05	1.80794E-06	1.16786E-05	1.69459E-05	1.00452E-05	3.43482E-09	4.5759E-08	8.232E-09	5.74255E-08	0.05742554
3830203773105	383020	3773105	7.77893E-05	9.14738E-05	9.02558E-05	1.91853E-05	2.49503E-05	1.83648E-05	1.89023E-06	2.21453E-05	1.89023E-06	1.16255E-05	1.68689E-05	9.99955E-06	3.58747E-09	4.7786E-08	8.6084E-09	5.99822E-08	0.05998222
3830303773105	383030	3773105	8.13654E-05	9.56791E-05	9.44051E-05	2.00673E-05	2.60973E-05	1.92091E-05	1.97713E-06	2.31633E-05	1.97713E-06	1.16037E-05	1.68372E-05	9.98077E-06	3.7747E-09	5.0213E-08	9.0409E-09	6.30287E-08	0.06302865
3830403773105	383040	3773105	8.48413E-05	9.97664E-05	9.8438E-05	2.09246E-05	2.72122E-05	2.00297E-05	2.06159E-06	2.41529E-05	2.06159E-06	1.15538E-05	1.67648E-05	9.93784E-06	3.99083E-09	5.294E-08	9.5052E-09	6.64359E-08	0.0664359
3830503773105	383050	3773105	8.82837E-05	0.000103814	0.000102432	2.17736E-05	2.83163E-05	2.08424E-05	2.14524E-06	2.51329E-05	2.14524E-06	1.13978E-05	1.65385E-05	9.80369E-06	4.20112E-09	5.5597E-08	9.9603E-09	6.97585E-08	0.06975852
3830603773105	383060	3773105	9.18654E-05	0.000108026	0.000106588	2.26569E-05	2.94652E-05	2.1688E-05	2.23227E-06	2.61525E-05	2.23227E-06	1.12294E-05	1.62941E-05	9.65881E-06	4.41431E-09	5.8301E-08	1.043E-08	7.31457E-08	0.07314574
3830703773105	383070	3773105	9.57479E-05	0.000112592	0.000111093	2.36145E-05	3.07104E-05	2.26046E-05	2.32662E-06	2.72578E-05	2.32662E-06	1.1167E-05	1.62036E-05	9.60515E-06	4.64246E-09	6.12E-08	1.0937E-08	7.67797E-08	0.07677966
3830803773105	383080	3773105	9.98978E-05	0.000117472	0.000115907	2.4638E-05	3.20415E-05	2.35843E-05	2.42746E-06	2.84392E-05	2.42746E-06	1.11327E-05	1.61538E-05	9.57564E-06	4.88521E-09	6.4286E-08	1.1478E-08	8.06493E-08	0.08064928
3830903773105	383090	3773105	0.000104326	0.000122679	0.000121046	2.57302E-05	3.34618E-05	2.46297E-05	2.53506E-06	2.96999E-05	2.53506E-06	1.10703E-05	1.60633E-05	9.52198E-06	5.14357E-09	6.7571E-08	1.2055E-08	8.47697E-08	0.08476966
3831003773105	383100	3773105	0.000109128	0.000128325	0.000126617	2.69144E-05	3.50019E-05	2.57633E-05	2.65174E-06	3.10668E-05	2.65174E-06	1.10391E-05	1.6018E-05	9.49515E-06	5.42125E-09	7.1107E-08	1.2677E-08	8.92054E-08	0.08920544
3831203773105	383120	3773105	0.000120218	0.000141367	0.000139485	2.96496E-05	3.85591E-05	2.83816E-05	2.92123E-06	3.42241E-05	2.92123E-06	1.11265E-05	1.61447E-05	9.57027E-06	6.05474E-09	7.9187E-08	1.4107E-08	9.93487E-08	0.09934868
3834203773105	383420	3773105	0.002577936	0.003031442	0.002991078	0.000635801	0.000826854	0.000608609	6.26423E-05	0.000733894	6.26423E-05	1.65883E-05	2.407E-05	1.42682E-05	7.8809E-08	1.1401E-06	2.5081E-07	1.46971E-06	1.46970679
3834303773105	383430	3773105	0.002147324	0.002525077	0.002491455	0.000529598	0.000688738	0.000506949	5.21787E-05	0.000611306	5.21787E-05	1.68254E-05	2.4414E-05	1.44721E-05	6.5086E-08	9.4381E-07	2.0498E-07	1.21387E-06	1.21387169
3834403773105	383440	3773105	0.001754456	0.002063097	0.002035626	0.000432705	0.000562729	0.000414199	4.26322E-05	0.000499463	4.26322E-05	1.70562E-05	2.47489E-05	1.46707E-05	5.29863E-08	7.6921E-07	1.6503E-07	9.87227E-07	0.98722747
3834503773105	383450	3773105	0.001426165	0.001677053	0.001654723	0.000351737	0.000457432	0.000336695	3.46549E-05	0.000406005	3.46549E-05	1.74274E-05	2.52875E-05	1.49899E-05	4.30268E-08	6.2493E-07	1.3264E-07	8.00595E-07	0.80059515
3834603773105	383460	3773105	0.001177612	0.001384775	0.001366337	0.000290437	0.00037771	0.000278015	2.86153E-05	0.000335246	2.86153E-05	1.78797E-05	2.59438E-05	1.5379E-05	3.5491E-08	5.1572E-07	1.085E-07	6.59711E-07	0.65971099
3834703773105	383470	3773105	0.00099563	0.00117078	0.001155191	0.000245554	0.000319341	0.000235052	2.41932E-05	0.000283439	2.41932E-05	1.84349E-05	2.67495E-05	1.58565E-05	2.99732E-08	4.3579E-07	9.0919E-08	5.56681E-07	0.55668059
3834803773105	383480	3773105	0.000861091	0.001012572	0.00099909	0.000212372	0.000276188	0.00020329	2.0924E-05	0.000245138	2.0924E-05	1.87001E-05	2.71342E-05	1.60846E-05	2.5905E-08	3.7683E-07	7.8018E-08	4.80748E-07	0.48074847
3834903773105	383490	3773105	0.000754353	0.000887057	0.000875246	0.000186047	0.000241953	0.000178091	1.83303E-05	0.000214751	1.83303E-05	1.89371E-05	2.74782E-05	1.62885E-05	2.26954E-08	3.3023E-07	6.794E-08	4.20867E-07	0.42086665
3835003773105	383500	3773105	0.000671088	0.000778643	0.000778637	0.000165512	0.000215246	0.000158433	1.6307E-05	0.000191047	1.6307E-05	1.91492E-05	2.7786E-05	1.6471E-05	2.01803E-08	2.9376E-07	6.0117E-08	3.74054E-07	0.37405409
3835103773105	383510	3773105	0.000602061	0.000707974	0.000698547	0.000148487	0.000193106	0.000142137	1.46297E-05	0.000171396	1.46297E-05	1.93333E-05	2.8053E-05	1.66293E-05	1.81021E-08	2.6359E-07	5.368E-08	3.35374E-07	0.33537377

Unique Identifier	X (UTM)	Y (UTM)	EGIODemolition 2025	EGIOSite Grubbing / Prep 2025	EGIOMass Grading / Excavation 2025	EGIOMass Grading / Excavation 2026	EGIODrainage / Utilities Trenching 2026	EGIODrainage / Utilities Trenching 2027	EGIOFoundations / Concrete Pads 2026	EGIOFoundations / Concrete Pads 2027	EGIOBuilding / Structure Construction 2026	EGIOBuilding / Structure Construction 2027	EGIOAsphalt Paving 2027	EGIOArchitectural Coating 2027	EGIOLandscaping or Other Finishing 2027	EGIOWaterside Construction (Piles) 2027	HIWaterside Construction (Landscaping) 2025	HIWaterside Construction (Landscaping) 2026	KMDemolition 2025	KMSite Grubbing / Prep 2025	KMMass Grading / Excavation 2025
3835203773105	383520	3773105	0.000613426	0.00024059	7.96775E-05	7.80359E-05	0.000181203	0.000180924	0.000238077	0.000237924	0.00025501	0.000248898	9.92338E-06	9.92338E-06	0.000268745	9.92338E-06	0.000161366	0.000156312	0.000206335	0.00089551	0.000680683
3835303773105	383530	3773105	0.000552421	0.00021667	7.17535E-05	7.02751E-05	0.000163182	0.000162931	0.0002144	0.000214262	0.000229649	0.000224145	8.93649E-06	8.93649E-06	0.000242018	8.93649E-06	0.000145024	0.000140482	0.000186029	0.000807378	0.000613693
3835403773105	383540	3773105	0.000500756	0.0001964	6.50428E-05	6.37027E-05	0.000147921	0.000147693	0.000194349	0.000194223	0.000208172	0.000203182	8.10072E-06	8.10072E-06	0.000219383	8.10072E-06	0.000131177	0.000127068	0.000168734	0.000732319	0.000556641
3835503773105	383550	3773105	0.000454786	0.00017837	5.90718E-05	5.78547E-05	0.000134342	0.000134134	0.000176507	0.000176393	0.000189061	0.00018453	7.35706E-06	7.35706E-06	0.000199244	7.35706E-06	0.000118829	0.000115107	0.000153203	0.000664912	0.000505404
3835603773105	383560	3773105	0.000412175	0.00016166	5.35372E-05	5.24341E-05	0.000121755	0.000121567	0.00015997	0.000159866	0.000171347	0.00016724	6.66775E-06	6.66775E-06	0.000180576	6.66775E-06	0.000107384	0.000104021	0.00013867	0.000601836	0.000457459
3835703773105	383570	3773105	0.000375268	0.00014719	4.87433E-05	4.7739E-05	0.000110852	0.000110681	0.000145646	0.000145552	0.000156005	0.000152265	6.07071E-06	6.07071E-06	0.000164407	6.07071E-06	9.7466E-05	9.44131E-05	0.00012601	0.000546892	0.000415696
3835803773105	383580	3773105	0.000345277	0.00013542	4.48478E-05	4.39238E-05	0.000101993	0.000101836	0.000134006	0.000133919	0.000143537	0.000140096	5.58554E-06	5.58554E-06	0.000151268	5.58554E-06	8.9415E-05	8.66143E-05	0.000115729	0.000502271	0.00038178
3835903773105	383590	3773105	0.000319337	0.00012525	4.14785E-05	4.06239E-05	9.43307E-05	9.41852E-05	0.000123938	0.000123858	0.000132753	0.000129571	5.16591E-06	5.16591E-06	0.000139903	5.16591E-06	8.24672E-05	7.98842E-05	0.000106828	0.000463642	0.000352417
3836003773105	383600	3773105	0.000295715	0.00011598	3.84102E-05	3.76188E-05	8.73527E-05	8.72179E-05	0.00011477	0.000114696	0.000122933	0.000119986	4.78377E-06	4.78377E-06	0.000129554	4.78377E-06	7.61599E-05	7.37744E-05	9.87128E-05	0.000428421	0.000325645
3836103773105	383610	3773105	0.000273089	0.00010711	3.54713E-05	3.47405E-05	8.06692E-05	8.05447E-05	0.000105989	0.00010592	0.000113527	0.000110806	4.41775E-06	4.41775E-06	0.000119642	4.41775E-06	7.01503E-05	6.79531E-05	9.09414E-05	0.000394692	0.000300008
3836203773105	383620	3773105	0.000253392	9.9384E-05	3.29128E-05	3.22347E-05	7.48506E-05	7.47351E-05	9.83439E-05	9.82805E-05	0.000105339	0.000102814	4.09911E-06	4.09911E-06	0.000111012	4.09911E-06	6.4939E-05	6.2905E-05	8.42111E-05	0.000365482	0.000277805
3836303773105	383630	3773105	0.000238185	9.3419E-05	3.09377E-05	3.03002E-05	7.03587E-05	7.02501E-05	9.24421E-05	9.23825E-05	9.9017E-05	9.66436E-05	3.85311E-06	3.85311E-06	0.00010435	3.85311E-06	6.09099E-05	5.90021E-05	7.90422E-05	0.000343049	0.000260754
3836403773105	383640	3773105	0.000225377	8.8396E-05	2.9274E-05	2.86709E-05	6.65752E-05	6.64724E-05	8.7471E-05	8.74146E-05	9.36924E-05	9.14467E-05	3.64591E-06	3.64591E-06	9.87385E-05	3.64591E-06	5.75213E-05	5.57196E-05	7.47016E-05	0.00032421	0.000246434
3836503773105	383650	3773105	0.000214176	8.4003E-05	2.78192E-05	2.7246E-05	6.32666E-05	6.31689E-05	8.3124E-05	8.30704E-05	8.90362E-05	8.6902E-05	3.46472E-06	3.46472E-06	9.38315E-05	3.46472E-06	5.45596E-05	5.28506E-05	7.09133E-05	0.000307769	0.000233937
3836603773105	383660	3773105	0.000207368	8.1333E-05	2.69348E-05	2.63799E-05	6.12554E-05	6.11609E-05	8.04816E-05	8.04297E-05	8.62058E-05	8.41395E-05	3.35458E-06	3.35458E-06	9.08487E-05	3.35458E-06	5.27316E-05	5.10799E-05	6.86321E-05	0.000297868	0.000226412
3836703773105	383670	3773105	0.000200955	7.8817E-05	2.61018E-05	2.5564E-05	5.9361E-05	5.92694E-05	7.79926E-05	7.79423E-05	8.35398E-05	8.15374E-05	3.25084E-06	3.25084E-06	8.80391E-05	3.25084E-06	5.10148E-05	4.94169E-05	6.64867E-05	0.000288557	0.000219334
3836803773105	383680	3773105	0.000195556	7.67E-05	2.54007E-05	2.48773E-05	5.77664E-05	5.76773E-05	7.58975E-05	7.58485E-05	8.12957E-05	7.93471E-05	3.16351E-06	3.16351E-06	8.56741E-05	3.16351E-06	4.95636E-05	4.80111E-05	6.46876E-05	0.000280749	0.000213399
3836903773105	383690	3773105	0.000190993	7.491E-05	2.4808E-05	2.42969E-05	5.64185E-05	5.63315E-05	7.41266E-05	7.40788E-05	7.93988E-05	7.74957E-05	3.0897E-06	3.0897E-06	8.36751E-05	3.0897E-06	4.83347E-05	4.68208E-05	6.31826E-05	0.000274217	0.000208434
3837003773105	383700	3773105	0.000186745	7.3244E-05	2.42562E-05	2.37564E-05	5.51636E-05	5.50784E-05	7.24777E-05	7.24309E-05	7.76327E-05	7.57719E-05	3.02097E-06	3.02097E-06	8.18138E-05	3.02097E-06	4.71938E-05	4.57156E-05	6.17886E-05	0.000268167	0.000203835
3837103773105	383710	3773105	0.000183269	7.1881E-05	2.38047E-05	2.33142E-05	5.41368E-05	5.40532E-05	7.11286E-05	7.10827E-05	7.61876E-05	7.43615E-05	2.96474E-06	2.96474E-06	8.02909E-05	2.96474E-06	4.6261E-05	4.4812E-05	6.06706E-05	0.000263315	0.000200147
3837203773105	383720	3773105	0.000180008	7.0602E-05	2.33812E-05	2.28994E-05	5.31736E-05	5.30916E-05	6.98632E-05	6.98181E-05	7.48322E-05	7.30385E-05	2.91199E-06	2.91199E-06	7.88625E-05	2.91199E-06	4.53892E-05	4.39675E-05	5.96319E-05	0.000258806	0.000196721
3837303773105	383730	3773105	0.000176856	6.9365E-05	2.29717E-05	2.24984E-05	5.22423E-05	5.21617E-05	6.86396E-05	6.85953E-05	7.35216E-05	7.17593E-05	2.86099E-06	2.86099E-06	7.74813E-05	2.86099E-06	4.4555E-05	4.31594E-05	5.86361E-05	0.000254485	0.000193436
3837403773105	383740	3773105	0.000173721	6.8136E-05	2.25645E-05	2.20996E-05	5.13164E-05	5.12372E-05	6.7423E-05	6.73795E-05	7.22184E-05	7.04874E-05	2.81028E-06	2.81028E-06	7.6108E-05	2.81028E-06	4.37298E-05	4.23601E-05	5.76449E-05	0.000250183	0.000190166
3837503773105	383750	3773105	0.000170631	6.6924E-05	2.21632E-05	2.17065E-05	5.04036E-05	5.03259E-05	6.62238E-05	6.61811E-05	7.0934E-05	6.92337E-05	2.7603E-06	2.7603E-06	7.47543E-05	2.7603E-06	4.29243E-05	4.15799E-05	5.66695E-05	0.00024595	0.000186948
3837603773105	383760	3773105	0.000167209	6.5582E-05	2.17187E-05	2.12712E-05	4.93928E-05	4.93165E-05	6.48956E-05	6.48537E-05	6.95113E-05	6.78452E-05	2.70494E-06	2.70494E-06	7.3255E-05	2.70494E-06	4.20328E-05	4.07162E-05	5.55606E-05	0.000241137	0.00018329
3837703773105	383770	3773105	0.000163778	6.4236E-05	2.1273E-05	2.08347E-05	4.83792E-05	4.83046E-05	6.3564E-05	6.3523E-05	6.80849E-05	6.6453E-05	2.64943E-06	2.64943E-06	7.17518E-05	2.64943E-06	4.11448E-05	3.98561E-05	5.44449E-05	0.000236295	0.000179609
3837803773105	383780	3773105	0.000160293	6.2869E-05	2.08203E-05	2.03914E-05	4.73498E-05	4.72767E-05	6.22114E-05	6.21713E-05	6.66362E-05	6.50389E-05	2.59305E-06	2.59305E-06	7.0225E-05	2.59305E-06	4.02407E-05	3.89803E-05	5.32975E-05	0.000231315	0.000175824
3837903773105	383790	3773105	0.000156664	6.1446E-05	2.0349E-05	1.99297E-05	4.62779E-05	4.62064E-05	6.0803E-05	6.07638E-05	6.51277E-05	6.35666E-05	2.53435E-06	2.53435E-06	6.86353E-05	2.53435E-06	3.92953E-05	3.80645E-05	5.20845E-05	0.000226051	0.000171823
3838003773105	383800	3773105	0.00015317	6.0076E-05	1.98952E-05	1.94853E-05	4.52457E-05	4.51759E-05	5.9447E-05	5.94086E-05	6.36751E-05	6.21489E-05	2.47783E-06	2.47783E-06	6.71045E-05	2.47783E-06	3.8384E-05	3.71817E-05	5.09168E-05	0.000220982	0.00016797
3838103773105	383810	3773105	0.000149658	5.8698E-05	1.9439E-05	1.90385E-05	4.42083E-05	4.41401E-05	5.8084E-05	5.80465E-05	6.22152E-05	6.07239E-05	2.42102E-06	2.42102E-06	6.55659E-05	2.42102E-06	3.74691E-05	3.62955E-05	4.97377E-05	0.000215865	0.000164081
3838203773105	383820	3773105	0.000146263	5.7366E-05	1.8998E-05	1.86066E-05	4.32054E-05	4.31387E-05	5.67662E-05	5.67296E-05	6.08037E-05	5.93463E-05	2.36609E-06	2.36609E-06	6.40785E-05	2.36609E-06	3.65847E-05	3.54388E-05	4.85949E-05	0.000210905	0.00016031
3838303773105	383830	3773105	0.00014294	5.6063E-05	1.85663E-05	1.81838E-05	4.22237E-05	4.21585E-05	5.54764E-05	5.54406E-05	5.94222E-05	5.79979E-05	2.31233E-06	2.31233E-06	6.26225E-05	2.31233E-06	3.57183E-05	3.45995E-05	4.74747E-05	0.000206043	0.000156615
3838403773105	383840	3773105	0.000139347	5.4654E-05	1.80997E-05	1.77267E-05	4.11624E-05	4.10989E-05	5.4082E-05	5.40471E-05	5.79286E-05	5.65401E-05	2.25421E-06	2.25421E-06	6.10485E-05	2.25421E-06	3.47765E-05	3.36872E-05	4.6239E-05	0.000200681	0.000152539
3838503773105	383850	3773105	0.000135925	5.3312E-05	1.76552E-05	1.72914E-05	4.01515E-05	4.00896E-05	5.27538E-05	5.27198E-05	5.65059E-05	5.51515E-05	2.19885E-06	2.19885E-06	5.95492E-05	2.19885E-06	3.38813E-05	3.28201E-05	4.50622E-05	0.000195573	0.000148657
3838603773105	383860	3773105	0.000132422	5.1938E-05	1.72002E-05	1.68458E-05	3.91168E-05	3.90564E-05	5.13943E-05	5.13611E-05	5.50497E-05	5.37302E-05	2.14218E-06	2.14218E-06	5.80146E-05	2.14218E-06	3.29646E-05	3.19321E-05	4.38515E-05	0.000190319	0.000144662
3838703773105	383870	3773105	0.000128946	5.0574E-05	1.67487E-05	1.64036E-05	3.80899E-05	3.80312E-05	5.00452E-05	5.00129E-05	5.36047E-05	5.23198E-05	2.08595E-06	2.08595E-06	5.64917E-05	2.08595E-06	3.20515E-05	3.10476E-05	4.26407E-05	0.000185064	0.000140668
3838803773105	383880	3773105	0.000125613	4.9267E-05	1.63158E-05	1.59797E-05	3.71056E-05	3.70483E-05	4.87519E-05	4.87204E-05	5.22194E-05	5.09677E-05	2.03204E-06	2.03204E-06	5.50318E-05	2.03204E-06	3.11779E-05	3.02014E-05	4.14821E-05	0.000180035	0.000136846
3838903773105	383890	3773105	0.000122506	4.8048E-05	1.59122E-05	1.55843E-05	3.61876E-05	3.61317E-05	4.75457E-05	4.75151E-05	5.09274E-05	4.97067E-05	1.98177E-06	1.98177E-06	5.36703E-05	1.98177E-06	3.03653E-05	2.94142E-05	4.04048E-05	0.00017536	0.000133292
3839003773105	383900	3773105	0.000119533	4.6882E-05	1.5526E-05	1.52061E-05	3.53093E-05	3.52549E-05	4.63919E-05	4.63619E-05	4.96915E-05	4.85004E-05	1.93368E-06	1.93368E-06	5.23678E-05	1.93368E-06	2.95849E-05	2.86583E-05	3.93683E-05	0.000170861	0.000129873
3839103773105	383910	3773105	0.000116479	4.5685E-05	1.51293E-05	1.48176E-05	3.44072E-05	3.43542E-05	4.52066E-05	4.51775E-05	4.84219E-05	4.72613E-05	1.88427E-06	1.88427E-06	5.10298E-05	1.88427E-06	2.87867E-05	2.7885E-05	3.83047E-05	0.000166245	0.000126364
3829703773115	382970	3773115	0.000151194	5.93E-05	1.96385E-05	1.92339E-05	4.4662E-05	4.45931E-05	5.86801E-05	5.86422E-05	6.28537E-05	6.13471E-05	2.44586E-06	2.44586E-06	6.62388E-05	2.44586E-06	3.14954E-05	3.05089E-05	2.44955E-05	0.000106312	8.08085E-05
3829803773115	382980	3773115	0.000160535	6.2964E-05	2.08518E-05	2.04222E-05	4.74214E-05	4.73482E-05	6.23055E-05	6.22653E-05	6.6737E-05	6.51373E-05	2.59698E-06	2.59698E-06	7.03313E-05	2.59698E-06	3.35548E-05	3.25038E-05	2.57764E-05	0.000111871	8.5034E-05
3829903773115	382990	3773115	0.000170559	6.6896E-05	2.21538E-05	2.16974E-05	5.03824E-05	5.03047E-05	6.61959E-05	6.61532E-05	7.09041E-05	6.92045E-05	2.75913E-06	2.75913E-06	7.47228E-05	2.75913E-06	3.58151E-05	3.46933E-05	2.71704E-05	0.000117921	8.96329E-05
3830003773115	383000	3773115	0.000180458	7.0778E-05	2.34395E-05	2.29566E-05	5.33063E-05	5.3224E-05	7.00375E-05	6.99923E-05	7.50189E-05	7.32207E-05	2.91926E-06	2.91926E-06	7.90593E-05	2.91926E-06	3.80629E-05	3.68707E-05	2.85147E-05	0.000123756	9.40675E-05
3830103773115	383010	3773115	0.000188694	7.4008E-05	2.45093E-05	2.40044E-05	5.57393E-05	5.56533E-05	7.32342E-05	7.31869E-05	7.84429E-05	7.65627E-05	3.0525E-06	3.0525E-06	8.26677E-05	3.0525E-06	3.99447E-05	3.86935E-05	2.95376E-05	0.000128195	9.7442E-05
3830203773115	383020	3773115	0.000197416	7.7429E-05	2.56422E-05	2.51138E-05	5.83156E-05	5.82256E-05	7.66191E-05	7.65696E-05	8.20686E-05	8.01015E-05	3.19359E-06	3.19359E-06	8.64886E-05	3.19359E-06	4.19933E-05	4.0678E-05	3.07732E-05	0.000133558	0.000101518
3830303773115	383030	3773115	0.000207377	8.1336E-05	2.6936E-05	2.6381E-05	6.12581E-05	6.11635E-05	8.04851E-05	8.04331E-05	8.62096E-05	8.41432E-05	3.35473E-06	3.35473E-06	9.08526E-05	3.35473E-06	4.43433E-05	4.29544E-05	3.21424E-05	0.0001395	0.000106035
3830403773115	383040	3773115	0.000221766	8.698E-05	2.8805E-05	2.82115E-05	6.55086E-05	6.54075E-05	8.60697E-05	8.60141E-05	9.21914E-05	8.99816E-05	3.5875E-06	3.5875E-06	9.71566E-05	3.5875E-06	4.72728E-05	4.57921E-05	3.36088E-05	0.000145865	0.000110873
3830503773115	383050	3773115	0.000237134	9.3007E-05	3.08012E-05	3.01666E-05	7.00482E-05	6.99402E-05	9.20342E-05	9.19749E-05	9.85802E-05	9.62172E-05	3.83611E-06	3.83611E-06	0.00010389	3.83611E-06	5.03313E-05	4.87549E-05	3.50051E-05	0.000151925	0.000115479
3830603773115	383060	3773115	0.000251263	9.8549E-05	3.26363E-05	3.19639E-05	7.42218E-05	7.41073E-05	9.75177E-05	9.74548E-05	0.000104454	0.00010195	4.06467E-06	4.06467E-06	0.000110079	4.06467E-06	5.33182E-05	5.16481E-05	3.63947E-05	0.000157955	0.000120063
3830703773115	383070	3773115	0.000266344	0.00010446	3.45952E-05	3.38824E-05	7.86766E-05	7.85552E-05	0.000103371	0.000103304	0.000110723	0.000108069	4.30863E-06	4.30863E-06	0.000116686	4.30863E-06	5.65364E-05	5.47656E-05	3.792E-05	0.000164575	0.000125095
3830803773115	383080	3773115	0.000282457	0.00011078	3.66882E-05	3.59323E-05	8.34365E-05	8.33078E-05	0.000109625	0.000109554	0.000117422	0.000114607	4.5693E-06	4.5693E-06	0.000123746	4.5693E-06	5.99825E-05	5.81037E-05	3.95517E-05	0.000171657	0.000130478
3830903773115	383090	3773115	0.000299748	0.00011757	3.8934E-05	3.81318E-05	8.8544E-05	8.84074E-05	0.000116335	0.00011626	0.00012461	0.000121623	4.84901E-06	4.84901E-06	0.000131321	4.84901E-06	6.36977E-05	6.17025E-05	4.1301E-05	0.000179249	0.000136249
3831003773115	383100	3773115	0.000318412	0.00012489	4.13583E-05	4.05062E-05	9.40574E-05	9.39123E-05	0.000123579	0.000123499	0.000132369	0.000129196	5.15095E-06	5.15095E-06	0.000139498	5.15095E-06	6.77285E-05	6.56072E-05	4.31997E-05	0.00018749	0.000142512
3834203773115	383420	3773115	0.004431212	0.00173798	0.000575567	0.000563708	0.001308958	0.001306939	0.0017198	0.001718691	0.001842121	0.001797966	7.16836E-05	7.16836E-05	0.001941333	7.16836E-05	0.001197167	0.00115967	0.001459256	0.006333275	0.004813964
3834303773115	383430	3773115	0.003420134	0.00134142	0.000444239	0.000435086	0.001010291	0.001008732	0.00132739	0.001326534	0.001421801	0.001387721	5.53274E-05	5.53274E-05	0.001498376	5.53274E-05	0.000911251	0.000882709	0.001138147	0.004939639	0.003754652
3834403773115	383440	3773115	0.002613963	0.00102523	0.000339526	0.00033253	0.000772152	0.00077096	0.001014507	0.001013852	0.001086663	0.001060616	4.2286E-05	4.2286E-05	0.001145188	4.2286E-05	0.000693963	0.000672227	0.000873187	0.003789693	0.002880571
3834503773115	383450	3773115	0.002025866	0.00079457	0.000263138	0.000257717	0.000598431	0.000597507	0.00078626	0.000785752	0.000842182	0.000821996	3.27724E-05	3.27724E-05	0.000887541	3.27724E-05	0.000537327	0.000520497	0.000677024	0.002938333	0.002233446
3834603773115	383460	3773115	0.001610205	0.00063154	0.000209148	0.000204839	0.000475647	0.000474913	0.000624938	0.000624534	0.000669386	0.000653341	2.60482E-05	2.60482E-05	0.000705438	2.60482E-05	0.00042753	0.000414139	0.000539149	0.002339945	0.001778607
3834703773115	383470	3773115	0.001321631	0.00051836	0.000171666	0.000168129	0.000390403	0.000389801	0.000512939	0.000512608	0.000549422	0.000536252	2.138E-05	2.138E-05	0.000579012	2.138E-05	0.000351105	0.000340108	0.000443903	0.001926571	0.0014644
3834803773115	383480	3773115	0.0011285	0.00044261	0.00014658	0.00014356	0.000333353	0.000332839	0.000437983	0.0004377	0.00046913	0.00045789	1.82557E-05	1.82557E-05	0.000494401	1.82557E-05	0.000299242	0.000289869	0.00037977	0.001648229	0.00125283
3834903773115	383490	3773115	0.00098062	0.00038461	0.000127372	0.000124748	0.00028967	0.000289223	0.000380589	0.000380343	0.000407658	0.000397887	1.58635E-05	1.58635E-05	0.000429614	1.58635E-05	0.000259372	0.000251248	0.00033037	0.001433827	0.001089862
3835003773115	383500	3773115	0.000863971	0.00033886	0.000112221	0.000109908	0.000255213	0.000254819	0.000335316	0.0003351	0.000359165	0.000350556	1.39764E-05	1.39764E-05	0.000378509	1.39764E-05	0.000227923	0.000220784	0.000291447	0.001264901	0.000961459
3835103773115	383510	3773115	0.000769875	0.00030196	9.99985E-05	9.79382E-05	0.000227417	0.000227066	0.000298797	0.000298604	0.00032049	0.000312377	1.24542E-05	1.24542E-05	0.000337286	1.24542E-05	0.000202708	0.000196359	0.000260169	0.001129153	0.000858276
3835203773115	383520	3773115	0.000692378	0.00027156	8.99325E-05	8.80796E-05	0.000204525	0.00020421	0.000268719	0.000268546	0.000287832	0.000280933	1.12006E-05	1.12006E-05	0.000303334	1.12006E-05	0.000181964	0.000176264	0.000234289	0.00101683	0.000772899
3835303773115	383530	3773115	0.000618618	0.00024263	8.03518E-05	7.86963E-05	0.000182737	0.000182455	0.000240092	0.000239937	0.00025716	0.000251005	1.00074E-05	1.00074E-05	0.00027019	1.00074E-05	0.00016231	0.000157226	0.000209517	0.000909319	0.00069118
3835403773115	383540	3773115	0.000556858	0.00021841	7.23298E-05	7.08396E-05	0.000164493	0.000164239	0.000216122	0.000215983	0.000231494	0.000225945	9.00827E-06	9.00827E-06	0.000243962	9.00827E-06	0.000145837	0.000141269	0.000188681	0.000818889	0.000622443
3835503773115	383550	3773115	0.000502786	0.0001972	6.53065E-05	6.3961E-05	0.000148521	0.000148291	0.000195137	0.000195011	0.000209016	0.000204006	8.13355E-06	8.13355E-06	0.000220273	8.13355E-06	0.000131398	0.000127282	0.000170312	0.000739165	0.000561844
3835603773115	383560	3773115	0.00045369	0.00017794	5.89295E-05	5.77153E-05	0.000134018	0.000133811	0.000176082	0.000175968	0.000188606	0.000184085	7.33934E-06	7.33934E-06	0.000198764	7.33934E-06	0.000118257	0.000114553	0.00015347	0.000666071	0.000506285
3835703773115	383570	3773115	0.000411511	0.0001614	5.34508E-05	5.23496E-05	0.000121558	0.000121371	0.000159712	0.000159609	0.000171071	0.000166971	6.657E-06	6.657E-06	0.000180285	6.657E-06	0.000106959	0.000103609	0.000138928	0.000602955	0.00045831
3835803773115	383580	3773115	0.00037622	0.00014756	4.8867E-05	4.78602E-05	0.000111134	0.000110962	0.000146015	0.000145921	0.0001564	0.000152652	6.08611E-06	6.08611E-06	0.000164824	6.08611E-06	9.7509E-05	9.44548E-05	0.000126752	0.000550114	0.000418145
3835903773115	383590	3773115	0.000345673	0.00013558	4.48992E-05	4.39741E-05	0.00010211	0.000101952	0.000134159	0.000134073	0.000143701	0.000140257	5.59194E-06	5.59194E-06	0.000151441	5.59194E-06	8.93468E-05	8.65483E-05	0.000116202	0.000504324	0.00038334
3836003773115	383600	3773115	0.000318601	0.00012496	4.13828E-05	4.05302E-05	9.41132E-05	9.39679E-05	0.000123652	0.000123573	0.000132447	0.000129272	5.154E-06	5.154E-06	0.00013958	5.154E-06	8.21317E-05	7.95592E-05	0.000106851	0.00046374	0.000352492
3836103773115	383610	3773115	0.000293963	0.0001153	3.81827E-05	3.7396E-05	8.68353E-05	8.67013E-05	0.00011409	0.000114017	0.000122205	0.000119276	4.75543E-06	4.75543E-06	0.000128787	4.75543E-06	7.55948E-05	7.3227E-05	9.83552E-05	0.000426869	0.000324466
3836203773115	383620	3773115	0.000272478	0.00010687	3.5392E-05	3.46628E-05	8.04888E-05	8.03646E-05	0.000105752	0.000105683	0.000113273	0.000110558	4.40787E-06	4.40787E-06	0.000119374	4.40787E-06	6.99099E-05	6.77202E-05	9.09754E-05	0.00039484	0.00030012
3836303773115	383630	3773115	0.00025508	0.00010005	3.31322E-05	3.24495E-05	7.53494E-05	7.52332E-05	9.89993E-05	9.89354E-05	0.000106041	0.000103499	4.12642E-06	4.12642E-06	0.000111752	4.12642E-06	6.53122E-05	6.32665E-05	8.50348E-05	0.000369057	0.000280523
3836403773115	383640	3773115	0.000240161	9.4195E-05	3.11943E-05	3.05516E-05	7.09424E-05	7.08329E-05	9.3209E-05	9.31489E-05	9.98385E-05	9.74454E-05	3.88508E-06	3.88508E-06	0.000105216	3.88508E-06	6.13746E-05	5.94522E-05	7.99542E-05	0.000347007	0.000263762

Unique Identifier	X (UTM)	Y (UTM)	KMMass Grading / Excavation	KMDrainage / Utilities Trenching	KMFoundations / Concrete Pads	KMBuilding / Structure Construction	KMAsphalt Paving	KMArchitectural Coating	KMLandscaping or Other Finishing	KMWaterside Construction (Piles)	EWNDemolition	EWNSite Grubbing / Prep	EWNDrainage / Utilities Trenching	EWNDrainage / Utilities Trenching	EWNDrainage / Utilities Trenching	EWNFoundations / Concrete Pads	EWNBuilding / Structure Construction	EWNAsphalt Paving	EWNLandscaping or Other Finishing	EWNWaterside Construction (Piles)	ISDemolition
			2026	2026	2026	2026	2026	2026	2026	2026	2027	2027	2027	2028	2029	2029	2029	2029	2029	2029	2027
3835203773105	383520	3773105	0.000673638	0.000241909	0.000128018	0.000439695	1.41257E-05	1.41257E-05	0.000453821	1.41257E-05	0.000755401	4.11703E-05	9.66757E-05	9.48088E-05	9.28471E-05	8.04229E-05	0.000174633	1.24242E-05	0.000180846	1.24242E-05	9.67495E-05
3835303773105	383530	3773105	0.000607342	0.000218102	0.000115419	0.000396423	1.27355E-05	1.27355E-05	0.000409158	1.27355E-05	0.000676972	3.68958E-05	8.66384E-05	8.49653E-05	8.32073E-05	7.2073E-05	0.000156502	1.11343E-05	0.000162069	1.11343E-05	8.74034E-05
3835403773105	383540	3773105	0.00055088	0.000197826	0.000104689	0.000359569	1.15515E-05	1.15515E-05	0.00037112	1.15515E-05	0.000610618	3.32795E-05	7.81464E-05	7.66373E-05	7.50517E-05	6.50087E-05	0.000141163	1.0043E-05	0.000146184	1.0043E-05	7.94406E-05
3835503773105	383550	3773105	0.000500173	0.000179617	9.50524E-05	0.000326472	1.04882E-05	1.04882E-05	0.00033696	1.04882E-05	0.000551576	3.00616E-05	7.05903E-05	6.92271E-05	6.77948E-05	5.87229E-05	0.000127513	9.07188E-06	0.000132049	9.07188E-06	7.22854E-05
3835603773105	383560	3773105	0.000452725	0.000162577	8.60353E-05	0.000295501	9.49328E-06	9.49328E-06	0.000304995	9.49328E-06	0.000497105	2.70929E-05	6.36192E-05	6.23906E-05	6.10997E-05	5.29237E-05	0.000114921	8.17599E-06	0.000119009	8.17599E-06	6.55857E-05
3835703773105	383570	3773105	0.000411394	0.000147735	7.81809E-05	0.000268524	8.62661E-06	8.62661E-06	0.000277151	8.62661E-06	0.000450123	2.45323E-05	5.76064E-05	5.6494E-05	5.5325E-05	4.79218E-05	0.000104059	7.40326E-06	0.000107761	7.40326E-06	5.9737E-05
3835803773105	383580	3773105	0.000377829	0.000135682	7.18021E-05	0.000246615	7.92276E-06	7.92276E-06	0.000254538	7.92276E-06	0.000412114	2.24608E-05	5.27421E-05	5.17236E-05	5.06534E-05	4.38752E-05	9.52725E-05	6.77812E-06	9.86615E-05	6.77812E-06	5.49766E-05
3835903773105	383590	3773105	0.00034877	0.000125246	6.62799E-05	0.000227648	7.31343E-06	7.31343E-06	0.000234962	7.31343E-06	0.000379404	2.0678E-05	4.85559E-05	4.76182E-05	4.66329E-05	4.03928E-05	8.77106E-05	6.24013E-06	9.08307E-05	6.24013E-06	5.08506E-05
3836003773105	383600	3773105	0.000322275	0.000115732	6.12448E-05	0.000210355	6.75785E-06	6.75785E-06	0.000217112	6.75785E-06	0.000349818	1.90655E-05	4.47695E-05	4.39049E-05	4.29965E-05	3.7243E-05	8.08709E-05	5.75353E-06	8.37477E-05	5.75353E-06	4.70809E-05
3836103773105	383610	3773105	0.000296903	0.000106621	5.64232E-05	0.000193794	6.22583E-06	6.22583E-06	0.00020002	6.22583E-06	0.000321756	1.75361E-05	4.11781E-05	4.03829E-05	3.95473E-05	3.42553E-05	7.43834E-05	5.29198E-06	7.70294E-05	5.29198E-06	4.34593E-05
3836203773105	383620	3773105	0.00027493	9.87298E-05	5.22474E-05	0.000179452	5.76507E-06	5.76507E-06	0.000185217	5.76507E-06	0.000297453	1.62116E-05	3.80678E-05	3.73327E-05	3.65602E-05	3.1668E-05	6.87651E-05	4.89227E-06	7.12113E-05	4.89227E-06	4.03169E-05
3836303773105	383630	3773105	0.000258055	9.26698E-05	4.90405E-05	0.000168437	5.41121E-06	5.41121E-06	0.000173848	5.41121E-06	0.000278625	1.51854E-05	3.56582E-05	3.49696E-05	3.42461E-05	2.96635E-05	6.44124E-05	4.5826E-06	6.67037E-05	4.5826E-06	3.79039E-05
3836403773105	383640	3773105	0.000243884	8.75809E-05	4.63475E-05	0.000159187	5.11405E-06	5.11405E-06	0.000164301	5.11405E-06	0.000262767	1.43212E-05	3.36288E-05	3.29794E-05	3.2297E-05	2.79752E-05	6.07465E-05	4.32179E-06	6.29074E-05	4.32179E-06	3.58807E-05
3836503773105	383650	3773105	0.000231516	8.31393E-05	4.3997E-05	0.000151114	4.8547E-06	4.8547E-06	0.000155969	4.8547E-06	0.000248909	1.35658E-05	3.18552E-05	3.124E-05	3.05936E-05	2.64998E-05	5.75426E-05	4.09385E-06	5.95896E-05	4.09385E-06	3.41132E-05
3836603773105	383660	3773105	0.000224068	8.04649E-05	4.25817E-05	0.000146253	4.69853E-06	4.69853E-06	0.000150952	4.69853E-06	0.000240249	1.30939E-05	3.07469E-05	3.01531E-05	2.95292E-05	2.55778E-05	5.55407E-05	3.95142E-06	5.75164E-05	3.95142E-06	3.30639E-05
3836703773105	383670	3773105	0.000217064	7.79496E-05	4.12506E-05	0.000141682	4.55166E-06	4.55166E-06	0.000146233	4.55166E-06	0.000232109	1.26503E-05	2.97052E-05	2.91316E-05	2.85288E-05	2.47113E-05	5.3659E-05	3.81755E-06	5.55678E-05	3.81755E-06	3.20761E-05
3836803773105	383680	3773105	0.00021119	7.58403E-05	4.01344E-05	0.000137848	4.42849E-06	4.42849E-06	0.000142276	4.42849E-06	0.000225188	1.2273E-05	2.88194E-05	2.82628E-05	2.7678E-05	2.39743E-05	5.20589E-05	3.70371E-06	5.39107E-05	3.70371E-06	3.12517E-05
3836903773105	383690	3773105	0.000206277	7.40759E-05	3.92007E-05	0.000134641	4.32547E-06	4.32547E-06	0.000138966	4.32547E-06	0.000219284	1.19513E-05	2.80639E-05	2.75219E-05	2.69525E-05	2.33458E-05	5.06941E-05	3.60661E-06	5.24974E-05	3.60661E-06	3.05671E-05
3837003773105	383700	3773105	0.000201726	7.24415E-05	3.83358E-05	0.00013167	4.23003E-06	4.23003E-06	0.0001359	4.23003E-06	0.000213779	1.16512E-05	2.73593E-05	2.6831E-05	2.62758E-05	2.27597E-05	4.94214E-05	3.51607E-06	5.11794E-05	3.51607E-06	2.99328E-05
3837103773105	383710	3773105	0.000198076	7.11308E-05	3.76421E-05	0.000129288	4.15349E-06	4.15349E-06	0.000133441	4.15349E-06	0.000209223	1.14029E-05	2.67762E-05	2.62592E-05	2.57158E-05	2.22747E-05	4.83682E-05	3.44114E-06	5.00887E-05	3.44114E-06	2.9427E-05
3837203773105	383720	3773105	0.000194685	6.99129E-05	3.69977E-05	0.000127074	4.08238E-06	4.08238E-06	0.000131156	4.08238E-06	0.000204958	1.11705E-05	2.62304E-05	2.57239E-05	2.51916E-05	2.18206E-05	4.73822E-05	3.37099E-06	4.90677E-05	3.37099E-06	2.89575E-05
3837303773105	383730	3773105	0.000191434	6.87455E-05	3.63799E-05	0.000124952	4.01421E-06	4.01421E-06	0.000128966	4.01421E-06	0.000200877	1.09481E-05	2.57081E-05	2.52117E-05	2.469E-05	2.13862E-05	4.64388E-05	3.30387E-06	4.80907E-05	3.30387E-06	2.85034E-05
3837403773105	383740	3773105	0.000188198	6.75834E-05	3.57649E-05	0.00012284	3.94635E-06	3.94635E-06	0.000126786	3.94635E-06	0.000196873	1.07298E-05	2.51956E-05	2.47091E-05	2.41978E-05	2.09598E-05	4.5513E-05	3.238E-06	4.7132E-05	3.238E-06	2.80507E-05
3837503773105	383750	3773105	0.000185013	6.64398E-05	3.51597E-05	0.000120761	3.87958E-06	3.87958E-06	0.000124641	3.87958E-06	0.000192975	1.05174E-05	2.46969E-05	2.42199E-05	2.37188E-05	2.05449E-05	4.4612E-05	3.1739E-06	4.6199E-05	3.1739E-06	2.76022E-05
3837603773105	383760	3773105	0.000181393	6.51398E-05	3.44717E-05	0.000118398	3.80366E-06	3.80366E-06	0.000122202	3.80366E-06	0.000188718	1.02854E-05	2.4152E-05	2.36856E-05	2.31955E-05	2.00917E-05	4.36278E-05	3.10388E-06	4.51798E-05	3.10388E-06	2.70908E-05
3837703773105	383770	3773105	0.00017775	6.38317E-05	3.37795E-05	0.000116021	3.72728E-06	3.72728E-06	0.000119748	3.72728E-06	0.000184499	1.00554E-05	2.36121E-05	2.31561E-05	2.2677E-05	1.96425E-05	4.26525E-05	3.0345E-06	4.41698E-05	3.0345E-06	2.65724E-05
3837803773105	383780	3773105	0.000174004	6.24865E-05	3.30676E-05	0.000113576	3.64873E-06	3.64873E-06	0.000117224	3.64873E-06	0.000180227	9.82259E-06	2.30653E-05	2.26199E-05	2.21519E-05	1.91876E-05	4.16648E-05	2.96422E-06	4.31469E-05	2.96422E-06	2.60387E-05
3837903773105	383790	3773105	0.000170044	6.10644E-05	3.2315E-05	0.000110991	3.56569E-06	3.56569E-06	0.000114557	3.56569E-06	0.000175793	9.58097E-06	2.24979E-05	2.20635E-05	2.16069E-05	1.87156E-05	4.06399E-05	2.89131E-06	4.20855E-05	2.89131E-06	2.54728E-05
3838003773105	383800	3773105	0.000166232	5.96953E-05	3.15905E-05	0.000108502	3.48575E-06	3.48575E-06	0.000111988	3.48575E-06	0.000171529	9.34853E-06	2.19521E-05	2.15282E-05	2.10827E-05	1.82616E-05	3.96539E-05	2.82116E-06	4.10645E-05	2.82116E-06	2.49279E-05
3838103773105	383810	3773105	0.000162383	5.8313E-05	3.0859E-05	0.00010599	3.40503E-06	3.40503E-06	0.000109395	3.40503E-06	0.000167256	9.11567E-06	2.14053E-05	2.0992E-05	2.05576E-05	1.78067E-05	3.86662E-05	2.75089E-06	4.00417E-05	2.75089E-06	2.43774E-05
3838203773105	383820	3773105	0.000158651	5.69731E-05	3.01499E-05	0.000103554	3.32679E-06	3.32679E-06	0.000106881	3.32679E-06	0.000163137	8.89116E-06	2.08781E-05	2.04749E-05	2.00513E-05	1.73682E-05	3.77139E-05	2.68314E-06	3.90555E-05	2.68314E-06	2.38436E-05
3838303773105	383830	3773105	0.000154994	5.56597E-05	2.94549E-05	0.000101167	3.2501E-06	3.2501E-06	0.000104417	3.2501E-06	0.000159124	8.67249E-06	2.03646E-05	1.99714E-05	1.95582E-05	1.6941E-05	3.67864E-05	2.61715E-06	3.80949E-05	2.61715E-06	2.33197E-05
3838403773105	383840	3773105	0.00015096	5.4211E-05	2.86883E-05	9.85342E-05	3.16551E-06	3.16551E-06	0.0001017	3.16551E-06	0.000154775	8.43546E-06	1.9808E-05	1.94255E-05	1.90236E-05	1.6478E-05	3.57809E-05	2.54562E-06	3.70538E-05	2.54562E-06	2.27426E-05
3838503773105	383850	3773105	0.000147118	5.28314E-05	2.79582E-05	9.60265E-05	3.08495E-06	3.08495E-06	9.91114E-05	3.08495E-06	0.000150641	8.21011E-06	1.92789E-05	1.89066E-05	1.85154E-05	1.60378E-05	3.48251E-05	2.47762E-06	3.60639E-05	2.47762E-06	2.21921E-05
3838603773105	383860	3773105	0.000143165	5.14119E-05	2.7207E-05	9.34464E-05	3.00206E-06	3.00206E-06	9.64485E-05	3.00206E-06	0.000146414	7.97976E-06	1.8738E-05	1.83761E-05	1.79959E-05	1.55878E-05	3.3848E-05	2.4081E-06	3.5052E-05	2.4081E-06	2.16262E-05
3838703773105	383870	3773105	0.000139212	4.99924E-05	2.64558E-05	9.08664E-05	2.91917E-06	2.91917E-06	9.37855E-05	2.91917E-06	0.000142226	7.75149E-06	1.8202E-05	1.78505E-05	1.74811E-05	1.51419E-05	3.28797E-05	2.33922E-06	3.40494E-05	2.33922E-06	2.10604E-05
3838803773105	383880	3773105	0.00013543	4.86339E-05	2.57369E-05	8.83972E-05	2.83985E-06	2.83985E-06	9.12371E-05	2.83985E-06	0.000138221	7.53324E-06	1.76895E-05	1.73479E-05	1.69889E-05	1.47156E-05	3.1954E-05	2.27335E-06	3.30907E-05	2.27335E-06	2.05182E-05
3838903773105	383890	3773105	0.000131913	4.7371E-05	2.50685E-05	8.61017E-05	2.7661E-06	2.7661E-06	8.88678E-05	2.7661E-06	0.000134492	7.33001E-06	1.72122E-05	1.68799E-05	1.65306E-05	1.43186E-05	3.10919E-05	2.21202E-06	3.21979E-05	2.21202E-06	2.00139E-05
3839003773105	383900	3773105	0.000128529	4.61558E-05	2.44255E-05	8.3893E-05	2.69515E-06	2.69515E-06	8.65881E-05	2.69515E-06	0.000130924	7.13555E-06	1.67556E-05	1.6432E-05	1.6092E-05	1.39387E-05	3.02671E-05	2.15334E-06	3.13437E-05	2.15334E-06	1.95276E-05
3839103773105	383910	3773105	0.000125056	4.49088E-05	2.37656E-05	8.16264E-05	2.62233E-06	2.62233E-06	8.42487E-05	2.62233E-06	0.000127287	6.93732E-06	1.62901E-05	1.59756E-05	1.5645E-05	1.35515E-05	2.94263E-05	2.09352E-06	3.0473E-05	2.09352E-06	1.90302E-05
3829703773115	382970	3773115	7.99722E-05	2.87187E-05	1.51978E-05	5.21992E-05	1.67695E-06	1.67695E-06	5.38762E-05	1.67695E-06	0.000149982	8.17422E-06	1.91946E-05	1.8824E-05	1.84345E-05	1.59677E-05	3.46729E-05	2.46679E-06	3.59063E-05	2.46679E-06	1.36062E-05
3829803773115	382980	3773115	8.4154E-05	3.02204E-05	1.59925E-05	5.49288E-05	1.76464E-06	1.76464E-06	5.66934E-05	1.76464E-06	0.000160005	8.72048E-06	2.04773E-05	2.00819E-05	1.96664E-05	1.70347E-05	3.69899E-05	2.63163E-06	3.83057E-05	2.63163E-06	1.41679E-05
3829903773115	382990	3773115	8.87053E-05	3.18548E-05	1.68575E-05	5.78995E-05	1.86008E-06	1.86008E-06	5.97595E-05	1.86008E-06	0.000171031	9.3214E-06	2.18884E-05	2.14657E-05	2.10216E-05	1.82086E-05	3.95389E-05	2.81298E-06	4.09454E-05	2.81298E-06	1.47281E-05
3830003773115	383000	3773115	9.3094E-05	3.34309E-05	1.76915E-05	6.07641E-05	1.95211E-06	1.95211E-06	6.27162E-05	1.95211E-06	0.000182087	9.924E-06	2.33034E-05	2.28534E-05	2.23805E-05	1.93857E-05	4.20949E-05	2.99483E-06	4.35923E-05	2.99483E-06	1.52144E-05
3830103773115	383010	3773115	9.64336E-05	3.46301E-05	1.83261E-05	6.29438E-05	2.02213E-06	2.02213E-06	6.4966E-05	2.02213E-06	0.000191283	1.04252E-05	2.44803E-05	2.40076E-05	2.35108E-05	2.03647E-05	4.42208E-05	3.14607E-06	4.57939E-05	3.14607E-06	1.55036E-05
3830203773115	383020	3773115	0.000100468	3.60788E-05	1.90928E-05	6.5577E-05	2.10673E-06	2.10673E-06	6.76837E-05	2.10673E-06	0.000201444	1.0979E-05	2.57806E-05	2.52828E-05	2.47597E-05	2.14465E-05	4.65698E-05	3.31319E-06	4.82263E-05	3.31319E-06	1.59633E-05
3830303773115	383030	3773115	0.000104938	3.7684E-05	1.99422E-05	6.84946E-05	2.20046E-06	2.20046E-06	7.0695E-05	2.20046E-06	0.000213343	1.16274E-05	2.73034E-05	2.67762E-05	2.62222E-05	2.27133E-05	4.93205E-05	3.50889E-06	5.10749E-05	3.50889E-06	1.6511E-05
3830403773115	383040	3773115	0.000109725	3.94033E-05	2.08521E-05	7.16196E-05	2.30085E-06	2.30085E-06	7.39204E-05	2.30085E-06	0.000228388	1.24475E-05	2.9229E-05	2.86645E-05	2.80714E-05	2.43151E-05	5.27988E-05	3.75635E-06	5.46769E-05	3.75635E-06	1.71649E-05
3830503773115	383050	3773115	0.000114284	4.10404E-05	2.17184E-05	7.45951E-05	2.39644E-06	2.39644E-06	7.69915E-05	2.39644E-06	0.000243717	1.32829E-05	3.11908E-05	3.05884E-05	2.99555E-05	2.59471E-05	5.63425E-05	4.00847E-06	5.83467E-05	4.00847E-06	1.78216E-05
3830603773115	383060	3773115	0.00011882	4.26694E-05	2.25805E-05	7.75561E-05	2.49157E-06	2.49157E-06	8.00477E-05	2.49157E-06	0.000258702	1.40996E-05	3.31085E-05	3.24691E-05	3.17973E-05	2.75424E-05	5.98066E-05	4.25492E-06	6.19341E-05	4.25492E-06	1.84671E-05
3830703773115	383070	3773115	0.0001238	4.44577E-05	2.35269E-05	8.08065E-05	2.59599E-06	2.59599E-06	8.34025E-05	2.59599E-06	0.00027485	1.49797E-05	3.51751E-05	3.44958E-05	3.37821E-05	2.92616E-05	6.35398E-05	4.52051E-06	6.58E-05	4.52051E-06	1.91755E-05
3830803773115	383080	3773115	0.000129127	4.63707E-05	2.45392E-05	8.42836E-05	2.7077E-06	2.7077E-06	8.69913E-05	2.7077E-06	0.000292162	1.59232E-05	3.73907E-05	3.66686E-05	3.59099E-05	3.11047E-05	6.7542E-05	4.80525E-06	6.99446E-05	4.80525E-06	1.993E-05
3830903773115	383090	3773115	0.000134839	4.84217E-05	2.56246E-05	8.80114E-05	2.82746E-06	2.82746E-06	9.08389E-05	2.82746E-06	0.000310822	1.69402E-05	3.97788E-05	3.90106E-05	3.82034E-05	3.30913E-05	7.18557E-05	5.11215E-06	7.44118E-05	5.11215E-06	2.07404E-05
3831003773115	383100	3773115	0.000141037	5.06477E-05	2.68026E-05	9.20575E-05	2.95744E-06	2.95744E-06	9.5015E-05	2.95744E-06	0.000331082	1.80444E-05	4.23716E-05	4.15534E-05	4.06936E-05	3.52482E-05	7.65394E-05	5.44537E-06	7.92621E-05	5.44537E-06	2.16179E-05
3834203773115	383420	3773115	0.004764144	0.001710845	0.000905373	0.003109639	9.99003E-05	9.99003E-05	0.003209539	9.99003E-05	0.005683773	0.000309773	0.000727405	0.000713358	0.000698598	0.000605116	0.001313974	9.34821E-05	0.001360715	9.34821E-05	0.00067396
3834303773115	383430	3773115	0.003715795	0.001334374	0.000706146	0.002425363	7.79172E-05	7.79172E-05	0.002503281	7.79172E-05	0.004299776	0.000234343	0.000550282	0.00053656	0.00052849	0.00045771	0.000994021	7.07193E-05	0.001029381	7.07193E-05	0.000526263
3834403773115	383440	3773115	0.00285076	0.001023732	0.000541755	0.00186074	5.97781E-05	5.97781E-05	0.001920518	5.97781E-05	0.00327317	0.000178392	0.000418898	0.000410809	0.000402309	0.000348474	0.000756691	5.38345E-05	0.000783608	5.38345E-05	0.000404114
3834503773115	383450	3773115	0.002210332	0.000793749	0.000420049	0.001442722	4.63489E-05	4.63489E-05	0.001489071	4.63489E-05	0.002537875	0.000138317	0.000324796	0.000318523	0.000311933	0.000270192	0.000586706	4.17409E-05	0.000607576	4.17409E-05	0.000313639
3834603773115	383460	3773115	0.001760201	0.000632103	0.000334507	0.001148913	3.691E-05	3.691E-05	0.001185823	3.691E-05	0.002019997	0.000110092	0.000258518	0.000253526	0.00024828	0.000215057	0.000466983	3.32233E-05	0.000483594	3.32233E-05	0.000250098
3834703773115	383470	3773115	0.001449244	0.000520436	0.000275413	0.000945947	3.03895E-05	3.03895E-05	0.000976336	3.03895E-05	0.001657607	9.03417E-05	0.000212139	0.000208043	0.000203738	0.000176475	0.000383205	2.7263E-05	0.000396837	2.7263E-05	0.000206219
3834803773115	383480	3773115	0.001239864	0.000445246	0.000235622	0.000809281	2.5999E-05	2.5999E-05	0.00083528	2.5999E-05	0.001411232	7.6914E-05	0.000180609	0.000177121	0.000173456	0.000150245	0.000326248	2.32108E-05	0.000337854	2.32108E-05	0.000176668
3834903773115	383490	3773115	0.001078583	0.000387328	0.000204973	0.000704009	2.2617E-05	2.2617E-05	0.000726626	2.2617E-05	0.001221105	6.65518E-05	0.000156276	0.000153258	0.000150087	0.000130004	0.000282295	2.00838E-05	0.000292337	2.00838E-05	0.000153909
3835003773115	383500	3773115	0.000951509	0.000341695	0.000180824	0.000621066	1.99524E-05	1.99524E-05	0.000641019	1.99524E-05	0.001071261	5.83851E-05	0.000137099	0.000134452	0.00013167	0.000114051	0.000247654	1.76192E-05	0.000256464	1.76192E-05	0.000135979
3835103773115	383510	3773115	0.000849394	0.000305025	0.000161418	0.000554414	1.78111E-05	1.78111E-05	0.000572225	1.78111E-05	0.000950957	5.18284E-05	0.000121703	0.000119353	0.000116883	0.000101242	0.000219842	1.56406E-05	0.000227662	1.56406E-05	0.000121571
3835203773115	383520	3773115	0.0007649	0.000274682	0.000145361	0.000499263	1.60393E-05	1.60393E-05	0.000515303	1.60393E-05	0.000851916	4.64305E-05	0.000109028	0.000106922	0.00010471	9.06982E-05	0.000196946	1.40116E-05	0.000203951	1.40116E-05	0.000109647
3835303773115	383530	3773115	0.000684027	0.00024564	0.000129992	0.000446476	1.43435E-05	1.43435E-05	0.000460819	1.43435E-05	0.000757966	4.13101E-05	9.7004E-05	9.51307E-05	9.31624E-05	8.0696E-05	0.000175226	1.24664E-05	0.00018146	1.24664E-05	9.82417E-05
3835403773115	383540	3773115	0.000616001	0.000221211	0.000117064	0.000402075	1.29171E-05	1.29171E-05	0.000414992	1.29171E-05	0.000679223	3.70185E-05	8.69265E-05	8.52479E-05	8.3484E-05	7.23127E-05	0.000157023	1.11713E-05	0.000162608	1.11713E-05	8.86497E-05
3835503773115	383550	3773115	0.00055603	0.000199675	0.000105667	0.00036293	1.16595E-05	1.16595E-05	0.00037459	1.16595E-05	0.000610319	3.32632E-05	7.81082E-05	7.65999E-05	7.50149E-05	6.49769E-05	0.000141093	1.0038E-05	0.000146112	1.0038E-05	8.01895E-05
3835603773115	383560	3773115	0.000501045	0.00017993	9.52181E-05	0.000327041	1.05065E-05	1.05065E-05	0.000337547	1.05065E-05	0.000547816	2.98567E-05	7.01092E-05	6.87553E-05	6.73327E-05	5.83226E-05	0.000126644	9.01004E-06	0.000131149	9.01004E-06	7.2428E-05
3835703773115	383570	3773115	0.000453567	0.00016288	8.61954E-05	0.000296051	9.51094E-06	9.51094E-06	0.000305562	9.51094E-06	0.000494326	2.69414E-05	6.32635E-05	6.20418E-05	6.07581E-05	5.26278E-05	0.000114278	8.13027E-06	0.000118343	8.13027E-06	6.57171E-05
3835803773115	383580	3773115	0.000413818	0.000148605	7.86414E-05	0.000270106	8.67742E-06	8.67742E-06	0.000278783	8.67742E-06	0.000449732	2.4511E-05	5.75564E-05	5.64449E-05	5.5277E-05	4.78802E-05	0.000103969	7.39683E-06	0.000107667	7.39683E-06	6.00849E-05
3835903773115	383590	3773115	0.000379373	0.000136236	7.20956E-05	0.000247623	7.95514E-06	7.95514E-06	0.000255578	7.95514E-06	0.000411341	2.24186E-05	5.26431E-05	5.16265E-05	5.05583E-05	4.37929E-05	9.50937E-05	6.7654E-06	9.84764E-05	6.7654E-06	5.51974E-05
3836003773115	383600	3773115	0.000348844	0.000125273	6.62939E-05	0.000227696	7.31498E-06	7.31498E-06	0.000235011	7.31498E-06	0.000377521	2.05754E-05	4.83148E-05	4.73818E-05	4.64014E-05	4.01923E-05	8.72751E-05	6.20916E-06	9.03797E-05	6.20916E-06	5.08562E-05
3836103773115	383610	3773115	0.000321108	0.000115313	6.1023E-05	0.000209593	6.73337E-06	6.73337E-06	0.000216326	6.73337E-06	0.00034697	1.89103E-05	4.4405E-05	4.35474E-05	4.26464E-05	3.69397E-05	8.02124E-05	5.70668E-06	8.30658E-05	5.70668E-06	4.69034E-05
3836203773115	383620	3773115	0.000297014	0.00010666	5.64442E-05	0.000193866	6.22815E-06	6.22815E-06	0.000200094	6.22815E-06	0.000320446	1.74647E-05	4.10105E-05	4.02186E-05	3.93864E-05	3.4116E-05	7.40808E-05	5.27045E-06	7.6716E-05	5.27045E-06	4.34635E-05
3836303773115	383630	3773115	0.00027762	9.96956E-05	5.27585E-05	0.000181207	5.82146E-06	5.82146E-06	0.000187029	5.82146E-06	0.000298969	1.62942E-05	3.82618E-05	3.7523E-05	3.67466E-05	3.18294E-05	6.91156E-05	4.9172E-06	7.15742E-05	4.9172E-06	4.06928E-05
3836403773115	383640	3773115	0.000261033	9.3739E-05	4.96063E-05	0.00017038	5.47364E-06	5.47364E-06	0.000175854	5.47364E-06	0.00028057	1.52914E-05	3.59071E-05	3.52137E-05	3.44851E-05	2.98705E-05	6.4862E-05	4.61458E-06	6.71693E-05	4.61458E-06	3.83231E-05

			ISDrainage / Utilities Trenching	ISDrainage / Utilities Trenching	ISAsphalt Paving	ISAsphalt Paving	SVDemolition	SVSite Grubbing / Prep	SVMass Grading / Excavation	SVMass Grading / Excavation	SVDrainage / Utilities Trenching	SVFoundations / Concrete Pads	SVBuilding / Structure Construction	SVBuilding / Structure Construction	SVAsphalt Paving	SVAsphalt Paving	SVArchitectural Coating	SVArchitectural Coating	SVLandscaping or Other Finishing	SVLandscaping or Other Finishing	MDemolition
Unique Identifier	X (UTM)	Y (UTM)	2027	2028	2027	2028	2027	2027	2027	2028	2028	2028	2028	2029	2028	2029	2028	2029	2028	2029	2027
3835203773105	383520	3773105	3.89573E-05	3.79578E-05	1.00613E-05	9.37252E-06	0.000744247	0.000535073	0.000360762	0.000356181	0.000252719	8.02824E-05	0.000115009	0.000110621	1.13077E-05	1.05206E-05	1.13077E-05	1.05206E-05	0.000115009	0.000110621	0.000177479
3835303773105	383530	3773105	3.5194E-05	3.42911E-05	9.08935E-06	8.46713E-06	0.000665128	0.000478191	0.00032241	0.000318317	0.000225853	7.17478E-05	0.000102783	9.88614E-05	1.01056E-05	9.4022E-06	1.01056E-05	9.4022E-06	0.000102783	9.88614E-05	0.0001598
3835403773105	383540	3773105	3.19877E-05	3.1167E-05	8.26127E-06	7.69574E-06	0.000598767	0.000430481	0.000290243	0.000286557	0.000203319	6.45894E-05	9.25282E-05	8.89977E-05	9.09734E-06	8.46412E-06	9.09734E-06	8.46412E-06	9.25282E-05	8.89977E-05	0.000144747
3835503773105	383550	3773105	2.91066E-05	2.83598E-05	7.51718E-06	7.00259E-06	0.000540379	0.000388503	0.00026194	0.000258614	0.000183493	5.8291E-05	8.35054E-05	8.03192E-05	8.21023E-06	7.63875E-06	8.21023E-06	7.63875E-06	8.35054E-05	8.03192E-05	0.000131236
3835603773105	383560	3773105	2.64089E-05	2.57313E-05	6.82046E-06	6.35356E-06	0.000486802	0.000349984	0.000235969	0.000232973	0.0001653	5.25116E-05	7.52261E-05	7.23558E-05	7.3962E-06	6.88139E-06	7.3962E-06	6.88139E-06	7.52261E-05	7.23558E-05	0.000118612
3835703773105	383570	3773105	2.40538E-05	2.34367E-05	6.21223E-06	5.78697E-06	0.000440601	0.000316768	0.000213574	0.000210862	0.000149612	4.75279E-05	6.80866E-05	6.54887E-05	6.69425E-06	6.2283E-06	6.69425E-06	6.2283E-06	6.80866E-05	6.54887E-05	0.000107642
3835803773105	383580	3773105	2.2137E-05	2.1569E-05	5.71719E-06	5.32581E-06	0.000403255	0.000289919	0.000195471	0.00019299	0.000136931	4.34994E-05	6.23155E-05	5.99378E-05	6.12684E-06	5.70038E-06	6.12684E-06	5.70038E-06	6.23155E-05	5.99378E-05	9.87505E-05
3835903773105	383590	3773105	2.04756E-05	1.99503E-05	5.28811E-06	4.92611E-06	0.00037113	0.000266822	0.000179899	0.000177615	0.000126022	4.0034E-05	5.73512E-05	5.51629E-05	5.63875E-06	5.24627E-06	5.63875E-06	5.24627E-06	5.73512E-05	5.51629E-05	9.10678E-05
3836003773105	383600	3773105	1.89577E-05	1.84713E-05	4.89609E-06	4.56092E-06	0.000342007	0.000245885	0.000165783	0.000163678	0.000116133	3.68926E-05	5.28509E-05	5.08343E-05	5.19628E-06	4.83459E-06	5.19628E-06	4.83459E-06	5.28509E-05	5.08343E-05	8.40746E-05
3836103773105	383610	3773105	1.74994E-05	1.70504E-05	4.51946E-06	4.21008E-06	0.000314266	0.00022594	0.000152335	0.000150401	0.000106713	3.39E-05	4.85639E-05	4.67109E-05	4.77478E-06	4.44243E-06	4.77478E-06	4.44243E-06	4.85639E-05	4.67109E-05	7.73916E-05
3836203773105	383620	3773105	1.62341E-05	1.58176E-05	4.19268E-06	3.90567E-06	0.000290328	0.00020873	0.000140732	0.000138945	9.85847E-05	3.13178E-05	4.48647E-05	4.31529E-05	4.41108E-06	4.10405E-06	4.41108E-06	4.10405E-06	4.48647E-05	4.31529E-05	7.16142E-05
3836303773105	383630	3773105	1.52625E-05	1.48709E-05	3.94175E-06	3.67191E-06	0.000271976	0.000195536	0.000131836	0.000130162	9.2353E-05	2.93382E-05	4.20287E-05	4.04251E-05	4.13225E-06	3.84463E-06	4.13225E-06	3.84463E-06	4.20287E-05	4.04251E-05	6.71758E-05
3836403773105	383640	3773105	1.44478E-05	1.40771E-05	3.73135E-06	3.47592E-06	0.000256626	0.0001845	0.000124395	0.000122816	8.71408E-05	2.76824E-05	3.96567E-05	3.81436E-05	3.89904E-06	3.62764E-06	3.89904E-06	3.62764E-06	3.96567E-05	3.81436E-05	6.34488E-05
3836503773105	383650	3773105	1.37361E-05	1.33837E-05	3.54754E-06	3.30469E-06	0.000243263	0.000174893	0.000117918	0.00011642	8.26031E-05	2.62409E-05	3.75917E-05	3.61574E-05	3.696E-06	3.43874E-06	3.696E-06	3.43874E-06	3.75917E-05	3.61574E-05	6.01935E-05
3836603773105	383660	3773105	1.33136E-05	1.2972E-05	3.43842E-06	3.20304E-06	0.000235218	0.000169109	0.000114018	0.000112571	7.98715E-05	2.53731E-05	3.63486E-05	3.49616E-05	3.57378E-06	3.32502E-06	3.57378E-06	3.32502E-06	3.63486E-05	3.49616E-05	5.82211E-05
3836703773105	383670	3773105	1.29158E-05	1.25844E-05	3.33569E-06	3.10734E-06	0.000227681	0.00016369	0.000110365	0.000108964	7.73123E-05	2.45601E-05	3.51839E-05	3.38414E-05	3.45927E-06	3.21848E-06	3.45927E-06	3.21848E-06	3.51839E-05	3.38414E-05	5.6363E-05
3836803773105	383680	3773105	1.25839E-05	1.2261E-05	3.24996E-06	3.02748E-06	0.000221374	0.000159156	0.000107307	0.000105945	7.51705E-05	2.38797E-05	3.42092E-05	3.29039E-05	3.36344E-06	3.12932E-06	3.36344E-06	3.12932E-06	3.42092E-05	3.29039E-05	5.48025E-05
3836903773105	383690	3773105	1.23082E-05	1.19924E-05	3.17877E-06	2.96116E-06	0.0002161	0.000155364	0.000104751	0.000103421	7.33796E-05	2.33108E-05	3.33942E-05	3.212E-05	3.28331E-06	3.05477E-06	3.28331E-06	3.05477E-06	3.33942E-05	3.212E-05	5.34924E-05
3837003773105	383700	3773105	1.20528E-05	1.17435E-05	3.1128E-06	2.89971E-06	0.000211218	0.000151854	0.000102384	0.000101085	7.17219E-05	2.27842E-05	3.26398E-05	3.13944E-05	3.20913E-06	2.98576E-06	3.20913E-06	2.98576E-06	3.26398E-05	3.13944E-05	5.22749E-05
3837103773105	383710	3773105	1.18491E-05	1.15451E-05	3.0602E-06	2.85071E-06	0.000207289	0.0001493	0.00010048	9.92043E-05	7.03878E-05	2.23604E-05	3.20327E-05	3.08104E-05	3.14944E-06	2.93022E-06	3.14944E-06	2.93022E-06	3.20327E-05	3.08104E-05	5.1295E-05
3837203773105	383720	3773105	1.16601E-05	1.13609E-05	3.01138E-06	2.80523E-06	0.000203637	0.000146404	9.87095E-05	9.74562E-05	6.91475E-05	2.19664E-05	3.14682E-05	3.02675E-05	3.09394E-06	2.87859E-06	3.09394E-06	2.87859E-06	3.14682E-05	3.02675E-05	5.03878E-05
3837303773105	383730	3773105	1.14772E-05	1.11828E-05	2.96416E-06	2.76124E-06	0.000200109	0.000143867	9.69994E-05	9.57679E-05	6.79496E-05	2.15858E-05	3.0923E-05	2.97432E-05	3.04034E-06	2.82872E-06	3.04034E-06	2.82872E-06	3.0923E-05	2.97432E-05	4.9515E-05
3837403773105	383740	3773105	1.12949E-05	1.10052E-05	2.91708E-06	2.71739E-06	0.00019659	0.000141337	9.52937E-05	9.40838E-05	6.67547E-05	2.12063E-05	3.03793E-05	2.92201E-05	2.98688E-06	2.77898E-06	2.98688E-06	2.77898E-06	3.03793E-05	2.92201E-05	4.86513E-05
3837503773105	383750	3773105	1.11144E-05	1.08292E-05	2.87044E-06	2.67394E-06	0.000193097	0.000138827	9.36009E-05	9.24124E-05	6.55689E-05	2.08295E-05	2.98396E-05	2.8701E-05	2.93382E-06	2.72961E-06	2.93382E-06	2.72961E-06	2.98396E-05	2.8701E-05	4.78021E-05
3837603773105	383760	3773105	1.09084E-05	1.06286E-05	2.81726E-06	2.6244E-06	0.00018916	0.000135996	9.16922E-05	9.0528E-05	6.42318E-05	2.04048E-05	2.92311E-05	2.81158E-05	2.87399E-06	2.67395E-06	2.87399E-06	2.67395E-06	2.92311E-05	2.81158E-05	4.68422E-05
3837703773105	383770	3773105	1.06997E-05	1.04252E-05	2.76335E-06	2.57418E-06	0.000185213	0.000133158	8.97791E-05	8.86392E-05	6.28917E-05	1.99791E-05	2.86212E-05	2.75292E-05	2.81403E-06	2.61816E-06	2.81403E-06	2.61816E-06	2.86212E-05	2.75292E-05	4.58786E-05
3837803773105	383780	3773105	1.04848E-05	1.02158E-05	2.70784E-06	2.52248E-06	0.00018116	0.000130244	8.78142E-05	8.66993E-05	6.15152E-05	1.95418E-05	2.79948E-05	2.69267E-05	2.75244E-06	2.56086E-06	2.75244E-06	2.56086E-06	2.79948E-05	2.69267E-05	4.48879E-05
3837903773105	383790	3773105	1.02569E-05	9.99377E-06	2.649E-06	2.46766E-06	0.000176955	0.000127221	8.5776E-05	8.46869E-05	6.00874E-05	1.90882E-05	2.7345E-05	2.63017E-05	2.68856E-06	2.50142E-06	2.68856E-06	2.50142E-06	2.7345E-05	2.63017E-05	4.38446E-05
3838003773105	383800	3773105	1.00375E-05	9.77998E-06	2.59233E-06	2.41487E-06	0.00017291	0.000124313	8.38154E-05	8.27512E-05	5.8714E-05	1.86519E-05	2.672E-05	2.57005E-05	2.6271E-06	2.44424E-06	2.6271E-06	2.44424E-06	2.672E-05	2.57005E-05	4.28375E-05
3838103773105	383810	3773105	9.81585E-06	9.564E-06	2.53508E-06	2.36154E-06	0.000168866	0.000121405	8.18549E-05	8.08156E-05	5.73406E-05	1.82156E-05	2.6095E-05	2.50993E-05	2.56565E-06	2.38707E-06	2.56565E-06	2.38707E-06	2.6095E-05	2.50993E-05	4.18214E-05
3838203773105	383820	3773105	9.60093E-06	9.3546E-06	2.47957E-06	2.30983E-06	0.000164955	0.000118593	7.99591E-05	7.89439E-05	5.60126E-05	1.77938E-05	2.54907E-05	2.4518E-05	2.50623E-06	2.33179E-06	2.50623E-06	2.33179E-06	2.54907E-05	2.4518E-05	4.08397E-05
3838303773105	383830	3773105	9.38995E-06	9.14903E-06	2.42509E-06	2.25907E-06	0.000161142	0.000115852	7.81108E-05	7.71191E-05	5.47179E-05	1.73825E-05	2.49014E-05	2.39513E-05	2.4483E-06	2.27789E-06	2.4483E-06	2.27789E-06	2.49014E-05	2.39513E-05	3.98762E-05
3838403773105	383840	3773105	9.15759E-06	8.92264E-06	2.36508E-06	2.20317E-06	0.00015699	0.000112867	7.60985E-05	7.51323E-05	5.33082E-05	1.69346E-05	2.42599E-05	2.33342E-05	2.38523E-06	2.2192E-06	2.38523E-06	2.2192E-06	2.42599E-05	2.33342E-05	3.88147E-05
3838503773105	383850	3773105	8.93593E-06	8.70666E-06	2.30783E-06	2.14984E-06	0.000153035	0.000110024	7.41811E-05	7.32393E-05	5.1965E-05	1.6508E-05	2.36487E-05	2.27463E-05	2.32513E-06	2.16329E-06	2.32513E-06	2.16329E-06	2.36487E-05	2.27463E-05	3.78022E-05
3838603773105	383860	3773105	8.70807E-06	8.48464E-06	2.24898E-06	2.09502E-06	0.000148981	0.000107109	7.22163E-05	7.12993E-05	5.05886E-05	1.60707E-05	2.30223E-05	2.21438E-05	2.26354E-06	2.10599E-06	2.26354E-06	2.10599E-06	2.30223E-05	2.21438E-05	3.67606E-05
3838703773105	383870	3773105	8.48021E-06	8.26263E-06	2.19013E-06	2.04021E-06	0.000144946	0.000104208	7.026E-05	6.9368E-05	4.92182E-05	1.56354E-05	2.23986E-05	2.1544E-05	2.20223E-06	2.04894E-06	2.20223E-06	2.04894E-06	2.23986E-05	2.1544E-05	3.57227E-05
3838803773105	383880	3773105	8.26192E-06	8.04994E-06	2.13376E-06	1.98769E-06	0.000141079	0.000101428	6.83859E-05	6.75176E-05	4.79053E-05	1.52183E-05	2.18011E-05	2.09693E-05	2.14348E-06	1.99428E-06	2.14348E-06	1.99428E-06	2.18011E-05	2.09693E-05	3.47283E-05
3838903773105	383890	3773105	8.05882E-06	7.85205E-06	2.0813E-06	1.93882E-06	0.000137489	9.88471E-05	6.66456E-05	6.57994E-05	4.66862E-05	1.4831E-05	2.12463E-05	2.04357E-05	2.08893E-06	1.94353E-06	2.08893E-06	1.94353E-06	2.12463E-05	2.04357E-05	3.38029E-05
3839003773105	383900	3773105	7.86303E-06	7.66129E-06	2.03074E-06	1.89172E-06	0.000134041	9.63684E-05	6.49743E-05	6.41494E-05	4.55155E-05	1.44591E-05	2.07136E-05	1.99232E-05	2.03655E-06	1.8948E-06	2.03655E-06	1.8948E-06	2.07136E-05	1.99232E-05	3.29156E-05
3839103773105	383910	3773105	7.66274E-06	7.46614E-06	1.97901E-06	1.84353E-06	0.000130513	9.38321E-05	6.32643E-05	6.2461E-05	4.43176E-05	1.40786E-05	2.01684E-05	1.93989E-05	1.98295E-06	1.84493E-06	1.98295E-06	1.84493E-06	2.01684E-05	1.93989E-05	3.20047E-05
3829703773115	382970	3773115	5.47869E-06	5.33812E-06	1.41495E-06	1.31809E-06	7.91009E-05	5.68693E-05	3.83429E-05	3.78561E-05	2.68598E-05	8.53267E-06	1.22236E-05	1.17572E-05	1.20182E-06	1.11816E-06	1.20182E-06	1.11816E-06	1.22236E-05	1.17572E-05	2.0203E-05
3829803773115	382980	3773115	5.70486E-06	5.55849E-06	1.47336E-06	1.3725E-06	8.2905E-05	5.96042E-05	4.01868E-05	3.96766E-05	2.81515E-05	8.94301E-06	1.28114E-05	1.23226E-05	1.25961E-06	1.17194E-06	1.25961E-06	1.17194E-06	1.28114E-05	1.23226E-05	2.12935E-05
3829903773115	382990	3773115	5.93047E-06	5.77831E-06	1.53163E-06	1.42678E-06	8.69941E-05	6.2544E-05	4.2169E-05	4.16336E-05	2.954E-05	9.38411E-06	1.34433E-05	1.29304E-05	1.32174E-06	1.22974E-06	1.32174E-06	1.22974E-06	1.34433E-05	1.29304E-05	2.24948E-05
3830003773115	383000	3773115	6.12625E-06	5.96907E-06	1.58219E-06	1.47388E-06	9.08605E-05	6.53238E-05	4.40432E-05	4.34839E-05	3.08529E-05	9.80118E-06	1.40408E-05	1.35051E-05	1.38049E-06	1.2844E-06	1.38049E-06	1.2844E-06	1.40408E-05	1.35051E-05	2.36706E-05
3830103773115	383010	3773115	6.24272E-06	6.08254E-06	1.61227E-06	1.5019E-06	9.37648E-05	6.74118E-05	4.54509E-05	4.48739E-05	3.18391E-05	1.01145E-05	1.44896E-05	1.39367E-05	1.42461E-06	1.32545E-06	1.42461E-06	1.32545E-06	1.44896E-05	1.39367E-05	2.46196E-05
3830203773115	383020	3773115	6.42781E-06	6.26289E-06	1.66007E-06	1.54643E-06	9.74263E-05	7.00442E-05	4.72258E-05	4.66262E-05	3.30824E-05	1.05094E-05	1.50554E-05	1.4481E-05	1.48024E-06	1.37721E-06	1.48024E-06	1.37721E-06	1.50554E-05	1.4481E-05	2.56829E-05
3830303773115	383030	3773115	6.64836E-06	6.47778E-06	1.71703E-06	1.59949E-06	0.000101435	7.29264E-05	4.91691E-05	4.85448E-05	3.44437E-05	1.09419E-05	1.56749E-05	1.50768E-05	1.54115E-06	1.43388E-06	1.54115E-06	1.43388E-06	1.56749E-05	1.50768E-05	2.68515E-05
3830403773115	383040	3773115	6.91166E-06	6.73432E-06	1.78503E-06	1.66284E-06	0.000105364	7.5751E-05	5.10735E-05	5.0425E-05	3.57778E-05	1.13657E-05	1.6282E-05	1.56608E-05	1.60084E-06	1.48942E-06	1.60084E-06	1.48942E-06	1.6282E-05	1.56608E-05	2.81035E-05
3830503773115	383050	3773115	7.17608E-06	6.99197E-06	1.85332E-06	1.72645E-06	0.000109052	7.84026E-05	5.28613E-05	5.21901E-05	3.70301E-05	1.17635E-05	1.6852E-05	1.6209E-05	1.65688E-06	1.54155E-06	1.65688E-06	1.54155E-06	1.6852E-05	1.6209E-05	2.93011E-05
3830603773115	383060	3773115	7.43601E-06	7.24522E-06	1.92045E-06	1.78899E-06	0.000112812	8.11055E-05	5.46836E-05	5.39893E-05	3.83067E-05	1.21691E-05	1.74329E-05	1.67678E-05	1.714E-06	1.5947E-06	1.714E-06	1.5947E-06	1.74329E-05	1.67678E-05	3.04932E-05
3830703773115	383070	3773115	7.72125E-06	7.52315E-06	1.99412E-06	1.85761E-06	0.000117115	8.41991E-05	5.67694E-05	5.60486E-05	3.97679E-05	1.26332E-05	1.80979E-05	1.74073E-05	1.77938E-06	1.65552E-06	1.77938E-06	1.65552E-06	1.80979E-05	1.74073E-05	3.18033E-05
3830803773115	383080	3773115	8.02506E-06	7.81916E-06	2.07258E-06	1.9307E-06	0.000121729	8.75168E-05	5.90063E-05	5.82571E-05	4.13348E-05	1.3131E-05	1.8811E-05	1.80932E-05	1.84949E-06	1.72076E-06	1.84949E-06	1.72076E-06	1.8811E-05	1.80932E-05	3.3206E-05
3830903773115	383090	3773115	8.35138E-06	8.1371E-06	2.15686E-06	2.00921E-06	0.000126683	9.10779E-05	6.14074E-05	6.06277E-05	4.30168E-05	1.36653E-05	1.95764E-05	1.88295E-05	1.92475E-06	1.79078E-06	1.92475E-06	1.79078E-06	1.95764E-05	1.88295E-05	3.4712E-05
3831003773115	383100	3773115	8.70469E-06	8.48136E-06	2.24811E-06	2.09421E-06	0.000132064	9.49465E-05	6.40157E-05	6.32029E-05	4.4844E-05	1.42458E-05	2.04079E-05	1.96293E-05	2.0065E-06	1.86684E-06	2.0065E-06	1.86684E-06	2.04079E-05	1.96293E-05	3.63451E-05
3834203773115	383420	3773115	0.000271378	0.000264415	7.00872E-05	6.52893E-05	0.006757049	0.004857951	0.00327537	0.003233783	0.002294447	0.000728887	0.001044175	0.001004334	0.000102663	9.55171E-05	0.000102663	9.55171E-05	0.001044175	0.001004334	0.001267174
3834303773115	383430	3773115	0.000211906	0.000206469	5.47277E-05	5.09813E-05	0.005080669	0.003652725	0.002462772	0.002431503	0.00172521	0.000548055	0.000785122	0.000755165	7.71929E-05	7.18199E-05	7.71929E-05	7.18199E-05	0.000785122	0.000755165	0.000988024
3834403773115	383440	3773115	0.000162721	0.000158546	4.2025E-05	3.91482E-05	0.003746492	0.002693524	0.001816051	0.001792993	0.001272172	0.000404136	0.00057895	0.00055686	5.69222E-05	5.29601E-05	5.69222E-05	5.29601E-05	0.00057895	0.00055686	0.000757587
3834503773115	383450	3773115	0.000126291	0.00012305	3.26163E-05	3.03835E-05	0.002802314	0.002014712	0.001358376	0.001341129	0.000951564	0.000302287	0.000433045	0.000416522	4.25769E-05	3.96133E-05	4.25769E-05	3.96133E-05	0.000433045	0.000416522	0.000586972
3834603773115	383460	3773115	0.000100705	9.8121E-05	2.60084E-05	2.4228E-05	0.00216548	0.001556863	0.001049681	0.001036354	0.000735318	0.000233592	0.000334634	0.000321866	3.29011E-05	3.06111E-05	3.29011E-05	3.06111E-05	0.000334634	0.000321866	0.000467068
3834703773115	383470	3773115	8.30367E-05	8.09062E-05	2.14454E-05	1.99773E-05	0.001734216	0.001246807	0.000840633	0.00082996	0.000588876	0.000187071	0.000267991	0.000257765	2.63487E-05	2.45147E-05	2.63487E-05	2.45147E-05	0.000267991	0.000257765	0.000384097
3834803773115	383480	3773115	7.11375E-05	6.93123E-05	1.83722E-05	1.71146E-05	0.001449296	0.001041965	0.000702523	0.000693603	0.000492128	0.000156336	0.000223962	0.000215416	2.20198E-05	2.04871E-05	2.20198E-05	2.04871E-05	0.000223962	0.000215416	0.000328314
3834903773115	383490	3773115	6.19731E-05	6.03831E-05	1.60054E-05	1.49098E-05	0.001236519	0.00088899	0.000599382	0.000591772	0.000419877	0.000133384	0.000191081	0.00018379	1.8787E-05	1.74793E-05	1.8787E-05	1.74793E-05	0.000191081	0.00018379	0.000285332
3835003773115	383500	3773115	5.47537E-05	5.33489E-05	1.41409E-05	1.31729E-05	0.001073943	0.000772106	0.000520576	0.000513967	0.000364672	0.000115847	0.000165958	0.000159625	1.63169E-05	1.51812E-05	1.63169E-05	1.51812E-05	0.000165958	0.000159625	0.000251474
3835103773115	383510	3773115	4.89521E-05	4.76961E-05	1.26426E-05	1.17771E-05	0.000946298	0.000680337	0.000458703	0.000452879	0.000321328	0.000102078	0.000146233	0.000140653	1.43775E-05	1.33768E-05	1.43775E-05	1.33768E-05	0.000146233	0.000140653	0.000224269
3835203773115	383520	3773115	4.41508E-05	4.3018E-05	1.14026E-05	1.0622E-05	0.000842199	0.000605495	0.000408242	0.000403059	0.00028598	9.08485E-05	0.000130146	0.00012518	1.27959E-05	1.19053E-05	1.27959E-05	1.19053E-05	0.000130146	0.00012518	0.000201762
3835303773115	383530	3773115	3.95582E-05	3.85432E-05	1.02165E-05	9.51708E-06	0.000746278	0.000536534	0.000361746	0.000357153	0.000253409	8.05015E-05	0.000115323	0.000110923	1.13386E-05	1.05493E-05	1.13386E-05	1.05493E-05	0.000115323	0.000110923	0.000180196
3835403773115	383540	3773115	3.56959E-05	3.478E-05	9.21896E-06	8.58787E-06	0.000667062	0.000479581	0.000323347	0.000319242	0.00022651	7.19563E-05	0.000103082	9.91487E-05	1.0135E-05	9.42953E-06	1.0135E-05	9.42953E-06	0.000103082	9.91487E-05	0.000162058
3835503773115	383550	3773115	3.22893E-05	3.14608E-05	8.33916E-06	7.76829E-06	0.000598366	0.000430193	0.000290048	0.000286366	0.000203183	6.45461E-05	9.24663E-05	8.89382E-05	9.09125E-06	8.45845E-06	9.09125E-06	8.45845E-06	9.24663E-05	8.89382E-05	0.00014607
3835603773115	383560	3773115	2.9164E-05	2.84157E-05	7.53201E-06	7.0164E-06	0.000536637	0.000385813	0.000260126	0.000256823	0.000182222	5.78874E-05	8.29272E-05	7.97631E-05	8.15338E-06	7.58586E-06	8.15338E-06	7.58586E-06	8.29272E-05	7.97631E-05	0.000131428
3835703773115	383570	3773115	2.64618E-05	2.57828E-05	6.83412E-06	6.36629E-06	0.000483835	0.000347851	0.000234531	0.000231553	0.000164293	5.21916E-05	7.47676E-05	7.19148E-05	7.35113E-06	6.83945E-06	7.35113E-06	6.83945E-06	7.47676E-05	7.19148E-05	0.000118816
3835803773115	383580	3773115	2.41939E-05	2.35731E-05	6.24841E-06	5.82067E-06	0.000439915	0.000316275	0.000213242	0.000210534	0.000149379	4.74539E-05	6.79806E-05	6.53867E-05	6.68383E-06	6.2186E-06	6.68383E-06	6.2186E-06	6.79806E-05	6.53867E-05	0.000108275
3835903773115	383590	3773115	2.22259E-05	2.16556E-05	5.74014E-06	5.3472E-06	0.000402124	0.000289105	0.000194923	0.000192448	0.000136547	4.33773E-05	6.21407E-05	5.97697E-05	6.10965E-06	5.68439E-06	6.10965E-06	5.68439E-06	6.21407E-05	5.97697E-05	9.91606E-05
3836003773115	383600	3773115	2.04779E-05	1.99525E-05	5.28869E-06	4.92665E-06	0.000368787	0.000265138	0.000178764	0.000176494	0.000125227	3.97813E-05	5.69892E-05	5.48147E-05	5.60316E-06	5.21315E-06	5.60316E-06	5.21315E-06	5.69892E-05	5.48147E-05	9.10968E-05
3836103773115	383610	3773115	1.88862E-05	1.84017E-05	4.87763E-06	4.54373E-06	0.000338613	0.000243445	0.000164137	0.000162053	0.000114981	3.65264E-05	5.23263E-05	5.03298E-05	5.14471E-06	4.78661E-06	5.14471E-06	4.78661E-06	5.23263E-05	5.03298E-05	8.37842E-05
3836203773115	383620	3773115	1.75011E-05	1.70521E-05	4.5199E-06	4.21049E-06	0.000312493	0.000224665	0.000151476	0.000149553	0.000106111	3.37088E-05	4.82899E-05	4.64474E-05	4.74785E-06	4.41737E-06	4.74785E-06	4.41737E-06	4.82899E-05	4.64474E-05	7.74406E-05
3836303773115	383630	3773115	1.63854E-05	1.5965E-05	4.23177E-06	3.94208E-06	0.00029153	0.000209595	0.000141315	0.00013952	9.89931E-05	3.14476E-05	4.50506E-05	4.33316E-05	4.42936E-06	4.12105E-06	4.42936E-06	4.12105E-06	4.50506E-05	4.33316E-05	7.23364E-05
3836403773115	383640	3773115	1.54313E-05	1.50353E-05	3.98534E-06	3.71252E-06	0.000273659	0.000196746	0.000132652	0.000130968	9.29248E-05	2.95198E-05	4.22889E-05	4.06754E-05	4.15783E-06	3.86843E-06	4.15783E-06	3.86843E-06	4.22889E-05	4.06754E-05	6.79706E-05

			MSite Grubbing / Prep	MMass Grading / Excavation	MMass Grading / Excavation	MDrainage / Utilities Trenching	MFoundations / Concrete Pads	MBuilding / Structure Construction	MAsphalt Paving	MLandscaping or Other Finishing	MWaterside Construction (Piles)	RSSWDemolition	RSSWPlacing Base	RSSWForm/Plac e Rebar and Pour	Child Risk				
Unique Identifier	X (UTM)	Y (UTM)	2027	2027	2028	2028	2028	2028	2028	2028	2028	2029	2029	2029	3rd Trimester	0<2	2<16	Total	per million
3835203773105	383520	3773105	0.000544831	0.000640677	0.000632146	0.000134373	0.000174751	0.000128626	1.32391E-05	0.000155104	1.32391E-05	1.94861E-05	2.82748E-05	1.67607E-05	1.63813E-08	2.386E-07	4.8384E-08	3.03369E-07	0.30336868
3835303773105	383530	3773105	0.00049056	0.000576858	0.000569177	0.000120988	0.000157343	0.000115813	1.19203E-05	0.000139654	1.19203E-05	1.97138E-05	2.86052E-05	1.69566E-05	1.47568E-08	2.1499E-07	4.3432E-08	2.73181E-07	0.27318084
3835403773105	383540	3773105	0.000444349	0.000522518	0.00051556	0.00010959	0.000142521	0.000104904	1.07974E-05	0.000126498	1.07974E-05	1.98542E-05	2.88089E-05	1.70773E-05	1.33771E-08	1.9492E-07	3.9242E-08	2.47543E-07	0.24754306
3835503773105	383550	3773105	0.000402872	0.000473745	0.000467437	9.93611E-05	0.000129218	9.51117E-05	9.78955E-06	0.000114691	9.78955E-06	1.9901E-05	2.88768E-05	1.71176E-05	1.21432E-08	1.7696E-07	3.5515E-08	2.24615E-07	0.22461534
3835603773105	383560	3773105	0.00036412	0.000428175	0.000422474	8.98034E-05	0.000116789	8.59628E-05	8.84788E-06	0.000103659	8.84788E-06	1.9798E-05	2.87274E-05	1.7029E-05	1.0994E-08	1.602E-07	3.2063E-08	2.03259E-07	0.20325894
3835703773105	383570	3773105	0.000330442	0.000388572	0.000383398	8.14974E-05	0.000105987	7.80119E-05	8.02953E-06	9.4071E-05	8.02953E-06	1.95516E-05	2.83698E-05	1.68171E-05	9.99559E-09	1.4564E-07	2.9075E-08	1.84706E-07	0.18470648
3835803773105	383580	3773105	0.000303147	0.000356476	0.00035173	7.47657E-05	9.72321E-05	7.15682E-05	7.36629E-06	8.63007E-05	7.36629E-06	1.92584E-05	2.79444E-05	1.65649E-05	9.18466E-09	1.338E-07	2.6656E-08	1.69645E-07	0.16964501
3835903773105	383590	3773105	0.000279562	0.000328742	0.000324365	6.8949E-05	8.96675E-05	6.60002E-05	6.7932E-06	7.95866E-05	6.7932E-06	1.89309E-05	2.74691E-05	1.62831E-05	8.48315E-09	1.2357E-07	2.4569E-08	1.5662E-07	0.15662004
3836003773105	383600	3773105	0.000258094	0.000303498	0.000299457	6.36543E-05	8.27819E-05	6.0932E-05	6.27154E-06	7.3475E-05	6.27154E-06	1.85347E-05	2.68943E-05	1.59424E-05	7.84417E-09	1.1424E-07	2.2674E-08	1.44759E-07	0.14475916
3836103773105	383610	3773105	0.000237579	0.000279373	0.000275654	5.85945E-05	7.62017E-05	5.60886E-05	5.77303E-06	6.76346E-05	5.77303E-06	1.80263E-05	2.61565E-05	1.55051E-05	7.23265E-09	1.0531E-07	2.0867E-08	1.33413E-07	0.13341254
3836203773105	383620	3773105	0.000219843	0.000258518	0.000255075	5.42203E-05	7.0513E-05	5.19014E-05	5.34206E-06	6.25856E-05	5.34206E-06	1.7521E-05	2.54233E-05	1.50704E-05	6.70198E-09	9.757E-08	1.9303E-08	1.23575E-07	0.12357509
3836303773105	383630	3773105	0.000206218	0.000242496	0.000239267	5.08599E-05	6.61429E-05	4.86848E-05	5.01098E-06	5.87068E-05	5.01098E-06	1.71779E-05	2.49254E-05	1.47753E-05	6.29331E-09	9.1611E-08	1.8101E-08	1.16005E-07	0.11600492
3836403773105	383640	3773105	0.000194777	0.000229042	0.000225992	4.80381E-05	6.24732E-05	4.59837E-05	4.73296E-06	5.54496E-05	4.73296E-06	1.69127E-05	2.45407E-05	1.45472E-05	5.9497E-09	8.6602E-08	1.7091E-08	1.09643E-07	0.10964311
3836503773105	383650	3773105	0.000184784	0.00021729	0.00021439	4.55735E-05	5.9268E-05	4.36245E-05	4.49013E-06	5.26047E-05	4.49013E-06	1.6685E-05	2.42103E-05	1.43514E-05	5.64954E-09	8.2228E-08	1.621E-08	1.04088E-07	0.10408758
3836603773105	383660	3773105	0.000178729	0.00021017	0.000207372	4.40802E-05	5.73259E-05	4.2195E-05	4.343E-06	5.0881E-05	4.343E-06	1.67131E-05	2.4251E-05	1.43755E-05	5.46758E-09	7.9582E-08	1.5674E-08	1.00723E-07	0.10072311
3836703773105	383670	3773105	0.000173025	0.000203463	0.000200754	4.26734E-05	5.54964E-05	4.08484E-05	4.2044E-06	4.92572E-05	4.2044E-06	1.67349E-05	2.42827E-05	1.43943E-05	5.2964E-09	7.7092E-08	1.517E-08	9.75584E-08	0.09755837
3836803773105	383680	3773105	0.000168234	0.00019783	0.000195196	4.14919E-05	5.39599E-05	3.97174E-05	4.08799E-06	4.78934E-05	4.08799E-06	1.68035E-05	2.43823E-05	1.44533E-05	5.15249E-09	7.5E-08	1.4747E-08	9.48992E-08	0.09489915
3836903773105	383690	3773105	0.000164213	0.0001931	0.000190529	4.05E-05	5.26699E-05	3.87679E-05	3.99027E-06	4.67485E-05	3.99027E-06	1.69127E-05	2.45407E-05	1.45472E-05	5.03147E-09	7.3243E-08	1.439E-08	9.26651E-08	0.09266508
3837003773105	383700	3773105	0.000160475	0.000188705	0.000186193	3.95782E-05	5.14711E-05	3.78855E-05	3.89944E-06	4.56844E-05	3.89944E-06	1.70188E-05	2.46946E-05	1.46385E-05	4.91912E-09	7.1614E-08	1.4059E-08	9.05918E-08	0.09059179
3837103773105	383710	3773105	0.000157467	0.000185168	0.000182703	3.88363E-05	5.05063E-05	3.71754E-05	3.82635E-06	4.48281E-05	3.82635E-06	1.71591E-05	2.48983E-05	1.47592E-05	4.82812E-09	7.0297E-08	1.3791E-08	8.89158E-08	0.08891581
3837203773105	383720	3773105	0.000154682	0.000181893	0.000179471	3.81494E-05	4.9613E-05	3.65179E-05	3.75867E-06	4.40352E-05	3.75867E-06	1.7287E-05	2.50839E-05	1.48692E-05	4.74321E-09	6.907E-08	1.3541E-08	8.7354E-08	0.08735397
3837303773105	383730	3773105	0.000152002	0.000178742	0.000176362	3.74886E-05	4.87536E-05	3.58853E-05	3.69357E-06	4.32725E-05	3.69357E-06	1.73837E-05	2.52242E-05	1.49524E-05	4.66158E-09	6.7891E-08	1.3301E-08	8.58529E-08	0.08585291
3837403773105	383740	3773105	0.000149351	0.000175625	0.000173286	3.68347E-05	4.79032E-05	3.52594E-05	3.62914E-06	4.25176E-05	3.62914E-06	1.74524E-05	2.53237E-05	1.50114E-05	4.58043E-09	6.6718E-08	1.3062E-08	8.4361E-08	0.08436096
3837503773105	383750	3773105	0.000146744	0.000172559	0.000170261	3.61917E-05	4.70671E-05	3.46439E-05	3.56579E-06	4.17755E-05	3.56579E-06	1.74867E-05	2.53735E-05	1.50409E-05	4.50061E-09	6.5565E-08	1.2828E-08	8.28932E-08	0.08289317
3837603773105	383760	3773105	0.000143797	0.000169094	0.000166842	3.5465E-05	4.61219E-05	3.39483E-05	3.49419E-06	4.09366E-05	3.49419E-06	1.74617E-05	2.53373E-05	1.50194E-05	4.41105E-09	6.4266E-08	1.2565E-08	8.12423E-08	0.08124235
3837703773105	383770	3773105	0.00014084	0.000165616	0.000163411	3.47355E-05	4.51732E-05	3.325E-05	3.42232E-06	4.00946E-05	3.42232E-06	1.74087E-05	2.52604E-05	1.49738E-05	4.32118E-09	6.2962E-08	1.2302E-08	7.95855E-08	0.07958548
3837803773105	383780	3773105	0.000137798	0.000162039	0.000159882	3.39854E-05	4.41977E-05	3.25319E-05	3.34841E-06	3.92288E-05	3.34841E-06	1.73213E-05	2.51336E-05	1.48987E-05	4.2293E-09	6.1627E-08	1.2033E-08	7.78891E-08	0.0778891
3837903773105	383790	3773105	0.000134595	0.000158273	0.000156166	3.31955E-05	4.31704E-05	3.17758E-05	3.27058E-06	3.83169E-05	3.27058E-06	1.71997E-05	2.49571E-05	1.47941E-05	4.13283E-09	6.0222E-08	1.1752E-08	7.6107E-08	0.07610698
3838003773105	383800	3773105	0.000131504	0.000154638	0.000152579	3.2433E-05	4.21788E-05	3.10459E-05	3.19546E-06	3.74368E-05	3.19546E-06	1.70593E-05	2.47534E-05	1.46733E-05	4.03993E-09	5.887E-08	1.1481E-08	7.43909E-08	0.07439092
3838103773105	383810	3773105	0.000128384	0.000150969	0.000148959	3.16637E-05	4.11783E-05	3.03095E-05	3.11966E-06	3.65488E-05	3.11966E-06	1.69034E-05	2.45271E-05	1.45392E-05	3.94636E-09	5.7506E-08	1.1209E-08	7.26622E-08	0.07266219
3838203773105	383820	3773105	0.000125371	0.000147426	0.000145463	3.09204E-05	4.02117E-05	2.9598E-05	3.04643E-06	3.56909E-05	3.04643E-06	1.67349E-05	2.42827E-05	1.43943E-05	3.85578E-09	5.6186E-08	1.0947E-08	7.09888E-08	0.07098877
3838303773105	383830	3773105	0.000122413	0.000143948	0.000142031	3.01909E-05	3.9263E-05	2.88997E-05	2.97456E-06	3.48489E-05	2.97456E-06	1.65602E-05	2.40293E-05	1.42441E-05	3.76704E-09	5.4893E-08	1.069E-08	6.93497E-08	0.06934969
3838403773105	383840	3773105	0.000119154	0.000140116	0.00013825	2.93872E-05	3.82179E-05	2.81304E-05	2.89538E-06	3.39212E-05	2.89538E-06	1.63856E-05	2.37758E-05	1.40938E-05	3.67004E-09	5.3476E-08	1.0409E-08	6.75549E-08	0.06755485
3838503773105	383850	3773105	0.000116046	0.000136461	0.000134644	2.86207E-05	3.72209E-05	2.73966E-05	2.81985E-06	3.30363E-05	2.81985E-06	1.62109E-05	2.35223E-05	1.39436E-05	3.57768E-09	5.2126E-08	1.0142E-08	6.58456E-08	0.06584558
3838603773105	383860	3773105	0.000112849	0.000132701	0.000130934	2.78321E-05	3.61954E-05	2.66418E-05	2.74216E-06	3.21261E-05	2.74216E-06	1.60393E-05	2.32734E-05	1.3796E-05	3.48288E-09	5.074E-08	9.8672E-09	6.40905E-08	0.06409051
3838703773105	383870	3773105	0.000109663	0.000128954	0.000127237	2.70463E-05	3.51734E-05	2.58896E-05	2.66473E-06	3.1219E-05	2.66473E-06	1.5874E-05	2.30335E-05	1.36538E-05	3.38838E-09	4.9358E-08	9.5943E-09	6.23404E-08	0.06234043
3838803773105	383880	3773105	0.00010661	0.000125365	0.000123695	2.62934E-05	3.41944E-05	2.51689E-05	2.59056E-06	3.035E-05	2.59056E-06	1.57118E-05	2.27982E-05	1.35143E-05	3.2979E-09	4.8034E-08	9.3329E-09	6.06648E-08	0.06066478
3838903773105	383890	3773105	0.000103769	0.000122024	0.000120399	2.55928E-05	3.32832E-05	2.44982E-05	2.52153E-06	2.95413E-05	2.52153E-06	1.55496E-05	2.25628E-05	1.33748E-05	3.21368E-09	4.6802E-08	9.0898E-09	5.91056E-08	0.05910561
3839003773105	383900	3773105	0.000101045	0.000118821	0.000117239	2.4921E-05	3.24095E-05	2.38552E-05	2.45534e-06	2.87659E-05	2.45534e-06	1.53874E-05	2.23274E-05	1.32353E-05	3.13283E-09	4.5619E-08	8.8566E-09	5.76084E-08	0.05760838
3839103773105	383910	3773105	9.8249E-05	0.000115533	0.000113994	2.42313E-05	3.15126E-05	2.3195E-05	2.38739e-06	2.79698E-05	2.38739e-06	1.52314E-05	2.21011E-05	1.31011E-05	3.04987E-09	4.4405E-08	8.6178E-09	5.60725E-08	0.05607247
3829703773115	382970	3773115	6.20198E-05	7.29302E-05	7.19591E-05	1.5296E-05	1.98924E-05	1.46419E-05	1.50704e-06	1.7656E-05	1.50704e-06	1.12575E-05	1.63348E-05	9.68296e-06	2.85548e-09	3.8144E-08	6.8592E-09	4.78584E-08	0.04785838
3829803773115	382980	3773115	6.53675E-05	7.68668E-05	7.58433E-05	1.61217E-05	2.09661E-05	1.54322E-05	1.58839e-06	1.8609E-05	1.58839e-06	1.1507E-05	1.66969e-05	9.8976e-06	3.02401e-09	4.0344E-08	7.25E-09	5.06176E-08	0.05061758
3829903773115	382990	3773115	6.9055E-05	8.12031E-05	8.01218E-05	1.70312E-05	2.21489E-05	1.63028E-05	1.678E-06	1.96588E-05	1.678E-06	1.17004E-05	1.69775E-05	1.00639e-05	3.20632e-09	4.2726E-08	7.6753E-09	5.36071E-08	0.05360714
3830003773115	383000	3773115	7.26646E-05	8.54476E-05	8.43099E-05	1.79214E-05	2.33066E-05	1.71549E-05	1.76571e-06	2.06864E-05	1.76571e-06	1.17909e-05	1.71088E-05	1.01418E-05	3.38526e-09	4.5056E-08	8.0916E-09	5.65328E-08	0.05653276
3830103773115	383010	3773115	7.55779E-05	8.88734E-05	8.769E-05	1.86399E-05	2.4241E-05	1.78427E-05	1.8365E-06	2.15157E-05	1.8365E-06	1.17503E-05	1.705E-05	1.01069e-05	3.53042e-09	4.6926E-08	8.4266E-09	5.88827E-08	0.05888274
3830203773115	383020	3773115	7.88421E-05	9.27118E-05	9.14773E-05	1.9445E-05	2.5288E-05	1.86133E-05	1.91581e-06	2.2445E-05	1.91581E-06	1.17378E-05	1.70319e-05	1.00961e-05	3.69108e-09	4.9026E-08	8.8071E-09	6.15245E-08	0.06152448
3830303773115	383030	3773115	8.24293E-05	9.69302E-05	9.56395E-05	2.03297E-05	2.64386E-05	1.94602E-05	2.00298e-06	2.34662E-05	2.00298E-06	1.1769E-05	1.70771e-05	1.0123e-05	3.87301e-09	5.1396E-08	9.2379e-09	6.45066E-08	0.06450656
3830403773115	383040	3773115	8.62728E-05	0.00010145	0.000100099	2.12776E-05	2.76714E-05	2.03676E-05	2.09638e-06	2.45604E-05	2.09638E-06	1.17222E-05	1.70092e-05	1.00827e-05	4.10875e-09	5.4376E-08	9.7496e-09	6.8234E-08	0.06823398
3830503773115	383050	3773115	8.99492E-05	0.000105773	0.000104365	2.21843E-05	2.88505E-05	2.12356E-05	2.18571e-06	2.5607E-05	2.18571E-06	1.15663E-05	1.67829e-05	9.94857e-06	4.35268e-09	5.7423E-08	1.0262E-08	7.20372E-08	0.07203722
3830603773115	383060	3773115	9.36089E-05	0.000110076	0.000108611	2.30869E-05	3.00244E-05	2.20996E-05	2.27464e-06	2.66489E-05	2.27464e-06	1.13074E-05	1.64072e-05	9.72588e-06	4.5836e-09	6.0327E-08	1.0761E-08	7.56713E-08	0.0756713
3830703773115	383070	3773115	9.76307E-05	0.000114806	0.000113277	2.40788E-05	3.13143E-05	2.3049E-05	2.37237e-06	2.77938E-05	2.37237e-06	1.12543e-05	1.63303e-05	9.68027e-06	4.83221e-09	6.3462E-08	1.1306E-08	7.95998E-08	0.07959984
3830803773115	383080	3773115	0.000101937	0.000119869	0.000118273	2.51408E-05	3.26954E-05	2.40656E-05	2.477E-06	2.90196E-05	2.477E-06	1.12263e-05	1.62896e-05	9.65613e-06	5.09802e-09	6.6814E-08	1.189E-08	8.38014E-08	0.08380139
3830903773115	383090	3773115	0.00010656	0.000125306	0.000123637	2.62811E-05	3.41783E-05	2.51571E-05	2.58934e-06	3.03358E-05	2.58934e-06	1.11826e-05	1.62262e-05	9.61856e-06	5.38341e-09	7.0412E-08	1.2517E-08	8.83124E-08	0.08831244
3831003773115	383100	3773115	0.000111573	0.000131201	0.000129454	2.75175E-05	3.57863E-05	2.63406E-05	2.71116e-06	3.1763E-05	2.71116e-06	1.11577E-05	1.619E-05	9.5971E-06	5.69219e-09	7.4306E-08	1.3198E-08	9.31962E-08	0.09319616
3834203773115	383420	3773115	0.003890004	0.004574327	0.004513418	0.000959399	0.00124769	0.000918368	9.45247E-05	0.001107417	9.45247E-05	1.67443E-05	2.42963E-05	1.44024E-05	1.17493e-07	1.7048E-06	3.7798e-07	2.20023E-06	2.20022576
3834303773115	383430	3773115	0.003033063	0.003566634	0.003519144	0.0007485	0.000972832	0.000716058	7.37016E-05	0.000863461	7.37016E-05	1.70063E-05	2.46765E-05	1.46277E-05	9.09921E-08	1.3228E-06	2.8902E-07	1.70283E-06	1.70283136
3834403773115	383440	3773115	0.002325663	0.002734789	0.002698375	0.000573582	0.000745939	0.000549052	5.65122E-05	0.000662076	5.65122E-05	1.72402E-05	2.5016E-05	1.4829E-05	6.96448E-08	1.0131E-06	2.1828E-07	1.30105E-06	1.30105247
3834503773115	383450	3773115	0.001801904	0.002118891	0.002090678	0.000444407	0.000577947	0.000425401	4.37852E-05	0.000512971	4.37852E-05	1.76426E-05	2.55998E-05	1.51751E-05	5.39808E-08	7.8534E-07	1.6716E-07	1.00647E-06	1.00647439
3834603773115	383460	3773115	0.001433818	0.001686053	0.001663603	0.000353625	0.000459886	0.000338502	3.48409E-05	0.000408183	3.48409E-05	1.82446E-05	2.64734E-05	1.56929E-05	4.29533E-08	6.2503E-07	1.3173E-07	7.99717E-07	0.79971743
3834703773115	383470	3773115	0.001179111	0.001386537	0.001368075	0.000290806	0.000378191	0.000278369	2.86517E-05	0.000335672	2.86517E-05	1.87687E-05	2.72338E-05	1.61436E-05	3.53139e-08	5.1406E-07	1.0735E-07	6.56728E-07	0.65672828
3834803773115	383480	3773115	0.001007868	0.001185171	0.00116939	0.000248572	0.000323266	0.000237942	2.44906E-05	0.000286923	2.44906E-05	1.89402E-05	2.74827E-05	1.62912E-05	3.01758E-08	4.3941E-07	9.1028E-08	5.60616E-07	0.5606157
3834903773115	383490	3773115	0.000875919	0.001030009	0.001016294	0.000216029	0.000280944	0.0002067	2.12843E-05	0.000249359	2.12843E-05	1.91024E-05	2.77181E-05	1.64307E-05	2.62274e-08	3.8201E-07	7.8589E-08	4.86828E-07	0.48682841
3835003773115	383500	3773115	0.000771983	0.000907788	0.000895701	0.000190395	0.000247608	0.000182253	1.87587E-05	0.00021977	1.87587E-05	1.92584E-05	2.79444E-05	1.65649E-05	2.31147E-08	3.3677E-07	6.889E-08	4.28772E-07	0.4287716
3835103773115	383510	3773115	0.000688467	0.000809581	0.000798801	0.000169798	0.000220821	0.000162536	1.67293E-05	0.000195995	1.67293E-05	1.94175E-05	2.81752E-05	1.67017E-05	2.06108E-08	3.0038E-07	6.1154E-08	3.82145E-07	0.38214476
3835203773115	383520	3773115	0.000619373	0.000728332	0.000718634	0.000152757	0.000198659	0.000146224	1.50504E-05	0.000176325	1.50504E-05	1.95547E-05	2.83744E-05	1.68197E-05	1.8544E-08	2.7033E-07	5.4793E-08	3.43663E-07	0.34366255
3835303773115	383530	3773115	0.00055317	0.000650483	0.000641821	0.000136429	0.000177425	0.000130595	1.34417E-05	0.000157478	1.34417E-05	1.98542E-05	2.88089E-05	1.70773E-05	1.65725E-08	2.4163E-07	4.8791E-08	3.06993E-07	0.30699289
3835403773115	383540	3773115	0.000497489	0.000585007	0.000577217	0.000122697	0.000159566	0.000117449	1.20887E-05	0.000141627	1.20887E-05	2.00632E-05	2.91121E-05	1.72571E-05	1.49176E-08	2.1753E-07	4.3778E-08	2.76225E-07	0.27622464
3835503773115	383550	3773115	0.000448409	0.000527293	0.000520272	0.000110592	0.000143824	0.000105862	1.08961E-05	0.000127654	1.08961E-05	2.01755E-05	2.92751E-05	1.73537E-05	1.34633E-08	1.9633E-07	3.939E-08	2.49187E-07	0.24918663
3835603773115	383560	3773115	0.000403463	0.000474439	0.000468122	9.95067E-05	0.000129408	9.52511E-05	9.8039E-06	0.000114859	9.8039E-06	2.01349E-05	2.92162E-05	1.73188E-05	1.21359E-08	1.7696E-07	3.5406E-08	2.24505E-07	0.2245047
3835703773115	383570	3773115	0.000364743	0.000428908	0.000423197	8.99573E-05	0.000116989	8.61101E-05	8.86304E-06	0.000103836	8.86304E-06	1.99322E-05	2.8922E-05	1.71444E-05	1.09924E-08	1.6027E-07	3.1986E-08	2.03244E-07	0.20324416
3835803773115	383580	3773115	0.000332386	0.000390858	0.000385654	8.19768E-05	0.00010661	7.84709E-05	8.07677E-06	9.46244E-05	8.07677E-06	1.96421E-05	2.85011E-05	1.68949E-05	1.00353E-08	1.4629E-07	2.9133E-08	1.85458E-07	0.18545817
3835903773115	383590	3773115	0.000304406	0.000357956	0.00035319	7.50762E-05	9.76359E-05	7.18654E-05	7.39688E-06	8.66591E-05	7.39688E-06	1.92834E-05	2.79806E-05	1.65863E-05	9.20668E-09	1.3419E-07	2.6671E-08	1.70064E-07	0.17006412
3836003773115	383600	3773115	0.000279651	0.000328847	0.000324469	6.89709E-05	8.96961E-05	6.60212E-05	6.79536e-06	7.9612E-05	6.79536e-06	1.88685E-05	2.73786E-05	1.62295E-05	8.47253E-09	1.2346E-07	2.4495E-08	1.5643E-07	0.15643042
3836103773115	383610	3773115	0.000257203	0.00030245	0.000298423	6.34345E-05	8.2496E-05	6.07215E-05	6.24988e-06	7.32213E-05	6.24988e-06	1.83819E-05	2.66725E-05	1.58109E-05	7.80538e-09	1.1372E-07	2.2525E-08	1.44047E-07	0.14404715
3836203773115	383620	3773115	0.000237729	0.00027955	0.000275828	5.86316E-05	7.62499E-05	5.61241E-05	5.77668e-06	6.76775E-05	5.77668E-06	1.78953E-05	2.59665E-05	1.53924E-05	7.22497e-09	1.0524E-07	2.0815E-08	1.33282E-07	0.13328189
3836303773115	383630	3773115	0.00022206	0.000261125	0.000257648	5.47671E-05	7.12241E-05	5.24248E-05	5.39593e-06	6.32167E-05	5.39593e-06	1.7521E-05	2.54233e-05	1.50704e-05	6.75649e-09	9.8406E-08	1.9437E-08	1.246E-07	0.12460033
3836403773115	383640	3773115	0.000208658	0.000245365	0.000242098	5.14617E-05	6.69255E-05	4.92608E-05	5.07026e-06	5.94013E-05	5.07026e-06	1.72028E-05	2.49616e-05	1.47968E-05	6.35537E-09	9.2555E-08	1.826E-08	1.17171E-07	0.11717065

Unique Identifier	X (UTM)	Y (UTM)	EGIODemolition 2025	EGIOSite Grubbing / Prep 2025	EGIOMass Grading / Excavation 2025	EGIOMass Grading / Excavation 2026	EGIODrainage / Utilities Trenching 2026	EGIODrainage / Utilities Trenching 2027	EGIOFoundations / Concrete Pads 2026	EGIOFoundations / Concrete Pads 2027	EGIOBuilding / Structure Construction 2026	EGIOBuilding / Structure Construction 2027	EGIOAsphalt Paving 2027	EGIOArchitectural Coating 2027	EGIOLandscaping or Other Finishing 2027	EGIOWaterside Construction (Piles) 2027	HIWaterside Construction (Landscaping) 2025	HIWaterside Construction (Landscaping) 2026	KMDemolition 2025	KMSite Grubbing / Prep 2025	KMMass Grading / Excavation 2025
3836503773115	383650	3773115	0.0002272	8.9111E-05	2.95108E-05	2.89028E-05	6.71138E-05	6.70102E-05	8.81787E-05	8.81218E-05	9.44504E-05	9.21865E-05	3.67541E-06	3.67541E-06	9.95373E-05	3.67541E-06	5.79536E-05	5.61384E-05	7.55458E-05	0.000327874	0.000249219
3836603773115	383660	3773115	0.000219493	8.6088E-05	2.85098E-05	2.79224E-05	6.48373E-05	6.47372E-05	8.51877E-05	8.51327E-05	9.12467E-05	8.90595E-05	3.55074E-06	3.55074E-06	9.6161E-05	3.55074E-06	5.58924E-05	5.41418E-05	7.29568E-05	0.000316638	0.000240678
3836703773115	383670	3773115	0.000212245	8.3245E-05	2.75683E-05	2.70003E-05	6.26961E-05	6.25994E-05	8.23745E-05	8.23213E-05	8.82334E-05	8.61185E-05	3.43348E-06	3.43348E-06	9.29854E-05	3.43348E-06	5.39604E-05	5.22702E-05	7.0524E-05	0.000306079	0.000232653
3836803773115	383680	3773115	0.000206155	8.0857E-05	2.67773E-05	2.62256E-05	6.08972E-05	6.08033E-05	8.0011E-05	7.99593E-05	8.57017E-05	8.36475E-05	3.33497E-06	3.33497E-06	9.03175E-05	3.33497E-06	5.23297E-05	5.06907E-05	6.84895E-05	0.000297249	0.000225941
3836903773115	383690	3773115	0.000201035	7.8849E-05	2.61123E-05	2.55743E-05	5.93849E-05	5.92932E-05	7.8024E-05	7.79736E-05	8.35734E-05	8.15702E-05	3.25214E-06	3.25214E-06	8.80745E-05	3.25214E-06	5.09574E-05	4.93613E-05	6.67967E-05	0.000289903	0.000220357
3837003773115	383700	3773115	0.000196266	7.6978E-05	2.54928E-05	2.49676E-05	5.7976E-05	5.78865E-05	7.61729E-05	7.61237E-05	8.15907E-05	7.9635E-05	3.17499E-06	3.17499E-06	8.5985E-05	3.17499E-06	4.9682E-05	4.81258E-05	6.52262E-05	0.000283086	0.000215176
3837103773115	383710	3773115	0.00019217	7.5372E-05	2.49608E-05	2.44466E-05	5.67661E-05	5.66785E-05	7.45833E-05	7.45351E-05	7.9888E-05	7.79731E-05	3.10873E-06	3.10873E-06	8.41906E-05	3.10873E-06	4.85877E-05	4.70658E-05	6.38932E-05	0.000277301	0.000210778
3837203773115	383720	3773115	0.000188353	7.3875E-05	2.4465E-05	2.39609E-05	5.56385E-05	5.55526E-05	7.31017E-05	7.30545E-05	7.8301E-05	7.64242E-05	3.04698E-06	3.04698E-06	8.25182E-05	3.04698E-06	4.75741E-05	4.6084E-05	6.26666E-05	0.000271978	0.000206732
3837303773115	383730	3773115	0.00018467	7.243E-05	2.39867E-05	2.34925E-05	5.45507E-05	5.44665E-05	7.16724E-05	7.16262E-05	7.67701E-05	7.493E-05	2.9874E-06	2.9874E-06	8.09048E-05	2.9874E-06	4.66E-05	4.51404E-05	6.14853E-05	0.000266851	0.000202835
3837403773115	383740	3773115	0.00018105	7.101E-05	2.35165E-05	2.3032E-05	5.34814E-05	5.33989E-05	7.02676E-05	7.02222E-05	7.52653E-05	7.34613E-05	2.92885E-06	2.92885E-06	7.9319E-05	2.92885E-06	4.56493E-05	4.42194E-05	6.03244E-05	0.000261812	0.000199005
3837503773115	383750	3773115	0.00017752	6.9626E-05	2.3058E-05	2.25829E-05	5.24387E-05	5.23578E-05	6.88976E-05	6.88531E-05	7.37979E-05	7.2029E-05	2.87174E-06	2.87174E-06	7.77725E-05	2.87174E-06	4.47272E-05	4.33263E-05	5.91928E-05	0.000256901	0.000195272
3837603773115	383760	3773115	0.000173712	6.8132E-05	2.25633E-05	2.20984E-05	5.13137E-05	5.12345E-05	6.74195E-05	6.7376E-05	7.22147E-05	7.04838E-05	2.81014E-06	2.81014E-06	7.6104E-05	2.81014E-06	4.3737E-05	4.23671E-05	5.79504E-05	0.000251509	0.000191174
3837703773115	383770	3773115	0.000169931	6.6649E-05	2.20722E-05	2.16174E-05	5.01967E-05	5.01192E-05	6.59519E-05	6.59093E-05	7.06427E-05	6.89494E-05	2.74896E-06	2.74896E-06	7.44474E-05	2.74896E-06	4.27539E-05	4.14148E-05	5.67102E-05	0.000246126	0.000187082
3837803773115	383780	3773115	0.00016614	6.5163E-05	2.15798E-05	2.11352E-05	4.9077E-05	4.90013E-05	6.44808E-05	6.44392E-05	6.9067E-05	6.74115E-05	2.68765E-06	2.68765E-06	7.27868E-05	2.68765E-06	4.17709E-05	4.04625E-05	5.54565E-05	0.000240685	0.000182946
3837903773115	383790	3773115	0.000162278	6.3648E-05	2.10782E-05	2.06439E-05	4.79361E-05	4.78622E-05	6.29818E-05	6.29412E-05	6.74614E-05	6.58444E-05	2.62517E-06	2.62517E-06	7.10947E-05	2.62517E-06	4.07663E-05	3.94894E-05	5.4162E-05	0.000235067	0.000178676
3838003773115	383800	3773115	0.00015855	6.2186E-05	2.0594E-05	2.01697E-05	4.6835E-05	4.67628E-05	6.15351E-05	6.14954E-05	6.59118E-05	6.43319E-05	2.56487E-06	2.56487E-06	6.94616E-05	2.56487E-06	3.97958E-05	3.85493E-05	5.29128E-05	0.000229645	0.000174555
3838103773115	383810	3773115	0.000154868	6.0741E-05	2.01157E-05	1.97012E-05	4.57472E-05	4.56766E-05	6.01058E-05	6.00671E-05	6.43809E-05	6.28377E-05	2.50529E-06	2.50529E-06	6.78483E-05	2.50529E-06	3.88361E-05	3.76196E-05	5.16727E-05	0.000224263	0.000170464
3838203773115	383820	3773115	0.000151311	5.9346E-05	1.96537E-05	1.92487E-05	4.46965E-05	4.46276E-05	5.87254E-05	5.86875E-05	6.29022E-05	6.13945E-05	2.44775E-06	2.44775E-06	6.629E-05	2.44775E-06	3.79104E-05	3.6723E-05	5.04732E-05	0.000219057	0.000166507
3838303773115	383830	3773115	0.000147817	5.7976E-05	1.91998E-05	1.88042E-05	4.36644E-05	4.3597E-05	5.73693E-05	5.73323E-05	6.14497E-05	5.99768E-05	2.39123E-06	2.39123E-06	6.47593E-05	2.39123E-06	3.70009E-05	3.5842E-05	4.92919E-05	0.00021393	0.00016261
3838403773115	383840	3773115	0.000143946	5.6458E-05	1.8697E-05	1.83118E-05	4.25209E-05	4.24553E-05	5.58668E-05	5.58308E-05	5.98404E-05	5.84066E-05	2.32861E-06	2.32861E-06	6.30632E-05	2.32861E-06	3.59873E-05	3.48602E-05	4.79544E-05	0.000208126	0.000158198
3838503773115	383850	3773115	0.000140254	5.501E-05	1.82175E-05	1.78422E-05	4.14304E-05	4.13665E-05	5.44341E-05	5.4399E-05	5.83057E-05	5.69082E-05	2.26889E-06	2.26889E-06	6.14459E-05	2.26889E-06	3.50186E-05	3.39218E-05	4.66758E-05	0.000202576	0.00015398
3838603773115	383860	3773115	0.000136527	5.3548E-05	1.77333E-05	1.7368E-05	4.03293E-05	4.02671E-05	5.29874E-05	5.29532E-05	5.67561E-05	5.53957E-05	2.20859E-06	2.20859E-06	5.98129E-05	2.20859E-06	3.40392E-05	3.2973E-05	4.53768E-05	0.000196938	0.000149694
3838703773115	383870	3773115	0.000132817	5.2093E-05	1.72515E-05	1.68961E-05	3.92335E-05	3.9173E-05	5.15477E-05	5.15144E-05	5.5214E-05	5.38905E-05	2.14858E-06	2.14858E-06	5.81877E-05	2.14858E-06	3.30687E-05	3.20329E-05	4.40823E-05	0.00019132	0.000145424
3838803773115	383880	3773115	0.000129296	5.0712E-05	1.67942E-05	1.64481E-05	3.81934E-05	3.81345E-05	5.01812E-05	5.01488E-05	5.37503E-05	5.24619E-05	2.09162E-06	2.09162E-06	5.66452E-05	2.09162E-06	3.2143E-05	3.11362E-05	4.28489E-05	0.000185967	0.000141355
3838903773115	383890	3773115	0.000125892	4.9377E-05	1.6352E-05	1.60151E-05	3.71878E-05	3.71305E-05	4.886E-05	4.88284E-05	5.23351E-05	5.10807E-05	2.03655E-06	2.03655E-06	5.51538E-05	2.03655E-06	3.12515E-05	3.02726E-05	4.16608E-05	0.000180811	0.000137436
3839003773115	383900	3773115	0.000122649	4.8105E-05	1.59308E-05	1.56026E-05	3.623E-05	3.61741E-05	4.76015E-05	4.75708E-05	5.09872E-05	4.9765E-05	1.9841E-06	1.9841E-06	5.37332E-05	1.9841E-06	3.03994E-05	2.94472E-05	4.05225E-05	0.000175871	0.00013368
3839103773115	383910	3773115	0.000119497	4.6868E-05	1.55213E-05	1.52015E-05	3.52987E-05	3.52443E-05	4.63779E-05	4.6348E-05	4.96765E-05	4.84858E-05	1.93309E-06	1.93309E-06	5.2352E-05	1.93309E-06	2.95742E-05	2.86478E-05	3.94181E-05	0.000171077	0.000130037
3829703773125	382970	3773125	0.000153844	6.034E-05	1.99827E-05	1.9571E-05	4.54447E-05	4.53746E-05	5.97084E-05	5.96699E-05	6.39552E-05	6.24222E-05	2.48873E-06	2.48873E-06	6.73997E-05	2.48873E-06	3.19798E-05	3.09781E-05	2.46539E-05	0.000107	8.13311E-05
3829803773125	382980	3773125	0.000163562	6.4151E-05	2.1245E-05	2.08073E-05	4.83155E-05	4.8241E-05	6.34803E-05	6.34393E-05	6.79953E-05	6.636555E-05	2.64594E-06	2.64594E-06	7.16574E-05	2.64594E-06	3.41038E-05	3.30356E-05	2.59483E-05	0.000112618	8.56014E-05
3829903773125	382990	3773125	0.000174664	6.8506E-05	2.2687E-05	2.22196E-05	5.15949E-05	5.15153E-05	6.7789E-05	6.77453E-05	7.26105E-05	7.08701E-05	2.82554E-06	2.82554E-06	7.65211E-05	2.82554E-06	3.65775E-05	3.54319E-05	2.74352E-05	0.000119071	9.05064E-05
3830003773125	383000	3773125	0.000185784	7.2867E-05	2.41313E-05	2.36341E-05	5.48797E-05	5.4795E-05	7.21047E-05	7.20582E-05	7.72331E-05	7.53819E-05	3.00542E-06	3.00542E-06	8.13927E-05	3.00542E-06	3.90836E-05	3.78594E-05	2.88971E-05	0.000125416	9.53292E-05
3830103773125	383010	3773125	0.000195359	7.6622E-05	2.5375E-05	2.48522E-05	5.7708E-05	5.7619E-05	7.58208E-05	7.57719E-05	8.12135E-05	7.92669E-05	3.16031E-06	3.16031E-06	8.55875E-05	3.16031E-06	4.12255E-05	3.99343E-05	2.9997E-05	0.000130189	9.89575E-05
3830203773125	383020	3773125	0.000205059	8.0427E-05	2.6635E-05	2.60862E-05	6.05735E-05	6.04801E-05	7.95857E-05	7.95343E-05	8.52462E-05	8.32029E-05	3.31724E-06	3.31724E-06	8.98374E-05	3.31724E-06	4.338E-05	4.20212E-05	3.1176E-05	0.000135306	0.000102847
3830303773125	383030	3773125	0.000215928	8.469E-05	2.80467E-05	2.74688E-05	6.37839E-05	6.36855E-05	8.38038E-05	8.37497E-05	8.97643E-05	8.76127E-05	3.49305E-06	3.49305E-06	9.45988E-05	3.49305E-06	4.58717E-05	4.44349E-05	3.25588E-05	0.000141307	0.000107409
3830403773125	383040	3773125	0.000230011	9.0214E-05	2.9876E-05	2.92604E-05	6.79442E-05	6.78394E-05	8.92698E-05	8.92122E-05	9.56191E-05	9.33272E-05	3.72089E-06	3.72089E-06	0.000100769	3.72089E-06	4.895E-05	4.74168E-05	3.41339E-05	0.000148143	0.000112605
3830503773125	383050	3773125	0.000247877	9.7221E-05	3.21965E-05	3.15331E-05	7.32215E-05	7.31085E-05	9.62035E-05	9.61414E-05	0.000103046	0.000100576	4.00989E-06	4.00989E-06	0.000108596	4.00989E-06	5.24284E-05	5.07862E-05	3.5623E-05	0.000154606	0.000117517
3830603773125	383060	3773125	0.000263631	0.0001034	3.42428E-05	3.35373E-05	7.78753E-05	7.77552E-05	0.000102318	0.000102252	0.000109595	0.000106968	4.26475E-06	4.26475E-06	0.000115498	4.26475E-06	5.57184E-05	5.39732E-05	3.70532E-05	0.000160814	0.000122235
3830703773125	383070	3773125	0.000280454	0.00011	3.6428E-05	3.56775E-05	8.28448E-05	8.2717E-05	0.000108847	0.000108777	0.000116589	0.000113794	4.5369E-06	4.5369E-06	0.000122868	4.5369E-06	5.92793E-05	5.74226E-05	3.86374E-05	0.000167689	0.000127461
3830803773125	383080	3773125	0.000298571	0.0001171	3.87812E-05	3.79821E-05	8.81964E-05	8.80603E-05	0.000115879	0.000115804	0.00012412	0.000121145	4.82997E-06	4.82997E-06	0.000130805	4.82997E-06	6.31236E-05	6.11465E-05	4.03279E-05	0.000175026	0.000133038
3830903773125	383090	3773125	0.000318215	0.00012481	4.13327E-05	4.04811E-05	9.39991E-05	9.3854E-05	0.000123502	0.000123423	0.000132287	0.000129116	5.14775E-06	5.14775E-06	0.000139411	5.14775E-06	6.7307E-05	6.51988E-05	4.21542E-05	0.000182952	0.000139063
3831003773125	383100	3773125	0.000339601	0.0001332	4.41105E-05	4.32017E-05	0.000100316	0.000100162	0.000131803	0.000131718	0.000141177	0.000137793	5.49371E-06	5.49371E-06	0.000148781	5.49371E-06	7.1885E-05	6.96334E-05	4.41298E-05	0.000191527	0.000145581
3831103773125	383110	3773125	0.000362676	0.00014225	4.71077E-05	4.61371E-05	0.000107133	0.000106967	0.000140758	0.000140667	0.00015077	0.000147156	5.86699E-06	5.86699E-06	0.00015889	5.86699E-06	7.68505E-05	7.44434E-05	4.62752E-05	0.000200838	0.000152658
3834303773125	383430	3773125	0.004925726	0.00193194	0.000639799	0.000626617	0.001455035	0.00145279	0.001911726	0.001910493	0.002047698	0.001998615	7.96833E-05	7.96833E-05	0.002157982	7.96833E-05	0.001283459	0.001243259	0.001666524	0.007232831	0.005497723
3834403773125	383440	3773125	0.003387529	0.00132864	0.000440004	0.000430938	0.00100066	0.000999116	0.001314736	0.001313888	0.001408246	0.001374491	5.48E-05	5.48E-05	0.001484091	5.48E-05	0.000888058	0.000860242	0.00114676	0.004977021	0.003783066
3834503773125	383450	3773125	0.002471544	0.00096937	0.000321027	0.000314413	0.000730082	0.000728956	0.000959232	0.000958613	0.001027458	0.00100283	3.99821E-05	3.99821E-05	0.001082794	3.99821E-05	0.000651288	0.000630889	0.000835878	0.00362777	0.002757492
3834603773125	383460	3773125	0.001889132	0.00074094	0.000245378	0.000240322	0.000558041	0.000557179	0.000733192	0.000732719	0.00078534	0.000766516	3.05604E-05	3.05604E-05	0.000827637	3.05604E-05	0.000500208	0.000484541	0.000639509	0.002775515	0.002109688
3834703773125	383470	3773125	0.00150049	0.00058851	0.000194898	0.000190882	0.000443237	0.000442553	0.000582356	0.00058198	0.000623776	0.000608824	2.42734E-05	2.42734E-05	0.000657371	2.42734E-05	0.000397472	0.000385022	0.000508306	0.002206082	0.001676858
3834803773125	383480	3773125	0.001265592	0.00049638	0.000164387	0.000161	0.00037385	0.000373273	0.00049119	0.000490873	0.000526126	0.000513515	2.04734E-05	2.04734E-05	0.000554461	2.04734E-05	0.000334537	0.000324058	0.000429159	0.001862582	0.001415761
3834903773125	383490	3773125	0.001089401	0.00042728	0.000141502	0.000138586	0.000321804	0.000321307	0.000422808	0.000422535	0.00045288	0.000442025	1.76232E-05	1.76232E-05	0.000477271	1.76232E-05	0.000287422	0.000278419	0.000369901	0.001605396	0.001220272
3835003773125	383500	3773125	0.000953207	0.00037386	0.000123811	0.00012126	0.000281573	0.000281138	0.00036995	0.000369711	0.000396262	0.000386764	1.542E-05	1.542E-05	0.000417604	1.542E-05	0.000251013	0.00024315	0.000324033	0.001406326	0.001068958
3835103773125	383510	3773125	0.000845566	0.00033164	0.00010983	0.000107567	0.000249776	0.000249391	0.000328173	0.000327962	0.000351515	0.000343089	1.36787E-05	1.36787E-05	0.000370446	1.36787E-05	0.000222255	0.000215293	0.000287772	0.00124895	0.000949335
3835203773125	383520	3773125	0.00075801	0.0002973	9.84573E-05	9.64288E-05	0.000223912	0.000223567	0.000294192	0.000294002	0.000315116	0.000307563	1.22623E-05	1.22623E-05	0.000332087	1.22623E-05	0.000198893	0.000192663	0.000258255	0.001120843	0.00085196
3835303773125	383530	3773125	0.000674845	0.00026468	8.76552E-05	8.58492E-05	0.000199346	0.000199038	0.000261915	0.000261746	0.000280543	0.000273819	1.0917E-05	1.0917E-05	0.000295653	1.0917E-05	0.000176823	0.000171284	0.000230025	0.000998325	0.000758834
3835403773125	383540	3773125	0.000605379	0.00023744	7.86322E-05	7.70121E-05	0.000178826	0.00017855	0.000234954	0.000234802	0.000251665	0.000245633	9.79319E-06	9.79319E-06	0.000265219	9.79319E-06	0.000158381	0.00015342	0.000206369	0.000895657	0.000680795
3835503773125	383550	3773125	0.000545046	0.00021377	7.07957E-05	6.9337E-05	0.000161004	0.000160756	0.000211538	0.000211402	0.000226584	0.000221153	8.8172E-06	8.8172E-06	0.000238787	8.8172E-06	0.000142337	0.000137878	0.000185701	0.000805954	0.000612611
3835603773125	383560	3773125	0.000490409	0.00019235	6.36988E-05	6.23864E-05	0.000144864	0.000144641	0.000190333	0.00019021	0.00020387	0.000198984	7.93333E-06	7.93333E-06	0.00021485	7.93333E-06	0.000127772	0.00012377	0.000166815	0.00072399	0.00055031
3835703773125	383570	3773125	0.000443774	0.00017405	5.76415E-05	5.64539E-05	0.000131089	0.000130886	0.000172233	0.000172122	0.000184484	0.000180062	7.17892E-06	7.17892E-06	0.000194419	7.17892E-06	0.000115331	0.000111719	0.000150643	0.000653803	0.00049696
3835803773125	383580	3773125	0.000404011	0.00015846	5.24767E-05	5.13955E-05	0.000119343	0.000119159	0.000156801	0.0001567	0.000167953	0.000163928	6.53567E-06	6.53567E-06	0.000176999	6.53567E-06	0.000104722	0.000101442	0.00013683	0.00059385	0.00045139
3835903773125	383590	3773125	0.000369682	0.00014499	4.80177E-05	4.70283E-05	0.000109202	0.000109034	0.000143477	0.000143385	0.000153682	0.000149998	5.98033E-06	5.98033E-06	0.000161959	5.98033E-06	9.55788E-05	9.25851E-05	0.000124901	0.000542079	0.000412038
3836003773125	383600	3773125	0.000339565	0.00013318	4.41058E-05	4.31971E-05	0.000100306	0.000100151	0.000131789	0.000131704	0.000141162	0.000137779	5.49313E-06	5.49313E-06	0.000148765	5.49313E-06	8.7578E-05	8.48349E-05	0.000114446	0.000496702	0.000377547
3836103773125	383610	3773125	0.000312772	0.00012267	4.06257E-05	3.97886E-05	9.23912E-05	9.22486E-05	0.00012139	0.000121312	0.000130024	0.000126907	5.0597E-06	5.0597E-06	0.000137027	5.0597E-06	8.04849E-05	7.7964E-05	0.000105167	0.000456433	0.000346937
3836203773125	383620	3773125	0.000289472	0.00011354	3.75993E-05	3.68247E-05	8.55087E-05	8.53768E-05	0.000112347	0.000112275	0.000120338	0.000117453	4.68278E-06	4.68278E-06	0.000126819	4.68278E-06	7.43337E-05	7.20054E-05	9.71287E-05	0.000421545	0.000320419
3836303773125	383630	3773125	0.00027061	0.00010614	3.51493E-05	3.44251E-05	7.99369E-05	7.98135E-05	0.000105027	0.000104959	0.000112497	0.0001098	4.37765E-06	4.37765E-06	0.000118555	4.37765E-06	6.93574E-05	6.7185E-05	9.06585E-05	0.000393464	0.000299075
3836403773125	383640	3773125	0.000254559	9.9842E-05	3.30645E-05	3.23833E-05	7.51955E-05	7.50795E-05	9.87971E-05	9.87334E-05	0.000105824	0.000103287	4.118E-06	4.118E-06	0.000111523	4.118E-06	6.51238E-05	6.3084E-05	8.51661E-05	0.000369627	0.000280956
3836503773125	383650	3773125	0.000240502	9.4328E-05	3.12387E-05	3.0595E-05	7.10432E-05	7.09336E-05	9.33415E-05	9.32813E-05	9.99804E-05	9.75839E-05	3.8906E-06	3.8906E-06	0.000105365	3.8906E-06	6.1423E-05	5.94991E-05	8.03661E-05	0.000348795	0.000265121
3836603773125	383660	3773125	0.000231763	9.0901E-05	3.01035E-05	2.94833E-05	6.84616E-05	6.8356E-05	8.99496E-05	8.98916E-05	9.63473E-05	9.40379E-05	3.74922E-06	3.74922E-06	0.000101536	3.74922E-06	5.90945E-05	5.72436E-05	7.74173E-05	0.000335997	0.000255393
3836703773125	383670	3773125	0.00022358	8.7691E-05	2.90407E-05	2.84423E-05	6.60445E-05	6.59426E-05	8.67738E-05	8.67179E-05	9.29456E-05	9.07178E-05	3.61685E-06	3.61685E-06	9.79515E-05	3.61685E-06	5.69203E-05	5.51375E-05	7.46541E-05	0.000324004	0.000246278
3836803773125	383680	3773125	0.000216628	8.4965E-05	2.81377E-05	2.75579E-05	6.39909E-05	6.38922E-05	8.40757E-05	8.40214E-05	9.00555E-05	8.7897E-05	3.50439E-06	3.50439E-06	9.49057E-05	3.50439E-06	5.5069E-05	5.33442E-05	7.23186E-05	0.000313868	0.000238573
3836903773125	383690	3773125	0.000210745	8.2657E-05	2.73735E-05	2.68095E-05	6.2253E-05	6.2157E-05	8.17923E-05	8.17396E-05	8.76098E-05	8.55098E-05	3.40921E-06	3.40921E-06	9.23283E-05	3.40921E-06	5.34994E-05	5.18237E-05	7.03565E-05	0.000305352	0.0002321
3837003773125	383700	3773125	0.000205257	8.0505E-05	2.66607E-05	2.61114E-05	6.06319E-05	6.05383E-05	7.96624E-05	7.9611E-05	8.53284E-05	8.32831E-05	3.32044E-06	3.32044E-06	8.99239E-05	3.32044E-06	5.20373E-05	5.04074E-05	6.85325E-05	0.000297436	0.000226083
3837103773125	383710	3773125	0.000200559	7.8662E-05	2.60505E-05	2.55138E-05	5.92442E-05	5.91528E-05	7.78392E-05	7.7789E-05	8.33755E-05	8.1377E-05	3.24444E-06	3.24444E-06	8.78659E-05	3.24444E-06	5.0787E-05	4.91962E-05	6.69891E-05	0.000290737	0.000220991
3837203773125	383720	3773125	0.000196194	7.695E-05	2.54835E-05	2.49585E-05	5.79548E-05	5.78653E-05	7.61645E-05	7.60959E-05	8.15608E-05	7.96058E-05	3.17383E-06	3.17383E-06	8.59535E-05	3.17383E-06	4.96299E-05	4.80754E-05	6.55656E-05	0.000284559	0.000216296
3837303773125	383730	3773125	0.000192008	7.5308E-05	2.49398E-05	2.4426E-05	5.67184E-05	5.66308E-05	7.45205E-05	7.44724E-05	7.98208E-05	7.79075E-05	3.10612E-06	3.10612E-06	8.41197E-05	3.10612E-06	4.85249E-05	4.7005E-05	6.42055E-05	0.000278657	0.000211809
3837403773125	383740	3773125	0.000187913	7.3702E-05	2.44078E-05	2.39049E-05	5.55085E-05	5.54228E-05	7.29309E-05	7.28838E-05	7.81181E-05	7.62456E-05	3.03986E-06	3.03986E-06	8.23253E-05	3.03986E-06	4.74521E-05	4.59658E-05	6.28748E-05	0.000272881	0.000207419
3837503773125	383750	3773125	0.000183979	7.2159E-05	2.38968E-05	2.34045E-05	5.43464E-05	5.42625E-05	7.1404E-05	7.13579E-05	7.64826E-05	7.46494E-05	2.97622E-06	2.97622E-06	8.06018E-05	2.97622E-06	4.64242E-05	4.49701E-05	6.16007E-05	0.000267352	0.000203216
3837603773125	383760	3773125	0.000179712	7.0486E-05	2.33427E-05	2.28617E-05	5.30861E-05	5.30042E-05	6.97482E-05	6.97031E-05	7.4709E-05	7.29182E-05	2.9072E-06	2.9072E-06	7.87326E-05	2.9072E-06	4.53102E-05	4.3891E-05	6.01908E-05	0.000261232	0.000198565
3837703773125	383770	3773125	0.0001755	6.8833E-05	2.27955E-05	2.23258E-05	5.18417E-05	5.17617E-05	6.81132E-05	6.80693E-05	7.29578E-05	7.1209E-05	2.83905E-06	2.83905E-06	7.68871E-05	2.83905E-06	4.4216E-05	4.2831E-05	5.87945E-05	0.000255172	0.000193958

Unique Identifier	X (UTM)	Y (UTM)	KMMass Grading / Excavation	KMDrainage / Utilities Trenching	KMFoundations / Concrete Pads	KMBuilding / Structure Construction	KMAsphalt Paving	KMArchitectural Coating	KMLandscaping or Other Finishing	KMWaterside Construction (Piles)	EWNDemolition	EWNSite Grubbing / Prep	EWNDrainage / Utilities Trenching	EWNDrainage / Utilities Trenching	EWNDrainage / Utilities Trenching	EWNFoundations / Concrete Pads	EWNBuilding / Structure Construction	EWNAsphalt Paving	EWNLandscaping or Other Finishing	EWNWaterside Construction (Piles)	ISDemolition
			2026	2026	2026	2026	2026	2026	2026	2026	2027	2027	2027	2028	2029	2029	2029	2029	2029	2029	2027
3836503773115	383650	3773115	0.00024664	8.85705E-05	4.68712E-05	0.000160986	5.17184E-06	5.17184E-06	0.000166158	5.17184E-06	0.000264582	1.44201E-05	3.3861E-05	3.32071E-05	3.25201E-05	2.81684E-05	6.11661E-05	4.35163E-06	6.33419E-05	4.35163E-06	3.62678E-05
3836603773115	383660	3773115	0.000238188	8.55352E-05	4.52649E-05	0.000155469	4.9946E-06	4.9946E-06	0.000160464	4.9946E-06	0.00025482	1.3888E-05	3.26116E-05	3.19819E-05	3.13201E-05	2.71291E-05	5.89092E-05	4.19107E-06	6.10047E-05	4.19107E-06	3.50759E-05
3836703773115	383670	3773115	0.000230245	8.2683E-05	4.37555E-05	0.000150285	4.82806E-06	4.82806E-06	0.000155113	4.82806E-06	0.000245662	1.33889E-05	3.14397E-05	3.08325E-05	3.01946E-05	2.61541E-05	5.67921E-05	4.04045E-06	5.88123E-05	4.04045E-06	3.39568E-05
3836803773115	383680	3773115	0.000223603	8.02977E-05	4.24932E-05	0.000145949	4.68877E-06	4.68877E-06	0.000150638	4.68877E-06	0.00023789	1.29653E-05	3.0445E-05	2.98571E-05	2.92394E-05	2.53267E-05	5.49955E-05	3.91263E-06	5.69518E-05	3.91263E-06	3.30234E-05
3836903773115	383690	3773115	0.000218076	7.83131E-05	4.1443E-05	0.000142342	4.57289E-06	4.57289E-06	0.000146915	4.57289E-06	0.000231306	1.26065E-05	2.96023E-05	2.90307E-05	2.843E-05	2.46257E-05	5.34732E-05	3.80433E-06	5.53753E-05	3.80433E-06	3.22521E-05
3837003773115	383700	3773115	0.000212949	7.64717E-05	4.04686E-05	0.000138995	4.46537E-06	4.46537E-06	0.000143461	4.46537E-06	0.000225165	1.22718E-05	2.88164E-05	2.826E-05	2.76752E-05	2.39719E-05	5.20535E-05	3.70333E-06	5.39052E-05	3.70333E-06	3.15368E-05
3837103773115	383710	3773115	0.000208597	7.4909E-05	3.96416E-05	0.000136155	4.37411E-06	4.37411E-06	0.000140529	4.37411E-06	0.000219851	1.19822E-05	2.81364E-05	2.7593E-05	2.70221E-05	2.34062E-05	5.08251E-05	3.61593E-06	5.26331E-05	3.61593E-06	3.09318E-05
3837203773115	383720	3773115	0.000204593	7.34709E-05	3.88805E-05	0.000133541	4.29014E-06	4.29014E-06	0.000137831	4.29014E-06	0.00021492	1.17134E-05	2.75053E-05	2.69741E-05	2.6416E-05	2.28812E-05	4.96851E-05	3.53483E-06	5.14526E-05	3.53483E-06	3.03729E-05
3837303773115	383730	3773115	0.000200736	7.20859E-05	3.81476E-05	0.000131024	4.20927E-06	4.20927E-06	0.000135233	4.20927E-06	0.000210196	1.14559E-05	2.69007E-05	2.63812E-05	2.58354E-05	2.23782E-05	4.8593E-05	3.45713E-06	5.03215E-05	3.45713E-06	2.98349E-05
3837403773115	383740	3773115	0.000196946	7.07248E-05	3.74273E-05	0.00012855	4.12979E-06	4.12979E-06	0.00013268	4.12979E-06	0.000205586	1.12047E-05	2.63108E-05	2.58027E-05	2.52688E-05	2.18875E-05	4.75274E-05	3.38132E-06	4.9218E-05	3.38132E-06	2.9304E-05
3837503773115	383750	3773115	0.000193251	6.93982E-05	3.67253E-05	0.000126138	4.05233E-06	4.05233E-06	0.000130191	4.05233E-06	0.000201145	1.09627E-05	2.57424E-05	2.52453E-05	2.4723E-05	2.14147E-05	4.65007E-05	3.30828E-06	4.81549E-05	3.30828E-06	2.87842E-05
3837603773115	383760	3773115	0.000189195	6.79416E-05	3.59544E-05	0.000123491	3.96727E-06	3.96727E-06	0.000127458	3.96727E-06	0.000196421	1.07052E-05	2.51378E-05	2.46524E-05	2.41423E-05	2.09117E-05	4.54086E-05	3.23057E-06	4.70238E-05	3.23057E-06	2.82114E-05
3837703773115	383770	3773115	0.000185146	6.64876E-05	3.5185E-05	0.000120848	3.88237E-06	3.88237E-06	0.00012473	3.88237E-06	0.000191758	1.04511E-05	2.4541E-05	2.40671E-05	2.35692E-05	2.04153E-05	4.43306E-05	3.15388E-06	4.59075E-05	3.15388E-06	2.76357E-05
3837803773115	383780	3773115	0.000181053	6.50177E-05	3.44071E-05	0.000118176	3.79654E-06	3.79654E-06	0.000121973	3.79654E-06	0.000187126	1.01986E-05	2.39482E-05	2.34857E-05	2.29998E-05	1.99221E-05	4.32597E-05	3.07769E-06	4.47985E-05	3.07769E-06	2.70545E-05
3837903773115	383790	3773115	0.000176827	6.35E-05	3.3604E-05	0.000115418	3.70792E-06	3.70792E-06	0.000119126	3.70792E-06	0.000182401	9.94111E-06	2.33436E-05	2.28928E-05	2.24191E-05	1.94191E-05	4.21675E-05	2.99999E-06	4.36675E-05	2.99999E-06	2.64509E-05
3838003773115	383800	3773115	0.000172748	6.20355E-05	3.28289E-05	0.000112756	3.6224E-06	3.6224E-06	0.000116378	3.6224E-06	0.000177861	9.69364E-06	2.27625E-05	2.23229E-05	2.1861E-05	1.89357E-05	4.11178E-05	2.92531E-06	4.25805E-05	2.92531E-06	2.58682E-05
3838103773115	383810	3773115	0.0001687	6.05815E-05	3.20595E-05	0.000110113	3.5375E-06	3.5375E-06	0.000113651	3.5375E-06	0.000173374	9.4491E-06	2.21883E-05	2.17598E-05	2.13096E-05	1.8458E-05	4.00805E-05	2.85151E-06	4.15063E-05	2.85151E-06	2.52884E-05
3838203773115	383820	3773115	0.000164784	5.91753E-05	3.13153E-05	0.000107557	3.45538E-06	3.45538E-06	0.000111013	3.45538E-06	0.000169063	9.21416E-06	2.16366E-05	2.12187E-05	2.07797E-05	1.79991E-05	3.9084E-05	2.78061E-06	4.04743E-05	2.78061E-06	2.47295E-05
3838303773115	383830	3773115	0.000160927	5.77903E-05	3.05824E-05	0.00010504	3.37451E-06	3.37451E-06	0.000108414	3.37451E-06	0.000164844	8.98422E-06	2.10966E-05	2.06892E-05	2.02612E-05	1.75499E-05	3.81086E-05	2.71122E-06	3.94643E-05	2.71122E-06	2.41776E-05
3838403773115	383840	3773115	0.00015656	5.62222E-05	2.97526E-05	0.00010219	3.28295E-06	3.28295E-06	0.000105473	3.28295E-06	0.000160158	8.72883E-06	2.04969E-05	2.01011E-05	1.96852E-05	1.7051E-05	3.70253E-05	2.63415E-06	3.83424E-05	2.63415E-06	2.3553E-05
3838503773115	383850	3773115	0.000152386	5.47231E-05	2.89593E-05	9.9465E-05	3.19541E-06	3.19541E-06	0.00010266	3.19541E-06	0.000155694	8.48554E-06	1.99256E-05	1.95409E-05	1.91365E-05	1.65758E-05	3.59934E-05	2.56073E-06	3.72737E-05	2.56073E-06	2.29564E-05
3838603773115	383860	3773115	0.000148145	5.32002E-05	2.81533E-05	9.66968E-05	3.10648E-06	3.10648E-06	9.98033E-05	3.10648E-06	0.000151192	8.24016E-06	1.93494E-05	1.89758E-05	1.85832E-05	1.60965E-05	3.49525E-05	2.48668E-06	3.61959E-05	2.48668E-06	2.23486E-05
3838703773115	383870	3773115	0.000143919	5.16825E-05	2.73502E-05	9.39383E-05	3.01786E-06	3.01786E-06	9.69562E-05	3.01786E-06	0.000146736	7.99729E-06	1.87791E-05	1.84165E-05	1.80354E-05	1.5622E-05	3.39223E-05	2.41339E-06	3.5129E-05	2.41339E-06	2.1745E-05
3838803773115	383880	3773115	0.000139892	5.02365E-05	2.6585E-05	9.131E-05	2.93343E-06	2.93343E-06	9.42435E-05	2.93343E-06	0.000142501	7.76651E-06	1.82372E-05	1.78851E-05	1.7515E-05	1.51713E-05	3.29435E-05	2.34375E-06	3.41153E-05	2.34375E-06	2.1168E-05
3838903773115	383890	3773115	0.000136013	4.88435E-05	2.58478E-05	8.87782E-05	2.85209E-06	2.85209E-06	9.16303E-05	2.85209E-06	0.00013842	7.54409E-06	1.77149E-05	1.73728E-05	1.70134E-05	1.47368E-05	3.2E-05	2.27663E-06	3.31383E-05	2.27663E-06	2.06105E-05
3839003773115	383900	3773115	0.000132297	4.7509E-05	2.51416E-05	8.63525E-05	2.77416E-06	2.77416E-06	8.91266E-05	2.77416E-06	0.000134538	7.33251E-06	1.72181E-05	1.68856E-05	1.65362E-05	1.43235E-05	3.11026E-05	2.21278E-06	3.22089E-05	2.21278E-06	2.00781E-05
3839103773115	383910	3773115	0.000128691	4.62142E-05	2.44564E-05	8.39991E-05	2.69855E-06	2.69855E-06	8.66976E-05	2.69855E-06	0.000130779	7.12762E-06	1.6737E-05	1.64138E-05	1.60742E-05	1.39232E-05	3.02334E-05	2.15095E-06	3.13089E-05	2.15095E-06	1.95612E-05
3829703773125	382970	3773125	8.04894E-05	2.89044E-05	1.52961E-05	5.25368E-05	1.6878E-06	1.6878E-06	5.42246E-05	1.6878E-06	0.000152432	8.30776E-06	1.95082E-05	1.91315E-05	1.87356E-05	1.62285E-05	3.52393E-05	2.50709E-06	3.64928E-05	2.50709E-06	1.37152E-05
3829803773125	382980	3773125	8.47155E-05	3.04221E-05	1.60992E-05	5.52953E-05	1.77642E-06	1.77642E-06	5.70717E-05	1.77642E-06	0.000162792	8.87238E-06	2.0834E-05	2.04317E-05	2.00089E-05	1.73315E-05	3.76343E-05	2.67747E-06	3.8973E-05	2.67747E-06	1.42936E-05
3829903773125	382990	3773125	8.95697E-05	3.21653E-05	1.70217E-05	5.84637E-05	1.87821E-06	1.87821E-06	6.03419E-05	1.87821E-06	0.000174867	9.53047E-06	2.23794E-05	2.19472E-05	2.14931E-05	1.8617E-05	4.04257E-05	2.87607E-06	4.18637E-05	2.87607E-06	1.49056E-05
3830003773125	383000	3773125	9.43426E-05	3.38793E-05	1.79288E-05	6.15791E-05	1.97829E-06	1.97829E-06	6.35574E-05	1.97829E-06	0.000187179	1.02015E-05	2.39551E-05	2.34925E-05	2.30064E-05	1.99278E-05	4.3272E-05	3.07857E-06	4.48113E-05	3.07857E-06	1.54421E-05
3830103773125	383010	3773125	9.79334E-05	3.51687E-05	1.86112E-05	6.39228E-05	2.05359E-06	2.05359E-06	6.59764E-05	2.05359E-06	0.000197684	1.07741E-05	2.52995E-05	2.48109E-05	2.42976E-05	2.10462E-05	4.57006E-05	3.25135E-06	4.73263E-05	3.25135E-06	1.57761E-05
3830203773125	383020	3773125	0.000101783	3.65511E-05	1.93427E-05	6.64354E-05	2.1343E-06	2.1343E-06	6.85697E-05	2.1343E-06	0.000208197	1.1347E-05	2.66449E-05	2.61304E-05	2.55897E-05	2.21655E-05	4.8131E-05	3.42426E-06	4.98431E-05	3.42426E-06	1.62316E-05
3830303773125	383030	3773125	0.000106297	3.81722E-05	2.02006E-05	6.93819E-05	2.22896E-06	2.22896E-06	7.16109E-05	2.22896E-06	0.000220747	1.2031E-05	2.8251E-05	2.77055E-05	2.71322E-05	2.35015E-05	5.10322E-05	3.63067E-06	5.28475E-05	3.63067E-06	1.67695E-05
3830403773125	383040	3773125	0.000111439	4.00189E-05	2.11778E-05	7.27384E-05	2.3368E-06	2.3368E-06	7.50752E-05	2.3368E-06	0.000236681	1.28994E-05	3.02902E-05	2.97053E-05	2.90907E-05	2.51979E-05	5.47158E-05	3.89273E-06	5.66622E-05	3.89273E-06	1.74276E-05
3830503773125	383050	3773125	0.000116301	4.17647E-05	2.21017E-05	7.59117E-05	2.43874E-06	2.43874E-06	7.83504E-05	2.43874E-06	0.000254284	1.38588E-05	3.25431E-05	3.19146E-05	3.12543E-05	2.7072E-05	5.87853E-05	4.18225E-06	6.08764E-05	4.18225E-06	1.81304E-05
3830603773125	383060	3773125	0.00012097	4.34415E-05	2.29891E-05	7.89595E-05	2.53665E-06	2.53665E-06	8.14962E-05	2.53665E-06	0.000270822	1.47602E-05	3.46597E-05	3.39904E-05	3.32871E-05	2.88328E-05	6.26087E-05	4.45427E-06	6.48358E-05	4.45427E-06	1.87969E-05
3830703773125	383070	3773125	0.000126142	4.52988E-05	2.3972E-05	8.23353E-05	2.6451E-06	2.6451E-06	8.49804E-05	2.6451E-06	0.000288724	1.57358E-05	3.69507E-05	3.62372E-05	3.54874E-05	3.07387E-05	6.67472E-05	4.7487E-06	6.91216E-05	4.7487E-06	1.95318E-05
3830803773125	383080	3773125	0.000131662	4.72808E-05	2.50208E-05	8.59377E-05	2.76084E-06	2.76084E-06	8.86986E-05	2.76084E-06	0.000308065	1.679E-05	3.9426E-05	3.86646E-05	3.78646E-05	3.27978E-05	7.12185E-05	5.06681E-06	7.37519E-05	5.06681E-06	2.03143E-05
3830903773125	383090	3773125	0.000137624	4.94219E-05	2.61539E-05	8.98295E-05	2.88586E-06	2.88586E-06	9.27154E-05	2.88586E-06	0.000329129	1.7938E-05	4.21217E-05	4.13083E-05	4.04536E-05	3.50404E-05	7.60881E-05	5.41325E-06	7.87947E-05	5.41325E-06	2.11596E-05
3831003773125	383100	3773125	0.000144074	5.17382E-05	2.73797E-05	9.40396E-05	3.02112E-06	3.02112E-06	9.70607E-05	3.02112E-06	0.000352207	1.91957E-05	4.50752E-05	4.42048E-05	4.32901E-05	3.74973E-05	8.14232E-05	5.79282E-06	8.43196E-05	5.79282E-06	2.20734E-05
3831103773125	383110	3773125	0.000151078	5.42535E-05	2.87107E-05	9.86114E-05	3.16799E-06	3.16799E-06	0.000101779	3.16799E-06	0.00037723	2.05595E-05	4.82776E-05	4.73453E-05	4.63657E-05	4.01613E-05	8.72079E-05	6.20437E-06	9.03101E-05	6.20437E-06	2.3064E-05
3834303773125	383430	3773125	0.005440827	0.001953848	0.001033969	0.003551321	0.00011409	0.00011409	0.003665411	0.00011409	0.005959978	0.000324827	0.000762754	0.000748024	0.000732547	0.000634522	0.001377827	9.80249E-05	0.001426839	9.80249E-05	0.000770863
3834403773125	383440	3773125	0.003743915	0.001344472	0.00071149	0.002443718	7.85069E-05	7.85069E-05	0.002522225	7.85069E-05	0.004148783	0.000226114	0.000530958	0.000520705	0.000509931	0.000441695	0.000959115	6.82359E-05	0.000993233	6.82359E-05	0.000530648
3834503773125	383450	3773125	0.002728954	0.000979991	0.000518607	0.001781235	5.7224E-05	5.7224E-05	0.001838459	5.7224E-05	0.0030574	0.000166632	0.000391284	0.000383728	0.000375788	0.000325502	0.000706809	5.02857E-05	0.000731952	5.02857E-05	0.000387068
3834603773125	383460	3773125	0.002087854	0.000749766	0.000396774	0.001362779	4.37806E-05	4.37806E-05	0.001406559	4.37806E-05	0.002353476	0.000128267	0.000301196	0.00029538	0.000289268	0.00025056	0.000544076	3.87081E-05	0.00056343	3.87081E-05	0.000296477
3834703773125	383470	3773125	0.001659504	0.000595942	0.00031537	0.001083187	3.47985E-05	3.47985E-05	0.001117985	3.47985E-05	0.001871776	0.000102014	0.000239549	0.000234923	0.000230062	0.000199276	0.000432717	3.07855E-05	0.00044811	3.07855E-05	0.000235977
3834803773125	383480	3773125	0.001401109	0.00050315	0.000266265	0.000914528	2.93801E-05	2.93801E-05	0.000943908	2.93801E-05	0.001573925	8.5781E-05	0.00020143	0.00019754	0.000193453	0.000167566	0.00036386	2.58867E-05	0.000376803	2.58867E-05	0.000199494
3834903773125	383490	3773125	0.001207643	0.000433675	0.000229499	0.00078825	2.53233E-05	2.53233E-05	0.000813573	2.53233E-05	0.001350743	7.36173E-05	0.000172867	0.000169529	0.000166021	0.000143805	0.000312265	2.22159E-05	0.000323373	2.22159E-05	0.000172181
3835003773125	383500	3773125	0.001057895	0.000379899	0.000201041	0.000690506	2.21832E-05	2.21832E-05	0.000712689	2.21832E-05	0.001178013	6.42032E-05	0.000150761	0.00014785	0.000144791	0.000125416	0.000272333	1.9375E-05	0.00028202	1.9375E-05	0.000151041
3835103773125	383510	3773125	0.00093951	0.000337386	0.000178544	0.000613235	1.97008E-05	1.97008E-05	0.000632935	1.97008E-05	0.001041369	5.67559E-05	0.000133274	0.0001307	0.000127996	0.000110868	0.000240743	1.71276E-05	0.000249307	1.71276E-05	0.000134331
3835203773125	383520	3773125	0.000843143	0.00030278	0.00016023	0.000550334	1.768E-05	1.768E-05	0.000568014	1.768E-05	0.00093026	5.07004E-05	0.000119054	0.000116755	0.000114339	9.90391E-05	0.000215057	1.53002E-05	0.000222707	1.53002E-05	0.000120726
3835303773125	383530	3773125	0.00075098	0.000269684	0.000142715	0.000490178	1.57475E-05	1.57475E-05	0.000505925	1.57475E-05	0.000825163	4.49724E-05	0.000105604	0.000103564	0.000101422	8.78499E-05	0.000190761	1.35716E-05	0.000197547	1.35716E-05	0.000107725
3835403773125	383540	3773125	0.000673749	0.000241949	0.000128039	0.000439768	1.4128E-05	1.4128E-05	0.000453896	1.4128E-05	0.000737323	4.01851E-05	9.43621E-05	9.25399E-05	9.06251E-05	7.84982E-05	0.000170454	1.21269E-05	0.000176518	1.21269E-05	9.68305E-05
3835503773125	383550	3773125	0.000606271	0.000217717	0.000115215	0.000395723	1.2713E-05	1.2713E-05	0.000408436	1.2713E-05	0.000660992	3.60249E-05	8.45933E-05	8.29597E-05	8.12432E-05	7.03717E-05	0.000152808	1.08715E-05	0.000158244	1.08715E-05	8.73084E-05
3835603773125	383560	3773125	0.000544615	0.000195576	0.000103498	0.000355479	1.14201E-05	1.14201E-05	0.000366899	1.14201E-05	0.000591897	3.22591E-05	7.57505E-05	7.42877E-05	7.27506E-05	6.30156E-05	0.000136835	9.73504E-06	0.000141702	9.73504E-06	7.86051E-05
3835703773125	383570	3773125	0.000491817	0.000176616	9.34644E-05	0.000321017	1.0313E-05	1.0313E-05	0.00033133	1.0313E-05	0.00053092	2.90542E-05	6.82248E-05	6.69073E-05	6.55229E-05	5.6755E-05	0.00012324	8.76787E-06	0.00012762	8.76787E-06	7.11397E-05
3835803773125	383580	3773125	0.000446718	0.00016042	8.48938E-05	0.000291581	9.36732E-06	9.36732E-06	0.000300948	9.36732E-06	0.000483116	2.63305E-05	6.18289E-05	6.06349E-05	5.93803E-05	5.14344E-05	0.000111687	7.94591E-06	0.00011566	7.94591E-06	6.4753E-05
3835903773125	383590	3773125	0.000407774	0.000146435	7.74929E-05	0.000266161	8.55069E-06	8.55069E-06	0.000274712	8.55069E-06	0.000440169	2.39898E-05	5.63325E-05	5.52447E-05	5.41016E-05	4.68621E-05	0.000101758	7.23954E-06	0.000105378	7.23954E-06	5.92284E-05
3836003773125	383600	3773125	0.000373639	0.000134177	7.1006E-05	0.000243881	7.83492E-06	7.83492E-06	0.000251716	7.83492E-06	0.000402704	2.19479E-05	5.15378E-05	5.05425E-05	4.94967E-05	4.28734E-05	9.3097E-05	6.62335E-06	9.64087E-05	6.62335E-06	5.43758E-05
3836103773125	383610	3773125	0.000343347	0.000123299	6.52493E-05	0.000224108	7.19971E-06	7.19971E-06	0.000231308	7.19971E-06	0.000369573	2.01422E-05	4.72977E-05	4.63843E-05	4.54246E-05	3.93461E-05	8.54378E-05	6.07844E-06	8.8477E-05	6.07844E-06	5.00612E-05
3836203773125	383620	3773125	0.000317103	0.000113875	6.0262E-05	0.000206979	6.6494E-06	6.6494E-06	0.000213628	6.6494E-06	0.000340867	1.85777E-05	4.3624E-05	4.27815E-05	4.18963E-05	3.629E-05	7.88016E-05	5.60631E-06	8.16048E-05	5.60631E-06	4.6318E-05
3836303773125	383630	3773125	0.00029598	0.000106289	5.62477E-05	0.000193191	6.20646E-06	6.20646E-06	0.000199398	6.20646E-06	0.000317621	1.73108E-05	4.06489E-05	3.9864E-05	3.90391E-05	3.38152E-05	7.34276E-05	5.22398E-06	7.60396E-05	5.22398E-06	4.33042E-05
3836403773125	383640	3773125	0.000278048	9.98495E-05	5.284E-05	0.000181487	5.83045E-06	5.83045E-06	0.000187317	5.83045E-06	0.000297836	1.62324E-05	3.81168E-05	3.73807E-05	3.66073E-05	3.17087E-05	6.88536E-05	4.89856E-06	7.13029E-05	4.89856E-06	4.07459E-05
3836503773125	383650	3773125	0.000262377	9.42219E-05	4.98619E-05	0.000171258	5.50184E-06	5.50184E-06	0.0001767	5.50184E-06	0.000280531	1.52893E-05	3.59022E-05	3.52089E-05	3.44804E-05	2.98664E-05	6.48532E-05	4.61395E-06	6.71602E-05	4.61395E-06	3.85089E-05
3836603773125	383660	3773125	0.00025275	9.07648E-05	4.80324E-05	0.000164974	5.29997E-06	5.29997E-06	0.000170274	5.29997E-06	0.000269521	1.46892E-05	3.44931E-05	3.3827E-05	3.31271E-05	2.86942E-05	6.23078E-05	4.43286E-06	6.45242E-05	4.43286E-06	3.71508E-05
3836703773125	383670	3773125	0.000243729	8.75252E-05	4.6318E-05	0.000159086	5.1108E-06	5.1108E-06	0.000164197	5.1108E-06	0.000259238	1.41288E-05	3.31771E-05	3.25364E-05	3.18632E-05	2.75994E-05	5.99305E-05	4.26373E-06	6.20624E-05	4.26373E-06	3.58779E-05
3836803773125	383680	3773125	0.000236104	8.4787E-05	4.4869E-05	0.000154109	4.95091E-06	4.95091E-06	0.00015906	4.95091E-06	0.000250432	1.36489E-05	3.20502E-05	3.14312E-05	3.07809E-05	2.6662E-05	5.78949E-05	4.11891E-06	5.99544E-05	4.11891E-06	3.48063E-05
3836903773125	383690	3773125	0.000229698	8.24866E-05	4.36516E-05	0.000149928	4.81659E-06	4.81659E-06	0.000154745	4.81659E-06	0.000242929	1.32399E-05	3.10898E-05	3.04895E-05	2.98586E-05	2.58631E-05	5.61602E-05	3.99549E-06	5.81579E-05	3.99549E-06	3.39093E-05
3837003773125	383700	3773125	0.000223743	8.03481E-05	4.25199E-05	0.000146041	4.69172E-06	4.69172E-06	0.000150733	4.69172E-06	0.000235923	1.28581E-05	3.01932E-05	2.96101E-05	2.89975E-05	2.51172E-05	5.45405E-05	3.88027E-06	5.64807E-05	3.88027E-06	3.30765E-05
3837103773125	383710	3773125	0.000218704	7.85386E-05	4.15623E-05	0.000142752	4.58606E-06	4.58606E-06	0.000147338	4.58606E-06	0.000229889	1.25292E-05	2.9421E-05	2.88529E-05	2.82559E-05	2.44749E-05	5.31457E-05	3.78103E-06	5.50362E-05	3.78103E-06	3.23737E-05
3837203773125	383720	3773125	0.000214057	7.68697E-05	4.06792E-05	0.000139719	4.48861E-06	4.48861E-06	0.000144207	4.48861E-06	0.000224292	1.22242E-05	2.87047E-05	2.81504E-05	2.75679E-05	2.3879E-05	5.18518E-05	3.68897E-06	5.36962E-05	3.68897E-06	3.17254E-05
3837303773125	383730	3773125	0.000209617	7.52751E-05	3.98353E-05	0.00013682	4.39549E-06	4.39549E-06	0.000141216	4.39549E-06	0.000218947	1.19329E-05	2.80207E-05	2.74796E-05	2.69111E-05	2.331E-05	5.06162E-05	3.60107E-06	5.24168E-05	3.60107E-06	3.1105E-05
3837403773125	383740	3773125	0.000205272	7.3715E-05	3.90097E-05	0.000133985	4.30439E-06	4.30439E-06	0.000138289	4.30439E-06	0.000213764	1.16504E-05	2.73573E-05	2.6829E-05	2.62739E-05	2.27581E-05	4.94179E-05	3.51581E-06	5.11758E-05	3.51581E-06	3.04958E-05
3837503773125	383750	3773125	0.000201113	7.22213E-05	3.82192E-05	0.00013127	4.21717E-06	4.21717E-06	0.000135487	4.21717E-06	0.000208825	1.13812E-05	2.67253E-05	2.62092E-05	2.56669E-05	2.22323E-05	4.82761E-05	3.43459E-06	4.99934E-05	3.43459E-06	2.99104E-05
3837603773125	383760	3773125	0.00019651	7.05683E-05	3.73445E-05	0.000128265	4.12065E-06	4.12065E-06	0.000132386	4.12065E-06	0.000203534	1.10929E-05	2.60482E-05	2.55451E-05	2.50166E-05	2.1669E-05	4.7053E-05	3.34757E-06	4.87268E-05	3.34757E-06	2.92607E-05
3837703773125	383770	3773125	0.000191951	6.89312E-05	3.64781E-05	0.00012529	4.02506E-06	4.02506E-06	0.000129315	4.02506E-06	0.000198343	1.08099E-05	2.53838E-05	2.48936E-05	2.43785E-05	2.11163E-05	4.58529E-05	3.26218E-06	4.7484E-05	3.26218E-06	2.86138E-05

			ISDrainage / Utilities Trenching	ISDrainage / Utilities Trenching	ISAsphalt Paving	ISAsphalt Paving	SVDemolition	SVSite Grubbing / Prep	SVMass Grading / Excavation	SVMass Grading / Excavation	SVDrainage / Utilities Trenching	SVFoundations / Concrete Pads	SVBuilding / Structure Construction	SVBuilding / Structure Construction	SVAsphalt Paving	SVAsphalt Paving	SVArchitectural Coating	SVArchitectural Coating	SVLandscaping or Other Finishing	SVLandscaping or Other Finishing	MDemolition
Unique Identifier	X (UTM)	Y (UTM)	2027	2028	2027	2028	2027	2027	2027	2028	2028	2028	2028	2029	2028	2029	2028	2029	2028	2029	2027
3836503773115	383650	3773115	1.46037E-05	1.4229E-05	3.7716E-06	3.51341E-06	0.000258212	0.00018564	0.000125164	0.000123575	8.76793E-05	2.78534E-05	3.99018E-05	3.83793E-05	3.92313E-06	3.65006E-06	3.92313E-06	3.65006E-06	3.99018E-05	3.83793E-05	6.41818E-05
3836603773115	383660	3773115	1.41237E-05	1.37614E-05	3.64765E-06	3.39795E-06	0.000249151	0.000179126	0.000120772	0.000119239	8.46027E-05	2.68761E-05	3.85017E-05	3.70326E-05	3.78547E-06	3.52198E-06	3.78547E-06	3.52198E-06	3.85017E-05	3.70326E-05	6.19427E-05
3836703773115	383670	3773115	1.36731E-05	1.33223E-05	3.53127E-06	3.28953E-06	0.000240661	0.000173022	0.000116657	0.000115176	8.17198E-05	2.59603E-05	3.71897E-05	3.57707E-05	3.65648E-06	3.40197E-06	3.65648E-06	3.40197E-06	3.71897E-05	3.57707E-05	5.98397E-05
3836803773115	383680	3773115	1.32973E-05	1.29561E-05	3.43421E-06	3.19912E-06	0.00023357	0.000167924	0.000113219	0.000111782	7.93118E-05	2.51953E-05	3.60939E-05	3.47167E-05	3.54874E-06	3.30173E-06	3.54874E-06	3.30173E-06	3.60939E-05	3.47167E-05	5.80723E-05
3836903773115	383690	3773115	1.29867E-05	1.26535E-05	3.354E-06	3.1244E-06	0.00022769	0.000163697	0.000110369	0.000108968	7.73153E-05	2.45611E-05	3.51853E-05	3.38427E-05	3.4594E-06	3.21861E-06	3.4594E-06	3.21861E-06	3.51853E-05	3.38427E-05	5.65989E-05
3837003773115	383700	3773115	1.26987E-05	1.23728E-05	3.27961E-06	3.0551E-06	0.000222229	0.000159771	0.000107722	0.000106354	7.54609E-05	2.3972E-05	3.43414E-05	3.3031E-05	3.37643E-06	3.14141E-06	3.37643E-06	3.14141E-06	3.43414E-05	3.3031E-05	5.52289E-05
3837103773115	383710	3773115	1.2455E-05	1.21355E-05	3.21669E-06	2.99649E-06	0.000217597	0.00015644	0.000105476	0.000104137	7.38879E-05	2.34723E-05	3.36255E-05	3.23425E-05	3.30605E-06	3.07593E-06	3.30605E-06	3.07593E-06	3.36255E-05	3.23425E-05	5.40622E-05
3837203773115	383720	3773115	1.223E-05	1.19162E-05	3.15857E-06	2.94235E-06	0.000213329	0.000153372	0.000103408	0.000102095	7.24388E-05	2.3012E-05	3.2966E-05	3.17082E-05	3.24121E-06	3.01561E-06	3.24121E-06	3.01561E-06	3.2966E-05	3.17082E-05	5.29898E-05
3837303773115	383730	3773115	1.20134E-05	1.17052E-05	3.10263E-06	2.89024E-06	0.000209205	0.000150407	0.000101409	0.000100121	7.10382E-05	2.2567E-05	3.23286E-05	3.10951E-05	3.17854E-06	2.9573E-06	3.17854E-06	2.9573E-06	3.23286E-05	3.10951E-05	5.19573E-05
3837403773115	383740	3773115	1.17996E-05	1.14969E-05	3.04741E-06	2.8388E-06	0.000205133	0.0001474	9.9435E-05	9.81725E-05	6.96558E-05	2.21278E-05	3.16995E-05	3.049E-05	3.11668E-06	2.89975E-06	3.11668E-06	2.89975E-06	3.16995E-05	3.049E-05	5.09448E-05
3837503773115	383750	3773115	1.15903E-05	1.12929E-05	2.99336E-06	2.78845E-06	0.000201151	0.000144617	9.75047E-05	9.62667E-05	6.83035E-05	2.16983E-05	3.10841E-05	2.98981E-05	3.05618E-06	2.84345E-06	3.05618E-06	2.84345E-06	3.10841E-05	2.98981E-05	4.99613E-05
3837603773115	383760	3773115	1.13596E-05	1.10682E-05	2.93379E-06	2.73295E-06	0.000196804	0.000141491	9.53973E-05	9.41861E-05	6.68273E-05	2.12293E-05	3.04123E-05	2.92519E-05	2.99013E-06	2.782E-06	2.99013E-06	2.782E-06	3.04123E-05	2.92519E-05	4.88871E-05
3837703773115	383770	3773115	1.11279E-05	1.08423E-05	2.87392E-06	2.67719E-06	0.000192456	0.000138365	9.329E-05	9.21055E-05	6.53511E-05	2.07604E-05	2.97405E-05	2.86057E-05	2.92407E-06	2.72054E-06	2.92407E-06	2.72054E-06	2.97405E-05	2.86057E-05	4.78129E-05
3837803773115	383780	3773115	1.08938E-05	1.06143E-05	2.81348E-06	2.62088E-06	0.000188073	0.000135214	9.11653E-05	9.00078E-05	6.38627E-05	2.02875E-05	2.90631E-05	2.79542E-05	2.85748E-06	2.65858E-06	2.85748E-06	2.65858E-06	2.90631E-05	2.79542E-05	4.67315E-05
3837903773115	383790	3773115	1.06508E-05	1.03775E-05	2.75071E-06	2.56241E-06	0.000183601	0.000131999	8.89975E-05	8.78675E-05	6.23441E-05	1.98051E-05	2.83721E-05	2.72895E-05	2.78953E-06	2.59537E-06	2.78953E-06	2.59537E-06	2.83721E-05	2.72895E-05	4.56174E-05
3838003773115	383800	3773115	1.04162E-05	1.01489E-05	2.69012E-06	2.50596E-06	0.000179298	0.000128905	8.69117E-05	8.58082E-05	6.0883E-05	1.9341E-05	2.77071E-05	2.66499E-05	2.72415E-06	2.53454E-06	2.72415E-06	2.53454E-06	2.77071E-05	2.66499E-05	4.45395E-05
3838103773115	383810	3773115	1.01827E-05	9.92141E-06	2.62982E-06	2.44979E-06	0.000175057	0.000125857	8.48562E-05	8.37788E-05	5.9443E-05	1.88835E-05	2.70518E-05	2.60196E-05	2.65973E-06	2.47459E-06	2.65973E-06	2.47459E-06	2.70518E-05	2.60196E-05	4.34708E-05
3838203773115	383820	3773115	9.95763E-06	9.70214E-06	2.5717E-06	2.39565E-06	0.000170977	0.000122923	8.28783E-05	8.18261E-05	5.80576E-05	1.84434E-05	2.64213E-05	2.54132E-05	2.59773E-06	2.41692E-06	2.59773E-06	2.41692E-06	2.64213E-05	2.54132E-05	4.24383E-05
3838303773115	383830	3773115	9.73539E-06	9.48561E-06	2.5143E-06	2.34218E-06	0.000166968	0.000120041	8.09351E-05	7.99075E-05	5.66963E-05	1.80109E-05	2.58018E-05	2.48173E-05	2.53682E-06	2.36025E-06	2.53682E-06	2.36025E-06	2.58018E-05	2.48173E-05	4.14222E-05
3838403773115	383840	3773115	9.48391E-06	9.24058E-06	2.44935E-06	2.28168E-06	0.000162478	0.000116813	7.87586E-05	7.77586E-05	5.51716E-05	1.75266E-05	2.51079E-05	2.41499E-05	2.4686E-06	2.29678E-06	2.4686E-06	2.29678E-06	2.51079E-05	2.41499E-05	4.02717E-05
3838503773115	383850	3773115	9.24367E-06	9.00651E-06	2.38731E-06	2.22388E-06	0.000158202	0.000113739	7.66858E-05	7.57121E-05	5.37196E-05	1.70653E-05	2.44471E-05	2.35143E-05	2.40363E-06	2.23633E-06	2.40363E-06	2.23633E-06	2.44471E-05	2.35143E-05	3.91721E-05
3838603773115	383860	3773115	8.99894E-06	8.76805E-06	2.3241E-06	2.165E-06	0.000153872	0.000110626	7.45871E-05	7.364E-05	5.22494E-05	1.65983E-05	2.37781E-05	2.28708E-05	2.33785E-06	2.17512E-06	2.33785E-06	2.17512E-06	2.37781E-05	2.28708E-05	3.80562E-05
3838703773115	383870	3773115	8.75589E-06	8.53124E-06	2.26133E-06	2.10653E-06	0.000149569	0.000107532	7.25013E-05	7.15807E-05	5.07883E-05	1.61341E-05	2.31131E-05	2.22312E-05	2.27247E-06	2.1143E-06	2.27247E-06	2.1143E-06	2.31131E-05	2.22312E-05	3.69457E-05
3838803773115	383880	3773115	8.52353E-06	8.30484E-06	2.20132E-06	2.05063E-06	0.000145471	0.000104586	7.05148E-05	6.96195E-05	4.93967E-05	1.56921E-05	2.24799E-05	2.16221E-05	2.21021E-06	2.05637E-06	2.21021E-06	2.05637E-06	2.24799E-05	2.16221E-05	3.58878E-05
3838903773115	383890	3773115	8.29905E-06	8.08612E-06	2.14335E-06	1.99662E-06	0.000141516	0.000101742	6.85975E-05	6.77265E-05	4.80536E-05	1.52654E-05	2.18686E-05	2.10342E-05	2.15011E-06	2.00045E-06	2.15011E-06	2.00045E-06	2.18686E-05	2.10342E-05	3.48681E-05
3839003773115	383900	3773115	8.0847E-06	7.87727E-06	2.08799E-06	1.94505E-06	0.000137747	9.90328E-05	6.67708E-05	6.5923E-05	4.6774E-05	1.48589E-05	2.12863E-05	2.04741E-05	2.09286E-06	1.94719E-06	2.09286E-06	1.94719E-06	2.12863E-05	2.04741E-05	3.38937E-05
3839103773115	383910	3773115	7.87653E-06	7.67444E-06	2.03422E-06	1.89497E-06	0.000134086	9.64004E-05	6.49959E-05	6.41707E-05	4.55307E-05	1.44639E-05	2.07205E-05	1.99298E-05	2.03723E-06	1.89543E-06	2.03723E-06	1.89543E-06	2.07205E-05	1.99298E-05	3.29483E-05
3829703773125	382970	3773125	5.52257E-06	5.38088E-06	1.42628E-06	1.32864E-06	7.95018E-05	5.71575E-05	3.85372E-05	3.80479E-05	2.69959E-05	8.57591E-06	1.22855E-05	1.18168E-05	1.20791E-06	1.12383E-06	1.20791E-06	1.12383E-06	1.22855E-05	1.18168E-05	2.03355E-05
3829803773125	382980	3773125	5.7555E-06	5.60782E-06	1.48644E-06	1.38468E-06	8.33504E-05	5.99244E-05	4.04028E-05	3.98898E-05	2.83028E-05	8.99106E-06	1.28802E-05	1.23888E-05	1.26638E-06	1.17823E-06	1.26638E-06	1.17823E-06	1.28802E-05	1.23888E-05	2.14314E-05
3829903773125	382990	3773125	6.00192E-06	5.84793E-06	1.55008E-06	1.44397E-06	8.77157E-05	6.30628E-05	4.25188E-05	4.19789E-05	2.97851E-05	9.46195E-06	1.35548E-05	1.30376E-05	1.33271E-06	1.23994E-06	1.33271E-06	1.23994E-06	1.35548E-05	1.30376E-05	2.27125E-05
3830003773125	383000	3773125	6.21796E-06	6.05842E-06	1.60587E-06	1.49594E-06	9.19295E-05	6.60924E-05	4.45614E-05	4.39956E-05	3.12159E-05	9.9165E-06	1.4206E-05	1.36639E-05	1.39673E-06	1.29951E-06	1.39673E-06	1.29951E-06	1.4206E-05	1.36639E-05	2.39863E-05
3830103773125	383010	3773125	6.35242E-06	6.18944E-06	1.6406E-06	1.52829E-06	9.50565E-05	6.83405E-05	4.60771E-05	4.54921E-05	3.22777E-05	1.02538E-05	1.46892E-05	1.41287E-05	1.44424E-06	1.34371E-06	1.44424E-06	1.34371E-06	1.46892E-05	1.41287E-05	2.49952E-05
3830203773125	383020	3773125	6.53583E-06	6.36814E-06	1.68797E-06	1.57242E-06	9.85042E-05	7.08192E-05	4.77483E-05	4.71421E-05	3.34484E-05	1.06257E-05	1.5222E-05	1.46412E-05	1.49662E-06	1.39245E-06	1.49662E-06	1.39245E-06	1.5222E-05	1.46412E-05	2.60186E-05
3830303773125	383030	3773125	6.75244E-06	6.57919E-06	1.74391E-06	1.62453E-06	0.000102576	7.37462E-05	4.97218E-05	4.90905E-05	3.48309E-05	1.10649E-05	1.58511E-05	1.52463E-05	1.55848E-06	1.45E-06	1.55848E-06	1.45E-06	1.58511E-05	1.52463E-05	2.71998E-05
3830403773125	383040	3773125	7.01743E-06	6.83738E-06	1.81235E-06	1.68828E-06	0.000106887	7.68462E-05	5.18119E-05	5.11541E-05	3.62955E-05	1.153E-05	1.65174E-05	1.58872E-05	1.62399E-06	1.51095E-06	1.62399E-06	1.51095E-06	1.65174E-05	1.58872E-05	2.85426E-05
3830503773125	383050	3773125	7.30042E-06	7.11311E-06	1.88544E-06	1.75637E-06	0.000110745	7.96195E-05	5.36818E-05	5.30002E-05	3.76049E-05	1.19461E-05	1.71135E-05	1.64606E-05	1.6826E-06	1.56548E-06	1.6826E-06	1.56548E-06	1.71135E-05	1.64606E-05	2.982E-05
3830603773125	383060	3773125	7.56879E-06	7.37459E-06	1.95474E-06	1.82093E-06	0.000114567	8.23672E-05	5.55344E-05	5.48293E-05	3.89027E-05	1.23584E-05	1.77041E-05	1.70286E-05	1.74067E-06	1.61951E-06	1.74067E-06	1.61951E-06	1.77041E-05	1.70286E-05	3.10467E-05
3830703773125	383070	3773125	7.86472E-06	7.66293E-06	2.03117E-06	1.89213E-06	0.000119021	8.55697E-05	5.76935E-05	5.6961E-05	4.04152E-05	1.28389E-05	1.83925E-05	1.76907E-05	1.80834E-06	1.68247E-06	1.80834E-06	1.68247E-06	1.83925E-05	1.76907E-05	3.24076E-05
3830803773125	383080	3773125	8.17978E-06	7.96991E-06	2.11254E-06	1.96793E-06	0.000123778	8.89899E-05	5.99996E-05	5.92378E-05	4.20306E-05	1.33521E-05	1.91276E-05	1.83978E-05	1.88062E-06	1.74972E-06	1.88062E-06	1.74972E-06	1.91276E-05	1.83978E-05	3.3861E-05
3830903773125	383090	3773125	8.52016E-06	8.30155E-06	2.20045E-06	2.04982E-06	0.000128928	9.2692E-05	6.24956E-05	6.17021E-05	4.37791E-05	1.39075E-05	1.99234E-05	1.91632E-05	1.95886E-06	1.82251E-06	1.95886E-06	1.82251E-06	1.99234E-05	1.91632E-05	3.54306E-05
3831003773125	383100	3773125	8.8881E-06	8.66006E-06	2.29548E-06	2.13834E-06	0.000134496	9.66951E-05	6.51946E-05	6.43668E-05	4.56698E-05	1.45081E-05	2.07838E-05	1.99908E-05	2.04345E-06	1.90122E-06	2.04345E-06	1.90122E-06	2.07838E-05	1.99908E-05	3.71326E-05
3831103773125	383110	3773125	9.287E-06	9.04872E-06	2.3985E-06	2.2343E-06	0.000140562	0.000101057	6.81354E-05	6.72703E-05	4.77299E-05	1.51626E-05	2.17213E-05	2.08925E-05	2.13563E-06	1.98698E-06	2.13563E-06	1.98698E-06	2.17213E-05	2.08925E-05	3.89798E-05
3834303773125	383430	3773125	0.000310397	0.000302433	8.01644E-05	7.46767E-05	0.007595764	0.005460942	0.003681924	0.003635175	0.002579244	0.00081936	0.001173783	0.001128997	0.000115406	0.000107373	0.000115406	0.000107373	0.001173783	0.001128997	0.001447848
3834403773125	383440	3773125	0.000213672	0.00020819	5.51837E-05	5.14061E-05	0.004963991	0.00356884	0.002406214	0.002375663	0.00168559	0.000535469	0.000767092	0.000737823	7.54202E-05	7.01706E-05	7.54202E-05	7.01706E-05	0.000767092	0.000737823	0.000995601
3834503773125	383450	3773125	0.000155857	0.000151859	4.02524E-05	3.74969E-05	0.003468458	0.002493633	0.001681279	0.001659932	0.001177762	0.000374145	0.000535985	0.000515534	5.26979E-05	4.90298E-05	5.26979E-05	4.90298E-05	0.000535985	0.000515534	0.000725138
3834603773125	383460	3773125	0.00011938	0.000116317	3.08316E-05	2.8721E-05	0.002562098	0.00184201	0.001241936	0.001226167	0.000869995	0.000276375	0.000395924	0.000380818	3.89271E-05	3.62176E-05	3.89271E-05	3.62176E-05	0.000395924	0.000380818	0.000554285
3834703773125	383470	3773125	9.50191E-05	9.25812E-05	2.454E-05	2.28601E-05	0.001975055	0.001419958	0.000957376	0.000945221	0.000670657	0.00021305	0.000305208	0.000293562	3.00079E-05	2.79192E-05	3.00079E-05	2.79192E-05	0.000305208	0.000293562	0.000439999
3834803773125	383480	3773125	8.03288E-05	7.82678E-05	2.0746E-05	1.93258E-05	0.001630553	0.001172279	0.000790384	0.000780349	0.000553676	0.000175889	0.000251971	0.000242357	2.47738E-05	2.30494E-05	2.47738E-05	2.30494E-05	0.000251971	0.000242357	0.000371159
3834903773125	383490	3773125	6.93309E-05	6.75521E-05	1.79057E-05	1.66799E-05	0.001378605	0.000991142	0.000668256	0.000659772	0.000468124	0.000148711	0.000213038	0.000204909	2.09458E-05	1.94878E-05	2.09458E-05	1.94878E-05	0.000213038	0.000204909	0.000319617
3835003773125	383500	3773125	6.08186E-05	5.92582E-05	1.57073E-05	1.4632E-05	0.001187957	0.000854077	0.000575843	0.000568532	0.000403387	0.000128146	0.000183577	0.000176572	1.80492E-05	1.67929E-05	1.80492E-05	1.67929E-05	0.000183577	0.000176572	0.000279727
3835103773125	383510	3773125	5.40898E-05	5.2702E-05	1.39695E-05	1.30132E-05	0.001040579	0.00074812	0.000504404	0.000498	0.000353343	0.000112248	0.000160802	0.000154667	1.581E-05	1.47095E-05	1.581E-05	1.47095E-05	0.000160802	0.000154667	0.000248197
3835203773125	383520	3773125	4.86117E-05	4.73645E-05	1.25547E-05	1.16952E-05	0.000923055	0.000663626	0.000447436	0.000441755	0.000313436	9.95705E-05	0.000142641	0.000137198	1.40244E-05	1.30482E-05	1.40244E-05	1.30482E-05	0.000142641	0.000137198	0.000222534
3835303773125	383530	3773125	4.33766E-05	4.22637E-05	1.12026E-05	1.04357E-05	0.000814769	0.000585775	0.000394946	0.000389931	0.000276666	8.78896E-05	0.000125907	0.000121103	1.23792E-05	1.15175E-05	1.23792E-05	1.15175E-05	0.000125907	0.000121103	0.000197964
3835403773125	383540	3773125	3.899E-05	3.79896E-05	1.00697E-05	9.38037E-06	0.000725565	0.000521642	0.000351706	0.000347241	0.000246376	7.82672E-05	0.000112123	0.000107844	1.10239E-05	1.02565E-05	1.10239E-05	1.02565E-05	0.000112123	0.000107844	0.000177376
3835503773125	383550	3773125	3.51558E-05	3.42538E-05	9.07947E-06	8.45793E-06	0.000648897	0.000466521	0.000314542	0.000310548	0.000220342	6.99969E-05	0.000100275	9.64488E-05	9.85899E-06	9.17275E-06	9.85899E-06	9.17275E-06	0.000100275	9.64488E-05	0.000159392
3835603773125	383560	3773125	3.16513E-05	3.08392E-05	8.17438E-06	7.6148E-06	0.000580174	0.000417114	0.00028123	0.000277659	0.000197006	6.25838E-05	8.96551E-05	8.62342E-05	8.81486E-06	8.2013E-06	8.81486E-06	8.2013E-06	8.96551E-05	8.62342E-05	0.000142976
3835703773125	383570	3773125	2.86453E-05	2.79103E-05	7.39804E-06	6.8916E-06	0.000521867	0.000375194	0.000252966	0.000249754	0.000177207	5.62941E-05	8.06447E-05	7.75676E-05	7.92896E-06	7.37706E-06	7.92896E-06	7.37706E-06	8.06447E-05	7.75676E-05	0.000128946
3835803773125	383580	3773125	2.60736E-05	2.54046E-05	6.73386E-06	6.27289E-06	0.000472459	0.000339672	0.000229017	0.000226109	0.00016043	5.09644E-05	7.30096E-05	7.02239E-05	7.17828E-06	6.67864E-06	7.17828E-06	6.67864E-06	7.30096E-05	7.02239E-05	0.000116987
3835903773125	383590	3773125	2.3849E-05	2.32371E-05	6.15934E-06	5.7377E-06	0.000430062	0.000309191	0.000208465	0.000205819	0.000146033	4.6391E-05	6.6458E-05	6.39222E-05	6.53413E-06	6.07932E-06	6.53413E-06	6.07932E-06	6.6458E-05	6.39222E-05	0.000106678
3836003773125	383600	3773125	2.18951E-05	2.13333E-05	5.65471E-06	5.26761E-06	0.000393064	0.000282591	0.000190531	0.000188112	0.00013347	4.24E-05	6.07406E-05	5.8423E-05	5.972E-06	5.55632E-06	5.972E-06	5.55632E-06	6.07406E-05	5.8423E-05	9.76563E-05
3836103773125	383610	3773125	2.01577E-05	1.96405E-05	5.20602E-06	4.84963E-06	0.000360324	0.000259053	0.000174661	0.000172444	0.000122353	3.88684E-05	5.56813E-05	5.35567E-05	5.47457E-06	5.09351E-06	5.47457E-06	5.09351E-06	5.56813E-05	5.35567E-05	8.96633E-05
3836203773125	383620	3773125	1.86505E-05	1.8172E-05	4.81675E-06	4.48702E-06	0.000332074	0.000238743	0.000160968	0.000158924	0.00011276	3.58211E-05	5.13159E-05	4.93579E-05	5.04536E-06	4.69417E-06	5.04536E-06	4.69417E-06	5.13159E-05	4.93579E-05	8.275E-05
3836303773125	383630	3773125	1.7437E-05	1.69896E-05	4.50334E-06	4.19506E-06	0.00030941	0.000222449	0.000149982	0.000148077	0.000105064	3.33763E-05	4.78136E-05	4.59892E-05	4.70101E-06	4.3738E-06	4.70101E-06	4.3738E-06	4.78136E-05	4.59892E-05	7.71866E-05
3836403773125	383640	3773125	1.64068E-05	1.59859E-05	4.23729E-06	3.94722E-06	0.000290239	0.000208666	0.000140688	0.000138902	9.85545E-05	3.13082E-05	4.48509E-05	4.31396E-05	4.40973E-06	4.10279E-06	4.40973E-06	4.10279E-06	4.48509E-05	4.31396E-05	7.24616E-05
3836503773125	383650	3773125	1.55061E-05	1.51082E-05	4.00466E-06	3.73052E-06	0.000273535	0.000196657	0.000132592	0.000130908	9.28824E-05	2.95064E-05	4.22697E-05	4.06568E-05	4.15594E-06	3.86666E-06	4.15594E-06	3.86666E-06	4.22697E-05	4.06568E-05	6.83353E-05
3836603773125	383660	3773125	1.49592E-05	1.45754E-05	3.86343E-06	3.59895E-06	0.000263299	0.000189297	0.00012763	0.00012609	8.94066E-05	2.84022E-05	4.06879E-05	3.91354E-05	4.00042E-06	3.72197E-06	4.00042E-06	3.72197E-06	4.06879E-05	3.91354E-05	6.57841E-05
3836703773125	383670	3773125	1.44467E-05	1.4076E-05	3.73106E-06	3.47565E-06	0.000253739	0.000182425	0.000122996	0.000121434	8.61607E-05	2.7371E-05	3.92107E-05	3.77146E-05	3.85518E-06	3.58684E-06	3.85518E-06	3.58684E-06	3.92107E-05	3.77146E-05	6.33943E-05
3836803773125	383680	3773125	1.40152E-05	1.36556E-05	3.61961E-06	3.37183E-06	0.000245677	0.000176628	0.000119088	0.000117576	8.34229E-05	2.65013E-05	3.79648E-05	3.65162E-05	3.73268E-06	3.47287E-06	3.73268E-06	3.47287E-06	3.79648E-05	3.65162E-05	6.13675E-05
3836903773125	383690	3773125	1.3654E-05	1.33036E-05	3.52633E-06	3.28493E-06	0.000238915	0.000171767	0.00011581	0.00011434	8.11269E-05	2.57719E-05	3.69199E-05	3.55112E-05	3.62995E-06	3.37729E-06	3.62995E-06	3.37729E-06	3.69199E-05	3.55112E-05	5.966E-05
3837003773125	383700	3773125	1.33187E-05	1.29769E-05	3.43973E-06	3.20426E-06	0.000232643	0.000167258	0.00011277	0.00011338	7.89972E-05	2.50954E-05	3.59507E-05	3.4579E-05	3.53466E-06	3.28863E-06	3.53466E-06	3.28863E-06	3.59507E-05	3.4579E-05	5.80723E-05
3837103773125	383710	3773125	1.30357E-05	1.27012E-05	3.36664E-06	3.13618E-06	0.000227343	0.000163447	0.000110201	0.000108802	7.71973E-05	2.45236E-05	3.51316E-05	3.37911E-05	3.45412E-06	3.2137E-06	3.45412E-06	3.2137E-06	3.51316E-05	3.37911E-05	5.67241E-05
3837203773125	383720	3773125	1.27746E-05	1.24468E-05	3.29922E-06	3.07337E-06	0.000222452	0.000159931	0.00010783	0.000106461	7.55365E-05	2.3996E-05	3.43758E-05	3.30641E-05	3.37981E-06	3.14456E-06	3.37981E-06	3.14456E-06	3.43758E-05	3.30641E-05	5.54793E-05
3837303773125	383730	3773125	1.25248E-05	1.22035E-05	3.23471E-06	3.01327E-06	0.000217775	0.000156568	0.000105563	0.000104222	7.39484E-05	2.34915E-05	3.3653E-05	3.2369E-05	3.30875E-06	3.07845E-06	3.30875E-06	3.07845E-06	3.3653E-05	3.2369E-05	5.42926E-05
3837403773125	383740	3773125	1.22795E-05	1.19645E-05	3.17136E-06	2.95426E-06	0.000213178	0.000153263	0.000103335	0.000102022	7.23874E-05	2.29956E-05	3.29426E-05	3.16857E-05	3.23891E-06	3.01346E-06	3.23891E-06	3.01346E-06	3.29426E-05	3.16857E-05	5.31332E-05
3837503773125	383750	3773125	1.20438E-05	1.17348E-05	3.11047E-06	2.89754E-06	0.00020875	0.00015008	0.000101188	9.99035E-05	7.08839E-05	2.2518E-05	3.22584E-05	3.10276E-05	3.17164E-06	2.95088E-06	3.17164E-06	2.95088E-06	3.22584E-05	3.10276E-05	5.20245E-05
3837603773125	383760	3773125	1.17822E-05	1.14799E-05	3.04291E-06	2.8346E-06	0.000203886	0.000146583	9.88304E-05	9.75756E-05	6.92322E-05	2.19933E-05	3.15068E-05	3.03046E-05	3.09773E-06	2.88212E-06	3.09773E-06	2.88212E-06	3.15068E-05	3.03046E-05	5.08033E-05
3837703773125	383770	3773125	1.15217E-05	1.12261E-05	2.97563E-06	2.77193E-06	0.000199057	0.000143111	9.64899E-05	9.52648E-05	6.75926E-05	2.14724E-05	3.07606E-05	2.95869E-05	3.02437E-06	2.81386E-06	3.02437E-06	2.81386E-06	3.07606E-05	2.95869E-05	4.95948E-05
</trans

			MSite Grubbing / Prep	MMass Grading / Excavation	MMass Grading / Excavation	MDrainage / Utilities Trenching	MFoundations / Concrete Pads	MBuilding / Structure Construction	MAsphalt Paving	MLandscaping or Other Finishing	MWaterside Construction (Piles)	RSSWDemolition	RSSWPlacing Base	RSSWForm/Plac e Rebar and Pour	Child Risk				
Unique Identifier	X (UTM)	Y (UTM)	2027	2027	2028	2028	2028	2028	2028	2028	2028	2029	2029	2029	3rd Trimester	0<2	2<16	Total	per million
3836503773115	383650	3773115	0.000197027	0.000231688	0.000228603	4.85932E-05	6.3195E-05	4.6515E-05	4.78764E-06	5.60902E-05	4.78764E-06	1.69346E-05	2.45724E-05	1.4566E-05	6.00712E-09	8.7476E-08	1.7239E-08	1.10722E-07	0.11072221
3836603773115	383660	3773115	0.000190153	0.000223605	0.000220628	4.68979E-05	6.09903E-05	4.48922E-05	4.62061E-06	5.41334E-05	4.62061E-06	1.69595E-05	2.46086E-05	1.45875E-05	5.80099E-09	8.4476E-08	1.6633E-08	1.0691E-07	0.10691043
3836703773115	383670	3773115	0.000183697	0.000216013	0.000213137	4.53056E-05	5.89196E-05	4.3368E-05	4.46374E-06	5.22955E-05	4.46374E-06	1.69782E-05	2.46358E-05	1.46036E-05	5.6073E-09	8.1657E-08	1.6064E-08	1.03329E-07	0.10332927
3836803773115	383680	3773115	0.000178272	0.000209633	0.000206842	4.39675E-05	5.71794E-05	4.20872E-05	4.3319E-06	5.0751E-05	4.3319E-06	1.70437E-05	2.47308E-05	1.46599E-05	5.44485E-09	7.9295E-08	1.5587E-08	1.00327E-07	0.10032674
3836903773115	383690	3773115	0.000173749	0.000204314	0.000201594	4.2852E-05	5.57287E-05	4.10193E-05	4.22199E-06	4.94633E-05	4.22199E-06	1.71591E-05	2.48983E-05	1.47592E-05	5.30897E-09	7.7322E-08	1.5188E-08	9.78186E-08	0.09781859
3837003773115	383700	3773115	0.000169543	0.000199369	0.000196714	4.18148E-05	5.43797E-05	4.00265E-05	4.1198E-06	4.82661E-05	4.1198E-06	1.72683E-05	2.50567E-05	1.48531E-05	5.18269E-09	7.5489E-08	1.4816E-08	9.5488E-08	0.09548804
3837103773115	383710	3773115	0.000165962	0.000195157	0.000192559	4.09314E-05	5.32309E-05	3.91809E-05	4.03277E-06	4.72464E-05	4.03277E-06	1.73993E-05	2.52468E-05	1.49658E-05	5.0749E-09	7.3927E-08	1.4499E-08	9.35009E-08	0.09350095
3837203773115	383720	3773115	0.00016267	0.000191286	0.000188739	4.01195E-05	5.2175E-05	3.84037E-05	3.95277E-06	4.63092E-05	3.95277E-06	1.7521E-05	2.54233E-05	1.50704E-05	4.97516E-09	7.2483E-08	1.4207E-08	9.16651E-08	0.09166508
3837303773115	383730	3773115	0.0001595	0.000187559	0.000185062	3.93378E-05	5.11584E-05	3.76554E-05	3.87575E-06	4.54069E-05	3.87575E-06	1.76146E-05	2.55591E-05	1.51509E-05	4.87908E-09	7.1092E-08	1.3925E-08	8.98966E-08	0.08989656
3837403773115	383740	3773115	0.000156392	0.000183904	0.000181455	3.85712E-05	5.01615E-05	3.69216E-05	3.80023E-06	4.45221E-05	3.80023E-06	1.76738E-05	2.56451E-05	1.52019E-05	4.78473E-09	6.9727E-08	1.3648E-08	8.81597E-08	0.08815966
3837503773115	383750	3773115	0.000153373	0.000180354	0.000177952	3.78266E-05	4.91932E-05	3.62088E-05	3.72686E-06	4.36626E-05	3.72686E-06	1.77081E-05	2.56949E-05	1.52314E-05	4.69282E-09	6.8396E-08	1.3379E-08	8.64679E-08	0.08646789
3837603773115	383760	3773115	0.000150075	0.000176476	0.000174126	3.70133E-05	4.81355E-05	3.54303E-05	3.64673E-06	4.27238E-05	3.64673E-06	1.76863E-05	2.56632E-05	1.52126E-05	4.59284E-09	6.6945E-08	1.3087E-08	8.46247E-08	0.08462472
3837703773115	383770	3773115	0.000146777	0.000172598	0.0001703	3.62E-05	4.70778E-05	3.46518E-05	3.5666E-06	4.1785E-05	3.5666E-06	1.76333E-05	2.55863E-05	1.5167E-05	4.49331E-09	6.5499E-08	1.2796E-08	8.27883E-08	0.08278835
3837803773115	383780	3773115	0.000143458	0.000168694	0.000166448	3.53812E-05	4.60129E-05	3.3868E-05	3.48593E-06	4.08399E-05	3.48593E-06	1.75522E-05	2.54686E-05	1.50973E-05	4.39314E-09	6.4042E-08	1.2504E-08	8.09391E-08	0.08093912
3837903773115	383790	3773115	0.000140037	0.000164673	0.00016248	3.45377E-05	4.4916E-05	3.30606E-05	3.40282E-06	3.98662E-05	3.40282E-06	1.74368E-05	2.53011E-05	1.4998E-05	4.29034E-09	6.2545E-08	1.2204E-08	7.90395E-08	0.07903952
3838003773115	383800	3773115	0.000136729	0.000160782	0.000158641	3.37216E-05	4.38547E-05	3.22794E-05	3.32242E-06	3.89243E-05	3.32242E-06	1.73026E-05	2.51065E-05	1.48826E-05	4.19112E-09	6.11E-08	1.1915E-08	7.72064E-08	0.07720635
3838103773115	383810	3773115	0.000133448	0.000156924	0.000154834	3.29124E-05	4.28024E-05	3.15049E-05	3.2427E-06	3.79903E-05	3.2427E-06	1.71498E-05	2.48847E-05	1.47511E-05	4.09284E-09	5.9668E-08	1.163E-08	7.53902E-08	0.07539015
3838203773115	383820	3773115	0.000130278	0.000153197	0.000151157	3.21307E-05	4.17858E-05	3.07566E-05	3.16568E-06	3.7088E-05	3.16568E-06	1.69876E-05	2.46493E-05	1.46116E-05	3.99787E-09	5.8283E-08	1.1354E-08	7.36355E-08	0.0736355
3838303773115	383830	3773115	0.000127159	0.000149528	0.000147537	3.13614E-05	4.07853E-05	3.00202E-05	3.08988E-06	3.61999E-05	3.08988E-06	1.68129E-05	2.43959E-05	1.44614E-05	3.90445E-09	5.6921E-08	1.1084E-08	7.19093E-08	0.07190934
3838403773115	383840	3773115	0.000123627	0.000145376	0.00014344	3.04904E-05	3.96525E-05	2.91864E-05	3.00407E-06	3.51946E-05	3.00407E-06	1.66351E-05	2.41379E-05	1.43085E-05	3.7997E-09	5.539E-08	1.078E-08	6.99698E-08	0.06996981
3838503773115	383850	3773115	0.000120252	0.000141406	0.000139523	2.96579E-05	3.85698E-05	2.83895E-05	2.92204E-06	3.42336E-05	2.92204E-06	1.64573E-05	2.38799E-05	1.41555E-05	3.69965E-09	5.3927E-08	1.0491E-08	6.81173E-08	0.06811731
3838603773115	383860	3773115	0.000116826	0.000137378	0.000135549	2.8813E-05	3.74711E-05	2.75807E-05	2.8388E-06	3.32583E-05	2.8388E-06	1.62857E-05	2.3631E-05	1.4008E-05	3.59829E-09	5.2443E-08	1.0198E-08	6.62396E-08	0.06623957
3838703773115	383870	3773115	0.000113417	0.000133369	0.000131593	2.79722E-05	3.63776E-05	2.67759E-05	2.75596E-06	3.22878E-05	2.75596E-06	1.61142E-05	2.3382E-05	1.38604E-05	3.49741E-09	5.0967E-08	9.9065E-09	6.43706E-08	0.06437062
3838803773115	383880	3773115	0.000110169	0.0001295	0.000127825	2.71713E-05	3.5336E-05	2.60092E-05	2.67705E-06	3.13633E-05	2.67705E-06	1.59457E-05	2.31376E-05	1.37155E-05	3.4014E-09	4.9561E-08	9.6293E-09	6.25915E-08	0.06259154
3838903773115	383890	3773115	0.000107039	0.000125869	0.000124193	2.63992E-05	3.43319E-05	2.52702E-05	2.60098E-06	3.04721E-05	2.60098E-06	1.57773E-05	2.28932E-05	1.35706E-05	3.3088E-09	4.8205E-08	9.3618E-09	6.0876E-08	0.06087598
3839003773115	383900	3773115	0.000104048	0.000122352	0.000120722	2.56615E-05	3.33725E-05	2.4564E-05	2.5283E-06	2.96206E-05	2.5283E-06	1.5612E-05	2.26533E-05	1.34284E-05	3.22028E-09	4.6909E-08	9.1068E-09	5.9236E-08	0.05923599
3839103773115	383910	3773115	0.000101146	0.000118939	0.000117355	2.49457E-05	3.24417E-05	2.38788E-05	2.45778E-06	2.87944E-05	2.45778E-06	1.54498E-05	2.2418E-05	1.32889E-05	3.13437E-09	4.5651E-08	8.8592E-09	5.76443E-08	0.05764427
3829703773125	382970	3773125	6.24264E-05	7.34083E-05	7.24309E-05	1.53963E-05	2.00228E-05	1.47379E-05	1.51692E-06	1.77717E-05	1.51692E-06	1.12419E-05	1.63122E-05	9.66954E-06	2.89362E-09	3.8602E-08	6.9329E-09	4.84287E-08	0.0484287
3829803773125	382980	3773125	6.57908E-05	7.73646E-05	7.63345E-05	1.62261E-05	2.11019E-05	1.55322E-05	1.59868E-06	1.87295E-05	1.59868E-06	1.15039E-05	1.66924E-05	9.89491E-06	3.06715E-09	4.086E-08	7.3325E-09	5.12597E-08	0.05125973
3829903773125	382990	3773125	6.97235E-05	8.19891E-05	8.08974E-05	1.7196E-05	2.23633E-05	1.64606E-05	1.69424E-06	1.98491E-05	1.69424E-06	1.17347E-05	1.70273E-05	1.00935E-05	3.26635E-09	4.3452E-08	7.7934E-09	5.45116E-08	0.05451161
3830003773125	383000	3773125	7.36338E-05	8.65874E-05	8.54344E-05	1.81604E-05	2.36175E-05	1.73838E-05	1.78926E-06	2.09623E-05	1.78926E-06	1.18533E-05	1.71993E-05	1.01954E-05	3.46515E-09	4.6031E-08	8.2523E-09	5.77489E-08	0.0577489
3830103773125	383010	3773125	7.67309E-05	9.02293E-05	8.90279E-05	1.89243E-05	2.46109E-05	1.81149E-05	1.86451E-06	2.1844E-05	1.86451E-06	1.18252E-05	1.71586E-05	1.01713E-05	3.62966E-09	4.8133E-08	8.625E-09	6.03873E-08	0.06038733
3830203773125	383020	3773125	7.98726E-05	9.39236E-05	9.2673E-05	1.96991E-05	2.56185E-05	1.88566E-05	1.94086E-06	2.27383E-05	1.94086E-06	1.1847E-05	1.71903E-05	1.019E-05	3.79875E-09	5.0307E-08	9.0088E-09	6.31149E-08	0.06311488
3830303773125	383030	3773125	8.34988E-05	9.81878E-05	9.68804E-05	2.05935E-05	2.67816E-05	1.97127E-05	2.02897E-06	2.37707E-05	2.02897E-06	1.18969E-05	1.72627E-05	1.0233E-05	3.99175E-09	5.28E-08	9.4568E-09	6.62488E-08	0.06624883
3830403773125	383040	3773125	8.76209E-05	0.000103035	0.000101663	2.16101E-05	2.81037E-05	2.06859E-05	2.12913E-06	2.49442E-05	2.12913E-06	1.18533E-05	1.71993E-05	1.01954E-05	4.23102E-09	5.5849E-08	9.9945E-09	7.0075E-08	0.07007499
3830503773125	383050	3773125	9.15424E-05	0.000107646	0.000106213	2.25773E-05	2.93615E-05	2.16117E-05	2.22442E-06	2.60605E-05	2.22442E-06	1.16973E-05	1.6973E-05	1.00613E-05	4.5081E-09	5.9282E-08	1.0566E-08	7.43559E-08	0.07435593
3830603773125	383060	3773125	9.53079E-05	0.000112074	0.000110582	2.35059E-05	3.05693E-05	2.25007E-05	2.31592E-06	2.71325E-05	2.31592E-06	1.13978E-05	1.65385E-05	9.80369E-06	4.76021E-09	6.2426E-08	1.1102E-08	7.82882E-08	0.0782882
3830703773125	383070	3773125	9.94856E-05	0.000116987	0.000115429	2.45363E-05	3.19093E-05	2.3487E-05	2.41744E-06	2.83218E-05	2.41744E-06	1.13666E-05	1.64932E-05	9.77686E-06	5.03238E-09	6.5832E-08	1.1691E-08	8.25552E-08	0.0825552
3830803773125	383080	3773125	0.000103947	0.000122234	0.000120606	2.56367E-05	3.33404E-05	2.45403E-05	2.52586E-06	2.9592E-05	2.52586E-06	1.13323E-05	1.64435E-05	9.74735E-06	5.32497E-09	6.949E-08	1.2323E-08	8.71383E-08	0.08713831
3830903773125	383090	3773125	0.000108766	0.0001279	0.000126197	2.68251E-05	3.48858E-05	2.56778E-05	2.64294E-06	3.09637E-05	2.64294E-06	1.13167E-05	1.64208E-05	9.73393E-06	5.64217E-09	7.3453E-08	1.301E-08	9.21051E-08	0.09210508
3831003773125	383100	3773125	0.000113991	0.000134044	0.000132259	2.81137E-05	3.65617E-05	2.69114E-05	2.7699E-06	3.24512E-05	2.7699E-06	1.12918E-05	1.63846E-05	9.71247E-06	5.9873E-09	7.7762E-08	1.3757E-08	9.75064E-08	0.09750641
3831103773125	383110	3773125	0.000119661	0.000140712	0.000138838	2.95123E-05	3.83804E-05	2.82501E-05	2.9077E-06	3.40655E-05	2.9077E-06	1.12949E-05	1.63891E-05	9.71515E-06	6.3606E-09	8.2425E-08	1.4568E-08	1.03353E-07	0.10335282
3834303773125	383430	3773125	0.004444645	0.005226538	0.005156946	0.001096191	0.001425587	0.001049309	0.000108002	0.001265314	0.000108002	1.72558E-05	2.50386E-05	1.48424E-05	1.31766E-07	1.9214E-06	4.2151E-07	2.47472E-06	2.4747196
3834403773125	383440	3773125	0.003056325	0.003593988	0.003546133	0.000753787	0.000980293	0.000721549	7.42668E-05	0.000870083	7.42668E-05	1.7521E-05	2.54233E-05	1.50704E-05	9.07178E-08	1.3226E-06	2.8534E-07	1.6987E-06	1.6987016
3834503773125	383450	3773125	0.002226049	0.002617651	0.002582797	0.000549014	0.000713989	0.000525535	5.40916E-05	0.000633718	5.40916E-05	1.80357E-05	2.61701E-05	1.55131E-05	6.62009E-08	9.6487E-07	2.0539E-07	1.23647E-06	1.23646529
3834603773125	383460	3773125	0.00170156	0.002000896	0.001974253	0.000419659	0.000545763	0.000401711	4.13469E-05	0.000484405	4.13469E-05	1.88092E-05	2.72926E-05	1.61785E-05	5.06578E-08	7.3828E-07	1.5545E-07	9.44381E-07	0.94438138
3834703773125	383470	3773125	0.00135072	0.001588337	0.001567188	0.000333131	0.000433233	0.000318883	3.28217E-05	0.000384527	3.28217E-05	1.93208E-05	2.80349E-05	1.66185E-05	4.02531E-08	5.8668E-07	1.2229E-07	7.49227E-07	0.74922671
3834803773125	383480	3773125	0.001139394	0.001339834	0.001321994	0.000281011	0.000365452	0.000268993	2.76866E-05	0.000324366	2.76866E-05	1.94799E-05	2.82657E-05	1.67554E-05	3.39593E-08	4.9506E-07	1.0239E-07	6.31412E-07	0.63141208
3834903773125	383490	3773125	0.00098117	0.001153775	0.001138413	0.000241988	0.000314703	0.000231638	2.38418E-05	0.000279322	2.38418E-05	1.96296E-05	2.8483E-05	1.68841E-05	2.9244E-08	4.2643E-07	8.7612E-08	5.43282E-07	0.54328184
3835003773125	383500	3773125	0.000858712	0.001009775	0.00099633	0.000211786	0.000275426	0.000202728	2.08662E-05	0.000244461	2.08662E-05	1.97481E-05	2.8655E-05	1.69861E-05	2.55968E-08	3.7333E-07	7.626E-08	4.75185E-07	0.47518525
3835103773125	383510	3773125	0.000761923	0.000895959	0.000884029	0.000187914	0.000244381	0.000179878	1.85143E-05	0.000216906	1.85143E-05	1.98448E-05	2.87953E-05	1.70693E-05	2.27141E-08	3.3136E-07	6.7351E-08	4.21425E-07	0.42142455
3835203773125	383520	3773125	0.000683142	0.000803319	0.000792623	0.000168484	0.000219113	0.000161279	1.65999E-05	0.000194479	1.65999E-05	1.99259E-05	2.8913E-05	1.7139E-05	2.03688E-08	2.9721E-07	6.0151E-08	3.77728E-07	0.37772794
3835303773125	383530	3773125	0.000607714	0.000714622	0.000705107	0.000149882	0.00019492	0.000143472	1.47671E-05	0.000173006	1.47671E-05	2.01911E-05	2.92977E-05	1.73671E-05	1.81349E-08	2.6464E-07	5.3364E-08	3.36142E-07	0.3361423
3835403773125	383540	3773125	0.000544514	0.000640304	0.000631778	0.000134294	0.000174649	0.000128551	1.32314E-05	0.000155014	1.32314E-05	2.03782E-05	2.95693E-05	1.75281E-05	1.62658E-08	2.3739E-07	4.7711E-08	3.01363E-07	0.30136305
3835503773125	383550	3773125	0.000489307	0.000575384	0.000567723	0.000120679	0.000156941	0.000115517	1.18899E-05	0.000139297	1.18899E-05	2.04749E-05	2.97096E-05	1.76112E-05	1.46371E-08	2.1362E-07	4.2807E-08	2.71061E-07	0.27106056
3835603773125	383560	3773125	0.000438912	0.000516125	0.000509252	0.00010825	0.000140778	0.00010362	1.06653E-05	0.000124951	1.06653E-05	2.04281E-05	2.96417E-05	1.7571E-05	1.31549E-08	1.9196E-07	3.8365E-08	2.43482E-07	0.24348224
3835703773125	383570	3773125	0.000395842	0.000465478	0.00045928	9.76273E-05	0.000126963	9.34521E-05	9.61873E-06	0.00011269	9.61873E-06	2.02254E-05	2.93475E-05	1.73966E-05	1.18874E-08	1.7344E-07	3.458E-08	2.19907E-07	0.21990726
3835803773125	383580	3773125	0.000359129	0.000422306	0.000416683	8.85725E-05	0.000115188	8.47845E-05	8.72661E-06	0.000102238	8.72661E-06	1.99197E-05	2.89039E-05	1.71337E-05	1.08058E-08	1.5763E-07	3.1361E-08	1.99794E-07	0.19979443
3835903773125	383590	3773125	0.000327484	0.000385094	0.000379966	8.07679E-05	0.000105038	7.73137E-05	7.95766E-06	9.3229E-05	7.95766E-06	1.95391E-05	2.83517E-05	1.68063E-05	9.87199E-09	1.4398E-07	2.8592E-08	1.8244E-07	0.18243964
3836003773125	383600	3773125	0.000299788	0.000352526	0.000347832	7.39373E-05	9.61548E-05	7.07752E-05	7.28467E-06	8.53445E-05	7.28467E-06	1.91024E-05	2.77181E-05	1.64307E-05	9.05348E-09	1.3201E-07	2.617E-08	1.67234E-07	0.16723359
3836103773125	383610	3773125	0.000275251	0.000323673	0.000319363	6.78856E-05	8.82847E-05	6.49823E-05	6.68843E-06	7.83592E-05	6.68843E-06	1.86127E-05	2.70075E-05	1.60095E-05	8.32657E-09	1.2138E-07	2.4025E-08	1.53737E-07	0.1537366
3836203773125	383620	3773125	0.000254028	0.000298716	0.000294739	6.26514E-05	8.14776E-05	5.9972E-05	6.17273E-06	7.23174E-05	6.17273E-06	1.81261E-05	2.63014E-05	1.55909E-05	7.69589E-09	1.1217E-07	2.217E-08	1.42035E-07	0.14203538
3836303773125	383630	3773125	0.00023695	0.000278633	0.000274923	5.84393E-05	7.59998E-05	5.594E-05	5.75773E-06	6.74555E-05	5.75773E-06	1.7758E-05	2.57673E-05	1.52743E-05	7.1869E-09	1.0474E-07	2.0675E-08	1.326E-07	0.13260002
3836403773125	383640	3773125	0.000222444	0.000261576	0.000258094	5.48619E-05	7.13474E-05	5.25156E-05	5.40527E-06	6.33261E-05	5.40527E-06	1.74524E-05	2.53237E-05	1.50114E-05	6.75432E-09	9.8424E-08	1.9407E-08	1.24585E-07	0.12458477
3836503773125	383650	3773125	0.000209778	0.000246681	0.000243397	5.17378E-05	6.72846E-05	4.95251E-05	5.09747E-06	5.97201E-05	5.09747E-06	1.71903E-05	2.49435E-05	1.4786E-05	6.37598E-09	9.2903E-08	1.8299E-08	1.17577E-07	0.11757748
3836603773125	383660	3773125	0.000201946	0.000237472	0.00023431	4.98062E-05	6.47726E-05	4.76762E-05	4.90716E-06	5.74905E-05	4.90716E-06	1.72028E-05	2.49616E-05	1.47968E-05	6.14183E-09	8.9492E-08	1.7612E-08	1.13246E-07	0.11324635
3836703773125	383670	3773125	0.00019461	0.000228845	0.000225798	4.79969E-05	6.24196E-05	4.59442E-05	4.7289E-06	5.5402E-05	4.7289E-06	1.72122E-05	2.49752E-05	1.48048E-05	5.92258E-09	8.6299E-08	1.697E-08	1.09191E-07	0.10919097
3836803773125	383680	3773125	0.000188388	0.000221528	0.000218579	4.64624E-05	6.04239E-05	4.44753E-05	4.57771E-06	5.36307E-05	4.57771E-06	1.72683E-05	2.50567E-05	1.48531E-05	5.73674E-09	8.3594E-08	1.6425E-08	1.05755E-07	0.10575523
3836903773125	383690	3773125	0.000183146	0.000215365	0.000212497	4.51696E-05	5.87427E-05	4.32378E-05	4.45034E-06	5.21385E-05	4.45034E-06	1.73681E-05	2.52015E-05	1.4939E-05	5.58002E-09	8.1315E-08	1.5965E-08	1.0286E-07	0.10286002
3837003773125	383700	3773125	0.000178272	0.000209633	0.000206842	4.39675E-05	5.71794E-05	4.20872E-05	4.3319E-06	5.0751E-05	4.3319E-06	1.74648E-05	2.53418E-05	1.50221E-05	5.43411E-09	7.9194E-08	1.5538E-08	1.00166E-07	0.10016572
3837103773125	383710	3773125	0.000174133	0.000204766	0.00020204	4.29468E-05	5.58519E-05	4.11101E-05	4.23133E-06	4.95727E-05	4.23133E-06	1.75896E-05	2.55229E-05	1.51295E-05	5.30995E-09	7.7392E-08	1.5174E-08	9.78758E-08	0.09787581
3837203773125	383720	3773125	0.000170312	0.000200273	0.000197606	4.20043E-05	5.46263E-05	4.02079E-05	4.13848E-06	4.84849E-05	4.13848E-06	1.7705E-05	2.56904E-05	1.52287E-05	5.19508E-09	7.5726E-08	1.4838E-08	9.57587E-08	0.09575874
3837303773125	383730	3773125	0.000166669	0.000195989	0.000193379	4.11059E-05	5.34578E-05	3.93479E-05	4.04996E-06	4.74478E-05	4.04996E-06	1.77986E-05	2.58261E-05	1.53092E-05	5.08519E-09	7.4133E-08	1.4517E-08	9.37344E-08	0.09373442
3837403773125	383740	3773125	0.00016311	0.000191804	0.00018925	4.0228E-05	5.23162E-05	3.85076E-05	3.96346E-06	4.64345E-05	3.96346E-06	1.78579E-05	2.59121E-05	1.53602E-05	4.97778E-09	7.2575E-08	1.4203E-08	9.17553E-08	0.0917553
3837503773125	383750	3773125	0.000159706	0.000187801	0.000185301	3.93886E-05	5.12246E-05	3.77041E-05	3.88076E-06	4.54656E-05	3.88076E-06	1.78953E-05	2.59665E-05	1.53924E-05	4.87482E-09	7.1082E-08	1.3902E-08	8.98586E-08	0.08985861
3837603773125	383760	3773125	0.000155957	0.000183393	0.000180951	3.8464E-05	5.00222E-05	3.6819E-05	3.78967E-06	4.43984E-05	3.78967E-06	1.78703E-05	2.59302E-05	1.53709E-05	4.76202E-09	6.9442E-08	1.3573E-08	8.77772E-08	0.08777718
3837703773125	383770	3773125	0.000152248	0.000179031	0.000176647	3.75491E-05	4.88323E-05	3.59432E-05	3.69952E-06	4.33422E-05	3.69952E-06	1.78173E-05	2.58533E-05	1.53253E-05	4.65055E-09	6.7821E-08	1.3247E-08	8.57191E-08	0.0857191

Unique Identifier	X (UTM)	Y (UTM)	EGIODemolition 2025	EGIOSite Grubbing / Prep 2025	EGIOMass Grading / Excavation 2025	EGIOMass Grading / Excavation 2026	EGIODrainage / Utilities Trenching 2026	EGIODrainage / Utilities Trenching 2027	EGIOFoundations / Concrete Pads 2026	EGIOFoundations / Concrete Pads 2027	EGIOBuilding / Structure Construction 2026	EGIOBuilding / Structure Construction 2027	EGIOAsphalt Paving 2027	EGIOArchitectural Coating 2027	EGIOLandscaping or Other Finishing 2027	EGIOWaterside Construction (Piles) 2027	HIWaterside Construction (Landscaping) 2025	HIWaterside Construction (Landscaping) 2026	KMDemolition 2025	KMSite Grubbing / Prep 2025	KMMass Grading / Excavation 2025
3837803773125	383780	3773125	0.00017144	6.7241E-05	2.22682E-05	2.18094E-05	5.06424E-05	5.05643E-05	6.65375E-05	6.64946E-05	7.127E-05	6.95617E-05	2.77337E-06	2.77337E-06	7.51085E-05	2.77337E-06	4.31593E-05	4.18075E-05	5.74412E-05	0.000249299	0.000189494
3837903773125	383790	3773125	0.000167506	6.5698E-05	2.17572E-05	2.13089E-05	4.94803E-05	4.9404E-05	6.50107E-05	6.49687E-05	6.96345E-05	6.79654E-05	2.70973E-06	2.70973E-06	7.33849E-05	2.70973E-06	4.21404E-05	4.08205E-05	5.61286E-05	0.000243602	0.000185164
3838003773125	383800	3773125	0.000163706	6.4208E-05	2.12637E-05	2.08256E-05	4.8358E-05	4.82834E-05	6.35361E-05	6.34951E-05	6.80551E-05	6.64238E-05	2.64827E-06	2.64827E-06	7.17204E-05	2.64827E-06	4.1152E-05	3.9863E-05	5.48523E-05	0.000238063	0.000180953
3838103773125	383810	3773125	0.00015988	6.2707E-05	2.07667E-05	2.03388E-05	4.72277E-05	4.71548E-05	6.2051E-05	6.2011E-05	6.64644E-05	6.48713E-05	2.58637E-06	2.58637E-06	7.0044E-05	2.58637E-06	4.01564E-05	3.88986E-05	5.356E-05	0.000232454	0.00017669
3838203773125	383820	3773125	0.000151617	6.1252E-05	2.02848E-05	1.98669E-05	4.61319E-05	4.60607E-05	6.06113E-05	6.05722E-05	6.49223E-05	6.33661E-05	2.52636E-06	2.52636E-06	6.84189E-05	2.52636E-06	3.91912E-05	3.79637E-05	5.23063E-05	0.000227013	0.000172554
3838303773125	383830	3773125	0.000152515	5.9818E-05	1.981E-05	1.94018E-05	4.50521E-05	4.49825E-05	5.91925E-05	5.91543E-05	6.34026E-05	6.18828E-05	2.46722E-06	2.46722E-06	6.68173E-05	2.46722E-06	3.82369E-05	3.70392E-05	5.10639E-05	0.000221621	0.000168455
3838403773125	383840	3773125	0.000148374	5.8194E-05	1.92722E-05	1.88751E-05	4.38289E-05	4.37613E-05	5.75855E-05	5.75483E-05	6.16812E-05	6.02027E-05	2.40024E-06	2.40024E-06	6.50032E-05	2.40024E-06	3.71534E-05	3.59897E-05	4.96246E-05	0.000215374	0.000163707
3838503773125	383850	3773125	0.00014444	5.6651E-05	1.87612E-05	1.83746E-05	4.26668E-05	4.2601E-05	5.60586E-05	5.60224E-05	6.00457E-05	5.86065E-05	2.3366E-06	2.3366E-06	6.32797E-05	2.3366E-06	3.61201E-05	3.49887E-05	4.82532E-05	0.000209422	0.000159183
3838603773125	383860	3773125	0.000140551	5.5126E-05	1.8256E-05	1.78799E-05	4.15179E-05	4.14539E-05	5.45491E-05	5.45139E-05	5.84289E-05	5.70284E-05	2.27368E-06	2.27368E-06	6.15758E-05	2.27368E-06	3.50994E-05	3.4E-05	4.6893E-05	0.000203519	0.000154696
3838703773125	383870	3773125	0.000136733	5.3629E-05	1.77602E-05	1.73942E-05	4.03903E-05	4.0328E-05	5.30676E-05	5.30333E-05	5.6842E-05	5.54795E-05	2.21193E-06	2.21193E-06	5.99034E-05	2.21193E-06	3.40984E-05	3.30303E-05	4.55556E-05	0.000197714	0.000150284
3838803773125	383880	3773125	0.000133095	5.2202E-05	1.72877E-05	1.69315E-05	3.93157E-05	3.92551E-05	5.16557E-05	5.16224E-05	5.53298E-05	5.40035E-05	2.15308E-06	2.15308E-06	5.83097E-05	2.15308E-06	3.31422E-05	3.21042E-05	4.42792E-05	0.000192175	0.000146073
3838903773125	383890	3773125	0.000129269	5.0701E-05	1.67907E-05	1.64447E-05	3.81855E-05	3.81265E-05	5.01707E-05	5.01383E-05	5.37391E-05	5.2451E-05	2.09118E-06	2.09118E-06	5.66334E-05	2.09118E-06	3.21376E-05	3.1131E-05	4.29236E-05	0.000186292	0.000141601
3839003773125	383900	3773125	0.000125622	4.9271E-05	1.6317E-05	1.59808E-05	3.71082E-05	3.7051E-05	4.87554E-05	4.87239E-05	5.22231E-05	5.09713E-05	2.03219E-06	2.03219E-06	5.50357E-05	2.03219E-06	3.11779E-05	3.02014E-05	4.16337E-05	0.000180693	0.000137346
3839103773125	383910	3773125	0.000122173	4.7918E-05	1.5869E-05	1.5542E-05	3.60894E-05	3.60337E-05	4.74168E-05	4.73862E-05	5.07893E-05	4.95719E-05	1.97639E-06	1.97639E-06	5.35247E-05	1.97639E-06	3.02738E-05	2.93256E-05	4.04139E-05	0.000175399	0.000133322
3829703773135	382970	3773135	0.000156916	6.1545E-05	2.03817E-05	1.99617E-05	4.63521E-05	4.62806E-05	6.09007E-05	6.08614E-05	6.52322E-05	6.36686E-05	2.53842E-06	2.53842E-06	6.87455E-05	2.53842E-06	3.25538E-05	3.15342E-05	4.48666E-05	0.000107923	8.20328E-05
3829803773135	382980	3773135	0.000167541	6.5712E-05	2.17618E-05	2.13135E-05	4.94909E-05	4.94146E-05	6.50246E-05	6.49826E-05	6.96495E-05	6.798E-05	2.71031E-06	2.71031E-06	7.34006E-05	2.71031E-06	3.4868E-05	3.37758E-05	2.62516E-05	0.000113934	8.66018E-05
3829903773135	382990	3773135	0.000179155	7.0267E-05	2.32703E-05	2.27909E-05	5.29216E-05	5.28399E-05	6.9532E-05	6.94872E-05	7.44775E-05	7.26923E-05	2.89819E-06	2.89819E-06	7.84887E-05	2.89819E-06	3.74314E-05	3.6259E-05	2.7752E-05	0.000120446	9.15516E-05
3830003773135	383000	3773135	0.000190958	7.4896E-05	2.48033E-05	2.42923E-05	5.64079E-05	5.63209E-05	7.41126E-05	7.40648E-05	7.93839E-05	7.74811E-05	3.08911E-06	3.08911E-06	8.36593E-05	3.08911E-06	4.00559E-05	3.88013E-05	2.92321E-05	0.000126869	9.64341E-05
3830103773135	383010	3773135	0.000202095	7.9265E-05	2.625E-05	2.57092E-05	5.9698E-05	5.96058E-05	7.84353E-05	7.83847E-05	8.4014E-05	8.20002E-05	3.26929E-06	3.26929E-06	8.85388E-05	3.26929E-06	4.24956E-05	4.11646E-05	3.04247E-05	0.000132045	0.000100369
3830203773135	383020	3773135	0.000212523	8.3355E-05	2.76045E-05	2.70358E-05	6.27784E-05	6.26815E-05	8.24826E-05	8.24293E-05	8.83491E-05	8.62314E-05	3.43798E-06	3.43798E-06	9.31074E-05	3.43798E-06	4.479E-05	4.33871E-05	3.16173E-05	0.000137221	0.000104303
3830303773135	383030	3773135	0.000224281	8.7966E-05	2.91317E-05	2.85315E-05	6.62515E-05	6.61492E-05	8.70458E-05	8.69896E-05	9.32369E-05	9.1002E-05	3.62818E-06	3.62818E-06	9.82584E-05	3.62818E-06	4.75042E-05	4.60162E-05	3.30838E-05	0.000143586	0.000109141
3830403773135	383040	3773135	0.000240062	9.4156E-05	3.11815E-05	3.05391E-05	7.09132E-05	7.08038E-05	9.31707E-05	9.31106E-05	9.97974E-05	9.74053E-05	3.88348E-06	3.88348E-06	0.000105172	3.88348E-06	5.08767E-05	4.92831E-05	3.46906E-05	0.00015056	0.000114441
3830503773135	383050	3773135	0.000259113	0.00010163	3.3656E-05	3.29626E-05	7.65407E-05	7.64226E-05	0.000100565	0.0001005	0.000107717	0.000105135	4.19166E-06	4.19166E-06	0.000113519	4.19166E-06	5.46008E-05	5.28906E-05	3.62159E-05	0.0001578	0.000119473
3830603773135	383060	3773135	0.000276709	0.00010853	3.59415E-05	3.5201E-05	8.17384E-05	8.16123E-05	0.000107394	0.000107324	0.000115032	0.000112275	4.47631E-06	4.47631E-06	0.000121227	4.47631E-06	5.82424E-05	5.64182E-05	3.77073E-05	0.000163652	0.000124393
3830703773135	383070	3773135	0.00029558	0.00011593	3.83927E-05	3.76016E-05	8.73129E-05	8.71782E-05	0.000114718	0.000114644	0.000122877	0.000119932	4.78159E-06	4.78159E-06	0.000129495	4.78159E-06	6.22069E-05	6.02585E-05	3.9348E-05	0.000170773	0.000129806
3830803773135	383080	3773135	0.000316158	0.000124	4.10655E-05	4.02194E-05	9.33915E-05	9.32474E-05	0.000122704	0.000122625	0.000131432	0.000128281	5.11448E-06	5.11448E-06	0.00013851	5.11448E-06	6.65356E-05	6.44516E-05	4.11064E-05	0.000178405	0.000135607
3830903773135	383090	3773135	0.000338685	0.00013284	4.39915E-05	4.30851E-05	0.000100046	9.98914E-05	0.000131447	0.000131362	0.000140796	0.000137421	5.47889E-06	5.47889E-06	0.000148379	5.47889E-06	7.12948E-05	6.90617E-05	4.30074E-05	0.000186655	0.000141878
3831003773135	383100	3773135	0.000363484	0.00014256	4.72127E-05	4.62399E-05	0.000107371	0.000107206	0.000141072	0.000140981	0.000151106	0.000147484	5.88007E-06	5.88007E-06	0.000159244	5.88007E-06	7.65581E-05	7.41602E-05	4.50735E-05	0.000195622	0.000148694
3831103773135	383110	3773135	0.000390529	0.00015317	5.07255E-05	4.96804E-05	0.00011536	0.000115182	0.000151568	0.000151471	0.000162349	0.000158457	6.31757E-06	6.31757E-06	0.000171092	6.31757E-06	8.23273E-05	7.97486E-05	4.73117E-05	0.000205336	0.000156077
3834303773135	383430	3773135	0.000512898	0.00216224	0.000716066	0.000701313	0.001628483	0.00162597	0.002139614	0.002138233	0.002291794	0.002236861	8.9182E-05	8.9182E-05	0.002415225	8.9182E-05	0.001474984	0.001428785	0.001906258	0.008273292	0.006288584
3834403773135	383440	3773135	0.004196997	0.00164612	0.000545145	0.000533913	0.001239773	0.00123786	0.001628899	0.001627848	0.001744754	0.001702933	6.78947E-05	6.78947E-05	0.001838723	6.78947E-05	0.001082641	0.001048731	0.001436825	0.00623592	0.004739964
3834503773135	383450	3773135	0.002909004	0.00114095	0.000377848	0.000370063	0.000859306	0.00085798	0.001129015	0.001128287	0.001209316	0.00118033	4.70589E-05	4.70589E-05	0.001274447	4.70589E-05	0.000759616	0.000735824	0.000995135	0.004318955	0.003282866
3834603773135	383460	3773135	0.002145075	0.00084133	0.000278622	0.000272882	0.000633645	0.000632667	0.000832526	0.000831989	0.00089174	0.000870365	3.47008E-05	3.47008E-05	0.000939767	3.47008E-05	0.000564607	0.000546923	0.000734282	0.003186836	0.002422335
3834703773135	383470	3773135	0.001665723	0.00065332	0.00021636	0.000211902	0.000492046	0.000491287	0.000646485	0.000646068	0.000692466	0.000675868	2.69464E-05	2.69464E-05	0.00072976	2.69464E-05	0.000439131	0.000425377	0.00056961	0.002472147	0.001879095
3834803773135	383480	3773135	0.001389921	0.00054515	0.000180536	0.000176816	0.000410576	0.000409942	0.000539443	0.000539095	0.000577811	0.000563961	2.24847E-05	2.24847E-05	0.000608931	2.24847E-05	0.000365933	0.000354472	0.000475505	0.002063724	0.00156865
3834903773135	383490	3773135	0.001186335	0.0004653	0.000154092	0.000150917	0.000350438	0.000349897	0.000460429	0.000460132	0.000493177	0.000481356	1.91913E-05	1.91913E-05	0.000519739	1.91913E-05	0.00031188	0.000302111	0.000406108	0.001762536	0.001339715
3835003773135	383500	3773135	0.001033425	0.00040532	0.000134231	0.000131465	0.000305269	0.000304798	0.000401083	0.000400824	0.00042961	0.000419313	1.67177E-05	1.67177E-05	0.000452748	1.67177E-05	0.00027126	0.000262764	0.000354048	0.001536594	0.001167975
3835103773135	383510	3773135	0.000915482	0.00035907	0.000118911	0.000116461	0.000270429	0.000270012	0.000355308	0.000355079	0.00038058	0.000371457	1.48097E-05	1.48097E-05	0.000401077	1.48097E-05	0.000239939	0.000232424	0.000313953	0.001362579	0.001035706
3835203773135	383520	3773135	0.000819707	0.0003215	0.000106471	0.000104277	0.000242138	0.000241764	0.000318137	0.000317932	0.000340765	0.000332597	1.32604E-05	1.32604E-05	0.000359117	1.32604E-05	0.000214548	0.000207828	0.00028139	0.001221252	0.000928282
3835303773135	383530	3773135	0.000728441	0.0002857	9.46167E-05	9.26672E-05	0.000215178	0.000214846	0.000282716	0.000282533	0.000302824	0.000295565	1.1784E-05	1.1784E-05	0.000319133	1.1784E-05	0.000190478	0.000184512	0.000250096	0.001085435	0.000825047
3835403773135	383540	3773135	0.000652067	0.00025575	8.46965E-05	8.29515E-05	0.000192617	0.00019232	0.000253074	0.000252911	0.000271074	0.000264576	1.05485E-05	1.05485E-05	0.000285673	1.05485E-05	0.00017032	0.000164985	0.000223845	0.000971502	0.000738445
3835503773135	383550	3773135	0.000586112	0.00022988	7.61297E-05	7.45611E-05	0.000173135	0.000172868	0.000227476	0.00022733	0.000243656	0.000237815	9.48152E-06	9.48152E-06	0.000256778	9.48152E-06	0.000152869	0.000148081	0.000201044	0.000872546	0.000663228
3835603773135	383560	3773135	0.000526418	0.00020647	6.8376E-05	6.69672E-05	0.000155501	0.000155261	0.000204308	0.000204176	0.00021884	0.000213594	8.51584E-06	8.51584E-06	0.000230626	8.51584E-06	0.000137032	0.00013274	0.00018024	0.000782254	0.000594596
3835703773135	383570	3773135	0.000475579	0.00018653	6.17727E-05	6.04999E-05	0.000140484	0.000140267	0.000184577	0.000184458	0.000197705	0.000192967	7.69344E-06	7.69344E-06	0.000208353	7.69344E-06	0.000123533	0.000119664	0.000162477	0.000705162	0.000535998
3835803773135	383580	3773135	0.000431568	0.00016927	5.6056E-05	5.4901E-05	0.000127483	0.000127286	0.000167496	0.000167388	0.000179409	0.000175109	6.98146E-06	6.98146E-06	0.000189072	6.98146E-06	0.00011184	0.000108337	0.000147072	0.000638304	0.000485179
3835903773135	383590	3773135	0.000393502	0.00015434	5.11117E-05	5.00586E-05	0.000116239	0.000116059	0.000152722	0.000152624	0.000163585	0.000159664	6.36567E-06	6.36567E-06	0.000172395	6.36567E-06	0.000101739	9.85524E-05	0.000133745	0.000580463	0.000441214
3836003773135	383600	3773135	0.000360439	0.00014137	4.68172E-05	4.58526E-05	0.000106472	0.000106308	0.00013989	0.0001398	0.00014984	0.000146248	5.83081E-06	5.83081E-06	0.0001579	5.83081E-06	9.29848E-05	9.00723E-05	0.00012219	0.000530313	0.000403094
3836103773135	383610	3773135	0.000331571	0.00013005	4.30675E-05	4.21802E-05	9.79444E-05	9.77933E-05	0.000128686	0.000128603	0.000137839	0.000134535	5.36381E-06	5.36381E-06	0.000145263	5.36381E-06	8.53661E-05	8.26923E-05	0.000112135	0.000486674	0.000369924
3836203773135	383620	3773135	0.000306493	0.00012021	3.98102E-05	3.89899E-05	9.05366E-05	9.03969E-05	0.000118953	0.000118876	0.000127414	0.00012436	4.95813E-06	4.95813E-06	0.000134276	4.95813E-06	7.87592E-05	7.62923E-05	0.000103436	0.000448919	0.000341226
3836303773135	383630	3773135	0.000286248	0.00011227	3.71805E-05	3.64145E-05	8.45562E-05	8.44257E-05	0.000111096	0.000111024	0.000118997	0.000116145	4.63062E-06	4.63062E-06	0.000125406	4.63062E-06	7.34278E-05	7.11279E-05	9.64475E-05	0.000418589	0.000318172
3836403773135	383640	3773135	0.000269092	0.00010554	3.49522E-05	3.4232E-05	7.94885E-05	7.93658E-05	0.000104437	0.00010437	0.000111866	0.000109184	4.35309E-06	4.35309E-06	0.00011789	4.35309E-06	6.89107E-05	6.67523E-05	9.05409E-05	0.000392954	0.000298687
3836503773135	383650	3773135	0.000253975	9.9613E-05	3.29887E-05	3.2309E-05	7.50231E-05	7.49073E-05	9.85705E-05	9.85069E-05	0.000105581	0.000103051	4.10855E-06	4.10855E-06	0.000111268	4.10855E-06	6.49337E-05	6.28998E-05	8.53471E-05	0.000370412	0.000281553
3836603773135	383660	3773135	0.000244158	9.5762E-05	3.17135E-05	3.10601E-05	7.21231E-05	7.20118E-05	9.47603E-05	9.46992E-05	0.0001015	9.90672E-05	3.94974E-06	3.94974E-06	0.000106967	3.94974E-06	6.23325E-05	6.03801E-05	8.20136E-05	0.000355945	0.000270556
3836703773135	383670	3773135	0.000235041	9.2186E-05	3.05293E-05	2.99003E-05	6.943E-05	6.93229E-05	9.1222E-05	9.11631E-05	9.77101E-05	9.53681E-05	3.80226E-06	3.80226E-06	0.000102973	3.80226E-06	5.99179E-05	5.80412E-05	7.89177E-05	0.000342509	0.000260343
3836803773135	383680	3773135	0.0002272	8.9111E-05	2.95108E-05	2.89028E-05	6.71138E-05	6.70102E-05	8.81787E-05	8.81218E-05	9.44504E-05	9.21865E-05	3.67541E-06	3.67541E-06	9.95373E-05	3.67541E-06	5.7837E-05	5.60254E-05	7.62632E-05	0.000330987	0.000251586
3836903773135	383690	3773135	0.000220526	8.6494E-05	2.8644E-05	2.80538E-05	6.51424E-05	6.50419E-05	8.55886E-05	8.55334E-05	9.16761E-05	8.94786E-05	3.56745E-06	3.56745E-06	9.66135E-05	3.56745E-06	5.60664E-05	5.43103E-05	7.40205E-05	0.000321254	0.000244187
3837003773135	383700	3773135	0.000214311	8.4056E-05	2.78367E-05	2.72631E-05	6.33064E-05	6.32087E-05	8.31763E-05	8.31226E-05	8.90922E-05	8.69567E-05	3.4669E-06	3.4669E-06	9.38905E-05	3.4669E-06	5.44178E-05	5.27134E-05	7.19316E-05	0.000312188	0.000237296
3837103773135	383710	3773135	0.000208993	8.197E-05	2.7146E-05	2.65867E-05	6.17356E-05	6.16404E-05	8.11126E-05	8.10602E-05	8.68817E-05	8.47992E-05	3.38088E-06	3.38088E-06	9.15609E-05	3.38088E-06	5.3006E-05	5.13458E-05	7.01642E-05	0.000304518	0.000231466
3837203773135	383720	3773135	0.000204071	8.004E-05	2.65067E-05	2.59605E-05	6.02817E-05	6.01887E-05	7.92022E-05	7.91511E-05	8.48355E-05	8.2802E-05	3.30126E-06	3.30126E-06	8.94045E-05	3.30126E-06	5.17055E-05	5.00859E-05	6.85393E-05	0.000297465	0.000226105
3837303773135	383730	3773135	0.000199392	7.8204E-05	2.58988E-05	2.53652E-05	5.88993E-05	5.88084E-05	7.7386E-05	7.73361E-05	8.28901E-05	8.09032E-05	3.22555E-06	3.22555E-06	8.73544E-05	3.22555E-06	5.04713E-05	4.88904E-05	6.69959E-05	0.000290767	0.000221014
3837403773135	383740	3773135	0.000194811	7.6408E-05	2.53038E-05	2.47825E-05	5.75462E-05	5.74574E-05	7.56081E-05	7.55594E-05	8.09858E-05	7.90446E-05	3.15145E-06	3.15145E-06	8.53475E-05	3.15145E-06	4.92694E-05	4.77261E-05	6.54887E-05	0.000284226	0.000216042
3837503773135	383750	3773135	0.000190437	7.4692E-05	2.47357E-05	2.4226E-05	5.6254E-05	5.61672E-05	7.39105E-05	7.38628E-05	7.91673E-05	7.72697E-05	3.08069E-06	3.08069E-06	8.34311E-05	3.08069E-06	4.81266E-05	4.66192E-05	6.40494E-05	0.000277979	0.000211294
3837603773135	383760	3773135	0.000185712	7.2839E-05	2.4122E-05	2.3625E-05	5.48584E-05	5.47738E-05	7.20768E-05	7.20303E-05	7.72033E-05	7.53527E-05	3.00426E-06	3.00426E-06	8.13613E-05	3.00426E-06	4.68942E-05	4.54254E-05	6.2472E-05	0.000271133	0.00020609
3837703773135	383770	3773135	0.000181059	7.1014E-05	2.35177E-05	2.30331E-05	5.34841E-05	5.34015E-05	7.02711E-05	7.02257E-05	7.52691E-05	7.34649E-05	2.92899E-06	2.92899E-06	7.93229E-05	2.92899E-06	4.56798E-05	4.4249E-05	6.09082E-05	0.000264346	0.000200931
3837803773135	383780	3773135	0.000176694	6.9302E-05	2.29507E-05	2.24778E-05	5.21946E-05	5.2114E-05	6.85769E-05	6.85326E-05	7.34544E-05	7.16937E-05	2.85838E-06	2.85838E-06	7.74105E-05	2.85838E-06	4.45442E-05	4.3149E-05	5.9444E-05	0.000257991	0.000196101
3837903773135	383790	3773135	0.000172724	6.7745E-05	2.2435E-05	2.19728E-05	5.10218E-05	5.09431E-05	6.7036E-05	6.69928E-05	7.1804E-05	7.00829E-05	2.79415E-06	2.79415E-06	7.56712E-05	2.79415E-06	4.35163E-05	4.21533E-05	5.81224E-05	0.000252255	0.000191741
3838003773135	383800	3773135	0.000168871	6.6233E-05	2.19345E-05	2.14826E-05	4.98836E-05	4.98066E-05	6.55405E-05	6.54982E-05	7.02021E-05	6.85194E-05	2.73182E-06	2.73182E-06	7.3983E-05	2.73182E-06	4.25171E-05	4.11854E-05	5.68302E-05	0.000246647	0.000187478
3838103773135	383810	3773135	0.000164919	6.4683E-05	2.14212E-05	2.09798E-05	4.87162E-05	4.8641E-05	6.40067E-05	6.39654E-05	6.85592E-05	6.69158E-05	2.66788E-06	2.66788E-06	7.22516E-05	2.66788E-06	4.14892E-05	4.01897E-05	5.54904E-05	0.000240832	0.000183058
3838203773135	383820	3773135	0.000161056	6.3169E-05	2.09195E-05	2.04885E-05	4.75753E-05	4.75019E-05	6.25077E-05	6.24674E-05	6.69536E-05	6.53487E-05	2.60541E-06	2.60541E-06	7.05595E-05	2.60541E-06	4.04829E-05	3.92148E-05	5.41779E-05	0.000235136	0.000178728
3838303773135	383830	3773135	0.000157257	6.1678E-05	2.0426E-05	2.00052E-05	4.6453E-05	4.63813E-05	6.10331E-05	6.09937E-05	6.53741E-05	6.38071E-05	2.54394E-06	2.54394E-06	6.8895E-05	2.54394E-06	3.94926E-05	3.82556E-05	5.28789E-05	0.000229498	0.000174443
3838403773135	383840	3773135	0.000152856	5.9952E-05	1.98543E-05	1.94453E-05	4.51529E-05	4.50832E-05	5.9325E-05	5.92867E-05	6.35445E-05	6.20213E-05	2.47274E-06	2.47274E-06	6.69668E-05	2.47274E-06	3.83391E-05	3.71383E-05	5.134E-05	0.000222819	0.000169366
3838503773135	383850	3773135	0.00014867	5.8311E-05	1.93107E-05	1.89128E-05	4.39165E-05	4.38487E-05	5.77005E-05	5.76633E-05	6.18044E-05	6.0323E-05	2.40503E-06	2.40503E-06	6.51331E-05	2.40503E-06	3.72395E-05	3.60731E-05	4.98735E-05	0.000216455	0.000164529
3838603773135	383860	3773135	0.000144619	5.6722E-05	1.87845E-05	1.83975E-05	4.27199E-05	4.26539E-05	5.61283E-05	5.60921E-05	6.01204E-05	5.86794E-05	2.3395E-06	2.3395E-06	6.33584E-05	2.3395E-06	3.61739E-05	3.50409E-05	4.84478E-05	0.000210267	0.000159825
3838703773135	383870	3773135	0.000140694	5.5182E-05	1.82747E-05	1.78981E-05	4.15604E-05	4.14963E-05	5.46049E-05	5.45697E-05	5.84887E-05	5.70867E-05	2.27601E-06	2.27601E-06	6.16387E-05	2.27601E-06	3.51442E-05	3.40434E-05	4.70673E-05	0.000204275	0.000155271
3838803773135	383880	3773135	0.00013694	5.371E-05	1.7787E-05	1.74205E-05	4.04513E-05	4.03889E-05	5.31478E-05	5.31135E-05	5.69279E-05	5.55634E-05	2.21527E-06	2.21527E-06	5.99939E-05	2.21527E-06	3.41576E-05	3.30877E-05	4.57457E-05	0.000198539	0.000150911
3838903773135	383890	3773135	0.000132691	5.2043E-05	1.72352E-05	1.68801E-05	3.91963E-05	3.91359E-05	5.14989E-05	5.14656E-05	5.51617E-05	5.38395E-05	2.14654E-06	2.14654E-06	5.81326E-05	2.14654E-06	3.30382E-05	3.20034E-05	4.42249E-05	0.000191939	0.000145894
3839003773135	383900	3773135	0.000128658	5.0462E-05	1.67113E-05	1.6367E-05	3.8005E-05	3.79464E-05	4.99337E-05	4.99014E-05	5.34852E-05	5.22032E-05	2.0813E-06	2.0813E-06	5.63658E-05	2.0813E-06	3.19744E-05	3.09729E-05	4.27811E-05	0.000185673	0.000141131

			KMMass Grading / Excavation	KMDrainage / Utilities Trenching	KMFoundations / Concrete Pads	KMBuilding / Structure Construction	KMAsphalt Paving	KMArchitectural Coating	KMLandscaping or Other Finishing	KMWaterside Construction (Piles)	EWNDemolition	EWNSite Grubbing / Prep	EWNDrainage / Utilities Trenching	EWNDrainage / Utilities Trenching	EWNDrainage / Utilities Trenching	EWNFoundations / Concrete Pads	EWNBuilding / Structure Construction	EWNAsphalt Paving	EWNLandscaping or Other Finishing	EWNWaterside Construction (Piles)	ISDemolition
Unique Identifier	X (UTM)	Y (UTM)	2026	2026	2026	2026	2026	2026	2026	2026	2027	2027	2027	2028	2029	2029	2029	2029	2029	2029	2027
3837803773125	383780	3773125	0.000187533	6.73446E-05	3.56385E-05	0.000122406	3.93241E-06	3.93241E-06	0.000126338	3.93241E-06	0.000193358	1.05383E-05	2.47459E-05	2.4268E-05	2.37659E-05	2.05857E-05	4.47005E-05	3.1802E-06	4.62906E-05	3.1802E-06	2.79864E-05
3837903773125	383790	3773125	0.000183247	6.58057E-05	3.48241E-05	0.000119609	3.84255E-06	3.84255E-06	0.000123451	3.84255E-06	0.000188557	1.02766E-05	2.41314E-05	2.36654E-05	2.31758E-05	2.00745E-05	4.35907E-05	3.10124E-06	4.51413E-05	3.10124E-06	2.73772E-05
3838003773125	383800	3773125	0.00017908	6.43093E-05	3.40322E-05	0.000116889	3.75517E-06	3.75517E-06	0.000120644	3.75517E-06	0.000183925	1.00242E-05	2.35386E-05	2.3084E-05	2.26064E-05	1.95814E-05	4.25197E-05	3.02505E-06	4.40323E-05	3.02505E-06	2.67834E-05
3838103773125	383810	3773125	0.000174862	6.27943E-05	3.32305E-05	0.000114135	3.66671E-06	3.66671E-06	0.000117802	3.66671E-06	0.000179262	9.77001E-06	2.29418E-05	2.24988E-05	2.20333E-05	1.90849E-05	4.14418E-05	2.94836E-06	4.29159E-05	2.94836E-06	2.61798E-05
3838203773125	383820	3773125	0.000170768	6.13244E-05	3.24526E-05	0.000111463	3.58088E-06	3.58088E-06	0.000115044	3.58088E-06	0.00017476	9.52463E-06	2.23656E-05	2.19337E-05	2.14799E-05	1.86056E-05	4.04009E-05	2.87431E-06	4.18381E-05	2.87431E-06	2.55944E-05
3838303773125	383830	3773125	0.000166712	5.98678E-05	3.16818E-05	0.000108816	3.49582E-06	3.49582E-06	0.000112312	3.49582E-06	0.000170334	9.28343E-06	2.17992E-05	2.13783E-05	2.09359E-05	1.81344E-05	3.93778E-05	2.80152E-06	4.07786E-05	2.80152E-06	2.50145E-05
3838403773125	383840	3773125	0.000162013	5.81803E-05	3.07888E-05	0.000105749	3.39729E-06	3.39729E-06	0.000109146	3.39729E-06	0.000165327	9.01051E-06	2.11584E-05	2.07498E-05	2.03205E-05	1.76013E-05	3.82202E-05	2.71916E-06	3.95797E-05	2.71916E-06	2.43425E-05
3838503773125	383850	3773125	0.000157536	5.65724E-05	2.99379E-05	0.000102826	3.3034E-06	3.3034E-06	0.00010613	3.3034E-06	0.000160572	8.75136E-06	2.05498E-05	2.0153E-05	1.9736E-05	1.70951E-05	3.71209E-05	2.64095E-06	3.84414E-05	2.64095E-06	2.37039E-05
3838603773125	383860	3773125	0.000153095	5.49778E-05	2.90941E-05	9.99279E-05	3.21029E-06	3.21029E-06	0.000103138	3.21029E-06	0.000155886	8.49597E-06	1.99501E-05	1.95649E-05	1.91601E-05	1.65962E-05	3.60376E-05	2.56388E-06	3.73196E-05	2.56388E-06	2.30682E-05
3838703773125	383870	3773125	0.000148729	5.34098E-05	2.82642E-05	9.70778E-05	3.11872E-06	3.11872E-06	0.000100197	3.11872E-06	0.000151292	8.24558E-06	1.93622E-05	1.89883E-05	1.85954E-05	1.61071E-05	3.49755E-05	2.48832E-06	3.62197E-05	2.48832E-06	2.24436E-05
3838803773125	383880	3773125	0.000144562	5.19133E-05	2.74723E-05	9.43579E-05	3.03134E-06	3.03134E-06	9.73892E-05	3.03134E-06	0.000146919	8.0073E-06	1.88027E-05	1.84396E-05	1.8058E-05	1.56416E-05	3.39648E-05	2.41641E-06	3.5173E-05	2.41641E-06	2.18456E-05
3838903773125	383890	3773125	0.000140136	5.0324E-05	2.66313E-05	9.14692E-05	2.93854E-06	2.93854E-06	9.44077E-05	2.93854E-06	0.000142333	7.75733E-06	1.82157E-05	1.78639E-05	1.74943E-05	1.51533E-05	3.29045E-05	2.34098E-06	3.4075E-05	2.34098E-06	2.12127E-05
3839003773125	383900	3773125	0.000135925	4.88117E-05	2.5831E-05	8.87203E-05	2.85023E-06	2.85023E-06	9.15706E-05	2.85023E-06	0.000137976	7.51989E-06	1.76581E-05	1.73171E-05	1.69588E-05	1.46895E-05	3.18973E-05	2.26932E-06	3.3032E-05	2.26932E-06	2.06091E-05
3839103773125	383910	3773125	0.000131942	4.73816E-05	2.50742E-05	8.6121E-05	2.76672E-06	2.76672E-06	8.88877E-05	2.76672E-06	0.000133857	7.29537E-06	1.71309E-05	1.68001E-05	1.64525E-05	1.42509E-05	3.0945E-05	2.20157E-06	3.20458E-05	2.20157E-06	2.00376E-05
3829703773135	382970	3773135	8.11839E-05	2.91538E-05	1.54281E-05	5.29901E-05	1.70236E-06	1.70236E-06	5.46925E-05	1.70236E-06	0.000155327	8.46551E-06	1.98786E-05	1.94947E-05	1.90914E-05	1.65367E-05	3.59084E-05	2.55469E-06	3.71857E-05	2.55469E-06	1.38437E-05
3829803773135	382980	3773135	8.57056E-05	3.07776E-05	1.62874E-05	5.59415E-05	1.79718E-06	1.79718E-06	5.77387E-05	1.79718E-06	0.000166605	9.0802E-06	2.1322E-05	2.09103E-05	2.04776E-05	1.77374E-05	3.85158E-05	2.74019E-06	3.98859E-05	2.74019E-06	1.44641E-05
3829903773135	382990	3773135	9.06041E-05	3.25367E-05	1.72183E-05	5.91389E-05	1.8999E-06	1.8999E-06	6.10387E-05	1.8999E-06	0.000179139	9.76333E-06	2.29261E-05	2.24834E-05	2.20182E-05	1.90719E-05	4.14134E-05	2.94634E-06	4.28866E-05	2.94634E-06	1.50914E-05
3830003773135	383000	3773135	9.54361E-05	3.42719E-05	1.81366E-05	6.22928E-05	2.00122E-06	2.00122E-06	6.4294E-05	2.00122E-06	0.000192049	1.04669E-05	2.45783E-05	2.41037E-05	2.36049E-05	2.04463E-05	4.43978E-05	3.15867E-06	4.59772E-05	3.15867E-06	1.56559E-05
3830103773135	383010	3773135	9.93298E-05	3.56702E-05	1.88765E-05	6.48343E-05	2.08287E-06	2.08287E-06	6.69171E-05	2.08287E-06	0.00020417	1.11275E-05	2.61295E-05	2.56249E-05	2.50947E-05	2.17367E-05	4.71999E-05	3.35802E-06	4.88789E-05	3.35802E-06	1.60569E-05
3830203773135	383020	3773135	0.000103224	3.70684E-05	1.96165E-05	6.73758E-05	2.16451E-06	2.16451E-06	6.95403E-05	2.16451E-06	0.000215379	1.17385E-05	2.75641E-05	2.70318E-05	2.64725E-05	2.29301E-05	4.97913E-05	3.54239E-06	5.15625E-05	3.54239E-06	1.6497E-05
3830303773135	383030	3773135	0.000108011	3.87877E-05	2.05263E-05	7.05008E-05	2.26491E-06	2.26491E-06	7.27657E-05	2.26491E-06	0.000229062	1.24842E-05	2.93152E-05	2.87491E-05	2.81543E-05	2.43868E-05	5.29545E-05	3.76743E-06	5.48382E-05	3.76743E-06	1.7021E-05
3830403773135	383040	3773135	0.000113257	4.06716E-05	2.15232E-05	7.39248E-05	2.37491E-06	2.37491E-06	7.62997E-05	2.37491E-06	0.000246412	1.34298E-05	3.15357E-05	3.09267E-05	3.02868E-05	2.6234E-05	5.69656E-05	4.05279E-06	5.8992E-05	4.05279E-06	1.77098E-05
3830503773135	383050	3773135	0.000118237	4.24598E-05	2.24696E-05	7.71752E-05	2.47933E-06	2.47933E-06	7.96545E-05	2.47933E-06	0.000265248	1.44564E-05	3.39463E-05	3.32908E-05	3.26019E-05	2.82393E-05	6.13201E-05	4.36259E-06	6.35014E-05	4.36259E-06	1.84294E-05
3830603773135	383060	3773135	0.000123106	4.42083E-05	2.33949E-05	8.03532E-05	2.58143E-06	2.58143E-06	8.29347E-05	2.58143E-06	0.000283579	1.54554E-05	3.62922E-05	3.55914E-05	3.4855E-05	3.01909E-05	6.55577E-05	4.66408E-06	6.78897E-05	4.66408E-06	1.91238E-05
3830703773135	383070	3773135	0.000128462	4.61319E-05	2.44128E-05	8.38496E-05	2.69375E-06	2.69375E-06	8.65433E-05	2.69375E-06	0.000303548	1.65437E-05	3.88478E-05	3.80976E-05	3.73094E-05	3.23169E-05	7.01741E-05	4.99251E-06	7.26704E-05	4.99251E-06	1.98853E-05
3830803773135	383080	3773135	0.000134203	4.81935E-05	2.55038E-05	8.75967E-05	2.81413E-06	2.81413E-06	9.04108E-05	2.81413E-06	0.000325377	1.77335E-05	4.16416E-05	4.08374E-05	3.99925E-05	3.46409E-05	7.52207E-05	5.35155E-06	7.78965E-05	5.35155E-06	2.06999E-05
3830903773135	383090	3773135	0.000140409	5.04222E-05	2.66832E-05	9.16476E-05	2.94427E-06	2.94427E-06	9.45919E-05	2.94427E-06	0.000349389	1.90422E-05	4.47146E-05	4.38511E-05	4.29438E-05	3.71973E-05	8.07718E-05	5.74648E-06	8.3645E-05	5.74648E-06	2.15801E-05
3831003773135	383100	3773135	0.000147155	5.28446E-05	2.79652E-05	9.60506E-05	3.08572E-06	3.08572E-06	9.91363E-05	3.08572E-06	0.000375982	2.04915E-05	4.81179E-05	4.71886E-05	4.62123E-05	4.00284E-05	8.69193E-05	6.18384E-06	9.00113E-05	6.18384E-06	2.25358E-05
3831103773135	383110	3773135	0.000154462	5.54687E-05	2.93538E-05	0.00010082	3.23895E-06	3.23895E-06	0.000104059	3.23895E-06	0.000405139	2.20806E-05	5.18494E-05	5.08481E-05	4.9796E-05	4.31326E-05	9.36599E-05	6.6634E-06	9.69916E-05	6.6634E-06	2.35712E-05
3834303773135	383430	3773135	0.006223503	0.002234914	0.001182708	0.004062188	0.000130502	0.000130502	0.00419269	0.000130502	0.006885721	0.000375281	0.00088123	0.000864212	0.000846331	0.00073308	0.00159184	0.000113251	0.001648465	0.000113251	0.000881315
3834403773135	383440	3773135	0.00469091	0.001684546	0.000891455	0.003061838	9.83646E-05	9.83646E-05	0.003160202	9.83646E-05	0.005013378	0.000273236	0.000641609	0.000629218	0.000616199	0.000533743	0.001158992	8.2456E-05	0.00120022	8.2456E-05	0.000664892
3834503773135	383450	3773135	0.003248892	0.001166705	0.000617416	0.002120608	6.81267E-05	6.81267E-05	0.002188734	6.81267E-05	0.003545355	0.000193226	0.000453732	0.00044497	0.000435763	0.000377452	0.000819615	5.83112E-05	0.00084877	5.83112E-05	0.000460714
3834603773135	383460	3773135	0.002397266	0.000860879	0.000455574	0.001564737	5.02688E-05	5.02688E-05	0.001615006	5.02688E-05	0.002645868	0.000144203	0.000338616	0.000332077	0.000325206	0.000281689	0.000611671	4.35171E-05	0.0006343	4.35171E-05	0.000340283
3834703773135	383470	3773135	0.001859649	0.000667816	0.000353406	0.001213825	3.89953E-05	3.89953E-05	0.00125282	3.89953E-05	0.002061023	0.000112328	0.000263768	0.000258675	0.000253322	0.000219424	0.000476467	3.3898E-05	0.000493416	3.3898E-05	0.00026432
3834803773135	383480	3773135	0.001552416	0.000557486	0.000295019	0.001013289	3.25529E-05	3.25529E-05	0.001045842	3.25529E-05	0.001717284	9.35942E-05	0.000219777	0.000215533	0.000211073	0.000182829	0.000397001	2.82445E-05	0.000411124	2.82445E-05	0.000220921
3834903773135	383490	3773135	0.001325851	0.000476124	0.000251963	0.000865405	2.7802E-05	2.7802E-05	0.000893208	2.7802E-05	0.001462556	7.97112E-05	0.000187177	0.000183562	0.000179764	0.000155709	0.000338113	2.4055E-05	0.000350141	2.4055E-05	0.000188924
3835003773135	383500	3773135	0.001155888	0.000415089	0.000219664	0.000754468	2.4238E-05	2.4238E-05	0.000778706	2.4238E-05	0.00127063	6.9251E-05	0.000162614	0.000159474	0.000156174	0.000135276	0.000293744	2.08983E-05	0.000304193	2.08983E-05	0.000164926
3835103773135	383510	3773135	0.001024987	0.000368082	0.000194787	0.000669027	2.14932E-05	2.14932E-05	0.0006905 2	2.14932E-05	0.00112237	6.11706E-05	0.00014364	0.000140866	0.000137952	0.000119492	0.000259469	1.84598E-05	0.000268699	1.84598E-05	0.000146439
3835203773135	383520	3773135	0.000918675	0.000329904	0.000174584	0.000599635	1.92639E-05	1.92639E-05	0.000618899	1.92639E-05	0.001002043	5.46127E-05	0.000128241	0.000125764	0.000123162	0.000106681	0.000231652	1.64808E-05	0.000239893	1.64808E-05	0.000131426
3835303773135	383530	3773135	0.000816508	0.000293215	0.000155168	0.000532949	1.71215E-05	1.71215E-05	0.00055007	1.71215E-05	0.000887849	4.83889E-05	0.000113626	0.000111432	0.000109126	9.45238E-05	0.000205253	1.46026E-05	0.000212554	1.46026E-05	0.000117009
3835403773135	383540	3773135	0.000730803	0.000262437	0.000138881	0.000477007	1.53243E-05	1.53243E-05	0.000492332	1.53243E-05	0.000792192	4.31755E-05	0.000101384	9.94264E-05	9.73691E-05	8.43398E-05	0.000183139	1.30293E-05	0.000189654	1.30293E-05	0.000104916
3835503773135	383550	3773135	0.000656364	0.000235706	0.000124735	0.00042842	1.37634E-05	1.37634E-05	0.000442184	1.37634E-05	0.000709437	3.86652E-05	9.07933E-05	8.90399E-05	8.71976E-05	7.55294E-05	0.000164008	1.16682E-05	0.000169842	1.16682E-05	9.44091E-05
3835603773135	383560	3773135	0.000588443	0.000211315	0.000111827	0.000384087	1.23392E-05	1.23392E-05	0.000396426	1.23392E-05	0.000634522	3.45823E-05	8.12057E-05	7.96376E-05	7.79898E-05	6.75537E-05	0.000146689	1.04361E-05	0.000151907	1.04361E-05	8.48185E-05
3835703773135	383570	3773135	0.000530451	0.00019049	0.000100806	0.000346235	1.11231E-05	1.11231E-05	0.000357358	1.11231E-05	0.000570848	3.1112E-05	7.30568E-05	7.16459E-05	7.01635E-05	6.07747E-05	0.000131969	9.38885E-06	0.000136663	9.38885E-06	7.6621E-05
3835803773135	383580	3773135	0.000480158	0.000172429	9.12487E-05	0.000313407	1.00685E-05	1.00685E-05	0.000323476	1.00685E-05	0.000515872	2.81157E-05	6.60209E-05	6.4746E-05	6.34064E-05	5.49217E-05	0.000119259	8.48465E-06	0.000123502	8.48465E-06	6.9498E-05
3835903773135	383590	3773135	0.000436648	0.000156804	8.29801E-05	0.000285008	9.15615E-06	9.15615E-06	0.000294164	9.15615E-06	0.000468514	2.55346E-05	5.99602E-05	5.88023E-05	5.75856E-05	4.98798E-05	0.000108311	7.70575E-06	0.000112164	7.70575E-06	6.33264E-05
3836003773135	383600	3773135	0.000398923	0.000143257	7.58108E-05	0.000260384	8.36509E-06	8.36509E-06	0.000268749	8.36509E-06	0.000427573	2.33033E-05	5.47205E-05	5.36638E-05	5.25535E-05	4.55211E-05	9.88463E-05	7.03238E-06	0.000102363	7.03238E-06	5.79653E-05
3836103773135	383610	3773135	0.000366096	0.000131468	6.95724E-05	0.000238957	7.67674E-06	7.67674E-06	0.000246634	7.67674E-06	0.000392007	2.13649E-05	5.01688E-05	4.92E-05	4.8182E-05	4.17346E-05	9.06242E-05	6.44742E-06	9.38479E-05	6.44742E-06	5.32944E-05
3836203773135	383620	3773135	0.000337695	0.000121269	6.41751E-05	0.000220419	7.08119E-06	7.08119E-06	0.0002275	7.08119E-06	0.000361196	1.96857E-05	4.62256E-05	4.5333E-05	4.4395E-05	3.84543E-05	8.35013E-05	5.94066E-06	8.64716E-05	5.94066E-06	4.92438E-05
3836303773135	383630	3773135	0.000314879	0.000113076	5.98393E-05	0.000205527	6.60277E-06	6.60277E-06	0.00021213	6.60277E-06	0.000336288	1.83282E-05	4.3038E-05	4.22069E-05	4.13336E-05	3.58026E-05	7.77431E-05	5.531E-06	8.05086E-05	5.531E-06	4.59925E-05
3836403773135	383640	3773135	0.000295596	0.000106151	5.61747E-05	0.00019294	6.1984E-06	6.1984E-06	0.000199139	6.1984E-06	0.000315179	1.71776E-05	4.03363E-05	3.95574E-05	3.87389E-05	3.35551E-05	7.28629E-05	5.1838E-06	7.54548E-05	5.1838E-06	4.32441E-05
3836503773135	383650	3773135	0.000278639	0.000100062	5.29523E-05	0.000181873	5.84284E-06	5.84284E-06	0.000187715	5.84284E-06	0.000296595	1.61648E-05	3.79581E-05	3.72251E-05	3.64548E-05	3.15767E-05	6.85669E-05	4.87816E-06	7.1006E-05	4.87816E-06	4.08255E-05
3836603773135	383660	3773135	0.000267756	9.61535E-05	5.08841E-05	0.000174769	5.61463E-06	5.61463E-06	0.000180384	5.61463E-06	0.000284314	1.54955E-05	3.63863E-05	3.56836E-05	3.49453E-05	3.02691E-05	6.57276E-05	4.67617E-06	6.80657E-05	4.67617E-06	3.929E-05
3836703773135	383670	3773135	0.000257649	9.25239E-05	4.89633E-05	0.000168172	5.40269E-06	5.40269E-06	0.000173574	5.40269E-06	0.000272913	1.48741E-05	3.49272E-05	3.42527E-05	3.3544E-05	2.90553E-05	6.30919E-05	4.48865E-06	6.53363E-05	4.48865E-06	3.7862E-05
3836803773135	383680	3773135	0.000248982	8.94116E-05	4.73163E-05	0.000162515	5.22096E-06	5.22096E-06	0.000167736	5.22096E-06	0.000263058	1.4337E-05	3.3666E-05	3.30159E-05	3.23328E-05	2.80062E-05	6.08138E-05	4.32657E-06	6.29771E-05	4.32657E-06	3.66422E-05
3836903773135	383690	3773135	0.00024166	8.67822E-05	4.59248E-05	0.000157736	5.06742E-06	5.06742E-06	0.000162803	5.06742E-06	0.000254613	1.38767E-05	3.25852E-05	3.19559E-05	3.12947E-05	2.71071E-05	5.88614E-05	4.18767E-06	6.09552E-05	4.18767E-06	3.56153E-05
3837003773135	383700	3773135	0.000234841	8.43333E-05	4.46289E-05	0.000153285	4.92442E-06	4.92442E-06	0.000158209	4.92442E-06	0.000246749	1.34482E-05	3.15788E-05	3.0969E-05	3.03282E-05	2.62699E-05	5.70435E-05	4.05834E-06	5.90726E-05	4.05834E-06	3.46596E-05
3837103773135	383710	3773135	0.00022907	8.22611E-05	4.35323E-05	0.000149518	4.80342E-06	4.80342E-06	0.000154322	4.80342E-06	0.000239965	1.30784E-05	3.07106E-05	3.01176E-05	2.94944E-05	2.55476E-05	5.54752E-05	3.94676E-06	5.74485E-05	3.94676E-06	3.38548E-05
3837203773135	383720	3773135	0.000223765	8.03561E-05	4.25241E-05	0.000146056	4.69218E-06	4.69218E-06	0.000150748	4.69218E-06	0.000233694	1.27367E-05	2.99081E-05	2.93305E-05	2.87236E-05	2.488E-05	5.40254E-05	3.84362E-06	5.59473E-05	3.84362E-06	3.31128E-05
3837303773135	383730	3773135	0.000218727	7.85466E-05	4.15666E-05	0.000142767	4.58652E-06	4.58652E-06	0.000147353	4.58652E-06	0.000227745	1.24124E-05	2.91467E-05	2.85838E-05	2.79924E-05	2.42466E-05	5.26501E-05	3.74577E-06	5.4523E-05	3.74577E-06	3.24072E-05
3837403773135	383740	3773135	0.000213806	7.67795E-05	4.06314E-05	0.000139555	4.48334E-06	4.48334E-06	0.000144038	4.48334E-06	0.000221979	1.20982E-05	2.84088E-05	2.78602E-05	2.72837E-05	2.36328E-05	5.13172E-05	3.65094E-06	5.31426E-05	3.65094E-06	3.1717E-05
3837503773135	383750	3773135	0.000209107	7.50921E-05	3.97384E-05	0.000136488	4.3848E-06	4.3848E-06	0.000140872	4.3848E-06	0.000216497	1.17994E-05	2.77072E-05	2.71721E-05	2.66099E-05	2.30491E-05	5.00498E-05	3.56077E-06	5.18302E-05	3.56077E-06	3.10561E-05
3837603773135	383760	3773135	0.000203957	7.32428E-05	3.87598E-05	0.000133126	4.27682E-06	4.27682E-06	0.000137403	4.27682E-06	0.000210647	1.14806E-05	2.69585E-05	2.64379E-05	2.58909E-05	2.24263E-05	4.86974E-05	3.46456E-06	5.04297E-05	3.46456E-06	3.03282E-05
3837703773135	383770	3773135	0.000198852	7.14094E-05	3.77896E-05	0.000129794	4.16976E-06	4.16976E-06	0.000133964	4.16976E-06	0.000204912	1.1168E-05	2.62245E-05	2.57181E-05	2.5186E-05	2.18158E-05	4.73716E-05	3.37023E-06	4.90567E-05	3.37023E-06	2.96058E-05
3837803773135	383780	3773135	0.000194071	6.96927E-05	3.68811E-05	0.000126674	4.06952E-06	4.06952E-06	0.000130743	4.06952E-06	0.000199553	1.08759E-05	2.55386E-05	2.50454E-05	2.45272E-05	2.12451E-05	4.61325E-05	3.28208E-06	4.77736E-05	3.28208E-06	2.89281E-05
3837903773135	383790	3773135	0.000189757	6.81432E-05	3.60611E-05	0.000123857	3.97904E-06	3.97904E-06	0.000127836	3.97904E-06	0.000194691	1.06109E-05	2.49164E-05	2.44352E-05	2.39296E-05	2.07275E-05	4.50085E-05	3.20211E-06	4.66096E-05	3.20211E-06	2.83148E-05
3838003773135	383800	3773135	0.000185538	6.66282E-05	3.52594E-05	0.000121104	3.89058E-06	3.89058E-06	0.000124994	3.89058E-06	0.000189989	1.03547E-05	2.43147E-05	2.38451E-05	2.33518E-05	2.0227E-05	4.39217E-05	3.12479E-06	4.54841E-05	3.12479E-06	2.7714E-05
3838103773135	383810	3773135	0.000181164	6.50575E-05	3.44282E-05	0.000118249	3.79886E-06	3.79886E-06	0.000122048	3.79886E-06	0.000185188	1.0093E-05	2.37003E-05	2.32426E-05	2.27617E-05	1.97159E-05	4.28118E-05	3.04583E-06	4.43347E-05	3.04583E-06	2.70908E-05
3838203773135	383820	3773135	0.000176879	6.35186E-05	3.36138E-05	0.000115452	3.709E-06	3.709E-06	0.000119161	3.709E-06	0.000180495	9.8372E-06	2.30996E-05	2.26535E-05	2.21848E-05	1.92162E-05	4.17267E-05	2.96863E-06	4.32111E-05	2.96863E-06	2.64774E-05
3838303773135	383830	3773135	0.000172638	6.19957E-05	3.28079E-05	0.000112684	3.62007E-06	3.62007E-06	0.000116304	3.62007E-06	0.000175885	9.58598E-06	2.25097E-05	2.2075E-05	2.16182E-05	1.87254E-05	4.06611E-05	2.89282E-06	4.21075E-05	2.89282E-06	2.58724E-05
3838403773135	383840	3773135	0.000167614	6.01915E-05	3.18531E-05	0.000109404	3.51472E-06	3.51472E-06	0.000112919	3.51472E-06	0.000170571	9.29637E-06	2.18296E-05	2.14081E-05	2.09651E-05	1.81597E-05	3.94327E-05	2.80542E-06	4.08354E-05	2.80542E-06	2.51542E-05
3838503773135	383850	3773135	0.000162826	5.84722E-05	3.09432E-05	0.000106279	3.41433E-06	3.41433E-06	0.000109694	3.41433E-06	0.00016551	9.02052E-06	2.11819E-05	2.07728E-05	2.0343E-05	1.76209E-05	3.82626E-05	2.72218E-06	3.96237E-05	2.72218E-06	2.44696E-05
3838603773135	383860	3773135	0.000158171	5.68006E-05	3.00587E-05	0.000103241	3.31672E-06	3.31672E-06	0.000106558	3.31672E-06	0.000160625	8.75428E-06	2.05567E-05	2.01597E-05	1.97426E-05	1.71008E-05	3.71333E-05	2.64183E-06	3.84542E-05	2.64183E-06	2.38045E-05
3838703773135	383870	3773135	0.000153664	5.51821E-05	2.92022E-05	0.000100299	3.22222E-06	3.22222E-06	0.000103521	3.22222E-06	0.000155901	8.4968E-06	1.99521E-05	1.95668E-05	1.91619E-05	1.65978E-05	3.60412E-05	2.56413E-06	3.73232E-05	2.56413E-06	2.3159E-05
3838803773135	383880	3773135	0.000149349	5.36326E-05	2.83822E-05	9.74829E-05	3.13174E-06	3.13174E-06	0.000100615	3.13174E-06	0.000151399	8.25143E-06	1.93759E-05	1.90017E-05	1.86086E-05	1.61185E-05	3.50003E-05	2.49008E-06	3.62454E-05	2.49008E-06	2.25414E-05
3838903773135	383890	3773135	0.000144384	5.18497E-05	2.74386E-05	9.42422E-05	3.02762E-06	3.02762E-06	9.72698E-05	3.02762E-06	0.000146307	7.97392E-06	1.87243E-05	1.83627E-05	1.79827E-05	1.55764E-05	3.38232E-05	2.40634E-06	3.50264E-05	2.40634E-06	2.18316E-05
3839003773135	383900	3773135	0.000139671	5.01569E-05	2.65428E-05	9.11654E-05	2.92878E-06	2.92878E-06	9.40941E-05	2.92878E-06	0.000141483	7.71101E-06	1.81069E-05	1.77572E-05	1.73898E-05	1.50628E-05	3.2708E-05	2.327E-06	3.38715E-05	2.327E-06	2.11568E-05

Unique Identifier	X (UTM)	Y (UTM)	ISDrainage / Utilities Trenching	ISDrainage / Utilities Trenching	ISAsphalt Paving	ISAsphalt Paving	SVDemolition	SVSite Grubbing / Prep	SVMass Grading / Excavation	SVMass Grading / Excavation	SVDrainage / Utilities Trenching	SVFoundations / Concrete Pads	SVBuilding / Structure Construction	SVBuilding / Structure Construction	SVAsphalt Paving	SVAsphalt Paving	SVArchitectural Coating	SVArchitectural Coating	SVLandscaping or Other Finishing	SVLandscaping or Other Finishing	MDemolition
			2027	2028	2027	2028	2027	2027	2027	2028	2028	2028	2028	2029	2028	2029	2028	2029	2028	2029	2027
3837803773125	383780	3773125	1.12691E-05	1.09799E-05	2.91039E-06	2.71116E-06	0.000194389	0.000139755	9.4227E-05	9.30307E-05	6.60075E-05	2.09689E-05	3.00392E-05	2.8893E-05	2.95345E-06	2.74787E-06	2.95345E-06	2.74787E-06	3.00392E-05	2.8893E-05	4.84263E-05
3837903773125	383790	3773125	1.10238E-05	1.07409E-05	2.84704E-06	2.65215E-06	0.000189846	0.000136489	9.20247E-05	9.08562E-05	6.44647E-05	2.04788E-05	2.93371E-05	2.82177E-05	2.88441E-06	2.68364E-06	2.88441E-06	2.68364E-06	2.93371E-05	2.82177E-05	4.72922E-05
3838003773125	383800	3773125	1.07847E-05	1.0508E-05	2.78529E-06	2.59462E-06	0.000185463	0.000133338	8.99E-05	8.87586E-05	6.29764E-05	2.0006E-05	2.86598E-05	2.75662E-05	2.81782E-06	2.62169E-06	2.81782E-06	2.62169E-06	2.86598E-05	2.75662E-05	4.61944E-05
3838103773125	383810	3773125	1.05416E-05	1.02711E-05	2.72252E-06	2.53615E-06	0.000181062	0.000130174	8.77667E-05	8.66524E-05	6.1482E-05	1.95312E-05	2.79797E-05	2.69121E-05	2.75095E-06	2.55947E-06	2.75095E-06	2.55947E-06	2.79797E-05	2.69121E-05	4.50784E-05
3838203773125	383820	3773125	1.03059E-05	1.00415E-05	2.66164E-06	2.47943E-06	0.000176812	0.000127118	8.57069E-05	8.46187E-05	6.0039E-05	1.90728E-05	2.7323E-05	2.62805E-05	2.68639E-06	2.4994E-06	2.68639E-06	2.4994E-06	2.7323E-05	2.62805E-05	4.3997E-05
3838303773125	383830	3773125	1.00724E-05	9.81397E-06	2.60134E-06	2.42326E-06	0.000172607	0.000124095	8.36686E-05	8.26063E-05	5.86111E-05	1.86193E-05	2.66732E-05	2.56555E-05	2.6225E-06	2.43996E-06	2.6225E-06	2.43996E-06	2.66732E-05	2.56555E-05	4.29282E-05
3838403773125	383840	3773125	9.80178E-06	9.5503E-06	2.53145E-06	2.35815E-06	0.000167805	0.000120643	8.1341E-05	8.03082E-05	5.69806E-05	1.81013E-05	2.59312E-05	2.49418E-05	2.54955E-06	2.37208E-06	2.54955E-06	2.37208E-06	2.59312E-05	2.49418E-05	4.16907E-05
3838503773125	383850	3773125	9.54467E-06	9.29978E-06	2.46504E-06	2.2963E-06	0.000163235	0.000117357	7.91257E-05	7.8121E-05	5.54288E-05	1.76083E-05	2.5225E-05	2.42625E-05	2.48011E-06	2.30748E-06	2.48011E-06	2.30748E-06	2.5225E-05	2.42625E-05	4.05131E-05
3838603773125	383860	3773125	9.28868E-06	9.05036E-06	2.39893E-06	2.23471E-06	0.00015871	0.000114104	7.69319E-05	7.59551E-05	5.3892E-05	1.71201E-05	2.45256E-05	2.35898E-05	2.41135E-06	2.24351E-06	2.41135E-06	2.24351E-06	2.45256E-05	2.35898E-05	3.93445E-05
3838703773125	383870	3773125	9.0372E-06	8.80533E-06	2.33398E-06	2.17421E-06	0.000154273	0.000110914	7.47814E-05	7.38319E-05	5.23855E-05	1.66415E-05	2.384E-05	2.29304E-05	2.34394E-06	2.18079E-06	2.34394E-06	2.18079E-06	2.384E-05	2.29304E-05	3.81959E-05
3838803773125	383880	3773125	8.7964E-06	8.57071E-06	2.27179E-06	2.11628E-06	0.000150041	0.000107872	7.27301E-05	7.18067E-05	5.09486E-05	1.61851E-05	2.31861E-05	2.23014E-05	2.27965E-06	2.12097E-06	2.27965E-06	2.12097E-06	2.31861E-05	2.23014E-05	3.70999E-05
3838903773125	383890	3773125	8.54154E-06	8.32239E-06	2.20597E-06	2.05496E-06	0.00014556	0.00010465	7.0558E-05	6.96621E-05	4.9427E-05	1.57017E-05	2.24936E-05	2.16354E-05	2.21157E-06	2.05763E-06	2.21157E-06	2.05763E-06	2.24936E-05	2.16354E-05	3.59386E-05
3839003773125	383900	3773125	8.29849E-06	8.08557E-06	2.1432E-06	1.99649E-06	0.000141293	0.000101582	6.84895E-05	6.76199E-05	4.7978E-05	1.52414E-05	2.18342E-05	2.10011E-05	2.14673E-06	1.99731E-06	2.14673E-06	1.99731E-06	2.18342E-05	2.10011E-05	3.48318E-05
3839103773125	383910	3773125	8.06838E-06	7.86137E-06	2.08377E-06	1.94113E-06	0.000137266	9.8687E-05	6.65376E-05	6.56928E-05	4.66106E-05	1.4807E-05	2.12119E-05	2.04026E-05	2.08555E-06	1.94038E-06	2.08555E-06	1.94038E-06	2.12119E-05	2.04026E-05	3.37884E-05
3829703773135	382970	3773135	5.57433E-06	5.43131E-06	1.43965E-06	1.3411E-06	8.00453E-05	5.75482E-05	3.88006E-05	3.8308E-05	2.71804E-05	8.63453E-06	1.23695E-05	1.18975E-05	1.21616E-06	1.13151E-06	1.21616E-06	1.13151E-06	1.23695E-05	1.18975E-05	2.05133E-05
3829803773135	382980	3773135	5.82413E-06	5.6747E-06	1.50416E-06	1.40119E-06	8.41611E-05	6.05073E-05	4.07957E-05	4.02778E-05	2.8578E-05	9.07851E-06	1.30055E-05	1.25093E-05	1.2787E-06	1.18969E-06	1.2787E-06	1.18969E-06	1.30055E-05	1.25093E-05	2.16873E-05
3829903773135	382990	3773135	6.07675E-06	5.92083E-06	1.5694E-06	1.46197E-06	8.85709E-05	6.36777E-05	4.29333E-05	4.23882E-05	3.00755E-05	9.5542E-06	1.3687E-05	1.31647E-05	1.3457E-06	1.25203E-06	1.3457E-06	1.25203E-06	1.3687E-05	1.31647E-05	2.29738E-05
3830003773135	383000	3773135	6.30404E-06	6.1423E-06	1.62811E-06	1.51665E-06	9.28471E-05	6.67521E-05	4.50062E-05	4.44347E-05	3.15275E-05	1.00155E-05	1.43478E-05	1.38003E-05	1.41067E-06	1.31248E-06	1.41067E-06	1.31248E-06	1.43478E-05	1.38003E-05	2.42567E-05
3830103773135	383010	3773135	6.46551E-06	6.29962E-06	1.66981E-06	1.5555E-06	9.61701E-05	6.91411E-05	4.66169E-05	4.6025E-05	3.26559E-05	1.03739E-05	1.48613E-05	1.42942E-05	1.46116E-06	1.35945E-06	1.46116E-06	1.35945E-06	1.48613E-05	1.42942E-05	2.53254E-05
3830203773135	383020	3773135	6.64273E-06	6.4723E-06	1.71558E-06	1.59814E-06	9.96624E-05	7.16518E-05	4.83097E-05	4.76963E-05	3.38417E-05	1.07506E-05	1.5401E-05	1.48133E-05	1.51422E-06	1.40882E-06	1.51422E-06	1.40882E-06	1.5401E-05	1.48133E-05	2.63833E-05
3830303773135	383030	3773135	6.85371E-06	6.67786E-06	1.77007E-06	1.64889E-06	0.000103983	7.47582E-05	5.04041E-05	4.97642E-05	3.53089E-05	1.12167E-05	1.60686E-05	1.54555E-05	1.57986E-06	1.4699E-06	1.57986E-06	1.4699E-06	1.60686E-05	1.54555E-05	2.7639E-05
3830403773135	383040	3773135	7.13108E-06	6.94811E-06	1.8417E-06	1.71562E-06	0.000108339	7.78902E-05	5.25158E-05	5.1849E-05	3.67881E-05	1.16866E-05	1.67418E-05	1.6103E-05	1.64605E-06	1.53148E-06	1.64605E-06	1.53148E-06	1.67418E-05	1.6103E-05	2.90089E-05
3830503773135	383050	3773135	7.42082E-06	7.23042E-06	1.91653E-06	1.78533E-06	0.000112348	8.07724E-05	5.44591E-05	5.37676E-05	3.81494E-05	1.21191E-05	1.73613E-05	1.66989E-05	1.70696E-06	1.58815E-06	1.70696E-06	1.58815E-06	1.73613E-05	1.66989E-05	3.03154E-05
3830603773135	383060	3773135	7.70044E-06	7.50286E-06	1.98874E-06	1.8526E-06	0.000116331	8.36354E-05	5.63894E-05	5.56734E-05	3.95016E-05	1.25487E-05	1.79767E-05	1.72908E-05	1.76747E-06	1.64444E-06	1.76747E-06	1.64444E-06	1.79767E-05	1.72908E-05	3.15965E-05
3830703773135	383070	3773135	8.00706E-06	7.80162E-06	2.06793E-06	1.92637E-06	0.000120919	8.6934E-05	5.86134E-05	5.78692E-05	4.10596E-05	1.30436E-05	1.86857E-05	1.79727E-05	1.83717E-06	1.7093E-06	1.83717E-06	1.7093E-06	1.86857E-05	1.79727E-05	3.30045E-05
3830803773135	383080	3773135	8.33506E-06	8.1212E-06	2.15265E-06	2.00528E-06	0.000125854	9.04823E-05	6.10057E-05	6.02312E-05	4.27355E-05	1.3576E-05	1.94484E-05	1.87063E-05	1.91216E-06	1.77906E-06	1.91216E-06	1.77906E-06	1.94484E-05	1.87063E-05	3.4516E-05
3830903773135	383090	3773135	8.6895E-06	8.46655E-06	2.24419E-06	2.09056E-06	0.00013119	9.43188E-05	6.35925E-05	6.2785E-05	4.45475E-05	1.41516E-05	2.0273E-05	1.94995E-05	1.99324E-06	1.8545E-06	1.99324E-06	1.8545E-06	2.0273E-05	1.94995E-05	3.61528E-05
3831003773135	383100	3773135	9.07433E-06	8.84151E-06	2.34357E-06	2.18314E-06	0.000136999	9.84948E-05	6.6408E-05	6.55649E-05	4.65199E-05	1.47782E-05	2.11706E-05	2.03628E-05	2.08149E-06	1.93661E-06	2.08149E-06	1.93661E-06	2.11706E-05	2.03628E-05	3.7931E-05
3831103773135	383110	3773135	9.49122E-06	9.2477E-06	2.45124E-06	2.28344E-06	0.000143271	0.000103004	6.94482E-05	6.85664E-05	4.86495E-05	1.54547E-05	2.21398E-05	2.12951E-05	2.17678E-06	2.02526E-06	2.17678E-06	2.02526E-06	2.21398E-05	2.12951E-05	3.9858E-05
3834303773135	383430	3773135	0.000354872	0.000345767	9.16507E-05	8.53766E-05	0.008260403	0.005938781	0.004004096	0.003953257	0.002804931	0.000891055	0.001276491	0.001227785	0.000125504	0.000116768	0.000125504	0.000116768	0.001276491	0.001227785	0.00165626
3834403773135	383440	3773135	0.000267727	0.000260858	6.91442E-05	6.44108E-05	0.00619748	0.004455652	0.003004128	0.002965985	0.002104438	0.000668526	0.000957705	0.000921163	9.41612E-05	8.76071E-05	9.41612E-05	8.76071E-05	0.000957705	0.000921163	0.001247992
3834503773135	383450	3773135	0.000185512	0.000180752	4.79111E-05	4.46313E-05	0.004089328	0.002940005	0.001982235	0.001957067	0.001388587	0.000441118	0.000631929	0.000607817	6.21311E-05	5.78064E-05	6.21311E-05	5.78064E-05	0.000631929	0.000607817	0.00086366
3834603773135	383460	3773135	0.000137019	0.000133504	3.53871E-05	3.29646E-05	0.002900124	0.002085031	0.001405788	0.001387939	0.000984776	0.000312838	0.00044816	0.00043106	4.40629E-05	4.09959E-05	4.40629E-05	4.09959E-05	0.00044816	0.00043106	0.000636556
3834703773135	383470	3773135	0.000106432	0.000103701	2.74875E-05	2.56058E-05	0.002185685	0.001571389	0.001059476	0.001046024	0.000742179	0.000235771	0.000337757	0.000324869	3.32081E-05	3.08967E-05	3.32081E-05	3.08967E-05	0.000337757	0.000324869	0.000493217
3834803773135	383480	3773135	8.89564E-05	8.66741E-05	2.29742E-05	2.14015E-05	0.001784176	0.001282726	0.00086485	0.00085387	0.000605841	0.00019246	0.000275711	0.000265191	2.71078E-05	2.5221E-05	2.71078E-05	2.5221E-05	0.000275711	0.000265191	0.000411362
3834903773135	383490	3773135	7.60727E-05	7.41209E-05	1.96468E-05	1.83019E-05	0.001495987	0.001075533	0.000725155	0.000715948	0.000507982	0.000161373	0.000231177	0.000222356	2.27292E-05	2.11471E-05	2.27292E-05	2.11471E-05	0.000231177	0.000222356	0.000351001
3835003773135	383500	3773135	6.64093E-05	6.47054E-05	1.71511E-05	1.5977E-05	0.00128459	0.000923551	0.000622684	0.000614778	0.0004362	0.00013857	0.000198509	0.000190935	1.95174E-05	1.81589E-05	1.95174E-05	1.81589E-05	0.000198509	0.000190935	0.000305732
3835103773135	383510	3773135	5.89654E-05	5.74525E-05	1.52286E-05	1.41862E-05	0.001124714	0.000808608	0.000545187	0.000538265	0.000381912	0.000121324	0.000173803	0.000167172	1.70883E-05	1.58989E-05	1.70883E-05	1.58989E-05	0.000173803	0.000167172	0.000270877
3835203773135	383520	3773135	5.29202E-05	5.15624E-05	1.36674E-05	1.27318E-05	0.000997265	0.000716979	0.000483408	0.00047727	0.000338635	0.000107576	0.000154109	0.000148228	1.51519E-05	1.40973E-05	1.51519E-05	1.40973E-05	0.000154109	0.000148228	0.000242574
3835303773135	383530	3773135	4.71152E-05	4.59063E-05	1.21681E-05	1.13352E-05	0.000878867	0.000631858	0.000426017	0.000420608	0.000298431	9.4804E-05	0.000135813	0.00013063	1.3353E-05	1.24236E-05	1.3353E-05	1.24236E-05	0.000135813	0.00013063	0.000215343
3835403773135	383540	3773135	4.22458E-05	4.11619E-05	1.09106E-05	1.01637E-05	0.000781067	0.000561545	0.00037861	0.000373802	0.000265222	8.42542E-05	0.000120699	0.000116094	1.18671E-05	1.10411E-05	1.18671E-05	1.10411E-05	0.000120699	0.000116094	0.000192502
3835503773135	383550	3773135	3.8015E-05	3.70396E-05	9.81789E-06	9.1458E-06	0.000697467	0.000501441	0.000338086	0.000333793	0.000236834	7.52362E-05	0.00010778	0.000103668	1.05969E-05	9.85934E-06	1.05969E-05	9.85934E-06	0.00010778	0.000103668	0.000172671
3835603773135	383560	3773135	3.41532E-05	3.32769E-05	8.82054E-06	8.21672E-06	0.000622544	0.000447576	0.000301768	0.000297937	0.000211393	6.71543E-05	9.62026E-05	9.25319E-05	9.45861E-06	8.80024E-06	9.45861E-06	8.80024E-06	9.62026E-05	9.25319E-05	0.000154591
3835703773135	383570	3773135	3.08524E-05	3.00608E-05	7.96806E-06	7.4226E-06	0.000559159	0.000402005	0.000271043	0.000267602	0.00018987	6.03168E-05	8.64075E-05	8.31105E-05	8.49556E-06	7.90422E-06	8.49556E-06	7.90422E-06	8.64075E-05	8.31105E-05	0.000139182
3835803773135	383580	3773135	2.79842E-05	2.72662E-05	7.22731E-06	6.73256E-06	0.000504619	0.000362794	0.000244606	0.0002415	0.00017135	5.44336E-05	7.79794E-05	7.50041E-05	7.66691E-06	7.13326E-06	7.66691E-06	7.13326E-06	7.79794E-05	7.50041E-05	0.00012584
3835903773135	383590	3773135	2.54992E-05	2.48449E-05	6.58551E-06	6.13469E-06	0.000457723	0.000329078	0.000221874	0.000219057	0.000155426	4.93749E-05	7.07326E-05	6.80337E-05	6.9544E-06	6.47034E-06	6.9544E-06	6.47034E-06	7.07326E-05	6.80337E-05	0.000114317
3836003773135	383600	3773135	2.33404E-05	2.27416E-05	6.02799E-06	5.61534E-06	0.000417215	0.000299955	0.000202238	0.000199671	0.000141671	4.50053E-05	6.44728E-05	6.20128E-05	6.33894E-06	5.89772E-06	6.33894E-06	5.89772E-06	6.44728E-05	6.20128E-05	0.000104345
3836103773135	383610	3773135	2.14596E-05	2.0909E-05	5.54224E-06	5.16285E-06	0.000382052	0.000274675	0.000185194	0.000182842	0.000129731	4.12122E-05	5.9039E-05	5.67864E-05	5.8047E-06	5.40066E-06	5.8047E-06	5.40066E-06	5.9039E-05	5.67864E-05	9.56821E-05
3836203773135	383620	3773135	1.98286E-05	1.93199E-05	5.12101E-06	4.77045E-06	0.000351736	0.000252879	0.000170498	0.000168333	0.000119437	3.7942E-05	5.43542E-05	5.22803E-05	5.34409E-06	4.97211E-06	5.34409E-06	4.97211E-06	5.43542E-05	5.22803E-05	8.81917E-05
3836303773135	383630	3773135	1.85194E-05	1.80443E-05	4.7829E-06	4.45548E-06	0.000327468	0.000235432	0.000158735	0.00015672	0.000111196	3.53242E-05	5.06041E-05	4.86733E-05	4.97538E-06	4.62907E-06	4.97538E-06	4.62907E-06	5.06041E-05	4.86733E-05	8.21784E-05
3836403773135	383640	3773135	1.74128E-05	1.6966E-05	4.49709E-06	4.18924E-06	0.000307041	0.000220746	0.000148833	0.000146943	0.00010426	3.31207E-05	4.74474E-05	4.5637E-05	4.66501E-06	4.3403E-06	4.66501E-06	4.3403E-06	4.74474E-05	4.5637E-05	7.70941E-05
3836503773135	383650	3773135	1.64389E-05	1.60171E-05	4.24557E-06	3.95494E-06	0.000289116	0.000207859	0.000140144	0.000138365	9.81733E-05	3.11871E-05	4.46775E-05	4.29728E-05	4.39268E-06	4.08692E-06	4.39268E-06	4.08692E-06	4.46775E-05	4.29728E-05	7.2623E-05
3836603773135	383660	3773135	1.58206E-05	1.54147E-05	4.08588E-06	3.80618E-06	0.000277668	0.000199628	0.000134595	0.000132886	9.42861E-05	2.99523E-05	4.29084E-05	4.12712E-05	4.21874E-06	3.9251E-06	4.21874E-06	3.9251E-06	4.29084E-05	4.12712E-05	6.97416E-05
3836703773135	383670	3773135	1.52456E-05	1.48544E-05	3.93739E-06	3.66785E-06	0.000267049	0.000191994	0.000129448	0.000127804	9.06801E-05	2.88068E-05	4.12674E-05	3.96929E-05	4.0574E-06	3.77498E-06	4.0574E-06	3.77498E-06	4.12674E-05	3.96929E-05	6.70615E-05
3836803773135	383680	3773135	1.47544E-05	1.43759E-05	3.81054E-06	3.54968E-06	0.000257971	0.000185467	0.000125047	0.00012346	8.75976E-05	2.78275E-05	3.98646E-05	3.83435E-05	3.91947E-06	3.64666E-06	3.91947E-06	3.64666E-06	3.98646E-05	3.83435E-05	6.47607E-05
3836903773135	383690	3773135	1.43409E-05	1.3973E-05	3.70374E-06	3.4502E-06	0.000250327	0.000179972	0.000121342	0.000119801	8.5002E-05	2.7003E-05	3.86834E-05	3.72074E-05	3.80334E-06	3.53861E-06	3.80334E-06	3.53861E-06	3.86834E-05	3.72074E-05	6.28119E-05
3837003773135	383700	3773135	1.39561E-05	1.3598E-05	3.60435E-06	3.35762E-06	0.000243227	0.000174867	0.0001179	0.000116403	8.2591E-05	2.62371E-05	3.75862E-05	3.61521E-05	3.69546E-06	3.43824E-06	3.69546E-06	3.43824E-06	3.75862E-05	3.61521E-05	6.09955E-05
3837103773135	383710	3773135	1.3632E-05	1.32823E-05	3.52066E-06	3.27965E-06	0.000237223	0.00017055	0.00011499	0.00011353	8.05521E-05	2.55893E-05	3.66583E-05	3.52596E-05	3.60423E-06	3.35336E-06	3.60423E-06	3.35336E-06	3.66583E-05	3.52596E-05	5.94532E-05
3837203773135	383720	3773135	1.33333E-05	1.29912E-05	3.44351E-06	3.20778E-06	0.000231699	0.000166579	0.000112312	0.000110886	7.86766E-05	2.49935E-05	3.58048E-05	3.44386E-05	3.52031E-06	3.27528E-06	3.52031E-06	3.27528E-06	3.58048E-05	3.44386E-05	5.80324E-05
3837303773135	383730	3773135	1.30492E-05	1.27144E-05	3.37013E-06	3.13942E-06	0.000226461	0.000162813	0.000109773	0.000108379	7.68978E-05	2.44285E-05	3.49953E-05	3.366E-05	3.44072E-06	3.20123E-06	3.44072E-06	3.20123E-06	3.49953E-05	3.366E-05	5.66878E-05
3837403773135	383740	3773135	1.27712E-05	1.24436E-05	3.29835E-06	3.07256E-06	0.000221329	0.000159124	0.000107286	0.000105924	7.51554E-05	2.38749E-05	3.42023E-05	3.28973E-05	3.36276E-06	3.12869E-06	3.36276E-06	3.12869E-06	3.42023E-05	3.28973E-05	5.53759E-05
3837503773135	383750	3773135	1.25051E-05	1.21843E-05	3.22962E-06	3.00854E-06	0.000216412	0.000155588	0.00010492	0.00010357	7.34855E-05	2.33445E-05	3.34424E-05	3.21664E-05	3.28804E-06	3.05918E-06	3.28804E-06	3.05918E-06	3.34424E-05	3.21664E-05	5.41239E-05
3837603773135	383760	3773135	1.2212E-05	1.18987E-05	3.15392E-06	2.93802E-06	0.000211031	0.00015172	0.000102294	0.000100995	7.16584E-05	2.2764E-05	3.26109E-05	3.13666E-05	3.20629E-06	2.98311E-06	3.20629E-06	2.98311E-06	3.26109E-05	3.13666E-05	5.27557E-05
3837703773135	383770	3773135	1.19211E-05	1.16153E-05	3.0788E-06	2.86804E-06	0.000205694	0.000147883	9.97071E-05	9.84411E-05	6.98463E-05	2.21884E-05	3.17862E-05	3.05734E-05	3.12521E-06	2.90768E-06	3.12521E-06	2.90768E-06	3.17862E-05	3.05734E-05	5.14021E-05
3837803773135	383780	3773135	1.16483E-05	1.13494E-05	3.00833E-06	2.80239E-06	0.000200688	0.000144284	9.72801E-05	9.6045E-05	6.81462E-05	2.16483E-05	3.10125E-05	2.98292E-05	3.04914E-06	2.83691E-06	3.04914E-06	2.83691E-06	3.10125E-05	2.98292E-05	5.01355E-05
3837903773135	383790	3773135	1.14013E-05	1.11088E-05	2.94454E-06	2.74297E-06	0.000196153	0.000141023	9.50821E-05	9.38748E-05	6.66065E-05	2.11592E-05	3.03118E-05	2.91552E-05	2.98025E-06	2.77281E-06	2.98025E-06	2.77281E-06	3.03118E-05	2.91552E-05	4.89924E-05
3838003773135	383800	3773135	1.11594E-05	1.0873E-05	2.88206E-06	2.68477E-06	0.000191708	0.000137827	9.29272E-05	9.17473E-05	6.50969E-05	2.06796E-05	2.96248E-05	2.84945E-05	2.9127E-06	2.70996E-06	2.9127E-06	2.70996E-06	2.96248E-05	2.84945E-05	4.78764E-05
3838103773135	383810	3773135	1.09084E-05	1.06286E-05	2.81726E-06	2.6244E-06	0.000187164	0.000134561	9.07248E-05	8.95729E-05	6.35541E-05	2.01895E-05	2.89227E-05	2.78192E-05	2.84367E-06	2.64574E-06	2.84367E-06	2.64574E-06	2.89227E-05	2.78192E-05	4.67224E-05
3838203773135	383820	3773135	1.06615E-05	1.03879E-05	2.75347E-06	2.56498E-06	0.000182737	0.000131378	8.85786E-05	8.74539E-05	6.20507E-05	1.97119E-05	2.82385E-05	2.71611E-05	2.7764E-06	2.58315E-06	2.7764E-06	2.58315E-06	2.82385E-05	2.71611E-05	4.55901E-05
3838303773135	383830	3773135	1.04178E-05	1.01505E-05	2.69055E-06	2.50637E-06	0.000178371	0.000128239	8.64626E-05	8.53648E-05	6.05684E-05	1.9241E-05	2.75639E-05	2.65122E-05	2.71008E-06	2.52144E-06	2.71008E-06	2.52144E-06	2.75639E-05	2.65122E-05	4.44706E-05
3838403773135	383840	3773135	1.01287E-05	9.86879E-06	2.61587E-06	2.4368E-06	0.000173249	0.000124556	8.39795E-05	8.29133E-05	5.8829E-05	1.86885E-05	2.67723E-05	2.57508E-05	2.63225E-06	2.44903E-06	2.63225E-06	2.44903E-06	2.67723E-05	2.57508E-05	4.31478E-05
3838503773135	383850	3773135	9.85298E-06	9.60018E-06	2.54467E-06	2.37047E-06	0.000168376	0.000121053	8.16174E-05	8.05811E-05	5.71742E-05	1.81628E-05	2.60193E-05	2.50265E-05	2.55821E-06	2.38014E-06	2.55821E-06	2.38014E-06	2.60193E-05	2.50265E-05	4.18867E-05
3838603773135	383860	3773135	9.58518E-06	9.33925E-06	2.47551E-06	2.30604E-06	0.000163654	0.000117658	7.93286E-05	7.83214E-05	5.55709E-05	1.76535E-05	2.52897E-05	2.43247E-05	2.48647E-06	2.3134E-06	2.48647E-06	2.3134E-06	2.52897E-05	2.43247E-05	4.06619E-05
3838703773135	383870	3773135	9.32525E-06	9.08599E-06	2.40838E-06	2.24351E-06	0.000159084	0.000114373	7.71133E-05	7.61342E-05	5.40191E-05	1.71605E-05	2.45834E-05	2.36454E-05	2.41703E-06	2.2488E-06	2.41703E-06	2.2488E-06	2.45834E-05	2.36454E-05	3.94752E-05
3838803773135	383880	3773135	9.07658E-06	8.8437E-06	2.34415E-06	2.18368E-06	0.00015471	0.000111228	7.4993E-05	7.40408E-05	5.25337E-05	1.66886E-05	2.39075E-05	2.29953E-05	2.35057E-06	2.18696E-06	2.35057E-06	2.18696E-06	2.39075E-05	2.29953E-05	3.83411E-05
3838903773135	383890	3773135	8.79077E-06	8.56523E-06	2.27034E-06	2.11492E-06	0.000149703	0.000107628	7.2566E-05	7.16447E-05	5.08336E-05	1.61485E-05	2.31338E-05	2.22511E-05	2.27451E-06	2.11619E-06	2.27451E-06	2.11619E-06	2.31338E-05	2.22511E-05	3.70382E-05
3839003773135	383900	3773135	8.51903E-06	8.30046E-06	2.20016E-06	2.04955E-06	0.000144937	0.000104202	7.02557E-05	6.93637E-05	4.92152E-05	1.56344E-05	2.23973E-05	2.15427E-05	2.20209E-06	2.04881E-06	2.20209E-06	2.04881E-06

			MSite Grubbing / Prep	MMass Grading / Excavation	MMass Grading / Excavation	MDrainage / Utilities Trenching	MFoundations / Concrete Pads	MBuilding / Structure Construction	MAsphalt Paving	MLandscaping or Other Finishing	MWaterside Construction (Piles)	RSSWDemolition	RSSWPlacing Base	RSSWForm/Plac e Rebar and Pour	Child Risk				
Unique Identifier	X (UTM)	Y (UTM)	2027	2027	2028	2028	2028	2028	2028	2028	2028	2029	2029	2029	3rd Trimester	0<2	2<16	Total	per million
3837803773125	383780	3773125	0.00014866	0.000174812	0.000172485	3.66643E-05	4.76817E-05	3.50963E-05	3.61235E-06	4.2321E-05	3.61235E-06	1.77456E-05	2.57492E-05	1.52636E-05	4.54278E-09	6.6253E-08	1.2933E-08	8.37288E-08	0.08372884
3837903773125	383790	3773125	0.000145179	0.000170718	0.000168445	3.58057E-05	4.6565E-05	3.42744E-05	3.52776E-06	4.13299E-05	3.52776E-06	1.7652E-05	2.56134E-05	1.51831E-05	4.43838E-09	6.4732E-08	1.2629E-08	8.17998E-08	0.08179981
3838003773125	383800	3773125	0.000141809	0.000166756	0.000164535	3.49745E-05	4.54841E-05	3.34788E-05	3.44587E-06	4.03705E-05	3.44587E-06	1.75397E-05	2.54505E-05	1.50865E-05	4.33713E-09	6.3257E-08	1.2335E-08	7.99291E-08	0.07992912
3838103773125	383810	3773125	0.000138383	0.000162727	0.00016056	3.41296E-05	4.43853E-05	3.267E-05	3.36262E-06	3.93953E-05	3.36262E-06	1.73962E-05	2.52423E-05	1.49631E-05	4.23489E-09	6.1767E-08	1.2037E-08	7.8039E-08	0.07803897
3838203773125	383820	3773125	0.000135063	0.000158823	0.000156708	3.33109E-05	4.33205E-05	3.18862E-05	3.28195E-06	3.84501E-05	3.28195E-06	1.72402E-05	2.5016E-05	1.4829E-05	4.13573E-09	6.0321E-08	1.175E-08	7.62064E-08	0.07620637
3838303773125	383830	3773125	0.000131782	0.000154965	0.000152902	3.25017E-05	4.22682E-05	3.11117E-05	3.20223E-06	3.75161E-05	3.20223E-06	1.70687E-05	2.4767E-05	1.46814E-05	4.03769E-09	5.889E-08	1.1466E-08	7.43939E-08	0.07439394
3838403773125	383840	3773125	0.000127983	0.000150498	0.000148494	3.15647E-05	4.10497E-05	3.02148E-05	3.10992E-06	3.64346E-05	3.10992E-06	1.68909E-05	2.4509E-05	1.45285E-05	3.9253E-09	5.7246E-08	1.1141E-08	7.2312E-08	0.07231197
3838503773125	383850	3773125	0.000124368	0.000146247	0.000144299	3.06731E-05	3.98902E-05	2.93613E-05	3.02207E-06	3.54055E-05	3.02207E-06	1.671E-05	2.42465E-05	1.43728E-05	3.81831E-09	5.568E-08	1.0831E-08	7.03299E-08	0.07032992
3838603773125	383860	3773125	0.000120781	0.000142028	0.000140137	2.97884E-05	3.87396E-05	2.85144E-05	2.9349E-06	3.43842E-05	2.9349E-06	1.65353E-05	2.39931E-05	1.42226E-05	3.71238E-09	5.4129E-08	1.0525E-08	6.83667E-08	0.06836674
3838703773125	383870	3773125	0.000117255	0.000137882	0.000136046	2.89188E-05	3.76086E-05	2.7682E-05	2.84922E-06	3.33804E-05	2.84922E-06	1.63575E-05	2.37351E-05	1.40697E-05	3.60831E-09	5.2605E-08	1.0224E-08	6.6438E-08	0.06643801
3838803773125	383880	3773125	0.00011389	0.000133926	0.000132143	2.8089E-05	3.65295E-05	2.68877E-05	2.76747E-06	3.24226E-05	2.76747E-06	1.61828E-05	2.34816E-05	1.39194E-05	3.50904E-09	5.1152E-08	9.9375E-09	6.45981E-08	0.06459807
3838903773125	383890	3773125	0.000110325	0.000129734	0.000128006	2.72097E-05	3.53861E-05	2.60461E-05	2.68084E-06	3.14077E-05	2.68084E-06	1.60081E-05	2.32281E-05	1.37692E-05	3.4041E-09	4.9613E-08	9.6346E-09	6.26514E-08	0.06265137
3839003773125	383900	3773125	0.000106928	0.000125738	0.000124064	2.63717E-05	3.42962E-05	2.52439E-05	2.59827E-06	3.04404E-05	2.59827E-06	1.58272E-05	2.29656E-05	1.36136E-05	3.30414E-09	4.8147E-08	9.3461E-09	6.07975E-08	0.0607975
3839103773125	383910	3773125	0.000103725	0.000121972	0.000120348	2.55818E-05	3.32689E-05	2.44877E-05	2.52045E-06	2.95286E-05	2.52045E-06	1.56494E-05	2.27076E-05	1.34606E-05	3.20966E-09	4.6762E-08	9.0738E-09	5.90454E-08	0.05904536
3829703773135	382970	3773135	6.29723E-05	7.40502E-05	7.30642E-05	1.5531E-05	2.01979E-05	1.48667E-05	1.53019E-06	1.79271E-05	1.53019E-06	1.12388E-05	1.63077E-05	9.66686E-06	2.93917E-09	3.9157E-08	7.0231E-09	4.91192E-08	0.04911923
3829803773135	382980	3773135	6.65763E-05	7.82882E-05	7.72458E-05	1.64198E-05	2.13538E-05	1.57176E-05	1.61776E-06	1.89531E-05	1.61776E-06	1.15226E-05	1.67196E-05	9.91101E-06	3.12756E-09	4.1602E-08	7.4549E-09	5.21845E-08	0.05218452
3829903773135	382990	3773135	7.05256E-05	8.29323E-05	8.18281E-05	1.73939E-05	2.26206E-05	1.665E-05	1.71373E-06	2.00774E-05	1.71373E-06	1.17628E-05	1.70681E-05	1.01176E-05	3.33339E-09	4.4269E-08	7.9271E-09	5.55298E-08	0.05552977
3830003773135	383000	3773135	7.44638E-05	8.75633E-05	8.63974E-05	1.83651E-05	2.38837E-05	1.75797E-05	1.80943E-06	2.11986E-05	1.80943E-06	1.19125E-05	1.72853E-05	1.02464E-05	3.541E-09	4.6949E-08	8.4012E-09	5.88916E-08	0.05889157
3830103773135	383010	3773135	7.77447E-05	9.14214E-05	9.02041E-05	1.91743E-05	2.4936E-05	1.83543E-05	1.88915E-06	2.21326E-05	1.88915E-06	1.19375E-05	1.73215E-05	1.02679E-05	3.72814E-09	4.9322E-08	8.8171E-09	6.18674E-08	0.06186741
3830203773135	383020	3773135	8.09922E-05	9.52402E-05	9.39721E-05	1.99752E-05	2.59776E-05	1.9121E-05	1.96806E-06	2.30571E-05	1.96806E-06	1.19718E-05	1.73713E-05	1.02974E-05	3.90658E-09	5.1602E-08	9.2191E-09	6.47272E-08	0.06472723
3830303773135	383030	3773135	8.48469E-05	9.9773E-05	9.84445E-05	2.09259E-05	2.7214E-05	2.0031E-05	2.06173E-06	2.41544E-05	2.06173E-06	1.19499E-05	1.73396E-05	1.02786E-05	4.11444E-09	5.4279E-08	9.7002E-09	6.80938E-08	0.06809378
3830403773135	383040	3773135	8.90524E-05	0.000104718	0.000103324	2.19632E-05	2.85629E-05	2.10239E-05	2.16392E-06	2.53517E-05	2.16392E-06	1.19094E-05	1.72808E-05	1.02437E-05	4.37509E-09	5.7568E-08	1.0272E-08	7.22157E-08	0.07221571
3830503773135	383050	3773135	9.3063E-05	0.000109435	0.000107977	2.29523E-05	2.98493E-05	2.19707E-05	2.26138E-06	2.64934E-05	2.26138E-06	1.18065E-05	1.71314E-05	1.01552E-05	4.66821E-09	6.1184E-08	1.0875E-08	7.67268E-08	0.0767268
3830603773135	383060	3773135	9.69957E-05	0.000114059	0.00011254	2.39222E-05	3.11106E-05	2.28991E-05	2.35694E-06	2.7613E-05	2.35694E-06	1.15444E-05	1.67512E-05	9.92979E-06	4.94504E-09	6.4613E-08	1.1456E-08	8.10136E-08	0.08101361
3830703773135	383070	3773135	0.000101318	0.000119142	0.000117556	2.49883E-05	3.24971E-05	2.39196E-05	2.46197E-06	2.88436E-05	2.46197E-06	1.1507E-05	1.66969E-05	9.8976E-06	5.2444E-09	6.8328E-08	1.2094E-08	8.56665E-08	0.08566654
3830803773135	383080	3773135	0.000105958	0.000124598	0.000122939	2.61327E-05	3.39853E-05	2.50151E-05	2.57472E-06	3.01645E-05	2.57472E-06	1.14852E-05	1.66652E-05	9.87882E-06	5.56967E-09	7.2358E-08	1.2786E-08	9.07138E-08	0.09071383
3830903773135	383090	3773135	0.000110983	0.000130507	0.000128769	2.73719E-05	3.55969E-05	2.62012E-05	2.69681E-06	3.15949E-05	2.69681E-06	1.14821E-05	1.66607E-05	9.87613E-06	5.92505E-09	7.6755E-08	1.3542E-08	9.62217E-08	0.09622171
3831003773135	383100	3773135	0.000116442	0.000136926	0.000135103	2.87182E-05	3.73478E-05	2.749E-05	2.82946E-06	3.31489E-05	2.82946E-06	1.14852E-05	1.66652E-05	9.87882E-06	6.31553E-09	8.1578E-08	1.4373E-08	1.02266E-07	0.10226621
3831103773135	383110	3773135	0.000122357	0.000143882	0.000141966	3.01772E-05	3.92452E-05	2.88866E-05	2.97321E-06	3.4833E-05	2.97321E-06	1.14852E-05	1.66652E-05	9.87882E-06	6.74115E-09	8.6831E-08	1.5278E-08	1.0885E-07	0.10885006
3834303773135	383430	3773135	0.005084433	0.005978877	0.005899267	0.001253983	0.001630794	0.001200353	0.000123549	0.001447451	0.000123549	1.75366E-05	2.54459E-05	1.50838E-05	1.49662E-07	2.1862E-06	4.7361E-07	2.80947E-06	2.80947473
3834403773135	383440	3773135	0.003831121	0.004505084	0.004445098	0.000944876	0.001228803	0.000904466	9.30939E-05	0.001090654	9.30939E-05	1.78547E-05	2.59076E-05	1.53575E-05	1.12807E-07	1.6482E-06	3.544E-07	2.11538E-06	2.11537749
3834503773135	383450	3773135	0.002651286	0.003117695	0.003076182	0.000653891	0.00085038	0.000625926	6.44246E-05	0.000754775	6.44246E-05	1.84505E-05	2.67721E-05	1.587E-05	7.82831E-08	1.1431E-06	2.423E-07	1.46366E-06	1.46366184
3834603773135	383460	3773135	0.001954118	0.002297883	0.002267286	0.000481948	0.000626769	0.000461336	4.74839E-05	0.000556304	4.74839E-05	1.93302E-05	2.80485E-05	1.66266E-05	5.78053E-08	8.4386E-07	1.7676E-07	1.07843E-06	1.07842825
3834703773135	383470	3773135	0.001514092	0.001780448	0.001756741	0.000373423	0.000485634	0.000357453	3.67915E-05	0.000431036	3.67915E-05	1.98885E-05	2.88587E-05	1.71068E-05	4.48735E-08	6.5495E-07	1.3592E-07	8.35739E-07	0.83573858
3834803773135	383480	3773135	0.00126281	0.001484961	0.001465189	0.000311449	0.000405037	0.000298129	3.06855E-05	0.0003595	3.06855E-05	2.00414E-05	2.90804E-05	1.72383E-05	3.74454E-08	5.4659E-07	1.1258E-07	6.96618E-07	0.69661785
3834903773135	383490	3773135	0.001077514	0.001267068	0.001250197	0.000265749	0.000345604	0.000254384	2.61829E-05	0.00030675	2.61829E-05	2.01786E-05	2.92796E-05	1.73563E-05	3.19647E-08	4.6666E-07	9.551E-08	5.94132E-07	0.59413167
3835003773135	383500	3773135	0.000938546	0.001103653	0.001088958	0.000231475	0.000301032	0.000221576	2.28061E-05	0.000267188	2.28061E-05	2.02722E-05	2.94154E-05	1.74368E-05	2.78505E-08	4.0666E-07	8.2791E-08	5.17303E-07	0.51730293
3835103773135	383510	3773135	0.000831546	0.00097783	0.00096481	0.000205086	0.000266712	0.000196315	2.02061E-05	0.000236727	2.02061E-05	2.03127E-05	2.94742E-05	1.74717E-05	2.46797E-08	3.6043E-07	7.3047E-08	4.58159E-07	0.45815856
3835203773135	383520	3773135	0.00074466	0.00087566	0.000864	0.000183657	0.000238844	0.000175802	1.80948E-05	0.000211992	1.80948E-05	2.0347E-05	2.9524E-05	1.75012E-05	2.21053E-08	3.2289E-07	6.5183E-08	4.10182E-07	0.41018209
3835303773135	383530	3773135	0.000661067	0.00077736	0.00076701	0.00016304	0.000212032	0.000156067	1.60635E-05	0.000188194	1.60635E-05	2.05592E-05	2.98318E-05	1.76837E-05	1.96431E-08	2.8694E-07	5.7729E-08	3.64317E-07	0.36431656
3835403773135	383540	3773135	0.000590948	0.000694906	0.000685653	0.000145746	0.000189542	0.000139513	1.43597E-05	0.000168233	1.43597E-05	2.0712E-05	3.00536E-05	1.78151E-05	1.75798E-08	2.5681E-07	5.151E-08	3.25901E-07	0.32590098
3835503773135	383550	3773135	0.00053007	0.000623319	0.000615019	0.000130732	0.000170016	0.000125141	1.28804E-05	0.000150902	1.28804E-05	2.07837E-05	3.01577E-05	1.78768E-05	1.57922E-08	2.3069E-07	4.6142E-08	2.92622E-07	0.29262151
3835603773135	383560	3773135	0.000474568	0.000558053	0.000550622	0.000117043	0.000152214	0.000112038	1.15317E-05	0.000135101	1.15317E-05	2.07214E-05	3.00671E-05	1.78232E-05	1.41668E-08	2.0691E-07	4.1284E-08	2.62363E-07	0.26236318
3835703773135	383570	3773135	0.000427265	0.000502428	0.000495738	0.000105377	0.000137042	0.00010087	1.03823E-05	0.000121635	1.03823E-05	2.05186E-05	2.97729E-05	1.76488E-05	1.27806E-08	1.8663E-07	3.7155E-08	2.36565E-07	0.23656524
3835803773135	383580	3773135	0.000386306	0.000454264	0.000448216	9.52753E-05	0.000123905	9.12007E-05	9.387E-06	0.000109975	9.387E-06	2.01973E-05	2.93067E-05	1.73724E-05	1.15794E-08	1.6905E-07	3.3588E-08	2.14217E-07	0.21421708
3835903773135	383590	3773135	0.000350935	0.00041267	0.000407176	8.65516E-05	0.00011256	8.28501E-05	8.5275E-06	9.9905E-05	8.5275E-06	1.97918E-05	2.87183E-05	1.70237E-05	1.05404E-08	1.5384E-07	3.0513E-08	1.94896E-07	0.1948964
3836003773135	383600	3773135	0.00032032	0.00037667	0.000371655	7.90011E-05	0.00010274	7.56225E-05	7.78359E-06	9.11897E-05	7.78359E-06	1.93333E-05	2.8053E-05	1.66293E-05	9.63911E-09	1.4065E-07	2.7852E-08	1.78144E-07	0.17814426
3836103773135	383610	3773135	0.000293728	0.0003454	0.000340801	7.24426E-05	9.42109E-05	6.93444E-05	7.1374E-06	8.36192E-05	7.1374E-06	1.88467E-05	2.73469E-05	1.62107E-05	8.85388E-09	1.2917E-07	2.5539E-08	1.63559E-07	0.16355908
3836203773135	383620	3773135	0.000270733	0.00031836	0.000314121	6.67715E-05	8.68357E-05	6.39158E-05	6.57866E-06	7.70731E-05	6.57866E-06	1.83632E-05	2.66454E-05	1.57948E-05	8.17334E-09	1.1921E-07	2.354E-08	1.50928E-07	0.15092751
3836303773135	383630	3773135	0.000252273	0.000296653	0.000292703	6.22186E-05	8.09148E-05	5.95577E-05	6.13009E-06	7.18179E-05	6.13009E-06	1.80013E-05	2.61203E-05	1.54836E-05	7.62538E-09	1.1121E-07	2.1933E-08	1.40765E-07	0.14076477
3836403773135	383640	3773135	0.000236665	0.000278299	0.000274594	5.83692E-05	7.59087E-05	5.58729E-05	5.75083E-06	6.73746E-05	5.75083E-06	1.77113E-05	2.56994E-05	1.52341E-05	7.16166E-09	1.0443E-07	2.0575E-08	1.32169E-07	0.13216897
3836503773135	383650	3773135	0.00022294	0.000262159	0.000258669	5.49841E-05	7.15064E-05	5.26326E-05	5.41731E-06	6.34672E-05	5.41731E-06	1.74524E-05	2.53237E-05	1.50114E-05	6.75355E-09	9.8472E-08	1.9381E-08	1.24606E-07	0.12460642
3836603773135	383660	3773135	0.000214095	0.000251758	0.000248405	5.28025E-05	6.86692E-05	5.05443E-05	5.20237E-06	6.0949E-05	5.20237E-06	1.74555E-05	2.53283E-05	1.50141E-05	6.48986E-09	9.4627E-08	1.861E-08	1.19727E-07	0.11972726
3836703773135	383670	3773135	0.000205867	0.000242083	0.00023886	5.07734E-05	6.60304E-05	4.8602E-05	5.00245E-06	5.86069E-05	5.00245E-06	1.74555E-05	2.53283E-05	1.50141E-05	6.24499E-09	9.1057E-08	1.7894E-08	1.15196E-07	0.11519605
3836803773135	383680	3773135	0.000198804	0.000233777	0.000230665	4.90314E-05	6.37649E-05	4.69345E-05	4.83082E-06	5.65961E-05	4.83082E-06	1.7496E-05	2.53871E-05	1.5049E-05	6.03465E-09	8.7992E-08	1.7279E-08	1.11306E-07	0.11130564
3836903773135	383690	3773135	0.000192822	0.000226742	0.000223723	4.75559E-05	6.18461E-05	4.55221E-05	4.68545E-06	5.4893E-05	4.68545E-06	1.75834E-05	2.55138E-05	1.51241E-05	5.85632E-09	8.5396E-08	1.6758E-08	1.0801E-07	0.10800967
3837003773135	383700	3773135	0.000187246	0.000220186	0.000217254	4.61807E-05	6.00577E-05	4.42057E-05	4.54996E-06	5.33056E-05	4.54996E-06	1.76676E-05	2.5636E-05	1.51965E-05	5.69022E-09	8.2977E-08	1.6273E-08	1.0494E-07	0.10494025
3837103773135	383710	3773135	0.000182511	0.000214618	0.00021176	4.5013E-05	5.8539E-05	4.30879E-05	4.43491E-06	5.19577E-05	4.43491E-06	1.77861E-05	2.5808E-05	1.52985E-05	5.54891E-09	8.0923E-08	1.586E-08	1.02331E-07	0.10233149
3837203773135	383720	3773135	0.000178149	0.000209489	0.0002067	4.39373E-05	5.71401E-05	4.20582E-05	4.32892E-06	5.07161E-05	4.32892E-06	1.78953E-05	2.59665E-05	1.53924E-05	5.41863E-09	7.903E-08	1.5479E-08	9.99279E-08	0.09992789
3837303773135	383730	3773135	0.000174022	0.000204635	0.000201911	4.29193E-05	5.58162E-05	4.10838E-05	4.22863E-06	4.9541E-05	4.22863E-06	1.79857E-05	2.60977E-05	1.54702E-05	5.29487E-09	7.7232E-08	1.5118E-08	9.76452E-08	0.09764518
3837403773135	383740	3773135	0.000169995	0.0001999	0.000197238	4.1926E-05	5.45245E-05	4.0133E-05	4.13076E-06	4.83945E-05	4.13076E-06	1.8045E-05	2.61837E-05	1.55212E-05	5.17394E-09	7.5476E-08	1.4766E-08	9.54155E-08	0.09541552
3837503773135	383750	3773135	0.000166151	0.00019538	0.000192778	4.09781E-05	5.32917E-05	3.92256E-05	4.03737E-06	4.73003E-05	4.03737E-06	1.80793E-05	2.62335E-05	1.55507E-05	5.05854E-09	7.3799E-08	1.4429E-08	9.32871E-08	0.09328707
3837603773135	383760	3773135	0.000161951	0.000190441	0.000187905	3.99423E-05	5.19446E-05	3.8234E-05	3.93531E-06	4.61047E-05	3.93531E-06	1.80513E-05	2.61928E-05	1.55265E-05	4.93299E-09	7.1972E-08	1.4063E-08	9.09683E-08	0.09096827
3837703773135	383770	3773135	0.000157796	0.000185555	0.000183084	3.89174E-05	5.06117E-05	3.7253E-05	3.83434E-06	4.49217E-05	3.83434E-06	1.79982E-05	2.61158E-05	1.54809E-05	4.80892E-09	7.0164E-08	1.3702E-08	8.86753E-08	0.08867532
3837803773135	383780	3773135	0.000153907	0.000180983	0.000178573	3.79585E-05	4.93647E-05	3.63351E-05	3.73986E-06	4.38148E-05	3.73986E-06	1.79327E-05	2.60208E-05	1.54246E-05	4.69269E-09	6.8471E-08	1.3364E-08	8.65275E-08	0.08652753
3837903773135	383790	3773135	0.000150398	0.000176856	0.000174501	3.7093E-05	4.82391E-05	3.55066E-05	3.65458E-06	4.28158E-05	3.65458E-06	1.78641E-05	2.59212E-05	1.53656E-05	4.58746E-09	6.6939E-08	1.3057E-08	8.45842E-08	0.08458419
3838003773135	383800	3773135	0.000146972	0.000172828	0.000170526	3.62481E-05	4.71403E-05	3.46978E-05	3.57134E-06	4.18405E-05	3.57134E-06	1.77705E-05	2.57854E-05	1.52851E-05	4.48491E-09	6.5445E-08	1.2759E-08	8.2689E-08	0.08268897
3838103773135	383810	3773135	0.00014343	0.000168662	0.000166416	3.53743E-05	4.6004E-05	3.38615E-05	3.48526E-06	4.0832E-05	3.48526E-06	1.76395E-05	2.55953E-05	1.51724E-05	4.37911E-09	6.3902E-08	1.2452E-08	8.07329E-08	0.08073293
3838203773135	383820	3773135	0.000139954	0.000164574	0.000162383	3.45171E-05	4.48892E-05	3.30409E-05	3.40079E-06	3.98425E-05	3.40079E-06	1.74929E-05	2.53826E-05	1.50463E-05	4.27555E-09	6.2391E-08	1.2151E-08	7.88182E-08	0.07881819
3838303773135	383830	3773135	0.000136517	0.000160533	0.000158395	3.36694E-05	4.37868E-05	3.22295E-05	3.31728E-06	3.8864E-05	3.31728E-06	1.73276E-05	2.51427E-05	1.49041E-05	4.17336E-09	6.0899E-08	1.1855E-08	7.69278E-08	0.07692779
3838403773135	383840	3773135	0.000132456	0.000155758	0.000153684	3.26679E-05	4.24843E-05	3.12708E-05	3.21861E-06	3.7708E-05	3.21861E-06	1.71435E-05	2.48757E-05	1.47458E-05	4.05352E-09	5.9144E-08	1.1509E-08	7.47065E-08	0.07470645
3838503773135	383850	3773135	0.000128585	0.000151205	0.000149192	3.17131E-05	4.12426E-05	3.03568E-05	3.12453E-06	3.660596E-05	3.12453E-06	1.69626E-05	2.46131E-05	1.45902E-05	3.93938E-09	5.7473E-08	1.1178E-08	7.25907E-08	0.07259074
3838603773135	383860	3773135	0.000124825	0.000146784	0.000144829	3.07858E-05	4.00367E-05	2.94692E-05	3.03317E-06	3.553555E-05	3.03317E-06	1.67817E-05	2.43506E-05	1.44346E-05	3.82864E-09	5.5851E-08	1.0858E-08	7.05375E-08	0.07053746
3838703773135	383870	3773135	0.000121182	0.0001425	0.000140603	2.98873E-05	3.88682E-05	2.86091E-05	2.94465E-06	3.44984E-05	2.94465E-06	1.66039E-05	2.40926E-05	1.42816E-05	3.72142E-09	5.428E-08	1.0548E-08	6.85493E-08	0.06854932
3838803773135	383880	3773135	0.0001177	0.000138406	0.000136563	2.90287E-05	3.77516E-05	2.77872E-05	2.86005E-06	3.35073E-05	2.86005E-06	1.64261E-05	2.38346E-05	1.41287E-05	3.61879E-09	5.2776E-08	1.0252E-08	6.66467E-08	0.0666467
3838903773135	383890	3773135	0.000113701	0.000133703	0.000131923	2.80423E-05	3.64688E-05	2.6843E-05	2.76287E-06	3.23687E-05	2.76287E-06	1.62327E-05	2.3554E-05	1.39623E-05	3.50159E-09	5.1055E-08	9.9136E-09	6.44703E-08	0.06447033
3839003773135	383900	3773135	0.000109908	0.000129242	0.000127522	2.71067E-05	3.52521E-05	2.59474E-05	2.67069E-06	3.12888E-05	2.67069E-06	1.60331E-05	2.32643E-05	1.37906E-05	3.39031E-09	4.9421E-08	9.5923E-09	6.2404E-08	0.06240395

Unique Identifier	X (UTM)	Y (UTM)	EGIODemolition 2025	EGIOSite Grubbing / Prep 2025	EGIOMass Grading / Excavation 2025	EGIOMass Grading / Excavation 2026	EGIODrainage / Utilities Trenching 2026	EGIODrainage / Utilities Trenching 2027	EGIOFoundations / Concrete Pads 2026	EGIOFoundations / Concrete Pads 2027	EGIOBuilding / Structure Construction 2026	EGIOBuilding / Structure Construction 2027	EGIOAsphalt Paving 2027	EGIOArchitectural Coating 2027	EGIOLandscaping or Other Finishing 2027	EGIOWaterside Construction (Piles) 2027	HIWaterside Construction (Landscaping) 2025	HIWaterside Construction (Landscaping) 2026	KMDemolition 2025	KMSite Grubbing / Prep 2025	KMMass Grading / Excavation 2025
3839103773135	383910	3773135	0.000124895	4.8986E-05	1.62225E-05	1.58883E-05	3.68933E-05	3.68364E-05	4.8473E-05	4.84417E-05	5.19207E-05	5.06761E-05	2.02042E-06	2.02042E-06	5.4717E-05	2.02042E-06	3.09878E-05	3.00172E-05	4.14436E-05	0.000179868	0.000136719
3829703773145	382970	3773145	0.000159961	6.2739E-05	2.07772E-05	2.03491E-05	4.72516E-05	4.71787E-05	6.20824E-05	6.20424E-05	6.6498E-05	6.49041E-05	2.58768E-06	2.58768E-06	7.00794E-05	2.58768E-06	3.31189E-05	3.20816E-05	2.50635E-05	0.000108777	8.26823E-05
3829803773145	382980	3773145	0.000171547	6.7283E-05	2.22822E-05	2.18231E-05	5.06743E-05	5.05961E-05	6.65794E-05	6.65364E-05	7.13148E-05	6.96054E-05	2.77512E-06	2.77512E-06	7.51557E-05	2.77512E-06	3.56286E-05	3.45126E-05	2.65413E-05	0.000115191	8.75574E-05
3829903773145	382990	3773145	0.000183664	7.2036E-05	2.3856E-05	2.33645E-05	5.42535E-05	5.41698E-05	7.1282E-05	7.1236E-05	7.63519E-05	7.45218E-05	2.97113E-06	2.97113E-06	8.04641E-05	2.97113E-06	3.82817E-05	3.70827E-05	2.80553E-05	0.000121762	9.2552E-05
3830003773145	383000	3773145	0.000196041	7.689E-05	2.54637E-05	2.4939E-05	5.79097E-05	5.78203E-05	7.60857E-05	7.60366E-05	8.14973E-05	7.95439E-05	3.17136E-06	3.17136E-06	8.58866E-05	3.17136E-06	4.10013E-05	3.9717E-05	2.95421E-05	0.000128215	9.74569E-05
3830103773145	383010	3773145	0.000208392	8.1734E-05	2.70678E-05	2.65101E-05	6.15579E-05	6.14629E-05	8.0879E-05	8.08268E-05	8.66315E-05	8.4555E-05	3.37115E-06	3.37115E-06	9.12973E-05	3.37115E-06	4.36993E-05	4.23306E-05	3.08818E-05	0.000134029	0.000101877
3830203773145	383020	3773145	0.000220221	8.6374E-05	2.86043E-05	2.8015E-05	6.50522E-05	6.49518E-05	8.54701E-05	8.54149E-05	9.15491E-05	8.93547E-05	3.56251E-06	3.56251E-06	9.64798E-05	3.56251E-06	4.62287E-05	4.47807E-05	3.20405E-05	0.000139058	0.000105699
3830303773145	383030	3773145	0.000232939	9.1362E-05	3.02563E-05	2.96329E-05	6.88092E-05	6.8703E-05	9.04063E-05	9.03479E-05	9.68364E-05	9.45153E-05	3.76825E-06	3.76825E-06	0.000102052	3.76825E-06	4.91994E-05	4.76584E-05	3.3593E-05	0.000145796	0.00011082
3830403773145	383040	3773145	0.000250463	9.8235E-05	3.25325E-05	3.18622E-05	7.39857E-05	7.38715E-05	9.72075E-05	9.71448E-05	0.000104121	0.000101626	4.05174E-06	4.05174E-06	0.000109729	4.05174E-06	5.28482E-05	5.11929E-05	3.52247E-05	0.000152878	0.000116203
3830503773145	383050	3773145	0.000270763	0.0001062	3.51692E-05	3.44446E-05	7.9982E-05	7.98586E-05	0.000105086	0.000105018	0.00011256	0.000109862	4.38012E-06	4.38012E-06	0.000118622	4.38012E-06	5.68342E-05	5.50541E-05	3.67839E-05	0.000159645	0.000121347
3830603773145	383060	3773145	0.000290406	0.0001139	3.77207E-05	3.69435E-05	8.57846E-05	8.56523E-05	0.00011271	0.000112637	0.000120726	0.000117833	4.6979E-06	4.6979E-06	0.000127228	4.6979E-06	6.08633E-05	5.89569E-05	3.83386E-05	0.000166392	0.000126476
3830703773145	383070	3773145	0.000311559	0.0001222	4.04682E-05	3.96344E-05	9.2033E-05	9.1891E-05	0.000120919	0.000120841	0.00012952	0.000126415	5.04008E-06	5.04008E-06	0.000136495	5.04008E-06	6.52727E-05	6.32282E-05	4.00269E-05	0.00017372	0.000132045
3830803773145	383080	3773145	0.00033493	0.00013136	4.35038E-05	4.26075E-05	9.89368E-05	9.87841E-05	0.00012999	0.000129906	0.000139235	0.000135898	5.41816E-06	5.41816E-06	0.000146734	5.41816E-06	7.01521E-05	6.79548E-05	4.18509E-05	0.000181636	0.000138063
3830903773145	383090	3773145	0.000360825	0.00014152	4.68673E-05	4.59017E-05	0.000106586	0.000106422	0.0001404	0.00013995	0.00015	0.000146405	5.83706E-06	5.83706E-06	0.000158079	5.83706E-06	7.55786E-05	7.32114E-05	4.38243E-05	0.000190201	0.000144573
3831003773145	383100	3773145	0.000389685	0.00015284	5.06158E-05	4.9573E-05	0.000115111	0.000114933	0.000151241	0.000151143	0.000161998	0.000158115	6.30392E-06	6.30392E-06	0.000170722	6.30392E-06	8.16528E-05	7.90952E-05	4.59742E-05	0.000199531	0.000151665
3831103773145	383110	3773145	0.000421562	0.00016534	5.47563E-05	5.36282E-05	0.000124527	0.000124335	0.000163613	0.000163507	0.000175249	0.000171049	6.81959E-06	6.81959E-06	0.000184688	6.81959E-06	8.8396E-05	8.56273E-05	4.83052E-05	0.000209648	0.000159355
3831203773145	383120	3773145	0.00045722	0.00017933	5.9388E-05	5.81644E-05	0.000135061	0.000134852	0.000177452	0.000177338	0.000190073	0.000185517	7.39644E-06	7.39644E-06	0.00020031	7.39644E-06	9.59968E-05	9.299E-05	5.08625E-05	0.000220747	0.000167791
3834303773145	383430	3773145	0.007970726	0.00312623	0.001035312	0.001013981	0.002354514	0.002350881	0.003093523	0.003091527	0.00331355	0.003234125	0.000128942	0.000128942	0.00349201	0.000128942	0.001976517	0.001914608	0.002749393	0.011932561	0.009070018
3834403773145	383440	3773145	0.004761076	0.00186736	0.000618413	0.000605671	0.001406399	0.001404229	0.001847824	0.001846632	0.00197925	0.001931809	7.70198E-05	7.70198E-05	0.002085848	7.70198E-05	0.001208237	0.001170393	0.001645864	0.007143167	0.005429569
3834503773145	383450	3773145	0.003245569	0.00127296	0.000421565	0.000412879	0.000958725	0.000957246	0.00125964	0.001258827	0.001349231	0.001316891	5.25035E-05	5.25035E-05	0.001421898	5.25035E-05	0.00083726	0.000811035	0.001122288	0.004870807	0.003702333
3834603773145	383460	3773145	0.002342877	0.00091891	0.000304315	0.000298045	0.000692074	0.000691007	0.000909295	0.000908708	0.000973969	0.000950623	3.79006E-05	3.79006E-05	0.001026424	3.79006E-05	0.000610068	0.00059096	0.000809332	0.003512559	0.002669919
3834703773145	383470	3773145	0.001794058	0.00070365	0.000233029	0.000228228	0.000529956	0.000529138	0.000696293	0.000695844	0.000745817	0.00072794	2.90224E-05	2.90224E-05	0.000785985	2.90224E-05	0.000469359	0.000454657	0.000619232	0.002687511	0.002042795
3834803773145	383480	3773145	0.00149166	0.00058505	0.000193751	0.000189759	0.000440629	0.000439949	0.000578929	0.000578556	0.000620105	0.000605242	2.41305E-05	2.41305E-05	0.000653503	2.41305E-05	0.000390153	0.000377932	0.000514848	0.002234477	0.001698441
3834903773145	383490	3773145	0.001268691	0.0004976	0.000164789	0.000161394	0.000374765	0.000374187	0.000492392	0.000492075	0.000527414	0.000514772	2.05236E-05	2.05236E-05	0.000555819	2.05236E-05	0.0003317	0.00032131	0.000437997	0.001900936	0.001444914
3835003773145	383500	3773145	0.001104078	0.00043303	0.000143408	0.000140453	0.000326139	0.000325636	0.000428504	0.000428228	0.000458982	0.00044798	1.78606E-05	1.78606E-05	0.000483701	1.78606E-05	0.000288475	0.000279439	0.000381418	0.001655379	0.001258265
3835103773145	383510	3773145	0.000979129	0.00038403	0.000127178	0.000124558	0.00028923	0.000288784	0.00038001	0.000379765	0.000407038	0.000397282	1.58393E-05	1.58393E-05	0.000428961	1.58393E-05	0.000255634	0.000247627	0.000338607	0.001469579	0.001117037
3835203773145	383520	3773145	0.000877174	0.00034404	0.000113936	0.000111588	0.000259113	0.000258713	0.000340441	0.000340221	0.000364654	0.000355914	1.419E-05	1.419E-05	0.000384294	1.419E-05	0.000228871	0.000221702	0.000303683	0.001318008	0.001001826
3835303773145	383530	3773145	0.000778947	0.00030551	0.000101177	9.90922E-05	0.000230097	0.000229742	0.000302318	0.000302122	0.00032382	0.000316058	1.2601E-05	1.2601E-05	0.00034126	1.2601E-05	0.000203177	0.000196813	0.000269672	0.001170395	0.000889625
3835403773145	383540	3773145	0.000696528	0.00027319	9.04715E-05	8.86075E-05	0.000205751	0.000205434	0.00027033	0.000270155	0.000289557	0.000282617	1.12677E-05	1.12677E-05	0.000305152	1.12677E-05	0.000181575	0.000175887	0.000241051	0.001046177	0.000795206
3835503773145	383550	3773145	0.000625552	0.00024535	8.12525E-05	7.95784E-05	0.000184785	0.0001845	0.000242783	0.000242627	0.000260051	0.000253818	1.01195E-05	1.01195E-05	0.000274057	1.01195E-05	0.000162909	0.000157806	0.000216279	0.000938667	0.000713487
3835603773145	383560	3773145	0.000561268	0.00022014	7.29027E-05	7.14006E-05	0.000165796	0.00016554	0.000217834	0.000217693	0.000233327	0.000227735	9.07961E-06	9.07961E-06	0.000245894	9.07961E-06	0.000145948	0.000141376	0.00019366	0.000840497	0.000638868
3835703773145	383570	3773145	0.000506585	0.00019869	6.58E-05	6.44443E-05	0.000149643	0.000149412	0.000196611	0.000196484	0.000210595	0.000205547	8.19502E-06	8.19502E-06	0.000221937	8.19502E-06	0.000131498	0.000127379	0.000174383	0.000756835	0.000575275
3835803773145	383580	3773145	0.000458505	0.00017983	5.95548E-05	5.83278E-05	0.00013544	0.000135231	0.000177951	0.000177836	0.000190607	0.000186038	7.41722E-06	7.41722E-06	0.000200873	7.41722E-06	0.000118779	0.000115059	0.000157394	0.000683102	0.00051923
3835903773145	383590	3773145	0.000416801	0.00016348	5.4138E-05	5.30226E-05	0.000123121	0.000122931	0.000161765	0.000161661	0.00017327	0.000169117	6.74258E-06	6.74258E-06	0.000182602	6.74258E-06	0.000107758	0.000104382	0.000142662	0.000619161	0.000470629
3836003773145	383600	3773145	0.0003809	0.00014939	4.94748E-05	4.84555E-05	0.000112516	0.000112342	0.000147831	0.000147736	0.000158346	0.00015455	6.16181E-06	6.16181E-06	0.000166874	6.16181E-06	9.8284E-05	9.52055E-05	0.000130007	0.000564237	0.000428881
3836103773145	383610	3773145	0.000350074	0.0001373	4.54708E-05	4.4534E-05	0.00010341	0.000103251	0.000135867	0.00013578	0.000145531	0.000142043	5.66313E-06	5.66313E-06	0.000153369	5.66313E-06	9.0172E-05	8.73476E-05	0.000119196	0.000517318	0.000393217
3836203773145	383620	3773145	0.000323281	0.0001268	4.19907E-05	4.11255E-05	9.54955E-05	9.53481E-05	0.000125469	0.000125388	0.000134393	0.000131171	5.2297E-06	5.2297E-06	0.000141631	5.2297E-06	8.31291E-05	8.05254E-05	0.000109829	0.000476666	0.000362317
3836303773145	383630	3773145	0.000301715	0.00011834	3.91895E-05	3.83821E-05	8.91251E-05	8.89875E-05	0.000117099	0.000117023	0.000125427	0.000122421	4.88083E-06	4.88083E-06	0.000132183	4.88083E-06	7.74622E-05	7.5036E-05	0.000102331	0.000444126	0.000337583
3836403773145	383640	3773145	0.000283517	0.0001112	3.68258E-05	3.60671E-05	8.37496E-05	8.36204E-05	0.000110036	0.000109965	0.000117862	0.000115037	4.58645E-06	4.58645E-06	0.00012421	4.58645E-06	7.26779E-05	7.04015E-05	9.60197E-05	0.000416732	0.000316761
3836503773145	383650	3773145	0.000267368	0.00010487	3.47282E-05	3.40126E-05	7.89791E-05	7.88572E-05	0.000103768	0.000103701	0.000111149	0.000108484	4.3252E-06	4.3252E-06	0.000117135	4.3252E-06	6.84371E-05	6.62935E-05	9.04277E-05	0.000392463	0.000298313
3836603773145	383660	3773145	0.000256526	0.00010061	3.332E-05	3.26335E-05	7.57766E-05	7.56597E-05	9.95605E-05	9.94963E-05	0.000106642	0.000104086	4.14982E-06	4.14982E-06	0.000112385	4.14982E-06	6.55723E-05	6.35184E-05	8.67185E-05	0.000376365	0.000286077
3836703773145	383670	3773145	0.000246448	9.6661E-05	3.2011E-05	3.13515E-05	7.27997E-05	7.26873E-05	9.56492E-05	9.55875E-05	0.000102452	9.99965E-05	3.98679E-06	3.98679E-06	0.00010797	3.98679E-06	6.29119E-05	6.09414E-05	8.32651E-05	0.000361376	0.000274685
3836803773145	383680	3773145	0.000237754	9.325E-05	3.08817E-05	3.02454E-05	7.02313E-05	7.0123E-05	9.22748E-05	9.22152E-05	9.88378E-05	9.64687E-05	3.84614E-06	3.84614E-06	0.000104161	3.84614E-06	6.06122E-05	5.87137E-05	8.02959E-05	0.00034849	0.00026489
3836903773145	383690	3773145	0.000230281	9.0319E-05	2.9911E-05	2.92947E-05	6.80238E-05	6.79189E-05	8.93744E-05	8.93167E-05	9.57312E-05	9.34365E-05	3.72525E-06	3.72525E-06	0.000100887	3.72525E-06	5.86353E-05	5.67987E-05	7.7759E-05	0.0003374	0.000256521
3837003773145	383700	3773145	0.00022332	8.7589E-05	2.90068E-05	2.84092E-05	6.59676E-05	6.58658E-05	8.66727E-05	8.66168E-05	9.28373E-05	9.06121E-05	3.61264E-06	3.61264E-06	9.78373E-05	3.61264E-06	5.67948E-05	5.50158E-05	7.53941E-05	0.000327216	0.000248719
3837103773145	383710	3773145	0.000217401	8.5268E-05	2.8238E-05	2.76562E-05	6.42191E-05	6.412E-05	8.43755E-05	8.4321E-05	9.03767E-05	8.82104E-05	3.51688E-06	3.51688E-06	9.52441E-05	3.51688E-06	5.52287E-05	5.34988E-05	7.34049E-05	0.000318582	0.000242157
3837203773145	383720	3773145	0.000211904	8.3112E-05	2.7524E-05	2.69569E-05	6.25953E-05	6.24987E-05	8.2242E-05	8.2189E-05	8.80915E-05	8.598E-05	3.42796E-06	3.42796E-06	9.28359E-05	3.42796E-06	5.37774E-05	5.2093E-05	7.15628E-05	0.000310587	0.00023608
3837303773145	383730	3773145	0.000206676	8.1061E-05	2.6845E-05	2.62919E-05	6.10511E-05	6.09569E-05	8.02132E-05	8.01614E-05	8.59183E-05	8.38589E-05	3.34339E-06	3.34339E-06	9.05457E-05	3.34339E-06	5.24015E-05	5.07602E-05	6.98157E-05	0.000303005	0.000230316
3837403773145	383740	3773145	0.000201619	7.9078E-05	2.61882E-05	2.56486E-05	5.95573E-05	5.94654E-05	7.82505E-05	7.82E-05	8.38161E-05	8.18071E-05	3.26159E-06	3.26159E-06	8.83302E-05	3.26159E-06	5.1074E-05	4.94743E-05	6.81252E-05	0.000295668	0.000224739
3837503773145	383750	3773145	0.000196823	7.7197E-05	2.55652E-05	2.50384E-05	5.81405E-05	5.80508E-05	7.6389E-05	7.63397E-05	8.18222E-05	7.98609E-05	3.184E-06	3.184E-06	8.62289E-05	3.184E-06	4.98201E-05	4.82596E-05	6.65274E-05	0.000288734	0.000219468
3837603773145	383760	3773145	0.00019164	7.5164E-05	2.4892E-05	2.43791E-05	5.66096E-05	5.65222E-05	7.43776E-05	7.43296E-05	7.96677E-05	7.77581E-05	3.10016E-06	3.10016E-06	8.39584E-05	3.10016E-06	4.84657E-05	4.69476E-05	6.47736E-05	0.000281122	0.000213683
3837703773145	383770	3773145	0.000186583	7.3181E-05	2.42352E-05	2.37358E-05	5.51158E-05	5.50308E-05	7.2415E-05	7.23682E-05	7.75655E-05	7.57063E-05	3.01835E-06	3.01835E-06	8.1743E-05	3.01835E-06	4.71436E-05	4.5667E-05	6.30536E-05	0.000273657	0.000208009
3837803773145	383780	3773145	0.000181922	7.1352E-05	2.36297E-05	2.31428E-05	5.37388E-05	5.36559E-05	7.06057E-05	7.05602E-05	7.56275E-05	7.38148E-05	2.94294E-06	2.94294E-06	7.97007E-05	2.94294E-06	4.59291E-05	4.44905E-05	6.14763E-05	0.000266811	0.000202805
3837903773145	383790	3773145	0.000177916	6.9781E-05	2.31093E-05	2.26332E-05	5.25554E-05	5.24743E-05	6.9051E-05	6.90064E-05	7.39622E-05	7.21894E-05	2.87814E-06	2.87814E-06	7.79456E-05	2.87814E-06	4.48922E-05	4.34861E-05	6.01411E-05	0.000261016	0.0001984
3838003773145	383800	3773145	0.000174017	6.8252E-05	2.2603E-05	2.21373E-05	5.14039E-05	5.13246E-05	6.7538E-05	6.74944E-05	7.23417E-05	7.06077E-05	2.81508E-06	2.81508E-06	7.62378E-05	2.81508E-06	4.38823E-05	4.25078E-05	5.88353E-05	0.000255349	0.000194093
3838103773145	383810	3773145	0.000169958	6.666E-05	2.20757E-05	2.16208E-05	5.02047E-05	5.01272E-05	6.59623E-05	6.59198E-05	7.06539E-05	6.89604E-05	2.7494E-06	2.7494E-06	7.44592E-05	2.7494E-06	4.28275E-05	4.1486E-05	5.74548E-05	0.000249358	0.000189539
3838203773145	383820	3773145	0.000165943	6.5085E-05	2.15542E-05	2.11101E-05	4.90187E-05	4.8943E-05	6.44041E-05	6.43625E-05	6.89848E-05	6.73313E-05	2.68445E-06	2.68445E-06	7.27002E-05	2.68445E-06	4.17816E-05	4.0473E-05	5.60811E-05	0.000243396	0.000185007
3838303773145	383830	3773145	0.000162	6.3538E-05	2.1042E-05	2.06085E-05	4.78539E-05	4.778E-05	6.28737E-05	6.28332E-05	6.73456E-05	6.57314E-05	2.62066E-06	2.62066E-06	7.09727E-05	2.62066E-06	4.07537E-05	3.94772E-05	5.47278E-05	0.000237522	0.000180542
3838403773145	383840	3773145	0.000157356	6.1717E-05	2.04388E-05	2.00177E-05	4.64822E-05	4.64104E-05	6.10715E-05	6.10321E-05	6.54152E-05	6.38472E-05	2.54554E-06	2.54554E-06	6.89383E-05	2.54554E-06	3.95339E-05	3.82956E-05	5.30916E-05	0.000230421	0.000175145
3838503773145	383850	3773145	0.000152946	5.9987E-05	1.9866E-05	1.94567E-05	4.51794E-05	4.51097E-05	5.93598E-05	5.93215E-05	6.35818E-05	6.20578E-05	2.4742E-06	2.4742E-06	6.70062E-05	2.4742E-06	3.8375E-05	3.7173E-05	5.15346E-05	0.000223664	0.000170008
3838603773145	383860	3773145	0.000148724	5.8332E-05	1.93177E-05	1.89197E-05	4.39324E-05	4.38646E-05	5.77214E-05	5.76842E-05	6.18268E-05	6.03449E-05	2.40591E-06	2.40591E-06	6.51567E-05	2.40591E-06	3.72628E-05	3.60957E-05	5.00387E-05	0.000217172	0.000165074
3838703773145	383870	3773145	0.000144664	5.6739E-05	1.87903E-05	1.84032E-05	4.27331E-05	4.26672E-05	5.61457E-05	5.61095E-05	6.01391E-05	5.86976E-05	2.34023E-06	2.34023E-06	6.3378E-05	2.34023E-06	3.61954E-05	3.50617E-05	4.86039E-05	0.000210944	0.00016034
3838803773145	383880	3773145	0.000140793	5.5221E-05	1.82875E-05	1.79107E-05	4.15896E-05	4.15254E-05	5.46433E-05	5.4608E-05	5.85298E-05	5.71268E-05	2.2776E-06	2.2776E-06	6.1682E-05	2.2776E-06	3.51783E-05	3.40764E-05	4.72325E-05	0.000204992	0.000155816
3838903773145	383890	3773145	0.000136158	5.3403E-05	1.76855E-05	1.73211E-05	4.02205E-05	4.01584E-05	5.28445E-05	5.28104E-05	5.6603E-05	5.52463E-05	2.20263E-06	2.20263E-06	5.96515E-05	2.20263E-06	3.39567E-05	3.28931E-05	4.55601E-05	0.000197734	0.000150299
3839003773145	383900	3773145	0.000131748	5.1673E-05	1.71127E-05	1.67601E-05	3.89178E-05	3.88577E-05	5.11328E-05	5.10998E-05	5.47697E-05	5.34569E-05	2.13129E-06	2.13129E-06	5.77194E-05	2.13129E-06	3.27942E-05	3.1767E-05	4.39737E-05	0.000190849	0.000145066
3839103773145	383910	3773145	0.000127688	5.0081E-05	1.65853E-05	1.62436E-05	3.77185E-05	3.76603E-05	4.95572E-05	4.95252E-05	5.30819E-05	5.18096E-05	2.06561E-06	2.06561E-06	5.59408E-05	2.06561E-06	3.17251E-05	3.07314E-05	4.25163E-05	0.000184524	0.000140258
3829703773155	382970	3773155	0.000163095	6.3968E-05	2.11843E-05	2.07479E-05	4.81776E-05	4.81032E-05	6.3299E-05	6.32582E-05	6.78012E-05	6.6176E-05	2.63839E-06	2.63839E-06	7.14528E-05	2.63839E-06	3.36965E-05	3.26411E-05	5.42604E-05	0.000109632	8.33319E-05
3829803773155	382980	3773155	0.000175679	6.8904E-05	2.28188E-05	2.23487E-05	5.18948E-05	5.18147E-05	6.81829E-05	6.81389E-05	7.30324E-05	7.12819E-05	2.84196E-06	2.84196E-06	7.69658E-05	2.84196E-06	3.64107E-05	3.52703E-05	2.68355E-05	0.000116468	8.8528E-05
3829903773155	382990	3773155	0.00018829	7.385E-05	2.44568E-05	2.39529E-05	5.56199E-05	5.55341E-05	7.30773E-05	7.30301E-05	7.82749E-05	7.63987E-05	3.04596E-06	3.04596E-06	8.24906E-05	3.04596E-06	3.91518E-05	3.79255E-05	2.83585E-05	0.000123078	9.35524E-05
3830003773155	383000	3773155	0.000201179	7.8905E-05	2.6131E-05	2.55926E-05	5.94273E-05	5.93356E-05	7.80797E-05	7.80293E-05	8.36331E-05	8.16285E-05	3.25447E-06	3.25447E-06	8.81374E-05	3.25447E-06	4.19538E-05	4.06398E-05	2.98431E-05	0.000129521	9.84499E-05
3830103773155	383010	3773155	0.000214643	8.4186E-05	2.78798E-05	2.73054E-05	6.34045E-05	6.33067E-05	8.33053E-05	8.32515E-05	8.92303E-05	8.70915E-05	3.47228E-06	3.47228E-06	9.40361E-05	3.47228E-06	4.48635E-05	4.34583E-05	3.12756E-05	0.000135738	0.000103176
3830203773155	383020	3773155	0.000227954	8.9407E-05	2.96088E-05	2.89988E-05	6.73366E-05	6.72327E-05	8.84715E-05	8.84144E-05	9.47641E-05	9.24926E-05	3.68761E-06	3.68761E-06	9.98678E-05	3.68761E-06	4.76943E-05	4.62004E-05	3.24796E-05	0.000140964	0.000107147
3830303773155	383030	3773155	0.00024185	9.4857E-05	3.14137E-05	3.07664E-05	7.14412E-05	7.1331E-05	9.38644E-05	9.38038E-05	0.00010054	9.81306E-05	3.91239E-06	3.91239E-06	0.000105955	3.91239E-06	5.08875E-05	4.92936E-05	3.40773E-05	0.000147898	0.000112418
3830403773155	383040	3773155	0.000261188	0.00010244	3.39255E-05	3.32265E-05	7.71536E-05	7.70346E-05	0.00010137	0.000101304	0.00010858	0.000105977	4.22523E-06	4.22523E-06	0.000114428	4.22523E-06	5.48609E-05	5.31426E-05	3.57384E-05	0.000155107	0.000117898
3830503773155	383050	3773155	0.000282844	0.00011094	3.67383E-05	3.59814E-05	8.35506E-05	8.34217E-05	0.000109775	0.000109704	0.000117582	0.000114764	4.57555E-06	4.57555E-06	0.000123915	4.57555E-06	5.91232E-05	5.72714E-05	3.73225E-05	0.000161982	0.000123124
3830603773155	383060	3773155	0.000304634	0.00011948	3.95687E-05	3.87534E-05	8.99874E-05	8.98485E-05	0.000118232	0.000118155	0.000126641	0.000123605	4.92805E-06	4.92805E-06	0.000133461	4.92805E-06	6.35613E-05	6.15705E-05	3.89384E-05	0.000168995	0.000128454
3830703773155	383070	3773155	0.00032831	0.00012877	4.2644E-05	4.17654E-05	9.69813E-05	9.68317E-05	0.000127421	0.000127339	0.000136484	0.000133212	5.31107E-06	5.31107E-06	0.000143834	5.31107E-06	6.84533E-05	6.63092E-05	4.06696E-05	0.000176509	0.000134166

			KMMass Grading / Excavation	KMDrainage / Utilities Trenching	KMFoundations / Concrete Pads	KMBuilding / Structure Construction	KMAsphalt Paving	KMArchitectural Coating	KMLandscaping or Other Finishing	KMWaterside Construction (Piles)	EWNDemolition	EWNSite Grubbing / Prep	EWNDrainage / Utilities Trenching	EWNDrainage / Utilities Trenching	EWNDrainage / Utilities Trenching	EWNFoundation s / Concrete Pads	EWNBuilding / Structure Construction	EWNAsphalt Paving	EWNLandscaping or Other Finishing	EWNWaterside Construction (Piles)	ISDemolition
Unique Identifier	X (UTM)	Y (UTM)	2026	2026	2026	2026	2026	2026	2026	2026	2027	2027	2027	2028	2029	2029	2029	2029	2029	2029	2027
3839103773135	383910	3773135	0.000135304	4.85888E-05	2.5713E-05	8.83152E-05	2.83722E-06	2.83722E-06	9.11525E-05	2.83722E-06	0.000137019	7.46772E-06	1.75356E-05	1.7197E-05	1.68412E-05	1.45876E-05	3.16761E-05	2.25358E-06	3.28029E-05	2.25358E-06	2.05308E-05
3829703773145	382970	3773145	8.18267E-05	2.93847E-05	1.55502E-05	5.34097E-05	1.71584E-06	1.71584E-06	5.51255E-05	1.71584E-06	0.000158167	8.62033E-06	2.02422E-05	1.98513E-05	1.94405E-05	1.68391E-05	3.65651E-05	2.60141E-06	3.78658E-05	2.60141E-06	1.39653E-05
3829803773145	382980	3773145	8.66513E-05	3.11172E-05	1.64671E-05	5.65588E-05	1.81701E-06	1.81701E-06	5.83758E-05	1.81701E-06	0.000170418	9.28802E-06	2.181E-05	2.13888E-05	2.09463E-05	1.81434E-05	3.93973E-05	2.8029E-06	4.07987E-05	2.8029E-06	1.46303E-05
3829903773145	382990	3773145	9.15941E-05	3.28922E-05	1.74065E-05	5.97851E-05	1.92066E-06	1.92066E-06	6.17057E-05	1.92066E-06	0.000183397	9.99536E-06	2.3471E-05	2.30177E-05	2.25415E-05	1.95251E-05	4.23976E-05	3.01636E-06	4.39058E-05	3.01636E-06	1.52703E-05
3830003773145	383000	3773145	9.64483E-05	3.46354E-05	1.83289E-05	6.29535E-05	2.02244E-06	2.02244E-06	6.49759E-05	2.02244E-06	0.000196796	1.07256E-05	2.51858E-05	2.46995E-05	2.41884E-05	2.09517E-05	4.54953E-05	3.23674E-06	4.71137E-05	3.23674E-06	1.58557E-05
3830103773145	383010	3773145	0.000100822	3.62061E-05	1.91602E-05	6.58084E-05	2.11416E-06	2.11416E-06	6.79226E-05	2.11416E-06	0.000210226	1.14576E-05	2.69046E-05	2.63851E-05	2.58391E-05	2.23815E-05	4.86001E-05	3.45763E-06	5.03289E-05	3.45763E-06	1.63475E-05
3830203773145	383020	3773145	0.000104605	3.75646E-05	1.9879E-05	6.82776E-05	2.19349E-06	2.19349E-06	7.04711E-05	2.19349E-06	0.000222661	1.21353E-05	2.8496E-05	2.79457E-05	2.73675E-05	2.37053E-05	5.14747E-05	3.66215E-06	5.33058E-05	3.66215E-06	1.67555E-05
3830303773145	383030	3773145	0.000109674	3.93847E-05	2.08422E-05	7.15858E-05	2.29977E-06	2.29977E-06	7.38856E-05	2.29977E-06	0.000237477	1.29428E-05	3.03921E-05	2.98052E-05	2.91885E-05	2.52827E-05	5.48999E-05	3.90583E-06	5.68528E-05	3.90583E-06	1.72739E-05
3830403773145	383040	3773145	0.000115001	4.12977E-05	2.18546E-05	7.50629E-05	2.41147E-06	2.41147E-06	7.74744E-05	2.41147E-06	0.000256389	1.39736E-05	3.28125E-05	3.21789E-05	3.15131E-05	2.72962E-05	5.9272E-05	4.21689E-06	6.13805E-05	4.21689E-06	1.79823E-05
3830503773145	383050	3773145	0.000120091	4.31258E-05	2.2822E-05	7.83856E-05	2.51822E-06	2.51822E-06	8.09038E-05	2.51822E-06	0.000276527	1.50711E-05	3.53897E-05	3.47063E-05	3.39882E-05	2.94401E-05	6.39274E-05	4.54809E-06	6.62015E-05	4.54809E-06	1.87158E-05
3830603773145	383060	3773145	0.000125167	4.49486E-05	2.37866E-05	8.16987E-05	2.62465E-06	2.62465E-06	8.43234E-05	2.62465E-06	0.00029684	1.61782E-05	3.79894E-05	3.72558E-05	3.6485E-05	3.16028E-05	6.86235E-05	4.88219E-06	7.10646E-05	4.88219E-06	1.94424E-05
3830703773145	383070	3773145	0.000130679	4.69279E-05	2.48341E-05	8.52963E-05	2.74023E-06	2.74023E-06	8.80366E-05	2.74023E-06	0.000319091	1.73909E-05	4.08371E-05	4.00485E-05	3.92198E-05	3.39717E-05	7.37675E-05	5.24816E-06	7.63915E-05	5.24816E-06	2.02248E-05
3830803773145	383080	3773145	0.000136634	4.90664E-05	2.59658E-05	8.91833E-05	2.86515E-06	2.8651E-06	9.20484E-05	2.8651E-06	0.000343746	1.87346E-05	4.39924E-05	4.31429E-05	4.22502E-05	3.65965E-05	7.94672E-05	5.65366E-06	8.2294E-05	5.65366E-06	2.10702E-05
3830903773145	383090	3773145	0.000143077	5.138E-05	2.71901E-05	9.33886E-05	3.0002E-06	3.0002E-06	9.63888E-05	3.0002E-06	0.000371188	2.02302E-05	4.75044E-05	4.65871E-05	4.56231E-05	3.95181E-05	8.58113E-05	6.10501E-06	8.88638E-05	6.10501E-06	2.19853E-05
3831003773145	383100	3773145	0.000150096	5.39006E-05	2.8524E-05	9.797E-05	3.14738E-06	3.14738E-06	0.000101117	3.14738E-06	0.000401938	2.19062E-05	5.14398E-05	5.04464E-05	4.94026E-05	4.27919E-05	9.292E-05	6.61076E-06	9.62254E-05	6.61076E-06	2.29802E-05
3831103773145	383110	3773145	0.000157706	5.66335E-05	2.99702E-05	0.000102937	3.30696E-06	3.30696E-06	0.000106244	3.30696E-06	0.000436103	2.37682E-05	5.58122E-05	5.47344E-05	5.36019E-05	4.64292E-05	0.000100818	7.17267E-06	0.000104405	7.17267E-06	2.40574E-05
3831203773145	383120	3773145	0.000166055	5.96316E-05	3.15568E-05	0.000108387	3.48203E-06	3.48203E-06	0.000111869	3.48203E-06	0.000474648	2.58689E-05	6.07451E-05	5.9572E-05	5.83394E-05	5.05328E-05	0.000109729	7.80662E-06	0.000113632	7.80662E-06	2.52381E-05
3834303773145	383430	3773145	0.008976152	0.003223413	0.001705818	0.005858889	0.000188223	0.000188223	0.006047112	0.000188223	0.008969263	0.000488836	0.00114788	0.001125713	0.001102421	0.000954902	0.002073512	0.000147519	0.002147272	0.000147519	0.001272593
3834403773145	383440	3773145	0.005373378	0.001929626	0.001021151	0.003507296	0.000112675	0.000112675	0.003619972	0.000112675	0.005563469	0.000303216	0.000712009	0.000698259	0.000683812	0.000592308	0.001286162	9.15035E-05	0.001331913	9.15035E-05	0.000761594
3834503773145	383450	3773145	0.003664017	0.00131578	0.000696306	0.002391567	7.68315E-05	7.68315E-05	0.002468398	7.68315E-05	0.003889882	0.000212004	0.000497824	0.000488211	0.000478109	0.000414132	0.000899262	6.39777E-05	0.000931251	6.39777E-05	0.000519505
3834603773145	383460	3773145	0.002642288	0.000948868	0.000502138	0.001724667	5.54067E-05	5.54067E-05	0.001780074	5.54067E-05	0.002848774	0.000155262	0.000364584	0.000357544	0.000350146	0.000303291	0.000658579	4.68543E-05	0.000682006	4.68543E-05	0.000374979
3834703773145	383470	3773145	0.002021654	0.000725993	0.000384193	0.001319569	4.23925E-05	4.23925E-05	0.001361961	4.23925E-05	0.002196618	0.000119719	0.000281122	0.000275693	0.000269989	0.0002338	0.000507814	3.61282E-05	0.000525878	3.61282E-05	0.000287268
3834803773145	383480	3773145	0.001680864	0.000603613	0.000319429	0.001097129	3.52464E-05	3.52464E-05	0.001132375	3.52464E-05	0.00182621	9.95308E-05	0.000233717	0.000229204	0.000224461	0.000194425	0.000422183	3.0036E-05	0.000437201	3.0036E-05	0.00023912
3834903773145	383490	3773145	0.001429961	0.000513511	0.000271748	0.00093336	2.99851E-05	2.99851E-05	0.000963345	2.99851E-05	0.001551858	8.45783E-05	0.000198606	0.00019477	0.00019074	0.000165217	0.000358758	2.55237E-05	0.00037152	2.55237E-05	0.000203682
3835003773145	383500	3773145	0.001245243	0.000447177	0.000236645	0.000812792	2.61117E-05	2.61117E-05	0.000838903	2.61117E-05	0.001348362	7.34875E-05	0.000172562	0.00016923	0.000165729	0.000143552	0.000311714	2.21768E-05	0.000322803	2.21768E-05	0.000177591
3835103773145	383510	3773145	0.001105476	0.000396986	0.000210084	0.000721563	2.3181E-05	2.3181E-05	0.000744744	2.3181E-05	0.001193441	6.50441E-05	0.000152736	0.000149786	0.000146687	0.000127058	0.0002759	1.96288E-05	0.000285714	1.96288E-05	0.000157849
3835203773145	383520	3773145	0.000991458	0.000356041	0.000188416	0.000647142	2.07901E-05	2.07901E-05	0.000667932	2.07901E-05	0.001067057	5.8156E-05	0.000136561	0.000133924	0.000131153	0.000113603	0.000246682	1.75501E-05	0.000255457	1.75501E-05	0.000141741
3835303773145	383530	3773145	0.000880418	0.000316166	0.000167314	0.000574664	1.84617E-05	1.84617E-05	0.000593126	1.84617E-05	0.00094562	5.15375E-05	0.00012102	0.000118683	0.000116227	0.000100674	0.000218608	1.55528E-05	0.000226385	1.55528E-05	0.00012607
3835403773145	383540	3773145	0.000786977	0.00028261	0.000149556	0.00051363	1.65023E-05	1.65023E-05	0.000530176	1.65023E-05	0.00084347	4.59702E-05	0.000107947	0.000105862	0.000103672	8.9799E-05	0.000194993	1.38727E-05	0.00020193	1.38727E-05	0.00011288
3835503773145	383550	3773145	0.000706103	0.000253568	0.000134187	0.000460886	1.48064E-05	1.48064E-05	0.000475692	1.48064E-05	0.00075524	4.11616E-05	9.66551E-05	9.47886E-05	9.28273E-05	8.04058E-05	0.000174596	1.24216E-05	0.000180807	1.24216E-05	0.000101462
3835603773145	383560	3773145	0.000632256	0.000227049	0.000120153	0.000412684	1.32579E-05	1.32579E-05	0.000425942	1.32579E-05	0.000675234	3.68011E-05	8.6416E-05	8.47472E-05	8.29937E-05	7.1888E-05	0.0001561	1.11057E-05	0.000161653	1.11057E-05	9.10334E-05
3835703773145	383570	3773145	0.000569321	0.000204448	0.000108193	0.000371606	1.19382E-05	1.19382E-05	0.000383544	1.19382E-05	0.000607241	3.30954E-05	7.77143E-05	7.62135E-05	7.46366E-05	6.46492E-05	0.000140382	9.98741E-06	0.000145376	9.98741E-06	8.21345E-05
3835803773145	383580	3773145	0.000513857	0.00018453	9.76528E-05	0.000335403	1.07752E-05	1.07752E-05	0.000346178	1.07752E-05	0.000547579	2.98438E-05	7.00788E-05	6.87255E-05	6.73035E-05	5.82974E-05	0.000126589	9.00614E-06	0.000131092	9.00614E-06	7.42807E-05
3835903773145	383590	3773145	0.000465758	0.000167258	8.85122E-05	0.000304008	9.76657E-06	9.76657E-06	0.000313775	9.76657E-06	0.000496018	2.70336E-05	6.348E-05	6.22542E-05	6.09661E-05	5.2808E-05	0.000114669	8.1581E-06	0.000118748	8.1581E-06	6.74594E-05
3836003773145	383600	3773145	0.000424442	0.000152421	8.06605E-05	0.000277041	8.90021E-06	8.90021E-06	0.000285941	8.90021E-06	0.000451784	2.46228E-05	5.7819E-05	5.67025E-05	5.55293E-05	4.80987E-05	0.000104443	7.43058E-06	0.000108159	7.43058E-06	6.15911E-05
3836103773145	383610	3773145	0.000389148	0.000139746	7.39532E-05	0.000254003	8.16012E-06	8.16012E-06	0.000262163	8.16012E-06	0.000413952	2.25609E-05	5.29773E-05	5.19542E-05	5.08792E-05	4.40709E-05	9.56973E-05	6.80835E-06	9.91015E-05	6.80835E-06	5.65681E-05
3836203773145	383620	3773145	0.000358567	0.000128765	6.81417E-05	0.000234043	7.51886E-06	7.51886E-06	0.000241562	7.51886E-06	0.000381135	2.07723E-05	4.87773E-05	4.78354E-05	4.68456E-05	4.0577E-05	8.81106E-05	6.2686E-06	9.12449E-05	6.2686E-06	5.22115E-05
3836303773145	383630	3773145	0.000334089	0.000119974	6.34899E-05	0.000218066	7.00558E-06	7.00558E-06	0.000225071	7.00558E-06	0.000354688	1.93309E-05	4.53927E-05	4.45161E-05	4.3595E-05	3.77614E-05	8.19967E-05	5.83362E-06	8.49135E-05	5.83362E-06	4.87254E-05
3836403773145	383640	3773145	0.000313483	0.000112574	5.9574E-05	0.000204616	6.57349E-06	6.57349E-06	0.000211189	6.57349E-06	0.000332345	1.81132E-05	4.25333E-05	4.17119E-05	4.08489E-05	3.53827E-05	7.68315E-05	5.46615E-06	7.95646E-05	5.46615E-06	4.57913E-05
3836503773145	383650	3773145	0.000295226	0.000106018	5.61045E-05	0.000192699	6.19066E-06	6.19066E-06	0.00019889	6.19066E-06	0.000312537	1.70337E-05	3.99983E-05	3.92259E-05	3.84142E-05	3.32739E-05	7.22522E-05	5.14036E-06	7.48224E-05	5.14036E-06	4.31896E-05
3836603773145	383660	3773145	0.000283117	0.00010167	5.38032E-05	0.000184795	5.93673E-06	5.93673E-06	0.000190732	5.93673E-06	0.000299038	1.6298E-05	3.82707E-05	3.75316E-05	3.67551E-05	3.18367E-05	6.91315E-05	4.91834E-06	7.15907E-05	4.91834E-06	4.1478E-05
3836703773145	383670	3773145	0.000271842	9.76207E-05	5.16605E-05	0.000177436	5.70031E-06	5.70031E-06	0.000183136	5.70031E-06	0.000286504	1.56148E-05	3.66665E-05	3.59585E-05	3.52145E-05	3.05023E-05	6.62339E-05	4.71218E-06	6.859E-05	4.71218E-06	3.98866E-05
3836803773145	383680	3773145	0.000262148	9.41397E-05	4.98184E-05	0.000171109	5.49704E-06	5.49704E-06	0.000176606	5.49704E-06	0.000275639	1.50227E-05	3.5276E-05	3.45948E-05	3.3879E-05	2.93455E-05	6.37221E-05	4.53348E-06	6.59888E-05	4.53348E-06	3.85201E-05
3836903773145	383690	3773145	0.000253866	9.11654E-05	4.82444E-05	0.000165703	5.32336E-06	5.32336E-06	0.000171026	5.32336E-06	0.000266251	1.4511E-05	3.40747E-05	3.34166E-05	3.27252E-05	2.83461E-05	6.15519E-05	4.37909E-06	6.37415E-05	4.37909E-06	3.73562E-05
3837003773145	383700	3773145	0.000246145	8.83928E-05	4.67771E-05	0.000160663	5.16146E-06	5.16146E-06	0.000165825	5.16146E-06	0.0002575	1.40341E-05	3.29546E-05	3.23182E-05	3.16495E-05	2.74144E-05	5.95287E-05	4.23515E-06	6.16463E-05	4.23515E-06	3.62734E-05
3837103773145	383710	3773145	0.000239651	8.60606E-05	4.55429E-05	0.000156424	5.02528E-06	5.02528E-06	0.000161449	5.02528E-06	0.000250004	1.36255E-05	3.19953E-05	3.13774E-05	3.07282E-05	2.66163E-05	5.77958E-05	4.11186E-06	5.98517E-05	4.11186E-06	3.53638E-05
3837203773145	383720	3773145	0.000233636	8.39008E-05	4.44E-05	0.000152498	4.89917E-06	4.89917E-06	0.000157398	4.89917E-06	0.000243043	1.32462E-05	3.11045E-05	3.05039E-05	2.98727E-05	2.58753E-05	5.61867E-05	3.99738E-06	5.81854E-05	3.99738E-06	3.45226E-05
3837303773145	383730	3773145	0.000227933	8.18525E-05	4.3316E-05	0.000148775	4.77956E-06	4.77956E-06	0.000153555	4.77956E-06	0.000236443	1.28865E-05	3.02598E-05	2.96755E-05	2.90615E-05	2.51727E-05	5.46609E-05	3.88883E-06	5.66053E-05	3.88883E-06	3.37234E-05
3837403773145	383740	3773145	0.000222413	7.98706E-05	4.22672E-05	0.000145173	4.66383E-06	4.66383E-06	0.000149837	4.66383E-06	0.000230096	1.25405E-05	2.94475E-05	2.88788E-05	2.82813E-05	2.44969E-05	5.31935E-05	3.78443E-06	5.50857E-05	3.78443E-06	3.29494E-05
3837503773145	383750	3773145	0.000217197	7.79974E-05	4.12759E-05	0.000141768	4.55445E-06	4.55445E-06	0.000146323	4.55445E-06	0.0002241	1.22138E-05	2.86802E-05	2.81264E-05	2.75444E-05	2.38586E-05	5.18075E-05	3.68582E-06	5.36504E-05	3.68582E-06	3.22158E-05
3837603773145	383760	3773145	0.000211471	7.59411E-05	4.01877E-05	0.000138031	4.43438E-06	4.43438E-06	0.000142465	4.43438E-06	0.000217692	1.18645E-05	2.786E-05	2.7322E-05	2.67567E-05	2.31763E-05	5.03259E-05	3.58042E-06	5.21161E-05	3.58042E-06	3.14054E-05
3837703773145	383770	3773145	0.000205856	7.39246E-05	3.91206E-05	0.000134366	4.31663E-06	4.31663E-06	0.000138682	4.31663E-06	0.000211459	1.15248E-05	2.70624E-05	2.65398E-05	2.59906E-05	2.25127E-05	4.88851E-05	3.47791E-06	5.0624E-05	3.47791E-06	3.06104E-05
3837803773145	383780	3773145	0.000200706	7.20753E-05	3.8142E-05	0.000131004	4.20865E-06	4.20865E-06	0.000135213	4.20865E-06	0.000205724	1.12122E-05	2.63284E-05	2.582E-05	2.52857E-05	2.19022E-05	4.75592E-05	3.38358E-06	4.9251E-05	3.38358E-06	2.98811E-05
3837903773145	383790	3773145	0.000196347	7.05099E-05	3.73136E-05	0.000128159	4.11724E-06	4.11724E-06	0.000132276	4.11724E-06	0.000200808	1.09443E-05	2.56993E-05	2.5203E-05	2.46816E-05	2.13788E-05	4.64228E-05	3.30273E-06	4.80742E-05	3.30273E-06	2.92649E-05
3838003773145	383800	3773145	0.000192084	6.8979E-05	3.65034E-05	0.000125376	4.02785E-06	4.02785E-06	0.000129404	4.02785E-06	0.000196046	1.06847E-05	2.50898E-05	2.46053E-05	2.40962E-05	2.08718E-05	4.53218E-05	3.2244E-06	4.6934E-05	3.2244E-06	2.86585E-05
3838103773145	383810	3773145	0.000187577	6.73605E-05	3.56469E-05	0.000122435	3.93334E-06	3.93334E-06	0.000126368	3.93334E-06	0.000191107	1.04156E-05	2.44578E-05	2.39854E-05	2.34892E-05	2.0346E-05	4.41801E-05	3.14318E-06	4.57517E-05	3.14318E-06	2.80172E-05
3838203773145	383820	3773145	0.000183092	6.575E-05	3.47946E-05	0.000119507	3.8393E-06	3.8393E-06	0.000123347	3.8393E-06	0.00018623	1.01498E-05	2.38335E-05	2.33733E-05	2.28897E-05	1.98267E-05	4.30525E-05	3.06296E-06	4.4584E-05	3.06296E-06	2.73772E-05
3838303773145	383830	3773145	0.000178674	6.41634E-05	3.3955E-05	0.000116624	3.74665E-06	3.74665E-06	0.00012037	3.74665E-06	0.000181444	9.88894E-06	2.32211E-05	2.27727E-05	2.23015E-05	1.93172E-05	4.19462E-05	2.98425E-06	4.34384E-05	2.98425E-06	2.67443E-05
3838403773145	383840	3773145	0.000173332	6.22451E-05	3.29398E-05	0.000113137	3.63464E-06	3.63464E-06	0.000116772	3.63464E-06	0.000175839	9.58347E-06	2.25038E-05	2.20692E-05	2.16126E-05	1.87205E-05	4.06505E-05	2.89206E-06	4.20965E-05	2.89206E-06	2.59828E-05
3838503773145	383850	3773145	0.000168249	6.04196E-05	3.19738E-05	0.000109819	3.52805E-06	3.52805E-06	0.000113347	3.52805E-06	0.00017051	9.29303E-06	2.18218E-05	2.14004E-05	2.09576E-05	1.81532E-05	3.94185E-05	2.80441E-06	4.08207E-05	2.80441E-06	2.52562E-05
3838603773145	383860	3773145	0.000163365	5.86658E-05	3.10457E-05	0.000106631	3.42564E-06	3.42564E-06	0.000110057	3.42564E-06	0.000165411	9.0151E-06	2.11692E-05	2.07604E-05	2.03308E-05	1.76103E-05	3.82396E-05	2.72054E-06	3.95999E-05	2.72054E-06	2.4559E-05
3838703773145	383870	3773145	0.000158681	5.69837E-05	3.015555E-05	0.000103574	3.32741E-06	3.32741E-06	0.000106901	3.32741E-06	0.000160526	8.74886E-06	2.0544E-05	2.01472E-05	1.97304E-05	1.70902E-05	3.71103E-05	2.6402E-06	3.84304E-05	2.6402E-06	2.3887E-05
3838803773145	383880	3773145	0.000154204	5.53758E-05	2.93047E-05	0.000100651	3.23352E-06	3.23352E-06	0.000103885	3.23352E-06	0.000155878	8.49555E-06	1.99492E-05	1.95639E-05	1.91591E-05	1.65954E-05	3.60358E-05	2.56376E-06	3.73177E-05	2.56376E-06	2.3247E-05
3838903773145	383890	3773145	0.000148744	5.34151E-05	2.82671E-05	9.70875E-05	3.11903E-06	3.11903E-06	0.000100206	3.11903E-06	0.000150342	8.19384E-06	1.92407E-05	1.88691E-05	1.84787E-05	1.6006E-05	3.47561E-05	2.47271E-06	3.59924E-05	2.47271E-06	2.2466E-05
3839003773145	383900	3773145	0.000143564	5.15552E-05	2.72828E-05	9.37068E-05	3.01043E-06	3.01043E-06	9.67173E-05	3.01043E-06	0.000145097	7.90798E-06	1.85694E-05	1.82108E-05	1.7834E-05	1.54476E-05	3.35435E-05	2.38644E-06	3.47368E-05	2.38644E-06	2.17241E-05
3839103773145	383910	3773145	0.000138806	4.98465E-05	2.63786E-05	9.06011E-05	2.91065E-06	2.91065E-06	9.35118E-05	2.91065E-06	0.000140266	7.64466E-06	1.79511E-05	1.76044E-05	1.72402E-05	1.49332E-05	3.24266E-05	2.30698E-06	3.35801E-05	2.30698E-06	2.10408E-05
3829703773155	382970	3773155	8.24695E-05	2.96155E-05	1.56724E-05	5.38292E-05	1.72932E-06	1.72932E-06	5.55586E-05	1.72932E-06	0.000161069	8.77849E-06	2.06135E-05	2.02155E-05	1.97972E-05	1.71481E-05	3.7236E-05	2.64914E-06	3.85605E-05	2.64914E-06	1.40868E-05
3829803773155	382980	3773155	8.76118E-05	3.14621E-05	1.66496E-05	5.71857E-05	1.83715E-06	1.83715E-06	5.90229E-05	1.83715E-06	0.000174316	9.50043E-06	2.23088E-05	2.1878E-05	2.14253E-05	1.85583E-05	4.02983E-05	2.867E-06	4.17318E-05	2.867E-06	1.47966E-05
3829903773155	382990	3773155	9.25842E-05	3.32478E-05	1.75946E-05	6.04313E-05	1.94142E-06	1.94142E-06	6.23727E-05	1.94142E-06	0.000187746	1.02324E-05	2.40276E-05	2.35636E-05	2.3076E-05	1.99881E-05	4.3403E-05	3.08789E-06	4.4947E-05	3.08789E-06	1.54463E-05
3830003773155	383000	3773155	9.7431E-05	3.49883E-05	1.85157E-05	6.35949E-05	2.04305E-06	2.04305E-06	6.56379E-05	2.04305E-06	0.000201574	1.0986E-05	2.57973E-05	2.52991E-05	2.47757E-05	2.14603E-05	4.65998E-05	3.31533E-06	4.82575E-05	3.31533E-06	1.60471E-05
3830103773155	383010	3773155	0.000102108	3.66678E-05	1.94045E-05	6.66476E-05	2.14112E-06	2.14112E-06	6.87887E-05	2.14112E-06	0.00021603	1.17739E-05	2.76474E-05	2.71135E-05	2.65525E-05	2.29994E-05	4.99418E-05	3.55309E-06	5.17184E-05	3.55309E-06	1.65962E-05
3830203773155	383020	3773155	0.000106038	3.80793E-05	2.01514E-05	6.92131E-05	2.22354E-06	2.22354E-06	7.14367E-05	2.22354E-06	0.000230073	1.25393E-05	2.94446E-05	2.88759E-05	2.82785E-05	2.44944E-05	5.31882E-05	3.78405E-06	5.50802E-05	3.78405E-06	1.70168E-05
3830303773155	383030	3773155	0.000111255	3.99525E-05	2.11427E-05	7.26179E-05	2.33292E-06	2.33292E-06	7.49508E-05	2.33292E-06	0.000246037	1.34094E-05	3.14877E-05	3.08796E-05	3.02407E-05	2.61941E-05	5.68789E-05	4.04662E-06	5.89022E-05	4.04662E-06	1.75156E-05
3830403773155	383040	3773155	0.000116678	4.19E-05	2.21733E-05	7.61576E-05	2.44664E-06	2.44664E-06	7.86043E-05	2.44664E-06	0.00026655	1.45273E-05	3.41129E-05	3.34541E-05	3.27619E-05	2.83779E-05	6.1621E-05	4.384E-06	6.3813E-05	4.384E-06	1.82464E-05
3830503773155	383050	3773155	0.00012185	4.37573E-05	2.31562E-05	7.95334E-05	2.55509E-06	2.55509E-06	8.20885E-05	2.55509E-06	0.000288089	1.57012E-05	3.68694E-05	3.61574E-05	3.54093E-05	3.0671E-05	6.66003E-05	4.73825E-06	6.89694E-05	4.73825E-06	1.89911E-05
3830603773155	383060	3773155	0.000127125	4.56517E-05	2.41587E-05	8.29767E-05	2.66571E-06	2.66571E-06	8.56424E-05	2.66571E-06	0.000310508	1.69231E-05	3.97386E-05	3.89712E-05	3.81648E-05	3.30579E-05	7.17832E-05	5.10698E-06	7.43367E-05	5.10698E-06	1.97456E-05
3830703773155	383070	3773155	0.000132777	4.76814E-05	2.52328E-05	8.66659E-05	2.78423E-06	2.78423E-06	8.94502E-05	2.78423E-06	0.000335239	1.8271E-05	4.29037E-05	4.20752E-05	4.12046E-05	3.56909E-05	7.75006E-05	5.51375E-06	8.02575E-05	5.51375E-06	2.0549E-05

			ISDrainage / Utilities Trenching	ISDrainage / Utilities Trenching	ISAsphalt Paving	ISAsphalt Paving	SVDemolition	SVSite Grubbing / Prep	SVMass Grading / Excavation	SVMass Grading / Excavation	SVDrainage / Utilities Trenching	SVFoundations / Concrete Pads	SVBuilding / Structure Construction	SVBuilding / Structure Construction	SVAsphalt Paving	SVAsphalt Paving	SVArchitectural Coating	SVArchitectural Coating	SVLandscaping or Other Finishing	SVLandscaping or Other Finishing	MDemolition
Unique Identifier	X (UTM)	Y (UTM)	2027	2028	2027	2028	2027	2027	2027	2028	2028	2028	2028	2029	2028	2029	2028	2029	2028	2029	2027
3839103773135	383910	3773135	8.26698E-06	8.05488E-06	2.13506E-06	1.98891E-06	0.000140518	0.000101025	6.81138E-05	6.7249E-05	4.77148E-05	1.51578E-05	2.17144E-05	2.08859E-05	2.13495E-06	1.98635E-06	2.13495E-06	1.98635E-06	2.17144E-05	2.08859E-05	3.46576E-05
3829703773145	382970	3773145	5.62328E-06	5.479E-06	1.45229E-06	1.35287E-06	8.05441E-05	5.79069E-05	3.90425E-05	3.85468E-05	2.73499E-05	8.68835E-06	1.24466E-05	1.19717E-05	1.22374E-06	1.13857E-06	1.22374E-06	1.13857E-06	1.24466E-05	1.19717E-05	2.06784E-05
3829803773145	382980	3773145	5.89108E-06	5.73994E-06	1.52145E-06	1.4173E-06	8.49451E-05	6.10709E-05	4.11757E-05	4.06529E-05	2.88442E-05	9.16308E-06	1.31267E-05	1.26258E-05	1.29061E-06	1.20078E-06	1.29061E-06	1.20078E-06	1.31267E-05	1.26258E-05	2.19304E-05
3829903773145	382990	3773145	6.14876E-06	5.991E-06	1.588E-06	1.47929E-06	8.93727E-05	6.42541E-05	4.3322E-05	4.27719E-05	3.03477E-05	9.64069E-06	1.38109E-05	1.32839E-05	1.35788E-06	1.26337E-06	1.35788E-06	1.26337E-06	1.38109E-05	1.32839E-05	2.3226E-05
3830003773145	383000	3773145	6.38449E-06	6.22068E-06	1.64888E-06	1.53601E-06	9.36757E-05	6.73477E-05	4.54078E-05	4.48312E-05	3.18088E-05	1.01049E-05	1.44758E-05	1.39235E-05	1.42326E-06	1.32419E-06	1.42326E-06	1.32419E-06	1.44758E-05	1.39235E-05	2.45071E-05
3830103773145	383010	3773145	6.58253E-06	6.41364E-06	1.70003E-06	1.58365E-06	9.73995E-05	7.0025E-05	4.72128E-05	4.66134E-05	3.30733E-05	1.05065E-05	1.50513E-05	1.4477E-05	1.47984E-06	1.37683E-06	1.47984E-06	1.37683E-06	1.50513E-05	1.4477E-05	2.56793E-05
3830203773145	383020	3773145	6.74681E-06	6.57371E-06	1.74246E-06	1.62318E-06	0.000100812	7.24781E-05	4.88668E-05	4.82463E-05	3.42319E-05	1.08746E-05	1.55785E-05	1.49841E-05	1.53168E-06	1.42506E-06	1.53168E-06	1.42506E-06	1.55785E-05	1.49841E-05	2.67317E-05
3830303773145	383030	3773145	6.95554E-06	6.77708E-06	1.79637E-06	1.67339E-06	0.000105337	7.57318E-05	5.10605E-05	5.04122E-05	3.57687E-05	1.13628E-05	1.62779E-05	1.56568E-05	1.60044E-06	1.48904E-06	1.60044E-06	1.48904E-06	1.62779E-05	1.56568E-05	2.80618E-05
3830403773145	383040	3773145	7.24078E-06	7.05501E-06	1.87003E-06	1.74202E-06	0.000109729	7.88894E-05	5.31895E-05	5.25141E-05	3.72601E-05	1.18366E-05	1.69566E-05	1.63096E-05	1.66717E-06	1.55112E-06	1.66717E-06	1.55112E-06	1.69566E-05	1.63096E-05	2.94535E-05
3830503773145	383050	3773145	7.53615E-06	7.3428E-06	1.94632E-06	1.81308E-06	0.000113863	8.18613E-05	5.51932E-05	5.44924E-05	3.86637E-05	1.22825E-05	1.75954E-05	1.6924E-05	1.72997E-06	1.60956E-06	1.72997E-06	1.60956E-06	1.75954E-05	1.6924E-05	3.0789E-05
3830603773145	383060	3773145	7.82871E-06	7.62785E-06	2.02187E-06	1.88346E-06	0.000118041	8.48652E-05	5.72185E-05	5.6492E-05	4.00825E-05	1.27332E-05	1.8241E-05	1.7545E-05	1.79345E-06	1.66862E-06	1.79345E-06	1.66862E-06	1.8241E-05	1.7545E-05	3.21245E-05
3830703773145	383070	3773145	8.14377E-06	7.93483E-06	2.10324E-06	1.95926E-06	0.000122727	8.82342E-05	5.949E-05	5.87347E-05	4.16737E-05	1.32387E-05	1.89652E-05	1.82416E-05	1.86465E-06	1.73486E-06	1.86465E-06	1.73486E-06	1.89652E-05	1.82416E-05	3.35743E-05
3830803773145	383080	3773145	8.48415E-06	8.26647E-06	2.19115E-06	2.04115E-06	0.000127823	9.18978E-05	6.19601E-05	6.11734E-05	4.3404E-05	1.37883E-05	1.97526E-05	1.8999E-05	1.94207E-06	1.8069E-06	1.94207E-06	1.8069E-06	1.97526E-05	1.8999E-05	3.51402E-05
3830903773145	383090	3773145	8.85266E-06	8.62553E-06	2.28632E-06	2.12981E-06	0.000133337	9.58624E-05	6.46332E-05	6.38126E-05	4.52765E-05	1.43832E-05	2.06048E-05	1.98186E-05	2.02586E-06	1.88485E-06	2.02586E-06	1.88485E-06	2.06048E-05	1.98186E-05	3.68386E-05
3831003773145	383100	3773145	9.25324E-06	9.01583E-06	2.38978E-06	2.22618E-06	0.00013936	0.000100192	6.75524E-05	6.66947E-05	4.73215E-05	1.50328E-05	2.15354E-05	2.07137E-05	2.11736E-06	1.96998E-06	2.11736E-06	1.96998E-06	2.15354E-05	2.07137E-05	3.86895E-05
3831103773145	383110	3773145	9.68701E-06	9.43847E-06	2.50181E-06	2.33054E-06	0.000145863	0.000104868	7.07048E-05	6.98071E-05	4.95298E-05	1.57344E-05	2.25404E-05	2.16804E-05	2.21617E-06	2.06191E-06	2.21617E-06	2.06191E-06	2.25404E-05	2.16804E-05	4.06963E-05
3831203773145	383120	3773145	1.01624E-05	9.90168E-06	2.62459E-06	2.44492E-06	0.00015299	0.000109992	7.41595E-05	7.32179E-05	5.19499E-05	1.65031E-05	2.36418E-05	2.27397E-05	2.32445E-06	2.16266E-06	2.32445E-06	2.16266E-06	2.36418E-05	2.27397E-05	4.2901E-05
3834303773145	383430	3773145	0.000512425	0.000499277	0.000132341	0.000123281	0.012367825	0.008891794	0.005995103	0.005918984	0.004199662	0.001334125	0.001911216	0.001838292	0.00018791	0.000174831	0.00018791	0.000174831	0.001911216	0.001838292	0.002390382
3834403773145	383440	3773145	0.000306665	0.000298797	7.92005E-05	7.37788E-05	0.006934075	0.004985223	0.00336118	0.003318504	0.002354559	0.000747983	0.001071531	0.001030646	0.000105353	9.80195E-05	0.000105353	9.80195E-05	0.001071531	0.001030646	0.001429848
3834503773145	383450	3773145	0.000209185	0.000203818	5.40249E-05	5.03266E-05	0.004501234	0.003236143	0.0021819	0.002154197	0.001528455	0.000485551	0.000695581	0.000669041	6.83893E-05	6.36291E-05	6.83893E-05	6.36291E-05	0.000695581	0.000669041	0.000974234
3834603773145	383460	3773145	0.00015099	0.000147116	3.89952E-05	3.63258E-05	0.003121988	0.00224454	0.001513333	0.001494118	0.001060113	0.000336771	0.000482445	0.000464037	4.74338E-05	4.41322E-05	4.74338E-05	4.41322E-05	0.000482445	0.000464037	0.00070172
3834703773145	383470	3773145	0.000115672	0.000112704	2.98739E-05	2.78288E-05	0.002322346	0.001669641	0.001125719	0.001111426	0.000788584	0.000250513	0.000358875	0.000345182	3.52845E-05	3.28285E-05	3.52845E-05	3.28285E-05	0.000358875	0.000345182	0.000536271
3834803773145	383480	3773145	9.62844E-05	9.3814E-05	2.48668E-05	2.31645E-05	0.001894493	0.001362038	0.000918325	0.000906665	0.000643301	0.00020436	0.000292758	0.000281588	2.87839E-05	2.67804E-05	2.87839E-05	2.67804E-05	0.000292758	0.000281588	0.000445473
3834903773145	383490	3773145	8.2015E-05	7.99107E-05	2.11815E-05	1.97315E-05	0.001586758	0.001140793	0.000769155	0.000759389	0.000538805	0.000171165	0.000245204	0.000235848	2.41083E-05	2.24303E-05	2.41083E-05	2.24303E-05	0.000245204	0.000235848	0.000378631
3835003773145	383500	3773145	7.15094E-05	6.96746E-05	1.84683E-05	1.7204E-05	0.001364226	0.000980804	0.000661286	0.00065289	0.000463241	0.00014716	0.000210816	0.000202772	2.07273E-05	1.92846E-05	2.07273E-05	1.92846E-05	0.000210816	0.000202772	0.000329436
3835103773145	383510	3773145	6.35597E-05	6.19289E-05	1.64152E-05	1.52915E-05	0.001198149	0.000861404	0.000580783	0.000573409	0.000406848	0.000129245	0.000185151	0.000178087	1.8204E-05	1.69369E-05	1.8204E-05	1.69369E-05	0.000185151	0.000178087	0.000292229
3835203773145	383520	3773145	5.70739E-05	5.56096E-05	1.47401E-05	1.37311E-05	0.001064651	0.000765426	0.000516072	0.0005052	0.000361517	0.000114845	0.000164522	0.000158244	1.61757E-05	1.50498E-05	1.61757E-05	1.50498E-05	0.000164522	0.000158244	0.000261881
3835303773145	383530	3773145	5.07637E-05	4.94612E-05	1.31104E-05	1.22129E-05	0.000938218	0.000674528	0.000454786	0.000449012	0.000318584	0.000101206	0.000144984	0.000139452	1.42548E-05	1.32626E-05	1.42548E-05	1.32626E-05	0.000144984	0.000139452	0.000232291
3835403773145	383540	3773145	4.54527E-05	4.42865E-05	1.17388E-05	1.09352E-05	0.000833326	0.000599116	0.000403941	0.000398812	0.00028967	8.98914E-05	0.000128775	0.000123861	1.26611E-05	1.17798E-05	1.26611E-05	1.17798E-05	0.000128775	0.000123861	0.000207396
3835503773145	383550	3773145	4.0855E-05	3.98068E-05	1.05514E-05	9.82907E-06	0.000743855	0.000534791	0.000360572	0.000355994	0.000252586	8.02401E-05	0.000114949	0.000110563	1.13017E-05	1.05151E-05	1.13017E-05	1.05151E-05	0.000114949	0.000110563	0.000185854
3835603773145	383560	3773145	3.66557E-05	3.57152E-05	9.46684E-06	8.81878E-06	0.000663462	0.000476993	0.000321603	0.000317519	0.000225288	7.15681E-05	0.000102526	9.86137E-05	1.00803E-05	9.37865E-06	1.00803E-05	9.37865E-06	0.000102526	9.86137E-05	0.000166199
3835703773145	383570	3773145	3.30724E-05	3.22239E-05	8.54142E-06	7.95671E-06	0.000595533	0.000428156	0.000288675	0.00028501	0.000202221	6.42405E-05	9.20285E-05	8.85171E-05	9.04821E-06	8.41841E-06	9.04821E-06	8.41841E-06	9.20285E-05	8.85171E-05	0.000149474
3835803773145	383580	3773145	2.991E-05	2.91426E-05	7.72468E-06	7.19588E-06	0.000536121	0.000385442	0.000259876	0.000256576	0.000182047	5.78317E-05	8.28474E-05	7.96863E-05	8.14553E-06	7.57856E-06	8.14553E-06	7.57856E-06	8.28474E-05	7.96863E-05	0.000134758
3835903773145	383590	3773145	2.71633E-05	2.64664E-05	7.01531E-06	6.53507E-06	0.000484877	0.0003486	0.000235036	0.000232052	0.000164647	5.2304E-05	7.49287E-05	7.20697E-05	7.36697E-06	6.85419E-06	7.36697E-06	6.85419E-06	7.49287E-05	7.20697E-05	0.00012202
3836003773145	383600	3773145	2.48004E-05	2.41641E-05	6.40505E-06	5.96658E-06	0.000440993	0.00031705	0.000213764	0.00021105	0.000149745	4.75702E-05	6.81472E-05	6.5547E-05	6.70021E-06	6.23384E-06	6.70021E-06	6.23384E-06	6.81472E-05	6.5547E-05	0.000111097
3836103773145	383610	3773145	2.27778E-05	2.21934E-05	5.88269E-06	5.47998E-06	0.000403549	0.0002901 3	0.000195614	0.00019313	0.000137031	4.35311E-05	6.2361E-05	5.99815E-05	6.13131E-06	5.70454E-06	6.13131E-06	5.70454E-06	6.2361E-05	5.99815E-05	0.000101774
3836203773145	383620	3773145	2.10236E-05	2.04842E-05	5.42963E-06	5.05795E-06	0.000371246	0.000266906	0.000179956	0.000177671	0.000126062	4.00465E-05	5.73691E-05	5.51802E-05	5.64051E-06	5.2479E-06	5.64051E-06	5.2479E-06	5.73691E-05	5.51802E-05	9.37079E-05
3836303773145	383630	3773145	1.96199E-05	1.91165E-05	5.06711E-06	4.72023E-06	0.000345482	0.000248383	0.000167467	0.00016534	0.000117313	3.72673E-05	5.33878E-05	5.13507E-05	5.24907E-06	4.8837E-06	5.24907E-06	4.8837E-06	5.33878E-05	5.13507E-05	8.725E-05
3836403773145	383640	3773145	1.84384E-05	1.79653E-05	4.76197E-06	4.43599E-06	0.000323869	0.000232844	0.00015699	0.000154997	0.000109974	3.4936E-05	5.00479E-05	4.81383E-05	4.9207E-06	4.57819E-06	4.9207E-06	4.57819E-06	5.00479E-05	4.81383E-05	8.18155E-05
3836503773145	383650	3773145	1.73908E-05	1.69446E-05	4.49142E-06	4.18396E-06	0.000304769	0.000219112	0.000147732	0.000145856	0.000103488	3.28756E-05	4.70963E-05	4.52993E-05	4.63049E-06	4.30819E-06	4.63049E-06	4.30819E-06	4.70963E-05	4.52993E-05	7.69979E-05
3836603773145	383660	3773145	1.67016E-05	1.62731E-05	4.31343E-06	4.01815E-06	0.000292154	0.000210043	0.000141617	0.000139819	9.92048E-05	3.15148E-05	4.51469E-05	4.34243E-05	4.43883E-06	4.12987E-06	4.43883E-06	4.12987E-06	4.51469E-05	4.34243E-05	7.37898E-05
3836703773145	383670	3773145	1.60608E-05	1.56487E-05	4.14793E-06	3.86398E-06	0.000280439	0.00020162	0.000135938	0.000134212	9.52269E-05	3.02511E-05	4.33366E-05	4.16831E-05	4.26084E-06	3.96426E-06	4.26084E-06	3.96426E-06	4.33366E-05	4.16831E-05	7.08031E-05
3836803773145	383680	3773145	1.55106E-05	1.51126E-05	4.00582E-06	3.7316E-06	0.00027039	0.000194396	0.000131067	0.000129403	9.18146E-05	2.91671E-05	4.17837E-05	4.01894E-05	4.10816E-06	3.82221E-06	4.10816E-06	3.82221E-06	4.17837E-05	4.01894E-05	6.82301E-05
3836903773145	383690	3773145	1.50419E-05	1.4656E-05	3.88479E-06	3.61885E-06	0.000261838	0.000188247	0.000126921	0.00012531	8.89105E-05	2.82446E-05	4.04621E-05	3.89182E-05	3.97822E-06	3.70131E-06	3.97822E-06	3.70131E-06	4.04621E-05	3.89182E-05	6.60254E-05
3837003773145	383700	3773145	1.46059E-05	1.42312E-05	3.77218E-06	3.51395E-06	0.000253873	0.000182521	0.000123061	0.000121498	8.6206E-05	2.73854E-05	3.92313E-05	3.77344E-05	3.85721E-06	3.58873E-06	3.85721E-06	3.58873E-06	3.92313E-05	3.77344E-05	6.39714E-05
3837103773145	383710	3773145	1.42396E-05	1.38743E-05	3.67759E-06	3.42583E-06	0.000247192	0.000177717	0.000119822	0.000118301	8.39372E-05	2.66647E-05	3.81988E-05	3.67413E-05	3.75569E-06	3.49428E-06	3.75569E-06	3.49428E-06	3.81988E-05	3.67413E-05	6.22348E-05
3837203773145	383720	3773145	1.3901E-05	1.35443E-05	3.59012E-06	3.34435E-06	0.000241018	0.000173279	0.000116829	0.000115346	8.18408E-05	2.59987E-05	3.72448E-05	3.58237E-05	3.66189E-06	3.40701E-06	3.66189E-06	3.40701E-06	3.72448E-05	3.58237E-05	6.06308E-05
3837303773145	383730	3773145	1.35791E-05	1.32307E-05	3.507E-06	3.26693E-06	0.000235156	0.000169064	0.000113988	0.000112541	7.98503E-05	2.53664E-05	3.63389E-05	3.49524E-05	3.57283E-06	3.32414E-06	3.57283E-06	3.32414E-06	3.63389E-05	3.49524E-05	5.91066E-05
3837403773145	383740	3773145	1.32675E-05	1.29271E-05	3.42651E-06	3.19194E-06	0.000229472	0.000164978	0.000111233	0.000109821	7.79203E-05	2.47533E-05	3.54606E-05	3.41076E-05	3.48647E-06	3.2438E-06	3.48647E-06	3.2438E-06	3.54606E-05	3.41076E-05	5.76368E-05
3837503773145	383750	3773145	1.29721E-05	1.26393E-05	3.35022E-06	3.12088E-06	0.000224082	0.000161103	0.0001086 2	0.000107241	7.60901E-05	2.41719E-05	3.46277E-05	3.33065E-05	3.40458E-06	3.16761E-06	3.40458E-06	3.16761E-06	3.46277E-05	3.33065E-05	5.62469E-05
3837603773145	383760	3773145	1.26458E-05	1.23213E-05	3.26595E-06	3.04237E-06	0.000218167	0.00015685	0.000105753	0.00010441	7.40815E-05	2.35338E-05	3.37136E-05	3.24272E-05	3.31471E-06	3.08399E-06	3.31471E-06	3.08399E-06	3.37136E-05	3.24272E-05	5.47263E-05
3837703773145	383770	3773145	1.23256E-05	1.20094E-05	3.18327E-06	2.96536E-06	0.000212367	0.0001526 8	0.000102942	0.000101635	7.21121E-05	2.29082E-05	3.28174E-05	3.15652E-05	3.22659E-06	3.002E-06	3.22659E-06	3.002E-06	3.28174E-05	3.15652E-05	5.32366E-05
3837803773145	383780	3773145	1.2032E-05	1.17233E-05	3.10742E-06	2.8947E-06	0.000207031	0.000148844	0.000100355	9.90806E-05	7.03001E-05	2.23325E-05	3.19927E-05	3.0772E-05	3.14551E-06	2.92657E-06	3.14551E-06	2.92657E-06	3.19927E-05	3.0772E-05	5.18702E-05
3837903773145	383790	3773145	1.17839E-05	1.14815E-05	3.04334E-06	2.83501E-06	0.000202487	0.000145577	9.81524E-05	9.69062E-05	6.87573E-05	2.18424E-05	3.12906E-05	3.00967E-05	3.07648E-06	2.86234E-06	3.07648E-06	2.86234E-06	3.12906E-05	3.00967E-05	5.07144E-05
3838003773145	383800	3773145	1.15397E-05	1.12436E-05	2.98028E-06	2.77627E-06	0.000198015	0.000142362	9.59846E-05	9.47659E-05	6.72387E-05	2.136E-05	3.05995E-05	2.9432E-05	3.00854E-06	2.79913E-06	3.00854E-06	2.79913E-06	3.05995E-05	2.9432E-05	4.95839E-05
3838103773145	383810	3773145	1.12814E-05	1.0992E-05	2.91359E-06	2.71414E-06	0.000193347	0.000139006	9.37218E-05	9.25318E-05	6.56536E-05	2.08565E-05	2.98781E-05	2.87381E-05	2.93761E-06	2.73314E-06	2.93761E-06	2.73314E-06	2.98781E-05	2.87381E-05	4.83936E-05
3838203773145	383820	3773145	1.10238E-05	1.07409E-05	2.84704E-06	2.65215E-06	0.000188732	0.000135688	9.14849E-05	9.03233E-05	6.40866E-05	2.03587E-05	2.9165E-05	2.80522E-05	2.8675E-06	2.6679E-06	2.8675E-06	2.6679E-06	2.9165E-05	2.80522E-05	4.72087E-05
3838303773145	383830	3773145	1.07689E-05	1.04926E-05	2.78122E-06	2.59083E-06	0.000184207	0.000132434	8.92911E-05	8.81574E-05	6.25498E-05	1.98705E-05	2.84657E-05	2.73795E-05	2.79874E-06	2.60393E-06	2.79874E-06	2.60393E-06	2.84657E-05	2.73795E-05	4.6042E-05
3838403773145	383840	3773145	1.04623E-05	1.01939E-05	2.70203E-06	2.51706E-06	0.00017879	0.00012854	8.66656E-05	8.55652E-05	6.07106E-05	1.92862E-05	2.76286E-05	2.65745E-05	2.71644E-06	2.52736E-06	2.71644E-06	2.52736E-06	2.76286E-05	2.65745E-05	4.46339E-05
3838503773145	383850	3773145	1.01697E-05	9.9088E-06	2.62647E-06	2.44668E-06	0.000173641	0.000124838	8.41695E-05	8.31009E-05	5.89621E-05	1.87307E-05	2.68329E-05	2.58091E-05	2.6382E-06	2.45457E-06	2.6382E-06	2.45457E-06	2.68329E-05	2.58091E-05	4.32948E-05
3838603773145	383860	3773145	9.88899E-06	9.63526E-06	2.55397E-06	2.37913E-06	0.000168696	0.000121284	8.17728E-05	8.07346E-05	5.72831E-05	1.81974E-05	2.60689E-05	2.50742E-05	2.56308E-06	2.38468E-06	2.56308E-06	2.38468E-06	2.60689E-05	2.50742E-05	4.20119E-05
3838703773145	383870	3773145	9.61837E-06	9.37159E-06	2.48408E-06	2.31403E-06	0.000163957	0.000117876	7.94755E-05	7.84664E-05	5.56738E-05	1.76861E-05	2.53365E-05	2.43697E-05	2.49107E-06	2.31768E-06	2.49107E-06	2.31768E-06	2.53365E-05	2.43697E-05	4.0778E-05
3838803773145	383880	3773145	9.3607E-06	9.12053E-06	2.41753E-06	2.25204E-06	0.00015944	0.000114629	7.7286E-05	7.63048E-05	5.41401E-05	1.71989E-05	2.46385E-05	2.36984E-05	2.42245E-06	2.25383E-06	2.42245E-06	2.25383E-06	2.46385E-05	2.36984E-05	3.96022E-05
3838903773145	383890	3773145	9.0462E-06	8.8141E-06	2.33631E-06	2.17637E-06	0.000153935	0.000110671	7.46173E-05	7.36699E-05	5.22706E-05	1.6605E-05	2.37877E-05	2.28801E-05	2.3388E-06	2.17601E-06	2.3388E-06	2.17601E-06	2.37877E-05	2.28801E-05	3.81687E-05
3839003773145	383900	3773145	8.74745E-06	8.52302E-06	2.25915E-06	2.1045E-06	0.000148705	0.000106911	7.20824E-05	7.11672E-05	5.04948E-05	1.60409E-05	2.29796E-05	2.21028E-05	2.25935E-06	2.10208E-06	2.25935E-06	2.10208E-06	2.29796E-05	2.21028E-05	3.68114E-05
3839103773145	383910	3773145	8.47234E-06	8.25496E-06	2.1881E-06	2.03831E-06	0.000143903	0.000103459	6.97548E-05	6.88691E-05	4.88643E-05	1.55229E-05	2.22376E-05	2.13891E-05	2.18639E-06	2.03421E-06	2.18639E-06	2.03421E-06	2.22376E-05	2.13891E-05	3.5563E-05
3829703773155	382970	3773155	5.67223E-06	5.5267E-06	1.46493E-06	1.36465E-06	8.10341E-05	5.82591E-05	3.928E-05	3.87813E-05	2.75162E-05	8.7412E-06	1.25223E-05	1.20445E-05	1.23119E-06	1.14549E-06	1.23119E-06	1.14549E-06	1.25223E-05	1.20445E-05	2.08435E-05
3829803773155	382980	3773155	5.95803E-06	5.80517E-06	1.53875E-06	1.43341E-06	8.57201E-05	6.16281E-05	4.15514E-05	4.10239E-05	2.91074E-05	9.24668E-06	1.32464E-05	1.2741E-05	1.30239E-06	1.21173E-06	1.30239E-06	1.21173E-06	1.32464E-05	1.2741E-05	2.21772E-05
3829903773155	382990	3773155	6.21965E-06	6.06007E-06	1.60631E-06	1.49635E-06	9.01834E-05	6.4837E-05	4.3715E-05	4.31599E-05	3.0623E-05	9.72814E-06	1.39362E-05	1.34044E-05	1.3702E-06	1.27483E-06	1.3702E-06	1.27483E-06	1.39362E-05	1.34044E-05	2.34764E-05
3830003773155	383000	3773155	6.46157E-06	6.29578E-06	1.66879E-06	1.55455E-06	9.44864E-05	6.79306E-05	4.58007E-05	4.52192E-05	3.20841E-05	1.01923E-05	1.46011E-05	1.4044E-05	1.43557E-06	1.33565E-06	1.43557E-06	1.33565E-06	1.46011E-05	1.4044E-05	2.47539E-05
3830103773155	383010	3773155	6.68268E-06	6.51122E-06	1.72589E-06	1.60775E-06	9.8522E-05	7.0832E-05	4.7757E-05	4.71506E-05	3.34545E-05	1.06276E-05	1.52247E-05	1.46438E-05	1.49689E-06	1.3927E-06	1.49689E-06	1.3927E-06	1.52247E-05	1.46438E-05	2.60004E-05
3830203773155	383020	3773155	6.85202E-06	6.67622E-06	1.76963E-06	1.64849E-06	0.000101961	7.33043E-05	4.94239E-05	4.87963E-05	3.46222E-05	1.09986E-05	1.57561E-05	1.51549E-05	1.54914E-06	1.44131E-06	1.54914E-06	1.44131E-06	1.57561E-05	1.51549E-05	2.70855E-05
3830303773155	383030	3773155	7.05287E-06	6.87192E-06	1.8215E-06	1.69681E-06	0.00010662	7.66541E-05	5.16824E-05	5.10262E-05	3.62043E-05	1.15012E-05	1.64761E-05	1.58475E-05	1.61993E-06	1.50717E-06	1.61993E-06	1.50717E-06	1.64761E-05	1.58475E-05	2.84646E-05
3830403773155	383040	3773155	7.34712E-06	7.15861E-06	1.8975E-06	1.7676E-06	0.000111048	7.98373E-05	5.38286E-05	5.31452E-05	3.77078E-05	1.19788E-05	1.71604E-05	1.65056E-05	1.6872E-06	1.56976E-06	1.6872E-06	1.56976E-06	1.71604E-05	1.65056E-05	2.98799E-05
3830503773155	383050	3773155	7.64699E-06	7.45079E-06	1.97494E-06	1.83974E-06	0.000115288	8.2886E-05	5.58841E-05	5.51746E-05	3.91477E-05	1.24362E-05	1.78157E-05	1.71359E-05	1.75163E-06	1.62971E-06	1.75163E-06	1.62971E-06	1.78157E-05	1.71359E-05	3.1239E-05
3830603773155	383060	3773155	7.9508E-06	7.7468E-06	2.0534E-06	1.91284E-06	0.000119645	8.60181E-05	5.79958E-05	5.72595E-05	4.0627E-05	1.29061E-05	1.84888E-05	1.77834E-05	1.81782E-06	1.69129E-06	1.81782E-06	1.69129E-06	1.84888E-05	1.77834E-05	3.26235E-05
3830703773155	383070	3773155	8.2743E-06	8.062E-06	2.13695E-06	1.99067E-06	0.00012442	8.94511E-05	6.03105E-05	5.95447E-05	4.22484E-05	1.34212E-05	1.92268E-05	1.84931E-05	1.89037E-06	1.75879E-06	1.89037E-06	1.75879E-06

			MSite Grubbing / Prep	MMass Grading / Excavation	MMass Grading / Excavation	MDrainage / Utilities Trenching	MFoundations / Concrete Pads	MBuilding / Structure Construction	MAsphalt Paving	MLandscaping or Other Finishing	MWaterside Construction (Piles)	RSSWDemolition	RSSWPlacing Base	RSSWForm/Plac e Rebar and Pour	Child Risk				
Unique Identifier	X (UTM)	Y (UTM)	2027	2027	2028	2028	2028	2028	2028	2028	2028	2029	2029	2029	3rd Trimester	0<2	2<16	Total	per million
3839103773135	383910	3773135	0.000106393	0.000125109	0.000123443	2.62398E-05	3.41247E-05	2.51176E-05	2.58528E-06	3.02882E-05	2.58528E-06	1.58334E-05	2.29747E-05	1.36189E-05	3.28695E-09	4.7905E-08	9.2944E-09	6.04862E-08	0.06048622
3829703773145	382970	3773145	6.34792E-05	7.46463E-05	7.36524E-05	1.5656E-05	2.03605E-05	1.49864E-05	1.54251E-06	1.80714E-05	1.54251E-06	1.12294E-05	1.62941E-05	9.65881E-06	2.98371E-09	3.9696E-08	7.1101E-09	4.97898E-08	0.0497898
3829803773145	382980	3773145	6.73227E-05	7.9166E-05	7.81118E-05	1.66039E-05	2.15932E-05	1.58938E-05	1.6359E-06	1.91656E-05	1.6359E-06	1.15382E-05	1.67422E-05	9.92443E-06	3.18763E-09	4.2336E-08	7.5756E-09	5.30995E-08	0.05309953
3829903773145	382990	3773145	7.12999E-05	8.38428E-05	8.27264E-05	1.75848E-05	2.28689E-05	1.68328E-05	1.73254E-06	2.02978E-05	1.73254E-06	1.17909E-05	1.71088E-05	1.01418E-05	3.4E-09	4.5078E-08	8.0586E-09	5.65367E-08	0.05653665
3830003773145	383000	3773145	7.52325E-05	8.84673E-05	8.72893E-05	1.85547E-05	2.41303E-05	1.77612E-05	1.8281E-06	2.14174E-05	1.8281E-06	1.19655E-05	1.73623E-05	1.0292E-05	3.61463E-09	4.7836E-08	8.5439E-09	5.99943E-08	0.05999434
3830103773145	383010	3773145	7.88309E-05	9.26987E-05	9.14644E-05	1.94422E-05	2.52844E-05	1.86107E-05	1.91554E-06	2.24418E-05	1.91554E-06	1.20404E-05	1.74709E-05	1.03564E-05	3.82275E-09	5.0479E-08	9.0053E-09	6.33068E-08	0.0633068
3830203773145	383020	3773145	8.20617E-05	9.64978E-05	9.5213E-05	2.0239E-05	2.63207E-05	1.93735E-05	1.99405E-06	2.33616E-05	1.99405E-06	1.20716E-05	1.75162E-05	1.03832E-05	4.01629E-09	5.291E-08	9.4305E-09	6.63572E-08	0.06635718
3830303773145	383030	3773145	8.61447E-05	0.000101299	9.99503E-05	2.1246E-05	2.76303E-05	2.03374E-05	2.09326E-06	2.45239E-05	2.09326E-06	1.19999E-05	1.74121E-05	1.03215E-05	4.24023E-09	5.5787E-08	9.9444E-09	6.99712E-08	0.06997116
3830403773145	383040	3773145	9.04172E-05	0.000106323	0.000104907	2.22997E-05	2.90006E-05	2.1346E-05	2.19708E-06	2.57402E-05	2.19708E-06	1.19687E-05	1.73668E-05	1.02947E-05	4.52216E-09	5.9313E-08	1.0553E-08	7.43872E-08	0.07438724
3830503773145	383050	3773145	9.45169E-05	0.000111144	0.000109664	2.33109E-05	3.03156E-05	2.23139E-05	2.2967E-06	2.69073E-05	2.2967E-06	1.19063E-05	1.72763E-05	1.0241E-05	4.83206E-09	6.3119E-08	1.1186E-08	7.9137E-08	0.07913699
3830603773145	383060	3773145	9.86166E-05	0.000115965	0.000114421	2.4322E-05	3.16306E-05	2.32818E-05	2.39632E-06	2.80745E-05	2.39632E-06	1.17066E-05	1.69866E-05	1.00693E-05	5.13614E-09	6.686E-08	1.1818E-08	8.38137E-08	0.08381366
3830703773145	383070	3773145	0.000103067	0.000121199	0.000119585	2.54197E-05	3.30581E-05	2.43325E-05	2.50447E-06	2.93415E-05	2.50447E-06	1.16474E-05	1.69006E-05	1.00183E-05	5.46511E-09	7.0908E-08	1.2508E-08	8.88812E-08	0.08888116
3830803773145	383080	3773145	0.000107874	0.000126852	0.000125163	2.66053E-05	3.45999E-05	2.54674E-05	2.62128E-06	3.071E-05	2.62128E-06	1.1638E-05	1.6887E-05	1.00103E-05	5.82701E-09	7.5352E-08	1.3266E-08	9.44444E-08	0.09444445
3830903773145	383090	3773145	0.000113088	0.000132983	0.000131212	2.78912E-05	3.62722E-05	2.66983E-05	2.74798E-06	3.21943E-05	2.74798E-06	1.16474E-05	1.69006E-05	1.00183E-05	6.22633E-09	8.0243E-08	1.41E-08	1.00569E-07	0.10056932
3831003773145	383100	3773145	0.00011877	0.000139664	0.000137804	2.92925E-05	3.80946E-05	2.80397E-05	2.88604E-06	3.38118E-05	2.88604E-06	1.16786E-05	1.69459E-05	1.00452E-05	6.66972E-09	8.566E-08	1.5026E-08	1.07356E-07	0.10735576
3831103773145	383110	3773145	0.000124931	0.000146908	0.000144952	3.08119E-05	4.00706E-05	2.94941E-05	3.03574E-06	3.55656E-05	3.03574E-06	1.1691E-05	1.6964E-05	1.00559E-05	7.15815E-09	9.1617E-08	1.6043E-08	1.14818E-07	0.11481824
3831203773145	383120	3773145	0.000131699	0.000154867	0.000152805	3.24811E-05	4.22414E-05	3.10919E-05	3.2002E-06	3.74923E-05	3.2002E-06	1.17098E-05	1.69911E-05	1.0072E-05	7.70327E-09	9.825E-08	1.7179E-08	1.23132E-07	0.12313222
3834303773145	383430	3773145	0.007338061	0.008628959	0.008514062	0.001809799	0.002353628	0.001732399	0.00017831	0.002089019	0.00017831	1.78391E-05	2.5885E-05	1.53441E-05	2.13997E-07	3.1345E-06	6.8004E-07	4.02858E-06	4.02857669
3834403773145	383440	3773145	0.004389387	0.00516156	0.005092833	0.001082562	0.001407863	0.001036264	0.000106659	0.001249583	0.000106659	1.81979E-05	2.64055E-05	1.56526E-05	1.28345E-07	1.8788E-06	4.0004E-07	2.40715E-06	2.40715097
3834503773145	383450	3773145	0.002990729	0.003516852	0.003470025	0.000737609	0.000959254	0.000706063	7.26729E-05	0.000851409	7.26729E-05	1.90245E-05	2.76049E-05	1.63636E-05	8.76891E-08	1.2828E-06	2.6942E-07	1.63994E-06	1.6399402
3834603773145	383460	3773145	0.002154159	0.002533114	0.002499385	0.000531284	0.00069093	0.000508562	5.23448E-05	0.000613252	5.23448E-05	1.98355E-05	2.87817E-05	1.70612E-05	6.3344E-08	9.2621E-07	1.9232E-07	1.18188E-06	1.18187609
3834703773145	383470	3773145	0.001646258	0.001935865	0.001910089	0.00040602	0.000528025	0.000388655	4.00031E-05	0.000468661	4.00031E-05	2.04032E-05	2.96055E-05	1.75495E-05	4.85147E-08	7.0917E-07	1.46E-07	9.03683E-07	0.90368297
3834803773145	383480	3773145	0.001367526	0.001608099	0.001586686	0.000337275	0.000438624	0.000322851	3.32301E-05	0.000389311	3.32301E-05	2.05498E-05	2.98182E-05	1.76756E-05	4.03356E-08	5.8961E-07	1.2063E-07	7.5058E-07	0.75058016
3834903773145	383490	3773145	0.001162333	0.001366808	0.001348609	0.000286668	0.00037281	0.000274408	2.8244E-05	0.000330896	2.8244E-05	2.06777E-05	3.00038E-05	1.77856E-05	3.43089E-08	5.0154E-07	1.0207E-07	6.37924E-07	0.63792396
3835003773145	383500	3773145	0.001011311	0.001189219	0.001173384	0.000249421	0.00032437	0.000238754	2.45742E-05	0.000287903	2.45742E-05	2.07494E-05	3.01079E-05	1.78473E-05	2.98649E-08	4.3663E-07	8.8472E-08	5.54963E-07	0.55496303
3835103773145	383510	3773145	0.000897092	0.001054906	0.00104086	0.000221251	0.000287735	0.000211789	2.17988E-05	0.000255387	2.17988E-05	2.07619E-05	3.0126E-05	1.78581E-05	2.64969E-08	3.8745E-07	7.8212E-08	4.92158E-07	0.49215843
3835203773145	383520	3773145	0.000803928	0.000945354	0.000932766	0.000198274	0.000257854	0.000189795	1.9535E-05	0.000228865	1.9535E-05	2.07557E-05	3.01169E-05	1.78527E-05	2.37494E-08	3.4733E-07	6.9882E-08	4.40965E-07	0.4409652
3835303773145	383530	3773145	0.000713093	0.00083854	0.000827374	0.000175871	0.000228719	0.00016835	1.73277E-05	0.000203005	1.73277E-05	2.09241E-05	3.03613E-05	1.79976E-05	2.10889E-08	3.0843E-07	6.1867E-08	3.91383E-07	0.39138253
3835403773145	383540	3773145	0.000636669	0.00074871	0.000738702	0.000157023	0.000204207	0.000150307	1.54707E-05	0.000181249	1.54707E-05	2.10458E-05	3.05379E-05	1.81022E-05	1.88525E-08	2.7571E-07	5.5155E-08	3.49721E-07	0.34972114
3835503773145	383550	3773145	0.000570538	0.000670906	0.000661973	0.000140713	0.000182996	0.000134695	1.38637E-05	0.000162422	1.38637E-05	2.10957E-05	3.06103E-05	1.81451E-05	1.69208E-08	2.4744E-07	4.9378E-08	3.1374E-07	0.31373985
3835603773145	383560	3773145	0.000510201	0.000599954	0.000591966	0.000125832	0.000163643	0.00012045	1.23976E-05	0.000145245	1.23976E-05	2.10208E-05	3.05016E-05	1.80808E-05	1.5163E-08	2.2169E-07	4.4141E-08	2.80995E-07	0.28099491
3835703773145	383570	3773145	0.000458859	0.000539581	0.000532396	0.000113169	0.000147176	0.000108329	1.115E-05	0.000130629	1.115E-05	2.08181E-05	3.02074E-05	1.79064E-05	1.3666E-08	1.9976E-07	3.9694E-08	2.53118E-07	0.25311824
3835803773145	383580	3773145	0.000413684	0.000486459	0.000479981	0.000102028	0.000132686	9.76642E-05	1.00523E-05	0.000117769	1.00523E-05	2.04812E-05	2.97186E-05	1.76166E-05	1.23479E-08	1.8044E-07	3.5791E-08	2.28581E-07	0.22858052
3835903773145	383590	3773145	0.000374581	0.000440476	0.000434611	9.23835E-05	0.000120144	8.84325E-05	9.10208E-06	0.000106637	9.10208E-06	2.00507E-05	2.9094E-05	1.72463E-05	1.12049E-08	1.6369E-07	3.2416E-08	2.07312E-07	0.20731167
3836003773145	383600	3773145	0.000341047	0.000401044	0.000395704	8.41131E-05	0.000109388	8.05158E-05	8.28724E-06	9.70903E-05	8.28724E-06	1.95703E-05	2.8397E-05	1.68332E-05	1.02223E-08	1.4929E-07	2.9521E-08	1.89037E-07	0.1890366
3836103773145	383610	3773145	0.000312427	0.000367389	0.000362497	7.70545E-05	0.000100209	7.3759E-05	7.59179E-06	8.89426E-05	7.59179E-06	1.90837E-05	2.76909E-05	1.64146E-05	9.38113E-09	1.3697E-07	2.7048E-08	1.73404E-07	0.17340405
3836203773145	383620	3773145	0.000287667	0.000338273	0.000333769	7.09478E-05	9.22671E-05	6.79136E-05	6.99014E-06	8.18939E-05	6.99014E-06	1.86034E-05	2.69939E-05	1.60014E-05	8.65131E-09	1.2629E-07	2.4908E-08	1.5985E-07	0.15985046
3836303773145	383630	3773145	0.000267842	0.000314961	0.000310767	6.60584E-05	8.59085E-05	6.32333E-05	6.50841E-06	7.62501E-05	6.50841E-06	1.82509E-05	2.64824E-05	1.56982E-05	8.06561E-09	1.1772E-07	2.3194E-08	1.48982E-07	0.14898226
3836403773145	383640	3773145	0.000251159	0.000295343	0.00029141	6.19439E-05	8.05575E-05	5.92947E-05	6.10302E-06	7.15008E-05	6.10302E-06	1.79733E-05	2.60796E-05	1.54595E-05	7.57195E-09	1.105E-07	2.1751E-08	1.39827E-07	0.13982656
3836503773145	383650	3773145	0.00023637	0.000277952	0.000274251	5.82964E-05	7.5814E-05	5.58032E-05	5.74365E-06	6.72905E-05	5.74365E-06	1.77206E-05	2.5713E-05	1.52421E-05	7.13429E-09	1.041E-07	2.0473E-08	1.31712E-07	0.13171172
3836603773145	383660	3773145	0.000226522	0.000266371	0.000262824	5.58675E-05	7.26552E-05	5.34782E-05	5.50435E-06	6.44869E-05	5.50435E-06	1.77144E-05	2.57039E-05	1.52368E-05	6.84206E-09	9.984E-08	1.962E-08	1.26301E-07	0.12630141
3836703773145	383670	3773145	0.000217353	0.00025559	0.000252186	5.36062E-05	6.97144E-05	5.13136E-05	5.28155E-06	6.18767E-05	5.28155E-06	1.77019E-05	2.56858E-05	1.5226E-05	6.57023E-09	9.5871E-08	1.8827E-08	1.21268E-07	0.12126818
3836803773145	383680	3773145	0.000209455	0.000246301	0.000243022	5.16581E-05	6.7181E-05	4.94489E-05	5.08962E-06	5.96281E-05	5.08962E-06	1.77331E-05	2.57311E-05	1.52529E-05	6.33607E-09	9.2455E-08	1.8143E-08	1.16934E-07	0.11693418
3836903773145	383690	3773145	0.000202687	0.000238343	0.000235169	4.9989E-05	6.50102E-05	4.78511E-05	4.92516E-06	5.77014E-05	4.92516E-06	1.78048E-05	2.58352E-05	1.53146E-05	6.13541E-09	8.9529E-08	1.7558E-08	1.13223E-07	0.11322283
3837003773145	383700	3773145	0.000196381	0.000230928	0.000227853	4.84338E-05	6.29877E-05	4.63624E-05	4.77194E-06	5.59063E-05	4.77194E-06	1.78766E-05	2.59393E-05	1.53763E-05	5.94844E-09	8.6803E-08	1.7013E-08	1.09764E-07	0.1097644
3837103773145	383710	3773145	0.00019105	0.000224659	0.000221668	4.71191E-05	6.12779E-05	4.51039E-05	4.64241E-06	5.43887E-05	4.64241E-06	1.79857E-05	2.60977E-05	1.54702E-05	5.79032E-09	8.4501E-08	1.6552E-08	1.06843E-07	0.10684278
3837203773145	383720	3773145	0.000186126	0.000218869	0.000215955	4.59046E-05	5.96986E-05	4.39414E-05	4.52275E-06	5.29869E-05	4.52275E-06	1.80887E-05	2.62471E-05	1.55587E-05	5.64373E-09	8.2367E-08	1.6125E-08	1.04136E-07	0.10413565
3837303773145	383730	3773145	0.000181447	0.000213367	0.000210526	4.47506E-05	5.81978E-05	4.28367E-05	4.40905E-06	5.16548E-05	4.40905E-06	1.81729E-05	2.63693E-05	1.56312E-05	5.50458E-09	8.0342E-08	1.572E-08	1.01566E-07	0.10156611
3837403773145	383740	3773145	0.000176935	0.000208061	0.000205291	4.36378E-05	5.67506E-05	4.17715E-05	4.29942E-06	5.03704E-05	4.29942E-06	1.82259E-05	2.64462E-05	1.56768E-05	5.37E-09	7.8383E-08	1.5328E-08	9.90813E-08	0.09908126
3837503773145	383750	3773145	0.000172668	0.000203044	0.00020034	4.25855E-05	5.5382E-05	4.07642E-05	4.19573E-06	4.91557E-05	4.19573E-06	1.82634E-05	2.65005E-05	1.5709E-05	5.24266E-09	7.653E-08	1.4958E-08	9.67304E-08	0.0967304
3837603773145	383760	3773145	0.000168	0.000197555	0.000194924	4.14342E-05	5.38849E-05	3.96622E-05	4.08231E-06	4.78268E-05	4.08231E-06	1.82291E-05	2.64507E-05	1.56795E-05	5.10395E-09	7.4507E-08	1.4554E-08	9.41656E-08	0.09416564
3837703773145	383770	3773145	0.000163427	0.000192177	0.000189618	4.03063E-05	5.2418E-05	3.85825E-05	3.97118E-06	4.65249E-05	3.97118E-06	1.81729E-05	2.63693E-05	1.56312E-05	4.96824E-09	7.2527E-08	1.416E-08	9.16553E-08	0.09165531
3837803773145	383780	3773145	0.000159233	0.000187245	0.000184751	3.92718E-05	5.10727E-05	3.75923E-05	3.86926E-06	4.53308E-05	3.86926E-06	1.81136E-05	2.62833E-05	1.55802E-05	4.84354E-09	7.0709E-08	1.3797E-08	8.93493E-08	0.08934928
3837903773145	383790	3773145	0.000155684	0.000183072	0.000180634	3.83967E-05	4.99346E-05	3.67546E-05	3.78304E-06	4.43207E-05	3.78304E-06	1.807E-05	2.62199E-05	1.55426E-05	4.73729E-09	6.9162E-08	1.3488E-08	8.73875E-08	0.08738749
3838003773145	383800	3773145	0.000152214	0.000178991	0.000176608	3.75408E-05	4.88215E-05	3.59353E-05	3.69871E-06	4.33327E-05	3.69871E-06	1.79982E-05	2.61158E-05	1.54809E-05	4.63362E-09	6.7652E-08	1.3186E-08	8.54718E-08	0.0854718
3838103773145	383810	3773145	0.00014856	0.00017469	0.00017236	3.66396E-05	4.76495E-05	3.50726E-05	3.60992E-06	4.22925E-05	3.60992E-06	1.78859E-05	2.59529E-05	1.53843E-05	4.52478E-09	6.6064E-08	1.287E-08	8.34587E-08	0.08345872
3838203773145	383820	3773145	0.000144923	0.000170417	0.000168148	3.57425E-05	4.64828E-05	3.42139E-05	3.52153E-06	4.1257E-05	3.52153E-06	1.77456E-05	2.57492E-05	1.52636E-05	4.41676E-09	6.4486E-08	1.2557E-08	8.14601E-08	0.0814601
3838303773145	383830	3773145	0.000141341	0.000166205	0.000163992	3.48591E-05	4.5334E-05	3.33683E-05	3.4345E-06	4.02373E-05	3.4345E-06	1.75865E-05	2.55184E-05	1.51268E-05	4.31049E-09	6.2934E-08	1.225E-08	7.94936E-08	0.07949362
3838403773145	383840	3773145	0.000137018	0.000161122	0.000158977	3.37931E-05	4.39476E-05	3.23478E-05	3.32946E-06	3.90068E-05	3.32946E-06	1.73993E-05	2.52468E-05	1.49658E-05	4.18349E-09	6.1073E-08	1.1882E-08	7.71382E-08	0.07713819
3838503773145	383850	3773145	0.000132907	0.000156288	0.000154207	3.27792E-05	4.26291E-05	3.13773E-05	3.22957E-06	3.78365E-05	3.22957E-06	1.72153E-05	2.49798E-05	1.48075E-05	4.06275E-09	5.9303E-08	1.1533E-08	7.48983E-08	0.07489831
3838603773145	383860	3773145	0.000128969	0.000151657	0.000149638	3.18079E-05	4.13659E-05	3.04476E-05	3.13387E-06	3.67153E-05	3.13387E-06	1.70312E-05	2.47127E-05	1.46492E-05	3.94692E-09	5.7604E-08	1.1198E-08	7.27491E-08	0.07274908
3838703773145	383870	3773145	0.000125181	0.000147203	0.000145243	3.08737E-05	4.0151E-05	2.95533E-05	3.04183E-06	3.5637E-05	3.04183E-06	1.68503E-05	2.44502E-05	1.44936E-05	3.8357E-09	5.5974E-08	1.0876E-08	7.0686E-08	0.07068599
3838803773145	383880	3773145	0.000121572	0.000142959	0.000141055	2.99835E-05	3.89933E-05	2.87012E-05	2.95412E-06	3.46094E-05	2.95412E-06	1.66694E-05	2.41877E-05	1.4338E-05	3.72952E-09	5.4417E-08	1.057E-08	6.87165E-08	0.06871654
3838903773145	383890	3773145	0.000117171	0.000137784	0.000135949	2.88982E-05	3.75818E-05	2.76623E-05	2.84719E-06	3.33567E-05	2.84719E-06	1.64573E-05	2.38799E-05	1.41555E-05	3.60112E-09	5.253E-08	1.0199E-08	6.63298E-08	0.06632982
3839003773145	383900	3773145	0.000113005	0.000132884	0.000131115	2.78706E-05	3.62454E-05	2.66786E-05	2.74595E-06	3.21705E-05	2.74595E-06	1.62327E-05	2.3554E-05	1.39623E-05	3.47914E-09	5.0738E-08	9.8469E-09	6.40638E-08	0.06406378
3839103773145	383910	3773145	0.000109172	0.000128378	0.000126668	2.69254E-05	3.50162E-05	2.57738E-05	2.65282E-06	3.10795E-05	2.65282E-06	1.60112E-05	2.32327E-05	1.37719E-05	3.36698E-09	4.909E-08	9.5231E-09	6.19805E-08	0.0619805
3829703773155	382970	3773155	6.39861E-05	7.52424E-05	7.42405E-05	1.5781E-05	2.05231E-05	1.51061E-05	1.55482E-06	1.82157E-05	1.55482E-06	1.12232E-05	1.6285E-05	9.65344E-06	3.02927E-09	4.0246E-08	7.1983E-09	5.04737E-08	0.0504737
3829803773155	382980	3773155	6.80802E-05	8.00568E-05	7.89908E-05	1.67907E-05	2.18362E-05	1.60727E-05	1.65431E-06	1.93813E-05	1.65431E-06	1.15538E-05	1.67648E-05	9.93784E-06	3.24937E-09	4.309E-08	7.6984E-09	5.40377E-08	0.05403771
3829903773155	382990	3773155	7.20686E-05	8.47467E-05	8.36183E-05	1.77744E-05	2.31155E-05	1.70142E-05	1.75122E-06	2.05167E-05	1.75122E-06	1.18158E-05	1.7145E-05	1.01632E-05	3.46798E-09	4.5902E-08	8.1921E-09	5.75617E-08	0.05756169
3830003773155	383000	3773155	7.59901E-05	8.93581E-05	8.81683E-05	1.87416E-05	2.43732E-05	1.794E-05	1.84651E-06	2.16331E-05	1.84651E-06	1.20061E-05	1.74211E-05	1.03269E-05	3.6885E-09	4.8722E-08	8.6866E-09	6.10971E-08	0.06109711
3830103773155	383010	3773155	7.98169E-05	9.38581E-05	9.26084E-05	1.96854E-05	2.56007E-05	1.88435E-05	1.9395E-06	2.27225E-05	1.9395E-06	1.21215E-05	1.75886E-05	1.04261E-05	3.91382E-09	5.1578E-08	9.1838E-09	6.46759E-08	0.06467592
3830203773155	383020	3773155	8.31479E-05	9.77751E-05	9.64732E-05	2.05069E-05	2.66691E-05	1.96299E-05	2.02044E-06	2.36708E-05	2.02044E-06	1.21496E-05	1.76293E-05	1.04503E-05	4.12734E-09	5.4238E-08	9.6443E-09	6.80101E-08	0.06801014
3830303773155	383030	3773155	8.73813E-05	0.000102753	0.000101385	2.1551E-05	2.80269E-05	2.06293E-05	2.12331E-06	2.4876E-05	2.12331E-06	1.2056E-05	1.74935E-05	1.03698E-05	4.3673E-09	5.7301E-08	1.0189E-08	7.18566E-08	0.07185656
3830403773155	383040	3773155	9.17262E-05	0.000107862	0.000106426	2.26226E-05	2.94205E-05	2.16551E-05	2.22889E-06	2.61129E-05	2.22889E-06	1.20279E-05	1.74528E-05	1.03457E-05	4.67204E-09	6.1081E-08	1.0834E-08	7.6587E-08	0.07658697
3830503773155	383050	3773155	9.58983E-05	0.000112769	0.000111267	2.36516E-05	3.07587E-05	2.26401E-05	2.33027E-06	2.73006E-05	2.33027E-06	1.19999E-05	1.74121E-05	1.03215E-05	4.99656E-09	6.5084E-08	1.15E-08	8.15838E-08	0.08158378
3830603773155	383060	3773155	0.000100148	0.000117766	0.000116198	2.46998E-05	3.21219E-05	2.36435E-05	2.43355E-06	2.85105E-05	2.43355E-06	1.18564E-05	1.72038E-05	1.01981E-05	5.33203E-09	6.9149E-08	1.2183E-08	8.66643E-08	0.08666427
3830703773155	383070	3773155	0.000104711	0.000123131	0.000121492	2.58249E-05	3.35851E-05	2.47205E-05	2.5444E-06	2.98093E-05	2.5444E-06	1.17815E-05	1.70952E-05	1.01337E-05	5.69323E-09	7.3557E-08	1.2929E-08	9.21795E-08	0.09217952

			EGIODemolition	EGIOSite Grubbing / Prep	EGIOMass Grading / Excavation	EGIOMass Grading / Excavation	EGIODrainage / Utilities Trenching	EGIODrainage / Utilities Trenching	EGIOFoundations / Concrete Pads	EGIOFoundations / Concrete Pads	EGIOBuilding / Structure Construction	EGIOBuilding / Structure Construction	EGIOAsphalt Paving	EGIOArchitectural Coating	EGIOLandscaping or Other Finishing	EGIOWaterside Construction (Piles)	HIWaterside Construction (Landscaping)	HIWaterside Construction (Landscaping)	KMDemolition	KMSite Grubbing / Prep	KMMass Grading / Excavation
Unique Identifier	X (UTM)	Y (UTM)	2025	2025	2025	2026	2026	2027	2026	2027	2026	2027	2027	2027	2027	2027	2025	2026	2025	2025	2025
3830803773155	383080	3773155	0.000354798	0.00013916	4.60845E-05	4.5135E-05	0.000104806	0.000104644	0.000137701	0.000137612	0.000147495	0.00014396	5.73956E-06	5.73956E-06	0.000155439	5.73956E-06	7.3939E-05	7.16231E-05	4.25502E-05	0.000184671	0.00014037
3830903773155	383090	3773155	0.00038452	0.00015081	4.9945E-05	4.8916E-05	0.000113585	0.00011341	0.000149236	0.00014914	0.000159851	0.000156019	6.22037E-06	6.22037E-06	0.00016846	6.22037E-06	8.01136E-05	7.76043E-05	4.4587E-05	0.000193511	0.000147089
3831003773155	383100	3773155	0.000418059	0.00016397	5.43013E-05	5.31825E-05	0.000123493	0.000123302	0.000162253	0.000162148	0.000173793	0.000169627	6.76292E-06	6.76292E-06	0.000183153	6.76292E-06	8.71152E-05	8.43866E-05	4.68093E-05	0.000203156	0.00015442
3831103773155	383110	3773155	0.000455666	0.00017872	5.91862E-05	5.79667E-05	0.000134602	0.000134394	0.000176849	0.000176735	0.000189427	0.000184887	7.3713E-06	7.3713E-06	0.000199629	7.3713E-06	9.50065E-05	9.20307E-05	4.92217E-05	0.000213626	0.000162378
3831203773155	383120	3773155	0.000497846	0.00019526	6.46648E-05	6.33325E-05	0.000147061	0.000146834	0.000193219	0.000193095	0.000206962	0.000202001	8.05364E-06	8.05364E-06	0.000218108	8.05364E-06	0.000103922	0.000100667	5.1856E-05	0.000225059	0.000171068
3834303773155	383430	3773155	0.007984666	0.0031317	0.001037122	0.001015754	0.002358632	0.002354992	0.003098933	0.003096934	0.003319345	0.003239782	0.000129168	0.000129168	0.003498117	0.000129168	0.001939672	0.001878917	0.002778551	0.012059106	0.009166206
3834403773155	383440	3773155	0.004894872	0.00191984	0.000635791	0.000622692	0.001445922	0.00144369	0.001899752	0.001898526	0.002034871	0.001986097	7.91842E-05	7.91842E-05	0.002144465	7.91842E-05	0.001224336	0.001185987	0.001708445	0.007414772	0.005636017
3834503773155	383450	3773155	0.003347012	0.00131274	0.000434741	0.000425784	0.000988691	0.000987165	0.001299011	0.001298172	0.001391403	0.001358051	5.41445E-05	5.41445E-05	0.00146634	5.41445E-05	0.000852759	0.000826049	0.001169583	0.005076074	0.003858358
3834603773155	383460	3773155	0.002435185	0.00095511	0.000316304	0.000309787	0.000719342	0.000718232	0.000945121	0.000944511	0.001012343	0.000988077	3.93939E-05	3.93939E-05	0.001066865	3.93939E-05	0.000626857	0.000607223	0.000849755	0.003687997	0.002803271
3834703773155	383470	3773155	0.001876207	0.00073587	0.000243699	0.000238678	0.000554223	0.000553367	0.000728176	0.000727706	0.000779967	0.000761272	3.03514E-05	3.03514E-05	0.000821975	3.03514E-05	0.000485792	0.000470576	0.000653699	0.002837099	0.002156497
3834803773155	383480	3773155	0.001560058	0.00061188	0.000202635	0.00019846	0.000460834	0.000460123	0.000605475	0.000605085	0.00064854	0.000632994	2.5237E-05	2.5237E-05	0.000683468	2.5237E-05	0.000404705	0.000392029	0.000543449	0.002358606	0.001792792
3834903773155	383490	3773155	0.001325915	0.00052004	0.000172222	0.000168674	0.000391669	0.000391065	0.000514602	0.00051427	0.000551203	0.000537991	2.14493E-05	2.14493E-05	0.000580889	2.14493E-05	0.000344415	0.000333628	0.00046192	0.002004763	0.001523834
3835003773155	383500	3773155	0.00115117	0.00045151	0.000149525	0.000146444	0.00034005	0.000339525	0.000446781	0.000446493	0.000478559	0.000467088	1.86225E-05	1.86225E-05	0.000504333	1.86225E-05	0.000299258	0.000289884	0.000401222	0.001741331	0.001323597
3835103773155	383510	3773155	0.001018219	0.00039936	0.000132256	0.000129531	0.000300777	0.000300313	0.000395181	0.000394926	0.000423289	0.000413143	1.64717E-05	1.64717E-05	0.000446086	1.64717E-05	0.000264806	0.000256512	0.000355184	0.001541524	0.001171723
3835203773155	383520	3773155	0.000909456	0.0003567	0.000118129	0.000115695	0.000268649	0.000268234	0.000352969	0.000352742	0.000378074	0.000369012	1.47122E-05	1.47122E-05	0.000398436	1.47122E-05	0.00023659	0.000229179	0.000317506	0.001378	0.001047427
3835303773155	383530	3773155	0.000807788	0.00031683	0.000104923	0.000102761	0.000238617	0.000238249	0.000313511	0.000313309	0.00033581	0.00032776	1.30676E-05	1.30676E-05	0.000353896	1.30676E-05	0.000210185	0.000203602	0.000281922	0.00122356	0.000930036
3835403773155	383540	3773155	0.000722576	0.0002834	9.38548E-05	9.19211E-05	0.000213445	0.000213116	0.000280439	0.000280258	0.000300386	0.000293185	1.16891E-05	1.16891E-05	0.000316564	1.16891E-05	0.000187963	0.000182075	0.000251997	0.001093686	0.000831318
3835503773155	383550	3773155	0.000648816	0.00025447	8.42742E-05	8.25378E-05	0.000191657	0.000191361	0.000251812	0.00025165	0.000269722	0.000263257	1.04959E-05	1.04959E-05	0.000284249	1.04959E-05	0.000168662	0.000163379	0.000225967	0.000980715	0.000745448
3835603773155	383560	3773155	0.000580983	0.00022787	7.54635E-05	7.39087E-05	0.00017162	0.000171355	0.000225486	0.00022534	0.000241523	0.000235734	9.39855E-06	9.39855E-06	0.000254531	9.39855E-06	0.000150852	0.000146127	0.000201836	0.000875984	0.000665841
3835703773155	383570	3773155	0.000523534	0.00020534	6.80015E-05	6.66004E-05	0.00015465	0.000154411	0.000203189	0.000203058	0.000217641	0.000212424	8.4692E-06	8.4692E-06	0.000229363	8.4692E-06	0.000135742	0.000131491	0.000181394	0.000787263	0.000598404
3835803773155	383580	3773155	0.000474735	0.0001862	6.1663E-05	6.03925E-05	0.000140234	0.000140018	0.00018425	0.000184131	0.000197354	0.000192624	7.67978E-06	7.67978E-06	0.000207984	7.67978E-06	0.000122898	0.000119049	0.000164039	0.000711939	0.000541149
3835903773155	383590	3773155	0.000432888	0.00016978	5.62275E-05	5.5069E-05	0.000127873	0.000127676	0.000168008	0.0001679	0.000179958	0.000175644	7.00282E-06	7.00282E-06	0.00018965	7.00282E-06	0.000111889	0.000108384	0.000149179	0.000647448	0.00049213
3836003773155	383600	3773155	0.000396565	0.00015554	5.15095E-05	5.04482E-05	0.000117143	0.000116963	0.000153911	0.000153812	0.000164858	0.000160906	6.41522E-06	6.41522E-06	0.000173737	6.41522E-06	0.000102345	9.91397E-05	0.000136314	0.000591611	0.000449687
3836103773155	383610	3773155	0.000364203	0.00014285	4.7306E-05	4.63313E-05	0.000107584	0.000107418	0.000141351	0.00014126	0.000151404	0.000147775	5.89169E-06	5.89169E-06	0.000159559	5.89169E-06	9.38549E-05	9.09151E-05	0.000124881	0.000541991	0.000411971
3836203773155	383620	3773155	0.000336116	0.00013183	4.36578E-05	4.27583E-05	9.9287E-05	9.91338E-05	0.00013045	0.000130366	0.000139728	0.000136379	5.43734E-06	5.43734E-06	0.000147254	5.43734E-06	8.64873E-05	8.37784E-05	0.00011498	0.0004990 2	0.000379309
3836303773155	383630	3773155	0.000314056	0.00012318	4.07925E-05	3.9952E-05	9.27706E-05	9.26275E-05	0.000121888	0.00012181	0.000130558	0.000127428	5.08047E-06	5.08047E-06	0.000137589	5.08047E-06	8.07002E-05	7.81725E-05	0.000107254	0.000465488	0.000353821
3836403773155	383640	3773155	0.000295751	0.000116	3.84148E-05	3.76234E-05	8.73633E-05	8.72285E-05	0.000114784	0.00011471	0.000122948	0.000120001	4.78435E-06	4.78435E-06	0.00012957	4.78435E-06	7.58926E-05	7.35155E-05	0.000100863	0.000437751	0.000332738
3836503773155	383650	3773155	0.000279394	0.00010958	3.62903E-05	3.55426E-05	8.25318E-05	8.24044E-05	0.000108436	0.000108366	0.000116148	0.000113364	4.51976E-06	4.51976E-06	0.000122404	4.51976E-06	7.16016E-05	6.93589E-05	9.51575E-05	0.0004129 9	0.000313917
3836603773155	383660	3773155	0.000268032	0.00010513	3.48145E-05	3.40972E-05	7.91754E-05	7.90532E-05	0.000104026	0.000103959	0.000111425	0.000108754	4.33595E-06	4.33595E-06	0.000117426	4.33595E-06	6.86058E-05	6.64569E-05	9.12401E-05	0.000395989	0.000300994
3836703773155	383670	3773155	0.00025746	0.00010098	3.34413E-05	3.27523E-05	7.60525E-05	7.59352E-05	9.99231E-05	9.98586E-05	0.00010703	0.000104465	4.16493E-06	4.16493E-06	0.000112795	4.16493E-06	6.58198E-05	6.37582E-05	8.75898E-05	0.000380146	0.000288951
3836803773155	383680	3773155	0.000248002	9.727E-05	3.22128E-05	3.15491E-05	7.32587E-05	7.31456E-05	9.62523E-05	9.61902E-05	0.000103098	0.000100627	4.01193E-06	4.01193E-06	0.000108651	4.01193E-06	6.33263E-05	6.13428E-05	8.43287E-05	0.000365993	0.000278193
3836903773155	383690	3773155	0.000239577	9.3966E-05	3.11185E-05	3.04773E-05	7.07699E-05	7.06607E-05	9.29824E-05	9.29224E-05	9.95958E-05	9.72085E-05	3.87563E-06	3.87563E-06	0.00010496	3.87563E-06	6.11037E-05	5.91898E-05	8.1432E-05	0.000353421	0.000268637
3837003773155	383700	3773155	0.000231718	9.0883E-05	3.00977E-05	2.94775E-05	6.84483E-05	6.83427E-05	8.99322E-05	8.98741E-05	9.63286E-05	9.40196E-05	3.74849E-06	3.74849E-06	0.000101517	3.74849E-06	5.90317E-05	5.71827E-05	7.87299E-05	0.000341693	0.000259723
3837103773155	383710	3773155	0.000224928	8.822E-05	2.92157E-05	2.86137E-05	6.64425E-05	6.634E-05	8.72967E-05	8.72404E-05	9.35057E-05	9.12644E-05	3.63865E-06	3.63865E-06	9.85417E-05	3.63865E-06	5.72378E-05	5.5445E-05	7.64035E-05	0.000331596	0.000252049
3837203773155	383720	3773155	0.000218631	8.575E-05	2.83978E-05	2.78127E-05	6.45826E-05	6.44829E-05	8.48531E-05	8.47983E-05	9.08882E-05	8.87097E-05	3.53679E-06	3.53679E-06	9.57832E-05	3.53679E-06	5.55803E-05	5.38394E-05	7.42581E-05	0.000322285	0.000244971
3837303773155	383730	3773155	0.000212829	8.3474E-05	2.76442E-05	2.70746E-05	6.28686E-05	6.27716E-05	8.26011E-05	8.25478E-05	8.84761E-05	8.63554E-05	3.44292E-06	3.44292E-06	9.32412E-05	3.44292E-06	5.40501E-05	5.23571E-05	7.22824E-05	0.000313711	0.000238454
3837403773155	383740	3773155	0.000207484	8.1378E-05	2.695E-05	2.63947E-05	6.12899E-05	6.11953E-05	8.05269E-05	8.04749E-05	8.62544E-05	8.41869E-05	3.35647E-06	3.35647E-06	9.08998E-05	3.35647E-06	5.26455E-05	5.09965E-05	7.04742E-05	0.000305863	0.000232489
3837503773155	383750	3773155	0.000202455	7.9405E-05	2.62967E-05	2.57549E-05	5.98041E-05	5.97118E-05	7.85747E-05	7.8524E-05	8.41634E-05	8.2146E-05	3.2751E-06	3.2751E-06	8.86962E-05	3.2751E-06	5.1327E-05	4.97193E-05	6.87769E-05	0.000298497	0.000226889
3837603773155	383760	3773155	0.000197245	7.7362E-05	2.562E-05	2.50921E-05	5.82652E-05	5.81753E-05	7.65529E-05	7.65035E-05	8.19977E-05	8.00322E-05	3.19083E-06	3.19083E-06	8.64139E-05	3.19083E-06	4.99618E-05	4.83969E-05	6.70049E-05	0.000290806	0.000221044
3837703773155	383770	3773155	0.000192161	7.5368E-05	2.49597E-05	2.44454E-05	5.67635E-05	5.66759E-05	7.45798E-05	7.45316E-05	7.98842E-05	7.79695E-05	3.10859E-06	3.10859E-06	8.41866E-05	3.10859E-06	4.86343E-05	4.7111E-05	6.52737E-05	0.000283292	0.000215332
3837803773155	383780	3773155	0.000187437	7.3515E-05	2.4346E-05	2.38444E-05	5.53679E-05	5.52824E-05	7.27461E-05	7.26992E-05	7.79202E-05	7.60525E-05	3.03216E-06	3.03216E-06	8.21168E-05	3.03216E-06	4.74019E-05	4.59172E-05	6.36669E-05	0.000276319	0.000210032
3837903773155	383790	3773155	0.000183251	7.1874E-05	2.38023E-05	2.33119E-05	5.41314E-05	5.40479E-05	7.11216E-05	7.10758E-05	7.61802E-05	7.43542E-05	2.96445E-06	2.96445E-06	8.02831E-05	2.96445E-06	4.63166E-05	4.48659E-05	6.22593E-05	0.00027021	0.000205388
3838003773155	383800	3773155	0.000179182	7.0278E-05	2.32738E-05	2.27943E-05	5.29295E-05	5.28479E-05	6.95425E-05	6.94976E-05	7.44887E-05	7.27032E-05	2.89862E-06	2.89862E-06	7.85005E-05	2.89862E-06	4.52618E-05	4.38441E-05	6.08879E-05	0.000264258	0.000200864
3838103773155	383810	3773155	0.000174952	6.8618E-05	2.27243E-05	2.22561E-05	5.16799E-05	5.16001E-05	6.79006E-05	6.78568E-05	7.273E-05	7.09867E-05	2.83019E-06	2.83019E-06	7.66471E-05	2.83019E-06	4.41621E-05	4.27789E-05	5.94395E-05	0.000257972	0.000196086
3838203773155	383820	3773155	0.000170748	6.697E-05	2.21783E-05	2.17214E-05	5.04381E-05	5.03603E-05	6.62691E-05	6.62264E-05	7.09825E-05	6.92811E-05	2.76219E-06	2.76219E-06	7.48055E-05	2.76219E-06	4.30679E-05	4.17189E-05	5.79934E-05	0.000251695	0.000191315
3838303773155	383830	3773155	0.000166625	6.5353E-05	2.16428E-05	2.11969E-05	4.92203E-05	4.91444E-05	6.4669E-05	6.46273E-05	6.92686E-05	6.76083E-05	2.69549E-06	2.69549E-06	7.29993E-05	2.69549E-06	4.19897E-05	4.06745E-05	5.65631E-05	0.000245488	0.000186597
3838403773155	383840	3773155	0.000161829	6.3472E-05	2.10198E-05	2.05868E-05	4.78035E-05	4.77297E-05	6.28075E-05	6.2767E-05	6.72747E-05	6.56621E-05	2.6179E-06	2.6179E-06	7.08979E-05	2.6179E-06	4.07286E-05	3.94529E-05	5.48636E-05	0.000238112	0.0001809 9
3838503773155	383850	3773155	0.000157275	6.1685E-05	2.04283E-05	2.00074E-05	4.64583E-05	4.63866E-05	6.10401E-05	6.10007E-05	6.53816E-05	6.38144E-05	2.54423E-06	2.54423E-06	6.89029E-05	2.54423E-06	3.95303E-05	3.82921E-05	5.32455E-05	0.000231089	0.000175652
3838603773155	383860	3773155	0.000152865	5.9956E-05	1.98555E-05	1.94464E-05	4.51555E-05	4.50859E-05	5.93285E-05	5.92902E-05	6.35482E-05	6.2025E-05	2.47289E-06	2.47289E-06	6.69708E-05	2.47289E-06	3.83696E-05	3.71678E-05	5.16749E-05	0.000224273	0.000170471
3838703773155	383870	3773155	0.000148589	5.8279E-05	1.93002E-05	1.89025E-05	4.38926E-05	4.38249E-05	5.76691E-05	5.76319E-05	6.17708E-05	6.02902E-05	2.40373E-06	2.40373E-06	6.50977E-05	2.40373E-06	3.72431E-05	3.60765E-05	5.01496E-05	0.000217653	0.000165439
3838803773155	383880	3773155	0.000144521	5.6683E-05	1.87717E-05	1.83849E-05	4.26907E-05	4.26248E-05	5.609E-05	5.60538E-05	6.00793E-05	5.86393E-05	2.3379E-06	2.3379E-06	6.33151E-05	2.3379E-06	3.61721E-05	3.50391E-05	4.86967E-05	0.000211347	0.000160646
3838903773155	383890	3773155	0.000139661	5.4777E-05	1.81405E-05	1.77667E-05	4.12553E-05	4.11916E-05	5.4204E-05	5.4169E-05	5.80593E-05	5.66676E-05	2.2593E-06	2.2593E-06	6.11862E-05	2.2593E-06	3.48877E-05	3.37949E-05	4.69338E-05	0.000203696	0.000154831
3839003773155	383900	3773155	0.000135045	5.2966E-05	1.75408E-05	1.71794E-05	3.98915E-05	3.98299E-05	5.24122E-05	5.23784E-05	5.614E-05	5.47944E-05	2.18461E-06	2.18461E-06	5.91636E-05	2.18461E-06	3.36696E-05	3.2615E-05	4.52591E-05	0.000196428	0.000149306
3839103773155	383910	3773155	0.000130679	5.1254E-05	1.69738E-05	1.66241E-05	3.8602E-05	3.85425E-05	5.0718E-05	5.06853E-05	5.43253E-05	5.30232E-05	2.11399E-06	2.11399E-06	5.72512E-05	2.11399E-06	3.25162E-05	3.14977E-05	4.36795E-05	0.000189572	0.000144095
3829703773165	382970	3773165	0.000167398	6.5656E-05	2.17432E-05	2.12952E-05	4.94485E-05	4.93722E-05	6.49688E-05	6.49269E-05	6.95897E-05	6.79217E-05	2.70799E-06	2.70799E-06	7.33377E-05	2.70799E-06	3.45271E-05	3.34457E-05	2.56134E-05	0.000111164	8.44965E-05
3829803773165	382980	3773165	0.000180646	7.0852E-05	2.3464E-05	2.29806E-05	5.3362E-05	5.32797E-05	7.01107E-05	7.00655E-05	7.50973E-05	7.32973E-05	2.92231E-06	2.92231E-06	7.91419E-05	2.92231E-06	3.7374E-05	3.62034E-05	2.72315E-05	0.000118187	8.98345E-05
3829903773165	382990	3773165	0.000193742	7.5988E-05	2.5165E-05	2.46465E-05	5.72304E-05	5.71421E-05	7.51933E-05	7.51448E-05	8.05414E-05	7.86109E-05	3.13416E-06	3.13416E-06	8.48792E-05	3.13416E-06	4.02066E-05	3.89472E-05	2.87613E-05	0.000124826	9.48813E-05
3830003773165	383000	3773165	0.000207188	8.1262E-05	2.69115E-05	2.6357E-05	6.12023E-05	6.11079E-05	8.04119E-05	8.036E-05	8.61312E-05	8.40666E-05	3.35167E-06	3.35167E-06	9.077E-05	3.35167E-06	4.31019E-05	4.17519E-05	3.02459E-05	0.000131269	9.97787E-05
3830103773165	383010	3773165	0.000221353	8.6818E-05	2.87513E-05	2.8159E-05	6.53865E-05	6.52856E-05	8.59093E-05	8.58539E-05	9.20196E-05	8.98139E-05	3.58082E-06	3.58082E-06	9.69756E-05	3.58082E-06	4.61354E-05	4.46904E-05	3.16716E-05	0.000137457	0.000104482
3830203773165	383020	3773165	0.000235589	9.2401E-05	3.06005E-05	2.997E-05	6.95919E-05	6.94845E-05	9.14346E-05	9.13756E-05	9.79379E-05	9.55904E-05	3.81112E-06	3.81112E-06	0.000103213	3.81112E-06	4.91115E-05	4.75732E-05	3.28937E-05	0.000142761	0.000108514
3830303773165	383030	3773165	0.000250814	9.8373E-05	3.2578E-05	3.190685E-05	7.40891E-05	7.39748E-05	9.73434E-05	9.72806E-05	0.000104267	0.000101768	4.05741E-06	4.05741E-06	0.000109883	4.05741E-06	5.26186E-05	5.09704E-05	3.45435E-05	0.000149921	0.000113956
3830403773165	383040	3773165	0.000272119	0.00010673	3.53453E-05	3.46171E-05	8.03826E-05	8.02586E-05	0.000105612	0.000105544	0.000113124	0.000110412	4.40206E-06	4.40206E-06	0.000119217	4.40206E-06	5.68791E-05	5.50975E-05	3.62272E-05	0.000157229	0.000119511
3830503773165	383050	3773165	0.000295508	0.0001159	3.83833E-05	3.75925E-05	8.72917E-05	8.7157E-05	0.00011469	0.000114616	0.000122847	0.000119903	4.78043E-06	4.78043E-06	0.000129463	4.78043E-06	6.1475E-05	5.95495E-05	3.78385E-05	0.000164222	0.000124826
3830603773165	383060	3773165	0.000319355	0.00012526	4.14808E-05	4.06262E-05	9.4336E-05	9.41905E-05	0.000123945	0.000123865	0.000132761	0.000129579	5.1662E-06	5.1662E-06	0.000139911	5.1662E-06	6.6306E-05	6.42292E-05	3.94838E-05	0.000171362	0.000130254
3830703773165	383070	3773165	0.000345682	0.00013558	4.49003E-05	4.39752E-05	0.000102113	0.000101955	0.000134163	0.000134076	0.000143705	0.00014026	5.59208E-06	5.59208E-06	0.000151445	5.59208E-06	7.1702E-05	6.94562E-05	4.1258E-05	0.000179063	0.000136107
3830803773165	383080	3773165	0.000375475	0.00014727	4.87702E-05	4.77653E-05	0.000110913	0.000110742	0.000145726	0.000145632	0.000156091	0.000152349	6.07405E-06	6.07405E-06	0.000164497	6.07405E-06	7.78156E-05	7.53783E-05	4.31839E-05	0.000187421	0.00014246
3830903773165	383090	3773165	0.000409337	0.00016055	5.31685E-05	5.2073E-05	0.000120916	0.00012073	0.000158868	0.000158766	0.000170168	0.000166089	6.62184E-06	6.62184E-06	0.000179332	6.62184E-06	8.47849E-05	8.21293E-05	4.52727E-05	0.000196487	0.000149351
3831003773165	383100	3773165	0.000448068	0.00017574	5.81992E-05	5.70001E-05	0.000132357	0.000132153	0.0001739	0.000173788	0.000186268	0.000181804	7.24838E-06	7.24838E-06	0.0001963	7.24838E-06	9.27965E-05	8.98899E-05	4.75493E-05	0.000206367	0.000156861
3831103773165	383110	3773165	0.000492124	0.00019302	6.39217E-05	6.26047E-05	0.000145371	0.000145147	0.000190999	0.000190875	0.000204583	0.00019968	7.96108E-06	7.96108E-06	0.000215602	7.96108E-06	0.000101958	9.87644E-05	5.00274E-05	0.000217122	0.000165036
3834303773165	383430	3773165	0.007702577	0.00302106	0.001000482	0.000979869	0.002275304	0.002271793	0.002989452	0.002987523	0.003202076	0.003125324	0.000124604	0.000124604	0.003374533	0.000124604	0.001816149	0.001759264	0.002696924	0.01170484	0.008896927
3834403773165	383440	3773165	0.004735163	0.0018572	0.000615047	0.000602375	0.001398744	0.001396586	0.001837767	0.001836581	0.001968478	0.001921295	7.66006E-05	7.66006E-05	0.002074496	7.66006E-05	0.001160871	0.001124511	0.001668638	0.007242005	0.005504696
3834503773165	383450	3773165	0.003258152	0.00127789	0.000423199	0.00041448	0.000962442	0.000960957	0.001264523	0.001263707	0.001354463	0.001321997	5.2707E-05	5.2707E-05	0.001427411	5.2707E-05	0.000816734	0.000791152	0.001148989	0.004986695	0.00379042
3834603773165	383460	3773165	0.002435975	0.00095542	0.000316407	0.000309888	0.000719575	0.000718465	0.000945428	0.000944818	0.001012671	0.000988398	3.94067E-05	3.94067E-05	0.001067211	3.94067E-05	0.000618543	0.000599169	0.00085852	0.003726038	0.002832186
3834703773165	383470	3773165	0.001912728	0.0007502	0.000248443	0.000243324	0.000565011	0.000564139	0.00074235	0.000741871	0.00079515	0.00077609	3.09421E-05	3.09421E-05	0.000837975	3.09421E-05	0.00048968	0.000474342	0.00067332	0.002922254	0.002221225
3834803773165	383480	3773165	0.001595079	0.00062561	0.000207184	0.000202915	0.000471179	0.000470452	0.000619067	0.000618668	0.000663098	0.000647204	2.58036E-05	2.58036E-05	0.000698811	2.58036E-05	0.000410226	0.000397377	0.000561427	0.002436631	0.0018521
3834903773165	383490	3773165	0.00135755	0.00053245	0.000176331	0.000172698	0.000401014	0.000400395	0.00052688	0.00052654	0.000564354	0.000550827	2.1961E-05	2.1961E-05	0.000594749	2.1961E-05	0.000350287	0.000339315	0.000477793	0.002073654	0.001576198
3835003773165	383500	3773165	0.00117738	0.00046178	0.000152929	0.000149778	0.000347792	0.000347256	0.000456954	0.000456659	0.000489454	0.000477722	1.90464E-05	1.90464E-05	0.000515815	1.90464E-05	0.000304505	0.000294967	0.000414436	0.001798681	0.001367189

			KMMass Grading / Excavation	KMDrainage / Utilities Trenching	KMFoundations / Concrete Pads	KMBuilding / Structure Construction	KMAsphalt Paving	KMArchitectural Coating	KMLandscaping or Other Finishing	KMWaterside Construction (Piles)	EWNDemolition	EWNSite Grubbing / Prep	EWNDrainage / Utilities Trenching	EWNDrainage / Utilities Trenching	EWNDrainage / Utilities Trenching	EWNFoundation s / Concrete Pads	EWNBuilding / Structure Construction	EWNAsphalt Paving	EWNLandscaping or Other Finishing	EWNWaterside Construction (Piles)	ISDemolition
Unique Identifier	X (UTM)	Y (UTM)	2026	2026	2026	2026	2026	2026	2026	2026	2027	2027	2027	2028	2029	2029	2029	2029	2029	2029	2027
3830803773155	383080	3773155	0.000138917	4.98863E-05	2.63996E-05	9.06735E-05	2.91298E-06	2.91298E-06	9.35864E-05	2.91298E-06	0.000363011	1.97846E-05	4.64579E-05	4.55607E-05	4.4618E-05	3.86475E-05	8.39208E-05	5.97051E-06	8.6906E-05	5.97051E-06	2.14209E-05
3830903773155	383090	3773155	0.000145566	5.22742E-05	2.76633E-05	9.50138E-05	3.05241E-06	3.05241E-06	9.80662E-05	3.05241E-06	0.000394297	2.14897E-05	5.04618E-05	4.94873E-05	4.84634E-05	4.19783E-05	9.11534E-05	6.48508E-06	9.4396E-05	6.48508E-06	2.23654E-05
3831003773155	383100	3773155	0.000152822	5.48797E-05	2.90421E-05	9.97495E-05	3.20455E-06	3.20455E-06	0.000102954	3.20455E-06	0.000429824	2.3426E-05	5.50086E-05	5.39464E-05	5.28302E-05	4.57608E-05	9.93667E-05	7.06941E-06	0.000102901	7.06941E-06	2.33937E-05
3831103773155	383110	3773155	0.000160698	5.7708E-05	3.05389E-05	0.00010489	3.36971E-06	3.36971E-06	0.00010826	3.36971E-06	0.0004699	2.56102E-05	6.01375E-05	5.89762E-05	5.77559E-05	5.00274E-05	0.000108631	7.72854E-06	0.000112496	7.72854E-06	2.45101E-05
3831203773155	383120	3773155	0.000169298	6.07964E-05	3.21732E-05	0.000110504	3.55005E-06	3.55005E-06	0.000114054	3.55005E-06	0.000515221	2.80802E-05	6.59377E-05	6.46643E-05	6.33264E-05	5.48524E-05	0.000119109	8.47394E-06	0.000123346	8.47394E-06	2.57271E-05
3834303773155	383430	3773155	0.009071345	0.003257598	0.001723908	0.005921023	0.000190219	0.000190219	0.006111242	0.000190219	0.008780315	0.000478539	0.001123699	0.001101999	0.001079197	0.000934786	0.002029832	0.000144412	0.002102037	0.000144412	0.00128576
3834403773155	383440	3773155	0.00557769	0.002002996	0.001059978	0.003640654	0.00011696	0.00011696	0.003757614	0.00011696	0.005624456	0.00030654	0.000719814	0.000705914	0.000691308	0.000598801	0.001300261	9.25065E-05	0.001346514	9.25065E-05	0.000790442
3834503773155	383450	3773155	0.003818427	0.00137123	0.00072565	0.002492353	8.00694E-05	8.00694E-05	0.002572423	8.00694E-05	0.003951068	0.000215338	0.000505655	0.00049589	0.00048563	0.000420646	0.000913407	6.4984E-05	0.000945899	6.4984E-05	0.000541358
3834603773155	383460	3773155	0.00277426	0.000996261	0.000527217	0.001810807	5.8174E-05	5.8174E-05	0.001868981	5.8174E-05	0.00291878	0.000159077	0.000373543	0.00036633	0.00035875	0.000310744	0.000674763	4.80058E-05	0.000698766	4.80058E-05	0.000393674
3834703773155	383470	3773155	0.00213418	0.000766402	0.000405577	0.001393016	4.4752E-05	4.4752E-05	0.001437768	4.4752E-05	0.002267175	0.000123564	0.000290152	0.000284548	0.000278661	0.000241372	0.000524125	3.72887E-05	0.00054277	3.72887E-05	0.000303217
3834803773155	383480	3773155	0.001774239	0.000637144	0.000337174	0.001158076	3.72044E-05	3.72044E-05	0.00119528	3.72044E-05	0.001889364	0.000102973	0.000241799	0.00023713	0.000232224	0.000201149	0.000436783	3.10747E-05	0.00045232	3.10747E-05	0.000252365
3834903773155	383490	3773155	0.001508064	0.000541559	0.000286591	0.000984339	3.16229E-05	3.16229E-05	0.001015962	3.16229E-05	0.001607408	8.76058E-05	0.000205715	0.000201742	0.000197568	0.000171131	0.0003716	2.64374E-05	0.000384819	2.64374E-05	0.000214767
3835003773155	383500	3773155	0.001309899	0.000470396	0.000248932	0.000854994	2.74675E-05	2.74675E-05	0.000882461	2.74675E-05	0.001395551	7.60593E-05	0.000178602	0.000175153	0.000171529	0.000148576	0.000322623	2.29529E-05	0.0003341	2.29529E-05	0.000186778
3835103773155	383510	3773155	0.001159597	0.000416421	0.000220368	0.000756889	2.43158E-05	2.43158E-05	0.000781204	2.43158E-05	0.001233533	6.72291E-05	0.000157867	0.000154818	0.000151615	0.000131327	0.000285168	2.02882E-05	0.000295312	2.02882E-05	0.000165546
3835203773155	383520	3773155	0.001036587	0.000372247	0.000196992	0.000676598	2.17364E-05	2.17364E-05	0.000698334	2.17364E-05	0.001100663	5.99876E-05	0.000140862	0.000138142	0.000135284	0.000117181	0.000254451	1.81028E-05	0.000263503	1.81028E-05	0.000148169
3835303773155	383530	3773155	0.000920411	0.000330528	0.000174914	0.000600768	1.93003E-05	1.93003E-05	0.000620069	1.93003E-05	0.000976324	5.32109E-05	0.000124949	0.000122536	0.000120001	0.000103943	0.000225706	1.60578E-05	0.000233735	1.60578E-05	0.000131765
3835403773155	383540	3773155	0.000822714	0.000295444	0.000156348	0.000537	1.72517E-05	1.72517E-05	0.000554252	1.72517E-05	0.000871624	4.75046E-05	0.00011155	0.000109396	0.000107132	9.27964E-05	0.000201502	1.43358E-05	0.00020867	1.43358E-05	0.000117968
3835503773155	383550	3773155	0.000737733	0.000264926	0.000140198	0.000481531	1.54697E-05	1.54697E-05	0.000497001	1.54697E-05	0.00078073	4.25508E-05	9.99173E-05	9.79878E-05	9.59603E-05	8.31195E-05	0.000180489	1.28408E-05	0.000186909	1.28408E-05	0.000105964
3835603773155	383560	3773155	0.00065895	0.000236635	0.000125226	0.000430108	1.38177E-05	1.38177E-05	0.000443926	1.38177E-05	0.000697087	3.79921E-05	8.92126E-05	8.74899E-05	8.56796E-05	7.42145E-05	0.000161152	1.14651E-05	0.000166885	1.14651E-05	9.48297E-05
3835703773155	383570	3773155	0.000592211	0.000212668	0.000112543	0.000386546	1.24182E-05	1.24182E-05	0.000398964	1.24182E-05	0.000626253	3.41316E-05	8.01474E-05	7.85997E-05	7.69734E-05	6.66733E-05	0.000144777	1.03001E-05	0.000149927	1.03001E-05	8.53858E-05
3835803773155	383580	3773155	0.000535549	0.00019232	0.000101775	0.000349562	1.123E-05	1.123E-05	0.000360792	1.123E-05	0.000566139	3.08553E-05	7.24541E-05	7.10549E-05	6.95847E-05	6.02733E-05	0.00013088	9.3114E-06	0.000135536	9.3114E-06	7.73588E-05
3835903773155	383590	3773155	0.000487037	0.000174899	9.25559E-05	0.000317897	1.02128E-05	1.02128E-05	0.00032811	1.02128E-05	0.000514701	2.80518E-05	6.5871E-05	6.4599E-05	6.32624E-05	5.4797E-05	0.000118988	8.46538E-06	0.000123221	8.46538E-06	7.0476E-05
3836003773155	383600	3773155	0.000445034	0.000159815	8.45737E-05	0.000290481	9.332E-06	9.332E-06	0.000299813	9.332E-06	0.000470184	2.56256E-05	6.01738E-05	5.90118E-05	5.77908E-05	5.00575E-05	0.000108697	7.7332E-06	0.000112564	7.7332E-06	6.45099E-05
3836103773155	383610	3773155	0.000407707	0.000146411	7.74803E-05	0.000266118	8.5493E-06	8.5493E-06	0.000274667	8.5493E-06	0.000430636	2.34702E-05	5.51125E-05	5.40482E-05	5.29299E-05	4.58472E-05	9.95544E-05	7.08276E-06	0.000103096	7.08276E-06	5.91976E-05
3836203773155	383620	3773155	0.000375383	0.000134803	7.13374E-05	0.000245019	7.87148E-06	7.87148E-06	0.00025289	7.87148E-06	0.000396341	2.16011E-05	5.07235E-05	4.97439E-05	4.87147E-05	4.2196E-05	9.16261E-05	6.5187E-06	9.48854E-05	6.5187E-06	5.45938E-05
3836303773155	383630	3773155	0.000350159	0.000125745	6.65438E-05	0.000228555	7.34255E-06	7.34255E-06	0.000235897	7.34255E-06	0.000369335	2.01293E-05	4.72673E-05	4.63545E-05	4.53954E-05	3.93209E-05	8.53829E-05	6.07453E-06	8.84202E-05	6.07453E-06	5.10029E-05
3836403773155	383640	3773155	0.000329294	0.000118252	6.25787E-05	0.000214936	6.90503E-06	6.90503E-06	0.000221841	6.90503E-06	0.000346878	1.89053E-05	4.43932E-05	4.35359E-05	4.26351E-05	3.69299E-05	8.01912E-05	5.70517E-06	8.30438E-05	5.70517E-06	4.80366E-05
3836503773155	383650	3773155	0.000310668	0.000111564	5.9039E-05	0.000202778	6.51446E-06	6.51446E-06	0.000209293	6.51446E-06	0.00032684	1.78132E-05	4.18287E-05	4.1021E-05	4.01722E-05	3.47966E-05	7.55588E-05	5.3756E-06	7.82466E-05	5.3756E-06	4.53875E-05
3836603773155	383660	3773155	0.000297879	0.000106971	5.66085E-05	0.00019443	6.24628E-06	6.24628E-06	0.000200677	6.24628E-06	0.000312736	1.70445E-05	4.00237E-05	3.92508E-05	3.84387E-05	3.32951E-05	7.22983E-05	5.14363E-06	7.48701E-05	5.14363E-06	4.35808E-05
3836703773155	383670	3773155	0.000285961	0.000102691	5.43437E-05	0.000186652	5.99638E-06	5.99638E-06	0.000192648	5.99638E-06	0.00029962	1.63297E-05	3.83451E-05	3.76047E-05	3.68266E-05	3.18987E-05	6.92661E-05	4.92791E-06	7.173E-05	4.92791E-06	4.18986E-05
3836803773155	383680	3773155	0.000275314	9.88678E-05	5.23204E-05	0.000179702	5.77312E-06	5.77312E-06	0.000185476	5.77312E-06	0.000287859	1.56887E-05	3.684E-05	3.61286E-05	3.5381E-05	3.06466E-05	6.65472E-05	4.73447E-06	6.89144E-05	4.73447E-06	4.0398E-05
3836903773155	383690	3773155	0.000265857	9.54716E-05	5.05232E-05	0.00017353	5.57481E-06	5.57481E-06	0.000179104	5.57481E-06	0.000277354	1.51161E-05	3.54955E-05	3.48101E-05	3.40898E-05	2.95281E-05	6.41186E-05	4.56169E-06	6.63994E-05	4.56169E-06	3.90664E-05
3837003773155	383700	3773155	0.000257035	9.23036E-05	4.88467E-05	0.000167771	5.38983E-06	5.38983E-06	0.000173161	5.38983E-06	0.000267561	1.45824E-05	3.42422E-05	3.3581E-05	3.28862E-05	2.84855E-05	6.18546E-05	4.40062E-06	6.40549E-05	4.40062E-06	3.78243E-05
3837103773155	383710	3773155	0.00024944	8.95761E-05	4.74033E-05	0.000162814	5.23056E-06	5.23056E-06	0.000168044	5.23056E-06	0.000259039	1.41179E-05	3.31516E-05	3.25114E-05	3.18387E-05	2.75782E-05	5.98845E-05	4.26046E-06	6.20147E-05	4.26046E-06	3.67596E-05
3837203773155	383720	3773155	0.000242436	8.70608E-05	4.60723E-05	0.000158242	5.08369E-06	5.08369E-06	0.000163326	5.08369E-06	0.000251144	1.36877E-05	3.21413E-05	3.15206E-05	3.08684E-05	2.67378E-05	5.80595E-05	4.13062E-06	6.01248E-05	4.13062E-06	3.57759E-05
3837303773155	383730	3773155	0.000235986	8.47446E-05	4.48465E-05	0.000154032	4.94844E-06	4.94844E-06	0.00015898	4.94844E-06	0.000243847	1.329E-05	3.12074E-05	3.06048E-05	2.99715E-05	2.59609E-05	5.63726E-05	4.01061E-06	5.83779E-05	4.01061E-06	3.48705E-05
3837403773155	383740	3773155	0.000230083	8.26246E-05	4.37246E-05	0.000150179	4.82465E-06	4.82465E-06	0.000155003	4.82465E-06	0.00023714	1.29244E-05	3.0349E-05	2.97629E-05	2.91471E-05	2.52468E-05	5.4822E-05	3.90029E-06	5.67721E-05	3.90029E-06	3.40434E-05
3837503773155	383750	3773155	0.000224541	8.06347E-05	4.26716E-05	0.000146562	4.70845E-06	4.70845E-06	0.00015127	4.70845E-06	0.000230831	1.25806E-05	2.95416E-05	2.89711E-05	2.83716E-05	2.45751E-05	5.33634E-05	3.79652E-06	5.52617E-05	3.79652E-06	3.32651E-05
3837603773155	383760	3773155	0.000218756	7.85572E-05	4.15722E-05	0.000142786	4.58714E-06	4.58714E-06	0.000147373	4.58714E-06	0.000224361	1.2228E-05	2.87135E-05	2.8159E-05	2.75764E-05	2.38863E-05	5.18677E-05	3.69011E-06	5.37127E-05	3.69011E-06	3.24492E-05
3837703773155	383770	3773155	0.000213104	7.65275E-05	4.0498E-05	0.000139097	4.46862E-06	4.46862E-06	0.000143565	4.46862E-06	0.00021809	1.18862E-05	2.7911E-05	2.7372E-05	2.68056E-05	2.32187E-05	5.0418E-05	3.58697E-06	5.22114E-05	3.58697E-06	3.16513E-05
3837803773155	383780	3773155	0.000207858	7.46437E-05	3.95011E-05	0.000135673	4.35862E-06	4.35862E-06	0.000140031	4.35862E-06	0.000212263	1.15686E-05	2.71653E-05	2.66407E-05	2.60895E-05	2.25983E-05	4.90709E-05	3.49113E-06	5.08165E-05	3.49113E-06	3.09094E-05
3837903773155	383790	3773155	0.000203263	7.29933E-05	3.86278E-05	0.000132673	4.26225E-06	4.26225E-06	0.000136935	4.26225E-06	0.000207118	1.12882E-05	2.65068E-05	2.59949E-05	2.5457E-05	2.20505E-05	4.78814E-05	3.4065E-06	4.95847E-05	3.4065E-06	3.02611E-05
3838003773155	383800	3773155	0.000198785	7.13855E-05	3.77769E-05	0.000129751	4.16837E-06	4.16837E-06	0.000133919	4.16837E-06	0.000202133	1.10165E-05	2.58688E-05	2.53693E-05	2.48444E-05	2.15198E-05	4.67291E-05	3.32452E-06	4.83913E-05	3.32452E-06	2.96254E-05
3838103773155	383810	3773155	0.000194057	6.96874E-05	3.68783E-05	0.000126664	4.06921E-06	4.06921E-06	0.000130733	4.06921E-06	0.000196988	1.07361E-05	2.52103E-05	2.47235E-05	2.42119E-05	2.0972E-05	4.55395E-05	3.23989E-06	4.71595E-05	3.23989E-06	2.89533E-05
3838203773155	383820	3773155	0.000189335	6.7992E-05	3.59811E-05	0.000123583	3.97021E-06	3.97021E-06	0.000127553	3.97021E-06	0.000191888	1.04582E-05	2.45577E-05	2.40835E-05	2.35852E-05	2.04291E-05	4.43607E-05	3.15602E-06	4.59387E-05	3.15602E-06	2.82784E-05
3838303773155	383830	3773155	0.000184666	6.63151E-05	3.50937E-05	0.000120535	3.8723E-06	3.8723E-06	0.000124407	3.8723E-06	0.000186881	1.01852E-05	2.39168E-05	2.3455E-05	2.29697E-05	1.9896E-05	4.3203E-05	3.07366E-06	4.47398E-05	3.07366E-06	2.76134E-05
3838403773155	383840	3773155	0.000179117	6.43226E-05	3.40392E-05	0.000116913	3.75595E-06	3.75595E-06	0.000120669	3.75595E-06	0.000181084	9.86933E-06	2.3175E-05	2.27275E-05	2.22573E-05	1.92789E-05	4.1863E-05	2.97833E-06	4.33522E-05	2.97833E-06	2.68197E-05
3838503773155	383850	3773155	0.000173835	6.24255E-05	3.30353E-05	0.000113465	3.64517E-06	3.64517E-06	0.00011711	3.64517E-06	0.000175579	9.56928E-06	2.24705E-05	2.20366E-05	2.15806E-05	1.86928E-05	4.05903E-05	2.88778E-06	4.20342E-05	2.88778E-06	2.60652E-05
3838603773155	383860	3773155	0.000168707	6.05841E-05	3.20609E-05	0.000110118	3.53765E-06	3.53765E-06	0.000113656	3.53765E-06	0.000170265	9.27967E-06	2.17904E-05	2.13696E-05	2.09275E-05	1.81271E-05	3.93619E-05	2.80039E-06	4.07621E-05	2.80039E-06	2.53331E-05
3838703773155	383870	3773155	0.000163727	5.87958E-05	3.11145E-05	0.000106868	3.43323E-06	3.43323E-06	0.000110301	3.43323E-06	0.000165112	8.99882E-06	2.11309E-05	2.07229E-05	2.02941E-05	1.75785E-05	3.81706E-05	2.71563E-06	3.95284E-05	2.71563E-06	2.46205E-05
3838803773155	383880	3773155	0.000158984	5.70925E-05	3.02131E-05	0.000103771	3.33376E-06	3.33376E-06	0.000107105	3.33376E-06	0.000160227	8.73258E-06	2.05057E-05	2.01098E-05	1.96937E-05	1.70584E-05	3.70413E-05	2.63529E-06	3.83589E-05	2.63529E-06	2.39428E-05
3838903773155	383890	3773155	0.000153228	5.50256E-05	2.91193E-05	0.000100015	3.21307E-06	3.21307E-06	0.000103228	3.21307E-06	0.000154423	8.41626E-06	1.9763E-05	1.93813E-05	1.89803E-05	1.64405E-05	3.56995E-05	2.53983E-06	3.69694E-05	2.53983E-06	2.31185E-05
3839003773155	383900	3773155	0.000147761	5.30622E-05	2.80803E-05	9.64461E-05	3.09843E-06	3.09843E-06	9.95445E-05	3.09843E-06	0.000148926	8.11664E-06	1.90594E-05	1.86913E-05	1.83046E-05	1.58552E-05	3.44286E-05	2.44941E-06	3.56533E-05	2.44941E-06	2.2336E-05
3839103773155	383910	3773155	0.000142604	5.12102E-05	2.71003E-05	9.30799E-05	2.99029E-06	2.99029E-06	9.60702E-05	2.99029E-06	0.000143734	7.8337E-06	1.8395E-05	1.80398E-05	1.76665E-05	1.53025E-05	3.32285E-05	2.36403E-06	3.44105E-05	2.36403E-06	2.15955E-05
3829703773165	382970	3773165	8.3622E-05	3.00294E-05	1.58914E-05	5.45816E-05	1.75349E-06	1.75349E-06	5.6335E-05	1.75349E-06	0.000165181	9.00258E-06	2.11398E-05	2.07315E-05	2.03026E-05	1.75858E-05	3.81865E-05	2.71677E-06	3.95449E-05	2.71677E-06	1.42768E-05
3829803773165	382980	3773165	8.89048E-05	3.19265E-05	1.68954E-05	5.80297E-05	1.86426E-06	1.86426E-06	5.98939E-05	1.86426E-06	0.000179094	9.76083E-06	2.29203E-05	2.24776E-05	2.20126E-05	1.9067E-05	4.14028E-05	2.94559E-06	4.28756E-05	2.94559E-06	1.50006E-05
3829903773165	382990	3773165	9.38993E-05	3.37201E-05	1.78445E-05	6.12897E-05	1.96899E-06	1.96899E-06	6.32587E-05	1.96899E-06	0.000192998	1.05187E-05	2.46998E-05	2.42228E-05	2.37216E-05	2.05473E-05	4.46173E-05	3.17428E-06	4.62045E-05	3.17428E-06	1.56503E-05
3830003773165	383000	3773165	9.87461E-05	3.54606E-05	1.87656E-05	6.44533E-05	2.07063E-06	2.07063E-06	6.65239E-05	2.07063E-06	0.000207309	1.12986E-05	2.65313E-05	2.60189E-05	2.54806E-05	2.20709E-05	4.79257E-05	3.40965E-06	4.96305E-05	3.40965E-06	1.62511E-05
3830103773165	383010	3773165	0.000103401	3.71321E-05	1.96502E-05	6.74915E-05	2.16823E-06	2.16823E-06	6.96597E-05	2.16823E-06	0.000222408	1.21215E-05	2.84637E-05	2.7914E-05	2.73364E-05	2.36784E-05	5.14163E-05	3.65799E-06	5.32453E-05	3.65799E-06	1.68002E-05
3830203773165	383020	3773165	0.000107391	3.85649E-05	2.04084E-05	7.00957E-05	2.25189E-06	2.25189E-06	7.23476E-05	2.25189E-06	0.000237217	1.29286E-05	3.03588E-05	2.97726E-05	2.91565E-05	2.5255E-05	5.48397E-05	3.90155E-06	5.67905E-05	3.90155E-06	1.72292E-05
3830303773165	383030	3773165	0.000112777	4.04991E-05	2.1432E-05	7.36113E-05	2.36484E-06	2.36484E-06	7.59761E-05	2.36484E-06	0.000254605	1.38763E-05	3.25842E-05	3.1955E-05	3.12938E-05	2.71063E-05	5.88596E-05	4.18754E-06	6.09534E-05	4.18754E-06	1.77476E-05
3830403773165	383040	3773165	0.000118274	4.24731E-05	2.24766E-05	7.71993E-05	2.4801E-06	2.4801E-06	7.96794E-05	2.4801E-06	0.000276802	1.50861E-05	3.5425E-05	3.47409E-05	3.40221E-05	2.94694E-05	6.39911E-05	4.55262E-06	6.62675E-05	4.55262E-06	1.84993E-05
3830503773165	383050	3773165	0.000123534	4.43622E-05	2.34763E-05	8.06329E-05	2.59041E-06	2.59041E-06	8.32233E-05	2.59041E-06	0.000300018	1.63514E-05	3.83961E-05	3.76546E-05	3.68755E-05	3.19411E-05	6.93581E-05	4.93446E-06	7.18253E-05	4.93446E-06	1.92566E-05
3830603773165	383060	3773165	0.000128906	4.62911E-05	2.44971E-05	8.41389E-05	2.70305E-06	2.70305E-06	8.6842E-05	2.70305E-06	0.000324436	1.76822E-05	4.15211E-05	4.07192E-05	3.98767E-05	3.45407E-05	7.5003E-05	5.33606E-06	7.7671E-05	5.33606E-06	2.0025E-05
3830703773165	383070	3773165	0.000134698	4.83713E-05	2.55979E-05	8.79198E-05	2.82451E-06	2.82451E-06	9.07443E-05	2.82451E-06	0.000351755	1.91711E-05	4.50174E-05	4.41481E-05	4.32346E-05	3.74492E-05	8.13187E-05	5.78539E-06	8.42114E-05	5.78539E-06	2.08494E-05
3830803773165	383080	3773165	0.000140986	5.06292E-05	2.67928E-05	9.20238E-05	2.95636E-06	2.95636E-06	9.49801E-05	2.95636E-06	0.000382766	2.08612E-05	4.89861E-05	4.80401E-05	4.70461E-05	4.07507E-05	8.84877E-05	6.29542E-06	9.16354E-05	6.29542E-06	2.17422E-05
3830903773165	383090	3773165	0.000147805	5.30781E-05	2.80887E-05	9.6475E-05	3.09936E-06	3.09936E-06	9.95743E-05	3.09936E-06	0.000418155	2.279E-05	5.35152E-05	5.24818E-05	5.13959E-05	4.45184E-05	9.66691E-05	6.87748E-06	0.000100108	6.87748E-06	2.27105E-05
3831003773165	383100	3773165	0.000155238	5.57473E-05	2.95012E-05	0.000101326	3.25522E-06	3.25522E-06	0.000104582	3.25522E-06	0.000458875	2.50093E-05	5.87264E-05	5.75924E-05	5.64007E-05	4.88535E-05	0.000106083	7.5472E-06	0.000109856	7.5472E-06	2.37654E-05
3831103773165	383110	3773165	0.000163328	5.86526E-05	3.10387E-05	0.000106607	3.42486E-06	3.42486E-06	0.000110032	3.42486E-06	0.000505505	2.75507E-05	6.46941E-05	6.34448E-05	6.21321E-05	5.3818E-05	0.000116862	8.31413E-06	0.00012102	8.31413E-06	2.49111E-05
3834303773165	383430	3773165	0.008804852	0.003161898	0.001673264	0.005747078	0.000184631	0.000184631	0.005931709	0.000184631	0.008189965	0.000446364	0.001048146	0.001027905	0.001006637	0.000871935	0.001893355	0.000134702	0.001960705	0.000134702	0.001247789
3834403773165	383440	3773165	0.005447728	0.001956326	0.00103528	0.003555825	0.000114234	0.000114234	0.00367006	0.000114234	0.005319399	0.000289914	0.000680773	0.000667627	0.000653813	0.000566324	0.001229738	8.74892E-05	0.001273482	8.74892E-05	0.000771975
3834503773165	383450	3773165	0.003751193	0.001347086	0.000712873	0.002448468	7.86595E-05	7.86595E-05	0.002527128	7.86595E-05	0.003775742	0.000205783	0.000483217	0.000473885	0.00046408	0.00040198	0.000872875	6.21004E-05	0.000903925	6.21004E-05	0.000531845
3834603773165	383460	3773165	0.002802875	0.001006537	0.000532655	0.001829485	5.87741E-05	5.87741E-05	0.001888259	5.87741E-05	0.00287215	0.000156536	0.000367576	0.000360477	0.000353019	0.00030578	0.000669383	4.72388E-05	0.000687603	4.72388E-05	0.000397754
3834703773165	383470	3773165	0.002198237	0.000789406	0.000417751	0.001434827	4.60953E-05	4.60953E-05	0.001480923	4.60953E-05	0.002278676	0.000124191	0.000291623	0.000285992	0.000280074	0.000242597	0.000526784	3.74778E-05	0.000545523	3.74778E-05	0.000312318
3834803773165	383480	3773165	0.001832932	0.000658222	0.000348328	0.001196386	3.84351E-05	3.84351E-05	0.001234821	3.84351E-05	0.001909915	0.000104093	0.00024443	0.000239709	0.00023475	0.000203337	0.000441534	3.14127E-05	0.00045724	3.14127E-05	0.000260707
3834903773165	383490	3773165	0.001559886	0.000560168	0.000296439	0.001018164	3.27096E-05	3.27096E-05	0.001050874	3.27096E-05	0.001630609	8.88703E-05	0.000204654	0.00020042	0.00017360	0.000376964	2.68189E-05	0.000390373	2.68189E-05	0.000222139
3835003773165	383500	3773165	0.00135304	0.000485888	0.00025713	0.000883152	2.83722E-05	2.83722E-05	0.000911525	2.83722E-05	0.001416585	7.72057E-05	0.000181294	0.000177793	0.000174114	0.000150815	0.000327486	2.32988E-05	0.000339135	2.32988E-05	0.00019292

			ISDrainage / Utilities Trenching	ISDrainage / Utilities Trenching	ISAsphalt Paving	ISAsphalt Paving	SVDemolition	SVSite Grubbing / Prep	SVMass Grading / Excavation	SVMass Grading / Excavation	SVDrainage / Utilities Trenching	SVFoundations / Concrete Pads	SVBuilding / Structure Construction	SVBuilding / Structure Construction	SVAsphalt Paving	SVAsphalt Paving	SVArchitectural Coating	SVArchitectural Coating	SVLandscaping or Other Finishing	SVLandscaping or Other Finishing	MDemolition
Unique Identifier	X (UTM)	Y (UTM)	2027	2028	2027	2028	2027	2027	2027	2028	2028	2028	2028	2029	2028	2029	2028	2029	2028	2029	2027
3830803773155	383080	3773155	8.62537E-06	8.40406E-06	2.22762E-06	2.07513E-06	0.000129649	9.32108E-05	6.28454E-05	6.20474E-05	4.40242E-05	1.39853E-05	2.00349E-05	1.92704E-05	1.96982E-06	1.83271E-06	1.96982E-06	1.83271E-06	2.00349E-05	1.92704E-05	3.57263E-05
3830903773155	383090	3773155	9.00569E-06	8.77463E-06	2.32584E-06	2.16663E-06	0.000135324	9.72907E-05	6.55962E-05	6.47633E-05	4.59511E-05	1.45975E-05	2.09118E-05	2.01139E-05	2.05604E-06	1.91293E-06	2.05604E-06	1.91293E-06	2.09118E-05	2.01139E-05	3.74792E-05
3831003773155	383100	3773155	9.41977E-06	9.17809E-06	2.43279E-06	2.26625E-06	0.000141516	0.000101742	6.85975E-05	6.77265E-05	4.80536E-05	1.52654E-05	2.18686E-05	2.10342E-05	2.15011E-06	2.00045E-06	2.15011E-06	2.00045E-06	2.18686E-05	2.10342E-05	3.93899E-05
3831103773155	383110	3773155	9.8693E-06	9.61608E-06	2.54888E-06	2.3744E-06	0.000148215	0.000106559	7.18449E-05	7.09327E-05	5.03284E-05	1.59881E-05	2.29039E-05	2.203E-05	2.2519E-06	2.09516E-06	2.2519E-06	2.09516E-06	2.29039E-05	2.203E-05	4.14693E-05
3831203773155	383120	3773155	1.03593E-05	1.00935E-05	2.67544E-06	2.49229E-06	0.000155502	0.000111798	7.53773E-05	7.44203E-05	5.2803E-05	1.67741E-05	2.403E-05	2.31131E-05	2.36262E-06	2.19817E-06	2.36262E-06	2.19817E-06	2.403E-05	2.31131E-05	4.37393E-05
3834303773155	383430	3773155	0.000517727	0.000504443	0.00013371	0.000124557	0.011902547	0.008557285	0.005769567	0.005696312	0.00404167	0.001283935	0.001839316	0.001769135	0.000180841	0.000168253	0.000180841	0.000168253	0.001839316	0.001769135	0.002415584
3834403773155	383440	3773155	0.000318281	0.000310115	8.22005E-05	7.65734E-05	0.006888934	0.00495277	0.003339299	0.003296901	0.002339231	0.000743114	0.001064556	0.001023937	0.000104667	9.73814E-05	0.000104667	9.73814E-05	0.001064556	0.001023937	0.001484208
3834503773155	383450	3773155	0.000217984	0.000212391	5.62974E-05	5.24436E-05	0.004508218	0.003241164	0.002185286	0.00215754	0.001530826	0.000486304	0.000696661	0.000670079	6.84954E-05	6.37278E-05	6.84954E-05	6.37278E-05	0.000696661	0.000670079	0.001015129
3834603773155	383460	3773155	0.000158517	0.00015445	4.09393E-05	3.81368E-05	0.003170817	0.002279645	0.001537002	0.001517487	0.001076694	0.000342038	0.00048999	0.000471294	4.81757E-05	4.48224E-05	4.81757E-05	4.48224E-05	0.00048999	0.000471294	0.000736757
3834703773155	383470	3773155	0.000122094	0.000118962	3.15325E-05	2.93739E-05	0.002382409	0.001712822	0.001154834	0.001140171	0.000808979	0.000256992	0.000368157	0.000354109	3.6197E-05	3.36775E-05	3.6197E-05	3.36775E-05	0.000368157	0.000354109	0.000566138
3834803773155	383480	3773155	0.000101618	9.90107E-05	2.62443E-05	2.44477E-05	0.001951964	0.001403356	0.000946183	0.000934169	0.000662816	0.00021056	0.000301639	0.00029013	2.96571E-05	2.75928E-05	2.96571E-05	2.75928E-05	0.000301639	0.00029013	0.000470236
3834903773155	383490	3773155	8.64787E-05	8.42599E-05	2.23343E-05	2.08054E-05	0.001639159	0.001178467	0.000794556	0.000784468	0.000556599	0.000176817	0.000253301	0.000243636	2.49045E-05	2.3171E-05	2.49045E-05	2.3171E-05	0.000253301	0.000243636	0.000399324
3835003773155	383500	3773155	7.52085E-05	7.32789E-05	1.94236E-05	1.8094E-05	0.001409705	0.001013501	0.000683332	0.000674656	0.000478684	0.000152066	0.000217844	0.000209532	2.14183E-05	1.99275E-05	2.14183E-05	1.99275E-05	0.000217844	0.000209532	0.000346543
3835103773155	383510	3773155	6.66591E-05	6.49488E-05	1.72156E-05	1.60371E-05	0.001237757	0.00088988	0.000599983	0.000592365	0.000420297	0.000133518	0.000191272	0.000183974	1.88058E-05	1.74968E-05	1.88058E-05	1.74968E-05	0.000191272	0.000183974	0.000306522
3835203773155	383520	3773155	5.96619E-05	5.81312E-05	1.54085E-05	1.43537E-05	0.001098629	0.000789855	0.000532543	0.000525781	0.000373054	0.00011851	0.000169773	0.000163295	1.6692E-05	1.55301E-05	1.6692E-05	1.55301E-05	0.000169773	0.000163295	0.000273777
3835303773155	383530	3773155	5.30569E-05	5.16956E-05	1.37027E-05	1.27647E-05	0.0009693	0.000696874	0.000469853	0.000463887	0.000329139	0.000104559	0.000149787	0.000144072	1.4727E-05	1.3702E-05	1.4727E-05	1.3702E-05	0.000149787	0.000144072	0.000242832
3835403773155	383540	3773155	4.75011E-05	4.62824E-05	1.22678E-05	1.1428E-05	0.000861932	0.000619682	0.000417808	0.000412503	0.000292681	9.29771E-05	0.000133195	0.000128113	1.30957E-05	1.21842E-05	1.30957E-05	1.21842E-05	0.000133195	0.000128113	0.000216815
3835503773155	383550	3773155	4.26677E-05	4.1573E-05	1.10195E-05	1.02652E-05	0.000769771	0.000553423	0.000373134	0.000368396	0.000261386	8.30356E-05	0.000118954	0.000114415	1.16955E-05	1.08814E-05	1.16955E-05	1.08814E-05	0.000118954	0.000114415	0.000194197
3835603773155	383560	3773155	3.81843E-05	3.72046E-05	9.86163E-06	9.18654E-06	0.000685333	0.000492718	0.000332204	0.00032786	0.000232714	7.39273E-05	0.000105905	0.000101865	1.04126E-05	9.68782E-06	1.04126E-05	9.68782E-06	0.000105905	0.000101865	0.00017325
3835703773155	383570	3773155	3.43816E-05	3.34995E-05	8.87953E-06	8.27168E-06	0.000614268	0.000441626	0.000297757	0.000293976	0.000208583	6.62615E-05	9.49237E-05	9.13018E-05	9.33286E-06	8.68325E-06	9.33286E-06	8.68325E-06	9.49237E-05	9.13018E-05	0.000155527
3835803773155	383580	3773155	3.11494E-05	3.03502E-05	8.04478E-06	7.49406E-06	0.000554321	0.000398527	0.000268698	0.000265287	0.000188227	5.97955E-05	8.566E-05	8.23915E-05	8.42206E-06	7.83584E-06	8.42206E-06	7.83584E-06	8.566E-05	8.23915E-05	0.000140503
3835903773155	383590	3773155	2.8378E-05	2.76499E-05	7.32902E-06	6.82731E-06	0.000503185	0.000361763	0.000243911	0.000240814	0.000170863	5.42789E-05	7.77578E-05	7.47909E-05	7.64512E-06	7.11298E-06	7.64512E-06	7.11298E-06	7.77578E-05	7.47909E-05	0.000127658
3836003773155	383600	3773155	2.59757E-05	2.53092E-05	6.70858E-06	6.24934E-06	0.000459015	0.000330007	0.0002225	0.000219675	0.000155865	4.95143E-05	7.09322E-05	6.82257E-05	6.97403E-06	6.4886E-06	6.97403E-06	6.4886E-06	7.09322E-05	6.82257E-05	0.000116549
3836103773155	383610	3773155	2.38366E-05	2.32251E-05	6.15614E-06	5.73472E-06	0.00041987	0.000301864	0.000203525	0.000200941	0.000142573	4.52916E-05	6.48831E-05	6.24074E-05	6.37928E-06	5.93525E-06	6.37928E-06	5.93525E-06	6.48831E-05	6.24074E-05	0.000106691
3836203773155	383620	3773155	2.19828E-05	2.14188E-05	5.67737E-06	5.28873E-06	0.000386106	0.000277589	0.000187159	0.000184782	0.000131107	4.16495E-05	5.96654E-05	5.73888E-05	5.86629E-06	5.45796E-06	5.86629E-06	5.45796E-06	5.96654E-05	5.73888E-05	9.81626E-05
3836303773155	383630	3773155	2.05369E-05	2.001E-05	5.30395E-06	4.94086E-06	0.00035987	0.000258727	0.000174441	0.000172226	0.000122199	3.88194E-05	5.56111E-05	5.34892E-05	5.46766E-06	5.08709E-06	5.46766E-06	5.08709E-06	5.56111E-05	5.34892E-05	9.15033E-05
3836403773155	383640	3773155	1.93425E-05	1.88462E-05	4.99547E-06	4.6535E-06	0.00033823	0.000243169	0.000163952	0.00016187	0.000114851	3.64851E-05	5.22671E-05	5.02728E-05	5.13889E-06	4.78119E-06	5.13889E-06	4.78119E-06	5.22671E-05	5.02728E-05	8.59925E-05
3836503773155	383650	3773155	1.82758E-05	1.78069E-05	4.71998E-06	4.39687E-06	0.000318961	0.000229315	0.000154611	0.000152648	0.000108307	3.44065E-05	4.92894E-05	4.74087E-05	4.84611E-06	4.5088E-06	4.84611E-06	4.5088E-06	4.92894E-05	4.74087E-05	8.10733E-05
3836603773155	383660	3773155	1.75484E-05	1.70981E-05	4.53211E-06	4.22186E-06	0.000305802	0.000219855	0.000148233	0.000146351	0.000103839	3.29871E-05	4.7256E-05	4.54529E-05	4.6462E-06	4.3228E-06	4.6462E-06	4.3228E-06	4.7256E-05	4.54529E-05	7.7682E-05
3836703773155	383670	3773155	1.6871E-05	1.64381E-05	4.35716E-06	4.05889E-06	0.000293553	0.000211048	0.000142295	0.000140488	9.96798E-05	3.16657E-05	4.53631E-05	4.36322E-05	4.46008E-06	4.14964E-06	4.46008E-06	4.14964E-06	4.53631E-05	4.36322E-05	7.45229E-05
3836803773155	383680	3773155	1.62667E-05	1.58494E-05	4.20111E-06	3.91352E-06	0.000282648	0.000203209	0.000137009	0.00013527	9.59771E-05	3.04895E-05	4.3678E-05	4.20114E-05	4.29441E-06	3.99549E-06	4.29441E-06	3.99549E-06	4.3678E-05	4.20114E-05	7.16976E-05
3836903773155	383690	3773155	1.57306E-05	1.5327E-05	4.06264E-06	3.78453E-06	0.000272965	0.000196247	0.000132315	0.000130635	9.26888E-05	2.94449E-05	4.21816E-05	4.05721E-05	4.14728E-06	3.8586E-06	4.14728E-06	3.8586E-06	4.21816E-05	4.05721E-05	6.91827E-05
3837003773155	383700	3773155	1.52304E-05	1.48396E-05	3.93346E-06	3.66419E-06	0.000263958	0.000189771	0.000127949	0.000126325	8.96304E-05	2.84733E-05	4.07897E-05	3.92334E-05	4.01043E-06	3.73129E-06	4.01043E-06	3.73129E-06	4.07897E-05	3.92334E-05	6.68383E-05
3837103773155	383710	3773155	1.48017E-05	1.44219E-05	3.82274E-06	3.56105E-06	0.000256225	0.000184212	0.000124201	0.000122624	8.70047E-05	2.76391E-05	3.95948E-05	3.8084E-05	3.89294E-06	3.62198E-06	3.89294E-06	3.62198E-06	3.95948E-05	3.8084E-05	6.48169E-05
3837203773155	383720	3773155	1.44056E-05	1.4036E-05	3.72045E-06	3.46576E-06	0.000249098	0.000179088	0.000120746	0.000119213	8.45846E-05	2.68704E-05	3.84934E-05	3.70247E-05	3.78466E-06	3.52123E-06	3.78466E-06	3.52123E-06	3.84934E-05	3.70247E-05	6.2948E-05
3837303773155	383730	3773155	1.4041E-05	1.36808E-05	3.6263E-06	3.37805E-06	0.000242541	0.000174374	0.000117568	0.000116075	8.23581E-05	2.61631E-05	3.74802E-05	3.60501E-05	3.68504E-06	3.42854E-06	3.68504E-06	3.42854E-06	3.74802E-05	3.60501E-05	6.1226E-05
3837403773155	383740	3773155	1.3708E-05	1.33563E-05	3.54028E-06	3.29792E-06	0.000236554	0.00017007	0.000114666	0.00011321	8.03253E-05	2.55173E-05	3.65551E-05	3.51603E-05	3.59408E-06	3.34391E-06	3.59408E-06	3.34391E-06	3.65551E-05	3.51603E-05	5.96528E-05
3837503773155	383750	3773155	1.33946E-05	1.30509E-05	3.45934E-06	3.22253E-06	0.000230915	0.000166015	0.000111932	0.000110511	7.84104E-05	2.4909E-05	3.56836E-05	3.43221E-05	3.5084E-06	3.2642E-06	3.5084E-06	3.2642E-06	3.56836E-05	3.43221E-05	5.81757E-05
3837603773155	383760	3773155	1.3066E-05	1.27308E-05	3.37449E-06	3.14348E-06	0.000224991	0.000161756	0.000109061	0.000107676	7.63987E-05	2.42699E-05	3.47681E-05	3.34415E-05	3.41839E-06	3.18045E-06	3.41839E-06	3.18045E-06	3.47681E-05	3.34415E-05	5.66352E-05
3837703773155	383770	3773155	1.27448E-05	1.24178E-05	3.29152E-06	3.0662E-06	0.000219209	0.000157599	0.000106258	0.000104909	7.44354E-05	2.36462E-05	3.38747E-05	3.25821E-05	3.33054E-06	3.09872E-06	3.33054E-06	3.09872E-06	3.38747E-05	3.25821E-05	5.51346E-05
3837803773155	383780	3773155	1.2446E-05	1.21267E-05	3.21436E-06	2.99432E-06	0.000213828	0.000153731	0.00010365	0.000102334	7.26082E-05	2.30658E-05	3.30431E-05	3.17824E-05	3.24879E-06	3.02266E-06	3.24879E-06	3.02266E-06	3.30431E-05	3.17824E-05	5.3741E-05
3837903773155	383790	3773155	1.2185E-05	1.18724E-05	3.14694E-06	2.93152E-06	0.000209089	0.000150323	0.000101352	0.000100066	7.09989E-05	2.25545E-05	3.23107E-05	3.10779E-05	3.17678E-06	2.95566E-06	3.17678E-06	2.95566E-06	3.23107E-05	3.10779E-05	5.25198E-05
3838003773155	383800	3773155	1.1929E-05	1.16229E-05	3.08083E-06	2.86993E-06	0.000204447	0.000146986	9.91025E-05	9.78442E-05	6.94228E-05	2.20539E-05	3.15935E-05	3.0388E-05	3.10626E-06	2.89005E-06	3.10626E-06	2.89005E-06	3.15935E-05	3.0388E-05	5.13331E-05
3838103773155	383810	3773155	1.16584E-05	1.13593E-05	3.01094E-06	2.80483E-06	0.000199574	0.000143483	9.67403E-05	9.5512E-05	6.77681E-05	2.15282E-05	3.08404E-05	2.96637E-05	3.03222E-06	2.82116E-06	3.03222E-06	2.82116E-06	3.08404E-05	2.96637E-05	5.00829E-05
3838203773155	383820	3773155	1.13867E-05	1.10945E-05	2.94076E-06	2.73945E-06	0.000194728	0.000139999	9.43911E-05	9.31927E-05	6.61224E-05	2.10054E-05	3.00915E-05	2.89434E-05	2.95859E-06	2.75266E-06	2.95859E-06	2.75266E-06	3.00915E-05	2.89434E-05	4.88345E-05
3838303773155	383830	3773155	1.11189E-05	1.08336E-05	2.8716E-06	2.67502E-06	0.000189971	0.000136578	9.20851E-05	9.09159E-05	6.45071E-05	2.04922E-05	2.93564E-05	2.82363E-05	2.88631E-06	2.68541E-06	2.88631E-06	2.68541E-06	2.93564E-05	2.82363E-05	4.76006E-05
3838403773155	383840	3773155	1.07993E-05	1.05222E-05	2.78907E-06	2.59814E-06	0.000184358	0.000132543	8.93645E-05	8.82299E-05	6.26012E-05	1.98868E-05	2.84891E-05	2.7402E-05	2.80104E-06	2.60607E-06	2.80104E-06	2.60607E-06	2.84891E-05	2.7402E-05	4.61381E-05
3838503773155	383850	3773155	1.04955E-05	1.02262E-05	2.7106E-06	2.52505E-06	0.000179031	0.000128713	8.67822E-05	8.56803E-05	6.07922E-05	1.93121E-05	2.76658E-05	2.66102E-05	2.72009E-06	2.53076E-06	2.72009E-06	2.53076E-06	2.76658E-05	2.66102E-05	4.47464E-05
3838603773155	383860	3773155	1.02007E-05	9.93895E-06	2.63447E-06	2.45412E-06	0.000173863	0.000124998	8.42775E-05	8.32074E-05	5.90377E-05	1.87548E-05	2.68673E-05	2.58422E-05	2.64159E-06	2.45772E-06	2.64159E-06	2.45772E-06	2.68673E-05	2.58422E-05	4.33964E-05
3838703773155	383870	3773155	9.91374E-06	9.65938E-06	2.56036E-06	2.38509E-06	0.000168839	0.000121386	8.18419E-05	8.08028E-05	5.73315E-05	1.82128E-05	2.60909E-05	2.50954E-05	2.56525E-06	2.38669E-06	2.56525E-06	2.38669E-06	2.60909E-05	2.50954E-05	4.20863E-05
3838803773155	383880	3773155	9.64088E-06	9.39352E-06	2.48989E-06	2.31944E-06	0.000164073	0.000117959	7.95316E-05	7.85218E-05	5.57131E-05	1.76986E-05	2.53544E-05	2.4387E-05	2.49283E-06	2.31932E-06	2.49283E-06	2.31932E-06	2.53544E-05	2.4387E-05	4.08415E-05
3838903773155	383890	3773155	9.30894E-06	9.0701E-06	2.40416E-06	2.23958E-06	0.000158273	0.00011379	7.67203E-05	7.57462E-05	5.37438E-05	1.7073E-05	2.44581E-05	2.35249E-05	2.40472E-06	2.23734E-06	2.40472E-06	2.23734E-06	2.44581E-05	2.35249E-05	3.933E-05
3839003773155	383900	3773155	8.99388E-06	8.76312E-06	2.32279E-06	2.16378E-06	0.000152776	0.000109838	7.40559E-05	7.31156E-05	5.18773E-05	1.64801E-05	2.36087E-05	2.27079E-05	2.3212E-06	2.15963E-06	2.3212E-06	2.15963E-06	2.36087E-05	2.27079E-05	3.78983E-05
3839103773155	383910	3773155	8.69569E-06	8.47258E-06	2.24578E-06	2.09205E-06	0.0001476	0.000106117	7.15469E-05	7.06385E-05	5.01197E-05	1.59217E-05	2.28089E-05	2.19386E-05	2.24256E-06	2.08647E-06	2.24256E-06	2.08647E-06	2.28089E-05	2.19386E-05	3.65465E-05
3829703773165	382970	3773165	5.74874E-06	5.60125E-06	1.48469E-06	1.38306E-06	8.20052E-05	5.89573E-05	3.97507E-05	3.9246E-05	2.7846E-05	8.84595E-06	1.26724E-05	1.21888E-05	1.24594E-06	1.15922E-06	1.24594E-06	1.15922E-06	1.26724E-05	1.21888E-05	2.11411E-05
3829803773165	382980	3773165	6.04018E-06	5.8852E-06	1.55996E-06	1.45317E-06	8.67981E-05	6.24031E-05	4.2074E-05	4.15398E-05	2.94735E-05	9.36296E-06	1.3413E-05	1.29012E-05	1.31876E-06	1.22697E-06	1.31876E-06	1.22697E-06	1.3413E-05	1.29012E-05	2.25093E-05
3829903773165	382990	3773165	6.30179E-06	6.1401E-06	1.62752E-06	1.51611E-06	9.12703E-05	6.56184E-05	4.42418E-05	4.36801E-05	3.09921E-05	9.84538E-06	1.41041E-05	1.3566E-05	1.38671E-06	1.29019E-06	1.38671E-06	1.29019E-06	1.41041E-05	1.3566E-05	2.38176E-05
3830003773165	383000	3773165	6.54371E-06	6.37582E-06	1.69E-06	1.57431E-06	9.55465E-05	6.86927E-05	4.63146E-05	4.57266E-05	3.24441E-05	1.03067E-05	1.47649E-05	1.42016E-05	1.45168E-06	1.35064E-06	1.45168E-06	1.35064E-06	1.47649E-05	1.42016E-05	2.50914E-05
3830103773165	383010	3773165	6.76482E-06	6.59125E-06	1.74711E-06	1.62751E-06	9.95287E-05	7.15557E-05	4.82449E-05	4.76324E-05	3.37963E-05	1.07362E-05	1.53803E-05	1.47935E-05	1.51219E-06	1.40693E-06	1.51219E-06	1.40693E-06	1.53803E-05	1.47935E-05	2.63307E-05
3830203773165	383020	3773165	6.93754E-06	6.75954E-06	1.79172E-06	1.66906E-06	0.000103074	7.41049E-05	4.99637E-05	4.93293E-05	3.50003E-05	1.11187E-05	1.59282E-05	1.53205E-05	1.56606E-06	1.45705E-06	1.56606E-06	1.45705E-06	1.59282E-05	1.53205E-05	2.74339E-05
3830303773165	383030	3773165	7.14627E-06	6.96291E-06	1.84562E-06	1.71928E-06	0.000107841	7.75315E-05	5.2274E-05	5.16103E-05	3.66187E-05	1.16328E-05	1.66647E-05	1.60289E-05	1.63847E-06	1.52443E-06	1.63847E-06	1.52443E-06	1.66647E-05	1.60289E-05	2.88511E-05
3830403773165	383040	3773165	7.44895E-06	7.25783E-06	1.92379E-06	1.7921E-06	0.000112295	8.0734E-05	5.44332E-05	5.3742E-05	3.81313E-05	1.21133E-05	1.73531E-05	1.6691E-05	1.70615E-06	1.58739E-06	1.70615E-06	1.58739E-06	1.73531E-05	1.6691E-05	3.02846E-05
3830503773165	383050	3773165	7.75388E-06	7.55494E-06	2.00255E-06	1.86546E-06	0.000116598	8.38276E-05	5.6519E-05	5.58013E-05	3.95924E-05	1.25775E-05	1.8018E-05	1.73305E-05	1.77153E-06	1.64822E-06	1.77153E-06	1.64822E-06	1.8018E-05	1.73305E-05	3.16654E-05
3830603773165	383060	3773165	8.06332E-06	7.85644E-06	2.08246E-06	1.93991E-06	0.000121034	8.70172E-05	5.86695E-05	5.79246E-05	4.10989E-05	1.30561E-05	1.87036E-05	1.799E-05	1.83893E-06	1.71093E-06	1.83893E-06	1.71093E-06	1.87036E-05	1.799E-05	3.30771E-05
3830703773165	383070	3773165	8.39526E-06	8.17986E-06	2.16819E-06	2.01977E-06	0.000125925	9.05335E-05	6.10403E-05	6.02653E-05	4.27597E-05	1.35836E-05	1.94594E-05	1.87169E-05	1.91324E-06	1.78007E-06	1.91324E-06	1.78007E-06	1.94594E-05	1.87169E-05	3.45995E-05
3830803773165	383080	3773165	8.75477E-06	8.53014E-06	2.26104E-06	2.10626E-06	0.000131253	9.43637E-05	6.36227E-05	6.28149E-05	4.45687E-05	1.41583E-05	2.02827E-05	1.95088E-05	1.99419E-06	1.85538E-06	1.99419E-06	1.85538E-06	2.02827E-05	1.95088E-05	3.62544E-05
3830903773165	383090	3773165	9.14465E-06	8.91003E-06	2.36173E-06	2.20006E-06	0.000137044	9.85269E-05	6.64296E-05	6.55862E-05	4.6535E-05	1.4783E-05	2.11775E-05	2.03695E-05	2.08217E-06	1.93724E-06	2.08217E-06	1.93724E-06	2.11775E-05	2.03695E-05	3.80508E-05
3831003773165	383100	3773165	9.56942E-06	9.3239E-06	2.47144E-06	2.30225E-06	0.00014336	0.000103068	6.94914E-05	6.8609E-05	4.86798E-05	1.54643E-05	2.21536E-05	2.13083E-05	2.17813E-06	2.02652E-06	2.17813E-06	2.02652E-06	2.21536E-05	2.13083E-05	4.00123E-05
3831103773165	383110	3773165	1.00308E-05	9.7734E-06	2.59058E-06	2.41324E-06	0.000150202	0.000107987	7.28079E-05	7.18835E-05	5.1003E-05	1.62024E-05	2.32109E-05	2.23252E-05	2.28209E-06	2.12324E-06	2.28209E-06	2.12324E-06	2.32109E-05	2.23252E-05	4.21443E-05
3834303773155	383430	3773165	0.000502437	0.000489546	0.000129761	0.000120879	0.011044365	0.007940299	0.005353577	0.005285604	0.003750263	0.001191363	0.0017067	0.001641579	0.000167802	0.000156122	0.000167802	0.000156122	0.0017067	0.001641579	0.002344405
3834403773155	383440	3773165	0.000310845	0.00030287	8.02801E-05	7.47844E-05	0.006410115	0.004608524	0.003107199	0.003067748	0.002176641	0.000691463	0.000990563	0.000952767	9.73918E-05	9.06129E-05	9.73918E-05	9.06129E-05	0.000990563	0.000952767	0.001449284
3834503773155	383450	3773165	0.000214154	0.000208659	5.53082E-05	5.15221E-05	0.00423871	0.003047402	0.002054646	0.002028559	0.001439311	0.000457232	0.000655013	0.000630021	6.44007E-05	5.99181E-05	6.44007E-05	5.99181E-05	0.000655013	0.000630021	0.000997013
3834603773155	383460	3773165	0.00016016	0.000156051	4.13636E-05	3.8532E-05	0.00308899	0.002220816	0.001497338	0.001478326	0.001048908	0.000333211	0.000477345	0.000459132	4.69324E-05	4.36657E-05	4.69324E-05	4.36657E-05	0.000477345	0.000459132	0.000744245
3834703773155	383470	3773165	0.000125758	0.000122532	3.24789E-05	3.02555E-05	0.0023815	0.001712169	0.001154394	0.001139736	0.00080867	0.000256894	0.000368016	0.000353974	3.61832E-05	3.36647E-05	3.61832E-05	3.36647E-05	0.000368016	0.000353974	0.000583091
3834803773155	383480	3773165	0.000104977	0.000102283	2.71117E-05	2.52558E-05	0.001965086	0.00141279	0.000952544	0.00094045	0.000667272	0.000211975	0.000303667	0.000292081	2.98565E-05	2.77783E-05	2.98565E-05	2.77783E-05	0.000303667	0.000292081	0.000485758
3834903773155	383490	3773165	8.9447E-05	8.71521E-05	2.31009E-05	2.15195E-05	0.001657868	0.001191917	0.000803625	0.000793421	0.000562951	0.000178835	0.000256192	0.000246417	2.51888E-05	2.34355E-05	2.51888E-05	2.34355E-05	0.000256192	0.000246417	0.000413017
3835003773165	383500	3773165	7.76817E-05	7.56886E-05	2.00624E-05	1.8689E-05	0.00142779	0.001026503	0.000692098	0.000683311	0.000484825	0.000154017	0.000220638	0.00021222	2.16931E-05	2.01831E-05	2.16931E-05	2.01831E-05	0.000220638	0.00021222	0.000357922

			MSite Grubbing / Prep	MMass Grading / Excavation	MMass Grading / Excavation	MDrainage / Utilities Trenching	MFoundations / Concrete Pads	MBuilding / Structure Construction	MAsphalt Paving	MLandscaping or Other Finishing	MWaterside Construction (Piles)	RSSWDemolition	RSSWPlacing Base	RSSWForm/Plac e Rebar and Pour	Child Risk				
Unique Identifier	X (UTM)	Y (UTM)	2027	2027	2028	2028	2028	2028	2028	2028	2028	2029	2029	2029	3rd Trimester	0<2	2<16	Total	per million
3830803773155	383080	3773155	0.000109674	0.000128967	0.00012725	2.7049E-05	3.5177E-05	2.58922E-05	2.665E-06	3.12222E-05	2.665E-06	1.17784E-05	1.70907E-05	1.0131E-05	6.09521E-09	7.8449E-08	1.3758E-08	9.83018E-08	0.09830179
3830903773155	383090	3773155	0.000115055	0.000135295	0.000133493	2.83761E-05	3.69029E-05	2.71625E-05	2.79576E-06	3.27541E-05	2.79576E-06	1.18002E-05	1.71224E-05	1.01498E-05	6.54355E-09	8.3886E-08	1.4678E-08	1.05108E-07	0.10510802
3831003773155	383100	3773155	0.00012092	0.000142192	0.000140299	2.98227E-05	3.87842E-05	2.85473E-05	2.93829E-06	3.44239E-05	2.93829E-06	1.18439E-05	1.71857E-05	1.01874E-05	7.04684E-09	8.997E-08	1.5709E-08	1.12725E-07	0.11272543
3831103773155	383110	3773155	0.000127304	0.000149699	0.000147705	3.13971E-05	4.08317E-05	3.00544E-05	3.0934E-06	3.62412E-05	3.0934E-06	1.18813E-05	1.72401E-05	1.02196E-05	7.60852E-09	9.6738E-08	1.6856E-08	1.21202E-07	0.12120218
3831203773155	383120	3773155	0.000134272	0.000157893	0.000155791	3.31158E-05	4.30668E-05	3.16995E-05	3.26273E-06	3.8225E-05	3.26273E-06	1.19032E-05	1.72717E-05	1.02383E-05	8.23645E-09	1.0428E-07	1.8135E-08	1.30657E-07	0.13065677
3834303773155	383430	3773155	0.007415427	0.008719935	0.008603827	0.00182888	0.002378443	0.001750663	0.00018019	0.002111044	0.00018019	1.83102E-05	2.65684E-05	1.57492E-05	2.14812E-07	3.1525E-06	6.7114E-07	4.03851E-06	4.03850658
3834403773155	383440	3773155	0.004556263	0.005357792	0.005286452	0.001123719	0.001461387	0.001075661	0.000110714	0.001297089	0.000110714	1.89028E-05	2.74284E-05	1.6259E-05	1.32372E-07	1.9412E-06	4.068E-07	2.48039E-06	2.48038921
3834503773155	383450	3773155	0.003116272	0.003664481	0.003615688	0.000768572	0.000999521	0.000735702	7.57235E-05	0.000887149	7.57235E-05	1.97637E-05	2.86776E-05	1.69995E-05	9.0781E-08	1.3305E-06	2.7552E-07	1.69683E-06	1.69682954
3834603773155	383460	3773155	0.002261716	0.002659592	0.002624179	0.000557811	0.000725428	0.000533955	5.49583E-05	0.000643871	5.49583E-05	2.04125E-05	2.9619E-05	1.75576E-05	6.60879E-08	9.6804E-07	1.9867E-07	1.2328E-06	1.23279943
3834703773155	383470	3773155	0.001737946	0.002043682	0.00201647	0.000428633	0.000557433	0.000410301	4.2231E-05	0.000494763	4.2231E-05	2.0868E-05	3.02799E-05	1.79493E-05	5.09156E-08	7.4548E-07	1.5195E-07	9.48344E-07	0.94834365
3834803773155	383480	3773155	0.001443544	0.00169749	0.001674887	0.000356024	0.000463006	0.000340798	3.50772E-05	0.000410952	3.50772E-05	2.10146E-05	3.04926E-05	1.80754E-05	4.23425E-08	6.1989E-07	1.2578E-07	7.88015E-07	0.78801531
3834903773155	383490	3773155	0.001225857	0.001441507	0.001422313	0.000302335	0.000393184	0.000289405	2.97876E-05	0.00034898	2.97876E-05	2.11362E-05	3.06691E-05	1.818E-05	3.5995E-08	5.2694E-07	1.065E-07	6.6944E-07	0.66943961
3835003773155	383500	3773155	0.001063828	0.001250974	0.001234317	0.000262374	0.000341215	0.000251153	2.58504E-05	0.000302853	2.58504E-05	2.12204E-05	3.07913E-05	1.82525E-05	3.12616E-08	4.5766E-07	9.219E-08	5.81113E-07	0.58111318
3835103773155	383510	3773155	0.000940969	0.001106502	0.001091769	0.000232073	0.000301809	0.000222148	2.2865E-05	0.000267878	2.2865E-05	2.12672E-05	3.08592E-05	1.82927E-05	2.76648E-08	4.0504E-07	8.1358E-08	5.14066E-07	0.51406573
3835203773155	383520	3773155	0.000840447	0.000988297	0.000975138	0.000207281	0.000269567	0.000198416	2.04224E-05	0.000239261	2.04224E-05	2.13015E-05	3.0909E-05	1.83222E-05	2.47213E-08	3.6198E-07	7.2523E-08	4.59225E-07	0.45922494
3835303773155	383530	3773155	0.000745451	0.00087659	0.000864918	0.000183852	0.000239098	0.000175989	1.8114E-05	0.000212217	1.8114E-05	2.13826E-05	3.10267E-05	1.8392E-05	2.19547E-08	3.2145E-07	6.424E-08	4.07649E-07	0.40764896
3835403773155	383540	3773155	0.000665584	0.000782673	0.000772251	0.000164154	0.000213481	0.000157134	1.61733E-05	0.00018948	1.61733E-05	2.14138E-05	3.10719E-05	1.84188E-05	1.96305E-08	2.874E-07	5.7304E-08	3.64334E-07	0.36433445
3835503773155	383550	3773155	0.000596151	0.000701024	0.00069169	0.00014703	0.000191211	0.000140742	1.44861E-05	0.000169714	1.44861E-05	2.13702E-05	3.10086E-05	1.83813E-05	1.76127E-08	2.5782E-07	5.13E-08	3.26734E-07	0.3267335
3835603773155	383560	3773155	0.000531847	0.000625408	0.000617081	0.00013117	0.000170586	0.000125561	1.29236E-05	0.000151408	1.29236E-05	2.11861E-05	3.07415E-05	1.8223E-05	1.57483E-08	2.3047E-07	4.5769E-08	2.91984E-07	0.29198358
3835703773155	383570	3773155	0.000477442	0.000561432	0.000553957	0.000117752	0.000153136	0.000112716	1.16015E-05	0.000135919	1.16015E-05	2.0896E-05	3.03206E-05	1.79734E-05	1.41688E-08	2.0729E-07	4.1095E-08	2.62555E-07	0.26255545
3835803773155	383580	3773155	0.00043132	0.000507197	0.000500443	0.000106377	0.000138343	0.000101828	1.04808E-05	0.000122789	1.04808E-05	2.05248E-05	2.9782E-05	1.76542E-05	1.28274E-08	1.8761E-07	3.7136E-08	2.37576E-07	0.23757552
3835903773155	383590	3773155	0.000391888	0.000460828	0.000454692	9.66519E-05	0.000125695	9.25184E-05	9.52263E-06	0.000111564	9.52263E-06	2.01037E-05	2.9171E-05	1.7292E-05	1.16781E-08	1.7075E-07	3.3752E-08	2.16184E-07	0.21618421
3836003773155	383600	3773155	0.000357786	0.000420727	0.000415125	8.82414E-05	0.000114757	8.44676E-05	8.69399E-06	0.000101856	8.69399E-06	1.96514E-05	2.85147E-05	1.69029E-05	1.06819E-08	1.5615E-07	3.0825E-08	1.97654E-07	0.19765385
3836103773155	383610	3773155	0.000327523	0.00038514	0.000380012	8.07775E-05	0.00010505	7.73229E-05	7.9586E-06	9.32401E-05	7.9586E-06	1.91524E-05	2.77905E-05	1.64736E-05	9.79581E-09	1.4316E-07	2.8226E-08	1.81179E-07	0.18117862
3836203773155	383620	3773155	0.000301342	0.000354354	0.000349636	7.43206E-05	9.66533E-05	7.11421E-05	7.32243E-06	8.57869E-05	7.32243E-06	1.8672E-05	2.70935E-05	1.60605E-05	9.02765E-09	1.319E-07	2.5978E-08	1.66904E-07	0.16690443
3836303773155	383630	3773155	0.000280899	0.000330314	0.000325916	6.92787E-05	9.00963E-05	6.63158E-05	6.82568E-06	7.99672E-05	6.82568E-06	1.83569E-05	2.66363E-05	1.57895E-05	8.42635E-09	1.2309E-07	2.4222E-08	1.55742E-07	0.15574156
3836403773155	383640	3773155	0.000263982	0.000310421	0.000306288	6.51064E-05	8.46703E-05	6.2322E-05	6.41461E-06	7.51512E-05	6.41461E-06	1.81355E-05	2.6315E-05	1.5599E-05	7.92814E-09	1.158E-07	2.2768E-08	1.46497E-07	0.14649737
3836503773155	383650	3773155	0.000248881	0.000292664	0.000288767	6.1382E-05	7.98268E-05	5.87568E-05	6.04766E-06	7.08522E-05	6.04766E-06	1.79296E-05	2.60162E-05	1.54219E-05	7.48325E-09	1.0929E-07	2.1471E-08	1.38244E-07	0.13824443
3836603773155	383660	3773155	0.00023847	0.000280421	0.000276688	5.88143E-05	7.64875E-05	5.6299E-05	5.79468E-06	6.78884E-05	5.79468E-06	1.7939E-05	2.60298E-05	1.54299E-05	7.17585E-09	1.048E-07	2.0576E-08	1.3255E-07	0.13255044
3836703773155	383670	3773155	0.000228772	0.000269018	0.000265436	5.64225E-05	7.3377E-05	5.40095E-05	5.55903E-06	6.51275E-05	5.55903E-06	1.79421E-05	2.60343E-05	1.54326E-05	6.88964E-09	1.0062E-07	1.9742E-08	1.27248E-07	0.12724806
3836803773155	383680	3773155	0.000220099	0.000258819	0.000255373	5.42835E-05	7.05952E-05	5.19619E-05	5.34828E-06	6.26585E-05	5.34828E-06	1.79639E-05	2.6066E-05	1.54514E-05	6.63376E-09	9.6877E-08	1.8998E-08	1.22509E-07	0.12250875
3836903773155	383690	3773155	0.000212379	0.00024974	0.000246415	5.23794E-05	6.8119E-05	5.01393E-05	5.16068E-06	6.04606E-05	5.16068E-06	1.80107E-05	2.61339E-05	1.54917E-05	6.40614E-09	9.3553E-08	1.8335E-08	1.18294E-07	0.11829373
3837003773155	383700	3773155	0.000205182	0.000241277	0.000238065	5.06044E-05	6.58106E-05	4.84402E-05	4.9858E-06	5.84118E-05	4.9858E-06	1.80513E-05	2.61928E-05	1.55265E-05	6.19382E-09	9.0452E-08	1.7717E-08	1.14363E-07	0.11436285
3837103773155	383710	3773155	0.000198977	0.00023398	0.000230865	4.9074E-05	6.38203E-05	4.69752E-05	4.83502E-06	5.66453E-05	4.83502E-06	1.81292E-05	2.63059E-05	1.55936E-05	6.01066E-09	8.7778E-08	1.7184E-08	1.10973E-07	0.11097321
3837203773155	383720	3773155	0.000193239	0.000227234	0.000224208	4.7659E-05	6.19801E-05	4.56207E-05	4.6956E-06	5.50119E-05	4.6956E-06	1.82041E-05	2.64145E-05	1.5658E-05	5.84139E-09	8.5309E-08	1.6692E-08	1.07842E-07	0.10784183
3837303773155	383730	3773155	0.000187953	0.000221018	0.000218075	4.63552E-05	6.02846E-05	4.43727E-05	4.56715E-06	5.3507E-05	4.56715E-06	1.82727E-05	2.65141E-05	1.5717E-05	5.68541E-09	8.3033E-08	1.6238E-08	1.04957E-07	0.10495681
3837403773155	383740	3773155	0.000183124	0.000215338	0.000212471	4.51641E-05	5.87356E-05	4.32326E-05	4.4498E-06	5.21322E-05	4.4498E-06	1.83382E-05	2.66092E-05	1.57734E-05	5.54229E-09	8.0947E-08	1.5823E-08	1.02312E-07	0.10231188
3837503773155	383750	3773155	0.000178589	0.000210007	0.00020721	4.40458E-05	5.72812E-05	4.21621E-05	4.33962E-06	5.08413E-05	4.33962E-06	1.83913E-05	2.66861E-05	1.5819E-05	5.40781E-09	7.8987E-08	1.5432E-08	9.98269E-08	0.09982691
3837603773155	383760	3773155	0.00017386	0.000204445	0.000201723	4.28795E-05	5.57644E-05	4.10456E-05	4.2247E-06	4.9495E-05	4.2247E-06	1.8385E-05	2.66771E-05	1.58136E-05	5.26796E-09	7.6947E-08	1.5025E-08	9.72401E-08	0.09724012
3837703773155	383770	3773155	0.000169254	0.000199028	0.000196378	4.17433E-05	5.42868E-05	3.99581E-05	4.11276E-06	4.81836E-05	4.11276E-06	1.83538E-05	2.66318E-05	1.57868E-05	5.13147E-09	7.4955E-08	1.4629E-08	9.47156E-08	0.09471564
3837803773155	383780	3773155	0.000164976	0.000193998	0.000191415	4.06882E-05	5.29147E-05	3.89481E-05	4.00881E-06	4.69657E-05	4.00881E-06	1.83164E-05	2.65775E-05	1.57546E-05	5.00473E-09	7.3106E-08	1.4261E-08	9.23714E-08	0.09237137
3837903773155	383790	3773155	0.000161227	0.00018959	0.000187065	3.97637E-05	5.17123E-05	3.80631E-05	3.91771E-06	4.58985E-05	3.91771E-06	1.82852E-05	2.65322E-05	1.57278E-05	4.89318E-09	7.148E-08	1.3937E-08	9.03101E-08	0.09031014
3838003773155	383800	3773155	0.000157584	0.000185306	0.000182838	3.88652E-05	5.05438E-05	3.7203E-05	3.82919E-06	4.48614E-05	3.82919E-06	1.82291E-05	2.64507E-05	1.56795E-05	4.78462E-09	6.9897E-08	1.3622E-08	8.83035E-08	0.08830352
3838103773155	383810	3773155	0.000153746	0.000180793	0.000178385	3.79186E-05	4.93129E-05	3.6297E-05	3.73593E-06	4.37688E-05	3.73593E-06	1.81261E-05	2.63014E-05	1.55909E-05	4.6708E-09	6.8235E-08	1.3291E-08	8.61968E-08	0.08619685
3838203773155	383820	3773155	0.000149914	0.000176286	0.000173939	3.69734E-05	4.80837E-05	3.53922E-05	3.64281E-06	4.26778E-05	3.64281E-06	1.79951E-05	2.61113E-05	1.54782E-05	4.55739E-09	6.6577E-08	1.2962E-08	8.40972E-08	0.08409722
3838303773155	383830	3773155	0.000146126	0.000171832	0.000169544	3.60392E-05	4.68687E-05	3.4498E-05	3.55077E-06	4.15995E-05	3.55077E-06	1.78454E-05	2.5894E-05	1.53495E-05	4.44562E-09	6.4943E-08	1.2639E-08	8.20267E-08	0.0820267
3838403773155	383840	3773155	0.000141636	0.000166552	0.000164335	3.4932E-05	4.54287E-05	3.3438E-05	3.44167E-06	4.03214E-05	3.44167E-06	1.76582E-05	2.56225E-05	1.51885E-05	4.31404E-09	6.3013E-08	1.2258E-08	7.95848E-08	0.07958479
3838503773155	383850	3773155	0.000137364	0.000161528	0.000159378	3.38782E-05	4.40584E-05	3.24294E-05	3.33785E-06	3.91051E-05	3.33785E-06	1.74711E-05	2.53509E-05	1.50275E-05	4.18892E-09	6.1178E-08	1.1896E-08	7.72624E-08	0.07726236
3838603773155	383860	3773155	0.000133219	0.000156655	0.000154569	3.28561E-05	4.27291E-05	3.1451E-05	3.23715E-06	3.79253E-05	3.23715E-06	1.72839E-05	2.50793E-05	1.48665E-05	4.06761E-09	5.9398E-08	1.1545E-08	7.50103E-08	0.07501026
3838703773155	383870	3773155	0.000129198	0.000151926	0.000149903	3.18642E-05	4.14392E-05	3.05015E-05	3.13942E-06	3.67803E-05	3.13942E-06	1.70968E-05	2.48078E-05	1.47055E-05	3.94987E-09	5.767E-08	1.1204E-08	7.28241E-08	0.07282411
3838803773155	383880	3773155	0.000125376	0.000147432	0.000145469	3.09218E-05	4.02135E-05	2.95994E-05	3.04657E-06	3.56925E-05	3.04657E-06	1.69096E-05	2.45362E-05	1.45446E-05	3.83778E-09	5.6025E-08	1.0881E-08	7.07435E-08	0.07074353
3838903773155	383890	3773155	0.000120736	0.000141976	0.000140086	2.97774E-05	3.87253E-05	2.85039E-05	2.93382E-06	3.43715E-05	2.93382E-06	1.66819E-05	2.42058E-05	1.43487E-05	3.70272E-09	5.4038E-08	1.0491E-08	6.82317E-08	0.06823172
3839003773155	383900	3773155	0.000116341	0.000136808	0.000134986	2.86935E-05	3.73156E-05	2.74663E-05	2.82702E-06	3.31204E-05	2.82702E-06	1.64417E-05	2.38573E-05	1.41421E-05	3.57445E-09	5.2152E-08	1.012E-08	6.58467E-08	0.06584674
3839103773155	383910	3773155	0.000112191	0.000131928	0.000130171	2.767E-05	3.59846E-05	2.64866E-05	2.72618E-06	3.1939E-05	2.72618E-06	1.61922E-05	2.34952E-05	1.39275E-05	3.45329E-09	5.0371E-08	9.7709E-09	6.35951E-08	0.06359506
3829703773165	382970	3773165	6.48996E-05	7.63166E-05	7.53004E-05	1.60063E-05	2.08161E-05	1.53218E-05	1.57702E-06	1.84758E-05	1.57702E-06	1.12575E-05	1.63348E-05	9.68296E-06	3.09568E-09	4.1068E-08	7.3346E-09	5.14979E-08	0.05149787
3829803773165	382980	3773165	6.90996E-05	8.12555E-05	8.01735E-05	1.70422E-05	2.21632E-05	1.63133E-05	1.67908E-06	1.96715E-05	1.67908E-06	1.15912E-05	1.68191E-05	9.97004E-06	3.32563E-09	4.403E-08	7.8538E-09	5.52099E-08	0.05520987
3829903773165	382990	3773165	7.31158E-05	8.59782E-05	8.48334E-05	1.80327E-05	2.34513E-05	1.72615E-05	1.77667E-06	2.08148E-05	1.77667E-06	1.18501E-05	1.71948E-05	1.01927E-05	3.55036E-09	4.691E-08	8.3582E-09	5.88185E-08	0.0588185
3830003773165	383000	3773165	7.70261E-05	9.05764E-05	8.93704E-05	1.89971E-05	2.47056E-05	1.81846E-05	1.87169E-06	2.1928E-05	1.87169E-06	1.20435E-05	1.74754E-05	1.03591E-05	3.77742E-09	4.9801E-08	8.862E-09	6.24403E-08	0.06244031
3830103773165	383010	3773165	8.08307E-05	9.50502E-05	9.37846E-05	1.99354E-05	2.59258E-05	1.90828E-05	1.96414E-06	2.30111E-05	1.96414E-06	1.21621E-05	1.76474E-05	1.0461E-05	4.01079E-09	5.2742E-08	9.3708E-09	6.61233E-08	0.06612328
3830203773165	383020	3773165	8.42174E-05	9.90328E-05	9.77141E-05	2.07707E-05	2.70121E-05	1.98824E-05	2.04643E-06	2.39752E-05	2.04643E-06	1.21933E-05	1.76927E-05	1.04879E-05	4.23579E-09	5.5531E-08	9.8519E-09	6.96188E-08	0.06961884
3830303773165	383030	3773165	8.85678E-05	0.000104148	0.000102762	2.18436E-05	2.84075E-05	2.09094E-05	2.15214E-06	2.52137E-05	2.15214E-06	1.21059E-05	1.75659E-05	1.04127E-05	4.49473E-09	5.8813E-08	1.043E-08	7.37378E-08	0.07373782
3830403773165	383040	3773165	9.29684E-05	0.000109323	0.000107868	2.29289E-05	2.98189E-05	2.19483E-05	2.25907E-06	2.64665E-05	2.25907E-06	1.20872E-05	1.75388E-05	1.03966E-05	4.82294E-09	6.2853E-08	1.1114E-08	7.87903E-08	0.07879031
3830503773165	383050	3773165	9.72074E-05	0.000114308	0.000112786	2.39744E-05	3.11785E-05	2.29491E-05	2.36208E-06	2.76733E-05	2.36208E-06	1.20591E-05	1.7498E-05	1.03725E-05	5.17253E-09	6.7102E-08	1.1818E-08	8.40925E-08	0.08409247
3830603773165	383060	3773165	0.000101541	0.000119404	0.000117814	2.50432E-05	3.25685E-05	2.39722E-05	2.46739E-06	2.8907E-05	2.46739E-06	1.19219E-05	1.72989E-05	1.02544E-05	5.53104E-09	7.1456E-08	1.2546E-08	8.9533E-08	0.08953298
3830703773165	383070	3773165	0.000106215	0.0001249	0.000123237	2.61959E-05	3.40675E-05	2.50756E-05	2.58095E-06	3.02374E-05	2.58095E-06	1.18688E-05	1.7222E-05	1.02088E-05	5.92595E-09	7.624E-08	1.3351E-08	9.55163E-08	0.0955163
3830803773165	383080	3773165	0.000111295	0.000130873	0.000129131	2.74488E-05	3.56969E-05	2.62749E-05	2.70439E-06	3.16837E-05	2.70439E-06	1.18751E-05	1.7231E-05	1.02142E-05	6.36964E-09	8.1594E-08	1.4251E-08	1.02214E-07	0.10221417
3830903773165	383090	3773165	0.000116809	0.000137358	0.000135529	2.88089E-05	3.74657E-05	2.75768E-05	2.83839E-06	3.32536E-05	2.83839E-06	1.19032E-05	1.72717E-05	1.02383E-05	6.87015E-09	8.7608E-08	1.5261E-08	1.09739E-07	0.10973906
3831003773165	383100	3773165	0.000122831	0.000144439	0.000142516	3.0294E-05	3.9397E-05	2.89984E-05	2.98471E-06	3.49678E-05	2.98471E-06	1.19531E-05	1.73442E-05	1.02813E-05	7.43859E-09	9.4408E-08	1.6404E-08	1.18251E-07	0.11825074
3831103773165	383110	3773165	0.000129376	0.000152135	0.00015011	3.19082E-05	4.14963E-05	3.05436E-05	3.14375E-06	3.68311E-05	3.14375E-06	1.19967E-05	1.74075E-05	1.03188E-05	8.08133E-09	1.0207E-07	1.769E-08	1.27839E-07	0.12783926
3834303773165	383430	3773165	0.00719692	0.008462989	0.008350303	0.001774989	0.002308358	0.001699078	0.000174881	0.002048839	0.000174881	1.88779E-05	2.73922E-05	1.62375E-05	2.07149E-07	3.0459E-06	6.3661E-07	3.88966E-06	3.88966426
3834403773165	383440	3773165	0.004449051	0.00523172	0.005162058	0.001097277	0.001427	0.00105035	0.000108109	0.001266568	0.000108109	1.98667E-05	2.8827E-05	1.7088E-05	1.28381E-07	1.8865E-06	3.8835E-07	2.40321E-06	2.40320661
3834503773165	383450	3773165	0.003060659	0.003599084	0.003551161	0.000754856	0.000981683	0.000722572	7.43722E-05	0.000871317	7.43722E-05	2.0503E-05	2.97503E-05	1.76354E-05	8.86137E-08	1.3011E-06	2.6527E-07	1.655E-06	1.65500401
3834603773165	383460	3773165	0.002284704	0.002686625	0.002650852	0.000563481	0.000732802	0.000539382	5.55169E-05	0.000650416	5.55169E-05	2.09647E-05	3.04202E-05	1.80325E-05	6.63383E-08	9.7348E-07	1.9726E-07	1.23708E-06	1.23707504
3834703773165	383470	3773165	0.001789989	0.00210488	0.002076854	0.000441468	0.000574126	0.000422588	4.34956E-05	0.000509579	4.34956E-05	2.12859E-05	3.08864E-05	1.83088E-05	5.2111E-08	7.6434E-07	1.5419E-07	9.70637E-07	0.97063655
3834803773165	383480	3773165	0.001491192	0.00175352	0.001730172	0.000367775	0.000478289	0.000352047	3.62351E-05	0.000424517	3.62351E-05	2.14263E-05	3.109E-05	1.84295E-05	4.34792E-08	6.376E-07	1.2825E-07	8.09331E-07	0.80933073
3834903773165	383490	3773165	0.00126789	0.001490935	0.001471083	0.000312702	0.000406666	0.000299329	3.0809E-05	0.000360946	3.0809E-05	2.15324E-05	3.12439E-05	1.85208E-05	3.70189E-08	5.4279E-07	1.0889E-07	6.88702E-07	0.68870188
3835003773165	383500	3773165	0.001098759	0.001292051	0.001274847	0.000270989	0.000352419	0.000259399	2.66992E-05	0.000312798	2.66992E-05	2.16041E-05	3.1348E-05	1.85825E-05	3.21177E-08	4.7089E-07	9.425E-08	5.97258E-07	0.59725806

Unique Identifier	X (UTM)	Y (UTM)	EGIODemolition 2025	EGIOSite Grubbing / Prep 2025	EGIOMass Grading / Excavation 2025	EGIOMass Grading / Excavation 2026	EGIODrainage / Utilities Trenching 2026	EGIODrainage / Utilities Trenching 2027	EGIOFoundations / Concrete Pads 2026	EGIOFoundations / Concrete Pads 2027	EGIOBuilding / Structure Construction 2026	EGIOBuilding / Structure Construction 2027	EGIOAsphalt Paving 2027	EGIOArchitectural Coating 2027	EGIOLandscaping or Other Finishing 2027	EGIOWaterside Construction (Piles) 2027	HIWaterside Construction (Landscaping) 2025	HIWaterside Construction (Landscaping) 2026	KMDemolition 2025	KMSite Grubbing / Prep 2025	KMMass Grading / Excavation 2025
3835103773165	383510	3773165	0.001037988	0.00040711	0.000134824	0.000132046	0.000306617	0.000306144	0.000402854	0.000402594	0.000431507	0.000421164	1.67915E-05	1.67915E-05	0.000454747	1.67915E-05	0.0002689	0.000260477	0.000365499	0.001586292	0.001205751
3835203773165	383520	3773165	0.000924384	0.00036256	0.000120068	0.000117594	0.000273058	0.000272637	0.000358763	0.000358532	0.00038428	0.000375069	1.49537E-05	1.49537E-05	0.000404976	1.49537E-05	0.000239752	0.000232243	0.000325581	0.001413044	0.001074064
3835303773165	383530	3773165	0.000822995	0.00032279	0.000106898	0.000104696	0.000243109	0.000242734	0.000319413	0.000319207	0.000342131	0.00033393	1.33136E-05	1.33136E-05	0.000360558	1.33136E-05	0.000213597	0.000206907	0.000289671	0.001257191	0.000955599
3835403773165	383540	3773165	0.00073807	0.00028948	9.58673E-05	9.38921E-05	0.000218022	0.000217686	0.000286453	0.000286268	0.000306827	0.000299472	1.19397E-05	1.19397E-05	0.000323352	1.19397E-05	0.000191599	0.000185598	0.000259524	0.001126353	0.000856149
3835503773165	383550	3773165	0.000663546	0.00026025	8.61875E-05	8.44117E-05	0.000196008	0.000195706	0.000257529	0.000257363	0.000275846	0.000269234	1.07342E-05	1.07342E-05	0.000290702	1.07342E-05	0.000172212	0.000166818	0.000232938	0.001010966	0.000768442
3835603773165	383560	3773165	0.000593909	0.00023294	7.71423E-05	7.55529E-05	0.000175438	0.000175167	0.000230502	0.000230353	0.000246897	0.000240979	9.60764E-06	9.60764E-06	0.000260194	9.60764E-06	0.000154017	0.000149193	0.000207897	0.000902287	0.000685834
3835703773165	383570	3773165	0.000535175	0.0002099	6.95135E-05	6.80813E-05	0.000158088	0.000157844	0.000207707	0.000207573	0.00022248	0.000217148	8.65751E-06	8.65751E-06	0.000234463	8.65751E-06	0.000138639	0.000134297	0.000186789	0.000810678	0.000616202
3835803773165	383580	3773165	0.000487121	0.00019106	6.32718E-05	6.19682E-05	0.000143893	0.000143671	0.000189057	0.000188935	0.000202504	0.00019765	7.88015E-06	7.88015E-06	0.00021341	7.88015E-06	0.000126055	0.000122107	0.00016959	0.000736032	0.000559463
3835903773165	383590	3773165	0.000446307	0.00017505	5.79705E-05	5.67761E-05	0.000131837	0.000131634	0.000173217	0.000173105	0.000185537	0.000181089	7.2199E-06	7.2199E-06	0.000195529	7.2199E-06	0.000115369	0.000111755	0.00015502	0.000672799	0.000511399
3836003773165	383600	3773165	0.000410397	0.00016096	5.33062E-05	5.22079E-05	0.000121229	0.000121042	0.000159279	0.000159177	0.000170608	0.000166519	6.63898E-06	6.63898E-06	0.000179797	6.63898E-06	0.000105965	0.000102646	0.00014222	0.000617246	0.000469173
3836103773165	383610	3773165	0.000376876	0.00014782	4.89522E-05	4.79436E-05	0.000111327	0.000111156	0.00014627	0.000146175	0.000156673	0.000152918	6.09672E-06	6.09672E-06	0.000165111	6.09672E-06	9.71879E-05	9.41438E-05	0.000130262	0.000565347	0.000429724
3836203773165	383620	3773165	0.000347757	0.00013639	4.51698E-05	4.42392E-05	0.000102726	0.000102567	0.000134968	0.000134881	0.000144568	0.000141102	5.62565E-06	5.62565E-06	0.000152354	5.62565E-06	8.95656E-05	8.67603E-05	0.000119902	0.000520383	0.000395546
3836303773165	383630	3773165	0.000325427	0.00012764	4.22695E-05	4.13986E-05	9.61296E-05	9.59813E-05	0.000126302	0.00012622	0.000135285	0.000132042	5.26443E-06	5.26443E-06	0.000142571	5.26443E-06	8.37122E-05	8.10901E-05	0.000112006	0.000486114	0.000369499
3836403773165	383640	3773165	0.000307284	0.00012052	3.99128E-05	3.90905E-05	9.07701E-05	9.063E-05	0.00011926	0.000119183	0.000127742	0.00012468	4.97092E-06	4.97092E-06	0.000134622	4.97092E-06	7.89547E-05	7.64817E-05	0.000105622	0.000458407	0.000348438
3836503773165	383650	3773165	0.000290918	0.0001141	3.77872E-05	3.70086E-05	8.59359E-05	8.58033E-05	0.000112908	0.000112836	0.000120939	0.00011804	4.70618E-06	4.70618E-06	0.000127453	4.70618E-06	7.4662E-05	7.23234E-05	9.98647E-05	0.00043342	0.000329445
3836603773165	383660	3773165	0.000279125	0.00010948	3.62553E-05	3.55083E-05	8.24522E-05	8.23249E-05	0.000108331	0.000108261	0.000116036	0.000113255	4.5154E-06	4.5154E-06	0.000122286	4.5154E-06	7.15567E-05	6.93154E-05	9.5755E-05	0.000415583	0.000315888
3836703773165	383670	3773165	0.000268167	0.00010518	3.4832E-05	3.41143E-05	7.92152E-05	7.9093E-05	0.000104078	0.000104011	0.000111481	0.000108809	4.33813E-06	4.33813E-06	0.000117485	4.33813E-06	6.86721E-05	6.65212E-05	9.19349E-05	0.000399004	0.000303286
3836803773165	383680	3773165	0.000258044	0.00010121	3.35172E-05	3.28266E-05	7.6225E-05	7.61074E-05	0.00010015	0.000100085	0.000107273	0.000104702	4.17437E-06	4.17437E-06	0.00011305	4.17437E-06	6.60064E-05	6.3939E-05	8.84045E-05	0.000383682	0.000291639
3836903773165	383690	3773165	0.000248667	9.7531E-05	3.22992E-05	3.16337E-05	7.3455E-05	7.33417E-05	9.65103E-05	9.6448E-05	0.000103375	0.000100897	4.02268E-06	4.02268E-06	0.000108942	4.02268E-06	6.35362E-05	6.15461E-05	8.51366E-05	0.000369499	0.000280859
3837003773165	383700	3773165	0.000239918	9.4099E-05	3.11628E-05	3.05208E-05	7.08708E-05	7.07614E-05	9.31149E-05	9.30548E-05	9.97377E-05	9.7347E-05	3.88115E-06	3.88115E-06	0.000105109	3.88115E-06	6.12346E-05	5.93167E-05	8.2086E-05	0.00035629	0.000270795
3837103773165	383710	3773165	0.000232284	9.1105E-05	3.01712E-05	2.95495E-05	6.86155E-05	6.85096E-05	9.01518E-05	9.00936E-05	9.65638E-05	9.42492E-05	3.75765E-06	3.75765E-06	0.000101765	3.75765E-06	5.92219E-05	5.73669E-05	7.94315E-05	0.000344738	0.000262038
3837203773165	383720	3773165	0.000225197	8.8325E-05	2.92507E-05	2.8648E-05	6.65221E-05	6.64194E-05	8.74013E-05	8.73449E-05	9.36177E-05	9.13738E-05	3.643E-06	3.643E-06	9.86598E-05	3.643E-06	5.73544E-05	5.5558E-05	7.69715E-05	0.000334062	0.00025323
3837303773165	383730	3773165	0.000218802	8.5817E-05	2.842E-05	2.78344E-05	6.4633E-05	6.45333E-05	8.49193E-05	8.48645E-05	9.09592E-05	8.87789E-05	3.53955E-06	3.53955E-06	9.5858E-05	3.53955E-06	5.56682E-05	5.39245E-05	7.47582E-05	0.000324456	0.000246621
3837403773165	383740	3773165	0.000213188	8.3615E-05	2.76908E-05	2.71203E-05	6.29747E-05	6.28775E-05	8.27405E-05	8.26871E-05	8.86254E-05	8.65011E-05	3.44874E-06	3.44874E-06	9.33986E-05	3.44874E-06	5.419E-05	5.24927E-05	7.28323E-05	0.000316098	0.000240268
3837503773165	383750	3773165	0.000207934	8.1554E-05	2.70083E-05	2.64519E-05	6.14226E-05	6.13278E-05	8.07012E-05	8.06491E-05	8.64411E-05	8.43691E-05	3.36373E-06	3.36373E-06	9.10966E-05	5.28087E-05	5.11546E-05	7.10355E-05	0.000308299	0.00023434	
3837603773165	383760	3773165	0.000202697	7.9501E-05	2.63282E-05	2.57857E-05	5.98757E-05	5.97833E-05	7.86689E-05	7.86181E-05	8.42642E-05	8.22444E-05	3.27902E-06	3.27902E-06	8.88025E-05	3.27902E-06	5.14346E-05	4.98236E-05	6.92386E-05	0.0003005	0.000228412
3837703773165	383770	3773165	0.00019764	7.7517E-05	2.56713E-05	2.51424E-05	5.83819E-05	5.82919E-05	7.67062E-05	7.66567E-05	8.2162E-05	8.01926E-05	3.19722E-06	3.19722E-06	8.6587E-05	3.19722E-06	5.01107E-05	4.85411E-05	6.75051E-05	0.000292977	0.000222694
3837803773165	383780	3773165	0.000192889	7.5654E-05	2.50542E-05	2.4538E-05	5.69784E-05	5.68905E-05	7.48621E-05	7.48138E-05	8.01867E-05	7.82647E-05	3.12035E-06	3.12035E-06	8.45054E-05	3.12035E-06	4.88693E-05	4.73386E-05	6.58802E-05	0.000285925	0.000217333
3837903773165	383790	3773165	0.000188514	7.3938E-05	2.4486E-05	2.39815E-05	5.56862E-05	5.56003E-05	7.31644E-05	7.31172E-05	7.83683E-05	7.64898E-05	3.04959E-06	3.04959E-06	8.2589E-05	3.04959E-06	4.7732E-05	4.62369E-05	6.43956E-05	0.000279482	0.000212436
3838003773165	383800	3773165	0.000184275	7.2275E-05	2.39353E-05	2.34422E-05	5.44339E-05	5.43499E-05	7.1519E-05	7.14729E-05	7.66058E-05	7.47696E-05	2.98101E-06	2.98101E-06	8.07317E-05	2.98101E-06	4.66305E-05	4.517E-05	6.2954E-05	0.00027322	0.00020768
3838103773165	383810	3773165	0.000179883	7.0553E-05	2.33648E-05	2.28834E-05	5.31365E-05	5.30545E-05	6.98144E-05	6.97693E-05	7.47799E-05	7.29875E-05	2.90996E-06	2.90996E-06	7.88074E-05	2.90996E-06	4.54896E-05	4.40648E-05	6.14423E-05	0.000266664	0.000202693
3838203773165	383820	3773165	0.000175517	6.884E-05	2.27978E-05	2.23281E-05	5.1847E-05	5.1767E-05	6.81202E-05	6.80762E-05	7.29652E-05	7.12163E-05	2.83934E-06	2.83934E-06	7.6895E-05	2.83934E-06	4.43523E-05	4.29631E-05	5.99261E-05	0.000260083	0.000197691
3838303773165	383830	3773165	0.000171224	6.7156E-05	2.22402E-05	2.17819E-05	5.05788E-05	5.05007E-05	6.64539E-05	6.6411E-05	7.11804E-05	6.94742E-05	2.76989E-06	2.76989E-06	7.5014E-05	2.76989E-06	4.32293E-05	4.18753E-05	5.84279E-05	0.000253581	0.000192749
3838403773165	383840	3773165	0.000166284	6.5219E-05	2.15985E-05	2.11535E-05	4.91195E-05	4.90437E-05	6.45366E-05	6.44949E-05	6.91267E-05	6.74698E-05	2.68997E-06	2.68997E-06	7.28497E-05	2.68997E-06	4.19269E-05	4.06137E-05	5.66605E-05	0.00024591	0.000186918
3838503773165	383850	3773165	0.000161595	6.338E-05	2.09895E-05	2.0557E-05	4.77345E-05	4.76608E-05	6.27169E-05	6.26764E-05	6.71776E-05	6.55674E-05	2.61412E-06	2.61412E-06	7.07956E-05	2.61412E-06	4.06927E-05	3.94182E-05	5.49858E-05	0.000238642	0.000181393
3838603773165	383860	3773165	0.000156988	6.1573E-05	2.0391E-05	1.99709E-05	4.63734E-05	4.63018E-05	6.09285E-05	6.08892E-05	6.52621E-05	6.36978E-05	2.53958E-06	2.53958E-06	6.87769E-05	2.53958E-06	3.94783E-05	3.82417E-05	5.33337E-05	0.000231472	0.000175944
3838703773165	383870	3773165	0.000152506	5.9815E-05	1.98088E-05	1.94007E-05	4.50494E-05	4.49799E-05	5.9189E-05	5.91508E-05	6.33988E-05	6.18792E-05	2.46708E-06	2.46708E-06	6.68134E-05	2.46708E-06	3.82943E-05	3.70948E-05	5.17179E-05	0.000224459	0.000170613
3838803773165	383880	3773165	0.00014823	5.8138E-05	1.92535E-05	1.88568E-05	4.37865E-05	4.37189E-05	5.75297E-05	5.74926E-05	6.16215E-05	6.01444E-05	2.39791E-06	2.39791E-06	6.49403E-05	2.39791E-06	3.71677E-05	3.60036E-05	5.01813E-05	0.00021779	0.000165544
3838903773165	383890	3773165	0.000143146	5.6144E-05	1.85932E-05	1.82101E-05	4.22847E-05	4.22195E-05	5.55566E-05	5.55207E-05	5.95081E-05	5.80817E-05	2.31567E-06	2.31567E-06	6.2713E-05	2.31567E-06	3.58241E-05	3.4702E-05	4.83256E-05	0.000209736	0.000159422
3839003773165	383900	3773165	0.000138332	5.4256E-05	1.79678E-05	1.75976E-05	4.08626E-05	4.07995E-05	5.36881E-05	5.36534E-05	5.75066E-05	5.61282E-05	2.23779E-06	2.23779E-06	6.06038E-05	2.23779E-06	3.45486E-05	3.34665E-05	4.65672E-05	0.000202105	0.000153621
3839103773165	383910	3773165	0.000133652	5.242E-05	1.736E-05	1.70023E-05	3.94802E-05	3.94193E-05	5.18719E-05	5.18384E-05	5.55613E-05	5.42295E-05	2.16209E-06	2.16209E-06	5.85537E-05	2.16209E-06	3.33073E-05	3.2264E-05	4.4854E-05	0.00019467	0.00014797
3829703773175	382970	3773175	0.000171709	6.7347E-05	2.23032E-05	2.18436E-05	5.0722E-05	5.06438E-05	6.66421E-05	6.65991E-05	7.1382E-05	6.9671E-05	2.77773E-06	2.77773E-06	7.52265E-05	2.77773E-06	3.53523E-05	3.4245E-05	2.59574E-05	0.000112657	8.56313E-05
3829803773175	382980	3773175	0.000185631	7.2807E-05	2.41115E-05	2.36147E-05	5.48346E-05	5.47499E-05	7.20454E-05	7.19989E-05	7.71697E-05	7.53199E-05	3.00295E-06	3.00295E-06	8.13258E-05	3.00295E-06	3.8332E-05	3.71313E-05	2.76117E-05	0.000119837	9.10887E-05
3829903773175	382990	3773175	0.00019923	7.8141E-05	2.58778E-05	2.53447E-05	5.88516E-05	5.87608E-05	7.73233E-05	7.72734E-05	8.28229E-05	8.08376E-05	3.22294E-06	3.22294E-06	8.72835E-05	3.22294E-06	4.12578E-05	3.99655E-05	2.91506E-05	0.000126516	9.61654E-05
3830003773175	383000	3773175	0.000213224	8.3629E-05	2.76955E-05	2.71249E-05	6.29853E-05	6.28881E-05	8.27545E-05	8.27011E-05	8.86404E-05	8.65157E-05	3.44932E-06	3.44932E-06	9.34143E-05	3.44932E-06	4.42447E-05	4.28588E-05	3.06284E-05	0.000132929	0.00010104
3830103773175	383010	3773175	0.000228098	8.9463E-05	2.96275E-05	2.90171E-05	6.73791E-05	6.72751E-05	8.85273E-05	8.84702E-05	9.48238E-05	9.25509E-05	3.68994E-06	3.68994E-06	9.99308E-05	3.68994E-06	4.74001E-05	4.59155E-05	3.20518E-05	0.000139107	0.000105736
3830203773175	383020	3773175	0.000243305	9.5428E-05	3.16027E-05	3.09515E-05	7.1871E-05	7.17601E-05	9.44291E-05	9.43682E-05	0.000101145	9.8721E-05	3.93593E-06	3.93593E-06	0.000106593	3.93593E-06	5.05538E-05	4.89703E-05	3.32852E-05	0.00014446	0.000109805
3830303773175	383030	3773175	0.000259607	0.00010182	3.37202E-05	3.30254E-05	7.66867E-05	7.65683E-05	0.000100756	0.000100691	0.000107923	0.000105336	4.19966E-06	4.19966E-06	0.000113735	4.19966E-06	5.43138E-05	5.26126E-05	3.49848E-05	0.000151836	0.000115412
3830403773175	383040	3773175	0.000283185	0.00011107	3.67827E-05	3.60248E-05	8.36514E-05	8.35223E-05	0.000109907	0.000109836	0.000117724	0.000114902	4.58107E-06	4.58107E-06	0.000124065	4.58107E-06	5.89026E-05	5.70576E-05	3.66866E-05	0.000159222	0.000121026
3830503773175	383050	3773175	0.000308352	0.00012094	4.00517E-05	3.92265E-05	9.10858E-05	9.09453E-05	0.000119675	0.000119598	0.000128187	0.000125114	4.98821E-06	4.98821E-06	0.000135091	4.98821E-06	6.38358E-05	6.18363E-05	3.83228E-05	0.000166324	0.000126424
3830603773175	383060	3773175	0.0003344	0.00013116	4.3435E-05	4.25401E-05	9.87802E-05	9.86278E-05	0.000129784	0.000129701	0.000139015	0.000135683	5.40958E-06	5.40958E-06	0.000146502	5.40958E-06	6.90794E-05	6.69156E-05	3.99952E-05	0.000173582	0.000131941
3830703773175	383070	3773175	0.000363619	0.00014262	4.72302E-05	4.62571E-05	0.000107411	0.000107245	0.000141124	0.000141033	0.000151162	0.000147538	5.88225E-06	5.88225E-06	0.000159303	5.88225E-06	7.50154E-05	7.26657E-05	4.18102E-05	0.000181459	0.000137928
3830803773175	383080	3773175	0.000397095	0.00015575	5.15783E-05	5.05156E-05	0.0001173	0.000117119	0.000154117	0.000154017	0.000165078	0.000161121	6.42379E-06	6.42379E-06	0.000173969	6.42379E-06	8.1816E-05	7.92534E-05	4.37768E-05	0.000189994	0.000144416
3834303773175	383430	3773175	0.007323159	0.00287225	0.0009512	0.000931602	0.002163226	0.002159888	0.002842195	0.002840361	0.003044346	0.002971375	0.000118467	0.000118467	0.003208308	0.000118467	0.001689007	0.001636104	0.002581397	0.011203443	0.008515811
3834403773175	383440	3773175	0.004395086	0.00172381	0.000570875	0.000559112	0.001298287	0.001296284	0.00170578	0.001704679	0.001827103	0.001783308	7.10992E-05	7.10992E-05	0.001925507	7.10992E-05	0.001059701	0.001026509	0.001563729	0.006786692	0.005158609
3834503773175	383450	3773175	0.003105126	0.00121787	0.000403323	0.000395013	0.000917239	0.000915824	0.001205132	0.001204355	0.001290847	0.001259906	5.02315E-05	5.02315E-05	0.001360369	5.02315E-05	0.000767398	0.000743362	0.0011072	0.004805324	0.003652559
3834603773175	383460	3773175	0.002387212	0.0009363	0.000310073	0.000303685	0.000705171	0.000704083	0.000926502	0.000925904	0.0009924	0.000968612	3.86179E-05	3.86179E-05	0.001045848	3.86179E-05	0.000599145	0.000580379	0.000851518	0.003695649	0.002809087
3834703773175	383470	3773175	0.001911875	0.00074986	0.000248332	0.000243215	0.000564759	0.000563887	0.000742019	0.00074154	0.000794795	0.000775744	3.09283E-05	3.09283E-05	0.000837601	3.09283E-05	0.000484854	0.000469668	0.00068153	0.002957888	0.00224831
3834803773175	383480	3773175	0.001601555	0.00062815	0.000208025	0.000203739	0.000473092	0.000472362	0.000621581	0.000621179	0.00066579	0.000649832	2.59083E-05	2.59083E-05	0.000701648	2.59083E-05	0.000408946	0.000396137	0.000570798	0.002477304	0.001883015
3834903773175	383490	3773175	0.001367206	0.00053624	0.000177585	0.000173926	0.000403866	0.000403243	0.000530627	0.000530285	0.000568368	0.000554744	2.21172E-05	2.21172E-05	0.000598979	2.21172E-05	0.000350852	0.000339863	0.0004871	0.002114091	0.001606934
3835003773175	383500	3773175	0.001186245	0.00046526	0.000154081	0.000150906	0.000350411	0.00034987	0.000460394	0.000460097	0.00049314	0.000481319	1.91899E-05	1.91899E-05	0.000519699	1.91899E-05	0.000305533	0.000295963	0.000422472	0.001833558	0.0013937
3835103773175	383510	3773175	0.001043773	0.00040938	0.000135575	0.000132782	0.000308325	0.00030785	0.000405099	0.000404838	0.000433912	0.000423511	1.68851E-05	1.68851E-05	0.000457281	1.68851E-05	0.000269551	0.000261108	0.000371578	0.001612674	0.001225804
3835203773175	383520	3773175	0.000927626	0.00036383	0.000120489	0.000118006	0.000274016	0.000273593	0.000360022	0.000359789	0.000385628	0.000376385	1.50062E-05	1.50062E-05	0.000406397	1.50062E-05	0.000240007	0.00023249	0.000330037	0.001432383	0.001088764
3835303773175	383530	3773175	0.000829013	0.00032515	0.00010768	0.000105461	0.000244886	0.000244508	0.000321749	0.000321541	0.000344633	0.000336372	1.34109E-05	1.34109E-05	0.000363194	1.34109E-05	0.000214758	0.000208031	0.000294652	0.001278809	0.000972031
3835403773175	383540	3773175	0.000746234	0.00029268	9.69278E-05	9.49308E-05	0.000220434	0.000220094	0.000289621	0.000289435	0.000310221	0.000302785	1.20718E-05	1.20718E-05	0.000326929	1.20718E-05	0.000193457	0.000187398	0.000264913	0.001149739	0.000873924
3835503773175	383550	3773175	0.00067269	0.00026384	8.73752E-05	8.55749E-05	0.000198709	0.000198403	0.000261078	0.00026091	0.000279647	0.000272944	1.08821E-05	1.08821E-05	0.000294708	1.08821E-05	0.000174429	0.000168966	0.000238365	0.001034519	0.000786345
3835603773175	383560	3773175	0.000602657	0.00023637	7.82787E-05	7.66659E-05	0.000178022	0.000177747	0.000233898	0.000233747	0.000250533	0.000244528	9.74916E-06	9.74916E-06	0.000264027	9.74916E-06	0.0001562	0.000151307	0.000212864	0.000923846	0.000702221
3835703773175	383570	3773175	0.000543699	0.00021325	7.06207E-05	6.91656E-05	0.000160606	0.000160358	0.000211015	0.000210879	0.000226024	0.000220606	8.7954E-06	8.7954E-06	0.000238197	8.7954E-06	0.000140828	0.000136417	0.000191442	0.000830872	0.000631551
3835803773175	383580	3773175	0.000497029	0.00019494	6.45587E-05	6.32285E-05	0.00014682	0.000146593	0.000192902	0.000192778	0.000206622	0.00020167	8.04042E-06	8.04042E-06	0.00021775	8.04042E-06	0.000128658	0.000124628	0.0001746	0.000757778	0.000575992
3835903773175	383590	3773175	0.000457813	0.00017956	5.9465E-05	5.82398E-05	0.000135236	0.000135027	0.000177682	0.000177567	0.00019032	0.000185758	7.40603E-06	7.40603E-06	0.00020057	7.40603E-06	0.000118424	0.000114715	0.000160495	0.000696558	0.000529458
3836003773175	383600	3773175	0.000422747	0.00016581	5.49103E-05	5.3779E-05	0.000124878	0.000124685	0.000164073	0.000163967	0.000175742	0.00017153	6.83877E-06	6.83877E-06	0.000185207	6.83877E-06	0.000109261	0.000105839	0.000147876	0.000641791	0.00048783
3836103773175	383610	3773175	0.000388337	0.00015231	5.04408E-05	4.94016E-05	0.000114713	0.000114536	0.000150718	0.000150621	0.000161438	0.000157568	6.28212E-06	6.28212E-06	0.000170132	6.28212E-06	0.000100257	9.7117E-05	0.000135449	0.000587859	0.000446836
3836203773175	383620	3773175	0.000358382	0.00014056	4.655E-05	4.55909E-05	0.000105864	0.000105701	0.000139092	0.000139002	0.000148985	0.000145414	5.79754E-06	5.79754E-06	0.000157009	5.79754E-06	9.24215E-05	8.95267E-05	0.000124663	0.000541048	0.000411254
3836303773175	383630	3773175	0.000335918	0.00013175	4.36322E-05	4.27332E-05	9.92286E-05	9.90755E-05	0.000130373	0.000130289	0.000139646	0.000136299	5.43414E-06	5.43414E-06	0.000147167	5.43414E-06	8.65375E-05	8.3827E-05	0.000116632	0.00050619	0.000384758
3836403773175	383640	3773175	0.000318107	0.00012477	4.13187E-05	4.04674E-05	9.39672E-05	9.38222E-05	0.000123461	0.000123381	0.000132242	0.000129072	5.14601E-06	5.14601E-06	0.000139364	5.14601E-06	8.18644E-05	7.93003E-05	0.000110295	0.000478689	0.000363855
3836503773175	383650	3773175	0.000301867	0.0001184	3.92093E-05	3.84015E-05	8.91702E-05	8.90326E-05	0.000117158	0.000117082	0.000125491	0.000122483	4.8833E-06	4.8833E-06	0.000132249	4.8833E-06	7.76039E-05	7.51732E-05	0.000104522	0.000453633	0.00034481
3836603773175	383660	3773175	0.000289751	0.00011364	3.76355E-05	3.68601E-05	8.55909E-05	8.54589E-05	0.000112455	0.000112383	0.000120454	0.000117566	4.68729E-06	4.68729E-06	0.000126941	4.68729E-06	7.44162E-05	7.20853E-05	0.000100254	0.000435109	0.000330729

			KMMass Grading / Excavation	KMDrainage / Utilities Trenching	KMFoundations / Concrete Pads	KMBuilding / Structure Construction	KMAsphalt Paving	KMArchitectural Coating	KMLandscaping or Other Finishing	KMWaterside Construction (Piles)	EWNDemolition	EWNSite Grubbing / Prep	EWNDrainage / Utilities Trenching	EWNDrainage / Utilities Trenching	EWNDrainage / Utilities Trenching	EWNFoundation s / Concrete Pads	EWNBuilding / Structure Construction	EWNAsphalt Paving	EWNLandscaping or Other Finishing	EWNWaterside Construction (Piles)	ISDemolition
Unique Identifier	X (UTM)	Y (UTM)	2026	2026	2026	2026	2026	2026	2026	2026	2027	2027	2027	2028	2029	2029	2029	2029	2029	2029	2027
3835103773165	383510	3773165	0.001193273	0.000428515	0.000226768	0.00077887	2.5022E-05	2.5022E-05	0.000803892	2.5022E-05	0.001249711	6.81109E-05	0.000159937	0.000156849	0.000153603	0.000133049	0.000288908	2.05542E-05	0.000299185	2.05542E-05	0.000170352
3835203773165	383520	3773165	0.001062949	0.000381714	0.000202002	0.000693805	2.22892E-05	2.22892E-05	0.000716094	2.22892E-05	0.001112891	6.0654E-05	0.000142427	0.000139677	0.000136787	0.000118483	0.000257278	1.83039E-05	0.00026643	1.83039E-05	0.000151943
3835303773165	383530	3773165	0.000945709	0.000339612	0.000179722	0.000617281	1.98308E-05	1.98308E-05	0.000637112	1.98308E-05	0.000990122	5.39629E-05	0.000126715	0.000124268	0.000121697	0.000105412	0.000228896	1.62847E-05	0.000237038	1.62847E-05	0.000135381
3835403773165	383540	3773165	0.000847288	0.000304269	0.000161018	0.00055304	1.7767E-05	1.7767E-05	0.000570807	1.7767E-05	0.000886823	4.8333E-05	0.000113495	0.000111303	0.000109	9.44146E-05	0.000205016	1.45858E-05	0.000212308	1.45858E-05	0.000121476
3835503773165	383550	3773165	0.000760489	0.000273098	0.000144523	0.000496384	1.59469E-05	1.59469E-05	0.000512331	1.59469E-05	0.000795883	4.33766E-05	0.000101857	9.98896E-05	9.78228E-05	8.47327E-05	0.000183992	1.309E-05	0.000190537	1.309E-05	0.000109209
3835603773165	383560	3773165	0.000678736	0.00024374	0.000128986	0.000443023	1.42326E-05	1.42326E-05	0.000457256	1.42326E-05	0.000710754	3.8737E-05	9.09618E-05	8.92052E-05	8.73595E-05	7.56696E-05	0.000164312	1.16899E-05	0.000170157	1.16899E-05	9.76437E-05
3835703773165	383570	3773165	0.000609825	0.000218993	0.00011589	0.000398043	1.27875E-05	1.27875E-05	0.000410831	1.27875E-05	0.000638902	3.4821E-05	8.17663E-05	8.01873E-05	7.85281E-05	6.802E-05	0.000147701	1.05081E-05	0.000152955	1.05081E-05	8.78841E-05
3835803773165	383580	3773165	0.000553673	0.000198829	0.000105219	0.000361392	1.16101E-05	1.16101E-05	0.000373002	1.16101E-05	0.000580113	3.16169E-05	7.42425E-05	7.28087E-05	7.13023E-05	6.1761E-05	0.00013411	9.54123E-06	0.000138881	9.54123E-06	7.99255E-05
3835903773165	383590	3773165	0.000506106	0.000181747	9.61799E-05	0.000330344	1.06126E-05	1.06126E-05	0.000340957	1.06126E-05	0.000530229	2.88981E-05	6.78583E-05	6.65479E-05	6.51709E-05	5.64502E-05	0.000122578	8.72077E-06	0.000126939	8.72077E-06	7.31769E-05
3836003773165	383600	3773165	0.000464317	0.00016674	8.82384E-05	0.000303068	9.73636E-06	9.73636E-06	0.000312804	9.73636E-06	0.000486386	2.65086E-05	6.22473E-05	6.10452E-05	5.97821E-05	5.17825E-05	0.000112443	7.99968E-06	0.000116442	7.99968E-06	6.72415E-05
3836103773165	383610	3773165	0.000425277	0.000152721	8.08192E-05	0.000277586	8.91772E-06	8.91772E-06	0.000286503	8.91772E-06	0.000445559	2.42836E-05	5.70224E-05	5.59212E-05	5.47641E-05	4.74359E-05	0.000103004	7.3282E-06	0.000106668	7.3282E-06	6.16875E-05
3836203773165	383620	3773165	0.000391453	0.000140574	7.43913E-05	0.000255508	8.20845E-06	8.20845E-06	0.000263716	8.20845E-06	0.000410116	2.23518E-05	5.24863E-05	5.14728E-05	5.04077E-05	4.36625E-05	9.48105E-05	6.74525E-06	9.81831E-05	6.74525E-06	5.68685E-05
3836303773165	383630	3773165	0.000365675	0.000131317	6.94924E-05	0.000238682	7.66791E-06	7.66791E-06	0.0002463 5	7.66791E-06	0.000382827	2.08646E-05	4.89939E-05	4.80478E-05	4.70536E-05	4.07572E-05	8.85018E-05	6.29643E-06	9.165E-05	6.29643E-06	5.32021E-05
3836403773165	383640	3773165	0.000344832	0.000123832	6.55315E-05	0.000225078	7.23085E-06	7.23085E-06	0.000232309	7.23085E-06	0.000360599	1.96531E-05	4.61492E-05	4.5258E-05	4.43216E-05	3.83907E-05	8.33632E-05	5.93084E-06	8.63286E-05	5.93084E-06	5.02428E-05
3836503773165	383650	3773165	0.000326036	0.000117082	6.19595E-05	0.000212809	6.83671E-06	6.83671E-06	0.000219646	6.83671E-06	0.000340553	1.85606E-05	4.35838E-05	4.27421E-05	4.18578E-05	3.62566E-05	7.87291E-05	5.60115E-06	8.15296E-05	5.60115E-06	4.75727E-05
3836603773165	383660	3773165	0.000312618	0.000112264	5.94097E-05	0.000204051	6.55536E-06	6.55536E-06	0.000210607	6.55536E-06	0.000325952	1.77648E-05	4.17151E-05	4.09095E-05	4.00631E-05	3.47021E-05	7.53535E-05	5.36099E-06	7.8034E-05	5.36099E-06	4.56809E-05
3836703773165	383670	3773165	0.000300147	0.000107785	5.70396E-05	0.000195911	6.29384E-06	6.29384E-06	0.000202205	6.29384E-06	0.000312391	1.70257E-05	3.99796E-05	3.92076E-05	3.83964E-05	3.32584E-05	7.22186E-05	5.13796E-06	7.47876E-05	5.13796E-06	4.39218E-05
3836803773165	383680	3773165	0.000288621	0.000103646	5.48492E-05	0.000188388	6.05215E-06	6.05215E-06	0.00019444	6.05215E-06	0.00029985	1.63422E-05	3.83745E-05	3.76335E-05	3.68548E-05	3.19231E-05	6.93192E-05	4.93168E-06	7.1785E-05	4.93168E-06	4.22968E-05
3836903773165	383690	3773165	0.000277952	9.9815E-05	5.28217E-05	0.000181424	5.82843E-06	5.82843E-06	0.000187253	5.82843E-06	0.000288234	1.57091E-05	3.6888E-05	3.61757E-05	3.54272E-05	3.06865E-05	6.66339E-05	4.74064E-06	6.90042E-05	4.74064E-06	4.07906E-05
3837003773165	383700	3773165	0.000267992	9.62384E-05	5.0929E-05	0.000174923	5.61959E-06	5.61959E-06	0.000180543	5.61959E-06	0.0002774	1.51186E-05	3.55014E-05	3.48159E-05	3.40955E-05	2.9533E-05	6.41292E-05	4.56245E-06	6.64104E-05	4.56245E-06	3.93864E-05
3837103773165	383710	3773165	0.000259326	9.31262E-05	4.9282E-05	0.000169266	5.43786E-06	5.43786E-06	0.000174704	5.43786E-06	0.000267882	1.45999E-05	3.42834E-05	3.36213E-05	3.29257E-05	2.85198E-05	6.1929E-05	4.40591E-06	6.41319E-05	4.40591E-06	3.8168E-05
3837203773165	383720	3773165	0.000251295	9.02421E-05	4.77558E-05	0.000164024	5.26945E-06	5.26945E-06	0.000169294	5.26945E-06	0.000259054	1.41188E-05	3.31535E-05	3.25133E-05	3.18406E-05	2.75799E-05	5.9888E-05	4.26071E-06	6.20184E-05	4.26071E-06	3.70376E-05
3837303773165	383730	3773165	0.000244069	8.76472E-05	4.63826E-05	0.000159308	5.11793E-06	5.11793E-06	0.000164426	5.11793E-06	0.00025106	1.36831E-05	3.21305E-05	3.151E-05	3.08581E-05	2.67288E-05	5.804E-05	4.12924E-06	6.01047E-05	4.12924E-06	3.60233E-05
3837403773165	383740	3773165	0.000237781	8.53893E-05	4.51877E-05	0.000155204	4.98608E-06	4.98608E-06	0.00016019	4.98608E-06	0.000244008	1.32988E-05	3.1228E-05	3.0625E-05	2.99913E-05	2.5978E-05	5.64098E-05	4.01325E-06	5.84164E-05	4.01325E-06	3.51416E-05
3837503773165	383750	3773165	0.000231915	8.32826E-05	4.40728E-05	0.000151375	4.86307E-06	4.86307E-06	0.000156238	4.86307E-06	0.000237423	1.29399E-05	3.03853E-05	2.97985E-05	2.91819E-05	2.5277E-05	5.48875E-05	3.90495E-06	5.684E-05	3.90495E-06	3.432E-05
3837603773165	383760	3773165	0.000226048	8.11759E-05	4.2958E-05	0.000147546	4.74006E-06	4.74006E-06	0.000152286	4.74006E-06	0.000230892	1.25839E-05	2.95494E-05	2.89788E-05	2.83792E-05	2.45816E-05	5.33776E-05	3.79753E-06	5.52763E-05	3.79753E-06	3.34943E-05
3837703773165	383770	3773165	0.000220389	7.91436E-05	4.18825E-05	0.000143852	4.62138E-06	4.62138E-06	0.000148473	4.62138E-06	0.000224621	1.22421E-05	2.87469E-05	2.81917E-05	2.76084E-05	2.3914E-05	5.19279E-05	3.69439E-06	5.37751E-05	3.69439E-06	3.26965E-05
3837803773165	383780	3773165	0.000215084	7.72385E-05	4.08743E-05	0.000140389	4.51014E-06	4.51014E-06	0.000144899	4.51014E-06	0.000218741	1.19216E-05	2.79943E-05	2.74537E-05	2.68856E-05	2.3288E-05	5.05684E-05	3.59767E-06	5.23673E-05	3.59767E-06	3.19489E-05
3837903773165	383790	3773165	0.000210237	7.5498E-05	3.99533E-05	0.000137225	4.40851E-06	4.40851E-06	0.000141634	4.40851E-06	0.000213343	1.16274E-05	2.73034E-05	2.67762E-05	2.62222E-05	2.27133E-05	4.93205E-05	3.50889E-06	5.10749E-05	3.50889E-06	3.12643E-05
3838003773165	383800	3773165	0.000205531	7.38079E-05	3.90589E-05	0.000134154	4.30982E-06	4.30982E-06	0.000138463	4.30982E-06	0.000208151	1.13445E-05	2.66391E-05	2.61246E-05	2.55841E-05	2.21606E-05	4.81204E-05	3.4235E-06	4.98321E-05	3.4235E-06	3.05978E-05
3838103773165	383810	3773165	0.000200595	7.20355E-05	3.81209E-05	0.000130932	4.20632E-06	4.20632E-06	0.000135138	4.20632E-06	0.000202807	1.10532E-05	2.59551E-05	2.54538E-05	2.49272E-05	2.15916E-05	4.68848E-05	3.3356E-06	4.85526E-05	3.3356E-06	2.98978E-05
3838203773165	383820	3773165	0.000195645	7.02579E-05	3.71802E-05	0.000127701	4.10252E-06	4.10252E-06	0.000131803	4.10252E-06	0.000197501	1.0764E-05	2.5276E-05	2.47879E-05	2.4275E-05	2.10267E-05	4.56581E-05	3.24833E-06	4.72823E-05	3.24833E-06	2.91922E-05
3838303773165	383830	3773165	0.000190754	6.85014E-05	3.62507E-05	0.000124508	3.99996E-06	3.99996E-06	0.000128508	3.99996E-06	0.000192294	1.04803E-05	2.46096E-05	2.41344E-05	2.3635E-05	2.04723E-05	4.44545E-05	3.1627E-06	4.60358E-05	3.1627E-06	2.84936E-05
3838403773165	383840	3773165	0.000184984	6.64292E-05	3.51541E-05	0.000120742	3.87896E-06	3.87896E-06	0.000124621	3.87896E-06	0.000186314	1.01544E-05	2.38443E-05	2.33839E-05	2.29E-05	1.98357E-05	4.3072E-05	3.06434E-06	4.46042E-05	3.06434E-06	2.76706E-05
3838503773165	383850	3773165	0.000179516	6.44658E-05	3.41151E-05	0.000117173	3.76431E-06	3.76431E-06	0.000120938	3.76431E-06	0.000180648	9.84554E-06	2.31192E-05	2.26727E-05	2.22036E-05	1.92325E-05	4.17621E-05	2.97115E-06	4.32477E-05	2.97115E-06	2.68896E-05
3838603773165	383860	3773165	0.000174123	6.2529E-05	3.30901E-05	0.000113653	3.65121E-06	3.65121E-06	0.000117304	3.65121E-06	0.000175097	9.54299E-06	2.24087E-05	2.1976E-05	2.15213E-05	1.86415E-05	4.04788E-05	2.87985E-06	4.19187E-05	2.87985E-06	2.61183E-05
3838703773165	383870	3773165	0.000168847	6.06345E-05	3.20876E-05	0.00011021	3.54059E-06	3.54059E-06	0.00011375	3.54059E-06	0.000169699	9.24879E-06	2.17179E-05	2.12985E-05	2.08578E-05	1.80668E-05	3.92309E-05	2.79107E-06	4.06264E-05	2.79107E-06	2.53652E-05
3838803773165	383880	3773165	0.000163831	5.8833E-05	3.11342E-05	0.000106935	3.4354E-06	3.4354E-06	0.00011037	3.4354E-06	0.000164568	8.9692E-06	2.10614E-05	2.06546E-05	2.02273E-05	1.75206E-05	3.80449E-05	2.70669E-06	3.93983E-05	2.70669E-06	2.4647E-05
3838903773165	383890	3773165	0.000157772	5.66573E-05	2.99828E-05	0.000102981	3.30836E-06	3.30836E-06	0.000106289	3.30836E-06	0.000158504	8.63869E-06	2.02853E-05	1.98935E-05	1.94819E-05	1.6875E-05	3.6643E-05	2.60695E-06	3.79465E-05	2.60695E-06	2.37794E-05
3839003773165	383900	3773165	0.000152031	5.45958E-05	2.88919E-05	9.92335E-05	3.18798E-06	3.18798E-06	0.000102421	3.18798E-06	0.000152769	8.32612E-06	1.95513E-05	1.91738E-05	1.8777E-05	1.62644E-05	3.53172E-05	2.51263E-06	3.65735E-05	2.51263E-06	2.29578E-05
3839103773165	383910	3773165	0.000146438	5.25873E-05	2.7829E-05	9.55828E-05	3.07069E-06	3.07069E-06	9.86535E-05	3.07069E-06	0.000147195	8.02232E-06	1.88379E-05	1.84741E-05	1.80919E-05	1.5671E-05	3.40285E-05	2.42095E-06	3.5239E-05	2.42095E-06	2.21544E-05
3829703773175	382970	3773175	8.47451E-05	3.04327E-05	1.61049E-05	5.53146E-05	1.77704E-06	1.77704E-06	5.70916E-05	1.77704E-06	0.00016927	9.22542E-06	2.1663E-05	2.12447E-05	2.08051E-05	1.80211E-05	3.91318E-05	2.78401E-06	4.05238E-05	2.78401E-06	1.44627E-05
3829803773175	382980	3773175	9.0146E-05	3.23722E-05	1.71312E-05	5.88399E-05	1.89029E-06	1.89029E-06	6.07301E-05	1.89029E-06	0.000183833	1.00191E-05	2.35268E-05	2.30725E-05	2.25951E-05	1.95716E-05	4.24985E-05	3.02354E-06	4.40103E-05	3.02354E-06	1.5199E-05
3829903773175	382990	3773175	9.51701E-05	3.41764E-05	1.8086E-05	6.21192E-05	1.99564E-06	1.99564E-06	6.41148E-05	1.99564E-06	0.00019822	1.08033E-05	2.53681E-05	2.48782E-05	2.43635E-05	2.11033E-05	4.58245E-05	3.26017E-06	4.74546E-05	3.26017E-06	1.58473E-05
3830003773175	383000	3773175	9.99948E-05	3.5909E-05	1.90029E-05	6.52683E-05	2.09681E-06	2.09681E-06	6.73651E-05	2.09681E-06	0.00021303	1.16095E-05	2.72613E-05	2.67349E-05	2.61817E-05	2.26782E-05	4.92444E-05	3.50347E-06	5.09961E-05	3.50347E-06	1.64481E-05
3830103773175	383010	3773175	0.000104642	3.75779E-05	1.98861E-05	6.83017E-05	2.19426E-06	2.19426E-06	7.04959E-05	2.19426E-06	0.00022874	1.24667E-05	2.9274E-05	2.87087E-05	2.81147E-05	2.43526E-05	5.28802E-05	3.76214E-06	5.47613E-05	3.76214E-06	1.69972E-05
3830203773175	383020	3773175	0.000108669	3.90239E-05	2.06513E-05	7.093E-05	2.2787E-06	2.2787E-06	7.32087E-05	2.2787E-06	0.000244445	1.33226E-05	3.12839E-05	3.06797E-05	3.00449E-05	2.60245E-05	5.65107E-05	4.02043E-06	5.85209E-05	4.02043E-06	1.74164E-05
3830303773175	383030	3773175	0.000114217	4.10165E-05	2.17058E-05	7.45517E-05	2.39505E-06	2.39505E-06	7.69468E-05	2.39505E-06	0.000263334	1.4352E-05	3.37013E-05	3.30505E-05	3.23667E-05	2.80356E-05	6.08775E-05	4.33111E-06	6.30431E-05	4.33111E-06	1.79781E-05
3830403773175	383040	3773175	0.000119774	4.30117E-05	2.27616E-05	7.81783E-05	2.51156E-06	2.51156E-06	8.06898E-05	2.51156E-06	0.000287047	1.56445E-05	3.67361E-05	3.60267E-05	3.52813E-05	3.05602E-05	6.63596E-05	4.72112E-06	6.87201E-05	4.72112E-06	1.87396E-05
3830503773175	383050	3773175	0.000125115	4.493E-05	2.37768E-05	8.1665E-05	2.62357E-06	2.62357E-06	8.42885E-05	2.62357E-06	0.000311986	1.70036E-05	3.99277E-05	3.91567E-05	3.83465E-05	3.32152E-05	7.21248E-05	5.13129E-06	7.46904E-05	5.13129E-06	1.95095E-05
3830603773175	383060	3773175	0.000130575	4.68908E-05	2.48144E-05	8.52288E-05	2.73806E-06	2.73806E-06	8.79669E-05	2.73806E-06	0.000338524	1.845E-05	4.33241E-05	4.24875E-05	4.16084E-05	3.60406E-05	7.826E-05	5.56778E-06	8.10439E-05	5.56778E-06	2.02891E-05
3830703773175	383070	3773175	0.000136501	4.90187E-05	2.59405E-05	8.90965E-05	2.86231E-06	2.86231E-06	9.19588E-05	2.86231E-06	0.000368623	2.00904E-05	4.71762E-05	4.62651E-05	4.53079E-05	3.9245E-05	8.52183E-05	6.06282E-06	8.82497E-05	6.06282E-06	2.1133E-05
3830803773175	383080	3773175	0.000142921	5.13243E-05	2.71606E-05	9.32873E-05	2.99695E-06	2.99695E-06	9.62842E-05	2.99695E-06	0.000403171	2.19733E-05	5.15975E-05	5.06011E-05	4.95542E-05	4.29231E-05	9.3205E-05	6.63103E-06	9.65205E-05	6.63103E-06	2.20454E-05
3834303773175	383430	3773175	0.008427681	0.003026453	0.001601587	0.005500892	0.000176722	0.000176722	0.005677614	0.000176722	0.00758646	0.000413472	0.00097091	0.000952161	0.000932459	0.000807683	0.001753836	0.000124776	0.001816224	0.000124776	0.00119434
3834403773175	383440	3773175	0.005105223	0.001833329	0.000970191	0.003332267	0.000107052	0.000107052	0.003439319	0.000107052	0.004845946	0.00026411	0.000620181	0.000608204	0.00059562	0.000515918	0.001120285	7.97022E-05	0.001160136	7.97022E-05	0.000723478
3834503773175	383450	3773175	0.003614758	0.001298091	0.000686945	0.002359415	7.57986E-05	7.57986E-05	0.002435214	7.57986E-05	0.003538027	0.000192827	0.000452794	0.00044405	0.000434863	0.000376672	0.000817921	5.81906E-05	0.000847016	5.81906E-05	0.000512585
3834603773175	383460	3773175	0.002780016	0.000998328	0.000528311	0.001814564	5.82947E-05	5.82947E-05	0.001872859	5.82947E-05	0.002773461	0.000151157	0.000354946	0.000348091	0.000340889	0.000295273	0.000641168	4.56157E-05	0.000663976	4.56157E-05	0.000394575
3834703773175	383470	3773175	0.002225042	0.000799032	0.000422845	0.001452324	4.66574E-05	4.66574E-05	0.001498981	4.66574E-05	0.002249121	0.00012258	0.000287841	0.000282282	0.000276442	0.00023945	0.000519951	3.69917E-05	0.000538447	3.69917E-05	0.000316156
3834803773175	383480	3773175	0.001863527	0.000669209	0.000354143	0.001216356	3.90767E-05	3.90767E-05	0.001255433	3.90767E-05	0.001898322	0.000103461	0.000242946	0.000238254	0.000233325	0.000202103	0.000438854	3.12221E-05	0.000454465	3.12221E-05	0.000265082
3834903773175	383490	3773175	0.001590304	0.000571092	0.00030222	0.001038019	3.33474E-05	3.33474E-05	0.001071366	3.33474E-05	0.0016287 1	8.87668E-05	0.000208441	0.000204416	0.000200186	0.000173399	0.000376525	2.67877E-05	0.000389919	2.67877E-05	0.000226483
3835003773175	383500	3773175	0.001379276	0.00049531	0.000262116	0.000900277	2.89223E-05	2.89223E-05	0.0009292	2.89223E-05	0.00141768	7.72654E-05	0.000181434	0.00017793	0.000174248	0.000150932	0.000327739	2.33169E-05	0.000339397	2.33169E-05	0.000196673
3835103773175	383510	3773175	0.001213118	0.000435641	0.00023054	0.000791823	2.54381E-05	2.54381E-05	0.000817261	2.54381E-05	0.001249704	6.81105E-05	0.000159936	0.000156848	0.000153602	0.000133048	0.000288906	2.05541E-05	0.000299183	2.05541E-05	0.000173201
3835203773175	383520	3773175	0.001077496	0.000386938	0.000204766	0.0007033	2.25942E-05	2.25942E-05	0.000725895	2.25942E-05	0.001111551	6.0581E-05	0.000142256	0.000139508	0.000136622	0.00011834	0.000256968	1.82819E-05	0.000266109	1.82819E-05	0.00015404
3835303773175	383530	3773175	0.000961971	0.000345452	0.000182812	0.000627895	2.01718E-05	2.01718E-05	0.000648067	2.01718E-05	0.000993414	5.41423E-05	0.000127136	0.000124681	0.000122102	0.000105763	0.000229657	1.63389E-05	0.000237827	1.63389E-05	0.000137715
3835403773175	383540	3773175	0.00086488	0.000310586	0.000164361	0.000564522	1.81358E-05	1.81358E-05	0.000582658	1.81358E-05	0.000893707	4.87082E-05	0.000114376	0.000112167	0.000109846	9.51474E-05	0.000206607	1.4699E-05	0.000213956	1.4699E-05	0.000123991
3835503773175	383550	3773175	0.000778207	0.000279461	0.00014789	0.000507949	1.63184E-05	1.63184E-05	0.000524267	1.63184E-05	0.000804726	4.38586E-05	0.000102988	0.000101	9.89097E-05	8.56742E-05	0.000186037	1.32355E-05	0.000192654	1.32355E-05	0.000111733
3835603773175	383560	3773175	0.000694954	0.000249564	0.000132068	0.000453608	1.45726E-05	1.45726E-05	0.000468181	1.45726E-05	0.000719735	3.92265E-05	9.21112E-05	9.03325E-05	8.84634E-05	7.66258E-05	0.000166388	1.18376E-05	0.000172307	1.18376E-05	9.99477E-05
3835703773175	383570	3773175	0.000625015	0.000224448	0.000118777	0.000407958	1.31061E-05	1.31061E-05	0.000421064	1.31061E-05	0.000648113	3.5323E-05	8.29451E-05	8.13433E-05	7.96603E-05	6.90006E-05	0.000149831	1.06596E-05	0.000155161	1.06596E-05	9.00358E-05
3835803773175	383580	3773175	0.000570031	0.000204703	0.000108328	0.000372069	1.19531E-05	1.19531E-05	0.000384022	1.19531E-05	0.000591353	3.22295E-05	7.5681E-05	7.42195E-05	7.26838E-05	6.29577E-05	0.000136709	9.7261E-06	0.000141572	9.7261E-06	8.22407E-05
3835903773175	383590	3773175	0.000523979	0.000188165	9.95764E-05	0.00034201	1.09874E-05	1.09874E-05	0.000352997	1.09874E-05	0.000543613	2.96276E-05	6.95712E-05	6.82277E-05	6.6816E-05	5.78751E-05	0.000125672	8.94091E-06	0.000130143	8.94091E-06	7.57072E-05
3836003773175	383600	3773175	0.000482781	0.000173371	9.17472E-05	0.000315119	1.01235E-05	1.01235E-05	0.000325243	1.01235E-05	0.000500911	2.73003E-05	6.41062E-05	6.28682E-05	6.15674E-05	5.33289E-05	0.0001158	8.23857E-06	0.00011992	8.23857E-06	6.98599E-05
3836103773175	383610	3773175	0.000442211	0.000158802	8.40373E-05	0.000288639	9.27282E-06	9.27282E-06	0.000297912	9.27282E-06	0.000459104	2.50218E-05	5.87558E-05	5.76212E-05	5.6429E-05	4.8878E-05	0.000106136	7.55098E-06	0.000109911	7.55098E-06	6.40865E-05
3836203773175	383620	3773175	0.000406998	0.000146157	7.73455E-05	0.000265655	8.53442E-06	8.53442E-06	0.000274189	8.53442E-06	0.000422719	2.30387E-05	5.40993E-05	5.30546E-05	5.19568E-05	4.50043E-05	9.77241E-05	6.95254E-06	0.0001012	6.95254E-06	5.90705E-05
3836303773175	383630	3773175	0.000380777	0.00013674	7.23624E-05	0.000248539	7.98458E-06	7.98458E-06	0.000256524	7.98458E-06	0.000395307	2.15448E-05	5.05912E-05	4.96142E-05	4.85876E-05	4.20859E-05	9.13871E-05	6.5017E-06	9.46379E-05	6.5017E-06	5.53441E-05
3836403773175	383640	3773175	0.000360089	0.000129311	6.84309E-05	0.000235036	7.55078E-06	7.55078E-06	0.000242587	7.55078E-06	0.000373493	2.03559E-05	4.77994E-05	4.68763E-05	4.59064E-05	3.97635E-05	8.63441E-05	6.14291E-06	8.94155E-05	6.14291E-06	5.24113E-05
3836503773175	383650	3773175	0.000341241	0.000122543	6.48491E-05	0.000222734	7.15555E-06	7.15555E-06	0.00022989	7.15555E-06	0.000353624	1.92729E-05	4.52565E-05	4.43825E-05	4.34642E-05	3.76481E-05	8.17506E-05	5.81612E-06	8.46587E-05	5.81612E-06	4.97384E-05
3836603773175	383660	3773175	0.000327307	0.000117539	6.2201E-05	0.000213639	6.86336E-06	6.86336E-06	0.000220502	6.86336E-06	0.000338654	1.84571E-05	4.33408E-05	4.25038E-05	4.16244E-05	3.60544E-05	7.82901E-05	5.56992E-06	8.1075E-05	5.56992E-06	4.77739E-05

			ISDrainage / Utilities Trenching	ISDrainage / Utilities Trenching	ISAsphalt Paving	ISAsphalt Paving	SVDemolition	SVSite Grubbing / Prep	SVMass Grading / Excavation	SVMass Grading / Excavation	SVDrainage / Utilities Trenching	SVFoundations / Concrete Pads	SVBuilding / Structure Construction	SVBuilding / Structure Construction	SVAsphalt Paving	SVAsphalt Paving	SVArchitectural Coating	SVArchitectural Coating	SVLandscaping or Other Finishing	SVLandscaping or Other Finishing	MDemolition
Unique Identifier	X (UTM)	Y (UTM)	2027	2028	2027	2028	2027	2027	2027	2028	2028	2028	2028	2029	2028	2029	2028	2029	2028	2029	2027
3835103773165	383510	3773165	6.85945E-05	6.68345E-05	1.77155E-05	1.65028E-05	0.00125186	0.000900019	0.000606819	0.000599114	0.000425086	0.000135039	0.000193451	0.00018607	1.90201E-05	1.76962E-05	1.90201E-05	1.76962E-05	0.000193451	0.00018607	0.000315379
3835203773165	383520	3773165	6.11815E-05	5.96118E-05	1.5801E-05	1.47193E-05	0.001109604	0.000797745	0.000537863	0.000531034	0.000376781	0.000119694	0.000171469	0.000164926	1.68587E-05	1.56853E-05	1.68587E-05	1.56853E-05	0.000171469	0.000164926	0.000280681
3835303773165	383530	3773165	5.45129E-05	5.31143E-05	1.40787E-05	1.3115E-05	0.000982851	0.000706616	0.000476421	0.000470372	0.00033374	0.000106021	0.000151881	0.000146086	1.49329E-05	1.38935E-05	1.49329E-05	1.38935E-05	0.000151881	0.000146086	0.000249469
3835403773165	383540	3773165	4.89138E-05	4.76588E-05	1.26327E-05	1.17679E-05	0.000877415	0.000630814	0.000425313	0.000419913	0.000297938	9.46473E-05	0.000135588	0.000130415	1.3331E-05	1.24031E-05	1.3331E-05	1.24031E-05	0.000135588	0.000130415	0.000223278
3835503773165	383550	3773165	4.39741E-05	4.28459E-05	1.13569E-05	1.05795E-05	0.00078521	0.000564523	0.000380618	0.000375785	0.000266629	8.4701E-05	0.000121339	0.00011671	1.19301E-05	1.10997E-05	1.19301E-05	1.10997E-05	0.000121339	0.00011671	0.000200196
3835603773165	383560	3773165	3.93174E-05	3.83086E-05	1.01543E-05	9.45915E-06	0.000698982	0.00050253	0.00033882	0.000334518	0.000237349	7.53996E-05	0.000108015	0.000103893	1.062E-05	9.88075E-06	1.062E-05	9.88075E-06	0.000108015	0.000103893	0.000178474
3835703773165	383570	3773165	3.53876E-05	3.44796E-05	9.13933E-06	8.51369E-06	0.000626767	0.000450612	0.000303815	0.000299958	0.000212827	6.76098E-05	9.68551E-05	9.31596E-05	9.52276E-06	8.85993E-06	9.52276E-06	8.85993E-06	9.68551E-05	9.31596E-05	0.000160191
3835803773165	383580	3773165	3.2183E-05	3.13572E-05	8.31169E-06	7.74271E-06	0.000568148	0.000408467	0.0002754	0.000271904	0.000192922	6.12864E-05	8.77966E-05	8.44466E-05	8.63213E-06	8.03129E-06	8.63213E-06	8.03129E-06	8.77966E-05	8.44466E-05	0.000145308
3835903773165	383590	3773165	2.94655E-05	2.87095E-05	7.60989E-06	7.08895E-06	0.000518642	0.000372875	0.000251403	0.000248211	0.000176112	5.59462E-05	8.01463E-05	7.70883E-05	7.87996E-06	7.33148E-06	7.87996E-06	7.33148E-06	8.01463E-05	7.70883E-05	0.000132711
3836003773165	383600	3773165	2.70756E-05	2.63809E-05	6.99265E-06	6.51396E-06	0.000475247	0.000341677	0.000230368	0.000227443	0.000161377	5.12652E-05	7.34405E-05	7.06383E-05	7.22065E-06	6.71805E-06	7.22065E-06	6.71805E-06	7.34405E-05	7.06383E-05	0.000121655
3836103773165	383610	3773165	2.48392E-05	2.42019E-05	6.41507E-06	5.97592E-06	0.000434819	0.000312611	0.000210771	0.000208095	0.000147649	4.69042E-05	6.71931E-05	6.46293E-05	6.60641E-06	6.14657E-06	6.60641E-06	6.14657E-06	6.71931E-05	6.46293E-05	0.000111343
3836203773165	383620	3773165	2.28988E-05	2.23112E-05	5.91393E-06	5.50908E-06	0.000399906	0.00028751	0.000193848	0.000191386	0.000135793	4.31381E-05	6.17979E-05	5.944E-05	6.07595E-06	5.65303E-06	6.07595E-06	5.65303E-06	6.17979E-05	5.944E-05	0.000102416
3836303773165	383630	3773165	2.14225E-05	2.08728E-05	5.53265E-06	5.15391E-06	0.000373429	0.000268475	0.000181014	0.000178715	0.000126803	4.0282E-05	5.77064E-05	5.55046E-05	5.67367E-06	5.27876E-06	5.67367E-06	5.27876E-06	5.77064E-05	5.55046E-05	9.56059E-05
3836403773165	383640	3773165	2.02309E-05	1.97118E-05	5.2249E-06	4.86723E-06	0.000352092	0.000253135	0.000170671	0.000168504	0.000119558	3.79804E-05	5.44093E-05	5.23332E-05	5.3495E-06	4.97715E-06	5.3495E-06	4.97715E-06	5.44093E-05	5.23332E-05	9.00952E-05
3836503773165	383650	3773165	1.91557E-05	1.86642E-05	4.94723E-06	4.60857E-06	0.000332867	0.000239313	0.000161352	0.000159303	0.00011303	3.59066E-05	5.14384E-05	4.94757E-05	5.0574E-06	4.70538E-06	5.0574E-06	4.70538E-06	5.14384E-05	4.94757E-05	8.5127E-05
3836603773165	383660	3773165	1.8394E-05	1.7922E-05	4.75049E-06	4.4253E-06	0.000319246	0.00022952	0.000154749	0.000152784	0.000108404	3.44372E-05	4.93334E-05	4.74511E-05	4.85045E-06	4.51283E-06	4.85045E-06	4.51283E-06	4.93334E-05	4.74511E-05	8.15687E-05
3836703773165	383670	3773165	1.76856E-05	1.72319E-05	4.56756E-06	4.25488E-06	0.000306586	0.000220419	0.000148613	0.000146726	0.000104105	3.30716E-05	4.73772E-05	4.55694E-05	4.65811E-06	4.33388E-06	4.65811E-06	4.33388E-06	4.73772E-05	4.55694E-05	7.8259E-05
3836803773165	383680	3773165	1.70313E-05	1.65943E-05	4.39857E-06	4.09747E-06	0.000294898	0.000212016	0.000142947	0.000141132	0.000100137	3.18108E-05	4.5571E-05	4.38322E-05	4.48052E-06	4.16865E-06	4.48052E-06	4.16865E-06	4.5571E-05	4.38322E-05	7.52015E-05
3836903773165	383690	3773165	1.64248E-05	1.60034E-05	4.24194E-06	3.95155E-06	0.000284083	0.00020424	0.000137704	0.000135956	9.64641E-05	3.06442E-05	4.38997E-05	4.22246E-05	4.3162E-06	4.01577E-06	4.3162E-06	4.01577E-06	4.38997E-05	4.22246E-05	7.23672E-05
3837003773165	383700	3773165	1.58594E-05	1.54525E-05	4.09591E-06	3.81552E-06	0.000274007	0.000196996	0.00013282	0.000131134	9.30427E-05	2.95573E-05	4.23426E-05	4.0727E-05	4.16311E-06	3.87334E-06	4.16311E-06	3.87334E-06	4.23426E-05	4.0727E-05	6.97234E-05
3837103773165	383710	3773165	1.53688E-05	1.49745E-05	3.96921E-06	3.69749E-06	0.000265258	0.000190706	0.00012858	0.000126947	9.00721E-05	2.86136E-05	4.09907E-05	3.94267E-05	4.03019E-06	3.74967E-06	4.03019E-06	3.74967E-06	4.09907E-05	3.94267E-05	6.74172E-05
3837203773165	383720	3773165	1.49137E-05	1.4531E-05	3.85166E-06	3.58799E-06	0.00025716	0.000184884	0.000124654	0.000123072	8.73223E-05	2.77401E-05	3.97393E-05	3.8223E-05	3.90716E-06	3.6352E-06	3.90716E-06	3.6352E-06	3.97393E-05	3.8223E-05	6.52814E-05
3837303773165	383730	3773165	1.45052E-05	1.4133E-05	3.74617E-06	3.48972E-06	0.000249882	0.000179652	0.000121126	0.000119588	8.48508E-05	2.69549E-05	3.86146E-05	3.71412E-05	3.79657E-06	3.53231E-06	3.79657E-06	3.53231E-06	3.86146E-05	3.71412E-05	6.33562E-05
3837403773165	383740	3773165	1.41502E-05	1.37871E-05	3.65448E-06	3.40431E-06	0.000243575	0.000175117	0.000118069	0.00011657	8.2709E-05	2.62745E-05	3.76399E-05	3.62037E-05	3.70074E-06	3.44315E-06	3.70074E-06	3.44315E-06	3.76399E-05	3.62037E-05	6.1676E-05
3837503773165	383750	3773165	1.38194E-05	1.34648E-05	3.56905E-06	3.32472E-06	0.000237686	0.000170883	0.000115214	0.000113752	8.07094E-05	2.56393E-05	3.67299E-05	3.53284E-05	3.61127E-06	3.35991E-06	3.61127E-06	3.35991E-06	3.67299E-05	3.53284E-05	6.01118E-05
3837603773165	383760	3773165	1.34869E-05	1.31408E-05	3.48317E-06	3.24473E-06	0.00023177	0.00016663	0.000112347	0.000110921	7.87008E-05	2.50012E-05	3.58158E-05	3.44492E-05	3.5214E-06	3.27629E-06	3.5214E-06	3.27629E-06	3.58158E-05	3.44492E-05	5.85477E-05
3837703773165	383770	3773165	1.31656E-05	1.28278E-05	3.40021E-06	3.16744E-06	0.000226042	0.000162512	0.0001057	0.000108179	7.67556E-05	2.43833E-05	3.49306E-05	3.35978E-05	3.43436E-06	3.19531E-06	3.43436E-06	3.19531E-06	3.49306E-05	3.35978E-05	5.70435E-05
3837803773165	383780	3773165	1.28646E-05	1.25346E-05	3.32247E-06	3.09503E-06	0.000220652	0.000158637	0.000106958	0.0001056	7.49255E-05	2.38019E-05	3.40977E-05	3.27967E-05	3.35247E-06	3.11912E-06	3.35247E-06	3.11912E-06	3.40977E-05	3.27967E-05	5.56318E-05
3837903773165	383790	3773165	1.2589E-05	1.2266E-05	3.25127E-06	3.0287E-06	0.000215708	0.000155082	0.000104561	0.000103233	7.32465E-05	2.32685E-05	3.33336E-05	3.20617E-05	3.27735E-06	3.04923E-06	3.27735E-06	3.04923E-06	3.33336E-05	3.20617E-05	5.43416E-05
3838003773165	383800	3773165	1.23206E-05	1.20045E-05	3.18196E-06	2.96414E-06	0.000210879	0.000151611	0.0001022	0.000100922	7.16069E-05	2.27477E-05	3.25875E-05	3.13441E-05	3.20399E-06	2.98097E-06	3.20399E-06	2.98097E-06	3.25875E-05	3.13441E-05	5.30914E-05
3838103773165	383810	3773165	1.20387E-05	1.17298E-05	3.10917E-06	2.89633E-06	0.000205828	0.000147979	9.97718E-05	9.85051E-05	6.98917E-05	2.22028E-05	3.18069E-05	3.05933E-05	3.12724E-06	2.90957E-06	3.12724E-06	2.90957E-06	3.18069E-05	3.05933E-05	5.1785E-05
3838203773165	383820	3773165	1.17546E-05	1.1453E-05	3.03579E-06	2.82797E-06	0.000200768	0.000144341	9.7319E-05	9.60834E-05	6.81735E-05	2.1657E-05	3.10249E-05	2.98411E-05	3.05036E-06	2.83804E-06	3.05036E-06	2.83804E-06	3.10249E-05	2.98411E-05	5.04749E-05
3838303773165	383830	3773165	1.14733E-05	1.11789E-05	2.96314E-06	2.76029E-06	0.000195797	0.000140767	9.49093E-05	9.37043E-05	6.64855E-05	2.11207E-05	3.02567E-05	2.91023E-05	2.97483E-06	2.76777E-06	2.97483E-06	2.76777E-06	3.02567E-05	2.91023E-05	4.91829E-05
3838403773165	383840	3773165	1.11419E-05	1.0856E-05	2.87756E-06	2.68057E-06	0.000189988	0.000136591	9.20938E-05	9.09245E-05	6.45131E-05	2.04942E-05	2.93591E-05	2.82389E-05	2.88658E-06	2.68566E-06	2.88658E-06	2.68566E-06	2.93591E-05	2.82389E-05	4.76623E-05
3838503773165	383850	3773165	1.08274E-05	1.05496E-05	2.79633E-06	2.60491E-06	0.000184492	0.000132639	8.94293E-05	8.82939E-05	6.26466E-05	1.99012E-05	2.85097E-05	2.74219E-05	2.80307E-06	2.60796E-06	2.80307E-06	2.60796E-06	2.85097E-05	2.74219E-05	4.62216E-05
3838603773165	383860	3773165	1.05169E-05	1.0247E-05	2.71613E-06	2.53019E-06	0.000179075	0.000128745	8.68037E-05	8.57016E-05	6.08074E-05	1.93169E-05	2.76727E-05	2.66168E-05	2.72077E-06	2.53139E-06	2.72077E-06	2.53139E-06	2.76727E-05	2.66168E-05	4.48026E-05
3838703773165	383870	3773165	1.02136E-05	9.95156E-06	2.63781E-06	2.45723E-06	0.000173783	0.000124941	8.42386E-05	8.31691E-05	5.90105E-05	1.87461E-05	2.6855E-05	2.58303E-05	2.64037E-06	2.45659E-06	2.64037E-06	2.45659E-06	2.6855E-05	2.58303E-05	4.34163E-05
3838803773165	383880	3773165	9.92443E-06	9.6698E-06	2.56312E-06	2.38766E-06	0.00016875	0.000121322	8.17987E-05	8.07602E-05	5.73013E-05	1.82031E-05	2.60771E-05	2.50821E-05	2.56389E-06	2.38543E-06	2.56389E-06	2.38543E-06	2.60771E-05	2.50821E-05	4.20972E-05
3838903773165	383890	3773165	9.57505E-06	9.32938E-06	2.47289E-06	2.30361E-06	0.000162656	0.000116941	7.8845E-05	7.78439E-05	5.52321E-05	1.75458E-05	2.51355E-05	2.41764E-05	2.47131E-06	2.2993E-06	2.47131E-06	2.2993E-06	2.51355E-05	2.41764E-05	4.05076E-05
3839003773165	383900	3773165	9.24424E-06	9.00705E-06	2.38745E-06	2.22402E-06	0.00015691	0.00011281	7.60596E-05	7.50939E-05	5.32809E-05	1.6926E-05	2.42475E-05	2.33223E-05	2.38401E-06	2.21807E-06	2.38401E-06	2.21807E-06	2.42475E-05	2.33223E-05	3.90034E-05
3839103773165	383910	3773165	8.92074E-06	8.69185E-06	2.3039E-06	2.14619E-06	0.000151333	0.0001088	7.33563E-05	7.24249E-05	5.13872E-05	1.63244E-05	2.33857E-05	2.24934E-05	2.29928E-06	2.13923E-06	2.29928E-06	2.13923E-06	2.33857E-05	2.24934E-05	3.75391E-05
3829703773175	382970	3773175	5.82357E-06	5.67415E-06	1.50402E-06	1.40106E-06	8.29406E-05	5.96298E-05	4.02041E-05	3.96937E-05	2.81636E-05	8.94685E-06	1.28169E-05	1.23279E-05	1.26015E-06	1.17244E-06	1.26015E-06	1.17244E-06	1.28169E-05	1.23279E-05	2.14296E-05
3829803773175	382980	3773175	6.12007E-06	5.96304E-06	1.58059E-06	1.47239E-06	8.78315E-05	6.31461E-05	4.25749E-05	4.20343E-05	2.98244E-05	9.47444E-06	1.35727E-05	1.30548E-05	1.33446E-06	1.24158E-06	1.33446E-06	1.24158E-06	1.35727E-05	1.30548E-05	2.28305E-05
3829903773175	382990	3773175	6.38112E-06	6.2174E-06	1.64801E-06	1.5352E-06	9.23126E-05	6.63678E-05	4.4747E-05	4.41789E-05	3.1346E-05	9.95782E-06	1.42652E-05	1.37209E-05	1.40255E-06	1.30492E-06	1.40255E-06	1.30492E-06	1.42652E-05	1.37209E-05	2.41442E-05
3830003773175	383000	3773175	6.62304E-06	6.45311E-06	1.71049E-06	1.5934E-06	9.65621E-05	6.94229E-05	4.68069E-05	4.62126E-05	3.2789E-05	1.04162E-05	1.49219E-05	1.43525E-05	1.46711E-06	1.36499E-06	1.46711E-06	1.36499E-06	1.49219E-05	1.43525E-05	2.54143E-05
3830103773175	383010	3773175	6.84414E-06	6.66854E-06	1.7676E-06	1.64659E-06	0.0001005	7.22539E-05	4.87156E-05	4.80971E-05	3.41261E-05	1.0841E-05	1.55304E-05	1.49378E-05	1.52694E-06	1.42066E-06	1.52694E-06	1.42066E-06	1.55304E-05	1.49378E-05	2.66482E-05
3830203773175	383020	3773175	7.01293E-06	6.83299E-06	1.81119E-06	1.6872E-06	0.000104072	7.48223E-05	5.04473E-05	4.98068E-05	3.53391E-05	1.12263E-05	1.60824E-05	1.54688E-05	1.58122E-06	1.47116E-06	1.58122E-06	1.47116E-06	1.60824E-05	1.54688E-05	2.77587E-05
3830303773175	383030	3773175	7.2391E-06	7.05336E-06	1.8696E-06	1.74161E-06	0.000108999	7.83642E-05	5.28354E-05	5.21645E-05	3.7012E-05	1.17578E-05	1.68437E-05	1.6201E-05	1.65607E-06	1.5408E-06	1.65607E-06	1.5408E-06	1.68437E-05	1.6201E-05	2.9214E-05
3830403773175	383040	3773175	7.54572E-06	7.35212E-06	1.94879E-06	1.81538E-06	0.000113471	8.15794E-05	5.50032E-05	5.43048E-05	3.85306E-05	1.22402E-05	1.75348E-05	1.68658E-05	1.72402E-06	1.60402E-06	1.72402E-06	1.60402E-06	1.75348E-05	1.68658E-05	3.06638E-05
3830503773175	383050	3773175	7.85572E-06	7.65416E-06	2.02885E-06	1.88996E-06	0.000117836	8.47179E-05	5.71192E-05	5.6394E-05	4.00129E-05	1.27111E-05	1.82094E-05	1.75146E-05	1.79034E-06	1.66572E-06	1.79034E-06	1.66572E-06	1.82094E-05	1.75146E-05	3.20664E-05
3830603773175	383060	3773175	8.16965E-06	7.96004E-06	2.10993E-06	1.96549E-06	0.000122335	8.79523E-05	5.93E-05	5.85471E-05	4.15406E-05	1.31964E-05	1.89046E-05	1.81833E-05	1.85869E-06	1.72932E-06	1.85869E-06	1.72932E-06	1.89046E-05	1.81833E-05	3.34999E-05
3830703773175	383070	3773175	8.50947E-06	8.29114E-06	2.19769E-06	2.04724E-06	0.000127324	9.15391E-05	6.17183E-05	6.09347E-05	4.32346E-05	1.37345E-05	1.96756E-05	1.89248E-05	1.93449E-06	1.79984E-06	1.93449E-06	1.79984E-06	1.96756E-05	1.89248E-05	3.50586E-05
3830803773175	383080	3773175	8.87685E-06	8.6491E-06	2.29257E-06	2.13563E-06	0.00013275	9.54397E-05	6.43482E-05	6.35312E-05	4.50769E-05	1.43198E-05	2.05139E-05	1.97312E-05	2.01692E-06	1.87654E-06	2.01692E-06	1.87654E-06	2.05139E-05	1.97312E-05	3.67479E-05
3834303773175	383430	3773175	0.000480915	0.000468576	0.000124203	0.000115701	0.010263334	0.00737878	0.004974985	0.004911818	0.003485054	0.001107112	0.001586006	0.001525491	0.000155936	0.000145082	0.000155936	0.000145082	0.001586006	0.001525491	0.002243782
3834403773175	383440	3773175	0.000291317	0.000283843	7.52367E-05	7.00863E-05	0.005759508	0.004140773	0.002791828	0.002756381	0.001955719	0.000621282	0.000890024	0.000856064	8.75069E-05	8.14159E-05	8.75069E-05	8.14159E-05	0.000890024	0.000856064	0.0013578
3834503773175	383450	3773175	0.000206398	0.000201103	5.33052E-05	4.96562E-05	0.003935411	0.002829347	0.001907627	0.001883406	0.001336322	0.000424515	0.000608144	0.00058494	5.97925E-05	5.56307E-05	5.97925E-05	5.56307E-05	0.000608144	0.00058494	0.000960499
3834603773175	383460	3773175	0.00015888	0.000154804	4.10331E-05	3.82241E-05	0.002969781	0.002135112	0.001439553	0.001421276	0.001008429	0.00032052	0.000458924	0.000441413	4.51213E-05	4.19806E-05	4.51213E-05	4.19806E-05	0.000458924	0.000441413	0.000738021
3834703773175	383470	3773175	0.000127304	0.000124038	3.2878E-05	3.06273E-05	0.002346747	0.001687184	0.001137548	0.001123104	0.00079687	0.000253145	0.000362646	0.000348809	3.56552E-05	3.31734E-05	3.56552E-05	3.31734E-05	0.000362646	0.000348809	0.000590121
3834803773175	383480	3773175	0.000106738	0.000104	2.75666E-05	2.56795E-05	0.001950494	0.001402299	0.00094547	0.000933466	0.000662317	0.000210401	0.000301412	0.000289912	2.96348E-05	2.7572E-05	2.96348E-05	2.7572E-05	0.000301412	0.000289912	0.000493802
3834903773175	383490	3773175	9.11962E-05	8.88563E-05	2.35527E-05	2.19404E-05	0.001654367	0.0011894	0.000801927	0.000791745	0.000561763	0.000178458	0.000255651	0.000245897	2.51356E-05	2.3386E-05	2.51356E-05	2.3386E-05	0.000255651	0.000245897	0.000421015
3835003773175	383500	3773175	7.91929E-05	7.7161E-05	2.04527E-05	1.90526E-05	0.001427941	0.001026612	0.000692171	0.000683383	0.000484877	0.000154033	0.000220662	0.000212242	2.16954E-05	2.01853E-05	2.16954E-05	2.01853E-05	0.000220662	0.000212242	0.000364812
3835103773175	383510	3773175	6.97416E-06	6.79523E-06	1.80117E-06	1.67787E-06	0.001251183	0.000899532	0.00060649	0.00059879	0.000424856	0.000134966	0.000193347	0.00018597	1.90098E-05	1.76866E-05	1.90098E-05	1.76866E-05	0.000193347	0.00018597	0.00032057
3835203773175	383520	3773175	6.2026E-05	6.04346E-05	1.60191E-05	1.49225E-05	0.001107867	0.000796496	0.000537021	0.000530202	0.000376191	0.000119506	0.0001712	0.000164668	1.68323E-05	1.56607E-05	1.68323E-05	1.56607E-05	0.0001712	0.000164668	0.00028447
3835303773175	383530	3773175	5.54525E-05	5.40297E-05	1.43214E-05	1.3341E-05	0.000986468	0.000709217	0.000478174	0.000472103	0.000334968	0.000106411	0.00015244	0.000146624	1.49879E-05	1.39446E-05	1.49879E-05	1.39446E-05	0.00015244	0.000146624	0.00025373
3835403773175	383540	3773175	4.99265E-05	4.86456E-05	1.28942E-05	1.20115E-05	0.000884961	0.000636239	0.000428971	0.000423524	0.0003005	9.54613E-05	0.000136754	0.000131536	1.34456E-05	1.25097E-05	1.34456E-05	1.25097E-05	0.000136754	0.000131536	0.000227905
3835503773175	383550	3773175	4.49908E-05	4.38364E-05	1.16195E-05	1.08241E-05	0.000794742	0.000571376	0.000385238	0.000380347	0.000269865	8.57293E-05	0.000122812	0.000118126	1.20749E-05	1.12344E-05	1.20749E-05	1.12344E-05	0.000122812	0.000118126	0.000204868
3835603773175	383560	3773175	4.02451E-05	3.92126E-05	1.03939E-05	9.68235E-06	0.000708487	0.000509364	0.000343428	0.000339067	0.000240576	7.6425E-05	0.000109483	0.000105306	1.07644E-05	1.00151E-05	1.07644E-05	1.00151E-05	0.000109483	0.000105306	0.000182765
3835703773175	383570	3773175	3.6254E-05	3.53238E-05	9.3631E-06	8.72214E-06	0.0006363	0.000457465	0.000308436	0.00030452	0.000216064	6.8638E-05	9.83282E-05	9.45764E-05	9.66759E-06	8.99468E-06	9.66759E-06	8.99468E-06	9.83282E-05	9.45764E-05	0.000164217
3835803773175	383580	3773175	3.31152E-05	3.22656E-05	8.55246E-06	7.96699E-06	0.000579756	0.000416813	0.000281027	0.000277459	0.000196864	6.25386E-05	8.95904E-05	8.6172E-05	8.8085E-06	8.19538E-06	8.8085E-06	8.19538E-06	8.95904E-05	8.6172E-05	0.000149645
3835903773175	383590	3773175	3.04844E-05	2.97023E-05	7.87303E-06	7.33407E-06	0.00053253	0.00038286	0.000258135	0.000254858	0.000180828	5.74444E-05	8.22926E-05	7.91527E-05	8.09098E-06	7.52781E-06	8.09098E-06	7.52781E-06	8.22926E-05	7.91527E-05	0.000137447
3836003773175	383600	3773175	2.81299E-05	2.74082E-05	7.26494E-06	6.76761E-06	0.000490383	0.000352559	0.000237705	0.000234687	0.000166516	5.28979E-05	7.57795E-05	7.28881E-05	7.45062E-06	6.93201E-06	7.45062E-06	6.93201E-06	7.57795E-05	7.28881E-05	0.000126546
3836103773175	383610	3773175	2.58052E-05	2.51431E-05	6.66455E-06	6.20833E-06	0.000448904	0.000322737	0.000217599	0.000214836	0.000152431	4.84235E-05	6.93697E-05	6.67228E-05	6.8204E-06	6.34567E-06	6.8204E-06	6.34567E-06	6.93697E-05	6.67228E-05	0.000115827
3836203773175	383620	3773175	2.37854E-05	2.31752E-05	6.14292E-06	5.7224E-06	0.000412993	0.000296919	0.000200191	0.00019765	0.000140237	4.45498E-05	6.38203E-05	6.13851E-05	6.27479E-06	5.83803E-06	6.27479E-06	5.83803E-06	6.38203E-05	6.13851E-05	0.000106528
3836303773175	383630	3773175	2.2285E-05	2.17132E-05	5.7554E-06	5.36141E-06	0.000386391	0.000277794	0.000187297	0.000184919	0.000131204	4.16802E-05	5.97095E-05	5.74312E-05	5.87062E-06	5.46199E-06	5.87062E-06	5.46199E-06	5.97095E-05	5.74312E-05	9.95961E-05
3836403773175	383640	3773175	2.1104E-05	2.05626E-05	5.45041E-06	5.0773E-06	0.0003655	0.000262775	0.00017717	0.000174921	0.00012411	3.94267E-05	5.64812E-05	5.43261E-05	5.55321E-06	5.16668E-06	5.55321E-06	5.16668E-06	5.64812E-05	5.43261E-05	9.41234E-05
3836503773175	383650	3773175	2.00278E-05	1.95139E-05	5.17245E-06	4.81837E-06	0.00034648	0.0002491	0.00016795	0.00016518	0.000117652	3.7375E-05	5.35419E-05	5.1499E-05	5.26423E-06	4.89781E-06	5.26423E-06	4.89781E-06	5.35419E-05	5.1499E-05	8.91371E-05
3836603773175	383660	3773175	1.92367E-05	1.87432E-05	4.96816E-06	4.62806E-06	0.000332493	0.000239044	0.000161171	0.000159124	0.000112902	3.58662E-05	5.13806E-05	4.94201E-05	5.05172E-06	4.70009E-06	5.05172E-06	4.70009E-06	5.13806E-05	4.94201E-05	8.54373E-05

			MSite Grubbing / Prep	MMass Grading / Excavation	MMass Grading / Excavation	MDrainage / Utilities Trenching	MFoundations / Concrete Pads	MBuilding / Structure Construction	MAsphalt Paving	MLandscaping or Other Finishing	MWaterside Construction (Piles)	RSSWDemolition	RSSWPlacing Base	RSSWForm/Plac e Rebar and Pour	Child Risk				
Unique Identifier	X (UTM)	Y (UTM)	2027	2027	2028	2028	2028	2028	2028	2028	2028	2029	2029	2029	3rd Trimester	0<2	2<16	Total	per million
3835103773165	383510	3773165	0.000968158	0.001138474	0.001123315	0.000238778	0.000310529	0.000228567	2.35256E-05	0.000275618	2.35256E-05	2.16571E-05	3.1425E-05	1.86281E-05	2.83265E-08	4.153E-07	8.2956E-08	5.2658E-07	0.52657958
3835203773165	383520	3773165	0.000861642	0.001013221	0.00099973	0.000212508	0.000276365	0.00020342	2.09374E-05	0.000245295	2.09374E-05	2.16914E-05	3.14748E-05	1.86576E-05	2.52335E-08	3.6995E-07	7.376E-08	4.68939E-07	0.46893911
3835303773165	383530	3773165	0.000765828	0.00090055	0.000888559	0.000188877	0.000245633	0.0001808	1.86091E-05	0.000218018	1.86091E-05	2.16883E-05	3.14702E-05	1.86549E-05	2.24597E-08	3.2924E-07	6.5522E-08	4.17222E-07	0.41722175
3835403773165	383540	3773165	0.000685426	0.000806005	0.000795272	0.000169048	0.000219845	0.000161818	1.66554E-05	0.000195129	1.66554E-05	2.16415E-05	3.14023E-05	1.86147E-05	2.01323E-08	2.9508E-07	5.8625E-08	3.7384E-07	0.37383962
3835503773165	383550	3773165	0.000614566	0.000722679	0.000713057	0.000151571	0.000197117	0.000145089	1.49336E-05	0.000174956	1.49336E-05	2.15199E-05	3.12258E-05	1.851E-05	1.80834E-08	2.65E-07	5.2564E-08	3.35646E-07	0.33564629
3835603773165	383560	3773165	0.000547884	0.000644267	0.000635688	0.000135126	0.00017573	0.000129347	1.33132E-05	0.000155973	1.33132E-05	2.12329E-05	3.08094E-05	1.82632E-05	1.61598E-08	2.3673E-07	4.688E-08	2.9977E-07	0.29977031
3835703773165	383570	3773165	0.000491757	0.000578267	0.000570567	0.000121283	0.000157728	0.000116096	1.19494E-05	0.000139995	1.19494E-05	2.08586E-05	3.02663E-05	1.79412E-05	1.45375E-08	2.1289E-07	4.2099E-08	2.6953E-07	0.26952984
3835803773165	383580	3773165	0.00044607	0.000524542	0.000517557	0.000110015	0.000143074	0.00010531	1.08392E-05	0.000126988	1.08392E-05	2.04874E-05	2.97277E-05	1.7622E-05	1.3213E-08	1.9344E-07	3.8204E-08	2.4486E-07	0.24485971
3835903773165	383590	3773165	0.000407401	0.00047907	0.000472691	0.000100478	0.000130671	9.61808E-05	9.89959E-06	0.00011598	9.89959E-06	2.01131E-05	2.91845E-05	1.73E-05	1.20896E-08	1.7695E-07	3.4907E-08	2.23947E-07	0.22394746
3836003773165	383600	3773165	0.000373461	0.00043916	0.000433312	9.21073E-05	0.000119785	8.81682E-05	9.07488E-06	0.000106318	9.07488E-06	1.97076E-05	2.85961E-05	1.69512E-05	1.1102E-08	1.6245E-07	3.2013E-08	2.05569E-07	0.20556918
3836103773165	383610	3773165	0.000341805	0.000401935	0.000396583	8.42999E-05	0.000109631	8.06947E-05	8.30565E-06	9.7306E-05	8.30565E-06	1.92085E-05	2.7872E-05	1.65219E-05	1.01796E-08	1.4892E-07	2.9315E-08	1.88409E-07	0.18840945
3836203773165	383620	3773165	0.000314399	0.000369708	0.000364785	7.75408E-05	0.000100841	7.42246E-05	7.63971E-06	8.9504E-05	7.63971E-06	1.87375E-05	2.71885E-05	1.61168E-05	9.37958E-09	1.3717E-07	2.6978E-08	1.73532E-07	0.17353229
3836303773165	383630	3773165	0.000293494	0.000345125	0.000340529	7.23849E-05	9.41359E-05	6.92892E-05	7.13172E-06	8.35526E-05	7.13172E-06	1.8463E-05	2.67902E-05	1.58807E-05	8.76794E-09	1.2821E-07	2.5195E-08	1.6217E-07	0.16216961
3836403773165	383640	3773165	0.000276577	0.000325232	0.000320901	6.82126E-05	8.87099E-05	6.52953E-05	6.72065E-06	7.87366E-05	6.72065E-06	1.83008E-05	2.65548E-05	1.57412E-05	8.27221E-09	1.2094E-07	2.3751E-08	1.52967E-07	0.15296694
3836503773165	383650	3773165	0.000261325	0.000307297	0.000303205	6.44511E-05	8.38181E-05	6.16947E-05	6.35004E-06	7.43948E-05	6.35004E-06	1.81417E-05	2.6324E-05	1.56043E-05	7.8251E-09	1.1439E-07	2.245E-08	1.44668E-07	0.14466757
3836603773165	383660	3773165	0.000250402	0.000294452	0.000290531	6.1757E-05	8.03145E-05	5.91159E-05	6.08461E-06	7.12851E-05	6.08461E-06	1.81667E-05	2.63602E-05	1.56258E-05	7.50433E-09	1.097E-07	2.1518E-08	1.38721E-07	0.13872112
3836703773165	383670	3773165	0.000240242	0.000282504	0.000278743	5.92512E-05	7.70557E-05	5.67172E-05	5.83773E-06	6.83926E-05	5.83773E-06	1.81854E-05	2.63874E-05	1.56419E-05	7.20623E-09	1.0534E-07	2.0652E-08	1.33195E-07	0.13319452
3836803773165	383680	3773165	0.000230856	0.000271467	0.000267853	5.69363E-05	7.40452E-05	5.45013E-05	5.60965E-06	6.57206E-05	5.60965E-06	1.82041E-05	2.64145E-05	1.5658E-05	6.93078E-09	1.0131E-07	1.9851E-08	1.28088E-07	0.12808778
3836903773165	383690	3773165	0.000222155	0.000261236	0.000257757	5.47904E-05	7.12545E-05	5.24472E-05	5.39823E-06	6.32437E-05	5.39823E-06	1.82228E-05	2.64417E-05	1.56741E-05	6.6757E-09	9.7574E-08	1.911E-08	1.23359E-07	0.12335904
3837003773165	383700	3773165	0.000214039	0.000251692	0.000248341	5.27888E-05	6.86514E-05	5.05312E-05	5.20102E-06	6.09332E-05	5.20102E-06	1.82322E-05	2.64553E-05	1.56822E-05	6.43769E-09	9.4091E-08	1.8418E-08	1.18947E-07	0.11894675
3837103773165	383710	3773165	0.000206959	0.000243367	0.000240126	5.10427E-05	6.63806E-05	4.88597E-05	5.02898E-06	5.89177E-05	5.02898E-06	1.82758E-05	2.65186E-05	1.57197E-05	6.23024E-09	9.1056E-08	1.7815E-08	1.15102E-07	0.11510188
3837203773165	383720	3773165	0.000200403	0.000235657	0.000232519	4.94257E-05	6.42777E-05	4.73119E-05	4.86967E-06	5.70512E-05	4.86967E-06	1.83195E-05	2.6582E-05	1.57573E-05	6.03785E-09	8.8243E-08	1.7256E-08	1.11537E-07	0.11153732
3837303773165	383730	3773165	0.000194493	0.000228707	0.000225662	4.79681E-05	6.23821E-05	4.59166E-05	4.72605E-06	5.53687E-05	4.72605E-06	1.83725E-05	2.6659E-05	1.58029E-05	5.8645E-09	8.5709E-08	1.6753E-08	1.08326E-07	0.1083262
3837403773165	383740	3773165	0.000189335	0.000222642	0.000219677	4.66959E-05	6.07277E-05	4.46989E-05	4.60072E-06	5.39003E-05	4.60072E-06	1.84474E-05	2.67676E-05	1.58673E-05	5.71304E-09	8.3497E-08	1.6313E-08	1.05523E-07	0.10552335
3837503773165	383750	3773165	0.000184533	0.000216996	0.000214106	4.55117E-05	5.91876E-05	4.35653E-05	4.48404E-06	5.25334E-05	4.48404E-06	1.85129E-05	2.68626E-05	1.59236E-05	5.57154E-09	8.1432E-08	1.5903E-08	1.02906E-07	0.10290612
3837603773165	383760	3773165	0.000179731	0.000211349	0.000208535	4.43275E-05	5.76475E-05	4.24317E-05	4.36736E-06	5.11664E-05	4.36736E-06	1.85347E-05	2.68943E-05	1.59424E-05	5.4303E-09	7.9369E-08	1.5493E-08	1.00292E-07	0.10029218
3837703773165	383770	3773165	0.000175114	0.000205919	0.000203177	4.31886E-05	5.61664E-05	4.13415E-05	4.25515E-06	4.98518E-05	4.25515E-06	1.85316E-05	2.68898E-05	1.59397E-05	5.29403E-09	7.7379E-08	1.5098E-08	9.77705E-08	0.09777046
3837803773165	383780	3773165	0.00017078	0.000200823	0.000198149	4.21197E-05	5.47764E-05	4.03184E-05	4.14985E-06	4.86181E-05	4.14985E-06	1.85191E-05	2.68717E-05	1.5929E-05	5.16618E-09	7.5512E-08	1.4726E-08	9.54047E-08	0.09540469
3837903773165	383790	3773165	0.000166819	0.000196166	0.000193554	4.1143E-05	5.35061E-05	3.93834E-05	4.05361E-06	4.74906E-05	4.05361E-06	1.85004E-05	2.68445E-05	1.59129E-05	5.04901E-09	7.3803E-08	1.4386E-08	9.3238E-08	0.09323796
3838003773165	383800	3773165	0.000162981	0.000191653	0.000189101	4.01964E-05	5.22751E-05	3.84773E-05	3.96035E-06	4.6398E-05	3.96035E-06	1.84568E-05	2.67812E-05	1.58753E-05	4.93535E-09	7.2144E-08	1.4056E-08	9.11357E-08	0.0911357
3838103773165	383810	3773165	0.000158971	0.000186937	0.000184448	3.92073E-05	5.09887E-05	3.75305E-05	3.8629E-06	4.52563E-05	3.8629E-06	1.83663E-05	2.66499E-05	1.57975E-05	4.81686E-09	7.0412E-08	1.3713E-08	8.89416E-08	0.08894163
3838203773165	383820	3773165	0.000154949	0.000182207	0.000179781	3.82154E-05	4.96988E-05	3.6581E-05	3.76517E-06	4.41113E-05	3.76517E-06	1.82478E-05	2.64779E-05	1.56956E-05	4.69849E-09	6.868E-08	1.3369E-08	8.67476E-08	0.08674764
3838303773165	383830	3773165	0.000150983	0.000177544	0.00017518	3.72372E-05	4.84267E-05	3.56447E-05	3.6688E-06	4.29823E-05	3.6688E-06	1.81043E-05	2.62697E-05	1.55721E-05	4.58173E-09	6.6971E-08	1.3031E-08	8.45836E-08	0.08458356
3838403773165	383840	3773165	0.000146315	0.000172055	0.000169764	3.6086E-05	4.69295E-05	3.45427E-05	3.55537E-06	4.16534E-05	3.55537E-06	1.7914E-05	2.59936E-05	1.54085E-05	4.44548E-09	6.4971E-08	1.2636E-08	8.20525E-08	0.0820525
3838503773165	383850	3773165	0.000141892	0.000166854	0.000164632	3.49952E-05	4.55109E-05	3.34985E-05	3.4479E-06	4.03943E-05	3.4479E-06	1.773E-05	2.57266E-05	1.52502E-05	4.3163E-09	6.3074E-08	1.2263E-08	7.96534E-08	0.07965344
3838603773165	383860	3773165	0.000137536	0.000161731	0.000159578	3.39208E-05	4.41138E-05	3.24701E-05	3.34205E-06	3.91542E-05	3.34205E-06	1.75366E-05	2.54459E-05	1.50838E-05	4.18907E-09	6.1206E-08	1.1895E-08	7.72902E-08	0.07729019
3838703773165	383870	3773165	0.000133281	0.000156727	0.00015464	3.28712E-05	4.27488E-05	3.14654E-05	3.23864E-06	3.79427E-05	3.23864E-06	1.73432E-05	2.51653E-05	1.49175E-05	4.06492E-09	5.9382E-08	1.1536E-08	7.4983E-08	0.07498299
3838803773165	383880	3773165	0.000129231	0.000151965	0.000149942	3.18725E-05	4.14499E-05	3.05094E-05	3.14024E-06	3.67898E-05	3.14024E-06	1.71529E-05	2.48892E-05	1.47538E-05	3.94673E-09	5.7646E-08	1.1195E-08	7.27871E-08	0.07278712
3838903773165	383890	3773165	0.000124351	0.000146227	0.00014428	3.0669E-05	3.98848E-05	2.93574E-05	3.02166E-06	3.54007E-05	3.02166E-06	1.69065E-05	2.45317E-05	1.45419E-05	3.80497E-09	5.5559E-08	1.0785E-08	7.01491E-08	0.07014908
3839003773165	383900	3773165	0.000119734	0.000140797	0.000138922	2.95301E-05	3.84037E-05	2.82672E-05	2.90946E-06	3.40861E-05	2.90946E-06	1.66507E-05	2.41605E-05	1.43219E-05	3.67064E-09	5.3583E-08	1.0397E-08	6.76503E-08	0.06765026
3839103773165	383910	3773165	0.000115238	0.000135511	0.000133707	2.84215E-05	3.69619E-05	2.72059E-05	2.80022E-06	3.28064E-05	2.80022E-06	1.637E-05	2.37532E-05	1.40804E-05	3.53988E-09	5.1658E-08	1.002E-08	6.52179E-08	0.06521788
3829703773175	382970	3773175	6.57853E-05	7.73581E-05	7.63281E-05	1.62247E-05	2.11001E-05	1.55309E-05	1.59854E-06	1.87279E-05	1.59854E-06	1.12918E-05	1.63846E-05	9.71247E-06	3.16172E-09	4.1883E-08	7.4689E-09	5.25133E-08	0.05251326
3829803773175	382980	3773175	7.00855E-05	8.24149E-05	8.13175E-05	1.72853E-05	2.24794E-05	1.65461E-05	1.70304E-06	1.99521E-05	1.70304E-06	1.16318E-05	1.6878E-05	1.00049E-05	3.40134E-09	4.496E-08	8.0068E-09	5.63684E-08	0.05636844
3829903773175	382990	3773175	7.41184E-05	8.71572E-05	8.59967E-05	1.828E-05	2.37729E-05	1.74982E-05	1.80103E-06	2.11002E-05	1.80103E-06	1.18876E-05	1.72491E-05	1.02249E-05	3.63247E-09	4.7911E-08	8.5217E-09	6.00656E-08	0.06006563
3830003773175	383000	3773175	7.80177E-05	9.17424E-05	9.05208E-05	1.92416E-05	2.50236E-05	1.84187E-05	1.89578E-06	2.22103E-05	1.89578E-06	1.20778E-05	1.75252E-05	1.03886E-05	3.8657E-09	5.0867E-08	9.0347E-09	6.37672E-08	0.06376718
3830103773175	383010	3773175	8.18055E-05	9.61965E-05	9.49157E-05	2.01758E-05	2.62385E-05	1.9313E-05	1.98782E-06	2.32886E-05	1.98782E-06	1.22026E-05	1.77063E-05	1.04959E-05	4.10736E-09	5.3896E-08	9.5553E-09	6.75588E-08	0.06755881
3830203773175	383020	3773175	8.52145E-05	0.000100205	9.8871E-05	2.10166E-05	2.73319E-05	2.01178E-05	2.07066E-06	2.42591E-05	2.07066E-06	1.224E-05	1.77606E-05	1.05281E-05	4.34443E-09	5.6819E-08	1.0056E-08	7.12193E-08	0.07121933
3830303773175	383030	3773175	8.96819E-05	0.000105459	0.000104054	2.21184E-05	2.87648E-05	2.11725E-05	2.17922E-06	2.55309E-05	2.17922E-06	1.21652E-05	1.76519E-05	1.04637E-05	4.61904E-09	6.0284E-08	1.0669E-08	7.55722E-08	0.07557216
3830403773175	383040	3773175	9.41325E-05	0.000110692	0.000109218	2.32161E-05	3.01923E-05	2.22232E-05	2.28736E-06	2.67979E-05	2.28736E-06	1.21496E-05	1.76293E-05	1.04503E-05	4.974E-09	6.4618E-08	1.1391E-08	8.09834E-08	0.08098343
3830503773175	383050	3773175	9.84384E-05	0.000115755	0.000114214	2.4278E-05	3.15734E-05	2.32397E-05	2.39199E-06	2.80237E-05	2.39199E-06	1.21246E-05	1.75931E-05	1.04288E-05	5.34605E-09	6.9116E-08	1.2133E-08	8.65957E-08	0.0865957
3830603773175	383060	3773175	0.000102839	0.00012093	0.00011932	2.53633E-05	3.29848E-05	2.42786E-05	2.49892E-06	2.92765E-05	2.49892E-06	1.19874E-05	1.73939E-05	1.03108E-05	5.73212E-09	7.3775E-08	1.2908E-08	9.24154E-08	0.09241535
3830703773175	383070	3773175	0.000107624	0.000126557	0.000124872	2.65435E-05	3.45195E-05	2.54083E-05	2.61519E-06	3.06386E-05	2.61519E-06	1.19593E-05	1.73532E-05	1.02866E-05	6.16345E-09	7.8963E-08	1.3775E-08	9.89017E-08	0.09890166
3830803773175	383080	3773175	0.00011281	0.000132655	0.000130889	2.78225E-05	3.61829E-05	2.66326E-05	2.74121E-06	3.2115E-05	2.74121E-06	1.19718E-05	1.73713E-05	1.02974E-05	6.65304E-09	8.4823E-08	1.4753E-08	1.06229E-07	0.10622937
3834303773175	383430	3773175	0.006888025	0.008099753	0.007991903	0.001698806	0.002209282	0.001626152	0.000167375	0.001960902	0.000167375	1.962202E-05	2.84694E-05	1.68761E-05	1.97137E-07	2.9035E-06	5.9956E-07	3.70024E-06	3.70023688
3834403773175	383440	3773175	0.004168213	0.004901477	0.004836213	0.001028014	0.001336923	0.000984048	0.000101285	0.001186618	0.000101285	2.05747E-05	2.98544E-05	1.76971E-05	1.19525E-07	1.7596E-06	3.5686E-07	2.236E-06	2.23600064
3834503773175	383450	3773175	0.002948567	0.003467274	0.003421106	0.00072721	0.000945731	0.00069611	7.16484E-05	0.000839406	7.16484E-05	2.11237E-05	3.0651E-05	1.81693E-05	8.4797E-08	1.2475E-06	2.5108E-07	1.5834E-06	1.58340464
3834603773175	383460	3773175	0.002265598	0.002664158	0.002628684	0.000558768	0.000726674	0.000534871	5.50527E-05	0.000644977	5.50527E-05	2.1445E-05	3.11172E-05	1.84456E-05	6.53285E-08	9.6058E-07	1.9258E-07	1.21849E-06	1.21848569
3834703773175	383470	3773175	0.001811568	0.002130256	0.002101891	0.00044679	0.000581047	0.000427682	4.402E-05	0.000515722	4.402E-05	2.16603E-05	3.14295E-05	1.86308E-05	5.23707E-08	7.6967E-07	1.5387E-07	9.75916E-07	0.97591648
3834803773175	383480	3773175	0.001515885	0.001782557	0.001758822	0.000373865	0.000486209	0.000357876	3.68351E-05	0.000431546	3.68351E-05	2.17757E-05	3.1597E-05	1.873E-05	4.39036E-08	6.4504E-07	1.2873E-07	8.17678E-07	0.81767833
3834903773175	383490	3773175	0.001292444	0.001519808	0.001499572	0.000318758	0.000414542	0.000305125	3.14056E-05	0.000367937	3.14056E-05	2.18505E-05	3.17056E-05	1.87944E-05	3.74963E-08	5.5077E-07	1.0974E-07	6.98009E-07	0.69800902
3835003773175	383500	3773175	0.001119909	0.001316922	0.001299387	0.000276205	0.000359203	0.000264393	2.72131E-05	0.000318819	2.72131E-05	2.18911E-05	3.17644E-05	1.88293E-05	3.25419E-08	4.7791E-07	9.5082E-08	6.05529E-07	0.60552946
3835103773175	383510	3773175	0.000984094	0.001157214	0.001141806	0.000242709	0.000315641	0.000232329	2.39129E-05	0.000280155	2.39129E-05	2.19036E-05	3.17825E-05	1.884E-05	2.86369E-08	4.2049E-07	8.355E-08	5.32678E-07	0.53267783
3835203773175	383520	3773175	0.000873273	0.001026898	0.001013224	0.000215377	0.000280096	0.000206166	2.122E-05	0.000248606	2.122E-05	2.18911E-05	3.17644E-05	1.88293E-05	2.54486E-08	3.7362E-07	7.4145E-08	4.73212E-07	0.4732124
3835303773175	383530	3773175	0.000778907	0.00091593	0.000903735	0.000192103	0.000249828	0.000183887	1.8927E-05	0.000221741	1.8927E-05	2.18318E-05	3.16784E-05	1.87783E-05	2.27346E-08	3.3371E-07	6.6145E-08	4.22593E-07	0.4225935
3835403773175	383540	3773175	0.00069963	0.000822708	0.000811753	0.000172551	0.000224401	0.000165171	1.70006E-05	0.000199173	1.70006E-05	2.17382E-05	3.15427E-05	1.86978E-05	2.04536E-08	3.0018E-07	5.9427E-08	3.80058E-07	0.38005755
3835503773175	383550	3773175	0.000628909	0.000739546	0.000729699	0.000155109	0.000201718	0.000148475	1.52821E-05	0.00017904	1.52821E-05	2.15636E-05	3.12892E-05	1.85476E-05	1.84205E-08	2.7027E-07	5.3443E-08	3.42136E-07	0.3421357
3835603773175	383560	3773175	0.000561058	0.000659758	0.000650973	0.000138375	0.000179955	0.000132457	1.36334E-05	0.000159723	1.36334E-05	2.11924E-05	3.07506E-05	1.82283E-05	1.6474E-08	2.4162E-07	4.7715E-08	3.05807E-07	0.30580733
3835703773175	383570	3773175	0.000504118	0.000592801	0.000584908	0.000124331	0.000161692	0.000119014	1.22498E-05	0.000143514	1.22498E-05	2.07619E-05	3.0126E-05	1.78581E-05	1.48369E-08	2.1753E-07	4.2907E-08	2.75269E-07	0.27526919
3835803773175	383580	3773175	0.000459383	0.000540197	0.000533004	0.000113298	0.000147344	0.000108453	1.11627E-05	0.000130778	1.11627E-05	2.04157E-05	2.96236E-05	1.75603E-05	1.35456E-08	1.9854E-07	3.9124E-08	2.51209E-07	0.25120878
3835903773175	383590	3773175	0.000421939	0.000496166	0.00048956	0.000104064	0.000135334	9.96131E-05	1.02529E-05	0.000120119	1.02529E-05	2.01069E-05	2.91755E-05	1.72946E-05	1.24624E-08	1.8262E-07	3.5955E-08	2.31036E-07	0.23103635
3836003773175	383600	3773175	0.000388473	0.000456812	0.00045073	9.58098E-05	0.0001246	9.17122E-05	9.43966E-06	0.000110592	9.43966E-06	1.97669E-05	2.86821E-05	1.70022E-05	1.14933E-08	1.6838E-07	3.3124E-08	2.12994E-07	0.21299395
3836103773175	383610	3773175	0.000355569	0.00041812	0.000412553	8.76946E-05	0.000114046	8.39442E-05	8.64011E-06	0.000101224	8.64011E-06	1.92709E-05	2.79625E-05	1.65756E-05	1.05405E-08	1.5437E-07	3.0341E-08	1.95249E-07	0.19524911
3836203773175	383620	3773175	0.000327021	0.00038455	0.00037943	8.06538E-05	0.00010489	7.72045E-05	7.94642E-06	9.30973E-05	7.94642E-06	1.88124E-05	2.72971E-05	1.61812E-05	9.71235E-09	1.422E-07	2.7926E-08	1.79834E-07	0.17983424
3836303773175	383630	3773175	0.000305743	0.000359528	0.000354741	7.54059E-05	9.80647E-05	7.2181E-05	7.42936E-06	8.70397E-05	7.42936E-06	1.85784E-05	2.69577E-05	1.598E-05	9.0935E-09	1.3311E-07	2.6125E-08	1.68327E-07	0.16832745
3836403773175	383640	3773175	0.000288943	0.000339773	0.000335249	7.12625E-05	9.26762E-05	6.82148E-05	7.02113E-06	8.2257E-05	7.02113E-06	1.84724E-05	2.68038E-05	1.58887E-05	8.604E-09	1.2593E-07	2.4702E-08	1.59233E-07	0.15923315
3836503773175	383650	3773175	0.000273636	0.000321773	0.000317489	6.74872E-05	8.77666E-05	6.4601E-05	6.64918E-06	7.78993E-05	6.64918E-06	1.83601E-05	2.66408E-05	1.57922E-05	8.15788E-09	1.1938E-07	2.3406E-08	1.50946E-07	0.15094596
3836603773175	383660	3773175	0.000262278	0.000308417	0.00030431	6.4686E-05	8.41236E-05	6.19196E-05	6.37319E-06	7.46659E-05	6.37319E-06	1.84006E-05	2.66997E-05	1.5827E-05	7.82649E-09	1.1453E-07	2.2445E-08	1.44797E-07	0.14479698

Unique Identifier	X (UTM)	Y (UTM)	EGIODemolition 2025	EGIOSite Grubbing / Prep 2025	EGIOMass Grading / Excavation 2025	EGIOMass Grading / Excavation 2026	EGIODrainage / Utilities Trenching 2026	EGIODrainage / Utilities Trenching 2027	EGIOFoundations / Concrete Pads 2026	EGIOFoundations / Concrete Pads 2027	EGIOBuilding / Structure Construction 2026	EGIOBuilding / Structure Construction 2027	EGIOAsphalt Paving 2027	EGIOArchitectural Coating 2027	EGIOLandscaping or Other Finishing 2027	EGIOWaterside Construction (Piles) 2027	HIWaterside Construction (Landscaping) 2025	HIWaterside Construction (Landscaping) 2026	KMDemolition 2025	KMSite Grubbing / Prep 2025	KMMass Grading / Excavation 2025
3836703773175	383670	3773175	0.000278487	0.00010923	3.61725E-05	3.54272E-05	8.22638E-05	8.21368E-05	0.000108084	0.000108014	0.000115771	0.000112996	4.50508E-06	4.50508E-06	0.000122006	4.50508E-06	7.14527E-05	6.92146E-05	9.62823E-05	0.000417872	0.000317627
3836803773175	383680	3773175	0.000267772	0.00010502	3.47807E-05	3.40641E-05	7.90985E-05	7.89764E-05	0.000103925	0.000103858	0.000111317	0.000108648	4.33174E-06	4.33174E-06	0.000117312	4.33174E-06	6.86309E-05	6.64812E-05	9.24961E-05	0.00040144	0.000305137
3836903773175	383690	3773175	0.000257469	0.00010098	3.34425E-05	3.27535E-05	7.60552E-05	7.59378E-05	9.99266E-05	9.98621E-05	0.000107034	0.000104468	4.16507E-06	4.16507E-06	0.000112798	4.16507E-06	6.59203E-05	6.38555E-05	8.88526E-05	0.000385627	0.000293117
3837003773175	383700	3773175	0.000247859	9.7214E-05	3.21942E-05	3.15309E-05	7.32162E-05	7.31032E-05	9.61965E-05	9.61345E-05	0.000103039	0.000100569	4.0096E-06	4.0096E-06	0.000108588	4.0096E-06	6.33927E-05	6.14071E-05	8.54512E-05	0.000370864	0.000281896
3837103773175	383710	3773175	0.000239424	9.3906E-05	3.10987E-05	3.04579E-05	7.07248E-05	7.06157E-05	9.29232E-05	9.28632E-05	9.95323E-05	9.71466E-05	3.87316E-06	3.87316E-06	0.000104893	3.87316E-06	6.11683E-05	5.92524E-05	8.2473E-05	0.000357939	0.000272072
3837203773175	383720	3773175	0.000231565	9.0823E-05	3.00778E-05	2.94581E-05	6.84032E-05	6.82977E-05	8.98729E-05	8.98149E-05	9.62651E-05	9.39577E-05	3.74602E-06	3.74602E-06	0.00010145	3.74602E-06	5.90981E-05	5.7247E-05	7.97008E-05	0.000345907	0.000262926
3837303773175	383730	3773175	0.000224586	8.8086E-05	2.91713E-05	2.85703E-05	6.63417E-05	6.62393E-05	8.71643E-05	8.7108E-05	9.33638E-05	9.11259E-05	3.63312E-06	3.63312E-06	9.83922E-05	3.63312E-06	5.72576E-05	5.54642E-05	7.72453E-05	0.00033525	0.000254826
3837403773175	383740	3773175	0.00021873	8.5789E-05	2.84107E-05	2.78253E-05	6.46118E-05	6.45121E-05	8.48914E-05	8.48366E-05	9.09293E-05	8.87498E-05	3.53839E-06	3.53839E-06	9.58265E-05	3.53839E-06	5.57094E-05	5.39645E-05	7.5204E-05	0.000326391	0.000248092
3837503773175	383750	3773175	0.000213251	8.364E-05	2.7699E-05	2.71283E-05	6.29933E-05	6.28961E-05	8.27649E-05	8.27115E-05	8.86516E-05	8.65266E-05	3.44975E-06	3.44975E-06	9.34261E-05	3.44975E-06	5.42654E-05	5.25657E-05	7.33008E-05	0.000318131	0.000241813
3837603773175	383760	3773175	0.000207996	8.1579E-05	2.70165E-05	2.64599E-05	6.14411E-05	6.13463E-05	8.07256E-05	8.06735E-05	8.64672E-05	8.43946E-05	3.36475E-06	3.36475E-06	9.11241E-05	3.36475E-06	5.28823E-05	5.12259E-05	7.1479E-05	0.000310224	0.000235803
3837703773175	383770	3773175	0.000202984	7.9613E-05	2.63655E-05	2.58223E-05	5.99606E-05	5.98681E-05	7.87804E-05	7.87296E-05	8.43837E-05	8.2361E-05	3.28367E-06	3.28367E-06	8.89284E-05	3.28367E-06	5.15673E-05	4.99521E-05	6.97478E-05	0.00030271	0.000230092
3837803773175	383780	3773175	0.000198224	7.7746E-05	2.57472E-05	2.52167E-05	5.85544E-05	5.84641E-05	7.69328E-05	7.68832E-05	8.24047E-05	8.04295E-05	3.20666E-06	3.20666E-06	8.68428E-05	3.20666E-06	5.03224E-05	4.87462E-05	6.81093E-05	0.000295599	0.000224687
3837903773175	383790	3773175	0.000193706	7.5974E-05	2.51603E-05	2.46419E-05	5.72198E-05	5.71315E-05	7.51794E-05	7.51309E-05	8.05265E-05	7.85963E-05	3.13358E-06	3.13358E-06	8.48635E-05	3.13358E-06	4.91438E-05	4.76045E-05	6.65614E-05	0.000288881	0.00021958
3838003773175	383800	3773175	0.000189332	7.4259E-05	2.45922E-05	2.40855E-05	5.59277E-05	5.58414E-05	7.34817E-05	7.34343E-05	7.8708E-05	7.68215E-05	3.06282E-06	3.06282E-06	8.29471E-05	3.06282E-06	4.80047E-05	4.65011E-05	6.50564E-05	0.00028235	0.000214616
3838103773175	383810	3773175	0.000184805	7.2483E-05	2.40042E-05	2.35096E-05	5.45905E-05	5.45062E-05	7.17247E-05	7.16784E-05	7.68261E-05	7.49847E-05	2.98958E-06	2.98958E-06	8.09638E-05	2.98958E-06	4.68243E-05	4.53576E-05	6.34836E-05	0.000275523	0.000209427
3838203773175	383820	3773175	0.000180278	7.0708E-05	2.34162E-05	2.29337E-05	5.32532E-05	5.31711E-05	6.99678E-05	6.99226E-05	7.49442E-05	7.31478E-05	2.91635E-06	2.91635E-06	7.89805E-05	2.91635E-06	4.56421E-05	4.42125E-05	6.18949E-05	0.000268628	0.000204186
3838303773175	383830	3773175	0.000175832	6.8964E-05	2.28387E-05	2.23681E-05	5.19399E-05	5.18597E-05	6.82422E-05	6.81982E-05	7.30959E-05	7.13438E-05	2.84443E-06	2.84443E-06	7.70327E-05	2.84443E-06	4.44814E-05	4.30882E-05	6.03334E-05	0.000261851	0.000199035
3838403773175	383840	3773175	0.000170739	6.6966E-05	2.21772E-05	2.17202E-05	5.04355E-05	5.03577E-05	6.62656E-05	6.62229E-05	7.09788E-05	6.92774E-05	2.76204E-06	2.76204E-06	7.48015E-05	2.76204E-06	4.3136E-05	4.17849E-05	5.84981E-05	0.000253886	0.00019298
3838503773175	383850	3773175	0.000165907	6.5071E-05	2.15495E-05	2.11055E-05	4.9008E-05	4.89324E-05	6.43902E-05	6.43486E-05	6.89699E-05	6.73167E-05	2.68387E-06	2.68387E-06	7.26845E-05	2.68387E-06	4.18624E-05	4.05511E-05	5.67578E-05	0.000246333	0.000187239
3838603773175	383860	3773175	0.00016111	6.319E-05	2.09265E-05	2.04953E-05	4.75912E-05	4.75178E-05	6.25286E-05	6.24883E-05	6.6976E-05	6.53706E-05	2.60628E-06	2.60628E-06	7.05831E-05	2.60628E-06	4.05941E-05	3.93226E-05	5.5022E-05	0.000238799	0.000181513
3838703773175	383870	3773175	0.000156395	6.134E-05	2.0314E-05	1.98955E-05	4.61983E-05	4.6127E-05	6.06985E-05	6.06593E-05	6.50156E-05	6.34572E-05	2.52999E-06	2.52999E-06	6.85172E-05	2.52999E-06	3.93473E-05	3.81149E-05	5.33111E-05	0.000231374	0.000175869
3838803773175	383880	3773175	0.000151904	5.9579E-05	1.97307E-05	1.93241E-05	4.48716E-05	4.48024E-05	5.89555E-05	5.89174E-05	6.31487E-05	6.1635E-05	2.45734E-06	2.45734E-06	6.65497E-05	2.45734E-06	3.81598E-05	3.69645E-05	5.16794E-05	0.000224292	0.000170486
3838903773175	383890	3773175	0.000146595	5.7497E-05	1.90412E-05	1.86489E-05	4.33036E-05	4.32368E-05	5.68952E-05	5.68585E-05	6.09419E-05	5.94811E-05	2.37147E-06	2.37147E-06	6.42241E-05	2.37147E-06	3.67498E-05	3.55987E-05	4.97219E-05	0.000215796	0.000164028
3839003773175	383900	3773175	0.000141512	5.5503E-05	1.83808E-05	1.80021E-05	4.18018E-05	4.17373E-05	5.49221E-05	5.48867E-05	5.88285E-05	5.74184E-05	2.28923E-06	2.28923E-06	6.19968E-05	2.28923E-06	3.54007E-05	3.42919E-05	4.78503E-05	0.000207674	0.000157854
3839103773175	383910	3773175	0.0001365	5.3537E-05	1.77298E-05	1.73645E-05	4.03213E-05	4.02591E-05	5.29769E-05	5.29428E-05	5.67449E-05	5.53848E-05	2.20815E-06	2.20815E-06	5.98011E-05	2.20815E-06	3.40715E-05	3.30043E-05	4.60037E-05	0.000199659	0.000151762
3829703773185	382970	3773185	0.000176011	6.9034E-05	2.2862E-05	2.2391E-05	5.19929E-05	5.19127E-05	6.83119E-05	6.82678E-05	7.31706E-05	7.14167E-05	2.84733E-06	2.84733E-06	7.71114E-05	2.84733E-06	3.61685E-05	3.50357E-05	2.62878E-05	0.000114091	8.67213E-05
3829803773185	382980	3773185	0.000190598	7.4755E-05	2.47567E-05	2.42466E-05	5.63018E-05	5.62149E-05	7.39732E-05	7.39255E-05	7.92345E-05	7.73353E-05	3.0833E-06	3.0833E-06	8.35019E-05	3.0833E-06	3.92791E-05	3.80488E-05	2.79806E-05	0.000121438	9.23056E-05
3829903773185	382990	3773185	0.000204718	8.0293E-05	2.65907E-05	2.60428E-05	6.04727E-05	6.03794E-05	7.94532E-05	7.94019E-05	8.51043E-05	8.30644E-05	3.31172E-06	3.31172E-06	8.96878E-05	3.31172E-06	4.23001E-05	4.09751E-05	2.95263E-05	0.000128146	9.74047E-05
3830003773185	383000	3773185	0.000219287	8.6007E-05	2.8483E-05	2.78962E-05	6.47763E-05	6.46763E-05	8.51075E-05	8.50526E-05	9.11608E-05	8.89757E-05	3.5474E-06	3.5474E-06	9.60705E-05	3.5474E-06	4.5382E-05	4.39605E-05	3.09995E-05	0.00013454	0.000102265
3830103773185	383010	3773185	0.000234781	9.2084E-05	3.04955E-05	2.98672E-05	6.93531E-05	6.92461E-05	9.11209E-05	9.10621E-05	9.76019E-05	9.52624E-05	3.79804E-06	3.79804E-06	0.000102858	3.79804E-06	4.86451E-05	4.71214E-05	3.23936E-05	0.00014059	0.000106864
3830203773185	383020	3773185	0.000250975	9.8436E-05	3.2599E-05	3.19273E-05	7.41369E-05	7.40225E-05	9.74062E-05	9.73433E-05	0.000104334	0.000101833	4.06002E-06	4.06002E-06	0.000109953	4.06002E-06	5.19853E-05	5.0357E-05	3.36699E-05	0.00014613	0.000111074
3830303773185	383030	3773185	0.000268993	0.0001055	3.49393E-05	3.42195E-05	7.94593E-05	7.93367E-05	0.000104399	0.000104332	0.000111825	0.000109144	4.3515E-06	4.3515E-06	0.000117847	4.3515E-06	5.59839E-05	5.42304E-05	3.54102E-05	0.000153683	0.000116815
3830403773185	383040	3773185	0.000294332	0.00011544	3.82305E-05	3.74428E-05	8.69441E-05	8.68099E-05	0.000114233	0.000114159	0.000122358	0.000119425	4.76139E-06	4.76139E-06	0.000128948	4.76139E-06	6.09153E-05	5.90073E-05	3.71189E-05	0.000161098	0.000122452
3830503773185	383050	3773185	0.000321215	0.00012598	4.17223E-05	4.08627E-05	9.48852E-05	9.47388E-05	0.000124667	0.000124586	0.000133534	0.000130333	5.19628E-06	5.19628E-06	0.000140726	5.19628E-06	6.61714E-05	6.40988E-05	3.87732E-05	0.000168278	0.000127909
3830603773185	383060	3773185	0.000349589	0.00013711	4.54078E-05	4.44723E-05	0.000103267	0.000103108	0.000135679	0.000135592	0.000145329	0.000141846	5.65529E-06	5.65529E-06	0.000153156	5.65529E-06	7.18455E-05	6.95952E-05	4.04727E-05	0.000175654	0.000133516
3830703773185	383070	3773185	0.000381933	0.0001498	4.9609E-05	4.85869E-05	0.000112821	0.000112647	0.000148232	0.000148137	0.000158775	0.000154969	6.17852E-06	6.17852E-06	0.000167327	6.17852E-06	7.83538E-05	7.58996E-05	4.23262E-05	0.000183699	0.000139631
3834303773185	383430	3773185	0.007101591	0.00278534	0.00092242	0.000903415	0.002097775	0.002094539	0.002756202	0.002754424	0.002952237	0.002881473	0.000114882	0.000114882	0.003111238	0.000114882	0.001633039	0.001581889	0.002542811	0.01103598	0.008388522
3834403773185	383440	3773185	0.004249021	0.00166653	0.000551902	0.000540531	0.00125514	0.001253203	0.0016490	0.001648026	0.001766381	0.001724042	6.87363E-05	6.87363E-05	0.001861515	6.87363E-05	0.001017993	0.000986107	0.001537925	0.006674703	0.005073486
3834503773185	383450	3773185	0.0030383	0.00119166	0.000394643	0.000386511	0.000897499	0.000896114	0.001179196	0.001178435	0.001263066	0.001232791	4.91505E-05	4.91505E-05	0.001331092	4.91505E-05	0.000745875	0.000722513	0.001102587	0.004785308	0.003637344
3834603773185	383460	3773185	0.002378877	0.00093303	0.000308991	0.000302624	0.000702709	0.000701624	0.000923267	0.000922671	0.000988934	0.00096523	3.8483E-05	3.8483E-05	0.001042196	3.8483E-05	0.000593464	0.000574875	0.000863895	0.003749365	0.002849917
3834703773185	383470	3773185	0.001931779	0.00075767	0.000250917	0.000245748	0.000570638	0.000569758	0.000749744	0.00074926	0.000803069	0.00078382	3.12503E-05	3.12503E-05	0.000846321	3.12503E-05	0.000487468	0.000472199	0.000701085	0.003042759	0.002312821
3834803773185	383480	3773185	0.001615289	0.00063354	0.000209809	0.000205486	0.000477148	0.000476412	0.000626911	0.000626506	0.0006715	0.000655404	2.61305E-05	2.61305E-05	0.000707665	2.61305E-05	0.000410958	0.000398086	0.000585601	0.002541549	0.001931848
3834903773185	383490	3773185	0.001376619	0.00053993	0.000178808	0.000175124	0.000406647	0.000406019	0.00053428	0.000533936	0.000572281	0.000558564	2.22695E-05	2.22695E-05	0.000603103	2.22695E-05	0.000352373	0.000341336	0.000498402	0.002163102	0.001644188
3835003773185	383500	3773185	0.001193476	0.0004681	0.00015502	0.000151826	0.000352547	0.000352003	0.000463201	0.000462902	0.000496146	0.000484253	1.93068E-05	1.93068E-05	0.000522867	1.93068E-05	0.000306857	0.000297245	0.000431479	0.001872649	0.001423413
3835103773185	383510	3773185	0.001050087	0.00041186	0.000136395	0.000133585	0.000310191	0.000309712	0.00040755	0.00040728	0.000436537	0.000426073	1.69872E-05	1.69872E-05	0.000460048	1.69872E-05	0.000270869	0.000262385	0.000379123	0.0016454	0.001250695
3835203773185	383520	3773185	0.000933033	0.00036595	0.000121191	0.000118694	0.000275613	0.000275188	0.00036212	0.000361886	0.000387876	0.000378579	1.50937E-05	1.50937E-05	0.000408766	1.50937E-05	0.000241245	0.000233689	0.000336367	0.001459855	0.001109646
3835303773185	383530	3773185	0.000834779	0.00032741	0.000108429	0.000106195	0.00024659	0.000246209	0.000323987	0.000323778	0.00034703	0.000338712	1.35042E-05	1.35042E-05	0.0003657 2	1.35042E-05	0.000216193	0.000209422	0.000300434	0.001303903	0.000991106
3835403773185	383540	3773185	0.000752181	0.00029502	9.77002E-05	9.56872E-05	0.00022219	0.000221848	0.000291929	0.000291741	0.000312693	0.000305198	1.2168E-05	1.2168E-05	0.000329534	1.2168E-05	0.000195005	0.000188898	0.000270208	0.001172722	0.000891394
3835503773185	383550	3773185	0.000679345	0.00026645	8.82397E-05	8.64216E-05	0.000200675	0.000200366	0.000263661	0.000263491	0.000282414	0.000275645	1.09898E-05	1.09898E-05	0.000297624	1.09898E-05	0.000176207	0.000170688	0.000243468	0.001056667	0.00080318
3835603773185	383560	3773185	0.00061084	0.00023958	7.93415E-05	7.77068E-05	0.000180439	0.000180161	0.000237073	0.00023692	0.000253935	0.000247848	9.88153E-06	9.88153E-06	0.000267611	9.88153E-06	0.000158423	0.00015346	0.000218173	0.000946888	0.000719736
3835703773185	383570	3773185	0.000552843	0.00021683	7.18083E-05	7.03288E-05	0.000163307	0.000163055	0.000214564	0.000214426	0.000229825	0.000224316	8.94332E-06	8.94332E-06	0.000242203	8.94332E-06	0.000143336	0.000138846	0.000196819	0.000854209	0.00064929
3835803773185	383580	3773185	0.0005069	0.00019881	6.58408E-05	6.44843E-05	0.000149736	0.000149505	0.000196733	0.000196606	0.000210726	0.000205675	8.2001E-06	8.2001E-06	0.000222075	8.2001E-06	0.000131378	0.000127263	0.000180018	0.000781291	0.000593865
3835903773185	383590	3773185	0.000468115	0.0001836	6.08032E-05	5.95504E-05	0.000138279	0.000138066	0.000181681	0.000181563	0.000194603	0.000189938	7.57269E-06	7.57269E-06	0.000205083	7.57269E-06	0.000121264	0.000117466	0.000165872	0.000719895	0.000547197
3836003773185	383600	3773185	0.000433454	0.00017001	5.6301E-05	5.5141E-05	0.00012804	0.000127843	0.000168228	0.000168119	0.000180193	0.000175874	7.01197E-06	7.01197E-06	0.000189898	7.01197E-06	0.000112206	0.000108692	0.000153226	0.00066501	0.000505478
3836103773185	383610	3773185	0.000399978	0.00015688	5.19528E-05	5.08824E-05	0.000118152	0.000117969	0.000155236	0.000155135	0.000166277	0.000162291	6.47043E-06	6.47043E-06	0.000175232	6.47043E-06	0.000103447	0.000100207	0.00014098 2	0.000611874	0.000465089
3836203773185	383620	3773185	0.000370634	0.00014537	4.81413E-05	4.71495E-05	0.000109483	0.000109314	0.00014384 7	0.000143754	0.000154078	0.000150385	5.99573E-06	5.99573E-06	0.000162376	5.99573E-06	9.576E-05	9.27606E-05	0.000130269	0.000565377	0.000429747
3836303773185	383630	3773185	0.00034764	0.00013635	4.51547E-05	4.42243E-05	0.000102691	0.000102533	0.000134923	0.000134836	0.000144519	0.000141055	5.62376E-06	5.62376E-06	0.000152302	5.62376E-06	8.97343E-05	8.69236E-05	0.000121927	0.000529173	0.000402228
3836403773185	383640	3773185	0.000328813	0.00012897	4.27093E-05	4.18294E-05	9.71299E-05	9.698E-05	0.000127616	0.000127534	0.000136693	0.000133416	5.31921E-06	5.31921E-06	0.000144055	5.31921E-06	8.47939E-05	8.2138E-05	0.000115127	0.000499659	0.000379794
3836503773185	383650	3773185	0.000311631	0.00012223	4.04775E-05	3.96435E-05	9.20542E-05	9.19122E-05	0.000120947	0.000120869	0.00012955	0.000126444	5.04124E-06	5.04124E-06	0.000136527	5.04124E-06	8.02804E-05	7.77659E-05	0.000108922	0.000472727	0.000359323
3836603773185	383660	3773185	0.000298041	0.0001169	3.87123E-05	3.79147E-05	8.80399E-05	8.7904E-05	0.000115673	0.000115598	0.0001239	0.00012093	4.8214E-06	4.8214E-06	0.000130573	4.8214E-06	7.67088E-05	7.43061E-05	0.000104047	0.000451571	0.000343242
3836703773185	383670	3773185	0.000285403	0.00011194	3.70708E-05	3.6307E-05	8.43068E-05	8.41767E-05	0.000110768	0.000110697	0.000118646	0.000115803	4.61696E-06	4.61696E-06	0.000125036	4.61696E-06	7.33847E-05	7.10861E-05	9.95117E-05	0.000431888	0.000328281
3836803773185	383680	3773185	0.000274176	0.00010754	3.56125E-05	3.48788E-05	8.09902E-05	8.08653E-05	0.000106411	0.000106342	0.000113979	0.000111247	4.43534E-06	4.43534E-06	0.000120118	4.43534E-06	7.04284E-05	6.82224E-05	9.54879E-05	0.000414424	0.000315007
3836903773185	383690	3773185	0.000264385	0.0001037	3.43408E-05	3.36333E-05	7.80982E-05	7.79777E-05	0.000102611	0.000102545	0.000109909	0.000107275	4.27696E-06	4.27696E-06	0.000115828	4.27696E-06	6.78434E-05	6.57184E-05	9.1987E-05	0.0039923	0.000303457
3837003773185	383700	3773185	0.000255278	0.00010012	3.31578E-05	3.24747E-05	7.54078E-05	7.52914E-05	9.9076E-05	9.90121E-05	0.000106123	0.000103579	4.12962E-06	4.12962E-06	0.000111838	4.12962E-06	6.54413E-05	6.33916E-05	8.87327E-05	0.000385106	0.000292722
3837103773185	383710	3773185	0.000246341	9.6618E-05	3.1997E-05	3.13377E-05	7.27678E-05	7.26555E-05	9.56074E-05	9.55457E-05	0.000102407	9.99528E-05	3.98505E-06	3.98505E-06	0.000107923	3.98505E-06	6.30842E-05	6.11082E-05	8.55327E-05	0.000371218	0.000282165
3837203773185	383720	3773185	0.000237924	9.3317E-05	3.09038E-05	3.02671E-05	7.02817E-05	7.01733E-05	9.2341E-05	9.22814E-05	9.89087E-05	9.6538E-05	3.8489E-06	3.8489E-06	0.000104236	3.8489E-06	6.08633E-05	5.89569E-05	8.25183E-05	0.000358135	0.000272221
3837303773185	383730	3773185	0.000230523	9.0414E-05	2.99425E-05	2.93256E-05	6.80955E-05	6.79904E-05	8.94685E-05	8.94108E-05	9.5832E-05	9.35349E-05	3.72917E-06	3.72917E-06	0.000100993	3.72917E-06	5.8908E-05	5.70628E-05	7.9875E-05	0.000346663	0.000263501
3837403773185	383740	3773185	0.000224559	8.8075E-05	2.91678E-05	2.85669E-05	6.63337E-05	6.62314E-05	8.71538E-05	8.70976E-05	9.33526E-05	9.1115E-05	3.63269E-06	3.63269E-06	9.83804E-05	3.63269E-06	5.73275E-05	5.55319E-05	7.77681E-05	0.000337519	0.00025655
3837503773185	383750	3773185	0.000219008	8.5898E-05	2.84468E-05	2.78607E-05	6.4694E-05	6.45942E-05	8.49995E-05	8.49446E-05	9.1045E-05	8.88627E-05	3.54289E-06	3.54289E-06	9.59485E-05	3.54289E-06	5.58565E-05	5.4107E-05	7.58105E-05	0.000329023	0.000250093
3837603773185	383760	3773185	0.000213718	8.3823E-05	2.77597E-05	2.71877E-05	6.31312E-05	6.30338E-05	8.29462E-05	8.28927E-05	8.88457E-05	8.67162E-05	3.45731E-06	3.45731E-06	9.36308E-05	3.45731E-06	5.44609E-05	5.27551E-05	7.39571E-05	0.000320979	0.000243978
3837703773185	383770	3773185	0.000208715	8.1861E-05	2.71098E-05	2.65513E-05	6.16534E-05	6.15583E-05	8.10045E-05	8.09522E-05	8.67659E-05	8.46862E-05	3.37638E-06	3.37638E-06	9.14389E-05	3.37638E-06	5.31424E-05	5.14779E-05	7.22077E-05	0.000313387	0.000238207
3837803773185	383780	3773185	0.000203963	7.9997E-05	2.64927E-05	2.59468E-05	6.02498E-05	6.01569E-05	7.91604E-05	7.91093E-05	8.47907E-05	8.27583E-05	3.29951E-06	3.29951E-06	8.93573E-05	3.29951E-06	5.18974E-05	5.02719E-05	7.0558E-05	0.000306227	0.000232765
3837903773185	383790	3773185	0.000199535	7.8261E-05	2.59175E-05	2.53835E-05	5.89418E-05	5.88508E-05	7.74418E-05	7.73918E-05	8.29498E-05	8.09616E-05	3.22788E-06	3.22788E-06	8.74173E-05	3.22788E-06	5.07404E-05	4.91511E-05	6.90281E-05	0.000299587	0.000227718
3838003773185	383800	3773185	0.000195224	7.657E-05	2.53575E-05	2.4835E-05	5.76682E-05	5.75792E-05	7.57685E-05	7.57196E-05	8.11575E-05	7.92122E-05	3.15813E-06	3.15813E-06	8.55285E-05	3.15813E-06	4.96192E-05	4.8065E-05	6.75436E-05	0.000293144	0.000222821
3838103773185	383810	3773185	0.000190508	7.472E-05	2.4745E-05	2.42352E-05	5.62753E-05	5.61884E-05	7.39383E-05	7.38906E-05	7.91972E-05	7.72989E-05	3.08185E-06	3.08185E-06	8.34626E-05	3.08185E-06	4.8385E-05	4.68695E-05	6.58847E-05	0.000285944	0.000217348
3838203773185	383820	3773185	0.00018564	7.2811E-05	2.41127E-05	2.36159E-05	5.48372E-05	5.47526E-05	7.20489E-05	7.20024E-05	7.71734E-05	7.53236E-05	3.0031E-06	3.0031E-06	8.13298E-05	3.0031E-06	4.71113E-05	4.56357E-05	6.41557E-05	0.00027844	0.000211644
3838303773185	383830	3773185	0.000180907	7.0954E-05	2.34978E-05	2.30137E-05	5.3439E-05	5.33565E-05	7.02118E-05	7.01665E-05	7.52056E-05	7.3403E-05	2.92652E-06	2.92652E-06	7.9256E-05	2.92652E-06	4.58681E-05	4.44314E-05	6.24652E-05	0.000271103	0.000206068

			KMMass Grading / Excavation	KMDrainage / Utilities Trenching	KMFoundations / Concrete Pads	KMBuilding / Structure Construction	KMAsphalt Paving	KMArchitectural Coating	KMLandscaping or Other Finishing	KMWaterside Construction (Piles)	EWNDemolition	EWNSite Grubbing / Prep	EWNDrainage / Utilities Trenching	EWNDrainage / Utilities Trenching	EWNDrainage / Utilities Trenching	EWNFoundation s / Concrete Pads	EWNBuilding / Structure Construction	EWNAsphalt Paving	EWNLandscaping or Other Finishing	EWNWaterside Construction (Piles)	ISDemolition
Unique Identifier	X (UTM)	Y (UTM)	2026	2026	2026	2026	2026	2026	2026	2026	2027	2027	2027	2028	2029	2029	2029	2029	2029	2029	2027
3836703773175	383670	3773175	0.00031434	0.000112882	5.97368E-05	0.000205175	6.59146E-06	6.59146E-06	0.000211767	6.59146E-06	0.000324734	1.76984E-05	4.15593E-05	4.07567E-05	3.99134E-05	3.45725E-05	7.5072E-05	5.34097E-06	7.77425E-05	5.34097E-06	4.59463E-05
3836803773175	383680	3773175	0.000301979	0.000108443	5.73878E-05	0.000197107	6.33226E-06	6.33226E-06	0.000203439	6.33226E-06	0.000311503	1.69773E-05	3.9866E-05	3.90961E-05	3.82872E-05	3.31638E-05	7.20133E-05	5.12336E-06	7.4575E-05	5.12336E-06	4.42026E-05
3836903773175	383690	3773175	0.000290084	0.000104172	5.51272E-05	0.000189343	6.08283E-06	6.08283E-06	0.000195426	6.08283E-06	0.000298801	1.6285E-05	3.82403E-05	3.75018E-05	3.67259E-05	3.18115E-05	6.90767E-05	4.91443E-06	7.15339E-05	4.91443E-06	4.25217E-05
3837003773175	383700	3773175	0.000278979	0.000100184	5.30169E-05	0.000182094	5.84997E-06	5.84997E-06	0.000187944	5.84997E-06	0.000286955	1.56394E-05	3.67244E-05	3.60152E-05	3.527E-05	3.05504E-05	6.63383E-05	4.71961E-06	6.86981E-05	4.71961E-06	4.09541E-05
3837103773175	383710	3773175	0.000269256	9.66921E-05	5.11691E-05	0.000175748	5.64608E-06	5.64608E-06	0.000181394	5.64608E-06	0.000276504	1.50698E-05	3.53868E-05	3.47034E-05	3.39854E-05	2.94377E-05	6.39221E-05	4.54771E-06	6.6196E-05	4.54771E-06	3.95834E-05
3837203773175	383720	3773175	0.000260205	9.34419E-05	4.94491E-05	0.00016984	5.45629E-06	5.45629E-06	0.000175297	5.45629E-06	0.000266772	1.45394E-05	3.41413E-05	3.3482E-05	3.27892E-05	2.84016E-05	6.16723E-05	4.38765E-06	6.38661E-05	4.38765E-06	3.83077E-05
3837303773175	383730	3773175	0.000252189	9.05631E-05	4.79257E-05	0.000164608	5.28819E-06	5.28819E-06	0.000169896	5.28819E-06	0.000258082	1.40658E-05	3.30291E-05	3.23913E-05	3.17211E-05	2.74763E-05	5.96632E-05	4.24472E-06	6.17856E-05	4.24472E-06	3.71788E-05
3837403773175	383740	3773175	0.000245524	8.81699E-05	4.66592E-05	0.000160258	5.14845E-06	5.14845E-06	0.000165406	5.14845E-06	0.000250723	1.36647E-05	3.20874E-05	3.14677E-05	3.08167E-05	2.6693E-05	5.79622E-05	4.1237E-06	6.0024E-05	4.1237E-06	3.62454E-05
3837503773175	383750	3773175	0.000239311	8.59385E-05	4.54783E-05	0.000156202	5.01815E-06	5.01815E-06	0.00016122	5.01815E-06	0.000243847	1.329E-05	3.12074E-05	3.06048E-05	2.99715E-05	2.59609E-05	5.63726E-05	4.01061E-06	5.83779E-05	4.01061E-06	3.53763E-05
3837603773175	383760	3773175	0.000233363	8.38027E-05	4.4348E-05	0.00015232	4.89344E-06	4.89344E-06	0.000157213	4.89344E-06	0.000237263	1.29311E-05	3.03647E-05	2.97783E-05	2.91622E-05	2.52599E-05	5.48503E-05	3.9023E-06	5.68015E-05	3.9023E-06	3.45422E-05
3837703773175	383770	3773175	0.000227711	8.17729E-05	4.32739E-05	0.000148631	4.77491E-06	4.77491E-06	0.000153406	4.77491E-06	0.000231015	1.25906E-05	2.95651E-05	2.89941E-05	2.83942E-05	2.45947E-05	5.34059E-05	3.79954E-06	5.53057E-05	3.79954E-06	3.37472E-05
3837803773175	383780	3773175	0.000222362	7.9852E-05	4.22574E-05	0.000145139	4.66275E-06	4.66275E-06	0.000149802	4.66275E-06	0.000225111	1.22688E-05	2.88096E-05	2.82532E-05	2.76686E-05	2.39662E-05	5.20412E-05	3.70245E-06	5.38924E-05	3.70245E-06	3.29941E-05
3837903773175	383790	3773175	0.000217308	7.80372E-05	4.1297E-05	0.000141841	4.55677E-06	4.55677E-06	0.000146397	4.55677E-06	0.000219529	1.19646E-05	2.80952E-05	2.75527E-05	2.69826E-05	2.33719E-05	5.07507E-05	3.61064E-06	5.25561E-05	3.61064E-06	3.22815E-05
3838003773175	383800	3773175	0.000212395	7.62728E-05	4.03633E-05	0.000138634	4.45375E-06	4.45375E-06	0.000143087	4.45375E-06	0.000214147	1.16713E-05	2.74063E-05	2.68771E-05	2.6321E-05	2.27989E-05	4.95064E-05	3.52211E-06	5.12674E-05	3.52211E-06	3.15885E-05
3838103773175	383810	3773175	0.00020726	7.44288E-05	3.93874E-05	0.000135282	4.34607E-06	4.34607E-06	0.000139628	4.34607E-06	0.000208626	1.13704E-05	2.66998E-05	2.61842E-05	2.56424E-05	2.22111E-05	4.82301E-05	3.43131E-06	4.99458E-05	3.43131E-06	3.08591E-05
3838203773175	383820	3773175	0.000202073	7.25662E-05	3.84017E-05	0.000131897	4.23731E-06	4.23731E-06	0.000136134	4.23731E-06	0.000203113	1.10699E-05	2.59943E-05	2.54923E-05	2.49648E-05	2.16242E-05	4.69556E-05	3.34064E-06	4.8626E-05	3.34064E-06	3.01228E-05
3838303773175	383830	3773175	0.000196975	7.07354E-05	3.74329E-05	0.000128569	4.13041E-06	4.13041E-06	0.000132699	4.13041E-06	0.00019773	1.07766E-05	2.53054E-05	2.48167E-05	2.43032E-05	2.10511E-05	4.57112E-05	3.25211E-06	4.73373E-05	3.25211E-06	2.93948E-05
3838403773175	383840	3773175	0.000190983	6.85837E-05	3.62942E-05	0.000124658	4.00476E-06	4.00476E-06	0.000128663	4.00476E-06	0.000191567	1.04406E-05	2.45166E-05	2.40431E-05	2.35456E-05	2.03949E-05	4.42863E-05	3.15073E-06	4.58617E-05	3.15073E-06	2.85397E-05
3838503773175	383850	3773175	0.000185301	6.65433E-05	3.52145E-05	0.000120949	3.88562E-06	3.88562E-06	0.000124835	3.88562E-06	0.000185724	1.01222E-05	2.37689E-05	2.33099E-05	2.28276E-05	1.97729E-05	4.29357E-05	3.05464E-06	4.4463E-05	3.05464E-06	2.77293E-05
3838603773175	383860	3773175	0.000179634	6.45083E-05	3.41375E-05	0.000117251	3.76679E-06	3.76679E-06	0.000121017	3.76679E-06	0.000179943	9.80715E-06	2.3029E-05	2.25843E-05	2.2117E-05	1.91575E-05	4.15993E-05	2.95957E-06	4.30791E-05	2.95957E-06	2.69189E-05
3838703773175	383870	3773175	0.000174049	6.25024E-05	3.3076E-05	0.000113605	3.64966E-06	3.64966E-06	0.000117254	3.64966E-06	0.00017427	9.49792E-06	2.23029E-05	2.18722E-05	2.14197E-05	1.85534E-05	4.02876E-05	2.86625E-06	4.17208E-05	2.86625E-06	2.61197E-05
3838803773175	383880	3773175	0.000168722	6.05894E-05	3.20637E-05	0.000110128	3.53796E-06	3.53796E-06	0.000113666	3.53796E-06	0.000168872	9.20372E-06	2.16121E-05	2.11947E-05	2.07562E-05	1.79787E-05	3.90397E-05	2.77747E-06	4.04284E-05	2.77747E-06	2.53582E-05
3838903773175	383890	3773175	0.000162331	5.82944E-05	3.08492E-05	0.000105956	3.40395E-06	3.40395E-06	0.0001093	3.40395E-06	0.000162532	8.85819E-06	2.08007E-05	2.0399E-05	1.99769E-05	1.73038E-05	3.75741E-05	2.67319E-06	3.89107E-05	2.67319E-06	2.44431E-05
3839003773175	383900	3773175	0.000156221	5.61002E-05	2.9688E-05	0.000101968	3.27582E-06	3.27582E-06	0.000105244	3.27582E-06	0.000156475	8.5281E-06	2.00256E-05	1.96389E-05	1.92325E-05	1.66589E-05	3.61739E-05	2.57358E-06	3.74607E-05	2.57358E-06	2.3567E-05
3839103773175	383910	3773175	0.000150192	5.39351E-05	2.85423E-05	9.80327E-05	3.1494E-06	3.1494E-06	0.000101182	3.1494E-06	0.000150534	8.20427E-06	1.92652E-05	1.88931E-05	1.85022E-05	1.60264E-05	3.48003E-05	2.47585E-06	3.60382E-05	2.47585E-06	2.26993E-05
3829703773185	382970	3773185	8.58238E-05	3.08201E-05	1.63099E-05	5.60187E-05	1.79966E-06	1.79966E-06	5.78183E-05	1.79966E-06	0.000173305	9.44534E-06	2.21794E-05	2.17511E-05	2.13011E-05	1.84507E-05	4.00646E-05	2.85038E-06	4.14898E-05	2.85038E-06	1.46415E-05
3829803773185	382980	3773185	9.13503E-05	3.28047E-05	1.73601E-05	5.96259E-05	1.91554E-06	1.91554E-06	6.15415E-05	1.91554E-06	0.000188527	1.0275E-05	2.41275E-05	2.36616E-05	2.3172E-05	2.00713E-05	4.35836E-05	3.10074E-06	4.51339E-05	3.10074E-06	1.53904E-05
3829903773185	382990	3773185	9.63966E-05	3.46169E-05	1.83191E-05	6.29197E-05	2.02136E-06	2.02136E-06	6.49411E-05	2.02136E-06	0.000203404	1.10858E-05	2.60315E-05	2.55288E-05	2.50006E-05	2.16552E-05	4.70229E-05	3.34543E-06	4.86956E-05	3.34543E-06	1.60373E-05
3830003773185	383000	3773185	0.000101206	3.63441E-05	1.92332E-05	6.60592E-05	2.12222E-06	2.12222E-06	6.81814E-05	2.12222E-06	0.000218687	1.19187E-05	2.79874E-05	2.74469E-05	2.6879E-05	2.32823E-05	5.0556E-05	3.59679E-06	5.23544E-05	3.59679E-06	1.66368E-05
3830103773185	383010	3773185	0.000105758	3.79785E-05	2.00981E-05	6.90299E-05	2.21765E-06	2.21765E-06	7.12475E-05	2.21765E-06	0.000234996	1.28076E-05	3.00746E-05	2.94939E-05	2.88836E-05	2.50186E-05	5.43264E-05	3.86503E-06	5.62589E-05	3.86503E-06	1.71733E-05
3830203773185	383020	3773185	0.000109925	3.94749E-05	2.089E-05	7.17498E-05	2.30503E-06	2.30503E-06	7.40548E-05	2.30503E-06	0.000251458	1.37048E-05	3.21815E-05	3.156E-05	3.0907E-05	2.67712E-05	5.81321E-05	4.13578E-06	6.02E-05	4.13578E-06	1.76036E-05
3830303773185	383030	3773185	0.000115606	4.15153E-05	2.19697E-05	7.54583E-05	2.42418E-06	2.42418E-06	7.78825E-05	2.42418E-06	0.000271787	1.48128E-05	3.47831E-05	3.41114E-05	3.34056E-05	2.89355E-05	6.28317E-05	4.47014E-06	6.50668E-05	4.47014E-06	1.82017E-05
3830403773185	383040	3773185	0.000121185	4.35185E-05	2.30298E-05	7.90994E-05	2.54115E-06	2.54115E-06	8.16405E-05	2.54115E-06	0.000297216	1.61986E-05	3.80374E-05	3.73029E-05	3.65311E-05	3.16427E-05	6.87103E-05	4.88836E-06	7.11544E-05	4.88836E-06	1.89687E-05
3830503773185	383050	3773185	0.000126586	4.5458E-05	2.40562E-05	8.26246E-05	2.6544E-06	2.6544E-06	8.5279E-05	2.6544E-06	0.000323823	1.76488E-05	4.14427E-05	4.06424E-05	3.98014E-05	3.44754E-05	7.48614E-05	5.32598E-06	7.75244E-05	5.32598E-06	1.97456E-05
3830603773185	383060	3773185	0.000132134	4.74506E-05	2.51107E-05	8.62464E-05	2.77075E-06	2.77075E-06	8.90171E-05	2.77075E-06	0.000352575	1.92158E-05	4.51223E-05	4.42509E-05	4.33353E-05	3.75364E-05	8.15081E-05	5.79886E-06	8.44076E-05	5.79886E-06	2.05392E-05
3830703773185	383070	3773185	0.000138185	4.96236E-05	2.62606E-05	9.0196E-05	2.89764E-06	2.89764E-06	9.30937E-05	2.89764E-06	0.000385622	2.10169E-05	4.93516E-05	4.83985E-05	4.73971E-05	4.10547E-05	8.91479E-05	6.34239E-06	9.23191E-05	6.34239E-06	2.13999E-05
3834303773185	383430	3773185	0.008301709	0.002981215	0.001577648	0.005418668	0.00017408	0.00017408	0.005592748	0.00017408	0.007302805	0.000398012	0.000934608	0.00091656	0.000897595	0.000777484	0.001688261	0.000120111	0.001748316	0.000120111	0.001176644
3834403773185	383440	3773185	0.00502098	0.001803077	0.000954182	0.00327728	0.000105286	0.000105286	0.003382566	0.000105286	0.004635743	0.000252654	0.000593279	0.000581822	0.000569784	0.000493539	0.00107169	7.6245E-05	0.001109813	7.6245E-05	0.000711644
3834503773185	383450	3773185	0.003599701	0.001292684	0.000684083	0.002349587	7.54828E-05	7.54828E-05	0.00242507	7.54828E-05	0.003424783	0.000186655	0.000438301	0.000429837	0.000420944	0.000364615	0.000791741	5.63281E-05	0.000819905	5.63281E-05	0.000510529
3834603773185	383460	3773185	0.002820423	0.001012838	0.00053599	0.001840939	5.9142E-05	5.9142E-05	0.001900081	5.9142E-05	0.002736203	0.000149127	0.000350177	0.000343415	0.000336309	0.000291307	0.000632555	4.50029E-05	0.000655056	4.50029E-05	0.000400348
3834703773185	383470	3773185	0.002288886	0.000821959	0.000434977	0.001493995	4.79961E-05	4.79961E-05	0.001541991	4.79961E-05	0.002252673	0.000122774	0.000288296	0.000282728	0.000276878	0.000239828	0.000520773	3.70502E-05	0.000539298	3.70502E-05	0.000325229
3834803773185	383480	3773185	0.001911855	0.000686564	0.000363327	0.001247901	4.00901E-05	4.00901E-05	0.001287991	4.00901E-05	0.001901155	0.000103615	0.000243309	0.00023861	0.000233673	0.000202404	0.000439509	3.12687E-05	0.000455143	3.12687E-05	0.000271959
3834903773185	383490	3773185	0.001627172	0.000584332	0.000309226	0.001062083	3.41205E-05	3.41205E-05	0.001096204	3.41205E-05	0.001630685	8.88745E-05	0.000208694	0.000204664	0.000200429	0.000173609	0.000376982	2.68202E-05	0.000390392	2.68202E-05	0.000231741
3835003773185	383500	3773185	0.001408682	0.00050587	0.000267704	0.000919471	2.95389E-05	2.95389E-05	0.00094901	2.95389E-05	0.001419747	7.7378E-05	0.000181698	0.000178189	0.000174503	0.000151152	0.000328217	2.33509E-05	0.000339892	2.33509E-05	0.000200872
3835103773185	383510	3773185	0.001237751	0.000444487	0.000235221	0.000807901	2.59547E-05	2.59547E-05	0.000833856	2.59547E-05	0.001252483	6.8262E-05	0.000160292	0.000157197	0.000153944	0.000133344	0.000289549	2.05998E-05	0.000299849	2.05998E-05	0.000176721
3835203773185	383520	3773185	0.001098162	0.000394359	0.000208693	0.000716789	2.30276E-05	2.30276E-05	0.000739817	2.30276E-05	0.001114538	6.07437E-05	0.000142638	0.000139883	0.000136989	0.000118658	0.000257659	1.8331E-05	0.000266824	1.8331E-05	0.000156995
3835303773185	383530	3773185	0.000980849	0.000352231	0.000186399	0.000640217	2.05676E-05	2.05676E-05	0.000660784	2.05676E-05	0.000997778	5.43802E-05	0.000127695	0.000125229	0.000122638	0.000106227	0.000230666	1.64107E-05	0.000238872	1.64107E-05	0.00014041
3835403773185	383540	3773185	0.000882169	0.000316794	0.000167646	0.000575807	1.84984E-05	1.84984E-05	0.000594305	1.84984E-05	0.000898974	4.89953E-05	0.00011505	0.000112828	0.000110494	9.57083E-05	0.000207825	1.47856E-05	0.000215218	1.47856E-05	0.000126456
3835503773185	383550	3773185	0.000794868	0.000285444	0.000151056	0.000518824	1.66677E-05	1.66677E-05	0.000535491	1.66677E-05	0.000811365	4.42204E-05	0.000103838	0.000101833	9.97257E-05	8.6381E-05	0.000187571	1.33447E-05	0.000194244	1.33447E-05	0.000114104
3835603773185	383560	3773185	0.000712287	0.000255788	0.000135362	0.000464922	1.49361E-05	1.49361E-05	0.000479858	1.49361E-05	0.000728679	3.97139E-05	9.32558E-05	9.14549E-05	8.95626E-05	7.75779E-05	0.000168456	1.19847E-05	0.000174448	1.19847E-05	0.000102407
3835703773185	383570	3773185	0.00064257	0.000230752	0.000122113	0.000419417	1.34742E-05	1.34742E-05	0.000432891	1.34742E-05	0.000658557	3.58922E-05	8.42817E-05	8.26541E-05	8.09439E-05	7.01125E-05	0.000152245	1.08314E-05	0.000157661	1.08314E-05	9.25242E-05
3835803773185	383580	3773185	0.000587719	0.000211055	0.000111689	0.000383614	1.2324E-05	1.2324E-05	0.000395938	1.2324E-05	0.000602884	3.2858E-05	7.71567E-05	7.56667E-05	7.41011E-05	6.41854E-05	0.000139375	9.91576E-06	0.000144333	9.91576E-06	8.47459E-05
3835903773185	383590	3773185	0.000541534	0.000194469	0.000102912	0.000353468	1.13555E-05	1.13555E-05	0.000364824	1.13555E-05	0.000555795	3.02915E-05	7.11302E-05	6.97566E-05	6.83133E-05	5.9172E-05	0.000128489	9.14127E-06	0.000133059	9.14127E-06	7.81957E-05
3836003773185	383600	3773185	0.000500247	0.000179643	9.50664E-05	0.00032652	1.04898E-05	1.04898E-05	0.00033701	1.04898E-05	0.000513659	2.79951E-05	6.57378E-05	6.44683E-05	6.31344E-05	5.46861E-05	0.000118748	8.44825E-06	0.000122972	8.44825E-06	7.23343E-05
3836103773185	383610	3773185	0.000460276	0.000165289	8.74703E-05	0.00030043	9.65162E-06	9.65162E-06	0.000310082	9.65162E-06	0.000473017	2.578E-05	6.05363E-05	5.93673E-05	5.8139E-05	5.03592E-05	0.000109352	7.7798E-06	0.000113242	7.7798E-06	6.66504E-05
3836203773185	383620	3773185	0.000425299	0.000152729	8.08234E-05	0.0002776	8.91818E-06	8.91818E-06	0.000286518	8.91818E-06	0.000437359	2.38366E-05	5.59729E-05	5.4892E-05	5.37562E-05	4.65629E-05	0.000101109	7.19333E-06	0.000104705	7.19333E-06	6.16735E-05
3836303773185	383630	3773185	0.000398065	0.000142949	7.56479E-05	0.000259824	8.34711E-06	8.34711E-06	0.000268171	8.34711E-06	0.0004093S	2.23101E-05	5.23883E-05	5.13767E-05	5.03136E-05	4.3581E-05	9.46335E-05	6.73266E-06	9.79998E-05	6.73266E-06	5.78046E-05
3836403773185	383640	3773185	0.000375863	0.000134976	7.14286E-05	0.000245332	7.88155E-06	7.88155E-06	0.000253214	7.88155E-06	0.000386349	2.10565E-05	4.94447E-05	4.84898E-05	4.74865E-05	4.11322E-05	8.93161E-05	6.35436E-06	9.24933E-05	6.35436E-06	5.46566E-05
3836503773185	383650	3773185	0.000355604	0.000127701	6.75786E-05	0.000232109	7.45674E-06	7.45674E-06	0.000239566	7.45674E-06	0.000365362	1.99127E-05	4.67587E-05	4.58557E-05	4.4907E-05	3.88978E-05	8.44642E-05	6.00917E-06	8.74688E-05	6.00917E-06	5.17812E-05
3836603773185	383660	3773185	0.00033969	0.000121985	6.45542E-05	0.000221721	7.12302E-06	7.12302E-06	0.000228844	7.12302E-06	0.000348677	1.90034E-05	4.46235E-05	4.37617E-05	4.28563E-05	3.71215E-05	8.06071E-05	5.73476E-06	8.34745E-05	5.73476E-06	4.9533E-05
3836703773185	383670	3773185	0.000324883	0.000116668	6.17405E-05	0.000212057	6.81254E-06	6.81254E-06	0.000218869	6.81254E-06	0.000333164	1.81579E-05	4.26382E-05	4.18148E-05	4.09496E-05	3.547E-05	7.70209E-05	5.47962E-06	7.97607E-05	5.47962E-06	4.744E-05
3836803773185	383680	3773185	0.000311747	0.000111951	5.9244E-05	0.000203482	6.53708E-06	6.53708E-06	0.000210019	6.53708E-06	0.000319336	1.74042E-05	4.08684E-05	4.00792E-05	3.92499E-05	3.39978E-05	7.38241E-05	5.25219E-06	7.64502E-05	5.25219E-06	4.55859E-05
3836903773185	383690	3773185	0.000300317	0.000107846	5.70719E-05	0.000196022	6.2974E-06	6.2974E-06	0.000202319	6.2974E-06	0.000307215	1.67436E-05	3.93172E-05	3.8558E-05	3.77602E-05	3.27073E-05	7.1022E-05	5.05283E-06	7.35484E-05	5.05283E-06	4.39763E-05
3837003773185	383700	3773185	0.000289692	0.000104031	5.50528E-05	0.000189087	6.07461E-06	6.07461E-06	0.000195162	6.07461E-06	0.000295937	1.61289E-05	3.78738E-05	3.71424E-05	3.63739E-05	3.15066E-05	6.84146E-05	4.86733E-06	7.08483E-05	4.86733E-06	4.24812E-05
3837103773185	383710	3773185	0.000279245	0.000100279	5.30674E-05	0.000182268	5.85554E-06	5.85554E-06	0.000188124	5.85554E-06	0.000284896	1.55272E-05	3.64608E-05	3.57567E-05	3.50168E-05	3.03311E-05	6.58622E-05	4.68574E-06	6.8205E-05	4.68574E-06	4.10086E-05
3837203773185	383720	3773185	0.000269404	9.67452E-05	5.11972E-05	0.000175844	5.64918E-06	5.64918E-06	0.000181494	5.64918E-06	0.000274498	1.49605E-05	3.513E-05	3.44516E-05	3.37388E-05	2.92241E-05	6.34583E-05	4.51472E-06	6.57157E-05	4.51472E-06	3.96183E-05
3837303773185	383730	3773185	0.000260774	9.36462E-05	4.95572E-05	0.000170212	5.46822E-06	5.46822E-06	0.00017568	5.46822E-06	0.00026531	1.44597E-05	3.39541E-05	3.32984E-05	3.26095E-05	2.82459E-05	6.13342E-05	4.3636E-06	6.3516E-05	4.3636E-06	3.84041E-05
3837403773185	383740	3773185	0.000253895	9.1176E-05	4.825E-05	0.000165722	5.32398E-06	5.32398E-06	0.000171046	5.32398E-06	0.000257806	1.40508E-05	3.29938E-05	3.23567E-05	3.16872E-05	2.7447E-05	5.95995E-05	4.24018E-06	6.17196E-05	4.24018E-06	3.74414E-05
3837503773185	383750	3773185	0.000247504	8.8881E-05	4.703555E-05	0.00016155	5.18997E-06	5.18997E-06	0.0001667 4	5.18997E-06	0.000250808	1.36693E-05	3.20982E-05	3.14783E-05	3.0827E-05	2.67019E-05	5.79816E-05	4.12508E-06	6.00442E-05	4.12508E-06	3.65486E-05
3837603773185	383760	3773185	0.000241453	8.6708E-05	4.58855E-05	0.000157601	5.06308E-06	5.06308E-06	0.000162664	5.06308E-06	0.000244169	1.33075E-05	3.12486E-05	3.06451E-05	3.00111E-05	2.59952E-05	5.6447E-05	4.0159E-06	5.84549E-05	4.0159E-06	3.57005E-05
3837703773185	383770	3773185	0.000235742	8.4657E-05	4.48002E-05	0.000153873	4.94332E-06	4.94332E-06	0.000158816	4.94332E-06	0.00023789	1.29653E-05	3.0445E-05	2.98571E-05	2.92394E-05	2.53267E-05	5.49955E-05	3.91263E-06	5.69518E-05	3.91263E-06	3.48999E-05
3837803773185	383780	3773185	0.000230356	8.27228E-05	4.37766E-05	0.000150357	4.83038E-06	4.83038E-06	0.000155188	4.83038E-06	0.000231972	1.26428E-05	2.96876E-05	2.91143E-05	2.85119E-05	2.46966E-05	5.36272E-05	3.81528E-06	5.55348E-05	3.81528E-06	3.4144E-05
3837903773185	383790	3773185	0.000225361	8.09292E-05	4.28274E-05	0.000147097	4.72565E-06	4.72565E-06	0.000151823	4.72565E-06	0.000226466	1.23427E-05	2.8983E-05	2.84233E-05	2.78352E-05	2.41105E-05	5.23545E-05	3.72474E-06	5.42168E-05	3.72474E-06	3.34426E-05
3838003773185	383800	3773185	0.000220515	7.91887E-05	4.19063E-05	0.000143934	4.62401E-06	4.62401E-06	0.000148558	4.62401E-06	0.00022116	1.20535E-05	2.83039E-05	2.77574E-05	2.7183E-05	2.35456E-05	5.11278E-05	3.63747E-06	5.29465E-05	3.63747E-06	3.27593E-05
3838103773185	383810	3773185	0.000215099	7.72438E-05	4.08771E-05	0.000140399	4.51045E-06	4.51045E-06	0.000144909	4.51045E-06	0.000215387	1.17389E-05	2.75651E-05	2.70328E-05	2.64734E-05	2.29309E-05	4.97931E-05	3.54251E-06	5.15644E-05	3.54251E-06	3.19909E-05
3838203773185	383820	3773185	0.000209454	7.52168E-05	3.98044E-05	0.000136714	4.39208E-06	4.39208E-06	0.000141106	4.39208E-06	0.000209476	1.14167E-05	2.68086E-05	2.62909E-05	2.57469E-05	2.23016E-05	4.84266E-05	3.44529E-06	5.01492E-05	3.44529E-06	3.11875E-05
3838303773185	383830	3773185	0.000203935	7.32348E-05	3.87556E-05	0.000133112	4.27635E-06	4.27635E-06	0.000137388	4.27635E-06	0.000203733	1.11037E-05	2.60736E-05	2.55701E-05	2.50411E-05	2.16902E-05	4.7099E-05	3.35084E-06	4.87744E-05	3.35084E-06	3.04008E-05

			ISDrainage / Utilities Trenching	ISDrainage / Utilities Trenching	ISAsphalt Paving	ISAsphalt Paving	SVDemolition	SVSite Grubbing / Prep	SVMass Grading / Excavation	SVMass Grading / Excavation	SVDrainage / Utilities Trenching	SVFoundations / Concrete Pads	SVBuilding / Structure Construction	SVBuilding / Structure Construction	SVAsphalt Paving	SVAsphalt Paving	SVArchitectural Coating	SVArchitectural Coating	SVLandscaping or Other Finishing	SVLandscaping or Other Finishing	MDemolition
Unique Identifier	X (UTM)	Y (UTM)	2027	2028	2027	2028	2027	2027	2027	2028	2028	2028	2028	2029	2028	2029	2028	2029	2028	2029	2027
3836703773175	383670	3773175	1.85009E-05	1.80262E-05	4.7781E-06	4.45101E-06	0.000319495	0.0002297	0.00015487	0.000152904	0.000108489	3.44641E-05	4.9372E-05	4.74881E-05	4.85424E-06	4.51636E-06	4.85424E-06	4.51636E-06	4.9372E-05	4.74881E-05	8.19969E-05
3836803773175	383680	3773175	1.77987E-05	1.7342E-05	4.59677E-06	4.28209E-06	0.000307094	0.000220784	0.000148859	0.000146969	0.000104278	3.31264E-05	4.74556E-05	4.56449E-05	4.66582E-06	4.34106E-06	4.66582E-06	4.34106E-06	4.74556E-05	4.56449E-05	7.87162E-05
3836903773175	383690	3773175	1.71219E-05	1.66826E-05	4.42197E-06	4.11926E-06	0.000295147	0.000212195	0.000143068	0.000141251	0.000100221	3.18377E-05	4.56095E-05	4.38692E-05	4.48431E-06	4.17218E-06	4.48431E-06	4.17218E-06	4.56095E-05	4.38692E-05	7.55608E-05
3837003773175	383700	3773175	1.64906E-05	1.60675E-05	4.25894E-06	3.96739E-06	0.000283994	0.000204176	0.000137661	0.000135913	9.64339E-05	3.06346E-05	4.38859E-05	4.22114E-05	4.31485E-06	4.01451E-06	4.31485E-06	4.01451E-06	4.38859E-05	4.22114E-05	7.26158E-05
3837103773175	383710	3773175	1.59387E-05	1.55298E-05	4.1164E-06	3.83461E-06	0.000274256	0.000197175	0.000132941	0.000131253	9.31274E-05	2.95842E-05	4.23812E-05	4.07641E-05	4.1669E-06	3.87687E-06	4.1669E-06	3.87687E-06	4.23812E-05	4.07641E-05	7.00319E-05
3837203773175	383720	3773175	1.54251E-05	1.50293E-05	3.98374E-06	3.71103E-06	0.000265196	0.000190662	0.00012855	0.000126917	9.00509E-05	2.86069E-05	4.09811E-05	3.94174E-05	4.02925E-06	3.74879E-06	4.02925E-06	3.74879E-06	4.09811E-05	3.94174E-05	6.76258E-05
3837303773175	383730	3773175	1.49705E-05	1.45864E-05	3.86633E-06	3.60166E-06	0.000257196	0.00018491	0.000124672	0.000123089	8.73344E-05	2.77439E-05	3.97448E-05	3.82283E-05	3.9077E-06	3.6357E-06	3.9077E-06	3.6357E-06	3.97448E-05	3.82283E-05	6.54919E-05
3837403773175	383740	3773175	1.45947E-05	1.42202E-05	3.76927E-06	3.51124E-06	0.000250577	0.000180151	0.000121463	0.000119921	8.50867E-05	2.70299E-05	3.8722E-05	3.72445E-05	3.80713E-06	3.54213E-06	3.80713E-06	3.54213E-06	3.8722E-05	3.72445E-05	6.37119E-05
3837503773175	383750	3773175	1.42447E-05	1.38792E-05	3.67889E-06	3.42705E-06	0.000244421	0.000175725	0.000118479	0.000116975	8.29964E-05	2.63658E-05	3.77707E-05	3.63295E-05	3.7136E-06	3.45511E-06	3.7136E-06	3.45511E-06	3.77707E-05	3.63295E-05	6.20534E-05
3837603773175	383760	3773175	1.39088E-05	1.3552E-05	3.59215E-06	3.34625E-06	0.000238497	0.000171466	0.000115607	0.000114139	8.09847E-05	2.57268E-05	3.68552E-05	3.54489E-05	3.62359E-06	3.37137E-06	3.62359E-06	3.37137E-06	3.68552E-05	3.54489E-05	6.04675E-05
3837703773175	383770	3773175	1.35887E-05	1.32401E-05	3.50947E-06	3.26923E-06	0.000232848	0.000167405	0.000112869	0.000111436	7.90668E-05	2.51175E-05	3.59824E-05	3.46094E-05	3.53777E-06	3.29153E-06	3.53777E-06	3.29153E-06	3.59824E-05	3.46094E-05	5.89596E-05
3837803773175	383780	3773175	1.32855E-05	1.29446E-05	3.43115E-06	3.19627E-06	0.000227476	0.000163543	0.000110266	0.000108865	7.72427E-05	2.4538E-05	3.51522E-05	3.3811E-05	3.45615E-06	3.21559E-06	3.45615E-06	3.21559E-06	3.51522E-05	3.3811E-05	5.75334E-05
3837903773175	383790	3773175	1.29985E-05	1.2665E-05	3.35705E-06	3.12724E-06	0.000222372	0.000159873	0.000107791	0.000106422	7.55093E-05	2.39874E-05	3.43634E-05	3.30522E-05	3.3786E-06	3.14343E-06	3.3786E-06	3.14343E-06	3.43634E-05	3.30522E-05	5.6187E-05
3838003773175	383800	3773175	1.27195E-05	1.23931E-05	3.28498E-06	3.06011E-06	0.000217392	0.000156293	0.000105377	0.000104039	7.38183E-05	2.34502E-05	3.35938E-05	3.2312E-05	3.30293E-06	3.07303E-06	3.30293E-06	3.07303E-06	3.35938E-05	3.2312E-05	5.48805E-05
3838103773175	383810	3773175	1.24258E-05	1.2107E-05	3.20913E-06	2.98945E-06	0.000212189	0.000152552	0.000102855	0.000101549	7.20516E-05	2.2889E-05	3.27898E-05	3.15387E-05	3.22389E-06	2.99949E-06	3.22389E-06	2.99949E-06	3.27898E-05	3.15387E-05	5.35196E-05
3838203773175	383820	3773175	1.21293E-05	1.18181E-05	3.13256E-06	2.91812E-06	0.000206924	0.000148767	0.000100303	9.90295E-05	7.02638E-05	2.2321E-05	3.19762E-05	3.07561E-05	3.14389E-06	2.92506E-06	3.14389E-06	2.92506E-06	3.19762E-05	3.07561E-05	5.21497E-05
3838303773175	383830	3773175	1.18362E-05	1.15325E-05	3.05686E-06	2.8476E-06	0.000201757	0.000145052	9.77983E-05	9.65566E-05	6.85092E-05	2.17636E-05	3.11777E-05	2.99881E-05	3.06538E-06	2.85202E-06	3.06538E-06	2.85202E-06	3.11777E-05	2.99881E-05	5.08015E-05
3838403773175	383840	3773175	1.14919E-05	1.1197E-05	2.96793E-06	2.76476E-06	0.000195743	0.000140729	9.48834E-05	9.36787E-05	6.64673E-05	2.1115E-05	3.02485E-05	2.90943E-05	2.97402E-06	2.76701E-06	2.97402E-06	2.76701E-06	3.02485E-05	2.90943E-05	4.9221E-05
3838503773175	383850	3773175	1.11655E-05	1.08791E-05	2.88366E-06	2.68626E-06	0.000190042	0.00013663	9.21197E-05	9.095E-05	6.45313E-05	2.04999E-05	2.93674E-05	2.82469E-05	2.88739E-06	2.68642E-06	2.88739E-06	2.68642E-06	2.93674E-05	2.82469E-05	4.7724E-05
3838603773175	383860	3773175	1.08392E-05	1.05611E-05	2.79938E-06	2.60775E-06	0.000184367	0.00013255	8.93689E-05	8.82342E-05	6.26043E-05	1.98878E-05	2.84904E-05	2.74034E-05	2.80117E-06	2.6062E-06	2.80117E-06	2.6062E-06	2.84904E-05	2.74034E-05	4.62325E-05
3838703773175	383870	3773175	1.05174E-05	1.02476E-05	2.71627E-06	2.53033E-06	0.000178781	0.000128534	8.66612E-05	8.55609E-05	6.07075E-05	1.92852E-05	2.76273E-05	2.65731E-05	2.7163E-06	2.52724E-06	2.7163E-06	2.52724E-06	2.76273E-05	2.65731E-05	4.47627E-05
3838803773175	383880	3773175	1.02108E-05	9.94882E-06	2.63708E-06	2.45656E-06	0.000173454	0.000124704	8.40788E-05	8.30113E-05	5.88985E-05	1.87106E-05	2.6804E-05	2.57813E-05	2.63536E-06	2.45193E-06	2.63536E-06	2.45193E-06	2.6804E-05	2.57813E-05	4.33637E-05
3838903773175	383890	3773175	9.84229E-06	9.58976E-06	2.54191E-06	2.3679E-06	0.000167057	0.000120105	8.09783E-05	7.99501E-05	5.67265E-05	1.80206E-05	2.58156E-05	2.48305E-05	2.53818E-06	2.36151E-06	2.53818E-06	2.36151E-06	2.58156E-05	2.48305E-05	4.16871E-05
3839003773175	383900	3773175	9.48953E-06	9.24606E-06	2.4508E-06	2.28303E-06	0.000160972	0.00011573	7.80288E-05	7.70381E-05	5.46604E-05	1.73642E-05	2.48753E-05	2.39261E-05	2.44573E-06	2.27549E-06	2.44573E-06	2.27549E-06	2.48753E-05	2.39261E-05	4.00867E-05
3839103773175	383910	3773175	9.14015E-06	8.90564E-06	2.36057E-06	2.19898E-06	0.000154959	0.000111407	7.51139E-05	7.41602E-05	5.26184E-05	1.67155E-05	2.3946E-05	2.30323E-05	2.35436E-06	2.19049E-06	2.35436E-06	2.19049E-06	2.3946E-05	2.30323E-05	3.85098E-05
3829703773185	382970	3773185	5.89558E-06	5.74432E-06	1.52262E-06	1.41838E-06	8.38404E-05	6.02767E-05	4.06403E-05	4.01243E-05	2.84691E-05	9.04391E-06	1.2956E-05	1.24616E-05	1.27383E-06	1.18516E-06	1.27383E-06	1.18516E-06	1.2956E-05	1.24616E-05	2.17054E-05
3829803773185	382980	3773185	6.19714E-06	6.03814E-06	1.6005E-06	1.49094E-06	8.88204E-05	6.3857E-05	4.30542E-05	4.25076E-05	3.01602E-05	9.58111E-06	1.37255E-05	1.32018E-05	1.34949E-06	1.25556E-06	1.34949E-06	1.25556E-06	1.37255E-05	1.32018E-05	2.31389E-05
3829903773185	382990	3773185	6.45763E-06	6.29195E-06	1.66777E-06	1.5536E-06	9.33104E-05	6.70851E-05	4.52307E-05	4.46564E-05	3.16848E-05	1.00655E-05	1.44194E-05	1.38692E-05	1.41771E-06	1.31903E-06	1.41771E-06	1.31903E-06	1.44194E-05	1.38692E-05	2.44599E-05
3830003773185	383000	3773185	6.69899E-06	6.52711E-06	1.73011E-06	1.61167E-06	9.75421E-05	7.01275E-05	4.72819E-05	4.66816E-05	3.31217E-05	1.05219E-05	1.50733E-05	1.44982E-05	1.482E-06	1.37885E-06	1.482E-06	1.37885E-06	1.50733E-05	1.44982E-05	2.57246E-05
3830103773185	383010	3773185	6.91503E-06	6.73761E-06	1.7859E-06	1.66365E-06	0.000101319	7.28431E-05	4.91129E-05	4.84894E-05	3.44044E-05	1.09294E-05	1.5657E-05	1.50596E-05	1.53939E-06	1.43224E-06	1.53939E-06	1.43224E-06	1.5657E-05	1.50596E-05	2.69313E-05
3830203773185	383020	3773185	7.08832E-06	6.90645E-06	1.83066E-06	1.70534E-06	0.000105043	7.55204E-05	5.0918E-05	5.02715E-05	3.56689E-05	1.13311E-05	1.62325E-05	1.56131E-05	1.59597E-06	1.48488E-06	1.59597E-06	1.48488E-06	1.62325E-05	1.56131E-05	2.80745E-05
3830303773185	383030	3773185	7.32911E-06	7.14107E-06	1.89285E-06	1.76327E-06	0.000110086	7.91456E-05	5.33622E-05	5.26847E-05	3.73811E-05	1.1875E-05	1.70117E-05	1.63626E-05	1.67258E-06	1.55616E-06	1.67258E-06	1.55616E-06	1.70117E-05	1.63626E-05	2.95642E-05
3830403773185	383040	3773185	7.63799E-06	7.44202E-06	1.97262E-06	1.83758E-06	0.000114549	8.23544E-05	5.55257E-05	5.48207E-05	3.88966E-05	1.23565E-05	1.77014E-05	1.7026E-05	1.74039E-06	1.61925E-06	1.74039E-06	1.61925E-06	1.77014E-05	1.7026E-05	3.10176E-05
3830503773185	383050	3773185	7.9508E-06	7.7468E-06	2.0534E-06	1.91284E-06	0.000118968	8.55313E-05	5.76676E-05	5.69354E-05	4.03971E-05	1.28331E-05	1.83842E-05	1.76828E-05	1.80753E-06	1.68172E-06	1.80753E-06	1.68172E-06	1.83842E-05	1.76828E-05	3.24366E-05
3830603773185	383060	3773185	8.27036E-06	8.05816E-06	2.13594E-06	1.98972E-06	0.000123538	8.8817E-05	5.9883E-05	5.91226E-05	4.19489E-05	1.33261E-05	1.90905E-05	1.8362E-05	1.87697E-06	1.74632E-06	1.87697E-06	1.74632E-06	1.90905E-05	1.8362E-05	3.38937E-05
3830703773185	383070	3773185	8.61693E-06	8.39584E-06	2.22544E-06	2.0731E-06	0.000128634	9.24806E-05	6.23531E-05	6.15614E-05	4.36793E-05	1.38758E-05	1.98779E-05	1.91195E-05	1.95439E-06	1.81835E-06	1.95439E-06	1.81835E-06	1.98779E-05	1.91195E-05	3.54832E-05
3834303773185	383430	3773185	0.00047379	0.000461634	0.000122363	0.000113986	0.010009968	0.007196624	0.00485217	0.004790563	0.00339902	0.001079781	0.001546853	0.001487832	0.000152086	0.0001415	0.000152086	0.0001415	0.001546853	0.001487832	0.002210134
3834403773185	383440	3773185	0.000286552	0.0002792	7.40061E-05	6.89399E-05	0.005564976	0.004000915	0.002697532	0.002663282	0.001889663	0.000600297	0.000859963	0.00082715	8.45513E-05	7.8666E-05	8.45513E-05	7.8666E-05	0.000859963	0.00082715	0.001335253
3834503773185	383450	3773185	0.000205571	0.000200296	5.30915E-05	4.94571E-05	0.003843197	0.0027635	0.001862927	0.001839274	0.001305009	0.000414568	0.000593894	0.000571234	5.83915E-05	5.43271E-05	5.83915E-05	5.43271E-05	0.000593894	0.000571234	0.000956388
3834603773185	383460	3773185	0.000161205	0.000157069	4.16334E-05	3.87834E-05	0.002956035	0.002125229	0.00143289	0.001414697	0.001003762	0.000318869	0.0004568	0.00043937	4.49124E-05	4.17863E-05	4.49124E-05	4.17863E-05	0.0004568	0.00043937	0.000748698
3834703773185	383470	3773185	0.000130957	0.000127597	3.38216E-05	3.15063E-05	0.002370943	0.001704579	0.001149276	0.001134684	0.000805086	0.000255755	0.000366385	0.000352405	3.60228E-05	3.35155E-05	3.60228E-05	3.35155E-05	0.000366385	0.000352405	0.000607047
3834803773185	383480	3773185	0.000109507	0.000106698	2.82818E-05	2.63458E-05	0.001965585	0.001413149	0.000952786	0.000940688	0.000667441	0.000212029	0.000303744	0.000292155	2.9864E-05	2.77854E-05	2.9864E-05	2.77854E-05	0.000303744	0.000292155	0.000506589
3834903773185	383490	3773185	9.33133E-05	9.09191E-05	2.40995E-05	2.24497E-05	0.001664024	0.001196343	0.000806609	0.000796367	0.000565042	0.000179499	0.000257144	0.000247332	2.52823E-05	2.35225E-05	2.52823E-05	2.35225E-05	0.000257144	0.000247332	0.000430752
3835003773185	383500	3773185	8.08836E-05	7.88083E-05	2.08893E-05	1.94593E-05	0.001435336	0.001031928	0.000695756	0.000686922	0.000487388	0.000154831	0.000221804	0.000213341	2.18077E-05	2.02898E-05	2.18077E-05	2.02898E-05	0.000221804	0.000213341	0.000372564
3835103773185	383510	3773185	7.11588E-05	6.93331E-05	1.83778E-05	1.71197E-05	0.001258007	0.000904439	0.000609798	0.000602056	0.000427173	0.000135702	0.000194401	0.000186984	1.91135E-05	1.77831E-05	1.91135E-05	1.77831E-05	0.000194401	0.000186984	0.000327059
3835203773185	383520	3773185	6.32159E-05	6.1594E-05	1.63264E-05	1.52088E-05	0.001113997	0.000800903	0.000539992	0.000533136	0.000378273	0.000120167	0.000172147	0.000165579	1.69255E-05	1.57474E-05	1.69255E-05	1.57474E-05	0.000172147	0.000165579	0.000289908
3835303773185	383530	3773185	5.65378E-05	5.50872E-05	1.46017E-05	1.36021E-05	0.000993425	0.000714219	0.000481547	0.000475433	0.000337331	0.000107161	0.000153515	0.000147658	1.50936E-05	1.4043E-05	1.50936E-05	1.4043E-05	0.000153515	0.000147658	0.0002587
3835403773185	383540	3773185	5.0919E-05	4.96125E-05	1.31505E-05	1.22503E-05	0.000892444	0.000641619	0.000432598	0.000427105	0.000303042	9.62685E-05	0.000137911	0.000132648	1.35593E-05	1.26155E-05	1.35593E-05	1.26155E-05	0.000137911	0.000132648	0.000232463
3835503773185	383550	3773185	4.59455E-05	4.47667E-05	1.18661E-05	1.10538E-05	0.000803357	0.00057757	0.000389414	0.00038447	0.000272791	8.66586E-05	0.000124144	0.000119407	1.22058E-05	1.13562E-05	1.22058E-05	1.13562E-05	0.000124144	0.000119407	0.000209266
3835603773185	383560	3773185	4.12353E-05	4.01774E-05	1.06496E-05	9.92057E-06	0.00071916	0.000517037	0.000348601	0.000344175	0.000244201	7.75762E-05	0.000111133	0.000106892	1.09265E-05	1.0166E-05	1.09265E-05	1.0166E-05	0.000111133	0.000106892	0.000187351
3835703773185	383570	3773185	3.7256E-05	3.63001E-05	9.62188E-06	8.96321E-06	0.000648246	0.000466054	0.000314227	0.000310237	0.000220121	6.99267E-05	0.000100174	9.63521E-05	9.84911E-06	9.16356E-06	9.84911E-06	9.16356E-06	0.000100174	9.63521E-05	0.000168868
3835803773185	383580	3773185	3.4124E-05	3.32484E-05	8.81299E-06	8.20969E-06	0.000592673	0.0004261	0.00028728	0.000283641	0.00020125	6.3932E-05	9.15866E-05	8.8092E-05	9.00476E-06	8.37798E-06	9.00476E-06	8.37798E-06	9.15866E-05	8.8092E-05	0.000154331
3835903773185	383590	3773185	3.14864E-05	3.06786E-05	8.13181E-06	7.57514E-06	0.000546045	0.000392577	0.000264686	0.000261326	0.000185417	5.89022E-05	8.4381E-05	8.11614E-05	8.29631E-06	7.71885E-06	8.29631E-06	7.71885E-06	8.4381E-05	8.11614E-05	0.000142096
3836003773185	383600	3773185	2.91263E-05	2.8379E-05	7.52227E-06	7.00733E-06	0.000504414	0.000362646	0.000244507	0.000241402	0.000171281	5.44115E-05	7.79478E-05	7.49736E-05	7.6638E-06	7.13036E-06	7.6638E-06	7.13036E-06	7.79478E-05	7.49736E-05	0.000131165
3836103773185	383610	3773185	2.68376E-05	2.6149E-05	6.93118E-06	6.4567E-06	0.000464084	0.000333651	0.000224957	0.000222101	0.000157586	5.00611E-05	7.17155E-05	6.89792E-05	7.05105E-06	6.56026E-06	7.05105E-06	6.56026E-06	7.17155E-05	6.89792E-05	0.000120599
3836203773185	383620	3773185	2.48336E-05	2.41964E-05	6.41362E-06	5.97457E-06	0.00042885	0.00030832	0.000207878	0.000205239	0.000145622	4.62603E-05	6.62708E-05	6.37421E-05	6.51572E-06	6.06219E-06	6.51572E-06	6.06219E-06	6.62708E-05	6.37421E-05	0.000111358
3836303773185	383630	3773185	2.32757E-05	2.26785E-05	6.01128E-06	5.59977E-06	0.000401554	0.000288695	0.000194647	0.000192175	0.000136353	4.33158E-05	6.20526E-05	5.96849E-05	6.10099E-06	5.67633E-06	6.10099E-06	5.67633E-06	6.20526E-05	5.96849E-05	0.000104156
3836403773185	383640	3773185	2.20082E-05	2.14435E-05	5.68391E-06	5.29482E-06	0.000379371	0.000272747	0.000183894	0.000181559	0.00012882	4.0923E-05	5.86247E-05	5.63878E-05	5.76396E-06	5.36276E-06	5.76396E-06	5.36276E-06	5.86247E-05	5.63878E-05	9.82805E-05
3836503773185	383650	3773185	2.08503E-05	2.03153E-05	5.38488E-06	5.01626E-06	0.000359121	0.000258189	0.000174078	0.000171868	0.000121944	3.87386E-05	5.54955E-05	5.3378E-05	5.45629E-06	5.07651E-06	5.45629E-06	5.07651E-06	5.54955E-05	5.3378E-05	9.29222E-05
3836603773185	383660	3773185	1.99451E-05	1.94333E-05	5.15109E-06	4.79847E-06	0.00034329	0.000246807	0.000166404	0.000164292	0.000116569	3.70309E-05	5.30491E-05	5.1025E-05	5.21577E-06	4.85272E-06	5.21577E-06	4.85272E-06	5.30491E-05	5.1025E-05	8.87034E-05
3836703773185	383670	3773185	1.91023E-05	1.86122E-05	4.93343E-06	4.59571E-06	0.000328555	0.000236213	0.000159262	0.00015724	0.000111565	3.54415E-05	5.07721E-05	4.88348E-05	4.99189E-06	4.64443E-06	4.99189E-06	4.64443E-06	5.07721E-05	4.88348E-05	8.47804E-05
3836803773185	383680	3773185	1.83557E-05	1.78847E-05	4.74061E-06	4.41609E-06	0.000315504	0.00022683	0.000152935	0.000150994	0.000107134	3.40336E-05	4.87552E-05	4.68949E-05	4.7936E-06	4.45994E-06	4.7936E-06	4.45994E-06	4.87552E-05	4.68949E-05	8.12965E-05
3836903773185	383690	3773185	1.77076E-05	1.72532E-05	4.57323E-06	4.26016E-06	0.000304172	0.000218683	0.000147442	0.00014557	0.000103286	3.28112E-05	4.70041E-05	4.52106E-05	4.62143E-06	4.29975E-06	4.62143E-06	4.29975E-06	4.70041E-05	4.52106E-05	7.82572E-05
3837003773185	383700	3773185	1.71056E-05	1.66667E-05	4.41775E-06	4.11533E-06	0.000293642	0.000211113	0.000142338	0.000140531	9.971E-05	3.16753E-05	4.53768E-05	4.36455E-05	4.46144E-06	4.1509E-06	4.46144E-06	4.1509E-06	4.53768E-05	4.36455E-05	7.54338E-05
3837103773185	383710	3773185	1.65126E-05	1.60889E-05	4.26461E-06	3.97267E-06	0.000283272	0.000203657	0.000137312	0.000135568	9.61888E-05	3.05567E-05	4.37744E-05	4.21041E-05	4.30388E-06	4.00431E-06	4.30388E-06	4.00431E-06	4.37744E-05	4.21041E-05	7.26593E-05
3837203773185	383720	3773185	1.59528E-05	1.55435E-05	4.12003E-06	3.83799E-06	0.00027349	0.000196625	0.00013257	0.000130887	9.28673E-05	2.95016E-05	4.22628E-05	4.06502E-05	4.15526E-06	3.86603E-06	4.15526E-06	3.86603E-06	4.22628E-05	4.06502E-05	7.00446E-05
3837303773185	383730	3773185	1.54639E-05	1.50671E-05	3.99376E-06	3.72037E-06	0.000264947	0.000190482	0.000128429	0.000126798	8.99662E-05	2.858E-05	4.09425E-05	3.93804E-05	4.02546E-06	3.74526E-06	4.02546E-06	3.74526E-06	4.09425E-05	3.93804E-05	6.77492E-05
3837403773185	383740	3773185	1.50762E-05	1.46894E-05	3.89365E-06	3.62711E-06	0.000258185	0.000185621	0.000125151	0.000123562	8.76702E-05	2.78506E-05	3.98976E-05	3.83753E-05	3.92272E-06	3.64968E-06	3.92272E-06	3.64968E-06	3.98976E-05	3.83753E-05	6.59093E-05
3837503773185	383750	3773185	1.47167E-05	1.43391E-05	3.8008E-06	3.54062E-06	0.000251922	0.000181118	0.000122115	0.000120565	8.55435E-05	2.7175E-05	3.89298E-05	3.74444E-05	3.82757E-06	3.56115E-06	3.82757E-06	3.56115E-06	3.89298E-05	3.74444E-05	6.42018E-05
3837603773185	383760	3773185	1.43752E-05	1.40064E-05	3.7126E-06	3.45846E-06	0.00024598	0.000176846	0.000119235	0.000117721	8.35258E-05	2.6534E-05	3.80116E-05	3.65612E-05	3.73729E-06	3.47715E-06	3.73729E-06	3.47715E-06	3.80116E-05	3.65612E-05	6.25832E-05
3837703773185	383770	3773185	1.40529E-05	1.36923E-05	3.62935E-06	3.3809E-06	0.000240341	0.000172792	0.000116501	0.000115022	8.16109E-05	2.59257E-05	3.71401E-05	3.5723E-05	3.65161E-06	3.39744E-06	3.65161E-06	3.39744E-06	3.71401E-05	3.5723E-05	6.1059E-05
3837803773185	383780	3773185	1.37485E-05	1.33957E-05	3.55074E-06	3.30767E-06	0.000234995	0.000168949	0.00011391	0.000112464	7.97959E-05	2.53491E-05	3.63141E-05	3.49285E-05	3.57039E-06	3.32188E-06	3.57039E-06	3.32188E-06	3.63141E-05	3.49285E-05	5.96201E-05
3837903773185	383790	3773185	1.34661E-05	1.31206E-05	3.4778E-06	3.23972E-06	0.000230015	0.000165369	0.000111496	0.000110081	7.81048E-05	2.48119E-05	3.55446E-05	3.41883E-05	3.49473E-06	3.25148E-06	3.49473E-06	3.25148E-06	3.55446E-05	3.41883E-05	5.82882E-05
3838003773185	383800	3773185	1.31909E-05	1.28525E-05	3.40674E-06	3.17353E-06	0.000225133	0.000161859	0.00010913	0.000107744	7.64471E-05	2.42853E-05	3.47902E-05	3.34627E-05	3.42056E-06	3.18247E-06	3.42056E-06	3.18247E-06	3.47902E-05	3.34627E-05	5.69963E-05
3838103773185	383810	3773185	1.28815E-05	1.2551E-05	3.32683E-06	3.09909E-06	0.000219672	0.000157932	0.000106483	0.000105131	7.45927E-05	2.36962E-05	3.39462E-05	3.2651E-05	3.33758E-06	3.10527E-06	3.33758E-06	3.10527E-06	3.39462E-05	3.2651E-05	5.5561E-05
3838203773185	383820	3773185	1.2558E-05	1.22358E-05	3.24328E-06	3.02126E-06	0.00021398	0.00015384	0.000103723	0.00010246	7.26597E-05	2.30821E-05	3.30665E-05	3.18049E-05	3.0248E-06	3.25109E-06	3.0248E-06	3.25109E-06	3.30665E-05	3.18049E-05	5.40676E-05
3838303773185	383830	3773185	1.22413E-05	1.19272E-05	3.16147E-06	2.94505E-06	0.000208429	0.000149849	0.000101033	9.975E-05	7.0775E-05	2.24834E-05	3.22089E-05	3.09799E-05	3.16677E-06	2.94634E-06	3.16677E-06	2.94634E-06	3.22089E-05	3.09799E-05	5.26106E-05

			MSite Grubbing / Prep	MMass Grading / Excavation	MMass Grading / Excavation	MDrainage / Utilities Trenching	MFoundations / Concrete Pads	MBuilding / Structure Construction	MAsphalt Paving	MLandscaping or Other Finishing	MWaterside Construction (Piles)	RSSWDemolition	RSSWPlacing Base	RSSWForm/Plac e Rebar and Pour	Child Risk				
Unique Identifier	X (UTM)	Y (UTM)	2027	2027	2028	2028	2028	2028	2028	2028	2028	2029	2029	2029	3rd Trimester	0<2	2<16	Total	per million
3836703773175	383670	3773175	0.000251716	0.000295998	0.000292057	6.20813E-05	8.07362E-05	5.94262E-05	6.11656E-06	7.16593E-05	6.11656E-06	1.8438E-05	2.6754E-05	1.58592E-05	7.51827E-09	1.1001E-07	2.155E-08	1.39078E-07	0.13907765
3836803773175	383680	3773175	0.000241645	0.000284155	0.000280372	5.95974E-05	7.75059E-05	5.70486E-05	5.87183E-06	6.87923E-05	5.87183E-06	1.84536E-05	2.67766E-05	1.58726E-05	7.2247E-09	1.0571E-07	2.0698E-08	1.33629E-07	0.13362878
3836903773175	383690	3773175	0.000231959	0.000272764	0.000269132	5.72083E-05	7.4399E-05	5.47617E-05	5.63645E-06	6.60346E-05	5.63645E-06	1.84412E-05	2.67585E-05	1.58619E-05	6.94234E-09	1.0157E-07	1.9878E-08	1.28387E-07	0.12838723
3837003773175	383700	3773175	0.000222918	0.000262133	0.000258643	5.49786E-05	7.14993E-05	5.26274E-05	5.41677E-06	6.34609E-05	5.41677E-06	1.84193E-05	2.67268E-05	1.58431E-05	6.67885E-09	9.7703E-08	1.9113E-08	1.23496E-07	0.12349554
3837103773175	383710	3773175	0.000214986	0.000252806	0.00024944	5.30223E-05	6.89551E-05	5.07547E-05	5.22403E-06	6.12028E-05	5.22403E-06	1.84318E-05	2.67449E-05	1.58539E-05	6.44781E-09	9.4317E-08	1.8442E-08	1.19208E-07	0.11920754
3837203773175	383720	3773175	0.0002076	0.00024412	0.00024087	5.12007E-05	6.6586E-05	4.90109E-05	5.04454E-06	5.91E-05	5.04454E-06	1.84412E-05	2.67585E-05	1.58619E-05	6.23267E-09	9.1165E-08	1.7818E-08	1.15215E-07	0.11521506
3837303773175	383730	3773175	0.000201049	0.000236417	0.000233269	4.95851E-05	6.44849E-05	4.74644E-05	4.88537E-06	5.72352E-05	4.88537E-06	1.84724E-05	2.68038E-05	1.58887E-05	6.04186E-09	8.8369E-08	1.7264E-08	1.11675E-07	0.111675
3837403773175	383740	3773175	0.000195584	0.000229991	0.000226929	4.82373E-05	6.27323E-05	4.61744E-05	4.75258E-06	5.56795E-05	4.75258E-06	1.85566E-05	2.6926E-05	1.59612E-05	5.88247E-09	8.6037E-08	1.6801E-08	1.08721E-07	0.10872122
3837503773175	383750	3773175	0.000190493	0.000224004	0.000221022	4.69817E-05	6.10993E-05	4.49724E-05	4.62887E-06	5.42301E-05	4.62887E-06	1.86314E-05	2.70346E-05	1.60256E-05	5.73367E-09	8.3861E-08	1.637E-08	1.05965E-07	0.10596508
3837603773175	383760	3773175	0.000185625	0.00021828	0.000215373	4.5781E-05	5.95378E-05	4.3823E-05	4.51057E-06	5.28442E-05	4.51057E-06	1.86813E-05	2.7107E-05	1.60685E-05	5.59113E-09	8.1777E-08	1.5957E-08	1.03325E-07	0.10332502
3837703773175	383770	3773175	0.000180996	0.000212836	0.000210002	4.46393E-05	5.80531E-05	4.27302E-05	4.39809E-06	5.15264E-05	4.39809E-06	1.87125E-05	2.71523E-05	1.60953E-05	5.4555E-09	7.9794E-08	1.5564E-08	1.00813E-07	0.10081344
3837803773175	383780	3773175	0.000176618	0.000207688	0.000204922	4.35595E-05	5.66488E-05	4.16966E-05	4.2917E-06	5.028E-05	4.2917E-06	1.8725E-05	2.71704E-05	1.61061E-05	5.32696E-09	7.7916E-08	1.5191E-08	9.8434E-08	0.09843398
3837903773175	383790	3773175	0.000172484	0.000202828	0.000200127	4.25401E-05	5.53231E-05	4.07208E-05	4.19127E-06	4.91033E-05	4.19127E-06	1.87188E-05	2.71614E-05	1.61007E-05	5.2053E-09	7.6139E-08	1.4838E-08	9.61826E-08	0.09618258
3838003773175	383800	3773175	0.000168474	0.000198111	0.000195474	4.1551E-05	5.40367E-05	3.9774E-05	4.09381E-06	4.79616E-05	4.09381E-06	1.86876E-05	2.71161E-05	1.60739E-05	5.08728E-09	7.4414E-08	1.4496E-08	9.39974E-08	0.09399736
3838103773175	383810	3773175	0.000164296	0.000193199	0.000190626	4.05206E-05	5.26967E-05	3.87877E-05	3.9923E-06	4.67723E-05	3.9923E-06	1.86096E-05	2.70029E-05	1.60068E-05	4.96449E-09	7.2618E-08	1.414E-08	9.17222E-08	0.09172216
3838203773175	383820	3773175	0.000160091	0.000188253	0.000185747	3.94834E-05	5.13478E-05	3.77948E-05	3.8901E-06	4.5575E-05	3.8901E-06	1.84973E-05	2.684E-05	1.59102E-05	4.84105E-09	7.0809E-08	1.3782E-08	8.94321E-08	0.08943211
3838303773175	383830	3773175	0.000155952	0.000183387	0.000180945	3.84627E-05	5.00204E-05	3.68177E-05	3.78953E-06	4.43968E-05	3.78953E-06	1.83632E-05	2.66454E-05	1.57948E-05	4.71976E-09	6.9032E-08	1.343E-08	8.71822E-08	0.08718218
3838403773175	383840	3773175	0.0001511	0.000177681	0.000175315	3.72661E-05	4.84642E-05	3.56723E-05	3.67164E-06	4.30156E-05	3.67164E-06	1.8176E-05	2.63738E-05	1.56339E-05	4.57871E-09	6.696E-08	1.3022E-08	8.45602E-08	0.08456021
3838503773175	383850	3773175	0.000146505	0.000172277	0.000169983	3.61327E-05	4.69902E-05	3.45874E-05	3.55997E-06	4.17073E-05	3.55997E-06	1.79889E-05	2.61022E-05	1.54729E-05	4.44497E-09	6.4995E-08	1.2634E-08	8.20741E-08	0.08207415
3838603773175	383860	3773175	0.000141926	0.000166893	0.000164671	3.50034E-05	4.55216E-05	3.35064E-05	3.44871E-06	4.04038E-05	3.44871E-06	1.77955E-05	2.58216E-05	1.53065E-05	4.31183E-09	6.3037E-08	1.2249E-08	7.95986E-08	0.07959861
3838703773175	383870	3773175	0.000137414	0.000161587	0.000159436	3.38906E-05	4.40744E-05	3.24412E-05	3.33907E-06	3.91193E-05	3.33907E-06	1.75927E-05	2.55274E-05	1.51321E-05	4.18076E-09	6.111E-08	1.187E-08	7.7161E-08	0.07716102
3838803773175	383880	3773175	0.000133119	0.000156537	0.000154453	3.28314E-05	4.2697E-05	3.14273E-05	3.23471E-06	3.78967E-05	3.23471E-06	1.73931E-05	2.52377E-05	1.49604E-05	4.05583E-09	5.9273E-08	1.1509E-08	7.48377E-08	0.07483769
3838903773175	383890	3773175	0.000127972	0.000150485	0.000148481	3.1562E-05	4.10461E-05	3.02122E-05	3.10965E-06	3.64315E-05	3.10965E-06	1.71311E-05	2.48575E-05	1.47351E-05	3.90691E-09	5.7078E-08	1.1079E-08	7.20639E-08	0.07206392
3839003773175	383900	3773175	0.000123059	0.000144707	0.000142781	3.03503E-05	3.94703E-05	2.90523E-05	2.99026E-06	3.50328E-05	2.99026E-06	1.68472E-05	2.44457E-05	1.44909E-05	3.76443E-09	5.498E-08	1.0668E-08	6.94117E-08	0.0694117
3839103773175	383910	3773175	0.000118219	0.000139015	0.000137164	2.91564E-05	3.79177E-05	2.79095E-05	2.87264E-06	3.36548E-05	2.87264E-06	1.65322E-05	2.39885E-05	1.42199E-05	3.62392E-09	5.291E-08	1.0262E-08	6.67959E-08	0.06679593
3829703773185	382970	3773185	6.6632E-05	7.83537E-05	7.73104E-05	1.64336E-05	2.13717E-05	1.57307E-05	1.61912E-06	1.8969E-05	1.61912E-06	1.13261E-05	1.64344E-05	9.74198E-06	3.22702E-09	4.2685E-08	7.6004E-09	5.35128E-08	0.05351281
3829803773185	382980	3773185	7.10325E-05	8.35284E-05	8.24162E-05	1.75189E-05	2.27831E-05	1.67696E-05	1.72605E-06	2.02217E-05	1.72605E-06	1.16723E-05	1.69368E-05	1.00398E-05	3.47627E-09	4.5878E-08	8.1568E-09	5.75115E-08	0.05751152
3829903773185	382990	3773185	7.50877E-05	8.8297E-05	8.71213E-05	1.8519E-05	2.40838E-05	1.7727E-05	1.82459E-06	2.13762E-05	1.82459E-06	1.1925E-05	1.73034E-05	1.02571E-05	3.71391E-09	4.8902E-08	8.6826E-09	6.12982E-08	0.06129821
3830003773185	383000	3773185	7.89702E-05	9.28625E-05	9.1626E-05	1.94766E-05	2.53291E-05	1.86436E-05	1.91893E-06	2.24815E-05	1.91893E-06	1.21153E-05	1.75795E-05	1.04208E-05	3.9537E-09	5.1926E-08	9.2051E-09	6.50851E-08	0.06508512
3830103773185	383010	3773185	8.26744E-05	9.72184E-05	9.59239E-05	2.03901E-05	2.65172E-05	1.95181E-05	2.00894E-06	2.3536E-05	2.00894E-06	1.224E-05	1.77606E-05	1.05281E-05	4.2015E-09	5.5013E-08	9.7315E-09	6.89459E-08	0.06894592
3830203773185	383020	3773185	8.61837E-05	0.000101345	9.99956E-05	2.12556E-05	2.76428E-05	2.03466E-05	2.09421E-06	2.4535E-05	2.09421E-06	1.22744E-05	1.78104E-05	1.05576E-05	4.45222E-09	5.8096E-08	1.0256E-08	7.28033E-08	0.07280328
3830303773185	383030	3773185	9.07569E-05	0.000106723	0.000105302	2.23835E-05	2.91096E-05	2.14263E-05	2.20534E-06	2.58369E-05	2.20534E-06	1.22151E-05	1.77244E-05	1.05066E-05	4.748E-09	6.1801E-08	1.0906E-08	7.74553E-08	0.07745531
3830403773185	383040	3773185	9.52188E-05	0.000111969	0.000110479	2.3484E-05	3.05407E-05	2.24796E-05	2.31376E-06	2.71071E-05	2.31376E-06	1.22088E-05	1.77153E-05	1.05013E-05	5.12458E-09	6.637E-08	1.1663E-08	8.31578E-08	0.08315775
3830503773185	383050	3773185	9.95747E-05	0.000117092	0.000115533	2.45583E-05	3.19379E-05	2.3508E-05	2.41961E-06	2.83472E-05	2.41961E-06	1.21808E-05	1.76746E-05	1.04771E-05	5.51801E-09	7.1104E-08	1.2442E-08	8.90636E-08	0.08906359
3830603773185	383060	3773185	0.000104048	0.000122352	0.000120722	2.56615E-05	3.33725E-05	2.4564E-05	2.5283E-06	2.96206E-05	2.5283E-06	1.2056E-05	1.74935E-05	1.03698E-05	5.93309E-09	7.6083E-08	1.3266E-08	9.52818E-08	0.09528183
3830703773185	383070	3773185	0.000108927	0.00012809	0.000126384	2.68649E-05	3.49376E-05	2.5716E-05	2.64687E-06	3.10097E-05	2.64687E-06	1.20529E-05	1.7489E-05	1.03671E-05	6.40339E-09	8.1702E-08	1.4199E-08	1.02304E-07	0.10230408
3834303773185	383430	3773185	0.006784729	0.007978286	0.007872053	0.00167333	0.002176151	0.001601766	0.000164865	0.001931496	0.000164865	2.00382E-05	2.90759E-05	1.72356E-05	1.9271E-07	2.8443E-06	5.8559E-07	3.62261E-06	3.6226114
3834403773185	383440	3773185	0.004098996	0.004820084	0.004755904	0.001010943	0.001314722	0.000967707	9.96031E-05	0.001166914	9.96031E-05	2.10146E-05	3.04926E-05	1.80754E-05	1.16527E-07	1.7196E-06	3.4676E-07	2.18293E-06	2.18292867
3834503773185	383450	3773185	0.002935945	0.003452431	0.003406461	0.000724097	0.000941682	0.00069313	7.13417E-05	0.000835813	7.13417E-05	2.15199E-05	3.12258E-05	1.851E-05	8.3684E-08	1.2342E-06	2.4685E-07	1.56477E-06	1.56477036
3834603773185	383460	3773185	0.002298374	0.002702699	0.002666712	0.000566852	0.000737186	0.000542609	5.58491E-05	0.000654307	5.58491E-05	2.1785E-05	3.16105E-05	1.87381E-05	6.56747E-08	9.6811E-07	1.9293E-07	1.22671E-06	1.22670967
3834703773185	383470	3773185	0.001863528	0.002191356	0.002162178	0.000459605	0.000597713	0.000439949	4.52826E-05	0.000530514	4.52826E-05	2.19722E-05	3.18821E-05	1.88991E-05	5.33886E-08	7.8659E-07	1.5639E-07	9.96362E-07	0.9963621
3834803773185	383480	3773185	0.001555139	0.001828717	0.001804367	0.000383547	0.000498799	0.000367144	3.77889E-05	0.000442721	3.77889E-05	2.20845E-05	3.20451E-05	1.89957E-05	4.46619E-08	6.5771E-07	1.3056E-07	8.32935E-07	0.83293491
3834903773185	383490	3773185	0.001322334	0.001554957	0.001534252	0.00032613	0.000424129	0.000312182	3.21319E-05	0.000376446	3.21319E-05	2.21344E-05	3.21175E-05	1.90386E-05	3.80646E-08	5.6033E-07	1.1109E-07	7.09477E-07	0.70947674
3835003773185	383500	3773185	0.001143706	0.001344904	0.001326997	0.000282074	0.000366835	0.000270011	2.77914E-05	0.000325593	2.77914E-05	2.21344E-05	3.21175E-05	1.90386E-05	3.2994E-08	4.8551E-07	9.6154E-08	6.14658E-07	0.61465818
3835103773185	383510	3773185	0.001004014	0.001180638	0.001164917	0.000247622	0.00032203	0.000237032	2.43969E-05	0.000285825	2.43969E-05	2.21032E-05	3.20722E-05	1.90118E-05	2.90209E-08	4.2692E-07	8.4475E-08	5.40413E-07	0.54041304
3835203773185	383520	3773185	0.000889967	0.001046529	0.001032594	0.00021949	0.00028545	0.000210107	2.16257E-05	0.000253358	2.16257E-05	2.20408E-05	3.19817E-05	1.89581E-05	2.57736E-08	3.7904E-07	7.4938E-08	4.79751E-07	0.47975074
3835303773185	383530	3773185	0.000794164	0.000933871	0.000921437	0.000195866	0.000254722	0.000187489	1.92977E-05	0.000226085	1.92977E-05	2.19316E-05	3.18233E-05	1.88642E-05	2.30435E-08	3.3879E-07	6.6923E-08	4.2876E-07	0.42875987
3835403773185	383540	3773185	0.000713623	0.000839162	0.000827988	0.000176002	0.000228889	0.000168475	1.73406E-05	0.000203156	1.73406E-05	2.17913E-05	3.16196E-05	1.87435E-05	2.07459E-08	3.0493E-07	6.0184E-08	3.85859E-07	0.38585934
3835503773185	383550	3773185	0.000642412	0.000755424	0.000745365	0.000158439	0.000206049	0.000151663	1.56102E-05	0.000182884	1.56102E-05	2.15698E-05	3.12982E-05	1.8553E-05	1.87148E-08	2.7499E-07	5.4228E-08	3.4793E-07	0.34792981
3835603773185	383560	3773185	0.000575134	0.00067631	0.000667305	0.000141846	0.00018447	0.00013578	1.39754E-05	0.000163731	1.39754E-05	2.11705E-05	3.07189E-05	1.82095E-05	1.67973E-08	2.467E-07	4.8602E-08	3.12104E-07	0.31210407
3835703773185	383570	3773185	0.000518395	0.00060959	0.000601473	0.000127853	0.000166271	0.000122385	1.25967E-05	0.000147578	1.25967E-05	2.07338E-05	3.00852E-05	1.78339E-05	1.51759E-08	2.228E-07	4.3852E-08	2.81829E-07	0.2818294
3835803773185	383580	3773185	0.000473771	0.000557116	0.000549698	0.000116847	0.000151958	0.00011185	1.15123E-05	0.000134874	1.15123E-05	2.04094E-05	2.96145E-05	1.75549E-05	1.3896E-08	2.0395E-07	4.0112E-08	2.57958E-07	0.25795759
3835903773185	383590	3773185	0.00043621	0.000512948	0.000506118	0.000107583	0.000139911	0.000102982	1.05996E-05	0.000124182	1.05996E-05	2.01287E-05	2.92072E-05	1.73134E-05	1.28168E-08	1.8806E-07	3.6962E-08	2.3784E-07	0.23783957
3836003773185	383600	3773185	0.000402655	0.000473489	0.000467185	9.93075E-05	0.000129149	9.50604E-05	9.78427E-06	0.000114629	9.78427E-06	1.98261E-05	2.87681E-05	1.70532E-05	1.1852E-08	1.7385E-07	3.4148E-08	2.19855E-07	0.21985506
3836103773185	383610	3773185	0.000370219	0.000435347	0.000429551	9.13078E-05	0.000118745	8.74028E-05	8.9961E-06	0.000105395	8.9961E-06	1.94081E-05	2.81616E-05	1.66936E-05	1.09187E-08	1.6011E-07	3.1427E-08	2.02457E-07	0.20245742
3836203773185	383620	3773185	0.000341849	0.000401987	0.000396634	8.43109E-05	0.000109646	8.07052E-05	8.30674E-06	9.73187E-05	8.30674E-06	1.90245E-05	2.76049E-05	1.63636E-05	1.01013E-08	1.4808E-07	2.9046E-08	1.87225E-07	0.18722451
3836303773185	383630	3773185	0.000319741	0.000375989	0.000370983	7.88583E-05	0.000102555	7.54857E-05	7.76951E-06	9.10247E-05	7.76951E-06	1.88061E-05	2.72881E-05	1.61758E-05	9.46296E-09	1.3869E-07	2.719E-08	1.75339E-07	0.17533932
3836403773185	383640	3773185	0.000301704	0.00035478	0.000350056	7.44099E-05	9.67694E-05	7.12276E-05	7.33123E-06	8.589E-05	7.33123E-06	1.86845E-05	2.71116E-05	1.60712E-05	8.94138E-09	1.3102E-07	2.5675E-08	1.65635E-07	0.16563506
3836503773185	383650	3773185	0.000285255	0.000335437	0.00033097	7.0353E-05	9.14935E-05	6.73442E-05	6.93153E-06	8.12072E-05	6.93153E-06	1.85597E-05	2.69305E-05	1.59639E-05	8.46534E-09	1.2402E-07	2.4293E-08	1.56779E-07	0.1567789
3836603773185	383660	3773185	0.000272304	0.000320208	0.000315944	6.71589E-05	8.73396E-05	6.42867E-05	6.61683E-06	7.75203E-05	6.61683E-06	1.8541E-05	2.69034E-05	1.59478E-05	8.09016E-09	1.1851E-07	2.3205E-08	1.49805E-07	0.14980519
3836703773185	383670	3773185	0.000260261	0.000306046	0.000301971	6.41887E-05	8.34769E-05	6.14435E-05	6.32419E-06	7.40919E-05	6.32419E-06	1.8516E-05	2.68672E-05	1.59263E-05	7.74114E-09	1.1338E-07	2.2193E-08	1.43318E-07	0.14331779
3836803773185	383680	3773185	0.000249566	0.00029347	0.000289562	6.1551E-05	8.00465E-05	5.89186E-05	6.06431E-06	7.10472E-05	6.06431E-06	1.8516E-05	2.68672E-05	1.59263E-05	7.43124E-09	1.0883E-07	2.1294E-08	1.37558E-07	0.13755847
3836903773185	383690	3773185	0.000240236	0.000282498	0.000278736	5.92498E-05	7.70539E-05	5.67159E-05	5.83759E-06	6.83911E-05	5.83759E-06	1.85566E-05	2.6926E-05	1.59612E-05	7.16123E-09	1.0487E-07	2.0511E-08	1.32542E-07	0.13254151
3837003773185	383700	3773185	0.000231569	0.000272306	0.00026868	5.71122E-05	7.42739E-05	5.46696E-05	5.62698E-06	6.59236E-05	5.62698E-06	1.85971E-05	2.69848E-05	1.59961E-05	6.91019E-09	1.0118E-07	1.9782E-08	1.27877E-07	0.12787743
3837103773185	383710	3773185	0.000223052	0.00026229	0.000258798	5.50116E-05	7.15421E-05	5.26589E-05	5.42002E-06	6.3499E-05	5.42002E-06	1.85971E-05	2.69848E-05	1.59961E-05	6.66357E-09	9.7564E-08	1.9067E-08	1.23295E-07	0.12329457
3837203773185	383720	3773185	0.000215025	0.000252852	0.000249485	5.30319E-05	6.89676E-05	5.07639E-05	5.22497E-06	6.12139E-05	5.22497E-06	1.85878E-05	2.69713E-05	1.5988E-05	6.43128E-09	9.4153E-08	1.8393E-08	1.18977E-07	0.11897734
3837303773185	383730	3773185	0.000207978	0.000244566	0.000241309	5.12941E-05	6.67075E-05	4.91004E-05	5.05375E-06	5.92079E-05	5.05375E-06	1.86096E-05	2.70029E-05	1.60068E-05	6.22728E-09	9.116E-08	1.7801E-08	1.15188E-07	0.11518754
3837403773185	383740	3773185	0.00020233	0.000237924	0.000234756	4.9901E-05	6.48959E-05	4.77669E-05	4.9165E-06	5.75999E-05	4.9165E-06	1.87125E-05	2.71523E-05	1.60953E-05	6.06377E-09	8.8763E-08	1.7326E-08	1.12153E-07	0.11215345
3837503773185	383750	3773185	0.000197088	0.00023176	0.000228674	4.86083E-05	6.32146E-05	4.65294E-05	4.78913E-06	5.61077E-05	4.78913E-06	1.88061E-05	2.72881E-05	1.61758E-05	5.91172E-09	8.6536E-08	1.6886E-08	1.09333E-07	0.10933318
3837603773185	383760	3773185	0.00019212	0.000225917	0.000222909	4.73828E-05	6.1621E-05	4.53564E-05	4.66839E-06	5.46932E-05	4.66839E-06	1.8881E-05	2.73967E-05	1.62402E-05	5.76739E-09	8.4423E-08	1.6468E-08	1.06658E-07	0.10665762
3837703773185	383770	3773185	0.000187441	0.000220415	0.00021748	4.62288E-05	6.01202E-05	4.42517E-05	4.5547E-06	5.33611E-05	4.5547E-06	1.89371E-05	2.74782E-05	1.62885E-05	5.63105E-09	8.2427E-08	1.6072E-08	1.04131E-07	0.10413052
3837803773185	383780	3773185	0.000183023	0.000215221	0.000212355	4.51394E-05	5.87034E-05	4.32089E-05	4.44736E-06	5.21036E-05	4.44736E-06	1.89746E-05	2.75325E-05	1.63207E-05	5.50214E-09	8.0541E-08	1.5699E-08	1.01742E-07	0.10174235
3837903773185	383790	3773185	0.000178935	0.000210413	0.000207611	4.4131E-05	5.7392E-05	4.22436E-05	4.34801E-06	5.09397E-05	4.34801E-06	1.89964E-05	2.75642E-05	1.63395E-05	5.38236E-09	7.879E-08	1.5352E-08	9.95243E-08	0.09952429
3838003773185	383800	3773185	0.000174969	0.000205749	0.000203009	4.31529E-05	5.61199E-05	4.13073E-05	4.25164E-06	4.98106E-05	4.25164E-06	1.89902E-05	2.75551E-05	1.63341E-05	5.266E-09	7.7089E-08	1.5014E-08	9.73698E-08	0.09736985
3838103773185	383810	3773185	0.000170563	0.000200568	0.000197897	4.20662E-05	5.47067E-05	4.02671E-05	4.14457E-06	4.85563E-05	4.14457E-06	1.89122E-05	2.7442E-05	1.6267E-05	5.13721E-09	7.5202E-08	1.4641E-08	9.49801E-08	0.09498013
3838203773185	383820	3773185	0.000165978	0.000195177	0.000192578	4.09355E-05	5.32363E-05	3.91848E-05	4.03317E-06	4.72512E-05	4.03317E-06	1.87936E-05	2.727E-05	1.61651E-05	5.00359E-09	7.3242E-08	1.4253E-08	9.24984E-08	0.09249843
3838303773185	383830	3773185	0.000161505	0.000189917	0.000187388	3.98323E-05	5.18016E-05	3.81288E-05	3.92448E-06	4.59778E-05	3.92448E-06	1.86533E-05	2.70663E-05	1.60444E-05	4.87322E-09	7.1328E-08	1.3875E-08	9.00765E-08	0.0900765

Unique Identifier	X (UTM)	Y (UTM)	EGIODemolition	EGIOSite Grubbing / Prep	EGIOMass Grading / Excavation	EGIOMass Grading / Excavation	EGIODrainage / Utilities Trenching	EGIODrainage / Utilities Trenching	EGIOFoundations / Concrete Pads	EGIOFoundations / Concrete Pads	EGIOBuilding / Structure Construction	EGIOBuilding / Structure Construction	EGIOAsphalt Paving	EGIOArchitectural Coating	EGIOLandscaping or Other Finishing	EGIOWaterside Construction (Piles)	HIWaterside Construction (Landscaping)	HIWaterside Construction (Landscaping)	KMDemolition	KMSite Grubbing / Prep	KMMass Grading / Excavation
			2025	2025	2025	2026	2026	2027	2026	2027	2026	2027	2027	2027	2027	2027	2025	2026	2025	2025	2025
3838403773185	383840	3773185	0.000175508	6.8837E-05	2.27967E-05	2.2327E-05	5.18444E-05	5.17644E-05	6.81167E-05	6.80727E-05	7.29615E-05	7.12126E-05	2.8392E-06	2.8392E-06	7.6891E-05	2.8392E-06	4.44402E-05	4.30482E-05	6.04986E-05	0.000262568	0.00019958
3838503773185	383850	3773185	0.000170389	6.6829E-05	2.21317E-05	2.16757E-05	5.0332E-05	5.02543E-05	6.61297E-05	6.6087E-05	7.08331E-05	6.91353E-05	2.75637E-06	2.75637E-06	7.46481E-05	2.75637E-06	4.3084E-05	4.17345E-05	5.86316E-05	0.000254465	0.000193421
3838603773185	383860	3773185	0.000165287	6.4828E-05	2.1469E-05	2.10267E-05	4.8825E-05	4.87496E-05	6.41496E-05	6.41082E-05	6.87123E-05	6.70653E-05	2.67384E-06	2.67384E-06	7.24129E-05	2.67384E-06	4.17332E-05	4.0426E-05	5.67646E-05	0.000246362	0.000187262
3838703773185	383870	3773185	0.000160239	6.2848E-05	2.08133E-05	2.03845E-05	4.73338E-05	4.72608E-05	6.21905E-05	6.21503E-05	6.66138E-05	6.50171E-05	2.59218E-06	2.59218E-06	7.02014E-05	2.59218E-06	4.0395E-05	3.91297E-05	5.49134E-05	0.000238328	0.000181155
3838803773185	383880	3773185	0.000155452	6.097E-05	2.01915E-05	1.97755E-05	4.59197E-05	4.58488E-05	6.03324E-05	6.02935E-05	6.46236E-05	6.30746E-05	2.51474E-06	2.51474E-06	6.8104E-05	2.51474E-06	3.91249E-05	3.78994E-05	5.3155E-05	0.000230696	0.000175354
3838903773185	383890	3773185	0.000149721	5.8723E-05	1.94472E-05	1.90465E-05	4.42269E-05	4.41587E-05	5.81084E-05	5.80709E-05	6.22413E-05	6.07494E-05	2.42203E-06	2.42203E-06	6.55935E-05	2.42203E-06	3.75965E-05	3.64189E-05	5.10186E-05	0.000221424	0.000168306
3839003773185	383900	3773185	0.000144206	5.656E-05	1.87308E-05	1.83449E-05	4.25978E-05	4.25321E-05	5.59679E-05	5.59318E-05	5.99487E-05	5.85117E-05	2.33282E-06	2.33282E-06	6.31774E-05	2.33282E-06	3.61291E-05	3.49974E-05	4.8966E-05	0.000212516	0.000161535
3839103773185	383910	3773185	0.000138916	5.4485E-05	1.80437E-05	1.76719E-05	4.1035E-05	4.09717E-05	5.39147E-05	5.38799E-05	5.77494E-05	5.63651E-05	2.24724E-06	2.24724E-06	6.08596E-05	2.24724E-06	3.47262E-05	3.36385E-05	4.70039E-05	0.000204	0.000155062
3829703773195	382970	3773195	0.000180197	7.0676E-05	2.34057E-05	2.29234E-05	5.32293E-05	5.31472E-05	6.99364E-05	6.98913E-05	7.49106E-05	7.3115E-05	2.91504E-06	2.91504E-06	7.89451E-05	2.91504E-06	3.69561E-05	3.57985E-05	2.65978E-05	0.000115437	8.77441E-05
3829803773195	382980	3773195	0.000195341	7.6615E-05	2.53727E-05	2.48499E-05	5.77027E-05	5.76137E-05	7.58138E-05	7.57649E-05	8.12061E-05	7.92596E-05	3.16002E-06	3.16002E-06	8.55796E-05	3.16002E-06	4.01707E-05	3.89125E-05	2.8311E-05	0.000122872	9.33956E-05
3829903773195	382990	3773195	0.000210386	8.2516E-05	2.73268E-05	2.67638E-05	6.21469E-05	6.2051E-05	8.16529E-05	8.16002E-05	8.74604E-05	8.53641E-05	3.4034E-06	3.4034E-06	9.21709E-05	3.4034E-06	4.33746E-05	4.2016E-05	2.9911E-05	0.000129816	9.86738E-05
3830003773195	383000	3773195	0.000226014	8.8646E-05	2.93568E-05	2.8752E-05	6.67635E-05	6.66605E-05	8.77186E-05	8.7662E-05	9.39575E-05	9.17054E-05	3.65623E-06	3.65623E-06	9.90179E-05	3.65623E-06	4.66646E-05	4.5203E-05	3.1434E-05	0.000136426	0.000103698
3830103773195	383010	3773195	0.000242155	9.4977E-05	3.14533E-05	3.08053E-05	7.15314E-05	7.1421E-05	9.39829E-05	9.39223E-05	0.000100667	9.82545E-05	3.91733E-06	3.91733E-06	0.000106089	3.91733E-06	4.99851E-05	4.84195E-05	3.26878E-05	0.000141867	0.000107834
3830203773195	383020	3773195	0.000258619	0.00010143	3.35918E-05	3.28997E-05	7.63948E-05	7.62769E-05	0.000100373	0.000100308	0.000107512	0.000104935	4.18367E-06	4.18367E-06	0.000113302	4.18367E-06	5.34994E-05	5.18237E-05	3.4152E-05	0.000148222	0.000112664
3830303773195	383030	3773195	0.000279278	0.00010954	3.62752E-05	3.55278E-05	8.24973E-05	8.237E-05	0.000108391	0.000108321	0.0001161	0.000113317	4.51787E-06	4.51787E-06	0.000122353	4.51787E-06	5.78478E-05	5.60359E-05	3.5881E-05	0.000155726	0.000118368
3830403773195	383040	3773195	0.000305891	0.00011997	3.9732E-05	3.89134E-05	9.03588E-05	9.02194E-05	0.00011872	0.000118643	0.000127164	0.000124116	4.9484E-06	4.9484E-06	0.000134012	4.9484E-06	6.29586E-05	6.09866E-05	3.75307E-05	0.000162886	0.000123811
3830503773195	383050	3773195	0.000333942	0.00013098	4.33755E-05	4.24818E-05	9.86449E-05	9.84927E-05	0.000129606	0.000129523	0.000138825	0.000135497	5.40217E-06	5.40217E-06	0.000146302	5.40217E-06	6.84533E-05	6.63092E-05	3.91918E-05	0.000170095	0.000129291
3830603773195	383060	3773195	0.000364697	0.00014304	4.73702E-05	4.63942E-05	0.00010773	0.000107563	0.000141543	0.000141451	0.00015161	0.000147976	5.89969E-06	5.89969E-06	0.000159775	5.89969E-06	7.45633E-05	7.22278E-05	4.09231E-05	0.000177609	0.000135002
3834303773195	383430	3773195	0.007111731	0.00278932	0.000923738	0.000904705	0.002100771	0.002097529	0.002760138	0.002758357	0.002956453	0.002885588	0.000115046	0.000115046	0.003115681	0.000115046	0.001656337	0.001604457	0.002621792	0.011378764	0.008649074
3834403773195	383440	3773195	0.004219012	0.00165476	0.000548004	0.000536714	0.001246276	0.001244353	0.001637443	0.001636387	0.001753906	0.001711866	6.82508E-05	6.82508E-05	0.001848368	6.82508E-05	0.001018327	0.000986431	0.001571285	0.006819487	0.005183537
3834503773195	383450	3773195	0.003028357	0.00118776	0.000393351	0.000385247	0.000894562	0.000893182	0.001175337	0.001174579	0.001258933	0.001228757	4.89896E-05	4.89896E-05	0.001326736	4.89896E-05	0.000746542	0.000723159	0.001128864	0.004899349	0.003724028
3834603773195	383460	3773195	0.002393921	0.00093893	0.000310945	0.000304538	0.000707153	0.000706062	0.000929106	0.000928507	0.000995189	0.000971335	3.87264E-05	3.87264E-05	0.001048787	3.87264E-05	0.000598709	0.000579956	0.000891731	0.003870174	0.002941745
3834703773195	383470	3773195	0.001960962	0.00076912	0.000254708	0.00024946	0.000579259	0.000578365	0.00076107	0.000760579	0.000815201	0.000795661	3.17224E-05	3.17224E-05	0.000859106	3.17224E-05	0.000495734	0.000480207	0.000729093	0.003164315	0.002405216
3834803773195	383480	3773195	0.001629849	0.00063925	0.0002117	0.000207338	0.000481449	0.000480707	0.000632562	0.000632153	0.000677552	0.000661312	2.6366E-05	2.6366E-05	0.000714044	2.6366E-05	0.000415375	0.000402364	0.000604104	0.002621852	0.001992887
3834903773195	383490	3773195	0.001382206	0.00054212	0.000179534	0.000175835	0.000408297	0.000407667	0.000536449	0.000536102	0.000574603	0.000560831	2.23599E-05	2.23599E-05	0.00060555	2.23599E-05	0.000354388	0.000343288	0.000510607	0.002216071	0.00168445
3835003773195	383500	3773195	0.001195757	0.00046899	0.000155316	0.000152116	0.000353221	0.000352676	0.000464086	0.000463787	0.000497094	0.000485179	1.93437E-05	1.93437E-05	0.000523866	1.93437E-05	0.000307938	0.000298293	0.000440359	0.00191119	0.001452708
3835103773195	383510	3773195	0.001053051	0.00041302	0.00013678	0.000133962	0.000311066	0.000310586	0.0004087	0.000408436	0.000437769	0.000427276	1.70352E-05	1.70352E-05	0.000461346	1.70352E-05	0.000272086	0.000263563	0.000386795	0.001678716	0.001276003
3835203773195	383520	3773195	0.000936069	0.00036714	0.000121585	0.00011908	0.00027651	0.000276084	0.000363298	0.000363064	0.000389138	0.00037981	1.51428E-05	1.51428E-05	0.000410096	1.51428E-05	0.00024244	0.000234846	0.000342921	0.001488299	0.001131266
3835303773195	383530	3773195	0.000837743	0.00032857	0.000108814	0.000106572	0.000247465	0.000247083	0.000325137	0.000324927	0.000348262	0.000339915	1.35521E-05	1.35521E-05	0.000367019	1.35521E-05	0.000217336	0.000210529	0.000306051	0.001328281	0.001009635
3835403773195	383540	3773195	0.000754893	0.00029608	9.80525E-05	9.60323E-05	0.000222992	0.000222648	0.000292982	0.000292793	0.00031382	0.000306298	1.22119E-05	1.22119E-05	0.000330722	1.22119E-05	0.000196051	0.000189911	0.000275004	0.001193535	0.000907214
3835503773195	383550	3773195	0.00068275	0.00026778	8.86818E-05	8.68547E-05	0.000201681	0.00020137	0.000264982	0.000264811	0.000283829	0.000277026	1.10448E-05	1.10448E-05	0.000299116	1.10448E-05	0.000177413	0.000171856	0.000247958	0.001076154	0.000817992
3835603773195	383560	3773195	0.000616813	0.00024192	8.01173E-05	7.84666E-05	0.000182203	0.000181922	0.000239392	0.000239237	0.000256418	0.000250272	9.97816E-06	9.97816E-06	0.000270228	9.97816E-06	0.000160294	0.000155273	0.000223197	0.000968693	0.00073631
3835703773195	383570	3773195	0.000560585	0.00021987	7.2814E-05	7.13138E-05	0.000165594	0.000165339	0.000217569	0.000217429	0.000233044	0.000227458	9.06857E-06	9.06857E-06	0.000245595	9.06857E-06	0.000145661	0.000141098	0.000202153	0.000877359	0.000666886
3835803773195	383580	3773195	0.000515316	0.00020211	6.6934E-05	6.55549E-05	0.000152222	0.000151987	0.0002	0.000199871	0.000214224	0.00020909	8.33625E-06	8.33625E-06	0.000225762	8.33625E-06	0.000133864	0.000129671	0.000185302	0.000804225	0.000611297
3835903773195	383590	3773195	0.000476882	0.00018704	6.19418E-05	6.06656E-05	0.000140869	0.000140651	0.000185083	0.000184963	0.000198247	0.000193495	7.7145E-06	7.7145E-06	0.000208924	7.7145E-06	0.000123824	0.000119945	0.000171027	0.000742269	0.000564203
3836003773195	383600	3773195	0.000442589	0.00017359	5.74875E-05	5.63031E-05	0.000130739	0.000130537	0.000171773	0.000171662	0.000183991	0.00017958	7.15974E-06	7.15974E-06	0.0001939	7.15974E-06	0.000114845	0.000111248	0.000158297	0.000687021	0.000522209
3836103773195	383610	3773195	0.000410675	0.00016107	5.33423E-05	5.22433E-05	0.000121312	0.000121124	0.000159388	0.000159285	0.000170724	0.000166632	6.64349E-06	6.64349E-06	0.000179919	6.64349E-06	0.000106477	0.000103142	0.000146445	0.000635584	0.000483111
3836203773195	383620	3773195	0.000382382	0.00014998	4.96673E-05	4.8644E-05	0.000112954	0.00011278	0.000148407	0.000148311	0.000158962	0.000155152	6.18579E-06	6.18579E-06	0.000167523	6.18579E-06	9.90482E-05	9.59458E-05	0.000135956	0.000590059	0.000448508
3836303773195	383630	3773195	0.000358948	0.00014078	4.66235E-05	4.56629E-05	0.000106032	0.000105868	0.000139312	0.000139222	0.00014922	0.000145643	5.80669E-06	5.80669E-06	0.000157257	5.80669E-06	9.28897E-05	8.99802E-05	0.000127307	0.00055252	0.000419974
3836403773195	383640	3773195	0.000338918	0.00013293	4.40218E-05	4.31148E-05	0.000100115	9.99603E-05	0.000131538	0.000131453	0.000140893	0.000137516	5.48267E-06	5.48267E-06	0.000148482	5.48267E-06	8.76229E-05	8.48783E-05	0.000119938	0.0005204	0.000395666
3836503773195	383650	3773195	0.000320649	0.00012576	4.16488E-05	4.07907E-05	9.47181E-05	9.45719E-05	0.000124447	0.000124367	0.000133298	0.000130103	5.18713E-06	5.18713E-06	0.000140478	5.18713E-06	8.28152E-05	8.02213E-05	0.000113224	0.000491398	0.000373515
3836603773195	383660	3773195	0.000305532	0.00011983	3.96853E-05	3.88677E-05	9.02527E-05	9.01134E-05	0.00011858	0.000118504	0.000127014	0.00012397	4.94258E-06	4.94258E-06	0.000133855	4.94258E-06	7.88346E-05	7.63653E-05	0.000107695	0.000467404	0.000355277
3836703773195	383670	3773195	0.000291493	0.00011433	3.78618E-05	3.70817E-05	8.61057E-05	8.59728E-05	0.000113132	0.000113059	0.000121178	0.000118273	4.71548E-06	4.71548E-06	0.000127704	4.71548E-06	7.51355E-05	7.27821E-05	0.000102565	0.000445137	0.000338352
3836803773195	383680	3773195	0.000279853	0.00010976	3.63498E-05	3.56009E-05	8.26671E-05	8.25395E-05	0.000108614	0.000108544	0.000116339	0.00011355	4.52717E-06	4.52717E-06	0.000122605	4.52717E-06	7.20644E-05	6.98072E-05	9.83258E-05	0.000426741	0.000324369
3836903773195	383690	3773195	0.000270754	0.00010619	3.5168E-05	3.44434E-05	7.99793E-05	7.98559E-05	0.000105082	0.000105015	0.000112556	0.000109858	4.37998E-06	4.37998E-06	0.000118618	4.37998E-06	6.96588E-05	6.74769E-05	9.50398E-05	0.00041248	0.000313528
3837003773195	383700	3773195	0.000262311	0.00010288	3.40713E-05	3.33693E-05	7.74853E-05	7.73657E-05	0.000101806	0.00010174	0.000109046	0.000106433	4.24339E-06	4.24339E-06	0.000114919	4.24339E-06	6.74218E-05	6.531E-05	9.19892E-05	0.00039924	0.000303465
3837103773195	383710	3773195	0.000252978	9.9222E-05	3.28592E-05	3.21822E-05	7.47286E-05	7.46133E-05	9.81836E-05	9.81202E-05	0.000105167	0.000102646	4.09242E-06	4.09242E-06	0.000110831	4.09242E-06	6.49534E-05	6.29189E-05	8.85924E-05	0.000384497	0.000292259
3837203773195	383720	3773195	0.00024405	9.572E-05	3.16995E-05	3.10464E-05	7.20912E-05	7.198E-05	9.47185E-05	9.46573E-05	0.000101455	9.90235E-05	3.94799E-06	3.94799E-06	0.000106919	3.94799E-06	6.25908E-05	6.06304E-05	8.53426E-05	0.000370393	0.000281538
3837303773195	383730	3773195	0.000236263	9.2666E-05	3.0688E-05	3.00557E-05	6.97909E-05	6.96832E-05	9.16961E-05	9.16369E-05	9.8218E-05	9.58637E-05	3.82202E-06	3.82202E-06	0.000103508	3.82202E-06	6.05261E-05	5.86303E-05	8.2516E-05	0.000358125	0.000272213
3837403773195	383740	3773195	0.000230218	9.0295E-05	2.99028E-05	2.92867E-05	6.80053E-05	6.79003E-05	8.935E-05	8.92924E-05	9.5705E-05	9.3411E-05	3.72423E-06	3.72423E-06	0.000100859	3.72423E-06	5.89205E-05	5.7075E-05	8.03457E-05	0.000348706	0.000265054
3837503773195	383750	3773195	0.000224595	8.8089E-05	2.91725E-05	2.85714E-05	6.63443E-05	6.6242E-05	8.71678E-05	8.71115E-05	9.33676E-05	9.11296E-05	3.63327E-06	3.63327E-06	9.83961E-05	3.63327E-06	5.7428E-05	5.56292E-05	7.83361E-05	0.000339984	0.000258424
3837603773195	383760	3773195	0.000219296	8.6011E-05	2.84842E-05	2.78973E-05	6.47789E-05	6.4679E-05	8.5111E-05	8.50561E-05	9.11645E-05	8.89794E-05	3.54754E-06	3.54754E-06	9.60744E-05	3.54754E-06	5.60198E-05	5.42651E-05	7.64465E-05	0.000331783	0.00025219
3837703773195	383770	3773195	0.000214293	8.4049E-05	2.78343E-05	2.72608E-05	6.33011E-05	6.32034E-05	8.31693E-05	8.31156E-05	8.90847E-05	8.69494E-05	3.46661E-06	3.46661E-06	9.38826E-05	3.46661E-06	5.46977E-05	5.29844E-05	7.46767E-05	0.000324102	0.000246352
3837803773195	383780	3773195	0.000209595	8.2206E-05	2.72242E-05	2.66633E-05	6.19134E-05	6.18179E-05	8.13461E-05	8.12936E-05	8.71319E-05	8.50433E-05	3.39062E-06	3.39062E-06	9.18246E-05	3.39062E-06	5.34617E-05	5.17872E-05	7.3027E-05	0.000316942	0.00024091
3837903773195	383790	3773195	0.000205293	8.0519E-05	2.66653E-05	2.61159E-05	6.06425E-05	6.05489E-05	7.96763E-05	7.96249E-05	8.53433E-05	8.32977E-05	3.32102E-06	3.32102E-06	8.99397E-05	3.32102E-06	5.23351E-05	5.06959E-05	7.15356E-05	0.0003104	0.00023599
3838003773195	383800	3773195	0.00020108	7.8866E-05	2.61182E-05	2.558E-05	5.93981E-05	5.93065E-05	7.80414E-05	7.7991E-05	8.35921E-05	8.15884E-05	3.25287E-06	3.25287E-06	8.80941E-05	3.25287E-06	5.12373E-05	4.96324E-05	7.00737E-05	0.000304125	0.000231167
3838103773195	383810	3773195	0.000196176	7.6943E-05	2.54812E-05	2.49562E-05	5.79495E-05	5.786E-05	7.6138E-05	7.608899E-05	8.15533E-05	7.95985E-05	3.17354E-06	3.17354E-06	8.59456E-05	3.17354E-06	4.9951E-05	4.83865E-05	6.83266E-05	0.000296542	0.000225404
3838203773195	383820	3773195	0.000190976	7.4903E-05	2.48057E-05	2.42946E-05	5.64132E-05	5.63262E-05	7.41196E-05	7.40718E-05	7.93914E-05	7.74884E-05	3.08941E-06	3.08941E-06	8.36672E-05	3.08941E-06	4.85841E-05	4.70623E-05	6.64528E-05	0.0028841	0.000219222
3838303773195	383830	3773195	0.000185946	7.293E-05	2.41523E-05	2.36547E-05	5.49274E-05	5.48427E-05	7.21674E-05	7.21209E-05	7.73003E-05	7.54475E-05	3.00804E-06	3.00804E-06	8.14636E-05	3.00804E-06	4.72602E-05	4.57799E-05	6.46332E-05	0.000280513	0.00021322
3838403773195	383840	3773195	0.000180242	7.0693E-05	2.34115E-05	2.29291E-05	5.32426E-05	5.31605E-05	6.99538E-05	6.99087E-05	7.49293E-05	7.31333E-05	2.91577E-06	2.91577E-06	7.89648E-05	2.91577E-06	4.57461E-05	4.43133E-05	6.25286E-05	0.000271378	0.000206277
3838503773195	383850	3773195	0.000174835	6.8573E-05	2.27092E-05	2.22413E-05	5.16454E-05	5.15657E-05	6.78552E-05	6.78115E-05	7.26814E-05	7.09393E-05	2.8283E-06	2.8283E-06	7.65959E-05	2.8283E-06	4.43092E-05	4.29214E-05	6.05326E-05	0.000262716	0.000199692
3838603773195	383860	3773195	0.000169446	6.6459E-05	2.20092E-05	2.15557E-05	5.00534E-05	4.99762E-05	6.57636E-05	6.57212E-05	7.04411E-05	6.87526E-05	2.74112E-06	2.74112E-06	7.42349E-05	2.74112E-06	4.28741E-05	4.15312E-05	5.85343E-05	0.000254043	0.0001931
3838703773195	383870	3773195	0.000164065	6.4349E-05	2.13103E-05	2.08713E-05	4.84641E-05	4.83893E-05	6.36755E-05	6.36344E-05	6.82044E-05	6.65696E-05	2.65408E-06	2.65408E-06	7.18778E-05	2.65408E-06	4.14426E-05	4.01445E-05	5.65382E-05	0.0024538	0.000186515
3838803773195	383880	3773195	0.000158964	6.2348E-05	2.06477E-05	2.02223E-05	4.69571E-05	4.68846E-05	6.16955E-05	6.16557E-05	6.60835E-05	6.44996E-05	2.57155E-06	2.57155E-06	6.96427E-05	2.57155E-06	4.00846E-05	3.88291E-05	5.46441E-05	0.000237159	0.000180266
3838903773195	383890	3773195	0.000152802	5.9931E-05	1.98473E-05	1.94384E-05	4.5137E-05	4.50673E-05	5.93041E-05	5.92658E-05	6.35221E-05	6.19995E-05	2.47187E-06	2.47187E-06	6.69432E-05	2.47187E-06	3.8436E-05	3.72321E-05	5.23199E-05	0.000227072	0.000172599
3839003773195	383900	3773195	0.000146802	5.7578E-05	1.9068E-05	1.86751E-05	4.33646E-05	4.32977E-05	5.69754E-05	5.69386E-05	6.10278E-05	5.9565E-05	2.37481E-06	2.37481E-06	6.43146E-05	2.37481E-06	3.68377E-05	3.56838E-05	5.00681E-05	0.000217299	0.000165171
3839103773195	383910	3773195	0.000141215	5.5387E-05	1.83423E-05	1.79644E-05	4.17143E-05	4.16499E-05	5.48071E-05	5.47717E-05	5.87052E-05	5.72981E-05	2.28443E-06	2.28443E-06	6.1867E-05	2.28443E-06	3.53577E-05	3.42502E-05	4.79838E-05	0.000208253	0.000158295
3829703773205	382970	3773205	0.00018432	7.2293E-05	2.39412E-05	2.34479E-05	5.44472E-05	5.43632E-05	7.15365E-05	7.14903E-05	7.66245E-05	7.47879E-05	2.98174E-06	2.98174E-06	8.07513E-05	2.98174E-06	3.77238E-05	3.65423E-05	2.68943E-05	0.000116723	8.87221E-05
3829803773205	382980	3773205	0.000199984	7.8437E-05	2.59758E-05	2.54406E-05	5.90744E-05	5.89833E-05	7.76161E-05	7.7566E-05	8.31365E-05	8.11438E-05	3.23514E-06	3.23514E-06	8.76141E-05	3.23514E-06	4.10372E-05	3.97518E-05	2.86256E-05	0.000124237	9.44333E-05
3829903773205	382990	3773205	0.000215937	8.4693E-05	2.80478E-05	2.74699E-05	6.37866E-05	6.36882E-05	8.38072E-05	8.37532E-05	8.9768E-05	8.76163E-05	3.4932E-06	3.4932E-06	9.46027E-05	3.4932E-06	4.44169E-05	4.30256E-05	3.02776E-05	0.000131407	9.98833E-05
3830003773205	383000	3773205	0.00023241	9.1154E-05	3.01875E-05	2.95655E-05	6.86526E-05	6.85467E-05	9.02006E-05	9.01424E-05	9.66161E-05	9.43003E-05	3.75968E-06	3.75968E-06	0.00010182	3.75968E-06	4.78647E-05	4.63655E-05	3.17893E-05	0.000137968	0.00010487
3830103773205	383010	3773205	0.000248811	9.7587E-05	3.23178E-05	3.1652E-05	7.34975E-05	7.33841E-05	9.65661E-05	9.65037E-05	0.000103434	0.000100955	4.025E-06	4.025E-06	0.000109005	4.025E-06	5.12283E-05	4.96237E-05	3.30521E-05	0.000143449	0.000109036
3830203773205	383020	3773205	0.000266308	0.00010445	3.45905E-05	3.38778E-05	7.8666E-05	7.85446E-05	0.000103357	0.00010329	0.000110708	0.000108054	4.30805E-06	4.30805E-06	0.000116671	4.30805E-06	5.50618E-05	5.33372E-05	3.46431E-05	0.000150353	0.000114285
3830303773205	383030	3773205	0.000289921	0.00011371	3.76577E-05	3.68818E-05	8.56414E-05	8.55092E-05	0.000112522	0.000112449	0.000120525	0.000117636	4.69005E-06	4.69005E-06	0.000127016	4.69005E-06	5.96811E-05	5.78118E-05	3.62928E-05	0.000157513	0.000119727
3830403773205	383040	3773205	0.000317029	0.00012434	4.11787E-05	4.03302E-05	9.36488E-05	9.35043E-05	0.000123042	0.000122963	0.000131794	0.000128635	5.12857E-06	5.12857E-06	0.000138892	5.12857E-06	6.49032E-05	6.28703E-05	3.79041E-05	0.000164507	0.000125043
3830503773205	383050	3773205	0.000346239	0.0001358	4.49727E-05	4.40461E-05	0.000102277	0.000102119	0.000134379	0.000134292	0.000143937	0.000140486	5.60109E-06	5.60109E-06	0.000151689	5.60109E-06	7.06257E-05	6.84136E-05	3.95743E-05	0.000171755	0.000130552
3830603773205	383060	3773205	0.0003794	0.00014881	4.928E-05	4.82647E-05	0.000112073	0.0001119	0.000147249	0.000147154	0.000157722	0.000153942	6.13754E-06	6.13754E-06	0.000166217	6.13754E-06	7.7168E-05	7.4751E-05	4.1335E-05	0.000179397	0.000136361

			KMMass Grading / Excavation	KMDrainage / Utilities Trenching	KMFoundations / Concrete Pads	KMBuilding / Structure Construction	KMAsphalt Paving	KMArchitectural Coating	KMLandscaping or Other Finishing	KMWaterside Construction (Piles)	EWNDemolition	EWNSite Grubbing / Prep	EWNDrainage / Utilities Trenching	EWNDrainage / Utilities Trenching	EWNDrainage / Utilities Trenching	EWNFoundations / Concrete Pads	EWNBuilding / Structure Construction	EWNAsphalt Paving	EWNLandscaping or Other Finishing	EWNWaterside Construction (Piles)	ISDemolition
Unique Identifier	X (UTM)	Y (UTM)	2026	2026	2026	2026	2026	2026	2026	2026	2027	2027	2027	2028	2029	2029	2029	2029	2029	2029	2027
3838403773185	383840	3773185	0.000197514	7.09291E-05	3.75354E-05	0.000128921	4.14172E-06	4.14172E-06	0.000133063	4.14172E-06	0.000197202	1.07478E-05	2.52378E-05	2.47504E-05	2.42383E-05	2.09949E-05	4.55891E-05	3.24342E-06	4.72108E-05	3.24342E-06	2.94856E-05
3838503773185	383850	3773185	0.000191419	6.87402E-05	3.63771E-05	0.000124942	4.0139E-06	4.0139E-06	0.000128956	4.0139E-06	0.000191015	1.04106E-05	2.4446E-05	2.39739E-05	2.34779E-05	2.03362E-05	4.41589E-05	3.14167E-06	4.57297E-05	3.14167E-06	2.86152E-05
3838603773185	383860	3773185	0.000185324	6.65513E-05	3.52187E-05	0.000120964	3.88609E-06	3.88609E-06	0.00012485	3.88609E-06	0.000184859	1.00751E-05	2.36581E-05	2.32013E-05	2.27212E-05	1.96808E-05	4.27357E-05	3.04041E-06	4.42559E-05	3.04041E-06	2.77447E-05
3838703773185	383870	3773185	0.00017928	6.43809E-05	3.40701E-05	0.000117019	3.75935E-06	3.75935E-06	0.000120778	3.75935E-06	0.000178795	9.74455E-06	2.2882E-05	2.24402E-05	2.19759E-05	1.90352E-05	4.13338E-05	2.94068E-06	4.28041E-05	2.94068E-06	2.68812E-05
3838803773185	383880	3773185	0.000173539	6.23194E-05	3.29792E-05	0.000113272	3.63897E-06	3.63897E-06	0.000116911	3.63897E-06	0.000173037	9.43074E-06	2.21452E-05	2.17175E-05	2.12681E-05	1.84222E-05	4.00027E-05	2.84597E-06	4.14256E-05	2.84597E-06	2.60596E-05
3838903773185	383890	3773185	0.000166564	5.98147E-05	3.16537E-05	0.000108719	3.49272E-06	3.49272E-06	0.000112212	3.49272E-06	0.000166192	9.05767E-06	2.12691E-05	2.08584E-05	2.04268E-05	1.76934E-05	3.84202E-05	2.73339E-06	3.97869E-05	2.73339E-06	2.50606E-05
3839003773185	383900	3773185	0.000159863	5.74082E-05	3.03802E-05	0.000104345	3.3522E-06	3.3522E-06	0.000107698	3.3522E-06	0.000159637	8.70045E-06	2.04303E-05	2.00358E-05	1.96212E-05	1.69956E-05	3.6905E-05	2.62559E-06	3.82178E-05	2.62559E-06	2.40979E-05
3839103773185	383910	3773185	0.000153457	5.51078E-05	2.91629E-05	0.000100164	3.21788E-06	3.21788E-06	0.000103382	3.21788E-06	0.00015339	8.35993E-06	1.96307E-05	1.92516E-05	1.88533E-05	1.63304E-05	3.54606E-05	2.52283E-06	3.6722E-05	2.52283E-06	2.31744E-05
3829703773195	382970	3773195	8.6836E-05	3.11836E-05	1.65022E-05	5.66794E-05	1.82088E-06	1.82088E-06	5.85002E-05	1.82088E-06	0.000177202	9.65775E-06	2.26782E-05	2.22403E-05	2.17801E-05	1.88656E-05	4.09656E-05	2.91448E-06	4.24228E-05	2.91448E-06	1.4812E-05
3829803773195	382980	3773195	9.2429E-05	3.31921E-05	1.75651E-05	6.033E-05	1.93816E-06	1.93816E-06	6.22682E-05	1.93816E-06	0.000192945	1.05157E-05	2.46929E-05	2.42161E-05	2.3715E-05	2.05416E-05	4.46049E-05	3.1734E-06	4.61916E-05	3.1734E-06	1.55665E-05
3829903773195	382990	3773195	9.76526E-05	3.50679E-05	1.85578E-05	6.37396E-05	2.0477E-06	2.0477E-06	6.57873E-05	2.0477E-06	0.000208733	1.13762E-05	2.67135E-05	2.61977E-05	2.56556E-05	2.22225E-05	4.82549E-05	3.43308E-06	4.99714E-05	3.43308E-06	1.6226E-05
3830003773195	383000	3773195	0.000102625	3.68535E-05	1.95028E-05	6.69851E-05	2.15197E-06	2.15197E-06	6.91371E-05	2.15197E-06	0.000225065	1.22663E-05	2.88037E-05	2.82475E-05	2.7663E-05	2.39613E-05	5.20305E-05	3.70169E-06	5.38814E-05	3.70169E-06	1.6824E-05
3830103773195	383010	3773195	0.000106718	3.83234E-05	2.02806E-05	6.96568E-05	2.2378E-06	2.2378E-06	7.18946E-05	2.2378E-06	0.000241719	1.3174E-05	3.0935E-05	3.03376E-05	2.97099E-05	2.57343E-05	5.58805E-05	3.9756E-06	5.78683E-05	3.9756E-06	1.72627E-05
3830203773195	383020	3773195	0.000111499	4.00401E-05	2.11891E-05	7.2777E-05	2.33803E-06	2.33803E-06	7.5115E-05	2.33803E-06	0.000259054	1.41188E-05	3.31535E-05	3.25133E-05	3.18406E-05	2.75799E-05	5.9888E-05	4.26071E-06	6.20184E-05	4.26071E-06	1.77476E-05
3830303773195	383030	3773195	0.000117143	4.20672E-05	2.22618E-05	7.64614E-05	2.4564E-06	2.4564E-06	7.89178E-05	2.4564E-06	0.000281366	1.53348E-05	3.6009E-05	3.53136E-05	3.4583E-05	2.99553E-05	6.50461E-05	4.62768E-06	6.736E-05	4.62768E-06	1.84126E-05
3830403773195	383040	3773195	0.000122529	4.40014E-05	2.32854E-05	7.99771E-05	2.56934E-06	2.56934E-06	8.25464E-05	2.56934E-06	0.000307545	1.67616E-05	3.93594E-05	3.85993E-05	3.78006E-05	3.27424E-05	7.10981E-05	5.05825E-06	7.36273E-05	5.05825E-06	1.91895E-05
3830503773195	383050	3773195	0.000127953	4.59488E-05	2.4316E-05	8.35168E-05	2.68306E-06	2.68306E-06	8.61999E-05	2.68306E-06	0.000335377	1.82785E-05	4.29214E-05	4.20925E-05	4.12216E-05	3.57055E-05	7.75325E-05	5.51602E-06	8.02905E-05	5.51602E-06	1.99691E-05
3830603773195	383060	3773195	0.000133605	4.79786E-05	2.53901E-05	8.72061E-05	2.80158E-06	2.80158E-06	9.00076E-05	2.80158E-06	0.00036638	1.99682E-05	4.6889E-05	4.59836E-05	4.50321E-05	3.90062E-05	8.46996E-05	6.02592E-06	8.77126E-05	6.02592E-06	2.07767E-05
3834303773195	383430	3773195	0.008559564	0.003073813	0.00162665	0.005586975	0.000179487	0.000179487	0.005766462	0.000179487	0.007365055	0.000401405	0.000942575	0.000924372	0.000905246	0.000784112	0.001702652	0.000121135	0.001763219	0.000121135	0.001213408
3834403773195	383440	3773195	0.005129893	0.001842189	0.000974879	0.003348369	0.00010757	0.00010757	0.003455939	0.00010757	0.004612987	0.000251414	0.000590367	0.000578966	0.000566987	0.000491116	0.001066429	7.58707E-05	0.001104365	7.58707E-05	0.000727197
3834503773195	383450	3773195	0.003685488	0.00132349	0.000700386	0.002405581	7.72817E-05	7.72817E-05	0.002482863	7.72817E-05	0.003411268	0.000185919	0.000436572	0.000428141	0.000419282	0.000363177	0.000788616	5.61058E-05	0.000816669	5.61058E-05	0.000522756
3834603773195	383460	3773195	0.0029113	0.001045473	0.00055326	0.001900256	6.10476E-05	6.10476E-05	0.001961303	6.10476E-05	0.00274788	0.000149763	0.000351672	0.000344881	0.000337745	0.00029255	0.000635254	4.51949E-05	0.000657852	4.51949E-05	0.000413268
3834703773195	383470	3773195	0.002380325	0.000854795	0.000452354	0.001553679	4.99135E-05	4.99135E-05	0.001603592	4.99135E-05	0.002281226	0.00012433	0.00029195	0.000286312	0.000280388	0.000242868	0.000527373	3.75198E-05	0.000546133	3.75198E-05	0.000338214
3834803773195	383480	3773195	0.001972263	0.000708256	0.00037807	0.00128733	4.13568E-05	4.13568E-05	0.001328687	4.13568E-05	0.001914417	0.000104338	0.000245006	0.000240274	0.000235303	0.000203816	0.000442575	3.14868E-05	0.000458318	3.14868E-05	0.00028055
3834903773195	383490	3773195	0.001667018	0.00059864	0.000316798	0.001088091	3.4956E-05	3.4956E-05	0.001123047	3.4956E-05	0.001634498	8.90823E-05	0.000209182	0.000205142	0.000200898	0.00017401 5	0.000377863	2.68829E-05	0.000391304	2.68829E-05	0.000237421
3835003773195	383500	3773195	0.001437674	0.000516281	0.000273214	0.000938395	3.01469E-05	3.01469E-05	0.000968542	3.01469E-05	0.001420359	7.74114E-05	0.000181777	0.000178266	0.000174578	0.000151217	0.000328358	2.33609E-05	0.000340039	2.33609E-05	0.000205013
3835103773195	383510	3773195	0.001262798	0.000453482	0.000239981	0.00082425	2.64799E-05	2.64799E-05	0.00085073	2.64799E-05	0.001254497	6.83717E-05	0.0001605 5	0.000157449	0.000154191	0.000133559	0.000290014	2.0633E-05	0.000300331	2.0633E-05	0.000180299
3835203773195	383520	3773195	0.001119559	0.000402043	0.00021276	0.000730755	2.34762E-05	2.34762E-05	0.000754231	2.34762E-05	0.001117087	6.08827E-05	0.000142964	0.000140203	0.000137302	0.000118929	0.000258248	1.8373E-05	0.000267435	1.8373E-05	0.000160049
3835303773195	383530	3773195	0.000999187	0.000358817	0.000189884	0.000652186	2.09521E-05	2.09521E-05	0.000673138	2.09521E-05	0.001000581	5.45329E-05	0.000128054	0.000125581	0.000122982	0.000106526	0.000231314	1.64567E-05	0.000239542	1.64567E-05	0.000143028
3835403773195	383540	3773195	0.000897825	0.000322417	0.000170622	0.000586026	1.88267E-05	1.88267E-05	0.000604853	1.88267E-05	0.000901731	4.91455E-05	0.000115403	0.000113174	0.000110833	9.60017E-05	0.000208462	1.48309E-05	0.000215877	1.48309E-05	0.000128689
3835503773195	383550	3773195	0.000809526	0.000290708	0.00015384 1	0.000528392	1.69751E-05	1.69751E-05	0.000545367	1.69751E-05	0.000815178	4.44283E-05	0.000104326	0.000102311	0.000100194	8.6787E-05	0.000188453	1.34074E-05	0.000195156	1.34074E-05	0.000116189
3835603773195	383560	3773195	0.00072869	0.000261679	0.000138479	0.000475628	1.528E-05	1.528E-05	0.000490908	1.528E-05	0.000735792	4.01016E-05	9.41661E-05	9.23477E-05	9.04369E-05	7.83352E-05	0.0001701	1.21017E-05	0.000176151	1.21017E-05	0.000104736
3835703773195	383570	3773195	0.000659985	0.000237006	0.000125423	0.000430783	1.38394E-05	1.38394E-05	0.000444623	1.38394E-05	0.000667937	3.64034E-05	8.54821E-05	8.38313E-05	8.20968E-05	7.11111E-05	0.000154414	1.09857E-05	0.000159906	1.09857E-05	9.49931E-05
3835803773195	383580	3773195	0.000604971	0.00021725	0.000114968	0.000394875	1.26857E-05	1.26857E-05	0.00040756	1.26857E-05	0.000613137	3.34168E-05	7.84688E-05	7.69535E-05	7.53613E-05	6.52769E-05	0.000141745	1.00844E-05	0.000146787	1.00844E-05	8.7191E-05
3835903773195	383590	3773195	0.000558364	0.000200513	0.000106111	0.000364454	1.17085E-05	1.17085E-05	0.000376163	1.17085E-05	0.000566491	3.08745E-05	7.24992E-05	7.10991E-05	6.9628E-05	6.03108E-05	0.000130961	9.3172E-06	0.00013562	9.3172E-06	8.05808E-05
3836003773195	383600	3773195	0.000516805	0.000185589	9.8213E-05	0.000337327	1.0837E-05	1.0837E-05	0.000348164	1.0837E-05	0.000524815	2.86031E-05	6.71655E-05	6.58684E-05	6.45056E-05	5.58738E-05	0.000121327	8.63174E-06	0.000125643	8.63174E-06	7.46831E-05
3836103773195	383610	3773195	0.000478112	0.000171694	9.08598E-05	0.000312072	1.00256E-05	1.00256E-05	0.000322097	1.00256E-05	0.000486026	2.6489E-05	6.22012E-05	6.10001E-05	5.97379E-05	5.17441E-05	0.000112359	7.99376E-06	0.000116356	7.99376E-06	6.91864E-05
3836203773195	383620	3773195	0.000443866	0.000159396	8.43519E-05	0.000289719	9.30752E-06	9.30752E-06	0.000299027	9.30752E-06	0.000451616	2.46136E-05	5.77975E-05	5.66813E-05	5.55086E-05	4.80807E-05	0.000104404	7.42781E-06	0.000108118	7.42781E-06	6.43185E-05
3836303773195	383630	3773195	0.000415628	0.000149255	7.89854E-05	0.000271287	8.71538E-06	8.71538E-06	0.000280003	8.71538E-06	0.000423063	2.30575E-05	5.41434E-05	5.30978E-05	5.19992E-05	4.5041E-05	9.78037E-05	6.95821E-06	0.000101283	6.95821E-06	6.0307E-05
3836403773195	383640	3773195	0.000391571	0.000140617	7.44137E-05	0.000255585	8.21093E-06	8.21093E-06	0.000263796	8.21093E-06	0.000398623	2.17255E-05	5.10155E-05	5.00303E-05	4.89951E-05	4.24389E-05	9.21536E-05	6.55623E-06	9.54317E-05	6.55623E-06	5.68936E-05
3836503773195	383650	3773195	0.00036965	0.000132744	7.02478E-05	0.000241277	7.75126E-06	7.75126E-06	0.000249028	7.75126E-06	0.000376334	2.05107E-05	4.81629E-05	4.72329E-05	4.62556E-05	4.00659E-05	8.70008E-05	6.18964E-06	9.00956E-05	6.18964E-06	5.37806E-05
3836603773195	383660	3773195	0.0003516	0.000126262	6.68176E-05	0.000229495	7.37277E-06	7.37277E-06	0.000236868	7.37277E-06	0.000357835	1.95025E-05	4.57955E-05	4.49111E-05	4.39818E-05	3.80965E-05	8.27242E-05	5.88538E-06	8.56669E-05	5.88538E-06	5.12251E-05
3836703773195	383670	3773195	0.00033485	0.000120248	6.36346E-05	0.000218563	7.02154E-06	7.02154E-06	0.000225584	7.02154E-06	0.000340661	1.85664E-05	4.35975E-05	4.27556E-05	4.18709E-05	3.6268E-05	7.87538E-05	5.60291E-06	8.15553E-05	5.60291E-06	4.88512E-05
3836803773195	383680	3773195	0.000321012	0.000115278	6.10047E-05	0.00020953	6.73136E-06	6.73136E-06	0.000216261	6.73136E-06	0.00032635	1.77865E-05	4.1766E-05	4.09595E-05	4.0112E-05	3.47445E-05	7.54455E-05	5.36754E-06	7.81293E-05	5.36754E-06	4.68965E-05
3836903773195	383690	3773195	0.000310284	0.000111426	5.8966E-05	0.000202528	6.5064E-06	6.5064E-06	0.000209034	6.5064E-06	0.000315064	1.71714E-05	4.03216E-05	3.9543E-05	3.87248E-05	3.35429E-05	7.28364E-05	5.18191E-06	7.54273E-05	5.18191E-06	4.5393E-05
3837003773195	383700	3773195	0.000300324	0.000107849	5.70733E-05	0.000196027	6.29756E-06	6.29756E-06	0.000202324	6.29756E-06	0.000304536	1.65976E-05	3.89742E-05	3.82216E-05	3.74308E-05	3.2422E-05	7.04025E-05	5.00876E-06	7.29069E-05	5.00876E-06	4.39972E-05
3837103773195	383710	3773195	0.000289234	0.000103866	5.49657E-05	0.000188788	6.06501E-06	6.06501E-06	0.000194853	6.06501E-06	0.000293012	1.59695E-05	3.74995E-05	3.67753E-05	3.60144E-05	3.11952E-05	6.77385E-05	4.81923E-06	7.01481E-05	4.81923E-06	4.24323E-05
3837203773195	383720	3773195	0.000278624	0.000100056	5.29495E-05	0.000181863	5.84253E-06	5.84253E-06	0.000187705	5.84253E-06	0.000281994	1.5369E-05	3.60894E-05	3.53924E-05	3.46601E-05	3.00221E-05	6.51913E-05	4.63801E-06	6.75103E-05	4.63801E-06	4.09331E-05
3837303773195	383730	3773195	0.000269396	9.67425E-05	5.11958E-05	0.00017584	5.64902E-06	5.64902E-06	0.000181489	5.64902E-06	0.000272339	1.48428E-05	3.48537E-05	3.41806E-05	3.34734E-05	2.89942E-05	6.29592E-05	4.47921E-06	6.51988E-05	4.47921E-06	3.96337E-05
3837403773195	383740	3773195	0.000262311	9.41981E-05	4.98493E-05	0.000171215	5.50045E-06	5.50045E-06	0.000176715	5.50045E-06	0.000264712	1.44272E-05	3.38777E-05	3.32235E-05	3.25361E-05	2.81823E-05	6.11961E-05	4.35378E-06	6.3373E-05	4.35378E-06	3.86445E-05
3837503773195	383750	3773195	0.00025575	9.1842E-05	4.86024E-05	0.000166932	5.36287E-06	5.36287E-06	0.000172295	5.36287E-06	0.000257622	1.40407E-05	3.29703E-05	3.23336E-05	3.16646E-05	2.74274E-05	5.9557E-05	4.23716E-06	6.16756E-05	4.23716E-06	3.77279E-05
3837603773195	383760	3773195	0.000249581	8.96265E-05	4.743E-05	0.000162906	5.2335E-06	5.2335E-06	0.000168139	5.2335E-06	0.000250922	1.36756E-05	3.21129E-05	3.14927E-05	3.08411E-05	2.67142E-05	5.80082E-05	4.12697E-06	6.00717E-05	4.12697E-06	3.68658E-05
3837703773195	383770	3773195	0.000243803	8.75517E-05	4.6332E-05	0.000159134	5.11235E-06	5.11235E-06	0.000164247	5.11235E-06	0.000244628	1.33326E-05	3.13074E-05	3.07028E-05	3.00675E-05	2.60441E-05	5.65532E-05	4.02345E-06	5.85649E-05	4.02345E-06	3.60596E-05
3837803773195	383780	3773195	0.000238417	8.56175E-05	4.53084E-05	0.000155619	4.99941E-06	4.99941E-06	0.000160618	4.99941E-06	0.000238733	1.30112E-05	3.05528E-05	2.99628E-05	2.93429E-05	2.54164E-05	5.51902E-05	3.92648E-06	5.71534E-05	3.92648E-06	3.53037E-05
3837903773195	383790	3773195	0.000233548	8.3869E-05	4.43831E-05	0.000152441	4.89731E-06	4.89731E-06	0.000157338	4.89731E-06	0.000233358	1.27183E-05	2.98649E-05	2.92882E-05	2.86822E-05	2.48441E-05	5.39476E-05	3.83808E-06	5.58666E-05	3.83808E-06	3.46218E-05
3838003773195	383800	3773195	0.000228775	8.2155E-05	4.34761E-05	0.000149325	4.79722E-06	4.79722E-06	0.000154122	4.79722E-06	0.000228136	1.24337E-05	2.91966E-05	2.86328E-05	2.80404E-05	2.42882E-05	5.27403E-05	3.75219E-06	5.46164E-05	3.75219E-06	3.39512E-05
3838103773195	383810	3773195	0.000223071	8.01067E-05	4.23922E-05	0.000145602	4.67762E-06	4.67762E-06	0.00015028	4.67762E-06	0.00022214	1.21069E-05	2.84294E-05	2.78804E-05	2.73035E-05	2.36499E-05	5.13544E-05	3.65359E-06	5.31811E-05	3.65359E-06	3.31422E-05
3838203773195	383820	3773195	0.000216953	7.79098E-05	4.12296E-05	0.000141609	4.54934E-06	4.54934E-06	0.000146159	4.54934E-06	0.000215816	1.17622E-05	2.76199E-05	2.70866E-05	2.65261E-05	2.29766E-05	4.98922E-05	3.54956E-06	5.1667E-05	3.54956E-06	3.22717E-05
3838303773195	383830	3773195	0.000211013	7.57766E-05	4.01007E-05	0.000137732	4.42477E-06	4.42477E-06	0.000142157	4.42477E-06	0.000209721	1.14301E-05	2.68399E-05	2.63216E-05	2.5777E-05	2.23277E-05	4.84832E-05	3.44932E-06	5.02079E-05	3.44932E-06	3.1425E-05
3838403773195	383840	3773195	0.000204142	7.33091E-05	3.87949E-05	0.000133247	4.28069E-06	4.28069E-06	0.000137528	4.28069E-06	0.000202814	1.10536E-05	2.5956E-05	2.54548E-05	2.49281E-05	2.15924E-05	4.68866E-05	3.33573E-06	4.85545E-05	3.33573E-06	3.04455E-05
3838503773195	383850	3773195	0.000197625	7.09689E-05	3.75565E-05	0.000128993	4.14404E-06	4.14404E-06	0.000133137	4.14404E-06	0.000196275	1.06973E-05	2.51192E-05	2.46341E-05	2.41244E-05	2.08962E-05	4.53749E-05	3.22818E-06	4.6989E-05	3.22818E-06	2.9515E-05
3838603773195	383860	3773195	0.000191101	6.86261E-05	3.63167E-05	0.000124735	4.00724E-06	4.00724E-06	0.000128742	4.00724E-06	0.000189767	1.03426E-05	2.42863E-05	2.38173E-05	2.33245E-05	2.02033E-05	4.38703E-05	3.12114E-06	4.54309E-05	3.12114E-06	2.8583E-05
3838703773195	383870	3773195	0.000184585	6.6286E-05	3.50783E-05	0.000120482	3.87059E-06	3.87059E-06	0.000124352	3.87059E-06	0.000183297	9.98993E-06	2.34582E-05	2.30052E-05	2.25292E-05	1.95145E-05	4.23746E-05	3.01472E-06	4.3882E-05	3.01472E-06	2.76511E-05
3838803773195	383880	3773195	0.000178401	6.40652E-05	3.39031E-05	0.000116445	3.74092E-06	3.74092E-06	0.000120186	3.74092E-06	0.000177172	9.65608E-06	2.26743E-05	2.22364E-05	2.17763E-05	1.88624E-05	4.09585E-05	2.91398E-06	4.24155E-05	2.91398E-06	2.67666E-05
3838903773195	383890	3773195	0.000170813	6.13403E-05	3.24611E-05	0.000111492	3.58181E-06	3.58181E-06	0.000115074	3.58181E-06	0.000169806	9.25463E-06	2.17316E-05	2.1312E-05	2.0871E-05	1.80782E-05	3.92557E-05	2.79283E-06	4.06521E-05	2.79283E-06	2.56782E-05
3839003773195	383900	3773195	0.000163461	5.87003E-05	3.1064E-05	0.000106694	3.42765E-06	3.42765E-06	0.000110122	3.42765E-06	0.0001627	8.86737E-06	2.08223E-05	2.04202E-05	1.99976E-05	1.73217E-05	3.7613E-05	2.67596E-06	3.8951E-05	2.67596E-06	2.46191E-05
3839103773195	383910	3773195	0.000156657	5.62567E-05	2.97708E-05	0.000102252	3.28496E-06	3.28496E-06	0.000105537	3.28496E-06	0.000156131	8.50932E-06	1.99815E-05	1.95956E-05	1.91902E-05	1.66223E-05	3.60943E-05	2.56791E-06	3.73782E-05	2.56791E-06	2.36369E-05
3829703773205	382970	3773205	8.78039E-05	3.15311E-05	1.66862E-05	5.73111E-05	1.84118E-06	1.84118E-06	5.91523E-05	1.84118E-06	0.000181	9.86474E-06	2.31643E-05	2.27169E-05	2.22469E-05	1.927E-05	4.18436E-05	2.97694E-06	4.3332E-05	2.97694E-06	1.49769E-05
3829803773205	382980	3773205	9.3456E-05	3.35609E-05	1.77603E-05	6.10004E-05	1.9597E-06	1.9597E-06	6.29601E-05	1.9597E-06	0.000197233	1.07494E-05	2.52417E-05	2.47542E-05	2.42421E-05	2.09981E-05	4.55962E-05	3.24392E-06	4.72182E-05	3.24392E-06	1.57355E-05
3829903773205	382990	3773205	9.88496E-05	3.54977E-05	1.87853E-05	6.45208E-05	2.0728E-06	2.0728E-06	6.65936E-05	2.0728E-06	0.000213902	1.16579E-05	2.7375E-05	2.68463E-05	2.62909E-05	2.27728E-05	4.94497E-05	3.51808E-06	5.12088E-05	3.51808E-06	1.64048E-05
3830003773205	383000	3773205	0.000103785	3.72701E-05	1.97232E-05	6.77423E-05	2.17629E-06	2.17629E-06	6.99186E-05	2.17629E-06	0.000231061	1.25931E-05	2.9571E-05	2.89999E-05	2.83999E-05	2.45996E-05	5.34165E-05	3.8003E-06	5.53167E-05	3.8003E-06	1.69721E-05
3830103773205	383010	3773205	0.000107908	3.87506E-05	2.05067E-05	7.04333E-05	2.26274E-06	2.26274E-06	7.2696E-05	2.26274E-06	0.0002475	1.34891E-05	3.16748E-05	3.10632E-05	3.04204E-05	2.63498E-05	5.72169E-05	4.07068E-06	5.92523E-05	4.07068E-06	1.73465E-05
3830203773205	383020	3773205	0.000113102	4.06158E-05	2.14937E-05	7.38235E-05	2.37165E-06	2.37165E-06	7.61952E-05	2.37165E-06	0.000266833	1.45428E-05	3.41491E-05	3.34897E-05	3.27967E-05	2.84081E-05	6.16865E-05	4.38866E-06	6.38808E-05	4.38866E-06	1.78999E-05
3830303773205	383030	3773205	0.000118488	4.255E-05	2.25173E-05	7.73391E-05	2.4846E-06	2.4846E-06	7.98237E-05	2.4846E-06	0.000290868	1.58527E-05	3.72251E-05	3.65062E-05	3.57509E-05	3.09669E-05	6.72428E-05	4.78396E-06	6.96348E-05	4.78396E-06	1.86334E-05
3830403773205	383040	3773205	0.000123749	4.44392E-05	2.3517E-05	8.07728E-05	2.59491E-06	2.59491E-06	8.33677E-05	2.59491E-06	0.000317345	1.72957E-05	4.06137E-05	3.98294E-05	3.90053E-05	3.37858E-05	7.33639E-05	5.21944E-06	7.59736E-05	5.21944E-06	1.93949E-05
3830503773205	383050	3773205	0.000129201	4.63972E-05	2.45532E-05	8.43318E-05	2.70924E-06	2.70924E-06	8.70411E-05	2.70924E-06	0.000346388	1.88786E-05	4.43305E-05	4.34744E-05	4.25749E-05	3.68778E-05	8.00779E-05	5.69711E-06	8.29264E-05	5.69711E-06	2.01773E-05
3830603773205	383060	3773205	0.000134949	4.84615E-05	2.56456E-05	8.80838E-05	2.82978E-06	2.82978E-06	9.09135E-05	2.82978E-06	0.000379611	2.06893E-05	4.85823E-05	4.76442E-05	4.66584E-05	4.04148E-05	8.77584E-05	6.24354E-06	9.08801E-05	6.24354E-06	2.09989E-05

			ISDrainage / Utilities Trenching	ISDrainage / Utilities Trenching	ISAsphalt Paving	ISAsphalt Paving	SVDemolition	SVSite Grubbing / Prep	SVMass Grading / Excavation	SVMass Grading / Excavation	SVDrainage / Utilities Trenching	SVFoundations / Concrete Pads	SVBuilding / Structure Construction	SVBuilding / Structure Construction	SVAsphalt Paving	SVAsphalt Paving	SVArchitectural Coating	SVArchitectural Coating	SVLandscaping or Other Finishing	SVLandscaping or Other Finishing	MDemolition
Unique Identifier	X (UTM)	Y (UTM)	2027	2028	2027	2028	2027	2027	2027	2028	2028	2028	2028	2029	2028	2029	2028	2029	2028	2029	2027
3838403773185	383840	3773185	1.18727E-05	1.15681E-05	3.0663E-06	2.8564E-06	0.000202006	0.000145232	9.79193E-05	9.6676E-05	6.85939E-05	2.17905E-05	3.12163E-05	3.00252E-05	3.06917E-06	2.85554E-06	3.06917E-06	2.85554E-06	3.12163E-05	3.00252E-05	5.09176E-05
3838503773185	383850	3773185	1.15222E-05	1.12266E-05	2.97578E-06	2.77207E-06	0.000195922	0.000140857	9.49698E-05	9.3764E-05	6.65278E-05	2.11342E-05	3.0276E-05	2.91208E-05	2.97673E-06	2.76953E-06	2.97673E-06	2.76953E-06	3.0276E-05	2.91208E-05	4.93136E-05
3838603773185	383860	3773185	1.11717E-05	1.08851E-05	2.88526E-06	2.68774E-06	0.000189837	0.000136482	9.20203E-05	9.0852E-05	6.44617E-05	2.04778E-05	2.93357E-05	2.82164E-05	2.88428E-06	2.68352E-06	2.88428E-06	2.68352E-06	2.93357E-05	2.82164E-05	4.77077E-05
3838703773185	383870	3773185	1.0824E-05	1.05463E-05	2.79546E-06	2.60409E-06	0.000183806	0.000132146	8.90968E-05	8.79656E-05	6.24137E-05	1.98272E-05	2.84037E-05	2.732E-05	2.79264E-06	2.59826E-06	2.79264E-06	2.59826E-06	2.84037E-05	2.732E-05	4.61182E-05
3838803773185	383880	3773185	1.04932E-05	1.0224E-05	2.71002E-06	2.52451E-06	0.000178077	0.000128028	8.63201E-05	8.52241E-05	6.04686E-05	1.92093E-05	2.75185E-05	2.64685E-05	2.70561E-06	2.51729E-06	2.70561E-06	2.51729E-06	2.75185E-05	2.64685E-05	4.46103E-05
3838903773185	383890	3773185	1.0091E-05	9.83206E-06	2.60613E-06	2.42773E-06	0.000171146	0.000123045	8.29604E-05	8.19071E-05	5.8115E-05	1.84617E-05	2.64475E-05	2.54383E-05	2.6003E-06	2.41931E-06	2.6003E-06	2.41931E-06	2.64475E-05	2.54383E-05	4.27831E-05
3839003773185	383900	3773185	9.70333E-06	9.45437E-06	2.50602E-06	2.33447E-06	0.000164474	0.000118248	7.97259E-05	7.87137E-05	5.58492E-05	1.77419E-05	2.54163E-05	2.44465E-05	2.49892E-06	2.32499E-06	2.49892E-06	2.32499E-06	2.54163E-05	2.44465E-05	4.10302E-05
3839103773185	383910	3773185	9.33144E-06	9.09202E-06	2.40997E-06	2.245E-06	0.000158077	0.000113649	7.66253E-05	7.56524E-05	5.36772E-05	1.70519E-05	2.44279E-05	2.34958E-05	2.40174E-06	2.23457E-06	2.40174E-06	2.23457E-06	2.44279E-05	2.34958E-05	3.93572E-05
3829703773195	382970	3773195	5.96422E-06	5.8112E-06	1.54034E-06	1.4349E-06	8.46778E-05	6.08787E-05	4.10462E-05	4.0525E-05	2.87535E-05	9.13425E-06	1.30854E-05	1.25861E-05	1.28655E-06	1.197E-06	1.28655E-06	1.197E-06	1.30854E-05	1.25861E-05	2.19631E-05
3829803773195	382980	3773195	6.26803E-06	6.10721E-06	1.61881E-06	1.50799E-06	8.97113E-05	6.44975E-05	4.34861E-05	4.29339E-05	3.04627E-05	9.67721E-06	1.38632E-05	1.33342E-05	1.36302E-06	1.26815E-06	1.36302E-06	1.26815E-06	1.38632E-05	1.33342E-05	2.34147E-05
3829903773195	382990	3773195	6.53358E-06	6.36595E-06	1.68739E-06	1.57188E-06	9.43349E-05	6.78217E-05	4.57273E-05	4.51467E-05	3.20327E-05	1.0176E-05	1.45777E-05	1.40215E-05	1.43327E-06	1.33351E-06	1.43327E-06	1.33351E-06	1.45777E-05	1.40215E-05	2.47829E-05
3830003773195	383000	3773195	6.77438E-06	6.60057E-06	1.74958E-06	1.62981E-06	9.86646E-05	7.09345E-05	4.78261E-05	4.72188E-05	3.35029E-05	1.0643E-05	1.52468E-05	1.4665E-05	1.49906E-06	1.39471E-06	1.49906E-06	1.39471E-06	1.52468E-05	1.4665E-05	2.6093E-05
3830103773195	383010	3773195	6.95104E-06	6.7727E-06	1.7952E-06	1.67231E-06	0.00010205	7.33683E-05	4.9467E-05	4.8839E-05	3.46524E-05	1.10082E-05	1.57699E-05	1.51682E-05	1.55049E-06	1.44257E-06	1.55049E-06	1.44257E-06	1.57699E-05	1.51682E-05	2.7198E-05
3830203773195	383020	3773195	7.14627E-06	6.96291E-06	1.84562E-06	1.71928E-06	0.000106406	7.65003E-05	5.15787E-05	5.09238E-05	3.61317E-05	1.14781E-05	1.64431E-05	1.58157E-05	1.61668E-06	1.50415E-06	1.61668E-06	1.50415E-06	1.64431E-05	1.58157E-05	2.84755E-05
3830303773195	383030	3773195	7.41407E-06	7.22384E-06	1.91479E-06	1.78371E-06	0.000111199	7.99462E-05	5.3902E-05	5.32176E-05	3.77592E-05	1.19951E-05	1.71838E-05	1.65281E-05	1.6895E-06	1.5719E-06	1.6895E-06	1.5719E-06	1.71838E-05	1.65281E-05	2.9947E-05
3830403773195	383040	3773195	7.72688E-06	7.52863E-06	1.99557E-06	1.85897E-06	0.000115529	8.3059E-05	5.60007E-05	5.52897E-05	3.92294E-05	1.24622E-05	1.78528E-05	1.71716E-05	1.75528E-06	1.63311E-06	1.75528E-06	1.63311E-06	1.78528E-05	1.71716E-05	3.13551E-05
3830503773195	383050	3773195	8.04081E-06	7.83451E-06	2.07665E-06	1.93449E-06	0.00012001	8.62807E-05	5.81729E-05	5.74343E-05	4.0751E-05	1.29455E-05	1.85453E-05	1.78377E-05	1.82337E-06	1.69645E-06	1.82337E-06	1.69645E-06	1.85453E-05	1.78377E-05	3.27777E-05
3830603773195	383060	3773195	8.366E-06	8.15135E-06	2.16064E-06	2.01273E-06	0.000124687	8.96432E-05	6.044E-05	5.96726E-05	4.23392E-05	1.34501E-05	1.92681E-05	1.85329E-05	1.89443E-06	1.76257E-06	1.89443E-06	1.76257E-06	1.92681E-05	1.85329E-05	3.42602E-05
3834303773195	383430	3773195	0.000488593	0.000476057	0.000126186	0.000117548	0.010361179	0.007449125	0.005022413	0.004958645	0.003518278	0.001117667	0.001601126	0.001540034	0.000157422	0.000146465	0.000157422	0.000146465	0.001601126	0.001540034	0.002278865
3834403773195	383440	3773195	0.000292815	0.000285302	7.56234E-05	7.04466E-05	0.005676371	0.004081003	0.002751529	0.002716593	0.001927488	0.000612314	0.000877177	0.000843707	8.62437E-05	8.02407E-05	8.62437E-05	8.02407E-05	0.000877177	0.000843707	0.001364229
3834503773195	383450	3773195	0.000210494	0.000205093	5.4363E-05	5.06416E-05	0.003910289	0.002811285	0.001895449	0.001871383	0.001327791	0.000421805	0.000604262	0.000581206	5.94108E-05	5.52755E-05	5.94108E-05	5.52755E-05	0.000604262	0.000581206	0.000979184
3834603773195	383460	3773195	0.000166408	0.000162138	4.29771E-05	4.0035E-05	0.003025283	0.002175014	0.001466457	0.001447838	0.001027276	0.000326339	0.000467501	0.000449663	4.59645E-05	4.27652E-05	4.59645E-05	4.27652E-05	0.000467501	0.000449663	0.000772844
3834703773195	383470	3773195	0.000136186	0.000132692	3.51719E-05	3.27642E-05	0.00244167	0.001755428	0.0011836	0.001168532	0.000829102	0.000263384	0.000377314	0.000362918	3.70974E-05	3.45152E-05	3.70974E-05	3.45152E-05	0.000377314	0.000362918	0.000631341
3834803773195	383480	3773195	0.000112967	0.000110069	2.91753E-05	2.71781E-05	0.00200416	0.001440882	0.000971484	0.00095915	0.00068054	0.00021619	0.000309705	0.000297888	3.04501E-05	2.83306E-05	3.04501E-05	2.83306E-05	0.000309705	0.000297888	0.000522602
3834903773195	383490	3773195	9.56003E-05	9.31475E-05	2.46901E-05	2.29999E-05	0.001683712	0.001210498	0.000816152	0.00080579	0.000571727	0.000181623	0.000260186	0.000250259	2.55814E-05	2.38008E-05	2.55814E-05	2.38008E-05	0.000260186	0.000250259	0.000441283
3835003773195	383500	3773195	8.25511E-05	8.04331E-05	2.132E-05	1.98605E-05	0.001446837	0.001040197	0.000701331	0.000692426	0.000491293	0.000156071	0.000223582	0.000215051	2.19825E-05	2.04524E-05	2.19825E-05	2.04524E-05	0.000223582	0.000215051	0.00038021
3835103773195	383510	3773195	7.25997E-05	7.0737E-05	1.87499E-05	1.74663E-05	0.001268279	0.000911823	0.000614777	0.000606972	0.000430661	0.00013681	0.000195989	0.000188511	1.92695E-05	1.79283E-05	1.92695E-05	1.79283E-05	0.000195989	0.000188511	0.00033366
3835203773195	383520	3773195	6.44458E-05	6.27923E-05	1.6644E-05	1.55046E-05	0.001122914	0.000807314	0.000544314	0.000537403	0.000381301	0.000121129	0.000173525	0.000166904	1.7061E-05	1.58734E-05	1.7061E-05	1.58734E-05	0.000173525	0.000166904	0.000295546
3835303773195	383530	3773195	5.75921E-05	5.61144E-05	1.4874E-05	1.38557E-05	0.001001292	0.000719874	0.00048536	0.00047919	0.000340002	0.00010801	0.000154731	0.000148827	1.52131E-05	1.41542E-05	1.52131E-05	1.41542E-05	0.000154731	0.000148827	0.000263534
3835403773195	383540	3773195	5.1818E-05	5.04885E-05	1.33827E-05	1.24666E-05	0.000899242	0.000646506	0.000435893	0.000430358	0.00030535	9.70018E-05	0.000138961	0.000133659	1.36626E-05	1.27116E-05	1.36626E-05	1.27116E-05	0.000138961	0.000133659	0.000236591
3835503773195	383550	3773195	4.67849E-05	4.55845E-05	1.20829E-05	1.12557E-05	0.000810519	0.000582719	0.000392886	0.000387898	0.000275223	8.74312E-05	0.000125251	0.000120472	1.23146E-05	1.14574E-05	1.23146E-05	1.14574E-05	0.000125251	0.000120472	0.000213139
3835603773195	383560	3773195	4.21732E-05	4.10912E-05	1.08918E-05	1.01462E-05	0.000729263	0.0005243	0.000353498	0.00034901	0.000247631	7.8666E-05	0.000112694	0.000108394	1.108E-05	1.03088E-05	1.108E-05	1.03088E-05	0.000112694	0.000108394	0.000191691
3835703773195	383570	3773195	3.82501E-05	3.72687E-05	9.87863E-06	9.20238E-06	0.000660309	0.000474726	0.000320074	0.00031601	0.000224217	7.12279E-05	0.000102038	9.8145E-05	1.00324E-05	9.33407E-06	1.00324E-05	9.33407E-06	0.000102038	9.8145E-05	0.000173477
3835803773195	383580	3773195	3.51085E-05	3.42077E-05	9.06726E-06	8.44656E-06	0.000605377	0.000435233	0.000293447	0.000289721	0.000205564	6.53024E-05	9.35497E-05	8.99803E-05	9.19778E-06	8.55756E-06	9.19778E-06	8.55756E-06	9.35497E-05	8.99803E-05	0.000158897
3835903773195	383590	3773195	3.24468E-05	3.16143E-05	8.37984E-06	7.80619E-06	0.000558972	0.00040187	0.00027052	0.000267512	0.000189806	6.02966E-05	8.63786E-05	8.30827E-05	8.49271E-06	7.90158E-06	8.49271E-06	7.90158E-06	8.63786E-05	8.30827E-05	0.000146549
3836003773195	383600	3773195	3.0072E-05	2.93005E-05	7.76652E-06	7.23486E-06	0.000517617	0.000372139	0.000250906	0.000247721	0.000175764	5.58357E-05	7.9988E-05	7.6936E-05	7.8644E-06	7.31699E-06	7.8644E-06	7.31699E-06	7.9988E-05	7.6936E-05	0.000135544
3836103773195	383610	3773195	2.78587E-05	2.7144E-05	7.19491E-06	6.70237E-06	0.000479078	0.000344431	0.000232225	0.000229277	0.000162677	5.16784E-05	7.40325E-05	7.12077E-05	7.27885E-06	6.7722E-06	7.27885E-06	6.7722E-06	7.40325E-05	7.12077E-05	0.000125308
3836203773195	383620	3773195	2.58986E-05	2.52341E-05	6.68867E-06	6.2308E-06	0.000445002	0.000319932	0.000215707	0.000212969	0.000151106	4.80026E-05	6.87667E-05	6.61428E-05	6.76112E-06	6.29051E-06	6.76112E-06	6.29051E-06	6.87667E-05	6.61428E-05	0.000116253
3836303773195	383630	3773195	2.42834E-05	2.36603E-05	6.27151E-06	5.84219E-06	0.000416984	0.000299789	0.000202126	0.00019956	0.000141592	4.49803E-05	6.4437E-05	6.19784E-05	6.33543E-06	5.89445E-06	6.33543E-06	5.89445E-06	6.4437E-05	6.19784E-05	0.000108783
3836403773195	383640	3773195	2.29089E-05	2.23211E-05	5.91654E-06	5.51152E-06	0.000393162	0.000282662	0.000190579	0.000188159	0.000133503	4.24106E-05	6.07558E-05	5.84376E-05	5.97349E-06	5.5577E-06	5.97349E-06	5.5577E-06	6.07558E-05	5.84376E-05	0.000102419
3836503773195	383650	3773195	2.16554E-05	2.10998E-05	5.59281E-06	5.20995E-06	0.000371442	0.000267047	0.000180051	0.000177764	0.000126128	4.00677E-05	5.73994E-05	5.52093E-05	5.64349E-06	5.25067E-06	5.64349E-06	5.25067E-06	5.73994E-05	5.52093E-05	9.66202E-05
3836603773195	383660	3773195	2.06264E-05	2.00972E-05	5.32705E-06	4.96238E-06	0.000353598	0.000254218	0.000171401	0.000169225	0.000120069	3.81428E-05	5.46419E-05	5.2557E-05	5.37237E-06	4.99843E-06	5.37237E-06	4.99843E-06	5.46419E-05	5.2557E-05	9.18426E-05
3836703773195	383670	3773195	1.96705E-05	1.91658E-05	5.08018E-06	4.73242E-06	0.000337027	0.000242304	0.000163369	0.000161294	0.000114442	3.63554E-05	5.20813E-05	5.00941E-05	5.12061E-06	4.76419E-06	5.12061E-06	4.76419E-06	5.20813E-05	5.00941E-05	8.74079E-05
3836803773195	383680	3773195	1.88834E-05	1.83989E-05	4.87691E-06	4.54305E-06	0.000323388	0.000232499	0.000156757	0.000154767	0.000109811	3.48841E-05	4.99736E-05	4.80668E-05	4.91339E-06	4.57139E-06	4.91339E-06	4.57139E-06	4.99736E-05	4.80668E-05	8.37389E-05
3836903773195	383690	3773195	1.82781E-05	1.78091E-05	4.72056E-06	4.39741E-06	0.000312903	0.00022496	0.000151674	0.000149749	0.00010625	3.3753E-05	4.83532E-05	4.65083E-05	4.75407E-06	4.42317E-06	4.75407E-06	4.42317E-06	4.83532E-05	4.65083E-05	8.08828E-05
3837003773195	383700	3773195	1.7716E-05	1.72615E-05	4.57541E-06	4.26219E-06	0.000303183	0.000217972	0.000146963	0.000145097	0.00010295	3.27045E-05	4.68513E-05	4.50636E-05	4.6064E-06	4.28577E-06	4.6064E-06	4.28577E-06	4.68513E-05	4.50636E-05	7.82281E-05
3837103773195	383710	3773195	1.70859E-05	1.66475E-05	4.41267E-06	4.1106E-06	0.000292252	0.000210113	0.000141664	0.000139866	9.92381E-05	3.15254E-05	4.51621E-05	4.34389E-05	4.44032E-06	4.13125E-06	4.44032E-06	4.13125E-06	4.51621E-05	4.34389E-05	7.5285E-05
3837203773195	383720	3773195	1.64822E-05	1.60593E-05	4.25676E-06	3.96536E-06	0.000281775	0.000202581	0.000136586	0.000134852	9.56806E-05	3.03953E-05	4.35431E-05	4.18817E-05	4.28114E-06	3.98315E-06	4.28114E-06	3.98315E-06	4.35431E-05	4.18817E-05	7.24688E-05
3837303773195	383730	3773195	1.5959E-05	1.55495E-05	4.12163E-06	3.83948E-06	0.000272697	0.000196055	0.000132186	0.000130507	9.25981E-05	2.9416E-05	4.21403E-05	4.05324E-05	4.14322E-06	3.85483E-06	4.14322E-06	3.85483E-06	4.21403E-05	4.05324E-05	7.00137E-05
3837403773195	383740	3773195	1.55607E-05	1.51614E-05	4.01876E-06	3.74365E-06	0.00026582	0.00019111	0.000128852	0.000127216	9.02627E-05	2.86741E-05	4.10775E-05	3.95101E-05	4.03872E-06	3.75761E-06	4.03872E-06	3.75761E-06	4.10775E-05	3.95101E-05	6.81176E-05
3837503773195	383750	3773195	1.51916E-05	1.48018E-05	3.92344E-06	3.65486E-06	0.000259459	0.000186537	0.000125768	0.000124172	8.81028E-05	2.7988E-05	4.00945E-05	3.85647E-05	3.94208E-06	3.66769E-06	3.94208E-06	3.66769E-06	4.00945E-05	3.85647E-05	6.63611E-05
3837603773195	383760	3773195	1.48445E-05	1.44636E-05	3.83379E-06	3.57134E-06	0.000253472	0.000182233	0.000122867	0.000121307	8.60699E-05	2.73422E-05	3.91694E-05	3.76748E-05	3.85112E-06	3.58306E-06	3.85112E-06	3.58306E-06	3.91694E-05	3.76748E-05	6.47099E-05
3837703773195	383770	3773195	1.45198E-05	1.41473E-05	3.74995E-06	3.49324E-06	0.000247851	0.000178191	0.000120142	0.000118616	8.41611E-05	2.67358E-05	3.83007E-05	3.68393E-05	3.76571E-06	3.5036E-06	3.76571E-06	3.5036E-06	3.83007E-05	3.68393E-05	6.31657E-05
3837803773195	383780	3773195	1.42155E-05	1.38507E-05	3.67134E-06	3.42001E-06	0.000242568	0.000174393	0.000117581	0.000116088	8.23672E-05	2.61659E-05	3.74843E-05	3.60541E-05	3.68545E-06	3.42892E-06	3.68545E-06	3.42892E-06	3.74843E-05	3.60541E-05	6.1725E-05
3837903773195	383790	3773195	1.39409E-05	1.35832E-05	3.60043E-06	3.35396E-06	0.000237757	0.000170934	0.000115249	0.000113786	8.07336E-05	2.5647E-05	3.67409E-05	3.5339E-05	3.61235E-06	3.36092E-06	3.61235E-06	3.36092E-06	3.67409E-05	3.5339E-05	6.04221E-05
3838003773195	383800	3773195	1.36708E-05	1.33201E-05	3.53069E-06	3.28899E-06	0.000232991	0.000167508	0.000112939	0.000111505	7.91152E-05	2.51329E-05	3.60044E-05	3.46306E-05	3.53994E-06	3.29354E-06	3.53994E-06	3.29354E-06	3.60044E-05	3.46306E-05	5.91483E-05
3838103773195	383810	3773195	1.33451E-05	1.30027E-05	3.44656E-06	3.21062E-06	0.00022728	0.000163402	0.00011017	0.000108772	7.71761E-05	2.45169E-05	3.51219E-05	3.37818E-05	3.45318E-06	3.21282E-06	3.45318E-06	3.21282E-06	3.51219E-05	3.37818E-05	5.7635E-05
3838203773195	383820	3773195	1.29946E-05	1.26612E-05	3.35603E-06	3.12629E-06	0.000221142	0.000158989	0.000107195	0.000105834	7.50918E-05	2.38548E-05	3.41734E-05	3.28695E-05	3.35992E-06	3.12605E-06	3.35992E-06	3.12605E-06	3.41734E-05	3.28695E-05	5.60164E-05
3838303773195	383830	3773195	1.26537E-05	1.2329E-05	3.26798E-06	3.04427E-06	0.000215209	0.000154724	0.000104319	0.000102995	7.30771E-05	2.32147E-05	3.32565E-05	3.19876E-05	3.26977E-06	3.04218E-06	3.26977E-06	3.04218E-06	3.32565E-05	3.19876E-05	5.44487E-05
3838403773195	383840	3773195	1.22593E-05	1.19447E-05	3.16612E-06	2.94939E-06	0.000208367	0.000149805	0.000101003	9.97202E-05	7.07539E-05	2.24767E-05	3.21992E-05	3.09706E-05	3.16582E-06	2.94546E-06	3.16582E-06	2.94546E-06	3.21992E-05	3.09706E-05	5.26378E-05
3838503773195	383850	3773195	1.18846E-05	1.15796E-05	3.06935E-06	2.85924E-06	0.000201882	0.000145142	9.78588E-05	9.66163E-05	6.85516E-05	2.17771E-05	3.1197E-05	3.00067E-05	3.06728E-06	2.85378E-06	3.06728E-06	2.85378E-06	3.1197E-05	3.00067E-05	5.0923E-05
3838603773195	383860	3773195	1.15093E-05	1.1214E-05	2.97244E-06	2.76896E-06	0.000195387	0.000140473	9.47107E-05	9.35082E-05	6.63463E-05	2.10765E-05	3.01934E-05	2.90414E-05	2.96861E-06	2.76198E-06	2.96861E-06	2.76198E-06	3.01934E-05	2.90414E-05	4.92065E-05
3838703773195	383870	3773195	1.1134E-05	1.08484E-05	2.87552E-06	2.67868E-06	0.000188901	0.00013581	9.15669E-05	9.04043E-05	6.4144E-05	2.03769E-05	2.91912E-05	2.80774E-05	2.87007E-06	2.6703E-06	2.87007E-06	2.6703E-06	2.91912E-05	2.80774E-05	4.74918E-05
3838803773195	383880	3773195	1.07779E-05	1.05014E-05	2.78355E-06	2.593E-06	0.000182763	0.000131397	8.85916E-05	8.74667E-05	6.20598E-05	1.97148E-05	2.82426E-05	2.7165E-05	2.77681E-06	2.58353E-06	2.77681E-06	2.58353E-06	2.82426E-05	2.7165E-05	4.58678E-05
3838903773195	383890	3773195	1.03396E-05	1.00744E-05	2.67036E-06	2.48755E-06	0.000175235	0.000125985	8.49425E-05	8.3864E-05	5.95035E-05	1.89028E-05	2.70794E-05	2.60461E-05	2.66243E-06	2.47711E-06	2.66243E-06	2.47711E-06	2.70794E-05	2.60461E-05	4.38827E-05
3839003773195	383900	3773195	9.91318E-06	9.65883E-06	2.56022E-06	2.38495E-06	0.000167912	0.00012072	8.13928E-05	8.03594E-05	5.70169E-05	1.81128E-05	2.59477E-05	2.49577E-05	2.55117E-06	2.3736E-06	2.55117E-06	2.3736E-06	2.59477E-05	2.49577E-05	4.19611E-05
3839103773195	383910	3773195	9.51766E-06	9.27347E-06	2.45807E-06	2.2898E-06	0.000161106	0.000115827	7.80936E-05	7.7102E-05	5.47058E-05	1.73786E-05	2.48959E-05	2.3946E-05	2.44776E-06	2.27738E-06	2.44776E-06	2.27738E-06	2.48959E-05	2.3946E-05	4.01883E-05
3829703773205	382970	3773205	6.03061E-06	5.87588E-06	1.55749E-06	1.450878-06	8.54885E-05	6.14616E-05	4.14392E-05	4.0913E-05	2.902888-05	9.2217E-06	1.32106E-05	1.27066E-05	1.29887E-06	1.20846E-06	1.29887E-06	1.20846E-06	1.32106E-05	1.27066E-05	2.22099E-05
3829803773205	382980	3773205	6.33611E-06	6.17354E-06	1.63639E-06	1.52437E-06	9.05576E-05	6.5106E-05	4.38963E-05	4.3339E-05	3.07501E-05	9.7685E-06	1.3994E-05	1.346E-05	1.37588E-06	1.28011E-06	1.37588E-06	1.28011E-06	1.3994E-05	1.346E-05	2.3676E-05
3829903773205	382990	3773205	6.6056E-06	6.43612E-06	1.70599E-06	1.5892E-06	9.5306E-05	6.85198E-05	4.6198E-05	4.56115E-05	3.23624E-05	1.02807E-05	1.47278E-05	1.41658E-05	1.44803E-06	1.34724E-06	1.44803E-06	1.34724E-06	1.47278E-05	1.41658E-05	2.50895E-05
3830003773205	383000	3773205	6.83402E-06	6.65868E-06	1.76498E-06	1.64416E-06	9.94664E-05	7.15109E-05	4.82147E-05	4.76025E-05	3.37751E-05	1.07295E-05	1.53707E-05	1.47842E-05	1.51124E-06	1.40605E-06	1.51124E-06	1.40605E-06	1.53707E-05	1.47842E-05	2.63942E-05
3830103773205	383010	3773205	6.9848E-06	6.80559E-06	1.80392E-06	1.68043E-06	0.00010311	7.41305E-05	4.99809E-05	4.93463E-05	3.50124E-05	1.11225E-05	1.59337E-05	1.53258E-05	1.5666E-06	1.45756E-06	1.5666E-06	1.45756E-06	1.59337E-05	1.53258E-05	2.7521E-05
3830203773205	383020	3773205	7.20759E-06	7.02266E-06	1.86146E-06	1.73403E-06	0.000107734	7.74547E-05	5.22222E-05	5.15591E-05	3.65824E-05	1.16213E-05	1.66482E-05	1.6013E-05	1.63685E-06	1.52291E-06	1.63685E-06	1.52291E-06	1.66482E-05	1.6013E-05	2.88783E-05
3830303773205	383030	3773205	7.50296E-06	7.31045E-06	1.93774E-06	1.80509E-06	0.000112126	8.06123E-05	5.43511E-05	5.3661E-05	3.80738E-05	1.20951E-05	1.73269E-05	1.66658E-05	1.70358E-06	1.585E-06	1.70358E-06	1.585E-06	1.73269E-05	1.66658E-05	3.02791E-05
3830403773205	383040	3773205	7.80958E-06	7.60921E-06	2.01693E-06	1.87886E-06	0.000116429	8.37059E-05	5.64369E-05	5.57203E-05	3.95349E-05	1.25592E-05	1.79919E-05	1.73054E-05	1.76895E-06	1.64583E-06	1.76895E-06	1.64583E-06	1.79919E-05	1.73054E-05	3.16582E-05
3830503773205	383050	3773205	8.12464E-06	7.91619E-06	2.0983E-06	1.95466E-06	0.000120972	8.69724E-05	5.86393E-05	5.78947E-05	4.10777E-05	1.30493E-05	1.8694E-05	1.79807E-05	1.83799E-06	1.71005E-06	1.83799E-06	1.71005E-06	1.8694E-05	1.79807E-05	3.3088E-05
3830603773205	383060	3773205	8.45546E-06	8.23851E-06	2.18374E-06	2.03425E-06	0.000125756	9.04118E-05	6.09582E-05	6.01843E-05	4.27022E-05	1.35654E-05	1.94333E-05	1.86918E-05	1.91067E-06	1.77768E-06	1.91067E-06	1.77768E-06	1.94333E-05	1.86918E-05	3.45959E-05

			MSite Grubbing / Prep	MMass Grading / Excavation	MMass Grading / Excavation	MDrainage / Utilities Trenching	MFoundations / Concrete Pads	MBuilding / Structure Construction	MAsphalt Paving	MLandscaping or Other Finishing	MWaterside Construction (Piles)	RSSWDemolition	RSSWPlacing Base	RSSWForm/Plac e Rebar and Pour	Child Risk				
Unique Identifier	X (UTM)	Y (UTM)	2027	2027	2028	2028	2028	2028	2028	2028	2028	2029	2029	2029	3rd Trimester	0<2	2<16	Total	per million
3838403773185	383840	3773185	0.000156308	0.000183806	0.000181358	3.85506E-05	5.01347E-05	3.69019E-05	3.7982E-06	4.44983E-05	3.7982E-06	1.84599E-05	2.67857E-05	1.5878E-05	4.72283E-09	6.9115E-08	1.3439E-08	8.72776E-08	0.08727759
3838503773185	383850	3773185	0.000151384	0.000178015	0.000175645	3.73361E-05	4.85553E-05	3.57394E-05	3.67854E-06	4.30965E-05	3.67854E-06	1.82634E-05	2.65005E-05	1.5709E-05	4.5801E-09	6.7015E-08	1.3026E-08	8.46217E-08	0.08462165
3838603773185	383860	3773185	0.000146454	0.000172218	0.000169925	3.61203E-05	4.69742E-05	3.45755E-05	3.55875E-06	4.1693E-05	3.55875E-06	1.80575E-05	2.62018E-05	1.55319E-05	4.43762E-09	6.4918E-08	1.2613E-08	8.19689E-08	0.08196889
3838703773185	383870	3773185	0.000141575	0.00016648	0.000164264	3.49168E-05	4.54091E-05	3.34235E-05	3.44018E-06	4.03039E-05	3.44018E-06	1.78423E-05	2.58895E-05	1.53468E-05	4.29646E-09	6.2839E-08	1.2205E-08	7.93409E-08	0.07934088
3838803773185	383880	3773185	0.000136946	0.000161037	0.000158893	3.37752E-05	4.39244E-05	3.23307E-05	3.3277E-06	3.89861E-05	3.3277E-06	1.76302E-05	2.55817E-05	1.51643E-05	4.16246E-09	6.0866E-08	1.1817E-08	7.68459E-08	0.07684585
3838903773185	383890	3773185	0.000131337	0.000154441	0.000152385	3.23918E-05	4.21252E-05	3.10065E-05	3.1914E-06	3.73893E-05	3.1914E-06	1.73276E-05	2.51427E-05	1.49041E-05	4.00067E-09	5.8479E-08	1.135E-08	7.383E-08	0.07383004
3839003773185	383900	3773185	0.000125956	0.000148114	0.000146141	3.10647E-05	4.03993E-05	2.97361E-05	3.06065E-06	3.58574E-05	3.06065E-06	1.69938E-05	2.46584E-05	1.4617E-05	3.84515E-09	5.6186E-08	1.0901E-08	7.09317E-08	0.07093171
3839103773185	383910	3773185	0.00012082	0.000142074	0.000140183	2.9798E-05	3.87521E-05	2.85236E-05	2.93585E-06	3.43953E-05	2.93585E-06	1.66476E-05	2.4156E-05	1.43192E-05	3.69631E-09	5.3991E-08	1.0472E-08	6.8159E-08	0.06815895
3829703773195	382970	3773195	6.74229E-05	7.92839E-05	7.82282E-05	1.66286E-05	2.16254E-05	1.59175E-05	1.63834E-06	1.91942E-05	1.63834E-06	1.13635E-05	1.64887E-05	9.77418E-06	3.28998E-09	4.3457E-08	7.726E-09	5.44731E-08	0.0544731
3829803773195	382980	3773195	7.18792E-05	8.4524E-05	8.33986E-05	1.77277E-05	2.30547E-05	1.69695E-05	1.74662E-06	2.04628E-05	1.74662E-06	1.17098E-05	1.69911E-05	1.0072E-05	3.54676E-09	4.6737E-08	8.2961E-09	5.85801E-08	0.05858009
3829903773195	382990	3773195	7.60792E-05	8.94629E-05	8.82717E-05	1.87635E-05	2.44018E-05	1.79611E-05	1.84868E-06	2.16584E-05	1.84868E-06	1.19655E-05	1.73623E-05	1.0292E-05	3.79786E-09	4.9922E-08	8.8479E-09	6.25675E-08	0.06256746
3830003773195	383000	3773195	8.0101E-05	9.41922E-05	9.2938E-05	1.97554E-05	2.56918E-05	1.89106E-05	1.9464E-06	2.28034E-05	1.9464E-06	1.21465E-05	1.76248E-05	1.04476E-05	4.05254E-09	5.3122E-08	9.398E-09	6.65721E-08	0.06657211
3830103773195	383010	3773195	8.34933E-05	9.81812E-05	9.68739E-05	2.05921E-05	2.67798E-05	1.97114E-05	2.02884E-06	2.37691E-05	2.02884E-06	1.22276E-05	1.77425E-05	1.05174E-05	4.30157E-09	5.6179E-08	9.9137E-09	7.03945E-08	0.07039445
3830203773195	383020	3773195	8.74148E-05	0.000102793	0.000101424	2.15593E-05	2.80376E-05	2.06372E-05	2.12413E-06	2.48855E-05	2.12413E-06	1.22213E-05	1.77334E-05	1.0512E-05	4.56483E-09	5.9453E-08	1.0478E-08	7.44954E-08	0.0744954
3830303773195	383030	3773195	9.19323E-05	0.000108105	0.000106665	2.26734E-05	2.94866E-05	2.17037E-05	2.2339E-06	2.61715E-05	2.2339E-06	1.22307E-05	1.7747E-05	1.05201E-05	4.88993E-09	6.3472E-08	1.1167E-08	7.95291E-08	0.07952914
3830403773195	383040	3773195	9.62548E-05	0.000113188	0.000111681	2.37395E-05	3.0873E-05	2.27242E-05	2.33893E-06	2.74021E-05	2.33893E-06	1.22432E-05	1.77651E-05	1.05308E-05	5.27866E-09	6.8154E-08	1.1936E-08	8.53688E-08	0.0853688
3830503773195	383050	3773195	0.000100622	0.000118323	0.000116748	2.48166E-05	3.22737E-05	2.37552E-05	2.44505E-06	2.86453E-05	2.44505E-06	1.22432E-05	1.77651E-05	1.05308E-05	5.68668E-09	7.3046E-08	1.2741E-08	9.14739E-08	0.09147387
3830603773195	383060	3773195	0.000105173	0.000123675	0.000122028	2.5939E-05	3.37334E-05	2.48296E-05	2.55564E-06	2.99409E-05	2.55564E-06	1.21558E-05	1.76384E-05	1.04557E-05	6.13154E-09	7.8355E-08	1.3616E-08	9.81029E-08	0.09810294
3834303773195	383430	3773195	0.006995721	0.008226395	0.008116859	0.001725367	0.002243825	0.001651578	0.000169992	0.001991561	0.000169992	2.03314E-05	2.95014E-05	1.74878E-05	1.96327E-07	2.9071E-06	6.0096E-07	3.70437E-06	3.70436955
3834403773195	383440	3773195	0.004187949	0.004924685	0.004859111	0.001032881	0.001343253	0.000988708	0.000101765	0.001192237	0.000101765	2.13234E-05	3.09407E-05	1.8341E-05	1.17601E-07	1.7413E-06	3.5163E-07	2.21053E-06	2.21052808
3834503773195	383450	3773195	0.003005925	0.003534721	0.003487656	0.000741356	0.000964128	0.000709651	7.30422E-05	0.000855735	7.30422E-05	2.18225E-05	3.16649E-05	1.87703E-05	8.46652E-08	1.2528E-06	2.5043E-07	1.58786E-06	1.58785991
3834603773195	383460	3773195	0.002372498	0.002789863	0.002752716	0.000585133	0.000760961	0.000560109	5.76503E-05	0.000675409	5.76503E-05	2.20782E-05	3.2036E-05	1.89903E-05	6.70182E-08	9.9101E-07	1.972E-07	1.25523E-06	1.25522885
3834703773195	383470	3773195	0.001938109	0.002279057	0.002248711	0.000477999	0.000621634	0.000457556	4.70949E-05	0.000551746	4.70949E-05	2.22716E-05	3.23166E-05	1.91566E-05	5.49142E-08	8.115E-07	1.6102E-07	1.02744E-06	1.02743508
3834803773195	383480	3773195	0.001604297	0.001886522	0.001861403	0.000395671	0.000514566	0.000378749	3.89835E-05	0.000456716	3.89835E-05	2.23933E-05	3.24931E-05	1.92613E-05	4.56109E-08	6.7354E-07	1.3335E-07	8.52499E-07	0.85249927
3834903773195	383490	3773195	0.001354664	0.001592974	0.001571763	0.000334103	0.000434498	0.000319815	3.29175E-05	0.00038565	3.29175E-05	2.24151E-05	3.25248E-05	1.92801E-05	3.86402E-08	5.7023E-07	1.1272E-07	7.21582E-07	0.72158152
3835003773195	383500	3773195	0.001167179	0.001372507	0.001354232	0.000287863	0.000374364	0.000275552	2.83617E-05	0.000332276	2.83617E-05	2.23652E-05	3.24524E-05	1.92371E-05	3.33907E-08	4.9248E-07	9.7241E-08	6.23108E-07	0.62310752
3835103773195	383510	3773195	0.001024278	0.001204468	0.00118843	0.00025262	0.00032853	0.000241816	2.48893E-05	0.000291594	2.48893E-05	2.22935E-05	3.23483E-05	1.91754E-05	2.93769E-08	4.3308E-07	8.5447E-08	5.479E-07	0.54789987
3835203773195	383520	3773195	0.000907274	0.00106688	0.001052674	0.000223763	0.000291001	0.000214193	2.20462E-05	0.000258285	2.20462E-05	2.21781E-05	3.21808E-05	1.90761E-05	2.60845E-08	3.8437E-07	7.5785E-08	4.86244E-07	0.48624396
3835303773195	383530	3773195	0.000809003	0.000951321	0.000938654	0.000199526	0.000259482	0.000190993	1.96583E-05	0.000230309	1.96583E-05	2.20127E-05	3.1941E-05	1.89339E-05	2.3315E-08	3.4342E-07	6.7664E-08	4.34399E-07	0.43439892
3835403773195	383540	3773195	0.000726295	0.000854064	0.000842692	0.000179127	0.000232954	0.000171467	1.76485E-05	0.000206764	1.76485E-05	2.18069E-05	3.16422E-05	1.87569E-05	2.09805E-08	3.0891E-07	6.0825E-08	3.90712E-07	0.39071247
3835503773195	383550	3773195	0.000654299	0.000769402	0.000759157	0.000161371	0.000209861	0.000154469	1.58991E-05	0.000186268	1.58991E-05	2.15417E-05	3.12575E-05	1.85288E-05	1.89457E-08	2.7883E-07	5.4866E-08	3.52644E-07	0.35264425
3835603773195	383560	3773195	0.000588458	0.000691978	0.000682765	0.000145132	0.000188743	0.000138925	1.42992E-05	0.000167524	1.42992E-05	2.11425E-05	3.06782E-05	1.81854E-05	1.70832E-08	2.513E-07	4.9411E-08	3.17797E-07	0.31779744
3835703773195	383570	3773195	0.000532543	0.000626227	0.000617889	0.000131342	0.000170809	0.000125725	1.29405E-05	0.000151606	1.29405E-05	2.07307E-05	3.00807E-05	1.78312E-05	1.54973E-08	2.2787E-07	4.4772E-08	2.88144E-07	0.28814394
3835803773195	383580	3773195	0.000487786	0.000573596	0.000565959	0.000120303	0.000156454	0.000115158	1.18529E-05	0.000138864	1.18529E-05	2.04219E-05	2.96326E-05	1.75656E-05	1.4224E-08	2.0908E-07	4.1055E-08	2.64358E-07	0.26435793
3835903773195	383590	3773195	0.00044988	0.000529022	0.000521978	0.000110955	0.000144296	0.000106209	1.09318E-05	0.000128073	1.09318E-05	2.01599E-05	2.92524E-05	1.73402E-05	1.31439E-08	1.9314E-07	3.7906E-08	2.4419E-07	0.24419027
3836003773195	383600	3773195	0.000416096	0.000489295	0.00048278	0.000102622	0.00013346	9.82336E-05	1.01109E-05	0.000118455	1.01109E-05	1.98916E-05	2.88632E-05	1.71095E-05	1.21802E-08	1.7892E-07	3.5098E-08	2.262E-07	0.22619995
3836103773195	383610	3773195	0.000384674	0.000452345	0.000446322	9.48728E-05	0.000123381	9.08154E-05	9.34734E-06	0.00010951	9.34734E-06	1.95703E-05	2.8397E-05	1.68332E-05	1.1283E-08	1.6568E-07	3.2484E-08	2.09451E-07	0.20945118
3836203773195	383620	3773195	0.000356878	0.000419659	0.000414072	8.80175E-05	0.000114466	8.42532E-05	8.67192E-06	0.000101597	8.67192E-06	1.92678E-05	2.7958E-05	1.65729E-05	1.04882E-08	1.5396E-07	3.017E-08	1.94619E-07	0.19461856
3836303773195	383630	3773195	0.000333945	0.000392692	0.000387463	8.23615E-05	0.00010711	7.88391E-05	8.11467E-06	9.50685E-05	8.11467E-06	1.90619E-05	2.76592E-05	1.63958E-05	9.83134E-09	1.4428E-07	2.826E-08	1.82369E-07	0.18236923
3836403773195	383640	3773195	0.00031441	0.000369721	0.000364798	7.75435E-05	0.000100845	7.42272E-05	7.63998E-06	8.95072E-05	7.63998E-06	1.89153E-05	2.74465E-05	1.62697E-05	9.27086E-09	1.3602E-07	2.6633E-08	1.71922E-07	0.17192246
3836503773195	383650	3773195	0.000296607	0.000348786	0.000344142	7.31528E-05	9.51346E-05	7.00243E-05	7.20738E-06	8.4439E-05	7.20738E-06	1.87624E-05	2.72247E-05	1.61383E-05	8.75986E-09	1.2849E-07	2.5148E-08	1.62399E-07	0.16239902
3836603773195	383660	3773195	0.000281941	0.000331539	0.000327125	6.95356E-05	9.04304E-05	6.65617E-05	6.85099E-06	8.02637E-05	6.85099E-06	1.86876E-05	2.71161E-05	1.60739E-05	8.3381E-09	1.2228E-07	2.3925E-08	1.54544E-07	0.15454413
3836703773195	383670	3773195	0.000268327	0.000315531	0.000311329	6.6178E-05	8.60639E-05	6.33477E-05	6.52019E-06	7.63881E-05	6.52019E-06	1.86002E-05	2.69894E-05	1.59987E-05	7.94655E-09	1.1652E-07	2.2789E-08	1.47252E-07	0.14725248
3836803773195	383680	3773195	0.000257064	0.000302286	0.000298261	6.34001E-05	8.24513E-05	6.06887E-05	6.2465E-06	7.31817E-05	6.2465E-06	1.85846E-05	2.69667E-05	1.59853E-05	7.62245E-09	1.1175E-07	2.1849E-08	1.4122E-07	0.14121995
3836903773195	383690	3773195	0.000248296	0.000291976	0.000288088	6.12377E-05	7.96392E-05	5.86188E-05	6.03345E-06	7.06857E-05	6.03345E-06	1.86782E-05	2.71025E-05	1.60658E-05	7.37016E-09	1.0804E-07	2.1118E-08	1.36529E-07	0.1365291
3837003773195	383700	3773195	0.000240147	0.000282393	0.000278633	5.92278E-05	7.70253E-05	5.66948E-05	5.83542E-06	6.83657E-05	5.83542E-06	1.87812E-05	2.72519E-05	1.61544E-05	7.13592E-09	1.046E-07	2.0439E-08	1.32174E-07	0.13217351
3837103773195	383710	3773195	0.000231112	0.000271769	0.00026815	5.69995E-05	7.41274E-05	5.45618E-05	5.61588E-06	6.57936E-05	5.61588E-06	1.87718E-05	2.72383E-05	1.61463E-05	6.87606E-09	1.0078E-07	1.9685E-08	1.27337E-07	0.12733661
3837203773195	383720	3773195	0.000222467	0.000261603	0.000258119	5.48674E-05	7.13545E-05	5.25208E-05	5.40581E-06	6.33325E-05	5.40581E-06	1.87437E-05	2.71976E-05	1.61222E-05	6.62744E-09	9.7118E-08	1.8963E-08	1.22709E-07	0.12270863
3837303773195	383730	3773195	0.00021493	0.00025274	0.000249375	5.30086E-05	6.89372E-05	5.07416E-05	5.22267E-06	6.11869E-05	5.22267E-06	1.87562E-05	2.72157E-05	1.61329E-05	6.41086E-09	9.3933E-08	1.8334E-08	1.18679E-07	0.11867851
3837403773195	383740	3773195	0.000209109	0.000245895	0.000242621	5.1573E-05	6.70702E-05	4.93673E-05	5.08123E-06	5.95298E-05	5.08123E-06	1.88716E-05	2.73831E-05	1.62322E-05	6.24366E-09	9.1478E-08	1.7849E-08	1.15571E-07	0.11557145
3837503773195	383750	3773195	0.000203717	0.000239555	0.000236365	5.02431E-05	6.53407E-05	4.80943E-05	4.9502E-06	5.79948E-05	4.9502E-06	1.89839E-05	2.75461E-05	1.63288E-05	6.08852E-09	8.9202E-08	1.74E-08	1.1269E-07	0.11269019
3837603773195	383760	3773195	0.000198648	0.000233594	0.000230484	4.89929E-05	6.37149E-05	4.68976E-05	4.82703E-06	5.65517E-05	4.82703E-06	1.90806E-05	2.76864E-05	1.64119E-05	5.94247E-09	8.7059E-08	1.6977E-08	1.09978E-07	0.10997821
3837703773195	383770	3773195	0.000193908	0.00022802	0.000224984	4.78238E-05	6.21945E-05	4.57785E-05	4.71184E-06	5.52022E-05	4.71184E-06	1.91617E-05	2.78041E-05	1.64817E-05	5.80526E-09	8.5048E-08	1.6579E-08	1.07433E-07	0.10743275
3837803773195	383780	3773195	0.000189485	0.000222819	0.000219852	4.6733E-05	6.07759E-05	4.47344E-05	4.60437E-06	5.39431E-05	4.60437E-06	1.92272E-05	2.78991E-05	1.6538E-05	5.67698E-09	8.3169E-08	1.6208E-08	1.05054E-07	0.10505381
3837903773195	383790	3773195	0.000185486	0.000218116	0.000215212	4.57466E-05	5.94931E-05	4.37902E-05	4.50719E-06	5.28045E-05	4.50719E-06	1.92834E-05	2.79806E-05	1.65863E-05	5.56036E-09	8.1464E-08	1.587E-08	1.02894E-07	0.10289387
3838003773195	383800	3773195	0.000181575	0.000213518	0.000210674	4.47822E-05	5.82389E-05	4.2867E-05	4.41217E-06	5.16913E-05	4.41217E-06	1.93021E-05	2.80077E-05	1.66024E-05	5.44618E-09	7.9793E-08	1.5539E-08	1.00778E-07	0.10077797
3838103773195	383810	3773195	0.00017693	0.000208055	0.000205284	4.36364E-05	5.67488E-05	4.17702E-05	4.29928E-06	5.03688E-05	4.29928E-06	1.92272E-05	2.78991E-05	1.6538E-05	5.31131E-09	7.7814E-08	1.5147E-08	9.82724E-08	0.09827242
3838203773195	383820	3773195	0.000171961	0.000202212	0.000199519	4.2411E-05	5.51551E-05	4.05972E-05	4.17854E-06	4.89543E-05	4.17854E-06	1.90993E-05	2.77135E-05	1.6428E-05	5.1674E-09	7.5699E-08	1.4729E-08	9.55956E-08	0.09559561
3838303773195	383830	3773195	0.000167148	0.000196552	0.000193935	4.1224E-05	5.36115E-05	3.9461E-05	4.0616E-06	4.75842E-05	4.0616E-06	1.89527E-05	2.75008E-05	1.63019E-05	5.02788E-09	7.3648E-08	1.4325E-08	9.30008E-08	0.09300077
3838403773195	383840	3773195	0.000161589	0.000190015	0.000187485	3.9853E-05	5.18284E-05	3.81486E-05	3.92651E-06	4.60016E-05	3.92651E-06	1.875E-05	2.72066E-05	1.61275E-05	4.86783E-09	7.1289E-08	1.3861E-08	9.00182E-08	0.09001817
3838503773195	383850	3773195	0.000156325	0.000183825	0.000181378	3.85547E-05	5.01401E-05	3.69058E-05	3.7986E-06	4.4503E-05	3.7986E-06	1.85441E-05	2.69079E-05	1.59505E-05	4.71605E-09	6.9053E-08	1.3421E-08	8.719E-08	0.08719004
3838603773195	383860	3773195	0.000151055	0.000177629	0.000175264	3.72551E-05	4.84499E-05	3.56618E-05	3.67056E-06	4.30029E-05	3.67056E-06	1.83289E-05	2.65956E-05	1.57653E-05	4.56436E-09	6.6817E-08	1.2982E-08	8.43626E-08	0.08436258
3838703773195	383870	3773195	0.000145792	0.000171439	0.000169156	3.59568E-05	4.67615E-05	3.4419E-05	3.54265E-06	4.15043E-05	3.54265E-06	1.80949E-05	2.62561E-05	1.55641E-05	4.4129E-09	6.4584E-08	1.2543E-08	8.15393E-08	0.08153934
3838803773195	383880	3773195	0.000140806	0.000165576	0.000163372	3.47273E-05	4.51625E-05	3.32421E-05	3.4215E-06	4.00851E-05	3.4215E-06	1.78641E-05	2.59212E-05	1.53656E-05	4.26922E-09	6.2465E-08	1.2127E-08	7.88615E-08	0.07886153
3838903773195	383890	3773195	0.000134712	0.000158411	0.000156301	3.32243E-05	4.32079E-05	3.18034E-05	3.27342E-06	3.83502E-05	3.27342E-06	1.75147E-05	2.54143E-05	1.50651E-05	4.09409E-09	5.9878E-08	1.1621E-08	7.5593E-08	0.07559296
3839003773195	383900	3773195	0.000128813	0.000151474	0.000149457	3.17694E-05	4.13159E-05	3.04107E-05	3.13008E-06	3.66709E-05	3.13008E-06	1.71279E-05	2.4853E-05	1.47324E-05	3.92411E-09	5.7369E-08	1.113E-08	7.24223E-08	0.07242225
3839103773195	383910	3773195	0.000123371	0.000145074	0.000143143	3.04272E-05	3.95703E-05	2.91259E-05	2.99784E-06	3.51216E-05	2.99784E-06	1.67412E-05	2.42918E-05	1.43997E-05	3.76645E-09	5.5042E-08	1.0675E-08	6.94834E-08	0.06948337
3829703773205	382970	3773205	6.81805E-05	8.01747E-05	7.91072E-05	1.68155E-05	2.18684E-05	1.60963E-05	1.65675E-06	1.94098E-05	1.65675E-06	1.13978E-05	1.65385E-05	9.80369E-06	3.35154E-09	4.4209E-08	7.8482E-09	5.54092E-08	0.05540924
3829803773205	382980	3773205	7.26813E-05	8.54673E-05	8.43293E-05	1.79255E-05	2.3312E-05	1.71589E-05	1.76611E-06	2.06911E-05	1.76611E-06	1.17472E-05	1.70454E-05	1.01042E-05	3.61533E-09	4.7571E-08	8.4306E-09	5.96165E-08	0.05961648
3829903773205	382990	3773205	7.70206E-05	9.05699E-05	8.93639E-05	1.89957E-05	2.47038E-05	1.81833E-05	1.87155E-06	2.19264E-05	1.87155E-06	1.20092E-05	1.74256E-05	1.03296E-05	3.87953E-09	5.0912E-08	9.0074E-09	6.37987E-08	0.0637987
3830003773205	383000	3773205	8.10256E-05	9.52795E-05	9.40108E-05	1.99835E-05	2.59884E-05	1.91289E-05	1.96887E-06	2.30666E-05	1.96887E-06	1.21745E-05	1.76655E-05	1.04718E-05	4.1439E-09	5.4212E-08	9.5697E-09	6.79261E-08	0.06792606
3830103773205	383010	3773205	8.44848E-05	9.93472E-05	9.80244E-05	2.08366E-05	2.70979E-05	1.99455E-05	2.05293E-06	2.40514E-05	2.05293E-06	1.21901E-05	1.76881E-05	1.04852E-05	4.39635E-09	5.731E-08	1.0091E-08	7.17966E-08	0.07179663
3830203773205	383020	3773205	8.86514E-05	0.000104247	0.000102859	2.18642E-05	2.84343E-05	2.09292E-05	2.15417E-06	2.52375E-05	2.15417E-06	1.2212E-05	1.77198E-05	1.0504E-05	4.67888E-09	6.0828E-08	1.0702E-08	7.62093E-08	0.07620931
3830303773205	383030	3773205	9.29516E-05	0.000109304	0.000107848	2.29248E-05	2.98135E-05	2.19444E-05	2.25867E-06	2.64617E-05	2.25867E-06	1.22494E-05	1.77741E-05	1.05362E-05	5.03248E-09	6.5132E-08	1.1422E-08	8.1586E-08	0.08158605
3830403773205	383040	3773205	9.71851E-05	0.000114282	0.00011276	2.39689E-05	3.11714E-05	2.29438E-05	2.36154E-06	2.76669E-05	2.36154E-06	1.22806E-05	1.78194E-05	1.0563E-05	5.42584E-09	6.9852E-08	1.2194E-08	8.7472E-08	0.08747201
3830503773205	383050	3773205	0.000101574	0.000119443	0.000117853	2.50515E-05	3.25793E-05	2.39801E-05	2.4682E-06	2.89165E-05	2.4682E-06	1.23055E-05	1.78556E-05	1.05844E-05	5.84831E-09	7.4903E-08	1.3025E-08	9.37755E-08	0.09377554
3830603773205	383060	3773205	0.000106203	0.000124886	0.000123224	2.61931E-05	3.40639E-05	2.50729E-05	2.58068E-06	3.02343E-05	2.58068E-06	1.2265E-05	1.77968E-05	1.05496E-05	6.32306E-09	8.0542E-08	1.3951E-08	1.00816E-07	0.10081598

			EGIODemolition	EGIOSite Grubbing / Prep	EGIOMass Grading / Excavation	EGIOMass Grading / Excavation	EGIODrainage / Utilities Trenching	EGIODrainage / Utilities Trenching	EGIOFoundations / Concrete Pads	EGIOFoundations / Concrete Pads	EGIOBuilding / Structure Construction	EGIOBuilding / Structure Construction	EGIOAsphalt Paving	EGIOArchitectural Coating	EGIOLandscaping or Other Finishing	EGIOWaterside Construction (Piles)	HIWaterside Construction (Landscaping)	HIWaterside Construction (Landscaping)	KMDemolition	KMSite Grubbing / Prep	KMMass Grading / Excavation
Unique Identifier	X (UTM)	Y (UTM)	2025	2025	2025	2026	2026	2027	2026	2027	2026	2027	2027	2027	2027	2027	2025	2026	2025	2025	2025
3834303773205	383430	3773205	0.007246857	0.00284232	0.000941289	0.000921895	0.002140686	0.002137383	0.002812582	0.002810767	0.003012626	0.002940415	0.000117232	0.000117232	0.00317488	0.000117232	0.00171936	0.001665506	0.002772094	0.012031084	0.009144906
3834403773205	383440	3773205	0.004212617	0.00165225	0.000547174	0.0005359	0.001244387	0.001242466	0.001634961	0.001633906	0.001751248	0.001709271	6.81474E-05	6.81474E-05	0.001845566	6.81474E-05	0.001033537	0.001001165	0.00162764	0.007064072	0.005369448
3834503773205	383450	3773205	0.003018333	0.00118383	0.000392049	0.000383971	0.000891601	0.000890225	0.001171447	0.001170691	0.001254766	0.00122469	4.88275E-05	4.88275E-05	0.001322345	4.88275E-05	0.000753741	0.000730133	0.001163955	0.005051647	0.003839791
3834603773205	383460	3773205	0.002403406	0.00094265	0.000312177	0.000305745	0.000709955	0.000708859	0.000932787	0.000932186	0.000999132	0.000975183	3.88798E-05	3.88798E-05	0.001052943	3.88798E-05	0.000607232	0.000588212	0.00092381	0.004009399	0.003047571
3834703773205	383470	3773205	0.001982716	0.00077765	0.000257534	0.000252227	0.000585685	0.000584781	0.000769513	0.000769016	0.000824245	0.000804488	3.20743E-05	3.20743E-05	0.000868637	3.20743E-05	0.000505439	0.000489608	0.000759074	0.003294435	0.002504122
3834803773205	383480	3773205	0.001636711	0.00064194	0.000212591	0.000208211	0.000483476	0.00048273	0.000635225	0.000634815	0.000680405	0.000664096	2.6477E-05	2.6477E-05	0.00071705	2.6477E-05	0.000420089	0.000406931	0.000622862	0.002703266	0.00205477
3834903773205	383490	3773205	0.001380149	0.00054131	0.000179267	0.000175573	0.000407689	0.00040706	0.00053565	0.000535305	0.000573748	0.000559996	2.23266E-05	2.23266E-05	0.000604649	2.23266E-05	0.000355993	0.000344843	0.000522056	0.00226576	0.001722219
3835003773205	383500	3773205	0.001191212	0.00046721	0.000154726	0.000151538	0.000351878	0.000351335	0.000462322	0.000462024	0.000495205	0.000483335	1.92702E-05	1.92702E-05	0.000521875	1.92702E-05	0.000308376	0.000298717	0.000448221	0.001945311	0.001478644
3835103773205	383510	3773205	0.001050024	0.00041183	0.000136387	0.000133577	0.000310172	0.000309693	0.000407525	0.000407262	0.000436511	0.000426048	1.69862E-05	1.69862E-05	0.00046002	1.69862E-05	0.000272572	0.000264034	0.000393416	0.001707455	0.001297848
3835203773205	383520	3773205	0.000934075	0.00036636	0.000121326	0.000118827	0.000275921	0.000275496	0.000362524	0.000362291	0.000388309	0.000379001	1.51105E-05	1.51105E-05	0.000409222	1.51105E-05	0.000242953	0.000235343	0.000348544	0.001512707	0.001149818
3835303773205	383530	3773205	0.000836531	0.0003281	0.000108656	0.000106418	0.000247107	0.000246726	0.000324666	0.000324457	0.000347758	0.000339423	1.35325E-05	1.35325E-05	0.000366488	1.35325E-05	0.00021787	0.000211046	0.000310878	0.001349231	0.00102556
3835403773205	383540	3773205	0.000754076	0.00029576	9.79463E-05	9.59283E-05	0.00022275	0.000222407	0.000292665	0.000292476	0.000313481	0.000305967	1.21987E-05	1.21987E-05	0.000330364	1.21987E-05	0.000196557	0.000190401	0.000279127	0.00121143	0.000920816
3835503773205	383550	3773205	0.000683145	0.00026794	8.87332E-05	8.6905E-05	0.000201798	0.000201486	0.000265136	0.000264965	0.000283993	0.000277186	1.10512E-05	1.10512E-05	0.000299289	1.10512E-05	0.000178143	0.000172563	0.000251884	0.001093195	0.000830945
3835603773205	383560	3773205	0.000620199	0.00024325	8.05572E-05	7.88974E-05	0.000183204	0.000182921	0.000240706	0.00024055	0.000257826	0.000251646	1.00329E-05	1.00329E-05	0.000271712	1.00329E-05	0.000161741	0.000156675	0.000227758	0.000988484	0.000751353
3835703773205	383570	3773205	0.000566163	0.00022206	7.35385E-05	7.20233E-05	0.000167242	0.000166984	0.000219734	0.000219592	0.000235362	0.000229721	9.1588E-06	9.1588E-06	0.000248039	9.1588E-06	0.000147622	0.000142998	0.000207112	0.000898879	0.000683244
3835803773205	383580	3773205	0.000521945	0.00020471	6.7795E-05	6.63982E-05	0.00015418	0.000153942	0.000202572	0.000202442	0.00021698	0.000211779	8.44348E-06	8.44348E-06	0.000228666	8.44348E-06	0.000136045	0.000131784	0.000190295	0.000825892	0.000627766
3835903773205	383590	3773205	0.00048405	0.00018985	6.28728E-05	6.15774E-05	0.000142986	0.000142765	0.000187865	0.000187744	0.000201227	0.000196403	7.83046E-06	7.83046E-06	0.000212064	7.83046E-06	0.000126104	0.000122154	0.00017592	0.000763504	0.000580344
3836003773205	383600	3773205	0.00045034	0.00017663	5.84943E-05	5.72891E-05	0.000133028	0.000132823	0.000174782	0.000174669	0.000187213	0.000182726	7.28514E-06	7.28514E-06	0.000197296	7.28514E-06	0.000117242	0.00011357	0.000163154	0.000708098	0.00053823
3836103773205	383610	3773205	0.000420187	0.0001648	5.45778E-05	5.34533E-05	0.000124121	0.00012393	0.000163079	0.000162974	0.000174678	0.000170491	6.79736E-06	6.79736E-06	0.000184086	6.79736E-06	0.000109302	0.000105879	0.000151752	0.000658616	0.000500618
3836203773205	383620	3773205	0.000393196	0.00015422	5.1072E-05	5.00197E-05	0.000116148	0.000115969	0.000152604	0.000152505	0.000163458	0.00015954	6.36073E-06	6.36073E-06	0.000172261	6.36073E-06	0.000102186	9.8985E-05	0.000141566	0.000614408	0.000467015
3836303773205	383630	3773205	0.000369448	0.0001449	4.79873E-05	4.69986E-05	0.000109133	0.000108965	0.000143387	0.000143294	0.000153585	0.000149904	5.97655E-06	5.97655E-06	0.000161857	5.97655E-06	9.59196E-05	9.29152E-05	0.000132632	0.000575631	0.000437541
3836403773205	383640	3773205	0.000348331	0.00013662	4.52445E-05	4.43123E-05	0.000102895	0.000102737	0.000135191	0.000135104	0.000144807	0.000141336	5.63495E-06	5.63495E-06	0.000152605	5.63495E-06	9.03424E-05	8.75127E-05	0.000124702	0.000541215	0.000411381
3836503773205	383650	3773205	0.000329074	0.00012907	4.27432E-05	4.18625E-05	9.72068E-05	9.70568E-05	0.000127717	0.000127635	0.000136801	0.000133522	5.32342E-06	5.32342E-06	0.000144169	5.32342E-06	8.52531E-05	8.25828E-05	0.000117485	0.000509893	0.000387573
3836603773205	383660	3773205	0.000312448	0.00012255	4.05837E-05	3.97475E-05	9.22957E-05	9.21533E-05	0.000121264	0.000121186	0.000129889	0.000126776	5.05447E-06	5.05447E-06	0.000136885	5.05447E-06	8.08581E-05	7.83254E-05	0.00011128	0.000482961	0.000367102
3836703773205	383670	3773205	0.000297125	0.00011654	3.85933E-05	3.77982E-05	8.77693E-05	8.76338E-05	0.000115317	0.000115243	0.000123519	0.000120559	4.80658E-06	4.80658E-06	0.000130172	4.80658E-06	7.68075E-05	7.44017E-05	0.00010557	0.000458181	0.000348266
3836803773205	383680	3773205	0.000285098	0.00011182	3.70312E-05	3.62682E-05	8.42166E-05	8.40866E-05	0.00011065	0.000110578	0.000118519	0.000115679	4.61202E-06	4.61202E-06	0.000124903	4.61202E-06	7.36251E-05	7.1319E-05	0.000101118	0.000438861	0.000333581
3836903773205	383690	3773205	0.000276718	0.00010853	3.59427E-05	3.52021E-05	8.17411E-05	8.1615E-05	0.000107397	0.000107328	0.000115036	0.000112278	4.47646E-06	4.47646E-06	0.000121231	4.47646E-06	7.14024E-05	6.9166E-05	9.80588E-05	0.000425582	0.000323488
3837003773205	383700	3773205	0.000268993	0.0001055	3.49393E-05	3.42195E-05	7.94593E-05	7.93367E-05	0.000104399	0.000104332	0.000111825	0.000109144	4.3515E-06	4.3515E-06	0.000117847	4.3515E-06	6.93466E-05	6.71746E-05	9.52322E-05	0.000413314	0.000314163
3837103773205	383710	3773205	0.000259338	0.00010172	3.36852E-05	3.29911E-05	7.66071E-05	7.64889E-05	0.000100652	0.000100587	0.00010781	0.000105226	4.1953E-06	4.1953E-06	0.000113617	4.1953E-06	6.67814E-05	6.46896E-05	9.16566E-05	0.000397796	0.000302367
3837203773205	383720	3773205	0.000249906	9.8017E-05	3.24602E-05	3.17914E-05	7.38212E-05	7.37073E-05	9.69913E-05	9.69288E-05	0.00010389	0.0001014	4.04273E-06	4.04273E-06	0.000109485	4.04273E-06	6.42807E-05	6.22673E-05	8.81692E-05	0.00038266	0.000290863
3837303773205	383730	3773205	0.000241742	9.4815E-05	3.13997E-05	3.07527E-05	7.14094E-05	7.12992E-05	9.38226E-05	9.3762E-05	0.000100496	9.80869E-05	3.91065E-06	3.91065E-06	0.000105908	3.91065E-06	6.21083E-05	6.01629E-05	8.51548E-05	0.000369578	0.000280918
3837403773205	383740	3773205	0.000235643	9.2423E-05	3.06075E-05	2.99769E-05	6.96078E-05	6.95004E-05	9.14556E-05	9.13965E-05	9.79603E-05	9.56123E-05	3.81199E-06	3.81199E-06	0.000103236	3.81199E-06	6.04794E-05	5.85851E-05	8.29256E-05	0.000359903	0.000273565
3837503773205	383750	3773205	0.000229984	9.0203E-05	2.98725E-05	2.9257E-05	6.79363E-05	6.78314E-05	8.92594E-05	8.92018E-05	9.56079E-05	9.33163E-05	3.72045E-06	3.72045E-06	0.000100757	3.72045E-06	5.8969E-05	5.71219E-05	8.08662E-05	0.000350965	0.000266771
3837603773205	383760	3773205	0.000224703	8.8132E-05	2.91865E-05	2.85852E-05	6.63762E-05	6.62737E-05	8.72096E-05	8.71533E-05	9.34124E-05	9.11733E-05	3.63501E-06	3.63501E-06	9.84433E-05	3.63501E-06	5.75572E-05	5.57544E-05	7.89494E-05	0.000342646	0.000260448
3837703773205	383770	3773205	0.000219736	8.6184E-05	2.85413E-05	2.79533E-05	6.49089E-05	6.48088E-05	8.52818E-05	8.52268E-05	9.13475E-05	8.91579E-05	3.55466E-06	3.55466E-06	9.62673E-05	3.55466E-06	5.62368E-05	5.44754E-05	7.71661E-05	0.000334906	0.000254565
3837803773205	383780	3773205	0.000215092	8.4362E-05	2.79382E-05	2.73625E-05	6.35372E-05	6.34392E-05	8.34796E-05	8.34257E-05	8.9417E-05	8.72738E-05	3.47954E-06	3.47954E-06	9.42328E-05	3.47954E-06	5.50098E-05	5.32868E-05	7.55141E-05	0.000327736	0.000249115
3837903773205	383790	3773205	0.00021096	8.2742E-05	2.74015E-05	2.68369E-05	6.23167E-05	6.22205E-05	8.1876E-05	8.18232E-05	8.76994E-05	8.55973E-05	3.4127E-06	3.4127E-06	9.24227E-05	3.4127E-06	5.39245E-05	5.22355E-05	7.4068E-05	0.00032146	0.000244344
3838003773205	383800	3773205	0.000206874	8.1139E-05	2.68707E-05	2.6317E-05	6.11095E-05	6.10152E-05	8.02899E-05	8.02381E-05	8.60005E-05	8.39391E-05	3.34659E-06	3.34659E-06	9.06323E-05	3.34659E-06	5.28571E-05	5.12016E-05	7.26445E-05	0.000315282	0.000239648
3838103773205	383810	3773205	0.000201799	7.9148E-05	2.62115E-05	2.56715E-05	5.96104E-05	5.95184E-05	7.83203E-05	7.82697E-05	8.38908E-05	8.188E-05	3.26449E-06	3.26449E-06	8.84089E-05	3.26449E-06	5.15225E-05	4.99087E-05	7.08114E-05	0.000307327	0.000233601
3838203773205	383820	3773205	0.000196284	7.6985E-05	2.54952E-05	2.49699E-05	5.79813E-05	5.78918E-05	7.61798E-05	7.61307E-05	8.15981E-05	7.96423E-05	3.17528E-06	3.17528E-06	8.59928E-05	3.17528E-06	5.00641E-05	4.84959E-05	6.87905E-05	0.000298556	0.000226934
3838303773205	383830	3773205	0.000190958	7.4896E-05	2.48033E-05	2.42923E-05	5.64079E-05	5.63209E-05	7.41126E-05	7.40648E-05	7.93839E-05	7.74811E-05	3.08911E-06	3.08911E-06	8.36593E-05	3.08911E-06	4.86558E-05	4.71318E-05	6.68352E-05	0.0002907	0.000220484
3838403773205	383840	3773205	0.000184949	7.2539E-05	2.40228E-05	2.35279E-05	5.46329E-05	5.45486E-05	7.17805E-05	7.17342E-05	7.68859E-05	7.5043E-05	2.99191E-06	2.99191E-06	8.10268E-05	2.99191E-06	4.70521E-05	4.55783E-05	6.4588E-05	0.000280316	0.00021307
3838503773205	383850	3773205	0.000179263	7.0309E-05	2.32843E-05	2.28046E-05	5.29534E-05	5.28717E-05	6.95739E-05	6.9529E-05	7.45223E-05	7.2736E-05	2.89993E-06	2.89993E-06	7.85359E-05	2.89993E-06	4.55363E-05	4.411E-05	6.2463E-05	0.000271094	0.00020606
3838603773205	383860	3773205	0.00017355	6.8069E-05	2.25423E-05	2.20779E-05	5.12659E-05	5.11868E-05	6.73567E-05	6.73133E-05	7.21475E-05	7.04182E-05	2.80752E-06	2.80752E-06	7.60332E-05	2.80752E-06	4.40114E-05	4.26329E-05	6.03221E-05	0.000261802	0.000198998
3838703773205	383870	3773205	0.000167829	6.5825E-05	2.17992E-05	2.135E-05	4.95758E-05	4.94993E-05	6.51362E-05	6.50941E-05	6.9769E-05	6.80966E-05	2.71496E-06	2.71496E-06	7.35266E-05	2.71496E-06	4.2483E-05	4.11524E-05	5.81699E-05	0.000252462	0.000191898
3838803773205	383880	3773205	0.000162386	6.369E-05	2.10922E-05	2.06576E-05	4.7968E-05	4.7894E-05	6.30236E-05	6.2983E-05	6.75062E-05	6.58881E-05	2.62691E-06	2.62691E-06	7.11419E-05	2.62691E-06	4.103E-05	3.97449E-05	5.61286E-05	0.000243602	0.000185164
3838903773205	383890	3773205	0.000155775	6.1097E-05	2.02335E-05	1.98166E-05	4.60152E-05	4.59442E-05	6.04579E-05	6.04189E-05	6.4758E-05	6.32058E-05	2.51997E-06	2.51997E-06	6.82457E-05	2.51997E-06	3.92576E-05	3.8028E-05	5.36121E-05	0.0002326	0.000176862
3839003773205	383900	3773205	0.000149335	5.8571E-05	1.9397E-05	1.89974E-05	4.41128E-05	4.40447E-05	5.79585E-05	5.79211E-05	6.20807E-05	6.05927E-05	2.41579E-06	2.41579E-06	6.54243E-05	2.41579E-06	3.75391E-05	3.63633E-05	5.11702E-05	0.000222082	0.000168806
3839103773205	383910	3773205	0.000143497	5.6281E-05	1.86387E-05	1.82546E-05	4.23882E-05	4.23228E-05	5.56925E-05	5.56566E-05	5.96537E-05	5.82238E-05	2.32134E-06	2.32134E-06	6.28665E-05	2.32134E-06	3.59909E-05	3.48636E-05	4.89796E-05	0.000212575	0.0001618
3829703773215	382970	3773215	0.000188335	7.3868E-05	2.44627E-05	2.39586E-05	5.56332E-05	5.55473E-05	7.30947E-05	7.30476E-05	7.82936E-05	7.64169E-05	3.04669E-06	3.04669E-06	8.25103E-05	3.04669E-06	3.84647E-05	3.72599E-05	2.71772E-05	0.000117951	8.96553E-05
3829803773215	382980	3773215	0.000204493	8.0205E-05	2.65615E-05	2.60142E-05	6.04064E-05	6.03132E-05	7.93661E-05	7.93149E-05	8.5011E-05	8.29733E-05	3.30808E-06	3.30808E-06	8.95895E-05	3.30808E-06	4.18695E-05	4.05581E-05	2.8922E-05	0.000125524	9.54113E-05
3829903773215	382990	3773215	0.00022129	8.6793E-05	2.87432E-05	2.8151E-05	6.53679E-05	6.52671E-05	8.58849E-05	8.58295E-05	9.19935E-05	8.97884E-05	3.5798E-06	3.5798E-06	9.6948E-05	3.5798E-06	4.54107E-05	4.39883E-05	3.06171E-05	0.0003288	0.000101003
3830003773215	383000	3773215	0.000238365	9.349E-05	3.0961E-05	3.03231E-05	7.04117E-05	7.03031E-05	9.25118E-05	9.24521E-05	9.90917E-05	9.67165E-05	3.85602E-06	3.85602E-06	0.000104429	3.85602E-06	4.89572E-05	4.74238E-05	3.20586E-05	0.000139137	0.000105759
3830103773215	383010	3773215	0.000255071	0.00010004	3.3131E-05	3.24484E-05	7.53468E-05	7.52305E-05	9.89958E-05	9.89319E-05	0.000106037	0.000103495	4.12628E-06	4.12628E-06	0.000111748	4.12628E-06	5.25558E-05	5.09096E-05	3.35251E-05	0.000145501	0.000110597
3830203773215	383020	3773215	0.000274733	0.00010775	3.56848E-05	3.49496E-05	8.11547E-05	8.10295E-05	0.000106627	0.000106558	0.00011421	0.000111473	4.44434E-06	4.44434E-06	0.000120362	4.44434E-06	5.65562E-05	5.47847E-05	3.50866E-05	0.000152278	0.000115748
3830303773215	383030	3773215	0.000299954	0.00011765	3.89608E-05	3.81581E-05	8.8605E-05	8.84683E-05	0.000116415	0.00011634	0.000124695	0.000121707	4.85235E-06	4.85235E-06	0.000131411	4.85235E-06	6.13764E-05	5.94539E-05	3.66504E-05	0.000159065	0.000120907
3830403773215	383040	3773215	0.000327376	0.0001284	4.25227E-05	4.16466E-05	9.67054E-05	9.65562E-05	0.000127058	0.000126976	0.000136095	0.000132833	5.29596E-06	5.29596E-06	0.000143425	5.29596E-06	6.66899E-05	6.4601E-05	3.82413E-05	0.0001659	0.000126155
3830503773215	383050	3773215	0.000357852	0.00014035	4.64812E-05	4.55235E-05	0.000105708	0.000105545	0.000138886	0.000138797	0.000148765	0.000145199	5.78897E-06	5.78897E-06	0.000156777	5.78897E-06	7.26492E-05	7.03737E-05	3.99183E-05	0.000173248	0.000131687
3830603773215	383060	3773215	0.00039334	0.00015427	5.10907E-05	5.0038E-05	0.000116191	0.000116012	0.000152659	0.000152561	0.000163517	0.000159598	6.36305E-06	6.36305E-06	0.000172324	6.36305E-06	7.95952E-05	7.71021E-05	4.17084E-05	0.000181017	0.000137592
3834303773215	383430	3773215	0.006151797	0.00241282	0.000799052	0.000782589	0.001817211	0.001814407	0.002387577	0.002386037	0.002557394	0.002496094	9.95174E-05	9.95174E-05	0.002695129	9.95174E-05	0.001552291	0.00150367	0.0025439	0.011040705	0.008392113
3834403773215	383440	3773215	0.004404661	0.00172757	0.000572118	0.000560331	0.001301116	0.001299108	0.001709496	0.001708393	0.001831083	0.001787193	7.12541E-05	7.12541E-05	0.001929701	7.12541E-05	0.001097791	0.001063406	0.001767626	0.007671624	0.005831252
3834503773215	383450	3773215	0.003106294	0.00121833	0.000403474	0.000395161	0.000917584	0.000916168	0.001205585	0.001204807	0.001291333	0.00126038	5.02504E-05	5.02504E-05	0.001360881	5.02504E-05	0.000788148	0.000763462	0.001243785	0.005398114	0.004103142
3834603773215	383460	3773215	0.002443295	0.00095829	0.000317358	0.000310819	0.000721738	0.000720624	0.000948269	0.000947657	0.001015714	0.000991368	3.95251E-05	3.95251E-05	0.001070418	3.95251E-05	0.000626396	0.000606776	0.000972742	0.004221767	0.003208993
3834703773215	383470	3773215	0.002002162	0.00078528	0.000260059	0.000254701	0.000591429	0.000590516	0.00077706	0.000776559	0.000832329	0.000812378	3.23889E-05	3.23889E-05	0.000877156	3.23889E-05	0.000517062	0.000500866	0.000791757	0.003436282	0.002611941
3834803773215	383480	3773215	0.00164775	0.00064627	0.000214025	0.000209615	0.000486737	0.000485986	0.000639509	0.000639096	0.000684994	0.000668575	2.66556E-05	2.66556E-05	0.000721886	2.66556E-05	0.000427746	0.000414348	0.000645966	0.002803537	0.002130987
3834903773215	383490	3773215	0.0013887	0.00054467	0.000180377	0.000176661	0.000410215	0.000409582	0.000538969	0.000538621	0.000577303	0.000563465	2.2465E-05	2.2465E-05	0.000608395	2.2465E-05	0.000361745	0.000350414	0.000539796	0.002342754	0.001780743
3835003773215	383500	3773215	0.001198245	0.00046997	0.000155639	0.000152432	0.000353956	0.00035341	0.000465052	0.000464752	0.000498128	0.000486188	1.9384E-05	1.9384E-05	0.000524956	1.9384E-05	0.000312899	0.000303098	0.000462322	0.002006512	0.001525163
3835103773215	383510	3773215	0.001055988	0.00041417	0.000137162	0.000134335	0.000311934	0.000311452	0.00040984	0.000409576	0.00043899	0.000428468	1.70827E-05	1.70827E-05	0.000462633	1.70827E-05	0.000276242	0.00026759	0.000404917	0.00175737	0.001335788
3835203773215	383520	3773215	0.000939689	0.00036856	0.000122056	0.000119541	0.00027758	0.000277151	0.000364703	0.000364468	0.000390643	0.000381279	1.52013E-05	1.52013E-05	0.000411682	1.52013E-05	0.000246112	0.000238403	0.000358246	0.001554813	0.001181824
3835303773215	383530	3773215	0.000841192	0.00032993	0.000109262	0.000107011	0.000248484	0.000248101	0.000326476	0.000326265	0.000349696	0.000341314	1.36079E-05	1.36079E-05	0.0003685	1.36079E-05	0.000220464	0.000213559	0.0003189	0.00138405	0.001052026
3835403773215	383540	3773215	0.000757821	0.00029723	9.84328E-05	9.64048E-05	0.000223857	0.000223511	0.000294118	0.000293929	0.00031503	0.000307486	1.22593E-05	1.22593E-05	0.000332005	1.22593E-05	0.000198674	0.000192451	0.000285771	0.001240268	0.000942736
3835503773215	383550	3773215	0.000687043	0.00026947	8.92395E-05	8.74009E-05	0.000202949	0.000202636	0.000266649	0.000266477	0.000285614	0.000278768	1.11143E-05	1.11143E-05	0.000300997	1.11143E-05	0.000180127	0.000174485	0.0002578	0.001118869	0.00085046
3835603773215	383560	3773215	0.000626405	0.00024568	8.13633E-05	7.9687E-05	0.000185037	0.000184752	0.000243115	0.000242958	0.000260406	0.000254164	1.01333E-05	1.01333E-05	0.000274431	1.01333E-05	0.000164199	0.000159056	0.000233947	0.001015346	0.000771772
3835703773215	383570	3773215	0.000573924	0.0002251	7.45465E-05	7.30106E-05	0.000169534	0.000169273	0.000222746	0.000222602	0.000238589	0.00023287	9.28434E-06	9.28434E-06	0.000251438	9.28434E-06	0.000150375	0.000145665	0.00021338	0.000926085	0.000703924
3835803773215	383580	3773215	0.000529463	0.00020766	6.87715E-05	6.73546E-05	0.000156401	0.000156159	0.00020549	0.000205357	0.000220105	0.00021483	8.5651E-06	8.5651E-06	0.00023196	8.5651E-06	0.000138645	0.000134302	0.000196027	0.000850771	0.000646677
3835903773215	383590	3773215	0.000490768	0.00019249	6.37455E-05	6.24321E-05	0.000144971	0.000144747	0.000190472	0.00019034	0.00020402	0.000199129	7.93914E-06	7.93914E-06	0.000215008	7.93914E-06	0.000128416	0.000124394	0.000180975	0.000785446	0.000597023
3836003773215	383600	3773215	0.000456439	0.00017902	5.92865E-05	5.8065E-05	0.00013483	0.000134622	0.000177149	0.000177034	0.000189748	0.0001852	7.3838E-06	7.3838E-06	0.000199968	7.3838E-06	0.000119326	0.000115589	0.000167657	0.000727644	0.000553087

			KMMass Grading / Excavation	KMDrainage / Utilities Trenching	KMFoundations / Concrete Pads	KMBuilding / Structure Construction	KMAsphalt Paving	KMArchitectural Coating	KMLandscaping or Other Finishing	KMWaterside Construction (Piles)	EWNDemolition	EWNSite Grubbing / Prep	EWNDrainage / Utilities Trenching	EWNDrainage / Utilities Trenching	EWNDrainage / Utilities Trenching	EWNFoundations / Concrete Pads	EWNBuilding / Structure Construction	EWNAsphalt Paving	EWNLandscaping or Other Finishing	EWNWaterside Construction (Piles)	ISDemolition
Unique Identifier	X (UTM)	Y (UTM)	2026	2026	2026	2026	2026	2026	2026	2026	2027	2027	2027	2028	2029	2029	2029	2029	2029	2029	2027
3834303773205	383430	3773205	0.009050266	0.003250028	0.001719902	0.005907264	0.000189777	0.000189777	0.006097041	0.000189777	0.007601	0.000414264	0.000972771	0.000953985	0.000934247	0.000809231	0.001757198	0.000125015	0.001819705	0.000125015	0.001283154
3834403773205	383440	3773205	0.005313879	0.00190826	0.001009844	0.00346846	0.000111428	0.000111428	0.003579888	0.000111428	0.004656677	0.000253795	0.000595958	0.00058445	0.000572357	0.000495768	0.00107653	7.65893E-05	0.001114824	7.65893E-05	0.000753382
3834503773205	383450	3773205	0.003800052	0.001364631	0.000722158	0.00248036	7.96841E-05	7.96841E-05	0.002560044	7.96841E-05	0.003427133	0.000186783	0.000438602	0.000430132	0.000421232	0.000364866	0.000792284	5.63667E-05	0.000820467	5.63667E-05	0.000539066
3834603773205	383460	3773205	0.003016031	0.001083083	0.000573163	0.001968615	6.32438E-05	6.32438E-05	0.002031859	6.32438E-05	0.002774043	0.000151189	0.00035502	0.000348164	0.00034096	0.000295335	0.000641303	4.56252E-05	0.000664115	4.56252E-05	0.000428159
3834703773205	383470	3773205	0.002478206	0.000889945	0.000470956	0.001617568	5.1966E-05	5.1966E-05	0.001669534	5.1966E-05	0.002315781	0.000126213	0.000296372	0.000290649	0.000284635	0.000246547	0.000535362	3.80881E-05	0.000554406	3.80881E-05	0.000352116
3834803773205	383480	3773205	0.002033505	0.000730249	0.000386445	0.001327304	4.2641E-05	4.2641E-05	0.001369945	4.2641E-05	0.001928667	0.000105115	0.000246829	0.000242063	0.000237054	0.000205333	0.000445869	3.17212E-05	0.000461729	3.17212E-05	0.000289266
3834903773205	383490	3773205	0.001704396	0.000612063	0.000323902	0.001112489	3.57398E-05	3.57398E-05	0.001148228	3.57398E-05	0.001636168	8.91732E-05	0.000209396	0.000205352	0.000201103	0.000174193	0.000378249	2.69104E-05	0.000391704	2.69104E-05	0.000242757
3835003773205	383500	3773205	0.001463342	0.000525499	0.000278092	0.000955148	3.06851E-05	3.06851E-05	0.000985833	3.06851E-05	0.00141781	7.72725E-05	0.00018145	0.000177946	0.000174264	0.000150945	0.000327769	2.3319E-05	0.000339428	2.3319E-05	0.000208687
3835103773205	383510	3773205	0.001284416	0.000461245	0.000244089	0.000838361	2.69332E-05	2.69332E-05	0.000865294	2.69332E-05	0.001252973	6.82887E-05	0.000160355	0.000157258	0.000154004	0.000133396	0.000289662	2.06079E-05	0.000299966	2.06079E-05	0.000183393
3835203773205	383520	3773205	0.001137919	0.000408636	0.000216249	0.000742739	2.38612E-05	2.38612E-05	0.000766601	2.38612E-05	0.001116314	6.08406E-05	0.000142865	0.000140106	0.000137207	0.000118847	0.00025806	1.83602E-05	0.000267249	1.83602E-05	0.000162675
3835303773205	383530	3773205	0.001014946	0.000364476	0.000192879	0.000662473	2.12826E-05	2.12826E-05	0.000683755	2.12826E-05	0.00100042	5.45242E-05	0.000128033	0.000125561	0.000122963	0.000106509	0.000231277	1.64541E-05	0.000239504	1.64541E-05	0.000145279
3835403773205	383540	3773205	0.000911287	0.000327251	0.00017318	0.000594813	1.9109E-05	1.9109E-05	0.000613922	1.9109E-05	0.000901838	4.91513E-05	0.000115417	0.000113188	0.000110846	9.60131E-05	0.000208487	1.48327E-05	0.000215903	1.48327E-05	0.000130607
3835503773205	383550	3773205	0.000822345	0.000295311	0.000156278	0.000536759	1.72439E-05	1.72439E-05	0.000554003	1.72439E-05	0.00081664	4.4508E-05	0.000104513	0.000102495	0.000100374	8.69427E-05	0.000188791	1.34314E-05	0.000195507	1.34314E-05	0.000118012
3835603773205	383560	3773205	0.000743577	0.000267025	0.000141309	0.000485346	1.55922E-05	1.55922E-05	0.000500938	1.55922E-05	0.000740769	4.03729E-05	9.48031E-05	9.29723E-05	9.10486E-05	7.88651E-05	0.000171251	1.21836E-05	0.000177343	1.21836E-05	0.000106847
3835703773205	383570	3773205	0.000676173	0.000242819	0.000128499	0.00044135	1.41788E-05	1.41788E-05	0.000455528	1.41788E-05	0.000675433	3.6812E-05	8.64414E-05	8.47722E-05	8.30181E-05	7.19092E-05	0.000156146	1.1109E-05	0.000161701	1.1109E-05	9.72888E-05
3835803773205	383580	3773205	0.000621269	0.000223103	0.000118065	0.000405513	1.30275E-05	1.30275E-05	0.000418541	1.30275E-05	0.000621797	3.38887E-05	7.95771E-05	7.80404E-05	7.64257E-05	6.61989E-05	0.000143747	1.02268E-05	0.00014886	1.02268E-05	8.9502E-05
3835903773205	383590	3773205	0.000574338	0.00020625	0.000109147	0.00037488	1.20434E-05	1.20434E-05	0.000386924	1.20434E-05	0.000575726	3.13778E-05	7.3681E-05	7.22581E-05	7.0763E-05	6.12939E-05	0.000133096	9.46907E-06	0.000137831	9.46907E-06	8.28457E-05
3836003773205	383600	3773205	0.00053266	0.000191283	0.000101226	0.000347676	1.11695E-05	1.11695E-05	0.000358846	1.11695E-05	0.000534693	2.91414E-05	6.84296E-05	6.71081E-05	6.57196E-05	5.69254E-05	0.00012361	8.79419E-06	0.000128007	8.79419E-06	7.69326E-05
3836103773205	383610	3773205	0.000495437	0.000177916	9.41524E-05	0.00032338	1.03889E-05	1.03889E-05	0.000333769	1.03889E-05	0.000497947	2.71388E-05	6.3727E-05	6.24963E-05	6.12032E-05	5.30134E-05	0.000115115	8.18984E-06	0.00011921	8.18984E-06	7.16497E-05
3836203773205	383620	3773205	0.000462182	0.000165974	8.78326E-05	0.000301674	9.69159E-06	9.69159E-06	0.000311366	9.69159E-06	0.000465031	2.53448E-05	5.95143E-05	5.8365E-05	5.71574E-05	4.95089E-05	0.000107506	7.64845E-06	0.00011133	7.64845E-06	6.69271E-05
3836303773205	383630	3773205	0.000433013	0.000155499	8.22892E-05	0.000282635	9.07993E-06	9.07993E-06	0.000291715	9.07993E-06	0.000436057	2.37657E-05	5.58063E-05	5.47286E-05	5.35962E-05	4.64243E-05	0.000100808	7.17192E-06	0.000104394	7.17192E-06	6.27857E-05
3836403773205	383640	3773205	0.000407124	0.000146202	7.73693E-05	0.000265737	8.53706E-06	8.53706E-06	0.000274274	8.53706E-06	0.000410261	2.23598E-05	5.25049E-05	5.1491E-05	5.04256E-05	4.3678E-05	9.48441E-06	6.74765E-06	9.82179E-05	6.74765E-06	5.91096E-05
3836503773205	383650	3773205	0.000383562	0.00013774	7.28917E-05	0.000250358	8.04299E-06	8.04299E-06	0.000258401	8.04299E-06	0.000386747	2.10782E-05	4.94956E-05	4.85398E-05	4.75355E-05	4.11746E-05	8.94081E-05	6.36091E-06	9.25886E-05	6.36091E-06	5.57633E-05
3836603773205	383660	3773205	0.000363303	0.000130465	6.90417E-05	0.000237134	7.61817E-06	7.61817E-06	0.000244752	7.61817E-06	0.000366426	1.99707E-05	4.68949E-05	4.59893E-05	4.50378E-05	3.90111E-05	8.47103E-05	6.02668E-06	8.77236E-05	6.02668E-06	5.28892E-05
3836703773205	383670	3773205	0.000344662	0.000123771	6.54992E-05	0.000224967	7.22729E-06	7.22729E-06	0.000232194	7.22729E-06	0.00034769	1.89495E-05	4.44971E-05	4.36378E-05	4.27349E-05	3.70164E-05	8.03788E-05	5.71852E-06	8.32381E-05	5.71852E-06	5.02428E-05
3836803773205	383680	3773205	0.000330129	0.000118552	6.27374E-05	0.000215481	6.92254E-06	6.92254E-06	0.000222403	6.92254E-06	0.000332919	1.81445E-05	4.26068E-05	4.1784E-05	4.09195E-05	3.54439E-05	7.69643E-05	5.47559E-06	7.97021E-05	5.47559E-06	4.81889E-05
3836903773205	383690	3773205	0.00032014	0.000114965	6.0839E-05	0.000208961	6.71308E-06	6.71308E-06	0.000215674	6.71308E-06	0.000322491	1.75762E-05	4.12722E-05	4.04751E-05	3.96377E-05	3.43336E-05	7.45534E-05	5.30407E-06	7.72054E-05	5.30407E-06	4.67931E-05
3837003773205	383700	3773205	0.000310912	0.000111651	5.90853E-05	0.000202937	6.51957E-06	6.51957E-06	0.000209457	6.51957E-06	0.000312797	1.70479E-05	4.00316E-05	3.92585E-05	3.84462E-05	3.33016E-05	7.23124E-05	5.14464E-06	7.48847E-05	5.14464E-06	4.55076E-05
3837103773205	383710	3773205	0.000299238	0.000107459	5.68669E-05	0.000195318	6.27478E-06	6.27478E-06	0.000201593	6.27478E-06	0.00030086	1.63973E-05	3.85039E-05	3.77603E-05	3.6979E-05	3.20307E-05	6.95528E-05	4.94831E-06	7.2027E-05	4.94831E-06	4.38603E-05
3837203773205	383720	3773205	0.000287853	0.00010337	5.47032E-05	0.000187886	6.03604E-06	6.03604E-06	0.000193922	6.03604E-06	0.000289245	1.57642E-05	3.70174E-05	3.63025E-05	3.55514E-05	3.07941E-05	6.68676E-05	4.75727E-06	6.92462E-05	4.75727E-06	4.22493E-05
3837303773205	383730	3773205	0.000278011	9.98362E-05	5.28329E-05	0.000181463	5.82967E-06	5.82967E-06	0.000187292	5.82967E-06	0.000279123	1.52125E-05	3.57219E-05	3.50321E-05	3.43072E-05	2.97164E-05	6.45275E-05	4.59078E-06	6.68229E-05	4.59078E-06	4.08632E-05
3837403773205	383740	3773205	0.000270734	9.72228E-05	5.14499E-05	0.000176712	5.67707E-06	5.67707E-06	0.00018239	5.67707E-06	0.000271412	1.47923E-05	3.47351E-05	3.40644E-05	3.33595E-05	2.88956E-05	6.2745E-05	4.46397E-06	6.4977E-05	4.46397E-06	3.98475E-05
3837503773205	383750	3773205	0.00026401	9.48083E-05	5.01722E-05	0.000172324	5.53608E-06	5.53608E-06	0.00017786	5.53608E-06	0.000264238	1.44013E-05	3.38169E-05	3.31639E-05	3.24777E-05	2.81317E-05	6.10864E-05	4.34597E-06	6.32594E-05	4.34597E-06	3.89113E-05
3837603773205	383760	3773205	0.000257752	9.2561E-05	4.89829E-05	0.000168239	5.40486E-06	5.40486E-06	0.000173644	5.40486E-06	0.000257523	1.40353E-05	3.29576E-05	3.23211E-05	3.16524E-05	2.74168E-05	5.9534E-05	4.23552E-06	6.16518E-05	4.23552E-06	3.80381E-05
3837703773205	383770	3773205	0.00025193	9.04703E-05	4.78765E-05	0.000164439	5.28277E-06	5.28277E-06	0.000169722	5.28277E-06	0.000251236	1.36927E-05	3.2153E-05	3.15321E-05	3.08797E-05	2.67476E-05	5.80808E-05	4.13213E-06	6.01468E-05	4.13213E-06	3.72263E-05
3837803773205	383780	3773205	0.000246537	8.85334E-05	4.68515E-05	0.000160919	5.16967E-06	5.16967E-06	0.000166088	5.16967E-06	0.000245379	1.33735E-05	3.14034E-05	3.0797E-05	3.01598E-05	2.6124E-05	5.67266E-05	4.03579E-06	5.87445E-05	4.03579E-06	3.64732E-05
3837903773205	383790	3773205	0.000241815	8.6838E-05	4.59543E-05	0.000157837	5.07067E-06	5.07067E-06	0.000162908	5.07067E-06	0.000240172	1.30897E-05	3.07371E-05	3.01435E-05	2.95198E-05	2.55696E-05	5.5523E-05	3.95016E-06	5.7498E-05	3.95016E-06	3.58137E-05
3838003773205	383800	3773205	0.000237168	8.51691E-05	4.50712E-05	0.000154804	4.97322E-06	4.97322E-06	0.000159777	4.97322E-06	0.00023508	1.28122E-05	3.00854E-05	2.95044E-05	2.8894E-05	2.50276E-05	5.43458E-05	3.86641E-06	5.6279E-05	3.86641E-06	3.51612E-05
3838103773205	383810	3773205	0.000231183	8.302E-05	4.39338E-05	0.000150897	4.84773E-06	4.84773E-06	0.000155745	4.84773E-06	0.000228863	1.24733E-05	2.92897E-05	2.87241E-05	2.81298E-05	2.43656E-05	5.29085E-05	3.76415E-06	5.47906E-05	3.76415E-06	3.43131E-05
3838203773205	383820	3773205	0.000224586	8.06506E-05	4.268E-05	0.000146591	4.70938E-06	4.70938E-06	0.0001513	4.70938E-06	0.000222148	1.21074E-05	2.84303E-05	2.78813E-05	2.73044E-05	2.36507E-05	5.13561E-05	3.65371E-06	5.3183E-05	3.65371E-06	3.33741E-05
3838303773205	383830	3773205	0.000218202	7.83582E-05	4.14669E-05	0.000142424	4.57552E-06	4.57552E-06	0.000147	4.57552E-06	0.000215678	1.17547E-05	2.76023E-05	2.70693E-05	2.65092E-05	2.29619E-05	4.98604E-05	3.5473E-06	5.1634E-05	3.5473E-06	3.24645E-05
3838403773205	383840	3773205	0.000210865	7.57235E-05	4.00726E-05	0.000137635	4.42168E-06	4.42168E-06	0.000142057	4.42168E-06	0.000208396	1.13579E-05	2.66704E-05	2.61554E-05	2.56142E-05	2.21867E-05	4.8177E-05	3.42753E-06	4.98908E-05	3.42753E-06	3.14194E-05
3838503773205	383850	3773205	0.000203928	7.32321E-05	3.87542E-05	0.000133107	4.2762E-06	4.2762E-06	0.000137383	4.2762E-06	0.000201513	1.09827E-05	2.57895E-05	2.52914E-05	2.47681E-05	2.14538E-05	4.65857E-05	3.31432E-06	4.82428E-05	3.31432E-06	3.04288E-05
3838603773205	383860	3773205	0.000196938	7.07222E-05	3.74259E-05	0.000128545	4.12963E-06	4.12963E-06	0.000132675	4.12963E-06	0.000194622	1.06071E-05	2.49075E-05	2.44265E-05	2.39211E-05	2.07202E-05	4.49926E-05	3.20098E-06	4.65931E-05	3.20098E-06	2.94311E-05
3838703773205	383870	3773205	0.000189912	6.81989E-05	3.60906E-05	0.000123959	3.9823E-06	3.9823E-06	0.000127941	3.9823E-06	0.00018773	1.02316E-05	2.40256E-05	2.35617E-05	2.30741E-05	1.99865E-05	4.33995E-05	3.08764E-06	4.49433E-05	3.08764E-06	2.84265E-05
3838803773205	383880	3773205	0.000183247	6.58057E-05	3.48241E-05	0.000119609	3.84255E-06	3.84255E-06	0.000123451	3.84255E-06	0.000181199	9.87559E-06	2.31897E-05	2.27419E-05	2.22714E-05	1.92912E-05	4.18896E-05	2.98022E-06	4.33797E-05	2.98022E-06	2.74722E-05
3838903773205	383890	3773205	0.000175031	6.28553E-05	3.32628E-05	0.000114246	3.67027E-06	3.67027E-06	0.000117916	3.67027E-06	0.000173328	9.4466E-06	2.21824E-05	2.1754E-05	2.13039E-05	1.84532E-05	4.00699E-05	2.85076E-06	4.14953E-05	2.85076E-06	2.62916E-05
3839003773205	383900	3773205	0.000167059	5.99925E-05	3.17478E-05	0.000109043	3.5031E-06	3.5031E-06	0.000112546	3.5031E-06	0.000165717	9.03179E-06	2.12083E-05	2.07988E-05	2.03684E-05	1.76429E-05	3.83104E-05	2.72558E-06	3.96732E-05	2.72558E-06	2.51417E-05
3839103773205	383910	3773205	0.000159907	5.74241E-05	3.03886E-05	0.000104374	3.35313E-06	3.35313E-06	0.000107727	3.35313E-06	0.000158872	8.65872E-06	2.03323E-05	1.99397E-05	1.95271E-05	1.69141E-05	3.6728E-05	2.613E-06	3.80345E-05	2.613E-06	2.41063E-05
3829703773215	382970	3773215	8.87274E-05	3.18628E-05	1.68617E-05	5.79139E-05	1.86054E-06	1.86054E-06	5.97745E-05	1.86054E-06	0.00018466	1.00642E-05	2.36327E-05	2.31763E-05	2.26968E-05	1.96596E-05	4.26897E-05	3.03714E-06	4.42082E-05	3.03714E-06	1.51361E-05
3829803773215	382980	3773215	9.44239E-05	3.39084E-05	1.79442E-05	6.16321E-05	1.97999E-06	1.97999E-06	6.36121E-05	1.97999E-06	0.000201344	1.09735E-05	2.57679E-05	2.52703E-05	2.47474E-05	2.14359E-05	4.65467E-05	3.31155E-06	4.82025E-05	3.31155E-06	1.58962E-05
3829903773215	382990	3773215	9.99578E-05	3.58957E-05	1.89959E-05	6.52442E-05	2.09604E-06	2.09604E-06	6.73402E-05	2.09604E-06	0.000218817	1.19258E-05	2.80041E-05	2.74633E-05	2.6895E-05	2.32961E-05	5.05861E-05	3.59893E-06	5.23856E-05	3.59893E-06	1.65711E-05
3830003773215	383000	3773215	0.000104664	3.75858E-05	1.98903E-05	6.83162E-05	2.19473E-06	2.19473E-06	7.05109E-05	2.19473E-06	0.00023652	1.28906E-05	3.02696E-05	2.96851E-05	2.90709E-05	2.51808E-05	5.46786E-05	3.89009E-06	5.66237E-05	3.89009E-06	1.70783E-05
3830103773215	383010	3773215	0.000109452	3.93051E-05	2.08001E-05	7.14412E-05	2.29512E-06	2.29512E-06	7.37363E-05	2.29512E-06	0.000254161	1.38521E-05	3.25274E-05	3.18992E-05	3.12392E-05	2.7059E-05	5.87569E-05	4.18024E-06	6.08471E-05	4.18024E-06	1.74416E-05
3830203773215	383020	3773215	0.00011455	4.11359E-05	2.17689E-05	7.47687E-05	2.40202E-06	2.40202E-06	7.71707E-05	2.40202E-06	0.000274773	1.49755E-05	3.51653E-05	3.44862E-05	3.37727E-05	2.92534E-05	6.35221E-05	4.51925E-06	6.57817E-05	4.51925E-06	1.80955E-05
3830303773215	383030	3773215	0.000119655	4.29693E-05	2.27392E-05	7.81011E-05	2.50908E-06	2.50908E-06	8.06102E-05	2.50908E-06	0.000299482	1.63222E-05	3.83275E-05	3.75874E-05	3.68096E-05	3.1884E-05	6.92342E-05	4.92564E-06	7.1697E-05	4.92564E-06	1.88332E-05
3830403773215	383040	3773215	0.000124849	4.48345E-05	2.37262E-05	8.14913E-05	2.61799E-06	2.61799E-06	8.41093E-05	2.61799E-06	0.000326388	1.77886E-05	4.17709E-05	4.09643E-05	4.01167E-05	3.47485E-05	7.54544E-05	5.36817E-06	7.81384E-05	5.36817E-06	1.95821E-05
3830503773215	383050	3773215	0.000130324	4.68005E-05	2.47667E-05	8.50648E-05	2.73279E-06	2.73279E-06	8.77976E-05	2.73279E-06	0.00035661	1.94357E-05	4.56387E-05	4.47573E-05	4.38313E-05	3.7966E-05	8.2441E-05	5.86523E-06	8.53736E-05	5.86523E-06	2.03673E-05
3830603773215	383060	3773215	0.000136168	4.88993E-05	2.58773E-05	8.88795E-05	2.85534E-06	2.85534E-06	9.17348E-05	2.85534E-06	0.000391923	2.13603E-05	5.0158E-05	4.91894E-05	4.81717E-05	4.17256E-05	9.06047E-05	6.44604E-06	9.38277E-05	6.44604E-06	2.12029E-05
3834303773215	383430	3773215	0.008305262	0.002982491	0.001578323	0.005420988	0.000174155	0.000174155	0.005595142	0.000174155	0.006929587	0.000377671	0.000886844	0.000869718	0.000851723	0.00073775	0.001601981	0.000113972	0.001658967	0.000113972	0.001176642
3834403773215	383440	3773215	0.005770904	0.002072381	0.001096696	0.003766768	0.000121011	0.000121011	0.00388778	0.000121011	0.004912469	0.000267736	0.000628694	0.000616554	0.000603797	0.000523	0.001135664	8.07963E-05	0.001176062	8.07963E-05	0.000818243
3834503773215	383450	3773215	0.004060679	0.001458225	0.000771687	0.002650475	8.51492E-05	8.51492E-05	0.002735624	8.51492E-05	0.003563004	0.000194188	0.000455991	0.000447185	0.000437932	0.000379331	0.000823695	5.86014E-05	0.000852995	5.86014E-05	0.000576044
3834603773215	383460	3773215	0.003175783	0.001140451	0.000603522	0.002072888	6.65936E-05	6.65936E-05	0.002139482	6.65936E-05	0.002847595	0.000155198	0.000364433	0.000357396	0.000350001	0.000303166	0.000658306	4.6835E-05	0.000681724	4.6835E-05	0.000450833
3834703773215	383470	3773215	0.00258491	0.000928263	0.000491233	0.001687215	5.42035E-05	5.42035E-05	0.001741419	5.42035E-05	0.002358774	0.000128556	0.000301874	0.000296045	0.000289919	0.000251124	0.000545301	3.87952E-05	0.000564699	3.87952E-05	0.000367272
3834803773215	383480	3773215	0.002108934	0.000757336	0.000400779	0.001376537	4.42226E-05	4.42226E-05	0.00142076	4.42226E-05	0.001956078	0.000106609	0.000250338	0.000245503	0.000240424	0.000208252	0.000452206	3.2172E-05	0.000468292	3.2172E-05	0.00029999
3834903773215	383490	3773215	0.001762314	0.000632862	0.000334908	0.001150292	3.69543E-05	3.69543E-05	0.001187247	3.69543E-05	0.001656512	9.0282E-05	0.000211999	0.000207905	0.000203604	0.000176359	0.000382952	2.7245E-05	0.000396575	2.7245E-05	0.000250999
3835003773215	383500	3773215	0.001509379	0.000542031	0.000286841	0.000985197	3.16505E-05	3.16505E-05	0.001016848	3.16505E-05	0.00143369	7.8138E-05	0.000183483	0.000179939	0.000176216	0.000152636	0.00033144	2.35802E-05	0.00034323	2.35802E-05	0.000215241
3835103773215	383510	3773215	0.001321964	0.000474729	0.000251225	0.000862869	2.77205E-05	2.77205E-05	0.000890589	2.77205E-05	0.001265783	6.89868E-05	0.000161994	0.000158866	0.000155579	0.00013476	0.000292624	2.08186E-05	0.000303033	2.08186E-05	0.000188741
3835203773215	383520	3773215	0.001169593	0.000420011	0.000222268	0.000763413	2.45254E-05	2.45254E-05	0.000787939	2.45254E-05	0.001127409	6.14452E-05	0.000144285	0.000141499	0.000138571	0.000120028	0.000260634	1.85427E-05	0.000269905	1.85427E-05	0.000167188
3835303773215	383530	3773215	0.001041138	0.000373882	0.000197857	0.000679569	2.18318E-05	2.18318E-05	0.000701401	2.18318E-05	0.001009447	5.50162E-05	0.000129188	0.000126694	0.000124072	0.00010747	0.000233364	1.66026E-05	0.000241665	1.66026E-05	0.00014901
3835403773215	383540	3773215	0.000932979	0.000335041	0.000177302	0.000608972	1.95638E-05	1.95638E-05	0.000628535	1.95638E-05	0.000909104	4.95474E-05	0.000116347	0.0001141	0.00011739	9.67867E-05	0.000210167	1.49522E-05	0.000217643	1.49522E-05	0.000133696
3835503773215	383550	3773215	0.000841658	0.000302247	0.000159948	0.000549365	1.76489E-05	1.76489E-05	0.000567014	1.76489E-05	0.000823616	4.48881E-05	0.000105406	0.00010337	0.000101231	8.76853E-05	0.000190403	1.35462E-05	0.000197176	1.35462E-05	0.000120758
3835603773215	383560	3773215	0.000763784	0.000274282	0.000145149	0.000498535	1.60159E-05	1.60159E-05	0.000514551	1.60159E-05	0.000750133	4.08832E-05	9.60015E-05	9.41476E-05	9.21996E-05	7.9862E-05	0.000173416	1.23376E-05	0.000179584	1.23376E-05	0.00010972
3835703773215	383570	3773215	0.000696639	0.000250169	0.000132388	0.00045708	1.4608E-05	1.4608E-05	0.000469316	1.4608E-05	0.000686344	3.74066E-05	8.78378E-05	8.61416E-05	8.43592E-05	7.30708E-05	0.000158669	1.12884E-05	0.000164313	1.12884E-05	0.000100196
3835803773215	383580	3773215	0.000639984	0.000229824	0.000121622	0.000417729	1.342E-05	1.342E-05	0.000431149	1.342E-05	0.000632172	3.44542E-05	8.09049E-05	7.93425E-05	7.77009E-05	6.73034E-05	0.000146145	1.03975E-05	0.000151344	1.03975E-05	9.21624E-05
3835903773215	383590	3773215	0.000590844	0.000212177	0.000112283	0.000385654	1.23895E-05	1.23895E-05	0.000398044	1.23895E-05	0.000584937	3.18798E-05	7.48598E-05	7.34142E-05	7.18952E-05	6.22746E-05	0.000135226	9.62057E-06	0.000140036	9.62057E-06	8.51902E-05
3836003773215	383600	3773215	0.000547363	0.000196563	0.00010402	0.000357273	1.14778E-05	1.14778E-05	0.000368751	1.14778E-05	0.000542985	2.95934E-05	6.94908E-05	6.81489E-05	6.67388E-05	5.78082E-05	0.000125527	8.93058E-06	0.000129992	8.93058E-06	7.90187E-05

			ISDrainage / Utilities Trenching	ISDrainage / Utilities Trenching	ISAsphalt Paving	ISAsphalt Paving	SVDemolition	SVSite Grubbing / Prep	SVMass Grading / Excavation	SVMass Grading / Excavation	SVDrainage / Utilities Trenching	SVFoundations / Concrete Pads	SVBuilding / Structure Construction	SVBuilding / Structure Construction	SVAsphalt Paving	SVAsphalt Paving	SVArchitectural Coating	SVArchitectural Coating	SVLandscaping or Other Finishing	SVLandscaping or Other Finishing	MDemolition
Unique Identifier	X (UTM)	Y (UTM)	2027	2028	2027	2028	2027	2027	2027	2028	2028	2028	2028	2029	2028	2029	2028	2029	2028	2029	2027
3834303773205	383430	3773205	0.000516677	0.000503421	0.000133439	0.000124304	0.011040321	0.007937391	0.005351617	0.005283668	0.00374889	0.001190926	0.001706075	0.001640978	0.000167741	0.000156065	0.000167741	0.000156065	0.001706075	0.001640978	0.002409622
3834403773205	383440	3773205	0.000303358	0.000295575	7.83465E-05	7.29833E-05	0.005904337	0.004244898	0.002862032	0.002825693	0.002004898	0.000636905	0.000912405	0.000877591	8.97073E-05	8.34632E-05	8.97073E-05	8.34632E-05	0.000912405	0.000877591	0.001413213
3834503773205	383450	3773205	0.000217061	0.000211492	5.60591E-05	5.22216E-05	0.004032606	0.002899225	0.00195474	0.001929921	0.001369326	0.000435	0.000623164	0.000599386	6.12692E-05	5.70046E-05	6.12692E-05	5.70046E-05	0.000623164	0.000599386	0.001009644
3834603773205	383460	3773205	0.000172403	0.00016798	4.45255E-05	4.14775E-05	0.003126932	0.002248094	0.00151573	0.001496485	0.001061792	0.000337304	0.000483209	0.000464772	4.75089E-05	4.42021E-05	4.75089E-05	4.42021E-05	0.000483209	0.000464772	0.000800681
3834703773205	383470	3773205	0.000141784	0.000138146	3.66176E-05	3.41109E-05	0.002531586	0.001820073	0.001227145	0.001211564	0.000859634	0.000273084	0.000391209	0.000376282	3.84636E-05	3.57863E-05	3.84636E-05	3.57863E-05	0.000391209	0.000376282	0.000657351
3834803773205	383480	3773205	0.000116476	0.000113488	3.00817E-05	2.80224E-05	0.002052419	0.001475578	0.000994877	0.000982245	0.000696927	0.000221396	0.000317163	0.000305061	3.11834E-05	2.90128E-05	3.11834E-05	2.90128E-05	0.000317163	0.000305061	0.000538836
3834903773205	383490	3773205	9.77489E-05	9.52409E-05	2.5245E-05	2.35168E-05	0.001707187	0.001227374	0.000827531	0.000817024	0.000579698	0.000184155	0.000263814	0.000253748	2.59381E-05	2.41327E-05	2.59381E-05	2.41327E-05	0.000263814	0.000253748	0.00045116
3835003773205	383500	3773205	8.40302E-05	8.18742E-05	2.1702E-05	2.02164E-05	0.001459461	0.001049273	0.0007045	0.000698468	0.00049558	0.000157433	0.000225532	0.000216927	2.21743E-05	2.06308E-05	2.21743E-05	2.06308E-05	0.000225532	0.000216927	0.000386975
3835103773205	383510	3773205	7.38453E-05	7.19506E-05	1.90716E-05	1.77666E-05	0.001278345	0.000919061	0.000619657	0.00061179	0.000434079	0.000137896	0.000197544	0.000190007	1.94225E-05	1.80706E-05	1.94225E-05	1.80706E-05	0.000197544	0.000190007	0.000339354
3835203773205	383520	3773205	6.55029E-05	6.38223E-05	1.6917E-05	1.5759E-05	0.001131217	0.000813284	0.000548339	0.000541377	0.00038412	0.000122025	0.000174808	0.000168138	1.71871E-05	1.59908E-05	1.71871E-05	1.59908E-05	0.000174808	0.000168138	0.00030038
3835303773205	383530	3773205	5.84984E-05	5.69975E-05	1.5108E-05	1.40738E-05	0.001008321	0.000724928	0.000488767	0.000482561	0.000342389	0.000108768	0.000155817	0.000149872	1.53199E-05	1.42535E-05	1.53199E-05	1.42535E-05	0.000155817	0.000149872	0.000267687
3835403773205	383540	3773205	5.25905E-05	5.12412E-05	1.35822E-05	1.26524E-05	0.000905104	0.00065072	0.000438734	0.000433164	0.00030734	9.76341E-05	0.000139867	0.00013453	1.37517E-05	1.27945E-05	1.37517E-05	1.27945E-05	0.000139867	0.00013453	0.000240144
3835503773205	383550	3773205	4.75191E-05	4.62999E-05	1.22725E-05	1.14324E-05	0.000816729	0.000587184	0.000395896	0.000390869	0.000277331	8.8101E-05	0.00012621	0.000121394	1.24089E-05	1.15452E-05	1.24089E-05	1.15452E-05	0.00012621	0.000121394	0.000216526
3835603773205	383560	3773205	4.30233E-05	4.19195E-05	1.11114E-05	1.03507E-05	0.000738474	0.000530923	0.000357963	0.000353418	0.000250759	7.96597E-05	0.000114117	0.000109763	1.122E-05	1.0439E-05	1.122E-05	1.0439E-05	0.000114117	0.000109763	0.000195628
3835703773205	383570	3773205	3.91745E-05	3.81694E-05	1.01174E-05	9.42477E-06	0.000671685	0.000482905	0.000325589	0.000321455	0.00022808	7.24551E-05	0.000103796	9.98359E-05	1.02052E-05	9.49489E-06	1.02052E-05	9.49489E-06	0.000103796	9.98359E-05	0.000177759
3835803773205	383580	3773205	3.60391E-05	3.51144E-05	9.30759E-06	8.67043E-06	0.000617529	0.00044397	0.000299337	0.000295536	0.00020969	6.66132E-05	9.54275E-05	9.17864E-05	9.3824E-06	8.72934E-06	9.3824E-06	8.72934E-06	9.54275E-05	9.17864E-05	0.000163206
3835903773205	383590	3773205	3.33588E-05	3.25029E-05	8.61538E-06	8.0256E-06	0.000571346	0.000410767	0.000276951	0.000273434	0.000194008	6.16314E-05	8.82908E-05	8.4922E-05	8.68072E-06	8.0765E-06	8.68072E-06	8.0765E-06	8.82908E-05	8.4922E-05	0.00015077
3836003773205	383600	3773205	3.09778E-05	3.0183E-05	8.00046E-06	7.45278E-06	0.00053033	0.000381278	0.000257069	0.000253805	0.000180081	5.7207E-05	8.19525E-05	7.88256E-05	8.05755E-06	7.4967E-06	8.05755E-06	7.4967E-06	8.19525E-05	7.88256E-05	0.000139732
3836103773205	383610	3773205	2.88506E-05	2.81104E-05	7.45107E-06	6.941E-06	0.000493706	0.000354948	0.000239316	0.000236277	0.000167645	5.32564E-05	7.6293E-05	7.3382E-05	7.5011E-06	6.97899E-06	7.5011E-06	6.97899E-06	7.6293E-05	7.3382E-05	0.000129879
3836203773205	383620	3773205	2.6949E-05	2.62576E-05	6.95995E-06	6.4835E-06	0.000460984	0.000331422	0.000223455	0.000220617	0.000156533	4.97266E-05	7.12364E-05	6.85184E-05	7.00394E-06	6.51643E-06	7.00394E-06	6.51643E-06	7.12364E-05	6.85184E-05	0.000121078
3836303773205	383630	3773205	2.52814E-05	2.46328E-05	6.52928E-06	6.08231E-06	0.000432298	0.000310799	0.000209549	0.000206889	0.000146793	4.66322E-05	6.68035E-05	6.42546E-05	6.5681E-06	6.11093E-06	6.5681E-06	6.11093E-06	6.68035E-05	6.42546E-05	0.000113361
3836403773205	383640	3773205	2.38012E-05	2.31905E-05	6.14699E-06	5.72619E-06	0.000406854	0.000292506	0.000197216	0.000194712	0.000138153	4.38876E-05	6.28717E-05	6.04728E-05	6.18153E-06	5.75126E-06	6.18153E-06	5.75126E-06	6.28717E-05	6.04728E-05	0.000106513
3836503773205	383650	3773205	2.24537E-05	2.18776E-05	5.79899E-06	5.40202E-06	0.000383674	0.000275841	0.0001859	0.000183618	0.000130282	4.13871E-05	5.92896E-05	5.70274E-05	5.82933E-06	5.42358E-06	5.82933E-06	5.42358E-06	5.92896E-05	5.70274E-05	0.000100282
3836603773205	383660	3773205	2.12965E-05	2.075E-05	5.50011E-06	5.12359E-06	0.000363772	0.000261532	0.000176332	0.000174094	0.000123524	3.92403E-05	5.62141E-05	5.40692E-05	5.52695E-06	5.14225E-06	5.52695E-06	5.14225E-06	5.62141E-05	5.40692E-05	9.49237E-05
3836703773205	383670	3773205	2.02309E-05	1.97118E-05	5.2249E-06	4.86723E-06	0.000345428	0.000248344	0.000167441	0.000165315	0.000117295	3.72616E-05	5.33795E-05	5.13428E-05	5.24825E-06	4.88295E-06	5.24825E-06	4.88295E-06	5.33795E-05	5.13428E-05	8.99918E-05
3836803773205	383680	3773205	1.94038E-05	1.8906E-05	5.01131E-06	4.66826E-06	0.000331192	0.000238109	0.00016054	0.000158502	0.000112461	3.57259E-05	5.11796E-05	4.92268E-05	5.03196E-06	4.68171E-06	5.03196E-06	4.68171E-06	5.11796E-05	4.92268E-05	8.61413E-05
3836903773205	383690	3773205	1.88418E-05	1.83584E-05	4.86615E-06	4.53304E-06	0.000321544	0.000231173	0.000155863	0.000153884	0.000109185	3.46852E-05	4.96886E-05	4.77927E-05	4.88537E-06	4.54532E-06	4.88537E-06	4.54532E-06	4.96886E-05	4.77927E-05	8.34758E-05
3837003773205	383700	3773205	1.83242E-05	1.7854E-05	4.73248E-06	4.40851E-06	0.00031268	0.0002248	0.000151566	0.000149642	0.000106175	3.3729E-05	4.83188E-05	4.64752E-05	4.75069E-06	4.42002E-06	4.75069E-06	4.42002E-06	4.83188E-05	4.64752E-05	8.10098E-05
3837103773205	383710	3773205	1.76609E-05	1.72077E-05	4.56117E-06	4.24893E-06	0.00030125	0.000216582	0.000146026	0.000144172	0.000102293	3.2496E-05	4.65525E-05	4.47763E-05	4.57703E-06	4.25844E-06	4.57703E-06	4.25844E-06	4.65525E-05	4.47763E-05	7.79124E-05
3837203773205	383720	3773205	1.70122E-05	1.65757E-05	4.39363E-06	4.09286E-06	0.00029006	0.000208538	0.000140602	0.000138817	9.8494E-05	3.1289E-05	4.48234E-05	4.31131E-05	4.40702E-06	4.10027E-06	4.40702E-06	4.10027E-06	4.48234E-05	4.31131E-05	7.48912E-05
3837303773205	383730	3773205	1.64541E-05	1.60319E-05	4.24949E-06	3.95859E-06	0.000280448	0.000201627	0.000135943	0.000134217	9.52299E-05	3.02521E-05	4.3338E-05	4.16844E-05	4.26097E-06	3.96439E-06	4.26097E-06	3.96439E-06	4.3338E-05	4.16844E-05	7.22747E-05
3837403773205	383740	3773205	1.60451E-05	1.56334E-05	4.14386E-06	3.86019E-06	0.000273446	0.000196593	0.000132548	0.000130865	9.28522E-05	2.94967E-05	4.22559E-05	4.06436E-05	4.15459E-06	3.86541E-06	4.15459E-06	3.86541E-06	4.22559E-05	4.06436E-05	7.03258E-05
3837503773205	383750	3773205	1.56681E-05	1.52661E-05	4.04651E-06	3.7695E-06	0.000266996	0.000191955	0.000129422	0.000127779	9.0662E-05	2.8801E-05	4.12592E-05	3.96849E-05	4.05659E-06	3.77423E-06	4.05659E-06	3.77423E-06	4.12592E-05	3.96849E-05	6.8524E-05
3837603773205	383760	3773205	1.53165E-05	1.49235E-05	3.95569E-06	3.6849E-06	0.000261	0.000187645	0.000126516	0.000124909	8.86261E-05	2.81542E-05	4.03327E-05	3.87937E-05	3.9655E-06	3.68948E-06	3.9655E-06	3.68948E-06	4.03327E-05	3.87937E-05	6.68474E-05
3837703773205	383770	3773205	1.49896E-05	1.4605E-05	3.87127E-06	3.60626E-06	0.000255396	0.000183616	0.000123799	0.000122227	8.67233E-05	2.75498E-05	3.94667E-05	3.79609E-05	3.88036E-06	3.61026E-06	3.88036E-06	3.61026E-06	3.94667E-05	3.79609E-05	6.52869E-05
3837803773205	383780	3773205	1.46864E-05	1.43095E-05	3.79296E-06	3.53331E-06	0.000250176	0.000179863	0.000121269	0.000119729	8.49506E-05	2.69866E-05	3.866E-05	3.71849E-05	3.80104E-06	3.53647E-06	3.80104E-06	3.53647E-06	3.866E-05	3.71849E-05	6.38425E-05
3837903773205	383790	3773205	1.44208E-05	1.40508E-05	3.72437E-06	3.46942E-06	0.000245579	0.000176558	0.00011904	0.000117529	8.33897E-05	2.64908E-05	3.79496E-05	3.65016E-05	3.7312E-06	3.47149E-06	3.7312E-06	3.47149E-06	3.79496E-05	3.65016E-05	6.2576E-05
3838003773205	383800	3773205	1.41581E-05	1.37948E-05	3.65652E-06	3.40621E-06	0.000240982	0.000173253	0.000116812	0.000115329	8.18287E-05	2.59949E-05	3.72393E-05	3.58184E-05	3.66135E-06	3.4065E-06	3.66135E-06	3.4065E-06	3.72393E-05	3.58184E-05	6.13312E-05
3838103773205	383810	3773205	1.38166E-05	1.34621E-05	3.56832E-06	3.32405E-06	0.000235022	0.000168968	0.000113923	0.000112477	7.98049E-05	2.5352E-05	3.63183E-05	3.49325E-05	3.5708E-06	3.32225E-06	3.5708E-06	3.32225E-06	3.63183E-05	3.49325E-05	5.97453E-05
3838203773205	383820	3773205	1.34385E-05	1.30937E-05	3.47068E-06	3.23309E-06	0.000228447	0.000164241	0.000110736	0.00010933	7.75724E-05	2.46428E-05	3.53023E-05	3.39553E-05	3.47091E-06	3.22931E-06	3.47091E-06	3.22931E-06	3.53023E-05	3.39553E-05	5.79997E-05
3838303773205	383830	3773205	1.30722E-05	1.27368E-05	3.37609E-06	3.14497E-06	0.000222087	0.000159668	0.000107653	0.000106286	7.54125E-05	2.39566E-05	3.43193E-05	3.30098E-05	3.37426E-06	3.1394E-06	3.37426E-06	3.1394E-06	3.43193E-05	3.30098E-05	5.6314E-05
3838403773205	383840	3773205	1.26514E-05	1.23268E-05	3.2674E-06	3.04373E-06	0.000214808	0.000154435	0.000104125	0.000102803	7.2941E-05	2.31715E-05	3.31946E-05	3.1928E-05	3.26368E-06	3.03651E-06	3.26368E-06	3.03651E-06	3.31946E-05	3.1928E-05	5.43815E-05
3838503773205	383850	3773205	1.22525E-05	1.19381E-05	3.16438E-06	2.94776E-06	0.000207931	0.000149491	0.000100791	9.95113E-05	7.06056E-05	2.24296E-05	3.21318E-05	3.09058E-05	3.15919E-06	2.93929E-06	3.15919E-06	2.93929E-06	3.21318E-05	3.09058E-05	5.25561E-05
3838603773205	383860	3773205	1.18508E-05	1.15467E-05	3.06064E-06	2.85112E-06	0.000201	0.000144508	9.74313E-05	9.61942E-05	6.82521E-05	2.16819E-05	3.10607E-05	2.98756E-05	3.05388E-06	2.84131E-06	3.05388E-06	2.84131E-06	3.10607E-05	2.98756E-05	5.07162E-05
3838703773205	383870	3773205	1.14463E-05	1.11526E-05	2.95616E-06	2.7538E-06	0.000194033	0.000139499	9.40543E-05	9.28601E-05	6.58865E-05	2.09304E-05	2.99842E-05	2.88401E-05	2.94803E-06	2.74283E-06	2.94803E-06	2.74283E-06	2.99842E-05	2.88401E-05	4.88708E-05
3838803773205	383880	3773205	1.1062E-05	1.07782E-05	2.85692E-06	2.66135E-06	0.000187423	0.000134747	9.08501E-05	8.96966E-05	6.36419E-05	2.02174E-05	2.89627E-05	2.78576E-05	2.8476E-06	2.64939E-06	2.8476E-06	2.64939E-06	2.89627E-05	2.78576E-05	4.71198E-05
3838903773205	383890	3773205	1.05866E-05	1.0315E-05	2.73414E-06	2.54697E-06	0.00017928	0.000128893	8.69031E-05	8.57997E-05	6.08769E-05	1.9339E-05	2.77044E-05	2.66473E-05	2.72388E-06	2.53429E-06	2.72388E-06	2.53429E-06	2.77044E-05	2.66473E-05	4.49732E-05
3839003773205	383900	3773205	1.01236E-05	9.86385E-06	2.61456E-06	2.43558E-06	0.000171324	0.000123173	8.30468E-05	8.19923E-05	5.81755E-05	1.84809E-05	2.6475E-05	2.54648E-05	2.60301E-06	2.42183E-06	2.60301E-06	2.42183E-06	2.6475E-05	2.54648E-05	4.28937E-05
3839103773205	383910	3773205	9.7067E-06	9.45765E-06	2.50689E-06	2.33528E-06	0.000164162	0.000118023	7.95748E-05	7.85644E-05	5.57434E-05	1.77082E-05	2.53681E-05	2.44002E-05	2.49419E-06	2.32058E-06	2.49419E-06	2.32058E-06	2.53681E-05	2.44002E-05	4.10302E-05
3829703773215	382970	3773215	6.09475E-06	5.93837E-06	1.57405E-06	1.4663E-06	8.62458E-05	6.2006E-05	4.18062E-05	4.12754E-05	2.92859E-05	9.30338E-06	1.33277E-05	1.28191E-05	1.31037E-06	1.21916E-06	1.31037E-06	1.21916E-06	1.33277E-05	1.28191E-05	2.24421E-05
3829803773215	382980	3773215	6.40081E-06	6.23658E-06	1.6531E-06	1.53993E-06	9.13594E-05	6.56824E-05	4.4285E-05	4.37227E-05	3.10223E-05	9.85499E-06	1.41179E-05	1.35792E-05	1.38807E-06	1.29145E-06	1.38807E-06	1.29145E-06	1.41179E-05	1.35792E-05	2.3921E-05
3829903773215	382990	3773215	6.67255E-06	6.50135E-06	1.72328E-06	1.60531E-06	9.62058E-05	6.91667E-05	4.66342E-05	4.60421E-05	3.2668E-05	1.03778E-05	1.48668E-05	1.42995E-05	1.4617E-06	1.35996E-06	1.4617E-06	1.35996E-06	1.48668E-05	1.42995E-05	2.53708E-05
3830003773215	383000	3773215	6.87678E-06	6.70034E-06	1.77602E-06	1.65444E-06	0.000100045	7.19272E-05	4.84954E-05	4.78797E-05	3.39718E-05	1.0792E-05	1.54601E-05	1.48703E-05	1.52004E-06	1.41423E-06	1.52004E-06	1.41423E-06	1.54601E-05	1.48703E-05	2.6621E-05
3830103773215	383010	3773215	7.02305E-06	6.84286E-06	1.8138E-06	1.68964E-06	0.000104464	7.51041E-05	5.06373E-05	4.99944E-05	3.54722E-05	1.12686E-05	1.6143E-05	1.5527E-05	1.58717E-06	1.4767E-06	1.58717E-06	1.4767E-06	1.6143E-05	1.5527E-05	2.79093E-05
3830203773215	383020	3773215	7.28636E-06	7.09941E-06	1.8818E-06	1.75298E-06	0.000108767	7.81976E-05	5.27231E-05	5.20537E-05	3.69333E-05	1.17328E-05	1.68079E-05	1.61666E-05	1.65255E-06	1.53752E-06	1.65255E-06	1.53752E-06	1.68079E-05	1.61666E-05	2.92358E-05
3830303773215	383030	3773215	7.58341E-06	7.38884E-06	1.95852E-06	1.82445E-06	0.000112928	8.11887E-05	5.47398E-05	5.40448E-05	3.83461E-05	1.21816E-05	1.74508E-05	1.6785E-05	1.71576E-06	1.59633E-06	1.71576E-06	1.59633E-06	1.74508E-05	1.6785E-05	3.05676E-05
3830403773215	383040	3773215	7.88497E-06	7.68267E-06	2.0364E-06	1.897E-06	0.000117239	8.42887E-05	5.68299E-05	5.61083E-05	3.98102E-05	1.26467E-05	1.81171E-05	1.74259E-05	1.78127E-06	1.65729E-06	1.78127E-06	1.65729E-06	1.81171E-05	1.74259E-05	3.19285E-05
3830503773215	383050	3773215	8.20116E-06	7.99074E-06	2.11806E-06	1.97307E-06	0.000121818	8.75809E-05	5.90495E-05	5.82998E-05	4.13651E-05	1.31406E-05	1.88248E-05	1.81065E-05	1.85084E-06	1.72202E-06	1.85084E-06	1.72202E-06	1.88248E-05	1.81065E-05	3.33638E-05
3830603773215	383060	3773215	8.5376E-06	8.31855E-06	2.20495E-06	2.05401E-06	0.000126727	9.111E-05	6.14289E-05	6.0649E-05	4.30319E-05	1.36701E-05	1.95833E-05	1.88361E-05	1.92542E-06	1.79141E-06	1.92542E-06	1.79141E-06	1.95833E-05	1.88361E-05	3.48971E-05
3834303773215	383430	3773215	0.000473789	0.000461633	0.000122363	0.000113986	0.009375798	0.00674069	0.004544766	0.004487062	0.003183679	0.001011373	0.001448854	0.001393572	0.000142451	0.000132536	0.000142451	0.000132536	0.001448854	0.001393572	0.002210673
3834403773215	383440	3773215	0.000329475	0.000321022	8.50916E-05	7.92666E-05	0.006502018	0.004674598	0.003151748	0.003111731	0.002207848	0.000701377	0.001004765	0.000966427	9.87882E-05	9.1912E-05	9.87882E-05	9.1912E-05	0.001004765	0.000966427	0.001535006
3834503773215	383450	3773215	0.000231951	0.000226	5.99046E-05	5.58037E-05	0.004345589	0.003124242	0.002106454	0.002079709	0.001475603	0.000468761	0.000671529	0.000645907	6.60245E-05	6.14289E-05	6.60245E-05	6.14289E-05	0.000671529	0.000645907	0.001079059
3834603773215	383460	3773215	0.000181533	0.000176876	4.68835E-05	4.3674E-05	0.003303521	0.002375053	0.001601329	0.001580997	0.001121755	0.000356353	0.000510497	0.000491019	5.01919E-05	4.66983E-05	5.01919E-05	4.66983E-05	0.000510497	0.000491019	0.00084319
3834703773215	383470	3773215	0.000147886	0.000144092	3.81937E-05	3.55791E-05	0.002639934	0.001897969	0.001279665	0.001263418	0.000896425	0.000284771	0.000407952	0.000392387	4.01097E-05	3.73179E-05	4.01097E-05	3.73179E-05	0.000407952	0.000392387	0.000685707
3834803773215	383480	3773215	0.000120795	0.000117695	3.11969E-05	2.90613E-05	0.002123217	0.001526478	0.001029195	0.001016128	0.000720967	0.000229033	0.000328103	0.000315584	3.2259E-05	3.00136E-05	3.2259E-05	3.00136E-05	0.000328103	0.000315584	0.000558849
3834903773215	383490	3773215	0.000101068	9.84746E-05	2.61021E-05	2.43153E-05	0.001758252	0.001264087	0.000852284	0.000841463	0.000597038	0.000189664	0.000271705	0.000261338	2.67139E-05	2.48545E-05	2.67139E-05	2.48545E-05	0.000271705	0.000261338	0.000466506
3835003773215	383500	3773215	8.66694E-05	8.44457E-05	2.23836E-05	2.08513E-05	0.001497929	0.001076929	0.000726097	0.000716878	0.000508642	0.000161582	0.000231477	0.000222645	2.27587E-05	2.11746E-05	2.27587E-05	2.11746E-05	0.000231477	0.000222645	0.000399157
3835103773215	383510	3773215	7.5999E-05	7.40491E-05	1.96278E-05	1.82842E-05	0.001308448	0.000940703	0.000634249	0.000626196	0.000444301	0.000141143	0.000202196	0.000194481	1.98799E-05	1.84961E-05	1.98799E-05	1.84961E-05	0.000202196	0.000194481	0.000349279
3835203773215	383520	3773215	6.73202E-05	6.55929E-05	1.73864E-05	1.61962E-05	0.001155921	0.000831045	0.000560314	0.0005532	0.000392509	0.00012469	0.000178626	0.00017181	1.75624E-05	1.634E-05	1.75624E-05	1.634E-05	0.000178626	0.00017181	0.00030875
3835303773215	383530	3773215	6.00006E-05	5.84612E-05	1.5496E-05	1.44352E-05	0.001028098	0.000739147	0.000498354	0.000492026	0.000349105	0.000110902	0.000158873	0.000152811	1.56204E-05	1.45331E-05	1.56204E-05	1.45331E-05	0.000158873	0.000152811	0.000274604
3835403773215	383540	3773215	5.38344E-05	5.24532E-05	1.39035E-05	1.29517E-05	0.000920952	0.000662115	0.000446417	0.000440749	0.000312722	9.93437E-05	0.000142316	0.000136886	1.39925E-05	1.30185E-05	1.39925E-05	1.30185E-05	0.000142316	0.000136886	0.000245873
3835503773215	383550	3773215	4.86247E-05	4.73771E-05	1.2558E-05	1.16983E-05	0.000830769	0.000597278	0.000402702	0.000397589	0.000282099	8.96156E-05	0.00012838	0.000123481	1.26223E-05	1.17437E-05	1.26223E-05	1.17437E-05	0.00012838	0.000123481	0.000221629
3835603773215	383560	3773215	4.418E-05	4.30465E-05	1.14101E-05	1.0629E-05	0.000754109	0.000542164	0.000365542	0.000360901	0.000256068	8.13462E-05	0.000116533	0.000112087	1.14575E-05	1.066E-05	1.14575E-05	1.066E-05	0.000116533	0.000112087	0.000200969
3835703773215	383570	3773215	4.03453E-05	3.93101E-05	1.04197E-05	9.70644E-06	0.000688175	0.000494761	0.000333582	0.000329346	0.000233679	7.42339E-05	0.000106345	0.000102287	1.04558E-05	9.72799E-06	1.04558E-05	9.72799E-06	0.000106345	0.000102287	0.000183163
3835803773215	383580	3773215	3.71103E-05	3.61581E-05	9.58425E-06	8.92815E-06	0.000632727	0.000454897	0.000306704	0.00030281	0.000214851	6.82527E-05	9.77761E-05	9.40454E-05	9.61332E-06	8.94418E-06	9.61332E-06	8.94418E-06	9.77761E-05	9.40454E-05	0.000168147
3835903773215	383590	3773215	3.43029E-05	3.34227E-05	8.85919E-06	8.25273E-06	0.0005847	0.000420368	0.000283424	0.000279825	0.000198543	6.3072E-05	9.03544E-05	8.69069E-05	8.88362E-06	8.26527E-06	8.88362E-06	8.26527E-06	9.03544E-05	8.69069E-05	0.000155126
3836003773215	383600	3773215	3.18178E-05	3.10015E-05	8.21739E-06	7.65487E-06	0.000542223	0.000389829	0.000262834	0.000259497	0.000184119	5.84899E-05	8.37904E-05	8.05933E-05	8.23825E-06	7.66482E-06	8.23825E-06	7.66482E-06	8.37904E-05	8.05933E-05	0.000143611

Unique Identifier	X (UTM)	Y (UTM)	MSite Grubbing / Prep 2027	MMass Grading / Excavation 2027	MMass Grading / Excavation 2028	MDrainage / Utilities Trenching 2028	MFoundations / Concrete Pads 2028	MBuilding / Structure Construction 2028	MAsphalt Paving 2028	MLandscaping or Other Finishing 2028	MWaterside Construction (Piles) 2028	RSSWDemolition 2029	RSSWPlacing Base 2029	RSSWForm/Place Rebar and Pour 2029	Child Risk 3rd Trimester	Child Risk 0<2	Child Risk 2<16	Child Risk Total	Child Risk per million
3834303773205	383430	3773205	0.007397123	0.008698411	0.008582589	0.001824365	0.002372572	0.001746342	0.000179746	0.002105833	0.000179746	2.06309E-05	2.99359E-05	1.77454E-05	2.04564E-07	3.0411E-06	6.3278E-07	3.87843E-06	3.87843258
3834403773205	383440	3773205	0.004338319	0.005101508	0.00503358	0.001069967	0.001391483	0.001024208	0.000105419	0.001235045	0.000105419	2.16384E-05	3.13978E-05	1.8612E-05	1.20034E-07	1.7845E-06	3.6204E-07	2.26654E-06	2.2665435
3834503773205	383450	3773205	0.003099433	0.00364468	0.00359615	0.000764419	0.00099412	0.000731727	7.53144E-05	0.000882355	7.53144E-05	2.21344E-05	3.21175E-05	1.90386E-05	8.60919E-08	1.2787E-06	2.5632E-07	1.62113E-06	1.62112825
3834603773205	383460	3773205	0.002457952	0.00289035	0.002851864	0.000606209	0.00078837	0.000580283	5.97267E-05	0.000699737	5.97267E-05	2.23808E-05	3.2475E-05	1.92505E-05	6.85257E-08	1.0169E-06	2.0267E-07	1.28812E-06	1.28812432
3834703773205	383470	3773205	0.002017954	0.002372948	0.002341352	0.000497691	0.000647244	0.000476407	4.90351E-05	0.000574477	4.90351E-05	2.25711E-05	3.27511E-05	1.94142E-05	5.64689E-08	8.373E-07	1.6625E-07	1.06002E-06	1.06002031
3834803773205	383480	3773205	0.001654135	0.001945127	0.001919227	0.000407962	0.000530551	0.000390515	4.01945E-05	0.000470904	4.01945E-05	2.27083E-05	3.29503E-05	1.95323E-05	4.65012E-08	6.888E-07	1.3632E-07	8.71612E-07	0.87161221
3834903773205	383490	3773205	0.001384983	0.001628627	0.001606942	0.000341581	0.000444223	0.000326972	3.36543E-05	0.000394281	3.36543E-05	2.26896E-05	3.29231E-05	1.95162E-05	3.91071E-08	5.7872E-07	1.1427E-07	7.32091E-07	0.73209074
3835003773205	383500	3773205	0.001187945	0.001396926	0.001378326	0.000292985	0.000381024	0.000280455	2.88663E-05	0.000338187	2.88663E-05	2.25804E-05	3.27647E-05	1.94223E-05	3.36726E-08	4.9789E-07	9.8166E-08	6.29728E-07	0.62972803
3835103773205	383510	3773205	0.001041758	0.001225022	0.001208711	0.000256931	0.000334136	0.000245942	2.53141E-05	0.000296571	2.53141E-05	2.24557E-05	3.25837E-05	1.93149E-05	2.96235E-08	4.3774E-07	8.6228E-08	5.53587E-07	0.55358651
3835203773205	383520	3773205	0.000922113	0.00108433	0.001069892	0.000227422	0.000295761	0.000217696	2.24068E-05	0.00026251	2.24068E-05	2.22841E-05	3.23347E-05	1.91674E-05	2.63008E-08	3.884E-07	7.6454E-08	4.9116E-07	0.49115955
3835303773205	383530	3773205	0.000821753	0.000966315	0.000953448	0.00020267	0.000263571	0.000194003	1.99681E-05	0.000233939	1.99681E-05	2.20564E-05	3.20043E-05	1.89715E-05	2.35067E-08	3.4694E-07	6.8247E-08	4.38697E-07	0.43869731
3835403773205	383540	3773205	0.000737202	0.000866889	0.000855346	0.000181817	0.000236452	0.000174042	1.79136E-05	0.000209869	1.79136E-05	2.17881E-05	3.16151E-05	1.87408E-05	2.11469E-08	3.1195E-07	6.1325E-08	3.94419E-07	0.39441851
3835503773205	383550	3773205	0.000664699	0.000781631	0.000771224	0.000163936	0.000213197	0.000156925	1.61518E-05	0.000189228	1.61518E-05	2.14825E-05	3.11715E-05	1.84778E-05	1.91187E-08	2.8188E-07	5.5381E-08	3.56382E-07	0.35638238
3835603773205	383560	3773205	0.000600545	0.000706192	0.000696789	0.000148114	0.00019262	0.000141779	1.45929E-05	0.000170965	1.45929E-05	2.1105E-05	3.06238E-05	1.81532E-05	1.732E-08	2.5523E-07	5.0112E-08	3.22664E-07	0.32266388
3835703773205	383570	3773205	0.000545689	0.000641686	0.000633142	0.000134584	0.000175026	0.000128828	1.32599E-05	0.000155348	1.32599E-05	2.07276E-05	3.00762E-05	1.78286E-05	1.5778E-08	2.324E-07	4.5602E-08	2.93776E-07	0.29377598
3835803773205	383580	3773205	0.000501015	0.000589153	0.000581308	0.000123566	0.000160697	0.000118282	1.21744E-05	0.00014263	1.21744E-05	2.04437E-05	2.96643E-05	1.75844E-05	1.45191E-08	2.1376E-07	4.1927E-08	2.7021E-07	0.27020969
3835903773205	383590	3773205	0.000462836	0.000544258	0.000537011	0.00011415	0.000148451	0.000109268	1.12466E-05	0.000131762	1.12466E-05	2.02067E-05	2.93203E-05	1.73805E-05	1.34414E-08	1.9782E-07	3.8784E-08	2.50046E-07	0.25004614
3836003773205	383600	3773205	0.000428952	0.000504413	0.000497696	0.000105793	0.000137583	0.000101269	1.04233E-05	0.000122115	1.04233E-05	1.99727E-05	2.89809E-05	1.71793E-05	1.24834E-08	1.8365E-07	3.5991E-08	2.32127E-07	0.23212691
3836103773205	383610	3773205	0.000398706	0.000468845	0.000462602	9.83334E-05	0.000127882	9.4128E-05	9.6883E-06	0.000113505	9.6883E-06	1.97388E-05	2.86414E-05	1.6978E-05	1.16269E-08	1.7099E-07	3.3496E-08	2.16113E-07	0.2161131
3836203773205	383620	3773205	0.00037169	0.000437077	0.000431257	9.16705E-05	0.000119217	8.775E-05	9.03183E-06	0.000105814	9.03183E-06	1.95173E-05	2.832E-05	1.67875E-05	1.0861E-08	1.5967E-07	3.1266E-08	2.01795E-07	0.20179544
3836303773205	383630	3773205	0.000347999	0.000409218	0.00040377	8.58276E-05	0.000111618	8.2157E-05	8.45617E-06	9.90693E-05	8.45617E-06	1.9327E-05	2.80439E-05	1.66239E-05	1.01881E-08	1.4973E-07	2.9308E-08	1.89224E-07	0.18922363
3836403773205	383640	3773205	0.000326977	0.000384498	0.000379378	8.06429E-05	0.000104875	7.7194E-05	7.94534E-06	9.30847E-05	7.94534E-06	1.91555E-05	2.7795E-05	1.64763E-05	9.59037E-09	1.409E-07	2.757E-08	1.78058E-07	0.17805798
3836503773205	383650	3773205	0.000307848	0.000362004	0.000357184	7.59252E-05	9.87401E-05	7.26781E-05	7.48053E-06	8.76391E-05	7.48053E-06	1.89839E-05	2.75461E-05	1.63288E-05	9.04578E-09	1.3286E-07	2.5987E-08	1.67889E-07	0.16788851
3836603773205	383660	3773205	0.000291399	0.000342662	0.000338099	7.18683E-05	9.34641E-05	6.87947E-05	7.08083E-06	8.29563E-05	7.08083E-06	1.88529E-05	2.7356E-05	1.62161E-05	8.57663E-09	1.2593E-07	2.4624E-08	1.59133E-07	0.15913274
3836703773205	383670	3773205	0.000276259	0.000324858	0.000320533	6.81343E-05	8.86081E-05	6.52204E-05	6.71293E-06	7.86462E-05	6.71293E-06	1.87188E-05	2.71614E-05	1.61007E-05	8.14462E-09	1.1956E-07	2.3369E-08	1.51071E-07	0.15107092
3836803773205	383680	3773205	0.000264439	0.000310959	0.000306818	6.5219E-05	8.48168E-05	6.24298E-05	6.42571E-06	7.52812E-05	6.42571E-06	1.86845E-05	2.71116E-05	1.60712E-05	7.80671E-09	1.1458E-07	2.2389E-08	1.44771E-07	0.14477125
3836903773205	383690	3773205	0.000256256	0.000301336	0.000297324	6.32009E-05	8.21923E-05	6.0498E-05	6.22687E-06	7.29517E-05	6.22687E-06	1.88155E-05	2.73017E-05	1.61839E-05	7.5729E-09	1.1114E-07	2.1712E-08	1.4042E-07	0.14041996
3837003773205	383700	3773205	0.000248686	0.000292435	0.000288541	6.13339E-05	7.97642E-05	5.87108E-05	6.04292E-06	7.07967E-05	6.04292E-06	1.89714E-05	2.7528E-05	1.6318E-05	7.35703E-09	1.0796E-07	2.1087E-08	1.36402E-07	0.13640185
3837103773205	383710	3773205	0.000239178	0.000281253	0.000277508	5.89888E-05	7.67144E-05	5.6466E-05	5.81187E-06	6.80898E-05	5.81187E-06	1.8959E-05	2.75099E-05	1.63073E-05	7.08554E-09	1.0396E-07	2.0298E-08	1.3134E-07	0.13133963
3837203773205	383720	3773205	0.000229903	0.000270347	0.000266748	5.67014E-05	7.37397E-05	5.42764E-05	5.58651E-06	6.54495E-05	5.58651E-06	1.89091E-05	2.74374E-05	1.62644E-05	6.82063E-09	1.0005E-07	1.9528E-08	1.264E-07	0.12640028
3837303773205	383730	3773205	0.000221871	0.000260902	0.000257428	5.47204E-05	7.11634E-05	5.23801E-05	5.39132E-06	6.31628E-05	5.39132E-06	1.89091E-05	2.74374E-05	1.62644E-05	6.59138E-09	9.6673E-08	1.8863E-08	1.22127E-07	0.12212745
3837403773205	383740	3773205	0.000215888	0.000253867	0.000250487	5.32449E-05	6.92445E-05	5.09678E-05	5.24595E-06	6.14597E-05	5.24595E-06	1.90369E-05	2.7623E-05	1.63744E-05	6.42097E-09	9.4166E-08	1.8368E-08	1.18955E-07	0.11895513
3837503773205	383750	3773205	0.000210357	0.000247363	0.000244069	5.18807E-05	6.74704E-05	4.96619E-05	5.11155E-06	5.9885E-05	5.11155E-06	1.9168E-05	2.78131E-05	1.64871E-05	6.26323E-09	9.1847E-08	1.791E-08	1.1602E-07	0.11602024
3837603773205	383760	3773205	0.00020521	0.00024131	0.000238097	5.06113E-05	6.58196E-05	4.84468E-05	4.98648E-06	5.84197E-05	4.98648E-06	1.92865E-05	2.79851E-05	1.6589E-05	6.11619E-09	8.9685E-08	1.7484E-08	1.13286E-07	0.11328558
3837703773205	383770	3773205	0.000200419	0.000235677	0.000232539	4.94298E-05	6.42831E-05	4.73158E-05	4.87007E-06	5.7056E-05	4.87007E-06	1.93957E-05	2.81435E-05	1.66829E-05	5.97879E-09	8.7668E-08	1.7086E-08	1.10733E-07	0.11073287
3837803773205	383780	3773205	0.000195986	0.000230463	0.000227394	4.83363E-05	6.28609E-05	4.6269E-05	4.76233E-06	5.57937E-05	4.76233E-06	1.94861E-05	2.82748E-05	1.67607E-05	5.85106E-09	8.5794E-08	1.6716E-08	1.08361E-07	0.10836144
3837903773205	383790	3773205	0.000192097	0.000225891	0.000222883	4.73773E-05	6.16138E-05	4.53511E-05	4.66785E-06	5.46868E-05	4.66785E-06	1.95797E-05	2.84106E-05	1.68412E-05	5.73845E-09	8.4145E-08	1.639E-08	1.06274E-07	0.10627412
3838003773205	383800	3773205	0.000188276	0.000221397	0.000218449	4.64349E-05	6.03882E-05	4.4449E-05	4.575E-06	5.3599E-05	4.575E-06	1.96234E-05	2.84739E-05	1.68788E-05	5.62744E-09	8.2521E-08	1.6068E-08	1.04216E-07	0.1042163
3838103773205	383810	3773205	0.000183408	0.000215673	0.000212801	4.52342E-05	5.88267E-05	4.32996E-05	4.4567E-06	5.2213E-05	4.4567E-06	1.95516E-05	2.83698E-05	1.68171E-05	5.48681E-09	8.0453E-08	1.566E-08	1.016E-07	0.10159996
3838203773205	383820	3773205	0.000178049	0.000209371	0.000206583	4.39126E-05	5.71079E-05	4.20346E-05	4.32649E-06	5.06875E-05	4.32649E-06	1.94113E-05	2.81662E-05	1.66963E-05	5.3327E-09	7.8184E-08	1.5212E-08	9.8729E-08	0.09872896
3838303773205	383830	3773205	0.000172874	0.000203286	0.000200579	4.26363E-05	5.54482E-05	4.08129E-05	4.20074E-06	4.92143E-05	4.20074E-06	1.92584E-05	2.79444E-05	1.65649E-05	5.18372E-09	7.599E-08	1.4779E-08	9.59534E-08	0.09595341
3838403773205	383840	3773205	0.000166942	0.00019631	0.000193696	4.11732E-05	5.35454E-05	3.94123E-05	4.05659E-06	4.75255E-05	4.05659E-06	1.90463E-05	2.76366E-05	1.63824E-05	5.01377E-09	7.3482E-08	1.4286E-08	9.27823E-08	0.09278231
3838503773205	383850	3773205	0.000161338	0.000189721	0.000187194	3.97911E-05	5.1748E-05	3.80894E-05	3.92042E-06	4.59302E-05	3.92042E-06	1.88342E-05	2.73288E-05	1.62E-05	4.85303E-09	7.111E-08	1.382E-08	8.97836E-08	0.08978362
3838603773205	383860	3773205	0.00015569	0.000183079	0.000180641	3.83981E-05	4.99364E-05	3.67559E-05	3.78317E-06	4.43223E-05	3.78317E-06	1.86002E-05	2.69894E-05	1.59987E-05	4.69128E-09	6.8723E-08	1.3351E-08	8.67652E-08	0.08676521
3838703773205	383870	3773205	0.000150025	0.000176417	0.000174068	3.70009E-05	4.81194E-05	3.54185E-05	3.64552E-06	4.27095E-05	3.64552E-06	1.83476E-05	2.66227E-05	1.57814E-05	4.52894E-09	6.6325E-08	1.2881E-08	8.37349E-08	0.08373493
3838803773205	383880	3773205	0.00014465	0.000170096	0.000167831	3.56752E-05	4.63953E-05	3.41495E-05	3.5149E-06	4.11793E-05	3.5149E-06	1.80949E-05	2.62561E-05	1.55641E-05	4.37475E-09	6.4049E-08	1.2434E-08	8.08582E-08	0.0808582
3838903773205	383890	3773205	0.00013806	0.000162347	0.000160186	3.405E-05	4.42817E-05	3.25937E-05	3.35477E-06	3.93033E-05	3.35477E-06	1.76957E-05	2.56768E-05	1.52207E-05	4.18588E-09	6.1256E-08	1.1888E-08	7.73301E-08	0.07733008
3839003773205	383900	3773205	0.000131676	0.000154841	0.000152779	3.24756E-05	4.22342E-05	3.10867E-05	3.19666E-06	3.7486E-05	3.19666E-06	1.72527E-05	2.50341E-05	1.48397E-05	4.00238E-09	5.8544E-08	1.1357E-08	7.39032E-08	0.07390322
3839103773205	383910	3773205	0.000125956	0.000148114	0.000146141	3.10647E-05	4.03993E-05	2.97361E-05	3.06065E-06	3.58574E-05	3.06065E-06	1.68379E-05	2.44321E-05	1.44828E-05	3.8371E-09	5.6103E-08	1.088E-08	7.082E-08	0.07082002
3829703773215	382970	3773215	6.88935E-05	8.10131E-05	7.99344E-05	1.69913E-05	2.20971E-05	1.62647E-05	1.67407E-06	1.96128E-05	1.67407E-06	1.14384E-05	1.65973E-05	9.83857E-06	3.41115E-09	4.4937E-08	7.9653E-09	5.63134E-08	0.05631336
3829803773215	382980	3773215	7.34333E-05	8.63516E-05	8.52018E-05	1.8111E-05	2.35532E-05	1.73364E-05	1.78438E-06	2.09052E-05	1.78438E-06	1.17877E-05	1.71043E-05	1.01391E-05	3.68142E-09	4.8372E-08	8.5592E-09	6.06124E-08	0.06061244
3829903773215	382990	3773215	7.7884E-05	9.15852E-05	9.03657E-05	1.92087E-05	2.49807E-05	1.83872E-05	1.89253E-06	2.21722E-05	1.89253E-06	1.20529E-05	1.7489E-05	1.03671E-05	3.95756E-09	5.1855E-08	9.1581E-09	6.49702E-08	0.06497022
3830003773215	383000	3773215	8.17219E-05	9.60983E-05	9.48187E-05	2.01552E-05	2.62117E-05	1.92932E-05	1.98579E-06	2.32648E-05	1.98579E-06	1.21933E-05	1.76927E-05	1.04879E-05	4.22614E-09	5.5179E-08	9.7188E-09	6.91241E-08	0.06912412
3830103773215	383010	3773215	8.56768E-05	0.000100749	9.94074E-05	2.11306E-05	2.74802E-05	2.02269E-05	2.0819E-06	2.43907E-05	2.0819E-06	1.21465E-05	1.76248E-05	1.04476E-05	4.49293E-09	5.8491E-08	1.0289E-08	7.32728E-08	0.07327275
3830203773215	383020	3773215	8.97487E-05	0.000105537	0.000104132	2.21349E-05	2.87862E-05	2.11882E-05	2.18084E-06	2.55499E-05	2.18084E-06	1.22151E-05	1.77244E-05	1.05066E-05	4.79707E-09	6.2235E-08	1.0925E-08	7.7957E-08	0.07795698
3830303773215	383030	3773215	9.38373E-05	0.000110345	0.000108876	2.31433E-05	3.00976E-05	2.21535E-05	2.28019E-06	2.67139E-05	2.28019E-06	1.22681E-05	1.78013E-05	1.05522E-05	5.16515E-09	6.6669E-08	1.1653E-08	8.34876E-08	0.08348756
3830403773215	383040	3773215	9.8015E-05	0.000115258	0.000113723	2.41736E-05	3.14376E-05	2.31398E-05	2.38171E-06	2.79032E-05	2.38171E-06	1.23211E-05	1.78782E-05	1.05979E-05	5.56191E-09	7.142E-08	1.2431E-08	8.94129E-08	0.0894129
3830503773215	383050	3773215	0.000102421	0.000120439	0.000118835	2.52603E-05	3.28508E-05	2.418E-05	2.48877E-06	2.91575E-05	2.48877E-06	1.23555E-05	1.7928E-05	1.06274E-05	5.99988E-09	7.6639E-08	1.3287E-08	9.59263E-08	0.09592633
3830603773215	383060	3773215	0.000107128	0.000125974	0.000124296	2.64212E-05	3.43605E-05	2.52912E-05	2.60315E-06	3.04975E-05	2.60315E-06	1.23804E-05	1.79642E-05	1.06488E-05	6.50336E-09	8.2597E-08	1.4263E-08	1.03363E-07	0.10336279
3834303773215	383430	3773215	0.006786383	0.007980231	0.007873973	0.001673738	0.002176682	0.001602156	0.000164905	0.001931966	0.000164905	2.08212E-05	3.0212E-05	1.7909E-05	1.82649E-07	2.7355E-06	5.6137E-07	3.47957E-06	3.47956521
3834403773215	383440	3773215	0.004712203	0.005541165	0.005467383	0.001162179	0.001511404	0.001112476	0.000114504	0.001341483	0.000114504	2.18162E-05	3.16558E-05	1.87649E-05	1.28408E-07	1.9169E-06	3.9191E-07	2.43723E-06	2.43723166
3834503773215	383450	3773215	0.003312525	0.003895259	0.003843392	0.000816974	0.001062468	0.000782034	8.04924E-05	0.000943019	8.04924E-05	2.23621E-05	3.24479E-05	1.92344E-05	9.06327E-08	1.3517E-06	2.7251E-07	1.71485E-06	1.7148459
3834603773215	383460	3773215	0.002588447	0.003043802	0.003003273	0.000638393	0.000830225	0.000611091	6.28977E-05	0.000736886	6.28977E-05	2.26553E-05	3.28733E-05	1.94866E-05	7.11498E-08	1.06E-06	2.1206E-07	1.34316E-06	1.34315712
3834703773215	383470	3773215	0.002105001	0.002475309	0.002442349	0.00051916	0.000675163	0.000496957	5.11502E-05	0.000599257	5.11502E-05	2.2883E-05	3.32037E-05	1.96825E-05	5.81374E-08	8.6512E-07	1.722E-07	1.09546E-06	1.09546064
3834803773215	383480	3773215	0.00171557	0.00201737	0.001990508	0.000423114	0.000550256	0.000405019	4.16873E-05	0.000488393	4.16873E-05	2.30296E-05	3.34165E-05	1.98086E-05	4.76474E-08	7.0811E-07	1.4034E-07	8.96098E-07	0.8960977
3834903773215	383490	3773215	0.001432091	0.001684022	0.001661599	0.000353199	0.000459333	0.000338094	3.4799E-05	0.000407692	3.4799E-05	2.30047E-05	3.33803E-05	1.97871E-05	3.99862E-08	5.9353E-07	1.1728E-07	7.50805E-07	0.75080491
3835003773215	383500	3773215	0.001225344	0.001440904	0.001421718	0.000302209	0.00039302	0.000289284	2.97751E-05	0.000348834	2.97751E-05	2.28674E-05	3.31811E-05	1.96691E-05	3.43729E-08	5.0969E-07	1.0052E-07	6.44577E-07	0.64457689
3835103773215	383510	3773215	0.001072228	0.001260852	0.001244063	0.000264445	0.000343909	0.000253136	2.60545E-05	0.000305245	2.60545E-05	2.27052E-05	3.29458E-05	1.95296E-05	3.01966E-08	4.4738E-07	8.8119E-08	5.65694E-07	0.56569369
3835203773215	383520	3773215	0.000947809	0.001114546	0.001099706	0.00023376	0.000304003	0.000223763	2.30312E-05	0.000269825	2.30312E-05	2.249E-05	3.26335E-05	1.93444E-05	2.67906E-08	3.9661E-07	7.8043E-08	5.01442E-07	0.50144208
3835303773215	383530	3773215	0.000842987	0.000991284	0.000978085	0.000207907	0.000270382	0.000199016	2.04841E-05	0.000239984	2.04841E-05	2.22061E-05	3.22216E-05	1.91003E-05	2.39117E-08	3.5373E-07	6.9546E-08	4.47184E-07	0.44718433
3835403773215	383540	3773215	0.000754787	0.000887568	0.00087575	0.000186154	0.000242092	0.000178193	1.83409E-05	0.000214875	1.83409E-05	2.18817E-05	3.17509E-05	1.88213E-05	2.14808E-08	3.1755E-07	6.2386E-08	4.01416E-07	0.40141551
3835503773215	383550	3773215	0.000680362	0.00080005	0.000789398	0.000167799	0.000218221	0.000160623	1.65324E-05	0.000193687	1.65324E-05	2.15355E-05	3.12485E-05	1.85235E-05	1.94227E-08	2.8694E-07	5.6335E-08	3.627E-07	0.36270001
3835603773215	383560	3773215	0.000616939	0.00072547	0.00071581	0.000152157	0.000197879	0.000145649	1.49912E-05	0.000175632	1.49912E-05	2.11892E-05	3.07461E-05	1.82256E-05	1.76634E-08	2.608E-07	5.1172E-08	3.29633E-07	0.32963321
3835703773215	383570	3773215	0.000562278	0.000661192	0.000652388	0.000138675	0.000180346	0.000132745	1.3663E-05	0.000160071	1.3663E-05	2.08461E-05	3.02482E-05	1.79305E-05	1.61434E-08	2.3822E-07	4.6717E-08	3.01083E-07	0.30108279
3835803773215	383580	3773215	0.000516183	0.000606989	0.000598907	0.000127307	0.000165562	0.000121863	1.25429E-05	0.000146948	1.25429E-05	2.0556E-05	2.98272E-05	1.7681E-05	1.48583E-08	2.1915E-07	4.2956E-08	2.76962E-07	0.2769618
3835903773215	383590	3773215	0.000476211	0.000559985	0.000552529	0.000117449	0.000152741	0.000112426	1.15716E-05	0.000135569	1.15716E-05	2.02971E-05	2.94516E-05	1.74583E-05	1.37417E-08	2.0258E-07	3.9692E-08	2.56014E-07	0.25601443
3836003773215	383600	3773215	0.000440862	0.000518417	0.000511514	0.00010873	0.000141403	0.00010408	1.07127E-05	0.000125506	1.07127E-05	2.00476E-05	2.90895E-05	1.72437E-05	1.27522E-08	1.8791E-07	3.6802E-08	2.37462E-07	0.23746168

Unique Identifier	X (UTM)	Y (UTM)	EGIODemolition 2025	EGIOSite Grubbing / Prep 2025	EGIOMass Grading / Excavation 2025	EGIOMass Grading / Excavation 2026	EGIODrainage / Utilities Trenching 2026	EGIODrainage / Utilities Trenching 2027	EGIOFoundations / Concrete Pads 2026	EGIOFoundations / Concrete Pads 2027	EGIOBuilding / Structure Construction 2026	EGIOBuilding / Structure Construction 2027	EGIOAsphalt Paving 2027	EGIOArchitectural Coating 2027	EGIOLandscaping or Other Finishing 2027	EGIOWaterside Construction (Piles) 2027	HIWaterside Construction (Landscaping) 2025	HIWaterside Construction (Landscaping) 2026	KMDemolition 2025	KMSite Grubbing / Prep 2025	KMMass Grading / Excavation 2025
3836103773215	383610	3773215	0.00042678	0.00016739	5.54342E-05	5.4292E-05	0.000126069	0.000125874	0.000165638	0.000165531	0.000177419	0.000173166	6.90401E-06	6.90401E-06	0.000186974	6.90401E-06	0.000111466	0.000107974	0.000156195	0.000677896	0.000515273
3836203773215	383620	3773215	0.000400023	0.00015689	5.19587E-05	5.08881E-05	0.000118165	0.000117982	0.000155253	0.000155153	0.000166295	0.000162309	6.47116E-06	6.47116E-06	0.000175252	6.47116E-06	0.000104365	0.000101096	0.00014588	0.000633128	0.000481245
3836303773215	383630	3773215	0.000376113	0.00014752	4.8853E-05	4.78465E-05	0.000111102	0.00011093	0.000145973	0.000145879	0.000156356	0.000152608	6.08436E-06	6.08436E-06	0.000164777	6.08436E-06	9.80167E-05	9.49466E-05	0.000136692	0.000593251	0.000450934
3836403773215	383640	3773215	0.000354592	0.00013908	4.60577E-05	4.51087E-05	0.000104745	0.000104583	0.000137621	0.000137532	0.000147409	0.000143876	5.73622E-06	5.73622E-06	0.000155348	5.73622E-06	9.22977E-05	8.94068E-05	0.00012844	0.000557441	0.000423714
3836503773215	383650	3773215	0.000334948	0.00013137	4.35062E-05	4.26098E-05	9.89421E-05	9.87894E-05	0.000129997	0.000129913	0.000139243	0.000135905	5.41845E-06	5.41845E-06	0.000146742	5.41845E-06	8.70757E-05	8.43483E-05	0.000120934	0.000524862	0.000398951
3836603773215	383660	3773215	0.000318376	0.00012487	4.13537E-05	4.05016E-05	9.40468E-05	9.39017E-05	0.000123565	0.000123485	0.000132354	0.000129181	5.15036E-06	5.15036E-06	0.000139482	5.15036E-06	8.26717E-05	8.00823E-05	0.000114631	0.000497508	0.000378159
3836703773215	383670	3773215	0.000303089	0.00011888	3.9368E-05	3.85569E-05	8.9531E-05	8.93929E-05	0.000117632	0.000117556	0.000125999	0.000122978	4.90306E-06	4.90306E-06	0.000132785	4.90306E-06	7.86103E-05	7.61481E-05	0.000108836	0.000472354	0.000359039
3836803773215	383680	3773215	0.000290999	0.00011413	3.77977E-05	3.70189E-05	8.59597E-05	8.58271E-05	0.00011294	0.000112867	0.000120973	0.000118073	4.70749E-06	4.70749E-06	0.000127488	4.70749E-06	7.53957E-05	7.30341E-05	0.000104282	0.000452592	0.000344018
3836903773215	383690	3773215	0.000282511	0.0001108	3.66952E-05	3.59391E-05	8.34524E-05	8.33237E-05	0.000109646	0.000109575	0.000117444	0.000114629	4.57018E-06	4.57018E-06	0.000123769	4.57018E-06	7.31371E-05	7.08463E-05	0.000101125	0.000438891	0.000333604
3837003773215	383700	3773215	0.000274625	0.00010771	3.56708E-05	3.49359E-05	8.11229E-05	8.09977E-05	0.000106585	0.000106516	0.000114166	0.000111429	4.4426E-06	4.4426E-06	0.000120314	4.4426E-06	7.10311E-05	6.88063E-05	9.81832E-05	0.000426122	0.000323898
3837103773215	383710	3773215	0.000265329	0.00010407	3.44633E-05	3.37533E-05	7.83768E-05	7.82558E-05	0.000102977	0.00010291	0.000110301	0.000107657	4.29221E-06	4.29221E-06	0.000116242	4.29221E-06	6.85502E-05	6.6403E-05	9.46936E-05	0.000410977	0.000312386
3837203773215	383720	3773215	0.00025632	0.00010053	3.32932E-05	3.26072E-05	7.57156E-05	7.55987E-05	9.94804E-05	9.94162E-05	0.000106556	0.000104002	4.14648E-06	4.14648E-06	0.000112295	4.14648E-06	6.61427E-05	6.4071E-05	9.13035E-05	0.000396264	0.000301203
3837303773215	383730	3773215	0.000248389	9.7421E-05	3.2263E-05	3.15983E-05	7.33728E-05	7.32595E-05	9.64022E-05	9.634E-05	0.000103259	0.000100784	4.01817E-06	4.01817E-06	0.00010882	4.01817E-06	6.40224E-05	6.20171E-05	8.83276E-05	0.000383348	0.000291385
3837403773215	383740	3773215	0.000242209	9.4998E-05	3.14603E-05	3.08121E-05	7.15473E-05	7.14369E-05	9.40038E-05	9.39432E-05	0.00010069	9.82764E-05	3.91821E-06	3.91821E-06	0.000106113	3.91821E-06	6.2363E-05	6.04097E-05	8.60306E-05	0.000373379	0.000283808
3837503773215	383750	3773215	0.000236496	9.2757E-05	3.07183E-05	3.00854E-05	6.98599E-05	6.97521E-05	9.17867E-05	9.17275E-05	9.83151E-05	9.59585E-05	3.82579E-06	3.82579E-06	0.00010361	3.82579E-06	6.08274E-05	5.89222E-05	8.39101E-05	0.000364176	0.000276812
3837603773215	383760	3773215	0.000231134	9.0654E-05	3.00218E-05	2.94033E-05	6.82759E-05	6.81705E-05	8.97056E-05	8.96477E-05	9.60859E-05	9.37827E-05	3.73905E-06	3.73905E-06	0.000101261	3.73905E-06	5.93905E-05	5.75303E-05	8.19344E-05	0.000355601	0.000270295
3837703773215	383770	3773215	0.000226113	8.8685E-05	2.93697E-05	2.87645E-05	6.67927E-05	6.66897E-05	8.77569E-05	8.77003E-05	9.39986E-05	9.17455E-05	3.65783E-06	3.65783E-06	9.90612E-05	3.65783E-06	5.80469E-05	5.62287E-05	8.00968E-05	0.000347626	0.000264233
3837803773215	383780	3773215	0.000221353	8.6818E-05	2.87513E-05	2.8159E-05	6.53865E-05	6.52856E-05	8.59093E-05	8.58539E-05	9.20196E-05	8.98139E-05	3.58082E-06	3.58082E-06	9.69756E-05	3.58082E-06	5.67804E-05	5.50019E-05	7.83723E-05	0.000340141	0.000258544
3837903773215	383790	3773215	0.00021688	8.5063E-05	2.81703E-05	2.75899E-05	6.40652E-05	6.39663E-05	8.41733E-05	8.4119E-05	9.01601E-05	8.7999E-05	3.50846E-06	3.50846E-06	9.50159E-05	3.50846E-06	5.56E-05	5.38585E-05	7.67723E-05	0.000333197	0.000253266
3838003773215	383800	3773215	0.000212469	8.3333E-05	2.75975E-05	2.70289E-05	6.27624E-05	6.26656E-05	8.24616E-05	8.24084E-05	8.83267E-05	8.62096E-05	3.43711E-06	3.43711E-06	9.30838E-05	3.43711E-06	5.44412E-05	5.2736E-05	7.51973E-05	0.000326361	0.000248069
3838103773215	383810	3773215	0.000207107	8.123E-05	2.6901E-05	2.63467E-05	6.11785E-05	6.10841E-05	8.03805E-05	8.03286E-05	8.60975E-05	8.40338E-05	3.35037E-06	3.35037E-06	9.07346E-05	3.35037E-06	5.30222E-05	5.13614E-05	7.32239E-05	0.000317797	0.000241559
3838203773215	383820	3773215	0.000201314	7.8958E-05	2.61485E-05	2.56097E-05	5.94671E-05	5.93754E-05	7.8132E-05	7.80816E-05	8.36891E-05	8.16832E-05	3.25665E-06	3.25665E-06	8.81965E-05	3.25665E-06	5.1483E-05	4.98705E-05	7.10672E-05	0.000308436	0.000234445
3838303773215	383830	3773215	0.000195736	7.677E-05	2.5424E-05	2.49002E-05	5.78195E-05	5.77302E-05	7.59672E-05	7.59182E-05	8.13704E-05	7.942E-05	3.16642E-06	3.16642E-06	8.57528E-05	3.16642E-06	4.99995E-05	4.84334E-05	6.89897E-05	0.0029942	0.000227591
3838403773215	383840	3773215	0.000189511	7.4329E-05	2.46155E-05	2.41083E-05	5.59808E-05	5.58944E-05	7.35514E-05	7.35039E-05	7.87827E-05	7.68943E-05	3.06572E-06	3.06572E-06	8.30258E-05	3.06572E-06	4.83347E-05	4.68208E-05	6.66361E-05	0.000289205	0.000219827
3838503773215	383850	3773215	0.000183601	7.2011E-05	2.38478E-05	2.33565E-05	5.42349E-05	5.41512E-05	7.12576E-05	7.12116E-05	7.63258E-05	7.44963E-05	2.97011E-06	2.97011E-06	8.04365E-05	2.97011E-06	4.67525E-05	4.52881E-05	6.44024E-05	0.000279511	0.000212458
3838603773215	383860	3773215	0.000177502	6.9619E-05	2.30557E-05	2.25806E-05	5.24334E-05	5.23525E-05	6.88906E-05	6.88461E-05	7.37904E-05	7.20217E-05	2.87145E-06	2.87145E-06	7.77646E-05	2.87145E-06	4.51183E-05	4.37051E-05	6.2085E-05	0.000269453	0.000204813
3838703773215	383870	3773215	0.000171179	6.7139E-05	2.22343E-05	2.17762E-05	5.05655E-05	5.04875E-05	6.64364E-05	6.63936E-05	7.11617E-05	6.9456E-05	2.76916E-06	2.76916E-06	7.49943E-05	2.76916E-06	4.34177E-05	4.20577E-05	5.96703E-05	0.000258973	0.000196847
3838803773215	383880	3773215	0.000165179	6.4786E-05	2.1455E-05	2.1013E-05	4.87931E-05	4.87178E-05	6.41078E-05	6.40664E-05	6.86674E-05	6.70215E-05	2.6721E-06	2.6721E-06	7.23657E-05	2.6721E-06	4.18085E-05	4.0499E-05	5.73846E-05	0.000249053	0.000189307
3838903773215	383890	3773215	0.000158577	6.2196E-05	2.05975E-05	2.01731E-05	4.6843E-05	4.67707E-05	6.15456E-05	6.15059E-05	6.5923E-05	6.43428E-05	2.5653E-06	2.5653E-06	6.94734E-05	2.5653E-06	4.00416E-05	3.87874E-05	5.48613E-05	0.000238102	0.000180983
3839003773215	383900	3773215	0.0001522	5.9695E-05	1.97692E-05	1.93619E-05	4.49592E-05	4.48898E-05	5.90705E-05	5.90324E-05	6.32719E-05	6.17553E-05	2.46214E-06	2.46214E-06	6.66796E-05	2.46214E-06	3.83391E-05	3.71383E-05	5.24353E-05	0.000227573	0.00017298
3839103773215	383910	3773215	0.000146308	5.7384E-05	1.90038E-05	1.86123E-05	4.32187E-05	4.3152E-05	5.67837E-05	5.6747E-05	6.08224E-05	5.93645E-05	2.36682E-06	2.36682E-06	6.40982E-05	2.36682E-06	3.67713E-05	3.56195E-05	5.02039E-05	0.000217889	0.000165619
3829703773225	382970	3773225	0.000192736	7.5594E-05	2.50343E-05	2.45185E-05	5.69333E-05	5.68454E-05	7.48029E-05	7.47546E-05	8.01232E-05	7.82027E-05	3.11788E-06	3.11788E-06	8.44385E-05	3.11788E-06	3.92899E-05	3.80593E-05	2.75121E-05	0.000119405	9.07602E-05
3829803773225	382980	3773225	0.000209946	8.2344E-05	2.72697E-05	2.67078E-05	6.20169E-05	6.19212E-05	8.14821E-05	8.14295E-05	8.72775E-05	8.51855E-05	3.39628E-06	3.39628E-06	9.1978E-05	3.39628E-06	4.29136E-05	4.15694E-05	2.9343E-05	0.0012735	9.67999E-05
3829903773225	382990	3773225	0.000227002	8.9034E-05	2.94852E-05	2.88777E-05	6.70554E-05	6.69519E-05	8.8102E-05	8.80452E-05	9.43683E-05	9.21063E-05	3.67221E-06	3.67221E-06	9.94507E-05	3.67221E-06	4.64816E-05	4.50257E-05	3.0995E-05	0.0013452	0.00010225
3830003773225	383000	3773225	0.00024388	9.5653E-05	3.16773E-05	3.10247E-05	7.20408E-05	7.19297E-05	9.46522E-05	9.45912E-05	0.000101384	9.89542E-05	3.94523E-06	3.94523E-06	0.000106845	3.94523E-06	4.99367E-05	4.83726E-05	3.22759E-05	0.0014008	0.000106475
3830103773225	383010	3773225	0.000260586	0.00010221	3.38473E-05	3.315E-05	7.69759E-05	7.68571E-05	0.000101136	0.000101071	0.00010833	0.000105733	4.21549E-06	4.21549E-06	0.000114164	4.21549E-06	5.36608E-05	5.19801E-05	3.38646E-05	0.000146975	0.000111716
3830203773225	383020	3773225	0.000281882	0.00011056	3.66135E-05	3.58591E-05	8.32667E-05	8.31382E-05	0.000109402	0.000109331	0.000117183	0.000114374	4.56E-06	4.56E-06	0.000123494	4.56E-06	5.77742E-05	5.59646E-05	3.53808E-05	0.000153555	0.000116718
3830303773225	383030	3773225	0.000307445	0.00012058	3.99338E-05	3.91111E-05	9.08178E-05	9.06777E-05	0.000119323	0.000119246	0.00012781	0.000124746	4.97353E-06	4.97353E-06	0.000134693	4.97353E-06	6.26787E-05	6.07155E-05	3.69333E-05	0.000160293	0.00012184
3830403773225	383040	3773225	0.000335963	0.00013177	4.3638E-05	4.27389E-05	9.92419E-05	9.90887E-05	0.000130391	0.000130307	0.000139665	0.000136317	5.43487E-06	5.43487E-06	0.000147187	5.43487E-06	6.81878E-05	6.6052E-05	3.85401E-05	0.000167267	0.00012714
3830503773225	383050	3773225	0.000368262	0.00014444	4.78333E-05	4.68478E-05	0.000108783	0.000108615	0.000142927	0.000142834	0.000153092	0.000149423	5.95737E-06	5.95737E-06	0.000161337	5.95737E-06	7.44467E-05	7.21149E-05	4.02419E-05	0.000174653	0.000132755
3830603773225	383060	3773225	0.000406122	0.00015929	5.27508E-05	5.1664E-05	0.000119966	0.000119781	0.00015762	0.000157518	0.000168831	0.000164784	6.56982E-06	6.56982E-06	0.000177924	6.56982E-06	8.17891E-05	7.92273E-05	4.20569E-05	0.00018253	0.000138742
3830703773225	383070	3773225	0.000451571	0.00017711	5.86542E-05	5.74457E-05	0.000133392	0.000133186	0.000175259	0.000175146	0.000187725	0.000183225	7.30504E-06	7.30504E-06	0.000197835	7.30504E-06	9.06115E-05	8.77734E-05	4.40348E-05	0.000191114	0.000145267
3834303773225	383430	3773225	0.005146405	0.00201849	0.000668463	0.00065469	0.001520223	0.001517877	0.001997374	0.001996085	0.002139437	0.002088156	8.32532E-05	8.32532E-05	0.002254662	8.32532E-05	0.001410449	0.001366271	0.00237214	0.010295254	0.00782549
3834403773225	383440	3773225	0.004914462	0.00192752	0.000638336	0.000625184	0.001451708	0.001449468	0.001907355	0.001906124	0.002043015	0.001994045	7.95011E-05	7.95011E-05	0.002153047	7.95011E-05	0.001233725	0.001195082	0.002032132	0.008819595	0.006703832
3834503773225	383450	3773225	0.003319356	0.0013019	0.000431149	0.000422265	0.000980522	0.000979009	0.001288277	0.001287446	0.001379906	0.00134683	5.36971E-05	5.36971E-05	0.001454224	5.36971E-05	0.000854858	0.000828082	0.001378605	0.005983243	0.004547902
3834603773225	383460	3773225	0.002526945	0.0009911	0.000328223	0.00032146	0.000746447	0.000745296	0.000980734	0.000980101	0.001050489	0.001025309	4.08783E-05	4.08783E-05	0.001107066	4.08783E-05	0.00065832	0.000637701	0.001042476	0.004524419	0.003439041
3834703773225	383470	3773225	0.002028506	0.00079561	0.000263481	0.000258053	0.000599211	0.000598286	0.000787285	0.000786777	0.00084328	0.000823067	3.28151E-05	3.28151E-05	0.000888697	3.28151E-05	0.000532012	0.000515349	0.000829245	0.003598982	0.00273561
3834803773225	383480	3773225	0.001668507	0.00065441	0.000216721	0.000212256	0.000492869	0.000492108	0.000647565	0.000647147	0.000693623	0.000676998	2.69914E-05	2.69914E-05	0.0073098	2.69914E-05	0.00043927	0.000425511	0.000674861	0.002928943	0.002226309
3834903773225	383490	3773225	0.001408343	0.00055237	0.000182929	0.00017916	0.000416018	0.000415376	0.000546593	0.00054624	0.00058569	0.000571436	2.27827E-05	2.27827E-05	0.000617001	2.27827E-05	0.000371525	0.000359888	0.000563708	0.002446532	0.001859625
3835003773225	383500	3773225	0.001215751	0.00047683	0.000157913	0.000154659	0.000359127	0.000358573	0.000471846	0.000471541	0.000505406	0.000493292	1.96672E-05	1.96672E-05	0.000532626	1.96672E-05	0.000321091	0.000311034	0.000482088	0.002092296	0.001590368
3835103773225	383510	3773225	0.00106956	0.0004195	0.000138924	0.000136062	0.000315943	0.000315455	0.000415107	0.00041484	0.000444632	0.00043974	1.73022E-05	1.73022E-05	0.000468579	1.73022E-05	0.000282657	0.000273804	0.000420652	0.001825661	0.001387697
3835203773225	383520	3773225	0.000950845	0.00037293	0.000123505	0.00012096	0.000280875	0.000280441	0.000369033	0.000368795	0.00039528	0.000385806	1.53818E-05	1.53818E-05	0.000416569	1.53818E-05	0.00025133	0.000243458	0.000371141	0.001610778	0.001224363
3835303773225	383530	3773225	0.000849617	0.00033323	0.000110356	0.000108082	0.000250973	0.000250586	0.000329745	0.000329533	0.000353199	0.000344733	1.37442E-05	1.37442E-05	0.000372221	1.37442E-05	0.000224529	0.000217497	0.000329215	0.001428818	0.001086054
3835403773225	383540	3773225	0.000764118	0.0002997	9.92507E-05	9.72058E-05	0.000225717	0.000225368	0.000296562	0.000296371	0.000317655	0.000310041	1.23611E-05	1.23611E-05	0.000334763	1.23611E-05	0.000201849	0.000195527	0.000294074	0.001276304	0.000970127
3835503773225	383550	3773225	0.000692567	0.00027163	8.9957E-05	8.81036E-05	0.000204581	0.000204265	0.000268793	0.000268619	0.00028791	0.000281009	1.12036E-05	1.12036E-05	0.000303417	1.12036E-05	0.000182852	0.000177125	0.000264897	0.0011496	0.000873872
3835603773225	383560	3773225	0.000633627	0.00024852	8.23013E-05	8.06056E-05	0.00018717	0.000186882	0.000245917	0.000245759	0.000263408	0.000257094	1.02502E-05	1.02502E-05	0.000277595	1.02502E-05	0.000167182	0.000161946	0.000241019	0.00104604	0.000795102
3835703773225	383570	3773225	0.000582331	0.0002284	7.56385E-05	7.40801E-05	0.000172018	0.000171752	0.000226009	0.000225863	0.000242084	0.000236281	9.42035E-06	9.42035E-06	0.000255122	9.42035E-06	0.000153522	0.000148713	0.000220337	0.000956278	0.000726873
3835803773225	383580	3773225	0.000537016	0.00021063	6.97527E-05	6.83155E-05	0.000158632	0.000158387	0.000208422	0.000208287	0.000223246	0.000217895	8.6873E-06	8.6873E-06	0.000235269	8.6873E-06	0.000141434	0.000137004	0.000202142	0.0008773 1	0.000666849
3835903773225	383590	3773225	0.000496957	0.00019491	6.45493E-05	6.32194E-05	0.000146799	0.000146572	0.000192874	0.00019275	0.000206592	0.00020164	8.03925E-06	8.03925E-06	0.000217719	8.03925E-06	0.000130734	0.000126639	0.000186126	0.0008078	0.000614014
3836003773225	383600	3773225	0.000461568	0.00018103	5.99527E-05	5.87174E-05	0.000136345	0.000136134	0.000179139	0.000179024	0.000191881	0.000187281	7.46677E-06	7.46677E-06	0.000202215	7.46677E-06	0.000121278	0.000117479	0.000172043	0.000746679	0.000567556
3836103773225	383610	3773225	0.000431936	0.00016941	5.61038E-05	5.49479E-05	0.000127592	0.000127395	0.000167639	0.000167531	0.000179562	0.000175258	6.98741E-06	6.98741E-06	0.000189233	6.98741E-06	0.000113353	0.000109802	0.000160307	0.000695743	0.000528839
3836203773225	383620	3773225	0.000405178	0.00015892	5.26283E-05	5.1544E-05	0.000119688	0.000119503	0.000157254	0.000157153	0.000168439	0.000164401	6.55456E-06	6.55456E-06	0.00017751	6.55456E-06	0.000106191	0.000102865	0.000149745	0.000649904	0.000493996
3836303773225	383630	3773225	0.000381197	0.00014951	4.95133E-05	4.84932E-05	0.000112604	0.00011243	0.000147946	0.000147851	0.000158469	0.000154671	6.16661E-06	6.16661E-06	0.000167004	6.16661E-06	9.97711E-05	9.66461E-05	0.000140317	0.000608986	0.000462894
3836403773225	383640	3773225	0.000359577	0.00014103	4.67052E-05	4.57429E-05	0.000106217	0.000106053	0.000139556	0.000139466	0.000149481	0.000145898	5.81686E-06	5.81686E-06	0.000157532	5.81686E-06	9.39822E-05	9.10385E-05	0.000131849	0.000572232	0.000434958
3836503773225	383650	3773225	0.000339834	0.00013329	4.41408E-05	4.32314E-05	0.000100385	0.000100231	0.000131893	0.000131808	0.000141274	0.000137888	5.49749E-06	5.49749E-06	0.000148883	5.49749E-06	8.86938E-05	8.59157E-05	0.000124141	0.000538779	0.00040953
3836603773225	383660	3773225	0.000323703	0.00012696	4.20455E-05	4.11792E-05	9.56202E-05	9.54727E-05	0.000125632	0.000125551	0.000134568	0.000131342	5.23653E-06	5.23653E-06	0.000141816	5.23653E-06	8.43795E-05	8.17366E-05	0.00011789	0.000511651	0.000388909
3836703773225	383670	3773225	0.000308828	0.00012113	4.01135E-05	3.9287E-05	9.12264E-05	9.10857E-05	0.00011986	0.000119782	0.000128385	0.000125307	4.99591E-06	4.99591E-06	0.000135299	4.99591E-06	8.04006E-05	7.78823E-05	0.000112144	0.000486713	0.000369954
3836803773225	383680	3773225	0.000296766	0.0001164	3.85467E-05	3.77525E-05	8.76631E-05	8.75279E-05	0.000115178	0.000115104	0.00012337	0.000120413	4.80077E-06	4.80077E-06	0.000130014	4.80077E-06	7.71752E-05	7.47579E-05	0.000107514	0.000466618	0.000354679
3836903773225	383690	3773225	0.000288026	0.00011297	3.74115E-05	3.66407E-05	8.50815E-05	8.49502E-05	0.000111786	0.000111714	0.000119737	0.000116867	4.65939E-06	4.65939E-06	0.000126186	4.65939E-06	7.48378E-05	7.24937E-05	0.000104198	0.000452229	0.000343742
3837003773225	383700	3773225	0.000279835	0.00010976	3.63475E-05	3.55986E-05	8.26618E-05	8.25342E-05	0.000108607	0.000108537	0.000116331	0.000113543	4.52688E-06	4.52688E-06	0.000122597	4.52688E-06	7.2642E-05	7.03667E-05	0.000101084	0.000438714	0.000333469
3837103773225	383710	3773225	0.00027105	0.00010631	3.52065E-05	3.44811E-05	8.00669E-05	7.99434E-05	0.000105197	0.00010513	0.00011268	0.000109979	4.38477E-06	4.38477E-06	0.000118748	4.38477E-06	7.02813E-05	6.80799E-05	9.77261E-05	0.000424138	0.00032239
3837203773225	383720	3773225	0.000262616	0.000103	3.4111E-05	3.34082E-05	7.75755E-05	7.74558E-05	0.000101924	0.000101858	0.000109173	0.000106557	4.24833E-06	4.24833E-06	0.000115053	4.24833E-06	6.8012E-05	6.58817E-05	9.45012E-05	0.000410142	0.000311752
3837303773225	383730	3773225	0.000255053	0.00010004	3.31287E-05	3.24461E-05	7.53415E-05	7.52252E-05	9.89888E-05	9.8925E-05	0.000106029	0.000103488	4.12599E-06	4.12599E-06	0.00011174	4.12599E-06	6.59741E-05	6.39077E-05	9.16158E-05	0.000397619	0.000302233
3837403773225	383740	3773225	0.000248784	9.7576E-05	3.23143E-05	3.16485E-05	7.34895E-05	7.33761E-05	9.65556E-05	9.64933E-05	0.000103423	0.000100944	4.02457E-06	4.02457E-06	0.000108993	4.02457E-06	6.42789E-05	6.22655E-05	8.92328E-05	0.000387277	0.000294372
3837503773225	383750	3773225	0.000242999	9.5308E-05	3.1563E-05	3.09127E-05	7.17808E-05	7.16701E-05	9.43106E-05	9.42497E-05	0.000101018	9.85971E-05	3.93099E-06	3.93099E-06	0.000106459	3.93099E-06	6.27146E-05	6.07503E-05	8.70444E-05	0.000377779	0.000287152
3837603773225	383760	3773225	0.000237583	9.3183E-05	3.08595E-05	3.02237E-05	7.01809E-05	7.00726E-05	9.22085E-05	9.2149E-05	9.87669E-05	9.63995E-05	3.84338E-06	3.84338E-06	0.000104086	3.84338E-06	6.12508E-05	5.93323E-05	8.50054E-05	0.000368929	0.000280426
3837703773225	383770	3773225	0.000232499	9.119E-05	3.01992E-05	2.9577E-05	6.86792E-05	6.85732E-05	9.02355E-05	9.01772E-05	9.66534E-05	9.43367E-05	3.76114E-06	3.76114E-06	0.000101859	3.76114E-06	5.98838E-05	5.80082E-05	8.31135E-05	0.000360718	0.000274184

			KMMass Grading / Excavation	KMDrainage / Utilities Trenching	KMFoundations / Concrete Pads	KMBuilding / Structure Construction	KMAsphalt Paving	KMArchitectural Coating	KMLandscaping or Other Finishing	KMWaterside Construction (Piles)	EWNDemolition	EWNSite Grubbing / Prep	EWNDrainage / Utilities Trenching	EWNDrainage / Utilities Trenching	EWNDrainage / Utilities Trenching	EWNFoundation s / Concrete Pads	EWNBuilding / Structure Construction	EWNAsphalt Paving	EWNLandscaping or Other Finishing	EWNWaterside Construction (Piles)	ISDemolition
Unique Identifier	X (UTM)	Y (UTM)	2026	2026	2026	2026	2026	2026	2026	2026	2027	2027	2027	2028	2029	2029	2029	2029	2029	2029	2027
3836103773215	383610	3773215	0.000509941	0.000183124	9.69086E-05	0.000332847	1.06931E-05	1.06931E-05	0.00034354	1.06931E-05	0.000506699	2.76158E-05	6.4847E-05	6.35947E-05	6.22789E-05	5.39451E-05	0.000117139	8.33378E-06	0.000121306	8.33378E-06	7.37078E-05
3836203773215	383620	3773215	0.000476264	0.000171031	9.05088E-05	0.000310866	9.98688E-06	9.98688E-06	0.000320853	9.98688E-06	0.000473951	2.58309E-05	6.06559E-05	5.94846E-05	5.82538E-05	5.04586E-05	0.000109568	7.79516E-06	0.000113465	7.79516E-06	6.89279E-05
3836303773215	383630	3773215	0.000446267	0.000160258	8.48082E-05	0.000291286	9.35787E-06	9.35787E-06	0.000300644	9.35787E-06	0.000444679	2.42356E-05	5.69097E-05	5.58107E-05	5.46559E-05	4.73422E-05	0.000102801	7.31372E-06	0.000106458	7.31372E-06	6.46692E-05
3836403773215	383640	3773215	0.000419329	0.000150585	7.96889E-05	0.000273703	8.793E-06	8.793E-06	0.000282496	8.793E-06	0.000418316	2.27988E-05	5.35358E-05	5.2502E-05	5.14157E-05	4.45355E-05	9.67063E-05	6.88013E-06	0.000100146	6.88013E-06	6.08436E-05
3836503773215	383650	3773215	0.000394822	0.000141784	7.50315E-05	0.000257707	8.2791E-06	8.2791E-06	0.000265986	8.2791E-06	0.000394258	2.14876E-05	5.04569E-05	4.94825E-05	4.84587E-05	4.19743E-05	9.11446E-05	6.48445E-06	9.43868E-05	6.48445E-06	5.73617E-05
3836603773215	383660	3773215	0.000374245	0.000134395	7.11212E-05	0.000244276	7.84762E-06	7.84762E-06	0.000252124	7.84762E-06	0.000373945	2.03805E-05	4.78572E-05	4.6933E-05	4.59619E-05	3.98116E-05	8.64485E-05	6.15034E-06	8.95237E-05	6.15034E-06	5.44443E-05
3836703773215	383670	3773215	0.000355324	0.0001276	6.75253E-05	0.000231926	7.45085E-06	7.45085E-06	0.000239377	7.45085E-06	0.000355216	1.93597E-05	4.54603E-05	4.45824E-05	4.366E-05	3.78177E-05	8.21188E-05	5.84231E-06	8.504E-05	5.84231E-06	5.17588E-05
3836803773215	383680	3773215	0.000340458	0.000122261	6.47003E-05	0.000222223	7.13913E-06	7.13913E-06	0.000229362	7.13913E-06	0.000340347	1.85493E-05	4.35573E-05	4.27162E-05	4.18323E-05	3.62346E-05	7.86813E-05	5.59775E-06	8.14801E-05	5.59775E-06	4.96574E-05
3836903773215	383690	3773215	0.000330151	0.00011856	6.27416E-05	0.000215495	6.92301E-06	6.92301E-06	0.000222418	6.92301E-06	0.000329788	1.79739E-05	4.2206E-05	4.1391E-05	4.05346E-05	3.51105E-05	7.62403E-05	5.42409E-06	7.89523E-05	5.42409E-06	4.82182E-05
3837003773215	383700	3773215	0.000320546	0.000115111	6.09163E-05	0.000209226	6.7216E-06	6.7216E-06	0.000215948	6.7216E-06	0.000319895	1.74347E-05	4.094E-05	4.01494E-05	3.93186E-05	3.40573E-05	7.39533E-05	5.26138E-06	7.6584E-05	5.26138E-06	4.68797E-05
3837103773215	383710	3773215	0.000309153	0.00011102	5.87512E-05	0.00020179	6.4827E-06	6.4827E-06	0.000208272	6.4827E-06	0.000308364	1.68062E-05	3.94642E-05	3.87021E-05	3.79013E-05	3.28296E-05	7.12875E-05	5.07172E-06	7.38234E-05	5.07172E-06	4.52743E-05
3837203773215	383720	3773215	0.000298085	0.000107045	5.66478E-05	0.000194566	6.25061E-06	6.25061E-06	0.000200816	6.25061E-06	0.000297185	1.6197E-05	3.80335E-05	3.72991E-05	3.65273E-05	3.16394E-05	6.87032E-05	4.88786E-06	7.11471E-05	4.88786E-06	4.3715E-05
3837303773215	383730	3773215	0.00028837	0.000103556	5.48015E-05	0.000188224	6.04688E-06	6.04688E-06	0.000194271	6.04688E-06	0.000287292	1.56578E-05	3.67675E-05	3.60575E-05	3.53114E-05	3.05862E-05	6.64162E-05	4.72515E-06	6.87788E-05	4.72515E-06	4.23485E-05
3837403773215	383740	3773215	0.00028087	0.000100863	5.33763E-05	0.000183329	5.88963E-06	5.88963E-06	0.000189219	5.88963E-06	0.000279459	1.52309E-05	3.5765E-05	3.50744E-05	3.43486E-05	2.97523E-05	6.46054E-05	4.59632E-06	6.69035E-05	4.59632E-06	4.13034E-05
3837503773215	383750	3773215	0.000273948	9.83769E-05	5.20607E-05	0.00017881	5.74446E-06	5.74446E-06	0.000184555	5.74446E-06	0.000272185	1.48345E-05	3.48341E-05	3.41614E-05	3.34546E-05	2.89779E-05	6.29238E-05	4.47669E-06	6.51621E-05	4.47669E-06	4.03393E-05
3837603773215	383760	3773215	0.000267497	9.60606E-05	5.08349E-05	0.0001746	5.60921E-06	5.60921E-06	0.000180209	5.60921E-06	0.000265356	1.44622E-05	3.396E-05	3.33042E-05	3.26151E-05	2.82508E-05	6.13448E-05	4.36435E-06	6.3527E-05	4.36435E-06	3.94409E-05
3837703773215	383770	3773215	0.000261498	9.39062E-05	4.96948E-05	0.000170684	5.48341E-06	5.48341E-06	0.000176168	5.48341E-06	0.000258962	1.41138E-05	3.31418E-05	3.25018E-05	3.18293E-05	2.75701E-05	5.98668E-05	4.2592E-06	6.19964E-05	4.2592E-06	3.86053E-05
3837803773215	383780	3773215	0.000255868	9.18844E-05	4.86249E-05	0.00016701	5.36535E-06	5.36535E-06	0.000172375	5.36535E-06	0.000252936	1.37853E-05	3.23706E-05	3.17455E-05	3.10886E-05	2.69285E-05	5.84737E-05	4.16009E-06	6.05538E-05	4.16009E-06	3.78187E-05
3837903773215	383790	3773215	0.000250644	9.00086E-05	4.76322E-05	0.0001636	5.25581E-06	5.25581E-06	0.000168856	5.25581E-06	0.000247316	1.3479E-05	3.16513E-05	3.10401E-05	3.03979E-05	2.63302E-05	5.71745E-05	4.06765E-06	5.92083E-05	4.06765E-06	3.70865E-05
3838003773215	383800	3773215	0.000245502	8.81619E-05	4.6655E-05	0.000160243	5.14798E-06	5.14798E-06	0.000165391	5.14798E-06	0.000241818	1.31794E-05	3.09477E-05	3.03501E-05	2.97221E-05	2.57449E-05	5.59035E-05	3.97723E-06	5.78921E-05	3.97723E-06	3.63642E-05
3838103773215	383810	3773215	0.000239059	8.58483E-05	4.54306E-05	0.000156038	5.01289E-06	5.01289E-06	0.000161051	5.01289E-06	0.000235233	1.28205E-05	3.0105E-05	2.95237E-05	2.89128E-05	2.50439E-05	5.43812E-05	3.86893E-06	5.63157E-05	3.86893E-06	3.54518E-05
3838203773215	383820	3773215	0.000232018	8.33198E-05	4.40925E-05	0.000151442	4.86524E-06	4.86524E-06	0.000156308	4.86524E-06	0.000228166	1.24354E-05	2.92006E-05	2.86367E-05	2.80441E-05	2.42914E-05	5.27474E-05	3.75269E-06	5.46238E-05	3.75269E-06	3.445E-05
3838303773215	383830	3773215	0.000225236	8.08841E-05	4.28036E-05	0.000147015	4.72301E-06	4.72301E-06	0.000151738	4.72301E-06	0.000221382	1.20656E-05	2.83323E-05	2.77852E-05	2.72103E-05	2.35692E-05	5.11791E-05	3.64112E-06	5.29997E-05	3.64112E-06	3.34845E-05
3838403773215	383840	3773215	0.000217552	7.81247E-05	4.13433E-05	0.000142	4.56189E-06	4.56189E-06	0.000146562	4.56189E-06	0.000213833	1.16542E-05	2.73661E-05	2.68377E-05	2.62824E-05	2.27654E-05	4.94338E-05	3.51695E-06	5.11923E-05	3.51695E-06	3.23877E-05
3838503773215	383850	3773215	0.000210259	7.5506E-05	3.99575E-05	0.00013724	4.40897E-06	4.40897E-06	0.000141649	4.40897E-06	0.000206673	1.1264E-05	2.64499E-05	2.59391E-05	2.54024E-05	2.20032E-05	4.77787E-05	3.3992E-06	4.94783E-05	3.3992E-06	3.13467E-05
3838603773215	383860	3773215	0.000202694	7.2789E-05	3.85197E-05	0.000132302	4.25032E-06	4.25032E-06	0.000136552	4.25032E-06	0.000199315	1.08629E-05	2.55082E-05	2.50156E-05	2.4498E-05	2.12199E-05	4.60777E-05	3.27818E-06	4.77168E-05	3.27818E-06	3.02667E-05
3838703773215	383870	3773215	0.00019481	6.9958E-05	3.70215E-05	0.000127156	4.08502E-06	4.08502E-06	0.000131241	4.08502E-06	0.000191704	1.04481E-05	2.45342E-05	2.40604E-05	2.35626E-05	2.04096E-05	4.43182E-05	3.153E-06	4.58947E-05	3.153E-06	2.91391E-05
3838803773215	383880	3773215	0.000187348	6.72783E-05	3.56034E-05	0.000122285	3.92854E-06	3.92854E-06	0.000126214	3.92854E-06	0.000184507	1.00559E-05	2.36131E-05	2.31571E-05	2.26779E-05	1.96433E-05	4.26543E-05	3.03462E-06	4.41716E-05	3.03462E-06	2.80689E-05
3838903773215	383890	3773215	0.00017911	6.43199E-05	3.40378E-05	0.000116908	3.75579E-06	3.75579E-06	0.000120664	3.75579E-06	0.000176666	9.62854E-06	2.26096E-05	2.2173E-05	2.17142E-05	1.88086E-05	4.08417E-05	2.90567E-06	4.22945E-05	2.90567E-06	2.6884E-05
3839003773215	383900	3773215	0.00017119	6.14756E-05	3.25327E-05	0.000111738	3.58971E-06	3.58971E-06	0.000115328	3.58971E-06	0.000169147	9.21875E-06	2.16474E-05	2.12293E-05	2.07901E-05	1.80081E-05	3.91034E-05	2.782E-06	4.04944E-05	2.782E-06	2.57397E-05
3839103773215	383910	3773215	0.000163905	5.88595E-05	3.11482E-05	0.000106983	3.43695E-06	3.43695E-06	0.00011042	3.43695E-06	0.000162218	8.84108E-06	2.07605E-05	2.03596E-05	1.99384E-05	1.72703E-05	3.75015E-05	2.66803E-06	3.88355E-05	2.66803E-06	2.46876E-05
3829703773225	382970	3773225	8.98209E-05	3.22555E-05	1.70695E-05	5.86277E-05	1.88347E-06	1.88347E-06	6.05111E-05	1.88347E-06	0.000188703	1.02846E-05	2.41501E-05	2.36837E-05	2.31937E-05	2.009E-05	4.36243E-05	3.10363E-06	4.51761E-05	3.10363E-06	1.53164E-05
3829803773225	382980	3773225	9.57982E-05	3.44019E-05	1.82054E-05	6.25291E-05	2.00881E-06	2.00881E-06	6.45379E-05	2.00881E-06	0.000206467	1.12527E-05	2.64235E-05	2.59132E-05	2.5377E-05	2.19812E-05	4.77309E-05	3.3958E-06	4.94288E-05	3.3958E-06	1.60918E-05
3829903773225	382990	3773225	0.000101192	3.63388E-05	1.92304E-05	6.60496E-05	2.12191E-06	2.12191E-06	6.81715E-05	2.12191E-06	0.000224108	1.22142E-05	2.86812E-05	2.81273E-05	2.75454E-05	2.38594E-05	5.18093E-05	3.68595E-06	5.36522E-05	3.68595E-06	1.67332E-05
3830003773225	383000	3773225	0.000105374	3.78405E-05	2.00251E-05	6.87791E-05	2.2096E-06	2.2096E-06	7.09887E-05	2.2096E-06	0.000241298	1.3151E-05	3.08811E-05	3.02848E-05	2.96581E-05	2.56895E-05	5.57832E-05	3.96867E-06	5.77675E-05	3.96867E-06	1.71607E-05
3830103773225	383010	3773225	0.00011056	3.97031E-05	2.10107E-05	7.21645E-05	2.31836E-06	2.31836E-06	7.44829E-05	2.31836E-06	0.000259689	1.41534E-05	3.32349E-05	3.25931E-05	3.19187E-05	2.76475E-05	6.0035E-05	4.27116E-06	6.21705E-05	4.27116E-06	1.75897E-05
3830203773225	383020	3773225	0.00011551	4.14808E-05	2.19515E-05	7.53956E-05	2.42216E-06	2.42216E-06	7.78178E-05	2.42216E-06	0.000281037	1.53169E-05	3.59669E-05	3.52723E-05	3.45425E-05	2.99202E-05	6.497E-05	4.62227E-06	6.72811E-05	4.62227E-06	1.82617E-05
3830303773225	383030	3773225	0.000120579	4.33009E-05	2.29147E-05	7.87039E-05	2.52844E-06	2.52844E-06	8.12324E-05	2.52844E-06	0.000306013	1.66781E-05	3.91634E-05	3.84071E-05	3.76124E-05	3.25793E-05	7.07441E-05	5.03306E-06	7.32606E-05	5.03306E-06	1.89953E-05
3830403773225	383040	3773225	0.000125825	4.51847E-05	2.39116E-05	8.21279E-05	2.63844E-06	2.63844E-06	8.47664E-05	2.63844E-06	0.0003339	1.8198E-05	4.27322E-05	4.1907E-05	4.10399E-05	3.55482E-05	7.71908E-05	5.49171E-06	7.99367E-05	5.49171E-06	1.97512E-05
3830503773225	383050	3773225	0.000131381	4.718E-05	2.49675E-05	8.57545E-05	2.75495E-06	2.75495E-06	8.85094E-05	2.75495E-06	0.000365691	1.99306E-05	4.68008E-05	4.58971E-05	4.49474E-05	3.89328E-05	8.45403E-05	6.01459E-06	8.75476E-05	6.01459E-06	2.0549E-05
3830603773225	383060	3773225	0.000137306	4.93079E-05	2.60935E-05	8.96222E-05	2.8792E-06	2.8792E-06	9.25014E-05	2.8792E-06	0.000403041	2.19662E-05	5.15809E-05	5.05848E-05	4.95382E-05	4.29093E-05	9.31749E-05	6.62889E-06	9.64894E-05	6.62889E-06	2.13971E-05
3830703773225	383070	3773225	0.000143764	5.16268E-05	2.73207E-05	9.38371E-05	3.01461E-06	3.01461E-06	9.68517E-05	3.01461E-06	0.000448025	2.44179E-05	5.73379E-05	5.62306E-05	5.50672E-05	4.76984E-05	0.000103574	7.36875E-06	0.000107259	7.36875E-06	2.23193E-05
3834303773225	383430	3773225	0.007744504	0.002781118	0.001471757	0.005054971	0.000162396	0.000162396	0.005217367	0.000162396	0.006368218	0.000347076	0.000815	0.000799262	0.000782724	0.000677985	0.001472204	0.000104739	0.001524573	0.000104739	0.001096011
3834403773225	383440	3773225	0.006634454	0.00238249	0.001260804	0.004330422	0.000139119	0.000139119	0.004469542	0.000139119	0.005471855	0.000298223	0.000700284	0.000686761	0.000672551	0.000582555	0.001264982	8.99967E-05	0.001309981	8.99967E-05	0.000940739
3834503773225	383450	3773225	0.004500836	0.001616289	0.000855334	0.002937773	9.43789E-05	9.43789E-05	0.003032152	9.43789E-05	0.003840228	0.000209297	0.00049147	0.000481979	0.000472006	0.000408845	0.000887783	6.3161E-05	0.000919364	6.3161E-05	0.000638426
3834603773225	383460	3773225	0.00340345	0.001222208	0.000646788	0.00222149	7.13676E-05	7.13676E-05	0.002292858	7.13676E-05	0.002977838	0.000162296	0.000381102	0.000373742	0.000366009	0.000317032	0.000688416	4.89771E-05	0.000712904	4.89771E-05	0.000483113
3834703773225	383470	3773225	0.002707299	0.000972214	0.000514492	0.001767101	5.67699E-05	5.67699E-05	0.00182387	5.67699E-05	0.002416828	0.00013172	0.000309304	0.000303331	0.000297055	0.000257305	0.000558722	3.97501E-05	0.000578597	3.97501E-05	0.000384649
3834803773225	383480	3773225	0.002203269	0.000791213	0.000418707	0.001438111	4.62008E-05	4.62008E-05	0.001484312	4.62008E-05	0.002000924	0.000109053	0.000256077	0.000251132	0.000245936	0.000213026	0.000462573	3.29096E-05	0.000479028	3.29096E-05	0.000313389
3834903773225	383490	3773225	0.00184038	0.000660896	0.000349744	0.001201247	3.85913E-05	3.85913E-05	0.001239839	3.85913E-05	0.001694995	9.23794E-05	0.000216924	0.000212735	0.000208334	0.000180456	0.000391849	2.78779E-05	0.000405788	2.78779E-05	0.00026209
3835003773225	383500	3773225	0.001573909	0.000565204	0.000299104	0.001027318	3.30036E-05	3.30036E-05	0.001060321	3.30036E-05	0.001466071	7.99028E-05	0.000187627	0.000184003	0.000180196	0.000156083	0.000338926	2.41128E-05	0.000350982	2.41128E-05	0.000224415
3835103773225	383510	3773225	0.001373336	0.000493177	0.000260987	0.0008964	2.87978E-05	2.87978E-05	0.000925198	2.87978E-05	0.00129089	7.03552E-05	0.000165207	0.000162017	0.000158665	0.000137433	0.000298428	2.12315E-05	0.000309043	2.12315E-05	0.000196049
3835203773225	383520	3773225	0.001211692	0.000435129	0.000230269	0.000790892	2.54082E-05	2.54082E-05	0.000816301	2.54082E-05	0.001147699	6.25511E-05	0.000146882	0.000144045	0.000141065	0.000122188	0.000265325	1.88764E-05	0.000274763	1.88764E-05	0.00017318
3835303773225	383530	3773225	0.001074814	0.000385975	0.000204257	0.00070155	2.2538E-05	2.2538E-05	0.000724088	2.2538E-05	0.001024998	5.58637E-05	0.000131179	0.000128645	0.000125984	0.000109125	0.000236959	1.68584E-05	0.000245388	1.68584E-05	0.000153804
3835403773225	383540	3773225	0.000960087	0.000344776	0.000182454	0.000626665	2.01323E-05	2.01323E-05	0.000646798	2.01323E-05	0.000921019	5.01967E-05	0.000117871	0.000115595	0.000113203	9.80551E-05	0.000212921	1.51482E-05	0.000220495	1.51482E-05	0.000137555
3835503773225	383550	3773225	0.000864828	0.000310567	0.000164351	0.000564488	1.81348E-05	1.81348E-05	0.000582623	1.81348E-05	0.000833784	4.54423E-05	0.000106707	0.000104646	0.000102481	8.87678E-05	0.000192754	1.37134E-05	0.000199611	1.37134E-05	0.000124054
3835603773225	383560	3773225	0.000786873	0.000282573	0.000149537	0.000513606	1.65001E-05	1.65001E-05	0.000530106	1.65001E-05	0.000761718	4.15146E-05	9.74841E-05	9.56016E-05	9.36235E-05	8.10954E-05	0.000176094	1.25281E-05	0.000182358	1.25281E-05	0.000113005
3835703773225	383570	3773225	0.000719351	0.000258325	0.000136705	0.000469533	1.50842E-05	1.50842E-05	0.000484617	1.50842E-05	0.000698863	3.80889E-05	8.944E-05	8.77128E-05	8.58979E-05	7.44036E-05	0.000161563	1.14943E-05	0.0001673	1.14943E-05	0.000103428
3835803773225	383580	3773225	0.000659948	0.000236993	0.000125416	0.000430759	1.38386E-05	1.38386E-05	0.000444598	1.38386E-05	0.000643244	3.50576E-05	8.23219E-05	8.07321E-05	7.90617E-05	6.84822E-05	0.000148705	1.05796E-05	0.000153995	1.05796E-05	9.50015E-05
3835903773225	383590	3773225	0.00060766	0.000218216	0.000115479	0.00039663	1.27421E-05	1.27421E-05	0.000409372	1.27421E-05	0.000594018	3.23747E-05	7.6022E-05	7.45539E-05	7.30113E-05	6.32414E-05	0.000137325	9.76993E-06	0.00014221	9.76993E-06	8.75781E-05
3836003773225	383600	3773225	0.000561682	0.000201705	0.000106741	0.000366619	1.1778E-05	1.1778E-05	0.000378397	1.1778E-05	0.000550535	3.00048E-05	7.0457E-05	6.90964E-05	6.76668E-05	5.8612E-05	0.000127272	9.05475E-06	0.0001318	9.05475E-06	8.10502E-05
3836103773225	383610	3773225	0.000523366	0.000187945	9.94598E-05	0.00034161	1.09746E-05	1.09746E-05	0.000352584	1.09746E-05	0.000514065	2.80172E-05	6.57897E-05	6.45192E-05	6.31843E-05	5.47293E-05	0.000118841	8.45493E-06	0.000123069	8.45493E-06	7.56122E-05
3836203773225	383620	3773225	0.000488884	0.000175562	9.29069E-05	0.000319103	1.02515E-05	1.02515E-05	0.000329354	1.02515E-05	0.000481141	2.62228E-05	6.1576E-05	6.03869E-05	5.91375E-05	5.12241E-05	0.00011123	7.91341E-06	0.000115187	7.91341E-06	7.07191E-05
3836303773225	383630	3773225	0.000458104	0.000164509	8.70575E-05	0.000299012	9.60607E-06	9.60607E-06	0.000308618	9.60607E-06	0.000451623	2.46141E-05	5.77985E-05	5.66823E-05	5.55095E-05	4.80816E-05	0.000104406	7.42794E-06	0.00010812	7.42794E-06	6.63486E-05
3836403773225	383640	3773225	0.000430456	0.000154581	8.18034E-05	0.000280966	9.02632E-06	9.02632E-06	0.000289993	9.02632E-06	0.000425024	2.31643E-05	5.43942E-05	5.33438E-05	5.22401E-05	4.52496E-05	9.82569E-05	6.99045E-06	0.000101752	6.99045E-06	6.24238E-05
3836503773225	383650	3773225	0.000405291	0.000145544	7.70211E-05	0.000264541	8.49864E-06	8.49864E-06	0.000273039	8.49864E-06	0.000400736	2.18406E-05	5.12859E-05	5.02955E-05	4.92549E-05	4.26639E-05	9.26421E-05	6.59099E-06	9.59376E-05	6.59099E-06	5.88497E-05
3836603773225	383660	3773225	0.000384885	0.000138215	7.3143E-05	0.000251221	8.07072E-06	8.07072E-06	0.000259291	8.07072E-06	0.00038089	2.0759E-05	4.8746E-05	4.78046E-05	4.68155E-05	4.0551E-05	8.8054E-05	6.26457E-06	9.11863E-05	6.26457E-06	5.59575E-05
3836703773225	383670	3773225	0.000366125	0.000131479	6.95781E-05	0.000238976	7.67736E-06	7.67736E-06	0.000246654	7.67736E-06	0.00036259	1.97616E-05	4.6404E-05	4.55079E-05	4.45663E-05	3.86027E-05	8.38234E-05	5.96358E-06	8.68052E-05	5.96358E-06	5.32971E-05
3836803773225	383680	3773225	0.000351009	0.00012605	6.67053E-05	0.000229109	7.36037E-06	7.36037E-06	0.00023647	7.36037E-06	0.000347712	1.89508E-05	4.45E-05	4.36407E-05	4.27377E-05	3.70188E-05	8.03841E-05	5.7189E-06	8.32436E-05	5.7189E-06	5.11622E-05
3836903773225	383690	3773225	0.000340185	0.000122163	6.46483E-05	0.000222044	7.1334E-06	7.1334E-06	0.000229178	7.1334E-06	0.00033684	1.83582E-05	4.31085E-05	4.2276E-05	4.14013E-05	3.58612E-05	7.78706E-05	5.54007E-06	8.06406E-05	5.54007E-06	4.96476E-05
3837003773225	383700	3773225	0.000330018	0.000118512	6.27163E-05	0.000215409	6.92022E-06	6.92022E-06	0.000222329	6.92022E-06	0.000326587	1.77994E-05	4.17964E-05	4.09893E-05	4.01412E-05	3.47697E-05	7.55004E-05	5.37144E-06	7.81861E-05	5.37144E-06	4.8228E-05
3837103773225	383710	3773225	0.000319054	0.000114575	6.06326E-05	0.000208252	6.6903E-06	6.6903E-06	0.000214942	6.6903E-06	0.000315615	1.72014E-05	4.03922E-05	3.96122E-05	3.87926E-05	3.36016E-05	7.29638E-05	5.19098E-06	7.55593E-05	5.19098E-06	4.66883E-05
3837203773225	383720	3773225	0.000308525	0.000110794	5.86318E-05	0.00020138	6.46953E-06	6.46953E-06	0.000207849	6.46953E-06	0.000305064	1.66264E-05	3.90419E-05	3.82879E-05	3.74957E-05	3.24783E-05	7.05246E-05	5.01745E-06	7.30333E-05	5.01745E-06	4.521E-05
3837303773225	383730	3773225	0.000299105	0.000107411	5.68416E-05	0.000195231	6.27199E-06	6.27199E-06	0.000201503	6.27199E-06	0.000295562	1.61085E-05	3.78258E-05	3.70953E-05	3.63278E-05	3.14666E-05	6.83279E-05	4.86116E-06	7.07585E-05	4.86116E-06	4.38882E-05
3837403773225	383740	3773225	0.000291325	0.000104617	5.53631E-05	0.000190153	6.10885E-06	6.10885E-06	0.000196262	6.10885E-06	0.000287576	1.56732E-05	3.68037E-05	3.6093E-05	3.53462E-05	3.06164E-05	6.64817E-05	4.72981E-06	6.88466E-05	4.72981E-06	4.28054E-05
3837503773225	383750	3773225	0.00028418	0.000102052	5.40053E-05	0.00018549	5.95904E-06	5.95904E-06	0.000191449	5.95904E-06	0.000280179	1.52701E-05	3.58571E-05	3.51647E-05	3.44371E-05	2.98289E-05	6.47718E-05	4.60816E-06	6.70758E-05	4.60816E-06	4.18106E-05
3837603773225	383760	3773225	0.000277524	9.96611E-05	5.27403E-05	0.000181144	5.81945E-06	5.81945E-06	0.000186964	5.81945E-06	0.000273242	1.4892E-05	3.49693E-05	3.4294E-05	3.35845E-05	2.90904E-05	6.3168E-05	4.49407E-06	6.54151E-05	4.49407E-06	4.08842E-05
3837703773225	383770	3773225	0.000271347	9.7443E-05	5.15665E-05	0.000177113	5.68993E-06	5.68993E-06	0.000182803	5.68993E-06	0.000266741	1.45378E-05	3.41374E-05	3.34781E-05	3.27855E-05	2.83983E-05	6.16652E-05	4.38715E-06	6.38588E-05	4.38715E-06	4.00235E-05

			ISDrainage / Utilities Trenching	ISDrainage / Utilities Trenching	ISAsphalt Paving	ISAsphalt Paving	SVDemolition	SVSite Grubbing / Prep	SVMass Grading / Excavation	SVMass Grading / Excavation	SVDrainage / Utilities Trenching	SVFoundations / Concrete Pads	SVBuilding / Structure Construction	SVBuilding / Structure Construction	SVAsphalt Paving	SVAsphalt Paving	SVArchitectural Coating	SVArchitectural Coating	SVLandscaping or Other Finishing	SVLandscaping or Other Finishing	MDemolition
Unique Identifier	X (UTM)	Y (UTM)	2027	2028	2027	2028	2027	2027	2027	2028	2028	2028	2028	2029	2028	2029	2028	2029	2028	2029	2027
3836103773215	383610	3773215	2.96793E-05	2.89178E-05	7.6651E-06	7.14038E-06	0.000505715	0.000363582	0.000245137	0.000242025	0.000171722	5.45518E-05	7.81488E-05	7.51669E-05	7.68356E-06	7.14875E-06	7.68356E-06	7.14875E-06	7.81488E-05	7.51669E-05	0.000133702
3836203773215	383620	3773215	2.77547E-05	2.70425E-05	7.16802E-06	6.67733E-06	0.000472851	0.000339954	0.000229207	0.000226296	0.000160563	5.10067E-05	7.30702E-05	7.02821E-05	7.18424E-06	6.68418E-06	7.18424E-06	6.68418E-06	7.30702E-05	7.02821E-05	0.000124789
3836303773215	383630	3773215	2.60398E-05	2.53717E-05	6.72515E-06	6.26477E-06	0.000443585	0.000318914	0.000215021	0.000212291	0.000150625	4.78498E-05	6.85478E-05	6.59323E-05	6.7396E-06	6.27048E-06	6.7396E-06	6.27048E-06	6.85478E-05	6.59323E-05	0.000116852
3836403773215	383640	3773215	2.44994E-05	2.38708E-05	6.32731E-06	5.89417E-06	0.000417287	0.000300006	0.000202273	0.000199705	0.000141695	4.5013E-05	6.44838E-05	6.20234E-05	6.34003E-06	5.89873E-06	6.34003E-06	5.89873E-06	6.44838E-05	6.20234E-05	0.000109727
3836503773215	383650	3773215	2.30974E-05	2.25048E-05	5.96522E-06	5.55686E-06	0.000393349	0.000282796	0.000190669	0.000188249	0.000133567	4.24308E-05	6.07847E-05	5.84654E-05	5.97633E-06	5.56035E-06	5.97633E-06	5.56035E-06	6.07847E-05	5.84654E-05	0.000103245
3836603773215	383660	3773215	2.19226E-05	2.13602E-05	5.66183E-06	5.27424E-06	0.000373268	0.0026836	0.000180936	0.000178638	0.000126748	4.02647E-05	5.76816E-05	5.54807E-05	5.67124E-06	5.27649E-06	5.67124E-06	5.27649E-06	5.76816E-05	5.54807E-05	9.78015E-05
3836703773215	383670	3773215	2.08413E-05	2.03066E-05	5.38256E-06	5.01409E-06	0.000354774	0.000255063	0.000171971	0.000169787	0.000120468	3.82697E-05	5.48236E-05	5.27318E-05	5.39024E-06	5.01505E-06	5.39024E-06	5.01505E-06	5.48236E-05	5.27318E-05	9.27934E-05
3836803773215	383680	3773215	1.99951E-05	1.94821E-05	5.16402E-06	4.81052E-06	0.000340306	0.000244661	0.000164958	0.000162863	0.000115555	3.6709E-05	5.25879E-05	5.05814E-05	5.17043E-06	4.81054E-06	5.17043E-06	4.81054E-06	5.25879E-05	5.05814E-05	8.88522E-05
3836903773215	383690	3773215	1.94157E-05	1.89175E-05	5.01436E-06	4.6711E-06	0.000330408	0.000237546	0.00016016	0.000158127	0.000112195	3.56413E-05	5.10584E-05	4.91102E-05	5.02005E-06	4.67062E-06	5.02005E-06	4.67062E-06	5.10584E-05	4.91102E-05	8.6105E-05
3837003773215	383700	3773215	1.88767E-05	1.83924E-05	4.87516E-06	4.54143E-06	0.000321232	0.000230949	0.000155712	0.000153735	0.000109079	3.46515E-05	4.96404E-05	4.77464E-05	4.88063E-06	4.54091E-06	4.88063E-06	4.54091E-06	4.96404E-05	4.77464E-05	8.35411E-05
3837103773215	383710	3773215	1.82302E-05	1.77625E-05	4.70821E-06	4.38591E-06	0.000310176	0.000223	0.000150353	0.000148444	0.000105325	3.34589E-05	4.7932E-05	4.61031E-05	4.71265E-06	4.38463E-06	4.71265E-06	4.38463E-06	4.7932E-05	4.61031E-05	8.05126E-05
3837203773215	383720	3773215	1.76024E-05	1.71507E-05	4.54606E-06	4.23485E-06	0.000299424	0.000215269	0.000145141	0.000143298	0.000101673	3.2299E-05	4.62703E-05	4.45048E-05	4.54928E-06	4.23263E-06	4.54928E-06	4.23263E-06	4.62703E-05	4.45048E-05	7.75731E-05
3837303773215	383730	3773215	1.70521E-05	1.66146E-05	4.40395E-06	4.10247E-06	0.000290016	0.000208506	0.000140581	0.000138796	9.84788E-05	3.12842E-05	4.48165E-05	4.31065E-05	4.40635E-06	4.09964E-06	4.40635E-06	4.09964E-06	4.48165E-05	4.31065E-05	7.49874E-05
3837403773215	383740	3773215	1.66313E-05	1.62046E-05	4.29526E-06	4.00123E-06	0.000282871	0.000203369	0.000137117	0.000135376	9.60527E-05	3.05135E-05	4.37124E-05	4.20445E-05	4.29779E-06	3.99864E-06	4.29779E-06	3.99864E-06	4.37124E-05	4.20445E-05	7.29769E-05
3837503773215	383750	3773215	1.62431E-05	1.58263E-05	4.19501E-06	3.90783E-06	0.000276288	0.000198636	0.000133926	0.000132225	9.38172E-05	2.98033E-05	4.26951E-05	4.1066E-05	4.19776E-06	3.90558E-06	4.19776E-06	3.90558E-06	4.26951E-05	4.1066E-05	7.11206E-05
3837603773215	383760	3773215	1.58813E-05	1.54739E-05	4.10158E-06	3.8208E-06	0.000270158	0.000194229	0.000130955	0.000129292	9.17359E-05	2.91421E-05	4.17479E-05	4.0155E-05	4.10464E-06	3.81894E-06	4.10464E-06	3.81894E-06	4.17479E-05	4.0155E-05	6.93914E-05
3837703773215	383770	3773215	1.55449E-05	1.51461E-05	4.01469E-06	3.73986E-06	0.000264439	0.000190117	0.000128182	0.000126555	8.97938E-05	2.85252E-05	4.08641E-05	3.93049E-05	4.01774E-06	3.73809E-06	4.01774E-06	3.73809E-06	4.08641E-05	3.93049E-05	6.77837E-05
3837803773215	383780	3773215	1.52282E-05	1.48374E-05	3.93288E-06	3.66365E-06	0.000259031	0.000186229	0.000125561	0.000123967	8.79576E-05	2.79419E-05	4.00284E-05	3.85011E-05	3.93558E-06	3.66164E-06	3.93558E-06	3.66164E-06	4.00284E-05	3.85011E-05	6.6274E-05
3837903773215	383790	3773215	1.49333E-05	1.45502E-05	3.85674E-06	3.59273E-06	0.000253962	0.000182585	0.000123104	0.000121541	8.62363E-05	2.73951E-05	3.92451E-05	3.77477E-05	3.85856E-06	3.58999E-06	3.85856E-06	3.58999E-06	3.92451E-05	3.77477E-05	6.48732E-05
3838003773215	383800	3773215	1.46425E-05	1.42668E-05	3.78162E-06	3.52275E-06	0.00024892	0.0001789	0.00012066	0.00011912	8.45241E-05	2.68511E-05	3.84659E-05	3.69982E-05	3.78195E-06	3.51871E-06	3.78195E-06	3.51871E-06	3.84659E-05	3.69982E-05	6.34996E-05
3838103773215	383810	3773215	1.42751E-05	1.39088E-05	3.68674E-06	3.43436E-06	0.000242541	0.000174374	0.000117568	0.000116075	8.23581E-05	2.61631E-05	3.74802E-05	3.60501E-05	3.68504E-06	3.42854E-06	3.68504E-06	3.42854E-06	3.74802E-05	3.60501E-05	6.17921E-05
3838203773215	383820	3773215	1.38717E-05	1.35158E-05	3.58256E-06	3.33731E-06	0.000235557	0.000169352	0.000114182	0.000112733	7.99864E-05	2.54096E-05	3.64009E-05	3.5012E-05	3.57892E-06	3.32981E-06	3.57892E-06	3.32981E-06	3.64009E-05	3.5012E-05	5.99304E-05
3838303773215	383830	3773215	1.34829e-05	1.3137e-05	3.48216E-06	3.24378E-06	0.000228831	0.000164517	0.000110922	0.000109514	7.77025E-05	2.46841E-05	3.53615e-05	3.40122E-05	3.47673e-06	3.23473e-06	3.47673E-06	3.23473e-06	3.53615E-05	3.40122E-05	5.81394E-05
3838403773215	383840	3773215	1.30413E-05	1.27067E-05	3.36809E-06	3.13753E-06	0.000221222	0.000159047	0.000107234	0.000105872	7.51191E-05	2.38634E-05	3.41858E-05	3.28814e-05	3.36114e-06	3.12718e-06	3.36114E-06	3.12718E-06	3.41858E-05	3.28814e-05	5.61144E-05
3838503773215	383850	3773215	1.26221e-05	1.22983e-05	3.25984e-06	3.03669E-06	0.000214006	0.000153859	0.000103736	0.000102419	7.26687E-05	2.3085E-05	3.30707e-05	3.18088e-05	3.2515E-06	3.02518E-06	3.2515E-06	3.02518E-06	3.30707E-05	3.18088E-05	5.41947E-05
3838603773215	383860	3773215	1.21872E-05	1.18746E-05	3.14753E-06	2.93206E-06	0.000206532	0.000148485	0.000100113	9.88419E-05	7.01307E-05	2.22787E-05	3.19156E-05	3.06979E-05	3.13793e-06	2.91952e-06	3.13793E-06	2.91952E-06	3.19156E-05	3.06979E-05	5.22059E-05
3838703773215	383870	3773215	1.17332E-05	1.14322E-05	3.03027E-06	2.82283E-06	0.000198737	0.000142881	9.63344E-05	9.51113E-05	6.74837E-05	2.14379E-05	3.0711E-05	2.95392e-05	3.0195e-06	2.80933e-06	3.0195E-06	2.80933E-06	3.0711E-05	2.95392E-05	5.01374E-05
3838803773215	383880	3773215	1.13023e-05	1.10123e-05	2.91897E-06	2.71915E-06	0.000191351	0.000137571	9.27545E-05	9.15768E-05	6.49759E-05	2.06412E-05	2.95698e-05	2.84415E-05	2.90729e-06	2.70493e-06	2.90729E-06	2.70493E-06	2.95698E-05	2.84415E-05	4.81795E-05
3838903773215	383890	3773215	1.08252e-05	1.05474e-05	2.79575E-06	2.60437E-06	0.000183173	0.000131692	8.87902E-05	8.76629E-05	6.21989E-05	1.9759E-05	2.8306E-05	2.72259e-05	2.78303e-06	2.58932e-06	2.78303E-06	2.58932E-06	2.8306E-05	2.72259E-05	4.60293E-05
3839003773215	383900	3773215	1.03644e-05	1.00985e-05	2.67675E-06	2.49351E-06	0.000175262	0.000126004	8.49555E-05	8.38768E-05	5.95126E-05	1.89056E-05	2.70835e-05	2.60501e-05	2.66284e-06	2.47749e-06	2.66284E-06	2.47749E-06	2.70835E-05	2.60501E-05	4.39643E-05
3839103773215	383910	3773215	9.94075e-06	9.68569e-06	2.56734e-06	2.39159e-06	0.000167975	0.000120765	8.1423e-05	8.03892e-05	5.70381E-05	1.81195e-05	2.59574e-05	2.49669e-05	2.55212e-06	2.37448e-06	2.55212e-06	2.37448E-06	2.59574E-05	2.49669E-05	4.20681E-05
3829703773225	382970	3773225	6.16733e-06	6.00909e-06	1.5928E-06	1.48376e-06	8.71723e-05	6.26721E-05	4.22553e-05	4.17188E-05	2.96005E-05	9.40333e-06	1.34708e-05	1.29569e-05	1.32445e-06	1.23226e-06	1.32445E-06	1.23226E-06	1.34708E-05	1.29569E-05	2.27198E-05
3829803773225	382980	3773225	6.47957E-06	6.31333E-06	1.67344E-06	1.55888E-06	9.25086E-05	6.65087E-05	4.48421E-05	4.42727E-05	3.14125E-05	9.97896E-06	1.42955E-05	1.375E-05	1.40553E-06	1.30769E-06	1.40553E-06	1.30769E-06	1.42955E-05	1.375E-05	2.4273E-05
3829903773225	382990	3773225	6.73781E-06	6.56494e-06	1.74013E-06	1.62101E-06	9.72035E-05	6.98841E-05	4.71178E-05	4.65196E-05	3.30068E-05	1.04854E-05	1.5021E-05	1.44478E-05	1.47686E-06	1.37406E-06	1.47686E-06	1.37406E-06	1.5021E-05	1.44478E-05	2.56883E-05
3830003773225	383000	3773225	6.90997e-06	6.73268e-06	1.7846E-06	1.66243E-06	0.00010058	7.23115E-05	4.87545E-05	4.81355E-05	3.41533E-05	1.08496E-05	1.55427E-05	1.49497E-05	1.52816E-06	1.42179E-06	1.52816E-06	1.42179E-06	1.55427E-05	1.49497E-05	2.68079E-05
3830103773225	383010	3773225	7.08269e-06	6.90097e-06	1.8292e-06	1.70398E-06	0.000105355	7.57446E-05	5.10692e-05	5.04207E-05	3.57747E-05	1.13647e-05	1.62807e-05	1.56594e-05	1.60071e-06	1.48929e-06	1.60071E-06	1.48929E-06	1.62807E-05	1.56594E-05	2.81797E-05
3830203773225	383020	3773225	7.35331E-06	7.16464e-06	1.89909E-06	1.76909E-06	0.000109507	7.87293E-05	5.30815E-05	5.24076E-05	3.71844E-05	1.18125E-05	1.69222e-05	1.62765E-05	1.66378e-06	1.54798e-06	1.66378E-06	1.54798E-06	1.69222E-05	1.62765E-05	2.94698E-05
3830303773225	383030	3773225	7.64868E-06	7.45243E-06	1.97538E-06	1.84015E-06	0.000113676	8.17268E-05	5.51025E-05	5.44029E-05	3.86002E-05	1.22623E-05	1.75665E-05	1.68962E-05	1.72713E-06	1.60691E-06	1.72713E-06	1.60691E-06	1.75665E-05	1.68962E-05	3.07926E-05
3830403773225	383040	3773225	7.95305E-06	7.74899e-06	2.05399e-06	1.91338E-06	0.00011805	8.48716E-05	5.72228E-05	5.64963E-05	4.00855E-05	1.27341E-05	1.82424e-05	1.75464e-05	1.79359e-06	1.66875e-06	1.79359E-06	1.66875E-06	1.82424E-05	1.75464e-05	3.21644E-05
3830503773225	383050	3773225	8.2743E-06	8.062E-06	2.13695E-06	1.99067E-06	0.000122709	8.82213E-05	5.94814E-05	5.87261E-05	4.16676E-05	1.32367E-05	1.89624e-05	1.82389e-05	1.86438e-06	1.73461e-06	1.86438E-06	1.73461E-06	1.89624E-05	1.82389e-05	3.36197E-05
3830603773225	383060	3773225	8.6158E-06	8.39474e-06	2.22515e-06	2.07283E-06	0.00012768	9.17953E-05	6.1891E-05	6.11052E-05	4.33556E-05	1.3773E-05	1.97306e-05	1.89778e-05	1.93991e-06	1.80488e-06	1.93991E-06	1.80488E-06	1.97306E-05	1.89778E-05	3.51747E-05
3830703773225	383070	3773225	8.98712E-06	8.75654e-06	2.32105E-06	2.16216E-06	0.000133168	9.57407E-05	6.45511E-05	6.37315E-05	4.52191E-05	1.43649e-05	2.05787e-05	1.97935e-05	2.02329e-06	1.88246e-06	2.02329E-06	1.88246E-06	2.05787E-05	1.97935E-05	3.68713E-05
3834303773225	383430	3773225	0.000441322	0.000429999	0.000113978	0.000106175	0.007817183	0.00562013	0.003789253	0.003741141	0.0026544 3	0.000843244	0.001207999	0.001161907	0.00011877	0.000110503	0.00011877	0.000110503	0.001207999	0.001161907	0.00206072
3834403773225	383440	3773225	0.0003788	0.000369081	9.78303E-05	9.11333E-05	0.007667141	0.005512258	0.003716523	0.003669335	0.002603481	0.000827059	0.001184813	0.001139606	0.00011649	0.000108382	0.00011649	0.000108382	0.001184813	0.001139606	0.001765208
3834503773225	383450	3773225	0.00025707	0.000250474	6.63918E-05	6.18469E-05	0.004884916	0.00351199	0.002367884	0.00233782	0.001658739	0.000526939	0.000754872	0.00072607	7.42188E-05	6.90528E-05	7.42188E-05	6.90528E-05	0.000754872	0.00072607	0.001196345
3834603773225	383460	3773225	0.000194531	0.00018954	5.02404E-05	4.68012E-05	0.003566098	0.002563831	0.001728608	0.001706661	0.001210917	0.000384677	0.000551074	0.000530047	5.41814E-05	5.04101E-05	5.41814E-05	5.04101E-05	0.000551074	0.000530047	0.000903804
3834703773225	383470	3773225	0.000154884	0.00015091	4.00008E-05	3.72626E-05	0.002771668	0.001992679	0.001343521	0.001326463	0.000941157	0.000298982	0.000428309	0.000411967	4.21112E-05	3.91801E-05	4.21112E-05	3.91801E-05	0.000428309	0.000411967	0.000718236
3834803773225	383480	3773225	0.00012619	0.000122952	3.25903E-05	3.03593E-05	0.002219895	0.001595984	0.001076058	0.001062396	0.000753795	0.000239461	0.000343043	0.000329954	3.37279E-05	3.13803E-05	3.37279E-05	3.13803E-05	0.000343043	0.000329954	0.000583897
3834903773225	383490	3773225	0.000105534	0.000102826	2.72556E-05	2.53898E-05	0.001835321	0.001319496	0.000889642	0.000878347	0.000623208	0.000197977	0.000283615	0.000272793	2.78849E-05	2.5944E-05	2.78849E-05	2.5944E-05	0.000283615	0.000272793	0.000487215
3835003773225	383500	3773225	9.03635E-05	8.8045E-05	2.33376E-05	2.174E-05	0.001559506	0.0011212	0.000755945	0.000746347	0.000529551	0.000168225	0.000240992	0.000231797	2.36943E-05	2.20451E-05	2.36943E-05	2.20451E-05	0.000240992	0.000231797	0.000416259
3835103773225	383510	3773225	7.89414E-05	7.6916E-05	2.03877E-05	1.89921E-05	0.001355852	0.000974784	0.000657227	0.000648882	0.000460398	0.000146257	0.000209521	0.000201527	2.06001E-05	1.91662E-05	2.06001E-05	1.91662E-05	0.000209521	0.000201527	0.000362879
3835203773225	383520	3773225	6.97332E-05	6.7944E-05	1.80096E-05	1.67767E-05	0.001193721	0.000858221	0.000578637	0.00057129	0.000405344	0.000128767	0.000184467	0.000177429	1.81368E-05	1.68743E-05	1.81368E-05	1.68743E-05	0.000184467	0.000177429	0.000319884
3835303773225	383530	3773225	6.19309E-05	6.0342E-05	1.59945E-05	1.48996E-05	0.001057417	0.000760225	0.000512566	0.000506058	0.00035906	0.000114064	0.000163404	0.000157169	1.60658E-05	1.49476E-05	1.60658E-05	1.49476E-05	0.000163404	0.000157169	0.000283504
3835403773225	383540	3773225	5.53883E-05	5.39672E-05	1.43048E-05	1.33256E-05	0.00094383	0.000678563	0.000457506	0.000451698	0.00032049	0.000101812	0.000145851	0.000140286	1.434E-05	1.33419E-05	1.434E-05	1.33419E-05	0.000145851	0.000140286	0.000253035
3835503773225	383550	3773225	4.99518E-05	4.86702E-05	1.29008E-05	1.20176E-05	0.000849959	0.000611074	0.000412004	0.000406773	0.000288615	9.16856E-05	0.000131345	0.000126334	1.29138E-05	1.20149E-05	1.29138E-05	1.20149E-05	0.000131345	0.000126334	0.000227747
3835603773225	383560	3773225	4.55027E-05	4.43353E-05	1.17517E-05	1.09472E-05	0.000773637	0.000556203	0.000375008	0.000370247	0.000262699	8.34527E-05	0.000119551	0.00011499	1.17542E-05	1.09361E-05	1.17542E-05	1.09361E-05	0.000119551	0.00011499	0.000207064
3835703773225	383570	3773225	4.16466E-05	4.05781E-05	1.07558E-05	1.00195E-05	0.000707712	0.000508807	0.000343052	0.000338696	0.000240313	7.63414E-05	0.000109364	0.000105191	1.07526E-05	1.00042E-05	1.07526E-05	1.00042E-05	0.000109364	0.000105191	0.000189158
3835803773225	383580	3773225	3.82535E-05	3.7272E-05	9.8795E-06	9.20319E-06	0.000649796	0.000467168	0.000314978	0.000310979	0.000220647	7.00939E-05	0.000100414	9.65825E-05	9.87266E-06	9.18547E-06	9.87266E-06	9.18547E-06	0.000100414	9.65825E-05	0.000173413
3835903773225	383590	3773225	3.52644E-05	3.43596E-05	9.10751E-06	8.48405E-06	0.000598874	0.000430558	0.000290294	0.000286609	0.000203356	6.46009E-05	9.25447E-05	8.90136E-05	9.09897E-06	8.46563E-06	9.09897E-06	8.46563E-06	9.25447E-05	8.90136E-05	0.000159559
3836003773225	383600	3773225	3.26359E-05	3.17985E-05	8.42866E-06	7.85167E-06	0.000554143	0.000398399	0.000268612	0.000265201	0.000188167	5.97757E-05	8.56324E-05	8.2365E-05	8.41935E-06	7.83332E-06	8.41935E-06	7.83332E-06	8.56324E-05	8.2365E-05	0.000147384
3836103773225	383610	3773225	3.04462E-05	2.9665E-05	7.86315E-06	7.32487E-06	0.000516976	0.000371677	0.000250596	0.000247414	0.000175546	5.57665E-05	7.98889E-05	7.68407E-05	7.85465E-06	7.30793E-06	7.85465E-06	7.30793E-06	7.98889E-05	7.68407E-05	0.000137237
3836203773225	383620	3773225	2.84759E-05	2.77453E-05	7.3543E-06	6.85086E-06	0.000483541	0.0034764	0.000234389	0.000231413	0.000164193	5.21599E-05	7.47222E-05	7.18711E-05	7.34666E-06	6.8353E-06	7.34666E-06	6.8353E-06	7.47222E-05	7.18711E-05	0.000128111
3836303773225	383630	3773225	2.67161E-05	2.60306E-05	6.8998E-06	6.42747E-06	0.000453688	0.000326177	0.000219918	0.000217126	0.000154056	4.89396E-05	7.01089E-05	6.74339E-05	6.89309E-06	6.41329E-06	6.89309E-06	6.41329E-06	7.01089E-05	6.74339E-05	0.000119964
3836403773225	383640	3773225	2.51357E-05	2.44908E-05	6.49165E-06	6.04725E-06	0.000426855	0.000306885	0.000206911	0.000204284	0.000144944	4.60451E-05	6.59624E-05	6.34455E-05	6.4854E-06	6.03398E-06	6.4854E-06	6.03398E-06	6.59624E-05	6.34455E-05	0.00011265
3836503773225	383650	3773225	2.36965E-05	2.30886E-05	6.11996E-06	5.70102E-06	0.000402409	0.0028931	0.000195061	0.000192585	0.000136643	4.34081E-05	6.21848E-05	5.98121E-05	6.11398E-06	5.68842E-06	6.11398E-06	5.68842E-06	6.21848E-05	5.98121E-05	0.000105996
3836603773225	383660	3773225	2.25319E-05	2.19538E-05	5.81919E-06	5.42083E-06	0.000382623	0.000275085	0.0018547	0.000183115	0.000129925	4.12737E-05	5.91271E-05	5.68711E-05	5.81336E-06	5.40872E-06	5.81336E-06	5.40872E-06	5.91271E-05	5.68711E-05	0.000100594
3836703773225	383670	3773225	2.14607E-05	2.09101E-05	5.54253E-06	5.16312E-06	0.000364395	0.0026198	0.000176635	0.000174392	0.000123735	3.93075E-05	5.63105E-05	5.41619E-05	5.53643E-06	5.15106E-06	5.53643E-06	5.15106E-06	5.63105E-05	5.41619E-05	9.56277E-05
3836803773225	383680	3773225	2.06011E-05	2.00725E-05	5.32051E-06	4.95629E-06	0.000349758	0.000251457	0.0001695 4	0.00016794	0.000118765	3.77286E-05	5.40486E-05	5.19863E-05	5.31404E-06	4.94415E-06	5.31404E-06	4.94415E-06	5.40486E-05	5.19863E-05	9.16212E-05
3836903773225	383690	3773225	1.99912E-05	1.94783E-05	5.16301E-06	4.80957E-06	0.000339388	0.000244002	0.000164513	0.000162424	0.000115244	3.661E-05	5.24461E-05	5.0445E-05	5.15648E-06	4.79757E-06	5.15648E-06	4.79757E-06	5.24461E-05	5.0445E-05	8.87379E-05
3837003773225	383700	3773225	1.94196E-05	1.89213E-05	5.01538E-06	4.67205E-06	0.000329687	0.000237027	0.0001598 1	0.00015778 1	0.00011195	3.55635E-05	5.09469E-05	4.9003E-05	5.00908E-06	4.66042E-06	5.00908E-06	4.66042E-06	5.09469E-05	4.9003E-05	8.6027E-05
3837103773225	383710	3773225	1.87996E-05	1.83173E-05	4.85526E-06	4.52289E-06	0.000319157	0.000229456	0.000154706	0.000152742	0.000108374	3.44276E-05	4.93197E-05	4.74378E-05	4.84909E-06	4.51157E-06	4.84909E-06	4.51157E-06	4.93197E-05	4.74378E-05	8.31092E-05
3837203773225	383720	3773225	1.82044E-05	1.77373E-05	4.70153E-06	4.37968E-06	0.000309027	0.000222174	0.000149796	0.000147894	0.000104934	3.3335E-05	4.77544E-05	4.59323E-05	4.69519E-06	4.36838E-06	4.69519E-06	4.36838E-06	4.77544E-05	4.59323E-05	8.03058E-05
3837303773225	383730	3773225	1.76721E-05	1.72187E-05	4.56407E-06	4.25164E-06	0.000300003	0.000215686	0.000145421	0.000143575	0.00010187	3.23615E-05	4.63598E-05	4.45909E-05	4.55808E-06	4.24081E-06	4.55808E-06	4.24081E-06	4.63598E-05	4.45909E-05	7.77927E-05
3837403773225	383740	3773225	1.72361E-05	1.67939E-05	4.45146E-06	4.14674E-06	0.000292644	0.000210395	0.000141854	0.000140053	9.93712E-05	3.15677E-05	4.52227E-05	4.34971E-05	4.44628E-06	4.13679E-06	4.44628E-06	4.13679E-06	4.52227E-05	4.34971E-05	7.57096E-05
3837503773225	383750	3773225	1.68355E-05	1.64036E-05	4.34801E-06	4.05036E-06	0.000285891	0.00020554	0.000138581	0.000136822	9.70782E-05	3.08393E-05	4.41791E-05	4.24934E-05	4.34368E-06	4.04133E-06	4.34368E-06	4.04133E-06	4.41791E-05	4.24934E-05	7.37916E-05
3837603773225	383760	3773225	1.64625E-05	1.60401E-05	4.25167E-06	3.96062E-06	0.000279619	0.000201031	0.000135541	0.00013382	9.49485E-05	3.01627E-05	4.32099E-05	4.15612E-05	4.24839e-06	3.95268E-06	4.24839E-06	3.95268E-06	4.32099E-05	4.15612E-05	7.20061E-05
3837703773225	383770	3773225	1.61159E-05	1.57025E-05	4.16217E-06	3.87724E-06	0.000273775	0.00019683	0.000132708	0.000131023	9.29641E-05	2.95323E-05	4.23068E-05	4.06926E-05	4.15959E-06	3.87006E-06	4.15959E-06	3.87006E-06	4.23068E-05	4.06926E-05	7.03476E-05

			MSite Grubbing / Prep	MMass Grading / Excavation	MMass Grading / Excavation	MDrainage / Utilities Trenching	MFoundations / Concrete Pads	MBuilding / Structure Construction	MAsphalt Paving	MLandscaping or Other Finishing	MWaterside Construction (Piles)	RSSWDemolition	RSSWPlacing Base	RSSWForm/Plac e Rebar and Pour	Child Risk				
Unique Identifier	X (UTM)	Y (UTM)	2027	2027	2028	2028	2028	2028	2028	2028	2028	2029	2029	2029	3rd Trimester	0<2	2<16	Total	per million
3836103773215	383610	3773215	0.000410442	0.000482646	0.00047622	0.000101228	0.000131646	9.68988E-05	9.9735E-06	0.000116846	9.9735E-06	1.98511E-05	2.88043E-05	1.70746E-05	1.18991E-08	1.7526E-07	3.4313E-08	2.21474E-07	0.22147364
3836203773215	383620	3773215	0.000383081	0.000450472	0.000444474	9.44799E-05	0.00012287	9.04393E-05	9.30863E-06	0.000109057	9.30863E-06	1.96546E-05	2.85192E-05	1.69056E-05	1.11304E-08	1.6387E-07	3.2072E-08	2.07073E-07	0.20707285
3836303773215	383630	3773215	0.000358716	0.000421821	0.000416204	8.84708E-05	0.000115056	8.46872E-05	8.71659E-06	0.00010212	8.71659E-06	1.94736E-05	2.82567E-05	1.675E-05	1.04446E-08	1.5371E-07	3.0073E-08	1.94232E-07	0.19423174
3836403773215	383640	3773215	0.000336842	0.000396098	0.000390824	8.30759E-05	0.000108039	7.9523E-05	8.18505E-06	9.58931E-05	8.18505E-06	1.93052E-05	2.80123E-05	1.66051E-05	9.828E-09	1.4458E-07	2.8278E-08	1.8269E-07	0.18269032
3836503773215	383650	3773215	0.000316945	0.000372701	0.000367738	7.81686E-05	0.000101658	7.48256E-05	7.70156E-06	9.02287E-05	7.70156E-06	1.91336E-05	2.77633E-05	1.64575E-05	9.26619E-09	1.3627E-07	2.6642E-08	1.72179E-07	0.17217856
3836603773215	383660	3773215	0.000300234	0.00035305	0.000348349	7.40472E-05	9.62977E-05	7.08804E-05	7.2955E-06	8.54714E-05	7.2955E-06	1.90213E-05	2.76004E-05	1.6361E-05	8.79348E-09	1.2928E-07	2.5267E-08	1.63339E-07	0.16333918
3836703773215	383670	3773215	0.00028486	0.000334972	0.000330511	7.02554E-05	9.13666E-05	6.72508E-05	6.92192E-06	8.10947E-05	6.92192E-06	1.88997E-05	2.74239E-05	1.62563E-05	8.35817E-09	1.2284E-07	2.4001E-08	1.55202E-07	0.15520167
3836803773215	383680	3773215	0.000272761	0.000320745	0.000316474	6.72715E-05	8.74861E-05	6.43945E-05	6.62793E-06	7.76504E-05	6.62793E-06	1.88654E-05	2.73741E-05	1.62268E-05	8.0151E-09	1.1777E-07	2.3005E-08	1.48794E-07	0.14879421
3836903773215	383690	3773215	0.000264328	0.000310828	0.000306689	6.51916E-05	8.47811E-05	6.24035E-05	6.423E-06	7.52495E-05	6.423E-06	1.89808E-05	2.75415E-05	1.63261E-05	7.77583E-09	1.1425E-07	2.2312E-08	1.44333E-07	0.14433293
3837003773215	383700	3773215	0.000256457	0.000301572	0.000297557	6.32504E-05	8.22566E-05	6.05453E-05	6.23174E-06	7.30088E-05	6.23174E-06	1.91243E-05	2.77497E-05	1.64495E-05	7.55306E-09	1.1096E-07	2.1666E-08	1.40178E-07	0.14017811
3837103773215	383710	3773215	0.00024716	0.00029064	0.00028677	6.09575E-05	7.92747E-05	5.83505E-05	6.00584E-06	7.03622E-05	6.00584E-06	1.91492E-05	2.7786E-05	1.6471E-05	7.28961E-09	1.0707E-07	2.09E-08	1.35259E-07	0.13525938
3837203773215	383720	3773215	0.000238136	0.000280028	0.0002763	5.87319E-05	7.63803E-05	5.62201E-05	5.78656E-06	6.77932E-05	5.78656E-06	1.91461E-05	2.77814E-05	1.64683E-05	7.03392E-09	1.0329E-07	2.0157E-08	1.30484E-07	0.13048436
3837303773215	383730	3773215	0.000230198	0.000270694	0.00026709	5.67742E-05	7.38344E-05	5.43461E-05	5.59368E-06	6.55335E-05	5.59368E-06	1.91836E-05	2.78357E-05	1.65005E-05	6.80915E-09	9.9976E-08	1.9503E-08	1.26288E-07	0.12628804
3837403773215	383740	3773215	0.000224026	0.000263437	0.000259929	5.5252E-05	7.18548E-05	5.28891E-05	5.44371E-06	6.37765E-05	5.44371E-06	1.93239E-05	2.80394E-05	1.66212E-05	6.63481E-09	9.7406E-08	1.8997E-08	1.23037E-07	0.12303728
3837503773215	383750	3773215	0.000218328	0.000256736	0.000253317	5.38466E-05	7.00271E-05	5.15437E-05	5.30524E-06	6.21542E-05	5.30524E-06	1.94705E-05	2.82522E-05	1.67473E-05	6.47373E-09	9.5032E-08	1.8529E-08	1.20035E-07	0.12003452
3837603773215	383760	3773215	0.00021302	0.000250494	0.000247158	5.25374E-05	6.83244E-05	5.02905E-05	5.17625E-06	6.0643E-05	5.17625E-06	1.96047E-05	2.84468E-05	1.68627E-05	6.3232E-09	9.2815E-08	1.8092E-08	1.17231E-07	0.11723055
3837703773215	383770	3773215	0.000208084	0.00024469	0.000241432	5.13202E-05	6.67415E-05	4.91254E-05	5.05632E-06	5.9238E-05	5.05632E-06	1.97263E-05	2.86233E-05	1.69673E-05	6.18277E-09	9.0749E-08	1.7685E-08	1.14617E-07	0.1146166
3837803773215	383780	3773215	0.00020345	0.00023924	0.000236055	5.01772E-05	6.5255E-05	4.80312E-05	4.94371E-06	5.79186E-05	4.94371E-06	1.98292E-05	2.87727E-05	1.70558E-05	6.05045E-09	8.8804E-08	1.7301E-08	1.12156E-07	0.1121556
3837903773215	383790	3773215	0.000199149	0.000234183	0.000231065	4.91166E-05	6.38757E-05	4.7016E-05	4.83921E-06	5.66944E-05	4.83921E-06	1.99072E-05	2.88858E-05	1.71229E-05	5.92708E-09	8.6993E-08	1.6943E-08	1.09863E-07	0.10986319
3838003773215	383800	3773215	0.000194933	0.000229225	0.000226173	4.80766E-05	6.25232E-05	4.60205E-05	4.73675E-06	5.5494E-05	4.73675E-06	1.99447E-05	2.89401E-05	1.71551E-05	5.80561E-09	8.5209E-08	1.6591E-08	1.07606E-07	0.107606
3838103773215	383810	3773215	0.000189691	0.000223061	0.000220091	4.67838E-05	6.0842E-05	4.4783E-05	4.60938E-06	5.40018E-05	4.60938E-06	1.98636E-05	2.88224E-05	1.70854E-05	5.65541E-09	8.2997E-08	1.6154E-08	1.04806E-07	0.10480637
3838203773215	383820	3773215	0.000183976	0.000216341	0.00021346	4.53743E-05	5.90089E-05	4.34338E-05	4.4705E-06	5.23748E-05	4.4705E-06	1.97201E-05	2.86142E-05	1.69619E-05	5.49205E-09	8.0587E-08	1.5679E-08	1.01758E-07	0.1017582
3838303773215	383830	3773215	0.000178478	0.000209876	0.000207081	4.40184E-05	5.72455E-05	4.21358E-05	4.33691E-06	5.08096E-05	4.33691E-06	1.95641E-05	2.83879E-05	1.68278E-05	5.33471E-09	7.8266E-08	1.5222E-08	9.88227E-08	0.09882272
3838403773215	383840	3773215	0.000172262	0.000202566	0.000199868	4.24852E-05	5.52516E-05	4.06682E-05	4.18585E-06	4.90399E-05	4.18585E-06	1.93426E-05	2.80666E-05	1.66373E-05	5.15756E-09	7.5649E-08	1.4707E-08	9.55132E-08	0.0955132
3838503773215	383850	3773215	0.000166368	0.000195635	0.00019303	4.10317E-05	5.33614E-05	3.92769E-05	4.04265E-06	4.73622E-05	4.04265E-06	1.91243E-05	2.77497E-05	1.64495E-05	4.98939E-09	7.3164E-08	1.4219E-08	9.2372E-08	0.09237201
3838603773215	383860	3773215	0.000160263	0.000188456	0.000185947	3.9526E-05	5.14032E-05	3.78356E-05	3.8943E-06	4.56242E-05	3.8943E-06	1.88716E-05	2.73831E-05	1.62322E-05	4.81533E-09	7.0591E-08	1.3714E-08	8.91195E-08	0.08911952
3838703773215	383870	3773215	0.000153913	0.000180989	0.000178579	3.79598E-05	4.93665E-05	3.63364E-05	3.73999E-06	4.38164E-05	3.73999E-06	1.85722E-05	2.69486E-05	1.59746E-05	4.63428E-09	6.7913E-08	1.3188E-08	8.57355E-08	0.08573548
3838803773215	383880	3773215	0.000147903	0.000173921	0.000171606	3.64775E-05	4.74387E-05	3.49175E-05	3.59395E-06	4.21053E-05	3.59395E-06	1.82634E-05	2.65005E-05	1.5709E-05	4.46278E-09	6.5376E-08	1.2691E-08	8.25305E-08	0.08253047
3838903773215	383890	3773215	0.000141302	0.000166159	0.000163947	3.48495E-05	4.53215E-05	3.33591E-05	3.43355E-06	4.02262E-05	3.43355E-06	1.78579E-05	2.59121E-05	1.53602E-05	4.27379E-09	6.258E-08	1.2144E-08	7.89982E-08	0.07899816
3839003773215	383900	3773215	0.000134963	0.000158705	0.000156592	3.32861E-05	4.32883E-05	3.18626E-05	3.27952E-06	3.84216E-05	3.27952E-06	1.74243E-05	2.5283E-05	1.49873E-05	4.09175E-09	5.9888E-08	1.1618E-08	7.55973E-08	0.07559732
3839103773215	383910	3773215	0.000129142	0.00015186	0.000149838	3.18505E-05	4.14213E-05	3.04883E-05	3.13807E-06	3.67645E-05	3.13807E-06	1.70032E-05	2.4672E-05	1.4625E-05	3.92403E-09	5.7409E-08	1.1133E-08	7.24657E-08	0.07246569
3829703773225	382970	3773225	6.97458E-05	8.20153E-05	8.09233E-05	1.72015E-05	2.23704E-05	1.64659E-05	1.69478E-06	1.98554E-05	1.69478E-06	1.14945E-05	1.66788E-05	9.88686E-06	3.47768E-09	4.5755E-08	8.0983E-09	5.73305E-08	0.05733055
3829803773225	382980	3773225	7.45139E-05	8.76223E-05	8.64556E-05	1.83775E-05	2.38998E-05	1.75915E-05	1.81064E-06	2.12128E-05	1.81064E-06	1.18533E-05	1.71993E-05	1.01954E-05	3.76438E-09	4.9392E-08	8.7258E-09	6.18823E-08	0.06188231
3829903773225	382990	3773225	7.88588E-05	9.27315E-05	9.14967E-05	1.94491E-05	2.52934E-05	1.86173E-05	1.91622E-06	2.24497E-05	1.91622E-06	1.20997E-05	1.75569E-05	1.04074E-05	4.04161E-09	5.2874E-08	9.3217E-09	6.6237E-08	0.06623699
3830003773225	383000	3773225	8.22957E-05	9.6773E-05	9.54844E-05	2.02967E-05	2.63957E-05	1.94287E-05	1.99973E-06	2.34282E-05	1.99973E-06	1.22182E-05	1.77289E-05	1.05093E-05	4.30055E-09	5.6046E-08	9.8507E-09	7.01975E-08	0.07019746
3830103773225	383010	3773225	8.65068E-05	0.000101725	0.00010037	2.13353E-05	2.77464E-05	2.04229E-05	2.10206E-06	2.4627E-05	2.10206E-06	1.21839E-05	1.76791E-05	1.04798E-05	4.57401E-09	5.9466E-08	1.0447E-08	7.44868E-08	0.07448677
3830203773225	383020	3773225	9.04673E-05	0.000106382	0.000104966	2.23121E-05	2.90167E-05	2.13579E-05	2.1983E-06	2.57545E-05	2.1983E-06	1.22744E-05	1.78104E-05	1.05576E-05	4.89335E-09	6.3361E-08	1.1098E-08	7.93526E-08	0.0793526
3830303773225	383030	3773225	9.4528E-05	0.000111157	0.000109677	2.33136E-05	3.03192E-05	2.23166E-05	2.29697E-06	2.69105E-05	2.29697E-06	1.23523E-05	1.79235E-05	1.06247E-05	5.26536E-09	6.7834E-08	1.1831E-08	8.49308E-08	0.08493078
3830403773225	383040	3773225	9.87392E-05	0.000116109	0.000114563	2.43522E-05	3.16699E-05	2.33107E-05	2.3993E-06	2.81093E-05	2.3993E-06	1.24303E-05	1.80367E-05	1.06918E-05	5.6758E-09	7.2737E-08	1.2632E-08	9.10449E-08	0.09104494
3830503773225	383050	3773225	0.000103207	0.000121362	0.000119747	2.5454E-05	3.31027E-05	2.43654E-05	2.50786E-06	2.93811E-05	2.50786E-06	1.25052E-05	1.81453E-05	1.07562E-05	6.13614E-09	7.8205E-08	1.3526E-08	9.78665E-08	0.09786646
3830603773225	383060	3773225	0.00010798	0.000126976	0.000125285	2.66314E-05	3.46339E-05	2.54924E-05	2.62386E-06	3.07401E-05	2.62386E-06	1.25488E-05	1.82087E-05	1.07937E-05	6.6685E-09	8.4481E-08	1.4548E-08	1.05697E-07	0.10569737
3830703773225	383070	3773225	0.000113189	0.0001331	0.000131328	2.79159E-05	3.63044E-05	2.6722E-05	2.75041E-06	3.22228E-05	2.75041E-06	1.27017E-05	1.84304E-05	1.09252E-05	7.29955E-09	9.1868E-08	1.5748E-08	1.14916E-07	0.11491612
3834303773225	383430	3773225	0.006326054	0.007438921	0.00733987	0.001560206	0.002029034	0.00149348	0.000153719	0.001800919	0.000153719	2.07962E-05	3.01758E-05	1.78876E-05	1.64218E-07	2.4846E-06	4.9946E-07	3.14826E-06	3.14825784
3834403773225	383440	3773225	0.005418885	0.006372165	0.006287319	0.001336469	0.001738067	0.001279312	0.000131676	0.001542663	0.000131676	2.18256E-05	3.16694E-05	1.8773E-05	1.45822E-07	2.1844E-06	4.5111E-07	2.78132E-06	2.78132079
3834503773225	383450	3773225	0.003672573	0.004318645	0.004261142	0.000905773	0.00117795	0.000867036	8.92413E-05	0.001045518	8.92413E-05	2.24744E-05	3.26108E-05	1.9331E-05	9.903E-08	1.4828E-06	3.0115E-07	1.88301E-06	1.8830141
3834603773225	383460	3773225	0.002774523	0.003262612	0.00321917	0.000684286	0.000889908	0.000655021	6.74192E-05	0.000789859	6.74192E-05	2.29017E-05	3.32309E-05	1.96986E-05	7.52064E-08	1.1247E-06	2.2618E-07	1.42605E-06	1.42605434
3834703773225	383470	3773225	0.00220486	0.002592734	0.002558211	0.000543788	0.000707192	0.000520532	5.35768E-05	0.000627686	5.35768E-05	2.32012E-05	3.36654E-05	1.99562E-05	6.01115E-08	8.9768E-07	1.7931E-07	1.1371E-06	1.13710269
3834803773225	383480	3773225	0.001792462	0.002107789	0.002079723	0.000442078	0.000574919	0.000423172	4.35557E-05	0.000510283	4.35557E-05	2.33634E-05	3.39008E-05	2.00957E-05	4.91732E-08	7.3325E-07	1.4573E-07	9.28151E-07	0.92815098
3834903773225	383490	3773225	0.001495665	0.00175878	0.001735361	0.000368879	0.000479723	0.000353103	3.63438E-05	0.00042579	3.63438E-05	2.33509E-05	3.38827E-05	2.0085E-05	4.12756E-08	6.1463E-07	1.2172E-07	7.77621E-07	0.77762103
3835003773225	383500	3773225	0.001277844	0.00150264	0.001482632	0.000315157	0.000409859	0.000301679	3.10508E-05	0.00036378	3.10508E-05	2.32168E-05	3.3688E-05	1.99696E-05	3.54522E-08	5.2727E-07	1.0415E-07	6.66876E-07	0.66687572
3835103773225	383510	3773225	0.001113977	0.001309946	0.001292504	0.000274742	0.0003573	0.000262992	2.7069E-05	0.00031713	2.7069E-05	2.30265E-05	3.34119E-05	1.98059E-05	3.10509E-08	4.6132E-07	9.0969E-08	5.83343E-07	0.58334316
3835203773225	383520	3773225	0.000981989	0.001154738	0.001139363	0.00024219	0.000314966	0.000231832	2.38617E-05	0.000279555	2.38617E-05	2.2777E-05	3.30499E-05	1.95913E-05	2.74906E-08	4.0803E-07	8.0353E-08	5.15878E-07	0.51587848
3835303773225	383530	3773225	0.00087031	0.001023413	0.001009786	0.000214646	0.000279145	0.000205466	2.1148E-05	0.000247762	2.1148E-05	2.24338E-05	3.2552E-05	1.92962E-05	2.44654E-08	3.628E-07	7.1362E-08	4.58628E-07	0.45862822
3835403773225	383540	3773225	0.000776773	0.000913422	0.000901259	0.000191577	0.000249144	0.000183384	1.88751E-05	0.000221134	1.88751E-05	2.20439E-05	3.19862E-05	1.89608E-05	2.19206E-08	3.2479E-07	6.3822E-08	4.10532E-07	0.41053187
3835503773225	383550	3773225	0.000699145	0.000822138	0.000811191	0.000172431	0.000224246	0.000165057	1.69888E-05	0.000199035	1.69888E-05	2.16571E-05	3.1425E-05	1.86281E-05	1.98E-08	2.9315E-07	5.7556E-08	3.70503E-07	0.37050296
3835603773225	383560	3773225	0.00063565	0.000747472	0.000737519	0.000156771	0.00020388	0.000150067	1.54459E-05	0.000180958	1.54459E-05	2.13359E-05	3.09588E-05	1.83517E-05	1.80594E-08	2.672E-07	5.2427E-08	3.37682E-07	0.33768242
3835703773225	383570	3773225	0.000580682	0.000682834	0.000673742	0.000143215	0.000186249	0.00013709	1.41102E-05	0.00016531	1.41102E-05	2.10208E-05	3.05016E-05	1.80808E-05	1.65482E-08	2.4468E-07	4.7982E-08	3.0921E-07	0.30921045
3835803773225	383580	3773225	0.000532348	0.000625998	0.000617663	0.000131294	0.000170747	0.000125679	1.29357E-05	0.00015155	1.29357E-05	2.0712E-05	3.00536E-05	1.78151E-05	1.5216E-08	2.2484E-07	4.4068E-08	2.84128E-07	0.28412762
3835903773225	383590	3773225	0.000489819	0.000575987	0.000568318	0.000120805	0.000157106	0.000115638	1.19023E-05	0.000139443	1.19023E-05	2.04157E-05	2.96236E-05	1.75603E-05	1.40408E-08	2.0736E-07	4.062E-08	2.62017E-07	0.2620171
3836003773225	383600	3773225	0.000452442	0.000532035	0.000524951	0.000111587	0.000145117	0.000106814	1.09941E-05	0.000128803	1.09941E-05	2.01443E-05	2.92298E-05	1.73268E-05	1.30054E-08	1.9196E-07	3.7586E-08	2.42547E-07	0.2425471
3836103773225	383610	3773225	0.000421293	0.000495406	0.00048881	0.000103904	0.000135127	9.94606E-05	1.02372E-05	0.000119935	1.02372E-05	1.99603E-05	2.89628E-05	1.71685E-05	1.21405E-08	1.791E-07	3.5055E-08	2.26297E-07	0.22629716
3836203773225	383620	3773225	0.00039328	0.000462465	0.000456307	9.69954E-05	0.000126142	9.28471E-05	9.55647E-06	0.00011196	9.55647E-06	1.97793E-05	2.87002E-05	1.70129E-05	1.13609E-08	1.6752E-07	3.2777E-08	2.11658E-07	0.21165765
3836303773225	383630	3773225	0.000368269	0.000433055	0.000427288	9.08269E-05	0.00011812	8.69425E-05	8.94872E-06	0.00010484	8.94872E-06	1.96109E-05	2.84558E-05	1.6868E-05	1.06637E-08	1.5717E-07	3.0741E-08	1.98572E-07	0.19857181
3836403773225	383640	3773225	0.000345816	0.000406651	0.000401236	8.52891E-05	0.000110918	8.16415E-05	8.40311E-06	9.84477E-05	8.40311E-06	1.94549E-05	2.82295E-05	1.67339E-05	1.00365E-08	1.4786E-07	2.891E-08	1.86804E-07	0.18680392
3836503773225	383650	3773225	0.000325389	0.000382631	0.000377536	8.02513E-05	0.000104366	7.68192E-05	7.90676E-06	9.26327E-05	7.90676E-06	1.92958E-05	2.79987E-05	1.65971E-05	9.46463E-09	1.3937E-07	2.7242E-08	1.76081E-07	0.17608099
3836603773225	383660	3773225	0.000308806	0.000363131	0.000358296	7.61615E-05	9.90474E-05	7.29043E-05	7.50381E-06	8.79119E-05	7.50381E-06	1.92085E-05	2.7872E-05	1.65219E-05	8.99942E-09	1.3248E-07	2.5887E-08	1.67365E-07	0.16736529
3836703773225	383670	3773225	0.000293561	0.000345203	0.000340607	7.24013E-05	9.41573E-05	6.93049E-05	7.13334E-06	8.35716E-05	7.13334E-06	1.91118E-05	2.77316E-05	1.64388E-05	8.57117E-09	1.2613E-07	2.4639E-08	1.59344E-07	0.15934433
3836803773225	383680	3773225	0.000281261	0.00033074	0.000326336	6.9368E-05	9.02125E-05	6.64013E-05	6.83448E-06	8.00702E-05	6.83448E-06	1.90775E-05	2.76819E-05	1.64092E-05	8.22509E-09	1.2101E-07	2.3632E-08	1.52868E-07	0.15286778
3836903773225	383690	3773225	0.00027241	0.000320332	0.000316067	6.7185E-05	8.73735E-05	6.43117E-05	6.6194E-06	7.75505E-05	6.6194E-06	1.9168E-05	2.78131E-05	1.64871E-05	7.97593E-09	1.1733E-07	2.2909E-08	1.48212E-07	0.14821218
3837003773225	383700	3773225	0.000264088	0.000310546	0.000306411	6.51325E-05	8.47043E-05	6.2347E-05	6.41718E-06	7.51813E-05	6.41718E-06	1.92865E-05	2.79851E-05	1.6589E-05	7.74207E-09	1.1387E-07	2.2229E-08	1.43841E-07	0.14384146
3837103773225	383710	3773225	0.000255131	0.000300013	0.000296018	6.29234E-05	8.18314E-05	6.02323E-05	6.19953E-06	7.26314E-05	6.19953E-06	1.93489E-05	2.80756E-05	1.66427E-05	7.49043E-09	1.1015E-07	2.1497E-08	1.39135E-07	0.13913494
3837203773225	383720	3773225	0.000246525	0.000289893	0.000286033	6.08009E-05	7.9071E-05	5.82006E-05	5.99041E-06	7.01814E-05	5.99041E-06	1.94019E-05	2.81526E-05	1.66883E-05	7.24877E-09	1.0657E-07	2.0794E-08	1.34615E-07	0.13461459
3837303773225	383730	3773225	0.00023881	0.000280821	0.000277082	5.88981E-05	7.65965E-05	5.63792E-05	5.80294E-06	6.79851E-05	5.80294E-06	1.9483E-05	2.82703E-05	1.6758E-05	7.03229E-09	1.0337E-07	2.0163E-08	1.30567E-07	0.13056651
3837403773225	383740	3773225	0.000232415	0.000273301	0.000269662	5.7321E-05	7.45455E-05	5.48695E-05	5.64755E-06	6.61646E-05	5.64755E-06	1.96358E-05	2.8492E-05	1.68895E-05	6.85312E-09	1.0072E-07	1.9642E-08	1.27218E-07	0.12721821
3837503773225	383750	3773225	0.000226528	0.000266378	0.000262831	5.58689E-05	7.2657E-05	5.34795E-05	5.50448E-06	6.44885E-05	5.50448E-06	1.97949E-05	2.87229E-05	1.70263E-05	6.68822E-09	9.8287E-08	1.9162E-08	1.24138E-07	0.12413779
3837603773225	383760	3773225	0.000221046	0.000259932	0.000256471	5.4517E-05	7.0899E-05	5.21855E-05	5.37129E-06	6.29281E-05	5.37129E-06	1.99447E-05	2.89401E-05	1.71551E-05	6.53424E-09	9.6014E-08	1.8715E-08	1.21263E-07	0.12126346
3837703773225	383770	3773225	0.000215955	0.000253945	0.000250564	5.32614E-05	6.9266E-05	5.09835E-05	5.24758E-06	6.14787E-05	5.24758E-06	2.00788E-05	2.91347E-05	1.72705E-05	6.39069E-09	9.3898E-08	1.8298E-08	1.18587E-07	0.11858662

Unique Identifier	X (UTM)	Y (UTM)	EGIODemolition 2025	EGIOSite Grubbing / Prep 2025	EGIOMass Grading / Excavation 2025	EGIOMass Grading / Excavation 2026	EGIODrainage / Utilities Trenching 2026	EGIODrainage / Utilities Trenching 2027	EGIOFoundations / Concrete Pads 2026	EGIOFoundations / Concrete Pads 2027	EGIOBuilding / Structure Construction 2026	EGIOBuilding / Structure Construction 2027	EGIOAsphalt Paving 2027	EGIOArchitectural Coating 2027	EGIOLandscaping or Other Finishing 2027	EGIOWaterside Construction (Piles) 2027	HIWaterside Construction (Landscaping) 2025	HIWaterside Construction (Landscaping) 2026	KMDemolition 2025	KMSite Grubbing / Prep 2025	KMMass Grading / Excavation 2025
3837803773225	383780	3773225	0.000227631	8.928E-05	2.95668E-05	2.89577E-05	6.72411E-05	6.71374E-05	8.8346E-05	8.8289E-05	9.46296E-05	9.23614E-05	3.68238E-06	3.68238E-06	9.97262E-05	3.68238E-06	5.85815E-05	5.67466E-05	8.13166E-05	0.00035292	0.000268257
3837903773225	383790	3773225	0.000222763	8.7371E-05	2.89345E-05	2.83383E-05	6.58031E-05	6.57015E-05	8.64566E-05	8.64008E-05	9.26058E-05	9.03861E-05	3.60363E-06	3.60363E-06	9.75934E-05	3.60363E-06	5.72863E-05	5.5492E-05	7.95265E-05	0.000345151	0.000262351
3838003773225	383800	3773225	0.000218011	8.5507E-05	2.83173E-05	2.77339E-05	6.43995E-05	6.43001E-05	8.46125E-05	8.45579E-05	9.06306E-05	8.84582E-05	3.52676E-06	3.52676E-06	9.55117E-05	3.52676E-06	5.60288E-05	5.42738E-05	7.77907E-05	0.000337617	0.000256625
3838103773225	383810	3773225	0.000212371	8.3295E-05	2.75847E-05	2.70163E-05	6.27333E-05	6.26365E-05	8.24233E-05	8.23701E-05	8.82856E-05	8.61695E-05	3.43551E-06	3.43551E-06	9.30405E-05	3.43551E-06	5.45273E-05	5.28194E-05	7.56793E-05	0.000328453	0.00024966
3838203773225	383820	3773225	0.00020629	8.091E-05	2.67948E-05	2.62428E-05	6.0937E-05	6.0843E-05	8.00633E-05	8.00116E-05	8.57578E-05	8.37022E-05	3.33714E-06	3.33714E-06	9.03765E-05	3.33714E-06	5.29002E-05	5.12433E-05	7.33777E-05	0.000318465	0.000242067
3838303773225	383830	3773225	0.000200461	7.8623E-05	2.60377E-05	2.55012E-05	5.92151E-05	5.91237E-05	7.78008E-05	7.77506E-05	8.33344E-05	8.13369E-05	3.24284E-06	3.24284E-06	8.78226E-05	3.24284E-06	5.13449E-05	4.97367E-05	7.11735E-05	0.000308898	0.000234795
3838403773225	383840	3773225	0.00019402	7.6098E-05	2.52012E-05	2.46819E-05	5.73127E-05	5.72243E-05	7.53014E-05	7.52528E-05	8.06572E-05	7.87239E-05	3.13866E-06	3.13866E-06	8.50012E-05	3.13866E-06	4.9612E-05	4.8058E-05	6.87045E-05	0.000298182	0.00022665
3838503773225	383850	3773225	0.000187904	7.3698E-05	2.44067E-05	2.39038E-05	5.55058E-05	5.54202E-05	7.29274E-05	7.28803E-05	7.81144E-05	7.6242E-05	3.03971E-06	3.03971E-06	8.23214E-05	3.03971E-06	4.79688E-05	4.64663E-05	6.63645E-05	0.000288027	0.000218931
3838603773225	383860	3773225	0.00018141	7.1151E-05	2.35632E-05	2.30777E-05	5.35875E-05	5.35048E-05	7.0407E-05	7.03616E-05	7.54147E-05	7.3607E-05	2.93466E-06	2.93466E-06	7.94764E-05	2.93466E-06	4.62197E-05	4.4772E-05	6.38638E-05	0.000277173	0.000210681
3838703773225	383870	3773225	0.000174458	6.8425E-05	2.26602E-05	2.21933E-05	5.15339E-05	5.14544E-05	6.77088E-05	6.76651E-05	7.25246E-05	7.07862E-05	2.8222E-06	2.8222E-06	7.64306E-05	2.8222E-06	4.43433E-05	4.29544E-05	6.11708E-05	0.000265485	0.000201797
3838803773225	383880	3773225	0.000167829	6.5825E-05	2.17992E-05	2.135E-05	4.95758E-05	4.94993E-05	6.51362E-05	6.50941E-05	6.9769E-05	6.80966E-05	2.71496E-06	2.71496E-06	7.35266E-05	2.71496E-06	4.2562E-05	4.12289E-05	5.8618E-05	0.000254406	0.000193376
3838903773225	383890	3773225	0.000161263	6.325E-05	2.09463E-05	2.05148E-05	4.76363E-05	4.75628E-05	6.25879E-05	6.25475E-05	6.70394E-05	6.54325E-05	2.60875E-06	2.60875E-06	7.065E-05	2.60875E-06	4.08004E-05	3.95224E-05	5.60947E-05	0.000243455	0.000185052
3839003773225	383900	3773225	0.000155012	6.0798E-05	2.01343E-05	1.97195E-05	4.57897E-05	4.5719E-05	6.01616E-05	6.01228E-05	6.44406E-05	6.2896E-05	2.50762E-06	2.50762E-06	6.79112E-05	2.50762E-06	3.91303E-05	3.79046E-05	5.37004E-05	0.000233063	0.000177153
3839103773225	383910	3773225	0.000149074	5.8469E-05	1.93632E-05	1.89642E-05	4.40359E-05	4.39679E-05	5.78574E-05	5.782E-05	6.19725E-05	6.0487E-05	2.41157E-06	2.41157E-06	6.53102E-05	2.41157E-06	3.7548E-05	3.6372E-05	5.14396E-05	0.000223251	0.000169695
3829703773235	382970	3773235	0.000197011	7.7271E-05	2.55897E-05	2.50624E-05	5.81962E-05	5.81064E-05	7.64622E-05	7.64129E-05	8.19006E-05	7.99375E-05	3.18705E-06	3.18705E-06	8.63116E-05	3.18705E-06	4.00846E-05	3.88291E-05	2.7838E-05	0.000120819	9.18353E-05
3829803773235	382980	3773235	0.000215128	8.4376E-05	2.79428E-05	2.73671E-05	6.35478E-05	6.34498E-05	8.34935E-05	8.34396E-05	8.9432E-05	8.72883E-05	3.48012E-06	3.48012E-06	9.42486E-05	3.48012E-06	4.3902E-05	4.25269E-05	2.97345E-05	0.00012905	9.80915E-05
3829903773235	382990	3773235	0.000232347	9.113E-05	3.01793E-05	2.95575E-05	6.86341E-05	6.85282E-05	9.01762E-05	9.0118E-05	9.659E-05	9.42748E-05	3.75867E-06	3.75867E-06	0.000101792	3.75867E-06	4.7479E-05	4.59919E-05	3.13345E-05	0.000135994	0.00010337
3830003773235	383000	3773235	0.000248748	9.7562E-05	3.23097E-05	3.1644E-05	7.34789E-05	7.33655E-05	9.65417E-05	9.64794E-05	0.000103408	0.00010093	4.02399E-06	4.02399E-06	0.000108977	4.02399E-06	5.0787E-05	4.91962E-05	3.25339E-05	0.000141199	0.000107327
3830103773235	383010	3773235	0.000266388	0.00010448	3.4601E-05	3.38881E-05	7.86899E-05	7.85684E-05	0.000103388	0.000103321	0.000110742	0.000108087	4.30936E-06	4.30936E-06	0.000116706	4.30936E-06	5.46259E-05	5.29149E-05	3.41701E-05	0.000148301	0.000112724
3830203773235	383020	3773235	0.000288502	0.00011315	3.74733E-05	3.67013E-05	8.52221E-05	8.50906E-05	0.000111971	0.000111898	0.000119935	0.00011706	4.66709E-06	4.66709E-06	0.000126394	4.66709E-06	5.8908E-05	5.70628E-05	3.56479E-05	0.000154714	0.000117599
3830303773235	383030	3773235	0.000314227	0.00012324	4.08147E-05	3.99737E-05	9.2821E-05	9.26778E-05	0.000121955	0.000121876	0.000130629	0.000127498	5.08324E-06	5.08324E-06	0.000137664	5.08324E-06	6.38394E-05	6.18398E-05	3.7189E-05	0.000161403	0.000122683
3830403773235	383040	3773235	0.000343517	0.00013473	4.46192E-05	4.36999E-05	0.000101473	0.000101317	0.000133323	0.000133237	0.000142805	0.000139382	5.55706E-06	5.55706E-06	0.000150496	5.55706E-06	6.94776E-05	6.73014E-05	3.88026E-05	0.000168406	0.000128006
3830503773235	383050	3773235	0.000377289	0.00014798	4.90058E-05	4.79961E-05	0.000111449	0.000111277	0.00014643	0.000146336	0.000156845	0.000153085	6.1034E-06	6.1034E-06	0.000165292	6.1034E-06	7.59787E-05	7.35989E-05	4.05202E-05	0.000175861	0.000133673
3830603773235	383060	3773235	0.00041725	0.00016365	5.41963E-05	5.30797E-05	0.000123254	0.000123064	0.000161939	0.000161835	0.000173457	0.000169299	6.74985E-06	6.74985E-06	0.000182799	6.74985E-06	8.3653E-05	8.10328E-05	4.23601E-05	0.000183846	0.000139742
3830703773235	383070	3773235	0.000465089	0.00018241	6.041E-05	5.91653E-05	0.000137385	0.000137173	0.000180506	0.000180389	0.000193344	0.00018871	7.52372E-06	7.52372E-06	0.000203757	7.52372E-06	9.28574E-05	8.9949E-05	4.43494E-05	0.000192479	0.000146305
3834403773235	383440	3773235	0.005544433	0.0021746	0.000720162	0.000705324	0.001637799	0.001635272	0.002151853	0.002150465	0.002304904	0.002249656	8.96921E-05	8.96921E-05	0.00242904	8.96921E-05	0.001402445	0.001358517	0.002355832	0.010224477	0.007771693
3834503773235	383450	3773235	0.003627592	0.00142279	0.000471185	0.000461477	0.001071573	0.001069919	0.001407907	0.001406998	0.001508044	0.001471897	5.86834E-05	5.86834E-05	0.001589264	5.86834E-05	0.000945642	0.000916022	0.001554371	0.006746079	0.005127739
3834603773235	383460	3773235	0.002649163	0.00103904	0.000344098	0.000337008	0.00078255	0.000781342	0.001028168	0.001027505	0.001101297	0.001074899	4.28554E-05	4.28554E-05	0.0011606	4.28554E-05	0.000701037	0.000679079	0.00112933	0.004901373	0.003725566
3834703773235	383470	3773235	0.002073991	0.00081345	0.000269389	0.000263839	0.000612647	0.000611702	0.000804938	0.000804419	0.000862189	0.000841523	3.35509E-05	3.35509E-05	0.000908625	3.35509E-05	0.000552789	0.000535475	0.000875283	0.003798788	0.002887484
3834803773235	383480	3773235	0.001699495	0.00066657	0.000220746	0.000216198	0.000502023	0.000501248	0.000659592	0.000659166	0.000706505	0.000689571	2.74927E-05	2.74927E-05	0.000744556	2.74927E-05	0.000454333	0.000440102	0.000708841	0.003076419	0.002338406
3834903773235	383490	3773235	0.001434499	0.00056263	0.000186326	0.000182487	0.000423744	0.00042309	0.000556744	0.000556385	0.000596343	0.000582049	2.32058E-05	2.32058E-05	0.00062846	2.32058E-05	0.000383817	0.000371795	0.000591261	0.002566113	0.001950519
3835003773235	383500	3773235	0.001237146	0.00048523	0.000160692	0.000157381	0.000365447	0.000364883	0.00048015	0.00047984	0.0005143	0.000501973	2.00133E-05	2.00133E-05	0.000541999	2.00133E-05	0.000331006	0.000320638	0.000504368	0.002188992	0.001663867
3835103773235	383510	3773235	0.001085431	0.00042572	0.000140986	0.000138081	0.000320631	0.000320136	0.000421267	0.000420995	0.00045123	0.000440414	1.7559E-05	1.7559E-05	0.000475532	1.7559E-05	0.000290256	0.000281165	0.000438114	0.001901447	0.001445302
3835203773235	383520	3773235	0.000963069	0.00037773	0.000125092	0.000122515	0.000284486	0.000284047	0.000373777	0.000373536	0.000400362	0.000390766	1.55795E-05	1.55795E-05	0.000421925	1.55795E-05	0.000257306	0.000249246	0.000385145	0.001671556	0.001270561
3835303773235	383530	3773235	0.000858545	0.00033673	0.000111516	0.000109218	0.00025361	0.000253219	0.000333211	0.000332996	0.00035691	0.000348355	1.38887E-05	1.38887E-05	0.000376133	1.38887E-05	0.000229113	0.000221937	0.000340298	0.001476916	0.001122613
3835403773235	383540	3773235	0.000770504	0.0003022	0.00010008	9.80182E-05	0.000227603	0.000227252	0.000299041	0.000298848	0.00032031	0.000312632	1.24644E-05	1.24644E-05	0.000337561	1.24644E-05	0.000205365	0.000198933	0.000302896	0.00131459	0.000999228
3835503773235	383550	3773235	0.00069783	0.0002737	9.06407E-05	8.87732E-05	0.000206136	0.000205818	0.000270835	0.000270661	0.000290098	0.000283145	1.12888E-05	1.12888E-05	0.000305723	1.12888E-05	0.000185769	0.00017995	0.000272299	0.001181798	0.000898292
3835603773235	383560	3773235	0.000640516	0.00025122	8.31962E-05	8.1482E-05	0.000189205	0.000188913	0.000248591	0.000248431	0.000266272	0.00025989	1.03616E-05	1.03616E-05	0.000280613	1.03616E-05	0.000170305	0.000164971	0.000248347	0.001077843	0.000819276
3835703773235	383570	3773235	0.00059028	0.00023152	7.6671E-05	7.50913E-05	0.000174366	0.000174097	0.000229094	0.000228946	0.000245388	0.000239506	9.54894E-06	9.54894E-06	0.000258604	9.54894E-06	0.00015674	0.00015183	0.000227472	0.000987246	0.000750412
3835803773235	383580	3773235	0.000544211	0.00021345	7.06872E-05	6.92308E-05	0.000160757	0.000160509	0.000211214	0.000211078	0.000226237	0.000220814	8.80369E-06	8.80369E-06	0.000238421	8.80369E-06	0.000144294	0.000139774	0.000208433	0.000904615	0.000687604
3835903773235	383590	3773235	0.000502714	0.00019717	6.52972E-05	6.39518E-05	0.000148499	0.00014827	0.000195109	0.000194983	0.000208986	0.000203976	8.13239E-06	8.13239E-06	0.000220241	8.13239E-06	0.00013308	0.00012891	0.000191379	0.000830597	0.000631342
3836003773235	383600	3773235	0.000466283	0.00018288	6.05652E-05	5.93173E-05	0.000137738	0.000137525	0.000180969	0.000180853	0.000193841	0.000189195	7.54305E-06	7.54305E-06	0.000204281	7.54305E-06	0.00012323	0.00011937	0.000176483	0.000765949	0.000582203
3836103773235	383610	3773235	0.000436714	0.00017129	5.67245E-05	5.55558E-05	0.000129003	0.000128804	0.000169493	0.000169384	0.000181549	0.000177197	7.06472E-06	7.06472E-06	0.000191326	7.06472E-06	0.000115235	0.000111625	0.000164464	0.000713785	0.000542553
3836203773235	383620	3773235	0.00040993	0.00016078	5.32455E-05	5.21485E-05	0.000121091	0.000120904	0.000159098	0.000158996	0.000170414	0.000166329	6.63143E-06	6.63143E-06	0.000179592	6.63143E-06	0.000107993	0.00010461	0.000153631	0.000666768	0.000506815
3836303773235	383630	3773235	0.000385885	0.00015135	5.01223E-05	4.90896E-05	0.000113989	0.000113813	0.000149766	0.000149669	0.000160418	0.000156573	6.24245E-06	6.24245E-06	0.000169058	6.24245E-06	0.000101491	9.83126E-05	0.000143947	0.0006247	0.000474869
3836403773235	383640	3773235	0.000364212	0.00014285	4.73072E-05	4.63325E-05	0.000107586	0.00010742	0.000141354	0.000141263	0.000151408	0.000147779	5.89184E-06	5.89184E-06	0.000159563	5.89184E-06	9.56326E-05	9.26372E-05	0.000135259	0.000587034	0.000446208
3836503773235	383650	3773235	0.000344352	0.00013506	4.47277E-05	4.38061E-05	0.00010172	0.000101563	0.000133647	0.000133561	0.000143152	0.000139721	5.57058E-06	5.57058E-06	0.00015086 2	5.57058E-06	9.02689E-05	8.74415E-05	0.000127336	0.000552648	0.000420071
3836603773235	383660	3773235	0.000328688	0.00012892	4.2693E-05	4.18134E-05	9.70927E-05	9.69429E-05	0.000127567	0.000127485	0.00013664	0.000133365	5.31717E-06	5.31717E-06	0.000144	5.31717E-06	8.6046E-05	8.33509E-05	0.00012114	0.000525755	0.00039963
3836703773235	383670	3773235	0.000314236	0.00012325	4.08158E-05	3.99749E-05	9.28237E-05	9.26805E-05	0.000121958	0.000121879	0.000130632	0.000127501	5.08338E-06	5.08338E-06	0.000137668	5.08338E-06	8.21515E-05	7.95783E-05	0.000115446	0.000501043	0.000380846
3836803773235	383680	3773235	0.000302245	0.00011854	3.92583E-05	3.84495E-05	8.92816E-05	8.91438E-05	0.000117304	0.000117229	0.000125648	0.000122636	4.8894E-06	4.8894E-06	0.000132415	4.8894E-06	7.89225E-05	7.64505E-05	0.000110755	0.000480683	0.00036537
3836903773235	383690	3773235	0.000293254	0.00011502	3.80905E-05	3.73057E-05	8.66257E-05	8.6492E-05	0.000113815	0.000113741	0.00012191	0.000118988	4.74396E-06	4.74396E-06	0.000128476	4.74396E-06	7.65043E-05	7.4108E-05	0.000107272	0.000465567	0.00035388
3837003773235	383700	3773235	0.000284847	0.00011172	3.69985E-05	3.62362E-05	8.41423E-05	8.40124E-05	0.000110552	0.000110481	0.000118415	0.000115577	4.60795E-06	4.60795E-06	0.000124792	4.60795E-06	7.42332E-05	7.19081E-05	0.000104006	0.000451394	0.000343107
3837103773235	383710	3773235	0.000276547	0.00010847	3.59205E-05	3.51804E-05	8.16907E-05	8.15646E-05	0.000107331	0.000107262	0.000114965	0.000112209	4.47369E-06	4.47369E-06	0.000121157	4.47369E-06	7.19891E-05	6.97342E-05	0.000100777	0.000437378	0.000332454
3837203773235	383720	3773235	0.000268733	0.0001054	3.49055E-05	3.41863E-05	7.93824E-05	7.92599E-05	0.000104298	0.000104231	0.000111716	0.000109038	4.34728E-06	4.34728E-06	0.000117733	4.34728E-06	6.98651E-05	6.76768E-05	9.77306E-05	0.000424158	0.000322405
3837303773235	383730	3773235	0.000261583	0.0001026	3.39768E-05	3.32768E-05	7.72704E-05	7.71511E-05	0.000101523	0.000101458	0.000108744	0.000106137	4.23162E-06	4.23162E-06	0.000114601	4.23162E-06	6.79223E-05	6.57948E-05	9.49471E-05	0.000412077	0.000313222
3837403773235	383740	3773235	0.000255251	0.00010011	3.31543E-05	3.24712E-05	7.53998E-05	7.52835E-05	9.90655E-05	9.90016E-05	0.000106112	0.000103568	4.12918E-06	4.12918E-06	0.000111826	4.12918E-06	6.61966E-05	6.41232E-05	9.24894E-05	0.00040141	0.000305115
3837503773235	383750	3773235	0.000249412	9.7823E-05	3.2396E-05	3.17285E-05	7.36752E-05	7.35616E-05	9.67996E-05	9.67372E-05	0.000103684	0.000101199	4.03474E-06	4.03474E-06	0.000109269	4.03474E-06	6.46054E-05	6.25818E-05	9.02331E-05	0.000391618	0.000297671
3837603773235	383760	3773235	0.00024396	9.5685E-05	3.16878E-05	3.1035E-05	7.20647E-05	7.19535E-05	9.46836E-05	9.46225E-05	0.000101418	9.8987E-05	3.94654E-06	3.94654E-06	0.00010688	3.94654E-06	6.31182E-05	6.11412E-05	8.81352E-05	0.000382513	0.000290751
3837703773235	383770	3773235	0.000238823	9.367E-05	3.10205E-05	3.03814E-05	7.05471E-05	7.04382E-05	9.26896E-05	9.26298E-05	9.92821E-05	9.69024E-05	3.86343E-06	3.86343E-06	0.000104629	3.86343E-06	6.17262E-05	5.97928E-05	8.61822E-05	0.000374037	0.000284308
3837803773235	383780	3773235	0.000233874	9.1728E-05	3.03777E-05	2.97518E-05	6.90851E-05	6.89785E-05	9.07688E-05	9.07102E-05	9.72247E-05	9.48943E-05	3.78337E-06	3.78337E-06	0.000102461	3.78337E-06	6.03933E-05	5.85017E-05	8.43197E-05	0.000365953	0.000278164
3837903773235	383790	3773235	0.000228628	8.9671E-05	2.96963E-05	2.90845E-05	6.75356E-05	6.74314E-05	8.8733E-05	8.86757E-05	9.50441E-05	9.27659E-05	3.69851E-06	3.69851E-06	0.000100163	3.69851E-06	5.89887E-05	5.7141E-05	8.23463E-05	0.000357389	0.000271654
3838003773235	383800	3773235	0.000223508	8.7663E-05	2.90313E-05	2.84332E-05	6.60233E-05	6.59214E-05	8.6746E-05	8.669E-05	9.29158E-05	9.06886E-05	3.61569E-06	3.61569E-06	9.792E-05	3.61569E-06	5.76217E-05	5.58169E-05	8.04249E-05	0.0034905	0.000265315
3838103773235	383810	3773235	0.000217571	8.5334E-05	2.82602E-05	2.76779E-05	6.42695E-05	6.41703E-05	8.44417E-05	8.43872E-05	9.04476E-05	8.82796E-05	3.51964E-06	3.51964E-06	9.53189E-05	3.51964E-06	5.60306E-05	5.42756E-05	7.81641E-05	0.000339238	0.000257857
3838203773235	383820	3773235	0.000211212	8.284E-05	2.74342E-05	2.68689E-05	6.2391E-05	6.22947E-05	8.19736E-05	8.19207E-05	8.7804E-05	8.56993E-05	3.41677E-06	3.41677E-06	9.25329E-05	3.41677E-06	5.4321E-05	5.26195E-05	7.572E-05	0.0032863	0.000249794
3838303773235	383830	3773235	0.00020514	8.0459E-05	2.66455E-05	2.60965E-05	6.05974E-05	6.05039E-05	7.96171E-05	7.95657E-05	8.52798E-05	8.32357E-05	3.31855E-06	3.31855E-06	8.98728E-05	3.31855E-06	5.26885E-05	5.10382E-05	7.33845E-05	0.000318494	0.000242089
3838403773235	383840	3773235	0.000198467	7.7841E-05	2.57787E-05	2.52475E-05	5.8626E-05	5.85356E-05	7.7027E-05	7.69772E-05	8.25055E-05	8.05279E-05	3.21059E-06	3.21059E-06	8.6949E-05	3.21059E-06	5.08875E-05	4.92936E-05	7.07956E-05	0.000307258	0.000233549
3838503773235	383850	3773235	0.000192161	7.5368E-05	2.49597E-05	2.44454E-05	5.67635E-05	5.66759E-05	7.45798E-05	7.45316E-05	7.98842E-05	7.79695E-05	3.10859E-06	3.10859E-06	8.41866E-05	3.10859E-06	4.9185E-05	4.76445E-05	6.83515E-05	0.0029665	0.000225486
3838603773235	383860	3773235	0.000185272	7.2666E-05	2.40648E-05	2.3569E-05	5.47284E-05	5.4644E-05	7.1906E-05	7.18596E-05	7.70203E-05	7.51742E-05	2.99714E-06	2.99714E-06	8.11684E-05	2.99714E-06	4.73194E-05	4.58373E-05	6.56607E-05	0.000284972	0.000216609
3838703773235	383870	3773235	0.000177628	6.9668E-05	2.3072E-05	2.25966E-05	5.24705E-05	5.23896E-05	6.89394E-05	6.88949E-05	7.38427E-05	7.20727E-05	2.87349E-06	2.87349E-06	7.78197E-05	2.87349E-06	4.52528E-05	4.38354E-05	6.26689E-05	0.000271987	0.000206739
3838803773235	383880	3773235	0.000170371	6.6822E-05	2.21293E-05	2.16734E-05	5.03267E-05	5.0249E-05	6.61227E-05	6.608E-05	7.08257E-05	6.9128E-05	2.75608E-06	2.75608E-06	7.46402E-05	2.75608E-06	4.32957E-05	4.19396E-05	5.98401E-05	0.0025971	0.000197407
3838903773235	383890	3773235	0.00016385	6.4264E-05	2.12823E-05	2.08438E-05	4.84004E-05	4.83258E-05	6.35919E-05	6.35508E-05	6.81148E-05	6.64821E-05	2.65059E-06	2.65059E-06	7.17833E-05	2.65059E-06	4.15448E-05	4.02436E-05	5.73167E-05	0.000248759	0.000189083
3839003773235	383900	3773235	0.000157742	6.1869E-05	2.0489E-05	2.00669E-05	4.65962E-05	4.65243E-05	6.12214E-05	6.11819E-05	6.55757E-05	6.40039E-05	2.55179E-06	2.55179E-06	6.91075E-05	2.55179E-06	3.9907E-05	3.8657E-05	5.49632E-05	0.000238544	0.000181319
3839103773235	383910	3773235	0.000151778	5.9529E-05	1.97143E-05	1.93081E-05	4.48345E-05	4.47653E-05	5.89067E-05	5.88686E-05	6.30964E-05	6.1584E-05	2.45531E-06	2.45531E-06	6.64946E-05	2.45531E-06	3.83176E-05	3.71174E-05	5.26797E-05	0.000228634	0.000173786
3829703773245	382970	3773245	0.000201044	7.8852E-05	2.61135E-05	2.55755E-05	5.93875E-05	5.92959E-05	7.80274E-05	7.79711E-05	8.35771E-05	8.15738E-05	3.25229E-06	3.25229E-06	8.80784E-05	3.25229E-06	4.08309E-05	3.9552E-05	2.8139E-05	0.000122125	9.28282E-05
3829803773245	382980	3773245	0.000219969	8.6275E-05	2.85717E-05	2.7983E-05	6.49779E-05	6.48776E-05	8.53725E-05	8.53174E-05	9.14446E-05	8.92527E-05	3.55844E-06	3.55844E-06	9.63696E-05	3.55844E-06	4.48151E-05	4.34114E-05	3.0092E-05	0.000130602	9.92711E-05
3829903773245	382990	3773245	0.00023691	9.2919E-05	3.0772E-05	3.0138E-05	6.99819E-05	6.98739E-05	9.19471E-05	9.18878E-05	9.84868E-05	9.61261E-05	3.83248E-06	3.83248E-06	0.000103791	3.83248E-06	4.83204E-05	4.68069E-05	3.15336E-05	0.000136858	0.000104027
3830003773245	383000	3773245	0.00025314	9.9285E-05	3.28802E-05	3.22027E-05	7.47763E-05	7.46609E-05	9.82463E-05	9.81829E-05	0.000105234	0.000102712	4.09504E-06	4.09504E-06	0.000110902	4.09504E-06	5.16373E-05	5.00199E-05	3.27873E-05	0.000142299	0.000108163

			KMMass Grading / Excavation	KMDrainage / Utilities Trenching	KMFoundations / Concrete Pads	KMBuilding / Structure Construction	KMAsphalt Paving	KMArchitectural Coating	KMLandscaping or Other Finishing	KMWaterside Construction (Piles)	EWNDemolition	EWNSite Grubbing / Prep	EWNDrainage / Utilities Trenching	EWNDrainage / Utilities Trenching	EWNDrainage / Utilities Trenching	EWNFoundation s / Concrete Pads	EWNBuilding / Structure Construction	EWNAsphalt Paving	EWNLandscaping or Other Finishing	EWNWaterside Construction (Piles)	ISDemolition
Unique Identifier	X (UTM)	Y (UTM)	2026	2026	2026	2026	2026	2026	2026	2026	2027	2027	2027	2028	2029	2029	2029	2029	2029	2029	2027
3837803773225	383780	3773225	0.00026548	9.53363E-05	5.04516E-05	0.000173284	5.56691E-06	5.56691E-06	0.000178851	5.56691E-06	0.000260555	1.42006E-05	3.33456E-05	3.27017E-05	3.2025E-05	2.77396E-05	6.0235E-05	4.28539E-06	6.23777E-05	4.28539E-06	3.92047E-05
3837903773225	383790	3773225	0.000259636	9.32376E-05	4.9341E-05	0.000169469	5.44436E-06	5.44436E-06	0.000174913	5.44436E-06	0.000254437	1.38671E-05	3.25627E-05	3.19338E-05	3.12731E-05	2.70883E-05	5.88207E-05	4.18477E-06	6.09131E-05	4.18477E-06	3.83846E-05
3838003773225	383800	3773225	0.000253969	9.12025E-05	4.8264E-05	0.00016577	5.32553E-06	5.32553E-06	0.000171096	5.32553E-06	0.000248518	1.35446E-05	3.18052E-05	3.1191E-05	3.05456E-05	2.64582E-05	5.74524E-05	4.08743E-06	5.94961E-05	4.08743E-06	3.75868E-05
3838103773225	383810	3773225	0.000247076	8.87271E-05	4.6954E-05	0.000161271	5.18098E-06	5.18098E-06	0.000166452	5.18098E-06	0.000241581	1.31665E-05	3.09174E-05	3.03203E-05	2.9693E-05	2.57196E-05	5.58487E-05	3.97333E-06	5.78353E-05	3.97333E-06	3.66101E-05
3838203773225	383820	3773225	0.000239562	8.60287E-05	4.55261E-05	0.000156366	5.02342E-06	5.02342E-06	0.00016139	5.02342E-06	0.000234146	1.27613E-05	2.99659E-05	2.93872E-05	2.87791E-05	2.49281E-05	5.41299E-05	3.85105E-06	5.60554E-05	3.85105E-06	3.55412E-05
3838303773225	383830	3773225	0.000232366	8.34445E-05	4.41585E-05	0.000151669	4.87252E-06	4.87252E-06	0.000156542	4.87252E-06	0.000227048	1.23744E-05	2.90575E-05	2.84964E-05	2.79067E-05	2.41724E-05	5.2489E-05	3.73431E-06	5.43561E-05	3.73431E-06	3.4517E-05
3838403773225	383840	3773225	0.000224305	8.05498E-05	4.26266E-05	0.000146408	4.70349E-06	4.70349E-06	0.000151111	4.70349E-06	0.000219215	1.19475E-05	2.8055E-05	2.75133E-05	2.6944E-05	2.33385E-05	5.06782E-05	3.60548E-06	5.24809E-05	3.60548E-06	3.33671E-05
3838503773225	383850	3773225	0.000216665	7.78063E-05	4.11748E-05	0.000141421	4.5433E-06	4.5433E-06	0.000145964	4.5433E-06	0.000211804	1.15436E-05	2.71065E-05	2.6583E-05	2.6033E-05	2.25494E-05	4.89647E-05	3.48357E-06	5.07065E-05	3.48357E-06	3.22773E-05
3838603773225	383860	3773225	0.000208501	7.48745E-05	3.96233E-05	0.000136092	4.3721E-06	4.3721E-06	0.000140464	4.3721E-06	0.000203955	1.11158E-05	2.61021E-05	2.5598E-05	2.50684E-05	2.17139E-05	4.71503E-05	3.35449E-06	4.88276E-05	3.35449E-06	3.11106E-05
3838703773225	383870	3773225	0.000199709	7.17171E-05	3.79524E-05	0.000130353	4.18773E-06	4.18773E-06	0.000134541	4.18773E-06	0.000195602	1.06605E-05	2.5033E-05	2.45496E-05	2.40416E-05	2.08245E-05	4.52192E-05	3.2171E-06	4.68277E-05	3.2171E-06	2.98503E-05
3838803773225	383880	3773225	0.000191375	6.87243E-05	3.63686E-05	0.000124914	4.01297E-06	4.01297E-06	0.000128927	4.01297E-06	0.000187685	1.0229E-05	2.40197E-05	2.35559E-05	2.30685E-05	1.99816E-05	4.33889E-05	3.08688E-06	4.49323E-05	3.08688E-06	2.86543E-05
3838903773225	383890	3773225	0.000183137	6.57659E-05	3.48031E-05	0.000119536	3.84023E-06	3.84023E-06	0.000123377	3.84023E-06	0.000179897	9.80465E-06	2.30232E-05	2.25786E-05	2.21114E-05	1.91526E-05	4.15887E-05	2.95881E-06	4.30681E-05	2.95881E-06	2.7468E-05
3839003773225	383900	3773225	0.00017532	6.29588E-05	3.33175E-05	0.000114434	3.67631E-06	3.67631E-06	0.00011811	3.67631E-06	0.000172509	9.40194E-06	2.20775E-05	2.16512E-05	2.12032E-05	1.83659E-05	3.98805E-05	2.83728E-06	4.12992E-05	2.83728E-06	2.63391E-05
3839103773225	383910	3773225	0.000167939	6.03082E-05	3.19149E-05	0.000109616	3.52154E-06	3.52154E-06	0.000113138	3.52154E-06	0.000165526	9.02136E-06	2.11839E-05	2.07748E-05	2.03449E-05	1.76225E-05	3.82662E-05	2.72243E-06	3.96274E-05	2.72243E-06	2.52716E-05
3829703773235	382970	3773235	9.08849E-05	3.26375E-05	1.72717E-05	5.93221E-05	1.90578E-06	1.90578E-06	6.12279E-05	1.90578E-06	0.000192593	1.04965E-05	2.46479E-05	2.41719E-05	2.36717E-05	2.05041E-05	4.45235E-05	3.16761E-06	4.61073E-05	3.16761E-06	1.54896E-05
3829803773235	382980	3773235	9.70763E-05	3.4861E-05	1.84483E-05	6.33634E-05	2.03561E-06	2.03561E-06	6.5399E-05	2.03561E-06	0.000211306	1.15164E-05	2.70428E-05	2.65206E-05	2.59718E-05	2.24964E-05	4.88497E-05	3.47539E-06	5.05873E-05	3.47539E-06	1.62693E-05
3829903773235	382990	3773235	0.0001023	3.67368E-05	1.9441E-05	6.67729E-05	2.14515E-06	2.14515E-06	6.89181E-05	2.14515E-06	0.000229016	1.24817E-05	2.93093E-05	2.87433E-05	2.81486E-05	2.43819E-05	5.29439E-05	3.76667E-06	5.48272E-05	3.76667E-06	1.68729E-05
3830003773235	383000	3773235	0.000106216	3.8143E-05	2.01851E-05	6.93289E-05	2.22726E-06	2.22726E-06	7.15561E-05	2.22726E-06	0.000245463	1.33781E-05	3.14142E-05	3.08075E-05	3.01701E-05	2.61329E-05	5.67461E-05	4.03718E-06	5.87647E-05	4.03718E-06	1.72557E-05
3830103773235	383010	3773235	0.000111558	4.00613E-05	2.12003E-05	7.28156E-05	2.33927E-06	2.33927E-06	7.51549E-05	2.33927E-06	0.000264613	1.44217E-05	3.3865E-05	3.3211E-05	3.25238E-05	2.81717E-05	6.11731E-05	4.35214E-06	6.33492E-05	4.35214E-06	1.77336E-05
3830203773235	383020	3773235	0.000116382	4.17939E-05	2.21172E-05	7.59647E-05	2.44044E-06	2.44044E-06	7.84052E-05	2.44044E-06	0.00028671	1.56261E-05	3.6693E-05	3.59844E-05	3.52399E-05	3.05243E-05	6.62817E-05	4.71558E-06	6.86395E-05	4.71558E-06	1.84168E-05
3830303773235	383030	3773235	0.000121414	4.36007E-05	2.30733E-05	7.92489E-05	2.54595E-06	2.54595E-06	8.17948E-05	2.54595E-06	0.000311825	1.69949E-05	3.99071E-05	3.91365E-05	3.83267E-05	3.31981E-05	7.20876E-05	5.12865E-06	7.46519E-05	5.12865E-06	1.91448E-05
3830403773235	383040	3773235	0.000126682	4.54925E-05	2.40745E-05	8.26873E-05	2.65641E-06	2.65641E-06	8.53437E-05	2.65641E-06	0.00034037	1.85506E-05	4.35603E-05	4.27191E-05	4.18352E-05	3.6237E-05	7.86866E-05	5.59813E-06	8.14856E-05	5.59813E-06	1.99049E-05
3830503773235	383050	3773235	0.00013229	4.75063E-05	2.51402E-05	8.63476E-05	2.77401E-06	2.77401E-06	8.91217E-05	2.77401E-06	0.000373409	2.03513E-05	4.77886E-05	4.68658E-05	4.58961E-05	3.97545E-05	8.63246E-05	6.14153E-06	8.93954E-05	6.14153E-06	2.07097E-05
3830603773235	383060	3773235	0.000138296	4.96634E-05	2.62817E-05	9.02684E-05	2.89996E-06	2.89996E-06	9.31683E-05	2.89996E-06	0.000412482	2.24808E-05	5.27891E-05	5.17697E-05	5.06985E-05	4.39144E-05	9.53574E-05	6.78417E-06	9.87495E-05	6.78417E-06	2.15704E-05
3830703773235	383070	3773235	0.000144791	5.19956E-05	2.75159E-05	9.45074E-05	3.03615E-06	3.03615E-06	9.75435E-05	3.03615E-06	0.000459433	2.50397E-05	5.8798E-05	5.76625E-05	5.64694E-05	4.8913E-05	0.000106212	7.55639E-06	0.00010999	7.55639E-06	2.24981E-05
3834403773235	383440	3773235	0.007691263	0.002761999	0.001461639	0.00502022	0.00016128	0.00016128	0.005181499	0.00016128	0.006179661	0.0003368	0.000790869	0.000775596	0.000759548	0.00065791	0.001428613	0.000101638	0.001479432	0.000101638	0.001090544
3834503773235	383450	3773235	0.005074672	0.001822358	0.000964385	0.003312326	0.000106412	0.000106412	0.003418737	0.000106412	0.004222419	0.000230127	0.000540382	0.000529947	0.000518982	0.000449535	0.000976138	6.9447E-05	0.001010862	6.9447E-05	0.000719743
3834603773235	383460	3773235	0.00368701	0.001324037	0.000700675	0.002406575	7.73136E-05	7.73136E-05	0.002483888	7.73136E-05	0.003156242	0.000172019	0.000403934	0.000396133	0.000387937	0.000336026	0.000729659	5.19113E-05	0.000755615	5.19113E-05	0.000523303
3834703773235	383470	3773235	0.002857601	0.001026189	0.000543055	0.001865206	5.99216E-05	5.99216E-05	0.001925127	5.99216E-05	0.002501322	0.000136325	0.000320117	0.000313936	0.00030744	0.0002663	0.000578255	4.11397E-05	0.000598825	4.11397E-05	0.000405976
3834803773235	383480	3773235	0.002314206	0.000831051	0.000439789	0.001510522	4.8527E-05	4.8527E-05	0.001559049	4.8527E-05	0.002061857	0.000112374	0.000263875	0.000258779	0.000253425	0.000219513	0.00047666	3.39118E-05	0.000493616	3.39118E-05	0.000329139
3834903773235	383490	3773235	0.001930334	0.000693199	0.000366838	0.001259962	4.04775E-05	4.04775E-05	0.001300439	4.04775E-05	0.001744818	9.50948E-05	0.000223301	0.000218988	0.000214457	0.00018576	0.000403367	2.86974E-05	0.000417715	2.86974E-05	0.000274865
3835003773235	383500	3773235	0.001646648	0.000591325	0.000312927	0.001074796	3.45289E-05	3.45289E-05	0.001109324	3.45289E-05	0.00150617	8.20882E-05	0.000192759	0.000189036	0.000185125	0.000160353	0.000348196	2.47723E-05	0.000360582	2.47723E-05	0.000234751
3835103773235	383510	3773235	0.001430345	0.000513649	0.000271821	0.000933611	2.99932E-05	2.99932E-05	0.000963604	2.99932E-05	0.001321272	7.2011E-05	0.000169096	0.00016583	0.000162399	0.000140668	0.000305451	2.17312E-05	0.000316317	2.17312E-05	0.000204157
3835203773235	383520	3773235	0.001257412	0.000451547	0.000238957	0.000820734	2.63669E-05	2.63669E-05	0.000847101	2.63669E-05	0.001171321	6.38385E-05	0.000149905	0.00014701	0.000143968	0.000124703	0.000270786	1.92649E-05	0.000280418	1.92649E-05	0.000179686
3835303773235	383530	3773235	0.001110996	0.000398968	0.000211132	0.000725166	2.32967E-05	2.32967E-05	0.000748463	2.32967E-05	0.001042793	5.68336E-05	0.000133456	0.000130879	0.000128171	0.00011102	0.000241073	1.7151E-05	0.000249648	1.7151E-05	0.000158955
3835403773235	383540	3773235	0.000988887	0.000355118	0.000187927	0.000645464	2.07362E-05	2.07362E-05	0.0006662	2.07362E-05	0.000934357	5.09237E-05	0.000119578	0.00011726	0.00011483	9.94752E-05	0.000216004	1.53675E-05	0.000223688	1.53675E-05	0.000141653
3835503773235	383550	3773235	0.000888996	0.000319246	0.000168944	0.000580263	1.86415E-05	1.86415E-05	0.000598904	1.86415E-05	0.000844695	4.6037E-05	0.000108103	0.000106016	0.000103822	8.99295E-05	0.000195276	1.38929E-05	0.000202223	1.38929E-05	0.000127494
3835603773235	383560	3773235	0.000810797	0.000291164	0.000154083	0.000529221	1.70018E-05	1.70018E-05	0.000546223	1.70018E-05	0.000773793	4.21727E-05	9.90295E-05	9.71171E-05	9.51077E-05	8.23809E-05	0.000178885	1.27267E-05	0.000185249	1.27267E-05	0.000116408
3835703773235	383570	3773235	0.000742646	0.000266691	0.000141132	0.000484738	1.55727E-05	1.55727E-05	0.000500311	1.55727E-05	0.000711566	3.87812E-05	9.10657E-05	8.93071E-05	8.74592E-05	7.5756E-05	0.0001645	1.17033E-05	0.000170351	1.17033E-05	0.000106744
3835803773235	383580	3773235	0.000680488	0.000244369	0.000129319	0.000444166	1.42693E-05	1.42693E-05	0.000458435	1.42693E-05	0.000654492	3.56706E-05	8.37614E-05	8.21438E-05	8.04442E-05	6.96797E-05	0.000151305	1.07646E-05	0.000156688	1.07646E-05	9.79231E-05
3835903773235	383590	3773235	0.000624808	0.000224374	0.000118738	0.000407823	1.31017E-05	1.31017E-05	0.000420925	1.31017E-05	0.000603091	3.28692E-05	7.71832E-05	7.56927E-05	7.41265E-05	6.42074E-05	0.000139422	9.91916E-06	0.000144382	9.91916E-06	9.00162E-05
3836003773235	383600	3773235	0.000576178	0.00020691	0.000109496	0.000376081	1.2082E-05	1.2082E-05	0.000388163	1.2082E-05	0.000557939	3.04084E-05	7.14046E-05	7.00257E-05	6.85768E-05	5.94003E-05	0.000128984	9.17653E-06	0.000133572	9.17653E-06	8.31097E-05
3836103773235	383610	3773235	0.000536938	0.000192819	0.000102039	0.000350469	1.12592E-05	1.12592E-05	0.000361728	1.12592E-05	0.000521278	2.84103E-05	6.67128E-05	6.54245E-05	6.40708E-05	5.54972E-05	0.000120509	8.57356E-06	0.000124796	8.57356E-06	7.75418E-05
3836203773235	383620	3773235	0.00050157	0.000180118	9.53178E-05	0.000327383	1.05175E-05	1.05175E-05	0.000337901	1.05175E-05	0.000488093	2.66017E-05	6.24658E-05	6.12595E-05	5.9992E-05	5.19642E-05	0.000112837	8.02776E-06	0.000116851	8.02776E-06	7.25202E-05
3836303773235	383630	3773235	0.000469955	0.000168765	8.93097E-05	0.000306748	9.85457E-06	9.85457E-06	0.000316602	9.85457E-06	0.000458308	2.49784E-05	5.86539E-05	5.75213E-05	5.63311E-05	4.87932E-05	0.000105952	7.53788E-06	0.00010972	7.53788E-06	6.80337E-05
3836403773235	383640	3773235	0.000441591	0.000158579	8.39194E-05	0.000288234	9.2598E-06	9.2598E-06	0.000297494	9.2598E-06	0.000431478	2.35161E-05	5.52203E-05	5.41539E-05	5.30334E-05	4.59368E-05	9.97491E-05	7.09661E-06	0.000103297	7.09661E-06	6.40069E-05
3836503773235	383650	3773235	0.000415724	0.00014929	7.90037E-05	0.00027135	8.71739E-06	8.71739E-06	0.000280067	8.71739E-06	0.000406915	2.21774E-05	5.20767E-05	5.10711E-05	5.00144E-05	4.33217E-05	9.40706E-05	6.69261E-06	9.74169E-05	6.69261E-06	6.03336E-05
3836603773235	383660	3773235	0.000395494	0.000142025	7.51593E-05	0.000258146	8.2932E-06	8.2932E-06	0.000266439	8.2932E-06	0.000387551	2.1122E-05	4.95985E-05	4.86407E-05	4.76343E-05	4.12602E-05	8.9594E-05	6.37413E-06	9.2781E-05	6.37413E-06	5.74679E-05
3836703773235	383670	3773235	0.000376905	0.00013535	7.16266E-05	0.000246012	7.9034E-06	7.9034E-06	0.000253916	7.9034E-06	0.000369688	2.01485E-05	4.73124E-05	4.63987E-05	4.54387E-05	3.93584E-05	8.54643E-05	6.08033E-06	8.85045E-05	6.08033E-06	5.48355E-05
3836803773235	383680	3773235	0.000361589	0.00012985	6.8716E-05	0.000236015	7.58223E-06	7.58223E-06	0.000243598	7.58223E-06	0.000354841	1.93393E-05	4.54123E-05	4.45353E-05	4.36139E-05	3.77777E-05	8.20321E-05	5.83614E-06	8.49502E-05	5.83614E-06	5.26712E-05
3836903773235	383690	3773235	0.000350218	0.000125766	6.65551E-05	0.000228593	7.34379E-06	7.34379E-06	0.000235937	7.34379E-06	0.000343647	1.87292E-05	4.39797E-05	4.31304E-05	4.2238E-05	3.65859E-05	7.94442E-05	5.65202E-06	8.22702E-05	5.65202E-06	5.10784E-05
3837003773235	383700	3773235	0.000339557	0.000121938	6.4529E-05	0.000221634	7.12023E-06	7.12023E-06	0.000228755	7.12023E-06	0.000333111	1.8155E-05	4.26313E-05	4.1808E-05	4.0943E-05	3.54643E-05	7.70085E-05	5.47874E-06	7.97479E-05	5.47874E-06	4.95875E-05
3837103773235	383710	3773235	0.000329013	0.000118152	6.25253E-05	0.000214753	6.89915E-06	6.89915E-06	0.000221652	6.89915E-06	0.000322682	1.75866E-05	4.12967E-05	4.04992E-05	3.96612E-05	3.4354E-05	7.45976E-05	5.30722E-06	7.72512E-05	5.30722E-06	4.81107E-05
3837203773235	383720	3773235	0.000319069	0.00011458	6.06354E-05	0.000208262	6.69061E-06	6.69061E-06	0.000214952	6.69061E-06	0.000312805	1.70483E-05	4.00326E-05	3.92595E-05	3.84472E-05	3.33024E-05	7.23142E-05	5.14476E-06	7.48866E-05	5.14476E-06	4.6719E-05
3837303773235	383730	3773235	0.000309981	0.000111317	5.89084E-05	0.00020233	6.50005E-06	6.50005E-06	0.00020883	6.50005E-06	0.000303732	1.65538E-05	3.88714E-05	3.81207E-05	3.7332E-05	3.23364E-05	7.02166E-05	4.99553E-06	7.27144E-05	4.99553E-06	4.54503E-05
3837403773235	383740	3773235	0.000301957	0.000108435	5.73836E-05	0.000197093	6.3318E-06	6.3318E-06	0.000203424	6.3318E-06	0.000295631	1.61123E-05	3.78346E-05	3.7104E-05	3.63363E-05	3.1474E-05	6.83438E-05	4.8623E-06	7.0775E-05	4.8623E-06	4.4334E-05
3837503773235	383750	3773235	0.000294591	0.00010579	5.59837E-05	0.000192284	6.17733E-06	6.17733E-06	0.000198462	6.17733E-06	0.000288127	1.57033E-05	3.68743E-05	3.61622E-05	3.5414E-05	3.06751E-05	6.66091E-05	4.73888E-06	6.89786E-05	4.73888E-06	4.33084E-05
3837603773235	383760	3773235	0.000287742	0.000103331	5.46821E-05	0.000187814	6.03371E-06	6.03371E-06	0.000193848	6.03371E-06	0.00028109	1.53198E-05	3.59737E-05	3.52791E-05	3.45491E-05	2.99259E-05	6.49824E-05	4.62315E-06	6.7294E-05	4.62315E-06	4.23555E-05
3837703773235	383770	3773235	0.000281366	0.000101041	5.34704E-05	0.000183652	5.90001E-06	5.90001E-06	0.000189552	5.90001E-06	0.00027449	1.49601E-05	3.51291E-05	3.44507E-05	3.37379E-05	2.92233E-05	6.34566E-05	4.51459E-06	6.57139E-05	4.51459E-06	4.14668E-05
3837803773235	383780	3773235	0.000275285	9.88572E-05	5.23148E-05	0.000179683	5.7725E-06	5.7725E-06	0.000185456	5.7725E-06	0.000268173	1.46158E-05	3.43206E-05	3.36579E-05	3.29614E-05	2.85507E-05	6.19962E-05	4.4107E-06	6.42016E-05	4.4107E-06	4.06187E-05
3837903773235	383790	3773235	0.000268842	9.65435E-05	5.10905E-05	0.000175478	5.6374E-06	5.6374E-06	0.000181115	5.6374E-06	0.000261581	1.42565E-05	3.34769E-05	3.28304E-05	3.21511E-05	2.78489E-05	6.04722E-05	4.30227E-06	6.26233E-05	4.30227E-06	3.97133E-05
3838003773235	383800	3773235	0.000262569	9.42909E-05	4.98984E-05	0.000171384	5.50587E-06	5.50587E-06	0.000176889	5.50587E-06	0.000255187	1.3908E-05	3.26587E-05	3.2028E-05	3.13653E-05	2.71682E-05	5.89941E-05	4.19711E-06	6.10927E-05	4.19711E-06	3.88303E-05
3838103773235	383810	3773235	0.000255188	9.16403E-05	4.84957E-05	0.000166566	5.3511E-06	5.3511E-06	0.000171917	5.3511E-06	0.000247883	1.35099E-05	3.17238E-05	3.11112E-05	3.04675E-05	2.63905E-05	5.73055E-05	4.07697E-06	5.93439E-05	4.07697E-06	3.77838E-05
3838203773235	383820	3773235	0.000247209	8.87748E-05	4.69793E-05	0.000161357	5.18377E-06	5.18377E-06	0.000166541	5.18377E-06	0.000240088	1.30851E-05	3.07263E-05	3.01329E-05	2.95094E-05	2.55607E-05	5.55035E-05	3.94877E-06	5.74779E-05	3.94877E-06	3.66478E-05
3838303773235	383830	3773235	0.000239584	8.60367E-05	4.55303E-05	0.000156381	5.02389E-06	5.02389E-06	0.000161405	5.02389E-06	0.000232668	1.26807E-05	2.97767E-05	2.92017E-05	2.85975E-05	2.47708E-05	5.37882E-05	3.82674E-06	5.57016E-05	3.82674E-06	3.55622E-05
3838403773235	383840	3773235	0.000231132	8.30014E-05	4.3924E-05	0.000150864	4.84665E-06	4.84665E-06	0.00015571	4.84665E-06	0.000224552	1.22384E-05	2.8738E-05	2.81831E-05	2.75999E-05	2.39067E-05	5.19119E-05	3.69325E-06	5.37586E-05	3.69325E-06	3.43578E-05
3838503773235	383850	3773235	0.000223152	8.01359E-05	4.24076E-05	0.000145655	4.67932E-06	4.67932E-06	0.000150335	4.67932E-06	0.000216895	1.18211E-05	2.77581E-05	2.72221E-05	2.66588E-05	2.30915E-05	5.01418E-05	3.56732E-06	5.19255E-05	3.56732E-06	3.3219E-05
3838603773235	383860	3773235	0.000214367	7.69812E-05	4.07381E-05	0.000139921	4.49511E-06	4.49511E-06	0.000144416	4.49511E-06	0.000208565	1.1367E-05	2.6692E-05	2.61765E-05	2.56349E-05	2.22046E-05	4.8216E-05	3.4303E-06	4.99311E-05	3.4303E-06	3.19629E-05
3838703773235	383870	3773235	0.0002046	7.34736E-05	3.88819E-05	0.000133546	4.2903E-06	4.2903E-06	0.000137836	4.2903E-06	0.000199407	1.08679E-05	2.552E-05	2.50272E-05	2.45093E-05	2.12296E-05	4.60989E-05	3.27969E-06	4.77387E-05	3.27969E-06	3.05601E-05
3838803773235	383880	3773235	0.000195364	7.0157E-05	3.71268E-05	0.000127518	4.09663E-06	4.09663E-06	0.000131614	4.09663E-06	0.000190763	1.03968E-05	2.44137E-05	2.39422E-05	2.34468E-05	2.03093E-05	4.41005E-05	3.13751E-06	4.56692E-05	3.13751E-06	2.92313E-05
3838903773235	383890	3773235	0.000187126	6.71987E-05	3.55613E-05	0.000122141	3.92389E-06	3.92389E-06	0.000126064	3.92389E-06	0.000183021	9.97491E-06	2.3423E-05	2.29706E-05	2.24954E-05	1.94852E-05	4.23109E-05	3.01019E-06	4.3816E-05	3.01019E-06	2.80451E-05
3839003773235	383900	3773235	0.000179442	6.44393E-05	3.4101E-05	0.000117125	3.76276E-06	3.76276E-06	0.000120888	3.76276E-06	0.000175793	9.58097E-06	2.24979E-05	2.20635E-05	2.16069E-05	1.87156E-05	4.06399E-05	2.89131E-06	4.20855E-05	2.89131E-06	2.69371E-05
3839103773235	383910	3773235	0.000171987	6.17622E-05	3.26843E-05	0.000112259	3.60644E-06	3.60644E-06	0.000115866	3.60644E-06	0.000168787	9.19913E-06	2.16013E-05	2.11842E-05	2.07458E-05	1.79698E-05	3.90202E-05	2.77608E-06	4.04083E-05	2.77608E-06	2.58584E-05
3829703773245	382970	3773245	9.18675E-05	3.29904E-05	1.74584E-05	5.99635E-05	1.92639E-06	1.92639E-06	6.18899E-05	1.92639E-06	0.000196237	1.06952E-05	2.51143E-05	2.46293E-05	2.41197E-05	2.08922E-05	4.53661E-05	3.22755E-06	4.69799E-05	3.22755E-06	1.56517E-05
3829803773245	382980	3773245	9.82437E-05	3.52802E-05	1.86701E-05	6.41254E-05	2.06009E-06	2.06009E-06	6.61855E-05	2.06009E-06	0.00021577	1.17597E-05	2.76141E-05	2.70808E-05	2.65205E-05	2.29717E-05	4.98816E-05	3.54881E-06	5.1656E-05	3.54881E-06	1.64286E-05
3829903773245	382990	3773245	0.0010295	3.69703E-05	1.95645E-05	6.71973E-05	2.15878E-06	2.15878E-06	6.93561E-05	2.15878E-06	0.000233189	1.27091E-05	2.98434E-05	2.92671E-05	2.86615E-05	2.48262E-05	5.39086E-05	3.83531E-06	5.58263E-05	3.83531E-06	1.694E-05
3830003773245	383000	3773245	0.000107043	3.84402E-05	2.03424E-05	6.9869E-05	2.24461E-06	2.24461E-06	7.21136E-05	2.24461E-06	0.000249215	1.35825E-05	3.18943E-05	3.12784E-05	3.06313E-05	2.65324E-05	5.76135E-05	4.09889E-06	5.96629E-05	4.09889E-06	1.73228E-05

Unique Identifier	X (UTM)	Y (UTM)	ISDrainage / Utilities Trenching	ISDrainage / Utilities Trenching	ISAsphalt Paving	ISAsphalt Paving	SVDemolition	SVSite Grubbing / Prep	SVMass Grading / Excavation	SVMass Grading / Excavation	SVDrainage / Utilities Trenching	SVFoundations / Concrete Pads	SVBuilding / Structure Construction	SVBuilding / Structure Construction	SVAsphalt Paving	SVAsphalt Paving	SVArchitectural Coating	SVArchitectural Coating	SVLandscaping or Other Finishing	SVLandscaping or Other Finishing	MDemolition
			2027	2028	2027	2028	2027	2027	2027	2028	2028	2028	2028	2029	2028	2029	2028	2029	2028	2029	2027
3837803773225	383780	3773225	1.57863E-05	1.53812E-05	4.07702E-06	3.79793E-06	0.000268172	0.000192801	0.000129992	0.000128341	9.10613E-05	2.89278E-05	4.14409E-05	3.98597E-05	4.07446E-06	3.79085E-06	4.07446E-06	3.79085E-06	4.14409E-05	3.98597E-05	6.87744E-05
3837903773225	383790	3773225	1.5456E-05	1.50594E-05	3.99173E-06	3.71847E-06	0.000262523	0.00018874	0.000127254	0.000125638	8.91434E-05	2.83186E-05	4.05681E-05	3.90202E-05	3.98864E-06	3.71101E-06	3.98864E-06	3.71101E-06	4.05681E-05	3.90202E-05	6.72121E-05
3838003773225	383800	3773225	1.51348E-05	1.47464E-05	3.90876E-06	3.64118E-06	0.000256991	0.000184763	0.000124572	0.000122991	8.72648E-05	2.77218E-05	3.97132E-05	3.81979E-05	3.90459E-06	3.63281E-06	3.90459E-06	3.63281E-06	3.97132E-05	3.81979E-05	6.56988E-05
3838103773225	383810	3773225	1.47415E-05	1.43633E-05	3.8072E-06	3.54657E-06	0.000250203	0.000179882	0.000121282	0.000119742	8.49597E-05	2.69895E-05	3.86641E-05	3.71889E-05	3.80144E-06	3.53684E-06	3.80144E-06	3.53684E-06	3.86641E-05	3.71889E-05	6.38716E-05
3838203773225	383820	3773225	1.43111E-05	1.39439E-05	3.69604E-06	3.44302E-06	0.000242782	0.000174547	0.000117684	0.00011619	8.24398E-05	2.6189E-05	3.75174E-05	3.60859E-05	3.68869E-06	3.43194E-06	3.68869E-06	3.43194E-06	3.75174E-05	3.60859E-05	6.18865E-05
3838303773225	383830	3773225	1.38987E-05	1.35421E-05	3.58953E-06	3.34381E-06	0.000235672	0.000169436	0.000114238	0.000112788	8.00258E-05	2.54221E-05	3.64188E-05	3.50292E-05	3.58068E-06	3.33145E-06	3.58068E-06	3.33145E-06	3.64188E-05	3.50292E-05	5.99866E-05
3838403773225	383840	3773225	1.34357E-05	1.3091E-05	3.46995E-06	3.23241E-06	0.000227708	0.00016371	0.000110378	0.000108976	7.73213E-05	2.4563E-05	3.5188E-05	3.38454E-05	3.45967E-06	3.21886E-06	3.45967E-06	3.21886E-06	3.5188E-05	3.38454E-05	5.78618E-05
3838503773225	383850	3773225	1.29968E-05	1.26634E-05	3.35662E-06	3.12684E-06	0.00022018	0.000158298	0.000106729	0.000105374	7.47651E-05	2.3751E-05	3.40247E-05	3.27265E-05	3.3453E-06	3.11245E-06	3.3453E-06	3.11245E-06	3.40247E-05	3.27265E-05	5.58531E-05
3838603773225	383860	3773225	1.25271E-05	1.22057E-05	3.23529E-06	3.01381E-06	0.000212118	0.000152501	0.000102821	0.000101515	7.20274E-05	2.28813E-05	3.27788E-05	3.15281E-05	3.2228E-06	2.99848E-06	3.2228E-06	2.99848E-06	3.27788E-05	3.15281E-05	5.37065E-05
3838703773225	383870	3773225	1.20196E-05	1.17112E-05	3.10423E-06	2.89172E-06	0.000203441	0.000146263	9.86145E-05	9.73624E-05	6.9081E-05	2.19453E-05	3.14379E-05	3.02384E-05	3.09097E-06	2.87582E-06	3.09097E-06	2.87582E-06	3.14379E-05	3.02384E-05	5.14039E-05
3838803773225	383880	3773225	1.1538E-05	1.1242E-05	2.97985E-06	2.77586E-06	0.000195182	0.000140325	9.46114E-05	9.34101E-05	6.62767E-05	2.10544E-05	3.01617E-05	2.90109E-05	2.96549E-06	2.75908E-06	2.96549E-06	2.75908E-06	3.01617E-05	2.90109E-05	4.92228E-05
3838903773225	383890	3773225	1.10603E-05	1.07766E-05	2.85649E-06	2.66094E-06	0.000186995	0.000134439	9.06428E-05	8.94919E-05	6.34967E-05	2.01713E-05	2.88966E-05	2.7794E-05	2.8411E-06	2.64335E-06	2.8411E-06	2.64335E-06	2.88966E-05	2.7794E-05	4.70708E-05
3839003773225	383900	3773225	1.06058E-05	1.03336E-05	2.73908E-06	2.55158E-06	0.0001792	0.000128835	8.68642E-05	8.57613E-05	6.08497E-05	1.93304E-05	2.7692E-05	2.66354E-05	2.72267E-06	2.53315E-06	2.72267E-06	2.53315E-06	2.7692E-05	2.66354E-05	4.50331E-05
3839103773225	383910	3773225	1.01759E-05	9.91483E-06	2.62807E-06	2.44817E-06	0.000171823	0.000123532	8.32886E-05	8.22311E-05	5.83449E-05	1.85347E-05	2.65521E-05	2.5539E-05	2.61059E-06	2.42888E-06	2.61059E-06	2.42888E-06	2.65521E-05	2.5539E-05	4.31115E-05
3829703773235	382970	3773235	6.23709E-06	6.07706E-06	1.61081E-06	1.50055E-06	8.80721E-05	6.3319E-05	4.26915E-05	4.21495E-05	2.99061E-05	9.50039E-06	1.36099E-05	1.30906E-05	1.33812E-06	1.24498E-06	1.33812E-06	1.24498E-06	1.36099E-05	1.30906E-05	2.29865E-05
3829803773235	382980	3773235	6.55103E-06	6.38294E-06	1.69189E-06	1.57607E-06	9.35598E-05	6.72645E-05	4.53516E-05	4.47758E-05	3.17695E-05	1.00924E-05	1.44579E-05	1.39063E-05	1.4215E-06	1.32255E-06	1.4215E-06	1.32255E-06	1.44579E-05	1.39063E-05	2.45996E-05
3829903773235	382990	3773235	6.79407E-06	6.61976E-06	1.75466E-06	1.63455E-06	9.80766E-05	7.05117E-05	4.7541E-05	4.69374E-05	3.33032E-05	1.05796E-05	1.51559E-05	1.45776E-05	1.49012E-06	1.3864E-06	1.49012E-06	1.3864E-06	1.51559E-05	1.45776E-05	2.59732E-05
3830003773235	383000	3773235	6.94823E-06	6.76995E-06	1.79448E-06	1.67163E-06	0.000101346	7.28624E-05	4.91259E-05	4.85021E-05	3.44134E-05	1.09323E-05	1.56611E-05	1.50636E-05	1.5398E-06	1.43262E-06	1.5398E-06	1.43262E-06	1.56611E-05	1.50636E-05	2.70293E-05
3830103773235	383010	3773235	7.14064E-06	6.95743E-06	1.84417E-06	1.71793E-06	0.000106121	7.62954E-05	5.14405E-05	5.07874E-05	3.60349E-05	1.14474E-05	1.6399E-05	1.57733E-05	1.61235E-06	1.50012E-06	1.61235E-06	1.50012E-06	1.6399E-05	1.57733E-05	2.84228E-05
3830203773235	383020	3773235	7.41576E-06	7.22549E-06	1.91522E-06	1.78411E-06	0.000110157	7.91968E-05	5.33968E-05	5.27188E-05	3.74053E-05	1.18827E-05	1.70227E-05	1.63732E-05	1.67366E-06	1.55717E-06	1.67366E-06	1.55717E-06	1.70227E-05	1.63732E-05	2.96785E-05
3830303773235	383030	3773235	7.70888E-06	7.51109E-06	1.99092E-06	1.85463E-06	0.000114353	8.22135E-05	5.54307E-05	5.47269E-05	3.88301E-05	1.23353E-05	1.76711E-05	1.69968E-05	1.73742E-06	1.61648E-06	1.73742E-06	1.61648E-06	1.76711E-05	1.69968E-05	3.09904E-05
3830403773235	383040	3773235	8.01493E-06	7.80929E-06	2.06997E-06	1.92827E-06	0.000118763	8.5384E-05	5.75683E-05	5.68374E-05	4.03275E-05	1.2811E-05	1.83526E-05	1.76523E-05	1.80442E-06	1.67882E-06	1.80442E-06	1.67882E-06	1.83526E-05	1.76523E-05	3.23695E-05
3830503773235	383050	3773235	8.339E-06	8.12504E-06	2.15366E-06	2.00623E-06	0.000123493	8.8785E-05	5.98614E-05	5.91013E-05	4.19338E-05	1.33213E-05	1.90836E-05	1.83554E-05	1.87629E-06	1.74569E-06	1.87629E-06	1.74569E-06	1.90836E-05	1.83554E-05	3.38392E-05
3830603773235	383060	3773235	8.68557E-06	8.46272E-06	2.24317E-06	2.08961E-06	0.000128527	9.24038E-05	6.23013E-05	6.15102E-05	4.36643E-05	1.38643E-05	1.98614E-05	1.91036E-05	1.95277E-06	1.81684E-06	1.95277E-06	1.81684E-06	1.98614E-05	1.91036E-05	3.54124E-05
3830703773235	383070	3773235	9.05914E-06	8.82671E-06	2.33965E-06	2.17949E-06	0.000134059	9.63812E-05	6.4983E-05	6.41579E-05	4.55216E-05	1.4461E-05	2.07163E-05	1.99259E-05	2.03682E-06	1.89505E-06	2.03682E-06	1.89505E-06	2.07163E-05	1.99259E-05	3.71181E-05
3834403773235	383440	3773235	0.000439121	0.000427854	0.000113409	0.000105646	0.009039448	0.006498872	0.004381726	0.004326092	0.003069467	0.000975091	0.001396877	0.001343578	0.000137341	0.000127781	0.000137341	0.000127781	0.001396877	0.001343578	0.002046929
3834503773235	383450	3773235	0.000289813	0.000282377	7.48483E-05	6.97245E-05	0.005595996	0.004023217	0.002712568	0.002678128	0.001900196	0.000603644	0.000864756	0.000831761	8.50226E-05	7.91045E-05	8.50226E-05	7.91045E-05	0.000864756	0.000831761	0.001349267
3834603773235	383460	3773235	0.000210714	0.000205308	5.44199E-05	5.06945E-05	0.003898698	0.002802952	0.001889831	0.001865836	0.001323856	0.000420555	0.000602471	0.000579483	5.92347E-05	5.51117E-05	5.92347E-05	5.51117E-05	0.000602471	0.000579483	0.000979311
3834703773235	383470	3773235	0.000163471	0.000159277	4.22187E-05	3.93286E-05	0.002939331	0.00211322	0.001424793	0.001406703	0.00099809	0.000317067	0.000454219	0.000436888	4.46586E-05	4.15501E-05	4.46586E-05	4.15501E-05	0.000454219	0.000436888	0.000758201
3834803773235	383480	3773235	0.000132532	0.000129131	3.42281E-05	3.3188E-05	0.0023388	0.00168147	0.001133696	0.001119301	0.000794171	0.000252288	0.000361418	0.000347628	3.55345E-05	3.30611E-05	3.55345E-05	3.30611E-05	0.000361418	0.000347628	0.000613363
3834903773235	383490	3773235	0.000110678	0.000107838	2.8584E-05	2.66273E-05	0.001928757	0.001386671	0.000934933	0.000923063	0.000654935	0.000208056	0.000298053	0.000286681	2.93045E-05	2.72647E-05	2.93045E-05	2.72647E-05	0.000298053	0.000286681	0.000511087
3835003773235	383500	3773235	9.45251E-05	9.20999E-05	2.44124E-05	2.27413E-05	0.001632834	0.001173919	0.00079149	0.00078144	0.000554451	0.000176135	0.000252324	0.000242696	2.48084E-05	2.30816E-05	2.48084E-05	2.30816E-05	0.000252324	0.000242696	0.000435542
3835103773235	383510	3773235	8.22062E-05	8.00971E-05	2.12309E-05	1.97775E-05	0.001411683	0.001014923	0.00068429	0.000675602	0.000479356	0.000152279	0.000218149	0.000209825	2.14484E-05	1.99554E-05	2.14484E-05	1.99554E-05	0.000218149	0.000209825	0.000377976
3835203773235	383520	3773235	7.23527E-05	7.04963E-05	1.86861E-05	1.74069E-05	0.001237356	0.000889592	0.000599788	0.000592173	0.000420161	0.000133474	0.00019121	0.000183914	1.87997E-05	1.74912E-05	1.87997E-05	1.74912E-05	0.00019121	0.000183914	0.000331981
3835303773235	383530	3773235	6.40053E-05	6.23631E-05	1.65303E-05	1.53987E-05	0.00109103	0.000784391	0.000528859	0.000522144	0.000370474	0.00011769	0.000168598	0.000162165	1.65765E-05	1.54227E-05	1.65765E-05	1.54227E-05	0.000168598	0.000162165	0.000293071
3835403773235	383540	3773235	5.70385E-05	5.5575E-05	1.4731E-05	1.37226E-05	0.000969817	0.000697246	0.000470103	0.000464134	0.000329314	0.000104615	0.000149867	0.000144149	1.47349E-05	1.37093E-05	1.47349E-05	1.37093E-05	0.000149867	0.000144149	0.000260643
3835503773235	383550	3773235	5.1337E-05	5.00198E-05	1.32585E-05	1.23509E-05	0.000871357	0.000626459	0.000422376	0.000417014	0.000295881	9.39939E-05	0.000134652	0.000129514	1.32389E-05	1.23174E-05	1.32389E-05	1.23174E-05	0.000134652	0.000129514	0.000234133
3835603773235	383560	3773235	4.68732E-05	4.56706E-05	1.21057E-05	1.1277E-05	0.000794974	0.000571543	0.000385351	0.000380458	0.000269944	8.57543E-05	0.000122848	0.000118161	1.20784E-05	1.12377E-05	1.20784E-05	1.12377E-05	0.000122848	0.000118161	0.00021338
3835703773235	383570	3773235	4.29817E-05	4.18789E-05	1.11006E-05	1.03407E-05	0.000728603	0.000523826	0.000353179	0.000348694	0.000247407	7.85949E-05	0.000112592	0.000108296	1.107E-05	1.02995E-05	1.107E-05	1.02995E-05	0.000112592	0.000108296	0.000195304
3835803773235	383580	3773235	3.94299E-05	3.84183E-05	1.01833E-05	9.48622E-06	0.000668095	0.000480324	0.000323848	0.000319736	0.000226861	7.20678E-05	0.000103242	9.93023E-05	1.01507E-05	9.44414E-06	1.01507E-05	9.44414E-06	0.000103242	9.93023E-05	0.000178828
3835903773235	383590	3773235	3.62461E-05	3.53161E-05	9.36106E-06	8.72025E-06	0.00061393	0.000441382	0.000297592	0.000293814	0.000208468	6.6225E-05	9.48713E-05	9.12514E-05	9.32772E-06	8.67846E-06	9.32772E-06	8.67846E-06	9.48713E-05	9.12514E-05	0.000164077
3836003773235	383600	3773235	3.34651E-05	3.26065E-05	8.64284E-06	8.05119E-06	0.000566722	0.000407442	0.000274709	0.000271221	0.000192438	6.11327E-05	8.75763E-05	8.42348E-05	8.61047E-06	8.01114E-06	8.61047E-06	8.01114E-06	8.75763E-05	8.42348E-05	0.0001512
3836103773235	383610	3773235	3.12231E-05	3.0422E-05	8.06381E-06	7.5118E-06	0.000528824	0.000380196	0.000256339	0.000253084	0.000179569	5.70446E-05	8.17199E-05	7.86018E-05	8.03467E-06	7.47542E-06	8.03467E-06	7.47542E-06	8.17199E-05	7.86018E-05	0.000140808
3836203773235	383620	3773235	2.92011E-05	2.84519E-05	7.5416E-06	7.02533E-06	0.00049465	0.000355627	0.000239774	0.000236729	0.000167965	5.33582E-05	7.64389E-05	7.35223E-05	7.51545E-06	6.99234E-06	7.51545E-06	6.99234E-06	7.64389E-05	7.35223E-05	0.000131443
3836303773235	383630	3773235	2.73946E-05	2.66917E-05	7.07503E-06	6.59071E-06	0.000464111	0.000333671	0.0002497	0.000222114	0.000157595	5.00639E-05	7.17197E-05	6.89831E-05	7.05145E-06	6.56064E-06	7.05145E-06	6.56064E-06	7.17197E-05	6.89831E-05	0.000123076
3836403773235	383640	3773235	2.57731E-05	2.51119E-05	6.65627E-06	6.20061E-06	0.000436681	0.00031395	0.000211674	0.000208986	0.000148281	4.7105E-05	6.74809E-05	6.49061E-05	6.6347E-06	6.17289E-06	6.6347E-06	6.17289E-06	6.74809E-05	6.49061E-05	0.000115571
3836503773235	383650	3773235	2.4294E-05	2.36707E-05	6.27427E-06	5.84476E-06	0.000411638	0.000295946	0.000199535	0.000197002	0.000139777	4.44037E-05	6.3611E-05	6.11839E-05	6.25421E-06	5.81889E-06	6.25421E-06	5.81889E-06	6.3611E-05	6.11839E-05	0.000108729
3836603773235	383660	3773235	2.31401E-05	2.25464E-05	5.97626E-06	5.56715E-06	0.00039211	0.000281906	0.000190069	0.000187656	0.000133146	4.22972E-05	6.05933E-05	5.82813E-05	5.95751E-06	5.54284E-06	5.95751E-06	5.54284E-06	6.05933E-05	5.82813E-05	0.000103374
3836703773235	383670	3773235	2.20802E-05	2.15137E-05	5.70251E-06	5.31214E-06	0.000374141	0.000268987	0.000181359	0.000179056	0.000127045	4.03589E-05	5.78165E-05	5.56105E-05	5.6845E-06	5.28883E-06	5.6845E-06	5.28883E-06	5.78165E-05	5.56105E-05	9.84529E-05
3836803773235	383680	3773235	2.12087E-05	2.06645E-05	5.47744E-06	5.10248E-06	0.000359353	0.000258355	0.00017419	0.000171979	0.000122023	3.87636E-05	5.55313E-05	5.34124E-05	5.45981E-06	5.07978E-06	5.45981E-06	5.07978E-06	5.55313E-05	5.34124E-05	9.4392E-05
3836903773235	383690	3773235	2.05673E-05	2.00396E-05	5.3118E-06	4.94817E-06	0.000348475	0.000250535	0.000168918	0.000166773	0.000118329	3.75902E-05	5.38503E-05	5.17956E-05	5.29455E-06	4.92602E-06	5.29455E-06	4.92602E-06	5.38503E-05	5.17956E-05	9.13672E-05
3837003773235	383700	3773235	1.9967E-05	1.94547E-05	5.15676E-06	4.80375E-06	0.00033831	0.000243227	0.0001639	0.000161908	0.000114878	3.64937E-05	5.22795E-05	5.02848E-05	5.14011E-06	4.78233E-06	5.14011E-06	4.78233E-06	5.22795E-05	5.02848E-05	8.85274E-05
3837103773235	383710	3773235	1.93723E-05	1.88753E-05	5.00317E-06	4.66068E-06	0.000328252	0.000235996	0.000159115	0.000157095	0.000111463	3.54088E-05	5.07253E-05	4.87898E-05	4.98729E-06	4.64015E-06	4.98729E-06	4.64015E-06	5.07253E-05	4.87898E-05	8.57167E-05
3837203773235	383720	3773235	1.8812E-05	1.83293E-05	4.85845E-06	4.52586E-06	0.000318791	0.000229194	0.000154529	0.000152567	0.00010825	3.43882E-05	4.92632E-05	4.73835E-05	4.84354E-06	4.50641E-06	4.84354E-06	4.50641E-06	4.92632E-05	4.73835E-05	8.30639E-05
3837303773235	383730	3773235	1.83011E-05	1.78316E-05	4.72652E-06	4.40296E-06	0.000310176	0.000223	0.000150353	0.000148444	0.000105325	3.34589E-05	4.7932E-05	4.61031E-05	4.71265E-06	4.38463E-06	4.71265E-06	4.38463E-06	4.7932E-05	4.61031E-05	8.06342E-05
3837403773235	383740	3773235	1.78516E-05	1.73936E-05	4.61042E-06	4.29481E-06	0.000302631	0.000217575	0.000146695	0.000144833	0.000102762	3.2645E-05	4.67659E-05	4.49815E-05	4.59801E-06	4.27796E-06	4.59801E-06	4.27796E-06	4.67659E-05	4.49815E-05	7.84858E-05
3837503773235	383750	3773235	1.74386E-05	1.69912E-05	4.50377E-06	4.19546E-06	0.000295718	0.000212605	0.000143344	0.000141524	0.000100415	3.18992E-05	4.56976E-05	4.3954E-05	4.49297E-06	4.18024E-06	4.49297E-06	4.18024E-06	4.56976E-05	4.3954E-05	7.6508E-05
3837603773235	383760	3773235	1.70549E-05	1.66174E-05	4.40468E-06	4.10315E-06	0.000289303	0.000207993	0.000140235	0.000138455	9.82368E-05	3.12073E-05	4.47064E-05	4.30006E-05	4.39552E-06	4.08957E-06	4.39552E-06	4.08957E-06	4.47064E-05	4.30006E-05	7.46698E-05
3837703773235	383770	3773235	1.66971E-05	1.62687E-05	4.31226E-06	4.01707E-06	0.000283308	0.000203683	0.000137329	0.000135585	9.62009E-05	3.05606E-05	4.37799E-05	4.21094E-05	4.30442E-06	4.00481E-06	4.30442E-06	4.00481E-06	4.37799E-05	4.21094E-05	7.29569E-05
3837803773235	383780	3773235	1.63556E-05	1.5936E-05	4.22407E-06	3.9349E-06	0.000277535	0.000199532	0.0001345	0.000132822	9.42407E-05	2.99378E-05	4.28878E-05	4.12514E-05	4.21671E-06	3.92321E-06	4.21671E-06	3.92321E-06	4.28878E-05	4.12514E-05	7.13257E-05
3837903773235	383790	3773235	1.5991E-05	1.55808E-05	4.12991E-06	3.84719E-06	0.000271325	0.000195068	0.000131521	0.000129851	9.21322E-05	2.9268E-05	4.19283E-05	4.03284E-05	4.12237E-06	3.83543E-06	4.12237E-06	3.83543E-06	4.19283E-05	4.03284E-05	6.96055E-05
3838003773235	383800	3773235	1.56355E-05	1.52343E-05	4.03808E-06	3.76165E-06	0.000265223	0.000190681	0.000128562	0.00012693	9.006E-05	2.86098E-05	4.09852E-05	3.94214E-05	4.02965E-06	3.74917E-06	4.02965E-06	3.74917E-06	4.09852E-05	3.94214E-05	6.79325E-05
3838103773235	383810	3773235	1.52141E-05	1.48237E-05	3.92925E-06	3.66027E-06	0.00025798	0.000185474	0.000125052	0.000123464	8.76006E-05	2.78285E-05	3.9866E-05	3.83449E-05	3.91961E-06	3.64678E-06	3.91961E-06	3.64678E-06	3.9866E-05	3.83449E-05	6.59764E-05
3838203773235	383820	3773235	1.47567E-05	1.43781E-05	3.81112E-06	3.55023E-06	0.000250122	0.000179824	0.000121243	0.000119703	8.49325E-05	2.69809E-05	3.86517E-05	3.7177E-05	3.80023E-06	3.53571E-06	3.80023E-06	3.53571E-06	3.86517E-05	3.7177E-05	6.38679E-05
3838303773235	383830	3773235	1.43195E-05	1.39521E-05	3.69822E-06	3.44506E-06	0.000242612	0.000174425	0.000117602	0.000116109	8.23823E-05	2.61707E-05	3.74912E-05	3.60607E-05	3.68612E-06	3.42955E-06	3.68612E-06	3.42955E-06	3.74912E-05	3.60607E-05	6.18556E-05
3838403773235	383840	3773235	1.38346E-05	1.34796E-05	3.57297E-06	3.32838E-06	0.000234292	0.000168443	0.000113569	0.000112127	7.95569E-05	2.52732E-05	3.62054E-05	3.48239E-05	3.5597E-06	3.31193E-06	3.5597E-06	3.31193E-06	3.62054E-05	3.48239E-05	5.96292E-05
3838503773235	383850	3773235	1.3376E-05	1.30328E-05	3.45455E-06	3.21806E-06	0.000226434	0.000162794	0.0001097	0.000108367	7.68888E-05	2.44256E-05	3.49911E-05	3.3656E-05	3.44032E-06	3.20085E-06	3.44032E-06	3.20085E-06	3.49911E-05	3.3656E-05	5.75298E-05
3838603773235	383860	3773235	1.28703E-05	1.254E-05	3.32392E-06	3.09638E-06	0.000217784	0.000156575	0.000105567	0.000104227	7.39514E-05	2.34925E-05	3.36544E-05	3.23703E-05	3.30889E-06	3.07857E-06	3.30889E-06	3.07857E-06	3.36544E-05	3.23703E-05	5.52235E-05
3838703773235	383870	3773235	1.23054E-05	1.19897E-05	3.17804E-06	2.96048E-06	0.000208127	0.000149632	0.000100886	9.96051E-05	7.06722E-05	2.24507E-05	3.21621E-05	3.09349E-05	3.16216E-06	2.94206E-06	3.16216E-06	2.94206E-06	3.21621E-05	3.09349E-05	5.26668E-05
3838803773235	383880	3773235	1.17704E-05	1.14684E-05	3.03986E-06	2.83176E-06	0.000198959	0.000143041	9.64424E-05	9.52179E-05	6.75594E-05	2.14619E-05	3.07455E-05	2.95723E-05	3.02288E-06	2.81247E-06	3.02288E-06	2.81247E-06	3.07455E-05	2.95723E-05	5.02535E-05
3838903773235	383890	3773235	1.12927E-05	1.1003E-05	2.9165E-06	2.71685E-06	0.000190772	0.000137155	9.24738E-05	9.12997E-05	6.47793E-05	2.05787E-05	2.94803E-05	2.83554E-05	2.89849E-06	2.69674E-06	2.89849E-06	2.69674E-06	2.94803E-05	2.83554E-05	4.81033E-05
3839003773235	383900	3773235	1.08465E-05	1.05683E-05	2.80127E-06	2.60951E-06	0.000183129	0.00013166	8.87686E-05	8.76415E-05	6.21838E-05	1.97542E-05	2.82991E-05	2.72193E-05	2.78236E-06	2.58869E-06	2.78236E-06	2.58869E-06	2.82991E-05	2.72193E-05	4.61E-05
3839103773235	383910	3773235	1.04122E-05	1.01451E-05	2.6891E-06	2.50501E-06	0.000175681	0.000126305	8.51584E-05	8.40772E-05	5.96548E-05	1.89508E-05	2.71482E-05	2.61123E-05	2.6692E-06	2.48341E-06	2.6692E-06	2.48341E-06	2.71482E-05	2.61123E-05	4.41603E-05
3829703773245	382970	3773245	6.30235E-06	6.14065E-06	1.62767E-06	1.51625E-06	8.89095E-05	6.39211E-05	4.30974E-05	4.25502E-05	3.01904E-05	9.59072E-06	1.37393E-05	1.32151E-05	1.35084E-06	1.25682E-06	1.35084E-06	1.25682E-06	1.37393E-05	1.32151E-05	2.32351E-05
3829803773245	382980	3773245	6.61516E-06	6.44544E-06	1.70846E-06	1.5915E-06	9.4522E-05	6.79562E-05	4.5818E-05	4.52363E-05	3.20962E-05	1.01961E-05	1.46066E-05	1.40493E-05	1.43612E-06	1.33616E-06	1.43612E-06	1.33616E-06	1.46066E-05	1.40493E-05	2.48954E-05
3829903773245	382990	3773245	6.82108E-06	6.64607E-06	1.76164E-06	1.64104E-06	9.83528E-05	7.07103E-05	4.76749E-05	4.70696E-05	3.3397E-05	1.06094E-05	1.51986E-05	1.46187E-05	1.49432E-06	1.39031E-06	1.49432E-06	1.39031E-06	1.51986E-05	1.46187E-05	2.61347E-05
3830003773245	383000	3773245	6.97523E-06	6.79627E-06	1.80145E-06	1.67813E-06	0.00010213	7.3426E-05	4.95059E-05	4.88773E-05	3.46796E-05	1.10168E-05	1.57823E-05	1.51801E-05	1.55171E-06	1.4437E-06	1.55171E-06	1.4437E-06	1.57823E-05	1.51801E-05	2.72343E-05

			MSite Grubbing / Prep	MMass Grading / Excavation	MMass Grading / Excavation	MDrainage / Utilities Trenching	MFoundations / Concrete Pads	MBuilding / Structure Construction	MAsphalt Paving	MLandscaping or Other Finishing	MWaterside Construction (Piles)	RSSWDemolition	RSSWPlacing Base	RSSWForm/Plac e Rebar and Pour	Child Risk				
Unique Identifier	X (UTM)	Y (UTM)	2027	2027	2028	2028	2028	2028	2028	2028	2028	2029	2029	2029	3rd Trimester	0<2	2<16	Total	per million
3837803773225	383780	3773225	0.000211126	0.000248266	0.000244961	5.20703E-05	6.7717E-05	4.98434E-05	5.13022E-06	6.01038E-05	5.13022E-06	2.0188E-05	2.92932E-05	1.73644E-05	6.25393E-09	9.1883E-08	1.7901E-08	1.16038E-07	0.11603779
3837903773225	383790	3773225	0.00020633	0.000242627	0.000239396	5.08874E-05	6.61787E-05	4.87111E-05	5.01368E-06	5.87385E-05	5.01368E-06	2.02503E-05	2.93837E-05	1.74181E-05	6.11753E-09	8.9874E-08	1.7504E-08	1.13496E-07	0.11349634
3838003773225	383800	3773225	0.000201684	0.000237164	0.000234006	4.97417E-05	6.46886E-05	4.76144E-05	4.9008E-06	5.74159E-05	4.9008E-06	2.02753E-05	2.94199E-05	1.74395E-05	5.98496E-09	8.7923E-08	1.7119E-08	1.11027E-07	0.11102718
3838103773225	383810	3773225	0.000196075	0.000230568	0.000227498	4.83582E-05	6.28895E-05	4.62901E-05	4.7645E-06	5.58191E-05	4.7645E-06	2.0188E-05	2.92932E-05	1.73644E-05	5.8254E-09	8.5568E-08	1.6654E-08	1.08048E-07	0.10804795
3838203773225	383820	3773225	0.000189981	0.000223402	0.000220427	4.68553E-05	6.09349E-05	4.48514E-05	4.61642E-06	5.40842E-05	4.61642E-06	2.00351E-05	2.90714E-05	1.72329E-05	5.65224E-09	8.3009E-08	1.615E-08	1.04812E-07	0.10481183
3838303773225	383830	3773225	0.000184149	0.000216544	0.00021366	4.54169E-05	5.90643E-05	4.34745E-05	4.4747E-06	5.24239E-05	4.4747E-06	1.98729E-05	2.8836E-05	1.70934E-05	5.4864E-09	8.0559E-08	1.5668E-08	1.01713E-07	0.10171267
3838403773225	383840	3773225	0.000177626	0.000208873	0.000206092	4.38082E-05	5.69722E-05	4.19346E-05	4.3162E-06	5.0567E-05	4.3162E-06	1.96483E-05	2.85101E-05	1.69002E-05	5.3016E-09	7.7824E-08	1.513E-08	9.82551E-08	0.0982551
3838503773225	383850	3773225	0.000171459	0.000201622	0.000198938	4.22874E-05	5.49943E-05	4.04788E-05	4.16636E-06	4.88116E-05	4.16636E-06	1.94206E-05	2.81797E-05	1.67044E-05	5.12633E-09	7.5231E-08	1.4621E-08	9.49775E-08	0.09497753
3838603773225	383860	3773225	0.00016487	0.000193873	0.000191292	4.06621E-05	5.28808E-05	3.89231E-05	4.00624E-06	4.69356E-05	4.00624E-06	1.9143E-05	2.77769E-05	1.64656E-05	4.93952E-09	7.2465E-08	1.4077E-08	9.14816E-08	0.09148162
3838703773225	383870	3773225	0.000157801	0.000185561	0.00018309	3.89188E-05	5.06135E-05	3.72543E-05	3.83447E-06	4.49233E-05	3.83447E-06	1.87874E-05	2.72609E-05	1.61597E-05	4.73883E-09	6.9491E-08	1.3495E-08	8.7725E-08	0.08772501
3838803773225	383880	3773225	0.000151106	0.000177688	0.000175322	3.72674E-05	4.8466E-05	3.56736E-05	3.67177E-06	4.30172E-05	3.67177E-06	1.84193E-05	2.67268E-05	1.58431E-05	4.54819E-09	6.6668E-08	1.2942E-08	8.41585E-08	0.08415849
3838903773225	383890	3773225	0.000144499	0.000169919	0.000167657	3.56381E-05	4.6347E-05	3.4114E-05	3.51124E-06	4.11364E-05	3.51124E-06	1.80107E-05	2.61339E-05	1.54917E-05	4.35961E-09	6.3876E-08	1.2396E-08	8.06316E-08	0.08063163
3839003773225	383900	3773225	0.000138244	0.000162563	0.000160399	3.40953E-05	4.43407E-05	3.26371E-05	3.35924E-06	3.93556E-05	3.35924E-06	1.75927E-05	2.55274E-05	1.51321E-05	4.18049E-09	6.1225E-08	1.1877E-08	7.72825E-08	0.07728253
3839103773225	383910	3773225	0.000132345	0.000155627	0.000153554	3.26404E-05	4.24486E-05	3.12445E-05	3.2159E-06	3.76763E-05	3.2159E-06	1.71747E-05	2.49209E-05	1.47726E-05	4.01096E-09	5.8718E-08	1.1386E-08	7.41151E-08	0.07411507
3829703773235	382970	3773235	7.05646E-05	8.29782E-05	8.18733E-05	1.74035E-05	2.26331E-05	1.66592E-05	1.71468E-06	2.00885E-05	1.71468E-06	1.15538E-05	1.67648E-05	9.93784E-06	3.54224E-09	4.6548E-08	8.2268E-09	5.83172E-08	0.05831723
3829803773235	382980	3773235	7.55166E-05	8.88013E-05	8.76189E-05	1.86248E-05	2.42214E-05	1.78283E-05	1.83501E-06	2.14983E-05	1.83501E-06	1.19188E-05	1.72944E-05	1.02518E-05	3.84283E-09	5.0355E-08	8.8821E-09	6.30799E-08	0.06307992
3829903773235	382990	3773235	7.97333E-05	9.37598E-05	9.25114E-05	1.96648E-05	2.55739E-05	1.88238E-05	1.93747E-06	2.26987E-05	1.93747E-06	1.21402E-05	1.76157E-05	1.04422E-05	4.11961E-09	5.3816E-08	9.4715E-09	6.74072E-08	0.06740721
3830003773235	383000	3773235	8.29752E-05	9.75721E-05	9.62729E-05	2.04643E-05	2.66137E-05	1.95891E-05	2.01625E-06	2.36216E-05	2.01625E-06	1.224E-05	1.77606E-05	1.05281E-05	4.36873E-09	5.6859E-08	9.9783E-09	7.12057E-08	0.07120573
3830103773235	383010	3773235	8.72532E-05	0.000102603	0.000101236	2.15194E-05	2.79858E-05	2.05991E-05	2.1202E-06	2.48395E-05	2.1202E-06	1.22244E-05	1.77379E-05	1.05147E-05	4.65454E-09	6.0426E-08	1.0594E-08	7.56747E-08	0.07567474
3830203773235	383020	3773235	9.11079E-05	0.000107135	0.000105709	2.24701E-05	2.92222E-05	2.15091E-05	2.21387E-06	2.59368E-05	2.21387E-06	1.23336E-05	1.78963E-05	1.06086E-05	4.98236E-09	6.4401E-08	1.1255E-08	8.06384E-08	0.08063841
3830303773235	383030	3773235	9.51352E-05	0.000111871	0.000110382	2.34634E-05	3.05139E-05	2.24599E-05	2.31173E-06	2.70834E-05	2.31173E-06	1.24334E-05	1.80412E-05	1.06944E-05	5.3558E-09	6.8886E-08	1.1991E-08	8.62324E-08	0.08623241
3830403773235	383040	3773235	9.93686E-05	0.000116849	0.000115294	2.45075E-05	3.18717E-05	2.34593E-05	2.4146E-06	2.82885E-05	2.4146E-06	1.25395E-05	1.81951E-05	1.07857E-05	5.7756E-09	7.3891E-08	1.2807E-08	9.24743E-08	0.09247431
3830503773235	383050	3773235	0.000103881	0.000122155	0.000120529	2.56202E-05	3.33189E-05	2.45245E-05	2.52424E-06	2.9573E-05	2.52424E-06	1.26424E-05	1.83444E-05	1.08742E-05	6.25384E-09	7.9557E-08	1.373E-08	9.95411E-08	0.09954107
3830603773235	383060	3773235	0.00010871	0.000127834	0.000126132	2.68113E-05	3.48679E-05	2.56647E-05	2.64159E-06	3.09479E-05	2.64159E-06	1.27235E-05	1.84621E-05	1.0944E-05	6.81166E-09	8.6115E-08	1.4793E-08	1.0772E-07	0.10771988
3830703773235	383070	3773235	0.000113946	0.000133991	0.000132207	2.81027E-05	3.65474E-05	2.69009E-05	2.76882E-06	3.24385E-05	2.76882E-06	1.28951E-05	1.87111E-05	1.10915E-05	7.47101E-09	9.3811E-08	1.6038E-08	1.1732E-07	0.11731983
3834403773235	383440	3773235	0.006283719	0.007389139	0.007290751	0.001549765	0.002015456	0.001483486	0.000152691	0.001788867	0.000152691	2.1785E-05	3.16105E-05	1.87381E-05	1.67223E-07	2.5127E-06	5.2282E-07	3.20273E-06	3.20273075
3834503773235	383450	3773235	0.004142016	0.004870672	0.004805818	0.001021553	0.001328521	0.000977864	0.000100648	0.001179161	0.000100648	2.25368E-05	3.27013E-05	1.93847E-05	1.10318E-07	1.6575E-06	3.3914E-07	2.10692E-06	2.10692487
3834603773235	383460	3773235	0.003006315	0.00353518	0.003488108	0.000741453	0.000964253	0.000709743	7.30516E-05	0.000855846	7.30516E-05	2.31388E-05	3.35749E-05	1.99025E-05	8.04699E-08	1.2076E-06	2.4422E-07	1.53224E-06	1.53223881
3834703773235	383470	3773235	0.002327545	0.002737003	0.002700559	0.000574047	0.000746543	0.000549496	5.65579E-05	0.000662612	5.65579E-05	2.35256E-05	3.41361E-05	2.02352E-05	6.26931E-08	9.3936E-07	1.8843E-07	1.19048E-06	1.19047558
3834803773235	383480	3773235	0.001882918	0.002214158	0.002184676	0.000464387	0.000603932	0.000444527	4.57538E-05	0.000536034	4.57538E-05	2.37034E-05	3.43941E-05	2.03881E-05	5.10505E-08	7.637E-07	1.5232E-07	9.67075E-07	0.96707498
3834903773235	383490	3773235	0.001568948	0.001844955	0.001820389	0.000386952	0.000503228	0.000370404	3.81245E-05	0.000446653	3.81245E-05	2.37034E-05	3.43941E-05	2.03881E-05	4.28086E-08	6.3944E-07	1.2701E-07	8.09262E-07	0.8092622
3835003773235	383500	3773235	0.00133704	0.001572249	0.001551314	0.000329756	0.000428846	0.000315654	3.24893E-05	0.000380632	3.24893E-05	2.35724E-05	3.4204E-05	2.02755E-05	3.66938E-08	5.4736E-07	1.0839E-07	6.92439E-07	0.69243857
3835103773235	383510	3773235	0.001160322	0.001364444	0.001346276	0.000286172	0.000372165	0.000273933	2.81951E-05	0.000330324	2.81951E-05	2.33571E-05	3.38917E-05	2.00903E-05	3.20132E-08	4.7695E-07	9.4235E-08	6.03197E-07	0.60319652
3835203773235	383520	3773235	0.001019126	0.001198409	0.001182452	0.000251349	0.000326877	0.000240599	2.47641E-05	0.000290128	2.47641E-05	2.3067E-05	3.34708E-05	1.98408E-05	2.82559E-08	4.205E-07	8.2935E-08	5.31689E-07	0.53168852
3835303773235	383530	3773235	0.000899676	0.001057946	0.001043859	0.000221889	0.000288564	0.000212399	2.18616E-05	0.000256122	2.18616E-05	2.26647E-05	3.28869E-05	1.94947E-05	2.5062E-08	3.7257E-07	7.337E-08	4.70998E-07	0.47099753
3835403773235	383540	3773235	0.000800129	0.000940887	0.000928359	0.000197337	0.000256636	0.000188898	1.94427E-05	0.000227783	1.94427E-05	2.22092E-05	3.22261E-05	1.9103E-05	2.23868E-08	3.3247E-07	6.5388E-08	4.20244E-07	0.42024446
3835503773235	383550	3773235	0.000718747	0.000845188	0.000833934	0.000177266	0.000230533	0.000169685	1.74651E-05	0.000204615	1.74651E-05	2.17788E-05	3.16015E-05	1.87327E-05	2.019E-08	2.9958E-07	5.8858E-08	3.78625E-07	0.37862501
3835603773235	383560	3773235	0.00065504	0.000770273	0.000760017	0.000161554	0.000210099	0.000154644	1.59171E-05	0.000186479	1.59171E-05	2.14887E-05	3.11806E-05	1.84832E-05	1.84645E-08	2.7377E-07	5.3747E-08	3.45979E-07	0.34597912
3835703773235	383570	3773235	0.000599548	0.00070502	0.000695632	0.000147868	0.000192301	0.000141544	1.45687E-05	0.000170681	1.45687E-05	2.12048E-05	3.07687E-05	1.82391E-05	1.69568E-08	2.5123E-07	4.929E-08	3.17479E-07	0.3174794
3835803773235	383580	3773235	0.00054897	0.000645544	0.000636948	0.000135393	0.000176078	0.000129603	1.33396E-05	0.000156282	1.33396E-05	2.08804E-05	3.0298E-05	1.796E-05	1.55783E-08	2.3064E-07	4.5221E-08	2.91442E-07	0.29144178
3835903773235	383590	3773235	0.000503689	0.000592297	0.000584411	0.000124226	0.000161555	0.000118913	1.22393E-05	0.000143392	1.22393E-05	2.0556E-05	2.98272E-05	1.7681E-05	1.43405E-08	2.1217E-07	4.1571E-08	2.68079E-07	0.2680787
3836003773235	383600	3773235	0.000464157	0.00054581	0.000538543	0.000114476	0.000148875	0.00010958	1.12787E-05	0.000132137	1.12787E-05	2.02691E-05	2.94108E-05	1.74342E-05	1.32568E-08	1.96E-07	3.8382E-08	2.47641E-07	0.24764139
3836103773235	383610	3773235	0.000432255	0.000508297	0.000501529	0.000106608	0.000138643	0.000102049	1.05035E-05	0.000123056	1.05035E-05	2.01006E-05	2.91664E-05	1.72893E-05	1.23801E-08	1.8294E-07	3.5809E-08	2.31124E-07	0.23112369
3836203773235	383620	3773235	0.000403507	0.000474491	0.000468173	9.95177E-05	0.000129422	9.52616E-05	9.80498E-06	0.000114872	9.80498E-06	1.99353E-05	2.89265E-05	1.71471E-05	1.15881E-08	1.7114E-07	3.3486E-08	2.16212E-07	0.21621234
3836303773235	383630	3773235	0.000377822	0.000444288	0.000438373	9.3183E-05	0.000121184	8.91978E-05	9.18086E-06	0.00010756	9.18086E-06	1.97825E-05	2.87048E-05	1.70156E-05	1.08788E-08	1.6058E-07	3.1408E-08	2.02866E-07	0.20286589
3836403773235	383640	3773235	0.000354784	0.000417197	0.000411642	8.75009E-05	0.000113794	8.37588E-05	8.62103E-06	0.000101001	8.62103E-06	1.9639E-05	2.84966E-05	1.68922E-05	1.02412E-08	1.5109E-07	2.9541E-08	1.90874E-07	0.19087381
3836503773235	383650	3773235	0.000333778	0.000392496	0.00038727	8.23203E-05	0.000107057	7.87997E-05	8.11061E-06	9.50209E-05	8.11061E-06	1.94955E-05	2.82884E-05	1.67688E-05	9.65853E-09	1.4243E-07	2.7836E-08	1.79921E-07	0.17992147
3836603773235	383660	3773235	0.00031734	0.000373166	0.000368197	7.82662E-05	0.000101784	7.49189E-05	7.71117E-06	9.03413E-05	7.71117E-06	1.94237E-05	2.81843E-05	1.67071E-05	9.2012E-09	1.3563E-07	2.6501E-08	1.71335E-07	0.17133476
3836703773235	383670	3773235	0.000302233	0.000355402	0.00035067	7.45404E-05	9.69391E-05	7.13525E-05	7.34409E-06	8.60407E-05	7.34409E-06	1.93426E-05	2.80666E-05	1.66373E-05	8.78021E-09	1.2938E-07	2.5272E-08	1.63434E-07	0.16343379
3836803773235	383680	3773235	0.000289767	0.000340742	0.000336205	7.14658E-05	9.29406E-05	6.84094E-05	7.04117E-06	8.24917E-05	7.04117E-06	1.93083E-05	2.80168E-05	1.66078E-05	8.43228E-09	1.2422E-07	2.4257E-08	1.56909E-07	0.15690904
3836903773235	383690	3773235	0.000280481	0.000329823	0.000325432	6.91756E-05	8.99623E-05	6.62172E-05	6.81553E-06	7.98482E-05	6.81553E-06	1.93769E-05	2.81164E-05	1.66668E-05	8.17285E-09	1.2038E-07	2.3502E-08	1.5205E-07	0.15205036
3837003773235	383700	3773235	0.000271764	0.000319572	0.000315317	6.70256E-05	8.71662E-05	6.41591E-05	6.6037E-06	7.73665E-05	6.6037E-06	1.94705E-05	2.82522E-05	1.67473E-05	7.92977E-09	1.1677E-07	2.2795E-08	1.47497E-07	0.14749684
3837103773235	383710	3773235	0.000263136	0.000309426	0.000305306	6.48976E-05	8.43988E-05	6.21221E-05	6.39403E-06	7.49102E-05	6.39403E-06	1.9561E-05	2.83834E-05	1.68251E-05	7.68954E-09	1.1321E-07	2.2094E-08	1.42995E-07	0.1429953
3837203773235	383720	3773235	0.000254992	0.000299849	0.000295857	6.28891E-05	8.17867E-05	6.01995E-05	6.19615E-06	7.25918E-05	6.19615E-06	1.96639E-05	2.85328E-05	1.69136E-05	7.46299E-09	1.0985E-07	2.1433E-08	1.3875E-07	0.13874974
3837303773235	383730	3773235	0.000247533	0.000291079	0.000287203	6.10495E-05	7.93944E-05	5.84386E-05	6.0149E-06	7.04684E-05	6.0149E-06	1.97918E-05	2.87183E-05	1.70237E-05	7.25585E-09	1.0678E-07	2.0829E-08	1.34868E-07	0.13486829
3837403773235	383740	3773235	0.000240938	0.000283323	0.000279551	5.94229E-05	7.7279E-05	5.68816E-05	5.85464E-06	6.85909E-05	5.85464E-06	1.9954E-05	2.89537E-05	1.71632E-05	7.07264E-09	1.0407E-07	2.0295E-08	1.31437E-07	0.13143717
3837503773235	383750	3773235	0.000234866	0.000276183	0.000272506	5.79255E-05	7.53316E-05	5.54482E-05	5.70711E-06	6.68624E-05	5.70711E-06	2.01256E-05	2.92026E-05	1.73107E-05	6.90411E-09	1.0157E-07	1.9804E-08	1.28282E-07	0.12828209
3837603773235	383760	3773235	0.000229224	0.000269548	0.000265959	5.65338E-05	7.35217E-05	5.4116E-05	5.56999E-06	6.5256E-05	5.56999E-06	2.02909E-05	2.94425E-05	1.74529E-05	6.74708E-09	9.925E-08	1.9347E-08	1.25344E-07	0.12534412
3837703773235	383770	3773235	0.000223965	0.000263365	0.000259858	5.52369E-05	7.18352E-05	5.28746E-05	5.44222E-06	6.3759E-05	5.44222E-06	2.04406E-05	2.96598E-05	1.75817E-05	6.6002E-09	9.708E-08	1.8919E-08	1.22599E-07	0.12259906
3837803773235	383780	3773235	0.000218957	0.000257476	0.000254048	5.40019E-05	7.0229E-05	5.16924E-05	5.32053E-06	6.23334E-05	5.32053E-06	2.05592E-05	2.98318E-05	1.76837E-05	6.45959E-09	9.5004E-08	1.851E-08	1.19973E-07	0.11997326
3837903773235	383790	3773235	0.000213677	0.000251266	0.000247921	5.26995E-05	6.85352E-05	5.04457E-05	5.19222E-06	6.08301E-05	5.19222E-06	2.06059E-05	2.98997E-05	1.77239E-05	6.31069E-09	9.2805E-08	1.8076E-08	1.17192E-07	0.11719213
3838003773235	383800	3773235	0.000208541	0.000245227	0.000241962	5.14328E-05	6.6888E-05	4.92332E-05	5.06742E-06	5.9368E-05	5.06742E-06	2.06153E-05	2.99132E-05	1.7732E-05	6.16561E-09	9.0663E-08	1.7653E-08	1.14482E-07	0.11448223
3838103773235	383810	3773235	0.000202536	0.000238166	0.000234995	4.99519E-05	6.4962E-05	4.78156E-05	4.92151E-06	5.76586E-05	4.92151E-06	2.05186E-05	2.97729E-05	1.76488E-05	5.99596E-09	8.8155E-08	1.7159E-08	1.11309E-07	0.11130922
3838203773235	383820	3773235	0.000196064	0.000230555	0.000227485	4.83555E-05	6.28859E-05	4.62875E-05	4.76422E-06	5.58159E-05	4.76422E-06	2.03595E-05	2.95421E-05	1.7512E-05	5.81326E-09	8.545E-08	1.6626E-08	1.07889E-07	0.10788891
3838303773235	383830	3773235	0.000189886	0.00022329	0.000220317	4.68319E-05	6.09045E-05	4.48291E-05	4.61412E-06	5.40573E-05	4.61412E-06	2.01911E-05	2.92977E-05	1.73671E-05	5.63874E-09	8.2866E-08	1.6117E-08	1.04622E-07	0.10462193
3838403773235	383840	3773235	0.000183051	0.000215253	0.000212387	4.51463E-05	5.87123E-05	4.32155E-05	4.44804E-06	5.21115E-05	4.44804E-06	1.99571E-05	2.89582E-05	1.71659E-05	5.44594E-09	8.0009E-08	1.5555E-08	1.0101E-07	0.1010104
3838503773235	383850	3773235	0.000176606	0.000207675	0.000204909	4.35568E-05	5.66452E-05	4.1694E-05	4.29143E-06	5.02768E-05	4.29143E-06	1.97263E-05	2.86233E-05	1.69673E-05	5.26385E-09	7.7311E-08	1.5025E-08	9.76002E-08	0.09760022
3838603773235	383860	3773235	0.000169527	0.000199349	0.000196695	4.18106E-05	5.43744E-05	4.00225E-05	4.11939E-06	4.82613E-05	4.11939E-06	1.94206E-05	2.81797E-05	1.67044E-05	5.06399E-09	7.4347E-08	1.4444E-08	9.38552E-08	0.09385517
3838703773235	383870	3773235	0.000161678	0.00019012	0.000187589	3.98749E-05	5.1857E-05	3.81696E-05	3.92868E-06	4.6027E-05	3.92868E-06	1.89995E-05	2.75687E-05	1.63422E-05	4.84204E-09	7.1055E-08	1.3799E-08	8.96954E-08	0.08969543
3838803773235	383880	3773235	0.00015427	0.000181408	0.000178993	3.80478E-05	4.94808E-05	3.64206E-05	3.74866E-06	4.39179E-05	3.74866E-06	1.85628E-05	2.6935E-05	1.59665E-05	4.63185E-09	6.7938E-08	1.3188E-08	8.5758E-08	0.08575796
3838903773235	383890	3773235	0.000147669	0.000173646	0.000171334	3.64198E-05	4.73636E-05	3.48622E-05	3.58826E-06	4.20387E-05	3.58826E-06	1.81573E-05	2.63466E-05	1.56178E-05	4.44384E-09	6.5152E-08	1.2643E-08	8.2389E-08	0.0822389
3839003773235	383900	3773235	0.000141519	0.000166415	0.000164199	3.49031E-05	4.53912E-05	3.34104E-05	3.43883E-06	4.02881E-05	3.43883E-06	1.77612E-05	2.57718E-05	1.5277E-05	4.26817E-09	6.2551E-08	1.2134E-08	7.89527E-08	0.07895271
3839103773235	383910	3773235	0.000135564	0.000159413	0.00015729	3.34345E-05	4.34813E-05	3.20046E-05	3.29413E-06	3.85929E-05	3.29413E-06	1.73463E-05	2.51699E-05	1.49202E-05	4.09737E-09	6.0022E-08	1.164E-08	7.57595E-08	0.07575952
3829703773245	382970	3773245	7.13277E-05	8.38756E-05	8.27587E-05	1.75917E-05	2.28778E-05	1.68393E-05	1.73322E-06	2.03058E-05	1.73322E-06	1.16131E-05	1.68508E-05	9.98882E-06	3.60283E-09	4.7292E-08	8.347E-09	5.92416E-08	0.05924156
3829803773245	382980	3773245	7.64246E-05	8.9869E-05	8.86724E-05	1.88487E-05	2.45126E-05	1.80426E-05	1.85707E-06	2.17568E-05	1.85707E-06	1.19811E-05	1.73849E-05	1.03054E-05	3.91565E-09	5.1247E-08	9.0258E-09	6.41886E-08	0.06418857
3829903773245	382990	3773245	8.02291E-05	9.43428E-05	9.30866E-05	1.9787E-05	2.57329E-05	1.89408E-05	1.94952E-06	2.28398E-05	1.94952E-06	1.21777E-05	1.767E-05	1.04744E-05	4.18239E-09	5.4552E-08	9.5808E-09	6.83153E-08	0.06831526
3830003773245	383000	3773245	8.36047E-05	9.83123E-05	9.70032E-05	2.06196E-05	2.68156E-05	1.97377E-05	2.03154E-06	2.38008E-05	2.03154E-06	1.22463E-05	1.77696E-05	1.05335E-05	4.43222E-09	5.7618E-08	1.0095E-08	7.2146E-08	0.07214604

Unique Identifier	X (UTM)	Y (UTM)	EGIODemolition 2025	EGIOSite Grubbing / Prep 2025	EGIOMass Grading / Excavation 2025	EGIOMass Grading / Excavation 2026	EGIODrainage / Utilities Trenching 2026	EGIODrainage / Utilities Trenching 2027	EGIOFoundations / Concrete Pads 2026	EGIOFoundations / Concrete Pads 2027	EGIOBuilding / Structure Construction 2026	EGIOBuilding / Structure Construction 2027	EGIOAsphalt Paving 2027	EGIOArchitectural Coating 2027	EGIOLandscaping or Other Finishing 2027	EGIOWaterside Construction (Piles) 2027	HIWaterside Construction (Landscaping) 2025	HIWaterside Construction (Landscaping) 2026	KMDemolition 2025	KMSite Grubbing / Prep 2025	KMMass Grading / Excavation 2025
3830103773245	383010	3773245	0.000272263	0.00010679	3.5364E-05	3.46354E-05	8.04251E-05	8.0301E-05	0.000105668	0.0001056	0.000113184	0.000110471	4.40439E-06	4.40439E-06	0.000119279	4.40439E-06	5.5609E-05	5.38672E-05	3.44439E-05	0.000149489	0.000113628
3830203773245	383020	3773245	0.00029452	0.00011551	3.8255E-05	3.74668E-05	8.69998E-05	8.68656E-05	0.000114306	0.000114233	0.000122436	0.000119502	4.76444E-06	4.76444E-06	0.000129031	4.76444E-06	5.99054E-05	5.8029E-05	3.58855E-05	0.000155746	0.000118383
3830303773245	383030	3773245	0.000320218	0.00012559	4.15928E-05	4.07359E-05	9.45907E-05	9.44448E-05	0.00012428	0.0001242	0.000133119	0.000129928	5.18015E-06	5.18015E-06	0.000140289	5.18015E-06	6.4844E-05	6.28129E-05	3.74131E-05	0.000162375	0.000123423
3830403773245	383040	3773245	0.000349885	0.00013723	4.54463E-05	4.451E-05	0.000103354	0.000103195	0.000135794	0.000135707	0.000145453	0.000141966	5.66008E-06	5.66008E-06	0.000153286	5.66008E-06	7.05468E-05	6.83371E-05	3.90311E-05	0.000169398	0.00012876
3830503773245	383050	3773245	0.000384744	0.0001509	4.99742E-05	4.89445E-05	0.000113652	0.000113476	0.000149323	0.000149227	0.000159944	0.00015611	6.224E-06	6.224E-06	0.000168558	6.224E-06	7.72147E-05	7.47962E-05	4.07579E-05	0.000176892	0.000134457
3830603773245	383060	3773245	0.000426214	0.00016717	5.53607E-05	5.422E-05	0.000125902	0.000125707	0.000165418	0.000165312	0.000177184	0.000172937	6.89486E-06	6.89486E-06	0.000186726	6.89486E-06	8.51186E-05	8.24525E-05	4.26113E-05	0.000184936	0.000140571
3830703773245	383070	3773245	0.000475615	0.00018654	6.17773E-05	6.05045E-05	0.000140494	0.000140278	0.000184591	0.000184472	0.00019772	0.000192981	7.69402E-06	7.69402E-06	0.000208369	7.69402E-06	9.45527E-05	9.15911E-05	4.46028E-05	0.000193579	0.000147141
3830803773245	383080	3773245	0.000536864	0.00021057	6.97328E-05	6.82961E-05	0.000158587	0.000158342	0.000208363	0.000208228	0.000223182	0.000217833	8.68483E-06	8.68483E-06	0.000235202	8.68483E-06	0.000106215	0.000102888	4.6755E-05	0.0002092	0.000154241
3830903773245	383090	3773245	0.000611828	0.00023997	7.94698E-05	7.78325E-05	0.000180731	0.000180452	0.000237457	0.000237304	0.000254346	0.000248249	9.89752E-06	9.89752E-06	0.000268044	9.89752E-06	0.000120577	0.0001168	4.90611E-05	0.000212928	0.000161848
3831003773245	383100	3773245	0.000694435	0.00027237	9.01997E-05	8.83412E-05	0.000205133	0.000204816	0.000269518	0.000269344	0.000288687	0.000281767	1.12339E-05	1.12339E-05	0.000304235	1.12339E-05	0.000136896	0.000132608	5.13196E-05	0.000222731	0.000169299
3831103773245	383110	3773245	0.00080407	0.00031537	0.00010444	0.000102288	0.000237518	0.000237152	0.000312068	0.000311867	0.000334264	0.000326252	1.30074E-05	1.30074E-05	0.000352266	1.30074E-05	0.000157563	0.000152628	5.34673E-05	0.000232052	0.000176384
3831203773245	383120	3773245	0.000996383	0.0003908	0.00012942	0.000126753	0.000294327	0.000293873	0.000386707	0.000386457	0.000414211	0.000404283	1.61185E-05	1.61185E-05	0.00043652	1.61185E-05	0.000194187	0.000188105	5.6665E-05	0.00024593	0.000186933
3831303773245	383130	3773245	0.001320005	0.00051772	0.000171455	0.000167922	0.000389923	0.000389321	0.000512308	0.000511977	0.000548746	0.000535593	2.13537E-05	2.13537E-05	0.0005783	2.13537E-05	0.000256007	0.000247988	6.04058E-05	0.000262166	0.000199274
3834403773245	383440	3773245	0.00651582	0.0025556	0.000846335	0.000828898	0.001924742	0.001921772	0.002528859	0.002527227	0.002708723	0.002643797	0.000105406	0.000105406	0.002854609	0.000105406	0.001652227	0.001600476	0.002815839	0.012220941	0.009289218
3834503773245	383450	3773245	0.004112279	0.00161289	0.000534141	0.000523136	0.001214747	0.001212873	0.001596019	0.001594989	0.001709536	0.001668559	6.65242E-05	6.65242E-05	0.001801607	6.65242E-05	0.001080514	0.00104667	0.00180174	0.007819679	0.005943789
3834603773245	383460	3773245	0.002855471	0.00111996	0.000370895	0.000363253	0.000843492	0.000842191	0.001108238	0.001107523	0.001187062	0.001158609	4.61929E-05	4.61929E-05	0.001250994	4.61929E-05	0.000766327	0.000742324	0.001252337	0.005435231	0.004131355
3834703773245	383470	3773245	0.002178937	0.00085461	0.000283021	0.000277189	0.000643647	0.000642654	0.000845668	0.000845123	0.000905817	0.000884105	3.52486E-05	3.52486E-05	0.000954602	3.52486E-05	0.000589768	0.000571296	0.000946936	0.004109769	0.003123862
3834803773245	383480	3773245	0.001774226	0.00069588	0.000230453	0.000225705	0.000524098	0.000523289	0.000688596	0.000688151	0.000737572	0.000719893	2.87016E-05	2.87016E-05	0.000777296	2.87016E-05	0.000481672	0.000466585	0.000762297	0.003308421	0.002514753
3834903773245	383490	3773245	0.001494068	0.00058599	0.000194063	0.000190065	0.00044134	0.000440659	0.000579863	0.000579489	0.000621106	0.000606219	2.41695E-05	2.41695E-05	0.000654558	2.41695E-05	0.000405713	0.000393005	0.000634087	0.002751982	0.0020918
3835003773245	383500	3773245	0.001286215	0.00050447	0.000167066	0.000163623	0.000379942	0.000379355	0.000499194	0.000498872	0.000534699	0.000521882	2.08071E-05	2.08071E-05	0.000563496	2.08071E-05	0.000348952	0.00033802	0.000539439	0.002341202	0.001779563
3835103773245	383510	3773245	0.001125958	0.00044162	0.00014625	0.000143237	0.000332602	0.000332089	0.000436996	0.000436714	0.000468077	0.000456858	1.82146E-05	1.82146E-05	0.000493287	1.82146E-05	0.000305034	0.00029548	0.000467018	0.002026892	0.001540654
3835203773245	383520	3773245	0.000997578	0.00039126	0.000129575	0.000126905	0.00029468	0.000294225	0.000387171	0.000386921	0.000414708	0.000404768	1.61378E-05	1.61378E-05	0.000437043	1.61378E-05	0.000269766	0.000261316	0.000409468	0.001777122	0.001350802
3835303773245	383530	3773245	0.000888599	0.00034852	0.00011542	0.000113041	0.000262488	0.000262083	0.000344875	0.000344652	0.000369404	0.00036055	1.43748E-05	1.43748E-05	0.000389299	1.43748E-05	0.000239804	0.000232293	0.000361066	0.001567051	0.001191126
3835403773245	383540	3773245	0.000797234	0.00031269	0.000103552	0.000101419	0.000235499	0.000235136	0.000309415	0.000309215	0.000331422	0.000323478	1.28968E-05	1.28968E-05	0.000349272	1.28968E-05	0.000214701	0.000207976	0.000320896	0.001392713	0.00105861
3835503773245	383550	3773245	0.000721516	0.00028299	9.37172E-05	9.17863E-05	0.000213132	0.000212803	0.000280028	0.000279847	0.000299945	0.000292755	1.16719E-05	1.16719E-05	0.000316099	1.16719E-05	0.000193929	0.000187855	0.000287939	0.001249677	0.000949888
3835603773245	383560	3773245	0.000660941	0.00025923	8.58492E-05	8.40804E-05	0.000195239	0.000194938	0.000256518	0.000256353	0.000274763	0.000268177	1.0692E-05	1.0692E-05	0.000289561	1.0692E-05	0.000177318	0.000171764	0.000261785	0.001136165	0.000863607
3835703773245	383570	3773245	0.000608028	0.00023848	7.89763E-05	7.73491E-05	0.00017909	0.000179331	0.000235982	0.00023583	0.000252766	0.000246708	9.83606E-06	9.83606E-06	0.00026638	9.83606E-06	0.00016281	0.000157711	0.000239095	0.001037691	0.000788756
3835803773245	383580	3773245	0.000559184	0.00021932	7.2632E-05	7.11355E-05	0.00016518	0.000164925	0.000217025	0.000216885	0.000232461	0.000226889	9.0459E-06	9.0459E-06	0.000244981	9.0459E-06	0.000149424	0.000144744	0.000218291	0.000947399	0.000720124
3835903773245	383590	3773245	0.000515163	0.00020205	6.69142E-05	6.55355E-05	0.000152177	0.000151942	0.00019994	0.000199811	0.000214161	0.000209028	8.33378E-06	8.33378E-06	0.000225695	8.33378E-06	0.000137369	0.000133067	0.000199671	0.000866584	0.000658696
3836003773245	383600	3773245	0.000476756	0.00018699	6.19255E-05	6.06496E-05	0.000140831	0.000140614	0.000185034	0.000184915	0.000198195	0.000193444	7.71247E-06	7.71247E-06	0.000208869	7.71247E-06	0.000126855	0.000122882	0.00018353	0.000796535	0.000605451
3836103773245	383610	3773245	0.000446523	0.00017513	5.79985E-05	5.68035E-05	0.000131901	0.000131697	0.0001733	0.000173188	0.000185626	0.000181177	7.22338E-06	7.22338E-06	0.000195624	7.22338E-06	0.00011858	0.000114866	0.000170905	0.000741738	0.0005638
3836203773245	383620	3773245	0.000419163	0.0001644	5.44448E-05	5.33231E-05	0.000123819	0.000123628	0.000162682	0.000162577	0.000174253	0.000170076	6.7808E-06	6.7808E-06	0.000183637	6.7808E-06	0.000111096	0.000107616	0.000159542	0.000692423	0.000526315
3836303773245	383630	3773245	0.000394571	0.00015476	5.12505E-05	5.01946E-05	0.000116554	0.000116374	0.000153137	0.000153038	0.000164029	0.000160097	6.38296E-06	6.38296E-06	0.000172863	6.38296E-06	0.000104372	0.000101103	0.000149383	0.000648332	0.000492802
3836403773245	383640	3773245	0.000372331	0.00014603	4.83618E-05	4.73654E-05	0.000109985	0.000109815	0.000144506	0.000144412	0.000154784	0.000151074	6.02319E-06	6.02319E-06	0.00016312	6.02319E-06	9.83001E-05	9.52212E-05	0.000140254	0.000608711	0.000462685
3836503773245	383650	3773245	0.000351969	0.00013805	4.5717E-05	4.47751E-05	0.00010397	0.00010381	0.000136603	0.000136515	0.000146319	0.000142812	5.69379E-06	5.69379E-06	0.000154199	5.69379E-06	9.27444E-05	8.98395E-05	0.000131937	0.000572616	0.000435249
3836603773245	383660	3773245	0.000335712	0.00013167	4.36053E-05	4.27069E-05	9.91676E-05	9.90146E-05	0.000130293	0.000130209	0.00013956	0.000136215	5.4308E-06	5.4308E-06	0.000147077	5.4308E-06	8.83189E-05	8.55526E-05	0.000125351	0.000544034	0.000413524
3836703773245	383670	3773245	0.000320685	0.00012578	4.16535E-05	4.07953E-05	9.47287E-05	9.45825E-05	0.000124461	0.000124381	0.000133313	0.000130118	5.18771E-06	5.18771E-06	0.000140493	5.18771E-06	8.42324E-05	8.15941E-05	0.000119293	0.000517741	0.000393538
3836803773245	383680	3773245	0.000308173	0.00012087	4.00283E-05	3.92036E-05	9.10327E-05	9.08923E-05	0.000119605	0.000119528	0.000128112	0.000125041	4.9853E-06	4.9853E-06	0.000135012	4.9853E-06	8.08365E-05	7.83046E-05	0.00011429	0.000496024	0.000377032
3836903773245	383690	3773245	0.00029884	0.00011721	3.88162E-05	3.80164E-05	8.8276E-05	8.81398E-05	0.000115983	0.000115908	0.000124232	0.000121255	4.83433E-06	4.83433E-06	0.000130923	4.83433E-06	7.83036E-05	7.58509E-05	0.000110589	0.000479966	0.000364825
3837003773245	383700	3773245	0.000290083	0.00011377	3.76787E-05	3.69024E-05	8.56891E-05	8.55569E-05	0.000112584	0.000112512	0.000120592	0.000117701	4.69266E-06	4.69266E-06	0.000127087	4.69266E-06	7.59213E-05	7.35433E-05	0.000107116	0.000464889	0.000353365
3837103773245	383710	3773245	0.000282089	0.00011064	3.66403E-05	3.58854E-05	8.33277E-05	8.31992E-05	0.000109482	0.000109411	0.000117269	0.000114458	4.56335E-06	4.56335E-06	0.000123584	4.56335E-06	7.37399E-05	7.14302E-05	0.00010394	0.000451109	0.000342891
3837203773245	383720	3773245	0.000274724	0.00010775	3.56837E-05	3.49485E-05	8.11521E-05	8.10269E-05	0.000106623	0.000106554	0.000114207	0.000111469	4.4442E-06	4.4442E-06	0.000120358	4.4442E-06	7.172E-05	6.94736E-05	0.00010101	0.00043839	0.000333223
3837303773245	383730	3773245	0.000267826	0.00010504	3.47877E-05	3.40709E-05	7.91144E-05	7.89923E-05	0.000103946	0.000103879	0.000111339	0.00010867	4.33261E-06	4.33261E-06	0.000117336	4.33261E-06	6.98274E-05	6.76403E-05	9.82647E-05	0.000426476	0.000324167
3837403773245	383740	3773245	0.000261152	0.00010243	3.39208E-05	3.32219E-05	7.7143E-05	7.7024E-05	0.000101356	0.00010129	0.000108565	0.000105963	4.22465E-06	4.22465E-06	0.000114412	4.22465E-06	6.79923E-05	6.58626E-05	9.56124E-05	0.000414965	0.000315417
3837503773245	383750	3773245	0.000254954	9.9997E-05	3.31158E-05	3.24335E-05	7.53123E-05	7.51961E-05	9.89505E-05	9.88866E-05	0.000105988	0.000103448	4.12439E-06	4.12439E-06	0.000111697	4.12439E-06	6.62898E-05	6.42135E-05	9.31592E-05	0.000404318	0.000307324
3837603773245	383760	3773245	0.000249125	9.771E-05	3.23587E-05	3.1692E-05	7.35903E-05	7.34768E-05	9.66881E-05	9.66257E-05	0.000103565	0.000101083	4.03009E-06	4.03009E-06	0.000109143	4.03009E-06	6.46897E-05	6.26635E-05	9.08645E-05	0.000394358	0.000299754
3837703773245	383770	3773245	0.000243646	9.5561E-05	3.1647E-05	3.0995E-05	7.19718E-05	7.18608E-05	9.45616E-05	9.45006E-05	0.000101287	9.88595E-05	3.94145E-06	3.94145E-06	0.000106742	3.94145E-06	6.319E-05	6.12108E-05	8.87236E-05	0.000385067	0.000292692
3837803773245	383780	3773245	0.000238392	9.3501E-05	3.09645E-05	3.03265E-05	7.04197E-05	7.0311E-05	9.25223E-05	9.24626E-05	9.91029E-05	9.67275E-05	3.85645E-06	3.85645E-06	0.00010444	3.85645E-06	6.17603E-05	5.98258E-05	8.66914E-05	0.000376247	0.000285988
3837903773245	383790	3773245	0.000232957	9.1369E-05	3.02587E-05	2.96352E-05	6.88145E-05	6.87083E-05	9.04132E-05	9.03549E-05	9.68439E-05	9.45226E-05	3.76855E-06	3.76855E-06	0.00010206	3.76855E-06	6.02893E-05	5.84009E-05	8.45958E-05	0.000367152	0.000279074
3838003773245	383800	3773245	0.000227703	8.9308E-05	2.95762E-05	2.89668E-05	6.72623E-05	6.71586E-05	8.83739E-05	8.83169E-05	9.46595E-05	9.23906E-05	3.68354E-06	3.68354E-06	9.97577E-05	3.68354E-06	5.88739E-05	5.70298E-05	8.25816E-05	0.0003584	0.00027243
3838103773245	383810	3773245	0.000221739	8.6969E-05	2.88015E-05	2.82081E-05	6.55006E-05	6.53995E-05	8.60592E-05	8.60037E-05	9.21802E-05	8.99707E-05	3.58706E-06	3.58706E-06	9.71448E-05	3.58706E-06	5.72648E-05	5.54711E-05	8.02733E-05	0.000348392	0.000264815
3838203773245	383820	3773245	0.000215416	8.4489E-05	2.79802E-05	2.74037E-05	6.36327E-05	6.35345E-05	8.36051E-05	8.35511E-05	8.95515E-05	8.7405E-05	3.48477E-06	3.48477E-06	9.43745E-05	3.48477E-06	5.55552E-05	5.38151E-05	7.78066E-05	0.000337686	0.000256677
3838303773245	383830	3773245	0.000209362	8.2115E-05	2.71938E-05	2.66335E-05	6.18444E-05	6.1749E-05	8.12555E-05	8.12031E-05	8.70348E-05	8.49486E-05	3.38684E-06	3.38684E-06	9.17223E-05	3.38684E-06	5.39209E-05	5.2232E-05	7.5453E-05	0.000327471	0.000248913
3838403773245	383840	3773245	0.000202446	7.9402E-05	2.62955E-05	2.57537E-05	5.98014E-05	5.97092E-05	7.85713E-05	7.85206E-05	8.41596E-05	8.21424E-05	3.27496E-06	3.27496E-06	8.86923E-05	3.27496E-06	5.20427E-05	5.04126E-05	7.27305E-05	0.000315656	0.000239932
3838503773245	383850	3773245	0.000195898	7.6834E-05	2.5445E-05	2.49207E-05	5.78672E-05	5.77779E-05	7.603E-05	7.59809E-05	8.14376E-05	7.94856E-05	3.16903E-06	3.16903E-06	8.58236E-05	3.16903E-06	5.02686E-05	4.8694E-05	7.01642E-05	0.000304518	0.000231466
3838603773245	383860	3773245	0.000188838	7.4065E-05	2.4528E-05	2.40226E-05	5.57818E-05	5.56957E-05	7.32899E-05	7.32427E-05	7.85027E-05	7.6621E-05	3.05482E-06	3.05482E-06	8.27307E-05	3.05482E-06	4.83509E-05	4.68364E-05	6.73761E-05	0.000292417	0.000222268
3838703773245	383870	3773245	0.000181041	7.1007E-05	2.35153E-05	2.30308E-05	5.34788E-05	5.33962E-05	7.02641E-05	7.02187E-05	7.52616E-05	7.34576E-05	2.9287E-06	2.9287E-06	7.9315E-05	2.9287E-06	4.62359E-05	4.47877E-05	6.42938E-05	0.00027904	0.0002121
3838803773245	383880	3773245	0.000173658	6.8111E-05	2.25563E-05	2.20916E-05	5.12978E-05	5.12186E-05	6.73986E-05	6.73551E-05	7.21923E-05	7.04619E-05	2.80926E-06	2.80926E-06	7.60804E-05	2.80926E-06	4.42393E-05	4.28536E-05	6.13903E-05	0.000266438	0.000202521
3838903773245	383890	3773245	0.000166841	6.5437E-05	2.16708E-05	2.12243E-05	4.9284E-05	4.92079E-05	6.47527E-05	6.47109E-05	6.93582E-05	6.76957E-05	2.69898E-06	2.69898E-06	7.30937E-05	2.69898E-06	4.24059E-05	4.10777E-05	5.87312E-05	0.000254897	0.000193749
3839003773245	383900	3773245	0.000160419	6.2918E-05	2.08367E-05	2.04074E-05	4.73869E-05	4.73138E-05	6.22602E-05	6.222E-05	6.66884E-05	6.509E-05	2.59509E-06	2.59509E-06	7.02801E-05	2.59509E-06	4.0682E-05	3.94077E-05	5.6235E-05	0.000244064	0.000185515
3839103773245	383910	3773245	0.000154239	6.0495E-05	2.0034E-05	1.96212E-05	4.55615E-05	4.54912E-05	5.98618E-05	5.98232E-05	6.41195E-05	6.25826E-05	2.49512E-06	2.49512E-06	6.75728E-05	2.49512E-06	3.9028E-05	3.78056E-05	5.38475E-05	0.000233702	0.000177638
3829703773255	382970	3773255	0.000206164	8.086E-05	2.67785E-05	2.62268E-05	6.08999E-05	6.08059E-05	8.00145E-05	7.99628E-05	8.57055E-05	8.36512E-05	3.33511E-06	3.33511E-06	9.03214E-05	3.33511E-06	4.18229E-05	4.05129E-05	2.85893E-05	0.0001248	9.43139E-05
3829803773255	382980	3773255	0.000224173	8.7924E-05	2.91177E-05	2.85177E-05	6.62196E-05	6.61174E-05	8.70039E-05	8.69478E-05	9.31921E-05	9.09583E-05	3.62644E-06	3.62644E-06	9.82112E-05	3.62644E-06	4.55919E-05	4.41638E-05	3.03817E-05	0.000131859	0.000100227
3829903773255	382990	3773255	0.000240682	9.4399E-05	3.1262E-05	3.06179E-05	7.10963E-05	7.09866E-05	9.34112E-05	9.33509E-05	0.000100055	9.76568E-05	3.89351E-06	3.89351E-06	0.000105444	3.89351E-06	4.89698E-05	4.74359E-05	3.17101E-05	0.000137624	0.000104609
3830003773255	383000	3773255	0.000257011	0.0001008	3.3383E-05	3.26952E-05	7.59199E-05	7.58027E-05	9.97488E-05	9.96844E-05	0.000106843	0.000104282	4.15766E-06	4.15766E-06	0.000112598	4.15766E-06	5.2301E-05	5.06629E-05	3.29684E-05	0.000143085	0.00010876
3830103773255	383010	3773255	0.000275739	0.00010815	3.58155E-05	3.50776E-05	8.14519E-05	8.13262E-05	0.000107017	0.000106948	0.000114629	0.000111881	4.46062E-06	4.46062E-06	0.000120802	4.46062E-06	5.61974E-05	5.44372E-05	3.45887E-05	0.000150118	0.000114105
3830203773255	383020	3773255	0.000297664	0.00011675	3.86633E-05	3.78667E-05	8.79284E-05	8.77928E-05	0.000115526	0.000115452	0.000123743	0.000120777	4.8153E-06	4.8153E-06	0.000130408	4.8153E-06	6.04615E-05	5.85677E-05	3.60213E-05	0.000156335	0.000118831
3830303773255	383030	3773255	0.000323173	0.00012675	4.19767E-05	4.11118E-05	9.54637E-05	9.53164E-05	0.000125427	0.000125346	0.000134348	0.000131127	5.22796E-06	5.22796E-06	0.000141583	5.22796E-06	6.53767E-05	6.3329E-05	3.75488E-05	0.000162965	0.00012387
3830403773255	383040	3773255	0.000352355	0.0001382	4.57672E-05	4.48242E-05	0.000104084	0.000103923	0.000136753	0.000136665	0.000146479	0.000142968	5.70004E-06	5.70004E-06	0.000154368	5.70004E-06	7.09899E-05	6.87663E-05	3.91624E-05	0.000169968	0.000129194
3830503773255	383050	3773255	0.000385894	0.00015135	5.01235E-05	4.90908E-05	0.000113991	0.000113815	0.00014977	0.000149673	0.000160422	0.000156577	6.2426E-06	6.2426E-06	0.000169062	6.2426E-06	7.74622E-05	7.5036E-05	4.08688E-05	0.000177373	0.000134823
3830603773255	383060	3773255	0.000426008	0.00016709	5.53338E-05	5.41938E-05	0.000125841	0.000125646	0.000165338	0.000165231	0.000177098	0.000172853	6.89152E-06	6.89152E-06	0.000186636	6.89152E-06	8.5167E-05	8.24994E-05	4.27041E-05	0.000185339	0.000140877
3830703773255	383070	3773255	0.000474304	0.00018603	6.1607E-05	6.03377E-05	0.000140107	0.000139891	0.000184082	0.000183964	0.000197175	0.000192449	7.6728E-06	7.6728E-06	0.000207795	7.6728E-06	9.43876E-05	9.14312E-05	4.46685E-05	0.000193864	0.000147357
3830803773255	383080	3773255	0.000534277	0.00020955	6.93968E-05	6.7967E-05	0.000157823	0.000157579	0.000207359	0.000207225	0.000222107	0.000216783	8.64298E-06	8.64298E-06	0.000234069	8.64298E-06	0.000105781	0.000102467	4.67889E-05	0.000203067	0.000154353
3830903773255	383090	3773255	0.000606241	0.00023778	7.87442E-05	7.71218E-05	0.000179081	0.000178804	0.000235288	0.000235137	0.000252023	0.000245982	9.80714E-06	9.80714E-06	0.000265597	9.80714E-06	0.000119457	0.000115716	4.89773E-05	0.000212565	0.000161572
3831003773255	383100	3773255	0.000691714	0.0002713	8.98462E-05	8.7995E-05	0.000204329	0.000204014	0.000268461	0.000268288	0.000287556	0.000280663	1.11898E-05	1.11898E-05	0.000303043	1.11898E-05	0.000135312	0.000131074	5.10005E-05	0.000221346	0.000168246
3831103773255	383110	3773255	0.000799875	0.00031372	0.000103895	0.000101755	0.000236279	0.000235915	0.00031044	0.00031024	0.00033252	0.00032455	1.29396E-05	1.29396E-05	0.000350429	1.29396E-05	0.000155581	0.000150708	5.33677E-05	0.00023162	0.000176056
3831203773255	383120	3773255	0.00097568	0.00038268	0.00012673	0.000124119	0.000288211	0.000287766	0.000378672	0.000378427	0.000405605	0.000395883	1.57835E-05	1.57835E-05	0.00042745	1.57835E-05	0.000188447	0.000182544	5.6287E-05	0.0002442	0.000185686

			KMMass Grading / Excavation	KMDrainage / Utilities Trenching	KMFoundations / Concrete Pads	KMBuilding / Structure Construction	KMAsphalt Paving	KMArchitectural Coating	KMLandscaping or Other Finishing	KMWaterside Construction (Piles)	EWNDemolition	EWNSite Grubbing / Prep	EWNDrainage / Utilities Trenching	EWNDrainage / Utilities Trenching	EWNDrainage / Utilities Trenching	EWNFoundations / Concrete Pads	EWNBuilding / Structure Construction	EWNAsphalt Paving	EWNLandscaping or Other Finishing	EWNWaterside Construction (Piles)	ISDemolition
Unique Identifier	X (UTM)	Y (UTM)	2026	2026	2026	2026	2026	2026	2026	2026	2027	2027	2027	2028	2029	2029	2029	2029	2029	2029	2027
3830103773245	383010	3773245	0.000112452	4.03823E-05	2.13702E-05	7.33991E-05	2.35802E-06	2.35802E-06	7.57571E-05	2.35802E-06	0.00026985	1.47072E-05	3.45352E-05	3.38683E-05	3.31675E-05	2.87293E-05	6.23839E-05	4.43828E-06	6.4603E-05	4.43828E-06	1.78817E-05
3830203773245	383020	3773245	0.000117158	4.20725E-05	2.22646E-05	7.64711E-05	2.45671E-06	2.45671E-06	7.89278E-05	2.45671E-06	0.000291764	1.59015E-05	3.73397E-05	3.66187E-05	3.5861E-05	3.10623E-05	6.74499E-05	4.7987E-06	6.98493E-05	4.7987E-06	1.85607E-05
3830303773245	383030	3773245	0.000122145	4.38634E-05	2.32123E-05	7.97263E-05	2.56129E-06	2.56129E-06	8.22876E-05	2.56129E-06	0.000316832	1.72678E-05	4.0548E-05	3.9765E-05	3.89422E-05	3.37312E-05	7.32453E-05	5.21101E-06	7.58508E-05	5.21101E-06	1.92817E-05
3830403773245	383040	3773245	0.000127428	4.57605E-05	2.42163E-05	8.31744E-05	2.67206E-06	2.67206E-06	8.58465E-05	2.67206E-06	0.000345722	1.88423E-05	4.42452E-05	4.33908E-05	4.2493E-05	3.68069E-05	7.99239E-05	5.68615E-06	8.2767E-05	5.68615E-06	2.00432E-05
3830503773245	383050	3773245	0.000133065	4.77849E-05	2.52876E-05	8.6854E-05	2.79027E-06	2.79027E-06	8.96443E-05	2.79027E-06	0.000379557	2.06864E-05	4.85755E-05	4.76374E-05	4.66518E-05	4.04091E-05	8.7746E-05	6.24265E-06	9.08673E-05	6.24265E-06	2.08522E-05
3830603773245	383060	3773245	0.000139116	4.99579E-05	2.64375E-05	9.08037E-05	2.91716E-06	2.91716E-06	9.37208E-05	2.91716E-06	0.00041984	2.28818E-05	5.37308E-05	5.26932E-05	5.1603E-05	4.46978E-05	9.70585E-05	6.90519E-06	0.000100511	6.90519E-06	2.17213E-05
3830703773245	383070	3773245	0.000145618	5.22928E-05	2.76731E-05	9.50475E-05	3.0535E-06	3.0535E-06	9.8101E-05	3.0535E-06	0.000467971	2.5505E-05	5.98906E-05	5.8734E-05	5.75188E-05	4.9822E-05	0.000108185	7.69681E-06	0.000112034	7.69681E-06	2.2649E-05
3830803773245	383080	3773245	0.000152645	5.4816E-05	2.90084E-05	9.96338E-05	3.20083E-06	3.20083E-06	0.000102835	3.20083E-06	0.000527602	2.8755E-05	6.75222E-05	6.62183E-05	6.48481E-05	5.61706E-05	0.000121971	8.67758E-06	0.0001263	8.67758E-06	2.36508E-05
3830903773245	383090	3773245	0.000160173	5.75196E-05	3.04392E-05	0.000104548	3.35871E-06	3.35871E-06	0.000107907	3.35871E-06	0.000601284	3.27708E-05	7.69519E-05	7.54659E-05	7.39044E-05	6.4015E-05	0.000139005	9.88944E-06	0.000143949	9.88944E-06	2.47197E-05
3831003773245	383100	3773245	0.000167547	6.01676E-05	3.18405E-05	0.000109361	3.51333E-06	3.51333E-06	0.000112874	3.51333E-06	0.00068479	3.73219E-05	8.76389E-05	8.59465E-05	8.41682E-05	7.29053E-05	0.00015831	1.12629E-05	0.000163941	1.12629E-05	2.57662E-05
3831103773245	383110	3773245	0.000174559	6.26855E-05	3.31729E-05	0.000113937	3.66035E-06	3.66035E-06	0.000117598	3.66035E-06	0.000791028	4.31121E-05	0.000101235	9.92803E-05	9.72261E-05	8.42159E-05	0.00018287	1.30102E-05	0.000189375	1.30102E-05	2.69343E-05
3831203773245	383120	3773245	0.000184998	6.64345E-05	3.51569E-05	0.000120752	3.87927E-06	3.87927E-06	0.000124631	3.87927E-06	0.000980443	5.34354E-05	0.000125476	0.000123053	0.000120507	0.000104382	0.000226659	1.61255E-05	0.000234721	1.61255E-05	2.83329E-05
3831303773245	383130	3773245	0.000197211	7.08203E-05	3.74779E-05	0.000128723	4.13537E-06	4.13537E-06	0.000132859	4.13537E-06	0.00130239	7.0982E-05	0.000166679	0.00016346	0.000160078	0.000138657	0.000301086	2.14207E-05	0.000311797	2.14207E-05	2.99761E-05
3831403773245	383140	3773245	0.000193084	0.003301315	0.001747043	0.006000484	0.000192772	0.000192772	0.006193255	0.000192772	0.007237377	0.000394446	0.000926234	0.000908348	0.000889553	0.000770519	0.001673135	0.000119035	0.001732653	0.000119035	0.001303443
3834503773245	383450	3773245	0.005882277	0.002112376	0.001117861	0.003839463	0.000123347	0.000123347	0.00396281	0.000123347	0.004796284	0.000261404	0.000613825	0.000601971	0.000589516	0.000510631	0.001108804	7.88854E-05	0.001148247	7.88854E-05	0.000834194
3834603773245	383460	3773245	0.0040886	0.001468251	0.000776993	0.002668699	8.57347E-05	8.57347E-05	0.002754434	8.57347E-05	0.003435104	0.000187218	0.000439622	0.000431133	0.000422212	0.000365714	0.000794127	5.64978E-05	0.000822376	5.64978E-05	0.000580195
3834703773245	383470	3773245	0.003091533	0.001110196	0.000587512	0.002017897	6.4827E-05	6.4827E-05	0.002082724	6.4827E-05	0.002658364	0.000144884	0.000340216	0.000333646	0.000326742	0.00028302	0.00061456	4.37226E-05	0.000636421	4.37226E-05	0.000439131
3834803773245	383480	3773245	0.002488728	0.000893723	0.000472955	0.001624435	5.21866E-05	5.21866E-05	0.001676622	5.21866E-05	0.00217795	0.000118701	0.000278733	0.00027335	0.000267694	0.000231873	0.000503498	3.58212E-05	0.000521409	3.58212E-05	0.000353878
3834903773245	383490	3773245	0.002070152	0.00074349	0.000393409	0.001351224	4.34094E-05	4.34094E-05	0.001394633	4.34094E-05	0.001837803	0.000100163	0.000235201	0.000230659	0.000225886	0.000195659	0.000424863	3.02267E-05	0.000439976	3.02267E-05	0.000294692
3835003773245	383500	3773245	0.001761146	0.000632443	0.000334686	0.00114953	3.69298E-05	3.69298E-05	0.00118646	3.69298E-05	0.001582317	8.62383E-05	0.000202504	0.000198593	0.000194484	0.000168459	0.0003658	2.60247E-05	0.000378812	2.60247E-05	0.000250996
3835103773245	383510	3773245	0.00152471	0.000547536	0.000289754	0.000995204	3.19719E-05	3.19719E-05	0.001027176	3.19719E-05	0.001383867	7.54225E-05	0.000177106	0.000173686	0.000170092	0.000147332	0.000319922	2.27607E-05	0.000331302	2.27607E-05	0.000217554
3835203773245	383520	3773245	0.001336822	0.000480064	0.000254048	0.000872567	2.80321E-05	2.80321E-05	0.000900599	2.80321E-05	0.001224007	6.671E-05	0.000156648	0.000153623	0.000150444	0.000130312	0.000282966	2.01315E-05	0.000293032	2.01315E-05	0.000190969
3835303773245	383530	3773245	0.001178799	0.000423317	0.000224018	0.000769422	2.47185E-05	2.47185E-05	0.000794141	2.47185E-05	0.001087953	5.92948E-05	0.000139235	0.000136547	0.000133721	0.00011582	0.000251513	1.78938E-05	0.0002604	1.78938E-05	0.000168596
3835403773245	383540	3773245	0.001047655	0.000376222	0.000199095	0.000683822	2.19685E-05	2.19685E-05	0.000705791	2.19685E-05	0.000973774	5.3072E-05	0.000124623	0.000122216	0.000119688	0.000103672	0.000225117	1.60159E-05	0.000233125	1.60159E-05	0.000150017
3835503773245	383550	3773245	0.000940057	0.000337583	0.000178647	0.000613592	1.97122E-05	1.97122E-05	0.000633304	1.97122E-05	0.000879128	4.79136E-05	0.00011251	0.000110337	0.000108055	9.35953E-05	0.000203237	1.44592E-05	0.000210466	1.44592E-05	0.000134765
3835603773245	383560	3773245	0.000854669	0.000306919	0.00016242	0.000557857	1.79217E-05	1.79217E-05	0.000575779	1.79217E-05	0.000803287	4.37802E-05	0.000102804	0.000100819	9.87328E-05	8.5521E-05	0.000185704	1.32118E-05	0.00019231	1.32118E-05	0.00012266
3835703773245	383570	3773245	0.000780593	0.000280318	0.000148343	0.000509507	1.63684E-05	1.63684E-05	0.000525875	1.63684E-05	0.000737009	4.0168E-05	9.43219E-05	9.25005E-05	9.05866E-05	7.84648E-05	0.000170382	1.21217E-05	0.000176443	1.21217E-05	0.000112154
3835803773245	383580	3773245	0.000712671	0.000255926	0.000135435	0.000465173	1.49441E-05	1.49441E-05	0.000480117	1.49441E-05	0.000675877	3.68362E-05	8.64983E-05	8.48279E-05	8.30727E-05	7.19565E-05	0.000156249	1.11163E-05	0.000161807	1.11163E-05	0.000102513
3835903773245	383590	3773245	0.00065188	0.000234096	0.000123882	0.000425493	1.36694E-05	1.36694E-05	0.000439162	1.36694E-05	0.000620832	3.38361E-05	7.94537E-05	7.79193E-05	7.63071E-05	6.60961E-05	0.000143524	1.02109E-05	0.000148629	1.02109E-05	9.38782E-05
3836003773245	383600	3773245	0.000599185	0.000215173	0.000113869	0.000391099	1.25644E-05	1.25644E-05	0.000403663	1.25644E-05	0.000572824	3.12196E-05	7.33096E-05	7.18939E-05	7.04063E-05	6.0985E-05	0.000132425	9.42134E-06	0.000137136	9.42134E-06	8.63904E-05
3836103773245	383610	3773245	0.000557965	0.00020037	0.000106035	0.000364194	1.17001E-05	1.17001E-05	0.000375894	1.17001E-05	0.000535006	2.91585E-05	6.84698E-05	6.71475E-05	6.57582E-05	5.69588E-05	0.000123683	8.79936E-06	0.000128082	8.79936E-06	8.05416E-05
3836203773245	383620	3773245	0.000520868	0.000187048	9.89852E-05	0.00033998	1.09222E-05	1.09222E-05	0.000350902	1.09222E-05	0.000500834	2.72961E-05	6.40964E-05	6.28586E-05	6.1558E-05	5.33207E-05	0.000115783	8.23732E-06	0.000119901	8.23732E-06	7.52755E-05
3836303773245	383630	3773245	0.000487702	0.000175138	9.26823E-05	0.000318331	1.02267E-05	1.02267E-05	0.000328558	1.02267E-05	0.000470138	2.56231E-05	6.01679E-05	5.9006E-05	5.77851E-05	5.00527E-05	0.000108686	7.73245E-06	0.000112553	7.73245E-06	7.05682E-05
3836403773245	383640	3773245	0.000457897	0.000164435	8.70182E-05	0.000298877	9.60173E-06	9.60173E-06	0.000308479	9.60173E-06	0.000442435	2.41133E-05	5.66226E-05	5.55291E-05	5.43802E-05	4.71033E-05	0.000102282	7.27682E-06	0.000105921	7.27682E-06	6.63361E-05
3836503773245	383650	3773245	0.000430744	0.000154684	8.18582E-05	0.000281154	9.03237E-06	9.03237E-06	0.000290187	9.03237E-06	0.000417091	2.2732E-05	5.3379E-05	5.23482E-05	5.12651E-05	4.44051E-05	9.64231E-05	6.85998E-06	9.9853E-05	6.85998E-06	6.24811E-05
3836603773245	383660	3773245	0.000409244	0.000146963	7.77723E-05	0.000267121	8.58152E-06	8.58152E-06	0.000275702	8.58152E-06	0.000396862	2.16295E-05	5.07901E-05	4.98093E-05	4.87787E-05	4.22514E-05	9.17464E-05	6.52726E-06	9.50101E-05	6.52726E-06	5.94338E-05
3836703773245	383670	3773245	0.000389465	0.00013986	7.40136E-05	0.000254211	8.16678E-06	8.16678E-06	0.000262378	8.16678E-06	0.000378194	2.06121E-05	4.84011E-05	4.74664E-05	4.64843E-05	4.0264E-05	8.74309E-05	6.22024E-06	9.0541E-05	6.22024E-06	5.66309E-05
3836803773245	383680	3773245	0.00037313	0.000133994	7.09091E-05	0.000243548	7.82423E-06	7.82423E-06	0.000251372	7.82423E-06	0.000362643	1.97645E-05	4.64108E-05	4.55146E-05	4.45729E-05	3.86084E-05	8.38358E-05	5.96447E-06	8.68181E-05	5.96447E-06	5.43213E-05
3836903773245	383690	3773245	0.00036105	0.000129656	6.86135E-05	0.000235663	7.57092E-06	7.57092E-06	0.000243234	7.57092E-06	0.000350974	1.91286E-05	4.49174E-05	4.405E-05	4.31386E-05	3.73661E-05	8.11382E-05	5.77254E-06	8.40244E-05	5.77254E-06	5.26251E-05
3837003773245	383700	3773245	0.000349708	0.000125583	6.64582E-05	0.000228261	7.3331E-06	7.3331E-06	0.000235594	7.3331E-06	0.000339971	1.85289E-05	4.35093E-05	4.26691E-05	4.17862E-05	3.61947E-05	7.85945E-05	5.59158E-06	8.13903E-05	5.59158E-06	5.10364E-05
3837103773245	383710	3773245	0.000339342	0.000121861	6.44883E-05	0.000221495	7.11574E-06	7.11574E-06	0.00022861	7.11574E-06	0.000329872	1.79785E-05	4.22168E-05	4.14015E-05	4.05449E-05	3.51194E-05	7.62598E-05	5.42547E-06	7.89725E-05	5.42547E-06	4.95875E-05
3837203773245	383720	3773245	0.000329774	0.000118425	6.267E-05	0.000215249	6.9151E-06	6.9151E-06	0.000222165	6.9151E-06	0.000320477	1.74664E-05	4.10144E-05	4.02224E-05	3.93902E-05	3.41192E-05	7.40878E-05	5.27095E-06	7.67233E-05	5.27095E-06	4.82532E-05
3837303773245	383730	3773245	0.000320812	0.000115206	6.09668E-05	0.0002094	6.72718E-06	6.72718E-06	0.000216127	6.72718E-06	0.000311649	1.69853E-05	3.98846E-05	3.91144E-05	3.83051E-05	3.31793E-05	7.20469E-05	5.12575E-06	7.46098E-05	5.12575E-06	4.70054E-05
3837403773245	383740	3773245	0.000312153	0.000112097	5.93212E-05	0.000203748	6.5456E-06	6.5456E-06	0.000210293	6.5456E-06	0.000303088	1.65187E-05	3.8789E-05	3.804E-05	3.72529E-05	3.22679E-05	7.00679E-05	4.98495E-06	7.25604E-05	4.98495E-06	4.57968E-05
3837503773245	383750	3773245	0.000304144	0.000109221	5.77992E-05	0.00019852	6.37766E-06	6.37766E-06	0.000204898	6.37766E-06	0.00029511	1.60839E-05	3.7768E-05	3.70386E-05	3.62723E-05	3.14185E-05	6.82235E-05	4.85373E-06	7.06503E-05	4.85373E-06	4.46805E-05
3837603773245	383760	3773245	0.000296652	0.00010653	5.63754E-05	0.00019363	6.22056E-06	6.22056E-06	0.000199851	6.22056E-06	0.000287599	1.56745E-05	3.68067E-05	3.60959E-05	3.5349E-05	3.06188E-05	6.6487E-05	4.73019E-06	6.88521E-05	4.73019E-06	4.36353E-05
3837703773245	383770	3773245	0.000289663	0.00010402	5.50472E-05	0.000189068	6.07399E-06	6.07399E-06	0.000195142	6.07399E-06	0.000280547	1.52902E-05	3.59042E-05	3.52108E-05	3.44823E-05	2.98681E-05	6.48567E-05	4.61421E-06	6.71638E-05	4.61421E-06	4.26615E-05
3837803773245	383780	3773245	0.000283028	0.000101638	5.37863E-05	0.000184737	5.93487E-06	5.93487E-06	0.000190672	5.93487E-06	0.000273824	1.49238E-05	3.50438E-05	3.43671E-05	3.3656E-05	2.91523E-05	6.33026E-05	4.50364E-06	6.55544E-05	4.50364E-06	4.17337E-05
3837903773245	383790	3773245	0.000276186	9.91808E-05	5.24861E-05	0.000180272	5.7914E-06	5.7914E-06	0.000186063	5.7914E-06	0.000266956	1.45494E-05	3.41648E-05	3.35051E-05	3.28118E-05	2.84211E-05	6.17148E-05	4.39067E-06	6.39101E-05	4.39067E-06	4.07724E-05
3838003773245	383800	3773245	0.000269611	9.68195E-05	5.12365E-05	0.000175979	5.65352E-06	5.65352E-06	0.000181633	5.65352E-06	0.000260356	1.41897E-05	3.33201E-05	3.26767E-05	3.20006E-05	2.77184E-05	6.0189E-05	4.28212E-06	6.233E-05	4.28212E-06	3.98475E-05
3838103773245	383810	3773245	0.000262074	9.41132E-05	4.98043E-05	0.00017106	5.49549E-06	5.49549E-06	0.000176556	5.49549E-06	0.000252967	1.3787E-05	3.23745E-05	3.17493E-05	3.10924E-05	2.69318E-05	5.84808E-05	4.16059E-06	6.05611E-05	4.16059E-06	3.87786E-05
3838203773245	383820	3773245	0.000254021	9.12211E-05	4.82739E-05	0.000165804	5.32662E-06	5.32662E-06	0.00017113	5.32662E-06	0.000245187	1.3363E-05	3.13789E-05	3.07729E-05	3.01362E-05	2.61036E-05	5.66824E-05	4.03265E-06	5.86987E-05	4.03265E-06	3.76357E-05
3838303773245	383830	3773245	0.000246337	8.84618E-05	4.68136E-05	0.000160788	5.16549E-06	5.16549E-06	0.000165954	5.16549E-06	0.000237768	1.29587E-05	3.04294E-05	2.98417E-05	2.92243E-05	2.53137E-05	5.49671E-05	3.91062E-06	5.69224E-05	3.91062E-06	3.65416E-05
3838403773245	383840	3773245	0.000237449	8.52699E-05	4.51245E-05	0.000154987	4.97911E-06	4.97911E-06	0.000159966	4.97911E-06	0.000229338	1.24992E-05	2.93505E-05	2.87837E-05	2.81881E-05	2.44162E-05	5.30183E-05	3.77196E-06	5.49042E-05	3.77196E-06	3.52743E-05
3838503773245	383850	3773245	0.00022907	8.22611E-05	4.35323E-05	0.000149518	4.80342E-06	4.80342E-06	0.000154322	4.80342E-06	0.000221382	1.20656E-05	2.83323E-05	2.77852E-05	2.72103E-05	2.35692E-05	5.11791E-05	3.64112E-06	5.29997E-05	3.64112E-06	3.40769E-05
3838603773245	383860	3773245	0.000219968	7.89923E-05	4.18024E-05	0.000143577	4.61255E-06	4.61255E-06	0.000148189	4.61255E-06	0.000212845	1.16003E-05	2.72397E-05	2.67137E-05	2.6161E-05	2.26603E-05	4.92054E-05	3.5007E-06	5.09558E-05	3.5007E-06	3.27761E-05
3838703773245	383870	3773245	0.000209905	7.53786E-05	3.98901E-05	0.000137008	4.40154E-06	4.40154E-06	0.00014141	4.40154E-06	0.000203504	1.10912E-05	2.60442E-05	2.55413E-05	2.50128E-05	2.16658E-05	4.70459E-05	3.34706E-06	4.87194E-05	3.34706E-06	3.13314E-05
3838803773245	383880	3773245	0.000200425	7.19745E-05	3.80886E-05	0.000130821	4.20276E-06	4.20276E-06	0.000135024	4.20276E-06	0.000194713	1.06121E-05	2.49193E-05	2.44381E-05	2.39324E-05	2.07299E-05	4.50138E-05	3.20249E-06	4.66151E-05	3.20249E-06	2.99677E-05
3838903773245	383890	3773245	0.000191744	6.88569E-05	3.64388E-05	0.000125155	4.02072E-06	4.02072E-06	0.000129175	4.02072E-06	0.000186628	1.01715E-05	2.38845E-05	2.34233E-05	2.29386E-05	1.98691E-05	4.31446E-05	3.06951E-06	4.46793E-05	3.06951E-06	2.87158E-05
3839003773245	383900	3773245	0.000183595	6.59304E-05	3.48901E-05	0.000119835	3.84983E-06	3.84983E-06	0.000123685	3.84983E-06	0.00017904	9.75791E-06	2.29134E-05	2.24709E-05	2.2006E-05	1.90613E-05	4.13904E-05	2.9447E-06	4.28628E-05	2.9447E-06	2.75393E-05
3839103773245	383910	3773245	0.0001758	6.31312E-05	3.34088E-05	0.000114748	3.68638E-06	3.68638E-06	0.000118434	3.68638E-06	0.000171774	9.36188E-06	2.19835E-05	2.15589E-05	2.11129E-05	1.82877E-05	3.97106E-05	2.82519E-06	4.11232E-05	2.82519E-06	2.64103E-05
3829703773255	382970	3773255	9.33378E-05	3.35184E-05	1.77378E-05	6.09232E-05	1.95722E-06	1.95722E-06	6.28804E-05	1.95722E-06	0.000201023	1.0956E-05	2.57267E-05	2.52299E-05	2.47079E-05	2.14016E-05	4.64724E-05	3.30626E-06	4.81255E-05	3.30626E-06	1.58641E-05
3829803773255	382980	3773255	9.91894E-05	3.56198E-05	1.88499E-05	6.47426E-05	2.07992E-06	2.07992E-06	6.68226E-05	2.07992E-06	0.000219552	1.19659E-05	2.80981E-05	2.75555E-05	2.69854E-05	2.33744E-05	5.07561E-05	3.61102E-06	5.25616E-05	3.61102E-06	1.65613E-05
3829903773255	382990	3773255	0.000103526	3.71772E-05	1.9674E-05	6.75735E-05	2.17087E-06	2.17087E-06	6.97443E-05	2.17087E-06	0.000236397	1.2884E-05	3.0254E-05	2.96697E-05	2.90558E-05	2.51678E-05	5.46503E-05	3.88807E-06	5.65943E-05	3.88807E-06	1.70336E-05
3830003773255	383000	3773255	0.000107634	3.86524E-05	2.04547E-05	7.02548E-05	2.25701E-06	2.25701E-06	7.25118E-05	2.25701E-06	0.000252454	1.37591E-05	3.23089E-05	3.16849E-05	3.10293E-05	2.68772E-05	5.83622E-05	4.15216E-06	6.04383E-05	4.15216E-06	1.74402E-05
3830103773255	383010	3773255	0.000112924	4.05522E-05	2.146E-05	7.37078E-05	2.36794E-06	2.36794E-06	7.60757E-05	2.36794E-06	0.000272545	1.48541E-05	3.48802E-05	3.42066E-05	3.34988E-05	2.90162E-05	6.3007E-05	4.48261E-06	6.52483E-05	4.48261E-06	1.79851E-05
3830203773255	383020	3773255	0.000117601	4.22317E-05	2.23488E-05	7.67604E-05	2.46601E-06	2.46601E-06	7.92264E-05	2.46601E-06	0.000294229	1.60359E-05	3.76553E-05	3.69281E-05	3.6164E-05	3.13248E-05	6.80199E-05	4.83925E-06	7.04395E-05	4.83925E-06	1.86557E-05
3830303773255	383030	3773255	0.000122589	4.40226E-05	2.32966E-05	8.00156E-05	2.57058E-06	2.57058E-06	8.25862E-05	2.57058E-06	0.000319229	1.73984E-05	4.08547E-05	4.00658E-05	3.92368E-05	3.39863E-05	7.37993E-05	5.25042E-06	7.64245E-05	5.25042E-06	1.93739E-05
3830403773255	383040	3773255	0.000127856	4.59144E-05	2.42977E-05	8.34541E-05	2.68105E-06	2.68105E-06	8.61352E-05	2.68105E-06	0.000347766	1.89537E-05	4.45069E-05	4.36474E-05	4.27443E-05	3.70245E-05	8.03965E-05	5.71978E-06	8.32564E-05	5.71978E-06	2.01312E-05
3830503773255	383050	3773255	0.000133427	4.79149E-05	2.53564E-05	8.70903E-05	2.79786E-06	2.79786E-06	8.98882E-05	2.79786E-06	0.000380591	2.07427E-05	4.87078E-05	4.77672E-05	4.67788E-05	4.05192E-05	8.7985E-05	6.25965E-06	9.11148E-05	6.25965E-06	2.09304E-05
3830603773255	383060	3773255	0.000139419	5.00667E-05	2.64951E-05	9.10014E-05	2.92351E-06	2.92351E-06	9.39249E-05	2.92351E-06	0.00041974	2.28764E-05	5.37181E-05	5.26807E-05	5.15907E-05	4.46872E-05	9.70355E-05	6.90355E-06	0.000100487	6.90355E-06	2.17869E-05
3830703773255	383070	3773255	0.000145832	5.23697E-05	2.77138E-05	9.51874E-05	3.05799E-06	3.05799E-06	9.82454E-05	3.05799E-06	0.000466845	2.54437E-05	5.97465E-05	5.85928E-05	5.73804E-05	4.97021E-05	0.000107925	7.6783E-06	0.000111764	7.6783E-06	2.27035E-05
3830803773255	383080	3773255	0.000152755	5.48558E-05	2.90295E-05	9.97061E-05	3.20316E-06	3.20316E-06	0.000102909	3.20316E-06	0.000525152	2.86215E-05	6.72086E-05	6.59107E-05	6.4547E-05	5.59097E-05	0.000121405	8.63728E-06	0.000125723	8.63728E-06	2.36913E-05
3830903773255	383090	3773255	0.0001599	5.74215E-05	3.03872E-05	0.000104369	3.35298E-06	3.35298E-06	0.000107722	3.35298E-06	0.000594875	3.24215E-05	7.61317E-05	7.46615E-05	7.31167E-05	6.33327E-05	0.000137523	9.78403E-06	0.000142415	9.78403E-06	2.47197E-05
3831003773255	383100	3773255	0.000166505	5.97935E-05	3.16425E-05	0.000108681	3.49148E-06	3.49148E-06	0.000112172	3.49148E-06	0.000676222	3.6855E-05	8.65424E-05	8.48711E-05	8.31151E-05	7.19931E-05	0.000156329	1.1122E-05	0.00016189	1.1122E-05	2.58179E-05
3831103773255	383110	3773255	0.000174234	6.25688E-05	3.311111E-05	0.000113725	3.65354E-06	3.65354E-06	0.000117379	3.65354E-06	0.00078086	4.25579E-05	9.99339E-05	9.80041E-05	9.59763E-05	8.31333E-05	0.000180519	1.2843E-05	0.000186941	1.2843E-05	2.71006E-05
3831203773255	383120	3773255	0.000183765	6.59914E-05	3.49224E-05	0.000119946	3.8534E-06	3.8534E-06	0.0001238	3.8534E-06	0.000950275	5.17912E-05	0.000121616	0.000119267	0.000116799	0.00010117	0.000219684	1.56294E-05	0.000227499	1.56294E-05	2.84335E-05

			ISDrainage / Utilities Trenching	ISDrainage / Utilities Trenching	ISAsphalt Paving	ISAsphalt Paving	SVDemolition	SVSite Grubbing / Prep	SVMass Grading / Excavation	SVMass Grading / Excavation	SVDrainage / Utilities Trenching	SVFoundations / Concrete Pads	SVBuilding / Structure Construction	SVBuilding / Structure Construction	SVAsphalt Paving	SVAsphalt Paving	SVArchitectural Coating	SVArchitectural Coating	SVLandscaping or Other Finishing	SVLandscaping or Other Finishing	MDemolition
Unique Identifier	X (UTM)	Y (UTM)	2027	2028	2027	2028	2027	2027	2027	2028	2028	2028	2028	2029	2028	2029	2028	2029	2028	2029	2027
3830103773245	383010	3773245	7.20028E-06	7.01554E-06	1.85957E-06	1.73227E-06	0.000106772	7.67629E-05	5.17558E-05	5.10986E-05	3.62557E-05	1.15175E-05	1.64995E-05	1.587E-05	1.62223E-06	1.50931E-06	1.62223E-06	1.50931E-06	1.64995E-05	1.587E-05	2.86351E-05
3830203773245	383020	3773245	7.4737E-06	7.28195E-06	1.93019E-06	1.79806E-06	0.000110754	7.96259E-05	5.36861E-05	5.30045E-05	3.76079E-05	1.19471E-05	1.71149E-05	1.64619E-05	1.68273E-06	1.56561E-06	1.68273E-06	1.56561E-06	1.71149E-05	1.64619E-05	2.98618E-05
3830303773245	383030	3773245	7.76401E-06	7.56481E-06	2.00516E-06	1.8679E-06	0.00011495	8.26427E-05	5.57201E-05	5.50126E-05	3.90328E-05	1.23997E-05	1.77633E-05	1.70856E-05	1.74649E-06	1.62492E-06	1.74649E-06	1.62492E-06	1.77633E-05	1.70856E-05	3.11628E-05
3830403773245	383040	3773245	8.07063E-06	7.86356E-06	2.08435E-06	1.94167E-06	0.000119404	8.58451E-05	5.78792E-05	5.71444E-05	4.05453E-05	1.28802E-05	1.84517E-05	1.77476E-05	1.81416E-06	1.68789E-06	1.81416E-06	1.68789E-06	1.84517E-05	1.77476E-05	3.25455E-05
3830503773245	383050	3773245	8.39638E-06	8.18096E-06	2.16848E-06	2.02004E-06	0.000124161	8.92653E-05	6.01853E-05	5.94211E-05	4.21607E-05	1.33934E-05	1.91868E-05	1.84547E-05	1.88644E-06	1.75514E-06	1.88644E-06	1.75514E-06	1.91868E-05	1.84547E-05	3.40207E-05
3830603773245	383060	3773245	8.74633E-06	8.52192E-06	2.25886E-06	2.10423E-06	0.000129248	9.29226E-05	6.2651E-05	6.18556E-05	4.3888E-05	1.39421E-05	1.99729E-05	1.92108E-05	1.96373E-06	1.82704E-06	1.96373E-06	1.82704E-06	1.99729E-05	1.92108E-05	3.56066E-05
3830703773245	383070	3773245	9.1199E-06	8.88591E-06	2.35534E-06	2.1941E-06	0.00013479	9.69064E-05	6.53371E-05	6.45075E-05	4.57696E-05	1.45398E-05	2.08292E-05	2.00345E-05	2.04792E-06	1.90538E-06	2.04792E-06	1.90538E-06	2.08292E-05	2.00345E-05	3.73104E-05
3830803773245	383080	3773245	9.52329E-06	9.27895E-06	2.45952E-06	2.29115E-06	0.000140758	0.000101198	6.82304E-05	6.73641E-05	4.77964E-05	1.51837E-05	2.17516E-05	2.09216E-05	2.13861E-06	1.98975E-06	2.13861E-06	1.98975E-06	2.17516E-05	2.09216E-05	3.91558E-05
3830903773245	383090	3773245	9.95369E-06	9.6983E-06	2.57068E-06	2.3947E-06	0.000147262	0.000105873	7.13828E-05	7.04765E-05	5.00048E-05	1.58852E-05	2.27566E-05	2.18883E-05	2.23742E-06	2.08168E-06	2.23742E-06	2.08168E-06	2.27566E-05	2.18883E-05	4.11336E-05
3831003773245	383100	3773245	1.03751E-05	1.01089E-05	2.67951E-06	2.49608E-06	0.000154024	0.000110735	7.46605E-05	7.37125E-05	5.23008E-05	1.66146E-05	2.38015E-05	2.28933E-05	2.34015E-06	2.17727E-06	2.34015E-06	2.17727E-06	2.38015E-05	2.28933E-05	4.30806E-05
3831103773245	383110	3773245	1.08454E-05	1.05672E-05	2.80098E-06	2.60924E-06	0.000160019	0.000115045	7.75667E-05	7.65819E-05	5.43367E-05	1.72614E-05	2.4728E-05	2.37845E-05	2.43125E-06	2.26202E-06	2.43125E-06	2.26202E-06	2.4728E-05	2.37845E-05	4.49351E-05
3831203773245	383120	3773245	1.14086E-05	1.11159E-05	2.94643E-06	2.74473E-06	0.000168777	0.000121341	8.18117E-05	8.0773E-05	5.73104E-05	1.8206E-05	2.60813E-05	2.50861E-05	2.5643E-06	2.38581E-06	2.5643E-06	2.38581E-06	2.60813E-05	2.50861E-05	4.76805E-05
3831303773245	383130	3773245	1.20702E-05	1.17605E-05	3.1173E-06	2.90391E-06	0.000178621	0.000128419	8.65835E-05	8.54842E-05	6.06531E-05	1.92679E-05	2.76025E-05	2.65493E-05	2.71387E-06	2.52497E-06	2.71387E-06	2.52497E-06	2.76025E-05	2.65493E-05	5.08904E-05
3834403773245	383440	3773245	0.000524847	0.000511381	0.000135549	0.00012627	0.011023937	0.007925612	0.005343675	0.005275828	0.003743327	0.001189159	0.001703543	0.001638543	0.000167492	0.000155833	0.000167492	0.000155833	0.001703543	0.001638543	0.0024474
3834503773245	383450	3773245	0.000335898	0.00032728	8.67504E-05	8.08118E-05	0.006619658	0.004759175	0.003208772	0.003168031	0.002247794	0.000714067	0.001022944	0.000983913	0.000100576	9.35749E-05	0.000100576	9.35749E-05	0.001022944	0.000983913	0.001564512
3834603773245	383460	3773245	0.000233622	0.000227628	6.03363E-05	5.62059E-05	0.004376021	0.003146122	0.002121205	0.002094273	0.001485937	0.000472044	0.000676232	0.00065043	6.64869E-05	6.18591E-05	6.64869E-05	6.18591E-05	0.000676232	0.00065043	0.001086283
3834703773245	383470	3773245	0.000176821	0.000172285	4.56666E-05	4.25404E-05	0.00320736	0.002305918	0.001554716	0.001534976	0.001089103	0.00034598	0.000495637	0.000476726	4.87309E-05	4.5339E-05	4.87309E-05	4.5339E-05	0.000495637	0.000476726	0.000820461
3834803773245	383480	3773245	0.000142493	0.000138837	3.68009E-05	3.42816E-05	0.00253196	0.001820342	0.001227327	0.001211744	0.000859761	0.000273124	0.000391267	0.000376338	3.84692E-05	3.57916E-05	3.84692E-05	3.57916E-05	0.000391267	0.000376338	0.000659779
3834903773245	383490	3773245	0.000118661	0.000115617	3.06459E-05	2.8548E-05	0.002079493	0.001495042	0.001008	0.000995202	0.00070612	0.000224316	0.000321347	0.000309085	3.15947E-05	2.93955E-05	3.15947E-05	2.93955E-05	0.000321347	0.000309085	0.000548239
3835003773245	383500	3773245	0.000101067	9.84735E-05	2.61019E-05	2.4315E-05	0.001753566	0.001260719	0.000850013	0.00083922	0.000595447	0.000189158	0.000270981	0.000260641	2.66427E-05	2.47883E-05	2.66427E-05	2.47883E-05	0.000270981	0.000260641	0.000465939
3835103773245	383510	3773245	8.76005E-05	8.5353E-05	2.26241E-05	2.10753E-05	0.0015091	0.001084961	0.000731512	0.000722224	0.000512435	0.000162788	0.000233203	0.000224305	2.29285E-05	2.13325E-05	2.29285E-05	2.13325E-05	0.000233203	0.000224305	0.000403
3835203773245	383520	3773245	7.68958E-05	7.49228E-05	1.98594E-05	1.84999E-05	0.001317981	0.000947556	0.00063887	0.000630758	0.000447538	0.000142171	0.000203669	0.000195898	2.00247E-05	1.86309E-05	2.00247E-05	1.86309E-05	0.000203669	0.000195898	0.000353017
3835303773245	383530	3773245	6.78873E-05	6.61455E-05	1.75328E-05	1.63326E-05	0.001158923	0.000833203	0.000561769	0.000554637	0.000393528	0.000125014	0.00017909	0.000172257	1.76081E-05	1.63824E-05	1.76081E-05	1.63824E-05	0.00017909	0.000172257	0.000311013
3835403773245	383540	3773245	6.04063E-05	5.88564E-05	1.56008E-05	1.45328E-05	0.001028027	0.000739096	0.000498319	0.000491992	0.00034908	0.000110894	0.000158862	0.000152801	1.56193E-05	1.45321E-05	1.56193E-05	1.45321E-05	0.000158862	0.000152801	0.000276179
3835503773245	383550	3773245	5.42648E-05	5.28725E-05	1.40146E-05	1.30553E-05	0.000921398	0.000662435	0.000446633	0.000440962	0.000312873	9.93918E-05	0.000142385	0.000136952	1.39992E-05	1.30248E-05	1.39992E-05	1.30248E-05	0.000142385	0.000136952	0.00024762
3835603773245	383560	3773245	4.93904E-05	4.81231E-05	1.27557E-05	1.18825E-05	0.000837549	0.000602152	0.000405988	0.000400833	0.000284401	9.03469E-05	0.000129427	0.000124489	1.27253E-05	1.18395E-05	1.27253E-05	1.18395E-05	0.000129427	0.000124489	0.000224959
3835703773245	383570	3773245	4.51601E-05	4.40014E-05	1.16632E-05	1.08648E-05	0.00076512	0.00055008	0.00037088	0.000366171	0.000259807	8.2534E-05	0.000118235	0.000113724	1.16248E-05	1.08157E-05	1.16248E-05	1.08157E-05	0.000118235	0.000113724	0.000205311
3835803773245	383580	3773245	4.12781E-05	4.0219E-05	1.06606E-05	9.93086E-06	0.000698804	0.000502402	0.000338734	0.000334433	0.000237288	7.53804E-05	0.000107987	0.000103867	1.06172E-05	9.87823E-06	1.06172E-05	9.87823E-06	0.000107987	0.000103867	0.000187311
3835903773245	383590	3773245	3.78012E-05	3.68313E-05	9.76268E-06	9.09437E-06	0.000639542	0.000459796	0.000310008	0.000306072	0.000217165	6.89878E-05	9.88293E-05	9.50584E-05	9.71686E-06	9.04052E-06	9.71686E-06	9.04052E-06	9.88293E-05	9.50584E-05	0.000171208
3836003773245	383600	3773245	3.47861E-05	3.38936E-05	8.98401E-06	8.369E-06	0.000588326	0.000422974	0.000285181	0.000281561	0.000199774	6.34631E-05	9.09148E-05	8.74458E-05	8.93871E-06	8.31653E-06	8.93871E-06	8.31653E-06	9.09148E-05	8.74458E-05	0.000157255
3836103773245	383610	3773245	3.24311E-05	3.1599E-05	8.37577E-06	7.8024E-06	0.000548522	0.000394357	0.000265887	0.000262511	0.000186258	5.91694E-05	8.47637E-05	8.15295E-05	8.33394E-06	7.75386E-06	8.33394E-06	7.75386E-06	8.47637E-05	8.15295E-05	0.000146337
3836203773245	383620	3773245	3.03106E-05	2.95329E-05	7.82813E-06	7.29225E-06	0.000512699	0.000368603	0.000248523	0.000245367	0.000174094	5.53052E-05	7.92281E-05	7.62051E-05	7.78968E-06	7.24748E-06	7.78968E-06	7.24748E-06	7.92281E-05	7.62051E-05	0.000136515
3836303773245	383630	3773245	2.84152E-05	2.76861E-05	7.33861E-06	6.83624E-06	0.00048069	0.00034559	0.000233007	0.000230048	0.000163225	5.18524E-05	7.42817E-05	7.14474E-05	7.30335E-06	6.795E-06	7.30335E-06	6.795E-06	7.42817E-05	7.14474E-05	0.000127738
3836403773245	383640	3773245	2.6711E-05	2.60257E-05	6.89849E-06	6.42625E-06	0.000451906	0.000324896	0.000219054	0.000216273	0.000153451	4.87474E-05	6.98336E-05	6.71691E-05	6.86602E-06	6.38811E-06	6.86602E-06	6.38811E-06	6.98336E-05	6.71691E-05	0.000119852
3836503773245	383650	3773245	2.51588E-05	2.45133E-05	6.4976E-06	6.0528E-06	0.000425652	0.000306021	0.000206328	0.000203708	0.000144536	4.59153E-05	6.57765E-05	6.32668E-05	6.46713E-06	6.01698E-06	6.46713E-06	6.01698E-06	6.57765E-05	6.32668E-05	0.000112668
3836603773245	383660	3773245	2.39317E-05	2.33177E-05	6.1807E-06	5.7576E-06	0.000404912	0.00029111	0.000196275	0.000193783	0.000137493	4.36781E-05	6.25716E-05	6.01841E-05	6.15202E-06	5.72381E-06	6.15202E-06	5.72381E-06	6.25716E-05	6.01841E-05	0.000106978
3836703773245	383670	3773245	2.28031E-05	2.22181E-05	5.88922E-06	5.48607E-06	0.000385812	0.000277378	0.000187016	0.000184642	0.000131008	4.16178E-05	5.962E-05	5.73452E-05	5.86182E-06	5.45381E-06	5.86182E-06	5.45381E-06	5.962E-05	5.73452E-05	0.000101743
3836803773245	383680	3773245	2.18731E-05	2.13119E-05	5.64904E-06	5.26233E-06	0.000370052	0.000266047	0.000179377	0.000177099	0.000125656	3.99178E-05	5.71846E-05	5.50027E-05	5.62238E-06	5.23103E-06	5.62238E-06	5.23103E-06	5.71846E-05	5.50027E-05	9.74132E-05
3836903773245	383690	3773245	2.11901E-05	2.06464E-05	5.47264E-06	5.09801E-06	0.000358498	0.00025774	0.000173776	0.00017157	0.000121733	3.86714E-05	5.53991E-05	5.32853E-05	5.44682E-06	5.06769E-06	5.44682E-06	5.06769E-06	5.53991E-05	5.32853E-05	9.42015E-05
3837003773245	383700	3773245	2.05504E-05	2.00232E-05	5.30744E-06	4.94411E-06	0.000347665	0.000249952	0.000168525	0.000166385	0.000118054	3.75028E-05	5.3725E-05	5.16751E-05	5.28223E-06	4.91456E-06	5.28223E-06	4.91456E-06	5.3725E-05	5.16751E-05	9.11839E-05
3837103773245	383710	3773245	1.9967E-05	1.94547E-05	5.15676E-06	4.80375E-06	0.00033782	0.000242875	0.000163753	0.000161674	0.000114711	3.64409E-05	5.22038E-05	5.02119E-05	5.13266E-06	4.7754E-06	5.13266E-06	4.7754E-06	5.22038E-05	5.02119E-05	8.84204E-05
3837203773245	383720	3773245	1.94297E-05	1.89312E-05	5.018E-06	4.67448E-06	0.000328787	0.00023638	0.000159374	0.000157351	0.000111644	3.54664E-05	5.08079E-05	4.88692E-05	4.99541E-06	4.6477E-06	4.99541E-06	4.6477E-06	5.08079E-05	4.88692E-05	8.58619E-05
3837303773245	383730	3773245	1.89273E-05	1.84417E-05	4.88824E-06	4.55361E-06	0.000320359	0.000230321	0.000155289	0.000153317	0.000108782	3.45573E-05	4.95055E-05	4.76166E-05	4.86737E-06	4.52857E-06	4.86737E-06	4.52857E-06	4.95055E-05	4.76166E-05	8.34649E-05
3837403773245	383740	3773245	1.84407E-05	1.79675E-05	4.76255E-06	4.43653E-06	0.000312208	0.00022446	0.000151338	0.000149416	0.000106014	3.3678E-05	4.82458E-05	4.6405E-05	4.74352E-06	4.41334E-06	4.74352E-06	4.41334E-06	4.82458E-05	4.6405E-05	8.11477E-05
3837503773245	383750	3773245	1.79911E-05	1.75295E-05	4.64646E-06	4.32838E-06	0.000304689	0.000219055	0.000147693	0.000145818	0.000103461	3.2867E-05	4.70839E-05	4.52874E-05	4.62928E-06	4.30705E-06	4.62928E-06	4.30705E-06	4.70839E-05	4.52874E-05	7.90011E-05
3837603773245	383760	3773245	1.75703E-05	1.71195E-05	4.53777E-06	4.22714E-06	0.00029766	0.000214001	0.000144286	0.000142454	0.000101074	3.21087E-05	4.59977E-05	4.42426E-05	4.52248E-06	4.20769E-06	4.52248E-06	4.20769E-06	4.59977E-05	4.42426E-05	7.69906E-05
3837703773245	383770	3773245	1.71782E-05	1.67374E-05	4.4365E-06	4.13279E-06	0.000291103	0.000209287	0.000141107	0.000139316	9.88479E-05	3.14014E-05	4.49845E-05	4.32681E-05	4.42286E-06	4.11501E-06	4.42286E-06	4.11501E-06	4.49845E-05	4.32681E-05	7.5118E-05
3837803773245	383780	3773245	1.68046E-05	1.63734E-05	4.34002E-06	4.04292E-06	0.000284822	0.000204772	0.000138063	0.00013631	9.67152E-05	3.07239E-05	4.40139E-05	4.23345E-05	4.32743E-06	4.02622E-06	4.32743E-06	4.02622E-06	4.40139E-05	4.23345E-05	7.33398E-05
3837903773245	383790	3773245	1.64175E-05	1.59963E-05	4.24005E-06	3.94979E-06	0.000278256	0.000200051	0.00013488	0.000133168	9.44857E-05	3.00157E-05	4.29993E-05	4.13586E-05	4.22768E-06	3.93341E-06	4.22768E-06	3.93341E-06	4.29993E-05	4.13586E-05	7.15126E-05
3838003773245	383800	3773245	1.60451E-05	1.56334E-05	4.14386E-06	3.86019E-06	0.000271904	0.000195485	0.000131801	0.000130128	9.23288E-05	2.93305E-05	4.20177E-05	4.04145E-05	4.13117E-06	3.84362E-06	4.13117E-06	3.84362E-06	4.20177E-05	4.04145E-05	6.97597E-05
3838103773245	383810	3773245	1.56147E-05	1.5214E-05	4.0327E-06	3.75664E-06	0.000264546	0.000190194	0.000128234	0.000126606	8.98301E-05	2.85367E-05	4.08806E-05	3.93208E-05	4.01937E-06	3.7396E-06	4.01937E-06	3.7396E-06	4.08806E-05	3.93208E-05	6.77601E-05
3838203773245	383820	3773245	1.51544E-05	1.47656E-05	3.91385E-06	3.64592E-06	0.000256662	0.000184526	0.000124413	0.000122833	8.71529E-05	2.76862E-05	3.96622E-05	3.81489E-05	3.89958E-06	3.62815E-06	3.89958E-06	3.62815E-06	3.96622E-05	3.81489E-05	6.56317E-05
3838303773245	383830	3773245	1.47139E-05	1.43364E-05	3.80008E-06	3.53994E-06	0.000249116	0.000179101	0.000120755	0.000119222	8.45906E-05	2.68723E-05	3.84962E-05	3.70273E-05	3.78493E-06	3.52148E-06	3.78493E-06	3.52148E-06	3.84962E-05	3.70273E-05	6.36012E-05
3838403773245	383840	3773245	1.42036E-05	1.38392E-05	3.66829E-06	3.41717E-06	0.000240376	0.000172818	0.000116519	0.000115039	8.1623E-05	2.59295E-05	3.71457E-05	3.57283E-05	3.65215E-06	3.39794E-06	3.65215E-06	3.39794E-06	3.71457E-05	3.57283E-05	6.12623E-05
3838503773245	383850	3773245	1.37215E-05	1.33694E-05	3.54376E-06	3.30117E-06	0.000232136	0.000166893	0.000112524	0.000111095	7.88248E-05	2.50406E-05	3.58722E-05	3.45035E-05	3.52694E-06	3.28145E-06	3.52694E-06	3.28145E-06	3.58722E-05	3.45035E-05	5.90576E-05
3838603773245	383860	3773245	1.31977E-05	1.28591E-05	3.40849E-06	3.17516E-06	0.000223182	0.000160456	0.000108184	0.00010681	7.57846E-05	2.40748E-05	3.44887E-05	3.31727E-05	3.39091E-06	3.15489E-06	3.39091E-06	3.15489E-06	3.44887E-05	3.31727E-05	5.66697E-05
3838703773245	383870	3773245	1.2616E-05	1.22923E-05	3.25825E-06	3.0352E-06	0.000213231	0.000153302	0.00010336	0.000102048	7.24056E-05	2.30014E-05	3.29509E-05	3.16936E-05	3.23972E-06	3.01422E-06	3.23972E-06	3.01422E-06	3.29509E-05	3.16936E-05	5.40368E-05
3838803773245	383880	3773245	1.20668E-05	1.17572E-05	3.11643E-06	2.90309E-06	0.000203833	0.000146545	9.88045E-05	9.755E-05	6.92141E-05	2.19875E-05	3.14985E-05	3.02967E-05	3.09692E-06	2.88136E-06	3.09692E-06	2.88136E-06	3.14985E-05	3.02967E-05	5.15618E-05
3838903773245	383890	3773245	1.15628E-05	1.12661E-05	2.98624E-06	2.78182E-06	0.0001952	0.000140338	9.462E-05	9.34186E-05	6.62828E-05	2.10563E-05	3.01645E-05	2.90135E-05	2.96576E-06	2.75933E-06	2.96576E-06	2.75933E-06	3.01645E-05	2.90135E-05	4.92972E-05
3839003773245	383900	3773245	1.1089E-05	1.08045E-05	2.8639E-06	2.66785E-06	0.000187084	0.000134503	9.0686E-05	8.95345E-05	6.35269E-05	2.01809E-05	2.89103E-05	2.78072E-05	2.84245E-06	2.64461E-06	2.84245E-06	2.64461E-06	2.89103E-05	2.78072E-05	4.7176E-05
3839103773245	383910	3773245	1.06344E-05	1.03616E-05	2.74649E-06	2.55848E-06	0.000179289	0.000128899	8.69074E-05	8.58039E-05	6.088E-05	1.934E-05	2.77057E-05	2.66486E-05	2.72402E-06	2.53441E-06	2.72402E-06	2.53441E-06	2.77057E-05	2.66486E-05	4.51474E-05
3829703773255	382970	3773255	6.38787E-06	6.22397E-06	1.64976E-06	1.53682E-06	9.01923E-05	6.48434E-05	4.37193E-05	4.31642E-05	3.0626E-05	9.7291E-06	1.39375E-05	1.34057E-05	1.37033E-06	1.27495E-06	1.37033E-06	1.27495E-06	1.39375E-05	1.34057E-05	2.36071E-05
3829803773255	382980	3773255	6.66861E-06	6.49751E-06	1.72226E-06	1.60436E-06	9.52971E-05	6.85134E-05	4.61937E-05	4.56072E-05	3.23594E-05	1.02798E-05	1.47264E-05	1.41645E-05	1.44789E-06	1.34711E-06	1.44789E-06	1.34711E-06	1.47264E-05	1.41645E-05	2.51331E-05
3829903773255	382990	3773255	6.85877E-06	6.6828E-06	1.77137E-06	1.65011E-06	9.87715E-05	7.10113E-05	4.78779E-05	4.727E-05	3.35392E-05	1.06545E-05	1.52633E-05	1.46809E-05	1.50068E-06	1.39623E-06	1.50068E-06	1.39623E-06	1.52633E-05	1.46809E-05	2.62762E-05
3830003773255	383000	3773255	7.02249E-06	6.84231E-06	1.81366E-06	1.6895E-06	0.000102611	7.37718E-05	4.97391E-05	4.91076E-05	3.4843E-05	1.10687E-05	1.58566E-05	1.52516E-05	1.55902E-06	1.4505E-06	1.55902E-06	1.4505E-06	1.58566E-05	1.52516E-05	2.73704E-05
3830103773255	383010	3773255	7.24191E-06	7.0561E-06	1.87032E-06	1.74229E-06	0.000107208	7.70768E-05	5.19674E-05	5.13076E-05	3.6404E-05	1.15646E-05	1.6567E-05	1.59349E-05	1.62886E-06	1.51548E-06	1.62886E-06	1.51548E-06	1.6567E-05	1.59349E-05	2.87404E-05
3830203773255	383020	3773255	7.51196E-06	7.31923E-06	1.94007E-06	1.80726E-06	0.000111217	7.9959E-05	5.39106E-05	5.32262E-05	3.77652E-05	1.1997E-05	1.71865E-05	1.65307E-05	1.68977E-06	1.57215E-06	1.68977E-06	1.57215E-06	1.71865E-05	1.65307E-05	2.99616E-05
3830303773255	383030	3773255	7.80114E-06	7.60099E-06	2.01475E-06	1.87683E-06	0.000115458	8.30077E-05	5.59662E-05	5.52556E-05	3.92052E-05	1.24545E-05	1.78418E-05	1.7161E-05	1.7542E-06	1.6321E-06	1.7542E-06	1.6321E-06	1.78418E-05	1.7161E-05	3.12626E-05
3830403773255	383040	3773255	8.10608E-06	7.8981E-06	2.09351E-06	1.95019E-06	0.000119965	8.62486E-05	5.81513E-05	5.7413E-05	4.07359E-05	1.29407E-05	1.85384E-05	1.78311E-05	1.82269E-06	1.69582E-06	1.82269E-06	1.69582E-06	1.85384E-05	1.78311E-05	3.2638E-05
3830503773255	383050	3773255	8.42789E-06	8.21165E-06	2.17662E-06	2.02762E-06	0.000124767	8.97009E-05	6.04789E-05	5.9711E-05	4.23664E-05	1.34587E-05	1.92804E-05	1.85448E-05	1.89565E-06	1.7637E-06	1.89565E-06	1.7637E-06	1.92804E-05	1.85448E-05	3.40969E-05
3830603773255	383060	3773255	8.77277E-06	8.54768E-06	2.26569E-06	2.11059E-06	0.000129908	9.33965E-05	6.29706E-05	6.21711E-05	4.41119E-05	1.40132E-05	2.00748E-05	1.93088E-05	1.97375E-06	1.83636E-06	1.97375E-06	1.83636E-06	2.00748E-05	1.93088E-05	3.56646E-05
3830703773255	383070	3773255	9.14184E-06	8.90729E-06	2.36101E-06	2.19938E-06	0.000135422	9.73612E-05	6.56437E-05	6.48102E-05	4.59844E-05	1.46081E-05	2.0927E-05	2.01285E-05	2.05753E-06	1.91432E-06	2.05753E-06	1.91432E-06	2.0927E-05	2.01285E-05	3.73485E-05
3830803773255	383080	3773255	9.53961E-06	9.29485E-06	2.46374E-06	2.29508E-06	0.000141338	0.000101614	6.85111E-05	6.76412E-05	4.79931E-05	1.52462E-05	2.18411E-05	2.10077E-05	2.14741E-06	1.99794E-06	2.14741E-06	1.99794E-06	2.18411E-05	2.10077E-05	3.91649E-05
3830903773255	383090	3773255	9.95369E-06	9.6983E-06	2.57068E-06	2.3947E-06	0.000147547	0.000106078	7.1521E-05	7.06129E-05	5.01016E-05	1.5916E-05	2.28006E-05	2.19306E-05	2.24175E-06	2.08571E-06	2.24175E-06	2.08571E-06	2.28006E-05	2.19306E-05	4.10447E-05
3831003773255	383100	3773255	1.03959E-05	1.01292E-05	2.68489E-06	2.50109E-06	0.000153186	0.000110133	7.42545E-05	7.33117E-05	5.20164E-05	1.65243E-05	2.36721E-05	2.27688E-05	2.32743E-06	2.16543E-06	2.32743E-06	2.16543E-06	2.36721E-05	2.27688E-05	4.27885E-05
3831103773255	383110	3773255	1.09124E-05	1.06324E-05	2.81827E-06	2.62535E-06	0.000159422	0.000114616	7.72774E-05	7.62962E-05	5.4134E-05	1.7197E-05	2.46357E-05	2.36957E-05	2.42218E-06	2.25358E-06	2.42218E-06	2.25358E-06	2.46357E-05	2.36957E-05	4.47718E-05
3831203773255	383120	3773255	1.14491E-05	1.11554E-05	2.95689E-06	2.75447E-06	0.000167476	0.000120406	8.11812E-05	8.01505E-05	5.68687E-05	1.80657E-05	2.58803E-05	2.48928E-05	2.54454E-06	2.36743E-06	2.54454E-06	2.36743E-06	2.58803E-05	2.48928E-05	4.73031E-05

			MSite Grubbing / Prep	MMass Grading / Excavation	MMass Grading / Excavation	MDrainage / Utilities Trenching	MFoundations / Concrete Pads	MBuilding / Structure Construction	MAsphalt Paving	MLandscaping or Other Finishing	MWaterside Construction (Piles)	RSSWDemolition	RSSWPlacing Base	RSSWForm/Plac e Rebar and Pour	Child Risk				
Unique Identifier	X (UTM)	Y (UTM)	2027	2027	2028	2028	2028	2028	2028	2028	2028	2029	2029	2029	3rd Trimester	0<2	2<16	Total	per million
3830103773245	383010	3773245	8.79049E-05	0.000103369	0.000101993	2.16802E-05	2.81949E-05	2.0753E-05	2.13604E-06	2.5025E-05	2.13604E-06	1.22681E-05	1.78013E-05	1.05522E-05	4.73471E-09	6.1373E-08	1.074E-08	7.68481E-08	0.07684805
3830203773245	383020	3773245	9.16705E-05	0.000107797	0.000106362	2.26088E-05	2.94026E-05	2.16419E-05	2.22754E-06	2.6097E-05	2.22754E-06	1.2396E-05	1.79869E-05	1.06623E-05	5.06261E-09	6.5338E-08	1.1396E-08	8.17965E-08	0.0817965
3830303773245	383030	3773245	9.56644E-05	0.000112493	0.000110996	2.35939E-05	3.06836E-05	2.25848E-05	2.32459E-06	2.7234E-05	2.32459E-06	1.25208E-05	1.81679E-05	1.07696E-05	5.43535E-09	6.9811E-08	1.213E-08	8.73759E-08	0.08737594
3830403773245	383040	3773245	9.9909E-05	0.000117485	0.00011592	2.46407E-05	3.2045E-05	2.35869E-05	2.42773E-06	2.84424E-05	2.42773E-06	1.26424E-05	1.83444E-05	1.08742E-05	5.85978E-09	7.4868E-08	1.2955E-08	9.36822E-08	0.09368224
3830503773245	383050	3773245	0.000104438	0.00012281	0.000121175	2.57576E-05	3.34976E-05	2.4656E-05	2.53777E-06	2.97316E-05	2.53777E-06	1.27641E-05	1.8521E-05	1.09788E-05	6.35096E-09	8.0675E-08	1.3897E-08	1.00923E-07	0.10092343
3830603773245	383060	3773245	0.000109306	0.000128535	0.000126823	2.69583E-05	3.50591E-05	2.58054E-05	2.65607E-06	3.11176E-05	2.65607E-06	1.28826E-05	1.86929E-05	1.10808E-05	6.92676E-09	8.7432E-08	1.4989E-08	1.09347E-07	0.10934715
3830703773245	383070	3773245	0.000114537	0.000134686	0.000132892	2.82484E-05	3.67367E-05	2.70402E-05	2.78317E-06	3.26066E-05	2.78317E-06	1.30573E-05	1.89464E-05	1.1231E-05	7.60414E-09	9.5323E-08	1.626E-08	1.19187E-07	0.11918674
3830803773245	383080	3773245	0.000120202	0.000141347	0.000139465	2.96455E-05	3.85538E-05	2.83777E-05	2.92083E-06	3.42193E-05	2.92083E-06	1.32476E-05	1.92225E-05	1.13947E-05	8.43065E-09	1.0487E-07	1.7789E-08	1.31085E-07	0.13108541
3830903773245	383090	3773245	0.000126273	0.000148487	0.00014651	3.1143E-05	4.05012E-05	2.98111E-05	3.06836E-06	3.59478E-05	3.06836E-06	1.35002E-05	1.95891E-05	1.1612E-05	9.43012E-09	1.1632E-07	1.9622E-08	1.45368E-07	0.14536775
3831003773245	383100	3773245	0.00013225	0.000155515	0.000153445	3.26171E-05	4.24182E-05	3.12221E-05	3.2136E-06	3.76493E-05	3.2136E-06	1.38621E-05	2.01142E-05	1.19233E-05	1.05267E-08	1.2879E-07	2.1638E-08	1.60956E-07	0.16095597
3831103773245	383110	3773245	0.000137943	0.00016221	0.00016005	3.40211E-05	4.42442E-05	3.25661E-05	3.35193E-06	3.927E-05	3.35193E-06	1.42457E-05	2.06709E-05	1.22533E-05	1.19341E-08	1.4458E-07	2.4119E-08	1.80636E-07	0.18063579
3831203773245	383120	3773245	0.000146371	0.00017212	0.000169828	3.60997E-05	4.69474E-05	3.45558E-05	3.55672E-06	4.16693E-05	3.55672E-06	1.43767E-05	2.0861E-05	1.2366E-05	1.43849E-08	1.7191E-07	2.8413E-08	2.14709E-07	0.21470917
3831303773245	383130	3773245	0.000156225	0.000183707	0.000181261	3.853E-05	5.01079E-05	3.68822E-05	3.79617E-06	4.44745E-05	3.79617E-06	1.44142E-05	2.09153E-05	1.23982E-05	1.8445E-08	2.1671E-07	3.543E-08	2.70584E-07	0.27058438
3831403773245	383140	3773245	0.007513096	0.008834786	0.008717149	0.001852968	0.002409769	0.001773722	0.000182564	0.002138849	0.000182564	2.16603E-05	3.14295E-05	1.86308E-05	1.98494E-07	2.9885E-06	6.2664E-07	3.81363E-06	3.81363042
3831503773245	383150	3773245	0.004802782	0.005647678	0.005572478	0.001184518	0.001540456	0.00113386	0.000116705	0.001367269	0.000116705	2.25181E-05	3.26742E-05	1.93686E-05	1.26784E-07	1.9095E-06	3.9389E-07	2.43017E-06	2.43017009
3831603773245	383160	3773245	0.003334701	0.003921335	0.003869122	0.000822443	0.00106958	0.000787269	8.10312E-05	0.000949332	8.10312E-05	2.33166E-05	3.38329E-05	2.00554E-05	8.83045E-08	1.329E-06	2.7047E-07	1.68781E-06	1.68780771
3831703773245	383170	3773245	0.002518674	0.002961754	0.002922318	0.000621185	0.000807846	0.000594619	6.12022E-05	0.000717023	6.12022E-05	2.38219E-05	3.45661E-05	2.04901E-05	6.70981E-08	1.0084E-06	2.0334E-07	1.27883E-06	1.2788304
3831803773245	383180	3773245	0.002025407	0.002381712	0.002349999	0.00049953	0.000649634	0.000478166	4.92162E-05	0.000576598	4.92162E-05	2.40559E-05	3.49056E-05	2.06913E-05	5.42996E-08	8.1481E-07	1.6326E-07	1.03237E-06	1.03237195
3831903773245	383190	3773245	0.001683	0.00197907	0.001952719	0.000415081	0.00053981	0.000397329	4.08959E-05	0.000479121	4.08959E-05	2.41151E-05	3.49916E-05	2.07423E-05	4.54087E-08	6.8035E-07	1.357E-07	8.61454E-07	0.86145415
3832003773245	383200	3773245	0.001430353	0.001681979	0.001659583	0.000352771	0.000458775	0.000337684	3.47567E-05	0.000407197	3.47567E-05	2.40371E-05	3.48784E-05	2.06752E-05	3.8826E-08	5.8089E-07	1.1544E-07	7.35159E-07	0.73515931
3832103773245	383210	3773245	0.001237142	0.001454778	0.001435407	0.000305118	0.000396804	0.000292069	3.00618E-05	0.000352193	3.00618E-05	2.38562E-05	3.46159E-05	2.05196E-05	3.37711E-08	5.0459E-07	1E-07	6.38368E-07	0.6383675
3832203773245	383220	3773245	0.001083702	0.001274345	0.001257377	0.000267275	0.000347589	0.000255845	2.63333E-05	0.000308511	2.63333E-05	2.3588E-05	3.42267E-05	2.02889E-05	2.97394E-08	4.4381E-07	8.7764E-08	5.61309E-07	0.56130931
3832303773245	383230	3773245	0.000954755	0.001122714	0.001107765	0.000235473	0.000306231	0.000225402	2.32E-05	0.000271802	2.32E-05	2.32074E-05	3.36745E-05	1.99615E-05	2.63349E-08	3.9254E-07	7.7479E-08	4.96349E-07	0.49634923
3832403773245	383240	3773245	0.000847822	0.00099697	0.000983695	0.0002091	0.000271933	0.000200157	2.06016E-05	0.00024136	2.06016E-05	2.27614E-05	3.30272E-05	1.95779E-05	2.34975E-08	3.4986E-07	6.8944E-08	4.423E-07	0.44229958
3832503773245	383250	3773245	0.000760151	0.000893876	0.000881974	0.000187477	0.000243813	0.00017946	1.84712E-05	0.000216402	1.84712E-05	2.23215E-05	3.2389E-05	1.91996E-05	2.116E-08	3.1474E-07	6.1941E-08	3.97842E-07	0.39784152
3832603773245	383260	3773245	0.000690584	0.00081207	0.000801257	0.00017032	0.0002215	0.000163036	1.67808E-05	0.000196597	1.67808E-05	2.1994E-05	3.19138E-05	1.89179E-05	1.92987E-08	2.868E-07	5.6386E-08	3.62489E-07	0.36248874
3832703773245	383270	3773245	0.000630269	0.000741144	0.000731276	0.000155444	0.000202154	0.000148796	1.53151E-05	0.000179427	1.53151E-05	2.16696E-05	3.14431E-05	1.86388E-05	1.76792E-08	2.6252E-07	5.1566E-08	3.31762E-07	0.33176219
3832803773245	383280	3773245	0.000575011	0.000676166	0.000667163	0.000141816	0.000184431	0.000135751	1.39724E-05	0.000163696	1.39724E-05	2.12922E-05	3.08954E-05	1.83142E-05	1.619E-08	2.402E-07	4.7142E-08	3.03535E-07	0.30353495
3832903773245	383290	3773245	0.00052558	0.000618039	0.00060981	0.000129625	0.000168576	0.000124081	1.27713E-05	0.000149624	1.27713E-05	2.09116E-05	3.03432E-05	1.79868E-05	1.48532E-08	2.2019E-07	4.3179E-08	2.78221E-07	0.27822137
3833003773245	383300	3773245	0.000482745	0.000567668	0.00056011	0.00011906	0.000154837	0.000113968	1.17304E-05	0.000137429	1.17304E-05	2.05903E-05	2.9877E-05	1.77105E-05	1.36913E-08	2.0281E-07	3.9741E-08	2.56239E-07	0.25623931
3833103773245	383310	3773245	0.000449228	0.000528256	0.000521222	0.000110794	0.000144087	0.000106056	1.0916E-05	0.000127888	1.0916E-05	2.04188E-05	2.96281E-05	1.75629E-05	1.27799E-08	1.8918E-07	3.7052E-08	2.39015E-07	0.23901519
3833203773245	383320	3773245	0.000419076	0.000492799	0.000486238	0.000103357	0.000134416	9.89372E-05	1.01833E-05	0.000119304	1.01833E-05	2.02535E-05	2.93882E-05	1.74207E-05	1.19577E-08	1.769E-07	3.463E-08	2.23489E-07	0.22348886
3833303773245	383330	3773245	0.000392133	0.000461116	0.000454976	9.67123E-05	0.000125774	9.25762E-05	9.52858E-06	0.000111633	9.52858E-06	2.01006E-05	2.91664E-05	1.72893E-05	1.12209E-08	1.659E-07	3.2463E-08	2.09586E-07	0.20958576
3833403773245	383340	3773245	0.000367924	0.000432649	0.000426888	9.07418E-05	0.000118009	8.6861E-05	8.94033E-06	0.000104742	8.94033E-06	1.9954E-05	2.89537E-05	1.71632E-05	1.05571E-08	1.56E-07	3.0512E-08	1.97069E-07	0.19706871
3833503773245	383350	3773245	0.000345871	0.000406716	0.000401301	8.53028E-05	0.000110936	8.16547E-05	8.40446E-06	9.84636E-05	8.40446E-06	1.98074E-05	2.8741E-05	1.70371E-05	9.95108E-09	1.4696E-07	2.8732E-08	1.85648E-07	0.18564778
3833603773245	383360	3773245	0.000328403	0.000386175	0.000381033	8.09945E-05	0.000105333	7.75306E-05	7.97999E-06	9.34906E-05	7.97999E-06	1.97263E-05	2.86233E-05	1.69673E-05	9.46958E-09	1.3979E-07	2.7321E-08	1.76583E-07	0.17658303
3833703773245	383370	3773245	0.000312332	0.000367277	0.000362387	7.70311E-05	0.000100178	7.37367E-05	7.58949E-06	8.89157E-05	7.58949E-06	1.96358E-05	2.8492E-05	1.68895E-05	9.02574E-09	1.3319E-07	2.602E-08	1.68232E-07	0.16823201
3833803773245	383680	3773245	0.000299042	0.000351649	0.000346966	7.37532E-05	9.59154E-05	7.0599E-05	7.26653E-06	8.5132E-05	7.26653E-06	1.95859E-05	2.84196E-05	1.68466E-05	8.65793E-09	1.2772E-07	2.4944E-08	1.61318E-07	0.16131759
3833690373245	383690	3773245	0.000289182	0.000340055	0.000335527	7.13215E-05	9.27531E-05	6.82713E-05	7.02695E-06	8.23252E-05	7.02695E-06	1.96296E-05	2.8483E-05	1.68841E-05	8.38489E-09	1.2366E-07	2.4147E-08	1.56191E-07	0.15619067
3837003773245	383700	3773245	0.000279919	0.000329162	0.000324779	6.90369E-05	8.97819E-05	6.60844E-05	6.80186E-06	7.96881E-05	6.80186E-06	1.96951E-05	2.8578E-05	1.69405E-05	8.12853E-09	1.1985E-07	2.3397E-08	1.51377E-07	0.15137672
3837103773245	383710	3773245	0.000271435	0.000319186	0.000314936	6.69446E-05	8.70608E-05	6.40815E-05	6.59571E-06	7.7273E-05	6.59571E-06	1.98012E-05	2.87319E-05	1.70317E-05	7.89426E-09	1.1637E-07	2.2713E-08	1.46978E-07	0.14697755
3837203773245	383720	3773245	0.000263581	0.00030995	0.000305823	6.50075E-05	8.45417E-05	6.22273E-05	6.40486E-06	7.5037E-05	6.40486E-06	1.99384E-05	2.89311E-05	1.71498E-05	7.67806E-09	1.1316E-07	2.2081E-08	1.42917E-07	0.1429171
3837303773245	383730	3773245	0.000256223	0.000301297	0.000297285	6.31927E-05	8.21815E-05	6.04901E-05	6.22606E-06	7.29422E-05	6.22606E-06	2.00944E-05	2.91574E-05	1.72839E-05	7.47555E-09	1.1015E-07	2.1489E-08	1.39114E-07	0.13911409
3837403773245	383740	3773245	0.00024911	0.000292932	0.000289032	6.14383E-05	7.99E-05	5.88108E-05	6.05321E-06	7.09172E-05	6.05321E-06	2.02441E-05	2.93746E-05	1.74127E-05	7.27971E-09	1.0724E-07	2.0916E-08	1.35437E-07	0.13543686
3837503773245	383750	3773245	0.00024252	0.000285183	0.000281386	5.98131E-05	7.77864E-05	5.72551E-05	5.89309E-06	6.90412E-05	5.89309E-06	2.04001E-05	2.96009E-05	1.75468E-05	7.09827E-09	1.0455E-07	2.0386E-08	1.32031E-07	0.13203129
3837603773245	383760	3773245	0.000236348	0.000277926	0.000274225	5.82909E-05	7.58068E-05	5.5798E-05	5.74311E-06	6.72842E-05	5.74311E-06	2.05467E-05	2.98137E-05	1.76729E-05	6.92815E-09	1.0202E-07	1.9888E-08	1.2884E-07	0.12883984
3837703773245	383770	3773245	0.000230599	0.000271166	0.000267555	5.68731E-05	7.3963E-05	5.44408E-05	5.60343E-06	6.56477E-05	5.60343E-06	2.06839E-05	3.00128E-05	1.7791E-05	6.76895E-09	9.9664E-08	1.9424E-08	1.25856E-07	0.12585626
3837803773245	383780	3773245	0.00022514	0.000264747	0.000261222	5.55268E-05	7.22121E-05	5.31521E-05	5.47078E-06	6.40936E-05	5.47078E-06	2.07931E-05	3.01712E-05	1.78849E-05	6.61724E-09	9.7417E-08	1.8981E-08	1.23015E-07	0.12301507
3837903773245	383790	3773245	0.000219531	0.000258151	0.000254713	5.41434E-05	7.0413E-05	5.18278E-05	5.33448E-06	6.24968E-05	5.33448E-06	2.0843E-05	3.02437E-05	1.79278E-05	6.46069E-09	9.5099E-08	1.8524E-08	1.20083E-07	0.12008343
3838003773245	383800	3773245	0.00021415	0.000251823	0.00024847	5.28163E-05	6.86871E-05	5.05575E-05	5.20372E-06	6.09649E-05	5.20372E-06	2.08648E-05	3.02753E-05	1.79466E-05	6.30991E-09	9.2868E-08	1.8083E-08	1.17261E-07	0.11726119
3838103773245	383810	3773245	0.000208012	0.000244605	0.000241348	5.13023E-05	6.67182E-05	4.91083E-05	5.05456E-06	5.92174E-05	5.05456E-06	2.07837E-05	3.01577E-05	1.78768E-05	6.13784E-09	9.0319E-08	1.758E-08	1.14037E-07	0.11403698
3838203773245	383820	3773245	0.000201478	0.000236921	0.000233767	4.96908E-05	6.46225E-05	4.75657E-05	4.89579E-06	5.73573E-05	4.89579E-06	2.06403E-05	2.99495E-05	1.77534E-05	5.95456E-09	8.7601E-08	1.7045E-08	1.10601E-07	0.11060089
3838303773245	383830	3773245	0.000195245	0.000229592	0.000226535	4.81535E-05	6.26233E-05	4.60941E-05	4.74433E-06	5.55828E-05	4.74433E-06	2.04874E-05	2.97277E-05	1.7622E-05	5.77945E-09	8.5005E-08	1.6534E-08	1.07319E-07	0.107319
3838403773245	383840	3773245	0.000188065	0.000221149	0.000218204	4.63827E-05	6.03203E-05	4.4399E-05	4.56986E-06	5.35387E-05	4.56986E-06	2.0241E-05	2.93701E-05	1.741E-05	5.57788E-09	8.2014E-08	1.5946E-08	1.03538E-07	0.1035376
3838503773245	383850	3773245	0.000181297	0.00021319	0.000210351	4.47135E-05	5.81495E-05	4.28012E-05	4.4054E-06	5.1612E-05	4.4054E-06	1.99977E-05	2.90171E-05	1.72007E-05	5.38756E-09	7.919E-08	1.5391E-08	9.99689E-08	0.0999689
3838603773245	383860	3773245	0.000173966	0.00020457	0.00020184	4.29056E-05	5.57983E-05	4.10706E-05	4.22727E-06	4.95252E-05	4.22727E-06	1.96795E-05	2.85554E-05	1.69271E-05	5.18143E-09	7.6129E-08	1.4791E-08	9.61018E-08	0.09610178
3838703773245	383870	3773245	0.000165884	0.000195066	0.000192468	4.09122E-05	5.32059E-05	3.91625E-05	4.03087E-06	4.72242E-05	4.03087E-06	1.92428E-05	2.79217E-05	1.65514E-05	4.95369E-09	7.2747E-08	1.4128E-08	9.18291E-08	0.09182905
3838803773245	383880	3773245	0.000158286	0.000186131	0.000183653	3.90383E-05	5.0769E-05	3.73687E-05	3.84625E-06	4.50612E-05	3.84625E-06	1.87936E-05	2.727E-05	1.61651E-05	4.73874E-09	6.9557E-08	1.3503E-08	8.77989E-08	0.08779886
3838903773245	383890	3773245	0.000151334	0.000177956	0.000175587	3.73238E-05	4.85392E-05	3.57275E-05	3.67732E-06	4.30822E-05	3.67732E-06	1.83601E-05	2.66408E-05	1.57922E-05	4.54129E-09	6.6628E-08	1.293E-08	8.40997E-08	0.08409968
3839003773245	383900	3773245	0.000144822	0.000170299	0.000168032	3.57178E-05	4.64507E-05	3.41902E-05	3.51909E-06	4.12284E-05	3.51909E-06	1.79296E-05	2.60162E-05	1.54219E-05	4.35569E-09	6.3877E-08	1.2392E-08	8.06242E-08	0.08062422
3839103773245	383910	3773245	0.000138595	0.000162976	0.000160806	3.41819E-05	4.44532E-05	3.272E-05	3.36777E-06	3.94555E-05	3.36777E-06	1.74929E-05	2.53826E-05	1.50463E-05	4.17774E-09	6.124E-08	1.1876E-08	7.7294E-08	0.07729396
3829703773255	382970	3773255	7.24696E-05	8.52184E-05	8.40837E-05	1.78733E-05	2.32441E-05	1.71089E-05	1.76097E-06	2.06309E-05	1.76097E-06	1.17129E-05	1.69956E-05	1.00747E-05	3.68313E-09	4.8292E-08	8.5119E-09	6.04872E-08	0.06048723
3829803773255	382980	3773255	7.71543E-05	9.07271E-05	8.9519E-05	1.90287E-05	2.47467E-05	1.82149E-05	1.8748E-06	2.19645E-05	1.8748E-06	1.20404E-05	1.74709E-05	1.03564E-05	3.97782E-09	5.2004E-08	9.1463E-09	6.51281E-08	0.06512811
3829903773255	382990	3773255	8.06636E-05	9.48537E-05	9.35907E-05	1.98942E-05	2.58722E-05	1.90434E-05	1.96008E-06	2.29635E-05	1.96008E-06	1.22213E-05	1.77334E-05	1.0512E-05	4.23415E-09	5.5163E-08	9.6734E-09	6.90705E-08	0.06907052
3830003773255	383000	3773255	8.40224E-05	9.88035E-05	9.74879E-05	2.07226E-05	2.69496E-05	1.98364E-05	2.04169E-06	2.39197E-05	2.04169E-06	1.23055E-05	1.78556E-05	1.05844E-05	4.48529E-09	5.8245E-08	1.019E-08	7.29204E-08	0.07292043
3830103773255	383010	3773255	8.8228E-05	0.000103749	0.000102367	2.17598E-05	2.82985E-05	2.08292E-05	2.14389E-06	2.5117E-05	2.14389E-06	1.23555E-05	1.7928E-05	1.06274E-05	4.78154E-09	6.1921E-08	1.0821E-08	7.7524E-08	0.07752405
3830203773255	383020	3773255	9.19768E-05	0.000108157	0.000106717	2.26844E-05	2.95009E-05	2.17143E-05	2.23498E-06	2.61842E-05	2.23498E-06	1.25021E-05	1.81408E-05	1.07535E-05	5.10549E-09	6.5841E-08	1.1471E-08	8.24175E-08	0.08241745
3830303773255	383030	3773255	9.59707E-05	0.000112854	0.000111351	2.36694E-05	3.07819E-05	2.26572E-05	2.33203E-06	2.73212E-05	2.33203E-06	1.26455E-05	1.8349E-05	1.08769E-05	5.47612E-09	7.0291E-08	1.2204E-08	8.79707E-08	0.08797066
3830403773255	383040	3773255	0.000100193	0.000117819	0.00011625	2.47108E-05	3.21362E-05	2.3654E-05	2.43463E-06	2.85232E-05	2.43463E-06	1.28046E-05	1.85798E-05	1.10137E-05	5.89455E-09	7.5282E-08	1.3021E-08	9.41973E-08	0.09419732
3830503773255	383050	3773255	0.000104672	0.000123085	0.000121446	2.58153E-05	3.35726E-05	2.47113E-05	2.54346E-06	2.97982E-05	2.54346E-06	1.29793E-05	1.88333E-05	1.1164E-05	6.36973E-09	8.0911E-08	1.394E-08	1.0122E-07	0.10122035
3830603773255	383060	3773255	0.000109484	0.000128745	0.00012703	2.70023E-05	3.51163E-05	2.58475E-05	2.6604E-06	3.11683E-05	2.6604E-06	1.31571E-05	1.90912E-05	1.13169E-05	6.92922E-09	8.7486E-08	1.5006E-08	1.09421E-07	0.10942119
3830703773255	383070	3773255	0.000114654	0.000134823	0.000133028	2.82772E-05	3.67743E-05	2.70679E-05	2.78601E-06	3.26399E-05	2.78601E-06	1.33505E-05	1.93719E-05	1.14833E-05	7.59213E-09	9.5213E-08	1.6254E-08	1.19059E-07	0.11905853
3830803773255	383080	3773255	0.000120229	0.00014138	0.000139497	2.96524E-05	3.85627E-05	2.83842E-05	2.9215E-06	3.42272E-05	2.9215E-06	1.35408E-05	1.9648E-05	1.16469E-05	8.4016E-09	1.0456E-07	1.7752E-08	1.30717E-07	0.13071714
3830903773255	383090	3773255	0.000126	0.000148166	0.000146193	3.10757E-05	4.04136E-05	2.97466E-05	3.06173E-06	3.58701E-05	3.06173E-06	1.37841E-05	2.0001E-05	1.18562E-05	9.35854E-09	1.1552E-07	1.9496E-08	1.44376E-07	0.14437591
3831003773255	383100	3773255	0.000131353	0.000154461	0.000152404	3.23959E-05	4.21306E-05	3.10104E-05	3.19181E-06	3.7394E-05	3.19181E-06	1.41272E-05	2.04989E-05	1.21513E-05	1.04665E-08	1.2806E-07	2.1464E-08	1.59986E-07	0.15998561
3831103773255	383110	3773255	0.000137442	0.00016162	0.000159468	3.38975E-05	4.40834E-05	3.24478E-05	3.33975E-06	3.91273E-05	3.33975E-06	1.45608E-05	2.1128E-05	1.25243E-05	1.18634E-08	1.438E-07	2.3933E-08	1.79599E-07	0.17959885
3831203773255	383120	3773255	0.000145212	0.000170758	0.000168484	3.58139E-05	4.65757E-05	3.42823E-05	3.52857E-06	4.13394E-05	3.52857E-06	1.47635E-05	2.14222E-05	1.26987E-05	1.40953E-08	1.687E-07	2.7814E-08	2.10608E-07	0.21060772

Unique Identifier	X (UTM)	Y (UTM)	EGIODemolition 2025	EGIOSite Grubbing / Prep 2025	EGIOMass Grading / Excavation 2025	EGIOMass Grading / Excavation 2026	EGIODrainage / Utilities Trenching 2026	EGIODrainage / Utilities Trenching 2027	EGIOFoundations / Concrete Pads 2026	EGIOFoundations / Concrete Pads 2027	EGIOBuilding / Structure Construction 2026	EGIOBuilding / Structure Construction 2027	EGIOAsphalt Paving 2027	EGIOArchitectural Coating 2027	EGIOLandscaping or Other Finishing 2027	EGIOWaterside Construction (Piles) 2027	HIWaterside Construction (Landscaping) 2025	HIWaterside Construction (Landscaping) 2026	KMDemolition 2025	KMSite Grubbing / Prep 2025	KMMass Grading / Excavation 2025
3831303773255	383130	3773255	0.001257311	0.00049313	0.000163311	0.000159946	0.000371404	0.00037083	0.000487976	0.000487661	0.000522683	0.000510154	2.03395E-05	2.03395E-05	0.000550833	2.03395E-05	0.00024059	0.000233054	5.96228E-05	0.000258767	0.000196691
3831403773255	383140	3773255	0.001723765	0.00067608	0.000223899	0.000219285	0.000509192	0.000508406	0.000669011	0.00066858	0.000716595	0.000699418	2.78853E-05	2.78853E-05	0.000755189	2.78853E-05	0.000327076	0.000316831	6.34248E-05	0.000275268	0.000209233
3834403773255	383440	3773255	0.00483975	0.00189822	0.000628632	0.000615679	0.001429639	0.001427433	0.001878358	0.001877146	0.002011956	0.001963731	7.82925E-05	7.82925E-05	0.002120316	7.82925E-05	0.001417843	0.001373434	0.002436902	0.010576326	0.008039136
3834503773255	383450	3773255	0.004785121	0.00187679	0.000621536	0.00060873	0.001413502	0.001411321	0.001857156	0.001855958	0.001989246	0.001941565	7.74088E-05	7.74088E-05	0.002096382	7.74088E-05	0.001265551	0.001225911	0.002129165	0.009240728	0.007023938
3834603773255	383460	3773255	0.003188937	0.00125075	0.000414209	0.000405675	0.000941997	0.000940543	0.00123766	0.001236862	0.001325689	0.001293913	5.15873E-05	5.15873E-05	0.001397087	5.15873E-05	0.000865428	0.000838321	0.001429556	0.006204372	0.004715985
3834703773255	383470	3773255	0.002370155	0.00092961	0.000307858	0.000301515	0.000700132	0.000699052	0.000919882	0.000919289	0.000985309	0.000961691	3.83419E-05	3.83419E-05	0.001038375	3.83419E-05	0.000650137	0.000629773	0.001056222	0.004584077	0.003484387
3834803773255	383480	3773255	0.001910114	0.00074917	0.000248103	0.000242992	0.000564238	0.000563368	0.000741336	0.000740857	0.000794063	0.00077503	3.08999E-05	3.08999E-05	0.000836829	3.08999E-05	0.000525927	0.000509454	0.000843068	0.003658974	0.00278121
3834903773255	383490	3773255	0.00159904	0.00062717	0.000207698	0.000203419	0.000472349	0.00047162	0.000620604	0.000620204	0.000664745	0.000648811	2.58676E-05	2.58676E-05	0.000700547	2.58676E-05	0.000440475	0.000426678	0.000697822	0.003028596	0.002302056
3835003773255	383500	3773255	0.001371688	0.000538	0.000178168	0.000174497	0.00040519	0.000404565	0.000532367	0.000532023	0.000570231	0.000556563	2.21898E-05	2.21898E-05	0.000600942	2.21898E-05	0.000377364	0.000365544	0.000591582	0.002567508	0.00195158
3835103773255	383510	3773255	0.001196979	0.00046947	0.000155475	0.000152271	0.000353582	0.000353036	0.00046456	0.00046426	0.000497602	0.000485675	1.93635E-05	1.93635E-05	0.000524402	1.93635E-05	0.000328618	0.000318325	0.00051032	0.002214824	0.001683502
3835203773255	383520	3773255	0.001058189	0.00041504	0.000137447	0.000134615	0.000312584	0.000312101	0.000410694	0.000410429	0.000439905	0.00042936	1.71183E-05	1.71183E-05	0.000463597	1.71183E-05	0.00028982	0.000280742	0.000446207	0.00193657	0.001472
3835303773255	383530	3773255	0.00094189	0.00036942	0.000122341	0.000119821	0.00027823	0.0002778	0.000365557	0.000365321	0.000391558	0.000382172	1.52369E-05	1.52369E-05	0.000412646	1.52369E-05	0.00025727	0.000249212	0.000392891	0.001705176	0.001296116
3835403773255	383540	3773255	0.00084474	0.00033132	0.000109723	0.000107462	0.000249532	0.000249147	0.000327853	0.000327641	0.000351171	0.000342754	1.36653E-05	1.36653E-05	0.000370084	1.36653E-05	0.000230092	0.000222885	0.000348752	0.00151361	0.001150505
3835503773255	383550	3773255	0.000763192	0.00029933	9.91305E-05	9.70881E-05	0.000225443	0.000225095	0.000296203	0.000296012	0.00031727	0.000309666	1.23461E-05	1.23461E-05	0.000334358	1.23461E-05	0.000207312	0.000200818	0.000312052	0.001354329	0.001029434
3835603773255	383560	3773255	0.000693896	0.00027216	9.01297E-05	8.82727E-05	0.000204974	0.000204657	0.000269308	0.000269135	0.000288463	0.000281549	1.12251E-05	1.12251E-05	0.000303999	1.12251E-05	0.000187999	0.00018211	0.000281164	0.00122027	0.000927535
3835703773255	383570	3773255	0.000634337	0.0002488	8.23935E-05	8.06959E-05	0.00018738	0.000187091	0.000246193	0.000246034	0.000263703	0.000257382	1.02616E-05	1.02616E-05	0.000277906	1.02616E-05	0.000171421	0.000166052	0.00025484	0.001106022	0.000840695
3835803773255	383580	3773255	0.000580444	0.00022766	7.53935E-05	7.38401E-05	0.00017146	0.000171196	0.000225277	0.000225131	0.000241299	0.000235516	9.38983E-06	9.38983E-06	0.000254295	9.38983E-06	0.00015644	0.00015154	0.000232111	0.001003472	0.000762746
3835903773255	383590	3773255	0.000532516	0.00020886	6.91682E-05	6.77431E-05	0.000157303	0.00015706	0.000206675	0.000206542	0.000221375	0.000216069	8.6145E-06	8.6145E-06	0.000233298	8.6145E-06	0.000143135	0.000138652	0.000210355	0.000912953	0.000693942
3836003773255	383600	3773255	0.000491047	0.0001926	6.37817E-05	6.24675E-05	0.000145053	0.000144829	0.0001905	0.000190457	0.000204135	0.000199242	7.94365E-06	7.94365E-06	0.00021513	7.94365E-06	0.000131638	0.000127515	0.000192449	0.000835243	0.000634874
3836103773255	383610	3773255	0.000459529	0.00018023	5.96878E-05	5.84581E-05	0.000135743	0.000135533	0.000178348	0.000178233	0.000191033	0.000186454	7.43378E-06	7.43378E-06	0.000201322	7.43378E-06	0.000122902	0.000119052	0.000178927	0.000776557	0.000590266
3836203773255	383620	3773255	0.000431029	0.00016906	5.5986E-05	5.48325E-05	0.000127324	0.000127127	0.000167287	0.000167179	0.000179185	0.00017489	6.97274E-06	6.97274E-06	0.000188836	6.97274E-06	0.00011501	0.000111408	0.000166775	0.000723813	0.000550175
3836303773255	383630	3773255	0.000405385	0.000159	5.26552E-05	5.15703E-05	0.000119749	0.000119564	0.000157334	0.000157233	0.000168525	0.000164485	6.5579E-06	6.5579E-06	0.000177601	6.5579E-06	0.000107917	0.000104537	0.000155912	0.000676668	0.00051434
3836403773255	383640	3773255	0.000382229	0.00014992	4.96475E-05	4.86246E-05	0.000112909	0.000112735	0.000148347	0.000148252	0.000158898	0.00015509	6.18331E-06	6.18331E-06	0.000167456	6.18331E-06	0.000101524	9.83438E-05	0.000146165	0.000634366	0.000482186
3836503773255	383650	3773255	0.000361023	0.0001416	4.6893E-05	4.59268E-05	0.000106644	0.00010648	0.000140117	0.000140026	0.000150083	0.000146485	5.84026E-06	5.84026E-06	0.000158166	5.84026E-06	9.56792E-05	9.26824E-05	0.000137296	0.000595874	0.000452928
3836603773255	383660	3773255	0.000343616	0.00013477	4.4632E-05	4.37124E-05	0.000101502	0.000101346	0.000133361	0.000133275	0.000142846	0.000139422	5.55866E-06	5.55866E-06	0.00015054	5.55866E-06	9.08913E-05	8.80444E-05	0.000130072	0.000564522	0.000429097
3836703773255	383670	3773255	0.000327556	0.00012847	4.2546E-05	4.16694E-05	9.67584E-05	9.66091E-05	0.000127128	0.000127046	0.00013617	0.000132906	5.29886E-06	5.29886E-06	0.000143504	5.29886E-06	8.64801E-05	8.37714E-05	0.000123444	0.000535754	0.00040723
3836803773255	383680	3773255	0.000314245	0.00012325	4.0817E-05	3.9976E-05	9.28263E-05	9.26831E-05	0.000121962	0.000121883	0.000130636	0.000127505	5.08353E-06	5.08353E-06	0.000137672	5.08353E-06	8.28314E-05	8.02369E-05	0.000117992	0.000512093	0.000389245
3836903773255	383690	3773255	0.000304499	0.00011943	3.95512E-05	3.87363E-05	8.99476E-05	8.98088E-05	0.000118179	0.000118103	0.000126585	0.000123551	4.92587E-06	4.92587E-06	0.000133402	4.92587E-06	8.0162E-05	7.76512E-05	0.000114038	0.000494934	0.000376203
3837003773255	383700	3773255	0.00029532	0.00011583	3.83588E-05	3.75685E-05	8.7236E-05	8.71013E-05	0.000114617	0.000114543	0.000122769	0.000119826	4.77738E-06	4.77738E-06	0.000129381	4.77738E-06	7.76434E-05	7.52115E-05	0.000110316	0.000478777	0.000363922
3837103773255	383710	3773255	0.000287595	0.0001128	3.73555E-05	3.65858E-05	8.49542E-05	8.48231E-05	0.000111619	0.000111547	0.000119558	0.000116692	4.65242E-06	4.65242E-06	0.000125997	4.65242E-06	7.55159E-05	7.31505E-05	0.000107183	0.000465184	0.000353589
3837203773255	383720	3773255	0.000280661	0.00011008	3.64548E-05	3.57037E-05	8.29059E-05	8.27779E-05	0.000108927	0.000108857	0.000116675	0.000113878	4.54024E-06	4.54024E-06	0.000122959	4.54024E-06	7.35946E-05	7.12895E-05	0.000104361	0.000452936	0.00034428
3837303773255	383730	3773255	0.000273987	0.00010746	3.5588E-05	3.48548E-05	8.09345E-05	8.08096E-05	0.000106337	0.000106269	0.00011391	0.00011117	4.43228E-06	4.43228E-06	0.000120035	4.43228E-06	7.17415E-05	6.94944E-05	0.000101643	0.0004414	0.000335313
3837403773255	383740	3773255	0.000266882	0.00010468	3.46652E-05	3.39509E-05	7.88358E-05	7.87141E-05	0.00010358	0.000103513	0.000110947	0.000108288	4.31735E-06	4.31735E-06	0.000116922	4.31735E-06	6.97754E-05	6.75899E-05	9.87581E-05	0.000428617	0.000325795
3837503773255	383750	3773255	0.000260254	0.00010208	3.38042E-05	3.31077E-05	7.68777E-05	7.67591E-05	0.000101007	0.000100942	0.000108191	0.000105598	4.21012E-06	4.21012E-06	0.000114018	4.21012E-06	6.79366E-05	6.58087E-05	9.60695E-05	0.000416949	0.000316925
3837603773255	383760	3773255	0.000254011	9.9627E-05	3.29933E-05	3.23136E-05	7.50337E-05	7.49179E-05	9.85845E-05	9.85208E-05	0.000105596	0.000103065	4.10913E-06	4.10913E-06	0.000111283	4.10913E-06	6.62091E-05	6.41353E-05	9.35507E-05	0.000406017	0.000308616
3837703773255	383770	3773255	0.000248146	9.7326E-05	3.22315E-05	3.15674E-05	7.33011E-05	7.3188E-05	9.63081E-05	9.62459E-05	0.000103158	0.000100685	4.01425E-06	4.01425E-06	0.000108714	4.01425E-06	6.45892E-05	6.25662E-05	9.1994E-05	0.000395812	0.000300859
3837803773255	383780	3773255	0.000242568	9.5139E-05	3.1507E-05	3.08578E-05	7.16535E-05	7.15429E-05	9.41433E-05	9.40825E-05	0.000100839	9.84221E-05	3.92402E-06	3.92402E-06	0.00010627	3.92402E-06	6.30537E-05	6.10787E-05	8.89816E-05	0.000386186	0.000293543
3837903773255	383790	3773255	0.000236981	9.2947E-05	3.07813E-05	3.01471E-05	7.00031E-05	6.98951E-05	9.1975E-05	9.19156E-05	9.85167E-05	9.61553E-05	3.83364E-06	3.83364E-06	0.000103823	3.83364E-06	6.1527E-05	5.95999E-05	8.67796E-05	0.00037663	0.000286279
3838003773255	383800	3773255	0.000231601	9.0837E-05	3.00825E-05	2.94627E-05	6.84139E-05	6.83083E-05	8.98869E-05	8.98289E-05	9.628E-05	9.39723E-05	3.74661E-06	3.74661E-06	0.000101465	3.74661E-06	6.00614E-05	5.81802E-05	8.46659E-05	0.000367456	0.000279306
3838103773255	383810	3773255	0.000225682	8.8516E-05	2.93137E-05	2.87097E-05	6.66654E-05	6.65625E-05	8.75896E-05	8.75331E-05	9.38194E-05	9.15706E-05	3.65085E-06	3.65085E-06	9.88723E-05	3.65085E-06	5.84523E-05	5.66215E-05	8.23372E-05	0.000357349	0.000271624
3838203773255	383820	3773255	0.000219431	8.6064E-05	2.85017E-05	2.79144E-05	6.48187E-05	6.47187E-05	8.51633E-05	8.51084E-05	9.12205E-05	8.9034E-05	3.54972E-06	3.54972E-06	9.61335E-05	3.54972E-06	5.67535E-05	5.49759E-05	7.98705E-05	0.000346644	0.000263486
3838303773255	383830	3773255	0.000213457	8.3721E-05	2.77258E-05	2.71546E-05	6.30543E-05	6.2957E-05	8.28451E-05	8.27916E-05	8.87375E-05	8.66105E-05	3.4531E-06	3.4531E-06	9.35167E-05	3.4531E-06	5.51318E-05	5.3405E-05	7.75146E-05	0.000336419	0.000255714
3838403773255	383840	3773255	0.000206317	8.092E-05	2.67983E-05	2.62462E-05	6.0945E-05	6.08509E-05	8.00737E-05	8.00221E-05	8.5769E-05	8.37131E-05	3.33758E-06	3.33758E-06	9.03883E-05	3.33758E-06	5.31836E-05	5.15178E-05	7.46677E-05	0.000324063	0.000246322
3838503773255	383850	3773255	0.000199535	7.8261E-05	2.59175E-05	2.53835E-05	5.89418E-05	5.88508E-05	7.74418E-05	7.73918E-05	8.29498E-05	8.09616E-05	3.22788E-06	3.22788E-06	8.74173E-05	3.22788E-06	5.13377E-05	4.97297E-05	7.19724E-05	0.000312365	0.000237431
3838603773255	383860	3773255	0.000192314	7.5428E-05	2.49795E-05	2.44648E-05	5.68086E-05	5.67209E-05	7.4639E-05	7.45909E-05	7.99477E-05	7.80314E-05	3.11106E-06	3.11106E-06	8.42535E-05	3.11106E-06	4.9368E-05	4.78217E-05	6.90915E-05	0.000299862	0.000227927
3838703773255	383870	3773255	0.000184392	7.2321E-05	2.39505E-05	2.3457E-05	5.44684E-05	5.43844E-05	7.15644E-05	7.15182E-05	7.66544E-05	7.4817E-05	2.9829E-06	2.9829E-06	8.07828E-05	2.9829E-06	4.72136E-05	4.57347E-05	6.59322E-05	0.000286151	0.000217505
3838803773255	383880	3773255	0.000176892	6.9379E-05	2.29763E-05	2.25029E-05	5.2253E-05	5.21723E-05	6.86535E-05	6.86092E-05	7.35365E-05	7.17739E-05	2.86157E-06	2.86157E-06	7.7497E-05	2.86157E-06	4.51811E-05	4.37659E-05	6.29563E-05	0.000273235	0.000207688
3838903773255	383890	3773255	0.000169787	6.6593E-05	2.20535E-05	2.15991E-05	5.01542E-05	5.00769E-05	6.58961E-05	6.58536E-05	7.0583E-05	6.88911E-05	2.74664E-06	2.74664E-06	7.43844E-05	2.74664E-06	4.32616E-05	4.19066E-05	6.01546E-05	0.000261075	0.000198445
3839003773255	383900	3773255	0.000163041	6.3947E-05	2.11773E-05	2.0741E-05	4.81617E-05	4.80873E-05	6.32781E-05	6.32373E-05	6.77788E-05	6.61541E-05	2.63752E-06	2.63752E-06	7.14292E-05	2.63752E-06	4.1448E-05	4.01497E-05	5.75114E-05	0.000249603	0.000189725
3839103773255	383910	3773255	0.000156628	6.1432E-05	2.03443E-05	1.99252E-05	4.62672E-05	4.61958E-05	6.07891E-05	6.07499E-05	6.51127E-05	6.3552E-05	2.53377E-06	2.53377E-06	6.86195E-05	2.53377E-06	3.97312E-05	3.84868E-05	5.50175E-05	0.0023878	0.000181498
3829703773265	382970	3773265	0.000211086	8.2791E-05	2.74178E-05	2.68529E-05	6.23538E-05	6.22576E-05	8.19248E-05	8.18719E-05	8.77517E-05	8.56483E-05	3.41474E-06	3.41474E-06	9.24778E-05	3.41474E-06	4.27844E-05	4.14443E-05	2.90284E-05	0.000125985	9.57622E-05
3829803773265	382980	3773265	0.000227999	8.9425E-05	2.96147E-05	2.90045E-05	6.73499E-05	6.7246E-05	8.8489E-05	8.84319E-05	9.47827E-05	9.25108E-05	3.68834E-06	3.68834E-06	9.98875E-05	3.68834E-06	4.62915E-05	4.48415E-05	3.06397E-05	0.000132978	0.000101078
3829903773265	382990	3773265	0.000243978	9.5692E-05	3.16902E-05	3.10372E-05	7.207E-05	7.19588E-05	9.46906E-05	9.46295E-05	0.000101425	9.89943E-05	3.94683E-06	3.94683E-06	0.000106888	3.94683E-06	4.95241E-05	4.79729E-05	3.18436E-05	0.000138204	0.00010505
3830003773265	383000	3773265	0.000260442	0.00010215	3.38287E-05	3.31317E-05	7.69334E-05	7.68147E-05	0.00010108	0.000101015	0.00010827	0.000105675	4.21317E-06	4.21317E-06	0.000114101	4.21317E-06	5.28571E-05	5.12016E-05	3.31268E-05	0.000143773	0.000109283
3830103773265	383010	3773265	0.000278739	0.00010933	3.62052E-05	3.54592E-05	8.23381E-05	8.2211E-05	0.000108181	0.000108112	0.000115876	0.000113098	4.50915E-06	4.50915E-06	0.000122117	4.50915E-06	5.67589E-05	5.49811E-05	3.46838E-05	0.0001505	0.000114419
3830203773265	383020	3773265	0.000300188	0.00011774	3.89912E-05	3.81878E-05	8.8674E-05	8.85372E-05	0.000116506	0.000116431	0.000124793	0.000121801	4.85613E-06	4.85613E-06	0.000131514	4.85613E-06	6.08561E-05	5.895E-05	3.61027E-05	0.000156688	0.0001191
3830303773265	383030	3773265	0.000324996	0.00012747	4.22135E-05	4.13438E-05	9.60023E-05	9.58541E-05	0.000126134	0.000126053	0.000135106	0.000131867	5.25745E-06	5.25745E-06	0.000142382	5.25745E-06	6.56889E-05	6.36314E-05	3.76122E-05	0.0001624	0.00012408
3830403773265	383040	3773265	0.000353083	0.00013848	4.58617E-05	4.49168E-05	0.000104299	0.000104138	0.000137035	0.000136947	0.000146782	0.000143264	5.71181E-06	5.71181E-06	0.000154687	5.71181E-06	7.10778E-05	6.88515E-05	3.9176E-05	0.000170027	0.000129238
3830503773265	383050	3773265	0.000385759	0.0001513	5.0106E-05	4.90736E-05	0.000113951	0.000113776	0.000149717	0.000149621	0.000160366	0.000156522	6.24042E-06	6.24042E-06	0.000169003	6.24042E-06	7.73133E-05	7.48917E-05	4.07624E-05	0.000176912	0.000134472
3830603773265	383060	3773265	0.00042387	0.00016625	5.50562E-05	5.39218E-05	0.000125209	0.000125016	0.000164508	0.000164402	0.000176209	0.000171985	6.85693E-06	6.85693E-06	0.000185699	6.85693E-06	8.44782E-05	8.18321E-05	4.24552E-05	0.000184258	0.000140056
3830703773265	383070	3773265	0.00047072	0.00018462	6.11415E-05	5.98818E-05	0.000139048	0.000138834	0.000182692	0.000182574	0.000195685	0.000190995	7.61483E-06	7.61483E-06	0.000206225	7.61483E-06	9.33382E-05	9.04147E-05	4.43629E-05	0.000192538	0.00014635
3830803773265	383080	3773265	0.000528834	0.00020742	6.86898E-05	6.72746E-05	0.000156215	0.000155974	0.000205246	0.000205114	0.000219844	0.000214575	8.55493E-06	8.55493E-06	0.000231684	8.55493E-06	0.000104243	0.000100978	4.64427E-05	0.000201565	0.000153211
3830903773265	383090	3773265	0.000599414	0.0002351	7.78575E-05	7.62534E-05	0.000177064	0.000176791	0.000232639	0.000232489	0.000249186	0.000243213	9.69671E-06	9.69671E-06	0.000262606	9.69671E-06	0.000117407	0.000113729	4.85836E-05	0.000210856	0.000160273
3831003773265	383100	3773265	0.000680558	0.00026692	8.83972E-05	8.65759E-05	0.000201034	0.000200723	0.000264132	0.000263961	0.000282918	0.000276137	1.10094E-05	1.10094E-05	0.000298155	1.10094E-05	0.000132522	0.000128371	5.08172E-05	0.0002055	0.000167642
3831103773265	383110	3773265	0.000781192	0.00030639	0.000101469	9.93779E-05	0.00023076	0.000230404	0.000303189	0.000302993	0.000324753	0.000316969	1.26373E-05	1.26373E-05	0.000342244	1.26373E-05	0.000151064	0.000146332	5.32885E-05	0.000231276	0.000175794
3831203773265	383120	3773265	0.000933078	0.00036597	0.000121197	0.0001187	0.000275627	0.000275201	0.000362138	0.000361904	0.000387895	0.000378597	1.50944E-05	1.50944E-05	0.000408786	1.50944E-05	0.000178916	0.000173312	5.61128E-05	0.000243533	0.000185111
3831303773265	383130	3773265	0.001158212	0.00045427	0.000150439	0.00014734	0.00034213	0.000341602	0.000449514	0.000449224	0.000481486	0.000469945	1.87364E-05	1.87364E-05	0.000507418	1.87364E-05	0.000219894	0.000213006	5.922E-05	0.000257019	0.000195362
3831403773265	383140	3773265	0.001514816	0.00059413	0.000196758	0.000192704	0.000447469	0.000446779	0.000587916	0.000587537	0.000629732	0.000614637	2.45051E-05	2.45051E-05	0.000663648	2.45051E-05	0.000284243	0.00027534	6.27142E-05	0.000272184	0.000206889
3831503773265	383150	3773265	0.002273886	0.00089185	0.000295353	0.000289268	0.000671695	0.000670658	0.000882519	0.00088195	0.000945288	0.00092263	3.67846E-05	3.67846E-05	0.000996199	3.67846E-05	0.000420026	0.00040687	6.69936E-05	0.000290757	0.000221006
3834503773265	383450	3773265	0.005818034	0.00228191	0.0007557	0.00074013	0.001718619	0.001715967	0.002258041	0.002256584	0.002418644	0.0023606	9.41182E-05	9.41182E-05	0.002548906	9.41182E-05	0.001541018	0.00149275	0.002596629	0.011269554	0.008566063
3834603773265	383460	3773265	0.003709714	0.001455	0.000481852	0.000471924	0.001095832	0.001094141	0.001439779	0.00143885	0.001542183	0.001505218	6.00119E-05	6.00119E-05	0.001625242	6.00119E-05	0.00101106	0.000979391	0.001680568	0.007293786	0.005544055
3834703773265	383470	3773265	0.002646451	0.00103798	0.000343746	0.000336663	0.000781749	0.000780542	0.001027115	0.001026453	0.001100169	0.001073798	4.28116E-05	4.28116E-05	0.001159422	4.28116E-05	0.00073292	0.000709963	0.001201384	0.005214091	0.003963265
3834803773265	383480	3773265	0.002101	0.00082404	0.000272897	0.000267275	0.000620625	0.000619668	0.00081542	0.000814894	0.000873417	0.000852482	3.39878E-05	3.39878E-05	0.000920457	3.39878E-05	0.00058502	0.000566696	0.000947742	0.004113265	0.00312652
3834903773265	383490	3773265	0.001742869	0.00068358	0.00022638	0.000221716	0.000514835	0.000514041	0.000676426	0.00067599	0.000724537	0.00070717	2.81943E-05	2.81943E-05	0.000763559	2.81943E-05	0.000485934	0.000470714	0.000779052	0.003381142	0.002570029
3835003773265	383500	3773265	0.001484394	0.0005822	0.000192807	0.000188834	0.000438483	0.000437806	0.000576109	0.000575737	0.000617085	0.000602293	2.4013E-05	2.4013E-05	0.000650319	2.4013E-05	0.000413524	0.000400571	0.000656582	0.002849612	0.002166009
3835103773265	383510	3773265	0.001288407	0.00050533	0.00016735	0.000163902	0.000380589	0.000380002	0.000500044	0.000499722	0.00053561	0.000522771	2.08425E-05	2.08425E-05	0.000564457	2.08425E-05	0.000358166	0.000346947	0.000563592	0.002446031	0.001859244
3835203773265	383520	3773265	0.001134572	0.00044499	0.000147369	0.000144332	0.000335147	0.00033463	0.000440339	0.000440055	0.000471658	0.000460353	1.83539E-05	1.83539E-05	0.000497061	1.83539E-05	0.000314533	0.000304681	0.000490823	0.002130208	0.001619185

			KMMass Grading / Excavation	KMDrainage / Utilities Trenching	KMFoundations / Concrete Pads	KMBuilding / Structure Construction	KMAsphalt Paving	KMArchitectural Coating	KMLandscaping or Other Finishing	KMWaterside Construction (Piles)	EWNDemolition	EWNSite Grubbing / Prep	EWNDrainage / Utilities Trenching	EWNDrainage / Utilities Trenching	EWNDrainage / Utilities Trenching	EWNFoundations / Concrete Pads	EWNBuilding / Structure Construction	EWNAsphalt Paving	EWNLandscaping or Other Finishing	EWNWaterside Construction (Piles)	ISDemolition
Unique Identifier	X (UTM)	Y (UTM)	2026	2026	2026	2026	2026	2026	2026	2026	2027	2027	2027	2028	2029	2029	2029	2029	2029	2029	2027
3831303773255	383130	3773255	0.000194655	6.99023E-05	3.6992E-05	0.000127055	4.08176E-06	4.08176E-06	0.000131136	4.08176E-06	0.001220554	6.65218E-05	0.000156206	0.000153189	0.00015002	0.000129945	0.000282167	2.00747E-05	0.000292205	2.00747E-05	2.98936E-05
3831403773255	383140	3773255	0.000207068	7.43598E-05	3.93509E-05	0.000135157	4.34204E-06	4.34204E-06	0.000139499	4.34204E-06	0.001671067	9.10753E-05	0.000213862	0.000205393	0.000205393	0.000177908	0.000386317	2.74844E-05	0.000400059	2.74844E-05	3.15577E-05
3834403773255	383440	3773255	0.007955938	0.002857046	0.001511938	0.005192978	0.00016683	0.00016683	0.005359807	0.00016683	0.006382873	0.000347875	0.000816876	0.000801101	0.000784525	0.000679545	0.001475592	0.00010498	0.001528082	0.00010498	0.001126001
3834503773255	383450	3773255	0.006951247	0.002496253	0.001321007	0.004537199	0.000145762	0.000145762	0.004682961	0.000145762	0.005594525	0.000304909	0.000715983	0.000702157	0.000687629	0.000595614	0.001293341	9.20143E-05	0.001339348	9.20143E-05	0.000985668
3834603773255	383460	3773255	0.004667179	0.001676024	0.000886945	0.003046348	9.7867E-05	9.7867E-05	0.003144215	9.7867E-05	0.003862984	0.000210538	0.000494382	0.000484835	0.000474803	0.000411268	0.000893044	6.35353E-05	0.000924812	6.35353E-05	0.000662152
3834703773255	383470	3773255	0.003448327	0.001238324	0.000655316	0.002250782	7.23087E-05	7.23087E-05	0.002323091	7.23087E-05	0.00291927	0.000159104	0.000373606	0.000366391	0.00035881	0.000310797	0.000674876	4.80138E-05	0.000698883	4.80138E-05	0.000489667
3834803773255	383480	3773255	0.002752427	0.00098842	0.000523068	0.001796557	5.77162E-05	5.77162E-05	0.001854273	5.77162E-05	0.002369371	0.000129134	0.000303231	0.000297375	0.000291222	0.000252252	0.000547751	3.89695E-05	0.000567236	3.89695E-05	0.000391231
3834903773255	383490	3773255	0.002278232	0.000818133	0.000432953	0.001487041	4.77727E-05	4.77727E-05	0.001534814	4.77727E-05	0.001988221	0.000108361	0.000254451	0.000249537	0.000244374	0.000211674	0.000459637	3.27007E-05	0.000475987	3.27007E-05	0.000324172
3835003773255	383500	3773255	0.001931383	0.000693576	0.000367038	0.001260647	4.04995E-05	4.04995E-05	0.001301146	4.04995E-05	0.001705179	9.29344E-05	0.000218228	0.000214013	0.000209585	0.00018154	0.000394203	2.80454E-05	0.000408226	2.80454E-05	0.000275123
3835103773255	383510	3773255	0.00166608	0.000598303	0.00031662	0.001087479	3.49364E-05	3.49364E-05	0.001122415	3.49364E-05	0.001485711	8.09731E-05	0.00019014	0.000186468	0.00018261	0.000158174	0.000343466	2.44358E-05	0.000355684	2.44358E-05	0.000237602
3835203773255	383520	3773255	0.001456766	0.000523137	0.000276842	0.000950856	3.05472E-05	3.05472E-05	0.000981403	3.05472E-05	0.001310522	7.14251E-05	0.00016772	0.000164481	0.000161078	0.000139523	0.000302966	2.15544E-05	0.000313743	2.15544E-05	0.000207991
3835303773255	383530	3773255	0.001282702	0.000460629	0.000243763	0.000837242	2.68972E-05	2.68972E-05	0.000864139	2.68972E-05	0.001163258	6.33991E-05	0.000148873	0.000145998	0.000142977	0.000123845	0.000268922	1.91323E-05	0.000278488	1.91323E-05	0.000183355
3835403773255	383540	3773255	0.001138599	0.000408881	0.000216378	0.000743183	2.38755E-05	2.38755E-05	0.000767058	2.38755E-05	0.001040113	5.66875E-05	0.000133113	0.000130542	0.000127841	0.000110734	0.000240453	1.71069E-05	0.000249007	1.71069E-05	0.000162949
3835503773255	383550	3773255	0.001018781	0.000365853	0.000193608	0.000664976	2.1363E-05	2.1363E-05	0.000686339	2.1363E-05	0.000936753	5.10543E-05	0.000119885	0.00011757	0.000115137	9.97303E-05	0.000216558	1.5407E-05	0.000224262	1.5407E-05	0.000145971
3835603773255	383560	3773255	0.000917936	0.000329639	0.000174444	0.000599153	1.92484E-05	1.92484E-05	0.000618401	1.92484E-05	0.000849037	4.62736E-05	0.000108659	0.000106561	0.000104356	9.03917E-05	0.00019628	1.39643E-05	0.000203262	1.39643E-05	0.000131674
3835703773255	383570	3773255	0.000831994	0.000298776	0.000158111	0.000543057	1.74463E-05	1.74463E-05	0.000560503	1.74463E-05	0.000773686	4.21669E-05	9.90157E-05	9.71036E-05	9.50945E-05	8.23695E-05	0.00017886	1.2725E-05	0.000185223	1.2725E-05	0.000119482
3835803773255	383580	3773255	0.000754852	0.000271074	0.000143451	0.000492705	1.58286E-05	1.58286E-05	0.000508533	1.58286E-05	0.000705593	3.84557E-05	9.03013E-05	8.85575E-05	8.67252E-05	7.51202E-05	0.000163119	1.1605E-05	0.000168921	1.1605E-05	0.000108531
3835903773255	383590	3773255	0.00068676	0.000246622	0.000130511	0.00044826	1.44008E-05	1.44008E-05	0.000462661	1.44008E-05	0.000645089	3.51582E-05	8.2558E-05	8.09637E-05	7.92885E-05	6.86786E-05	0.000149132	1.06099E-05	0.000154436	1.06099E-05	9.88565E-05
3836003773255	383600	3773255	0.000628303	0.000225629	0.000119402	0.000410104	1.3175E-05	1.3175E-05	0.000423279	1.3175E-05	0.000592793	3.2308E-05	7.58652E-05	7.44002E-05	7.28607E-05	6.3111E-05	0.000137042	9.74978E-06	0.000141917	9.74978E-06	9.05472E-05
3836103773255	383610	3773255	0.000584157	0.000209776	0.000111013	0.00038129	1.22493E-05	1.22493E-05	0.000393539	1.22493E-05	0.000553031	3.01409E-05	7.07765E-05	6.94097E-05	6.79736E-05	5.88778E-05	0.00012785	9.0958E-06	0.000132397	9.0958E-06	8.4282E-05
3836203773255	383620	3773255	0.000544482	0.000195528	0.000103473	0.000355393	1.14173E-05	1.14173E-05	0.00036681	1.14173E-05	0.00051712	2.81837E-05	6.61807E-05	6.49027E-05	6.35598E-05	5.50546E-05	0.000119548	8.50518E-06	0.0001238	8.50518E-06	7.86512E-05
3836303773255	383630	3773255	0.000509017	0.000182792	9.67331E-05	0.000332244	1.06737E-05	1.06737E-05	0.000342918	1.06737E-05	0.000484869	2.6426E-05	6.20533E-05	6.08549E-05	5.95958E-05	5.16211E-05	0.000112092	7.97474E-06	0.000116079	7.97474E-06	7.36156E-05
3836403773255	383640	3773255	0.000477195	0.000171365	9.06857E-05	0.000311474	1.00064E-05	1.00064E-05	0.00032148	1.00064E-05	0.000455789	2.48411E-05	5.83315E-05	5.72051E-05	5.60215E-05	4.8525E-05	0.000105369	7.49645E-06	0.000109117	7.49645E-06	6.9097E-05
3836503773255	383650	3773255	0.00044824	0.000160967	8.51831E-05	0.000292574	9.39924E-06	9.39924E-06	0.000301973	9.39924E-06	0.00042922	2.3393E-05	5.49312E-05	5.38704E-05	5.27558E-05	4.56964E-05	9.92269E-05	7.05946E-06	0.000102757	7.05946E-06	6.49849E-05
3836603773255	383660	3773255	0.000424656	0.000152498	8.07012E-05	0.000277181	8.9047E-06	8.9047E-06	0.000286085	8.9047E-06	0.000407428	2.22054E-05	5.21424E-05	5.11355E-05	5.00774E-05	4.33764E-05	9.41892E-05	6.70105E-06	9.75397E-05	6.70105E-06	6.16386E-05
3836703773255	383670	3773255	0.000403016	0.000144726	7.65887E-05	0.000263055	8.45092E-06	8.45092E-06	0.000271506	8.45092E-06	0.000387352	2.11112E-05	4.9573E-05	4.86157E-05	4.76098E-05	4.1239E-05	8.9548E-05	6.37085E-06	9.27334E-05	6.37085E-06	5.85703E-05
3836803773255	383680	3773255	0.000385217	0.000138335	7.32062E-05	0.000251438	8.07769E-06	8.07769E-06	0.000259515	8.07769E-06	0.000370714	2.02044E-05	4.74437E-05	4.65275E-05	4.55648E-05	3.94676E-05	8.57015E-05	6.0972E-06	8.87501E-05	6.0972E-06	5.60497E-05
3836903773255	383690	3773255	0.000372309	0.0001337	7.07533E-05	0.000243013	7.80703E-06	7.80703E-06	0.0002508	7.80703E-06	0.00035847	1.95371E-05	4.58768E-05	4.49909E-05	4.406E-05	3.81641E-05	8.28711E-05	5.89583E-06	8.5819E-05	5.89583E-06	5.42347E-05
3837003773255	383700	3773255	0.000360156	0.000129335	6.84436E-05	0.00023508	7.55217E-06	7.55217E-06	0.000242632	7.55217E-06	0.000346909	1.8907E-05	4.43971E-05	4.35398E-05	4.26389E-05	3.69332E-05	8.01982E-05	5.70567E-06	8.30511E-05	5.70567E-06	5.25287E-05
3837103773255	383710	3773255	0.00034993	0.000125663	6.65003E-05	0.000228405	7.33775E-06	7.33775E-06	0.000235743	7.33775E-06	0.000337085	1.83716E-05	4.31399E-05	4.23068E-05	4.14314E-05	3.58873E-05	7.79272E-05	5.5441E-06	8.06993E-05	5.5441E-06	5.11021E-05
3837203773255	383720	3773255	0.000340717	0.000122354	6.47494E-05	0.000222392	7.14455E-06	7.14455E-06	0.000229536	7.14455E-06	0.000328157	1.7885E-05	4.19973E-05	4.11863E-05	4.03341E-05	3.49368E-05	7.58633E-05	5.39726E-06	7.85619E-05	5.39726E-06	4.98223E-05
3837303773255	383730	3773255	0.000331843	0.000119168	6.30631E-05	0.0002166	6.95849E-06	6.95849E-06	0.000223558	6.95849E-06	0.000319528	1.74147E-05	4.08929E-05	4.01032E-05	3.92735E-05	3.40181E-05	7.38683E-05	5.25533E-06	7.6496E-05	5.25533E-06	4.85871E-05
3837403773255	383740	3773255	0.000322423	0.000115785	6.12729E-05	0.000210451	6.76095E-06	6.76095E-06	0.000217212	6.76095E-06	0.000310408	1.69177E-05	3.97258E-05	3.89587E-05	3.81526E-05	3.30473E-05	7.17601E-05	5.10535E-06	7.43128E-05	5.10535E-06	4.72709E-05
3837503773255	383750	3773255	0.000313645	0.000112633	5.96048E-05	0.000204722	6.57689E-06	6.57689E-06	0.000211299	6.57689E-06	0.000301871	1.64524E-05	3.86332E-05	3.78872E-05	3.71033E-05	3.21383E-05	6.97865E-05	4.96493E-06	7.22689E-05	4.96493E-06	4.60442E-05
3837603773255	383760	3773255	0.000305422	0.00010968	5.80421E-05	0.000199354	6.40446E-06	6.40446E-06	0.000205759	6.40446E-06	0.000293824	1.60138E-05	3.76033E-05	3.68772E-05	3.61142E-05	3.12816E-05	6.79261E-05	4.83258E-06	7.03424E-05	4.83258E-06	4.48956E-05
3837703773255	383770	3773255	0.000297746	0.000106923	5.65832E-05	0.000194344	6.24349E-06	6.24349E-06	0.000200587	6.24349E-06	0.000286266	1.56019E-05	3.66362E-05	3.59287E-05	3.51853E-05	3.0477E-05	6.6179E-05	4.70828E-06	6.85331E-05	4.70828E-06	4.38226E-05
3837803773255	383780	3773255	0.000290505	0.000104323	5.52072E-05	0.000189618	6.09166E-06	6.09166E-06	0.000195709	6.09166E-06	0.0002791	1.52113E-05	3.5719E-05	3.50292E-05	3.43044E-05	2.9714E-05	6.45222E-05	4.5904E-06	6.68174E-05	4.5904E-06	4.28096E-05
3837903773255	383790	3773255	0.000283316	0.000101741	5.38411E-05	0.000184925	5.94091E-06	5.94091E-06	0.000190866	5.94091E-06	0.000272009	1.48249E-05	3.48116E-05	3.41393E-05	3.34329E-05	2.89591E-05	6.28831E-05	4.47379E-06	6.512E-05	4.47379E-06	4.17994E-05
3838003773255	383800	3773255	0.000276415	9.92631E-05	5.25297E-05	0.000180421	5.79621E-06	5.79621E-06	0.000186217	5.79621E-06	0.000265202	1.44539E-05	3.39404E-05	3.3285E-05	3.25963E-05	2.82345E-05	6.13094E-05	4.36184E-06	6.34904E-05	4.36184E-06	4.08297E-05
3838103773255	383810	3773255	0.000268813	9.65329E-05	5.10848E-05	0.000175459	5.63679E-06	5.63679E-06	0.000181095	5.63679E-06	0.000257821	1.40516E-05	3.29958E-05	3.23586E-05	3.16891E-05	2.74486E-05	5.96031E-05	4.24044E-06	6.17233E-05	4.24044E-06	3.97538E-05
3838203773255	383820	3773255	0.000260759	9.36409E-05	4.95544E-05	0.000170202	5.46791E-06	5.46791E-06	0.00017567	5.46791E-06	0.000250103	1.36309E-05	3.2008E-05	3.13899E-05	3.07404E-05	2.66269E-05	5.78188E-05	4.11349E-06	5.98755E-05	4.11349E-06	3.86109E-05
3838303773255	383830	3773255	0.000253068	9.08789E-05	4.80927E-05	0.000165182	5.30663E-06	5.30663E-06	0.000170488	5.30663E-06	0.000242745	1.32299E-05	3.10663E-05	3.04664E-05	2.9836E-05	2.58435E-05	5.61177E-05	3.99247E-06	5.81139E-05	3.99247E-06	3.75183E-05
3838403773255	383840	3773255	0.000243773	8.75411E-05	4.63264E-05	0.000159115	5.11173E-06	5.11173E-06	0.000164227	5.11173E-06	0.000234024	1.27546E-05	2.99502E-05	2.93718E-05	2.87641E-05	2.49151E-05	5.41016E-05	3.84903E-06	5.60261E-05	3.84903E-06	3.61909E-05
3838503773255	383850	3773255	0.000234974	8.43811E-05	4.46541E-05	0.000153371	4.92721E-06	4.92721E-06	0.000158299	4.92721E-06	0.000225777	1.23052E-05	2.88948E-05	2.83368E-05	2.77505E-05	2.40371E-05	5.21952E-05	3.7134E-06	5.40519E-05	3.7134E-06	3.49348E-05
3838603773255	383860	3773255	0.000225568	8.10035E-05	4.28667E-05	0.000147232	4.72999E-06	4.72999E-06	0.000151962	4.72999E-06	0.00021704	1.1829E-05	2.77767E-05	2.72403E-05	2.66767E-05	2.3107E-05	5.01755E-05	3.56971E-06	5.19603E-05	3.56971E-06	3.35893E-05
3838703773255	383870	3773255	0.000215254	7.72996E-05	4.09066E-05	0.0001405	4.5137E-06	4.5137E-06	0.000145014	4.5137E-06	0.000207554	1.1312E-05	2.65626E-05	2.60497E-05	2.55107E-05	2.2097E-05	4.79823E-05	3.41368E-06	4.96891E-05	3.41368E-06	3.21082E-05
3838803773255	383880	3773255	0.000205538	7.38105E-05	3.90603E-05	0.000134158	4.30997E-06	4.30997E-06	0.000138468	4.30997E-06	0.000198618	1.0825E-05	2.54191E-05	2.49282E-05	2.44124E-05	2.11457E-05	4.59166E-05	3.26672E-06	4.75499E-05	3.26672E-06	3.07096E-05
3838903773255	383890	3773255	0.000196391	7.05258E-05	3.7322E-05	0.000128188	4.11817E-06	4.11817E-06	0.000132306	4.11817E-06	0.000190188	1.03655E-05	2.43402E-05	2.38701E-05	2.33762E-05	2.02482E-05	4.39677E-05	3.12806E-06	4.55317E-05	3.12806E-06	2.93892E-05
3839003773255	383900	3773255	0.000187762	6.74268E-05	3.5682E-05	0.000122555	3.93721E-06	3.93721E-06	0.000126493	3.93721E-06	0.000182233	9.93193E-06	2.3322E-05	2.28717E-05	2.23984E-05	1.94012E-05	4.21286E-05	2.99722E-06	4.36272E-05	2.99722E-06	2.81429E-05
3839103773255	383910	3773255	0.00017962	6.4503E-05	3.41347E-05	0.000117241	3.76648E-06	3.76648E-06	0.000121007	3.76648E-06	0.000174706	9.52171E-06	2.23588E-05	2.1927E-05	2.14733E-05	1.85999E-05	4.03885E-05	2.87343E-06	4.18253E-05	2.87343E-06	2.69636E-05
3829703773265	382970	3773265	9.47712E-05	3.40331E-05	1.80102E-05	6.18588E-05	1.98728E-06	1.98728E-06	6.3846E-05	1.98728E-06	0.000205663	1.12089E-05	2.63206E-05	2.58123E-05	2.52782E-05	2.18956E-05	4.75451E-05	3.38258E-06	4.92364E-05	3.38258E-06	1.60569E-05
3829803773265	382980	3773265	0.000100032	3.59222E-05	1.90099E-05	6.52924E-05	2.09758E-06	2.09758E-06	6.739E-05	2.09758E-06	0.000222952	1.21512E-05	2.85332E-05	2.79822E-05	2.74032E-05	2.37363E-05	5.1542E-05	3.66693E-06	5.33755E-05	3.66693E-06	1.66773E-05
3829903773265	382990	3773265	0.000103962	3.73338E-05	1.97569E-05	6.7858E-05	2.18001E-06	2.18001E-06	7.0038E-05	2.18001E-06	0.000239116	1.30321E-05	3.06018E-05	3.00109E-05	2.93899E-05	2.54571E-05	5.52787E-05	3.93278E-06	5.72451E-05	3.93278E-06	1.7109E-05
3830003773265	383000	3773265	0.000108152	3.88382E-05	2.0553E-05	7.05924E-05	2.26785E-06	2.26785E-06	7.28602E-05	2.26785E-06	0.000255256	1.39118E-05	3.26675E-05	3.20367E-05	3.13738E-05	2.71755E-05	5.90101E-05	4.19825E-06	6.11092E-05	4.19825E-06	1.75589E-05
3830103773265	383010	3773265	0.000113235	4.06636E-05	2.1519E-05	7.39103E-05	2.37444E-06	2.37444E-06	7.62847E-05	2.37444E-06	0.000275149	1.4996E-05	3.52133E-05	3.45333E-05	3.38188E-05	2.92934E-05	6.36088E-05	4.52542E-06	6.58715E-05	4.52542E-06	1.80983E-05
3830203773265	383020	3773265	0.000117867	4.23272E-05	2.23994E-05	7.6934E-05	2.47158E-06	2.47158E-06	7.94056E-05	2.47158E-06	0.000295922	1.61281E-05	3.78718E-05	3.71405E-05	3.6372E-05	3.15049E-05	6.84111E-05	4.86708E-06	7.08446E-05	4.86708E-06	1.8748E-05
3830303773265	383030	3773265	0.000122795	4.40969E-05	2.33359E-05	8.01507E-05	2.57492E-06	2.57492E-06	8.27256E-05	2.57492E-06	0.000320163	1.74493E-05	4.09743E-05	4.0183E-05	3.93516E-05	3.40858E-05	7.40153E-05	5.26579E-06	7.66482E-05	5.26579E-06	1.9441E-05
3830403773265	383040	3773265	0.000127901	4.59303E-05	2.43061E-05	8.34831E-05	2.68198E-06	2.68198E-06	8.6165E-05	2.68198E-06	0.000347582	1.89437E-05	4.44833E-05	4.36243E-05	4.27217E-05	3.70049E-05	8.0354E-05	5.71675E-06	8.32124E-05	5.71675E-06	2.01801E-05
3830503773265	383050	3773265	0.00013308	4.77902E-05	2.52904E-05	8.68637E-05	2.79058E-06	2.79058E-06	8.96542E-05	2.79058E-06	0.000378998	2.06559E-05	4.85039E-05	4.75673E-05	4.65831E-05	4.03496E-05	8.76168E-05	6.23346E-06	9.07335E-05	6.23346E-06	2.09696E-05
3830603773265	383060	3773265	0.000138607	4.97748E-05	2.63406E-05	9.04709E-05	2.90647E-06	2.90647E-06	9.33774E-05	2.90647E-06	0.000415453	2.26427E-05	5.31693E-05	5.21426E-05	5.10637E-05	4.42307E-05	9.60442E-05	6.83303E-06	9.94608E-05	6.83303E-06	2.18386E-05
3830703773265	383070	3773265	0.000144835	5.20115E-05	2.75243E-05	9.45363E-05	3.03707E-06	3.03707E-06	9.75734E-05	3.03707E-06	0.00046062	2.51044E-05	5.89499E-05	5.78115E-05	5.66153E-05	4.90394E-05	0.000106486	7.57591E-06	0.000110274	7.57591E-06	2.27454E-05
3830803773265	383080	3773265	0.000151625	5.44498E-05	2.88146E-05	9.89682E-05	3.17945E-06	3.17945E-06	0.000102148	3.17945E-06	0.000516485	2.81491E-05	6.60993E-05	6.48229E-05	6.34816E-05	5.49869E-05	0.000119401	8.49472E-06	0.000123648	8.49472E-06	2.37291E-05
3830903773265	383090	3773265	0.000158614	5.69598E-05	3.01429E-05	0.00010353	3.32602E-06	3.32602E-06	0.000106856	3.32602E-06	0.000583666	3.18105E-05	7.46971E-05	7.32546E-05	7.17389E-05	6.21393E-05	0.000134932	9.59966E-06	0.000139732	9.59966E-06	2.47882E-05
3831003773265	383100	3773265	0.000165907	5.95786E-05	3.15287E-05	0.00010829	3.47893E-06	3.47893E-06	0.000111769	3.47893E-06	0.000661574	3.60566E-05	8.46678E-05	8.30328E-05	8.13147E-05	7.04337E-05	0.000152943	1.0881E-05	0.000158383	1.0881E-05	2.59758E-05
3831103773265	383110	3773265	0.000173975	6.24759E-05	3.3062E-05	0.000113556	3.64812E-06	3.64812E-06	0.000117205	3.64812E-06	0.000757063	4.12609E-05	9.68883E-05	9.50173E-05	9.30513E-05	8.05998E-05	0.000175018	1.24516E-05	0.000181243	1.24516E-05	2.72179E-05
3831203773265	383120	3773265	0.000183196	6.57871E-05	3.48143E-05	0.000119575	3.84147E-06	3.84147E-06	0.000123416	3.84147E-06	0.000900697	4.90892E-05	0.000115271	0.000113045	0.000110706	9.58917E-05	0.000208223	1.48139E-05	0.00021563	1.48139E-05	2.85425E-05
3831303773265	383130	3773265	0.00019334	6.943E-05	3.67421E-05	0.000126196	4.05418E-06	4.05418E-06	0.000130251	4.05418E-06	0.001112639	6.06402E-05	0.000142395	0.000139645	0.000136756	0.000118456	0.00025722	1.82998E-05	0.000266369	1.82998E-05	2.99705E-05
3831403773265	383140	3773265	0.000204748	7.35266E-05	3.891E-05	0.000133642	4.29339E-06	4.29339E-06	0.000137936	4.29339E-06	0.00144627	7.88236E-05	0.000185093	0.000181518	0.000177763	0.000153975	0.000334348	2.37871E-05	0.000346242	2.37871E-05	3.15549E-05
3831503773265	383150	3773265	0.000218719	7.85439E-05	4.15651E-05	0.000142762	4.58637E-06	4.58637E-06	0.000147348	4.58637E-06	0.002150638	0.000117213	0.000275237	0.000269922	0.000264337	0.000228965	0.000497184	3.5372E-05	0.00051487	3.5372E-05	3.33448E-05
3834503773265	383450	3773265	0.008477412	0.003044312	0.001611038	0.005533353	0.000177765	0.000177765	0.005711118	0.000177765	0.00677289	0.000369131	0.00086679	0.000850051	0.000832463	0.000721068	0.001565755	0.000111395	0.001621453	0.000111395	0.001202015
3834603773265	383460	3773265	0.005486679	0.001970314	0.001042682	0.00358125	0.000115051	0.000115051	0.003696301	0.000115051	0.004491434	0.000244789	0.000574811	0.00056371	0.000552047	0.000478175	0.001038329	7.38715E-05	0.001075265	7.38715E-05	0.000778288
3834703773265	383470	3773265	0.003922249	0.001408513	0.00074538	0.00256012	8.22464E-05	8.22464E-05	0.002642366	8.22464E-05	0.0032783	0.000178672	0.000419555	0.000411452	0.000402939	0.00034902	0.000757877	5.39188E-05	0.000784836	5.39188E-05	0.0005568
3834803773265	383480	3773265	0.003094164	0.001111141	0.000588011	0.002019614	6.48821E-05	6.48821E-05	0.002084496	6.48821E-05	0.002626067	0.000143124	0.000336082	0.000329592	0.000322773	0.000279581	0.000607094	4.31914E-05	0.000628689	4.31914E-05	0.000439634
3834903773265	383490	3773265	0.002543431	0.000913368	0.000483351	0.001660141	5.33337E-05	5.33337E-05	0.001713475	5.33337E-05	0.002185791	0.000119128	0.000279736	0.000274334	0.000268658	0.000232708	0.000505311	3.59501E-05	0.000523286	3.59501E-05	0.000361736
3835003773265	383500	3773265	0.002143593	0.000769783	0.000407366	0.00139916	4.49494E-05	4.49494E-05	0.001444109	4.49494E-05	0.001862266	0.000101496	0.000238332	0.000233729	0.000228893	0.000198264	0.000430518	3.06291E-05	0.000445833	3.06291E-05	0.000305187
3835103773265	383510	3773265	0.001840003	0.000660761	0.000349672	0.001201001	3.85834E-05	3.85834E-05	0.001239585	3.85834E-05	0.001613894	8.79593E-05	0.000206545	0.000202556	0.000198365	0.000171821	0.0003731	2.6544E-05	0.000386372	2.6544E-05	0.000262252
3835203773265	383520	3773265	0.001602428	0.000575446	0.000304524	0.001045933	3.36016E-05	3.36016E-05	0.001079534	3.36016E-05	0.001417534	7.72574E-05	0.000181415	0.000177912	0.000174231	0.000150916	0.000327705	2.33145E-05	0.000339362	2.33145E-05	0.000228647

			ISDrainage / Utilities Trenching	ISDrainage / Utilities Trenching	ISAsphalt Paving	ISAsphalt Paving	SVDemolition	SVSite Grubbing / Prep	SVMass Grading / Excavation	SVMass Grading / Excavation	SVDrainage / Utilities Trenching	SVFoundations / Concrete Pads	SVBuilding / Structure Construction	SVBuilding / Structure Construction	SVAsphalt Paving	SVAsphalt Paving	SVArchitectural Coating	SVArchitectural Coating	SVLandscaping or Other Finishing	SVLandscaping or Other Finishing	MDemolition
Unique Identifier	X (UTM)	Y (UTM)	2027	2028	2027	2028	2027	2027	2027	2028	2028	2028	2028	2029	2028	2029	2028	2029	2028	2029	2027
3831303773255	383130	3773255	1.2037E-05	1.17282E-05	3.10873E-06	2.89592E-06	0.000176572	0.000126945	8.55903E-05	8.45036E-05	5.99573E-05	1.90469E-05	2.72859E-05	2.62447E-05	2.68274E-06	2.496E-06	2.68274E-06	2.496E-06	2.72859E-05	2.62447E-05	5.01936E-05
3831403773255	383140	3773255	1.27071E-05	1.23811E-05	3.28178E-06	3.05713E-06	0.000186879	0.000134356	9.05866E-05	8.94365E-05	6.34573E-05	2.01588E-05	2.88787E-05	2.77768E-05	2.83934E-06	2.64171E-06	2.83934E-06	2.64171E-06	2.88787E-05	2.77768E-05	5.34688E-05
3834403773255	383440	3773255	0.000453398	0.000441765	0.000117096	0.00010908	0.007976855	0.005734925	0.003866651	0.003817557	0.002708649	0.000860468	0.001232673	0.00118564	0.000121196	0.00011276	0.000121196	0.00011276	0.001232673	0.00118564	0.002116761
3834503773255	383450	3773255	0.000396891	0.000386708	0.000102503	9.54858E-05	0.007982645	0.005739089	0.003869458	0.003820328	0.002710615	0.000861093	0.001233568	0.001186501	0.000121284	0.00011284	0.000121284	0.00011284	0.001233568	0.001186501	0.001849553
3834603773255	383460	3773255	0.000266623	0.000259783	6.88592E-05	6.41454E-05	0.005077675	0.003650573	0.002461321	0.00243007	0.001724193	0.000547732	0.00078466	0.00075472	7.71475E-05	7.17776E-05	7.71475E-05	7.17776E-05	0.00078466	0.00075472	0.001240447
3834703773255	383470	3773255	0.00019717	0.000192112	5.0922E-05	4.74361E-05	0.003624914	0.002606116	0.001757118	0.001734809	0.001230889	0.000391022	0.000560163	0.000538789	5.5075E-05	5.12415E-05	5.5075E-05	5.12415E-05	0.000560163	0.000538789	0.000915486
3834803773255	383480	3773255	0.000157534	0.000153492	4.06854E-05	3.79002E-05	0.00283109	0.0020354	0.001372325	0.001354901	0.000961335	0.000305391	0.000437492	0.000420799	4.30141E-05	4.00201E-05	4.30141E-05	4.00201E-05	0.000437492	0.000420799	0.000729974
3834903773255	383490	3773255	0.000130532	0.000127183	3.37116E-05	3.14038E-05	0.002309036	0.001660072	0.001119268	0.001105057	0.000784064	0.000249077	0.000356818	0.000343204	3.50823E-05	3.26403E-05	3.50823E-05	3.26403E-05	0.000356818	0.000343204	0.00060359
3835003773255	383500	3773255	0.000110782	0.000107939	2.86109E-05	2.66523E-05	0.001937621	0.001393044	0.00093923	0.000927305	0.000657945	0.000209012	0.000299423	0.000287998	2.94392E-05	2.739E-05	2.94392E-05	2.739E-05	0.000299423	0.000287998	0.000511181
3835103773255	383510	3773255	9.56734e-05	9.32187E-05	2.4709E-05	2.30175E-05	0.001659266	0.001192922	0.000804302	0.00079409	0.000563426	0.000178986	0.000256409	0.000246625	2.521E-05	2.34553E-05	2.521E-05	2.34553E-05	0.000256409	0.000246625	0.000440532
3835203773255	383520	3773255	8.37501E-05	8.16013E-05	2.16296E-05	2.01489E-05	0.0014433	0.001037654	0.000699616	0.000690733	0.000490092	0.00015569	0.000223035	0.000214525	2.19287E-05	2.04024E-05	2.19287E-05	2.04024E-05	0.000223035	0.000214525	0.000384824
3835303773255	383530	3773255	7.38301E-05	7.19358E-05	1.90677E-05	1.77624E-05	0.001266078	0.000910241	0.000613711	0.000605919	0.000429914	0.000136573	0.000195649	0.000188184	1.92361E-05	1.78972E-05	1.92361E-05	1.78972E-05	0.000195649	0.000188184	0.000338532
3835403773255	383540	3773255	6.56132e-05	6.39298E-05	1.69455E-05	1.57855E-05	0.001120892	0.00080586	0.000543334	0.000536436	0.000380614	0.000120911	0.000173213	0.000166604	1.70302E-05	1.58448E-05	1.70302E-05	1.58448E-05	0.000173213	0.000166604	0.00030024
3835503773255	383550	3773255	5.87769E-05	5.72689E-05	1.518E-05	1.41408E-05	0.00100114	0.000719766	0.000485287	0.000479125	0.000339951	0.000107994	0.000154707	0.000148804	1.52108E-05	1.4152E-05	1.52108E-05	1.4152E-05	0.000154707	0.000148804	0.000268422
3835603773255	383560	3773255	5.30203E-05	5.166E-05	1.36932E-05	1.27559E-05	0.000900988	0.000647761	0.000436739	0.000431194	0.000305943	9.71901E-05	0.000139231	0.000133918	1.36891E-05	1.27363E-05	1.36891E-05	1.27363E-05	0.000139231	0.000133918	0.000241663
3835703773255	383570	3773255	4.8111E-05	4.68766E-05	1.24253E-05	1.15747E-05	0.000816132	0.000586755	0.000395607	0.000390584	0.000277129	8.80367E-05	0.000126118	0.000121306	1.23999E-05	1.15368E-05	1.23999E-05	1.15368E-05	0.000126118	0.000121306	0.000218873
3835803773255	383580	3773255	4.37013E-05	4.258E-05	1.12865E-05	1.05138E-05	0.000740274	0.000532217	0.000358836	0.00035428	0.00025137	7.98538E-05	0.000114395	0.000110031	1.12473E-05	1.04645E-05	1.12473E-05	1.04645E-05	0.000114395	0.000110031	0.0001984 3
3835903773255	383590	3773255	3.98057E-05	3.87844E-05	1.02804E-05	9.57664E-06	0.000673565	0.000484257	0.0003265	0.000322354	0.000228718	7.26579E-05	0.000104087	0.000100115	1.02338E-05	9.52146E-06	1.02338E-05	9.52146E-06	0.000104087	0.000100115	0.000180399
3836003773255	383600	3773255	3.64599E-05	3.55244E-05	9.41628E-06	8.77168E-06	0.000616495	0.000443227	0.000298836	0.000295042	0.000209339	6.65017E-05	9.52678E-05	9.16328E-05	9.3667E-06	8.71473E-06	9.3667E-06	8.71473E-06	9.52678E-05	9.16328E-05	0.000164919
3836103773255	383610	3773255	3.39372e-05	3.30664e-05	8.76475e-06	8.16475E-06	0.000573751	0.000412496	0.000278117	0.000274585	0.000194825	6.18909e-05	8.86625e-05	8.52795e-05	8.71727E-06	8.1105E-06	8.71727E-06	8.1105E-06	8.86625e-05	8.52795e-05	0.000153226
3836203773255	383620	3773255	3.16699e-05	3.08573e-05	8.17918E-06	7.61927E-06	0.000535372	0.000384904	0.000259513	0.000256218	0.000181793	5.77509e-05	8.27318E-05	7.95751E-05	8.13416E-06	7.56798E-06	8.13416E-06	7.56798E-06	8.27318E-05	7.95751E-05	0.000142722
3836303773255	383630	3773255	2.96422E-05	2.88817E-05	7.65551E-06	7.13145E-06	0.000501082	0.000360251	0.000242892	0.000239808	0.000170149	5.40521E-05	7.74329E-05	7.44784E-05	7.61318E-06	7.08326E-06	7.61318E-06	7.08326E-06	7.74329E-05	7.44784E-05	0.000133336
3836403773255	383640	3773255	2.78227E-05	2.71089E-05	7.18561E-06	6.69371E-06	0.00047032	0.000338135	0.0002798	0.00022508 6	0.000159704	5.07338E-05	7.26792E-05	6.99061E-05	7.1458E-06	6.64841E-06	7.1458E-06	6.64841E-06	7.26792E-05	6.99061E-05	0.000124916
3836503773255	383650	3773255	2.6167E-05	2.54956E-05	6.75798E-06	6.29536E-06	0.00044232	0.000318004	0.000214408	0.000211685	0.000150196	4.77134E-05	6.83523e-05	6.57443e-05	6.72038E-06	6.2526E-06	6.72038E-06	6.2526E-06	6.83523e-05	6.57443e-05	0.000117257
3836603773255	383660	3773255	2.48195E-05	2.41827E-05	6.40999E-06	5.97119E-06	0.00041954	0.000301627	0.000203365	0.000200783	0.000142461	4.52561E-05	6.48321E-05	6.23584e-05	6.37427E-06	5.93059E-06	6.37427E-06	5.93059E-06	6.48321E-05	6.23584e-05	0.000111015
3836703773255	383670	3773255	2.3584E-05	2.29789E-05	6.0909E-06	5.67395E-06	0.000398614	0.000286582	0.000193222	0.000190768	0.000135355	4.29987E-05	6.15983E-05	5.9248E-05	6.05632E-06	5.63477E-06	6.05632E-06	5.63477E-06	6.15983E-05	5.9248E-05	0.00010529
3836803773255	383680	3773255	2.25691E-05	2.199E-05	5.82878E-06	5.42977E-06	0.000381438	0.000274233	0.000184896	0.000182548	0.000129522	4.11459E-05	5.8944E-05	5.6695E-05	5.79536E-06	5.39197E-06	5.79536E-06	5.39197E-06	5.8944E-05	5.6695E-05	0.000100576
3836903773255	383690	3773255	2.18383E-05	2.12779E-05	5.64003E-06	5.25394E-06	0.000369063	0.000265337	0.000178898	0.000176626	0.00012532	3.98111E-05	5.70318E-05	5.48557E-05	5.60735E-06	5.21705E-06	5.60735E-06	5.21705E-06	5.70318E-05	5.48557E-05	9.71465E-05
3837003773255	383700	3773255	2.11513E-05	2.06086E-05	5.46262E-06	5.08867E-06	0.000357446	0.000256985	0.000173266	0.000171066	0.000121376	3.8558E-05	5.52366E-05	5.3129E-05	5.43085E-06	5.05283E-06	5.43085E-06	5.05283E-06	5.52366E-05	5.3129E-05	9.39166E-05
3837103773255	383710	3773255	2.05769E-05	2.00489E-05	5.31427E-06	4.95047E-06	0.000347745	0.00025001	0.000168564	0.000166423	0.000118081	3.75114E-05	5.37374E-05	5.1687E-05	5.28345E-06	4.91569E-06	5.28345E-06	4.91569E-06	5.37374E-05	5.1687E-05	9.11875E-05
3837203773255	383720	3773255	2.00615E-05	1.95468E-05	5.18117E-06	4.82649E-06	0.000339112	0.000243803	0.000164379	0.000162292	0.00011515	3.65802E-05	5.24034E-05	5.04039E-05	5.15229E-06	4.79366E-06	5.15229E-06	4.79366E-06	5.24034E-05	5.04039E-05	8.87216E-05
3837303773255	383730	3773255	1.95642E-05	1.90622E-05	5.05272E-06	4.70683E-06	0.000330809	0.000237834	0.000160354	0.000158318	0.000112331	3.56846E-05	5.11204E-05	4.91698E-05	5.02614E-06	4.67629E-06	5.02614E-06	4.67629E-06	5.11204E-05	4.91698E-05	8.63427E-05
3837403773255	383740	3773255	1.90342E-05	1.85458E-05	4.91585E-06	4.57933E-06	0.000321918	0.000231442	0.000156045	0.000154063	0.000109312	3.47255E-05	4.97464E-05	4.78483-05	4.89105E-06	4.55061E-06	4.89105E-06	4.55061E-06	4.97464E-05	4.78483E-05	8.3826E-05
3837503773255	383750	3773255	1.85402E-05	1.80645E-05	4.78827E-06	4.46049E-06	0.000313651	0.000225498	0.000152037	0.000150107	0.000106504	3.38337E-05	4.84689E-05	4.66195E-05	4.76544E-06	4.43374E-06	4.76544E-06	4.43374E-06	4.84689E-05	4.66195E-05	8.1478E-05
3837603773255	383760	3773255	1.80778E-05	1.76139E-05	4.66884E-06	4.34923E-06	0.000305918	0.000219938	0.000148289	0.000146406	0.000103879	3.29996E-05	4.72739E-05	4.54701E-05	4.64795E-06	4.32443E-06	4.64795E-06	4.32443E-06	4.72739E-05	4.54701E-05	7.92769E-05
3837703773255	383770	3773255	1.76457E-05	1.71929E-05	4.55724e-06	4.24527E-06	0.000298702	0.000214751	0.000144791	0.000142953	0.000101428	3.22212E-05	4.61588E-05	4.43976E-05	4.53832E-06	4.22243E-06	4.53832E-06	4.22243E-06	4.61588E-05	4.43976E-05	7.72229E-05
3837803773255	383780	3773255	1.72378E-05	1.67955E-05	4.4519E-06	4.14714E-06	0.00029186	0.000209832	0.000141474	0.000139678	9.9105E-05	3.14831E-05	4.51015E-05	4.33806E-05	4.43436E-06	4.12571E-06	4.43436E-06	4.12571E-06	4.51015E-05	4.33806E-05	7.52832E-05
3837903773255	383790	3773255	1.6831E-05	1.63992E-05	4.34685E-06	4.04928E-06	0.000285	0.0002049	0.000138149	0.000136395	9.67757E-05	3.07432E-05	4.40415E-05	4.2361E-05	4.33014E-06	4.02874E-06	4.33014E-06	4.02874E-06	4.40415E-05	4.2361E-05	7.33634E-05
3838003773255	383800	3773255	1.64406E-05	1.60188E-05	4.24601E-06	3.95534E-06	0.000278381	0.000200141	0.000134941	0.000133227	9.45281E-05	3.00291E-05	4.30186E-05	4.13772E-05	4.22957E-06	3.93517E-06	4.22957E-06	3.93517E-06	4.30186E-05	4.13772E-05	7.15234E-05
3838103773255	383810	3773255	1.60074E-05	1.55967E-05	4.13412E-06	3.85112E-06	0.000270996	0.000194831	0.000131361	0.000129693	9.20203E-05	2.92325E-05	4.18773E-05	4.02795E-05	4.11736E-06	3.83077E-06	4.11736E-06	3.83077E-06	4.18773E-05	4.02795E-05	6.95057E-05
3838203773255	383820	3773255	1.55472E-05	1.51483E-05	4.01527E-06	3.7404E-06	0.000263129	0.000189176	0.000127548	0.000125928	8.93491E-05	2.83839E-05	4.06617E-05	3.91102E-05	3.99784E-06	3.71957E-06	3.99784E-06	3.71957E-06	4.06617E-05	3.91102E-05	6.73736E-05
3838303773255	383830	3773255	1.51072E-05	1.47196E-05	3.90164E-06	3.63455E-06	0.00025561	0.00018377	0.000123903	0.00012233	8.67959E-05	2.75728E-05	3.94998E-05	3.79926E-05	3.88361E-06	3.61329E-06	3.88361E-06	3.61329E-06	3.94998E-05	3.79926E-05	6.53413E-05
3838403773255	383840	3773255	1.45727E-05	1.41988E-05	3.76361E-06	3.50596E-06	0.000246479	0.000177205	0.000119477	0.00011796	8.36952E-05	2.65878E-05	3.80887E-05	3.66354E-05	3.74487E-06	3.4842E-06	3.74487E-06	3.4842E-06	3.80887E-05	3.66354E-05	6.28953E-05
3838503773255	383850	3773255	1.40669E-05	1.3706E-05	3.63298E-06	3.38428E-06	0.000237837	0.000170992	0.000115288	0.000113824	8.07609E-05	2.56557E-05	3.67533E-05	3.53509E-05	3.61357E-06	3.36205E-06	3.61357E-06	3.36205E-06	3.67533E-05	3.53509E-05	6.058E-05
3838603773255	383860	3773255	1.35251e-05	1.31781E-05	3.49305E-06	3.25393E-06	0.000228581	0.000164337	0.000110801	0.000109394	7.76178E-05	2.46572E-05	3.53229E-05	3.39752E-05	3.47294E-06	3.2312E-06	3.47294E-06	3.2312E-06	3.53229E-05	3.39752E-05	5.8114E-05
3838703773255	383870	3773255	1.29288E-05	1.2597E-05	3.33903E-06	3.11046E-06	0.000218389	0.00015701	0.000105861	0.000104517	7.41571E-05	2.35578E-05	3.3748E-05	3.24603E-05	3.31809E-06	3.08714E-06	3.31809E-06	3.08714E-06	3.3748E-05	3.24603E-05	5.54176E-05
3838803773255	383880	3773255	1.23656e-05	1.20483E-05	3.19359E-06	2.97497E-06	0.000208759	0.000150086	0.000101193	9.99078E-05	7.0887E-05	2.2519E-05	3.22598E-05	3.10289E-05	3.17177E-06	2.951E-06	3.17177E-06	2.951E-06	3.22598E-05	3.10289E-05	5.28827E-05
3838903773255	383890	3773255	1.18339E-05	1.15303E-05	3.05628E-06	2.84706E-06	0.000199654	0.000143541	9.67792E-05	9.55504E-05	6.77953E-05	2.15368E-05	3.08528E-05	2.96756E-05	3.03344E-06	2.8223E-06	3.03344E-06	2.8223E-06	3.08528E-05	2.96756E-05	5.04966E-05
3839003773255	383900	3773255	1.13321E-05	1.10413E-05	2.92667E-06	2.72632E-06	0.000191048	0.000137353	9.26076E-05	9.14318E-05	6.48731E-05	2.06085E-05	2.9523E-05	2.83965E-05	2.90269E-06	2.70065E-06	2.90269E-06	2.70065E-06	2.9523E-05	2.83965E-05	4.82521E-05
3839103773255	383910	3773255	1.08572e-05	1.05787E-05	2.80403E-06	2.61208E-06	0.000182915	0.000131506	8.8665E-05	8.75392E-05	6.21112E-05	1.97311E-05	2.82661E-05	2.71875E-05	2.77911E-06	2.58567E-06	2.77911E-06	2.58567E-06	2.82661E-05	2.71875E-05	4.61363E-05
3829703773265	382970	3773265	6.46551E-06	6.29962E-06	1.66981E-06	1.5555E-06	9.14128E-05	6.57209E-05	4.43109E-05	4.37483E-05	3.10405E-05	9.86076E-06	1.41261E-05	1.35871E-05	1.38888E-06	1.2922E-06	1.38888E-06	1.2922E-06	1.41261E-05	1.35871E-05	2.397E-05
3829803773265	382980	3773265	6.71531e-06	6.54301e-06	1.73432e-06	1.6156E-06	9.5983E-05	6.90666E-05	4.65262E-05	4.59355E-05	3.25923E-05	1.03537E-05	1.48324E-05	1.42664E-05	1.45831E-06	1.35681E-06	1.45831E-06	1.35681E-06	1.48324E-05	1.42664E-05	2.53418E-05
3829903773265	382990	3773265	6.88915E-06	6.7124E-06	1.77922E-06	1.65742E-06	9.90833E-05	7.12355E-05	4.8029E-05	4.74192E-05	3.36451E-05	1.06882E-05	1.53115E-05	1.47272E-05	1.50542E-06	1.40063E-06	1.50542E-06	1.40063E-06	1.53115E-05	1.47272E-05	2.63815E-05
3830003773265	383000	3773265	7.07031E-06	6.88891E-06	1.82601E-06	1.70101E-06	0.000103003	7.40537E-05	4.99291E-05	4.92952E-05	3.49761E-05	1.1111E-05	1.59172E-05	1.53099E-05	1.56497E-06	1.45604E-06	1.56497E-06	1.45604E-06	1.59172E-05	1.53099E-05	2.74884E-05
3830103773265	383010	3773265	7.28748E-06	7.1005E-06	1.88209E-06	1.75325E-06	0.000107511	7.72946E-05	5.21142E-05	5.14525E-05	3.65068E-05	1.15973E-05	1.66138E-05	1.59799E-05	1.63346E-06	1.51977E-06	1.63346E-06	1.51977E-06	1.66138E-05	1.59799E-05	2.88039E-05
3830203773265	383020	3773265	7.54909E-06	7.35541E-06	1.94966E-06	1.81619E-06	0.00011152	8.01768E-05	5.40575E-05	5.33711E-05	3.78681E-05	1.20297E-05	1.72333E-05	1.65758E-05	1.69437E-06	1.57644E-06	1.69437E-06	1.57644E-06	1.72333E-05	1.65758E-05	3.00124E-05
3830303773265	383030	3773265	7.82815E-06	7.6273E-06	2.02173E-06	1.88333E-06	0.000115769	8.32319E-05	5.61173E-05	5.54048E-05	3.93111E-05	1.24881E-05	1.789E-05	1.72074E-05	1.75894E-06	1.63651E-06	1.75894E-06	1.63651E-06	1.789E-05	1.72074E-05	3.12989E-05
3830403773265	383040	3773265	8.12577E-06	7.91728E-06	2.09859E-06	1.95493E-06	0.000120206	8.64216E-05	5.82679E-05	5.75281E-05	4.08176E-05	1.29667E-05	1.85756E-05	1.78668E-05	1.82634E-06	1.69922E-06	1.82634E-06	1.69922E-06	1.85756E-05	1.78668E-05	3.26326E-05
3830503773265	383050	3773265	8.44364E-06	8.227E-06	2.18069E-06	2.03141E-06	0.000124741	8.96817E-05	6.04659E-05	5.96982E-05	4.23573E-05	1.34558E-05	1.92763E-05	1.85408E-05	1.89524E-06	1.76332E-06	1.89524E-06	1.76332E-06	1.92763E-05	1.85408E-05	3.39898E-05
3830603773265	383060	3773265	8.79359E-06	8.56797E-06	2.27107E-06	2.1156E-06	0.000129453	9.30699E-05	6.27504E-05	6.19536E-05	4.39576E-05	1.39642E-05	2.00046E-05	1.92413E-05	1.96684E-06	1.82994E-06	1.96684E-06	1.82994E-06	2.00046E-05	1.92413E-05	3.54396E-05
3830703773265	383070	3773265	9.15872E-06	8.92373E-06	2.36537E-06	2.20344E-06	0.000134772	9.68936E-05	6.53284E-05	6.4499E-05	4.57636E-05	1.45379E-05	2.08265E-05	2.00318E-05	2.04765E-06	1.90512E-06	2.04765E-06	1.90512E-06	2.08265E-05	2.00318E-05	3.70709E-05
3830803773265	383080	3773265	9.5548E-06	9.30965E-06	2.46766E-06	2.29873E-06	0.000140554	0.00010105	6.81311E-05	6.7266E-05	4.77269E-05	1.51616E-05	2.17199E-05	2.08912E-05	2.1355E-06	1.98685E-06	2.1355E-06	1.98685E-06	2.17199E-05	2.08912E-05	3.88528E-05
3830903773265	383090	3773265	9.98126E-06	9.72516E-06	2.5778E-06	2.40133E-06	0.00014646	0.000105297	7.09942E-05	7.00928E-05	4.97325E-05	1.57987E-05	2.26327E-05	2.17691E-05	2.22524E-06	2.07035E-06	2.22524E-06	2.07035E-06	2.26327E-05	2.17691E-05	4.06873E-05
3831003773265	383100	3773265	1.04595E-05	1.01911E-05	2.7013E-06	2.51638E-06	0.000152358	0.000109537	7.38529E-05	7.29152E-05	5.17351E-05	1.64349E-05	2.3544E-05	2.26457E-05	2.31484E-06	2.15372E-06	2.31484E-06	2.15372E-06	2.3544E-05	2.26457E-05	4.25599E-05
3831103773265	383110	3773265	1.09596E-05	1.06784E-05	2.83048E-06	2.63672E-06	0.000159119	0.000114398	7.71306E-05	7.61513E-05	5.40312E-05	1.71643E-05	2.45889E-05	2.36507E-05	2.41758E-06	2.2493E-06	2.41758E-06	2.2493E-06	2.45889E-05	2.36507E-05	4.46302E-05
3831203773265	383120	3773265	1.1493E-05	1.11981E-05	2.96822E-06	2.76503E-06	0.00016695	0.000120028	8.09264E-05	7.98989E-05	5.66902E-05	1.8009E-05	2.5799E-05	2.48147E-05	2.53655E-06	2.36E-06	2.53655E-06	2.36E-06	2.5799E-05	2.48147E-05	4.70436E-05
3831303773265	383130	3773265	1.2068E-05	1.17583E-05	3.11672E-06	2.90336E-06	0.000175271	0.00012601	8.49598E-05	8.38811E-05	5.95156E-05	1.89066E-05	2.70849E-05	2.60514E-05	2.66297E-06	2.47762E-06	2.66297E-06	2.47762E-06	2.70849E-05	2.60514E-05	4.97091E-05
3831403773265	383140	3773265	1.2706E-05	1.238E-05	3.28149E-06	3.05686E-06	0.000184563	0.000132691	8.94639E-05	8.8328E-05	6.26708E-05	1.99089E-05	2.85207E-05	2.74325E-05	2.80415E-06	2.60897E-06	2.80415E-06	2.60897E-06	2.85207E-05	2.74325E-05	5.27158E-05
3831503773265	383150	3773265	1.34267E-05	1.30822E-05	3.46763E-06	3.23025E-06	0.000196287	0.00014112	9.51469E-05	9.39388E-05	6.66518E-05	2.11736E-05	3.03325E-05	2.91751E-05	2.98228E-06	2.77469E-06	2.98228E-06	2.77469E-06	3.03325E-05	2.91751E-05	5.65082E-05
3834503773265	383450	3773265	0.000484006	0.000471587	0.000125001	0.000116444	0.010005728	0.007193575	0.004850114	0.004788534	0.00339758	0.001079324	0.001546198	0.001487201	0.000152022	0.00014144	0.000152022	0.00014144	0.001546198	0.001487201	0.002256384
3834603773265	383460	3773265	0.000313387	0.000305346	8.09365E-05	7.5396E-05	0.006119413	0.004399526	0.002966286	0.002928624	0.002077929	0.000660105	0.000945641	0.000909559	9.29751E-05	8.65035E-05	9.29751E-05	8.65035E-05	0.000945641	0.000909559	0.001458846
3834703773265	383470	3773265	0.000224202	0.00021845	5.79033E-05	5.39395E-05	0.004195423	0.003016281	0.002033663	0.002007842	0.001424612	0.000452563	0.000648324	0.000623587	6.3743E-05	5.93062E-05	6.3743E-05	5.93062E-05	0.000648324	0.000623587	0.001041729
3834803773265	383480	3773265	0.000177024	0.000172482	4.57189E-05	4.25892E-05	0.003229516	0.002321847	0.001565456	0.00154558	0.001096626	0.00034837	0.000499061	0.000480019	4.90675E-05	4.56522E-05	4.90675E-05	4.56522E-05	0.000499061	0.000480019	0.000820974
3834903773265	383490	3773265	0.000145657	0.00014192	3.7618E-05	3.50429E-05	0.002609564	0.001876135	0.001264944	0.001248883	0.000886113	0.000281495	0.000403259	0.000387873	3.96483E-05	3.68886E-05	3.96483E-05	3.68886E-05	0.000403259	0.000387873	0.000674173
3835003773265	383500	3773265	0.000122887	0.000119734	3.17374E-05	2.95648E-05	0.002172197	0.001561692	0.001052938	0.001039569	0.000737599	0.000234316	0.000335672	0.000322865	3.30032E-05	3.0706E-05	3.30032E-05	3.0706E-05	0.000335672	0.000322865	0.000567619
3835103773265	383510	3773265	0.000105599	0.00010289	2.72724E-05	2.54055E-05	0.001847972	0.001328591	0.000895774	0.000884401	0.000627504	0.000199342	0.000285569	0.000274673	2.80771E-05	2.61228E-05	2.80771E-05	2.61228E-05	0.000285569	0.000274673	0.000486745
3835203773265	383520	3773265	9.20677E-05	8.97055E-05	2.37778E-05	2.215E-05	0.001598936	0.001149548	0.000775058	0.000765218	0.00054294	0.000172478	0.000247086	0.000237658	2.42934E-05	2.26024E-05	2.42934E-05	2.26024E-05	0.000247086	0.000237658	0.00042349

			MSite Grubbing / Prep	MMass Grading / Excavation	MMass Grading / Excavation	MDrainage / Utilities Trenching	MFoundations / Concrete Pads	MBuilding / Structure Construction	MAsphalt Paving	MLandscaping or Other Finishing	MWaterside Construction (Piles)	RSSWDemolition	RSSWPlacing Base	RSSWForm/Plac e Rebar and Pour	Child Risk				
Unique Identifier	X (UTM)	Y (UTM)	2027	2027	2028	2028	2028	2028	2028	2028	2028	2029	2029	2029	3rd Trimester	0<2	2<16	Total	per million
3831303773255	383130	3773255	0.000154086	0.000181192	0.00017878	3.80024E-05	4.94218E-05	3.63772E-05	3.74419E-06	4.38655E-05	3.74419E-06	1.48821E-05	2.15942E-05	1.28006E-05	1.76094E-08	2.0752E-07	3.3813E-08	2.5894E-07	0.25893986
3831403773255	383140	3773255	0.00016414	0.000193015	0.000190445	4.04822E-05	5.26467E-05	3.87509E-05	3.98851E-06	4.67279E-05	3.98851E-06	1.49445E-05	2.16847E-05	1.28543E-05	2.33614E-08	2.7055E-07	4.3527E-08	3.3744E-07	0.33744039
3834403773255	383440	3773255	0.006498092	0.007641225	0.00753948	0.001602636	0.002084215	0.001534096	0.0001579	0.001849895	0.0001579	2.13639E-05	3.09995E-05	1.83759E-05	1.64037E-07	2.5018E-06	5.0675E-07	3.17256E-06	3.17255903
3834503773255	383450	3773255	0.00567781	0.006676639	0.006587738	0.001400328	0.001821115	0.00134044	0.000137967	0.001616375	0.000137967	2.24245E-05	3.25384E-05	1.92881E-05	1.48965E-07	2.2472E-06	4.6725E-07	2.86345E-06	2.86344681
3834603773255	383460	3773255	0.003807959	0.004477848	0.004418225	0.000939164	0.001221374	0.000898998	9.25311E-05	0.00108406	9.25311E-05	2.33977E-05	3.39506E-05	2.01252E-05	1.00004E-07	1.5085E-06	3.0917E-07	1.91768E-06	1.91767821
3834703773255	383470	3773255	0.002810385	0.003304783	0.003260779	0.00069313	0.00090141	0.000663487	6.82907E-05	0.000800068	6.82907E-05	2.40496E-05	3.48965E-05	2.0686E-05	7.4166E-08	1.1175E-06	2.2675E-07	1.41839E-06	1.41839271
3834803773255	383480	3773255	0.002240894	0.002635108	0.002600021	0.000552676	0.00071875	0.000529039	5.44524E-05	0.000637944	5.44524E-05	2.43771E-05	3.53718E-05	2.09677E-05	5.94669E-08	8.9481E-07	1.8032E-07	1.1346E-06	1.13460022
3834903773255	383490	3773255	0.001852917	0.002178878	0.002149866	0.000456988	0.000594309	0.000437444	4.50248E-05	0.000527493	4.50248E-05	2.45393E-05	3.56071E-05	2.11072E-05	4.94625E-08	7.4322E-07	1.49E-07	9.41684E-07	0.94168363
3835003773255	383500	3773255	0.001569238	0.001845295	0.001820725	0.000387024	0.000503321	0.000370472	3.81315E-05	0.000446735	3.81315E-05	2.45612E-05	3.56388E-05	2.1126E-05	4.21383E-08	6.3228E-07	1.2624E-07	8.00663E-07	0.80066288
3835103773255	383510	3773255	0.001352358	0.001590262	0.001569088	0.000333534	0.000433759	0.00031927	3.28615E-05	0.000384993	3.28615E-05	2.44738E-05	3.55121E-05	2.10508E-05	3.6522E-08	5.4727E-07	1.0891E-07	6.92708E-07	0.69270802
3835203773255	383520	3773255	0.001181344	0.001389164	0.001370667	0.000291357	0.000378907	0.000278896	2.8706E-05	0.000336308	2.8706E-05	2.42929E-05	3.52496E-05	2.08952E-05	3.20773E-08	4.8006E-07	9.5282E-08	6.0742E-07	0.60741954
3835303773255	383530	3773255	0.001039235	0.001222055	0.001205783	0.000256308	0.000333327	0.000245347	2.52528E-05	0.000295852	2.52528E-05	2.39966E-05	3.48196E-05	2.06403E-05	2.83689E-08	4.2404E-07	8.3971E-08	5.36375E-07	0.53637519
3835403773255	383540	3773255	0.000921685	0.001083826	0.001069394	0.000227317	0.000295623	0.000217595	2.23964E-05	0.000262388	2.23964E-05	2.36192E-05	3.42719E-05	2.03157E-05	2.52874E-08	3.7753E-07	7.4617E-08	4.77438E-07	0.47743767
3835503773255	383550	3773255	0.000824009	0.000968968	0.000956065	0.000203227	0.000264295	0.000194535	2.00229E-05	0.000234581	2.00229E-05	2.32074E-05	3.36745E-05	1.99615E-05	2.27155E-08	3.3876E-07	6.6843E-08	4.28321E-07	0.4283211
3835603773255	383560	3773255	0.000741864	0.000872371	0.000860756	0.000182967	0.000237947	0.000175142	1.80268E-05	0.000211196	1.80268E-05	2.2777E-05	3.30499E-05	1.95913E-05	2.05426E-08	3.0604E-07	6.0301E-08	3.86887E-07	0.38688675
3835703773255	383570	3773255	0.000671901	0.000790101	0.00077958	0.000165712	0.000215507	0.000158625	1.63268E-05	0.000191279	1.63268E-05	2.23496E-05	3.24298E-05	1.92237E-05	1.86845E-08	2.7809E-07	5.4725E-08	3.515E-07	0.35150038
3835803773255	383580	3773255	0.000609146	0.000716306	0.000706768	0.000150235	0.000195379	0.00014381	1.48019E-05	0.000173413	1.48019E-05	2.18755E-05	3.17418E-05	1.88159E-05	1.70112E-08	2.5294E-07	4.9719E-08	3.19672E-07	0.31967171
3835903773255	383590	3773255	0.000553794	0.000651216	0.000642545	0.000136583	0.000177625	0.000130742	1.34569E-05	0.000157656	1.34569E-05	2.14107E-05	3.10674E-05	1.84161E-05	1.55296E-08	2.307E-07	4.5298E-08	2.91523E-07	0.29152274
3836003773255	383600	3773255	0.000506274	0.000595336	0.000587409	0.000124863	0.000162383	0.000119523	1.23021E-05	0.000144127	1.23021E-05	2.10177E-05	3.04971E-05	1.80781E-05	1.42537E-08	2.1155E-07	4.15E-08	2.67306E-07	0.26730592
3836103773255	383610	3773255	0.000470379	0.000553127	0.000545762	0.00011601	0.00015087	0.000111049	1.14299E-05	0.000133909	1.14299E-05	2.08305E-05	3.02255E-05	1.79171E-05	1.32874E-08	1.9707E-07	3.8634E-08	2.48989E-07	0.24898917
3836203773255	383620	3773255	0.000438132	0.000515208	0.000508347	0.000108057	0.000140528	0.000103436	1.06463E-05	0.000124729	1.06463E-05	2.06527E-05	2.99676E-05	1.77642E-05	1.24169E-08	1.8403E-07	3.6056E-08	2.32499E-07	0.23249919
3836303773255	383630	3773255	0.000409317	0.000481323	0.000474914	0.000100951	0.000131285	9.66332E-05	9.94616E-06	0.000116525	9.94616E-06	2.04843E-05	2.97231E-05	1.76193E-05	1.16366E-08	1.7235E-07	3.3748E-08	2.17732E-07	0.21773187
3836403773255	383640	3773255	0.000383471	0.00045093	0.000444926	9.45761E-05	0.000122995	9.05313E-05	9.31811E-06	0.000109168	9.31811E-06	2.03283E-05	2.94968E-05	1.74851E-05	1.09346E-08	1.6185E-07	3.1676E-08	2.04458E-07	0.20445795
3836503773255	383650	3773255	0.000359959	0.000423282	0.000417646	8.87772E-05	0.000115454	8.49804E-05	8.74677E-06	0.000102474	8.74677E-06	2.01724E-05	2.92705E-05	1.7351E-05	1.02943E-08	1.5228E-07	2.9787E-08	1.92358E-07	0.19235786
3836603773255	383660	3773255	0.000340797	0.000400749	0.000395413	8.40513E-05	0.000109308	8.04566E-05	8.28115E-06	9.70189E-05	8.28115E-06	2.00694E-05	2.91212E-05	1.72624E-05	9.77103E-09	1.4446E-07	2.8246E-08	1.8248E-07	0.18248035
3836703773255	383670	3773255	0.000323222	0.000380083	0.000375022	7.97169E-05	0.000103671	7.63076E-05	7.85411E-06	9.20158E-05	7.85411E-06	1.99571E-05	2.89582E-05	1.71659E-05	9.28985E-09	1.3728E-07	2.6831E-08	1.73402E-07	0.17340234
3836803773255	383680	3773255	0.000308751	0.000363066	0.000358231	7.61477E-05	9.90295E-05	7.28911E-05	7.50246E-06	8.7896E-05	7.50246E-06	1.98854E-05	2.88541E-05	1.71041E-05	8.89284E-09	1.3136E-07	2.5664E-08	1.65919E-07	0.16591911
3836903773255	383690	3773255	0.000298223	0.000350686	0.000346016	7.35512E-05	9.56528E-05	7.04056E-05	7.24664E-06	8.48989E-05	7.24664E-06	1.99072E-05	2.88858E-05	1.71229E-05	8.60374E-09	1.2706E-07	2.4816E-08	1.60476E-07	0.16047629
3837003773255	383700	3773255	0.000288308	0.000339026	0.000334512	7.11058E-05	9.24725E-05	6.80648E-05	7.0057E-06	8.20762E-05	7.0057E-06	1.99447E-05	2.89401E-05	1.71551E-05	8.33142E-09	1.23E-07	2.4018E-08	1.5535E-07	0.15535037
3837103773255	383710	3773255	0.00027993	0.000329175	0.000324792	6.90396E-05	8.97855E-05	6.6087E-05	6.80213E-06	7.96912E-05	6.80213E-06	2.00569E-05	2.91031E-05	1.72517E-05	8.10218E-09	1.1959E-07	2.3346E-08	1.51036E-07	0.15103557
3837203773255	383720	3773255	0.00027236	0.000320273	0.000316009	6.71726E-05	8.73574E-05	6.42998E-05	6.61818E-06	7.75362E-05	6.61818E-06	2.02223E-05	2.9343E-05	1.73939E-05	7.89582E-09	1.1651E-07	2.2741E-08	1.47151E-07	0.14715099
3837303773255	383730	3773255	0.000265057	0.000311686	0.000307536	6.53715E-05	8.50151E-05	6.25758E-05	6.44073E-06	7.54572E-05	6.44073E-06	2.04032E-05	2.96055E-05	1.75495E-05	7.69708E-09	1.1355E-07	2.2158E-08	1.43409E-07	0.14340928
3837403773255	383740	3773255	0.000257331	0.000302601	0.000298571	6.34661E-05	8.25371E-05	6.07518E-05	6.25299E-06	7.32578E-05	6.25299E-06	2.05311E-05	2.9791E-05	1.76595E-05	7.48592E-09	1.1041E-07	2.1538E-08	1.39435E-07	0.13943452
3837503773255	383750	3773255	0.000250123	0.000294125	0.000290208	6.16883E-05	8.02252E-05	5.90501E-05	6.07784E-06	7.12058E-05	6.07784E-06	2.06652E-05	2.99857E-05	1.77749E-05	7.28899E-09	1.0748E-07	2.096E-08	1.35728E-07	0.13572844
3837603773255	383760	3773255	0.000243367	0.000286179	0.000282369	6.00219E-05	7.8058E-05	5.74549E-05	5.91366E-06	6.92823E-05	5.91366E-06	2.07931E-05	3.01712E-05	1.78849E-05	7.10412E-09	1.0473E-07	2.0418E-08	1.32251E-07	0.13225122
3837703773255	383770	3773255	0.000237061	0.000278764	0.000275052	5.84668E-05	7.60355E-05	5.59663E-05	5.76044E-06	6.74872E-05	5.76044E-06	2.09116E-05	3.03432E-05	1.79868E-05	6.93109E-09	1.0216E-07	1.9912E-08	1.28999E-07	0.12899908
3837803773255	383780	3773255	0.000231106	0.000271762	0.000268144	5.69981E-05	7.41256E-05	5.45605E-05	5.61574E-06	6.5792E-05	5.61574E-06	2.10114E-05	3.04881E-05	1.80727E-05	6.76735E-09	9.9724E-08	1.9432E-08	1.25923E-07	0.12592349
3837903773255	383790	3773255	0.000225213	0.000264832	0.000261306	5.55447E-05	7.22354E-05	5.31692E-05	5.47254E-06	6.41142E-05	5.47254E-06	2.10676E-05	3.05695E-05	1.8121E-05	6.60428E-09	9.7304E-08	1.8955E-08	1.22863E-07	0.12286317
3838003773255	383800	3773255	0.000219565	0.00025819	0.000254752	5.41516E-05	7.04237E-05	5.18357E-05	5.33529E-06	6.25063E-05	5.33529E-06	2.10957E-05	3.06103E-05	1.81451E-05	6.44759E-09	9.4979E-08	1.8496E-08	1.19923E-07	0.11992296
3838103773255	383810	3773255	0.00021337	0.000250906	0.000247565	5.26239E-05	6.8437E-05	5.03733E-05	5.18477E-06	6.07429E-05	5.18477E-06	2.10395E-05	3.05288E-05	1.80969E-05	6.27511E-09	9.242E-08	1.7991E-08	1.16686E-07	0.11668591
3838203773255	383820	3773255	0.000206825	0.00024321	0.000239971	5.10097E-05	6.63377E-05	4.88282E-05	5.02573E-06	5.88796E-05	5.02573E-06	2.09147E-05	3.03478E-05	1.79895E-05	6.09266E-09	8.9711E-08	1.7457E-08	1.13261E-07	0.11326088
3838303773255	383830	3773255	0.000200587	0.000235873	0.000232733	4.9471E-05	6.43367E-05	4.73553E-05	4.87413E-06	5.71036E-05	4.87413E-06	2.07837E-05	3.01577E-05	1.78768E-05	5.91839E-09	8.7124E-08	1.6948E-08	1.0999E-07	0.10999004
3838403773255	383840	3773255	0.000193078	0.000227044	0.000224021	4.76191E-05	6.19283E-05	4.55826E-05	4.69167E-06	5.49659E-05	4.69167E-06	2.05248E-05	2.9782E-05	1.76542E-05	5.7087E-09	8.4007E-08	1.6335E-08	1.0605E-07	0.1060505
3838503773255	383850	3773255	0.00018597	0.000218686	0.000215774	4.58661E-05	5.96485E-05	4.39046E-05	4.51896E-06	5.29425E-05	4.51896E-06	2.02659E-05	2.94063E-05	1.74315E-05	5.50995E-09	8.1054E-08	1.5755E-08	1.02318E-07	0.10231825
3838603773255	383860	3773255	0.0001784	0.000209784	0.000206991	4.39991E-05	5.72205E-05	4.21174E-05	4.33501E-06	5.07874E-05	4.33501E-06	1.99353E-05	2.89265E-05	1.71471E-05	5.29781E-09	7.79E-08	1.5136E-08	9.83341E-08	0.09833414
3838703773255	383870	3773255	0.000170123	0.00020005	0.00019738	4.19576E-05	5.45656E-05	4.01632E-05	4.13388E-06	4.8431E-05	4.13388E-06	1.94892E-05	2.82793E-05	1.67634E-05	5.06523E-09	7.4443E-08	1.4459E-08	9.39666E-08	0.09396656
3838803773255	383880	3773255	0.000162341	0.0001909	0.000188358	4.00384E-05	5.20696E-05	3.83261E-05	3.94479E-06	4.62157E-05	3.94479E-06	1.90307E-05	2.7614E-05	1.6369E-05	4.84575E-09	7.1181E-08	1.382E-08	8.98472E-08	0.08984723
3838903773255	383890	3773255	0.000155016	0.000182286	0.000179859	3.82319E-05	4.97202E-05	3.65968E-05	3.76679E-06	4.41304E-05	3.76679E-06	1.85659E-05	2.69396E-05	1.59692E-05	4.63862E-09	6.8106E-08	1.3217E-08	8.59619E-08	0.08596187
3839003773255	383900	3773255	0.000148125	0.000174183	0.000171864	3.65324E-05	4.75101E-05	3.49701E-05	3.59936E-06	4.21688E-05	3.59936E-06	1.81043E-05	2.62697E-05	1.55721E-05	4.44276E-09	6.5199E-08	1.2649E-08	8.2291E-08	0.08229095
3839103773255	383910	3773255	0.000141631	0.000166546	0.000164328	3.49306E-05	4.54269E-05	3.34367E-05	3.44154E-06	4.03198E-05	3.44154E-06	1.76426E-05	2.55998E-05	1.51751E-05	4.25743E-09	6.2451E-08	1.2112E-08	7.88203E-08	0.07882031
3829703773265	382970	3773265	7.35837E-05	8.65284E-05	8.53763E-05	1.81481E-05	2.36014E-05	1.73719E-05	1.78804E-06	2.0948E-05	1.78804E-06	1.18158E-05	1.7145E-05	1.01632E-05	3.76068E-09	4.926E-08	8.671E-09	6.16913E-08	0.06169132
3829803773265	382980	3773265	7.77948E-05	9.14804E-05	9.02623E-05	1.91867E-05	2.49521E-05	1.83661E-05	1.89037E-06	2.21469E-05	1.89037E-06	1.20966E-05	1.75524E-05	1.04047E-05	4.03407E-09	5.2688E-08	9.2541E-09	6.5976E-08	0.06597598
3829903773265	382990	3773265	8.09866E-05	9.52336E-05	9.39656E-05	1.99739E-05	2.59759E-05	1.91196E-05	1.96793E-06	2.30555E-05	1.96793E-06	1.22681E-05	1.78013E-05	1.05522E-05	4.27835E-09	5.568E-08	9.7501E-09	6.97082E-08	0.06970819
3830003773265	383000	3773265	8.43845E-05	9.92293E-05	9.7908E-05	2.08119E-05	2.70657E-05	1.99218E-05	2.05049E-06	2.40228E-05	2.05049E-06	1.23742E-05	1.79552E-05	1.06435E-05	4.53181E-09	5.8794E-08	1.0273E-08	7.35988E-08	0.07359879
3830103773265	383010	3773265	8.8423E-05	0.000103978	0.000102594	2.18079E-05	2.8361E-05	2.08753E-05	2.14863E-06	2.51725E-05	2.14863E-06	1.24522E-05	1.80683E-05	1.07105E-05	4.82147E-09	6.238E-08	1.0891E-08	7.8092E-08	0.07809197
3830203773265	383020	3773265	9.21328E-05	0.000108341	0.000106898	2.27229E-05	2.95509E-05	2.17511E-05	2.23877E-06	2.62286E-05	2.23877E-06	1.26081E-05	1.82946E-05	1.08447E-05	5.13809E-09	6.6217E-08	1.1524E-08	8.2879E-08	0.08287898
3830303773265	383030	3773265	9.60822E-05	0.000112985	0.00011148	2.36969E-05	3.08176E-05	2.26835E-05	2.33474E-06	2.73529E-05	2.33474E-06	1.27734E-05	1.85345E-05	1.09869E-05	5.50022E-09	7.057E-08	1.224E-08	8.83098E-08	0.08830982
3830403773265	383040	3773265	0.000100176	0.000117799	0.000116231	2.47067E-05	3.21308E-05	2.365E-05	2.43422E-06	2.85185E-05	2.43422E-06	1.29544E-05	1.8797E-05	1.11425E-05	5.9032E-09	7.5379E-08	1.3029E-08	9.43116E-08	0.09431164
3830503773265	383050	3773265	0.000104343	0.000122699	0.000121065	2.57343E-05	3.34672E-05	2.46337E-05	2.53547E-06	2.97046E-05	2.53547E-06	1.31696E-05	1.91094E-05	1.13276E-05	6.36211E-09	8.0797E-08	1.3908E-08	1.01068E-07	0.10106778
3830603773265	383060	3773265	0.000108794	0.000127932	0.000126229	2.6832E-05	3.48947E-05	2.56844E-05	2.64362E-06	3.09717E-05	2.64362E-06	1.33973E-05	1.94398E-05	1.15235E-05	6.88959E-09	8.6985E-08	1.4905E-08	1.0878E-07	0.10878012
3830703773265	383070	3773265	0.000113801	0.000133821	0.000132039	2.8067E-05	3.65009E-05	2.68667E-05	2.7653E-06	3.23973E-05	2.7653E-06	1.36032E-05	1.97385E-05	1.17006E-05	7.5315E-09	9.4471E-08	1.6108E-08	1.18111E-07	0.11811064
3830803773265	383080	3773265	0.000119271	0.000140253	0.000138386	2.94161E-05	3.82554E-05	2.8158E-05	2.89822E-06	3.39545E-05	2.89822E-06	1.38028E-05	2.00282E-05	1.18723E-05	8.31506E-09	1.0353E-07	1.7555E-08	1.29403E-07	0.12940255
3830903773265	383090	3773265	0.000124903	0.000146876	0.00014492	3.0805E-05	4.00617E-05	2.94876E-05	3.03506E-06	3.55577E-05	3.03506E-06	1.40679E-05	2.04129E-05	1.21003E-05	9.25E-09	1.1424E-07	1.9247E-08	1.42738E-07	0.14273772
3831003773265	383100	3773265	0.000130651	0.000153635	0.00015159	3.22228E-05	4.19055E-05	3.08447E-05	3.17475E-06	3.71942E-05	3.17475E-06	1.44329E-05	2.09424E-05	1.24143E-05	1.03154E-08	1.2638E-07	2.1159E-08	1.57855E-07	0.15785486
3831103773265	383110	3773265	0.000137007	0.000161109	0.000158964	3.37903E-05	4.3944E-05	3.23452E-05	3.32919E-06	3.90036E-05	3.32919E-06	1.47573E-05	2.14132E-05	1.26933E-05	1.16217E-08	1.4119E-07	2.3475E-08	1.76284E-07	0.17628385
3831203773265	383120	3773265	0.000144416	0.000169821	0.00016756	3.56175E-05	4.63202E-05	3.40942E-05	3.50921E-06	4.11127E-05	3.50921E-06	1.50068E-05	2.17752E-05	1.29079E-05	1.35549E-08	1.6285E-07	2.6835E-08	2.03236E-07	0.20323624
3831303773265	383130	3773265	0.000152598	0.000179443	0.000177054	3.76356E-05	4.89448E-05	3.6026E-05	3.70805E-06	4.34421E-05	3.70805E-06	1.52345E-05	2.21057E-05	1.31038E-05	1.63723E-08	1.9411E-07	3.1639E-08	2.42119E-07	0.24211885
3831403773265	383140	3773265	0.000161828	0.000190297	0.000187763	3.9912E-05	5.19053E-05	3.82051E-05	3.93233E-06	4.60698E-05	3.93233E-06	1.54404E-05	2.24044E-05	1.32809E-05	2.07695E-08	2.4249E-07	3.901E-08	3.0227E-07	0.30227023
3831503773265	383150	3773265	0.00017347	0.000203987	0.000201271	4.27833E-05	5.56393E-05	4.09536E-05	4.21522E-06	4.9384E-05	4.21522E-06	1.54123E-05	2.23636E-05	1.32567E-05	2.99852E-08	3.4298E-07	5.4176E-08	4.27138E-07	0.42713791
3834503773265	383450	3773265	0.00692671	0.008145244	0.008036789	0.001708347	0.002221691	0.001635285	0.000168315	0.001971915	0.000168315	2.20346E-05	3.19726E-05	1.89527E-05	1.8147E-07	2.7385E-06	5.7454E-07	3.49446E-06	3.4944649
3834603773265	383460	3773265	0.004478406	0.005266239	0.005196118	0.001104517	0.001436415	0.00105728	0.000108823	0.001274925	0.000108823	2.34102E-05	3.39687E-05	2.01359E-05	1.17106E-07	1.7684E-06	3.6559E-07	2.25114E-06	2.25114255
3834703773265	383470	3773265	0.003197928	0.003760501	0.003710429	0.00078871	0.001025711	0.000754979	7.77077E-05	0.000910395	7.77077E-05	2.42337E-05	3.51636E-05	2.08442E-05	8.38008E-08	1.265E-06	2.585E-07	1.60733E-06	1.60732628
3834803773265	383480	3773265	0.00252025	0.002963608	0.002924147	0.000621574	0.000808351	0.000594991	6.12406E-05	0.000717472	6.12406E-05	2.46485E-05	3.57655E-05	2.12011E-05	6.632711E-08	1.0003E-06	2.0287E-07	1.26945E-06	1.26945165
3834903773265	383490	3773265	0.002069596	0.002433675	0.00240127	0.000510428	0.000663807	0.000488598	5.02899E-05	0.000589178	5.02899E-05	2.49043E-05	3.61367E-05	2.14211E-05	5.474E-08	8.2455E-07	1.6626E-07	1.04556E-06	1.04555739
3835003773265	383500	3773265	0.001742491	0.002049027	0.002021744	0.000429754	0.000558891	0.000411374	4.23415E-05	0.000496057	4.23415E-05	2.50322E-05	3.63223E-05	2.15311E-05	4.63358E-08	6.9708E-07	1.3991E-07	8.83327E-07	0.88332721
3835103773265	383510	3773265	0.001494223	0.001757083	0.001733687	0.000368523	0.000479261	0.000352762	3.63087E-05	0.000425379	3.63087E-05	2.50447E-05	3.63404E-05	2.15418E-05	3.9952E-08	6.0027E-07	1.2002E-07	7.60249E-07	0.76024917
3835203773265	383520	3773265	0.001300042	0.001528743	0.001508387	0.000320632	0.000416979	0.000306919	3.15902E-05	0.0003701	3.15902E-05	2.49573E-05	3.62136E-05	2.14667E-05	3.49477E-08	5.2443E-07	1.0453E-07	6.63902E-07	0.66390239

			EGIODemolition	EGIOSite Grubbing / Prep	EGIOMass Grading / Excavation	EGIOMass Grading / Excavation	EGIODrainage / Utilities Trenching	EGIODrainage / Utilities Trenching	EGIOFoundations / Concrete Pads	EGIOFoundations / Concrete Pads	EGIOBuilding / Structure Construction	EGIOBuilding / Structure Construction	EGIOAsphalt Paving	EGIOArchitectural Coating	EGIOLandscaping or Other Finishing	EGIOWaterside Construction (Piles)	HIWaterside Construction (Landscaping)	HIWaterside Construction (Landscaping)	KMDemolition	KMSite Grubbing / Prep	KMMass Grading / Excavation
Unique Identifier	X (UTM)	Y (UTM)	2025	2025	2025	2026	2026	2027	2026	2027	2026	2027	2027	2027	2027	2027	2025	2026	2025	2025	2025
3835303773265	383530	3773265	0.001007306	0.00039508	0.000130838	0.000128142	0.000297553	0.000297094	0.000390946	0.000390694	0.000418752	0.000408715	1.62952E-05	1.62952E-05	0.000441305	1.62952E-05	0.000278405	0.000269685	0.000430983	0.001870498	0.001421778
3835403773265	383540	3773265	0.000902126	0.00035383	0.000117177	0.000114762	0.000266484	0.000266073	0.000350125	0.000349899	0.000375027	0.000366038	1.45937E-05	1.45937E-05	0.000395225	1.45937E-05	0.000248535	0.000240751	0.000381863	0.001657314	0.001259736
3835503773265	383550	3773265	0.000812962	0.00031886	0.000105595	0.000103419	0.000240145	0.000239774	0.000315519	0.000315315	0.00033796	0.00032986	1.31513E-05	1.31513E-05	0.000356162	1.31513E-05	0.000223238	0.000216246	0.000340558	0.001478045	0.001123472
3835603773265	383560	3773265	0.000732528	0.00028731	9.51475E-05	9.31871E-05	0.000216385	0.000216051	0.000284302	0.000284118	0.000304523	0.000297223	1.18501E-05	1.18501E-05	0.000320924	1.18501E-05	0.0002004	0.000194191	0.000303647	0.001317851	0.001001707
3835703773265	383570	3773265	0.00066431	0.00026055	8.62867E-05	8.45089E-05	0.000196234	0.000195931	0.000257826	0.000257659	0.000276163	0.000269544	1.07465E-05	1.07465E-05	0.000291037	1.07465E-05	0.000181219	0.000175543	0.000272657	0.00118335	0.000899472
3835803773265	383580	3773265	0.000604193	0.00023697	7.84782E-05	7.68612E-05	0.000178476	0.0001782	0.000234494	0.000234342	0.000251172	0.000245152	9.77401E-06	9.77401E-06	0.0002647	9.77401E-06	0.000164289	0.000159143	0.00024559	0.00106588	0.000810182
3835903773265	383590	3773265	0.00055154	0.00021632	7.16392E-05	7.01631E-05	0.000162922	0.000162671	0.000214059	0.000213921	0.000229284	0.000223788	8.92225E-06	8.92225E-06	0.000241632	8.92225E-06	0.000149484	0.000144801	0.000222079	0.000963841	0.000732622
3836003773265	383600	3773265	0.00050646	0.00019864	6.57837E-05	6.44283E-05	0.000149606	0.000149375	0.000196562	0.000196436	0.000210543	0.000205496	8.19298E-06	8.19298E-06	0.000221882	8.19298E-06	0.000136831	0.000132545	0.00020211	0.000877172	0.000666744
3836103773265	383610	3773265	0.000473361	0.00018566	6.14845E-05	6.02177E-05	0.000139829	0.000139613	0.000183716	0.000183598	0.000196783	0.000192066	7.65755E-06	7.65755E-06	0.000207381	7.65755E-06	0.000127542	0.000123548	0.000187538	0.000813929	0.000618673
3836203773265	383620	3773265	0.000443514	0.00017395	5.76077E-05	5.64207E-05	0.000131012	0.0001308	0.000172132	0.000172021	0.000184375	0.000179956	7.17471E-06	7.17471E-06	0.000194305	7.17471E-06	0.000119177	0.000115445	0.000174487	0.000757286	0.000575618
3836303773265	383630	3773265	0.000416658	0.00016342	5.41193E-05	5.30043E-05	0.000123079	0.000122889	0.000161709	0.000161605	0.000173211	0.000169059	6.74026E-06	6.74026E-06	0.000182539	6.74026E-06	0.000111665	0.000108167	0.000162826	0.000706674	0.000537148
3836403773265	383640	3773265	0.000392424	0.00015391	5.09717E-05	4.99215E-05	0.00011592	0.000115741	0.000152304	0.000152206	0.000163137	0.000159226	6.34823E-06	6.34823E-06	0.000171923	6.34823E-06	0.000104896	0.000101611	0.000152375	0.000661317	0.000502671
3836503773265	383650	3773265	0.000370337	0.00014525	4.81028E-05	4.71117E-05	0.000109396	0.000109227	0.000143732	0.000143639	0.000153955	0.000150265	5.99094E-06	5.99094E-06	0.000162246	5.99094E-06	9.8745E-05	9.56521E-05	0.000142922	0.000620291	0.000471487
3836603773265	383660	3773265	0.000351664	0.00013793	4.56773E-05	4.47362E-05	0.00010388	0.000103719	0.000136484	0.000136396	0.000146192	0.000142688	5.68885E-06	5.68885E-06	0.000154065	5.68885E-06	9.35499E-05	9.06197E-05	0.000134983	0.000585836	0.000445298
3836703773265	383670	3773265	0.000334508	0.0001312	4.3449E-05	4.25538E-05	9.8812E-05	9.86596E-05	0.000129826	0.000129742	0.00013906	0.000135727	5.41133E-06	5.41133E-06	0.000146549	5.41133E-06	8.87925E-05	8.60113E-05	0.000127741	0.000554406	0.000421407
3836803773265	383680	3773265	0.000320343	0.00012564	4.16092E-05	4.07519E-05	9.46279E-05	9.44819E-05	0.000124329	0.000124248	0.000133172	0.000129979	5.18219E-06	5.18219E-06	0.000140344	5.18219E-06	8.4871E-05	8.22127E-05	0.000121807	0.000528653	0.000401832
3836903773265	383690	3773265	0.000310167	0.00012165	4.02873E-05	3.94573E-05	9.16218E-05	9.14804E-05	0.000120379	0.000120301	0.000128941	0.00012585	5.01756E-06	5.01756E-06	0.000135885	5.01756E-06	8.20546E-05	7.94845E-05	0.00011758	0.000510306	0.000387887
3837003773265	383700	3773265	0.000300565	0.00011789	3.90402E-05	3.82358E-05	8.87854E-05	8.86485E-05	0.000116652	0.000116577	0.000124949	0.000121954	4.86223E-06	4.86223E-06	0.000131679	4.86223E-06	7.93996E-05	7.69127E-05	0.000113604	0.000493048	0.000374769
3837103773265	383710	3773265	0.000293074	0.00011495	3.80672E-05	3.72828E-05	8.65726E-05	8.64391E-05	0.000113745	0.000113672	0.000121835	0.000118915	4.74105E-06	4.74105E-06	0.000128397	4.74105E-06	7.73151E-05	7.48935E-05	0.000110501	0.000479583	0.000364534
3837203773265	383720	3773265	0.000286553	0.00011239	3.72202E-05	3.64533E-05	8.46464E-05	8.45158E-05	0.000111214	0.000111143	0.000119124	0.000116269	4.63556E-06	4.63556E-06	0.0001255	4.63556E-06	7.54871E-05	7.31227E-05	0.000107785	0.000467796	0.000355575
3837303773265	383730	3773265	0.000280167	0.00010989	3.63907E-05	3.56409E-05	8.27599E-05	8.26322E-05	0.000108736	0.000108666	0.00011647	0.000113678	4.53225E-06	4.53225E-06	0.000122742	4.53225E-06	7.36897E-05	7.13816E-05	0.000105115	0.000456207	0.000346766
3837403773265	383740	3773265	0.000272604	0.00010692	3.54083E-05	3.46788E-05	8.05259E-05	8.04017E-05	0.000105801	0.000105732	0.000113326	0.000110609	4.40991E-06	4.40991E-06	0.000119429	4.40991E-06	7.158E-05	6.9338E-05	0.000101976	0.000442584	0.000336411
3837503773265	383750	3773265	0.000265535	0.00010415	3.44902E-05	3.37795E-05	7.84378E-05	7.83168E-05	0.000103057	0.000102991	0.000110387	0.000107741	4.29555E-06	4.29555E-06	0.000116332	4.29555E-06	6.96068E-05	6.74265E-05	9.90477E-05	0.000429874	0.00032675
3837603773265	383760	3773265	0.000258871	0.00010153	3.36245E-05	3.29317E-05	7.64691E-05	7.63511E-05	0.00010047	0.000100406	0.000107616	0.000105037	4.18774E-06	4.18774E-06	0.000113412	4.18774E-06	6.77465E-05	6.56245E-05	9.62981E-05	0.000417941	0.000317679
3837703773265	383770	3773265	0.000252592	9.907E-05	3.2809E-05	3.2133E-05	7.46145E-05	7.44994E-05	9.80337E-05	9.79704E-05	0.000105006	0.000102489	4.08618E-06	4.08618E-06	0.000110662	4.08618E-06	6.59938E-05	6.39268E-05	9.37182E-05	0.000406744	0.000309169
3837803773265	383780	3773265	0.000246637	9.6734E-05	3.20355E-05	3.13755E-05	7.28554E-05	7.2743E-05	9.57224E-05	9.56607E-05	0.000102531	0.000100073	3.98984E-06	3.98984E-06	0.000108053	3.98984E-06	6.43399E-05	6.23246E-05	9.12922E-05	0.000396215	0.000301165
3837903773265	383790	3773265	0.000240915	9.449E-05	3.12923E-05	3.06476E-05	7.11653E-05	7.10555E-05	9.35018E-05	9.34415E-05	0.000100152	9.77516E-05	3.89728E-06	3.89728E-06	0.000105546	3.89728E-06	6.27595E-05	6.07937E-05	8.89793E-05	0.000386177	0.000293535
3838003773265	383800	3773265	0.000235401	9.2327E-05	3.0576E-05	2.9946E-05	6.95362E-05	6.94289E-05	9.13614E-05	9.13025E-05	9.78595E-05	9.55139E-05	3.80807E-06	3.80807E-06	0.00010313	3.80807E-06	6.12418E-05	5.93236E-05	8.67661E-05	0.000376571	0.000286234
3838103773265	383810	3773265	0.000229499	9.0013E-05	2.98095E-05	2.91953E-05	6.7793E-05	6.76884E-05	8.90711E-05	8.90137E-05	9.54063E-05	9.31195E-05	3.7126E-06	3.7126E-06	0.000100545	3.7126E-06	5.96255E-05	5.77579E-05	8.44034E-05	0.000366317	0.00027844
3838203773265	383820	3773265	0.000223365	8.7607E-05	2.90127E-05	2.84149E-05	6.59808E-05	6.5879E-05	8.66902E-05	8.66342E-05	9.2856E-05	9.06303E-05	3.61336E-06	3.61336E-06	9.7857E-05	3.61336E-06	5.79446E-05	5.61297E-05	8.19435E-05	0.00035564	0.000270325
3838303773265	383830	3773265	0.000217481	8.5299E-05	2.82485E-05	2.76665E-05	6.4243E-05	6.41438E-05	8.44068E-05	8.43524E-05	9.04103E-05	8.82432E-05	3.51819E-06	3.51819E-06	9.52796E-05	3.51819E-06	5.63373E-05	5.45727E-05	7.95921E-05	0.000345435	0.000262568
3838403773265	383840	3773265	0.000210107	8.2407E-05	2.72907E-05	2.67284E-05	6.20646E-05	6.19689E-05	8.15448E-05	8.14922E-05	8.73447E-05	8.52511E-05	3.3989E-06	3.3989E-06	9.20489E-05	3.3989E-06	5.43156E-05	5.26143E-05	7.66117E-05	0.0003325	0.000252735
3838503773265	383850	3773265	0.000203101	7.9659E-05	2.63807E-05	2.58371E-05	5.99951E-05	5.99025E-05	7.88257E-05	7.87749E-05	8.44322E-05	8.24084E-05	3.28556E-06	3.28556E-06	8.89795E-05	3.28556E-06	5.23979E-05	5.07567E-05	7.37896E-05	0.000320252	0.000243426
3838603773265	383860	3773265	0.0001957	7.6756E-05	2.54193E-05	2.48956E-05	5.78088E-05	5.77196E-05	7.59533E-05	7.59042E-05	8.13554E-05	7.94054E-05	3.16583E-06	3.16583E-06	8.5737E-05	3.16583E-06	5.03726E-05	4.87948E-05	7.08046E-05	0.000307297	0.000233579
3838703773265	383870	3773265	0.00018767	7.3607E-05	2.43763E-05	2.38741E-05	5.54368E-05	5.53513E-05	7.28368E-05	7.27898E-05	7.80173E-05	7.61472E-05	3.03593E-06	3.03593E-06	8.22191E-05	3.03593E-06	4.81823E-05	4.66731E-05	6.75707E-05	0.000293262	0.00022291
3838803773265	383880	3773265	0.00018008	7.063E-05	2.33905E-05	2.29086E-05	5.31949E-05	5.31128E-05	6.98911E-05	6.9846E-05	7.48621E-05	7.30677E-05	2.91315E-06	2.91315E-06	7.8894E-05	2.91315E-06	4.61175E-05	4.4673E-05	6.45314E-05	0.000280071	0.000212884
3838903773265	383890	3773265	0.00017267	6.7724E-05	2.2428E-05	2.19659E-05	5.10059E-05	5.09272E-05	6.70151E-05	6.69719E-05	7.17816E-05	7.0061E-05	2.79328E-06	2.79328E-06	7.56476E-05	2.79328E-06	4.41119E-05	4.27302E-05	6.15826E-05	0.000267273	0.000203156
3839003773265	383900	3773265	0.00016561	6.4955E-05	2.1511E-05	2.10678E-05	4.89205E-05	4.8845E-05	6.42751E-05	6.42336E-05	6.88467E-05	6.71965E-05	2.67907E-06	2.67907E-06	7.25546E-05	2.67907E-06	4.22104E-05	4.08883E-05	5.87945E-05	0.000255172	0.000193958
3839103773265	383910	3773265	0.000158982	6.2355E-05	2.065E-05	2.02245E-05	4.69624E-05	4.68899E-05	6.17024E-05	6.16626E-05	6.6091E-05	6.45068E-05	2.57184E-06	2.57184E-06	6.96505E-05	2.57184E-06	4.0429E-05	3.91627E-05	5.6192E-05	0.000243877	0.000185373
3829703773275	382970	3773275	0.000215577	8.4552E-05	2.80012E-05	2.74242E-05	6.36805E-05	6.35822E-05	8.36678E-05	8.36138E-05	8.96187E-05	8.74706E-05	3.48739E-06	3.48739E-06	9.44453E-05	3.48739E-06	4.36616E-05	4.22941E-05	2.94222E-05	0.000127694	9.70612E-05
3829803773275	382980	3773275	0.000231413	9.0763E-05	3.0058E-05	2.94387E-05	6.83581E-05	6.82527E-05	8.98136E-05	8.97557E-05	9.62016E-05	9.38957E-05	3.74355E-06	3.74355E-06	0.000101383	3.74355E-06	4.6914E-05	4.54445E-05	3.08615E-05	0.000133941	0.000101809
3829903773275	382990	3773275	0.000246924	9.6847E-05	3.20728E-05	3.1412E-05	7.29403E-05	7.28277E-05	9.5834E-05	9.57722E-05	0.00010265	0.00010019	3.99449E-06	3.99449E-06	0.000108179	3.99449E-06	5.00336E-05	4.84664E-05	3.19749E-05	0.000138773	0.000105483
3830003773275	383000	3773275	0.000263371	0.0001033	3.4209E-05	3.35042E-05	7.77984E-05	7.76783E-05	0.000102217	0.000102151	0.000109487	0.000106863	4.26054E-06	4.26054E-06	0.000115384	4.26054E-06	5.33379E-05	5.16673E-05	3.32603E-05	0.000144352	0.000109723
3830103773275	383010	3773275	0.000282107	0.00011065	3.66427E-05	3.58877E-05	8.3333E-05	8.32045E-05	0.000109489	0.000109418	0.000117276	0.000114465	4.56364E-06	4.56364E-06	0.000123592	4.56364E-06	5.72002E-05	5.54085E-05	3.47517E-05	0.000150825	0.000114643
3830203773275	383020	3773275	0.000303331	0.00011897	3.93995E-05	3.85877E-05	8.96026E-05	8.94644E-05	0.000117726	0.00011765	0.000126099	0.000123077	4.90698E-06	4.90698E-06	0.000132891	4.90698E-06	6.13243E-05	5.94035E-05	3.61344E-05	0.000156826	0.000119204
3830303773275	383030	3773275	0.000327673	0.00012852	4.25612E-05	4.16843E-05	9.67929E-05	9.66436E-05	0.000127173	0.000127091	0.000136218	0.000132953	5.30075E-06	5.30075E-06	0.000143555	5.30075E-06	6.60208E-05	6.39529E-05	3.76077E-05	0.00016322	0.000124065
3830403773275	383040	3773275	0.000355472	0.00013942	4.6172E-05	4.52207E-05	0.000105005	0.000104843	0.000137962	0.000137873	0.000147775	0.000144233	5.75046E-06	5.75046E-06	0.000155734	5.75046E-06	7.12625E-05	6.90304E-05	3.9099E-05	0.000169693	0.000128984
3830503773275	383050	3773275	0.000386298	0.00015151	5.0176E-05	4.91422E-05	0.000114111	0.000113935	0.000149926	0.00014983	0.00016059	0.000156741	6.24914E-06	6.24914E-06	0.000169239	6.24914E-06	7.70263E-05	7.46137E-05	4.05836E-05	0.000176136	0.000133882
3830603773275	383060	3773275	0.00042149	0.00016531	5.4747E-05	5.3619E-05	0.000124506	0.000124314	0.000163585	0.000163479	0.00017522	0.00017102	6.81843E-06	6.81843E-06	0.000184657	6.81843E-06	8.36763E-05	8.10554E-05	4.22583E-05	0.000183404	0.000139407
3830703773275	383070	3773275	0.000465816	0.0001827	6.05045E-05	5.92579E-05	0.0001376	0.000137387	0.000180788	0.000180671	0.000193647	0.000189005	7.53549E-06	7.53549E-06	0.000204076	7.53549E-06	9.20376E-05	8.91548E-05	4.41547E-05	0.000191635	0.000145663
3830803773275	383080	3773275	0.000520606	0.00020419	6.76212E-05	6.62279E-05	0.000153785	0.000153547	0.000202053	0.000201922	0.000216424	0.000211236	8.42183E-06	8.42183E-06	0.00022808	8.42183E-06	0.000102306	9.91015E-05	4.62141E-05	0.000200573	0.000152457
3830903773275	383090	3773275	0.000586444	0.00023001	7.61728E-05	7.46034E-05	0.000173233	0.000172966	0.000227605	0.000227458	0.000243794	0.00023795	9.4869E-06	9.4869E-06	0.000256924	9.4869E-06	0.00011454	0.000110953	4.84138E-05	0.000210119	0.000159713
3831003773275	383100	3773275	0.000661211	0.00025934	8.58842E-05	8.41147E-05	0.000195318	0.000195017	0.000256623	0.000256457	0.000274875	0.000268287	1.06964E-05	1.06964E-05	0.000289679	1.06964E-05	0.000128312	0.000124293	5.07176E-05	0.000220118	0.000167313
3831103773275	383110	3773275	0.000753366	0.00029548	9.78542E-05	9.5838E-05	0.000222541	0.000222197	0.000292389	0.000292201	0.000313186	0.000305679	1.21872E-05	1.21872E-05	0.000330053	1.21872E-05	0.000145139	0.000140593	5.3026E-05	0.000230136	0.000174928
3831203773275	383120	3773275	0.000878845	0.0003447	0.000114153	0.000111801	0.000259606	0.000259206	0.000341089	0.000340869	0.000365349	0.000356592	1.4217E-05	1.4217E-05	0.000385026	1.4217E-05	0.000167871	0.000162613	5.55764E-05	0.000241206	0.000183342
3831303773275	383130	3773275	0.001049063	0.00041146	0.000136262	0.000133455	0.000309888	0.0003094	0.000407152	0.00040689	0.000436111	0.00042568	1.69707E-05	1.69707E-05	0.000459599	1.69707E-05	0.000198389	0.000192175	5.83826E-05	0.000253385	0.000192599
3831403773275	383140	3773275	0.001308023	0.00051303	0.000169898	0.000166398	0.000386384	0.000385788	0.000507658	0.0005073	0.000543765	0.000530731	2.11599E-05	2.11599E-05	0.000573051	2.11599E-05	0.000244282	0.000236631	6.17161E-05	0.000267852	0.000203596
3831503773275	383150	3773275	0.001925213	0.0007551	0.000250065	0.000244912	0.000568699	0.000567821	0.000747196	0.000746713	0.00080034	0.000781156	3.11441E-05	3.11441E-05	0.000843444	3.11441E-05	0.000352669	0.000341623	6.6498E-05	0.000288606	0.000219371
3834503773275	383450	3773275	0.006148303	0.00241145	0.000798599	0.000782145	0.001816179	0.001813376	0.002386221	0.002384682	0.002555941	0.002494677	9.94609E-05	9.94609E-05	0.002693598	9.94609E-05	0.001703694	0.001650331	0.002866276	0.012439841	0.009455605
3834603773275	383460	3773275	0.004594712	0.00180211	0.000596804	0.000584507	0.001357255	0.001355161	0.001783256	0.001782105	0.00191009	0.001864306	7.43285E-05	7.43285E-05	0.002012963	7.43285E-05	0.001242962	0.00120403	0.002074467	0.009003333	0.006843493
3834703773275	383470	3773275	0.003124904	0.00122563	0.000405892	0.000397529	0.000923082	0.000921657	0.001212808	0.001212026	0.001299069	0.001267931	5.05515E-05	5.05515E-05	0.001369034	5.05515E-05	0.000866814	0.000839664	0.001431798	0.006214106	0.004723383
3834803773275	383480	3773275	0.002406855	0.000944	0.000312625	0.000306184	0.000710973	0.000709876	0.000934126	0.000933523	0.001000566	0.000976583	3.89356E-05	3.89356E-05	0.001054454	3.89356E-05	0.000674293	0.000653173	0.001103056	0.004787341	0.003638889
3834903773275	383490	3773275	0.001956201	0.00076725	0.00025409	0.000248854	0.000577852	0.000576961	0.000759222	0.000758732	0.000813222	0.000793729	3.16454E-05	3.16454E-05	0.0008572	3.16454E-05	0.00055007	0.00053284	0.000891642	0.003869791	0.002941453
3835003773275	383500	3773275	0.001642307	0.00064414	0.000213318	0.000208923	0.000485129	0.000484381	0.000637397	0.000636985	0.000682731	0.000666367	2.65675E-05	2.65675E-05	0.000719502	2.65675E-05	0.000462007	0.000447536	0.000742397	0.003222057	0.002449107
3835103773275	383510	3773275	0.001410688	0.00055329	0.000183233	0.000179458	0.00041671	0.000416067	0.000547503	0.00054715	0.000586444	0.000572387	2.28207E-05	2.28207E-05	0.000618028	2.28207E-05	0.000396331	0.000383917	0.000631546	0.002740952	0.002083416
3835203773275	383520	3773275	0.001232835	0.00048354	0.000160132	0.000156833	0.000364173	0.000363612	0.000478476	0.000478167	0.000512508	0.000500223	1.99435E-05	1.99435E-05	0.00054011	1.99435E-05	0.000345506	0.000334684	0.000546162	0.002370383	0.001801744
3835303773275	383530	3773275	0.001089805	0.00042744	0.000141554	0.000138637	0.000321923	0.000321426	0.000422965	0.000422692	0.000453048	0.000442189	1.76297E-05	1.76297E-05	0.000477448	1.76297E-05	0.000304471	0.000294934	0.000477582	0.00207274	0.001575504
3835403773275	383540	3773275	0.000972554	0.00038145	0.000126324	0.000123722	0.000287288	0.000286844	0.000377459	0.000377215	0.000404305	0.000394614	1.5733E-05	1.5733E-05	0.00042608	1.5733E-05	0.00027081	0.000262328	0.000421632	0.001829914	0.00139093
3835503773275	383550	3773275	0.000873366	0.00034255	0.000113441	0.000111104	0.000257988	0.00025759	0.000338963	0.000338744	0.000363071	0.000354369	1.41284E-05	1.41284E-05	0.000382625	1.41284E-05	0.000242348	0.000234757	0.00037461	0.001625835	0.001235808
3835603773275	383560	3773275	0.000781013	0.00030632	0.000101445	9.9355E-05	0.000230707	0.000230351	0.000303119	0.000302924	0.000324679	0.000316896	1.26344E-05	1.26344E-05	0.000342165	1.26344E-05	0.00021589	0.000209128	0.00033118	0.001437343	0.001092534
3835703773275	383570	3773275	0.000704001	0.00027612	9.14422E-05	8.95581E-05	0.000207958	0.000207638	0.00027323	0.000273054	0.000292664	0.000285649	1.13886E-05	1.13886E-05	0.000308426	1.13886E-05	0.000193874	0.000187801	0.000295287	0.001281569	0.000974129
3835803773275	383580	3773275	0.000636959	0.00024982	8.27342E-05	8.10296E-05	0.000188155	0.000187864	0.000247211	0.000247051	0.000264793	0.000258446	1.03041E-05	1.03041E-05	0.000279055	1.03041E-05	0.000174778	0.000169303	0.000264365	0.001147362	0.000872118
3835903773275	383590	3773275	0.000579205	0.00022717	7.52325E-05	7.36824E-05	0.000171094	0.00017083	0.000224796	0.000224651	0.000240784	0.000235013	9.36978E-06	9.36978E-06	0.000253752	9.36978E-06	0.000158354	0.000153394	0.00023795	0.001032721	0.000784978
3836003773275	383600	3773275	0.000530145	0.00020793	6.88602E-05	6.74414E-05	0.000156602	0.000156361	0.000205755	0.000205622	0.000220389	0.000215107	8.57614E-06	8.57614E-06	0.000232259	8.57614E-06	0.000144423	0.000139899	0.000215684	0.000936084	0.000711524
3836103773275	383610	3773275	0.00049384	0.00019369	6.41445E-05	6.28229E-05	0.000145878	0.000145653	0.000191664	0.000191541	0.000205297	0.000200376	7.98883E-06	7.98883E-06	0.000216353	7.98883E-06	0.000134115	0.000129915	0.000199297	0.000864964	0.000657465
3836203773275	383620	3773275	0.000461343	0.00018095	5.99235E-05	5.86889E-05	0.000136278	0.000136068	0.000179052	0.000178937	0.00019178	0.00018719	7.46313E-06	7.46313E-06	0.000202116	7.46313E-06	0.000124907	0.000120995	0.000184741	0.000801789	0.000609445
3836303773275	383630	3773275	0.000432349	0.00016957	5.61575E-05	5.50005E-05	0.000127714	0.000127517	0.000167799	0.000167691	0.000179734	0.000175426	6.9941E-06	6.9941E-06	0.000189414	6.9941E-06	0.000116709	0.000113054	0.000171851	0.000745844	0.000566921

			KMMass Grading / Excavation	KMDrainage / Utilities Trenching	KMFoundations / Concrete Pads	KMBuilding / Structure Construction	KMAsphalt Paving	KMArchitectural Coating	KMLandscaping or Other Finishing	KMWaterside Construction (Piles)	EWNDemolition	EWNSite Grubbing / Prep	EWNDrainage / Utilities Trenching	EWNDrainage / Utilities Trenching	EWNDrainage / Utilities Trenching	EWNFoundation s / Concrete Pads	EWNBuilding / Structure Construction	EWNAsphalt Paving	EWNLandscaping or Other Finishing	EWNWaterside Construction (Piles)	ISDemolition
Unique Identifier	X (UTM)	Y (UTM)	2026	2026	2026	2026	2026	2026	2026	2026	2027	2027	2027	2028	2029	2029	2029	2029	2029	2029	2027
3835303773265	383530	3773265	0.001407064	0.000505289	0.000267397	0.000918415	2.9505E-05	2.9505E-05	0.00094792	2.9505E-05	0.001254642	6.83796E-05	0.000160568	0.000157468	0.000154209	0.000133574	0.000290048	2.06354E-05	0.000300366	2.06354E-05	0.000201005
3835403773265	383540	3773265	0.001246699	0.0004477	0.000236921	0.000813742	2.61423E-05	2.61423E-05	0.000839884	2.61423E-05	0.001119775	6.10292E-05	0.000143308	0.000140541	0.000137633	0.000119215	0.000258869	1.84172E-05	0.000268078	1.84172E-05	0.000178305
3835503773265	383550	3773265	0.001111845	0.000399273	0.000211294	0.00072572	2.33145E-05	2.33145E-05	0.000749035	2.33145E-05	0.001005435	5.47975E-05	0.000128675	0.00012619	0.000123579	0.000107042	0.000232436	1.65366E-05	0.000240705	1.65366E-05	0.000159207
3835603773265	383560	3773265	0.00099134	0.000355999	0.000188393	0.000647065	2.07876E-05	2.07876E-05	0.000667852	2.07876E-05	0.000902527	4.91889E-05	0.000115505	0.000113274	0.000110931	9.60865E-05	0.000208646	1.4844E-05	0.000216068	1.4844E-05	0.000142124
3835703773265	383570	3773265	0.000890163	0.000319665	0.000169166	0.000581025	1.8666E-05	1.8666E-05	0.000599691	1.8666E-05	0.000815454	4.44433E-05	0.000104361	0.000102346	0.000100228	8.68163E-05	0.000188516	1.34119E-05	0.000195222	1.34119E-05	0.000127772
3835803773265	383580	3773265	0.000801798	0.000287933	0.000152373	0.000523347	1.68131E-05	1.68131E-05	0.00054016	1.68131E-05	0.000738839	4.02677E-05	9.45561E-05	9.27302E-05	9.08115E-05	7.86596E-05	0.000170805	1.21518E-05	0.000176881	1.21518E-05	0.000115225
3835903773265	383590	3773265	0.00072504	0.000260368	0.000137786	0.000473246	1.52035E-05	1.52035E-05	0.000488449	1.52035E-05	0.000671796	3.66137E-05	8.5976E-05	8.43157E-05	8.25711E-05	7.1522E-05	0.000155306	1.10492E-05	0.00016083	1.10492E-05	0.000104318
3836003773265	383600	3773265	0.000659844	0.000236956	0.000125396	0.000430692	1.38364E-05	1.38364E-05	0.000444528	1.38364E-05	0.000614477	3.34898E-05	7.86403E-05	7.71217E-05	7.5526E-05	6.54196E-05	0.000142055	1.01064E-05	0.000147108	1.01064E-05	9.50504E-05
3836103773265	383610	3773265	0.00061227	0.00021972	0.000116355	0.000399639	1.28388E-05	1.28388E-05	0.000412478	1.28388E-05	0.000572341	3.11933E-05	7.32478E-05	7.18333E-05	7.0347E-05	6.09336E-05	0.000132314	9.41341E-06	0.00013702	9.41341E-06	8.82976E-05
3836203773265	383620	3773265	0.000569661	0.00020457	0.000108258	0.000371828	1.19453E-05	1.19453E-05	0.000383773	1.19453E-05	0.000534417	2.91264E-05	6.83943E-05	6.70735E-05	6.56857E-05	5.68961E-05	0.000123546	8.78966E-06	0.000127941	8.78966E-06	8.22477E-05
3836303773265	383630	3773265	0.000531589	0.000190898	0.000101023	0.000346977	1.1147E-05	1.1147E-05	0.000358124	1.1147E-05	0.000500367	2.72706E-05	6.40366E-05	6.28E-05	6.15006E-05	5.3271E-05	0.000115675	8.22963E-06	0.00011979	8.22963E-06	7.68418E-05
3836403773265	383640	3773265	0.000497469	0.000178645	9.45385E-05	0.000324707	1.04315E-05	1.04315E-05	0.000335138	1.04315E-05	0.000469709	2.55997E-05	6.0113E-05	5.89522E-05	5.77324E-05	5.0007E-05	0.000108587	7.7254E-06	0.00011245	7.7254E-06	7.19962E-05
3836503773265	383650	3773265	0.000466608	0.000167563	8.86736E-05	0.000304563	9.78439E-06	9.78439E-06	0.000314347	9.78439E-06	0.00044183	2.40803E-05	5.65451E-05	5.54532E-05	5.43058E-05	4.70389E-05	0.000102142	7.26687E-06	0.000105776	7.26687E-06	6.76117E-05
3836603773265	383660	3773265	0.000440689	0.000158255	8.37481E-05	0.000287645	9.2409E-06	9.2409E-06	0.000296886	9.2409E-06	0.000418286	2.27971E-05	5.35319E-05	5.24981E-05	5.14119E-05	4.45323E-05	9.66992E-05	6.87963E-06	0.000100139	6.87963E-06	6.39342E-05
3836703773265	383670	3773265	0.000417046	0.000149765	7.9255E-05	0.000272213	8.74513E-06	8.74513E-06	0.000280958	8.74513E-06	0.000396709	2.16211E-05	5.07705E-05	4.97901E-05	4.87599E-05	4.22351E-05	9.1711E-05	6.52474E-06	9.49734E-05	6.52474E-06	6.05781E-05
3836803773265	383680	3773265	0.000397674	0.000142808	7.55735E-05	0.000259569	8.3389E-06	8.3389E-06	0.000267907	8.3389E-06	0.000378899	2.06505E-05	4.84912E-05	4.75548E-05	4.65708E-05	4.0339E-05	8.75938E-05	6.23182E-06	9.07097E-05	6.23182E-06	5.78311E-05
3836903773265	383690	3773265	0.000383872	0.000137852	7.29507E-05	0.00025056	8.0495E-06	8.0495E-06	0.00025861	8.0495E-06	0.000366058	1.99507E-05	4.68479E-05	4.59432E-05	4.49926E-05	3.8972E-05	8.46253E-05	6.02063E-06	8.76356E-05	6.02063E-06	5.5889E-05
3837003773265	383700	3773265	0.000370891	0.00013319	7.04837E-05	0.000242087	7.77729E-06	7.77729E-06	0.000249864	7.77729E-06	0.000353915	1.92888E-05	4.52937E-05	4.44191E-05	4.35E-05	3.76791E-05	8.18179E-05	5.8209E-06	8.47283E-05	5.8209E-06	5.40628E-05
3837103773265	383710	3773265	0.000360761	0.000129553	6.85587E-05	0.000235475	7.56488E-06	7.56488E-06	0.00024304	7.56488E-06	0.000344328	1.87663E-05	4.40669E-05	4.32159E-05	4.23217E-05	3.66585E-05	7.96017E-05	5.66323E-06	8.24333E-05	5.66323E-06	5.26516E-05
3837203773265	383720	3773265	0.000351895	0.000126369	6.68738E-05	0.000229688	7.37896E-06	7.37896E-06	0.000237067	7.37896E-06	0.000335844	1.8304E-05	4.29811E-05	4.21511E-05	4.1279E-05	3.57553E-05	7.76404E-05	5.5237E-06	8.04023E-05	5.5237E-06	5.14235E-05
3837303773265	383730	3773265	0.000343177	0.000123238	6.5217E-05	0.000223998	7.19615E-06	7.19615E-06	0.000231194	7.19615E-06	0.000327491	1.78487E-05	4.1912E-05	4.11027E-05	4.02522E-05	3.48659E-05	7.57093E-05	5.38631E-06	7.84024E-05	5.38631E-06	5.02149E-05
3837403773265	383740	3773265	0.000332929	0.000119558	6.32695E-05	0.000217309	6.98126E-06	6.98126E-06	0.00022429	6.98126E-06	0.000317767	1.73187E-05	4.06675E-05	3.98822E-05	3.9057E-05	3.38306E-05	7.34612E-05	5.22637E-06	7.60744E-05	5.22637E-06	4.87799E-05
3837503773265	383750	3773265	0.000323369	0.000116124	6.14526E-05	0.000211068	6.78078E-06	6.78078E-06	0.000217849	6.78078E-06	0.000308663	1.68225E-05	3.95024E-05	3.87396E-05	3.7938E-05	3.28614E-05	7.13566E-05	5.07663E-06	7.38949E-05	5.07663E-06	4.74414E-05
3837603773265	383760	3773265	0.000314392	0.000112901	5.97467E-05	0.000205209	6.59254E-06	6.59254E-06	0.000211801	6.59254E-06	0.000300064	1.63539E-05	3.8402E-05	3.76604E-05	3.68812E-05	3.1946E-05	6.93687E-05	4.93521E-06	7.18363E-05	4.93521E-06	4.61839E-05
3837703773265	383770	3773265	0.000305969	0.000109876	5.8146E-05	0.000199711	6.41592E-06	6.41592E-06	0.000206127	6.41592E-06	0.000291955	1.59119E-05	3.73642E-05	3.66427E-05	3.58845E-05	3.10827E-05	6.74942E-05	4.80185E-06	6.98951E-05	4.80185E-06	4.50046E-05
3837803773265	383780	3773265	0.000298049	0.000107032	5.66408E-05	0.000194541	6.24984E-06	6.24984E-06	0.000200791	6.24984E-06	0.000284306	1.54951E-05	3.63853E-05	3.56827E-05	3.49444E-05	3.02683E-05	6.57259E-05	4.67604E-06	6.80639E-05	4.67604E-06	4.38952E-05
3837903773265	383790	3773265	0.000290498	0.00010432	5.52058E-05	0.000189613	6.0915E-06	6.0915E-06	0.000195704	6.0915E-06	0.000276986	1.50961E-05	3.54485E-05	3.4764E-05	3.40447E-05	2.9489E-05	6.40336E-05	4.55565E-06	6.63115E-05	4.55565E-06	4.28347E-05
3838003773265	383800	3773265	0.000283272	0.000101725	5.38326E-05	0.000184896	5.93998E-06	5.93998E-06	0.000190836	5.93998E-06	0.000269973	1.47139E-05	3.45509E-05	3.38837E-05	3.31826E-05	2.87423E-05	6.24122E-05	4.44029E-06	6.46324E-05	4.44029E-06	4.18189E-05
3838103773265	383810	3773265	0.000275558	9.89553E-05	5.23668E-05	0.000179862	5.77824E-06	5.77824E-06	0.00018564	5.77824E-06	0.000262576	1.43107E-05	3.36043E-05	3.29554E-05	3.22735E-05	2.79549E-05	6.07023E-05	4.31864E-06	6.28616E-05	4.31864E-06	4.07291E-05
3838203773265	383820	3773265	0.000267527	9.60712E-05	5.08405E-05	0.000174619	5.60983E-06	5.60983E-06	0.000180229	5.60983E-06	0.000254942	1.38947E-05	3.26273E-05	3.19973E-05	3.13352E-05	2.71421E-05	5.89375E-05	4.19308E-06	6.1034E-05	4.19308E-06	3.95904E-05
3838303773265	383830	3773265	0.00025985	9.33145E-05	4.93817E-05	0.000169609	5.44886E-06	5.44886E-06	0.000175058	5.44886E-06	0.000247653	1.34974E-05	3.16944E-05	3.10824E-05	3.04393E-05	2.63661E-05	5.72523E-05	4.0732E-06	5.92889E-05	4.0732E-06	3.85005E-05
3838403773265	383840	3773265	0.00025012	8.98202E-05	4.75325E-05	0.000163258	5.24481E-06	5.24481E-06	0.000168502	5.24481E-06	0.000238641	1.30062E-05	3.05411E-05	2.99513E-05	2.93316E-05	2.54066E-05	5.51689E-05	3.92497E-06	5.71314E-05	3.92497E-06	3.71131E-05
3838503773265	383850	3773265	0.000240907	8.65116E-05	4.57816E-05	0.000157244	5.05162E-06	5.05162E-06	0.000162295	5.05162E-06	0.000230103	1.25409E-05	2.94485E-05	2.88798E-05	2.82822E-05	2.44977E-05	5.31953E-05	3.78456E-06	5.50875E-05	3.78456E-06	3.57969E-05
3838603773265	383860	3773265	0.000231161	8.3012E-05	4.39296E-05	0.000150883	4.84727E-06	4.84727E-06	0.00015573	4.84727E-06	0.000221153	1.20531E-05	2.8303E-05	2.77564E-05	2.71821E-05	2.35447E-05	5.1126E-05	3.63734E-06	5.29447E-05	3.63734E-06	3.44011E-05
3838703773265	383870	3773265	0.000220603	7.92205E-05	4.19232E-05	0.000143992	4.62587E-06	4.62587E-06	0.000148617	4.62587E-06	0.000211528	1.15285E-05	2.70712E-05	2.65484E-05	2.59991E-05	2.25201E-05	4.8901E-05	3.47904E-06	5.06405E-05	3.47904E-06	3.28851E-05
3838803773265	383880	3773265	0.000210681	7.56572E-05	4.00375E-05	0.000137515	4.4178E-06	4.4178E-06	0.000141933	4.4178E-06	0.000202478	1.10353E-05	2.59129E-05	2.54125E-05	2.48867E-05	2.15565E-05	4.68087E-05	3.33019E-06	4.84738E-05	3.33019E-06	3.14557E-05
3838903773265	383890	3773265	0.000201053	7.22E-05	3.8208E-05	0.000131231	4.21593E-06	4.21593E-06	0.000135447	4.21593E-06	0.000193695	1.05566E-05	2.4789E-05	2.43103E-05	2.38073E-05	2.06215E-05	4.47784E-05	3.18574E-06	4.63713E-05	3.18574E-06	3.00669E-05
3839003773265	383900	3773265	0.000191951	6.89312E-05	3.64781E-05	0.00012529	4.02506E-06	4.02506E-06	0.000129315	4.02506E-06	0.00018538	1.01034E-05	2.37248E-05	2.32666E-05	2.27852E-05	1.97362E-05	4.28561E-05	3.04898E-06	4.43806E-05	3.04898E-06	2.87507E-05
3839103773265	383910	3773265	0.000183454	6.588E-05	3.48634E-05	0.000119744	3.84689E-06	3.84689E-06	0.000123591	3.84689E-06	0.000177593	9.67904E-06	2.27282E-05	2.22893E-05	2.18281E-05	1.89072E-05	4.10559E-05	2.9209E-06	4.25163E-05	2.9209E-06	2.75183E-05
3829703773275	382970	3773275	9.60567E-05	3.44948E-05	1.82545E-05	6.26979E-05	2.01423E-06	2.01423E-06	6.47121E-05	2.01423E-06	0.000209874	1.14384E-05	2.68595E-05	2.63408E-05	2.57958E-05	2.2344E-05	4.85186E-05	3.45184E-06	5.02446E-05	3.45184E-06	1.62176E-05
3829803773275	382980	3773275	0.000100756	3.61823E-05	1.91475E-05	6.5765E-05	2.11277E-06	2.11277E-06	6.78778E-05	2.11277E-06	0.000225953	1.23148E-05	2.89174E-05	2.83589E-05	2.77722E-05	2.40559E-05	5.22359E-05	3.7163E-06	5.4094E-05	3.7163E-06	1.67751E-05
3829903773275	382990	3773275	0.000104391	3.74877E-05	1.98383E-05	6.81377E-05	2.18899E-06	2.18899E-06	7.03267E-05	2.18899E-06	0.000241459	1.31598E-05	3.09017E-05	3.03049E-05	2.96779E-05	2.57066E-05	5.58203E-05	3.97132E-06	5.7806E-05	3.97132E-06	1.71817E-05
3830003773275	383000	3773275	0.000108587	3.89947E-05	2.06358E-05	7.08769E-05	2.27699E-06	2.27699E-06	7.31539E-05	2.27699E-06	0.000257523	1.40353E-05	3.29576E-05	3.23211E-05	3.16524E-05	2.74168E-05	5.9534E-05	4.23552E-06	6.16518E-05	4.23552E-06	1.76623E-05
3830103773275	383010	3773275	0.000113456	4.07432E-05	2.15611E-05	7.4055E-05	2.37909E-06	2.37909E-06	7.64341E-05	2.37909E-06	0.000277078	1.51011E-05	3.54603E-05	3.47755E-05	3.4056E-05	2.94988E-05	6.40549E-05	4.55716E-06	6.63335E-05	4.55716E-06	1.81877E-05
3830203773275	383020	3773275	0.000117971	4.23643E-05	2.2419E-05	7.70016E-05	2.47375E-06	2.47375E-06	7.94753E-05	2.47375E-06	0.000297859	1.62337E-05	3.81198E-05	3.73836E-05	3.66101E-05	3.17112E-05	6.88589E-05	4.89894E-06	7.13084E-05	4.89894E-06	1.88402E-05
3830303773275	383030	3773275	0.000122781	4.40916E-05	2.33331E-05	8.0141E-05	2.57461E-06	2.57461E-06	8.27156E-05	2.57461E-06	0.000321587	1.75269E-05	4.11565E-05	4.03617E-05	3.95266E-05	3.42374E-05	7.43445E-05	5.28921E-06	7.69891E-05	5.28921E-06	1.95346E-05
3830403773275	383040	3773275	0.00012765	4.58401E-05	2.42584E-05	8.33191E-05	2.67671E-06	2.67671E-06	8.59958E-05	2.67671E-06	0.000348057	1.89696E-05	4.45441E-05	4.36839E-05	4.278E-05	3.70555E-05	8.04638E-05	5.72456E-06	8.3326E-05	5.72456E-06	2.02975E-05
3830503773275	383050	3773275	0.000132496	4.75806E-05	2.51795E-05	8.64827E-05	2.77834E-06	2.77834E-06	8.9261E-05	2.77834E-06	0.000377237	2.05599E-05	4.82786E-05	4.73463E-05	4.63666E-05	4.01621E-05	8.72096E-05	6.2045E-06	9.03119E-05	6.2045E-06	2.11288E-05
3830603773275	383060	3773275	0.000137964	4.9544E-05	2.62185E-05	9.00514E-05	2.89299E-06	2.89299E-06	9.29444E-05	2.89299E-06	0.000411509	2.24278E-05	5.26647E-05	5.16477E-05	5.0579E-05	4.38108E-05	9.51326E-05	6.76817E-06	9.85167E-05	6.76817E-06	2.20328E-05
3830703773275	383070	3773275	0.000144155	5.17674E-05	2.73951E-05	9.40927E-05	3.02282E-06	3.02282E-06	9.71155E-05	3.02282E-06	0.000454097	2.47489E-05	5.8115E-05	5.69927E-05	5.58135E-05	4.83449E-05	0.000104978	7.46862E-06	0.000108712	7.46862E-06	2.29327E-05
3830803773275	383080	3773275	0.000150879	5.41819E-05	2.86728E-05	9.84812E-05	3.16381E-06	3.16381E-06	0.000101645	3.16381E-06	0.000506538	2.7607E-05	6.48264E-05	6.35746E-05	6.22591E-05	5.3928E-05	0.000117101	8.33114E-06	0.000121267	8.33114E-06	2.38967E-05
3830903773275	383090	3773275	0.00015806	5.67608E-05	3.00376E-05	0.000103169	3.3144E-06	3.3144E-06	0.000106483	3.3144E-06	0.000569072	3.10151E-05	7.28294E-05	7.1423E-05	6.99452E-05	6.05856E-05	0.000131558	9.35964E-06	0.000136238	9.35964E-06	2.49502E-05
3831003773275	383100	3773275	0.000165582	5.94618E-05	3.1467E-05	0.000108078	3.47212E-06	3.47212E-06	0.00011155	3.47212E-06	0.000639645	3.48615E-05	8.18613E-05	8.02805E-05	7.86194E-05	6.8099E-05	0.000147873	1.05204E-05	0.000153133	1.05204E-05	2.6096E-05
3831103773275	383110	3773275	0.000173118	6.21681E-05	3.28991E-05	0.000112997	3.63014E-06	3.63014E-06	0.000116627	3.63014E-06	0.000726037	3.957E-05	9.29177E-05	9.11234E-05	8.92379E-05	7.72967E-05	0.000167845	1.19413E-05	0.000173816	1.19413E-05	2.72375E-05
3831203773275	383120	3773275	0.000181445	6.51583E-05	3.44815E-05	0.000118432	3.80475E-06	3.80475E-06	0.000122237	3.80475E-06	0.000843026	4.5946E-05	0.00010789	0.000105806	0.000103617	8.97518E-05	0.000194891	1.38654E-05	0.000201823	1.38654E-05	2.84559E-05
3831303773275	383130	3773275	0.000190606	6.84483E-05	3.62226E-05	0.000124412	3.99686E-06	3.99686E-06	0.000128409	3.99686E-06	0.001000328	5.45192E-05	0.000128021	0.000125549	0.000122951	0.000106499	0.000231256	1.64526E-05	0.000239482	1.64526E-05	2.97819E-05
3831403773275	383140	3773275	0.000201489	7.23566E-05	3.82908E-05	0.000131516	4.22507E-06	4.22507E-06	0.000135741	4.22507E-06	0.00123717	6.74273E-05	0.000158332	0.000155275	0.000152062	0.000131714	0.000286009	2.0348E-05	0.000296183	2.0348E-05	3.13146E-05
3831503773275	383150	3773275	0.000217101	7.79629E-05	4.12577E-05	0.000141706	4.55244E-06	4.55244E-06	0.000146258	4.55244E-06	0.001800346	9.81212E-05	0.000230407	0.000225958	0.000221282	0.000191672	0.000416204	2.96106E-05	0.000431009	2.96106E-05	3.33084E-05
3834503773275	383450	3773275	0.009357749	0.003360448	0.001778336	0.006107964	0.000196225	0.000196225	0.006304188	0.000196225	0.007535596	0.0004107	0.0009644	0.000945777	0.000926208	0.000802268	0.001742078	0.000123939	0.001804047	0.000123939	0.001326103
3834603773275	383460	3773275	0.006772669	0.002432124	0.001287071	0.004420638	0.000142017	0.000142017	0.004562655	0.000142017	0.005488616	0.000299137	0.000702429	0.000688865	0.000674611	0.000584339	0.001268857	9.02723E-05	0.001313993	9.02723E-05	0.000960629
3834703773275	383470	3773275	0.004674501	0.001678653	0.000888337	0.003051127	9.80205E-05	9.80205E-05	0.003149148	9.80205E-05	0.00385839	0.000210287	0.000493794	0.000484258	0.00047239	0.00041077	0.000891982	6.34597E-05	0.000923712	6.34597E-05	0.000663379
3834803773275	383480	3773275	0.00360123	0.001293233	0.000684374	0.002350585	7.55149E-05	7.55149E-05	0.0024261	7.55149E-05	0.003014529	0.000164296	0.000385797	0.000378347	0.000370519	0.000320938	0.000696898	4.95806E-05	0.000721689	4.95806E-05	0.000511447
3834903773275	383490	3773275	0.002911012	0.001045369	0.000553206	0.001900068	6.10416E-05	6.10416E-05	0.001961109	6.10416E-05	0.002465296	0.000134362	0.000315507	0.000309414	0.000303012	0.000262465	0.000569927	4.05472E-05	0.0005902	4.05472E-05	0.00041379
3835003773275	383500	3773275	0.002423761	0.000870393	0.000460609	0.001582031	5.08243E-05	5.08243E-05	0.001632855	5.08243E-05	0.002073503	0.000113009	0.000265366	0.000260241	0.000254856	0.000220753	0.000479352	3.41033E-05	0.000496404	3.41033E-05	0.000344867
3835103773275	383510	3773275	0.002061855	0.00074043	0.000391833	0.001345808	4.32354E-05	4.32354E-05	0.001389043	4.32354E-05	0.001779986	9.70115E-05	0.000227801	0.000223402	0.00021878	0.000189504	0.000411497	2.92758E-05	0.000426135	2.92758E-05	0.00029368
3835203773275	383520	3773275	0.001783097	0.000640326	0.000338858	0.001163858	3.73901E-05	3.73901E-05	0.001201248	3.73901E-05	0.001552065	8.45895E-05	0.000198632	0.000194796	0.000190766	0.000165239	0.000358806	2.55271E-05	0.00037157	2.55271E-05	0.000254252
3835303773275	383530	3773275	0.001559199	0.000559922	0.000296308	0.001017716	3.26952E-05	3.26952E-05	0.001050411	3.26952E-05	0.001367627	7.45374E-05	0.000175028	0.000171648	0.000168096	0.000145603	0.000316168	2.24936E-05	0.000327415	2.24936E-05	0.000222579
3835403773275	383540	3773275	0.001376535	0.000494326	0.000261595	0.000898488	2.88648E-05	2.88648E-05	0.000927353	2.88648E-05	0.001216129	6.62806E-05	0.000155639	0.000152634	0.000149476	0.000129474	0.000281144	2.00019E-05	0.000291145	2.00019E-05	0.000196731
3835503773275	383550	3773275	0.001223019	0.000439196	0.000232421	0.000798285	2.56457E-05	2.56457E-05	0.000823931	2.56457E-05	0.001087945	5.92944E-05	0.000139234	0.000136546	0.00013372	0.000115827	0.000251511	1.78937E-05	0.000260458	1.78937E-05	0.000174998
3835603773275	383560	3773275	0.001081228	0.000388278	0.000205475	0.000705736	2.26725E-05	2.26725E-05	0.000728408	2.26725E-05	0.000968851	5.28036E-05	0.000123993	0.000121598	0.000119082	0.000103148	0.000223979	1.59349E-05	0.000231946	1.59349E-05	0.000154909
3835703773275	383570	3773275	0.000964047	0.000346198	0.000183207	0.00062925	2.02153E-05	2.02153E-05	0.000649466	2.02153E-05	0.000869687	4.73991E-05	0.000111302	0.000109153	0.000106894	9.25902E-05	0.000201054	1.43039E-05	0.000208206	1.43039E-05	0.000138293
3835803773275	383580	3773275	0.000863092	0.000309944	0.000164021	0.000563355	1.80984E-05	1.80984E-05	0.000581453	1.80984E-05	0.000783655	4.27102E-05	0.000100292	9.83549E-05	9.63198E-05	8.34309E-05	0.000181165	1.28889E-05	0.00018761	1.28889E-05	0.000123963
3835903773275	383590	3773275	0.000776855	0.000278975	0.000147633	0.000507066	1.629E-05	1.629E-05	0.000523356	1.629E-05	0.000709605	3.86744E-05	9.08148E-05	8.90611E-05	8.72183E-05	7.55473E-05	0.000164046	1.1671E-05	0.000169882	1.1671E-05	0.000111712
3836003773275	383600	3773275	0.00070416	0.00025287	0.000133818	0.000459617	1.47657E-05	1.47657E-05	0.000474383	1.47657E-05	0.000646743	3.52483E-05	8.27697E-05	8.11713E-05	7.94918E-05	6.88547E-05	0.000149514	1.06371E-05	0.000154832	1.06371E-05	0.00010138
3836103773275	383610	3773275	0.000650661	0.000233658	0.000123651	0.000424697	1.36438E-05	1.36438E-05	0.000438341	1.36438E-05	0.000600159	3.27094E-05	7.68079E-05	7.53246E-05	7.37661E-05	6.38952E-05	0.000138745	9.87093E-06	0.00014368	9.87093E-06	9.37831E-05
3836203773275	383620	3773275	0.000603138	0.000216592	0.00011462	0.000393679	1.26473E-05	1.26473E-05	0.000406326	1.26473E-05	0.000558574	3.0443E-05	7.14859E-05	7.01055E-05	6.86549E-05	5.94679E-05	0.000129131	9.18698E-06	0.000133725	9.18698E-06	8.70345E-05
3836303773275	383630	3773275	0.000561054	0.000201479	0.000106622	0.00036621	1.17649E-05	1.17649E-05	0.000377974	1.17649E-05	0.000521561	2.84258E-05	6.6749E-05	6.546E-05	6.41056E-05	5.55274E-05	0.000120574	8.57822E-06	0.000124864	8.57822E-06	8.10572E-05

			ISDrainage / Utilities Trenching	ISDrainage / Utilities Trenching	ISAsphalt Paving	ISAsphalt Paving	SVDemolition	SVSite Grubbing / Prep	SVMass Grading / Excavation	SVMass Grading / Excavation	SVDrainage / Utilities Trenching	SVFoundations / Concrete Pads	SVBuilding / Structure Construction	SVBuilding / Structure Construction	SVAsphalt Paving	SVAsphalt Paving	SVArchitectural Coating	SVArchitectural Coating	SVLandscaping or Other Finishing	SVLandscaping or Other Finishing	MDemolition
Unique Identifier	X (UTM)	Y (UTM)	2027	2028	2027	2028	2027	2027	2027	2028	2028	2028	2028	2029	2028	2029	2028	2029	2028	2029	2027
3835303773265	383530	3773265	8.0937E-05	7.88604E-05	2.09031E-05	1.94722E-05	0.001397019	0.001004381	0.000677182	0.000668584	0.000474377	0.000150697	0.000215883	0.000207646	2.12256E-05	1.97481E-05	2.12256E-05	1.97481E-05	0.000215883	0.000207646	0.000371506
3835403773265	383540	3773265	7.17968E-05	6.99547E-05	1.85425E-05	1.72732E-05	0.001233356	0.000886716	0.000597849	0.000590259	0.000418803	0.000133043	0.000190592	0.00018332	1.8739E-05	1.74346E-05	1.8739E-05	1.74346E-05	0.000190592	0.00018332	0.000328866
3835503773265	383550	3773265	6.41065E-05	6.24617E-05	1.65564E-05	1.5423E-05	0.001097079	0.00078874	0.000531791	0.000525039	0.000372528	0.000118343	0.000169533	0.000163064	1.66684E-05	1.55082E-05	1.66684E-05	1.55082E-05	0.000169533	0.000163064	0.000293038
3835603773265	383560	3773265	5.72281E-05	5.57598E-05	1.47799E-05	1.37682E-05	0.000976009	0.000701697	0.000473104	0.000467097	0.000331417	0.000105283	0.000150824	0.000145069	1.4829E-05	1.37968E-05	1.4829E-05	1.37968E-05	0.000150824	0.000145069	0.000261055
3835703773265	383570	3773265	5.1449E-05	5.01289E-05	1.32874E-05	1.23778E-05	0.000874992	0.000629072	0.000424138	0.000418753	0.000297115	9.43859E-05	0.000135214	0.000130054	1.32942E-05	1.23688E-05	1.32942E-05	1.23688E-05	0.000135214	0.000130054	0.000234224
3835803773265	383580	3773265	4.63967E-05	4.52063E-05	1.19826E-05	1.11623E-05	0.000787294	0.000566022	0.000381628	0.000376783	0.000267336	8.49259E-05	0.000121662	0.000117019	1.19617E-05	1.11291E-05	1.19617E-05	1.11291E-05	0.000121662	0.000117019	0.000210811
3835903773265	383590	3773265	4.2005E-05	4.09273E-05	1.08484E-05	1.01057E-05	0.000711561	0.000511574	0.000344918	0.000340538	0.00024162	7.67565E-05	0.000109958	0.000105763	1.08111E-05	1.00586E-05	1.08111E-05	1.00586E-05	0.000109958	0.000105763	0.000190484
3836003773265	383600	3773265	3.82732E-05	3.72912E-05	9.88459E-06	9.20793E-06	0.000647578	0.000465574	0.000313903	0.000309917	0.000219894	6.98547E-05	0.000100071	9.62528E-05	9.83895E-06	9.15411E-06	9.83895E-06	9.15411E-06	0.000100071	9.62528E-05	0.000173226
3836103773265	383610	3773265	3.55541E-05	3.46419E-05	9.18234E-06	8.55376E-06	0.000601297	0.0004323	0.000291469	0.000287768	0.000204179	6.48623E-05	9.29192E-05	8.93738E-05	9.13578E-06	8.49989E-06	9.13578E-06	8.49989E-06	9.29192E-05	8.93738E-05	0.000160622
3836203773265	383620	3773265	3.3118E-05	3.22683E-05	8.55319E-06	7.96767E-06	0.000559925	0.000402556	0.000271414	0.000267968	0.00019013	6.03994E-05	8.65259E-05	8.32244E-05	8.5072E-06	7.91505E-06	8.5072E-06	7.91505E-06	8.65259E-05	8.32244E-05	0.000149341
3836303773265	383630	3773265	3.09413E-05	3.01474E-05	7.99101E-06	7.44398E-06	0.000523016	0.0037602	0.000253523	0.000250304	0.000177597	5.6418E-05	8.08223E-05	7.77385E-05	7.94642E-06	7.39331E-06	7.94642E-06	7.39331E-06	8.08223E-05	7.77385E-05	0.000139265
3836403773265	383640	3773265	2.89901E-05	2.82463E-05	7.48711E-06	6.97457E-06	0.000489955	0.000352251	0.000237498	0.000234482	0.000166371	5.28518E-05	7.57134E-05	7.28245E-05	7.44412E-06	6.92597E-06	7.44412E-06	6.92597E-06	7.57134E-05	7.28245E-05	0.000130238
3836503773265	383650	3773265	2.72247E-05	2.65262E-05	7.03115E-06	6.54983E-06	0.000460049	0.00033075	0.000223001	0.00022017	0.000156216	4.96257E-05	7.10919E-05	6.83793E-05	6.98973E-06	6.50321E-06	6.98973E-06	6.50321E-06	7.10919E-05	6.83793E-05	0.000122073
3836603773265	383660	3773265	2.57439E-05	2.50834E-05	6.64872E-06	6.19357E-06	0.00043497	0.00031272	0.000210845	0.000208168	0.0001477	4.69205E-05	6.72165E-05	6.46518E-05	6.60871E-06	6.14871E-06	6.60871E-06	6.14871E-06	6.72165E-05	6.46518E-05	0.000115216
3836703773265	383670	3773265	2.43925E-05	2.37667E-05	6.2997E-06	5.86845E-06	0.000412066	0.000296253	0.000199742	0.000197206	0.000139923	4.44498E-05	6.36771E-05	6.12474E-05	6.26071E-06	5.82493E-06	6.26071E-06	5.82493E-06	6.36771E-05	6.12474E-05	0.000108961
3836803773265	383680	3773265	2.32864E-05	2.26889E-05	6.01404E-06	5.60234E-06	0.000393331	0.000282784	0.000190661	0.00018824	0.000133561	4.24288E-05	6.07819E-05	5.84627E-05	5.97606E-06	5.56009E-06	5.97606E-06	5.56009E-06	6.07819E-05	5.84627E-05	0.000103831
3836903773265	383690	3773265	2.25044E-05	2.1927E-05	5.81207E-06	5.4142E-06	0.000380084	0.000273259	0.000184239	0.0001819	0.000129063	4.09998E-05	5.87348E-05	5.64937E-05	5.77479E-06	5.37283E-06	5.77479E-06	5.37283E-06	5.87348E-05	5.64937E-05	0.000100168
3837003773265	383700	3773265	2.1769E-05	2.12105E-05	5.62216E-06	5.23729E-06	0.00036762	0.000264299	0.000178198	0.000175935	0.00012483	3.96554E-05	5.68088E-05	5.46412E-05	5.58542E-06	5.19665E-06	5.58542E-06	5.19665E-06	5.68088E-05	5.46412E-05	9.67182E-05
3837103773265	383710	3773265	2.12008E-05	2.06569E-05	5.4754E-06	5.10058E-06	0.000358025	0.000257401	0.000173547	0.000171344	0.000121572	3.86204E-05	5.53261E-05	5.32151E-05	5.43965E-06	5.06102E-06	5.43965E-06	5.06102E-06	5.53261E-05	5.32151E-05	9.40164E-05
3837203773265	383720	3773265	2.07063E-05	2.0175E-05	5.34768E-06	4.9816E-06	0.000349749	0.000251451	0.000169535	0.000167383	0.000118762	3.77277E-05	5.40472E-05	5.1985E-05	5.3139E-06	4.94403E-06	5.3139E-06	4.94403E-06	5.40472E-05	5.1985E-05	9.16394E-05
3837303773265	383730	3773265	2.02196E-05	1.97008E-05	5.222E-06	4.86452E-06	0.000341642	0.000245622	0.000165606	0.000163503	0.000116009	3.68532E-05	5.27944E-05	5.078E-05	5.19073E-06	4.82943E-06	5.19073E-06	4.82943E-06	5.27944E-05	5.078E-05	8.93004E-05
3837403773265	383740	3773265	1.96418E-05	1.91379E-05	5.07277E-06	4.72551E-06	0.000331932	0.000238641	0.000160899	0.000158856	0.000112712	3.58057E-05	5.12938E-05	4.93367E-05	5.04319E-06	4.69216E-06	5.04319E-06	4.69216E-06	5.12938E-05	4.93367E-05	8.65659E-05
3837503773265	383750	3773265	1.91028E-05	1.86127E-05	4.93357E-06	4.59584E-06	0.000322898	0.000232146	0.0001565	0.000154532	0.000109644	3.48312E-05	4.98979E-05	4.7994E-05	4.90594E-06	4.56446E-06	4.90594E-06	4.56446E-06	4.98979E-05	4.7994E-05	8.40129E-05
3837603773265	383760	3773265	1.85965E-05	1.81194E-05	4.8028E-06	4.47402E-06	0.000314417	0.000226049	0.000152409	0.000150473	0.000106765	3.39164E-05	4.85873E-05	4.67334E-05	4.77708E-06	4.44457E-06	4.77708E-06	4.44457E-06	4.85873E-05	4.67334E-05	8.16122E-05
3837703773265	383770	3773265	1.81217E-05	1.76567E-05	4.68017E-06	4.35978E-06	0.000306479	0.000220342	0.000148561	0.000146675	0.000104069	3.30601E-05	4.73606E-05	4.55536E-05	4.65648E-06	4.33237E-06	4.65648E-06	4.33237E-06	4.73606E-05	4.55536E-05	7.93604E-05
3837803773265	383780	3773265	1.76749E-05	1.72214E-05	4.5648E-06	4.25231E-06	0.000298987	0.000214955	0.000144929	0.000143089	0.000101525	3.22519E-05	4.62029E-05	4.44399E-05	4.54265E-06	4.22646E-06	4.54265E-06	4.22646E-06	4.62029E-05	4.44399E-05	7.72447E-05
3837903773265	383790	3773265	1.72479E-05	1.68054E-05	4.45452E-06	4.14958E-06	0.000291816	0.0002098	0.000141453	0.000139657	9.90899E-05	3.14783E-05	4.50946E-05	4.3374E-05	4.43369E-06	4.12508E-06	4.43369E-06	4.12508E-06	4.50946E-05	4.3374E-05	7.52287E-05
3838003773265	383800	3773265	1.68389E-05	1.64069E-05	4.34888E-06	4.05117E-06	0.000284911	0.000204836	0.000138106	0.000136353	9.67455E-05	3.07335E-05	4.40277E-05	4.23478E-05	4.32879E-06	4.02748E-06	4.32879E-06	4.02748E-06	4.40277E-05	4.23478E-05	7.32999E-05
3838103773265	383810	3773265	1.64001E-05	1.59793E-05	4.23555E-06	3.9456E-06	0.000277455	0.000199475	0.000134492	0.000132784	9.42134E-05	2.99292E-05	4.28754E-05	4.12395E-05	4.2155E-06	3.92208E-06	4.2155E-06	3.92208E-06	4.28754E-05	4.12395E-05	7.12513E-05
3838203773265	383820	3773265	1.59415E-05	1.55325E-05	4.11712E-06	3.83528E-06	0.00026965	0.000193864	0.000130709	0.000129049	9.15635E-05	2.90874E-05	4.16694E-05	4.00795E-05	4.09692E-06	3.81176E-06	4.09692E-06	3.81176E-06	4.16694E-05	4.00795E-05	6.91228E-05
3838303773265	383830	3773265	1.55027E-05	1.51049E-05	4.00379E-06	3.72971E-06	0.000262176	0.00018849	0.000127086	0.000125472	8.90254E-05	2.82811E-05	4.05144E-05	3.89685E-05	3.98336E-06	3.7061E-06	3.98336E-06	3.7061E-06	4.05144E-05	3.89685E-05	6.70924E-05
3838403773265	383840	3773265	1.4944E-05	1.45606E-05	3.8595E-06	3.5953E-06	0.000252626	0.000181624	0.000122456	0.000120901	8.57825E-05	2.72509E-05	3.90386E-05	3.7549E-05	3.83826E-06	3.5711E-06	3.83826E-06	3.5711E-06	3.90386E-05	3.7549E-05	6.4532E-05
3838503773265	383850	3773265	1.44141E-05	1.40442E-05	3.72263E-06	3.46779E-06	0.000243583	0.000175123	0.000118073	0.000116574	8.27121E-05	2.62755E-05	3.76413E-05	3.6205E-05	3.70088E-06	3.44328E-06	3.70088E-06	3.44328E-06	3.76413E-05	3.6205E-05	6.21115E-05
3838603773265	383860	3773265	1.3852E-05	1.34966E-05	3.57747E-06	3.33258E-06	0.000233998	0.000168232	0.000113427	0.000111986	7.94571E-05	2.52415E-05	3.61599E-05	3.47802E-05	3.55523E-06	3.30777E-06	3.55523E-06	3.30777E-06	3.61599E-05	3.47802E-05	5.95566E-05
3838703773265	383870	3773265	1.32416E-05	1.29018E-05	3.41982E-06	3.18571E-06	0.000223565	0.000160731	0.0001083	0.000106994	7.59147E-05	2.41161E-05	3.45479E-05	3.32297E-05	3.39673E-06	3.1603E-06	3.39673E-06	3.1603E-06	3.45479E-05	3.32297E-05	5.67985E-05
3838803773265	383880	3773265	1.2666E-05	1.23411E-05	3.27118E-06	3.04725E-06	0.000213721	0.000153654	0.000103598	0.000102283	7.25719E-05	2.30542E-05	3.30266E-05	3.17665E-05	3.24717E-06	3.02115E-06	3.24717E-06	3.02115E-06	3.30266E-05	3.17665E-05	5.42092E-05
3838903773265	383890	3773265	1.21068E-05	1.17962E-05	3.12675E-06	2.9127E-06	0.000204144	0.000146769	9.89557E-05	9.76992E-05	6.932E-05	2.20212E-05	3.15467E-05	3.0343E-05	3.10166E-06	2.88577E-06	3.10166E-06	2.88577E-06	3.15467E-05	3.0343E-05	5.17015E-05
3839003773265	383900	3773265	1.15768E-05	1.12798E-05	2.98987E-06	2.7852E-06	0.000195057	0.000140236	9.45509E-05	9.33504E-05	6.62344E-05	2.1041E-05	3.01425E-05	2.89924E-05	2.9636E-06	2.75732E-06	2.9636E-06	2.75732E-06	3.01425E-05	2.89924E-05	4.93353E-05
3839103773265	383910	3773265	1.10806E-05	1.07963E-05	2.86172E-06	2.66582E-06	0.000186558	0.000134125	9.04312E-05	8.9283E-05	6.33484E-05	2.01242E-05	2.88291E-05	2.77291E-05	2.83447E-06	2.63718E-06	2.83447E-06	2.63718E-06	2.88291E-05	2.77291E-05	4.71289E-05
3829703773275	382970	3773275	6.53021E-06	6.36266E-06	1.68652E-06	1.57107E-06	9.24908E-05	6.64959E-05	4.48334E-05	4.42642E-05	3.14065E-05	9.97704E-06	1.42927E-05	1.37474E-05	1.40526E-06	1.30744E-06	1.40526E-06	1.30744E-06	1.42927E-05	1.37474E-05	2.4293E-05
3829803773275	382980	3773275	6.75469E-06	6.58138E-06	1.74449E-06	1.62507E-06	9.65443E-05	6.94101E-05	4.67983E-05	4.62041E-05	3.27829E-05	1.04143E-05	1.49191E-05	1.43499E-05	1.46684E-06	1.36474E-06	1.46684E-06	1.36474E-06	1.49191E-05	1.43499E-05	2.55196E-05
3829903773275	382990	3773275	6.91841E-06	6.7409E-06	1.78678E-06	1.66446E-06	9.94307E-05	7.14853E-05	4.81974E-05	4.75855E-05	3.3763E-05	1.07257E-05	1.53652E-05	1.47789E-05	1.5107E-06	1.40554E-06	1.5107E-06	1.40554E-06	1.53652E-05	1.47789E-05	2.64777E-05
3830003773275	383000	3773275	7.11195E-06	6.92947E-06	1.83676E-06	1.71102E-06	0.000103342	7.42971E-05	5.00932E-05	4.94572E-05	3.50911E-05	1.11475E-05	1.59695E-05	1.53602E-05	1.57012E-06	1.46083E-06	1.57012E-06	1.46083E-06	1.59695E-05	1.53602E-05	2.75827E-05
3830103773275	383010	3773275	7.32349E-06	7.13559E-06	1.89139E-06	1.76192E-06	0.000107716	7.74419E-05	5.22135E-05	5.15506E-05	3.65764E-05	1.16194E-05	1.66455E-05	1.60104E-05	1.63658E-06	1.52266E-06	1.63658E-06	1.52266E-06	1.66455E-05	1.60104E-05	2.88438E-05
3830203773275	383020	3773275	7.58623E-06	7.39158E-06	1.95925E-06	1.82513E-06	0.000111645	8.02664E-05	5.41179E-05	5.34308E-05	3.79104E-05	1.20432E-05	1.72526E-05	1.65943E-05	1.69627E-06	1.5782E-06	1.69627E-06	1.5782E-06	1.72526E-05	1.65943E-05	3.00214E-05
3830303773275	383030	3773275	7.86584E-06	7.66403E-06	2.03146E-06	1.8924E-06	0.000115823	8.32703E-05	5.61433E-05	5.54304E-05	3.93292E-05	1.24939E-05	1.78983E-05	1.72153E-05	1.75975E-06	1.63726E-06	1.75975E-06	1.63726E-06	1.78983E-05	1.72153E-05	3.12771E-05
3830403773275	383040	3773275	8.17303E-06	7.96333E-06	2.1108E-06	1.9663E-06	0.00012001	8.62807E-05	5.81729E-05	5.74343E-05	4.0751E-05	1.29455E-05	1.85453E-05	1.78377E-05	1.82337E-06	1.69645E-06	1.82337E-06	1.69645E-06	1.85453E-05	1.78377E-05	3.25509E-05
3830503773275	383050	3773275	8.50778E-06	8.28949E-06	2.19725E-06	2.04684E-06	0.000124055	8.91885E-05	6.01334E-05	5.93699E-05	4.21244E-05	1.33818E-05	1.91703E-05	1.84388E-05	1.88482E-06	1.75363E-06	1.88482E-06	1.75363E-06	1.91703E-05	1.84388E-05	3.38174E-05
3830603773275	383060	3773275	8.87179E-06	8.64416E-06	2.29126E-06	2.13441E-06	0.00012858	9.24422E-05	6.23272E-05	6.15358E-05	4.36611E-05	1.387E-05	1.98697E-05	1.91115E-05	1.95358E-06	1.8176E-06	1.95358E-06	1.8176E-06	1.98697E-05	1.91115E-05	3.52219E-05
3830703773275	383070	3773275	9.23411E-06	8.99719E-06	2.38484E-06	2.22158E-06	0.000133845	9.62275E-05	6.48793E-05	6.40556E-05	4.5449E-05	1.4438E-05	2.06833E-05	1.98941E-05	2.03357E-06	1.89203E-06	2.03357E-06	1.89203E-06	2.06833E-05	1.98941E-05	3.68368E-05
3830803773275	383080	3773275	9.62231E-06	9.37543E-06	2.4851E-06	2.31498E-06	0.000139583	0.000100352	6.76604E-05	6.68013E-05	4.73971E-05	1.50569E-05	2.15699E-05	2.07469E-05	2.12074E-06	1.97313E-06	2.12074E-06	1.97313E-06	2.15699E-05	2.07469E-05	3.85951E-05
3830903773275	383090	3773275	1.00465E-05	9.78875E-06	2.59465E-06	2.41703E-06	0.00014564	0.000104708	7.05969E-05	6.97005E-05	4.94542E-05	1.57103E-05	2.2506E-05	2.16473E-05	2.21278E-06	2.05876E-06	2.21278E-06	2.05876E-06	2.2506E-05	2.16473E-05	4.04677E-05
3831003773275	383100	3773275	1.05079E-05	1.02383E-05	2.7138E-06	2.52803E-06	0.000152215	0.000109434	7.37838E-05	7.2847E-05	5.16867E-05	1.64195E-05	2.3522E-05	2.26245E-05	2.31268E-06	2.1517E-06	2.31268E-06	2.1517E-06	2.3522E-05	2.26245E-05	4.24002E-05
3831103773275	383110	3773275	1.09675E-05	1.06861E-05	2.83251E-06	2.63861E-06	0.000158808	0.000114174	7.69794E-05	7.6002E-05	5.39253E-05	1.71307E-05	2.45407E-05	2.36044E-05	2.41284E-06	2.24489E-06	2.41284E-06	2.24489E-06	2.45407E-05	2.36044E-05	4.43526E-05
3831203773275	383120	3773275	1.14581E-05	1.11641E-05	2.95921E-06	2.75664E-06	0.000165828	0.000119221	8.03823E-05	7.93617E-05	5.63091E-05	1.78879E-05	2.56256E-05	2.46478E-05	2.5195E-06	2.34413E-06	2.5195E-06	2.34413E-06	2.56256E-05	2.46478E-05	4.6521E-05
3831303773275	383130	3773275	1.1992E-05	1.16843E-05	3.09711E-06	2.88509E-06	0.000173489	0.000124729	8.40961E-05	8.30284E-05	5.89106E-05	1.87144E-05	2.68095E-05	2.57866E-05	2.6359E-06	2.45243E-06	2.6359E-06	2.45243E-06	2.68095E-05	2.57866E-05	4.89144E-05
3831403773275	383140	3773275	1.26092E-05	1.22857E-05	3.2565E-06	3.03358E-06	0.000182496	0.000131205	8.8462E-05	8.73388E-05	6.1969E-05	1.9686E-05	2.82013E-05	2.71253E-05	2.77275E-06	2.57975E-06	2.77275E-06	2.57975E-06	2.82013E-05	2.71253E-05	5.17668E-05
3831503773275	383150	3773275	1.3412E-05	1.30679E-05	3.46385E-06	3.22673E-06	0.000194612	0.000139915	9.4335E-05	9.31372E-05	6.60831E-05	2.09929E-05	3.00736E-05	2.89262E-05	2.95683E-06	2.75102E-06	2.95683E-06	2.75102E-06	3.00736E-05	2.89262E-05	5.59729E-05
3834503773275	383450	3773275	0.000533972	0.000520271	0.000137906	0.000128465	0.010691061	0.007686293	0.005182319	0.00511652	0.003630294	0.001153251	0.001652103	0.001589066	0.000162434	0.000151128	0.000162434	0.000151128	0.001652103	0.001589066	0.002490684
3834603773275	383460	3773275	0.000386809	0.000376884	9.98987E-05	9.30601E-05	0.00783949	0.005636168	0.003800066	0.003751817	0.002662005	0.000845651	0.001211446	0.001165223	0.000119109	0.000110818	0.000119109	0.000110818	0.001211446	0.001165223	0.001801661
3834703773275	383470	3773275	0.000267117	0.000260264	6.89868E-05	6.42642E-05	0.005135912	0.003692442	0.00248955	0.00245741	0.001743968	0.000554014	0.000793659	0.000763376	7.80323E-05	7.26008E-05	7.80323E-05	7.26008E-05	0.000793659	0.000763376	0.001242193
3834803773275	383480	3773275	0.00020594	0.000200657	5.3187E-05	4.9546E-05	0.003836818	0.002758464	0.001859835	0.001836221	0.001302843	0.00041388	0.000592908	0.000570285	5.82946E-05	5.42369E-05	5.82946E-05	5.42369E-05	0.000592908	0.000570285	0.000956059
3834903773275	383490	3773275	0.000166617	0.000162342	4.30313E-05	4.00855E-05	0.003036357	0.002182976	0.001471825	0.001453137	0.001031036	0.000327534	0.000469212	0.000451309	4.61328E-05	4.29217E-05	4.61328E-05	4.29217E-05	0.000469212	0.000451309	0.00077206
3835003773275	383500	3773275	0.000138865	0.000135302	3.58638E-05	3.34087E-05	0.00248943	0.001789765	0.001206711	0.001191389	0.000845319	0.000268536	0.000384695	0.000370016	3.78231E-05	3.51904E-05	3.78231E-05	3.51904E-05	0.000384695	0.000370016	0.000642183
3835103773275	383510	3773275	0.000118254	0.00011522	3.05407E-05	2.845E-05	0.002093595	0.001505181	0.001014836	0.001001951	0.000710909	0.000225837	0.000323526	0.000311182	3.1809E-05	2.95949E-05	3.1809E-05	2.95949E-05	0.000323526	0.000311182	0.000545743
3835203773275	383520	3773275	0.000102377	9.97508E-05	2.64404E-05	2.46304E-05	0.001795553	0.001290905	0.000870365	0.000859314	0.000609704	0.000193687	0.000277469	0.000266882	2.72807E-05	2.53818E-05	2.72807E-05	2.53818E-05	0.000277469	0.000266882	0.00047149
3835303773275	383530	3773275	8.96243E-05	8.73247E-05	2.31467E-05	2.15622E-05	0.001560343	0.001121802	0.000756351	0.000746748	0.000529836	0.000168315	0.000241122	0.000231922	2.3707E-05	2.20569E-05	2.3707E-05	2.20569E-05	0.000241122	0.000231922	0.000411883
3835403773275	383540	3773275	7.9216E-05	7.71835E-05	2.04586E-05	1.90581E-05	0.001370988	0.000985666	0.000664564	0.000656126	0.000465537	0.000147889	0.00021186	0.000203777	2.083E-05	1.93802E-05	2.083E-05	1.93802E-05	0.00021186	0.000203777	0.000363284
3835503773275	383550	3773275	7.04652E-05	6.86572E-05	1.81986E-05	1.69528E-05	0.001213552	0.000872478	0.00058825	0.000580781	0.000412078	0.000130907	0.000187532	0.000180376	1.84381E-05	1.71547E-05	1.84381E-05	1.71547E-05	0.000187532	0.000180376	0.000322472
3835603773275	383560	3773275	6.2376E-05	6.07756E-05	1.61095E-05	1.50067E-05	0.001069283	0.000768757	0.000518318	0.000511737	0.00036309	0.000115344	0.000165238	0.000158933	1.62461E-05	1.51153E-05	1.62461E-05	1.51153E-05	0.000165238	0.000158933	0.000284822
3835703773275	383570	3773275	5.56854E-05	5.42567E-05	1.43815E-05	1.3397E-05	0.000951064	0.000683763	0.000461013	0.00045516	0.000322947	0.000102592	0.000146969	0.000141361	1.445E-05	1.34442E-05	1.445E-05	1.34442E-05	0.000146969	0.000141361	0.000253737
3835803773275	383580	3773275	4.99153E-05	4.86346E-05	1.28913E-05	1.20088E-05	0.000849771	0.0006109	0.000411913	0.000406683	0.000288551	9.16654E-05	0.000131316	0.000126306	1.2911E-05	1.20123E-05	1.2911E-05	1.20123E-05	0.000131316	0.000126306	0.00022698
3835903773275	383590	3773275	4.49823E-05	4.38282E-05	1.16173E-05	1.0822E-05	0.000763891	0.000549196	0.000370284	0.000365582	0.000259389	8.24014E-05	0.000118045	0.000113541	1.16061E-05	1.07983E-05	1.16061E-05	1.07983E-05	0.000118045	0.000113541	0.000204142
3836003773275	383600	3773275	4.08218E-05	3.97744E-05	1.05428E-05	9.82109E-06	0.000692015	0.000497521	0.000335443	0.000331184	0.000234983	7.46481E-05	0.000106938	0.000102858	1.05141E-05	9.78227E-06	1.05141E-05	9.78227E-06	0.000106938	0.000102858	0.000184897
3836103773275	383610	3773275	3.77629E-05	3.6794E-05	9.7528E-06	9.08516E-06	0.000639578	0.000459822	0.000310025	0.000306089	0.000217177	6.89917E-05	9.88348E-05	9.50637E-05	9.71741E-06	9.04102E-06	9.71741E-06	9.04102E-06	9.88348E-05	9.50637E-05	0.000170728
3836203773275	383620	3773275	3.50455E-05	3.41463E-05	9.05099E-06	8.4314E-06	0.000593119	0.00042642	0.000287505	0.000283854	0.000201402	6.39801E-05	9.16554E-05	8.81582E-05	9.01153E-06	8.38428E-06	9.01153E-06	8.38428E-06	9.16554E-05	8.81582E-05	0.000158146
3836303773275	383630	3773275	3.26387E-05	3.18012E-05	8.42939E-06	7.85235E-06	0.000552094	0.000396926	0.000267619	0.000264221	0.000187471	5.95547E-05	8.53158E-05	8.20605E-05	8.38822E-06	7.80436E-06	8.38822E-06	7.80436E-06	8.53158E-05	8.20605E-05	0.00014701

			MSite Grubbing / Prep	MMass Grading / Excavation	MMass Grading / Excavation	MDrainage / Utilities Trenching	MFoundations / Concrete Pads	MBuilding / Structure Construction	MAsphalt Paving	MLandscaping or Other Finishing	MWaterside Construction (Piles)	RSSWDemolition	RSSWPlacing Base	RSSWForm/Plac e Rebar and Pour	Child Risk				
Unique Identifier	X (UTM)	Y (UTM)	2027	2027	2028	2028	2028	2028	2028	2028	2028	2029	2029	2029	3rd Trimester	0<2	2<16	Total	per million
3835303773265	383530	3773265	0.001140458	0.001341086	0.001323229	0.000281273	0.000365793	0.000269244	2.77124E-05	0.000324669	2.77124E-05	2.47608E-05	3.59285E-05	2.12977E-05	3.0822E-08	4.6194E-07	9.1825E-08	5.84587E-07	0.58458655
3835403773265	383540	3773265	0.001009562	0.001187162	0.001171355	0.00024899	0.000323809	0.000238341	2.45317E-05	0.000287405	2.45317E-05	2.44801E-05	3.55211E-05	2.10562E-05	2.74257E-08	4.1054E-07	8.1421E-08	5.19391E-07	0.51939133
3835503773265	383550	3773265	0.000899576	0.001057828	0.001043743	0.000221864	0.000288532	0.000212376	2.18592E-05	0.000256094	2.18592E-05	2.41182E-05	3.49961E-05	2.0745E-05	2.45604E-08	3.6723E-07	7.2685E-08	4.64472E-07	0.46447195
3835603773265	383560	3773265	0.000801394	0.000942374	0.000929826	0.000197649	0.000257041	0.000189196	1.94734E-05	0.000228143	1.94734E-05	2.36036E-05	3.42493E-05	2.03023E-05	2.19907E-08	3.2842E-07	6.488E-08	4.15288E-07	0.41528795
3835703773265	383570	3773265	0.000719026	0.000845516	0.000834257	0.000177335	0.000230622	0.00016975	1.74719E-05	0.000204694	1.74719E-05	2.30702E-05	3.34753E-05	1.98435E-05	1.98248E-08	2.9574E-07	5.8328E-08	3.73896E-07	0.37389592
3835803773265	383580	3773265	0.000647152	0.000760998	0.000750865	0.000159608	0.000207569	0.000152782	1.57254E-05	0.000184233	1.57254E-05	2.24931E-05	3.2638E-05	1.93471E-05	1.79265E-08	2.6713E-07	5.2607E-08	3.37668E-07	0.33766781
3835903773265	383590	3773265	0.000584754	0.000687622	0.000678467	0.000144219	0.000187555	0.000138051	1.42092E-05	0.000166469	1.42092E-05	2.19316E-05	3.18233E-05	1.88642E-05	1.6272E-08	2.4223E-07	4.7638E-08	3.06135E-07	0.30613504
3836003773265	383600	3773265	0.000531775	0.000625323	0.000616997	0.000131152	0.000170563	0.000125543	1.29218E-05	0.000151387	1.29218E-05	2.14669E-05	3.11489E-05	1.84644E-05	1.48624E-08	2.2102E-07	4.3417E-08	2.793E-07	0.27929996
3836103773265	383610	3773265	0.000493083	0.000579825	0.000572105	0.00012161	0.000158153	0.000116409	1.19816E-05	0.000140372	1.19816E-05	2.1261E-05	3.08502E-05	1.82873E-05	1.3831E-08	2.0552E-07	4.0339E-08	2.59689E-07	0.25968863
3836203773265	383620	3773265	0.000458453	0.000539103	0.000531924	0.000113069	0.000147045	0.000108233	1.11401E-05	0.000130514	1.11401E-05	2.10645E-05	3.0565E-05	1.81183E-05	1.29048E-08	1.9161E-07	3.7581E-08	2.42093E-07	0.2420926
3836303773265	383630	3773265	0.000427521	0.000502729	0.000496035	0.00010544	0.000137124	0.000100931	1.03885E-05	0.000121708	1.03885E-05	2.08804E-05	3.0298E-05	1.796E-05	1.20749E-08	1.7915E-07	3.5114E-08	2.26341E-07	0.22634115
3836403773265	383640	3773265	0.000399808	0.000470142	0.000463882	9.86055E-05	0.000128236	9.43884E-05	9.7151E-06	0.000113819	9.7151E-06	2.0712E-05	3.00536E-05	1.78151E-05	1.13291E-08	1.6797E-07	3.2901E-08	2.12199E-07	0.21219851
3836503773265	383650	3773265	0.000374742	0.000440666	0.000434798	9.24233E-05	0.000120196	8.84706E-05	9.10601E-06	0.000106683	9.10601E-06	2.05467E-05	2.98137E-05	1.76729E-05	1.06525E-08	1.5783E-07	3.0896E-08	1.9938E-07	0.19937984
3836603773265	383660	3773265	0.000353692	0.000415913	0.000410375	8.72317E-05	0.000113444	8.3501E-05	8.5945E-06	0.00010069	8.5945E-06	2.04219E-05	2.96326E-05	1.75656E-05	1.00827E-08	1.493E-07	2.9211E-08	1.88594E-07	0.18859413
3836703773265	383670	3773265	0.000334491	0.000393334	0.000388097	8.24961E-05	0.000107286	7.8968E-05	8.12793E-06	9.52239E-05	8.12793E-06	2.0294E-05	2.94471E-05	1.74556E-05	9.56157E-09	1.415E-07	2.7671E-08	1.78736E-07	0.17873615
3836803773265	383680	3773265	0.000318744	0.000374817	0.000369826	7.86124E-05	0.000102235	7.52503E-05	7.74528E-06	9.07409E-05	7.74528E-06	2.02004E-05	2.93113E-05	1.73751E-05	9.13321E-09	1.351E-07	2.6407E-08	1.70641E-07	0.17064084
3836903773265	383690	3773265	0.000307497	0.000361592	0.000356777	7.58386E-05	9.86275E-05	7.25952E-05	7.472E-06	8.75392E-05	7.472E-06	2.02036E-05	2.93158E-05	1.73778E-05	8.82691E-09	1.3053E-07	2.5505E-08	1.64859E-07	0.16485929
3837003773265	383700	3773265	0.000296908	0.00034914	0.000344491	7.3227E-05	9.52311E-05	7.00953E-05	7.21469E-06	8.45247E-05	7.21469E-06	2.0216E-05	2.93339E-05	1.73885E-05	8.53845E-09	1.2622E-07	2.4655E-08	1.59416E-07	0.15941555
3837103773265	383710	3773265	0.000288614	0.000339387	0.000334868	7.11814E-05	9.25708E-05	6.81372E-05	7.01315E-06	8.21635E-05	7.01315E-06	2.03283E-05	2.94968E-05	1.74851E-05	8.3132E-09	1.2286E-07	2.3993E-08	1.55167E-07	0.15516651
3837203773265	383720	3773265	0.000281317	0.000330806	0.000326401	6.93817E-05	9.02303E-05	6.64144E-05	6.83583E-06	8.00861E-05	6.83583E-06	2.05186E-05	2.97729E-05	1.76488E-05	8.11634E-09	1.1992E-07	2.3413E-08	1.51451E-07	0.15145145
3837303773265	383730	3773265	0.000274137	0.000322363	0.00031807	6.76109E-05	8.79274E-05	6.47193E-05	6.66136E-06	7.8042E-05	6.66136E-06	2.07276E-05	3.00762E-05	1.78286E-05	7.92301E-09	1.1703E-07	2.2844E-08	1.47802E-07	0.14780179
3837403773265	383740	3773265	0.000265742	0.000312491	0.00030833	6.55405E-05	8.52349E-05	6.27375E-05	6.45738E-06	7.56523E-05	6.45738E-06	2.08305E-05	3.02255E-05	1.79171E-05	7.69527E-09	1.1364E-07	2.2174E-08	1.43504E-07	0.14350425
3837503773265	383750	3773265	0.000257905	0.000303275	0.000299237	6.36076E-05	8.27211E-05	6.08872E-05	6.26694E-06	7.34211E-05	6.26694E-06	2.09397E-05	3.0384E-05	1.8011E-05	7.48261E-09	1.1046E-07	2.1548E-08	1.39492E-07	0.13949246
3837603773265	383760	3773265	0.000250536	0.000294609	0.000290686	6.179E-05	8.03574E-05	5.91474E-05	6.08786E-06	7.13231E-05	6.08786E-06	2.10458E-05	3.05379E-05	1.81022E-05	7.28257E-09	1.0748E-07	2.0959E-08	1.3572E-07	0.13572019
3837703773265	383770	3773265	0.000243623	0.00028648	0.000282666	6.00851E-05	7.81402E-05	5.75154E-05	5.91989E-06	6.93552E-05	5.91989E-06	2.11425E-05	3.06782E-05	1.81854E-05	7.09454E-09	1.0468E-07	2.0406E-08	1.32177E-07	0.1321766
3837803773265	383780	3773265	0.000237128	0.000278843	0.00027513	5.84832E-05	7.6057E-05	5.59821E-05	5.76206E-06	6.75062E-05	5.76206E-06	2.12267E-05	3.08004E-05	1.82578E-05	6.91716E-09	1.0203E-07	1.9885E-08	1.28837E-07	0.12883663
3837903773265	383790	3773265	0.000230939	0.000271566	0.00026795	5.69569E-05	7.4072E-05	5.4521E-05	5.61168E-06	6.57444E-05	5.61168E-06	2.12859E-05	3.08864E-05	1.83088E-05	6.74759E-09	9.9511E-08	1.9387E-08	1.25646E-07	0.12564569
3838003773265	383800	3773265	0.000225018	0.000264603	0.000261079	5.54966E-05	7.21728E-05	5.31231E-05	5.4678E-06	6.40587E-05	5.4678E-06	2.13234E-05	3.09407E-05	1.8341E-05	6.58487E-09	9.7091E-08	1.891E-08	1.22586E-07	0.12258561
3838103773265	383810	3773265	0.000218729	0.000257207	0.000253783	5.39455E-05	7.01557E-05	5.16384E-05	5.31498E-06	6.22684E-05	5.31498E-06	2.12859E-05	3.08864E-05	1.83088E-05	6.41108E-09	9.4507E-08	1.84E-08	1.19318E-07	0.11931819
3838203773265	383820	3773265	0.000212195	0.000249524	0.000246202	5.23341E-05	6.806E-05	5.00959E-05	5.15621E-06	6.04083E-05	5.15621E-06	2.11892E-05	3.07461E-05	1.82256E-05	6.23026E-09	9.1818E-08	1.787E-08	1.15918E-07	0.11591802
3838303773265	383830	3773265	0.000205962	0.000242194	0.00023897	5.07968E-05	6.60608E-05	4.86243E-05	5.00475E-06	5.86338E-05	5.00475E-06	2.1077E-05	3.05831E-05	1.8129E-05	6.05723E-09	8.9245E-08	1.7363E-08	1.12666E-07	0.11266571
3838403773265	383840	3773265	0.000198102	0.000232952	0.00022985	4.88583E-05	6.35398E-05	4.67688E-05	4.81376E-06	5.63963E-05	4.81376E-06	2.08087E-05	3.01939E-05	1.78983E-05	5.8389E-09	8.5995E-08	1.6724E-08	1.08558E-07	0.10855808
3838503773265	383850	3773265	0.000190671	0.000224214	0.000221229	4.70256E-05	6.11564E-05	4.50145E-05	4.6332E-06	5.42809E-05	4.6332E-06	2.05373E-05	2.98001E-05	1.76649E-05	5.6319E-09	8.2915E-08	1.6119E-08	1.04666E-07	0.10466566
3838603773265	383860	3773265	0.000182828	0.000214991	0.000212129	4.50913E-05	5.86409E-05	4.31629E-05	4.44262E-06	5.20481E-05	4.44262E-06	2.01942E-05	2.93022E-05	1.73698E-05	5.41308E-09	7.9658E-08	1.548E-08	1.00551E-07	0.10055111
3838703773265	383870	3773265	0.000174362	0.000205035	0.000202305	4.30031E-05	5.59252E-05	4.1164E-05	4.23688E-06	4.96377E-05	4.23688E-06	1.97357E-05	2.86369E-05	1.69754E-05	5.17596E-09	7.6129E-08	1.4788E-08	9.60934E-08	0.09609344
3838803773265	383880	3773265	0.000166413	0.000195688	0.000193082	4.10427E-05	5.33757E-05	3.92874E-05	4.04373E-06	4.73749E-05	4.04373E-06	1.92709E-05	2.79625E-05	1.65756E-05	4.95262E-09	7.2807E-08	1.4137E-08	9.18972E-08	0.0918972
3838903773265	383890	3773265	0.000158715	0.000186635	0.00018415	3.91441E-05	5.09065E-05	3.747E-05	3.85667E-06	4.51833E-05	3.85667E-06	1.87749E-05	2.72428E-05	1.6149E-05	4.73545E-09	6.9579E-08	1.3505E-08	8.78198E-08	0.08781985
3839003773265	383900	3773265	0.000151451	0.000178094	0.000175723	3.73526E-05	4.85768E-05	3.57551E-05	3.68017E-06	4.31155E-05	3.68017E-06	1.8279E-05	2.65232E-05	1.57224E-05	4.52954E-09	6.6521E-08	1.2907E-08	8.39571E-08	0.08395706
3839103773265	383910	3773265	0.000144677	0.000170129	0.000167864	3.56821E-05	4.64042E-05	3.4156E-05	3.51558E-06	4.11872E-05	3.51558E-06	1.77955E-05	2.58216E-05	1.53065E-05	4.33688E-09	6.3661E-08	1.2347E-08	8.03452E-08	0.08034522
3829703773275	382970	3773275	7.45752E-05	8.76943E-05	8.65267E-05	1.83926E-05	2.39194E-05	1.7606E-05	1.81213E-06	2.12303E-05	1.81213E-06	1.19094E-05	1.72808E-05	1.02437E-05	3.83116E-09	5.0137E-08	8.8141E-09	6.27825E-08	0.06278252
3829803773275	382980	3773275	7.83407E-05	9.21223E-05	9.08957E-05	1.93213E-05	2.51272E-05	1.8495E-05	1.90363E-06	2.23023E-05	1.90363E-06	1.21527E-05	1.76338E-05	1.0453E-05	4.08389E-09	5.3291E-08	9.3479E-09	6.67232E-08	0.06672319
3829903773275	382990	3773275	8.12819E-05	9.55808E-05	9.43081E-05	2.00467E-05	2.60705E-05	1.91893E-05	1.9751E-06	2.31395E-05	1.9751E-06	1.23149E-05	1.78692E-05	1.05925E-05	4.31853E-09	5.6152E-08	9.8193E-09	7.02901E-08	0.07029009
3830003773275	383000	3773275	8.46742E-05	9.95699E-05	9.82441E-05	2.08833E-05	2.71586E-05	1.99902E-05	2.05753E-06	2.41053E-05	2.05753E-06	1.24397E-05	1.80502E-05	1.06998E-05	4.57152E-09	5.9263E-08	1.0341E-08	7.41752E-08	0.07417521
3830103773275	383010	3773275	8.85455E-05	0.000104122	0.000102736	2.18381E-05	2.84003E-05	2.09042E-05	2.1516E-06	2.52074E-05	2.1516E-06	1.25395E-05	1.81951E-05	1.07857E-05	4.86216E-09	6.284E-08	1.0949E-08	7.86515E-08	0.07865149
3830203773275	383020	3773275	9.21607E-05	0.000108373	0.00010693	2.27297E-05	2.95598E-05	2.17577E-05	2.23945E-06	2.62366E-05	2.23945E-06	1.27111E-05	1.8444E-05	1.09332E-05	5.17554E-09	6.663E-08	1.1577E-08	8.33827E-08	0.08338272
3830303773275	383030	3773275	9.60153E-05	0.000112906	0.000111403	2.36804E-05	3.07962E-05	2.26677E-05	2.33311E-06	2.73339E-05	2.33311E-06	1.28889E-05	1.8702E-05	1.10862E-05	5.52993E-09	7.0889E-08	1.2278E-08	8.86975E-08	0.08869746
3830403773275	383040	3773275	9.99257E-05	0.000117504	0.00011594	2.46448E-05	3.20504E-05	2.35908E-05	2.42813E-06	2.84471E-05	2.42813E-06	1.30947E-05	1.90007E-05	1.12632E-05	5.92524E-09	7.5595E-08	1.3043E-08	9.45632E-08	0.09456323
3830503773275	383050	3773275	0.000103814	0.000122076	0.000120451	2.56038E-05	3.32975E-05	2.45088E-05	2.52261E-06	2.9554E-05	2.52261E-06	1.33786E-05	1.94126E-05	1.15074E-05	6.35608E-09	8.0682E-08	1.3862E-08	1.00899E-07	0.10089928
3830603773275	383060	3773275	0.000108125	0.000127146	0.000125453	2.66671E-05	3.46803E-05	2.55266E-05	2.62738E-06	3.07814E-05	2.62738E-06	1.36562E-05	1.98154E-05	1.17462E-05	6.84805E-09	8.6483E-08	1.4802E-08	1.08133E-07	0.10813294
3830703773275	383070	3773275	0.000113083	0.000132976	0.000131205	2.78898E-05	3.62704E-05	2.6697E-05	2.74784E-06	3.21927E-05	2.74784E-06	1.38745E-05	2.01323E-05	1.1934E-05	7.45889E-09	9.363E-08	1.5951E-08	1.1704E-07	0.11703971
3830803773275	383080	3773275	0.00011848	0.000139323	0.000137468	2.9221E-05	3.80017E-05	2.79713E-05	2.879E-06	3.37293E-05	2.879E-06	1.40898E-05	2.04446E-05	1.21191E-05	8.20147E-09	1.0224E-07	1.7327E-08	1.27772E-07	0.12777215
3830903773275	383090	3773275	0.000124229	0.000146083	0.000144138	3.06388E-05	3.98455E-05	2.93285E-05	3.01869E-06	3.53658E-05	3.01869E-06	1.433E-05	2.07931E-05	1.23257E-05	9.0812E-09	1.1238E-07	1.8931E-08	1.40389E-07	0.1403894
3831003773275	383100	3773275	0.000130161	0.000153059	0.000151021	3.21019E-05	4.17483E-05	3.0729E-05	3.16284E-06	3.70547E-05	3.16284E-06	1.462E-05	2.1214E-05	1.25752E-05	1.00707E-08	1.2372E-07	2.0721E-08	1.54516E-07	0.15451564
3831103773275	383110	3773275	0.000136155	0.000160107	0.000157975	3.35801E-05	4.36707E-05	3.2144E-05	3.30848E-06	3.8761E-05	3.30848E-06	1.48977E-05	2.16168E-05	1.2814E-05	1.12668E-08	1.373E-07	2.2842E-08	1.71404E-07	0.17140439
3831203773275	383120	3773275	0.000142811	0.000167935	0.000165698	3.52218E-05	4.58057E-05	3.37155E-05	3.47023E-06	4.0656E-05	3.47023E-06	1.51628E-05	2.20016E-05	1.30421E-05	1.28688E-08	1.5531E-07	2.5627E-08	1.93808E-07	0.19380786
3831303773275	383130	3773275	0.000150159	0.000176574	0.000174223	3.70339E-05	4.81623E-05	3.54501E-05	3.64876E-06	4.27476E-05	3.64876E-06	1.54279E-05	2.23863E-05	1.32701E-05	1.50113E-08	1.7922E-07	2.929E-08	2.23525E-07	0.2235247
3831403773275	383140	3773275	0.000158915	0.000186871	0.000184383	3.91935E-05	5.09709E-05	3.75173E-05	3.86154E-06	4.52404E-05	3.86154E-06	1.56837E-05	2.27574E-05	1.34901E-05	1.82255E-08	2.1483E-07	3.4691E-08	2.67751E-07	0.26775053
3831503773275	383150	3773275	0.000171827	0.000202055	0.000199364	4.2378E-05	5.51123E-05	4.05656E-05	4.1753E-06	4.89162E-05	4.1753E-06	1.5718E-05	2.28072E-05	1.35197E-05	2.57441E-08	2.9723E-07	4.7072E-08	3.70043E-07	0.37004302
3834503773275	383450	3773275	0.00764597	0.008991035	0.008871318	0.001885739	0.002452388	0.001805091	0.000185792	0.002176676	0.000185792	2.19503E-05	3.18504E-05	1.88803E-05	1.97753E-07	2.9948E-06	6.2592E-07	3.81846E-06	3.81846208
3834603773275	383460	3773275	0.005530787	0.006503753	0.006417154	0.001364068	0.001773959	0.00130573	0.000134395	0.00157452	0.000134395	2.33571E-05	3.38917E-05	2.00903E-05	1.44632E-07	2.1839E-06	4.5646E-07	2.78495E-06	2.78494942
3834703773275	383470	3773275	0.003813318	0.00448415	0.00442442	0.000940485	0.001223093	0.000900263	9.26613E-05	0.001085586	9.26613E-05	2.42773E-05	3.52269E-05	2.08818E-05	9.95064E-08	1.5037E-06	3.1001E-07	1.91323E-06	1.91323271
3834803773275	383480	3773275	0.002934937	0.003451245	0.003405291	0.000723849	0.000941359	0.000692892	7.13172E-05	0.000835526	7.13172E-05	2.48076E-05	3.59964E-05	2.13379E-05	7.67424E-08	1.1593E-06	2.369E-07	1.47293E-06	1.47293087
3834903773275	383490	3773275	0.002370091	0.002787033	0.002749924	0.00058454	0.000760189	0.000559541	5.75918E-05	0.000674724	5.75918E-05	2.51788E-05	3.6535E-05	2.16572E-05	6.22028E-08	9.3889E-07	1.9058E-07	1.19167E-06	1.19166643
3835003773275	383500	3773275	0.001971391	0.002318195	0.002287328	0.000486208	0.000632309	0.000465414	4.79036E-05	0.000561221	4.79036E-05	2.54252E-05	3.68925E-05	2.18692E-05	5.1974E-08	7.8369E-07	1.5822E-07	9.93878E-07	0.99387796
3835103773275	383510	3773275	0.001675335	0.001970057	0.001943826	0.000413191	0.000537351	0.00039552	4.07096E-05	0.000476939	4.07096E-05	2.555E-05	3.70736E-05	2.19765E-05	4.43874E-08	6.6853E-07	1.3437E-07	8.47291E-07	0.84729148
3835203773275	383520	3773275	0.001447393	0.001702016	0.001679353	0.000356973	0.000464241	0.000341706	3.51708E-05	0.000412048	3.51708E-05	2.55625E-05	3.70917E-05	2.19872E-05	3.85458E-08	5.7986E-07	1.1612E-07	7.3453E-07	0.73453024
3835303773275	383530	3773275	0.001264409	0.001486841	0.001467043	0.000311843	0.00040555	0.000298507	3.07244E-05	0.000359955	3.07244E-05	2.54751E-05	3.6965E-05	2.19121E-05	3.38492E-08	5.0859E-07	1.0153E-07	6.43976E-07	0.64397561
3835403773275	383540	3773275	0.001115219	0.001311406	0.001293945	0.000275048	0.000357698	0.000263285	2.70992E-05	0.000317484	2.70992E-05	2.52942E-05	3.67025E-05	2.17565E-05	3.00098E-08	4.5037E-07	8.9667E-08	5.70043E-07	0.57004311
3835503773275	383550	3773275	0.000989932	0.001164079	0.001148579	0.000244149	0.000317513	0.000233707	2.40547E-05	0.000281817	2.40547E-05	2.50197E-05	3.63042E-05	2.15204E-05	2.67746E-08	4.0134E-07	7.9715E-08	5.0783E-07	0.50782991
3835603773275	383560	3773275	0.000874354	0.001028168	0.001014478	0.000215643	0.000280442	0.000206421	2.12463E-05	0.000248913	2.12463E-05	2.45082E-05	3.55619E-05	2.10804E-05	2.37771E-08	3.5596E-07	7.0536E-08	4.50271E-07	0.45027148
3835703773275	383570	3773275	0.000778929	0.000915957	0.00090376	0.000192109	0.000249836	0.000183893	1.89275E-05	0.000221748	1.89275E-05	2.39404E-05	3.47381E-05	2.0592E-05	2.12914E-08	3.1836E-07	6.2959E-08	4.02611E-07	0.40261116
3835803773275	383580	3773275	0.000696789	0.000819367	0.000808457	0.00017185	0.00022349	0.000164501	1.69316E-05	0.000198364	1.69316E-05	2.33104E-05	3.38238E-05	2.00501E-05	1.91415E-08	2.8588E-07	5.6431E-08	3.61453E-07	0.36145264
3835903773275	383590	3773275	0.000626681	0.000736926	0.000727114	0.00015456	0.000201003	0.000147949	1.5228E-05	0.000178405	1.5228E-05	2.26803E-05	3.29095E-05	1.95081E-05	1.72989E-08	2.5807E-07	5.0859E-08	3.26226E-07	0.32622641
3836003773275	383600	3773275	0.000567603	0.000667454	0.000658567	0.000139989	0.000182054	0.000134002	1.37924E-05	0.000161587	1.37924E-05	2.21375E-05	3.2122E-05	1.90413E-05	1.57409E-08	2.3457E-07	4.6164E-08	2.96479E-07	0.29647903
3836103773275	383610	3773275	0.000524104	0.000616304	0.000608097	0.000129261	0.000168103	0.000123733	1.27354E-05	0.000149203	1.27354E-05	2.18724E-05	3.17373E-05	1.88132E-05	1.45917E-08	2.1726E-07	4.2712E-08	2.74559E-07	0.27455885
3836203773275	383620	3773275	0.00048548	0.000570884	0.000563283	0.000119735	0.000155714	0.000114614	1.17969E-05	0.000138208	1.17969E-05	2.16259E-05	3.13797E-05	1.86013E-05	1.35678E-08	2.0184E-07	3.9644E-08	2.5505E-07	0.25505023
3836303773275	383630	3773275	0.000451295	0.000530686	0.00052362	0.000111304	0.000144749	0.000106543	1.09662E-05	0.000128476	1.09662E-05	2.14014E-05	3.10538E-05	1.84081E-05	1.26584E-08	1.8816E-07	3.6926E-08	2.37742E-07	0.23774198

Unique Identifier	X (UTM)	Y (UTM)	EGIODemolition 2025	EGIOSite Grubbing / Prep 2025	EGIOMass Grading / Excavation 2025	EGIOMass Grading / Excavation 2026	EGIODrainage / Utilities Trenching 2026	EGIODrainage / Utilities Trenching 2027	EGIOFoundations / Concrete Pads 2026	EGIOFoundations / Concrete Pads 2027	EGIOBuilding / Structure Construction 2026	EGIOBuilding / Structure Construction 2027	EGIOAsphalt Paving 2027	EGIOArchitectural Coating 2027	EGIOLandscaping or Other Finishing 2027	EGIOWaterside Construction (Piles) 2027	HIWaterside Construction (Landscaping) 2025	HIWaterside Construction (Landscaping) 2026	KMDemolition 2025	KMSite Grubbing / Prep 2025	KMMass Grading / Excavation 2025
3836403773275	383640	3773275	0.000406355	0.00015938	5.27812E-05	5.16937E-05	0.000120035	0.00011985	0.000157711	0.000157609	0.000168928	0.000164879	6.5736E-06	6.5736E-06	0.000178026	6.5736E-06	0.00010937	0.000105945	0.000160375	0.000696037	0.000529063
3836503773275	383650	3773275	0.000382714	0.00015011	4.97105E-05	4.86863E-05	0.000113052	0.000112878	0.000148536	0.00014844	0.0001591	0.000155287	6.19116E-06	6.19116E-06	0.000167669	6.19116E-06	0.000102717	9.94994E-05	0.000150021	0.000651102	0.000494907
3836603773275	383660	3773275	0.000363026	0.00014238	4.71532E-05	4.61816E-05	0.000107236	0.000107071	0.000140894	0.000140803	0.000150915	0.000147298	5.87266E-06	5.87266E-06	0.000159043	5.87266E-06	9.71807E-05	9.41368E-05	0.000141453	0.000613917	0.000466642
3836703773275	383670	3773275	0.000344999	0.00013531	4.48117E-05	4.38884E-05	0.000101911	0.000101754	0.000133898	0.000133811	0.000143421	0.000139984	5.58104E-06	5.58104E-06	0.000151146	5.58104E-06	9.21273E-05	8.92417E-05	0.000133668	0.000580129	0.00044096
3836803773275	383680	3773275	0.000329891	0.00012939	4.28493E-05	4.19665E-05	9.74483E-05	9.72979E-05	0.000128034	0.000127952	0.000137141	0.000133854	5.33664E-06	5.33664E-06	0.000144527	5.33664E-06	8.79027E-05	8.51494E-05	0.000127196	0.000552039	0.000419608
3836903773275	383690	3773275	0.000318673	0.00012499	4.13922E-05	4.05393E-05	9.41344E-05	9.39891E-05	0.00012368	0.0001236	0.000132477	0.000129302	5.15516E-06	5.15516E-06	0.000139612	5.15516E-06	8.47652E-05	8.21102E-05	0.000122418	0.000531305	0.000403848
3837003773275	383700	3773275	0.000308047	0.00012082	4.0012E-05	3.91876E-05	9.09956E-05	9.08552E-05	0.000119556	0.000119479	0.00012806	0.00012499	4.98327E-06	4.98327E-06	0.000134957	4.98327E-06	8.17981E-05	7.9236E-05	0.000117915	0.000511759	0.000388992
3837103773275	383710	3773275	0.000299613	0.00011751	3.89165E-05	3.81147E-05	8.85042E-05	8.83676E-05	0.000116283	0.000116208	0.000124554	0.000121568	4.84683E-06	4.84683E-06	0.000131262	4.84683E-06	7.94319E-05	7.6944E-05	0.000114339	0.000496241	0.000377196
3837203773275	383720	3773275	0.000292149	0.00011458	3.7947E-05	3.71652E-05	8.62994E-05	8.61662E-05	0.000113386	0.000113313	0.000121451	0.00011854	4.72608E-06	4.72608E-06	0.000127992	4.72608E-06	7.73259E-05	7.49039E-05	0.000111164	0.00048246	0.000366721
3837303773275	383730	3773275	0.000284999	0.00011178	3.70183E-05	3.62556E-05	8.41874E-05	8.40575E-05	0.000110611	0.00011054	0.000118478	0.000115639	4.61042E-06	4.61042E-06	0.000124859	4.61042E-06	7.53042E-05	7.29455E-05	0.000108118	0.0046924	0.000356673
3837403773275	383740	3773275	0.000277652	0.0001089	3.6064E-05	3.5321E-05	8.2017E-05	8.18905E-05	0.00010776	0.00010769	0.000115424	0.000112657	4.49157E-06	4.49157E-06	0.000121641	4.49157E-06	7.32268E-05	7.09332E-05	0.000104993	0.000455676	0.000346363
3837503773275	383750	3773275	0.000270799	0.00010621	3.51738E-05	3.44491E-05	7.99926E-05	7.98692E-05	0.0001051	0.000105032	0.000112575	0.000109877	4.3807E-06	4.3807E-06	0.000118638	4.3807E-06	7.12912E-05	6.90582E-05	0.000102087	0.000443065	0.000336777
3837603773275	383760	3773275	0.00026382	0.00010347	3.42673E-05	3.35613E-05	7.7931E-05	7.78108E-05	0.000102391	0.000102325	0.000109674	0.000107045	4.2678E-06	4.2678E-06	0.000115581	4.2678E-06	6.93269E-05	6.71555E-05	9.9145E-05	0.000430296	0.000327071
3837703773275	383770	3773275	0.000256948	0.00010078	3.33748E-05	3.26872E-05	7.59013E-05	7.57842E-05	9.97244E-05	9.966E-05	0.000106817	0.000104257	4.15665E-06	4.15665E-06	0.00011257	4.15665E-06	6.73967E-05	6.52857E-05	9.62619E-05	0.000417783	0.00031756
3837803773275	383780	3773275	0.00025049	9.8246E-05	3.2536E-05	3.18656E-05	7.39936E-05	7.38794E-05	9.72179E-05	9.71552E-05	0.000104133	0.000101637	4.05217E-06	4.05217E-06	0.000109741	4.05217E-06	6.55884E-05	6.35341E-05	9.35711E-05	0.000406105	0.000308683
3837903773275	383790	3773275	0.000244769	9.6002E-05	3.17928E-05	3.11378E-05	7.23035E-05	7.21919E-05	9.49973E-05	9.49361E-05	0.000101754	9.9315E-05	3.95962E-06	3.95962E-06	0.000107234	3.95962E-06	6.39883E-05	6.1984E-05	9.12039E-05	0.000395832	0.000300874
3838003773275	383800	3773275	0.000239299	9.3856E-05	3.10823E-05	3.04419E-05	7.06877E-05	7.05786E-05	9.28744E-05	9.28144E-05	9.948E-05	9.70956E-05	3.87113E-06	3.87113E-06	0.000104838	3.87113E-06	6.24653E-05	6.05087E-05	8.89567E-05	0.000386078	0.000293461
3838103773275	383810	3773275	0.000233398	9.1542E-05	3.03158E-05	2.96912E-05	6.89445E-05	6.88381E-05	9.05841E-05	9.05256E-05	9.70268E-05	9.47012E-05	3.77567E-06	3.77567E-06	0.000102252	3.77567E-06	6.08328E-05	5.89274E-05	8.65443E-05	0.000375608	0.000285502
3838203773275	383820	3773275	0.000227209	8.9115E-05	2.9512E-05	2.89039E-05	6.71164E-05	6.70129E-05	8.81822E-05	8.81253E-05	9.44541E-05	9.21901E-05	3.67555E-06	3.67555E-06	9.95412E-05	3.67555E-06	5.9125E-05	5.72731E-05	8.4021E-05	0.000364657	0.000277178
3838303773275	383830	3773275	0.000221263	8.6782E-05	2.87397E-05	2.81475E-05	6.536E-05	6.52591E-05	8.58745E-05	8.5819E-05	9.19823E-05	8.97775E-05	3.57936E-06	3.57936E-06	9.69362E-05	3.57936E-06	5.7489E-05	5.56883E-05	8.16063E-05	0.000354177	0.000269212
3838403773275	383840	3773275	0.000213754	8.3837E-05	2.77643E-05	2.71923E-05	6.31419E-05	6.30444E-05	8.29601E-05	8.29066E-05	8.88607E-05	8.67307E-05	3.45789E-06	3.45789E-06	9.36465E-05	3.45789E-06	5.54206E-05	5.36847E-05	7.8533E-05	0.000340839	0.000259074
3838503773275	383850	3773275	0.000206586	8.1026E-05	2.68333E-05	2.62805E-05	6.10246E-05	6.09304E-05	8.01783E-05	8.01266E-05	8.5881E-05	8.38225E-05	3.34194E-06	3.34194E-06	9.05063E-05	3.34194E-06	5.34473E-05	5.17733E-05	7.56069E-05	0.000328139	0.000249421
3838603773275	383860	3773275	0.000199032	7.8063E-05	2.58522E-05	2.53195E-05	5.87932E-05	5.87025E-05	7.72466E-05	7.71967E-05	8.27407E-05	8.07575E-05	3.21974E-06	3.21974E-06	8.7197E-05	3.21974E-06	5.13736E-05	4.97645E-05	7.25291E-05	0.000314781	0.000239267
3838703773275	383870	3773275	0.000190787	7.4829E-05	2.47812E-05	2.42706E-05	5.63575E-05	5.62706E-05	7.40464E-05	7.39986E-05	7.9313E-05	7.74119E-05	3.08635E-06	3.08635E-06	8.35846E-05	3.08635E-06	4.91151E-05	4.75767E-05	6.91752E-05	0.000300225	0.000228203
3838803773275	383880	3773275	0.000182982	7.1768E-05	2.37673E-05	2.32776E-05	5.40519E-05	5.39685E-05	7.10171E-05	7.09712E-05	7.60681E-05	7.42448E-05	2.96009E-06	2.96009E-06	8.0165E-05	2.96009E-06	4.69875E-05	4.55158E-05	6.60205E-05	0.000286534	0.000217796
3838903773275	383890	3773275	0.000175428	6.8805E-05	2.27862E-05	2.23167E-05	5.18205E-05	5.17405E-05	6.80853E-05	6.80414E-05	7.29279E-05	7.11798E-05	2.83789E-06	2.83789E-06	7.68556E-05	2.83789E-06	4.49353E-05	4.35278E-05	6.2988E-05	0.000273372	0.000207792
3839003773275	383900	3773275	0.000168269	6.5997E-05	2.18563E-05	2.1406E-05	4.97058E-05	4.96291E-05	6.5307E-05	6.52648E-05	6.99519E-05	6.82752E-05	2.72208E-06	2.72208E-06	7.37194E-05	2.72208E-06	4.30033E-05	4.16563E-05	6.01388E-05	0.000261007	0.000198393
3839103773275	383910	3773275	0.000161541	6.3359E-05	2.09825E-05	2.05502E-05	4.77186E-05	4.76449E-05	6.26959E-05	6.26555E-05	6.71552E-05	6.55455E-05	2.61325E-06	2.61325E-06	7.0772E-05	2.61325E-06	4.11914E-05	3.99012E-05	5.74774E-05	0.000249456	0.000189613
3829703773285	382970	3773285	0.000217715	8.5391E-05	2.82788E-05	2.76962E-05	6.43119E-05	6.42127E-05	8.44975E-05	8.4443E-05	9.05073E-05	8.83379E-05	3.52197E-06	3.52197E-06	9.53819E-05	3.52197E-06	4.40132E-05	4.26347E-05	2.95376E-05	0.000128195	9.7442E-05
3829803773285	382980	3773285	0.000233272	9.1492E-05	3.02995E-05	2.96752E-05	6.89074E-05	6.8801E-05	9.05353E-05	9.04768E-05	9.69746E-05	9.46501E-05	3.77363E-06	3.77363E-06	0.000102197	3.77363E-06	4.71884E-05	4.57104E-05	3.09339E-05	0.000134255	0.000102048
3829903773285	382990	3773285	0.000248847	9.7601E-05	3.23225E-05	3.16565E-05	7.35081E-05	7.33947E-05	9.658E-05	9.65177E-05	0.000103449	0.00010097	4.02558E-06	4.02558E-06	0.000109021	4.02558E-06	5.0317E-05	4.8741E-05	3.20994E-05	0.000139314	0.000105893
3830003773285	383000	3773285	0.000265589	0.00010417	3.44972E-05	3.37864E-05	7.84537E-05	7.83327E-05	0.000103078	0.000103011	0.000110409	0.000107763	4.29643E-06	4.29643E-06	0.000116356	4.29643E-06	5.36303E-05	5.19505E-05	3.33169E-05	0.000144598	0.00010991
3830103773285	383010	3773285	0.000284326	0.00011152	3.69308E-05	3.61699E-05	8.39884E-05	8.38588E-05	0.00011035	0.000110279	0.000118198	0.000115365	4.59953E-06	4.59953E-06	0.000124564	4.59953E-06	5.73814E-05	5.55841E-05	3.46815E-05	0.0015052	0.000114411
3830203773285	383020	3773285	0.000304957	0.00011961	3.96107E-05	3.87945E-05	9.00829E-05	8.99439E-05	0.000118357	0.000118281	0.000126775	0.000123737	4.93328E-06	4.93328E-06	0.000133603	4.93328E-06	6.13154E-05	5.93948E-05	3.60032E-05	0.000156256	0.000118771
3830303773285	383030	3773285	0.000328176	0.00012872	4.26265E-05	4.17482E-05	9.69415E-05	9.67919E-05	0.000127368	0.000127286	0.000136428	0.000133157	5.30889E-06	5.30889E-06	0.000143775	5.30889E-06	6.57678E-05	6.37078E-05	3.74085E-05	0.000162356	0.000123408
3830403773285	383040	3773285	0.000353864	0.00013879	4.59632E-05	4.50162E-05	0.00010453	0.000104368	0.000137338	0.00013725	0.000147107	0.000143581	5.72445E-06	5.72445E-06	0.000155029	5.72445E-06	7.06508E-05	6.84379E-05	3.88954E-05	0.000168809	0.000128313
3830503773285	383050	3773285	0.000381574	0.00014966	4.95623E-05	4.85412E-05	0.000112715	0.000112541	0.000148093	0.000147997	0.000158626	0.000154824	6.17271E-06	6.17271E-06	0.000167169	6.17271E-06	7.59159E-05	7.35381E-05	4.05135E-05	0.000175831	0.000133651
3830603773285	383060	3773285	0.000412427	0.00016176	5.35698E-05	5.24661E-05	0.000121829	0.000121641	0.000160067	0.000159964	0.000171452	0.000167342	6.67182E-06	6.67182E-06	0.000180686	6.67182E-06	8.17245E-05	7.91648E-05	4.20727E-05	0.000182599	0.000138794
3830703773285	383070	3773285	0.000452406	0.00017744	5.87627E-05	5.75519E-05	0.000133639	0.000133432	0.000175584	0.00017547	0.000188072	0.000183564	7.31856E-06	7.31856E-06	0.000198201	7.31856E-06	8.92392E-05	8.6444E-05	4.38696E-05	0.000190397	0.000144722
3830803773285	383080	3773285	0.000501205	0.00019658	6.51012E-05	6.37599E-05	0.000148054	0.000147825	0.000194523	0.000194398	0.000208358	0.000203364	8.10798E-06	8.10798E-06	0.00021958	8.10798E-06	9.83521E-05	9.52716E-05	4.58362E-05	0.000198932	0.00015121
3830903773285	383090	3773285	0.000559669	0.00021951	7.2695E-05	7.11972E-05	0.000165324	0.000165068	0.000217213	0.000217073	0.000232663	0.000227086	9.05375E-06	9.05375E-06	0.000245193	9.05375E-06	0.000109178	0.000105759	4.79182E-05	0.000207968	0.000158078
3831003773285	383100	3773285	0.000628552	0.00024653	8.16422E-05	7.99601E-05	0.000185671	0.000185385	0.000243948	0.00024379	0.000261298	0.000255035	1.01681E-05	1.01681E-05	0.000275371	1.01681E-05	0.000121816	0.000118001	5.00568E-05	0.00021725	0.000165133
3831103773285	383110	3773285	0.000713971	0.00028003	9.27372E-05	9.08265E-05	0.000210904	0.000210578	0.0002771	0.000276921	0.000296808	0.000289694	1.15499E-05	1.15499E-05	0.000312794	1.15499E-05	0.000137342	0.000133041	5.2347E-05	0.0002719	0.000172689
3831203773285	383120	3773285	0.000823543	0.000323	0.000106969	0.000104765	0.00024327	0.000242895	0.000319626	0.000319419	0.000342359	0.000334153	1.33224E-05	1.33224E-05	0.000360798	1.33224E-05	0.000157063	0.000152143	5.485E-05	0.000238053	0.000180946
3831303773285	383130	3773285	0.000965135	0.00037854	0.000125361	0.000122778	0.000285096	0.000284656	0.000374579	0.000374337	0.000401221	0.000391604	1.5613E-05	1.5613E-05	0.00042283	1.5613E-05	0.000182262	0.000176553	5.75634E-05	0.000249829	0.000189897
3831403773285	383140	3773285	0.0011705	0.00045909	0.000152035	0.000148903	0.00034576	0.000345226	0.00045483	0.00045399	0.000486594	0.000474931	1.89351E-05	1.89351E-05	0.000512801	1.89351E-05	0.000218409	0.000211568	6.08041E-05	0.000263894	0.000200588
3831503773285	383150	3773285	0.001623849	0.0006369	0.000210921	0.000206575	0.000479677	0.000478937	0.000630233	0.000629826	0.000675058	0.000658877	2.6269E-05	2.6269E-05	0.000711415	2.6269E-05	0.000297451	0.000288135	6.58644E-05	0.000285856	0.000217281
3831603773285	383160	3773285	0.002445182	0.00095903	0.000317603	0.000311059	0.000722295	0.00072118	0.000949001	0.000948389	0.001016498	0.000992134	3.95556E-05	3.95556E-05	0.001071245	3.95556E-05	0.000438161	0.000424437	7.08431E-05	0.000307464	0.000233705
3831703773285	383170	3773285	0.006043968	0.00237053	0.000785047	0.000768872	0.001785359	0.001782604	0.002345728	0.002344214	0.002512568	0.002452343	9.77731E-05	9.77731E-05	0.002647889	9.77731E-05	0.001610506	0.001560062	0.002699015	0.011713916	0.008903825
3831803773285	383180	3773285	0.004042183	0.0015854	0.000525036	0.000514219	0.001194041	0.001192199	0.001568814	0.001567802	0.001680396	0.001640118	6.53903E-05	6.53903E-05	0.001770898	6.53903E-05	0.001107943	0.00107324	0.0018441	0.008003525	0.006083532
3831903773285	383190	3773285	0.002931252	0.00114968	0.000380738	0.000372894	0.000865878	0.000864542	0.00113765	0.001136916	0.001218565	0.001189357	4.74188E-05	4.74188E-05	0.001284194	4.74188E-05	0.000819326	0.000793663	0.001353455	0.005874092	0.004464936
3832003773285	383200	3773285	0.002285877	0.00089655	0.000296911	0.000290793	0.000675237	0.000674195	0.000887173	0.0008866	0.00095027	0.00092749	3.69786E-05	3.69786E-05	0.001001453	3.69786E-05	0.000644732	0.00062453	0.001056613	0.004585776	0.003485679
3832103773285	383210	3773285	0.001868079	0.00073269	0.000242643	0.000237644	0.000551821	0.00055097	0.000725021	0.000724553	0.000776588	0.000757974	3.02199E-05	3.02199E-05	0.000818413	3.02199E-05	0.000528622	0.000512064	0.000859416	0.003729927	0.002835142
3832203773285	383220	3773285	0.00157954	0.00061952	0.000205165	0.000200938	0.000466589	0.000465869	0.000613036	0.000612641	0.000656638	0.000640899	2.55522E-05	2.55522E-05	0.000692004	2.55522E-05	0.00044705	0.00043347	0.000721179	0.003129967	0.002379109
3832303773285	383230	3773285	0.001362787	0.0005345	0.000177011	0.000173364	0.000402561	0.000401939	0.000528912	0.000528571	0.000566531	0.000552951	2.20458E-05	2.20458E-05	0.000597043	2.20458E-05	0.000385176	0.000373112	0.000616618	0.002676167	0.002034172
3832403773285	383240	3773285	0.001194949	0.00046868	0.000155211	0.000152013	0.000352982	0.000352437	0.000463772	0.000463473	0.000496758	0.000484851	1.93307E-05	1.93307E-05	0.000523512	1.93307E-05	0.000336913	0.000326361	0.000535333	0.002323385	0.00176602
3832503773285	383250	3773285	0.001061	0.00041614	0.000137813	0.000134973	0.000313414	0.000312931	0.000411785	0.00041152	0.000441074	0.000430501	1.71638E-05	1.71638E-05	0.000464829	1.71638E-05	0.000298224	0.000288883	0.000470431	0.002041703	0.001551912
3832603773285	383260	3773285	0.000948339	0.00037195	0.000123179	0.000120641	0.000280135	0.000279702	0.00036806	0.000367823	0.000394238	0.000384789	1.53412E-05	1.53412E-05	0.000415471	1.53412E-05	0.000265647	0.000257327	0.000416022	0.001805566	0.001372422
3832703773285	383270	3773285	0.00084298	0.00033063	0.000109494	0.000107238	0.000249012	0.000248628	0.000327169	0.000326958	0.000350439	0.000342039	1.36369E-05	1.36369E-05	0.000369313	1.36369E-05	0.000235237	0.000227869	0.000365522	0.00158639	0.001205826
3832803773285	383280	3773285	0.000756169	0.00029658	9.82182E-05	9.61945E-05	0.000223369	0.000223024	0.000293477	0.000293288	0.000314351	0.000306816	1.22325E-05	1.22325E-05	0.000331281	1.22325E-05	0.000210185	0.000203602	0.000324182	0.001406974	0.00106945
3832903773285	383290	3773285	0.000681474	0.00026728	8.85162E-05	8.66924E-05	0.000201304	0.000200994	0.000264487	0.000264317	0.000283299	0.000276508	1.10242E-05	1.10242E-05	0.000298557	1.10242E-05	0.000188677	0.000182767	0.000288917	0.00125392	0.000953113
3833003773285	383300	3773285	0.000617378	0.00024214	8.01908E-05	7.85386E-05	0.000182371	0.000182089	0.000239611	0.000239457	0.000256653	0.000250502	9.98731E-06	9.98731E-06	0.000270476	9.98731E-06	0.00017028	0.000164947	0.000258947	0.001123849	0.000854245
3836003773285	383600	3773285	0.000563217	0.0002209	7.31558E-05	7.16486E-05	0.000166372	0.000166115	0.00021859	0.000218449	0.000234138	0.000228526	9.11114E-06	9.11114E-06	0.000246748	9.11114E-06	0.000154754	0.000149907	0.000233818	0.001014787	0.000771346
3836103773285	383610	3773285	0.000521576	0.00020457	6.77472E-05	6.63513E-05	0.000154071	0.000153833	0.000202429	0.000202299	0.000216827	0.00021163	8.43753E-06	8.43753E-06	0.000228505	8.43753E-06	0.000142814	0.000138341	0.000214598	0.000931369	0.0007079 4
3836203773285	383620	3773285	0.000484696	0.0001901	6.29568E-05	6.16597E-05	0.000143177	0.000142956	0.000188116	0.000187994	0.000201495	0.000196666	7.84092E-06	7.84092E-06	0.000212348	7.84092E-06	0.000132259	0.000128116	0.000197702	0.000858039	0.000652201
3836303773285	383630	3773285	0.000452262	0.00017738	5.8744E-05	5.75337E-05	0.000133596	0.00013339	0.000175528	0.000175414	0.000188012	0.000183506	7.31623E-06	7.31623E-06	0.000198138	7.31623E-06	0.000123	0.000119148	0.00018296	0.00079406	0.00060357
3836403773285	383640	3773285	0.000423628	0.00016615	5.50247E-05	5.3891E-05	0.000125138	0.000124944	0.000164414	0.000164308	0.000176108	0.000171887	6.85301E-06	6.85301E-06	0.000185593	6.85301E-06	0.000114842	0.000111245	0.00017004	0.000737986	0.000560948
3836503773285	383650	3773285	0.000397795	0.00015602	5.16693E-05	5.06048E-05	0.000117507	0.000117325	0.000154389	0.000154289	0.000165369	0.000161406	6.43512E-06	6.43512E-06	0.000174276	6.43512E-06	0.000107497	0.00010413	0.000158474	0.000687787	0.000522791
3836603773285	383660	3773285	0.000376993	0.00014786	4.89673E-05	4.79584E-05	0.000111362	0.00011119	0.000146315	0.000146221	0.000156722	0.000152965	6.0986E-06	6.0986E-06	0.000165162	6.0986E-06	0.00010159	9.84081E-05	0.00014922	0.000647625	0.000492264
3836703773285	383670	3773285	0.000358095	0.00014045	4.65127E-05	4.55543E-05	0.000105779	0.000105616	0.00013898	0.000138891	0.000148865	0.000145297	5.79289E-06	5.79289E-06	0.000156883	5.79289E-06	9.62407E-05	9.32263E-05	0.000140878	0.000611422	0.000464746
3836803773285	383680	3773285	0.000341828	0.00013407	4.43998E-05	4.3485E-05	0.000100974	0.000100819	0.000132667	0.000132582	0.000142103	0.000138697	5.52975E-06	5.52975E-06	0.000149757	5.52975E-06	9.1643E-05	8.87725E-05	0.000133745	0.000580463	0.000441214
3836903773285	383690	3773285	0.000328984	0.00012903	4.27315E-05	4.18511E-05	9.71803E-05	9.70304E-05	0.000127682	0.0001276	0.000136764	0.000133485	5.32197E-06	5.32197E-06	0.000144129	5.32197E-06	8.80157E-05	8.52589E-05	0.000128146	0.000556164	0.000422744
3837003773285	383700	3773285	0.000316858	0.00012428	4.11565E-05	4.03085E-05	9.35984E-05	9.3454E-05	0.000122976	0.000122897	0.000131723	0.000128565	5.12581E-06	5.12581E-06	0.000138817	5.12581E-06	8.45948E-05	8.19451E-05	0.000122885	0.000533328	0.000405386
3837103773285	383710	3773285	0.000306799	0.00012033	3.98498E-05	3.90288E-05	9.06268E-05	9.0487E-05	0.000119072	0.000118995	0.000127541	0.000124484	4.96307E-06	4.96307E-06	0.00013441	4.96307E-06	8.17532E-05	7.91926E-05	0.00011853	0.000514431	0.000391022
3837203773285	383720	3773285	0.000297727	0.00011677	3.86715E-05	3.78747E-05	8.7947E-05	8.78113E-05	0.000115551	0.000115476	0.000123769	0.000120803	4.81632E-06	4.81632E-06	0.000130435	4.81632E-06	7.91826E-05	7.67024E-05	0.000114602	0.0004973 8	0.000378062
3837303773285	383730	3773285	0.000289373	0.0001135	3.75865E-05	3.68121E-05	8.54795E-05	8.53476E-05	0.000112309	0.000112236	0.000120297	0.000117413	4.68119E-06	4.68119E-06	0.000126776	4.68119E-06	7.6811E-05	7.44052E-05	0.000110983	0.000481675	0.000366124
3837403773285	383740	3773285	0.000282466	0.00011079	3.66893E-05	3.59334E-05	8.34392E-05	8.33104E-05	0.000109628	0.000109557	0.000117425	0.000114611	4.56945E-06	4.56945E-06	0.00012375	4.56945E-06	7.4836E-05	7.2492E-05	0.000107978	0.000468631	0.00035621

Unique Identifier	X (UTM)	Y (UTM)	KMMass Grading / Excavation	KMDrainage / Utilities Trenching	KMFoundations / Concrete Pads	KMBuilding / Structure Construction	KMAsphalt Paving	KMArchitectural Coating	KMLandscaping or Other Finishing	KMWaterside Construction (Piles)	EWNDemolition	EWNSite Grubbing / Prep	EWNDrainage / Utilities Trenching	EWNDrainage / Utilities Trenching	EWNDrainage / Utilities Trenching	EWNFoundations / Concrete Pads	EWNBuilding / Structure Construction	EWNAsphalt Paving	EWNLandscaping or Other Finishing	EWNWaterside Construction (Piles)	ISDemolition
			2026	2026	2026	2026	2026	2026	2026	2026	2027	2027	2027	2028	2029	2029	2029	2029	2029	2029	2027
3836403773275	383640	3773275	0.000523587	0.000188025	9.95019E-05	0.000341754	1.09792E-05	1.09792E-05	0.000352734	1.09792E-05	0.00048843	2.66201E-05	6.25089E-05	6.13018E-05	6.00334E-05	5.20001E-05	0.000112915	8.0333E-06	0.000116932	8.0333E-06	7.57352E-05
3836503773275	383650	3773275	0.000489785	0.000175886	9.30782E-05	0.000319691	1.02704E-05	1.02704E-05	0.000329962	1.02704E-05	0.000458392	2.4983E-05	5.86647E-05	5.75318E-05	5.63414E-05	4.88022E-05	0.000105971	7.53927E-06	0.000109741	7.53927E-06	7.09315E-05
3836603773275	383660	3773275	0.000461813	0.000165841	8.77624E-05	0.000301433	9.68384E-06	9.68384E-06	0.000311117	9.68384E-06	0.000433393	2.36205E-05	5.54653E-05	5.43942E-05	5.32687E-05	4.61406E-05	0.000100192	7.12809E-06	0.000103756	7.12809E-06	6.69606E-05
3836703773275	383670	3773275	0.000436397	0.000156714	8.29323E-05	0.000284844	9.15089E-06	9.15089E-06	0.000293994	9.15089E-06	0.00041056	2.2376E-05	5.25432E-05	5.15285E-05	5.04623E-05	4.37098E-05	9.49132E-05	6.75256E-06	9.82894E-05	6.75256E-06	6.33516E-05
3836803773275	383680	3773275	0.000415266	0.000149125	7.89166E-05	0.000271051	8.70779E-06	8.70779E-06	0.000279759	8.70779E-06	0.000391448	2.13344E-05	5.00973E-05	4.91299E-05	4.81133E-05	4.16751E-05	9.0495E-05	6.43823E-06	9.37141E-05	6.43823E-06	6.03559E-05
3836903773275	383690	3773275	0.000399669	0.000143524	7.59526E-05	0.000260871	8.38073E-06	8.38073E-06	0.000269251	8.38073E-06	0.000377199	2.05578E-05	4.82737E-05	4.73414E-05	4.63619E-05	4.0158E-05	8.72008E-05	6.20387E-06	9.03027E-05	6.20387E-06	5.81567E-05
3837003773275	383700	3773275	0.000384966	0.000138245	7.31585E-05	0.000251274	8.07243E-06	8.07243E-06	0.000259346	8.07243E-06	0.000363708	1.98225E-05	4.65471E-05	4.56482E-05	4.47037E-05	3.87217E-05	8.40819E-05	5.98197E-06	8.70729E-05	5.98197E-06	5.60832E-05
3837103773275	383710	3773275	0.000373292	0.000134052	7.094E-05	0.000243654	7.82764E-06	7.82764E-06	0.000251482	7.82764E-06	0.000352889	1.92329E-05	4.51624E-05	4.42903E-05	4.33739E-05	3.75699E-05	8.15807E-05	5.80403E-06	8.44827E-05	5.80403E-06	5.44485E-05
3837203773275	383720	3773275	0.000362926	0.00013033	6.89701E-05	0.000236888	7.61027E-06	7.61027E-06	0.000244498	7.61027E-06	0.000343218	1.87058E-05	4.39248E-05	4.30766E-05	4.21853E-05	3.65403E-05	7.93451E-05	5.64497E-06	8.21675E-05	5.64497E-06	5.30023E-05
3837303773275	383730	3773275	0.000352981	0.000126759	6.70802E-05	0.000230397	7.40174E-06	7.40174E-06	0.000237799	7.40174E-06	0.000333915	1.81988E-05	4.27342E-05	4.19089E-05	4.10418E-05	3.55499E-05	7.71944E-05	5.49196E-06	7.99404E-05	5.49196E-06	5.16163E-05
3837403773275	383740	3773275	0.000342778	0.000123095	6.51412E-05	0.000223737	7.18778E-06	7.18778E-06	0.000230925	7.18778E-06	0.000324374	1.76788E-05	4.15132E-05	4.07115E-05	3.98692E-05	3.45341E-05	7.49888E-05	5.33505E-06	7.76563E-05	5.33505E-06	5.01911E-05
3837503773275	383750	3773275	0.000333291	0.000119688	6.33383E-05	0.000217545	6.98885E-06	6.98885E-06	0.000224534	6.98885E-06	0.000315462	1.71931E-05	4.03726E-05	3.9593E-05	3.87737E-05	3.35853E-05	7.29284E-05	5.18846E-06	7.55227E-05	5.18846E-06	4.88665E-05
3837603773275	383760	3773275	0.000323686	0.000116239	6.1513E-05	0.000211276	6.78744E-06	6.78744E-06	0.000218063	6.78744E-06	0.000306434	1.67011E-05	3.92173E-05	3.84599E-05	3.76642E-05	3.26242E-05	7.08415E-05	5.03999E-06	7.33615E-05	5.03999E-06	4.75196E-05
3837703773275	383770	3773275	0.000314274	0.000112858	5.97242E-05	0.000205132	6.59006E-06	6.59006E-06	0.000211722	6.59006E-06	0.000297591	1.62191E-05	3.80855E-05	3.735E-05	3.65772E-05	3.16827E-05	6.8797E-05	4.89453E-06	7.12443E-05	4.89453E-06	4.61978E-05
3837803773275	383780	3773275	0.000305489	0.000109704	5.80547E-05	0.000199398	6.40585E-06	6.40585E-06	0.000205804	6.40585E-06	0.000289291	1.57667E-05	3.70232E-05	3.63083E-05	3.5557E-05	3.0799E-05	6.68782E-05	4.75802E-06	6.92572E-05	4.75802E-06	4.49641E-05
3837903773275	383790	3773275	0.00029776	0.000106928	5.65861E-05	0.000194353	6.2438E-06	6.2438E-06	0.000200597	6.2438E-06	0.000281917	1.53649E-05	3.60796E-05	3.53828E-05	3.46507E-05	3.0014E-05	6.51736E-05	4.63675E-06	6.7492E-05	4.63675E-06	4.38812E-05
3838003773275	383800	3773275	0.000290424	0.000104294	5.51918E-05	0.000189565	6.08995E-06	6.08995E-06	0.000195655	6.08995E-06	0.000274888	1.49818E-05	3.518E-05	3.45006E-05	3.37868E-05	2.92657E-05	6.35486E-05	4.52114E-06	6.58092E-05	4.52114E-06	4.28515E-05
3838103773275	383810	3773275	0.000282548	0.000101465	5.3695E-05	0.000184424	5.9248E-06	5.9248E-06	0.000190349	5.9248E-06	0.000267431	1.45753E-05	3.42256E-05	3.35646E-05	3.28702E-05	2.84717E-05	6.18245E-05	4.39848E-06	6.40238E-05	4.39848E-06	4.17407E-05
3838203773275	383820	3773275	0.00027431	9.85069E-05	5.21295E-05	0.000179047	5.75205E-06	5.75205E-06	0.000184799	5.75205E-06	0.000259697	1.41538E-05	3.32359E-05	3.2594E-05	3.19196E-05	2.76483E-05	6.00367E-05	4.27129E-06	6.21724E-05	4.27129E-06	4.0574E-05
3838303773275	383830	3773275	0.000266426	9.56759E-05	5.06313E-05	0.000173901	5.58674E-06	5.58674E-06	0.000179488	5.58674E-06	0.000252301	1.37507E-05	3.22893E-05	3.16657E-05	3.10105E-05	2.68609E-05	5.83268E-05	4.14964E-06	6.04016E-05	4.14964E-06	3.94548E-05
3838403773275	383840	3773275	0.000256393	9.20728E-05	4.87246E-05	0.000167352	5.37635E-06	5.37635E-06	0.000172728	5.37635E-06	0.000243105	1.32495E-05	3.11124E-05	3.05116E-05	2.98802E-05	2.58819E-05	5.62009E-05	3.99839E-06	5.82001E-05	3.99839E-06	3.80227E-05
3838503773275	383850	3773275	0.000246839	8.86422E-05	4.69091E-05	0.000161116	5.17603E-06	5.17603E-06	0.000166292	5.17603E-06	0.000234353	1.27725E-05	2.99923E-05	2.94131E-05	2.88046E-05	2.49501E-05	5.41777E-05	3.85445E-06	5.61049E-05	3.85445E-06	3.6659E-05
3838603773275	383860	3773275	0.000236791	8.50338E-05	4.49995E-05	0.000154558	4.96532E-06	4.96532E-06	0.000159523	4.96532E-06	0.000225211	1.22743E-05	2.88223E-05	2.82657E-05	2.76809E-05	2.39768E-05	5.20642E-05	3.70408E-06	5.39162E-05	3.70408E-06	3.52199E-05
3838703773275	383870	3773275	0.000225842	8.11017E-05	4.29187E-05	0.000147411	4.73572E-06	4.73572E-06	0.000152146	4.73572E-06	0.000215326	1.17355E-05	2.75572E-05	2.70251E-05	2.64659E-05	2.29244E-05	4.9779E-05	3.5415E-06	5.15497E-05	3.5415E-06	3.36452E-05
3838803773275	383880	3773275	0.000215542	7.7403E-05	4.09614E-05	0.000140688	4.51975E-06	4.51975E-06	0.000145208	4.51975E-06	0.000206023	1.12285E-05	2.63666E-05	2.58575E-05	2.53225E-05	2.1934E-05	4.76283E-05	3.38849E-06	4.93225E-05	3.38849E-06	3.21627E-05
3838903773275	383890	3773275	0.000205642	7.38477E-05	3.90799E-05	0.000134226	4.31214E-06	4.31214E-06	0.000138538	4.31214E-06	0.000197064	1.07403E-05	2.52201E-05	2.47331E-05	2.42214E-05	2.09802E-05	4.55573E-05	3.24115E-06	4.71778E-05	3.24115E-06	3.0732E-05
3839003773275	383900	3773275	0.00019634	7.05073E-05	3.73122E-05	0.000128154	4.11709E-06	4.11709E-06	0.000132271	4.11709E-06	0.000188626	1.02804E-05	2.41403E-05	2.36741E-05	2.31842E-05	2.00819E-05	4.36066E-05	3.10237E-06	4.51578E-05	3.10237E-06	2.93864E-05
3839103773275	383910	3773275	0.000187651	6.7387E-05	3.5661E-05	0.000122483	3.93489E-06	3.93489E-06	0.000126418	3.93489E-06	0.000180724	9.84972E-06	2.3129E-05	2.26823E-05	2.2213E-05	1.92406E-05	4.17798E-05	2.97241E-06	4.3266E-05	2.97241E-06	2.81275E-05
3829703773285	382970	3773285	9.64336E-05	3.46301E-05	1.83261E-05	6.29438E-05	2.02213E-06	2.02213E-06	6.4966E-05	2.02213E-06	0.000211559	1.15302E-05	2.70751E-05	2.65523E-05	2.60029E-05	2.25233E-05	4.89081E-05	3.47954E-06	5.06478E-05	3.47954E-06	1.63056E-05
3829803773285	382980	3773285	0.000100992	3.62672E-05	1.91924E-05	6.59194E-05	2.11773E-06	2.11773E-06	6.80371E-05	2.11773E-06	0.000227255	1.23857E-05	2.90839E-05	2.85223E-05	2.79321E-05	2.41944E-05	5.25368E-05	3.73771E-06	5.44056E-05	3.73771E-06	1.68631E-05
3829903773285	382990	3773285	0.000104797	3.76336E-05	1.99156E-05	6.8403E-05	2.19751E-06	2.19751E-06	7.06005E-05	2.19751E-06	0.00024286	1.32362E-05	3.1081E-05	3.04808E-05	2.98501E-05	2.58558E-05	5.61443E-05	3.99436E-06	5.81414E-05	3.99436E-06	1.732E-05
3830003773285	383000	3773285	0.000108772	3.9061E-05	2.06709E-05	7.09975E-05	2.28087E-06	2.28087E-06	7.32784E-05	2.28087E-06	0.000259376	1.41363E-05	3.31947E-05	3.25537E-05	3.18801E-05	2.76141E-05	5.99624E-05	4.266E-06	6.20954E-05	4.266E-06	1.78132E-05
3830103773285	383010	3773285	0.000113227	4.06609E-05	2.15176E-05	7.39055E-05	2.37429E-06	2.37429E-06	7.62798E-05	2.37429E-06	0.000277691	1.51345E-05	3.55387E-05	3.48524E-05	3.41312E-05	2.9564E-05	6.41965E-05	4.56723E-06	6.64801E-05	4.56723E-06	1.83302E-05
3830203773285	383020	3773285	0.000117542	4.22104E-05	2.23376E-05	7.67218E-05	2.46477E-06	2.46477E-06	7.91866E-05	2.46477E-06	0.00029756	1.62174E-05	3.80815E-05	3.73461E-05	3.65734E-05	3.16794E-05	6.87899E-05	4.89403E-06	7.12369E-05	4.89403E-06	1.90148E-05
3830303773285	383030	3773285	0.00012213	4.38581E-05	2.32095E-05	7.97166E-05	2.56098E-06	2.56098E-06	8.22776E-05	2.56098E-06	0.000320378	1.7461E-05	4.10017E-05	4.02099E-05	3.93779E-05	3.41086E-05	7.40648E-05	5.26931E-06	7.66995E-05	5.26931E-06	1.97456E-05
3830403773285	383040	3773285	0.000126985	4.56013E-05	2.4132E-05	8.28851E-05	2.66277E-06	2.66277E-06	8.55478E-05	2.66277E-06	0.000345239	1.8816E-05	4.41835E-05	4.33303E-05	4.24337E-05	3.67555E-05	7.98124E-05	5.67822E-06	8.26515E-05	5.67822E-06	2.05169E-05
3830503773285	383050	3773285	0.000132267	4.74983E-05	2.51359E-05	8.63332E-05	2.77354E-06	2.77354E-06	8.91067E-05	2.77354E-06	0.000371877	2.02678E-05	4.75926E-05	4.66736E-05	4.57078E-05	3.95915E-05	8.59706E-05	6.11634E-06	8.90287E-05	6.11634E-06	2.13678E-05
3830603773285	383060	3773285	0.000137358	4.93264E-05	2.61034E-05	8.96559E-05	2.88029E-06	2.88029E-06	9.25362E-05	2.88029E-06	0.000401333	2.18732E-05	5.13624E-05	5.03705E-05	4.93283E-05	4.27275E-05	9.27802E-05	6.60081E-06	9.60806E-05	6.60081E-06	2.21782E-05
3830703773285	383070	3773285	0.000143224	5.14331E-05	2.72182E-05	9.3485E-05	3.0033E-06	3.0033E-06	9.64883E-05	3.0033E-06	0.000439556	2.39564E-05	5.62541E-05	5.51678E-05	5.40263E-05	4.67968E-05	0.000101617	7.22947E-06	0.000105231	7.22947E-06	2.30388E-05
3830803773285	383080	3773285	0.000149645	5.37388E-05	2.84384E-05	9.76758E-05	3.13793E-06	3.13793E-06	0.000100814	3.13793E-06	0.000485987	2.64869E-05	6.21963E-05	6.09952E-05	5.97332E-05	5.17401E-05	0.00011235	7.99313E-06	0.000116347	7.99313E-06	2.3968E-05
3830903773285	383090	3773285	0.000156442	5.61798E-05	2.97301E-05	0.000102113	3.28047E-06	3.28047E-06	0.000105393	3.28047E-06	0.00054127	2.94999E-05	6.92713E-05	6.79336E-05	6.6528E-05	5.76256E-05	0.000125131	8.90237E-06	0.000129582	8.90237E-06	2.49558E-05
3831003773285	383100	3773285	0.000163424	5.86871E-05	3.1057E-05	0.00010667	3.42688E-06	3.42688E-06	0.000110097	3.42688E-06	0.000605955	3.30253E-05	7.75497E-05	7.60521E-05	7.44785E-05	6.45123E-05	0.000140085	9.96626E-06	0.000145068	9.96626E-06	2.59828E-05
3831103773285	383110	3773285	0.000170901	6.13721E-05	3.24779E-05	0.00011155	3.58366E-06	3.58366E-06	0.000115134	3.58366E-06	0.000685563	3.73641E-05	8.77379E-05	8.60436E-05	8.42632E-05	7.29876E-05	0.000158488	1.12756E-05	0.000164126	1.12756E-05	2.70768E-05
3831203773285	383120	3773285	0.000179073	6.43066E-05	3.40308E-05	0.000116884	3.75502E-06	3.75502E-06	0.000120639	3.75502E-06	0.000786848	4.28842E-05	0.0001007	9.87556E-05	9.67122E-05	8.37708E-05	0.000181903	1.29414E-05	0.000188374	1.29414E-05	2.82617E-05
3831303773285	383130	3773285	0.000187932	6.74879E-05	3.57143E-05	0.000122666	3.94078E-06	3.94078E-06	0.000126607	3.94078E-06	0.000916432	4.99467E-05	0.000117284	0.000115019	0.00011264	9.75669E-05	0.000211861	1.50727E-05	0.000219397	1.50727E-05	2.95387E-05
3831403773285	383140	3773285	0.000198512	7.12873E-05	3.7725E-05	0.000129572	4.16263E-06	4.16263E-06	0.000133735	4.16263E-06	0.001102478	6.00865E-05	0.000141094	0.00013837	0.000135507	0.000117374	0.000254871	1.81327E-05	0.000263937	1.81327E-05	3.1031E-05
3831503773285	383150	3773285	0.000215032	7.722E-05	4.08645E-05	0.000140355	4.50906E-06	4.50906E-06	0.000144864	4.50906E-06	0.001510021	8.22981E-05	0.000193251	0.00018952	0.000185598	0.000160763	0.000349086	2.48356E-05	0.000361504	2.48356E-05	3.31883E-05
3831603773285	383160	3773285	0.000231287	8.30571E-05	4.39535E-05	0.000150965	4.8499E-06	4.8499E-06	0.000155815	4.8499E-06	0.002234381	0.000121777	0.000285955	0.000280432	0.00027463	0.000237881	0.000516544	3.67493E-05	0.000534919	3.67493E-05	3.52226E-05
3834603773285	383460	3773285	0.008811679	0.00316435	0.001674562	0.005751534	0.000184774	0.000184774	0.005936308	0.000184774	0.007060466	0.000384805	0.000903593	0.000886144	0.000867809	0.000751684	0.001632237	0.000116125	0.0016903	0.000116125	0.001249777
3834703773285	383470	3773285	0.006020573	0.00216204	0.001144143	0.003929732	0.000126247	0.000126247	0.004055978	0.000126247	0.004897852	0.000266939	0.000626824	0.000614719	0.000602	0.000521444	0.001132285	8.05559E-05	0.001172562	8.05559E-05	0.000854159
3834803773285	383480	3773285	0.004418729	0.001586803	0.00083973	0.00288418	9.26572E-05	9.26572E-05	0.002976837	9.26572E-05	0.003644159	0.000198611	0.000466377	0.000457371	0.000447907	0.000387971	0.000842456	5.99362E-05	0.000872424	5.99362E-05	0.000627244
3834903773285	383490	3773285	0.003449605	0.001238783	0.000655559	0.002251617	7.23355E-05	7.23355E-05	0.002323952	7.23355E-05	0.002877724	0.00015684	0.000368289	0.000361177	0.000353704	0.000306374	0.000665272	4.73305E-05	0.000688937	4.73305E-05	0.000490056
3835003773285	383500	3773285	0.002805801	0.001007587	0.000533211	0.001831395	5.88354E-05	5.88354E-05	0.00189023	5.88354E-05	0.00236395	0.000128838	0.000302537	0.000296694	0.000290556	0.000251675	0.000546498	3.88804E-05	0.000565938	3.88804E-05	0.000398964
3835103773285	383510	3773285	0.002354487	0.000845517	0.000447444	0.001536814	4.93717E-05	4.93717E-05	0.001586186	4.93717E-05	0.002001001	0.000109057	0.000256087	0.000251141	0.000245945	0.00021034	0.000462591	3.29109E-05	0.000479046	3.29109E-05	0.000335123
3835203773285	383520	3773285	0.002013121	0.000722929	0.000382571	0.001313998	4.22135E-05	4.22135E-05	0.001356212	4.22135E-05	0.001724665	9.39965E-05	0.000220721	0.000216459	0.00021198	0.000183614	0.000398708	2.83659E-05	0.000412891	2.83659E-05	0.000286835
3835303773285	383530	3773285	0.001747744	0.00062763	0.000332139	0.001140782	3.66488E-05	3.66488E-05	0.001177431	3.66488E-05	0.001508528	8.22167E-05	0.00019306	0.000189332	0.000185415	0.00016064	0.000348741	2.48111E-05	0.000361147	2.48111E-05	0.000249298
3835403773285	383540	3773285	0.001535851	0.000551537	0.000291872	0.001002477	3.22056E-05	3.22056E-05	0.001034682	3.22056E-05	0.00133494	7.27559E-05	0.000170845	0.000167545	0.000164079	0.000142123	0.000308611	2.1956E-05	0.000319589	2.1956E-05	0.000219321
3835503773285	383550	3773285	0.001358219	0.000487748	0.000258114	0.000886533	2.84808E-05	2.84808E-05	0.000915014	2.84808E-05	0.001188663	6.47837E-05	0.000152124	0.000149187	0.0001461	0.00012655	0.000274795	1.95502E-05	0.00028457	1.95502E-05	0.000194185
3835603773285	383560	3773285	0.001193347	0.000428541	0.000226782	0.000778918	2.50235E-05	2.50235E-05	0.000803942	2.50235E-05	0.00105228	5.73506E-05	0.00013467	0.000132069	0.00012933	0.00011203	0.000243266	1.73071E-05	0.000251919	1.73071E-05	0.000170837
3835703773285	383570	3773285	0.001058383	0.000380074	0.000201134	0.000690825	2.21934E-05	2.21934E-05	0.000713018	2.21934E-05	0.000939854	5.12233E-05	0.000120282	0.000117959	0.000115518	0.00010006	0.000217275	1.5458E-05	0.000225004	1.5458E-05	0.000151712
3835803773285	383580	3773285	0.000943249	0.000338729	0.00017954	0.000615675	1.97792E-05	1.97792E-05	0.000635454	1.97792E-05	0.000843317	4.59619E-05	0.000107927	0.000105843	0.000103653	8.97827E-05	0.000194958	1.38702E-05	0.000201893	1.38702E-05	0.000135381
3835903773285	383590	3773285	0.000845404	0.000303592	0.00016066	0.00055181	1.77275E-05	1.77275E-05	0.000569537	1.77275E-05	0.000760738	4.14612E-05	9.73587E-05	9.54786E-05	9.35031E-05	8.09911E-05	0.000175867	1.2512E-05	0.000182123	1.2512E-05	0.000121492
3836003773285	383600	3773285	0.000763363	0.00027413	0.000145069	0.00049826	1.60071E-05	1.60071E-05	0.000514268	1.60071E-05	0.000690984	3.76595E-05	8.84317E-05	8.67239E-05	8.49295E-05	7.35648E-05	0.000159742	1.13647E-05	0.000165424	1.13647E-05	0.000109834
3836103773285	383610	3773285	0.000700614	0.000251596	0.000133144	0.000457303	1.46913E-05	1.46913E-05	0.000471994	1.46913E-05	0.000637264	3.47317E-05	8.15566E-05	7.99816E-05	7.83267E-05	6.78455E-05	0.000147322	1.04812E-05	0.000152563	1.04812E-05	0.000100923
3836203773285	383620	3773285	0.000645452	0.000231787	0.000122661	0.000421297	1.35346E-05	1.35346E-05	0.000434832	1.35346E-05	0.000589791	3.21444E-05	7.54811E-05	7.40234E-05	7.24918E-05	6.27914E-05	0.000136348	9.70041E-06	0.000141198	9.70041E-06	9.30873E-05
3836303773285	383630	3773285	0.000597324	0.000214504	0.000113515	0.000389883	1.25254E-05	1.25254E-05	0.000402409	1.25254E-05	0.000548146	2.98746E-05	7.01513E-05	6.87966E-05	6.73731E-05	5.83577E-05	0.00012672	9.01546E-06	0.000131228	9.01546E-06	8.62479E-05
3836403773285	383640	3773285	0.000555143	0.000199357	0.000105499	0.000362351	1.16409E-05	1.16409E-05	0.000373992	1.16409E-05	0.000511462	2.78753E-05	6.54565E-05	6.41925E-05	6.28643E-05	5.44522E-05	0.00011824	8.41211E-06	0.000122446	8.41211E-06	8.02538E-05
3836503773285	383650	3773285	0.000517381	0.000185796	9.83225E-05	0.000337703	1.08491E-05	1.08491E-05	0.000348553	1.08491E-05	0.000478438	2.60755E-05	6.12301E-05	6.00477E-05	5.88053E-05	5.09363E-05	0.000110605	7.86896E-06	0.00011454	7.86896E-06	7.48843E-05
3836603773285	383660	3773285	0.00048717	0.000174947	9.25812E-05	0.000317984	1.02156E-05	1.02156E-05	0.0003282	1.02156E-05	0.000451838	2.46257E-05	5.78259E-05	5.67092E-05	5.55359E-05	4.81044E-05	0.000104456	7.43147E-06	0.000108172	7.43147E-06	7.05962E-05
3836703773285	383670	3773285	0.000459936	0.000165167	8.74057E-05	0.000300208	9.64449E-06	9.64449E-06	0.000309853	9.64449E-06	0.000427749	2.33129E-05	5.47431E-05	5.36859E-05	5.25751E-05	4.55398E-05	9.8887E-05	7.03528E-06	0.000102405	7.03528E-06	6.67301E-05
3836803773285	383680	3773285	0.000436648	0.000156804	8.29801E-05	0.000285008	9.15615E-06	9.15615E-06	0.000294164	9.15615E-06	0.00040703	2.21837E-05	5.20914E-05	5.10855E-05	5.00285E-05	4.3334E-05	9.40971E-05	6.6945E-06	9.74444E-05	6.6945E-06	6.34256E-05
3836903773285	383690	3773285	0.000418369	0.00015024	7.95064E-05	0.000273077	8.77286E-06	8.77286E-06	0.000281849	8.77286E-06	0.000390629	2.12898E-05	4.99924E-05	4.9027E-05	4.80126E-05	4.15879E-05	9.03056E-05	6.42475E-06	9.35179E-05	6.42475E-06	6.08422E-05
3837003773285	383700	3773285	0.000401191	0.000144071	7.62419E-05	0.000261864	8.41265E-06	8.41265E-06	0.000270277	8.41265E-06	0.00037517	2.04472E-05	4.8014E-05	4.70868E-05	4.61125E-05	3.9942E-05	8.67317E-05	6.17049E-06	9.8817E-05	6.17049E-06	5.84138E-05
3837103773285	383710	3773285	0.000386975	0.000138966	7.35404E-05	0.000252586	8.11457E-06	8.11457E-06	0.0002607	8.11457E-06	0.000362276	1.97445E-05	4.63638E-05	4.54685E-05	4.45277E-05	3.85693E-05	8.37509E-05	5.95842E-06	8.67301E-05	5.95842E-06	5.64116E-05
3837203773285	383720	3773285	0.000374149	0.00013436	7.11029E-05	0.000244214	7.84561E-06	7.84561E-06	0.000252059	7.84561E-06	0.000350599	1.91081E-05	4.48694E-05	4.4003E-05	4.30925E-05	3.73261E-05	8.10514E-05	5.76637E-06	8.39346E-05	5.76637E-06	5.46105E-05
3837303773285	383730	3773285	0.000362335	0.000130118	6.88578E-05	0.000236502	7.59788E-06	7.59788E-06	0.0002441	7.59788E-06	0.000339803	1.85197E-05	4.34877E-05	4.2648E-05	4.17655E-05	3.61767E-05	7.85556E-05	5.58881E-06	8.135E-05	5.58881E-06	5.29534E-05
3837403773285	383740	3773285	0.000352523	0.000126594	6.69931E-05	0.000230098	7.39213E-06	7.39213E-06	0.00023749	7.39213E-06	0.000330745	1.8026E-05	4.23285E-05	4.15111E-05	4.06522E-05	3.52124E-05	7.64616E-05	5.43983E-06	7.91815E-05	5.43983E-06	5.15869E-05

			ISDrainage / Utilities Trenching	ISDrainage / Utilities Trenching	ISAsphalt Paving	ISAsphalt Paving	SVDemolition	SVSite Grubbing / Prep	SVMass Grading / Excavation	SVMass Grading / Excavation	SVDrainage / Utilities Trenching	SVFoundations / Concrete Pads	SVBuilding / Structure Construction	SVBuilding / Structure Construction	SVAsphalt Paving	SVAsphalt Paving	SVArchitectural Coating	SVArchitectural Coating	SVLandscaping or Other Finishing	SVLandscaping or Other Finishing	MDemolition
Unique Identifier	X (UTM)	Y (UTM)	2027	2028	2027	2028	2027	2027	2027	2028	2028	2028	2028	2029	2028	2029	2028	2029	2028	2029	2027
3836403773275	383640	3773275	3.04957E-05	2.97132E-05	7.87593E-06	7.33678E-06	0.00051563	0.00037071	0.000249943	0.00024677	0.000175089	5.56214E-05	7.9681E-05	7.66407E-05	7.83421E-06	7.28891E-06	7.83421E-06	7.28891E-06	7.9681E-05	7.66407E-05	0.000137095
3836503773275	383650	3773275	2.85614E-05	2.78286E-05	7.37639E-06	6.87143E-06	0.000482757	0.000347076	0.000234009	0.000231038	0.000163927	5.20753E-05	7.46011E-05	7.17546E-05	7.33475E-06	6.82421E-06	7.33475E-06	6.82421E-06	7.46011E-05	7.17546E-05	0.000128153
3836603773275	383660	3773275	2.69625E-05	2.62707E-05	6.96344E-06	6.48675E-06	0.000455621	0.000327567	0.000220855	0.000218051	0.000154712	4.91481E-05	7.04077E-05	6.77212E-05	6.92246E-06	6.44062E-06	6.92246E-06	6.44062E-06	7.04077E-05	6.77212E-05	0.000120754
3836703773275	383670	3773275	2.55093E-05	2.48548E-05	6.58813E-06	6.13713E-06	0.000430944	0.000309825	0.000208893	0.000206241	0.000146333	4.64862E-05	6.65943E-05	6.40533E-05	6.54753E-06	6.09179E-06	6.54753E-06	6.09179E-06	6.65943E-05	6.40533E-05	0.000114029
3836803773275	383680	3773275	2.4303E-05	2.36795E-05	6.2766E-06	5.84693E-06	0.000410462	0.0002951	0.000198965	0.000196439	0.000139378	4.42768E-05	6.34293E-05	6.10091E-05	6.23635E-06	5.80226E-06	6.23635E-06	5.80226E-06	6.34293E-05	6.10091E-05	0.000108435
3836903773275	383690	3773275	2.34175E-05	2.28167E-05	6.04789E-06	5.63388E-06	0.000395433	0.000284295	0.00019168	0.000189246	0.000134275	4.26556E-05	6.11068E-05	5.87752E-05	6.008E-06	5.58981E-06	6.008E-06	5.58981E-06	6.11068E-05	5.87752E-05	0.000104298
3837003773275	383700	3773275	2.25826E-05	2.20032E-05	5.83227E-06	5.43301E-06	0.00038126	0.000274105	0.000184809	0.000182463	0.000129462	4.11267E-05	5.89165E-05	5.66685E-05	5.79265E-06	5.38945E-06	5.79265E-06	5.38945E-06	5.89165E-05	5.66685E-05	0.000100394
3837103773275	383710	3773275	2.19243E-05	2.13618E-05	5.66226E-06	5.27465E-06	0.000370124	0.000266099	0.000179411	0.000177133	0.00012568	3.99255E-05	5.71957E-05	5.50133E-05	5.62346E-06	5.23204E-06	5.62346E-06	5.23204E-06	5.71957E-05	5.50133E-05	9.72862E-05
3837203773275	383720	3773275	2.1342E-05	2.07945E-05	5.51188E-06	5.13456E-06	0.000360324	0.000259053	0.000174661	0.000172444	0.000122353	3.88684E-05	5.56813E-05	5.35567E-05	5.47457E-06	5.09351E-06	5.47457E-06	5.09351E-06	5.56813E-05	5.35567E-05	9.45172E-05
3837303773275	383730	3773275	2.07839E-05	2.02507E-05	5.36774E-06	5.00028E-06	0.00035097	0.000252328	0.000170127	0.000167967	0.000119177	3.78593E-05	5.42358E-05	5.21664E-05	5.33245E-06	4.96128E-06	5.33245E-06	4.96128E-06	5.42358E-05	5.21664E-05	9.18571E-05
3837403773275	383740	3773275	2.02101E-05	1.96915E-05	5.21953E-06	4.86222E-06	0.000341339	0.000245404	0.000165459	0.000163358	0.000115906	3.68205E-05	5.27476E-05	5.0735E-05	5.18613E-06	4.82515E-06	5.18613E-06	4.82515E-06	5.27476E-05	5.0735E-05	8.91335E-05
3837503773275	383750	3773275	1.96767E-05	1.91719E-05	5.08178E-06	4.73391E-06	0.000332404	0.00023898	0.000161127	0.000159082	0.000112872	3.58566E-05	5.13668E-05	4.94068E-05	5.05037E-06	4.69883E-06	5.05037E-06	4.69883E-06	5.13668E-05	4.94068E-05	8.65968E-05
3837603773275	383760	3773275	1.91343E-05	1.86434E-05	4.94171E-06	4.60342E-06	0.000323317	0.000232447	0.000156723	0.000154733	0.000109787	3.48764E-05	4.99626E-05	4.80562E-05	4.9123E-06	4.57038E-06	4.9123E-06	4.57038E-06	4.99626E-05	4.80562E-05	8.4031E-05
3837703773275	383770	3773275	1.86021E-05	1.81248E-05	4.80426E-06	4.47538E-06	0.000314381	0.000226023	0.000152391	0.000150456	0.000106752	3.39125E-05	4.85818E-05	4.67281E-05	4.77654E-06	4.44407E-06	4.77654E-06	4.44407E-06	4.85818E-05	4.67281E-05	8.15215E-05
3837803773275	383780	3773275	1.81053E-05	1.76408E-05	4.67595E-06	4.35586E-06	0.000306052	0.000220035	0.000148354	0.00014647	0.000103924	3.3014E-05	4.72946E-05	4.549E-05	4.64999E-06	4.32632E-06	4.64999E-06	4.32632E-06	4.72946E-05	4.549E-05	7.9179E-05
3837903773275	383790	3773275	1.76693E-05	1.7216E-05	4.56335E-06	4.25096E-06	0.000298747	0.000214783	0.000144813	0.000142974	0.000101443	3.2226E-05	4.61657E-05	4.44042E-05	4.53899E-06	4.22306E-06	4.53899E-06	4.22306E-06	4.61657E-05	4.44042E-05	7.7114E-05
3838003773275	383800	3773275	1.72547E-05	1.6812E-05	4.45626E-06	4.1512E-06	0.000291771	0.000209767	0.000141431	0.000139636	9.90748E-05	3.14735E-05	4.50877E-05	4.33674E-05	4.43301E-06	4.12445E-06	4.43301E-06	4.12445E-06	4.50877E-05	4.33674E-05	7.51525E-05
3838103773275	383810	3773275	1.68074E-05	1.63762E-05	4.34074E-06	4.04359E-06	0.000284199	0.000204323	0.000137761	0.000136012	9.65034E-05	3.06567E-05	4.39176E-05	4.22418E-05	4.31796E-06	4.01741E-06	4.31796E-06	4.01741E-06	4.39176E-05	4.22418E-05	7.30603E-05
3838203773275	383820	3773275	1.63376E-05	1.59184E-05	4.21942E-06	3.93057E-06	0.000276216	0.000198584	0.000133891	0.000132191	9.3793E-05	2.97956E-05	4.2684E-05	4.10554E-05	4.19668E-06	3.90457E-06	4.19668E-06	3.90457E-06	4.2684E-05	4.10554E-05	7.08775E-05
3838303773275	383830	3773275	1.5887E-05	1.54794E-05	4.10303E-06	3.82215E-06	0.000268555	0.000193076	0.000130178	0.000128525	9.11914E-05	2.89692E-05	4.15001E-05	3.99166E-05	4.08028E-06	3.79627E-06	4.08028E-06	3.79627E-06	4.15001E-05	3.99166E-05	6.87908E-05
3838403773275	383840	3773275	1.53103E-05	1.49175E-05	3.9541E-06	3.68342E-06	0.000258719	0.000186005	0.00012541	0.000123818	8.78517E-05	2.79082E-05	3.99802E-05	3.84548E-05	3.93084E-06	3.65724E-06	3.93084E-06	3.65724E-06	3.99802E-05	3.84548E-05	6.61506E-05
3838503773275	383850	3773275	1.47612E-05	1.43825E-05	3.81228E-06	3.55131E-06	0.000249347	0.000179267	0.000120867	0.000119333	8.46693E-05	2.68973E-05	3.8532E-05	3.70618E-05	3.78845E-06	3.52475E-06	3.78845E-06	3.52475E-06	3.8532E-05	3.70618E-05	6.36411E-05
3838603773275	383860	3773275	1.41817E-05	1.38178E-05	3.66262E-06	3.41189E-06	0.000239468	0.000172164	0.000116078	0.000114604	8.13145E-05	2.58315E-05	3.70052E-05	3.55933E-05	3.63834E-06	3.38509E-06	3.63834E-06	3.38509E-06	3.70052E-05	3.55933E-05	6.10082E-05
3838703773275	383870	3773275	1.35476E-05	1.32E-05	3.49887E-06	3.25935E-06	0.000228626	0.000164369	0.000110823	0.000109415	7.76329E-05	2.4662E-05	3.53298E-05	3.39818E-05	3.47362E-06	3.23183E-06	3.47362E-06	3.23183E-06	3.53298E-05	3.39818E-05	5.81485E-05
3838803773275	383880	3773275	1.29507E-05	1.26184E-05	3.3447E-06	3.11574E-06	0.000218416	0.000157029	0.000105874	0.000104529	7.41662E-05	2.35607E-05	3.37521E-05	3.24643E-05	3.3185E-06	3.08751E-06	3.3185E-06	3.08751E-06	3.37521E-05	3.24643E-05	5.5463E-05
3838903773275	383890	3773275	1.23746E-05	1.20571E-05	3.19591E-06	2.97713E-06	0.000208554	0.000149939	0.000101093	9.98097E-05	7.08174E-05	2.24969E-05	3.22281E-05	3.09985E-05	3.16866E-06	2.94811E-06	3.16866E-06	2.94811E-06	3.22281E-05	3.09985E-05	5.28864E-05
3839003773275	383900	3773275	1.18328E-05	1.15292E-05	3.05599E-06	2.84679E-06	0.000199271	0.000143265	9.65935E-05	9.53671E-05	6.76652E-05	2.14955E-05	3.07936E-05	2.96187E-05	3.02762E-06	2.81688E-06	3.02762E-06	2.81688E-06	3.07936E-05	2.96187E-05	5.04676E-05
3839103773275	383910	3773275	1.13259E-05	1.10353E-05	2.92507E-06	2.72483E-06	0.000190594	0.000137027	9.23874E-05	9.12144E-05	6.47188E-05	2.05595E-05	2.94528E-05	2.8329E-05	2.89578E-06	2.69422E-06	2.89578E-06	2.69422E-06	2.94528E-05	2.8329E-05	4.82121E-05
3829703773285	382970	3773285	6.56565E-06	6.3972E-06	1.69567E-06	1.57959E-06	9.28026E-05	6.672E-05	4.49846E-05	4.44134E-05	3.15124E-05	1.00107E-05	1.43409E-05	1.37937E-05	1.40999E-06	1.31185E-06	1.40999E-06	1.31185E-06	1.43409E-05	1.37937E-05	2.43782E-05
3829803773285	382980	3773285	6.79013E-06	6.61592E-06	1.75365E-06	1.6336E-06	9.67581E-05	6.95638E-05	4.69019E-05	4.63064E-05	3.28555E-05	1.04374E-05	1.49522E-05	1.43816E-05	1.47009E-06	1.36776E-06	1.47009E-06	1.36776E-06	1.49522E-05	1.43816E-05	2.5565E-05
3829903773285	382990	3773285	6.97411E-06	6.79517E-06	1.80116E-06	1.67786E-06	9.97693E-05	7.17287E-05	4.83615E-05	4.77475E-05	3.3878E-05	1.07622E-05	1.54175E-05	1.48292E-05	1.51584E-06	1.41033E-06	1.51584E-06	1.41033E-06	1.54175E-05	1.48292E-05	2.65557E-05
3830003773285	383000	3773285	7.17271E-06	6.98868E-06	1.85245E-06	1.72564E-06	0.000103351	7.43035E-05	5.00975E-05	4.94614E-05	3.50941E-05	1.11485E-05	1.59709E-05	1.53615E-05	1.57025E-06	1.46096E-06	1.57025E-06	1.46096E-06	1.59709E-05	1.53615E-05	2.76063E-05
3830103773285	383010	3773285	7.38087E-06	7.1915E-06	1.90621E-06	1.77572E-06	0.00010744	7.72433E-05	5.20797E-05	5.14184E-05	3.64826E-05	1.15896E-05	1.66028E-05	1.59693E-05	1.63238E-06	1.51876E-06	1.63238E-06	1.51876E-06	1.66028E-05	1.59693E-05	2.87694E-05
3830203773285	383020	3773285	7.65655E-06	7.46011E-06	1.97741E-06	1.84205E-06	0.000111083	7.98629E-05	5.38459E-05	5.31622E-05	3.77199E-05	1.19826E-05	1.71659E-05	1.65109E-05	1.68774E-06	1.57027E-06	1.68774E-06	1.57027E-06	1.71659E-05	1.65109E-05	2.98908E-05
3830303773285	383030	3773285	7.9508E-06	7.7468E-06	2.0534E-06	1.91284E-06	0.000115021	8.26939E-05	5.57546E-05	5.50467E-05	3.9057E-05	1.24074E-05	1.77744E-05	1.70962E-05	1.74757E-06	1.62593E-06	1.74757E-06	1.62593E-06	1.77744E-05	1.70962E-05	3.10829E-05
3830403773285	383040	3773285	8.26136E-06	8.04939E-06	2.13361E-06	1.98755E-06	0.000119048	8.55889E-05	5.77065E-05	5.69738E-05	4.04243E-05	1.28418E-05	1.83966E-05	1.76947E-05	1.80875E-06	1.68285E-06	1.80875E-06	1.68285E-06	1.83966E-05	1.76947E-05	3.2335E-05
3830503773285	383050	3773285	8.60399E-06	8.38323E-06	2.2221E-06	2.06998E-06	0.000123823	8.9022E-05	6.00212E-05	5.92591E-05	4.20457E-05	1.33569E-05	1.91345E-05	1.84044E-05	1.8813E-06	1.75035E-06	1.8813E-06	1.75035E-06	1.91345E-05	1.84044E-05	3.3685E-05
3830603773285	383060	3773285	8.9303E-06	8.70117E-06	2.30637E-06	2.14849E-06	0.000128447	9.23461E-05	6.22624E-05	6.14719E-05	4.36158E-05	1.38556E-05	1.9849E-05	1.90917E-05	1.95155E-06	1.81571E-06	1.95155E-06	1.81571E-06	1.9849E-05	1.90917E-05	3.49969E-05
3830703773285	383070	3773285	9.27687E-06	9.03885E-06	2.39588E-06	2.23187E-06	0.000133498	9.59777E-05	6.47109E-05	6.38893E-05	4.5331E-05	1.44005E-05	2.06296E-05	1.98425E-05	2.02829E-06	1.88711E-06	2.02829E-06	1.88711E-06	2.06296E-05	1.98425E-05	3.65211E-05
3830803773285	383080	3773285	9.651E-06	9.40339E-06	2.49251E-06	2.32188E-06	0.000138986	9.99231E-05	6.7371E-05	6.651566E-05	4.71945E-05	1.49925E-05	2.14776E-05	2.06581E-05	2.11167E-06	1.96469E-06	2.11167E-06	1.96469E-06	2.14776E-05	2.06581E-05	3.81923E-05
3830903773285	383090	3773285	1.00488E-05	9.79094E-06	2.59523E-06	2.41758E-06	0.000144785	0.000104093	7.01823E-05	6.92912E-05	4.91638E-05	1.56181E-05	2.23738E-05	2.15202E-05	2.19979E-06	2.04667E-06	2.19979E-06	2.04667E-06	2.23738E-05	2.15202E-05	3.99615E-05
3831003773285	383100	3773285	1.04623E-05	1.01939E-05	2.70203E-06	2.51706E-06	0.000150718	0.000108358	7.30583E-05	7.21307E-05	5.11785E-05	1.62581E-05	2.32907E-05	2.2402E-05	2.28994E-06	2.13054E-06	2.28994E-06	2.13054E-06	2.32907E-05	2.2402E-05	4.1776E-05
3831103773285	383110	3773285	1.09028E-05	1.06231E-05	2.8158E-06	2.62304E-06	0.000157053	0.000112912	7.61287E-05	7.51621E-05	5.33293E-05	1.69414E-05	2.42695E-05	2.33435E-05	2.38617E-06	2.22008E-06	2.38617E-06	2.22008E-06	2.42695E-05	2.33435E-05	4.37212E-05
3831203773285	383120	3773285	1.13799E-05	1.10879E-05	2.93902E-06	2.73783E-06	0.000163939	0.000117863	7.94668E-05	7.84578E-05	5.56677E-05	1.76842E-05	2.53337E-05	2.43671E-05	2.4908E-06	2.31743E-06	2.4908E-06	2.31743E-06	2.53337E-05	2.43671E-05	4.58514E-05
3831303773285	383130	3773285	1.18941E-05	1.1589E-05	3.07182E-06	2.86154E-06	0.000171351	0.000123192	8.30597E-05	8.20051E-05	5.81846E-05	1.84838E-05	2.64791E-05	2.54688E-05	2.60342E-06	2.42221E-06	2.60342E-06	2.42221E-06	2.64791E-05	2.54688E-05	4.81613E-05
3831403773285	383140	3773285	1.2495E-05	1.21744E-05	3.22701E-06	3.0061E-06	0.000180135	0.000129507	8.73176E-05	8.6209E-05	6.11673E-05	1.94313E-05	2.78365E-05	2.67744E-05	2.73688E-06	2.54638E-06	2.73688E-06	2.54638E-06	2.78365E-05	2.67744E-05	5.09303E-05
3831503773285	383150	3773285	1.33637E-05	1.30208E-05	3.45135E-06	3.21509E-06	0.0001934	0.000139044	9.37477E-05	9.25574E-05	6.56717E-05	2.08622E-05	2.98864E-05	2.87461E-05	2.93842E-06	2.73389E-06	2.93842E-06	2.73389E-06	2.98864E-05	2.87461E-05	5.53197E-05
3831603773285	383160	3773285	1.41828E-05	1.38189E-05	3.66291E-06	3.41216E-06	0.000206523	0.000148479	0.000100109	9.88376E-05	7.01277E-05	2.22778E-05	3.19143E-05	3.06965E-05	3.1378E-06	2.91939E-06	3.1378E-06	2.91939E-06	3.19143E-05	3.06965E-05	5.97417E-05
3834603773285	383460	3773285	0.000503238	0.000490326	0.000129968	0.000121071	0.010613715	0.007630685	0.005144827	0.005079504	0.00360403	0.001144908	0.001640151	0.00157757	0.000161259	0.000150035	0.000161259	0.000150035	0.001640151	0.00157757	0.002345354
3834703773285	383470	3773285	0.000343937	0.000335113	8.88266E-05	8.27459E-05	0.00689134	0.004954499	0.003340465	0.003298052	0.002340047	0.000743373	0.001064927	0.001024294	0.000104703	9.74154E-05	0.000104703	9.74154E-05	0.001064927	0.001024294	0.001601046
3834803773285	383480	3773285	0.000252567	0.000246087	6.5229E-05	6.07637E-05	0.004847526	0.003485108	0.00234976	0.002319925	0.001646043	0.000522906	0.000749094	0.000720512	7.36507E-05	6.85242E-05	7.36507E-05	6.85242E-05	0.000749094	0.000720512	0.001173928
3834903773285	383490	3773285	0.000197327	0.000192264	5.09624E-05	4.74737E-05	0.003677013	0.002643572	0.001782372	0.001759742	0.001248579	0.000396642	0.000568213	0.000546533	5.58666E-05	5.1978E-05	5.58666E-05	5.1978E-05	0.000568213	0.000546533	0.00091555
3835003773285	383500	3773285	0.000160648	0.000156526	4.14895E-05	3.86493E-05	0.00293142	0.002107532	0.001420958	0.001402917	0.000995403	0.000316214	0.000452996	0.000435712	4.45384E-05	4.14383E-05	4.45384E-05	4.14383E-05	0.000452996	0.000435712	0.000743919
3835103773285	383510	3773285	0.000134941	0.000131479	3.48505E-05	3.24648E-05	0.002425028	0.001743464	0.001175493	0.001160568	0.000823451	0.000261589	0.000374743	0.000360444	3.68446E-05	3.428E-05	3.68446E-05	3.428E-05	0.000374743	0.000360444	0.000623624
3835203773285	383520	3773285	0.000115498	0.000112534	2.98288E-05	2.77869E-05	0.002050905	0.001474489	0.000994143	0.00098152	0.000696412	0.000221232	0.000316929	0.000304836	3.11603E-05	2.89914E-05	3.11603E-05	2.89914E-05	0.000316929	0.000304836	0.000532656
3835303773285	383530	3773285	0.000100383	9.78075E-05	2.59253E-05	2.41506E-05	0.001766127	0.001269749	0.000856101	0.000845232	0.000599712	0.000190513	0.000272922	0.000262508	2.68336E-05	2.49658E-05	2.68336E-05	2.49658E-05	0.000272922	0.000262508	0.000461975
3835403773285	383540	3773285	8.83123E-05	8.60464E-05	2.28079E-05	2.12465E-05	0.001542633	0.001109069	0.000747766	0.000738272	0.000523822	0.000166405	0.000238385	0.000229289	2.34379E-05	2.18065E-05	2.34379E-05	2.18065E-05	0.000238385	0.000229289	0.000405564
3835503773285	383550	3773285	7.81909E-05	7.61847E-05	2.01939E-05	1.88115E-05	0.001357625	0.000976058	0.000658086	0.000649731	0.000461	0.000146448	0.000209795	0.000201791	2.0627E-05	1.91913E-05	2.0627E-05	1.91913E-05	0.000209795	0.000201791	0.00035831
3835603773285	383560	3773285	6.87897E-05	6.70247E-05	1.77659E-05	1.65497E-05	0.001187244	0.000853564	0.000575497	0.000568191	0.000403145	0.000128069	0.000183466	0.000176466	1.80384E-05	1.67828E-05	1.80384E-05	1.67828E-05	0.000183466	0.000176466	0.000314495
3835703773285	383570	3773285	6.10887E-05	5.95213E-05	1.5777E-05	1.4697E-05	0.001049381	0.000754448	0.000508671	0.000502212	0.000356332	0.000113197	0.000162162	0.000155975	1.59437E-05	1.4834E-05	1.59437E-05	1.4834E-05	0.000162162	0.000155975	0.000278667
3835803773285	383580	3773285	5.45129E-05	5.31143E-05	1.40787E-05	1.3115E-05	0.000932685	0.0006705	0.000452104	0.000446364	0.000316706	0.000100609	0.000144129	0.00013863	1.41707E-05	1.31844E-05	1.41707E-05	1.31844E-05	0.000144129	0.00013863	0.000248137
3835903773285	383590	3773285	4.892E-05	4.76649E-05	1.26343E-05	1.17694E-05	0.000834128	0.000599693	0.00040433	0.000399196	0.000283239	8.99779E-05	0.000128899	0.000123981	1.26733E-05	1.17912E-05	1.26733E-05	1.17912E-05	0.000128899	0.000123981	0.000222217
3836003773285	383600	3773285	4.42262E-05	4.30914E-05	1.1422E-05	1.06401E-05	0.000752149	0.000540754	0.000364592	0.000359963	0.000255402	8.11348E-05	0.000116231	0.000111796	1.14278E-05	1.06323E-05	1.14278E-05	1.06323E-05	0.000116231	0.000111796	0.000200495
3836103773285	383610	3773285	4.06378E-05	3.95952E-05	1.04953E-05	9.77683E-06	0.000690028	0.000496093	0.00033448	0.000330233	0.000234308	7.44338E-05	0.000106631	0.000102562	1.04839E-05	9.75419E-06	1.04839E-05	9.75419E-06	0.000106631	0.000102562	0.000183879
3836203773285	383620	3773285	3.74827E-05	3.6521E-05	9.68044E-06	9.01776E-06	0.000635631	0.000456985	0.000308112	0.0003042	0.000215837	6.8566E-05	9.82249E-05	9.44771E-05	9.65744E-06	8.98523E-06	9.65744E-06	8.98523E-06	9.82249E-05	9.44771E-05	0.00016928
3836303773285	383630	3773285	3.47288E-05	3.38377E-05	8.96918E-06	8.35519E-06	0.000588326	0.000422974	0.000285181	0.000281561	0.000199774	6.34631E-05	9.09148E-05	8.74458E-05	8.93871E-06	8.31653E-06	8.93871E-06	8.31653E-06	9.09148E-05	8.74458E-05	0.000156543
3836403773285	383640	3773285	3.23152E-05	3.1486E-05	8.34584E-06	7.77452E-06	0.000547007	0.000393268	0.000265153	0.000261786	0.000185744	5.9006E-05	8.45297E-05	8.13044E-05	8.31093E-06	7.73245E-06	8.31093E-06	7.73245E-06	8.45297E-05	8.13044E-05	0.000145386
3836503773285	383650	3773285	3.01531E-05	2.93794E-05	7.78745E-06	7.25435E-06	0.000510089	0.000366726	0.000247257	0.000244118	0.000173208	5.50236E-05	7.88247E-05	7.58171E-05	7.75002E-06	7.21058E-06	7.75002E-06	7.21058E-06	7.88247E-05	7.58171E-05	0.000135397
3836603773285	383660	3773285	2.84264E-05	2.76971E-05	7.34152E-06	6.83895E-06	0.000480664	0.000345571	0.000232994	0.000230036	0.000163216	5.18495E-05	7.42775E-05	7.14434E-05	7.30294E-06	6.79462E-06	7.30294E-06	6.79462E-06	7.42775E-05	7.14434E-05	0.000127402
3836703773285	383670	3773285	2.68697E-05	2.61803E-05	6.93947E-06	6.46442E-06	0.000454151	0.00032651	0.000220142	0.000217347	0.000154213	4.89896E-05	7.01805E-05	6.75027E-05	6.90013E-06	6.41984E-06	6.90013E-06	6.41984E-06	7.01805E-05	6.75027E-05	0.000120196
3836803773285	383680	3773285	2.55391E-05	2.48838E-05	6.59583E-06	6.1443E-06	0.000431505	0.000310229	0.000209165	0.000206509	0.000146523	4.65467E-05	6.6681E-05	6.41367E-05	6.55605E-06	6.09972E-06	6.55605E-06	6.09972E-06	6.6681E-05	6.41367E-05	0.000114033
3836903773285	383690	3773285	2.44988E-05	2.38703E-05	6.32716E-06	5.89403E-06	0.000413803	0.000297502	0.000200584	0.000198038	0.000140512	4.46372E-05	6.39455E-05	6.15056E-05	6.2871E-06	5.84949E-06	6.2871E-06	5.84949E-06	6.39455E-05	6.15056E-05	0.000109188
3837003773285	383700	3773285	2.3521E-05	2.29175E-05	6.07463E-06	5.65879E-06	0.000397171	0.000285544	0.000192522	0.000190078	0.000134865	4.2843E-05	6.13753E-05	5.90334E-05	6.0344E-06	5.61437E-06	6.0344E-06	5.61437E-06	6.13753E-05	5.90334E-05	0.000104633
3837103773285	383710	3773285	2.27148E-05	2.2132E-05	5.86641E-06	5.46482E-06	0.000383478	0.0002757	0.000185885	0.000183525	0.000130215	4.1366E-05	5.92593E-05	5.69982E-05	5.82636E-06	5.42081E-06	5.82636E-06	5.42081E-06	5.92593E-05	5.69982E-05	0.000100857
3837203773285	383720	3773285	2.19896E-05	2.14254E-05	5.67912E-06	5.29035E-06	0.000371193	0.000266867	0.00017993	0.000177645	0.000126043	4.00408E-05	5.73609E-05	5.51722E-05	5.6397E-06	5.24715E-06	5.6397E-06	5.24715E-06	5.73609E-05	5.51722E-05	9.74459E-05
3837303773285	383730	3773285	2.13223E-05	2.07753E-05	5.50679E-06	5.12982E-06	0.000359932	0.000258772	0.000174471	0.000172256	0.00012222	3.88261E-05	5.56207E-05	5.34985E-05	5.46861E-06	5.08797E-06	5.46861E-06	5.08797E-06	5.56207E-05	5.34985E-05	9.42995E-05
3837403773285	383740	3773285	2.07721E-05	2.02392E-05	5.36469E-06	4.99744E-06	0.000350711	0.000252142	0.000170002	0.000167843	0.000119089	3.78315E-05	5.41959E-05	5.2128E-05	5.32852E-06	4.95763E-06	5.32852E-06	4.95763E-06	5.41959E-05	5.2128E-05	9.16738E-05

			MSite Grubbing / Prep	MMass Grading / Excavation	MMass Grading / Excavation	MDrainage / Utilities Trenching	MFoundations / Concrete Pads	MBuilding / Structure Construction	MAsphalt Paving	MLandscaping or Other Finishing	MWaterside Construction (Piles)	RSSWDemolition	RSSWPlacing Base	RSSWForm/Plac e Rebar and Pour	Child Risk				
Unique Identifier	X (UTM)	Y (UTM)	2027	2027	2028	2028	2028	2028	2028	2028	2028	2029	2029	2029	3rd Trimester	0<2	2<16	Total	per million
3836403773275	383640	3773275	0.000420859	0.000494895	0.000488306	0.000103797	0.000134987	9.9358E-05	1.02266E-05	0.000119811	1.02266E-05	2.11986E-05	3.07596E-05	1.82337E-05	1.18466E-08	1.7595E-07	3.4504E-08	2.22304E-07	0.2223038
3836503773275	383650	3773275	0.000393408	0.000462616	0.000456456	9.7027E-05	0.000126183	9.28774E-05	9.55958E-06	0.000111997	9.55958E-06	2.10052E-05	3.0479E-05	1.80673E-05	1.11119E-08	1.6492E-07	3.2316E-08	2.08347E-07	0.20834678
3836603773275	383660	3773275	0.000370693	0.000435904	0.0004301	9.14245E-05	0.000118897	8.75146E-05	9.0076E-06	0.00010553	9.0076E-06	2.0868E-05	3.02799E-05	1.79493E-05	1.05023E-08	1.5577E-07	3.0504E-08	1.96777E-07	0.19677689
3836703773275	383670	3773275	0.000350049	0.000411629	0.000406148	8.63332E-05	0.000112276	8.2641E-05	8.50598E-06	9.96529E-05	8.50598E-06	2.07276E-05	3.00762E-05	1.78286E-05	9.94685E-09	1.4744E-07	2.8855E-08	1.86242E-07	0.18624218
3836803773275	383680	3773275	0.000332876	0.000391435	0.000386223	8.20977E-05	0.000106767	7.85866E-05	8.08868E-06	9.4764E-05	8.08868E-06	2.06247E-05	2.99268E-05	1.774E-05	9.48357E-09	1.405E-07	2.7482E-08	1.77465E-07	0.17746451
3836903773275	383690	3773275	0.000320175	0.0003765	0.000371487	7.89654E-05	0.000102694	7.55883E-05	7.78007E-06	9.11484E-05	7.78007E-06	2.06091E-05	2.99042E-05	1.77266E-05	9.14072E-09	1.3537E-07	2.6467E-08	1.70974E-07	0.17097401
3837003773275	383700	3773275	0.000308194	0.000362411	0.000357585	7.60104E-05	9.88508E-05	7.27596E-05	7.48892E-06	8.77374E-05	7.48892E-06	2.05966E-05	2.98861E-05	1.77159E-05	8.81692E-09	1.3052E-07	2.5509E-08	1.64847E-07	0.16484688
3837103773275	383710	3773275	0.000298652	0.00035119	0.000346514	7.3657E-05	9.57903E-05	7.05069E-05	7.25706E-06	8.5021E-05	7.25706E-06	2.06714E-05	2.99947E-05	1.77803E-05	8.55971E-09	1.2667E-07	2.4749E-08	1.59981E-07	0.15998119
3837203773275	383720	3773275	0.000290152	0.000341194	0.000336651	7.15606E-05	9.30639E-05	6.85001E-05	7.05051E-06	8.26011E-05	7.05051E-06	2.08025E-05	3.01848E-05	1.78929E-05	8.33148E-09	1.2326E-07	2.4074E-08	1.55663E-07	0.1556631
3837303773275	383730	3773275	0.000281985	0.000331592	0.000327177	6.95466E-05	9.04447E-05	6.65722E-05	6.85208E-06	8.02764E-05	6.85208E-06	2.09584E-05	3.04111E-05	1.80271E-05	8.11262E-09	1.1998E-07	2.3427E-08	1.51522E-07	0.1515219
3837403773275	383740	3773275	0.000273624	0.00032176	0.000317476	6.74845E-05	8.7763E-05	6.45983E-05	6.64891E-06	7.78962E-05	6.64891E-06	2.10832E-05	3.05922E-05	1.81344E-05	7.88792E-09	1.1662E-07	2.2763E-08	1.47271E-07	0.14727103
3837503773275	383750	3773275	0.000265837	0.000312603	0.00030844	6.55639E-05	8.52653E-05	6.27599E-05	6.45968E-06	7.56793E-05	6.45968E-06	2.12236E-05	3.07958E-05	1.82552E-05	7.67873E-09	1.1349E-07	2.2145E-08	1.43315E-07	0.14331487
3837603773275	383760	3773275	0.000257961	0.000303341	0.000299302	6.36213E-05	8.2739E-05	6.09004E-05	6.26829E-06	7.3437E-05	6.26829E-06	2.13171E-05	3.09316E-05	1.83356E-05	7.46649E-09	1.1032E-07	2.1519E-08	1.39303E-07	0.13930312
3837703773275	383770	3773275	0.000250257	0.000294282	0.000290363	6.17213E-05	8.02681E-05	5.90817E-05	6.08109E-06	7.12439E-05	6.08109E-06	2.13764E-05	3.10176E-05	1.83866E-05	7.25812E-09	1.072E-07	2.0904E-08	1.35367E-07	0.13536685
3837803773275	383780	3773275	0.000243066	0.000285825	0.00028202	5.99477E-05	7.79615E-05	5.73839E-05	5.90635E-06	6.91966E-05	5.90635E-06	2.14294E-05	3.10946E-05	1.84322E-05	7.06313E-09	1.0429E-07	2.033E-08	1.31686E-07	0.13168628
3837903773275	383790	3773275	0.000236727	0.000278371	0.000274665	5.83843E-05	7.59283E-05	5.58874E-05	5.75232E-06	6.7392E-05	5.75232E-06	2.15074E-05	3.12077E-05	1.84993E-05	6.89109E-09	1.0173E-07	1.9823E-08	1.28441E-07	0.12844131
3838003773275	383800	3773275	0.000230705	0.00027129	0.000267678	5.68992E-05	7.3997E-05	5.44658E-05	5.606E-06	6.56778E-05	5.606E-06	2.15667E-05	3.12937E-05	1.85503E-05	6.72734E-09	9.9286E-08	1.9341E-08	1.25354E-07	0.1253542
3838103773275	383810	3773275	0.000224283	0.000263738	0.000260226	5.53152E-05	7.1937E-05	5.29495E-05	5.44993E-06	6.38494E-05	5.44993E-06	2.1548E-05	3.12666E-05	1.85342E-05	6.55132E-09	9.6663E-08	1.8823E-08	1.22038E-07	0.12203765
3838203773275	383820	3773275	0.000217582	0.000255858	0.000252451	5.36625E-05	6.97877E-05	5.13675E-05	5.2871E-06	6.19417E-05	5.2871E-06	2.14606E-05	3.11398E-05	1.84591E-05	6.36705E-09	9.3918E-08	1.8282E-08	1.18567E-07	0.11856668
3838303773275	383830	3773275	0.000211176	0.000248325	0.000245019	5.20826E-05	6.7733E-05	4.98552E-05	5.13144E-06	6.01181E-05	5.13144E-06	2.13608E-05	3.0995E-05	1.83732E-05	6.19046E-09	9.1288E-08	1.7764E-08	1.15242E-07	0.11524174
3838403773275	383840	3773275	0.000203071	0.000238795	0.000235615	5.00837E-05	6.51335E-05	4.79418E-05	4.9345E-06	5.78108E-05	4.9345E-06	2.10863E-05	3.05967E-05	1.81371E-05	5.96645E-09	8.7949E-08	1.7107E-08	1.11022E-07	0.11102156
3838503773275	383850	3773275	0.000195367	0.000229736	0.000226677	4.81838E-05	6.26626E-05	4.61231E-05	4.74731E-06	5.56177E-05	4.74731E-06	2.08056E-05	3.01893E-05	1.78956E-05	5.75294E-09	8.4767E-08	1.6481E-08	1.07001E-07	0.10700091
3838603773275	383860	3773275	0.000187285	0.000220231	0.000217299	4.61904E-05	6.00702E-05	4.42149E-05	4.55091E-06	5.33167E-05	4.55091E-06	2.045E-05	2.96734E-05	1.75898E-05	5.52826E-09	8.1419E-08	1.5824E-08	1.02771E-07	0.10277129
3838703773275	383870	3773275	0.000178506	0.000209908	0.000207113	4.40252E-05	5.72544E-05	4.21424E-05	4.33759E-06	5.08176E-05	4.33759E-06	1.99727E-05	2.89809E-05	1.71793-05	5.2833E-09	7.7769E-08	1.5108E-08	9.8161E-08	0.09816097
3838803773275	383880	3773275	0.000170262	0.000200214	0.000197548	4.1992E-05	5.46102E-05	4.01961E-05	4.13726E-06	4.84706E-05	4.13726E-06	1.94861E-05	2.82748E-05	1.67607E-05	5.05237E-09	7.4331E-08	1.4435E-08	9.38181E-08	0.09381806
3838903773275	383890	3773275	0.000162352	0.000190913	0.000188371	4.00412E-05	5.20732E-05	3.83287E-05	3.94506E-06	4.62188E-05	3.94506E-06	1.89808E-05	2.75415E-05	1.63261E-05	4.82981E-09	7.1019E-08	1.3786E-08	8.96354E-08	0.08963537
3839003773275	383900	3773275	0.000154927	0.000182181	0.000179755	3.82099E-05	4.96916E-05	3.65757E-05	3.76463E-06	4.4105E-05	3.76463E-06	1.84786E-05	2.68128E-05	1.58941E-05	4.62007E-09	6.7901E-08	1.3176E-08	8.56971E-08	0.08569709
3839103773275	383910	3773275	0.000148003	0.000174039	0.000171722	3.65022E-05	4.74708E-05	3.49411E-05	3.59638E-06	4.21339E-05	3.59638E-06	1.79889E-05	2.61022E-05	1.54729E-05	4.42367E-09	6.4983E-08	1.2605E-08	8.20124E-08	0.08201239
3829703773285	382970	3773285	7.4837E-05	8.80022E-05	8.68304E-05	1.84572E-05	2.40034E-05	1.76678E-05	1.81849E-06	2.13048E-05	1.81849E-06	1.19531E-05	1.73442E-05	1.02813-05	3.86089E-09	5.0493E-08	8.8674E-09	6.3221E-08	0.06322098
3829803773285	382980	3773285	7.848E-05	9.22861E-05	9.10572E-05	1.93557E-05	2.51719E-05	1.85279E-05	1.90702E-06	2.23419E-05	1.90702E-06	1.21995E-05	1.77017E-05	1.04932E-05	4.10819E-09	5.3575E-08	9.3884E-09	6.70721E-08	0.06707207
3829903773285	382990	3773285	8.15214E-05	9.58625E-05	9.4586E-05	2.01058E-05	2.61474E-05	1.92459E-05	1.98092E-06	2.32077E-05	1.98092E-06	1.23835E-05	1.79688E-05	1.06515E-05	4.34566E-09	5.6483E-08	9.8682E-09	7.06965E-08	0.07069652
3830003773285	383000	3773285	8.47466E-05	9.9655E-05	9.83281E-05	2.09012E-05	2.71818E-05	2.00073E-05	2.05929E-06	2.41259E-05	2.05929E-06	1.25395E-05	1.81951E-05	1.07857E-05	4.59883E-09	5.9575E-08	1.0386E-08	7.45597E-08	0.07455971
3830103773285	383010	3773285	8.83172E-05	0.000103854	0.000102471	2.17818E-05	2.83271E-05	2.08503E-05	2.14605E-06	2.51424E-05	2.14605E-06	1.26518E-05	1.8358E-05	1.08823E-05	4.88282E-09	6.3043E-08	1.0963E-08	7.88886E-08	0.07888863
3830203773285	383020	3773285	9.17596E-05	0.000107902	0.000106465	2.26308E-05	2.94312E-05	2.1663E-05	2.2297E-06	2.61224E-05	2.2297E-06	1.28826E-05	1.86929E-05	1.10808E-05	5.18552E-09	6.67E-08	1.1564E-08	8.34497E-08	0.08344975
3830303773285	383030	3773285	9.54193E-05	0.000112205	0.000110711	2.35334E-05	3.0605E-05	2.2527E-05	2.31863E-06	2.71642E-05	2.31863E-06	1.30978E-05	1.90053E-05	1.12659E-05	5.52318E-09	7.0759E-08	1.2235E-08	8.85174E-08	0.08851742
3830403773285	383040	3773285	9.92628E-05	0.000116725	0.000115171	2.44814E-05	3.18378E-05	2.34344E-05	2.41203E-06	2.82584E-05	2.41203E-06	1.33287E-05	1.93402E-05	1.14645E-05	5.89343E-09	7.5194E-08	1.2958E-08	9.40457E-08	0.09404568
3830503773285	383050	3773285	0.000103407	0.000121598	0.000119979	2.55035E-05	3.31671E-05	2.44128E-05	2.51273E-06	2.94382E-05	2.51273E-06	1.3572E-05	1.96932E-05	1.16737E-05	6.29335E-09	7.9988E-08	1.3745E-08	1.00026E-07	0.10002631
3830603773285	383060	3773285	0.000107434	0.000126334	0.000124652	2.64967E-05	3.44588E-05	2.53635E-05	2.61059E-06	3.05847E-05	2.61059E-06	1.38028E-05	2.00282E-05	1.18723-05	6.72808E-09	8.5138E-08	1.4584E-08	1.0645E-07	0.10644992
3830703773285	383070	3773285	0.000112113	0.000131836	0.000130081	2.76507E-05	3.59596E-05	2.64682E-05	2.72429E-06	3.19168E-05	2.72429E-06	1.40274E-05	2.0354E-05	1.20655E-05	7.28216E-09	9.1645E-08	1.5631E-08	1.14558E-07	0.11455793
3830803773285	383080	3773285	0.000117244	0.000137869	0.000136033	2.8916E-05	3.76051E-05	2.76794E-05	2.84895E-06	3.33773E-05	2.84895E-06	1.42582E-05	2.0689E-05	1.2264E-05	7.94847E-09	9.9411E-08	1.6872E-08	1.24231E-07	0.12423116
3830903773285	383090	3773285	0.000122675	0.000144255	0.000142335	3.02555E-05	3.9347E-05	2.89616E-05	2.98092E-06	3.49234E-05	2.98092E-06	1.44984E-05	2.10375E-05	1.24706E-05	8.73438E-09	1.085E-07	1.8313E-08	1.35547E-07	0.13554682
3831003773285	383100	3773285	0.000128245	0.000150806	0.000148798	3.16293E-05	4.11337E-05	3.02766E-05	3.11628E-06	3.65092E-05	3.11628E-06	1.47417E-05	2.13905E-05	1.26799E-05	9.64599E-09	1.1896E-07	1.9959E-08	1.48563E-07	0.14856257
3831103773285	383110	3773285	0.000134216	0.000157828	0.000155726	3.3102E-05	4.30489E-05	3.16864E-05	3.26138E-06	3.82091E-05	3.26138E-06	1.49944E-05	2.17571E-05	1.28972E-05	1.07598E-08	1.3164E-07	2.1937E-08	1.64336E-07	0.16433638
3831203773285	383120	3773285	0.000140756	0.000165518	0.000163314	3.47149E-05	4.51464E-05	3.32302E-05	3.42029E-06	4.00708E-05	3.42029E-06	1.5247E-05	2.21238E-05	1.31145E-05	1.21682E-08	1.4756E-07	2.4399E-08	1.84125E-07	0.18412525
3831303773285	383130	3773285	0.000147847	0.000173856	0.000171541	3.64638E-05	4.74208E-05	3.49043E-05	3.59259E-06	4.20895E-05	3.59259E-06	1.55122E-05	2.25085E-05	1.33426E-05	1.39632E-08	1.677E-07	2.7485E-08	2.09152E-07	0.20915211
3831403773285	383140	3773285	0.000156347	0.000183852	0.000181404	3.85602E-05	5.01472E-05	3.69111E-05	3.79914E-06	4.45094E-05	3.79914E-06	1.57804E-05	2.28977E-05	1.35733-05	1.6533E-08	1.9635E-07	3.1833E-08	2.44719E-07	0.24471935
3831503773285	383150	3773285	0.000169822	0.000199697	0.000197038	4.18835E-05	5.44691E-05	4.00922E-05	4.12657E-06	4.83453E-05	4.12657E-06	1.59582E-05	2.31557E-05	1.37262E-05	2.21108E-08	2.5794E-07	4.1077E-08	3.2113E-07	0.32113038
3831603773285	383160	3773285	0.000183397	0.000215659	0.000212788	4.52314E-05	5.88231E-05	4.3297E-05	4.45643E-06	5.22099E-05	4.45643E-06	1.58584E-05	2.30109E-05	1.36404E-05	3.20123E-08	3.6608E-07	5.7041E-08	4.55133E-07	0.45513252
3834603773285	383460	3773285	0.007199834	0.008466415	0.008353683	0.001775708	0.002309293	0.001699765	0.000174952	0.002049669	0.000174952	2.30109E-05	3.33893E-05	1.97925E-05	1.88711E-07	2.8473E-06	6.017E-07	3.63768E-06	3.6376826
3834703773285	383470	3773285	0.004914934	0.00577956	0.005702604	0.001212179	0.001576428	0.001160337	0.00011943	0.001399197	0.00011943	2.40153E-05	3.48467E-05	2.06564E-05	1.28211E-07	1.9374E-06	4.0411E-07	2.46969E-06	2.46969201
3834803773285	383480	3773285	0.003603758	0.004237724	0.004181298	0.000888801	0.001155878	0.000850789	8.75691E-05	0.001025928	8.75691E-05	2.47327E-05	3.58877E-05	2.12735E-05	9.3846E-08	1.4191E-06	2.9268E-07	1.8056E-06	1.80559804
3834903773285	383490	3773285	0.00281058	0.003305012	0.003261005	0.000693178	0.000901472	0.000663533	6.82954E-05	0.000800124	6.82954E-05	2.52973E-05	3.6707E-05	2.17592E-05	7.33091E-08	1.1083E-06	2.2667E-07	1.40826E-06	1.40826065
3835003773285	383500	3773285	0.002283702	0.002685446	0.002649689	0.000563233	0.00073248	0.000539145	5.54926E-05	0.000650131	5.54926E-05	2.57028E-05	3.72954E-05	2.21079E-05	5.97682E-08	9.0293E-07	1.8348E-07	1.14618E-06	1.14618232
3835103773285	383510	3773285	0.001914418	0.002251199	0.002221224	0.000472156	0.000614035	0.000451964	4.65192E-05	0.000545002	4.65192E-05	2.59524E-05	3.76575E-05	2.23226E-05	5.03146E-08	7.5941E-07	1.5353E-07	9.6325E-07	0.96325
3835203773285	383520	3773285	0.001635162	0.001922817	0.001897214	0.000403283	0.000524466	0.000386036	3.97335E-05	0.000465503	3.97335E-05	2.60865E-05	3.78521E-05	2.2438E-05	4.31759E-08	6.5098E-07	1.3104E-07	8.25193E-07	0.82519284
3835303773285	383530	3773285	0.001418182	0.001667666	0.001645461	0.000349769	0.000454871	0.00033481	3.4461E-05	0.000403732	3.4461E-05	2.61083E-05	3.78838E-05	2.24567E-05	3.76304E-08	5.6673E-07	1.1367E-07	7.18031E-07	0.71803119
3835403773285	383540	3773285	0.001245013	0.001464033	0.001444539	0.00030706	0.000399329	0.000293928	3.02531E-05	0.000354434	3.02531E-05	2.60397E-05	3.77842E-05	2.23977E-05	3.3201E-08	4.9945E-07	9.9866E-08	6.32519E-07	0.63251869
3835503773285	383550	3773285	0.001099951	0.001293452	0.00127623	0.000271283	0.000352801	0.000259681	2.67281E-05	0.000313137	2.67281E-05	2.58713E-05	3.75398E-05	2.22528E-05	2.94824E-08	4.4299E-07	8.8333E-08	5.60807E-07	0.5608067
3835603773285	383560	3773285	0.000965445	0.001135284	0.001120168	0.000238109	0.000309659	0.000227926	2.34597E-05	0.000274846	2.34597E-05	2.54564E-05	3.69378E-05	2.1896E-05	2.60211E-08	3.9048E-07	7.7646E-08	4.94147E-07	0.49414743
3835703773285	383570	3773285	0.000855459	0.00100595	0.000992556	0.000210983	0.000274382	0.00020196	2.07871E-05	0.000243535	2.07871E-05	2.49449E-05	3.61955E-05	2.1456E-05	2.31801E-08	3.4742E-07	6.8919E-08	4.39514E-07	0.43951414
3835803773285	383580	3773285	0.000761739	0.000895743	0.000883816	0.000187869	0.000244322	0.000179834	1.85098E-05	0.000216854	1.85098E-05	2.43335E-05	3.53084E-05	2.09301E-05	2.07486E-08	3.1059E-07	6.1482E-08	3.92824E-07	0.3928236
3835903773285	383590	3773285	0.000682167	0.000802173	0.000791492	0.000168244	0.0002188	0.000161049	1.65762E-05	0.000194201	1.65762E-05	2.36815E-05	3.43624E-05	2.03694E-05	1.86749E-08	2.7922E-07	5.5166E-08	3.5306E-07	0.3530597
3836003773285	383600	3773285	0.000615485	0.00072376	0.000714123	0.000151798	0.000197412	0.000145306	1.49559E-05	0.000175218	1.49559E-05	2.30733E-05	3.34798E-05	1.98462E-05	1.69307E-08	2.5286E-07	4.9874E-08	3.1966E-07	0.31966037
3836103773285	383610	3773285	0.000564478	0.00066378	0.00065494	0.000139218	0.000181052	0.000133264	1.37165E-05	0.000160697	1.37165E-05	2.2699E-05	3.29367E-05	1.95242E-05	1.55937E-08	2.3266E-07	4.5832E-08	2.94086E-07	0.29408585
3836203773285	383620	3773285	0.000519659	0.000611077	0.00060294	0.000128164	0.000166677	0.000122683	1.26274E-05	0.000147938	1.26274E-05	2.23559E-05	3.24388E-05	1.92291E-05	1.4415E-08	2.1487E-07	4.2278E-08	2.71564E-07	0.27156359
3836303773285	383630	3773285	0.000480561	0.000565101	0.000557576	0.000118522	0.000154136	0.000113453	1.16773E-05	0.000136807	1.16773E-05	2.20533E-05	3.19998E-05	1.89688E-05	1.33835E-08	1.9932E-07	3.9176E-08	2.51875E-07	0.25187525
3836403773285	383640	3773285	0.000446309	0.000524823	0.000517835	0.000110074	0.00014315	0.000105366	1.0845E-05	0.000127057	1.0845E-05	2.17913E-05	3.16196E-05	1.87435E-05	1.24769E-08	1.8566E-07	3.6456E-08	2.34589E-07	0.23458906
3836503773285	383650	3773285	0.000415645	0.000488764	0.000482256	0.000102511	0.000133315	9.81271E-05	1.00999E-05	0.000118327	1.00999E-05	2.15448E-05	3.1262E-05	1.85315E-05	1.16628E-08	1.734E-07	3.4019E-08	2.19083E-07	0.21908281
3836603773285	383660	3773285	0.000391102	0.000459904	0.00045378	9.64582E-05	0.000125443	9.23329E-05	9.50354E-06	0.00011134	9.50354E-06	2.13951E-05	3.10448E-05	1.84027E-05	1.10098E-08	1.6358E-07	3.2069E-08	2.06656E-07	0.20665588
3836703773285	383670	3773285	0.000368982	0.000433893	0.000428116	9.10028E-05	0.000118348	8.71108E-05	8.96605E-06	0.000105043	8.96605E-06	2.12485E-05	3.0832E-05	1.82766E-05	1.04195E-08	1.547E-07	3.0308E-08	1.95431E-07	0.19543143
3836803773285	383680	3773285	0.00035006	0.000411642	0.000406161	8.63359E-05	0.000112279	8.26436E-05	8.50625E-06	9.96561E-05	8.50625E-06	2.11331E-05	3.06646E-05	1.81773-05	9.91333E-09	1.471E-07	2.88E-08	1.85816E-07	0.18581557
3836903773285	383690	3773285	0.000335187	0.000394153	0.000388905	8.26679E-05	0.000107509	7.91324E-05	8.14485E-06	9.54221E-05	8.14485E-06	2.10894E-05	3.06012E-05	1.81398E-05	9.51508E-09	1.4112E-07	2.7616E-08	1.78255E-07	0.17825531
3837003773285	383700	3773285	0.000321206	0.000377712	0.000372683	7.92196E-05	0.000103024	7.58316E-05	7.80511E-06	9.14418E-05	7.80511E-06	2.10364E-05	3.05243E-05	1.80942E-05	9.14012E-09	1.355E-07	2.6501E-08	1.71141E-07	0.17114124
3837103773285	383710	3773285	0.000309614	0.000364081	0.000359233	7.63607E-05	9.93064E-05	7.30949E-05	7.52344E-06	8.81418E-05	7.52344E-06	2.10489E-05	3.05424E-05	1.81049E-05	8.82945E-09	1.3084E-07	2.5578E-08	1.65249E-07	0.16524908
3837203773285	383720	3773285	0.000299142	0.000351766	0.000347083	7.37779E-05	9.59476E-05	7.06226E-05	7.26897E-06	8.51606E-05	7.26897E-06	2.10957E-05	3.06103E-05	1.81451E-05	8.54909E-09	1.2664E-07	2.4746E-08	1.59933E-07	0.15993281
3837303773285	383730	3773285	0.000289483	0.000340408	0.000335876	7.13957E-05	9.28495E-05	6.83423E-05	7.03426E-06	8.24108E-05	7.03426E-06	2.11674E-05	3.07144E-05	1.82069E-05	8.29083E-09	1.2276E-07	2.398E-08	1.55036E-07	0.15503604
3837403773285	383740	3773285	0.000281423	0.00033093	0.000326524	6.94078E-05	9.02643E-05	6.64394E-05	6.8384E-06	8.01162E-05	6.8384E-06	2.13296E-05	3.09497E-05	1.83464E-05	8.07655E-09	1.1955E-07	2.3345E-08	1.50973E-07	0.15097251

			EGIODemolition	EGIOSite Grubbing / Prep	EGIOMass Grading / Excavation	EGIOMass Grading / Excavation	EGIODrainage / Utilities Trenching	EGIODrainage / Utilities Trenching	EGIOFoundations / Concrete Pads	EGIOFoundations / Concrete Pads	EGIOBuilding / Structure Construction	EGIOBuilding / Structure Construction	EGIOAsphalt Paving	EGIOArchitectural Coating	EGIOLandscaping or Other Finishing	EGIOWaterside Construction (Piles)	HIWaterside Construction (Landscaping)	HIWaterside Construction (Landscaping)	KMDemolition	KMSite Grubbing / Prep	KMMass Grading / Excavation
Unique Identifier	X (UTM)	Y (UTM)	2025	2025	2025	2026	2026	2027	2026	2027	2026	2027	2027	2027	2027	2027	2025	2026	2025	2025	2025
3837503773285	383750	3773285	0.000276089	0.00010829	3.5861E-05	3.51221E-05	8.15554E-05	8.14295E-05	0.000107153	0.000107084	0.000114774	0.000112023	4.46628E-06	4.46628E-06	0.000120956	4.46628E-06	7.30044E-05	7.07178E-05	0.000105201	0.00045658	0.000347049
3837603773285	383760	3773285	0.00026885	0.00010545	3.49207E-05	3.42012E-05	7.94168E-05	7.92943E-05	0.000104343	0.000104276	0.000111765	0.000109086	4.34917E-06	4.34917E-06	0.000117784	4.34917E-06	7.09504E-05	6.87281E-05	0.000102085	0.000443055	0.000336769
3837703773285	383770	3773285	0.000261323	0.00010249	3.3943E-05	3.32437E-05	7.71934E-05	7.70743E-05	0.000101422	0.000101357	0.000108636	0.000106032	4.22741E-06	4.22741E-06	0.000114487	4.22741E-06	6.88246E-05	6.66689E-05	9.8869E-05	0.000429098	0.00032616
3837803773285	383780	3773285	0.000254272	9.9729E-05	3.30272E-05	3.23467E-05	7.51106E-05	7.49947E-05	9.86856E-05	9.86219E-05	0.000105705	0.000103171	4.11335E-06	4.11335E-06	0.000111398	4.11335E-06	6.68352E-05	6.47418E-05	9.58704E-05	0.000416084	0.000316268
3837903773285	383790	3773285	0.000248586	9.7499E-05	3.22887E-05	3.16234E-05	7.34311E-05	7.33178E-05	9.64789E-05	9.64167E-05	0.000103341	0.000100864	4.02137E-06	4.02137E-06	0.000108907	4.02137E-06	6.52243E-05	6.31813E-05	9.34602E-05	0.000405624	0.000308317
3838003773285	383800	3773285	0.00024317	9.5375E-05	3.15852E-05	3.09344E-05	7.18312E-05	7.17204E-05	9.43768E-05	9.43159E-05	0.000101089	9.86663E-05	3.93375E-06	3.93375E-06	0.000106534	3.93375E-06	6.36995E-05	6.17043E-05	9.11858E-05	0.000395753	0.000300814
3838103773285	383810	3773285	0.000237278	9.3064E-05	3.08198E-05	3.01848E-05	7.00907E-05	6.99826E-05	9.209E-05	9.20306E-05	9.86399E-05	9.62756E-05	3.83844E-06	3.83844E-06	0.000103952	3.83844E-06	6.20509E-05	6.01073E-05	8.87281E-05	0.000385086	0.000292707
3838203773285	383820	3773285	0.00023099	9.0598E-05	3.00032E-05	2.9385E-05	6.82334E-05	6.81281E-05	8.96498E-05	8.9592E-05	9.60261E-05	9.37244E-05	3.73672E-06	3.73672E-06	0.000101198	3.73672E-06	6.03018E-05	5.8413E-05	8.61166E-05	0.000373752	0.000284091
3838303773285	383830	3773285	0.000224954	8.823E-05	2.92192E-05	2.86171E-05	6.64505E-05	6.63479E-05	8.73072E-05	8.72509E-05	9.35169E-05	9.12754E-05	3.63908E-06	3.63908E-06	9.85535E-05	3.63908E-06	5.86263E-05	5.679E-05	8.36204E-05	0.000362918	0.000275857
3838403773285	383840	3773285	0.000217329	8.5239E-05	2.82287E-05	2.76471E-05	6.41978E-05	6.40988E-05	8.43476E-05	8.42932E-05	9.03468E-05	8.81812E-05	3.51572E-06	3.51572E-06	9.52127E-05	3.51572E-06	5.65149E-05	5.47447E-05	8.04589E-05	0.000349197	0.000265427
3838503773285	383850	3773285	0.000210017	8.2372E-05	2.7279E-05	2.6717E-05	6.20381E-05	6.19424E-05	8.151E-05	8.14574E-05	8.73073E-05	8.52146E-05	3.39744E-06	3.39744E-06	9.20095E-05	3.39744E-06	5.44932E-05	5.27863E-05	7.74377E-05	0.000336085	0.00025546
3838603773285	383860	3773285	0.000202302	7.9346E-05	2.62768E-05	2.57354E-05	5.9759E-05	5.96668E-05	7.85155E-05	7.84648E-05	8.40999E-05	8.20841E-05	3.27263E-06	3.27263E-06	8.86293E-05	3.27263E-06	5.23674E-05	5.07272E-05	7.42603E-05	0.000322295	0.000244979
3838703773285	383870	3773285	0.000193814	7.6016E-05	2.51743E-05	2.46557E-05	5.72517E-05	5.71633E-05	7.52212E-05	7.51727E-05	8.05713E-05	7.864E-05	3.13532E-06	3.13532E-06	8.49107E-05	3.13532E-06	5.00354E-05	4.84681E-05	7.0773E-05	0.00030716	0.000233474
3838803773285	383880	3773285	0.000185802	7.2874E-05	2.41337E-05	2.36364E-05	5.4885E-05	5.48003E-05	7.21117E-05	7.20651E-05	7.72406E-05	7.53892E-05	3.00571E-06	3.00571E-06	8.14006E-05	3.00571E-06	4.78432E-05	4.63447E-05	6.75073E-05	0.000292987	0.000222701
3838903773285	383890	3773285	0.000178131	6.9866E-05	2.31373E-05	2.26606E-05	5.26191E-05	5.25379E-05	6.91346E-05	6.909E-05	7.40518E-05	7.22768E-05	2.88162E-06	2.88162E-06	7.80401E-05	2.88162E-06	4.57551E-05	4.4322E-05	6.44001E-05	0.000279501	0.000212451
3839003773285	383900	3773285	0.000170892	6.7026E-05	2.2197E-05	2.17397E-05	5.04806E-05	5.04027E-05	6.63249E-05	6.62821E-05	7.10422E-05	6.93394E-05	2.76451E-06	2.76451E-06	7.48684E-05	2.76451E-06	4.37926E-05	4.24209E-05	6.14921E-05	0.0026688	0.000202857
3839103773285	383910	3773285	0.000164101	6.4363E-05	2.1315E-05	2.08758E-05	4.84747E-05	4.83999E-05	6.36895E-05	6.36484E-05	6.82194E-05	6.65842E-05	2.65466E-06	2.65466E-06	7.18935E-05	2.65466E-06	4.19574E-05	4.06432E-05	5.87809E-05	0.000255113	0.000193913
3829703773295	382970	3773295	0.000219008	8.5898E-05	2.84468E-05	2.78607E-05	6.4694E-05	6.45942E-05	8.49995E-05	8.49446E-05	9.1045E-05	8.88627E-05	3.54289E-06	3.54289E-06	9.59485E-05	3.54289E-06	4.41819E-05	4.2798E-05	2.9567E-05	0.000128323	9.7539E-05
3829803773295	382980	3773295	0.000234395	9.1933E-05	3.04453E-05	2.98181E-05	6.9239E-05	6.91322E-05	9.0971E-05	9.09123E-05	9.74413E-05	9.51057E-05	3.79179E-06	3.79179E-06	0.000102689	3.79179E-06	4.73086E-05	4.58268E-05	3.09429E-05	0.000134295	0.000102078
3829903773295	382990	3773295	0.000250176	9.8123E-05	3.24952E-05	3.18257E-05	7.39008E-05	7.37867E-05	9.70959E-05	9.70333E-05	0.000104002	0.000101509	4.04709E-06	4.04709E-06	0.000109603	4.04709E-06	5.04749E-05	4.88939E-05	3.21967E-05	0.000139736	0.000106214
3830003773295	383000	3773295	0.000266882	0.00010468	3.46652E-05	3.39509E-05	7.88358E-05	7.87141E-05	0.00010358	0.000103513	0.000110947	0.000108288	4.31735E-06	4.31735E-06	0.000116922	4.31735E-06	5.37684E-05	5.20843E-05	3.33712E-05	0.000144833	0.000110089
3830103773295	383010	3773295	0.000285772	0.00011208	3.71187E-05	3.63539E-05	8.44156E-05	8.42853E-05	0.000110911	0.000110839	0.0001188	0.000115952	4.62292E-06	4.62292E-06	0.000125198	4.62292E-06	5.74944E-05	5.56935E-05	3.46861E-05	0.0001505	0.000114426
3830203773295	383020	3773295	0.000304993	0.00011962	3.96153E-05	3.87991E-05	9.00935E-05	8.99545E-05	0.000118371	0.000118295	0.00012679	0.000123751	4.93387E-06	4.93387E-06	0.000133619	4.93387E-06	6.11611E-05	5.92454E-05	3.59805E-05	0.000156158	0.000118697
3830303773295	383030	3773295	0.000325939	0.00012784	4.2336E-05	4.14637E-05	9.62809E-05	9.61323E-05	0.0001265	0.000126419	0.000135498	0.00013225	5.27271E-06	5.27271E-06	0.000142795	5.27271E-06	6.51633E-05	6.31222E-05	3.73972E-05	0.000162307	0.00012337
3830403773295	383040	3773295	0.000348394	0.00013665	4.52527E-05	4.43203E-05	0.000102914	0.000102755	0.000135215	0.000135128	0.000144833	0.000141361	5.63596E-06	5.63596E-06	0.000152633	5.63596E-06	6.94202E-05	6.72458E-05	3.87324E-05	0.000168101	0.000127775
3830503773295	383050	3773295	0.000372448	0.00014608	4.8377E-05	4.73803E-05	0.000110019	0.00010985	0.000144551	0.000144458	0.000154832	0.000151121	6.02508E-06	6.02508E-06	0.000163171	6.02508E-06	7.39534E-05	7.1637E-05	4.00224E-05	0.0001737	0.00013203
3830603773295	383060	3773295	0.000399098	0.00015653	5.18385E-05	5.07704E-05	0.000117892	0.00011771	0.000154894	0.000154794	0.000165911	0.000161934	6.45619E-06	6.45619E-06	0.000174846	6.45619E-06	7.89368E-05	7.64644E-05	4.13259E-05	0.000179357	0.000136331
3830703773295	383070	3773295	0.000434307	0.00017034	5.64118E-05	5.52496E-05	0.000128292	0.000128094	0.000168559	0.00016845	0.000180548	0.00017622	7.02577E-06	7.02577E-06	0.000190272	7.02577E-06	8.55383E-05	8.28591E-05	4.29779E-05	0.000186527	0.000141781
3830803773295	383080	3773295	0.000476909	0.00018705	6.19453E-05	6.0669E-05	0.000140877	0.000140659	0.000185093	0.000184974	0.000198258	0.000193506	7.71494E-06	7.71494E-06	0.000208936	7.71494E-06	9.34763E-05	9.05485E-05	4.48088E-05	0.000194473	0.00014782
3830903773295	383090	3773295	0.000528331	0.00020722	6.86245E-05	6.72106E-05	0.000156066	0.000155826	0.000205051	0.000204918	0.000219635	0.00021437	8.54679E-06	8.54679E-06	0.000231464	8.54679E-06	0.000102989	9.97635E-05	4.68003E-05	0.000203116	0.00015439
3831003773295	383100	3773295	0.000592903	0.00023254	7.70117E-05	7.5425E-05	0.000175141	0.00017487	0.000230112	0.000229963	0.000246478	0.0002405	9.59137E-06	9.59137E-06	0.000259753	9.59137E-06	0.000114847	0.00011125	4.90407E-05	0.00021284	0.000161781
3831103773295	383110	3773295	0.000672941	0.00026394	8.74078E-05	8.56069E-05	0.000198784	0.000198477	0.000261176	0.000261007	0.000279752	0.000273046	1.08862E-05	1.08862E-05	0.000294818	1.08862E-05	0.000129403	0.00012535	5.14667E-05	0.000223369	0.000169784
3831203773295	383120	3773295	0.000768959	0.0003016	9.98795E-05	9.78216E-05	0.000227147	0.000226796	0.000298441	0.000298249	0.000319668	0.000312005	1.24394E-05	1.24394E-05	0.000336884	1.24394E-05	0.000146664	0.00014207	5.39629E-05	0.000234203	0.000178019
3831303773295	383130	3773295	0.000887548	0.00034811	0.000115283	0.000112908	0.000262177	0.000261773	0.000344467	0.000344245	0.000368967	0.000360123	1.43578E-05	1.43578E-05	0.000388839	1.43578E-05	0.000167742	0.000162488	5.56039E-05	0.000245665	0.000186731
3831403773295	383140	3773295	0.001051407	0.00041238	0.000136567	0.000133753	0.000310581	0.000310101	0.000408062	0.000407799	0.000437086	0.000426609	1.70086E-05	1.70086E-05	0.000460626	1.70086E-05	0.000196593	0.000190435	5.97382E-05	0.000259268	0.000197071
3831503773295	383150	3773295	0.001392822	0.00054628	0.000180913	0.000177185	0.000411433	0.000410798	0.000540569	0.00054022	0.000579017	0.000565138	2.25316E-05	2.25316E-05	0.000610202	2.25316E-05	0.000256298	0.00024827	6.48256E-05	0.000281348	0.000213854
3831603773295	383160	3773295	0.001945602	0.00076309	0.000252713	0.000247506	0.000574721	0.000573835	0.000755109	0.000754622	0.000808816	0.000789429	3.1474E-05	3.1474E-05	0.000852377	3.1474E-05	0.000351257	0.00034025	6.99039E-05	0.000303388	0.000230607
3831703773295	383170	3773295	0.002876812	0.00112833	0.000373667	0.000365968	0.000849796	0.000848485	0.001116521	0.001115801	0.001195934	0.001167268	4.65381E-05	4.65381E-05	0.001260344	4.65381E-05	0.000507305	0.000491415	7.51543E-05	0.000326175	0.000247928
3834603773295	383460	3773295	0.005044369	0.00197847	0.000655209	0.00064171	0.001490082	0.001487783	0.001957773	0.00195651	0.002097019	0.002046755	8.16026E-05	8.16026E-05	0.00220996	8.16026E-05	0.001549117	0.001500596	0.002602509	0.011295072	0.008585459
3834703773295	383470	3773295	0.005523649	0.00216645	0.000717463	0.00070268	0.001631659	0.001629141	0.002143787	0.002142403	0.002296263	0.002241223	8.93559E-05	8.93559E-05	0.002419935	8.93559E-05	0.001487958	0.001441352	0.002492967	0.010819653	0.00822409
3834803773295	383480	3773295	0.003804968	0.00149236	0.000494225	0.000484042	0.001123969	0.001122235	0.001476748	0.001475796	0.001581782	0.001543867	6.15529E-05	6.15529E-05	0.001666973	6.15529E-05	0.001048852	0.001015999	0.001748997	0.00759077	0.005769794
3834903773295	383490	3773295	0.002791223	0.00109476	0.00036255	0.00035508	0.000824514	0.000823241	0.001083303	0.001082604	0.001160353	0.00113254	4.51535E-05	4.51535E-05	0.001222847	4.51535E-05	0.000783149	0.00075819	0.001297343	0.005630559	0.004279825
3835003773295	383500	3773295	0.00219453	0.00086073	0.000285046	0.000279173	0.000648253	0.000647253	0.00085172	0.000851171	0.000912299	0.000890431	3.55008E-05	3.55008E-05	0.000961433	3.55008E-05	0.000621137	0.000601681	0.001021651	0.004434038	0.003370341
3835103773295	383510	3773295	0.00181371	0.00071136	0.000235582	0.000230728	0.000535761	0.000534935	0.00070392	0.00070346	0.00075398	0.00073591	2.93403E-05	2.93403E-05	0.000794594	2.93403E-05	0.000515029	0.00049898	0.000841103	0.003650448	0.00277473
3835203773295	383520	3773295	0.001538825	0.00060355	0.000199877	0.000195759	0.000454561	0.00045386	0.000597234	0.000596849	0.000639712	0.000624379	2.48935E-05	2.48935E-05	0.000674166	2.48935E-05	0.000437142	0.00042345	0.000708714	0.003075869	0.002337988
3835303773295	383530	3773295	0.001334359	0.00052335	0.000173319	0.000169748	0.000394163	0.000393555	0.000517879	0.000517544	0.000554713	0.000541417	2.15859E-05	2.15859E-05	0.000584588	2.15859E-05	0.000378647	0.000366787	0.000609476	0.002645169	0.002010611
3835403773295	383540	3773295	0.001174667	0.00046072	0.000152577	0.000149433	0.000346991	0.000346456	0.000455901	0.000455607	0.000488327	0.000476622	1.90026E-05	1.90026E-05	0.000514627	1.90026E-05	0.000332657	0.00032237	0.000531674	0.002307503	0.001753948
3835503773295	383550	3773295	0.001043431	0.00040925	0.000135531	0.000132738	0.000308225	0.000307749	0.000404967	0.000404705	0.00043377	0.00042373	1.68796E-05	1.68796E-05	0.000457132	1.68796E-05	0.00029466	0.000285431	0.000467586	0.002029357	0.001542528
3835603773295	383560	3773295	0.000920315	0.00036096	0.000119539	0.000117076	0.000271857	0.000271437	0.000357184	0.000356953	0.000382589	0.000373418	1.48879E-05	1.48879E-05	0.000403194	1.48879E-05	0.000258958	0.00025084	0.000407613	0.001769068	0.00134468
3835703773295	383570	3773295	0.000820076	0.00032165	0.000106519	0.000104324	0.000242246	0.000241873	0.00031828	0.000318075	0.000340918	0.000332746	1.32663E-05	1.32663E-05	0.000359279	1.32663E-05	0.000229904	0.00022270	0.000359104	0.001558536	0.001184653
3835803773295	383580	3773295	0.000735267	0.00028838	9.55033E-05	9.35356E-05	0.000217194	0.000216859	0.000285365	0.000285181	0.000305662	0.000298335	1.18944E-05	1.18944E-05	0.000322124	1.18944E-05	0.000205313	0.00019888	0.000318303	0.001381457	0.001050055
3835903773295	383590	3773295	0.000663223	0.00026013	8.61455E-05	8.43706E-05	0.000195913	0.00019561	0.000257404	0.000257238	0.000275712	0.00026910	1.07289E-05	1.07289E-05	0.00029056	1.07289E-05	0.000184456	0.00017867	0.000283909	0.001232184	0.000936591
3836003773295	383600	3773295	0.000602361	0.00023625	7.82402E-05	7.66281E-05	0.000177934	0.00017766	0.000233783	0.000233632	0.00025041	0.000244408	9.74437E-06	9.74437E-06	0.000263897	9.74437E-06	0.000166883	0.000161655	0.000255109	0.001107191	0.000841583
3836103773295	383610	3773295	0.000553741	0.00021718	7.1925E-05	7.04431E-05	0.000163572	0.00016332	0.000214913	0.000214774	0.000230198	0.000224681	8.95785E-06	8.95785E-06	0.000242596	8.95785E-06	0.00015284	0.000148053	0.000232236	0.001007921	0.000766128
3836203773295	383620	3773295	0.000511346	0.00020056	6.64183E-05	6.50499E-05	0.000151049	0.000150816	0.000198459	0.000198331	0.000212574	0.000207479	8.27203E-06	8.27203E-06	0.000224023	8.27203E-06	0.000140615	0.00013621	0.000212434	0.0009219	0.00070803
3836303773295	383630	3773295	0.000474663	0.00018617	6.16537E-05	6.03834E-05	0.000140213	0.000139997	0.000184222	0.000184103	0.000197325	0.000192595	7.67862E-06	7.67862E-06	0.000207952	7.67862E-06	0.000130052	0.00012597	0.000195421	0.000848139	0.000644676
3836403773295	383640	3773295	0.000442786	0.00017367	5.75132E-05	5.63282E-05	0.000130797	0.000130595	0.00017185	0.000171739	0.000184073	0.000179661	7.16294E-06	7.16294E-06	0.000193987	7.16294E-06	0.000120896	0.000117109	0.000180751	0.000784473	0.000596283
3836503773295	383650	3773295	0.000414304	0.0001625	5.38137E-05	5.27049E-05	0.000122383	0.000122195	0.000160796	0.000160692	0.000172232	0.000168104	6.70219E-06	6.70219E-06	0.000181508	6.70219E-06	0.00011273	0.000109199	0.000167739	0.000727998	0.000553356
3836603773295	383660	3773295	0.000392128	0.0001538	5.09332E-05	4.98838E-05	0.000115833	0.000115654	0.000152189	0.000152091	0.000163013	0.000159106	6.34344E-06	6.34344E-06	0.000171793	6.34344E-06	0.000106374	0.000103043	0.000157666	0.00068428	0.000520126
3836703773295	383670	3773295	0.000372232	0.00014599	4.8349E-05	4.73528E-05	0.000109956	0.000109786	0.000144467	0.000144374	0.000154743	0.000151033	6.02159E-06	6.02159E-06	0.000163077	6.02159E-06	0.000100686	9.75323E-05	0.000148693	0.000645337	0.000490525
3836803773295	383680	3773295	0.000354646	0.0001391	4.60647E-05	4.51156E-05	0.000104761	0.000104599	0.000137642	0.000137553	0.000147432	0.000143898	5.73709E-06	5.73709E-06	0.000155372	5.73709E-06	0.000140817	0.00013657	0.000140817	0.000611157	0.000464544
3836903773295	383690	3773295	0.000339924	0.00013332	4.41525E-05	4.32428E-05	0.000100412	0.000100257	0.000131928	0.000131843	0.000141312	0.000137924	5.49894E-06	5.49894E-06	0.00014892	5.49894E-06	9.14726E-05	8.86075E-05	0.000134259	0.000582693	0.000442909
3837003773295	383700	3773295	0.00032611	0.0001279	4.23582E-05	4.14854E-05	9.63313E-05	9.61826E-05	0.000126567	0.000126485	0.000135569	0.000132319	5.27547E-06	5.27547E-06	0.00014287	5.27547E-06	8.75439E-05	8.48019E-05	0.000128144	0.000556154	0.000422736
3837103773295	383710	3773295	0.000314281	0.00012327	4.08217E-05	3.99806E-05	9.28369E-05	9.26937E-05	0.000121976	0.000121897	0.000130651	0.000127519	5.08411E-06	5.08411E-06	0.000137688	5.08411E-06	8.41786E-05	8.15419E-05	0.000122925	0.000533505	0.000405521
3837203773295	383720	3773295	0.000303457	0.00011902	3.94158E-05	3.86037E-05	8.96398E-05	8.95015E-05	0.000117775	0.000117699	0.000126152	0.000123128	4.90902E-06	4.90902E-06	0.000132946	4.90902E-06	8.11002E-05	7.856E-05	0.000118166	0.000512849	0.00038982
3837303773295	383730	3773295	0.000293837	0.00011525	3.81663E-05	3.738E-05	8.67982E-05	8.66642E-05	0.000114041	0.000113968	0.000122153	0.000119225	4.7534E-06	4.7534E-06	0.000128731	4.7534E-06	7.8361E-05	7.59065E-05	0.000113941	0.000494512	0.000375882
3837403773295	383740	3773295	0.000287352	0.0001127	3.7324E-05	3.6555E-05	8.48825E-05	8.47516E-05	0.000111525	0.000111453	0.000119457	0.000116593	4.64849E-06	4.64849E-06	0.00012589	4.64849E-06	7.64792E-05	7.40837E-05	0.000111047	0.00048195	0.000366333
3837503773295	383750	3773295	0.000281442	0.00011039	3.65563E-05	3.58031E-05	8.31367E-05	8.30084E-05	0.000109231	0.00010916	0.000117	0.000114195	4.55288E-06	4.55288E-06	0.000123301	4.55288E-06	7.47552E-05	7.24138E-05	0.000108396	0.000470448	0.000357591
3837603773295	383760	3773295	0.000273969	0.00010745	3.55857E-05	3.48525E-05	8.09292E-05	8.08043E-05	0.00010633	0.000106262	0.000113893	0.000111163	4.43199E-06	4.43199E-06	0.000120027	4.43199E-06	7.26133E-05	7.03389E-05	0.000105115	0.000456207	0.000346766
3837703773295	383770	3773295	0.000265715	0.00010422	3.45135E-05	3.38024E-05	7.84909E-05	7.83698E-05	0.000103127	0.00010306	0.000110462	0.000107814	4.29846E-06	4.29846E-06	0.000116411	4.29846E-06	7.02723E-05	6.80712E-05	0.000101533	0.000440659	0.000334947
3837803773295	383780	3773295	0.000258053	0.00010121	3.35183E-05	3.28277E-05	7.62277E-05	7.611E-05	0.000100153	0.000100089	0.000107277	0.000104705	4.17452E-06	4.17452E-06	0.000113054	4.17452E-06	6.80981E-05	6.59651E-05	9.82194E-05	0.000426279	0.000324018
3837903773295	383790	3773295	0.000252368	9.8982E-05	3.27798E-05	3.21045E-05	7.45481E-05	7.44331E-05	9.79465E-05	9.78833E-05	0.000104913	0.000102398	4.08254E-06	4.08254E-06	0.000110563	4.08254E-06	6.64674E-05	6.43855E-05	9.57504E-05	0.000415564	0.000315873
3838003773295	383800	3773295	0.000247014	9.6882E-05	3.20845E-05	3.14234E-05	7.29668E-05	7.28542E-05	9.58689E-05	9.5807E-05	0.000102688	0.000100226	3.99594E-06	3.99594E-06	0.000108218	3.99594E-06	6.4939E-05	6.2905E-05	9.34466E-05	0.000405565	0.000308273
3838103773295	383810	3773295	0.000241104	9.4564E-05	3.13168E-05	3.06716E-05	7.1221E-05	7.11111E-05	9.35751E-05	9.35147E-05	0.000100231	9.78281E-05	3.90033E-06	3.90033E-06	0.000105629	3.90033E-06	6.32689E-05	6.12872E-05	9.09278E-05	0.000394633	0.000299963
3838203773295	383820	3773295	0.000234718	9.206E-05	3.04873E-05	2.98592E-05	6.93345E-05	6.92275E-05	9.10965E-05	9.10377E-05	9.75757E-05	9.52369E-05	3.79702E-06	3.79702E-06	0.000102831	3.79702E-06	6.14786E-05	5.9553E-05	8.82303E-05	0.000382926	0.000291064
3838303773295	383830	3773295	0.000228583	8.9654E-05	2.96905E-05	2.90788E-05	6.75224E-05	6.74182E-05	8.87156E-05	8.86583E-05	9.50254E-05	9.27477E-05	3.69778E-06	3.69778E-06	0.000100143	3.69778E-06	5.97619E-05	5.789E-05	8.56481E-05	0.000371719	0.000282546
3838403773295	383840	3773295	0.000220841	8.6617E-05	2.86848E-05	2.80938E-05	6.52353E-05	6.51346E-05	8.57106E-05	8.56553E-05	9.18068E-05	8.96062E-05	3.57253E-06	3.57253E-06	9.67513E-05	3.57253E-06	5.76074E-05	5.5803E-05	8.23983E-05	0.000357615	0.000271825

			KMMass Grading / Excavation	KMDrainage / Utilities Trenching	KMFoundations / Concrete Pads	KMBuilding / Structure Construction	KMAsphalt Paving	KMArchitectural Coating	KMLandscaping or Other Finishing	KMWaterside Construction (Piles)	EWNDemolition	EWNSite Grubbing / Prep	EWNDrainage / Utilities Trenching	EWNDrainage / Utilities Trenching	EWNDrainage / Utilities Trenching	EWNFoundations / Concrete Pads	EWNBuilding / Structure Construction	EWNAsphalt Paving	EWNLandscaping or Other Finishing	EWNWaterside Construction (Piles)	ISDemolition
Unique Identifier	X (UTM)	Y (UTM)	2026	2026	2026	2026	2026	2026	2026	2026	2027	2027	2027	2028	2029	2029	2029	2029	2029	2029	2027
3837503773285	383750	3773285	0.000343458	0.000123339	6.52703E-05	0.000224181	7.20203E-06	7.20203E-06	0.000231383	7.20203E-06	0.000322315	1.75666E-05	4.12496E-05	4.0453E-05	3.9616E-05	3.43149E-05	7.45127E-05	5.30117E-06	7.71633E-05	5.30117E-06	5.03253E-05
3837603773285	383760	3773285	0.000333284	0.000119685	6.33369E-05	0.00021754	6.9887E-06	6.9887E-06	0.000224529	6.9887E-06	0.000312935	1.70554E-05	4.00492E-05	3.92758E-05	3.84632E-05	3.33163E-05	7.23443E-05	5.14691E-06	7.49177E-05	5.14691E-06	4.89001E-05
3837703773285	383770	3773285	0.000322785	0.000115915	6.13417E-05	0.000210687	6.76854E-06	6.76854E-06	0.000217456	6.76854E-06	0.000303265	1.65283E-05	3.88116E-05	3.80621E-05	3.72745E-05	3.22867E-05	7.01086E-05	4.98785E-06	7.26026E-05	4.98785E-06	4.74218E-05
3837803773285	383780	3773285	0.000312995	0.000112399	5.94813E-05	0.000204297	6.56326E-06	6.56326E-06	0.000210861	6.56326E-06	0.000294222	1.60355E-05	3.76543E-05	3.69272E-05	3.61631E-05	3.1324E-05	6.80181E-05	4.83912E-06	7.04377E-05	4.83912E-06	4.60428E-05
3837903773285	383790	3773285	0.000305127	0.000109574	5.79859E-05	0.000199161	6.39826E-06	6.39826E-06	0.00020556	6.39826E-06	0.000286825	1.56323E-05	3.67077E-05	3.59988E-05	3.5254E-05	3.05365E-05	6.63082E-05	4.71747E-06	6.8667E-05	4.71747E-06	4.49417E-05
3838003773285	383800	3773285	0.000297701	0.000106907	5.65748E-05	0.000194315	6.24256E-06	6.24256E-06	0.000200557	6.24256E-06	0.000279804	1.52497E-05	3.58091E-05	3.51176E-05	3.4391E-05	2.9789E-05	6.4685E-05	4.60199E-06	6.6986E-05	4.60199E-06	4.39008E-05
3838103773285	383810	3773285	0.000289677	0.000104026	5.505E-05	0.000189077	6.0743E-06	6.0743E-06	0.000195152	6.0743E-06	0.0002723	1.48407E-05	3.48488E-05	3.41758E-05	3.34687E-05	2.89901E-05	6.29503E-05	4.47858E-06	6.51896E-05	4.47858E-06	4.27705E-05
3838203773285	383820	3773285	0.000281151	0.000100964	5.34297E-05	0.000183512	5.89552E-06	5.89552E-06	0.000189408	5.89552E-06	0.000264406	1.44105E-05	3.38385E-05	3.3185E-05	3.24984E-05	2.81497E-05	6.11253E-05	4.34874E-06	6.32997E-05	4.34874E-06	4.15633E-05
3838303773285	383830	3773285	0.000273002	9.80373E-05	5.1881E-05	0.000178193	5.72463E-06	5.72463E-06	0.000183918	5.72463E-06	0.000256849	1.39986E-05	3.28713E-05	3.22365E-05	3.15695E-05	2.73451E-05	5.93782E-05	4.22444E-06	6.14905E-05	4.22444E-06	4.04077E-05
3838403773285	383840	3773285	0.00026268	9.43307E-05	4.99195E-05	0.000171456	5.50819E-06	5.50819E-06	0.000176964	5.50819E-06	0.0002475	1.34891E-05	3.16748E-05	3.10632E-05	3.04204E-05	2.63498E-05	5.72169E-05	4.07068E-06	5.92523E-05	4.07068E-06	3.89351E-05
3838503773285	383850	3773285	0.000252817	9.07886E-05	4.8045E-05	0.000165018	5.30136E-06	5.30136E-06	0.000170319	5.30136E-06	0.000238557	1.30016E-05	3.05303E-05	2.99407E-05	2.93212E-05	2.53976E-05	5.51495E-05	3.92359E-06	5.71113E-05	3.92359E-06	3.75267E-05
3838603773285	383860	3773285	0.000242443	8.70635E-05	4.60737E-05	0.000158247	5.08384E-06	5.08384E-06	0.000163331	5.08384E-06	0.000229208	1.24921E-05	2.93338E-05	2.87674E-05	2.81721E-05	2.44023E-05	5.29882E-05	3.76982E-06	5.48731E-05	3.76982E-06	3.604E-05
3838703773285	383870	3773285	0.000231058	8.29748E-05	4.391E-05	0.000150815	4.8451E-06	4.8451E-06	0.000155661	4.8451E-06	0.000219032	1.19375E-05	2.80315E-05	2.74902E-05	2.69214E-05	2.33189E-05	5.06357E-05	3.60246E-06	5.24369E-05	3.60246E-06	3.44025E-05
3838803773285	383880	3773285	0.000220396	7.91462E-05	4.18839E-05	0.000143856	4.62153E-06	4.62153E-06	0.000148478	4.62153E-06	0.000209484	1.14171E-05	2.68096E-05	2.62918E-05	2.57478E-05	2.23024E-05	4.84284E-05	3.44542E-06	5.01511E-05	3.44542E-06	3.28655E-05
3838903773285	383890	3773285	0.000210252	7.55033E-05	3.99561E-05	0.000137235	4.40882E-06	4.40882E-06	0.000141644	4.40882E-06	0.00020038	1.09209E-05	2.56444E-05	2.51492E-05	2.46289E-05	2.13332E-05	4.63237E-05	3.29568E-06	4.79715E-05	3.29568E-06	3.14012E-05
3839003773285	383900	3773285	0.000200758	7.20939E-05	3.81518E-05	0.000131038	4.20973E-06	4.20973E-06	0.000135248	4.20973E-06	0.000191835	1.04552E-05	2.45508E-05	2.40767E-05	2.35786E-05	2.04234E-05	4.43483E-05	3.15514E-06	4.59258E-05	3.15514E-06	3.00264E-05
3839103773285	383910	3773285	0.000191907	6.89153E-05	3.64697E-05	0.000125261	4.02413E-06	4.02413E-06	0.000129285	4.02413E-06	0.000183841	1.00196E-05	2.35278E-05	2.30735E-05	2.25961E-05	1.95724E-05	4.25003E-05	3.02367E-06	4.40121E-05	3.02367E-06	2.87437E-05
3829703773295	382970	3773295	9.65296E-05	3.46646E-05	1.83444E-05	6.30065E-05	2.02415E-06	2.02415E-06	6.50307E-05	2.02415E-06	0.000212355	1.15736E-05	2.7177E-05	2.66522E-05	2.61007E-05	2.26081E-05	4.90922E-05	3.49264E-06	5.08385E-05	3.49264E-06	1.63685E-05
3829803773295	382980	3773295	0.000101022	3.62778E-05	1.91981E-05	6.59386E-05	2.11835E-06	2.11835E-06	6.8057E-05	2.11835E-06	0.000227806	1.24157E-05	2.91545E-05	2.85915E-05	2.79999E-05	2.42531E-05	5.26642E-05	3.74678E-06	5.45376E-05	3.74678E-06	1.69358E-05
3829903773295	382990	3773295	0.000105115	3.77477E-05	1.99759E-05	6.86103E-05	2.20418E-06	2.20418E-06	7.08145E-05	2.20418E-06	0.000243564	1.32746E-05	3.11712E-05	3.05692E-05	2.99367E-05	2.59308E-05	5.63071E-05	4.00595E-06	5.83101E-05	4.00595E-06	1.74555E-05
3830003773295	383000	3773295	0.00010895	3.91247E-05	2.07046E-05	7.11132E-05	2.28458E-06	2.28458E-06	7.33978E-05	2.28458E-06	0.000260065	1.41739E-05	3.32829E-05	3.26402E-05	3.19648E-05	2.76875E-05	6.01217E-05	4.27733E-06	6.22604E-05	4.27733E-06	1.79585E-05
3830103773295	383010	3773295	0.000113242	4.06662E-05	2.15204E-05	7.39151E-05	2.3746E-06	2.3746E-06	7.62897E-05	2.3746E-06	0.000278655	1.51871E-05	3.56621E-05	3.49735E-05	3.42498E-05	2.96667E-05	6.44195E-05	4.5831E-06	6.67111E-05	4.5831E-06	1.85118E-05
3830203773295	383020	3773295	0.000117468	4.21839E-05	2.23236E-05	7.66736E-05	2.46322E-06	2.46322E-06	7.91368E-05	2.46322E-06	0.000297185	1.6197E-05	3.80335E-05	3.72991E-05	3.65273E-05	3.16394E-05	6.87032E-05	4.88786E-06	7.11471E-05	4.88786E-06	1.92063E-05
3830303773295	383030	3773295	0.000122094	4.38448E-05	2.32025E-05	7.96925E-05	2.5602E-06	2.5602E-06	8.22527E-05	2.5602E-06	0.00031733	1.72949E-05	4.06117E-05	3.98274E-05	3.90034E-05	3.37842E-05	7.33603E-05	5.21919E-06	7.59699E-05	5.21919E-06	1.99524E-05
3830403773295	383040	3773295	0.000126453	4.54102E-05	2.40309E-05	8.25378E-05	2.65161E-06	2.65161E-06	8.51894E-05	2.65161E-06	0.000338854	1.8468E-05	4.33662E-05	4.25288E-05	4.16488E-05	3.60756E-05	7.83361E-05	5.57319E-06	8.11227E-05	5.57319E-06	2.0658E-05
3830503773295	383050	3773295	0.000130664	4.69226E-05	2.48313E-05	8.52867E-05	2.73992E-06	2.73992E-06	8.80266E-05	2.73992E-06	0.000361832	1.97203E-05	4.6307E-05	4.54127E-05	4.44731E-05	3.8522E-05	8.36482E-05	5.95112E-06	8.66237E-05	5.95112E-06	2.13426E-05
3830603773295	383060	3773295	0.00013492	4.84509E-05	2.564E-05	8.80645E-05	2.82916E-06	2.82916E-06	9.08936E-05	2.82916E-06	0.000387153	2.11003E-05	4.95476E-05	4.85907E-05	4.75854E-05	4.12178E-05	8.95019E-05	6.36758E-06	9.26857E-05	6.36758E-06	2.20273E-05
3830703773295	383070	3773295	0.000140313	5.03877E-05	2.6665E-05	9.15849E-05	2.94226E-06	2.94226E-06	9.45272E-05	2.94226E-06	0.000420682	2.29277E-05	5.38386E-05	5.27989E-05	5.17065E-05	4.47874E-05	9.72532E-05	6.91904E-06	0.000100713	6.91904E-06	2.28251E-05
3830803773295	383080	3773295	0.000146291	5.25342E-05	2.78009E-05	9.54864E-05	3.0676E-06	3.0676E-06	9.8554E-05	3.0676E-06	0.000461064	2.51286E-05	5.90067E-05	5.78672E-05	5.66699E-05	4.90867E-05	0.000106589	7.58322E-06	0.00011038	7.58322E-06	2.36969E-05
3830903773295	383090	3773295	0.000152792	5.4869E-05	2.90365E-05	9.97302E-05	3.20393E-06	3.20393E-06	0.000102934	3.20393E-06	0.000509547	2.7771E-05	6.52115E-05	6.39522E-05	6.2629E-05	5.42484E-05	0.000117797	8.38063E-06	0.000121987	8.38063E-06	2.46387E-05
3831003773295	383100	3773295	0.000160107	5.74958E-05	3.04265E-05	0.000104505	3.35731E-06	3.35731E-06	0.000107862	3.35731E-06	0.000570082	3.10702E-05	7.29588E-05	7.15498E-05	7.00694E-05	6.06932E-05	0.000131792	9.37626E-06	0.00013648	9.37626E-06	2.56838E-05
3831103773295	383110	3773295	0.000168027	6.034E-05	3.19317E-05	0.000109674	3.5234E-06	3.5234E-06	0.000113198	3.5234E-06	0.000644538	3.51281E-05	8.24875E-05	8.08946E-05	7.92208E-05	6.86199E-05	0.000149004	1.06008E-05	0.000154305	1.06008E-05	2.68114E-05
3831203773295	383120	3773295	0.000176177	6.32666E-05	3.34804E-05	0.000114994	3.69428E-06	3.69428E-06	0.000118688	3.69428E-06	0.000732997	3.99493E-05	9.38085E-05	9.19969E-05	9.00934E-05	7.80377E-05	0.000169454	1.20557E-05	0.000175482	1.20557E-05	2.79808E-05
3831303773295	383130	3773295	0.000184799	6.63629E-05	3.5119E-05	0.000120621	3.87509E-06	3.87509E-06	0.000124497	3.87509E-06	0.000841181	4.58454E-05	0.000107654	0.000105575	0.00010339	8.95553E-05	0.000194464	1.38351E-05	0.000201382	1.38351E-05	2.92202E-05
3831403773295	383140	3773295	0.000195032	7.00376E-05	3.70636E-05	0.000127301	4.08966E-06	4.08966E-06	0.00013139	4.08966E-06	0.000989386	5.39228E-05	0.000126621	0.000124176	0.000121606	0.000105334	0.000228726	1.62726E-05	0.000236862	1.62726E-05	3.06649E-05
3831503773295	383150	3773295	0.000211641	7.60021E-05	4.022E-05	0.000138142	4.43794E-06	4.43794E-06	0.00014258	4.43794E-06	0.001296548	7.06636E-05	0.000165931	0.000162727	0.00015936	0.000138035	0.000299736	2.13246E-05	0.000310398	2.13246E-05	3.28683E-05
3831603773295	383160	3773295	0.000228221	8.1956E-05	4.33708E-05	0.000148964	4.7856E-06	4.7856E-06	0.000153749	4.7856E-06	0.001786318	9.73567E-05	0.000228612	0.000224197	0.000219558	0.000190178	0.000412961	2.93799E-05	0.000427651	2.93799E-05	3.50228E-05
3831703773295	383170	3773295	0.000245362	8.81115E-05	4.66283E-05	0.000160152	5.14504E-06	5.14504E-06	0.000165297	5.14504E-06	0.002589865	0.000141151	0.000331449	0.000325049	0.000318323	0.000275727	0.000598725	4.2596E-05	0.000620023	4.2596E-05	3.71969E-05
3834603773295	383460	3773295	0.008496608	0.003051205	0.001614686	0.005545882	0.000178167	0.000178167	0.005724049	0.000178167	0.006964548	0.000379577	0.000891318	0.000874106	0.00085602	0.000741472	0.001610063	0.000114547	0.001667337	0.000114547	0.001202976
3834703773295	383470	3773295	0.008138979	0.002922777	0.001546723	0.005312452	0.000170668	0.000170668	0.005483119	0.000170668	0.006533192	0.000356067	0.000836113	0.000819967	0.000803001	0.000695549	0.001510342	0.000107453	0.001564069	0.000107453	0.001154442
3834803773295	383480	3773295	0.005710083	0.00205054	0.001085138	0.003727069	0.000119736	0.000119736	0.003846805	0.000119736	0.004634702	0.000252597	0.000593146	0.000581692	0.000569656	0.000493428	0.001071449	7.62278E-05	0.001109563	7.62278E-05	0.000810242
3834903773295	383490	3773295	0.004235533	0.001521016	0.000804916	0.002764605	8.88157E-05	8.88157E-05	0.002853421	8.88157E-05	0.003477829	0.000189546	0.00044509	0.000436495	0.000427464	0.000370263	0.000804004	5.72005E-05	0.000832604	5.72005E-05	0.000601381
3835003773295	383500	3773295	0.003335462	0.001197793	0.000633867	0.002177113	6.9942E-05	6.9942E-05	0.002247055	6.9942E-05	0.002766379	0.000150771	0.000354039	0.000347202	0.000340018	0.000294519	0.000639531	4.54992E-05	0.00066228	4.54992E-05	0.000473968
3835103773295	383510	3773295	0.002746014	0.000986117	0.00052185	0.001792371	5.75817E-05	5.75817E-05	0.001849952	5.75817E-05	0.002297068	0.000125193	0.000293977	0.0002883	0.00028233	0.000244555	0.000531036	3.77803E-05	0.000549926	3.77803E-05	0.000390562
3835203773295	383520	3773295	0.002313792	0.000830903	0.00043971	0.001510252	4.85184E-05	4.85184E-05	0.00155877	4.85184E-05	0.001950841	0.000106323	0.000249667	0.000244846	0.00023978	0.000207694	0.000450995	3.20859E-05	0.000467038	3.20859E-05	0.000329418
3835303773295	383530	3773295	0.001989803	0.000714555	0.00037814	0.001298779	4.17246E-05	4.17246E-05	0.001340503	4.17246E-05	0.001689964	9.21053E-05	0.00021628	0.000212104	0.000207715	0.00017992	0.000390686	2.77952E-05	0.000404583	2.77952E-05	0.000283585
3835403773295	383540	3773295	0.001735797	0.000623339	0.000329869	0.001132984	3.63983E-05	3.63983E-05	0.001169383	3.63983E-05	0.001484394	8.09014E-05	0.000189972	0.000186303	0.000182448	0.000158034	0.000343162	2.44141E-05	0.000355369	2.44141E-05	0.000247651
3835503773295	383550	3773295	0.001526564	0.000548202	0.000290107	0.000996415	3.20108E-05	3.20108E-05	0.001028426	3.20108E-05	0.001314312	7.16317E-05	0.000168205	0.000164957	0.000161543	0.000139927	0.000303842	2.16168E-05	0.000314651	2.16168E-05	0.000218051
3835603773295	383560	3773295	0.001330764	0.000477889	0.000252897	0.000868612	2.79051E-05	2.79051E-05	0.000896518	2.79051E-05	0.001154644	6.29296E-05	0.000147771	0.000144917	0.000141918	0.00012928	0.0002669	1.89907E-05	0.000276426	1.89907E-05	0.00019034
3835703773295	383570	3773295	0.001172393	0.000421016	0.0002228	0.000765241	2.45841E-05	2.45841E-05	0.000789825	2.45841E-05	0.001024723	5.58487E-05	0.000131143	0.000128611	0.00012595	0.000109096	0.000236895	1.68538E-05	0.000245322	1.68538E-05	0.000167912
3835803773295	383580	3773295	0.001039188	0.000373181	0.000197486	0.000678296	2.17909E-05	2.17909E-05	0.000700087	2.17909E-05	0.000914763	4.98558E-05	0.000117071	0.00011481	0.00011243	9.73891E-05	0.000211475	1.50453E-05	0.000218997	1.50453E-05	0.000149031
3835903773295	383590	3773295	0.000926898	0.000332857	0.000176147	0.000605003	1.94363E-05	1.94363E-05	0.000624439	1.94363E-05	0.00082148	4.47717E-05	0.000105132	0.000103102	0.000100969	8.74578E-05	0.000189909	1.3511E-05	0.000196665	1.3511E-05	0.000133102
3836003773295	383600	3773295	0.000832874	0.000299092	0.000158278	0.000543631	1.74647E-05	1.74647E-05	0.000561096	1.74647E-05	0.000742874	4.04876E-05	9.50726E-05	9.32366E-05	9.13074E-05	7.90892E-05	0.000171738	1.22182E-05	0.000177847	1.22182E-05	0.000119752
3836103773295	383610	3773295	0.000758199	0.000272276	0.000144087	0.000494889	1.58988E-05	1.58988E-05	0.000510788	1.58988E-05	0.000679989	3.70603E-05	8.70245E-05	8.5344E-05	8.35781E-05	7.23942E-05	0.0001572	1.11839E-05	0.000162792	1.11839E-05	0.000109147
3836203773295	383620	3773295	0.00069355	0.00024906	0.000131802	0.000452692	1.45432E-05	1.45432E-05	0.000467235	1.45432E-05	0.000625235	3.40761E-05	8.00171E-05	7.84719E-05	7.68482E-05	6.65649E-05	0.000144542	1.02834E-05	0.000149683	1.02834E-05	9.99617E-05
3836303773295	383630	3773295	0.000638004	0.000229113	0.000121246	0.000416436	1.33784E-05	1.33784E-05	0.000429815	1.33784E-05	0.000577923	3.14976E-05	7.39622E-05	7.25339E-05	7.10331E-05	6.15279E-05	0.000133604	9.50521E-06	0.000138357	9.50521E-06	9.2066E-05
3836403773295	383640	3773295	0.000590112	0.000211914	0.000112144	0.000385177	1.23742E-05	1.23742E-05	0.000397551	1.23742E-05	0.000536905	2.9262E-05	6.87128E-05	6.73859E-05	6.59916E-05	5.7161E-05	0.000124122	8.83059E-06	0.000128537	8.83059E-06	8.52587E-05
3836503773295	383650	3773295	0.000547629	0.000196658	0.000104071	0.000357447	1.14833E-05	1.14833E-05	0.00036893	1.14833E-05	0.000500313	2.72677E-05	6.40298E-05	6.27933E-05	6.1494E-05	5.32653E-05	0.000115662	8.22875E-06	0.000119777	8.22875E-06	7.92157E-05
3836603773295	383660	3773295	0.000514743	0.000184849	9.78212E-05	0.000335982	1.07938E-05	1.07938E-05	0.000346776	1.07938E-05	0.000471807	2.57141E-05	6.03815E-05	5.92155E-05	5.79903E-05	5.02304E-05	0.000109072	7.7599E-06	0.000112952	7.7599E-06	7.45489E-05
3836703773295	383670	3773295	0.000485448	0.000174329	9.2254E-05	0.00031686	1.01795E-05	1.01795E-05	0.0003270 4	1.01795E-05	0.000446271	2.43224E-05	5.71135E-05	5.60106E-05	5.48517E-05	4.75118E-05	0.000103169	7.33991E-06	0.000106839	7.33991E-06	7.03894E-05
3836803773295	383680	3773295	0.000459737	0.000165095	8.73678E-05	0.000300078	9.64031E-06	9.64031E-06	0.000309718	9.64031E-06	0.000423745	2.30946E-05	5.42306E-05	5.31833E-05	5.20829E-05	4.51135E-05	9.79613E-05	6.96942E-06	0.000101446	6.96942E-06	6.67412E-05
3836903773295	383690	3773295	0.000438325	0.000157406	8.32988E-05	0.000286102	9.19132E-06	9.19132E-06	0.000295294	9.19132E-06	0.000404871	2.2066E-05	5.18151E-05	5.08145E-05	4.97631E-05	4.31041E-05	9.3598E-05	6.65899E-06	9.69275E-05	6.65899E-06	6.37079E-05
3837003773295	383700	3773295	0.000418361	0.000150237	7.95049E-05	0.000273072	8.7727E-06	8.7727E-06	0.000281844	8.7727E-06	0.000387206	2.11033E-05	4.95544E-05	4.85975E-05	4.75919E-05	4.12235E-05	8.95143E-05	6.36846E-06	9.26986E-05	6.36846E-06	6.08785E-05
3837103773295	383710	3773295	0.000401324	0.000144119	7.62671E-05	0.000261951	8.41544E-06	8.41544E-06	0.000270366	8.41544E-06	0.000372046	2.0277E-05	4.76142E-05	4.66947E-05	4.57285E-05	3.96094E-05	8.60095E-05	6.11911E-06	8.90691E-05	6.11911E-06	5.84711E-05
3837203773295	383720	3773295	0.000385786	0.000138539	7.33143E-05	0.000251809	8.08962E-06	8.08962E-06	0.000259899	8.08962E-06	0.000358179	1.95212E-05	4.58396E-05	4.49543E-05	4.40242E-05	3.81331E-05	8.28038E-05	5.89105E-06	8.57494E-05	5.89105E-06	5.6276E-05
3837303773295	383730	3773295	0.000371992	0.000133585	7.06929E-05	0.000242805	7.80037E-06	7.80037E-06	0.000250606	7.80037E-06	0.000345814	1.88473E-05	4.4257E-05	4.34023E-05	4.25043E-05	3.68166E-05	7.99451E-05	5.68766E-06	8.2789E-05	5.68766E-06	5.43325E-05
3837403773295	383740	3773295	0.000362542	0.000130192	6.88971E-05	0.000236637	7.60222E-06	7.60222E-06	0.00024424	7.60222E-06	0.0003372	1.83778E-05	4.31546E-05	4.23212E-05	4.14455E-05	3.58996E-05	7.79538E-05	5.54599E-06	8.07267E-05	5.54599E-06	5.30205E-05
3837503773295	383750	3773295	0.00035389	0.000127085	6.72529E-05	0.00023099	7.42079E-06	7.42079E-06	0.000238411	7.42079E-06	0.000329267	1.79455E-05	4.21394E-05	4.13256E-05	4.04706E-05	3.5055E-05	7.61199E-05	5.41552E-06	7.88277E-05	5.41552E-06	5.18245E-05
3837603773295	383760	3773295	0.000343177	0.000123238	6.5217E-05	0.000223998	7.19615E-06	7.19615E-06	0.000231194	7.19615E-06	0.000319543	1.74155E-05	4.08949E-05	4.01052E-05	3.92753E-05	3.40198E-05	7.38719E-05	5.25559E-06	7.64997E-05	5.25559E-06	5.03211E-05
3837703773295	383770	3773295	0.000331481	0.000119038	6.29943E-05	0.000216363	6.95089E-06	6.95089E-06	0.000223314	6.95089E-06	0.000308984	1.684E-05	3.95436E-05	3.878E-05	3.79776E-05	3.28956E-05	7.14309E-05	5.08192E-06	7.39719E-05	5.08192E-06	4.86709E-05
3837803773295	383780	3773295	0.000320664	0.000115153	6.09387E-05	0.000209303	6.72408E-06	6.72408E-06	0.000216027	6.72408E-06	0.000299176	1.63055E-05	3.82883E-05	3.75489E-05	3.6772E-05	3.18514E-05	6.91634E-05	4.9206E-06	7.16237E-05	4.9206E-06	4.71452E-05
3837903773295	383790	3773295	0.000312604	0.000112259	5.94069E-05	0.000204042	6.55505E-06	6.55505E-06	0.000210597	6.55505E-06	0.00029171	1.58986E-05	3.73329E-05	3.66119E-05	3.58544E-05	3.10566E-05	6.74375E-05	4.79782E-06	6.98365E-05	4.79782E-06	4.60176E-05
3838003773295	383800	3773295	0.000305082	0.000109558	5.79775E-05	0.000199132	6.39733E-06	6.39733E-06	0.00020553	6.39733E-06	0.000284704	1.55168E-05	3.64363E-05	3.57326E-05	3.49933E-05	3.03107E-05	6.58179E-05	4.68259E-06	6.81592E-05	4.68259E-06	4.49655E-05
3838103773295	383810	3773295	0.000296859	0.000106605	5.64148E-05	0.000193765	6.2249E-06	6.2249E-06	0.00019999	6.2249E-06	0.000277124	1.51036E-05	3.54661E-05	3.47813E-05	3.40616E-05	2.95037E-05	6.40655E-05	4.55791E-06	6.63444E-05	4.55791E-06	4.38086E-05
3838203773295	383820	3773295	0.000288052	0.000103442	5.47411E-05	0.000188017	6.04022E-06	6.04022E-06	0.000194057	6.04022E-06	0.000269061	1.46642E-05	3.44343E-05	3.37693E-05	3.30706E-05	2.86453E-05	6.22016E-05	4.42531E-06	6.44142E-05	4.42531E-06	4.25609E-05
3838303773295	383830	3773295	0.000279622	0.000100415	5.3139E-05	0.000182514	5.86345E-06	5.86345E-06	0.000188377	5.86345E-06	0.000261351	1.4244E-05	3.34475E-05	3.28016E-05	3.21229E-05	2.78244E-05	6.04191E-05	4.29849E-06	6.25683E-05	4.29849E-06	4.13676E-05
3838403773295	383840	3773295	0.000269012	9.66046E-05	5.11228E-05	0.000175589	5.64097E-06	5.64097E-06	0.00018123	5.64097E-06	0.000251834	1.37253E-05	3.22295E-05	3.16071E-05	3.09531E-05	2.68112E-05	5.82188E-05	4.14196E-06	6.02898E-05	4.14196E-06	3.98531E-05

			ISDrainage / Utilities Trenching	ISDrainage / Utilities Trenching	ISAsphalt Paving	ISAsphalt Paving	SVDemolition	SVSite Grubbing / Prep	SVMass Grading / Excavation	SVMass Grading / Excavation	SVDrainage / Utilities Trenching	SVFoundations / Concrete Pads	SVBuilding / Structure Construction	SVBuilding / Structure Construction	SVAsphalt Paving	SVAsphalt Paving	SVArchitectural Coating	SVArchitectural Coating	SVLandscaping or Other Finishing	SVLandscaping or Other Finishing	MDemolition
Unique Identifier	X (UTM)	Y (UTM)	2027	2028	2027	2028	2027	2027	2027	2028	2028	2028	2028	2029	2028	2029	2028	2029	2028	2029	2027
3837503773285	383750	3773285	2.02641E-05	1.97441E-05	5.23348E-06	4.87522E-06	0.00034223	0.000246045	0.000165891	0.000163784	0.000116209	3.69166E-05	5.28853E-05	5.08674E-05	5.19966E-06	4.83774E-06	5.19966E-06	4.83774E-06	5.28853E-05	5.08674E-05	8.92424E-05
3837603773285	383760	3773285	1.96902E-05	1.9185E-05	5.08527E-06	4.73715E-06	0.000332582	0.000239108	0.000161214	0.000159167	0.000112933	3.58758E-05	5.13943E-05	4.94333E-05	5.05307E-06	4.70135E-06	5.05307E-06	4.70135E-06	5.13943E-05	4.94333E-05	8.65296E-05
3837703773285	383770	3773285	1.9095E-05	1.8605E-05	4.93154E-06	4.59395E-06	0.000322551	0.000231896	0.000156351	0.000154366	0.000109526	3.47937E-05	4.98442E-05	4.79423E-05	4.90066E-06	4.55955E-06	4.90066E-06	4.55955E-06	4.98442E-05	4.79423E-05	8.37352E-05
3837803773285	383780	3773285	1.85397E-05	1.8064E-05	4.78813E-06	4.46035E-06	0.000313205	0.000225178	0.000151821	0.000149894	0.000106353	3.37857E-05	4.84E-05	4.65533E-05	4.75868E-06	4.42745E-06	4.75868E-06	4.42745E-06	4.84E-05	4.65533E-05	8.11296E-05
3837903773285	383790	3773285	1.80963E-05	1.7632E-05	4.67363E-06	4.35369E-06	0.000305802	0.000219855	0.000148233	0.000146351	0.000103839	3.29871E-05	4.7256E-05	4.54529E-05	4.6462E-06	4.3228E-06	4.6462E-06	4.3228E-06	4.7256E-05	4.54529E-05	7.90247E-05
3838003773285	383800	3773285	1.76772E-05	1.72236E-05	4.56538E-06	4.25285E-06	0.000298782	0.000214808	0.00014483	0.000142991	0.000101456	3.22298E-05	4.61712E-05	4.44095E-05	4.53954E-06	4.22356E-06	4.53954E-06	4.22356E-06	4.61712E-05	4.44095E-05	7.70378E-05
3838103773285	383810	3773285	1.7222E-05	1.67802E-05	4.44783E-06	4.14335E-06	0.000291094	0.000209281	0.000141103	0.000139311	9.88449E-05	3.14005E-05	4.49831E-05	4.32667E-05	4.42272E-06	4.11488E-06	4.42272E-06	4.11488E-06	4.49831E-05	4.32667E-05	7.49021E-05
3838203773285	383820	3773285	1.67359E-05	1.63065E-05	4.32229E-06	4.0264E-06	0.000282853	0.000203356	0.000137109	0.000135368	9.60467E-05	3.05116E-05	4.37097E-05	4.20419E-05	4.29752E-06	3.99839E-06	4.29752E-06	3.99839E-06	4.37097E-05	4.20419E-05	7.2643E-05
3838303773285	383830	3773285	1.62707E-05	1.58532E-05	4.20213E-06	3.91447E-06	0.000274951	0.000197675	0.000133278	0.000131586	9.33634E-05	2.96592E-05	4.24886E-05	4.08674E-05	4.17746E-06	3.88669E-06	4.17746E-06	3.88669E-06	4.24886E-05	4.08674E-05	7.04855E-05
3838403773285	383840	3773285	1.56777E-05	1.52754E-05	4.04898E-06	3.7718E-06	0.00026484	0.000190405	0.000128377	0.000126747	8.99299E-05	2.85684E-05	4.0926E-05	3.93645E-05	4.02383E-06	3.74375E-06	4.02383E-06	3.74375E-06	4.0926E-05	3.93645E-05	6.77728E-05
3838503773285	383850	3773285	1.51106E-05	1.47229E-05	3.90251E-06	3.63536E-06	0.000255174	0.000183456	0.000123691	0.000122121	8.66477E-05	2.75258E-05	3.94323E-05	3.79278E-05	3.87697E-06	3.60712E-06	3.87697E-06	3.60712E-06	3.94323E-05	3.79278E-05	6.51816E-05
3838603773285	383860	3773285	1.45119E-05	1.41396E-05	3.74791E-06	3.49135E-06	0.000244964	0.000176116	0.000118742	0.000117235	8.31809E-05	2.64245E-05	3.78546E-05	3.64103E-05	3.72186E-06	3.4628E-06	3.72186E-06	3.4628E-06	3.78546E-05	3.64103E-05	6.24635E-05
3838703773285	383870	3773285	1.38526E-05	1.34972E-05	3.57762E-06	3.33271E-06	0.000233695	0.000168014	0.00011328	0.000111841	7.93542E-05	2.52088E-05	3.61131E-05	3.47352E-05	3.55063E-06	3.30349E-06	3.55063E-06	3.30349E-06	3.61131E-05	3.47352E-05	5.94931E-05
3838803773285	383880	3773285	1.32337E-05	1.28942E-05	3.41779E-06	3.18382E-06	0.000223102	0.000160398	0.000108145	0.000106772	7.57574E-05	2.40662E-05	3.44763E-05	3.31608E-05	3.38969E-06	3.15375E-06	3.38969E-06	3.15375E-06	3.44763E-05	3.31608E-05	5.6715E-05
3838903773285	383890	3773285	1.26441E-05	1.23197E-05	3.26551E-06	3.04197E-06	0.000213009	0.000153142	0.000103252	0.000101941	7.23299E-05	2.29774E-05	3.29165E-05	3.16605E-05	3.23634E-06	3.01107E-06	3.23634E-06	3.01107E-06	3.29165E-05	3.16605E-05	5.40749E-05
3839003773285	383900	3773285	1.20905E-05	1.17803E-05	3.12253E-06	2.90878E-06	0.00020353	0.000146327	9.86577E-05	9.74051E-05	6.91112E-05	2.19549E-05	3.14517E-05	3.02516E-05	3.09232E-06	2.87708E-06	3.09232E-06	2.87708E-06	3.14517E-05	3.02516E-05	5.16071E-05
3839103773285	383910	3773285	1.1574E-05	1.1277E-05	2.98915E-06	2.78452E-06	0.000194692	0.000139973	9.43739E-05	9.31756E-05	6.61103E-05	2.10016E-05	3.0086E-05	2.89381E-05	2.95805E-06	2.75215E-06	2.95805E-06	2.75215E-06	3.0086E-05	2.89381E-05	4.93099E-05
3829703773295	382970	3773295	6.59097E-06	6.42186E-06	1.70221E-06	1.58568E-06	9.28828E-05	6.67777E-05	4.50234E-05	4.44518E-05	3.15396E-05	1.00193E-05	1.43533E-05	1.38056E-05	1.41121E-06	1.31298E-06	1.41121E-06	1.31298E-06	1.43533E-05	1.38056E-05	2.43891E-05
3829803773295	382980	3773295	6.81939E-06	6.64442E-06	1.7612E-06	1.64064E-06	9.68026E-05	6.95958E-05	4.69235E-05	4.63277E-05	3.28706E-05	1.04422E-05	1.4959E-05	1.43883E-05	1.47077E-06	1.36839E-06	1.47077E-06	1.36839E-06	1.4959E-05	1.43883E-05	2.55523E-05
3829903773295	382990	3773295	7.02868E-06	6.84834E-06	1.81525E-06	1.69099E-06	0.000100206	7.20425E-05	4.85731E-05	4.79564E-05	3.40262E-05	1.08093E-05	1.54849E-05	1.48941E-05	1.52247E-06	1.4165E-06	1.52247E-06	1.4165E-06	1.54849E-05	1.48941E-05	2.66192E-05
3830003773295	383000	3773295	7.23122E-06	7.04569E-06	1.86756E-06	1.73972E-06	0.000103342	7.42971E-05	5.00932E-05	4.94572E-05	3.50911E-05	1.11475E-05	1.59695E-05	1.53602E-05	1.57012E-06	1.46083E-06	1.57012E-06	1.46083E-06	1.59695E-05	1.53602E-05	2.76154E-05
3830103773295	383010	3773295	7.45401E-06	7.26276E-06	1.9251E-06	1.79332E-06	0.000107199	7.70704E-05	5.19631E-05	5.13033E-05	3.64009E-05	1.15636E-05	1.65656E-05	1.59335E-05	1.62873E-06	1.51536E-06	1.62873E-06	1.51536E-06	1.65656E-05	1.59335E-05	2.87404E-05
3830203773295	383020	3773295	7.73363E-06	7.53521E-06	1.99732E-06	1.86059E-06	0.00011078	7.96452E-05	5.3699E-05	5.30172E-05	3.7617E-05	1.195E-05	1.71191E-05	1.64659E-05	1.68314E-06	1.56598E-06	1.68314E-06	1.56598E-06	1.71191E-05	1.64659E-05	2.98237E-05
3830303773295	383030	3773295	8.03406E-06	7.82793E-06	2.07491E-06	1.93287E-06	0.000115092	8.27451E-05	5.57891E-05	5.50808E-05	3.90812E-05	1.24151E-05	1.77854E-05	1.71067E-05	1.74865E-06	1.62694E-06	1.74865E-06	1.62694E-06	1.77854E-05	1.71067E-05	3.10176E-05
3830403773295	383040	3773295	8.31818E-06	8.10476E-06	2.14829E-06	2.00122E-06	0.000119039	8.55825E-05	5.77022E-05	5.69696E-05	4.04213E-05	1.28408E-05	1.83952E-05	1.76934E-05	1.80861E-06	1.68272E-06	1.80861E-06	1.68272E-06	1.83952E-05	1.76934E-05	3.21408E-05
3830503773295	383050	3773295	8.59386E-06	8.37337E-06	2.21948E-06	2.06755E-06	0.000122745	8.8247E-05	5.94986E-05	5.87432E-05	4.16797E-05	1.32406E-05	1.89679E-05	1.82442E-05	1.86492E-06	1.73511E-06	1.86492E-06	1.73511E-06	1.89679E-05	1.82442E-05	3.32241E-05
3830603773295	383060	3773295	8.86954E-06	8.64197E-06	2.29068E-06	2.13387E-06	0.000126469	9.09242E-05	6.13037E-05	6.05254E-05	4.29442E-05	1.36423E-05	1.95434E-05	1.87977E-05	1.9215E-06	1.78775E-06	1.9215E-06	1.78775E-06	1.95434E-05	1.87977E-05	3.43201E-05
3830703773295	383070	3773295	9.19079E-06	8.95498E-06	2.37365E-06	2.21116E-06	0.000131128	9.4274E-05	6.35622E-05	6.27552E-05	4.45263E-05	1.41449E-05	2.02634E-05	1.94902E-05	1.99229E-06	1.85362E-06	1.99229E-06	1.85362E-06	2.02634E-05	1.94902E-05	3.57191E-05
3830803773295	383080	3773295	9.54186E-06	9.29704E-06	2.46432E-06	2.29562E-06	0.00013626	9.79632E-05	6.60496E-05	6.5211E-05	4.62688E-05	1.46984E-05	2.10564E-05	2.02529E-05	2.07025E-06	1.92615E-06	2.07025E-06	1.92615E-06	2.10564E-05	2.02529E-05	3.72687E-05
3830903773295	383090	3773295	9.92106E-06	9.66651E-06	2.56225E-06	2.38685E-06	0.000141819	0.00010196	6.87443E-05	6.78715E-05	4.81564E-05	1.52981E-05	2.19154E-05	2.10792E-05	2.15472E-06	2.00474E-06	2.15472E-06	2.00474E-06	2.19154E-05	2.10792E-05	3.8958E-05
3831003773295	383100	3773295	1.03419E-05	1.00765E-05	2.67094E-06	2.4881E-06	0.000148037	0.000106431	7.17585E-05	7.08474E-05	5.02679E-05	1.59688E-05	2.28763E-05	2.20035E-05	2.24919E-06	2.09264E-06	2.24919E-06	2.09264E-06	2.28763E-05	2.20035E-05	4.08615E-05
3831103773295	383110	3773295	1.07959E-05	1.05189E-05	2.78819E-06	2.59733E-06	0.000154736	0.000111247	7.50059E-05	7.40536E-05	5.25428E-05	1.66915E-05	2.39116E-05	2.29992E-05	2.35098E-06	2.18734E-06	2.35098E-06	2.18734E-06	2.39116E-05	2.29992E-05	4.29264E-05
3831203773295	383120	3773295	1.12668E-05	1.09777E-05	2.90981E-06	2.71062E-06	0.000161605	0.000116185	7.83354E-05	7.73408E-05	5.48752E-05	1.74324E-05	2.4973E-05	2.40202E-05	2.45534E-06	2.28444E-06	2.45534E-06	2.28444E-06	2.4973E-05	2.40202E-05	4.50476E-05
3831303773295	383130	3773295	1.17659E-05	1.1464E-05	3.0387E-06	2.83068E-06	0.000168839	0.000121386	8.18419E-05	8.08028E-05	5.73315E-05	1.82128E-05	2.60909E-05	2.50954E-05	2.56525E-06	2.38669E-06	2.56525E-06	2.38669E-06	2.60909E-05	2.50954E-05	4.7294E-05
3831403773295	383140	3773295	1.23476E-05	1.20308E-05	3.18894E-06	2.97064E-06	0.000177365	0.000127516	8.59746E-05	8.4883E-05	6.02265E-05	1.91324E-05	2.74084E-05	2.63626E-05	2.69478E-06	2.50721E-06	2.69478E-06	2.50721E-06	2.74084E-05	2.63626E-05	4.99668E-05
3831503773295	383150	3773295	1.32348E-05	1.28953E-05	3.41808E-06	3.18409E-06	0.000190924	0.000137264	9.25472E-05	9.13721E-05	6.48307E-05	2.05951E-05	2.95037E-05	2.8378E-05	2.90079E-06	2.69888E-06	2.90079E-06	2.69888E-06	2.95037E-05	2.8378E-05	5.43598E-05
3831603773295	383160	3773295	1.41024E-05	1.37405E-05	3.64213E-06	3.39281E-06	0.00020369	0.000146442	9.87354E-05	9.74818E-05	6.91657E-05	2.19722E-05	3.14765E-05	3.02755E-05	3.09476E-06	2.87935E-06	3.09476E-06	2.87935E-06	3.14765E-05	3.02755E-05	5.87836E-05
3831703773295	383170	3773295	1.49778E-05	1.45935E-05	3.86822E-06	3.60342E-06	0.000218087	0.000156792	0.000105714	0.000104372	7.40542E-05	2.35251E-05	3.37012E-05	3.24153E-05	3.31349E-06	3.08285E-06	3.31349E-06	3.08285E-06	3.37012E-05	3.24153E-05	6.34052E-05
3834603773295	383460	3773295	0.000484393	0.000471965	0.000125101	0.000116537	0.008754519	0.006294024	0.004243611	0.004189731	0.002972715	0.000944355	0.001352847	0.001301228	0.000133011	0.000123753	0.000133011	0.000123753	0.001352847	0.001301228	0.002260451
3834703773295	383470	3773295	0.00046485	0.000452923	0.000120054	0.000111836	0.009705895	0.006978011	0.004704775	0.00464504	0.003295768	0.001046981	0.001499864	0.001442636	0.000147466	0.000137202	0.000147466	0.000137202	0.001499864	0.001442636	0.002165864
3834803773295	383480	3773295	0.000326254	0.000317883	8.42596E-05	7.84915E-05	0.006511773	0.004681611	0.003156476	0.003116399	0.00221116	0.000702429	0.001006273	0.000967877	9.89364E-05	9.20499E-05	9.89364E-05	9.20499E-05	0.001006273	0.000967877	0.001518167
3834903773295	383490	3773295	0.000242153	0.00023594	6.25395E-05	5.82583E-05	0.004645431	0.003339813	0.002251797	0.002223207	0.001577419	0.000501106	0.000717864	0.000690474	7.05802E-05	6.56674E-05	7.05802E-05	6.56674E-05	0.000717864	0.000690474	0.001124983
3835003773295	383500	3773295	0.000190849	0.000185952	4.92894E-05	4.59153E-05	0.003560441	0.002559764	0.001725866	0.001703953	0.001208996	0.000384067	0.0005502	0.000529206	5.40954E-05	5.03301E-05	5.40954E-05	5.03301E-05	0.0005502	0.000529206	0.000885011
3835103773295	383510	3773295	0.000157265	0.00015323	4.06158E-05	3.78354E-05	0.002877585	0.002068827	0.001394862	0.001377152	0.000977123	0.000310407	0.000444677	0.00042771	4.37205E-05	4.06773E-05	4.37205E-05	4.06773E-05	0.000444677	0.00042771	0.00072788
3835203773295	383520	3773295	0.000132644	0.000129241	3.42572E-05	3.19121E-05	0.002391718	0.001719516	0.001159347	0.001144627	0.00081214	0.000257996	0.000369595	0.000355493	3.63385E-05	3.38091E-05	3.63385E-05	3.38091E-05	0.000369595	0.000355493	0.000612675
3835303773295	383530	3773295	0.000114189	0.000111259	2.94909E-05	2.74721E-05	0.002035528	0.001463434	0.000986689	0.000974161	0.000691191	0.000219574	0.000314553	0.000302551	3.09267E-05	2.87741E-05	3.09267E-05	2.87741E-05	0.000314553	0.000302551	0.000526343
3835403773295	383540	3773295	9.97197E-05	9.71612E-05	2.5754E-05	2.3991E-05	0.001761343	0.0012663 1	0.000853782	0.000842942	0.000598088	0.000189997	0.000272183	0.000261797	2.67609E-05	2.48982E-05	2.67609E-05	2.48982E-05	0.000272183	0.000261797	0.000458688
3835503773295	383550	3773295	8.78008E-05	8.55481E-05	2.26758E-05	2.11235E-05	0.001539345	0.001106706	0.000746173	0.000736699	0.000522706	0.00016605	0.000237877	0.000228801	2.3388E-05	2.17601E-05	2.3388E-05	2.17601E-05	0.000237877	0.000228801	0.00040299
3835603773295	383560	3773295	7.66426E-05	7.46762E-05	1.9794E-05	1.8439E-05	0.001334034	0.000959098	0.000646651	0.000638441	0.000452989	0.000143903	0.00020615	0.000198284	2.02686E-05	1.88578E-05	2.02686E-05	1.88578E-05	0.00020615	0.000198284	0.000350911
3835703773295	383570	3773295	6.76116E-05	6.58769E-05	1.74616E-05	1.62663E-05	0.001169685	0.00084094	0.000566986	0.000559787	0.000397182	0.000126175	0.000180753	0.000173856	1.77716E-05	1.65346E-05	1.77716E-05	1.65346E-05	0.000180753	0.000173856	0.000308832
3835803773295	383580	3773295	6.00091E-05	5.84694E-05	1.54982E-05	1.44372E-05	0.00103298	0.000742657	0.00050072	0.000494363	0.000350762	0.000111428	0.000159628	0.000153537	1.56945E-05	1.46021E-05	1.56945E-05	1.46021E-05	0.000159628	0.000153537	0.000273483
3835903773295	383590	3773295	5.35953E-05	5.22202E-05	1.38417E-05	1.28942E-05	0.000918699	0.000660494	0.000445324	0.00043967	0.000311957	9.91006E-05	0.000141968	0.000136551	1.39582E-05	1.29866E-05	1.39582E-05	1.29866E-05	0.000141968	0.000136551	0.000243717
3836003773295	383600	3773295	4.82196E-05	4.69824E-05	1.24534E-05	1.16009E-05	0.000823633	0.000592148	0.000399243	0.000394174	0.000279676	8.88458E-05	0.000127277	0.000122421	1.25138E-05	1.16428E-05	1.25138E-05	1.16428E-05	0.000127277	0.000122421	0.000218816
3836103773295	383610	3773295	4.39494E-05	4.28217E-05	1.13505E-05	1.05735E-05	0.000748826	0.000538365	0.000362981	0.000358373	0.000254274	8.07763E-05	0.000115717	0.000111302	1.13773E-05	1.05853E-05	1.13773E-05	1.05853E-05	0.000115717	0.000111302	0.000199043
3836203773295	383620	3773295	4.02508E-05	3.9218E-05	1.03953E-05	9.6837E-06	0.000684443	0.000492077	0.000331772	0.00032756	0.000232412	7.38312E-05	0.000105768	0.000101732	1.03991E-05	9.67523E-06	1.03991E-05	9.67523E-06	0.000105768	0.000101732	0.000181934
3836303773295	383630	3773295	3.70715E-05	3.61203E-05	9.57422E-06	8.91881E-06	0.000629404	0.000452507	0.000305094	0.00030122	0.000213723	6.78942E-05	9.72626E-05	9.35515E-05	9.56283E-06	8.89721E-06	9.56283E-06	8.89721E-06	9.72626E-05	9.35515E-05	0.000167238
3836403773295	383640	3773295	3.43304E-05	3.34496E-05	8.86631E-06	8.25936E-06	0.000582125	0.000418517	0.000282176	0.000278593	0.000197669	6.27942E-05	8.99566E-05	8.65242E-05	8.8445E-06	8.22888E-06	8.8445E-06	8.22888E-06	8.99566E-05	8.65242E-05	0.000154571
3836503773295	383650	3773295	3.18971E-05	3.10788E-05	8.23788E-06	7.67395E-06	0.000540326	0.000388465	0.000261914	0.000258589	0.000183475	5.82852E-05	8.34972E-05	8.03113E-05	8.20942E-06	7.638E-06	8.20942E-06	7.638E-06	8.34972E-05	8.03113E-05	0.000143335
3836603773295	383660	3773295	3.0018E-05	2.92478E-05	7.75257E-06	7.22187E-06	0.000508138	0.000365324	0.000246312	0.000243184	0.000172545	5.48132E-05	7.85232E-05	7.55271E-05	7.72038E-06	7.183E-06	7.72038E-06	7.183E-06	7.85232E-05	7.55271E-05	0.000134635
3836703773295	383670	3773295	2.83431E-05	2.76159E-05	7.32001E-06	6.81891E-06	0.000479496	0.000344732	0.000232428	0.000229477	0.000162819	5.17236E-05	7.40972E-05	7.127E-05	7.28521E-06	6.77812E-06	7.28521E-06	6.77812E-06	7.40972E-05	7.127E-05	0.000126881
3836803773295	383680	3773295	2.68742E-05	2.61847E-05	6.94063E-06	6.4655E-06	0.000454409	0.000326696	0.000220268	0.000217471	0.000154301	4.90174E-05	7.02205E-05	6.75411E-05	6.90405E-06	6.42349E-06	6.90405E-06	6.42349E-06	7.02205E-05	6.75411E-05	0.000120077
3836903773295	383690	3773295	2.56527E-05	2.49946E-05	6.62518E-06	6.17165E-06	0.000433563	0.000311708	0.000210163	0.000207494	0.000147222	4.67687E-05	6.6999E-05	6.44426E-05	6.58732E-06	6.12881E-06	6.58732E-06	6.12881E-06	6.6999E-05	6.44426E-05	0.000114404
3837003773295	383700	3773295	2.45135E-05	2.38845E-05	6.33094E-06	5.89755E-06	0.000414124	0.000297733	0.00020074	0.000198191	0.000140621	4.46718E-05	6.39951E-05	6.15533E-05	6.29198E-06	5.85402E-06	6.29198E-06	5.85402E-06	6.39951E-05	6.15533E-05	0.000109117
3837103773295	383710	3773295	2.35441E-05	2.294E-05	6.08059E-06	5.66434E-06	0.000397607	0.000285858	0.000192734	0.000190286	0.000135013	4.28901E-05	6.14427E-05	5.90983E-05	6.04103E-06	5.62054E-06	6.04103E-06	5.62054E-06	6.14427E-05	5.90983E-05	0.000104599
3837203773295	383720	3773295	2.26602E-05	2.20788E-05	5.85232E-06	5.45169E-06	0.00038256	0.0002750 4	0.00018544	0.000183085	0.000129903	4.1267E-05	5.91175E-05	5.68618E-05	5.81241E-06	5.40784E-06	5.81241E-06	5.40784E-06	5.91175E-05	5.68618E-05	0.000100476
3837303773295	383730	3773295	2.18776E-05	2.13163E-05	5.6502E-06	5.26341E-06	0.000369277	0.00026549	0.00017901	0.000176728	0.000125393	3.98342E-05	5.70649E-05	5.48875E-05	5.6106E-06	5.22007E-06	5.6106E-06	5.22007E-06	5.70649E-05	5.48875E-05	9.68126E-05
3837403773295	383740	3773295	2.13493E-05	2.08016E-05	5.51376E-06	5.13632E-06	0.000360413	0.000259117	0.000174704	0.000172486	0.000122383	3.8878E-05	5.56951E-05	5.357E-05	5.47592E-06	5.09477E-06	5.47592E-06	5.09477E-06	5.56951E-05	5.357E-05	9.42813E-05
3837503773295	383750	3773295	2.08677E-05	2.03323E-05	5.38939E-06	5.02045E-06	0.000352377	0.00025334	0.00017089	0.00016864	0.000119654	3.80112E-05	5.44533E-05	5.23756E-05	5.35383E-06	4.98118E-06	5.35383E-06	4.98118E-06	5.44533E-05	5.23756E-05	9.19569E-05
3837603773295	383760	3773295	2.02624E-05	1.97425E-05	5.23304E-06	4.87481E-06	0.000342195	0.000246019	0.000165873	0.000163767	0.000116197	3.69127E-05	5.28798E-05	5.08621E-05	5.19912E-06	4.83723E-06	5.19912E-06	4.83723E-06	5.28798E-05	5.08621E-05	8.9099E-05
3837703773295	383770	3773295	1.95979E-05	1.90951E-05	5.06144E-06	4.71496E-06	0.000330952	0.000237936	0.000160423	0.000158387	0.000112379	3.57E-05	5.11424E-05	4.9191E-05	5.0283E-06	4.67831E-06	5.0283E-06	4.67831E-06	5.11424E-05	4.9191E-05	8.59943E-05
3837803773295	383780	3773295	1.89836E-05	1.84965E-05	4.90277E-06	4.56715E-06	0.000320573	0.000230475	0.000155393	0.00015342	0.000108855	3.45804E-05	4.95386E-05	4.76484E-05	4.87061E-06	4.53159E-06	4.87061E-06	4.53159E-06	4.95386E-05	4.76484E-05	8.31201E-05
3837903773295	383790	3773295	1.85295E-05	1.80541E-05	4.78551E-06	4.45792E-06	0.000313001	0.00022503	0.000151722	0.000149796	0.000106284	3.37636E-05	4.83684E-05	4.65228E-05	4.75556E-06	4.42455E-06	4.75556E-06	4.42455E-06	4.83684E-05	4.65228E-05	8.09608E-05
3838003773295	383800	3773295	1.81059E-05	1.76414E-05	4.6761E-06	4.35599E-06	0.000305927	0.000219945	0.000148293	0.00014641	0.000103882	3.30005E-05	4.72753E-05	4.54715E-05	4.64809E-06	4.32456E-06	4.64809E-06	4.32456E-06	4.72753E-05	4.54715E-05	7.89467E-05
3838103773295	383810	3773295	1.76401E-05	1.71875E-05	4.55579E-06	4.24392E-06	0.000298078	0.000214302	0.000144489	0.000142654	0.000101217	3.21539E-05	4.60624E-05	4.43049E-05	4.52884E-06	4.21361E-06	4.52884E-06	4.21361E-06	4.60624E-05	4.43049E-05	7.67584E-05
3838203773295	383820	3773295	1.71376E-05	1.66979E-05	4.42604E-06	4.12305E-06	0.00028957	0.000208185	0.000140365	0.000138582	9.83276E-05	3.12361E-05	4.47477E-05	4.30403E-05	4.39958E-06	4.09335E-06	4.39958E-06	4.09335E-06	4.47477E-05	4.30403E-05	7.44231E-05
3838303773295	383830	3773295	1.66572E-05	1.62298E-05	4.30195E-06	4.00746E-06	0.000281428	0.000202331	0.000136418	0.000134686	9.55626E-05	3.03578E-05	4.34894E-05	4.183E-05	4.27586E-06	3.97824E-06	4.27586E-06	3.97824E-06	4.34894E-05	4.183E-05	7.2193E-05
3838403773295	383840	3773295	1.60473E-05	1.56356E-05	4.14444E-06	3.86073E-06	0.000271031	0.000194857	0.000131378	0.00012971	9.20324E-05	2.92363E-05	4.18828E-05	4.02847E-05	4.1179E-06	3.83128E-06	4.1179E-06	3.83128E-06	4.18828E-05	4.02847E-05	6.94023E-05

			MSite Grubbing / Prep	MMass Grading / Excavation	MMass Grading / Excavation	MDrainage / Utilities Trenching	MFoundations / Concrete Pads	MBuilding / Structure Construction	MAsphalt Paving	MLandscaping or Other Finishing	MWaterside Construction (Piles)	RSSWDemolition	RSSWPlacing Base	RSSWForm/Plac e Rebar and Pour	Child Risk				
Unique Identifier	X (UTM)	Y (UTM)	2027	2027	2028	2028	2028	2028	2028	2028	2028	2029	2029	2029	3rd Trimester	0<2	2<16	Total	per million
3837503773285	383750	3773285	0.000273959	0.000322153	0.000317863	6.75669E-05	8.78702E-05	6.46772E-05	6.65703E-06	7.79913E-05	6.65703E-06	2.15168E-05	3.12213E-05	1.85074E-05	7.87852E-09	1.1658E-07	2.2757E-08	1.47217E-07	0.14721704
3837603773285	383760	3773285	0.000265631	0.00031236	0.000308201	6.5513E-05	8.51992E-05	6.27112E-05	6.45467E-06	7.56206E-05	6.45467E-06	2.1601E-05	3.13435E-05	1.85798E-05	7.65552E-09	1.1324E-07	2.2097E-08	1.42992E-07	0.14299249
3837703773285	383770	3773285	0.000257053	0.000302273	0.000298248	6.33974E-05	8.24478E-05	6.0686E-05	6.24623E-06	7.31785E-05	6.24623E-06	2.16197E-05	3.13707E-05	1.85959E-05	7.42478E-09	1.0979E-07	2.1414E-08	1.38624E-07	0.13862418
3837803773285	383780	3773285	0.000249054	0.000292867	0.000288967	6.14246E-05	7.98821E-05	5.87976E-05	6.05186E-06	7.09013E-05	6.05186E-06	2.16322E-05	3.13888E-05	1.86066E-05	7.20922E-09	1.0656E-07	2.0776E-08	1.34546E-07	0.13454581
3837903773285	383790	3773285	0.000242592	0.000285269	0.00028147	5.9831E-05	7.78097E-05	5.72721E-05	5.89485E-06	6.90618E-05	5.89485E-06	2.1732E-05	3.15336E-05	1.86925E-05	7.03563E-09	1.0396E-07	2.0264E-08	1.31263E-07	0.13126342
3838003773285	383800	3773285	0.000236493	0.000278096	0.000274393	5.83266E-05	7.58533E-05	5.58322E-05	5.74663E-06	6.73254E-05	5.74663E-06	2.18162E-05	3.16558E-05	1.87649E-05	6.87127E-09	1.0151E-07	1.9778E-08	1.28158E-07	0.12815781
3838103773285	383810	3773285	0.000229937	0.000270387	0.000266786	5.67096E-05	7.37504E-05	5.42843E-05	5.58732E-06	6.5459E-05	5.58732E-06	2.18131E-05	3.16513E-05	1.87622E-05	6.69328E-09	9.885E-08	1.9253E-08	1.24797E-07	0.12479697
3838203773285	383820	3773285	0.000223002	0.000262232	0.00025874	5.49992E-05	7.15261E-05	5.26471E-05	5.4188E-06	6.34847E-05	5.4188E-06	2.17351E-05	3.15381E-05	1.86952E-05	6.50392E-09	9.6024E-08	1.8696E-08	1.21223E-07	0.1212234
3838303773285	383830	3773285	0.000216378	0.000254443	0.000251055	5.33658E-05	6.94018E-05	5.10835E-05	5.25786E-06	6.15992E-05	5.25786E-06	2.16415E-05	3.14023E-05	1.86147E-05	6.32264E-09	9.3319E-08	1.8162E-08	1.17803E-07	0.11780348
3838403773285	383840	3773285	0.000208051	0.000244651	0.000241393	5.13119E-05	6.67307E-05	4.91175E-05	5.05551E-06	5.92285E-05	5.05551E-06	2.13639E-05	3.09995E-05	1.83759E-05	6.09336E-09	8.9896E-08	1.7489E-08	1.13478E-07	0.11347836
3838503773285	383850	3773285	0.000200096	0.000235297	0.000232164	4.93501E-05	6.41794E-05	4.72396E-05	4.86222E-06	5.6964E-05	4.86222E-06	2.1077E-05	3.05831E-05	1.8129E-05	5.87398E-09	8.6622E-08	1.6845E-08	1.09342E-07	0.10934158
3838603773285	383860	3773285	0.000191752	0.000225485	0.000222482	4.72922E-05	6.15031E-05	4.52696E-05	4.65946E-06	5.45885E-05	4.65946E-06	2.0712E-05	3.00536E-05	1.78151E-05	5.64301E-09	8.3177E-08	1.6168E-08	1.04988E-07	0.10498827
3838703773285	383870	3773285	0.000182634	0.000214762	0.000211902	4.50432E-05	5.85783E-05	4.31168E-05	4.43788E-06	5.19926E-05	4.43788E-06	2.02067E-05	2.93203E-05	1.73805E-05	5.38933E-09	7.9393E-08	1.5426E-08	1.00209E-07	0.10020889
3838803773285	383880	3773285	0.000174105	0.000204734	0.000202008	4.29399E-05	5.5843E-05	4.11035E-05	4.23066E-06	4.95648E-05	4.23066E-06	1.97045E-05	2.85916E-05	1.69485E-05	5.15107E-09	7.5842E-08	1.473E-08	9.57237E-08	0.09572373
3838903773285	383890	3773285	0.000166001	0.000195203	0.000192604	4.0941E-05	5.32434E-05	3.91901E-05	4.03371E-06	4.72575E-05	4.03371E-06	1.91867E-05	2.78403E-05	1.65031E-05	4.92389E-09	7.2458E-08	1.4067E-08	9.14498E-08	0.0914498
3839003773285	383900	3773285	0.000158425	0.000186295	0.000183814	3.90726E-05	5.08136E-05	3.74016E-05	3.84963E-06	4.51009E-05	3.84963E-06	1.86813E-05	2.7107E-05	1.60685E-05	4.71058E-09	6.9284E-08	1.3446E-08	8.74405E-08	0.08744052
3839103773285	383910	3773285	0.000151373	0.000178002	0.000175632	3.73334E-05	4.85518E-05	3.57367E-05	3.67827E-06	4.30933E-05	3.67827E-06	1.81947E-05	2.6401E-05	1.565E-05	4.51125E-09	6.632E-08	1.2866E-08	8.36969E-08	0.08369688
3829703773295	382970	3773295	7.48704E-05	8.80415E-05	8.68692E-05	1.84654E-05	2.40141E-05	1.76757E-05	1.81931E-06	2.13143E-05	1.81931E-06	1.19843E-05	1.73894E-05	1.03081E-05	3.87664E-09	5.0672E-08	8.8908E-09	6.34391E-08	0.06343914
3829803773295	382980	3773295	7.8441E-05	9.22402E-05	9.1012E-05	1.9346E-05	2.51594E-05	1.85187E-05	1.90607E-06	2.23308E-05	1.90607E-06	1.22369E-05	1.7756E-05	1.05254E-05	4.12084E-09	5.3715E-08	9.4045E-09	6.72405E-08	0.06724046
3829903773295	382990	3773295	8.17163E-05	9.60917E-05	9.48122E-05	2.01538E-05	2.62099E-05	1.92919E-05	1.98566E-06	2.32632E-05	1.98566E-06	1.24428E-05	1.80548E-05	1.07025E-05	4.36436E-09	5.6714E-08	9.9043E-09	7.09829E-08	0.07098295
3830003773295	383000	3773295	8.47744E-05	9.96878E-05	9.83604E-05	2.09081E-05	2.71908E-05	2.00139E-05	2.05997E-06	2.41338E-05	2.05997E-06	1.26206E-05	1.83128E-05	1.08554E-05	4.61518E-09	5.9768E-08	1.0408E-08	7.47909E-08	0.07479094
3830103773295	383010	3773295	8.8228E-05	0.000103749	0.000102367	2.17598E-05	2.82985E-05	2.08292E-05	2.14389E-06	2.5117E-05	2.14389E-06	1.2789E-05	1.85572E-05	1.10003E-05	4.89825E-09	6.3212E-08	1.0982E-08	7.90914E-08	0.07909141
3830203773295	383020	3773295	9.15535E-05	0.000107659	0.000106226	2.258E-05	2.93651E-05	2.16143E-05	2.22469E-06	2.60637E-05	2.22469E-06	1.30043E-05	1.88695E-05	1.11854E-05	5.18285E-09	6.6666E-08	1.155E-08	8.33992E-08	0.08339921
3830303773295	383030	3773295	9.52188E-05	0.000111969	0.000110479	2.3484E-05	3.05407E-05	2.24796E-05	2.31376E-06	2.71071E-05	2.31376E-06	1.32195E-05	1.91818E-05	1.13706E-05	5.49331E-09	7.0436E-08	1.2178E-08	8.81079E-08	0.08810791
3830403773295	383040	3773295	9.86668E-05	0.000116024	0.000114479	2.43344E-05	3.16466E-05	2.32936E-05	2.39754E-06	2.80887E-05	2.39754E-06	1.34254E-05	1.94805E-05	1.15476E-05	5.81824E-09	7.4337E-08	1.282E-08	9.29756E-08	0.09297561
3830503773295	383050	3773295	0.000101992	0.000119935	0.000118338	2.51545E-05	3.27132E-05	2.40787E-05	2.47835E-06	2.90354E-05	2.47835E-06	1.3625E-05	1.97702E-05	1.17194E-05	6.16024E-09	7.8409E-08	1.3483E-08	9.80516E-08	0.09805155
3830603773295	383060	3773295	0.000105357	0.000123891	0.000122241	2.59843E-05	3.37924E-05	2.4873E-05	2.5601E-06	2.99932E-05	2.5601E-06	1.38153E-05	2.00463E-05	1.1883E-05	6.53353E-09	8.2821E-08	1.4196E-08	1.0355E-07	0.10355012
3830703773295	383070	3773295	0.000109651	0.000128941	0.000127224	2.70435E-05	3.51699E-05	2.58869E-05	2.66446E-06	3.12159E-05	2.66446E-06	1.40367E-05	2.03676E-05	1.20735E-05	7.0241E-09	8.86E-08	1.5127E-08	1.10752E-07	0.11075155
3830803773295	383080	3773295	0.000114408	0.000134535	0.000132744	2.82168E-05	3.66957E-05	2.701E-05	2.78006E-06	3.25701E-05	2.78006E-06	1.42707E-05	2.07071E-05	1.22747E-05	7.61017E-09	9.5462E-08	1.6225E-08	1.19298E-07	0.11929766
3830903773295	383090	3773295	0.000119594	0.000140633	0.000138761	2.94958E-05	3.8359E-05	2.82343E-05	2.90607E-06	3.40465E-05	2.90607E-06	1.45109E-05	2.10556E-05	1.24813E-05	8.3078E-09	1.0357E-07	1.7515E-08	1.29396E-07	0.12939614
3831003773295	383100	3773295	0.000125438	0.000147504	0.00014554	3.09369E-05	4.02332E-05	2.96138E-05	3.04806E-06	3.57099E-05	3.04806E-06	1.47667E-05	2.14267E-05	1.27013E-05	9.17206E-09	1.1355E-07	1.9091E-08	1.41816E-07	0.14181647
3831103773295	383110	3773295	0.000131777	0.000154959	0.000152895	3.25003E-05	4.22664E-05	3.11104E-05	3.20209E-06	3.75145E-05	3.20209E-06	1.50287E-05	2.18069E-05	1.29267E-05	1.02272E-08	1.2565E-07	2.0984E-08	1.56856E-07	0.15685612
3831203773295	383120	3773295	0.000138288	0.000162616	0.00016045	3.41063E-05	4.4355E-05	3.26477E-05	3.36032E-06	3.93683E-05	3.36032E-06	1.52907E-05	2.21871E-05	1.31521E-05	1.14734E-08	1.3982E-07	2.3182E-08	1.74471E-07	0.17447129
3831303773295	383130	3773295	0.000145184	0.000170725	0.000168452	3.58071E-05	4.65668E-05	3.42757E-05	3.52789E-06	4.13315E-05	3.52789E-06	1.55527E-05	2.25673E-05	1.33775E-05	1.29914E-08	1.5696E-07	2.5817E-08	1.95766E-07	0.19576625
3831403773295	383140	3773295	0.000153389	0.000180373	0.000177972	3.78307E-05	4.91985E-05	3.62128E-05	3.72727E-06	4.36673E-05	3.72727E-06	1.58366E-05	2.29792E-05	1.36216E-05	1.50642E-08	1.8023E-07	2.9364E-08	2.24653E-07	0.22465319
3831503773295	383150	3773295	0.000166875	0.000196231	0.000193619	4.11567E-05	5.3524E-05	3.93965E-05	4.05496E-06	4.75065E-05	4.05496E-06	1.61142E-05	2.3382E-05	1.38604E-05	1.9319E-08	2.2758E-07	3.6518E-08	2.83415E-07	0.2834154
3831603773295	383160	3773295	0.000180456	0.000212201	0.000209375	4.45061E-05	5.78798E-05	4.26027E-05	4.38496E-06	5.13726E-05	4.38496E-06	1.6214E-05	2.35269E-05	1.39462E-05	2.60566E-08	3.0167E-07	4.7528E-08	3.75257E-07	0.3752573
3831703773295	383170	3773295	0.000194643	0.000228884	0.000225837	4.80052E-05	6.24303E-05	4.59521E-05	4.72971E-06	5.54115E-05	4.72971E-06	1.60861E-05	2.33413E-05	1.38362E-05	3.72194E-08	4.2351E-07	6.5348E-08	5.26074E-07	0.52607376
3834603773295	383460	3773295	0.006939194	0.008159924	0.008051272	0.001711425	0.002225694	0.001638232	0.000168618	0.001975469	0.000168618	2.28518E-05	3.31585E-05	1.96557E-05	1.7448E-07	2.6637E-06	5.4691E-07	3.38506E-06	3.38506071
3834703773295	383470	3773295	0.00664883	0.00781848	0.007714375	0.001639813	0.002132563	0.001569682	0.000161563	0.001892808	0.000161563	2.33228E-05	3.38419E-05	2.00608E-05	1.73751E-07	2.6238E-06	5.5351E-07	3.35111E-06	3.3511072
3834803773295	383480	3773295	0.004660511	0.005480379	0.005407407	0.00114943	0.001494824	0.001100272	0.000113248	0.001326767	0.000113248	2.44364E-05	3.54578E-05	2.10186E-05	1.21299E-07	1.8342E-06	3.8242E-07	2.33793E-06	2.33792569
3834903773295	383490	3773295	0.003453504	0.004061038	0.004006965	0.000851744	0.001107686	0.000815317	8.39181E-05	0.000983153	8.39181E-05	2.52443E-05	3.663E-05	2.17135E-05	8.97497E-08	1.358E-06	2.8017E-07	1.72794E-06	1.72793805
3835003773295	383500	3773295	0.002716832	0.003194772	0.003152233	0.000670057	0.000871403	0.0006414	6.60174E-05	0.000773435	6.60174E-05	2.5837E-05	3.749E-05	2.22233E-05	7.07037E-08	1.0697E-06	2.1893E-07	1.3593E-06	1.35930488
3835103773295	383510	3773295	0.002234466	0.002627549	0.002592562	0.00055109	0.000716688	0.000527522	5.42962E-05	0.000636114	5.42962E-05	2.62238E-05	3.80512E-05	2.2556E-05	5.83249E-08	8.8186E-07	1.7941E-07	1.1196E-06	1.11959957
3835203773295	383520	3773295	0.001880807	0.002211675	0.002182226	0.000463867	0.000603255	0.000444028	4.57025E-05	0.000535433	4.57025E-05	2.64889E-05	3.8436E-05	2.27841E-05	4.92881E-08	7.4459E-07	1.5073E-07	9.44615E-07	0.94461489
3835303773295	383530	3773295	0.001615783	0.001900029	0.00187473	0.000398503	0.00051825	0.000381461	3.92626E-05	0.000459986	3.92626E-05	2.66355E-05	3.86487E-05	2.29102E-05	4.25278E-08	6.4184E-07	1.294E-07	8.13767E-07	0.81376707
3835403773295	383540	3773295	0.001408095	0.001655804	0.001633757	0.000347281	0.000451636	0.000332429	3.42158E-05	0.00040086	3.42158E-05	2.66854E-05	3.87211E-05	2.29531E-05	3.72317E-08	5.6133E-07	1.1276E-07	7.11327E-07	0.71132728
3835503773295	383550	3773295	0.001237109	0.001454738	0.001435368	0.00030511	0.000396793	0.000292062	3.0061E-05	0.000352183	3.0061E-05	2.66417E-05	3.86577E-05	2.29155E-05	3.28706E-08	4.9503E-07	9.9131E-08	6.27035E-07	0.62703476
3835603773295	383560	3773295	0.001077235	0.001266741	0.001249874	0.00026568	0.000345515	0.000254318	2.61762E-05	0.00030667	2.61762E-05	2.63641E-05	3.82549E-05	2.26767E-05	2.87846E-08	4.3294E-07	8.6419E-08	5.48141E-07	0.54814113
3835703773295	383570	3773295	0.00094806	0.001114841	0.001099997	0.000233822	0.000304083	0.000223822	2.30373E-05	0.000269896	2.30373E-05	2.59524E-05	3.76575E-05	2.23226E-05	2.5471E-08	3.8262E-07	7.6161E-08	4.84251E-07	0.4842514
3835803773295	383580	3773295	0.000839545	0.000987236	0.000974091	0.000207058	0.000269278	0.000198203	2.04004E-05	0.000239004	2.04004E-05	2.54003E-05	3.68563E-05	2.18477E-05	2.26772E-08	3.4022E-07	6.7555E-08	4.30456E-07	0.43045639
3835903773295	383590	3773295	0.00074817	0.000879786	0.000868072	0.000184522	0.00023997	0.000176631	1.81801E-05	0.00021299	1.81801E-05	2.47702E-05	3.59421E-05	2.13057E-05	2.0315E-08	3.0441E-07	6.0311E-08	3.85037E-07	0.38503698
3836003773295	383600	3773295	0.000671728	0.000789898	0.00077938	0.00016567	0.000215452	0.000158584	1.63226E-05	0.00019123	1.63226E-05	2.41307E-05	3.50142E-05	2.07557E-05	1.83305E-08	2.7435E-07	5.425E-08	3.46933E-07	0.34693258
3836103773295	383610	3773295	0.000611029	0.00071852	0.000708953	0.000150699	0.000195983	0.000144254	1.48476E-05	0.000173949	1.48476E-05	2.36379E-05	3.42991E-05	2.03318E-05	1.67506E-08	2.5044E-07	4.9442E-08	3.16631E-07	0.31663131
3836203773295	383620	3773295	0.000558506	0.000656758	0.000648013	0.000137745	0.000179137	0.000131854	1.35714E-05	0.000158997	1.35714E-05	2.31762E-05	3.36292E-05	1.99347E-05	1.5379E-08	2.297E-07	4.5282E-08	2.90356E-07	0.29035595
3836303773295	383630	3773295	0.000513393	0.000603708	0.000595669	0.000126619	0.000164667	0.000121204	1.24751E-05	0.000146154	1.24751E-05	2.2777E-05	3.30499E-05	1.95913E-05	1.41973E-08	2.1184E-07	4.1708E-08	2.67743E-07	0.267743
3836403773295	383640	3773295	0.000474506	0.00055798	0.000550551	0.000117028	0.000152194	0.000112023	1.15302E-05	0.000135084	1.15302E-05	2.24401E-05	3.2561E-05	1.93015E-05	1.31754E-08	1.9641E-07	3.8626E-08	2.4821E-07	0.2482097
3836503773295	383650	3773295	0.000440015	0.000517422	0.000510532	0.000108522	0.000141131	0.00010388	1.06921E-05	0.000125265	1.06921E-05	2.21313E-05	3.21129E-05	1.90359E-05	1.22664E-08	1.8269E-07	3.589E-08	2.30851E-07	0.23085119
3836603773295	383660	3773295	0.000413305	0.000486013	0.000479542	0.000101934	0.000132565	9.75748E-05	1.00431E-05	0.000117661	1.00431E-05	2.19691E-05	3.18776E-05	1.88964E-05	1.1561E-08	1.7206E-07	3.3773E-08	2.17394E-07	0.21739443
3836703773295	383670	3773295	0.000389503	0.000458024	0.000451925	9.60639E-05	0.00012493	9.19555E-05	9.4647E-06	0.000110885	9.4647E-06	2.18131E-05	3.16513E-05	1.87622E-05	1.0931E-08	1.6257E-07	3.1884E-08	2.05385E-07	0.2053846
3836803773295	383680	3773295	0.000368615	0.000433461	0.000427689	9.09121E-05	0.00011823	8.7024E-05	8.95712E-06	0.000104938	8.95712E-06	2.1679E-05	3.14567E-05	1.86469E-05	1.03765E-08	1.5422E-07	3.0225E-08	1.94825E-07	0.19482493
3836903773295	383690	3773295	0.000351202	0.000412985	0.000407486	8.66176E-05	0.000112645	8.29132E-05	8.534E-06	9.99812E-05	8.534E-06	2.15948E-05	3.13345E-05	1.85744E-05	9.91381E-09	1.4726E-07	2.8842E-08	1.86018E-07	0.18601794
3837003773295	383700	3773295	0.00033497	0.000393897	0.000388653	8.26143E-05	0.000107439	7.90811E-05	8.13957E-06	9.53602E-05	8.13957E-06	2.14981E-05	3.11941E-05	1.84913E-05	9.48132E-09	1.4076E-07	2.7551E-08	1.77793E-07	0.17779288
3837103773295	383710	3773295	0.0003211	0.000377587	0.00037256	7.91935E-05	0.00010299	7.58066E-05	7.80254E-06	9.14117E-05	7.80254E-06	2.1445E-05	3.11172E-05	1.84456E-05	9.11167E-09	1.3521E-07	2.6449E-08	1.70767E-07	0.1707666
3837203773295	383720	3773295	0.000308444	0.000362705	0.000357876	7.60722E-05	9.89312E-05	7.28188E-05	7.49501E-06	8.78088E-05	7.49501E-06	2.14076E-05	3.10629E-05	1.84134E-05	8.77411E-09	1.3014E-07	2.5443E-08	1.64353E-07	0.1643528
3837303773295	383730	3773295	0.000297198	0.00034948	0.000344827	7.32984E-05	9.5324E-05	7.01637E-05	7.22173E-06	8.46071E-05	7.22173E-06	2.14014E-05	3.10538E-05	1.84081E-05	8.47423E-09	1.2563E-07	2.4551E-08	1.58657E-07	0.15865703
3837403773295	383740	3773295	0.000289427	0.000340343	0.000335811	7.1382E-05	9.28317E-05	6.83292E-05	7.03291E-06	8.2395E-05	7.03291E-06	2.15854E-05	3.13209E-05	1.85664E-05	8.26973E-09	1.2256E-07	2.3942E-08	1.54768E-07	0.15476823
3837503773295	383750	3773295	0.000282292	0.000331952	0.000327532	6.96221E-05	9.0543E-05	6.66446E-05	6.85952E-06	8.03636E-05	6.85952E-06	2.18162E-05	3.16558E-05	1.87649E-05	8.08273E-09	1.1974E-07	2.3385E-08	1.51211E-07	0.15121139
3837603773295	383760	3773295	0.000273519	0.000321635	0.000317353	6.74584E-05	8.7729E-05	6.45734E-05	6.64634E-06	7.7866E-05	6.64634E-06	2.18973E-05	3.17735E-05	1.88347E-05	7.84962E-09	1.1624E-07	2.2691E-08	1.46785E-07	0.14678544
3837703773295	383770	3773295	0.000263988	0.000310428	0.000306295	6.51078E-05	8.46721E-05	6.23233E-05	6.41474E-06	7.51528E-05	6.41474E-06	2.18692E-05	3.17328E-05	1.88105E-05	7.59418E-09	1.1241E-07	2.1934E-08	1.41941E-07	0.14194105
3837803773295	383780	3773295	0.000255164	0.000300052	0.000296057	6.29316E-05	8.18421E-05	6.02402E-05	6.20034E-06	7.26409E-05	6.20034E-06	2.18443E-05	3.16965E-05	1.87891E-05	7.35756E-09	1.0887E-07	2.1232E-08	1.37456E-07	0.13745564
3837903773295	383790	3773295	0.000248536	0.000292258	0.000288366	6.12968E-05	7.9716E-05	5.86753E-05	6.03927E-06	7.07539E-05	6.03927E-06	2.19597E-05	3.1864E-05	1.88883E-05	7.18131E-09	1.0622E-07	2.0709E-08	1.34114E-07	0.13411416
3838003773295	383800	3773295	0.000242353	0.000284987	0.000281192	5.97719E-05	7.77328E-05	5.72156E-05	5.88902E-06	6.89936E-05	5.88902E-06	2.20658E-05	3.20179E-05	1.89796E-05	7.0163E-09	1.0375E-07	2.0221E-08	1.30989E-07	0.13098883
3838103773295	383810	3773295	0.000235635	0.000277087	0.000273398	5.81151E-05	7.55781E-05	5.56296E-05	5.72579E-06	6.70812E-05	5.72579E-06	2.20782E-05	3.2036E-05	1.89903E-05	6.83536E-09	1.0104E-07	1.9686E-08	1.27565E-07	0.12756496
3838203773295	383820	3773295	0.000228466	0.000268657	0.00026508	5.6347E-05	7.32788E-05	5.39372E-05	5.55158E-06	6.50403E-05	5.55158E-06	2.20065E-05	3.19319E-05	1.89286E-05	6.64103E-09	9.8138E-08	1.9112E-08	1.2389E-07	0.12389028
3838303773295	383830	3773295	0.00022162	0.000260607	0.000257137	5.46585E-05	7.1083E-05	5.23209E-05	5.38523E-06	6.30914E-05	5.38523E-06	2.19223E-05	3.18097E-05	1.88561E-05	6.45476E-09	9.5353E-08	1.8563E-08	1.2037E-07	0.1203704
3838403773295	383840	3773295	0.000213053	0.000250533	0.000247197	5.25456E-05	6.83351E-05	5.02984E-05	5.17706E-06	6.06525E-05	5.17706E-06	2.16415E-05	3.14023E-05	1.86147E-05	6.2202E-09	9.1847E-08	1.7872E-08	1.15939E-07	0.11593939

Unique Identifier	X (UTM)	Y (UTM)	EGIODemolition 2025	EGIOSite Grubbing / Prep 2025	EGIOMass Grading / Excavation 2025	EGIOMass Grading / Excavation 2026	EGIODrainage / Utilities Trenching 2026	EGIODrainage / Utilities Trenching 2027	EGIOFoundations / Concrete Pads 2026	EGIOFoundations / Concrete Pads 2027	EGIOBuilding / Structure Construction 2026	EGIOBuilding / Structure Construction 2027	EGIOAsphalt Paving 2027	EGIOArchitectural Coating 2027	EGIOLandscaping or Other Finishing 2027	EGIOWaterside Construction (Piles) 2027	HIWaterside Construction (Landscaping) 2025	HIWaterside Construction (Landscaping) 2026	KMDemolition 2025	KMSite Grubbing / Prep 2025	KMMass Grading / Excavation 2025
3838503773295	383850	3773295	0.000213377	8.3689E-05	2.77153E-05	2.71443E-05	6.30304E-05	6.29332E-05	8.28137E-05	8.27603E-05	8.87038E-05	8.65777E-05	3.45179E-06	3.45179E-06	9.34812E-05	3.45179E-06	5.55318E-05	5.37925E-05	7.9273E-05	0.000344051	0.000261515
3838603773295	383860	3773295	0.000205508	8.0603E-05	2.66933E-05	2.61434E-05	6.07062E-05	6.06125E-05	7.976E-05	7.97085E-05	8.54329E-05	8.33851E-05	3.3245E-06	3.3245E-06	9.00341E-05	3.3245E-06	5.33523E-05	5.16812E-05	7.59939E-05	0.000329819	0.000250697
3838703773295	383870	3773295	0.000196787	7.7183E-05	2.55605E-05	2.50339E-05	5.81299E-05	5.80402E-05	7.63751E-05	7.63258E-05	8.18072E-05	7.98464E-05	3.18342E-06	3.18342E-06	8.62132E-05	3.18342E-06	5.09484E-05	4.93526E-05	7.23775E-05	0.000314123	0.000238767
3838803773295	383880	3773295	0.000188577	7.3963E-05	2.44942E-05	2.39895E-05	5.57048E-05	5.56189E-05	7.31888E-05	7.31416E-05	7.83944E-05	7.65153E-05	3.05061E-06	3.05061E-06	8.26165E-05	3.05061E-06	4.86971E-05	4.71718E-05	6.89987E-05	0.000299459	0.000227621
3838903773295	383890	3773295	0.00018079	7.0908E-05	2.34827E-05	2.29988E-05	5.34045E-05	5.33221E-05	7.01665E-05	7.01212E-05	7.51571E-05	7.33556E-05	2.92463E-06	2.92463E-06	7.92048E-05	2.92463E-06	4.65713E-05	4.51126E-05	6.58214E-05	0.000285669	0.000217139
3839003773295	383900	3773295	0.00017347	6.8037E-05	2.25318E-05	2.20676E-05	5.12421E-05	5.1163E-05	6.73254E-05	6.72819E-05	7.21139E-05	7.03854E-05	2.80621E-06	2.80621E-06	7.59978E-05	2.80621E-06	4.45783E-05	4.3182E-05	6.28522E-05	0.000272783	0.000207344
3839103773295	383910	3773295	0.000166616	6.5349E-05	2.16417E-05	2.11958E-05	4.92176E-05	4.91417E-05	6.46655E-05	6.46238E-05	6.92649E-05	6.76046E-05	2.69535E-06	2.69535E-06	7.29953E-05	2.69535E-06	4.27216E-05	4.13835E-05	6.00935E-05	0.00026081	0.000198244
3829703773305	382970	3773305	0.00022005	8.6307E-05	2.85822E-05	2.79933E-05	6.50018E-05	6.49015E-05	8.54038E-05	8.53487E-05	9.14782E-05	8.92855E-05	3.55975E-06	3.55975E-06	9.6405E-05	3.55975E-06	4.43021E-05	4.29144E-05	2.95783E-05	0.000128372	9.75764E-05
3829803773305	382980	3773305	0.000235131	9.2222E-05	3.0541E-05	2.99117E-05	6.94566E-05	6.93494E-05	9.12569E-05	9.1198E-05	9.77475E-05	9.54045E-05	3.80371E-06	3.80371E-06	0.000103012	3.80371E-06	4.73571E-05	4.58737E-05	3.09226E-05	0.000134206	0.000102011
3829903773305	382990	3773305	0.000250877	9.8397E-05	3.25862E-05	3.19148E-05	7.41077E-05	7.39934E-05	9.73678E-05	9.7305E-05	0.000104293	0.000101793	4.05842E-06	4.05842E-06	0.0010991	4.05842E-06	5.05E-05	4.89182E-05	3.22103E-05	0.000139795	0.000106259
3830003773305	383000	3773305	0.000267484	0.00010491	3.47433E-05	3.40275E-05	7.90136E-05	7.88916E-05	0.000103813	0.000103746	0.000111197	0.000108532	4.32709E-06	4.32709E-06	0.000117186	4.32709E-06	5.37774E-05	5.2093E-05	3.34436E-05	0.000145148	0.000110328
3830103773305	383010	3773305	0.000286023	0.00011218	3.71513E-05	3.63859E-05	8.44898E-05	8.43595E-05	0.000111009	0.000110937	0.000118904	0.000116054	4.62699E-06	4.62699E-06	0.000125308	4.62699E-06	5.74083E-05	5.56101E-05	3.46996E-05	0.000150599	0.000114471
3830203773305	383020	3773305	0.000303466	0.00011902	3.9417E-05	3.86049E-05	8.96424E-05	8.95041E-05	0.000117778	0.000117702	0.000126155	0.000123132	4.90916E-06	4.90916E-06	0.0013295	4.90916E-06	6.07216E-05	5.88197E-05	3.59624E-05	0.000156079	0.000118637
3830303773305	383030	3773305	0.000321071	0.00012593	4.17037E-05	4.08444E-05	9.48428E-05	9.46965E-05	0.000124611	0.000124531	0.000133474	0.000130275	5.19396E-06	5.19396E-06	0.000140663	5.19396E-06	6.40457E-05	6.20396E-05	3.70442E-05	0.000160774	0.000122206
3830403773305	383040	3773305	0.000339924	0.00013332	4.41525E-05	4.32428E-05	0.000100412	0.000100257	0.000131928	0.000131843	0.000141312	0.000137924	5.49894E-06	5.49894E-06	0.000148922	5.49894E-06	6.75814E-05	6.54647E-05	3.81101E-05	0.0001654	0.000125722
3830503773305	383050	3773305	0.00036087	0.00014154	4.68732E-05	4.59074E-05	0.000106599	0.000106435	0.000140058	0.000139967	0.000150019	0.000146423	5.83779E-06	5.83779E-06	0.000158099	5.83779E-06	7.14975E-05	6.92581E-05	3.92122E-05	0.000170184	0.000129358
3830603773305	383060	3773305	0.000383801	0.00015053	4.98517E-05	4.88245E-05	0.000113373	0.000113198	0.000148957	0.000148861	0.000159552	0.000155728	6.20874E-06	6.20874E-06	0.000168145	6.20874E-06	7.5758E-05	7.33851E-05	4.03188E-05	0.000174987	0.000133008
3830703773305	383070	3773305	0.000414574	0.0001626	5.38487E-05	5.27392E-05	0.000122463	0.000122274	0.0001609	0.000160797	0.000172344	0.000168213	6.70655E-06	6.70655E-06	0.000181627	6.70655E-06	8.15164E-05	7.89632E-05	4.18102E-05	0.000181459	0.000137928
3830803773305	383080	3773305	0.000451481	0.00017708	5.86425E-05	5.74343E-05	0.000133365	0.000133159	0.000175224	0.000175111	0.000187687	0.000183189	7.30359E-06	7.30359E-06	0.000197796	7.30359E-06	8.83853E-05	8.56169E-05	4.34826E-05	0.000188718	0.000143445
3830903773305	383090	3773305	0.000496732	0.00019483	6.45202E-05	6.31908E-05	0.000146732	0.000146506	0.000192787	0.000192663	0.000206499	0.000201549	8.03562E-06	8.03562E-06	0.000217621	8.03562E-06	9.67628E-05	9.3732E-05	4.53836E-05	0.000196968	0.000149717
3831003773305	383100	3773305	0.000557891	0.00021881	7.2464E-05	7.0971E-05	0.000164798	0.000164544	0.000216523	0.000216384	0.000231923	0.000226364	9.02498E-06	9.02498E-06	0.000244414	9.02498E-06	0.00010805	0.000104666	4.78028E-05	0.000207468	0.000157697
3831103773305	383110	3773305	0.000633402	0.00024843	8.22722E-05	8.05771E-05	0.000187104	0.000186815	0.00024583	0.000245672	0.000263315	0.000257003	1.02465E-05	1.02465E-05	0.000277496	1.02465E-05	0.000121849	0.000118032	5.04325E-05	0.000218881	0.000166373
3831203773305	383120	3773305	0.000718588	0.00028184	9.33368E-05	9.14138E-05	0.000212267	0.00021194	0.000278892	0.000278712	0.000298728	0.000291567	1.16246E-05	1.16246E-05	0.000314816	1.16246E-05	0.000137208	0.00013291	5.29535E-05	0.000229822	0.000174689
3831303773305	383130	3773305	0.000818836	0.00032116	0.000106358	0.000104167	0.00024188	0.000241507	0.000317799	0.000317594	0.000340402	0.000332243	1.32463E-05	1.32463E-05	0.000358736	1.32463E-05	0.000155082	0.000150225	5.55199E-05	0.00024096	0.000183155
3831403773305	383140	3773305	0.00095239	0.00037354	0.000123705	0.000121156	0.000281331	0.000280897	0.000369632	0.000369394	0.000395923	0.000386432	1.54068E-05	1.54068E-05	0.000417246	1.54068E-05	0.000178724	0.000173126	5.85479E-05	0.000254102	0.000193144
3831503773305	383150	3773305	0.001214727	0.00047643	0.00015778	0.000154529	0.000358824	0.000358271	0.000471448	0.000471144	0.00050498	0.000492876	1.96506E-05	1.96506E-05	0.000532177	1.96506E-05	0.000225021	0.000217973	6.35538E-05	0.000275828	0.000209659
3831603773305	383160	3773305	0.001615765	0.00063373	0.000209871	0.000205546	0.000477289	0.000476553	0.000627095	0.000626691	0.000671698	0.000655597	2.61382E-05	2.61382E-05	0.000707874	2.61382E-05	0.000294748	0.000285516	6.88244E-05	0.000298703	0.000227046
3831703773305	383170	3773305	0.00224014	0.00087861	0.00029097	0.000284975	0.000661727	0.000660706	0.000869422	0.000868861	0.00093126	0.000908938	3.62387E-05	3.62387E-05	0.000981415	3.62387E-05	0.000401976	0.000389386	7.39842E-05	0.000321097	0.000244068
3834703773305	383470	3773305	0.006234908	0.00244542	0.000809848	0.000793162	0.001841761	0.00183892	0.002419834	0.002418272	0.002591944	0.002529816	0.000100862	0.000100862	0.00273154	0.000100862	0.001747825	0.00169308	0.002948797	0.012797986	0.009727834
3834803773305	383480	3773305	0.005152207	0.00202077	0.000669216	0.000655428	0.001521937	0.001519589	0.001999626	0.001998336	0.002141849	0.00209051	8.33471E-05	8.33471E-05	0.002257204	8.33471E-05	0.001388727	0.001345229	0.002335358	0.010135619	0.007704151
3834903773305	383490	3773305	0.003592436	0.001409	0.000466619	0.000457005	0.001061188	0.001059551	0.001394262	0.001393363	0.001493429	0.001457632	5.81147E-05	5.81147E-05	0.001573862	5.81147E-05	0.000991535	0.000960478	0.001659805	0.00720367	0.005475557
3835003773305	383500	3773305	0.002683097	0.00105235	0.000348506	0.000341325	0.000792574	0.000791351	0.001041338	0.001040666	0.001115403	0.001088668	4.34044E-05	4.34044E-05	0.001175477	4.34044E-05	0.000753528	0.000729926	0.001253908	0.005442047	0.004136536
3835103773305	383510	3773305	0.002138742	0.00083884	0.0002778	0.000272076	0.000631774	0.000630799	0.000830069	0.000829533	0.000889107	0.000867796	3.45984E-05	3.45984E-05	0.000936992	3.45984E-05	0.000605905	0.000586926	0.001001702	0.004347458	0.003304532
3835203773305	383520	3773305	0.001767911	0.0006934	0.000229633	0.000224901	0.000522232	0.000521427	0.000686145	0.000685702	0.000734947	0.000717331	2.85994E-05	2.85994E-05	0.00077453	2.85994E-05	0.000502815	0.000487066	0.000825452	0.00358252	0.002723097
3835303773305	383530	3773305	0.001507235	0.00059116	0.000195774	0.00019174	0.00044523	0.000444543	0.000584974	0.000584596	0.0006265	0.000611561	2.43825E-05	2.43825E-05	0.000660326	2.43825E-05	0.000429059	0.00041562	0.000699422	0.00303554	0.002307334
3835403773305	383540	3773305	0.001310287	0.00051391	0.000170192	0.000166686	0.000387052	0.000386455	0.000508536	0.000508208	0.000544706	0.000531649	2.11965E-05	2.11965E-05	0.000574042	2.11965E-05	0.000372752	0.000361077	0.000603348	0.002618572	0.001990394
3835503773305	383550	3773305	0.001151449	0.00045161	0.000149561	0.000146479	0.000340132	0.000339608	0.000446889	0.000446601	0.000478674	0.000467201	1.8627E-05	1.8627E-05	0.000504455	1.8627E-05	0.000327058	0.000316814	0.000525573	0.002281023	0.001733821
3835603773305	383560	3773305	0.001005931	0.00039454	0.00013066	0.000127968	0.000297147	0.000296689	0.000390413	0.000390161	0.000418181	0.000408157	1.62729E-05	1.62729E-05	0.000440703	1.62729E-05	0.000284944	0.000276019	0.000454112	0.001970878	0.001498077
3835703773305	383570	3773305	0.000889426	0.00034885	0.000115527	0.000113147	0.000262732	0.000262327	0.000345195	0.000344973	0.000369747	0.000360885	1.43882E-05	1.43882E-05	0.000389661	1.43882E-05	0.000251117	0.000243251	0.000396999	0.001723003	0.001309666
3835803773305	383580	3773305	0.000792842	0.00031096	0.000102982	0.00010086	0.000234202	0.00023384	0.00030771	0.000307512	0.000329596	0.000321696	1.28258E-05	1.28258E-05	0.000347348	1.28258E-05	0.000223051	0.000216065	0.000349909	0.001518629	0.00115432
3835903773305	383590	3773305	0.000712139	0.00027931	9.24992E-05	9.05934E-05	0.000210362	0.000210038	0.000276389	0.00027621	0.000296047	0.000288951	1.15202E-05	1.15202E-05	0.000311991	1.15202E-05	0.000199575	0.000193323	0.000310758	0.001348711	0.001025164
3836003773305	383600	3773305	0.000644468	0.00025277	8.37095E-05	8.19848E-05	0.000190373	0.000190079	0.000250125	0.000249964	0.000267915	0.000261493	1.04255E-05	1.04255E-05	0.000282344	1.04255E-05	0.000179904	0.000174269	0.000278152	0.001207197	0.000917599
3836103773305	383610	3773305	0.00058904	0.00023103	7.651E-05	7.49336E-05	0.000174	0.000173731	0.000228613	0.000228465	0.000244873	0.000239003	9.52889E-06	9.52889E-06	0.000258061	9.52889E-06	0.00016381	0.000158679	0.000251628	0.001092085	0.000830101
3836203773305	383620	3773305	0.000541346	0.00021232	7.0315E-05	6.88663E-05	0.000159911	0.000159664	0.000210102	0.000209966	0.000225046	0.000219651	8.75734E-06	8.75734E-06	0.000237166	8.75734E-06	0.000149977	0.000145279	0.000228968	0.000993738	0.000755347
3836303773305	383630	3773305	0.000500397	0.00019626	6.49962E-05	6.3657E-05	0.000147815	0.000147587	0.000194209	0.000194084	0.000208022	0.000203036	8.0949E-06	8.0949E-06	0.000219226	8.0949E-06	0.000138105	0.000133779	0.000209633	0.0090982	0.00069156
3836403773305	383640	3773305	0.000464882	0.00018233	6.03832E-05	5.91391E-05	0.000137324	0.000137112	0.000180426	0.000180309	0.000193258	0.000188626	7.52038E-06	7.52038E-06	0.000203667	7.52038E-06	0.000127824	0.00012382	0.000192981	0.000837551	0.000636628
3836503773305	383650	3773305	0.000433436	0.00017	5.62987E-05	5.51387E-05	0.000128035	0.000127837	0.000168221	0.000168113	0.000180186	0.000175867	7.01168E-06	7.01168E-06	0.0001898	7.01168E-06	0.000118745	0.000115026	0.000178352	0.000774062	0.00058837
3836603773305	383660	3773305	0.000408744	0.00016032	5.30915E-05	5.19976E-05	0.000120741	0.000120555	0.000158638	0.000158536	0.000169921	0.000165848	6.61225E-06	6.61225E-06	0.000179073	6.61225E-06	0.000111614	0.000108118	0.000166924	0.000724462	0.000550668
3836703773305	383670	3773305	0.000386711	0.00015167	5.02297E-05	4.91948E-05	0.000114233	0.000114056	0.000150087	0.00014999	0.000160762	0.000156908	6.25582E-06	6.25582E-06	0.0001694	6.25582E-06	0.000105266	0.000101969	0.000156801	0.000680528	0.000517274
3836803773305	383680	3773305	0.000366951	0.00014392	4.7663E-05	4.6681E-05	0.000108396	0.000108228	0.000142418	0.000142326	0.000152547	0.000148891	5.93616E-06	5.93616E-06	0.000160763	5.93616E-06	9.95863E-05	9.64671E-05	0.000147785	0.000641398	0.000487531
3836903773305	383690	3773305	0.000349742	0.00013717	4.54277E-05	4.44917E-05	0.000103312	0.000103153	0.000135738	0.000135651	0.000145393	0.000141908	5.65776E-06	5.65776E-06	0.000153223	5.65776E-06	9.4646E-05	9.16815E-05	0.000139982	0.000607532	0.000461789
3837003773305	383700	3773305	0.000333718	0.00013089	4.33463E-05	4.24532E-05	9.85786E-05	9.84265E-05	0.000129519	0.000129436	0.000138731	0.000135406	5.39854E-06	5.39854E-06	0.000146203	5.39854E-06	9.00608E-05	8.72399E-05	0.000132767	0.00057622	0.000437989
3837103773305	383710	3773305	0.000320667	0.00012577	4.16512E-05	4.0793E-05	9.47234E-05	9.45772E-05	0.000124454	0.000124374	0.000133306	0.000130111	5.18742E-06	5.18742E-06	0.000140486	5.18742E-06	8.63223E-05	8.36185E-05	0.000126911	0.000550801	0.000418668
3837203773305	383720	3773305	0.000309044	0.00012121	4.01415E-05	3.93144E-05	9.12901E-05	9.11492E-05	0.000119943	0.000119866	0.000128474	0.000125395	4.9994E-06	4.9994E-06	0.000135394	4.9994E-06	8.29946E-05	8.0395E-05	0.000121715	0.00052825	0.000401526
3837303773305	383730	3773305	0.000298724	0.00011716	3.8801E-05	3.80016E-05	8.82415E-05	8.81054E-05	0.000115938	0.000115863	0.000124184	0.000121207	4.83244E-06	4.83244E-06	0.000130872	4.83244E-06	8.00365E-05	7.75296E-05	0.000117109	0.000508263	0.000386334
3837403773305	383740	3773305	0.000291852	0.00011447	3.79085E-05	3.71275E-05	8.62118E-05	8.60788E-05	0.000113271	0.000113198	0.000121327	0.000118419	4.72129E-06	4.72129E-06	0.000127862	4.72129E-06	7.80309E-05	7.55868E-05	0.000113993	0.000494738	0.000376053
3837503773305	383750	3773305	0.000285493	0.00011197	3.70825E-05	3.63185E-05	8.43333E-05	8.42032E-05	0.000110803	0.000110731	0.000118684	0.000115839	4.61842E-06	4.61842E-06	0.000125076	4.61842E-06	7.6167E-05	7.37813E-05	0.000111099	0.000482176	0.000366505
3837603773305	383760	3773305	0.00027811	0.00010908	3.61235E-05	3.53792E-05	8.21523E-05	8.20256E-05	0.000107937	0.000107868	0.000115614	0.000112843	4.49898E-06	4.49898E-06	0.000121841	4.49898E-06	7.40305E-05	7.17117E-05	0.00010779	0.000467816	0.00035559
3837703773305	383770	3773305	0.00027026	0.000106	3.51038E-05	3.43806E-05	7.98334E-05	7.97102E-05	0.000104891	0.000104823	0.000112351	0.000109658	4.37198E-06	4.37198E-06	0.000118402	4.37198E-06	7.17738E-05	6.95257E-05	0.000104305	0.00045269	0.000344093
3837803773305	383780	3773305	0.000262939	0.00010313	3.4153E-05	3.34493E-05	7.7671E-05	7.75512E-05	0.00010205	0.000101984	0.000109308	0.000106688	4.25356E-06	4.25356E-06	0.000115195	4.25356E-06	6.96713E-05	6.74891E-05	0.000101069	0.000438645	0.000333417
3837903773305	383790	3773305	0.00025693	0.00010077	3.33725E-05	3.26849E-05	7.5896E-05	7.57789E-05	9.97174E-05	9.96531E-05	0.00010681	0.00010425	4.15636E-06	4.15636E-06	0.000112562	4.15636E-06	6.79348E-05	6.5807E-05	9.8405E-05	0.000427085	0.00032463
3838003773305	383800	3773305	0.000251227	9.8535E-05	3.26317E-05	3.19593E-05	7.42112E-05	7.40967E-05	9.75038E-05	9.74409E-05	0.000104439	0.000101935	4.06409E-06	4.06409E-06	0.000110064	4.06409E-06	6.62934E-05	6.4217E-05	9.58998E-05	0.000416212	0.000316365
3838103773305	383810	3773305	0.000245146	9.615E-05	3.18418E-05	3.11858E-05	7.24149E-05	7.23032E-05	9.51438E-05	9.50824E-05	0.000101911	9.94681E-05	3.96572E-06	3.96572E-06	0.0001074	3.96572E-06	6.45605E-05	6.25384E-05	9.32588E-05	0.00040475	0.000307653
3838203773305	383820	3773305	0.000238643	9.3599E-05	3.09972E-05	3.03585E-05	7.0494E-05	7.03852E-05	9.26199E-05	9.25601E-05	9.92075E-05	9.68295E-05	3.86052E-06	3.86052E-06	0.000104551	3.86052E-06	6.27218E-05	6.07572E-05	9.04617E-05	0.00039261	0.000298425
3838303773305	383830	3773305	0.000232436	9.1165E-05	3.0191E-05	2.9569E-05	6.86606E-05	6.85547E-05	9.02111E-05	9.01528E-05	9.66273E-05	9.43112E-05	3.76012E-06	3.76012E-06	0.000101831	3.76012E-06	6.09691E-05	5.90595E-05	8.78048E-05	0.000381079	0.000289661
3838403773305	383840	3773305	0.000224416	8.8019E-05	2.91492E-05	2.85486E-05	6.62913E-05	6.6189E-05	8.7098E-05	8.70418E-05	9.32929E-05	9.10567E-05	3.63036E-06	3.63036E-06	9.83174E-05	3.63036E-06	5.8725E-05	5.68856E-05	8.43921E-05	0.000366268	0.000278402
3838503773305	383850	3773305	0.000216673	8.4982E-05	2.81435E-05	2.75636E-05	6.40042E-05	6.39054E-05	8.40931E-05	8.40388E-05	9.00742E-05	8.79152E-05	3.50511E-06	3.50511E-06	9.49254E-05	3.50511E-06	5.65633E-05	5.47917E-05	8.11106E-05	0.000352026	0.000267577
3838603773305	383860	3773305	0.000208652	8.1836E-05	2.71017E-05	2.65433E-05	6.16348E-05	6.15397E-05	8.09801E-05	8.09278E-05	8.67398E-05	8.46607E-05	3.37536E-06	3.37536E-06	9.14114E-05	3.37536E-06	5.43299E-05	5.26282E-05	7.77296E-05	0.000337352	0.000256424
3838703773305	383870	3773305	0.000199913	7.8409E-05	2.59665E-05	2.54315E-05	5.90532E-05	5.89621E-05	7.75882E-05	7.75381E-05	8.31066E-05	8.11146E-05	3.23398E-06	3.23398E-06	8.75826E-05	3.23398E-06	5.19136E-05	5.02875E-05	7.40725E-05	0.00032148	0.000244359
3838803773305	383880	3773305	0.000191685	7.5182E-05	2.48978E-05	2.43849E-05	5.66228E-05	5.65355E-05	7.4395E-05	7.4347E-05	7.96863E-05	7.77763E-05	3.10088E-06	3.10088E-06	8.39781E-05	3.10088E-06	4.96479E-05	4.80928E-05	7.06553E-05	0.000306649	0.000233086
3838903773305	383890	3773305	0.000183709	7.2053E-05	2.38618E-05	2.33702E-05	5.42668E-05	5.4183E-05	7.12994E-05	7.12534E-05	7.63706E-05	7.454E-05	2.97186E-06	2.97186E-06	8.04837E-05	2.97186E-06	4.74611E-05	4.59745E-05	6.7367E-05	0.000292378	0.00022238
3839003773305	383900	3773305	0.000176146	6.9087E-05	2.28795E-05	2.24081E-05	5.20327E-05	5.19524E-05	6.83642E-05	6.83201E-05	7.32266E-05	7.14714E-05	2.84951E-06	2.84951E-06	7.71704E-05	2.84951E-06	4.53981E-05	4.39762E-05	6.42757E-05	0.000278961	0.00021204
3839103773305	383910	3773305	0.000169059	6.6307E-05	2.1959E-05	2.15066E-05	4.99393E-05	4.98623E-05	6.56137E-05	6.55714E-05	7.02805E-05	6.85959E-05	2.73487E-06	2.73487E-06	7.40657E-05	2.73487E-06	4.34715E-05	4.21099E-05	6.13948E-05	0.000266458	0.000202536
3829703773315	382970	3773315	0.000219853	8.6229E-05	2.85565E-05	2.79681E-05	6.49434E-05	6.48432E-05	8.53271E-05	8.52721E-05	9.1396E-05	8.92053E-05	3.55655E-06	3.55655E-06	9.63184E-05	3.55655E-06	4.41532E-05	4.27702E-05	2.94538E-05	0.000127832	9.71658E-05
3829803773315	382980	3773315	0.000234484	9.1968E-05	3.0457E-05	2.98295E-05	6.92655E-05	6.91587E-05	9.10059E-05	9.09471E-05	9.74786E-05	9.51421E-05	3.79325E-06	3.79325E-06	0.000102729	3.79325E-06	4.71059E-05	4.56305E-05	3.07574E-05	0.000133489	0.000101466
3829903773315	382990	3773315	0.000249727	9.7946E-05	3.24368E-05	3.17685E-05	7.37681E-05	7.36543E-05	9.69216E-05	9.68591E-05	0.000103815	0.000101327	4.03982E-06	4.03982E-06	0.000109406	4.03982E-06	5.01394E-05	4.85689E-05	3.20179E-05	0.00013896	0.000105624
3830003773315	383000	3773315	0.00026576	0.00010423	3.45193E-05	3.38081E-05	7.85041E-05	7.8383E-05	0.000103144	0.000103078	0.00011048	0.000107832	4.29919E-06	4.29919E-06	0.00011643	4.29919E-06	5.32895E-05	5.16203E-05	3.32558E-05	0.000144333	0.000109708

			KMMass Grading / Excavation	KMDrainage / Utilities Trenching	KMFoundations / Concrete Pads	KMBuilding / Structure Construction	KMAsphalt Paving	KMArchitectural Coating	KMLandscaping or Other Finishing	KMWaterside Construction (Piles)	EWNDemolition	EWNSite Grubbing / Prep	EWNDrainage / Utilities Trenching	EWNDrainage / Utilities Trenching	EWNDrainage / Utilities Trenching	EWNFoundations / Concrete Pads	EWNBuilding / Structure Construction	EWNAsphalt Paving	EWNLandscaping or Other Finishing	EWNWaterside Construction (Piles)	ISDemolition
Unique Identifier	X (UTM)	Y (UTM)	2026	2026	2026	2026	2026	2026	2026	2026	2027	2027	2027	2028	2029	2029	2029	2029	2029	2029	2027
3838503773295	383850	3773295	0.000258809	9.29404E-05	4.91837E-05	0.000168929	5.42701E-06	5.42701E-06	0.000174356	5.42701E-06	0.000242691	1.3227E-05	3.10595E-05	3.04597E-05	2.98294E-05	2.58378E-05	5.61053E-05	3.99159E-06	5.81011E-05	3.99159E-06	3.83957E-05
3838603773295	383860	3773295	0.000248103	8.90959E-05	4.71492E-05	0.000161941	5.20252E-06	5.20252E-06	0.000167144	5.20252E-06	0.000233136	1.27062E-05	2.98365E-05	2.92603E-05	2.86549E-05	2.48205E-05	5.38962E-05	3.83443E-06	5.58134E-05	3.83443E-06	3.68616E-05
3838703773295	383870	3773295	0.000236296	8.4856E-05	4.49055E-05	0.000154235	4.95494E-06	4.95494E-06	0.00015919	4.95494E-06	0.000222684	1.21366E-05	2.84989E-05	2.79486E-05	2.73703E-05	2.37078E-05	5.148E-05	3.66253E-06	5.33113E-05	3.66253E-06	3.5164E-05
3838803773295	383880	3773295	0.000225265	8.08947E-05	4.28092E-05	0.000147035	4.72363E-06	4.72363E-06	0.000151758	4.72363E-06	0.000212891	1.16028E-05	2.72456E-05	2.67195E-05	2.61666E-05	2.26652E-05	4.92161E-05	3.50146E-06	5.09668E-05	3.50146E-06	3.35725E-05
3838903773295	383890	3773295	0.000214892	7.71696E-05	4.08378E-05	0.000140264	4.50611E-06	4.50611E-06	0.00014477	4.50611E-06	0.000203657	1.10996E-05	2.60638E-05	2.55605E-05	2.50316E-05	2.16821E-05	4.70813E-05	3.34958E-06	4.87561E-05	3.34958E-06	3.20733E-05
3839003773295	383900	3773295	0.000205198	7.36885E-05	3.89957E-05	0.000133937	4.30285E-06	4.30285E-06	0.000138239	4.30285E-06	0.000194997	1.06276E-05	2.49556E-05	2.44736E-05	2.39673E-05	2.07601E-05	4.50793E-05	3.20715E-06	4.66829E-05	3.20715E-06	3.06719E-05
3839103773295	383910	3773295	0.000196192	7.04542E-05	3.72841E-05	0.000128058	4.11399E-06	4.11399E-06	0.000132172	4.11399E-06	0.000186919	1.01873E-05	2.39217E-05	2.34598E-05	2.29744E-05	1.99001E-05	4.32119E-05	3.07429E-06	4.4749E-05	3.07429E-06	2.93655E-05
3829703773305	382970	3773305	9.65665E-05	3.46779E-05	1.83514E-05	6.30306E-05	2.02492E-06	2.02492E-06	6.50556E-05	2.02492E-06	0.000212898	1.16032E-05	2.72466E-05	2.67204E-05	2.61676E-05	2.2666E-05	4.92178E-05	3.50158E-06	5.09686E-05	3.50158E-06	1.64244E-05
3829803773305	382980	3773305	0.000100955	3.62539E-05	1.91854E-05	6.58952E-05	2.11695E-06	2.11695E-06	6.80122E-05	2.11695E-06	0.00022799	1.24258E-05	2.9178E-05	2.86146E-05	2.80225E-05	2.42727E-05	5.27067E-05	3.7498E-06	5.45816E-05	3.7498E-06	1.69944E-05
3829903773305	382990	3773305	0.000105159	3.77636E-05	1.99844E-05	6.86393E-05	2.20511E-06	2.20511E-06	7.08444E-05	2.20511E-06	0.00024361	1.32771E-05	3.1177E-05	3.0575E-05	2.99424E-05	2.59357E-05	5.63177E-05	4.0067E-06	5.83211E-05	4.0067E-06	1.75491E-05
3830003773305	383000	3773305	0.000109186	3.92096E-05	2.07496E-05	7.12676E-05	2.28954E-06	2.28954E-06	7.35571E-05	2.28954E-06	0.000259988	1.41697E-05	3.32731E-05	3.26306E-05	3.19554E-05	2.76793E-05	6.0104E-05	4.27607E-06	6.2242E-05	4.27607E-06	1.80969E-05
3830103773305	383010	3773305	0.000113287	4.06822E-05	2.15288E-05	7.39441E-05	2.37553E-06	2.37553E-06	7.63196E-05	2.37553E-06	0.000278173	1.51608E-05	3.56004E-05	3.49129E-05	3.41905E-05	2.96154E-05	6.4308E-05	4.57517E-06	6.65956E-05	4.57517E-06	1.86502E-05
3830203773305	383020	3773305	0.000117409	4.21627E-05	2.23123E-05	7.6635E-05	2.46198E-06	2.46198E-06	7.9097E-05	2.46198E-06	0.000294834	1.60689E-05	3.77327E-05	3.7004E-05	3.62384E-05	3.13892E-05	6.81598E-05	4.8492E-06	7.05843E-05	4.8492E-06	1.93488E-05
3830303773305	383030	3773305	0.000120941	4.34309E-05	2.29835E-05	7.89402E-05	2.53603E-06	2.53603E-06	8.14763E-05	2.53603E-06	0.000311641	1.69848E-05	3.98836E-05	3.91134E-05	3.83041E-05	3.31785E-05	7.20451E-05	5.12562E-06	7.46079E-05	5.12562E-06	1.99594E-05
3830403773305	383040	3773305	0.000124421	4.46806E-05	2.36448E-05	8.12116E-05	2.60901E-06	2.60901E-06	8.38206E-05	2.60901E-06	0.000329558	1.79613E-05	4.21766E-05	4.13621E-05	4.05063E-05	3.5086E-05	7.61872E-05	5.42031E-06	7.88973E-05	5.42031E-06	2.05476E-05
3830503773305	383050	3773305	0.000128019	4.59727E-05	2.43286E-05	8.35602E-05	2.68446E-06	2.68446E-06	8.62447E-05	2.68446E-06	0.000349443	1.90451E-05	4.47215E-05	4.38578E-05	4.29504E-05	3.7203E-05	8.07842E-05	5.74736E-06	8.36578E-05	5.74736E-06	2.11358E-05
3830603773305	383060	3773305	0.000131632	4.72702E-05	2.50152E-05	8.59184E-05	2.76022E-06	2.76022E-06	8.86787E-05	2.76022E-06	0.00037115	2.02282E-05	4.74995E-05	4.65823E-05	4.56184E-05	3.95141E-05	8.58024E-05	6.10438E-06	8.88546E-05	6.10438E-06	2.17115E-05
3830703773305	383070	3773305	0.000136501	4.90187E-05	2.59405E-05	8.90965E-05	2.86231E-06	2.86231E-06	9.19588E-05	2.86231E-06	0.000400369	2.18206E-05	5.12389E-05	5.02494E-05	4.92097E-05	4.26248E-05	9.25571E-05	6.58494E-06	9.58496E-05	6.58494E-06	2.24338E-05
3830803773305	383080	3773305	0.000141961	5.09794E-05	2.69781E-05	9.26604E-05	2.97681E-06	2.97681E-06	9.56372E-05	2.97681E-06	0.000435268	2.37227E-05	5.57054E-05	5.46296E-05	5.34993E-05	4.63403E-05	0.000100625	7.15895E-06	0.000104205	7.15895E-06	2.32303E-05
3830903773305	383090	3773305	0.000148167	5.32081E-05	2.81575E-05	9.67113E-05	3.10695E-06	3.10695E-06	9.98182E-05	3.10695E-06	0.000477879	2.6045E-05	6.11586E-05	5.99776E-05	5.87366E-05	5.08768E-05	0.000110476	7.85977E-06	0.000114406	7.85977E-06	2.41273E-05
3831003773305	383100	3773305	0.000156065	5.60444E-05	2.96585E-05	0.000101867	3.27257E-06	3.27257E-06	0.000105139	3.27257E-06	0.000535297	2.91744E-05	6.8507E-05	6.71841E-05	6.5794E-05	5.69898E-05	0.00012375	8.80414E-06	0.000128152	8.80414E-06	2.52451E-05
3831103773305	383110	3773305	0.000164651	5.91275E-05	3.129E-05	0.00010747	3.45259E-06	3.45259E-06	0.000110923	3.45259E-06	0.000605664	3.30095E-05	7.75124E-05	7.60156E-05	7.44428E-05	6.44813E-05	0.000140017	9.96147E-06	0.000144998	9.96147E-06	2.64551E-05
3831203773305	383120	3773305	0.000172881	6.20832E-05	3.28542E-05	0.000112843	3.62519E-06	3.62519E-06	0.000116468	3.62519E-06	0.000684208	3.72902E-05	8.75644E-05	8.58735E-05	8.40967E-05	7.28434E-05	0.000158175	1.12533E-05	0.000163802	1.12533E-05	2.76287E-05
3831303773305	383130	3773305	0.00018126	6.5092E-05	3.44464E-05	0.000118311	3.80088E-06	3.80088E-06	0.000122112	3.80088E-06	0.000775784	4.22812E-05	9.92842E-05	9.73669E-05	9.53523E-05	8.25929E-05	0.000179345	1.27595E-05	0.000185725	1.27595E-05	2.88289E-05
3831403773305	383140	3773305	0.000191146	6.8642E-05	3.63251E-05	0.000124764	4.00817E-06	4.00817E-06	0.000128772	4.00817E-06	0.00089703	4.88893E-05	0.000114801	0.000112584	0.000110255	9.55012E-05	0.000207375	1.47536E-05	0.000214752	1.47536E-05	3.0229E-05
3831503773305	383150	3773305	0.000207489	7.4511E-05	3.94309E-05	0.000135431	4.35087E-06	4.35087E-06	0.000139782	4.35087E-06	0.001134752	6.18454E-05	0.000145225	0.00014242	0.000139473	0.00012081	0.000262332	1.86635E-05	0.000271663	1.86635E-05	3.2431E-05
3831603773305	383160	3773305	0.000224696	8.06904E-05	4.27011E-05	0.000146663	4.7117E-06	4.7117E-06	0.000151375	4.7117E-06	0.001493972	8.14234E-05	0.000191198	0.000187505	0.000183626	0.000159054	0.000345376	2.45717E-05	0.000357662	2.45717E-05	3.47071E-05
3831703773305	383170	3773305	0.000241542	8.67398E-05	4.59024E-05	0.000157659	5.06494E-06	5.06494E-06	0.000162724	5.06494E-06	0.002049277	0.000111688	0.000262265	0.0002572	0.000251879	0.000218174	0.00047375 2	3.37049E-05	0.000490604	3.37049E-05	3.69161E-05
3834703773305	383470	3773305	0.00962716	0.003457196	0.001829535	0.006283813	0.000201874	0.000201874	0.006485687	0.000201874	0.00771204	0.000420316	0.000986981	0.000967922	0.000947895	0.000821053	0.001782868	0.000126841	0.001846289	0.000126841	0.001364519
3834803773305	383480	3773305	0.00762442	0.002737995	0.001448936	0.00497659	0.000159878	0.000159878	0.005136468	0.000159878	0.006092235	0.000332035	0.00077968	0.000764624	0.000748803	0.000648603	0.001408402	0.0001002	0.001458502	0.0001002	0.001081644
3834903773305	383490	3773305	0.005418891	0.00194597	0.0010298	0.003537003	0.00011363	0.00011363	0.003650633	0.00011363	0.004374063	0.000238392	0.00055979	0.000548979	0.00053762	0.000465679	0.001011195	7.19411E-05	0.001047166	7.19411E-05	0.000769087
3835003773305	383500	3773305	0.004093727	0.001470093	0.000777967	0.002672046	8.58422E-05	8.58422E-05	0.002757888	8.58422E-05	0.003339149	0.000181988	0.000427342	0.000419089	0.000410418	0.000355499	0.000771944	5.49196E-05	0.000799404	5.49196E-05	0.000581381
3835103773305	383510	3773305	0.003270333	0.001174405	0.00062149	0.002134603	6.85763E-05	6.85763E-05	0.002203179	6.85763E-05	0.002691456	0.000146688	0.000344451	0.000337799	0.00033081	0.000286543	0.00062221	4.42669E-05	0.000644344	4.42669E-05	0.000464815
3835203773305	383520	3773305	0.002694916	0.000967767	0.000512139	0.001759018	5.65102E-05	5.65102E-05	0.001815528	5.65102E-05	0.002236127	0.000121872	0.000286178	0.000280652	0.000274845	0.000238067	0.000516947	3.6778E-05	0.000535336	3.6778E-05	0.000383389
3835303773305	383530	3773305	0.002283455	0.000820008	0.000433945	0.001490451	4.78822E-05	4.78822E-05	0.001538333	4.78822E-05	0.001908789	0.000104031	0.000244286	0.000239568	0.000234611	0.000203217	0.000441274	3.13942E-05	0.000456971	3.13942E-05	0.000325176
3835403773305	383540	3773305	0.001969795	0.00070737	0.000374338	0.001285719	4.1305E-05	4.1305E-05	0.001327024	4.1305E-05	0.001658143	9.03709E-05	0.000212208	0.00020811	0.000203804	0.000176532	0.000383329	2.72718E-05	0.000396965	2.72718E-05	0.0002808
3835503773305	383550	3773305	0.001715877	0.000616186	0.000326083	0.001119983	3.59806E-05	3.59806E-05	0.001155963	3.59806E-05	0.001454394	7.92664E-05	0.000186132	0.000182538	0.000178761	0.00015484	0.000336227	2.39207E-05	0.000348187	2.39207E-05	0.000244878
3835603773305	383560	3773305	0.001482574	0.000532405	0.000281747	0.000967701	3.10884E-05	3.10884E-05	0.00099879	3.10884E-05	0.001266618	6.90323E-05	0.000162101	0.000158971	0.000155681	0.000134849	0.000292816	2.08323E-05	0.000303233	2.08323E-05	0.000211868
3835703773305	383570	3773305	0.001296112	0.000465445	0.000246312	0.000845995	2.71784E-05	2.71784E-05	0.000873173	2.71784E-05	0.001115786	6.08118E-05	0.000142797	0.00014004	0.000137142	0.000118791	0.000257947	1.83515E-05	0.000267123	1.83515E-05	0.000185473
3835803773305	383580	3773305	0.001142374	0.000410236	0.000217096	0.000745647	2.39547E-05	2.39547E-05	0.000769602	2.39547E-05	0.000990703	5.39946E-05	0.00012679	0.000124341	0.000121768	0.000105474	0.000229031	1.62943E-05	0.000237178	1.62943E-05	0.000163695
3835903773305	383590	3773305	0.001014555	0.000364335	0.000192805	0.000662217	2.12744E-05	2.12744E-05	0.000683492	2.12744E-05	0.000886057	4.82913E-05	0.000113397	0.000111207	0.000108906	9.4333E-05	0.000204839	1.45732E-05	0.000212125	1.45732E-05	0.000145575
3836003773305	383600	3773305	0.000908102	0.000326107	0.000172575	0.000592734	1.90422E-05	1.90422E-05	0.000611776	1.90422E-05	0.000798356	4.35114E-05	0.000102173	0.0001002	9.81267E-05	8.4996E-05	0.000184564	1.31307E-05	0.000191129	1.31307E-05	0.000130471
3836103773305	383610	3773305	0.00082151	0.000295011	0.000156119	0.000536214	1.72264E-05	1.72264E-05	0.00055344	1.72264E-05	0.000726573	3.95992E-05	9.29863E-05	9.11906E-05	8.93038E-05	7.73537E-05	0.000167969	1.19501E-05	0.000173944	1.19501E-05	0.000118179
3836203773305	383620	3773305	0.00074753	0.000268444	0.00014206	0.000487926	1.56751E-05	1.56751E-05	0.000503601	1.56751E-05	0.000664867	3.62361E-05	8.50892E-05	8.3446E-05	8.17194E-05	7.07842E-05	0.000153704	1.09352E-05	0.000159171	1.09352E-05	0.00010767
3836303773305	383630	3773305	0.000684403	0.000245775	0.000130063	0.000446722	1.43514E-05	1.43514E-05	0.000461073	1.43514E-05	0.000611897	3.33492E-05	7.83101E-05	7.67978E-05	7.52088E-05	6.51448E-05	0.000141458	1.0064E-05	0.0001464 9	1.0064E-05	9.87E-05
3836403773305	383640	3773305	0.000630039	0.000226253	0.000119732	0.000411238	1.32114E-05	1.32114E-05	0.000424449	1.32114E-05	0.000566009	3.08482E-05	7.24374E-05	7.10386E-05	6.95687E-05	6.02595E-05	0.00013085	9.30926E-06	0.000135505	9.30926E-06	9.09705E-05
3836503773305	383650	3773305	0.000582281	0.000209102	0.000110656	0.000380065	1.221E-05	1.221E-05	0.000392275	1.221E-05	0.000525489	2.86398E-05	6.72517E-05	6.5953E-05	6.45884E-05	5.59456E-05	0.000121482	8.64282E-06	0.000125804	8.64282E-06	8.41786E-05
3836603773305	383660	3773305	0.000544969	0.000195703	0.000103565	0.000355711	1.14276E-05	1.14276E-05	0.000367138	1.14276E-05	0.000493614	2.69026E-05	6.31723E-05	6.19524E-05	6.06705E-05	5.2552E-05	0.000114114	8.11856E-06	0.000118173	8.11856E-06	7.88789E-05
3836703773305	383670	3773305	0.000511921	0.000183835	9.72849E-05	0.00033414	1.07346E-05	1.07346E-05	0.000344874	1.07346E-05	0.000465237	2.5356E-05	5.95408E-05	5.8391E-05	5.71828E-05	4.95309E-05	0.000107553	7.65185E-06	0.000111379	7.65185E-06	7.41857E-05
3836803773305	383680	3773305	0.000482485	0.000173265	9.1691E-05	0.000314927	1.01173E-05	1.01173E-05	0.000325044	1.01173E-05	0.00043984	2.39718E-05	5.62904E-05	5.52033E-05	5.40611E-05	4.6827E-05	0.000101682	7.23413E-06	0.000105299	7.23413E-06	7.00038E-05
3836903773305	383690	3773305	0.00045701	0.000164116	8.68497E-05	0.000298298	9.58314E-06	9.58314E-06	0.000307882	9.58314E-06	0.000417742	2.27675E-05	5.34623E-05	5.24299E-05	5.13451E-05	4.44744E-05	9.65735E-05	6.87068E-06	0.000100009	6.87068E-06	6.63878E-05
3837003773305	383700	3773305	0.000433456	0.000155658	8.23735E-05	0.000282924	9.08922E-06	9.08922E-06	0.000292013	9.08922E-06	0.000397237	2.16499E-05	5.08381E-05	4.98564E-05	4.88248E-05	4.22914E-05	9.18332E-05	6.53343E-06	9.50999E-05	6.53343E-06	6.30428E-05
3837103773305	383710	3773305	0.000414335	0.000148791	7.87397E-05	0.000270443	8.68827E-06	8.68827E-06	0.000279132	8.68827E-06	0.000380484	2.07369E-05	4.8694E-05	4.77537E-05	4.67656E-05	4.05078E-05	8.79602E-05	6.25789E-06	9.10891E-05	6.25789E-06	6.03336E-05
3837203773305	383720	3773305	0.000397371	0.000142699	7.55159E-05	0.000259371	8.33255E-06	8.33255E-06	0.000267703	8.33255E-06	0.000365568	1.99239E-05	4.67852E-05	4.58817E-05	4.49324E-05	3.89198E-05	8.4512E-05	6.01257E-06	8.75183E-05	6.01257E-06	5.79345E-05
3837303773305	383730	3773305	0.000382336	0.0001373	7.26586E-05	0.000249557	8.01727E-06	8.01727E-06	0.000257574	8.01727E-06	0.000352299	1.92007E-05	4.5087E-05	4.42163E-05	4.33014E-05	3.75071E-05	8.14444E-05	5.79433E-06	8.43416E-05	5.79433E-06	5.58122E-05
3837403773305	383740	3773305	0.000372162	0.000133646	7.07252E-05	0.000242916	7.80393E-06	7.80393E-06	0.00025072	7.80393E-06	0.000343195	1.87046E-05	4.39219E-05	4.30737E-05	4.21824E-05	3.65378E-05	7.93397E-05	5.64459E-06	8.2162E-05	5.64459E-06	5.43968E-05
3837503773305	383750	3773305	0.000362712	0.000130253	6.89294E-05	0.000236748	7.60578E-06	7.60578E-06	0.000244354	7.60578E-06	0.000334704	1.82418E-05	4.28351E-05	4.20079E-05	4.11387E-05	3.56338E-05	7.73767E-05	5.50493E-06	8.01292E-05	5.50493E-06	5.30862E-05
3837603773305	383760	3773305	0.00035191	0.000126374	6.68766E-05	0.000229698	7.37927E-06	7.37927E-06	0.000237077	7.37927E-06	0.000325033	1.77147E-05	4.15975E-05	4.07942E-05	3.99501E-05	3.46042E-05	7.51411E-05	5.34588E-06	7.7814E-05	5.34588E-06	5.15716E-05
3837703773305	383770	3773305	0.000340532	0.000122288	6.47143E-05	0.000222271	7.14068E-06	7.14068E-06	0.000229412	7.14068E-06	0.00031488	1.71614E-05	4.02981E-05	3.95199E-05	3.87022E-05	3.35233E-05	7.27939E-05	5.17889E-06	7.53833E-05	5.17889E-06	4.99718E-05
3837803773305	383780	3773305	0.000329966	0.000118494	6.27065E-05	0.000215375	6.91913E-06	6.91913E-06	0.000222294	6.91913E-06	0.000305401	1.66447E-05	3.9085E-05	3.83302E-05	3.75371E-05	3.25141E-05	7.06025E-05	5.02299E-06	7.3114E-05	5.02299E-06	4.84837E-05
3837903773305	383790	3773305	0.00032127	0.000115371	6.10539E-05	0.000209699	6.73678E-06	6.73678E-06	0.000216435	6.73678E-06	0.000297507	1.62145E-05	3.80747E-05	3.73394E-05	3.65668E-05	3.16737E-05	6.87775E-05	4.89315E-06	7.12241E-05	4.89315E-06	4.72681E-05
3838003773305	383800	3773305	0.000313091	0.000112434	5.94995E-05	0.00020436	6.56528E-06	6.56528E-06	0.000210925	6.56528E-06	0.000290041	1.58076E-05	3.71193E-05	3.64025E-05	3.56493E-05	3.08789E-05	6.70517E-05	4.77036E-06	6.94368E-05	4.77036E-06	4.61224E-05
3838103773305	383810	3773305	0.000304469	0.000109337	5.7861E-05	0.000198732	6.38447E-06	6.38447E-06	0.000205117	6.38447E-06	0.000282208	1.53807E-05	3.61168E-05	3.54194E-05	3.46865E-05	3.0045E-05	6.52408E-05	4.64153E-06	6.75616E-05	4.64153E-06	4.49082E-05
3838203773305	383820	3773305	0.000295337	0.000106058	5.61255E-05	0.000192772	6.19298E-06	6.19298E-06	0.000198965	6.19298E-06	0.000273962	1.49313E-05	3.50614E-05	3.43844E-05	3.36729E-05	2.9167E-05	6.33344E-05	4.5059E-06	6.55874E-05	4.5059E-06	4.36158E-05
3838303773305	383830	3773305	0.000286663	0.000102943	5.44771E-05	0.00018711	6.01109E-06	6.01109E-06	0.000193121	6.01109E-06	0.000266121	1.45039E-05	3.4058E-05	3.34003E-05	3.27092E-05	2.83323E-05	6.15218E-05	4.37695E-06	6.37103E-05	4.37695E-06	4.23876E-05
3838403773305	383840	3773305	0.000275521	9.89421E-05	5.23598E-05	0.000179837	5.77746E-06	5.77746E-06	0.000185615	5.77746E-06	0.000256244	1.39656E-05	3.27939E-05	3.21606E-05	3.14952E-05	2.72807E-05	5.92384E-05	4.21449E-06	6.13457E-05	4.21449E-06	4.07976E-05
3838503773305	383850	3773305	0.000264808	9.50949E-05	5.03238E-05	0.000172845	5.55281E-06	5.55281E-06	0.000178398	5.55281E-06	0.000246749	1.34482E-05	3.15788E-05	3.0969E-05	3.03282E-05	2.62699E-05	5.70435E-05	4.05834E-06	5.90726E-05	4.05834E-06	3.92662E-05
3838603773305	383860	3773305	0.00025377	9.11309E-05	4.82261E-05	0.00016564	5.32135E-06	5.32135E-06	0.000170961	5.32135E-06	0.000237002	1.29169E-05	3.03314E-05	2.97456E-05	2.91302E-05	2.52322E-05	5.47901E-05	3.89802E-06	5.67391E-05	3.89802E-06	3.76846E-05
3838703773305	383870	3773305	0.00024183	8.68433E-05	4.59571E-05	0.000157847	5.07098E-06	5.07098E-06	0.000162918	5.07098E-06	0.000226512	1.23452E-05	2.89889E-05	2.84291E-05	2.78409E-05	2.41154E-05	5.23651E-05	3.72549E-06	5.42278E-05	3.72549E-06	3.5966E-05
3838803773305	383880	3773305	0.000230674	8.28369E-05	4.3837E-05	0.000150565	4.83704E-06	4.83704E-06	0.000155402	4.83704E-06	0.000216681	1.18094E-05	2.77307E-05	2.71952E-05	2.66325E-05	2.30687E-05	5.00923E-05	3.56379E-06	5.18742E-05	3.56379E-06	3.43592E-05
3838903773305	383890	3773305	0.000219938	7.89817E-05	4.17968E-05	0.000143557	4.61193E-06	4.61193E-06	0.000148169	4.61193E-06	0.000207202	1.12928E-05	2.65175E-05	2.60055E-05	2.54674E-05	2.20595E-05	4.79009E-05	3.40789E-06	4.96048E-05	3.40789E-06	3.28068E-05
3839003773305	383900	3773305	0.000209846	7.53574E-05	3.98788E-05	0.00013697	4.4003E-06	4.4003E-06	0.00014137	4.4003E-06	0.000198266	1.08058E-05	2.5374E-05	2.4884E-05	2.43691E-05	2.11082E-05	4.58352E-05	3.26092E-06	4.74656E-05	3.26092E-06	3.13453E-05
3839103773305	383910	3773305	0.00020044	7.19798E-05	3.80914E-05	0.000130831	4.20307E-06	4.20307E-06	0.000135034	4.20307E-06	0.000189897	1.03497E-05	2.43029E-05	2.38336E-05	2.33405E-05	2.02172E-05	4.39004E-05	3.12328E-06	4.54621E-05	3.12328E-06	2.99817E-05
3829703773315	382970	3773315	9.61602E-05	3.45319E-05	1.82742E-05	6.27654E-05	2.0164E-06	2.0164E-06	6.47818E-05	2.0164E-06	0.00021214	1.15619E-05	2.71496E-05	2.66253E-05	2.60744E-05	2.25853E-05	4.90426E-05	3.48912E-06	5.07871E-05	3.48912E-06	1.6437E-05
3829803773315	382980	3773315	0.000100416	3.60602E-05	1.90829E-05	6.55432E-05	2.10564E-06	2.10564E-06	6.76488E-05	2.10564E-06	0.000226734	1.23573E-05	2.90173E-05	2.8457E-05	2.78682E-05	2.4139E-05	5.24164E-05	3.72915E-06	5.4281E-05	3.72915E-06	1.70126E-05
3829903773315	382990	3773315	0.000104531	3.75381E-05	1.9865E-05	6.82293E-05	2.19194E-06	2.19194E-06	7.04213E-05	2.19194E-06	0.000241795	1.31782E-05	3.09448E-05	3.03472E-05	2.97193E-05	2.57425E-05	5.58982E-05	3.97686E-06	5.78866E-05	3.97686E-06	1.75799E-05
3830003773315	383000	3773315	0.000108573	3.89894E-05	2.0633E-05	7.08673E-05	2.27668E-06	2.27668E-06	7.3144E-05	2.27668E-06	0.0002575	1.40341E-05	3.29546E-05	3.23182E-05	3.16495E-05	2.74144E-05	5.95287E-05	4.23515E-06	6.16463E-05	4.23515E-06	1.81541E-05

			ISDrainage / Utilities Trenching	ISDrainage / Utilities Trenching	ISAsphalt Paving	ISAsphalt Paving	SVDemolition	SVSite Grubbing / Prep	SVMass Grading / Excavation	SVMass Grading / Excavation	SVDrainage / Utilities Trenching	SVFoundations / Concrete Pads	SVBuilding / Structure Construction	SVBuilding / Structure Construction	SVAsphalt Paving	SVAsphalt Paving	SVArchitectural Coating	SVArchitectural Coating	SVLandscaping or Other Finishing	SVLandscaping or Other Finishing	MDemolition
Unique Identifier	X (UTM)	Y (UTM)	2027	2028	2027	2028	2027	2027	2027	2028	2028	2028	2028	2029	2028	2029	2028	2029	2028	2029	2027
3838503773295	383850	3773295	1.54605E-05	1.50638E-05	3.99289E-06	3.71956E-06	0.000261036	0.000187671	0.000126533	0.000124926	8.86382E-05	2.81581E-05	4.03382E-05	3.8799E-05	3.96604E-06	3.68998E-06	3.96604E-06	3.68998E-06	4.03382E-05	3.8799E-05	6.6724E-05
3838603773295	383860	3773295	1.48428E-05	1.44619E-05	3.83335E-06	3.57094E-06	0.000250497	0.000180093	0.000121424	0.000119882	8.50595E-05	2.70212E-05	3.87096E-05	3.72326E-05	3.80591E-06	3.541E-06	3.80591E-06	3.541E-06	3.87096E-05	3.72326E-05	6.39205E-05
3838703773295	383870	3773295	1.41592E-05	1.37959E-05	3.65681E-06	3.40648E-06	0.000238791	0.000171677	0.00011575	0.00011428	8.10846E-05	2.57585E-05	3.69006E-05	3.54926E-05	3.62806E-06	3.37552E-06	3.62806E-06	3.37552E-06	3.69006E-05	3.54926E-05	6.08431E-05
3838803773295	383880	3773295	1.35184E-05	1.31715E-05	3.49131E-06	3.25231E-06	0.000227833	0.000163799	0.000110438	0.000109036	7.73637E-05	2.45765E-05	3.52073E-05	3.38639E-05	3.46157E-06	3.22063E-06	3.46157E-06	3.22063E-06	3.52073E-05	3.38639E-05	5.79689E-05
3838903773295	383890	3773295	1.29147E-05	1.25833E-05	3.3354E-06	3.10707E-06	0.000217499	0.00015637	0.000105429	0.00010409	7.38546E-05	2.34617E-05	3.36103E-05	3.23279E-05	3.30456E-06	3.07454E-06	3.30456E-06	3.07454E-06	3.36103E-05	3.23279E-05	5.52707E-05
3839003773295	383900	3773295	1.23504E-05	1.20335E-05	3.18966E-06	2.97131E-06	0.000207833	0.00014942	0.000100743	9.94644E-05	7.05724E-05	2.2419E-05	3.21166E-05	3.08912E-05	3.1577E-06	2.9379E-06	3.1577E-06	2.9379E-06	3.21166E-05	3.08912E-05	5.27521E-05
3839103773295	383910	3773295	1.18244E-05	1.1521E-05	3.05381E-06	2.84476E-06	0.000198844	0.000142958	9.63862E-05	9.51624E-05	6.752E-05	2.14494E-05	3.07276E-05	2.95551E-05	3.02112E-06	2.81084E-06	3.02112E-06	2.81084E-06	3.07276E-05	2.95551E-05	5.04132E-05
3829703773305	382970	3773305	6.61347E-06	6.44379E-06	1.70802E-06	1.5911E-06	9.29184E-05	6.68033E-05	4.50407E-05	4.44688E-05	3.15517E-05	1.00232E-05	1.43588E-05	1.38109E-05	1.41175E-06	1.31349E-06	1.41175E-06	1.31349E-06	1.43588E-05	1.38109E-05	2.43819E-05
3829803773305	382980	3773305	6.84302E-06	6.66745E-06	1.7673E-06	1.64632E-06	9.67581E-05	6.95638E-05	4.69019E-05	4.63064E-05	3.28555E-05	1.04374E-05	1.49522E-05	1.43816E-05	1.47009E-06	1.36776E-06	1.47009E-06	1.36776E-06	1.49522E-05	1.43816E-05	2.55178E-05
3829903773305	382990	3773305	7.06638E-06	6.88507E-06	1.82499E-06	1.70006E-06	0.000100411	7.21898E-05	4.86725E-05	4.80545E-05	3.40958E-05	1.08314E-05	1.55166E-05	1.49245E-05	1.52559E-06	1.4194E-06	1.52559E-06	1.4194E-06	1.55166E-05	1.49245E-05	2.66083E-05
3830003773305	383000	3773305	7.28692E-06	7.09996E-06	1.88195E-06	1.75312E-06	0.000103769	7.46045E-05	5.03005E-05	4.96618E-05	3.52363E-05	1.11937E-05	1.60356E-05	1.54237E-05	1.57661E-06	1.46687E-06	1.57661E-06	1.46687E-06	1.60356E-05	1.54237E-05	2.76535E-05
3830103773305	383010	3773305	7.50971E-06	7.31703E-06	1.93949E-06	1.80672E-06	0.000107155	7.70384E-05	5.19415E-05	5.1282E-05	3.63858E-05	1.15588E-05	1.65587E-05	1.59269E-05	1.62805E-06	1.51473E-06	1.62805E-06	1.51473E-06	1.65587E-05	1.59269E-05	2.87168E-05
3830203773305	383020	3773305	7.79102E-06	7.59112E-06	2.01214E-06	1.8744E-06	0.000111137	7.99014E-05	5.38718E-05	5.31878E-05	3.7738E-05	1.19884E-05	1.71741E-05	1.65188E-05	1.68855E-06	1.57102E-06	1.68855E-06	1.57102E-06	1.71741E-05	1.65188E-05	2.97783E-05
3830303773305	383030	3773305	8.03688E-06	7.83067E-06	2.07564E-06	1.93355E-06	0.000114291	8.21687E-05	5.54005E-05	5.46971E-05	3.88089E-05	1.23286E-05	1.76615E-05	1.69876E-05	1.73647E-06	1.6156E-06	1.73647E-06	1.6156E-06	1.76615E-05	1.69876E-05	3.06837E-05
3830403773305	383040	3773305	8.27374E-06	8.06145E-06	2.13681E-06	1.99053E-06	0.000117382	8.43912E-05	5.6899E-05	5.61765E-05	3.98586E-05	1.26621E-05	1.81392E-05	1.74471E-05	1.78344E-06	1.6593E-06	1.78344E-06	1.6593E-06	1.81392E-05	1.74471E-05	3.15765E-05
3830503773305	383050	3773305	8.51059E-06	8.29224E-06	2.19798E-06	2.04751E-06	0.000120544	8.66649E-05	5.8432E-05	5.76901E-05	4.09325E-05	1.30032E-05	1.86279E-05	1.79171E-05	1.83149E-06	1.70401E-06	1.83149E-06	1.70401E-06	1.86279E-05	1.79171E-05	3.25019E-05
3830603773305	383060	3773305	8.74239E-06	8.51808E-06	2.25784E-06	2.10328E-06	0.00012368	8.89195E-05	5.99521E-05	5.91909E-05	4.19973E-05	1.33415E-05	1.91125E-05	1.83832E-05	1.87913E-06	1.74834E-06	1.87913E-06	1.74834E-06	1.91125E-05	1.83832E-05	3.3431E-05
3830703773305	383070	3773305	9.03326E-06	8.80149E-06	2.33296E-06	2.17326E-06	0.000127876	9.19362E-05	6.1986E-05	6.1199E-05	4.34222E-05	1.37941E-05	1.97609E-05	1.90069E-05	1.94289E-06	1.80765E-06	1.94289E-06	1.80765E-06	1.97609E-05	1.90069E-05	3.46921E-05
3830803773305	383080	3773305	9.35395E-06	9.11395E-06	2.41579E-06	2.25041E-06	0.000132562	9.53052E-05	6.42575E-05	6.34416E-05	4.50134E-05	1.42996E-05	2.0485E-05	1.97034E-05	2.01408E-06	1.87389E-06	2.01408E-06	1.87389E-06	2.0485E-05	1.97034E-05	3.61038E-05
3830903773305	383090	3773305	9.71514E-06	9.46588E-06	2.50907E-06	2.33731E-06	0.000137881	9.91289E-05	6.68356E-05	6.5987E-05	4.68193E-05	1.48733E-05	2.13069E-05	2.04939E-05	2.09489E-06	1.94907E-06	2.09489E-06	1.94907E-06	2.13069E-05	2.04939E-05	3.77151E-05
3831003773305	383100	3773305	1.01652E-05	9.90442E-06	2.62531E-06	2.44559E-06	0.000144625	0.000103977	7.01046E-05	6.92145E-05	4.91093E-05	1.56008E-05	2.23491E-05	2.14963E-05	2.19735E-06	2.04441E-06	2.19735E-06	2.04441E-06	2.23491E-05	2.14963E-05	3.97655E-05
3831103773305	383110	3773305	1.06524E-05	1.03791E-05	2.75114E-06	2.56281E-06	0.00015193	0.000109229	7.36456E-05	7.27106E-05	5.15899E-05	1.63888E-05	2.34779E-05	2.25821E-05	2.30834E-06	2.14767E-06	2.30834E-06	2.14767E-06	2.34779E-05	2.25821E-05	4.2001E-05
3831203773305	383120	3773305	1.1125E-05	1.08396E-05	2.8732E-06	2.67651E-06	0.000158888	0.000114232	7.70183E-05	7.60404E-05	5.39525E-05	1.71393E-05	2.45531E-05	2.36163E-05	2.41406E-06	2.24603E-06	2.41406E-06	2.24603E-06	2.45531E-05	2.36163E-05	4.4144E-05
3831303773305	383130	3773305	1.16083E-05	1.13105E-05	2.99801E-06	2.79278E-06	0.000165926	0.000119292	8.04298E-05	7.94086E-05	5.63423E-05	1.78985E-05	2.56407E-05	2.46624E-05	2.52099E-06	2.34551E-06	2.52099E-06	2.34551E-06	2.56407E-05	2.46624E-05	4.6325E-05
3831403773305	383140	3773305	1.21721E-05	1.18598E-05	3.1436E-06	2.92841E-06	0.000174193	0.000125235	8.44373E-05	8.33652E-05	5.91496E-05	1.87903E-05	2.69183E-05	2.58912E-05	2.6466E-06	2.46238E-06	2.6466E-06	2.46238E-06	2.69183E-05	2.58912E-05	4.89017E-05
3831503773305	383150	3773305	1.30587E-05	1.27237E-05	3.3726E-06	3.14172E-06	0.00018769	0.000134939	9.09796E-05	8.98245E-05	6.37326E-05	2.02462E-05	2.9004E-05	2.78973E-05	2.85166E-06	2.65317E-06	2.85166E-06	2.65317E-06	2.9004E-05	2.78973E-05	5.32075E-05
3831603773305	383160	3773305	1.39752E-05	1.36167E-05	3.60929E-06	3.36222E-06	0.000201623	0.000144956	9.77336E-05	9.64927E-05	6.84639E-05	2.17492E-05	3.11571E-05	2.99683E-05	3.06335E-06	2.85013E-06	3.06335E-06	2.85013E-06	3.11571E-05	2.99683E-05	5.77638E-05
3831703773305	383170	3773305	1.48647E-05	1.44833E-05	3.83902E-06	3.57621E-06	0.000214675	0.000154339	0.00010406	0.000102739	7.28956E-05	2.31571E-05	3.31739E-05	3.19081E-05	3.26165E-06	3.03462E-06	3.26165E-06	3.03462E-06	3.31739E-05	3.19081E-05	6.22802E-05
3834703773305	383470	3773305	0.00054944	0.000535343	0.000141901	0.000132187	0.011068169	0.007957413	0.005365116	0.005296996	0.003758346	0.00119393	0.001710378	0.001645117	0.000168164	0.000156459	0.000168164	0.000156459	0.001710378	0.001645117	0.002562088
3834803773305	383480	3773305	0.000435537	0.000424362	0.000112483	0.000104783	0.00906898	0.006520104	0.004396041	0.004340226	0.003079495	0.000978276	0.001401441	0.001347968	0.000137789	0.000128198	0.000137789	0.000128198	0.001401441	0.001347968	0.002028568
3834903773305	383490	3773305	0.000309682	0.000301737	7.99797E-05	7.45047E-05	0.006169302	0.004435393	0.002990469	0.0029525	0.00209487	0.000665486	0.00095335	0.000916974	9.37331E-05	8.72088E-05	9.37331E-05	8.72088E-05	0.00095335	0.000916974	0.001440402
3835003773305	383500	3773305	0.0002341	0.000228094	6.04596E-05	5.63208E-05	0.004492904	0.003230154	0.002177862	0.002150211	0.001525626	0.000484652	0.000694294	0.000667803	6.82628E-05	6.35113E-05	6.82628E-05	6.35113E-05	0.000694294	0.000667803	0.00108705
3835103773305	383510	3773305	0.000187163	0.000182361	4.83375E-05	4.50285E-05	0.0035002	0.002516454	0.001696665	0.001675123	0.00118854	0.000377569	0.00054089	0.000520252	5.31802E-05	4.94785E-05	5.31802E-05	4.94785E-05	0.00054089	0.000520252	0.00086753
3835203773305	383520	3773305	0.000154376	0.000150415	3.98698E-05	3.71405E-05	0.002832159	0.002036168	0.001372843	0.001355412	0.000961698	0.000305507	0.000437657	0.000420958	4.30303E-05	4.00352E-05	4.30303E-05	4.00352E-05	0.000437657	0.000420958	0.00071414
3835303773305	383530	3773305	0.000130936	0.000127577	3.38161E-05	3.15012E-05	0.002368502	0.001702824	0.001148093	0.001133516	0.000804257	0.000255492	0.000366008	0.000352042	3.59857E-05	3.3481E-05	3.59857E-05	3.3481E-05	0.000366008	0.000352042	0.000604477
3835403773305	383540	3773305	0.000113068	0.000110167	2.92013E-05	2.72023E-05	0.002022575	0.001454121	0.00098041	0.000967962	0.000686793	0.000218176	0.000312551	0.000300625	3.07299E-05	2.8591E-05	3.07299E-05	2.8591E-05	0.000312551	0.000300625	0.000520903
3835503773305	383550	3773305	9.86029E-05	9.60731E-05	2.54656E-05	2.37223E-05	0.00174716	0.001256113	0.000846908	0.000836155	0.000593272	0.000188467	0.000269991	0.000259689	2.65454E-05	2.46977E-05	2.65454E-05	2.46977E-05	0.000269991	0.000259689	0.000453278
3835603773305	383560	3773305	8.53113E-05	8.31224E-05	2.20328E-05	2.05246E-05	0.001498294	0.001077192	0.000726274	0.000717052	0.000508766	0.000161622	0.000231533	0.000222699	2.27643E-05	2.11798E-05	2.27643E-05	2.11798E-05	0.000231533	0.000222699	0.000391181
3835703773305	383570	3773305	7.4683E-05	7.27669E-05	1.92879E-05	1.79676E-05	0.001302132	0.000936162	0.000631187	0.000623173	0.000442156	0.000140462	0.00020122	0.000193542	1.97839E-05	1.84068E-05	1.97839E-05	1.84068E-05	0.00020122	0.000193542	0.000341602
3835803773305	383580	3773305	6.59136E-05	6.42225E-05	1.70231E-05	1.58578E-05	0.001142095	0.000821104	0.000553612	0.000546583	0.000387814	0.000123198	0.000176489	0.000169755	1.73524E-05	1.61446E-05	1.73524E-05	1.61446E-05	0.000176489	0.000169755	0.000300772
3835903773305	383590	3773305	5.86177E-05	5.71138E-05	1.51388E-05	1.41025E-05	0.001010539	0.000726523	0.000489842	0.000483623	0.000343142	0.000109007	0.00015616	0.000150201	1.53536E-05	1.42849E-05	1.53536E-05	1.42849E-05	0.00015616	0.000150201	0.000266867
3836003773305	383600	3773305	5.25359E-05	5.1188E-05	1.35681E-05	1.26393E-05	0.000901897	0.000648415	0.00043718	0.000431629	0.000306251	9.72881E-05	0.000139371	0.000134053	1.37029E-05	1.27491E-05	1.37029E-05	1.27491E-05	0.000139371	0.000134053	0.000238656
3836103773305	383610	3773305	4.75861E-05	4.63651E-05	1.22898E-05	1.14485E-05	0.000814163	0.000585339	0.000394652	0.000389642	0.00027646	8.78243E-05	0.000125814	0.000121013	1.237E-05	1.15089E-05	1.237E-05	1.15089E-05	0.000125814	0.000121013	0.000215723
3836203773305	383620	3773305	4.33547E-05	4.22423E-05	1.1197E-05	1.04305E-05	0.000739739	0.000531832	0.000358577	0.000354024	0.000251188	7.97961E-05	0.000114313	0.000109951	1.12392E-05	1.04569E-05	1.12392E-05	1.04569E-05	0.000114313	0.000109951	0.00019614
3836303773305	383630	3773305	3.97427E-05	3.8723E-05	1.02641E-05	9.56148E-06	0.000676656	0.000486479	0.000327998	0.000323834	0.000229768	7.29913E-05	0.000104565	0.000100575	1.02808E-05	9.56516E-06	1.02808E-05	9.56516E-06	0.000104565	0.000100575	0.000179441
3836403773305	383640	3773305	3.66304E-05	3.56905E-05	9.4603E-06	8.81269E-06	0.000622589	0.000447608	0.00030179	0.000297958	0.000211409	6.71591E-05	9.62095E-05	9.25385E-05	9.45928E-06	8.80087E-06	9.45928E-06	8.80087E-06	9.62095E-05	9.25385E-05	0.000165061
3836503773305	383650	3773305	3.38955E-05	3.30259E-05	8.75399E-06	8.15473E-06	0.000575266	0.000413585	0.000278851	0.00027531	0.000195339	6.20543E-05	8.88965E-05	8.55046E-05	8.74028E-06	8.13191E-06	8.74028E-06	8.13191E-06	8.88965E-05	8.55046E-05	0.000152433
3836603773305	383660	3773305	3.17616E-05	3.09466E-05	8.20286E-06	7.64133E-06	0.000538499	0.000387152	0.000261029	0.000257715	0.000182855	5.80882E-05	8.3215E-05	8.00398E-05	8.18167E-06	7.61218E-06	8.18167E-06	7.61218E-06	8.3215E-05	8.00398E-05	0.000142561
3836703773305	383670	3773305	2.98718E-05	2.91053E-05	7.7148E-06	7.18667E-06	0.000506009	0.000363793	0.00024528	0.000242165	0.000171822	5.45835E-05	7.81942E-05	7.52106E-05	7.68803E-06	7.1529E-06	7.68803E-06	7.1529E-06	7.81942E-05	7.52106E-05	0.000133818
3836803773305	383680	3773305	2.81879E-05	2.74646E-05	7.27991E-06	6.78156E-06	0.000477127	0.000343028	0.000231279	0.000228343	0.000162015	5.1468E-05	7.3731E-05	7.09177E-05	7.24921E-06	6.74462E-06	7.24921E-06	6.74462E-06	7.3731E-05	7.09177E-05	0.00012603
3836903773305	383690	3773305	2.67318E-05	2.6046E-05	6.90387E-06	6.43126E-06	0.000452173	0.000325088	0.000219184	0.000216401	0.000153542	4.87762E-05	6.98749E-05	6.72088E-05	6.87008E-06	6.39188E-06	6.87008E-06	6.39188E-06	6.98749E-05	6.72088E-05	0.000119289
3837003773305	383700	3773305	2.53849E-05	2.47336E-05	6.55601E-06	6.10722E-06	0.000429108	0.000308506	0.000208003	0.000205362	0.00014571	4.62882E-05	6.63107E-05	6.37805E-05	6.51964E-06	6.06584E-06	6.51964E-06	6.06584E-06	6.63107E-05	6.37805E-05	0.000113056
3837103773305	383710	3773305	2.4294E-05	2.36707E-05	6.27427E-06	5.84476E-06	0.000410462	0.0002951	0.000198965	0.000196439	0.000139378	4.42768E-05	6.34293E-05	6.10091E-05	6.23635E-06	5.80226E-06	6.23635E-06	5.80226E-06	6.34293E-05	6.10091E-05	0.00010799
3837203773305	383720	3773305	2.3328E-05	2.27295E-05	6.02479E-06	5.61236E-06	0.000393972	0.000283245	0.000190972	0.000188547	0.000133779	4.2498E-05	6.0881E-05	5.85581E-05	5.9858E-06	5.56916E-06	5.9858E-06	5.56916E-06	6.0881E-05	5.85581E-05	0.000103496
3837303773305	383730	3773305	2.24734E-05	2.18968E-05	5.80408E-06	5.40675E-06	0.000379406	0.000272773	0.000183911	0.000181576	0.000128833	4.09268E-05	5.86302E-05	5.63931E-05	5.7645E-06	5.36326E-06	5.7645E-06	5.36326E-06	5.86302E-05	5.63931E-05	9.95054E-05
3837403773305	383740	3773305	2.19035E-05	2.13415E-05	5.65689E-06	5.26964E-06	0.000369794	0.000265862	0.000179252	0.000176976	0.000125569	3.98899E-05	5.71447E-05	5.49643E-05	5.61845E-06	5.22738E-06	5.61845E-06	5.22738E-06	5.71447E-05	5.49643E-05	9.67854E-05
3837503773305	383750	3773305	2.13758E-05	2.08273E-05	5.52059E-06	5.14268E-06	0.00036093	0.000259489	0.000174955	0.000172733	0.000122559	3.89337E-05	5.57749E-05	5.36468E-05	5.48377E-06	5.10207E-06	5.48377E-06	5.10207E-06	5.57749E-05	5.36468E-05	9.42523E-05
3837603773305	383760	3773305	2.07659E-05	2.02331E-05	5.36309E-06	4.99595E-06	0.000350649	0.000252098	0.000169971	0.000167813	0.000119068	3.78247E-05	5.41862E-05	5.21187E-05	5.32757E-06	4.95675E-06	5.32757E-06	4.95675E-06	5.41862E-05	5.21187E-05	9.1369E-05
3837703773305	383770	3773305	2.01217E-05	1.96055E-05	5.19672E-06	4.84097E-06	0.000339762	0.000244271	0.000164694	0.000162603	0.000115371	3.66504E-05	5.25039E-05	5.05006E-05	5.16217E-06	4.80285E-06	5.16217E-06	4.80285E-06	5.25039E-05	5.05006E-05	8.83423E-05
3837803773305	383780	3773305	1.95225E-05	1.90217E-05	5.04197E-06	4.69682E-06	0.00032966	0.000237008	0.000159797	0.000157768	0.00011194	3.55606E-05	5.09428E-05	4.8999E-05	5.00868E-06	4.66005E-06	5.00868E-06	4.66005E-06	5.09428E-05	4.8999E-05	8.55298E-05
3837903773305	383790	3773305	1.90331E-05	1.85447E-05	4.91556E-06	4.57906E-06	0.000321473	0.000231121	0.000155829	0.00015385	0.00010916	3.46775E-05	4.96776E-05	4.77821E-05	4.88428E-06	4.54431E-06	4.88428E-06	4.54431E-06	4.96776E-05	4.77821E-05	8.32054E-05
3838003773305	383800	3773305	1.85717E-05	1.80952E-05	4.79641E-06	4.46807E-06	0.000313758	0.000225575	0.000152089	0.000150158	0.000106541	3.38452E-05	4.84854E-05	4.66354E-05	4.76707E-06	4.43525E-06	4.76707E-06	4.43525E-06	4.84854E-05	4.66354E-05	8.10189E-05
3838103773305	383810	3773305	1.80828E-05	1.76189E-05	4.67014E-06	4.35044E-06	0.000305526	0.000219657	0.000148099	0.000146218	0.000103746	3.29573E-05	4.72133E-05	4.54119E-05	4.642E-06	4.31889E-06	4.642E-06	4.31889E-06	4.72133E-05	4.54119E-05	7.87235E-05
3838203773305	383820	3773305	1.75624E-05	1.71118E-05	4.53574E-06	4.22524E-06	0.000296715	0.000213322	0.000143828	0.000142002	0.000100754	3.20069E-05	4.58518E-05	4.41023E-05	4.50813E-06	4.19434E-06	4.50813E-06	4.19434E-06	4.58518E-05	4.41023E-05	7.63029E-05
3838303773305	383830	3773305	1.70679E-05	1.663E-05	4.40802E-06	4.10626E-06	0.000288341	0.000207302	0.000139769	0.000137994	9.79101E-05	3.11035E-05	4.45577E-05	4.28576E-05	4.3809E-06	4.07597E-06	4.3809E-06	4.07597E-06	4.45577E-05	4.28576E-05	7.40057E-05
3838403773305	383840	3773305	1.64276E-05	1.60061E-05	4.24267E-06	3.95223E-06	0.000277419	0.000199449	0.000134474	0.000132767	9.42013E-05	2.99254E-05	4.28699E-05	4.12342E-05	4.21495E-06	3.92157E-06	4.21495E-06	3.92157E-06	4.28699E-05	4.12342E-05	7.10771E-05
3838503773305	383850	3773305	1.5811E-05	1.54053E-05	4.08341E-06	3.80388E-06	0.000266916	0.000191898	0.000129383	0.00012774	9.06348E-05	2.87923E-05	4.12468E-05	3.9673E-05	4.05537E-06	3.7731E-06	4.05537E-06	3.7731E-06	4.12468E-05	3.9673E-05	6.82682E-05
3838603773305	383860	3773305	1.51741E-05	1.47848E-05	3.91893E-06	3.65066E-06	0.000256047	0.000184084	0.000124115	0.000122539	8.69442E-05	2.76199E-05	3.95672E-05	3.80575E-05	3.89024E-06	3.61946E-06	3.89024E-06	3.61946E-06	3.95672E-05	3.80575E-05	6.53794E-05
3838703773305	383870	3773305	1.44821E-05	1.41106E-05	3.74021E-06	3.48417E-06	0.000244207	0.000175572	0.000118375	0.000116872	8.29238E-05	2.63428E-05	3.77376E-05	3.62977E-05	3.71035E-06	3.45209E-06	3.71035E-06	3.45209E-06	3.77376E-05	3.62977E-05	6.22639E-05
3838803773305	383880	3773305	1.38351E-05	1.34802E-05	3.57311E-06	3.32851E-06	0.000233133	0.0001676l	0.000113008	0.000111573	7.91636E-05	2.51483E-05	3.60264E-05	3.46518E-05	3.5421E-06	3.29556E-06	3.5421E-06	3.29556E-06	3.60264E-05	3.46518E-05	5.93588E-05
3838903773305	383890	3773305	1.32101E-05	1.28711E-05	3.41168E-06	3.17814E-06	0.000222434	0.000159918	0.000107821	0.000106452	7.55305E-05	2.39941E-05	3.4373E-05	3.30615E-05	3.37954E-06	3.14431E-06	3.37954E-06	3.14431E-06	3.4373E-05	3.30615E-05	5.65681E-05
3839003773305	383900	3773305	1.26216E-05	1.22977E-05	3.2597E-06	3.03655E-06	0.000212367	0.00015268	0.000102942	0.000101635	7.21121E-05	2.29082E-05	3.28174E-05	3.15652E-05	3.22659E-06	3.002E-06	3.22659E-06	3.002E-06	3.28174E-05	3.15652E-05	5.39461E-05
3839103773305	383910	3773305	1.20725E-05	1.17627E-05	3.11788E-06	2.90445E-06	0.000202977	0.00014593	9.839E-05	9.71407E-05	6.89237E-05	2.18953E-05	3.13663E-05	3.01695E-05	3.08393E-06	2.86927E-06	3.08393E-06	2.86927E-06	3.13663E-05	3.01695E-05	5.15073E-05
3829703773315	382970	3773315	6.61854E-06	6.44872E-06	1.70933E-06	1.59232E-06	9.25799E-05	6.65599E-05	4.48766E-05	4.43068E-05	3.14368E-05	9.98665E-06	1.43065E-05	1.37606E-05	1.40661E-06	1.3087E-06	1.40661E-06	1.3087E-06	1.43065E-05	1.37606E-05	2.42603E-05
3829803773315	382980	3773315	6.85033E-06	6.67457E-06	1.76919E-06	1.64808E-06	9.63127E-05	6.92436E-05	4.6686E-05	4.60932E-05	3.27043E-05	1.03893E-05	1.48833E-05	1.43154E-05	1.46332E-06	1.36147E-06	1.46332E-06	1.36147E-06	1.48833E-05	1.43154E-05	2.53581E-05
3829903773315	382990	3773315	7.07875E-06	6.89713E-06	1.82819E-06	1.70304E-06	9.99207E-05	7.18376E-05	4.84349E-05	4.782E-05	3.39294E-05	1.07785E-05	1.54409E-05	1.48517E-05	1.51814E-06	1.41247E-06	1.51814E-06	1.41247E-06	1.54409E-05	1.48517E-05	2.64232E-05
3830003773315	383000	3773315	7.30999E-06	7.12243E-06	1.88791E-06	1.75867E-06	0.000103457	7.43803E-05	5.01493E-05	4.95126E-05	3.51304E-05	1.116E-05	1.59874E-05	1.53774E-05	1.57188E-06	1.46247E-06	1.57188E-06	1.46247E-06	1.59874E-05	1.53774E-05	2.74666E-05

			MSite Grubbing / Prep	MMass Grading / Excavation	MMass Grading / Excavation	MDrainage / Utilities Trenching	MFoundations / Concrete Pads	MBuilding / Structure Construction	MAsphalt Paving	MLandscaping or Other Finishing	MWaterside Construction (Piles)	RSSWDemolition	RSSWPlacing Base	RSSWForm/Plac e Rebar and Pour	Child Risk				
Unique Identifier	X (UTM)	Y (UTM)	2027	2027	2028	2028	2028	2028	2028	2028	2028	2029	2029	2029	3rd Trimester	0<2	2<16	Total	per million
3838503773295	383850	3773295	0.000204831	0.000240865	0.000237658	5.05179E-05	6.56981E-05	4.83574E-05	4.97727E-06	5.83119E-05	4.97727E-06	2.13483E-05	3.09769E-05	1.83625E-05	5.99441E-09	8.8473E-08	1.7209E-08	1.11676E-07	0.11167609
3838603773295	383860	3773295	0.000196225	0.000230745	0.000227672	4.83953E-05	6.29377E-05	4.63256E-05	4.76815E-06	5.58619E-05	4.76815E-06	2.0974E-05	3.04337E-05	1.80405E-05	5.75713E-09	8.4929E-08	1.6512E-08	1.07198E-07	0.10719813
3838703773295	383870	3773295	0.000186778	0.000219635	0.000216711	4.60653E-05	5.99076E-05	4.40953E-05	4.53859E-06	5.31724E-05	4.53859E-06	2.04469E-05	2.96688E-05	1.75871E-05	5.49504E-09	8.1015E-08	1.5745E-08	1.02255E-07	0.10225502
3838803773295	383880	3773295	0.000177954	0.00020926	0.000206474	4.38892E-05	5.70776E-05	4.20122E-05	4.32419E-06	5.06606E-05	4.32419E-06	1.99228E-05	2.89084E-05	1.71363E-05	5.2495E-09	7.7352E-08	1.5026E-08	9.76277E-08	0.09762773
3838903773295	383890	3773295	0.000169671	0.00019952	0.000196863	4.18464E-05	5.44208E-05	4.00567E-05	4.12291E-06	4.83025E-05	4.12291E-06	1.93988E-05	2.81481E-05	1.66856E-05	5.01785E-09	7.3899E-08	1.4349E-08	9.32664E-08	0.09326636
3839003773295	383900	3773295	0.00016194	0.000190428	0.000187892	3.99395E-05	5.1941E-05	3.82314E-05	3.93504E-06	4.61015E-05	3.93504E-06	1.88903E-05	2.74103E-05	1.62483E-05	4.80088E-09	7.0667E-08	1.3717E-08	8.91843E-08	0.08918426
3839103773295	383910	3773295	0.00015476	0.000181985	0.000179562	3.81687E-05	4.9638E-05	3.65363E-05	3.76057E-06	4.40574E-05	3.76057E-06	1.84037E-05	2.67042E-05	1.58297E-05	4.59874E-09	6.7658E-08	1.3127E-08	8.5384E-08	0.08538399
3829703773305	382970	3773305	7.48482E-05	8.80153E-05	8.68434E-05	1.84599E-05	2.4007E-05	1.76705E-05	1.81876E-06	2.1308E-05	1.81876E-06	1.20155E-05	1.74347E-05	1.03349E-05	3.88861E-09	5.0805E-08	8.9063E-09	6.35995E-08	0.06359952
3829803773305	382980	3773305	7.83352E-05	9.21157E-05	9.08892E-05	1.93199E-05	2.51254E-05	1.84937E-05	1.9035E-06	2.23007E-05	1.9035E-06	1.22712E-05	1.78058E-05	1.05549E-05	4.12766E-09	5.3783E-08	9.409E-09	6.73196E-08	0.06731963
3829903773305	382990	3773305	8.16829E-05	9.60524E-05	9.47735E-05	2.01456E-05	2.61992E-05	1.9284E-05	1.98485E-06	2.32537E-05	1.98485E-06	1.24865E-05	1.81181E-05	1.07401E-05	4.3719E-09	5.68E-08	9.9146E-09	7.1087E-08	0.071087
3830003773305	383000	3773305	8.48914E-05	9.98254E-05	9.84962E-05	2.09369E-05	2.72283E-05	2.00415E-05	2.06281E-06	2.41671E-05	2.06281E-06	1.2683E-05	1.84033E-05	1.09091E-05	4.62394E-09	5.9886E-08	1.0426E-08	7.49352E-08	0.07493521
3830103773305	383010	3773305	8.81556E-05	0.000103664	0.000102283	2.1742E-05	2.82753E-05	2.08121E-05	2.14213E-06	2.50964E-05	2.14213E-06	1.28733E-05	1.86794E-05	1.10728E-05	4.90002E-09	6.3236E-08	1.0976E-08	7.91125E-08	0.07911246
3830203773305	383020	3773305	9.14142E-05	0.000107496	0.000106064	2.25457E-05	2.93204E-05	2.15814E-05	2.22131E-06	2.60241E-05	2.22131E-06	1.30729E-05	1.8969E-05	1.12445E-05	5.16167E-09	6.6434E-08	1.1514E-08	8.31101E-08	0.08311007
3830303773305	383030	3773305	9.41938E-05	0.000110764	0.000109289	2.32312E-05	3.0212E-05	2.22377E-05	2.28885E-06	2.68154E-05	2.28885E-06	1.32507E-05	1.9227E-05	1.13974E-05	5.41765E-09	6.9517E-08	1.2021E-08	8.69555E-08	0.08695549
3830403773305	383040	3773305	9.69344E-05	0.000113987	0.000112469	2.39071E-05	3.1091E-05	2.28847E-05	2.35545E-06	2.75956E-05	2.35545E-06	1.34129E-05	1.94624E-05	1.15369E-05	5.6877E-09	7.2746E-08	1.2548E-08	9.09821E-08	0.09098205
3830503773305	383050	3773305	9.97753E-05	0.000117328	0.000115765	2.46077E-05	3.20022E-05	2.35553E-05	2.42448E-06	2.84043E-05	2.42448E-06	1.35751E-05	1.96978E-05	1.16764E-05	5.98423E-09	7.6271E-08	1.3121E-08	9.53761E-08	0.09537608
3830603773305	383060	3773305	0.000102627	0.000120681	0.000119074	2.53111E-05	3.29169E-05	2.42287E-05	2.49378E-06	2.92162E-05	2.49378E-06	1.37279E-05	1.99195E-05	1.18079E-05	6.30445E-09	8.0053E-08	1.373E-08	1.00087E-07	0.10008748
3830703773305	383070	3773305	0.000106499	0.000125234	0.000123566	2.62659E-05	3.41586E-05	2.51426E-05	2.58785E-06	3.03183E-05	2.58785E-06	1.39338E-05	2.02183E-05	1.1985E-05	6.73497E-09	8.5138E-08	1.455E-08	1.06422E-07	0.10642248
3830803773305	383080	3773305	0.000110832	0.00013033	0.000128594	2.73348E-05	3.55486E-05	2.61657E-05	2.69316E-06	3.15521E-05	2.69316E-06	1.41553E-05	2.05396E-05	1.21755E-05	7.2461E-09	9.1145E-08	1.5513E-08	1.13904E-07	0.11390381
3830903773305	383090	3773305	0.000115779	0.000136146	0.000134334	2.85547E-05	3.71352E-05	2.73335E-05	2.81335E-06	3.29602E-05	2.81335E-06	1.44048E-05	2.09017E-05	1.23901E-05	7.86611E-09	9.8394E-08	1.6669E-08	1.22929E-07	0.12292887
3831003773305	383100	3773305	0.000122073	0.000143548	0.000141637	3.01071E-05	3.91541E-05	2.88195E-05	2.9663E-06	3.47521E-05	2.9663E-06	1.47043E-05	2.13362E-05	1.26477E-05	8.69752E-09	1.0807E-07	1.8206E-08	1.34979E-07	0.13497852
3831103773305	383110	3773305	0.000128936	0.000151618	0.000149599	3.17997E-05	4.13552E-05	3.04397E-05	3.13306E-06	3.67058E-05	3.13306E-06	1.501E-05	2.17798E-05	1.29106E-05	9.70768E-09	1.1974E-07	2.0045E-08	1.49496E-07	0.1494964
3831203773305	383120	3773305	0.000135514	0.000159354	0.000157232	3.34221E-05	4.34652E-05	3.19928E-05	3.29292E-06	3.85786E-05	3.29292E-06	1.52845E-05	2.21781E-05	1.31467E-05	1.08264E-08	1.3255E-07	2.2041E-08	1.65417E-07	0.16541722
3831303773305	383130	3773305	0.00014221	0.000167227	0.000165	3.50735E-05	4.56127E-05	3.35735E-05	3.45561E-06	4.04847E-05	3.45561E-06	1.55527E-05	2.25673E-05	1.33775E-05	1.21239E-08	1.473E-07	2.4319E-08	1.83739E-07	0.18373881
3831403773305	383140	3773305	0.00015012	0.000176528	0.000174178	3.70243E-05	4.81498E-05	3.54408E-05	3.64782E-06	4.27365E-05	3.64782E-06	1.58459E-05	2.29928E-05	1.36297E-05	1.38343E-08	1.6663E-07	2.7286E-08	2.07748E-07	0.20774789
3831503773305	383150	3773305	0.000163338	0.000192072	0.000189515	4.02843E-05	5.23894E-05	3.85615E-05	3.96901E-06	4.64995E-05	3.96901E-06	1.62078E-05	2.35178E-05	1.39409E-05	1.71538E-08	2.0388E-07	3.2969E-08	2.54006E-07	0.25400551
3831603773305	383160	3773305	0.000177325	0.00020852	0.000205743	4.3734E-05	5.68757E-05	4.18636E-05	4.30889E-06	5.04814E-05	4.30889E-06	1.64417E-05	2.38573E-05	1.41421E-05	2.21176E-08	2.5893E-07	4.1247E-08	3.22292E-07	0.32229182
3831703773305	383170	3773305	0.00019119	0.000224823	0.00022183	4.71534E-05	6.13226E-05	4.51368E-05	4.64579E-06	5.44284E-05	4.64579E-06	1.65166E-05	2.39659E-05	1.42065E-05	2.9704E-08	3.4219E-07	5.3631E-08	4.25522E-07	0.42552203
3834703773305	383470	3773305	0.007865167	0.009248793	0.009125643	0.0019398	0.002522694	0.00185684	0.000191119	0.002239078	0.000191119	2.30546E-05	3.34527E-05	1.98301E-05	2.02522E-07	3.071E-06	6.4413E-07	3.91761E-06	3.91761116
3834803773305	383480	3773305	0.006227353	0.007322858	0.007225352	0.001535863	0.001997377	0.001470178	0.000151321	0.00177282	0.000151321	2.39436E-05	3.47426E-05	2.05947E-05	1.62485E-07	2.4555E-06	5.175E-07	3.13494E-06	3.13493673
3834903773305	383490	3773305	0.004421784	0.005199656	0.005130422	0.001090552	0.001418254	0.001043912	0.000107447	0.001258806	0.000107447	2.50915E-05	3.64083E-05	2.15821E-05	1.14886E-07	1.7382E-06	3.6223E-07	2.21535E-06	2.21534799
3835003773305	383500	3773305	0.003337057	0.003924106	0.003871856	0.000823024	0.001070336	0.000787826	8.10885E-05	0.000950003	8.10885E-05	2.5837E-05	3.749E-05	2.22233E-05	8.65596E-08	1.3106E-06	2.7043E-07	1.66756E-06	1.66755874
3835103773305	383510	3773305	0.002663167	0.003131667	0.003089968	0.000656822	0.000854191	0.000628731	6.47134E-05	0.000758158	6.47134E-05	2.63797E-05	3.82775E-05	2.26902E-05	6.91583E-08	1.047E-06	2.1446E-07	1.33064E-06	1.33063743
3835203773305	383520	3773305	0.002192287	0.00257795	0.002543624	0.000540688	0.00070316	0.000517564	5.32713E-05	0.000624106	5.32713E-05	2.67852E-05	3.88659E-05	2.30389E-05	5.70896E-08	8.6384E-07	1.759E-07	1.09683E-06	1.09683052
3835303773305	383530	3773305	0.001855641	0.002182081	0.002153026	0.00045766	0.000595183	0.000438087	4.50909E-05	0.000528269	4.50909E-05	2.7041E-05	3.92371E-05	2.3259E-05	4.85017E-08	7.3332E-07	1.4861E-07	9.30438E-07	0.93043809
3835403773305	383540	3773305	0.001599084	0.001880391	0.001855354	0.000394385	0.000512894	0.000377518	3.88568E-05	0.000455232	3.88568E-05	2.71939E-05	3.94589E-05	2.33904E-05	4.19708E-08	6.34E-07	1.2796E-07	8.03934E-07	0.80393415
3835503773305	383550	3773305	0.001391484	0.001636271	0.001614484	0.000343184	0.000446308	0.000328507	3.38122E-05	0.000396132	3.38122E-05	2.72469E-05	3.95358E-05	2.3436E-05	3.6688E-08	5.5364E-07	1.1134E-07	7.01665E-07	0.70166486
3835603773305	383560	3773305	0.001200857	0.00141211	0.001393307	0.000296169	0.000385166	0.000283503	2.91801E-05	0.000341863	2.91801E-05	2.71003E-05	3.93231E-05	2.33099E-05	3.18363E-08	4.7983E-07	9.6144E-08	6.0781E-07	0.60780982
3835703773305	383570	3773305	0.00104866	0.001233138	0.001216718	0.000258633	0.00033635	0.000247572	2.54818E-05	0.000298535	2.54818E-05	2.67852E-05	3.88659E-05	2.30389E-05	2.79545E-08	4.208E-07	8.4048E-08	5.32798E-07	0.53279824
3835803773305	383580	3773305	0.000923317	0.001085745	0.001071288	0.000227719	0.000296147	0.00021798	2.2436E-05	0.000262852	2.2436E-05	2.63236E-05	3.81961E-05	2.26419E-05	2.47466E-08	3.7204E-07	7.4101E-08	4.7089E-07	0.47089038
3835903773305	383590	3773305	0.000819236	0.000963354	0.000950527	0.000202049	0.000262764	0.000193408	1.99069E-05	0.000233222	1.99069E-05	2.57496E-05	3.73633E-05	2.21482E-05	2.20737E-08	3.3145E-07	6.5853E-08	4.19375E-07	0.41937493
3836003773305	383600	3773305	0.000732634	0.000861518	0.000850046	0.000180691	0.000234987	0.000172963	1.78026E-05	0.000208568	1.78026E-05	2.51382E-05	3.64761E-05	2.16223E-05	1.98417E-08	2.9758E-07	5.8994E-08	3.76412E-07	0.37641188
3836103773305	383610	3773305	0.000662231	0.000778729	0.000768361	0.000163327	0.000212406	0.000156342	1.60918E-05	0.000188526	1.60918E-05	2.45893E-05	3.56795E-05	2.11501E-05	1.80213E-08	2.6997E-07	5.342E-08	3.41412E-07	0.34141217
3836203773305	383620	3773305	0.000602116	0.000708039	0.000698612	0.000148501	0.000193124	0.00014215	1.46311E-05	0.000171412	1.46311E-05	2.40621E-05	3.49146E-05	2.06967E-05	1.64616E-08	2.4634E-07	4.8662E-08	3.11464E-07	0.31146357
3836303773305	383630	3773305	0.000550853	0.000647758	0.000639133	0.000135858	0.000176682	0.000130048	1.33854E-05	0.000156818	1.33854E-05	2.35911E-05	3.42312E-05	2.02915E-05	1.51274E-08	2.2614E-07	4.4606E-08	2.85873E-07	0.28587337
3836403773305	383640	3773305	0.000506708	0.000595847	0.000587913	0.00012497	0.000162523	0.000119626	1.23127E-05	0.000144251	1.23127E-05	2.31762E-05	3.36292E-05	1.99347E-05	1.39753E-08	2.0871E-07	4.1112E-08	2.63798E-07	0.26379843
3836503773305	383650	3773305	0.000467944	0.000550264	0.000542937	0.00011541	0.00015009	0.000110474	1.13708E-05	0.000133216	1.13708E-05	2.2805E-05	3.30906E-05	1.96154E-05	1.29602E-08	1.9337E-07	3.8043E-08	2.4437E-07	0.2443702
3836603773305	383660	3773305	0.000437636	0.000514625	0.000507772	0.000107935	0.000140369	0.000103319	1.06343E-05	0.000124588	1.06343E-05	2.25898E-05	3.27783E-05	1.94303E-05	1.21655E-08	1.8136E-07	3.5645E-08	2.29172E-07	0.22917192
3836703773305	383670	3773305	0.000410799	0.000483066	0.000476634	0.000101316	0.000131761	9.6983E-05	9.98216E-06	0.000116947	9.98216E-06	2.23902E-05	3.24886E-05	1.92586E-05	1.14596E-08	1.7071E-07	3.352E-08	2.15686E-07	0.21568559
3836803773305	383680	3773305	0.000386891	0.000454952	0.000448894	9.54196E-05	0.000124092	9.13388E-05	9.40122E-06	0.000110141	9.40122E-06	2.22061E-05	3.22216E-05	1.91003E-05	1.08292E-08	1.612E-07	3.1625E-08	2.03653E-07	0.20365284
3836903773305	383690	3773305	0.000366197	0.000430618	0.000424884	9.03159E-05	0.000117455	8.64533E-05	8.89837E-06	0.00010425	8.89837E-06	2.20533E-05	3.19998E-05	1.89688E-05	1.02822E-08	1.5296E-07	2.9984E-08	1.93222E-07	0.19322158
3837003773305	383700	3773305	0.000347063	0.000408118	0.000402684	8.55968E-05	0.000111318	8.19361E-05	8.43343E-06	9.88029E-05	8.43343E-06	2.18848E-05	3.17554E-05	1.88239E-05	9.77526E-09	1.4532E-07	2.8465E-08	1.8356E-07	0.1835599
3837103773305	383710	3773305	0.000331511	0.00038983	0.000384639	8.17611E-05	0.00010633	7.82644E-05	8.05552E-06	9.43755E-05	8.05552E-06	2.17881E-05	3.16151E-05	1.87408E-05	9.36306E-09	1.3911E-07	2.7231E-08	1.75709E-07	0.17570871
3837203773305	383720	3773305	0.000317713	0.000373605	0.00036863	7.83582E-05	0.000101904	7.5007E-05	7.72024E-06	9.04475E-05	7.72024E-06	2.17164E-05	3.1511E-05	1.86791E-05	8.99681E-09	1.336E-07	2.6137E-08	1.68737E-07	0.16873682
3837303773305	383730	3773305	0.000305464	0.000359201	0.000354418	7.53372E-05	9.79754E-05	7.21152E-05	7.4226E-06	8.69604E-05	7.4226E-06	2.16759E-05	3.14521E-05	1.86442E-05	8.67189E-09	1.2872E-07	2.5166E-08	1.62554E-07	0.16255369
3837403773305	383740	3773305	0.000297114	0.000349382	0.00034473	7.32778E-05	9.52972E-05	7.01439E-05	7.2197E-06	8.45833E-05	7.2197E-06	2.18256E-05	3.16694E-05	1.8773E-05	8.45304E-09	1.2542E-07	2.4512E-08	1.58385E-07	0.15838453
3837503773305	383750	3773305	0.000289338	0.000340238	0.000335708	7.136E-05	9.28031E-05	6.83081E-05	7.03074E-06	8.23696E-05	7.03074E-06	2.2019E-05	3.195E-05	1.89393E-05	8.24997E-09	1.2236E-07	2.3905E-08	1.54515E-07	0.154515
3837603773305	383760	3773305	0.000280487	0.00032983	0.000325438	6.9177E-05	8.99641E-05	6.62185E-05	6.81566E-06	7.98498E-05	6.81566E-06	2.21188E-05	3.20948E-05	1.90252E-05	8.01668E-09	1.1885E-07	2.3209E-08	1.50075E-07	0.15007547
3837703773305	383770	3773305	0.000271196	0.000318904	0.000314658	6.68855E-05	8.6984E-05	6.4025E-05	6.58989E-06	7.72048E-05	6.58989E-06	2.21375E-05	3.2122E-05	1.90413E-05	7.77017E-09	1.1514E-07	2.2475E-08	1.4539E-07	0.14538952
3837803773305	383780	3773305	0.000262562	0.000308751	0.00030464	6.47561E-05	8.42147E-05	6.19866E-05	6.38009E-06	7.47468E-05	6.38009E-06	2.21593E-05	3.21537E-05	1.90601E-05	7.54088E-09	1.117E-07	2.1793E-08	1.41033E-07	0.14103274
3837903773305	383790	3773305	0.000255426	0.00030036	0.000296361	6.29962E-05	8.19261E-05	6.0302E-05	6.2067E-06	7.27155E-05	6.2067E-06	2.22654E-05	3.23076E-05	1.91513E-05	7.35222E-09	1.0886E-07	2.1232E-08	1.37449E-07	0.13744851
3838003773305	383800	3773305	0.000248714	0.000292467	0.000288573	6.13408E-05	7.97732E-05	5.87174E-05	6.0436E-06	7.08046E-05	6.0436E-06	2.23559E-05	3.24388E-05	1.92291E-05	7.17419E-09	1.0619E-07	2.0703E-08	1.34069E-07	0.13406905
3838103773305	383810	3773305	0.000241668	0.000284181	0.000280397	5.96029E-05	7.75131E-05	5.70538E-05	5.87238E-06	6.87986E-05	5.87238E-06	2.23715E-05	3.24615E-05	1.92425E-05	6.98582E-09	1.0337E-07	2.0144E-08	1.30497E-07	0.13049711
3838203773305	383820	3773305	0.000234237	0.000275443	0.000271776	5.77702E-05	7.51297E-05	5.52996E-05	5.69181E-06	6.66832E-05	5.69181E-06	2.23059E-05	3.23664E-05	1.91862E-05	6.78568E-09	1.0037E-07	1.9551E-08	1.26706E-07	0.12670558
3838303773305	383830	3773305	0.000227185	0.000267151	0.000263594	5.6031E-05	7.28678E-05	5.36347E-05	5.52045E-06	6.46756E-05	5.52045E-06	2.2228E-05	3.22533E-05	1.91191E-05	6.59521E-09	9.7516E-08	1.8988E-08	1.231E-07	0.12309968
3838403773305	383840	3773305	0.000218194	0.000256579	0.000253162	5.38136E-05	6.99842E-05	5.15122E-05	5.30199E-06	6.21162E-05	5.30199E-06	2.19348E-05	3.18278E-05	1.88669E-05	6.35019E-09	9.3848E-08	1.8266E-08	1.18464E-07	0.11846412
3838503773305	383850	3773305	0.000209572	0.000246439	0.000243158	5.1687E-05	6.72185E-05	4.94765E-05	5.09246E-06	5.96614E-05	5.09246E-06	2.16228E-05	3.13752E-05	1.85986E-05	6.11425E-09	9.0318E-08	1.7571E-08	1.14003E-07	0.11400329
3838603773305	383860	3773305	0.000200704	0.000236011	0.000232868	4.94999E-05	6.43742E-05	4.73829E-05	4.87698E-06	5.71369E-05	4.87698E-06	2.1236E-05	3.08139E-05	1.82659E-05	5.87066E-09	8.6675E-08	1.6855E-08	1.09401E-07	0.10940088
3838703773305	383870	3773305	0.000191139	0.000224764	0.000221771	4.7141E-05	6.13065E-05	4.51249E-05	4.64457E-06	5.44141E-05	4.64457E-06	2.0712E-05	3.00536E-05	1.78151E-05	5.60657E-09	8.2728E-08	1.608E-08	1.04415E-07	0.10441456
3838803773305	383880	3773305	0.000182221	0.000214277	0.000211424	4.49416E-05	5.84461E-05	4.30195E-05	4.42787E-06	5.18753E-05	4.42787E-06	2.01942E-05	2.93022E-05	1.73698E-05	5.35911E-09	7.9032E-08	1.5356E-08	9.97467E-08	0.09974674
3838903773305	383890	3773305	0.000173654	0.000204203	0.000201484	4.28286E-05	5.56983E-05	4.0997E-05	4.21969E-06	4.94364E-05	4.21969E-06	1.96577E-05	2.85237E-05	1.69083E-05	5.12034E-09	7.5469E-08	1.4657E-08	9.52462E-08	0.09524621
3839003773305	383900	3773305	0.000165605	0.000194738	0.000192145	4.08435E-05	5.31166E-05	3.90967E-05	4.0241E-06	4.71449E-05	4.0241E-06	1.91243E-05	2.77497E-05	1.64495E-05	4.89516E-09	7.2111E-08	1.3999E-08	9.10059E-08	0.09100595
3839103773305	383910	3773305	0.000158119	0.000185935	0.000183459	3.89971E-05	5.07154E-05	3.73293E-05	3.84219E-06	4.50136E-05	3.84219E-06	1.86158E-05	2.7012E-05	1.60122E-05	4.68489E-09	6.8978E-08	1.3386E-08	8.70488E-08	0.0870488
3829703773315	382970	3773315	7.44749E-05	8.75764E-05	8.64103E-05	1.83679E-05	2.38873E-05	1.75823E-05	1.8097E-06	2.12017E-05	1.8097E-06	1.20155E-05	1.74347E-05	1.03349E-05	3.87967E-09	5.0672E-08	8.8765E-09	6.34277E-08	0.06342767
3829803773315	382980	3773315	7.7845E-05	9.15393E-05	9.03205E-05	1.9199E-05	2.49682E-05	1.8378E-05	1.89159E-06	2.21611E-05	1.89159E-06	1.22712E-05	1.78058E-05	1.05549E-05	4.11141E-09	5.3559E-08	9.3637E-09	6.70343E-08	0.06703427
3829903773315	382990	3773315	8.11147E-05	9.53843E-05	9.41142E-05	2.000555E-05	2.60169E-05	1.91499E-05	1.97104E-06	2.3092E-05	1.97104E-06	1.24989E-05	1.81362E-05	1.07508E-05	4.3483E-09	5.6489E-08	9.8554E-09	7.0693E-08	0.07069303
3830003773315	383000	3773315	8.43177E-05	9.91507E-05	9.78305E-05	2.07954E-05	2.70443E-05	1.99061E-05	2.04887E-06	2.40038E-05	2.04887E-06	1.27048E-05	1.8435E-05	1.09279E-05	4.59334E-09	5.9501E-08	1.0358E-08	7.44516E-08	0.0744516

Unique Identifier	X (UTM)	Y (UTM)	EGIODemolition 2025	EGIOSite Grubbing / Prep 2025	EGIOMass Grading / Excavation 2025	EGIOMass Grading / Excavation 2026	EGIODrainage / Utilities Trenching 2026	EGIODrainage / Utilities Trenching 2027	EGIOFoundations / Concrete Pads 2026	EGIOFoundations / Concrete Pads 2027	EGIOBuilding / Structure Construction 2026	EGIOBuilding / Structure Construction 2027	EGIOAsphalt Paving 2027	EGIOArchitectural Coating 2027	EGIOLandscaping or Other Finishing 2027	EGIOWaterside Construction (Piles) 2027	HIWaterside Construction (Landscaping) 2025	HIWaterside Construction (Landscaping) 2026	KMDemolition 2025	KMSite Grubbing / Prep 2025	KMMass Grading / Excavation 2025
3830103773315	383010	3773315	0.000283688	0.00011127	3.6848E-05	3.60888E-05	8.38E-05	8.36707E-05	0.000110102	0.000110031	0.000117933	0.000115106	4.58921E-06	4.58921E-06	0.000124285	4.58921E-06	5.67894E-05	5.50106E-05	3.45661E-05	0.000150019	0.000114031
3830203773315	383020	3773315	0.000299397	0.00011743	3.88885E-05	3.80873E-05	8.84405E-05	8.83041E-05	0.000116199	0.000116124	0.000124464	0.000121481	4.84334E-06	4.84334E-06	0.000131167	4.84334E-06	5.97708E-05	5.78987E-05	3.55958E-05	0.000154488	0.000117428
3830303773315	383030	3773315	0.000315772	0.00012385	4.10153E-05	4.01703E-05	9.32774E-05	9.31335E-05	0.000122554	0.000122475	0.000131271	0.000128124	5.10823E-06	5.10823E-06	0.000138341	5.10823E-06	6.28474E-05	6.08789E-05	3.65848E-05	0.00015878	0.00012069
3830403773315	383040	3773315	0.00033343	0.00013078	4.3309E-05	4.24167E-05	9.84937E-05	9.83417E-05	0.000129408	0.000129324	0.000138612	0.000135289	5.39389E-06	5.39389E-06	0.000146077	5.39389E-06	6.61535E-05	6.40814E-05	3.7585E-05	0.000163122	0.00012399
3830503773315	383050	3773315	0.000352948	0.00013843	4.58442E-05	4.48996E-05	0.000104259	0.000104098	0.000136983	0.000136895	0.000146726	0.000143209	5.70963E-06	5.70963E-06	0.000154628	5.70963E-06	6.98005E-05	6.76142E-05	3.86215E-05	0.00016762	0.000127409
3830603773315	383060	3773315	0.000374478	0.00014688	4.86407E-05	4.76385E-05	0.000110619	0.000110448	0.000145339	0.000145245	0.000155676	0.000151945	6.05792E-06	6.05792E-06	0.0016406	6.05792E-06	7.38027E-05	7.1491E-05	3.96806E-05	0.000172217	0.000130903
3830703773315	383070	3773315	0.000402098	0.00015771	5.22282E-05	5.11521E-05	0.000118778	0.000118594	0.000156058	0.000155958	0.000167158	0.000163151	6.50472E-06	6.50472E-06	0.000176161	6.50472E-06	7.89565E-05	7.64835E-05	4.1043E-05	0.00017813	0.000135397
3830803773315	383080	3773315	0.000434604	0.00017046	5.64503E-05	5.52873E-05	0.00012838	0.000128182	0.000168674	0.000168565	0.000180671	0.000176341	7.03057E-06	7.03057E-06	0.000190402	7.03057E-06	8.49984E-05	8.23361E-05	4.25502E-05	0.000184671	0.00014037
3830903773315	383090	3773315	0.000474376	0.00018606	6.16163E-05	6.03468E-05	0.000140128	0.000139912	0.0018411	0.000183992	0.000197205	0.000192478	7.67397E-06	7.67397E-06	0.000207826	7.67397E-06	9.23587E-05	8.94659E-05	4.43041E-05	0.000192283	0.000146156
3831003773315	383100	3773315	0.000529525	0.00020769	6.87797E-05	6.73626E-05	0.000156419	0.000156178	0.000205514	0.000205382	0.000220132	0.000214855	8.56612E-06	8.56612E-06	0.000231987	8.56612E-06	0.000102564	9.93517E-05	4.66848E-05	0.000202616	0.000154009
3831103773315	383110	3773315	0.00059628	0.00023387	7.74503E-05	7.58546E-05	0.000176138	0.000175866	0.000231422	0.000231273	0.000247882	0.000241941	9.646E-06	9.646E-06	0.000261233	9.646E-06	0.000114811	0.000111215	4.92625E-05	0.000213803	0.000162513
3831203773315	383120	3773315	0.000670875	0.00026313	8.71395E-05	8.53441E-05	0.000198173	0.000197868	0.000260374	0.000260206	0.000278893	0.000272208	1.08527E-05	1.08527E-05	0.000293913	1.08527E-05	0.000128332	0.000124312	5.17496E-05	0.000224597	0.000170718
3831303773315	383130	3773315	0.000757642	0.00029716	9.84095E-05	9.63819E-05	0.000223804	0.000223458	0.000294049	0.000293859	0.000314963	0.000307413	1.22563E-05	1.22563E-05	0.000331926	1.22563E-05	0.000143908	0.000139401	5.42865E-05	0.000235607	0.000179087
3831403773315	383140	3773315	0.000870357	0.00034137	0.00011305	0.000110721	0.000257099	0.000256702	0.000337795	0.000337577	0.00036182	0.00035148	1.40797E-05	1.40797E-05	0.000380307	1.40797E-05	0.000164037	0.000158899	5.72511E-05	0.000248474	0.000188867
3831503773315	383150	3773315	0.001085251	0.00042565	0.00014096 3	0.000138058	0.000320578	0.000320083	0.000421198	0.000420926	0.000451155	0.000440341	1.75561E-05	1.75561E-05	0.000475453	1.75561E-05	0.000202421	0.000196081	6.22751E-05	0.000270278	0.00020544
3831603773315	383160	3773315	0.001404634	0.00055092	0.000182447	0.000178688	0.000414922	0.000414282	0.000545153	0.000544801	0.000583927	0.000569931	2.27227E-05	2.27227E-05	0.000615376	2.27227E-05	0.000258891	0.000250783	6.7616E-05	0.000293458	0.000223059
3831703773315	383170	3773315	0.001895321	0.00074337	0.000246182	0.00024111	0.000559869	0.000559005	0.000735594	0.000735119	0.000787913	0.000769027	3.06606E-05	3.06606E-05	0.000830348	3.06606E-05	0.000345235	0.000334422	7.29817E-05	0.000316746	0.000240761
3831803773315	383180	3773315	0.002751046	0.001079	0.000357331	0.000349969	0.000812646	0.000811392	0.00106771	0.001067021	0.001143651	0.001116238	4.45036E-05	4.45036E-05	0.001205245	4.45036E-05	0.000496104	0.000480565	7.86779E-05	0.000341467	0.000259552
3834803773315	383480	3773315	0.005799406	0.00227461	0.000753281	0.00073776	0.001713116	0.001710473	0.002250811	0.002249358	0.002410899	0.002353111	9.38168E-05	9.38168E-05	0.002540745	9.38168E-05	0.001610757	0.001560305	0.002733319	0.011862796	0.00901699
3834903773315	383490	3773315	0.00478054	0.00187499	0.000620941	0.000608147	0.001412148	0.001409969	0.001855378	0.001854181	0.001987342	0.001939706	7.73347E-05	7.73347E-05	0.002094376	7.73347E-05	0.001290238	0.001249825	0.002181569	0.009468163	0.007196813
3835003773315	383500	3773315	0.003454553	0.00135492	0.000448709	0.000439464	0.001020458	0.001018884	0.001340749	0.001339883	0.001436109	0.001401686	5.58842E-05	5.58842E-05	0.001513455	5.58842E-05	0.000953578	0.00092371	0.00160591	0.006969762	0.005297762
3835103773315	383510	3773315	0.002596124	0.00101824	0.000337209	0.000330261	0.000766883	0.000765699	0.001007583	0.001006933	0.001079248	0.001053379	4.19974E-05	4.19974E-05	0.001137373	4.19974E-05	0.000728907	0.000706076	0.001219828	0.00529414	0.004024111
3835203773315	383520	3773315	0.002062835	0.00080907	0.0002679 4	0.00026242	0.000609352	0.000608411	0.000800608	0.000800092	0.000857551	0.000836996	3.33704E-05	3.33704E-05	0.000903737	3.33704E-05	0.000584557	0.000566248	0.000971452	0.004216169	0.003204738
3835303773315	383530	3773315	0.00171383	0.00067219	0.000222608	0.000218022	0.000506257	0.000505476	0.000665156	0.000664727	0.000712465	0.000695387	2.77246E-05	2.77246E-05	0.000750837	2.77246E-05	0.000487672	0.000472398	0.000804682	0.003492375	0.002654577
3835403773315	383540	3773315	0.001463035	0.00057382	0.000190033	0.000186117	0.000432173	0.000431507	0.000567819	0.000567453	0.000608205	0.000593627	2.36675E-05	2.36675E-05	0.000640962	2.36675E-05	0.000416898	0.00040384	0.000682924	0.002963938	0.002252909
3835503773315	383550	3773315	0.001267317	0.00049706	0.000164611	0.000161219	0.000374359	0.000373782	0.000491859	0.000491542	0.000526842	0.000514214	2.05013E-05	2.05013E-05	0.000555217	2.05013E-05	0.000361097	0.000349787	0.000587072	0.002547933	0.001936701
3835603773315	383560	3773315	0.00109506	0.0004295	0.000142237	0.000139306	0.000323475	0.000322976	0.00042504	0.00042473	0.000455233	0.000444321	1.77148E-05	1.77148E-05	0.00047975	1.77148E-05	0.000311625	0.000301864	0.000502354	0.002180251	0.001657223
3835703773315	383570	3773315	0.000960231	0.00037662	0.000124724	0.000122154	0.000283648	0.00028321	0.000372676	0.000372435	0.000399182	0.000389614	1.55336E-05	1.55336E-05	0.000420681	1.55336E-05	0.00027259	0.000264052	0.000435806	0.001891429	0.001437687
3835803773315	383580	3773315	0.000851333	0.0003339	0.000110579	0.000108301	0.00025148	0.000251092	0.000330411	0.000330198	0.000353912	0.000345429	1.3772E-05	1.3772E-05	0.000372973	1.3772E-05	0.000240974	0.000233426	0.000382207	0.001658807	0.00126087
3835903773315	383590	3773315	0.000762294	0.00029898	9.90138E-05	9.69738E-05	0.000225178	0.000224831	0.000295854	0.000295664	0.000316897	0.000309301	1.23316E-05	1.23316E-05	0.000333964	1.23316E-05	0.00021504	0.000208304	0.000338505	0.001469137	0.001116701
3836003773315	383600	3773315	0.000688139	0.0002699	8.93818E-05	8.75403E-05	0.000203273	0.000202959	0.000267074	0.000266902	0.00028607	0.000279213	1.1132E-05	1.1132E-05	0.000301477	1.1132E-05	0.000193409	0.000187351	0.000302269	0.001311869	0.00099716
3836103773315	383610	3773315	0.000627447	0.00024609	8.14987E-05	7.98195E-05	0.000185345	0.000185059	0.000243519	0.000243362	0.000260839	0.000254587	1.01502E-05	1.01502E-05	0.000274887	1.01502E-05	0.000175694	0.000170191	0.000272759	0.001183792	0.000899808
3836203773315	383620	3773315	0.000575388	0.00022568	7.47367E-05	7.31968E-05	0.000169967	0.000169704	0.000223314	0.00022317	0.000239197	0.000233464	9.30803E-06	9.30803E-06	0.0025208	9.30803E-06	0.00016052	0.000155492	0.000247623	0.0010747	0.000816887
3836303773315	383630	3773315	0.000530217	0.00020796	6.88695E-05	6.74505E-05	0.000156624	0.000156382	0.000205783	0.00020565	0.000220419	0.000215136	8.57731E-06	8.57731E-06	0.00023229	8.57731E-06	0.000147358	0.000142742	0.000225954	0.000980656	0.00074503
3836403773315	383640	3773315	0.000490508	0.00019238	6.37117E-05	6.2399E-05	0.00014489 4	0.00014467	0.000190371	0.000190248	0.000203911	0.000199024	7.93493E-06	7.93493E-06	0.000214894	7.93493E-06	0.000135802	0.000131548	0.000207037	0.000898555	0.000682997
3836503773315	383650	3773315	0.000455666	0.00017872	5.91862E-05	5.79667E-05	0.000134602	0.000134394	0.000176849	0.000176735	0.000189427	0.000184887	7.3713E-06	7.3713E-06	0.000199629	7.3713E-06	0.000125673	0.000121737	0.000190555	0.000827022	0.000628625
3836603773315	383660	3773315	0.000427113	0.00016752	5.54773E-05	5.43343E-05	0.000126167	0.000125972	0.000165767	0.00016566	0.000177557	0.000173301	6.90939E-06	6.90939E-06	0.0001871 2	6.90939E-06	0.000117382	0.000113705	0.000177126	0.000768739	0.000584323
3836703773315	383670	3773315	0.000401756	0.00015757	5.21838E-05	5.11087E-05	0.000118677	0.000118494	0.000155926	0.000155825	0.000167016	0.000163013	6.4992E-06	6.4992E-06	0.000176011	6.4992E-06	0.000110034	0.000106588	0.000165288	0.000717361	0.00054527
3836803773315	383680	3773315	0.000379005	0.00014865	4.92287E-05	4.82144E-05	0.000111956	0.000111783	0.000147096	0.000147001	0.000157558	0.000153781	6.13115E-06	6.13115E-06	0.000166044	6.13115E-06	0.000103454	0.000100214	0.00015474	0.000671581	0.000510473
3836903773315	383690	3773315	0.00035884	0.00014074	4.66095E-05	4.56492E-05	0.000106	0.000105836	0.00013927	0.00013918	0.000149175	0.0001456	5.80495E-06	5.80495E-06	0.00015721	5.80495E-06	9.76364E-05	9.45782E-05	0.000145456	0.000631291	0.000479849
3837003773315	383700	3773315	0.000340292	0.00013347	4.42003E-05	4.32897E-05	0.000100521	0.000100366	0.000132071	0.000131986	0.000141465	0.000138074	5.5049E-06	5.5049E-06	0.000149084	5.5049E-06	9.2296E-05	8.94051E-05	0.000136979	0.000594499	0.000451882
3837103773315	383710	3773315	0.000326424	0.00012803	4.2399E-05	4.15254E-05	9.64241E-05	9.62753E-05	0.000126689	0.000126607	0.000135699	0.000132447	5.28056E-06	5.28056E-06	0.000143008	5.28056E-06	8.83009E-05	8.55352E-05	0.000130661	0.000567076	0.000431038
3837203773315	383720	3773315	0.000314595	0.00012339	4.08625E-05	4.00206E-05	9.29298E-05	9.27864E-05	0.000122098	0.000122019	0.000130782	0.000127647	5.08919E-06	5.08919E-06	0.000137825	5.08919E-06	8.4889E-05	8.22301E-05	0.000125288	0.000543759	0.000413315
3837303773315	383730	3773315	0.000303942	0.00011921	3.94788E-05	3.86654E-05	8.97831E-05	8.96445E-05	0.000117963	0.000117887	0.000126353	0.000123325	4.91687E-06	4.91687E-06	0.000133158	4.91687E-06	8.1816E-05	7.92534E-05	0.000120461	0.000522809	0.00039739
3837403773315	383740	3773315	0.000296218	0.00011618	3.84755E-05	3.76828E-05	8.75013E-05	8.73663E-05	0.000114965	0.000114891	0.000123142	0.00012019	4.79191E-06	4.79191E-06	0.000129774	4.79191E-06	7.95593E-05	7.70673E-05	0.000116919	0.000507438	0.000385707
3837503773315	383750	3773315	0.000289005	0.00011335	3.75387E-05	3.67652E-05	8.53707E-05	8.5239E-05	0.000112166	0.000112094	0.000120144	0.000117264	4.67523E-06	4.67523E-06	0.000126614	4.67523E-06	7.74425E-05	7.50168E-05	0.000113602	0.000493039	0.000374762
3837603773315	383760	3773315	0.000281838	0.00011054	3.66077E-05	3.58534E-05	8.32534E-05	8.3125E-05	0.000109384	0.000109314	0.000117164	0.000114356	4.55928E-06	4.55928E-06	0.000123474	4.55928E-06	7.53454E-05	7.29855E-05	0.0001103 2	0.000478797	0.000363937
3837703773315	383770	3773315	0.000274885	0.00010781	3.57047E-05	3.4969E-05	8.11998E-05	8.10745E-05	0.000106686	0.000106617	0.000114274	0.000111535	4.44681E-06	4.44681E-06	0.000120429	4.44681E-06	7.33112E-05	7.10149E-05	0.000107147	0.000465027	0.00035347
3837803773315	383780	3773315	0.000268382	0.00010526	3.486E-05	3.41418E-05	7.92789E-05	7.91566E-05	0.000104162	0.000104095	0.000111571	0.000108896	4.34162E-06	4.34162E-06	0.00011758	4.34162E-06	7.14114E-05	6.91747E-05	0.000104194	0.000452209	0.000343727
3837903773315	383790	3773315	0.000261835	0.0001027	3.40095E-05	3.33088E-05	7.73447E-05	7.72253E-05	0.000101621	0.000101555	0.000108849	0.000106239	4.23569E-06	4.23569E-06	0.000114711	4.23569E-06	6.95081E-05	6.7331E-05	0.000101243	0.000439401	0.000333992
3838003773315	383800	3773315	0.000255628	0.00010026	3.32033E-05	3.25192E-05	7.55113E-05	7.53948E-05	9.92119E-05	9.91479E-05	0.000106268	0.000103721	4.13529E-06	4.13529E-06	0.000111992	4.13529E-06	6.77106E-05	6.55898E-05	9.84684E-05	0.0042736	0.000324839
3838103773315	383810	3773315	0.00024926	9.7763E-05	3.23762E-05	3.17091E-05	7.36301E-05	7.35165E-05	9.67404E-05	9.66779E-05	0.000103621	0.000101137	4.03227E-06	4.03227E-06	0.000109202	4.03227E-06	6.58826E-05	6.38191E-05	9.56531E-05	0.000415141	0.000315552
3838203773315	383820	3773315	0.000242649	9.517E-05	3.15175E-05	3.08681E-05	7.16773E-05	7.15667E-05	9.41746E-05	9.41139E-05	0.000100873	9.84549E-05	3.92533E-06	3.92533E-06	0.000106306	3.92533E-06	6.39954E-05	6.1991E-05	9.27564E-05	0.000402569	0.000305996
3838303773315	383830	3773315	0.000236335	9.2694E-05	3.06973E-05	3.00649E-05	6.98121E-05	6.97044E-05	9.1724E-05	9.16648E-05	9.82478E-05	9.58929E-05	3.82318E-06	3.82318E-06	0.000103539	3.82318E-06	6.21998E-05	6.02515E-05	9.0009E-05	0.000390646	0.000296932
3838403773315	383840	3773315	0.000228008	8.9428E-05	2.96158E-05	2.90056E-05	6.73526E-05	6.72486E-05	8.84924E-05	8.84353E-05	9.47865E-05	9.25145E-05	3.68848E-06	3.68848E-06	9.98914E-05	3.68848E-06	5.98569E-05	5.79821E-05	8.64198E-05	0.000375068	0.000285092
3838503773315	383850	3773315	0.000219934	8.6261E-05	2.8567E-05	2.79784E-05	6.49673E-05	6.4867E-05	8.53585E-05	8.53034E-05	9.14296E-05	8.92381E-05	3.55786E-06	3.55786E-06	9.63538E-05	3.55786E-06	5.75912E-05	5.57874E-05	8.29596E-05	0.0036005	0.000273677
3838603773315	383860	3773315	0.000211742	8.3048E-05	2.7503E-05	2.69363E-05	6.25475E-05	6.2451E-05	8.21793E-05	8.21263E-05	8.80243E-05	8.59144E-05	3.42534E-06	3.42534E-06	9.27651E-05	3.42534E-06	5.53022E-05	5.35701E-05	7.94677E-05	0.000344895	0.000262157
3838703773315	383870	3773315	0.000203047	7.9638E-05	2.63737E-05	2.58303E-05	5.99792E-05	5.98866E-05	7.88048E-05	7.8754E-05	8.44098E-05	8.23865E-05	3.28469E-06	3.28469E-06	8.89559E-05	3.28469E-06	5.28876E-05	5.12311E-05	7.57924E-05	0.000328945	0.000250033
3838803773315	383880	3773315	0.000194865	7.6429E-05	2.53108E-05	2.47893E-05	5.756211E-05	5.74733E-05	7.56291E-05	7.55803E-05	8.10082E-05	7.90664E-05	3.15232E-06	3.15232E-06	8.53711E-05	3.15232E-06	5.06237E-05	4.90381E-05	7.23616E-05	0.000314055	0.000238715
3838903773315	383890	3773315	0.000186655	7.3209E-05	2.42445E-05	2.3745E-05	5.5137E-05	5.5052E-05	7.24428E-05	7.23961E-05	7.75953E-05	7.57354E-05	3.01952E-06	3.01952E-06	8.17744E-05	3.01952E-06	4.83652E-05	4.68503E-05	6.89444E-05	0.000299224	0.000227442
3839003773315	383900	3773315	0.000178832	7.014E-05	2.32283E-05	2.27497E-05	5.28261E-05	5.27445E-05	6.94065E-05	6.93617E-05	7.43431E-05	7.25611E-05	2.89296E-06	2.89296E-06	7.8347E-05	2.89296E-06	4.62251E-05	4.47773E-05	6.5715E-05	0.000285208	0.000216788
3839103773315	383910	3773315	0.000171485	6.7259E-05	2.2274E-05	2.18151E-05	5.06557E-05	5.05775E-05	6.6555E-05	6.6512E-05	7.12887E-05	6.95799E-05	2.7741E-06	2.7741E-06	7.51281E-05	2.7741E-06	4.42195E-05	4.28345E-05	6.27028E-05	0.000272135	0.000206851
3829703773325	382970	3773325	0.000218811	8.5821E-05	2.84212E-05	2.78356E-05	6.46356E-05	6.45359E-05	8.49228E-05	8.4868E-05	9.09629E-05	8.87826E-05	3.5397E-06	3.5397E-06	9.58619E-05	3.5397E-06	4.38285E-05	4.24557E-05	2.92388E-05	0.000126899	9.64565E-05
3829803773325	382980	3773325	0.000232823	9.1316E-05	3.02412E-05	2.96181E-05	6.87747E-05	6.86686E-05	9.0361E-05	9.03026E-05	9.67879E-05	9.44679E-05	3.76637E-06	3.76637E-06	0.000102001	3.76637E-06	4.66359E-05	4.51752E-05	3.04813E-05	0.000132291	0.000100555
3829903773325	382990	3773325	0.000247275	9.6985E-05	3.21183E-05	3.14566E-05	7.30438E-05	7.29311E-05	9.59699E-05	9.5908E-05	0.000102796	0.000100332	4.00016E-06	4.00016E-06	0.000108332	4.00016E-06	4.95008E-05	4.79503E-05	3.16784E-05	0.000137487	0.000104505
3830003773325	383000	3773325	0.000262167	0.00010283	3.40527E-05	3.33511E-05	7.74428E-05	7.73233E-05	0.00010175	0.000101684	0.000108987	0.000106374	4.24107E-06	4.24107E-06	0.000114856	4.24107E-06	5.24123E-05	5.07706E-05	3.28326E-05	0.000142496	0.000108312
3830103773325	383010	3773325	0.000278685	0.0001093	3.61982E-05	3.54524E-05	8.23221E-05	8.21951E-05	0.000108161	0.000108091	0.000115853	0.000113076	4.50828E-06	4.50828E-06	0.000122093	4.50828E-06	5.56305E-05	5.38881E-05	3.40569E-05	0.000147809	0.000112351
3830203773325	383020	3773325	0.000293802	0.00011523	3.81617E-05	3.73754E-05	8.67876E-05	8.66536E-05	0.000114027	0.000113954	0.000122138	0.00011921	4.75282E-06	4.75282E-06	0.000128716	4.75282E-06	5.8499E-05	5.66666E-05	3.50527E-05	0.000152131	0.000115636
3830303773325	383030	3773325	0.000309861	0.00012153	4.02477E-05	3.94184E-05	9.15316E-05	9.13903E-05	0.00012026	0.000120183	0.000128814	0.000125726	5.01262E-06	5.01262E-06	0.000135752	5.01262E-06	6.1536E-05	5.96086E-05	3.60484E-05	0.000156453	0.000118921
3830403773325	383040	3773325	0.000327152	0.00012831	4.24935E-05	4.1618E-05	9.6639E-05	9.64899E-05	0.00012697 1	0.000126889	0.000136002	0.000132742	5.29232E-06	5.29232E-06	0.000143327	5.29232E-06	6.47901E-05	6.27608E-05	3.70578E-05	0.000160833	0.00012225
3830503773325	383050	3773325	0.000345816	0.00013563	4.49178E-05	4.39924E-05	0.000102152	0.000101995	0.000134215	0.000134128	0.000143761	0.000140315	5.59426E-06	5.59426E-06	0.000151504	5.59426E-06	6.82829E-05	6.61441E-05	3.80716E-05	0.000165233	0.000125595
3830603773325	383060	3773325	0.000366457	0.00014373	4.75988E-05	4.66181E-05	0.00010825	0.000108083	0.000142226	0.000142134	0.000152342	0.00014869	5.92817E-06	5.92817E-06	0.000160546	5.92817E-06	7.2129E-05	6.98698E-05	3.91194E-05	0.000169781	0.000129052
3830703773325	383070	3773325	0.000391328	0.00015348	5.08293E-05	4.97821E-05	0.000115596	0.000115418	0.000151879	0.000151781	0.000162681	0.000158782	6.33051E-06	6.33051E-06	0.000171443	6.33051E-06	7.67626E-05	7.43583E-05	4.03528E-05	0.000175134	0.00013312
3830803773325	383080	3773325	0.000419954	0.00016471	5.45475E-05	5.34236E-05	0.000124052	0.000123861	0.000162989	0.000162883	0.000174581	0.000170396	6.79358E-06	6.79358E-06	0.000183984	6.79358E-06	8.20725E-05	7.95019E-05	4.16903E-05	0.000180939	0.000137533
3830903773325	383090	3773325	0.000454849	0.0001784	5.908E-05	5.78627E-05	0.00013436	0.000134153	0.000176532	0.000176418	0.000189088	0.000184555	7.35808E-06	7.35808E-06	0.000199271	7.35808E-06	8.85324E-05	8.57594E-05	4.32767E-05	0.000187824	0.000142766
3831003773325	383100	3773325	0.000504115	0.00019772	6.54792E-05	6.41301E-05	0.000148913	0.000148683	0.000195652	0.000195526	0.000209568	0.000204545	8.15506E-06	8.15506E-06	0.000220855	8.15506E-06	9.76758E-05	9.46164E-05	4.55624E-05	0.000197744	0.000150306
3831103773325	383110	3773325	0.000562876	0.00022077	7.31115E-05	7.16051E-05	0.000166271	0.000166014	0.000218458	0.000218317	0.000233996	0.000228387	9.10562E-06	9.10562E-06	0.000246598	9.10562E-06	0.0001085	0.000105102	4.80382E-05	0.000208489	0.000158474

			KMMass Grading / Excavation	KMDrainage / Utilities Trenching	KMFoundations / Concrete Pads	KMBuilding / Structure Construction	KMAsphalt Paving	KMArchitectural Coating	KMLandscaping or Other Finishing	KMWaterside Construction (Piles)	EWNDemolition	EWNSite Grubbing / Prep	EWNDrainage / Utilities Trenching	EWNDrainage / Utilities Trenching	EWNDrainage / Utilities Trenching	EWNFoundations / Concrete Pads	EWNBuilding / Structure Construction	EWNAsphalt Paving	EWNLandscaping or Other Finishing	EWNWaterside Construction (Piles)	ISDemolition
Unique Identifier	X (UTM)	Y (UTM)	2026	2026	2026	2026	2026	2026	2026	2026	2027	2027	2027	2028	2029	2029	2029	2029	2029	2029	2027
3830103773315	383010	3773315	0.000112851	4.05256E-05	2.1446E-05	7.36595E-05	2.36639E-06	2.36639E-06	7.60259E-05	2.36639E-06	0.000274995	1.49876E-05	3.51937E-05	3.45141E-05	3.38E-05	2.92771E-05	6.35734E-05	4.5229E-06	6.58349E-05	4.5229E-06	1.87619E-05
3830203773315	383020	3773315	0.000116212	4.17328E-05	2.20849E-05	7.58538E-05	2.43688E-06	2.43688E-06	7.82907E-05	2.43688E-06	0.000290034	1.58072E-05	3.71183E-05	3.64015E-05	3.56483E-05	3.08781E-05	6.70499E-05	4.77024E-06	6.9435E-05	4.77024E-06	1.93306E-05
3830303773315	383030	3773315	0.000119441	4.28923E-05	2.26984E-05	7.79612E-05	2.50458E-06	2.50458E-06	8.04658E-05	2.50458E-06	0.000305592	1.66552E-05	3.91095E-05	3.83542E-05	3.75606E-05	3.25345E-05	7.06468E-05	5.02614E-06	7.31598E-05	5.02614E-06	1.98797E-05
3830403773315	383040	3773315	0.000122707	4.4065E-05	2.33191E-05	8.00928E-05	2.57306E-06	2.57306E-06	8.26659E-05	2.57306E-06	0.000322368	1.75695E-05	4.12565E-05	4.04598E-05	3.96226E-05	3.43206E-05	7.45251E-05	5.30206E-06	7.71761E-05	5.30206E-06	2.0419E-05
3830503773315	383050	3773315	0.000126091	4.52802E-05	2.39621E-05	8.23015E-05	2.64402E-06	2.64402E-06	8.49456E-05	2.64402E-06	0.000340898	1.85794E-05	4.36279E-05	4.27854E-05	4.19001E-05	3.62933E-05	7.88087E-05	5.60681E-06	8.16121E-05	5.60681E-06	2.09598E-05
3830603773315	383060	3773315	0.000129548	4.65219E-05	2.46192E-05	8.45585E-05	2.71653E-06	2.71653E-06	8.7275E-05	2.71653E-06	0.00036125	1.96886E-05	4.62325E-05	4.53397E-05	4.44016E-05	3.846E-05	8.35137E-05	5.94155E-06	8.64844E-05	5.94155E-06	2.14963E-05
3830703773315	383070	3773315	0.000133996	4.81192E-05	2.54645E-05	8.74617E-05	2.80979E-06	2.80979E-06	9.02714E-05	2.80979E-06	0.000387398	2.11137E-05	4.95789E-05	4.86215E-05	4.76155E-05	4.12439E-05	8.95586E-05	6.37161E-06	9.27444E-05	6.37161E-06	2.21558E-05
3830803773315	383080	3773315	0.000138917	4.98863E-05	2.63996E-05	9.06735E-05	2.91298E-06	2.91298E-06	9.35864E-05	2.91298E-06	0.000418071	2.27854E-05	5.35045E-05	5.24712E-05	5.13856E-05	4.45095E-05	9.66496E-05	6.8761E-06	0.000100088	6.8761E-06	2.28782E-05
3830903773315	383090	3773315	0.000144643	5.19425E-05	2.74878E-05	9.44109E-05	3.03305E-06	3.03305E-06	9.7444E-05	3.03305E-06	0.00045546	2.48231E-05	5.82894E-05	5.71638E-05	5.5981E-05	4.849E-05	0.000105293	7.49103E-06	0.000109039	7.49103E-06	2.37081E-05
3831003773315	383100	3773315	0.000152416	5.47337E-05	2.89649E-05	9.94843E-05	3.19603E-06	3.19603E-06	0.00010268	3.19603E-06	0.000507266	2.76466E-05	6.49195E-05	6.36659E-05	6.23485E-05	5.40054E-05	0.00011727	8.3431E-06	0.000121441	8.3431E-06	2.48175E-05
3831103773315	383110	3773315	0.000160831	5.77558E-05	3.05641E-05	0.000104977	3.3725E-06	3.3725E-06	0.00010835	3.3725E-06	0.000569577	3.10427E-05	7.28941E-05	7.14864E-05	7.00073E-05	6.06394E-05	0.000131675	9.36795E-06	0.000136359	9.36795E-06	2.60135E-05
3831203773315	383120	3773315	0.000168951	6.06717E-05	3.21072E-05	0.000110277	3.54276E-06	3.54276E-06	0.00011382	3.54276E-06	0.000638565	3.48026E-05	8.17231E-05	8.0145E-05	7.84867E-05	6.79841E-05	0.000147623	1.05026E-05	0.000152875	1.05026E-05	2.71718E-05
3831303773315	383130	3773315	0.000177233	6.3646E-05	3.36812E-05	0.000115683	3.71644E-06	3.71644E-06	0.0001194	3.71644E-06	0.000718219	3.91439E-05	9.19172E-05	9.01422E-05	8.82771E-05	7.64644E-05	0.000166038	1.18127E-05	0.000171944	1.18127E-05	2.83539E-05
3831403773315	383140	3773315	0.000186912	6.71217E-05	3.55206E-05	0.000122001	3.9194E-06	3.9194E-06	0.00012592	3.9194E-06	0.00082128	4.47608E-05	0.000105107	0.000103077	0.000100944	8.74367E-05	0.000189863	1.35078E-05	0.000196617	1.35078E-05	2.97274E-05
3831503773315	383150	3773315	0.000203314	7.30119E-05	3.86376E-05	0.000132707	4.26334E-06	4.26334E-06	0.00013697	4.26334E-06	0.001017977	5.54811E-05	0.00013028	0.000127764	0.000125121	0.000108378	0.000235336	1.67429E-05	0.000243707	1.67429E-05	3.19671E-05
3831603773315	383160	3773315	0.000220751	7.92736E-05	4.19513E-05	0.000144088	4.62897E-06	4.62897E-06	0.000148717	4.62897E-06	0.001308539	7.13171E-05	0.000167466	0.000164232	0.000160834	0.000139312	0.000302508	2.15218E-05	0.000313269	2.15218E-05	3.42921E-05
3831703773315	383170	3773315	0.000238269	8.55644E-05	4.52804E-05	0.000155522	4.99631E-06	4.99631E-06	0.000160519	4.99631E-06	0.001754596	9.56277E-05	0.000224552	0.000220216	0.000215659	0.000186801	0.000405627	2.88582E-05	0.000420056	2.88582E-05	3.65933E-05
3831803773315	383180	3773315	0.000256866	9.22426E-05	4.88144E-05	0.000167661	5.38626E-06	5.38626E-06	0.000173047	5.38626E-06	0.002535532	0.00013819	0.000324496	0.000318229	0.000311645	0.000269942	0.000586164	4.17024E-05	0.000607015	4.17024E-05	3.89449E-05
3834803773315	383480	3773315	0.008923673	0.003204567	0.001695845	0.005824635	0.000187122	0.000187122	0.006011757	0.000187122	0.007089684	0.000386397	0.000907333	0.000889811	0.0008714	0.000754795	0.001638992	0.000116605	0.001697295	0.000116605	0.001265124
3834903773315	383490	3773315	0.007122333	0.002557691	0.00135352	0.004648869	0.00014935	0.00014935	0.004798219	0.00014935	0.005651653	0.000308022	0.000723295	0.000709327	0.00069465	0.000601697	0.001306548	9.29538E-05	0.001353025	9.29538E-05	0.001010575
3835003773315	383500	3773315	0.005242935	0.001882783	0.000996362	0.003422154	0.00010994	0.00010994	0.003532094	0.00010994	0.004199035	0.000228853	0.00053739	0.000527012	0.000516108	0.000447045	0.000970732	6.90624E-05	0.001005263	6.90624E-05	0.000744228
3835103773315	383510	3773315	0.003982465	0.001430137	0.000756823	0.002599423	8.35091E-05	8.35091E-05	0.002682933	8.35091E-05	0.003222405	0.000175625	0.000412401	0.000404437	0.000396069	0.00034307	0.000744955	5.29995E-05	0.000771455	5.29995E-05	0.000565696
3835203773315	383520	3773315	0.003171572	0.001138939	0.000602722	0.00207014	6.65053E-05	6.65053E-05	0.002136645	6.65053E-05	0.002589659	0.00014114	0.000331423	0.000325023	0.000318298	0.000275705	0.000598677	4.25926E-05	0.000619973	4.25926E-05	0.000450901
3835303773315	383530	3773315	0.002627105	0.000943416	0.000499252	0.001714757	5.50883E-05	5.50883E-05	0.001769845	5.50883E-05	0.002162254	0.000117846	0.000276724	0.00027138	0.000265765	0.000230202	0.000499869	3.5563E-05	0.000517651	3.5563E-05	0.000373853
3835403773315	383540	3773315	0.002229594	0.000800666	0.00042371	0.001455294	4.67528E-05	4.67528E-05	0.001502047	4.67528E-05	0.001848737	0.000100759	0.0002366	0.000232031	0.00022723	0.000196824	0.000427391	3.04065E-05	0.000442594	3.04065E-05	0.000317609
3835503773315	383550	3773315	0.001916658	0.000688288	0.000364239	0.001251035	4.01908E-05	4.01908E-05	0.001291226	4.01908E-05	0.001600946	8.72536E-05	0.000204888	0.000200931	0.000196774	0.000170443	0.000370106	2.63311E-05	0.000383272	2.63311E-05	0.000273331
3835603773315	383560	3773315	0.001640072	0.000588964	0.000311678	0.001070503	3.4391E-05	3.4391E-05	0.001104894	3.4391E-05	0.001381164	7.52752E-05	0.00017676	0.000173347	0.00016976	0.000147044	0.000319297	2.27163E-05	0.000330655	2.27163E-05	0.000234199
3835703773315	383570	3773315	0.001422809	0.000510943	0.000270389	0.000928692	2.98352E-05	2.98352E-05	0.000958527	2.98352E-05	0.001207645	6.58182E-05	0.000154554	0.000151569	0.000148433	0.00012857	0.000279183	1.98624E-05	0.000289114	1.98624E-05	0.000203449
3835803773315	383580	3773315	0.001247822	0.000448103	0.000237135	0.000814475	2.61658E-05	2.61658E-05	0.00084064	2.61658E-05	0.001067126	5.81598E-05	0.00013657	0.000133933	0.000131162	0.00011361	0.000246698	1.75512E-05	0.000255474	1.75512E-05	0.000178669
3835903773315	383590	3773315	0.001105144	0.000396867	0.00021002	0.000721346	2.3174E-05	2.3174E-05	0.00074452	2.3174E-05	0.000951837	5.18764E-05	0.000121815	0.000119463	0.000116991	0.000101336	0.000220046	1.56551E-05	0.000227873	1.56551E-05	0.000158451
3836003773315	383600	3773315	0.000986841	0.000354383	0.000187538	0.000644128	2.06933E-05	2.06933E-05	0.000664821	2.06933E-05	0.000855675	4.66354E-05	0.000109509	0.000107394	0.000105172	9.10984E-05	0.000197815	1.40735E-05	0.000204852	1.40735E-05	0.000141676
3836103773315	383610	3773315	0.000890496	0.000319785	0.000169229	0.000581242	1.8673E-05	1.8673E-05	0.000599915	1.8673E-05	0.000776894	4.23417E-05	9.94263E-05	9.75063E-05	9.54888E-05	8.27111E-05	0.000179602	1.27777E-05	0.000185991	1.27777E-05	0.00012801
3836203773315	383620	3773315	0.000808433	0.000290315	0.000153634	0.000527678	1.69522E-05	1.69522E-05	0.00054463	1.69522E-05	0.000709414	3.8664E-05	9.07903E-05	8.90371E-05	8.71948E-05	7.55269E-05	0.000164002	1.16679E-05	0.000169836	1.16679E-05	0.000116361
3836303773315	383630	3773315	0.000737689	0.00026491	0.00014019	0.000481502	1.54687E-05	1.54687E-05	0.000496971	1.54687E-05	0.0006509	3.54749E-05	8.33018E-05	8.16931E-05	8.00028E-05	6.92973E-05	0.000150475	1.07055E-05	0.000155828	1.07055E-05	0.000106312
3836403773315	383640	3773315	0.000675929	0.000242732	0.000128453	0.00044119	1.41737E-05	1.41737E-05	0.000455364	1.41737E-05	0.000599523	3.26748E-05	7.67265E-05	7.52449E-05	7.3688E-05	6.38275E-05	0.000138598	9.86047E-06	0.000143528	9.86047E-06	9.75333E-05
3836503773315	383650	3773315	0.000622119	0.000223408	0.000118227	0.000406068	1.30453E-05	1.30453E-05	0.000419113	1.30453E-05	0.000554493	3.02206E-05	7.09636E-05	6.95933E-05	6.81533E-05	5.90335E-05	0.000128188	9.11986E-06	0.000132748	9.11986E-06	8.98807E-05
3836603773315	383660	3773315	0.000578276	0.000207664	0.000109895	0.000377451	1.2126E-05	1.2126E-05	0.000389577	1.2126E-05	0.000517587	2.82092E-05	6.62404E-05	6.49613E-05	6.36172E-05	5.51043E-05	0.000119656	8.51286E-06	0.000123912	8.51286E-06	8.36491E-05
3836703773315	383670	3773315	0.000539627	0.000193785	0.00010255	0.000352224	1.13156E-05	1.13156E-05	0.00036354	1.13156E-05	0.000484885	2.64268E-05	6.20552E-05	6.08569E-05	5.95977E-05	5.16227E-05	0.000112096	7.975E-06	0.000116083	7.975E-06	7.81552E-05
3836803773315	383680	3773315	0.00050519	0.000181418	9.60058E-05	0.000329746	1.05934E-05	1.05934E-05	0.00034034	1.05934E-05	0.000455597	2.48306E-05	5.8307E-05	5.71811E-05	5.59979E-05	4.85046E-05	0.000105325	7.4933E-06	0.000109072	7.4933E-06	7.32565E-05
3836903773315	383690	3773315	0.000474883	0.000170534	9.02462E-05	0.000309964	9.95791E-06	9.95791E-06	0.000319922	9.95791E-06	0.000429694	2.34189E-05	5.4992E-05	5.393E-05	5.28142E-05	4.57469E-05	9.93366E-05	7.06727E-06	0.00010287	7.06727E-06	6.89475E-05
3837003773315	383700	3773315	0.000447206	0.000160595	8.49865E-05	0.000291899	9.37755E-06	9.37755E-06	0.000301276	9.37755E-06	0.000405943	2.21244E-05	5.19523E-05	5.0949E-05	4.98948E-05	4.32182E-05	9.38458E-05	6.67662E-06	9.71841E-05	6.67662E-06	6.50087E-05
3837103773315	383710	3773315	0.000426577	0.000153188	8.10663E-05	0.000278434	8.94499E-06	8.94499E-06	0.000287379	8.94499E-06	0.000388118	2.11529E-05	4.9671E-05	4.87118E-05	4.77039E-05	4.13205E-05	8.9725E-05	6.38345E-06	9.29167E-05	6.38345E-06	6.20857E-05
3837203773315	383720	3773315	0.000409037	0.000146889	7.7733E-05	0.000266986	8.57718E-06	8.57718E-06	0.000275563	8.57718E-06	0.000372888	2.03229E-05	4.7722E-05	4.68004E-05	4.58321E-05	3.96991E-05	8.62042E-05	6.13297E-06	8.92707E-05	6.13297E-06	5.96042E-05
3837303773315	383730	3773315	0.000393278	0.000141229	7.47381E-05	0.000256699	8.24672E-06	8.24672E-06	0.000264946	8.24672E-06	0.000359167	1.95751E-05	4.5966E-05	4.50783E-05	4.41456E-05	3.82383E-05	8.30322E-05	5.90729E-06	8.59858E-05	5.90729E-06	5.73784E-05
3837403773315	383740	3773315	0.000381715	0.000137077	7.25407E-05	0.000249152	8.00426E-06	8.00426E-06	0.000257156	8.00426E-06	0.000349014	1.90217E-05	4.46666E-05	4.3804E-05	4.28977E-05	3.71574E-05	8.0685E-05	5.7403E-06	8.35552E-05	5.7403E-06	5.57619E-05
3837503773315	383750	3773315	0.000370884	0.000133187	7.04823E-05	0.000242082	7.77713E-06	7.77713E-06	0.000249859	7.77713E-06	0.000339474	1.85018E-05	4.34456E-05	4.26066E-05	4.17251E-05	3.61417E-05	7.84795E-05	5.58339E-06	8.12712E-05	5.58339E-06	5.42501E-05
3837603773315	383760	3773315	0.00036017	0.00012934	6.84464E-05	0.000235089	7.55248E-06	7.55248E-06	0.000242642	7.55248E-06	0.000330025	1.79868E-05	4.22364E-05	4.14208E-05	4.05637E-05	3.51357E-05	7.62952E-05	5.42799E-06	7.90092E-05	5.42799E-06	5.27536E-05
3837703773315	383770	3773315	0.000349812	0.00012562	6.64778E-05	0.000228328	7.33527E-06	7.33527E-06	0.000235663	7.33527E-06	0.00032086	1.74873E-05	4.10634E-05	4.02705E-05	3.94372E-05	3.416E-05	7.41763E-05	5.27725E-06	7.6815E-05	5.27725E-06	5.13047E-05
3837803773315	383780	3773315	0.00034017	0.000122158	6.46455E-05	0.000222035	7.13309E-06	7.13309E-06	0.000229168	7.13309E-06	0.000312277	1.70195E-05	3.99649E-05	3.91932E-05	3.83822E-05	3.32462E-05	7.21921E-05	5.13608E-06	7.47601E-05	5.13608E-06	4.9955E-05
3837903773315	383790	3773315	0.000330535	0.000118698	6.28146E-05	0.000215746	6.93106E-06	6.93106E-06	0.000222677	6.93106E-06	0.000303701	1.65521E-05	3.88674E-05	3.81169E-05	3.73282E-05	3.23332E-05	7.02095E-05	4.99503E-06	7.2707E-05	4.99503E-06	4.86053E-05
3838003773315	383800	3773315	0.000321477	0.000115445	6.10932E-05	0.000209834	6.74112E-06	6.74112E-06	0.000216575	6.74112E-06	0.000295592	1.61102E-05	3.78297E-05	3.70992E-05	3.63316E-05	3.14699E-05	6.8335E-05	4.86167E-06	7.07658E-05	4.86167E-06	4.73338E-05
3838103773315	383810	3773315	0.000312286	0.000112145	5.93465E-05	0.000203834	6.54839E-06	6.54839E-06	0.000210383	6.54839E-06	0.000287377	1.56624E-05	3.67783E-05	3.6068E-05	3.53217E-05	3.05952E-05	6.64357E-05	4.72654E-06	6.87989E-05	4.72654E-06	4.60386E-05
3838203773315	383820	3773315	0.000302829	0.000108748	5.75493E-05	0.000197662	6.35008E-06	6.35008E-06	0.000204012	6.35008E-06	0.000278946	1.52029E-05	3.56994E-05	3.501E-05	3.42856E-05	2.96977E-05	6.44868E-05	4.58789E-06	6.67807E-05	4.58789E-06	4.47014E-05
3838303773315	383830	3773315	0.000293859	0.000105527	5.58447E-05	0.000191807	6.16199E-06	6.16199E-06	0.000197969	6.16199E-06	0.000270937	1.47664E-05	3.46744E-05	3.40048E-05	3.33012E-05	2.8845E-05	6.26352E-05	4.45616E-06	6.48633E-05	4.45616E-06	4.34313E-05
3838403773315	383840	3773315	0.000282141	0.000101319	5.36178E-05	0.000184158	5.91628E-06	5.91628E-06	0.000190075	5.91628E-06	0.0002606	1.42068E-05	3.33603E-05	3.27161E-05	3.20392E-05	2.77519E-05	6.02615E-05	4.28728E-06	6.24052E-05	4.28728E-06	4.17589E-05
3838503773315	383850	3773315	0.000270844	9.72626E-05	5.1471E-05	0.000176785	5.67939E-06	5.67939E-06	0.000182464	5.67939E-06	0.000250769	1.36672E-05	3.20933E-05	3.14735E-05	3.08223E-05	2.66978E-05	5.79728E-05	4.12445E-06	6.0035E-05	4.12445E-06	4.01423E-05
3838603773315	383860	3773315	0.000259444	9.31686E-05	4.93045E-05	0.000169344	5.44033E-06	5.44033E-06	0.000174784	5.44033E-06	0.0002408	1.31239E-05	3.08174E-05	3.02223E-05	2.9597E-05	2.56365E-05	5.56681E-05	3.96049E-06	5.76483E-05	3.96049E-06	3.85089E-05
3838703773315	383870	3773315	0.000247445	8.88597E-05	4.70242E-05	0.000161512	5.18873E-06	5.18873E-06	0.000166701	5.18873E-06	0.000230333	1.25535E-05	2.94779E-05	2.89086E-05	2.83105E-05	2.45221E-05	5.32484E-05	3.78833E-06	5.51425E-05	3.78833E-06	3.67833E-05
3838803773315	383880	3773315	0.000236244	8.48374E-05	4.48956E-05	0.000154201	4.95386E-06	4.95386E-06	0.000159155	4.95386E-06	0.000220532	1.20193E-05	2.82236E-05	2.76785E-05	2.71059E-05	2.34787E-05	5.09826E-05	3.62714E-06	5.27962E-05	3.62714E-06	3.51682E-05
3838903773315	383890	3773315	0.000225088	8.0831E-05	4.27755E-05	0.000146919	4.71991E-06	4.71991E-06	0.000151639	4.71991E-06	0.00021077	1.14872E-05	2.69742E-05	2.64533E-05	2.59059E-05	2.24394E-05	4.87257E-05	3.46657E-06	5.0459E-05	3.46657E-06	3.35558E-05
3839003773315	383900	3773315	0.000214545	7.70448E-05	4.07718E-05	0.000140037	4.49883E-06	4.49883E-06	0.000144536	4.49883E-06	0.00020152	1.09831E-05	2.57904E-05	2.52924E-05	2.47691E-05	2.14546E-05	4.65875E-05	3.31445E-06	4.82447E-05	3.31445E-06	3.20286E-05
3839103773315	383910	3773315	0.000204711	7.35134E-05	3.8903E-05	0.000133618	4.29262E-06	4.29262E-06	0.000137911	4.29262E-06	0.000192845	1.05103E-05	2.46802E-05	2.42036E-05	2.37028E-05	2.0531E-05	4.45819E-05	3.17176E-06	4.61678E-05	3.17176E-06	3.0602E-05
3829703773325	382970	3773325	9.54583E-05	3.42799E-05	1.81408E-05	6.23073E-05	2.00168E-06	2.00168E-06	6.43089E-05	2.00168E-06	0.000210555	1.14755E-05	2.69467E-05	2.64264E-05	2.58796E-05	2.24165E-05	4.86762E-05	3.46305E-06	5.04077E-05	3.46305E-06	1.64132E-05
3829803773325	382980	3773325	9.95145E-05	3.57365E-05	1.89116E-05	6.49548E-05	2.08674E-06	2.08674E-06	6.70416E-05	2.08674E-06	0.000224414	1.22309E-05	2.87204E-05	2.81658E-05	2.7583E-05	2.3892E-05	5.18801E-05	3.69099E-06	5.37256E-05	3.69099E-06	1.69833E-05
3829903773325	382990	3773325	0.000103423	3.71401E-05	1.96544E-05	6.7506E-05	2.1687E-06	2.1687E-06	6.96747E-05	2.1687E-06	0.000238633	1.30058E-05	3.05401E-05	2.99503E-05	2.93306E-05	2.54058E-05	5.51672E-05	3.92485E-06	5.71296E-05	3.92485E-06	1.75436E-05
3830003773325	383000	3773325	0.000107191	3.84932E-05	2.03705E-05	6.99655E-05	2.24771E-06	2.24771E-06	7.22132E-05	2.24771E-06	0.000253158	1.37974E-05	3.2399E-05	3.17733E-05	3.11159E-05	2.69522E-05	5.85251E-05	4.16374E-06	6.06069E-05	4.16374E-06	1.81011E-05
3830103773325	383010	3773325	0.000111188	3.99286E-05	2.11301E-05	7.25745E-05	2.33153E-06	2.33153E-06	7.4906E-05	2.33153E-06	0.00026923	1.46734E-05	3.44559E-05	3.37905E-05	3.30913E-05	2.86632E-05	6.22405E-05	4.42808E-06	6.44545E-05	4.42808E-06	1.86893E-05
3830203773325	383020	3773325	0.000114439	4.10961E-05	2.17479E-05	7.46964E-05	2.3997E-06	2.3997E-06	7.70961E-05	2.3997E-06	0.000283694	1.54617E-05	3.63069E-05	3.56058E-05	3.48691E-05	3.02031E-05	6.55842E-05	4.66597E-06	6.79172E-05	4.66597E-06	1.92188E-05
3830303773325	383030	3773325	0.00011769	4.22635E-05	2.23657E-05	7.68183E-05	2.46787E-06	2.46787E-06	7.92862E-05	2.46787E-06	0.00029903	1.62975E-05	3.82697E-05	3.75307E-05	3.67541E-05	3.18359E-05	6.91298E-05	4.91821E-06	7.15889E-05	4.91821E-06	1.97428E-05
3830403773325	383040	3773325	0.000120985	4.34468E-05	2.29919E-05	7.89692E-05	2.53696E-06	2.53696E-06	8.15061E-05	2.53696E-06	0.000315515	1.7196E-05	4.03795E-05	3.95997E-05	3.87803E-05	3.3591E-05	7.29408E-05	5.18935E-06	7.55355E-05	5.18935E-06	2.0264E-05
3830503773325	383050	3773325	0.000124295	4.46355E-05	2.36209E-05	8.11297E-05	2.60637E-06	2.60637E-06	8.3736E-05	2.60637E-06	0.000333226	1.81612E-05	4.2646E-05	4.18225E-05	4.09571E-05	3.54765E-05	7.70351E-05	5.48063E-06	7.97754E-05	5.48063E-06	2.07795E-05
3830603773325	383060	3773325	0.000127716	4.58639E-05	2.4271E-05	8.33625E-05	2.6781E-06	2.6781E-06	8.60406E-05	2.6781E-06	0.000352751	1.92254E-05	4.51448E-05	4.4273E-05	4.33569E-05	3.75552E-05	8.15488E-05	5.80176E-06	8.44497E-05	5.80176E-06	2.13021E-05
3830703773325	383070	3773325	0.000131743	4.731E-05	2.50363E-05	8.59908E-05	2.76254E-06	2.76254E-06	8.87533E-05	2.76254E-06	0.000376257	2.05065E-05	4.81531E-05	4.72232E-05	4.62462E-05	4.00578E-05	8.69831E-05	6.18838E-06	9.00773E-05	6.18838E-06	2.19001E-05
3830803773325	383080	3773325	0.000136109	4.8878E-05	2.58661E-05	8.88409E-05	2.8541E-06	2.8541E-06	9.1695E-05	2.8541E-06	0.000403209	2.19754E-05	5.16024E-05	5.06059E-05	4.95589E-05	4.29272E-05	9.32138E-05	6.63166E-06	9.65297E-05	6.63166E-06	2.254E-05
3830903773325	383090	3773325	0.000141289	5.0738E-05	2.68503E-05	9.22215E-05	2.96271E-06	2.96271E-06	9.51842E-05	2.96271E-06	0.000435996	2.37623E-05	5.57984E-05	5.47209E-05	5.35887E-05	4.64178E-05	0.000100793	7.17091E-06	0.000104379	7.17091E-06	2.32917E-05
3831003773325	383100	3773325	0.000148751	5.34177E-05	2.82685E-05	9.70923E-05	3.11919E-06	3.11919E-06	0.000100211	3.11919E-06	0.000482335	2.62879E-05	6.17289E-05	6.05369E-05	5.92843E-05	5.13512E-05	0.000111506	7.93306E-06	0.000115473	7.93306E-06	2.43662E-05
3831103773325	383110	3773325	0.000156834	5.63204E-05	2.98045E-05	0.000102368	3.28868E-06	3.28868E-06	0.000105657	3.28868E-06	0.000537288	2.92829E-05	6.87618E-05	6.74339E-05	6.60386E-05	5.72018E-05	0.00012421	8.83689E-06	0.000128629	8.83689E-06	2.55231E-05

			ISDrainage / Utilities Trenching	ISDrainage / Utilities Trenching	ISAsphalt Paving	ISAsphalt Paving	SVDemolition	SVSite Grubbing / Prep	SVMass Grading / Excavation	SVMass Grading / Excavation	SVDrainage / Utilities Trenching	SVFoundations / Concrete Pads	SVBuilding / Structure Construction	SVBuilding / Structure Construction	SVAsphalt Paving	SVAsphalt Paving	SVArchitectural Coating	SVArchitectural Coating	SVLandscaping or Other Finishing	SVLandscaping or Other Finishing	MDemolition
Unique Identifier	X (UTM)	Y (UTM)	2027	2028	2027	2028	2027	2027	2027	2028	2028	2028	2028	2029	2028	2029	2028	2029	2028	2029	2027
3830103773315	383010	3773315	7.55472E-06	7.36089E-06	1.95111E-06	1.81755E-06	0.00010719	7.7064E-05	5.19587E-05	5.1299E-05	3.63979E-05	1.15627E-05	1.65642E-05	1.59322E-05	1.62859E-06	1.51523E-06	1.62859E-06	1.51523E-06	1.65642E-05	1.59322E-05	2.85753E-05
3830203773315	383020	3773315	7.7837E-06	7.58399E-06	2.01025E-06	1.87264E-06	0.000110184	7.9216E-05	5.34097E-05	5.27316E-05	3.74143E-05	1.18856E-05	1.70268E-05	1.63771E-05	1.67407E-06	1.55755E-06	1.67407E-06	1.55755E-06	1.70268E-05	1.63771E-05	2.94372E-05
3830303773315	383030	3773315	8.00481E-06	7.79943E-06	2.06735E-06	1.92583E-06	0.000113061	8.12848E-05	5.48046E-05	5.41087E-05	3.83914E-05	1.2196E-05	1.74715E-05	1.68048E-05	1.71779E-06	1.59822E-06	1.71779E-06	1.59822E-06	1.74715E-05	1.68048E-05	3.02682E-05
3830403773315	383040	3773315	8.22198E-06	8.01102E-06	2.12344E-06	1.97808E-06	0.000115939	8.33536E-05	5.61994E-05	5.54858E-05	3.93685E-05	1.25064E-05	1.79161E-05	1.72325E-05	1.76151E-06	1.6389E-06	1.76151E-06	1.6389E-06	1.79161E-05	1.72325E-05	3.11047E-05
3830503773315	383050	3773315	8.43971E-06	8.22317E-06	2.17967E-06	2.03046E-06	0.00011887	8.54608E-05	5.76201E-05	5.68885E-05	4.03638E-05	1.28225E-05	1.83691E-05	1.76682E-05	1.80604E-06	1.68033E-06	1.80604E-06	1.68033E-06	1.83691E-05	1.76682E-05	3.19757E-05
3830603773315	383060	3773315	8.65575E-06	8.43366E-06	2.23547E-06	2.08244E-06	0.000121854	8.76065E-05	5.90668E-05	5.83168E-05	4.13772E-05	1.31445E-05	1.88303E-05	1.81118E-05	1.85139E-06	1.72252E-06	1.85139E-06	1.72252E-06	1.88303E-05	1.81118E-05	3.28684E-05
3830703773315	383070	3773315	8.9213E-06	8.6924E-06	2.30405E-06	2.14632E-06	0.000125685	9.03606E-05	6.09237E-05	6.01502E-05	4.2678E-05	1.35577E-05	1.94222E-05	1.86812E-05	1.90959E-06	1.77667E-06	1.90959E-06	1.77667E-06	1.94222E-05	1.86812E-05	3.4017E-05
3830803773315	383080	3773315	9.21217E-06	8.97581E-06	2.37917E-06	2.2163E-06	0.000129925	9.34093E-05	6.29792E-05	6.21796E-05	4.41179E-05	1.40151E-05	2.00775E-05	1.93115E-05	1.97402E-06	1.83662E-06	1.97402E-06	1.83662E-06	2.00775E-05	1.93115E-05	3.52927E-05
3830903773315	383090	3773315	9.54636E-06	9.30142E-06	2.46548E-06	2.2967E-06	0.000134834	9.69384E-05	6.53587E-05	6.45288E-05	4.57848E-05	1.45446E-05	2.08361E-05	2.00411E-05	2.0486E-06	1.906E-06	2.0486E-06	1.906E-06	2.08361E-05	2.00411E-05	3.67733E-05
3831003773315	383100	3773315	9.99307E-06	9.73668E-06	2.58085E-06	2.40418E-06	0.000141498	0.000101729	6.85888E-05	6.7718E-05	4.80475E-05	1.52635E-05	2.18659E-05	2.10315E-05	2.14984E-06	2.0002E-06	2.14984E-06	2.0002E-06	2.18659E-05	2.10315E-05	3.87893E-05
3831103773315	383110	3773315	1.04747E-05	1.02059E-05	2.70523E-06	2.52004E-06	0.000148687	0.000106898	7.20738E-05	7.11586E-05	5.04888E-05	1.6039E-05	2.29768E-05	2.21001E-05	2.25907E-06	2.10183E-06	2.25907E-06	2.10183E-06	2.29768E-05	2.21001E-05	4.0974E-05
3831203773315	383120	3773315	1.09411E-05	1.06603E-05	2.82568E-06	2.63225E-06	0.000155565	0.000111843	7.54075E-05	7.44501E-05	5.28241E-05	1.67809E-05	2.40396E-05	2.31224E-05	2.36357E-06	2.19905E-06	2.36357E-06	2.19905E-06	2.40396E-05	2.31224E-05	4.30825E-05
3831303773315	383130	3773315	1.1417E-05	1.11241E-05	2.94861E-06	2.74676E-06	0.000162549	0.000116864	7.87932E-05	7.77927E-05	5.51958E-05	1.75343E-05	2.5119E-05	2.41605E-05	2.46969E-06	2.29778E-06	2.46969E-06	2.29778E-06	2.5119E-05	2.41605E-05	4.52345E-05
3831403773315	383140	3773315	1.19701E-05	1.1663E-05	3.09144E-06	2.87981E-06	0.000170692	0.000122718	8.27402E-05	8.16896E-05	5.79608E-05	1.84126E-05	2.63722E-05	2.53708E-05	2.5934E-06	2.41289E-06	2.5934E-06	2.41289E-06	2.63722E-05	2.53708E-05	4.77549E-05
3831503773315	383150	3773315	1.28719E-05	1.25417E-05	3.32436E-06	3.09679E-06	0.000184394	0.000132569	8.93818E-05	8.8247E-05	6.26133E-05	1.98907E-05	2.84946E-05	2.74073E-05	2.80158E-06	2.60657E-06	2.80158E-06	2.60657E-06	2.84946E-05	2.74073E-05	5.20571E-05
3831603773315	383160	3773315	1.38081E-05	1.34538E-05	3.56614E-06	3.32202E-06	0.00019863	0.000142804	9.62826E-05	9.50601E-05	6.74474E-05	2.14263E-05	3.06945E-05	2.95233E-05	3.01787E-06	2.80782E-06	3.01787E-06	2.80782E-06	3.06945E-05	2.95233E-05	5.66588E-05
3831703773315	383170	3773315	1.47347E-05	1.43567E-05	3.80545E-06	3.54495E-06	0.000212216	0.000152572	0.000102868	0.000101562	7.20607E-05	2.28918E-05	3.2794E-05	3.15427E-05	3.22429E-06	2.99986E-06	3.22429E-06	2.99986E-06	3.2794E-05	3.15427E-05	6.13149E-05
3831803773315	383180	3773315	1.56816E-05	1.52793E-05	4.05E-06	3.77275E-06	0.00022769	0.000163697	0.000110369	0.000108968	7.73153E-05	2.45611E-05	3.51853E-05	3.38427E-05	3.4594E-06	3.21861E-06	3.4594E-06	3.21861E-06	3.51853E-05	3.38427E-05	6.63357E-05
3834803773315	383480	3773315	0.000509418	0.000496347	0.000131564	0.000122558	0.010308831	0.00741149	0.004997039	0.004933592	0.003500503	0.00111202	0.001593037	0.001532253	0.000156627	0.000145725	0.000156627	0.000145725	0.001593037	0.001532253	0.002374507
3834903773315	383490	3773315	0.00040692	0.00039648	0.000105093	9.78986E-05	0.008423914	0.006056337	0.004083356	0.004031511	0.002860454	0.000908693	0.001301758	0.001252089	0.000127988	0.00011908	0.000127988	0.00011908	0.001301758	0.001252089	0.001894585
3835003773315	383500	3773315	0.000299672	0.000291983	7.73945E-05	7.20964E-05	0.005956489	0.004282392	0.002887312	0.002850652	0.002022606	0.00064253	0.000920464	0.000885343	9.04997E-05	8.42005E-05	9.04997E-05	8.42005E-05	0.000920464	0.000885343	0.00139334
3835103773315	383510	3773315	0.000227784	0.00022194	5.88285E-05	5.48013E-05	0.004371772	0.003143066	0.002119145	0.002092239	0.001484494	0.000471586	0.000675575	0.000649798	6.64223E-05	6.1799E-05	6.64223E-05	6.1799E-05	0.000675575	0.000649798	0.001057241
3835203773315	383520	3773315	0.000181561	0.000176902	4.68906E-05	4.36807E-05	0.003397055	0.002442298	0.001646667	0.00162576	0.001153516	0.000366442	0.000524951	0.000504921	5.1613E-05	4.80205E-05	5.1613E-05	4.80205E-05	0.000524951	0.000504921	0.000841052
3835303773315	383530	3773315	0.000150536	0.000146674	3.88781E-05	3.62167E-05	0.002766172	0.001988727	0.001340857	0.001323832	0.000939291	0.000298389	0.00042746	0.00041115	4.20277E-05	3.91024E-05	4.20277E-05	3.91024E-05	0.00042746	0.00041115	0.000695926
3835403773315	383540	3773315	0.000127889	0.000124608	3.30291E-05	3.07681E-05	0.002317882	0.001666432	0.001123556	0.00110929	0.000787068	0.000250031	0.000358185	0.000344518	3.52167E-05	3.27654E-05	3.52167E-05	3.27654E-05	0.000358185	0.000344518	0.000589992
3835503773315	383550	3773315	0.00011006	0.000107236	2.84245E-05	2.64787E-05	0.001972009	0.001417767	0.000955899	0.000943762	0.000669622	0.000212722	0.000304737	0.00029311	2.99616E-05	2.78762E-05	2.99616E-05	2.78762E-05	0.000304737	0.00029311	0.000506621
3835603773315	383560	3773315	9.43029E-05	9.18834E-05	2.4355E-05	2.26878E-05	0.001671418	0.001201659	0.000810193	0.000799906	0.000567553	0.000180297	0.000258286	0.000248431	2.53946E-05	2.3627E-05	2.53946E-05	2.3627E-05	0.000258286	0.000248431	0.000432978
3835703773315	383570	3773315	8.1921E-05	7.98191E-05	2.11572E-05	1.97089E-05	0.001439514	0.001034932	0.000697781	0.000688921	0.000488806	0.000155281	0.00022245	0.000213962	2.18712E-05	2.03489E-05	2.18712E-05	2.03489E-05	0.00022245	0.000213962	0.000375184
3835803773315	383580	3773315	7.19431E-05	7.00973E-05	1.85803E-05	1.73084E-05	0.001254978	0.000902261	0.00060833	0.00060606	0.00042614	0.000135375	0.000193933	0.000186534	1.96757E-05	1.77403E-05	1.96757E-05	1.77403E-05	0.000193933	0.000186534	0.000328683
3835903773315	383590	3773315	6.38022E-05	6.21652E-05	1.64778E-05	1.53498E-05	0.001106397	0.00079544	0.000536308	0.000529499	0.000375692	0.000119348	0.000170973	0.000164449	1.681E-05	1.56399E-05	1.681E-05	1.56399E-05	0.000170973	0.000164449	0.000290812
3836003773315	383600	3773315	5.70475E-05	5.55838E-05	1.47333E-05	1.37247E-05	0.000984463	0.000707775	0.000477203	0.000471244	0.000334288	0.000106195	0.00015213	0.000146326	1.49574E-05	1.39163E-05	1.49574E-05	1.39163E-05	0.00015213	0.000146326	0.000259438
3836103773315	383610	3773315	5.15446E-05	5.02221E-05	1.33121E-05	1.24008E-05	0.000886039	0.000637014	0.000429493	0.00042404	0.000300867	9.55776E-05	0.000136921	0.000131696	1.3462E-05	1.2525E-05	1.3462E-05	1.2525E-05	0.000136921	0.000131696	0.000233908
3836203773315	383620	3773315	4.68541E-05	4.5652E-05	1.21007E-05	1.12724E-05	0.000802715	0.000577109	0.000389103	0.000384163	0.000272573	8.65894E-05	0.000124045	0.000119312	1.2196E-05	1.13471E-05	1.2196E-05	1.13471E-05	0.000124045	0.000119312	0.000212177
3836303773315	383630	3773315	4.28078E-05	4.17095E-05	1.10557E-05	1.02989E-05	0.000731356	0.000525805	0.000354513	0.000350012	0.000248342	7.88918E-05	0.000113017	0.000108705	1.11118E-05	1.03384E-05	1.11118E-05	1.03384E-05	0.000113017	0.000108705	0.000193455
3836403773315	383640	3773315	3.9273E-05	3.82653E-05	1.01428E-05	9.44845E-06	0.000669431	0.000481285	0.000324496	0.000320376	0.000227314	7.2212E-05	0.000103448	9.95009E-05	1.0171E-05	9.46303E-06	1.0171E-05	9.46303E-06	0.000103448	9.95009E-05	0.00017712
3836503773315	383650	3773315	3.61915E-05	3.5263E-05	9.34697E-06	8.70712E-06	0.000615729	0.000442676	0.000298465	0.000294675	0.000209079	6.64191E-05	9.51494E-05	9.15189E-05	9.35506E-06	8.7039E-06	9.35506E-06	8.7039E-06	9.51494E-05	9.15189E-05	0.000162891
3836603773315	383660	3773315	3.36823E-05	3.28181E-05	8.69892E-06	8.10343E-06	0.00057221	0.000411388	0.00027737	0.000273848	0.000194302	6.17246E-05	8.84243E-05	8.50504E-05	8.69385E-06	8.08871E-06	8.69385E-06	8.08871E-06	8.84243E-05	8.50504E-05	0.000151296
3836703773315	383670	3773315	3.14701E-05	3.06627E-05	8.1276E-06	7.57122E-06	0.000533938	0.000383872	0.000258818	0.000255532	0.000181306	5.75962E-05	8.25101E-05	7.93619E-05	8.11237E-06	7.5477E-06	8.11237E-06	7.5477E-06	8.25101E-05	7.93619E-05	0.000141074
3836803773315	383680	3773315	2.94976E-05	2.87408E-05	7.61817E-06	7.09666E-06	0.000499933	0.000359425	0.000242335	0.000239258	0.000169759	5.39281E-05	7.72553E-05	7.43076E-05	7.59572E-06	7.06701E-06	7.59572E-06	7.06701E-06	7.72553E-05	7.43076E-05	0.000131969
3836903773315	383690	3773315	2.77625E-05	2.70502E-05	7.17006E-06	6.67923E-06	0.000470071	0.000337956	0.000227859	0.000224966	0.000159619	5.07068E-05	7.26407E-05	6.9869E-05	7.14201E-06	6.64489E-06	7.14201E-06	6.64489E-06	7.26407E-05	6.9869E-05	0.000123956
3837003773315	383700	3773315	2.61765E-05	2.55049E-05	6.76045E-06	6.29766E-06	0.000442837	0.000318376	0.000214658	0.000211933	0.000150371	4.77691E-05	6.84321E-05	6.58211E-05	6.72823E-06	6.25991E-06	6.72823E-06	6.25991E-06	6.84321E-05	6.58211E-05	0.00011664
3837103773315	383710	3773315	2.49996E-05	2.43581E-05	6.45648E-06	6.0145E-06	0.000422641	0.000303856	0.000204868	0.000202267	0.000143513	4.55905E-05	6.53112E-05	6.28192E-05	6.42138E-06	5.97441E-06	6.42138E-06	5.97441E-06	6.53112E-05	6.28192E-05	0.00011118
3837203773315	383720	3773315	2.40004E-05	2.33846E-05	6.19843E-06	5.77411E-06	0.000405536	0.000291558	0.000196577	0.000194081	0.000137705	4.37454E-05	6.2668E-05	6.02768E-05	6.16149E-06	5.73262E-06	6.16149E-06	5.73262E-06	6.2668E-05	6.02768E-05	0.000106529
3837303773315	383730	3773315	2.31041E-05	2.25113E-05	5.96696E-06	5.55849E-06	0.000390213	0.000280542	0.000189149	0.000186748	0.000132502	4.20925E-05	6.03001E-05	5.79993E-05	5.92868E-06	5.51602E-06	5.92868E-06	5.51602E-06	6.03001E-05	5.79993E-05	0.000102351
3837403773315	383740	3773315	2.24532E-05	2.18771E-05	5.79885E-06	5.40188E-06	0.000379157	0.000272593	0.0001837	0.000181457	0.000128748	4.08999E-05	5.85916E-05	5.6356E-05	5.76071E-06	5.35973E-06	5.76071E-06	5.35973E-06	5.85916E-05	5.6356E-05	9.92676E-05
3837503773315	383750	3773315	2.18444E-05	2.1284E-05	5.64163E-06	5.25543E-06	0.000368859	0.000265189	0.000178798	0.000176528	0.000125251	3.9789E-05	5.70002E-05	5.48253E-05	5.60424E-06	5.21415E-06	5.60424E-06	5.21415E-06	5.70002E-05	5.48253E-05	9.63753E-05
3837603773315	383760	3773315	2.12419E-05	2.06969E-05	5.48601E-06	5.11046E-06	0.000358685	0.000257875	0.000173867	0.000171659	0.000121796	3.86915E-05	5.5428E-05	5.33131E-05	5.44966E-06	5.07034E-06	5.44966E-06	5.07034E-06	5.5428E-05	5.33131E-05	9.35156E-05
3837703773315	383770	3773315	2.06585E-05	2.01284E-05	5.33533E-06	4.9701E-06	0.000348849	0.000250804	0.000169099	0.000166952	0.000118457	3.76306E-05	5.39081E-05	5.18512E-05	5.30023E-06	4.93131E-06	5.30023E-06	4.93131E-06	5.39081E-05	5.18512E-05	9.07502E-05
3837803773315	383780	3773315	2.0115E-05	1.95989E-05	5.19497E-06	4.83935E-06	0.000339727	0.000244245	0.000164677	0.000162586	0.000115359	3.66465E-05	5.24984E-05	5.04953E-05	5.16163E-06	4.80235E-06	5.16163E-06	4.80235E-06	5.24984E-05	5.04953E-05	8.817E-05
3837903773315	383790	3773315	1.95715E-05	1.90693E-05	5.05461E-06	4.70859E-06	0.000330595	0.0002376	0.000160251	0.000158216	0.000112258	3.56615E-05	5.10873E-05	4.9138E-05	5.02289E-06	4.67327E-06	5.02289E-06	4.67327E-06	5.10873E-05	4.9138E-05	8.56024E-05
3838003773315	383800	3773315	1.90595E-05	1.85705E-05	4.92239E-06	4.58542E-06	0.000321998	0.000231499	0.000156084	0.000154102	0.000109339	3.47342E-05	4.97588E-05	4.78602E-05	4.89227E-06	4.55174E-06	4.89227E-06	4.55174E-06	4.97588E-05	4.78602E-05	8.31854E-05
3838103773315	383810	3773315	1.8538E-05	1.80623E-05	4.78769E-06	4.45995E-06	0.000313214	0.000225184	0.000151826	0.000149898	0.000106356	3.37866E-05	4.84014E-05	4.65546E-05	4.75881E-06	4.42757E-06	4.75881E-06	4.42757E-06	4.84014E-05	4.65546E-05	8.07413E-05
3838203773315	383820	3773315	1.79996E-05	1.75377E-05	4.64864E-06	4.33041E-06	0.000304101	0.000218632	0.000147408	0.000145536	0.000103261	3.28035E-05	4.69931E-05	4.52E-05	4.62034E-06	4.29874E-06	4.62034E-06	4.29874E-06	4.69931E-05	4.52E-05	7.82354E-05
3838303773315	383830	3773315	1.74882E-05	1.70395E-05	4.51656E-06	4.20737E-06	0.00029545	0.000212413	0.000143215	0.000141396	0.000100324	3.18704E-05	4.56563E-05	4.39143E-05	4.48891E-06	4.17646E-06	4.48891E-06	4.17646E-06	4.56563E-05	4.39143E-05	7.58584E-05
3838403773315	383840	3773315	1.68147E-05	1.63833E-05	4.34263E-06	4.04535E-06	0.000283958	0.00020415	0.000137644	0.000135896	9.64218E-05	3.06307E-05	4.38804E-05	4.22061E-05	4.3143E-06	4.01401E-06	4.3143E-06	4.01401E-06	4.38804E-05	4.22061E-05	7.27827E-05
3838503773315	383850	3773315	1.61638E-05	1.57491E-05	4.17452E-06	3.88875E-06	0.000272858	0.00019617	0.000132263	0.000130584	9.26525E-05	2.94333E-05	4.2165E-05	4.05562E-05	4.14565E-06	3.85709E-06	4.14565E-06	3.85709E-06	4.2165E-05	4.05562E-05	6.98178E-05
3838603773315	383860	3773315	1.55061E-05	1.51082E-05	4.00466E-06	3.73052E-06	0.000261633	0.0001881	0.000126822	0.000125212	8.88409E-05	2.82225E-05	4.04304E-05	3.88878E-05	3.97511E-06	3.69842E-06	3.97511E-06	3.69842E-06	4.04304E-05	3.88878E-05	6.68383E-05
3838703773315	383870	3773315	1.48113E-05	1.44312E-05	3.82521E-06	3.56336E-06	0.000249739	0.000179549	0.000121057	0.00011952	8.48024E-05	2.69395E-05	3.85925E-05	3.712E-05	3.79441E-06	3.5303E-06	3.79441E-06	3.5303E-06	3.85925E-05	3.712E-05	6.37082E-05
3838803773315	383880	3773315	1.41609E-05	1.37976E-05	3.65724E-06	3.40689E-06	0.000238621	0.000171556	0.000115668	0.000114199	8.10271E-05	2.57402E-05	3.68744E-05	3.54675E-05	3.62548E-06	3.37313E-06	3.62548E-06	3.37313E-06	3.68744E-05	3.54675E-05	6.07905E-05
3838903773315	383890	3773315	1.35116E-05	1.3165E-05	3.48957E-06	3.25069E-06	0.000227494	0.000163556	0.000110274	0.000108874	7.72487E-05	2.45399E-05	3.5155E-05	3.38136E-05	3.45642E-06	3.21584E-06	3.45642E-06	3.21584E-06	3.5155E-05	3.38136E-05	5.78909E-05
3839003773315	383900	3773315	1.28967E-05	1.25658E-05	3.33075E-06	3.10274E-06	0.000216973	0.000155992	0.000105174	0.000103839	7.36761E-05	2.3405E-05	3.35291E-05	3.22498E-05	3.29657E-06	3.06711E-06	3.29657E-06	3.06711E-06	3.35291E-05	3.22498E-05	5.51564E-05
3839103773315	383910	3773315	1.23223E-05	1.20061E-05	3.1824E-06	2.96454E-06	0.000207156	0.000148934	0.000100415	9.91403E-05	7.03425E-05	2.2346E-05	3.2012E-05	3.07906E-05	3.14741E-06	2.92833E-06	3.14741E-06	2.92833E-06	3.2012E-05	3.07906E-05	5.26069E-05
3829703773325	382970	3773325	6.60897E-06	6.43941E-06	1.70686E-06	1.59002E-06	9.19652E-05	6.6118E-05	4.45786E-05	4.40126E-05	3.1228E-05	9.92034E-06	1.42115E-05	1.36692E-05	1.39727E-06	1.30001E-06	1.39727E-06	1.30001E-06	1.42115E-05	1.36692E-05	2.40625E-05
3829803773325	382980	3773325	6.83852E-06	6.66306E-06	1.76614E-06	1.64524E-06	9.55554E-05	6.86992E-05	4.63189E-05	4.57308E-05	3.24471E-05	1.03076E-05	1.47663E-05	1.42029E-05	1.45182E-06	1.35076E-06	1.45182E-06	1.35076E-06	1.47663E-05	1.42029E-05	2.51059E-05
3829903773325	382990	3773325	7.06412E-06	6.88288E-06	1.82441E-06	1.69952E-06	9.90031E-05	7.11779E-05	4.79902E-05	4.73808E-05	3.36178E-05	1.06795E-05	1.52991E-05	1.47153E-05	1.5042E-06	1.3995E-06	1.5042E-06	1.3995E-06	1.52991E-05	1.47153E-05	2.61148E-05
3830003773325	383000	3773325	7.28861E-06	7.1016E-06	1.88238E-06	1.75352E-06	0.000102317	7.35605E-05	4.95966E-05	4.89669E-05	3.47432E-05	1.1037E-05	1.58112E-05	1.52079E-05	1.55455E-06	1.44635E-06	1.55455E-06	1.44635E-06	1.58112E-05	1.52079E-05	2.70855E-05
3830103773325	383010	3773325	7.52546E-06	7.33238E-06	1.94356E-06	1.81051E-06	0.000105827	7.6084E-05	5.1298E-05	5.06467E-05	3.59351E-05	1.14156E-05	1.63536E-05	1.57296E-05	1.60788E-06	1.49596E-06	1.60788E-06	1.49596E-06	1.63536E-05	1.57296E-05	2.81162E-05
3830203773325	383020	3773325	7.73869E-06	7.54014E-06	1.99863E-06	1.86181E-06	0.000108714	7.81592E-05	5.26972E-05	5.20281E-05	3.69152E-05	1.1727E-05	1.67997E-05	1.61587E-05	1.65174E-06	1.53677E-06	1.65174E-06	1.53677E-06	1.67997E-05	1.61587E-05	2.89527E-05
3830303773325	383030	3773325	7.94967E-06	7.74571E-06	2.05311E-06	1.91257E-06	0.000111573	8.02152E-05	5.40834E-05	5.33967E-05	3.78862E-05	1.20355E-05	1.72416E-05	1.65837E-05	1.69519E-06	1.57719E-06	1.69519E-06	1.57719E-06	1.72416E-05	1.65837E-05	2.97892E-05
3830403773325	383040	3773325	8.15953E-06	7.95017E-06	2.10731E-06	1.96305E-06	0.000114433	8.22712E-05	5.54696E-05	5.47653E-05	3.88573E-05	1.2344E-05	1.76835E-05	1.70088E-05	1.73863E-06	1.61762E-06	1.73863E-06	1.61762E-06	1.76835E-05	1.70088E-05	3.06348E-05
3830503773325	383050	3773325	8.36713E-06	8.15245E-06	2.16093E-06	2.013E-06	0.000117302	8.43336E-05	5.68601E-05	5.61382E-05	3.98314E-05	1.26534E-05	1.81268E-05	1.74351E-05	1.78222E-06	1.65817E-06	1.78222E-06	1.65817E-06	1.81268E-05	1.74351E-05	3.14894E-05
3830603773325	383060	3773325	8.57754E-06	8.35747E-06	2.21527E-06	2.06362E-06	0.000120251	8.64536E-05	5.82895E-05	5.75494E-05	4.08327E-05	1.29715E-05	1.85825E-05	1.78734E-05	1.82702E-06	1.69985E-06	1.82702E-06	1.69985E-06	1.85825E-05	1.78734E-05	3.23731E-05
3830703773325	383070	3773325	8.81834E-06	8.59209E-06	2.27746E-06	2.12155E-06	0.000123725	8.89515E-05	5.99737E-05	5.92122E-05	4.20125E-05	1.33463E-05	1.91194E-05	1.83899E-05	1.87981E-06	1.74897E-06	1.87981E-06	1.74897E-06	1.91194E-05	1.83899E-05	3.34146E-05
3830803773325	383080	3773325	9.07602E-06	8.84315E-06	2.34401E-06	2.18355E-06	0.000127458	9.16352E-05	6.17831E-05	6.09986E-05	4.328E-05	1.37489E-05	1.96962E-05	1.89447E-05	1.93652E-06	1.80173E-06	1.93652E-06	1.80173E-06	1.96962E-05	1.89447E-05	3.45469E-05
3830903773325	383090	3773325	9.3787E-06	9.13807E-06	2.42218E-06	2.25637E-06	0.000131885	9.48184E-05	6.39293E-05	6.31176E-05	4.47835E-05	1.42266E-05	2.03804E-05	1.96028E-05	2.0038E-06	1.86432E-06	2.0038E-06	1.86432E-06	2.03804E-05	1.96028E-05	3.58842E-05
3831003773325	383100	3773325	9.81135E-06	9.55961E-06	2.53392E-06	2.36046E-06	0.000138326	9.94492E-05	6.70515E-05	6.62001E-05	4.69706E-05	1.49214E-05	2.13758E-05	2.05601E-05	2.10166E-06	1.95537E-06	2.10166E-06	1.95537E-06	2.13758E-05	2.05601E-05	3.78149E-05
3831103773325	383110	3773325	1.02772E-05	1.00135E-05	2.65423E-06	2.47253E-06	0.000145266	0.000104439	7.04155E-05	6.95214E-05	4.93271E-05	1.567E-05	2.24482E-05	2.15917E-05	2.2071E-06	2.05347E-06	2.2071E-06	2.05347E-06	2.24482E-05	2.15917E-05	3.9907E-05

			MSite Grubbing / Prep	MMass Grading / Excavation	MMass Grading / Excavation	MDrainage / Utilities Trenching	MFoundations / Concrete Pads	MBuilding / Structure Construction	MAsphalt Paving	MLandscaping or Other Finishing	MWaterside Construction (Piles)	RSSWDemolition	RSSWPlacing Base	RSSWForm/Plac e Rebar and Pour	Child Risk				
Unique Identifier	X (UTM)	Y (UTM)	2027	2027	2028	2028	2028	2028	2028	2028	2028	2029	2029	2029	3rd Trimester	0<2	2<16	Total	per million
3830103773315	383010	3773315	8.77211E-05	0.000103153	0.000101779	2.16348E-05	2.81359E-05	2.07096E-05	2.13157E-06	2.49727E-05	2.13157E-06	1.29138E-05	1.87382E-05	1.11076E-05	4.86405E-09	6.281E-08	1.0907E-08	7.85816E-08	0.07858164
3830203773315	383020	3773315	9.0367E-05	0.000106264	0.000104849	2.22874E-05	2.89845E-05	2.13342E-05	2.19586E-06	2.57259E-05	2.19586E-06	1.30791E-05	1.89781E-05	1.12498E-05	5.0953E-09	6.5611E-08	1.137E-08	8.20756E-08	0.0820756
3830303773315	383030	3773315	9.29182E-05	0.000109264	0.000107809	2.29166E-05	2.98028E-05	2.19365E-05	2.25786E-06	2.64522E-05	2.25786E-06	1.3232E-05	1.91999E-05	1.13813E-05	5.33248E-09	6.8463E-08	1.1838E-08	8.5633E-08	0.08563301
3830403773315	383040	3773315	9.54861E-05	0.000112284	0.000110789	2.35499E-05	3.06265E-05	2.25427E-05	2.32026E-06	2.71833E-05	2.32026E-06	1.33786E-05	1.94126E-05	1.15074E-05	5.58542E-09	7.1488E-08	1.2331E-08	8.94045E-08	0.08940447
3830503773315	383050	3773315	9.81599E-05	0.000115428	0.000113891	2.42093E-05	3.1484E-05	2.3174E-05	2.38523E-06	2.79444E-05	2.38523E-06	1.35221E-05	1.96208E-05	1.16308E-05	5.86209E-09	7.478E-08	1.2865E-08	9.35064E-08	0.09350643
3830603773315	383060	3773315	0.0001009	0.000118651	0.000117071	2.48853E-05	3.23631E-05	2.3821E-05	2.45182E-06	2.87246E-05	2.45182E-06	1.36624E-05	1.98245E-05	1.17516E-05	6.16359E-09	7.8345E-08	1.3439E-08	9.79483E-08	0.09794834
3830703773315	383070	3773315	0.000104426	0.000122797	0.000121162	2.57549E-05	3.3494E-05	2.46534E-05	2.5375E-06	2.97284E-05	2.5375E-06	1.38496E-05	2.00961E-05	1.19125E-05	6.55077E-09	8.2925E-08	1.4177E-08	1.03653E-07	0.10365287
3830803773315	383080	3773315	0.000108342	0.000127402	0.000125705	2.67207E-05	3.475E-05	2.55779E-05	2.63265E-06	3.08432E-05	2.63265E-06	1.40523E-05	2.03903E-05	1.20869E-05	7.00223E-09	8.824E-08	1.503E-08	1.10273E-07	0.11027264
3830903773315	383090	3773315	0.000112888	0.000132747	0.000130979	2.78417E-05	3.62079E-05	2.6651E-05	2.7431E-06	3.21372E-05	2.7431E-06	1.42863E-05	2.07297E-05	1.22882E-05	7.550515E-09	9.4672E-08	1.6058E-08	1.1828E-07	0.11828048
3831003773315	383100	3773315	0.000119076	0.000140024	0.00013816	2.9368E-05	3.81929E-05	2.8112E-05	2.89348E-06	3.3899E-05	2.89348E-06	1.46107E-05	2.12004E-05	1.25672E-05	8.30868E-09	1.0355E-07	1.7474E-08	1.29336E-07	0.12933649
3831103773315	383110	3773315	0.000125783	0.000147911	0.000145941	3.10221E-05	4.0344E-05	2.96954E-05	3.05645E-06	3.58083E-05	3.05645E-06	1.49351E-05	2.16711E-05	1.28462E-05	9.21261E-09	1.1406E-07	1.9139E-08	1.42415E-07	0.14241465
3831203773315	383120	3773315	0.000132256	0.000155522	0.000153451	3.26185E-05	4.242E-05	3.12235E-05	3.21373E-06	3.76509E-05	3.21373E-06	1.52252E-05	2.20921E-05	1.30957E-05	1.02045E-08	1.2549E-07	2.0931E-08	1.56629E-07	0.15662912
3831303773315	383130	3773315	0.000138862	0.00016329	0.000161116	3.42478E-05	4.4539E-05	3.27831E-05	3.37426E-06	3.95316E-05	3.37426E-06	1.55059E-05	2.24994E-05	1.33372E-05	1.13418E-08	1.3851E-07	2.2954E-08	1.72801E-07	0.17280117
3831403773315	383140	3773315	0.000146599	0.000172389	0.000170093	3.6156E-05	4.70206E-05	3.46097E-05	3.56227E-06	4.17343E-05	3.56227E-06	1.58147E-05	2.29475E-05	1.36028E-05	1.28043E-08	1.5515E-07	2.5529E-08	1.93481E-07	0.19348097
3831503773315	383150	3773315	0.000159806	0.000187919	0.000185417	3.94133E-05	5.12567E-05	3.77277E-05	3.8832E-06	4.54941E-05	3.8832E-06	1.62577E-05	2.35902E-05	1.39838E-05	1.55672E-08	1.8641E-07	3.0347E-08	2.32327E-07	0.23232706
3831603773315	383160	3773315	0.000173933	0.000204531	0.000201807	4.28973E-05	5.57876E-05	4.10627E-05	4.22646E-06	4.95156E-05	4.22646E-06	1.65727E-05	2.40474E-05	1.42548E-05	1.95795E-08	2.3123E-07	3.7166E-08	2.87971E-07	0.28797111
3831703773315	383170	3773315	0.000188226	0.000221338	0.000218391	4.64225E-05	6.03721E-05	4.44372E-05	4.57378E-06	5.35847E-05	4.57378E-06	1.67287E-05	2.42737E-05	1.43889E-05	2.56229E-08	2.9791E-07	4.7209E-08	3.70746E-07	0.37074589
3831803773315	383180	3773315	0.000203639	0.000239463	0.000236274	5.02239E-05	6.53157E-05	4.80759E-05	4.94831E-06	5.79726E-05	4.94831E-06	1.65946E-05	2.40791E-05	1.42736E-05	3.60175E-08	4.1154E-07	6.4262E-08	5.11819E-07	0.51181876
3834803773315	383480	3773315	0.007289326	0.008571651	0.008457517	0.001797779	0.002337997	0.001720893	0.000177126	0.002075146	0.000177126	2.40777E-05	3.49373E-05	2.07101E-05	1.87787E-07	2.8474E-06	5.9741E-07	3.63255E-06	3.63255317
3834903773315	383490	3773315	0.005816048	0.006839196	0.006748131	0.001434422	0.001865454	0.001373076	0.000141326	0.001655729	0.000141326	2.49417E-05	3.6191E-05	2.14533E-05	1.51383E-07	2.289E-06	4.8169E-07	2.92204E-06	2.92203899
3835003773315	383500	3773315	0.004277313	0.00502977	0.004962797	0.001054921	0.001371916	0.001009805	0.000103936	0.001217677	0.000103936	2.57247E-05	3.73271E-05	2.21267E-05	1.10876E-07	1.6788E-06	3.4962E-07	2.13929E-06	2.13929085
3835103773315	383510	3773315	0.003245548	0.003816499	0.003765681	0.000800455	0.001040985	0.000766222	7.88649E-05	0.000923952	7.88649E-05	2.64827E-05	3.84269E-05	2.27787E-05	8.40176E-08	1.2729E-06	2.6264E-07	1.61958E-06	1.61958389
3835203773315	383520	3773315	0.002581885	0.003036086	0.00299566	0.000636775	0.00082812	0.000609542	6.27383E-05	0.000735018	6.27383E-05	2.70504E-05	3.92507E-05	2.3267E-05	6.6921E-08	1.0138E-06	2.0767E-07	1.28839E-06	1.28839452
3835303773315	383530	3773315	0.002136373	0.002512199	0.002478749	0.000526897	0.000685226	0.000504363	5.19126E-05	0.000608189	5.19126E-05	2.74122E-05	3.97757E-05	2.35782E-05	5.55283E-08	8.4077E-07	1.7126E-07	1.06756E-06	1.0675591
3835403773315	383540	3773315	0.001811173	0.002129791	0.002101432	0.000446693	0.00058092	0.000427589	4.40104E-05	0.00051561	4.40104E-05	2.76399E-05	4.01061E-05	2.37741E-05	4.7248E-08	7.1485E-07	1.4494E-07	9.07035E-07	0.90703469
3835503773315	383550	3773315	0.00155524	0.001828835	0.001804483	0.000383571	0.000498832	0.000367167	3.77914E-05	0.00044275	3.77914E-05	2.77584E-05	4.02781E-05	2.3876E-05	4.07446E-08	6.1589E-07	1.2436E-07	7.80988E-07	0.78098813
3835603773315	383560	3773315	0.001329169	0.001562994	0.001542182	0.000327815	0.000426321	0.000313796	3.2298E-05	0.000378392	3.2298E-05	2.76961E-05	4.01876E-05	2.38224E-05	3.50014E-08	5.2847E-07	1.0627E-07	6.69744E-07	0.66974383
3835703773315	383570	3773315	0.001151749	0.001354363	0.001336329	0.000284058	0.000369415	0.00027191	2.79868E-05	0.000327883	2.79868E-05	2.74496E-05	3.983E-05	2.36104E-05	3.04923E-08	4.5983E-07	9.2142E-08	5.82469E-07	0.5824688
3835803773315	383580	3773315	0.001008999	0.0011865	0.001170702	0.000248851	0.000323629	0.000238209	2.45181E-05	0.000287245	2.45181E-05	2.70597E-05	3.92642E-05	2.3275E-05	2.68553E-08	4.045E-07	8.0801E-08	5.12152E-07	0.51215235
3835903773315	383590	3773315	0.000892741	0.001049791	0.001035812	0.000220178	0.00028634	0.000210762	2.16931E-05	0.000254148	2.16931E-05	2.65731E-05	3.85582E-05	2.28565E-05	2.38853E-08	3.5933E-07	7.1585E-08	4.54798E-07	0.45479811
3836003773315	383600	3773315	0.000796431	0.000936537	0.000924067	0.000196425	0.000255449	0.000188025	1.93528E-05	0.00022673	1.93528E-05	2.60272E-05	3.77661E-05	2.2387E-05	2.14179E-08	3.2183E-07	6.3961E-08	4.07204E-07	0.4072038
3836103773315	383610	3773315	0.000718057	0.000844376	0.000833133	0.000177096	0.000230311	0.000169522	1.74483E-05	0.000204418	1.74483E-05	2.55157E-05	3.70238E-05	2.1947E-05	1.94043E-08	2.9124E-07	5.7763E-08	3.68406E-07	0.36840582
3836203773315	383620	3773315	0.000651347	0.00076593	0.000755732	0.000160643	0.000208915	0.000153773	1.58273E-05	0.000185427	1.58273E-05	2.50041E-05	3.62815E-05	2.15069E-05	1.76846E-08	2.6514E-07	5.2488E-08	3.35309E-07	0.33530888
3836303773315	383630	3773315	0.000593872	0.000698345	0.000689047	0.000146468	0.00019048	0.000140204	1.44307E-05	0.000169065	1.44307E-05	2.4505E-05	3.55573E-05	2.10777E-05	1.61982E-08	2.4259E-07	4.7944E-08	3.06736E-07	0.30673581
3836403773315	383640	3773315	0.000543728	0.00063938	0.000630867	0.000134101	0.000174397	0.000128366	1.32123E-05	0.00015479	1.32123E-05	2.40215E-05	3.48558E-05	2.06618E-05	1.4897E-08	2.2288E-07	4.398E-08	2.81753E-07	0.28175285
3836503773315	383650	3773315	0.000500046	0.000588013	0.000580184	0.000123327	0.000160386	0.000118053	1.21508E-05	0.000142355	1.21508E-05	2.35786E-05	3.42131E-05	2.02808E-05	1.37603E-08	2.0566E-07	4.0526E-08	2.59949E-07	0.25994926
3836603773315	383660	3773315	0.000464452	0.000546157	0.000538885	0.000114549	0.000148969	0.00010965	1.12859E-05	0.000132221	1.12859E-05	2.32667E-05	3.37605E-05	2.00125E-05	1.2832E-08	1.9162E-07	3.7713E-08	2.4216E-07	0.24216031
3836703773315	383670	3773315	0.000433074	0.00050926	0.000502479	0.00010681	0.000138905	0.000102242	1.05234E-05	0.000123289	1.05234E-05	2.29828E-05	3.33486E-05	1.97684E-05	1.20113E-08	1.7921E-07	3.5231E-08	2.2645E-07	0.22645033
3836803773315	383680	3773315	0.000405123	0.000476391	0.000470048	9.99161E-05	0.00012994	9.56429E-05	9.84423E-06	0.000115331	9.84423E-06	2.27146E-05	3.29593E-05	1.95376E-05	1.12782E-08	1.6813E-07	3.3019E-08	2.12428E-07	0.21242839
3836903773315	383690	3773315	0.000380524	0.000447465	0.000441507	9.38493E-05	0.00012205	8.98356E-05	9.24651E-06	0.000108329	9.24651E-06	2.24744E-05	3.26108E-05	1.9331E-05	1.06313E-08	1.5836E-07	3.1071E-08	2.00067E-07	0.20006672
3837003773315	383700	3773315	0.000358065	0.000421055	0.000415448	8.83101E-05	0.000114847	8.45333E-05	8.70075E-06	0.000101935	8.70075E-06	2.22311E-05	3.22578E-05	1.91218E-05	1.00389E-08	1.4943E-07	2.929E-08	1.88757E-07	0.1887572
3837103773315	383710	3773315	0.000341304	0.000401345	0.000396001	8.41763E-05	0.000109471	8.05763E-05	8.29347E-06	9.71633E-05	8.29347E-06	2.21126E-05	3.20858E-05	1.90198E-05	9.5967E-09	1.4276E-07	2.7963E-08	1.8032E-07	0.18032046
3837203773315	383720	3773315	0.000327027	0.000384557	0.000379436	8.06552E-05	0.000104891	7.72058E-05	7.94656E-06	9.30989E-05	7.94656E-06	2.20346E-05	3.19726E-05	1.89527E-05	9.22018E-09	1.3709E-07	2.6833E-08	1.7314E-07	0.17313975
3837303773315	383730	3773315	0.000314198	0.000369472	0.000364552	7.74913E-05	0.000100777	7.41772E-05	7.63483E-06	8.94469E-05	7.63483E-06	2.19815E-05	3.18957E-05	1.89071E-05	8.88155E-09	1.3198E-07	2.5819E-08	1.66684E-07	0.16668445
3837403773315	383740	3773315	0.000304735	0.000358343	0.000353571	7.51572E-05	9.77413E-05	7.19429E-05	7.40487E-06	8.67527E-05	7.40487E-06	2.2072E-05	3.20269E-05	1.89849E-05	8.63393E-09	1.2825E-07	2.5077E-08	1.6196E-07	0.16196021
3837503773315	383750	3773315	0.000295855	0.000347902	0.000343269	7.29674E-05	9.48934E-05	6.98467E-05	7.18911E-06	8.4225E-05	7.18911E-06	2.21937E-05	3.22035E-05	1.90896E-05	8.40216E-09	1.2475E-07	2.4382E-08	1.57538E-07	0.15753762
3837603773315	383760	3773315	0.000287077	0.000337579	0.000333084	7.08022E-05	9.20777E-05	6.77742E-05	6.97579E-06	8.17258E-05	6.97579E-06	2.23091E-05	3.23709E-05	1.91888E-05	8.17255E-09	1.2129E-07	2.3695E-08	1.53159E-07	0.15315889
3837703773315	383770	3773315	0.000278588	0.000327596	0.000323234	6.87085E-05	8.93549E-05	6.57701E-05	6.76951E-06	7.93091E-05	6.76951E-06	2.24182E-05	3.25294E-05	1.92827E-05	7.95025E-09	1.1794E-07	2.303E-08	1.48921E-07	0.14892108
3837803773315	383780	3773315	0.000270667	0.000318282	0.000314044	6.6755E-05	8.68143E-05	6.39E-05	6.57703E-06	7.70541E-05	6.57703E-06	2.25337E-05	3.26968E-05	1.9382E-05	7.74294E-09	1.1482E-07	2.241E-08	1.44971E-07	0.14497105
3837903773315	383790	3773315	0.000262785	0.000309013	0.000304899	6.4811E-05	8.42862E-05	6.20392E-05	6.38551E-06	7.48103E-05	6.38551E-06	2.26085E-05	3.28054E-05	1.94464E-05	7.53525E-09	1.1169E-07	2.1791E-08	1.41018E-07	0.14101799
3838003773315	383800	3773315	0.000255365	0.000300288	0.00029629	6.29811E-05	8.19064E-05	6.02876E-05	6.20521E-06	7.2698E-05	6.20521E-06	2.26709E-05	3.2896E-05	1.95001E-05	7.3394E-09	1.0875E-07	2.1208E-08	1.37293E-07	0.13729294
3838103773315	383810	3773315	0.000247862	0.000291465	0.000287584	6.11306E-05	7.94998E-05	5.85162E-05	6.02289E-06	7.0562E-05	6.02289E-06	2.26771E-05	3.2905E-05	1.95054E-05	7.13995E-09	1.0575E-07	2.0615E-08	1.33504E-07	0.1335037
3838203773315	383820	3773315	0.000240169	0.000282419	0.000278659	5.92333E-05	7.70325E-05	5.67001E-05	5.83597E-06	6.8372E-05	5.83597E-06	2.26179E-05	3.2819E-05	1.94545E-05	6.93408E-09	1.0266E-07	2.0004E-08	1.29596E-07	0.12959639
3838303773315	383830	3773315	0.000232872	0.000273838	0.000270192	5.74336E-05	7.4692E-05	5.49774E-05	5.65865E-06	6.62947E-05	5.65865E-06	2.25492E-05	3.27194E-05	1.93954E-05	6.73833E-09	9.9722E-08	1.9423E-08	1.25884E-07	0.12588394
3838403773315	383840	3773315	0.00022343	0.000262736	0.000259237	5.5105E-05	7.16636E-05	5.27483E-05	5.42922E-06	6.36068E-05	5.42922E-06	2.22342E-05	3.22623E-05	1.91244E-05	6.48191E-09	9.5878E-08	1.8666E-08	1.21026E-07	0.12102629
3838503773315	383850	3773315	0.000214329	0.000252033	0.000248677	5.28602E-05	6.87443E-05	5.05995E-05	5.20805E-06	6.10156E-05	5.20805E-06	2.18973E-05	3.17735E-05	1.88347E-05	6.23416E-09	9.2167E-08	1.7935E-08	1.16336E-07	0.11633587
3838603773315	383860	3773315	0.000205182	0.000241277	0.000238065	5.06044E-05	6.58106E-05	4.84402E-05	4.9858E-06	5.84118E-05	4.9858E-06	2.14981E-05	3.11941E-05	1.84913E-05	5.98369E-09	8.8416E-08	1.7198E-08	1.11598E-07	0.11159795
3838703773315	383870	3773315	0.000195573	0.000229978	0.000226916	4.82346E-05	6.27287E-05	4.61717E-05	4.75231E-06	5.56764E-05	4.75231E-06	2.09896E-05	3.04564E-05	1.80539E-05	5.71931E-09	8.4461E-08	1.6421E-08	1.06601E-07	0.10660083
3838803773315	383880	3773315	0.000186616	0.000219445	0.000216524	4.60255E-05	5.98558E-05	4.40571E-05	4.53466E-06	5.31264E-05	4.53466E-06	2.04874E-05	2.97277E-05	1.7622E-05	5.47176E-09	8.076E-08	1.5695E-08	1.01926E-07	0.10192618
3838903773315	383890	3773315	0.000177715	0.000208978	0.000206196	4.38301E-05	5.70007E-05	4.19557E-05	4.31837E-06	5.05924E-05	4.31837E-06	1.99291E-05	2.89175E-05	1.71417E-05	5.22457E-09	7.7067E-08	1.497E-08	9.72618E-08	0.09726182
3839003773315	383900	3773315	0.00016932	0.000199107	0.000196456	4.17598E-05	5.43083E-05	3.99739E-05	4.11439E-06	4.82026E-05	4.11439E-06	1.93707E-05	2.81073E-05	1.66614E-05	4.99027E-09	7.357E-08	1.4285E-08	9.28452E-08	0.09284521
3839103773315	383910	3773315	0.000161494	0.000189904	0.000187375	3.98296E-05	5.17981E-05	3.81262E-05	3.92421E-06	4.59746E-05	3.92421E-06	1.88373E-05	2.73333E-05	1.62027E-05	4.77113E-09	7.0301E-08	1.3645E-08	8.87176E-08	0.08871761
3829703773325	382970	3773325	7.38678E-05	8.68625E-05	8.57059E-05	1.82181E-05	2.36925E-05	1.7439E-05	1.79494E-06	2.10289E-05	1.79494E-06	1.19905E-05	1.73985E-05	1.03135E-05	3.85666E-09	5.036E-08	8.8162E-09	6.30326E-08	0.06303258
3829803773325	382980	3773325	7.70707E-05	9.06288E-05	8.94221E-05	1.90081E-05	2.47199E-05	1.81952E-05	1.87277E-06	2.19407E-05	1.87277E-06	1.22432E-05	1.77651E-05	1.05308E-05	4.07807E-09	5.3118E-08	9.2812E-09	6.64771E-08	0.06647712
3829903773325	382990	3773325	8.01678E-05	9.42708E-05	9.30155E-05	1.97719E-05	2.57132E-05	1.89263E-05	1.94803E-06	2.28224E-05	1.94803E-06	1.24677E-05	1.8091E-05	1.0724E-05	4.3026E-09	5.5896E-08	9.7474E-09	6.99461E-08	0.06994607
3830003773325	383000	3773325	8.31479E-05	9.77751E-05	9.64732E-05	2.05069E-05	2.66691E-05	1.96299E-05	2.02044E-06	2.36708E-05	2.02044E-06	1.26674E-05	1.83806E-05	1.08957E-05	4.53019E-09	5.8694E-08	1.0214E-08	7.34388E-08	0.07343883
3830103773325	383010	3773325	8.63118E-05	0.000101496	0.000100144	2.12872E-05	2.76839E-05	2.03768E-05	2.09733E-06	2.45715E-05	2.09733E-06	1.28764E-05	1.86839E-05	1.10754E-05	4.78021E-09	6.1755E-08	1.0723E-08	7.72586E-08	0.07725863
3830203773325	383020	3773325	8.88798E-05	0.000104515	0.000103124	2.19206E-05	2.85075E-05	2.09831E-05	2.15972E-06	2.53025E-05	2.15972E-06	1.30323E-05	1.89102E-05	1.12096E-05	5.00292E-09	6.4454E-08	1.1168E-08	8.06249E-08	0.08062492
3830303773325	383030	3773325	9.14477E-05	0.000107535	0.000106103	2.25539E-05	2.93312E-05	2.15893E-05	2.22212E-06	2.60336E-05	2.22212E-06	1.31821E-05	1.91275E-05	1.13384E-05	5.23687E-09	6.7273E-08	1.1631E-08	8.41407E-08	0.08414072
3830403773325	383040	3773325	9.40434E-05	0.000110587	0.000109115	2.31941E-05	3.01637E-05	2.22021E-05	2.2852E-06	2.67725E-05	2.2852E-06	1.33255E-05	1.93357E-05	1.14618E-05	5.48598E-09	7.026E-08	1.2118E-08	8.78636E-08	0.08786356
3830503773325	383050	3773325	9.6667E-05	0.000113673	0.000112159	2.38412E-05	3.10052E-05	2.28215E-05	2.34895E-06	2.75194E-05	2.34895E-06	1.34659E-05	1.95393E-05	1.15825E-05	5.75154E-09	7.3425E-08	1.2632E-08	9.1808E-08	0.09180803
3830603773325	383060	3773325	9.93798E-05	0.000116862	0.000115306	2.45102E-05	3.18753E-05	2.3462E-05	2.41487E-06	2.82917E-05	2.41487E-06	1.36E-05	1.9734E-05	1.16979E-05	6.04202E-09	7.6868E-08	1.3188E-08	9.6098E-08	0.09609805
3830703773325	383070	3773325	0.000102577	0.000120622	0.000119016	2.52988E-05	3.29008E-05	2.42168E-05	2.49256E-06	2.92019E-05	2.49256E-06	1.37654E-05	1.99738E-05	1.18401E-05	6.39085E-09	8.0996E-08	1.3853E-08	1.0124E-07	0.10123972
3830803773325	383080	3773325	0.000106053	0.00012471	0.000123049	2.6156E-05	3.40157E-05	2.50374E-05	2.57702E-06	3.01915E-05	2.57702E-06	1.39432E-05	2.02318E-05	1.1993E-05	6.78868E-09	8.5683E-08	1.4604E-08	1.07076E-07	0.10707578
3830903773325	383090	3773325	0.000110158	0.000129537	0.000127812	2.71685E-05	3.53325E-05	2.60066E-05	2.67678E-06	3.13602E-05	2.67678E-06	1.41553E-05	2.05396E-05	1.21755E-05	7.27169E-09	9.1362E-08	1.5512E-08	1.14146E-07	0.11414558
3831003773325	383100	3773325	0.000116085	0.000136507	0.000134689	2.86303E-05	3.72334E-05	2.74058E-05	2.8208E-06	3.30474E-05	2.8208E-06	1.44859E-05	2.10194E-05	1.24599E-05	7.95579E-09	9.9417E-08	1.6802E-08	1.24175E-07	0.12417533
3831103773325	383110	3773325	0.000122508	0.000144059	0.000142141	3.02143E-05	3.92934E-05	2.89221E-05	2.97686E-06	3.48758E-05	2.97686E-06	1.48228E-05	2.15082E-05	1.27496E-05	8.76046E-09	1.0883E-07	1.83E-08	1.35888E-07	0.1358879

Unique Identifier	X (UTM)	Y (UTM)	EGIODemolition 2025	EGIOSite Grubbing / Prep 2025	EGIOMass Grading / Excavation 2025	EGIOMass Grading / Excavation 2026	EGIODrainage / Utilities Trenching 2026	EGIODrainage / Utilities Trenching 2027	EGIOFoundations / Concrete Pads 2026	EGIOFoundations / Concrete Pads 2027	EGIOBuilding / Structure Construction 2026	EGIOBuilding / Structure Construction 2027	EGIOAsphalt Paving 2027	EGIOArchitectural Coating 2027	EGIOLandscaping or Other Finishing 2027	EGIOWaterside Construction (Piles) 2027	HIWaterside Construction (Landscaping) 2025	HIWaterside Construction (Landscaping) 2026	KMDemolition 2025	KMSite Grubbing / Prep 2025	KMMass Grading / Excavation 2025
3831203773325	383120	3773325	0.00062866	0.00024657	8.16562E-05	7.99738E-05	0.000185703	0.000185417	0.00024399	0.000243832	0.000261343	0.000255079	1.01698E-05	1.01698E-05	0.000275419	1.01698E-05	0.000120496	0.000116722	5.0471E-05	0.000219048	0.000166499
3831303773325	383130	3773325	0.000704836	0.00027645	9.15507E-05	8.96644E-05	0.000208205	0.000207884	0.000273554	0.000273378	0.000293011	0.000285988	1.14021E-05	1.14021E-05	0.000308792	1.14021E-05	0.000134282	0.000130076	5.29762E-05	0.0002992	0.000174764
3831403773325	383140	3773325	0.000802049	0.00031457	0.000104178	0.000102031	0.000236921	0.000236556	0.000311284	0.000311083	0.000333424	0.000325432	1.29747E-05	1.29747E-05	0.000351381	1.29747E-05	0.000151812	0.000147057	5.58842E-05	0.000242541	0.000184357
3831503773325	383150	3773325	0.000984455	0.00038612	0.00012787	0.000125236	0.000290803	0.000290355	0.000382078	0.000381831	0.000409253	0.000399443	1.59255E-05	1.59255E-05	0.000431294	1.59255E-05	0.000184778	0.000178991	6.08992E-05	0.000264307	0.000200901
3831603773325	383160	3773325	0.001248553	0.0004897	0.000162174	0.000158832	0.000368817	0.000368248	0.000484577	0.000484264	0.000519042	0.000506601	2.01978E-05	2.01978E-05	0.000546997	2.01978E-05	0.00023224	0.000224965	6.62898E-05	0.000287702	0.000218685
3831703773325	383170	3773325	0.001660271	0.00065118	0.000215651	0.000211208	0.000490436	0.000489679	0.000644369	0.000643953	0.000690199	0.000673656	2.68582E-05	2.68582E-05	0.000727372	2.68582E-05	0.000306218	0.000296627	7.19746E-05	0.000312375	0.000237438
3831803773325	383180	3773325	0.002370245	0.00092964	0.000307869	0.000301526	0.000700159	0.000699078	0.000919917	0.000919323	0.000985346	0.000961728	3.83434E-05	3.83434E-05	0.001038415	3.83434E-05	0.000436023	0.000422365	7.76685E-05	0.000337087	0.000256222
3834903773325	383490	3773325	0.006961444	0.00273038	0.000904217	0.000885587	0.002056377	0.002053204	0.00270181	0.002700067	0.002893976	0.002824609	0.000112615	0.000112615	0.003049839	0.000112615	0.001812849	0.001756067	0.003099481	0.013451966	0.010224928
3835003773325	383500	3773325	0.00469381	0.00184098	0.000609676	0.000597114	0.001386529	0.001384389	0.001821717	0.001820542	0.001951287	0.001904515	7.59316E-05	7.59316E-05	0.002056379	7.59316E-05	0.001265441	0.001225805	0.002157141	0.009362146	0.007116229
3835103773325	383510	3773325	0.003332649	0.00130711	0.000432875	0.000423957	0.000984448	0.000982929	0.001293436	0.001292602	0.001385432	0.001352224	5.39122E-05	5.39122E-05	0.001460048	5.39122E-05	0.000918206	0.000889446	0.0015562	0.006753239	0.005133181
3835203773325	383520	3773325	0.002495032	0.00097859	0.000324078	0.000317401	0.00073702	0.000735883	0.000968348	0.000967723	0.001037222	0.00101236	4.03621E-05	4.03621E-05	0.001093084	4.03621E-05	0.00069975	0.000677833	0.001177443	0.005110186	0.003884286
3835303773325	383530	3773325	0.001999018	0.00078404	0.000259651	0.000254301	0.0005905	0.000589589	0.00077584	0.00077534	0.000831022	0.000811103	3.23381E-05	3.23381E-05	0.000875779	3.23381E-05	0.000565965	0.000548238	0.000945476	0.004103433	0.003119047
3835403773325	383540	3773325	0.001665543	0.00065325	0.000216336	0.000211879	0.000491993	0.000491234	0.000646415	0.000645998	0.000692391	0.000675795	2.69434E-05	2.69434E-05	0.000729682	2.69434E-05	0.000473768	0.000458929	0.000785572	0.003409439	0.002591537
3835503773325	383550	3773325	0.001415888	0.00055533	0.000183909	0.00018012	0.000418246	0.000417601	0.000549521	0.000549167	0.000588606	0.000574497	2.29048E-05	2.29048E-05	0.000620307	2.29048E-05	0.000403636	0.000390993	0.00066403	0.002881936	0.002190578
3835603773325	383560	3773325	0.001206958	0.00047339	0.000156771	0.000153541	0.000356529	0.000355979	0.000468433	0.000468131	0.00050175	0.000489724	1.95249E-05	1.95249E-05	0.000528773	1.95249E-05	0.000344324	0.000333539	0.000561504	0.002436965	0.001852353
3835703773325	383570	3773325	0.001047024	0.00041066	0.000135997	0.000133195	0.000309286	0.000308809	0.000406361	0.000406099	0.000435263	0.00042483	1.69377E-05	1.69377E-05	0.000458706	1.69377E-05	0.000298402	0.000289056	0.00048247	0.002093956	0.00159163
3835803773325	383580	3773325	0.000922066	0.00036165	0.000119767	0.000117299	0.000272374	0.000271954	0.000357864	0.000357633	0.000383317	0.000374129	1.49162E-05	1.49162E-05	0.000403961	1.49162E-05	0.000262257	0.00025404	0.000420569	0.001825298	0.001387421
3835903773325	383590	3773325	0.00082198	0.00032239	0.000106766	0.000104567	0.000242809	0.000242434	0.000319019	0.000318813	0.000341709	0.000333519	1.32971E-05	1.32971E-05	0.000360113	1.32971E-05	0.000233174	0.000225871	0.000371057	0.001610415	0.001224087
3836003773325	383600	3773325	0.000739588	0.00029008	9.60645E-05	9.40852E-05	0.000218471	0.000218134	0.000287042	0.000286857	0.000307458	0.000300088	1.19643E-05	1.19643E-05	0.000324017	1.19643E-05	0.000209129	0.000202578	0.000330356	0.001433768	0.001089817
3836103773325	383610	3773325	0.000672447	0.00026374	8.73437E-05	8.55441E-05	0.000198638	0.000198331	0.000260984	0.000260815	0.000279546	0.000272846	1.08782E-05	1.08782E-05	0.000294602	1.08782E-05	0.000189486	0.000183551	0.000297293	0.001290271	0.000980743
3836203773325	383620	3773325	0.000615133	0.00024126	7.98992E-05	7.8253E-05	0.000181707	0.000181427	0.00023874	0.000238586	0.00025572	0.00024959	9.95099E-06	9.95099E-06	0.000269492	9.95099E-06	0.000172709	0.0001673	0.000269212	0.001168401	0.000888109
3836303773325	383630	3773325	0.000564681	0.00022148	7.3346E-05	7.18348E-05	0.000166804	0.000166547	0.000219159	0.000219017	0.000234746	0.00022912	9.13483E-06	9.13483E-06	0.000247389	9.13483E-06	0.000157962	0.000153014	0.000244672	0.001061892	0.000807151
3836403773325	383640	3773325	0.00051978	0.00020386	6.75138E-05	6.61228E-05	0.00015354	0.000153304	0.000201732	0.00020160	0.00021608	0.00021090	8.40847E-06	8.40847E-06	0.000227718	8.40847E-06	0.000144846	0.000140309	0.000222982	0.000967759	0.0007356
3836503773325	383650	3773325	0.000480717	0.00018854	6.244E-05	6.11535E-05	0.000142002	0.000141742	0.000186571	0.000186451	0.000199841	0.000195051	7.77655E-06	7.77655E-06	0.000210604	7.77655E-06	0.000133444	0.000129265	0.00020424	0.000886415	0.00067377
3836603773325	383660	3773325	0.000447547	0.00017553	5.81315E-05	5.69338E-05	0.000132203	0.000131999	0.000173698	0.000173586	0.000186052	0.000181592	7.23995E-06	7.23995E-06	0.000196072	7.23995E-06	0.000123768	0.000119891	0.000188419	0.00081775	0.000621577
3836703773325	383670	3773325	0.000418229	0.00016404	5.43235E-05	5.32042E-05	0.000123543	0.000123352	0.000162319	0.000162214	0.000173864	0.000169697	6.76568E-06	6.76568E-06	0.000183228	6.76568E-06	0.000115231	0.000111622	0.000174535	0.000757493	0.000575775
3836803773325	383680	3773325	0.000392011	0.00015375	5.0918E-05	4.98689E-05	0.000115798	0.000115619	0.000152144	0.000152045	0.000162965	0.000159059	6.34155E-06	6.34155E-06	0.000171742	6.34155E-06	0.000107614	0.000104243	0.000162215	0.000704022	0.000535132
3836903773325	383690	3773325	0.000368505	0.00014453	4.78648E-05	4.68786E-05	0.000108855	0.000108687	0.000143021	0.000142928	0.000153193	0.000149521	5.96129E-06	5.96129E-06	0.000161444	5.96129E-06	0.000100799	9.76418E-05	0.000151243	0.000656406	0.000498939
3837003773325	383700	3773325	0.000347254	0.0001362	4.51045E-05	4.41752E-05	0.000102577	0.000102419	0.000134773	0.000134686	0.000144358	0.000140898	5.61751E-06	5.61751E-06	0.000152133	5.61751E-06	9.46513E-05	9.16867E-05	0.000141399	0.000613681	0.000466463
3837103773325	383710	3773325	0.000332442	0.00013039	4.31807E-05	4.2291E-05	9.82018E-05	9.80503E-05	0.000129024	0.000128941	0.000138201	0.000134889	5.37791E-06	5.37791E-06	0.000145644	5.37791E-06	9.03585E-05	8.75283E-05	0.000134553	0.0005839	0.000443879
3837203773325	383720	3773325	0.000320379	0.00012566	4.16138E-05	4.07564E-05	9.46385E-05	9.44925E-05	0.000124343	0.000124262	0.000133186	0.000129994	5.18277E-06	5.18277E-06	0.0001403 6	5.18277E-06	8.68569E-05	8.41363E-05	0.000128988	0.000559818	0.000425521
3837303773325	383730	3773325	0.000309358	0.00012133	4.01823E-05	3.93544E-05	9.1383E-05	9.1242E-05	0.000120065	0.000119988	0.000128605	0.000125522	5.00448E-06	5.00448E-06	0.000135531	5.00448E-06	8.36583E-05	8.1038E-05	0.000123921	0.000537826	0.000408805
3837403773325	383740	3773325	0.000300736	0.00011795	3.90623E-05	3.82575E-05	8.88359E-05	8.86988E-05	0.000116719	0.000116643	0.0012502	0.000122024	4.86499E-06	4.86499E-06	0.000131754	4.86499E-06	8.11343E-05	7.8593E-05	0.000119929	0.000520501	0.000395636
3837503773325	383750	3773325	0.00029267	0.00011479	3.80147E-05	3.72314E-05	8.64532E-05	8.63199E-05	0.000113588	0.000113515	0.000121667	0.000118751	4.73451E-06	4.73451E-06	0.00012822	4.73451E-06	7.87646E-05	7.62975E-05	0.000116188	0.000504265	0.000383295
3837603773325	383760	3773325	0.000285655	0.00011204	3.71035E-05	3.6339E-05	8.43811E-05	8.42509E-05	0.000110866	0.000110794	0.000118751	0.000115905	4.62103E-06	4.62103E-06	0.000125147	4.62103E-06	7.66909E-05	7.42887E-05	0.000112914	0.000490053	0.000372492
3837703773325	383770	3773325	0.000279556	0.00010965	3.63113E-05	3.55632E-05	8.25795E-05	8.24521E-05	0.000108499	0.000108429	0.000116216	0.00011343	4.52237E-06	4.52237E-06	0.000122475	4.52237E-06	7.48736E-05	7.25284E-05	0.000110046	0.000477608	0.000363033
3837803773325	383780	3773325	0.000273933	0.00010744	3.5581E-05	3.48479E-05	8.09186E-05	8.07937E-05	0.000106316	0.000106248	0.000113878	0.000111149	4.43141E-06	4.43141E-06	0.000120011	4.43141E-06	7.31928E-05	7.09002E-05	0.000107398	0.000466117	0.000354299
3837903773325	383790	3773325	0.000266811	0.00010465	3.46558E-05	3.39418E-05	7.88146E-05	7.8693E-05	0.000103552	0.000103485	0.000110917	0.000108259	4.31619E-06	4.31619E-06	0.000116891	4.31619E-06	7.11136E-05	6.88862E-05	0.000104146	0.000452003	0.00034357
3838003773325	383800	3773325	0.000260083	0.00010201	3.3782E-05	3.3086E-05	7.68273E-05	7.67087E-05	0.000100941	0.000100876	0.00010812	0.000105529	4.20736E-06	4.20736E-06	0.000113944	4.20736E-06	6.91547E-05	6.69886E-05	0.000101094	0.000438753	0.000333499
3838103773325	383810	3773325	0.000253374	9.9377E-05	3.29105E-05	3.22324E-05	7.48453E-05	7.47298E-05	9.83369E-05	9.82735E-05	0.000105331	0.000102806	4.09882E-06	4.09882E-06	0.000111004	4.09882E-06	6.72137E-05	6.51084E-05	9.80791E-05	0.0004256 7	0.000323555
3838203773325	383820	3773325	0.000246646	9.6738E-05	3.20367E-05	3.13766E-05	7.2858E-05	7.27456E-05	9.57259E-05	9.56642E-05	0.000102534	0.000100077	3.98999E-06	3.98999E-06	0.000108057	3.98999E-06	6.52799E-05	6.32352E-05	9.50828E-05	0.000412666	0.00031367
3838303773325	383830	3773325	0.000240242	9.4226E-05	3.12048E-05	3.05619E-05	7.09663E-05	7.08568E-05	9.32404E-05	9.31802E-05	9.98721E-05	9.74782E-05	3.88639E-06	3.88639E-06	0.000105251	3.88639E-06	6.34429E-05	6.14558E-05	9.22472E-05	0.000400359	0.000304316
3838403773325	383840	3773325	0.000231592	9.0834E-05	3.00813E-05	2.94616E-05	6.84112E-05	6.83056E-05	8.98834E-05	8.98254E-05	9.62763E-05	9.39686E-05	3.74646E-06	3.74646E-06	0.000101462	3.74646E-06	6.09961E-05	5.90855E-05	8.84747E-05	0.000383986	0.000291871
3838503773325	383850	3773325	0.000223158	8.7526E-05	2.89858E-05	2.83886E-05	6.59198E-05	6.58181E-05	8.661E-05	8.65541E-05	9.27701E-05	9.05465E-05	3.61002E-06	3.61002E-06	9.77665E-05	3.61002E-06	5.86191E-05	5.67831E-05	8.48176E-05	0.000368114	0.000279806
3838603773325	383860	3773325	0.000214796	8.4246E-05	2.78997E-05	2.73248E-05	6.34496E-05	6.33517E-05	8.33645E-05	8.33107E-05	8.92938E-05	8.71535E-05	3.47475E-06	3.47475E-06	9.4103E-05	3.47475E-06	5.62727E-05	5.45102E-05	8.12148E-05	0.000352478	0.000267921
3838703773325	383870	3773325	0.000206155	8.0857E-05	2.67773E-05	2.62256E-05	6.08972E-05	6.08033E-05	8.0011E-05	7.99593E-05	8.57017E-05	8.36475E-05	3.33497E-06	3.33497E-06	9.03175E-05	3.33497E-06	5.38617E-05	5.21747E-05	7.75259E-05	0.000336468	0.000255752
3838803773325	383880	3773325	0.000198035	7.7672E-05	2.57227E-05	2.51927E-05	5.84987E-05	5.84084E-05	7.68596E-05	7.681E-05	8.23263E-05	8.03529E-05	3.20361E-06	3.20361E-06	8.67602E-05	3.20361E-06	5.16032E-05	4.99869E-05	7.40793E-05	0.000321509	0.000244381
3838903773325	383890	3773325	0.000189592	7.4361E-05	2.4626E-05	2.41186E-05	5.60046E-05	5.59182E-05	7.35828E-05	7.35353E-05	7.88163E-05	7.69271E-05	3.06703E-06	3.06703E-06	8.30612E-05	3.06703E-06	4.92729E-05	4.77296E-05	7.05376E-05	0.000306138	0.000232698
3839003773325	383900	3773325	0.000181491	7.1183E-05	2.35737E-05	2.3088E-05	5.36114E-05	5.35287E-05	7.04384E-05	7.03929E-05	7.54483E-05	7.36398E-05	2.93597E-06	2.93597E-06	7.95118E-05	2.93597E-06	4.70503E-05	4.55766E-05	6.71656E-05	0.000291504	0.000221574
3839103773325	383910	3773325	0.000173883	6.8199E-05	2.25855E-05	2.21202E-05	5.13641E-05	5.12849E-05	6.74857E-05	6.74422E-05	7.22856E-05	7.0553E-05	2.8129E-06	2.8129E-06	7.61788E-05	2.8129E-06	4.49676E-05	4.35591E-05	6.402E-05	0.000277851	0.000211196
3829703773335	382970	3773335	0.000217428	8.5278E-05	2.82415E-05	2.76596E-05	6.4227E-05	6.41279E-05	8.43859E-05	8.43315E-05	9.03879E-05	8.82213E-05	3.51732E-06	3.51732E-06	9.52559E-05	3.51732E-06	4.3441E-05	4.20803E-05	2.89922E-05	0.000125828	9.56428E-05
3829803773335	382980	3773335	0.000230595	9.0443E-05	2.99518E-05	2.93347E-05	6.81167E-05	6.80116E-05	8.94964E-05	8.94387E-05	9.58618E-05	9.35641E-05	3.73033E-06	3.73033E-06	0.000101025	3.73033E-06	4.60637E-05	4.46209E-05	3.01486E-05	0.000130847	9.94577E-05
3829903773335	382990	3773335	0.000244014	9.5706E-05	3.16948E-05	3.10418E-05	7.20806E-05	7.19694E-05	9.47045E-05	9.46434E-05	0.00010144	9.90089E-05	3.94741E-06	3.94741E-06	0.000106904	3.94741E-06	4.87043E-05	4.71788E-05	3.1253E-05	0.00013564	0.000103101
3830003773335	383000	3773335	0.000257532	0.00010101	3.34507E-05	3.27615E-05	7.60738E-05	7.59564E-05	9.9951E-05	9.98865E-05	0.00010706	0.000104494	4.16609E-06	4.16609E-06	0.000112826	4.16609E-06	5.13323E-05	4.97245E-05	3.22917E-05	0.000140148	0.000106528
3830103773335	383010	3773335	0.000272362	0.00010682	3.53768E-05	3.46479E-05	8.04543E-05	8.03301E-05	0.000105706	0.000105638	0.000113225	0.000110511	4.40598E-06	4.40598E-06	0.000119323	4.40598E-06	5.42044E-05	5.25066E-05	3.33825E-05	0.000144883	0.000110126
3830203773335	383020	3773335	0.000287155	0.00011263	3.72983E-05	3.65299E-05	8.48242E-05	8.46933E-05	0.000111448	0.000111376	0.000119375	0.000116513	4.6453E-06	4.6453E-06	0.000125804	4.6453E-06	5.70333E-05	5.52469E-05	3.43873E-05	0.000149243	0.000113441
3830303773335	383030	3773335	0.000303215	0.00011893	3.93843E-05	3.85729E-05	8.95682E-05	8.943E-05	0.000117681	0.000117605	0.000126051	0.00012302 9	4.9051E-06	4.9051E-06	0.0001328 4	4.9051E-06	6.00919E-05	5.82097E-05	3.54261E-05	0.000153752	0.000116868
3830403773335	383040	3773335	0.000320442	0.00012568	4.1622E-05	4.07644E-05	9.46571E-05	9.4511E-05	0.000124367	0.000124287	0.000133213	0.00013002	5.18378E-06	5.18378E-06	0.000140387	5.18378E-06	6.33532E-05	6.13689E-05	3.64716E-05	0.000158289	0.000120317
3830503773335	383050	3773335	0.00033846	0.00013275	4.39623E-05	4.30566E-05	9.99795E-05	9.98252E-05	0.00013136	0.000131275	0.000140703	0.00013733	5.47526E-06	5.47526E-06	0.000148281	5.47526E-06	6.67347E-05	6.46445E-05	3.74764E-05	0.0001625	0.000123632
3830603773335	383060	3773335	0.000358436	0.00014058	4.6557E-05	4.55978E-05	0.00010588	0.000105717	0.000139113	0.000139023	0.000149007	0.000145436	5.79841E-06	5.79841E-06	0.000157032	5.79841E-06	7.04696E-05	6.82624E-05	3.85265E-05	0.000167208	0.000127096
3830703773335	383070	3773335	0.000380873	0.00014938	4.94713E-05	4.84521E-05	0.000112508	0.000112334	0.000147821	0.000147726	0.000158335	0.000154539	6.16137E-06	6.16137E-06	0.000166862	6.16137E-06	7.46458E-05	7.23078E-05	3.96377E-05	0.0001703	0.000130761
3830803773335	383080	3773335	0.000406095	0.00015928	5.27473E-05	5.16606E-05	0.000119958	0.000119773	0.00015761	0.000157508	0.00016882	0.000164773	6.56938E-06	6.56938E-06	0.000177912	6.56938E-06	7.93189E-05	7.68345E-05	4.08122E-05	0.000177128	0.000134636
3830903773335	383090	3773335	0.000436795	0.00017132	5.6735E-05	5.55661E-05	0.000129027	0.000128828	0.000169525	0.000169415	0.000181582	0.00017723	7.06602E-06	7.06602E-06	0.000191362	7.06602E-06	8.50038E-05	8.23413E-05	4.22334E-05	0.000183296	0.000139324
3831003773335	383100	3773335	0.000481211	0.00018874	6.25042E-05	6.12164E-05	0.000142147	0.000141928	0.000186763	0.000186643	0.000200047	0.000195252	7.78454E-06	7.78454E-06	0.000210821	7.78454E-06	9.32736E-05	9.03521E-05	4.44218E-05	0.000192794	0.000146544
3831103773335	383110	3773335	0.000533289	0.00020916	6.92685E-05	6.78413E-05	0.000157531	0.000157288	0.000206975	0.000206842	0.000221696	0.000216382	8.627E-06	8.627E-06	0.000233636	8.627E-06	0.000102909	9.96853E-05	4.67799E-05	0.000203028	0.000154323
3831203773335	383120	3773335	0.000592148	0.00023225	7.69137E-05	7.5329E-05	0.000174918	0.000174648	0.000229819	0.000229671	0.000246165	0.000240264	9.57916E-06	9.57916E-06	0.000259423	9.57916E-06	0.00011371	0.000110148	4.91674E-05	0.00021339	0.000162199
3831303773335	383130	3773335	0.000660142	0.00025892	8.57453E-05	8.39787E-05	0.000195003	0.000194702	0.000256208	0.000256043	0.000274431	0.000267853	1.06791E-05	1.06791E-05	0.000289211	1.06791E-05	0.000126107	0.000122157	5.16432E-05	0.000224135	0.000170367
3831403773335	383140	3773335	0.000745678	0.00029247	9.68555E-05	9.48599E-05	0.00022027	0.00021993	0.000289405	0.000289219	0.000309989	0.000302559	1.20628E-05	1.20628E-05	0.000326685	1.20628E-05	0.000141666	0.000137229	5.44992E-05	0.00023653	0.000179788
3831503773335	383150	3773335	0.000903914	0.00035453	0.000117409	0.00011499	0.000267012	0.0002666	0.000350818	0.000350592	0.00037577	0.000366763	1.46226E-05	1.46226E-05	0.000396009	1.46226E-05	0.000170539	0.000165197	5.94553E-05	0.0025804	0.000196138
3831603773335	383160	3773335	0.001128769	0.00044272	0.000146615	0.000143594	0.000333433	0.000332918	0.000438087	0.000437805	0.000469246	0.000457999	1.82601E-05	1.82601E-05	0.000494519	1.82601E-05	0.000211396	0.000204775	6.48528E-05	0.000281466	0.000213944
3831703773335	383170	3773335	0.001486747	0.00058312	0.000193113	0.000189134	0.000439178	0.0004385	0.000577022	0.00057665	0.000618063	0.000603248	2.40511E-05	2.40511E-05	0.00065135	2.40511E-05	0.000276447	0.000267788	7.07209E-05	0.000306934	0.000233302
3831803773335	383180	3773335	0.002111635	0.00082821	0.000274279	0.000268628	0.000623767	0.000622804	0.000819548	0.000819019	0.000877838	0.000856797	3.41599E-05	3.41599E-05	0.000925116	3.41599E-05	0.00039192	0.000379644	7.66524E-05	0.000332677	0.00025287
3831903773335	383190	3773335	0.003378449	0.00132507	0.000438824	0.000429783	0.000997977	0.000996437	0.001311212	0.001310366	0.001404471	0.001370807	5.46531E-05	5.46531E-05	0.001480113	5.46531E-05	0.000632406	0.000612598	8.33081E-05	0.000361563	0.000274826
3835003773335	383500	3773335	0.006944154	0.00272359	0.000901971	0.000883387	0.002051269	0.002048104	0.0026951	0.002693361	0.002886788	0.002817593	0.000112335	0.000112335	0.003042264	0.000112335	0.001797394	0.001741096	0.00309684	0.013440504	0.010216216
3835103773335	383510	3773335	0.004497643	0.00176404	0.000584196	0.000572159	0.001328582	0.001326532	0.001745583	0.001744456	0.001869737	0.001824921	7.27582E-05	7.27582E-05	0.001970437	7.27582E-05	0.001207515	0.001169693	0.002070912	0.008987903	0.006831764
3835203773335	383520	3773335	0.003188784	0.00125069	0.000414189	0.000405655	0.000941951	0.000940498	0.001237601	0.001236802	0.001325625	0.001293851	5.15849E-05	5.15849E-05	0.00139702	5.15849E-05	0.000876557	0.000849101	0.001493763	0.006483039	0.004927801
3835303773335	383530	3773335	0.002426643	0.00095176	0.000315195	0.000308701	0.000716819	0.000715712	0.000941806	0.000941198	0.001008792	0.000984611	3.92557E-05	3.92557E-05	0.001063123	3.92557E-05	0.000678923	0.000657658	0.001148512	0.004984623	0.003788845

			KMMass Grading / Excavation	KMDrainage / Utilities Trenching	KMFoundations / Concrete Pads	KMBuilding / Structure Construction	KMAsphalt Paving	KMArchitectural Coating	KMLandscaping or Other Finishing	KMWaterside Construction (Piles)	EWNDemolition	EWNSite Grubbing / Prep	EWNDrainage / Utilities Trenching	EWNDrainage / Utilities Trenching	EWNDrainage / Utilities Trenching	EWNFoundation s / Concrete Pads	EWNBuilding / Structure Construction	EWNAsphalt Paving	EWNLandscaping or Other Finishing	EWNWaterside Construction (Piles)	ISDemolition
Unique Identifier	X (UTM)	Y (UTM)	2026	2026	2026	2026	2026	2026	2026	2026	2027	2027	2027	2028	2029	2029	2029	2029	2029	2029	2027
3831203773325	383120	3773325	0.000164776	5.91726E-05	3.13139E-05	0.000107552	3.45523E-06	3.45523E-06	0.000111008	3.45523E-06	0.000598375	3.26122E-05	7.65796E-05	7.51007E-05	7.35468E-05	6.37052E-05	0.000138332	9.84158E-06	0.000143253	9.84158E-06	2.66605E-05
3831303773325	383130	3773325	0.000172955	6.21097E-05	3.28682E-05	0.000112891	3.62674E-06	3.62674E-06	0.000116518	3.62674E-06	0.000668741	3.64472E-05	8.5585E-05	8.39323E-05	8.21956E-05	7.11967E-05	0.000154599	1.09989E-05	0.000160099	1.09989E-05	2.78285E-05
3831403773325	383140	3773325	0.000182449	6.55192E-05	3.46725E-05	0.000119088	3.82582E-06	3.82582E-06	0.000122914	3.82582E-06	0.000758334	4.13302E-05	9.7051E-05	9.51768E-05	9.32075E-05	8.07351E-05	0.000175311	1.24725E-05	0.000181548	1.24725E-05	2.91783E-05
3831503773325	383150	3773325	0.000198822	7.13987E-05	3.77839E-05	0.000129775	4.16914E-06	4.16914E-06	0.000133944	4.16914E-06	0.000926922	5.05184E-05	0.000118627	0.000116336	0.000113929	9.86836E-05	0.000214286	1.52453E-05	0.000221908	1.52453E-05	3.14473E-05
3831603773325	383160	3773325	0.000216421	7.77188E-05	4.11285E-05	0.000141262	4.53818E-06	4.53818E-06	0.0001458	4.53818E-06	0.001170685	6.38039E-05	0.000149823	0.00014693	0.00014389	0.000124636	0.000270639	1.92545E-05	0.000280266	1.92545E-05	3.3817E-05
3831703773325	383170	3773325	0.000234981	8.43837E-05	4.46555E-05	0.000153376	4.92736E-06	4.92736E-06	0.000158304	4.92736E-06	0.001552187	8.45962E-05	0.000198648	0.000194812	0.000190781	0.000165252	0.000358834	2.55291E-05	0.000371599	2.55291E-05	3.62608E-05
3831803773325	383180	3773325	0.00025357	9.10593E-05	4.81882E-05	0.00016551	5.31717E-06	5.31717E-06	0.000170827	5.31717E-06	0.002224029	0.000121212	0.00028463	0.000279133	0.000273358	0.000236779	0.000514151	3.6579E-05	0.00053244	3.6579E-05	3.86151E-05
3834903773325	383490	3773325	0.01011911	0.003633859	0.001923025	0.006604917	0.00021219	0.00021219	0.006817107	0.00021219	0.007865613	0.000428686	0.001006636	0.000987196	0.00096677	0.000837403	0.001818371	0.000129367	0.001883055	0.000129367	0.001435615
3835003773325	383500	3773325	0.007042583	0.002529052	0.001338365	0.004596815	0.000147677	0.000147677	0.004744492	0.000147677	0.005533278	0.000301571	0.000708145	0.00069447	0.000680101	0.00058094	0.001279182	9.10069E-05	0.001324686	9.10069E-05	0.00099929
3835103773325	383510	3773325	0.005080058	0.001824292	0.000965409	0.003315841	0.000106525	0.000106525	0.003422366	0.000106525	0.004033953	0.000219856	0.000516263	0.000506293	0.000495817	0.00042947	0.000932569	6.63472E-05	0.000965742	6.63472E-05	0.000721234
3835203773325	383520	3773325	0.003844087	0.001380445	0.000730526	0.002509102	8.06074E-05	8.06074E-05	0.002589709	8.06074E-05	0.003085554	0.000168167	0.000394887	0.000387261	0.000379249	0.0003285	0.000713318	5.07487E-05	0.000738692	5.07487E-05	0.000546175
3835303773325	383530	3773325	0.003086768	0.001108485	0.000586606	0.002014786	6.4727E-05	6.4727E-05	0.002079513	6.4727E-05	0.002499943	0.00013625	0.000319941	0.000313763	0.000307271	0.000266154	0.000577936	4.11171E-05	0.000598495	4.11171E-05	0.000438962
3835403773325	383540	3773325	0.002564717	0.000921012	0.000487396	0.001674035	5.37801E-05	5.37801E-05	0.001727815	5.37801E-05	0.002093962	0.000114124	0.000267984	0.000262809	0.000257371	0.000222931	0.000484082	3.44398E-05	0.000501302	3.44398E-05	0.000365081
3835503773325	383550	3773325	0.002167908	0.000778514	0.000411987	0.001415031	4.54593E-05	4.54593E-05	0.00146049	4.54593E-05	0.001784029	9.72319E-05	0.000228319	0.00022391	0.000219277	0.000189935	0.000412431	2.93423E-05	0.000427103	2.93423E-05	0.000308933
3835603773325	383560	3773325	0.001833183	0.000658312	0.000348376	0.00119655	3.84404E-05	3.84404E-05	0.001234991	3.84404E-05	0.001521568	8.29274E-05	0.000194729	0.000190969	0.000187017	0.000161992	0.000351756	2.50255E-05	0.000364268	2.50255E-05	0.000261569
3835703773325	383570	3773325	0.001575158	0.000565653	0.000299341	0.001028133	3.30298E-05	3.30298E-05	0.001061162	3.30298E-05	0.001318125	7.18395E-05	0.000168693	0.000165435	0.000162012	0.000140333	0.000304724	2.16795E-05	0.000315564	2.16795E-05	0.000225054
3835803773325	383580	3773325	0.001373063	0.000493079	0.000260935	0.000896222	2.8792E-05	2.8792E-05	0.000925014	2.8792E-05	0.001157921	6.31082E-05	0.00014819	0.000145328	0.000142321	0.000123277	0.000267688	1.90446E-05	0.00027721	1.90446E-05	0.000196443
3835903773325	383590	3773325	0.001211419	0.000435031	0.000230217	0.000790714	2.54025E-05	2.54025E-05	0.000816116	2.54025E-05	0.001028995	5.60816E-05	0.00013169	0.000129147	0.000126475	0.000109551	0.000237883	1.69241E-05	0.000246345	1.69241E-05	0.000173547
3836003773325	383600	3773325	0.001078538	0.000387312	0.000204964	0.00070398	2.26161E-05	2.26161E-05	0.000726597	2.26161E-05	0.000922389	5.02714E-05	0.000118047	0.000115767	0.000113372	9.82011E-05	0.000213238	1.51707E-05	0.000220823	1.51707E-05	0.000154716
3836103773325	383610	3773325	0.000970594	0.000348548	0.000184451	0.000633523	2.03526E-05	2.03526E-05	0.000653876	2.03526E-05	0.00083527	4.55233E-05	0.000106897	0.000104833	0.00010266	8.8926E-05	0.000193097	1.37378E-05	0.000199966	1.37378E-05	0.000139411
3836203773325	383620	3773325	0.000878918	0.000315627	0.000167029	0.000573685	1.84302E-05	1.84302E-05	0.000592115	1.84302E-05	0.000760883	4.14691E-05	9.73773E-05	9.54969E-05	9.35209E-05	8.10065E-05	0.000175901	1.25144E-05	0.000182158	1.25144E-05	0.000126407
3836303773325	383630	3773325	0.000798798	0.000286855	0.000151803	0.000521389	1.67502E-05	1.67502E-05	0.000538139	1.67502E-05	0.00069554	3.79078E-05	8.90147E-05	8.72957E-05	8.54895E-05	7.40498E-05	0.000160795	1.14397E-05	0.000166515	1.14397E-05	0.000115034
3836403773325	383640	3773325	0.000727988	0.000261427	0.000138346	0.00047517	1.52653E-05	1.52653E-05	0.000490435	1.52653E-05	0.000637455	3.47421E-05	8.15811E-05	8.00056E-05	7.83502E-05	6.78659E-05	0.000147367	1.04843E-05	0.000152609	1.04843E-05	0.000104974
3836503773325	383650	3773325	0.000666797	0.00023945	0.000126717	0.00043523	1.39822E-05	1.39822E-05	0.000449212	1.39822E-05	0.000586958	3.199E-05	7.51185E-05	7.36679E-05	7.21436E-05	6.24898E-05	0.000135693	9.65382E-06	0.00014052	9.65382E-06	9.6273E-05
3836603773325	383660	3773325	0.000615144	0.000220904	0.000116901	0.000401515	1.28991E-05	1.28991E-05	0.000414414	1.28991E-05	0.000544072	2.96526E-05	6.963E-05	6.82853E-05	6.68725E-05	5.7924E-05	0.000125779	8.94846E-06	0.000130253	8.94846E-06	8.89278E-05
3836703773325	383670	3773325	0.000569817	0.000204626	0.000108287	0.000371929	1.19486E-05	1.19486E-05	0.000383878	1.19486E-05	0.00050624	2.75907E-05	6.47882E-05	6.35371E-05	6.22224E-05	5.38962E-05	0.000117032	8.32622E-06	0.000121196	8.32622E-06	8.24796E-05
3836803773325	383680	3773325	0.000529594	0.000190182	0.000100643	0.000345675	1.11052E-05	1.11052E-05	0.00035678	1.11052E-05	0.000472496	2.57516E-05	6.04697E-05	5.9302E-05	5.8075E-05	5.03037E-05	0.000109232	7.77124E-06	0.000113117	7.77124E-06	7.67524E-05
3836903773325	383690	3773325	0.000493775	0.000177319	9.38364E-05	0.000322295	1.03541E-05	1.03541E-05	0.000332649	1.03541E-05	0.000442305	2.41062E-05	5.66059E-05	5.55128E-05	5.43642E-05	4.70895E-05	0.000102252	7.27468E-06	0.000105889	7.27468E-06	7.16525E-05
3837003773325	383700	3773325	0.000461635	0.000165777	8.77287E-05	0.000301317	9.68012E-06	9.68012E-06	0.000310997	9.68012E-06	0.000415077	2.26223E-05	5.31213E-05	5.20955E-05	5.10176E-05	4.41907E-05	9.59575E-05	6.82686E-06	9.93709E-05	6.82686E-06	6.70738E-05
3837103773325	383710	3773325	0.000439285	0.000157751	8.34813E-05	0.000286729	9.21146E-06	9.21146E-06	0.000295941	9.21146E-06	0.00039602	2.15836E-05	5.06823E-05	4.97036E-05	4.86752E-05	4.21617E-05	9.15517E-05	6.51341E-06	9.48084E-05	6.51341E-06	6.39021E-05
3837203773325	383720	3773325	0.000421117	0.000151227	8.00287E-05	0.000274871	8.83049E-06	8.83049E-06	0.000283701	8.83049E-06	0.000380445	2.07348E-05	4.86891E-05	4.77489E-05	4.67609E-05	4.05037E-05	8.79513E-05	6.25726E-06	9.108E-05	6.25726E-06	6.1334E-05
3837303773325	383730	3773325	0.000404575	0.000145286	7.68849E-05	0.000264073	8.48361E-06	8.48361E-06	0.000272556	8.48361E-06	0.000366227	1.99598E-05	4.68694E-05	4.59643E-05	4.50133E-05	3.89899E-05	8.46642E-05	6.0234E-06	8.76759E-05	6.0234E-06	5.8995E-05
3837403773325	383740	3773325	0.000391542	0.000140606	7.44081E-05	0.000255566	8.21031E-06	8.21031E-06	0.000263776	8.21031E-06	0.000354964	1.9346E-05	4.5428E-05	4.45507E-05	4.36289E-05	3.77908E-05	8.20604E-05	5.83815E-06	8.49795E-05	5.83815E-06	5.71661E-05
3837503773325	383750	3773325	0.000379328	0.00013622	7.20872E-05	0.000247594	7.95421E-06	7.95421E-06	0.000255548	7.95421E-06	0.000344389	1.87697E-05	4.40747E-05	4.32236E-05	4.23293E-05	3.6665E-05	7.96159E-05	5.66424E-06	8.2448E-05	5.66424E-06	5.54545E-05
3837603773325	383760	3773325	0.000368637	0.000132381	7.00555E-05	0.000240616	7.73003E-06	7.73003E-06	0.000248346	7.73003E-06	0.000335094	1.82631E-05	4.28851E-05	4.20569E-05	4.11867E-05	3.56754E-05	7.7467E-05	5.51136E-06	8.02227E-05	5.51136E-06	5.39636E-05
3837703773325	383770	3773325	0.000359276	0.000129019	6.82765E-05	0.000234506	7.53374E-06	7.53374E-06	0.00024204	7.53374E-06	0.000326894	1.78161E-05	4.18356E-05	4.10277E-05	4.01788E-05	3.48023E-05	7.55712E-05	5.37648E-06	7.82594E-05	5.37648E-06	5.26628E-05
3837803773325	383780	3773325	0.000350632	0.000125915	6.66337E-05	0.000228863	7.35247E-06	7.35247E-06	0.000236216	7.35247E-06	0.000319267	1.74005E-05	4.08596E-05	4.00706E-05	3.92415E-05	3.39904E-05	7.38082E-05	5.25105E-06	7.64337E-05	5.25105E-06	5.14654E-05
3837903773325	383790	3773325	0.000340015	0.000122102	6.4616E-05	0.000221933	7.12984E-06	7.12984E-06	0.000229063	7.12984E-06	0.000309964	1.68935E-05	3.9669E-05	3.8903E-05	3.8098E-05	3.3E-05	7.16575E-05	5.09804E-06	7.42065E-05	5.09804E-06	4.99732E-05
3838003773325	383800	3773325	0.000330048	0.000118523	6.27219E-05	0.000215428	6.92084E-06	6.92084E-06	0.000222349	6.92084E-06	0.000301197	1.64156E-05	3.8547E-05	3.78026E-05	3.70205E-05	3.20666E-05	6.96307E-05	4.95385E-06	7.21076E-05	4.95385E-06	4.85703E-05
3838103773325	383810	3773325	0.000320206	0.000114989	6.08517E-05	0.000209004	6.71447E-06	6.71447E-06	0.000215719	6.71447E-06	0.000292537	1.59437E-05	3.74387E-05	3.67157E-05	3.59561E-05	3.11446E-05	6.76287E-05	4.81142E-06	7.00344E-05	4.81142E-06	4.71829E-05
3838203773325	383820	3773325	0.000310424	0.000111476	5.89927E-05	0.000202619	6.50935E-06	6.50935E-06	0.000209129	6.50935E-06	0.000283923	1.54742E-05	3.63363E-05	3.56346E-05	3.48973E-05	3.02276E-05	6.56373E-05	4.66974E-06	6.79722E-05	4.66974E-06	4.5801E-05
3838303773325	383830	3773325	0.000301166	0.000108151	5.72333E-05	0.000196577	6.31522E-06	6.31522E-06	0.000202892	6.31522E-06	0.000275753	1.50289E-05	3.52907E-05	3.46092E-05	3.38931E-05	2.93578E-05	6.37486E-05	4.53537E-06	6.60163E-05	4.53537E-06	4.44904E-05
3838403773325	383840	3773325	0.00028885	0.000103729	5.48927E-05	0.000188537	6.05695E-06	6.05695E-06	0.000194594	6.05695E-06	0.00026508	1.44472E-05	3.39247E-05	3.32696E-05	3.25812E-05	2.82214E-05	6.12811E-05	4.35982E-06	6.3461E-05	4.35982E-06	4.27313E-05
3838503773325	383850	3773325	0.00027691	9.94409E-05	5.26237E-05	0.000180744	5.80659E-06	5.80659E-06	0.000186551	5.80659E-06	0.000254735	1.38834E-05	3.26009E-05	3.19713E-05	3.13098E-05	2.71201E-05	5.88897E-05	4.18968E-06	6.09845E-05	4.18968E-06	4.10225E-05
3838603773325	383860	3773325	0.000265148	9.52169E-05	5.03884E-05	0.000173067	5.55994E-06	5.55994E-06	0.000178627	5.55994E-06	0.000244544	1.3328E-05	3.12966E-05	3.06922E-05	3.00572E-05	2.60351E-05	5.65337E-05	4.02207E-06	5.85447E-05	4.02207E-06	3.93375E-05
3838703773325	383870	3773325	0.000253105	9.08921E-05	4.80998E-05	0.000165206	5.30741E-06	5.30741E-06	0.000170513	5.30741E-06	0.000234123	1.276E-05	2.99629E-05	2.93843E-05	2.87763E-05	2.49257E-05	5.41246E-05	3.85067E-06	5.60499E-05	3.85067E-06	3.76049E-05
3838803773325	383880	3773325	0.000241852	8.68512E-05	4.59613E-05	0.000157861	5.07145E-06	5.07145E-06	0.000162933	5.07145E-06	0.000224353	1.22275E-05	2.87126E-05	2.81581E-05	2.75755E-05	2.38855E-05	5.18659E-05	3.68998E-06	5.37109E-05	3.68998E-06	3.59841E-05
3838903773325	383890	3773325	0.000230289	8.26989E-05	4.37639E-05	0.000150314	4.82898E-06	4.82898E-06	0.000155143	4.82898E-06	0.000214315	1.16804E-05	2.74279E-05	2.68982E-05	2.63417E-05	2.28168E-05	4.95453E-05	3.52488E-06	5.13077E-05	3.52488E-06	3.43117E-05
3839003773325	383900	3773325	0.000219281	7.87456E-05	4.16719E-05	0.000143128	4.59814E-06	4.59814E-06	0.000147726	4.59814E-06	0.000204729	1.1158E-05	2.6201E-05	2.56951E-05	2.51634E-05	2.17962E-05	4.73291E-05	3.36721E-06	4.90127E-05	3.36721E-06	3.2716E-05
3839103773325	383910	3773325	0.000209011	7.50576E-05	3.97202E-05	0.000136425	4.38279E-06	4.38279E-06	0.000140808	4.38279E-06	0.000195755	1.06689E-05	2.50526E-05	2.45688E-05	2.40604E-05	2.08408E-05	4.52546E-05	3.21962E-06	4.68644E-05	3.21962E-06	3.12252E-05
3829703773335	382970	3773335	9.46529E-05	3.39907E-05	1.79877E-05	6.17816E-05	1.9848E-06	1.9848E-06	6.37664E-05	1.9848E-06	0.000208657	1.13721E-05	2.67037E-05	2.6188E-05	2.56462E-05	2.22144E-05	4.82372E-05	3.43182E-06	4.99531E-05	3.43182E-06	1.63657E-05
3829803773335	382980	3773335	9.84284E-05	3.53465E-05	1.87052E-05	6.42459E-05	2.06397E-06	2.06397E-06	6.63099E-05	2.06397E-06	0.000221612	1.20781E-05	2.83617E-05	2.7814E-05	2.72386E-05	2.35937E-05	5.12322E-05	3.6449E-06	5.30547E-05	3.6449E-06	1.69162E-05
3829903773335	382990	3773335	0.000102034	3.66413E-05	1.93904E-05	6.65993E-05	2.13957E-06	2.13957E-06	6.87389E-05	2.13957E-06	0.000234736	1.27934E-05	3.00413E-05	2.94612E-05	2.88516E-05	2.49909E-05	5.42662E-05	3.86075E-06	5.61966E-05	3.86075E-06	1.74513E-05
3830003773335	383000	3773335	0.000105425	3.78591E-05	2.00349E-05	6.88129E-05	2.21068E-06	2.21068E-06	7.10236E-05	2.21068E-06	0.000247852	1.35083E-05	3.17199E-05	3.11074E-05	3.04637E-05	2.63873E-05	5.72984E-05	4.07647E-06	5.93366E-05	4.07647E-06	1.79683E-05
3830103773335	383010	3773335	0.000108986	3.9138E-05	2.07117E-05	7.11373E-05	2.28536E-06	2.28536E-06	7.34227E-05	2.28536E-06	0.000262216	1.42911E-05	3.35582E-05	3.29102E-05	3.22293E-05	2.79165E-05	6.06191E-05	4.31272E-06	6.27755E-05	4.31272E-06	1.85104E-05
3830203773335	383020	3773335	0.000112267	4.0316E-05	2.13351E-05	7.32786E-05	2.35415E-06	2.35415E-06	7.56327E-05	2.35415E-06	0.000276443	1.50665E-05	3.53789E-05	3.46957E-05	3.39778E-05	2.94311E-05	6.3908E-05	4.54671E-06	6.61813E-05	4.54671E-06	1.90204E-05
3830303773335	383030	3773335	0.000115658	4.15339E-05	2.19796E-05	7.54921E-05	2.42526E-06	2.42526E-06	7.79174E-05	2.42526E-06	0.000291841	1.59057E-05	3.73495E-05	3.66283E-05	3.58704E-05	3.10705E-05	6.74676E-05	4.79996E-06	6.98676E-05	4.79996E-06	1.95444E-05
3830403773335	383040	3773335	0.000119072	4.27597E-05	2.26282E-05	7.77201E-05	2.49684E-06	2.49684E-06	8.0217E-05	2.49684E-06	0.000308303	1.68029E-05	3.94564E-05	3.86944E-05	3.78938E-05	3.28231E-05	7.12734E-05	5.07072E-06	7.38087E-05	5.07072E-06	2.00683E-05
3830503773335	383050	3773335	0.000122352	4.39377E-05	2.32517E-05	7.98613E-05	2.56563E-06	2.56563E-06	8.2427E-05	2.56563E-06	0.000325416	1.77356E-05	4.16465E-05	4.08422E-05	3.99972E-05	3.4645E-05	7.52296E-05	5.35218E-06	7.79056E-05	5.35218E-06	2.05699E-05
3830603773335	383060	3773335	0.00012578	4.51688E-05	2.39032E-05	8.2099E-05	2.63751E-06	2.63751E-06	8.47365E-05	2.63751E-06	0.000344343	1.87672E-05	4.40688E-05	4.32178E-05	4.23236E-05	3.66601E-05	7.96053E-05	5.66348E-06	8.2437E-05	5.66348E-06	2.10855E-05
3830703773335	383070	3773335	0.000129408	4.64715E-05	2.45926E-05	8.44669E-05	2.71358E-06	2.71358E-06	8.71804E-05	2.71358E-06	0.000365522	1.99214E-05	4.67793E-05	4.58759E-05	4.49267E-05	3.89149E-05	8.45014E-05	6.01182E-06	8.75073E-05	6.01182E-06	2.16207E-05
3830803773335	383080	3773335	0.000133243	4.78486E-05	2.53213E-05	8.69698E-05	2.79399E-06	2.79399E-06	8.97637E-05	2.79399E-06	0.000389251	2.12147E-05	4.98161E-05	4.88541E-05	4.78432E-05	4.14411E-05	8.99869E-05	6.40209E-06	9.3188E-05	6.40209E-06	2.21809E-05
3830903773335	383090	3773335	0.000137883	4.95148E-05	2.6203E-05	8.99983E-05	2.89129E-06	2.89129E-06	9.28896E-05	2.89129E-06	0.000418094	2.27867E-05	5.35074E-05	5.24741E-05	5.13884E-05	4.45119E-05	9.66549E-05	6.87648E-06	0.000100093	6.87648E-06	2.2853E-05
3831003773335	383100	3773335	0.000145027	5.20805E-05	2.75608E-05	9.46617E-05	3.0411E-06	3.0411E-06	9.77028E-05	3.0411E-06	0.000459924	2.50664E-05	5.88607E-05	5.7724E-05	5.65297E-05	4.89652E-05	0.000106325	7.56445E-06	0.000110107	7.56445E-06	2.38884E-05
3831103773335	383110	3773335	0.000152726	5.48452E-05	2.90239E-05	9.96868E-05	3.20254E-06	3.20254E-06	0.000102889	3.20254E-06	0.000508759	2.7728E-05	6.51106E-05	6.38532E-05	6.25321E-05	5.41644E-05	0.000117615	8.36766E-06	0.000121799	8.36766E-06	2.49992E-05
3831203773335	383120	3773335	0.000160521	5.76443E-05	3.05052E-05	0.000104775	3.36599E-06	3.36599E-06	0.000108141	3.36599E-06	0.000563651	3.07197E-05	7.21356E-05	7.07426E-05	6.92789E-05	6.00084E-05	0.000130305	9.27047E-06	0.00013494	9.27047E-06	2.61183E-05
3831303773335	383130	3773335	0.000168604	6.0547E-05	3.20412E-05	0.00011005	3.53548E-06	3.53548E-06	0.000113586	3.53548E-06	0.000626804	3.41616E-05	8.0218E-05	7.86689E-05	7.70412E-05	6.6732E-05	0.000144905	1.03092E-05	0.000150059	1.03092E-05	2.72766E-05
3831403773335	383140	3773335	0.000177928	6.38954E-05	3.38132E-05	0.000116136	3.731E-06	3.731E-06	0.000119868	3.731E-06	0.000706183	3.84879E-05	9.03768E-05	8.86315E-05	8.67976E-05	7.51829E-05	0.000163255	1.16147E-05	0.000169063	1.16147E-05	2.86082E-05
3831503773335	383150	3773335	0.000194108	6.9706E-05	3.68881E-05	0.000126698	4.0703E-06	4.0703E-06	0.000130768	4.0703E-06	0.000853531	4.65185E-05	0.000109234	0.000107125	0.00010498	9.08702E-05	0.000197319	1.40382E-05	0.000204338	1.40382E-05	3.08787E-05
3831603773335	383160	3773335	0.00021173	7.6034E-05	4.02369E-05	0.0001382	4.4398E-06	4.4398E-06	0.000142639	4.4398E-06	0.001062938	5.79315E-05	0.000136034	0.000133407	0.000130647	0.000113164	0.00024573	1.74824E-05	0.000254471	1.74824E-05	3.32819E-05
3831703773335	383170	3773335	0.000230888	8.29138E-05	4.38777E-05	0.000150704	4.84153E-06	4.84153E-06	0.000155546	4.84153E-06	0.001397841	7.61841E-05	0.000178895	0.00017544	0.00017181	0.000148819	0.000323153	2.29906E-05	0.000334648	2.29906E-05	3.58137E-05
3831803773335	383180	3773335	0.000250253	8.9868E-05	4.75578E-05	0.000163344	5.2476E-06	5.2476E-06	0.000168592	5.2476E-06	0.001994002	0.000108676	0.000255191	0.000250263	0.000245085	0.000212289	0.000460973	3.27957E-05	0.000477371	3.27957E-05	3.8284E-05
3831903773335	383190	3773335	0.000271982	9.76712E-05	5.16872E-05	0.000177527	5.70325E-06	5.70325E-06	0.000183231	5.70325E-06	0.003239533	0.000176559	0.000414593	0.000406587	0.000398174	0.000344893	0.000748915	5.32812E-05	0.000775555	5.32812E-05	4.10197E-05
3835003773335	383500	3773335	0.010110488	0.003630763	0.001921386	0.006599289	0.000212009	0.000212009	0.006811298	0.000212009	0.00777906	0.000423969	0.000995559	0.000976333	0.000956132	0.000828188	0.001798362	0.000127944	0.001862334	0.000127944	0.001434475
3835103773335	383510	3773335	0.006761062	0.002427955	0.001284865	0.004413062	0.000141774	0.000141774	0.004554836	0.000141774	0.005267976	0.000287112	0.000674192	0.000661173	0.000647492	0.000560849	0.00121785	8.66434E-05	0.001261171	8.66434E-05	0.000959516
3835203773335	383520	3773335	0.004876803	0.001751302	0.000926782	0.003183173	0.000102263	0.000102263	0.003285436	0.000102263	0.003841705	0.000209378	0.000491659	0.00048164	0.00047218	0.000409003	0.000888125	6.31853E-05	0.000919717	6.31853E-05	0.000692528
3835303773335	383530	3773335	0.003749634	0.001346526	0.000712576	0.002447451	7.86268E-05	7.86268E-05	0.002526077	7.86268E-05	0.002985119	0.000162693	0.000382033	0.000374656	0.000366904	0.000317807	0.000690099	4.90968E-05	0.000714648	4.90968E-05	0.000532874

Unique Identifier	X (UTM)	Y (UTM)	ISDrainage / Utilities Trenching	ISDrainage / Utilities Trenching	ISAsphalt Paving	ISAsphalt Paving	SVDemolition	SVSite Grubbing / Prep	SVMass Grading / Excavation	SVMass Grading / Excavation	SVDrainage / Utilities Trenching	SVFoundations / Concrete Pads	SVBuilding / Structure Construction	SVBuilding / Structure Construction	SVAsphalt Paving	SVAsphalt Paving	SVArchitectural Coating	SVArchitectural Coating	SVLandscaping or Other Finishing	SVLandscaping or Other Finishing	MDemolition
			2027	2028	2027	2028	2027	2027	2027	2028	2028	2028	2028	2029	2028	2029	2028	2029	2028	2029	2027
3831203773325	383120	3773325	1.07352E-05	1.04597E-05	2.7725E-06	2.58271E-06	0.000152028	0.0001093	7.36931E-05	7.27575E-05	5.16232E-05	1.63994E-05	2.34931E-05	2.25967E-05	2.30983E-06	2.14906E-06	2.30983E-06	2.14906E-06	2.34931E-05	2.25967E-05	4.19665E-05
3831303773325	383130	3773325	1.12055E-05	1.0918E-05	2.89397E-06	2.69587E-06	0.000158959	0.000114283	7.70528E-05	7.60745E-05	5.39767E-05	1.7147E-05	2.45642E-05	2.36269E-05	2.41514E-06	2.24703E-06	2.41514E-06	2.24703E-06	2.45642E-05	2.36269E-05	4.40895E-05
3831403773325	383140	3773325	1.1749E-05	1.14475E-05	3.03434E-06	2.82662E-06	0.000166968	0.000120041	8.09351E-05	7.99075E-05	5.66963E-05	1.80109E-05	2.58018E-05	2.48173E-05	2.53682E-06	2.36025E-06	2.53682E-06	2.36025E-06	2.58018E-05	2.48173E-05	4.65555E-05
3831503773325	383150	3773325	1.26627E-05	1.23378E-05	3.27031E-06	3.04643E-06	0.000180768	0.000129962	8.76242E-05	8.65117E-05	6.13821E-05	1.94995E-05	2.79343E-05	2.68684E-05	2.74649E-06	2.55532E-06	2.74649E-06	2.55532E-06	2.79343E-05	2.68684E-05	5.08323E-05
3831603773325	383160	3773325	1.36168E-05	1.32675E-05	3.51674E-06	3.276E-06	0.000195289	0.000140402	9.46632E-05	9.34613E-05	6.6313E-05	2.10659E-05	3.01783E-05	2.90268E-05	2.96712E-06	2.76059E-06	2.96712E-06	2.76059E-06	3.01783E-05	2.90268E-05	5.54612E-05
3831703773325	383170	3773325	1.46008E-05	1.42262E-05	3.77087E-06	3.51273E-06	0.000210274	0.000151175	0.000101927	0.000100633	7.14012E-05	2.26823E-05	3.24938E-05	3.1254E-05	3.19478E-06	2.97241E-06	3.19478E-06	2.97241E-06	3.24938E-05	3.1254E-05	6.03786E-05
3831803773325	383180	3773325	1.55488E-05	1.51499E-05	4.0157E-06	3.74081E-06	0.000225071	0.000161814	0.0001091	0.000107714	7.64259E-05	2.42786E-05	3.47805E-05	3.34534E-05	3.41961E-06	3.18159E-06	3.41961E-06	3.18159E-06	3.47805E-05	3.34534E-05	6.54085E-05
3834903773325	383490	3773325	0.000578068	0.000563236	0.000149294	0.000139074	0.012549955	0.009022737	0.006083388	0.006006148	0.004261507	0.001353771	0.001939361	0.001865363	0.000190677	0.000177405	0.000190677	0.000177405	0.001939361	0.001865363	0.002693355
3835003773325	383500	3773325	0.000402376	0.000392052	0.000103919	9.68053E-05	0.008300332	0.005967488	0.004023451	0.003972367	0.00281849	0.000895362	0.001282661	0.00123372	0.000126111	0.000117333	0.000126111	0.000117333	0.001282661	0.00123372	0.00187313
3835103773325	383510	3773325	0.000290413	0.000282962	7.50033E-05	6.98689E-05	0.005767276	0.004146358	0.002795594	0.002760099	0.001958356	0.00062212	0.000891224	0.000857219	8.76249E-05	8.15257E-05	8.76249E-05	8.15257E-05	0.000891224	0.000857219	0.001349737
3835203773325	383520	3773325	0.000219924	0.000214281	5.67984E-05	5.29103E-05	0.004219129	0.003033324	0.002045154	0.002019187	0.001432662	0.00045512	0.000651987	0.00062711	6.41032E-05	5.96413E-05	6.41032E-05	5.96413E-05	0.000651987	0.00062711	0.001020174
3835303773325	383530	3773325	0.000176753	0.000172218	4.5649E-05	4.25241E-05	0.003310524	0.002380087	0.001604723	0.001584348	0.001124133	0.000357108	0.000511579	0.00049206	5.02983E-05	4.67973E-05	5.02983E-05	4.67973E-05	0.000511579	0.00049206	0.000818289
3835403773325	383540	3773325	0.000147004	0.000143233	3.79659E-05	3.53669E-05	0.002705743	0.001945283	0.001311565	0.001294913	0.000918772	0.00029187	0.000418122	0.000402168	4.11096E-05	3.82482E-05	4.11096E-05	3.82482E-05	0.000418122	0.000402168	0.000679149
3835503773325	383550	3773325	0.000124396	0.000121204	3.21269E-05	2.99277E-05	0.00225757	0.00162307	0.001094321	0.001080426	0.000766588	0.000243525	0.000348865	0.000335554	3.43003E-05	3.19128E-05	3.43003E-05	3.19128E-05	0.000348865	0.000335554	0.000573416
3835603773325	383560	3773325	0.000105324	0.000102622	2.72014E-05	2.53393E-05	0.00188668	0.001356421	0.000914538	0.000902926	0.000640648	0.000203517	0.000291551	0.000280427	2.86652E-05	2.667E-05	2.86652E-05	2.667E-05	0.000291551	0.000280427	0.000484259
3835703773325	383570	3773325	9.06206E-05	8.82956E-05	2.3404E-05	2.18019E-05	0.001606473	0.001154967	0.000778712	0.000768825	0.0005455	0.000173291	0.00024825	0.000238778	2.44079E-05	2.2709E-05	2.44079E-05	2.2709E-05	0.00024825	0.000238778	0.000415593
3835803773325	383580	3773325	7.91001E-05	7.70706E-05	2.04287E-05	1.90302E-05	0.001390516	0.000999705	0.00067403	0.000665472	0.000472168	0.000149996	0.000214878	0.000206679	2.11267E-05	1.96562E-05	2.11267E-05	1.96562E-05	0.000214878	0.000206679	0.00036186
3835903773325	383590	3773325	6.98806E-05	6.80877E-05	1.80476E-05	1.68122E-05	0.001219904	0.000877045	0.000591329	0.000583821	0.000414235	0.000131592	0.000188513	0.00018132	1.85346E-05	1.72445E-05	1.85346E-05	1.72445E-05	0.000188513	0.00018132	0.000318922
3836003773325	383600	3773325	6.22983E-05	6.06999E-05	1.60894E-05	1.4988E-05	0.001081417	0.00077748	0.000524199	0.000517544	0.00036721	0.000116653	0.000167113	0.000160736	1.64305E-05	1.52868E-05	1.64305E-05	1.52868E-05	0.000167113	0.000160736	0.00028366
3836103773325	383610	3773325	5.61355E-05	5.46952E-05	1.44978E-05	1.35053E-05	0.000970049	0.000697412	0.000470215	0.000464245	0.000329393	0.00010464	0.000149903	0.000144183	1.47384E-05	1.37125E-05	1.47384E-05	1.37125E-05	0.000149903	0.000144183	0.000255036
3836203773325	383620	3773325	5.08993E-05	4.95933E-05	1.31454E-05	1.22456E-05	0.000876186	0.00062993	0.000424717	0.000419324	0.000297521	9.45147E-05	0.000135398	0.000130232	1.33123E-05	1.23857E-05	1.33123E-05	1.23857E-05	0.000135398	0.000130232	0.000230745
3836303773325	383630	3773325	4.63196E-05	4.51312E-05	1.19627E-05	1.11438E-05	0.000794617	0.000571287	0.000385178	0.000380287	0.000269823	8.57159E-05	0.000122793	0.000118108	1.2073E-05	1.12326E-05	1.2073E-05	1.12326E-05	0.000122793	0.000118108	0.000209533
3836403773325	383640	3773325	4.22689E-05	4.11843E-05	1.09165E-05	1.01692E-05	0.000722955	0.000519766	0.000350441	0.000345991	0.000245489	7.79856E-05	0.000111719	0.000107456	1.09842E-05	1.02196E-05	1.09842E-05	1.02196E-05	0.000111719	0.000107456	0.000190802
3836503773325	383650	3773325	3.87655E-05	3.77709E-05	1.00117E-05	9.32636E-06	0.000661405	0.000475514	0.000320605	0.000316534	0.000224589	7.13461E-05	0.000102208	9.83079E-05	1.0049E-05	9.34956E-06	1.0049E-05	9.34956E-06	0.000102208	9.83079E-05	0.000174622
3836603773325	383660	3773325	3.58078E-05	3.48891E-05	9.24787E-06	8.6148E-06	0.000609734	0.000438365	0.000295559	0.000291806	0.000207043	6.57724E-05	9.42229E-05	9.06278E-05	9.26397E-06	8.61915E-06	9.26397E-06	8.61915E-06	9.42229E-05	9.06278E-05	0.000160967
3836703773325	383670	3773325	3.32114E-05	3.23593E-05	8.57731E-06	7.99014E-06	0.000564548	0.00040588	0.000273656	0.000270181	0.0001917	6.08982E-05	8.72404E-05	8.39117E-05	8.57745E-06	7.98041E-06	8.57745E-06	7.98041E-06	8.72404E-05	8.39117E-05	0.000148986
3836803773325	383680	3773325	3.09053E-05	3.01123E-05	7.98171E-06	7.43532E-06	0.000524575	0.000377141	0.000254279	0.000251051	0.000178126	5.65862E-05	8.10632E-05	7.79702E-05	7.97011E-06	7.41535E-06	7.97011E-06	7.41535E-06	8.10632E-05	7.79702E-05	0.000138554
3836903773325	383690	3773325	2.88517E-05	2.81115E-05	7.45136E-06	6.94127E-06	0.000489091	0.00035163	0.000237079	0.000234069	0.000166078	5.27586E-05	7.55799E-05	7.26961E-05	7.43099E-06	6.91375E-06	7.43099E-06	6.91375E-06	7.55799E-05	7.26961E-05	0.000128892
3837003773325	383700	3773325	2.70081E-05	2.63151E-05	6.97521E-06	6.49772E-06	0.000457331	0.000328796	0.000221684	0.000218869	0.000155293	4.93326E-05	7.0672E-05	6.79755E-05	6.94845E-06	6.4648E-06	6.94845E-06	6.4648E-06	7.0672E-05	6.79755E-05	0.0001204
3837103773325	383710	3773325	2.57309E-05	2.50708E-05	6.64537E-06	6.19046E-06	0.000435362	0.000313002	0.000211035	0.000208355	0.000147833	4.69628E-05	6.72771E-05	6.47101E-05	6.61466E-06	6.15425E-06	6.61466E-06	6.15425E-06	6.72771E-05	6.47101E-05	0.000114484
3837203773325	383720	3773325	2.46969E-05	2.40632E-05	6.37831E-06	5.94168E-06	0.000417589	0.000300224	0.00020242	0.00019985	0.000141798	4.50456E-05	6.45306E-05	6.20684E-05	6.34463E-06	5.90301E-06	6.34463E-06	5.90301E-06	6.45306E-05	6.20684E-05	0.00010967
3837303773325	383730	3773325	2.37551E-05	2.31456E-05	6.13507E-06	5.71509E-06	0.000401447	0.000288618	0.000194595	0.000192124	0.000136317	4.33043E-05	6.20361E-05	5.9669E-05	6.09937E-06	5.67482E-06	6.09937E-06	5.67482E-06	6.20361E-05	5.9669E-05	0.000105285
3837403773325	383740	3773325	2.30186E-05	2.2428E-05	5.94487E-06	5.53791E-06	0.000388859	0.000279568	0.000188493	0.0001861	0.000132042	4.19464E-05	6.00908E-05	5.7798E-05	5.90811E-06	5.49687E-06	5.90811E-06	5.49687E-06	6.00908E-05	5.7798E-05	0.000101817
3837503773325	383750	3773325	2.23294E-05	2.17565E-05	5.76688E-06	5.3721E-06	0.000377135	0.000271139	0.00018281	0.000180489	0.000128061	4.06818E-05	5.82791E-05	5.60554E-05	5.72998E-06	5.33115E-06	5.72998E-06	5.33115E-06	5.82791E-05	5.60554E-05	9.85654E-05
3837603773325	383760	3773325	2.17291E-05	2.11716E-05	5.61184E-06	5.22768E-06	0.00036697	0.000263831	0.000177883	0.000175624	0.00012461	3.95853E-05	5.67083E-05	5.45446E-05	5.57554E-06	5.18746E-06	5.57554E-06	5.18746E-06	5.67083E-05	5.45446E-05	9.57112E-05
3837703773325	383770	3773325	2.12053E-05	2.06612E-05	5.47657E-06	5.10166E-06	0.000358168	0.000257503	0.000173616	0.000171412	0.000121621	3.86358E-05	5.53482E-05	5.32363E-05	5.44181E-06	5.06303E-06	5.44181E-06	5.06303E-06	5.53482E-05	5.32363E-05	9.31998E-05
3837803773325	383780	3773325	2.07232E-05	2.01915E-05	5.35204E-06	4.98567E-06	0.000350114	0.000251713	0.000169712	0.000167558	0.000118886	3.77671E-05	5.41036E-05	5.20393E-05	5.31945E-06	4.94919E-06	5.31945E-06	4.94919E-06	5.41036E-05	5.20393E-05	9.08791E-05
3837903773325	383790	3773325	2.01223E-05	1.9606E-05	5.19686E-06	4.84111E-06	0.000339976	0.000244424	0.000164798	0.000162706	0.000115444	3.66735E-05	5.2537E-05	5.05324E-05	5.16542E-06	4.80588E-06	5.16542E-06	4.80588E-06	5.2537E-05	5.05324E-05	8.8052E-05
3838003773325	383800	3773325	1.95574E-05	1.90556E-05	5.05098E-06	4.70521E-06	0.000330471	0.00023759	0.00016019	0.000158156	0.000112216	3.56481E-05	5.1068E-05	4.91195E-05	5.02099E-06	4.67151E-06	5.02099E-06	4.67151E-06	5.1068E-05	4.91195E-05	8.53974E-05
3838103773325	383810	3773325	1.89988E-05	1.85113E-05	4.90669E-06	4.5708E-06	0.000321036	0.000230808	0.000155617	0.000153641	0.000109012	3.46304E-05	4.96101E-05	4.77172E-05	4.87765E-06	4.53814E-06	4.87765E-06	4.53814E-06	4.96101E-05	4.77172E-05	8.27826E-05
3838203773325	383820	3773325	1.84423E-05	1.79692E-05	4.76299E-06	4.43694E-06	0.00031162	0.000224038	0.000151053	0.000149135	0.000105815	3.36146E-05	4.8155E-05	4.63176E-05	4.73458E-06	4.40503E-06	4.73458E-06	4.40503E-06	4.8155E-05	4.63176E-05	8.01896E-05
3838303773325	383830	3773325	1.79146E-05	1.7455E-05	4.6267E-06	4.30997E-06	0.000302702	0.000217626	0.00014673	0.000144867	0.000102787	3.26527E-05	4.67769E-05	4.49921E-05	4.59909E-06	4.27897E-06	4.59909E-06	4.27897E-06	4.67769E-05	4.49921E-05	7.77382E-05
3838403773325	383840	3773325	1.72063E-05	1.67648E-05	4.44376E-06	4.13956E-06	0.000290604	0.000208928	0.000140866	0.000139077	9.86785E-05	3.13476E-05	4.49074E-05	4.31939E-05	4.41528E-06	4.10795E-06	4.41528E-06	4.10795E-06	4.49074E-05	4.31939E-05	7.45047E-05
3838503773325	383850	3773325	1.65182E-05	1.60944E-05	4.26606E-06	3.97402E-06	0.000278862	0.000200487	0.000135174	0.000133458	9.46914E-05	3.0081E-05	4.30929E-05	4.14487E-05	4.23688E-06	3.94197E-06	4.23688E-06	3.94197E-06	4.30929E-05	4.14487E-05	7.13765E-05
3838603773325	383860	3773325	1.58397E-05	1.54333E-05	4.09082E-06	3.81078E-06	0.000267272	0.000192154	0.000129556	0.000127911	9.07558E-05	2.88308E-05	4.13019E-05	3.9726E-05	4.06078E-06	3.77813E-06	4.06078E-06	3.77813E-06	4.13019E-05	3.9726E-05	6.83008E-05
3838703773325	383870	3773325	1.51421E-05	1.47536E-05	3.91065E-06	3.64294E-06	0.000255334	0.000183571	0.000123769	0.000122198	8.67021E-05	2.7543E-05	3.94571E-05	3.79516E-05	3.87941E-06	3.60938E-06	3.87941E-06	3.60938E-06	3.94571E-05	3.79516E-05	6.51617E-05
3838803773325	383880	3773325	1.44894E-05	1.41177E-05	3.7421E-06	3.48593E-06	0.00024418	0.000175552	0.000118362	0.00011686	8.29147E-05	2.63399E-05	3.77335E-05	3.62937E-05	3.70994E-06	3.45171E-06	3.70994E-06	3.45171E-06	3.77335E-05	3.62937E-05	6.22312E-05
3838903773325	383890	3773325	1.3816E-05	1.34615E-05	3.56817E-06	3.32391E-06	0.000232635	0.000167252	0.000112766	0.000111334	7.89942E-05	2.50944E-05	3.59493E-05	3.45776E-05	3.53452E-06	3.2885E-06	3.53452E-06	3.2885E-06	3.59493E-05	3.45776E-05	5.92264E-05
3839003773325	383900	3773325	1.31735E-05	1.28355E-05	3.40224E-06	3.16934E-06	0.000221641	0.000159348	0.000107437	0.000106073	7.52613E-05	2.39086E-05	3.42505E-05	3.29436E-05	3.3675E-06	3.1331E-06	3.3675E-06	3.1331E-06	3.42505E-05	3.29436E-05	5.63721E-05
3839103773325	383910	3773325	1.25732E-05	1.22506E-05	3.2472E-06	3.02491E-06	0.000211378	0.000151969	0.000102462	0.000101161	7.17763E-05	2.28015E-05	3.26646E-05	3.14182E-05	3.21157E-06	2.98803E-06	3.21157E-06	2.98803E-06	3.26646E-05	3.14182E-05	5.3712E-05
3829703773335	382970	3773335	6.58985E-06	6.42077E-06	1.70192E-06	1.58541E-06	9.12525E-05	6.56056E-05	4.42332E-05	4.36715E-05	3.0986E-05	9.84346E-06	1.41014E-05	1.35633E-05	1.38644E-06	1.28994E-06	1.38644E-06	1.28994E-06	1.41014E-05	1.35633E-05	2.38375E-05
3829803773335	382980	3773335	6.81151E-06	6.63675E-06	1.75917E-06	1.63874E-06	9.46111E-05	6.80202E-05	4.58612E-05	4.52789E-05	3.21265E-05	1.02058E-05	1.46204E-05	1.40625E-05	1.43747E-06	1.33741E-06	1.43747E-06	1.33741E-06	1.46204E-05	1.40625E-05	2.48083E-05
3829903773335	382990	3773335	7.02699E-06	6.8467E-06	1.81482E-06	1.69058E-06	9.78093E-05	7.03196E-05	4.74115E-05	4.68095E-05	3.32125E-05	1.05508E-05	1.51146E-05	1.45379E-05	1.48606E-06	1.38262E-06	1.48606E-06	1.38262E-06	1.51146E-05	1.45379E-05	2.57355E-05
3830003773335	383000	3773335	7.23516E-06	7.04952E-06	1.86858E-06	1.74067E-06	0.000100803	7.24717E-05	4.88625E-05	4.82421E-05	3.42289E-05	1.08736E-05	1.55772E-05	1.49828E-05	1.53154E-06	1.42494E-06	1.53154E-06	1.42494E-06	1.55772E-05	1.49828E-05	2.66065E-05
3830103773335	383010	3773335	7.45345E-06	7.26222E-06	1.92496E-06	1.79318E-06	0.000103947	7.47326E-05	5.03869E-05	4.97471E-05	3.52968E-05	1.12129E-05	1.60631E-05	1.54502E-05	1.57932E-06	1.46939E-06	1.57932E-06	1.46939E-06	1.60631E-05	1.54502E-05	2.75228E-05
3830203773335	383020	3773335	7.6588E-06	7.4623E-06	1.97799E-06	1.84259E-06	0.000106825	7.68014E-05	5.17817E-05	5.11242E-05	3.62739E-05	1.15233E-05	1.65078E-05	1.58779E-05	1.62304E-06	1.51007E-06	1.62304E-06	1.51007E-06	1.65078E-05	1.58779E-05	2.83666E-05
3830303773335	383030	3773335	7.86978E-06	7.66786E-06	2.03248E-06	1.89335E-06	0.000109783	7.89278E-05	5.32154E-05	5.25397E-05	3.72782E-05	1.18423E-05	1.69649E-05	1.63176E-05	1.66798E-06	1.55188E-06	1.66798E-06	1.55188E-06	1.69649E-05	1.63176E-05	2.92394E-05
3830403773335	383040	3773335	8.08076E-06	7.87343E-06	2.08697E-06	1.9441E-06	0.000112758	8.10671E-05	5.46577E-05	5.39638E-05	3.82886E-05	1.21633E-05	1.74247E-05	1.67598E-05	1.71319E-06	1.59394E-06	1.71319E-06	1.59394E-06	1.74247E-05	1.67598E-05	3.01212E-05
3830503773335	383050	3773335	8.28274E-06	8.07022E-06	2.13913E-06	1.9927E-06	0.0001156	8.31102E-05	5.60353E-05	5.53238E-05	3.92536E-05	1.24699E-05	1.78638E-05	1.71822E-05	1.75637E-06	1.63411E-06	1.75637E-06	1.63411E-06	1.78638E-05	1.71822E-05	3.09686E-05
3830603773335	383060	3773335	8.49034E-06	8.2725E-06	2.19275E-06	2.04264E-06	0.000118558	8.52367E-05	5.7469E-05	5.67393E-05	4.02579E-05	1.27889E-05	1.83209E-05	1.76218E-05	1.8013E-06	1.67592E-06	1.8013E-06	1.67592E-06	1.83209E-05	1.76218E-05	3.18541E-05
3830703773335	383070	3773335	8.70582E-06	8.48245E-06	2.2484E-06	2.09448E-06	0.000121658	8.74656E-05	5.89718E-05	5.8223E-05	4.13106E-05	1.31233E-05	1.88E-05	1.80827E-05	1.84841E-06	1.71975E-06	1.84841E-06	1.71975E-06	1.88E-05	1.80827E-05	3.27922E-05
3830803773335	383080	3773335	8.93143E-06	8.70227E-06	2.30666E-06	2.14876E-06	0.000124928	8.98162E-05	6.05566E-05	5.97878E-05	4.24209E-05	1.3476E-05	1.93052E-05	1.85686E-05	1.89808E-06	1.76597E-06	1.89808E-06	1.76597E-06	1.93052E-05	1.85686E-05	3.37866E-05
3830903773335	383090	3773335	9.20204E-06	8.96594E-06	2.37656E-06	2.21387E-06	0.000128883	9.266E-05	6.2474E-05	6.16808E-05	4.3764E-05	1.39027E-05	1.99165E-05	1.91565E-05	1.95818E-06	1.82188E-06	1.95818E-06	1.82188E-06	1.99165E-05	1.91565E-05	3.49878E-05
3831003773335	383100	3773335	9.61893E-06	9.37214E-06	2.48422E-06	2.31416E-06	0.000135057	9.70986E-05	6.54666E-05	6.46354E-05	4.58604E-05	1.45687E-05	2.08705E-05	2.00742E-05	2.05198E-06	1.90915E-06	2.05198E-06	1.90915E-06	2.08705E-05	2.00742E-05	3.68314E-05
3831103773335	383110	3773335	1.00662E-05	9.80794E-06	2.59974E-06	2.42177E-06	0.000141694	0.00010187	6.86838E-05	6.78118E-05	4.81141E-05	1.52846E-05	2.18961E-05	2.10607E-05	2.15282E-06	2.00297E-06	2.15282E-06	2.00297E-06	2.18961E-05	2.10607E-05	3.88201E-05
3831203773335	383120	3773335	1.05169E-05	1.0247E-05	2.71613E-06	2.53019E-06	0.000148358	0.000106661	7.1914E-05	7.10009E-05	5.03768E-05	1.60034E-05	2.29259E-05	2.20511E-05	2.25407E-06	2.09717E-06	2.25407E-06	2.09717E-06	2.29259E-05	2.20511E-05	4.08342E-05
3831303773335	383130	3773335	1.09833E-05	1.07015E-05	2.83658E-06	2.6424E-06	0.000155235	0.000111606	7.52478E-05	7.42924E-05	5.27122E-05	1.67453E-05	2.39887E-05	2.30734E-05	2.35856E-06	2.19439E-06	2.35856E-06	2.19439E-06	2.39887E-05	2.30734E-05	4.293E-05
3831403773335	383140	3773335	1.15194E-05	1.12239E-05	2.97505E-06	2.77139E-06	0.000163146	0.000117293	7.90825E-05	7.80784E-05	5.53985E-05	1.75987E-05	2.52112E-05	2.42492E-05	2.47876E-06	2.30622E-06	2.47876E-06	2.30622E-06	2.52112E-05	2.42492E-05	4.5347E-05
3831503773335	383150	3773335	1.24337E-05	1.21147E-05	3.21117E-06	2.99135E-06	0.000176901	0.000127182	8.57501E-05	8.46613E-05	6.00692E-05	1.90825E-05	2.73368E-05	2.62937E-05	2.68774E-06	2.50066E-06	2.68774E-06	2.50066E-06	2.73368E-05	2.62937E-05	4.95531E-05
3831603773335	383160	3773335	1.34014E-05	1.30575E-05	3.46109E-06	3.22416E-06	0.000191619	0.000137763	9.2884E-05	9.17047E-05	6.50667E-05	2.067E-05	2.96111E-05	2.84812E-05	2.91135E-06	2.70871E-06	2.91135E-06	2.70871E-06	2.96111E-05	2.84812E-05	5.41729E-05
3831703773335	383170	3773335	1.44208E-05	1.40508E-05	3.72437E-06	3.46942E-06	0.0002072	0.000148966	0.000100437	9.91616E-05	7.03576E-05	2.23508E-05	3.20189E-05	3.07972E-05	3.14809E-06	2.92896E-06	3.14809E-06	2.92896E-06	3.20189E-05	3.07972E-05	5.923E-05
3831803773335	383180	3773335	1.54155E-05	1.502E-05	3.98127E-06	3.70873E-06	0.00022255	0.000160001	0.000107877	0.000106508	7.55698E-05	2.40066E-05	3.43909E-05	3.30787E-05	3.3813E-06	3.14595E-06	3.3813E-06	3.14595E-06	3.43909E-05	3.30787E-05	6.44558E-05
3831903773335	383190	3773335	1.65171E-05	1.60933E-05	4.26577E-06	3.97375E-06	0.000239619	0.000172273	0.000116151	0.000114677	8.13659E-05	2.58479E-05	3.70286E-05	3.56158E-05	3.64064E-06	3.38724E-06	3.64064E-06	3.38724E-06	3.70286E-05	3.56158E-05	7.01716E-05
3835003773335	383500	3773335	0.000577609	0.000562789	0.000149175	0.000138964	0.012553849	0.009025535	0.006085275	0.006008011	0.004262829	0.001354191	0.001939962	0.001865941	0.000190736	0.00017746	0.000190736	0.00017746	0.001939962	0.001865941	0.002690856
3835103773335	383510	3773335	0.000386361	0.000376448	9.97831E-05	9.29523E-05	0.007970868	0.005730621	0.003863749	0.003814692	0.002706616	0.000859822	0.001231748	0.00118475	0.000121105	0.000112676	0.000121105	0.000112676	0.001231748	0.00118475	0.001797901
3835203773335	383520	3773335	0.000278855	0.0002717	7.20181E-05	6.7088E-05	0.005532129	0.003977301	0.00268161	0.002647562	0.001878509	0.000596754	0.000854887	0.000822268	8.40522E-05	7.82017E-05	8.40522E-05	7.82017E-05	0.000854887	0.000822268	0.001295328
3835303773335	383530	3773335	0.000214568	0.000209063	5.54152E-05	5.16217E-05	0.004121498	0.002963133	0.001997829	0.001972463	0.00139951	0.000444588	0.0006369	0.000612599	6.26198E-05	5.82612E-05	6.26198E-05	5.82612E-05	0.0006369	0.000612599	0.000994821

			MSite Grubbing / Prep	MMass Grading / Excavation	MMass Grading / Excavation	MDrainage / Utilities Trenching	MFoundations / Concrete Pads	MBuilding / Structure Construction	MAsphalt Paving	MLandscaping or Other Finishing	MWaterside Construction (Piles)	RSSWDemolition	RSSWPlacing Base	RSSWForm/Plac e Rebar and Pour	Child Risk				
Unique Identifier	X (UTM)	Y (UTM)	2027	2027	2028	2028	2028	2028	2028	2028	2028	2029	2029	2029	3rd Trimester	0<2	2<16	Total	per million
3831203773325	383120	3773325	0.00012883	0.000151493	0.000149476	3.17736E-05	4.13212E-05	3.04147E-05	3.13049E-06	3.66757E-05	3.13049E-06	1.51254E-05	2.19472E-05	1.30099E-05	9.64591E-09	1.191E-07	1.9919E-08	1.4866E-07	0.14866045
3831303773325	383130	3773325	0.000135347	0.000159157	0.000157038	3.33809E-05	4.34116E-05	3.19533E-05	3.28886E-06	3.8531E-05	3.28886E-06	1.54186E-05	2.23727E-05	1.32621E-05	1.06572E-08	1.3074E-07	2.1743E-08	1.6314E-07	0.16313976
3831403773325	383140	3773325	0.000142917	0.000168059	0.000165821	3.52479E-05	4.58396E-05	3.37405E-05	3.4728E-06	4.06861E-05	3.4728E-06	1.57461E-05	2.28479E-05	1.35438E-05	1.19351E-08	1.4538E-07	2.4024E-08	1.81336E-07	0.18133604
3831503773325	383150	3773325	0.000156046	0.000183498	0.000181055	3.8486E-05	5.00507E-05	3.68401E-05	3.79183E-06	4.44237E-05	3.79183E-06	1.62639E-05	2.35993E-05	1.39892E-05	1.4316E-08	1.7252E-07	2.8247E-08	2.15087E-07	0.21508703
3831603773325	383160	3773325	0.000170256	0.000200207	0.000197542	4.19906E-05	5.46084E-05	4.01948E-05	4.13713E-06	4.8469E-05	4.13713E-06	1.66601E-05	2.41741E-05	1.43299E-05	1.76836E-08	2.1041E-07	3.4076E-08	2.62166E-07	0.26216592
3831703773325	383170	3773325	0.000185352	0.000217959	0.000215056	4.57136E-05	5.94502E-05	4.37586E-05	4.50394E-06	5.27665E-05	4.50394E-06	1.69002E-05	2.45226E-05	1.45365E-05	2.28232E-08	2.6745E-07	4.2778E-08	3.33048E-07	0.33304834
3831803773325	383180	3773325	0.000200793	0.000236116	0.000232972	4.95219E-05	6.44028E-05	4.74039E-05	4.87914E-06	5.71622E-05	4.87914E-06	1.68722E-05	2.44819E-05	1.45124E-05	3.15494E-08	3.6307E-07	5.7367E-08	4.51987E-07	0.45198738
3834903773325	383490	3773325	0.008268134	0.009722649	0.00959319	0.002039184	0.002651942	0.001951974	0.000200911	0.002353795	0.000200911	2.46672E-05	3.57927E-05	2.12172E-05	2.16411E-07	3.2669E-06	6.9522E-07	4.1785E-06	4.17850369
3835003773325	383500	3773325	0.005750185	0.006761746	0.006671712	0.001418178	0.001844329	0.001357527	0.000139726	0.001636979	0.000139726	2.52505E-05	3.66391E-05	2.17189E-05	1.49232E-07	2.2585E-06	4.7474E-07	2.88245E-06	2.88244877
3835103773325	383510	3773325	0.004143459	0.004872368	0.004807491	0.001021908	0.001328983	0.000978204	0.000100684	0.001179571	0.000100684	2.64733E-05	3.84133E-05	2.27706E-05	1.07215E-07	1.6243E-06	3.381E-07	2.06965E-06	2.06965331
3835203773325	383520	3773325	0.003131758	0.003682691	0.003633655	0.000772391	0.001004488	0.000739358	7.60998E-05	0.000891558	7.60998E-05	2.72562E-05	3.95494E-05	2.34441E-05	8.0943E-08	1.227E-06	2.5308E-07	1.56106E-06	1.5610577
3835303773325	383530	3773325	0.002512006	0.002953913	0.002914581	0.00061954	0.000805707	0.000593044	6.10402E-05	0.000715125	6.10402E-05	2.77428E-05	4.02555E-05	2.38626E-05	6.50094E-08	9.854E-07	2.0185E-07	1.25225E-06	1.25225454
3835403773325	383540	3773325	0.00208487	0.002451636	0.002418992	0.000514195	0.000668706	0.000492204	5.06611E-05	0.000593526	5.06611E-05	2.80579E-05	4.07126E-05	2.41336E-05	5.41061E-08	8.197E-07	1.67E-07	1.04081E-06	1.04080896
3835503773325	383550	3773325	0.001760288	0.002069955	0.002042393	0.000434143	0.000564599	0.000415576	4.27739E-05	0.000501124	4.27739E-05	2.82544E-05	4.09978E-05	2.43026E-05	4.58541E-08	6.9414E-07	1.4076E-07	8.80757E-07	0.88075675
3835603773325	383560	3773325	0.001486591	0.00174811	0.001724833	0.000366641	0.000476813	0.0003509 6	3.61233E-05	0.000423207	3.61233E-05	2.82825E-05	4.10385E-05	2.43268E-05	3.89069E-08	5.8838E-07	1.1877E-07	7.46057E-07	0.74605665
3835703773325	383570	3773325	0.0012758	0.001500236	0.00148026	0.000314653	0.000409203	0.000301196	3.10012E-05	0.000363198	3.10012E-05	2.81109E-05	4.07896E-05	2.41792E-05	3.35595E-08	5.0695E-07	1.0192E-07	6.42432E-07	0.64243189
3835803773325	383580	3773325	0.001110846	0.001306265	0.001288871	0.00027397	0.000356296	0.000262253	2.69929E-05	0.000316239	2.69929E-05	2.78052E-05	4.0346E-05	2.39163E-05	2.93717E-08	4.4317E-07	8.88E-08	5.61343E-07	0.56134293
3835903773325	383590	3773325	0.000979036	0.001151267	0.001135937	0.000241461	0.000314019	0.000231135	2.379E-05	0.000278715	2.379E-05	2.7406E-05	3.97666E-05	2.35729E-05	2.60185E-08	3.9212E-07	7.8338E-08	4.96478E-07	0.49647785
3836003773325	383600	3773325	0.000870789	0.001023976	0.001010342	0.000214764	0.000279299	0.000205579	2.11596E-05	0.000247899	2.11596E-05	2.69412E-05	3.90923E-05	2.31731E-05	2.3259E-08	3.5013E-07	6.9766E-08	4.43151E-07	0.44315085
3836103773325	383610	3773325	0.000782917	0.000920647	0.000908388	0.000193092	0.000251115	0.000184834	1.90244E-05	0.000222883	1.90244E-05	2.64858E-05	3.84314E-05	2.27814E-05	2.10139E-08	3.1597E-07	6.282E-08	3.99807E-07	0.39980687
3836203773325	383620	3773325	0.000708348	0.000832959	0.000821868	0.000174701	0.000227197	0.00016723	1.72124E-05	0.000201654	1.72124E-05	2.60148E-05	3.7748E-05	2.23762E-05	1.91031E-08	2.8693E-07	5.6929E-08	3.62957E-07	0.36295719
3836303773325	383630	3773325	0.000643231	0.000756387	0.000746315	0.000158641	0.000206311	0.000151856	1.56301E-05	0.000183117	1.56301E-05	2.55032E-05	3.70057E-05	2.19362E-05	1.74285E-08	2.6149E-07	5.1784E-08	3.30702E-07	0.33070227
3836403773325	383640	3773325	0.000585728	0.000688769	0.000679598	0.000144459	0.000187868	0.000138281	1.42328E-05	0.000166747	1.42328E-05	2.49542E-05	3.62091E-05	2.1464E-05	1.59445E-08	2.3897E-07	4.7241E-08	3.02151E-07	0.30215107
3836503773325	383650	3773325	0.000536058	0.00063036	0.000621967	0.000132209	0.000171937	0.000126555	1.30259E-05	0.000152607	1.30259E-05	2.44364E-05	3.54578E-05	2.10186E-05	1.46587E-08	2.1946E-07	4.3317E-08	2.77441E-07	0.27744087
3836603773325	383660	3773325	0.000494142	0.00058107	0.000573333	0.000121871	0.000158492	0.000116659	1.20073E-05	0.000140674	1.20073E-05	2.4006E-05	3.48332E-05	2.06484E-05	1.35707E-08	2.0298E-07	4.0006E-08	2.56554E-07	0.25655373
3836703773325	383670	3773325	0.000457361	0.000537819	0.000530658	0.0001128	0.000146695	0.000107976	1.11136E-05	0.000130203	1.11136E-05	2.36129E-05	3.42629E-05	2.03103E-05	1.26134E-08	1.8848E-07	3.71E-08	2.38193E-07	0.23819282
3836803773325	383680	3773325	0.000424724	0.000499441	0.000492791	0.000104751	0.000136227	0.000100271	1.03205E-05	0.000120912	1.03205E-05	2.32511E-05	3.37378E-05	1.99991E-05	1.17614E-08	1.7559E-07	3.452E-08	2.21869E-07	0.22186942
3836903773325	383690	3773325	0.000395675	0.000465282	0.000459086	9.75861E-05	0.00012691	9.34126E-05	9.61467E-06	0.000112642	9.61467E-06	2.29142E-05	3.3249E-05	1.97093E-05	1.10007E-08	1.6409E-07	3.2221E-08	2.0731E-07	0.20731018
3837003773325	383700	3773325	0.000369606	0.000434627	0.00042884	9.11566E-05	0.000118548	8.72581E-05	8.98121E-06	0.000105221	8.98121E-06	2.25992E-05	3.27919E-05	1.94384E-05	1.03162E-08	1.5375E-07	3.0158E-08	1.94222E-07	0.19422191
3837103773325	383710	3773325	0.000351447	0.000413273	0.00040777	8.6678E-05	0.000112724	8.2971E-05	8.53995E-06	0.000100051	8.53995E-06	2.24588E-05	3.25882E-05	1.93176E-05	9.83966E-09	1.4655E-07	2.8723E-08	1.85114E-07	0.18511371
3837203773325	383720	3773325	0.000336669	0.000395895	0.000390624	8.30333E-05	0.000107984	7.94822E-05	8.18086E-06	9.58439E-05	8.18086E-06	2.23777E-05	3.24705E-05	1.92479E-05	9.4519E-09	1.407E-07	2.7556E-08	1.77705E-07	0.17770549
3837303773325	383730	3773325	0.000323206	0.000380063	0.000375003	7.97128E-05	0.000103666	7.63037E-05	7.8537E-06	9.20111E-05	7.8537E-06	2.23091E-05	3.23709E-05	1.91888E-05	9.09834E-09	1.3536E-07	2.6494E-08	1.70954E-07	0.1709541
3837403773325	383740	3773325	0.000312561	0.000367546	0.000362652	7.70874E-05	0.000100252	7.37906E-05	7.59504E-06	8.89807E-05	7.59504E-06	2.23434E-05	3.24207E-05	1.92183E-05	8.8203E-09	1.3116E-07	2.5658E-08	1.65643E-07	0.16564257
3837503773325	383750	3773325	0.000302579	0.000355808	0.00035107	7.46255E-05	9.70499E-05	7.1434E-05	7.35248E-06	8.6139E-05	7.35248E-06	2.23995E-05	3.25022E-05	1.92666E-05	8.55983E-09	1.2723E-07	2.4876E-08	1.60667E-07	0.16066732
3837603773325	383760	3773325	0.000293817	0.000345504	0.000340904	7.24645E-05	9.42395E-05	6.93654E-05	7.13957E-06	8.36446E-05	7.13957E-06	2.25212E-05	3.26787E-05	1.93713E-05	8.33227E-09	1.2379E-07	2.4193E-08	1.56319E-07	0.15631859
3837703773325	383770	3773325	0.000286107	0.000336439	0.000331959	7.05632E-05	9.17668E-05	6.75454E-05	6.95224E-06	8.14499E-05	6.95224E-06	2.27083E-05	3.29503E-05	1.95323E-05	8.1334E-09	1.2079E-07	2.3595E-08	1.52516E-07	0.15251598
3837803773325	383780	3773325	0.000278983	0.000328061	0.000323693	6.88061E-05	8.94817E-05	6.58634E-05	6.77912E-06	7.94217E-05	6.77912E-06	2.29236E-05	3.32626E-05	1.97174E-05	7.94981E-09	1.1801E-07	2.3044E-08	1.49006E-07	0.1490059
3837903773325	383790	3773325	0.000270305	0.000317856	0.000313624	6.66657E-05	8.66982E-05	6.38146E-05	6.56824E-06	7.6951E-05	6.56824E-06	2.29641E-05	3.33214E-05	1.97523E-05	7.72207E-09	1.1458E-07	2.2363E-08	1.44664E-07	0.1446641
3838003773325	383800	3773325	0.000262155	0.000308273	0.000304168	6.46558E-05	8.40843E-05	6.18906E-05	6.37021E-06	7.46311E-05	6.37021E-06	2.29984E-05	3.33712E-05	1.97818E-05	7.50778E-09	1.1135E-07	2.1723E-08	1.40582E-07	0.14058187
3838103773325	383810	3773325	0.000254128	0.000298834	0.000294855	6.26761E-05	8.15098E-05	5.99956E-05	6.17517E-06	7.2346E-05	6.17517E-06	2.29922E-05	3.33622E-05	1.97764E-05	7.29548E-09	1.0816E-07	2.1091E-08	1.36542E-07	0.13654157
3838203773325	383820	3773325	0.000246168	0.000289474	0.000285619	6.07129E-05	7.89567E-05	5.81164E-05	5.98174E-06	7.00799E-05	5.98174E-06	2.29392E-05	3.32852E-05	1.97308E-05	7.08383E-09	1.0497E-07	2.0461E-08	1.32518E-07	0.1325175
3838303773325	383830	3773325	0.000238643	0.000280625	0.000276888	5.88569E-05	7.65429E-05	5.63398E-05	5.79888E-06	6.79375E-05	5.79888E-06	2.28768E-05	3.31947E-05	1.96771E-05	6.88309E-09	1.0196E-07	1.9864E-08	1.28704E-07	0.12870353
3838403773325	383840	3773325	0.000228717	0.000268952	0.000265371	5.64088E-05	7.33592E-05	5.39963E-05	5.55768E-06	6.51117E-05	5.55768E-06	2.25399E-05	3.27059E-05	1.93874E-05	6.61475E-09	9.7929E-08	1.907E-08	1.23613E-07	0.12361345
3838503773325	383850	3773325	0.000219113	0.000257659	0.000254229	5.40403E-05	7.0279E-05	5.17292E-05	5.32432E-06	6.23778E-05	5.32432E-06	2.21749E-05	3.21763E-05	1.90735E-05	6.35409E-09	9.4019E-08	1.83E-08	1.18673E-07	0.11867273
3838603773325	383860	3773325	0.000209672	0.000246557	0.000243274	5.17117E-05	6.72507E-05	4.95001E-05	5.0949E-06	5.96899E-05	5.0949E-06	2.17694E-05	3.15879E-05	1.87247E-05	6.09673E-09	9.016E-08	1.7541E-08	1.13798E-07	0.11379832
3838703773325	383870	3773325	0.000200035	0.000235225	0.000232093	4.9335E-05	6.41598E-05	4.72251E-05	4.86073E-06	5.69466E-05	4.86073E-06	2.12735E-05	3.08683E-05	1.82981E-05	5.83236E-09	8.6201E-08	1.6763E-08	1.08796E-07	0.1087963
3838803773325	383880	3773325	0.000191039	0.000224646	0.000221655	4.71163E-05	6.12744E-05	4.51013E-05	4.64213E-06	5.43855E-05	4.64213E-06	2.07869E-05	3.01622E-05	1.78795E-05	5.58483E-09	8.2496E-08	1.6036E-08	1.04116E-07	0.10411599
3838903773325	383890	3773325	0.000181815	0.000213799	0.000210952	4.48413E-05	5.83157E-05	4.29235E-05	4.41799E-06	5.17595E-05	4.41799E-06	2.02098E-05	2.93248E-05	1.73832E-05	5.3294E-09	7.8677E-08	1.5286E-08	9.9292E-08	0.09929197
3839003773325	383900	3773325	0.000173053	0.000203496	0.000200786	4.26803E-05	5.55053E-05	4.08549E-05	4.20507E-06	4.92651E-05	4.20507E-06	1.96265E-05	2.84785E-05	1.68815E-05	5.08555E-09	7.5033E-08	1.4572E-08	9.46911E-08	0.09469108
3839103773325	383910	3773325	0.000164887	0.000193893	0.000191311	4.06663E-05	5.28861E-05	3.89271E-05	4.00664E-06	4.69404E-05	4.00664E-06	1.90681E-05	2.76683E-05	1.64012E-05	4.85747E-09	7.1628E-08	1.3905E-08	9.03913E-08	0.09039125
3829703773335	382970	3773335	7.31771E-05	8.60502E-05	8.49045E-05	1.80478E-05	2.3471E-05	1.72759E-05	1.77816E-06	2.08323E-05	1.77816E-06	1.19562E-05	1.73487E-05	1.02839E-05	3.82827E-09	4.998E-08	8.7444E-09	6.2553E-08	0.06255304
3829803773335	382980	3773335	7.61572E-05	8.95546E-05	8.83622E-05	1.87828E-05	2.44268E-05	1.79795E-05	1.85057E-06	2.16806E-05	1.85057E-06	1.21964E-05	1.76972E-05	1.04905E-05	4.03568E-09	5.2562E-08	9.1794E-09	6.57771E-08	0.0657771
3829903773335	382990	3773335	7.90036E-05	9.29018E-05	9.16648E-05	1.94848E-05	2.53398E-05	1.86515E-05	1.91974E-06	2.2491E-05	1.91974E-06	1.24054E-05	1.80004E-05	1.06703E-05	4.2436E-09	5.5134E-08	9.6106E-09	6.89878E-08	0.06898778
3830003773335	383000	3773335	8.16773E-05	9.60459E-05	9.4767E-05	2.01442E-05	2.61974E-05	1.92827E-05	1.98471E-06	2.32521E-05	1.98471E-06	1.25894E-05	1.82675E-05	1.08286E-05	4.44963E-09	5.7665E-08	1.0032E-08	7.21471E-08	0.07214705
3830103773335	383010	3773335	8.44904E-05	9.93537E-05	9.80308E-05	2.0838E-05	2.70996E-05	1.99468E-05	2.05306E-06	2.40529E-05	2.05306E-06	1.27766E-05	1.85391E-05	1.09896E-05	4.67352E-09	6.0405E-08	1.0488E-08	7.55656E-08	0.07556563
3830203773335	383020	3773335	8.70805E-05	0.0001024	0.000101036	2.14768E-05	2.79304E-05	2.05583E-05	2.116E-06	2.47903E-05	2.116E-06	1.29356E-05	1.87699E-05	1.11264E-05	4.89299E-09	6.3071E-08	1.0928E-08	7.88913E-08	0.07889127
3830303773335	383030	3773335	8.97599E-05	0.00010555	0.000104145	2.21376E-05	2.87898E-05	2.11909E-05	2.18111E-06	2.55531E-05	2.18111E-06	1.30978E-05	1.90053E-05	1.12659E-05	5.12897E-09	6.5925E-08	1.1397E-08	8.24503E-08	0.08245028
3830403773335	383040	3773335	9.2467E-05	0.000108734	0.000107286	2.28053E-05	2.96581E-05	2.183E-05	2.24689E-06	2.63238E-05	2.24689E-06	1.32507E-05	1.9227E-05	1.13974E-05	5.37906E-09	6.8933E-08	1.1889E-08	8.62006E-08	0.08620061
3830503773335	383050	3773335	9.50684E-05	0.000111793	0.000110304	2.34469E-05	3.04925E-05	2.24441E-05	2.3101E-06	2.70643E-05	2.3101E-06	1.33879E-05	1.94262E-05	1.15154E-05	5.63661E-09	7.2009E-08	1.2389E-08	9.00342E-08	0.09003421
3830603773335	383060	3773335	9.77867E-05	0.000114989	0.000113458	2.41173E-05	3.13643E-05	2.30859E-05	2.37616E-06	2.78382E-05	2.37616E-06	1.35283E-05	1.96299E-05	1.16362E-05	5.91937E-09	7.537E-08	1.2932E-08	9.42218E-08	0.0942218
3830703773335	383070	3773335	0.000100667	0.000118376	0.000116799	2.48276E-05	3.2288E-05	2.37658E-05	2.44614E-06	2.8658E-05	2.44614E-06	1.36687E-05	1.98335E-05	1.17569E-05	6.23394E-09	7.9092E-08	1.3531E-08	9.88572E-08	0.09885723
3830803773335	383080	3773335	0.000103719	0.000121965	0.000120341	2.55804E-05	3.32671E-05	2.44864E-05	2.52031E-06	2.9527E-05	2.52031E-06	1.38122E-05	2.00417E-05	1.18803E-05	6.58423E-09	8.3218E-08	1.4192E-08	1.03994E-07	0.10399439
3830903773335	383090	3773335	0.000107407	0.000126301	0.00012462	2.64899E-05	3.44499E-05	2.5357E-05	2.60991E-06	3.05768E-05	2.60991E-06	1.39993E-05	2.03133E-05	1.20413E-05	7.01023E-09	8.8234E-08	1.4995E-08	1.10238E-07	0.11023833
3831003773335	383100	3773335	0.000113066	0.000132956	0.000131186	2.78857E-05	3.62651E-05	2.66931E-05	2.74744E-06	3.21879E-05	2.74744E-06	1.43331E-05	2.07976E-05	1.23284E-05	7.63253E-09	9.5594E-08	1.6178E-08	1.19404E-07	0.11940392
3831103773335	383110	3773335	0.000119171	0.000140135	0.000138269	2.93914E-05	3.82232E-05	2.81344E-05	2.89578E-06	3.39259E-05	2.89578E-06	1.46762E-05	2.12955E-05	1.26235E-05	8.35291E-09	1.0406E-07	1.7531E-08	1.29945E-07	0.12994516
3831203773335	383120	3773335	0.000125354	0.000147406	0.000145443	3.09163E-05	4.02064E-05	2.95941E-05	3.04603E-06	3.56862E-05	3.04603E-06	1.49944E-05	2.17571E-05	1.28972E-05	9.15462E-09	1.1341E-07	1.9014E-08	1.41582E-07	0.14158238
3831303773335	383130	3773335	0.000131788	0.000154972	0.000152908	3.25031E-05	4.22699E-05	3.1113E-05	3.20236E-06	3.75177E-05	3.20236E-06	1.53063E-05	2.22098E-05	1.31655E-05	1.00682E-08	1.24E-07	2.0682E-08	1.54748E-07	0.15474793
3831403773335	383140	3773335	0.000139207	0.000163697	0.000161517	3.4333E-05	4.46497E-05	3.28646E-05	3.38266E-06	3.963E-05	3.38266E-06	1.56494E-05	2.27076E-05	1.34606E-05	1.12065E-08	1.3711E-07	2.2741E-08	1.71063E-07	0.17106257
3831503773335	383150	3773335	0.000152119	0.00017888	0.000176498	3.75175E-05	4.87912E-05	3.5913E-05	3.69641E-06	4.33058E-05	3.69641E-06	1.62327E-05	2.3554E-05	1.39623E-05	1.33002E-08	1.6115E-07	2.6509E-08	2.00961E-07	0.20096058
3831603773335	383160	3773335	0.000166301	0.000195557	0.000192953	4.10152E-05	5.33399E-05	3.92611E-05	4.04102E-06	4.73431E-05	4.04102E-06	1.67162E-05	2.42556E-05	1.43782E-05	1.62064E-08	1.9406E-07	3.1617E-08	2.41888E-07	0.24188842
3831703773335	383170	3773335	0.000181826	0.000213812	0.000210965	4.4844E-05	5.83193E-05	4.29262E-05	4.41826E-06	5.17627E-05	4.41826E-06	1.70375E-05	2.47218E-05	1.46546E-05	2.07225E-08	2.4445E-07	3.936E-08	3.04529E-07	0.30452887
3831803773335	383180	3773335	0.000197868	0.000232677	0.000229579	4.88006E-05	6.34648E-05	4.67135E-05	4.80808E-06	5.63297E-05	4.80808E-06	1.70718E-05	2.47716E-05	1.46841E-05	2.84569E-08	3.2946E-07	5.2397E-08	4.10312E-07	0.4103124
3831903773335	383190	3773335	0.000215415	0.00025331	0.000249937	5.31281E-05	6.90927E-05	5.0856E-05	5.23445E-06	6.13249E-05	5.23445E-06	1.67599E-05	2.43189E-05	1.44158E-05	4.40054E-08	4.987E-07	7.8496E-08	6.212E-07	0.62119981
3835003773335	383500	3773335	0.008260464	0.009713629	0.00958429	0.002037293	0.002649482	0.001950163	0.000200724	0.002351612	0.000200724	2.50727E-05	3.63811E-05	2.1566E-05	2.1593E-07	3.261E-06	6.9379E-07	4.17073E-06	4.17072611
3835103773335	383510	3773335	0.005519245	0.006490181	0.006403763	0.001361221	0.001770257	0.001303005	0.000134114	0.001571234	0.000134114	2.64421E-05	3.83681E-05	2.27438E-05	1.43086E-07	2.1663E-06	4.5515E-07	2.76454E-06	2.76454122
3835203773335	383520	3773335	0.003976433	0.00467596	0.004613698	0.000980715	0.001275411	0.000938772	9.66249E-05	0.001132022	9.66249E-05	2.73498E-05	3.96852E-05	2.35246E-05	1.02759E-07	1.5576E-06	3.2397E-07	1.98432E-06	1.98431856
3835303773335	383530	3773335	0.00305393	0.003591171	0.003543354	0.000753196	0.000979525	0.000720984	7.42086E-05	0.000869401	7.42086E-05	2.79861E-05	4.06085E-05	2.40719E-05	7.88377E-08	1.1957E-06	2.4658E-07	1.52108E-06	1.5210796

			EGIODemolition	EGIOSite Grubbing / Prep	EGIOMass Grading / Excavation	EGIOMass Grading / Excavation	EGIODrainage / Utilities Trenching	EGIODrainage / Utilities Trenching	EGIOFoundations / Concrete Pads	EGIOFoundations / Concrete Pads	EGIOBuilding / Structure Construction	EGIOBuilding / Structure Construction	EGIOAsphalt Paving	EGIOArchitectural Coating	EGIOLandscaping or Other Finishing	EGIOWaterside Construction (Piles)	HIWaterside Construction (Landscaping)	HIWaterside Construction (Landscaping)	KMDemolition	KMSite Grubbing / Prep	KMMass Grading / Excavation
Unique Identifier	X (UTM)	Y (UTM)	2025	2025	2025	2026	2026	2027	2026	2027	2026	2027	2027	2027	2027	2027	2025	2026	2025	2025	2025
3835403773335	383540	3773335	0.00194721	0.00076372	0.000252922	0.000247711	0.000575196	0.000574309	0.000755733	0.000755245	0.000809484	0.000790081	3.15E-05	3.15E-05	0.000853081	3.15E-05	0.000550439	0.000533198	0.000924013	0.004010283	0.003048242
3835503773335	383550	3773335	0.001612477	0.00063244	0.000209444	0.000205128	0.000476318	0.000475583	0.00062582	0.000625416	0.000670331	0.000654263	2.6085E-05	2.6085E-05	0.000706433	2.6085E-05	0.000458477	0.000444116	0.000763329	0.0033129	0.002518157
3835603773335	383560	3773335	0.001352745	0.00053057	0.000175707	0.000172087	0.000399594	0.000398978	0.000525015	0.000524676	0.000562356	0.000548877	2.18833E-05	2.18833E-05	0.000592643	2.18833E-05	0.000385887	0.0003738	0.000636685	0.002763258	0.002100371
3835703773335	383570	3773335	0.001158473	0.00045437	0.000150473	0.000147373	0.000342207	0.000341679	0.000449616	0.000449325	0.000481594	0.000470051	1.87406E-05	1.87406E-05	0.000507532	1.87406E-05	0.000330855	0.00032049	0.000541088	0.002348362	0.001785005
3835803773335	383580	3773335	0.001011204	0.00039661	0.000131345	0.000128638	0.000298705	0.000298244	0.000392459	0.000392206	0.000420372	0.000410296	1.63582E-05	1.63582E-05	0.000443013	1.63582E-05	0.0002886	0.000279561	0.000468025	0.002031263	0.001543976
3835903773335	383590	3773335	0.000895533	0.00035124	0.00011632	0.000113924	0.000264536	0.000264128	0.000347566	0.000347342	0.000372287	0.000363363	1.4487E-05	1.4487E-05	0.000392337	1.4487E-05	0.000255155	0.000247163	0.000410496	0.001781581	0.001354191
3836003773335	383600	3773335	0.000801303	0.00031428	0.000104081	0.000101936	0.000236701	0.000236336	0.000310994	0.000310794	0.000333114	0.000325129	1.29627E-05	1.29627E-05	0.000351054	1.29627E-05	0.000227751	0.00022061 8	0.000363639	0.001578219	0.001199614
3836103773335	383610	3773335	0.000724597	0.0002842	9.41173E-05	9.21782E-05	0.000214042	0.000213712	0.000281224	0.000281042	0.000301226	0.000294005	1.17218E-05	1.17218E-05	0.000317449	1.17218E-05	0.000205331	0.0001989	0.00032552	0.001412779	0.001073863
3836203773335	383620	3773335	0.000659738	0.00025876	8.56928E-05	8.39273E-05	0.000194883	0.000194583	0.000256051	0.000255886	0.000274263	0.000267689	1.06726E-05	1.06726E-05	0.000289034	1.06726E-05	0.000186327	0.00018049	0.000293396	0.001273357	0.000967887
3836303773335	383630	3773335	0.000602917	0.00023647	7.83125E-05	7.6699E-05	0.000178099	0.000177824	0.000233999	0.000233848	0.000250642	0.000244634	9.75338E-06	9.75338E-06	0.000264141	9.75338E-06	0.000169665	0.000164351	0.000265404	0.001151871	0.000875544
3836403773335	383640	3773335	0.000552286	0.00021661	7.1736E-05	7.0258E-05	0.000163143	0.000162891	0.000214348	0.00021421	0.000229593	0.00022409	8.93431E-06	8.93431E-06	0.000241959	8.93431E-06	0.00015484	0.00014999	0.000240646	0.001044419	0.00079387
3836503773335	383650	3773335	0.000508696	0.00019952	6.60742E-05	6.47128E-05	0.000150266	0.000150035	0.00019743	0.000197303	0.000211473	0.000206404	8.22916E-06	8.22916E-06	0.000222862	8.22916E-06	0.000142078	0.000137628	0.000219466	0.000952496	0.000723999
3836603773335	383660	3773335	0.000470612	0.00018458	6.11275E-05	5.98681E-05	0.000139017	0.000138802	0.00018265	0.000182532	0.000195641	0.000190951	7.61308E-06	7.61308E-06	0.000206177	7.61308E-06	0.000130933	0.000126832	0.000201078	0.000872694	0.00066334
3836703773335	383670	3773335	0.000437253	0.0001715	5.67945E-05	5.56243E-05	0.000129162	0.000128963	0.000169703	0.000169593	0.000181773	0.000177416	7.07343E-06	7.07343E-06	0.000191563	7.07343E-06	0.000121179	0.000117384	0.000185074	0.000803233	0.000610543
3836803773335	383680	3773335	0.000407649	0.00015989	5.29492E-05	5.18582E-05	0.000120417	0.000120232	0.000158213	0.000158111	0.000169466	0.000165404	6.59452E-06	6.59452E-06	0.000178593	6.59452E-06	0.000112544	0.000109019	0.000170982	0.000742072	0.000564054
3836903773335	383690	3773335	0.000381188	0.00014951	4.95122E-05	4.8492E-05	0.000112601	0.000112427	0.000147943	0.000147847	0.000158465	0.000154667	6.16646E-06	6.16646E-06	0.000167	6.16646E-06	0.000104837	0.000101553	0.000158471	0.000687777	0.000522784
3837003773335	383700	3773335	0.000357574	0.00014025	4.6445E-05	4.54881E-05	0.000105626	0.000105463	0.000138778	0.000138689	0.000148649	0.000145086	5.78446E-06	5.78446E-06	0.000156655	5.78446E-06	9.79736E-05	9.49049E-05	0.000147387	0.000639669	0.000486217
3837103773335	383710	3773335	0.0003412	0.00013382	4.43182E-05	4.34051E-05	0.000100789	0.000100633	0.000132423	0.000132338	0.000141842	0.000138442	5.51958E-06	5.51958E-06	0.000149481	5.51958E-06	9.32001E-05	9.02809E-05	0.000139711	0.000606354	0.000460893
3837203773335	383720	3773335	0.000327924	0.00012862	4.25938E-05	4.17163E-05	9.68672E-05	9.67178E-05	0.000127271	0.000127189	0.000136323	0.000133055	5.30482E-06	5.30482E-06	0.000143665	5.30482E-06	8.93271E-05	8.65292E-05	0.000133503	0.000579412	0.000440415
3837303773335	383730	3773335	0.000315807	0.00012386	4.102E-05	4.01748E-05	9.3288E-05	9.31441E-05	0.000122568	0.000122489	0.000131286	0.000128139	5.10881E-06	5.10881E-06	0.000138357	5.10881E-06	8.57949E-05	8.31076E-05	0.000127863	0.000554936	0.000421811
3837403773335	383740	3773335	0.000306448	0.00012019	3.98043E-05	3.89842E-05	9.05233E-05	9.03836E-05	0.000118936	0.000118859	0.000127395	0.000124342	4.9574E-06	4.9574E-06	0.000134256	4.9574E-06	8.30466E-05	8.04454E-05	0.00012348	0.000535911	0.00040735
3837503773335	383750	3773335	0.000297655	0.00011674	3.86622E-05	3.78656E-05	8.79258E-05	8.77901E-05	0.000115523	0.000115448	0.00012374	0.000120774	4.81515E-06	4.81515E-06	0.000130404	4.81515E-06	8.0458E-05	7.79379E-05	0.000119359	0.000518026	0.000393755
3837603773335	383760	3773335	0.000290326	0.00011387	3.77102E-05	3.69332E-05	8.57607E-05	8.56284E-05	0.000112678	0.000112606	0.000120693	0.0001178	4.69659E-06	4.69659E-06	0.000127193	4.69659E-06	7.8282E-05	7.58301E-05	0.000115894	0.000502988	0.000382325
3837703773335	383770	3773335	0.000284227	0.00011148	3.6918E-05	3.61574E-05	8.39592E-05	8.38297E-05	0.000110311	0.00011024	0.000118157	0.000115325	4.59793E-06	4.59793E-06	0.000124521	4.59793E-06	7.64451E-05	7.40507E-05	0.000112968	0.000490289	0.000372672
3837803773335	383780	3773335	0.000278586	0.00010927	3.61853E-05	3.54398E-05	8.2293E-05	8.2166E-05	0.000108122	0.000108052	0.000115812	0.000113036	4.50668E-06	4.50668E-06	0.00012205	4.50668E-06	7.47409E-05	7.23999E-05	0.000110259	0.000478532	0.000363735
3837903773335	383790	3773335	0.000271373	0.00010644	3.52485E-05	3.45223E-05	8.01624E-05	8.00387E-05	0.000105323	0.000105255	0.000112814	0.00011011	4.39E-06	4.39E-06	0.00011889	4.39E-06	7.26169E-05	7.03424E-05	0.000106905	0.000463976	0.000352671
3838003773335	383800	3773335	0.000264601	0.00010378	3.43688E-05	3.36607E-05	7.81619E-05	7.80413E-05	0.000102694	0.000102628	0.000109999	0.000107362	4.28044E-06	4.28044E-06	0.000115923	4.28044E-06	7.06257E-05	6.84136E-05	0.000103775	0.000450392	0.000342346
3838103773335	383810	3773335	0.000257847	0.00010113	3.34915E-05	3.28015E-05	7.61666E-05	7.60491E-05	0.000100073	0.000100008	0.000107191	0.000104621	4.17118E-06	4.17118E-06	0.000112964	4.17118E-06	6.86506E-05	6.65003E-05	0.000100682	0.000436966	0.00033214
3838203773335	383820	3773335	0.000251002	9.8447E-05	3.26025E-05	3.19308E-05	7.41449E-05	7.40305E-05	9.74166E-05	9.73538E-05	0.000104345	0.000101844	4.06046E-06	4.06046E-06	0.000109965	4.06046E-06	6.66684E-05	6.45802E-05	9.75835E-05	0.000423519	0.00032192
3838303773335	383830	3773335	0.00024449	9.5893E-05	3.17567E-05	3.11024E-05	7.22213E-05	7.21098E-05	9.48893E-05	9.48281E-05	0.000101638	9.92021E-05	3.95511E-06	3.95511E-06	0.000107112	3.95511E-06	6.47866E-05	6.27573E-05	9.46551E-05	0.00041081	0.000312259
3838403773335	383840	3773335	0.00023541	9.2331E-05	3.05772E-05	2.99472E-05	6.953888E-05	6.94315E-05	9.13649E-05	9.1306E-05	9.78632E-05	9.55175E-05	3.80821E-06	3.80821E-06	0.000103134	3.80821E-06	6.22069E-05	6.02585E-05	9.06472E-05	0.000393415	0.000299038
3838503773335	383850	3773335	0.00022649	8.8833E-05	2.94187E-05	2.88125E-05	6.69042E-05	6.68009E-05	8.79033E-05	8.78466E-05	9.41554E-05	9.18986E-05	3.66393E-06	3.66393E-06	9.92264E-05	3.66393E-06	5.96847E-05	5.78153E-05	8.67434E-05	0.000376473	0.000286159
3838603773335	383860	3773335	0.000217787	8.5419E-05	2.82882E-05	2.77053E-05	6.43332E-05	6.42339E-05	8.45254E-05	8.44708E-05	9.05372E-05	8.83671E-05	3.52313E-06	3.52313E-06	9.54134E-05	3.52313E-06	5.72325E-05	5.54398E-05	8.29573E-05	0.000360041	0.000273669
3838703773335	383870	3773335	0.000208957	8.1956E-05	2.71413E-05	2.65821E-05	6.1725E-05	6.16298E-05	8.10986E-05	8.10463E-05	8.68667E-05	8.47846E-05	3.3803E-06	3.3803E-06	9.15425E-05	3.3803E-06	5.47587E-05	5.30435E-05	7.91508E-05	0.00034352	0.00026111 2
3838803773335	383880	3773335	0.000200658	7.8701E-05	2.60633E-05	2.55263E-05	5.92734E-05	5.9182E-05	7.78775E-05	7.78273E-05	8.34166E-05	8.14171E-05	3.24604E-06	3.24604E-06	8.79092E-05	3.24604E-06	5.25446E-05	5.08019E-05	7.55978E-05	0.0003281	0.000249391
3838903773335	383890	3773335	0.000192152	7.5365E-05	2.49585E-05	2.44443E-05	5.67608E-05	5.66732E-05	7.45763E-05	7.45282E-05	7.98805E-05	7.79658E-05	3.10844E-06	3.10844E-06	8.41827E-05	3.10844E-06	5.00874E-05	4.85185E-05	7.19927E-05	0.000312454	0.000237498
3839003773335	383900	3773335	0.000184014	7.2173E-05	2.39015E-05	2.3409E-05	5.4357E-05	5.42731E-05	7.1418E-05	7.13719E-05	7.64975E-05	7.46639E-05	2.9768E-06	2.9768E-06	8.06175E-05	2.9768E-06	4.78432E-05	4.63447E-05	6.85732E-05	0.000297613	0.000226217
3839103773335	383910	3773335	0.000176344	6.9165E-05	2.29052E-05	2.24332E-05	5.20911E-05	5.20107E-05	6.84409E-05	6.83967E-05	7.33087E-05	7.15516E-05	2.85271E-06	2.85271E-06	7.7257E-05	2.85271E-06	4.57372E-05	4.43046E-05	6.53778E-05	0.000283744	0.000215676
3829703773335	382970	3773345	0.000215353	8.4464E-05	2.7972E-05	2.73957E-05	6.36141E-05	6.3516E-05	8.35807E-05	8.35267E-05	8.95253E-05	8.73794E-05	3.48375E-06	3.48375E-06	9.4347E-05	3.48375E-06	4.2919E-05	4.15747E-05	2.86731E-05	0.000124443	9.45901E-05
3829803773335	382980	3773345	0.000227766	8.9333E-05	2.95843E-05	2.89748E-05	6.72809E-05	6.71771E-05	8.83983E-05	8.83413E-05	9.46856E-05	9.24161E-05	3.68456E-06	3.68456E-06	9.97852E-05	3.68456E-06	4.53766E-05	4.39553E-05	2.97548E-05	0.000129138	9.81587E-05
3829903773335	382990	3773345	0.000240502	9.4328E-05	3.12387E-05	3.0595E-05	7.10432E-05	7.09336E-05	9.33415E-05	9.32813E-05	9.99804E-05	9.75839E-05	3.8906E-06	3.8906E-06	0.000105365	3.8906E-06	4.78755E-05	4.63759E-05	3.08004E-05	0.000133676	0.000101608
3830003773345	383000	3773345	0.000253383	9.938E-05	3.29117E-05	3.22336E-05	7.4848E-05	7.47325E-05	9.83404E-05	9.8277E-05	0.000105335	0.00010281	4.09896E-06	4.09896E-06	0.000111008	4.09896E-06	5.0378E-05	4.88E-05	3.17939E-05	0.000137988	0.000104885
3830103773345	383010	3773345	0.000267466	0.0001049	3.4741E-05	3.40252E-05	7.90082E-05	7.88863E-05	0.000103807	0.00010374	0.00011119	0.000108525	4.32679E-06	4.32679E-06	0.000117178	4.32679E-06	5.31047E-05	5.14414E-05	3.28394E-05	0.000142525	0.000108334
3830203773345	383020	3773345	0.000280293	0.00010993	3.6407E-05	3.56569E-05	8.27971E-05	8.26693E-05	0.000108785	0.000108714	0.000116522	0.000113729	4.53429E-06	4.53429E-06	0.000122797	4.53429E-06	5.5539E-05	5.37994E-05	3.3679E-05	0.000146169	0.000111104
3830303773345	383030	3773345	0.000293829	0.00011524	3.81652E-05	3.73788E-05	8.67955E-05	8.66616E-05	0.000114038	0.000113964	0.000122149	0.000119221	4.75326E-06	4.75326E-06	0.000128728	4.75326E-06	5.81025E-05	5.62826E-05	3.45095E-05	0.000149774	0.000113844
3830403773345	383040	3773345	0.000308828	0.00012113	4.01135E-05	3.9287E-05	9.12264E-05	9.10857E-05	0.00011986	0.000119782	0.000128385	0.000125307	4.99591E-06	4.99591E-06	0.000135299	4.99591E-06	6.09315E-05	5.9023E-05	3.53899E-05	0.000153595	0.000116748
3830503773345	383050	3773345	0.000325876	0.00012781	4.23278E-05	4.14557E-05	9.62623E-05	9.61138E-05	0.000126476	0.000126394	0.000135472	0.000132224	5.27169E-06	5.27169E-06	0.000142768	5.27169E-06	6.41461E-05	6.2137E-05	3.63607E-05	0.000157808	0.000119951
3830603773345	383060	3773345	0.000344783	0.00013523	4.47837E-05	4.3861E-05	0.000101847	0.00010169	0.000133814	0.000133728	0.000143332	0.000139896	5.57755E-06	5.57755E-06	0.000151051	5.57755E-06	6.76945E-05	6.55741E-05	3.73814E-05	0.000162238	0.000123318
3830703773345	383070	3773345	0.000364373	0.00014291	4.73282E-05	4.6353E-05	0.000107634	0.000107468	0.000141417	0.000141326	0.000151475	0.000147845	5.89446E-06	5.89446E-06	0.000159633	5.89446E-06	7.13415E-05	6.91069E-05	3.83296E-05	0.000166353	0.000126446
3830803773345	383080	3773345	0.000385714	0.00015128	5.01002E-05	4.90679E-05	0.000113938	0.000113762	0.0001497	0.000149603	0.000160347	0.000156504	6.23969E-06	6.23969E-06	0.000168983	6.23969E-06	7.52934E-05	7.29351E-05	3.92891E-05	0.000170518	0.000129612
3830903773345	383090	3773345	0.000412077	0.00016162	5.35243E-05	5.24215E-05	0.000121725	0.000121538	0.000159931	0.000159828	0.000171306	0.0001672	6.66615E-06	6.66615E-06	0.000180533	6.66615E-06	8.01854E-05	7.76738E-05	4.05248E-05	0.00017588	0.000133688
3831003773345	383100	3773345	0.000453151	0.00017773	5.88595E-05	5.76468E-05	0.000133859	0.000133652	0.000175873	0.000175759	0.000188382	0.000183866	7.33062E-06	7.33062E-06	0.000198528	7.33062E-06	8.78758E-05	8.51234E-05	4.27267E-05	0.000185437	0.000140952
3831103773345	383110	3773345	0.000501241	0.00019659	6.51058E-05	6.37644E-05	0.000148064	0.000147836	0.000194537	0.000194411	0.000208373	0.000203379	8.10856E-06	8.10856E-06	0.000219596	8.10856E-06	9.68255E-05	9.37928E-05	4.51143E-05	0.000195799	0.000148828
3831203773345	383120	3773345	0.000558924	0.00021922	7.25982E-05	7.11024E-05	0.000165103	0.000164849	0.000216924	0.000216784	0.000232353	0.000226783	9.04169E-06	9.04169E-06	0.000244867	9.04169E-06	0.000107505	0.000104137	4.77598E-05	0.000207281	0.000157556
3831303773345	383130	3773345	0.000628893	0.00024666	8.16865E-05	8.00035E-05	0.000185772	0.000185485	0.00024408	0.000243923	0.00026144	0.000255174	1.01736E-05	1.01736E-05	0.000275521	1.01736E-05	0.000120394	0.000116623	5.06792E-05	0.000219951	0.000167186
3831403773345	383140	3773345	0.000716549	0.00028104	9.3072E-05	9.11544E-05	0.000211665	0.000211338	0.0002781	0.000277921	0.00029788	0.00029074	1.15916E-05	1.15916E-05	0.000313923	1.15916E-05	0.00013648	0.000132205	5.39651E-05	0.000234213	0.000178026
3831503773345	383150	3773345	0.000857539	0.00033634	0.000111385	0.00010909	0.000253313	0.000252922	0.00033282	0.000332605	0.000356492	0.000347947	1.38724E-05	1.38724E-05	0.000375692	1.38724E-05	0.000162333	0.000157249	5.86904E-05	0.000254721	0.000193615
3831603773345	383160	3773345	0.001054093	0.00041343	0.000136915	0.000134094	0.000311374	0.000310893	0.000409105	0.000408841	0.000438202	0.000427699	1.7052E-05	1.7052E-05	0.000461803	1.7052E-05	0.000198202	0.000191994	6.38457E-05	0.000277095	0.000210622
3831703773345	383170	3773345	0.001364188	0.00053505	0.000177193	0.000173543	0.000402974	0.000402353	0.000529456	0.000529114	0.000567113	0.00055352	2.20684E-05	2.20684E-05	0.000597657	2.20684E-05	0.000254665	0.000246688	6.95577E-05	0.000301885	0.000229465
3831803773345	383180	3773345	0.001899596	0.00074505	0.000246737	0.000241654	0.000561132	0.000560266	0.000737253	0.000736778	0.000789691	0.000770762	3.07297E-05	3.07297E-05	0.000832221	3.07297E-05	0.000352599	0.000341555	7.54258E-05	0.000327353	0.000248823
3831903773345	383190	3773345	0.002965132	0.00116297	0.000385139	0.000377204	0.000875886	0.000874534	0.001150799	0.001150057	0.00123265	0.001203104	4.79669E-05	4.79669E-05	0.001299037	4.79669E-05	0.000549284	0.000532079	8.18869E-05	0.000355395	0.000270138
3835103773345	383510	3773345	0.006510188	0.00255339	0.000845604	0.000828181	0.001923078	0.001920111	0.002526673	0.002525043	0.002706382	0.002641512	0.000105315	0.000105315	0.002852142	0.000105315	0.001678925	0.001626338	0.002908428	0.012622783	0.009594661
3835203773345	383520	3773345	0.004374491	0.00171574	0.000568199	0.000556492	0.001292203	0.001290209	0.001697786	0.001696691	0.001818541	0.001774951	7.0766E-05	7.0766E-05	0.001916483	7.0766E-05	0.001166633	0.001130092	0.002014498	0.008743063	0.00664566
3835303773345	383530	3773345	0.003143282	0.00123284	0.000408279	0.000399867	0.00092851	0.000927077	0.001219941	0.001219154	0.001306709	0.001275388	5.08488E-05	5.08488E-05	0.001377085	5.08488E-05	0.000860042	0.000833104	0.001473615	0.006395595	0.004861334
3835403773345	383540	3773345	0.00236958	0.00092938	0.000307783	0.000301442	0.000699962	0.000698882	0.000919659	0.000919066	0.00098507	0.000961458	3.83326E-05	3.83326E-05	0.001038123	3.83326E-05	0.000661347	0.000640632	0.001124057	0.004878488	0.003708171
3835503773345	383550	3773345	0.001881659	0.00073801	0.000244407	0.000239372	0.000555833	0.000554975	0.000730292	0.000729821	0.000782234	0.000763484	3.04395E-05	3.04395E-05	0.000824363	3.04395E-05	0.000531481	0.000514834	0.000895528	0.003886655	0.002954272
3835603773345	383560	3773345	0.001549585	0.00060777	0.000201275	0.000197128	0.00045774	0.000457034	0.000601411	0.000601022	0.000644186	0.000628745	2.50676E-05	2.50676E-05	0.00067888	2.50676E-05	0.000440717	0.000426913	0.000735907	0.003193888	0.002427696
3835703773345	383570	3773345	0.001308347	0.00051315	0.00016994	0.000166439	0.000386479	0.000385883	0.000507783	0.000507456	0.000543899	0.000530862	2.11651E-05	2.11651E-05	0.000573192	2.11651E-05	0.000373527	0.000361827	0.00061808	0.002682512	0.002038995
3835803773345	383580	3773345	0.001127548	0.00044224	0.000146456	0.000143439	0.000333072	0.000332558	0.000437613	0.000437331	0.000468738	0.000457503	1.82403E-05	1.82403E-05	0.000493984	1.82403E-05	0.000322383	0.000312285	0.000528823	0.002295127	0.001744542
3835903773345	383590	3773345	0.000988039	0.00038752	0.000128336	0.000125692	0.000291862	0.000291412	0.000383468	0.000383221	0.000410743	0.000400897	1.59835E-05	1.59835E-05	0.000432864	1.59835E-05	0.000282395	0.00027355	0.00045938	0.001993743	0.001515457
3836003773345	383600	3773345	0.000876357	0.00034372	0.000113829	0.000111484	0.000258872	0.000258472	0.000340123	0.000339904	0.000364315	0.000355582	1.41768E-05	1.41768E-05	0.000383936	1.41768E-05	0.000250109	0.000242275	0.000403621	0.001751742	0.001331511
3836103773345	383610	3773345	0.000784929	0.00030786	0.000101954	9.98532E-05	0.000231864	0.000231506	0.000304639	0.000304443	0.000326307	0.000318485	1.26978E-05	1.26978E-05	0.000343881	1.26978E-05	0.000223505	0.000216504	0.000357961	0.001553576	0.001180883
3836203773345	383620	3773345	0.000709031	0.00027809	9.20955E-05	9.0198E-05	0.000209444	0.000209121	0.000275182	0.000275005	0.000294755	0.00028769	1.147E-05	1.147E-05	0.00031063	1.147E-05	0.000201302	0.000194997	0.000320084	0.001389187	0.00105593
3836303773345	383630	3773345	0.000644316	0.00025271	8.36897E-05	8.19654E-05	0.000190328	0.000190034	0.000250066	0.000249904	0.000267852	0.000261431	1.04231E-05	1.04231E-05	0.000282277	1.04231E-05	0.000182317	0.000176607	0.000287899	0.0012495	0.000949753
3836403773345	383640	3773345	0.000588007	0.00023062	7.63758E-05	7.48022E-05	0.000173695	0.000173426	0.000228212	0.000228065	0.000244443	0.000238584	9.51218E-06	9.51218E-06	0.000257609	9.51218E-06	0.000165783	0.00016059	0.0026004	0.001128593	0.000857851
3836503773345	383650	3773345	0.000539765	0.0002117	7.01097E-05	6.86652E-05	0.000159444	0.000159198	0.000209488	0.000209353	0.00022438	0.00021901	8.73176E-06	8.73176E-06	0.000236473	8.73176E-06	0.000151622	0.000146873	0.000236323	0.001025659	0.000779611
3836603773345	383660	3773345	0.000496822	0.00019486	6.45318E-05	6.32023E-05	0.000146759	0.000146532	0.000192822	0.000192697	0.000206536	0.000201586	8.03707E-06	8.03707E-06	0.00021766	8.03707E-06	0.000139025	0.000134671	0.000215354	0.0009346 5	0.000710434

			KMMass Grading / Excavation	KMDrainage / Utilities Trenching	KMFoundations / Concrete Pads	KMBuilding / Structure Construction	KMAsphalt Paving	KMArchitectural Coating	KMLandscaping or Other Finishing	KMWaterside Construction (Piles)	EWNDemolition	EWNSite Grubbing / Prep	EWNDrainage / Utilities Trenching	EWNDrainage / Utilities Trenching	EWNDrainage / Utilities Trenching	EWNFoundations / Concrete Pads	EWNBuilding / Structure Construction	EWNAsphalt Paving	EWNLandscaping or Other Finishing	EWNWaterside Construction (Piles)	ISDemolition
Unique Identifier	X (UTM)	Y (UTM)	2026	2026	2026	2026	2026	2026	2026	2026	2027	2027	2027	2028	2029	2029	2029	2029	2029	2029	2027
3835403773335	383540	3773335	0.003016696	0.001083321	0.00057329	0.001969049	6.32577E-05	6.32577E-05	0.002032307	6.32577E-05	0.002423857	0.000132103	0.000310204	0.000304213	0.000297919	0.000258053	0.000560347	3.98657E-05	0.00058028	3.98657E-05	0.000429107
3835503773335	383550	3773335	0.002492097	0.000894933	0.000473595	0.001626634	5.22573E-05	5.22573E-05	0.001678892	5.22573E-05	0.002019867	0.000110085	0.000258501	0.000253509	0.000248264	0.000215043	0.000466953	3.32212E-05	0.000483563	3.32212E-05	0.00035486
3835603773335	383560	3773335	0.002078634	0.000746455	0.000395021	0.00135676	4.35873E-05	4.35873E-05	0.001400347	4.35873E-05	0.001700033	9.2654E-05	0.000217569	0.000213368	0.000208953	0.000180992	0.000393013	2.79608E-05	0.000406994	2.79608E-05	0.00029635
3835703773335	383570	3773335	0.001766532	0.000634377	0.00033571	0.001153046	3.70428E-05	3.70428E-05	0.001190089	3.70428E-05	0.001457174	7.94178E-05	0.000186488	0.000182887	0.000179103	0.000155136	0.000336869	2.39664E-05	0.000348852	2.39664E-05	0.000252182
3835803773335	383580	3773335	0.001527998	0.000548717	0.000290379	0.00099735	3.20409E-05	3.20409E-05	0.001029391	3.20409E-05	0.001270438	6.92405E-05	0.00016259	0.00015945	0.000156151	0.000135256	0.0002937	2.08952E-05	0.000304147	2.08952E-05	0.000218418
3835903773335	383590	3773335	0.001340177	0.000481269	0.000254686	0.000874756	2.81024E-05	2.81024E-05	0.000902859	2.81024E-05	0.001122562	6.11811E-05	0.000143665	0.00014089	0.000137975	0.000119512	0.000259514	1.8463E-05	0.000268745	1.8463E-05	0.000191825
3836003773335	383600	3773335	0.0011872	0.000426334	0.000225614	0.000774906	2.48946E-05	2.48946E-05	0.0007998	2.48946E-05	0.001001408	5.4578E-05	0.000128159	0.000125685	0.000123084	0.000106614	0.000231505	1.64703E-05	0.00023974	1.64703E-05	0.000170154
3836103773335	383610	3773335	0.001062749	0.000381642	0.000201964	0.000693675	2.2285E-05	2.2285E-05	0.00071596	2.2285E-05	0.000902267	4.91747E-05	0.000115471	0.000113242	0.000110899	9.60588E-05	0.000208586	1.48398E-05	0.000216006	1.48398E-05	0.00015252
3836203773335	383620	3773335	0.000957871	0.00034398	0.000182033	0.000625219	2.00858E-05	2.00858E-05	0.000645304	2.00858E-05	0.000818256	4.4596E-05	0.00010472	0.000102698	0.000100573	8.71147E-05	0.000189164	1.3458E-05	0.000195893	1.3458E-05	0.000137649
3836303773335	383630	3773335	0.000866483	0.000311162	0.000164666	0.000565569	1.81695E-05	1.81695E-05	0.000583738	1.81695E-05	0.000744666	4.05853E-05	9.53019E-05	9.34615E-05	9.15277E-05	7.928-05	0.000172152	1.22477E-05	0.000178276	1.22477E-05	0.000124683
3836403773335	383640	3773335	0.000785654	0.000282135	0.000149305	0.00051281	1.64745E-05	1.64745E-05	0.000529285	1.64745E-05	0.000679238	3.70194E-05	8.69285E-05	8.52498E-05	8.34859E-05	7.23143E-05	0.000157026	1.11716E-05	0.000162612	1.11716E-05	0.000113205
3836503773335	383650	3773335	0.000716506	0.000257303	0.000136164	0.000467676	1.50246E-05	1.50246E-05	0.0004827	1.50246E-05	0.000622922	3.39501E-05	7.97212E-05	7.81817E-05	7.6564E-05	6.63187E-05	0.000144007	1.02453E-05	0.00014913	1.02453E-05	0.000103378
3836603773335	383660	3773335	0.000656475	0.000235746	0.000124756	0.000428493	1.37658E-05	1.37658E-05	0.000442258	1.37658E-05	0.000573742	3.12697E-05	7.34272E-05	7.20092E-05	7.05193E-05	6.10828E-05	0.000132638	9.43645E-06	0.000137356	9.43645E-06	9.48408E-05
3836703773335	383670	3773335	0.000604224	0.000216982	0.000114826	0.000394388	1.26701E-05	1.26701E-05	0.000407058	1.26701E-05	0.000530703	2.8924E-05	6.7919E-05	6.66075E-05	6.52293E-05	5.65007E-05	0.000122688	8.72858E-06	0.000127052	8.72858E-06	8.74062E-05
3836803773335	383680	3773335	0.000558217	0.00020046	0.000106083	0.000364358	1.17054E-05	1.17054E-05	0.000376063	1.17054E-05	0.000492595	2.68471E-05	6.3042E-05	6.18246E-05	6.05454E-05	5.24436E-05	0.000113878	8.10181E-06	0.000117929	8.10181E-06	8.08546E-05
3836903773335	383690	3773335	0.000517374	0.000185793	9.83211E-05	0.000337699	1.08489E-05	1.08489E-05	0.000348548	1.08489E-05	0.000458607	2.49946E-05	5.86921E-05	5.75587E-05	5.63678E-05	4.8825E-05	0.000106021	7.54279E-06	0.000109792	7.54279E-06	7.50352E-05
3837003773335	383700	3773335	0.000481185	0.000172798	9.14439E-05	0.000314078	1.00901E-05	1.00901E-05	0.000324168	1.00901E-05	0.000428339	2.3345E-05	5.48185E-05	5.37599E-05	5.26476E-05	4.56026E-05	9.90233E-05	7.04498E-06	0.000102546	7.04498E-06	6.98766E-05
3837103773335	383710	3773335	0.000456124	0.000163798	8.66812E-05	0.00029772	9.56455E-06	9.56455E-06	0.000307284	9.56455E-06	0.000407244	2.21953E-05	5.21189E-05	5.11124E-05	5.00548E-05	4.33568E-05	9.41467E-05	6.69803E-06	9.74957E-05	6.69803E-06	6.63179E-05
3837203773335	383720	3773335	0.000435857	0.00015652	8.28298E-05	0.000284492	9.13958E-06	9.13958E-06	0.000293631	9.13958E-06	0.000390116	2.12618E-05	4.99268E-05	4.89626E-05	4.79496E-05	4.15332E-05	9.0187E-05	6.41632E-06	9.33951E-05	6.41632E-06	6.3448E-05
3837303773335	383730	3773335	0.000417445	0.000149908	7.93308E-05	0.000272474	8.75349E-06	8.75349E-06	0.000281227	8.75349E-06	0.000374504	2.04109E-05	4.79287E-05	4.70032E-05	4.60306E-05	3.98711E-05	8.65777E-05	6.15954E-06	8.96575E-05	6.15954E-06	6.08422E-05
3837403773335	383740	3773335	0.000403134	0.000144769	7.66111E-05	0.000263132	8.4534E-06	8.4534E-06	0.000271586	8.4534E-06	0.000362306	1.97462E-05	4.63677E-05	4.54723E-05	4.45315E-05	3.85725E-05	8.37579E-05	5.95893E-06	8.67374E-05	5.95893E-06	5.88288E-05
3837503773335	383750	3773335	0.00038968	0.00013937	7.40543E-05	0.00025435	8.17127E-06	8.17127E-06	0.000262522	8.17127E-06	0.000350829	1.91206E-05	4.48988E-05	4.40318E-05	4.31207E-05	3.73506E-05	8.11045E-05	5.77015E-06	8.39896E-05	5.77015E-06	5.69383E-05
3837603773335	383760	3773335	0.000378368	0.000135875	7.19046E-05	0.000246967	7.93407E-06	7.93407E-06	0.000254901	7.93407E-06	0.000341135	1.85923E-05	4.36583E-05	4.28152E-05	4.19293E-05	3.63186E-05	7.88636E-05	5.61072E-06	8.16689E-05	5.61072E-06	5.53595E-05
3837703773335	383770	3773335	0.000368815	0.000132445	7.00891E-05	0.000240732	7.73375E-06	7.73375E-06	0.000248465	7.73375E-06	0.000332889	1.81429E-05	4.26029E-05	4.17802E-05	4.09157E-05	3.54406E-05	7.69572E-05	5.47509E-06	7.96947E-05	5.47509E-06	5.40335E-05
3837803773335	383780	3773335	0.000359971	0.000129269	6.84085E-05	0.000234959	7.5483E-06	7.5483E-06	0.000242507	7.5483E-06	0.000325201	1.77239E-05	4.1619E-05	4.08153E-05	3.99708E-05	3.46222E-05	7.518E-05	5.34865E-06	7.78543E-05	5.34865E-06	5.28081E-05
3837903773335	383790	3773335	0.000349021	0.000125337	6.63276E-05	0.000227812	7.3187E-06	7.3187E-06	0.000235131	7.3187E-06	0.000315745	1.72085E-05	4.04088E-05	3.96285E-05	3.88086E-05	3.36154E-05	7.29939E-05	5.19312E-06	7.55905E-05	5.19312E-06	5.12712E-05
3838003773335	383800	3773335	0.000338803	0.000121667	6.43858E-05	0.000221143	7.10443E-06	7.10443E-06	0.000228247	7.10443E-06	0.000306871	1.67249E-05	3.92731E-05	3.85147E-05	3.77178E-05	3.26706E-05	7.09424E-05	5.04717E-06	7.34659E-05	5.04717E-06	4.98348E-05
3838103773335	383810	3773335	0.000328703	0.00011804	6.24664E-05	0.00021455	6.89264E-06	6.89264E-06	0.000221443	6.89264E-06	0.000298081	1.62458E-05	3.81482E-05	3.74115E-05	3.66374E-05	3.17348E-05	6.89103E-05	4.90259E-06	7.13616E-05	4.90259E-06	4.84125E-05
3838203773335	383820	3773335	0.000318588	0.00011448	6.05442E-05	0.000207948	6.68054E-06	6.68054E-06	0.000214629	6.68054E-06	0.000289283	1.57663E-05	3.70223E-05	3.63073E-05	3.55561E-05	3.07982E-05	6.68764E-05	4.7579E-06	6.92554E-05	4.7579E-06	4.69831E-05
3838303773335	383830	3773335	0.000309028	0.000110975	5.87273E-05	0.000201708	6.48006E-06	6.48006E-06	0.000208188	6.48006E-06	0.000280937	1.53114E-05	3.59541E-05	3.52598E-05	3.45303E-05	2.99096E-05	6.4947E-05	4.62063E-06	6.72573E-05	4.62063E-06	4.56306E-05
3838403773335	383840	3773335	0.000295943	0.000106276	5.62407E-05	0.000193167	6.20568E-06	6.20568E-06	0.000199373	6.20568E-06	0.000269735	1.47009E-05	3.45205E-05	3.38539E-05	3.31534E-05	2.8717E-05	6.23573E-05	4.43639E-06	6.45755E-05	4.43639E-06	4.37611E-05
3838503773335	383850	3773335	0.000283198	0.000101699	5.38186E-05	0.000184848	5.93843E-06	5.93843E-06	0.000190787	5.93843E-06	0.000258809	1.41054E-05	3.31222E-05	3.24826E-05	3.18105E-05	2.75538E-05	5.98314E-05	4.25668E-06	6.19597E-05	4.25668E-06	4.19349E-05
3838603773335	383860	3773335	0.000270837	9.72599E-05	5.14696E-05	0.00017678	5.67924E-06	5.67924E-06	0.000182459	5.67924E-06	0.000248204	1.35274E-05	3.1765E-05	3.11516E-05	3.0507E-05	2.64248E-05	5.73798E-05	4.08226E-06	5.94209E-05	4.08226E-06	4.01632E-05
3838703773335	383870	3773335	0.00025841	9.27971E-05	4.91079E-05	0.000168668	5.41864E-06	5.41864E-06	0.000174087	5.41864E-06	0.000237538	1.29461E-05	3.04E-05	2.98129E-05	2.91961E-05	2.52892E-05	5.4914E-05	3.90684E-06	5.68675E-05	3.90684E-06	3.83748E-05
3838803773335	383880	3773335	0.00024681	8.86316E-05	4.69035E-05	0.000161097	5.17541E-06	5.17541E-06	0.000166272	5.17541E-06	0.000227561	1.24024E-05	2.91231E-05	2.85607E-05	2.79698E-05	2.4227E-05	5.26076E-05	3.74275E-06	5.4479E-05	3.74275E-06	3.67037E-05
3838903773335	383890	3773335	0.0023504	8.44049E-05	4.46668E-05	0.000153415	4.9286E-06	4.9286E-06	0.000158343	4.9286E-06	0.000217416	1.18495E-05	2.78248E-05	2.72874E-05	2.67228E-05	2.31469E-05	5.02622E-05	3.57588E-06	5.20501E-05	3.57588E-06	3.50019E-05
3839003773335	383900	3773335	0.000223876	8.03959E-05	4.25452E-05	0.000146128	4.69451E-06	4.69451E-06	0.000150822	4.69451E-06	0.000207768	1.13236E-05	2.65901E-05	2.60766E-05	2.5537E-05	2.21198E-05	4.80319E-05	3.41721E-06	4.97405E-05	3.41721E-06	3.33839E-05
3839103773335	383910	3773335	0.000213444	7.66495E-05	4.05626E-05	0.000139318	4.47575E-06	4.47575E-06	0.000143794	4.47575E-06	0.000198703	1.08296E-05	2.54298E-05	2.49388E-05	2.44227E-05	2.11546E-05	4.59361E-05	3.2681E-06	4.75701E-05	3.2681E-06	3.18679E-05
3829703773345	382970	3773345	9.36112E-05	3.36166E-05	1.77898E-05	6.11016E-05	1.96295E-06	1.96295E-06	6.30646E-05	1.96295E-06	0.000206099	1.12327E-05	2.63764E-05	2.58671E-05	2.53319E-05	2.19421E-05	4.7646E-05	3.38975E-06	4.93409E-05	3.38975E-06	1.62777E-05
3829803773345	382980	3773345	9.71428E-05	3.48848E-05	1.84609E-05	6.34068E-05	2.03701E-06	2.03701E-06	6.54438E-05	2.03701E-06	0.000218258	1.18954E-05	2.79325E-05	2.73931E-05	2.68263E-05	2.32366E-05	5.04569E-05	3.58974E-06	5.22518E-05	3.58974E-06	1.68058E-05
3829903773345	382990	3773345	0.000100556	3.61106E-05	1.91096E-05	6.56348E-05	2.10858E-06	2.10858E-06	6.77434E-05	2.10858E-06	0.00023067	1.25718E-05	2.9521E-05	2.89509E-05	2.83519E-05	2.4558E-05	5.33263E-05	3.79388E-06	5.52232E-05	3.79388E-06	1.73228E-05
3830003773345	383000	3773345	0.0001038	3.72754E-05	1.9726E-05	6.77519E-05	2.1766E-06	2.1766E-06	6.99285E-05	2.1766E-06	0.000243166	1.32529E-05	3.11202E-05	3.05192E-05	2.98878E-05	2.58884E-05	5.62151E-05	3.9994E-06	5.82148E-05	3.9994E-06	1.78188E-05
3830103773345	383010	3773345	0.000107213	3.85012E-05	2.03747E-05	6.99799E-05	2.24818E-06	2.24818E-06	7.22281E-05	2.24818E-06	0.000256787	1.39953E-05	3.28635E-05	3.22289E-05	3.1562E-05	2.73386E-05	5.93641E-05	4.22343E-06	6.14758E-05	4.22343E-06	1.83386E-05
3830203773345	383020	3773345	0.000109954	3.94856E-05	2.08956E-05	7.17691E-05	2.30565E-06	2.30565E-06	7.40748E-05	2.30565E-06	0.000269061	1.46642E-05	3.44343E-05	3.37693E-05	3.30706E-05	2.86453E-05	6.22016E-05	4.42531E-06	6.44142E-05	4.42531E-06	1.87703E-05
3830303773345	383030	3773345	0.000112666	4.04593E-05	2.14109E-05	7.3539E-05	2.36251E-06	2.36251E-06	7.59015E-05	2.36251E-06	0.000281994	1.5369E-05	3.60894E-05	3.53924E-05	3.46601E-05	3.00221E-05	6.51913E-05	4.63801E-06	6.75103E-05	4.63801E-06	1.91937E-05
3830403773345	383040	3773345	0.00011554	4.14914E-05	2.19571E-05	7.54149E-05	2.42278E-06	2.42278E-06	7.78377E-05	2.42278E-06	0.000296289	1.61481E-05	3.79189E-05	3.71866E-05	3.64172E-05	3.15441E-05	6.84961E-05	4.87313E-06	7.09326E-05	4.87313E-06	1.9631E-05
3830503773345	383050	3773345	0.00011871	4.26296E-05	2.25594E-05	7.74838E-05	2.48925E-06	2.48925E-06	7.99731E-05	2.48925E-06	0.000312522	1.70328E-05	3.99963E-05	3.92239E-05	3.84124E-05	3.32722E-05	7.22487E-05	5.1401E-06	7.48188E-05	5.1401E-06	2.01047E-05
3830603773345	383060	3773345	0.000122042	4.38263E-05	2.31927E-05	7.96588E-05	2.55912E-06	2.55912E-06	8.22179E-05	2.55912E-06	0.000330469	1.8011E-05	4.22932E-05	4.14765E-05	4.06183E-05	3.5183E-05	7.63978E-05	5.43529E-06	7.91155E-05	5.43529E-06	2.05965E-05
3830703773345	383070	3773345	0.000125138	4.4938E-05	2.3781E-05	8.16794E-05	2.62403E-06	2.62403E-06	8.43035E-05	2.62403E-06	0.000348968	1.90192E-05	4.46607E-05	4.37983E-05	4.2892E-05	3.71525E-05	8.06744E-05	5.73955E-06	8.35442E-05	5.73955E-06	2.1045E-05
3830803773345	383080	3773345	0.00012827	4.60629E-05	2.43763E-05	8.37242E-05	2.68972E-06	2.68972E-06	8.64139E-05	2.68972E-06	0.000369052	2.01138E-05	4.7231E-05	4.63189E-05	4.53606E-05	3.92907E-05	8.53174E-05	6.06987E-06	8.83523E-05	6.06987E-06	2.14893E-05
3830903773345	383090	3773345	0.000132304	4.75116E-05	2.5143E-05	8.63573E-05	2.77432E-06	2.77432E-06	8.91316E-05	2.77432E-06	0.000393853	2.14655E-05	5.0405E-05	4.94316E-05	4.84088E-05	4.19311E-05	9.10508E-05	6.47777E-06	9.42897E-05	6.47777E-06	2.2065E-05
3831003773345	383100	3773345	0.000139493	5.00932E-05	2.65091E-05	9.10496E-05	2.92506E-06	2.92506E-06	9.39747E-05	2.92506E-06	0.0004326 5	2.358E-05	5.53702E-05	5.4301E-05	5.31774E-05	4.60616E-05	0.00010002	7.11588E-06	0.000103578	7.11588E-06	2.31213E-05
3831103773345	383110	3773345	0.000147288	5.28924E-05	2.79904E-05	9.61374E-05	3.08851E-06	3.08851E-06	9.92259E-05	3.08851E-06	0.000477894	2.60458E-05	6.11606E-05	5.99795E-05	5.87384E-05	5.08784E-05	0.000110479	7.86002E-06	0.000114409	7.86002E-06	2.426E-05
3831203773345	383120	3773345	0.000155925	5.5994E-05	2.96318E-05	0.000101775	3.26962E-06	3.26962E-06	0.000105045	3.26962E-06	0.00053199	2.89941E-05	6.80837E-05	6.67689E-05	6.53874E-05	5.66377E-05	0.000122985	8.74974E-06	0.00012736	8.74974E-06	2.55133E-05
3831303773345	383130	3773345	0.000165456	5.94167E-05	3.14431E-05	0.000107996	3.46948E-06	3.46948E-06	0.000111466	3.46948E-06	0.000597425	3.25604E-05	7.6458E-05	7.49816E-05	7.34301E-05	6.36042E-05	0.000138113	9.82597E-06	0.000143026	9.82597E-06	2.68882E-05
3831403773345	383140	3773345	0.000176184	6.32692E-05	3.34818E-05	0.000114998	3.69444E-06	3.69444E-06	0.000118693	3.69444E-06	0.000679277	3.70215E-05	8.69334E-05	8.52546E-05	8.34906E-05	7.23184E-05	0.000157035	1.11722E-05	0.000162621	1.11722E-05	2.84237E-05
3831503773345	383150	3773345	0.000191611	6.88092E-05	3.64136E-05	0.000125068	4.01793E-06	4.01793E-06	0.000129086	4.01793E-06	0.000811051	4.42033E-05	0.000103798	0.000101793	9.96871E-05	8.63476E-05	0.000187499	1.33395E-05	0.000194168	1.33395E-05	3.05992E-05
3831603773345	383160	3773345	0.000208442	7.48533E-05	3.96121E-05	0.000136054	4.37086E-06	4.37086E-06	0.000140424	4.37086E-06	0.000994677	5.42112E-05	0.000127298	0.00012484	0.000122257	0.000105897	0.000229949	1.63597E-05	0.000238129	1.63597E-05	3.29102E-05
3831703773345	383170	3773345	0.00022709	8.15501E-05	4.3156E-05	0.000148226	4.7619E-06	4.7619E-06	0.000152988	4.7619E-06	0.00128504	7.00363E-05	0.000164459	0.000161283	0.000157946	0.00013681	0.000297075	2.11353E-05	0.000307643	2.11353E-05	3.53903E-05
3831803773345	383180	3773345	0.000246248	8.84299E-05	4.67968E-05	0.000160731	5.16363E-06	5.16363E-06	0.000165894	5.16363E-06	0.001790506	9.75849E-05	0.000229148	0.000224723	0.000220073	0.000190624	0.000413929	2.94488E-05	0.000428653	2.94488E-05	3.78592E-05
3831903773345	383190	3773345	0.000267342	9.60049E-05	5.08054E-05	0.000174499	5.60595E-06	5.60595E-06	0.000180105	5.60595E-06	0.002808552	0.00015307	0.000359437	0.000352495	0.00034520 2	0.000299009	0.000649281	4.61928E-05	0.000672377	4.61928E-05	4.04273E-05
3835103773345	383510	3773345	0.009495366	0.003409867	0.001804489	0.006197789	0.00019911	0.00019911	0.006396899	0.00019911	0.007252109	0.000395249	0.00092812	0.000910197	0.000891364	0.000772087	0.001676541	0.000119277	0.00173618	0.000119277	0.00134741
3835203773345	383520	3773345	0.006576884	0.002361815	0.001249864	0.004292845	0.000137912	0.000137912	0.004430757	0.000137912	0.005074334	0.000276558	0.00064941	0.000636869	0.000623692	0.000540233	0.001173084	8.34586E-05	0.001214813	8.34586E-05	0.000933534
3835303773345	383530	3773345	0.004811024	0.00172768	0.000914282	0.003140238	0.000100883	0.000100883	0.003241121	0.000100883	0.003758338	0.000204834	0.000480989	0.000471701	0.00046194 1	0.000400127	0.000868852	6.18141E-05	0.000899759	6.18141E-05	0.000683296
3835403773345	383540	3773345	0.003669795	0.001317855	0.000697404	0.002395338	7.69527E-05	7.69527E-05	0.002472291	7.69527E-05	0.002899355	0.000158019	0.000371057	0.000363892	0.000356363	0.000308676	0.000670272	4.76863E-05	0.000694115	4.76863E-05	0.000521637
3835503773345	383550	3773345	0.002923698	0.001049925	0.000555616	0.001908348	6.13076E-05	6.13076E-05	0.001969656	6.13076E-05	0.002333254	0.000127165	0.000298608	0.000292842	0.000286783	0.000248407	0.000539401	3.83755E-05	0.000558589	3.83755E-05	0.000416004
3835603773345	383560	3773345	0.002402571	0.000862784	0.000456582	0.0015682	5.038E-05	5.038E-05	0.00161858	5.038E-05	0.00193545	0.000105485	0.000247698	0.000242914	0.000237888	0.000206055	0.000447437	3.18327E-05	0.000463353	3.18327E-05	0.000342245
3835703773345	383570	3773345	0.002017894	0.000724643	0.000383478	0.001317114	4.23136E-05	4.23136E-05	0.001359427	4.23136E-05	0.001640103	8.93877E-05	0.000209899	0.000205846	0.000201587	0.000174612	0.000379159	2.69751E-05	0.000392646	2.69751E-05	0.0002878
3835803773345	383580	3773345	0.001726487	0.000619996	0.0003281	0.001126908	3.62031E-05	3.62031E-05	0.001163111	3.62031E-05	0.0014149	7.71139E-05	0.000181078	0.000177581	0.000173907	0.000150636	0.000327096	2.32711E-05	0.000338732	2.32711E-05	0.000246557
3835903773345	383590	3773345	0.001499774	0.000538582	0.000285015	0.000978928	3.14491E-05	3.14491E-05	0.001010377	3.14491E-05	0.001238624	6.75066E-05	0.000158518	0.000155457	0.000152241	0.000131869	0.000286345	2.03719E-05	0.000296531	2.03719E-05	0.000214464
3836003773345	383600	3773345	0.001317731	0.000473208	0.00025042	0.000860106	2.76318E-05	2.76318E-05	0.000887737	2.76318E-05	0.001096276	5.97485E-05	0.000140301	0.000137591	0.000134744	0.000116714	0.000253437	1.80307E-05	0.000262452	1.80307E-05	0.000188688
3836103773345	383610	3773345	0.001168662	0.000419677	0.000222091	0.000762806	2.45059E-05	2.45059E-05	0.000787312	2.45059E-05	0.000979019	5.33578E-05	0.000125294	0.000122875	0.000120332	0.00010423	0.000226329	1.61021E-05	0.000234381	1.61021E-05	0.000167571
3836203773345	383620	3773345	0.001045002	0.000375269	0.000198591	0.000682091	2.19129E-05	2.19129E-05	0.00070400 4	2.19129E-05	0.000881188	4.80259E-05	0.000112774	0.000110596	0.000108308	9.38146E-05	0.000203713	1.44931E-05	0.000210959	1.44931E-05	0.000150045
3836303773345	383630	3773345	0.000939924	0.000337535	0.000178622	0.000613505	1.97095E-05	1.97095E-05	0.000633214	1.97095E-05	0.00079759	4.34697E-05	0.000102075	0.000100104	9.80326E-05	8.49145E-05	0.000184387	1.31181E-05	0.000190946	1.31181E-05	0.000135144
3836403773345	383640	3773345	0.000848973	0.000304873	0.000161338	0.000554139	1.78023E-05	1.78023E-05	0.000571941	1.78023E-05	0.000724843	3.95049E-05	9.27648E-05	9.09735E-05	8.90911E-05	7.71695E-05	0.000167569	1.19216E-05	0.00017353	1.19216E-05	0.000122236
3836503773345	383650	3773345	0.000771542	0.000277067	0.000146623	0.000503599	1.61786E-05	1.61786E-05	0.000519778	1.61786E-05	0.000662562	3.61105E-05	8.47942E-05	8.31567E-05	8.14361E-05	7.05389E-05	0.000153171	1.08973E-05	0.00015862	1.08973E-05	0.000111239
3836603773345	383660	3773345	0.000703081	0.000252483	0.000133613	0.000458913	1.47431E-05	1.47431E-05	0.000473656	1.47431E-05	0.000607188	3.30925E-05	7.77074E-05	7.62068E-05	7.463E-05	6.46435E-05	0.00014037	9.98653E-06	0.000145363	9.98653E-06	0.000101507

			ISDrainage / Utilities Trenching	ISDrainage / Utilities Trenching	ISAsphalt Paving	ISAsphalt Paving	SVDemolition	SVSite Grubbing / Prep	SVMass Grading / Excavation	SVMass Grading / Excavation	SVDrainage / Utilities Trenching	SVFoundations / Concrete Pads	SVBuilding / Structure Construction	SVBuilding / Structure Construction	SVAsphalt Paving	SVAsphalt Paving	SVArchitectural Coating	SVArchitectural Coating	SVLandscaping or Other Finishing	SVLandscaping or Other Finishing	MDemolition
Unique Identifier	X (UTM)	Y (UTM)	2027	2028	2027	2028	2027	2027	2027	2028	2028	2028	2028	2029	2028	2029	2028	2029	2028	2029	2027
3835403773335	383540	3773335	0.000172785	0.000168352	4.46242E-05	4.15694E-05	0.003241285	0.002330308	0.00157116	0.001551212	0.001100622	0.000349639	0.00050088	0.000481768	4.92463E-05	4.58185E-05	4.92463E-05	4.58185E-05	0.00050088	0.000481768	0.000799452
3835503773335	383550	3773335	0.000142889	0.000139223	3.6903E-05	3.43768E-05	0.002632469	0.001892602	0.001276047	0.001259845	0.00089389	0.000283966	0.000406799	0.000391277	3.99963E-05	3.72124E-05	3.99963E-05	3.72124E-05	0.000406799	0.000391277	0.000659641
3835603773335	383560	3773335	0.000119329	0.000116267	3.08184E-05	2.87087E-05	0.002164714	0.001556312	0.00104931	0.001035987	0.000735058	0.000233509	0.000334516	0.000321752	3.28895E-05	3.06002E-05	3.28895E-05	3.06002E-05	0.000334516	0.000321752	0.000549484
3835703773335	383570	3773335	0.000101544	9.89389E-05	2.62252E-05	2.443E-05	0.001818796	0.001307615	0.000881632	0.000870438	0.000617597	0.000196195	0.000281061	0.000270337	2.76338E-05	2.57103E-05	2.76338E-05	2.57103E-05	0.000281061	0.000270337	0.000466389
3835803773335	383580	3773335	8.79488E-05	8.56923E-05	2.2714E-05	2.11591E-05	0.001559773	0.001121392	0.000756075	0.000746475	0.000529642	0.000168254	0.000241034	0.000231837	2.36984E-05	2.20488E-05	2.36984E-05	2.20488E-05	0.000241034	0.000231837	0.000402932
3835903773335	383590	3773335	7.72407E-05	7.52589E-05	1.99485E-05	1.85829E-05	0.001358863	0.000976949	0.000658687	0.000650324	0.00046142	0.000146581	0.000209987	0.000201975	2.06458E-05	1.92088E-05	2.06458E-05	1.92088E-05	0.000209987	0.000201975	0.00035301
3836003773335	383600	3773335	6.85146E-05	6.67567E-05	1.76948E-05	1.64835E-05	0.001197276	0.000860776	0.00058036	0.000572991	0.000406551	0.000129151	0.000185017	0.000177957	1.81908E-05	1.69246E-05	1.81908E-05	1.69246E-05	0.000185017	0.000177957	0.000312385
3836103773335	383610	3773335	6.14139E-05	5.98382E-05	1.5861E-05	1.47752E-05	0.001067421	0.000767418	0.000517415	0.000510846	0.000362457	0.000115143	0.00016495	0.000158656	1.62178E-05	1.5089E-05	1.62178E-05	1.5089E-05	0.00016495	0.000158656	0.000279364
3836203773335	383620	3773335	5.5426E-05	5.4004E-05	1.43145E-05	1.33346E-05	0.000958984	0.000689457	0.000464852	0.00045895	0.000325636	0.000103446	0.000148193	0.000142539	1.45703E-05	1.35561E-05	1.45703E-05	1.35561E-05	0.000148193	0.000142539	0.000251558
3836303773335	383630	3773335	5.0205E-05	4.89169E-05	1.29661E-05	1.20785E-05	0.000865166	0.000622007	0.000419375	0.00041405	0.000293779	9.3326E-05	0.000133695	0.000128594	1.31449E-05	1.22299E-05	1.31449E-05	1.22299E-05	0.000133695	0.000128594	0.00022735
3836403773335	383640	3773335	4.55832E-05	4.44136E-05	1.17725E-05	1.09666E-05	0.000782653	0.000562685	0.000379378	0.000374561	0.00026576	8.44252E-05	0.000120944	0.00011633	1.18912E-05	1.10635E-05	1.18912E-05	1.10635E-05	0.000120944	0.00011633	0.000205962
3836503773335	383650	3773335	4.16264E-05	4.05583E-05	1.07506E-05	1.00146E-05	0.000712514	0.000512259	0.00034538	0.000340994	0.000241944	7.68593E-05	0.000110106	0.000105905	1.08256E-05	1.0072E-05	1.08256E-05	1.0072E-05	0.000110106	0.000105905	0.000187674
3836603773335	383660	3773335	3.81888E-05	3.7209E-05	9.86279E-06	9.18763E-06	0.000652006	0.000468757	0.000316049	0.000312036	0.000221397	7.03323E-05	0.000100755	9.69109E-05	9.90623E-06	9.2167E-06	9.90623E-06	9.2167E-06	0.000100755	9.69109E-05	0.000171807
3836703773335	383670	3773335	3.51952E-05	3.42922E-05	9.08964E-06	8.4674E-06	0.000599587	0.00043107	0.00029064	0.00028695	0.000203598	6.46778E-05	9.26549E-05	8.91196E-05	9.1098E-06	8.47571E-06	9.1098E-06	8.47571E-06	9.26549E-05	8.91196E-05	0.000158
3836803773335	383680	3773335	3.25571E-05	3.17218E-05	8.40832E-06	7.83272E-06	0.0005536	0.000398008	0.000268348	0.000264941	0.000187982	5.97171E-05	8.55484E-05	8.22843E-05	8.41109E-06	7.82564E-06	8.41109E-06	7.82564E-06	8.55484E-05	8.22843E-05	0.000145845
3836903773335	383690	3773335	3.02138E-05	2.94386E-05	7.80314E-06	7.26897E-06	0.000512922	0.000368763	0.000248631	0.000245474	0.00017417	5.53292E-05	7.92625E-05	7.62382E-05	7.79306E-06	7.25063E-06	7.79306E-06	7.25063E-06	7.92625E-05	7.62382E-05	0.000135057
3837003773335	383700	3773335	2.81367E-05	2.74148E-05	7.26668E-06	6.76924E-06	0.00047702	0.000342951	0.000231228	0.000228292	0.000161979	5.14564E-05	7.37145E-05	7.09018E-05	7.24758E-06	6.74311E-06	7.24758E-06	6.74311E-06	7.37145E-05	7.09018E-05	0.000125499
3837103773335	383710	3773335	2.67037E-05	2.60186E-05	6.8966E-06	6.42449E-06	0.000452289	0.000325171	0.0021924	0.000216456	0.000153581	4.87887E-05	6.98928E-05	6.7226E-05	6.87184E-06	6.39352E-06	6.87184E-06	6.39352E-06	6.98928E-05	6.7226E-05	0.00011887
3837203773335	383720	3773335	2.55481E-05	2.48926E-05	6.59815E-06	6.14647E-06	0.000432378	0.000310856	0.000209588	0.000206927	0.00014682	4.66409E-05	6.68159E-05	6.42665E-05	6.56932E-06	6.11206E-06	6.56932E-06	6.11206E-06	6.68159E-05	6.42665E-05	0.000113503
3837303773335	383730	3773335	2.44988E-05	2.38703E-05	6.32716E-06	5.89403E-06	0.000414329	0.00029788	0.000200839	0.000198289	0.000140691	4.46939E-05	6.40268E-05	6.15838E-05	6.29509E-06	5.85692E-06	6.29509E-06	5.85692E-06	6.40268E-05	6.15838E-05	0.000108625
3837403773335	383740	3773335	2.36881E-05	2.30803E-05	6.11778E-06	5.69899E-06	0.000400422	0.000287882	0.000194098	0.000191634	0.000135969	4.31938E-05	6.18778E-05	5.95168E-05	6.0838E-06	5.66034E-06	6.0838E-06	5.66034E-06	6.18778E-05	5.95168E-05	0.000104824
3837503773335	383750	3773335	2.29269E-05	2.23387E-05	5.92119E-06	5.51585E-06	0.000387415	0.000278531	0.000187793	0.000185409	0.000131552	4.17907E-05	5.98678E-05	5.75835E-05	5.88618E-06	5.47647E-06	5.88618E-06	5.47647E-06	5.98678E-05	5.75835E-05	0.000101249
3837603773335	383760	3773335	2.22912E-05	2.17192E-05	5.757E-06	5.3629E-06	0.000376609	0.000270762	0.000182555	0.000180237	0.000127883	4.06251E-05	5.81979E-05	5.59773E-05	5.722E-06	5.32372E-06	5.722E-06	5.32372E-06	5.81979E-05	5.59773E-05	9.82315E-05
3837703773335	383770	3773335	2.17572E-05	2.1199E-05	5.61911E-06	5.23445E-06	0.000367611	0.000264293	0.000178194	0.000175931	0.000124827	3.96545E-05	5.68074E-05	5.46399E-05	5.58529E-06	5.19652E-06	5.58529E-06	5.19652E-06	5.68074E-05	5.46399E-05	9.56694E-05
3837803773335	383780	3773335	2.12638E-05	2.07183E-05	5.49168E-06	5.11574E-06	0.000359353	0.000258355	0.00017419	0.000171979	0.000122023	3.87636E-05	5.55313E-05	5.34124E-05	5.45981E-06	5.07978E-06	5.45981E-06	5.07978E-06	5.55313E-05	5.34124E-05	9.32924E-05
3837903773335	383790	3773335	2.0645E-05	2.01153E-05	5.33185E-06	4.96685E-06	0.000348894	0.000250836	0.000169121	0.000166973	0.000118472	3.76354E-05	5.3915E-05	5.18579E-05	5.30091E-06	4.93194E-06	5.30091E-06	4.93194E-06	5.3915E-05	5.18579E-05	9.03764E-05
3838003773335	383800	3773335	2.00666E-05	1.95517E-05	5.18248E-06	4.82771E-06	0.000339148	0.000243829	0.000164396	0.000162309	0.000115162	3.65841E-05	5.24089E-05	5.04092E-05	5.15283E-06	4.79417E-06	5.15283E-06	4.79417E-06	5.24089E-05	5.04092E-05	8.76546E-05
3838103773335	383810	3773335	1.94939E-05	1.89937E-05	5.03456E-06	4.68991E-06	0.000329482	0.000236879	0.000159711	0.000157683	0.00011188	3.55414E-05	5.09152E-05	4.89725E-05	5.00597E-06	4.65753E-06	5.00597E-06	4.65753E-06	5.09152E-05	4.89725E-05	8.49709E-05
3838203773335	383820	3773335	1.89183E-05	1.84329E-05	4.88592E-06	4.55145E-06	0.000319753	0.000229885	0.000154995	0.000153027	0.000108577	3.4492E-05	4.94119E-05	4.75265E-05	4.85816E-06	4.52001E-06	4.85816E-06	4.52001E-06	4.94119E-05	4.75265E-05	8.22891E-05
3838303773335	383830	3773335	1.83737E-05	1.79023E-05	4.74526E-06	4.42042E-06	0.000310542	0.000223263	0.00015053	0.000148619	0.000105449	3.34983E-05	4.79884E-05	4.61574E-05	4.7182E-06	4.38979E-06	4.7182E-06	4.38979E-06	4.79884E-05	4.61574E-05	7.9756E-05
3838403773335	383840	3773335	1.76209E-05	1.71688E-05	4.55085E-06	4.23932E-06	0.000297677	0.000214014	0.000144294	0.000142462	0.00010108	3.21107E-05	4.60005E-05	4.42453E-05	4.52275E-06	4.20794E-06	4.52275E-06	4.20794E-06	4.60005E-05	4.42453E-05	7.63265E-05
3838503773335	383850	3773335	1.68856E-05	1.64524E-05	4.36094E-06	4.06241E-06	0.000285116	0.000204983	0.000138205	0.000136451	9.6815E-05	3.07557E-05	4.40594E-05	4.23782E-05	4.3319E-06	4.03038E-06	4.3319E-06	4.03038E-06	4.40594E-05	4.23782E-05	7.29896E-05
3838603773335	383860	3773335	1.61722E-05	1.57573E-05	4.1767E-06	3.89078E-06	0.000272911	0.000196208	0.000132289	0.00013061	9.26707E-05	2.94391E-05	4.21733E-05	4.05641E-05	4.14646E-06	3.85785E-06	4.14646E-06	3.85785E-06	4.21733E-05	4.05641E-05	6.97597E-05
3838703773335	383870	3773335	1.54521E-05	1.50556E-05	3.99071E-06	3.71752E-06	0.000260581	0.000187344	0.000126313	0.000124709	8.84839E-05	2.81091E-05	4.0268E-05	3.87315E-05	3.95913E-06	3.68356E-06	3.95913E-06	3.68356E-06	4.0268E-05	3.87315E-05	6.65208E-05
3838803773335	383880	3773335	1.47792E-05	1.44E-05	3.81693E-06	3.55564E-06	0.000249071	0.000179069	0.000120733	0.0001192	8.45755E-05	2.68675E-05	3.84893E-05	3.70207E-05	3.78425E-06	3.52085E-06	3.78425E-06	3.52085E-06	3.84893E-05	3.70207E-05	6.35032E-05
3838903773335	383890	3773335	1.40939E-05	1.37323E-05	3.63995E-06	3.39078E-06	0.000237329	0.000170627	0.000115042	0.000113581	8.05884E-05	2.56009E-05	3.66748E-05	3.52755E-05	3.60586E-06	3.35487E-06	3.60586E-06	3.35487E-06	3.66748E-05	3.52755E-05	6.04457E-05
3839003773335	383900	3773335	1.34424E-05	1.30975E-05	3.47169E-06	3.23404E-06	0.000226194	0.000162621	0.000109644	0.000108252	7.68071E-05	2.43966E-05	3.4954E-05	3.36203E-05	3.43666E-06	3.19745E-06	3.43666E-06	3.19745E-06	3.4954E-05	3.36203E-05	5.75515E-05
3839103773335	383910	3773335	1.2832E-05	1.25028E-05	3.31404E-06	3.08718E-06	0.000215761	0.000155121	0.000104587	0.000103259	7.32647E-05	2.32743E-05	3.33419E-05	3.20697E-05	3.27816E-06	3.04999E-06	3.27816E-06	3.04999E-06	3.33419E-05	3.20697E-05	5.48479E-05
3829703773345	382970	3773345	6.5544E-06	6.38623E-06	1.69277E-06	1.57689E-06	9.03082E-05	6.49267E-05	4.37754E-05	4.32196E-05	3.06654E-05	9.7416E-06	1.39554E-05	1.3423E-05	1.37209E-06	1.27659E-06	1.37209E-06	1.27659E-06	1.39554E-05	1.3423E-05	2.35526E-05
3829803773345	382980	3773345	6.76707E-06	6.59344E-06	1.74769E-06	1.62805E-06	9.34529E-05	6.71876E-05	4.52998E-05	4.47246E-05	3.17332E-05	1.00808E-05	1.44414E-05	1.38904E-05	1.41987E-06	1.32104E-06	1.41987E-06	1.32104E-06	1.44414E-05	1.38904E-05	2.44581E-05
3829903773345	382990	3773345	6.97523E-06	6.79627E-06	1.80145E-06	1.67813E-06	9.64908E-05	6.93717E-05	4.67724E-05	4.61785E-05	3.27648E-05	1.04085E-05	1.49109E-05	1.43419E-05	1.46603E-06	1.36399E-06	1.46603E-06	1.36399E-06	1.49109E-05	1.43419E-05	2.53363E-05
3830003773345	383000	3773345	7.17496E-06	6.99087E-06	1.85303E-06	1.72618E-06	9.93595E-05	7.14341E-05	4.81629E-05	4.75514E-05	3.37388E-05	1.0718E-05	1.53541E-05	1.47683E-05	1.50961E-06	1.40454E-06	1.50961E-06	1.40454E-06	1.53541E-05	1.47683E-05	2.61692E-05
3830103773345	383010	3773345	7.38425E-06	7.19479E-06	1.90709E-06	1.77653E-06	0.000102371	7.35989E-05	4.96225E-05	4.89925E-05	3.47613E-05	1.10428E-05	1.58195E-05	1.52159E-05	1.55536E-06	1.4471E-06	1.55536E-06	1.4471E-06	1.58195E-05	1.52159E-05	2.70456E-05
3830203773345	383020	3773345	7.5581E-06	7.36418E-06	1.95198E-06	1.81836E-06	0.000104767	7.53218E-05	5.07841E-05	5.01393E-05	3.55751E-05	1.13013E-05	1.61898E-05	1.55721E-05	1.59177E-06	1.48098E-06	1.59177E-06	1.48098E-06	1.61898E-05	1.55721E-05	2.77515E-05
3830303773345	383030	3773345	7.72857E-06	7.53027E-06	1.99601E-06	1.85937E-06	0.000107137	7.70255E-05	5.19328E-05	5.12735E-05	3.63798E-05	1.15569E-05	1.6556E-05	1.59243E-05	1.62778E-06	1.51448E-06	1.62778E-06	1.51448E-06	1.6556E-05	1.59243E-05	2.84537E-05
3830403773345	383040	3773345	7.90466E-06	7.70185E-06	2.04149E-06	1.90174E-06	0.000109622	7.88125E-05	5.31377E-05	5.2463E-05	3.72238E-05	1.1825E-05	1.69401E-05	1.62937E-05	1.66554E-06	1.54961E-06	1.66554E-06	1.54961E-06	1.69401E-05	1.62937E-05	2.91976E-05
3830503773345	383050	3773345	8.09539E-06	7.88768E-06	2.09075E-06	1.94762E-06	0.000112357	8.07788E-05	5.44634E-05	5.37719E-05	3.81525E-05	1.21201E-05	1.73627E-05	1.67002E-05	1.7071E-06	1.58827E-06	1.7071E-06	1.58827E-06	1.73627E-05	1.67002E-05	3.0016E-05
3830603773345	383060	3773345	8.29343E-06	8.08064E-06	2.14189E-06	1.99527E-06	0.000115217	8.28348E-05	5.58496E-05	5.51405E-05	3.91235E-05	1.24285E-05	1.78046E-05	1.71253E-05	1.75055E-06	1.6287E-06	1.75055E-06	1.6287E-06	1.78046E-05	1.71253E-05	3.08779E-05
3830703773345	383070	3773345	8.47402E-06	8.2566E-06	2.18853E-06	2.03872E-06	0.000117827	8.47114E-05	5.71149E-05	5.63897E-05	4.00099E-05	1.27101E-05	1.8208E-05	1.75133E-05	1.79021E-06	1.6656E-06	1.79021E-06	1.6656E-06	1.8208E-05	1.75133E-05	3.16799E-05
3830803773345	383080	3773345	8.65293E-06	8.43092E-06	2.23474E-06	2.08176E-06	0.000120447	8.65945E-05	5.83845E-05	5.76432E-05	4.08992E-05	1.29926E-05	1.86128E-05	1.79026E-05	1.83E-06	1.70262E-06	1.83E-06	1.70262E-06	1.86128E-05	1.79026E-05	3.24965E-05
3830903773345	383090	3773345	8.88473E-06	8.65677E-06	2.2946E-06	2.13753E-06	0.00012385	8.90412E-05	6.00341E-05	5.92719E-05	4.20548E-05	1.33597E-05	1.91386E-05	1.84084E-05	1.88171E-06	1.75073E-06	1.88171E-06	1.75073E-06	1.91386E-05	1.84084E-05	3.35435E-05
3831003773345	383100	3773345	9.31006E-06	9.07119E-06	2.40445E-06	2.23985E-06	0.000130113	9.35438E-05	6.30699E-05	6.22691E-05	4.41815E-05	1.40353E-05	2.01065E-05	1.93393E-05	1.97686E-06	1.83926E-06	1.97686E-06	1.83926E-06	2.01065E-05	1.93393E-05	3.53906E-05
3831103773345	383110	3773345	9.76859E-06	9.51795E-06	2.52287E-06	2.35017E-06	0.000136883	9.84116E-05	6.63519E-05	6.55094E-05	4.64805E-05	1.47657E-05	2.11527E-05	2.03456E-05	2.07973E-06	1.93497E-06	2.07973E-06	1.93497E-06	2.11527E-05	2.03456E-05	3.73975E-05
3831203773345	383120	3773345	1.02732E-05	1.00097E-05	2.65321E-06	2.47158E-06	0.000144349	0.000103779	6.99707E-05	6.90823E-05	4.90156E-05	1.5571E-05	2.23064E-05	2.14553E-05	2.19316E-06	2.0405E-06	2.19316E-06	2.0405E-06	2.23064E-05	2.14553E-05	3.9624E-05
3831303773345	383130	3773345	1.08269E-05	1.05491E-05	2.79619E-06	2.60477E-06	0.000152554	0.000109678	7.39479E-05	7.3009E-05	5.18017E-05	1.64561E-05	2.35743E-05	2.26748E-05	2.31782E-06	2.15649E-06	2.31782E-06	2.15649E-06	2.35743E-05	2.26748E-05	4.20845E-05
3831403773345	383140	3773345	1.14452E-05	1.11515E-05	2.95587E-06	2.75353E-06	0.000161748	0.000116288	7.84045E-05	7.7409E-05	5.49236E-05	1.74478E-05	2.49951E-05	2.40413E-05	2.45751E-06	2.28645E-06	2.45751E-06	2.28645E-06	2.49951E-05	2.40413E-05	4.48589E-05
3831503773345	383150	3773345	1.23211E-05	1.2005E-05	3.18211E-06	2.96427E-06	0.000174915	0.000125754	8.47871E-05	8.37105E-05	5.93946E-05	1.88682E-05	2.70298E-05	2.59984E-05	2.65756E-06	2.47258E-06	2.65756E-06	2.47258E-06	2.70298E-05	2.59984E-05	4.88617E-05
3831603773345	383160	3773345	1.32517E-05	1.29117E-05	3.42244E-06	3.18815E-06	0.000189044	0.000135912	9.1636E-05	9.04725E-05	6.41924E-05	2.03923E-05	2.92132E-05	2.80986E-05	2.87223E-06	2.67231E-06	2.87223E-06	2.67231E-06	2.92132E-05	2.80986E-05	5.32602E-05
3831703773345	383170	3773345	1.42503E-05	1.38847E-05	3.68035E-06	3.42841E-06	0.000204323	0.000146897	9.9042E-05	9.77845E-05	6.93805E-05	2.20404E-05	3.15742E-05	3.03695E-05	3.10437E-06	2.88829E-06	3.10437E-06	2.88829E-06	3.15742E-05	3.03695E-05	5.81703E-05
3831803773345	383180	3773345	1.52445E-05	1.48533E-05	3.9371E-06	3.66758E-06	0.000219173	0.000157574	0.000106241	0.000104892	7.44233E-05	2.36424E-05	3.38691E-05	3.25768E-05	3.33E-06	3.09822E-06	3.33E-06	3.09822E-06	3.38691E-05	3.25768E-05	6.32963E-05
3831903773345	383190	3773345	1.62785E-05	1.58609E-05	4.20416E-06	3.91636E-06	0.000236733	0.000170198	0.000114752	0.000113295	8.03858E-05	2.55365E-05	3.65826E-05	3.51868E-05	3.59679E-06	3.34643E-06	3.59679E-06	3.34643E-06	3.65826E-05	3.51868E-05	6.8896E-05
3835103773345	383510	3773345	0.000542551	0.00052863	0.000140121	0.000130529	0.011775009	0.008465592	0.005707745	0.005635275	0.003998363	0.001270177	0.001819607	0.001750178	0.000178903	0.000166451	0.000178903	0.000166451	0.001819607	0.001750178	0.00252673
3835203773345	383520	3773345	0.000375899	0.000366254	9.7081E-05	9.04353E-05	0.007771356	0.005587183	0.003767039	0.00371921	0.002638869	0.000838301	0.001200918	0.001155096	0.000118074	0.000109855	0.000118074	0.000109855	0.001200918	0.001155096	0.00174852
3835303773345	383530	3773345	0.000275137	0.000268078	7.10581E-05	6.61937E-05	0.005474792	0.003936079	0.002653817	0.002620122	0.00185904	0.000590569	0.000846027	0.000813746	8.31811E-05	7.73912E-05	8.31811E-05	7.73912E-05	0.000846027	0.000813746	0.001277614
3835403773345	383540	3773345	0.000210044	0.000204654	5.42467E-05	5.05332E-05	0.004040276	0.002904739	0.001958458	0.001933592	0.00137193	0.000435827	0.000624349	0.000600527	6.13858E-05	5.7113E-05	6.13858E-05	5.7113E-05	0.000624349	0.000600527	0.000973363
3835503773345	383550	3773345	0.000167509	0.00016321	4.32616E-05	4.03001E-05	0.003142932	0.002259598	0.001523485	0.001504142	0.001067225	0.00033903	0.000485681	0.00046715	4.7752E-05	4.44282E-05	4.7752E-05	4.44282E-05	0.000485681	0.00046715	0.000774493
3835603773345	383560	3773345	0.000137809	0.000134273	3.55911E-05	3.31547E-05	0.002537644	0.001824428	0.001230082	0.001214464	0.000861691	0.000273737	0.000392145	0.000377183	3.85556E-05	3.58719E-05	3.85556E-05	3.58719E-05	0.000392145	0.000377183	0.000635622
3835703773345	383570	3773345	0.000115886	0.000112913	2.99292E-05	2.78804E-05	0.002102094	0.001511292	0.001018956	0.001006019	0.000713795	0.000226754	0.000324839	0.000312445	3.19381E-05	2.9715E-05	3.19381E-05	2.9715E-05	0.000324839	0.000312445	0.000533162
3835803773345	383580	3773345	9.92792E-05	9.6732E-05	2.56402E-05	2.3885E-05	0.001779125	0.001279094	0.000862402	0.000851452	0.000604126	0.000191915	0.00027493	0.00026444	2.70311E-05	2.51496E-05	2.70311E-05	2.51496E-05	0.00027493	0.00026444	0.000455598
3835903773345	383590	3773345	8.63566E-05	8.41409E-05	2.23028E-05	2.0776E-05	0.001532726	0.001101947	0.000742964	0.000733531	0.000520458	0.000165336	0.000236854	0.000227817	2.32874E-05	2.16665E-05	2.32874E-05	2.16665E-05	0.000236854	0.000227817	0.0003953
3836003773345	383600	3773345	7.59776E-05	7.40282E-05	1.96223E-05	1.8279E-05	0.001337794	0.000961801	0.000648474	0.00064024	0.000454266	0.000144309	0.000206731	0.000198843	2.03257E-05	1.89109E-05	2.03257E-05	1.89109E-05	0.000206731	0.000198843	0.000346922
3836103773345	383610	3773345	6.74743E-05	6.57431E-05	1.74262E-05	1.62333E-05	0.001180144	0.00084846	0.000572056	0.000564792	0.000400734	0.000127303	0.000182369	0.000175411	1.79305E-05	1.66824E-05	1.79305E-05	1.66824E-05	0.000182369	0.000175411	0.000307344
3836203773345	383620	3773345	6.04175E-05	5.88674E-05	1.56037E-05	1.45355E-05	0.001050896	0.000755537	0.000509405	0.000502937	0.000356846	0.000113361	0.000162396	0.0001562	1.59667E-05	1.48554E-05	1.59667E-05	1.48554E-05	0.000162396	0.0001562	0.000274542
3836303773345	383630	3773345	5.44173E-05	5.30211E-05	1.4054E-05	1.30919E-05	0.000942066	0.000677294	0.000456651	0.000450853	0.000319891	0.000101621	0.000145579	0.000140024	1.43132E-05	1.3317E-05	1.43132E-05	1.3317E-05	0.000145579	0.000140024	0.000246695
3836403773345	383640	3773345	4.92199E-05	4.7957E-05	1.27117E-05	1.18415E-05	0.000848551	0.000610062	0.000411321	0.000406099	0.000288137	9.15337E-05	0.000131128	0.000126124	1.28924E-05	1.1995E-05	1.28924E-05	1.1995E-05	0.000131128	0.000126124	0.000222616
3836503773345	383650	3773345	4.47916E-05	4.36424E-05	1.15681E-05	1.07762E-05	0.000769432	0.00055318	0.00037297	0.000368234	0.000261271	8.29991E-05	0.000118901	0.000114365	1.16903E-05	1.08766E-05	1.16903E-05	1.08766E-05	0.000118901	0.000114365	0.00020213
3836603773345	383660	3773345	4.0873E-05	3.98243E-05	1.0556E-05	9.8334E-06	0.00069989	0.000503183	0.000339261	0.000334953	0.000237657	7.54976E-05	0.000108155	0.000104028	1.06338E-05	9.89359E-06	1.06338E-05	9.89359E-06	0.000108155	0.000104028	0.000184032

			MSite Grubbing / Prep	MMass Grading / Excavation	MMass Grading / Excavation	MDrainage / Utilities Trenching	MFoundations / Concrete Pads	MBuilding / Structure Construction	MAsphalt Paving	MLandscaping or Other Finishing	MWaterside Construction (Piles)	RSSWDemolition	RSSWPlacing Base	RSSWForm/Plac e Rebar and Pour	Child Risk				
Unique Identifier	X (UTM)	Y (UTM)	2027	2027	2028	2028	2028	2028	2028	2028	2028	2029	2029	2029	3rd Trimester	0<2	2<16	Total	per million
3835403773335	383540	3773335	0.002454181	0.002885916	0.002847489	0.000605279	0.00078716	0.000579393	5.96351E-05	0.000698663	5.96351E-05	2.8426E-05	4.12467E-05	2.44502E-05	6.34363E-08	9.6199E-07	1.9707E-07	1.2225E-06	1.22249666
3835503773335	383550	3773335	0.002024983	0.002381215	0.002349508	0.000499425	0.000649498	0.000478066	4.92059E-05	0.000576478	4.92059E-05	2.87223E-05	4.16767E-05	2.47051E-05	5.24926E-08	7.9562E-07	1.6208E-07	1.0102E-06	1.01019669
3835603773335	383560	3773335	0.001686821	0.001983564	0.001957152	0.000416024	0.000541035	0.000398232	4.09887E-05	0.000480209	4.09887E-05	2.88564E-05	4.18713E-05	2.48205E-05	4.39046E-08	6.649E-07	1.3477E-07	8.43574E-07	0.84357438
3835703773335	383570	3773335	0.001431735	0.001683603	0.001661186	0.000353111	0.000459218	0.00033801	3.47903E-05	0.00040759	3.47903E-05	2.87878E-05	4.17717E-05	2.47614E-05	3.74358E-08	5.6638E-07	1.1429E-07	7.18109E-07	0.71810945
3835803773335	383580	3773335	0.00123693	0.001454529	0.001435161	0.000305066	0.000396736	0.000292019	3.00567E-05	0.000352133	3.00567E-05	2.85757E-05	4.14639E-05	2.4579E-05	3.25005E-08	4.9119E-07	9.8744E-08	6.22432E-07	0.62243184
3835903773335	383590	3773335	0.00108368	0.001274319	0.001257351	0.00026727	0.000347582	0.00025584	2.63328E-05	0.000308505	2.63328E-05	2.827E-05	4.10204E-05	2.43161E-05	2.86149E-08	4.3198E-07	8.6561E-08	5.47159E-07	0.54715852
3836003773335	383600	3773335	0.000958967	0.001127666	0.001112651	0.000236512	0.000307581	0.000226397	2.33023E-05	0.000273001	2.33023E-05	2.78832E-05	4.04591E-05	2.39834E-05	2.54478E-08	3.8374E-07	7.6672E-08	4.85858E-07	0.48585776
3836103773335	383610	3773335	0.000857598	0.001008465	0.000995037	0.000211511	0.000275068	0.000202465	2.08391E-05	0.000244143	2.08391E-05	2.74746E-05	3.98662E-05	2.36319E-05	2.28691E-08	3.4447E-07	6.8654E-08	4.35991E-07	0.43599056
3836203773335	383620	3773335	0.000772239	0.00090809	0.000895998	0.000190459	0.00024769	0.000182313	1.87649E-05	0.000219843	1.87649E-05	2.70254E-05	3.92145E-05	2.32455E-05	2.06923E-08	3.1133E-07	6.1912E-08	3.93939E-07	0.39393901
3836303773335	383630	3773335	0.000697926	0.000820703	0.000809775	0.000172131	0.000223854	0.000164769	1.69592E-05	0.000198687	1.69592E-05	2.65139E-05	3.84722E-05	2.28055E-05	1.87914E-08	2.8242E-07	5.6045E-08	3.57255E-07	0.35725514
3836403773335	383640	3773335	0.000632268	0.000743496	0.000733596	0.000155937	0.000202795	0.000149268	1.53637E-05	0.000179996	1.53637E-05	2.59274E-05	3.76213E-05	2.23011E-05	1.71052E-08	2.5679E-07	5.0859E-08	3.24758E-07	0.32475781
3836503773335	383650	3773335	0.000576125	0.000677476	0.000668455	0.000142091	0.000184788	0.000136014	1.39995E-05	0.000164013	1.39995E-05	2.5366E-05	3.68066E-05	2.18182E-05	1.56591E-08	2.3483E-07	4.6427E-08	2.96917E-07	0.29691698
3836603773335	383660	3773335	0.000527419	0.000620201	0.000611943	0.000130078	0.000169166	0.000124515	1.2816E-05	0.000150147	1.2816E-05	2.48263E-05	3.60235E-05	2.1354E-05	1.44005E-08	2.1573E-07	4.2582E-08	2.72713E-07	0.27271281
3836703773335	383670	3773335	0.000485034	0.00057036	0.000562766	0.000119625	0.000155571	0.000114509	1.1786E-05	0.000138081	1.1786E-05	2.43304E-05	3.53039E-05	2.09274E-05	1.33022E-08	1.9908E-07	3.9236E-08	2.51614E-07	0.25161436
3836803773335	383680	3773335	0.000447719	0.00052648	0.00051947	0.000110422	0.000143602	0.000105699	1.08793E-05	0.000127458	1.08793E-05	2.38781E-05	3.46476E-05	2.05384E-05	1.23324E-08	1.8438E-07	3.6289E-08	2.33003E-07	0.2330025
3836903773335	383690	3773335	0.000414603	0.000487539	0.000481048	0.000102254	0.000132981	9.78812E-05	1.00746E-05	0.00011803	1.00746E-05	2.34632E-05	3.40456E-05	2.01815E-05	1.14691E-08	1.7131E-07	3.3672E-08	2.16453E-07	0.21645343
3837003773335	383700	3773335	0.000385259	0.000453033	0.000447001	9.50171E-05	0.000123569	9.09534E-05	9.36156E-06	0.000109677	9.36156E-06	2.3092E-05	3.3507E-05	1.98623E-05	1.07022E-08	1.5971E-07	3.1353E-08	2.01766E-07	0.2017655
3837103773335	383710	3773335	0.000364911	0.000429105	0.000423391	8.99985E-05	0.000117042	8.61495E-05	8.86711E-06	0.000103884	8.86711E-06	2.29173E-05	3.32535E-05	1.9712E-05	1.01706E-08	1.5167E-07	2.9748E-08	1.91588E-07	0.19158849
3837203773335	383720	3773335	0.000348434	0.000409729	0.000404274	8.59348E-05	0.000111757	8.22596E-05	8.46673E-06	9.9193E-05	8.46673E-06	2.28081E-05	3.30951E-05	1.96181E-05	9.7402E-09	1.4516E-07	2.8449E-08	1.83353E-07	0.18335297
3837303773335	383730	3773335	0.000333461	0.000392122	0.000386901	8.2242E-05	0.000106955	7.87247E-05	8.10289E-06	9.49305E-05	8.10289E-06	2.27021E-05	3.29412E-05	1.95269E-05	9.34848E-09	1.3924E-07	2.7269E-08	1.75862E-07	0.17586228
3837403773335	383740	3773335	0.000321791	0.0003784	0.000373361	7.93638E-05	0.000103212	7.59697E-05	7.81932E-06	9.16083E-05	7.81932E-06	2.2699E-05	3.29367E-05	1.95242E-05	9.04453E-09	1.3465E-07	2.6354E-08	1.70047E-07	0.17004748
3837503773335	383750	3773335	0.000310817	0.000365496	0.000360629	7.66574E-05	9.96923E-05	7.3379E-05	7.55267E-06	8.84843E-05	7.55267E-06	2.27146E-05	3.29593E-05	1.95376E-05	8.75876E-09	1.3033E-07	2.5494E-08	1.64582E-07	0.16458198
3837603773335	383760	3773335	0.000301554	0.000354603	0.000349881	7.43728E-05	9.67212E-05	7.11921E-05	7.32758E-06	8.58472E-05	7.32758E-06	2.28144E-05	3.31042E-05	1.96235E-05	8.51911E-09	1.267E-07	2.4773E-08	1.59996E-07	0.15999568
3837703773335	383770	3773335	0.000293689	0.000345354	0.000340755	7.24329E-05	9.41984E-05	6.93352E-05	7.13646E-06	8.36081E-05	7.13646E-06	2.30078E-05	3.33848E-05	1.97898E-05	8.31759E-09	1.2365E-07	2.4165E-08	1.56134E-07	0.15613412
3837803773335	383780	3773335	0.000286392	0.000336773	0.000332289	7.06332E-05	9.18579E-05	6.76125E-05	6.95914E-06	8.15307E-05	6.95914E-06	2.32324E-05	3.37107E-05	1.9983E-05	8.13103E-09	1.2083E-07	2.3603E-08	1.5256E-07	0.15255966
3837903773335	383790	3773335	0.00027744	0.000326247	0.000321903	6.84255E-05	8.89868E-05	6.54992E-05	6.74163E-06	7.89824E-05	6.74163E-06	2.32854E-05	3.37876E-05	2.00286E-05	7.8977E-09	1.173E-07	2.2903E-08	1.48103E-07	0.1481027
3838003773335	383800	3773335	0.000269085	0.000316421	0.000312208	6.63648E-05	8.63069E-05	6.35266E-05	6.53859E-06	7.66038E-05	6.53859E-06	2.33353E-05	3.386E-05	2.00715E-05	7.67943E-09	1.1401E-07	2.2249E-08	1.43937E-07	0.14393663
3838103773335	383810	3773335	0.000260846	0.000306734	0.000302649	6.43329E-05	8.36644E-05	6.15816E-05	6.3384E-06	7.42584E-05	6.3384E-06	2.33447E-05	3.38736E-05	2.00796E-05	7.46302E-09	1.1074E-07	2.1602E-08	1.3981E-07	0.13981013
3838203773335	383820	3773335	0.000252613	0.000297052	0.000293097	6.23024E-05	8.10238E-05	5.96379E-05	6.13835E-06	7.19146E-05	6.13835E-06	2.3301E-05	3.38102E-05	2.0042E-05	7.24547E-09	1.0747E-07	2.0954E-08	1.35667E-07	0.13566686
3838303773335	383830	3773335	0.000244837	0.000287908	0.000284075	6.03846E-05	7.85297E-05	5.78021E-05	5.94939E-06	6.97009E-05	5.94939E-06	2.3248E-05	3.37333E-05	1.99964E-05	7.03933E-09	1.0436E-07	2.0339E-08	1.31744E-07	0.13174365
3838403773335	383840	3773335	0.000234309	0.000275528	0.00027186	5.77881E-05	7.51529E-05	5.53167E-05	5.69357E-06	6.67038E-05	5.69357E-06	2.2883E-05	3.32037E-05	1.96825E-05	6.75555E-09	1.001E-07	1.9499E-08	1.26354E-07	0.12635416
3838503773335	383850	3773335	0.000224065	0.000263483	0.000259974	5.52616E-05	7.18673E-05	5.28983E-05	5.44465E-06	6.37876E-05	5.44465E-06	2.24775E-05	3.26153E-05	1.93337E-05	6.47831E-09	9.5937E-08	1.8678E-08	1.21094E-07	0.12109367
3838603773335	383860	3773335	0.00021415	0.000251823	0.00024847	5.28163E-05	6.86871E-05	5.05575E-05	5.20372E-06	6.09649E-05	5.20372E-06	2.20377E-05	3.19772E-05	1.89554E-05	6.20884E-09	9.1893E-08	1.7882E-08	1.15984E-07	0.11598446
3838703773335	383870	3773335	0.000204207	0.000240131	0.000236934	5.0364E-05	6.5498E-05	4.82101E-05	4.96211E-06	5.81343E-05	4.96211E-06	2.15292E-05	3.12394E-05	1.85181E-05	5.93705E-09	8.7818E-08	1.7081E-08	1.10836E-07	0.11083641
3838803773335	383880	3773335	0.000194944	0.000229238	0.000226186	4.80794E-05	6.25268E-05	4.60231E-05	4.73702E-06	5.54972E-05	4.73702E-06	2.10333E-05	3.05197E-05	1.80915E-05	5.68274E-09	8.4008E-08	1.6333E-08	1.06024E-07	0.10602362
3838903773335	383890	3773335	0.000185558	0.000218201	0.000215296	4.57645E-05	5.95163E-05	4.38073E-05	4.50895E-06	5.28251E-05	4.50895E-06	2.04531E-05	2.96779E-05	1.75924E-05	5.42378E-09	8.0132E-08	1.5572E-08	1.01127E-07	0.10112742
3839003773335	383900	3773335	0.000176673	0.000207753	0.000204987	4.35732E-05	5.66666E-05	4.17097E-05	4.29305E-06	5.02958E-05	4.29305E-06	1.9876E-05	2.88405E-05	1.70961E-05	5.17737E-09	7.6447E-08	1.485E-08	9.64738E-08	0.09647382
3839103773335	383910	3773335	0.000168374	0.000197994	0.000195357	4.15263E-05	5.40046E-05	3.97503E-05	4.09138E-06	4.7933E-05	4.09138E-06	1.93208E-05	2.80349E-05	1.66185E-05	4.94636E-09	7.2995E-08	1.4173E-08	9.21147E-08	0.09211467
3829703773345	382970	3773345	7.23025E-05	8.50219E-05	8.38898E-05	1.78321E-05	2.31905E-05	1.70695E-05	1.75691E-06	2.05833E-05	1.75691E-06	1.19032E-05	1.72717E-05	1.02383E-05	3.78856E-09	4.9457E-08	8.6477E-09	6.18936E-08	0.0618936
3829803773345	382980	3773345	7.50821E-05	8.82904E-05	8.71148E-05	1.85176E-05	2.4082E-05	1.77257E-05	1.82445E-06	2.13746E-05	1.82445E-06	1.21277E-05	1.75976E-05	1.04315E-05	3.98354E-09	5.1883E-08	9.0559E-09	6.49222E-08	0.0649222
3829903773345	382990	3773345	7.77781E-05	9.14607E-05	9.02429E-05	1.91826E-05	2.49468E-05	1.83622E-05	1.88996E-06	2.21421E-05	1.88996E-06	1.23305E-05	1.78918E-05	1.06059E-05	4.18068E-09	5.4321E-08	9.4646E-09	6.79658E-08	0.06796583
3830003773345	383000	3773345	8.03349E-05	9.44673E-05	9.32094E-05	1.98131E-05	2.57668E-05	1.89658E-05	1.95209E-06	2.287E-05	1.95209E-06	1.25083E-05	1.81498E-05	1.07588E-05	4.37712E-09	5.6735E-08	9.8671E-09	7.09794E-08	0.07097941
3830103773345	383010	3773345	8.30254E-05	9.7631E-05	9.63311E-05	2.04767E-05	2.66298E-05	1.9601E-05	2.01747E-06	2.36359E-05	2.01747E-06	1.26923E-05	1.84169E-05	1.09171E-05	4.59013E-09	5.9344E-08	1.03E-08	7.42344E-08	0.07423441
3830203773345	383020	3773345	8.51922E-05	0.000100179	9.88452E-05	2.10111E-05	2.73248E-05	2.01125E-05	2.07012E-06	2.42528E-05	2.07012E-06	1.2814E-05	1.85934E-05	1.10218E-05	4.77889E-09	6.163E-08	1.0676E-08	7.70849E-08	0.07708486
3830303773345	383030	3773345	8.73479E-05	0.000102714	0.000101346	2.15428E-05	2.80162E-05	2.06214E-05	2.1225E-06	2.48664E-05	2.1225E-06	1.29263E-05	1.87563E-05	1.11184E-05	4.97576E-09	6.4E-08	1.1065E-08	8.00405E-08	0.08004051
3830403773345	383040	3773345	8.96317E-05	0.0001054	0.000103996	2.2106E-05	2.87487E-05	2.11606E-05	2.178E-06	2.55166E-05	2.178E-06	1.30448E-05	1.89283E-05	1.12203E-05	5.19214E-09	6.6595E-08	1.1488E-08	8.32755E-08	0.08327554
3830503773345	383050	3773345	9.21439E-05	0.000108354	0.000106911	2.27256E-05	2.95545E-05	2.17537E-05	2.23904E-06	2.62318E-05	2.23904E-06	1.31789E-05	1.91229E-05	1.13357E-05	5.43686E-09	6.9523E-08	1.1964E-08	8.69239E-08	0.08692387
3830603773345	383060	3773345	9.47898E-05	0.000111465	0.000109981	2.33782E-05	3.04031E-05	2.23784E-05	2.30334E-06	2.6985E-05	2.30334E-06	1.33131E-05	1.93176E-05	1.14511E-05	5.70575E-09	7.2726E-08	1.2483E-08	9.09144E-08	0.09091436
3830703773345	383070	3773345	9.72519E-05	0.00011436	0.000112838	2.39854E-05	3.11928E-05	2.29596E-05	2.36316E-06	2.76859E-05	2.36316E-06	1.3416E-05	1.94669E-05	1.15396E-05	5.97952E-09	7.5959E-08	1.3002E-08	9.49406E-08	0.09494064
3830803773345	383080	3773345	9.97586E-05	0.000117308	0.000115746	2.46036E-05	3.19968E-05	2.35514E-05	2.42407E-06	2.83995E-05	2.42407E-06	1.35096E-05	1.96027E-05	1.16201E-05	6.2745E-09	7.9425E-08	1.3555E-08	9.92544E-08	0.09925444
3830903773345	383090	3773345	0.000102973	0.000121087	0.000119475	2.53963E-05	3.30277E-05	2.43102E-05	2.50217E-06	2.93145E-05	2.50217E-06	1.36562E-05	1.98154E-05	1.17462E-05	6.64106E-09	8.3744E-08	1.4246E-08	1.04632E-07	0.10463159
3831003773345	383100	3773345	0.000108643	0.000127755	0.000126054	2.67949E-05	3.48465E-05	2.56489E-05	2.63996E-06	3.09288E-05	2.63996E-06	1.40274E-05	2.0354E-05	1.20655E-05	7.22436E-09	9.0689E-08	1.5369E-08	1.13282E-07	0.11328189
3831103773345	383110	3773345	0.000114804	0.000135	0.000133202	2.83143E-05	3.68225E-05	2.71034E-05	2.78967E-06	3.26827E-05	2.78967E-06	1.44142E-05	2.09153E-05	1.23982E-05	7.89881E-09	9.8671E-08	1.6652E-08	1.23222E-07	0.12322171
3831203773345	383120	3773345	0.000121639	0.000143037	0.000141133	3E-05	3.90147E-05	2.87169E-05	2.95575E-06	3.46284E-05	2.95575E-06	1.48166E-05	2.14992E-05	1.27443E-05	8.69818E-09	1.0808E-07	1.8156E-08	1.3493E-07	0.1349299
3831303773345	383130	3773345	0.000129192	0.000151919	0.000149896	3.18629E-05	4.14374E-05	3.05002E-05	3.13929E-06	3.67787E-05	3.13929E-06	1.52377E-05	2.21102E-05	1.31065E-05	9.65519E-09	1.1926E-07	1.9935E-08	1.4885E-07	0.14885008
3831403773345	383140	3773345	0.000137709	0.000161935	0.000159778	3.39634E-05	4.41691E-05	3.25109E-05	3.34625E-06	3.92034E-05	3.34625E-06	1.56775E-05	2.27484E-05	1.34848E-05	1.08382E-08	1.3299E-07	2.2106E-08	1.65932E-07	0.16593205
3831503773345	383150	3773345	0.000149997	0.000176384	0.000174036	3.6994E-05	4.81105E-05	3.54119E-05	3.64484E-06	4.27016E-05	3.64484E-06	1.62639E-05	2.35993E-05	1.39892E-05	1.2718E-08	1.5465E-07	2.5516E-08	1.92885E-07	0.19288516
3831603773345	383160	3773345	0.0001635	0.000192262	0.000189702	4.03242E-05	5.24413E-05	3.85996E-05	3.97294E-06	4.65455E-05	3.97294E-06	1.67661E-05	2.4328E-05	1.44211E-05	1.52782E-08	1.8377E-07	3.0053E-08	2.29099E-07	0.22909865
3831703773345	383170	3773345	0.000178573	0.000209987	0.000207191	4.40417E-05	5.72759E-05	4.21582E-05	4.33921E-06	5.08366E-05	4.33921E-06	1.71467E-05	2.48802E-05	1.47485E-05	1.92173E-08	2.2789E-07	3.6857E-08	2.83966E-07	0.28396557
3831803773345	383180	3773345	0.000194309	0.000228491	0.000225449	4.79227E-05	6.23231E-05	4.58732E-05	4.72159E-06	5.53164E-05	4.72159E-06	1.72808E-05	2.50748E-05	1.48638E-05	2.58625E-08	3.0118E-07	4.8063E-08	3.75101E-07	0.37510099
3831903773345	383190	3773345	0.000211499	0.000248705	0.000245394	5.21623E-05	6.78367E-05	4.99315E-05	5.13929E-06	6.02101E-05	5.13929E-06	1.70312E-05	2.47127E-05	1.46492E-05	3.88998E-08	4.434E-07	6.9781E-08	5.5208E-07	0.55208023
3835103773345	383510	3773345	0.007756624	0.009121155	0.008999705	0.00191303	0.002487879	0.001831215	0.000188481	0.002208177	0.000188481	2.62425E-05	3.80784E-05	2.25721E-05	2.0256E-07	3.0602E-06	6.5047E-07	3.9132E-06	3.91319723
3835203773345	383520	3773345	0.005367655	0.006311923	0.006227878	0.001323834	0.001721635	0.001267217	0.000130431	0.001528079	0.000130431	2.72562E-05	3.95494E-05	2.34441E-05	1.39074E-07	2.1061E-06	4.4241E-07	2.68762E-06	2.6876238
3835303773345	383530	3773345	0.003922056	0.004612016	0.004550606	0.000967303	0.00125797	0.000925935	9.53036E-05	0.001116542	9.53036E-05	2.80329E-05	4.06764E-05	2.41121E-05	1.01286E-07	1.5357E-06	3.195E-07	1.95647E-06	1.95646504
3835403773345	383540	3773345	0.002988055	0.003513708	0.003466923	0.000736949	0.000958396	0.000705432	7.26079E-05	0.000850648	7.26079E-05	2.86942E-05	4.16359E-05	2.46809E-05	7.70656E-08	1.1692E-06	2.4111E-07	1.48739E-06	1.48739316
3835503773345	383550	3773345	0.002377561	0.002795817	0.00275859	0.000586382	0.000762585	0.000561304	5.77733E-05	0.000676851	5.77733E-05	2.91465E-05	4.22922E-05	2.507E-05	6.14013E-08	9.3149E-07	1.9075E-07	1.18364E-06	1.18364494
3835603773345	383560	3773345	0.001951249	0.002294509	0.002263957	0.00048124	0.000625849	0.000460659	4.74142E-05	0.000555487	4.74142E-05	2.93929E-05	4.26498E-05	2.52819E-05	5.05423E-08	7.6635E-07	1.5604E-07	9.72929E-07	0.97292891
3835703773345	383570	3773345	0.001636716	0.001924645	0.001899018	0.000403666	0.000524965	0.000386403	3.97712E-05	0.000465945	3.97712E-05	2.94553E-05	4.27403E-05	2.53356E-05	4.25608E-08	6.4482E-07	1.3065E-07	8.18032E-07	0.81803244
3835803773345	383580	3773345	0.001398608	0.001644649	0.00162275	0.000344941	0.000448593	0.000330189	3.39853E-05	0.00039816	3.39853E-05	2.93617E-05	4.26045E-05	2.52551E-05	3.65297E-08	5.5293E-07	1.1156E-07	7.01016E-07	0.70101613
3835903773345	383590	3773345	0.001213502	0.001426979	0.001407978	0.000299288	0.000389222	0.000286488	2.94874E-05	0.000345463	2.94874E-05	2.91496E-05	4.22968E-05	2.50727E-05	3.18458E-08	4.8153E-07	9.68E-08	6.10175E-07	0.61017452
3836003773345	383600	3773345	0.001064992	0.001252343	0.001235668	0.000262661	0.000341588	0.000251428	2.58787E-05	0.000303185	2.58787E-05	2.88439E-05	4.18532E-05	2.48097E-05	2.80856E-08	4.2421E-07	8.5003E-08	5.37297E-07	0.53729745
3836103773345	383610	3773345	0.000943492	0.00110947	0.001094697	0.000232695	0.000302618	0.000222743	2.29263E-05	0.000268596	2.29263E-05	2.8454E-05	4.12874E-05	2.44744E-05	2.50044E-08	3.7725E-07	7.5377E-08	4.77633E-07	0.47763287
3836203773345	383620	3773345	0.000842798	0.000991061	0.000977865	0.000207861	0.000270321	0.000198971	2.04795E-05	0.00023993	2.04795E-05	2.80049E-05	4.06357E-05	2.4088E-05	2.24462E-08	3.3827E-07	6.7418E-08	4.28138E-07	0.4281376
3836303773345	383630	3773345	0.000757311	0.000890535	0.000878677	0.000186777	0.000242902	0.000178789	1.84022E-05	0.000215593	1.84022E-05	2.74964E-05	3.98979E-05	2.36507E-05	2.02686E-08	3.0511E-07	6.0669E-08	3.86051E-07	0.38605131
3836403773345	383640	3773345	0.000683393	0.000803614	0.000792913	0.000168546	0.000219193	0.000161338	1.6606E-05	0.00019455	1.6606E-05	2.69225E-05	3.90651E-05	2.3157E-05	1.83796E-08	2.7637E-07	5.4837E-08	3.49583E-07	0.34958328
3836503773345	383650	3773345	0.000620504	0.000729662	0.000719946	0.000153036	0.000199022	0.000146491	1.50779E-05	0.000176647	1.50779E-05	2.63485E-05	3.82323E-05	2.26633E-05	1.67674E-08	2.5185E-07	4.9875E-08	3.18494E-07	0.31849361
3836603773345	383660	3773345	0.000564946	0.00066433	0.000655484	0.000139334	0.000181202	0.000133375	1.37278E-05	0.00016083	1.37278E-05	2.57372E-05	3.73452E-05	2.21375E-05	1.53382E-08	2.3013E-07	4.5492E-08	2.90965E-07	0.29096458

Unique Identifier	X (UTM)	Y (UTM)	EGIODemolition 2025	EGIOSite Grubbing / Prep 2025	EGIOMass Grading / Excavation 2025	EGIOMass Grading / Excavation 2026	EGIODrainage / Utilities Trenching 2026	EGIODrainage / Utilities Trenching 2027	EGIOFoundations / Concrete Pads 2026	EGIOFoundations / Concrete Pads 2027	EGIOBuilding / Structure Construction 2026	EGIOBuilding / Structure Construction 2027	EGIOAsphalt Paving 2027	EGIOArchitectural Coating 2027	EGIOLandscaping or Other Finishing 2027	EGIOWaterside Construction (Piles) 2027	HIWaterside Construction (Landscaping) 2025	HIWaterside Construction (Landscaping) 2026	KMDemolition 2025	KMSite Grubbing / Prep 2025	KMMass Grading / Excavation 2025
3836703773345	383670	3773345	0.000459322	0.00018015	5.9661E-05	5.84318E-05	0.000135682	0.000135472	0.000178268	0.000178153	0.000190947	0.00018637	7.43044E-06	7.43044E-06	0.000201231	7.43044E-06	0.000128029	0.000124018	0.000197161	0.000855692	0.000650417
3836803773345	383680	3773345	0.000426421	0.00016725	5.53875E-05	5.42463E-05	0.000125963	0.000125768	0.000165498	0.000165392	0.00017727	0.00017302	6.8982E-06	6.8982E-06	0.000186817	6.8982E-06	0.000118392	0.000114683	0.000181303	0.00078687	0.000598105
3836903773345	383690	3773345	0.000397274	0.00015582	5.16017E-05	5.05385E-05	0.000117353	0.000117172	0.000154186	0.000154087	0.000165153	0.000161194	6.4267E-06	6.4267E-06	0.000174048	6.4267E-06	0.000109871	0.000106429	0.000167356	0.000726338	0.000552094
3837003773345	383700	3773345	0.000371487	0.0001457	4.82522E-05	4.7258E-05	0.000109735	0.000109566	0.000144178	0.000144085	0.000154433	0.000150731	6.00953E-06	6.00953E-06	0.00016275	6.00953E-06	0.000102338	9.91327E-05	0.000155093	0.000673113	0.000511638
3837103773345	383710	3773345	0.000352697	0.00013833	4.58115E-05	4.48676E-05	0.000104185	0.000104024	0.000136885	0.000136797	0.000146621	0.000143107	5.70556E-06	5.70556E-06	0.00014518	5.70556E-06	9.68417E-05	9.38084E-05	0.000146178	0.000634425	0.00048223
3837203773345	383720	3773345	0.000337158	0.00013224	4.37932E-05	4.28909E-05	9.95948E-05	9.94411E-05	0.000130854	0.00013077	0.000140161	0.000136802	5.45419E-06	5.45419E-06	0.00014771	5.45419E-06	9.22906E-05	8.93998E-05	0.000138828	0.000602523	0.000457982
3837303773345	383730	3773345	0.000323155	0.00012675	4.19743E-05	4.11095E-05	9.54584E-05	9.53111E-05	0.00012542	0.000125339	0.00013434	0.00013112	5.22767E-06	5.22767E-06	0.000141576	5.22767E-06	8.81969E-05	8.54344E-05	0.000132238	0.000573922	0.000436242
3837403773345	383740	3773345	0.000313086	0.0001228	4.06665E-05	3.98286E-05	9.24841E-05	9.23414E-05	0.000121512	0.000121434	0.000130154	0.000127035	5.06478E-06	5.06478E-06	0.000137164	5.06478E-06	8.52262E-05	8.25568E-05	0.000127463	0.000553198	0.000420489
3837503773345	383750	3773345	0.000303628	0.00011909	3.9438E-05	3.86254E-05	8.96902E-05	8.95518E-05	0.000117841	0.000117765	0.000126223	0.000123197	4.91178E-06	4.91178E-06	0.000133021	4.91178E-06	8.24331E-05	7.98511E-05	0.000122986	0.00053377	0.000405722
3837603773345	383760	3773345	0.000295661	0.00011596	3.84032E-05	3.76119E-05	8.73368E-05	8.7202E-05	0.000114749	0.000114675	0.000122911	0.000119965	4.7829E-06	4.7829E-06	0.00012953	4.7829E-06	8.00598E-05	7.75522E-05	0.000119178	0.00051724	0.000393157
3837703773345	383770	3773345	0.000288906	0.00011331	3.75258E-05	3.67527E-05	8.53415E-05	8.52099E-05	0.000112128	0.000112055	0.000120103	0.000117224	4.67363E-06	4.67363E-06	0.000126571	4.67363E-06	7.80255E-05	7.55816E-05	0.000115917	0.000503086	0.000382399
3837803773345	383780	3773345	0.000282691	0.00011088	3.67185E-05	3.5962E-05	8.35055E-05	8.33766E-05	0.000109715	0.000109645	0.000117519	0.000114702	4.57308E-06	4.57308E-06	0.000123848	4.57308E-06	7.61455E-05	7.37605E-05	0.000112905	0.000490014	0.000372463
3837903773345	383790	3773345	0.000275685	0.00010813	3.58085E-05	3.50707E-05	8.1436E-05	8.13103E-05	0.000106996	0.000106927	0.000114606	0.000111859	4.45975E-06	4.45975E-06	0.000120779	4.45975E-06	7.40592E-05	7.17395E-05	0.000109582	0.000475595	0.000361503
3838003773345	383800	3773345	0.000269155	0.00010557	3.49603E-05	3.424E-05	7.950771E-05	7.93844E-05	0.000104462	0.000104394	0.000111892	0.00010921	4.35411E-06	4.35411E-06	0.000117918	4.35411E-06	7.21128E-05	6.98541E-05	0.000106491	0.000462178	0.000351305
3838103773345	383810	3773345	0.000262499	0.00010296	3.40958E-05	3.33933E-05	7.7541E-05	7.74214E-05	0.000101879	0.000101813	0.000109125	0.000106509	4.24644E-06	4.24644E-06	0.000115002	4.24644E-06	7.01503E-05	6.79531E-05	0.000103388	0.000448713	0.000341069
3838203773345	383820	3773345	0.000255547	0.00010023	3.31928E-05	3.25089E-05	7.54874E-05	7.53709E-05	9.91806E-05	9.91166E-05	0.000106235	0.000103688	4.13398E-06	4.13398E-06	0.000111956	4.13398E-06	6.8116E-05	6.59825E-05	0.000100188	0.000434824	0.000330513
3838303773345	383830	3773345	0.000248936	9.7636E-05	3.23342E-05	3.1668E-05	7.35346E-05	7.34211E-05	9.66149E-05	9.65525E-05	0.000103487	0.000101006	4.02704E-06	4.02704E-06	0.00010906	4.02704E-06	6.61912E-05	6.41179E-05	9.71671E-05	0.000421712	0.000320546
3838403773345	383840	3773345	0.000239362	9.3881E-05	3.10905E-05	3.04499E-05	7.07063E-05	7.05972E-05	9.28988E-05	9.28388E-05	9.95062E-05	9.71211E-05	3.87215E-06	3.87215E-06	0.000104865	3.87215E-06	6.34591E-05	6.14714E-05	9.28967E-05	0.000403178	0.000306458
3838503773345	383850	3773345	0.000229895	9.0168E-05	2.98608E-05	2.92456E-05	6.79097E-05	6.7805E-05	8.92245E-05	8.91669E-05	9.55706E-05	9.32798E-05	3.719E-06	3.719E-06	0.000100718	3.719E-06	6.07736E-05	5.88701E-05	8.87123E-05	0.000385018	0.000292654
3838603773345	383860	3773345	0.000220751	8.6582E-05	2.86732E-05	2.80824E-05	6.52087E-05	6.51081E-05	8.56757E-05	8.56205E-05	9.17694E-05	8.95698E-05	3.57108E-06	3.57108E-06	9.67119E-05	3.57108E-06	5.81886E-05	5.6366E-05	8.46999E-05	0.000367603	0.000279418
3838703773345	383870	3773345	0.000211625	8.3002E-05	2.74878E-05	2.69215E-05	6.2513E-05	6.24166E-05	8.2134E-05	8.2081E-05	8.79757E-05	8.5867E-05	3.42345E-06	3.42345E-06	9.27139E-05	3.42345E-06	5.56251E-05	5.38828E-05	8.07327E-05	0.000350386	0.00026633
3838803773345	383880	3773345	0.000203083	7.9652E-05	2.63783E-05	2.58348E-05	5.98898E-05	5.98972E-05	7.88188E-05	7.87679E-05	8.44247E-05	8.24011E-05	3.28527E-06	3.28527E-06	8.89717E-05	3.28527E-06	5.32357E-05	5.15682E-05	7.70484E-05	0.000334396	0.000254176
3838903773345	383890	3773345	0.000194568	7.6312E-05	2.52723E-05	2.47516E-05	5.74745E-05	5.73859E-05	7.5514E-05	7.54653E-05	8.08849E-05	7.89462E-05	3.14753E-06	3.14753E-06	8.52412E-05	3.14753E-06	5.08659E-05	4.92727E-05	7.34072E-05	0.000318592	0.000242164
3839003773345	383900	3773345	0.000186485	7.3142E-05	2.42223E-05	2.37233E-05	5.50866E-05	5.50016E-05	7.23766E-05	7.23299E-05	7.75244E-05	7.56662E-05	3.01675E-06	3.01675E-06	8.16997E-05	3.01675E-06	4.86253E-05	4.71023E-05	6.99741E-05	0.000303692	0.000230839
3839103773345	383910	3773345	0.000178823	7.0137E-05	2.32272E-05	2.27486E-05	5.28234E-05	5.27419E-05	6.9403E-05	6.93583E-05	7.43393E-05	7.25574E-05	2.89281E-06	2.89281E-06	7.83431E-05	2.89281E-06	4.65121E-05	4.50553E-05	6.67492E-05	0.000289696	0.0002202
3829703773355	382970	3773355	0.00021282	8.3471E-05	2.7643E-05	2.70735E-05	6.28659E-05	6.27689E-05	8.25976E-05	8.25443E-05	8.84723E-05	8.63517E-05	3.44278E-06	3.44278E-06	9.32373E-05	3.44278E-06	4.2309E-05	4.09838E-05	2.83042E-05	0.000122842	9.33732E-05
3829803773355	382980	3773355	0.000224532	8.8065E-05	2.91643E-05	2.85634E-05	6.63258E-05	6.62234E-05	8.71434E-05	8.70871E-05	9.33414E-05	9.11041E-05	3.63225E-06	3.63225E-06	9.83686E-05	3.63225E-06	4.4616E-05	4.32185E-05	2.93158E-05	0.000127233	9.67103E-05
3829903773355	382990	3773355	0.000236829	9.2888E-05	3.07615E-05	3.01277E-05	6.9958E-05	6.98501E-05	9.19157E-05	9.18564E-05	9.84532E-05	9.60933E-05	3.83117E-06	3.83117E-06	0.000103756	3.83117E-06	4.7027E-05	4.5554E-05	3.03296E-05	0.000131633	0.000100055
3830003773355	383000	3773355	0.000249565	9.7883E-05	3.24158E-05	3.1748E-05	7.37203E-05	7.36066E-05	9.68589E-05	9.67964E-05	0.000103748	0.000101261	4.03721E-06	4.03721E-06	0.000109336	4.03721E-06	4.95044E-05	4.79538E-05	3.13254E-05	0.000135954	0.00010334
3830103773355	383010	3773355	0.000263523	0.00010336	3.42288E-05	3.35236E-05	7.78435E-05	7.77234E-05	0.000102276	0.00010221	0.000109551	0.000106925	4.26301E-06	4.26301E-06	0.000115451	4.26301E-06	5.22113E-05	5.0576E-05	3.238E-05	0.000140531	0.000106819
3830203773355	383020	3773355	0.000273565	0.0001073	3.55332E-05	3.48011E-05	8.08098E-05	8.06851E-05	0.000106174	0.000106105	0.000113725	0.000110999	4.42545E-06	4.42545E-06	0.00011985	4.42545E-06	5.40931E-05	5.23988E-05	3.29548E-05	0.000143026	0.000108715
3830303773355	383030	3773355	0.000283643	0.00011125	3.68422E-05	3.60831E-05	8.37867E-05	8.36575E-05	0.000110085	0.000110014	0.000117915	0.000115088	4.58848E-06	4.58848E-06	0.000124265	4.58848E-06	5.5966E-05	5.4213E-05	3.34549E-05	0.000145197	0.000110365
3830403773355	383040	3773355	0.000295912	0.00011606	3.84358E-05	3.76439E-05	8.74111E-05	8.72762E-05	0.000114847	0.000114773	0.000123015	0.000120067	4.78697E-06	4.78697E-06	0.00012964	4.78697E-06	5.82693E-05	5.64442E-05	3.40954E-05	0.000147976	0.000112478
3830503773355	383050	3773355	0.000312206	0.00012245	4.05522E-05	3.97166E-05	9.2224E-05	9.20817E-05	0.00012117	0.000121092	0.000129789	0.000126678	5.05054E-06	5.05054E-06	0.000136779	5.05054E-06	6.1353E-05	5.94313E-05	3.50481E-05	0.000152111	0.000115621
3830603773355	383060	3773355	0.000330269	0.00012954	4.28983E-05	4.20145E-05	9.75597E-05	9.74092E-05	0.000128181	0.000128098	0.000137298	0.000134007	5.34274E-06	5.34274E-06	0.000144692	5.34274E-06	6.47596E-05	6.27312E-05	3.60597E-05	0.000156502	0.000118958
3830703773355	383070	3773355	0.000347559	0.00013632	4.51442E-05	4.4214E-05	0.000102667	0.000102509	0.000134891	0.000134804	0.000144485	0.000141022	5.62245E-06	5.62245E-06	0.000152267	5.62245E-06	6.79851E-05	6.58556E-05	3.68722E-05	0.000160028	0.000121638
3830803773355	383080	3773355	0.000365837	0.00014349	4.75183E-05	4.65393E-05	0.000108067	0.0001079	0.000141985	0.000141894	0.000152084	0.000148439	5.91814E-06	5.91814E-06	0.000160275	5.91814E-06	7.13791E-05	6.91434E-05	3.76643E-05	0.000163466	0.000124251
3830903773355	383090	3773355	0.000388786	0.00015249	5.04992E-05	4.94587E-05	0.000114846	0.000114668	0.000150892	0.000150795	0.000161624	0.00015775	6.28939E-06	6.28939E-06	0.000170329	6.28939E-06	7.56558E-05	7.32861E-05	3.87618E-05	0.000168229	0.000127872
3831003773355	383100	3773355	0.000427229	0.00016757	5.54925E-05	5.43492E-05	0.000126201	0.000126007	0.000165812	0.000165705	0.000177606	0.000173348	6.91128E-06	6.91128E-06	0.000187171	6.91128E-06	8.28834E-05	8.02873E-05	4.09864E-05	0.000177884	0.000135211
3831103773355	383110	3773355	0.000472265	0.00018523	6.13422E-05	6.00783E-05	0.000139505	0.00013929	0.000183291	0.000183173	0.000196328	0.000191622	7.63982E-06	7.63982E-06	0.000206901	7.63982E-06	9.13093E-05	8.84493E-05	4.34147E-05	0.000188423	0.000143222
3831203773355	383120	3773355	0.000529588	0.00020771	6.87878E-05	6.73706E-05	0.000156438	0.000156196	0.000205539	0.000205406	0.000220158	0.000214881	8.56714E-06	8.56714E-06	0.000232015	8.56714E-06	0.000101997	9.88026E-05	4.63409E-05	0.000201123	0.000152875
3831303773355	383130	3773355	0.000602621	0.00023636	7.8274E-05	7.66613E-05	0.000178011	0.000177737	0.000233884	0.000233733	0.000250519	0.000244514	9.74858E-06	9.74858E-06	0.000264011	9.74858E-06	0.000115559	0.00011194	4.97649E-05	0.000215983	0.00016417
3831403773355	383140	3773355	0.00069492	0.00027256	9.02627E-05	8.84029E-05	0.000205276	0.000204959	0.000269706	0.000269532	0.000288889	0.000281964	1.12417E-05	1.12417E-05	0.000304448	1.12417E-05	0.000132608	0.000128455	5.35849E-05	0.000232562	0.000176772
3831503773355	383150	3773355	0.000821297	0.00032212	0.000106678	0.00010448	0.000242607	0.000242233	0.000318754	0.000318548	0.000341425	0.000333242	1.32861E-05	1.32861E-05	0.000359814	1.32861E-05	0.000155834	0.000150953	5.80319E-05	0.000251862	0.000191442
3831603773355	383160	3773355	0.000994785	0.00039017	0.000129212	0.00012655	0.000293855	0.000293401	0.000386086	0.000385837	0.000413547	0.000403634	1.60926E-05	1.60926E-05	0.000435819	1.60926E-05	0.000187514	0.000181641	6.28975E-05	0.000272979	0.000207493
3831703773355	383170	3773355	0.001264092	0.00049579	0.000164192	0.000160809	0.000373407	0.000372831	0.000490608	0.000490291	0.000525502	0.00051296	2.04492E-05	2.04492E-05	0.000553804	2.04492E-05	0.00023641	0.000229006	8.63673E-05	0.000296719	0.000225538
3831803773355	383180	3773355	0.001724699	0.00067645	0.00022402	0.000219404	0.000509468	0.000508682	0.000669374	0.000668942	0.000716983	0.000699797	2.79004E-05	2.79004E-05	0.000755598	2.79004E-05	0.000319543	0.000309534	7.41291E-05	0.000321725	0.000244546
3831903773355	383190	3773355	0.002618436	0.00102699	0.000340107	0.000333099	0.000773473	0.00077228	0.001016243	0.001015587	0.001088523	0.001062431	4.23584E-05	4.23584E-05	0.001147148	4.23584E-05	0.000480312	0.000465268	8.02439E-05	0.000348264	0.000264718
3835203773355	383520	3773355	0.006493428	0.00254681	0.000843427	0.000826049	0.001918127	0.001915167	0.002520168	0.002518542	0.002699415	0.002634711	0.000105044	0.000105044	0.002844799	0.000105044	0.00166264	0.001610563	0.002895669	0.012567408	0.00955257
3835303773355	383530	3773355	0.004307251	0.00168936	0.000559466	0.000547939	0.001272341	0.001270378	0.00167169	0.001670611	0.001790589	0.001747669	6.96783E-05	6.96783E-05	0.001887026	6.96783E-05	0.001142984	0.001107184	0.001983363	0.008607933	0.006542947
3835403773355	383540	3773355	0.00300909	0.00118021	0.000390849	0.000382796	0.000888871	0.000887499	0.00116786	0.001167106	0.001250924	0.00122094	4.8678E-05	4.8678E-05	0.001318296	4.8678E-05	0.000822708	0.000796939	0.001414961	0.006141031	0.004667838
3835503773355	383550	3773355	0.00225506	0.00088447	0.000292908	0.000286873	0.000666134	0.000665106	0.000875212	0.000874648	0.000937462	0.000914991	3.648E-05	3.648E-05	0.000987951	3.648E-05	0.000629545	0.000609826	0.001073059	0.004657152	0.003539932
3835603773355	383560	3773355	0.001810369	0.00071005	0.000235148	0.000230303	0.000534774	0.000533949	0.000702623	0.00070217	0.000752597	0.000734558	2.92863E-05	2.92863E-05	0.000793131	2.92863E-05	0.000511562	0.000495539	0.000864221	0.003750779	0.002850992
3835703773355	383570	3773355	0.001501145	0.00058877	0.000194983	0.000190965	0.000443431	0.000442747	0.00058261	0.000582234	0.000624049	0.00060909	2.4284E-05	2.4284E-05	0.000657658	2.4284E-05	0.000427306	0.000413922	0.000715295	0.003104431	0.002359698
3835803773355	383580	3773355	0.001274224	0.00049977	0.000165508	0.000162098	0.0003764	0.000375819	0.00049454	0.000494221	0.000529714	0.000517017	2.06131E-05	2.06131E-05	0.000558243	2.06131E-05	0.000364209	0.00035280 2	0.000604183	0.002622196	0.001993148
3835903773355	383590	3773355	0.001101141	0.00043188	0.000143026	0.000140079	0.000325272	0.00032477	0.000427364	0.000427089	0.000457761	0.000446788	1.78131E-05	1.78131E-05	0.000482415	1.78131E-05	0.000315284	0.000305409	0.000518478	0.002250232	0.001710416
3836003773355	383600	3773355	0.000966554	0.0003791	0.000125545	0.000122958	0.000285515	0.000285075	0.00037513	0.000374888	0.000401811	0.00039218	1.56359E-05	1.56359E-05	0.000423452	1.56359E-05	0.000276703	0.000268036	0.000451265	0.001958522	0.001488685
3836103773355	383610	3773355	0.000856156	0.0003358	0.000111206	0.000108914	0.000252904	0.000252514	0.000332283	0.000332069	0.000355917	0.000347386	1.385E-05	1.385E-05	0.000375086	1.385E-05	0.000244757	0.000237091	0.000395942	0.001718416	0.00130618
3836203773355	383620	3773355	0.000766219	0.00030052	9.95237E-05	9.74731E-05	0.000226337	0.000225988	0.000297378	0.000297186	0.000318529	0.000310894	1.23951E-05	1.23951E-05	0.000335684	1.23951E-05	0.000218554	0.000211708	0.00035085	0.001522715	0.001157426
3836303773355	383630	3773355	0.000691588	0.00027125	8.98298E-05	8.7979E-05	0.000204292	0.000203976	0.000268413	0.000268239	0.000287503	0.000280612	1.11878E-05	1.11878E-05	0.000302988	1.11878E-05	0.000196685	0.000190524	0.00031346	0.001360438	0.001034078
3836403773355	383640	3773355	0.000628498	0.00024651	8.16352E-05	7.99532E-05	0.000185653	0.000185369	0.00024392 7	0.000243769	0.000261276	0.000255013	1.01672E-05	1.01672E-05	0.000275348	1.01672E-05	0.000178145	0.000172565	0.000281953	0.001223698	0.000930141
3836503773355	383650	3773355	0.000574921	0.00022549	7.4676E-05	7.31374E-05	0.000169829	0.000169567	0.000223133	0.000222989	0.000239003	0.000233274	9.30047E-06	9.30047E-06	0.000251875	9.30047E-06	0.000162375	0.000157289	0.000255315	0.001108085	0.000842262
3836603773355	383660	3773355	0.00052613	0.00020636	6.83387E-05	6.69307E-05	0.000155416	0.000155177	0.000204197	0.000204065	0.00021872	0.000213478	8.51119E-06	8.51119E-06	0.0002305	8.51119E-06	0.000148036	0.000143399	0.000231252	0.001003649	0.00076288
3836703773355	383670	3773355	0.00048369	0.00018971	6.28262E-05	6.15317E-05	0.00014288	0.000142659	0.000187725	0.000187604	0.000201077	0.000196258	7.82464E-06	7.82464E-06	0.000211907	7.82464E-06	0.000135568	0.000131322	0.000210456	0.000913395	0.000694278
3836803773355	383680	3773355	0.000446972	0.00017531	5.80568E-05	5.68607E-05	0.000132033	0.00013183	0.000173474	0.000173363	0.000185813	0.000181359	7.23065E-06	7.23065E-06	0.0001958 2	7.23065E-06	0.00012478	0.000120871	0.000192567	0.000835753	0.000635262
3836903773355	383690	3773355	0.000414708	0.00016265	5.38662E-05	5.27563E-05	0.000122503	0.000122314	0.000160953	0.000160849	0.0001724	0.000168268	6.70873E-06	6.70873E-06	0.000181686	6.70873E-06	0.000115312	0.0001117	0.000176952	0.000767982	0.000583749
3837003773355	383700	3773355	0.000386406	0.00015155	5.019E-05	4.91559E-05	0.000114142	0.000113966	0.000149968	0.000149872	0.000160635	0.000156784	6.25088E-06	6.25088E-06	0.000169286	6.25088E-06	0.000107017	0.000103665	0.000163346	0.000708933	0.000538865
3837103773355	383710	3773355	0.000364885	0.00014311	4.73947E-05	4.64182E-05	0.000107785	0.000107619	0.000141616	0.000141524	0.000151688	0.000148052	5.90274E-06	5.90274E-06	0.000159858	5.90274E-06	0.000100695	9.7541E-05	0.000153017	0.000664106	0.000504792
3837203773355	383720	3773355	0.000346813	0.00013603	4.50473E-05	4.41192E-05	0.000102447	0.000102289	0.000134602	0.000134515	0.000144175	0.00014072	5.61039E-06	5.61039E-06	0.00015194	5.61039E-06	9.53886E-05	9.24009E-05	0.000144382	0.000626626	0.000476303
3837303773355	383730	3773355	0.000330745	0.00012972	4.29602E-05	4.2075E-05	9.77003E-05	9.75496E-05	0.000128365	0.000128283	0.000137495	0.0001342	5.35045E-06	5.35045E-06	0.000144901	5.35045E-06	9.06743E-05	8.78342E-05	0.000136744	0.000593477	0.000451106
3837403773355	383740	3773355	0.00031992 1	0.00012548	4.15543E-05	4.06982E-05	9.45032E-05	9.43574E-05	0.000124165	0.000124085	0.000132996	0.000129808	5.17536E-06	5.17536E-06	0.000140159	5.17536E-06	8.74704E-05	8.47306E-05	0.000131559	0.000570975	0.000434002
3837503773355	383750	3773355	0.000309772	0.0001215	4.0236E-05	3.9407E-05	9.1505E-05	9.13638E-05	0.000120226	0.000120148	0.000128777	0.00012569	5.01117E-06	5.01117E-06	0.000135712	5.01117E-06	8.44602E-05	8.18148E-05	0.0001267	0.000549888	0.000417973
3837603773355	383760	3773355	0.000301104	0.0001181	3.91102E-05	3.83044E-05	8.89446E-05	8.88074E-05	0.000116862	0.000116786	0.000125173	0.000122173	4.87095E-06	4.87095E-06	0.000131915	4.87095E-06	8.18734E-05	7.9309E-05	0.000122525	0.000531766	0.000404199
3837703773355	383770	3773355	0.000293703	0.00011519	3.81488E-05	3.73628E-05	8.67584E-05	8.66245E-05	0.000113989	0.000113916	0.000122097	0.00011917	4.75122E-06	4.75122E-06	0.000128672	4.75122E-06	7.96418E-05	7.71473E-05	0.000118924	0.00051614	0.000392321
3837803773355	383780	3773355	0.000286823	0.0001125	3.72552E-05	3.64876E-05	8.4726E-05	8.45953E-05	0.000111319	0.000111247	0.000119236	0.000116378	4.63992E-06	4.63992E-06	0.000125658	4.63992E-06	7.75627E-05	7.51333E-05	0.000115573	0.000501594	0.000381265
3837903773355	383790	3773355	0.000280059	0.00010984	3.63767E-05	3.56272E-05	8.27281E-05	8.26004E-05	0.000108694	0.000108624	0.000116425	0.00011363 4	4.53051E-06	4.53051E-06	0.000122695	4.53051E-06	7.55248E-05	7.31592E-05	0.000112298	0.000487381	0.000370462
3838003773355	383800	3773355	0.000273754	0.00010737	3.55577E-05	3.48251E-05	8.08655E-05	8.07407E-05	0.000106247	0.000106178	0.000113803	0.000111076	4.42851E-06	4.42851E-06	0.000119933	4.42851E-06	7.36215E-05	7.13155E-05	0.000109247	0.000474141	0.000360398

			KMMass Grading / Excavation	KMDrainage / Utilities Trenching	KMFoundations / Concrete Pads	KMBuilding / Structure Construction	KMAsphalt Paving	KMArchitectural Coating	KMLandscaping or Other Finishing	KMWaterside Construction (Piles)	EWNDemolition	EWNSite Grubbing / Prep	EWNDrainage / Utilities Trenching	EWNDrainage / Utilities Trenching	EWNDrainage / Utilities Trenching	EWNFoundation s / Concrete Pads	EWNBuilding / Structure Construction	EWNAsphalt Paving	EWNLandscaping or Other Finishing	EWNWaterside Construction (Piles)	ISDemolition
Unique Identifier	X (UTM)	Y (UTM)	2026	2026	2026	2026	2026	2026	2026	2026	2027	2027	2027	2028	2029	2029	2029	2029	2029	2029	2027
3836703773345	383670	3773345	0.000643686	0.000231153	0.000122325	0.000420145	1.34976E-05	1.34976E-05	0.000433642	1.34976E-05	0.000558865	3.04589E-05	7.15232E-05	7.0142E-05	6.86907E-05	5.94989E-05	0.000129198	9.19177E-06	0.000133794	9.19177E-06	9.30566E-05
3836803773345	383680	3773345	0.000591915	0.000212562	0.000112487	0.000386353	1.2412E-05	1.2412E-05	0.000398765	1.2412E-05	0.000516515	2.81507E-05	6.61033E-05	6.48267E-05	6.34854E-05	5.49902E-05	0.000119408	8.49523E-06	0.000123656	8.49523E-06	8.56848E-05
3836903773345	383690	3773345	0.00054638	0.00019621	0.000103834	0.000356632	1.14572E-05	1.14572E-05	0.000368089	1.14572E-05	0.000479081	2.61105E-05	6.13124E-05	6.01284E-05	5.88843E-05	5.10048E-05	0.000110754	7.87954E-06	0.000114694	7.87954E-06	7.91975E-05
3837003773345	383700	3773345	0.000506343	0.000181832	9.62248E-05	0.000330499	1.06176E-05	1.06176E-05	0.000341116	1.06176E-05	0.000446011	2.43082E-05	5.70802E-05	5.59779E-05	5.48197E-05	4.7484E-05	0.000103109	7.33563E-06	0.000106777	7.33563E-06	7.34898E-05
3837103773345	383710	3773345	0.00047724	0.000171381	9.06941E-05	0.000311503	1.00073E-05	1.00073E-05	0.00032151	1.00073E-05	0.000421838	2.29907E-05	5.39866E-05	5.2944E-05	5.18486E-05	4.49105E-05	9.75205E-05	6.93806E-06	0.00010099	6.93806E-06	6.93513E-05
3837203773345	383720	3773345	0.000453242	0.000162763	8.61336E-05	0.000295839	9.50412E-06	9.50412E-06	0.000305343	9.50412E-06	0.000401823	2.18999E-05	5.14251E-05	5.0432E-05	4.93885E-05	4.27797E-05	9.28935E-05	6.60887E-06	9.61979E-05	6.60887E-06	6.59448E-05
3837303773345	383730	3773345	0.000431727	0.000155037	8.20449E-05	0.000281796	9.05297E-06	9.05297E-06	0.000290849	9.05297E-06	0.000383822	2.09188E-05	4.91213E-05	4.81727E-05	4.7176E-05	4.08632E-05	8.87319E-05	6.3128E-06	9.18883E-05	6.3128E-06	6.28933E-05
3837403773345	383740	3773345	0.000416138	0.000149439	7.90823E-05	0.00027162	8.72607E-06	8.72607E-06	0.000280346	8.72607E-06	0.000370721	2.02048E-05	4.74447E-05	4.65284E-05	4.55657E-05	3.94684E-05	8.57033E-05	6.09733E-06	8.87519E-05	6.09733E-06	6.06969E-05
3837503773345	383750	3773345	0.000401523	0.00014419	7.6305E-05	0.000262081	8.41962E-06	8.41962E-06	0.000270501	8.41962E-06	0.000358417	1.95342E-05	4.58699E-05	4.49841E-05	4.40534E-05	3.81584E-05	8.28587E-05	5.89495E-06	8.58062E-05	5.89495E-06	5.86401E-05
3837603773345	383760	3773345	0.000389089	0.000139725	7.3942E-05	0.000253965	8.15888E-06	8.15888E-06	0.000262124	8.15888E-06	0.000347912	1.89616E-05	4.45255E-05	4.36656E-05	4.27622E-05	3.704E-05	8.04301E-05	5.72217E-06	8.32912E-05	5.72217E-06	5.68992E-05
3837703773345	383770	3773345	0.000378442	0.000135902	7.19187E-05	0.000247016	7.93562E-06	7.93562E-06	0.000254951	7.93562E-06	0.000338876	1.84692E-05	4.33692E-05	4.25317E-05	4.16517E-05	3.60781E-05	7.83414E-05	5.57357E-06	8.11282E-05	5.57357E-06	5.54167E-05
3837803773345	383780	3773345	0.000368608	0.00013237	7.00498E-05	0.000240597	7.72941E-06	7.72941E-06	0.000248326	7.72941E-06	0.000330469	1.8011E-05	4.22932E-05	4.14765E-05	4.06183E-05	3.5183E-05	7.63978E-05	5.43529E-06	7.91155E-05	5.43529E-06	5.40489E-05
3837903773345	383790	3773345	0.000357762	0.000128475	6.79886E-05	0.000233517	7.50198E-06	7.50198E-06	0.000241019	7.50198E-06	0.000321205	1.75061E-05	4.11075E-05	4.03137E-05	3.94796E-05	3.41967E-05	7.4256E-05	5.28291E-06	7.68975E-05	5.28291E-06	5.25287E-05
3838003773345	383800	3773345	0.000347669	0.000124851	6.60707E-05	0.00022693	7.29034E-06	7.29034E-06	0.00023422	7.29034E-06	0.000312537	1.70337E-05	3.99983E-05	3.92259E-05	3.84142E-05	3.32739E-05	7.22522E-05	5.14036E-06	7.48224E-05	5.14036E-06	5.11161E-05
3838103773345	383810	3773345	0.00033754	0.000121213	6.41457E-05	0.000220318	7.07794E-06	7.07794E-06	0.000227396	7.07794E-06	0.000303816	1.65584E-05	3.88821E-05	3.81313E-05	3.73423E-05	3.23454E-05	7.02361E-05	4.99692E-06	7.27345E-05	4.99692E-06	4.96909E-05
3838203773345	383820	3773345	0.000327092	0.000117462	6.21603E-05	0.000213499	6.85887E-06	6.85887E-06	0.000220358	6.85887E-06	0.000294827	1.60684E-05	3.77317E-05	3.70031E-05	3.62374E-05	3.13884E-05	6.8158E-05	4.84907E-06	7.05825E-05	4.84907E-06	4.82154E-05
3838303773345	383830	3773345	0.000317229	0.00011392	6.02858E-05	0.000207061	6.65204E-06	6.65204E-06	0.000213713	6.65204E-06	0.000286312	1.56044E-05	3.6642E-05	3.59344E-05	3.51909E-05	3.04819E-05	6.61896E-05	4.70903E-06	6.85441E-05	4.70903E-06	4.6821E-05
3838403773345	383840	3773345	0.000303287	0.000108913	5.76363E-05	0.000197961	6.35968E-06	6.35968E-06	0.00020432	6.35968E-06	0.000274505	1.49609E-05	3.5131E-05	3.44526E-05	3.37397E-05	2.92249E-05	6.34601E-05	4.51484E-06	6.57175E-05	4.51484E-06	4.48272E-05
3838503773345	383850	3773345	0.000289626	0.000104007	5.50402E-05	0.000189044	6.07322E-06	6.07322E-06	0.000195117	6.07322E-06	0.000262921	1.43295E-05	3.36484E-05	3.29986E-05	3.23158E-05	2.79915E-05	6.07819E-05	4.32431E-06	6.29441E-05	4.32431E-06	4.28697E-05
3838603773345	383860	3773345	0.000276526	9.93029E-05	5.25507E-05	0.000180493	5.79853E-06	5.79853E-06	0.000186292	5.79853E-06	0.000251795	1.37232E-05	3.22246E-05	3.16023E-05	3.09484E-05	2.68071E-05	5.821E-05	4.14133E-06	6.02806E-05	4.14133E-06	4.09876E-05
3838703773345	383870	3773345	0.000263574	9.46518E-05	5.00894E-05	0.000172039	5.52694E-06	5.52694E-06	0.000177566	5.52694E-06	0.000240777	1.31227E-05	3.08145E-05	3.02194E-05	2.95941E-05	2.5634E-05	5.56628E-05	3.96011E-06	5.76428E-05	3.96011E-06	3.91237E-05
3838803773345	383880	3773345	0.000251546	9.03323E-05	4.78035E-05	0.000164188	5.27472E-06	5.27472E-06	0.000169463	5.27472E-06	0.000230502	1.25626E-05	2.94994E-05	2.89298E-05	2.83312E-05	2.45401E-05	5.32873E-05	3.7911E-06	5.51829E-05	3.7911E-06	3.73897E-05
3838903773345	383890	3773345	0.000239658	8.60632E-05	4.55443E-05	0.000156429	5.02543E-06	5.02543E-06	0.000161454	5.02543E-06	0.000220333	1.20084E-05	2.81981E-05	2.76536E-05	2.70814E-05	2.34575E-05	5.09366E-05	3.62386E-06	5.27485E-05	3.62386E-06	3.56712E-05
3839003773345	383900	3773345	0.00022845	8.20383E-05	4.34143E-05	0.000149113	4.79041E-06	4.79041E-06	0.000153903	4.79041E-06	0.000210716	1.14843E-05	2.69673E-05	2.64466E-05	2.58994E-05	2.24337E-05	4.87134E-05	3.46569E-06	5.04462E-05	3.46569E-06	3.4049E-05
3839103773345	383910	3773345	0.000217921	7.82574E-05	4.14135E-05	0.000142241	4.56963E-06	4.56963E-06	0.000146811	4.56963E-06	0.000201635	1.09894E-05	2.58051E-05	2.53068E-05	2.47832E-05	2.14669E-05	4.6614E-05	3.31633E-06	4.82722E-05	3.31633E-06	3.25204E-05
3829703773355	382970	3773355	9.24069E-05	3.31841E-05	1.75609E-05	6.03156E-05	1.9377E-06	1.9377E-06	6.22533E-05	1.9377E-06	0.000203113	1.10699E-05	2.59943E-05	2.54923E-05	2.49648E-05	2.16242E-05	4.69556E-05	3.34064E-06	4.8626E-05	3.34064E-06	1.61589E-05
3829803773355	382980	3773355	9.57095E-05	3.43701E-05	1.81885E-05	6.24712E-05	2.00695E-06	2.00695E-06	6.44782E-05	2.00695E-06	0.000214545	1.1693E-05	2.74573E-05	2.69271E-05	2.63699E-05	2.28412E-05	4.95984E-05	3.52866E-06	5.13627E-05	3.52866E-06	1.66619E-05
3829903773355	382990	3773355	9.90195E-05	3.55588E-05	1.88176E-05	6.46317E-05	2.07636E-06	2.07636E-06	6.67081E-05	2.07636E-06	0.000226505	1.23448E-05	2.89879E-05	2.84281E-05	2.78399E-05	2.41146E-05	5.23633E-05	3.72537E-06	5.4226E-05	3.72537E-06	1.71663E-05
3830003773355	383000	3773355	0.00010227	3.67262E-05	1.94354E-05	6.67537E-05	2.14453E-06	2.14453E-06	6.88982E-05	2.14453E-06	0.000238848	1.30175E-05	3.05675E-05	2.99772E-05	2.9357E-05	2.54286E-05	5.52167E-05	3.92837E-06	5.71809E-05	3.92837E-06	1.76637E-05
3830103773355	383010	3773355	0.000105713	3.79626E-05	2.00897E-05	6.9001E-05	2.21673E-06	2.21673E-06	7.12177E-05	2.21673E-06	0.000252354	1.37536E-05	3.22961E-05	3.16724E-05	3.10171E-05	2.68666E-05	5.83392E-05	4.15052E-06	6.04145E-05	4.15052E-06	1.81863E-05
3830203773355	383020	3773355	0.00010759	3.86365E-05	2.04463E-05	7.02259E-05	2.25608E-06	2.25608E-06	7.2482E-05	2.25608E-06	0.000261902	1.4274E-05	3.35181E-05	3.28708E-05	3.21907E-05	2.78831E-05	6.05465E-05	4.30756E-06	6.27003E-05	4.30756E-06	1.84909E-05
3830303773355	383030	3773355	0.000109223	3.92229E-05	2.07566E-05	7.12917E-05	2.29032E-06	2.29032E-06	7.3582E-05	2.29032E-06	0.00027145	1.47944E-05	3.474E-05	3.40692E-05	3.33642E-05	2.88996E-05	6.27538E-05	4.4646E-06	6.49861E-05	4.4646E-06	1.87452E-05
3830403773355	383040	3773355	0.000111314	3.99737E-05	2.1154E-05	7.26564E-05	2.33416E-06	2.33416E-06	7.49906E-05	2.33416E-06	0.000283119	1.54304E-05	3.62334E-05	3.55337E-05	3.47985E-05	3.0142E-05	6.54515E-05	4.65652E-06	6.77797E-05	4.65652E-06	1.9054E-05
3830503773355	383050	3773355	0.000114424	4.10908E-05	2.17451E-05	7.46867E-05	2.39939E-06	2.39939E-06	7.70861E-05	2.39939E-06	0.000298663	1.62775E-05	3.82227E-05	3.74845E-05	3.67089E-05	3.17968E-05	6.90448E-05	4.91217E-06	7.15009E-05	4.91217E-06	1.95109E-05
3830603773355	383060	3773355	0.000117727	4.22768E-05	2.23727E-05	7.68424E-05	2.46864E-06	2.46864E-06	7.93111E-05	2.46864E-06	0.000315845	1.72139E-05	4.04216E-05	3.9641E-05	3.88208E-05	3.3626E-05	7.30169E-05	5.19476E-06	7.56143E-05	5.19476E-06	1.99915E-05
3830703773355	383070	3773355	0.000120379	4.32293E-05	2.28768E-05	7.85737E-05	2.52426E-06	2.52426E-06	8.1098E-05	2.52426E-06	0.0003322	1.81053E-05	4.25147E-05	4.16937E-05	4.0831E-05	3.53673E-05	7.67979E-05	5.46375E-06	7.95298E-05	5.46375E-06	2.03618E-05
3830803773355	383080	3773355	0.000122965	4.41579E-05	2.33682E-05	8.02616E-05	2.57848E-06	2.57848E-06	8.28401E-05	2.57848E-06	0.000349451	1.90455E-05	4.47224E-05	4.38588E-05	4.29513E-05	3.72038E-05	8.07859E-05	5.74748E-06	8.36597E-05	5.74748E-06	2.07097E-05
3830903773355	383090	3773355	0.000126549	4.54447E-05	2.40492E-05	8.26005E-05	2.65363E-06	2.65363E-06	8.52542E-05	2.65363E-06	0.000371119	2.02265E-05	4.74956E-05	4.65784E-05	4.56147E-05	3.95108E-05	8.57953E-05	6.10387E-06	8.88473E-05	6.10387E-06	2.12085E-05
3831003773355	383100	3773355	0.000133812	4.80529E-05	2.54294E-05	8.73411E-05	2.80592E-06	2.80592E-06	9.0147E-05	2.80592E-06	0.000407497	2.22091E-05	5.21512E-05	5.11441E-05	5.00859E-05	4.33837E-05	9.42051E-05	6.70219E-06	9.75562E-05	6.70219E-06	2.22955E-05
3831103773355	383110	3773355	0.000141739	5.08998E-05	2.6936E-05	9.25157E-05	2.97216E-06	2.97216E-06	9.54878E-05	2.97216E-06	0.000449993	2.45252E-05	5.75897E-05	5.64776E-05	5.5309E-05	4.79079E-05	0.000104029	7.40112E-06	0.00010773	7.40112E-06	2.34734E-05
3831203773355	383120	3773355	0.000151293	5.43304E-05	2.87515E-05	9.87512E-05	3.17248E-06	3.17248E-06	0.000101924	3.17248E-06	0.00050395	2.74659E-05	6.44952E-05	6.32497E-05	6.1941E-05	5.36525E-05	0.000116503	8.28857E-06	0.000120647	8.28857E-06	2.48866E-05
3831303773355	383130	3773355	0.000162471	5.83448E-05	3.08758E-05	0.000106048	3.40689E-06	3.40689E-06	0.000109455	3.40689E-06	0.000572563	3.12054E-05	7.32763E-05	7.18612E-05	7.03743E-05	6.09573E-05	0.000132365	9.41706E-06	0.000137074	9.41706E-06	2.65193E-05
3831403773355	383140	3773355	0.000174943	6.28235E-05	3.32459E-05	0.000114188	3.66841E-06	3.66841E-06	0.000117857	3.66841E-06	0.000659101	3.59219E-05	8.43513E-05	8.27224E-05	8.10108E-05	7.01704E-05	0.000152371	1.08404E-05	0.000157791	1.08404E-05	2.83134E-05
3831503773355	383150	3773355	0.000189461	6.80371E-05	3.6005E-05	0.000123664	3.97285E-06	3.97285E-06	0.000127637	3.97285E-06	0.000777376	4.2368E-05	9.94881E-05	9.75668E-05	9.55481E-05	8.27624E-05	0.000179714	1.27857E-05	0.000186107	1.27857E-05	3.03645E-05
3831603773355	383160	3773355	0.000205346	7.37416E-05	3.90238E-05	0.000134033	4.30594E-06	4.30594E-06	0.000138339	4.30594E-06	0.000939395	5.11982E-05	0.000120223	0.000117901	0.000115462	0.000100012	0.000217169	1.54504E-05	0.000224894	1.54504E-05	3.25609E-05
3831703773355	383170	3773355	0.000223204	8.01544E-05	4.24174E-05	0.000145689	4.68041E-06	4.68041E-06	0.000150369	4.68041E-06	0.001190654	6.48922E-05	0.000152379	0.000149436	0.000146345	0.000126762	0.000275255	1.95829E-05	0.000285047	1.95829E-05	3.49516E-05
3831803773355	383180	3773355	0.000242015	8.69096E-05	4.59922E-05	0.000157967	5.07486E-06	5.07486E-06	0.000163042	5.07486E-06	0.001619858	8.82844E-05	0.000207308	0.000203305	0.000199098	0.000172456	0.000374479	2.66421E-05	0.0003878	2.66421E-05	3.73953E-05
3831903773355	383190	3773355	0.000261978	9.40787E-05	4.97861E-05	0.000170998	5.49348E-06	5.49348E-06	0.000176491	5.49348E-06	0.0024529	0.000133686	0.00031392	0.000307858	0.000301488	0.000261145	0.000567061	4.03433E-05	0.000587233	4.03433E-05	3.98265E-05
3835203773355	383520	3773355	0.00945371	0.003394908	0.001796573	0.006170599	0.000198237	0.000198237	0.006368836	0.000198237	0.007164767	0.000390489	0.000916942	0.000899235	0.000880629	0.000762788	0.00165635	0.00011784	0.00171527	0.00011784	0.001341638
3835303773355	383530	3773355	0.006475234	0.002325312	0.001230546	0.004226497	0.00013578	0.00013578	0.004362277	0.00013578	0.004957323	0.00027018	0.000634435	0.000622183	0.00060931	0.000527775	0.001146033	8.15341E-05	0.0011868	8.15341E-05	0.00091923
3835403773355	383540	3773355	0.004619531	0.001658913	0.000877891	0.003015247	9.68679E-05	9.68679E-05	0.003112115	9.68679E-05	0.003586978	0.000195495	0.000459059	0.000450194	0.000440879	0.000381883	0.000829237	5.89957E-05	0.000858735	5.89957E-05	0.000656242
3835503773355	383550	3773355	0.003503297	0.001258064	0.000665763	0.002286662	7.34613E-05	7.34613E-05	0.002360124	7.34613E-05	0.002752635	0.000150022	0.00035228	0.000345477	0.000338329	0.000293056	0.000636354	4.52731E-05	0.00065899	4.52731E-05	0.000498127
3835603773355	383560	3773355	0.002821487	0.00101322	0.000536192	0.001841633	5.91643E-05	5.91643E-05	0.001900797	5.91643E-05	0.002239083	0.000122033	0.000286556	0.000281023	0.000275208	0.000238381	0.000517631	3.68266E-05	0.000536044	3.68266E-05	0.000401592
3835703773355	383570	3773355	0.002335278	0.000838618	0.000443794	0.001524276	4.89689E-05	4.89689E-05	0.001573245	4.89689E-05	0.001870498	0.000101945	0.000239385	0.000234762	0.00022905	0.00019914	0.000432421	3.07644E-05	0.000447803	3.07644E-05	0.000332769
3835803773355	383580	3773355	0.001972521	0.000708349	0.000374856	0.001287499	4.13622E-05	4.13622E-05	0.001328861	4.13622E-05	0.001593695	8.68584E-05	0.00020396	0.000200021	0.000195883	0.000169671	0.00036843	2.62118E-05	0.000381536	2.62118E-05	0.000281422
3835903773355	383590	3773355	0.001692715	0.000607868	0.000321682	0.001104864	3.54949E-05	3.54949E-05	0.001140359	3.54949E-05	0.001378745	7.51434E-05	0.000176451	0.000173043	0.000169463	0.000146786	0.000318738	2.26765E-05	0.000330076	2.26765E-05	0.000241819
3836003773355	383600	3773355	0.001473279	0.000529067	0.00027998	0.000961635	3.08935E-05	3.08935E-05	0.000992528	3.08935E-05	0.0012091	6.58975E-05	0.00015474	0.000151752	0.00014861 2	0.000128725	0.000279519	1.98863E-05	0.000289463	1.98863E-05	0.000210757
3836103773355	383610	3773355	0.001292662	0.000464206	0.000245656	0.000843743	2.71061E-05	2.71061E-05	0.000870849	2.71061E-05	0.001068704	5.82457E-05	0.000136772	0.000134131	0.000131355	0.000113778	0.000247063	1.75772E-05	0.000255851	1.75772E-05	0.000185181
3836203773355	383620	3773355	0.001145448	0.00041134	0.00021768	0.000747653	2.40191E-05	2.40191E-05	0.000771673	2.40191E-05	0.000953598	5.19723E-05	0.000122041	0.000119684	0.000117208	0.000101524	0.000220453	1.5684E-05	0.000228295	1.5684E-05	0.000164325
3836303773355	383630	3773355	0.001023376	0.000367503	0.000194481	0.000667975	2.14594E-05	2.14594E-05	0.000689435	2.14594E-05	0.000857589	4.67397E-05	0.000109754	0.000107634	0.000105407	9.13022E-05	0.000198257	1.41049E-05	0.00020531	1.41049E-05	0.00014702
3836403773355	383640	3773355	0.000920515	0.000330565	0.000174934	0.000600836	1.93025E-05	1.93025E-05	0.000620138	1.93025E-05	0.000776251	4.23067E-05	9.9344E-05	9.74256E-05	9.54097E-05	8.26426E-05	0.000179453	1.27671E-05	0.000185837	1.27671E-05	0.000132432
3836503773355	383650	3773355	0.000833546	0.000299333	0.000158406	0.00054407	1.74788E-05	1.74788E-05	0.000561549	1.74788E-05	0.000707094	3.85375E-05	9.04934E-05	8.87459E-05	8.69096E-05	7.52799E-05	0.000163466	1.16297E-05	0.000169281	1.16297E-05	0.000120089
3836603773355	383660	3773355	0.000754985	0.000271122	0.000143476	0.000492792	1.58314E-05	1.58314E-05	0.000508623	1.58314E-05	0.000644323	3.51164E-05	8.246E-05	8.08676E-05	7.91944E-05	6.85971E-05	0.000148955	1.05973E-05	0.000154253	1.05973E-05	0.000108925
3836703773355	383670	3773355	0.000687093	0.000246741	0.000130574	0.000448477	1.44078E-05	1.44078E-05	0.000462885	1.44078E-05	0.000589761	3.21427E-05	7.54771E-05	7.40196E-05	7.24881E-05	6.27882E-05	0.000136341	9.69991E-06	0.000141191	9.69991E-06	9.92673E-05
3836803773355	383680	3773355	0.000628687	0.000225767	0.000119475	0.000410355	1.31831E-05	1.31831E-05	0.000423538	1.31831E-05	0.000542548	2.95696E-05	6.9435E-05	6.80941E-05	6.66852E-05	5.77618E-05	0.000125426	8.9234E-06	0.000129888	8.9234E-06	9.09524E-05
3836903773355	383690	3773355	0.000577707	0.00020746	0.000109787	0.00037708	1.21141E-05	1.21141E-05	0.000389194	1.21141E-05	0.000501125	2.7312E-05	6.41336E-05	6.28951E-05	6.15938E-05	5.33517E-05	0.00011585	8.2421E-06	0.000119971	8.2421E-06	8.36896E-05
3837003773355	383700	3773355	0.000533288	0.000191508	0.000101345	0.000348086	1.11826E-05	1.11826E-05	0.000359269	1.11826E-05	0.00046487	2.5336E-05	5.94937E-05	5.83448E-05	5.71376E-05	4.94918E-05	0.000107469	7.64581E-06	0.000111291	7.64581E-06	7.73574E-05
3837103773355	383710	3773355	0.000499567	0.000179399	9.49373E-05	0.000326076	1.04755E-05	1.04755E-05	0.000336552	1.04755E-05	0.000437206	2.38283E-05	5.59533E-05	5.48728E-05	5.37374E-05	4.65466E-05	0.000101073	7.19081E-06	0.000104669	7.19081E-06	7.25593E-05
3837203773355	383720	3773355	0.000471373	0.000169274	8.95793E-05	0.000307673	9.88432E-06	9.88432E-06	0.000317558	9.88432E-06	0.000413982	2.25626E-05	5.29812E-05	5.19581E-05	5.0883E-05	4.40742E-05	9.57044E-05	6.80885E-06	9.91088E-05	6.80885E-06	6.85507E-05
3837303773355	383730	3773355	0.000446437	0.00016032	8.48405E-05	0.000291397	9.36144E-06	9.36144E-06	0.000300759	9.36144E-06	0.000393378	2.14396E-05	5.03442E-05	4.9372E-05	4.83505E-05	4.18805E-05	9.0941E-05	6.46996E-06	9.4176E-05	6.46996E-06	6.50059E-05
3837403773355	383740	3773355	0.000429511	0.000154241	8.16237E-05	0.000280349	9.00649E-06	9.00649E-06	0.000289355	9.00649E-06	0.000379328	2.06738E-05	4.85461E-05	4.76086E-05	4.66235E-05	4.03847E-05	8.76929E-05	6.23888E-06	9.08123E-05	6.23888E-06	6.2618E-05
3837503773355	383750	3773355	0.000413648	0.000148544	7.86091E-05	0.000269995	8.67386E-06	8.67386E-06	0.000278669	8.67386E-06	0.000366135	1.99548E-05	4.68577E-05	4.59528E-05	4.5002E-05	3.89801E-05	8.4643E-05	6.02189E-06	8.76539E-05	6.02189E-06	6.03825E-05
3837603773355	383760	3773355	0.000400016	0.000143649	7.60186E-05	0.000261097	8.38802E-06	8.38802E-06	0.000269485	8.38802E-06	0.000354764	1.93351E-05	4.54025E-05	4.45257E-05	4.36045E-05	3.77696E-05	8.20144E-05	5.83488E-06	8.49318E-05	5.83488E-06	5.84683E-05
3837703773355	383770	3773355	0.000388261	0.000139428	7.37847E-05	0.000253425	8.14152E-06	8.14152E-06	0.000261566	8.14152E-06	0.000344925	1.87989E-05	4.41433E-05	4.32909E-05	4.23951E-05	3.67221E-05	7.97398E-05	5.67306E-06	8.25763E-05	5.67306E-06	5.68279E-05
3837803773355	383780	3773355	0.000377319	0.000135498	7.17053E-05	0.000246282	7.91207E-06	7.91207E-06	0.000254195	7.91207E-06	0.000335722	1.82973E-05	4.29655E-05	4.21357E-05	4.12639E-05	3.57422E-05	7.76121E-05	5.52168E-06	8.0373E-05	5.52168E-06	5.53008E-05
3837903773355	383790	3773355	0.000366628	0.000131659	6.96735E-05	0.000239304	7.68789E-06	7.68789E-06	0.000246992	7.68789E-06	0.000326687	1.78049E-05	4.18092E-05	4.10018E-05	4.01534E-05	3.47803E-05	7.55234E-05	5.37308E-06	7.82099E-05	5.37308E-06	5.38071E-05
3838003773355	383800	3773355	0.000356668	0.000128083	6.77808E-05	0.000232803	7.47905E-06	7.47905E-06	0.000240283	7.47905E-06	0.000318226	1.73437E-05	4.07263E-05	3.99399E-05	3.91135E-05	3.38796E-05	7.35674E-05	5.23393E-06	7.61844E-05	5.23393E-06	5.24155E-05

			ISDrainage / Utilities Trenching	ISDrainage / Utilities Trenching	ISAsphalt Paving	ISAsphalt Paving	SVDemolition	SVSite Grubbing / Prep	SVMass Grading / Excavation	SVMass Grading / Excavation	SVDrainage / Utilities Trenching	SVFoundations / Concrete Pads	SVBuilding / Structure Construction	SVBuilding / Structure Construction	SVAsphalt Paving	SVAsphalt Paving	SVArchitectural Coating	SVArchitectural Coating	SVLandscaping or Other Finishing	SVLandscaping or Other Finishing	MDemolition
Unique Identifier	X (UTM)	Y (UTM)	2027	2028	2027	2028	2027	2027	2027	2028	2028	2028	2028	2029	2028	2029	2028	2029	2028	2029	2027
3836703773345	383670	3773345	3.74704E-05	3.6509E-05	9.67724E-06	9.01478E-06	0.000639917	0.000460065	0.000310189	0.000306251	0.000217292	6.90282E-05	9.88871E-05	9.5114E-05	9.72255E-06	9.04581E-06	9.72255E-06	9.04581E-06	9.88871E-05	9.5114E-05	0.000168338
3836803773345	383680	3773345	3.4502E-05	3.36168E-05	8.91063E-06	8.30064E-06	0.000587898	0.000422667	0.000284974	0.000281356	0.000199629	6.3417E-05	9.08487E-05	8.73823E-05	8.93221E-06	8.31048E-06	8.93221E-06	8.31048E-06	9.08487E-05	8.73823E-05	0.000154664
3836903773345	383690	3773345	3.18898E-05	3.10716E-05	8.23599E-06	7.67219E-06	0.000542312	0.000389893	0.000262877	0.000259539	0.000184149	5.84995E-05	8.38042E-05	8.06066E-05	8.2396E-06	7.66608E-06	8.2396E-06	7.66608E-06	8.38042E-05	8.06066E-05	0.000142639
3837003773345	383700	3773345	2.95916E-05	2.88323E-05	7.64243E-06	7.11927E-06	0.000502401	0.000361199	0.000243531	0.000240439	0.000170597	5.41943E-05	7.76366E-05	7.46744E-05	7.63321E-06	7.1019E-06	7.63321E-06	7.1019E-06	7.76366E-05	7.46744E-05	0.000132067
3837103773345	383710	3773345	2.79251E-05	2.72086E-05	7.21205E-06	6.71834E-06	0.000473563	0.000340466	0.000229552	0.000226638	0.000160805	5.10836E-05	7.31803E-05	7.03881E-05	7.19507E-06	6.69425E-06	7.19507E-06	6.69425E-06	7.31803E-05	7.03881E-05	0.000124372
3837203773345	383720	3773345	2.65535E-05	2.58722E-05	6.85781E-06	6.38835E-06	0.000449866	0.000323429	0.000218065	0.000215296	0.000152758	4.85273E-05	6.95183E-05	6.68658E-05	6.83502E-06	6.35927E-06	6.83502E-06	6.35927E-06	6.95183E-05	6.68658E-05	0.000118023
3837303773345	383730	3773345	2.53247E-05	2.4675E-05	6.54047E-06	6.09273E-06	0.000428672	0.000308192	0.000207792	0.000205153	0.000145561	4.62411E-05	6.62432E-05	6.37157E-05	6.51301E-06	6.05967E-06	6.51301E-06	6.05967E-06	6.62432E-05	6.37157E-05	0.00011233
3837403773345	383740	3773345	2.44403E-05	2.38132E-05	6.31205E-06	5.87996E-06	0.000413456	0.000297252	0.000200416	0.000197871	0.000140394	4.45997E-05	6.38918E-05	6.1454E-05	6.28182E-06	5.84458E-06	6.28182E-06	5.84458E-06	6.38918E-05	6.1454E-05	0.000108195
3837503773345	383750	3773345	2.36122E-05	2.30063E-05	6.09817E-06	5.68071E-06	0.000399255	0.000287043	0.000193532	0.000191075	0.000135572	4.30679E-05	6.16974E-05	5.93433E-05	6.06607E-06	5.64384E-06	6.06607E-06	5.64384E-06	6.16974E-05	5.93433E-05	0.000104314
3837603773345	383760	3773345	2.29111E-05	2.23233E-05	5.91712E-06	5.51206E-06	0.0003873	0.000278447	0.000187737	0.000185354	0.000131513	4.17783E-05	5.98499E-05	5.75663E-05	5.88442E-06	5.47484E-06	5.88442E-06	5.47484E-06	5.98499E-05	5.75663E-05	0.000101004
3837703773345	383770	3773345	2.23142E-05	2.17417E-05	5.76296E-06	5.36845E-06	0.000377179	0.000271171	0.000182832	0.00018051	0.000128076	4.06866E-05	5.8286E-05	5.6062E-05	5.73066E-06	5.33178E-06	5.73066E-06	5.33178E-06	5.8286E-05	5.6062E-05	9.8159E-05
3837803773345	383780	3773345	2.17634E-05	2.1205E-05	5.62071E-06	5.23594E-06	0.000367896	0.000264498	0.000178332	0.000176068	0.000124924	3.96852E-05	5.68515E-05	5.46823E-05	5.58962E-06	5.20055E-06	5.58962E-06	5.20055E-06	5.68515E-05	5.46823E-05	9.55225E-05
3837903773345	383790	3773345	2.11513E-05	2.06086E-05	5.46262E-06	5.08867E-06	0.000357562	0.000257068	0.000173322	0.000171122	0.000121415	3.85705E-05	5.52545E-05	5.31463E-05	5.43261E-06	5.05447E-06	5.43261E-06	5.05447E-06	5.52545E-05	5.31463E-05	9.26301E-05
3838003773345	383800	3773345	2.05825E-05	2.00544E-05	5.31572E-06	4.95183E-06	0.000347985	0.000250183	0.00016868	0.000166539	0.000118163	3.75374E-05	5.37746E-05	5.17228E-05	5.2871E-06	4.91909E-06	5.2871E-06	4.91909E-06	5.37746E-05	5.17228E-05	8.99391E-05
3838103773345	383810	3773345	2.00086E-05	1.94953E-05	5.16751E-06	4.81376E-06	0.000338319	0.000243233	0.000163995	0.000161913	0.000114881	3.64947E-05	5.22809E-05	5.02861E-05	5.14024E-06	4.78245E-06	5.14024E-06	4.78245E-06	5.22809E-05	5.02861E-05	8.72427E-05
3838203773345	383820	3773345	1.94145E-05	1.89164E-05	5.01407E-06	4.67083E-06	0.00032827	0.000236008	0.000159124	0.000157103	0.000111469	3.54107E-05	5.0728E-05	4.87924E-05	4.98756E-06	4.6404E-06	4.98756E-06	4.6404E-06	5.0728E-05	4.87924E-05	8.44738E-05
3838303773345	383830	3773345	1.8853E-05	1.83693E-05	4.86906E-06	4.53575E-06	0.000318773	0.000229181	0.00015452	0.000152558	0.000108244	3.43863E-05	4.92605E-05	4.73809E-05	4.84327E-06	4.50616E-06	4.84327E-06	4.50616E-06	4.92605E-05	4.73809E-05	8.18608E-05
3838403773345	383840	3773345	1.80502E-05	1.75871E-05	4.66172E-06	4.34259E-06	0.000305036	0.000219304	0.000147861	0.000145984	0.000103579	3.29044E-05	4.71376E-05	4.5339E-05	4.63455E-06	4.31197E-06	4.63455E-06	4.31197E-06	4.71376E-05	4.5339E-05	7.82082E-05
3838503773345	383850	3773345	1.7262E-05	1.68191E-05	4.45815E-06	4.15296E-06	0.000291539	0.000209601	0.000141319	0.000139525	9.89961E-05	3.14485E-05	4.50519E-05	4.3333E-05	4.42949E-06	4.12118E-06	4.42949E-06	4.12118E-06	4.50519E-05	4.3333E-05	7.46372E-05
3838603773345	383860	3773345	1.65041E-05	1.60807E-05	4.26243E-06	3.97064E-06	0.000278568	0.000200275	0.000135031	0.000133317	9.45916E-05	3.00493E-05	4.30475E-05	4.1405E-05	4.23242E-06	3.93782E-06	4.23242E-06	3.93782E-06	4.30475E-05	4.1405E-05	7.12186E-05
3838703773345	383870	3773345	1.57536E-05	1.53494E-05	4.06859E-06	3.79007E-06	0.000265713	0.000191033	0.0001288	0.000127165	9.02264E-05	2.86626E-05	4.10609E-05	3.94942E-05	4.0371E-06	3.75609E-06	4.0371E-06	3.75609E-06	4.10609E-05	3.94942E-05	6.78454E-05
3838803773345	383880	3773345	1.50554E-05	1.46691E-05	3.88827E-06	3.6221E-06	0.000253757	0.000182438	0.000123005	0.000121443	8.61667E-05	2.7373E-05	3.92134E-05	3.77172E-05	3.85545E-06	3.58709E-06	3.85545E-06	3.58709E-06	3.92134E-05	3.77172E-05	6.47153E-05
3838903773345	383890	3773345	1.43634E-05	1.39949E-05	3.70955E-06	3.45561E-06	0.000241909	0.000173919	0.000117261	0.000115772	8.21433E-05	2.60948E-05	3.73824E-05	3.59561E-05	3.67543E-06	3.4196E-06	3.67543E-06	3.4196E-06	3.73824E-05	3.59561E-05	6.16288E-05
3839003773345	383900	3773345	1.37102E-05	1.33585E-05	3.54086E-06	3.29847E-06	0.000230737	0.000165887	0.000111846	0.000110426	7.83499E-05	2.48897E-05	3.56561E-05	3.42956E-05	3.50569E-06	3.26168E-06	3.50569E-06	3.26168E-06	3.56561E-05	3.42956E-05	5.87237E-05
3839103773345	383910	3773345	1.30947E-05	1.27588E-05	3.3819E-06	3.15039E-06	0.000220234	0.000158336	0.000106755	0.000105399	7.47833E-05	2.37567E-05	3.4033E-05	3.27344E-05	3.34611E-06	3.1132E-06	3.34611E-06	3.1132E-06	3.4033E-05	3.27344E-05	5.59965E-05
3829703773355	382970	3773355	6.50658E-06	6.33964E-06	1.68041E-06	1.56538E-06	8.92213E-05	6.41453E-05	4.32486E-05	4.26995E-05	3.02963E-05	9.62435E-06	1.37875E-05	1.32614E-05	1.35558E-06	1.26122E-06	1.35558E-06	1.26122E-06	1.37875E-05	1.32614E-05	2.32278E-05
3829803773355	382980	3773355	6.70912E-06	6.53698E-06	1.73272E-06	1.61411E-06	9.21701E-05	6.62653E-05	4.4678E-05	4.41107E-05	3.12976E-05	9.94244E-06	1.42432E-05	1.36997E-05	1.40038E-06	1.30291E-06	1.40038E-06	1.30291E-06	1.42432E-05	1.36997E-05	2.40734E-05
3829903773355	382990	3773355	6.91222E-06	6.73487E-06	1.78518E-06	1.66297E-06	9.51189E-05	6.83853E-05	4.61073E-05	4.55219E-05	3.22989E-05	1.02605E-05	1.46988E-05	1.4138E-05	1.44519E-06	1.34459E-06	1.44519E-06	1.34459E-06	1.46988E-05	1.4138E-05	2.49226E-05
3830003773355	383000	3773355	7.11251E-06	6.93002E-06	1.8369E-06	1.71116E-06	9.79964E-05	7.04541E-05	4.75022E-05	4.6899E-05	3.3276E-05	1.05709E-05	1.51435E-05	1.45657E-05	1.4889E-06	1.38527E-06	1.4889E-06	1.38527E-06	1.51435E-05	1.45657E-05	2.57573E-05
3830103773355	383010	3773355	7.32293E-06	7.13504E-06	1.89125E-06	1.76178E-06	0.000101043	7.26446E-05	4.89791E-05	4.83572E-05	3.43106E-05	1.08996E-05	1.56143E-05	1.50186E-05	1.5352E-06	1.42834E-06	1.5352E-06	1.42834E-06	1.56143E-05	1.50186E-05	2.6641E-05
3830203773355	383020	3773355	7.44557E-06	7.25454E-06	1.92292E-06	1.79129E-06	0.000102665	7.38103E-05	4.9765E-05	4.91331E-05	3.48612E-05	1.10745E-05	1.58649E-05	1.52596E-05	1.55983E-06	1.45126E-06	1.55983E-06	1.45126E-06	1.58649E-05	1.52596E-05	2.71291E-05
3830303773355	383030	3773355	7.54797E-06	7.35431E-06	1.94937E-06	1.81592E-06	0.000104037	7.47966E-05	5.043E-05	4.97897E-05	3.5327E-05	1.12225E-05	1.60769E-05	1.54635E-05	1.58068E-06	1.47065E-06	1.58068E-06	1.47065E-06	1.60769E-05	1.54635E-05	2.75573E-05
3830403773355	383040	3773355	7.67231E-06	7.47546E-06	1.98148E-06	1.84584E-06	0.0001058	7.60648E-05	5.12851E-05	5.06339E-05	3.5926E-05	1.14128E-05	1.63495E-05	1.57257E-05	1.60748E-06	1.49559E-06	1.60748E-06	1.49559E-06	1.63495E-05	1.57257E-05	2.81017E-05
3830503773355	383050	3773355	7.85628E-06	7.65471E-06	2.02899E-06	1.8901E-06	0.000108473	7.79863E-05	5.25806E-05	5.1913E-05	3.68335E-05	1.17011E-05	1.67625E-05	1.61229E-05	1.64808E-06	1.53337E-06	1.64808E-06	1.53337E-06	1.67625E-05	1.61229E-05	2.89055E-05
3830603773355	383060	3773355	8.04982E-06	7.84328E-06	2.07898E-06	1.93666E-06	0.000111297	8.00166E-05	5.39495E-05	5.32645E-05	3.77925E-05	1.20057E-05	1.71989E-05	1.65427E-05	1.69099E-06	1.57329E-06	1.69099E-06	1.57329E-06	1.71989E-05	1.65427E-05	2.97583E-05
3830703773355	383070	3773355	8.19891E-06	7.98855E-06	2.11748E-06	1.97253E-06	0.000113489	8.15923E-05	5.50118E-05	5.43134E-05	3.85366E-05	1.22421E-05	1.75376E-05	1.68684E-05	1.72429E-06	1.60427E-06	1.72429E-06	1.60427E-06	1.75376E-05	1.68684E-05	3.04515E-05
3830803773355	383080	3773355	8.339E-06	8.12504E-06	2.15366E-06	2.00623E-06	0.000115573	8.3091E-05	5.60223E-05	5.5311E-05	3.92445E-05	1.2467E-05	1.78597E-05	1.71783E-05	1.75596E-06	1.63374E-06	1.75596E-06	1.63374E-06	1.78597E-05	1.71783E-05	3.11301E-05
3830903773355	383090	3773355	8.53985E-06	8.32074E-06	2.20553E-06	2.05455E-06	0.00011854	8.52238E-05	5.74604E-05	5.67308E-05	4.02519E-05	1.2787E-05	1.83181E-05	1.76192E-05	1.80103E-06	1.67567E-06	1.80103E-06	1.67567E-06	1.83181E-05	1.76192E-05	3.2061E-05
3831003773355	383100	3773355	8.97756E-06	8.74722E-06	2.31858E-06	2.15986E-06	0.000124937	8.98226E-05	6.0561E-05	5.9792E-05	4.24239E-05	1.3477E-05	1.93066E-05	1.85699E-05	1.89822E-06	1.76609E-06	1.89822E-06	1.76609E-06	1.93066E-05	1.85699E-05	3.39209E-05
3831103773355	383110	3773355	9.45184E-06	9.20933E-06	2.44107E-06	2.27396E-06	0.000131894	9.48248E-05	6.39336E-05	6.31219E-05	4.47865E-05	1.42275E-05	2.03818E-05	1.96041E-05	2.00393E-06	1.86445E-06	2.00393E-06	1.86445E-06	2.03818E-05	1.96041E-05	3.59568E-05
3831203773355	383120	3773355	1.00206E-05	9.76354E-06	2.58797E-06	2.41081E-06	0.000140269	0.000100845	6.79929E-05	6.71296E-05	4.76301E-05	1.51309E-05	2.16759E-05	2.08488E-05	2.13116E-06	1.98282E-06	2.13116E-06	1.98282E-06	2.16759E-05	2.08488E-05	3.84082E-05
3831303773355	383130	3773355	1.06783E-05	1.04044E-05	2.75783E-06	2.56904E-06	0.000150015	0.000107852	7.27172E-05	7.17939E-05	5.09395E-05	1.61822E-05	2.3182E-05	2.22974E-05	2.27924E-06	2.1206E-06	2.27924E-06	2.1206E-06	2.3182E-05	2.22974E-05	4.12824E-05
3831403773355	383140	3773355	1.14007E-05	1.11082E-05	2.94439E-06	2.74283E-06	0.000160794	0.000115602	7.79424E-05	7.69528E-05	5.45999E-05	1.7345E-05	2.48477E-05	2.38997E-05	2.44302E-06	2.27298E-06	2.44302E-06	2.27298E-06	2.48477E-05	2.38997E-05	4.44978E-05
3831503773355	383150	3773355	1.22266E-05	1.19129E-05	3.1577E-06	2.94153E-06	0.000173213	0.000124531	8.39623E-05	8.28962E-05	5.88169E-05	1.86846E-05	2.67668E-05	2.57455E-05	2.63171E-06	2.44853E-06	2.63171E-06	2.44853E-06	2.67668E-05	2.57455E-05	4.82593E-05
3831603773355	383160	3773355	1.31111E-05	1.27747E-05	3.38611E-06	3.15431E-06	0.000186621	0.00013417	9.04614E-05	8.93128E-05	6.33696E-05	2.01309E-05	2.88388E-05	2.77384E-05	2.83542E-06	2.63806E-06	2.83542E-06	2.63806E-06	2.88388E-05	2.77384E-05	5.24019E-05
3831703773355	383170	3773355	1.40737E-05	1.37126E-05	3.63472E-06	3.3859E-06	0.000201347	0.000144758	9.75997E-05	9.63605E-05	6.83701E-05	2.17194E-05	3.11144E-05	2.99272E-05	3.05916E-06	2.84622E-06	3.05916E-06	2.84622E-06	3.11144E-05	2.99272E-05	5.70906E-05
3831803773355	383180	3773355	1.50577E-05	1.46713E-05	3.88886E-06	3.62264E-06	0.000216064	0.000155338	0.000104734	0.000103404	7.33675E-05	2.3307E-05	3.33887E-05	3.21147E-05	3.28276E-06	3.05427E-06	3.28276E-06	3.05427E-06	3.33887E-05	3.21147E-05	6.20715E-05
3831903773355	383190	3773355	1.60366E-05	1.56252E-05	4.14168E-06	3.85816E-06	0.000232884	0.000167431	0.000112887	0.000111453	7.90789E-05	2.51213E-05	3.59879E-05	3.46147E-05	3.53831E-06	3.29203E-06	3.53831E-06	3.29203E-06	3.59879E-05	3.46147E-05	6.74262E-05
3835203773355	383520	3773355	0.000540227	0.000526366	0.000139521	0.00012997	0.011770679	0.008462479	0.005705646	0.005633203	0.003996893	0.00126971	0.001818938	0.001749535	0.000178837	0.000166389	0.000178837	0.000166389	0.001818938	0.001749535	0.00251542
3835303773355	383530	3773355	0.000370139	0.000360642	9.55936E-05	8.90496E-05	0.007670963	0.005515006	0.003718375	0.003671164	0.002604779	0.000827472	0.001185404	0.001140174	0.000116548	0.000108436	0.000116548	0.000108436	0.001185404	0.001140174	0.001721242
3835403773355	383540	3773355	0.000264244	0.000257464	6.82446E-05	6.35729E-05	0.005248091	0.003773093	0.002543927	0.002511627	0.00178206	0.000566115	0.000810994	0.00078005	7.97367E-05	7.41866E-05	7.97367E-05	7.41866E-05	0.000810994	0.00078005	0.001226356
3835503773355	383550	3773355	0.000200577	0.000195431	5.18018E-05	4.82557E-05	0.003849237	0.002767392	0.001865855	0.001842165	0.00130706	0.00041522	0.000594827	0.000572131	5.84832E-05	5.44125E-05	5.84832E-05	5.44125E-05	0.000594827	0.000572131	0.000928785
3835603773355	383560	3773355	0.000161706	0.000157557	4.17628E-05	3.89039E-05	0.003030486	0.002178755	0.001468979	0.001450328	0.001029042	0.0003269	0.000468305	0.000450436	4.60436E-05	4.28387E-05	4.60436E-05	4.28387E-05	0.000468305	0.000450436	0.000747074
3835703773355	383570	3773355	0.000133993	0.000130555	3.46056E-05	3.22367E-05	0.002465848	0.001772811	0.00119528	0.001180104	0.000837312	0.000265993	0.000381051	0.000366511	3.74648E-05	3.4857E-05	3.74648E-05	3.4857E-05	0.000381051	0.000366511	0.000617533
3835803773355	383580	3773355	0.000113318	0.000110411	2.92659E-05	2.72625E-05	0.002055199	0.001477576	0.000996224	0.000983575	0.00069787	0.000221696	0.000317592	0.000305474	3.12256E-05	2.90521E-05	3.12256E-05	2.90521E-05	0.000317592	0.000305474	0.000520929
3835903773355	383590	3773355	9.73714E-05	9.48731E-05	2.51475E-05	2.34226E-05	0.00174512	0.001254647	0.000845919	0.000835178	0.000592579	0.000188247	0.000269676	0.000259386	2.65144E-05	2.46689E-05	2.65144E-05	2.46689E-05	0.000269676	0.000259386	0.000446468
3836003773355	383600	3773355	8.4864E-05	8.26866E-05	2.19173E-05	2.04169E-05	0.001506561	0.001083136	0.00073028	0.00072100	0.000511573	0.000162514	0.000232811	0.000223928	2.28899E-05	2.12966E-05	2.28899E-05	2.12966E-05	0.000232811	0.000223928	0.000388116
3836103773355	383610	3773355	7.45655E-05	7.26523E-05	1.92576E-05	1.79393E-05	0.001313134	0.000944072	0.00063652	0.000628439	0.000445892	0.000141649	0.00020292	0.000195178	1.99511E-05	1.85624E-05	1.99511E-05	1.85624E-05	0.00020292	0.000195178	0.000340132
3836203773355	383620	3773355	6.61674E-05	6.44697E-05	1.70886E-05	1.59188E-05	0.001157436	0.000832133	0.000561048	0.000553925	0.000393023	0.000124853	0.00017886	0.000172035	1.75855E-05	1.63614E-05	1.75855E-05	1.63614E-05	0.00017886	0.000172035	0.000301058
3836303773355	383630	3773355	5.91995E-05	5.76806E-05	1.52891E-05	1.42425E-05	0.001029809	0.000740377	0.000499183	0.000492845	0.000349685	0.000111086	0.000159138	0.000153066	1.56464E-05	1.45573E-05	1.56464E-05	1.45573E-05	0.000159138	0.000153066	0.000268689
3836403773355	383640	3773355	5.33253E-05	5.19571E-05	1.3772E-05	1.28292E-05	0.00092326	0.000663774	0.000447535	0.000441853	0.000313505	9.95926E-05	0.000142673	0.000137229	1.40275E-05	1.30511E-05	1.40275E-05	1.30511E-05	0.000142673	0.000137229	0.00024144
3836503773355	383650	3773355	4.83552E-05	4.71145E-05	1.24884E-05	1.16335E-05	0.000833834	0.000599481	0.000404187	0.000399055	0.000283139	8.99462E-05	0.000128853	0.000123937	1.26688E-05	1.1787E-05	1.26688E-05	1.1787E-05	0.000128853	0.000123937	0.000218421
3836603773355	383660	3773355	4.38599E-05	4.27346E-05	1.13274E-05	1.0552E-05	0.00075345	0.00054169	0.000365223	0.000360585	0.000255844	8.12751E-05	0.000116432	0.000111989	1.14475E-05	1.06507E-05	1.14475E-05	1.06507E-05	0.000116432	0.000111989	0.000197648
3836703773355	383670	3773355	3.99712E-05	3.89456E-05	1.03231E-05	9.61643E-06	0.000684434	0.000492071	0.000331768	0.000327556	0.000232409	7.38303E-05	0.000105766	0.000101731	1.03989E-05	9.6751E-06	1.03989E-05	9.6751E-06	0.000105766	0.000101731	0.00017971
3836803773355	383680	3773355	3.66231E-05	3.56834E-05	9.45842E-06	8.81093E-06	0.000625422	0.000449644	0.000303163	0.000299314	0.00021237	6.74647E-05	9.66473E-05	9.29596E-05	9.50233E-06	8.84092E-06	9.50233E-06	8.84092E-06	9.66473E-05	9.29596E-05	0.000164284
3836903773355	383690	3773355	3.36986E-05	3.2834E-05	8.70314E-06	8.10736E-06	0.000574152	0.000412784	0.000278311	0.000274777	0.000194961	6.19341E-05	8.87245E-05	8.53391E-05	8.72336E-06	8.11617E-06	8.72336E-06	8.11617E-06	8.87245E-05	8.53391E-05	0.000150824
3837003773355	383700	3773355	3.11489E-05	3.03497E-05	8.04463E-06	7.49393E-06	0.000529671	0.000380804	0.000256749	0.000253489	0.000179857	5.71359E-05	8.18507E-05	7.87276E-05	8.04753E-06	7.48738E-06	8.04753E-06	7.48738E-06	8.18507E-05	7.87276E-05	0.000139098
3837103773355	383710	3773355	2.92169E-05	2.84672E-05	7.54566E-06	7.02912E-06	0.000496111	0.000356677	0.000240482	0.000237429	0.000168461	5.35158E-05	7.66647E-05	7.37395E-05	7.53765E-06	7.01299E-06	7.53765E-06	7.01299E-06	7.66647E-05	7.37395E-05	0.000130187
3837203773355	383720	3773355	2.76027E-05	2.68945E-05	7.12879E-06	6.64079E-06	0.000468147	0.000336572	0.000226927	0.000224045	0.000158966	5.04993E-05	7.23433E-05	6.9583E-05	7.11277E-06	6.61768E-06	7.11277E-06	6.61768E-06	7.23433E-05	6.9583E-05	0.000122735
3837303773355	383730	3773355	2.61754E-05	2.55038E-05	6.76016E-06	6.29739E-06	0.000443487	0.000318843	0.000214973	0.000212244	0.000150592	4.78392E-05	6.85326E-05	6.59177E-05	6.73811E-06	6.2691E-06	6.73811E-06	6.2691E-06	6.85326E-05	6.59177E-05	0.000116145
3837403773355	383740	3773355	2.52139E-05	2.4567E-05	6.51184E-06	6.06607E-06	0.000426908	0.000306924	0.000206937	0.000204309	0.000144962	4.60508E-05	6.59706E-05	6.34535E-05	6.48621E-06	6.03474E-06	6.48621E-06	6.03474E-06	6.59706E-05	6.34535E-05	0.000111657
3837503773355	383750	3773355	2.43137E-05	2.36899E-05	6.27936E-06	5.8495E-06	0.000411425	0.000295792	0.000199431	0.000196899	0.000139705	4.43806E-05	6.3578E-05	6.11521E-05	6.25096E-06	5.81586E-06	6.25096E-06	5.81586E-06	6.3578E-05	6.11521E-05	0.000107449
3837603773355	383760	3773355	2.3543E-05	2.29389E-05	6.0803E-06	5.66406E-06	0.00039824	0.000286313	0.00019304	0.000190589	0.000135228	4.29584E-05	6.15405E-05	5.91923E-05	6.05064E-06	5.62948E-06	6.05064E-06	5.62948E-06	6.15405E-05	5.91923E-05	0.000103826
3837703773355	383770	3773355	2.28825E-05	2.22954E-05	5.90971E-06	5.50516E-06	0.000386988	0.000278223	0.000187586	0.000185204	0.000131407	4.17446E-05	5.98017E-05	5.75199E-05	5.87969E-06	5.47043E-06	5.87969E-06	5.47043E-06	5.98017E-05	5.75199E-05	0.000100692
3837803773355	383780	3773355	2.22675E-05	2.16962E-05	5.7509E-06	5.35722E-06	0.000376573	0.000270736	0.000182538	0.00018022	0.000127871	4.06212E-05	5.81924E-05	5.5972E-05	5.72146E-06	5.32321E-06	5.72146E-06	5.32321E-06	5.81924E-05	5.5972E-05	9.77688E-05
3837903773355	383790	3773355	2.16661E-05	2.11102E-05	5.59557E-06	5.21252E-06	0.000366409	0.000263428	0.000177611	0.000175356	0.000124419	3.95247E-05	5.66216E-05	5.44611E-05	5.56702E-06	5.17952E-06	5.56702E-06	5.17952E-06	5.66216E-05	5.44611E-05	9.49146E-05
3838003773355	383800	3773355	2.11057E-05	2.05642E-05	5.45085E-06	5.07771E-06	0.000356983	0.000256651	0.000173042	0.000170845	0.000121218	3.8508E-05	5.51651E-05	5.30602E-05	5.42381E-06	5.04628E-06	5.42381E-06	5.04628E-06	5.51651E-05	5.30602E-05	9.22527E-05

			MSite Grubbing / Prep	MMass Grading / Excavation	MMass Grading / Excavation	MDrainage / Utilities Trenching	MFoundations / Concrete Pads	MBuilding / Structure Construction	MAsphalt Paving	MLandscaping or Other Finishing	MWaterside Construction (Piles)	RSSWDemolition	RSSWPlacing Base	RSSWForm/Plac e Rebar and Pour	Child Risk				
Unique Identifier	X (UTM)	Y (UTM)	2027	2027	2028	2028	2028	2028	2028	2028	2028	2029	2029	2029	3rd Trimester	0<2	2<16	Total	per million
3836703773345	383670	3773345	0.000516768	0.000607677	0.000599586	0.000127451	0.00016575	0.000122001	1.25572E-05	0.000147115	1.25572E-05	2.5157E-05	3.65033E-05	2.16384E-05	1.4095E-08	2.1126E-07	4.1691E-08	2.67046E-07	0.26704557
3836803773345	383680	3773345	0.00047479	0.000558315	0.00055088	0.000117098	0.000152285	0.00011209	1.15371E-05	0.000135165	1.15371E-05	2.46236E-05	3.57293E-05	2.11796E-05	1.30086E-08	1.9478E-07	3.838E-08	2.46166E-07	0.24616592
3836903773345	383690	3773345	0.000437876	0.000514906	0.00050805	0.000107994	0.000140445	0.000103375	1.06401E-05	0.000124656	1.06401E-05	2.41401E-05	3.50278E-05	2.07638E-05	1.20506E-08	1.8025E-07	3.5467E-08	2.2777E-07	0.22777047
3837003773345	383700	3773345	0.000405423	0.000476745	0.00047039	9.99903E-05	0.000130037	9.5714E-05	9.85154E-06	0.000115417	9.85154E-06	2.37096E-05	3.44032E-05	2.03935E-05	1.12061E-08	1.6746E-07	3.2906E-08	2.11572E-07	0.21157204
3837103773345	383710	3773345	0.0003818	0.000448965	0.000442987	9.41639E-05	0.000122459	9.01368E-05	9.2775E-06	0.000108692	9.2775E-06	2.34819E-05	3.40728E-05	2.01976E-05	1.05915E-08	1.5815E-07	3.1044E-08	1.9979E-07	0.19978979
3837203773345	383720	3773345	0.000362309	0.000426046	0.000420373	8.9357E-05	0.000116208	8.55354E-05	8.80389E-06	0.000103143	8.80389E-06	2.33104E-05	3.38238E-05	2.00501E-05	1.00841E-08	1.5047E-07	2.951E-08	1.90067E-07	0.19006655
3837303773345	383730	3773345	0.000344835	0.000405498	0.000400099	8.50473E-05	0.000110603	8.14101E-05	8.37929E-06	9.81686E-05	8.37929E-06	2.3145E-05	3.35839E-05	1.99079E-05	9.62829E-09	1.4358E-07	2.8134E-08	1.81339E-07	0.18133889
3837403773345	383740	3773345	0.00033214	0.00039057	0.000385369	8.19164E-05	0.000106532	7.8413E-05	8.07081E-06	9.45547E-05	8.07081E-06	2.3117E-05	3.35432E-05	1.98837E-05	9.2987E-09	1.3859E-07	2.7139E-08	1.75025E-07	0.17502494
3837503773345	383750	3773345	0.000320226	0.000376559	0.000371545	7.89778E-05	0.00010271	7.56001E-05	7.78129E-06	9.11627E-05	7.78129E-06	2.31045E-05	3.35251E-05	1.9873E-05	8.98943E-09	1.3391E-07	2.6206E-08	1.69103E-07	0.16910301
3837603773345	383760	3773345	0.000310065	0.000364611	0.000359757	7.6472E-05	9.94511E-05	7.32015E-05	7.5344E-06	8.82703E-05	7.5344E-06	2.317E-05	3.36202E-05	1.99293E-05	8.7271E-09	1.2993E-07	2.5415E-08	1.64076E-07	0.16407603
3837703773345	383770	3773345	0.000301331	0.000354341	0.000349623	7.43178E-05	9.66497E-05	7.11394E-05	7.32216E-06	8.57838E-05	7.32216E-06	2.33166E-05	3.38329E-05	2.00554E-05	8.50309E-09	1.2654E-07	2.4739E-08	1.59781E-07	0.15978053
3837803773345	383780	3773345	0.000293237	0.000344823	0.000340232	7.23217E-05	9.40537E-05	6.92287E-05	7.12549E-06	8.34797E-05	7.12549E-06	2.35006E-05	3.40999E-05	2.02137E-05	8.29638E-09	1.234E-07	2.4115E-08	1.55815E-07	0.1558153
3837903773345	383790	3773345	0.000284358	0.000334382	0.00032993	7.01318E-05	9.12058E-05	6.71325E-05	6.90974E-06	8.09519E-05	6.90974E-06	2.35911E-05	3.42312E-05	2.02915E-05	8.0668E-09	1.1993E-07	2.3424E-08	1.51421E-07	0.15142128
3838003773345	383800	3773345	0.000276098	0.000324668	0.000320345	6.80944E-05	8.85563E-05	6.51822E-05	6.70901E-06	7.86002E-05	6.70901E-06	2.36847E-05	3.4367E-05	2.0372E-05	7.85301E-09	1.167E-07	2.2782E-08	1.47331E-07	0.1473308
3838103773345	383810	3773345	0.00026782	0.000314935	0.000310741	6.6053E-05	8.59013E-05	6.32281E-05	6.50787E-06	7.62438E-05	6.50787E-06	2.37252E-05	3.44258E-05	2.04069E-05	7.63734E-09	1.1344E-07	2.2135E-08	1.43211E-07	0.14321061
3838203773345	383820	3773345	0.00025932	0.000304939	0.000300879	6.39565E-05	8.31749E-05	6.12213E-05	6.30132E-06	7.38239E-05	6.30132E-06	2.36909E-05	3.4376E-05	2.03774E-05	7.41393E-09	1.1007E-07	2.1467E-08	1.38949E-07	0.1389486
3838303773345	383830	3773345	0.000251299	0.000295507	0.000291572	6.19782E-05	8.06022E-05	5.93276E-05	6.1064E-06	7.15404E-05	6.1064E-06	2.36504E-05	3.43172E-05	2.03425E-05	7.20251E-09	1.0688E-07	2.0836E-08	1.34918E-07	0.13491797
3838403773345	383840	3773345	0.000240086	0.000282321	0.000278562	5.92127E-05	7.70057E-05	5.66804E-05	5.83394E-06	6.83482E-05	5.83394E-06	2.3248E-05	3.37333E-05	1.99964E-05	6.90132E-09	1.0235E-07	1.9942E-08	1.29191E-07	0.12919123
3838503773345	383850	3773345	0.000229123	0.00026943	0.000265843	5.65091E-05	7.34896E-05	5.40923E-05	5.56756E-06	6.52274E-05	5.56756E-06	2.27926E-05	3.30725E-05	1.96047E-05	6.60527E-09	9.7898E-08	1.9065E-08	1.23568E-07	0.12356808
3838603773345	383860	3773345	0.000218629	0.00025709	0.000253666	5.39208E-05	7.01236E-05	5.16148E-05	5.31255E-06	6.22399E-05	5.31255E-06	2.23153E-05	3.238E-05	1.91942E-05	6.32064E-09	9.3623E-08	1.8223E-08	1.18166E-07	0.11816627
3838703773345	383870	3773345	0.000208274	0.000244913	0.000241652	5.13669E-05	6.68022E-05	4.91701E-05	5.06092E-06	5.92919E-05	5.06092E-06	2.17788E-05	3.16015E-05	1.87327E-05	6.0383E-09	8.9386E-08	1.739E-08	1.12814E-07	0.11281371
3838803773345	383880	3773345	0.000198665	0.000233614	0.000230503	4.89971E-05	6.37203E-05	4.69016E-05	4.82744E-06	5.65565E-05	4.82744E-06	2.1261E-05	3.08502E-05	1.82873E-05	5.77535E-09	8.5443E-08	1.6615E-08	1.07833E-07	0.10783274
3838903773345	383890	3773345	0.00018919	0.000222472	0.000219509	4.66602E-05	6.06812E-05	4.46647E-05	4.5972E-06	5.38591E-05	4.5972E-06	2.06902E-05	3.00219E-05	1.77964E-05	5.51466E-09	8.1537E-08	1.5848E-08	1.029E-07	0.10289966
3839003773345	383900	3773345	0.000180272	0.000211985	0.000209162	4.44607E-05	5.78208E-05	4.25593E-05	4.38049E-06	5.13203E-05	4.38049E-06	2.01318E-05	2.92117E-05	1.73161E-05	5.26826E-09	7.7848E-08	1.5125E-08	9.8241E-08	0.09824102
3839103773345	383910	3773345	0.0001719	0.00020214	0.000199448	4.23959E-05	5.51355E-05	4.05827E-05	4.17705E-06	4.89368E-05	4.17705E-06	1.95891E-05	2.84241E-05	1.68493E-05	5.03605E-09	7.4374E-08	1.4444E-08	9.38547E-08	0.0938547
3829703773355	382970	3773355	7.13054E-05	8.38494E-05	8.27329E-05	1.75862E-05	2.28707E-05	1.68341E-05	1.73268E-06	2.02994E-05	1.73268E-06	1.18314E-05	1.71676E-05	1.01766E-05	3.74129E-09	4.8838E-08	8.5349E-09	6.1114E-08	0.06111398
3829803773355	382980	3773355	7.39012E-05	8.69018E-05	8.57447E-05	1.82264E-05	2.37033E-05	1.74469E-05	1.79575E-06	2.10384E-05	1.79575E-06	1.20435E-05	1.74754E-05	1.03591E-05	3.92473E-09	5.1118E-08	8.9184E-09	6.3961E-08	0.06396104
3829903773355	382990	3773355	7.65081E-05	8.99673E-05	8.87693E-05	1.88693E-05	2.45394E-05	1.80623E-05	1.8591E-06	2.17805E-05	1.8591E-06	1.22463E-05	1.77696E-05	1.05335E-05	4.11522E-09	5.3475E-08	9.3132E-09	6.6903E-08	0.06690299
3830003773355	383000	3773355	7.90704E-05	9.29804E-05	9.17423E-05	1.95013E-05	2.53613E-05	1.86673E-05	1.92136E-06	2.251E-05	1.92136E-06	1.24303E-05	1.80367E-05	1.06918E-05	4.31005E-09	5.5873E-08	9.7131E-09	6.98957E-08	0.06989568
3830103773355	383010	3773355	8.17832E-05	9.61703E-05	9.48898E-05	2.01703E-05	2.62313E-05	1.93077E-05	1.98728E-06	2.32823E-05	1.98728E-06	1.26237E-05	1.83173E-05	1.08581E-05	4.52196E-09	5.8472E-08	1.0145E-08	7.31397E-08	0.07313966
3830203773355	383020	3773355	8.32816E-05	9.79323E-05	9.66283E-05	2.05399E-05	2.67119E-05	1.96615E-05	2.02369E-06	2.37088E-05	2.02369E-06	1.26736E-05	1.83897E-05	1.0901E-05	4.66607E-09	6.0197E-08	1.0427E-08	7.52903E-08	0.07529027
3830303773355	383030	3773355	8.45962E-05	9.94782E-05	9.81536E-05	2.08641E-05	2.71336E-05	1.99718E-05	2.05564E-06	2.40831E-05	2.05564E-06	1.26986E-05	1.84259E-05	1.09225E-05	4.80736E-09	6.1869E-08	1.0697E-08	7.73736E-08	0.07737363
3830403773355	383040	3773355	8.62673E-05	0.000101443	0.000100093	2.12762E-05	2.76696E-05	2.03663E-05	2.09624E-06	2.45588E-05	2.09624E-06	1.27516E-05	1.85029E-05	1.09681E-05	4.98098E-09	6.3932E-08	1.103E-08	7.99429E-08	0.07994295
3830503773355	383050	3773355	8.87349E-05	0.000104345	0.000102956	2.18848E-05	2.84611E-05	2.09489E-05	2.1562E-06	2.52613E-05	2.1562E-06	1.28826E-05	1.86929E-05	1.10808E-05	5.21603E-09	6.675E-08	1.1489E-08	8.34547E-08	0.08345473
3830603773355	383060	3773355	9.1353E-05	0.000107424	0.000105993	2.25305E-05	2.93008E-05	2.1567E-05	2.21982E-06	2.60066E-05	2.21982E-06	1.30199E-05	1.88921E-05	1.11989E-05	5.47463E-09	6.9839E-08	1.199E-08	8.73035E-08	0.08730351
3830703773355	383070	3773355	9.34808E-05	0.000109926	0.000108462	2.30553E-05	2.99833E-05	2.20693E-05	2.27153E-06	2.66124E-05	2.27153E-06	1.30854E-05	1.89871E-05	1.12552E-05	5.71536E-09	7.2676E-08	1.2444E-08	9.08352E-08	0.0908352
3830803773355	383080	3773355	9.55641E-05	0.000112376	0.000110879	2.35691E-05	3.06515E-05	2.25612E-05	2.32215E-06	2.72055E-05	2.32215E-06	1.31259E-05	1.9046E-05	1.12901E-05	5.96692E-09	7.5623E-08	1.2913E-08	9.45028E-08	0.09450281
3830903773355	383090	3773355	9.84217E-05	0.000115736	0.000114195	2.42739E-05	3.1568E-05	2.32358E-05	2.39159E-06	2.8019E-05	2.39159E-06	1.32351E-05	1.92044E-05	1.1384E-05	6.28716E-09	7.9402E-08	1.3517E-08	9.92066E-08	0.09920661
3831003773355	383100	3773355	0.000104131	0.00012245	0.000120819	2.56821E-05	3.33993E-05	2.45837E-05	2.53033E-06	2.96444E-05	2.53033E-06	1.36562E-05	1.98154E-05	1.17462E-05	6.84013E-09	8.6027E-08	1.4594E-08	1.07462E-07	0.10746152
3831103773355	383110	3773355	0.000110381	0.000129799	0.000128071	2.72235E-05	3.54039E-05	2.60592E-05	2.68219E-06	3.14236E-05	2.68219E-06	1.40929E-05	2.04491E-05	1.21218E-05	7.48016E-09	9.3651E-08	1.5828E-08	1.16959E-07	0.11695869
3831203773355	383120	3773355	0.000117907	0.000138649	0.000136802	2.90795E-05	3.78177E-05	2.78359E-05	2.86506E-06	3.3566E-05	2.86506E-06	1.46076E-05	2.11959E-05	1.25645E-05	8.28763E-09	1.0323E-07	1.7371E-08	1.28886E-07	0.128886
3831303773355	383130	3773355	0.00012673	0.000149024	0.00014704	3.12556E-05	4.06477E-05	2.99189E-05	3.07946E-06	3.60778E-05	3.07946E-06	1.51722E-05	2.20151E-05	1.30501E-05	9.3033E-09	1.152E-07	1.9289E-08	1.43788E-07	0.14378813
3831403773355	383140	3773355	0.000136601	0.000160631	0.000158492	3.369E-05	4.38136E-05	3.22492E-05	3.31931E-06	3.88878E-05	3.31931E-06	1.57336E-05	2.28298E-05	1.35331E-05	1.05651E-08	1.2993E-07	2.1634E-08	1.62132E-07	0.16213207
3831503773355	383150	3773355	0.000148148	0.00017421	0.00017189	3.65379E-05	4.75173E-05	3.49753E-05	3.5999E-06	4.21751E-05	3.5999E-06	1.63045E-05	2.36581E-05	1.40241E-05	1.22594E-08	1.4952E-07	2.4724E-08	1.86498E-07	0.18649795
3831603773355	383160	3773355	0.000160865	0.000189164	0.000186645	3.96744E-05	5.15962E-05	3.79776E-05	3.90892E-06	4.57954E-05	3.90892E-06	1.68191E-05	2.44049E-05	1.44668E-05	1.45322E-08	1.7545E-07	2.8775E-08	2.18758E-07	0.21875794
3831703773355	383170	3773355	0.000175258	0.00020609	0.000203345	4.32243E-05	5.62128E-05	4.13757E-05	4.25867E-06	4.98931E-05	4.25867E-06	1.72371E-05	2.50114E-05	1.48263E-05	1.79719E-08	2.1413E-07	3.4748E-08	2.66849E-07	0.26684884
3831803773355	383180	3773355	0.000190549	0.00022407	0.000221086	4.69954E-05	6.11171E-05	4.49855E-05	4.63022E-06	5.4246E-05	4.63022E-06	1.74648E-05	2.53418E-05	1.50221E-05	2.37025E-08	2.7755E-07	4.4417E-08	3.45669E-07	0.34566948
3831903773355	383190	3773355	0.000206987	0.0002434	0.000240159	5.10495E-05	6.63895E-05	4.88663E-05	5.02966E-06	5.89256E-05	5.02966E-06	1.73089E-05	2.51155E-05	1.4888E-05	3.46089E-08	3.9678E-07	6.2476E-08	4.93868E-07	0.49386802
3835203773355	383520	3773355	0.007721905	0.009080328	0.008959421	0.001904467	0.002476743	0.001823018	0.000187638	0.002198293	0.000187638	2.67696E-05	3.88433E-05	2.30255E-05	2.01663E-07	3.0467E-06	6.4791E-07	3.89632E-06	3.89631807
3835303773355	383530	3773355	0.005283917	0.006213454	0.00613072	0.001303182	0.001694777	0.001247448	0.000128396	0.00150424	0.000128396	2.793E-05	4.0527E-05	2.40236E-05	1.36852E-07	2.0729E-06	4.3545E-07	2.64516E-06	2.64515848
3835403773355	383540	3773355	0.0037647	0.004426979	0.004368033	0.000928495	0.001207499	0.000888785	9.14799E-05	0.001071745	9.14799E-05	2.8872E-05	4.18939E-05	2.48339E-05	9.71263E-08	1.4732E-06	3.0623E-07	1.87654E-06	1.87654016
3835503773355	383550	3773355	0.00285121	0.003352789	0.003308146	0.000703199	0.000914504	0.000673125	6.92827E-05	0.00081169	6.92827E-05	2.9524E-05	4.28399E-05	2.53946E-05	7.34782E-08	1.1152E-06	2.2974E-07	1.41841E-06	1.41840917
3835603773355	383560	3773355	0.002293388	0.002696837	0.002660928	0.000565622	0.000735587	0.000541432	5.57279E-05	0.000652888	5.57279E-05	2.9864E-05	4.33332E-05	2.56871E-05	5.91843E-08	8.9817E-07	1.838E-07	1.14116E-06	1.14115673
3835703773355	383570	3773355	0.001895719	0.00222921	0.002199528	0.000467544	0.000608038	0.000447549	4.60648E-05	0.000539679	4.60648E-05	3.0048E-05	4.36003E-05	2.58454E-05	4.90644E-08	7.4421E-07	1.5145E-07	9.44733E-07	0.94473327
3835803773355	383580	3773355	0.001599162	0.001880483	0.001855444	0.000394404	0.000512919	0.000377536	3.88587E-05	0.000455254	3.88587E-05	3.00854E-05	4.36546E-05	2.58776E-05	4.15467E-08	6.2971E-07	1.2754E-07	7.98797E-07	0.79879749
3835903773355	383590	3773355	0.001370579	0.001611688	0.001590228	0.000338028	0.000439603	0.000323572	3.33042E-05	0.00039018	3.33042E-05	2.99856E-05	4.35098E-05	2.57917E-05	3.57631E-08	5.4155E-07	1.0923E-07	6.86548E-07	0.68654796
3836003773355	383600	3773355	0.001191449	0.001401046	0.001382391	0.000293849	0.000382148	0.000281282	2.89515E-05	0.000339185	2.89515E-05	2.97735E-05	4.3202E-05	2.56093E-05	3.12354E-08	4.7251E-07	9.4963E-08	5.98707E-07	0.59870659
3836103773355	383610	3773355	0.001044148	0.001227832	0.001211483	0.00025752	0.000334903	0.000246507	2.53722E-05	0.000297251	2.53722E-05	2.94335E-05	4.27086E-05	2.53168E-05	2.75097E-08	4.1569E-07	8.3274E-08	5.26475E-07	0.52647469
3836203773355	383620	3773355	0.000924197	0.00108678	0.001072309	0.000227936	0.000296429	0.000218188	2.24574E-05	0.000263103	2.24574E-05	2.90062E-05	4.20886E-05	2.49492E-05	2.44712E-08	3.6936E-07	7.378E-08	4.67615E-07	0.46761519
3836303773355	383630	3773355	0.000824828	0.00096993	0.000957016	0.000203429	0.000264557	0.000194729	2.00428E-05	0.000234814	2.00428E-05	2.85102E-05	4.13689E-05	2.45226E-05	2.19492E-08	3.3092E-07	6.5933E-08	4.18806E-07	0.41880553
3836403773355	383640	3773355	0.000741179	0.000871566	0.000859961	0.000182798	0.000237728	0.00017498	1.80102E-05	0.000211001	1.80102E-05	2.79643E-05	4.05768E-05	2.40531E-05	1.98207E-08	2.985E-07	5.9335E-08	3.77652E-07	0.37765222
3836503773355	383650	3773355	0.000670514	0.00078847	0.000777971	0.00016537	0.000215062	0.000158298	1.62931E-05	0.000190884	1.62931E-05	2.74028E-05	3.97621E-05	2.35702E-05	1.80175E-08	2.7104E-07	5.3765E-08	3.42825E-07	0.34282455
3836603773355	383660	3773355	0.000606745	0.000713483	0.000703983	0.000149643	0.000194609	0.000143243	1.47435E-05	0.00017273	1.47435E-05	2.6726E-05	3.87799E-05	2.2988E-05	1.63836E-08	2.4619E-07	4.8737E-08	3.11308E-07	0.31130845
3836703773355	383670	3773355	0.000551677	0.000648727	0.000640089	0.000136061	0.000176946	0.000130242	1.34054E-05	0.000157053	1.34054E-05	2.60553E-05	3.78068E-05	2.24111E-05	1.4968E-08	2.2467E-07	4.4395E-08	2.84034E-07	0.28403369
3836803773355	383680	3773355	0.000504324	0.000593044	0.000585147	0.000124382	0.000161758	0.000119063	1.22548E-05	0.000143572	1.22548E-05	2.54346E-05	3.69061E-05	2.18772E-05	1.37473E-08	2.0613E-07	4.0663E-08	2.6054E-07	0.26053966
3836903773355	383690	3773355	0.000463004	0.000544454	0.000537205	0.000114191	0.000148505	0.000109308	1.12507E-05	0.000131809	1.12507E-05	2.48731E-05	3.60914E-05	2.13943E-05	1.26792E-08	1.8992E-07	3.7406E-08	2.40001E-07	0.24000148
3837003773355	383700	3773355	0.000427008	0.000502127	0.000495441	0.000105314	0.00013696	0.00010081	1.0376E-05	0.000121562	1.0376E-05	2.43771E-05	3.53718E-05	2.09677E-05	1.1746E-08	1.7576E-07	3.4569E-08	2.22079E-07	0.22207852
3837103773355	383710	3773355	0.000399653	0.000469959	0.000463701	9.8567E-05	0.000128186	9.43516E-05	9.71131E-06	0.000113774	9.71131E-06	2.40746E-05	3.49327E-05	2.07074E-05	1.1037E-08	1.6501E-07	3.2416E-08	2.08466E-07	0.20846601
3837203773355	383720	3773355	0.000376775	0.000443057	0.000437157	9.29247E-05	0.000120848	8.89506E-05	9.15541E-06	0.000107261	9.15541E-06	2.38344E-05	3.45842E-05	2.05008E-05	1.04431E-08	1.5601E-07	3.0616E-08	1.97073E-07	0.19707258
3837303773355	383730	3773355	0.000356544	0.000419266	0.000413684	8.79351E-05	0.000114359	8.41743E-05	8.6638E-06	0.000101502	8.6638E-06	2.36067E-05	3.42538E-05	2.0305E-05	9.91675E-09	1.4804E-07	2.9025E-08	1.86983E-07	0.18698303
3837403773355	383740	3773355	0.000342769	0.000403068	0.000397701	8.45376E-05	0.00010994	8.09222E-05	8.32907E-06	9.75803E-05	8.32907E-06	2.35568E-05	3.41814E-05	2.0262E-05	9.56021E-09	1.4264E-07	2.7946E-08	1.80145E-07	0.18014515
3837503773355	383750	3773355	0.000329851	0.000387878	0.000382713	8.13517E-05	0.000105797	7.78726E-05	8.01518E-06	9.39029E-05	8.01518E-06	2.35162E-05	3.41226E-05	2.02272E-05	9.22592E-09	1.3757E-07	2.6936E-08	1.73736E-07	0.17373565
3837603773355	383760	3773355	0.000318727	0.000374797	0.000369807	7.86082E-05	0.000102229	7.52464E-05	7.74488E-06	9.07361E-05	7.74488E-06	2.35412E-05	3.41588E-05	2.02486E-05	8.93916E-09	1.3323E-07	2.607E-08	1.68236E-07	0.16823565
3837703773355	383770	3773355	0.000309107	0.000363485	0.000358645	7.62357E-05	9.91438E-05	7.29753E-05	7.51112E-06	8.79975E-05	7.51112E-06	2.36472E-05	3.43126E-05	2.03398E-05	8.69257E-09	1.2949E-07	2.5325E-08	1.63503E-07	0.16350281
3837803773355	383780	3773355	0.000300133	0.000352932	0.000348233	7.40224E-05	9.62656E-05	7.08567E-05	7.29306E-06	8.54428E-05	7.29306E-06	2.37845E-05	3.45118E-05	2.04579E-05	8.46308E-09	1.26E-07	2.4631E-08	1.59098E-07	0.15909807
3837903773355	383790	3773355	0.000291371	0.000342629	0.000338067	7.18614E-05	9.34552E-05	6.87881E-05	7.08015E-06	8.29484E-05	7.08015E-06	2.39093E-05	3.46928E-05	2.05652E-05	8.23839E-09	1.226E-07	2.3953E-08	1.54788E-07	0.15478831
3838003773355	383800	3773355	0.0002832	0.00033302	0.000328586	6.98461E-05	9.08342E-05	6.68589E-05	6.88158E-06	8.06221E-05	6.88158E-06	2.40465E-05	3.4892E-05	2.06833E-05	8.02896E-09	1.1942E-07	2.3321E-08	1.50772E-07	0.15077216

Unique Identifier	X (UTM)	Y (UTM)	EGIODemolition 2025	EGIOSite Grubbing / Prep 2025	EGIOMass Grading / Excavation 2025	EGIOMass Grading / Excavation 2026	EGIODrainage / Utilities Trenching 2026	EGIODrainage / Utilities Trenching 2027	EGIOFoundations / Concrete Pads 2026	EGIOFoundations / Concrete Pads 2027	EGIOBuilding / Structure Construction 2026	EGIOBuilding / Structure Construction 2027	EGIOAsphalt Paving 2027	EGIOArchitectural Coating 2027	EGIOLandscaping or Other Finishing 2027	EGIOWaterside Construction (Piles) 2027	HIWaterside Construction (Landscaping) 2025	HIWaterside Construction (Landscaping) 2026	KMDemolition 2025	KMSite Grubbing / Prep 2025	KMMass Grading / Excavation 2025
3838103773355	383810	3773355	0.000267206	0.0001048	3.47072E-05	3.39921E-05	7.89313E-05	7.88095E-05	0.000103705	0.000103638	0.000111081	0.000108419	4.32258E-06	4.32258E-06	0.000117064	4.32258E-06	7.16661E-05	6.94214E-05	0.000106133	0.00460626	0.000350125
3838203773355	383820	3773355	0.000260128	0.00010203	3.37878E-05	3.30917E-05	7.68405E-05	7.6722E-05	0.000100958	0.000100893	0.000108139	0.000105547	4.20808E-06	4.20808E-06	0.000113963	4.20808E-06	6.95816E-05	6.74022E-05	0.000102825	0.000446267	0.00033921
3838303773355	383830	3773355	0.000253409	9.9391E-05	3.29152E-05	3.2237E-05	7.48559E-05	7.47404E-05	9.83509E-05	9.82874E-05	0.000105346	0.000102821	4.0994E-06	4.0994E-06	0.00011102	4.0994E-06	6.76084E-05	6.54907E-05	9.97085E-05	0.000432742	0.00032893
3838403773355	383840	3773355	0.000243314	9.5431E-05	3.16038E-05	3.09527E-05	7.18737E-05	7.17628E-05	9.44326E-05	9.43717E-05	0.000101149	9.87246E-05	3.93608E-06	3.93608E-06	0.000106597	3.93608E-06	6.47202E-05	6.2693E-05	9.51666E-05	0.00041303	0.000313947
3838503773355	383850	3773355	0.000233281	9.1496E-05	3.03007E-05	2.96764E-05	6.891E-05	6.88037E-05	9.05387E-05	9.04803E-05	9.69783E-05	9.46538E-05	3.77378E-06	3.77378E-06	0.000102201	3.77378E-06	6.18625E-05	5.99249E-05	9.06925E-05	0.000393612	0.000299187
3838603773355	383860	3773355	0.000223688	8.7734E-05	2.90547E-05	2.8456E-05	6.60763E-05	6.59744E-05	8.68157E-05	8.67597E-05	9.29904E-05	9.07615E-05	3.61859E-06	3.61859E-06	9.79987E-05	3.61859E-06	5.9143E-05	5.72905E-05	8.6447E-05	0.000375186	0.000285181
3838703773355	383870	3773355	0.000214284	8.4045E-05	2.78332E-05	2.72597E-05	6.32984E-05	6.32007E-05	8.31658E-05	8.31122E-05	8.9081E-05	8.69458E-05	3.46646E-06	3.46646E-06	9.38787E-05	3.46646E-06	5.64934E-05	5.47239E-05	8.23259E-05	0.0003573	0.000271586
3838803773355	383880	3773355	0.00020549	8.0596E-05	2.6691E-05	2.61411E-05	6.07009E-05	6.06072E-05	7.9753E-05	7.97016E-05	8.54254E-05	8.33778E-05	3.32421E-06	3.32421E-06	9.00263E-05	3.32421E-06	5.4025E-05	5.23328E-05	7.84991E-05	0.000340691	0.000258962
3838903773355	383890	3773355	0.000196975	7.7257E-05	2.5585E-05	2.50579E-05	5.81856E-05	5.80958E-05	7.64483E-05	7.63989E-05	8.18856E-05	7.99229E-05	3.18647E-06	3.18647E-06	8.62958E-05	3.18647E-06	5.16445E-05	5.00269E-05	7.48238E-05	0.000324741	0.000246838
3839003773355	383900	3773355	0.000188937	7.4104E-05	2.45408E-05	2.40352E-05	5.5811E-05	5.57248E-05	7.33283E-05	7.3281E-05	7.85438E-05	7.66611E-05	3.05642E-06	3.05642E-06	8.27739E-05	3.05642E-06	4.94075E-05	4.78599E-05	7.13795E-05	0.000309792	0.000235475
3839103773355	383910	3773355	0.000181293	7.1106E-05	2.3548E-05	2.30628E-05	5.3553E-05	5.34704E-05	7.03617E-05	7.03163E-05	7.53662E-05	7.35597E-05	2.93277E-06	2.93277E-06	7.94252E-05	2.93277E-06	4.72871E-05	4.5806E-05	6.81274E-05	0.000295678	0.000224747
3829703773365	382970	3773365	0.000210143	8.2421E-05	2.72953E-05	2.6733E-05	6.20753E-05	6.19795E-05	8.15588E-05	8.15061E-05	8.73596E-05	8.52657E-05	3.39948E-06	3.39948E-06	9.20646E-05	3.39948E-06	4.16776E-05	4.03722E-05	2.79127E-05	0.000121143	9.20816E-05
3829803773365	382980	3773365	0.000221155	8.674E-05	2.87257E-05	2.81338E-05	6.53281E-05	6.52273E-05	8.58326E-05	8.57772E-05	9.19375E-05	8.97338E-05	3.57762E-06	3.57762E-06	9.6889E-05	3.57762E-06	4.38392E-05	4.24661E-05	2.88541E-05	0.000125229	9.51874E-05
3829903773365	382990	3773365	0.000232975	9.1376E-05	3.0261E-05	2.96375E-05	6.88198E-05	6.87136E-05	9.04202E-05	9.03619E-05	9.68513E-05	9.45299E-05	3.76884E-06	3.76884E-06	0.000102068	3.76884E-06	4.61516E-05	4.4706E-05	2.98295E-05	0.000129462	9.84051E-05
3830003773365	383000	3773365	0.000245613	9.6333E-05	3.19025E-05	3.12452E-05	7.25529E-05	7.2441E-05	9.5325E-05	9.52635E-05	0.000102105	9.96576E-05	3.97328E-06	3.97328E-06	0.000107604	3.97328E-06	4.86146E-05	4.70919E-05	3.0832E-05	0.000133813	0.000101712
3830103773365	383010	3773365	0.000259472	0.00010177	3.37027E-05	3.30083E-05	7.66469E-05	7.65286E-05	0.000100704	0.000100639	0.000107867	0.000105281	4.19748E-06	4.19748E-06	0.000113676	4.19748E-06	5.13054E-05	4.96984E-05	3.18957E-05	0.00013843	0.000105221
3830203773365	383020	3773365	0.000267053	0.00010474	3.46873E-05	3.39727E-05	7.88862E-05	7.87645E-05	0.000103646	0.000103579	0.000111018	0.000108357	4.32011E-06	4.32011E-06	0.000116997	4.32011E-06	5.26993E-05	5.10486E-05	3.22193E-05	0.000139834	0.000106289
3830303773365	383030	3773365	0.000274167	0.00010753	3.56113E-05	3.48776E-05	8.09876E-05	8.08626E-05	0.000106407	0.000106338	0.000113975	0.000111243	4.43519E-06	4.43519E-06	0.000120114	4.43519E-06	5.39909E-05	5.22998E-05	3.24117E-05	0.000140669	0.000106923
3830403773365	383040	3773365	0.000284227	0.00011148	3.6918E-05	3.61574E-05	8.39592E-05	8.38297E-05	0.000110311	0.00011024	0.000118157	0.000115325	4.59793E-06	4.59793E-06	0.000124521	4.59793E-06	5.58673E-05	5.41174E-05	3.28349E-05	0.000142506	0.000108319
3830503773365	383050	3773365	0.000300026	0.00011767	3.89702E-05	3.81672E-05	8.86263E-05	8.84895E-05	0.000116443	0.000116368	0.000124725	0.000121736	4.85351E-06	4.85351E-06	0.000131443	4.85351E-06	5.88721E-05	5.70281E-05	3.37921E-05	0.00014666	0.000111477
3830603773365	383060	3773365	0.000317433	0.0001245	4.12312E-05	4.03817E-05	9.37682E-05	9.36236E-05	0.000123199	0.00012312	0.000131962	0.000128799	5.13511E-06	5.13511E-06	0.000139069	5.13511E-06	6.21711E-05	6.02237E-05	3.4806E-05	0.00015106	0.000114822
3830703773365	383070	3773365	0.000333026	0.00013062	4.32565E-05	4.23653E-05	9.83743E-05	9.82225E-05	0.000129251	0.000129168	0.000138444	0.000135125	5.38735E-06	5.38735E-06	0.0001459	5.38735E-06	6.50915E-05	6.30527E-05	3.55279E-05	0.000154194	0.000117204
3830803773365	383080	3773365	0.000349032	0.0001369	4.53355E-05	4.44014E-05	0.000103102	0.000102943	0.000135463	0.000135376	0.000145098	0.00014162	5.64628E-06	5.64628E-06	0.000152912	5.64628E-06	6.80819E-05	6.59495E-05	3.62091E-05	0.00015715	0.000119451
3830903773365	383090	3773365	0.000369313	0.00014485	4.79698E-05	4.69815E-05	0.000109093	0.000108925	0.000143334	0.000143242	0.000153529	0.000149849	5.97437E-06	5.97437E-06	0.000161798	5.97437E-06	7.18886E-05	6.96369E-05	3.72162E-05	0.000161521	0.000122773
3831003773365	383100	3773365	0.00040543	0.00015902	5.2661E-05	5.1576E-05	0.000119762	0.000119577	0.000157352	0.00015725	0.000168543	0.000164503	6.55863E-06	6.55863E-06	0.000177621	6.55863E-06	7.86928E-05	7.6228E-05	3.94136E-05	0.000171058	0.000130022
3831103773365	383110	3773365	0.000447601	0.00017556	5.81385E-05	5.69406E-05	0.000132219	0.000132015	0.000173719	0.000173606	0.000186074	0.000181614	7.24082E-06	7.24082E-06	0.000196096	7.24082E-06	8.66075E-05	8.38948E-05	4.18351E-05	0.000181567	0.00013801
3831203773365	383120	3773365	0.00050399	0.00019767	6.54628E-05	6.41141E-05	0.000148876	0.000148646	0.000195604	0.000195477	0.000209516	0.000204494	8.15303E-06	8.15303E-06	0.0002208	8.15303E-06	9.71682E-05	9.41247E-05	4.49604E-05	0.000195131	0.000148321
3831303773365	383130	3773365	0.00057925	0.00022719	7.52383E-05	7.36882E-05	0.000171108	0.000170844	0.000224813	0.000224668	0.000240803	0.000235031	9.37051E-06	9.37051E-06	0.000253772	9.37051E-06	0.000111218	0.000107734	4.8828E-05	0.000211917	0.000161079
3831403773365	383140	3773365	0.000676013	0.00026514	8.78068E-05	8.59977E-05	0.000199691	0.000199383	0.000262368	0.000262199	0.000281029	0.000274293	1.09358E-05	1.09358E-05	0.000296164	1.09358E-05	0.000129184	0.000125138	5.31821E-05	0.000230814	0.000175443
3831503773365	383150	3773365	0.000789779	0.00030976	0.000102584	0.00010047	0.000233297	0.000232937	0.000306522	0.000306324	0.000328323	0.000320453	1.27762E-05	1.27762E-05	0.000346006	1.27762E-05	0.000150108	0.000145406	5.73597E-05	0.000248945	0.000189225
3831603773365	383160	3773365	0.000942878	0.00036981	0.00012247	0.000119946	0.000278521	0.000278092	0.000365941	0.000365705	0.000391968	0.000382573	1.52529E-05	1.52529E-05	0.000413079	1.52529E-05	0.000178048	0.000172471	6.19244E-05	0.000268756	0.000204283
3831703773365	383170	3773365	0.001176697	0.00046152	0.00015284	0.000149691	0.000347591	0.000347054	0.000456689	0.000456394	0.000489171	0.000477445	1.90354E-05	1.90354E-05	0.000515516	1.90354E-05	0.000220364	0.000213462	6.7143E-05	0.000291405	0.000221499
3831803773365	383180	3773365	0.001570181	0.00061585	0.00020395	0.000199748	0.000463824	0.000463108	0.000609404	0.000609011	0.000652748	0.000637102	2.54008E-05	2.54008E-05	0.000687903	2.54008E-05	0.000290828	0.000281719	7.28708E-05	0.000316264	0.000240395
3831903773365	383190	3773365	0.002302062	0.0009029	0.000299013	0.000292852	0.000680018	0.000678969	0.000893455	0.000892878	0.000957002	0.000934063	3.72404E-05	3.72404E-05	0.001008544	3.72404E-05	0.00042059	0.000407416	7.86009E-05	0.000341133	0.000259298
3835303773365	383530	3773365	0.006341479	0.00248722	0.00082369	0.000806719	0.001873242	0.001870352	0.002461195	0.002459607	0.002636247	0.002573058	0.000102586	0.000102586	0.00277823	0.000102586	0.001631565	0.001563025	0.002820155	0.012239671	0.009303455
3835403773365	383540	3773365	0.004068734	0.00159581	0.000528485	0.000517596	0.001201884	0.00120003	0.001579119	0.0015781	0.001691433	0.001650891	6.58198E-05	6.58198E-05	0.00178253	6.58198E-05	0.001077213	0.001043473	0.001871879	0.008124088	0.006175173
3835503773365	383550	3773365	0.002820764	0.00110634	0.000366387	0.000358838	0.00083324	0.000831954	0.001094769	0.001094062	0.001172634	0.001144526	4.56314E-05	4.56314E-05	0.001235789	4.56314E-05	0.000772958	0.000748747	0.001332237	0.005782002	0.004394938
3835603773365	383560	3773365	0.002172928	0.00085225	0.00028224	0.000276425	0.000641872	0.000640882	0.000843336	0.000842792	0.000903319	0.000881666	3.51514E-05	3.51514E-05	0.000951969	3.51514E-05	0.000607334	0.000588311	0.001037613	0.004503312	0.003422997
3835703773365	383570	3773365	0.001750657	0.00068663	0.000227392	0.000222706	0.000517135	0.000516338	0.000679448	0.00067901	0.000727774	0.00071033	2.83203E-05	2.83203E-05	0.00076697	2.83203E-05	0.00049553	0.000480009	0.000838773	0.003640332	0.00276704
3835803773365	383580	3773365	0.001455777	0.00057098	0.00018909	0.000185194	0.00043003	0.000429366	0.000565003	0.000564638	0.000605188	0.000590682	2.35501E-05	2.35501E-05	0.000637782	2.35501E-05	0.000415199	0.000402194	0.000696256	0.003021799	0.002296889
3835903773365	383590	3773365	0.001239832	0.00048628	0.000161041	0.000157723	0.00036624	0.000365675	0.000481192	0.000480881	0.000515417	0.000503062	2.00567E-05	2.00567E-05	0.000543176	2.00567E-05	0.000355086	0.00034396	0.000590077	0.002560976	0.001946615
3836003773365	383600	3773365	0.001075533	0.00042184	0.0001397	0.000136822	0.000317707	0.000317217	0.000417426	0.000417156	0.000447115	0.000436398	1.73989E-05	1.73989E-05	0.000471196	1.73989E-05	0.000308557	0.000298893	0.000508374	0.002206377	0.001677082
3836103773365	383610	3773365	0.000939994	0.00036868	0.000122095	0.00011958	0.00027767	0.000277241	0.000364822	0.000364586	0.00039077	0.000381403	1.52063E-05	1.52063E-05	0.000411816	1.52063E-05	0.000269621	0.000261176	0.000440423	0.001911465	0.001452917
3836203773365	383620	3773365	0.000831995	0.00032632	0.000108067	0.000105841	0.000245767	0.000245388	0.000322906	0.000322698	0.000345873	0.000337582	1.34592E-05	1.34592E-05	0.0003645	1.34592E-05	0.000238283	0.00023082	0.00038607	0.001675573	0.001273614
3836303773365	383630	3773365	0.000744932	0.00029217	9.67587E-05	9.47651E-05	0.000220049	0.00021971	0.000289116	0.000288929	0.000309679	0.000302256	1.20507E-05	1.20507E-05	0.000326358	1.20507E-05	0.000212844	0.000206177	0.000342226	0.001485284	0.001128974
3836403773365	383640	3773365	0.000674181	0.00026442	8.75688E-05	8.57646E-05	0.00019915	0.000198842	0.000261657	0.000261488	0.000280267	0.00027354	1.09062E-05	1.09062E-05	0.000295362	1.09062E-05	0.000192055	0.000186039	0.000306614	0.001330727	0.001011494
3836503773365	383650	3773365	0.000614504	0.00024102	7.98175E-05	7.8173E-05	0.000181522	0.000181241	0.000238496	0.000238342	0.000255459	0.000249335	9.94082E-06	9.94082E-06	0.000269217	9.94082E-06	0.000174465	0.000169001	0.000276665	0.001200744	0.000912694
3836603773365	383660	3773365	0.000559085	0.00021928	7.26192E-05	7.1123E-05	0.000165151	0.000164896	0.000216987	0.000216847	0.00023242	0.000226849	9.04431E-06	9.04431E-06	0.000244938	9.04431E-06	0.000158139	0.000153186	0.000249058	0.001080927	0.00082162
3836703773365	383670	3773365	0.00051104	0.00020044	6.63787E-05	6.5011E-05	0.000150959	0.000150726	0.00019834	0.000198212	0.000212447	0.000207355	8.26709E-06	8.26709E-06	0.000223889	8.26709E-06	0.000144	0.000139489	0.000225295	0.000977797	0.00074323
3836803773365	383680	3773365	0.000469741	0.00018424	6.10143E-05	5.97572E-05	0.000138759	0.000138545	0.000182312	0.000182194	0.000195278	0.000190598	7.59899E-06	7.59899E-06	0.000205796	7.59899E-06	0.000131837	0.000127708	0.000204982	0.000889636	0.000676218
3836903773365	383690	3773365	0.000433346	0.00016996	5.6287E-05	5.51273E-05	0.000128008	0.000127811	0.000168186	0.000168078	0.000180148	0.00017583	7.01023E-06	7.01023E-06	0.000189851	7.01023E-06	0.000121127	0.000117334	0.000187201	0.000812466	0.000617561
3837003773365	383700	3773365	0.000401738	0.00015757	5.21815E-05	5.11064E-05	0.000118672	0.000118488	0.000155919	0.000155818	0.000167009	0.000163006	6.49891E-06	6.49891E-06	0.000176003	6.49891E-06	0.000111833	0.00010833	0.000171853	0.000745854	0.000566928
3837103773365	383710	3773365	0.00037755	0.00014808	4.90397E-05	4.80293E-05	0.000111526	0.000111354	0.000146531	0.000146437	0.000156953	0.000153191	6.10761E-06	6.10761E-06	0.000165406	6.10761E-06	0.000104704	0.000101425	0.00016013	0.000694976	0.000528256
3837203773365	383720	3773365	0.000357376	0.00014017	4.64193E-05	4.54629E-05	0.000105567	0.000105404	0.000138701	0.000138612	0.000148567	0.000145006	5.78127E-06	5.78127E-06	0.000156568	5.78127E-06	9.87576E-05	9.56643E-05	0.000150392	0.000652713	0.000496131
3837303773365	383730	3773365	0.000339511	0.00013316	4.40988E-05	4.31902E-05	0.00010029	0.000100135	0.000131768	0.000131683	0.00014114	0.000137757	5.49226E-06	5.49226E-06	0.000148741	5.49226E-06	9.34997E-05	9.05711E-05	0.000141817	0.000615498	0.000467844
3837403773365	383740	3773365	0.000327781	0.00012856	4.25752E-05	4.1698E-05	9.68248E-05	9.66754E-05	0.000127215	0.000127133	0.000136263	0.000132997	5.3025E-06	5.3025E-06	0.000143602	5.3025E-06	9.00123E-05	8.7193E-05	0.000136137	0.000590845	0.000449105
3837503773365	383750	3773365	0.000316769	0.00012424	4.11448E-05	4.02971E-05	9.35719E-05	9.34275E-05	0.000122941	0.000122862	0.000131685	0.000128529	5.12436E-06	5.12436E-06	0.000138778	5.12436E-06	8.67367E-05	8.40199E-05	0.000130814	0.000567744	0.000431546
3837603773365	383760	3773365	0.000307284	0.00012052	3.99128E-05	3.90905E-05	9.07701E-05	9.063E-05	0.00011926	0.000119183	0.000127742	0.00012468	4.97092E-06	4.97092E-06	0.000134622	4.97092E-06	8.38987E-05	8.12709E-05	0.000126209	0.000547756	0.000416353
3837703773365	383770	3773365	0.000299092	0.00011731	3.88488E-05	3.80484E-05	8.83503E-05	8.8214E-05	0.000116081	0.000116006	0.000124337	0.000121357	4.8384E-06	4.8384E-06	0.000131033	4.8384E-06	8.14303E-05	7.88798E-05	0.000122203	0.000530372	0.000403139
3837803773365	383780	3773365	0.000291448	0.00011431	3.7856E-05	3.7076E-05	8.60924E-05	8.59596E-05	0.000113114	0.000113041	0.000121159	0.000118255	4.71475E-06	4.71475E-06	0.000127685	4.71475E-06	7.91198E-05	7.66416E-05	0.000118463	0.000514136	0.000390798
3837903773365	383790	3773365	0.00028437	0.00011153	3.69367E-05	3.61756E-05	8.40017E-05	8.3872E-05	0.000110367	0.000110296	0.000118217	0.000115383	4.60025E-06	4.60025E-06	0.000124584	4.60025E-06	7.69761E-05	7.4565E-05	0.000114993	0.000499079	0.000379353
3838003773365	383800	3773365	0.000277778	0.00010895	3.60803E-05	3.5337E-05	8.20542E-05	8.19276E-05	0.000107808	0.000107739	0.000115476	0.000112708	4.4936E-06	4.4936E-06	0.000121696	4.4936E-06	7.49777E-05	7.26292E-05	0.000111771	0.000485093	0.000368722
3838103773365	383810	3773365	0.000271212	0.00010637	3.52275E-05	3.45017E-05	8.01147E-05	7.9991E-05	0.00010526	0.000105192	0.000112747	0.000110044	4.38739E-06	4.38739E-06	0.000118819	4.38739E-06	7.29954E-05	7.07091E-05	0.000108589	0.000471283	0.000358225
3838203773365	383820	3773365	0.000264475	0.00010373	3.43525E-05	3.36447E-05	7.81247E-05	7.80042E-05	0.000102646	0.000102579	0.000109946	0.000107311	4.27841E-06	4.27841E-06	0.000115868	4.27841E-06	7.09863E-05	6.87628E-05	0.000105375	0.000457336	0.000347624
3838303773365	383830	3773365	0.000258098	0.00010123	3.35242E-05	3.28335E-05	7.62409E-05	7.61233E-05	0.000100171	0.000100106	0.000107295	0.000104723	4.17525E-06	4.17525E-06	0.000113074	4.17525E-06	6.90883E-05	6.69243E-05	0.000102354	0.000444224	0.000337658
3838403773365	383840	3773365	0.000247661	9.7136E-05	3.21685E-05	3.15057E-05	7.31578E-05	7.3045E-05	9.61198E-05	9.60578E-05	0.000102956	0.000100489	4.0064E-06	4.0064E-06	0.000108501	4.0064E-06	6.60889E-05	6.40189E-05	9.76129E-05	0.000423647	0.00032017
3838503773365	383850	3773365	0.00023717	9.3021E-05	3.08058E-05	3.01711E-05	7.00589E-05	6.99508E-05	9.20482E-05	9.19888E-05	9.85951E-05	9.62318E-05	3.83669E-06	3.83669E-06	0.000103905	3.83669E-06	6.30913E-05	6.11152E-05	9.28922E-05	0.000403159	0.000306444
3838603773365	383860	3773365	0.000227191	8.9107E-05	2.95097E-05	2.89017E-05	6.711111E-05	6.70076E-05	8.81752E-05	8.81183E-05	9.44467E-05	9.21828E-05	3.67526E-06	3.67526E-06	9.95334E-05	3.67526E-06	6.02534E-05	5.83661E-05	8.84385E-05	0.000383829	0.000291751
3838703773365	383870	3773365	0.000217437	8.5282E-05	2.82427E-05	2.76608E-05	6.42297E-05	6.41306E-05	8.43894E-05	8.4335E-05	9.03916E-05	8.8225E-05	3.51746E-06	3.51746E-06	9.52599E-05	3.51746E-06	5.7498E-05	5.5697E-05	8.41318E-05	0.000365138	0.000277544
3838803773365	383880	3773365	0.000208356	8.172E-05	2.70632E-05	2.65056E-05	6.15473E-05	6.14523E-05	8.08651E-05	8.08129E-05	8.66166E-05	8.45404E-05	3.37056E-06	3.37056E-06	9.12815E-05	3.37056E-06	5.49399E-05	5.3219E-05	8.01466E-05	0.000347842	0.000264397
3838903773365	383890	3773365	0.00019967	7.8313E-05	2.5935E-05	2.54006E-05	5.89816E-05	5.88906E-05	7.74941E-05	7.74441E-05	8.30058E-05	8.10162E-05	3.23006E-06	3.23006E-06	8.74763E-05	3.23006E-06	5.2502E-05	5.08575E-05	7.63627E-05	0.00033142	0.00025191
3839003773365	383900	3773365	0.000191496	7.5108E-05	2.48733E-05	2.43609E-05	5.65671E-05	5.64798E-05	7.43218E-05	7.42738E-05	7.96079E-05	7.76998E-05	3.09783E-06	3.09783E-06	8.38954E-05	3.09783E-06	5.02183E-05	4.86454E-05	7.28301E-05	0.000316088	0.00024026
3839103773365	383910	3773365	0.000183727	7.206E-05	2.38642E-05	2.33725E-05	5.42721E-05	5.41883E-05	7.13064E-05	7.12604E-05	7.63781E-05	7.45473E-05	2.97215E-06	2.97215E-06	8.04916E-05	2.97215E-06	4.80549E-05	4.65497E-05	6.94966E-05	0.00030162	0.000229263
3829703773375	382970	3773375	0.000206191	8.0871E-05	2.6782E-05	2.62302E-05	6.09078E-05	6.08138E-05	8.00249E-05	7.99733E-05	8.57167E-05	8.36621E-05	3.33555E-06	3.33555E-06	9.03332E-05	3.33555E-06	4.07914E-05	3.95137E-05	2.7365E-05	0.000118766	9.02749E-05
3829803773375	382980	3773375	0.000216978	8.5102E-05	2.81832E-05	2.76025E-05	6.40944E-05	6.39955E-05	8.42116E-05	8.41573E-05	9.02012E-05	8.80391E-05	3.51005E-06	3.51005E-06	9.50592E-05	3.51005E-06	4.29064E-05	4.15625E-05	2.82929E-05	0.000122793	9.33359E-05
3829903773375	382990	3773375	0.000228224	8.9513E-05	2.96438E-05	2.90331E-05	6.74162E-05	6.73122E-05	8.85761E-05	8.8519E-05	9.48761E-05	9.26019E-05	3.69197E-06	3.69197E-06	9.99859E-05	3.69197E-06	4.51039E-05	4.36912E-05	2.92162E-05	0.0001268	9.63819E-05
3830003773375	383000	3773375	0.000239676	9.4004E-05	3.11313E-05	3.04899E-05	7.07991E-05	7.06899E-05	9.30208E-05	9.29608E-05	9.96369E-05	9.72486E-05	3.87723E-06	3.87723E-06	0.000105003	3.87723E-06	4.73248E-05	4.58425E-05	3.01033E-05	0.000130651	9.93084E-05

			KMMass Grading / Excavation	KMDrainage / Utilities Trenching	KMFoundations / Concrete Pads	KMBuilding / Structure Construction	KMAsphalt Paving	KMArchitectural Coating	KMLandscaping or Other Finishing	KMWaterside Construction (Piles)	EWNDemolition	EWNSite Grubbing / Prep	EWNDrainage / Utilities Trenching	EWNDrainage / Utilities Trenching	EWNDrainage / Utilities Trenching	EWNFoundations / Concrete Pads	EWNBuilding / Structure Construction	EWNAsphalt Paving	EWNLandscaping or Other Finishing	EWNWaterside Construction (Piles)	ISDemolition
Unique Identifier	X (UTM)	Y (UTM)	2026	2026	2026	2026	2026	2026	2026	2026	2027	2027	2027	2028	2029	2029	2029	2029	2029	2029	2027
3838103773355	383810	3773355	0.000346502	0.000124432	6.58488E-05	0.000226168	7.26586E-06	7.26586E-06	0.000233434	7.26586E-06	0.000309558	1.68713E-05	3.96171E-05	3.8852E-05	3.80481E-05	3.29568E-05	7.15637E-05	5.09137E-06	7.41094E-05	5.09137E-06	5.09875E-05
3838203773355	383820	3773355	0.0003357	0.000120553	6.3796E-05	0.000219117	7.03936E-06	7.03936E-06	0.000226156	7.03936E-06	0.00030037	1.63706E-05	3.84412E-05	3.76988E-05	3.69188E-05	3.19786E-05	6.94395E-05	4.94025E-06	7.19097E-05	4.94025E-06	4.94632E-05
3838303773355	383830	3773355	0.000325526	0.000116899	6.18626E-05	0.000212476	6.82602E-06	6.82602E-06	0.000219302	6.82602E-06	0.000291672	1.58965E-05	3.7328E-05	3.66071E-05	3.58497E-05	3.10525E-05	6.74287E-05	4.79719E-06	6.98273E-05	4.79719E-06	4.80254E-05
3838403773355	383840	3773355	0.000310698	0.000111574	5.90446E-05	0.000202798	6.51508E-06	6.51508E-06	0.000209313	6.51508E-06	0.000279237	1.52188E-05	3.57366E-05	3.50465E-05	3.43213E-05	2.97287E-05	6.4554E-05	4.59267E-06	6.68504E-05	4.59267E-06	4.5903E-05
3838503773355	383850	3773355	0.000296091	0.000106329	5.62687E-05	0.000193263	6.20878E-06	6.20878E-06	0.000199472	6.20878E-06	0.000266979	1.45507E-05	3.41678E-05	3.35079E-05	3.28146E-05	2.84236E-05	6.17201E-05	4.39105E-06	6.39156E-05	4.39105E-06	4.38072E-05
3838603773355	383860	3773355	0.00028223	0.000101351	5.36347E-05	0.000184216	5.91814E-06	5.91814E-06	0.000190134	5.91814E-06	0.000255317	1.39151E-05	3.26753E-05	3.20443E-05	3.13813E-05	2.71821E-05	5.90242E-05	4.19926E-06	6.11239E-05	4.19926E-06	4.18162E-05
3838703773355	383870	3773355	0.000268776	9.65196E-05	5.10778E-05	0.000175434	5.63601E-06	5.63601E-06	0.000181071	5.63601E-06	0.00024397	1.32967E-05	3.12231E-05	3.06202E-05	2.99866E-05	2.5974E-05	5.64009E-05	4.01262E-06	5.84072E-05	4.01262E-06	3.98782E-05
3838803773355	383880	3773355	0.000256282	9.2033E-05	4.87035E-05	0.00016728	5.37403E-06	5.37403E-06	0.00017265 4	5.37403E-06	0.000233388	1.272E-05	2.98689E-05	2.92921E-05	2.8686E-05	2.48474E-05	5.39546E-05	3.83858E-06	5.58739E-05	3.83858E-06	3.80772E-05
3838903773355	383890	3773355	0.000244283	8.77241E-05	4.64233E-05	0.000159448	5.12242E-06	5.12242E-06	0.00016457	5.12242E-06	0.000223189	1.21641E-05	2.85636E-05	2.8012E-05	2.74324E-05	2.37616E-05	5.15969E-05	3.67084E-06	5.34323E-05	3.67084E-06	3.63418E-05
3839003773355	383900	3773355	0.000233038	8.36859E-05	4.42863E-05	0.000152108	4.88662E-06	4.88662E-06	0.000156994	4.88662E-06	0.000213603	1.16416E-05	2.73368E-05	2.68088E-05	2.62541E-05	2.2741E-05	4.93807E-05	3.51317E-06	5.11373E-05	3.51317E-06	3.47141E-05
3839103773355	383910	3773355	0.000222421	7.98732E-05	4.22686E-05	0.000145178	4.66399E-06	4.66399E-06	0.000149842	4.66399E-06	0.000204514	1.11463E-05	2.61736E-05	2.56681E-05	2.51371E-05	2.17734E-05	4.72796E-05	3.36369E-06	4.89614E-05	3.36369E-06	3.31743E-05
3829703773365	382970	3773365	9.11287E-05	3.27251E-05	1.7318E-05	5.94813E-05	1.9109E-06	1.9109E-06	6.13922E-05	1.9109E-06	0.00020002	1.09013E-05	2.55984E-05	2.5104E-05	2.45846E-05	2.12949E-05	4.62405E-05	3.28976E-06	4.78854E-05	3.28976E-06	1.60206E-05
3829803773365	382980	3773365	9.42023E-05	3.38288E-05	1.79021E-05	6.14874E-05	1.97535E-06	1.97535E-06	6.34628E-05	1.97535E-06	0.000210732	1.14851E-05	2.69693E-05	2.64485E-05	2.59012E-05	2.24353E-05	4.87169E-05	3.46594E-06	5.04499E-05	3.46594E-06	1.64956E-05
3829903773365	382990	3773365	9.73867E-05	3.49724E-05	1.85073E-05	6.35659E-05	2.04212E-06	2.04212E-06	6.56081E-05	2.04212E-06	0.000222209	1.21107E-05	2.84382E-05	2.7889E-05	2.7312E-05	2.36572E-05	5.13703E-05	3.65472E-06	5.31976E-05	3.65472E-06	1.69847E-05
3830003773365	383000	3773365	0.00010066	3.61478E-05	1.91293E-05	6.57023E-05	2.11075E-06	2.11075E-06	6.78131E-05	2.11075E-06	0.00023446	1.27784E-05	3.0006E-05	2.94266E-05	2.88177E-05	2.49615E-05	5.42025E-05	3.85621E-06	5.61306E-05	3.85621E-06	1.74863E-05
3830103773365	383010	3773365	0.000104132	3.73948E-05	1.97892E-05	6.79689E-05	2.18357E-06	2.18357E-06	7.01525E-05	2.18357E-06	0.000247852	1.35083E-05	3.17199E-05	3.11074E-05	3.04637E-05	2.63873E-05	5.72984E-05	4.07647E-06	5.93366E-05	4.07647E-06	1.8013E-05
3830203773365	383020	3773365	0.000105189	3.77742E-05	1.999E-05	6.86586E-05	2.20573E-06	2.20573E-06	7.08643E-05	2.20573E-06	0.000255003	1.3898E-05	3.26352E-05	3.20049E-05	3.13427E-05	2.71486E-05	5.89517E-05	4.19409E-06	6.10487E-05	4.19409E-06	1.81877E-05
3830303773365	383030	3773365	0.000105817	3.79997E-05	2.01093E-05	6.90685E-05	2.21889E-06	2.21889E-06	7.12874E-05	2.21889E-06	0.000261688	1.42623E-05	3.34906E-05	3.28439E-05	3.21643E-05	2.78603E-05	6.0497E-05	4.30403E-06	6.2649E-05	4.30403E-06	1.82729E-05
3830403773365	383040	3773365	0.000107198	3.84959E-05	2.03719E-05	6.99703E-05	2.24787E-06	2.24787E-06	7.22182E-05	2.24787E-06	0.000271244	1.47831E-05	3.47136E-05	3.40432E-05	3.33388E-05	2.88776E-05	6.2706E-05	4.4612E-06	6.49366E-05	4.4612E-06	1.84573E-05
3830503773365	383050	3773365	0.000110324	3.96182E-05	2.09658E-05	7.20102E-05	2.3134E-06	2.3134E-06	7.43236E-05	2.3134E-06	0.000286351	1.56065E-05	3.66469E-05	3.59393E-05	3.51956E-05	3.0486E-05	6.61985E-05	4.70966E-06	6.85533E-05	4.70966E-06	1.89128E-05
3830603773365	383060	3773365	0.000113634	4.08069E-05	2.15948E-05	7.41707E-05	2.38281E-06	2.38281E-06	7.65535E-05	2.38281E-06	0.000302951	1.65112E-05	3.87714E-05	3.80227E-05	3.7236E-05	3.22533E-05	7.00361E-05	4.98269E-06	7.25274E-05	4.98269E-06	1.93921E-05
3830703773365	383070	3773365	0.000115991	4.16533E-05	2.20427E-05	7.57091E-05	2.43223E-06	2.43223E-06	7.81413E-05	2.43223E-06	0.000317751	1.73179E-05	4.06656E-05	3.98803E-05	3.90551E-05	3.3829E-05	7.34577E-05	5.22612E-06	7.60707E-05	5.22612E-06	1.97051E-05
3830803773365	383080	3773365	0.000118215	4.24519E-05	2.24654E-05	7.71607E-05	2.47887E-06	2.47887E-06	7.96396E-05	2.47887E-06	0.00033295	1.81462E-05	4.26107E-05	4.17879E-05	4.09232E-05	3.54471E-05	7.69713E-05	5.4761E-06	7.97094E-05	5.4761E-06	1.99859E-05
3830903773365	383090	3773365	0.000121502	4.36326E-05	2.30902E-05	7.93067E-05	2.54781E-06	2.54781E-06	8.18545E-05	2.54781E-06	0.000352207	1.91957E-05	4.50752E-05	4.42048E-05	4.32901E-05	3.74973E-05	8.14232E-05	5.79282E-06	8.43196E-05	5.79282E-06	2.04316E-05
3831003773365	383100	3773365	0.000128677	4.62089E-05	2.44536E-05	8.39894E-05	2.69824E-06	2.69824E-06	8.66877E-05	2.69824E-06	0.000386387	2.10586E-05	4.94496E-05	4.84946E-05	4.74912E-05	4.11363E-05	8.93249E-05	6.35499E-06	9.25024E-05	6.35499E-06	2.15256E-05
3831103773365	383110	3773365	0.000136582	4.90478E-05	2.59559E-05	8.91495E-05	2.86402E-06	2.86402E-06	9.20136E-05	2.86402E-06	0.000426218	2.32294E-05	5.45471E-05	5.34937E-05	5.23869E-05	4.53768E-05	9.8533E-05	7.01009E-06	0.000102038	7.01009E-06	2.27203E-05
3831203773365	383120	3773365	0.000146786	5.2712E-05	2.7895E-05	9.58095E-05	3.07798E-06	3.07798E-06	9.88875E-05	3.07798E-06	0.000479403	2.61281E-05	6.13536E-05	6.01688E-05	5.89238E-05	5.1039E-05	0.000110828	7.88483E-06	0.000114771	7.88483E-06	2.426E-05
3831303773365	383130	3773365	0.000159412	5.72464E-05	3.02946E-05	0.000104051	3.34275E-06	3.34275E-06	0.000107394	3.34275E-06	0.00055029	2.99915E-05	7.04257E-05	6.90657E-05	6.76366E-05	5.85859E-05	0.000127216	9.05072E-06	0.000131741	9.05072E-06	2.61365E-05
3831403773365	383140	3773365	0.000173628	6.23512E-05	3.2996E-05	0.00011333	3.64083E-06	3.64083E-06	0.000116971	3.64083E-06	0.000641238	3.49483E-05	8.20651E-05	8.04804E-05	7.88152E-05	6.82686E-05	0.000148241	1.05466E-05	0.000153514	1.05466E-05	2.81946E-05
3831503773365	383150	3773365	0.000187267	6.72491E-05	3.5588E-05	0.000122232	3.92683E-06	3.92683E-06	0.000126159	3.92683E-06	0.000747714	4.07514E-05	9.56919E-05	9.38439E-05	9.19022E-05	7.96044E-05	0.000172856	1.22978E-05	0.000179005	1.22978E-05	3.0127E-05
3831603773365	383160	3773365	0.000202169	7.26007E-05	3.842E-05	0.000131959	4.23932E-06	4.23932E-06	0.000136199	4.23932E-06	0.000890475	4.85321E-05	0.000113962	0.000111762	0.000109449	9.48034E-05	0.00020586	1.46458E-05	0.000213183	1.46458E-05	3.21977E-05
3831703773365	383170	3773365	0.000219207	7.8719E-05	4.16578E-05	0.00014308	4.59659E-06	4.59659E-06	0.000147677	4.59659E-06	0.001107784	6.03757E-05	0.000141773	0.000139036	0.000136159	0.000117939	0.000256097	1.82199E-05	0.000265207	1.82199E-05	3.44975E-05
3831803773365	383180	3773365	0.000237907	8.54344E-05	4.52116E-05	0.000155286	4.98872E-06	4.98872E-06	0.000160275	4.98872E-06	0.001471431	8.01949E-05	0.000188313	0.000184676	0.000180855	0.000156654	0.000340165	2.42009E-05	0.000352266	2.42009E-05	3.69482E-05
3831903773365	383190	3773365	0.000256614	9.21524E-05	4.87667E-05	0.000167497	5.381E-06	5.381E-06	0.000172878	5.381E-06	0.002145118	0.000116912	0.000274531	0.000269229	0.000263659	0.000228377	0.000495908	3.52812E-05	0.000513549	3.52812E-05	3.9297E-05
3835303773365	383530	3773365	0.009207173	0.003306375	0.001749721	0.00600968	0.000193067	0.000193067	0.006202747	0.000193067	0.006935276	0.000377982	0.000887572	0.000870432	0.000852422	0.000738356	0.001603296	0.000114066	0.001660329	0.000114066	0.001306857
3835403773365	383540	3773365	0.006111266	0.002194608	0.001161378	0.003988928	0.000128148	0.000128148	0.004117077	0.000128148	0.004662167	0.000254094	0.000596661	0.000585139	0.000573032	0.000496352	0.001077799	7.66796E-05	0.001116139	7.66796E-05	0.000867783
3835503773365	383550	3773365	0.004349455	0.001561927	0.000826566	0.002838964	9.12046E-05	9.12046E-05	0.002930169	9.12046E-05	0.003363191	0.000183298	0.000430419	0.000422107	0.000413373	0.000358058	0.000777502	5.53151E-05	0.000805159	5.53151E-05	0.000618049
3835603773365	383560	3773365	0.003387572	0.001216506	0.00064377	0.002211127	7.10347E-05	7.10347E-05	0.002282161	7.10347E-05	0.002648463	0.000144345	0.000338948	0.000332403	0.000325525	0.000281966	0.000612271	4.35598E-05	0.000634051	4.35598E-05	0.000481794
3835703773365	383570	3773365	0.002738404	0.000983384	0.000520403	0.001787404	5.74221E-05	5.74221E-05	0.001844826	5.74221E-05	0.002162453	0.000117856	0.000276749	0.000271405	0.000265789	0.000230223	0.000499915	3.55663E-05	0.000517699	3.55663E-05	0.000389879
3835803773365	383580	3773365	0.002273119	0.000816297	0.000431981	0.001483704	4.76655E-05	4.76655E-05	0.001531369	4.76655E-05	0.00181154	9.87313E-05	0.00023184	0.000227363	0.000222658	0.000192863	0.000418791	2.97948E-05	0.000433689	2.97948E-05	0.000324015
3835903773365	383590	3773365	0.001926469	0.000691812	0.000366104	0.00125744	4.03965E-05	4.03965E-05	0.001297836	4.03965E-05	0.001548259	8.43821E-05	0.000198145	0.000194319	0.000190298	0.000164834	0.000357926	2.54645E-05	0.000370659	2.54645E-05	0.000274949
3836003773365	383600	3773365	0.001659726	0.000596022	0.000315412	0.001083331	3.48031E-05	3.48031E-05	0.001118135	3.48031E-05	0.001344235	7.32626E-05	0.000172034	0.000168712	0.000165221	0.000143112	0.00031076	2.21089E-05	0.000321814	2.21089E-05	0.000237194
3836103773365	383610	3773365	0.001437881	0.000516355	0.000273253	0.00093853	3.01512E-05	3.01512E-05	0.000968681	3.01512E-05	0.001173549	6.39599E-05	0.00015019	0.00014729	0.000144242	0.00012494	0.000271301	1.93016E-05	0.000280952	1.93016E-05	0.000205789
3836203773365	383620	3773365	0.001260434	0.000452633	0.000239531	0.000822707	2.64303E-05	2.64303E-05	0.000849137	2.64303E-05	0.001036269	5.6478E-05	0.000132621	0.00013006	0.00012736	0.000110325	0.00023956	1.70437E-05	0.000248086	1.70437E-05	0.00018066
3836303773365	383630	3773365	0.00111729	0.000401229	0.000212329	0.000729275	2.34287E-05	2.34287E-05	0.000752703	2.34287E-05	0.000924893	5.04079E-05	0.000118367	0.000116081	0.00011368	9.84676E-05	0.000213817	1.52119E-05	0.000221423	1.52119E-05	0.000160378
3836403773365	383640	3773365	0.001001026	0.000359477	0.000190234	0.000653387	2.09907E-05	2.09907E-05	0.000674378	2.09907E-05	0.000833922	4.54498E-05	0.000106725	0.000104664	0.000102498	8.87825E-05	0.000192786	1.37157E-05	0.000199644	1.37157E-05	0.000143896
3836503773365	383650	3773365	0.000903248	0.000324364	0.000171652	0.000589566	1.89404E-05	1.89404E-05	0.000608506	1.89404E-05	0.000757017	4.12584E-05	9.68825E-05	9.50116E-05	9.30457E-05	8.05949E-05	0.000175007	1.24508E-05	0.000181232	1.24508E-05	0.000130027
3836603773365	383660	3773365	0.000813117	0.000291997	0.000154524	0.000530735	1.70504E-05	1.70504E-05	0.000547786	1.70504E-05	0.000685816	3.73778E-05	8.77702E-05	8.60753E-05	8.42943E-05	7.30146E-05	0.000158547	1.12797E-05	0.000164187	1.12797E-05	0.000117227
3836703773365	383670	3773365	0.000735539	0.000264138	0.000139781	0.000480099	1.54237E-05	1.54237E-05	0.000495522	1.54237E-05	0.000624193	3.40193E-05	7.98838E-05	7.83412E-05	7.67202E-05	6.6454E-05	0.000144301	1.02662E-05	0.000149434	1.02662E-05	0.000106197
3836803773365	383680	3773365	0.00066922	0.000240323	0.000127178	0.000436812	1.4033E-05	1.4033E-05	0.000450845	1.4033E-05	0.0005712	3.11312E-05	7.31018E-05	7.16902E-05	7.02068E-05	6.08122E-05	0.00013205	9.39465E-06	0.000136747	9.39465E-06	9.67592E-05
3836903773365	383690	3773365	0.000611169	0.000219476	0.000116146	0.000398921	1.28157E-05	1.28157E-05	0.000411737	1.28157E-05	0.00052457	2.85898E-05	6.71341E-05	6.58377E-05	6.44755E-05	5.58477E-05	0.00012127	8.62771E-06	0.000125584	8.62771E-06	8.84877E-05
3837003773365	383700	3773365	0.000561061	0.000201482	0.000106623	0.000366214	1.1765E-05	1.1765E-05	0.00037979	1.1765E-05	0.000484119	2.63851E-05	6.19572E-05	6.07608E-05	5.95036E-05	5.15412E-05	0.000111919	7.9624E-06	0.0001159	7.9624E-06	8.13436E-05
3837103773365	383710	3773365	0.000522789	0.000187738	9.93503E-05	0.000341234	1.09625E-05	1.09625E-05	0.000352196	1.09625E-05	0.000453078	2.46934E-05	5.79846E-05	5.68649E-05	5.56883E-05	4.82364E-05	0.000104743	7.45187E-06	0.000108468	7.45187E-06	7.58931E-05
3837203773365	383720	3773365	0.000490997	0.000176321	9.33085E-05	0.000320482	1.02958E-05	1.02958E-05	0.000330778	1.02958E-05	0.000427191	2.32824E-05	5.46715E-05	5.36158E-05	5.25064E-05	4.54803E-05	9.87578E-05	7.02609E-06	0.000102271	7.02609E-06	7.13703E-05
3837303773365	383730	3773365	0.000463002	0.000166268	8.79884E-05	0.00030221	9.70879E-06	9.70879E-06	0.000311918	9.70879E-06	0.00040432	2.20359E-05	5.17445E-05	5.07453E-05	4.96953E-05	4.30454E-05	9.34705E-05	6.64992E-06	9.67955E-05	6.64992E-06	6.73868E-05
3837403773365	383740	3773365	0.000444457	0.000159608	8.44642E-05	0.000290105	9.31991E-06	9.31991E-06	0.000299425	9.31991E-06	0.000389105	2.12067E-05	4.97974E-05	4.88358E-05	4.78253E-05	4.14256E-05	8.99533E-05	6.39969E-06	9.31532E-05	6.39969E-06	6.47684E-05
3837503773365	383750	3773365	0.00042708	0.000153368	8.11618E-05	0.000278762	8.95552E-06	8.95552E-06	0.000287718	8.95552E-06	0.000374818	2.04281E-05	4.79689E-05	4.70426E-05	4.60692E-05	3.99045E-05	8.66503E-05	6.1647E-06	8.97326E-05	6.1647E-06	6.23148E-05
3837603773365	383760	3773365	0.000412044	0.000147969	7.83045E-05	0.000268948	8.64024E-06	8.64024E-06	0.000277589	8.64024E-06	0.000362421	1.97524E-05	4.63824E-05	4.54867E-05	4.45456E-05	3.85848E-05	8.37845E-05	5.96081E-06	8.67649E-05	5.96081E-06	6.02008E-05
3837703773365	383770	3773365	0.000398967	0.000143272	7.58192E-05	0.000260413	8.36602E-06	8.36602E-06	0.000268779	8.36602E-06	0.00035161	1.91632E-05	4.49988E-05	4.41298E-05	4.32167E-05	3.74337E-05	8.12851E-05	5.783E-06	8.41766E-05	5.783E-06	5.83677E-05
3837803773365	383780	3773365	0.000386754	0.000138887	7.34983E-05	0.000252441	8.10992E-06	8.10992E-06	0.000260551	8.10992E-06	0.000341472	1.86107E-05	4.37014E-05	4.28574E-05	4.19707E-05	3.63544E-05	7.89415E-05	5.61626E-06	8.17496E-05	5.61626E-06	5.66575E-05
3837903773365	383790	3773365	0.000375427	0.000134819	7.13458E-05	0.000245048	7.87241E-06	7.87241E-06	0.00025292	7.87241E-06	0.000332031	1.80961E-05	4.24931E-05	4.16725E-05	4.08103E-05	3.53493E-05	7.67589E-05	5.46098E-06	7.94894E-05	5.46098E-06	5.50744E-05
3838003773365	383800	3773365	0.000364906	0.000131041	6.93464E-05	0.000238181	7.65179E-06	7.65179E-06	0.000245832	7.65179E-06	0.000323195	1.76146E-05	4.13623E-05	4.05636E-05	3.97243E-05	3.44086E-05	7.47162E-05	5.31566E-06	7.73741E-05	5.31566E-06	5.36031E-05
3838103773365	383810	3773365	0.000354518	0.000127311	6.73722E-05	0.0002314	7.43396E-06	7.43396E-06	0.000238834	7.43396E-06	0.000314436	1.71372E-05	4.02413E-05	3.94642E-05	3.86476E-05	3.3476E-05	7.26912E-05	5.17159E-06	7.5277E-05	5.17159E-06	5.21458E-05
3838203773365	383820	3773365	0.000344027	0.000123543	6.53784E-05	0.000224552	7.21396E-06	7.21396E-06	0.000231766	7.21396E-06	0.000305577	1.66543E-05	3.91075E-05	3.83523E-05	3.75588E-05	3.25329E-05	7.06432E-05	5.02588E-06	7.31562E-05	5.02588E-06	5.06704E-05
3838303773365	383830	3773365	0.000334163	0.000120001	6.3504E-05	0.000218114	7.00713E-06	7.00713E-06	0.000225121	7.00713E-06	0.000297208	1.61982E-05	3.80365E-05	3.73019E-05	3.65301E-05	3.16419E-05	6.87085E-05	4.88824E-06	7.11526E-05	4.88824E-06	4.92801E-05
3838403773365	383840	3773365	0.000318684	0.000114442	6.05624E-05	0.000208011	6.68256E-06	6.68256E-06	0.000214693	6.68256E-06	0.000284344	1.54971E-05	3.63902E-05	3.56875E-05	3.49491E-05	3.02724E-05	6.57347E-05	4.67667E-06	6.8073E-05	4.67667E-06	4.70641E-05
3838503773365	383850	3773365	0.000303272	0.000108908	5.76335E-05	0.000197951	6.35937E-06	6.35937E-06	0.00020431	6.35937E-06	0.000271535	1.4799E-05	3.47508E-05	3.40797E-05	3.33746E-05	2.89086E-05	6.27733E-05	4.46598E-06	6.50063E-05	4.46598E-06	4.48523E-05
3838603773365	383860	3773365	0.000288732	0.000103686	5.48703E-05	0.00018846	6.05447E-06	6.05447E-06	0.000194515	6.05447E-06	0.000259406	1.4138E-05	3.31986E-05	3.25575E-05	3.18839E-05	2.76174E-05	5.99695E-05	4.2665E-06	6.21027E-05	4.2665E-06	4.27621E-05
3838703773365	383870	3773365	0.000274672	9.86369E-05	5.21983E-05	0.000179283	5.75964E-06	5.75964E-06	0.000185043	5.75964E-06	0.000247645	1.3497E-05	3.16935E-05	3.10814E-05	3.04383E-05	2.63653E-05	5.72506E-05	4.07307E-06	5.92871E-05	4.07307E-06	4.07361E-05
3838803773365	383880	3773365	0.000261661	9.39646E-05	4.97257E-05	0.00017079	5.48681E-06	5.48681E-06	0.000176277	5.48681E-06	0.000236719	1.29015E-05	3.02951E-05	2.97101E-05	2.90954E-05	2.5202E-05	5.47246E-05	3.89336E-06	5.66713E-05	3.89336E-06	3.88596E-05
3838903773365	383890	3773365	0.000249307	8.95284E-05	4.73781E-05	0.000162727	5.22777E-06	5.22777E-06	0.000167955	5.22777E-06	0.000226313	1.23344E-05	2.89634E-05	2.84041E-05	2.78164E-05	2.40942E-05	5.23191E-05	3.72222E-06	5.41802E-05	3.72222E-06	3.7074E-05
3839003773365	383900	3773365	0.000237774	8.53866E-05	4.51863E-05	0.000155199	4.98593E-06	4.98593E-06	0.000160185	4.98593E-06	0.000216543	1.18019E-05	2.7713E-05	2.71779E-05	2.66155E-05	2.3054E-05	5.00604E-05	3.56153E-06	5.18412E-05	3.56153E-06	3.54029E-05
3839103773365	383910	3773365	0.000226891	8.14784E-05	4.31181E-05	0.000148095	4.75772E-06	4.75772E-06	0.000152853	4.75772E-06	0.000207301	1.12982E-05	2.65303E-05	2.6018E-05	2.54796E-05	2.20701E-05	4.79239E-05	3.40953E-06	4.96286E-05	3.40953E-06	3.38254E-05
3829703773375	382970	3773375	8.93407E-05	3.2083E-05	1.69782E-05	5.83142E-05	1.8734E-06	1.8734E-06	6.01876E-05	1.8734E-06	0.000195701	1.0666E-05	2.50457E-05	2.4562E-05	2.40538E-05	2.08351E-05	4.52422E-05	3.21874E-06	4.68515E-05	3.21874E-06	1.5797E-05
3829803773375	382980	3773375	9.23699E-05	3.31708E-05	1.75539E-05	6.02914E-05	1.93692E-06	1.93692E-06	6.22284E-05	1.93692E-06	0.000206168	1.12364E-05	2.63853E-05	2.58757E-05	2.53403E-05	2.19494E-05	4.76619E-05	3.39089E-06	4.93574E-05	3.39089E-06	1.62679E-05
3829903773375	382990	3773375	9.53844E-05	3.42534E-05	1.81267E-05	6.2259E-05	2.00013E-06	2.00013E-06	6.42592E-05	2.00013E-06	0.000217071	1.18307E-05	2.77807E-05	2.72442E-05	2.66805E-05	2.31103E-05	5.01825E-05	3.57022E-06	5.19676E-05	3.57022E-06	1.6736E-05
3830003773375	383000	3773375	9.82807E-05	3.52934E-05	1.86771E-05	6.41495E-05	2.06087E-06	2.06087E-06	6.62103E-05	2.06087E-06	0.000228128	1.24333E-05	2.91957E-05	2.86319E-05	2.80394E-05	2.42874E-05	5.27386E-05	3.75207E-06	5.46146E-05	3.75207E-06	1.71817E-05

Unique Identifier	X (UTM)	Y (UTM)	ISDrainage / Utilities Trenching	ISDrainage / Utilities Trenching	ISAsphalt Paving	ISAsphalt Paving	SVDemolition	SVSite Grubbing / Prep	SVMass Grading / Excavation	SVMass Grading / Excavation	SVDrainage / Utilities Trenching	SVFoundations / Concrete Pads	SVBuilding / Structure Construction	SVBuilding / Structure Construction	SVAsphalt Paving	SVAsphalt Paving	SVArchitectural Coating	SVArchitectural Coating	SVLandscaping or Other Finishing	SVLandscaping or Other Finishing	MDemolition
			2027	2028	2027	2028	2027	2027	2027	2028	2028	2028	2028	2029	2028	2029	2028	2029	2028	2029	2027
3838103773355	383810	3773355	2.05307E-05	2.0004E-05	5.30235E-06	4.93937E-06	0.000347317	0.000249702	0.000168356	0.000166219	0.000117936	3.74653E-05	5.36714E-05	5.16235E-05	5.27695E-06	4.90965E-06	5.27695E-06	4.90965E-06	5.36714E-05	5.16235E-05	8.95454E-05
3838203773355	383820	3773355	1.99169E-05	1.94059E-05	5.14383E-06	4.7917E-06	0.000336929	0.000242234	0.000163221	0.000161247	0.000114409	3.63448E-05	5.20661E-05	5.00795E-05	5.11913E-06	4.76281E-06	5.11913E-06	4.76281E-06	5.20661E-05	5.00795E-05	8.6682E-05
3838303773355	383830	3773355	1.9338E-05	1.88419E-05	4.99431E-06	4.65242E-06	0.000327139	0.000235195	0.000158575	0.000156562	0.000111084	3.52887E-05	5.05532E-05	4.86243E-05	4.97037E-06	4.62441E-06	4.97037E-06	4.62441E-06	5.05532E-05	4.86243E-05	8.39857E-05
3838403773355	383840	3773355	1.84834E-05	1.80092E-05	4.7736E-06	4.44682E-06	0.000312493	0.000224665	0.000151476	0.000149553	0.000106111	3.37088E-05	4.82899E-05	4.64474E-05	4.74785E-06	4.41737E-06	4.74785E-06	4.41737E-06	4.82899E-05	4.64474E-05	8.01044E-05
3838503773355	383850	3773355	1.76395E-05	1.71869E-05	4.55565E-06	4.24378E-06	0.000298025	0.000214264	0.000144463	0.000142629	0.000101198	3.21481E-05	4.60542E-05	4.42969E-05	4.52803E-06	4.21286E-06	4.52803E-06	4.21286E-06	4.60542E-05	4.42969E-05	7.62902E-05
3838603773355	383860	3773355	1.68378E-05	1.64058E-05	4.34859E-06	4.0509E-06	0.000284279	0.000204381	0.000137799	0.00013605	9.65307E-05	3.06653E-05	4.39299E-05	4.22538E-05	4.31918E-06	4.01854E-06	4.31918E-06	4.01854E-06	4.39299E-05	4.22538E-05	7.26775E-05
3838703773355	383870	3773355	1.60574E-05	1.56454E-05	4.14706E-06	3.86317E-06	0.000270898	0.000194761	0.000131313	0.000129646	9.1987E-05	2.92219E-05	4.18622E-05	4.02649E-05	4.11587E-06	3.82939E-06	4.11587E-06	3.82939E-06	4.18622E-05	4.02649E-05	6.91754E-05
3838803773355	383880	3773355	1.53322E-05	1.49389E-05	3.95976E-06	3.68869E-06	0.00025847	0.000185826	0.000125289	0.000123698	8.7767E-05	2.78813E-05	3.99417E-05	3.84177E-05	3.92705E-06	3.65371E-06	3.92705E-06	3.65371E-06	3.99417E-05	3.84177E-05	6.59274E-05
3838903773355	383890	3773355	1.46335E-05	1.4258E-05	3.7793E-06	3.52058E-06	0.000246514	0.00017723	0.000119494	0.000117977	8.37073E-05	2.65917E-05	3.80942E-05	3.66407E-05	3.74541E-06	3.48471E-06	3.74541E-06	3.48471E-06	3.80942E-05	3.66407E-05	6.28119E-05
3839003773355	383900	3773355	1.3978E-05	1.36194E-05	3.61002E-06	3.36289E-06	0.000235316	0.0001691 8	0.000114066	0.000112617	7.99048E-05	2.53837E-05	3.63637E-05	3.49762E-05	3.57527E-06	3.32641E-06	3.57527E-06	3.32641E-06	3.63637E-05	3.49762E-05	5.98959E-05
3839103773355	383910	3773355	1.3358E-05	1.30153E-05	3.4499E-06	3.21373E-06	0.000224733	0.00016157	0.000108935	0.000107552	7.6311E-05	2.4242E-05	3.47282E-05	3.34031E-05	3.41446E-06	3.1768E-06	3.41446E-06	3.1768E-06	3.47282E-05	3.34031E-05	5.71451E-05
3829703773365	382970	3773365	6.45088E-06	6.28537E-06	1.66603E-06	1.55198E-06	8.8081E-05	6.33254E-05	4.26958E-05	4.21537E-05	2.99091E-05	9.50135E-06	1.36113E-05	1.30919E-05	1.33825E-06	1.24511E-06	1.33825E-06	1.24511E-06	1.36113E-05	1.30919E-05	2.28885E-05
3829803773365	382980	3773365	6.64217E-06	6.47175E-06	1.71543E-06	1.598E-06	9.08249E-05	6.52981E-05	4.40259E-05	4.34669E-05	3.08408E-05	9.79733E-06	1.40353E-05	1.34998E-05	1.37994E-06	1.28389E-06	1.37994E-06	1.28389E-06	1.40353E-05	1.34998E-05	2.36742E-05
3829903773365	382990	3773365	6.83908E-06	6.66361E-06	1.76629E-06	1.64538E-06	9.36668E-05	6.73413E-05	4.54034E-05	4.4827E-05	3.18058E-05	1.01039E-05	1.44744E-05	1.39222E-05	1.42312E-06	1.32407E-06	1.42312E-06	1.32407E-06	1.44744E-05	1.39222E-05	2.44907E-05
3830003773365	383000	3773365	7.04106E-06	6.8604E-06	1.81845E-06	1.69397E-06	9.6571E-05	6.94293E-05	4.68112E-05	4.62169E-05	3.2792E-05	1.04172E-05	1.49232E-05	1.43538E-05	1.46725E-06	1.36512E-06	1.46725E-06	1.36512E-06	1.49232E-05	1.43538E-05	2.53291E-05
3830103773365	383010	3773365	7.25316E-06	7.06707E-06	1.87323E-06	1.745E-06	9.96445E-05	7.1639E-05	4.83011E-05	4.76878E-05	3.38356E-05	1.07487E-05	1.53982E-05	1.48107E-05	1.51395E-06	1.40857E-06	1.51395E-06	1.40857E-06	1.53982E-05	1.48107E-05	2.62182E-05
3830203773365	383020	3773365	7.32349E-06	7.13559E-06	1.89139E-06	1.76192E-06	0.000100509	7.22603E-05	4.872E-05	4.81014E-05	3.41291E-05	1.08419E-05	1.55317E-05	1.49391E-05	1.52707E-06	1.42078E-06	1.52707E-06	1.42078E-06	1.55317E-05	1.49391E-05	2.64994E-05
3830303773365	383030	3773365	7.35781E-06	7.16903E-06	1.90026E-06	1.77017E-06	0.000100927	7.25613E-05	4.89229E-05	4.83018E-05	3.42713E-05	1.08871E-05	1.55964E-05	1.50013E-05	1.53344E-06	1.4267E-06	1.53344E-06	1.4267E-06	1.55964E-05	1.50013E-05	2.66736E-05
3830403773365	383040	3773365	7.43207E-06	7.24138E-06	1.91944E-06	1.78804E-06	0.000102014	7.33427E-05	4.94498E-05	4.88219E-05	3.46403E-05	1.10043E-05	1.57644E-05	1.51629E-05	1.54995E-06	1.44207E-06	1.54995E-06	1.44207E-06	1.57644E-05	1.51629E-05	2.70402E-05
3830503773365	383050	3773365	7.61548E-06	7.42009E-06	1.9668E-06	1.83217E-06	0.000104696	7.52706E-05	5.07496E-05	5.01052E-05	3.55509E-05	1.12936E-05	1.61788E-05	1.55615E-05	1.59069E-06	1.47997E-06	1.59069E-06	1.47997E-06	1.61788E-05	1.55615E-05	2.78458E-05
3830603773365	383060	3773365	7.80846E-06	7.60811E-06	2.01664E-06	1.87859E-06	0.000107529	7.73074E-05	5.21228E-05	5.1461E-05	3.65129E-05	1.15992E-05	1.66166E-05	1.59825E-05	1.63373E-06	1.52002E-06	1.63373E-06	1.52002E-06	1.66166E-05	1.59825E-05	2.87023E-05
3830703773365	383070	3773365	7.93448E-06	7.7309E-06	2.04919E-06	1.90891E-06	0.000109417	7.86652E-05	5.30383E-05	5.23649E-05	3.71542E-05	1.18029E-05	1.69084E-05	1.62633E-05	1.66243E-06	1.54672E-06	1.66243E-06	1.54672E-06	1.69084E-05	1.62633E-05	2.9321E-05
3830803773365	383080	3773365	8.04757E-06	7.84109E-06	2.0784E-06	1.93612E-06	0.000111128	7.9895E-05	5.38675E-05	5.31835E-05	3.7735E-05	1.19874E-05	1.71727E-05	1.65175E-05	1.68842E-06	1.5709E-06	1.68842E-06	1.5709E-06	1.71727E-05	1.65175E-05	2.99108E-05
3830903773365	383090	3773365	8.22704E-06	8.01596E-06	2.12475E-06	1.9793E-06	0.000113809	8.18228E-05	5.51673E-05	5.44669E-05	3.86455E-05	1.22767E-05	1.75871E-05	1.69161E-05	1.72916E-06	1.6088E-06	1.72916E-06	1.6088E-06	1.75871E-05	1.69161E-05	3.07672E-05
3831003773365	383100	3773365	8.66756E-06	8.44518E-06	2.23852E-06	2.08528E-06	0.000120188	8.64088E-05	5.82593E-05	5.75196E-05	4.08115E-05	1.29648E-05	1.85728E-05	1.78642E-05	1.82607E-06	1.69897E-06	1.82607E-06	1.69897E-06	1.85728E-05	1.78642E-05	3.25999E-05
3831103773365	383110	3773365	9.14859E-06	8.91387E-06	2.36275E-06	2.20101E-06	0.00012719	9.1443E-05	6.16535E-05	6.08707E-05	4.31892E-05	1.37201E-05	1.96549E-05	1.8905E-05	1.93246E-06	1.79795E-06	1.93246E-06	1.79795E-06	1.96549E-05	1.8905E-05	3.46213E-05
3831203773365	383120	3773365	9.76859E-06	9.51795E-06	2.52287E-06	2.35017E-06	0.00013626	9.79632E-05	6.60496E-05	6.5211E-05	4.62688E-05	1.46984E-05	2.10564E-05	2.02529E-05	2.07025E-06	1.92615E-06	2.07025E-06	1.92615E-06	2.10564E-05	2.02529E-05	3.72288E-05
3831303773365	383130	3773365	1.05242E-05	1.02542E-05	2.71801E-06	2.53195E-06	0.000147404	0.000105976	7.14519E-05	7.05447E-05	5.00532E-05	1.59006E-05	2.27786E-05	2.19095E-05	2.23958E-06	2.0837E-06	2.23958E-06	2.0837E-06	2.27786E-05	2.19095E-05	4.04623E-05
3831403773365	383140	3773365	1.13529E-05	1.10616E-05	2.93204E-06	2.73133E-06	0.000159779	0.000114872	7.74501E-05	7.64668E-05	5.4255E-05	1.72354E-05	2.46908E-05	2.37487E-05	2.42759E-06	2.25862E-06	2.42759E-06	2.25862E-06	2.46908E-05	2.37487E-05	4.41167E-05
3831503773365	383150	3773365	1.2131E-05	1.18197E-05	3.133E-06	2.91852E-06	0.000171476	0.000123282	8.31202E-05	8.20648E-05	5.8227E-05	1.84972E-05	2.64984E-05	2.54873E-05	2.60531E-06	2.42397E-06	2.60531E-06	2.42397E-06	2.64984E-05	2.54873E-05	4.76442E-05
3831603773365	383160	3773365	1.29648E-05	1.26321E-05	3.34833E-06	3.11912E-06	0.000184109	0.000132364	8.92436E-05	8.81105E-05	6.25165E-05	1.98599E-05	2.84505E-05	2.7365E-05	2.79725E-06	2.60254E-06	2.79725E-06	2.60254E-06	2.84505E-05	2.7365E-05	5.152E-05
3831703773365	383170	3773365	1.38908E-05	1.35344E-05	3.5875E-06	3.34191E-06	0.000198265	0.000142541	9.61055E-05	9.48853E-05	6.73234E-05	2.13869E-05	3.06381E-05	2.94691E-05	3.01233E-06	2.80265E-06	3.01233E-06	2.80265E-06	3.06381E-05	2.94691E-05	5.5982E-05
3831803773365	383180	3773365	1.48776E-05	1.44959E-05	3.84236E-06	3.57933E-06	0.000213427	0.000153443	0.000103455	0.000102142	7.24721E-05	2.30225E-05	3.29812E-05	3.17228E-05	3.2427E-06	3.01699E-06	3.2427E-06	3.01699E-06	3.29812E-05	3.17228E-05	6.09139E-05
3831903773365	383190	3773365	1.58234E-05	1.54174E-05	4.08661E-06	3.80686E-06	0.000228581	0.000164337	0.000110801	0.000109394	7.76178E-05	2.46572E-05	3.53229E-05	3.39752E-05	3.47294E-06	3.2312E-06	3.47294E-06	3.2312E-06	3.53229E-05	3.39752E-05	6.59546E-05
3835303773365	383530	3773365	0.000526222	0.00051272	0.000135904	0.000126601	0.011510169	0.008275187	0.005579368	0.005508528	0.003908433	0.001241609	0.001778681	0.001710814	0.000174879	0.000162707	0.000174879	0.000162707	0.001778681	0.001710814	0.002449503
3835403773365	383540	3773365	0.000349423	0.000340458	9.02434E-05	8.40657E-05	0.007247797	0.005210773	0.003513252	0.003468645	0.002461087	0.000781824	0.001120011	0.001077276	0.000110119	0.000102454	0.000110119	0.000102454	0.001120011	0.001077276	0.001623891
3835503773365	383550	3773365	0.000248865	0.00024248	6.42728E-05	5.98729E-05	0.004917068	0.003535105	0.002383469	0.002353207	0.001669657	0.000530407	0.000759841	0.000730848	7.47073E-05	6.95073E-05	7.47073E-05	6.95073E-05	0.000759841	0.000730848	0.001154132
3835603773365	383560	3773365	0.000194	0.000189023	5.01032E-05	4.66734E-05	0.003714394	0.002670447	0.001800492	0.001777632	0.001261273	0.000400674	0.00057399	0.000552089	5.64345E-05	5.25064E-05	5.64345E-05	5.25064E-05	0.00057399	0.000552089	0.000897747
3835703773365	383570	3773365	0.000156989	0.000152962	4.05447E-05	3.77692E-05	0.002936106	0.002110901	0.00142323	0.001405159	0.000996995	0.00031672	0.00045372	0.000436408	4.46096E-05	4.15046E-05	4.46096E-05	4.15046E-05	0.00045372	0.000436408	0.000724755
3835803773365	383580	3773365	0.000130469	0.000127121	3.36953E-05	3.13887E-05	0.00239693	0.001723262	0.001161873	0.001147121	0.00081391	0.000258558	0.000370401	0.000356268	3.64177E-05	3.38828E-05	3.64177E-05	3.38828E-05	0.000370401	0.000356268	0.000600806
3835903773365	383590	3773365	0.000110711	0.000107871	2.85928E-05	2.66354E-05	0.002005488	0.001441837	0.000972128	0.000959785	0.00068099	0.000216333	0.000309911	0.000298086	3.04703E-05	2.83494E-05	3.04703E-05	2.83494E-05	0.000309911	0.000298086	0.00050851
3836003773365	383600	3773365	9.55092E-05	9.30586E-05	2.46666E-05	2.2978E-05	0.001710483	0.001229744	0.000829129	0.000818602	0.000580818	0.000184511	0.000264323	0.000254238	2.59882E-05	2.41792E-05	2.59882E-05	2.41792E-05	0.000264323	0.000254238	0.000437536
3836103773365	383610	3773365	8.28634E-05	8.07373E-05	2.14006E-05	1.99356E-05	0.001469715	0.001056645	0.0007124 2	0.000703375	0.000499061	0.000158539	0.000227117	0.000218451	2.23301E-05	2.07758E-05	2.23301E-05	2.07758E-05	0.000227117	0.000218451	0.000378561
3836203773365	383620	3773365	7.27448E-05	7.08784E-05	1.87874E-05	1.75013E-05	0.001280056	0.000920291	0.000620486	0.000612608	0.00043466	0.00013808	0.000197809	0.000190261	1.94485E-05	1.80948E-05	1.94485E-05	1.80948E-05	0.000197809	0.000190261	0.000331433
3836303773365	383630	3773365	6.4578E-05	6.29211E-05	1.66782E-05	1.55365E-05	0.001128945	0.00081165	0.000547238	0.0005402 9	0.000383349	0.00012178	0.000174457	0.000167801	1.71526E-05	1.59587E-05	1.71526E-05	1.59587E-05	0.000174457	0.000167801	0.000293455
3836403773365	383640	3773365	5.79415E-05	5.64548E-05	1.49642E-05	1.39398E-05	0.00100759	0.000724403	0.000488413	0.000482212	0.000342141	0.000108689	0.000155704	0.000149763	1.53088E-05	1.42432E-05	1.53088E-05	1.42432E-05	0.000155704	0.000149763	0.000262634
3836503773365	383650	3773365	5.2357E-05	5.10137E-05	1.35219E-05	1.25963E-05	0.000906413	0.000651662	0.000439369	0.000433791	0.000307785	9.77754E-05	0.000140069	0.000134725	1.37716E-05	1.2813E-05	1.37716E-05	1.2813E-05	0.000140069	0.000134725	0.000236738
3836603773365	383660	3773365	4.72029E-05	4.59918E-05	1.21908E-05	1.13563E-05	0.000813664	0.0005849 8	0.000394411	0.000389403	0.000276291	8.77705E-05	0.000125737	0.000120939	1.23624E-05	1.15019E-05	1.23624E-05	1.15019E-05	0.000125737	0.000120939	0.000212901
3836703773365	383670	3773365	4.27617E-05	4.16645E-05	1.10438E-05	1.02878E-05	0.000734296	0.000527919	0.000355938	0.000351419	0.00024934	7.9209E-05	0.000113472	0.000109142	1.11565E-05	1.03799E-05	1.11565E-05	1.03799E-05	0.000113472	0.000109142	0.000192402
3836803773365	383680	3773365	3.89613E-05	3.79616E-05	1.00623E-05	9.37347E-06	0.000666901	0.000479466	0.0003232 7	0.000319165	0.000226455	7.1939E-05	0.000103057	9.91249E-05	1.01325E-05	9.42726E-06	1.01325E-05	9.42726E-06	0.000103057	9.91249E-05	0.000174886
3836903773365	383690	3773365	3.56306E-05	3.47164E-05	9.2021E-06	8.57217E-06	0.000608246	0.000437296	0.000294837	0.000291094	0.000206538	6.56119E-05	9.3993E-05	9.04066E-05	9.24136E-06	8.59812E-06	9.24136E-06	8.59812E-06	9.3993E-05	9.04066E-05	0.000159565
3837003773365	383700	3773365	3.2754E-05	3.19136E-05	8.45918E-06	7.8801E-06	0.000557858	0.0004010 7	0.000270413	0.000266979	0.000189428	6.01765E-05	8.62065E-05	8.29172E-05	8.47579E-06	7.88583E-06	8.47579E-06	7.88583E-06	8.62065E-05	8.29172E-05	0.000146342
3837103773365	383710	3773365	3.05593E-05	2.97752E-05	7.89235E-06	7.35208E-06	0.000519613	0.000373573	0.000251874	0.000248676	0.000176441	5.60509E-05	8.02964E-05	7.72326E-05	7.89471E-06	7.3452E-06	7.89471E-06	7.3452E-06	8.02964E-05	7.72326E-05	0.000136233
3837203773365	383720	3773365	2.87381E-05	2.80008E-05	7.42201E-06	6.91393E-06	0.000487978	0.000350829	0.000236539	0.000233536	0.000165699	5.26384E-05	7.54078E-05	7.25306E-05	7.41407E-06	6.89801E-06	7.41407E-06	6.89801E-06	7.54078E-05	7.25306E-05	0.000127834
3837303773365	383730	3773365	2.71341E-05	2.64379E-05	7.00776E-06	6.52804E-06	0.0004602	0.000330859	0.000223075	0.000220242	0.000156267	4.96421E-05	7.11153E-05	6.84018E-05	6.99203E-06	6.50535E-06	6.99203E-06	6.50535E-06	7.11153E-05	6.84018E-05	0.00012044
3837403773365	383740	3773365	2.60798E-05	2.54106E-05	6.73546E-06	6.27438E-06	0.000441973	0.000317754	0.000214239	0.000211519	0.000150078	4.76759E-05	6.82986E-05	6.56926E-05	6.7151E-06	6.24769E-06	6.7151E-06	6.24769E-06	6.82986E-05	6.56926E-05	0.000115524
3837503773365	383750	3773365	2.50918E-05	2.4448E-05	6.48031E-06	6.0367E-06	0.000424957	0.000305521	0.000205991	0.000203376	0.0001443	4.58404E-05	6.56691E-05	6.31635E-05	6.45657E-06	6.00716E-06	6.45657E-06	6.00716E-06	6.56691E-05	6.31635E-05	0.000110921
3837603773365	383760	3773365	2.42406E-05	2.36186E-05	6.26047E-06	5.8319E-06	0.000410347	0.000295017	0.000198909	0.000196383	0.000139339	4.42643E-05	6.34114E-05	6.09919E-05	6.23459E-06	5.80063E-06	6.23459E-06	5.80063E-06	6.34114E-05	6.09919E-05	0.00010693
3837703773365	383770	3773365	2.35024E-05	2.28994E-05	6.06983E-06	5.65432E-06	0.000397741	0.000285954	0.000192798	0.00019035	0.000135058	4.29045E-05	6.14634E-05	5.91182E-05	6.04306E-06	5.62243E-06	6.04306E-06	5.62243E-06	6.14634E-05	5.91182E-05	0.000103452
3837803773365	383780	3773365	2.28138E-05	2.22285E-05	5.89199E-06	5.48864E-06	0.000386017	0.000277525	0.000187115	0.00018474	0.000131077	4.16399E-05	5.96517E-05	5.73756E-05	5.86493E-06	5.4567E-06	5.86493E-06	5.4567E-06	5.96517E-05	5.73756E-05	0.000100197
3837903773365	383790	3773365	2.21764E-05	2.16074E-05	5.72736E-06	5.33529E-06	0.000375219	0.000269762	0.000181882	0.000179572	0.000127411	4.04751E-05	5.79831E-05	5.57707E-05	5.70088E-06	5.30407E-06	5.70088E-06	5.30407E-06	5.79831E-05	5.57707E-05	9.71773E-05
3838003773365	383800	3773365	2.1584E-05	2.10302E-05	5.57436E-06	5.19276E-06	0.000365233	0.000262582	0.000177041	0.000174793	0.00012402	3.93979E-05	5.64399E-05	5.42864E-05	5.54915E-06	5.1629E-06	5.54915E-06	5.1629E-06	5.64399E-05	5.42864E-05	9.43684E-05
3838103773365	383810	3773365	2.09971E-05	2.04584E-05	5.42281E-06	5.05158E-06	0.000355362	0.000255486	0.000172256	0.000170069	0.000120668	3.83331E-05	5.49145E-05	5.28192E-05	5.39918E-06	5.02336E-06	5.39918E-06	5.02336E-06	5.49145E-05	5.28192E-05	9.15994E-05
3838203773365	383820	3773365	2.0403E-05	1.98795E-05	5.26937E-06	4.90865E-06	0.000345339	0.0002482 8	0.000167398	0.000165272	0.000117265	3.7252E-05	5.33657E-05	5.13295E-05	5.2469E-06	4.88169E-06	5.2469E-06	4.88169E-06	5.33657E-05	5.13295E-05	8.88141E-05
3838303773365	383830	3773365	1.98432E-05	1.93341E-05	5.12479E-06	4.77397E-06	0.000335896	0.000241491	0.0001628 2	0.000160753	0.000114058	3.62333E-05	5.19064E-05	4.99259E-05	5.10342E-06	4.7482E-06	5.10342E-06	4.7482E-06	5.19064E-05	4.99259E-05	8.61958E-05
3838403773365	383840	3773365	1.89509E-05	1.84647E-05	4.89434E-06	4.5593E-06	0.000320591	0.000230487	0.000155401	0.000153428	0.000108861	3.45823E-05	4.95413E-05	4.7651E-05	4.87088E-06	4.53185E-06	4.87088E-06	4.53185E-06	4.95413E-05	4.7651E-05	8.21475E-05
3838503773365	383850	3773365	1.80603E-05	1.75969E-05	4.66433E-06	4.34503E-06	0.000305294	0.00021949	0.000147987	0.000146108	0.000103667	3.29323E-05	4.71775E-05	4.53774E-05	4.63848E-06	4.31562E-06	4.63848E-06	4.31562E-06	4.71775E-05	4.53774E-05	7.81265E-05
3838603773365	383860	3773365	1.72187E-05	1.67769E-05	4.44696E-06	4.14254E-06	0.000290844	0.000209101	0.000140982	0.000139192	9.87602E-05	3.13736E-05	4.49446E-05	4.32297E-05	4.41893E-06	4.11135E-06	4.41893E-06	4.11135E-06	4.49446E-05	4.32297E-05	7.43378E-05
3838703773365	383870	3773365	1.64029E-05	1.5982E-05	4.23627E-06	3.94627E-06	0.00027684	0.000199033	0.000134194	0.00013249	9.40047E-05	2.98629E-05	4.27804E-05	4.11481E-05	4.20616E-06	3.91339E-06	4.20616E-06	3.91339E-06	4.27804E-05	4.11481E-05	7.06797E-05
3838803773365	383880	3773365	1.56473E-05	1.52458E-05	4.04113E-06	3.76449E-06	0.000263887	0.0001897 2	0.000127915	0.000126291	8.96062E-05	2.84656E-05	4.07787E-05	3.92228E-05	4.00935E-06	3.73028E-06	4.00935E-06	3.73028E-06	4.07787E-05	3.92228E-05	6.72992E-05
3838903773365	383890	3773365	1.49283E-05	1.45453E-05	3.85544E-06	3.59151E-06	0.000251584	0.000180875	0.000121951	0.000120403	8.54286E-05	2.71385E-05	3.88775E-05	3.73941E-05	3.82242E-06	3.55636E-06	3.82242E-06	3.55636E-06	3.88775E-05	3.73941E-05	6.40966E-05
3839003773365	383900	3773365	1.42554E-05	1.38896E-05	3.68166E-06	3.42962E-06	0.000240091	0.000172613	0.0001163 8	0.000114903	8.15262E-05	2.58988E-05	3.71016E-05	3.5686E-05	3.64782E-06	3.39391E-06	3.64782E-06	3.39391E-06	3.71016E-05	3.5686E-05	6.11062E-05
3839103773365	383910	3773365	1.36202E-05	1.32708E-05	3.51761E-06	3.27681E-06	0.00022924	0.000164811	0.000111121	0.00010971	7.78417E-05	2.47283E-05	3.54248E-05	3.40731E-05	3.48295E-06	3.24052E-06	3.48295E-06	3.24052E-06	3.54248E-05	3.40731E-05	5.82882E-05
3829703773375	382970	3773375	6.36086E-06	6.19766E-06	1.64278E-06	1.53032E-06	8.64507E-05	6.21533E-05	4.19056E-05	4.13735E-05	2.93555E-05	9.32549E-06	1.33593E-05	1.28496E-05	1.31348E-06	1.22206E-06	1.31348E-06	1.22206E-06	1.33593E-05	1.28496E-05	2.24186E-05
3829803773375	382980	3773375	6.55046E-06	6.3824E-06	1.69175E-06	1.57594E-06	8.91589E-05	6.41004E-05	4.32183E-05	4.26696E-05	3.027 51E-05	9.61763E-06	1.37778E-05	1.32521E-05	1.35463E-06	1.26034E-06	1.35463E-06	1.26034E-06	1.37778E-05	1.32521E-05	2.31915E-05
3829903773375	382990	3773375	6.73894E-06	6.56603E-06	1.74042E-06	1.62128E-06	9.18494E-05	6.60347E-05	4.45225E-05	4.39572E-05	3.11887E-05	9.90785E-06	1.41936E-05	1.3652E-05	1.39551E-06	1.29838E-06	1.39551E-06	1.29838E-06	1.41936E-05	1.3652E-05	2.39627E-05
3830003773375	383000	3773375	6.91841E-06	6.7409E-06	1.78678E-06	1.66446E-06	9.44151E-05	6.78793E-05	4.57662E-05	4.51851E-05	3.20599E-05	1.01846E-05	1.45901E-05	1.40334E-05	1.43449E-06	1.33464E-06	1.43449E-06	1.33464E-06	1.45901E-05	1.40334E-05	2.47049E-05

			MSite Grubbing / Prep	MMass Grading / Excavation	MMass Grading / Excavation	MDrainage / Utilities Trenching	MFoundations / Concrete Pads	MBuilding / Structure Construction	MAsphalt Paving	MLandscaping or Other Finishing	MWaterside Construction (Piles)	RSSWDemolition	RSSWPlacing Base	RSSWForm/Plac e Rebar and Pour	Child Risk				
Unique Identifier	X (UTM)	Y (UTM)	2027	2027	2028	2028	2028	2028	2028	2028	2028	2029	2029	2029	3rd Trimester	0<2	2<16	Total	per million
3838103773355	383810	3773355	0.000274889	0.000323247	0.000318943	6.77963E-05	8.81686E-05	6.48969E-05	6.67963E-06	7.82561E-05	6.67963E-06	2.41214E-05	3.50006E-05	2.07477E-05	7.81395E-09	1.1617E-07	2.2675E-08	1.46657E-07	0.14665678
3838203773355	383820	3773355	0.000266099	0.000312911	0.000308744	6.56284E-05	8.53492E-05	6.28217E-05	6.46604E-06	7.57538E-05	6.46604E-06	2.40964E-05	3.49644E-05	2.07262E-05	7.58426E-09	1.127E-07	2.1987E-08	1.42268E-07	0.14226761
3838303773355	383830	3773355	0.000257821	0.000303177	0.00029914	6.3587E-05	8.26943E-05	6.08675E-05	6.26491E-06	7.33973E-05	6.26491E-06	2.40652E-05	3.49192E-05	2.06994E-05	7.3673E-09	1.0942E-07	2.1337E-08	1.38125E-07	0.13812513
3838403773355	383840	3773355	0.000245907	0.000289166	0.000285316	6.06484E-05	7.88727E-05	5.80546E-05	5.97538E-06	7.00054E-05	5.97538E-06	2.36223E-05	3.42764E-05	2.03184E-05	7.04803E-09	1.0461E-07	2.0388E-08	1.32049E-07	0.13204866
3838503773355	383850	3773355	0.000234198	0.000275397	0.00027173	5.77606E-05	7.51172E-05	5.52904E-05	5.69087E-06	6.66721E-05	5.69087E-06	2.31201E-05	3.35477E-05	1.98864E-05	6.73253E-09	9.9866E-08	1.9452E-08	1.2605E-07	0.12605033
3838603773355	383860	3773355	0.000223107	0.000262356	0.000258863	5.50254E-05	7.156E-05	5.26721E-05	5.42137E-06	6.35148E-05	5.42137E-06	2.25992E-05	3.27919E-05	1.94384E-05	6.43235E-09	9.5353E-08	1.8563E-08	1.20348E-07	0.12034837
3838703773355	383870	3773355	0.000212357	0.000249714	0.000246389	5.23739E-05	6.81118E-05	5.0134E-05	5.16014E-06	6.04543E-05	5.16014E-06	2.20408E-05	3.19817E-05	1.89581E-05	6.13996E-09	9.0961E-08	1.7699E-08	1.148E-07	0.11480017
3838803773355	383880	3773355	0.000202386	0.000237989	0.00023482	4.99148E-05	6.49137E-05	4.778E-05	4.91785E-06	5.76158E-05	4.91785E-06	2.14981E-05	3.11941E-05	1.84913E-05	5.86776E-09	8.6875E-08	1.6896E-08	1.09639E-07	0.1096393
3838903773355	383890	3773355	0.000192822	0.000226742	0.000223723	4.75559E-05	6.18461E-05	4.55221E-05	4.68545E-06	5.4893E-05	4.68545E-06	2.09397E-05	3.0384E-05	1.8011E-05	5.60555E-09	8.2943E-08	1.6124E-08	1.04672E-07	0.10467237
3839003773355	383900	3773355	0.00018387	0.000216216	0.000213337	4.53482E-05	5.8975E-05	4.34088E-05	4.46793E-06	5.23447E-05	4.46793E-06	2.04001E-05	2.96009E-05	1.75468E-05	5.35917E-09	7.9251E-08	1.54E-08	1.0001E-07	0.10000953
3839103773355	383910	3773355	0.000175426	0.000206286	0.000203539	4.32655E-05	5.62664E-05	4.14152E-05	4.26273E-06	4.99406E-05	4.26273E-06	1.98698E-05	2.88315E-05	1.70907E-05	5.12592E-09	7.5758E-08	1.4715E-08	9.55988E-08	0.09559883
3829703773365	382970	3773365	7.02638E-05	8.26245E-05	8.15243E-05	1.73293E-05	2.25366E-05	1.65882E-05	1.70737E-06	2.00029E-05	1.70737E-06	1.17566E-05	1.7059E-05	1.01122E-05	3.69144E-09	4.8184E-08	8.4168E-09	6.02919E-08	0.06029188
3829803773365	382980	3773365	7.26757E-05	8.54607E-05	8.43228E-05	1.79241E-05	2.33102E-05	1.71576E-05	1.76598E-06	2.06895E-05	1.76598E-06	1.19499E-05	1.73396E-05	1.02786E-05	3.86343E-09	5.0319E-08	8.7754E-09	6.29581E-08	0.06295808
3829903773365	382990	3773365	7.51824E-05	8.84083E-05	8.72311E-05	1.85424E-05	2.41142E-05	1.77494E-05	1.82689E-06	2.14031E-05	1.82689E-06	1.21465E-05	1.76248E-05	1.04476E-05	4.0465E-09	5.2585E-08	9.1549E-09	6.57859E-08	0.06578594
3830003773365	383000	3773365	7.77559E-05	9.14345E-05	9.02171E-05	1.91771E-05	2.49396E-05	1.83569E-05	1.88942E-06	2.21358E-05	1.88942E-06	1.2343E-05	1.79099E-05	1.06166E-05	4.24047E-09	5.4975E-08	9.5539E-09	6.87697E-08	0.06876968
3830103773365	383010	3773365	8.04853E-05	9.46441E-05	9.33839E-05	1.98502E-05	2.58151E-05	1.90013E-05	1.95574E-06	2.29128E-05	1.95574E-06	1.25457E-05	1.82041E-05	1.0791E-05	4.4516E-09	5.7569E-08	9.9853E-09	7.20061E-08	0.07200608
3830203773365	383020	3773365	8.13487E-05	9.56594E-05	9.43857E-05	2.00632E-05	2.6092E-05	1.92051E-05	1.97672E-06	2.31586E-05	1.97672E-06	1.25239E-05	1.81724E-05	1.07723E-05	4.555555E-09	5.8786E-08	1.018E-08	7.35217E-08	0.07352174
3830303773365	383030	3773365	8.18835E-05	9.62882E-05	9.50061E-05	2.01951E-05	2.62635E-05	1.93314E-05	1.98972E-06	2.33108E-05	1.98972E-06	1.24522E-05	1.80683E-05	1.07105E-05	4.64835E-09	5.9843E-08	1.0344E-08	7.4836E-08	0.074836
3830403773365	383040	3773365	8.30087E-05	9.76114E-05	9.63117E-05	2.04726E-05	2.66244E-05	1.9597E-05	2.01706E-06	2.36311E-05	2.01706E-06	1.24334E-05	1.80412E-05	1.06944E-05	4.7864E-09	6.1457E-08	1.0601E-08	7.68446E-08	0.07684458
3830503773365	383050	3773365	8.54819E-05	0.00010052	9.91812E-05	2.10825E-05	2.74177E-05	2.01809E-05	2.07716E-06	2.43352E-05	2.07716E-06	1.25707E-05	1.82403E-05	1.08125E-05	5.01587E-09	6.4216E-08	1.1051E-08	8.02833E-08	0.08028327
3830603773365	383060	3773365	8.8111E-05	0.000103611	0.000102232	2.1731E-05	2.8261E-05	2.08016E-05	2.14105E-06	2.50837E-05	2.14105E-06	1.27142E-05	1.84485E-05	1.09359E-05	5.26688E-09	6.7225E-08	1.154E-08	8.40317E-08	0.08403172
3830703773365	383070	3773365	9.00105E-05	0.000105845	0.000104436	2.21995E-05	2.88702E-05	2.125E-05	2.1872E-06	2.56244E-05	2.1872E-06	1.27454E-05	1.84938E-05	1.09627E-05	5.4837E-09	6.9777E-08	1.1948E-08	8.72079E-08	0.08720789
3830803773365	383080	3773365	9.18209E-05	0.000107974	0.000106536	2.26459E-05	2.94509E-05	2.16774E-05	2.23119E-06	2.61398E-05	2.23119E-06	1.27422E-05	1.84893E-05	1.09601E-05	5.70373E-09	7.2351E-08	1.2356E-08	9.04106E-08	0.09041057
3830903773365	383090	3773365	9.44501E-05	0.000111066	0.000109587	2.32944E-05	3.02941E-05	2.22981E-05	2.29508E-06	2.68883E-05	2.29508E-06	1.28233E-05	1.8607E-05	1.10298E-05	5.98862E-09	7.5722E-08	1.2896E-08	9.46066E-08	0.09460663
3831003773365	383100	3773365	0.000100076	0.000117681	0.000116114	2.46819E-05	3.20986E-05	2.36264E-05	2.43179E-06	2.84899E-05	2.43179E-06	1.32819E-05	1.92723E-05	1.14242E-05	6.51268E-09	8.2027E-08	1.3926E-08	1.02465E-07	0.10246537
3831103773365	383110	3773365	0.000106281	0.000124978	0.000123314	2.62124E-05	3.4089E-05	2.50913E-05	2.58257E-06	3.02565E-05	2.58257E-06	1.37591E-05	1.99648E-05	1.18347E-05	7.11832E-09	8.9279E-08	1.5104E-08	1.11501E-07	0.11150086
3831203773365	383120	3773365	0.000114286	0.000134391	0.000132601	2.81865E-05	3.66563E-05	2.69811E-05	2.77708E-06	3.25352E-05	2.77708E-06	1.43799E-05	2.08655E-05	1.23686E-05	7.92328E-09	9.8889E-08	1.6662E-08	1.23474E-07	0.12347402
3831303773365	383130	3773365	0.000124212	0.000146063	0.000144118	3.06347E-05	3.98401E-05	2.93245E-05	3.01828E-06	3.53611E-05	3.01828E-06	1.50942E-05	2.1902E-05	1.2983E-05	8.9847E-09	1.1148E-07	1.8694E-08	1.39162E-07	0.13916181
3831403773365	383140	3773365	0.000135431	0.000159256	0.000157135	3.34015E-05	4.34384E-05	3.1973E-05	3.29089E-06	3.85548E-05	3.29089E-06	1.57929E-05	2.29158E-05	1.3584E-05	1.0323E-08	1.272E-07	2.1208E-08	1.58736E-07	0.15873563
3831503773365	383150	3773365	0.000146259	0.000171989	0.000169699	3.60722E-05	4.69116E-05	3.45295E-05	3.55402E-06	4.16375E-05	3.55402E-06	1.63481E-05	2.37215E-05	1.40616E-05	1.18554E-08	1.4496E-07	2.4015E-08	1.80835E-07	0.18083486
3831603773365	383160	3773365	0.000158158	0.00018598	0.000183504	3.90067E-05	5.07279E-05	3.73385E-05	3.84313E-06	4.50247E-05	3.84313E-06	1.68628E-05	2.44683E-05	1.45043E-05	1.38719E-08	1.6805E-07	2.7628E-08	2.0955E-07	0.20955011
3831703773365	383170	3773365	0.000171855	0.000202087	0.000199397	4.23849E-05	5.51212E-05	4.05722E-05	4.17597E-06	4.89242E-05	4.17597E-06	1.73182E-05	2.51291E-05	1.4896E-05	1.68756E-08	2.0196E-07	3.2874E-08	2.5171E-07	0.25170976
3831803773365	383180	3773365	0.000186995	0.000219891	0.000216963	4.61189E-05	5.99773E-05	4.41465E-05	4.54387E-06	5.32343E-05	4.54387E-06	1.76239E-05	2.55727E-05	1.5159E-05	2.17962E-08	2.5666E-07	4.122E-08	3.19677E-07	0.31967725
3831903773365	383190	3773365	0.000202469	0.000238087	0.000234917	4.99354E-05	6.49405E-05	4.77998E-05	4.91988E-06	5.76395E-05	4.91988E-06	1.76208E-05	2.55682E-05	1.51563E-05	3.07312E-08	3.5458E-07	5.5998E-08	4.41307E-07	0.44130687
3835303773365	383530	3773365	0.007519552	0.008842378	0.00872464	0.00185456	0.00241184	0.001775246	0.000182721	0.002140687	0.000182721	2.75526E-05	3.99794E-05	2.3699E-05	1.96491E-07	2.9683E-06	6.3149E-07	3.79629E-06	3.79629266
3835403773365	383540	3773365	0.004985064	0.005862028	0.005783974	0.001229475	0.001598922	0.001176894	0.000121134	0.001419162	0.000121134	2.89562E-05	4.20161E-05	2.49063E-05	1.29173E-07	1.9565E-06	4.1089E-07	2.49657E-06	2.49657259
3835503773365	383550	3773365	0.003542986	0.004166261	0.004110786	0.000873813	0.001136386	0.000836442	8.60924E-05	0.001008627	8.60924E-05	2.98016E-05	4.32427E-05	2.56334E-05	9.13079E-08	1.3855E-06	2.8752E-07	1.76438E-06	1.76437734
3835603773365	383560	3773365	0.00275593	0.003240748	0.003197596	0.0006797	0.000883944	0.000650631	6.69674E-05	0.000784566	6.69674E-05	3.02476E-05	4.389E-05	2.60171E-05	7.09594E-08	1.0774E-06	2.2174E-07	1.37007E-06	1.37006623
3835703773365	383570	3773365	0.002224874	0.002616269	0.002581433	0.000548724	0.000713612	0.000525257	5.40631E-05	0.000633383	5.40631E-05	3.05533E-05	4.43335E-05	2.628E-05	5.73677E-08	8.7093E-07	1.7807E-07	1.10637E-06	1.1063683
3835803773365	383580	3773365	0.001844372	0.00216883	0.002139952	0.000454881	0.000591568	0.000435427	4.48171E-05	0.000525061	4.48171E-05	3.07155E-05	4.45689E-05	2.64195E-05	4.76972E-08	7.2374E-07	1.4718E-07	9.18616E-07	0.91861597
3835903773365	383590	3773365	0.001561038	0.001835653	0.001811211	0.000385002	0.000500691	0.000368536	3.79323E-05	0.000444401	3.79323E-05	3.07436E-05	4.46096E-05	2.64437E-05	4.05243E-08	6.1444E-07	1.2437E-07	7.79333E-07	0.77933278
3836003773365	383600	3773365	0.001343162	0.001579448	0.001558417	0.000331266	0.000430809	0.000317099	3.2638E-05	0.000382375	3.2638E-05	3.065E-05	4.44738E-05	2.63632E-05	3.50189E-08	5.3049E-07	1.0694E-07	6.7245E-07	0.67244984
3836103773365	383610	3773365	0.001162116	0.001366553	0.001348357	0.000286615	0.00037274	0.000274357	2.82387E-05	0.000330834	2.82387E-05	3.0388E-05	4.40936E-05	2.61378E-05	3.04474E-08	4.6075E-07	9.2541E-08	5.83738E-07	0.58373806
3836203773365	383620	3773365	0.001017444	0.00119643	0.0011805	0.000250934	0.000326337	0.000240202	2.47233E-05	0.000289649	2.47233E-05	2.99981E-05	4.35279E-05	2.58024E-05	2.67921E-08	4.0498E-07	8.1077E-08	5.12854E-07	0.51285361
3836303773365	383630	3773365	0.000900857	0.001059334	0.001045229	0.00022218	0.000288943	0.000212678	2.18903E-05	0.000256459	2.18903E-05	2.95333E-05	4.28535E-05	2.54027E-05	2.38418E-08	3.5998E-07	7.1863E-08	4.55688E-07	0.45568847
3836403773365	383640	3773365	0.00080624	0.000948072	0.000935449	0.000198844	0.000258595	0.00019034	1.95911E-05	0.000229523	1.95911E-05	2.90436E-05	4.21429E-05	2.49814E-05	2.14435E-08	3.2341E-07	6.4402E-08	4.09257E-07	0.40925731
3836503773365	383650	3773365	0.000726746	0.000854594	0.000843215	0.000179239	0.000233098	0.000171573	1.76595E-05	0.000206892	1.76595E-05	2.85164E-05	4.1378E-05	2.4528E-05	1.94234E-08	2.9262E-07	5.8141E-08	3.70187E-07	0.37018661
3836603773365	383660	3773365	0.000653569	0.000768544	0.000758311	0.000161191	0.000209627	0.000154297	1.58813E-05	0.00018606	1.58813E-05	2.77928E-05	4.03279E-05	2.39056E-05	1.75559E-08	2.6418E-07	5.2375E-08	3.34114E-07	0.33411426
3836703773365	383670	3773365	0.000590641	0.000694546	0.000685298	0.000145671	0.000189444	0.000139441	1.43522E-05	0.000168145	1.43522E-05	2.70441E-05	3.92416E-05	2.32616E-05	1.5944E-08	2.3966E-07	4.7417E-08	3.03018E-07	0.30301774
3836803773365	383680	3773365	0.000536871	0.000631317	0.000622911	0.00013241	0.000172197	0.000126747	1.30456E-05	0.000152838	1.30456E-05	2.63298E-05	3.82051E-05	2.26472E-05	1.45629E-08	2.1866E-07	4.3182E-08	2.76401E-07	0.27640143
3836903773365	383690	3773365	0.000489836	0.000576007	0.000568337	0.000120809	0.000157111	0.000115642	1.19027E-05	0.000139448	1.19027E-05	2.56529E-05	3.7223E-05	2.2065E-05	1.33508E-08	2.0024E-07	3.9478E-08	2.53069E-07	0.25306871
3837003773365	383700	3773365	0.000449245	0.000528275	0.000521241	0.000110798	0.000144092	0.0001060 6	1.09164E-05	0.000127892	1.09164E-05	2.50634E-05	3.63675E-05	2.15579E-05	1.2302E-08	1.8432E-07	3.6281E-08	2.329E-07	0.23290021
3837103773365	383710	3773365	0.000418213	0.000491784	0.000485236	0.000103145	0.000134139	9.87333E-05	1.01623E-05	0.000119058	1.01623E-05	2.46922E-05	3.58289E-05	2.12386E-05	1.15001E-08	1.7215E-07	3.3842E-08	2.17488E-07	0.21748776
3837203773365	383720	3773365	0.000392428	0.000461463	0.000455319	9.67852E-05	0.000125868	9.26459E-05	9.53576E-06	0.000111717	9.53576E-06	2.4399E-05	3.54034E-05	2.09864E-05	1.08329E-08	1.6202E-07	3.1816E-08	2.04673E-07	0.20467258
3837303773365	383730	3773365	0.000369729	0.000434771	0.000428982	9.11869E-05	0.000118588	8.72871E-05	8.98419E-06	0.000105255	8.98419E-06	2.41276E-05	3.50097E-05	2.0753E-05	1.02441E-08	1.531E-07	3.0032E-08	1.93374E-07	0.19337352
3837403773365	383740	3773365	0.000354639	0.000417026	0.000411474	8.74652E-05	0.000113748	8.37246E-05	8.61751E-06	0.00010096	8.61751E-06	2.40559E-05	3.49056E-05	2.06913E-05	9.85504E-09	1.4719E-07	2.8853E-08	1.85902E-07	0.18590183
3837503773365	383750	3773365	0.000340507	0.000400408	0.000395077	8.39798E-05	0.000109215	8.03883E-05	8.27411E-06	9.69365E-05	8.27411E-06	2.39872E-05	3.4806E-05	2.06323E-05	9.49014E-09	1.4166E-07	2.7748E-08	1.78898E-07	0.17889805
3837603773365	383760	3773365	0.000328258	0.000386004	0.000380865	8.09588E-05	0.000105286	7.74964E-05	7.97647E-06	9.34494E-05	7.97647E-06	2.39779E-05	3.47924E-05	2.06242E-05	9.17477E-09	1.3687E-07	2.6794E-08	1.72844E-07	0.17284411
3837703773365	383770	3773365	0.00031758	0.000373448	0.000368475	7.83252E-05	0.000101861	7.49755E-05	7.71699E-06	9.04095E-05	7.71699E-06	2.40371E-05	3.48784E-05	2.06752E-05	8.90103E-09	1.3272E-07	2.5966E-08	1.67587E-07	0.16758656
3837803773365	383780	3773365	0.000307587	0.000361697	0.000356881	7.58606E-05	9.86561E-05	7.26163E-05	7.47417E-06	8.75646E-05	7.47417E-06	2.41214E-05	3.50006E-05	2.07477E-05	8.64536E-09	1.2884E-07	2.5193E-08	1.62676E-07	0.16267636
3837903773365	383790	3773365	0.000298318	0.000350797	0.000346126	7.35746E-05	9.56831E-05	7.0428E-05	7.24894E-06	8.49259E-05	7.24894E-06	2.42337E-05	3.51636E-05	2.08442E-05	8.40835E-09	1.2524E-07	2.4476E-08	1.58125E-07	0.15812485
3838003773365	383800	3773365	0.000289695	0.000340657	0.000336121	7.14479E-05	9.29174E-05	6.83923E-05	7.03941E-06	8.24711E-05	7.03941E-06	2.43615E-05	3.53491E-05	2.09543E-05	8.18793E-09	1.2189E-07	2.3811E-08	1.53893E-07	0.15389329
3838103773365	383810	3773365	0.000281194	0.000330662	0.000326259	6.93515E-05	9.0191E-05	6.63855E-05	6.83286E-06	8.00512E-05	6.83286E-06	2.4452E-05	3.54804E-05	2.10321E-05	7.96963E-09	1.1858E-07	2.3152E-08	1.49707E-07	0.14970672
3838203773365	383820	3773365	0.000272644	0.000320607	0.000316338	6.72427E-05	8.74485E-05	6.43669E-05	6.62509E-06	7.76171E-05	6.62509E-06	2.44863E-05	3.55302E-05	2.10616E-05	7.74806E-09	1.1523E-07	2.2487E-08	1.45464E-07	0.14546449
3838303773365	383830	3773365	0.000264606	0.000311155	0.000307012	6.52603E-05	8.48704E-05	6.24693E-05	6.42977E-06	7.53288E-05	6.42977E-06	2.45113E-05	3.55664E-05	2.1083E-05	7.53921E-09	1.1207E-07	2.1859E-08	1.41469E-07	0.14146856
3838403773365	383840	3773365	0.000252179	0.000296542	0.000292593	6.21953E-05	8.08844E-05	5.95354E-05	6.12779E-06	7.17909E-05	6.12779E-06	2.40527E-05	3.4901E-05	2.06886E-05	7.20711E-09	1.0706E-07	2.0871E-08	1.35142E-07	0.13514165
3838503773365	383850	3773365	0.000239835	0.000282026	0.000278271	5.91509E-05	7.69253E-05	5.66212E-05	5.82784E-06	6.82769E-05	5.82784E-06	2.35131E-05	3.4118E-05	2.02245E-05	6.87536E-09	1.0207E-07	1.9885E-08	1.28828E-07	0.12882801
3838603773365	383860	3773365	0.000228204	0.000268349	0.000264776	5.62824E-05	7.31948E-05	5.38753E-05	5.54522E-06	6.49658E-05	5.54522E-06	2.29641E-05	3.33214E-05	1.97523E-05	6.56146E-09	9.7344E-08	1.8955E-08	1.2286E-07	0.12285966
3838703773365	383870	3773365	0.000216974	0.000255144	0.000251747	5.35128E-05	6.95929E-05	5.12242E-05	5.27235E-06	6.17689E-05	5.27235E-06	2.23746E-05	3.2466E-05	1.92452E-05	6.25678E-09	9.2764E-08	1.8053E-08	1.17073E-07	0.11707344
3838803773365	383880	3773365	0.000206597	0.000242941	0.000239706	5.09534E-05	6.62644E-05	4.87742E-05	5.02018E-06	5.88146E-05	5.02018E-06	2.181E-05	3.16468E-05	1.87596E-05	5.97421E-09	8.8518E-08	1.7219E-08	1.11711E-07	0.1117112
3838903773365	383890	3773365	0.000196765	0.00023138	0.000228299	4.85286E-05	6.3111E-05	4.64532E-05	4.78128E-06	5.60157E-05	4.78128E-06	2.12423E-05	3.0823E-05	1.82712E-05	5.70519E-09	8.448E-08	1.6426E-08	1.06611E-07	0.10661102
3839003773365	383900	3773365	0.000187586	0.000220585	0.000217648	4.62645E-05	6.01667E-05	4.42859E-05	4.55821E-06	5.34024E-05	4.55821E-06	2.06933E-05	3.00264E-05	1.7799E-05	5.45332E-09	8.0702E-08	1.5684E-08	1.0184E-07	0.10183955
3839103773365	383910	3773365	0.000178935	0.000210413	0.000207611	4.4131E-05	5.7392E-05	4.22436E-05	4.34801E-06	5.09397E-05	4.34801E-06	2.01599E-05	2.92524E-05	1.73402E-05	5.21499E-09	7.713E-08	1.4984E-08	9.73289E-08	0.0973289
3829703773375	382970	3773375	6.88211E-05	8.0928E-05	7.98504E-05	1.69735E-05	2.20739E-05	1.62476E-05	1.67231E-06	1.95922E-05	1.67231E-06	1.16255E-05	1.68689E-05	9.99955E-06	3.61971E-09	4.7247E-08	8.2494E-09	5.91157E-08	0.05911575
3829803773375	382980	3773375	7.1194E-05	8.37184E-05	8.26036E-05	1.75587E-05	2.2835E-05	1.68078E-05	1.72997E-06	2.02677E-05	1.72997E-06	1.18252E-05	1.71586E-05	1.01713E-05	3.78838E-09	4.9343E-08	8.6012E-09	6.17321E-08	0.06173209
3829903773375	382990	3773375	7.35614E-05	8.65022E-05	8.53504E-05	1.81426E-05	2.35943E-05	1.73667E-05	1.7875E-06	2.09417E-05	1.7875E-06	1.20123E-05	1.74302E-05	1.03322E-05	3.96233E-09	5.1494E-08	8.9613E-09	6.44175E-08	0.06441747
3830003773375	383000	3773375	7.58397E-05	8.91812E-05	8.79938E-05	1.87045E-05	2.4325E-05	1.79045E-05	1.84286E-06	2.15902E-05	1.84286E-06	1.21777E-05	1.767E-05	1.04744E-05	4.13708E-09	5.3643E-08	9.319E-09	6.70991E-08	0.06709911

			EGIODemolition	EGIOSite Grubbing / Prep	EGIOMass Grading / Excavation	EGIOMass Grading / Excavation	EGIODrainage / Utilities Trenching	EGIODrainage / Utilities Trenching	EGIOFoundations / Concrete Pads	EGIOFoundations / Concrete Pads	EGIOBuilding / Structure Construction	EGIOBuilding / Structure Construction	EGIOAsphalt Paving	EGIOArchitectural Coating	EGIOLandscaping or Other Finishing	EGIOWaterside Construction (Piles)	HIWaterside Construction (Landscaping)	HIWaterside Construction (Landscaping)	KMDemolition	KMSite Grubbing / Prep	KMMass Grading / Excavation
Unique Identifier	X (UTM)	Y (UTM)	2025	2025	2025	2026	2026	2027	2026	2027	2026	2027	2027	2027	2027	2027	2025	2026	2025	2025	2025
3830103773375	383010	3773375	0.000252107	9.888E-05	3.2746E-05	3.20713E-05	7.44712E-05	7.43563E-05	9.78454E-05	9.77823E-05	0.000104805	0.000102293	4.07833E-06	4.07833E-06	0.000110449	4.07833E-06	4.97304E-05	4.81727E-05	3.10335E-05	0.000134687	0.000102377
3830203773375	383020	3773375	0.000258942	0.00010156	3.36338E-05	3.29409E-05	7.64903E-05	7.63723E-05	0.000100498	0.000100433	0.000107646	0.000105066	4.1889E-06	4.1889E-06	0.000113444	4.1889E-06	5.09897E-05	4.93926E-05	3.12733E-05	0.000135729	0.000103168
3830303773375	383030	3773375	0.000265643	0.00010419	3.45042E-05	3.37933E-05	7.84696E-05	7.83486E-05	0.000103099	0.000103032	0.000110432	0.000107785	4.2973E-06	4.2973E-06	0.000116379	4.2973E-06	5.22185E-05	5.05829E-05	3.14137E-05	0.000136337	0.000103631
3830403773375	383040	3773375	0.000275245	0.00010795	3.57513E-05	3.50147E-05	8.1306E-05	8.11805E-05	0.000106825	0.000106756	0.000114423	0.000111681	4.45263E-06	4.45263E-06	0.000120586	4.45263E-06	5.40214E-05	5.23293E-05	3.18029E-05	0.000138027	0.000104915
3830503773375	383050	3773375	0.000290038	0.00011376	3.76728E-05	3.68966E-05	8.56758E-05	8.55436E-05	0.000112567	0.000112494	0.000120573	0.000117683	4.69194E-06	4.69194E-06	0.000127067	4.69194E-06	5.68414E-05	5.5061E-05	3.26991E-05	0.000141916	0.000107872
3830603773375	383060	3773375	0.000306269	0.00012012	3.9781E-05	3.89614E-05	9.04703E-05	9.03307E-05	0.000118866	0.000118789	0.00012732	0.000124269	4.9545E-06	4.9545E-06	0.000134178	4.9545E-06	5.99269E-05	5.80499E-05	3.36541E-05	0.000146061	0.000111022
3830703773375	383070	3773375	0.000321709	0.00012618	4.17865E-05	4.09256E-05	9.50312E-05	9.48845E-05	0.000124859	0.000124778	0.000133739	0.000130533	5.20427E-06	5.20427E-06	0.000140942	5.20427E-06	6.28456E-05	6.08771E-05	3.44394E-05	0.000149469	0.000113613
3830803773375	383080	3773375	0.000337804	0.00013249	4.38772E-05	4.29731E-05	9.97858E-05	9.96318E-05	0.000131105	0.000131021	0.00014043	0.000137064	5.46465E-06	5.46465E-06	0.000147994	5.46465E-06	6.58826E-05	6.38191E-05	3.52269E-05	0.000152887	0.000116211
3830903773375	383090	3773375	0.000357744	0.00014031	4.64672E-05	4.55098E-05	0.000105676	0.000105513	0.000138844	0.000138755	0.00014872	0.000145155	5.78722E-06	5.78722E-06	0.000156729	5.78722E-06	6.9648E-05	6.74665E-05	3.62996E-05	0.000157543	0.000119749
3831003773375	383100	3773375	0.000392936	0.00015412	5.10382E-05	4.99866E-05	0.000116071	0.000115892	0.000152503	0.000152404	0.000163349	0.000159434	6.35651E-06	6.35651E-06	0.000172147	6.35651E-06	7.6289E-05	7.38995E-05	3.85129E-05	0.000167149	0.000127051
3831103773375	383110	3773375	0.000434128	0.00017027	5.63885E-05	5.52267E-05	0.000128239	0.000128041	0.000168489	0.000168381	0.000180473	0.000176147	7.02287E-06	7.02287E-06	0.000190193	7.02287E-06	8.40351E-05	8.14029E-05	4.09774E-05	0.000177845	0.000135181
3831203773375	383120	3773375	0.000488792	0.00019171	6.34888E-05	6.21807E-05	0.000144387	0.000144164	0.000189705	0.000189583	0.000203198	0.000198328	7.90717E-06	7.90717E-06	0.000214142	7.90717E-06	9.42961E-05	9.13426E-05	4.41502E-05	0.000191615	0.000145648
3831303773375	383130	3773375	0.000561825	0.00022036	7.2975E-05	7.14715E-05	0.00016596	0.000165704	0.00021805	0.000217909	0.000233559	0.000227961	9.08862E-06	9.08862E-06	0.000246138	9.08862E-06	0.000107967	0.000104586	4.80993E-05	0.000208754	0.000158675
3831403773375	383140	3773375	0.000655705	0.00025718	8.5169E-05	8.34142E-05	0.000193692	0.000193393	0.000254486	0.000254322	0.000272586	0.000266052	1.06073E-05	1.06073E-05	0.000287267	1.06073E-05	0.000125447	0.000121518	5.25643E-05	0.000228133	0.000173405
3831503773375	383150	3773375	0.000757785	0.00029721	9.84282E-05	9.64002E-05	0.000223846	0.000223501	0.000294104	0.000293915	0.000315023	0.000307472	1.22587E-05	1.22587E-05	0.000331989	1.22587E-05	0.000144236	0.000139719	5.64975E-05	0.000245203	0.000186381
3831603773375	383160	3773375	0.000892713	0.00035013	0.000115954	0.000113565	0.000263703	0.000263296	0.000346471	0.000346248	0.000371114	0.000362219	1.44414E-05	1.44414E-05	0.000391101	1.44414E-05	0.000168859	0.00016357	6.08041E-05	0.000263894	0.000200588
3831703773375	383170	3773375	0.001093218	0.00042878	0.000141997	0.000139072	0.000322931	0.000322433	0.00042429	0.000424016	0.000454467	0.000443574	1.7685E-05	1.7685E-05	0.000478944	1.7685E-05	0.0002051	0.000198676	6.57784E-05	0.000285483	0.000216997
3831803773375	383180	3773375	0.001421385	0.00055749	0.000184623	0.000180819	0.00041987	0.000419222	0.000551655	0.000551299	0.000590891	0.000576728	2.29937E-05	2.29937E-05	0.000622715	2.29937E-05	0.000263712	0.000255452	7.13523E-05	0.000309674	0.000235385
3831903773375	383190	3773375	0.001986066	0.00077896	0.000257969	0.000252654	0.000586674	0.000585769	0.000770813	0.000770316	0.000825637	0.000805847	3.21285E-05	3.21285E-05	0.000870104	3.21285E-05	0.000363635	0.000352246	7.69873E-05	0.00033413	0.000253975
3835403773375	383540	3773375	0.005773717	0.00226453	0.000749944	0.000734492	0.001705528	0.001702896	0.002240841	0.002239395	0.00240022	0.002342688	9.34013E-05	9.34013E-05	0.002529491	9.34013E-05	0.001474324	0.001428146	0.002586294	0.011224698	0.008531967
3835503773375	383550	3773375	0.003815594	0.00149653	0.000495605	0.000485393	0.001127108	0.001125369	0.001480872	0.001479917	0.001586199	0.001548179	6.17248E-05	6.17248E-05	0.001671628	6.17248E-05	0.001015092	0.000983298	0.001768661	0.007676112	0.005834664
3835703773375	383570	3773375	0.002073686	0.00081333	0.00026935	0.0002638	0.000612557	0.000611612	0.000804819	0.0008043	0.000862062	0.000841399	3.3546E-05	3.3546E-05	0.000908491	3.3546E-05	0.000582157	0.000563923	0.000995619	0.004321057	0.003284464
3835803773375	383580	3773375	0.001675693	0.00065723	0.000217655	0.00021317	0.000494992	0.000494228	0.000650354	0.000649934	0.00069661	0.000679913	2.71076E-05	2.71076E-05	0.000734128	2.71076E-05	0.00047619	0.000461275	0.000806526	0.00350038	0.002660662
3835903773375	383590	3773375	0.001407706	0.00055212	0.000182846	0.000179079	0.000415829	0.000415188	0.000546345	0.000545993	0.000585204	0.000571177	2.27724E-05	2.27724E-05	0.000616722	2.27724E-05	0.0004028	0.000390183	0.000676051	0.002934109	0.002230236
3836003773375	383600	3773375	0.001208673	0.00047406	0.000156994	0.000153759	0.000357036	0.000356485	0.000469099	0.000468796	0.000502463	0.00049042	1.95527E-05	1.95527E-05	0.000529525	1.95527E-05	0.000347122	0.00033625	0.000577528	0.002506514	0.001905218
3836103773375	383610	3773375	0.001039192	0.00040759	0.00013498	0.000132199	0.000306972	0.000306499	0.000403321	0.000403061	0.000432007	0.000421652	1.6811E-05	1.6811E-05	0.000455274	1.6811E-05	0.000298885	0.000289523	0.000492761	0.002138616	0.001625576
3836203773375	383620	3773375	0.000906994	0.00035574	0.000117809	0.000115382	0.000267922	0.000267508	0.000352014	0.000351787	0.000377051	0.000368013	1.46724E-05	1.46724E-05	0.000397358	1.46724E-05	0.000260718	0.000252551	0.000426127	0.00184942	0.001405757
3836303773375	383630	3773375	0.000804725	0.00031562	0.000104525	0.000102372	0.000237712	0.000237345	0.000312322	0.000312121	0.000334536	0.000326518	1.3018E-05	1.3018E-05	0.000352554	1.3018E-05	0.000230912	0.000223679	0.000374398	0.001624912	0.001235106
3836403773375	383640	3773375	0.00072527	0.00028446	9.42048E-05	9.22639E-05	0.000214241	0.000213911	0.000281485	0.000281303	0.000301506	0.000294279	1.17327E-05	1.17327E-05	0.000317744	1.17327E-05	0.000207591	0.000201089	0.000334153	0.001450249	0.001102344
3836503773375	383650	3773375	0.000658839	0.00025841	8.55762E-05	8.3813E-05	0.000194618	0.000194318	0.000255703	0.000255538	0.000273889	0.000267324	1.0658E-05	1.0658E-05	0.00028864	1.0658E-05	0.000188	0.000182112	0.000300547	0.001304395	0.000991479
3836603773375	383660	3773375	0.000596253	0.00023386	7.74468E-05	7.58512E-05	0.00017613	0.000175858	0.000231412	0.000231263	0.000247871	0.00024193	9.64556E-06	9.64556E-06	0.000261221	9.64556E-06	0.0001695	0.00016422	0.00026909	0.00116787	0.000887706
3836703773375	383670	3773375	0.000541984	0.00021257	7.03978E-05	6.89474E-05	0.000160099	0.000159852	0.00021035	0.000210214	0.000225311	0.00021991	8.76765E-06	8.76765E-06	0.000237445	8.76765E-06	0.000153509	0.00014871	0.000241988	0.001050244	0.000798297
3836803773375	383680	3773375	0.000495259	0.00019425	6.43288E-05	6.30034E-05	0.000146297	0.000146071	0.000192215	0.000192091	0.000205887	0.000200952	8.01179E-06	8.01179E-06	0.000216975	8.01179E-06	0.000139727	0.00013535	0.000220818	0.000949687	0.000721864
3836903773375	383690	3773375	0.000453124	0.00017772	5.8856E-05	5.76434E-05	0.000133851	0.000133644	0.000175862	0.000175749	0.000188371	0.000183855	7.33018E-06	7.33018E-06	0.000198516	7.33018E-06	0.000127306	0.000123318	0.000198073	0.00085965	0.00065343
3837003773375	383700	3773375	0.00041716	0.00016362	5.41847E-05	5.30683E-05	0.000123227	0.000123037	0.000161904	0.0001618	0.00017342	0.000169263	6.74839E-06	6.74839E-06	0.00018276	6.74839E-06	0.0001167	0.000113045	0.000180464	0.000783226	0.000595335
3837103773375	383710	3773375	0.000390547	0.00015318	5.07278E-05	4.96827E-05	0.000115366	0.000115188	0.000151575	0.000151478	0.000162356	0.000158465	6.31786E-06	6.31786E-06	0.0001711	6.31786E-06	0.000108832	0.000105423	0.000167449	0.00072674	0.0005524
3837203773375	383720	3773375	0.000368891	0.00014468	4.7915E-05	4.69278E-05	0.000108969	0.000108801	0.000143171	0.000143078	0.000153354	0.000149678	5.96754E-06	5.96754E-06	0.000161613	5.96754E-06	0.000102419	9.92109E-05	0.000156885	0.000680892	0.00051755
3837303773375	383730	3773375	0.000349724	0.00013717	4.54253E-05	4.44894E-05	0.000103307	0.000103147	0.000135731	0.000135644	0.000145385	0.0001419	5.65747E-06	5.65747E-06	0.000153215	5.65747E-06	9.67502E-05	9.37198E-05	0.000147584	0.000640524	0.000486867
3837403773375	383740	3773375	0.000336789	0.00013209	4.37453E-05	4.2844E-05	9.9486E-05	9.93325E-05	0.000130712	0.000130627	0.000140008	0.000136652	5.44823E-06	5.44823E-06	0.000147549	5.44823E-06	9.28897E-05	8.99802E-05	0.000141258	0.000613072	0.000466
3837503773375	383750	3773375	0.0003247	0.00012735	4.2175E-05	4.1306E-05	9.59147E-05	9.57667E-05	0.000126019	0.000125938	0.000134982	0.000131747	5.25266E-06	5.25266E-06	0.000142252	5.25266E-06	8.92822E-05	8.64857E-05	0.000135365	0.000587496	0.000446559
3837603773375	383760	3773375	0.000314191	0.00012323	4.081E-05	3.99692E-05	9.28104E-05	9.26672E-05	0.000121941	0.000121862	0.000130614	0.000127483	5.08265E-06	5.08265E-06	0.000137648	5.08265E-06	8.61339E-05	8.3436E-05	0.000130231	0.00056521	0.00042962
3837703773375	383770	3773375	0.000305056	0.00011965	3.96235E-05	3.88071E-05	9.01121E-05	8.9973E-05	0.000118395	0.000118319	0.000126816	0.000123777	4.93488E-06	4.93488E-06	0.000133646	4.93488E-06	8.33803E-05	8.07687E-05	0.000125743	0.000545733	0.000414815
3837803773375	383780	3773375	0.000296496	0.00011629	3.85117E-05	3.77182E-05	8.75835E-05	8.74484E-05	0.000115073	0.000114999	0.000123258	0.000120303	4.79641E-06	4.79641E-06	0.000129896	4.79641E-06	8.07971E-05	7.82664E-05	0.00012154	0.000527494	0.000400952
3837903773375	383790	3773375	0.000288673	0.00011322	3.74955E-05	3.6723E-05	8.52726E-05	8.5141E-05	0.000112037	0.000111965	0.000120006	0.000117129	4.66985E-06	4.66985E-06	0.000126469	4.66985E-06	7.84291E-05	7.59726E-05	0.000117693	0.000510797	0.00038826
3838003773375	383800	3773375	0.00028137	0.00011036	3.6547E-05	3.5794E-05	8.31155E-05	8.29872E-05	0.000109203	0.000109132	0.00011697	0.000114166	4.55172E-06	4.55172E-06	0.00012327	4.55172E-06	7.62137E-05	7.38265E-05	0.000114104	0.000495219	0.000376419
3838103773375	383810	3773375	0.000274679	0.00010773	3.56778E-05	3.49427E-05	8.11388E-05	8.10136E-05	0.000106606	0.000106537	0.000114188	0.000111451	4.44347E-06	4.44347E-06	0.000120338	4.44347E-06	7.41812E-05	7.18577E-05	0.000110818	0.000480958	0.000365579
3838203773375	383820	3773375	0.000268616	0.00010535	3.48903E-05	3.41715E-05	7.93479E-05	7.92254E-05	0.000104253	0.000104185	0.000111668	0.000108991	4.34539E-06	4.34539E-06	0.000117682	4.34539E-06	7.23353E-05	7.00696E-05	0.0010784	0.000468032	0.000355754
3838303773375	383830	3773375	0.000262912	0.00010312	3.41495E-05	3.34459E-05	7.76631E-05	7.75432E-05	0.000102039	0.000101973	0.000109297	0.000106677	4.25313E-06	4.25313E-06	0.000115183	4.25313E-06	7.0606E-05	6.83944E-05	0.000105063	0.000455981	0.000346594
3838403773375	383840	3773375	0.00025226	9.894E-05	3.27658E-05	3.20907E-05	7.45163E-05	7.44013E-05	9.79047E-05	9.78415E-05	0.000104868	0.000102355	4.0808E-06	4.0808E-06	0.000110516	4.0808E-06	6.75312E-05	6.5416E-05	0.000100177	0.000434775	0.000330476
3838503773375	383850	3773375	0.000241374	9.467E-05	3.13518E-05	3.07059E-05	7.13006E-05	7.11906E-05	9.36796E-05	9.36192E-05	0.000100343	9.79374E-05	3.90469E-06	3.90469E-06	0.000105747	3.90469E-06	6.44098E-05	6.23924E-05	9.52367E-05	0.000413334	0.000314178
3838603773375	383860	3773375	0.000231026	9.0612E-05	3.00078E-05	2.93896E-05	6.82444E-05	6.81387E-05	8.96637E-05	8.96059E-05	9.60411E-05	9.3739E-05	3.73731E-06	3.73731E-06	0.000101214	3.73731E-06	6.14553E-05	5.95304E-05	9.05793E-05	0.000393121	0.000298814
3838703773375	383870	3773375	0.000220886	8.6634E-05	2.86907E-05	2.80955E-05	6.52485E-05	6.51479E-05	8.5728E-05	8.56727E-05	9.18254E-05	8.96244E-05	3.57326E-06	3.57326E-06	9.67709E-05	3.57326E-06	5.85797E-05	5.67448E-05	8.60645E-05	0.000373526	0.00028392
3838803773375	383880	3773375	0.000211454	8.2935E-05	2.74657E-05	2.68998E-05	6.24626E-05	6.23663E-05	8.20677E-05	8.20148E-05	8.79048E-05	8.57977E-05	3.42069E-06	3.42069E-06	9.26391E-05	3.42069E-06	5.59139E-05	5.41626E-05	8.18914E-05	0.000355414	0.000270153
3838903773375	383890	3773375	0.00020249	7.942E-05	2.63013E-05	2.57594E-05	5.98147E-05	5.97224E-05	7.85887E-05	7.8538E-05	8.41783E-05	8.21606E-05	3.27568E-06	3.27568E-06	8.87119E-05	3.27568E-06	5.33917E-05	5.17194E-05	7.79582E-05	0.000338344	0.000257178
3839003773375	383900	3773375	0.000194083	7.6122E-05	2.52093E-05	2.46899E-05	5.73313E-05	5.72428E-05	7.53258E-05	7.52772E-05	8.06833E-05	7.87494E-05	3.13968E-06	3.13968E-06	8.50287E-05	3.13968E-06	5.10363E-05	4.94378E-05	7.42965E-05	0.000322452	0.000245098
3839103773375	383910	3773375	0.000186134	7.3004E-05	2.41768E-05	2.36787E-05	5.49831E-05	5.48983E-05	7.22407E-05	7.2194E-05	7.73788E-05	7.5524E-05	3.01109E-06	3.01109E-06	8.15462E-05	3.01109E-06	4.88155E-05	4.72865E-05	7.08612E-05	0.000307543	0.00023365
3829703773385	382970	3773385	0.000201269	7.894E-05	2.61427E-05	2.5604E-05	5.94539E-05	5.93621E-05	7.81146E-05	7.80642E-05	8.36705E-05	8.16649E-05	3.25592E-06	3.25592E-06	8.81768E-05	3.25592E-06	3.97169E-05	3.84728E-05	2.66861E-05	0.00011582	8.80352E-05
3829803773385	382980	3773385	0.000212281	8.326E-05	2.7573E-05	2.70049E-05	6.27067E-05	6.261E-05	8.23884E-05	8.23353E-05	8.82483E-05	8.6133E-05	3.43406E-06	3.43406E-06	9.30012E-05	3.43406E-06	4.18785E-05	4.05668E-05	2.76547E-05	0.000120023	9.12305E-05
3829903773385	382990	3773385	0.000222987	8.7459E-05	2.89637E-05	2.83669E-05	6.58694E-05	6.57678E-05	8.65438E-05	8.64879E-05	9.26992E-05	9.04772E-05	3.60726E-06	3.60726E-06	9.76918E-05	3.60726E-06	4.39648E-05	4.25877E-05	2.8526E-05	0.000123805	9.41048E-05
3830003773385	383000	3773385	0.000232589	9.1225E-05	3.02108E-05	2.95884E-05	6.87057E-05	6.85997E-05	9.02703E-05	9.02121E-05	9.66908E-05	9.43732E-05	3.76259E-06	3.76259E-06	0.000101898	3.76259E-06	4.58161E-05	4.43811E-05	2.92117E-05	0.000126781	9.63669E-05
3830103773385	383010	3773385	0.000242999	9.5308E-05	3.1563E-05	3.09127E-05	7.17808E-05	7.16701E-05	9.43106E-05	9.42497E-05	0.000101018	9.85971E-05	3.93099E-06	3.93099E-06	0.000106459	3.93099E-06	4.78199E-05	4.63221E-05	2.99291E-05	0.000129894	9.87335E-05
3830203773385	383020	3773385	0.000250374	9.82E-05	3.25208E-05	3.18508E-05	7.39591E-05	7.3845E-05	9.71726E-05	9.71099E-05	0.00010084	0.000101589	4.05029E-06	4.05029E-06	0.0001096	4.05029E-06	4.9203E-05	4.76618E-05	3.0221E-05	0.000131161	9.96966E-05
3830303773385	383030	3773385	0.000258107	0.00010123	3.35253E-05	3.28346E-05	7.62436E-05	7.61259E-05	0.000100174	0.000100109	0.000107299	0.000104727	4.17539E-06	4.17539E-06	0.000113078	4.17539E-06	5.06542E-05	4.90677E-05	3.0479E-05	0.000132281	0.000100548
3830403773385	383040	3773385	0.000267996	0.00010511	3.48098E-05	3.40926E-05	7.91648E-05	7.90426E-05	0.000104012	0.000103945	0.00011141	0.00010874	4.33537E-06	4.33537E-06	0.00011741	4.33537E-06	5.25307E-05	5.08853E-05	3.09316E-05	0.000134245	0.000102041
3830503773385	383050	3773385	0.000281667	0.00011047	3.65855E-05	3.58317E-05	8.3203E-05	8.30746E-05	0.000109318	0.000109247	0.000117093	0.000114286	4.55652E-06	4.55652E-06	0.000123399	4.55652E-06	5.51444E-05	5.34171E-05	3.17463E-05	0.000137781	0.000104728
3830603773385	383060	3773385	0.000296559	0.00011631	3.85198E-05	3.77262E-05	8.76021E-05	8.74669E-05	0.000115098	0.000115023	0.000123284	0.000120329	4.79743E-06	4.79743E-06	0.000129924	4.79743E-06	5.79859E-05	5.61697E-05	3.26199E-05	0.000141573	0.00010761
3830703773385	383070	3773385	0.000312269	0.00012248	4.05603E-05	3.97246E-05	9.22426E-05	9.21003E-05	0.000121195	0.000121117	0.000129815	0.000126703	5.05156E-06	5.05156E-06	0.000136806	5.05156E-06	6.09745E-05	5.90647E-05	3.3507E-05	0.000145423	0.000110537
3830803773385	383080	3773385	0.000329209	0.00012912	4.27607E-05	4.18796E-05	9.72466E-05	9.70966E-05	0.000127769	0.000127687	0.000136857	0.000133577	5.3256E-06	5.3256E-06	0.000144228	5.3256E-06	6.41928E-05	6.21821E-05	3.44484E-05	0.000149509	0.000113642
3830903773385	383090	3773385	0.000349643	0.00013713	4.54148E-05	4.44791E-05	0.000103283	0.000103123	0.0001357	0.000135612	0.000145352	0.000141868	5.65616E-06	5.65616E-06	0.00015318	5.65616E-06	6.80658E-05	6.59338E-05	3.56298E-05	0.000154636	0.00011754
3831003773385	383100	3773385	0.000384376	0.00015076	4.99263E-05	4.88977E-05	0.000113543	0.000113368	0.00014918	0.000149084	0.000159791	0.000155961	6.21804E-06	6.21804E-06	0.000168397	6.21804E-06	7.46261E-05	7.22886E-05	3.78611E-05	0.0001643	0.000124901
3831103773385	383110	3773385	0.000425119	0.00016674	5.52183E-05	5.40806E-05	0.000125578	0.000125384	0.000164993	0.000164887	0.000176728	0.000172492	6.87713E-06	6.87713E-06	0.000186246	6.87713E-06	8.23004E-05	7.97226E-05	4.03754E-05	0.000175232	0.000133195
3831203773385	383120	3773385	0.000477915	0.00018744	6.2076E-05	6.0797E-05	0.000141174	0.000140956	0.000185484	0.000185364	0.000198676	0.000193914	7.73121E-06	7.73121E-06	0.000209377	7.73121E-06	9.2226E-05	8.93373E-05	4.35347E-05	0.000188943	0.000143617
3831303773385	383130	3773385	0.000547489	0.00021473	7.1113E-05	6.96478E-05	0.000161726	0.000161476	0.000212486	0.000212349	0.0002276	0.000222144	8.85672E-06	8.85672E-06	0.000239858	8.85672E-06	0.000105277	0.000101979	4.74317E-05	0.000205857	0.000156473
3831403773385	383140	3773385	0.000636537	0.00024966	8.26793E-05	8.09758E-05	0.00018803	0.00018774	0.000247047	0.000246887	0.000264618	0.000258275	1.02972E-05	1.02972E-05	0.00027887	1.02972E-05	0.00012189	0.000118072	5.1865E-05	0.000225098	0.000171098
3831503773385	383150	3773385	0.000728252	0.00028563	9.45922E-05	9.26432E-05	0.000215122	0.00021479	0.000282642	0.00028246	0.000302745	0.000295489	1.17809E-05	1.17809E-05	0.000319051	1.17809E-05	0.00013879	0.000134443	5.55764E-05	0.000241206	0.000183342
3831603773385	383160	3773385	0.000846932	0.00033218	0.000110007	0.000107741	0.00025018	0.00024979	0.000328703	0.000328491	0.000352082	0.000343643	1.37008E-05	1.37008E-05	0.000371044	1.37008E-05	0.000160466	0.00015544	5.96364E-05	0.000258826	0.000196735
3831703773385	383170	3773385	0.001017563	0.0003991	0.000132171	0.000129447	0.000300583	0.000300119	0.000394927	0.000394672	0.000423016	0.000412877	1.64611E-05	1.64611E-05	0.000445799	1.64611E-05	0.000191321	0.000185328	6.43594E-05	0.000279324	0.000212316

			KMMass Grading / Excavation	KMDrainage / Utilities Trenching	KMFoundations / Concrete Pads	KMBuilding / Structure Construction	KMAsphalt Paving	KMArchitectural Coating	KMLandscaping or Other Finishing	KMWaterside Construction (Piles)	EWNDemolition	EWNSite Grubbing / Prep	EWNDrainage / Utilities Trenching	EWNDrainage / Utilities Trenching	EWNDrainage / Utilities Trenching	EWNFoundations / Concrete Pads	EWNBuilding / Structure Construction	EWNAsphalt Paving	EWNLandscaping or Other Finishing	EWNWaterside Construction (Piles)	ISDemolition
Unique Identifier	X (UTM)	Y (UTM)	2026	2026	2026	2026	2026	2026	2026	2026	2027	2027	2027	2028	2029	2029	2029	2029	2029	2029	2027
3830103773375	383010	3773375	0.000101317	3.63839E-05	1.92542E-05	6.61315E-05	2.12454E-06	2.12454E-06	6.82561E-05	2.12454E-06	0.000240126	1.30872E-05	3.07312E-05	3.01377E-05	2.95142E-05	2.55648E-05	5.55123E-05	3.9494E-06	5.7487E-05	3.9494E-06	1.76483E-05
3830203773375	383020	3773375	0.0001021	3.66652E-05	1.94031E-05	6.66427E-05	2.14097E-06	2.14097E-06	6.87837E-05	2.14097E-06	0.000246589	1.34394E-05	3.15582E-05	3.09488E-05	3.03085E-05	2.62528E-05	5.70063E-05	4.05569E-06	5.90341E-05	4.05569E-06	1.77601E-05
3830303773375	383030	3773375	0.000102559	3.68297E-05	1.94901E-05	6.69417E-05	2.15057E-06	2.15057E-06	6.90923E-05	2.15057E-06	0.000252928	1.37849E-05	3.23696E-05	3.17445E-05	3.10877E-05	2.69277E-05	5.8472E-05	4.15996E-06	6.05519E-05	4.15996E-06	1.77992E-05
3830403773375	383040	3773375	0.000103829	3.7286E-05	1.97316E-05	6.77712E-05	2.17722E-06	2.17722E-06	6.99484E-05	2.17722E-06	0.000262094	1.42844E-05	3.35426E-05	3.28948E-05	3.22142E-05	2.79035E-05	6.05908E-05	4.31071E-06	6.27461E-05	4.31071E-06	1.79543E-05
3830503773375	383050	3773375	0.000106755	3.83367E-05	2.02876E-05	6.96809E-05	2.23857E-06	2.23857E-06	7.19195E-05	2.23857E-06	0.000276259	1.50565E-05	3.53554E-05	3.46727E-05	3.39553E-05	2.94116E-05	6.38655E-05	4.54368E-06	6.61373E-05	4.54368E-06	1.83763E-05
3830603773375	383060	3773375	0.000109873	3.94564E-05	2.08802E-05	7.1716E-05	2.30395E-06	2.30395E-06	7.402E-05	2.30395E-06	0.000291764	1.59015E-05	3.73397E-05	3.66187E-05	3.5861E-05	3.10623E-05	6.74499E-05	4.7987E-06	6.98493E-05	4.7987E-06	1.88234E-05
3830703773375	383070	3773375	0.000112437	4.0377E-05	2.13674E-05	7.33895E-05	2.35771E-06	2.35771E-06	7.57472E-05	2.35771E-06	0.000306511	1.67052E-05	3.92271E-05	3.84696E-05	3.76736E-05	3.26323E-05	7.08592E-05	5.04125E-06	7.33798E-05	5.04125E-06	1.91671E-05
3830803773375	383080	3773375	0.000115008	4.13004E-05	2.1856E-05	7.50677E-05	2.41163E-06	2.41163E-06	7.74793E-05	2.41163E-06	0.000321878	1.75428E-05	4.11938E-05	4.03983E-05	3.95624E-05	3.42684E-05	7.44118E-05	5.294E-06	7.70588E-05	5.294E-06	1.95011E-05
3830903773375	383090	3773375	0.00011851	4.2558E-05	2.25215E-05	7.73536E-05	2.48506E-06	2.48506E-06	7.98387E-05	2.48506E-06	0.000340867	1.85777E-05	4.3624E-05	4.27815E-05	4.18963E-05	3.629E-05	7.88016E-05	5.60631E-06	8.16048E-05	5.60631E-06	1.99873E-05
3831003773375	383100	3773375	0.000125736	4.51529E-05	2.38947E-05	8.207E-05	2.63658E-06	2.63658E-06	8.47066E-05	2.63658E-06	0.000374175	2.0393E-05	4.78866E-05	4.69619E-05	4.59902E-05	3.9836E-05	8.65016E-05	6.15412E-06	8.95787E-05	6.15412E-06	2.11037E-05
3831103773375	383110	3773375	0.000133782	4.80423E-05	2.54238E-05	8.73218E-05	2.8053E-06	2.8053E-06	9.01271E-05	2.8053E-06	0.000413094	2.25142E-05	5.28675E-05	5.18466E-05	5.07738E-05	4.39796E-05	9.54991E-05	6.79424E-06	9.88962E-05	6.79424E-06	2.23374E-05
3831203773375	383120	3773375	0.000144141	5.17621E-05	2.73923E-05	9.4083E-05	3.02251E-06	3.02251E-06	9.71055E-05	3.02251E-06	0.000464678	2.53256E-05	5.94692E-05	5.83208E-05	5.71141E-05	4.94714E-05	0.000107424	7.64266E-06	0.000111246	7.64266E-06	2.39191E-05
3831303773375	383130	3773375	0.000157033	5.6392E-05	2.98424E-05	0.000102498	3.29286E-06	3.29286E-06	0.000105791	3.29286E-06	0.000533536	2.90784E-05	6.82816E-05	6.6963E-05	6.55775E-05	5.68023E-05	0.000123343	8.77518E-06	0.00012773	8.77518E-06	2.58543E-05
3831403773375	383140	3773375	0.000171611	6.16269E-05	3.26127E-05	0.000112013	3.59854E-06	3.59854E-06	0.000115612	3.59854E-06	0.000621873	3.38929E-05	7.95869E-05	7.805E-05	7.64351E-05	6.6207E-05	0.000143765	1.02281E-05	0.000148879	1.02281E-05	2.7978E-05
3831503773375	383150	3773375	0.000184452	6.62382E-05	3.5053E-05	0.000120395	3.8678E-06	3.8678E-06	0.000124263	3.8678E-06	0.000717385	3.90984E-05	9.18104E-05	9.00374E-05	8.81745E-05	7.63755E-05	0.000165845	1.1799E-05	0.000171744	1.1799E-05	2.98056E-05
3831603773375	383160	3773375	0.000198512	7.12873E-05	3.7725E-05	0.000129572	4.16263E-06	4.16263E-06	0.000133735	4.16263E-06	0.000843057	4.59477E-05	0.000107894	0.00010581	0.000103621	8.9755E-05	0.000194898	1.38659E-05	0.000201831	1.38659E-05	3.17715E-05
3831703773375	383170	3773375	0.000214752	7.71191E-05	4.08112E-05	0.000140172	4.50317E-06	4.50317E-06	0.000144675	4.50317E-06	0.001028988	5.60812E-05	0.000131689	0.000129146	0.000126474	0.00010955	0.000237881	1.6924E-05	0.000246343	1.6924E-05	3.39861E-05
3831803773375	383180	3773375	0.000232949	8.36541E-05	4.42694E-05	0.00015205	4.88476E-06	4.88476E-06	0.000156935	4.88476E-06	0.001331379	7.25619E-05	0.000170389	0.000167099	0.000163641	0.000141744	0.000307788	2.18975E-05	0.000318737	2.18975E-05	3.63907E-05
3831903773375	383190	3773375	0.000251346	9.02606E-05	4.77656E-05	0.000164058	5.27053E-06	5.27053E-06	0.000169329	5.27053E-06	0.001850398	0.000100849	0.000236813	0.00023224	0.000227434	0.000197	0.000427775	3.04339E-05	0.000442992	3.04339E-05	3.87688E-05
3835403773375	383540	3773375	0.00844367	0.003032194	0.001604626	0.005511328	0.000177057	0.000177057	0.005688385	0.000177057	0.0063323	0.000345119	0.000810403	0.000794754	0.000778309	0.000674161	0.0014639	0.000104149	0.001515974	0.000104149	0.001198643
3835503773375	383550	3773375	0.005774281	0.002073594	0.001097338	0.003768972	0.000121082	0.000121082	0.003890054	0.000121082	0.004388381	0.000239172	0.000561622	0.000550776	0.00053938	0.000467204	0.001014505	7.21766E-05	0.001050593	7.21766E-05	0.000820055
3835703773375	383570	3773375	0.003250473	0.001167273	0.000617716	0.00212164	6.81598E-05	6.81598E-05	0.002189799	6.81598E-05	0.002532523	0.000138026	0.000324111	0.000317852	0.000311275	0.000269622	0.000585468	4.16529E-05	0.000606295	4.16529E-05	0.000462423
3835803773375	383580	3773375	0.002633127	0.000945578	0.000500396	0.001718687	5.52146E-05	5.52146E-05	0.001773902	5.52146E-05	0.002071903	0.000112921	0.000265161	0.00026004	0.00025466	0.000220583	0.000478982	3.4077E-05	0.000496021	3.4077E-05	0.000375018
3835903773375	383590	3773375	0.002207155	0.000792608	0.000419445	0.001440648	4.62823E-05	4.62823E-05	0.00148693	4.62823E-05	0.001751464	9.54571E-05	0.000224151	0.000219823	0.000215274	0.000186468	0.000404903	2.88067E-05	0.000419307	2.88067E-05	0.000314722
3836003773375	383600	3773375	0.001885501	0.000677099	0.000358318	0.001230699	3.95374E-05	3.95374E-05	0.001270236	3.95374E-05	0.001507831	8.21788E-05	0.000192971	0.000189245	0.000185329	0.000160529	0.00034858	2.47996E-05	0.0003609	2.47996E-05	0.000269195
3836103773375	383610	3773375	0.001608753	0.000577717	0.000305726	0.001050061	3.37343E-05	3.37343E-05	0.001083795	3.37343E-05	0.001296901	7.06828E-05	0.000165976	0.000162771	0.000159403	0.000138073	0.000299817	2.13304E-05	0.000310482	2.13304E-05	0.000230024
3836203773375	383620	3773375	0.001391208	0.000499595	0.000264384	0.000908066	2.91725E-05	2.91725E-05	0.000937238	2.91725E-05	0.001130119	6.1593E-05	0.000144632	0.000141839	0.000138904	0.000120317	0.000261261	1.85873E-05	0.000270554	1.85873E-05	0.000199225
3836303773375	383630	3773375	0.001222324	0.000438947	0.000232289	0.000797832	2.56312E-05	2.56312E-05	0.000823463	2.56312E-05	0.000999945	5.44983E-05	0.000127972	0.000125501	0.000122904	0.000106458	0.000231167	1.64463E-05	0.0002393	1.64463E-05	0.000175304
3836403773375	383640	3773375	0.001090936	0.000391764	0.00020732	0.000712073	2.28761E-05	2.28761E-05	0.000734949	2.28761E-05	0.000898117	4.89485E-05	0.00011494	0.000112721	0.000110388	9.5617E-05	0.000207627	1.47715E-05	0.00021512	1.47715E-05	0.000156689
3836503773375	383650	3773375	0.000981218	0.000352364	0.00018647	0.000640458	2.05754E-05	2.05754E-05	0.000661033	2.05754E-05	0.000812682	4.42922E-05	0.000104006	0.000101998	9.98875E-05	8.65212E-05	0.000187876	1.33663E-05	0.000194559	1.33663E-05	0.000141136
3836603773375	383660	3773375	0.000878519	0.000315484	0.000166953	0.000573425	1.84218E-05	1.84218E-05	0.000591846	1.84218E-05	0.000732423	3.9918E-05	9.3735E-05	9.19248E-05	9.00228E-05	7.79765E-05	0.000169321	1.20463E-05	0.000175345	1.20463E-05	0.000126561
3836703773375	383670	3773375	0.000790036	0.000283709	0.000150137	0.00051567	1.65664E-05	1.65664E-05	0.000532236	1.65664E-05	0.000662891	3.61284E-05	8.48363E-05	8.31981E-05	8.14766E-05	7.05739E-05	0.000153247	1.09027E-05	0.000158698	1.09027E-05	0.000113988
3836803773375	383680	3773375	0.000714393	0.000256545	0.000135762	0.000466297	1.49802E-05	1.49802E-05	0.000481277	1.49802E-05	0.000603122	3.28709E-05	7.71871E-05	7.56965E-05	7.41303E-05	6.42106E-05	0.00013943	9.91966E-06	0.000144389	9.91966E-06	0.000103227
3836903773375	383690	3773375	0.000646663	0.000232222	0.000122891	0.00042088	1.356E-05	1.356E-05	0.000435648	1.356E-05	0.000549317	2.99385E-05	7.03012E-05	6.89436E-05	6.75171E-05	5.84824E-05	0.000126991	9.03473E-06	0.000131508	9.03473E-06	9.3575E-05
3837003773375	383700	3773375	0.000589174	0.000211577	0.000111966	0.000384564	1.23545E-05	1.23545E-05	0.000396919	1.23545E-05	0.000503399	2.74359E-05	6.44247E-05	6.31805E-05	6.18733E-05	5.35938E-05	0.000116376	8.2795E-06	0.000120515	8.2795E-06	8.53774E-05
3837103773375	383710	3773375	0.000546683	0.000196319	0.000103891	0.00035683	1.14635E-05	1.14635E-05	0.000368293	1.14635E-05	0.00046928	2.55764E-05	6.00581E-05	5.88984E-05	5.76797E-05	4.99614E-05	0.000108488	7.71834E-06	0.000112347	7.71834E-06	7.93247E-05
3837203773375	383720	3773375	0.000512194	0.000183933	9.73368E-05	0.000334318	1.07403E-05	1.07403E-05	0.000345058	1.07403E-05	0.000441493	2.4062E-05	5.6502E-05	5.54109E-05	5.42644E-05	4.70031E-05	0.000102064	7.26133E-06	0.000105695	7.26133E-06	7.44176E-05
3837303773375	383730	3773375	0.000481828	0.000173029	9.1566E-05	0.000314497	1.01035E-05	1.01035E-05	0.000324601	1.01035E-05	0.000416946	2.27241E-05	5.33604E-05	5.233E-05	5.12472E-05	4.43896E-05	9.63894E-05	6.85759E-06	9.98182E-05	6.85759E-06	7.0096E-05
3837403773375	383740	3773375	0.000461177	0.000165613	8.76416E-05	0.000301018	9.67052E-06	9.67052E-06	0.000310689	9.67052E-06	0.000400192	2.1811E-05	5.12164E-05	5.02273E-05	4.91881E-05	4.2606E-05	9.25164E-05	6.58204E-06	9.58074E-05	6.58204E-06	6.71772E-05
3837503773375	383750	3773375	0.000441938	0.000158704	8.39854E-05	0.00028846	9.26708E-06	9.26708E-06	0.000297728	9.26708E-06	0.000384542	2.0958E-05	4.92134E-05	4.8263E-05	4.72644E-05	4.09398E-05	8.88983E-05	6.32464E-06	9.20606E-05	6.32464E-06	6.44568E-05
3837603773375	383760	3773375	0.000425174	0.000152683	8.07995E-05	0.000277518	8.91555E-06	8.91555E-06	0.000286434	8.91555E-06	0.000370867	2.02127E-05	4.74633E-05	4.65467E-05	4.55836E-05	3.94839E-05	8.57369E-05	6.09972E-06	8.87868E-05	6.09972E-06	6.20927E-05
3837703773375	383770	3773375	0.000410522	0.000147422	7.80152E-05	0.000267955	8.60832E-06	8.60832E-06	0.000276563	8.60832E-06	0.000358884	1.95596E-05	4.59297E-05	4.50427E-05	4.41108E-05	3.82081E-05	8.29667E-05	5.90263E-06	8.5918E-05	5.90263E-06	6.00332E-05
3837803773375	383780	3773375	0.000396802	0.000142495	7.54078E-05	0.000259	8.32062E-06	8.32062E-06	0.0026732	8.32062E-06	0.000347628	1.89462E-05	4.44892E-05	4.36301E-05	4.27273E-05	3.70098E-05	8.03646E-05	5.71751E-06	8.32234E-05	5.71751E-06	5.8105E-05
3837903773375	383790	3773375	0.000384242	0.000137985	7.30209E-05	0.000250801	8.05724E-06	8.05724E-06	0.000258858	8.05724E-06	0.000337276	1.8382E-05	4.31644E-05	4.23308E-05	4.1455E-05	3.59077E-05	7.79715E-05	5.54725E-06	8.07451E-05	5.54725E-06	5.63431E-05
3838003773375	383800	3773375	0.000372524	0.000133776	7.0794E-05	0.000243153	7.81152E-06	7.81152E-06	0.000250964	7.81152E-06	0.000327575	1.78533E-05	4.19228E-05	4.11132E-05	4.02626E-05	3.48749E-05	7.57287E-05	5.38769E-06	7.84226E-05	5.38769E-06	5.47014E-05
3838103773375	383810	3773375	0.000361796	0.000129924	6.87553E-05	0.00023615	7.58657E-06	7.58657E-06	0.000243737	7.58657E-06	0.000318632	1.73658E-05	4.07783E-05	3.99908E-05	3.91634E-05	3.39228E-05	7.36612E-05	5.2406E-06	7.62815E-05	5.2406E-06	5.31965E-05
3838203773375	383820	3773375	0.000352073	0.000126432	6.69075E-05	0.000229804	7.38268E-06	7.38268E-06	0.000237187	7.38268E-06	0.000310462	1.69206E-05	3.97327E-05	3.89654E-05	3.81592E-05	3.3053E-05	7.17725E-05	5.10623E-06	7.43257E-05	5.10623E-06	5.1837E-05
3838303773375	383830	3773375	0.000343007	0.000123177	6.51847E-05	0.000223887	7.19258E-06	7.19258E-06	0.000231079	7.19258E-06	0.00030279	1.65024E-05	3.87508E-05	3.80025E-05	3.72162E-05	3.22362E-05	6.99989E-05	4.98004E-06	7.24889E-05	4.98004E-06	5.05656E-05
3838403773375	383840	3773375	0.000327055	0.000117448	6.21533E-05	0.000213475	6.85809E-06	6.85809E-06	0.000220333	6.85809E-06	0.000289651	1.57863E-05	3.70693E-05	3.63534E-05	3.56013E-05	3.08373E-05	6.69614E-05	4.76394E-06	6.93434E-05	4.76394E-06	4.82811E-05
3838503773375	383850	3773375	0.000310927	0.000111656	5.90881E-05	0.000202947	6.51988E-06	6.51988E-06	0.000209467	6.51988E-06	0.000276358	1.50619E-05	3.53682E-05	3.46852E-05	3.39675E-05	2.94222E-05	6.38885E-05	4.54532E-06	6.61611E-05	4.54532E-06	4.59659E-05
3838603773375	383860	3773375	0.000295721	0.000106196	5.61985E-05	0.000193022	6.20104E-06	6.20104E-06	0.000199223	6.20104E-06	0.000263786	1.43767E-05	3.37591E-05	3.31072E-05	3.24222E-05	2.80836E-05	6.0982E-05	4.33854E-06	6.31512E-05	4.33854E-06	4.37806E-05
3838703773375	383870	3773375	0.000280981	0.000100903	5.33974E-05	0.000183401	5.89195E-06	5.89195E-06	0.000189293	5.89195E-06	0.000251566	1.37106E-05	3.21952E-05	3.15735E-05	3.09202E-05	2.67826E-05	5.81569E-05	4.13755E-06	6.02256E-05	4.13755E-06	4.16555E-05
3838803773375	383880	3773375	0.000267357	9.60102E-05	5.08082E-05	0.000174509	5.60626E-06	5.60626E-06	0.000180115	5.60626E-06	0.000240226	1.30926E-05	3.07439E-05	3.01502E-05	2.95264E-05	2.55753E-05	5.55353E-05	3.95104E-06	5.75109E-05	3.95104E-06	3.96882E-05
3838903773375	383890	3773375	0.000254516	9.13989E-05	4.83679E-05	0.000166127	5.337E-06	5.337E-06	0.000171464	5.337E-06	0.000229491	1.25075E-05	2.93701E-05	2.88029E-05	2.8207E-05	2.44325E-05	5.30537E-05	3.77448E-06	5.49409E-05	3.77448E-06	3.78313E-05
3839003773375	383900	3773375	0.000242562	8.71059E-05	4.60961E-05	0.000158324	5.08632E-06	5.08632E-06	0.0016341	5.08632E-06	0.000219453	1.19605E-05	2.80854E-05	2.7543E-05	2.69732E-05	2.33638E-05	5.0733E-05	3.60938E-06	5.25377E-05	3.60938E-06	3.61001E-05
3839103773375	383910	3773375	0.000231346	8.30783E-05	4.39647E-05	0.000151003	4.85114E-06	4.85114E-06	0.000155855	4.85114E-06	0.000209997	1.14451E-05	2.68752E-05	2.63562E-05	2.58109E-05	2.2357E-05	4.8547E-05	3.45385E-06	5.02739E-05	3.45385E-06	3.44723E-05
3829703773385	382970	3773385	8.71242E-05	3.1287E-05	1.6557E-05	5.68674E-05	1.82692E-06	1.82692E-06	5.86944E-05	1.82692E-06	0.000190456	1.03801E-05	2.43745E-05	2.39038E-05	2.34092E-05	2.02767E-05	4.40296E-05	3.13247E-06	4.55959E-05	3.13247E-06	1.5491E-05
3829803773385	382980	3773385	9.02864E-05	3.24226E-05	1.71579E-05	5.89315E-05	1.89323E-06	1.89323E-06	6.08247E-05	1.89323E-06	0.000201138	1.09623E-05	2.57414E-05	2.52444E-05	2.4722E-05	2.14139E-05	4.64989E-05	3.30815E-06	4.8153E-05	3.30815E-06	1.59898E-05
3829903773385	382990	3773385	9.31309E-05	3.34441E-05	1.76985E-05	6.07882E-05	1.95288E-06	1.95288E-06	6.2741E-05	1.95288E-06	0.00021149	1.15265E-05	2.70663E-05	2.65436E-05	2.59944E-05	2.2516E-05	4.88921E-05	3.47841E-06	5.06313E-05	3.47841E-06	1.64342E-05
3830003773385	383000	3773385	9.53696E-05	3.42481E-05	1.81239E-05	6.22494E-05	1.99982E-06	1.99982E-06	6.42492E-05	1.99982E-06	0.000220739	1.20306E-05	2.825E-05	2.77045E-05	2.71313E-05	2.35007E-05	5.10304E-05	3.63054E-06	5.28457E-05	3.63054E-06	1.67765E-05
3830103773385	383010	3773385	9.77118E-05	3.50891E-05	1.8569E-05	6.37781E-05	2.04894E-06	2.04894E-06	6.58271E-05	2.04894E-06	0.000230754	1.25764E-05	2.95318E-05	2.89615E-05	2.83622E-05	2.4567E-05	5.33457E-05	3.79526E-06	5.52434E-05	3.79526E-06	1.71328E-05
3830203773385	383020	3773385	9.86649E-05	3.54314E-05	1.87502E-05	6.44002E-05	2.06892E-06	2.06892E-06	6.64692E-05	2.06892E-06	0.000237791	1.29599E-05	3.04323E-05	2.98446E-05	2.92271E-05	2.53161E-05	5.49725E-05	3.91099E-06	5.69279E-05	3.91099E-06	1.72529E-05
3830303773385	383030	3773385	9.95071E-05	3.57339E-05	1.89102E-05	6.495E-05	2.08658E-06	2.08658E-06	6.70366E-05	2.08658E-06	0.000245187	1.3363E-05	3.13789E-05	3.07729E-05	3.01362E-05	2.61036E-05	5.66824E-05	4.03265E-06	5.86987E-05	4.03265E-06	1.7341E-05
3830403773385	383040	3773385	0.000100985	3.62645E-05	1.9191E-05	6.59145E-05	2.11757E-06	2.11757E-06	6.80321E-05	2.11757E-06	0.00025469	1.38809E-05	3.2595E-05	3.19655E-05	3.13041E-05	2.71152E-05	5.88791E-05	4.18893E-06	6.09735E-05	4.18893E-06	1.75212E-05
3830503773385	383050	3773385	0.000103645	3.72197E-05	1.96965E-05	6.76506E-05	2.17335E-06	2.17335E-06	6.9824E-05	2.17335E-06	0.000267798	1.45953E-05	3.42726E-05	3.36108E-05	3.29153E-05	2.85108E-05	6.19095E-05	4.40453E-06	6.41118E-05	4.40453E-06	1.78999E-05
3830603773385	383060	3773385	0.000106497	3.82438E-05	2.02385E-05	6.95121E-05	2.23315E-06	2.23315E-06	7.17453E-05	2.23315E-06	0.000282078	1.53736E-05	3.61002E-05	3.5403E-05	3.46705E-05	3.00311E-05	6.52108E-05	4.63939E-06	6.75304E-05	4.63939E-06	1.83023E-05
3830703773385	383070	3773385	0.000109393	3.92839E-05	2.07889E-05	7.14026E-05	2.29388E-06	2.29388E-06	7.36965E-05	2.29388E-06	0.000297116	1.61932E-05	3.80247E-05	3.72904E-05	3.65188E-05	3.16321E-05	6.86872E-05	4.88673E-06	7.11306E-05	4.88673E-06	1.87033E-05
3830803773385	383080	3773385	0.000112466	4.03877E-05	2.1373E-05	7.34088E-05	2.35833E-06	2.35833E-06	7.57671E-05	2.35833E-06	0.000313318	1.70762E-05	4.00982E-05	3.93239E-05	3.85102E-05	3.3357E-05	7.24328E-05	5.1532E-06	7.50094E-05	5.1532E-06	1.91266E-05
3830903773385	383090	3773385	0.000116323	4.17726E-05	2.21059E-05	7.59261E-05	2.4392E-06	2.4392E-06	7.83653E-05	2.4392E-06	0.000332805	1.81383E-05	4.25921E-05	4.17696E-05	4.09054E-05	3.54316E-05	7.69377E-05	5.4737E-06	7.96746E-05	5.4737E-06	1.96785E-05
3831003773385	383100	3773385	0.000123608	4.43887E-05	2.34904E-05	8.06812E-05	2.59196E-06	2.59196E-06	8.32731E-05	2.59196E-06	0.000365668	1.99294E-05	4.67979E-05	4.58942E-05	4.49446E-05	3.89304E-05	8.4535E-05	6.01421E-06	8.75421E-05	6.01421E-06	2.08173E-05
3831103773385	383110	3773385	0.000131817	4.73365E-05	2.50503E-05	8.6039E-05	2.76409E-06	2.76409E-06	8.88031E-05	2.76409E-06	0.000404166	2.20276E-05	5.17249E-05	5.07261E-05	4.96765E-05	4.30291E-05	9.34351E-05	6.6474E-06	9.67588E-05	6.6474E-06	2.20887E-05
3831203773385	383120	3773385	0.000142131	5.10404E-05	2.70104E-05	9.27713E-05	2.98037E-06	2.98037E-06	9.57516E-05	2.98037E-06	0.000454005	2.47438E-05	5.81032E-05	5.69812E-05	5.58022E-05	4.83351E-05	0.000104957	7.46711E-06	0.00010869	7.46711E-06	2.36774E-05
3831303773385	383130	3773385	0.000154854	5.56093E-05	2.94282E-05	0.000101076	3.24716E-06	3.24716E-06	0.000104323	3.24716E-06	0.000519632	2.83206E-05	6.65021E-05	6.52179E-05	6.38684E-05	5.5322E-05	0.000120128	8.54648E-06	0.000124402	8.54648E-06	2.56014E-05
3831403773385	383140	3773385	0.000169328	6.0807E-05	3.21788E-05	0.000110523	3.55066E-06	3.55066E-06	0.000114074	3.55066E-06	0.000603466	3.28897E-05	7.72312E-05	7.57398E-05	7.41727E-05	6.42473E-05	0.000139509	9.92533E-06	0.000144472	9.92533E-06	2.77237E-05
3831503773385	383150	3773385	0.000181445	6.51583E-05	3.44815E-05	0.000118432	3.80475E-06	3.80475E-06	0.000122237	3.80475E-06	0.000689261	3.75656E-05	8.82112E-05	8.65077E-05	8.47178E-05	7.33814E-05	0.000159343	1.13364E-05	0.000165011	1.13364E-05	2.94563E-05
3831603773385	383160	3773385	0.000194699	6.99182E-05	3.70005E-05	0.000127084	4.08269E-06	4.08269E-06	0.000131166	4.08269E-06	0.000799742	4.3587E-05	0.00010235	0.000100374	9.82971E-05	8.51436E-05	0.000184884	1.31535E-05	0.000191461	1.31535E-05	3.13244E-05
3831703773385	383170	3773385	0.000210119	7.54556E-05	3.99308E-05	0.000137148	4.40603E-06	4.40603E-06	0.000141554	4.40603E-06	0.000957794	5.2201E-05	0.000122578	0.000120211	0.000117723	0.00010197	0.000221423	1.5753E-05	0.000229299	1.5753E-05	3.34468E-05

			ISDrainage / Utilities Trenching	ISDrainage / Utilities Trenching	ISAsphalt Paving	ISAsphalt Paving	SVDemolition	SVSite Grubbing / Prep	SVMass Grading / Excavation	SVMass Grading / Excavation	SVDrainage / Utilities Trenching	SVFoundations / Concrete Pads	SVBuilding / Structure Construction	SVBuilding / Structure Construction	SVAsphalt Paving	SVAsphalt Paving	SVArchitectural Coating	SVArchitectural Coating	SVLandscaping or Other Finishing	SVLandscaping or Other Finishing	MDemolition
Unique Identifier	X (UTM)	Y (UTM)	2027	2028	2027	2028	2027	2027	2027	2028	2028	2028	2028	2029	2028	2029	2028	2029	2028	2029	2027
3830103773375	383010	3773375	7.10632E-06	6.92399E-06	1.83531E-06	1.70967E-06	9.70966E-05	6.98072E-05	4.7066E-05	4.64684E-05	3.29705E-05	1.04739E-05	1.50045E-05	1.4432E-05	1.47523E-06	1.37255E-06	1.47523E-06	1.37255E-06	1.50045E-05	1.4432E-05	2.54833E-05
3830203773375	383020	3773375	7.15133E-06	6.96785E-06	1.84693E-06	1.7205E-06	9.76846E-05	7.02299E-05	4.7351E-05	4.67498E-05	3.31701E-05	1.05373E-05	1.50953E-05	1.45194E-05	1.48417E-06	1.38086E-06	1.48417E-06	1.38086E-06	1.50953E-05	1.45194E-05	2.56974E-05
3830303773375	383030	3773375	7.16708E-06	6.98319E-06	1.851E-06	1.72429E-06	9.79251E-05	7.04029E-05	4.74676E-05	4.68649E-05	3.32518E-05	1.05632E-05	1.51325E-05	1.45551E-05	1.48782E-06	1.38426E-06	1.48782E-06	1.38426E-06	1.51325E-05	1.45551E-05	2.58317E-05
3830403773375	383040	3773375	7.22953E-06	7.04404E-06	1.86713E-06	1.73931E-06	9.88695E-05	7.10818E-05	4.79254E-05	4.73169E-05	3.35725E-05	1.06651E-05	1.52784E-05	1.46955E-05	1.50217E-06	1.39761E-06	1.50217E-06	1.39761E-06	1.52784E-05	1.46955E-05	2.61711E-05
3830503773375	383050	3773375	7.39944E-06	7.20959E-06	1.91101E-06	1.78019E-06	0.000101364	7.28752E-05	4.91345E-05	4.85107E-05	3.44195E-05	1.09342E-05	1.56639E-05	1.50662E-05	1.54007E-06	1.43287E-06	1.54007E-06	1.43287E-06	1.56639E-05	1.50662E-05	2.69277E-05
3830603773375	383060	3773375	7.57948E-06	7.38501E-06	1.9575E-06	1.8235E-06	0.000104001	7.4771E-05	5.04128E-05	4.97727E-05	3.53149E-05	1.12186E-05	1.60714E-05	1.54582E-05	1.58013E-06	1.47015E-06	1.58013E-06	1.47015E-06	1.60714E-05	1.54582E-05	2.77333E-05
3830703773375	383070	3773375	7.71788E-06	7.51986E-06	1.99325E-06	1.8568E-06	0.000106077	7.62634E-05	5.14189E-05	5.07661E-05	3.60198E-05	1.14426E-05	1.63922E-05	1.57667E-05	1.61167E-06	1.49949E-06	1.61167E-06	1.49949E-06	1.63922E-05	1.57667E-05	2.84029E-05
3830803773375	383080	3773375	7.85234E-06	7.65087E-06	2.02798E-06	1.88915E-06	0.000108126	7.77365E-05	5.24122E-05	5.17467E-05	3.67155E-05	1.16636E-05	1.67088E-05	1.60713E-05	1.6428E-06	1.52846E-06	1.6428E-06	1.52846E-06	1.67088E-05	1.60713E-05	2.90797E-05
3830903773375	383090	3773375	8.04813E-06	7.84164E-06	2.07854E-06	1.93625E-06	0.00011103	7.98245E-05	5.382E-05	5.31366E-05	3.77017E-05	1.19769E-05	1.71576E-05	1.65029E-05	1.68693E-06	1.56951E-06	1.68693E-06	1.56951E-06	1.71576E-05	1.65029E-05	2.99888E-05
3831003773375	383100	3773375	8.49765E-06	8.27963E-06	2.19464E-06	2.0444E-06	0.000117498	8.44745E-05	5.69551E-05	5.6232E-05	3.98979E-05	1.26745E-05	1.81571E-05	1.74643E-05	1.7852E-06	1.66094E-06	1.7852E-06	1.66094E-06	1.81571E-05	1.74643E-05	3.18305E-05
3831103773375	383110	3773375	8.99444E-06	8.76367E-06	2.32294E-06	2.16392E-06	0.000124678	8.96368E-05	6.04357E-05	5.96684E-05	4.23362E-05	1.34491E-05	1.92667E-05	1.85315E-05	1.89429E-06	1.76244E-06	1.89429E-06	1.76244E-06	1.92667E-05	1.85315E-05	3.38828E-05
3831203773375	383120	3773375	9.63131E-06	9.3842E-06	2.48742E-06	2.31714E-06	0.000133943	9.62979E-05	6.49268E-05	6.41025E-05	4.54823E-05	1.44485E-05	2.06984E-05	1.99087E-05	2.03506E-06	1.89341E-06	2.03506E-06	1.89341E-06	2.06984E-05	1.99087E-05	3.65229E-05
3831303773375	383130	3773375	1.04105E-05	1.01434E-05	2.68866E-06	2.50461E-06	0.0001454	0.000104535	7.04803E-05	6.95854E-05	4.93725E-05	1.56844E-05	2.24688E-05	2.16115E-05	2.20913E-06	2.05536E-06	2.20913E-06	2.05536E-06	2.24688E-05	2.16115E-05	3.98145E-05
3831403773375	383140	3773375	1.12657E-05	1.09766E-05	2.90952E-06	2.71035E-06	0.000158157	0.000113707	7.66642E-05	7.56908E-05	5.37044E-05	1.70605E-05	2.44402E-05	2.35077E-05	2.40296E-06	2.2357E-06	2.40296E-06	2.2357E-06	2.44402E-05	2.35077E-05	4.3556E-05
3831503773375	383150	3773375	1.20016E-05	1.16937E-05	3.09958E-06	2.88739E-06	0.000169204	0.000121649	8.2019E-05	8.09776E-05	5.74556E-05	1.82522E-05	2.61473E-05	2.51497E-05	2.5708E-06	2.39186E-06	2.5708E-06	2.39186E-06	2.61473E-05	2.51497E-05	4.68694E-05
3831603773375	383160	3773375	1.27932E-05	1.24649E-05	3.30402E-06	3.07784E-06	0.000181169	0.00013025	8.78186E-05	8.67036E-05	6.15183E-05	1.95428E-05	2.79962E-05	2.6928E-05	2.75258E-06	2.56099E-06	2.75258E-06	2.56099E-06	2.79962E-05	2.6928E-05	5.0513E-05
3831703773375	383170	3773375	1.36849E-05	1.33338E-05	3.53432E-06	3.29237E-06	0.000194799	0.00014005	9.44257E-05	9.32268E-05	6.61467E-05	2.10131E-05	3.01025E-05	2.8954E-05	2.95967E-06	2.75366E-06	2.95967E-06	2.75366E-06	3.01025E-05	2.8954E-05	5.47535E-05
3831803773375	383180	3773375	1.46532E-05	1.42772E-05	3.78438E-06	3.52532E-06	0.000209712	0.000150772	0.000101655	0.000100364	7.12107E-05	2.26218E-05	3.24071E-05	3.11706E-05	3.18626E-06	2.96448E-06	3.18626E-06	2.96448E-06	3.24071E-05	3.11706E-05	5.9533E-05
3831903773375	383190	3773375	1.56107E-05	1.52102E-05	4.03169E-06	3.75569E-06	0.000224198	0.000161186	0.000108676	0.000107296	7.61295E-05	2.41844E-05	3.46456E-05	3.33237E-05	3.40634E-06	3.16924E-06	3.40634E-06	3.16924E-06	3.46456E-05	3.33237E-05	6.44359E-05
3835403773375	383540	3773375	0.000482648	0.000470265	0.000124651	0.000116118	0.010465821	0.007524357	0.005073137	0.005008725	0.003553811	0.001128955	0.001617297	0.001555587	0.000159012	0.000147944	0.000159012	0.000147944	0.001617297	0.001555587	0.0022457
3835503773375	383550	3773375	0.000330205	0.000321733	8.52801E-05	7.94421E-05	0.006791544	0.004882751	0.003292091	0.003250292	0.00230616	0.000732608	0.001049506	0.001009461	0.000103187	9.60047E-05	0.000103187	9.60047E-05	0.001049506	0.001009461	0.001533785
3835703773375	383570	3773375	0.0001862	0.000181423	4.80888E-05	4.47968E-05	0.003544806	0.002548523	0.001718288	0.001696471	0.001203687	0.00038238	0.000547783	0.000526882	5.38579E-05	5.01091E-05	5.38579E-05	5.01091E-05	0.000547783	0.000526882	0.000861003
3835803773375	383580	3773375	0.000151006	0.000147131	3.89993E-05	3.63295E-05	0.002811143	0.002021059	0.001362656	0.001345355	0.000954562	0.00030324	0.000434409	0.000417834	4.2711E-05	3.97381E-05	4.2711E-05	3.97381E-05	0.000434409	0.000417834	0.00069651
3835903773375	383590	3773375	0.000126727	0.000123475	3.27289E-05	3.04884E-05	0.002320822	0.001668545	0.001124981	0.001110697	0.000788067	0.000250349	0.00035864	0.000344955	3.52613E-05	3.2807E-05	3.52613E-05	3.2807E-05	0.00035864	0.000344955	0.000583057
3836003773375	383600	3773375	0.000108395	0.000105613	2.79944E-05	2.6078E-05	0.001959652	0.001408883	0.00094991	0.000937849	0.000665426	0.000211389	0.000302828	0.000291273	2.97739E-05	2.77015E-05	2.97739E-05	2.77015E-05	0.000302828	0.000291273	0.000497429
3836103773375	383610	3773375	9.26218E-05	9.02454E-05	2.39209E-05	2.22834E-05	0.00165507	0.001189906	0.000802269	0.000792082	0.000562001	0.000178533	0.00025576	0.000246001	2.51462E-05	2.33959E-05	2.51462E-05	2.33959E-05	0.00025576	0.000246001	0.000423813
3836203773375	383620	3773375	8.02202E-05	7.8162E-05	2.0718E-05	1.92997E-05	0.001420048	0.001020938	0.000688345	0.000679606	0.000482197	0.000153181	0.000219442	0.000211069	2.15754E-05	2.00737E-05	2.15754E-05	2.00737E-05	0.000219442	0.000211069	0.000366002
3836303773375	383630	3773375	7.05884E-05	6.87773E-05	1.82304E-05	1.69824E-05	0.001240269	0.000891686	0.0006012	0.000593567	0.00042115	0.000133789	0.00019166	0.000184347	1.8844E-05	1.75323E-05	1.8844E-05	1.75323E-05	0.00019166	0.000184347	0.000321167
3836403773375	383640	3773375	6.30927E-05	6.14739E-05	1.62946E-05	1.51791E-05	0.001102085	0.00079234	0.000534218	0.000527435	0.000374228	0.000118883	0.000170307	0.000163808	1.67445E-05	1.5579E-05	1.67445E-05	1.5579E-05	0.000170307	0.000163808	0.000286315
3836503773375	383650	3773375	5.68303E-05	5.53722E-05	1.46772E-05	1.36725E-05	0.000987839	0.000710203	0.000478839	0.000472759	0.000335434	0.000106559	0.000152652	0.000146828	1.50087E-05	1.3964E-05	1.50087E-05	1.3964E-05	0.000152652	0.000146828	0.000257237
3836603773375	383660	3773375	5.09612E-05	4.96536E-05	1.31614E-05	1.22605E-05	0.000881576	0.000633805	0.0004273	0.000421904	0.000299351	9.50961E-05	0.000136231	0.000131033	1.33942E-05	1.24619E-05	1.33942E-05	1.24619E-05	0.000136231	0.000131033	0.000230063
3836703773375	383670	3773375	4.58988E-05	4.47212E-05	1.1854E-05	1.10425E-05	0.000790599	0.000568398	0.00038323	0.000378364	0.000268459	8.52825E-05	0.000122172	0.000117511	1.20119E-05	1.11758E-05	1.20119E-05	1.11758E-05	0.000122172	0.000117511	0.000206677
3836803773375	383680	3773375	4.15656E-05	4.04991E-05	1.07349E-05	1E-05	0.00071328	0.00051281	0.000345751	0.000341361	0.000242204	7.6942E-05	0.000110224	0.000106018	1.08372E-05	1.00829E-05	1.08372E-05	1.00829E-05	0.000110224	0.000106018	0.000186701
3836903773375	383690	3773375	3.76791E-05	3.67123E-05	9.73115E-06	9.06499E-06	0.000644478	0.000463345	0.0003124	0.000308434	0.000218841	6.95202E-05	9.9592E-05	9.5792E-05	9.79185E-06	9.11029E-06	9.79185E-06	9.11029E-06	9.9592E-05	9.5792E-05	0.000168831
3837003773375	383700	3773375	3.43783E-05	3.34962E-05	8.87866E-06	8.27087E-06	0.000586437	0.000421617	0.000284266	0.000280657	0.000199133	6.32594E-05	9.06229E-05	8.71651E-05	8.91001E-06	8.28983E-06	8.91001E-06	8.28983E-06	9.06229E-05	8.71651E-05	0.000153669
3837103773375	383710	3773375	3.1941E-05	3.11215E-05	8.24921E-06	7.68451E-06	0.000543836	0.000390988	0.000263615	0.000260268	0.000184667	5.86639E-05	8.40396E-05	8.0833E-05	8.26275E-06	7.68762E-06	8.26275E-06	7.68762E-06	8.40396E-05	8.0833E-05	0.000142448
3837203773375	383720	3773375	2.99651E-05	2.91963E-05	7.73892E-06	7.20914E-06	0.00050943	0.000366252	0.000246938	0.000243803	0.000172984	5.49525E-05	7.87229E-05	7.57191E-05	7.74E-06	7.20126E-06	7.74E-06	7.20126E-06	7.87229E-05	7.57191E-05	0.000133337
3837303773375	383730	3773375	2.8225E-05	2.75008E-05	7.2895E-06	6.79049E-06	0.000479238	0.000344546	0.000232303	0.000229353	0.000162732	5.16957E-05	7.40573E-05	7.12316E-05	7.28129E-06	6.77447E-06	7.28129E-06	6.77447E-06	7.40573E-05	7.12316E-05	0.000125319
3837403773375	383740	3773375	2.70497E-05	2.63557E-05	6.98596E-06	6.50773E-06	0.00045889	0.000329917	0.00022244	0.000219615	0.000155822	4.95008E-05	7.09129E-05	6.82072E-05	6.97214E-06	6.48684E-06	6.97214E-06	6.48684E-06	7.09129E-05	6.82072E-05	0.000119852
3837503773375	383750	3773375	2.59543E-05	2.52884E-05	6.70306E-06	6.2442E-06	0.000439986	0.000316326	0.000213276	0.000210568	0.000149403	4.74616E-05	6.79916E-05	6.53973E-05	6.68491E-06	6.21961E-06	6.68491E-06	6.21961E-06	6.79916E-05	6.53973E-05	0.000114758
3837603773375	383760	3773375	2.50024E-05	2.43609E-05	6.45721E-06	6.01518E-06	0.000423612	0.000304554	0.000205339	0.000202732	0.000143843	4.56953E-05	6.54613E-05	6.29635E-05	6.43613E-06	5.98814E-06	6.43613E-06	5.98814E-06	6.54613E-05	6.29635E-05	0.000110315
3837703773375	383770	3773375	2.41731E-05	2.35529E-05	6.24303E-06	5.81566E-06	0.000409411	0.000294344	0.000198455	0.000195936	0.000139021	4.41634E-05	6.32668E-05	6.08528E-05	6.22037E-06	5.7874E-06	6.22037E-06	5.7874E-06	6.32668E-05	6.08528E-05	0.000106424
3837803773375	383780	3773375	2.33967E-05	2.27964E-05	6.04252E-06	5.62887E-06	0.000396155	0.000284814	0.0001923	0.000189592	0.00013452	4.27335E-05	6.12183E-05	5.88825E-05	6.01897E-06	5.60001E-06	6.01897E-06	5.60001E-06	6.12183E-05	5.88825E-05	0.000102779
3837903773375	383790	3773375	2.26872E-05	2.21051E-05	5.85929E-06	5.45819E-06	0.000384084	0.000276135	0.000186178	0.000183814	0.000130421	4.14313E-05	5.93529E-05	5.70883E-05	5.83556E-06	5.42937E-06	5.83556E-06	5.42937E-06	5.93529E-05	5.70883E-05	9.94382E-05
3838003773375	383800	3773375	2.20262E-05	2.1461E-05	5.68856E-06	5.29915E-06	0.000372876	0.000268078	0.000180746	0.000178451	0.000126615	4.02224E-05	5.76211E-05	5.54225E-05	5.66528E-06	5.27095E-06	5.66528E-06	5.27095E-06	5.76211E-05	5.54225E-05	9.63208E-05
3838103773375	383810	3773375	2.14202E-05	2.08706E-05	5.53207E-06	5.15337E-06	0.000362676	0.000260744	0.000175801	0.000173569	0.000123151	3.91221E-05	5.60448E-05	5.39063E-05	5.5103E-06	5.12676E-06	5.5103E-06	5.12676E-06	5.60448E-05	5.39063E-05	9.3463E-05
3838203773375	383820	3773375	2.08728E-05	2.03373E-05	5.39069E-06	5.02167E-06	0.000353491	0.000254141	0.000171349	0.000169173	0.000120033	3.81313E-05	5.46254E-05	5.25411E-05	5.37075E-06	4.99692E-06	5.37075E-06	4.99692E-06	5.46254E-05	5.25411E-05	9.08718E-05
3838303773375	383830	3773375	2.03608E-05	1.98384E-05	5.25847E-06	4.8985E-06	0.000344912	0.000247973	0.0001671 9	0.000165068	0.000117119	3.72058E-05	5.32997E-05	5.1266E-05	5.2404E-06	4.87564E-06	5.2404E-06	4.87564E-06	5.32997E-05	5.1266E-05	8.84548E-05
3838403773375	383840	3773375	1.9441E-05	1.89422E-05	5.0209E-06	4.67719E-06	0.000329125	0.000236623	0.000159538	0.000157513	0.000111759	3.5503E-05	5.08602E-05	4.89196E-05	5.000555E-06	4.65249E-06	5.000555E-06	4.65249E-06	5.08602E-05	4.89196E-05	8.42832E-05
3838503773375	383850	3773375	1.85087E-05	1.80338E-05	4.78014E-06	4.45291E-06	0.00031309	0.000225094	0.000151765	0.000149838	0.000106314	3.37732E-05	4.83821E-05	4.65361E-05	4.75692E-06	4.42581E-06	4.75692E-06	4.42581E-06	4.83821E-05	4.65361E-05	8.00771E-05
3838603773375	383860	3773375	1.76288E-05	1.71765E-05	4.55288E-06	4.24121E-06	0.000297963	0.000214219	0.000144433	0.000142599	0.000101177	3.21414E-05	4.60445E-05	4.42877E-05	4.52708E-06	4.21197E-06	4.52708E-06	4.21197E-06	4.60445E-05	4.42877E-05	7.61197E-05
3838703773375	383870	3773375	1.67731E-05	1.63427E-05	4.33188E-06	4.03534E-06	0.000283263	0.000203651	0.000137307	0.000135564	9.61858E-05	3.05558E-05	4.3773E-05	4.21028E-05	4.30375E-06	4.00418E-06	4.30375E-06	4.00418E-06	4.3773E-05	4.21028E-05	7.22874E-05
3838803773375	383880	3773375	1.59809E-05	1.55709E-05	4.1273E-06	3.84476E-06	0.000269677	0.000193883	0.000130722	0.000129062	9.15725E-05	2.90902E-05	4.16736E-05	4.00835E-05	4.09733E-06	3.81214E-06	4.09733E-06	3.81214E-06	4.16736E-05	4.00835E-05	6.87508E-05
3838903773375	383890	3773375	1.52332E-05	1.48424E-05	3.93419E-06	3.66487E-06	0.000256875	0.000184679	0.000124516	0.000122935	8.72255E-05	2.77093E-05	3.96953E-05	3.81807E-05	3.90283E-06	3.63117E-06	3.90283E-06	3.63117E-06	3.96953E-05	3.81807E-05	6.54212E-05
3839003773375	383900	3773375	1.45361E-05	1.41632E-05	3.75416E-06	3.49717E-06	0.000244955	0.0001761 1	0.000118738	0.000117231	8.31779E-05	2.64235E-05	3.78533E-05	3.64089E-05	3.72172E-06	3.46267E-06	3.72172E-06	3.46267E-06	3.78533E-05	3.64089E-05	6.23256E-05
3839103773375	383910	3773375	1.38807E-05	1.35246E-05	3.58488E-06	3.33948E-06	0.000233766	0.000168065	0.000113314	0.000111876	7.93784E-05	2.52165E-05	3.61242E-05	3.47458E-05	3.55171E-06	3.3045E-06	3.55171E-06	3.3045E-06	3.61242E-05	3.47458E-05	5.94223E-05
3829703773385	382970	3773385	6.23765E-06	6.07761E-06	1.61096E-06	1.50068E-06	8.44105E-05	6.06866E-05	4.09166E-05	4.03971E-05	2.86627E-05	9.10542E-06	1.30441E-05	1.25464E-05	1.28249E-06	1.19322E-06	1.28249E-06	1.19322E-06	1.30441E-05	1.25464E-05	2.18415E-05
3829803773385	382980	3773385	6.4385E-06	6.27331E-06	1.66283E-06	1.549E-06	8.72524E-05	6.27298E-05	4.22942E-05	4.17572E-05	2.96277E-05	9.41198E-06	1.34832E-05	1.29688E-05	1.32567E-06	1.23339E-06	1.32567E-06	1.23339E-06	1.34832E-05	1.29688E-05	2.26472E-05
3829903773385	382990	3773385	6.61741E-06	6.44763E-06	1.70904E-06	1.59205E-06	8.98004E-05	6.45616E-05	4.35293E-05	4.29766E-05	3.04929E-05	9.68682E-06	1.3877E-05	1.33475E-05	1.36438E-06	1.26941E-06	1.36438E-06	1.26941E-06	1.3877E-05	1.33475E-05	2.33748E-05
3830003773385	383000	3773385	6.75525E-06	6.58193E-06	1.74464E-06	1.62521E-06	9.17514E-05	6.59643E-05	4.4475E-05	4.39103E-05	3.11554E-05	9.89728E-06	1.41785E-05	1.36375E-05	1.39402E-06	1.29699E-06	1.39402E-06	1.29699E-06	1.41785E-05	1.36375E-05	2.395E-05
3830103773385	383010	3773385	6.89872E-06	6.72172E-06	1.78169E-06	1.65972E-06	9.37915E-05	6.7431E-05	4.54639E-05	4.48867E-05	3.18482E-05	1.01173E-05	1.44937E-05	1.39407E-05	1.42502E-06	1.32583E-06	1.42502E-06	1.32583E-06	1.44937E-05	1.39407E-05	2.45524E-05
3830203773385	383020	3773385	6.9471E-06	6.76886E-06	1.79419E-06	1.67136E-06	9.45042E-05	6.79434E-05	4.58094E-05	4.52277E-05	3.20902E-05	1.01942E-05	1.46039E-05	1.40466E-05	1.43585E-06	1.3359E-06	1.43585E-06	1.3359E-06	1.46039E-05	1.40466E-05	2.48101E-05
3830303773385	383030	3773385	6.98255E-06	6.80339E-06	1.80334E-06	1.67989E-06	9.50654E-05	6.83469E-05	4.60814E-05	4.54963E-05	3.22808E-05	1.02548E-05	1.46906E-05	1.41301E-05	1.44437E-06	1.34384E-06	1.44437E-06	1.34384E-06	1.46906E-05	1.41301E-05	2.50424E-05
3830403773385	383040	3773385	7.05512E-06	6.87411E-06	1.82208E-06	1.69735E-06	9.61879E-05	6.91539E-05	4.66255E-05	4.60335E-05	3.26619E-05	1.03759E-05	1.4864E-05	1.42969E-05	1.46143E-06	1.3597E-06	1.46143E-06	1.3597E-06	1.4864E-05	1.42969E-05	2.54343E-05
3830503773385	383050	3773385	7.20759E-06	7.02266E-06	1.86146E-06	1.73403E-06	9.84329E-05	7.07679E-05	4.77138E-05	4.7108E-05	3.34242E-05	1.0618E-05	1.5211E-05	1.46306E-05	1.49554E-06	1.39144E-06	1.49554E-06	1.39144E-06	1.5211E-05	1.46306E-05	2.61256E-05
3830603773385	383060	3773385	7.36962E-06	7.18054E-06	1.90331E-06	1.77301E-06	0.00010082	7.24845E-05	4.88711E-05	4.82506E-05	3.4235E-05	1.08756E-05	1.55799E-05	1.49855E-05	1.53181E-06	1.42519E-06	1.53181E-06	1.42519E-06	1.55799E-05	1.49855E-05	2.68642E-05
3830703773385	383070	3773385	7.53109E-06	7.33786E-06	1.94501E-06	1.81186E-06	0.000103217	7.42074E-05	5.00327E-05	4.93975E-05	3.50487E-05	1.11341E-05	1.59502E-05	1.53417E-05	1.56822E-06	1.45907E-06	1.56822E-06	1.45907E-06	1.59502E-05	1.53417E-05	2.76154E-05
3830803773385	383080	3773385	7.70156E-06	7.50396E-06	1.98904E-06	1.85287E-06	0.000105756	7.60328E-05	5.12635E-05	5.06126E-05	3.59109E-05	1.1408E-05	1.63426E-05	1.5719E-05	1.6068E-06	1.49496E-06	1.6068E-06	1.49496E-06	1.63426E-05	1.5719E-05	2.84156E-05
3830903773385	383090	3773385	7.92379E-06	7.72049E-06	2.04643E-06	1.90634E-06	0.000109025	7.83834E-05	5.28483E-05	5.21773E-05	3.70211E-05	1.17606E-05	1.68478E-05	1.6205E-05	1.65647E-06	1.54118E-06	1.65647E-06	1.54118E-06	1.68478E-05	1.6205E-05	2.94118E-05
3831003773385	383100	3773385	8.38232E-06	8.16725E-06	2.16485E-06	2.01665E-06	0.000115591	8.31038E-05	5.6031E-05	5.53196E-05	3.92506E-05	1.24689E-05	1.78625E-05	1.71809E-05	1.75623E-06	1.63399E-06	1.75623E-06	1.63399E-06	1.78625E-05	1.71809E-05	3.12644E-05
3831103773385	383110	3773385	8.89429E-06	8.66609E-06	2.29707E-06	2.13983E-06	0.00012295	8.83943E-05	5.9598E-05	5.88413E-05	4.17493E-05	1.32627E-05	1.89996E-05	1.82747E-05	1.86803E-06	1.73801E-06	1.86803E-06	1.73801E-06	1.89996E-05	1.82747E-05	3.33511E-05
3831203773385	383120	3773385	9.53398E-06	9.28936E-06	2.46228E-06	2.29373E-06	0.000132224	9.50618E-05	6.40934E-05	6.32796E-05	4.48984E-05	1.42631E-05	2.04327E-05	1.96531E-05	2.00894E-06	1.86911E-06	2.00894E-06	1.86911E-06	2.04327E-05	1.96531E-05	3.59749E-05
3831303773385	383130	3773385	1.03087E-05	1.00442E-05	2.66236E-06	2.48011E-06	0.000143574	0.000103222	6.9595E-05	6.87114E-05	4.87524E-05	1.54874E-05	2.21866E-05	2.13401E-05	2.18138E-06	2.02955E-06	2.18138E-06	2.02955E-06	2.21866E-05	2.13401E-05	3.92175E-05
3831403773385	383140	3773385	1.11633E-05	1.08769E-05	2.88308E-06	2.68571E-06	0.000156295	0.000112368	7.57616E-05	7.47997E-05	5.30722E-05	1.68597E-05	2.41525E-05	2.3231E-05	2.37467E-06	2.20938E-06	2.37467E-06	2.20938E-06	2.41525E-05	2.3231E-05	4.29228E-05
3831503773385	383150	3773385	1.18609E-05	1.15566E-05	3.06325E-06	2.85355E-06	0.000166754	0.000119887	8.08314E-05	7.98051E-05	5.66237E-05	1.79879E-05	2.57687E-05	2.47855E-05	2.53357E-06	2.35722E-06	2.53357E-06	2.35722E-06	2.57687E-05	2.47855E-05	4.6042E-05
3831603773385	383160	3773385	1.26131E-05	1.22895E-05	3.25752E-06	3.03452E-06	0.000178095	0.000128041	8.63287E-05	8.52326E-05	6.04746E-05	1.92112E-05	2.75213E-05	2.64712E-05	2.70588E-06	2.51754E-06	2.70588E-06	2.51754E-06	2.75213E-05	2.64712E-05	4.94696E-05
3831703773385	383170	3773385	1.34677E-05	1.31222E-05	3.47823E-06	3.24013E-06	0.000191129	0.000137411	9.26465E-05	9.14702E-05	6.49003E-05	2.06172E-05	2.95354E-05	2.84084E-05	2.90391E-06	2.70178E-06	2.90391E-06	2.70178E-06	2.95354E-05	2.84084E-05	5.34779E-05
</transc

			MSite Grubbing / Prep	MMass Grading / Excavation	MMass Grading / Excavation	MDrainage / Utilities Trenching	MFoundations / Concrete Pads	MBuilding / Structure Construction	MAsphalt Paving	MLandscaping or Other Finishing	MWaterside Construction (Piles)	RSSWDemolition	RSSWPlacing Base	RSSWForm/Plac e Rebar and Pour	Child Risk				
Unique Identifier	X (UTM)	Y (UTM)	2027	2027	2028	2028	2028	2028	2028	2028	2028	2029	2029	2029	3rd Trimester	0<2	2<16	Total	per million
3830103773375	383010	3773375	7.82293E-05	9.19913E-05	9.07664E-05	1.92938E-05	2.50915E-05	1.84687E-05	1.90093E-06	2.22705E-05	1.90093E-06	1.23492E-05	1.7919E-05	1.0622E-05	4.32538E-09	5.5951E-08	9.7023E-09	6.99784E-08	0.06997845
3830203773375	383020	3773375	7.88866E-05	9.27642E-05	9.1529E-05	1.94559E-05	2.53023E-05	1.86239E-05	1.9169E-06	2.24577E-05	1.9169E-06	1.22962E-05	1.7842E-05	1.05764E-05	4.41703E-09	5.701E-08	9.8695E-09	7.12965E-08	0.07129645
3830303773375	383030	3773375	7.92988E-05	9.32489E-05	9.20073E-05	1.95576E-05	2.54345E-05	1.87212E-05	1.92691E-06	2.2575E-05	1.92691E-06	1.21964E-05	1.76972E-05	1.04905E-05	4.50295E-09	5.7977E-08	1.0018E-08	7.2498E-08	0.07249802
3830403773375	383040	3773375	8.03405E-05	9.44738E-05	9.32159E-05	1.98145E-05	2.57686E-05	1.89671E-05	1.95222E-06	2.28716E-05	1.95222E-06	1.21621E-05	1.76474E-05	1.0461E-05	4.63428E-09	5.9508E-08	1.026E-08	7.44027E-08	0.07440274
3830503773375	383050	3773375	8.26633E-05	9.72053E-05	9.5911E-05	2.03874E-05	2.65136E-05	1.95155E-05	2.00867E-06	2.35328E-05	2.00867E-06	1.22837E-05	1.78239E-05	1.05657E-05	4.84923E-09	6.2092E-08	1.0682E-08	7.76234E-08	0.07762342
3830603773375	383060	3773375	8.51365E-05	0.000100114	9.87805E-05	2.09974E-05	2.73069E-05	2.00994E-05	2.06877E-06	2.42369E-05	2.06877E-06	1.24085E-05	1.8005E-05	1.0673E-05	5.08379E-09	6.4906E-08	1.1139E-08	8.11285E-08	0.08112846
3830703773375	383070	3773375	8.71919E-05	0.000102531	0.000101165	2.15043E-05	2.79662E-05	2.05846E-05	2.11871E-06	2.4822E-05	2.11871E-06	1.24584E-05	1.80774E-05	1.07159E-05	5.30171E-09	6.7489E-08	1.1554E-08	8.43442E-08	0.08434417
3830803773375	383080	3773375	8.92697E-05	0.000104974	0.000103576	2.20167E-05	2.86326E-05	2.10751E-05	2.1692E-06	2.54135E-05	2.1692E-06	1.24896E-05	1.81227E-05	1.07427E-05	5.52754E-09	7.0157E-08	1.1981E-08	8.76664E-08	0.08766637
3830903773375	383090	3773375	9.20604E-05	0.000108255	0.000106814	2.27055E-05	2.95277E-05	2.1734E-05	2.23701E-06	2.6208E-05	2.23701E-06	1.25988E-05	1.82811E-05	1.08366E-05	5.81129E-09	7.3536E-08	1.2526E-08	9.18734E-08	0.09187341
3831003773375	383100	3773375	9.77143E-05	0.000114904	0.000113374	2.40994E-05	3.13411E-05	2.30688E-05	2.3744E-06	2.78176E-05	2.3744E-06	1.30885E-05	1.89917E-05	1.12579E-05	6.32501E-09	7.9735E-08	1.3541E-08	9.96005E-08	0.09960047
3831103773375	383110	3773375	0.000104014	0.000122312	0.000120684	2.56532E-05	3.33618E-05	2.45561E-05	2.52748E-06	2.96111E-05	2.52748E-06	1.36156E-05	1.97566E-05	1.17113E-05	6.92082E-09	8.6894E-08	1.4708E-08	1.08522E-07	0.10852198
3831203773375	383120	3773375	0.000112119	0.000131843	0.000130087	2.76521E-05	3.59613E-05	2.64695E-05	2.72443E-06	3.19184E-05	2.72443E-06	1.42863E-05	2.07297E-05	1.22882E-05	7.70729E-09	9.6319E-08	1.6241E-08	1.20267E-07	0.12026695
3831303773375	383130	3773375	0.000122224	0.000143725	0.000141811	3.01442E-05	3.92023E-05	2.8855E-05	2.96996E-06	3.47949E-05	2.96996E-06	1.5063E-05	2.18567E-05	1.29562E-05	8.74575E-09	1.0869E-07	1.8243E-08	1.3568E-07	0.13568029
3831403773375	383140	3773375	0.00013371	0.000157231	0.000155138	3.2977E-05	4.28863E-05	3.15667E-05	3.24906E-06	3.80648E-05	3.24906E-06	1.58179E-05	2.2952E-05	1.36055E-05	1.00546E-08	1.2413E-07	2.0721E-08	1.54904E-07	0.15490445
3831503773375	383150	3773375	0.000143881	0.000169192	0.000166939	3.54856E-05	4.61487E-05	3.3968E-05	3.49622E-06	4.09604E-05	3.49622E-06	1.63668E-05	2.37486E-05	1.40777E-05	1.14373E-08	1.402E-07	2.3267E-08	1.74907E-07	0.17490738
3831603773375	383160	3773375	0.000155066	0.000182345	0.000179917	3.82442E-05	4.97363E-05	3.66086E-05	3.76801E-06	4.41446E-05	3.76801E-06	1.68878E-05	2.45045E-05	1.45258E-05	1.3226E-08	1.6076E-07	2.6491E-08	2.00476E-07	0.20047612
3831703773375	383170	3773375	0.000168084	0.000197653	0.000195021	4.14548E-05	5.39117E-05	3.96819E-05	4.08434E-06	4.78506E-05	4.08434E-06	1.73775E-05	2.52151E-05	1.4947E-05	1.58213E-08	1.902E-07	3.1059E-08	2.37082E-07	0.23708201
3831803773375	383180	3773375	0.000182756	0.000214906	0.000212045	4.50734E-05	5.86176E-05	4.31458E-05	4.44086E-06	5.20275E-05	4.44086E-06	1.77612E-05	2.57718E-05	1.5277E-05	1.99554E-08	2.3639E-07	3.8126E-08	2.94473E-07	0.29447313
3831903773375	383190	3773375	0.000197807	0.000232605	0.000229508	4.87855E-05	6.34451E-05	4.66991E-05	4.80659E-06	5.63123E-05	4.80659E-06	1.79171E-05	2.59981E-05	1.54112E-05	2.68958E-08	3.1281E-07	4.9685E-08	3.89393E-07	0.38939281
3832540773375	383540	3773375	0.006893913	0.008106677	0.007998735	0.001700258	0.002211171	0.001627542	0.000167518	0.001962578	0.000167518	2.89968E-05	4.2075E-05	2.49412E-05	1.79726E-07	2.7171E-06	5.766E-07	3.47341E-06	3.47340951
3832550773375	383550	3773375	0.004708454	0.005536757	0.005463034	0.001161254	0.001510202	0.001111591	0.000114413	0.001340416	0.000114413	2.97641E-05	4.31884E-05	2.56012E-05	1.2174E-07	1.8453E-06	3.8663E-07	2.35364E-06	2.35363616
3832570773375	383570	3773375	0.002643131	0.003108106	0.003066721	0.00065188	0.000847764	0.000624001	6.42265E-05	0.000752454	6.42265E-05	3.09744E-05	4.49445E-05	2.66422E-05	6.79722E-08	1.0325E-06	2.1215E-07	1.31263E-06	1.31263338
3832580773375	383580	3773375	0.002138166	0.002514309	0.00248083	0.00052734	0.000685801	0.000504787	5.19561E-05	0.000608699	5.19561E-05	3.12614E-05	4.5361E-05	2.68891E-05	5.50856E-08	8.3661E-07	1.708E-07	1.0625E-06	1.06249772
3832590773375	383590	3773375	0.001789883	0.002104756	0.002076731	0.000441442	0.000574092	0.000422563	4.34931E-05	0.000509549	4.34931E-05	3.13986E-05	4.55601E-05	2.70071E-05	4.6253E-08	7.0209E-07	1.4261E-07	8.90949E-07	0.89094905
3832600773375	383600	3773375	0.001527021	0.001795651	0.001771742	0.000376612	0.00048978	0.000360505	3.71057E-05	0.000434716	3.71057E-05	3.14361E-05	4.56144E-05	2.70393E-05	3.96115E-08	6.0082E-07	1.2151E-07	7.61937E-07	0.76193654
3832610773375	383610	3773375	0.001301033	0.001529909	0.001509538	0.000320876	0.000417297	0.000307153	3.16143E-05	0.000370382	3.16143E-05	3.12895E-05	4.54017E-05	2.69132E-05	3.39094E-08	5.1383E-07	1.0347E-07	6.5121E-07	0.6512095
3832620773375	383620	3773375	0.001123563	0.001321219	0.001303626	0.000277106	0.000360375	0.000265255	2.73019E-05	0.000319859	2.73019E-05	3.09619E-05	4.49264E-05	2.66315E-05	2.94335E-08	4.4552E-07	8.9388E-08	5.64337E-07	0.56433675
3832630773375	383630	3773375	0.000985927	0.001159369	0.001143932	0.000243161	0.000316229	0.000232762	2.39574E-05	0.000280676	2.39574E-05	3.0544E-05	4.43199E-05	2.6272E-05	2.59597E-08	3.925E-07	7.8503E-08	4.96961E-07	0.49696076
3832640773375	383640	3773375	0.000878938	0.001033559	0.001019797	0.000216774	0.000281913	0.000207503	2.13577E-05	0.000250219	2.13577E-05	3.01291E-05	4.3718E-05	2.59151E-05	2.32565E-08	3.5124E-07	7.0066E-08	4.44566E-07	0.44456594
3832650773375	383650	3773375	0.000789674	0.000928592	0.000916228	0.000194759	0.000253282	0.000186429	1.91886E-05	0.000224807	1.91886E-05	2.96612E-05	4.3039E-05	2.55127E-05	2.09968E-08	3.1677E-07	6.3039E-08	4.00805E-07	0.40080547
3832660773375	383660	3773375	0.000706253	0.000830496	0.000819438	0.000174184	0.000226525	0.000166735	1.71615E-05	0.000201058	1.71615E-05	2.89406E-05	4.19935E-05	2.48929E-05	1.88759E-08	2.8444E-07	5.6472E-08	3.59789E-07	0.35978921
3832670773375	383670	3773375	0.000634463	0.000746077	0.000736142	0.000156479	0.000203499	0.000149787	1.54171E-05	0.000180621	1.54171E-05	2.8139E-05	4.08303E-05	2.42034E-05	1.70439E-08	2.5654E-07	5.0821E-08	3.24401E-07	0.32440139
3832680773375	383680	3773375	0.00057314	0.000673965	0.000664991	0.000141354	0.00018383	0.000135309	1.39269E-05	0.000163163	1.39269E-05	2.73311E-05	3.9658E-05	2.35085E-05	1.54735E-08	2.3264E-07	4.5993E-08	2.94102E-07	0.29410239
3832690773375	383690	3773375	0.000518283	0.000609459	0.000601344	0.000127825	0.000166235	0.000122358	1.2594E-05	0.000147546	1.2594E-05	2.64795E-05	3.84224E-05	2.2776E-05	1.40634E-08	2.1119E-07	4.1675E-08	2.66931E-07	0.26693115
3832700773375	383700	3773375	0.000471738	0.000554725	0.000547339	0.000116346	0.000151306	0.00011137	1.14629E-05	0.000134296	1.14629E-05	2.57527E-05	3.73678E-05	2.21509E-05	1.28638E-08	1.9296E-07	3.8012E-08	2.43839E-07	0.243839
3832710773375	383710	3773375	0.000437291	0.000514218	0.000507372	0.00010785	0.000140258	0.000103237	1.06259E-05	0.000124489	1.06259E-05	2.53285E-05	3.67522E-05	2.1786E-05	1.19764E-08	1.7948E-07	3.5307E-08	2.26765E-07	0.22676546
3832720773375	383720	3773375	0.000409323	0.00048133	0.000474921	0.000100952	0.000131287	9.66345E-05	9.94629E-06	0.000116527	9.94629E-06	2.50135E-05	3.62951E-05	2.1515E-05	1.12553E-08	1.6853E-07	3.3113E-08	2.12899E-07	0.21289875
3832730773375	383730	3773375	0.000384707	0.000452384	0.000446361	9.48811E-05	0.000123392	9.08233E-05	9.34816E-06	0.00010952	9.34816E-06	2.47171E-05	3.58651E-05	2.12601E-05	1.06191E-08	1.5887E-07	3.1182E-08	2.00675E-07	0.20067542
3832740773375	383740	3773375	0.000367924	0.000432649	0.000426888	9.07418E-05	0.000118009	8.6861E-05	8.94033E-06	0.000104742	8.94033E-06	2.46204E-05	3.57248E-05	2.11769E-05	1.01874E-08	1.5232E-07	2.9872E-08	1.92376E-07	0.19237624
3832750773375	383750	3773375	0.000352288	0.000414262	0.000408746	8.68855E-05	0.000112994	8.31696E-05	8.56039E-06	0.00010029	8.56039E-06	2.45238E-05	3.55845E-05	2.10938E-05	9.78459E-09	1.462E-07	2.8651E-08	1.84638E-07	0.1846383
3832760773375	383760	3773375	0.000338647	0.000398221	0.000392918	8.3521E-05	0.000108618	7.9949E-05	8.22891E-06	9.64068E-05	8.22891E-06	2.44738E-05	3.55121E-05	2.10508E-05	9.43381E-09	1.4088E-07	2.7588E-08	1.77899E-07	0.17789922
3832770773375	383770	3773375	0.000326704	0.000384177	0.000379062	8.05755E-05	0.000104788	7.71295E-05	7.93871E-06	9.3007E-05	7.93871E-06	2.44863E-05	3.55302E-05	2.10616E-05	9.12769E-09	1.3623E-07	2.6661E-08	1.72017E-07	0.17201653
3832780773375	383780	3773375	0.000315513	0.000371018	0.000366077	7.78155E-05	0.000101198	7.44876E-05	7.66678E-06	8.98211E-05	7.66678E-06	2.45113E-05	3.55664E-05	2.1083E-05	8.8409E-09	1.3187E-07	2.5794E-08	1.66506E-07	0.16650647
3832790773375	383790	3773375	0.000305258	0.000358959	0.000354179	7.52864E-05	0.979093E-05	7.20666E-05	7.41759E-06	8.69017E-05	7.41759E-06	2.45705E-05	3.56524E-05	2.1134E-05	8.57844E-09	1.2789E-07	2.5E-08	1.61464E-07	0.16146375
3832800773375	383800	3773375	0.000295688	0.000347705	0.000343076	7.29261E-05	9.48398E-05	6.98073E-05	7.18505E-06	8.41774E-05	7.18505E-06	2.46454E-05	3.5761E-05	2.11984E-05	8.33346E-09	1.2417E-07	2.4259E-08	1.56758E-07	0.15675831
3832810773375	383810	3773375	0.000286915	0.000337389	0.000332896	7.07624E-05	9.20259E-05	6.77361E-05	6.97186E-06	8.16798E-05	6.97186E-06	2.47421E-05	3.59013E-05	2.12816E-05	8.10906E-09	1.2076E-07	2.3582E-08	1.52449E-07	0.15244906
3832820773375	383820	3773375	0.000278961	0.000328035	0.000323667	6.88006E-05	8.94746E-05	6.58582E-05	6.77858E-06	7.94153E-05	6.77858E-06	2.48669E-05	3.60824E-05	2.13889E-05	7.90565E-09	1.1767E-07	2.2968E-08	1.48543E-07	0.14854348
3832830773375	383830	3773375	0.000271541	0.00031931	0.000315058	6.69707E-05	8.70948E-05	6.41065E-05	6.59828E-06	7.73031E-05	6.59828E-06	2.49854E-05	3.62544E-05	2.14909E-05	7.7154E-09	1.1478E-07	2.2394E-08	1.44894E-07	0.14489351
3832840773375	383840	3773375	0.000258735	0.000304251	0.0003002	6.38123E-05	8.29873E-05	6.10832E-05	6.2871E-06	7.36574E-05	6.2871E-06	2.45238E-05	3.55845E-05	2.10938E-05	7.37436E-09	1.0964E-07	2.1377E-08	1.38389E-07	0.13838947
3832850773375	383850	3773375	0.000245823	0.000289068	0.000285219	6.06278E-05	7.88459E-05	5.80349E-05	5.97335E-06	6.99816E-05	5.97335E-06	2.39592E-05	3.47653E-05	2.06081E-05	7.02826E-09	1.0442E-07	2.0348E-08	1.31797E-07	0.13179681
3832860773375	383860	3773375	0.000233674	0.000274782	0.000271123	5.76315E-05	7.49493E-05	5.51667E-05	5.67814E-06	6.6523E-05	5.67814E-06	2.33821E-05	3.39279E-05	2.01118E-05	6.70103E-09	9.9492E-08	1.9376E-08	1.2557E-07	0.12556966
3832870773375	383870	3773375	0.00022191	0.000260948	0.000257473	5.473E-05	7.11759E-05	5.23893E-05	5.39227E-06	6.31739E-05	5.39227E-06	2.27614E-05	3.30272E-05	1.95779E-05	6.3826E-09	9.4701E-08	1.8433E-08	1.19517E-07	0.11951724
3832880773375	383880	3773375	0.000211053	0.000248181	0.000244877	5.20524E-05	6.76937E-05	4.98263E-05	5.12847E-06	6.00832E-05	5.12847E-06	2.21656E-05	3.21627E-05	1.90654E-05	6.08763E-09	9.0266E-08	1.7561E-08	1.13915E-07	0.11391471
3832890773375	383890	3773375	0.000200832	0.000236162	0.000233017	4.95315E-05	6.44153E-05	4.74131E-05	4.88009E-06	5.71733E-05	4.88009E-06	2.1576E-05	3.13073E-05	1.85583E-05	5.80876E-09	8.6077E-08	1.6738E-08	1.08623E-07	0.10862346
3832900773375	383900	3773375	0.000191329	0.000224987	0.000221991	4.71877E-05	6.13673E-05	4.51697E-05	4.64917E-06	5.4468E-05	4.64917E-06	2.10114E-05	3.04881E-05	1.80727E-05	5.54847E-09	8.2169E-08	1.5971E-08	1.03689E-07	0.10368873
3832910773375	383910	3773375	0.000182416	0.000214507	0.00021165	4.49896E-05	5.85087E-05	4.30656E-05	4.43261E-06	5.19308E-05	4.43261E-06	2.04656E-05	2.9696E-05	1.76032E-05	5.30352E-09	7.8495E-08	1.5251E-08	9.90493E-08	0.09904932
3829703773385	382970	3773385	6.70497E-05	7.8845E-05	7.77952E-05	1.65366E-05	2.15057E-05	1.58294E-05	1.62927E-06	1.90879E-05	1.62927E-06	1.14477E-05	1.66109E-05	9.84662E-06	3.53089E-09	4.6086E-08	8.0428E-09	5.76596E-08	0.05765963
3829803773385	382980	3773385	6.95229E-05	8.17533E-05	8.06647E-05	1.71466E-05	2.2299E-05	1.64133E-05	1.68937E-06	1.9792E-05	1.68937E-06	1.16692E-05	1.69323E-05	1.00371E-05	3.70398E-09	4.8242E-08	8.4054E-09	6.03511E-08	0.06035106
3829903773385	382990	3773385	7.17566E-05	8.43799E-05	8.32564E-05	1.76975E-05	2.30154E-05	1.69406E-05	1.74364E-06	2.04279E-05	1.74364E-06	1.1847E-05	1.71903E-05	1.019E-05	3.86919E-09	5.0283E-08	8.7469E-09	6.28994E-08	0.06289944
3830003773385	383000	3773385	7.35224E-05	8.64564E-05	8.53052E-05	1.8133E-05	2.35818E-05	1.73575E-05	1.78655E-06	2.09306E-05	1.78655E-06	1.19531E-05	1.73442E-05	1.02813E-05	4.01321E-09	5.2041E-08	9.0373E-09	6.50913E-08	0.06509127
3830103773385	383010	3773385	7.53718E-05	8.8631E-05	8.74509E-05	1.85891E-05	2.41749E-05	1.77941E-05	1.83149E-06	2.1457E-05	1.83149E-06	1.20622E-05	1.75026E-05	1.03752E-05	4.16825E-09	5.3926E-08	9.3481E-09	6.74427E-08	0.06744272
3830203773385	383020	3773385	7.61627E-05	8.95612E-05	8.83686E-05	1.87842E-05	2.44286E-05	1.79808E-05	1.85071E-06	2.16822E-05	1.85071E-06	1.20186E-05	1.74392E-05	1.03376E-05	4.26881E-09	5.5097E-08	9.5337E-09	6.88993E-08	0.06889928
3830303773385	383030	3773385	7.68757E-05	9.03996E-05	8.91959E-05	1.896E-05	2.46573E-05	1.81491E-05	1.86803E-06	2.18852E-05	1.86803E-06	1.19468E-05	1.73351E-05	1.02759E-05	4.37232E-09	5.6289E-08	9.7203E-09	7.03813E-08	0.07038129
3830403773385	383040	3773385	7.80789E-05	9.18144E-05	9.05919E-05	1.92567E-05	2.50432E-05	1.84332E-05	1.89727E-06	2.22277E-05	1.89727E-06	1.1925E-05	1.73034E-05	1.02571E-05	4.50995E-09	5.7907E-08	9.9782E-09	7.23948E-08	0.07239478
3830503773385	383050	3773385	8.02012E-05	9.43101E-05	9.30543E-05	1.97802E-05	2.57239E-05	1.89342E-05	1.94884E-06	2.28319E-05	1.94884E-06	1.20217E-05	1.74437E-05	1.03403E-05	4.70814E-09	6.0286E-08	1.0366E-08	7.53597E-08	0.07535971
3830603773385	383060	3773385	8.24683E-05	9.6976E-05	9.56848E-05	2.03393E-05	2.64511E-05	1.94695E-05	2.00393E-06	2.34773E-05	2.00393E-06	1.21215E-05	1.75886E-05	1.04261E-05	4.92339E-09	6.2867E-08	1.0785E-08	7.8575E-08	0.078575
3830703773385	383070	3773385	8.47744E-05	9.96878E-05	9.83604E-05	2.09081E-05	2.71908E-05	2.00139E-05	2.05997E-06	2.41338E-05	2.05997E-06	1.2212E-05	1.77198E-05	1.0504E-05	5.14894E-09	6.5563E-08	1.1221E-08	8.19326E-08	0.0819326
3830803773385	383080	3773385	8.72309E-05	0.000102576	0.000101211	2.15139E-05	2.79787E-05	2.05938E-05	2.11966E-06	2.48331E-05	2.11966E-06	1.22993E-05	1.78466E-05	1.05791E-05	5.39149E-09	6.8458E-08	1.1689E-08	8.55384E-08	0.08553843
3830903773385	383090	3773385	9.0289E-05	0.000106173	0.000104759	2.22681E-05	2.89595E-05	2.13158E-05	2.19397E-06	2.57037E-05	2.19397E-06	1.24615E-05	1.80819E-05	1.07186E-05	5.6858E-09	7.1983E-08	1.2261E-08	8.99296E-08	0.08992963
3831003773385	383100	3773385	9.59763E-05	0.00011286	0.000111358	2.36708E-05	3.07837E-05	2.26585E-05	2.33217E-06	2.73228E-05	2.33217E-06	1.29824E-05	1.88378E-05	1.11667E-05	6.1948E-09	7.8136E-08	1.327E-08	9.76013E-08	0.0976013
3831103773385	383110	3773385	0.000102382	0.000120393	0.00011879	2.52507E-05	3.28383E-05	2.41708E-05	2.48782E-06	2.91464E-05	2.48782E-06	1.3547E-05	1.9657E-05	1.16523E-05	6.7874E-09	8.5276E-08	1.4436E-08	1.06499E-07	0.10649913
3831203773385	383120	3773385	0.000110437	0.000129865	0.000128135	2.72372E-05	3.54218E-05	2.60724E-05	2.68355E-06	3.14395E-05	2.68355E-06	1.42457E-05	2.06709E-05	1.22533E-05	7.55105E-09	9.4451E-08	1.5932E-08	1.17934E-07	0.11793434
3831303773385	383130	3773385	0.000120391	0.00014157	0.000139685	2.96922E-05	3.86145E-05	2.84224E-05	2.92543E-06	3.42732E-05	2.92543E-06	1.50443E-05	2.18296E-05	1.29401E-05	8.54618E-09	1.0634E-07	1.7861E-08	1.32749E-07	0.13274852
3831403773385	383140	3773385	0.000131766	0.000154945	0.000152882	3.24976E-05	4.22628E-05	3.11077E-05	3.20182E-06	3.75114E-05	3.20182E-06	1.58303E-05	2.29701E-05	1.36162E-05	9.79611E-09	1.2114E-07	2.0241E-08	1.51174E-07	0.15117354
3831503773385	383150	3773385	0.000141341	0.000166205	0.000163992	3.48591E-05	4.5334E-05	3.33683E-05	3.4345E-06	4.02373E-05	3.4345E-06	1.63731E-05	2.37577E-05	1.40831E-05	1.10459E-08	1.3571E-07	2.2555E-08	1.69313E-07	0.16931325
3831603773385	383160	3773385	0.000151863	0.000178579	0.000176201	3.74543E-05	4.8709E-05	3.58525E-05	3.69018E-06	4.32328E-05	3.69018E-06	1.69002E-05	2.45226E-05	1.45365E-05	1.26305E-08	1.54E-07	2.5431E-08	1.92058E-07	0.19205841
3831703773385	383170	3773385	0.000164168	0.000193048	0.000190478	4.0489E-05	5.26556E-05	3.87574E-05	3.98918E-06	4.67358E-05	3.98918E-06	1.7418E-05	2.5274E-05	1.49819E-05	1.48592E-08	1.7942E-07	2.9389E-08	2.23666E-07	0.22366572

			EGIODemolition	EGIOSite Grubbing / Prep	EGIOMass Grading / Excavation	EGIOMass Grading / Excavation	EGIODrainage / Utilities Trenching	EGIODrainage / Utilities Trenching	EGIOFoundations / Concrete Pads	EGIOFoundations / Concrete Pads	EGIOBuilding / Structure Construction	EGIOBuilding / Structure Construction	EGIOAsphalt Paving	EGIOArchitectural Coating	EGIOLandscaping or Other Finishing	EGIOWaterside Construction (Piles)	HIWaterside Construction (Landscaping)	HIWaterside Construction (Landscaping)	KMDemolition	KMSite Grubbing / Prep	KMMass Grading / Excavation
Unique Identifier	X (UTM)	Y (UTM)	2025	2025	2025	2026	2026	2027	2026	2027	2026	2027	2027	2027	2027	2027	2025	2026	2025	2025	2025
3831803773385	383180	3773385	0.00128626	0.00050449	0.000167071	0.000163629	0.000379955	0.000379369	0.000499211	0.000498889	0.000534717	0.0005219	2.08078E-05	2.08078E-05	0.000563516	2.08078E-05	0.000239329	0.000231833	6.97342E-05	0.000302651	0.000230047
3831903773385	383190	3773385	0.001717378	0.00067358	0.000223069	0.000218473	0.000507305	0.000506522	0.000666533	0.000666103	0.00071394	0.000696827	2.7782E-05	2.7782E-05	0.000752391	2.7782E-05	0.000315412	0.000305532	7.51882E-05	0.000326322	0.00024804
3832003773385	383200	3773385	0.002443224	0.00095827	0.000317349	0.00031081	0.000721716	0.000720603	0.000948241	0.000947629	0.001015684	0.000991339	3.9524E-05	3.9524E-05	0.001070387	3.9524E-05	0.000442807	0.000428938	8.06015E-05	0.000349816	0.000265897
3835503773385	383550	3773385	0.005303464	0.00208009	0.000688863	0.00067467	0.001566618	0.0015642	0.002058331	0.002057002	0.002204729	0.002151883	8.5794E-05	8.5794E-05	0.002323471	8.5794E-05	0.001371889	0.001328919	0.000416247	0.010486682	0.007970996
3835603773385	383560	3773385	0.003511912	0.00137742	0.00045616	0.000446761	0.001037402	0.001035801	0.00136301	0.001362131	0.001459954	0.00142496	5.68121E-05	5.68121E-05	0.001538584	5.68121E-05	0.000944933	0.000915336	0.001648333	0.007153883	0.005437114
3835703773385	383570	3773385	0.002508235	0.00098377	0.000325793	0.00031908	0.000740921	0.000739777	0.000973473	0.000972845	0.001042711	0.001017718	4.05757E-05	4.05757E-05	0.001098869	4.05757E-05	0.000696482	0.000674667	0.001202457	0.005218747	0.003966804
3835803773385	383580	3773385	0.00195612	0.00076722	0.000254079	0.000248844	0.000577828	0.000576937	0.000759191	0.000758701	0.000813188	0.000793697	3.16441E-05	3.16441E-05	0.000856985	3.16441E-05	0.000552934	0.000535615	0.00094503	0.004101499	0.003117576
3835903773385	383590	3773385	0.001615846	0.00063376	0.000209881	0.000205557	0.000477313	0.000476576	0.000627127	0.000626722	0.000671731	0.00065563	2.61395E-05	2.61395E-05	0.000707909	2.61395E-05	0.000461471	0.000447017	0.000781558	0.003392015	0.002578293
3836003773385	383600	3773385	0.001370358	0.00053747	0.000177995	0.000174328	0.000404797	0.000404173	0.000531851	0.000531507	0.000569678	0.000556024	2.21682E-05	2.21682E-05	0.00060036	2.21682E-05	0.000393708	0.000381376	0.000661013	0.002868843	0.002180627
3836103773385	383610	3773385	0.001157072	0.00045382	0.000150291	0.000147195	0.000341793	0.000341266	0.000449072	0.000448782	0.000481012	0.000469482	1.87179E-05	1.87179E-05	0.000506918	1.87179E-05	0.000333482	0.000323036	0.000554529	0.002406694	0.001829344
3836203773385	383620	3773385	0.000993824	0.00038979	0.000129087	0.000126427	0.000293571	0.000293118	0.000385713	0.000385465	0.000413147	0.000403244	1.60771E-05	1.60771E-05	0.000435398	1.60771E-05	0.0028665	0.000277672	0.000472309	0.002049855	0.001558109
3836303773385	383630	3773385	0.000872477	0.0003422	0.000113325	0.00011099	0.000257725	0.000257328	0.000338617	0.000338399	0.000362702	0.000354008	1.4114E-05	1.4114E-05	0.000382236	1.4114E-05	0.00025138	0.000243507	0.000410758	0.00178272	0.001355057
3836403773385	383640	3773385	0.000782971	0.00030709	0.0001017	9.96041E-05	0.000231286	0.000230929	0.000303879	0.000303683	0.000325493	0.000317691	1.26661E-05	1.26661E-05	0.000343023	1.26661E-05	0.000225132	0.000218081	0.000365178	0.001584898	0.001204691
3836503773385	383650	3773385	0.000708717	0.00027797	9.20547E-05	9.0158E-05	0.000209351	0.000209028	0.00027506	0.000274883	0.000294624	0.000287562	1.14649E-05	1.14649E-05	0.000310492	1.14649E-05	0.00020323	0.000196865	0.000327366	0.001420794	0.001079955
3836603773385	383660	3773385	0.000637714	0.00025012	8.28322E-05	8.11255E-05	0.000188378	0.000188087	0.000247503	0.000247344	0.000265107	0.000258753	1.03163E-05	1.03163E-05	0.000279385	1.03163E-05	0.000182245	0.000176537	0.000291406	0.001264724	0.000961325
3836703773385	383670	3773385	0.000576286	0.00022603	7.48533E-05	7.33111E-05	0.000170232	0.000169969	0.000223663	0.000223518	0.000239571	0.000233828	9.32256E-06	9.32256E-06	0.000252473	9.32256E-06	0.000164063	0.000158924	0.000260463	0.001130429	0.000859247
3836803773385	383680	3773385	0.00052331	0.00020525	6.79723E-05	6.65719E-05	0.000154583	0.000154345	0.000203102	0.000202971	0.000217548	0.000212333	8.46557E-06	8.46557E-06	0.000229264	8.46557E-06	0.000148391	0.000143743	0.000233972	0.001015455	0.000771854
3836903773385	383690	3773385	0.000474412	0.00018607	6.1621E-05	6.03514E-05	0.000140139	0.000139923	0.000184124	0.000184005	0.00019722	0.000192493	7.67455E-06	7.67455E-06	0.000207842	7.67455E-06	0.000133952	0.000129756	0.000209737	0.000910272	0.000691904
3837003773385	383700	3773385	0.000433481	0.00017002	5.63045E-05	5.51444E-05	0.000128048	0.000127851	0.000168238	0.00016813	0.000180204	0.000175885	7.01241E-06	7.01241E-06	0.00018991	7.01241E-06	0.000121854	0.000118037	0.00018955	0.000822661	0.00062531
3837103773385	383710	3773385	0.000404155	0.00015852	5.24953E-05	5.14137E-05	0.000119385	0.000119201	0.000156857	0.000156755	0.000168013	0.000163986	6.538E-06	6.538E-06	0.000177062	6.538E-06	0.000113154	0.000109609	0.000175087	0.000759889	0.000577597
3837203773385	383720	3773385	0.000380909	0.0001494	4.9476E-05	4.84566E-05	0.000112519	0.000112345	0.000147835	0.000147739	0.00015835	0.000154554	6.16196E-06	6.16196E-06	0.000166878	6.16196E-06	0.00010624	0.000102912	0.00016364	0.00071021	0.000539835
3837303773385	383730	3773385	0.000360322	0.00014132	4.6802E-05	4.58377E-05	0.000106437	0.000106273	0.000139845	0.000139755	0.000149791	0.000146201	5.82892E-06	5.82892E-06	0.000157859	5.82892E-06	0.000100123	9.69867E-05	0.000153554	0.000666434	0.000506561
3837403773385	383740	3773385	0.000346077	0.00013574	4.49517E-05	4.40255E-05	0.000102229	0.000102072	0.000134316	0.000134229	0.000143869	0.000140421	5.59848E-06	5.59848E-06	0.000151618	5.59848E-06	9.58568E-05	9.28544E-05	0.000146529	0.000635947	0.000483388
3837503773385	383750	3773385	0.000332837	0.00013054	4.3232E-05	4.23413E-05	9.83185E-05	9.81668E-05	0.000129178	0.000129094	0.000138365	0.000135049	5.3843E-06	5.3843E-06	0.000145818	5.3843E-06	9.18941E-05	8.90158E-05	0.000140023	0.000607709	0.000461924
3837603773385	383760	3773385	0.000321242	0.000126	4.17258E-05	4.08661E-05	9.48932E-05	9.47468E-05	0.000124677	0.000124597	0.000133545	0.000130344	5.19672E-06	5.19672E-06	0.000140737	5.19672E-06	8.84122E-05	8.56429E-05	0.00013432	0.000582958	0.00044311
3837703773385	383770	3773385	0.000311092	0.00012201	4.04075E-05	3.9575E-05	9.1895E-05	9.17533E-05	0.000120738	0.00012066	0.000129326	0.000126226	5.03253E-06	5.03253E-06	0.000136291	5.03253E-06	8.53518E-05	8.26784E-05	0.000129312	0.000561222	0.000426589
3837803773385	383780	3773385	0.000301589	0.00011829	3.91732E-05	3.83661E-05	8.90879E-05	8.89505E-05	0.00011705	0.00011676	0.000125375	0.00012237	4.8788E-06	4.8788E-06	0.000132127	4.8788E-06	8.24851E-05	7.99015E-05	0.000124634	0.00054092	0.00041157
3837903773385	383790	3773385	0.000293011	0.00011492	3.8059E-05	3.72749E-05	8.65541E-05	8.64205E-05	0.000113721	0.000113647	0.000121809	0.000118889	4.74003E-06	4.74003E-06	0.000128369	4.74003E-06	7.98876E-05	7.73853E-05	0.000120398	0.000522534	0.000397181
3838003773385	383800	3773385	0.000284981	0.00011177	3.7016E-05	3.62533E-05	8.41821E-05	8.40522E-05	0.000110604	0.000110533	0.000118471	0.000115631	4.61013E-06	4.61013E-06	0.000124852	4.61013E-06	7.74551E-05	7.5029E-05	0.000116439	0.000505355	0.000384124
3838103773385	383810	3773385	0.00027811	0.00010908	3.61235E-05	3.53792E-05	8.21523E-05	8.20256E-05	0.000107937	0.000107868	0.000115614	0.000112843	4.49898E-06	4.49898E-06	0.000121841	4.49898E-06	7.53562E-05	7.29959E-05	0.000113029	0.000490554	0.000372873
3838203773385	383820	3773385	0.000272739	0.00010697	3.54258E-05	3.46959E-05	8.05657E-05	8.04414E-05	0.000105853	0.000105784	0.000113382	0.000110664	4.41209E-06	4.41209E-06	0.000119488	4.41209E-06	7.36807E-05	7.13729E-05	0.000110302	0.000478718	0.000363877
3838303773385	383830	3773385	0.000267736	0.00010501	3.4776E-05	3.40595E-05	7.90878E-05	7.89658E-05	0.000103911	0.000103844	0.000111302	0.000108634	4.33115E-06	4.33115E-06	0.000117296	4.33115E-06	7.21272E-05	6.9868E-05	0.000107783	0.000467787	0.000355568
3838403773385	383840	3773385	0.000256903	0.00010076	3.3369E-05	3.26815E-05	7.5888E-05	7.57709E-05	9.9707E-05	9.96426E-05	0.000106799	0.000104239	4.15592E-06	4.15592E-06	0.000112551	4.15592E-06	6.89843E-05	6.68236E-05	0.000102764	0.000446002	0.000339009
3838503773385	383850	3773385	0.000245613	9.6333E-05	3.19025E-05	3.12452E-05	7.25529E-05	7.2441E-05	9.5325E-05	9.52635E-05	0.000102105	9.96576E-05	3.97328E-06	3.97328E-06	0.000107604	3.97328E-06	6.57355E-05	6.36766E-05	9.75971E-05	0.000423578	0.000321965
3838603773385	383860	3773385	0.000234862	9.2116E-05	3.0506E-05	2.98775E-05	6.9377E-05	6.92699E-05	9.11523E-05	9.10935E-05	9.76355E-05	9.52952E-05	3.79935E-06	3.79935E-06	0.000102894	3.79935E-06	6.2659E-05	6.06964E-05	9.27247E-05	0.000402432	0.000305891
3838703773385	383870	3773385	0.000224317	8.798E-05	2.91363E-05	2.8536E-05	6.62621E-05	6.61598E-05	8.70597E-05	8.70035E-05	9.32518E-05	9.10166E-05	3.62877E-06	3.62877E-06	9.82741E-05	3.62877E-06	5.96578E-05	5.77892E-05	8.79904E-05	0.000381884	0.000290273
3838803773385	383880	3773385	0.000214526	8.414E-05	2.78647E-05	2.72906E-05	6.337E-05	6.32723E-05	8.32599E-05	8.32062E-05	8.91818E-05	8.70442E-05	3.47039E-06	3.47039E-06	9.39849E-05	3.47039E-06	5.68862E-05	5.51044E-05	8.3634E-05	0.000362977	0.000275901
3838903773385	383890	3773385	0.000205302	8.0522E-05	2.66665E-05	2.61171E-05	6.06452E-05	6.05516E-05	7.96798E-05	7.96284E-05	8.5347E-05	8.33013E-05	3.32116E-06	3.32116E-06	8.99436E-05	3.32116E-06	5.42797E-05	5.25796E-05	7.95537E-05	0.000345268	0.000262441
3839003773385	383900	3773385	0.000196661	7.7133E-05	2.55442E-05	2.50179E-05	5.80927E-05	5.80031E-05	7.63263E-05	7.6277E-05	8.1755E-05	7.97953E-05	3.18138E-06	3.18138E-06	8.61581E-05	3.18138E-06	5.18526E-05	5.02284E-05	7.5763E-05	0.000328817	0.000249936
3839103773385	383910	3773385	0.000188541	7.3949E-05	2.44895E-05	2.39849E-05	5.56942E-05	5.56083E-05	7.31749E-05	7.31277E-05	7.83795E-05	7.65007E-05	3.05003E-06	3.05003E-06	8.26008E-05	3.05003E-06	4.95761E-05	4.80233E-05	7.22236E-05	0.000313455	0.00023826
3829703773395	382970	3773395	0.00019658	7.7102E-05	2.55337E-05	2.50076E-05	5.80689E-05	5.79793E-05	7.62949E-05	7.62457E-05	8.17214E-05	7.97625E-05	3.18007E-06	3.18007E-06	8.61227E-05	3.18007E-06	3.87015E-05	3.74893E-05	2.60117E-05	0.000112893	8.58105E-05
3829803773395	382980	3773395	0.000207754	8.1484E-05	2.6985E-05	2.6429E-05	6.13695E-05	6.12748E-05	8.06315E-05	8.05795E-05	8.63664E-05	8.42962E-05	3.36083E-06	3.36083E-06	9.10179E-05	3.36083E-06	4.08919E-05	3.9611E-05	2.70143E-05	0.000117244	8.91178E-05
3829903773395	382990	3773395	0.000218038	8.5518E-05	2.83208E-05	2.77373E-05	6.44075E-05	6.43081E-05	8.4623E-05	8.45684E-05	9.06418E-05	8.84691E-05	3.5272E-06	3.5272E-06	9.55235E-05	3.5272E-06	4.28938E-05	4.15503E-05	2.78448E-05	0.000120848	9.18577E-05
3830003773395	383000	3773395	0.000226086	8.8674E-05	2.93662E-05	2.87611E-05	6.67848E-05	6.66817E-05	8.77464E-05	8.76898E-05	9.39874E-05	9.17346E-05	3.65739E-06	3.65739E-06	9.90493E-05	3.65739E-06	4.44384E-05	4.30465E-05	2.83472E-05	0.000123029	9.3515E-05
3830103773395	383010	3773395	0.00023488	9.2123E-05	3.05083E-05	2.98798E-05	6.93823E-05	6.92752E-05	9.11592E-05	9.11004E-05	9.76429E-05	9.53025E-05	3.79964E-06	3.79964E-06	0.000102902	3.79964E-06	4.61247E-05	4.46799E-05	2.88745E-05	0.000125317	9.52545E-05
3830203773395	383020	3773395	0.00024282	9.5237E-05	3.15397E-05	3.08898E-05	7.17278E-05	7.16171E-05	9.42409E-05	9.41801E-05	0.000100944	9.85242E-05	3.92809E-06	3.92809E-06	0.00010638	3.92809E-06	4.76333E-05	4.61414E-05	2.92343E-05	0.000126879	9.64416E-05
3830303773395	383030	3773395	0.000251406	9.8605E-05	3.2655E-05	3.19822E-05	7.42643E-05	7.41497E-05	9.75735E-05	9.75106E-05	0.000104513	0.000102008	4.067E-06	4.067E-06	0.000110142	4.067E-06	4.92694E-05	4.77261E-05	2.96168E-05	0.000128539	9.77033E-05
3830403773395	383040	3773395	0.000261538	0.00010258	3.3971E-05	3.32711E-05	7.72571E-05	7.71379E-05	0.000101506	0.00010144	0.000108725	0.000106119	4.2309E-06	4.2309E-06	0.000114581	4.2309E-06	5.12104E-05	4.96063E-05	3.01328E-05	0.000130778	9.94055E-05
3830503773395	383050	3773395	0.000274239	0.00010756	3.56207E-05	3.48868E-05	8.10088E-05	8.08838E-05	0.000106435	0.000106366	0.000114005	0.000111272	4.43635E-06	4.43635E-06	0.000120145	4.43635E-06	5.36429E-05	5.19627E-05	3.08864E-05	0.000134049	0.000101892
3830603773395	383060	3773395	0.000288062	0.00011298	3.74162E-05	3.66453E-05	8.50921E-05	8.49608E-05	0.0001118	0.000111728	0.000119752	0.000116881	4.65997E-06	4.65997E-06	0.000126201	4.65997E-06	5.62889E-05	5.45258E-05	3.17011E-05	0.000137585	0.000104579
3830703773395	383070	3773395	0.000303924	0.0001192	3.94765E-05	3.86631E-05	8.97778E-05	8.96392E-05	0.000117956	0.00011788	0.000126346	0.000123317	4.91657E-06	4.91657E-06	0.000133151	4.91657E-06	5.93188E-05	5.74608E-05	3.26606E-05	0.000141749	0.000107745
3830803773395	383080	3773395	0.000321574	0.00012613	4.1769E-05	4.09084E-05	9.49914E-05	9.48448E-05	0.000124806	0.000124726	0.000133683	0.000130479	5.20209E-06	5.20209E-06	0.000140883	5.20209E-06	6.26841E-05	6.07207E-05	3.3722E-05	0.000146356	0.000111246
3830903773395	383090	3773395	0.000342439	0.00013431	4.44792E-05	4.35627E-05	0.000101155	0.000100999	0.000132904	0.000132818	0.000142357	0.000138945	5.53963E-06	5.53963E-06	0.000150024	5.53963E-06	6.66468E-05	6.45593E-05	3.4987E-05	0.000151846	0.000115419
3831003773395	383100	3773395	0.000376741	0.00014776	4.89347E-05	4.79264E-05	0.000111288	0.000111116	0.000146217	0.000146123	0.000156617	0.000152863	6.09454E-06	6.09454E-06	0.000165052	6.09454E-06	7.31318E-05	7.08411E-05	3.72207E-05	0.00016154	0.000122788
3831103773395	383110	3773395	0.000417214	0.00016364	5.41917E-05	5.30751E-05	0.000123243	0.000123053	0.000161925	0.000161821	0.000173442	0.000169285	6.74927E-06	6.74927E-06	0.000182783	6.74927E-06	8.07612E-05	7.82316E-05	3.97689E-05	0.0001726	0.000131194
3831203773395	383120	3773395	0.000468493	0.00018375	6.08522E-05	5.95984E-05	0.00013839	0.000138177	0.000181827	0.00018171	0.000194759	0.000190091	7.57879E-06	7.57879E-06	0.000205249	7.57879E-06	9.04177E-05	8.75857E-05	4.29123E-05	0.000186242	0.000141564
3831303773395	383130	3773395	0.000535076	0.00020986	6.95007E-05	6.80687E-05	0.000158059	0.000157815	0.000207669	0.000207535	0.000222439	0.000217107	8.65591E-06	8.65591E-06	0.000234419	8.65591E-06	0.000102927	9.97027E-05	4.67573E-05	0.00020293	0.000154248
3831403773395	383140	3773395	0.000620001	0.00024317	8.05315E-05	7.88723E-05	0.000183145	0.000182863	0.000240629	0.000240474	0.000257744	0.000251566	1.00297E-05	1.00297E-05	0.000271625	1.00297E-05	0.000118803	0.000115081	5.11589E-05	0.000222033	0.000168769
3831503773395	383150	3773395	0.000702555	0.00027555	9.12543E-05	8.93742E-05	0.000207531	0.000207211	0.000272669	0.000272493	0.000292063	0.000285062	1.13652E-05	1.13652E-05	0.000307792	1.13652E-05	0.000134036	0.000129838	5.46554E-05	0.000237208	0.000180304
3831603773395	383160	3773395	0.000806836	0.00031645	0.000104799	0.00010264	0.000238335	0.000237968	0.000313142	0.00031294	0.000335414	0.000327374	1.30522E-05	1.30522E-05	0.000353478	1.30522E-05	0.000153111	0.000148315	5.84732E-05	0.000253778	0.000192898
3831703773395	383170	3773395	0.000952183	0.00037346	0.000123678	0.00012113	0.00028127	0.00028036	0.000369552	0.000369314	0.000395837	0.000386349	1.54034E-05	1.54034E-05	0.000417156	1.54034E-05	0.000179445	0.000173825	6.29359E-05	0.000273146	0.00020762
3831803773395	383180	3773395	0.001170859	0.00045923	0.000152082	0.000148949	0.000345866	0.000345332	0.000454423	0.00045413	0.000486744	0.000475077	1.8941E-05	1.8941E-05	0.000512958	1.8941E-05	0.000218583	0.000211736	6.80844E-05	0.000295491	0.000224605
3831903773395	383190	3773395	0.001500193	0.0005884	0.000194859	0.000190844	0.00044315	0.000442466	0.000582241	0.000581865	0.000623653	0.000608704	2.42686E-05	2.42686E-05	0.000657241	2.42686E-05	0.000276696	0.000268029	7.3466E-05	0.000318848	0.000242358
3832003773395	383200	3773395	0.002038845	0.00079966	0.000264824	0.000259368	0.000602265	0.000601335	0.000791297	0.000790787	0.000847578	0.000827262	3.29823E-05	3.29823E-05	0.000893227	3.29823E-05	0.000370567	0.00035896	7.90241E-05	0.0003429	0.000260694
3832103773395	383210	3773395	0.003034393	0.00119013	0.000394135	0.000386014	0.000896345	0.000894962	0.00117768	0.00117692	0.001261442	0.001231206	4.90873E-05	4.90873E-05	0.001329381	4.90873E-05	0.0054032	0.000523396	8.50439E-05	0.000369096	0.000280553
3835503773395	383550	3773395	0.005954489	0.00233543	0.000773424	0.000757489	0.001758927	0.001756213	0.002311	0.002309509	0.00247537	0.002416037	9.63256E-05	9.63256E-05	0.002608688	9.63256E-05	0.0015897	0.001539908	0.002843858	0.012342546	0.00938165
3835603773395	383560	3773395	0.004660532	0.00182793	0.000605353	0.000592881	0.001376698	0.001374574	0.001808802	0.001807635	0.001937452	0.001891013	7.53933E-05	7.53933E-05	0.002041799	7.53933E-05	0.001225963	0.001187563	0.002158757	0.009369158	0.007121559
3835803773395	383580	3773395	0.002325838	0.00091223	0.000302101	0.000295877	0.000687041	0.000685981	0.000902682	0.0009021	0.000966885	0.00094371	3.7625E-05	3.7625E-05	0.00101896	3.7625E-05	0.000652528	0.000632089	0.001123994	0.004878213	0.003707962
3835903773395	383590	3773395	0.001875094	0.00073544	0.000243555	0.000238536	0.000553894	0.000553039	0.000727744	0.000727274	0.000779504	0.00076082	3.03333E-05	3.03333E-05	0.000821487	3.03333E-05	0.000533779	0.00051706	0.00091094	0.003953542	0.003005113
3836003773395	383600	3773395	0.001561352	0.00061238	0.000202803	0.000198624	0.000461216	0.000460504	0.000605977	0.000605586	0.000649077	0.000633519	2.52579E-05	2.52579E-05	0.000684035	2.52579E-05	0.000448521	0.000434472	0.000758687	0.003292755	0.002502845
3836103773395	383610	3773395	0.00129367	0.0005074	0.000168034	0.000164572	0.000382144	0.000381554	0.000502087	0.000501763	0.000537798	0.000524907	2.09277E-05	2.09277E-05	0.000566762	2.09277E-05	0.000373566	0.000361865	0.000625825	0.002716123	0.002064543
3836203773395	383620	3773395	0.001094206	0.00042916	0.000142126	0.000139197	0.000323223	0.000322725	0.000424673	0.000424399	0.000454878	0.000443975	1.77009E-05	1.77009E-05	0.000479377	1.77009E-05	0.000316585	0.000306669	0.000525362	0.00228011	0.001733127
3836303773395	383630	3773395	0.000949596	0.00037244	0.000123342	0.000120801	0.000280506	0.000280073	0.000368548	0.00036831	0.000394761	0.000385299	1.53616E-05	1.53616E-05	0.000416022	1.53616E-05	0.000274706	0.000266102	0.000451982	0.001961635	0.001491052
3836403773395	383640	3773395	0.000845962	0.0003318	0.000109881	0.000107617	0.000249893	0.000249507	0.000328327	0.000328115	0.000351679	0.000343249	1.36851E-05	1.36851E-05	0.00037062	1.36851E-05	0.000244347	0.000236693	0.000399042	0.001731872	0.001316407
3836503773395	383650	3773395	0.000761127	0.00029852	9.88622E-05	9.68253E-05	0.000224833	0.000224486	0.000295401	0.000295211	0.000316412	0.000308827	1.23127E-05	1.23127E-05	0.000333453	1.23127E-05	0.000219307	0.000212438	0.000355621	0.00154342	0.001173164
3836603773395	383660	3773395	0.00068063	0.00026695	8.84065E-05	8.6585E-05	0.000201055	0.000200745	0.00026416	0.000263989	0.000282848	0.000276166	1.10105E-05	1.10105E-05	0.000298187	1.10105E-05	0.000195477	0.000189355	0.000314601	0.001365388	0.001037841
3836703773395	383670	3773395	0.000611603	0.00023988	7.94407E-05	7.78039E-05	0.000180665	0.000180386	0.00023737	0.000237216	0.000254253	0.000248158	9.89389E-06	9.89389E-06	0.000267946	9.89389E-06	0.000174991	0.00016951	0.00027958	0.001213395	0.000922309

			KMMass Grading / Excavation	KMDrainage / Utilities Trenching	KMFoundations / Concrete Pads	KMBuilding / Structure Construction	KMAsphalt Paving	KMArchitectural Coating	KMLandscaping or Other Finishing	KMWaterside Construction (Piles)	EWNDemolition	EWNSite Grubbing / Prep	EWNDrainage / Utilities Trenching	EWNDrainage / Utilities Trenching	EWNDrainage / Utilities Trenching	EWNFoundations / Concrete Pads	EWNBuilding / Structure Construction	EWNAsphalt Paving	EWNLandscaping or Other Finishing	EWNWaterside Construction (Piles)	ISDemolition
Unique Identifier	X (UTM)	Y (UTM)	2026	2026	2026	2026	2026	2026	2026	2026	2027	2027	2027	2028	2029	2029	2029	2029	2029	2029	2027
3831803773385	383180	3773385	0.000227667	8.1757E-05	4.32655E-05	0.000148602	4.77398E-06	4.77398E-06	0.000153376	4.77398E-06	0.001205179	6.56838E-05	0.000154238	0.000151259	0.00014813	0.000128308	0.000278613	1.98218E-05	0.000288524	1.98218E-05	3.57885E-05
3831903773385	383190	3773385	0.000245473	8.81513E-05	4.66493E-05	0.000160224	5.14736E-06	5.14736E-06	0.000165372	5.14736E-06	0.001600257	8.72161E-05	0.0002048	0.000200845	0.000196689	0.000170369	0.000369947	2.63197E-05	0.000383107	2.63197E-05	3.81177E-05
3832003773385	383200	3773385	0.000263146	9.44979E-05	5.00079E-05	0.00017176	5.51795E-06	5.51795E-06	0.000177278	5.51795E-06	0.002266394	0.000123521	0.000290052	0.00028445	0.000278565	0.000241289	0.000523945	3.72758E-05	0.000542583	3.72758E-05	4.0398E-05
3835503773385	383550	3773385	0.007888504	0.00283283	0.001499123	0.005148962	0.000165416	0.000165416	0.005314378	0.000165416	0.005898348	0.000321468	0.000754867	0.000740289	0.000724972	0.000627961	0.001363579	9.70113E-05	0.001412085	9.70113E-05	0.001119813
3835603773385	383560	3773385	0.005381439	0.001932521	0.001022683	0.003512558	0.000112844	0.000112844	0.003625402	0.000112844	0.004083692	0.000222567	0.000522628	0.000512536	0.000501931	0.000434765	0.000944067	6.71653E-05	0.00097765	6.71653E-05	0.000764376
3835703773385	383570	3773385	0.003925752	0.001409771	0.000746045	0.002562406	8.23199E-05	8.23199E-05	0.002644725	8.23199E-05	0.003019981	0.000164593	0.000386495	0.000379031	0.000371189	0.000321519	0.000698159	4.96702E-05	0.000722994	4.96702E-05	0.000558099
3835803773385	383580	3773385	0.003085312	0.001107962	0.000586329	0.002013836	6.46965E-05	6.46965E-05	0.002078533	6.46965E-05	0.002399294	0.000130765	0.00030706	0.00030113	0.0002949	0.000255438	0.000554668	3.94617E-05	0.000574399	3.94617E-05	0.000439078
3835903773385	383590	3773385	0.00255161	0.000916305	0.000484905	0.00166548	5.35052E-05	5.35052E-05	0.001718985	5.35052E-05	0.002001407	0.000109079	0.000256139	0.000251192	0.000245995	0.000213077	0.000462685	3.29175E-05	0.000479144	3.29175E-05	0.00036352
3836003773385	383600	3773385	0.002158059	0.000774978	0.000410115	0.001408602	4.52528E-05	4.52528E-05	0.001453855	4.52528E-05	0.001705561	9.29553E-05	0.000218277	0.000214061	0.000209632	0.000181581	0.000394291	2.80517E-05	0.000408317	2.80517E-05	0.000307817
3836103773385	383610	3773385	0.001810412	0.000650135	0.000344049	0.001181687	3.79629E-05	3.79629E-05	0.00121965	3.79629E-05	0.001442626	7.8625E-05	0.000184626	0.000181061	0.000177315	0.000153587	0.000333506	2.37271E-05	0.000345369	2.37271E-05	0.000258612
3836203773385	383620	3773385	0.001541984	0.00055374	0.000293037	0.001006479	3.23342E-05	3.23342E-05	0.001038814	3.23342E-05	0.001238441	6.74966E-05	0.000158495	0.000155434	0.000152218	0.000131849	0.000286302	2.03689E-05	0.000296487	2.03689E-05	0.000220618
3836303773385	383630	3773385	0.001341034	0.000481577	0.000254849	0.000875316	2.81204E-05	2.81204E-05	0.000903436	2.81204E-05	0.001084752	5.91204E-05	0.000138826	0.000136145	0.000133328	0.000115487	0.000250773	1.78411E-05	0.000259693	1.78411E-05	0.000192166
3836403773385	383640	3773385	0.001192224	0.000428138	0.000226569	0.000778185	2.5E-05	2.5E-05	0.000803185	2.5E-05	0.000970344	5.2885E-05	0.000124184	0.000121786	0.000119266	0.000103307	0.000224324	1.59594E-05	0.000232304	1.59594E-05	0.000171092
3836503773385	383650	3773385	0.001068778	0.000383807	0.000203109	0.00069761	2.24114E-05	2.24114E-05	0.000720021	2.24114E-05	0.000875047	4.76912E-05	0.000111988	0.000109825	0.000107553	9.31608E-05	0.000202293	1.43921E-05	0.000209489	1.43921E-05	0.000153601
3836603773385	383660	3773385	0.000951376	0.000341647	0.000180798	0.00062098	1.99496E-05	1.99496E-05	0.000640929	1.99496E-05	0.000784183	4.2739E-05	0.000100359	9.84212E-05	9.63847E-05	8.34871E-05	0.000181287	1.28976E-05	0.000187736	1.28976E-05	0.000136949
3836703773385	383670	3773385	0.000850355	0.00030537	0.0001616	0.000555041	1.78313E-05	1.78313E-05	0.000572872	1.78313E-05	0.000705609	3.84566E-05	9.03033E-05	8.85594E-05	8.67271E-05	7.51218E-05	0.000163122	1.16053E-05	0.000168925	1.16053E-05	0.000122604
3836803773385	383680	3773385	0.000763866	0.000274311	0.000145164	0.000498588	1.60177E-05	1.60177E-05	0.000514606	1.60177E-05	0.000637968	3.47701E-05	8.16467E-05	8.007E-05	7.84133E-05	6.79205E-05	0.000147485	1.04928E-05	0.000152732	1.04928E-05	0.000110307
3836903773385	383690	3773385	0.000684743	0.000245897	0.000130128	0.000446944	1.43585E-05	1.43585E-05	0.000461302	1.43585E-05	0.000575772	3.13803E-05	7.36868E-05	7.22639E-05	7.07687E-05	6.12988E-05	0.000133107	9.46983E-06	0.000137842	9.46983E-06	9.90325E-05
3837003773385	383700	3773385	0.000618839	0.00022223	0.000117603	0.000403927	1.29766E-05	1.29766E-05	0.000416903	1.29766E-05	0.000523651	2.85397E-05	6.70165E-05	6.57224E-05	6.43625E-05	5.57499E-05	0.000121058	8.6126E-06	0.000125364	8.6126E-06	8.9632E-05
3837103773385	383710	3773385	0.000571619	0.000205273	0.00010863	0.000373106	1.19864E-05	1.19864E-05	0.000385092	1.19864E-05	0.00048611	2.64936E-05	6.2212E-05	6.10106E-05	5.97483E-05	5.17531E-05	0.000112379	7.99515E-06	0.000116376	7.99515E-06	8.29057E-05
3837203773385	383720	3773385	0.000534249	0.000191853	0.000101528	0.000348713	1.12028E-05	1.12028E-05	0.000359916	1.12028E-05	0.000456287	2.48682E-05	5.83952E-05	5.72676E-05	5.60826E-05	4.8578E-05	0.000105484	7.50463E-06	0.000109237	7.50463E-06	7.75879E-05
3837303773385	383730	3773385	0.000501319	0.000180028	9.527E-05	0.000327219	1.05122E-05	1.05122E-05	0.000337731	1.05122E-05	0.000429932	2.34318E-05	5.50224E-05	5.39598E-05	5.28433E-05	4.57722E-05	9.93915E-05	7.07117E-06	0.000102927	7.07117E-06	7.29016E-05
3837403773385	383740	3773385	0.000478385	0.000171792	9.09117E-05	0.00031225	1.00313E-05	1.00313E-05	0.000322281	1.00313E-05	0.000411509	2.24278E-05	5.26647E-05	5.16477E-05	5.0579E-05	4.38108E-05	9.51326E-05	6.76817E-06	9.85167E-05	6.76817E-06	6.96559E-05
3837503773385	383750	3773385	0.000457143	0.000164164	8.6875E-05	0.000298385	9.58593E-06	9.58593E-06	0.000307971	9.58593E-06	0.000394396	2.14951E-05	5.04746E-05	4.94998E-05	4.84756E-05	4.19889E-05	9.11765E-05	6.48671E-06	9.44198E-05	6.48671E-06	6.6649E-05
3837603773385	383760	3773385	0.000438524	0.000157478	8.33367E-05	0.000286232	9.19551E-06	9.19551E-06	0.000295428	9.19551E-06	0.000379366	2.06759E-05	4.8551E-05	4.76134E-05	4.66282E-05	4.03887E-05	8.77017E-05	6.23951E-06	9.08215E-05	6.23951E-06	6.40181E-05
3837703773385	383770	3773385	0.000422174	0.000151606	8.02295E-05	0.00027556	8.85265E-06	8.85265E-06	0.000284413	8.85265E-06	0.000366127	1.99544E-05	4.68567E-05	4.59518E-05	4.50011E-05	3.89793E-05	8.46412E-05	6.02177E-06	8.76521E-05	6.02177E-06	6.1714E-05
3837803773385	383780	3773385	0.000406902	0.000146122	7.73272E-05	0.000265592	8.53241E-06	8.53241E-06	0.000274124	8.53241E-06	0.000353715	1.92779E-05	4.52683E-05	4.43941E-05	4.34755E-05	3.76579E-05	8.17719E-05	5.81763E-06	8.46807E-05	5.81763E-06	5.95623E-05
3837903773385	383790	3773385	0.000393071	0.000141155	7.46988E-05	0.000256564	8.24238E-06	8.24238E-06	0.000264807	8.24238E-06	0.000342437	1.86633E-05	4.38248E-05	4.29785E-05	4.20893E-05	3.64571E-05	7.91645E-05	5.63213E-06	8.19806E-05	5.63213E-06	5.76174E-05
3838003773385	383800	3773385	0.000380149	0.000136515	7.2243E-05	0.00024813	7.97141E-06	7.97141E-06	0.000256101	7.97141E-06	0.000331855	1.80865E-05	4.24706E-05	4.16504E-05	4.07887E-05	3.53306E-05	7.67182E-05	5.45809E-06	7.94473E-05	5.45809E-06	5.57996E-05
3838103773385	383810	3773385	0.000369014	0.000132516	7.01271E-05	0.000240862	7.73793E-06	7.73793E-06	0.0002486	7.73793E-06	0.000322675	1.75862E-05	4.12957E-05	4.04982E-05	3.96603E-05	3.43532E-05	7.45959E-05	5.30709E-06	7.72494E-05	5.30709E-06	5.42403E-05
3838203773385	383820	3773385	0.000360111	0.000129319	6.84351E-05	0.000235051	7.55124E-06	7.55124E-06	0.000242602	7.55124E-06	0.000315225	1.71801E-05	4.03422E-05	3.95632E-05	3.87446E-05	3.356E-05	7.28735E-05	5.18456E-06	7.54658E-05	5.18456E-06	5.30023E-05
3838303773385	383830	3773385	0.000351888	0.000126366	6.68724E-05	0.000229683	7.37881E-06	7.37881E-06	0.000237062	7.37881E-06	0.000308272	1.68012E-05	3.94524E-05	3.86906E-05	3.789E-05	3.28198E-05	7.12663E-05	5.07021E-06	7.38014E-05	5.07021E-06	5.18566E-05
3838403773385	383840	3773385	0.0003355	0.000120481	6.37581E-05	0.000218987	7.03517E-06	7.03517E-06	0.000226022	7.03517E-06	0.000294888	1.60718E-05	3.77396E-05	3.70108E-05	3.6245E-05	3.13949E-05	6.81721E-05	4.85008E-06	7.05972E-05	4.85008E-06	4.95121E-05
3838503773385	383850	3773385	0.000318633	0.000114424	6.05526E-05	0.000207977	6.68147E-06	6.68147E-06	0.000214658	6.68147E-06	0.000281113	1.5321E-05	3.59767E-05	3.52819E-05	3.45519E-05	2.99284E-05	6.49877E-05	4.62353E-06	6.72995E-05	4.62353E-06	4.70893E-05
3838603773385	383860	3773385	0.000302725	0.000108711	5.75296E-05	0.000197594	6.34791E-06	6.34791E-06	0.000203942	6.34791E-06	0.000268081	1.46108E-05	3.43089E-05	3.36463E-05	3.29501E-05	2.8541E-05	6.1975E-05	4.40919E-06	6.41796E-05	4.40919E-06	4.4802E-05
3838703773385	383870	3773385	0.000287269	0.000103161	5.45923E-05	0.000187505	6.0238E-06	6.0238E-06	0.000193529	6.0238E-06	0.000255379	1.39185E-05	3.26832E-05	3.2052E-05	3.13888E-05	2.71886E-05	5.90384E-05	4.20026E-06	6.11385E-05	4.20026E-06	4.25734E-05
3838803773385	383880	3773385	0.000273046	9.80532E-05	5.18894E-05	0.000178222	5.72556E-06	5.72556E-06	0.000183947	5.72556E-06	0.000243633	1.32783E-05	3.118E-05	3.05779E-05	2.99452E-05	2.59381E-05	5.6323E-05	4.00708E-06	5.83266E-05	4.00708E-06	4.05181E-05
3838903773385	383890	3773385	0.000259725	9.32694E-05	4.93578E-05	0.000169527	5.44622E-06	5.44622E-06	0.000174973	5.44622E-06	0.000232584	1.26761E-05	2.9766E-05	2.91912E-05	2.85872E-05	2.47618E-05	5.37688E-05	3.82536E-06	5.56815E-05	3.82536E-06	3.85914E-05
3839003773385	383900	3773385	0.000247349	8.88252E-05	4.7006E-05	0.000161449	5.18672E-06	5.18672E-06	0.000166636	5.18672E-06	0.000222286	1.21149E-05	2.8448E-05	2.78986E-05	2.73214E-05	2.36654E-05	5.1388E-05	3.65598E-06	5.3216E-05	3.65598E-06	3.67987E-05
3839103773385	383910	3773385	0.000235794	8.46756E-05	4.481E-05	0.000153907	4.94441E-06	4.94441E-06	0.000158851	4.94441E-06	0.000212615	1.15878E-05	2.72103E-05	2.66849E-05	2.61327E-05	2.26358E-05	4.91523E-05	3.49692E-06	5.09008E-05	3.49692E-06	3.5122E-05
3829703773395	382970	3773395	8.49224E-05	3.04964E-05	1.61386E-05	5.54303E-05	1.78075E-06	1.78075E-06	5.72111E-05	1.78075E-06	0.000185502	1.01101E-05	2.37405E-05	2.3282E-05	2.28003E-05	1.97493E-05	4.28844E-05	3.05099E-06	4.44099E-05	3.05099E-06	1.51739E-05
3829803773395	382980	3773395	8.81955E-05	3.16718E-05	1.67606E-05	5.75667E-05	1.84939E-06	1.84939E-06	5.94161E-05	1.84939E-06	0.000196306	1.06989E-05	2.51231E-05	2.4638E-05	2.41282E-05	2.08995E-05	4.5382E-05	3.22869E-06	4.69964E-05	3.22869E-06	1.5695E-05
3829903773395	382990	3773395	9.0907E-05	3.26455E-05	1.72759E-05	5.93366E-05	1.90625E-06	1.90625E-06	6.12428E-05	1.90625E-06	0.000206237	1.12402E-05	2.63941E-05	2.58844E-05	2.53488E-05	2.19568E-05	4.76778E-05	3.39202E-06	4.93738E-05	3.39202E-06	1.61212E-05
3830003773395	383000	3773395	9.25473E-05	3.32345E-05	1.75876E-05	6.04072E-05	1.94064E-06	1.94064E-06	6.23478E-05	1.94064E-06	0.000213986	1.16625E-05	2.73857E-05	2.68569E-05	2.63012E-05	2.27817E-05	4.94692E-05	3.51947E-06	5.12289E-05	3.51947E-06	1.63629E-05
3830103773395	383010	3773395	9.42688E-05	3.38527E-05	1.79147E-05	6.15308E-05	1.97674E-06	1.97674E-06	6.35076E-05	1.97674E-06	0.000222439	1.21232E-05	2.84676E-05	2.79178E-05	2.73402E-05	2.36817E-05	5.14234E-05	3.6585E-06	5.32526E-05	3.6585E-06	1.6613E-05
3830203773395	383020	3773395	9.54435E-05	3.42746E-05	1.8138E-05	6.22976E-05	2.00137E-06	2.00137E-06	6.4299E-05	2.00137E-06	0.000230065	1.25388E-05	2.94436E-05	2.8875E-05	2.82775E-05	2.44936E-05	5.31864E-05	3.78393E-06	5.50784E-05	3.78393E-06	1.67583E-05
3830303773395	383030	3773395	9.66922E-05	3.4723E-05	1.83753E-05	6.31126E-05	2.02756E-06	2.02756E-06	6.51402E-05	2.02756E-06	0.000238335	1.29895E-05	3.05019E-05	2.99129E-05	2.92939E-05	2.5374E-05	5.50981E-05	3.91993E-06	5.70581E-05	3.91993E-06	1.6905E-05
3830403773395	383040	3773395	9.83767E-05	3.53279E-05	1.86954E-05	6.42122E-05	2.06288E-06	2.06288E-06	6.62751E-05	2.06288E-06	0.000248112	1.35224E-05	3.17532E-05	3.114E-05	3.04957E-05	2.6415E-05	5.73586E-05	4.08075E-06	5.93989E-05	4.08075E-06	1.71188E-05
3830503773395	383050	3773395	0.000100837	3.62115E-05	1.9163E-05	6.58181E-05	2.11447E-06	2.11447E-06	6.79325E-05	2.11447E-06	0.000260317	1.41876E-05	3.33152E-05	3.26719E-05	3.19959E-05	2.77144E-05	6.01801E-05	4.28149E-06	6.23209E-05	4.28149E-06	1.74625E-05
3830603773395	383060	3773395	0.000103497	3.71666E-05	1.96684E-05	6.75542E-05	2.17025E-06	2.17025E-06	6.97244E-05	2.17025E-06	0.000273602	1.49117E-05	3.50154E-05	3.43392E-05	3.36287E-05	2.91287E-05	6.32512E-05	4.49998E-06	6.55012E-05	4.49998E-06	1.78342E-05
3830703773395	383070	3773395	0.00010663	3.82916E-05	2.02638E-05	6.9599E-05	2.23594E-06	2.23594E-06	7.18349E-05	2.23594E-06	0.000288793	1.57396E-05	3.69595E-05	3.62458E-05	3.54959E-05	3.0746E-05	6.67631E-05	4.74984E-06	6.91381E-05	4.74984E-06	1.82813E-05
3830803773395	383080	3773395	0.000110095	3.9536E-05	2.09223E-05	7.18607E-05	2.3086E-06	2.3086E-06	7.41693E-05	2.3086E-06	0.000305684	1.66602E-05	3.91212E-05	3.83658E-05	3.75719E-05	3.25443E-05	7.0668E-05	5.02765E-06	7.31818E-05	5.02765E-06	1.87787E-05
3830903773395	383090	3773395	0.000114225	4.10191E-05	2.17072E-05	7.45565E-05	2.3952E-06	2.3952E-06	7.69517E-05	2.3952E-06	0.000325569	1.77439E-05	4.16661E-05	4.08615E-05	4.0016E-05	3.46613E-05	7.5265E-05	5.3547E-06	7.79423E-05	5.3547E-06	1.93851E-05
3831003773395	383100	3773395	0.000121517	4.36379E-05	2.3093E-05	7.93164E-05	2.54812E-06	2.54812E-06	8.18645E-05	2.54812E-06	0.000358019	1.95125E-05	4.5819E-05	4.49342E-05	4.40044E-05	3.8116E-05	8.27667E-05	5.8884E-06	8.57109E-05	5.8884E-06	2.0535E-05
3831103773395	383110	3773395	0.000129837	4.66254E-05	2.4674E-05	8.47466E-05	2.72257E-06	2.72257E-06	8.74691E-05	2.72257E-06	0.000396249	2.15961E-05	5.07117E-05	4.97324E-05	4.87034E-05	4.21862E-05	9.16048E-05	6.51719E-06	9.48634E-05	6.51719E-06	2.184E-05
3831203773395	383120	3773395	0.000140099	5.03108E-05	2.66243E-05	9.14451E-05	2.93777E-06	2.93777E-06	9.43828E-05	2.93777E-06	0.000444671	2.42351E-05	5.69087E-05	5.58097E-05	5.4655E-05	4.73414E-05	0.000102799	7.31359E-06	0.000106456	7.31359E-06	2.34343E-05
3831303773395	383130	3773395	0.000152652	5.48186E-05	2.90098E-05	9.96386E-05	3.20099E-06	3.20099E-06	0.00010284	3.20099E-06	0.000507495	2.76592E-05	6.49489E-05	6.36947E-05	6.23768E-05	5.40299E-05	0.000117323	8.34688E-06	0.000121496	8.34688E-06	2.53471E-05
3831403773395	383140	3773395	0.000167022	5.99792E-05	3.17408E-05	0.000109018	3.50233E-06	3.50233E-06	0.000112521	3.50233E-06	0.000587471	3.20179E-05	7.51842E-05	7.37323E-05	7.22067E-05	6.25444E-05	0.000135811	9.66225E-06	0.000140643	9.66225E-06	2.7468E-05
3831503773395	383150	3773395	0.000178438	6.40785E-05	3.39101E-05	0.000116469	3.74169E-06	3.74169E-06	0.000120211	3.74169E-06	0.000664706	3.62273E-05	8.50686E-05	8.34258E-05	8.16997E-05	7.07671E-05	0.000153667	1.09325E-05	0.000159133	1.09325E-05	2.91084E-05
3831603773395	383160	3773395	0.000190902	6.85545E-05	3.62788E-05	0.000124605	4.00306E-06	4.00306E-06	0.000128608	4.00306E-06	0.000761764	4.15171E-05	9.749E-05	9.56074E-05	9.36292E-05	8.11003E-05	0.000176104	1.25289E-05	0.000182369	1.25289E-05	3.08745E-05
3831703773395	383170	3773395	0.000205472	7.37867E-05	3.90476E-05	0.000134115	4.30858E-06	4.30858E-06	0.000138424	4.30858E-06	0.000896325	4.88509E-05	0.000114711	0.000112496	0.000110168	9.54262E-05	0.000207212	1.4742E-05	0.000214583	1.4742E-05	3.29019E-05
3831803773395	383180	3773395	0.00022228	7.98228E-05	4.22419E-05	0.000145086	4.66104E-06	4.66104E-06	0.000149747	4.66104E-06	0.001097478	5.9814E-05	0.000140454	0.000137742	0.00013489 2	0.000116842	0.000253715	1.80504E-05	0.0002627 4	1.80504E-05	3.51696E-05
3831903773395	383190	3773395	0.00023985	8.61322E-05	4.55808E-05	0.000156554	5.02946E-06	5.02946E-06	0.000161584	5.02946E-06	0.001397956	7.61904E-05	0.000178909	0.000175454	0.000171824	0.000148832	0.000323179	2.29924E-05	0.000334675	2.29924E-05	3.74945E-05
3832003773395	383200	3773395	0.000257996	9.26486E-05	4.90293E-05	0.000168398	5.40997E-06	5.40997E-06	0.000173808	5.40997E-06	0.001887327	0.000102862	0.000241539	0.000236874	0.000231973	0.000200932	0.000436312	3.10412E-05	0.000451833	3.10412E-05	3.98489E-05
3832103773395	383210	3773395	0.000277649	9.97062E-05	5.27641E-05	0.000181226	5.82208E-06	5.82208E-06	0.000187048	5.82208E-06	0.002770544	0.000150998	0.000354572	0.000347725	0.00034053	0.000294963	0.000640494	4.55677E-05	0.000663278	4.55677E-05	4.22744E-05
3835503773395	383550	3773395	0.009284559	0.003334165	0.001764427	0.006060192	0.00019469	0.00019469	0.006254882	0.00019469	0.006872199	0.000374544	0.000879499	0.000862515	0.000844669	0.000731641	0.001588714	0.000113028	0.001645228	0.000113028	0.001316854
3835603773395	383560	3773395	0.007047858	0.002530946	0.001339367	0.004600258	0.000147788	0.000147788	0.004748046	0.000147788	0.005273757	0.000287427	0.000674932	0.000661898	0.000648203	0.000561464	0.001219186	8.67385E-05	0.001262555	8.67385E-05	0.001000596
3835803773395	383580	3773395	0.003669588	0.001317781	0.000697364	0.002395203	7.69483E-05	7.69483E-05	0.002472151	7.69483E-05	0.002823591	0.000153889	0.000361361	0.000354383	0.00034705	0.00030061	0.000652757	4.64401E-05	0.000675977	4.64401E-05	0.000521857
3835903773395	383590	3773395	0.002974013	0.001067994	0.000565178	0.00194119	6.23627E-05	6.23627E-05	0.002003552	6.23627E-05	0.002309158	0.000125852	0.000295524	0.000289818	0.000283821	0.000245842	0.000533831	3.79792E-05	0.00055282	3.79792E-05	0.000423362
3836003773395	383600	3773395	0.002476943	0.000889492	0.000470716	0.001616743	5.19395E-05	5.19395E-05	0.001668683	5.19395E-05	0.001938069	0.000105627	0.000248033	0.000243243	0.00023821	0.000206334	0.000448042	3.18758E-05	0.00046398	3.18758E-05	0.000352996
3836103773395	383610	3773395	0.002043177	0.000733722	0.000388283	0.001333617	4.28438E-05	4.28438E-05	0.00137646	4.28438E-05	0.001611336	8.78199E-05	0.000206218	0.000202235	0.000198051	0.000171549	0.000372508	2.6502E-05	0.000385759	2.6502E-05	0.000291605
3836203773395	383620	3773395	0.00171519	0.00061594	0.000325953	0.001119534	3.59662E-05	3.59662E-05	0.0011555	3.59662E-05	0.001363232	7.42979E-05	0.000174465	0.000171096	0.000167556	0.000145135	0.000315152	2.24213E-05	0.000326362	2.24213E-05	0.000245184
3836303773395	383630	3773395	0.001475621	0.000529908	0.000280425	0.000963163	3.09426E-05	3.09426E-05	0.000994106	3.09426E-05	0.001181129	6.43731E-05	0.00015116	0.000148241	0.000145174	0.000125748	0.000273053	1.94263E-05	0.000282766	1.94263E-05	0.000211272
3836403773395	383640	3773395	0.001302784	0.000467841	0.00024758	0.000850349	2.73183E-05	2.73183E-05	0.000877668	2.73183E-05	0.001049087	5.71766E-05	0.000134261	0.000131669	0.000128944	0.00011169	0.000242528	1.72545E-05	0.000251155	1.72545E-05	0.000186802
3836503773395	383650	3773395	0.001161022	0.000416933	0.000220639	0.000757819	2.43457E-05	2.43457E-05	0.000782165	2.43457E-05	0.000940406	5.12533E-05	0.000120352	0.000118028	0.000115586	0.000100119	0.000217403	1.5467E-05	0.000225136	1.5467E-05	0.000166725
3836603773395	383660	3773395	0.0010271	0.00036884	0.00019518 9	0.000670406	2.15375E-05	2.15375E-05	0.000691943	2.15375E-05	0.000837559	4.5648E-05	0.00010719	0.00010512	0.000102945	8.91697E-05	0.000193627	1.37755E-05	0.000200514	1.37755E-05	0.00014774
3836703773395	383670	3773395	0.000912764	0.000327782	0.000173461	0.000595777	1.91399E-05	1.91399E-05	0.000614917	1.91399E-05	0.000749406	4.08436E-05	9.59084E-05	9.40563E-05	9.21102E-05	7.97846E-05	0.000173247	1.23256E-05	0.0001794 1	1.23256E-05	0.000131512

			ISDrainage / Utilities Trenching	ISDrainage / Utilities Trenching	ISAsphalt Paving	ISAsphalt Paving	SVDemolition	SVSite Grubbing / Prep	SVMass Grading / Excavation	SVMass Grading / Excavation	SVDrainage / Utilities Trenching	SVFoundations / Concrete Pads	SVBuilding / Structure Construction	SVBuilding / Structure Construction	SVAsphalt Paving	SVAsphalt Paving	SVArchitectural Coating	SVArchitectural Coating	SVLandscaping or Other Finishing	SVLandscaping or Other Finishing	MDemolition
Unique Identifier	X (UTM)	Y (UTM)	2027	2028	2027	2028	2027	2027	2027	2028	2028	2028	2028	2029	2028	2029	2028	2029	2028	2029	2027
3831803773385	383180	3773385	1.44107E-05	1.40409E-05	3.72176E-06	3.46698E-06	0.000205641	0.000147845	9.96812E-05	9.84155E-05	6.98282E-05	2.21826E-05	3.1778E-05	3.05655E-05	3.1244E-06	2.90692E-06	3.1244E-06	2.90692E-06	3.1778E-05	3.05655E-05	5.80687E-05
3831903773385	383190	3773385	1.53485E-05	1.49547E-05	3.96398E-06	3.69262E-06	0.000219735	0.000157977	0.000106513	0.00010516	7.46139E-05	2.37029E-05	3.39559E-05	3.26603E-05	3.33853E-06	3.10615E-06	3.33853E-06	3.10615E-06	3.39559E-05	3.26603E-05	6.27647E-05
3832003773385	383200	3773385	1.62667E-05	1.58494E-05	4.20111E-06	3.91352E-06	0.000234497	0.0001685	0.000113668	0.000112225	7.96265E-05	2.52953E-05	3.6237E-05	3.48544E-05	3.56281E-06	3.31482E-06	3.56281E-06	3.31482E-06	3.6237E-05	3.48544E-05	6.74988E-05
3835503773385	383550	3773385	0.000450906	0.000439337	0.000116453	0.000108481	0.009595889	0.006898923	0.004651452	0.004592393	0.003258414	0.001035114	0.001482865	0.001426285	0.000145795	0.000135647	0.000145795	0.000135647	0.001482865	0.001426285	0.002097379
3835603773385	383560	3773385	0.000307785	0.000299888	7.94898E-05	7.40482E-05	0.006237053	0.004484103	0.00302331	0.002984924	0.002117876	0.000672795	0.00096382	0.000927044	9.47624E-05	8.81665E-05	9.47624E-05	8.81665E-05	0.00096382	0.000927044	0.001428792
3835703773385	383570	3773385	0.000224725	0.00021896	5.80384E-05	5.40654E-05	0.004363602	0.003137193	0.002115185	0.002088329	0.00148172	0.000470704	0.000674313	0.000648584	6.62982E-05	6.16835E-05	6.62982E-05	6.16835E-05	0.000674313	0.000648584	0.001040736
3835803773385	383580	3773385	0.0001768	0.000172264	4.56611E-05	4.25353E-05	0.003339112	0.00240064	0.00161858	0.00159803	0.001133841	0.000360192	0.000515997	0.000496309	5.07327E-05	4.72014E-05	5.07327E-05	4.72014E-05	0.000515997	0.000496309	0.000816768
3835903773385	383590	3773385	0.000146376	0.00014262	3.78036E-05	3.52157E-05	0.002711775	0.001949619	0.001314489	0.001297799	0.00092082	0.000292521	0.000419054	0.000403065	4.12012E-05	3.83334E-05	4.12012E-05	3.83334E-05	0.000419054	0.000403065	0.000674592
3836003773385	383600	3773385	0.000123946	0.000120766	3.20108E-05	2.98195E-05	0.002262408	0.001626548	0.001096665	0.001082741	0.000768231	0.000244047	0.000349613	0.000336273	3.43738E-05	3.19812E-05	3.43738E-05	3.19812E-05	0.000349613	0.000336273	0.000569789
3836103773385	383610	3773385	0.000104133	0.000101462	2.68939E-05	2.50529E-05	0.001875473	0.001348363	0.000909105	0.000897563	0.000636842	0.000202308	0.000289819	0.000278761	2.84949E-05	2.65115E-05	2.84949E-05	2.65115E-05	0.000289819	0.000278761	0.000477258
3836203773385	383620	3773385	8.88344E-05	8.65551E-05	2.29427E-05	2.13721E-05	0.001582232	0.001137539	0.000766961	0.000757224	0.000537268	0.000170676	0.000244504	0.000235175	2.40396E-05	2.23663E-05	2.40396E-05	2.23663E-05	0.000244504	0.000235175	0.000405886
3836303773385	383630	3773385	7.73779E-05	7.53926E-05	1.99839E-05	1.86159E-05	0.001366515	0.00098245	0.000662396	0.000653986	0.000464019	0.000147407	0.000211169	0.000203112	2.07621E-05	1.9317E-05	2.07621E-05	1.9317E-05	0.000211169	0.000203112	0.000352507
3836403773385	383640	3773385	6.88921E-05	6.71245E-05	1.77923E-05	1.65744E-05	0.001208973	0.000869186	0.00058603	0.000578589	0.000410523	0.000130413	0.000186824	0.000179696	1.83685E-05	1.70899E-05	1.83685E-05	1.70899E-05	0.000186824	0.000179696	0.000313009
3836503773385	383650	3773385	6.18494E-05	6.02625E-05	1.59735E-05	1.488E-05	0.001079609	0.00077618	0.000523323	0.000516678	0.000366596	0.000116458	0.000166833	0.000160468	1.6403E-05	1.52613E-05	1.6403E-05	1.52613E-05	0.000166833	0.000160468	0.000280267
3836603773385	383660	3773385	5.51442E-05	5.37293E-05	1.42417E-05	1.32668E-05	0.000957443	0.000688349	0.000464105	0.000458212	0.000325113	0.00010328	0.000147955	0.00014231	1.45469E-05	1.35343E-05	1.45469E-05	1.35343E-05	0.000147955	0.00014231	0.000249186
3836703773385	383670	3773385	4.93679E-05	4.81012E-05	1.27499E-05	1.18771E-05	0.000853086	0.000613322	0.000413519	0.000408269	0.000289677	9.20229E-05	0.000131828	0.000126798	1.29613E-05	1.20591E-05	1.29613E-05	1.20591E-05	0.000131828	0.000126798	0.000222476
3836803773385	383680	3773385	4.44163E-05	4.32767E-05	1.14711E-05	1.06859E-05	0.000764265	0.000549465	0.000370465	0.000365761	0.000259517	8.24418E-05	0.000118103	0.000113597	1.16118E-05	1.08036E-05	1.16118E-05	1.08036E-05	0.000118103	0.000113597	0.000199635
3836903773385	383690	3773385	3.98766E-05	3.88535E-05	1.02987E-05	9.59369E-06	0.000683445	0.00049136	0.000331289	0.000327082	0.000232073	7.37236E-05	0.000105614	0.000101584	1.03839E-05	9.66112E-06	1.03839E-05	9.66112E-06	0.000105614	0.000101584	0.00017877
3837003773385	383700	3773385	3.60914E-05	3.51654E-05	9.32111E-06	8.68302E-06	0.000616656	0.000443342	0.000298914	0.000295119	0.000209394	6.6519E-05	9.52926E-05	9.16566E-05	9.36914E-06	8.717E-06	9.36914E-06	8.717E-06	9.52926E-05	9.16566E-05	0.000161394
3837103773385	383710	3773385	3.3383E-05	3.25265E-05	8.62162E-06	8.03142E-06	0.000569181	0.0004092 1	0.000275901	0.000272398	0.000193273	6.13979E-05	8.79563E-05	8.46002E-05	8.64783E-06	8.0459E-06	8.64783E-06	8.0459E-06	8.79563E-05	8.46002E-05	0.00014893
3837203773385	383720	3773385	3.12417E-05	3.04401E-05	8.0686E-06	7.51626E-06	0.000531809	0.000382342	0.000257786	0.000254513	0.000180583	5.73665E-05	8.21811E-05	7.90454E-05	8.08002E-06	7.51761E-06	8.08002E-06	7.51761E-06	8.21811E-05	7.90454E-05	0.00013906
3837303773385	383730	3773385	2.93547E-05	2.86016E-05	7.58126E-06	7.06228E-06	0.000498998	0.000358752	0.000241881	0.00023881	0.000169441	5.38272E-05	7.71108E-05	7.41685E-05	7.5815E-06	7.05379E-06	7.5815E-06	7.05379E-06	7.71108E-05	7.41685E-05	0.000130367
3837403773385	383740	3773385	2.80478E-05	2.73281E-05	7.24373E-06	6.74785E-06	0.000476334	0.000342458	0.000230895	0.000227963	0.000161746	5.13824E-05	7.36085E-05	7.07999E-05	7.23716E-06	6.73342E-06	7.23716E-06	6.73342E-06	7.36085E-05	7.07999E-05	0.000124297
3837503773385	383750	3773385	2.6837E-05	2.61485E-05	6.93104E-06	6.45657E-06	0.000455407	0.000327413	0.000220751	0.00021748	0.00015464	4.91251E-05	7.03746E-05	6.76894E-05	6.91921E-06	6.4376E-06	6.91921E-06	6.4376E-06	7.03746E-05	6.76894E-05	0.000118678
3837603773385	383760	3773385	2.57776E-05	2.51163E-05	6.65743E-06	6.20169E-06	0.000437162	0.000314296	0.000211907	0.000209217	0.000148444	4.71569E-05	6.75552E-05	6.49776E-05	6.642E-06	6.17969E-06	6.642E-06	6.17969E-06	6.75552E-05	6.49776E-05	0.000113749
3837703773385	383770	3773385	2.48499E-05	2.42123E-05	6.41783E-06	5.97849E-06	0.000421233	0.000302844	0.000204186	0.000201593	0.000143035	4.54387E-05	6.50937E-05	6.261E-05	6.39999E-06	5.95452E-06	6.39999E-06	5.95452E-06	6.50937E-05	6.261E-05	0.000109416
3837803773385	383780	3773385	2.39835E-05	2.33681E-05	6.19407E-06	5.77005E-06	0.000406391	0.000292173	0.000196992	0.00019449	0.000137996	4.38377E-05	6.28001E-05	6.04039E-05	6.17449E-06	5.74471E-06	6.17449E-06	5.74471E-06	6.28001E-05	6.04039E-05	0.000105368
3837903773385	383790	3773385	2.32003E-05	2.26051E-05	5.99181E-06	5.58163E-06	0.000393028	0.000282566	0.000190514	0.000188095	0.000133458	4.23962E-05	6.07351E-05	5.84177E-05	5.97146E-06	5.55581E-06	5.97146E-06	5.55581E-06	6.07351E-05	5.84177E-05	0.000101699
3838003773385	383800	3773385	2.24684E-05	2.18919E-05	5.80277E-06	5.40554E-06	0.000380582	0.000273618	0.000184481	0.000182139	0.000129232	4.10537E-05	5.88119E-05	5.65679E-05	5.78237E-06	5.37988E-06	5.78237E-06	5.37988E-06	5.88119E-05	5.65679E-05	9.82697E-05
3838103773385	383810	3773385	2.18405E-05	2.12801E-05	5.64061E-06	5.25448E-06	0.000369972	0.00026599	0.000179338	0.000177061	0.000125629	3.99091E-05	5.71723E-05	5.49908E-05	5.62116E-06	5.2299E-06	5.62116E-06	5.2299E-06	5.71723E-05	5.49908E-05	9.53065E-05
3838203773385	383820	3773385	2.1342E-05	2.07945E-05	5.51188E-06	5.13456E-06	0.000361669	0.0002602	0.000175313	0.000173087	0.00012281	3.90135E-05	5.58892E-05	5.37567E-05	5.49501E-06	5.11253E-06	5.49501E-06	5.11253E-06	5.58892E-05	5.37567E-05	9.29222E-05
3838303773385	383830	3773385	2.08807E-05	2.03449E-05	5.39273E-06	5.02356E-06	0.000354017	0.000254519	0.000171604	0.000169425	0.000120211	3.8188E-05	5.47066E-05	5.26192E-05	5.37874E-06	5.00435E-06	5.37874E-06	5.00435E-06	5.47066E-05	5.26192E-05	9.07194E-05
3838403773385	383840	3773385	1.99366E-05	1.94251E-05	5.14891E-06	4.79644E-06	0.000337794	0.000242855	0.00016374	0.000161661	0.000114702	3.6438E-05	5.21997E-05	5.0208E-05	5.13226E-06	4.77502E-06	5.13226E-06	4.77502E-06	5.21997E-05	5.0208E-05	8.64353E-05
3838503773385	383850	3773385	1.89611E-05	1.84746E-05	4.89696E-06	4.56173E-06	0.000321001	0.000230782	0.0001556	0.00015624	0.000109	3.46265E-05	4.96046E-05	4.77119E-05	4.87711E-06	4.53764E-06	4.87711E-06	4.53764E-06	4.96046E-05	4.77119E-05	8.20405E-05
3838603773385	383860	3773385	1.80401E-05	1.75772E-05	4.6591E-06	4.34016E-06	0.000305143	0.000219381	0.000147913	0.000146035	0.000103615	3.2916E-05	4.71541E-05	4.53549E-05	4.63618E-06	4.31348E-06	4.63618E-06	4.31348E-06	4.71541E-05	4.53549E-05	7.79015E-05
3838703773385	383870	3773385	1.71427E-05	1.67029E-05	4.42734E-06	4.12427E-06	0.000289704	0.000208282	0.000140429	0.000138646	9.83729E-05	3.12506E-05	4.47683E-05	4.30602E-05	4.40161E-06	4.09523E-06	4.40161E-06	4.09523E-06	4.47683E-05	4.30602E-05	7.38878E-05
3838803773385	383880	3773385	1.63151E-05	1.58965E-05	4.2136E-06	3.92516E-06	0.000275495	0.000198066	0.000133542	0.000131846	9.35479E-05	2.97178E-05	4.25725E-05	4.09481E-05	4.18572E-06	3.89437E-06	4.18572E-06	3.89437E-06	4.25725E-05	4.09481E-05	7.0197E-05
3838903773385	383890	3773385	1.55393E-05	1.51406E-05	4.01323E-06	3.7385E-06	0.000262194	0.000188503	0.000127094	0.000125481	8.90315E-05	2.8283E-05	4.05172E-05	3.89712E-05	3.98363E-06	3.70635E-06	3.98363E-06	3.70635E-06	4.05172E-05	3.89712E-05	6.67458E-05
3839003773385	383900	3773385	1.48174E-05	1.44373E-05	3.82681E-06	3.56484E-06	0.000249846	0.000179626	0.000121109	0.000119571	8.48387E-05	2.69511E-05	3.86091E-05	3.71359E-05	3.79603E-06	3.53181E-06	3.79603E-06	3.53181E-06	3.86091E-05	3.71359E-05	6.35431E-05
3839103773385	383910	3773385	1.41423E-05	1.37795E-05	3.65245E-06	3.40242E-06	0.000238309	0.000171332	0.000115517	0.00011405	8.09212E-05	2.57066E-05	3.68263E-05	3.54211E-05	3.62075E-06	3.36872E-06	3.62075E-06	3.36872E-06	3.68263E-05	3.54211E-05	6.05546E-05
3829703773395	382970	3773395	6.10994E-06	5.95317E-06	1.57798E-06	1.46996E-06	8.23704E-05	5.92199E-05	3.99277E-05	3.94208E-05	2.797E-05	8.88535E-06	1.27288E-05	1.22431E-05	1.25149E-06	1.16438E-06	1.25149E-06	1.16438E-06	1.27288E-05	1.22431E-05	2.12718E-05
3829803773395	382980	3773395	6.31979E-06	6.15764E-06	1.63217E-06	1.52044E-06	8.53282E-05	6.13463E-05	4.13614E-05	4.08363E-05	2.89743E-05	9.2044E-06	1.31859E-05	1.26828E-05	1.29643E-06	1.20619E-06	1.29643E-06	1.20619E-06	1.31859E-05	1.26828E-05	2.2101E-05
3829903773395	382990	3773395	6.49139E-06	6.32484E-06	1.67649E-06	1.56173E-06	8.77513E-05	6.30884E-05	4.2536E-05	4.1996E-05	2.97972E-05	9.46579E-06	1.35603E-05	1.30429E-05	1.33325E-06	1.24045E-06	1.33325E-06	1.24045E-06	1.35603E-05	1.30429E-05	2.27942E-05
3830003773395	383000	3773395	6.58872E-06	6.41967E-06	1.70163E-06	1.58514E-06	8.91322E-05	6.40812E-05	4.32054E-05	4.26568E-05	3.0266E-05	9.61474E-06	1.37737E-05	1.32482E-05	1.35423E-06	1.25997E-06	1.35423E-06	1.25997E-06	1.37737E-05	1.32482E-05	2.32206E-05
3830103773395	383010	3773395	6.68943E-06	6.51779E-06	1.72764E-06	1.60937E-06	9.05843E-05	6.51252E-05	4.39093E-05	4.33518E-05	3.07591E-05	9.77139E-06	1.39981E-05	1.3464E-05	1.37629E-06	1.28049E-06	1.37629E-06	1.28049E-06	1.39981E-05	1.3464E-05	2.36688E-05
3830203773395	383020	3773395	6.74794E-06	6.5748E-06	1.74275E-06	1.62345E-06	9.14752E-05	6.57657E-05	4.43411E-05	4.37781E-05	3.10616E-05	9.86749E-06	1.41358E-05	1.35964E-05	1.38983E-06	1.29309E-06	1.38983E-06	1.29309E-06	1.41358E-05	1.35964E-05	2.39809E-05
3830303773395	383030	3773395	6.80701E-06	6.63236E-06	1.75801E-06	1.63766E-06	9.24017E-05	6.64318E-05	4.47902E-05	4.42215E-05	3.13762E-05	9.96743E-06	1.4279E-05	1.37341E-05	1.4039E-06	1.30618E-06	1.4039E-06	1.30618E-06	1.4279E-05	1.37341E-05	2.43147E-05
3830403773395	383040	3773395	6.89309E-06	6.71623E-06	1.78024E-06	1.65837E-06	9.37202E-05	6.73797E-05	4.54294E-05	4.48525E-05	3.1824E-05	1.01097E-05	1.44827E-05	1.39301E-05	1.42393E-06	1.32482E-06	1.42393E-06	1.32482E-06	1.44827E-05	1.39301E-05	2.47593E-05
3830503773395	383050	3773395	7.03149E-06	6.85108E-06	1.81598E-06	1.69167E-06	9.57603E-05	6.88465E-05	4.64183E-05	4.58289E-05	3.25167E-05	1.03297E-05	1.4798E-05	1.42333E-05	1.45493E-06	1.35366E-06	1.45493E-06	1.35366E-06	1.4798E-05	1.42333E-05	2.5398E-05
3830603773395	383060	3773395	7.18115E-06	6.9969E-06	1.85463E-06	1.72767E-06	9.79697E-05	7.04349E-05	4.74892E-05	4.68863E-05	3.32669E-05	1.05681E-05	1.51394E-05	1.45617E-05	1.4885E-06	1.38489E-06	1.4885E-06	1.38489E-06	1.51394E-05	1.45617E-05	2.60894E-05
3830703773395	383070	3773395	7.36118E-06	7.17231E-06	1.90113E-06	1.77098E-06	0.000100616	7.23371E-05	4.87718E-05	4.81525E-05	3.41654E-05	1.08535E-05	1.55483E-05	1.4955E-05	1.5287E-06	1.42229E-06	1.5287E-06	1.42229E-06	1.55483E-05	1.4955E-05	2.68986E-05
3830803773395	383080	3773395	7.56147E-06	7.36747E-06	1.95286E-06	1.81917E-06	0.000103555	7.44508E-05	5.01968E-05	4.95595E-05	3.51637E-05	1.11706E-05	1.60026E-05	1.5392E-05	1.57337E-06	1.46385E-06	1.57337E-06	1.46385E-06	1.60026E-05	1.5392E-05	2.77932E-05
3830903773395	383090	3773395	7.80564E-06	7.60537E-06	2.01592E-06	1.87792E-06	0.00010711	7.70063E-05	5.19199E-05	5.12607E-05	3.63707E-05	1.1554E-05	1.65519E-05	1.59203E-05	1.62737E-06	1.5141E-06	1.62737E-06	1.5141E-06	1.65519E-05	1.59203E-05	2.88547E-05
3831003773395	383100	3773395	8.26867E-06	8.05652E-06	2.1355E-06	1.98931E-06	0.000113703	8.1746E-05	5.51155E-05	5.44157E-05	3.86092E-05	1.22652E-05	1.75706E-05	1.69002E-05	1.72754E-06	1.60729E-06	1.72754E-06	1.60729E-06	1.75706E-05	1.69002E-05	3.07055E-05
3831103773395	383110	3773395	8.79415E-06	8.56852E-06	2.27121E-06	2.11573E-06	0.000121222	8.71517E-05	5.87602E-05	5.80141E-05	4.11624E-05	1.30762E-05	1.87325E-05	1.80178E-05	1.84178E-06	1.71358E-06	1.84178E-06	1.71358E-06	1.87325E-05	1.80178E-05	3.28176E-05
3831203773395	383120	3773395	9.43609E-06	9.19398E-06	2.437E-06	2.27017E-06	0.000130487	9.38128E-05	6.32513E-05	6.24482E-05	4.43085E-05	1.40757E-05	2.01643E-05	1.93949E-05	1.98254E-06	1.84455E-06	1.98254E-06	1.84455E-06	2.01643E-05	1.93949E-05	3.54215E-05
3831303773395	383130	3773395	1.02063E-05	9.94443E-06	2.63592E-06	2.45547E-06	0.000141738	0.000101902	6.87054E-05	6.78331E-05	4.81292E-05	1.52894E-05	2.1903E-05	2.10673E-05	2.1535E-06	2.0036E-06	2.1535E-06	2.0036E-06	2.1903E-05	2.10673E-05	3.86133E-05
3831403773395	383140	3773395	1.10603E-05	1.07766E-05	2.85649E-06	2.66094E-06	0.000154416	0.000111016	7.48505E-05	7.39001E-05	5.24339E-05	1.66569E-05	2.3862E-05	2.29516E-05	2.34611E-06	2.18281E-06	2.34611E-06	2.18281E-06	2.3862E-05	2.29516E-05	4.22841E-05
3831503773395	383150	3773395	1.17208E-05	1.14201E-05	3.02707E-06	2.81985E-06	0.000164295	0.00011812	7.96396E-05	7.86284E-05	5.57887E-05	1.77227E-05	2.53888E-05	2.44201E-05	2.49622E-06	2.32247E-06	2.49622E-06	2.32247E-06	2.53888E-05	2.44201E-05	4.52163E-05
3831603773395	383160	3773395	1.2432E-05	1.2113E-05	3.21073E-06	2.99094E-06	0.000174995	0.000125812	8.48259E-05	8.37489E-05	5.94219E-05	1.88768E-05	2.70422E-05	2.60104E-05	2.65878E-06	2.47371E-06	2.65878E-06	2.47371E-06	2.70422E-05	2.60104E-05	4.84299E-05
3831703773395	383170	3773395	1.32483E-05	1.29084E-05	3.42157E-06	3.18734E-06	0.000187414	0.00013474	9.08457E-05	8.96923E-05	6.36388E-05	2.02164E-05	2.89613E-05	2.78562E-05	2.84746E-06	2.64926E-06	2.84746E-06	2.64926E-06	2.89613E-05	2.78562E-05	5.22041E-05
3831803773395	383180	3773395	1.41614E-05	1.37981E-05	3.65739E-06	3.40702E-06	0.000201454	0.000144834	9.76515E-05	9.64117E-05	6.84064E-05	2.1731E-05	3.11309E-05	2.99431E-05	3.06078E-06	2.84774E-06	3.06078E-06	2.84774E-06	3.11309E-05	2.99431E-05	5.65862E-05
3831903773395	383190	3773395	1.50976E-05	1.47103E-05	3.89917E-06	3.63225E-06	0.000215877	0.000155204	0.000104643	0.000103314	7.3304E-05	2.32868E-05	3.33598E-05	3.20869E-05	3.27992E-06	3.05162E-06	3.27992E-06	3.05162E-06	3.33598E-05	3.20869E-05	6.11951E-05
3832003773395	383200	3773395	1.60456E-05	1.56339E-05	4.14401E-06	3.86032E-06	0.000230336	0.000165599	0.000111652	0.000110234	7.82137E-05	2.48465E-05	3.55941E-05	3.4236E-05	3.4996E-06	3.25601E-06	3.4996E-06	3.25601E-06	3.55941E-05	3.4236E-05	6.60127E-05
3832103773395	383210	3773395	1.70223E-05	1.65856E-05	4.39625E-06	4.0953E-06	0.000246853	0.000177474	0.000119658	0.000118139	8.38223E-05	2.66282E-05	3.81465E-05	3.6691E-05	3.750555E-06	3.48949E-06	3.750555E-06	3.48949E-06	3.81465E-05	3.6691E-05	7.11968E-05
3835503773395	383550	3773395	0.000530247	0.000516642	0.000136944	0.000127569	0.010820657	0.007779465	0.005245138	0.005178542	0.0036743	0.001167231	0.00167213	0.001608328	0.000164403	0.00015296	0.000164403	0.00015296	0.00167213	0.001608328	0.002468835
3835603773395	383560	3773395	0.000402902	0.000392565	0.000104055	9.69319E-05	0.008402613	0.006041023	0.004073031	0.004021316	0.002853221	0.000906395	0.001298467	0.001248923	0.000127665	0.000118779	0.000127665	0.000118779	0.001298467	0.001248923	0.001872935
3835803773395	383580	3773395	0.000210132	0.00020474	5.42695E-05	5.05544E-05	0.004035305	0.002901165	0.001956049	0.001931213	0.001370242	0.000435291	0.000623581	0.000599788	6.13103E-05	5.70427E-05	6.13103E-05	5.70427E-05	0.000623581	0.000599788	0.00097221
3835903773395	383590	3773395	0.000170472	0.000166098	4.40267E-05	4.10128E-05	0.003199013	0.002299917	0.00155067	0.001530981	0.001086268	0.000345079	0.000494348	0.000475485	4.86041E-05	4.5221E-05	4.86041E-05	4.5221E-05	0.000494348	0.000475485	0.000786881
3836003773395	383600	3773395	0.000142138	0.000138491	3.67092E-05	3.41962E-05	0.002620522	0.001884013	0.001270256	0.001254127	0.000889834	0.000282677	0.000404953	0.000389501	3.98148E-05	3.70435E-05	3.98148E-05	3.70435E-05	0.000404953	0.000389501	0.000654482
3836103773395	383610	3773395	0.000117418	0.000114406	3.03249E-05	2.8249E-05	0.002131279	0.001532274	0.001033103	0.001019986	0.000723705	0.000229902	0.000329349	0.000316783	3.23815E-05	3.01276E-05	3.23815E-05	3.01276E-05	0.000329349	0.000316783	0.000538987
3836203773395	383620	3773395	9.87262E-05	9.61931E-05	2.54974E-05	2.3752E-05	0.001769869	0.00127244	0.000857915	0.000847022	0.000600983	0.000190917	0.0002735	0.000263064	2.68904E-05	2.50187E-05	2.68904E-05	2.50187E-05	0.0002735	0.000263064	0.000451728
3836303773395	383630	3773395	8.50711E-05	8.28884E-05	2.19708E-05	2.04668E-05	0.001510339	0.001085851	0.000732112	0.000722817	0.000512856	0.000162921	0.000233395	0.000224489	2.29473E-05	2.135E-05	2.29473E-05	2.135E-05	0.000233395	0.000224489	0.00038806
3836403773395	383640	3773395	7.52181E-05	7.32882E-05	1.94261E-05	1.80963E-05	0.001326052	0.000953359	0.000642782	0.000634621	0.000450279	0.000143042	0.000204916	0.000197098	2.01473E-05	1.8745E-05	2.01473E-05	1.8745E-05	0.000204916	0.000197098	0.000342157
3836503773395	383650	3773395	6.71339E-05	6.54115E-05	1.73383E-05	1.61514E-05	0.001176643	0.000845942	0.000570359	0.000563117	0.000399545	0.000126925	0.000181828	0.00017489	1.78773E-05	1.66329E-05	1.78773E-05	1.66329E-05	0.000181828	0.00017489	0.000304542
3836603773395	383660	3773395	5.94892E-05	5.79629E-05	1.53639E-05	1.43122E-05	0.001036544	0.000745219	0.000502448	0.000496068	0.000351972	0.000111813	0.000160178	0.000154067	1.57487E-05	1.46525E-05	1.57487E-05	1.46525E-05	0.000160178	0.000154067	0.000269064
3836703773395	383670	3773395	5.29551E-05	5.15964E-05	1.36764E-05	1.27402E-05	0.000917897	0.000659918	0.000444936	0.000439286	0.000311684	9.90141E-05	0.000141844	0.000136432	1.3946E-05	1.29753E-05	1.3946E-05	1.29753E-05	0.000141844	0.000136432	0.000238822

			MSite Grubbing / Prep	MMass Grading / Excavation	MMass Grading / Excavation	MDrainage / Utilities Trenching	MFoundations / Concrete Pads	MBuilding / Structure Construction	MAsphalt Paving	MLandscaping or Other Finishing	MWaterside Construction (Piles)	RSSWDemolition	RSSWPlacing Base	RSSWForm/Plac e Rebar and Pour	Child Risk				
Unique Identifier	X (UTM)	Y (UTM)	2027	2027	2028	2028	2028	2028	2028	2028	2028	2029	2029	2029	3rd Trimester	0<2	2<16	Total	per million
3831803773385	383180	3773385	0.000178261	0.00020962	0.000206829	4.39648E-05	5.71758E-05	4.20845E-05	4.33163E-06	5.07478E-05	4.33163E-06	1.78641E-05	2.59212E-05	1.53656E-05	1.82773E-08	2.1784E-07	3.5293E-08	2.7141E-07	0.27141039
3831903773385	383190	3773385	0.000192677	0.000226572	0.000223555	4.75202E-05	6.17996E-05	4.54879E-05	4.68193E-06	5.48518E-05	4.68193E-06	1.81417E-05	2.6324E-05	1.56043E-05	2.362E-08	2.7701E-07	4.4267E-08	3.44898E-07	0.34489755
3832003773385	383200	3773385	0.00020721	0.000243662	0.000240417	5.11045E-05	6.6461E-05	4.89189E-05	5.03507E-06	5.8989E-05	5.03507E-06	1.8254E-05	2.6487E-05	1.57009E-05	3.24528E-08	3.7374E-07	5.8865E-08	4.6506E-07	0.46506034
3835503773385	383550	3773385	0.00643859	0.007571255	0.007470442	0.001587961	0.00206513	0.001520048	0.000156454	0.001832956	0.000156454	2.93805E-05	4.26317E-05	2.52712E-05	1.66975E-07	2.5283E-06	5.3412E-07	3.22938E-06	3.22937546
3835603773385	383560	3773385	0.004386146	0.005157748	0.005089072	0.001081763	0.001406823	0.001035499	0.000106581	0.00124866	0.000106581	3.05252E-05	4.42928E-05	2.62559E-05	1.13025E-07	1.715E-06	3.5803E-07	2.18605E-06	2.18605333
3835703773385	383570	3773385	0.003194881	0.003756918	0.003706894	0.000787959	0.001024734	0.00075426	7.76337E-05	0.000909527	7.76337E-05	3.12988E-05	4.54153E-05	2.69212E-05	8.20391E-08	1.2465E-06	2.5747E-07	1.586E-06	1.58600435
3835803773385	383580	3773385	0.002507338	0.002948424	0.002909165	0.000618389	0.00080421	0.000591942	6.09268E-05	0.000713796	6.09268E-05	3.1723E-05	4.60308E-05	2.72861E-05	6.44076E-08	9.7883E-07	2.0067E-07	1.24391E-06	1.2439094
3835903773385	383590	3773385	0.002070883	0.002435188	0.002402763	0.000510745	0.00066422	0.000488902	5.03212E-05	0.000589545	5.03212E-05	3.19383E-05	4.63431E-05	2.74713E-05	5.3305E-08	8.0989E-07	1.651E-07	1.02829E-06	1.02828875
3836003773385	383600	3773385	0.001749153	0.002056861	0.002029473	0.000431397	0.000561028	0.000412947	4.25034E-05	0.000497954	4.25034E-05	3.20755E-05	4.65423E-05	2.75893E-05	4.51651E-08	6.8583E-07	1.3914E-07	8.70133E-07	0.87013284
3836103773385	383610	3773385	0.001465101	0.001722839	0.001699899	0.00036134	0.00046992	0.000345887	3.56011E-05	0.000417089	3.56011E-05	3.21098E-05	4.65921E-05	2.76188E-05	3.80036E-08	5.7656E-07	1.1642E-07	7.30983E-07	0.73098266
3836203773385	383620	3773385	0.001245999	0.001465193	0.001445683	0.000307303	0.000399645	0.00029416	3.0277E-05	0.000354714	3.0277E-05	3.18946E-05	4.62798E-05	2.74337E-05	3.24831E-08	4.9229E-07	9.8992E-08	6.23766E-07	0.62376642
3836303773385	383630	3773385	0.001082137	0.001272505	0.001255561	0.000266889	0.000347087	0.000255475	2.62953E-05	0.000308066	2.62953E-05	3.15421E-05	4.57683E-05	2.71305E-05	2.83557E-08	4.2927E-07	8.602E-08	5.43645E-07	0.54364496
3836403773385	383640	3773385	0.000960883	0.00112992	0.001114874	0.000236984	0.000308196	0.000226849	2.33489E-05	0.000273547	2.33489E-05	3.12146E-05	4.52931E-05	2.68488E-05	2.53008E-08	3.8262E-07	7.6456E-08	4.84375E-07	0.48437474
3836503773385	383650	3773385	0.000860372	0.001011727	0.000998256	0.000212195	0.000275958	0.00020312	2.09065E-05	0.000244933	2.09065E-05	3.08309E-05	4.47363E-05	2.65188E-05	2.27649E-08	3.439E-07	6.8545E-08	4.35211E-07	0.43521098
3836603773385	383660	3773385	0.000764959	0.000899529	0.000887551	0.000188663	0.000245355	0.000180594	1.8588E-05	0.000217771	1.8588E-05	3.01353E-05	4.3727E-05	2.59205E-05	2.03473E-08	3.0702E-07	6.1039E-08	3.88404E-07	0.38840391
3836703773385	383670	3773385	0.000682964	0.000803109	0.000792416	0.000168441	0.000219055	0.000161237	1.65956E-05	0.000194428	1.65956E-05	2.93056E-05	4.25231E-05	2.52068E-05	1.82623E-08	2.7523E-07	5.459E-08	3.48082E-07	0.34808178
3836803773385	383680	3773385	0.000612845	0.00071165	0.00071106	0.000151147	0.000196565	0.000144683	1.48918E-05	0.000174466	1.48918E-05	2.84104E-05	4.12241E-05	2.44368E-05	1.64721E-08	2.4796E-07	4.9074E-08	3.13506E-07	0.31350619
3836903773385	383690	3773385	0.000548792	0.000645334	0.000636741	0.000135349	0.000176021	0.000129561	1.33353E-05	0.000156232	1.33353E-05	2.73717E-05	3.97169E-05	2.35433E-05	1.48288E-08	2.2295E-07	4.4032E-08	2.81815E-07	0.28181475
3837003773385	383700	3773385	0.000495451	0.000582609	0.000574852	0.000122194	0.000158912	0.000116968	1.20391E-05	0.000141046	1.20391E-05	2.64858E-05	3.84314E-05	2.27814E-05	1.34573E-08	2.0209E-07	3.9838E-08	2.55389E-07	0.25538927
3837103773385	383710	3773385	0.000457188	0.000537616	0.000530457	0.000112757	0.00014664	0.000107935	1.11094E-05	0.000130154	1.11094E-05	2.59961E-05	3.77208E-05	2.23601E-05	1.24741E-08	1.8714E-07	3.6836E-08	2.36455E-07	0.23645494
3837203773385	383720	3773385	0.000426891	0.000501989	0.000495305	0.000105285	0.000136922	0.000100782	1.03732E-05	0.000121529	1.03732E-05	2.56529E-05	3.7223E-05	2.2065E-05	1.16953E-08	1.7531E-07	3.4463E-08	2.21464E-07	0.22146351
3837303773385	383730	3773385	0.000400204	0.000470607	0.000464341	9.8703E-05	0.000128362	9.44818E-05	9.72471E-06	0.000113931	9.72471E-06	2.53348E-05	3.67613E-05	2.17913E-05	1.10077E-08	1.6486E-07	3.2372E-08	2.08239E-07	0.20823892
3837403773385	383740	3773385	0.000381571	0.000448697	0.000442722	9.41076E-05	0.000122386	9.00829E-05	9.27195E-06	0.000108627	9.27195E-06	2.521E-05	3.65802E-05	2.1684E-05	1.05296E-08	1.5759E-07	3.0919E-08	1.99041E-07	0.19904084
3837503773385	383750	3773385	0.00036432	0.000428411	0.00042706	8.98529E-05	0.000116853	8.60101E-05	8.85276E-06	0.000103716	8.85276E-06	2.50821E-05	3.63947E-05	2.1574E-05	1.00862E-08	1.5086E-07	2.9573E-08	1.90515E-07	0.19051507
3837603773385	383760	3773385	0.000349191	0.00041062	0.000405153	8.61216E-05	0.000112	8.24384E-05	8.48513E-06	9.94087E-05	8.48513E-06	2.49916E-05	3.62634E-05	2.14962E-05	9.69756E-09	1.4495E-07	2.8395E-08	1.83043E-07	0.18304323
3837703773385	383770	3773385	0.000335889	0.000394978	0.000389719	8.2841E-05	0.000107734	7.92981E-05	8.16191E-06	9.56219E-05	8.16191E-06	2.49542E-05	3.62091E-05	2.1464E-05	9.35652E-09	1.3977E-07	2.7362E-08	1.76486E-07	0.17648629
3837803773385	383780	3773385	0.000323462	0.000380365	0.0003753	7.9776E-05	0.000103748	7.63642E-05	7.85993E-06	9.2084E-05	7.85993E-06	2.4923E-05	3.61638E-05	2.14372E-05	9.03766E-09	1.3492E-07	2.6397E-08	1.70358E-07	0.17035797
3837903773385	383790	3773385	0.000312199	0.00036712	0.000362232	7.69981E-05	0.000100135	7.37051E-05	7.58624E-06	8.88776E-05	7.58624E-06	2.49293E-05	3.61729E-05	2.14426E-05	8.74913E-09	1.3054E-07	2.5524E-08	1.64812E-07	0.16481196
3838003773385	383800	3773385	0.000301671	0.00035474	0.000350017	7.44016E-05	9.67587E-05	7.12197E-05	7.33042E-06	8.58805E-05	7.33042E-06	2.4948E-05	3.62E-05	2.14587E-05	8.47933E-09	1.2644E-07	2.4708E-08	1.59628E-07	0.15962769
3838103773385	383810	3773385	0.000292575	0.000344044	0.000339463	7.21582E-05	9.38411E-05	6.90722E-05	7.10939E-06	8.32909E-05	7.10939E-06	2.50447E-05	3.63404E-05	2.15418E-05	8.24728E-09	1.2291E-07	2.4006E-08	1.55167E-07	0.15516687
3838203773385	383820	3773385	0.000285255	0.00033543	0.00033097	7.0353E-05	9.14935E-05	6.73442E-05	6.93153E-06	8.12072E-05	6.93153E-06	2.52568E-05	3.66481E-05	2.17243E-05	8.06293E-09	1.2011E-07	2.3447E-08	1.51616E-07	0.15161622
3838303773385	383830	3773385	0.000278493	0.000327485	0.000323124	6.86852E-05	8.93245E-05	6.57477E-05	6.76721E-06	7.92821E-05	6.76721E-06	2.54751E-05	3.6965E-05	2.19121E-05	7.89218E-09	1.1751E-07	2.293E-08	1.4833E-07	0.14833007
3838403773385	383840	3773385	0.000265341	0.00031202	0.000307865	6.54416E-05	8.51063E-05	6.26428E-05	6.44763E-06	7.55381E-05	6.44763E-06	2.50166E-05	3.62996E-05	2.15177E-05	7.54309E-09	1.1224E-07	2.1887E-08	1.41666E-07	0.14166567
3838503773385	383850	3773385	0.00025185	0.000296155	0.000292212	6.21142E-05	8.0779E-05	5.94578E-05	6.11981E-06	7.16974E-05	6.11981E-06	2.44239E-05	3.54397E-05	2.10079E-05	7.18225E-09	1.0679E-07	2.0813E-08	1.34786E-07	0.13478628
3838603773385	383860	3773385	0.000239144	0.000281214	0.00027747	5.89806E-05	7.67037E-05	5.64581E-05	5.81106E-06	6.80802E-05	5.81106E-06	2.38188E-05	3.45616E-05	2.04874E-05	6.8408E-09	1.0164E-07	1.9798E-08	1.28284E-07	0.1282837
3838703773385	383870	3773385	0.000226823	0.000266725	0.000263173	5.59417E-05	7.27517E-05	5.35492E-05	5.51166E-06	6.45725E-05	5.51166E-06	2.31606E-05	3.36066E-05	1.99213E-05	6.50793E-09	9.6632E-08	1.8811E-08	1.21951E-07	0.12195126
3838803773385	383880	3773385	0.000215493	0.000253402	0.000250028	5.31473E-05	6.91177E-05	5.08744E-05	5.23634E-06	6.13471E-05	5.23634E-06	2.25337E-05	3.26968E-05	1.9382E-05	6.20067E-09	9.2009E-08	1.7902E-08	1.16112E-07	0.11611168
3838903773385	383890	3773385	0.000204898	0.000240943	0.000237735	5.05344E-05	6.57195E-05	4.83731E-05	4.9789E-06	5.83309E-05	4.9789E-06	2.19223E-05	3.18097E-05	1.88561E-05	5.91222E-09	8.7672E-08	1.705E-08	1.10634E-07	0.11063407
3839003773385	383900	3773385	0.000195066	0.000229382	0.000226328	4.81096E-05	6.25661E-05	4.60521E-05	4.74E-06	5.55321E-05	4.74E-06	2.13421E-05	3.09678E-05	1.83571E-05	5.6435E-09	8.3635E-08	1.6258E-08	1.05536E-07	0.10553596
3839103773385	383910	3773385	0.000185892	0.000218594	0.000215683	4.58469E-05	5.96235E-05	4.38862E-05	4.51707E-06	5.29203E-05	4.51707E-06	2.07869E-05	3.01622E-05	1.78795E-05	5.39196E-09	7.9858E-08	1.5517E-08	1.00767E-07	0.10076722
3829703773395	382970	3773395	6.53007E-05	7.67882E-05	7.57658E-05	1.61052E-05	2.09447E-05	1.54164E-05	1.58677E-06	1.859E-05	1.58677E-06	1.12668E-05	1.63484E-05	9.69101E-06	3.44528E-09	4.4961E-08	7.8421E-09	5.62483E-08	0.05624834
3829803773395	382980	3773395	6.78463E-05	7.97817E-05	7.87194E-05	1.6733E-05	2.17612E-05	1.60174E-05	1.64862E-06	1.93147E-05	1.64862E-06	1.15101E-05	1.67014E-05	9.90028E-06	3.62166E-09	4.7163E-08	8.2125E-09	5.89967E-08	0.05899673
3829903773395	382990	3773395	6.99741E-05	8.22839E-05	8.11882E-05	1.72578E-05	2.24437E-05	1.65198E-05	1.70033E-06	1.99204E-05	1.70033E-06	1.16786E-05	1.69459E-05	1.00452E-05	3.78008E-09	4.9119E-08	8.5393E-09	6.14381E-08	0.0614381
3830003773395	383000	3773395	7.12832E-05	8.38232E-05	8.2707E-05	1.75807E-05	2.28635E-05	1.68288E-05	1.73214E-06	2.02931E-05	1.73214E-06	1.17254E-05	1.70138E-05	1.00854E-05	3.89776E-09	5.0537E-08	8.7712E-09	6.32061E-08	0.06320609
3830103773395	383010	3773395	7.2659E-05	8.54411E-05	8.43034E-05	1.792E-05	2.33048E-05	1.71536E-05	1.76557E-06	2.06848E-05	1.76557E-06	1.1769E-05	1.70771E-05	1.0123E-05	4.02544E-09	5.2071E-08	9.0213E-09	6.51174E-08	0.0651174
3830203773395	383020	3773395	7.36171E-05	8.65677E-05	8.5415E-05	1.81563E-05	2.36121E-05	1.73798E-05	1.78885E-06	2.09575E-05	1.78885E-06	1.1741E-05	1.70364E-05	1.00988E-05	4.13582E-09	5.3367E-08	9.2279E-09	6.67311E-08	0.06673106
3830303773395	383030	3773395	7.46421E-05	8.77729E-05	8.66042E-05	1.84091E-05	2.39409E-05	1.76218E-05	1.81376E-06	2.12493E-05	1.81376E-06	1.17066E-05	1.69866E-05	1.00693E-05	4.25498E-09	5.4765E-08	9.4503E-09	6.84706E-08	0.0684706
3830403773395	383040	3773395	7.60068E-05	8.93778E-05	8.81877E-05	1.87457E-05	2.43786E-05	1.7944E-05	1.84692E-06	2.16378E-05	1.84692E-06	1.17035E-05	1.69821E-05	1.00666E-05	4.39836E-09	5.6464E-08	9.7233E-09	7.05858E-08	0.07058584
3830503773395	383050	3773395	7.79675E-05	9.16834E-05	9.04626E-05	1.92293E-05	2.50075E-05	1.84069E-05	1.89456E-06	2.2196E-05	1.89456E-06	1.17784E-05	1.70907E-05	1.0131E-05	4.58241E-09	5.8673E-08	1.0082E-08	7.33374E-08	0.07333737
3830603773395	383060	3773395	8.00898E-05	9.41791E-05	9.2925E-05	1.97527E-05	2.56882E-05	1.89079E-05	1.94613E-06	2.28002E-05	1.94613E-06	1.18626E-05	1.72129E-05	1.02035E-05	4.78248E-09	6.1072E-08	1.0472E-08	7.63269E-08	0.07632695
3830703773395	383070	3773395	8.25742E-05	9.71005E-05	9.58075E-05	2.03654E-05	2.6485E-05	1.94944E-05	2.0065E-06	2.35074E-05	2.0065E-06	1.19843E-05	1.73894E-05	1.03081E-05	5.01299E-09	6.3843E-08	1.0923E-08	7.97793E-08	0.07977932
3830803773395	383080	3773395	8.53203E-05	0.00010033	9.89938E-05	2.10427E-05	2.73659E-05	2.01428E-05	2.07323E-06	2.42892E-05	2.07323E-06	1.21277E-05	1.75976E-05	1.04315E-05	5.26913E-09	6.6921E-08	1.1424E-08	8.36141E-08	0.08361409
3830903773395	383090	3773395	8.8579E-05	0.000104162	0.000102775	2.18464E-05	2.8411E-05	2.09121E-05	2.15241E-06	2.52169E-05	2.15241E-06	1.23336E-05	1.78963E-05	1.06086E-05	5.57213E-09	7.0565E-08	1.2017E-08	8.81545E-08	0.08815445
3831003773395	383100	3773395	9.42607E-05	0.000110843	0.000109367	2.32477E-05	3.02334E-05	2.22534E-05	2.29048E-06	2.68344E-05	2.29048E-06	1.28764E-05	1.86839E-05	1.10754E-05	6.07612E-09	7.6665E-08	1.3018E-08	9.57599E-08	0.09575991
3831103773395	383110	3773395	0.000100744	0.000118467	0.00011689	2.48468E-05	3.2313E-05	2.37842E-05	2.44803E-06	2.86802E-05	2.44803E-06	1.34815E-05	1.9562E-05	1.15959E-05	6.66693E-09	8.3796E-08	1.4185E-08	1.04648E-07	0.10464801
3831203773395	383120	3773395	0.000108738	0.000127867	0.000126164	2.68182E-05	3.48769E-05	2.56713E-05	2.64226E-06	3.09558E-05	2.64226E-06	1.42052E-05	2.0612E-05	1.22184E-05	7.41189E-09	9.2765E-08	1.565E-08	1.15827E-07	0.11582733
3831303773395	383130	3773395	0.000118536	0.000139389	0.000137533	2.92348E-05	3.80195E-05	2.79845E-05	2.88035E-06	3.37452E-05	2.88035E-06	1.50256E-05	2.18024E-05	1.2924E-05	8.36919E-09	1.0423E-07	1.7514E-08	1.30116E-07	0.13011598
3831403773395	383140	3773395	0.000129805	0.00015264	0.000150607	3.2014E-05	4.16339E-05	3.06448E-05	3.15418E-06	3.69532E-05	3.15418E-06	1.58459E-05	2.29928E-05	1.36297E-05	9.56873E-09	1.1848E-07	1.9811E-08	1.47855E-07	0.147855
3831503773395	383150	3773395	0.000138806	0.000163225	0.000161052	3.42341E-05	4.45211E-05	3.277E-05	3.37291E-06	3.95158E-05	3.37291E-06	1.63762E-05	2.37622E-05	1.40858E-05	1.07003E-08	1.3171E-07	2.1917E-08	1.64331E-07	0.16433098
3831603773395	383160	3773395	0.000148671	0.000174825	0.000172498	3.66671E-05	4.76852E-05	3.50989E-05	3.61262E-06	4.23242E-05	3.61262E-06	1.69034E-05	2.45271E-05	1.45392E-05	1.21032E-08	1.4797E-07	2.4481E-08	1.84553E-07	0.18455346
3831703773395	383170	3773395	0.000160258	0.00018845	0.000185941	3.95246E-05	5.14014E-05	3.78343E-05	3.89416E-06	4.56226E-05	3.89416E-06	1.74399E-05	2.53056E-05	1.50007E-05	1.40202E-08	1.6996E-07	2.7917E-08	2.11894E-07	0.21189366
3831803773395	383180	3773395	0.00017371	0.000204269	0.000201549	4.28424E-05	5.57161E-05	4.10101E-05	4.22105E-06	4.94522E-05	4.22105E-06	1.7939E-05	2.60298E-05	1.54299E-05	1.68343E-08	2.0181E-07	3.2835E-08	2.51478E-07	0.25147828
3831903773395	383190	3773395	0.000187858	0.000220906	0.000217965	4.63319E-05	6.02542E-05	4.43504E-05	4.56485E-06	5.34801E-05	4.56485E-06	1.83102E-05	2.65684E-05	1.57492E-05	2.09648E-08	2.4791E-07	3.9858E-08	3.08732E-07	0.30873171
3832003773395	383200	3773395	0.000202648	0.000238297	0.000235124	4.99793E-05	6.49977E-05	4.78419E-05	4.92421E-06	5.76903E-05	4.92421E-06	1.8488E-05	2.68264E-05	1.59022E-05	2.75731E-08	3.2074E-07	5.0838E-08	3.99156E-07	0.39915573
3832103773395	383210	3773395	0.000218562	0.000257011	0.000253589	5.39043E-05	7.01021E-05	5.1599E-05	5.31092E-06	6.22208E-05	5.31092E-06	1.84006E-05	2.66997E-05	1.5827E-05	3.95633E-08	4.517E-07	7.025E-08	5.6151E-07	0.56151025
3835503773395	383550	3773395	0.007578898	0.008912164	0.008793497	0.001869197	0.002430875	0.001789257	0.000184163	0.002157582	0.000184163	2.89438E-05	4.1998E-05	2.48956E-05	1.93458E-07	2.9425E-06	6.1623E-07	3.75216E-06	3.75216267
3835603773395	383560	3773395	0.005749589	0.006761045	0.006671021	0.001418031	0.001844138	0.001357386	0.000139712	0.001636809	0.000139712	3.05221E-05	4.42883E-05	2.62532E-05	1.48447E-07	2.2508E-06	4.732E-07	2.87247E-06	2.87247018
3835803773395	383580	3773395	0.002984518	0.003509549	0.003462819	0.000736077	0.000957262	0.000704597	7.2522E-05	0.000849641	7.2522E-05	3.20911E-05	4.65649E-05	2.76027E-05	7.65285E-08	1.1634E-06	2.3962E-07	1.47957E-06	1.4795676
3835903773395	383590	3773395	0.00241559	0.002840536	0.002802713	0.000595761	0.000774782	0.000570282	5.86974E-05	0.000687677	5.86974E-05	3.23594E-05	4.69542E-05	2.78335E-05	6.19957E-08	9.4255E-07	1.9288E-07	1.19742E-06	1.19741984
3836003773395	383600	3773395	0.002009147	0.002362592	0.002331134	0.000495519	0.000644419	0.000474327	4.88211E-05	0.00057197	4.88211E-05	3.25715E-05	4.72619E-05	2.80159E-05	5.16842E-08	7.8552E-07	1.5988E-07	9.97081E-07	0.99708122
3836103773395	383610	3773395	0.001654597	0.001945671	0.001919764	0.000408076	0.0005307	0.000390624	4.02057E-05	0.000471035	4.02057E-05	3.28117E-05	4.76104E-05	2.82225E-05	4.27364E-08	6.4904E-07	1.3141E-07	8.23186E-07	0.82318601
3836203773395	383620	3773395	0.001386727	0.001630677	0.001608964	0.000342011	0.000444782	0.000327384	3.36966E-05	0.000394777	3.36966E-05	3.2768E-05	4.75471E-05	2.81849E-05	3.59944E-08	5.4611E-07	1.1006E-07	6.92169E-07	0.69216901
3836303773395	383630	3773395	0.001191276	0.001400843	0.001382191	0.000293806	0.000382093	0.000281241	2.89473E-05	0.000339136	2.89473E-05	3.25216E-05	4.71895E-05	2.7973E-05	3.10766E-08	4.7101E-07	9.4562E-08	5.96647E-07	0.59664652
3836403773395	383640	3773395	0.001050364	0.001235142	0.001218696	0.000259053	0.000336896	0.000247974	2.55232E-05	0.000299021	2.55232E-05	3.22564E-05	4.68048E-05	2.77449E-05	2.75333E-08	4.1688E-07	8.3438E-08	5.27847E-07	0.52784674
3836503773395	383650	3773395	0.000934892	0.001099356	0.001084718	0.000230574	0.00029986	0.000220713	2.27173E-05	0.000266148	2.27173E-05	3.19196E-05	4.6316E-05	2.74552E-05	2.46268E-08	3.7247E-07	7.4349E-08	4.71449E-07	0.47144928
3836603773395	383660	3773395	0.000825981	0.000971286	0.000958353	0.000203713	0.000264927	0.000195001	2.00708E-05	0.000235143	2.00708E-05	3.12676E-05	4.537E-05	2.68944E-05	2.18752E-08	3.3047E-07	6.5783E-08	4.18125E-07	0.4181253
3836703773395	383670	3773395	0.000733141	0.000862114	0.000850635	0.000180816	0.000235149	0.000173083	1.78149E-05	0.000208713	1.78149E-05	3.0441E-05	4.41706E-05	2.61834E-05	1.95213E-08	2.9455E-07	5.8487E-08	3.72561E-07	0.37256114

			EGIODemolition	EGIOSite Grubbing / Prep	EGIOMass Grading / Excavation	EGIOMass Grading / Excavation	EGIODrainage / Utilities Trenching	EGIODrainage / Utilities Trenching	EGIOFoundations / Concrete Pads	EGIOFoundations / Concrete Pads	EGIOBuilding / Structure Construction	EGIOBuilding / Structure Construction	EGIOAsphalt Paving	EGIOArchitectural Coating	EGIOLandscaping or Other Finishing	EGIOWaterside Construction (Piles)	HIWaterside Construction (Landscaping)	HIWaterside Construction (Landscaping)	KMDemolition	KMSite Grubbing / Prep	KMMass Grading / Excavation
Unique Identifier	X (UTM)	Y (UTM)	2025	2025	2025	2026	2026	2027	2026	2027	2026	2027	2027	2027	2027	2027	2025	2026	2025	2025	2025
3836803773395	383680	3773395	0.000552618	0.00021674	7.17792E-05	7.03003E-05	0.000163241	0.000162989	0.000214477	0.000214339	0.000229732	0.000224225	8.93969E-06	8.93969E-06	0.000242104	8.93969E-06	0.000157475	0.000152543	0.000249836	0.001084306	0.000824188
3836903773395	383690	3773395	0.00049781	0.00019525	6.46602E-05	6.33279E-05	0.000147051	0.000146824	0.000193205	0.000193081	0.000206947	0.000201987	8.05306E-06	8.05306E-06	0.000218093	8.05306E-06	0.00014125	0.000136825	0.00022248	0.000965579	0.000733943
3837003773395	383700	3773395	0.00045263	0.00017753	5.87918E-05	5.75805E-05	0.000133705	0.000133499	0.000175671	0.000175557	0.000188165	0.000183655	7.32219E-06	7.32219E-06	0.000198299	7.32219E-06	0.000127855	0.00012385	0.000200035	0.000868166	0.000659898
3837103773395	383710	3773395	0.000420134	0.00016478	5.45708E-05	5.34465E-05	0.000124105	0.000123914	0.000163058	0.000162953	0.000174656	0.000170469	6.79649E-06	6.79649E-06	0.000184062	6.79649E-06	0.000118178	0.000114477	0.000183883	0.000798067	0.000606616
3837203773395	383720	3773395	0.000394481	0.00015472	5.12388E-05	5.01831E-05	0.000116528	0.000116348	0.000153102	0.000153003	0.000163992	0.000160061	6.38151E-06	6.38151E-06	0.000172824	6.38151E-06	0.000110526	0.000107064	0.000171156	0.000742829	0.000564629
3837303773395	383730	3773395	0.000371801	0.00014583	4.8293E-05	4.7298E-05	0.000109828	0.000109659	0.0001443	0.000144207	0.000154563	0.000150859	6.01462E-06	6.01462E-06	0.000162888	6.01462E-06	0.000103763	0.000100512	0.000159958	0.00069423	0.000527689
3837403773395	383740	3773395	0.00035567	0.0001395	4.61977E-05	4.52458E-05	0.000105063	0.000104901	0.000138039	0.00013795	0.000147857	0.000144313	5.75366E-06	5.75366E-06	0.00015582	5.75366E-06	9.89208E-05	9.58224E-05	0.000151954	0.00065949	0.000501283
3837503773395	383750	3773395	0.000340688	0.00013362	4.42517E-05	4.33399E-05	0.000100637	0.000100482	0.000132224	0.000132139	0.000141629	0.000138234	5.51129E-06	5.51129E-06	0.000149257	5.51129E-06	9.44289E-05	9.14712E-05	0.000144556	0.000627382	0.000476877
3837603773395	383760	3773395	0.000327798	0.00012857	4.25775E-05	4.17003E-05	9.68301E-05	9.66807E-05	0.000127222	0.00012714	0.000136271	0.000133004	5.30279E-06	5.30279E-06	0.00014361	5.30279E-06	9.05541E-05	8.77177E-05	0.000138185	0.000599734	0.000455862
3837703773395	383770	3773395	0.000316796	0.00012425	4.11483E-05	4.03005E-05	9.35799E-05	9.34355E-05	0.000122952	0.000122872	0.000131697	0.00012854	5.12479E-06	5.12479E-06	0.000138789	5.12479E-06	8.72318E-05	8.44995E-05	0.000132729	0.000576053	0.000437862
3837803773395	383780	3773395	0.000306484	0.00012021	3.9809E-05	3.89888E-05	9.05339E-05	9.03942E-05	0.00011895	0.000118873	0.00012741	0.000124356	4.95799E-06	4.95799E-06	0.000134272	4.95799E-06	8.41158E-05	8.14811E-05	0.000127628	0.000553915	0.000421034
3837903773395	383790	3773395	0.000298266	0.00011698	3.87415E-05	3.79433E-05	8.81062E-05	8.79703E-05	0.00011576	0.000115685	0.000123993	0.000121021	4.82503E-06	4.82503E-06	0.000130671	4.82503E-06	8.1599E-05	7.90431E-05	0.0001235	0.000536	0.000407417
3838003773395	383800	3773395	0.000290757	0.00011404	3.77662E-05	3.69881E-05	8.58881E-05	8.57556E-05	0.000112846	0.000112773	0.000120872	0.000117975	4.70356E-06	4.70356E-06	0.000127382	4.70356E-06	7.92938E-05	7.68102E-05	0.000119721	0.000519597	0.000394949
3838103773395	383810	3773395	0.00028411	0.00011143	3.69028E-05	3.61425E-05	8.39247E-05	8.37952E-05	0.000110266	0.000110195	0.000118109	0.000115278	4.59604E-06	4.59604E-06	0.00012447	4.59604E-06	7.72362E-05	7.4817E-05	0.000116356	0.000504992	0.000383848
3838203773395	383820	3773395	0.000278433	0.00010921	3.61655E-05	3.54204E-05	8.22479E-05	8.2121E-05	0.000108063	0.000107993	0.000115749	0.000112974	4.50421E-06	4.50421E-06	0.000121983	4.50421E-06	7.54602E-05	7.30967E-05	0.00011345	0.000492381	0.000374262
3838303773395	383830	3773395	0.000273071	0.0001071	3.5469E-05	3.47382E-05	8.06639E-05	8.05394E-05	0.000105982	0.000105913	0.00011352	0.000110799	4.41746E-06	4.41746E-06	0.000119634	4.41746E-06	7.37901E-05	7.14789E-05	0.00011073	0.000480575	0.000365288
3838403773395	383840	3773395	0.000262203	0.00010284	3.40573E-05	3.33556E-05	7.74534E-05	7.73339E-05	0.000101764	0.000101698	0.000109002	0.000106389	4.24165E-06	4.24165E-06	0.000114872	4.24165E-06	7.06185E-05	6.84066E-05	0.000105638	0.000458475	0.00034849
3838503773395	383850	3773395	0.00025085	9.8387E-05	3.25827E-05	3.19113E-05	7.40997E-05	7.39854E-05	9.73574E-05	9.72946E-05	0.000104282	0.000101782	4.05799E-06	4.05799E-06	0.000109898	4.05799E-06	6.73339E-05	6.52249E-05	0.000100392	0.000435708	0.000331185
3838603773395	383860	3773395	0.000239918	9.4099E-05	3.11628E-05	3.05208E-05	7.08708E-05	7.07614E-05	9.31149E-05	9.30548E-05	9.97377E-05	9.7347E-05	3.88115E-06	3.88115E-06	0.000105109	3.88115E-06	6.4191E-05	6.21804E-05	9.53884E-05	0.000413992	0.000314678
3838703773395	383870	3773395	0.000228754	8.972E-05	2.97127E-05	2.91005E-05	6.75728E-05	6.74685E-05	8.87818E-05	8.87245E-05	9.50964E-05	9.2817E-05	3.70054E-06	3.70054E-06	0.000100218	3.70054E-06	6.10086E-05	5.90977E-05	9.0344E-05	0.000392099	0.000298037
3838803773395	383880	3773395	0.000218425	8.5669E-05	2.8371E-05	2.77865E-05	6.45215E-05	6.4422E-05	8.47729E-05	8.47182E-05	9.08023E-05	8.86258E-05	3.53345E-06	3.53345E-06	9.56927E-05	3.53345E-06	5.80738E-05	5.62548E-05	8.57137E-05	0.000372004	0.000282762
3838903773395	383890	3773395	0.000208742	8.1872E-05	2.71133E-05	2.65547E-05	6.16614E-05	6.15662E-05	8.10149E-05	8.09627E-05	8.67711E-05	8.46971E-05	3.37681E-06	3.37681E-06	9.14507E-05	3.37681E-06	5.53345E-05	5.36013E-05	8.14048E-05	0.000353303	0.000268548
3839003773395	383900	3773395	0.000199724	7.8335E-05	2.5942E-05	2.54075E-05	5.89975E-05	5.89065E-05	7.7515E-05	7.7465E-05	8.30282E-05	8.10381E-05	3.23093E-06	3.23093E-06	8.75E-05	3.23093E-06	5.27926E-05	5.1139E-05	7.74241E-05	0.000336026	0.000255416
3839103773395	383910	3773395	0.00019129	7.5027E-05	2.48465E-05	2.43346E-05	5.65061E-05	5.64189E-05	7.42416E-05	7.41937E-05	7.95221E-05	7.76159E-05	3.09449E-06	3.09449E-06	8.38049E-05	3.09449E-06	5.04246E-05	4.88452E-05	7.37263E-05	0.000319977	0.000243217
3829703773405	382970	3773405	0.000192682	7.5573E-05	2.50273E-05	2.45117E-05	5.69174E-05	5.68295E-05	7.4782E-05	7.47337E-05	8.01008E-05	7.81808E-05	3.11701E-06	3.11701E-06	8.44149E-05	3.11701E-06	3.78548E-05	3.66691E-05	2.54165E-05	0.00011031	8.3847E-05
3829803773405	382980	3773405	0.000203748	7.9913E-05	2.64647E-05	2.59194E-05	6.01861E-05	6.00933E-05	7.90767E-05	7.90257E-05	8.4701E-05	8.26708E-05	3.29602E-06	3.29602E-06	8.92629E-05	3.29602E-06	4.00182E-05	3.87648E-05	2.64168E-05	0.000114651	8.71468E-05
3829903773405	382990	3773405	0.0002137	8.3816E-05	2.77573E-05	2.71854E-05	6.31259E-05	6.30285E-05	8.29392E-05	8.28857E-05	8.88383E-05	8.67089E-05	3.45702E-06	3.45702E-06	9.36229E-05	3.45702E-06	4.19538E-05	4.06398E-05	2.72134E-05	0.000118108	8.97747E-05
3830003773405	383000	3773405	0.000221011	8.6684E-05	2.8707E-05	2.81155E-05	6.52857E-05	6.51849E-05	8.57768E-05	8.57215E-05	9.18777E-05	8.96754E-05	3.57529E-06	3.57529E-06	9.6826E-05	3.57529E-06	4.33549E-05	4.19969E-05	2.76185E-05	0.000119866	9.11111E-05
3830103773405	383010	3773405	0.000229095	8.9854E-05	2.9757E-05	2.91439E-05	6.76736E-05	6.75692E-05	8.89143E-05	8.88569E-05	9.52383E-05	9.29555E-05	3.70607E-06	3.70607E-06	0.000100368	3.70607E-06	4.49048E-05	4.34983E-05	2.80643E-05	0.000121801	9.25818E-05
3830203773405	383020	3773405	0.000237314	9.3078E-05	3.08245E-05	3.01894E-05	7.01013E-05	6.99931E-05	9.2104E-05	9.20445E-05	9.86548E-05	9.62901E-05	3.83902E-06	3.83902E-06	0.000103968	3.83902E-06	4.64816E-05	4.50257E-05	2.84717E-05	0.000123569	9.39257E-05
3830303773405	383030	3773405	0.000246278	9.6594E-05	3.19888E-05	3.13298E-05	7.27492E-05	7.2637E-05	9.5583E-05	9.55213E-05	0.000102381	9.99273E-05	3.98403E-06	3.98403E-06	0.000107895	3.98403E-06	4.8202E-05	4.66922E-05	2.89243E-05	0.000125533	9.54188E-05
3830403773405	383040	3773405	0.000256499	0.0001006	3.33165E-05	3.26301E-05	7.57686E-05	7.56517E-05	9.95501E-05	9.94858E-05	0.000106631	0.000104075	4.14938E-06	4.14938E-06	0.000112373	4.14938E-06	5.01663E-05	4.8595E-05	2.94833E-05	0.000127959	9.72628E-05
3830503773405	383050	3773405	0.000268742	0.0001054	3.49067E-05	3.41875E-05	7.9385E-05	7.92625E-05	0.000104302	0.000104234	0.00011172	0.000109042	4.34743E-06	4.34743E-06	0.000117737	4.34743E-06	5.25199E-05	5.08749E-05	3.02188E-05	0.000131152	9.96892E-05
3830603773405	383060	3773405	0.000282026	0.00011061	3.66322E-05	3.58774E-05	8.33092E-05	8.31806E-05	0.000109457	0.000109387	0.000117242	0.000114432	4.56233E-06	4.56233E-06	0.000123557	4.56233E-06	5.50672E-05	5.33424E-05	3.10154E-05	0.000134609	0.000102317
3830703773405	383070	3773405	0.000297897	0.00011684	3.86937E-05	3.78964E-05	8.79974E-05	8.78617E-05	0.000115617	0.000115543	0.00012384	0.000120872	4.81908E-06	4.81908E-06	0.0003051	4.81908E-06	5.81061E-05	5.62861E-05	3.20111E-05	0.0003893	0.000105602
3830803773405	383080	3773405	0.000315852	0.00012388	4.10258E-05	4.01806E-05	9.33013E-05	9.31573E-05	0.000122586	0.000122507	0.000131305	0.000128157	5.10954E-06	5.10954E-06	0.000138376	5.10954E-06	6.15342E-05	5.96069E-05	3.31291E-05	0.000143782	0.00010929
3830903773405	383090	3773405	0.000336754	0.00013208	4.37407E-05	4.28395E-05	9.94754E-05	9.93219E-05	0.000130698	0.000130613	0.000139993	0.000136638	5.44765E-06	5.44765E-06	0.000147533	5.44765E-06	6.55113E-05	6.34593E-05	3.44213E-05	0.000149391	0.000113553
3831003773405	383100	3773405	0.00037031	0.00014524	4.80993E-05	4.71083E-05	0.000109388	0.000109219	0.000143721	0.000143629	0.000153944	0.000150254	5.9905E-06	5.9905E-06	0.000162235	5.9905E-06	7.18563E-05	6.96056E-05	3.66097E-05	0.000158889	0.000120772
3831103773405	383110	3773405	0.00040993	0.00016078	5.32455E-05	5.21485E-05	0.000121091	0.000120904	0.000159098	0.000158996	0.000170414	0.000166329	6.63143E-06	6.63143E-06	0.000179592	6.63143E-06	7.93297E-05	7.68449E-05	3.91239E-05	0.000169801	0.000129067
3831203773405	383120	3773405	0.000458819	0.00017996	5.95957E-05	5.83678E-05	0.000135533	0.000135324	0.000178073	0.000177958	0.000190738	0.000186166	7.4223E-06	7.4223E-06	0.000201011	7.4223E-06	8.85395E-05	8.57663E-05	4.21519E-05	0.000182942	0.000139056
3831303773405	383130	3773405	0.000520678	0.00020422	6.76305E-05	6.62371E-05	0.000153806	0.000153568	0.000202081	0.00020195	0.000216454	0.000211265	8.423E-06	8.423E-06	0.000228111	8.423E-06	0.000100171	9.70336E-05	4.57909E-05	0.000198736	0.00015106
3831403773405	383140	3773405	0.000598651	0.0002348	7.77583E-05	7.61562E-05	0.000176839	0.000176566	0.000232343	0.000232193	0.000248868	0.000242903	9.68436E-06	9.68436E-06	0.000262272	9.68436E-06	0.00011477	0.000111175	4.99799E-05	0.000216916	0.000164879
3831503773405	383150	3773405	0.000674765	0.00026465	8.76447E-05	8.58389E-05	0.000199322	0.000199015	0.000261883	0.000261714	0.00028051	0.000273786	1.09156E-05	1.09156E-05	0.000295617	1.09156E-05	0.000128857	0.000124821	5.34016E-05	0.000231767	0.000176168
3831603773405	383160	3773405	0.000769228	0.0003017	9.99145E-05	9.78559E-05	0.000227226	0.000226876	0.000298546	0.000298353	0.00031978	0.00031215	1.24438E-05	1.24438E-05	0.000337002	1.24438E-05	0.000146195	0.000141616	5.71448E-05	0.000248012	0.000188516
3831703773405	383170	3773405	0.000892372	0.00035	0.00011591	0.000113521	0.000263602	0.000263196	0.000346339	0.000346115	0.000370972	0.00036208	1.44359E-05	1.44359E-05	0.000390952	1.44359E-05	0.00016858	0.000163299	6.13246E-05	0.000266153	0.000202305
3831803773405	383180	3773405	0.001059698	0.00041563	0.000137643	0.000134807	0.00031303	0.000312547	0.00041128	0.000411014	0.000440532	0.000429973	1.71427E-05	1.71427E-05	0.000464258	1.71427E-05	0.000198629	0.000192408	6.5973E-05	0.000286327	0.000217639
3831903773405	383190	3773405	0.001292305	0.00050686	0.000167857	0.000164398	0.000381741	0.000381152	0.000501557	0.000501234	0.00053723	0.000524353	2.09056E-05	2.09056E-05	0.000566164	2.09056E-05	0.000239801	0.00023229	7.09133E-05	0.000307769	0.000233937
3832003773405	383200	3773405	0.001653705	0.00064861	0.000214799	0.000210373	0.000488496	0.000487743	0.00064182	0.000641406	0.00068747	0.000670991	2.67519E-05	2.67519E-05	0.000724495	2.67519E-05	0.000302677	0.000293196	7.64057E-05	0.000331606	0.000252056
3832103773405	383210	3773405	0.002237347	0.00087752	0.000290607	0.00028462	0.000660901	0.000659882	0.000868338	0.000867778	0.000930098	0.000907804	3.61935E-05	3.61935E-05	0.000980191	3.61935E-05	0.000401451	0.000388876	8.20996E-05	0.000356318	0.00027084
3832203773405	383220	3773405	0.003174584	0.00124512	0.000412344	0.000403849	0.000937757	0.00093631	0.00123209	0.001231295	0.001319722	0.001288089	5.13552E-05	5.13552E-05	0.001390799	5.13552E-05	0.000554963	0.000537581	8.8047E-05	0.0038213	0.00029046
3835603773405	383560	3773405	0.006330036	0.00248273	0.000822204	0.000805263	0.001869862	0.001866977	0.002456754	0.002455169	0.00263149	0.002568415	0.000102401	0.000102401	0.002773216	0.000102401	0.001619942	0.001569202	0.002862816	0.012424823	0.00944419
3835703773405	383570	3773405	0.003992333	0.00156585	0.000518561	0.000507877	0.001179316	0.001177496	0.001549467	0.001548467	0.001659672	0.001619891	6.45839E-05	6.45839E-05	0.001749059	6.45839E-05	0.001072197	0.001038614	0.00187567	0.00814054	0.006187678
3835803773405	383580	3773405	0.002844459	0.00111564	0.000369465	0.000361852	0.000840239	0.000838943	0.001103965	0.001103252	0.001182484	0.00115414	4.60147E-05	4.60147E-05	0.0012461 7	4.60147E-05	0.000789061	0.000764346	0.001366846	0.005932208	0.004509111
3835903773405	383590	3773405	0.002183679	0.00085647	0.000283637	0.000277793	0.000645048	0.000644053	0.000847509	0.000846962	0.000907788	0.000886029	3.53253E-05	3.53253E-05	0.00095668	3.53253E-05	0.000619495	0.000600091	0.001062991	0.004613454	0.003506717
3836003773405	383600	3773405	0.001767004	0.00069304	0.000229515	0.000224786	0.000521964	0.000521159	0.000685793	0.00068535	0.00073457	0.000716963	2.85848E-05	2.85848E-05	0.000774132	2.85848E-05	0.000507491	0.000491596	0.000862924	0.003745151	0.002846714
3836103773405	383610	3773405	0.001442053	0.00056559	0.000187307	0.000183448	0.000425975	0.000425318	0.000559676	0.000559315	0.000599483	0.000585114	2.3328E-05	2.3328E-05	0.00063177	2.3328E-05	0.000417228	0.00040416	0.00070278	0.003050116	0.002318413
3836203773405	383620	3773405	0.001207829	0.00047373	0.000156884	0.000153652	0.000356787	0.000356236	0.000468771	0.000468469	0.000502112	0.000490077	1.9539E-05	1.9539E-05	0.000529155	1.9539E-05	0.000350552	0.000339572	0.00058513	0.002539506	0.001930295
3836303773405	383630	3773405	0.001037036	0.00040674	0.0001347	0.000131925	0.000306335	0.000305863	0.000402485	0.000402225	0.000431111	0.000420778	1.67761E-05	1.67761E-05	0.00045433	1.67761E-05	0.00030117	0.000291737	0.000498423	0.00216319	0.001644255
3836403773405	383640	3773405	0.000910866	0.00035725	0.000118312	0.000115874	0.000269065	0.00026865	0.000353517	0.000353288	0.00037866	0.000369584	1.4735E-05	1.4735E-05	0.000399054	1.4735E-05	0.000264261	0.000255983	0.000433957	0.001883404	0.001431588
3836503773405	383650	3773405	0.000810141	0.00031775	0.000105229	0.000103061	0.000239312	0.000238943	0.000314424	0.000314222	0.000336788	0.000328715	1.31056E-05	1.31056E-05	0.000354926	1.31056E-05	0.000234507	0.000227162	0.000382282	0.001659131	0.001261117
3836603773405	383660	3773405	0.000720196	0.00028247	9.35457E-05	9.16183E-05	0.000212742	0.000212414	0.000279516	0.00027935	0.000299396	0.00029222	1.16506E-05	1.16506E-05	0.000315521	1.16506E-05	0.000207812	0.000201303	0.00033622	0.001459217	0.00110916
3836703773405	383670	3773405	0.00064454	0.0002528	8.37188E-05	8.19939E-05	0.000190394	0.0001901	0.000250153	0.000249991	0.000267945	0.000261522	1.04267E-05	1.04267E-05	0.000282376	1.04267E-05	0.000185295	0.000179491	0.000297609	0.001291646	0.000981788
3836803773405	383680	3773405	0.000580929	0.00022785	7.54565E-05	7.39018E-05	0.000171604	0.000171339	0.000225465	0.000225319	0.000241501	0.000235712	9.39768E-06	9.39768E-06	0.000254508	9.39768E-06	0.000166332	0.000161122	0.0002653	0.001151419	0.000875201
3836903773405	383690	3773405	0.000524002	0.00020552	6.80622E-05	6.66598E-05	0.000154788	0.000154549	0.000203371	0.000203239	0.000217835	0.000212614	8.47676E-06	8.47676E-06	0.000229567	8.47676E-06	0.00014939	0.000144711	0.000236626	0.001026976	0.000780611
3837003773405	383700	3773405	0.000476684	0.00018696	6.19162E-05	6.06405E-05	0.00014081	0.000140593	0.000185006	0.000184887	0.000198165	0.000193415	7.71131E-06	7.71131E-06	0.000208837	7.71131E-06	0.000135305	0.000131067	0.000212923	0.000924101	0.000702415
3837103773405	383710	3773405	0.000440397	0.00017273	5.72028E-05	5.60243E-05	0.000130091	0.00012989	0.000170923	0.000170812	0.00018308	0.000178691	7.12429E-06	7.12429E-06	0.00019294	7.12429E-06	0.000124468	0.000120569	0.000194764	0.00084529	0.00064511
3837203773405	383720	3773405	0.000410684	0.00016108	5.33435E-05	5.22444E-05	0.000121314	0.000121127	0.000159391	0.000159288	0.000170728	0.000166635	6.64363E-06	6.64363E-06	0.000179923	6.64363E-06	0.000115583	0.000111962	0.000179941	0.000780957	0.000593611
3837303773405	383730	3773405	0.000384646	0.00015086	4.99613E-05	4.8932E-05	0.000113622	0.000113447	0.000149285	0.000149189	0.000159903	0.00015607	6.2224E-06	6.2224E-06	0.000168515	6.2224E-06	0.000107806	0.000104429	0.000167021	0.000724884	0.000550989
3837403773405	383740	3773405	0.000365586	0.00014339	4.74857E-05	4.65073E-05	0.000107992	0.000107826	0.000141888	0.000141796	0.000151979	0.000148337	5.91407E-06	5.91407E-06	0.000160165	5.91407E-06	0.00010208	9.88825E-05	0.00015753	0.000683691	0.000519678
3837503773405	383750	3773405	0.000348053	0.00013651	4.52083E-05	4.42769E-05	0.000102813	0.000102654	0.000135083	0.000134996	0.000144691	0.000141223	5.63044E-06	5.63044E-06	0.000152483	5.63044E-06	9.68237E-05	9.3791E-05	0.000148849	0.000646014	0.00049104
3837603773405	383760	3773405	0.000333664	0.00013087	4.33393E-05	4.24464E-05	9.85626E-05	9.84106E-05	0.000129498	0.000129415	0.000138709	0.000135384	5.39767E-06	5.39767E-06	0.00014618	5.39767E-06	9.24951E-05	8.95979E-05	0.000141716	0.000615056	0.000467508
3837703773405	383770	3773405	0.000321996	0.00012629	4.18238E-05	4.09621E-05	9.51161E-05	9.49693E-05	0.00012497	0.000124889	0.000133859	0.00013065	5.20892E-06	5.20892E-06	0.000141068	5.20892E-06	8.89611E-05	8.61747E-05	0.000135895	0.000589794	0.000448306
3837803773405	383780	3773405	0.00031111	0.00012202	4.04098E-05	3.95772E-05	9.19004E-05	9.17586E-05	0.000120745	0.000120667	0.000129233	0.000126233	5.03282E-06	5.03282E-06	0.000136299	5.03282E-06	8.56657E-05	8.29825E-05	0.000130484	0.00056631	0.000430456
3837903773405	383790	3773405	0.000304562	0.00011945	3.95593E-05	3.87443E-05	8.99661E-05	8.98273E-05	0.000118204	0.000118127	0.000126611	0.000123576	4.92689E-06	4.92689E-06	0.00013343	4.92689E-06	8.36009E-05	8.09824E-05	0.00012706	0.000551449	0.00041916
3838003773405	383800	3773405	0.000298975	0.00011726	3.88337E-05	3.80336E-05	8.83158E-05	8.81796E-05	0.000116035	0.000115961	0.000124288	0.000121309	4.83651E-06	4.83651E-06	0.000130982	4.83651E-06	8.1807E-05	7.92447E-05	0.00012408	0.000538514	0.000409328
3838103773405	383810	3773405	0.000293011	0.00011492	3.8059E-05	3.72749E-05	8.65541E-05	8.64205E-05	0.000113721	0.000113647	0.000121809	0.000118889	4.74003E-06	4.74003E-06	0.000128369	4.74003E-06	7.99163E-05	7.74131E-05	0.000120959	0.00052497	0.000399033
3838203773405	383820	3773405	0.000285799	0.00011209	3.71222E-05	3.63573E-05	8.44235E-05	8.42933E-05	0.000110921	0.00011085	0.000118811	0.000115963	4.62336E-06	4.62336E-06	0.00012521	4.62336E-06	7.76972E-05	7.52636E-05	0.000117331	0.000509225	0.000387065

			KMMass Grading / Excavation	KMDrainage / Utilities Trenching	KMFoundations / Concrete Pads	KMBuilding / Structure Construction	KMAsphalt Paving	KMArchitectural Coating	KMLandscaping or Other Finishing	KMWaterside Construction (Piles)	EWNDemolition	EWNSite Grubbing / Prep	EWNDrainage / Utilities Trenching	EWNDrainage / Utilities Trenching	EWNDrainage / Utilities Trenching	EWNFoundation s / Concrete Pads	EWNBuilding / Structure Construction	EWNAsphalt Paving	EWNLandscaping or Other Finishing	EWNWaterside Construction (Piles)	ISDemolition
Unique Identifier	X (UTM)	Y (UTM)	2026	2026	2026	2026	2026	2026	2026	2026	2027	2027	2027	2028	2029	2029	2029	2029	2029	2029	2027
3836803773395	383680	3773395	0.000815659	0.00029291	0.000155007	0.000532394	1.71037E-05	1.71037E-05	0.000549498	1.71037E-05	0.000674177	3.67435E-05	8.62807E-05	8.46146E-05	8.28638E-05	7.17755E-05	0.000155856	1.10883E-05	0.0001614	1.10883E-05	0.000117713
3836903773395	383690	3773395	0.000726347	0.000260838	0.000138034	0.000474099	1.52309E-05	1.52309E-05	0.00048933	1.52309E-05	0.00060463	3.29531E-05	7.73801E-05	7.58859E-05	7.43157E-05	6.43712E-05	0.000139778	9.94447E-06	0.000144751	9.94447E-06	0.000104994
3837003773395	383700	3773395	0.000653069	0.000234523	0.000124109	0.000426269	1.36943E-05	1.36943E-05	0.000439964	1.36943E-05	0.000547219	2.98242E-05	7.00327E-05	6.86803E-05	6.72593E-05	5.8259E-05	0.000126506	9.00022E-06	0.000131006	9.00022E-06	9.45446E-05
3837103773395	383710	3773395	0.000600338	0.000215587	0.000114088	0.000391851	1.25886E-05	1.25886E-05	0.00040444	1.25886E-05	0.000505681	2.75603E-05	6.47167E-05	6.34669E-05	6.21537E-05	5.38367E-05	0.000116903	8.31703E-06	0.000121062	8.31703E-06	8.70318E-05
3837203773395	383720	3773395	0.000558786	0.000200665	0.000106191	0.000364729	1.17173E-05	1.17173E-05	0.000376446	1.17173E-05	0.000472833	2.577E-05	6.05128E-05	5.93443E-05	5.81164E-05	5.03396E-05	0.000109309	7.77678E-06	0.000113198	7.77678E-06	8.11173E-05
3837303773395	383730	3773395	0.000522228	0.000187536	9.92436E-05	0.000340867	1.09507E-05	1.09507E-05	0.000351818	1.09507E-05	0.000443844	2.41901E-05	5.68029E-05	5.57059E-05	5.45533E-05	4.72533E-05	0.000102608	7.29999E-06	0.000106258	7.29999E-06	7.59126E-05
3837403773395	383740	3773395	0.000496095	0.000178152	9.42773E-05	0.00032381	1.04027E-05	1.04027E-05	0.000334212	1.04027E-05	0.000423041	2.30563E-05	5.41404E-05	5.30949E-05	5.19963E-05	4.50385E-05	9.77984E-05	6.95783E-06	0.000101277	6.95783E-06	7.22072E-05
3837503773395	383750	3773395	0.000471942	0.000169479	8.96874E-05	0.000308045	9.89625E-06	9.89625E-06	0.000317941	9.89625E-06	0.000403768	2.20059E-05	5.1674E-05	5.06761E-05	4.96276E-05	4.29867E-05	9.33431E-05	6.64086E-06	9.66635E-05	6.64086E-06	6.87812E-05
3837603773395	383760	3773395	0.000451144	0.00016201	8.57349E-05	0.000294469	9.46013E-06	9.46013E-06	0.000303929	9.46013E-06	0.000387122	2.10987E-05	4.95436E-05	4.85869E-05	4.75816E-05	4.12145E-05	8.94949E-05	6.36708E-06	9.26784E-05	6.36708E-06	6.58372E-05
3837703773395	383770	3773395	0.00043333	0.000155613	8.23496E-05	0.000282842	9.08659E-06	9.08659E-06	0.000291929	9.08659E-06	0.000372827	2.03196E-05	4.77141E-05	4.67927E-05	4.58245E-05	3.96926E-05	8.61901E-05	6.13196E-06	8.9256E-05	6.13196E-06	6.33222E-05
3837803773395	383780	3773395	0.000416677	0.000149632	7.91848E-05	0.000271972	8.73738E-06	8.73738E-06	0.00028071	8.73738E-06	0.00035942	1.95888E-05	4.59983E-05	4.511E-05	4.41767E-05	3.82652E-05	8.30906E-05	5.91145E-06	8.60463E-05	5.91145E-06	6.09707E-05
3837903773395	383790	3773395	0.0004032	0.000144793	7.66238E-05	0.000263176	8.45479E-06	8.45479E-06	0.000271631	8.45479E-06	0.000348509	1.89942E-05	4.46019E-05	4.37406E-05	4.28356E-05	3.71036E-05	8.05682E-05	5.73199E-06	8.34342E-05	5.73199E-06	5.90803E-05
3838003773395	383800	3773395	0.000390862	0.000140362	7.42789E-05	0.000255122	8.19606E-06	8.19606E-06	0.000263318	8.19606E-06	0.000338486	1.84479E-05	4.33192E-05	4.24827E-05	4.16037E-05	3.60365E-05	7.82511E-05	5.56715E-06	8.10347E-05	5.56715E-06	5.73533E-05
3838103773395	383810	3773395	0.000379875	0.000136416	7.21911E-05	0.000247951	7.96568E-06	7.96568E-06	0.000255917	7.96568E-06	0.000329482	1.79572E-05	4.21668E-05	4.13525E-05	4.04969E-05	3.50779E-05	7.61695E-05	5.41905E-06	7.8879E-05	5.41905E-06	5.58177E-05
3838203773395	383820	3773395	0.000370388	0.00013301	7.03882E-05	0.000241759	7.76675E-06	7.76675E-06	0.000249526	7.76675E-06	0.000321626	1.7529E-05	4.11614E-05	4.03666E-05	3.95313E-05	3.42415E-05	7.43534E-05	5.28984E-06	7.69983E-05	5.28984E-06	5.4496E-05
3838303773395	383830	3773395	0.000361508	0.00012982	6.87005E-05	0.000235962	7.58053E-06	7.58053E-06	0.000243543	7.58053E-06	0.000314198	1.71242E-05	4.02109E-05	3.94344E-05	3.86185E-05	3.34508E-05	7.26364E-05	5.16768E-06	7.52202E-05	5.16768E-06	5.32566E-05
3838403773395	383840	3773395	0.000344884	0.000123851	6.55413E-05	0.000225112	7.23193E-06	7.23193E-06	0.000232343	7.23193E-06	0.00030073	1.63902E-05	3.84872E-05	3.7744E-05	3.6963E-05	3.20169E-05	6.95227E-05	4.94617E-06	7.19958E-05	4.94617E-06	5.08786E-05
3838503773395	383850	3773395	0.000327757	0.0001177	6.22866E-05	0.000213933	6.87281E-06	6.87281E-06	0.000220806	6.87281E-06	0.000286856	1.5634E-05	3.67116E-05	3.60027E-05	3.52578E-05	3.05398E-05	6.63153E-05	4.71798E-06	6.86743E-05	4.71798E-06	4.84208E-05
3838603773395	383860	3773395	0.000311422	0.000111834	5.91822E-05	0.00020327	6.53026E-06	6.53026E-06	0.0002098	6.53026E-06	0.000273587	1.49108E-05	3.50134E-05	3.43373E-05	3.36268E-05	2.91271E-05	6.32477E-05	4.49973E-06	6.54976E-05	4.49973E-06	4.60735E-05
3838703773395	383870	3773395	0.000294953	0.00010592	5.60525E-05	0.000192521	6.18492E-06	6.18492E-06	0.000198706	6.18492E-06	0.000260195	1.4181E-05	3.32995E-05	3.26565E-05	3.19808E-05	2.77013E-05	6.01518E-05	4.27947E-06	6.22915E-05	4.27947E-06	4.36968E-05
3838803773395	383880	3773395	0.000279836	0.000100492	5.31797E-05	0.000182654	5.86794E-06	5.86794E-06	0.000188522	5.86794E-06	0.000247829	1.3507E-05	3.1717E-05	3.11045E-05	3.04609E-05	2.63848E-05	5.72931E-05	4.07609E-06	5.93311E-05	4.07609E-06	4.1513E-05
3838903773395	383890	3773395	0.000265769	9.54398E-05	5.05064E-05	0.000173472	5.57295E-06	5.57295E-06	0.000179045	5.57295E-06	0.000236267	1.28769E-05	3.02373E-05	2.96534E-05	2.90398E-05	2.51539E-05	5.46202E-05	3.88593E-06	5.65632E-05	3.88593E-06	3.94772E-05
3839003773395	383900	3773395	0.000252772	9.07727E-05	4.80366E-05	0.000164989	5.30043E-06	5.30043E-06	0.000170289	5.30043E-06	0.00022554	1.22922E-05	2.88644E-05	2.8307E-05	2.77213E-05	2.40118E-05	5.21403E-05	3.7095E-06	5.3995E-05	3.7095E-06	3.75923E-05
3839103773395	383910	3773395	0.0002407	8.64373E-05	4.57423E-05	0.000157109	5.04728E-06	5.04728E-06	0.000162156	5.04728E-06	0.000215525	1.17464E-05	2.75827E-05	2.70501E-05	2.64904E-05	2.29456E-05	4.9825E-05	3.54478E-06	5.15974E-05	3.54478E-06	3.58388E-05
3829703773405	382970	3773405	8.29793E-05	2.97986E-05	1.57693E-05	5.4162E-05	1.74001E-06	1.74001E-06	5.5902E-05	1.74001E-06	0.000181352	9.88393E-06	2.32093E-05	2.27611E-05	2.22902E-05	1.93075E-05	4.1925E-05	2.98274E-06	4.34164E-05	2.98274E-06	1.48846E-05
3829803773405	382980	3773405	8.62449E-05	3.09713E-05	1.63899E-05	5.62936E-05	1.80849E-06	1.80849E-06	5.8102E-05	1.80849E-06	0.000192018	1.04652E-05	2.45744E-05	2.40998E-05	2.36012E-05	2.0443E-05	4.43907E-05	3.15816E-06	4.59698E-05	3.15816E-06	1.54128E-05
3829903773405	382990	3773405	8.88457E-05	3.19052E-05	1.68841E-05	5.79911E-05	1.86302E-06	1.86302E-06	5.98541E-05	1.86302E-06	0.000201612	1.09881E-05	2.58022E-05	2.53039E-05	2.47804E-05	2.14644E-05	4.66087E-05	3.31596E-06	4.82667E-05	3.31596E-06	1.58222E-05
3830003773405	383000	3773405	9.01682E-05	3.23802E-05	1.71355E-05	5.88543E-05	1.89075E-06	1.89075E-06	6.07451E-05	1.89075E-06	0.000208649	1.13716E-05	2.67027E-05	2.61871E-05	2.56453E-05	2.22136E-05	4.82354E-05	3.43169E-06	4.99513E-05	3.43169E-06	1.6008E-05
3830103773405	383010	3773405	9.16237E-05	3.29029E-05	1.74121E-05	5.98044E-05	1.92128E-06	1.92128E-06	6.17256E-05	1.92128E-06	0.000216444	1.17965E-05	2.77003E-05	2.71654E-05	2.66033E-05	2.30434E-05	5.00374E-05	3.55989E-06	5.18173E-05	3.55989E-06	1.62064E-05
3830203773405	383020	3773405	9.29536E-05	3.33804E-05	1.76648E-05	6.06724E-05	1.94916E-06	1.94916E-06	6.26216E-05	1.94916E-06	0.000224376	1.22288E-05	2.87155E-05	2.8161E-05	2.75783E-05	2.38879E-05	5.18712E-05	3.69036E-06	5.37164E-05	3.69036E-06	1.63741E-05
3830303773405	383030	3773405	9.44313E-05	3.39111E-05	1.79456E-05	6.16369E-05	1.98015E-06	1.98015E-06	6.36171E-05	1.98015E-06	0.000233036	1.27008E-05	2.98238E-05	2.92479E-05	2.86427E-05	2.48099E-05	5.38732E-05	3.83279E-06	5.57896E-05	3.83279E-06	1.65585E-05
3830403773405	383040	3773405	9.62562E-05	3.45664E-05	1.82924E-05	6.28281E-05	2.01842E-06	2.01842E-06	6.48465E-05	2.01842E-06	0.000242898	1.32383E-05	3.10859E-05	3.04856E-05	2.98548E-05	2.58598E-05	5.61531E-05	3.99499E-06	5.81506E-05	3.99499E-06	1.6796E-05
3830503773405	383050	3773405	9.86575E-05	3.54287E-05	1.87488E-05	6.43954E-05	2.06877E-06	2.06877E-06	6.64642E-05	2.06877E-06	0.0002546	1.38809E-05	3.2595E-05	3.19655E-05	3.13041E-05	2.71152E-05	5.88791E-05	4.18893E-06	6.09735E-05	4.18893E-06	1.71328E-05
3830603773405	383060	3773405	0.000101258	3.63627E-05	1.9243E-05	6.6093E-05	2.1233E-06	2.1233E-06	6.82163E-05	2.1233E-06	0.000267461	1.4577E-05	3.42295E-05	3.35685E-05	3.28739E-05	2.84749E-05	6.18316E-05	4.39899E-06	6.40311E-05	4.39899E-06	1.74974E-05
3830703773405	383070	3773405	0.000104509	3.75301E-05	1.98608E-05	6.82149E-05	2.19147E-06	2.19147E-06	7.04064E-05	2.19147E-06	0.000282675	1.54062E-05	3.61766E-05	3.5478E-05	3.47439E-05	3.00947E-05	6.53488E-05	4.64922E-06	6.76734E-05	4.64922E-06	1.79711E-05
3830803773405	383080	3773405	0.000108159	3.88408E-05	2.05544E-05	7.05972E-05	2.26801E-06	2.26801E-06	7.28652E-05	2.26801E-06	0.000299842	1.63418E-05	3.83736E-05	3.76325E-05	3.68539E-05	3.19223E-05	6.93174E-05	4.93156E-06	7.17832E-05	4.93156E-06	1.85076E-05
3830903773405	383090	3773405	0.000112378	4.03558E-05	2.13561E-05	7.33509E-05	2.35647E-06	2.35647E-06	7.57074E-05	2.35647E-06	0.000319757	1.74272E-05	4.09223E-05	4.01321E-05	3.93017E-05	3.40426E-05	7.39214E-05	5.25911E-06	7.6551E-05	5.25911E-06	1.91364E-05
3831003773405	383100	3773405	0.000119522	4.29215E-05	2.27139E-05	7.80143E-05	2.50629E-06	2.50629E-06	8.05206E-05	2.50629E-06	0.000351487	1.91565E-05	4.49831E-05	4.41144E-05	4.32017E-05	3.74207E-05	8.12568E-05	5.78098E-06	8.41473E-05	5.78098E-06	2.02709E-05
3831103773405	383110	3773405	0.000127731	4.58693E-05	2.42738E-05	8.33721E-05	2.67841E-06	2.67841E-06	8.60506E-05	2.67841E-06	0.000388899	2.11955E-05	4.9771E-05	4.88098E-05	4.77999E-05	4.14036E-05	8.99055E-05	6.39629E-06	9.31037E-05	6.39629E-06	2.15676E-05
3831203773405	383120	3773405	0.000137617	4.94193E-05	2.61525E-05	8.98247E-05	2.88571E-06	2.88571E-06	9.27104E-05	2.88571E-06	0.000435046	2.37106E-05	5.56769E-05	5.46018E-05	5.3472E-05	4.63167E-05	0.000100574	7.15529E-06	0.000104152	7.15529E-06	2.31157E-05
3831303773405	383130	3773405	0.000149497	5.36857E-05	2.84103E-05	9.75794E-05	3.13484E-06	3.13484E-06	0.000100714	3.13484E-06	0.000493415	2.68917E-05	6.31468E-05	6.19274E-05	6.06461E-05	5.25308E-05	0.000114067	8.11529E-06	0.000118125	8.11529E-06	2.49419E-05
3831403773405	383140	3773405	0.000163173	5.85969E-05	3.10092E-05	0.000106506	3.42161E-06	3.42161E-06	0.000109927	3.42161E-06	0.000566851	3.08941E-05	7.25452E-05	7.11443E-05	6.96723E-05	6.03492E-05	0.000131045	9.32311E-06	0.000135706	9.32311E-06	2.69818E-05
3831503773405	383150	3773405	0.000174344	6.26086E-05	3.31322E-05	0.000113798	3.65586E-06	3.65586E-06	0.000117453	3.65586E-06	0.000638114	3.4778E-05	8.16653E-05	8.00883E-05	7.84312E-05	6.7936E-05	0.000147519	1.04952E-05	0.000152767	1.04952E-05	2.86026E-05
3831603773405	383160	3773405	0.000186565	6.6997E-05	3.54546E-05	0.000121774	3.91211E-06	3.91211E-06	0.000125686	3.91211E-06	0.000726114	3.95741E-05	9.29275E-05	9.1133E-05	8.92474E-05	7.73048E-05	0.000167863	1.19425E-05	0.000173834	1.19425E-05	3.03491E-05
3831703773405	383170	3773405	0.000200211	7.18976E-05	3.80479E-05	0.000130681	4.19827E-06	4.19827E-06	0.00013488	4.19827E-06	0.000840162	4.57899E-05	0.000107523	0.000105447	0.000103265	8.94469E-05	0.000194229	1.38183E-05	0.000201138	1.38183E-05	3.22689E-05
3831803773405	383180	3773405	0.000215387	7.73473E-05	4.09319E-05	0.000140587	4.51649E-06	4.51649E-06	0.000145103	4.51649E-06	0.000994004	5.41745E-05	0.000127212	0.000124755	0.000122174	0.000105825	0.000229794	1.63486E-05	0.000237968	1.63486E-05	3.43606E-05
3831903773405	383190	3773405	0.000231516	8.31393E-05	4.3997E-05	0.000151114	4.8547E-06	4.8547E-06	0.000155969	4.8547E-06	0.001205761	6.57155E-05	0.000154312	0.000151333	0.000148201	0.00012837	0.000278748	1.98314E-05	0.000288663	1.98314E-05	3.65416E-05
3832003773405	383200	3773405	0.000249448	8.95788E-05	4.74047E-05	0.000162819	5.23072E-06	5.23072E-06	0.000168049	5.23072E-06	0.001530427	8.34102E-05	0.000195863	0.000192081	0.000188106	0.000162935	0.000353804	2.51712E-05	0.000366389	2.51712E-05	3.89197E-05
3832103773405	383210	3773405	0.000268037	9.62543E-05	5.09374E-05	0.000174952	5.62052E-06	5.62052E-06	0.000180573	5.62052E-06	0.002043757	0.000111387	0.000261559	0.000256508	0.0002512	0.00021586	0.000472475	3.36141E-05	0.000489282	3.36141E-05	4.13355E-05
3832203773405	383220	3773405	0.000287454	0.000103227	5.46274E-05	0.000187626	6.02767E-06	6.02767E-06	0.000193654	6.02767E-06	0.002836645	0.000154601	0.000363032	0.000356021	0.000348655	0.000302	0.000655775	4.66549E-05	0.000679103	4.66549E-05	4.37793E-05
3835603773405	383560	3773405	0.009346452	0.003356391	0.001776189	0.00610059	0.000195988	0.000195988	0.006296578	0.000195988	0.006926693	0.000377514	0.000886473	0.000869355	0.000851367	0.000737442	0.001601312	0.000113925	0.001658274	0.000113925	0.00132665
3835703773405	383570	3773405	0.006123642	0.002199052	0.00116373	0.003997006	0.000128408	0.000128408	0.004125414	0.000128408	0.004614227	0.000251481	0.000590526	0.000579122	0.000567139	0.000491248	0.001066716	7.58911E-05	0.001104662	7.58911E-05	0.000869624
3835803773405	383580	3773405	0.004462446	0.001602503	0.000848038	0.002912715	9.35739E-05	9.35739E-05	0.003006289	9.35739E-05	0.003403918	0.000185518	0.000435631	0.000427219	0.000418379	0.000362394	0.000786917	5.59849E-05	0.00081491	5.59849E-05	0.000634212
3835903773405	383590	3773405	0.003470426	0.00124626	0.000659516	0.002265207	7.27721E-05	7.27721E-05	0.002337979	7.27721E-05	0.00267347	0.000145708	0.000342149	0.000335542	0.000328599	0.000284628	0.000618052	4.39711E-05	0.000640038	4.39711E-05	0.000493694
3836003773405	383600	3773405	0.002817253	0.0010117	0.000535388	0.00183887	5.90755E-05	5.90755E-05	0.001897945	5.90755E-05	0.002187261	0.000119209	0.000279924	0.000274519	0.000268838	0.000232864	0.000505651	3.59743E-05	0.000523638	3.59743E-05	0.000401219
3836103773405	383610	3773405	0.00229442	0.000823946	0.000436029	0.001497607	4.81121E-05	4.81121E-05	0.001545719	4.81121E-05	0.001794542	9.78048E-05	0.000229664	0.000225229	0.000220569	0.000191054	0.000414862	2.95152E-05	0.000429619	2.95152E-05	0.000327213
3836203773405	383620	3773405	0.001910318	0.000686012	0.000363035	0.001246898	4.00578E-05	4.00578E-05	0.001286955	4.00578E-05	0.001504439	8.19939E-05	0.000192537	0.000188819	0.000184912	0.000160168	0.000347796	2.47438E-05	0.000360168	2.47438E-05	0.000272854
3836303773405	383630	3773405	0.001627239	0.000584355	0.000309239	0.001062127	3.41219E-05	3.41219E-05	0.001096249	3.41219E-05	0.001290032	7.03084E-05	0.000165097	0.000161909	0.000158559	0.000137342	0.000298229	2.12174E-05	0.000308838	2.12174E-05	0.000232786
3836403773405	383640	3773405	0.001416772	0.000508775	0.000269242	0.000924752	2.97086E-05	2.97086E-05	0.00095446	2.97086E-05	0.001130027	6.1588E-05	0.00014462	0.000141827	0.000138893	0.000120307	0.00026124	1.85858E-05	0.000270532	1.85858E-05	0.000202993
3836503773405	383650	3773405	0.001248065	0.000448191	0.000237181	0.000814634	2.61709E-05	2.61709E-05	0.000840805	2.61709E-05	0.001001377	5.45763E-05	0.000128156	0.000125681	0.00012308	0.00010661	0.000231498	1.64698E-05	0.000239733	1.64698E-05	0.000179103
3836603773405	383660	3773405	0.001097682	0.000394187	0.000208602	0.000716476	2.30175E-05	2.30175E-05	0.000739493	2.30175E-05	0.000886532	4.83171E-05	0.000113458	0.000111267	0.000108965	9.43836E-05	0.000204948	1.4581E-05	0.000212239	1.4581E-05	0.000157793
3836703773405	383670	3773405	0.000971628	0.00034892	0.000184647	0.000634198	2.03743E-05	2.03743E-05	0.000654573	2.03743E-05	0.000790002	4.30561E-05	0.000101104	9.91515E-05	9.71E-05	8.41067E-05	0.000182633	1.29933E-05	0.000189129	1.29933E-05	0.00013991
3836803773405	383680	3773405	0.000866144	0.00031104	0.000164601	0.000565347	1.81623E-05	1.81623E-05	0.000583509	1.81623E-05	0.000708901	3.8636E-05	9.07247E-05	8.89727E-05	8.71317E-05	7.54723E-05	0.000163884	1.16594E-05	0.000169713	1.16594E-05	0.000124929
3836903773405	383690	3773405	0.000772532	0.000277423	0.000146811	0.000504245	1.61994E-05	1.61994E-05	0.000520445	1.61994E-05	0.000636605	3.46958E-05	8.14723E-05	7.9899E-05	7.82458E-05	6.77754E-05	0.00014717	1.04704E-05	0.000152405	1.04704E-05	0.000111612
3837003773405	383700	3773405	0.000695146	0.000249633	0.000132105	0.000453734	1.45767E-05	1.45767E-05	0.000468311	1.45767E-05	0.000576522	3.14212E-05	7.37829E-05	7.2358E-05	7.08609E-05	6.13787E-05	0.00013328	9.48217E-06	0.000138021	9.48217E-06	0.000100586
3837103773405	383710	3773405	0.000635862	0.000228343	0.000120838	0.000415038	1.33335E-05	1.33335E-05	0.000428371	1.33335E-05	0.000530275	2.89006E-05	6.78642E-05	6.65536E-05	6.51766E-05	5.64551E-05	0.000122589	8.72153E-06	0.00012695	8.72153E-06	9.214E-05
3837203773405	383720	3773405	0.000587467	0.000210965	0.000111642	0.00038345	1.23187E-05	1.23187E-05	0.000395769	1.23187E-05	0.000492358	2.68341E-05	6.30116E-05	6.17948E-05	6.05162E-05	5.24183E-05	0.000113823	8.09791E-06	0.000117872	8.09791E-06	8.52461E-05
3837303773405	383730	3773405	0.000545287	0.000195817	0.000103626	0.000355918	1.14342E-05	1.14342E-05	0.000367352	1.14342E-05	0.000459204	2.50272E-05	5.87686E-05	5.76337E-05	5.64412E-05	4.88886E-05	0.000106159	7.55261E-06	0.000109935	7.55261E-06	7.92338E-05
3837403773405	383740	3773405	0.0005143	0.00018469	9.7737E-05	0.000335692	1.07845E-05	1.07845E-05	0.000346477	1.07845E-05	0.000434763	2.36952E-05	5.56407E-05	5.45662E-05	5.34372E-05	4.62865E-05	0.000100508	7.15063E-06	0.000104084	7.15063E-06	7.48312E-05
3837503773405	383750	3773405	0.000485958	0.000174512	9.23509E-05	0.000317193	1.01902E-05	1.01902E-05	0.000327383	1.01902E-05	0.000412344	2.24733E-05	5.27715E-05	5.17524E-05	5.06816E-05	4.38997E-05	9.53256E-05	6.7819E-06	9.87165E-05	6.7819E-06	7.08016E-05
3837603773405	383760	3773405	0.00046267	0.000166149	8.79252E-05	0.000301993	9.70181E-06	9.70181E-06	0.000311694	9.70181E-06	0.000393853	2.14655E-05	5.0405E-05	4.94316E-05	4.84088E-05	4.19311E-05	9.10508E-05	6.47777E-06	9.42897E-05	6.47777E-06	6.74985E-05
3837703773405	383770	3773405	0.000443667	0.000159325	8.43139E-05	0.000289589	9.30334E-06	9.30334E-06	0.000298892	9.30334E-06	0.000378723	2.06409E-05	4.84687E-05	4.75327E-05	4.65492E-05	4.03203E-05	8.7553E-05	6.22893E-06	9.06675E-05	6.22893E-06	6.48131E-05
3837803773405	383780	3773405	0.000426001	0.000152981	8.09568E-05	0.000278058	8.9329E-06	8.9329E-06	0.000286991	8.9329E-06	0.000364611	1.98718E-05	4.66627E-05	4.57616E-05	4.48147E-05	3.88179E-05	8.42907E-05	5.99683E-06	8.72892E-05	5.99683E-06	6.23162E-05
3837903773405	383790	3773405	0.000414822	0.000148966	7.88324E-05	0.000270762	8.69849E-06	8.69849E-06	0.00027946	8.69849E-06	0.000355614	1.93814E-05	4.55113E-05	4.46324E-05	4.37089E-05	3.78601E-05	8.22109E-05	5.84886E-06	8.51353E-05	5.84886E-06	6.07653E-05
3838003773405	383800	3773405	0.000405092	0.000145472	7.69832E-05	0.00026441	8.49445E-06	8.49445E-06	0.000272905	8.49445E-06	0.000347697	1.89499E-05	4.4498E-05	4.36387E-05	4.27358E-05	3.70172E-05	8.03806E-05	5.71864E-06	8.32399E-05	5.71864E-06	5.94226E-05
3838103773405	383810	3773405	0.000394903	0.000141813	7.5047E-05	0.00025776	8.2808E-06	8.2808E-06	0.000266041	8.2808E-06	0.000339367	1.84959E-05	4.34319E-05	4.25932E-05	4.17119E-05	3.61303E-05	7.84547E-05	5.58163E-06	8.12455E-05	5.58163E-06	5.80072E-05
3838203773405	383820	3773405	0.00038306	0.00013756	7.27962E-05	0.00025003	8.03245E-06	8.03245E-06	0.000258062	8.03245E-06	0.000329704	1.79693E-05	4.21952E-05	4.13804E-05	4.05242E-05	3.51015E-05	7.62208E-05	5.4227E-06	7.89322E-05	5.4227E-06	5.63417E-05

			ISDrainage / Utilities Trenching	ISDrainage / Utilities Trenching	ISAsphalt Paving	ISAsphalt Paving	SVDemolition	SVSite Grubbing / Prep	SVMass Grading / Excavation	SVMass Grading / Excavation	SVDrainage / Utilities Trenching	SVFoundations / Concrete Pads	SVBuilding / Structure Construction	SVBuilding / Structure Construction	SVAsphalt Paving	SVAsphalt Paving	SVArchitectural Coating	SVArchitectural Coating	SVLandscaping or Other Finishing	SVLandscaping or Other Finishing	MDemolition
Unique Identifier	X (UTM)	Y (UTM)	2027	2028	2027	2028	2027	2027	2027	2028	2028	2028	2028	2029	2028	2029	2028	2029	2028	2029	2027
3836803773395	383680	3773395	4.73987E-05	4.61826E-05	1.22414E-05	1.14034E-05	0.000817816	0.000587965	0.000396423	0.00039139	0.0002777	8.82183E-05	0.000126378	0.000121556	1.24255E-05	1.15606E-05	1.24255E-05	1.15606E-05	0.000126378	0.000121556	0.000213171
3836903773395	383690	3773395	4.22773E-05	4.11926E-05	1.09187E-05	1.01713E-05	0.000726171	0.000522078	0.000352	0.00034753	0.000246581	7.83325E-05	0.000112216	0.000107934	1.10331E-05	1.02651E-05	1.10331E-05	1.02651E-05	0.000112216	0.000107934	0.00018962
3837003773395	383700	3773395	3.80695E-05	3.70928E-05	9.83199E-06	9.15893E-06	0.000651632	0.000468488	0.000315868	0.000311857	0.00022127	7.02919E-05	0.000100697	9.68553E-05	9.90054E-06	9.21141E-06	9.90054E-06	9.21141E-06	0.000100697	9.68553E-05	0.000170305
3837103773395	383710	3773395	3.50444E-05	3.41452E-05	9.0507E-06	8.43113E-06	0.000598446	0.00043025	0.000290087	0.000286404	0.000203211	6.45548E-05	9.24787E-05	8.89501E-05	9.09247E-06	8.45959E-06	9.09247E-06	8.45959E-06	9.24787E-05	8.89501E-05	0.000156391
3837203773395	383720	3773395	3.26629E-05	3.18248E-05	8.43564E-06	7.85817E-06	0.000556789	0.000400301	0.000269894	0.000266468	0.000189065	6.00612E-05	8.60413E-05	8.27583E-05	8.45955E-06	7.87072E-06	8.45955E-06	7.87072E-06	8.60413E-05	8.27583E-05	0.000145422
3837303773395	383730	3773395	3.05671E-05	2.97829E-05	7.89439E-06	7.35397E-06	0.000520263	0.000374041	0.000252189	0.000248987	0.000176662	5.61211E-05	8.03969E-05	7.73293E-05	7.9046E-06	7.3544E-06	7.9046E-06	7.3544E-06	8.03969E-05	7.73293E-05	0.000135774
3837403773395	383740	3773395	2.90751E-05	2.83291E-05	7.50905E-06	6.99501E-06	0.000494356	0.000355415	0.000239631	0.000236589	0.000167865	5.33265E-05	7.63935E-05	7.34786E-05	7.51098E-06	6.98818E-06	7.51098E-06	6.98818E-06	7.63935E-05	7.34786E-05	0.000128866
3837503773395	383750	3773395	2.76956E-05	2.6985E-05	7.15277E-06	6.66312E-06	0.000470481	0.00033825	0.000228058	0.000225162	0.000159758	5.07511E-05	7.2704E-05	6.99299E-05	7.14823E-06	6.65068E-06	7.14823E-06	6.65068E-06	7.2704E-05	6.99299E-05	0.000122485
3837603773395	383760	3773395	2.65102E-05	2.583E-05	6.84662E-06	6.37793E-06	0.000450017	0.000323538	0.000218139	0.000215369	0.000152809	4.85437E-05	6.95418E-05	6.68883E-05	6.83732E-06	6.36141E-06	6.83732E-06	6.36141E-06	6.95418E-05	6.68883E-05	0.000116987
3837703773395	383770	3773395	2.54975E-05	2.48433E-05	6.58507E-06	6.13429E-06	0.000432601	0.000311016	0.000209696	0.000207034	0.000146895	4.66649E-05	6.68503E-05	6.42996E-05	6.5727E-06	6.11521E-06	6.5727E-06	6.11521E-06	6.68503E-05	6.42996E-05	0.000112274
3837803773395	383780	3773395	2.45506E-05	2.39207E-05	6.34053E-06	5.90649E-06	0.00041636	0.00029934	0.000201824	0.000199261	0.000141381	4.4913E-05	6.43406E-05	6.18857E-05	6.32595E-06	5.88563E-06	6.32595E-06	5.88563E-06	6.43406E-05	6.18857E-05	0.000107867
3837903773395	383790	3773395	2.37894E-05	2.3179E-05	6.14394E-06	5.72335E-06	0.000403371	0.000290002	0.000195528	0.000193045	0.00013697	4.35119E-05	6.23334E-05	5.99551E-05	6.1286E-06	5.70202E-06	6.1286E-06	5.70202E-06	6.23334E-05	5.99551E-05	0.000104287
3838003773395	383800	3773395	2.3094E-05	2.25015E-05	5.96435E-06	5.55605E-06	0.000391558	0.000281509	0.000189801	0.000187392	0.000132959	4.22376E-05	6.0508E-05	5.81992E-05	5.94912E-06	5.53503E-06	5.94912E-06	5.53503E-06	6.0508E-05	5.81992E-05	0.000101008
3838103773395	383810	3773395	2.24757E-05	2.1899E-05	5.80466E-06	5.4073E-06	0.000381135	0.000274015	0.000184749	0.000182403	0.000129419	4.11132E-05	5.88972E-05	5.665E-05	5.79076E-06	5.38769E-06	5.79076E-06	5.38769E-06	5.88972E-05	5.665E-05	9.80773E-05
3838203773395	383820	3773395	2.19435E-05	2.13804E-05	5.6672E-06	5.27925E-06	0.000372262	0.000267636	0.000180448	0.000178157	0.000126406	4.01561E-05	5.75261E-05	5.53311E-05	5.65594E-06	5.26226E-06	5.65594E-06	5.26226E-06	5.75261E-05	5.53311E-05	9.55424E-05
3838303773395	383830	3773395	2.14444E-05	2.08942E-05	5.53832E-06	5.15919E-06	0.00036395	0.00026166	0.000176419	0.000174179	0.000123584	3.92595E-05	5.62416E-05	5.40957E-05	5.52966E-06	5.14476E-06	5.52966E-06	5.14476E-06	5.62416E-05	5.40957E-05	9.31672E-05
3838403773395	383840	3773395	2.04869E-05	1.99612E-05	5.29102E-06	4.92882E-06	0.000347486	0.000249824	0.000168438	0.0001663	0.000117994	3.74836E-05	5.36975E-05	5.16486E-05	5.27952E-06	4.91204E-06	5.27952E-06	4.91204E-06	5.36975E-05	5.16486E-05	8.88214E-05
3838503773395	383850	3773395	1.94972E-05	1.8997E-05	5.03543E-06	4.69073E-06	0.000330444	0.000237571	0.000160177	0.000158144	0.000112207	3.56452E-05	5.10639E-05	4.91155E-05	5.02059E-06	4.67113E-06	5.02059E-06	4.67113E-06	5.10639E-05	4.91155E-05	8.43594E-05
3838603773395	383860	3773395	1.8552E-05	1.80761E-05	4.79132E-06	4.46333E-06	0.00031415	0.000225857	0.000152279	0.00015034	0.000106674	3.38875E-05	4.8546E-05	4.66937E-05	4.77302E-06	4.4408E-06	4.77302E-06	4.4408E-06	4.8546E-05	4.66937E-05	8.01098E-05
3838703773395	383870	3773395	1.7595E-05	1.71436E-05	4.54417E-06	4.23309E-06	0.00029766	0.00021401	0.000144286	0.000142454	0.000101074	3.21087E-05	4.59977E-05	4.42426E-05	4.52248E-06	4.20769E-06	4.52248E-06	4.20769E-06	4.59977E-05	4.42426E-05	7.58402E-05
3838803773395	383880	3773395	1.67157E-05	1.62868E-05	4.31706E-06	4.02153E-06	0.000282524	0.000203119	0.000136949	0.00013521	9.59347E-05	3.0476E-05	4.36587E-05	4.19929E-05	4.29251E-06	3.99373E-06	4.29251E-06	3.99373E-06	4.36587E-05	4.19929E-05	7.19226E-05
3838903773395	383890	3773395	1.5896E-05	1.54881E-05	4.10535E-06	3.82432E-06	0.000268448	0.000192999	0.000130126	0.000128474	9.11551E-05	2.89576E-05	4.14836E-05	3.99007E-05	4.07865E-06	3.79476E-06	4.07865E-06	3.79476E-06	4.14836E-05	3.99007E-05	6.82809E-05
3839003773395	383900	3773395	1.5137E-05	1.47486E-05	3.90934E-06	3.64173E-06	0.00025545	0.000183655	0.000123825	0.000122253	8.67415E-05	2.75555E-05	3.9475E-05	3.79688E-05	3.88117E-06	3.61102E-06	3.88117E-06	3.61102E-06	3.9475E-05	3.79688E-05	6.49185E-05
3839103773395	383910	3773395	1.44309E-05	1.40607E-05	3.72699E-06	3.47186E-06	0.000243379	0.000174976	0.000117974	0.000116476	8.26425E-05	2.62534E-05	3.76096E-05	3.61746E-05	3.69776E-06	3.44038E-06	3.69776E-06	3.44038E-06	3.76096E-05	3.61746E-05	6.17975E-05
3829703773405	382970	3773405	5.99348E-06	5.8397E-06	1.5479E-06	1.44194E-06	8.0562E-05	5.79197E-05	3.90511E-05	3.85553E-05	2.73559E-05	8.69027E-06	1.24493E-05	1.19743E-05	1.22402E-06	1.13882E-06	1.22402E-06	1.13882E-06	1.24493E-05	1.19743E-05	2.07655E-05
3829803773405	382980	3773405	6.20615E-06	6.04691E-06	1.60282E-06	1.4931E-06	8.35197E-05	6.00461E-05	4.04848E-05	3.99708E-05	2.83602E-05	9.00932E-06	1.29064E-05	1.24139E-05	1.26895E-06	1.18063E-06	1.26895E-06	1.18063E-06	1.29064E-05	1.24139E-05	2.15929E-05
3829903773405	382990	3773405	6.37099E-06	6.20753E-06	1.6454E-06	1.53276E-06	8.5836E-05	6.17114E-05	4.16076E-05	4.10793E-05	2.91468E-05	9.25918E-06	1.32643E-05	1.27582E-05	1.30415E-06	1.21337E-06	1.30415E-06	1.21337E-06	1.32643E-05	1.27582E-05	2.22552E-05
3830003773405	383000	3773405	6.44582E-06	6.28044E-06	1.66472E-06	1.55076E-06	8.69139E-05	6.24864E-05	4.21301E-05	4.15952E-05	2.95128E-05	9.37546E-06	1.34309E-05	1.29184E-05	1.32052E-06	1.22861E-06	1.32052E-06	1.22861E-06	1.34309E-05	1.29184E-05	2.26018E-05
3830103773405	383010	3773405	6.52571E-06	6.35828E-06	1.68535E-06	1.56998E-06	8.80899E-05	6.33318E-05	4.27001E-05	4.2158E-05	2.99121E-05	9.50231E-06	1.36126E-05	1.30932E-05	1.33839E-06	1.24523E-06	1.33839E-06	1.24523E-06	1.36126E-05	1.30932E-05	2.29829E-05
3830203773405	383020	3773405	6.59322E-06	6.42406E-06	1.70279E-06	1.58623E-06	8.91233E-05	6.40748E-05	4.32011E-05	4.26526E-05	3.0263E-05	9.61378E-06	1.37723E-05	1.32468E-05	1.35409E-06	1.25984E-06	1.35409E-06	1.25984E-06	1.37723E-05	1.32468E-05	2.33367E-05
3830303773405	383030	3773405	6.66749E-06	6.49642E-06	1.72197E-06	1.60409E-06	9.02547E-05	6.48882E-05	4.37495E-05	4.3194E-05	3.06472E-05	9.73583E-06	1.39472E-05	1.3415E-05	1.37128E-06	1.27583E-06	1.37128E-06	1.27583E-06	1.39472E-05	1.3415E-05	2.37268E-05
3830403773405	383040	3773405	6.76313E-06	6.58961E-06	1.74667E-06	1.6271E-06	9.17068E-05	6.59322E-05	4.44534E-05	4.3889E-05	3.11403E-05	9.89247E-06	1.41716E-05	1.36308E-05	1.39334E-06	1.29636E-06	1.39334E-06	1.29636E-06	1.41716E-05	1.36308E-05	2.42041E-05
3830503773405	383050	3773405	6.89872E-06	6.72172E-06	1.78169E-06	1.65972E-06	9.37024E-05	6.73669E-05	4.54207E-05	4.4844E-05	3.18179E-05	1.01077E-05	1.44799E-05	1.39275E-05	1.42366E-06	1.32457E-06	1.42366E-06	1.32457E-06	1.44799E-05	1.39275E-05	2.48283E-05
3830603773405	383060	3773405	7.04556E-06	6.86479E-06	1.81961E-06	1.69505E-06	9.58672E-05	6.89233E-05	4.64701E-05	4.58801E-05	3.2553E-05	1.03413E-05	1.48145E-05	1.42492E-05	1.45656E-06	1.35517E-06	1.45656E-06	1.35517E-06	1.48145E-05	1.42492E-05	2.55033E-05
3830703773405	383070	3773405	7.23628E-06	7.05062E-06	1.86887E-06	1.74094E-06	9.86378E-05	7.09153E-05	4.78131E-05	4.7206E-05	3.34938E-05	1.06401E-05	1.52426E-05	1.4661E-05	1.49865E-06	1.39434E-06	1.49865E-06	1.39434E-06	1.52426E-05	1.4661E-05	2.63398E-05
3830803773405	383080	3773405	7.45233E-06	7.26112E-06	1.92467E-06	1.79291E-06	0.000101783	7.31762E-05	4.93375E-05	4.871111E-05	3.45617E-05	1.09794E-05	1.57286E-05	1.51285E-05	1.54643E-06	1.43879E-06	1.54643E-06	1.43879E-06	1.57286E-05	1.51285E-05	2.72779E-05
3830903773405	383090	3773405	7.7055E-06	7.5078E-06	1.99005E-06	1.85382E-06	0.000105444	7.58086E-05	5.11123E-05	5.04634E-05	3.5805E-05	1.13743E-05	1.62944E-05	1.56727E-05	1.60206E-06	1.49055E-06	1.60206E-06	1.49055E-06	1.62944E-05	1.56727E-05	2.83593E-05
3831003773405	383100	3773405	8.16234E-06	7.95292E-06	2.10804E-06	1.96373E-06	0.00011193	8.04714E-05	5.42561E-05	5.35672E-05	3.80072E-05	1.20739E-05	1.72966E-05	1.66367E-05	1.7006E-06	1.58223E-06	1.7006E-06	1.58223E-06	1.72966E-05	1.66367E-05	3.01702E-05
3831103773405	383110	3773405	8.68444E-06	8.46162E-06	2.24288E-06	2.08934E-06	0.000119369	8.58195E-05	5.7862E-05	5.71273E-05	4.05332E-05	1.28764E-05	1.84462E-05	1.77423E-05	1.81362E-06	1.68738E-06	1.81362E-06	1.68738E-06	1.84462E-05	1.77423E-05	3.22497E-05
3831203773405	383120	3773405	9.30781E-06	9.069E-06	2.40387E-06	2.23931E-06	0.000128322	9.22564E-05	6.22019E-05	6.14122E-05	4.35734E-05	1.38422E-05	1.98297E-05	1.90731E-05	1.94965E-06	1.81395E-06	1.94965E-06	1.81395E-06	1.98297E-05	1.90731E-05	3.47519E-05
3831303773405	383130	3773405	1.00431E-05	9.78546E-06	2.59378E-06	2.41622E-06	0.000139012	9.99423E-05	6.7384E-05	6.65284E-05	4.72035E-05	1.49954E-05	2.14818E-05	2.06621E-05	2.11208E-06	1.96507E-06	2.11208E-06	1.96507E-06	2.14818E-05	2.06621E-05	3.77677E-05
3831403773405	383140	3773405	1.08646E-05	1.05858E-05	2.80592E-06	2.61384E-06	0.000151137	0.000108659	7.32613E-05	7.23311E-05	5.13207E-05	1.63033E-05	2.33554E-05	2.24643E-05	2.2963E-06	2.13646E-06	2.2963E-06	2.13646E-06	2.33554E-05	2.24643E-05	4.12498E-05
3831503773405	383150	3773405	1.15172E-05	1.12217E-05	2.97447E-06	2.77085E-06	0.000160857	0.000115647	7.79727E-05	7.69827E-05	5.46211E-05	1.73517E-05	2.48574E-05	2.39089E-05	2.44397E-06	2.27386E-06	2.44397E-06	2.27386E-06	2.48574E-05	2.39089E-05	4.41131E-05
3831603773405	383160	3773405	1.22204E-05	1.19069E-05	3.1561E-06	2.94005E-06	0.000171414	0.000123237	8.30899E-05	8.2035E-05	5.82058E-05	1.84905E-05	2.64888E-05	2.54781E-05	2.60437E-06	2.42309E-06	2.60437E-06	2.42309E-06	2.64888E-05	2.54781E-05	4.72522E-05
3831703773405	383170	3773405	1.29935E-05	1.26601E-05	3.35574E-06	3.12602E-06	0.000183111	0.000131647	8.876E-05	8.7633E-05	6.21777E-05	1.97523E-05	2.82963E-05	2.72167E-05	2.78209E-06	2.58844E-06	2.78209E-06	2.58844E-06	2.82963E-05	2.72167E-05	5.07724E-05
3831803773405	383180	3773405	1.38357E-05	1.34807E-05	3.57326E-06	3.32865E-06	0.000195975	0.000140895	9.49957E-05	9.37896E-05	6.6546E-05	2.11399E-05	3.02843E-05	2.91287E-05	2.97754E-06	2.77029E-06	2.97754E-06	2.77029E-06	3.02843E-05	2.91287E-05	5.471E-05
3831903773405	383190	3773405	1.47139E-05	1.43364E-05	3.80008E-06	3.53994E-06	0.000209409	0.000150554	0.000101508	0.000100219	7.11078E-05	2.25891E-05	3.23603E-05	3.11256E-05	3.18165E-06	2.96019E-06	3.18165E-06	2.96019E-06	3.23603E-05	3.11256E-05	5.89106E-05
3832003773405	383200	3773405	1.56715E-05	1.52694E-05	4.04738E-06	3.77031E-06	0.000224136	0.000161141	0.000108646	0.000107267	7.61083E-05	2.41776E-05	3.4636E-05	3.33144E-05	3.4054E-06	3.16836E-06	3.4054E-06	3.16836E-06	3.4636E-05	3.33144E-05	6.36121E-05
3832103773405	383210	3773405	1.66442E-05	1.62172E-05	4.29861E-06	4.00434E-06	0.000239263	0.000172017	0.000115979	0.000114506	8.12449E-05	2.58094E-05	3.69736E-05	3.55628E-05	3.63523E-06	3.3822E-06	3.63523E-06	3.3822E-06	3.69736E-05	3.55628E-05	6.85803E-05
3832203773405	383220	3773405	1.76282E-05	1.7176E-05	4.55274E-06	4.24108E-06	0.000255441	0.000183648	0.000123821	0.000122249	8.67384E-05	2.75546E-05	3.94736E-05	3.79675E-05	3.88103E-06	3.61089E-06	3.88103E-06	3.61089E-06	3.94736E-05	3.79675E-05	7.36682E-05
3835603773405	383560	3773405	0.000534192	0.000520486	0.000137962	0.000128518	0.011554962	0.00830739	0.005601081	0.005529965	0.003923643	0.001246441	0.001785603	0.001717472	0.00017556	0.00016334	0.00017556	0.00016334	0.001785603	0.001717472	0.00248544
3835703773405	383570	3773405	0.000350165	0.000341181	9.04349E-05	8.42441E-05	0.007161542	0.00514876	0.003471442	0.003427365	0.002431798	0.00077252	0.001106682	0.001064456	0.000108809	0.000101235	0.000108809	0.000101235	0.001106682	0.001064456	0.001626063
3835803773405	383580	3773405	0.000255373	0.000248821	6.59536E-05	6.14387E-05	0.005012062	0.003603401	0.002429516	0.002398669	0.001701913	0.000540654	0.00077452	0.000744968	7.61506E-05	7.08501E-05	7.61506E-05	7.08501E-05	0.00077452	0.000744968	0.001183244
3835903773405	383590	3773405	0.000198792	0.000193691	5.13408E-05	4.78262E-05	0.003779909	0.002717549	0.00183225	0.001808986	0.001283519	0.000407741	0.000584114	0.000561827	5.74299E-05	5.34325E-05	5.74299E-05	5.34325E-05	0.000584114	0.000561827	0.000918872
3836003773405	383600	3773405	0.000161556	0.00015741	4.1724E-05	3.88677E-05	0.003007617	0.002162313	0.001457894	0.001439383	0.001021277	0.000324433	0.000464771	0.000447037	4.56961E-05	4.25154E-05	4.56961E-05	4.25154E-05	0.000464771	0.000447037	0.000744858
3836103773405	383610	3773405	0.000131756	0.000128376	3.40279E-05	3.16985E-05	0.002409946	0.00173262	0.001168182	0.00115335	0.00081833	0.000259962	0.000372412	0.000358202	3.66154E-05	3.40668E-05	3.66154E-05	3.40668E-05	0.000372412	0.000358202	0.000605626
3836203773405	383620	3773405	0.000109868	0.000107049	2.8375E-05	2.64325E-05	0.001982601	0.001425383	0.000961034	0.000948832	0.000673219	0.000213864	0.000306374	0.000294684	3.01226E-05	2.80259E-05	3.01226E-05	2.80259E-05	0.000306374	0.000294684	0.0005034
3836303773405	383630	3773405	9.37341E-05	9.13292E-05	2.42081E-05	2.2551E-05	0.001673609	0.001203234	0.000811255	0.000800955	0.000568297	0.000180533	0.000258625	0.000248757	2.54279E-05	2.3658E-05	2.54279E-05	2.3658E-05	0.000258625	0.000248757	0.000428128
3836403773405	383640	3773405	8.17376E-05	7.96404E-05	2.11099E-05	1.96648E-05	0.001447371	0.001040581	0.00070159	0.00069268	0.000491475	0.000156129	0.000223664	0.00021513	2.19906E-05	2.04599E-05	2.19906E-05	2.04599E-05	0.000223664	0.00021513	0.000372217
3836503773405	383650	3773405	7.21181E-05	7.02677E-05	1.86255E-05	1.73505E-05	0.001268466	0.000911958	0.000614868	0.000607061	0.000430725	0.00013683	0.000196018	0.000188538	1.92724E-05	1.79309E-05	1.92724E-05	1.79309E-05	0.000196018	0.000188538	0.00032744
3836603773405	383660	3773405	6.35372E-05	6.1907E-05	1.64094E-05	1.5286E-05	0.001110478	0.000798373	0.000538286	0.000531452	0.000377078	0.000119788	0.000171604	0.000165056	1.6872E-05	1.56976E-05	1.6872E-05	1.56976E-05	0.000171604	0.000165056	0.000287585
3836703773405	383670	3773405	5.63363E-05	5.48909E-05	1.45496E-05	1.35536E-05	0.000979171	0.000703971	0.000474637	0.000468611	0.000332491	0.000105624	0.000151313	0.000145539	1.4877E-05	1.38415E-05	1.4877E-05	1.38415E-05	0.000151313	0.000145539	0.000254231
3836803773405	383680	3773405	5.0304E-05	4.90134E-05	1.29917E-05	1.21024E-05	0.000870137	0.000625581	0.000421785	0.000416429	0.000295467	9.38622E-05	0.000134463	0.000129333	1.32204E-05	1.23002E-05	1.32204E-05	1.23002E-05	0.000134463	0.000129333	0.000226356
3836903773405	383690	3773405	4.49418E-05	4.37887E-05	1.16068E-05	1.08123E-05	0.00077386	0.000556363	0.000375116	0.000370353	0.000262775	8.34767E-05	0.000119586	0.000115023	1.17576E-05	1.09392E-05	1.17576E-05	1.09392E-05	0.000119586	0.000115023	0.00020166
3837003773405	383700	3773405	4.05023E-05	3.94631E-05	1.04603E-05	9.74421E-06	0.000694848	0.000499558	0.000336816	0.00033254	0.000235945	7.49537E-05	0.000107376	0.000103279	1.05571E-05	9.82232E-06	1.05571E-05	9.82232E-06	0.000107376	0.000103279	0.000181257
3837103773405	383710	3773405	3.71013E-05	3.61494E-05	9.58192E-06	8.92598E-06	0.000634839	0.000456414	0.000307728	0.000303821	0.000215568	6.84804E-05	9.81024E-05	9.43592E-05	9.6454E-06	8.97403E-06	9.6454E-06	8.97403E-06	9.81024E-05	9.43592E-05	0.000165621
3837203773405	383720	3773405	3.43254E-05	3.34447E-05	8.865E-06	8.25814E-06	0.000586117	0.000421386	0.000284111	0.000280503	0.000199024	6.32248E-05	9.05733E-05	8.71174E-05	8.90514E-06	8.2853E-06	8.90514E-06	8.2853E-06	9.05733E-05	8.71174E-05	0.000152856
3837303773405	383730	3773405	3.19045E-05	3.10859E-05	8.23977E-06	7.67571E-06	0.000543809	0.000390969	0.000263603	0.000260256	0.000184658	5.8661E-05	8.40355E-05	8.0829E-05	8.26234E-06	7.68724E-06	8.26234E-06	7.68724E-06	8.40355E-05	8.0829E-05	0.000141735
3837403773405	383740	3773405	3.01317E-05	2.93586E-05	7.78192E-06	7.24921E-06	0.000512967	0.000368795	0.000248652	0.000245495	0.000174185	5.5334E-05	7.92694E-05	7.62448E-05	7.79374E-06	7.25126E-06	7.79374E-06	7.25126E-06	7.92694E-05	7.62448E-05	0.000133555
3837503773405	383750	3773405	2.85091E-05	2.77776E-05	7.36287E-06	6.85884E-06	0.000484833	0.000348568	0.000235015	0.000232031	0.000164632	5.22992E-05	7.49218E-05	7.20631E-05	7.36629E-06	6.85356E-06	7.36629E-06	6.85356E-06	7.49218E-05	7.20631E-05	0.000126079
3837603773405	383760	3773405	2.71791E-05	2.64818E-05	7.01938E-06	6.53886E-06	0.00046183	0.000332031	0.000223865	0.000221022	0.000156821	4.98179E-05	7.13672E-05	6.86442E-05	7.0168E-06	6.5284E-06	7.0168E-06	6.5284E-06	7.13672E-05	6.86442E-05	0.000119932
3837703773405	383770	3773405	2.60978E-05	2.54282E-05	6.74011E-06	6.27871E-06	0.000443211	0.000318645	0.000214839	0.000212112	0.000150498	4.78095E-05	6.849E-05	6.58767E-05	6.73391E-06	6.2652E-06	6.73391E-06	6.2652E-06	6.849E-05	6.58767E-05	0.000114911
3837803773405	383780	3773405	2.50924E-05	2.44486E-05	6.48046E-06	6.03683E-06	0.000425937	0.000306226	0.000206466	0.000203845	0.000144633	4.59461E-05	6.58206E-05	6.33091E-05	6.47146E-06	6.02101E-06	6.47146E-06	6.02101E-06	6.58206E-05	6.33091E-05	0.00011024
3837903773405	383790	3773405	2.44679E-05	2.38401E-05	6.31917E-06	5.88659E-06	0.000415344	0.00029861	0.000201331	0.000198775	0.000141036	4.48035E-05	6.41837E-05	6.17347E-05	6.31052E-06	5.87128E-06	6.31052E-06	5.87128E-06	6.41837E-05	6.17347E-05	0.000107253
3838003773405	383800	3773405	2.39272E-05	2.33133E-05	6.17954E-06	5.75651E-06	0.000406266	0.000292083	0.000196931	0.000194431	0.000137953	4.38242E-05	6.27809E-05	6.03854E-05	6.17259E-06	5.74295E-06	6.17259E-06	5.74295E-06	6.27809E-05	6.03854E-05	0.00010464
3838103773405	383810	3773405	2.33573E-05	2.2758E-05	6.03235E-06	5.6194E-06	0.000396734	0.00028523	0.00019231	0.000189869	0.000134716	4.27959E-05	6.13078E-05	5.89686E-05	6.02776E-06	5.6082E-06	6.02776E-06	5.6082E-06	6.13078E-05	5.89686E-05	0.000101913
3838203773405	383820	3773405	2.26867E-05	2.21046E-05	5.85915E-06	5.45805E-06	0.000385429	0.000277102	0.00018683	0.000184458	0.000130878	4.15764E-05	5.95608E-05	5.72882E-05	5.856E-06	5.44839E-06	5.856E-06	5.44839E-06	5.95608E-05	5.72882E-05	9.87668E-05

			MSite Grubbing / Prep	MMass Grading / Excavation	MMass Grading / Excavation	MDrainage / Utilities Trenching	MFoundations / Concrete Pads	MBuilding / Structure Construction	MAsphalt Paving	MLandscaping or Other Finishing	MWaterside Construction (Piles)	RSSWDemolition	RSSWPlacing Base	RSSWForm/Plac e Rebar and Pour	Child Risk				
Unique Identifier	X (UTM)	Y (UTM)	2027	2027	2028	2028	2028	2028	2028	2028	2028	2029	2029	2029	3rd Trimester	0<2	2<16	Total	per million
3836803773395	383680	3773395	0.000654399	0.00076952	0.000759274	0.000161396	0.000209894	0.000154493	1.59015E-05	0.000186296	1.59015E-05	2.95084E-05	4.28173E-05	2.53812E-05	1.75171E-08	2.64E-07	5.2299E-08	3.33814E-07	0.33381442
3836903773395	383690	3773395	0.000582102	0.000684505	0.00067539	0.000143565	0.000186705	0.000137425	1.41447E-05	0.000165714	1.41447E-05	2.83511E-05	4.11381E-05	2.43858E-05	1.56669E-08	2.3582E-07	4.6611E-08	2.981E-07	0.29809995
3837003773395	383700	3773395	0.000522806	0.000614777	0.000606592	0.000128941	0.000167686	0.000123426	1.27039E-05	0.000148834	1.27039E-05	2.73529E-05	3.96897E-05	2.35273E-05	1.41458E-08	2.1267E-07	4.1951E-08	2.68768E-07	0.26876814
3837103773395	383710	3773395	0.000480093	0.00056455	0.000557033	0.000118406	0.000153986	0.000113342	1.1666E-05	0.000136674	1.1666E-05	2.67759E-05	3.88524E-05	2.30309E-05	1.30508E-08	1.9601E-07	3.8603E-08	2.47662E-07	0.24766207
3837203773395	383720	3773395	0.000446421	0.000524954	0.000517964	0.000110102	0.000143186	0.000105393	1.08478E-05	0.000127088	1.08478E-05	2.63766E-05	3.8273E-05	2.26875E-05	1.21872E-08	1.8287E-07	3.5968E-08	2.31024E-07	0.23102404
3837303773395	383730	3773395	0.000416803	0.000490127	0.000483601	0.000102797	0.000133687	9.84006E-05	1.01281E-05	0.000118657	1.01281E-05	2.60023E-05	3.77299E-05	2.23655E-05	1.14259E-08	1.7129E-07	3.365E-08	2.1637E-07	0.21636962
3837403773395	383740	3773395	0.000395597	0.00046519	0.000458996	9.75669E-05	0.000126885	9.33942E-05	9.61278E-06	0.00011262	9.61278E-06	2.58307E-05	3.74809E-05	2.22179E-05	1.08823E-08	1.6303E-07	3.1996E-08	2.05905E-07	0.20590497
3837503773395	383750	3773395	0.000376007	0.000442153	0.000436266	9.27352E-05	0.000120601	8.87691E-05	9.13673E-06	0.000107043	9.13673E-06	2.56405E-05	3.72049E-05	2.20543E-05	1.0379E-08	1.5538E-07	3.0468E-08	1.96223E-07	0.19622294
3837603773395	383760	3773395	0.000359129	0.000422306	0.000416683	8.85725E-05	0.000115188	8.47845E-05	8.72661E-06	0.000102238	8.72661E-06	2.5497E-05	3.69966E-05	2.19309E-05	9.94567E-09	1.4879E-07	2.9154E-08	1.87887E-07	0.18788714
3837703773395	383770	3773395	0.000344662	0.000405295	0.000399898	8.50047E-05	0.000110548	8.13693E-05	8.37509E-06	9.81195E-05	8.37509E-06	2.54159E-05	3.6879E-05	2.18611E-05	9.57481E-09	1.4315E-07	2.8029E-08	1.80753E-07	0.18075303
3837803773395	383780	3773395	0.000331132	0.000389384	0.0003842	8.16677E-05	0.000106208	7.8175E-05	8.04631E-06	9.42676E-05	8.04631E-06	2.5341E-05	3.67703E-05	2.17967E-05	9.22772E-09	1.3787E-07	2.6978E-08	1.74079E-07	0.17407906
3837903773395	383790	3773395	0.000320142	0.000376461	0.000371448	7.89572E-05	0.000102683	7.55804E-05	7.77926E-06	9.11389E-05	7.77926E-06	2.53878E-05	3.68382E-05	2.1837E-05	8.9481E-09	1.3362E-07	2.613E-08	1.68695E-07	0.16869541
3838003773395	383800	3773395	0.000310076	0.000364625	0.000359769	7.64747E-05	9.94547E-05	7.32041E-05	7.53467E-06	8.82734E-05	7.53467E-06	2.54751E-05	3.6965E-05	2.19121E-05	8.69223E-09	1.2972E-07	2.5354E-08	1.63769E-07	0.16376923
3838103773395	383810	3773395	0.00030108	0.000354046	0.000349332	7.4256E-05	9.65693E-05	7.10803E-05	7.31607E-06	8.57124E-05	7.31607E-06	2.56186E-05	3.71732E-05	2.20355E-05	8.4647E-09	1.2626E-07	2.4664E-08	1.59387E-07	0.15938675
3838203773395	383820	3773395	0.000293299	0.000344895	0.000340303	7.23368E-05	9.40734E-05	6.92431E-05	7.12698E-06	8.34971E-05	7.12698E-06	2.58276E-05	3.74764E-05	2.22153E-05	8.26884E-09	1.2327E-07	2.4069E-08	1.55611E-07	0.15561141
3838303773395	383830	3773395	0.000286007	0.000336321	0.000331843	7.05385E-05	9.17347E-05	6.75217E-05	6.9498E-06	8.14213E-05	6.9498E-06	2.60366E-05	3.77797E-05	2.2395E-05	8.08493E-09	1.2047E-07	2.3511E-08	1.52069E-07	0.15206895
3838403773395	383840	3773395	0.000272666	0.000320633	0.000316364	6.72482E-05	8.74557E-05	6.43722E-05	6.62563E-06	7.76234E-05	6.62563E-06	2.55968E-05	3.71415E-05	2.20167E-05	7.73217E-09	1.1514E-07	2.2456E-08	1.45327E-07	0.14532671
3838503773395	383850	3773395	0.000258969	0.000304526	0.000300471	6.387E-05	8.30624E-05	6.11384E-05	6.29279E-06	7.3724E-05	6.29279E-06	2.50228E-05	3.63087E-05	2.1523E-05	7.36703E-09	1.0962E-07	2.1368E-08	1.38359E-07	0.13835891
3838603773395	383860	3773395	0.000245923	0.000289186	0.000285335	6.06525E-05	7.88781E-05	5.80586E-05	5.97579E-06	7.00101E-05	5.97579E-06	2.44177E-05	3.54306E-05	2.10025E-05	7.01765E-09	1.0435E-07	2.0328E-08	1.31698E-07	0.13169829
3838703773395	383870	3773395	0.000232816	0.000273773	0.000270128	5.74199E-05	7.46741E-05	5.49642E-05	5.6573E-06	6.62788E-05	5.6573E-06	2.37065E-05	3.43986E-05	2.03908E-05	6.66386E-09	9.9021E-08	1.9279E-08	1.24964E-07	0.12496367
3838803773395	383880	3773395	0.00022079	0.000259631	0.000256174	5.44538E-05	7.08168E-05	5.2125E-05	5.36507E-06	6.28551E-05	5.36507E-06	2.30265E-05	3.34119E-05	1.98059E-05	6.33816E-09	9.4117E-08	1.8314E-08	1.18769E-07	0.11876925
3838903773395	383890	3773395	0.00020961	0.000246485	0.000243203	5.16966E-05	6.7231E-05	4.94857E-05	5.09341E-06	5.96725E-05	5.09341E-06	2.23715E-05	3.24615E-05	1.92425E-05	6.03429E-09	8.9545E-08	1.7416E-08	1.12995E-07	0.11299487
3839003773395	383900	3773395	0.000199289	0.000234347	0.000231227	4.91509E-05	6.39204E-05	4.70489E-05	4.8426E-06	5.67341E-05	4.8426E-06	2.17538E-05	3.15653E-05	1.87113E-05	5.75272E-09	8.5312E-08	1.6585E-08	1.07649E-07	0.10764943
3839103773395	383910	3773395	0.000189708	0.000223081	0.00022011	4.6788E-05	6.08474E-05	4.4787E-05	4.60978E-06	5.40065E-05	4.60978E-06	2.11736E-05	3.07234E-05	1.82122E-05	5.49053E-09	8.1373E-08	1.5812E-08	1.02676E-07	0.1026756
3829703773405	382970	3773405	6.37465E-05	7.49607E-05	7.39626E-05	1.57219E-05	2.04462E-05	1.50495E-05	1.549E-06	1.81475E-05	1.549E-06	1.11109E-05	1.61221E-05	9.55686E-06	3.37266E-09	4.4E-08	7.6689E-09	5.50413E-08	0.05504129
3829803773405	382980	3773405	6.62866E-05	7.79476E-05	7.69097E-05	1.63484E-05	2.12609E-05	1.56492E-05	1.61072E-06	1.88707E-05	1.61072E-06	1.13604E-05	1.64842E-05	9.7715E-06	3.54757E-09	4.6185E-08	8.0367E-09	5.77691E-08	0.05776906
3829903773405	382990	3773405	6.83198E-05	8.03384E-05	7.92687E-05	1.68498E-05	2.19131E-05	1.61292E-05	1.66013E-06	1.94495E-05	1.66013E-06	1.15226E-05	1.67196E-05	9.91101E-06	3.70055E-09	4.8072E-08	8.3513E-09	6.01241E-08	0.06012406
3830003773405	383000	3773405	6.93837E-05	8.15895E-05	8.05032E-05	1.71122E-05	2.22543E-05	1.63804E-05	1.68598E-06	1.97523E-05	1.68598E-06	1.1532E-05	1.67331E-05	9.91906E-06	3.80535E-09	4.9322E-08	8.5537E-09	6.16815E-08	0.06168154
3830103773405	383010	3773405	7.05535E-05	8.29651E-05	8.18604E-05	1.74007E-05	2.26295E-05	1.66565E-05	1.71441E-06	2.00854E-05	1.71441E-06	1.15476E-05	1.67558E-05	9.93248E-06	3.92114E-09	5.0703E-08	8.7771E-09	6.34016E-08	0.06340163
3830203773405	383020	3773405	7.16397E-05	8.42424E-05	8.31207E-05	1.76686E-05	2.29779E-05	1.6913E-05	1.7408E-06	2.03946E-05	1.7408E-06	1.1532E-05	1.67331E-05	9.91906E-06	4.03702E-09	5.2074E-08	8.997E-09	6.51076E-08	0.06510756
3830303773405	383030	3773405	7.28373E-05	8.56507E-05	8.45102E-05	1.7964E-05	2.3362E-05	1.71957E-05	1.7699E-06	2.07355E-05	1.7699E-06	1.15195E-05	1.6715E-05	9.90833E-06	4.16375E-09	5.3574E-08	9.2376E-09	6.69754E-08	0.06697543
3830403773405	383040	3773405	7.43023E-05	8.73734E-05	8.621E-05	1.83253E-05	2.38319E-05	1.75416E-05	1.8055E-06	2.11526E-05	1.8055E-06	1.15351E-05	1.67377E-05	9.92174E-06	4.31004E-09	5.5317E-08	9.5187E-09	6.9146E-08	0.06914605
3830503773405	383050	3773405	7.62185E-05	8.96267E-05	8.84333E-05	1.87979E-05	2.44465E-05	1.7994E-05	1.85206E-06	2.16981E-05	1.85206E-06	1.16037E-05	1.68372E-05	9.98077E-06	4.48794E-09	5.7454E-08	9.8664E-09	7.18086E-08	0.07180861
3830603773405	383060	3773405	7.82906E-05	9.20633E-05	9.08375E-05	1.93089E-05	2.51111E-05	1.84832E-05	1.90241E-06	2.2288E-05	1.90241E-06	1.16848E-05	1.69549E-05	1.00505E-05	4.68083E-09	5.9771E-08	1.0243E-08	7.46951E-08	0.07469508
3830703773405	383070	3773405	8.08585E-05	9.5083E-05	9.38169E-05	1.99423E-05	2.59348E-05	1.90894E-05	1.96481E-06	2.3019E-05	1.96481E-06	1.18314E-05	1.71676E-05	1.01766E-05	4.91301E-09	6.2571E-08	1.07E-08	7.81842E-08	0.07818417
3830803773405	383080	3773405	8.37384E-05	9.84695E-05	9.71583E-05	2.06525E-05	2.68585E-05	1.97693E-05	2.03479E-06	2.38389E-05	2.03479E-06	1.20092E-05	1.74256E-05	1.03296E-05	5.17519E-09	6.5731E-08	1.1216E-08	8.21221E-08	0.08212207
3830903773405	383090	3773405	8.70583E-05	0.000102373	0.00010101	2.14713E-05	2.79233E-05	2.05531E-05	2.11546E-06	2.4784E-05	2.11546E-06	1.22369E-05	1.7756E-05	1.05254E-05	5.47984E-09	6.9401E-08	1.1815E-08	8.66951E-08	0.08669508
3831003773405	383100	3773405	9.26174E-05	0.000108911	0.00010746	2.28424E-05	2.97063E-05	2.18655E-05	2.25055E-06	2.63666E-05	2.25055E-06	1.2789E-05	1.85572E-05	1.10003E-05	5.97302E-09	7.5371E-08	1.2795E-08	9.41387E-08	0.09413873
3831103773405	383110	3773405	9.9001E-05	0.000116417	0.000114867	2.44168E-05	3.17538E-05	2.33725E-05	2.40566E-06	2.81839E-05	2.40566E-06	1.34035E-05	1.94488E-05	1.15289E-05	6.55224E-09	8.2366E-08	1.394E-08	1.02859E-07	0.10285855
3831203773405	383120	3773405	0.000106682	0.00012545	0.000123779	2.63113E-05	3.42176E-05	2.5186E-05	2.59232E-06	3.03707E-05	2.59232E-06	1.41241E-05	2.04944E-05	1.21486E-05	7.2638E-09	9.0941E-08	1.5341E-08	1.13546E-07	0.11354641
3831303773405	383130	3773405	0.00011594	0.000136336	0.000134521	2.85946E-05	3.7187E-05	2.73716E-05	2.81728E-06	3.30062E-05	2.81728E-06	1.4932E-05	2.16666E-05	1.28435E-05	8.15602E-09	1.0165E-07	1.7084E-08	1.26886E-07	0.12688572
3831403773405	383140	3773405	0.00012663	0.000148906	0.000146923	3.12309E-05	4.06155E-05	2.98952E-05	3.07702E-06	3.60493E-05	3.07702E-06	1.57555E-05	2.28615E-05	1.35518E-05	9.26366E-09	1.1484E-07	1.9215E-08	1.43314E-07	0.14331395
3831503773405	383150	3773405	0.00013542	0.000159242	0.000157122	3.33988E-05	4.34348E-05	3.19704E-05	3.29062E-06	3.85516E-05	3.29062E-06	1.63169E-05	2.36762E-05	1.40348E-05	1.03156E-08	1.2719E-07	2.1187E-08	1.58697E-07	0.15869654
3831603773405	383160	3773405	0.000145056	0.000170574	0.000168303	3.57755E-05	4.65257E-05	3.42455E-05	3.52478E-06	4.1295E-05	3.52478E-06	1.68722E-05	2.44819E-05	1.45124E-05	1.15987E-08	1.4214E-07	2.3554E-08	1.7729E-07	0.17729033
3831703773405	383170	3773405	0.000155863	0.000183282	0.000180841	3.84407E-05	4.99918E-05	3.67967E-05	3.78737E-06	4.43714E-05	3.78737E-06	1.74243E-05	2.5283E-05	1.49873E-05	1.32401E-08	1.6107E-07	2.6525E-08	2.00836E-07	0.20083644
3831803773405	383180	3773405	0.00016795	0.000197496	0.000194866	4.14219E-05	5.38688E-05	3.96504E-05	4.08109E-06	4.78125E-05	4.08109E-06	1.79514E-05	2.60479E-05	1.54407E-05	1.54235E-08	1.8598E-07	3.0394E-08	2.31801E-07	0.23180108
3831903773405	383190	3773405	0.000180845	0.000212659	0.000209828	4.46022E-05	5.80048E-05	4.26947E-05	4.39443E-06	5.14836E-05	4.39443E-06	1.84069E-05	2.67087E-05	1.58324E-05	1.83888E-08	2.1941E-07	3.5517E-08	2.73311E-07	0.27331092
3832003773405	383200	3773405	0.000195278	0.000229631	0.000226573	4.81618E-05	6.2634E-05	4.6102E-05	4.74514E-06	5.55923E-05	4.74514E-06	1.87718E-05	2.72383E-05	1.61463E-05	2.28927E-08	2.6957E-07	4.3097E-08	3.35555E-07	0.33555536
3832103773405	383210	3773405	0.00021053	0.000247566	0.000244269	5.19233E-05	6.75258E-05	4.97027E-05	5.11574E-06	5.99341E-05	5.11574E-06	1.89434E-05	2.74872E-05	1.62939E-05	2.99997E-08	3.4784E-07	5.4738E-08	4.32577E-07	0.43257681
3832203773405	383220	3773405	0.000226149	0.000265932	0.000262391	5.57755E-05	7.25355E-05	5.33901E-05	5.49528E-06	6.43806E-05	5.49528E-06	1.89278E-05	2.74646E-05	1.62805E-05	4.12136E-08	4.7047E-07	7.255E-08	5.84231E-07	0.58423148
3835603773405	383560	3773405	0.007629872	0.008972105	0.008852639	0.001881769	0.002447224	0.001801291	0.000185401	0.002172093	0.000185401	3.05564E-05	4.4338E-05	2.62827E-05	1.982E-07	2.9996E-06	6.3611E-07	3.83393E-06	3.83392768
3835703773405	383570	3773405	0.004991732	0.005869868	0.00579171	0.00123112	0.001601061	0.001178468	0.000121296	0.00142106	0.000121296	3.17043E-05	4.60037E-05	2.727E-05	1.28534E-07	1.9507E-06	4.0826E-07	2.48749E-06	2.48749444
3835803773405	383580	3773405	0.003632355	0.004271353	0.004214479	0.000895854	0.001165051	0.000857541	8.8264E-05	0.001034069	8.8264E-05	3.23282E-05	4.69089E-05	2.78066E-05	9.31556E-08	1.4159E-06	2.933E-07	1.80231E-06	1.80230751
3835903773405	383590	3773405	0.002820779	0.003317005	0.003272839	0.000695694	0.000904744	0.000665941	6.85432E-05	0.000803027	6.85432E-05	3.27368E-05	4.75018E-05	2.81581E-05	7.22562E-08	1.099E-06	2.2576E-07	1.39697E-06	1.39696927
3836003773405	383600	3773405	0.002286587	0.002688839	0.002653037	0.000563945	0.000733406	0.000539827	5.55627E-05	0.000650952	5.55627E-05	3.3055E-05	4.79635E-05	2.84318E-05	5.86652E-08	8.9216E-07	1.8214E-07	1.13296E-06	1.13296197
3836103773405	383610	3773405	0.001859167	0.002186228	0.002157118	0.000458529	0.000596314	0.000438919	4.51766E-05	0.000529273	4.51766E-05	3.34293E-05	4.85066E-05	2.87537E-05	4.78593E-08	7.2743E-07	1.4766E-07	9.22948E-07	0.92294761
3836203773405	383620	3773405	0.001545352	0.001817208	0.001793011	0.000381133	0.00049566	0.000364833	3.75511E-05	0.000439935	3.75511E-05	3.35572E-05	4.86922E-05	2.88637E-05	3.99585E-08	6.0683E-07	1.2257E-07	7.69367E-07	0.76936735
3836303773405	383630	3773405	0.00131428	0.001545485	0.001524907	0.000324143	0.000421545	0.00031028	3.19362E-05	0.000374153	3.19362E-05	3.3448E-05	4.85338E-05	2.87698E-05	3.41497E-08	5.1811E-07	1.0422E-07	6.56481E-07	0.65648098
3836403773405	383640	3773405	0.001142642	0.001343653	0.001325762	0.000281812	0.000366494	0.000269759	2.77655E-05	0.00032529	2.77655E-05	3.32078E-05	4.81853E-05	2.85632E-05	2.9836E-08	4.522E-07	9.0647E-08	5.72687E-07	0.57268699
3836503773405	383650	3773405	0.001005183	0.001182013	0.001166275	0.00024791	0.000322405	0.000237308	2.44253E-05	0.000286158	2.44253E-05	3.28553E-05	4.76738E-05	2.82601E-05	2.63799E-08	3.9939E-07	7.9817E-08	5.05591E-07	0.50559073
3836603773405	383660	3773405	0.000882837	0.001038144	0.001024321	0.000217736	0.000283163	0.000208424	2.14524E-05	0.000251329	2.14524E-05	3.22315E-05	4.67686E-05	2.77235E-05	2.32952E-08	3.5228E-07	7.0195E-08	4.45769E-07	0.44576924
3836703773405	383670	3773405	0.000780444	0.000917738	0.000905518	0.000192482	0.000250322	0.00018425	1.89643E-05	0.000222179	1.89643E-05	3.14329E-05	4.56099E-05	2.70366E-05	2.07052E-08	3.1274E-07	6.2152E-08	3.95597E-07	0.39559685
3836803773405	383680	3773405	0.000694873	0.000817114	0.000806234	0.000171378	0.000222875	0.000164048	1.6885E-05	0.000197818	1.6885E-05	3.05284E-05	4.42973E-05	2.62585E-05	1.85334E-08	2.7961E-07	5.5434E-08	3.53573E-07	0.35357311
3836903773405	383690	3773405	0.000619061	0.000727965	0.000718272	0.00015268	0.000198559	0.00014615	1.50428E-05	0.000176236	1.50428E-05	2.9446E-05	4.27267E-05	2.53275E-05	1.65999E-08	2.5014E-07	4.9479E-08	3.16214E-07	0.31621405
3837003773405	383700	3773405	0.000556429	0.000654315	0.000645602	0.000137233	0.00017847	0.000131364	1.35209E-05	0.000158406	1.35209E-05	2.84572E-05	4.1292E-05	2.4477E-05	1.49981E-08	2.2574E-07	4.4562E-08	2.85296E-07	0.28529556
3837103773405	383710	3773405	0.000508429	0.000597871	0.000589911	0.000125395	0.000163075	0.000120032	1.23545E-05	0.000144741	1.23545E-05	2.77678E-05	4.02917E-05	2.38841E-05	1.37699E-08	2.0703E-07	4.0802E-08	2.61605E-07	0.26160485
3837203773405	383720	3773405	0.000469242	0.000551791	0.000544443	0.00011573	0.000150506	0.000110781	1.14023E-05	0.000133585	1.14023E-05	2.72344E-05	3.95177E-05	2.34253E-05	1.2766E-08	1.9175E-07	3.7735E-08	2.42252E-07	0.24225229
3837303773405	383730	3773405	0.000435102	0.000511644	0.000504832	0.00010731	0.000139556	0.000102721	1.05727E-05	0.000123866	1.05727E-05	2.67478E-05	3.88116E-05	2.30067E-05	1.18892E-08	1.7841E-07	3.5063E-08	2.25365E-07	0.22536489
3837403773405	383740	3773405	0.000409991	0.000482116	0.000475696	0.000101117	0.000131502	9.67923E-05	9.96253E-06	0.000116717	9.96253E-06	2.64795E-05	3.84224E-05	2.2776E-05	1.12455E-08	1.6862E-07	3.3104E-08	2.12968E-07	0.21296826
3837503773405	383750	3773405	0.000387041	0.000455129	0.000449069	9.54567E-05	0.000124141	9.13743E-05	9.40487E-06	0.000110184	9.40487E-06	2.61894E-05	3.80015E-05	2.25265E-05	1.06556E-08	1.5965E-07	3.1312E-08	2.01616E-07	0.2016161
3837603773405	383760	3773405	0.000368169	0.000432937	0.000427172	9.08022E-05	0.000118088	8.69188E-05	8.94629E-06	0.000104811	8.94629E-06	2.59836E-05	3.77027E-05	2.23494E-05	1.01709E-08	1.5228E-07	2.9841E-08	1.9229E-07	0.19228987
3837703773405	383770	3773405	0.000352756	0.000414812	0.000409289	8.70009E-05	0.000113144	8.32801E-05	8.57176E-06	0.000100424	8.57176E-06	2.58713E-05	3.75398E-05	2.22528E-05	9.77608E-09	1.4627E-07	2.8644E-08	1.84691E-07	0.18469064
3837803773405	383780	3773405	0.000338418	0.000397952	0.000392653	8.34647E-05	0.000108545	7.98951E-05	8.22336E-06	9.63418E-05	8.22336E-06	2.57621E-05	3.73814E-05	2.21589E-05	9.40853E-09	1.4068E-07	2.753E-08	1.7762E-07	0.17761968
3837903773405	383790	3773405	0.000329249	0.00038717	0.000382015	8.12034E-05	0.000105604	7.77305E-05	8.00056E-06	9.37317E-05	8.00056E-06	2.59555E-05	3.7662E-05	2.23253E-05	9.17945E-09	1.3718E-07	2.6831E-08	1.73193E-07	0.17319293
3838003773405	383800	3773405	0.000321228	0.000377738	0.000372708	7.92251E-05	0.000103032	7.58368E-05	7.80565E-06	9.14481E-05	7.80565E-06	2.62487E-05	3.80874E-05	2.25775E-05	8.98117E-09	1.3415E-07	2.6224E-08	1.69354E-07	0.16935441
3838103773405	383810	3773405	0.000312856	0.000367893	0.000362995	7.71602E-05	0.000100346	7.38603E-05	7.60221E-06	8.90647E-05	7.60221E-06	2.65014E-05	3.84541E-05	2.27948E-05	8.7723E-09	1.3096E-07	2.5588E-08	1.65319E-07	0.16531915
3838203773405	383820	3773405	0.000303197	0.000356535	0.000351788	7.4778E-05	9.72482E-05	7.158E-05	7.36751E-06	8.6315E-05	7.36751E-06	2.65918E-05	3.85853E-05	2.28726E-05	8.52656E-09	1.2722E-07	2.4843E-08	1.60589E-07	0.16058915

Unique Identifier	X (UTM)	Y (UTM)	EGIODemolition 2025	EGIOSite Grubbing / Prep 2025	EGIOMass Grading / Excavation 2025	EGIOMass Grading / Excavation 2026	EGIODrainage / Utilities Trenching 2026	EGIODrainage / Utilities Trenching 2027	EGIOFoundations / Concrete Pads 2026	EGIOFoundations / Concrete Pads 2027	EGIOBuilding / Structure Construction 2026	EGIOBuilding / Structure Construction 2027	EGIOAsphalt Paving 2027	EGIOArchitectural Coating 2027	EGIOLandscaping or Other Finishing 2027	EGIOWaterside Construction (Piles) 2027	HIWaterside Construction (Landscaping) 2025	HIWaterside Construction (Landscaping) 2026	KMDemolition 2025	KMSite Grubbing / Prep 2025	KMMass Grading / Excavation 2025
3838303773405	383830	3773405	0.000278936	0.0001094	3.62308E-05	3.54844E-05	8.23964E-05	8.22693E-05	0.000108258	0.000108188	0.000115958	0.000113179	4.51235E-06	4.51235E-06	0.000122203	4.51235E-06	7.55984E-05	7.32305E-05	0.000113907	0.000494365	0.00037577
3838403773405	383840	3773405	0.000268122	0.00010516	3.48262E-05	3.41086E-05	7.92019E-05	7.90797E-05	0.000104061	0.000103994	0.000111462	0.000108791	4.3374E-06	4.3374E-06	0.000117465	4.3374E-06	7.24196E-05	7.01513E-05	0.000108783	0.000472128	0.000358868
3838503773405	383850	3773405	0.000257002	0.0001008	3.33818E-05	3.26941E-05	7.59172E-05	7.58001E-05	9.97453E-05	9.96809E-05	0.00010684	0.000104279	4.15752E-06	4.15752E-06	0.000112594	4.15752E-06	6.91816E-05	6.70147E-05	0.000103583	0.000449557	0.000341711
3838603773405	383860	3773405	0.000246044	9.6502E-05	3.19585E-05	3.13E-05	7.26803E-05	7.25681E-05	9.54924E-05	9.54307E-05	0.000102284	9.98325E-05	3.98025E-06	3.98025E-06	0.000107793	3.98025E-06	6.601E-05	6.39424E-05	9.85091E-05	0.000427537	0.000324973
3838703773405	383870	3773405	0.000234026	9.1788E-05	3.03975E-05	2.97712E-05	6.91302E-05	6.90236E-05	9.08281E-05	9.07695E-05	9.72882E-05	9.49563E-05	3.78584E-06	3.78584E-06	0.000102528	3.78584E-06	6.25801E-05	6.06199E-05	9.30506E-05	0.000403846	0.000306966
3838803773405	383880	3773405	0.000222942	8.7441E-05	2.89578E-05	2.83612E-05	6.58561E-05	6.57545E-05	8.65263E-05	8.64705E-05	9.26805E-05	9.0459E-05	3.60653E-06	3.60653E-06	9.76721E-05	3.60653E-06	5.94282E-05	5.75668E-05	8.8056E-05	0.000382169	0.000290489
3838903773405	383890	3773405	0.000212631	8.3397E-05	2.76185E-05	2.70495E-05	6.28102E-05	6.27133E-05	8.25244E-05	8.24711E-05	8.83939E-05	8.62752E-05	3.43973E-06	3.43973E-06	9.31546E-05	3.43973E-06	5.65077E-05	5.47378E-05	8.34461E-05	0.000362162	0.000275282
3839003773405	383900	3773405	0.000203092	7.9656E-05	2.63795E-05	2.5836E-05	5.99925E-05	5.98999E-05	7.88222E-05	7.87714E-05	8.44285E-05	8.24048E-05	3.28542E-06	3.28542E-06	8.89756E-05	3.28542E-06	5.38133E-05	5.21278E-05	7.92097E-05	0.000343776	0.000261306
3839103773405	383910	3773405	0.000194245	7.6186E-05	2.52303E-05	2.47105E-05	5.7379E-05	5.72905E-05	7.53885E-05	7.53399E-05	8.07505E-05	7.8815E-05	3.1423E-06	3.1423E-06	8.50996E-05	3.1423E-06	5.1327E-05	4.97193E-05	7.53104E-05	0.000326852	0.000248443
3829703773415	382970	3773415	0.000189619	7.4371E-05	2.46295E-05	2.4122E-05	5.60126E-05	5.59262E-05	7.35932E-05	7.35457E-05	7.88275E-05	7.69381E-05	3.06746E-06	3.06746E-06	8.3073E-05	3.06746E-06	3.71785E-05	3.6014E-05	2.49164E-05	0.000108139	8.21971E-05
3829803773415	382980	3773415	0.000200281	7.8553E-05	2.60143E-05	2.54783E-05	5.9162E-05	5.90707E-05	7.77311E-05	7.7681E-05	8.32597E-05	8.1264E-05	3.23994E-06	3.23994E-06	8.77439E-05	3.23994E-06	3.92576E-05	3.8028E-05	2.58691E-05	0.000112274	8.53401E-05
3829903773415	382990	3773415	0.000209963	8.2351E-05	2.7272E-05	2.67101E-05	6.20222E-05	6.19265E-05	8.1489E-05	8.14365E-05	8.72849E-05	8.51928E-05	3.39657E-06	3.39657E-06	9.19859E-05	3.39657E-06	4.11394E-05	3.98509E-05	2.66341E-05	0.000115594	8.78635E-05
3830003773415	383000	3773415	0.00021714	8.5165E-05	2.82042E-05	2.76231E-05	6.41421E-05	6.40432E-05	8.42744E-05	8.422E-05	9.02684E-05	8.81047E-05	3.51267E-06	3.51267E-06	9.513E-05	3.51267E-06	4.25189E-05	4.11871E-05	2.70233E-05	0.000117283	8.91476E-05
3830103773415	383010	3773415	0.00022508	8.828E-05	2.92355E-05	2.86331E-05	6.64876E-05	6.6385E-05	8.7356E-05	8.72996E-05	9.35692E-05	9.13264E-05	3.64112E-06	3.64112E-06	9.86086E-05	3.64112E-06	4.40455E-05	4.26659E-05	2.74556E-05	0.000119159	9.05736E-05
3830203773415	383020	3773415	0.000233353	9.1524E-05	3.031E-05	2.96855E-05	6.89312E-05	6.88249E-05	9.05666E-05	9.05082E-05	9.70082E-05	9.46829E-05	3.77494E-06	3.77494E-06	0.000102233	3.77494E-06	4.56367E-05	4.42073E-05	2.78833E-05	0.000121015	9.19846E-05
3830303773415	383030	3773415	0.00024238	9.5065E-05	3.14825E-05	3.08338E-05	7.15977E-05	7.14873E-05	9.40701E-05	9.40094E-05	0.000100761	9.83456E-05	3.92097E-06	3.92097E-06	0.000106188	3.92097E-06	4.73768E-05	4.58929E-05	2.8363E-05	0.000123098	9.35673E-05
3830403773415	383040	3773415	0.000252583	9.9067E-05	3.28078E-05	3.21319E-05	7.46118E-05	7.44967E-05	9.80302E-05	9.79669E-05	0.000105003	0.000102486	4.08603E-06	4.08603E-06	0.000110658	4.08603E-06	4.93429E-05	4.77974E-05	2.89424E-05	0.000125612	9.54785E-05
3830503773415	383050	3773415	0.000264637	0.00010379	3.43735E-05	3.36653E-05	7.81725E-05	7.80519E-05	0.000102708	0.000102642	0.000110014	0.000107377	4.28102E-06	4.28102E-06	0.000115939	4.28102E-06	5.16624E-05	5.00442E-05	2.96801E-05	0.000128814	9.79123E-05
3830603773415	383060	3773415	0.00027767	0.00010891	3.60663E-05	3.53232E-05	8.20223E-05	8.18958E-05	0.000107767	0.000107697	0.000115432	0.000112665	4.49186E-06	4.49186E-06	0.000121648	4.49186E-06	5.41667E-05	5.24701E-05	3.04767E-05	0.000132271	0.00010054
3830703773415	383070	3773415	0.000293478	0.00011511	3.81197E-05	3.73343E-05	8.6692E-05	8.65583E-05	0.000113902	0.000113829	0.000122003	0.000119079	4.74759E-06	4.74759E-06	0.000128574	4.74759E-06	5.71966E-05	5.54051E-05	3.14793E-05	0.000136622	0.000103848
3830803773415	383080	3773415	0.000311514	0.00012218	4.04623E-05	3.96287E-05	9.20197E-05	9.18778E-05	0.000120902	0.000120824	0.000129501	0.000126397	5.03935E-06	5.03935E-06	0.000136476	5.03935E-06	6.06409E-05	5.87415E-05	3.26153E-05	0.000141553	0.000107595
3830903773415	383090	3773415	0.000332289	0.00013033	4.31608E-05	4.22716E-05	9.81567E-05	9.80052E-05	0.000128965	0.000128882	0.000138138	0.000134827	5.37544E-06	5.37544E-06	0.000145577	5.37544E-06	6.45964E-05	6.25731E-05	3.39076E-05	0.000147161	0.000111858
3831003773415	383100	3773415	0.000365011	0.00014316	4.7411E-05	4.64342E-05	0.000107822	0.000107656	0.000141665	0.000141573	0.00015174	0.000148103	5.90477E-06	5.90477E-06	0.000159913	5.90477E-06	7.07853E-05	6.85682E-05	3.60258E-05	0.000156354	0.000118846
3831103773415	383110	3773415	0.000403607	0.0001583	5.24242E-05	5.1344E-05	0.000119223	0.000119039	0.000156644	0.000156543	0.000167785	0.000163764	6.52913E-06	6.52913E-06	0.000176822	6.52913E-06	7.80686E-05	7.56233E-05	3.84676E-05	0.000166952	0.000126902
3831203773415	383120	3773415	0.000450107	0.00017654	5.8464E-05	5.72594E-05	0.000132959	0.000132754	0.000174691	0.000174578	0.000187116	0.000182631	7.28136E-06	7.28136E-06	0.000197194	7.28136E-06	8.68282E-05	8.41085E-05	4.1335E-05	0.000179397	0.000136361
3831303773415	383130	3773415	0.000507026	0.00019886	6.58572E-05	6.45003E-05	0.000149773	0.000149542	0.000196782	0.000196655	0.000210778	0.000205726	8.20214E-06	8.20214E-06	0.00022213	8.20214E-06	9.75359E-05	9.44809E-05	4.47047E-05	0.000194021	0.000147477
3831403773415	383140	3773415	0.000577669	0.00022657	7.5033E-05	7.34871E-05	0.000170641	0.000170377	0.000224199	0.000224055	0.000240146	0.000234389	9.34494E-06	9.34494E-06	0.000253079	9.34494E-06	0.000110777	0.000107307	4.85836E-05	0.000210856	0.000160273
3831503773415	383150	3773415	0.000649651	0.0002548	8.43827E-05	8.26441E-05	0.000191904	0.000191608	0.000252136	0.000251974	0.00027007	0.000263596	1.05094E-05	1.05094E-05	0.000284615	1.05094E-05	0.000124143	0.000120255	5.20053E-05	0.000225707	0.000171561
3831603773415	383160	3773415	0.000737495	0.00028926	9.57927E-05	9.3819E-05	0.000217852	0.000217516	0.00028623	0.000286045	0.000306588	0.000299239	1.19304E-05	1.19304E-05	0.0003231	1.19304E-05	0.000140338	0.000135943	5.57507E-05	0.000241962	0.000183917
3831703773415	383170	3773415	0.000843474	0.00033082	0.000109558	0.000107301	0.000249158	0.000248774	0.000327361	0.00032715	0.000350645	0.00034224	1.36448E-05	1.36448E-05	0.000369529	1.36448E-05	0.000159687	0.000154686	5.96703E-05	0.000258973	0.000196847
3831803773415	383180	3773415	0.000969797	0.00038037	0.000125966	0.000123371	0.000286473	0.000286031	0.000376388	0.000376145	0.000403159	0.000393495	1.56884E-05	1.56884E-05	0.000424872	1.56884E-05	0.00018248	0.000176765	6.36533E-05	0.00027626	0.000209987
3831903773415	383190	3773415	0.001131401	0.00044375	0.000146957	0.000143929	0.00033421	0.000333695	0.000439109	0.000438825	0.00047034	0.000459066	1.83026E-05	1.83026E-05	0.000495672	1.83026E-05	0.000211285	0.000204667	6.79486E-05	0.000294902	0.000224157
3832003773415	383200	3773415	0.001376044	0.0005397	0.000178733	0.000175051	0.000406477	0.00040585	0.000534057	0.000533713	0.000572042	0.00055833	2.22602E-05	2.22602E-05	0.000602851	2.22602E-05	0.000254305	0.000246339	7.31333E-05	0.000317404	0.000241261
3832103773415	383210	3773415	0.001731552	0.00067914	0.00022491	0.000220276	0.000511492	0.000510703	0.000672034	0.0006716	0.000719832	0.000702578	2.80113E-05	2.80113E-05	0.0007586	2.80113E-05	0.000315668	0.000305781	7.87095E-05	0.000341605	0.000259656
3832203773415	383220	3773415	0.002263269	0.00088769	0.000293974	0.000287917	0.000668559	0.000667527	0.000878399	0.000877832	0.000940875	0.000918322	3.66128E-05	3.66128E-05	0.000991548	3.66128E-05	0.000405629	0.000392924	8.44985E-05	0.000366729	0.000278753
3832303773415	383230	3773415	0.003138341	0.0012309	0.000407637	0.000399238	0.000927051	0.00092562	0.001218024	0.001217238	0.001304655	0.001273383	5.07689E-05	5.07689E-05	0.001374921	5.07689E-05	0.000551955	0.000534667	9.07558E-05	0.000393887	0.000299396
3835703773415	383570	3773415	0.0051835	0.00203304	0.000673281	0.000659409	0.001531181	0.001528818	0.002011771	0.002010473	0.002154858	0.002103207	8.38533E-05	8.38533E-05	0.002270914	8.38533E-05	0.001372404	0.001329418	0.002406461	0.010444212	0.007938715
3835903773415	383590	3773415	0.002589451	0.00101562	0.000336342	0.000329412	0.000764911	0.000763731	0.001004993	0.001004345	0.001076473	0.001050671	4.18895E-05	4.18895E-05	0.00113445	4.18895E-05	0.000730605	0.000707721	0.001256811	0.005454649	0.004146115
3836003773415	383600	3773415	0.002015922	0.00079067	0.000261847	0.000256452	0.000595494	0.000594575	0.000782401	0.000781896	0.000838049	0.000817961	3.26115E-05	3.26115E-05	0.000883184	3.26115E-05	0.000578661	0.000560536	0.000987044	0.004283842	0.003256176
3836103773415	383610	3773415	0.00161793	0.00063457	0.000210152	0.000205822	0.000477929	0.000477191	0.000627936	0.0006275	0.0006275	0.000656476	2.61732E-05	2.61732E-05	0.000708822	2.61732E-05	0.000468885	0.000454199	0.00079276	0.003440633	0.002615248
3836203773415	383620	3773415	0.001339775	0.00052548	0.000174022	0.000170437	0.000395763	0.000395152	0.000519981	0.000519645	0.000556964	0.000543614	2.16735E-05	2.16735E-05	0.000586961	2.16735E-05	0.000390054	0.000377837	0.000653882	0.002837894	0.002157102
3836303773415	383630	3773415	0.00113741	0.00044611	0.000147737	0.000144693	0.000335985	0.000335467	0.000441441	0.000441156	0.000472838	0.000461505	1.83998E-05	1.83998E-05	0.000498304	1.83998E-05	0.000331568	0.000321182	0.000551315	0.002392747	0.001818743
3836403773415	383640	3773415	0.00098362	0.00038579	0.000127762	0.000125129	0.000290557	0.000290108	0.000381753	0.000381507	0.000408905	0.000399104	1.5912E-05	1.5912E-05	0.000430928	1.5912E-05	0.000286564	0.000277588	0.00047276	0.00205181	0.001559594
3836503773415	383650	3773415	0.000863647	0.00033873	0.000112179	0.000109867	0.000255117	0.000254724	0.000335191	0.000334974	0.000359031	0.000350425	1.39712E-05	1.39712E-05	0.000378368	1.39712E-05	0.000251115	0.00024325	0.000411195	0.001784616	0.001356498
3836603773415	383660	3773415	0.000762824	0.00029919	9.90827E-05	9.70412E-05	0.000225335	0.000224987	0.00029606	0.000295869	0.000317117	0.000309516	1.23402E-05	1.23402E-05	0.000334197	1.23402E-05	0.000221112	0.000214186	0.000359389	0.001559773	0.001185594
3836703773415	383670	3773415	0.000679812	0.00026663	8.83003E-05	8.6481E-05	0.000200813	0.000200503	0.000263842	0.000263672	0.000282608	0.000275834	1.09973E-05	1.09973E-05	0.000297829	1.09973E-05	0.000196331	0.000190182	0.000316823	0.001375033	0.001045172
3836803773415	383680	3773415	0.000611253	0.00023974	7.93952E-05	7.77593E-05	0.000180561	0.000180282	0.000237234	0.000237081	0.000254107	0.000248016	9.88822E-06	9.88822E-06	0.000267793	9.88822E-06	0.000175816	0.000170309	0.000281784	0.001222961	0.000929581
3836903773415	383690	3773415	0.000552241	0.0002166	7.17302E-05	7.02523E-05	0.000163129	0.000162878	0.000214331	0.000214192	0.000229575	0.000224072	8.93359E-06	8.93359E-06	0.000241939	8.93359E-06	0.000158159	0.000153205	0.000251809	0.001092871	0.000830698
3837003773415	383700	3773415	0.000502948	0.00019726	6.53275E-05	6.39815E-05	0.000148568	0.000148339	0.000195199	0.000195073	0.000209083	0.000204071	8.13617E-06	8.13617E-06	0.000220344	8.13617E-06	0.000143417	0.000138925	0.000226913	0.00098482	0.000748568
3837103773415	383710	3773415	0.000462349	0.00018134	6.00542E-05	5.88168E-05	0.000136576	0.000136365	0.000179443	0.000179327	0.000192205	0.000187598	7.47941E-06	7.47941E-06	0.000202557	7.47941E-06	0.000131261	0.00012715	0.000206478	0.000896129	0.000681153
3837203773415	383720	3773415	0.000427948	0.00016785	5.55858E-05	5.44406E-05	0.000126414	0.000126219	0.000166091	0.000165984	0.000177904	0.00017364	6.9229E-06	6.9229E-06	0.000187486	6.9229E-06	0.000120959	0.00011717	0.000189242	0.000821325	0.000624295
3837303773415	383730	3773415	0.00039811	0.00015614	5.17102E-05	5.06448E-05	0.0001176	0.000117418	0.000154511	0.000154411	0.0001655	0.000161533	6.44021E-06	6.44021E-06	0.000174414	6.44021E-06	0.000112031	0.000108522	0.000174374	0.000756795	0.000575245
3837403773415	383740	3773415	0.00037578	0.00014739	4.88098E-05	4.78042E-05	0.000111004	0.000110832	0.000145844	0.00014575	0.000156217	0.000152473	6.07899E-06	6.07899E-06	0.000164631	6.07899E-06	0.00010532	0.000102021	0.000163224	0.000708403	0.000538462
3837503773415	383750	3773415	0.000355517	0.00013944	4.61778E-05	4.52264E-05	0.000105018	0.000104856	0.00013798	0.000137891	0.000147794	0.000144251	5.75119E-06	5.75119E-06	0.000155754	5.75119E-06	9.92401E-05	9.61317E-05	0.000153164	0.000664745	0.000505277
3837603773415	383760	3773415	0.000339484	0.00013315	4.40953E-05	4.31868E-05	0.000100282	0.000100127	0.000131757	0.000131672	0.000141129	0.000137746	5.49182E-06	5.49182E-06	0.000148729	5.49182E-06	9.44128E-05	9.14556E-05	0.000145196	0.00063016	0.00047899
3837703773415	383770	3773415	0.000327197	0.00012833	4.24993E-05	4.16237E-05	9.66523E-05	9.65032E-05	0.000126988	0.000126907	0.000136021	0.00013276	5.29305E-06	5.29305E-06	0.000143346	5.29305E-06	9.06814E-05	8.78411E-05	0.000139036	0.000603427	0.000458669
3837803773415	383780	3773415	0.000315718	0.00012383	4.10083E-05	4.01634E-05	9.32615E-05	9.31176E-05	0.000122533	0.000122454	0.000131249	0.000128103	5.10736E-06	5.10736E-06	0.000138317	5.10736E-06	8.71995E-05	8.44682E-05	0.000133304	0.000578548	0.000439758
3837903773415	383790	3773415	0.000310858	0.00012192	4.03772E-05	3.95453E-05	9.18261E-05	9.16844E-05	0.000120647	0.00012057	0.000129228	0.000126131	5.02875E-06	5.02875E-06	0.000136188	5.02875E-06	8.5594E-05	8.2913E-05	0.000130604	0.00056683	0.000430852
3838003773415	383800	3773415	0.000307364	0.00012055	3.99233E-05	3.91008E-05	9.0794E-05	9.06539E-05	0.000119291	0.000119214	0.000127776	0.000124713	4.97223E-06	4.97223E-06	0.000134658	4.97223E-06	8.43633E-05	8.17209E-05	0.000128513	0.000557755	0.000423953
3838103773415	383810	3773415	0.000302281	0.00011856	3.9263E-05	3.8454E-05	8.92922E-05	8.91544E-05	0.000117318	0.000117243	0.000125663	0.00012265	4.88998E-06	4.88998E-06	0.00013243	4.88998E-06	8.26968E-05	8.01066E-05	0.000125734	0.000545694	0.000414785
3838203773415	383820	3773415	0.00029337	0.00011506	3.81057E-05	3.73206E-05	8.66602E-05	8.65265E-05	0.00011386	0.000113787	0.000121958	0.000119035	4.74584E-06	4.74584E-06	0.000128527	4.74584E-06	7.99898E-05	7.74844E-05	0.000121303	0.000526462	0.000400168
3838303773415	383830	3773415	0.000284909	0.00011175	3.70067E-05	3.62442E-05	8.41608E-05	8.4031E-05	0.000110576	0.000110505	0.000118441	0.000115602	4.60897E-06	4.60897E-06	0.00012482	4.60897E-06	7.74281E-05	7.50029E-05	0.000117125	0.000508331	0.000386386
3838403773415	383840	3773415	0.000274095	0.0001075	3.5602E-05	3.48685E-05	8.09663E-05	8.08414E-05	0.000106379	0.000106311	0.000113945	0.000111214	4.43403E-06	4.43403E-06	0.000120082	4.43403E-06	7.42332E-05	7.19081E-05	0.000111949	0.000485869	0.000369312
3838503773415	383850	3773415	0.000263245	0.00010325	3.41927E-05	3.34882E-05	7.77612E-05	7.76412E-05	0.000102168	0.000102102	0.000109435	0.000106812	4.2585E-06	4.2585E-06	0.000115329	4.2585E-06	7.10508E-05	6.88254E-05	0.000106815	0.000463583	0.000352372
3838603773415	383860	3773415	0.000252278	9.8947E-05	3.27682E-05	3.2093E-05	7.45216E-05	7.44066E-05	9.79117E-05	9.78485E-05	0.000104876	0.000102362	4.08109E-06	4.08109E-06	0.000110524	4.08109E-06	6.78595E-05	6.5734E-05	0.000101686	0.000441326	0.000335455
3838703773415	383870	3773415	0.00023938	9.3888E-05	3.10928E-05	3.04522E-05	7.07116E-05	7.06025E-05	9.29057E-05	9.28458E-05	9.95137E-05	9.71284E-05	3.87244E-06	3.87244E-06	0.000104873	3.87244E-06	6.41695E-05	6.21595E-05	9.57912E-05	0.00041574	0.000316007
3838803773415	383880	3773415	0.000227514	8.9234E-05	2.95517E-05	2.89428E-05	6.72066E-05	6.71029E-05	8.83007E-05	8.82437E-05	9.45811E-05	9.2314E-05	3.68049E-06	3.68049E-06	9.9675E-05	3.68049E-06	6.07933E-05	5.88892E-05	9.04187E-05	0.000392423	0.000298284
3838903773415	383890	3773415	0.000216547	8.4933E-05	2.81272E-05	2.75476E-05	6.3967E-05	6.38683E-05	8.40443E-05	8.39901E-05	9.00219E-05	8.78642E-05	3.50308E-06	3.50308E-06	9.48703E-05	3.50308E-06	5.76827E-05	5.5876E-05	8.5492E-05	0.000371041	0.000282031
3839003773415	383900	3773415	0.00020646	8.0977E-05	2.6817E-05	2.62645E-05	6.09874E-05	6.08933E-05	8.01295E-05	8.00778E-05	8.58287E-05	8.37714E-05	3.33991E-06	3.33991E-06	9.04512E-05	3.33991E-06	5.48322E-05	5.31148E-05	8.0993E-05	0.000351515	0.000267189
3839103773415	383910	3773415	0.000197191	7.7341E-05	2.5613E-05	2.50853E-05	5.82493E-05	5.81594E-05	7.65319E-05	7.64826E-05	8.19753E-05	8.00104E-05	3.18995E-06	3.18995E-06	8.63903E-05	3.18995E-06	5.22203E-05	5.05847E-05	7.68855E-05	0.000333688	0.000253639
3829703773425	382970	3773425	0.000186781	7.3258E-05	2.42608E-05	2.3761E-05	5.51742E-05	5.5089E-05	7.24916E-05	7.24449E-05	7.76476E-05	7.57864E-05	3.02155E-06	3.02155E-06	8.18295E-05	3.02155E-06	3.65524E-05	3.54075E-05	2.44344E-05	0.000106047	8.06069E-05
3829803773425	382980	3773425	0.000197083	7.7299E-05	2.5599E-05	2.50716E-05	5.82174E-05	5.81276E-05	7.64901E-05	7.64407E-05	8.19305E-05	7.99666E-05	3.18821E-06	3.18821E-06	8.6343E-05	3.18821E-06	3.85562E-05	3.73486E-05	2.53418E-05	0.000109985	8.36006E-05
3829903773425	382990	3773425	0.000206559	8.1015E-05	2.68298E-05	2.6277E-05	6.101666E-05	6.09225E-05	8.01678E-05	8.01161E-05	8.58698E-05	8.38115E-05	3.3415E-06	3.3415E-06	9.04945E-05	3.3415E-06	4.03932E-05	3.9128E-05	2.60796E-05	0.000113187	8.60344E-05
3830003773425	383000	3773425	0.000213637	8.3791E-05	2.77492E-05	2.71774E-05	6.31074E-05	6.301E-05	8.29148E-05	8.28613E-05	8.88121E-05	8.66834E-05	3.456E-06	3.456E-06	9.35954E-05	3.456E-06	4.17583E-05	4.04504E-05	2.64575E-05	0.000114828	8.72812E-05
3830103773425	383010	3773425	0.00022146	8.686E-05	2.87653E-05	2.81727E-05	6.54183E-05	6.53174E-05	8.59511E-05	8.58957E-05	9.20644E-05	8.98577E-05	3.58256E-06	3.58256E-06	9.70228E-05	3.58256E-06	4.3267E-05	4.19118E-05	2.68853E-05	0.000116684	8.86922E-05
3830203773425	383020	3773425	0.000229796	9.0129E-05	2.9848E-05	2.9233E-05	6.78806E-05	6.77758E-05	8.91862E-05	8.91286E-05	9.55295E-05	9.32397E-05	3.7174E-06	3.7174E-06	0.000100675	3.7174E-06	4.48779E-05	4.34722E-05	2.73356E-05	0.000118638	9.01779E-05
3830303773425	383030	3773425	0.000238904	9.3701E-05	3.1031E-05	3.03917E-05	7.05709E-05	7.0462E-05	9.2721E-05	9.26612E-05	9.93158E-05	9.69352E-05	3.86474E-06	3.86474E-06	0.000104665	3.86474E-06	4.66341E-05	4.51734E-05	2.78403E-05	0.000120829	9.18427E-05

			KMMass Grading / Excavation	KMDrainage / Utilities Trenching	KMFoundations / Concrete Pads	KMBuilding / Structure Construction	KMAsphalt Paving	KMArchitectural Coating	KMLandscaping or Other Finishing	KMWaterside Construction (Piles)	EWNDemolition	EWNSite Grubbing / Prep	EWNDrainage / Utilities Trenching	EWNDrainage / Utilities Trenching	EWNDrainage / Utilities Trenching	EWNFoundations / Concrete Pads	EWNBuilding / Structure Construction	EWNAsphalt Paving	EWNLandscaping or Other Finishing	EWNWaterside Construction (Piles)	ISDemolition
Unique Identifier	X (UTM)	Y (UTM)	2026	2026	2026	2026	2026	2026	2026	2026	2027	2027	2027	2028	2029	2029	2029	2029	2029	2029	2027
3838303773405	383830	3773405	0.000371881	0.000133546	7.06718E-05	0.000242733	7.79805E-06	7.79805E-06	0.000250531	7.79805E-06	0.000320531	1.74693E-05	4.10213E-05	4.02291E-05	3.93968E-05	3.41249E-05	7.41002E-05	5.27183E-06	7.67361E-05	5.27183E-06	5.47684E-05
3838403773405	383840	3773405	0.000355154	0.000127539	6.7493E-05	0.000231815	7.44729E-06	7.44729E-06	0.000239262	7.44729E-06	0.000307078	1.67361E-05	3.92996E-05	3.85407E-05	3.77432E-05	3.26927E-05	7.09902E-05	5.05057E-06	7.35154E-05	5.05057E-06	5.23778E-05
3838503773405	383850	3773405	0.000338175	0.000121442	6.42664E-05	0.000220733	7.09126E-06	7.09126E-06	0.000227824	7.09126E-06	0.000293441	1.59929E-05	3.75543E-05	3.68291E-05	3.60671E-05	3.12408E-05	6.78376E-05	4.82628E-06	7.02507E-05	4.82628E-06	4.99452E-05
3838603773405	383860	3773405	0.00032161	0.000115493	6.11184E-05	0.000209921	6.74391E-06	6.74391E-06	0.000216664	6.74391E-06	0.00028011	1.52664E-05	3.58483E-05	3.5156E-05	3.44286E-05	2.98216E-05	6.47558E-05	4.60703E-06	6.70593E-05	4.60703E-06	4.75657E-05
3838703773405	383870	3773405	0.000303789	0.000109093	5.77318E-05	0.000198289	6.37022E-06	6.37022E-06	0.000204659	6.37022E-06	0.000265769	1.44848E-05	3.40129E-05	3.33561E-05	3.26659E-05	2.82948E-05	6.14404E-05	4.37115E-06	6.3626E-05	4.37115E-06	4.49934E-05
3838803773405	383880	3773405	0.000287483	0.000103238	5.4633E-05	0.000187645	6.02829E-06	6.02829E-06	0.000193673	6.02829E-06	0.000252576	1.37657E-05	3.23245E-05	3.17003E-05	3.10444E-05	2.68902E-05	5.83905E-05	4.15417E-06	6.04676E-05	4.15417E-06	4.26349E-05
3838903773405	383890	3773405	0.000272433	9.7833E-05	5.17729E-05	0.000177822	5.7127E-06	5.7127E-06	0.000183534	5.7127E-06	0.000240325	1.3098E-05	3.07567E-05	3.01627E-05	2.95386E-05	2.55859E-05	5.55584E-05	3.95268E-06	5.75347E-05	3.95268E-06	4.04539E-05
3839003773405	383900	3773405	0.000258602	9.28661E-05	4.91444E-05	0.000168794	5.42267E-06	5.42267E-06	0.000174217	5.42267E-06	0.000229016	1.24817E-05	2.93093E-05	2.87433E-05	2.81486E-05	2.43819E-05	5.29439E-05	3.76667E-06	5.48272E-05	3.76667E-06	3.8446E-05
3839103773405	383910	3773405	0.000245872	8.82946E-05	4.67252E-05	0.000160485	5.15573E-06	5.15573E-06	0.00016564	5.15573E-06	0.000218557	1.19116E-05	2.79708E-05	2.74306E-05	2.6863E-05	2.32684E-05	5.05259E-05	3.59465E-06	5.23233E-05	3.59465E-06	3.65975E-05
3829703773415	382970	3773415	8.13464E-05	2.92122E-05	1.5459E-05	5.30962E-05	1.70577E-06	1.70577E-06	5.4802E-05	1.70577E-06	0.000178037	9.70324E-06	2.2785E-05	2.2345E-05	2.18827E-05	1.89545E-05	4.11585E-05	2.92821E-06	4.26226E-05	2.92821E-06	1.46415E-05
3829803773415	382980	3773415	8.44569E-05	3.03292E-05	1.60501E-05	5.51265E-05	1.77099E-06	1.77099E-06	5.68975E-05	1.77099E-06	0.000188289	1.0262E-05	2.40971E-05	2.36318E-05	2.31428E-05	2.0046E-05	4.35287E-05	3.09683E-06	4.50771E-05	3.09683E-06	1.51501E-05
3829903773415	382990	3773415	8.69542E-05	3.1226E-05	1.65247E-05	5.67565E-05	1.82336E-06	1.82336E-06	5.85799E-05	1.82336E-06	0.000197608	1.07699E-05	2.52897E-05	2.48013E-05	2.42882E-05	2.10381E-05	4.56829E-05	3.25009E-06	4.7308E-05	3.25009E-06	1.55455E-05
3830003773415	383000	3773415	8.8225E-05	3.16824E-05	1.67662E-05	5.7586E-05	1.85001E-06	1.85001E-06	5.9436E-05	1.85001E-06	0.00020453	1.11471E-05	2.61756E-05	2.56701E-05	2.51389E-05	2.1775E-05	4.72831E-05	3.36394E-06	4.89651E-05	3.36394E-06	1.57174E-05
3830103773415	383010	3773415	8.96362E-05	3.21891E-05	1.70344E-05	5.85071E-05	1.8796E-06	1.8796E-06	6.03867E-05	1.8796E-06	0.000212186	1.15644E-05	2.71555E-05	2.66311E-05	2.608-05	2.25902E-05	4.90532E-05	3.48987E-06	5.07981E-05	3.48987E-06	1.5906E-05
3830203773415	383020	3773415	9.10326E-05	3.26906E-05	1.72997E-05	5.94186E-05	1.90888E-06	1.90888E-06	6.13274E-05	1.90888E-06	0.000220188	1.20005E-05	2.81795E-05	2.76353E-05	2.70635E-05	2.3442E-05	5.0903E-05	3.62147E-06	5.27137E-05	3.62147E-06	1.60849E-05
3830303773415	383030	3773415	9.2599E-05	3.32531E-05	1.75974E-05	6.04409E-05	1.94173E-06	1.94173E-06	6.23827E-05	1.94173E-06	0.000228917	1.24763E-05	2.92966E-05	2.87308E-05	2.81364E-05	2.43713E-05	5.29209E-05	3.76504E-06	5.48034E-05	3.76504E-06	1.62847E-05
3830403773415	383040	3773415	9.44904E-05	3.39323E-05	1.79569E-05	6.16755E-05	1.98139E-06	1.98139E-06	6.36569E-05	1.98139E-06	0.000238779	1.30137E-05	3.05587E-05	2.99686E-05	2.93485E-05	2.54213E-05	5.52008E-05	3.92724E-06	5.71644E-05	3.92724E-06	1.65376E-05
3830503773415	383050	3773415	9.6899E-05	3.47973E-05	1.84146E-05	6.32477E-05	2.03189E-06	2.03189E-06	6.52796E-05	2.03189E-06	0.000250379	1.3646E-05	3.20433E-05	3.14245E-05	3.07743E-05	2.66563E-05	5.78825E-05	4.11803E-06	5.99415E-05	4.11803E-06	1.68771E-05
3830603773415	383060	3773415	9.94997E-05	3.57312E-05	1.89088E-05	6.49452E-05	2.08643E-06	2.08643E-06	6.70316E-05	2.08643E-06	0.000262913	1.43291E-05	3.36474E-05	3.29977E-05	3.23149E-05	2.79907E-05	6.07802E-05	4.32418E-06	6.29423E-05	4.32418E-06	1.72459E-05
3830703773415	383070	3773415	0.000102773	3.69066E-05	1.95308E-05	6.70816E-05	2.15506E-06	2.15506E-06	6.92366E-05	2.15506E-06	0.000278051	1.51541E-05	3.55847E-05	3.48975E-05	3.41755E-05	2.96023E-05	6.42797E-05	4.57315E-06	6.65663E-05	4.57315E-06	1.77308E-05
3830803773415	383080	3773415	0.000106482	3.82385E-05	2.02357E-05	6.95025E-05	2.23284E-06	2.23284E-06	7.17353E-05	2.23284E-06	0.000295271	1.60926E-05	3.77885E-05	3.70588E-05	3.6292E-05	3.14357E-05	6.82606E-05	4.85638E-06	7.06888E-05	4.85638E-06	1.82855E-05
3830903773415	383090	3773415	0.000110701	3.97535E-05	2.10374E-05	7.22562E-05	2.3213E-06	2.3213E-06	7.45775E-05	2.3213E-06	0.000315071	1.71718E-05	4.03226E-05	3.95439E-05	3.87257E-05	3.35437E-05	7.28381E-05	5.18204E-06	7.54292E-05	5.18204E-06	1.89184E-05
3831003773415	383100	3773415	0.000117616	4.2237E-05	2.23516E-05	7.67701E-05	2.46632E-06	2.46632E-06	7.92364E-05	2.46632E-06	0.000345997	1.88573E-05	4.42805E-05	4.34254E-05	4.25269E-05	3.68362E-05	7.99876E-05	5.69069E-06	8.2833E-05	5.69069E-06	2.00208E-05
3831103773415	383110	3773415	0.000125588	4.50998E-05	2.38666E-05	8.19736E-05	2.63348E-06	2.63348E-06	8.46071E-05	2.63348E-06	0.000382444	2.08437E-05	4.89449E-05	4.79997E-05	4.70066E-05	4.07164E-05	8.84133E-05	6.29013E-06	9.15584E-05	6.29013E-06	2.12867E-05
3831203773415	383120	3773415	0.000134949	4.84615E-05	2.56456E-05	8.80838E-05	2.82978E-06	2.82978E-06	9.09135E-05	2.82978E-06	0.00042631	2.32344E-05	5.45589E-05	5.35053E-05	5.23982E-05	4.53866E-05	9.85543E-05	7.0116E-06	0.00010206	7.0116E-06	2.2765E-05
3831303773415	383130	3773415	0.000145951	5.24121E-05	2.77363E-05	9.52645E-05	3.06047E-06	3.06047E-06	9.8325E-05	3.06047E-06	0.000480015	2.61614E-05	6.1432E-05	6.02457E-05	5.89991E-05	5.11042E-05	0.00011097	7.8949E-06	0.000114917	7.8949E-06	2.44696E-05
3831403773415	383140	3773415	0.000158614	5.69598E-05	3.01429E-05	0.00010353	3.32602E-06	3.32602E-06	0.000106856	3.32602E-06	0.000546545	2.97874E-05	6.99465E-05	6.85958E-05	6.71764E-05	5.81873E-05	0.00012635	8.98914E-06	0.000130845	8.98914E-06	2.63838E-05
3831503773415	383150	3773415	0.000169786	6.09715E-05	3.22659E-05	0.000110822	3.56027E-06	3.56027E-06	0.000114382	3.56027E-06	0.000614002	3.34639E-05	7.85796E-05	7.70621E-05	7.54676E-05	6.5369E-05	0.000141945	1.00986E-05	0.000146994	1.00986E-05	2.80241E-05
3831603773415	383160	3773415	0.000182014	6.53626E-05	3.45897E-05	0.000118803	3.81668E-06	3.81668E-06	0.00012262	3.81668E-06	0.000695984	3.7932E-05	8.90715E-05	8.73515E-05	8.55441E-05	7.40971E-05	0.000160897	1.1447E-05	0.000166621	1.1447E-05	2.97888E-05
3831703773415	383170	3773415	0.00019481	6.9958E-05	3.70215E-05	0.000127156	4.08502E-06	4.08502E-06	0.000131241	4.08502E-06	0.000794282	4.32894E-05	0.000101652	9.96887E-05	9.76261E-05	8.45623E-05	0.000183622	1.30637E-05	0.000190154	1.30637E-05	3.1608E-05
3831803773415	383180	3773415	0.000207814	7.46277E-05	3.94927E-05	0.000135644	4.35769E-06	4.35769E-06	0.000140001	4.35769E-06	0.000910513	4.96242E-05	0.000116527	0.000114277	0.000111912	9.69367E-05	0.000210492	1.49754E-05	0.00021798	1.49754E-05	3.3437E-05
3831903773415	383190	3773415	0.000221837	7.96636E-05	4.21577E-05	0.000144797	4.65175E-06	4.65175E-06	0.000149449	4.65175E-06	0.001057915	5.76577E-05	0.000135391	0.000132777	0.000130029	0.00011263	0.000244569	1.73997E-05	0.000253269	1.73997E-05	3.53875E-05
3832003773415	383200	3773415	0.000238764	8.57422E-05	4.53744E-05	0.000155845	5.00669E-06	5.00669E-06	0.000160852	5.00669E-06	0.001278708	6.96912E-05	0.000163648	0.000160488	0.000157167	0.000136136	0.000295611	2.10312E-05	0.000306127	2.10312E-05	3.7686E-05
3832103773415	383210	3773415	0.000256969	9.22798E-05	4.88341E-05	0.000167728	5.38843E-06	5.38843E-06	0.000173117	5.38843E-06	0.001594522	8.69035E-05	0.000204066	0.000200125	0.000195984	0.000169759	0.000368621	2.62254E-05	0.000381734	2.62254E-05	4.01227E-05
3832203773415	383220	3773415	0.000275869	9.90668E-05	5.24258E-05	0.000180064	5.78474E-06	5.78474E-06	0.000185849	5.78474E-06	0.002058986	0.000112217	0.000263508	0.000258419	0.000253072	0.000219208	0.000475996	3.38645E-05	0.000492928	3.38645E-05	4.26307E-05
3832303773415	383230	3773415	0.000296297	0.000106403	5.6308E-05	0.000193398	6.21312E-06	6.21312E-06	0.000199612	6.21312E-06	0.002814487	0.000153393	0.000360196	0.00035324	0.000345931	0.000299641	0.000650652	4.62904E-05	0.000673798	4.62904E-05	4.52394E-05
3835703773415	383570	3773415	0.007856557	0.002821357	0.001493051	0.00512811	0.000164746	0.000164746	0.005292855	0.000164746	0.005892254	0.000321135	0.000754087	0.000739524	0.000724223	0.000627312	0.00136217	9.69111E-05	0.001410626	9.69111E-05	0.001115273
3835903773415	383590	3773415	0.004103206	0.001473497	0.000779769	0.002678233	8.6041E-05	8.6041E-05	0.002764274	8.6041E-05	0.003145186	0.000171417	0.000402519	0.000394746	0.000386578	0.000334848	0.000727103	5.17295E-05	0.000752968	5.17295E-05	0.000583362
3836003773415	383600	3773415	0.003222478	0.00115722	0.000612396	0.002103367	6.75728E-05	6.75728E-05	0.00217094	6.75728E-05	0.002487555	0.000135575	0.000318356	0.000312208	0.000305748	0.000264835	0.000575072	4.09133E-05	0.000595529	4.09133E-05	0.000458642
3836103773415	383610	3773415	0.002588183	0.000929439	0.000491855	0.001689352	5.42721E-05	5.42721E-05	0.001743624	5.42721E-05	0.00201074	0.000109588	0.000257333	0.000252364	0.000247142	0.000214071	0.000464843	3.3071E-05	0.000481378	3.3071E-05	0.000368851
3836203773415	383620	3773415	0.002134778	0.000766617	0.000405691	0.001393407	4.47646E-05	4.47646E-05	0.001438171	4.47646E-05	0.001668211	9.09197E-05	0.000213497	0.000209374	0.000205042	0.000177604	0.000385657	2.74374E-05	0.000399376	2.74374E-05	0.000304677
3836303773415	383630	3773415	0.001799921	0.000646367	0.000342055	0.001174839	3.77429E-05	3.77429E-05	0.001212582	3.77429E-05	0.001414525	7.70934E-05	0.00018103	0.000177534	0.000173861	0.000150596	0.00032701	2.3265E-05	0.000338642	2.3265E-05	0.000257286
3836403773415	383640	3773415	0.001543454	0.000554268	0.000293316	0.001007439	3.2365E-05	3.2365E-05	0.001039804	3.2365E-05	0.001220049	6.64942E-05	0.000156141	0.000153126	0.000149957	0.000129891	0.000282051	2.00664E-05	0.000292084	2.00664E-05	0.000220982
3836503773415	383650	3773415	0.00134246	0.000482089	0.00025512	0.000876247	2.81503E-05	2.81503E-05	0.000904397	2.81503E-05	0.001067394	5.81744E-05	0.000136604	0.000133966	0.000131195	0.00011639	0.0024676	1.75556E-05	0.000255538	1.75556E-05	0.000192525
3836603773415	383660	3773415	0.001173324	0.000421351	0.000222977	0.000765849	2.46037E-05	2.46037E-05	0.000790453	2.46037E-05	0.00093879	5.11653E-05	0.000120146	0.000117826	0.000115388	9.99472E-05	0.000217029	1.54405E-05	0.00022475	1.54405E-05	0.000168564
3836703773415	383670	3773415	0.001034356	0.000371446	0.000196568	0.000675142	2.16896E-05	2.16896E-05	0.000696831	2.16896E-05	0.000832988	4.53989E-05	0.000106605	0.000104547	0.000102383	8.86831E-05	0.0019257	1.37003E-05	0.0019942	1.37003E-05	0.000148859
3836803773415	383680	3773415	0.000919961	0.000330366	0.000174828	0.000600474	1.92908E-05	1.92908E-05	0.000619765	1.92908E-05	0.000745646	4.06387E-05	9.54273E-05	9.35845E-05	9.16481E-05	7.93843E-05	0.000172378	1.22638E-05	0.0017851	1.22638E-05	0.00013262
3836903773415	383690	3773415	0.000822101	0.000295224	0.000156231	0.0005366	1.72388E-05	1.72388E-05	0.000553838	1.72388E-05	0.000670647	3.65512E-05	8.5829E-05	8.41715E-05	8.243E-05	7.13997E-05	0.00015504	1.10303E-05	0.000160555	1.10303E-05	0.00011871
3837003773415	383700	3773415	0.000740821	0.000266035	0.000140785	0.000483547	1.55344E-05	1.55344E-05	0.000499081	1.55344E-05	0.000608076	3.31409E-05	7.78211E-05	7.63183E-05	7.47392E-05	6.47381E-05	0.000140575	1.00011E-05	0.000145575	1.00011E-05	0.000107142
3837103773415	383710	3773415	0.000674104	0.000242077	0.000128106	0.000439999	1.41354E-05	1.41354E-05	0.000454135	1.41354E-05	0.000556507	3.03303E-05	7.12214E-05	6.9846E-05	6.84008E-05	5.92478E-05	0.000128653	9.15298E-06	0.00013323	9.15298E-06	9.76395E-05
3837203773415	383720	3773415	0.000617834	0.000221869	0.000117412	0.000403271	1.29555E-05	1.29555E-05	0.000416226	1.29555E-05	0.000512832	2.795E-05	6.56319E-05	6.43645E-05	6.30327E-05	5.45981E-05	0.000118556	8.43465E-06	0.000122774	8.43465E-06	8.9618E-05
3837303773415	383730	3773415	0.000569292	0.000204438	0.000108188	0.000371587	1.19376E-05	1.19376E-05	0.000383524	1.19376E-05	0.000475007	2.58885E-05	6.07911E-05	5.96172E-05	5.83837E-05	5.05711E-05	0.000109812	7.81254E-06	0.000113718	7.81254E-06	8.26948E-05
3837403773415	383740	3773415	0.000532889	0.000191365	0.00010127	0.000347826	1.11743E-05	1.11743E-05	0.000359	1.11743E-05	0.000446539	2.4337E-05	5.71478E-05	5.60442E-05	5.48846E-05	4.75403E-05	0.000103231	7.34432E-06	0.000106903	7.34432E-06	7.75125E-05
3837503773415	383750	3773415	0.000500048	0.000179571	9.50285E-05	0.00032639	1.04856E-05	1.04856E-05	0.000336875	1.04856E-05	0.000420766	2.29323E-05	5.38494E-05	5.28095E-05	5.17168E-05	4.47964E-05	9.72727E-05	6.92043E-06	0.000100733	6.92043E-06	7.28345E-05
3837603773415	383760	3773415	0.000474033	0.000170229	9.00847E-05	0.00030941	9.9401E-06	9.9401E-06	0.00031935	9.9401E-06	0.000400277	2.18156E-05	5.12271E-05	5.02379E-05	4.91984E-05	4.2615E-05	9.25359E-05	6.58343E-06	9.58276E-05	6.58343E-06	6.91375E-05
3837703773415	383770	3773415	0.000453922	0.000163007	8.62628E-05	0.000296283	9.51838E-06	9.51838E-06	0.000305801	9.51838E-06	0.000384381	2.09493E-05	4.91928E-05	4.82429E-05	4.72447E-05	4.09227E-05	8.88612E-05	6.32199E-06	9.20222E-05	6.32199E-06	6.62927E-05
3837803773415	383780	3773415	0.000435207	0.000156287	8.27063E-05	0.000284067	9.12594E-06	9.12594E-06	0.000293193	9.12594E-06	0.00036955	2.01409E-05	4.72947E-05	4.63814E-05	4.54217E-05	3.93437E-05	8.54325E-05	6.07806E-06	8.84715E-05	6.07806E-06	6.36464E-05
3837903773415	383790	3773415	0.000426393	0.000153121	8.10312E-05	0.000278314	8.94111E-06	8.94111E-06	0.000287255	8.94111E-06	0.000362467	1.97549E-05	4.63883E-05	4.54925E-05	4.45512E-05	3.85896E-05	8.37951E-05	5.96157E-06	8.67759E-05	5.96157E-06	6.24434E-05
3838003773415	383800	3773415	0.000419566	0.00015067	7.97338E-05	0.000273858	8.79796E-06	8.79796E-06	0.000282656	8.79796E-06	0.000356847	1.94486E-05	4.5669E-05	4.47871E-05	4.38604E-05	3.79913E-05	8.24958E-05	5.86913E-06	8.54304E-05	5.86913E-06	6.15296E-05
3838103773415	383810	3773415	0.000410493	0.000147411	7.80096E-05	0.000267936	8.60771E-06	8.60771E-06	0.000276543	8.60771E-06	0.000349397	1.90426E-05	4.47156E-05	4.38521E-05	4.29447E-05	3.71981E-05	8.07735E-05	5.7466E-06	8.36468E-05	5.7466E-06	6.02777E-05
3838203773415	383820	3773415	0.000396026	0.000142216	7.52604E-05	0.000258493	8.30435E-06	8.30435E-06	0.000266798	8.30435E-06	0.000337766	1.84087E-05	4.32271E-05	4.23923E-05	4.15152E-05	3.59599E-05	7.80847E-05	5.55531E-06	8.08624E-05	5.55531E-06	5.82308E-05
3838303773415	383830	3773415	0.000382387	0.000137319	7.26685E-05	0.000249591	8.01835E-06	8.01835E-06	0.000257609	8.01835E-06	0.000326763	1.7809E-05	4.18189E-05	4.10114E-05	4.01628E-05	3.47885E-05	7.55411E-05	5.37434E-06	7.82283E-05	5.37434E-06	5.62998E-05
3838403773415	383840	3773415	0.00036549	0.000131251	6.94573E-05	0.000238562	7.66403E-06	7.66403E-06	0.000246226	7.66403E-06	0.000313287	1.70746E-05	4.00943E-05	3.932E-05	3.85065E-05	3.33538E-05	7.24257E-05	5.1527E-06	7.50021E-05	5.1527E-06	5.38868E-05
3838503773415	383850	3773415	0.000348726	0.00012523	6.62714E-05	0.000227619	7.3125E-06	7.3125E-06	0.000234932	7.3125E-06	0.000299918	1.63459E-05	3.83834E-05	3.76421E-05	3.68633E-05	3.19305E-05	6.93351E-05	4.93282E-06	7.18015E-05	4.93282E-06	5.14877E-05
3838603773415	383860	3773415	0.000331984	0.000119218	6.30898E-05	0.000216691	6.96143E-06	6.96143E-06	0.000223653	6.96143E-06	0.000286565	1.56182E-05	3.66744E-05	3.59662E-05	3.5222E-05	3.05088E-05	6.6248E-05	4.71319E-06	6.86046E-05	4.71319E-06	4.90845E-05
3838703773415	383870	3773415	0.000312737	0.000112306	5.94321E-05	0.000204129	6.55784E-06	6.55784E-06	0.000210686	6.55784E-06	0.000271259	1.4784E-05	3.47155E-05	3.40451E-05	3.33407E-05	2.88793E-05	6.27096E-05	4.46145E-06	6.49403E-05	4.46145E-06	4.63054E-05
3838803773415	383880	3773415	0.000295197	0.000106008	5.60988E-05	0.00019268	6.19004E-06	6.19004E-06	0.0001987	6.19004E-06	0.000257224	1.4019E-05	3.29193E-05	3.22836E-05	3.16157E-05	2.7385E-05	5.9465E-05	4.23061E-06	6.15803E-05	4.23061E-06	4.37681E-05
3838903773415	383890	3773415	0.000279112	0.000100232	5.30421E-05	0.000182181	5.85276E-06	5.85276E-06	0.000188034	5.85276E-06	0.000244269	1.3313E-05	3.12613E-05	3.06576E-05	3.00233E-05	2.60058E-05	5.647E-05	4.01753E-06	5.84787E-05	4.01753E-06	4.14347E-05
3839003773415	383900	3773415	0.000264424	9.49569E-05	5.02508E-05	0.000172594	5.54476E-06	5.54476E-06	0.000178139	5.54476E-06	0.00023237	1.26645E-05	2.97385E-05	2.91642E-05	2.85608E-05	2.4739E-05	5.37192E-05	3.82183E-06	5.56301E-05	3.82183E-06	3.93011E-05
3839103773415	383910	3773415	0.000251014	9.01413E-05	4.77024E-05	0.000163841	5.26356E-06	5.26356E-06	0.000169105	5.26356E-06	0.000221451	1.20694E-05	2.83412E-05	2.77939E-05	2.72188E-05	2.35765E-05	5.1195E-05	3.64225E-06	5.30162E-05	3.64225E-06	3.7352E-05
3829703773425	382970	3773425	7.97727E-05	2.86471E-05	1.51599E-05	5.2069E-05	1.67277E-06	1.67277E-06	5.37418E-05	1.67277E-06	0.000174974	9.53632E-06	2.23931E-05	2.19606E-05	2.15062E-05	1.86284E-05	4.04505E-05	2.87783E-06	4.18894E-05	2.87783E-06	1.44026E-05
3829803773425	382980	3773425	8.27354E-05	2.9711E-05	1.5723E-05	5.40028E-05	1.7349E-06	1.7349E-06	5.57377E-05	1.7349E-06	0.000184844	1.00742E-05	2.36562E-05	2.31994E-05	2.27193E-05	1.96792E-05	4.27322E-05	3.04016E-06	4.42522E-05	3.04016E-06	1.48902E-05
3829903773425	382990	3773425	8.51441E-05	3.0576E-05	1.61807E-05	5.5575E-05	1.7854E-06	1.7854E-06	5.73604E-05	1.7854E-06	0.000193948	1.05704E-05	2.48213E-05	2.4342E-05	2.38383E-05	2.06484E-05	4.48368E-05	3.1899E-06	4.64318E-05	3.1899E-06	1.52745E-05
3830003773425	383000	3773425	8.63779E-05	3.10191E-05	1.64152E-05	5.63804E-05	1.81128E-06	1.81128E-06	5.81916E-05	1.81128E-06	0.000200785	1.09431E-05	2.56964E-05	2.52001E-05	2.46787E-05	2.13764E-05	4.64175E-05	3.30236E-06	4.80687E-05	3.30236E-06	1.54379E-05
3830103773425	383010	3773425	8.77743E-05	3.15205E-05	1.66805E-05	5.72918E-05	1.84056E-06	1.84056E-06	5.91324E-05	1.84056E-06	0.000208343	1.13549E-05	2.66635E-05	2.61486E-05	2.56076E-05	2.2181E-05	4.81646E-05	3.42665E-06	4.98779E-05	3.42665E-06	1.56224E-05
3830203773425	383020	3773425	8.92446E-05	3.20485E-05	1.696E-05	5.82515E-05	1.87139E-06	1.87139E-06	6.01229E-05	1.87139E-06	0.000216413	1.17948E-05	2.76964E-05	2.71615E-05	2.65995E-05	2.30402E-05	5.00303E-05	3.55939E-06	5.181E-05	3.55939E-06	1.58138E-05
3830303773425	383030	3773425	9.08922E-05	3.26402E-05	1.72731E-05	5.93269E-05	1.90594E-06	1.90594E-06	6.12329E-05	1.90594E-06	0.000225218	1.22747E-05	2.88233E-05	2.82667E-05	2.76818E-05	2.39776E-05	5.20659E-05	3.70421E-06	5.3918E-05	3.70421E-06	1.60304E-05

Unique Identifier	X (UTM)	Y (UTM)	ISDrainage / Utilities Trenching	ISDrainage / Utilities Trenching	ISAsphalt Paving	ISAsphalt Paving	SVDemolition	SVSite Grubbing / Prep	SVMass Grading / Excavation	SVMass Grading / Excavation	SVDrainage / Utilities Trenching	SVFoundations / Concrete Pads	SVBuilding / Structure Construction	SVBuilding / Structure Construction	SVAsphalt Paving	SVAsphalt Paving	SVArchitectural Coating	SVArchitectural Coating	SVLandscaping or Other Finishing	SVLandscaping or Other Finishing	MDemolition
			2027	2028	2027	2028	2027	2027	2027	2028	2028	2028	2028	2029	2028	2029	2028	2029	2028	2029	2027
3838303773405	383830	3773405	2.20532E-05	2.14873E-05	5.69554E-06	5.30564E-06	0.000374738	0.000269416	0.000181648	0.000179342	0.000127247	4.04233E-05	5.79088E-05	5.56992E-05	5.69357E-06	5.29727E-06	5.69357E-06	5.29727E-06	5.79088E-05	5.56992E-05	9.58019E-05
3838403773405	383840	3773405	2.10905E-05	2.05494E-05	5.44693E-06	5.07405E-06	0.000358186	0.000257516	0.000173625	0.00017142	0.000121627	3.86377E-05	5.53509E-05	5.32389E-05	5.44208E-06	5.06329E-06	5.44208E-06	5.06329E-06	5.53509E-05	5.32389E-05	9.14289E-05
3838503773405	383850	3773405	2.0111E-05	1.9595E-05	5.19396E-06	4.8384E-06	0.000341313	0.000245385	0.000165446	0.000163345	0.000115897	3.68176E-05	5.27435E-05	5.0731E-05	5.18572E-06	4.82477E-06	5.18572E-06	4.82477E-06	5.27435E-05	5.0731E-05	8.7005E-05
3838603773405	383860	3773405	1.91529E-05	1.86615E-05	4.94651E-06	4.60789E-06	0.000324796	0.000233511	0.000157439	0.000155441	0.000110289	3.50359E-05	5.01911E-05	4.8276E-05	4.93477E-06	4.59129E-06	4.93477E-06	4.59129E-06	5.01911E-05	4.8276E-05	8.26955E-05
3838703773405	383870	3773405	1.81172E-05	1.76523E-05	4.67901E-06	4.3587E-06	0.00030688	0.00022063	0.000148755	0.000146867	0.000104205	3.31034E-05	4.74226E-05	4.56131E-05	4.66257E-06	4.33803E-06	4.66257E-06	4.33803E-06	4.74226E-05	4.56131E-05	7.80793E-05
3838803773405	383880	3773405	1.71675E-05	1.6727E-05	4.43374E-06	4.13022E-06	0.000290497	0.000208852	0.000140814	0.000139026	9.86422E-05	3.13361E-05	4.48909E-05	4.3178E-05	4.41366E-06	4.10644E-06	4.41366E-06	4.10644E-06	4.48909E-05	4.3178E-05	7.38587E-05
3838903773405	383890	3773405	1.62892E-05	1.58713E-05	4.20692E-06	3.91893E-06	0.000275388	0.000197989	0.00013349	0.000131795	9.35116E-05	2.97062E-05	4.2556E-05	4.09323E-05	4.18409E-06	3.89286E-06	4.18409E-06	3.89286E-06	4.2556E-05	4.09323E-05	6.99666E-05
3839003773405	383900	3773405	1.54808E-05	1.50836E-05	3.99812E-06	3.72443E-06	0.000261517	0.000188016	0.000126766	0.000125157	8.88016E-05	2.821E-05	4.04125E-05	3.88706E-05	3.97335E-06	3.69678E-06	3.97335E-06	3.69678E-06	4.04125E-05	3.88706E-05	6.63938E-05
3839103773405	383910	3773405	1.47364E-05	1.43583E-05	3.80589E-06	3.54535E-06	0.000248768	0.000178851	0.000120586	0.000119055	8.44727E-05	2.68348E-05	3.84425E-05	3.69757E-05	3.77965E-06	3.51657E-06	3.77965E-06	3.51657E-06	3.84425E-05	3.69757E-05	6.31076E-05
3829703773415	382970	3773415	5.89558E-06	5.74432E-06	1.52262E-06	1.41838E-06	7.90207E-05	5.68116E-05	3.8304E-05	3.78177E-05	2.68326E-05	8.52402E-06	1.22112E-05	1.17452E-05	1.2006E-06	1.11703E-06	1.2006E-06	1.11703E-06	1.22112E-05	1.17452E-05	2.03355E-05
3829803773415	382980	3773415	6.10037E-06	5.94386E-06	1.57551E-06	1.46765E-06	8.18537E-05	5.88484E-05	3.96773E-05	3.91735E-05	2.77945E-05	8.82961E-06	1.2649E-05	1.21663E-05	1.24364E-06	1.15708E-06	1.24364E-06	1.15708E-06	1.2649E-05	1.21663E-05	2.1123E-05
3829903773415	382990	3773415	6.25959E-06	6.09899E-06	1.61663E-06	1.50596E-06	8.4072E-05	6.04432E-05	4.07525E-05	4.02351E-05	2.85478E-05	9.0689E-06	1.29918E-05	1.2496E-05	1.27735E-06	1.18844E-06	1.27735E-06	1.18844E-06	1.29918E-05	1.2496E-05	2.17617E-05
3830003773415	383000	3773415	6.32879E-06	6.16641E-06	1.6345E-06	1.52261E-06	8.50876E-05	6.11734E-05	4.12448E-05	4.07212E-05	2.88926E-05	9.17845E-06	1.31487E-05	1.2647E-05	1.29278E-06	1.20279E-06	1.29278E-06	1.20279E-06	1.31487E-05	1.2647E-05	2.20938E-05
3830103773415	383010	3773415	6.40475E-06	6.24042E-06	1.65411E-06	1.54088E-06	8.6219E-05	6.19868E-05	4.17933E-05	4.12626E-05	2.92768E-05	9.3005E-06	1.33235E-05	1.28152E-05	1.30997E-06	1.21879E-06	1.30997E-06	1.21879E-06	1.33235E-05	1.28152E-05	2.24639E-05
3830203773415	383020	3773415	6.47676E-06	6.31058E-06	1.67271E-06	1.55821E-06	8.73059E-05	6.27682E-05	4.23201E-05	4.17828E-05	2.96459E-05	9.41774E-06	1.34915E-05	1.29767E-05	1.32648E-06	1.23415E-06	1.32648E-06	1.23415E-06	1.34915E-05	1.29767E-05	2.28323E-05
3830303773415	383030	3773415	6.55721E-06	6.38897E-06	1.69349E-06	1.57756E-06	8.85264E-05	6.36457E-05	4.29117E-05	4.23669E-05	3.00603E-05	9.5494E-06	1.36801E-05	1.31581E-05	1.34502E-06	1.2514E-06	1.34502E-06	1.2514E-06	1.36801E-05	1.31581E-05	2.32442E-05
3830403773415	383040	3773415	6.65905E-06	6.48819E-06	1.71979E-06	1.60206E-06	9.00409E-05	6.47345E-05	4.36459E-05	4.30917E-05	3.05746E-05	9.71277E-06	1.39141E-05	1.33832E-05	1.36803E-06	1.27281E-06	1.36803E-06	1.27281E-06	1.39141E-05	1.33832E-05	2.37377E-05
3830503773415	383050	3773415	6.79576E-06	6.6214E-06	1.7551E-06	1.63495E-06	9.20543E-05	6.6182E-05	4.46218E-05	4.40553E-05	3.12583E-05	9.92995E-06	1.42253E-05	1.36825E-05	1.39862E-06	1.30127E-06	1.39862E-06	1.30127E-06	1.42253E-05	1.36825E-05	2.43619E-05
3830603773415	383060	3773415	6.94429E-06	6.76612E-06	1.79346E-06	1.67069E-06	9.4228E-05	6.77448E-05	4.56755E-05	4.50956E-05	3.19964E-05	1.01644E-05	1.45612E-05	1.40056E-05	1.43165E-06	1.332E-06	1.43165E-06	1.332E-06	1.45612E-05	1.40056E-05	2.50333E-05
3830703773415	383070	3773415	7.13951E-06	6.95633E-06	1.84388E-06	1.71765E-06	9.70521E-05	6.97752E-05	4.70444E-05	4.64471E-05	3.29553E-05	1.04691E-05	1.49976E-05	1.44253E-05	1.47456E-06	1.37192E-06	1.47456E-06	1.37192E-06	1.49976E-05	1.44253E-05	2.58752E-05
3830803773415	383080	3773415	7.36287E-06	7.17396E-06	1.90156E-06	1.77139E-06	0.000100268	7.20874E-05	4.86034E-05	4.79863E-05	3.40474E-05	1.0816E-05	1.54946E-05	1.49034E-05	1.52342E-06	1.41738E-06	1.52342E-06	1.41738E-06	1.54946E-05	1.49034E-05	2.68261E-05
3830903773415	383090	3773415	7.61773E-06	7.42228E-06	1.96739E-06	1.83271E-06	0.000103947	7.47326E-05	5.03869E-05	4.97471E-05	3.52968E-05	1.12129E-05	1.60631E-05	1.54502E-05	1.57932E-06	1.46939E-06	1.57932E-06	1.46939E-06	1.60631E-05	1.54502E-05	2.79039E-05
3831003773415	383100	3773415	8.06163E-06	7.85479E-06	2.08203E-06	1.9395E-06	0.000110237	7.92545E-05	5.34356E-05	5.27572E-05	3.74325E-05	1.18913E-05	1.70351E-05	1.63851E-05	1.67488E-06	1.5583E-06	1.67488E-06	1.5583E-06	1.70351E-05	1.63851E-05	2.96549E-05
3831103773415	383110	3773415	8.57136E-06	8.35144E-06	2.21367E-06	2.06213E-06	0.00011748	8.44617E-05	5.69465E-05	5.62234E-05	3.98919E-05	1.26726E-05	1.81543E-05	1.74616E-05	1.78493E-06	1.66069E-06	1.78493E-06	1.66069E-06	1.81543E-05	1.74616E-05	3.16709E-05
3831203773415	383120	3773415	9.1666E-06	8.93141E-06	2.3674E-06	2.20534E-06	0.000125979	9.0572E-05	6.10662E-05	6.02909E-05	4.27778E-05	1.35894E-05	1.94677E-05	1.87249E-05	1.91405E-06	1.78083E-06	1.91405E-06	1.78083E-06	1.94677E-05	1.87249E-05	3.40406E-05
3831303773415	383130	3773415	9.85298E-06	9.60018E-06	2.54467E-06	2.37047E-06	0.000135903	9.7707E-05	6.58769E-05	6.50405E-05	4.61478E-05	1.466E-05	2.10013E-05	2.02E-05	2.06484E-06	1.92112E-06	2.06484E-06	1.92112E-06	2.10013E-05	2.02E-05	3.68241E-05
3831403773415	383140	3773415	1.06238E-05	1.03512E-05	2.74373E-06	2.55591E-06	0.0001472	0.000105828	7.13526E-05	7.04466E-05	4.99836E-05	1.58785E-05	2.27469E-05	2.1879E-05	2.23647E-06	2.0808E-06	2.23647E-06	2.0808E-06	2.27469E-05	2.1879E-05	4.00413E-05
3831503773415	383150	3773415	1.12843E-05	1.09947E-05	2.91432E-06	2.71481E-06	0.000156981	0.000112861	7.60942E-05	7.5128E-05	5.33051E-05	1.69337E-05	2.42585E-05	2.33329E-05	2.38509E-06	2.21908E-06	2.38509E-06	2.21908E-06	2.42585E-05	2.33329E-05	4.28919E-05
3831603773415	383160	3773415	1.19948E-05	1.16871E-05	3.09783E-06	2.88577E-06	0.00016761	0.000120502	8.1246E-05	8.02144E-05	5.69141E-05	1.80801E-05	2.59009E-05	2.49126E-05	2.54657E-06	2.36931E-06	2.54657E-06	2.36931E-06	2.59009E-05	2.49126E-05	4.6022E-05
3831703773415	383170	3773415	1.27274E-05	1.24008E-05	3.28702E-06	3.062E-06	0.000178647	0.000128438	8.65965E-05	8.5497E-05	6.06622E-05	1.92708E-05	2.76066E-05	2.65533E-05	2.71427E-06	2.52535E-06	2.71427E-06	2.52535E-06	2.76066E-05	2.65533E-05	4.93099E-05
3831803773415	383180	3773415	1.34638E-05	1.31184E-05	3.47722E-06	3.23918E-06	0.000189766	0.000136431	9.19858E-05	9.08179E-05	6.44375E-05	2.04701E-05	2.93247E-05	2.82058E-05	2.8832E-06	2.68251E-06	2.8832E-06	2.68251E-06	2.93247E-05	2.82058E-05	5.26632E-05
3831903773415	383190	3773415	1.42492E-05	1.38836E-05	3.68006E-06	3.42814E-06	0.000201668	0.000144988	9.77552E-05	9.6514E-05	6.8479E-05	2.1754E-05	3.1164E-05	2.99749E-05	3.06403E-06	2.85076E-06	3.06403E-06	2.85076E-06	3.1164E-05	2.99749E-05	5.62923E-05
3832003773415	383200	3773415	1.51747E-05	1.47854E-05	3.91908E-06	3.65079E-06	0.000215824	0.000155166	0.000104617	0.000103289	7.32859E-05	2.3281E-05	3.33515E-05	3.2079E-05	3.27911E-06	3.05087E-06	3.27911E-06	3.05087E-06	3.33515E-05	3.2079E-05	6.06979E-05
3832103773415	383210	3773415	1.61559E-05	1.57414E-05	4.17248E-06	3.88685E-06	0.000230844	0.000165964	0.000111898	0.000110477	7.83862E-05	2.49013E-05	3.56726E-05	3.43115E-05	3.50732E-06	3.26319E-06	3.50732E-06	3.26319E-06	3.56726E-05	3.43115E-05	6.54575E-05
3832203773415	383220	3773415	1.71658E-05	1.67254E-05	4.4333E-06	4.12982E-06	0.000245864	0.000176763	0.000119179	0.000117665	8.34865E-05	2.65215E-05	3.79937E-05	3.6544E-05	3.73553E-06	3.47551E-06	3.73553E-06	3.47551E-06	3.79937E-05	3.6544E-05	7.04619E-05
3832303773415	383230	3773415	1.82162E-05	1.77488E-05	4.70458E-06	4.38252E-06	0.000263174	0.000189208	0.000127569	0.00012595	8.93642E-05	2.83887E-05	4.06686E-05	3.91168E-05	3.99852E-06	3.7202E-06	3.99852E-06	3.7202E-06	4.06686E-05	3.91168E-05	7.58765E-05
3835703773415	383570	3773415	0.000449078	0.000437556	0.000115981	0.000108041	0.009408092	0.006763908	0.00456042	0.004502518	0.003194645	0.001014857	0.001453844	0.001398372	0.000142941	0.000132992	0.000142941	0.000132992	0.001453844	0.001398372	0.00208785
3835903773415	383590	3773415	0.000234898	0.000228871	6.06657E-05	5.65127E-05	0.004543737	0.0032667	0.002202503	0.002174538	0.001542887	0.000490136	0.00070215	0.000675358	6.90351E-05	6.42299E-05	6.90351E-05	6.42299E-05	0.00070215	0.000675358	0.001087192
3836003773415	383600	3773415	0.000184678	0.000179939	4.76956E-05	4.44305E-05	0.003476191	0.002499193	0.001685027	0.001663633	0.001180388	0.000374979	0.00053718	0.000516684	5.28154E-05	4.91392E-05	5.28154E-05	4.91392E-05	0.00053718	0.000516684	0.000852515
3836103773415	383610	3773415	0.000148522	0.000144711	3.83579E-05	3.57321E-05	0.002740292	0.001970121	0.001328312	0.001311447	0.000930503	0.000295597	0.000423461	0.000407303	4.16345E-05	3.87365E-05	4.16345E-05	3.87365E-05	0.000423461	0.000407303	0.000683565
3836203773415	383620	3773415	0.000122682	0.000119534	3.16843E-05	2.95154E-05	0.002229766	0.001603081	0.001080843	0.00106712	0.000757147	0.000240526	0.000344569	0.000331421	3.38779E-05	3.15198E-05	3.38779E-05	3.15198E-05	0.000344569	0.000331421	0.000562866
3836303773415	383630	3773415	0.000103599	0.000100941	2.6756E-05	2.49244E-05	0.001861192	0.001338096	0.000902183	0.000890728	0.000631993	0.000200768	0.000287612	0.000276638	2.8278E-05	2.63097E-05	2.8278E-05	2.63097E-05	0.000287612	0.000276638	0.000473787
3836403773415	383640	3773415	8.89812E-05	8.66982E-05	2.29806E-05	2.14075E-05	0.001583417	0.001138391	0.000767536	0.000757791	0.000537671	0.000170804	0.000244687	0.000235351	2.40576E-05	2.23831E-05	2.40576E-05	2.23831E-05	0.000244687	0.000235351	0.000405628
3836503773415	383650	3773415	7.75225E-05	7.55335E-05	2.00213E-05	1.86507E-05	0.001368734	0.000984045	0.000663472	0.000655048	0.000464772	0.000147646	0.000211512	0.000203442	2.07958E-05	1.93483E-05	2.07958E-05	1.93483E-05	0.000211512	0.000203442	0.000352272
3836603773415	383660	3773415	6.78743E-05	6.61329E-05	1.75295E-05	1.63295E-05	0.001190193	0.000855684	0.000576927	0.000569602	0.000404146	0.000128387	0.000183922	0.000176904	1.80832E-05	1.68245E-05	1.80832E-05	1.68245E-05	0.000183922	0.000176904	0.000307431
3836703773415	383670	3773415	5.99399E-05	5.8402E-05	1.54803E-05	1.44206E-05	0.001044856	0.000751194	0.000506477	0.000500046	0.000354795	0.000112709	0.000161463	0.000155302	1.5875E-05	1.477E-05	1.5875E-05	1.477E-05	0.000161463	0.000155302	0.000270645
3836803773415	383680	3773415	5.34012E-05	5.20311E-05	1.37916E-05	1.28475E-05	0.000926218	0.0006659	0.000448969	0.000443268	0.00031451	9.99117E-05	0.00014313	0.000137668	1.40725E-05	1.30929E-05	1.40725E-05	1.30929E-05	0.00014313	0.000137668	0.000240406
3836903773415	383690	3773415	4.77999E-05	4.65735E-05	1.2345E-05	1.14999E-05	0.000825353	0.000593384	0.000400076	0.000394997	0.00028026	8.90313E-05	0.000127543	0.000122676	1.254E-05	1.16671E-05	1.254E-05	1.16671E-05	0.000127543	0.000122676	0.000214574
3837003773415	383700	3773415	4.3142E-05	4.20351E-05	1.1142E-05	1.03793E-05	0.000742091	0.000533523	0.000359717	0.000355149	0.000251987	8.00498E-05	0.000114676	0.000110301	1.12749E-05	1.04901E-05	1.12749E-05	1.04901E-05	0.000114676	0.000110301	0.000193135
3837103773415	383710	3773415	3.93157E-05	3.8307E-05	1.01538E-05	9.45874E-06	0.000674251	0.00048475	0.000326832	0.000322683	0.000228951	7.27319E-05	0.000104193	0.000100217	1.02442E-05	9.53116E-06	1.02442E-05	9.53116E-06	0.000104193	0.000100217	0.000175547
3837203773415	383720	3773415	3.60858E-05	3.51599E-05	9.31965E-06	8.68167E-06	0.000617351	0.000443842	0.000299251	0.000295451	0.00020963	6.6594E-05	9.54E-05	9.17599E-05	9.37969E-06	8.72682E-06	9.37969E-06	8.72682E-06	9.54E-05	9.17599E-05	0.000160719
3837303773415	383730	3773415	3.3298E-05	3.24437E-05	8.59968E-06	8.01098E-06	0.000568477	0.00040870 4	0.00027556	0.00027206 1	0.000193034	6.1322E-05	8.78475E-05	8.44956E-05	8.63714E-06	8.03595E-06	8.63714E-06	8.03595E-06	8.78475E-05	8.44956E-05	0.000147932
3837403773415	383740	3773415	3.12113E-05	3.04105E-05	8.06076E-06	7.50895E-06	0.000532094	0.000382547	0.000257924	0.000254649	0.00018068	5.73973E-05	8.22251E-05	7.90878E-05	8.08435E-06	7.52163E-06	8.08435E-06	7.52163E-06	8.22251E-05	7.90878E-05	0.000138335
3837503773415	383750	3773415	2.93277E-05	2.85752E-05	7.57429E-06	7.05578E-06	0.000499354	0.000359008	0.000242054	0.000238981	0.000169562	5.38656E-05	7.71658E-05	7.42215E-05	7.58692E-06	7.05883E-06	7.58692E-06	7.05883E-06	7.71658E-05	7.42215E-05	0.000129683
3837603773415	383760	3773415	2.7839E-05	2.71248E-05	7.18982E-06	6.69764E-06	0.000473581	0.000340479	0.000229561	0.000226646	0.000160811	5.10855E-05	7.31831E-05	7.03907E-05	7.19534E-06	6.6945E-06	7.19534E-06	6.6945E-06	7.31831E-05	7.03907E-05	0.000122826
3837703773415	383770	3773415	2.66936E-05	2.60087E-05	6.89399E-06	6.42205E-06	0.000453821	0.000326273	0.000219983	0.000217189	0.000154101	4.8954E-05	7.01296E-05	6.74537E-05	6.89512E-06	6.41518E-06	6.89512E-06	6.41518E-06	7.01296E-05	6.74537E-05	0.000117515
3837803773415	383780	3773415	2.5628E-05	2.49704E-05	6.61878E-06	6.16569E-06	0.000435478	0.000313085	0.000211091	0.000208411	0.000147873	4.69753E-05	6.7295E-05	6.47273E-05	6.61642E-06	6.15589E-06	6.61642E-06	6.15589E-06	6.7295E-05	6.47273E-05	0.000112575
3837903773415	383790	3773415	2.51436E-05	2.44985E-05	6.49368E-06	6.04915E-06	0.000427336	0.000307231	0.000207144	0.000204514	0.000145108	4.6097E-05	6.60367E-05	6.3517E-05	6.49271E-06	6.04078E-06	6.49271E-06	6.04078E-06	6.60367E-05	6.3517E-05	0.000110198
3838003773415	383800	3773415	2.47756E-05	2.414E-05	6.39865E-06	5.96063E-06	0.00042134	0.000302921	0.000204238	0.000201645	0.000143072	4.54502E-05	6.51102E-05	6.26259E-05	6.40161E-06	5.95603E-06	6.40161E-06	5.95603E-06	6.51102E-05	6.26259E-05	0.000108329
3838103773415	383810	3773415	2.42715E-05	2.36488E-05	6.26846E-06	5.83935E-06	0.000413028	0.000296945	0.000200209	0.000197667	0.000140249	4.45536E-05	6.38258E-05	6.13904E-05	6.27533E-06	5.83853E-06	6.27533E-06	5.83853E-06	6.38258E-05	6.13904E-05	0.000105882
3838203773415	383820	3773415	2.34473E-05	2.28457E-05	6.05559E-06	5.64105E-06	0.000398988	0.000286851	0.000193403	0.000190947	0.000135482	4.30391E-05	6.16561E-05	5.93036E-05	6.06201E-06	5.64006E-06	6.06201E-06	5.64006E-06	6.16561E-05	5.93036E-05	0.000102062
3838303773415	383830	3773415	2.26698E-05	2.20881E-05	5.85479E-06	5.45399E-06	0.00038575	0.000277333	0.000186986	0.000184612	0.000130986	4.1611E-05	5.96104E-05	5.73359E-05	5.86087E-06	5.45292E-06	5.86087E-06	5.45292E-06	5.96104E-05	5.73359E-05	9.84656E-05
3838403773415	383840	3773415	2.16982E-05	2.11414E-05	5.60385E-06	5.22024E-06	0.000369028	0.000265311	0.00017888	0.000176609	0.000125308	3.98073E-05	5.70263E-05	5.48504E-05	5.60681E-06	5.21655E-06	5.60681E-06	5.21655E-06	5.70263E-05	5.48504E-05	9.40472E-05
3838503773415	383850	3773415	2.07322E-05	2.02002E-05	5.35437E-06	4.98783E-06	0.000352386	0.000253347	0.000170813	0.000168645	0.000119657	3.80121E-05	5.44547E-05	5.23769E-05	5.35397E-06	4.9813E-06	5.35397E-06	4.9813E-06	5.44547E-05	5.23769E-05	8.9676E-05
3838603773415	383860	3773415	1.97645E-05	1.92574E-05	5.10445E-06	4.75502E-06	0.0003357	0.00024135	0.000162725	0.000160659	0.000113991	3.62122E-05	5.18762E-05	4.98968E-05	5.10045E-06	4.74543E-06	5.10045E-06	4.74543E-06	5.18762E-05	4.98968E-05	8.53211E-05
3838703773415	383870	3773415	1.86454E-05	1.81671E-05	4.81544E-06	4.48586E-06	0.000316297	0.0002274	0.00015332	0.000151373	0.000107403	3.41191E-05	4.88777E-05	4.70128E-05	4.80564E-06	4.47115E-06	4.80564E-06	4.47115E-06	4.88777E-05	4.70128E-05	8.03421E-05
3838803773415	383880	3773415	1.76237E-05	1.71716E-05	4.55158E-06	4.23999E-06	0.000298613	0.000214686	0.000144748	0.00014291	0.000101398	3.22116E-05	4.6145E-05	4.43843E-05	4.53696E-06	4.22117E-06	4.53696E-06	4.22117E-06	4.6145E-05	4.43843E-05	7.58094E-05
3838903773415	383890	3773415	1.66842E-05	1.62561E-05	4.30892E-06	4.01395E-06	0.000282408	0.000203036	0.000136893	0.000135155	9.58954E-05	3.04635E-05	4.36408E-05	4.19757E-05	4.29075E-06	3.99209E-06	4.29075E-06	3.99209E-06	4.36408E-05	4.19757E-05	7.16541E-05
3839003773415	383900	3773415	1.58251E-05	1.54191E-05	4.08705E-06	3.80727E-06	0.000267628	0.00019241	0.000129728	0.000128081	9.08768E-05	2.88692E-05	4.13569E-05	3.97789E-05	4.0662E-06	3.78317E-06	4.0662E-06	3.78317E-06	4.13569E-05	3.97789E-05	6.78635E-05
3839103773415	383910	3773415	1.50402E-05	1.46543E-05	3.88435E-06	3.61844E-06	0.000254158	0.000182726	0.000123199	0.000121635	8.63028E-05	2.74162E-05	3.92754E-05	3.77768E-05	3.86154E-06	3.59276E-06	3.86154E-06	3.59276E-06	3.92754E-05	3.77768E-05	6.44032E-05
3829703773425	382970	3773425	5.79938E-06	5.65058E-06	1.49777E-06	1.39524E-06	7.75419E-05	5.57484E-05	3.75872E-05	3.71099E-05	2.63304E-05	8.36449E-06	1.19826E-05	1.15254E-05	1.17813E-06	1.09613E-06	1.17813E-06	1.09613E-06	1.19826E-05	1.15254E-05	1.99236E-05
3829803773425	382980	3773425	5.99573E-06	5.8419E-06	1.54848E-06	1.44248E-06	8.02323E-05	5.76827E-05	3.88913E-05	3.83975E-05	2.7244E-05	8.65471E-06	1.23984E-05	1.19253E-05	1.21901E-06	1.13416E-06	1.21901E-06	1.13416E-06	1.23984E-05	1.19253E-05	2.0673E-05
3829903773425	382990	3773425	6.15045E-06	5.99264E-06	1.58844E-06	1.4797E-06	8.23793E-05	5.92263E-05	3.99321E-05	3.9425E-05	2.7973E-05	8.88631E-06	1.27302E-05	1.22445E-05	1.25163E-06	1.16451E-06	1.25163E-06	1.16451E-06	1.27302E-05	1.22445E-05	2.12863E-05
3830003773425	383000	3773425	6.21627E-06	6.05678E-06	1.60544E-06	1.49554E-06	8.33504E-05	5.99244E-05	4.04028E-05	3.98898E-05	2.83028E-05	8.99106E-06	1.28802E-05	1.23888E-05	1.26638E-06	1.17823E-06	1.26638E-06	1.17823E-06	1.28802E-05	1.23888E-05	2.16111E-05
3830103773425	383010	3773425	6.29054E-06	6.12914E-06	1.62462E-06	1.5134E-06	8.44551E-05	6.07186E-05	4.09382E-05	4.04185E-05	2.86779E-05	9.11022E-06	1.3051E-05	1.2553E-05	1.28317E-06	1.19385E-06	1.28317E-06	1.19385E-06	1.3051E-05	1.2553E-05	2.19758E-05
3830203773425	383020	3773425	6.36761E-06	6.20424E-06	1.64452E-06	1.53195E-06	8.56132E-05	6.15513E-05	4.14996E-05	4.09727E-05	2.90711E-05	9.23515E-06	1.32299E-05	1.27251E-05	1.30076E-06	1.21022E-06	1.30076E-06	1.21022E-06	1.32299E-05	1.27251E-05	2.23605E-05
3830303773425	383030	3773425	6.45482E-06	6.28921E-06	1.66705E-06	1.55293E-06	8.69139E-05	6.24864E-05	4.21301E-05	4.15952E-05	2.95128E-05	9.37546E-06	1.34309E-05	1.29184E-05	1.32052E-06	1.22861E-06	1.32052E-06	1.22861E-06	1.34309E-05	1.29184E-05	2.27923E-05

			MSite Grubbing / Prep	MMass Grading / Excavation	MMass Grading / Excavation	MDrainage / Utilities Trenching	MFoundations / Concrete Pads	MBuilding / Structure Construction	MAsphalt Paving	MLandscaping or Other Finishing	MWaterside Construction (Piles)	RSSWDemolition	RSSWPlacing Base	RSSWForm/Plac e Rebar and Pour	Child Risk				
Unique Identifier	X (UTM)	Y (UTM)	2027	2027	2028	2028	2028	2028	2028	2028	2028	2029	2029	2029	3rd Trimester	0<2	2<16	Total	per million
3838303773405	383830	3773405	0.000294095	0.000345832	0.000341227	7.25332E-05	9.43289E-05	6.94312E-05	7.14634E-06	8.37239E-05	7.14634E-06	2.66729E-05	3.8703E-05	2.29424E-05	8.29404E-09	1.2368E-07	2.414E-08	1.56117E-07	0.15611685
3838403773405	383840	3773405	0.000280671	0.000330046	0.000325651	6.92223E-05	9.00231E-05	6.62619E-05	6.82013E-06	7.99022E-05	6.82013E-06	2.62674E-05	3.81146E-05	2.25936E-05	7.94041E-09	1.1833E-07	2.3081E-08	1.49351E-07	0.14935078
3838503773405	383850	3773405	0.00026709	0.000314077	0.000309895	6.5873E-05	8.56673E-05	6.30558E-05	6.49014E-06	7.60361E-05	6.49014E-06	2.57496E-05	3.73633E-05	2.21482E-05	7.57995E-09	1.1288E-07	2.2005E-08	1.42464E-07	0.14246421
3838603773405	383860	3773405	0.000253861	0.00029852	0.000294545	6.26102E-05	8.1424E-05	5.99325E-05	6.16867E-06	7.22698E-05	6.16867E-06	2.51694E-05	3.65214E-05	2.16491E-05	7.22708E-09	1.0755E-07	2.0953E-08	1.35729E-07	0.13572946
3838703773405	383870	3773405	0.00023969	0.000281856	0.000278103	5.91152E-05	7.68788E-05	5.6587E-05	5.82433E-06	6.82357E-05	5.82433E-06	2.4374E-05	3.53672E-05	2.0965E-05	6.84503E-09	1.0179E-07	1.9819E-08	1.28452E-07	0.12845248
3838803773405	383880	3773405	0.000226734	0.00026662	0.00026307	5.59197E-05	7.27231E-05	5.35282E-05	5.50949E-06	6.45472E-05	5.50949E-06	2.36192E-05	3.42719E-05	2.03157E-05	6.49445E-09	9.6507E-08	1.878E-08	1.21781E-07	0.12178094
3838903773405	383890	3773405	0.000214785	0.00025257	0.000249207	5.29729E-05	6.88908E-05	5.07074E-05	5.21915E-06	6.11457E-05	5.21915E-06	2.28955E-05	3.32219E-05	1.96932E-05	6.16994E-09	9.1621E-08	1.782E-08	1.15611E-07	0.11561131
3839003773405	383900	3773405	0.000203817	0.000239673	0.000236481	5.02678E-05	6.53729E-05	4.8118E-05	4.95264E-06	5.80233E-05	4.95264E-06	2.22248E-05	3.22487E-05	1.91164E-05	5.87098E-09	8.7124E-08	1.6937E-08	1.09932E-07	0.10993226
3839103773405	383910	3773405	0.00019373	0.00022781	0.000224777	4.77799E-05	6.21373E-05	4.57364E-05	4.70751E-06	5.51515E-05	4.70751E-06	2.1601E-05	3.13435E-05	1.85798E-05	5.59509E-09	8.2977E-08	1.6124E-08	1.04696E-07	0.10469606
3829703773415	382970	3773415	6.24264E-05	7.34083E-05	7.24309E-05	1.53963E-05	2.00228E-05	1.47379E-05	1.51692E-06	1.77717E-05	1.51692E-06	1.09861E-05	1.59411E-05	9.44954E-06	3.31414E-09	4.3219E-08	7.5262E-09	5.40592E-08	0.05405924
3829803773415	382980	3773415	6.48439E-05	7.62511E-05	7.52358E-05	1.59926E-05	2.07982E-05	1.53086E-05	1.57567E-06	1.84599E-05	1.57567E-06	1.12263E-05	1.62896E-05	9.65613E-06	3.48214E-09	4.5315E-08	7.879E-09	5.66764E-08	0.05667639
3829903773415	382990	3773415	6.68046E-05	7.85568E-05	7.75108E-05	1.64761E-05	2.14271E-05	1.57715E-05	1.62331E-06	1.90181E-05	1.62331E-06	1.13854E-05	1.65204E-05	9.79296E-06	3.63055E-09	4.7144E-08	8.1835E-09	5.8958E-08	0.05895798
3830003773415	383000	3773415	6.7824E-05	7.97555E-05	7.86935E-05	1.67276E-05	2.1754E-05	1.60122E-05	1.64808E-06	1.93083E-05	1.64808E-06	1.13854E-05	1.65204E-05	9.79296E-06	3.73313E-09	4.8366E-08	8.3806E-09	6.04792E-08	0.0604792
3830103773415	383010	3773415	6.89603E-05	8.10917E-05	8.0012E-05	1.70078E-05	2.21185E-05	1.62804E-05	1.67569E-06	1.96318E-05	1.67569E-06	1.13916E-05	1.65295E-05	9.79833E-06	3.8467E-09	4.9718E-08	8.5989E-09	6.21639E-08	0.06216393
3830203773415	383020	3773415	7.00911E-05	8.24214E-05	8.1324E-05	1.72867E-05	2.24812E-05	1.65474E-05	1.70317E-06	1.99537E-05	1.70317E-06	1.13854E-05	1.65204E-05	9.79296E-06	3.96411E-09	5.1111E-08	8.8229E-09	6.3898E-08	0.06389803
3830303773415	383030	3773415	7.13556E-05	8.39083E-05	8.27911E-05	1.75986E-05	2.28868E-05	1.68459E-05	1.7339E-06	2.03137E-05	1.7339E-06	1.13822E-05	1.65159E-05	9.79028E-06	4.09281E-09	5.2641E-08	9.069E-09	6.58028E-08	0.06580279
3830403773415	383040	3773415	7.28707E-05	8.569E-05	8.4549E-05	1.79722E-05	2.33727E-05	1.72036E-05	1.77071E-06	2.0745E-05	1.77071E-06	1.14072E-05	1.65521E-05	9.81174E-06	4.23977E-09	5.4398E-08	9.3531E-09	6.79906E-08	0.06799058
3830503773415	383050	3773415	7.47869E-05	8.79433E-05	8.67723E-05	1.84448E-05	2.39873E-05	1.7656E-05	1.81728E-06	2.12905E-05	1.81728E-06	1.14852E-05	1.66652E-05	9.87882E-06	4.41551E-09	5.6512E-08	9.6975E-09	7.0625E-08	0.07062503
3830603773415	383060	3773415	7.68479E-05	9.03668E-05	8.91636E-05	1.89531E-05	2.46484E-05	1.81426E-05	1.86736E-06	2.18773E-05	1.86736E-06	1.15725E-05	1.6792E-05	9.95394E-06	4.60544E-09	5.8797E-08	1.0069E-08	7.34716E-08	0.07347158
3830703773415	383070	3773415	7.94325E-05	9.34061E-05	9.21624E-05	1.95906E-05	2.54774E-05	1.87527E-05	1.93016E-06	2.26131E-05	1.93016E-06	1.17316E-05	1.70228E-05	1.00908E-05	4.83717E-09	6.1594E-08	1.0527E-08	7.69579E-08	0.0769579
3830803773415	383080	3773415	8.23514E-05	9.68385E-05	9.5549E-05	2.03105E-05	2.64136E-05	1.94418E-05	2.00109E-06	2.3444E-05	2.00109E-06	1.19281E-05	1.7308E-05	1.02598E-05	5.10108E-09	6.4778E-08	1.1047E-08	8.09258E-08	0.08092583
3830903773415	383090	3773415	8.56601E-05	0.000100729	9.93881E-05	2.11265E-05	2.74748E-05	2.0223E-05	2.08149E-06	2.4386E-05	2.08149E-06	1.21683E-05	1.76565E-05	1.04664E-05	5.40424E-09	6.8432E-08	1.1643E-08	8.54791E-08	0.08547907
3831003773415	383100	3773415	9.10355E-05	0.00010705	0.000105625	2.24522E-05	2.91989E-05	2.1492E-05	2.21211E-06	2.59162E-05	2.21211E-06	1.27111E-05	1.8444E-05	1.09332E-05	5.88453E-09	7.4242E-08	1.2596E-08	9.2723E-08	0.09272304
3831103773415	383110	3773415	9.72241E-05	0.000114328	0.000112805	2.39785E-05	3.11839E-05	2.2953E-05	2.36249E-06	2.7678E-05	2.36249E-06	1.33255E-05	1.93357E-05	1.14618E-05	6.44852E-09	8.1052E-08	1.3711E-08	1.01211E-07	0.10121119
3831203773415	383120	3773415	0.000104499	0.000122882	0.000121246	2.57727E-05	3.35172E-05	2.46705E-05	2.53926E-06	2.9749E-05	2.53926E-06	1.40243E-05	2.03495E-05	1.20628E-05	7.12478E-09	8.9198E-08	1.5042E-08	1.11365E-07	0.11136521
3831303773415	383130	3773415	0.000113044	0.00013293	0.00013116	2.78802E-05	3.62579E-05	2.66878E-05	2.74689E-06	3.21816E-05	2.74689E-06	1.47978E-05	2.1472E-05	1.27282E-05	7.94669E-09	9.9064E-08	1.6649E-08	1.2366E-07	0.1236597
3831403773415	383140	3773415	0.00012292	0.000144544	0.000142619	3.03159E-05	3.94256E-05	2.90194E-05	2.98688E-06	3.49932E-05	2.98688E-06	1.56057E-05	2.26443E-05	1.34231E-05	8.9538E-09	1.1108E-07	1.8593E-08	1.38625E-07	0.13862489
3831503773415	383150	3773415	0.000131671	0.000154834	0.000152772	3.24742E-05	4.22324E-05	3.10854E-05	3.19952E-06	3.74844E-05	3.19952E-06	1.62109E-05	2.35223E-05	1.39436E-05	9.95676E-09	1.2291E-07	2.0487E-08	1.53353E-07	0.15335296
3831603773415	383160	3773415	0.00014128	0.000166133	0.000163921	3.4844E-05	4.53144E-05	3.33538E-05	3.43301E-06	4.02199E-05	3.43301E-06	1.68129E-05	2.43959E-05	1.44614E-05	1.11617E-08	1.3701E-07	2.2729E-08	1.70903E-07	0.17090307
3831703773415	383170	3773415	0.000151373	0.000178002	0.000175632	3.73334E-05	4.85518E-05	3.57367E-05	3.67827E-06	4.30933E-05	3.67827E-06	1.73775E-05	2.52151E-05	1.4947E-05	1.25885E-08	1.5356E-07	2.5337E-08	1.91482E-07	0.19148191
3831803773415	383180	3773415	0.000161667	0.000190107	0.000187576	3.98722E-05	5.18534E-05	3.8167E-05	3.92841E-06	4.60238E-05	3.92841E-06	1.78859E-05	2.59529E-05	1.53843E-05	1.42575E-08	1.7273E-07	2.8329E-08	2.15317E-07	0.21531673
3831903773415	383190	3773415	0.000172808	0.000203207	0.000200502	4.26198E-05	5.54267E-05	4.07971E-05	4.19912E-06	4.91953E-05	4.19912E-06	1.83788E-05	2.6668E-05	1.58083E-05	1.63555E-08	1.9662E-07	3.2022E-08	2.44994E-07	0.24499397
3832003773415	383200	3773415	0.000186332	0.000219111	0.000216194	4.59554E-05	5.97647E-05	4.399E-05	4.52776E-06	5.30456E-05	4.52776E-06	1.88685E-05	2.73786E-05	1.62295E-05	1.947E-08	2.3172E-07	3.7384E-08	2.88575E-07	0.28857498
3832103773415	383210	3773415	0.000200943	0.000236293	0.000233146	4.95589E-05	6.4451E-05	4.74394E-05	4.8828E-06	5.7205E-05	4.8828E-06	1.9274E-05	2.7967E-05	1.65783E-05	2.39008E-08	2.8113E-07	4.4821E-08	3.49847E-07	0.34984666
3832203773415	383220	3773415	0.000216306	0.000254358	0.000250971	5.33479E-05	6.93785E-05	5.10664E-05	5.2561E-06	6.15786E-05	5.2561E-06	1.95298E-05	2.83381E-05	1.67983E-05	3.03997E-08	3.5288E-07	5.5462E-08	4.38739E-07	0.43873929
3832303773415	383230	3773415	0.000232928	0.000273904	0.000270257	5.74474E-05	7.47098E-05	5.49905E-05	5.66E-06	6.63105E-05	5.66E-06	1.95267E-05	2.83336E-05	1.67956E-05	4.0939E-08	4.683E-07	7.2405E-08	5.81648E-07	0.58164842
3835703773415	383570	3773415	0.006409341	0.00753686	0.007436505	0.001580747	0.002055748	0.001513143	0.000155743	0.001824629	0.000155743	3.17199E-05	4.60263E-05	2.72835E-05	1.65447E-07	2.5087E-06	5.2841E-07	3.20251E-06	3.20251026
3835903773415	383590	3773415	0.003337491	0.003924617	0.00387236	0.000823131	0.001070475	0.000787928	8.1099E-05	0.000950126	8.1099E-05	3.30113E-05	4.79001E-05	2.83942E-05	8.54782E-08	1.2999E-06	2.6833E-07	1.65368E-06	1.65367657
3836003773415	383600	3773415	0.002617073	0.003077464	0.003036487	0.000645453	0.000839407	0.000617849	6.35933E-05	0.000745036	6.35933E-05	3.34823E-05	4.85836E-05	2.87994E-05	6.70289E-08	1.0197E-06	2.0888E-07	1.29559E-06	1.2955936
3836103773415	383610	3773415	0.002098428	0.002467579	0.002434723	0.000517539	0.000673055	0.000495405	5.09905E-05	0.000597386	5.09905E-05	3.39658E-05	4.92851E-05	2.92152E-05	5.38799E-08	8.1942E-07	1.6679E-07	1.04009E-06	1.04008873
3836203773415	383620	3773415	0.001727902	0.002031872	0.002004817	0.000426156	0.000554212	0.00040793	4.1987E-05	0.000491904	4.1987E-05	3.42497E-05	4.9697E-05	2.94594E-05	4.45361E-08	6.7687E-07	1.3705E-07	8.58453E-07	0.85845285
3836303773415	383630	3773415	0.001454445	0.001710308	0.001687535	0.000358712	0.000466502	0.000343371	3.53421E-05	0.000414055	3.53421E-05	3.43027E-05	4.97739E-05	2.9505E-05	3.76607E-08	5.7188E-07	1.1527E-07	7.24802E-07	0.72480218
3836403773415	383640	3773415	0.001245208	0.001464262	0.001444765	0.000307108	0.000399391	0.000293974	3.02578E-05	0.000354489	3.02578E-05	3.41436E-05	4.95431E-05	2.93681E-05	3.24034E-08	4.9156E-07	9.8688E-08	6.22647E-07	0.62264668
3836503773415	383650	3773415	0.001081413	0.001271653	0.001254721	0.000266711	0.000346855	0.000255304	2.62777E-05	0.00030786	2.62777E-05	3.38036E-05	4.90498E-05	2.90757E-05	2.8286E-08	4.2864E-07	8.5762E-08	5.42689E-07	0.5426891
3836603773415	383660	3773415	0.00094376	0.001109784	0.001095007	0.000232761	0.000302704	0.000222807	2.29328E-05	0.000268672	2.29328E-05	3.32203E-05	4.82034E-05	2.8574E-05	2.48202E-08	3.7569E-07	7.4932E-08	4.75441E-07	0.47544093
3836703773415	383670	3773415	0.000830833	0.000976992	0.000963983	0.00020491	0.000266483	0.000196146	2.01887E-05	0.000236524	2.01887E-05	3.24592E-05	4.7099E-05	2.79193E-05	2.19692E-08	3.3215E-07	6.6062E-08	4.20177E-07	0.42017747
3836803773415	383680	3773415	0.000738004	0.000867832	0.000856277	0.000182015	0.000236709	0.000174231	1.7933E-05	0.000210097	1.7933E-05	3.15952E-05	4.58452E-05	2.71761E-05	1.96186E-08	2.9626E-07	5.878E-08	3.74662E-07	0.37466184
3836903773415	383690	3773415	0.000658705	0.000774583	0.000764269	0.000162458	0.000211275	0.00015551	1.60061E-05	0.000187522	1.60061E-05	3.06157E-05	4.4424E-05	2.63337E-05	1.76029E-08	2.6551E-07	5.256E-08	3.35677E-07	0.33567739
3837003773415	383700	3773415	0.000592892	0.000697192	0.000687909	0.000146226	0.000190166	0.000139972	1.44069E-05	0.000168786	1.44069E-05	2.96799E-05	4.30662E-05	2.55288E-05	1.5925E-08	2.3994E-07	4.7399E-08	3.03261E-07	0.3032606
3837103773415	383710	3773415	0.000538899	0.000633701	0.000625263	0.00013291	0.000172848	0.000127225	1.30949E-05	0.000153415	1.30949E-05	2.8872E-05	4.18939E-05	2.48339E-05	1.45457E-08	2.1892E-07	4.317E-08	2.76635E-07	0.27663522
3837203773415	383720	3773415	0.000493378	0.000580173	0.000572448	0.000121683	0.000158247	0.000116479	1.19888E-05	0.000140456	1.19888E-05	2.81702E-05	4.08755E-05	2.42302E-05	1.33801E-08	2.0117E-07	3.9607E-08	2.54157E-07	0.25415672
3837303773415	383730	3773415	0.000454125	0.000534013	0.000526903	0.000112002	0.000145657	0.000107212	1.1035E-05	0.000129281	1.1035E-05	2.75401E-05	3.99613E-05	2.36882E-05	1.23726E-08	1.8584E-07	3.6534E-08	2.34743E-07	0.23474255
3837403773415	383740	3773415	0.000424663	0.000499369	0.00049272	0.000104735	0.000136208	0.000100256	1.03191E-05	0.000120894	1.03191E-05	2.71564E-05	3.94046E-05	2.33582E-05	1.16172E-08	1.7434E-07	3.4234E-08	2.2019E-07	0.22019026
3837503773415	383750	3773415	0.000398104	0.000468138	0.000461904	9.81851E-05	0.000127689	9.3986E-05	9.67369E-06	0.000113333	9.67369E-06	2.67665E-05	3.88388E-05	2.30228E-05	1.09343E-08	1.6395E-07	3.2159E-08	2.07045E-07	0.20704464
3837603773415	383760	3773415	0.000377054	0.000443384	0.000437481	9.29934E-05	0.000120937	8.90164E-05	9.16218E-06	0.000107341	9.16218E-06	2.64951E-05	3.8445E-05	2.27894E-05	1.03934E-08	1.5572E-07	3.0518E-08	1.96634E-07	0.19663416
3837703773415	383770	3773415	0.00036075	0.000424212	0.000418563	8.89723E-05	0.000115708	8.51672E-05	8.76599E-06	0.000102699	8.76599E-06	2.63548E-05	3.82413E-05	2.26687E-05	9.97623E-09	1.4937E-07	2.9251E-08	1.88601E-07	0.18860097
3837803773415	383780	3773415	0.000345587	0.000406382	0.000400971	8.52328E-05	0.000110844	8.15876E-05	8.39756E-06	9.83827E-05	8.39756E-06	2.62144E-05	3.80377E-05	2.2548E-05	9.58747E-09	1.4346E-07	2.8073E-08	1.81119E-07	0.1811194
3837903773415	383790	3773415	0.00033829	0.000397801	0.000392505	8.34331E-05	0.000108504	7.98649E-05	8.22024E-06	9.63054E-05	8.22024E-06	2.65388E-05	3.85084E-05	2.2827E-05	9.41003E-09	1.4073E-07	2.7527E-08	1.77672E-07	0.17767153
3838003773415	383800	3773415	0.000332553	0.000391055	0.000385848	8.2018E-05	0.000106664	7.85104E-05	8.08083E-06	9.4672E-05	8.08083E-06	2.70535E-05	3.92552E-05	2.32697E-05	9.27534E-09	1.3865E-07	2.7108E-08	1.75038E-07	0.17503778
3838103773415	383810	3773415	0.000325038	0.000382218	0.000377129	8.01648E-05	0.000104254	7.67363E-05	7.89823E-06	9.25328E-05	7.89823E-06	2.74372E-05	3.98119E-05	2.35997E-05	9.09173E-09	1.3584E-07	2.6545E-08	1.71476E-07	0.17147583
3838203773415	383820	3773415	0.000313313	0.00036843	0.000363524	7.72729E-05	0.000100493	7.39681E-05	7.61331E-06	8.91948E-05	7.61331E-06	2.73966E-05	3.97531E-05	2.35648E-05	8.79066E-09	1.3126E-07	2.5634E-08	1.65686E-07	0.16568635
3838303773415	383830	3773415	0.000302272	0.000355448	0.000350715	7.455E-05	9.69516E-05	7.13617E-05	7.34504E-06	8.60518E-05	7.34504E-06	2.73405E-05	3.96716E-05	2.35165E-05	8.50611E-09	1.2694E-07	2.4776E-08	1.60219E-07	0.16021922
3838403773415	383840	3773415	0.000288709	0.000339498	0.000334977	7.12048E-05	9.26012E-05	6.81595E-05	7.01545E-06	8.21904E-05	7.01545E-06	2.6963E-05	3.91239E-05	2.31919E-05	8.15015E-09	1.2154E-07	2.3708E-08	1.53401E-07	0.15340148
3838503773415	383850	3773415	0.00027529	0.000323718	0.000319408	6.78952E-05	8.82972E-05	6.49915E-05	6.68938E-06	7.83703E-05	6.68938E-06	2.65076E-05	3.84631E-05	2.28002E-05	7.79567E-09	1.1618E-07	2.2648E-08	1.46621E-07	0.14662099
3838603773415	383860	3773415	0.000261921	0.000307998	0.000303897	6.45981E-05	8.40093E-05	6.18354E-05	6.36453E-06	7.45645E-05	6.36453E-06	2.59555E-05	3.7662E-05	2.23253E-05	7.44024E-09	1.108E-07	2.1588E-08	1.39831E-07	0.13983116
3838703773415	383870	3773415	0.000246636	0.000290024	0.000286162	6.08283E-05	7.91067E-05	5.82269E-05	5.99311E-06	7.02131E-05	5.99311E-06	2.50759E-05	3.63856E-05	2.15687E-05	7.02859E-09	1.0459E-07	2.0365E-08	1.31986E-07	0.13198573
3838803773415	383880	3773415	0.000232722	0.000273662	0.000270018	5.73966E-05	7.46437E-05	5.49419E-05	5.655E-06	6.62519E-05	5.655E-06	2.42368E-05	3.51681E-05	2.08469E-05	6.65221E-09	9.8918E-08	1.9249E-08	1.2482E-07	0.12481989
3838903773415	383890	3773415	0.000219966	0.000258662	0.000255218	5.42505E-05	7.05523E-05	5.19304E-05	5.34503E-06	6.26204E-05	5.34503E-06	2.34445E-05	3.40185E-05	2.01654E-05	6.30605E-09	9.3704E-08	1.8225E-08	1.18235E-07	0.1182352
3839003773415	383900	3773415	0.000208329	0.000244978	0.000241716	5.13806E-05	6.68201E-05	4.91832E-05	5.06228E-06	5.93078E-05	5.06228E-06	2.27146E-05	3.29593E-05	1.95376E-05	5.98912E-09	8.8934E-08	1.7288E-08	1.12212E-07	0.11221185
3839103773415	383910	3773415	0.000197707	0.000232487	0.000229391	4.87608E-05	6.3413E-05	4.66754E-05	4.80415E-06	5.62837E-05	4.80415E-06	2.2047E-05	3.19907E-05	1.89635E-05	5.69907E-09	8.4572E-08	1.6433E-08	1.06704E-07	0.10670374
3829703773425	382970	3773425	6.11619E-05	7.19214E-05	7.09638E-05	1.50845E-05	1.96172E-05	1.44394E-05	1.4862E-06	1.74117E-05	1.4862E-06	1.08707E-05	1.57736E-05	9.35026E-06	3.25916E-09	4.2482E-08	7.3915E-09	5.31323E-08	0.05313231
3829803773425	382980	3773425	6.34625E-05	7.46267E-05	7.3633E-05	1.56519E-05	2.03551E-05	1.49825E-05	1.5421E-06	1.80667E-05	1.5421E-06	1.10984E-05	1.6104E-05	9.54612E-06	3.42089E-09	4.4497E-08	7.7298E-09	5.56475E-08	0.05564755
3829903773425	382990	3773425	6.53452E-05	7.68406E-05	7.58175E-05	1.61162E-05	2.0959E-05	1.5427E-05	1.58785E-06	1.86027E-05	1.58785E-06	1.12512E-05	1.63258E-05	9.67759E-06	3.56563E-09	4.6278E-08	8.0259E-09	5.78694E-08	0.05786939
3830003773425	383000	3773425	6.63423E-05	7.80131E-05	7.69744E-05	1.63621E-05	2.12788E-05	1.56624E-05	1.61208E-06	1.88865E-05	1.61208E-06	1.12481E-05	1.63213E-05	9.67491E-06	3.66663E-09	4.7479E-08	8.2194E-09	5.93649E-08	0.05936486
3830103773425	383010	3773425	6.74619E-05	7.93297E-05	7.82734E-05	1.66383E-05	2.16379E-05	1.59267E-05	1.63928E-06	1.92053E-05	1.63928E-06	1.12512E-05	1.63258E-05	9.67759E-06	3.77866E-09	4.8814E-08	8.4345E-09	6.10269E-08	0.06102687
3830203773425	383020	3773425	6.86428E-05	8.07184E-05	7.96436E-05	1.69295E-05	2.20167E-05	1.62055E-05	1.66798E-06	1.95414E-05	1.66798E-06	1.12512E-05	1.63258E-05	9.67759E-06	3.89785E-09	5.0232E-08	8.6631E-09	6.27934E-08	0.06279336
3830303773425	383030	3773425	6.99686E-05	8.22773E-05	8.11818E-05	1.72565E-05	2.24419E-05	1.65185E-05	1.70019E-06	1.99188E-05	1.70019E-06	1.12606E-05	1.63394E-05	9.68564E-06	4.02855E-09	5.1791E-08	8.9147E-09	6.47346E-08	0.06473461

			EGIODemolition	EGIOSite Grubbing / Prep	EGIOMass Grading / Excavation	EGIOMass Grading / Excavation	EGIODrainage / Utilities Trenching	EGIODrainage / Utilities Trenching	EGIOFoundations / Concrete Pads	EGIOFoundations / Concrete Pads	EGIOBuilding / Structure Construction	EGIOBuilding / Structure Construction	EGIOAsphalt Paving	EGIOArchitectural Coating	EGIOLandscaping or Other Finishing	EGIOWaterside Construction (Piles)	HIWaterside Construction (Landscaping)	HIWaterside Construction (Landscaping)	KMDemolition	KMSite Grubbing / Prep	KMMass Grading / Excavation
Unique Identifier	X (UTM)	Y (UTM)	2025	2025	2025	2026	2026	2027	2026	2027	2026	2027	2027	2027	2027	2027	2025	2026	2025	2025	2025
3830403773425	383040	3773425	0.000249107	9.7703E-05	3.23563E-05	3.16897E-05	7.3585E-05	7.34715E-05	9.66811E-05	9.66187E-05	0.000103558	0.000101075	4.0298E-06	4.0298E-06	0.000109135	4.0298E-06	4.86038E-05	4.70815E-05	2.84355E-05	0.000123412	9.38062E-05
3830503773425	383050	3773425	0.000261008	0.00010237	3.39022E-05	3.32037E-05	7.71006E-05	7.69816E-05	0.0001013	0.000101235	0.000108505	0.000105904	4.22232E-06	4.22232E-06	0.000114349	4.22232E-06	5.08946E-05	4.93005E-05	2.91732E-05	0.000126614	9.624E-05
3830603773425	383060	3773425	0.000273853	0.00010741	3.55705E-05	3.48376E-05	8.08947E-05	8.07699E-05	0.000106285	0.000106216	0.000113845	0.000111116	4.4301E-06	4.4301E-06	0.000119976	4.4301E-06	5.33648E-05	5.16933E-05	2.99676E-05	0.000130061	9.88605E-05
3830703773425	383070	3773425	0.000289634	0.0001136	3.76203E-05	3.68452E-05	8.55565E-05	8.54244E-05	0.00011241	0.000112337	0.000120405	0.000117519	4.6854E-06	4.6854E-06	0.00012689	4.6854E-06	5.63875E-05	5.46214E-05	3.09724E-05	0.000134422	0.000102175
3830803773425	383080	3773425	0.000307822	0.00012073	3.99828E-05	3.9159E-05	9.09293E-05	9.0789E-05	0.000119469	0.000119392	0.000127966	0.000124899	4.97964E-06	4.97964E-06	0.000134858	4.97964E-06	5.98623E-05	5.79873E-05	3.2122E-05	0.000139412	0.000105968
3830903773425	383090	3773425	0.00032858	0.00012887	4.2679E-05	4.17997E-05	9.70609E-05	9.69111E-05	0.000127525	0.000127443	0.000136596	0.000133321	5.31543E-06	5.31543E-06	0.000143952	5.31543E-06	6.38143E-05	6.18155E-05	3.34052E-05	0.000144981	0.000110201
3831003773425	383100	3773425	0.000360753	0.00014149	4.6858E-05	4.58926E-05	0.000106565	0.0001064	0.000140012	0.000139922	0.000149971	0.000146376	5.8359E-06	5.8359E-06	0.000158048	5.8359E-06	6.98992E-05	6.77098E-05	3.54578E-05	0.000153889	0.000116972
3831103773425	383110	3773425	0.00039864	0.00015635	5.1779E-05	5.07122E-05	0.000117756	0.000117575	0.000154716	0.000154616	0.00016572	0.000161748	6.44878E-06	6.44878E-06	0.000174646	6.44878E-06	7.70478E-05	7.46345E-05	3.78227E-05	0.000164153	0.000124774
3831203773425	383120	3773425	0.000443307	0.00017387	5.75808E-05	5.63945E-05	0.000130951	0.000130749	0.000172052	0.000171941	0.000184289	0.000179872	7.17137E-06	7.17137E-06	0.000194215	7.17137E-06	8.54648E-05	8.27879E-05	4.05429E-05	0.000175959	0.000133748
3831303773425	383130	3773425	0.000496364	0.00019468	6.44723E-05	6.3144E-05	0.000146623	0.000146397	0.000192644	0.00019252	0.000206346	0.0002014	8.02966E-06	8.02966E-06	0.000217459	8.02966E-06	9.5446E-05	9.24565E-05	4.36546E-05	0.000189464	0.000144013
3831403773425	383140	3773425	0.000561304	0.00022015	7.29073E-05	7.14052E-05	0.000165806	0.000165551	0.000217848	0.000217707	0.000233342	0.000227749	9.0802E-06	9.0802E-06	0.0002459	9.0802E-06	0.000107628	0.000104257	4.7237E-05	0.000205012	0.000155831
3831503773425	383150	3773425	0.000630393	0.00024725	8.18813E-05	8.01943E-05	0.000186215	0.000185928	0.000244662	0.000244504	0.000262064	0.000255782	1.01979E-05	1.01979E-05	0.000276178	1.01979E-05	0.000120496	0.000116722	5.06339E-05	0.000219755	0.000167037
3831603773425	383160	3773425	0.000713944	0.00028002	9.27337E-05	9.0823E-05	0.000210896	0.00021057	0.000277089	0.00027691	0.000296797	0.000289683	1.15495E-05	1.15495E-05	0.000312782	1.15495E-05	0.000135961	0.000131703	5.4377E-05	0.000236	0.000179385
3831703773425	383170	3773425	0.000807339	0.00031665	0.000104865	0.000102704	0.000238484	0.000238116	0.000313337	0.000313135	0.000335623	0.000327578	1.30603E-05	1.30603E-05	0.000353699	1.30603E-05	0.000153091	0.000148296	5.80432E-05	0.000251912	0.00019148
3831803773425	383180	3773425	0.00090456	0.00035478	0.000117493	0.000115072	0.000267203	0.0002667	0.000351069	0.000350843	0.000376039	0.000367026	1.4633E-05	1.4633E-05	0.000396292	1.4633E-05	0.000170722	0.000165374	6.13586E-05	0.000266301	0.000202417
3831903773425	383190	3773425	0.001021084	0.00040048	0.000132628	0.000129895	0.000301623	0.000301158	0.000396293	0.000396038	0.00042448	0.000414305	1.6518E-05	1.6518E-05	0.000447341	1.6518E-05	0.000191671	0.000185667	6.49184E-05	0.00028175	0.00021416
3832003773425	383200	3773425	0.00119591	0.00046905	0.000155336	0.000152135	0.000353266	0.000352721	0.000464145	0.000463846	0.000497158	0.000485241	1.93462E-05	1.93462E-05	0.000523933	1.93462E-05	0.000222877	0.000215896	6.96437E-05	0.000302258	0.000229749
3832103773425	383210	3773425	0.0014352	0.00056291	0.000186417	0.000182576	0.000423951	0.000423297	0.000557016	0.000556657	0.000596634	0.000582333	2.32172E-05	2.32172E-05	0.000628767	2.32172E-05	0.000265073	0.000256771	7.48759E-05	0.000324967	0.000247009
3832203773425	383220	3773425	0.001799878	0.00070594	0.000233785	0.000228968	0.000531675	0.000530855	0.000698552	0.000698101	0.000748236	0.000730301	2.91166E-05	2.91166E-05	0.000788534	2.91166E-05	0.000328649	0.000318355	8.08459E-05	0.000350877	0.000266704
3832303773425	383230	3773425	0.002482259	0.00097358	0.000322419	0.000315776	0.000733247	0.000732116	0.000963391	0.00096277	0.001031912	0.001007178	4.01554E-05	4.01554E-05	0.001087489	4.01554E-05	0.000446253	0.000432276	8.8013E-05	0.000381983	0.000290348
3832403773425	383240	3773425	0.003760094	0.00147476	0.000488396	0.000478333	0.001110714	0.001109	0.001459332	0.001458391	0.001563127	0.00152566	6.08269E-05	6.08269E-05	0.001647314	6.08269E-05	0.000662599	0.000641845	9.54472E-05	0.000414248	0.000314872
3835703773425	383570	3773425	0.005600858	0.00219674	0.000727491	0.000712502	0.001654466	0.001651914	0.002173752	0.00217235	0.00232836	0.002272551	9.06049E-05	9.06049E-05	0.002453761	9.06049E-05	0.001551532	0.001502935	0.002715266	0.011784447	0.008957436
3835803773425	383580	3773425	0.004373646	0.00171541	0.00056809	0.000556385	0.001291954	0.00128996	0.001697458	0.001696363	0.00181819	0.001774609	7.07524E-05	7.07524E-05	0.001916114	7.07524E-05	0.001197314	0.001159812	0.002073308	0.008998304	0.00683967
3835903773425	383590	3773425	0.003071955	0.00120486	0.000399014	0.000390793	0.000907441	0.000906041	0.001192258	0.001191489	0.001277058	0.001246447	4.96949E-05	4.96949E-05	0.001345837	4.96949E-05	0.000864421	0.000837346	0.001486685	0.006452316	0.004904448
3836003773425	383600	3773425	0.002330356	0.000914	0.000302688	0.000296452	0.000688376	0.000687314	0.000904436	0.000903852	0.000968764	0.000945543	3.76981E-05	3.76981E-05	0.001020939	3.76981E-05	0.000667112	0.000646217	0.00113884	0.004942644	0.003756937
3836103773425	383610	3773425	0.001825486	0.00071598	0.000237111	0.000232226	0.00053924	0.000538408	0.00070849	0.000708033	0.000758882	0.000740692	2.95308E-05	2.95308E-05	0.000799753	2.95308E-05	0.000529465	0.000512881	0.00089711	0.00389352	0.00295949
3836203773425	383620	3773425	0.001491077	0.00058482	0.000193675	0.000189684	0.000440457	0.000439777	0.000578703	0.000578329	0.000619863	0.000605005	2.41211E-05	2.41211E-05	0.000653247	2.41211E-05	0.000435097	0.000421469	0.000731514	0.003174824	0.002413205
3836303773425	383630	3773425	0.001249775	0.00049018	0.000162332	0.000158988	0.000369177	0.000368608	0.000485051	0.000484738	0.00051955	0.000507097	2.02176E-05	2.02176E-05	0.000547532	2.02176E-05	0.000365555	0.000354105	0.00060996	0.002647271	0.002012208
3836403773425	383640	3773425	0.001063443	0.0004171	0.00013813	0.000135284	0.000314136	0.000313651	0.000412734	0.000412467	0.000442089	0.000431492	1.72033E-05	1.72033E-05	0.000465899	1.72033E-05	0.000310981	0.00030124	0.000514948	0.002234909	0.001698769
3836503773425	383650	3773425	0.000921599	0.00036146	0.000119706	0.000117239	0.000272236	0.000271816	0.00035768	0.00035745	0.000383123	0.000373939	1.49087E-05	1.49087E-05	0.000403757	1.49087E-05	0.000269052	0.000260625	0.000442233	0.001919323	0.00145889
3836603773425	383660	3773425	0.000808812	0.00031723	0.000105056	0.000102891	0.000238919	0.000238551	0.000313909	0.000313706	0.000336235	0.000328176	1.30841E-05	1.30841E-05	0.000354344	1.30841E-05	0.000235436	0.000228062	0.000384197	0.001667441	0.001267433
3836703773425	383670	3773425	0.00071822	0.0002817	9.3289E-05	9.13669E-05	0.000212159	0.000211831	0.000278749	0.000278569	0.000298575	0.000291418	1.16186E-05	1.16186E-05	0.000314655	1.16186E-05	0.000208307	0.000201783	0.000337573	0.00146509	0.001113625
3836803773425	383680	3773425	0.000644316	0.00025271	8.36897E-05	8.19654E-05	0.000190328	0.000190034	0.000250066	0.000249904	0.000267852	0.000261431	1.04231E-05	1.04231E-05	0.000282277	1.04231E-05	0.00018612	0.000180291	0.000299621	0.001300377	0.000988425
3836903773425	383690	3773425	0.000582079	0.0002283	7.56058E-05	7.40481E-05	0.000171943	0.000171678	0.000225911	0.000225765	0.000241979	0.000236179	9.41628E-06	9.41628E-06	0.000255011	9.41628E-06	0.000167419	0.000162175	0.000267798	0.001162262	0.000883443
3837003773425	383700	3773425	0.000529975	0.00020786	6.8838E-05	6.74197E-05	0.000156552	0.00015631	0.000205689	0.000205556	0.000220318	0.000215037	8.57338E-06	8.57338E-06	0.000232184	8.57338E-06	0.000151758	0.000147005	0.000241284	0.001047189	0.000795975
3837103773425	383710	3773425	0.000484813	0.00019015	6.2972E-05	6.16746E-05	0.000143211	0.00014299	0.000188161	0.00018804	0.000201544	0.000196713	7.84281E-06	7.84281E-06	0.000212399	7.84281E-06	0.000138205	0.000133876	0.000218445	0.000948067	0.000720632
3837203773425	383720	3773425	0.000445714	0.00017482	5.78935E-05	5.67007E-05	0.000131662	0.000131459	0.000172986	0.000172875	0.00018529	0.000180849	7.21031E-06	7.21031E-06	0.00019526	7.21031E-06	0.00012648	0.000122519	0.000198783	0.000862734	0.00065577
3837303773425	383730	3773425	0.000412292	0.00016171	5.35523E-05	5.2449E-05	0.000121789	0.000121601	0.000160015	0.000159912	0.000171396	0.000167288	6.66964E-06	6.66964E-06	0.000180627	6.66964E-06	0.000116458	0.00011281	0.000182055	0.000790131	0.000600584
3837403773425	383740	3773425	0.00038708	0.00015182	5.02775E-05	4.92416E-05	0.000114341	0.000114165	0.00015023	0.000150133	0.000160915	0.000157058	6.26178E-06	6.26178E-06	0.000169581	6.26178E-06	0.000108872	0.000105461	0.000169427	0.000735325	0.000558925
3837503773425	383750	3773425	0.000364535	0.00014298	4.73492E-05	4.63736E-05	0.000107682	0.000107516	0.00014148	0.000141389	0.000151543	0.00014791	5.89707E-06	5.89707E-06	0.000159704	5.89707E-06	0.000102096	9.88982E-05	0.000158191	0.000686559	0.000521858
3837603773425	383760	3773425	0.000346957	0.00013608	4.5066E-05	4.41375E-05	0.000102489	0.000102331	0.000134658	0.000134571	0.000144235	0.000140778	5.61272E-06	5.61272E-06	0.000152003	5.61272E-06	9.6795E-05	9.37632E-05	0.000149417	0.00064848	0.000492914
3837703773425	383770	3773425	0.00033378	0.00013091	4.33545E-05	4.24612E-05	9.85971E-05	9.8445E-05	0.000129544	0.00012946	0.000138758	0.000135432	5.39956E-06	5.39956E-06	0.000146231	5.39956E-06	9.27857E-05	8.98795E-05	0.000142788	0.000619711	0.000471047
3837803773425	383780	3773425	0.000321484	0.00012609	4.17573E-05	4.0897E-05	9.49648E-05	9.48183E-05	0.000124771	0.000124691	0.000133646	0.000130442	5.20064E-06	5.20064E-06	0.000140844	5.20064E-06	8.9049E-05	8.62598E-05	0.000136624	0.000592957	0.00045071
3837903773425	383790	3773425	0.000316742	0.00012423	4.11413E-05	4.02937E-05	9.35639E-05	9.34196E-05	0.000122931	0.000122851	0.000131674	0.000128518	5.12392E-06	5.12392E-06	0.000138766	5.12392E-06	8.74632E-05	8.47237E-05	0.000133947	0.000581337	0.000441878
3838003773425	383800	3773425	0.000313499	0.00012296	4.07202E-05	3.98812E-05	9.26061E-05	9.24632E-05	0.000121672	0.000121594	0.000130326	0.000127202	5.07147E-06	5.07147E-06	0.000137345	5.07147E-06	8.62864E-05	8.35837E-05	0.000131932	0.000572596	0.000435234
3838103773425	383810	3773425	0.000308523	0.00012101	4.00738E-05	3.92482E-05	9.11362E-05	9.09956E-05	0.000119741	0.000119664	0.000128258	0.000125183	4.99097E-06	4.99097E-06	0.000135165	4.99097E-06	8.46324E-05	8.19816E-05	0.000129158	0.000560554	0.000426081
3838203773425	383820	3773425	0.000299397	0.00011743	3.88885E-05	3.80873E-05	8.84405E-05	8.83041E-05	0.000116199	0.000116124	0.000124464	0.000121481	4.84334E-06	4.84334E-06	0.000131167	4.84334E-06	8.18465E-05	7.92829E-05	0.000124582	0.000540694	0.000410985
3838303773425	383830	3773425	0.000290864	0.00011408	3.77802E-05	3.70018E-05	8.59199E-05	8.57874E-05	0.000112888	0.000112815	0.000120917	0.000118018	4.70531E-06	4.70531E-06	0.000127429	4.70531E-06	7.92489E-05	7.67667E-05	0.00012033	0.000522239	0.000396957
3838403773425	383840	3773425	0.000280005	0.00010982	3.63697E-05	3.56203E-05	8.27122E-05	8.25846E-05	0.000108673	0.000108603	0.000116402	0.000113612	4.52964E-06	4.52964E-06	0.000122671	4.52964E-06	7.60253E-05	7.36441E-05	0.000115084	0.000499472	0.000379652
3838503773425	383850	3773425	0.000269092	0.00010554	3.49522E-05	3.4232E-05	7.94885E-05	7.93658E-05	0.000104437	0.00010437	0.000111866	0.000109184	4.35309E-06	4.35309E-06	0.00011789	4.35309E-06	7.28071E-05	7.05266E-05	0.000109874	0.000476862	0.000362466
3838603773425	383860	3773425	0.000258008	0.00010119	3.35125E-05	3.2822E-05	7.62144E-05	7.60968E-05	0.000100136	0.000100071	0.000107258	0.000104687	4.17379E-06	4.17379E-06	0.000113035	4.17379E-06	6.95655E-05	6.73866E-05	0.000104642	0.000454154	0.000345205
3838703773425	383870	3773425	0.000244715	9.5981E-05	3.17858E-05	3.11309E-05	7.22876E-05	7.2176E-05	9.49764E-05	9.49151E-05	0.000101732	9.92932E-05	3.95875E-06	3.95875E-06	0.000107211	3.95875E-06	6.57517E-05	6.36922E-05	9.8525E-05	0.000427605	0.000325026
3838803773425	383880	3773425	0.000232517	9.1197E-05	3.02015E-05	2.95792E-05	6.86845E-05	6.85785E-05	9.02424E-05	9.01842E-05	9.66609E-05	9.4344E-05	3.76143E-06	3.76143E-06	0.000101867	3.76143E-06	6.22679E-05	6.03176E-05	9.29601E-05	0.000403453	0.000306668
3838903773425	383890	3773425	0.000221119	8.6726E-05	2.8721E-05	2.81292E-05	6.53175E-05	6.52167E-05	8.58187E-05	8.57633E-05	9.19225E-05	8.97192E-05	3.57704E-06	3.57704E-06	9.68733E-05	3.57704E-06	5.90282E-05	5.71793E-05	8.78048E-05	0.000381079	0.000289661
3839003773425	383900	3773425	0.000210556	8.2583E-05	2.7349E-05	2.67855E-05	6.21973E-05	6.21013E-05	8.17191E-05	8.16664E-05	8.75314E-05	8.54333E-05	3.40616E-06	3.40616E-06	9.22456E-05	3.40616E-06	5.60377E-05	5.42825E-05	8.30682E-05	0.000360522	0.000274035
3839103773425	383910	3773425	0.000200883	7.8789E-05	2.60925E-05	2.55549E-05	5.93398E-05	5.92482E-05	7.79647E-05	7.79144E-05	8.35099E-05	8.15082E-05	3.24967E-06	3.24967E-06	8.80076E-05	3.24967E-06	5.33074E-05	5.16377E-05	7.87593E-05	0.000341821	0.00025982
3829703773435	382970	3773435	0.000184212	7.2251E-05	2.39272E-05	2.34342E-05	5.44153E-05	5.43314E-05	7.14946E-05	7.14485E-05	7.65797E-05	7.47441E-05	2.97999E-06	2.97999E-06	8.07041E-05	2.97999E-06	3.59838E-05	3.48567E-05	2.39817E-05	0.000104082	7.91138E-05
3829803773435	382980	3773435	0.000194074	7.6119E-05	2.52082E-05	2.46888E-05	5.73286E-05	5.72401E-05	7.53223E-05	7.52737E-05	8.06796E-05	7.87457E-05	3.13953E-06	3.13953E-06	8.50248E-05	3.13953E-06	3.78961E-05	3.67091E-05	2.48281E-05	0.000107756	8.19059E-05
3829903773435	382990	3773435	0.000203344	7.9754E-05	2.64122E-05	2.5868E-05	6.00668E-05	5.99741E-05	7.89199E-05	7.88689E-05	8.4533E-05	8.25068E-05	3.28949E-06	3.28949E-06	8.90858E-05	3.28949E-06	3.96917E-05	3.84485E-05	2.5541E-05	0.00011085	8.42576E-05
3830003773435	383000	3773435	0.000210664	8.2625E-05	2.7363E-05	2.67992E-05	6.22291E-05	6.21331E-05	8.1761E-05	8.17082E-05	8.75762E-05	8.5477E-05	3.40791E-06	3.40791E-06	9.22929E-05	3.40791E-06	4.11053E-05	3.98178E-05	2.59529E-05	0.000112637	8.56164E-05
3830103773435	383010	3773435	0.000218703	8.5778E-05	2.84072E-05	2.78219E-05	6.46038E-05	6.45041E-05	8.48809E-05	8.48262E-05	9.09181E-05	8.87388E-05	3.53795E-06	3.53795E-06	9.58147E-05	3.53795E-06	4.26588E-05	4.13227E-05	2.64123E-05	0.000114631	8.71319E-05
3830203773435	383020	3773435	0.000227281	8.9143E-05	2.95213E-05	2.89131E-05	6.71376E-05	6.70341E-05	8.82101E-05	8.81532E-05	9.4484E-05	9.22193E-05	3.67671E-06	3.67671E-06	9.95727E-05	3.67671E-06	4.43164E-05	4.29283E-05	2.68966E-05	0.000116733	8.87295E-05
3830303773435	383030	3773435	0.000236604	9.2799E-05	3.07323E-05	3.00991E-05	6.98917E-05	6.97839E-05	9.18286E-05	9.17693E-05	9.83599E-05	9.60022E-05	3.82754E-06	3.82754E-06	0.000103657	3.82754E-06	4.61157E-05	4.46713E-05	2.74329E-05	0.000119061	9.04989E-05
3830403773435	383040	3773435	0.000247014	9.6882E-05	3.20845E-05	3.14234E-05	7.29668E-05	7.28542E-05	9.58689E-05	9.5807E-05	0.000102688	0.000100226	3.99594E-06	3.99594E-06	0.000108218	3.99594E-06	4.81213E-05	4.6614E-05	2.80575E-05	0.000121772	9.25594E-05
3830503773435	383050	3773435	0.000259221	0.00010167	3.367E-05	3.29763E-05	7.65726E-05	7.64544E-05	0.000100606	0.000100541	0.000107762	0.000105179	4.19341E-06	4.19341E-06	0.000113566	4.19341E-06	5.04713E-05	4.88904E-05	2.88224E-05	0.000125091	9.50828E-05
3830603773435	383060	3773435	0.000272406	0.00010684	3.53827E-05	3.46537E-05	8.04675E-05	8.03434E-05	0.000105724	0.000105656	0.000113243	0.000110529	4.40671E-06	4.40671E-06	0.000119342	4.40671E-06	5.30042E-05	5.1344E-05	2.96394E-05	0.000128637	9.77779E-05
3830703773435	383070	3773435	0.00028852	0.00011316	3.74757E-05	3.67035E-05	8.52274E-05	8.50959E-05	0.000111978	0.000111905	0.000119942	0.000117067	4.66738E-06	4.66738E-06	0.000126402	4.66738E-06	5.60862E-05	5.43294E-05	3.06578E-05	0.000133057	0.000101137
3830803773435	383080	3773435	0.000307113	0.00012045	3.98907E-05	3.90688E-05	9.07197E-05	9.05797E-05	0.000119194	0.000119117	0.000127671	0.000124611	4.96816E-06	4.96816E-06	0.000134548	4.96816E-06	5.96327E-05	5.77649E-05	3.18165E-05	0.000138086	0.00010496
3830903773435	383090	3773435	0.00032823	0.00012874	4.26335E-05	4.17551E-05	9.69574E-05	9.68078E-05	0.000127389	0.000127307	0.00013645	0.000133179	5.30976E-06	5.30976E-06	0.000143799	5.30976E-06	6.3651E-05	6.16573E-05	3.31019E-05	0.000143665	0.0001092
3831003773435	383100	3773435	0.000360026	0.00014121	4.67635E-05	4.58E-05	0.00010635	0.000106186	0.00013973	0.00013964	0.000149668	0.000146081	5.82413E-06	5.82413E-06	0.000157729	5.82413E-06	6.96642E-05	6.74821E-05	3.50866E-05	0.000152278	0.000115748
3831103773435	383110	3773435	0.000397382	0.00015586	5.16157E-05	5.05522E-05	0.000117385	0.000117204	0.000154228	0.000154129	0.000165198	0.000161238	6.42844E-06	6.42844E-06	0.000174095	6.42844E-06	7.67124E-05	7.43096E-05	3.73701E-05	0.000162189	0.000123281
3831203773435	383120	3773435	0.000441035	0.00017298	5.72857E-05	5.61054E-05	0.00013028	0.000130078	0.00017117	0.00017106	0.000183345	0.00017895	7.13461E-06	7.13461E-06	0.000193219	7.13461E-06	8.49392E-05	8.22787E-05	3.99658E-05	0.000173454	0.000131844
3831303773435	383130	3773435	0.000492493	0.00019316	6.39695E-05	6.26515E-05	0.00014548	0.000145255	0.000191142	0.000191018	0.000204737	0.000199829	7.96704E-06	7.96704E-06	0.000215763	7.96704E-06	9.46262E-05	9.16623E-05	4.29214E-05	0.000186282	0.000141594
3831403773435	383140	3773435	0.000554738	0.00021758	7.20545E-05	7.05699E-05	0.000163867	0.000163614	0.0002153	0.000215161	0.000230613	0.000225085	8.97398E-06	8.97398E-06	0.000243033	8.97398E-06	0.000106312	0.000102982	4.63047E-05	0.000200965	0.000152755
3831503773435	383150	3773435	0.000621016	0.00024357	8.06633E-05	7.90014E-05	0.000183445	0.000183162	0.000241023	0.000240867	0.000258166	0.000251978	1.00462E-05	1.00462E-05	0.0027207	1.00462E-05	0.000118675	0.000114958	4.95454E-05	0.0021503	0.000163446
3831603773435	383160	3773435	0.000699824	0.00027448	9.08997E-05	8.90268E-05	0.000206725	0.000206406	0.000271609	0.000271434	0.000290927	0.000283954	1.1321E-05	1.1321E-05	0.000306596	1.1321E-05	0.000133297	0.000129122	5.31066E-05	0.000230461	0.000175175
3831703773435	383170	3773435	0.000787022	0.00030868	0.000102226	0.000100119	0.000232482	0.000232124	0.000305451	0.000305254	0.000327177	0.000319334	1.27316E-05	1.27316E-05	0.000344798	1.27316E-05	0.000149358	0.00014468	5.66129E-05	0.000245704	0.000186761

			KMMass Grading / Excavation	KMDrainage / Utilities Trenching	KMFoundations / Concrete Pads	KMBuilding / Structure Construction	KMAsphalt Paving	KMArchitectural Coating	KMLandscaping or Other Finishing	KMWaterside Construction (Piles)	EWNDemolition	EWNSite Grubbing / Prep	EWNDrainage / Utilities Trenching	EWNDrainage / Utilities Trenching	EWNDrainage / Utilities Trenching	EWNFoundations / Concrete Pads	EWNBuilding / Structure Construction	EWNAsphalt Paving	EWNLandscaping or Other Finishing	EWNWaterside Construction (Piles)	ISDemolition
Unique Identifier	X (UTM)	Y (UTM)	2026	2026	2026	2026	2026	2026	2026	2026	2027	2027	2027	2028	2029	2029	2029	2029	2029	2029	2027
3830403773425	383040	3773425	9.28354E-05	3.3338E-05	1.76423E-05	6.05953E-05	1.94668E-06	1.94668E-06	6.25419E-05	1.94668E-06	0.000235073	1.28118E-05	3.00844E-05	2.95035E-05	2.8893E-05	2.50267E-05	5.43441E-05	3.86629E-06	5.62772E-05	3.86629E-06	1.62972E-05
3830503773425	383050	3773425	9.5244E-05	3.42029E-05	1.81001E-05	6.21674E-05	1.99719E-06	1.99719E-06	6.41646E-05	1.99719E-06	0.000246512	1.34352E-05	3.15484E-05	3.09392E-05	3.0299E-05	2.62446E-05	5.69886E-05	4.05443E-06	5.90158E-05	4.05443E-06	1.66437E-05
3830603773425	383060	3773425	9.78374E-05	3.51342E-05	1.85929E-05	6.38601E-05	2.05157E-06	2.05157E-06	6.59117E-05	2.05157E-06	0.000258863	1.41083E-05	3.3129E-05	3.24893E-05	3.18171E-05	2.75595E-05	5.98438E-05	4.25756E-06	6.19726E-05	4.25756E-06	1.70168E-05
3830703773425	383070	3773425	0.000101118	3.63123E-05	1.92163E-05	6.60013E-05	2.12036E-06	2.12036E-06	6.81217E-05	2.12036E-06	0.000273946	1.49304E-05	3.50595E-05	3.43824E-05	3.3671E-05	2.91654E-05	6.33309E-05	4.50565E-06	6.55837E-05	4.50565E-06	1.75086E-05
3830803773425	383080	3773425	0.000104871	3.76601E-05	1.99296E-05	6.84512E-05	2.19906E-06	2.19906E-06	7.06502E-05	2.19906E-06	0.000291305	1.58765E-05	3.7281E-05	3.6561E-05	3.58045E-05	3.10134E-05	6.73437E-05	4.79114E-06	6.97393E-05	4.79114E-06	1.80745E-05
3830903773425	383090	3773425	0.00010906	3.91645E-05	2.07257E-05	7.11856E-05	2.28691E-06	2.28691E-06	7.34725E-05	2.28691E-06	0.000311067	1.69535E-05	3.98101E-05	3.90413E-05	3.82335E-05	3.31174E-05	7.19124E-05	5.11618E-06	7.44705E-05	5.11618E-06	1.87102E-05
3831003773425	383100	3773425	0.000115762	4.1571E-05	2.19992E-05	7.55596E-05	2.42743E-06	2.42743E-06	7.7987E-05	2.42743E-06	0.000341465	1.86103E-05	4.37004E-05	4.28565E-05	4.19697E-05	3.63536E-05	7.89397E-05	5.61613E-06	8.17478E-05	5.61613E-06	1.97805E-05
3831103773425	383110	3773425	0.000123483	4.43436E-05	2.34665E-05	8.05992E-05	2.58933E-06	2.58933E-06	8.31885E-05	2.58933E-06	0.000377222	2.05591E-05	4.82766E-05	4.73443E-05	4.63647E-05	4.01605E-05	8.72061E-05	6.20424E-06	9.03082E-05	6.20424E-06	2.10143E-05
3831203773425	383120	3773425	0.000132363	4.75328E-05	2.51542E-05	8.63959E-05	2.77555E-06	2.77555E-06	8.91714E-05	2.77555E-06	0.000419373	2.28564E-05	5.3671E-05	5.26346E-05	5.15455E-05	4.4648E-05	9.69505E-05	6.89751E-06	0.000100399	6.89751E-06	2.24241E-05
3831303773425	383130	3773425	0.000142522	5.1181E-05	2.70848E-05	9.30269E-05	2.98858E-06	2.98858E-06	9.60155E-05	2.98858E-06	0.000469418	2.55839E-05	6.00758E-05	5.89157E-05	5.76966E-05	4.9976E-05	0.00010852	7.72061E-06	0.00011238	7.72061E-06	2.40099E-05
3831403773425	383140	3773425	0.000154218	5.53811E-05	2.93075E-05	0.000100661	3.23383E-06	3.23383E-06	0.000103895	3.23383E-06	0.000530588	2.89178E-05	6.79043E-05	6.6593E-05	6.52152E-05	5.64885E-05	0.000122661	8.72669E-06	0.000127025	8.72669E-06	2.57998E-05
3831503773425	383150	3773425	0.000165308	5.93636E-05	3.1415E-05	0.0001079	3.46638E-06	3.46638E-06	0.000111366	3.46638E-06	0.000595419	3.24511E-05	7.62013E-05	7.47298E-05	7.31835E-05	6.33906E-05	0.000137649	9.79297E-06	0.000142545	9.79297E-06	2.74485E-05
3831603773425	383160	3773425	0.000177529	6.37521E-05	3.37374E-05	0.000115876	3.72264E-06	3.72264E-06	0.000119599	3.72264E-06	0.000673534	3.67085E-05	8.61984E-05	8.45338E-05	8.27848E-05	7.1707E-05	0.000155707	1.10777E-05	0.000161246	1.10777E-05	2.92327E-05
3831703773425	383170	3773425	0.000189498	6.80504E-05	3.6012E-05	0.000123689	3.97362E-06	3.97362E-06	0.000127662	3.97362E-06	0.000760363	4.14407E-05	9.73107E-05	9.54315E-05	9.34569E-05	8.09511E-05	0.000175781	1.25058E-05	0.000182033	1.25058E-05	3.09499E-05
3831803773425	383180	3773425	0.000200322	7.19374E-05	3.8069E-05	0.000130754	4.20059E-06	4.20059E-06	0.000134954	4.20059E-06	0.000850009	4.63266E-05	0.000108784	0.000106683	0.000104475	9.04952E-05	0.000196505	1.39803E-05	0.000203495	1.39803E-05	3.24939E-05
3831903773425	383190	3773425	0.000211944	7.61109E-05	4.02776E-05	0.000138339	4.4443E-06	4.4443E-06	0.000142784	4.4443E-06	0.000956753	5.21443E-05	0.000122445	0.00012008	0.000117595	0.00010186	0.000221182	1.57359E-05	0.00022905	1.57359E-05	3.4144E-05
3832003773425	383200	3773425	0.000227371	8.16509E-05	4.32093E-05	0.000148409	4.76779E-06	4.76779E-06	0.000153177	4.76779E-06	0.001116069	6.08272E-05	0.000142834	0.000140075	0.000137177	0.000118821	0.000258013	1.83562E-05	0.000267191	1.83562E-05	3.62971E-05
3832103773425	383210	3773425	0.000244453	8.77852E-05	4.64556E-05	0.000159559	5.12598E-06	5.12598E-06	0.000164685	5.12598E-06	0.001332176	7.26053E-05	0.000170491	0.000167199	0.000163739	0.000141828	0.000307972	2.19106E-05	0.000318927	2.19106E-05	3.86403E-05
3832203773425	383220	3773425	0.000263944	9.47844E-05	5.01596E-05	0.000172281	5.53469E-06	5.53469E-06	0.000177815	5.53469E-06	0.00165874	9.04035E-05	0.000212284	0.000208185	0.000203877	0.000176596	0.000383467	2.72816E-05	0.000397108	2.72816E-05	4.12587E-05
3832303773425	383230	3773425	0.000287343	0.000103187	5.46063E-05	0.000187554	6.02535E-06	6.02535E-06	0.000193579	6.02535E-06	0.002265368	0.000123466	0.00028992	0.000284322	0.000278439	0.00024118	0.000523707	3.7259E-05	0.000542337	3.7259E-05	4.42878E-05
3832403773425	383240	3773425	0.000311614	0.000111903	5.92187E-05	0.000203396	6.53429E-06	6.53429E-06	0.00020993	6.53429E-06	0.003385626	0.000184521	0.00043329	0.000424923	0.000416131	0.000360447	0.000782688	5.56841E-05	0.00081053	5.56841E-05	4.73338E-05
3832503773425	383250	3773425	0.000337343	0.000121103	6.41684644	0.000220369	7.07586165	0.000185886	0.000185886	0.005972052	0.000185886	0.006708756	0.000365636	0.000858582	0.000842002	0.00082458	0.00071424	0.001550929	0.00011034	0.001606099	0.00011034	0.001257462
3832603773425	383260	3773425	0.000364339	0.000130812	6.93183403	0.000238369	7.64205052	0.000200178	0.000200178	0.006450107	0.000200178	0.007248109	0.000394933	0.000927254	0.000910323	0.000891424	0.000771424	0.001675419	0.00011923	0.001735307	0.00011923	0.001358262
3832703773425	383270	3773425	0.000391309	0.000140552	7.44491264	0.000255969	8.20969799	0.000215178	0.000215178	0.006931138	0.000215178	0.007788963	0.000424532	0.000996863	0.000978645	0.000958391	0.000829424	0.001801759	0.00012815	0.001865516	0.00012815	0.001459419
3832803773425	383280	3773425	0.000418278	0.000150292	7.95478125	0.000273541	8.77333593	0.000230169	0.000230169	0.007412169	0.000230169	0.008329817	0.000454131	0.001066802	0.001047356	0.001025737	0.000887077	0.001927099	0.00013707	0.001995724	0.00013707	0.001560576
3832903773425	383290	3773425	0.000445248	0.000160033	8.46772986	0.000291113	9.33697387	0.000245161	0.000245161	0.007893199	0.000245161	0.008870671	0.000483839	0.001136741	0.001115968	0.001093084	0.000944729	0.002053139	0.00014598	0.002126148	0.00014598	0.001661733
3833003773425	383300	3773425	0.000472217	0.000169773	8.97675847	0.000308685	9.90061975	0.000260152	0.000260152	0.008374227	0.000260152	0.009411524	0.000513547	0.001206679	0.001184579	0.001160431	0.001002382	0.002179179	0.00015489	0.002256572	0.00015489	0.001762891
3833103773425	383310	3773425	0.000499187	0.000179513	9.48578708	0.000326257	10.4642679	0.000275144	0.000275144	0.008855255	0.000275144	0.009952378	0.000543255	0.001276617	0.001253191	0.001227778	0.001059835	0.002305219	0.00016379	0.002386995	0.00016379	0.001864048
3833203773425	383320	3773425	0.000526157	0.000189253	9.99481569	0.000343829	11.0278243	0.000290135	0.000290135	0.009336283	0.000290135	0.010493232	0.000572963	0.001346555	0.001321965	0.001295125	0.001117288	0.002431259	0.00017271	0.002517418	0.00017271	0.001965205
3833303773425	383330	3773425	0.000553126	0.000198993	10.5038457	0.000361401	11.5913806	0.000305127	0.000305127	0.009817311	0.000305127	0.011034086	0.000602671	0.001416493	0.001390739	0.001362472	0.001174741	0.002557299	0.00018164	0.002647841	0.00018164	0.002066362
3833403773425	383340	3773425	0.000580096	0.000208733	11.0128814	0.000378973	12.1549369	0.000320118	0.000320118	0.010298339	0.000320118	0.011574941	0.000632379	0.001486431	0.001459513	0.001429819	0.001232193	0.002683339	0.00019056	0.002778264	0.00019056	0.002167519
3833503773425	383350	3773425	0.000607066	0.000218473	11.5219191	0.000396545	12.7184932	0.000335109	0.000335109	0.010779367	0.000335109	0.012115797	0.000662088	0.001556268	0.001528287	0.001497166	0.001289645	0.002809379	0.00019948	0.002908687	0.00019948	0.002268676
3833603773425	383360	3773435	8.58127E-05	2.91087E-05	1.54042E-05	5.29081E-05	1.69973E-06	1.69973E-06	5.46079E-05	1.69973E-06	0.000181613	9.89812E-06	2.32427E-05	2.27938E-05	2.23222E-05	1.93352E-05	4.19852E-05	2.98702E-06	4.34787E-05	2.98702E-06	1.46345E-05
3829903773435	382990	3773435	8.33856E-05	2.99445E-05	1.58465E-05	5.44272E-05	1.74853E-06	1.74853E-06	5.61758E-05	1.74853E-06	0.000190502	1.03826E-05	2.43803E-05	2.39095E-05	2.34148E-05	2.02816E-05	4.40403E-05	3.13323E-06	4.56069E-05	3.13323E-06	1.50048E-05
3830003773435	383000	3773435	8.47303E-05	3.04274E-05	1.61021E-05	5.53049E-05	1.77673E-06	1.77673E-06	5.70817E-05	1.77673E-06	0.000197569	1.07678E-05	2.52848E-05	2.47965E-05	2.42835E-05	2.1034E-05	4.56741E-05	3.24946E-06	4.72988E-05	3.24946E-06	1.51878E-05
3830103773435	383010	3773435	8.62302E-05	3.0966E-05	1.63871E-05	5.62839E-05	1.80818E-06	1.80818E-06	5.80921E-05	1.80818E-06	0.000205334	1.11909E-05	2.62784E-05	2.5771E-05	2.52378E-05	2.18606E-05	4.7469E-05	3.37716E-06	4.91575E-05	3.37716E-06	1.53932E-05
3830203773435	383020	3773435	8.78113E-05	3.15338E-05	1.66876E-05	5.73159E-05	1.84133E-06	1.84133E-06	5.91573E-05	1.84133E-06	0.000213626	1.16429E-05	2.73397E-05	2.68117E-05	2.6257E-05	2.27434E-05	4.9386E-05	3.51355E-06	5.11428E-05	3.51355E-06	1.56084E-05
3830303773435	383030	3773435	8.95623E-05	3.21626E-05	1.70203E-05	5.84589E-05	1.87805E-06	1.87805E-06	6.03369E-05	1.87805E-06	0.000222623	1.21332E-05	2.84911E-05	2.79409E-05	2.73628E-05	2.37013E-05	5.14659E-05	3.66152E-06	5.32966E-05	3.66152E-06	1.58487E-05
3830403773435	383040	3773435	9.16015E-05	3.28949E-05	1.74079E-05	5.97899E-05	1.92081E-06	1.92081E-06	6.17107E-05	1.92081E-06	0.000232645	1.26795E-05	2.97738E-05	2.91988E-05	2.85947E-05	2.47683E-05	5.37829E-05	3.82637E-06	5.56961E-05	3.82637E-06	1.61352E-05
3830503773435	383050	3773435	9.40988E-05	3.37917E-05	1.78824E-05	6.14199E-05	1.97318E-06	1.97318E-06	6.33931E-05	1.97318E-06	0.0024436	1.3318E-05	3.12731E-05	3.06692E-05	3.00346E-05	2.60155E-05	5.64912E-05	4.01904E-06	5.85007E-05	4.01904E-06	1.65026E-05
3830603773435	383060	3773435	9.6766E-05	3.47495E-05	1.83893E-05	6.31609E-05	2.02911E-06	2.02911E-06	6.519E-05	2.02911E-06	0.000257002	1.40069E-05	3.28909E-05	3.22558E-05	3.15884E-05	2.73614E-05	5.94137E-05	4.22696E-06	6.15271E-05	4.22696E-06	1.68952E-05
3830703773435	383070	3773435	0.000100091	3.59435E-05	1.90211E-05	6.5331E-05	2.09882E-06	2.09882E-06	6.74298E-05	2.09882E-06	0.000272369	1.48445E-05	3.48576E-05	3.41845E-05	3.34772E-05	2.89975E-05	6.29663E-05	4.47971E-06	6.52061E-05	4.47971E-06	1.73996E-05
3830803773435	383080	3773435	0.000103874	3.73019E-05	1.974E-05	6.78001E-05	2.17815E-06	2.17815E-06	6.99783E-05	2.17815E-06	0.000290087	1.58101E-05	3.71251E-05	3.64082E-05	3.56549E-05	3.08838E-05	6.70623E-05	4.77112E-06	6.94478E-05	4.77112E-06	1.79767E-05
3830903773435	383090	3773435	0.00010807	3.8809E-05	2.05376E-05	7.05393E-05	2.26615E-06	2.26615E-06	7.28055E-05	2.26615E-06	0.000310163	1.69043E-05	3.96945E-05	3.89279E-05	3.81225E-05	3.30212E-05	7.17035E-05	5.10132E-06	7.42542E-05	5.10132E-06	1.8618E-05
3831003773435	383100	3773435	0.00011455	4.11359E-05	2.17689E-05	7.47687E-05	2.40202E-06	2.40202E-06	7.71707E-05	2.40202E-06	0.000340193	1.8541E-05	4.35377E-05	4.2697E-05	4.18135E-05	3.62183E-05	7.86459E-05	5.59523E-06	8.14435E-05	5.59523E-06	1.96562E-05
3831103773435	383110	3773435	0.000122005	4.3813E-05	2.31857E-05	7.96347E-05	2.55834E-06	2.55834E-06	8.2193E-05	2.55834E-06	0.000375461	2.04631E-05	4.80512E-05	4.71233E-05	4.61483E-05	3.9973E-05	8.6799E-05	6.17528E-06	8.98866E-05	6.17528E-06	2.08522E-05
3831203773435	383120	3773435	0.000130479	4.68563E-05	2.47962E-05	8.51661E-05	2.73605E-06	2.73605E-06	8.79022E-05	2.73605E-06	0.000416655	2.27082E-05	5.33232E-05	5.22934E-05	5.12114E-05	4.43586E-05	9.63222E-05	6.8528E-06	9.97486E-05	6.8528E-06	2.22019E-05
3831303773435	383130	3773435	0.000140129	5.03214E-05	2.66299E-05	9.14644E-05	2.93839E-06	2.93839E-06	9.44027E-05	2.93839E-06	0.000465222	2.53552E-05	5.95388E-05	5.8389E-05	5.71809E-05	4.95293E-05	0.00010755	7.6516E-06	0.00011137	7.6516E-06	2.37179E-05
3831403773435	383140	3773435	0.000151174	5.4288E-05	2.8729E-05	9.86741E-05	3.17E-06	3.17E-06	0.000101844	3.17E-06	0.000523904	2.85534E-05	6.70489E-05	6.57541E-05	6.43936E-05	5.57768E-05	0.000121116	8.61675E-06	0.000125424	8.61675E-06	2.54197E-05
3831503773435	383150	3773435	0.000161755	5.80874E-05	3.07396E-05	0.00010558	3.39186E-06	3.39186E-06	0.000108972	3.39186E-06	0.000586162	3.19466E-05	7.50166E-05	7.35679E-05	7.20457E-05	6.2405E-05	0.000135509	9.64072E-06	0.000140329	9.64072E-06	2.7007E-05
3831603773435	383160	3773435	0.000173362	6.22557E-05	3.29455E-05	0.000113156	3.63526E-06	3.63526E-06	0.000116791	3.63526E-06	0.000659936	3.59673E-05	8.44581E-05	8.28271E-05	8.11133E-05	7.02593E-05	0.000152564	1.08541E-05	0.000157991	1.08541E-05	2.87158E-05
3831703773435	383170	3773435	0.000184829	6.63735E-05	3.51246E-05	0.000120641	3.87571E-06	3.87571E-06	0.000124516	3.87571E-06	0.000741198	4.03962E-05	9.4858E-05	9.30261E-05	9.11013E-05	7.89107E-05	0.00017135	1.21906E-05	0.000177445	1.21906E-05	3.03757E-05

			ISDrainage / Utilities Trenching	ISDrainage / Utilities Trenching	ISAsphalt Paving	ISAsphalt Paving	SVDemolition	SVSite Grubbing / Prep	SVMass Grading / Excavation	SVMass Grading / Excavation	SVDrainage / Utilities Trenching	SVFoundations / Concrete Pads	SVBuilding / Structure Construction	SVBuilding / Structure Construction	SVAsphalt Paving	SVAsphalt Paving	SVArchitectural Coating	SVArchitectural Coating	SVLandscaping or Other Finishing	SVLandscaping or Other Finishing	MDemolition
Unique Identifier	X (UTM)	Y (UTM)	2027	2028	2027	2028	2027	2027	2027	2028	2028	2028	2028	2029	2028	2029	2028	2029	2028	2029	2027
3830403773425	383040	3773425	6.56228E-06	6.39391E-06	1.6948E-06	1.57878E-06	8.84997E-05	6.36265E-05	4.28988E-05	4.23541E-05	3.00513E-05	9.54651E-06	1.3676E-05	1.31541E-05	1.34462E-06	1.25102E-06	1.34462E-06	1.25102E-06	1.3676E-05	1.31541E-05	2.32986E-05
3830503773425	383050	3773425	6.7018E-06	6.52985E-06	1.73083E-06	1.61235E-06	9.05131E-05	6.5074E-05	4.38747E-05	4.33177E-05	3.07349E-05	9.7637E-06	1.39871E-05	1.34534E-05	1.37521E-06	1.27949E-06	1.37521E-06	1.27949E-06	1.39871E-05	1.34534E-05	2.3921E-05
3830603773425	383060	3773425	6.85202E-06	6.67622E-06	1.76963E-06	1.64849E-06	9.26957E-05	6.66432E-05	4.49327E-05	4.43622E-05	3.14761E-05	9.99914E-06	1.43244E-05	1.37778E-05	1.40837E-06	1.31034E-06	1.40837E-06	1.31034E-06	1.43244E-05	1.37778E-05	2.45887E-05
3830703773425	383070	3773425	7.05006E-06	6.86917E-06	1.82078E-06	1.69613E-06	9.55465E-05	6.86927E-05	4.63146E-05	4.57266E-05	3.24441E-05	1.03067E-05	1.47649E-05	1.42016E-05	1.45168E-06	1.35064E-06	1.45168E-06	1.35064E-06	1.47649E-05	1.42016E-05	2.54289E-05
3830803773425	383080	3773425	7.27792E-06	7.09119E-06	1.87962E-06	1.75095E-06	9.88249E-05	7.10498E-05	4.79038E-05	4.72956E-05	3.35573E-05	1.06603E-05	1.52715E-05	1.46888E-05	1.50149E-06	1.39698E-06	1.50149E-06	1.39698E-06	1.52715E-05	1.46888E-05	2.63869E-05
3830903773425	383090	3773425	7.5339E-06	7.3406E-06	1.94574E-06	1.81254E-06	0.000102495	7.36886E-05	4.9683E-05	4.90521E-05	3.48037E-05	1.10562E-05	1.58387E-05	1.52344E-05	1.55726E-06	1.44887E-06	1.55726E-06	1.44887E-06	1.58387E-05	1.52344E-05	2.74575E-05
3831003773425	383100	3773425	7.96486E-06	7.76051E-06	2.05704E-06	1.91622E-06	0.000108589	7.80695E-05	5.26367E-05	5.19684E-05	3.68728E-05	1.17136E-05	1.67804E-05	1.61401E-05	1.64984E-06	1.535E-06	1.64984E-06	1.535E-06	1.67804E-05	1.61401E-05	2.91505E-05
3831103773425	383110	3773425	8.46165E-06	8.24454E-06	2.18534E-06	2.03574E-06	0.000115627	8.31294E-05	5.60482E-05	5.53366E-05	3.92627E-05	1.24727E-05	1.7868E-05	1.71862E-05	1.75677E-06	1.63449E-06	1.75677E-06	1.63449E-06	1.7868E-05	1.71862E-05	3.11029E-05
3831203773425	383120	3773425	9.02932E-06	8.79765E-06	2.33195E-06	2.17231E-06	0.000123698	8.89323E-05	5.99607E-05	5.91994E-05	4.20034E-05	1.33434E-05	1.91152E-05	1.83859E-05	1.8794E-06	1.74859E-06	1.8794E-06	1.74859E-06	1.91152E-05	1.83859E-05	3.33439E-05
3831303773425	383130	3773425	9.66788E-06	9.41983E-06	2.49686E-06	2.32594E-06	0.000132883	9.55358E-05	6.44129E-05	6.35951E-05	4.51223E-05	1.43342E-05	2.05346E-05	1.97511E-05	2.01895E-06	1.87843E-06	2.01895E-06	1.87843E-06	2.05346E-05	1.97511E-05	3.59114E-05
3831403773425	383140	3773425	1.03886E-05	1.0122E-05	2.683E-06	2.49933E-06	0.000143369	0.000103074	6.94957E-05	6.86133E-05	4.86828E-05	1.54653E-05	2.2155E-05	2.13096E-05	2.17827E-06	2.02665E-06	2.17827E-06	2.02665E-06	2.2155E-05	2.13096E-05	3.88746E-05
3831503773425	383150	3773425	1.10525E-05	1.07689E-05	2.85445E-06	2.65905E-06	0.000153151	0.000110107	7.42373E-05	7.32947E-05	5.20043E-05	1.65204E-05	2.36666E-05	2.27635E-05	2.32689E-06	2.16492E-06	2.32689E-06	2.16492E-06	2.36666E-05	2.27635E-05	4.16961E-05
3831603773425	383160	3773425	1.17709E-05	1.14689E-05	3.04E-06	2.8319E-06	0.000163841	0.000117793	7.94193E-05	7.84109E-05	5.56345E-05	1.76736E-05	2.53186E-05	2.43525E-05	2.48931E-06	2.31604E-06	2.48931E-06	2.31604E-06	2.53186E-05	2.43525E-05	4.48153E-05
3831703773425	383170	3773425	1.24624E-05	1.21426E-05	3.21858E-06	2.99825E-06	0.000174211	0.000125248	8.44459E-05	8.33737E-05	5.91557E-05	1.87922E-05	2.6921E-05	2.58938E-05	2.64687E-06	2.46263E-06	2.64687E-06	2.46263E-06	2.6921E-05	2.58938E-05	4.78783E-05
3831803773425	383180	3773425	1.3084E-05	1.27483E-05	3.37914E-06	3.14782E-06	0.000183512	0.000131935	8.89543E-05	8.78249E-05	6.23139E-05	1.97955E-05	2.83583E-05	2.72763E-05	2.78818E-06	2.59411E-06	2.78818E-06	2.59411E-06	2.83583E-05	2.72763E-05	5.06545E-05
3831903773425	383190	3773425	1.37485E-05	1.33957E-05	3.55074E-06	3.30767E-06	0.000193472	0.000139096	9.37822E-05	9.25915E-05	6.56959E-05	2.08699E-05	2.98974E-05	2.87567E-05	2.9395E-06	2.7349E-06	2.9395E-06	2.7349E-06	2.98974E-05	2.87567E-05	5.36448E-05
3832003773425	383200	3773425	1.46155E-05	1.42405E-05	3.77465E-06	3.51625E-06	0.000206621	0.000148549	0.000100156	9.88845E-05	7.01609E-05	2.22883E-05	3.19294E-05	3.07111E-05	3.13929E-06	2.92078E-06	3.13929E-06	2.92078E-06	3.19294E-05	3.07111E-05	5.76277E-05
3832103773425	383210	3773425	1.5559E-05	1.51598E-05	4.01832E-06	3.74324E-06	0.000221	0.000158887	0.000107126	0.000105766	7.50434E-05	2.38394E-05	3.41514E-05	3.28483E-05	3.35775E-06	3.12403E-06	3.35775E-06	3.12403E-06	3.41514E-05	3.28483E-05	6.20607E-05
3832203773425	383220	3773425	1.66133E-05	1.6187E-05	4.29061E-06	3.9969E-06	0.000237125	0.00017048	0.000114942	0.000113483	8.05189E-05	2.55788E-05	3.66432E-05	3.5245E-05	3.60274E-06	3.35197E-06	3.60274E-06	3.35197E-06	3.66432E-05	3.5245E-05	6.71432E-05
3832303773425	383230	3773425	1.7833E-05	1.73755E-05	4.60563E-06	4.29035E-06	0.000255869	0.000183956	0.000124028	0.000122453	8.68837E-05	2.76007E-05	3.95397E-05	3.8031E-05	3.88753E-06	3.61694E-06	3.88753E-06	3.61694E-06	3.95397E-05	3.8031E-05	7.33561E-05
3832403773425	383240	3773425	1.90595E-05	1.85705E-05	4.92239E-06	4.58542E-06	0.000275334	0.00019795	0.000133464	0.000131769	9.34935E-05	2.97005E-05	4.25478E-05	4.09243E-05	4.18328E-06	3.8921E-06	4.18328E-06	3.8921E-06	4.25478E-05	4.09243E-05	7.97197E-05
3835703773425	383570	3773425	0.000506332	0.000493341	0.000130767	0.000121816	0.010193347	0.007328463	0.00494106	0.004878324	0.003461288	0.001099563	0.001575191	0.001515088	0.000154872	0.000144092	0.000154872	0.000144092	0.001575191	0.001515088	0.002355873
3835803773425	383580	3773425	0.000386987	0.000377058	9.99448E-05	9.3103E-05	0.007893041	0.005674668	0.003826024	0.003777446	0.002680189	0.000851427	0.001219722	0.001173182	0.000119923	0.000111575	0.000119923	0.000111575	0.001219722	0.001173182	0.001797467
3835903773425	383590	3773425	0.000277719	0.000270593	7.17247E-05	6.68147E-05	0.005452592	0.003920117	0.002643056	0.002609497	0.001851501	0.000588174	0.000842596	0.000810446	8.28437E-05	7.70774E-05	8.28437E-05	7.70774E-05	0.000842596	0.000810446	0.001286917
3836003773425	383600	3773425	0.000212961	0.000207497	5.5E-05	5.1235E-05	0.004068072	0.002924723	0.001971932	0.001946895	0.001381369	0.000438825	0.000628644	0.000604658	6.18081E-05	5.75059E-05	6.18081E-05	5.75059E-05	0.000628644	0.000604658	0.000984223
3836103773425	383610	3773425	0.000167967	0.000163657	4.33798E-05	4.04102E-05	0.003130504	0.002250663	0.001517461	0.001498194	0.001063005	0.000337689	0.000483761	0.000465303	4.75632E-05	4.42526E-05	4.75632E-05	4.42526E-05	0.000483761	0.000465303	0.000773978
3836203773425	383620	3773425	0.000137152	0.000133633	3.54214E-05	3.29966E-05	0.002513474	0.001807052	0.001218366	0.001202897	0.000853484	0.00027113	0.00038841	0.00037359	3.81884E-05	3.55303E-05	3.81884E-05	3.55303E-05	0.00038841	0.00037359	0.000630026
3836303773425	383630	3773425	0.000114536	0.000111597	2.95805E-05	2.75556E-05	0.002071511	0.001489304	0.001004131	0.000991382	0.000703409	0.000223455	0.000320113	0.000307899	3.14734E-05	2.92827E-05	3.14734E-05	2.92827E-05	0.000320113	0.000307899	0.000524431
3836403773425	383640	3773425	9.68566E-05	9.43715E-05	2.50146E-05	2.33022E-05	0.001732933	0.001245885	0.000840011	0.000829346	0.000588441	0.000186933	0.000267792	0.000257575	2.63293E-05	2.44966E-05	2.63293E-05	2.44966E-05	0.000267792	0.000257575	0.000441959
3836503773425	383650	3773425	8.3323E-05	8.11852E-05	2.15193E-05	2.00462E-05	0.001477438	0.001062198	0.000716164	0.000707071	0.000501684	0.000159372	0.00022831	0.000219599	2.24474E-05	2.0885E-05	2.24474E-05	2.0885E-05	0.00022831	0.000219599	0.000378923
3836603773425	383660	3773425	7.25176E-05	7.0657E-05	1.87287E-05	1.74466E-05	0.001276252	0.000917556	0.000618642	0.000610788	0.000433369	0.00013767	0.000197221	0.000189696	1.93907E-05	1.8041E-05	1.93907E-05	1.8041E-05	0.000197221	0.000189696	0.000328675
3836703773425	383670	3773425	6.38297E-05	6.2192E-05	1.64849E-05	1.53564E-05	0.001116357	0.0008026	0.000541136	0.000534265	0.000379074	0.000120422	0.000172512	0.00016593	1.69613E-05	1.57807E-05	1.69613E-05	1.57807E-05	0.000172512	0.00016593	0.000288366
3836803773425	383680	3773425	5.6751E-05	5.52949E-05	1.46567E-05	1.36534E-05	0.00098735	0.000709851	0.000478602	0.000472525	0.000335268	0.000106506	0.000152576	0.000146755	1.50013E-05	1.39571E-05	1.50013E-05	1.39571E-05	0.000152576	0.000146755	0.000255599
3836903773425	383690	3773425	5.08087E-05	4.95051E-05	1.31221E-05	1.22238E-05	0.000879954	0.000632639	0.000426544	0.000421128	0.0002988	9.49212E-05	0.00013598	0.000130792	1.33696E-05	1.2439E-05	1.33696E-05	1.2439E-05	0.00013598	0.000130792	0.000228159
3837003773425	383700	3773425	4.58521E-05	4.46757E-05	1.18419E-05	1.10313E-05	0.000791027	0.000568706	0.000383438	0.000378569	0.000268604	8.53286E-05	0.000122238	0.000117574	1.20184E-05	1.11819E-05	1.20184E-05	1.11819E-05	0.000122238	0.000117574	0.000205322
3837103773425	383710	3773425	4.15774E-05	4.05106E-05	1.07379E-05	1.00029E-05	0.000714839	0.000513931	0.000346507	0.000342107	0.000242733	7.71102E-05	0.000110465	0.00010625	1.08609E-05	1.01049E-05	1.08609E-05	1.01049E-05	0.000110465	0.00010625	0.000185672
3837203773425	383720	3773425	3.78923E-05	3.69201E-05	9.78622E-06	9.11629E-06	0.000649627	0.000467047	0.000314896	0.000310898	0.00022059	7.00757E-05	0.000100388	9.65573E-05	9.87009E-06	9.18308E-06	9.87009E-06	9.18308E-06	0.000100388	9.65573E-05	0.00016877
3837303773425	383730	3773425	3.47541E-05	3.38624E-05	8.97572E-06	8.36128E-06	0.000594437	0.000427368	0.000288144	0.000284485	0.000201849	6.41223E-05	9.18592E-05	8.83542E-05	9.03156E-06	8.40292E-06	9.03156E-06	8.40292E-06	9.18592E-05	8.83542E-05	0.000154395
3837403773425	383740	3773425	3.23889E-05	3.15579E-05	8.36488E-06	7.79225E-06	0.000553074	0.00039763	0.000268094	0.00026469	0.000187804	5.96604E-05	8.54672E-05	8.22061E-05	8.40311E-06	7.81821E-06	8.40311E-06	7.81821E-06	8.54672E-05	8.22061E-05	0.000143535
3837503773425	383750	3773425	3.0283E-05	2.9506E-05	7.82101E-06	7.28562E-06	0.000516388	0.000371255	0.000250311	0.000247132	0.000175346	5.57031E-05	7.9798E-05	7.67533E-05	7.84572E-06	7.29961E-06	7.84572E-06	7.29961E-06	7.9798E-05	7.67533E-05	0.000133882
3837603773425	383760	3773425	2.86419E-05	2.7907E-05	7.39717E-06	6.89079E-06	0.000487924	0.000350791	0.000236513	0.00023351	0.000165681	5.26327E-05	7.53995E-05	7.25226E-05	7.41326E-06	6.89726E-06	7.41326E-06	6.89726E-06	7.53995E-05	7.25226E-05	0.000126339
3837703773425	383770	3773425	2.74081E-05	2.67049E-05	7.07852E-06	6.59395E-06	0.000466597	0.000335458	0.000226175	0.000223303	0.000158439	5.03321E-05	7.21038E-05	6.93526E-05	7.08922E-06	6.59577E-06	7.08922E-06	6.59577E-06	7.21038E-05	6.93526E-05	0.000120628
3837803773425	383780	3773425	2.62604E-05	2.55866E-05	6.7821E-06	6.31783E-06	0.000446801	0.000321226	0.00021658	0.00021383	0.000151717	4.81967E-05	6.90448E-05	6.64103E-05	6.78846E-06	6.31595E-06	6.78846E-06	6.31595E-06	6.90448E-05	6.64103E-05	0.000115323
3837903773425	383790	3773425	2.5781E-05	2.51195E-05	6.65831E-06	6.20251E-06	0.000438757	0.000315442	0.00021268	0.00020998	0.000148986	4.7329E-05	6.78016E-05	6.52146E-05	6.66623E-06	6.20223E-06	6.66623E-06	6.20223E-06	6.78016E-05	6.52146E-05	0.000112966
3838003773425	383800	3773425	2.54283E-05	2.47758E-05	6.5672E-06	6.11764E-06	0.000433055	0.000311343	0.000209916	0.000207251	0.00014705	4.67139E-05	6.69205E-05	6.43671E-05	6.57961E-06	6.12163E-06	6.57961E-06	6.12163E-06	6.69205E-05	6.43671E-05	0.000111158
3838103773425	383810	3773425	2.4927E-05	2.42874E-05	6.43774E-06	5.99704E-06	0.000424797	0.000305406	0.000205913	0.000203299	0.000144245	4.58231E-05	6.56444E-05	6.31397E-05	6.45413E-06	6.00489E-06	6.45413E-06	6.00489E-06	6.56444E-05	6.31397E-05	0.000108714
3838203773425	383820	3773425	2.40763E-05	2.34586E-05	6.21804E-06	5.79238E-06	0.000410293	0.000294979	0.000198883	0.000196358	0.000139321	4.42586E-05	6.34031E-05	6.09839E-05	6.23377E-06	5.79987E-06	6.23377E-06	5.79987E-06	6.34031E-05	6.09839E-05	0.000104771
3838303773425	383830	3773425	2.32847E-05	2.26873E-05	6.0136E-06	5.60194E-06	0.000396796	0.000285275	0.000192341	0.000189899	0.000134738	4.28027E-05	6.13175E-05	5.89778E-05	6.02871E-06	5.60908E-06	6.02871E-06	5.60908E-06	6.13175E-05	5.89778E-05	0.000101109
3838403773425	383840	3773425	2.23007E-05	2.17285E-05	5.75947E-06	5.3652E-06	0.000379852	0.000273093	0.000184127	0.000181789	0.000128984	4.09749E-05	5.8699E-05	5.64593E-05	5.77127E-06	5.36956E-06	5.77127E-06	5.36956E-06	5.8699E-05	5.64593E-05	9.66329E-05
3838503773425	383850	3773425	2.13206E-05	2.07736E-05	5.50635E-06	5.12941E-06	0.000362961	0.000260949	0.000175939	0.000173706	0.000123248	3.91528E-05	5.60888E-05	5.39487E-05	5.51463E-06	5.13079E-06	5.51463E-06	5.13079E-06	5.60888E-05	5.39487E-05	9.21964E-05
3838603773425	383860	3773425	2.03344E-05	1.98127E-05	5.25164E-06	4.89214E-06	0.000345927	0.000248703	0.000167683	0.000165554	0.000117464	3.73154E-05	5.34566E-05	5.14169E-05	5.25583E-06	4.89E-06	5.25583E-06	4.89E-06	5.34566E-05	5.14169E-05	8.77563E-05
3838703773425	383870	3773425	1.91732E-05	1.86812E-05	4.95174E-06	4.61276E-06	0.000325749	0.000234196	0.000157902	0.000155897	0.000110612	3.51387E-05	5.03384E-05	4.84177E-05	4.94926E-06	4.60476E-06	4.94926E-06	4.60476E-06	5.03384E-05	4.84177E-05	8.25939E-05
3838803773425	383880	3773425	1.81149E-05	1.76501E-05	4.67842E-06	4.35816E-06	0.000307397	0.000221002	0.000149006	0.000147114	0.000104381	3.31591E-05	4.75024E-05	4.56899E-05	4.67042E-06	4.34534E-06	4.67042E-06	4.34534E-06	4.75024E-05	4.56899E-05	7.79015E-05
3838903773425	383890	3773425	1.71326E-05	1.6693E-05	4.42473E-06	4.12183E-06	0.000290408	0.000208788	0.000140771	0.000138983	9.86119E-05	3.13265E-05	4.48771E-05	4.31648E-05	4.4123E-06	4.10518E-06	4.4123E-06	4.10518E-06	4.48771E-05	4.31648E-05	7.35593E-05
3839003773425	383900	3773425	1.62273E-05	1.5811E-05	4.19094E-06	3.90404E-06	0.000274809	0.000197573	0.000133209	0.000131518	9.3315E-05	2.96438E-05	4.24665E-05	4.08462E-05	4.1753E-06	3.88467E-06	4.1753E-06	3.88467E-06	4.24665E-05	4.08462E-05	6.9571E-05
3839103773425	383910	3773425	1.54031E-05	1.50079E-05	3.97807E-06	3.70575E-06	0.000260635	0.000187382	0.000126339	0.000124734	8.85021E-05	2.81148E-05	4.02762E-05	3.87395E-05	3.95995E-06	3.68431E-06	3.95995E-06	3.68431E-06	4.02762E-05	3.87395E-05	6.59438E-05
3829703773435	382970	3773435	5.70824E-06	5.56178E-06	1.47423E-06	1.37331E-06	7.61343E-05	5.47364E-05	3.69049E-05	3.64363E-05	2.58524E-05	8.21265E-06	1.17651E-05	1.13162E-05	1.15674E-06	1.07623E-06	1.15674E-06	1.07623E-06	1.17651E-05	1.13162E-05	1.95334E-05
3829803773435	382980	3773435	5.89277E-06	5.74158E-06	1.52189E-06	1.41771E-06	7.86555E-05	5.6549E-05	3.8127E-05	3.76429E-05	2.67085E-05	8.48462E-06	1.21547E-05	1.1691E-05	1.19505E-06	1.11187E-06	1.19505E-06	1.11187E-06	1.21547E-05	1.1691E-05	2.02339E-05
3829903773435	382990	3773435	6.04186E-06	5.88685E-06	1.5604E-06	1.45358E-06	8.07134E-05	5.80286E-05	3.91245E-05	3.86278E-05	2.74073E-05	8.70661E-06	1.24727E-05	1.19968E-05	1.22632E-06	1.14096E-06	1.22632E-06	1.14096E-06	1.24727E-05	1.19968E-05	2.08254E-05
3830003773435	383000	3773435	6.11557E-06	5.95866E-06	1.57943E-06	1.47131E-06	8.17914E-05	5.88036E-05	3.9647E-05	3.91437E-05	2.77734E-05	8.82289E-06	1.26393E-05	1.21571E-05	1.24269E-06	1.1562E-06	1.24269E-06	1.1562E-06	1.26393E-05	1.21571E-05	2.11756E-05
3830103773435	383010	3773435	6.19827E-06	6.03924E-06	1.60079E-06	1.49121E-06	8.3003E-05	5.96746E-05	4.02343E-05	3.97235E-05	2.81848E-05	8.95358E-06	1.28266E-05	1.23371E-05	1.2611E-06	1.17332E-06	1.2611E-06	1.17332E-06	1.28266E-05	1.23371E-05	2.15657E-05
3830203773435	383020	3773435	6.28491E-06	6.12366E-06	1.62317E-06	1.51205E-06	8.4268E-05	6.05841E-05	4.08476E-05	4.03289E-05	2.86143E-05	9.09004E-06	1.3022E-05	1.25252E-05	1.28032E-06	1.19121E-06	1.28032E-06	1.19121E-06	1.3022E-05	1.25252E-05	2.19776E-05
3830303773435	383030	3773435	6.38168E-06	6.21794E-06	1.64816E-06	1.53533E-06	8.56845E-05	6.16025E-05	4.15342E-05	4.10068E-05	2.90953E-05	9.24284E-06	1.32409E-05	1.27357E-05	1.30184E-06	1.21123E-06	1.30184E-06	1.21123E-06	1.32409E-05	1.27357E-05	2.24331E-05
3830403773435	383040	3773435	6.49701E-06	6.33032E-06	1.67794E-06	1.56308E-06	8.73593E-05	6.28066E-05	4.2346E-05	4.18084E-05	2.9664E-05	9.42351E-06	1.34998E-05	1.29847E-05	1.32729E-06	1.2349E-06	1.32729E-06	1.2349E-06	1.34998E-05	1.29847E-05	2.29593E-05
3830503773435	383050	3773435	6.64498E-06	6.47449E-06	1.71616E-06	1.59868E-06	8.94885E-05	6.43374E-05	4.33781E-05	4.28274E-05	3.0387E-05	9.65318E-06	1.38288E-05	1.33011E-05	1.35964E-06	1.265E-06	1.35964E-06	1.265E-06	1.38288E-05	1.33011E-05	2.36034E-05
3830603773435	383060	3773435	6.80307E-06	6.62853E-06	1.75699E-06	1.63671E-06	9.17692E-05	6.59771E-05	4.44836E-05	4.39188E-05	3.11615E-05	9.8992E-06	1.41812E-05	1.36401E-05	1.39429E-06	1.29724E-06	1.39429E-06	1.29724E-06	1.41812E-05	1.36401E-05	2.42875E-05
3830703773435	383070	3773435	7.00618E-06	6.82642E-06	1.80944E-06	1.68558E-06	9.46645E-05	6.80587E-05	4.58871E-05	4.53045E-05	3.21446E-05	1.02115E-05	1.46286E-05	1.40705E-05	1.43828E-06	1.33817E-06	1.43828E-06	1.33817E-06	1.46286E-05	1.40705E-05	2.51367E-05
3830803773435	383080	3773435	7.23853E-06	7.05281E-06	1.86945E-06	1.74148E-06	9.79875E-05	7.04477E-05	4.74979E-05	4.68948E-05	3.3273E-05	1.057E-05	1.51421E-05	1.45644E-05	1.48877E-06	1.38514E-06	1.48877E-06	1.38514E-06	1.51421E-05	1.45644E-05	2.61021E-05
3830903773435	383090	3773435	7.49677E-06	7.30443E-06	1.93615E-06	1.80361E-06	0.000101685	7.31057E-05	4.929E-05	4.86642E-05	3.45284E-05	1.09688E-05	1.57135E-05	1.51139E-05	1.54494E-06	1.43741E-06	1.54494E-06	1.43741E-06	1.57135E-05	1.51139E-05	2.7169E-05
3831003773435	383100	3773435	7.91479E-06	7.71172E-06	2.0441E-06	1.90417E-06	0.000107582	7.73458E-05	5.21488E-05	5.14866E-05	3.6531E-05	1.1605E-05	1.66248E-05	1.59905E-05	1.63455E-06	1.52077E-06	1.63455E-06	1.52077E-06	1.66248E-05	1.59905E-05	2.88075E-05
3831103773435	383110	3773435	8.39638E-06	8.18096E-06	2.16848E-06	2.02004E-06	0.00011438	8.22327E-05	5.54437E-05	5.47397E-05	3.88391E-05	1.23382E-05	1.76752E-05	1.70008E-05	1.73782E-06	1.61686E-06	1.73782E-06	1.61686E-06	1.76752E-05	1.70008E-05	3.06874E-05
3831203773435	383120	3773435	8.93986E-06	8.71049E-06	2.30884E-06	2.15079E-06	0.000122086	8.7773E-05	5.91791E-05	5.84277E-05	4.14559E-05	1.31695E-05	1.88661E-05	1.81462E-05	1.8549E-06	1.72579E-06	1.8549E-06	1.72579E-06	1.88661E-05	1.81462E-05	3.28231E-05
3831303773435	383130	3773435	9.5503E-06	9.30526E-06	2.4665E-06	2.29765E-06	0.000130834	9.40626E-05	6.34197E-05	6.26145E-05	4.44265E-05	1.41132E-05	2.0218E-05	1.94465E-05	1.98782E-06	1.84946E-06	1.98782E-06	1.84946E-06	2.0218E-05	1.94465E-05	3.52582E-05
3831403773435	383140	3773435	1.02356E-05	9.97294E-06	2.64347E-06	2.46251E-06	0.000140758	0.000101198	6.82304E-05	6.73641E-05	4.77964E-05	1.51837E-05	2.17516E-05	2.09216E-05	2.13861E-06	1.98975E-06	2.13861E-06	1.98975E-06	2.17516E-05	2.09216E-05	3.80508E-05
3831503773435	383150	3773435	1.08747E-05	1.05957E-05	2.80854E-06	2.61628E-06	0.000150131	0.000107936	7.27733E-05	7.18493E-05	5.09788E-05	1.61947E-05	2.31999E-05	2.23146E-05	2.281E-06	2.12223E-06	2.281E-06	2.12223E-06	2.31999E-05	2.23146E-05	4.07363E-05
3831603773435	383160	3773435	1.15628E-05	1.12661E-05	2.98624E-06	2.78182E-06	0.000160322	0.000115263	7.77136E-05	7.67268E-05	5.44395E-05	1.7294E-05	2.47748E-05	2.38295E-05	2.43585E-06	2.2663E-06	2.43585E-06	2.2663E-06	2.47748E-05	2.38295E-05	4.36867E-05
3831703773435	383170	3773435	1.22311E-05	1.19173E-05	3.15886E-06	2.94262E-06	0.000170309	0.000122443	8.25545E-05	8.15063E-05	5.78307E-05	1.83713E-05	2.6318E-05	2.53139E-05	2.58758E-06	2.40747E-06	2.58758E-06	2.40747E-06	2.6318E-05	2.53139E-05	4.66117E-05

			MSite Grubbing / Prep	MMass Grading / Excavation	MMass Grading / Excavation	MDrainage / Utilities Trenching	MFoundations / Concrete Pads	MBuilding / Structure Construction	MAsphalt Paving	MLandscaping or Other Finishing	MWaterside Construction (Piles)	RSSWDemolition	RSSWPlacing Base	RSSWForm/Plac e Rebar and Pour	Child Risk				
Unique Identifier	X (UTM)	Y (UTM)	2027	2027	2028	2028	2028	2028	2028	2028	2028	2029	2029	2029	3rd Trimester	0<2	2<16	Total	per million
3830403773425	383040	3773425	7.15227E-05	8.41048E-05	8.2985E-05	1.76398E-05	2.29404E-05	1.68854E-05	1.73796E-06	2.03613E-05	1.73796E-06	1.1298E-05	1.63937E-05	9.71784E-06	4.1762E-09	5.356E-08	9.2016E-09	6.69382E-08	0.06693817
3830503773425	383050	3773425	7.34333E-05	8.63516E-05	8.52018E-05	1.8111E-05	2.35532E-05	1.73364E-05	1.78438E-06	2.09052E-05	1.78438E-06	1.13822E-05	1.65159E-05	9.79028E-06	4.35011E-09	5.5655E-08	9.5428E-09	6.95478E-08	0.0695478
3830603773425	383060	3773425	7.54832E-05	8.8762E-05	8.75801E-05	1.86165E-05	2.42107E-05	1.78204E-05	1.8342E-06	2.14888E-05	1.8342E-06	1.14758E-05	1.66517E-05	9.87077E-06	4.53768E-09	5.7914E-08	9.9108E-09	7.23623E-08	0.07236228
3830703773425	383070	3773425	7.80622E-05	9.17948E-05	9.05725E-05	1.92526E-05	2.50379E-05	1.84292E-05	1.89686E-06	2.2223E-05	1.89686E-06	1.16474E-05	1.69006E-05	1.00183E-05	4.76916E-09	6.0709E-08	1.0368E-08	7.58458E-08	0.07584585
3830803773425	383080	3773425	8.10033E-05	9.52533E-05	9.3985E-05	1.9978E-05	2.59812E-05	1.91236E-05	1.96833E-06	2.30603E-05	1.96833E-06	1.18595E-05	1.72084E-05	1.02008E-05	5.03548E-09	6.3923E-08	1.0893E-08	7.98513E-08	0.07985132
3830903773425	383090	3773425	8.42898E-05	9.91179E-05	9.77982E-05	2.07885E-05	2.70353E-05	1.98995E-05	2.04819E-06	2.39959E-05	2.04819E-06	1.2109E-05	1.75705E-05	1.04154E-05	5.33805E-09	6.7568E-08	1.1488E-08	8.43934E-08	0.08439345
3831003773425	383100	3773425	8.94869E-05	0.000105229	0.000103828	2.20703E-05	2.87023E-05	2.11264E-05	2.17448E-06	2.54754E-05	2.17448E-06	1.26393E-05	1.83399E-05	1.08715E-05	5.80908E-09	7.3258E-08	1.242E-08	9.14874E-08	0.09148744
3831103773425	383110	3773425	9.54806E-05	0.000112277	0.000110782	2.35485E-05	3.06247E-05	2.25414E-05	2.32012E-06	2.71817E-05	2.32012E-06	1.32507E-05	1.9227E-05	1.13974E-05	6.36139E-09	7.9919E-08	1.351E-08	9.97899E-08	0.09978993
3831203773425	383120	3773425	0.00010236	0.000120367	0.000118764	2.52452E-05	3.28312E-05	2.41655E-05	2.48728E-06	2.91401E-05	2.48728E-06	1.39307E-05	2.02137E-05	1.19823E-05	7.00965E-09	8.7719E-08	1.4783E-08	1.09512E-07	0.10951218
3831303773425	383130	3773425	0.000110242	0.000129635	0.000127909	2.71891E-05	3.53593E-05	2.60263E-05	2.67881E-06	3.1384E-05	2.67881E-06	1.46637E-05	2.12774E-05	1.26128E-05	7.77459E-09	9.6894E-08	1.6276E-08	1.20945E-07	0.12094525
3831403773425	383140	3773425	0.000119338	0.000140332	0.000138463	2.94326E-05	3.82768E-05	2.81738E-05	2.89985E-06	3.39735E-05	2.89985E-06	1.54435E-05	2.24089E-05	1.32835E-05	8.70122E-09	1.0795E-07	1.8067E-08	1.3472E-07	0.13472017
3831503773425	383150	3773425	0.000128	0.000150518	0.000148513	3.15689E-05	4.1055E-05	3.02187E-05	3.11032E-06	3.64394E-05	3.11032E-06	1.60923E-05	2.33503E-05	1.38416E-05	9.66897E-09	1.194E-07	1.9904E-08	1.48969E-07	0.14896907
3831603773425	383160	3773425	0.000137575	0.000161777	0.000159623	3.39304E-05	4.41263E-05	3.24793E-05	3.343E-06	3.91653E-05	3.343E-06	1.67443E-05	2.42963E-05	1.44024E-05	1.08232E-08	1.3295E-07	2.2066E-08	1.65841E-07	0.16584148
3831703773425	383170	3773425	0.000146978	0.000172834	0.000170533	3.62494E-05	4.71421E-05	3.46992E-05	3.57148E-06	4.18421E-05	3.57148E-06	1.7312E-05	2.51201E-05	1.48907E-05	1.20902E-08	1.477E-07	2.4398E-08	1.84188E-07	0.18418824
3831803773425	383180	3773425	0.000155501	0.000182856	0.000180421	3.83514E-05	4.98756E-05	3.67112E-05	3.77857E-06	4.42683E-05	3.77857E-06	1.77674E-05	2.57809E-05	1.52824E-05	1.33861E-08	1.6265E-07	2.674E-08	2.0278E-07	0.20278001
3831903773425	383190	3773425	0.00016468	0.000193651	0.000191072	4.06154E-05	5.282E-05	3.88784E-05	4.00163E-06	4.68817E-05	4.00163E-06	1.82291E-05	2.64507E-05	1.56795E-05	1.492E-08	1.8024E-07	2.9478E-08	2.24642E-07	0.22464231
3832003773425	383200	3773425	0.000176907	0.000208028	0.000205258	4.36309E-05	5.67417E-05	4.1765E-05	4.29874E-06	5.03624E-05	4.29874E-06	1.87936E-05	2.727E-05	1.61651E-05	1.71934E-08	2.0615E-07	3.3482E-08	2.56826E-07	0.25682585
3832103773425	383210	3773425	0.000190515	0.000224031	0.000221048	4.69872E-05	6.11064E-05	4.49777E-05	4.62941E-06	5.42365E-05	4.62941E-06	1.93239E-05	2.80394E-05	1.66212E-05	2.02479E-08	2.4062E-07	3.8754E-08	2.99623E-07	0.29962332
3832203773425	383220	3773425	0.000206118	0.000242378	0.00023915	5.08352E-05	6.61108E-05	4.86611E-05	5.00854E-06	5.86782E-05	5.00854E-06	1.97887E-05	2.87138E-05	1.7021E-05	2.48117E-08	2.9157E-07	4.6452E-08	3.62835E-07	0.3628355
3832303773425	383230	3773425	0.000225191	0.000264806	0.00026128	5.55392E-05	7.22282E-05	5.31639E-05	5.472E-06	6.41079E-05	5.472E-06	1.99914E-05	2.9008E-05	1.71954E-05	3.31706E-08	3.8376E-07	6.0211E-08	4.77137E-07	0.47713655
3832403773425	383240	3773425	0.000244726	0.000287777	0.000283946	6.03571E-05	7.84939E-05	5.77758E-05	5.94669E-06	6.96692E-05	5.94669E-06	1.97762E-05	2.86957E-05	1.70102E-05	4.85278E-08	5.5141E-07	8.4888E-08	6.84828E-07	0.68482848
3835703773425	383570	3773425	0.007232125	0.008504387	0.008391149	0.001783672	0.00231965	0.001707389	0.000175736	0.002058861	0.000175736	3.16139E-05	4.58724E-05	2.71922E-05	1.84368E-07	2.8053E-06	5.8678E-07	3.57643E-06	3.57643275
3835803773425	383580	3773425	0.005517914	0.006488615	0.006402218	0.001360893	0.00176983	0.001302691	0.000134082	0.001570855	0.000134082	3.22377E-05	4.67776E-05	2.77288E-05	1.41869E-07	2.1538E-06	4.5114E-07	2.74683E-06	2.74683117
3835903773425	383590	3773425	0.003950615	0.004645599	0.004583742	0.000974347	0.00126713	0.000932677	9.59975E-05	0.001124672	9.59975E-05	3.32359E-05	4.8226E-05	2.85874E-05	1.01199E-07	1.5386E-06	3.1902E-07	1.95878E-06	1.95878315
3836003773425	383600	3773425	0.003021394	0.003552911	0.003505604	0.000745172	0.000969089	0.000713303	7.3418E-05	0.000860139	7.3418E-05	3.38473E-05	4.91131E-05	2.91133E-05	7.73716E-08	1.1769E-06	2.4209E-07	1.49635E-06	1.49634917
3836103773425	383610	3773425	0.002375979	0.002793957	0.002756755	0.000585992	0.000762078	0.000560931	5.77349E-05	0.0006764	5.77349E-05	3.44399E-05	4.99731E-05	2.9623E-05	6.09053E-08	9.2656E-07	1.8917E-07	1.17664E-06	1.17663645
3836203773425	383620	3773425	0.00193407	0.002274308	0.002244026	0.000477003	0.000620339	0.000456603	4.69967E-05	0.000550597	4.69967E-05	3.48486E-05	5.0566E-05	2.99745E-05	4.97328E-08	7.5625E-07	1.535E-07	9.5949E-07	0.95948975
3836303773425	383630	3773425	0.001609912	0.001893125	0.001867918	0.000397055	0.000516367	0.000380074	3.91199E-05	0.000458314	3.91199E-05	3.50638E-05	5.08783E-05	3.01596E-05	4.15675E-08	6.3164E-07	1.2757E-07	8.00776E-07	0.800776
3836403773425	383640	3773425	0.001356736	0.001595411	0.001574168	0.000334614	0.000435163	0.000320304	3.29679E-05	0.000386239	3.29679E-05	3.5042E-05	5.08466E-05	3.01409E-05	3.52039E-08	5.3444E-07	1.0746E-07	6.77105E-07	0.67710475
3836503773425	383650	3773425	0.00116323	0.001367863	0.001349649	0.000286889	0.000373097	0.00027462	2.82658E-05	0.000331151	2.82658E-05	3.4755E-05	5.04302E-05	2.9894E-05	3.03387E-08	4.6011E-07	9.2163E-08	5.82607E-07	0.58260704
3836603773425	383660	3773425	0.001008977	0.001186474	0.001170676	0.000248846	0.000323622	0.000238203	2.45175E-05	0.000287238	2.45175E-05	3.42309E-05	4.96698E-05	2.94433E-05	2.64576E-08	4.008E-07	8.0014E-08	5.07273E-07	0.50727328
3836703773425	383670	3773425	0.000885233	0.001040961	0.0010271	0.000218326	0.000283932	0.000208989	2.15106E-05	0.00025201	2.15106E-05	3.35322E-05	4.8656E-05	2.88423E-05	2.33381E-08	3.5314E-07	7.0293E-08	4.46776E-07	0.44677574
3836803773425	383680	3773425	0.000784644	0.000922677	0.000910391	0.000193518	0.000251669	0.000185242	1.90664E-05	0.000223375	1.90664E-05	3.27274E-05	4.74882E-05	2.81501E-05	2.07959E-08	3.1432E-07	6.2405E-08	3.97521E-07	0.39752097
3836903773425	383690	3773425	0.00070041	0.000823625	0.000812658	0.000172743	0.000224651	0.000165356	1.70195E-05	0.000199395	1.70195E-05	3.18291E-05	4.61847E-05	2.73774E-05	1.86604E-08	2.8172E-07	5.5804E-08	3.56189E-07	0.35618931
3837003773425	383700	3773425	0.000630302	0.000741184	0.000731315	0.000155452	0.000202165	0.000148804	1.5316E-05	0.000179436	1.5316E-05	3.09307E-05	4.48812E-05	2.66047E-05	1.68777E-08	2.5453E-07	5.0313E-08	3.21721E-07	0.32172059
3837103773425	383710	3773425	0.000569981	0.000670251	0.000661327	0.000140575	0.000182817	0.000134563	1.38502E-05	0.000162264	1.38502E-05	3.00168E-05	4.3555E-05	2.58185E-05	1.53386E-08	2.3107E-07	4.5588E-08	2.91994E-07	0.29199413
3837203773425	383720	3773425	0.000518094	0.000609236	0.000601124	0.000127778	0.000166175	0.000122314	1.25894E-05	0.000147492	1.25894E-05	2.91528E-05	4.23013E-05	2.50753E-05	1.40108E-08	2.1084E-07	4.1525E-08	2.66374E-07	0.26637427
3837303773425	383730	3773425	0.000473966	0.000557345	0.000549924	0.000116895	0.000152021	0.000111896	1.15171E-05	0.00013493	1.15171E-05	2.83948E-05	4.12014E-05	2.44234E-05	1.28789E-08	1.936E-07	3.8071E-08	2.44555E-07	0.24455452
3837403773425	383740	3773425	0.000440628	0.000518142	0.000511243	0.000108673	0.000141328	0.000104025	1.0707E-05	0.000125439	1.0707E-05	2.79113E-05	4.04999E-05	2.40075E-05	1.20243E-08	1.8059E-07	3.5468E-08	2.28086E-07	0.22808577
3837503773425	383750	3773425	0.000410994	0.000483295	0.00047686	0.000101364	0.000131823	9.7029E-05	9.9869E-06	0.000117003	9.9869E-06	2.74403E-05	3.98164E-05	2.36024E-05	1.12626E-08	1.69E-07	3.3153E-08	2.13417E-07	0.21341705
3837603773425	383760	3773425	0.000387838	0.000456066	0.000449993	9.56531E-05	0.000124396	9.15623E-05	9.42423E-06	0.000110411	9.42423E-06	2.7119E-05	3.93502E-05	2.3326E-05	1.06679E-08	1.5995E-07	3.1347E-08	2.01967E-07	0.2019667
3837703773425	383770	3773425	0.000370308	0.000435452	0.000429654	9.13297E-05	0.000118774	8.74238E-05	8.99826E-06	0.00010542	8.99826E-06	2.69474E-05	3.91013E-05	2.31785E-05	1.02195E-08	1.5312E-07	2.9986E-08	1.9333E-07	0.19332965
3837803773425	383780	3773425	0.000354021	0.000416299	0.000410756	8.73127E-05	0.000113549	8.35786E-05	8.60249E-06	0.000100784	8.60249E-06	2.67728E-05	3.88478E-05	2.30282E-05	9.80199E-09	1.4677E-07	2.872E-08	1.85292E-07	0.18529161
3837903773425	383790	3773425	0.000346785	0.00040779	0.000402361	8.55281E-05	0.000111229	8.18703E-05	8.42666E-06	9.87237E-05	8.42666E-06	2.71128E-05	3.93412E-05	2.33207E-05	9.62685E-09	1.4408E-07	2.818E-08	1.81884E-07	0.18188372
3838003773425	383800	3773425	0.000341237	0.000401266	0.000395924	8.41598E-05	0.000109449	8.05605E-05	8.29185E-06	9.71442E-05	8.29185E-06	2.7668E-05	4.01468E-05	2.37982E-05	9.49839E-09	1.4209E-07	2.7778E-08	1.79364E-07	0.17936405
3838103773425	383810	3773425	0.000333734	0.000392443	0.000387218	8.23093E-05	0.000107043	7.87891E-05	8.10952E-06	9.50082E-05	8.10952E-06	2.80922E-05	4.07624E-05	2.41631E-05	9.31615E-09	1.3929E-07	2.7218E-08	1.75823E-07	0.17582269
3838203773425	383820	3773425	0.000321629	0.00037821	0.000373174	7.9324E-05	0.00010316	7.59315E-05	7.8154E-06	9.15623E-05	7.8154E-06	2.8061E-05	4.07171E-05	2.41363E-05	9.0061E-09	1.3457E-07	2.6279E-08	1.69856E-07	0.16985596
3838303773425	383830	3773425	0.000310388	0.000364991	0.000360131	7.65516E-05	9.95548E-05	7.32777E-05	7.54225E-06	8.83622E-05	7.54225E-06	2.80298E-05	4.06719E-05	2.41095E-05	8.71735E-09	1.3018E-07	2.5406E-08	1.64303E-07	0.16430259
3838403773425	383840	3773425	0.000296646	0.000348832	0.000344187	7.31624E-05	9.51471E-05	7.00335E-05	7.20833E-06	8.44501E-05	7.20833E-06	2.76773E-05	4.01604E-05	2.38063E-05	8.35773E-09	1.2472E-07	2.4327E-08	1.57409E-07	0.15740877
3838503773425	383850	3773425	0.000283027	0.000332817	0.000328385	6.98035E-05	9.07788E-05	6.68182E-05	6.87739E-06	8.05729E-05	6.87739E-06	2.72406E-05	3.95268E-05	2.34307E-05	7.99913E-09	1.1929E-07	2.3253E-08	1.50544E-07	0.15054387
3838603773425	383860	3773425	0.000269397	0.000316788	0.00031257	6.64417E-05	8.64069E-05	6.36002E-05	6.54617E-06	7.66926E-05	6.54617E-06	2.6701E-05	3.87437E-05	2.29665E-05	7.63769E-09	1.1382E-07	2.2174E-08	1.43633E-07	0.14363306
3838703773425	383870	3773425	0.000253549	0.000298153	0.000294183	6.25332E-05	8.1324E-05	5.98589E-05	6.16109E-06	7.2181E-05	6.16109E-06	2.57964E-05	3.74312E-05	2.21884E-05	7.21161E-09	1.0739E-07	2.0908E-08	1.35507E-07	0.13550729
3838803773425	383880	3773425	0.000239144	0.000281214	0.00027747	5.89806E-05	7.67037E-05	5.64581E-05	5.81106E-06	6.80802E-05	5.81106E-06	2.49355E-05	3.61819E-05	2.14479E-05	6.82281E-09	1.0152E-07	1.9755E-08	1.281E-07	0.12809962
3838903773425	383890	3773425	0.000225815	0.000265539	0.000262004	5.5693E-05	7.24283E-05	5.33112E-05	5.48716E-06	6.42855E-05	5.48716E-06	2.40995E-05	3.49689E-05	2.07289E-05	6.46153E-09	9.6077E-08	1.8685E-08	1.21223E-07	0.12122296
3839003773425	383900	3773425	0.000213571	0.000251142	0.000247798	5.26734E-05	6.85013E-05	5.04207E-05	5.18965E-06	6.08E-05	5.18965E-06	2.33197E-05	3.38374E-05	2.00581E-05	6.12854E-09	9.1062E-08	1.7701E-08	1.14891E-07	0.11489111
3839103773425	383910	3773425	0.000202436	0.000238048	0.000234878	4.99271E-05	6.49298E-05	4.77919E-05	4.91907E-06	5.763E-05	4.91907E-06	2.26085E-05	3.28054E-05	1.94464E-05	5.82488E-09	8.6492E-08	1.6804E-08	1.09121E-07	0.10912125
3829703773435	382970	3773435	5.99643E-05	7.05131E-05	6.95742E-05	1.47891E-05	1.92331E-05	1.41566E-05	1.4571E-06	1.70708E-05	1.4571E-06	1.07615E-05	1.56152E-05	9.25636E-06	3.20871E-09	4.1802E-08	7.266E-09	5.22767E-08	0.05227673
3829803773435	382980	3773435	6.21144E-05	7.30415E-05	7.20689E-05	1.53194E-05	1.99227E-05	1.46642E-05	1.50934E-06	1.76829E-05	1.50934E-06	1.09736E-05	1.5923E-05	9.4388E-06	3.36255E-09	4.3714E-08	7.5867E-09	5.46631E-08	0.05466305
3829903773435	382990	3773435	6.39304E-05	7.51769E-05	7.41759E-05	1.57673E-05	2.05052E-05	1.50929E-05	1.55347E-06	1.81999E-05	1.55347E-06	1.11202E-05	1.61357E-05	9.5649E-06	3.50376E-09	4.5449E-08	7.8744E-09	5.68274E-08	0.0568274
3830003773435	383000	3773435	6.50054E-05	7.64411E-05	7.54232E-05	1.60324E-05	2.085E-05	1.53467E-05	1.57959E-06	1.85059E-05	1.57959E-06	1.11296E-05	1.61493E-05	9.57295E-06	3.60909E-09	4.6707E-08	8.0776E-09	5.83939E-08	0.05839386
3830103773435	383010	3773435	6.6203E-05	7.78494E-05	7.68128E-05	1.63278E-05	2.12341E-05	1.56295E-05	1.60869E-06	1.88469E-05	1.60869E-06	1.11483E-05	1.61764E-05	9.58905E-06	3.72506E-09	4.8094E-08	8.302E-09	6.0121E-08	0.06012104
3830203773435	383020	3773435	6.74675E-05	7.93363E-05	7.82799E-05	1.66396E-05	2.16397E-05	1.5928E-05	1.63942E-06	1.92068E-05	1.63942E-06	1.1167E-05	1.62036E-05	9.60515E-06	3.84856E-09	4.9569E-08	8.5405E-09	6.19584E-08	0.06195842
3830303773435	383030	3773435	6.88657E-05	8.09804E-05	7.99021E-05	1.69845E-05	2.20881E-05	1.62581E-05	1.67339E-06	1.96049E-05	1.67339E-06	1.1192E-05	1.62398E-05	9.62661E-06	3.98317E-09	5.118E-08	8.8011E-09	6.39644E-08	0.06396443
3830403773435	383040	3773435	7.0481E-05	8.28799E-05	8.17764E-05	1.73829E-05	2.26063E-05	1.66394E-05	1.71265E-06	2.00647E-05	1.71265E-06	1.1245E-05	1.63167E-05	9.67222E-06	4.13447E-09	5.2997E-08	9.0959E-09	6.62275E-08	0.06622755
3830503773435	383050	3773435	7.24585E-05	8.52053E-05	8.40707E-05	1.78706E-05	2.32405E-05	1.71063E-05	1.7607E-06	2.06277E-05	1.7607E-06	1.13479E-05	1.64661E-05	9.76076E-06	4.31317E-09	5.5152E-08	9.4476E-09	6.89125E-08	0.06891249
3830603773435	383060	3773435	7.45585E-05	8.76747E-05	8.65073E-05	1.83885E-05	2.39141E-05	1.76021E-05	1.81173E-06	2.12255E-05	1.81173E-06	1.14633E-05	1.66336E-05	9.86003E-06	4.50576E-09	5.7471E-08	9.8258E-09	7.18029E-08	0.0718029
3830703773435	383070	3773435	7.71654E-05	9.07402E-05	8.9532E-05	1.90314E-05	2.47502E-05	1.82175E-05	1.87507E-06	2.19677E-05	1.87507E-06	1.16505E-05	1.69051E-05	1.0021E-05	4.74174E-09	6.0319E-08	1.0291E-08	7.53517E-08	0.07535167
3830803773435	383080	3773435	8.01288E-05	9.42249E-05	9.29703E-05	1.97623E-05	2.57007E-05	1.89171E-05	1.94708E-06	2.28113E-05	1.94708E-06	1.18751E-05	1.7231E-05	1.02142E-05	5.01323E-09	6.3592E-08	1.0825E-08	7.94301E-08	0.07943013
3830903773435	383090	3773435	8.34041E-05	9.80764E-05	9.67705E-05	2.05701E-05	2.67513E-05	1.96904E-05	2.02667E-06	2.37437E-05	2.02667E-06	1.21371E-05	1.76112E-05	1.04396E-05	5.32021E-09	6.7284E-08	1.1427E-08	8.40316E-08	0.08403159
3831003773435	383100	3773435	8.84341E-05	0.000103991	0.000102607	2.18107E-05	2.83646E-05	2.08779E-05	2.1489E-06	2.51757E-05	2.1489E-06	1.26549E-05	1.83625E-05	1.08849E-05	5.78392E-09	7.2876E-08	1.2342E-08	9.10017E-08	0.09100166
3831103773435	383110	3773435	9.4205E-05	0.000110777	0.000109302	2.32339E-05	3.02155E-05	2.22403E-05	2.28912E-06	2.68185E-05	2.28912E-06	1.32476E-05	1.92225E-05	1.13947E-05	6.32654E-09	7.9407E-08	1.3409E-08	9.91426E-08	0.09914256
3831203773435	383120	3773435	0.000100761	0.000118487	0.000116909	2.48509E-05	3.23184E-05	2.37881E-05	2.44844E-06	2.8685E-05	2.44844E-06	1.39057E-05	2.01775E-05	1.19608E-05	6.95754E-09	8.6984E-08	1.4644E-08	1.08586E-07	0.10858555
3831303773435	383130	3773435	0.000108237	0.000127277	0.000125583	2.66946E-05	3.47161E-05	2.55529E-05	2.63008E-06	3.08131E-05	2.63008E-06	1.462E-05	2.1214E-05	1.25752E-05	7.697E-09	9.5837E-08	1.6083E-08	1.19618E-07	0.11961767
3831403773435	383140	3773435	0.000116809	0.000137358	0.000135529	2.88089E-05	3.74657E-05	2.75768E-05	2.83839E-06	3.32536E-05	2.83839E-06	1.53812E-05	2.23184E-05	1.32299E-05	8.58324E-09	1.064E-07	1.7793E-08	1.32776E-07	0.132776
3831503773435	383150	3773435	0.000125053	0.000147052	0.000145094	3.08421E-05	4.01099E-05	2.95231E-05	3.03872E-06	3.56005E-05	3.03872E-06	1.60268E-05	2.32553E-05	1.37853E-05	9.51114E-09	1.1737E-07	1.9554E-08	1.46433E-07	0.14643263
3831603773435	383160	3773435	0.000134111	0.000157703	0.000155603	3.30759E-05	4.3015E-05	3.16614E-05	3.25881E-06	3.8179E-05	3.25881E-06	1.66819E-05	2.42058E-05	1.43487E-05	1.06013E-08	1.3018E-07	2.1598E-08	1.62376E-07	0.16237649
3831703773435	383170	3773435	0.00014309	0.000168262	0.000166022	3.52905E-05	4.5895E-05	3.37812E-05	3.477E-06	4.07352E-05	3.477E-06	1.7259E-05	2.50431E-05	1.48451E-05	1.17888E-08	1.4402E-07	2.3791E-08	1.79602E-07	0.17960198

Unique Identifier	X (UTM)	Y (UTM)	EGIODemolition 2025	EGIOSite Grubbing / Prep 2025	EGIOMass Grading / Excavation 2025	EGIOMass Grading / Excavation 2026	EGIODrainage / Utilities Trenching 2026	EGIODrainage / Utilities Trenching 2027	EGIOFoundations / Concrete Pads 2026	EGIOFoundations / Concrete Pads 2027	EGIOBuilding / Structure Construction 2026	EGIOBuilding / Structure Construction 2027	EGIOAsphalt Paving 2027	EGIOArchitectural Coating 2027	EGIOLandscaping or Other Finishing 2027	EGIOWaterside Construction (Piles) 2027	HIWaterside Construction (Landscaping) 2025	HIWaterside Construction (Landscaping) 2026	KMDemolition 2025	KMSite Grubbing / Prep 2025	KMMass Grading / Excavation 2025
3831803773435	383180	3773435	0.000877623	0.00034422	0.000113994	0.000111645	0.000259246	0.000258846	0.000340615	0.000340395	0.000364841	0.000356096	1.41973E-05	1.41973E-05	0.000384491	1.41973E-05	0.000165898	0.000160701	5.98378E-05	0.0002597	0.0001974
3831903773435	383190	3773435	0.000984842	0.00038627	0.00012792	0.000125285	0.000290917	0.000290469	0.000382227	0.000381981	0.000409413	0.0003996	1.59318E-05	1.59318E-05	0.000431463	1.59318E-05	0.000185356	0.00017955	6.33229E-05	0.000274826	0.000208897
3832003773435	383200	3773435	0.001139557	0.00044695	0.000148016	0.000144967	0.000336619	0.0003361	0.000442274	0.000441989	0.000473731	0.000462376	1.84346E-05	1.84346E-05	0.000499245	1.84346E-05	0.000213314	0.000206633	6.78445E-05	0.00029445	0.000223813
3832103773435	383210	3773435	0.001344724	0.00052742	0.000174665	0.000171066	0.000397225	0.000396612	0.000521902	0.000521565	0.000559022	0.000545622	2.17536E-05	2.17536E-05	0.000589129	2.17536E-05	0.000250105	0.000242271	7.28708E-05	0.000316264	0.000240395
3832203773435	383220	3773435	0.001657612	0.00065014	0.000215306	0.00021087	0.000489651	0.000488895	0.000643337	0.000642922	0.000689094	0.000672577	2.68151E-05	2.68151E-05	0.000726207	2.68151E-05	0.000305818	0.000296239	7.87254E-05	0.000341674	0.000259708
3832303773435	383230	3773435	0.002260619	0.00088665	0.00029363	0.00028758	0.000667776	0.000666746	0.00087737	0.000876804	0.000939773	0.00091724	3.657E-05	3.657E-05	0.000990387	3.657E-05	0.000412501	0.000399581	8.59468E-05	0.000373015	0.000283531
3832403773435	383240	3773435	0.003382805	0.00132678	0.00043939	0.000430337	0.000999264	0.000997722	0.001312902	0.001312055	0.001406282	0.001372574	5.47235E-05	5.47235E-05	0.001482022	5.47235E-05	0.000611473	0.00059232	9.33901E-05	0.000405319	0.000308086
3835803773435	383580	3773435	0.005478856	0.00214888	0.000711645	0.000696982	0.001618427	0.00161593	0.002126402	0.00212503	0.002277642	0.002223048	8.86313E-05	8.86313E-05	0.002400311	8.86313E-05	0.001480131	0.00143377	0.002550015	0.011067243	0.008412285
3836003773435	383600	3773435	0.002692618	0.00105608	0.000349742	0.000342536	0.000795386	0.000794159	0.001045034	0.001044359	0.001119361	0.001092531	4.35584E-05	4.35584E-05	0.001179648	4.35584E-05	0.000768747	0.000744669	0.001312154	0.005694843	0.004328688
3836103773435	383610	3773435	0.002072815	0.00081299	0.000269236	0.000263689	0.000612299	0.000611355	0.000804481	0.000803962	0.0008617	0.000841045	3.35319E-05	3.35319E-05	0.000908109	3.35319E-05	0.000599533	0.000580754	0.001016788	0.004412931	0.003354298
3836203773435	383620	3773435	0.001653184	0.0006484	0.000214731	0.000210307	0.000488343	0.000487589	0.000641618	0.000641204	0.000687253	0.00067078	2.67435E-05	2.67435E-05	0.000724267	2.67435E-05	0.00048278	0.000467659	0.000813204	0.003529364	0.002682693
3836303773435	383630	3773435	0.00136434	0.00053511	0.000177213	0.000173562	0.00040302	0.00040398	0.000529515	0.000529173	0.000567177	0.000553582	2.20709E-05	2.20709E-05	0.000597724	2.20709E-05	0.000399935	0.000387408	0.000668925	0.00290318	0.002206727
3836403773435	383640	3773435	0.001145242	0.00044918	0.000148755	0.00014569	0.000338299	0.000337777	0.000444481	0.000444194	0.000476094	0.000464683	1.85266E-05	1.85266E-05	0.000501736	1.85266E-05	0.0003359	0.000325379	0.000557779	0.002420798	0.001840065
3836503773435	383650	3773435	0.000981949	0.00038513	0.000127545	0.000124917	0.000290063	0.000289615	0.000381105	0.000380859	0.000408211	0.000398426	1.5885E-05	1.5885E-05	0.000430196	1.5885E-05	0.000287628	0.000278619	0.000474222	0.002058155	0.001564417
3836603773435	383660	3773435	0.000858474	0.00033671	0.000111507	0.000109209	0.000253589	0.000253198	0.000333183	0.000332968	0.00035688	0.000348326	1.38875E-05	1.38875E-05	0.000376101	1.38875E-05	0.000250815	0.000242959	0.000410709	0.001782504	0.001354893
3836703773435	383670	3773435	0.000761594	0.00029871	9.89228E-05	9.68847E-05	0.000224971	0.000224624	0.000295583	0.000295392	0.000316606	0.000309017	1.23203E-05	1.23203E-05	0.000333658	1.23203E-05	0.000221733	0.000214788	0.000360726	0.001565578	0.001190006
3836803773435	383680	3773435	0.000682112	0.00026753	8.8599E-05	8.67735E-05	0.000201493	0.000201182	0.000264735	0.000264564	0.000283564	0.000276767	1.10345E-05	1.10345E-05	0.000298836	1.10345E-05	0.000197808	0.000191612	0.000319763	0.001387792	0.00105487
3836903773435	383690	3773435	0.000612376	0.00024018	7.9541E-05	7.79022E-05	0.000180893	0.000180614	0.000237669	0.000237516	0.000254574	0.000248472	9.90638E-06	9.90638E-06	0.000268284	9.90638E-06	0.000176808	0.00017127	0.000283986	0.001232518	0.000936845
3837003773435	383700	3773435	0.000554531	0.00021749	7.20277E-05	7.05436E-05	0.000163806	0.000163553	0.000215219	0.000215081	0.000230527	0.00022501	8.97064E-06	8.97064E-06	0.000242943	8.97064E-06	0.000159382	0.00015439	0.000254439	0.001104284	0.000839373
3837103773435	383710	3773435	0.000505256	0.00019817	6.56273E-05	6.42752E-05	0.00014925	0.0001490	0.000196095	0.000195969	0.000210042	0.000205008	8.17351E-06	8.17351E-06	0.000221355	8.17351E-06	0.000144554	0.000140026	0.000229412	0.00099563	0.00075681
3837203773435	383720	3773435	0.000463121	0.00018164	6.01545E-05	5.89151E-05	0.000136804	0.000136593	0.000179742	0.000179626	0.000192526	0.000187912	7.4919E-06	7.4919E-06	0.000202896	7.4919E-06	0.000131887	0.000127756	0.000208128	0.000903289	0.000686596
3837303773435	383730	3773435	0.000427193	0.00016755	5.54878E-05	5.43446E-05	0.000126191	0.000125996	0.000165798	0.000165691	0.000177591	0.000173334	6.9107E-06	6.9107E-06	0.000187155	6.9107E-06	0.000121088	0.000117295	0.000190062	0.000824881	0.000626997
3837403773435	383740	3773435	0.000400544	0.0001571	5.20263E-05	5.09544E-05	0.000118319	0.000118136	0.000155455	0.000155355	0.000166512	0.000162521	6.47959E-06	6.47959E-06	0.00017548	6.47959E-06	0.000113037	0.000109496	0.00017663	0.000766588	0.000582688
3837503773435	383750	3773435	0.000376723	0.00014776	4.89323E-05	4.79242E-05	0.000111282	0.000111111	0.00014621	0.00014616	0.00015661	0.00015856	6.09425E-06	6.09425E-06	0.000165044	6.09425E-06	0.000105856	0.00010254	0.000164693	0.000714777	0.000543307
3837603773435	383760	3773435	0.000357682	0.00014029	4.6459E-05	4.55018E-05	0.000105657	0.000105494	0.00013882	0.00013873	0.000148694	0.000145129	5.78621E-06	5.78621E-06	0.000156702	5.78621E-06	0.000100101	9.69658E-05	0.000155145	0.000673339	0.000511809
3837703773435	383770	3773435	0.000342969	0.00013452	4.4548E-05	4.36302E-05	0.000101311	0.000101155	0.00013311	0.000133024	0.000142577	0.00013916	5.5482E-06	5.5482E-06	0.000150256	5.5482E-06	9.562E-05	9.2625E-05	0.00014772	0.000641113	0.000487314
3837803773435	383780	3773435	0.000329289	0.00012915	4.27712E-05	4.18899E-05	9.72705E-05	9.71204E-05	0.000127801	0.000127718	0.000136891	0.000133609	5.32691E-06	5.32691E-06	0.000144263	5.32691E-06	9.14654E-05	8.86005E-05	0.000140851	0.000611304	0.000464656
3837903773435	383790	3773435	0.000322023	0.0001263	4.18273E-05	4.09655E-05	9.5124E-05	9.49773E-05	0.000124981	0.0001249	0.00013387	0.000130661	5.20936E-06	5.20936E-06	0.00014108	5.20936E-06	8.91495E-05	8.63571E-05	0.000136984	0.000594518	0.000451897
3838003773435	383800	3773435	0.000316068	0.00012397	4.10538E-05	4.0208E-05	9.33649E-05	9.32209E-05	0.000122669	0.00012259	0.000131394	0.000128245	5.11302E-06	5.11302E-06	0.000138471	5.11302E-06	8.72031E-05	8.44717E-05	0.000133718	0.000580345	0.00044112
3838103773435	383810	3773435	0.000310032	0.0001216	4.02698E-05	3.94401E-05	9.1582E-05	9.14407E-05	0.000120327	0.000120249	0.000128885	0.000125796	5.01538E-06	5.01538E-06	0.000135826	5.01538E-06	8.52388E-05	8.25689E-05	0.000130436	0.000566104	0.000430299
3838203773435	383820	3773435	0.000303125	0.00011889	3.93727E-05	3.85615E-05	8.95416E-05	8.94035E-05	0.000117646	0.00011757	0.000126014	0.00012993	4.90364E-06	4.90364E-06	0.0001328	4.90364E-06	8.3052E-05	8.04507E-05	0.000126813	0.000550379	0.000418347
3838303773435	383830	3773435	0.000296658	0.00011635	3.85327E-05	3.77388E-05	8.76313E-05	8.74961E-05	0.000115136	0.000115062	0.000123325	0.000120369	4.79903E-06	4.79903E-06	0.000129967	4.79903E-06	8.10123E-05	7.84749E-05	0.000123441	0.000535744	0.000407223
3838403773435	383840	3773435	0.000285879	0.00011213	3.71327E-05	3.63676E-05	8.44474E-05	8.43171E-05	0.000110953	0.000110881	0.000118844	0.000115996	4.62466E-06	4.62466E-06	0.000125245	4.62466E-06	7.77941E-05	7.53574E-05	0.000118187	0.000512938	0.000389887
3838503773435	383850	3773435	0.000274418	0.00010763	3.5644E-05	3.49096E-05	8.10619E-05	8.09368E-05	0.000106505	0.000106436	0.00011408	0.000111345	4.43926E-06	4.43926E-06	0.000120224	4.43926E-06	7.44108E-05	7.20801E-05	0.00011269	0.00048908	0.000371753
3838603773435	383860	3773435	0.000263038	0.00010317	3.41658E-05	3.34619E-05	7.77002E-05	7.75803E-05	0.000102088	0.000102022	0.000109349	0.000106728	4.25516E-06	4.25516E-06	0.000115238	4.25516E-06	7.1076E-05	6.88497E-05	0.000107288	0.000465636	0.000353933
3838703773435	383870	3773435	0.000250014	9.8059E-05	3.24742E-05	3.18051E-05	7.3853E-05	7.3739E-05	9.70332E-05	9.69706E-05	0.000103935	0.000101443	4.04447E-06	4.04447E-06	0.000109532	4.04447E-06	6.73177E-05	6.52092E-05	0.000101236	0.000439372	0.000333969
3838803773435	383880	3773435	0.000237996	9.3345E-05	3.09132E-05	3.02762E-05	7.0303E-05	7.01945E-05	9.23689E-05	9.23093E-05	9.89386E-05	9.65671E-05	3.85006E-06	3.85006E-06	0.000104267	3.85006E-06	6.38663E-05	6.18659E-05	9.56984E-05	0.000415338	0.000315701
3838903773435	383890	3773435	0.000226347	8.8776E-05	2.94E-05	2.87943E-05	6.68617E-05	6.67585E-05	8.78475E-05	8.77909E-05	9.40957E-05	9.18403E-05	3.6616E-06	3.6616E-06	9.91635E-05	3.6616E-06	6.05458E-05	5.86494E-05	9.03915E-05	0.000392305	0.000298194
3839003773435	383900	3773435	0.000215335	8.4457E-05	2.79697E-05	2.73934E-05	6.36088E-05	6.35107E-05	8.35737E-05	8.35198E-05	8.95179E-05	8.73722E-05	3.48346E-06	3.48346E-06	9.43391E-05	3.48346E-06	5.74226E-05	5.5624E-05	8.54263E-05	0.000370756	0.000281814
3839103773435	383910	3773435	0.000205257	8.0505E-05	2.66607E-05	2.61114E-05	6.06319E-05	6.05383E-05	7.96624E-05	7.9611E-05	8.53284E-05	8.32831E-05	3.32044E-06	3.32044E-06	8.99239E-05	3.32044E-06	5.45757E-05	5.28663E-05	8.09138E-05	0.000351171	0.000266928
3829703773445	382970	3773445	0.000181895	7.1342E-05	2.36262E-05	2.31394E-05	5.37308E-05	5.36479E-05	7.05953E-05	7.05497E-05	7.56163E-05	7.38038E-05	2.94251E-06	2.94251E-06	7.96889E-05	2.94251E-06	3.54671E-05	3.43562E-05	2.35563E-05	0.000102236	7.77102E-05
3829803773445	382980	3773445	0.000191182	7.4984E-05	2.48325E-05	2.43209E-05	5.64743E-05	5.63871E-05	7.41998E-05	7.41519E-05	7.94772E-05	7.75722E-05	3.09275E-06	3.09275E-06	8.37577E-05	3.09275E-06	3.72646E-05	3.60974E-05	2.43257E-05	0.000105575	8.02485E-05
3829903773445	382990	3773445	0.000200281	7.8553E-05	2.60143E-05	2.54783E-05	5.9162E-05	5.90707E-05	7.77311E-05	7.7681E-05	8.32597E-05	8.1264E-05	3.23994E-06	3.23994E-06	8.77439E-05	3.23994E-06	3.90226E-05	3.78004E-05	2.50137E-05	0.000108561	8.25181E-05
3830003773445	383000	3773445	0.000208221	8.1667E-05	2.70457E-05	2.64884E-05	6.15075E-05	6.14126E-05	8.08128E-05	8.07606E-05	8.65606E-05	8.44857E-05	3.36838E-06	3.36838E-06	9.12225E-05	3.36838E-06	4.05564E-05	3.92861E-05	2.55048E-05	0.000110693	8.41382E-05
3830103773445	383010	3773445	0.000216853	8.5053E-05	2.81668E-05	2.75865E-05	6.40572E-05	6.39584E-05	8.41628E-05	8.41085E-05	9.01489E-05	8.79881E-05	3.50802E-06	3.50802E-06	9.50041E-05	3.50802E-06	4.22229E-05	4.09004E-05	2.60343E-05	0.000112991	8.58851E-05
3830203773445	383020	3773445	0.000225853	8.8583E-05	2.93358E-05	2.87314E-05	6.67158E-05	6.66128E-05	8.76558E-05	8.75992E-05	9.38903E-05	9.16398E-05	3.65361E-06	3.65361E-06	9.8947E-05	3.65361E-06	4.39594E-05	4.25825E-05	2.65662E-05	0.000115299	8.76396E-05
3830303773445	383030	3773445	0.000235499	9.2366E-05	3.05888E-05	2.99586E-05	6.95654E-05	6.9458E-05	9.13998E-05	9.13408E-05	9.79006E-05	9.5554E-05	3.80967E-06	3.80967E-06	0.000103173	3.80967E-06	4.58197E-05	4.43845E-05	2.71365E-05	0.000117774	8.95209E-05
3830403773445	383040	3773445	0.000246287	9.6597E-05	3.199E-05	3.13309E-05	7.27519E-05	7.26396E-05	9.55865E-05	9.55248E-05	0.000102385	9.99309E-05	3.98417E-06	3.98417E-06	0.000107899	3.98417E-06	4.7897E-05	4.63968E-05	2.77905E-05	0.000120613	9.16785E-05
3830503773445	383050	3773445	0.00025923	0.00010167	3.36712E-05	3.29774E-05	7.65752E-05	7.64571E-05	0.00010061	0.000100545	0.000107766	0.000105183	4.19355E-06	4.19355E-06	0.00011357	4.19355E-06	5.0378E-05	4.88E-05	2.86075E-05	0.000124158	9.43736E-05
3830603773445	383060	3773445	0.00027326	0.00010718	3.54935E-05	3.47622E-05	8.07196E-05	8.0595E-05	0.000106055	0.000105987	0.000113598	0.000110875	4.42051E-06	4.42051E-06	0.000119716	4.42051E-06	5.30652E-05	5.14031E-05	2.94742E-05	0.0001279	9.72329E-05
3830703773445	383070	3773445	0.000290011	0.00011375	3.76693E-05	3.68932E-05	8.56679E-05	8.55357E-05	0.000112556	0.000112484	0.000120562	0.000117672	4.6915E-06	4.6915E-06	0.000127055	4.6915E-06	5.62638E-05	5.45015E-05	3.0513E-05	0.000132428	0.00010066
3830803773445	383080	3773445	0.00030926	0.0001213	4.01695E-05	3.93419E-05	9.13538E-05	9.12128E-05	0.000120027	0.000119949	0.000128564	0.000125482	5.00288E-06	5.00288E-06	0.000135488	5.00288E-06	5.99287E-05	5.80516E-05	3.1683E-05	0.000137506	0.000104519
3830903773445	383090	3773445	0.000330978	0.00012981	4.29905E-05	4.21047E-05	9.77693E-05	9.76185E-05	0.000128456	0.000128373	0.000137593	0.000134295	5.35422E-06	5.35422E-06	0.000145003	5.35422E-06	6.40564E-05	6.20501E-05	3.29684E-05	0.000143085	0.00010876
3831003773445	383100	3773445	0.000362532	0.00014219	4.7089E-05	4.61188E-05	0.00010709	0.000106925	0.000140702	0.000140612	0.00015071	0.000147097	5.86467E-06	5.86467E-06	0.000158827	5.86467E-06	7.00194E-05	6.78262E-05	3.48807E-05	0.000151385	0.000115068
3831103773445	383110	3773445	0.000399376	0.00015664	5.18747E-05	5.08059E-05	0.000117974	0.000117792	0.000155002	0.000154902	0.000166027	0.000162047	6.4607E-06	6.4607E-06	0.000174968	6.4607E-06	7.69743E-05	7.45633E-05	3.70578E-05	0.000160833	0.00012225
3831203773445	383120	3773445	0.000442732	0.00017365	5.75062E-05	5.63213E-05	0.000130781	0.000130579	0.000171829	0.000171718	0.00018405	0.000179639	7.16207E-06	7.16207E-06	0.000193963	7.16207E-06	8.51437E-05	8.24768E-05	3.95471E-05	0.000171637	0.000130463
3831303773445	383130	3773445	0.000494055	0.00019378	6.41725E-05	6.28503E-05	0.000145942	0.000145716	0.000191748	0.000191624	0.000205386	0.000200463	7.99232E-06	7.99232E-06	0.000216448	7.99232E-06	9.48074E-05	9.18379E-05	4.23941E-05	0.000183993	0.000139854
3831403773445	383140	3773445	0.000555951	0.00021805	7.2212E-05	7.07242E-05	0.000164225	0.000163972	0.00021577	0.000215631	0.000231117	0.000225577	8.9936E-06	8.9936E-06	0.000243564	8.9936E-06	0.000106434	0.0001031	4.56438E-05	0.000198097	0.000150575
3831503773445	383150	3773445	0.000619849	0.00024311	8.05117E-05	7.88528E-05	0.0001831	0.000182818	0.00024057	0.000240415	0.00025768	0.000251504	1.00273E-05	1.00273E-05	0.000271558	1.00273E-05	0.000118365	0.000114657	4.86401E-05	0.000211102	0.00016046
3831603773445	383160	3773445	0.000694507	0.0002724	9.0209E-05	8.83504E-05	0.000205154	0.000204837	0.000269546	0.000269372	0.000288717	0.000281797	1.1235E-05	1.1235E-05	0.000304267	1.1235E-05	0.000132232	0.00012809	5.18899E-05	0.000225206	0.00017118
3831703773445	383170	3773445	0.000780079	0.00030596	0.000101324	9.92362E-05	0.000230431	0.000230076	0.000302757	0.000302561	0.00032429	0.000316517	1.26193E-05	1.26193E-05	0.000341756	1.26193E-05	0.000148036	0.00014339	5.52915E-05	0.000239968	0.000182401
3831803773445	383180	3773445	0.000876213	0.00034366	0.000113811	0.000111466	0.000258829	0.00025843	0.00034068	0.000339848	0.000364255	0.000355524	1.41745E-05	1.41745E-05	0.000383873	1.41745E-05	0.000165695	0.000160505	5.8738E-05	0.000254927	0.000193772
3831903773445	383190	3773445	0.000991901	0.00038904	0.000128837	0.000126183	0.000293003	0.000292551	0.000384967	0.000384719	0.000412348	0.000402464	1.6046E-05	1.6046E-05	0.000434556	1.6046E-05	0.000186861	0.000181008	6.24901E-05	0.000271212	0.00020615
3832003773445	383200	3773445	0.001147075	0.0004499	0.000148993	0.000145923	0.00033884	0.000338317	0.000445192	0.000444905	0.000476856	0.000465426	1.85562E-05	1.85562E-05	0.000502538	1.85562E-05	0.000215169	0.000208429	6.69529E-05	0.00029058	0.000220872
3832103773445	383210	3773445	0.001349619	0.00052934	0.000175301	0.000171689	0.000398671	0.000398056	0.00052381	0.000523463	0.000561057	0.000547608	2.18327E-05	2.18327E-05	0.000591274	2.18327E-05	0.00025199	0.000244098	7.18389E-05	0.000311786	0.00023699
3832203773445	383220	3773445	0.001654406	0.00064888	0.00021489	0.000210462	0.000488703	0.000487949	0.00064292	0.000641678	0.000687761	0.000671276	2.67633E-05	2.67633E-05	0.000724802	2.67633E-05	0.00030718	0.000297558	7.74603E-05	0.000336183	0.000255535
3832303773445	383230	3773445	0.002232631	0.00087567	0.000289995	0.00028402	0.000659508	0.000658491	0.000866508	0.000865949	0.000928138	0.000905891	3.61172E-05	3.61172E-05	0.000978126	3.61172E-05	0.000411595	0.000398703	8.43468E-05	0.000366071	0.000278253
3832403773445	383240	3773445	0.003299685	0.00129418	0.000428594	0.000419763	0.000974711	0.000973207	0.001280643	0.001279816	0.001371728	0.001338849	5.33789E-05	5.33789E-05	0.001445607	5.33789E-05	0.000605802	0.000586827	9.1428E-05	0.000396804	0.000301613
3835803773445	383580	3773445	0.005658748	0.00221944	0.000735011	0.000719867	0.001671567	0.001668987	0.00219622	0.002194803	0.002352426	0.002296039	9.15414E-05	9.15414E-05	0.002479122	9.15414E-05	0.001600765	0.001550626	0.002754775	0.011955917	0.009087772
3835903773445	383590	3773445	0.004481206	0.00175759	0.000582061	0.000570068	0.001323726	0.001321684	0.001739203	0.001738081	0.001862904	0.001818251	7.24923E-05	7.24923E-05	0.001963236	7.24923E-05	0.00123652	0.00119779	0.002120751	0.00920421	0.006996181
3836003773445	383600	3773445	0.003159584	0.00123923	0.000410396	0.00040194	0.000933326	0.000931886	0.001226268	0.001225477	0.001313486	0.001282003	5.11125E-05	5.11125E-05	0.001384227	5.11125E-05	0.00089615	0.000868081	0.001529782	0.006639364	0.005046624
3836103773445	383610	3773445	0.002364829	0.00092752	0.000307166	0.000300837	0.000698559	0.000697481	0.000917815	0.000917223	0.000983094	0.00095953	3.82558E-05	3.82558E-05	0.001036042	3.82558E-05	0.000681406	0.000660063	0.001156557	0.00501954	0.003815385
3836203773445	383620	3773445	0.001846216	0.00072411	0.000239804	0.000234863	0.000545363	0.000544522	0.000716536	0.000716074	0.0007675	0.000749103	2.98662E-05	2.98662E-05	0.000808835	2.98662E-05	0.000538278	0.000521418	0.000908133	0.003941363	0.002995856
3836303773445	383630	3773445	0.001496834	0.00058708	0.000194423	0.000190417	0.000442158	0.000441475	0.000580937	0.000580562	0.000622256	0.000607341	2.42142E-05	2.42142E-05	0.00065577	2.42142E-05	0.000438984	0.000425234	0.000735762	0.0031932	0.002427218
3836403773445	383640	3773445	0.001237128	0.00048522	0.00016069	0.000157379	0.000365442	0.000364878	0.000480143	0.000479833	0.000514293	0.000501965	2.0013E-05	2.0013E-05	0.000541991	2.0013E-05	0.000363524	0.000352138	0.000605111	0.002626223	0.001996209
3836503773445	383650	3773445	0.001048335	0.00041117	0.000136168	0.000133362	0.000309673	0.000309195	0.00040687	0.000406608	0.000435809	0.000425363	1.69589E-05	1.69589E-05	0.00045928	1.69589E-05	0.000307822	0.00029818	0.000508869	0.002208528	0.001678717
3836603773445	383660	3773445	0.000912491	0.00035789	0.000118523	0.000116081	0.000269546	0.00026913	0.000354148	0.000353919	0.000379336	0.000370244	1.47613E-05	1.47613E-05	0.000399766	1.47613E-05	0.000267373	0.000258998	0.000439158	0.001905975	0.001448744

			KMMass Grading / Excavation	KMDrainage / Utilities Trenching	KMFoundations / Concrete Pads	KMBuilding / Structure Construction	KMAsphalt Paving	KMArchitectural Coating	KMLandscaping or Other Finishing	KMWaterside Construction (Piles)	EWNDemolition	EWNSite Grubbing / Prep	EWNDrainage / Utilities Trenching	EWNDrainage / Utilities Trenching	EWNDrainage / Utilities Trenching	EWNFoundations / Concrete Pads	EWNBuilding / Structure Construction	EWNAsphalt Paving	EWNLandscaping or Other Finishing	EWNWaterside Construction (Piles)	ISDemolition
Unique Identifier	X (UTM)	Y (UTM)	2026	2026	2026	2026	2026	2026	2026	2026	2027	2027	2027	2028	2029	2029	2029	2029	2029	2029	2027
3831803773435	383180	3773435	0.000195357	7.01544E-05	3.71254E-05	0.000127513	4.09648E-06	4.09648E-06	0.000131609	4.09648E-06	0.000825132	4.49708E-05	0.0001056	0.000103561	0.000101418	8.78467E-05	0.000190754	1.35711E-05	0.000197539	1.35711E-05	3.18861E-05
3831903773435	383190	3773435	0.000206735	7.42404E-05	3.92877E-05	0.00013494	4.33507E-06	4.33507E-06	0.000139275	4.33507E-06	0.000924028	5.03607E-05	0.000118256	0.000115973	0.000113573	9.83755E-05	0.000213617	1.51977E-05	0.000221215	1.51977E-05	3.35083E-05
3832003773435	383200	3773435	0.000221497	7.95415E-05	4.20931E-05	0.000144575	4.64462E-06	4.64462E-06	0.00014922	4.64462E-06	0.001066361	5.8118E-05	0.000136472	0.000133837	0.000131067	0.000113529	0.000246521	1.75386E-05	0.00025529	1.75386E-05	3.55845E-05
3832103773435	383210	3773435	0.000237907	8.54344E-05	4.52116E-05	0.000155286	4.98872E-06	4.98872E-06	0.000160275	4.98872E-06	0.001254244	6.83579E-05	0.000160517	0.000157418	0.00015416	0.000133532	0.000289956	2.06288E-05	0.00030027	2.06288E-05	3.78536E-05
3832203773435	383220	3773435	0.000257021	9.22983E-05	4.88439E-05	0.000167762	5.38952E-06	5.38952E-06	0.000173151	5.38952E-06	0.001539676	8.39143E-05	0.000197047	0.000193241	0.000189243	0.00016392	0.000355942	2.53234E-05	0.000368604	2.53234E-05	4.04301E-05
3832303773435	383230	3773435	0.000280597	0.000100765	5.33244E-05	0.000183151	5.8839E-06	5.8839E-06	0.000189034	5.8839E-06	0.002088825	0.000113844	0.000267326	0.000262164	0.00025674	0.000222384	0.000482894	3.43553E-05	0.000500072	3.43553E-05	4.34733E-05
3832403773435	383240	3773435	0.000304898	0.000109491	5.79424E-05	0.000199012	6.39346E-06	6.39346E-06	0.000205405	6.39346E-06	0.003116212	0.000169838	0.000398811	0.000391109	0.000383017	0.000331764	0.000720405	5.1253E-05	0.000746032	5.1253E-05	4.64745E-05
3832503773435	383580	3773435	0.008325226	0.00298966	0.001582117	0.005434018	0.000174573	0.000174573	0.005608592	0.000174573	0.006345332	0.000345829	0.000812071	0.000796389	0.000779911	0.000675548	0.001466913	0.000104363	0.001519094	0.000104363	0.001181811
3832603773435	383600	3773435	0.00428389	0.001538382	0.000814106	0.002796169	8.98297E-05	8.98297E-05	0.002885998	8.98297E-05	0.003285313	0.000179054	0.000420452	0.000412333	0.000403801	0.000349767	0.000759498	5.40342E-05	0.000786515	5.40342E-05	0.000609083
3832703773435	383610	3773435	0.003319584	0.001192091	0.00063085	0.00216675	6.9609E-05	6.9609E-05	0.002236359	6.9609E-05	0.002552025	0.000139089	0.000326606	0.000320299	0.000313672	0.000271698	0.000589977	4.19737E-05	0.000610964	4.19737E-05	0.000472542
3832803773435	383620	3773435	0.00265493	0.000953408	0.00050454	0.001732918	5.56718E-05	5.56718E-05	0.00178859	5.56718E-05	0.002047309	0.000111581	0.000262013	0.000256953	0.000251637	0.000217964	0.000473297	3.36725E-05	0.000490133	3.36725E-05	0.000378438
3832903773435	383630	3773435	0.002183889	0.000784253	0.000415024	0.001425462	4.57944E-05	4.57944E-05	0.001471256	4.57944E-05	0.001689995	9.21069E-05	0.000216284	0.000212108	0.000207719	0.000179923	0.000390693	2.77957E-05	0.000404591	2.77957E-05	0.00031176
3833003773435	383640	3773435	0.001821022	0.000653945	0.000346065	0.001188612	3.81854E-05	3.81854E-05	0.001226798	3.81854E-05	0.001415245	7.71327E-05	0.000181122	0.000177624	0.000173949	0.000150672	0.000327176	2.32768E-05	0.000338814	2.32768E-05	0.000260399
3833103773435	383650	3773435	0.001548227	0.000555982	0.000294223	0.001010554	3.24651E-05	3.24651E-05	0.001043019	3.24651E-05	0.001209291	6.59079E-05	0.000154764	0.000151776	0.000148635	0.000128746	0.000279564	1.98894E-05	0.000289508	1.98894E-05	0.000221779
3833203773435	383660	3773435	0.001340871	0.000481518	0.000254818	0.00087521	2.8117E-05	2.8117E-05	0.000903327	2.8117E-05	0.001052938	5.73865E-05	0.000134754	0.000132152	0.000129418	0.0001121	0.000243418	1.73179E-05	0.000252077	1.73179E-05	0.000192416
3833303773435	383670	3773435	0.001177691	0.000422919	0.000223807	0.000768699	2.46952E-05	2.46952E-05	0.000793394	2.46952E-05	0.000929885	5.06799E-05	0.000119006	0.000116708	0.000114293	9.89991E-05	0.000214971	1.5294E-05	0.000222618	1.5294E-05	0.000169295
3833403773435	383680	3773435	0.001043953	0.000374893	0.000198392	0.000681406	2.18909E-05	2.18909E-05	0.000703297	2.18909E-05	0.00082906	4.51848E-05	0.000106103	0.000104054	0.000101901	8.82649E-05	0.000191662	1.36357E-05	0.00019848	1.36357E-05	0.00015033
3833503773435	383690	3773435	0.00092715	0.000332947	0.000176194	0.000605167	1.94416E-05	1.94416E-05	0.000624608	1.94416E-05	0.000740976	4.03841E-05	9.48295E-05	9.29983E-05	9.10741E-05	7.88871E-05	0.000171299	1.2187E-05	0.000177392	1.2187E-05	0.000133745
3833603773435	383700	3773435	0.000830687	0.000298307	0.000157863	0.000542203	1.74188E-05	1.74188E-05	0.000559622	1.74188E-05	0.000667991	3.64063E-05	8.5489E-05	8.38381E-05	8.21034E-05	7.11168E-05	0.000154426	1.09866E-05	0.000159919	1.09866E-05	0.000120033
3833703773435	383710	3773435	0.000748978	0.000268964	0.000142335	0.000488871	1.57055E-05	1.57055E-05	0.000504576	1.57055E-05	0.000605924	3.30237E-05	7.75458E-05	7.60483E-05	7.44748E-05	6.4509E-05	0.000140077	9.96575E-06	0.00014506	9.96575E-06	0.000108401
3833803773435	383720	3773435	0.00067949	0.000244011	0.00012913	0.000443515	1.42484E-05	1.42484E-05	0.000457763	1.42484E-05	0.000552954	3.01367E-05	7.07667E-05	6.94001E-05	6.79642E-05	5.88696E-05	0.000127832	9.09455E-06	0.000132379	9.09455E-06	9.84974E-05
3833903773435	383730	3773435	0.000620508	0.00022283	0.000117921	0.000405017	1.30116E-05	1.30116E-05	0.000418028	1.30116E-05	0.000507809	2.76763E-05	6.49891E-05	6.37341E-05	6.24154E-05	5.40633E-05	0.000117395	8.35204E-06	0.000121571	8.35204E-06	9.00819E-05
3834003773435	383740	3773435	0.000576658	0.000207083	0.000109587	0.000376395	1.20921E-05	1.20921E-05	0.000388487	1.20921E-05	0.000474081	2.5838E-05	6.06726E-05	5.95009E-05	5.82698E-05	5.04725E-05	0.000109598	7.7973E-06	0.000113497	7.7973E-06	8.38349E-05
3834103773435	383750	3773435	0.000537684	0.000193087	0.000102181	0.000350956	1.12748E-05	1.12748E-05	0.000362231	1.12748E-05	0.00044402	2.41997E-05	5.68254E-05	5.5728E-05	5.4575E-05	4.72721E-05	0.000102649	7.30289E-06	0.0001063	7.30289E-06	7.82781E-05
3834203773435	383760	3773435	0.000506513	0.000181893	9.62571E-05	0.000330609	1.06212E-05	1.06212E-05	0.000341231	1.06212E-05	0.000419886	2.28843E-05	5.37367E-05	5.2699E-05	5.16086E-05	4.47027E-05	9.70691E-05	6.90595E-06	0.000100522	6.90595E-06	7.38419E-05
3834303773435	383770	3773435	0.000482271	0.000173188	9.16503E-05	0.000314787	1.01128E-05	1.01128E-05	0.0003249	1.01128E-05	0.000401035	2.18569E-05	5.13241E-05	5.0333E-05	4.92916E-05	4.26957E-05	9.27111E-05	6.5959E-06	9.60091E-05	6.5959E-06	7.04048E-05
3834403773435	383780	3773435	0.000459847	0.000165135	8.73889E-05	0.00030015	9.64263E-06	9.64263E-06	0.000309793	9.64263E-06	0.000383562	2.09046E-05	4.9088E-05	4.814E-05	4.7144E-05	4.08355E-05	8.86718E-05	6.30852E-06	9.1826E-05	6.30852E-06	6.72219E-05
3834503773435	383790	3773435	0.000447221	0.000160601	8.49893E-05	0.000291909	9.37786E-06	9.37786E-06	0.000301286	9.37786E-06	0.000373608	2.03621E-05	4.78141E-05	4.68907E-05	4.59205E-05	3.97757E-05	8.63706E-05	6.1448E-06	8.9443E-05	6.1448E-06	6.5467E-05
3834603773435	383800	3773435	0.000436559	0.000156772	8.29632E-05	0.00028495	9.1543E-06	9.1543E-06	0.000294104	9.1543E-06	0.000365124	1.98997E-05	4.67283E-05	4.5826E-05	4.48778E-05	3.88725E-05	8.44093E-05	6.00527E-06	8.7412E-05	6.00527E-06	6.39957E-05
3834703773435	383810	3773435	0.000425846	0.000152925	8.09273E-05	0.000277957	8.92965E-06	8.92965E-06	0.000286887	8.92965E-06	0.000356541	1.94319E-05	4.56298E-05	4.47487E-05	4.38228E-05	3.79587E-05	8.2425E-05	5.8641E-06	8.53571E-05	5.8641E-06	6.25105E-05
3834803773435	383820	3773435	0.000414017	0.000148677	7.86793E-05	0.000270236	8.68161E-06	8.68161E-06	0.000278918	8.68161E-06	0.000347077	1.89161E-05	4.44187E-05	4.35609E-05	4.26596E-05	3.69511E-05	8.02372E-05	5.70844E-06	8.30914E-05	5.70844E-06	6.08533E-05
3834903773435	383830	3773435	0.000403008	0.000144724	7.65873E-05	0.00026305	8.45076E-06	8.45076E-06	0.000271501	8.45076E-06	0.000338195	1.84321E-05	4.3282E-05	4.24461E-05	4.15679E-05	3.60055E-05	7.81839E-05	5.56236E-06	8.0965E-05	5.56236E-06	5.93108E-05
3835003773435	383840	3773435	0.000385852	0.000138563	7.3327E-05	0.000251853	8.09102E-06	8.09102E-06	0.000259944	8.09102E-06	0.000324742	1.76989E-05	4.15603E-05	4.07577E-05	3.99144E-05	3.45733E-05	7.50738E-05	5.34109E-06	7.77443E-05	5.34109E-06	5.68643E-05
3835103773435	383850	3773435	0.000367906	0.000132118	6.99164E-05	0.000240139	7.71469E-06	7.71469E-06	0.000247853	7.71469E-06	0.000310722	1.69348E-05	3.9766E-05	3.89981E-05	3.81912E-05	3.30807E-05	7.18327E-05	5.11051E-06	7.4388E-05	5.11051E-06	5.42962E-05
3835203773435	383860	3773435	0.00035027	0.000125785	6.65649E-05	0.000228627	7.34488E-06	7.34488E-06	0.000235972	7.34488E-06	0.00029694	1.61836E-05	3.80022E-05	3.72683E-05	3.64972E-05	3.16134E-05	6.86465E-05	4.88383E-06	7.10884E-05	4.88383E-06	5.17672E-05
3835303773435	383870	3773435	0.000330513	0.00011869	6.28104E-05	0.000215732	6.9306E-06	6.9306E-06	0.000222662	6.9306E-06	0.00028155	1.53448E-05	3.60325E-05	3.53367E-05	3.46056E-05	2.99749E-05	6.50886E-05	4.6307E-06	6.7404E-05	4.6307E-06	4.89168E-05
3835403773435	383880	3773435	0.000312434	0.000112198	5.93746E-05	0.000203931	6.55149E-06	6.55149E-06	0.000210482	6.55149E-06	0.000267385	1.45728E-05	3.42197E-05	3.35589E-05	3.28645E-05	2.84668E-05	6.18139E-05	4.39773E-06	6.40128E-05	4.39773E-06	4.63054E-05
3835503773435	383890	3773435	0.000295108	0.000105976	5.6082E-05	0.000192622	6.18818E-06	6.18818E-06	0.00019881	6.18818E-06	0.000253748	1.38296E-05	3.24745E-05	3.18473E-05	3.11884E-05	2.7015E-05	5.86614E-05	4.17344E-06	6.07481E-05	4.17344E-06	4.37946E-05
3835603773435	383900	3773435	0.000278898	0.000100155	5.30014E-05	0.000182041	5.84826E-06	5.84826E-06	0.00018789	5.84826E-06	0.000240915	1.31302E-05	3.08321E-05	3.02367E-05	2.96111E-05	2.56487E-05	5.56947E-05	3.96237E-06	5.76758E-05	3.96237E-06	4.14389E-05
3835703773435	383910	3773435	0.000264165	9.4864E-05	5.02017E-05	0.000172425	5.53933E-06	5.53933E-06	0.000177965	5.53933E-06	0.000229169	1.249E-05	2.93289E-05	2.87625E-05	2.81674E-05	2.43982E-05	5.29793E-05	3.76919E-06	5.48639E-05	3.76919E-06	3.92942E-05
3829703773445	382970	3773445	7.6906E-05	2.76176E-05	1.46151E-05	5.01979E-05	1.61266E-06	1.61266E-06	5.18105E-05	1.61266E-06	0.000169645	9.24587E-06	2.1711E-05	2.12918E-05	2.08512E-05	1.80611E-05	3.92185E-05	2.79018E-06	4.06136E-05	2.79018E-06	1.39639E-05
3829803773445	382980	3773445	7.9418E-05	2.85197E-05	1.50925E-05	5.18375E-05	1.66533E-06	1.66533E-06	5.35029E-05	1.66533E-06	0.000178519	9.72953E-06	2.28468E-05	2.24056E-05	2.1942E-05	1.90058E-05	4.12701E-05	2.93614E-06	4.27381E-05	2.93614E-06	1.43788E-05
3829903773445	382990	3773445	8.16641E-05	2.93263E-05	1.55194E-05	5.33036E-05	1.71243E-06	1.71243E-06	5.5016E-05	1.71243E-06	0.000187217	1.02036E-05	2.396E-05	2.34973E-05	2.30111E-05	1.99319E-05	4.32809E-05	3.0792E-06	4.48205E-05	3.0792E-06	1.47379E-05
3830003773445	383000	3773445	8.32674E-05	2.9902E-05	1.5824E-05	5.43501E-05	1.74605E-06	1.74605E-06	5.60961E-05	1.74605E-06	0.000194867	1.06205E-05	2.49389E-05	2.44573E-05	2.39513E-05	2.07462E-05	4.50492E-05	3.20501E-06	4.66517E-05	3.20501E-06	1.49713E-05
3830103773445	383010	3773445	8.49963E-05	3.05229E-05	1.61526E-05	5.54785E-05	1.7823E-06	1.7823E-06	5.72608E-05	1.7823E-06	0.000203174	1.10733E-05	2.60021E-05	2.55E-05	2.49724E-05	2.16307E-05	4.69698E-05	3.34165E-06	4.86406E-05	3.34165E-06	1.52228E-05
3830203773445	383020	3773445	8.67326E-05	3.11464E-05	1.64826E-05	5.66118E-05	1.81871E-06	1.81871E-06	5.84306E-05	1.81871E-06	0.000211842	1.15457E-05	2.71114E-05	2.65878E-05	2.60377E-05	2.25535E-05	4.89736E-05	3.4842E-06	5.07157E-05	3.4842E-06	1.54701E-05
3830303773445	383030	3773445	8.85945E-05	3.1815E-05	1.68364E-05	5.78271E-05	1.85775E-06	1.85775E-06	5.96849E-05	1.85775E-06	0.000221122	1.20514E-05	2.8299E-05	2.77525E-05	2.71783E-05	2.35415E-05	5.11189E-05	3.63684E-06	5.29373E-05	3.63684E-06	1.57342E-05
3830403773445	383040	3773445	9.07297E-05	3.25818E-05	1.72422E-05	5.92208E-05	1.90253E-06	1.90253E-06	6.11234E-05	1.90253E-06	0.000231482	1.2616E-05	2.96249E-05	2.90528E-05	2.84516E-05	2.46444E-05	5.35139E-05	3.80722E-06	5.54175E-05	3.80722E-06	1.60429E-05
3830503773445	383050	3773445	9.33969E-05	3.35396E-05	1.7749E-05	6.09618E-05	1.95846E-06	1.95846E-06	6.29202E-05	1.95846E-06	0.000243847	1.329E-05	3.12074E-05	3.06048E-05	2.99715E-05	2.59609E-05	5.63726E-05	4.01061E-06	5.83779E-05	4.01061E-06	1.64453E-05
3830603773445	383060	3773445	9.62267E-05	3.45558E-05	1.82868E-05	6.28088E-05	2.0178E-06	2.0178E-06	6.48266E-05	2.0178E-06	0.000257247	1.40203E-05	3.29223E-05	3.22865E-05	3.16185E-05	2.73875E-05	5.94703E-05	4.23099E-06	6.15858E-05	4.23099E-06	1.68715E-05
3830703773445	383070	3773445	9.9618E-05	3.57737E-05	1.89313E-05	6.50224E-05	2.08891E-06	2.08891E-06	6.71113E-05	2.08891E-06	0.000273188	1.48891E-05	3.49625E-05	3.42873E-05	3.35779E-05	2.90847E-05	6.31557E-05	4.49318E-06	6.54022E-05	4.49318E-06	1.73913E-05
3830803773445	383080	3773445	0.000103438	3.71454E-05	1.96572E-05	6.75156E-05	2.16901E-06	2.16901E-06	6.96846E-05	2.16901E-06	0.000291488	1.58865E-05	3.73045E-05	3.65841E-05	3.58271E-05	3.1033E-05	6.73862E-05	4.79417E-06	6.97833E-05	4.79417E-06	1.79809E-05
3830903773445	383090	3773445	0.000107634	3.86524E-05	2.04547E-05	7.02548E-05	2.25701E-06	2.25701E-06	7.25118E-05	2.25701E-06	0.000312116	1.70107E-05	3.99444E-05	3.9173E-05	3.83625E-05	3.3229E-05	7.21549E-05	5.13343E-06	7.47216E-05	5.13343E-06	1.86278E-05
3831003773445	383100	3773445	0.000113878	4.08944E-05	2.16412E-05	7.43299E-05	2.38792E-06	2.38792E-06	7.67178E-05	2.38792E-06	0.000341909	1.86345E-05	4.37572E-05	4.29122E-05	4.20243E-05	3.64009E-05	7.90424E-05	5.62344E-06	8.18541E-05	5.62344E-06	1.9631E-05
3831103773445	383110	3773445	0.000120985	4.34468E-05	2.29919E-05	7.89692E-05	2.53696E-06	2.53696E-06	8.15061E-05	2.53696E-06	0.000376701	2.05307E-05	4.821E-05	4.7279E-05	4.63007E-05	4.01051E-05	8.70857E-05	6.19568E-06	9.01836E-05	6.19568E-06	2.07725E-05
3831203773445	383120	3773445	0.000129113	4.63654E-05	2.45364E-05	8.4274E-05	2.70739E-06	2.70739E-06	8.69813E-05	2.70739E-06	0.000417642	2.27621E-05	5.34496E-05	5.24174E-05	5.13329E-05	4.44638E-05	9.65505E-05	6.86905E-06	9.9985E-05	6.86905E-06	2.20706E-05
3831303773445	383130	3773445	0.000138407	4.97032E-05	2.63027E-05	9.03407E-05	2.90229E-06	2.90229E-06	9.3243E-05	2.90229E-06	0.000466118	2.5404E-05	5.96534E-05	5.85015E-05	5.7291E-05	4.96247E-05	0.000107757	7.66633E-06	0.00011159	7.66633E-06	2.35377E-05
3831403773445	383140	3773445	0.000149017	5.35132E-05	2.8319E-05	9.72659E-05	3.12476E-06	3.12476E-06	0.000100391	3.12476E-06	0.000524532	2.85877E-05	6.71292E-05	6.58329E-05	6.44708E-05	5.58437E-05	0.000121261	8.62708E-06	0.000125575	8.62708E-06	2.51808E-05
3831503773445	383150	3773445	0.000158799	5.70261E-05	3.0178E-05	0.000103651	3.32989E-06	3.32989E-06	0.000106981	3.32989E-06	0.00058463	3.18631E-05	7.48206E-05	7.33757E-05	7.18575E-05	6.2242E-05	0.000135155	9.61553E-06	0.000139963	9.61553E-06	2.66549E-05
3831603773445	383160	3773445	0.000169409	6.08362E-05	3.21943E-05	0.000110576	3.55237E-06	3.55237E-06	0.000114128	3.55237E-06	0.000654606	3.56769E-05	8.37761E-05	8.21583E-05	8.04583E-05	6.96919E-05	0.000151332	1.07664E-05	0.000156715	1.07664E-05	2.82267E-05
3831703773445	383170	3773445	0.000180514	6.4824E-05	3.43046E-05	0.000117824	3.78523E-06	3.78523E-06	0.00012161	3.78523E-06	0.000734528	4.00328E-05	9.40044E-05	9.21891E-05	9.02816E-05	7.82007E-05	0.000169808	1.20809E-05	0.000175849	1.20809E-05	2.98489E-05
3831803773445	383180	3773445	0.000191766	6.88649E-05	3.6443E-05	0.000125169	4.02118E-06	4.02118E-06	0.0001291	4.02118E-06	0.000824022	4.49102E-05	0.000105458	0.000103421	0.00010128	8.77285E-05	0.000190497	1.35528E-05	0.000197274	1.35528E-05	3.14711E-05
3831903773445	383190	3773445	0.000204016	7.3264E-05	3.8771E-05	0.000133165	4.27806E-06	4.27806E-06	0.000137443	4.27806E-06	0.00093147	5.07663E-05	0.000119209	0.000116907	0.000114488	9.91679E-05	0.000215337	1.53201E-05	0.000222997	1.53201E-05	3.3219E-05
3832003773445	383200	3773445	0.000218586	7.84962E-05	4.15399E-05	0.000142675	4.58358E-06	4.58358E-06	0.000147259	4.58358E-06	0.001075457	5.86138E-05	0.000137636	0.000134978	0.000132186	0.000114497	0.000248624	1.76883E-05	0.000257468	1.76883E-05	3.5266E-05
3832103773445	383210	3773445	0.000234538	8.42245E-05	4.45713E-05	0.000153087	4.91807E-06	4.91807E-06	0.000158005	4.91807E-06	0.001263302	6.88516E-05	0.000161677	0.000158554	0.000155274	0.000134496	0.00029205	2.07778E-05	0.000302439	2.07778E-05	3.7468E-05
3832203773445	383220	3773445	0.000252891	9.08152E-05	4.8059E-05	0.000165066	5.30291E-06	5.30291E-06	0.000170369	5.30291E-06	0.001545618	8.42382E-05	0.000197807	0.000193987	0.000189973	0.000164552	0.000357316	2.54211E-05	0.000370026	2.54211E-05	3.99355E-05
3832303773445	383230	3773445	0.000275374	9.8889E-05	5.23317E-05	0.000179741	5.77436E-06	5.77436E-06	0.000185515	5.77436E-06	0.002081979	0.000113471	0.00026645	0.000261305	0.000255898	0.000221655	0.000481312	3.42427E-05	0.000498433	3.42427E-05	4.28291E-05
3832403773445	383240	3773445	0.000298492	0.000107191	5.67251E-05	0.000194831	6.25914E-06	6.25914E-06	0.00020109	6.25914E-06	0.003082101	0.000167978	0.000394445	0.000386828	0.000378824	0.000328132	0.00071252	5.06919E-05	0.000737865	5.06919E-05	4.56641E-05
3835803773445	383580	3773445	0.008993722	0.003229723	0.001709157	0.005870357	0.000188591	0.000188591	0.006058948	0.000188591	0.006906632	0.00037642	0.000883906	0.000866837	0.000848901	0.000735306	0.001596674	0.000113595	0.001653471	0.000113595	0.001275852
3835903773445	383590	3773445	0.006923777	0.002486388	0.001315787	0.004519268	0.000145186	0.000145186	0.004664455	0.000145186	0.005281031	0.000287823	0.000675863	0.000662811	0.000649097	0.000562239	0.001220868	8.68582E-05	0.001264297	8.68582E-05	0.000983219
3836003773445	383600	3773445	0.004994397	0.001793531	0.00094913	0.003259929	0.000104729	0.000104729	0.003364657	0.000104729	0.003816124	0.000207984	0.000488385	0.000478954	0.000469044	0.000406279	0.000882211	6.27645E-05	0.000913593	6.27645E-05	0.000709813
3836103773445	383610	3773445	0.0037759	0.001355958	0.000717568	0.002464595	7.91776E-05	7.91776E-05	0.002543772	7.91776E-05	0.002886491	0.000157318	0.000369411	0.000362277	0.000354782	0.000307307	0.000667299	4.74747E-05	0.000691036	4.74747E-05	0.000537239
3836203773445	383620	3773445	0.002964852	0.001064704	0.000563437	0.00193521	6.21706E-05	6.21706E-05	0.00199738	6.21706E-05	0.002269618	0.000123697	0.000290464	0.000284855	0.000278961	0.000241632	0.00052469	3.73289E-05	0.000543354	3.73289E-05	0.000422398
3836303773445	383630	3773445	0.002402098	0.000862614	0.000456492	0.001567891	5.03701E-05	5.03701E-05	0.001618261	5.03701E-05	0.001843392	0.000100467	0.000235916	0.00023136	0.000226573	0.000196255	0.000426155	3.03186E-05	0.000441314	3.03186E-05	0.000342727
3836403773445	383640	3773445	0.001975551	0.000709437	0.000375431	0.001289476	4.14257E-05	4.14257E-05	0.001330902	4.14257E-05	0.001521598	8.29291E-05	0.000194733	0.000190973	0.000187021	0.000161995	0.000351763	2.5026E-05	0.000364276	2.5026E-05	0.000282344
3836503773445	383650	3773445	0.001661344	0.000596603	0.00031572	0.001084388	3.4837E-05	3.4837E-05	0.001119225	3.4837E-05	0.001285377	7.00547E-05	0.000164502	0.000161325	0.000157987	0.000136846	0.000297153	2.11408E-05	0.000307724	2.11408E-05	0.000237862
3836603773445	383660	3773445	0.001433751	0.000514872	0.000272468	0.000935834	3.00646E-05	3.00646E-05	0.000965899	3.00646E-05	0.001114629	6.07487E-05	0.000142649	0.000139895	0.000137	0.000118668	0.00025768	1.83325E-05	0.000266846	1.83325E-05	0.000205635

			ISDrainage / Utilities Trenching	ISDrainage / Utilities Trenching	ISAsphalt Paving	ISAsphalt Paving	SVDemolition	SVSite Grubbing / Prep	SVMass Grading / Excavation	SVMass Grading / Excavation	SVDrainage / Utilities Trenching	SVFoundations / Concrete Pads	SVBuilding / Structure Construction	SVBuilding / Structure Construction	SVAsphalt Paving	SVAsphalt Paving	SVArchitectural Coating	SVArchitectural Coating	SVLandscaping or Other Finishing	SVLandscaping or Other Finishing	MDemolition
Unique Identifier	X (UTM)	Y (UTM)	2027	2028	2027	2028	2027	2027	2027	2028	2028	2028	2028	2029	2028	2029	2028	2029	2028	2029	2027
3831803773435	383180	3773435	1.28393E-05	1.25099E-05	3.31593E-06	3.08894E-06	0.000179396	0.000128976	8.69592E-05	8.58551E-05	6.09163E-05	1.93515E-05	2.77223E-05	2.66645E-05	2.72564E-06	2.53592E-06	2.72564E-06	2.53592E-06	2.77223E-05	2.66645E-05	4.93081E-05
3831903773435	383190	3773435	1.34925E-05	1.31463E-05	3.48463E-06	3.24608E-06	0.000189187	0.000136015	9.17051E-05	9.05407E-05	6.42408E-05	2.04077E-05	2.92352E-05	2.81197E-05	2.8744E-06	2.67433E-06	2.8744E-06	2.67433E-06	2.92352E-05	2.81197E-05	5.22223E-05
3832003773435	383200	3773435	1.43285E-05	1.39609E-05	3.70054E-06	3.44722E-06	0.000201846	0.000145116	9.78415E-05	9.65993E-05	6.85395E-05	2.17732E-05	3.11915E-05	3.00014E-05	3.06674E-06	2.85328E-06	3.06674E-06	2.85328E-06	3.11915E-05	3.00014E-05	5.60201E-05
3832103773435	383210	3773435	1.52422E-05	1.48511E-05	3.93651E-06	3.66704E-06	0.000215779	0.000155134	0.000104595	0.000103267	7.32707E-05	2.32762E-05	3.33446E-05	3.20723E-05	3.27843E-06	3.05024E-06	3.27843E-06	3.05024E-06	3.33446E-05	3.20723E-05	6.02606E-05
3832203773435	383220	3773435	1.62797E-05	1.5862E-05	4.20445E-06	3.91663E-06	0.000231708	0.000166586	0.000112317	0.000110891	7.86796E-05	2.49945E-05	3.58061E-05	3.44399E-05	3.52045E-06	3.27541E-06	3.52045E-06	3.27541E-06	3.58061E-05	3.44399E-05	6.5227E-05
3832303773435	383230	3773435	1.7505E-05	1.70559E-05	4.52092E-06	4.21144E-06	0.000250595	0.000180164	0.000121472	0.000119929	8.50928E-05	2.70318E-05	3.87247E-05	3.72471E-05	3.8074E-06	3.54239E-06	3.8074E-06	3.54239E-06	3.87247E-05	3.72471E-05	7.14744E-05
3832403773435	383240	3773435	1.87135E-05	1.82334E-05	4.83303E-06	4.50218E-06	0.000270256	0.0001943	0.000131002	0.000129339	9.17692E-05	2.91527E-05	4.1763E-05	4.01695E-05	4.10613E-06	3.82032E-06	4.10613E-06	3.82032E-06	4.1763E-05	4.01695E-05	7.78362E-05
3832503773435	383580	3773435	0.00047587	0.000463661	0.0001229	0.000114487	0.0099804	0.007175366	0.004837837	0.004776412	0.00338898	0.001076592	0.001542284	0.001483437	0.000151637	0.000141082	0.000151637	0.000141082	0.001542284	0.001483437	0.002211934
3832603773435	383600	3773435	0.000245254	0.000238962	6.33404E-05	5.90044E-05	0.004750982	0.003415698	0.002302962	0.002273721	0.00161326	0.000512491	0.000734175	0.000706162	7.21839E-05	6.71595E-05	7.21839E-05	6.71595E-05	0.000734175	0.000706162	0.001134618
3832703773435	383610	3773435	0.000190275	0.000185393	4.9141E-05	4.57771E-05	0.003596344	0.002585576	0.001743269	0.001721135	0.001221187	0.00038794	0.000555748	0.000534543	5.46409E-05	5.08376E-05	5.46409E-05	5.08376E-05	0.000555748	0.000534543	0.000877702
3832803773435	383620	3773435	0.000152383	0.000148473	3.9355E-05	3.66609E-05	0.002818528	0.002026369	0.001366236	0.001348889	0.000957069	0.000304036	0.000435551	0.000418932	4.28232E-05	3.98425E-05	4.28232E-05	3.98425E-05	0.000435551	0.000418932	0.000700687
3832903773435	383630	3773435	0.000125534	0.000122313	3.24209E-05	3.02015E-05	0.002286898	0.001644155	0.001108537	0.001094462	0.000776547	0.000246689	0.000353397	0.000339913	3.47459E-05	3.23274E-05	3.47459E-05	3.23274E-05	0.000353397	0.000339913	0.000575327
3832940773435	383640	3773435	0.000104853	0.000102163	2.70797E-05	2.5226E-05	0.001886787	0.001356498	0.00091459	0.000902977	0.000640684	0.000203529	0.000291568	0.000280443	2.86668E-05	2.66715E-05	2.86668E-05	2.66715E-05	0.000291568	0.000280443	0.000478837
3832950773435	383650	3773435	8.93019E-05	8.70106E-05	2.30635E-05	2.14846E-05	0.001590963	0.001143816	0.000771193	0.000761402	0.000540233	0.000171618	0.000245854	0.000236473	2.41722E-05	2.24897E-05	2.41722E-05	2.24897E-05	0.000245854	0.000236473	0.000406377
3832960773435	383660	3773435	7.74786E-05	7.54908E-05	2.00099E-05	1.86401E-05	0.001369277	0.000984436	0.000663735	0.000655308	0.000464957	0.000147705	0.000211596	0.000203523	2.08041E-05	1.9356E-05	2.08041E-05	1.9356E-05	0.000211596	0.000203523	0.000351373
3833703773435	383670	3773435	6.81686E-05	6.64196E-05	1.76055E-05	1.64003E-05	0.001196999	0.000860578	0.000580226	0.000572859	0.000406457	0.000129121	0.000184974	0.000177916	1.81866E-05	1.69207E-05	1.81866E-05	1.69207E-05	0.000184974	0.000177916	0.000308137
3833803773435	383680	3773435	6.05323E-05	5.89792E-05	1.56333E-05	1.45631E-05	0.001057096	0.000759995	0.00051241	0.000505904	0.000358951	0.00011403	0.000163354	0.000157122	1.6061E-05	1.4943E-05	1.6061E-05	1.4943E-05	0.000163354	0.000157122	0.00027275
3833903773435	383690	3773435	5.38541E-05	5.24724E-05	1.39086E-05	1.29565E-05	0.000935759	0.00067276	0.000453594	0.000447835	0.00031775	0.000100941	0.000144604	0.000139087	1.42174E-05	1.32278E-05	1.42174E-05	1.32278E-05	0.000144604	0.000139087	0.000241901
3837003773435	383700	3773435	4.83327E-05	4.70926E-05	1.24826E-05	1.16281E-05	0.00083623	0.000601204	0.000405349	0.000400202	0.000283953	9.02047E-05	0.000129224	0.000124293	1.27052E-05	1.18209E-05	1.27052E-05	1.18209E-05	0.000129224	0.000124293	0.000216454
3837103773435	383710	3773435	4.36489E-05	4.2529E-05	1.12729E-05	1.05012E-05	0.000752399	0.000540934	0.000364713	0.000360082	0.000255487	8.11617E-05	0.000116269	0.000111833	1.14315E-05	1.06358E-05	1.14315E-05	1.06358E-05	0.000116269	0.000111833	0.000194926
3837203773435	383720	3773435	3.96612E-05	3.86436E-05	1.0243E-05	9.54185E-06	0.000681538	0.000489989	0.000330365	0.00032617	0.000231426	7.3518E-05	0.000105319	0.0001013	1.03549E-05	9.63417E-06	1.03549E-05	9.63417E-06	0.000105319	0.0001013	0.000176636
3837303773435	383730	3773435	3.62726E-05	3.53419E-05	9.36789E-06	8.72661E-06	0.000621734	0.000446993	0.000301375	0.000297549	0.000211118	6.70668E-05	9.60773E-05	9.24114E-05	9.44629E-06	8.78878E-06	9.44629E-06	8.78878E-06	9.60773E-05	9.24114E-05	0.000161118
3837403773435	383740	3773435	3.37571E-05	3.2891E-05	8.71825E-06	8.12143E-06	0.000577627	0.000415282	0.000279995	0.00027644	0.000196141	6.23089E-05	8.92614E-05	8.58555E-05	8.77615E-06	8.16528E-06	8.77615E-06	8.16528E-06	8.92614E-05	8.58555E-05	0.000149574
3837503773435	383750	3773435	3.15196E-05	3.07109E-05	8.14038E-06	7.58313E-06	0.000538535	0.000387177	0.000261046	0.000257732	0.000182867	5.80921E-05	8.32205E-05	8.00451E-05	8.18221E-06	7.61268E-06	8.18221E-06	7.61268E-06	8.32205E-05	8.00451E-05	0.00013932
3837603773435	383760	3773435	2.97333E-05	2.89705E-05	7.67905E-06	7.15338E-06	0.000507452	0.000364831	0.000245979	0.000242856	0.000172312	5.47392E-05	7.84172E-05	7.54252E-05	7.70996E-06	7.1733E-06	7.70996E-06	7.1733E-06	7.84172E-05	7.54252E-05	0.000131118
3837703773435	383770	3773435	2.83493E-05	2.7622E-05	7.32161E-06	6.8204E-06	0.00048347	0.000347589	0.000234354	0.000231379	0.000164169	5.21522E-05	7.47112E-05	7.18605E-05	7.34558E-06	6.83429E-06	7.34558E-06	6.83429E-06	7.47112E-05	7.18605E-05	0.000124731
3837803773435	383780	3773435	2.70677E-05	2.63732E-05	6.99061E-06	6.51206E-06	0.000461323	0.000331666	0.000223619	0.000220779	0.000156648	4.97632E-05	7.12888E-05	6.85687E-05	7.00909E-06	6.52122E-06	7.00909E-06	6.52122E-06	7.12888E-05	6.85687E-05	0.000118828
3837903773435	383790	3773435	2.63611E-05	2.56847E-05	6.80811E-06	6.34206E-06	0.000449269	0.000323	0.000217776	0.000215011	0.000152555	4.84629E-05	6.94261E-05	6.67771E-05	6.82595E-06	6.35083E-06	6.82595E-06	6.35083E-06	6.94261E-05	6.67771E-05	0.000115466
3838003773435	383800	3773435	2.57686E-05	2.51075E-05	6.65511E-06	6.19953E-06	0.0004393	0.000315833	0.000212944	0.00021024	0.00014917	4.73876E-05	6.78856E-05	6.52954E-05	6.67449E-06	6.20991E-06	6.67449E-06	6.20991E-06	6.78856E-05	6.52954E-05	0.000112612
3838103773435	383810	3773435	2.51706E-05	2.45248E-05	6.50065E-06	6.05565E-06	0.000429296	0.00030864	0.000208094	0.000205452	0.000145773	4.63084E-05	6.63396E-05	6.38083E-05	6.52249E-06	6.06849E-06	6.52249E-06	6.06849E-06	6.63396E-05	6.38083E-05	0.000109745
3838203773435	383820	3773435	2.45033E-05	2.38746E-05	6.32833E-06	5.89512E-06	0.000418079	0.000300576	0.000202657	0.000200084	0.000141965	4.50985E-05	6.46063E-05	6.21412E-05	6.35207E-06	5.90994E-06	6.35207E-06	5.90994E-06	6.46063E-05	6.21412E-05	0.000106595
3838303773435	383830	3773435	2.38822E-05	2.32695E-05	6.16791E-06	5.74568E-06	0.000407638	0.00029307	0.000197596	0.000195087	0.000138419	4.39722E-05	6.29929E-05	6.05893E-05	6.19344E-06	5.76234E-06	6.19344E-06	5.76234E-06	6.29929E-05	6.05893E-05	0.000103668
3838403773435	383840	3773435	2.28971E-05	2.23096E-05	5.91349E-06	5.50868E-06	0.000390667	0.000280868	0.0001893	0.000186965	0.000132656	4.21415E-05	6.03703E-05	5.80668E-05	5.93559E-06	5.52244E-06	5.93559E-06	5.52244E-06	6.03703E-05	5.80668E-05	9.91824E-05
3838503773435	383850	3773435	2.1863E-05	2.13021E-05	5.64643E-06	5.25989E-06	0.000372787	0.000268014	0.000180703	0.000178408	0.000126585	4.02128E-05	5.76073E-05	5.54092E-05	5.66393E-06	5.26969E-06	5.66393E-06	5.26969E-06	5.76073E-05	5.54092E-05	9.45081E-05
3838603773435	383860	3773435	2.08447E-05	2.03099E-05	5.38343E-06	5.0149E-06	0.000355166	0.000255345	0.000172161	0.000169975	0.000120601	3.83119E-05	5.48842E-05	5.27901E-05	5.3962E-06	5.02059E-06	5.3962E-06	5.02059E-06	5.48842E-05	5.27901E-05	8.99264E-05
3838703773435	383870	3773435	1.9697E-05	1.91916E-05	5.08701E-06	4.73878E-06	0.000335219	0.000241004	0.000162492	0.000160429	0.000113828	3.61603E-05	5.18018E-05	4.98253E-05	5.09314E-06	4.73863E-06	5.09314E-06	4.73863E-06	5.18018E-05	4.98253E-05	8.48185E-05
3838803773435	383880	3773435	1.86454E-05	1.81671E-05	4.81544E-06	4.4858E-06	0.000316956	0.000227874	0.000153639	0.000151689	0.000107627	3.41902E-05	4.89796E-05	4.71108E-05	4.81566E-06	4.48046E-06	4.81566E-06	4.48046E-06	4.89796E-05	4.71108E-05	8.01497E-05
3838903773435	383890	3773435	1.76344E-05	1.7182E-05	4.55434E-06	4.24257E-06	0.000299424	0.000215269	0.000145141	0.000143298	0.000101673	3.2299E-05	4.62703E-05	4.45048E-05	4.54928E-06	4.23263E-06	4.54928E-06	4.23263E-06	4.62703E-05	4.45048E-05	7.56823E-05
3839003773435	383900	3773435	1.66859E-05	1.62578E-05	4.30936E-06	4.01436E-06	0.000283023	0.000203478	0.000137191	0.000135449	9.61041E-05	3.05298E-05	4.37358E-05	4.20671E-05	4.30009E-06	4.00078E-06	4.30009E-06	4.00078E-06	4.37358E-05	4.20671E-05	7.15071E-05
3839103773435	383910	3773435	1.58223E-05	1.54163E-05	4.08632E-06	3.80659E-06	0.000268145	0.000192782	0.000129979	0.000128329	9.10522E-05	2.8925E-05	4.14368E-05	3.98557E-05	4.07405E-06	3.79047E-06	4.07405E-06	3.79047E-06	4.14368E-05	3.98557E-05	6.77129E-05
3829703773445	382970	3773445	5.62272E-06	5.47846E-06	1.45215E-06	1.35274E-06	7.48158E-05	5.37885E-05	3.62658E-05	3.58053E-05	2.54047E-05	8.07043E-06	1.15614E-05	1.11202E-05	1.13671E-06	1.05759E-06	1.13671E-06	1.05759E-06	1.15614E-05	1.11202E-05	1.91669E-05
3829803773445	382980	3773445	5.78981E-06	5.64126E-06	1.4953E-06	1.39294E-06	7.70875E-05	5.54218E-05	3.73669E-05	3.68925E-05	2.61761E-05	8.31548E-06	1.19124E-05	1.14579E-05	1.17123E-06	1.0897E-06	1.17123E-06	1.0897E-06	1.19124E-05	1.14579E-05	1.9802E-05
3829903773445	382990	3773445	5.93441E-06	5.78214E-06	1.53264E-06	1.42772E-06	7.90831E-05	5.68565E-05	3.83343E-05	3.78475E-05	2.68537E-05	8.53074E-06	1.22208E-05	1.17545E-05	1.20155E-06	1.11791E-06	1.20155E-06	1.11791E-06	1.22208E-05	1.17545E-05	2.03718E-05
3830003773445	383000	3773445	6.02836E-06	5.87369E-06	1.55691E-06	1.45033E-06	8.04105E-05	5.78108E-05	3.89777E-05	3.84828E-05	2.73045E-05	8.67393E-06	1.24259E-05	1.19518E-05	1.22171E-06	1.13668E-06	1.22171E-06	1.13668E-06	1.24259E-05	1.19518E-05	2.07855E-05
3830103773445	383010	3773445	6.12963E-06	5.97236E-06	1.58306E-06	1.47469E-06	8.18537E-05	5.88484E-05	3.96773E-05	3.91735E-05	2.77945E-05	8.82961E-06	1.2649E-05	1.21663E-05	1.24364E-06	1.15708E-06	1.24364E-06	1.15708E-06	1.2649E-05	1.21663E-05	2.12337E-05
3830203773445	383020	3773445	6.22921E-06	6.06939E-06	1.60878E-06	1.49865E-06	8.3288E-05	5.98796E-05	4.03725E-05	3.98599E-05	2.82816E-05	8.98433E-06	1.28706E-05	1.23795E-05	1.26543E-06	1.17735E-06	1.26543E-06	1.17735E-06	1.28706E-05	1.23795E-05	2.16819E-05
3830303773445	383030	3773445	6.33555E-06	6.17299E-06	1.63624E-06	1.52423E-06	8.48114E-05	6.09748E-05	4.1111E-05	4.0589E-05	2.87989E-05	9.14866E-06	1.3106E-05	1.26059E-05	1.28858E-06	1.19889E-06	1.28858E-06	1.19889E-06	1.3106E-05	1.26059E-05	2.21627E-05
3830403773445	383040	3773445	6.45988E-06	6.29414E-06	1.66835E-06	1.55415E-06	8.66021E-05	6.22622E-05	4.1979E-05	4.1446E-05	2.94069E-05	9.34182E-06	1.33827E-05	1.28721E-05	1.31579E-06	1.2242E-06	1.31579E-06	1.2242E-06	1.33827E-05	1.28721E-05	2.27125E-05
3830503773445	383050	3773445	6.62191E-06	6.45201E-06	1.7102E-06	1.59313E-06	8.89095E-05	6.39211E-05	4.30974E-05	4.25502E-05	3.01904E-05	9.59072E-06	1.37393E-05	1.32151E-05	1.35084E-06	1.25682E-06	1.35084E-06	1.25682E-06	1.37393E-05	1.32151E-05	2.3393E-05
3830603773445	383060	3773445	6.79351E-06	6.61921E-06	1.75452E-06	1.63441E-06	9.13505E-05	6.5676E-05	4.42807E-05	4.37184E-05	3.10193E-05	9.85403E-06	1.41165E-05	1.35779E-05	1.38793E-06	1.29132E-06	1.38793E-06	1.29132E-06	1.41165E-05	1.35779E-05	2.4117E-05
3830703773445	383070	3773445	7.0028E-06	6.82313E-06	1.80857E-06	1.68476E-06	9.43349E-05	6.78217E-05	4.57273E-05	4.51467E-05	3.20327E-05	1.0176E-05	1.45777E-05	1.40215E-05	1.43327E-06	1.33351E-06	1.43327E-06	1.33351E-06	1.45777E-05	1.40215E-05	2.49807E-05
3830803773445	383080	3773445	7.24022E-06	7.05446E-06	1.86989E-06	1.74188E-06	9.77113E-05	7.02491E-05	4.7364E-05	4.67626E-05	3.31792E-05	1.05402E-05	1.50995E-05	1.45233E-05	1.48457E-06	1.38124E-06	1.48457E-06	1.38124E-06	1.50995E-05	1.45233E-05	2.59533E-05
3830903773445	383090	3773445	7.50071E-06	7.30826E-06	1.93716E-06	1.80455E-06	0.000101417	7.29136E-05	4.91604E-05	4.85363E-05	3.44376E-05	1.094E-05	1.56722E-05	1.50742E-05	1.54088E-06	1.43363E-06	1.54088E-06	1.43363E-06	1.56722E-05	1.50742E-05	2.70184E-05
3831003773445	383100	3773445	7.90466E-06	7.70185E-06	2.04149E-06	1.90174E-06	0.000107101	7.69999E-05	5.19156E-05	5.12564E-05	3.63676E-05	1.15531E-05	1.65505E-05	1.5919E-05	1.62724E-06	1.51397E-06	1.62724E-06	1.51397E-06	1.65505E-05	1.5919E-05	2.85934E-05
3831103773445	383110	3773445	8.36432E-06	8.14971E-06	2.1602E-06	2.01232E-06	0.000113578	8.16563E-05	5.5055E-05	5.4356E-05	3.85669E-05	1.22517E-05	1.75513E-05	1.68816E-05	1.72564E-06	1.60553E-06	1.72564E-06	1.60553E-06	1.75513E-05	1.68816E-05	3.03844E-05
3831203773445	383120	3773445	8.88698E-06	8.65896E-06	2.29519E-06	2.13807E-06	0.000120981	8.69788E-05	5.86436E-05	5.7899E-05	4.10807E-05	1.30503E-05	1.86954E-05	1.7982E-05	1.83812E-06	1.71018E-06	1.83812E-06	1.71018E-06	1.86954E-05	1.7982E-05	3.24311E-05
3831303773445	383130	3773445	9.47772E-06	9.23455E-06	2.44775E-06	2.28019E-06	0.000129409	9.30378E-05	6.27288E-05	6.19323E-05	4.39425E-05	1.39594E-05	1.99977E-05	1.92347E-05	1.96617E-06	1.82931E-06	1.96617E-06	1.82931E-06	1.99977E-05	1.92347E-05	3.47719E-05
3831403773445	383140	3773445	1.01393E-05	9.8792E-06	2.61863E-06	2.43937E-06	0.000138968	9.99103E-05	6.73624E-05	6.65071E-05	4.71884E-05	1.49905E-05	2.14749E-05	2.06555E-05	2.1114E-06	1.96444E-06	2.1114E-06	1.96444E-06	2.14749E-05	2.06555E-05	3.74483E-05
3831503773445	383150	3773445	1.07329E-05	1.04575E-05	2.77192E-06	2.58217E-06	0.000147645	0.000106149	7.15685E-05	7.06598E-05	5.01348E-05	1.59266E-05	2.28158E-05	2.19452E-05	2.24324E-06	2.0871E-06	2.24324E-06	2.0871E-06	2.28158E-05	2.19452E-05	3.99252E-05
3831603773445	383160	3773445	1.13658E-05	1.10742E-05	2.93539E-06	2.73444E-06	0.00015699	0.000112867	7.60985E-05	7.51323E-05	5.33082E-05	1.69346E-05	2.42599E-05	2.33342E-05	2.38523E-06	2.2192E-06	2.38523E-06	2.2192E-06	2.42599E-05	2.33342E-05	4.26179E-05
3831703773445	383170	3773445	1.2019E-05	1.17107E-05	3.10408E-06	2.89159E-06	0.000166692	0.000119842	8.08012E-05	7.97753E-05	5.66025E-05	1.79812E-05	2.57591E-05	2.47763E-05	2.53263E-06	2.35634E-06	2.53263E-06	2.35634E-06	2.57591E-05	2.47763E-05	4.54432E-05
3831803773445	383180	3773445	1.26722E-05	1.23471E-05	3.27278E-06	3.04874E-06	0.000176465	0.000126869	8.55385E-05	8.44524E-05	5.9921E-05	1.90354E-05	2.72693E-05	2.62288E-05	2.68111E-06	2.49449E-06	2.68111E-06	2.49449E-06	2.72693E-05	2.62288E-05	4.83119E-05
3831903773445	383190	3773445	1.3376E-05	1.30328E-05	3.45455E-06	3.21806E-06	0.000187057	0.000134484	9.0673E-05	8.95218E-05	6.35178E-05	2.0178E-05	2.89062E-05	2.78033E-05	2.84205E-06	2.64423E-06	2.84205E-06	2.64423E-06	2.89062E-05	2.78033E-05	5.1442E-05
3832003773445	383200	3773445	1.42003E-05	1.38359E-05	3.66742E-06	3.41636E-06	0.000199583	0.000143489	9.67447E-05	9.55163E-05	6.77711E-05	2.15291E-05	3.08418E-05	2.9665E-05	3.03236E-06	2.82129E-06	3.03236E-06	2.82129E-06	3.08418E-05	2.9665E-05	5.51799E-05
3832103773445	383210	3773445	1.50869E-05	1.46998E-05	3.89641E-06	3.62968E-06	0.000213142	0.000153238	0.000103317	0.000102005	7.23753E-05	2.29918E-05	3.29371E-05	3.16804E-05	3.23837E-06	3.01296E-06	3.23837E-06	3.01296E-06	3.29371E-05	3.16804E-05	5.92953E-05
3832203773445	383220	3773445	1.60805E-05	1.56679E-05	4.15301E-06	3.86872E-06	0.000228465	0.000164254	0.000110745	0.000109339	7.75785E-05	2.46447E-05	3.5305E-05	3.39579E-05	3.47118E-06	3.22957E-06	3.47118E-06	3.22957E-06	3.5305E-05	3.39579E-05	6.40512E-05
3832303773445	383230	3773445	1.72457E-05	1.68032E-05	4.45393E-06	4.14904E-06	0.000246514	0.00017723	0.000119494	0.000117977	8.37073E-05	2.65917E-05	3.80942E-05	3.66407E-05	3.74541E-06	3.48471E-06	3.74541E-06	3.48471E-06	3.80942E-05	3.66407E-05	6.9992E-05
3832403773445	383240	3773445	1.83872E-05	1.79154E-05	4.74875E-06	4.42367E-06	0.000265339	0.000190764	0.000128619	0.000126986	9.00993E-05	2.86222E-05	4.10031E-05	3.94386E-05	4.03141E-06	3.75081E-06	4.03141E-06	3.75081E-06	4.10031E-05	3.94386E-05	7.60253E-05
3835803773445	383580	3773445	0.000513737	0.000500556	0.00013268	0.000123597	0.010320341	0.007419765	0.005002618	0.004939101	0.003504411	0.001113262	0.001594815	0.001533964	0.000156802	0.000145888	0.000156802	0.000145888	0.001594815	0.001533964	0.002389371
3835903773445	383590	3773445	0.000395905	0.000385747	0.000102248	9.52485E-05	0.008112188	0.005832223	0.003932252	0.003882325	0.002754603	0.000875067	0.001253587	0.001205755	0.000123252	0.000114673	0.000123252	0.000114673	0.001253587	0.001205755	0.001837908
3836003773445	383600	3773445	0.000285815	0.000278481	7.38156E-05	6.87625E-05	0.005631034	0.004048408	0.002729553	0.002694896	0.001912094	0.000607423	0.000870171	0.000836969	8.55549E-05	7.95998E-05	8.55549E-05	7.95998E-05	0.000870171	0.000836969	0.00132368
3836103773445	383610	3773445	0.000216326	0.000210775	5.58691E-05	5.20445E-05	0.004146344	0.002980996	0.002009873	0.001984354	0.001407947	0.000447269	0.00064074	0.000616292	6.29973E-05	5.86124E-05	6.29973E-05	5.86124E-05	0.00064074	0.000616292	0.000998864
3836203773445	383620	3773445	0.000170084	0.00016572	4.39265E-05	4.09194E-05	0.003181917	0.002287625	0.001542383	0.001522799	0.001080463	0.000343235	0.000491706	0.000472944	4.83443E-05	4.49793E-05	4.83443E-05	4.49793E-05	0.000491706	0.000472944	0.000782835
3836303773445	383630	3773445	0.000138003	0.000134462	3.56412E-05	3.32014E-05	0.002536085	0.001823307	0.001229326	0.001213718	0.000861162	0.000273569	0.000391904	0.000376951	3.85319E-05	3.58499E-05	3.85319E-05	3.58499E-05	0.000391904	0.000376951	0.000633029
3836403773445	383640	3773445	0.000113689	0.000110772	2.93618E-05	2.73519E-05	0.002059626	0.001480759	0.00099837	0.000985694	0.000699374	0.000222173	0.000318277	0.000306133	3.12929E-05	2.91147E-05	3.12929E-05	2.91147E-05	0.000318277	0.000306133	0.000519588
3836503773445	383650	3773445	9.57781E-05	9.33207E-05	2.4736E-05	2.30427E-05	0.001715899	0.001233639	0.000831754	0.000821194	0.000582657	0.000185095	0.00026516	0.000255043	2.60705E-05	2.42558E-05	2.60705E-05	2.42558E-05	0.00026516	0.000255043	0.000436112
3836603773445	383660	3773445	8.28015E-05	8.0677E-05	2.13846E-05	1.99207E-05	0.001470579	0.001057266	0.000712839	0.000703788	0.000499355	0.000158632	0.00022725	0.000218579	2.23432E-05	2.0788E-05	2.23432E-05	2.0788E-05	0.00022725	0.000218579	0.000375723

			MSite Grubbing / Prep	MMass Grading / Excavation	MMass Grading / Excavation	MDrainage / Utilities Trenching	MFoundations / Concrete Pads	MBuilding / Structure Construction	MAsphalt Paving	MLandscaping or Other Finishing	MWaterside Construction (Piles)	RSSWDemolition	RSSWPlacing Base	RSSWForm/Plac e Rebar and Pour	Child Risk				
Unique Identifier	X (UTM)	Y (UTM)	2027	2027	2028	2028	2028	2028	2028	2028	2028	2029	2029	2029	3rd Trimester	0<2	2<16	Total	per million
3831803773435	383180	3773435	0.000151367	0.000177996	0.000175626	3.7332E-05	4.855E-05	3.57354E-05	3.67814E-06	4.30917E-05	3.67814E-06	1.77362E-05	2.57356E-05	1.52556E-05	1.30034E-08	1.5807E-07	2.5999E-08	1.97076E-07	0.19707565
3831903773435	383190	3773435	0.000160313	0.000188515	0.000186005	3.95384E-05	5.14193E-05	3.78474E-05	3.89552E-06	4.56384E-05	3.89552E-06	1.82228E-05	2.64417E-05	1.56741E-05	1.44258E-08	1.7444E-07	2.8558E-08	2.17423E-07	0.21742261
3832003773435	383200	3773435	0.000171972	0.000202225	0.000199532	4.24137E-05	5.51587E-05	4.05998E-05	4.17881E-06	4.89575E-05	4.17881E-06	1.88124E-05	2.72971E-05	1.61812E-05	1.64561E-08	1.9766E-07	3.217E-08	2.46289E-07	0.24628897
3832103773435	383210	3773435	0.00018499	0.000217533	0.000214636	4.56243E-05	5.93341E-05	4.36731E-05	4.49514E-06	5.26634E-05	4.49514E-06	1.93801E-05	2.81209E-05	1.66695E-05	1.91053E-08	2.277E-07	3.6803E-08	2.83612E-07	0.28361178
3832203773435	383220	3773435	0.000200236	0.000235461	0.000232326	4.93845E-05	6.42241E-05	4.72724E-05	4.86561E-06	5.70036E-05	4.86561E-06	1.99103E-05	2.88903E-05	1.71256E-05	2.30665E-08	2.7212E-07	4.3584E-08	3.3877E-07	0.33877037
3832303773435	383230	3773435	0.000219414	0.000258013	0.000254578	5.41145E-05	7.03755E-05	5.18002E-05	5.33163E-06	6.24635E-05	5.33163E-06	2.02036E-05	2.93158E-05	1.73778E-05	3.05265E-08	3.5462E-07	5.604E-08	4.41182E-07	0.4411821
3832403773435	383240	3773435	0.000238944	0.000280978	0.000277237	5.89311E-05	7.66394E-05	5.64108E-05	5.80619E-06	6.80232E-05	5.80619E-06	1.99914E-05	2.9008E-05	1.71954E-05	4.4172E-08	5.0376E-07	7.8408E-08	6.26338E-07	0.62633754
3832580773435	383580	3773435	0.006790255	0.007984784	0.007878465	0.001674692	0.002177923	0.00160307	0.000164999	0.001933069	0.000164999	3.27087E-05	4.74611E-05	2.8134E-05	1.75535E-07	2.6604E-06	5.6132E-07	3.39726E-06	3.39725786
3832600773435	383600	3773435	0.003483082	0.00409582	0.004041283	0.000859039	0.001117173	0.0008223	8.46368E-05	0.000991574	8.46368E-05	3.42403E-05	4.96834E-05	2.94513E-05	8.92202E-08	1.3568E-06	2.8019E-07	1.72621E-06	1.7262066
3832610773435	383610	3773435	0.002694394	0.003168387	0.0031262	0.000664523	0.000864207	0.000636103	6.54722E-05	0.000767048	6.54722E-05	3.49265E-05	5.06792E-05	3.00416E-05	6.90587E-08	1.0505E-06	2.1527E-07	1.33481E-06	1.33481154
3832620773435	383620	3773435	0.002150989	0.002529387	0.002495708	0.000530502	0.000689914	0.000507814	5.22677E-05	0.00061235	5.22677E-05	3.54506E-05	5.14396E-05	3.04923E-05	5.52325E-08	8.4013E-07	1.7095E-07	1.06631E-06	1.06630946
3832630773435	383630	3773435	0.001766154	0.002076852	0.002049198	0.00043559	0.000566481	0.000416961	4.29165E-05	0.000502794	4.29165E-05	3.57937E-05	5.19374E-05	3.07875E-05	4.55136E-08	6.9192E-07	1.4001E-07	8.77441E-07	0.877441
3832640773435	383640	3773435	0.001469947	0.001728538	0.001705522	0.000362536	0.000471475	0.000347031	3.57188E-05	0.000418469	3.57188E-05	3.58966E-05	5.20868E-05	3.0876E-05	3.8056E-08	5.7807E-07	1.164E-07	7.32527E-07	0.73252743
3832650773435	383650	3773435	0.001247508	0.001466968	0.001447435	0.000307675	0.000400129	0.000294517	3.03137E-05	0.000355144	3.03137E-05	3.56876E-05	5.17835E-05	3.06962E-05	3.24613E-08	4.9261E-07	9.8778E-08	6.2385E-07	0.62385023
3832660773435	383660	3773435	0.001078656	0.001268411	0.001251522	0.000266031	0.000345971	0.000254653	2.62107E-05	0.000307075	2.62107E-05	3.52572E-05	5.11589E-05	3.0326E-05	2.82132E-08	4.277E-07	8.546E-08	5.41376E-07	0.54137552
3832670773435	383670	3773435	0.000945927	0.001112332	0.001097521	0.000233296	0.000303399	0.000223318	2.29854E-05	0.000269289	2.29854E-05	3.46801E-05	5.03216E-05	2.98296E-05	2.48713E-08	3.7664E-07	7.5029E-08	4.76537E-07	0.47653712
3832680773435	383680	3773435	0.000837294	0.00098459	0.00097148	0.000206503	0.000268556	0.000197672	2.03457E-05	0.000238363	2.03457E-05	3.39689E-05	4.92896E-05	2.92179E-05	2.21304E-08	3.3476E-07	6.6509E-08	4.23405E-07	0.42340458
3832690773435	383690	3773435	0.000742594	0.000873229	0.000861602	0.000183147	0.000238181	0.000175315	1.80446E-05	0.000211404	1.80446E-05	3.30269E-05	4.79227E-05	2.84076E-05	1.97321E-08	2.9815E-07	5.9088E-08	3.76968E-07	0.37696753
3832700773435	383700	3773435	0.000664476	0.000781369	0.000770965	0.000163881	0.000213126	0.000156872	1.61464E-05	0.000189165	1.61464E-05	3.20537E-05	4.65106E-05	2.75705E-05	1.77479E-08	2.6787E-07	5.2971E-08	3.38587E-07	0.33858718
3832710773435	383710	3773435	0.00059839	0.000703657	0.000694288	0.000147582	0.000191929	0.00014127	1.45405E-05	0.000170351	1.45405E-05	3.1068E-05	4.50803E-05	2.67227E-05	1.60637E-08	2.4218E-07	4.7795E-08	3.06042E-07	0.30604213
3832720773435	383720	3773435	0.000542241	0.000637631	0.000629141	0.000133734	0.00017392	0.000128014	1.31761E-05	0.000154367	1.31761E-05	3.01353E-05	4.3727E-05	2.59205E-05	1.46284E-08	2.2031E-07	4.34E-08	2.78336E-07	0.27833623
3832730773435	383730	3773435	0.000494604	0.000581614	0.000573869	0.000121985	0.000158641	0.000116768	1.20186E-05	0.000140805	1.20186E-05	2.93056E-05	4.25231E-05	2.52068E-05	1.3408E-08	2.0172E-07	3.9673E-08	2.54797E-07	0.25479741
3832740773435	383740	3773435	0.000459166	0.000539941	0.000532752	0.000113245	0.000147274	0.000108402	1.11574E-05	0.000130717	1.11574E-05	2.87972E-05	4.17853E-05	2.47695E-05	1.25009E-08	1.879E-07	3.6907E-08	2.37306E-07	0.2373059
3832750773435	383750	3773435	0.000427688	0.000502926	0.000496229	0.000105481	0.000137178	0.00010097	1.03926E-05	0.000121755	1.03926E-05	2.82981E-05	4.10611E-05	2.43402E-05	1.16931E-08	1.756E-07	3.445E-08	2.21741E-07	0.22174122
3832760773435	383760	3773435	0.00040251	0.000473319	0.000467017	9.92718E-05	0.000129102	9.50262E-05	9.78075E-06	0.000114588	9.78075E-06	2.79362E-05	4.05361E-05	2.4029E-05	1.10469E-08	1.6576E-07	3.2487E-08	2.09295E-07	0.20929451
3832770773435	383770	3773435	0.000382903	0.000450262	0.000444267	9.44359E-05	0.000122813	9.03972E-05	9.3043E-06	0.000109006	9.3043E-06	2.77179E-05	4.02193E-05	2.38412E-05	1.05452E-08	1.5812E-07	3.0963E-08	1.99628E-07	0.19962784
3832780773435	383780	3773435	0.000364782	0.000428954	0.000423243	8.99669E-05	0.000117001	8.61193E-05	8.86399E-06	0.000103847	8.86399E-06	2.74871E-05	3.98843E-05	2.36426E-05	1.00804E-08	1.5104E-07	2.9554E-08	1.90677E-07	0.19067682
3832790773435	383790	3773435	0.000354461	0.000416817	0.000411267	8.74212E-05	0.000113691	8.36825E-05	8.61318E-06	0.000100909	8.61318E-06	2.76617E-05	4.01378E-05	2.37929E-05	9.82307E-09	1.4711E-07	2.8767E-08	1.85697E-07	0.18569661
3832800773435	383800	3773435	0.000345699	0.000406513	0.0004011	8.52602E-05	0.00011088	8.16139E-05	8.40027E-06	9.84144E-05	8.40027E-06	2.79768E-05	4.05949E-05	2.40639E-05	9.60765E-09	1.438E-07	2.8107E-08	1.81517E-07	0.18151662
3832810773435	383810	3773435	0.000336897	0.000396164	0.000390889	8.30896E-05	0.000108057	7.95361E-05	8.1864E-06	9.59089E-05	8.1864E-06	2.82981E-05	4.10611E-05	2.43402E-05	9.39058E-09	1.4048E-07	2.7442E-08	1.77308E-07	0.17730831
3832820773435	383820	3773435	0.000327227	0.000384793	0.000379669	8.07047E-05	0.000104956	7.72532E-05	7.95143E-06	9.3156E-05	7.95143E-06	2.85102E-05	4.13689E-05	2.45226E-05	9.14836E-09	1.3678E-07	2.6704E-08	1.72628E-07	0.17262772
3832830773435	383830	3773435	0.000318243	0.000374227	0.000369244	7.84887E-05	0.000102074	7.5132E-05	7.7331E-06	9.05982E-05	7.7331E-06	2.87254E-05	4.16812E-05	2.47078E-05	8.92251E-09	1.3333E-07	2.6016E-08	1.68266E-07	0.16826578
3832840773435	383840	3773435	0.000304473	0.000358035	0.000353268	7.50926E-05	9.76574E-05	7.18811E-05	7.3985E-06	8.66781E-05	7.3985E-06	2.84135E-05	4.12286E-05	2.44395E-05	8.56335E-09	1.2787E-07	2.4937E-08	1.61375E-07	0.16137507
3832850773435	383850	3773435	0.000290124	0.000341162	0.000336619	7.15537E-05	9.3055E-05	6.84935E-05	7.04983E-06	8.25932E-05	7.04983E-06	2.79394E-05	4.05406E-05	2.40317E-05	8.18566E-09	1.2215E-07	2.3806E-08	1.54142E-07	0.15414156
3832860773435	383860	3773435	0.000276059	0.000324622	0.0003203	6.80848E-05	8.85437E-05	6.5173E-05	6.70806E-06	7.85891E-05	6.70806E-06	2.73904E-05	3.9744E-05	2.35594E-05	7.81325E-09	1.1651E-07	2.2694E-08	1.47017E-07	0.14701739
3832870773435	383870	3773435	0.000260378	0.000306183	0.000302107	6.42175E-05	8.35144E-05	6.14711E-05	6.32703E-06	7.41252E-05	6.32703E-06	2.65419E-05	3.85129E-05	2.28297E-05	7.39315E-09	1.1016E-07	2.1445E-08	1.38999E-07	0.13899855
3832880773435	383880	3773435	0.000246046	0.00028933	0.000285477	6.06827E-05	7.89174E-05	5.80875E-05	5.97877E-06	7.0045E-05	5.97877E-06	2.57247E-05	3.73271E-05	2.21267E-05	7.00759E-09	1.0434E-07	2.03E-08	1.31646E-07	0.13164582
3832890773435	383890	3773435	0.000232332	0.000273203	0.000269565	5.73004E-05	7.45187E-05	5.48498E-05	5.64552E-06	6.61409E-05	5.64552E-06	2.487E-05	3.60869E-05	2.13916E-05	6.63668E-09	9.8743E-08	1.9201E-08	1.24581E-07	0.12458069
3832900773435	383900	3773435	0.000219514	0.000258131	0.000254694	5.41392E-05	7.04076E-05	5.18239E-05	5.33407E-06	6.2492E-05	5.33407E-06	2.40403E-05	3.48829E-05	2.06779E-05	6.28836E-09	9.3494E-08	1.8171E-08	1.17954E-07	0.11795388
3832910773435	383910	3773435	0.000207867	0.000244435	0.00024118	5.12666E-05	6.66718E-05	4.90741E-05	5.05104E-06	5.91762E-05	5.05104E-06	2.32854E-05	3.37876E-05	2.00286E-05	5.97101E-09	8.8716E-08	1.7234E-08	1.11921E-07	0.11192098
3829703773445	382970	3773445	5.88391E-05	6.919E-05	6.82687E-05	1.45116E-05	1.88722E-05	1.3891E-05	1.42975E-06	1.67505E-05	1.42975E-06	1.06679E-05	1.54794E-05	9.17587E-06	3.16245E-09	4.1176E-08	7.1501E-09	5.14882E-08	0.05148821
3829803773445	382980	3773445	6.07887E-05	7.14826E-05	7.05307E-05	1.49924E-05	1.94975E-05	1.43512E-05	1.47713E-06	1.73055E-05	1.47713E-06	1.0852E-05	1.57464E-05	9.33417E-06	3.30616E-09	4.2955E-08	7.4472E-09	5.37084E-08	0.05370845
3829903773445	382990	3773445	6.25378E-05	7.35393E-05	7.25601E-05	1.54238E-05	2.00585E-05	1.47642E-05	1.51963E-06	1.78034E-05	1.51963E-06	1.09923E-05	1.59501E-05	9.4549E-06	3.44423E-09	4.4649E-08	7.7276E-09	5.5821E-08	0.05582104
3830003773445	383000	3773445	6.38078E-05	7.50328E-05	7.40337E-05	1.5737E-05	2.04659E-05	1.5064E-05	1.55049E-06	1.8165E-05	1.55049E-06	1.1036E-05	1.60135E-05	9.49246E-06	3.56028E-09	4.6047E-08	7.955E-09	5.75618E-08	0.05756183
3830103773445	383010	3773445	6.51837E-05	7.66507E-05	7.56301E-05	1.60764E-05	2.09072E-05	1.53888E-05	1.58392E-06	1.85567E-05	1.58392E-06	1.1089E-05	1.60904E-05	9.53807E-06	3.68626E-09	4.7562E-08	8.2018E-09	5.94505E-08	0.05945046
3830203773445	383020	3773445	6.65595E-05	7.82686E-05	7.72264E-05	1.64157E-05	2.13485E-05	1.57136E-05	1.61736E-06	1.89484E-05	1.61736E-06	1.11296E-05	1.61493E-05	9.57295E-06	3.81676E-09	4.9128E-08	8.4557E-09	6.14001E-08	0.0614001
3830303773445	383030	3773445	6.80357E-05	8.00044E-05	7.89391E-05	1.67798E-05	2.18219E-05	1.60621E-05	1.65323E-06	1.93686E-05	1.65323E-06	1.11764E-05	1.62172E-05	9.6132E-06	3.95664E-09	5.0805E-08	8.7275E-09	6.34895E-08	0.06348949
3830403773445	383040	3773445	6.97235E-05	8.19891E-05	8.08974E-05	1.7196E-05	2.23633E-05	1.64606E-05	1.69424E-06	1.98491E-05	1.69424E-06	1.12481E-05	1.63213E-05	9.67491E-06	4.11369E-09	5.2693E-08	9.0344E-09	6.58412E-08	0.06584123
3830503773445	383050	3773445	7.18123E-05	8.44454E-05	8.3321E-05	1.77112E-05	2.30333E-05	1.69537E-05	1.745E-06	2.04437E-05	1.745E-06	1.13822E-05	1.65159E-05	9.79028E-06	4.30327E-09	5.4981E-08	9.4076E-09	6.86914E-08	0.06869143
3830603773445	383060	3773445	7.40349E-05	8.7059E-05	8.58998E-05	1.82594E-05	2.37461E-05	1.74785E-05	1.799E-06	2.10765E-05	1.799E-06	1.15257E-05	1.67241E-05	9.91369E-06	4.50798E-09	5.7446E-08	9.8094E-09	7.17632E-08	0.07176316
3830703773445	383070	3773445	7.66864E-05	9.01769E-05	8.89762E-05	1.89133E-05	2.45966E-05	1.81044E-05	1.86343E-06	2.18313E-05	1.86343E-06	1.17285E-05	1.70183E-05	1.00881E-05	4.75241E-09	6.0391E-08	1.029E-08	7.54331E-08	0.07543307
3830803773445	383080	3773445	7.9672E-05	9.36878E-05	9.24403E-05	1.96497E-05	2.55542E-05	1.88093E-05	1.93598E-06	2.26813E-05	1.93598E-06	1.19687E-05	1.73668E-05	1.02947E-05	5.03219E-09	6.3756E-08	1.0839E-08	7.96266E-08	0.07962665
3830903773445	383090	3773445	8.29418E-05	9.75328E-05	9.62341E-05	2.04561E-05	2.6603E-05	1.95812E-05	2.01544E-06	2.36121E-05	2.01544E-06	1.22369E-05	1.7756E-05	1.05254E-05	5.34636E-09	6.7526E-08	1.1452E-08	8.43242E-08	0.08432423
3831003773445	383100	3773445	8.77768E-05	0.000103218	0.000101844	2.16486E-05	2.81538E-05	2.07227E-05	2.13292E-06	2.49886E-05	2.13292E-06	1.2736E-05	1.84802E-05	1.09547E-05	5.80416E-09	7.3032E-08	1.2351E-08	9.11867E-08	0.09118667
3831103773445	383110	3773445	9.32747E-05	0.000109683	0.000108223	2.30045E-05	2.99172E-05	2.20207E-05	2.26652E-06	2.65537E-05	2.26652E-06	1.33068E-05	1.93085E-05	1.14457E-05	6.33633E-09	7.9418E-08	1.3392E-08	9.91464E-08	0.09914641
3831203773445	383120	3773445	9.9558E-05	0.000117072	0.000115513	2.45542E-05	3.19325E-05	2.35041E-05	2.4192E-06	2.83425E-05	2.4192E-06	1.39432E-05	2.02318E-05	1.1993E-05	6.95943E-09	8.6878E-08	1.4605E-08	1.08443E-07	0.10844287
3831303773445	383130	3773445	0.000106744	0.000125522	0.000123851	2.63264E-05	3.42372E-05	2.52005E-05	2.59381E-06	3.03881E-05	2.59381E-06	1.46419E-05	2.12457E-05	1.2594E-05	7.69288E-09	9.5633E-08	1.6026E-08	1.19353E-07	0.11935251
3831403773445	383140	3773445	0.00011496	0.000135183	0.000133383	2.83528E-05	3.68725E-05	2.71402E-05	2.79346E-06	3.27271E-05	2.79346E-06	1.53936E-05	2.23365E-05	1.32406E-05	8.56958E-09	1.0605E-07	1.771E-08	1.32332E-07	0.13233207
3831503773445	383150	3773445	0.000122563	0.000144124	0.000142205	3.0228E-05	3.93113E-05	2.89352E-05	2.97822E-06	3.48917E-05	2.97822E-06	1.60019E-05	2.32191E-05	1.37638E-05	9.45912E-09	1.1653E-07	1.9389E-08	1.45382E-07	0.14538161
3831603773445	383160	3773445	0.00013083	0.000153845	0.000151797	3.22668E-05	4.19626E-05	3.08868E-05	3.17908E-06	3.7245E-05	3.17908E-06	1.66195E-05	2.41153E-05	1.4295E-05	1.04873E-08	1.2858E-07	2.131E-08	1.6038E-07	0.16037961
3831703773445	383170	3773445	0.000139503	0.000164044	0.000161859	3.44058E-05	4.47444E-05	3.29343E-05	3.38983E-06	3.9714E-05	3.38983E-06	1.72153E-05	2.49798E-05	1.48075E-05	1.16514E-08	1.4214E-07	2.3457E-08	1.77251E-07	0.17725061
3831803773445	383180	3773445	0.000148309	0.0001744	0.000172077	3.65778E-05	4.75691E-05	3.50135E-05	3.60383E-06	4.22211E-05	3.60383E-06	1.77674E-05	2.57809E-05	1.52824E-05	1.29427E-08	1.5708E-07	2.581E-08	1.95837E-07	0.19583661
3831903773445	383190	3773445	0.000157918	0.000185699	0.000183226	3.89476E-05	5.0651E-05	3.72819E-05	3.83731E-06	4.49566E-05	3.83731E-06	1.83257E-05	2.65911E-05	1.57626E-05	1.44794E-08	1.7476E-07	2.8579E-08	2.17819E-07	0.21781882
3832003773445	383200	3773445	0.000169393	0.000199192	0.00019654	4.17777E-05	5.43315E-05	3.9991E-05	4.11615E-06	4.82232E-05	4.11615E-06	1.8934E-05	2.74737E-05	1.62858E-05	1.65164E-08	1.9804E-07	3.2207E-08	2.46759E-07	0.24675918
3832103773445	383210	3773445	0.000182026	0.000214048	0.000211198	4.48935E-05	5.83836E-05	4.29735E-05	4.42313E-06	5.18198E-05	4.42313E-06	1.95142E-05	2.83155E-05	1.67849E-05	1.91354E-08	2.277E-07	3.68E-08	2.8364E-07	0.28363964
3832203773445	383220	3773445	0.000196626	0.000231216	0.000228138	4.84942E-05	6.30664E-05	4.64203E-05	4.7779E-06	5.59761E-05	4.7779E-06	2.00507E-05	2.9094E-05	1.72463E-05	2.30032E-08	2.7104E-07	4.3448E-08	3.37487E-07	0.33748692
3832303773445	383230	3773445	0.000214863	0.000252662	0.000249297	5.29921E-05	6.89158E-05	5.07258E-05	5.22105E-06	6.11679E-05	5.22105E-06	2.03658E-05	2.95512E-05	1.75173E-05	3.01838E-08	3.504E-07	5.5511E-08	4.36098E-07	0.43609815
3832403773445	383240	3773445	0.000233385	0.000274441	0.000270787	5.756E-05	7.48563E-05	5.50984E-05	5.6711E-06	6.64406E-05	5.6711E-06	2.02067E-05	2.93203E-05	1.73805E-05	4.3227E-08	4.9291E-07	7.7081E-08	6.13214E-07	0.61321389
3835803773445	383580	3773445	0.007334958	0.00862531	0.008510462	0.001809033	0.002352633	0.001731666	0.000178235	0.002088136	0.000178235	3.32421E-05	4.8235E-05	2.85928E-05	1.87188E-07	2.8473E-06	5.9595E-07	3.63043E-06	3.63043358
3835903773445	383590	3773445	0.005642059	0.0066346	0.006546259	0.001391511	0.001809648	0.001332	0.000137099	0.001606197	0.000137099	3.38005E-05	4.90452E-05	2.9073E-05	1.45347E-07	2.2055E-06	4.6243E-07	2.81327E-06	2.81327491
3836003773445	383600	3773445	0.004063469	0.004778307	0.004714683	0.00100218	0.001303327	0.00095932	9.87398E-05	0.0011568	9.87398E-05	3.45803E-05	5.01768E-05	2.97438E-05	1.0421E-07	1.5839E-06	3.2854E-07	2.01668E-06	2.01667986
3836103773445	383610	3773445	0.00306634	0.003605765	0.003557754	0.000756257	0.000983506	0.000723914	7.45102E-05	0.000872934	7.45102E-05	3.53632E-05	5.13128E-05	3.04172E-05	7.86115E-08	1.1955E-06	2.4585E-07	1.52001E-06	1.52001044
3836203773445	383620	3773445	0.002403168	0.002825929	0.002788301	0.000592697	0.000770798	0.000567349	5.83955E-05	0.000684141	5.83955E-05	3.60152E-05	5.22588E-05	3.09779E-05	6.16689E-08	9.3809E-07	1.9141E-07	1.19116E-06	1.19115982
3836303773445	383630	3773445	0.001943289	0.002285149	0.002254722	0.000479277	0.000623296	0.000458779	4.72208E-05	0.000553221	4.72208E-05	3.64862E-05	5.29422E-05	3.13831E-05	5.00125E-08	7.6053E-07	1.542E-07	9.64744E-07	0.964744
3836403773445	383640	3773445	0.001595045	0.001875642	0.001850668	0.000393389	0.000511599	0.000376565	3.87586E-05	0.000454082	3.87586E-05	3.67451E-05	5.33179E-05	3.16058E-05	4.12232E-08	6.2645E-07	1.2632E-07	7.94002E-07	0.79400205
3836503773445	383650	3773445	0.001338789	0.001574306	0.001553344	0.000330188	0.000429407	0.000316067	3.25318E-05	0.00038113	3.25318E-05	3.66359E-05	5.31595E-05	3.15119E-05	3.4771E-08	5.2793E-07	1.0597E-07	6.68678E-07	0.66867761
3836603773445	383660	3773445	0.001153404	0.001356308	0.001338249	0.000284466	0.000369946	0.0002723	2.8027E-05	0.000328354	2.8027E-05	3.63021E-05	5.26752E-05	3.12248E-05	3.01047E-08	4.5665E-07	9.1322E-08	5.78079E-07	0.57807867

Unique Identifier	X (UTM)	Y (UTM)	EGIODemolition 2025	EGIOSite Grubbing / Prep 2025	EGIOMass Grading / Excavation 2025	EGIOMass Grading / Excavation 2026	EGIODrainage / Utilities Trenching 2026	EGIODrainage / Utilities Trenching 2027	EGIOFoundations / Concrete Pads 2026	EGIOFoundations / Concrete Pads 2027	EGIOBuilding / Structure Construction 2026	EGIOBuilding / Structure Construction 2027	EGIOAsphalt Paving 2027	EGIOArchitectural Coating 2027	EGIOLandscaping or Other Finishing 2027	EGIOWaterside Construction (Piles) 2027	HIWaterside Construction (Landscaping) 2025	HIWaterside Construction (Landscaping) 2026	KMDemolition 2025	KMSite Grubbing / Prep 2025	KMMass Grading / Excavation 2025
3836703773445	383670	3773445	0.000808659	0.00031717	0.000105036	0.000102872	0.000238874	0.000238505	0.000313849	0.000313647	0.000336172	0.000328114	1.30817E-05	1.30817E-05	0.000354277	1.30817E-05	0.000236193	0.000228795	0.000385579	0.001673442	0.001271994
3836803773445	383680	3773445	0.00072324	0.00028367	9.39412E-05	9.20056E-05	0.000213642	0.000213312	0.000280697	0.000280516	0.000300662	0.000293455	1.16998E-05	1.16998E-05	0.000316855	1.16998E-05	0.000210429	0.000203838	0.000341456	0.001481945	0.001126436
3836903773445	383690	3773445	0.000644872	0.00025293	8.3762E-05	8.20362E-05	0.000190492	0.000190198	0.000250282	0.00025012	0.000268083	0.000261657	1.04321E-05	1.04321E-05	0.000282521	1.04321E-05	0.000186807	0.000180956	0.000301183	0.001307154	0.000993577
3837003773445	383700	3773445	0.000580678	0.00022775	7.54238E-05	7.38698E-05	0.000171529	0.000171265	0.000225367	0.000225222	0.000241396	0.00023561	9.39361E-06	9.39361E-06	0.000254398	9.39361E-06	0.00016744	0.000162196	0.000268303	0.001164452	0.000885108
3837103773445	383710	3773445	0.000526867	0.00020664	6.84343E-05	6.70243E-05	0.000155634	0.000155394	0.000204483	0.000204351	0.000219026	0.000213776	8.52311E-06	8.52311E-06	0.000230823	8.52311E-06	0.000151216	0.00014648	0.000240888	0.00104547	0.000794669
3837203773445	383720	3773445	0.000481427	0.00018882	6.25322E-05	6.12438E-05	0.000142211	0.000141992	0.000186847	0.000186726	0.000200136	0.000195339	7.78803E-06	7.78803E-06	0.000210915	7.78803E-06	0.000137529	0.000133221	0.000217854	0.000945503	0.000718683
3837303773445	383730	3773445	0.000442822	0.00017368	5.75178E-05	5.63328E-05	0.000130807	0.000130606	0.000171864	0.000171753	0.000184088	0.000179675	7.16352E-06	7.16352E-06	0.000194002	7.16352E-06	0.000125903	0.000121959	0.000198369	0.000860937	0.000654404
3837403773445	383740	3773445	0.000414592	0.00016261	5.3851E-05	5.27415E-05	0.000122468	0.000122279	0.000160907	0.000160804	0.000172352	0.000168221	6.70684E-06	6.70684E-06	0.000181634	6.70684E-06	0.000117357	0.000113681	0.00018408	0.000798921	0.000607265
3837503773445	383750	3773445	0.000389424	0.00015274	5.0582E-05	4.95398E-05	0.000115034	0.000114856	0.00015114	0.000151042	0.000161889	0.000158009	6.2997E-06	6.2997E-06	0.000170608	6.2997E-06	0.000109749	0.000106311	0.000171407	0.000743919	0.000565458
3837603773445	383760	3773445	0.000368828	0.00014466	4.79068E-05	4.69198E-05	0.00010895	0.000108782	0.000143146	0.000143054	0.000153327	0.000149652	5.96652E-06	5.96652E-06	0.000161585	5.96652E-06	0.000103511	0.000100269	0.00016104	0.000698925	0.000531257
3837703773445	383770	3773445	0.000352418	0.00013822	4.57753E-05	4.48322E-05	0.000104103	0.000103942	0.000136777	0.000136689	0.000146505	0.000142994	5.70106E-06	5.70106E-06	0.000154396	5.70106E-06	9.8519E-05	9.54332E-05	0.000152753	0.000662957	0.000503918
3837803773445	383780	3773445	0.000337203	0.00013226	4.3799E-05	4.28966E-05	9.9608E-05	9.94543E-05	0.000130872	0.000130787	0.00014018	0.00013682	5.45492E-06	5.45492E-06	0.00014773	5.45492E-06	9.38979E-05	9.09568E-05	0.000145106	0.000629769	0.000478692
3837903773445	383790	3773445	0.00032734	0.00012839	4.2518E-05	4.1642E-05	9.66948E-05	9.65456E-05	0.000127044	0.000126962	0.00013608	0.000132819	5.29538E-06	5.29538E-06	0.000143409	5.29538E-06	9.08268E-05	8.79819E-05	0.00014	0.000607611	0.000461849
3838003773445	383800	3773445	0.000318682	0.00012499	4.13933E-05	4.05405E-05	9.4137E-05	9.39918E-05	0.000123684	0.000123604	0.000132481	0.000129305	5.15531E-06	5.15531E-06	0.000139616	5.15531E-06	8.81108E-05	8.5351E-05	0.000135481	0.000587997	0.00044694
3838103773445	383810	3773445	0.000311433	0.00012215	4.04518E-05	3.96184E-05	9.19959E-05	9.18539E-05	0.000120871	0.000120793	0.000129467	0.000126364	5.03805E-06	5.03805E-06	0.0003644	5.03805E-06	8.58003E-05	8.31128E-05	0.000131631	0.00057129	0.000434241
3838203773445	383820	3773445	0.000306718	0.0001203	3.98393E-05	3.90185E-05	9.06029E-05	9.04631E-05	0.00011904	0.000118964	0.000127507	0.000124451	4.96176E-06	4.96176E-06	0.000134374	4.96176E-06	8.42073E-05	8.15697E-05	0.000128954	0.00055967	0.000425409
3838303773445	383830	3773445	0.000302433	0.00011862	3.92828E-05	3.84735E-05	8.93373E-05	8.91995E-05	0.000117378	0.000117302	0.000125726	0.000122712	4.89245E-06	4.89245E-06	0.000132497	4.89245E-06	8.27596E-05	8.01674E-05	0.000126526	0.000549131	0.000417398
3838403773445	383840	3773445	0.00029179	0.00011444	3.79003E-05	3.71195E-05	8.61932E-05	8.60602E-05	0.000113247	0.000113174	0.000121301	0.000118394	4.72027E-06	4.72027E-06	0.000127834	4.72027E-06	7.95647E-05	7.70726E-05	0.000121294	0.000526423	0.000400138
3838503773445	383850	3773445	0.000279772	0.00010973	3.63393E-05	3.55906E-05	8.26432E-05	8.25157E-05	0.000108582	0.000108512	0.000116305	0.000113517	4.52586E-06	4.52586E-06	0.000122569	4.52586E-06	7.6011E-05	7.36302E-05	0.000115503	0.000501289	0.000381033
3838603773445	383860	3773445	0.000268104	0.00010515	3.48238E-05	3.41063E-05	7.91966E-05	7.90744E-05	0.000104054	0.000103987	0.000111455	0.000108783	4.33711E-06	4.33711E-06	0.000117458	4.33711E-06	7.2581E-05	7.03077E-05	0.000109933	0.000477117	0.00036266
3838703773445	383870	3773445	0.000255341	0.00010015	3.3166E-05	3.24827E-05	7.54264E-05	7.531E-05	9.91004E-05	9.90364E-05	0.000106149	0.000103605	4.13064E-06	4.13064E-06	0.000111866	4.13064E-06	6.88802E-05	6.67228E-05	0.000103947	0.000451139	0.000342913
3838803773445	383880	3773445	0.000243547	9.5523E-05	3.16342E-05	3.09824E-05	7.19427E-05	7.18317E-05	9.45233E-05	9.44623E-05	0.000101246	9.88194E-05	3.93986E-06	3.93986E-06	0.000106699	3.93986E-06	6.54772E-05	6.34263E-05	9.84661E-05	0.00042735	0.000324832
3838903773445	383890	3773445	0.000231655	9.0858E-05	3.00895E-05	2.94696E-05	6.84298E-05	6.83242E-05	8.99078E-05	8.98498E-05	9.63024E-05	9.39941E-05	3.74748E-06	3.74748E-06	0.000101489	3.74748E-06	6.20778E-05	6.01334E-05	9.30121E-05	0.000403679	0.000306839
3839003773445	383900	3773445	0.000220221	8.6374E-05	2.86043E-05	2.8015E-05	6.50522E-05	6.49518E-05	8.54701E-05	8.54149E-05	9.15491E-05	8.93547E-05	3.56251E-06	3.56251E-06	9.64798E-05	3.56251E-06	5.8829E-05	5.69864E-05	8.78252E-05	0.000381167	0.000289728
3839103773445	383910	3773445	0.00020973	8.2259E-05	2.72417E-05	2.66804E-05	6.19532E-05	6.18576E-05	8.13984E-05	8.13459E-05	8.71879E-05	8.5098E-05	3.3928E-06	3.3928E-06	9.18836E-05	3.3928E-06	5.58601E-05	5.41105E-05	8.31022E-05	0.000360669	0.000274147
3829703773455	382970	3773455	0.000179811	7.0524E-05	2.33555E-05	2.28743E-05	5.31153E-05	5.30333E-05	6.97865E-05	6.97415E-05	7.47501E-05	7.29583E-05	2.9088E-06	2.9088E-06	7.87759E-05	2.9088E-06	3.49971E-05	3.39009E-05	2.31602E-05	0.000100517	7.64037E-05
3829803773455	382980	3773455	0.000188595	7.397E-05	2.44965E-05	2.39918E-05	5.57101E-05	5.56242E-05	7.31958E-05	7.31486E-05	7.84019E-05	7.65226E-05	3.0509E-06	3.0509E-06	8.26244E-05	3.0509E-06	3.66924E-05	3.55431E-05	2.38573E-05	0.000103542	7.87031E-05
3829903773455	382990	3773455	0.00019755	7.7482E-05	2.56597E-05	2.5131E-05	5.83554E-05	5.82654E-05	7.66714E-05	7.66219E-05	8.21246E-05	8.01561E-05	3.19577E-06	3.19577E-06	8.65477E-05	3.19577E-06	3.84199E-05	3.72165E-05	2.45226E-05	0.00010643	8.08981E-05
3830003773455	383000	3773455	0.000206029	8.0808E-05	2.6761E-05	2.62096E-05	6.08601E-05	6.07662E-05	7.99622E-05	7.99106E-05	8.56495E-05	8.35965E-05	3.33293E-06	3.33293E-06	9.02624E-05	3.33293E-06	4.00559E-05	3.88013E-05	2.50793E-05	0.000108846	8.27346E-05
3830103773455	383010	3773455	0.000215218	8.4411E-05	2.79545E-05	2.73785E-05	6.35743E-05	6.34762E-05	8.35284E-05	8.34745E-05	8.94693E-05	8.73248E-05	3.48157E-06	3.48157E-06	9.42879E-05	3.48157E-06	4.18283E-05	4.05181E-05	2.56745E-05	0.000111429	8.46981E-05
3830203773455	383020	3773455	0.000224613	8.8096E-05	2.91748E-05	2.85737E-05	6.63496E-05	6.62473E-05	8.71747E-05	8.71185E-05	9.3375E-05	9.11369E-05	3.63356E-06	3.63356E-06	9.8404E-05	3.63356E-06	4.36365E-05	4.22697E-05	2.62471E-05	0.000113914	8.65869E-05
3830303773455	383030	3773455	0.000234601	9.2014E-05	3.04722E-05	2.98443E-05	6.93E-05	6.91931E-05	9.10512E-05	9.09924E-05	9.75272E-05	9.51895E-05	3.79514E-06	3.79514E-06	0.00010278	3.79514E-06	4.55578E-05	4.41308E-05	2.68445E-05	0.000116507	8.85578E-05
3830403773455	383040	3773455	0.000245784	9.64E-05	3.19247E-05	3.12669E-05	7.26033E-05	7.24913E-05	9.53913E-05	9.53297E-05	0.000102176	9.97269E-05	3.97604E-06	3.97604E-06	0.000107679	3.97604E-06	4.77051E-05	4.62109E-05	2.75234E-05	0.000119454	9.07975E-05
3830503773455	383050	3773455	0.000259499	0.00010178	3.37062E-05	3.30117E-05	7.66548E-05	7.65365E-05	0.000100714	0.000100649	0.000107878	0.000105292	4.19791E-06	4.19791E-06	0.000113688	4.19791E-06	5.03295E-05	4.87531E-05	2.83879E-05	0.000123206	9.36494E-05
3830603773455	383060	3773455	0.000274427	0.00010763	3.56452E-05	3.49108E-05	8.10645E-05	8.09394E-05	0.000106508	0.000106439	0.000114084	0.000111349	4.4394E-06	4.4394E-06	0.000120228	4.4394E-06	5.31818E-05	5.15161E-05	2.93E-05	0.000127164	9.66581E-05
3830703773455	383070	3773455	0.000291924	0.0001145	3.79178E-05	3.71366E-05	8.6233E-05	8.61E-05	0.000113299	0.000113226	0.000121357	0.000118448	4.72245E-06	4.72245E-06	0.000127893	4.72245E-06	5.65131E-05	5.4743E-05	3.03613E-05	0.00013177	0.000100159
3830803773455	383080	3773455	0.000311972	0.00012236	4.05218E-05	3.96869E-05	9.21551E-05	9.20129E-05	0.00012108	0.000121002	0.000129691	0.000126583	5.04676E-06	5.04676E-06	0.000136676	5.04676E-06	6.03216E-05	5.84322E-05	3.15472E-05	0.000136917	0.000104072
3830903773455	383090	3773455	0.000334544	0.00013121	4.34537E-05	4.25584E-05	9.88227E-05	9.86702E-05	0.00012984	0.000129756	0.000139075	0.000135741	5.41191E-06	5.41191E-06	0.000146565	5.41191E-06	6.46018E-05	6.25783E-05	3.28349E-05	0.000142506	0.000108319
3831003773455	383100	3773455	0.000366071	0.00014358	4.75487E-05	4.6569E-05	0.000108136	0.000107969	0.000142076	0.000141984	0.000152181	0.000148533	5.92192E-06	5.92192E-06	0.000160377	5.92192E-06	7.05557E-05	6.83458E-05	3.46747E-05	0.000150491	0.000114389
3831103773455	383110	3773455	0.000402816	0.00015799	5.23215E-05	5.12435E-05	0.00011899	0.000118806	0.000156337	0.000156236	0.000167457	0.000163443	6.51635E-06	6.51635E-06	0.000176476	6.51635E-06	7.74855E-05	7.50585E-05	3.67477E-05	0.000159488	0.000121228
3831203773455	383120	3773455	0.000446325	0.00017505	5.79728E-05	5.67784E-05	0.000131842	0.000131639	0.000173223	0.000173112	0.000185544	0.000181097	7.22019E-06	7.22019E-06	0.000195537	7.22019E-06	8.56837E-05	8.29999E-05	3.91262E-05	0.00016981	0.000129074
3831303773455	383130	3773455	0.000498367	0.00019547	6.47325E-05	6.33988E-05	0.000147215	0.000146988	0.000193421	0.000193297	0.000207179	0.000202213	8.06207E-06	8.06207E-06	0.000218337	8.06207E-06	9.54801E-05	9.24895E-05	4.1869E-05	0.000181715	0.000138122
3831403773455	383140	3773455	0.000561124	0.00022008	7.2884E-05	7.13823E-05	0.000165753	0.000165498	0.000217778	0.000217638	0.000233268	0.000227676	9.07729E-06	9.07729E-06	0.000245831	9.07729E-06	0.000107273	0.000103913	4.49898E-05	0.000195259	0.000148418
3831503773455	383150	3773455	0.000624402	0.0002449	8.11032E-05	7.94322E-05	0.000184465	0.000184161	0.000242337	0.000242181	0.000259573	0.000253352	1.01009E-05	1.01009E-05	0.000273553	1.01009E-05	0.000119091	0.000115361	4.77575E-05	0.000207271	0.000157548
3831603773455	383160	3773455	0.000697417	0.00027354	9.0587E-05	8.87206E-05	0.000206014	0.000205696	0.000270675	0.0002705	0.000289927	0.000282977	1.12821E-05	1.12821E-05	0.000305542	1.12821E-05	0.000132657	0.000128502	5.07176E-05	0.000220118	0.000167313
3831703773455	383170	3773455	0.000784525	0.0003077	0.000101901	9.98018E-05	0.000231745	0.000231387	0.000304482	0.000304286	0.000326139	0.000318321	1.26912E-05	1.26912E-05	0.000343704	1.26912E-05	0.000148762	0.000144103	5.39923E-05	0.00023433	0.000178116
3831803773455	383180	3773455	0.000891114	0.00034951	0.000115746	0.000113361	0.000263231	0.000262825	0.000345851	0.000345628	0.000370449	0.00036157	1.44155E-05	1.44155E-05	0.000390401	1.44155E-05	0.000168409	0.000163134	5.76585E-05	0.000250242	0.00019021
3831903773455	383190	3773455	0.001022153	0.0004009	0.000132767	0.000130031	0.000301939	0.000301473	0.000396708	0.000396452	0.000424924	0.000414739	1.65353E-05	1.65353E-05	0.00044781	1.65353E-05	0.000192496	0.000186466	6.16618E-05	0.000267617	0.000203417
3832003773455	383200	3773455	0.001188356	0.00046609	0.000154355	0.000151174	0.000351035	0.000350493	0.000461214	0.000460916	0.000494017	0.000482176	1.9224E-05	1.9224E-05	0.000520624	1.9224E-05	0.00022303	0.00021604	6.60726E-05	0.00028676	0.000217968
3832103773455	383210	3773455	0.001403574	0.0005505	0.000182309	0.000178553	0.000414609	0.000413969	0.000544742	0.00054439	0.000583487	0.000569501	2.27056E-05	2.27056E-05	0.000614912	2.27056E-05	0.000262644	0.000254418	7.0825E-05	0.000307386	0.000233646
3832203773455	383220	3773455	0.001725777	0.00067687	0.00022416	0.000219541	0.000509786	0.000508999	0.000669792	0.00066936	0.000717431	0.000700235	2.79178E-05	2.79178E-05	0.00075607	2.79178E-05	0.00032185	0.000311769	7.62315E-05	0.00033085	0.000251481
3832303773455	383230	3773455	0.002331901	0.0009146	0.000302889	0.000296648	0.000688832	0.000687769	0.000905035	0.000904451	0.000969406	0.00094617	3.77231E-05	3.77231E-05	0.001021616	3.77231E-05	0.00043307	0.000419505	8.2817E-05	0.000359432	0.000273206
3832403773455	383240	3773455	0.003465484	0.00135921	0.000450129	0.000440855	0.001023687	0.001022108	0.001344991	0.001344123	0.001440653	0.001406122	5.6061E-05	5.6061E-05	0.001518244	5.6061E-05	0.000641036	0.000620958	8.95383E-05	0.000388603	0.000295379
3835903773455	383590	3773455	0.005692035	0.0022325	0.000739334	0.000724101	0.001681399	0.001678805	0.002209139	0.002207713	0.002366264	0.002309546	9.20799E-05	9.20799E-05	0.002493705	9.20799E-05	0.001532524	0.001484522	0.002629007	0.011410076	0.008672874
3836103773455	383610	3773455	0.002718666	0.0010663	0.000353126	0.00034585	0.000803081	0.000801842	0.001055143	0.001054462	0.00113019	0.0011031	4.39798E-05	4.39798E-05	0.001191059	4.39798E-05	0.00077825	0.000753873	0.001322522	0.005739837	0.004362888
3836203773455	383620	3773455	0.002086557	0.00081838	0.000271021	0.000265437	0.000616359	0.000615408	0.000809815	0.000809292	0.000867413	0.000846621	3.37542E-05	3.37542E-05	0.00091413	3.37542E-05	0.000604688	0.000585748	0.001021533	0.004433527	0.003369953
3836303773455	383630	3773455	0.001649627	0.00064701	0.000214269	0.000209854	0.00048729	0.00048654	0.000640238	0.000639825	0.000685775	0.000669337	2.6686E-05	2.6686E-05	0.000722709	2.6686E-05	0.000483069	0.000467939	0.000811088	0.003520181	0.002675713
3836403773455	383640	3773455	0.001340646	0.00052582	0.000174136	0.000170548	0.00039602	0.000395409	0.000520319	0.000519983	0.000557326	0.000543968	2.16876E-05	2.16876E-05	0.000587343	2.16876E-05	0.000394078	0.000381734	0.000657297	0.002852715	0.002168368
3836503773455	383650	3773455	0.001122293	0.00044018	0.000145774	0.00014277	0.00033152	0.000331008	0.000435574	0.000435293	0.000466554	0.000455371	1.81553E-05	1.81553E-05	0.000491682	1.81553E-05	0.000329985	0.00031965	0.000546778	0.002373054	0.001803774
3836603773455	383660	3773455	0.000971889	0.00038119	0.000126238	0.000123637	0.000287091	0.000286648	0.000377201	0.000376957	0.000404029	0.000394345	1.57222E-05	1.57222E-05	0.000425789	1.57222E-05	0.000285321	0.000276384	0.000469895	0.002039376	0.001550143
3836703773455	383670	3773455	0.000858896	0.00033687	0.000111561	0.000109263	0.000253714	0.000253322	0.000333347	0.000333131	0.000357056	0.000348497	1.38943E-05	1.38943E-05	0.000376286	1.38943E-05	0.00025147	0.00024359	0.00041175	0.001787022	0.001358327
3836803773455	383680	3773455	0.000766318	0.00030056	9.95365E-05	9.74857E-05	0.000226367	0.000226017	0.000297416	0.000297224	0.00031857	0.00031093	1.23967E-05	1.23967E-05	0.000335727	1.23967E-05	0.000223554	0.000216551	0.000363954	0.001579584	0.001200652
3836903773455	383690	3773455	0.000678914	0.00026628	8.81837E-05	8.63668E-05	0.000200548	0.000200239	0.000263494	0.000263324	0.000282235	0.00027547	1.09828E-05	1.09828E-05	0.000297435	1.09828E-05	0.000197201	0.000191024	0.000319013	0.001384541	0.001052399
3837003773455	383700	3773455	0.000608019	0.00023847	7.89752E-05	7.7348E-05	0.000179606	0.000179329	0.000235979	0.000235826	0.000252763	0.000246704	9.83591E-06	9.83591E-06	0.000266376	9.83591E-06	0.000175804	0.000170297	0.000282664	0.001226782	0.000932485
3837103773455	383710	3773455	0.000549726	0.00021561	7.14035E-05	6.99323E-05	0.000162386	0.000162136	0.000213354	0.000213217	0.000228529	0.000223052	8.8929E-06	8.8929E-06	0.000240837	8.8929E-06	0.000158204	0.000153248	0.000252891	0.001097565	0.000834267
3837203773455	383720	3773455	0.000501035	0.00019651	6.5079E-05	6.37381E-05	0.000148003	0.000147775	0.000194457	0.000194331	0.000208288	0.000203295	8.10522E-06	8.10522E-06	0.000219505	8.10522E-06	0.000143515	0.00013902	0.000228144	0.000990163	0.00075263
3837303773455	383730	3773455	0.000459825	0.00018035	5.97263E-05	5.84958E-05	0.00013583	0.000135621	0.000178463	0.000178348	0.000191156	0.000186574	7.43858E-06	7.43858E-06	0.000201451	7.43858E-06	0.000131087	0.000126981	0.000207286	0.000899635	0.000683818
3837403773455	383740	3773455	0.000429987	0.00016865	5.58507E-05	5.46999E-05	0.000127016	0.00012682	0.000166882	0.000166775	0.000178752	0.000174467	6.95588E-06	6.95588E-06	0.000188379	6.95588E-06	0.000122035	0.000118213	0.000192123	0.000833828	0.000633798
3837503773455	383750	3773455	0.000403463	0.00015824	5.24055E-05	5.13258E-05	0.000119181	0.000118997	0.000156588	0.000156487	0.000167726	0.000163705	6.52681E-06	6.52681E-06	0.000176759	6.52681E-06	0.000114002	0.000110431	0.000178717	0.000775644	0.000589572
3837603773455	383760	3773455	0.000381466	0.00014962	4.95483E-05	4.85275E-05	0.000112683	0.000112509	0.000148051	0.000147955	0.000158581	0.00015478	6.17096E-06	6.17096E-06	0.000167122	6.17096E-06	0.000107329	0.000103967	0.000167603	0.000727408	0.000552908
3837703773455	383770	3773455	0.000363601	0.00014261	4.72278E-05	4.62548E-05	0.000107406	0.00010724	0.000141117	0.000141026	0.000151154	0.000147531	5.88196E-06	5.88196E-06	0.000159295	5.88196E-06	0.000101888	9.86966E-05	0.000158557	0.00068815	0.000523068
3837803773455	383780	3773455	0.000347164	0.00013616	4.50928E-05	4.41638E-05	0.00010255	0.000102392	0.000134738	0.000134651	0.000144321	0.000140862	5.61606E-06	5.61606E-06	0.000152094	5.61606E-06	9.68955E-05	9.38605E-05	0.000150277	0.000652212	0.000495751
3837903773455	383790	3773455	0.000335029	0.0001314	4.35167E-05	4.26201E-05	9.89659E-05	9.88132E-05	0.000130028	0.000129944	0.000139277	0.000135938	5.41975E-06	5.41975E-06	0.000146778	5.41975E-06	9.3157E-05	9.02392E-05	0.000144069	0.000625271	0.000475272
3838003773455	383800	3773455	0.000324107	0.00012712	4.2098E-05	4.12306E-05	9.57396E-05	9.55919E-05	0.000125789	0.000125708	0.000134736	0.000131506	5.24307E-06	5.24307E-06	0.000141993	5.24307E-06	8.97845E-05	8.69723E-05	0.000138475	0.000600991	0.000456817
3838103773455	383810	3773455	0.000315664	0.00012381	4.10013E-05	4.01566E-05	9.32455E-05	9.31017E-05	0.000122512	0.000122433	0.000131226	0.000128081	5.10648E-06	5.10648E-06	0.000138294	5.10648E-06	8.71259E-05	8.4397E-05	0.000134053	0.000581799	0.000442229
3838203773455	383820	3773455	0.000311981	0.00012236	4.0523E-05	3.96881E-05	9.21577E-05	9.20155E-05	0.000121083	0.000121005	0.000129695	0.000126586	5.04691E-06	5.04691E-06	0.00013668	5.04691E-06	8.58092E-05	8.31215E-05	0.000131812	0.000572075	0.000434838
3838303773455	383830	3773455	0.000308721	0.00012108	4.00995E-05	3.92733E-05	9.11946E-05	9.10539E-05	0.000119818	0.00011974	0.00012834	0.000125264	4.99417E-06	4.99417E-06	0.000135252	4.99417E-06	8.46342E-05	8.19833E-05	0.000129819	0.000563422	0.000428261

			KMMass Grading / Excavation	KMDrainage / Utilities Trenching	KMFoundations / Concrete Pads	KMBuilding / Structure Construction	KMAsphalt Paving	KMArchitectural Coating	KMLandscaping or Other Finishing	KMWaterside Construction (Piles)	EWNDemolition	EWNSite Grubbing / Prep	EWNDrainage / Utilities Trenching	EWNDrainage / Utilities Trenching	EWNDrainage / Utilities Trenching	EWNFoundations / Concrete Pads	EWNBuilding / Structure Construction	EWNAsphalt Paving	EWNLandscaping or Other Finishing	EWNWaterside Construction (Piles)	ISDemolition
Unique Identifier	X (UTM)	Y (UTM)	2026	2026	2026	2026	2026	2026	2026	2026	2027	2027	2027	2028	2029	2029	2029	2029	2029	2029	2027
3836703773445	383670	3773445	0.00125883	0.000452057	0.000239227	0.00082166	2.63967E-05	2.63967E-05	0.000848057	2.63967E-05	0.000983475	5.36007E-05	0.000125864	0.000123434	0.00012088	0.000104705	0.00022736	1.61754E-05	0.000235447	1.61754E-05	0.00018086
3836803773445	383680	3773445	0.001114778	0.000400326	0.000211851	0.000727635	2.3376E-05	2.3376E-05	0.000751011	2.3376E-05	0.000875552	4.77187E-05	0.000112053	0.000109889	0.000107615	9.32146E-05	0.00020241	1.44004E-05	0.00020961	1.44004E-05	0.000160441
3836903773445	383690	3773445	0.000983294	0.000353109	0.000186864	0.000641813	2.06189E-05	2.06189E-05	0.000662432	2.06189E-05	0.000777269	4.23622E-05	9.94743E-05	9.75534E-05	9.55349E-05	8.2751E-05	0.000179689	1.27839E-05	0.000186081	1.27839E-05	0.000141778
3837003773445	383700	3773445	0.000875948	0.00031456	0.000166464	0.000571746	1.83679E-05	1.83679E-05	0.000590114	1.83679E-05	0.000696826	3.79779E-05	8.91793E-05	8.74572E-05	8.56476E-05	7.41868E-05	0.000161092	1.14608E-05	0.000166823	1.14608E-05	0.000126523
3837103773445	383710	3773445	0.000786445	0.000282419	0.000149455	0.000513326	1.64911E-05	1.64911E-05	0.000529817	1.64911E-05	0.000629492	3.43081E-05	8.05619E-05	7.90062E-05	7.73715E-05	6.70181E-05	0.000145526	1.03534E-05	0.000150703	1.03534E-05	0.000113787
3837203773445	383720	3773445	0.000711245	0.000255414	0.000135164	0.000464242	1.49142E-05	1.49142E-05	0.000479156	1.49142E-05	0.000572686	3.12121E-05	7.32919E-05	7.18766E-05	7.03894E-05	6.09703E-05	0.000132393	9.41908E-06	0.000137103	9.41908E-06	0.00010307
3837303773445	383730	3773445	0.000647631	0.00023257	0.000123075	0.00042272	1.35803E-05	1.35803E-05	0.0004363	1.35803E-05	0.000524463	2.85839E-05	6.71204E-05	6.58242E-05	6.44623E-05	5.58363E-05	0.000121245	8.62595E-06	0.000125558	8.62595E-06	9.39955E-05
3837403773445	383740	3773445	0.000600981	0.000215817	0.00011421	0.000392271	1.26021E-05	1.26021E-05	0.000404873	1.26021E-05	0.000488912	2.66464E-05	6.25707E-05	6.13623E-05	6.00927E-05	5.20515E-05	0.000113027	8.04124E-06	0.000117047	8.04124E-06	8.73503E-05
3837503773445	383750	3773445	0.000559606	0.000200959	0.000106347	0.000365264	1.17345E-05	1.17345E-05	0.000376999	1.17345E-05	0.000457297	2.49233E-05	5.85246E-05	5.73944E-05	5.62069E-05	4.86856E-05	0.000105718	7.52126E-06	0.000109479	7.52126E-06	8.14526E-05
3837603773445	383760	3773445	0.000525759	0.000188805	9.99147E-05	0.000343172	1.10248E-05	1.10248E-05	0.000354197	1.10248E-05	0.000431341	2.35086E-05	5.52027E-05	5.41366E-05	5.30165E-05	4.59222E-05	9.97172E-05	7.09434E-06	0.000103264	7.09434E-06	7.6635E-05
3837703773445	383770	3773445	0.000498703	0.000179089	9.4773E-05	0.000325512	1.04574E-05	1.04574E-05	0.000335969	1.04574E-05	0.000410514	2.23735E-05	5.25373E-05	5.15227E-05	5.04567E-05	4.37049E-05	9.49025E-05	6.7518E-06	9.82784E-05	6.7518E-06	7.27912E-05
3837803773445	383780	3773445	0.000473738	0.000170123	9.00286E-05	0.000309217	9.9339E-06	9.9339E-06	0.000319151	9.9339E-06	0.000391249	2.13236E-05	5.00718E-05	4.91049E-05	4.80888E-05	4.16539E-05	9.04489E-05	6.43495E-06	9.36664E-05	6.43495E-06	6.92423E-05
3837903773445	383790	3773445	0.000457069	0.000164138	8.6861E-05	0.000298337	9.58438E-06	9.58438E-06	0.000307921	9.58438E-06	0.000378286	2.06171E-05	4.84128E-05	4.74779E-05	4.64955E-05	4.02738E-05	8.74521E-05	6.22175E-06	9.0563E-05	6.22175E-06	6.68977E-05
3838003773445	383800	3773445	0.000442315	0.000158839	8.4057E-05	0.000288706	9.27498E-06	9.27498E-06	0.000297981	9.27498E-06	0.00036677	1.99895E-05	4.6939E-05	4.60326E-05	4.50801E-05	3.90478E-05	8.47899E-05	6.03234E-06	8.78061E-05	6.03234E-06	6.48298E-05
3838103773445	383810	3773445	0.000429747	0.000154326	8.16686E-05	0.000280503	9.01145E-06	9.01145E-06	0.000289515	9.01145E-06	0.000356885	1.94507E-05	4.56739E-05	4.47919E-05	4.38651E-05	3.79954E-05	8.25047E-05	5.86976E-06	8.54396E-05	5.86976E-06	6.30749E-05
3838203773445	383820	3773445	0.000421007	0.000151187	8.00076E-05	0.000274798	8.82817E-06	8.82817E-06	0.000283626	8.82817E-06	0.000349841	1.90668E-05	4.47724E-05	4.39078E-05	4.29993E-05	3.72454E-05	8.08762E-05	5.75391E-06	8.37532E-05	5.75391E-06	6.18747E-05
3838303773445	383830	3773445	0.000413079	0.00014834	7.8501E-05	0.000269624	8.66193E-06	8.66193E-06	0.000278286	8.66193E-06	0.000343317	1.87112E-05	4.39375E-05	4.3089E-05	4.21975E-05	3.65509E-05	7.93681E-05	5.64661E-06	8.21914E-05	5.64661E-06	6.07835E-05
3838403773445	383840	3773445	0.000395997	0.000142206	7.52548E-05	0.000258474	8.30373E-06	8.30373E-06	0.000266778	8.30373E-06	0.000330041	1.79876E-05	4.22384E-05	4.14227E-05	4.05656E-05	3.51374E-05	7.62987E-05	5.42824E-06	7.90128E-05	5.42824E-06	5.83509E-05
3838503773445	383850	3773445	0.00037709	0.000135416	7.16617E-05	0.000246133	7.90727E-06	7.90727E-06	0.00025404	7.90727E-06	0.000315447	1.71922E-05	4.03706E-05	3.9591E-05	3.87719E-05	3.35836E-05	7.29249E-05	5.18821E-06	7.5519E-05	5.18821E-06	5.56431E-05
3838603773445	383860	3773445	0.000358907	0.000128887	6.82063E-05	0.000234265	7.52599E-06	7.52599E-06	0.000241791	7.52599E-06	0.000301396	1.64265E-05	3.85725E-05	3.78276E-05	3.70449E-05	3.20878E-05	6.96767E-05	4.95712E-06	7.21553E-05	4.95712E-06	5.30345E-05
3838703773445	383870	3773445	0.000339365	0.000121869	6.44925E-05	0.000221509	7.1162E-06	7.1162E-06	0.000228625	7.1162E-06	0.000286328	1.56052E-05	3.6644E-05	3.59364E-05	3.51928E-05	3.04835E-05	6.61932E-05	4.70929E-06	6.85478E-05	4.70929E-06	5.02191E-05
3838803773445	383880	3773445	0.00032147	0.000115443	6.10918E-05	0.000209829	6.74096E-06	6.74096E-06	0.00021657	6.74096E-06	0.000272461	1.48495E-05	3.48694E-05	3.4196E-05	3.34885E-05	2.90072E-05	6.29875E-05	4.48122E-06	6.52281E-05	4.48122E-06	4.76356E-05
3838903773445	383890	3773445	0.000303664	0.000109048	5.77079E-05	0.000198207	6.36759E-06	6.36759E-06	0.000204574	6.36759E-06	0.00025861	1.40946E-05	3.30967E-05	3.24576E-05	3.1786E-05	2.75326E-05	5.97854E-05	4.25341E-06	6.19121E-05	4.25341E-06	4.50577E-05
3839003773445	383900	3773445	0.000286729	0.000102967	5.44898E-05	0.000187153	6.01249E-06	6.01249E-06	0.000193166	6.01249E-06	0.000245371	1.3373E-05	3.14024E-05	3.0796E-05	3.01588E-05	2.61231E-05	5.67249E-05	4.03567E-06	5.87427E-05	4.03567E-06	4.25972E-05
3839103773445	383910	3773445	0.00027131	9.74297E-05	5.15594E-05	0.000177089	5.68915E-06	5.68915E-06	0.000182778	5.68915E-06	0.000233243	1.2712E-05	2.98502E-05	2.92738E-05	2.86681E-05	2.48319E-05	5.3921E-05	3.83619E-06	5.58391E-05	3.83619E-06	4.03533E-05
3829703773455	382970	3773455	7.5613E-05	2.71533E-05	1.43694E-05	4.93539E-05	1.58554E-06	1.58554E-06	5.09395E-05	1.58554E-06	0.000167348	9.12068E-06	2.14171E-05	2.10035E-05	2.05689E-05	1.78165E-05	3.86875E-05	2.7524E-06	4.00637E-05	2.7524E-06	1.37669E-05
3829803773455	382980	3773455	7.78886E-05	2.79705E-05	1.48019E-05	5.08393E-05	1.63326E-06	1.63326E-06	5.24725E-05	1.63326E-06	0.000175725	9.57721E-06	2.24891E-05	2.20548E-05	2.15985E-05	1.87083E-05	4.0624E-05	2.89018E-06	4.2069E-05	2.89018E-06	1.41413E-05
3829903773455	382990	3773455	8.00608E-05	2.87505E-05	1.52147E-05	5.22571E-05	1.67881E-06	1.67881E-06	5.39359E-05	1.67881E-06	0.000184277	1.00433E-05	2.35837E-05	2.31282E-05	2.26497E-05	1.96189E-05	4.26012E-05	3.03084E-06	4.41166E-05	3.03084E-06	1.4492E-05
3830003773455	383000	3773455	8.18784E-05	2.94032E-05	1.55601E-05	5.34434E-05	1.71692E-06	1.71692E-06	5.51604E-05	1.71692E-06	0.000192416	1.04869E-05	2.46253E-05	2.41498E-05	2.36501E-05	2.04854E-05	4.44828E-05	3.16471E-06	4.60652E-05	3.16471E-06	1.47687E-05
3830103773455	383010	3773455	8.38215E-05	3.0101E-05	1.59294E-05	5.47118E-05	1.75767E-06	1.75767E-06	5.64694E-05	1.75767E-06	0.000201222	1.09668E-05	2.57522E-05	2.52549E-05	2.47324E-05	2.14228E-05	4.65184E-05	3.30953E-06	4.81732E-05	3.30953E-06	1.50621E-05
3830203773455	383020	3773455	8.56908E-05	3.07723E-05	1.62846E-05	5.59319E-05	1.79687E-06	1.79687E-06	5.77287E-05	1.79687E-06	0.000210234	1.1458E-05	2.69056E-05	2.6386E-05	2.58401E-05	2.23823E-05	4.86018E-05	3.45776E-06	5.03307E-05	3.45776E-06	1.53373E-05
3830303773455	383030	3773455	8.76413E-05	3.14728E-05	1.66553E-05	5.7205E-05	1.83777E-06	1.83777E-06	5.90428E-05	1.83777E-06	0.000219813	1.19801E-05	2.81315E-05	2.75882E-05	2.70174E-05	2.34021E-05	5.08162E-05	3.6153E-06	5.26239E-05	3.6153E-06	1.56224E-05
3830403773455	383040	3773455	8.98579E-05	3.22687E-05	1.70765E-05	5.86518E-05	1.88425E-06	1.88425E-06	6.0536E-05	1.88425E-06	0.000230509	1.25631E-05	2.95004E-05	2.89307E-05	2.83321E-05	2.45409E-05	5.32891E-05	3.79123E-06	5.51847E-05	3.79123E-06	1.59521E-05
3830503773455	383050	3773455	9.26802E-05	3.32823E-05	1.76129E-05	6.0494E-05	1.94343E-06	1.94343E-06	6.24374E-05	1.94343E-06	0.000243572	1.3275E-05	3.11721E-05	3.05702E-05	2.99377E-05	2.59316E-05	5.63089E-05	4.00607E-06	5.83119E-05	4.00607E-06	1.63881E-05
3830603773455	383060	3773455	9.56578E-05	3.43515E-05	1.81787E-05	6.24375E-05	2.00587E-06	2.00587E-06	6.44433E-05	2.00587E-06	0.000257775	1.40491E-05	3.29899E-05	3.23528E-05	3.16834E-05	2.74437E-05	5.95924E-05	4.23968E-06	6.17123E-05	4.23968E-06	1.68463E-05
3830703773455	383070	3773455	9.91229E-05	3.55959E-05	1.88372E-05	6.46992E-05	2.07853E-06	2.07853E-06	6.67778E-05	2.07853E-06	0.000274391	1.49546E-05	3.51163E-05	3.44382E-05	3.37256E-05	2.92127E-05	6.34336E-05	4.51296E-06	6.569E-05	4.51296E-06	1.73829E-05
3830803773455	383080	3773455	0.000102994	3.69862E-05	1.9573E-05	6.72263E-05	2.15971E-06	2.15971E-06	6.9386E-05	2.15971E-06	0.000293403	1.59908E-05	3.75494E-05	3.68243E-05	3.60624E-05	3.12368E-05	6.78287E-05	4.82565E-06	7.02416E-05	4.82565E-06	1.79851E-05
3830903773455	383090	3773455	0.000107198	3.84959E-05	2.03719E-05	6.99703E-05	2.24787E-06	2.24787E-06	7.22182E-05	2.24787E-06	0.000314796	1.71568E-05	4.02873E-05	3.95093E-05	3.86919E-05	3.35144E-05	7.27744E-05	5.17751E-06	7.53632E-05	5.17751E-06	1.8639E-05
3831003773455	383100	3773455	0.000113205	4.0653E-05	2.15134E-05	7.3891E-05	2.37382E-06	2.37382E-06	7.62648E-05	2.37382E-06	0.000344558	1.87788E-05	4.40963E-05	4.32447E-05	4.235E-05	3.66829E-05	7.96548E-05	5.66701E-06	8.24883E-05	5.66701E-06	1.96059E-05
3831103773455	383110	3773455	0.000119973	4.30833E-05	2.27995E-05	7.83085E-05	2.51574E-06	2.51574E-06	8.08242E-05	2.51574E-06	0.000379251	2.06697E-05	4.85363E-05	4.7599E-05	4.66141E-05	4.03765E-05	8.76752E-05	6.23762E-06	9.0794E-05	6.23762E-06	2.06943E-05
3831203773455	383120	3773455	0.000127738	4.58719E-05	2.42752E-05	8.3377E-05	2.67857E-06	2.67857E-06	8.60555E-05	2.67857E-06	0.000420361	2.29102E-05	5.37975E-05	5.27586E-05	5.16669E-05	4.47532E-05	9.71789E-05	6.91375E-06	0.000100636	6.91375E-06	2.19392E-05
3831303773455	383130	3773455	0.000136693	4.90876E-05	2.5977E-05	8.92219E-05	2.86634E-06	2.86634E-06	9.20882E-05	2.86634E-06	0.000469571	2.55922E-05	6.00954E-05	5.89349E-05	5.77155E-05	4.99923E-05	0.000108555	7.72313E-06	0.000112417	7.72313E-06	2.33588E-05
3831403773455	383140	3773455	0.000146882	5.27465E-05	2.79132E-05	9.58722E-05	3.07999E-06	3.07999E-06	9.89522E-05	3.07999E-06	0.000528881	2.88247E-05	6.76858E-05	6.63787E-05	6.50053E-05	5.63067E-05	0.000122267	8.69861E-06	0.000126616	8.69861E-06	2.49461E-05
3831503773455	383150	3773455	0.000155918	5.59914E-05	2.96304E-05	0.00010177	3.26947E-06	3.26947E-06	0.00010504	3.26947E-06	0.000588497	3.20739E-05	7.53155E-05	7.3861E-05	7.23328E-05	6.26537E-05	0.000136049	9.67913E-06	0.000140888	9.67913E-06	2.63111E-05
3831603773455	383160	3773455	0.000165582	5.94618E-05	3.1467E-05	0.000108078	3.47212E-06	3.47212E-06	0.00011155	3.47212E-06	0.000657034	3.58092E-05	8.40867E-05	8.24629E-05	8.07567E-05	6.99503E-05	0.000151893	1.08064E-05	0.000157296	1.08064E-05	2.77517E-05
3831703773455	383170	3773455	0.000176273	6.33011E-05	3.34987E-05	0.000115056	3.6963E-06	3.6963E-06	0.000118753	3.6963E-06	0.000738518	4.02502E-05	9.4515E-05	9.26898E-05	9.0772E-05	7.86254E-05	0.00017073	1.21465E-05	0.000176804	1.21465E-05	2.93278E-05
3831803773455	383180	3773455	0.000188242	6.75993E-05	3.57733E-05	0.000122869	3.94728E-06	3.94728E-06	0.000126816	3.94728E-06	0.00083808	4.56764E-05	0.000107257	0.000105186	0.000103009	8.92252E-05	0.000193747	1.37841E-05	0.000200639	1.37841E-05	3.10659E-05
3831903773455	383190	3773455	0.000201312	7.22929E-05	3.82571E-05	0.0001314	4.22135E-06	4.22135E-06	0.000135621	4.22135E-06	0.000960367	5.23412E-05	0.000122907	0.000120534	0.00011804	0.000102244	0.000222017	1.57953E-05	0.000229915	1.57953E-05	3.2934E-05
3832003773455	383200	3773455	0.000215712	7.74641E-05	4.09937E-05	0.000140799	4.52331E-06	4.52331E-06	0.000145322	4.52331E-06	0.001115732	6.08088E-05	0.000142791	0.000140033	0.000137136	0.000118785	0.000257935	1.83507E-05	0.00026711	1.83507E-05	3.49558E-05
3832103773455	383210	3773455	0.000231228	8.30359E-05	4.39423E-05	0.000150926	4.84866E-06	4.84866E-06	0.000155775	4.84866E-06	0.001317811	7.18224E-05	0.000168653	0.000165396	0.000161974	0.000140299	0.000304651	2.16743E-05	0.000315489	2.16743E-05	3.70921E-05
3832203773455	383220	3773455	0.000248879	8.93745E-05	4.72966E-05	0.000162447	5.21879E-06	5.21879E-06	0.000167666	5.21879E-06	0.001620479	8.83182E-05	0.000207388	0.000203383	0.000199175	0.000172522	0.000374622	2.66523E-05	0.000387948	2.66523E-05	3.94618E-05
3832303773455	383230	3773455	0.000270379	9.70954E-05	5.13825E-05	0.000176481	5.66963E-06	5.66963E-06	0.000182151	5.66963E-06	0.002190913	0.000119408	0.000280392	0.000274977	0.000269287	0.000233253	0.000506495	3.60344E-05	0.000524512	3.60344E-05	4.22227E-05
3832403773455	383240	3773455	0.000292323	0.000104976	5.55526E-05	0.000190804	6.12977E-06	6.12977E-06	0.000196934	6.12977E-06	0.003259004	0.00017762	0.000417085	0.000409031	0.000400568	0.000346966	0.000753416	5.36015E-05	0.000780217	5.36015E-05	4.48914E-05
3835903773455	383590	3773455	0.008583118	0.003082272	0.001631126	0.005602349	0.000179981	0.000179981	0.00578233	0.000179981	0.006507443	0.000354664	0.000832818	0.000816735	0.000799836	0.000692807	0.001504389	0.000107029	0.001557904	0.000107029	0.001218671
3836103773455	383610	3773455	0.004317736	0.001550536	0.000820538	0.002818261	9.05395E-05	9.05395E-05	0.0029088	9.05395E-05	0.003276263	0.000178561	0.000419294	0.000411197	0.000402689	0.000348803	0.000757406	5.38853E-05	0.000784349	5.38853E-05	0.000614076
3836203773455	383620	3773455	0.003335078	0.001197655	0.000633794	0.002176862	6.99339E-05	6.99339E-05	0.002246796	6.99339E-05	0.002531176	0.000137952	0.000323938	0.000317683	0.000311109	0.000269479	0.000585157	4.16307E-05	0.000605972	4.16307E-05	0.000474922
3836303773455	383630	3773455	0.002648022	0.000950927	0.000503227	0.001728409	5.55269E-05	5.55269E-05	0.001783936	5.55269E-05	0.002012746	0.000109697	0.00025759	0.000252616	0.000247389	0.000214285	0.000465306	3.3104E-05	0.000481858	3.3104E-05	0.000377631
3836403773455	383640	3773455	0.002145927	0.000770621	0.00040781	0.001400684	4.49984E-05	4.49984E-05	0.001445682	4.49984E-05	0.001636313	8.91812E-05	0.000209414	0.00020537	0.000201121	0.000174208	0.000378283	2.69128E-05	0.000391739	2.69128E-05	0.000306541
3836503773455	383650	3773455	0.001785107	0.000641047	0.00033924	0.00116517	3.74323E-05	3.74323E-05	0.001202602	3.74323E-05	0.001366723	7.44882E-05	0.000174912	0.000171535	0.000167985	0.000145507	0.000315959	2.24788E-05	0.000327198	2.24788E-05	0.00025546
3836603773455	383660	3773455	0.0015341	0.000550909	0.000291539	0.001001334	3.21689E-05	3.21689E-05	0.001033503	3.21689E-05	0.001179598	6.42896E-05	0.000150964	0.000148049	0.000144986	0.000125584	0.000272699	1.94011E-05	0.0002824	1.94011E-05	0.000219918
3836703773455	383670	3773455	0.00134427	0.000482739	0.000255464	0.000877428	2.81883E-05	2.81883E-05	0.000905616	2.81883E-05	0.001038275	5.65874E-05	0.000132878	0.000130312	0.000127615	0.000110539	0.000240028	1.70767E-05	0.000248567	1.70767E-05	0.000193034
3836803773455	383680	3773455	0.001188227	0.000426702	0.000225809	0.000775576	2.49162E-05	2.49162E-05	0.000800492	2.49162E-05	0.000922251	5.02639E-05	0.000118029	0.00011575	0.000113355	9.81864E-05	0.000213206	1.51684E-05	0.00022079	1.51684E-05	0.000170923
3836903773455	383690	3773455	0.001041508	0.000374014	0.000197927	0.00067981	2.18396E-05	2.18396E-05	0.000701649	2.18396E-05	0.000813608	4.43427E-05	0.000104125	0.000102114	0.000100001	8.66198E-05	0.00018809	1.33816E-05	0.000194781	1.33816E-05	0.000150107
3837003773455	383700	3773455	0.000922835	0.000331398	0.000175375	0.00060235	1.93511E-05	1.93511E-05	0.000621701	1.93511E-05	0.000725585	3.95453E-05	9.28599E-05	9.10667E-05	8.91824E-05	7.72486E-05	0.000167741	1.19338E-05	0.000173708	1.19338E-05	0.000133248
3837103773455	383710	3773455	0.000825633	0.000296492	0.000156902	0.000538905	1.73129E-05	1.73129E-05	0.000556218	1.73129E-05	0.000653236	3.56022E-05	8.36007E-05	8.19862E-05	8.02899E-05	6.9546E-05	0.000151015	1.07439E-05	0.000156387	1.07439E-05	0.000119419
3837203773455	383720	3773455	0.000744841	0.000267479	0.000141549	0.00048617	1.56187E-05	1.56187E-05	0.000501789	1.56187E-05	0.000592846	3.23109E-05	7.58721E-05	7.44069E-05	7.28673E-05	6.31167E-05	0.000137054	9.75066E-06	0.000141929	9.75066E-06	0.000107912
3837303773455	383730	3773455	0.000676742	0.000243024	0.000128607	0.000441721	1.41907E-05	1.41907E-05	0.000455912	1.41907E-05	0.000541775	2.95274E-05	6.9336E-05	6.79971E-05	6.65901E-05	5.76794E-05	0.000125247	8.91068E-06	0.000129703	8.91068E-06	9.81998E-05
3837403773455	383740	3773455	0.000627239	0.000225247	0.0001192	0.00040941	1.31527E-05	1.31527E-05	0.000422563	1.31527E-05	0.00050444	2.74927E-05	6.45579E-05	6.33112E-05	6.20013E-05	5.37046E-05	0.000116616	8.29663E-06	0.000120765	8.29663E-06	9.11508E-05
3837503773455	383750	3773455	0.00058347	0.000209529	0.000110882	0.000380841	1.22349E-05	1.22349E-05	0.000393076	1.22349E-05	0.000471355	2.56895E-05	6.03237E-05	5.91588E-05	5.79347E-05	5.01823E-05	0.000108968	7.75247E-06	0.000112844	7.75247E-06	8.49122E-05
3837603773455	383760	3773455	0.000547186	0.000196499	0.000103987	0.000357158	1.1474E-05	1.1474E-05	0.000368632	1.1474E-05	0.000443829	2.41892E-05	5.68009E-05	5.5704E-05	5.45514E-05	4.72517E-05	0.000102604	7.29974E-06	0.000106254	7.29974E-06	7.97452E-05
3837703773455	383770	3773455	0.000517654	0.000185894	9.83745E-05	0.000337882	1.08548E-05	1.08548E-05	0.000348737	1.08548E-05	0.000421348	2.2964E-05	5.39239E-05	5.28825E-05	5.17884E-05	4.48584E-05	9.74072E-05	6.93E-06	0.000100872	6.93E-06	7.55466E-05
3837803773455	383780	3773455	0.00049062	0.000176186	9.32369E-05	0.000320236	1.02879E-05	1.02879E-05	0.000330524	1.02879E-05	0.000400728	2.18402E-05	5.1285E-05	5.02946E-05	4.92539E-05	4.26631E-05	9.26403E-05	6.59086E-06	9.59358E-05	6.59086E-06	7.17014E-05
3837903773455	383790	3773455	0.000470354	0.000168908	8.93855E-05	0.000307008	9.86294E-06	9.86294E-06	0.000316871	9.86294E-06	0.000385185	2.09931E-05	4.92957E-05	4.83438E-05	4.73435E-05	4.10083E-05	8.9047E-05	6.33521E-06	9.22146E-05	6.33521E-06	6.88357E-05
3838003773455	383800	3773455	0.00045209	0.000162349	8.59146E-05	0.000295087	9.47996E-06	9.47996E-06	0.000304567	9.47996E-06	0.000371135	2.02273E-05	4.74976E-05	4.65803E-05	4.56166E-05	3.95124E-05	8.57989E-05	6.10413E-06	8.88509E-05	6.10413E-06	6.6255E-05
3838103773455	383810	3773455	0.000437653	0.000157165	8.3171E-05	0.000285663	9.17722E-06	9.17722E-06	0.000294841	9.17722E-06	0.000359956	1.96181E-05	4.60669E-05	4.51773E-05	4.42425E-05	3.83223E-05	8.32145E-05	5.92026E-06	8.61746E-05	5.92026E-06	6.4229E-05
3838203773455	383820	3773455	0.000430338	0.000154538	8.1781E-05	0.000280889	9.02384E-06	9.02384E-06	0.000289913	9.02384E-06	0.000354045	1.92959E-05	4.53104E-05	4.44354E-05	4.3516E-05	3.76929E-05	8.1848E-05	5.82304E-06	8.47595E-05	5.82304E-06	6.32398E-05
3838303773455	383830	3773455	0.000423829	0.000152201	8.0544E-05	0.00027664	8.88735E-06	8.88735E-06	0.000285528	8.88735E-06	0.000348608	1.89996E-05	4.46147E-05	4.37531E-05	4.28478E-05	3.71142E-05	8.05912E-05	5.73363E-06	8.3458E-05	5.73363E-06	6.23582E-05

			ISDrainage / Utilities Trenching	ISDrainage / Utilities Trenching	ISAsphalt Paving	ISAsphalt Paving	SVDemolition	SVSite Grubbing / Prep	SVMass Grading / Excavation	SVMass Grading / Excavation	SVDrainage / Utilities Trenching	SVFoundations / Concrete Pads	SVBuilding / Structure Construction	SVBuilding / Structure Construction	SVAsphalt Paving	SVAsphalt Paving	SVArchitectural Coating	SVArchitectural Coating	SVLandscaping or Other Finishing	SVLandscaping or Other Finishing	MDemolition
Unique Identifier	X (UTM)	Y (UTM)	2027	2028	2027	2028	2027	2027	2027	2028	2028	2028	2028	2029	2028	2029	2028	2029	2028	2029	2027
3836703773445	383670	3773445	7.28253E-05	7.09568E-05	1.88081E-05	1.75206E-05	0.001284671	0.000923608	0.000622723	0.000614817	0.000436227	0.000138578	0.000198522	0.000190947	1.95186E-05	1.816E-05	1.95186E-05	1.816E-05	0.000198522	0.000190947	0.000329352
3836803773445	383680	3773445	6.46033E-05	6.29458E-05	1.66847E-05	1.55425E-05	0.001133168	0.000814686	0.000549285	0.000542311	0.000384783	0.000122236	0.00017511	0.000168428	1.72167E-05	1.60184E-05	1.72167E-05	1.60184E-05	0.00017511	0.000168428	0.000291216
3836903773445	383690	3773445	5.70885E-05	5.56238E-05	1.47439E-05	1.37346E-05	0.000995724	0.000715871	0.000482661	0.000476533	0.000338111	0.000107409	0.00015387	0.000147999	1.51285E-05	1.40755E-05	1.51285E-05	1.40755E-05	0.00015387	0.000147999	0.000256484
3837003773445	383700	3773445	5.0946E-05	4.96388E-05	1.31575E-05	1.22568E-05	0.000884409	0.000635842	0.000428703	0.00042326	0.000300313	9.54017E-05	0.000136669	0.000131454	1.34372E-05	1.25019E-05	1.34372E-05	1.25019E-05	0.000136669	0.000131454	0.000228174
3837103773445	383710	3773445	4.58178E-05	4.46422E-05	1.18331E-05	1.1023E-05	0.000792158	0.000569519	0.000383986	0.000379111	0.000268988	8.54506E-05	0.000122413	0.000117742	1.20356E-05	1.11979E-05	1.20356E-05	1.11979E-05	0.000122413	0.000117742	0.000204598
3837203773445	383720	3773445	4.15026E-05	4.04377E-05	1.07186E-05	9.98487E-06	0.000715124	0.000514136	0.000346645	0.000342244	0.00024283	7.71409E-05	0.000110509	0.000106293	1.08652E-05	1.01089E-05	1.08652E-05	1.01089E-05	0.000110509	0.000106293	0.000184808
3837303773445	383730	3773445	3.78484E-05	3.68773E-05	9.77488E-06	9.10574E-06	0.000650358	0.000467572	0.00031525	0.000311248	0.000220838	7.01545E-05	0.000100501	9.66659E-05	9.88118E-06	9.1934E-06	9.88118E-06	9.1934E-06	0.000100501	9.66659E-05	0.000168082
3837403773445	383740	3773445	3.51727E-05	3.42702E-05	9.08383E-06	8.46199E-06	0.000603275	0.000433722	0.000292428	0.000288715	0.00020485	6.50756E-05	9.32248E-05	8.96678E-05	9.16583E-06	8.52784E-06	9.16583E-06	8.52784E-06	9.32248E-05	8.96678E-05	0.000155803
3837503773445	383750	3773445	3.27979E-05	3.19564E-05	8.47051E-06	7.89065E-06	0.000561644	0.000403792	0.000272248	0.000268791	0.000190714	6.05849E-05	8.67916E-05	8.348-05	8.53332E-06	7.93936E-06	8.53332E-06	7.93936E-06	8.67916E-05	8.348-05	0.000144923
3837603773445	383760	3773445	3.0858-05	3.00663E-05	7.96951E-06	7.42395E-06	0.000527773	0.00037944	0.000255829	0.000252581	0.000179212	5.69312E-05	8.15574E-05	7.84456E-05	8.0187E-06	7.46056E-06	8.0187E-06	7.46056E-06	8.15574E-05	7.84456E-05	0.000136026
3837703773445	383770	3773445	2.93103E-05	2.85582E-05	7.56978E-06	7.05159E-06	0.000500869	0.000360097	0.000242788	0.000239705	0.000170077	5.4029E-05	7.73999E-05	7.44466E-05	7.60993E-06	7.08024E-06	7.60993E-06	7.08024E-06	7.73999E-05	7.44466E-05	0.000128906
3837803773445	383780	3773445	2.78812E-05	2.71659E-05	7.20072E-06	6.70779E-06	0.000476084	0.000342279	0.000230774	0.000227844	0.000161661	5.13555E-05	7.35699E-05	7.07628E-05	7.23337E-06	6.72989E-06	7.23337E-06	6.72989E-06	7.35699E-05	7.07628E-05	0.000122345
3837903773445	383790	3773445	2.69372E-05	2.6246E-05	6.9569E-06	6.48066E-06	0.000459844	0.000330603	0.000222902	0.000220072	0.000156146	4.96036E-05	7.10602E-05	6.83489E-05	6.98662E-06	6.50031E-06	6.98662E-06	6.50031E-06	7.10602E-05	6.83489E-05	0.000117939
3838003773445	383800	3773445	2.61045E-05	2.54347E-05	6.741858-06	6.28034E-06	0.00044559	0.000320355	0.000215992	0.00021325	0.000151306	4.8066E-05	6.88575E-05	6.62302E-05	6.77005E-06	6.29882E-06	6.77005E-06	6.29882E-06	6.88575E-05	6.62302E-05	0.000114034
3838103773445	383810	3773445	2.53979E-05	2.47462E-05	6.55936E-06	6.11033E-06	0.000433607	0.00031174	0.000210184	0.000207516	0.000147237	4.67735E-05	6.70059E-05	6.44492E-05	6.588E-06	6.12944E-06	6.588E-06	6.12944E-06	6.70059E-05	6.44492E-05	0.000110694
3838203773445	383820	3773445	2.49146E-05	2.42754E-05	6.43454E-06	5.99406E-06	0.00042567	0.000306033	0.000206336	0.000203717	0.000144542	4.59173E-05	6.57793E-05	6.32694E-05	6.4674E-06	6.01723E-06	6.4674E-06	6.01723E-06	6.57793E-05	6.32694E-05	0.000108338
3838303773445	383830	3773445	2.44752E-05	2.38472E-05	6.32106E-06	5.88835E-06	0.000418507	0.000300884	0.000202865	0.000200289	0.00014211	4.51446E-05	6.46724E-05	6.22048E-05	6.35857E-06	5.91598E-06	6.35857E-06	5.91598E-06	6.46724E-05	6.22048E-05	0.000106194
3838403773445	383840	3773445	2.34957E-05	2.28929E-05	6.06809E-06	5.65269E-06	0.000401607	0.000288734	0.000194673	0.000192201	0.000136371	4.33216E-05	6.20609E-05	5.96929E-05	6.1018E-06	5.67709E-06	6.1018E-06	5.67709E-06	6.20609E-05	5.96929E-05	0.000101728
3838503773445	383850	3773445	2.24054E-05	2.18305E-05	5.7865E-06	5.39038E-06	0.000382712	0.000275149	0.000185513	0.000183158	0.000129955	4.12833E-05	5.91409E-05	5.68843E-05	5.81471E-06	5.40998E-06	5.81471E-06	5.40998E-06	5.91409E-05	5.68843E-05	9.6809E-05
3838603773445	383860	3773445	2.1355E-05	2.08071E-05	5.51522E-06	5.13767E-06	0.000364502	0.000262057	0.000176686	0.000174443	0.000123772	3.93191E-05	5.6327E-05	5.41778E-05	5.53805E-06	5.15257E-06	5.53805E-06	5.15257E-06	5.6327E-05	5.41778E-05	9.20875E-05
3838703773445	383870	3773445	2.02213E-05	1.97025E-05	5.22243E-06	4.86493E-06	0.000344769	0.00024787	0.000167121	0.000164999	0.000117071	3.71905E-05	5.32776E-05	5.12448E-05	5.23824E-06	4.87363E-06	5.23824E-06	4.87363E-06	5.32776E-05	5.12448E-05	8.70377E-05
3838803773445	383880	3773445	1.9181E-05	1.86889E-05	4.95377E-06	4.61466E-06	0.000326693	0.000234875	0.000158359	0.000156349	0.000110933	3.52406E-05	5.04843E-05	4.85581E-05	4.9636E-06	4.61811E-06	4.9636E-06	4.61811E-06	5.04843E-05	4.85581E-05	8.24143E-05
3838903773445	383890	3773445	1.8143E-05	1.76775E-05	4.68569E-06	4.36493E-06	0.000308635	0.000221892	0.000149606	0.000147706	0.000104801	3.32927E-05	4.76938E-05	4.5874E-05	4.68924E-06	4.36284E-06	4.68924E-06	4.36284E-06	4.76938E-05	4.5874E-05	7.78271E-05
3839003773445	383900	3773445	1.71523E-05	1.67122E-05	4.42981E-06	4.12657E-06	0.00029145	0.000209537	0.000141276	0.000139482	9.89659E-05	3.14389E-05	4.50382E-05	4.33197E-05	4.42814E-06	4.11992E-06	4.42814E-06	4.11992E-06	4.50382E-05	4.33197E-05	7.34686E-05
3839103773445	383910	3773445	1.62487E-05	1.58318E-05	4.19646E-06	3.90919E-06	0.000275824	0.000198303	0.000133701	0.000132004	9.36599E-05	2.97533E-05	4.26235E-05	4.09971E-05	4.19073E-06	3.89903E-06	4.19073E-06	3.89903E-06	4.26235E-05	4.09971E-05	6.95021E-05
3829703773455	382970	3773455	5.54339E-06	5.40116E-06	1.43166E-06	1.33365E-06	7.35864E-05	5.29046E-05	3.56698E-05	3.52169E-05	2.49873E-05	7.93781E-06	1.13714E-05	1.09375E-05	1.11803E-06	1.04021E-06	1.11803E-06	1.04021E-06	1.13714E-05	1.09375E-05	1.88221E-05
3829803773455	382980	3773455	5.69417E-06	5.54807E-06	1.4706E-06	1.36993E-06	7.56354E-05	5.43778E-05	3.6663E-05	3.61975E-05	2.5683E-05	8.15884E-06	1.1688E-05	1.12421E-05	1.14916E-06	1.06918E-06	1.14916E-06	1.06918E-06	1.1688E-05	1.12421E-05	1.93992E-05
3829903773455	382990	3773455	5.83539E-06	5.68567E-06	1.50707E-06	1.4039E-06	7.75597E-05	5.57612E-05	3.75958E-05	3.71185E-05	2.63364E-05	8.36641E-06	1.19854E-05	1.15281E-05	1.1784E-06	1.09638E-06	1.1784E-06	1.09638E-06	1.19854E-05	1.15281E-05	1.99508E-05
3830003773455	383000	3773455	5.94678E-06	5.7942E-06	1.53584E-06	1.4307E-06	7.91098E-05	5.68757E-05	3.83472E-05	3.78603E-05	2.68628E-05	8.53363E-06	1.22249E-05	1.17585E-05	1.20195E-06	1.11829E-06	1.20195E-06	1.11829E-06	1.22249E-05	1.17585E-05	2.04153E-05
3830103773455	383010	3773455	6.06493E-06	5.90932E-06	1.56635E-06	1.45913E-06	8.07669E-05	5.8067E-05	3.91504E-05	3.86533E-05	2.74255E-05	8.71237E-06	1.2481E-05	1.20048E-05	1.22713E-06	1.14171E-06	1.22713E-06	1.14171E-06	1.2481E-05	1.20048E-05	2.09125E-05
3830203773455	383020	3773455	6.17576E-06	6.01731E-06	1.59498E-06	1.48579E-06	8.23348E-05	5.91943E-05	3.99105E-05	3.94037E-05	2.79579E-05	8.88151E-06	1.27233E-05	1.22378E-05	1.25095E-06	1.16388E-06	1.25095E-06	1.16388E-06	1.27233E-05	1.22378E-05	2.13915E-05
3830303773455	383030	3773455	6.29054E-06	6.12914E-06	1.62462E-06	1.5134E-06	8.39651E-05	6.03664E-05	4.07007E-05	4.0184E-05	2.85115E-05	9.05737E-06	1.29752E-05	1.24802E-05	1.27572E-06	1.18692E-06	1.27572E-06	1.18692E-06	1.29752E-05	1.24802E-05	2.18942E-05
3830403773455	383040	3773455	6.42331E-06	6.25851E-06	1.65891E-06	1.54535E-06	8.58449E-05	6.17178E-05	4.16119E-05	4.10836E-05	2.91498E-05	9.26014E-06	1.32657E-05	1.27596E-05	1.30428E-06	1.2135E-06	1.30428E-06	1.2135E-06	1.32657E-05	1.27596E-05	2.24621E-05
3830503773455	383050	3773455	6.59885E-06	6.42954E-06	1.70424E-06	1.58758E-06	8.83215E-05	6.34984E-05	4.28124E-05	4.22688E-05	2.99908E-05	9.52729E-06	1.36484E-05	1.31277E-05	1.34191E-06	1.24851E-06	1.34191E-06	1.24851E-06	1.36484E-05	1.31277E-05	2.31807E-05
3830603773455	383060	3773455	6.78338E-06	6.60934E-06	1.7519E-06	1.63198E-06	9.09229E-05	6.53686E-05	4.40734E-05	4.35138E-05	3.08741E-05	9.8079E-06	1.40504E-05	1.35143E-05	1.38143E-06	1.28528E-06	1.38143E-06	1.28528E-06	1.40504E-05	1.35143E-05	2.39391E-05
3830703773455	383070	3773455	6.99942E-06	6.81984E-06	1.8077E-06	1.68395E-06	9.39786E-05	6.75655E-05	4.55546E-05	4.49762E-05	3.19117E-05	1.01375E-05	1.45226E-05	1.39685E-05	1.42786E-06	1.32847E-06	1.42786E-06	1.32847E-06	1.45226E-05	1.39685E-05	2.48174E-05
3830803773455	383080	3773455	7.24191E-06	7.0561E-06	1.87032E-06	1.74229E-06	9.74173E-05	7.00378E-05	4.72215E-05	4.66219E-05	3.30794E-05	1.05085E-05	1.5054E-05	1.44796E-05	1.48011E-06	1.37708E-06	1.48011E-06	1.37708E-06	1.5054E-05	1.44796E-05	2.5799E-05
3830903773455	383090	3773455	7.50521E-06	7.31265E-06	1.93833E-06	1.80564E-06	0.00010115	7.27214E-05	4.90309E-05	4.84083E-05	3.43469E-05	1.09111E-05	1.56309E-05	1.50344E-05	1.53682E-06	1.42985E-06	1.53682E-06	1.42985E-06	1.56309E-05	1.50344E-05	2.6866E-05
3831003773455	383100	3773455	7.89454E-06	7.69198E-06	2.03887E-06	1.8993E-06	0.00010662	7.66541E-05	5.16824E-05	5.10262E-05	3.62043E-05	1.15012E-05	1.64761E-05	1.58475E-05	1.61993E-06	1.50717E-06	1.61993E-06	1.50717E-06	1.64761E-05	1.58475E-05	2.83775E-05
3831103773455	383110	3773455	8.33281E-06	8.11901E-06	2.15206E-06	2.00474E-06	0.000112785	8.10863E-05	5.46707E-05	5.39765E-05	3.82977E-05	1.21662E-05	1.74288E-05	1.67638E-05	1.71359E-06	1.59432E-06	1.71359E-06	1.59432E-06	1.74288E-05	1.67638E-05	3.00813E-05
3831203773455	383120	3773455	8.83409E-06	8.60744E-06	2.28153E-06	2.12534E-06	0.000119859	8.61718E-05	5.80995E-05	5.73618E-05	4.06996E-05	1.29292E-05	1.85219E-05	1.78152E-05	1.82107E-06	1.69431E-06	1.82107E-06	1.69431E-06	1.85219E-05	1.78152E-05	3.20338E-05
3831303773455	383130	3773455	9.40571E-06	9.16438E-06	2.42915E-06	2.26286E-06	0.000127992	9.20195E-05	6.20422E-05	6.12544E-05	4.34615E-05	1.38066E-05	1.97788E-05	1.90241E-05	1.94465E-06	1.80929E-06	1.94465E-06	1.80929E-06	1.97788E-05	1.90241E-05	3.42838E-05
3831403773455	383140	3773455	1.00448E-05	9.78711E-06	2.59422E-06	2.41663E-06	0.000137195	9.86357E-05	6.6503E-05	6.56587E-05	4.65864E-05	1.47993E-05	2.12009E-05	2.0392E-05	2.08447E-06	1.93938E-06	2.08447E-06	1.93938E-06	2.12009E-05	2.0392E-05	3.68495E-05
3831503773455	383150	3773455	1.05945E-05	1.03227E-05	2.73618E-06	2.54887E-06	0.000145204	0.000104394	7.03853E-05	6.94916E-05	4.9306E-05	1.56632E-05	2.24386E-05	2.15824E-05	2.20615E-06	2.05259E-06	2.20615E-06	2.05259E-06	2.24386E-05	2.15824E-05	3.91322E-05
3831603773455	383160	3773455	1.11745E-05	1.08878E-05	2.88598E-06	2.68842E-06	0.00015373	0.000110523	7.4518E-05	7.35718E-05	5.2201E-05	1.65829E-05	2.3756E-05	2.28496E-05	2.33569E-06	2.17311E-06	2.33569E-06	2.17311E-06	2.3756E-05	2.28496E-05	4.15782E-05
3831703773455	383170	3773455	1.18092E-05	1.15062E-05	3.04988E-06	2.8411E-06	0.000163119	0.000117274	7.90695E-05	7.80656E-05	5.53894E-05	1.75958E-05	2.52071E-05	2.42453E-05	2.47835E-06	2.30584E-06	2.47835E-06	2.30584E-06	2.52071E-05	2.42453E-05	4.42909E-05
3831803773455	383180	3773455	1.25091E-05	1.21881E-05	3.23064E-06	3.00948E-06	0.000173578	0.000124793	8.41393E-05	8.3071E-05	5.89409E-05	1.8724E-05	2.68233E-05	2.57998E-05	2.63726E-06	2.45369E-06	2.63726E-06	2.45369E-06	2.68233E-05	2.57998E-05	4.73321E-05
3831903773455	383190	3773455	1.32613E-05	1.2921E-05	3.42491E-06	3.19045E-06	0.000184919	0.000132947	8.96366E-05	8.84985E-05	6.27918E-05	1.99474E-05	2.85758E-05	2.74855E-05	2.80956E-06	2.614E-06	2.80956E-06	2.614E-06	2.85758E-05	2.74855E-05	5.06618E-05
3832003773455	383200	3773455	1.40754E-05	1.37142E-05	3.63516E-06	3.38631E-06	0.000197329	0.000141869	9.56521E-05	9.44376E-05	6.70058E-05	2.1286E-05	3.04935E-05	2.933E-05	2.99811E-06	2.78943E-06	2.99811E-06	2.78943E-06	3.04935E-05	2.933E-05	5.43489E-05
3832103773455	383210	3773455	1.49356E-05	1.45524E-05	3.85732E-06	3.59327E-06	0.000210541	0.000151367	0.000102056	0.00010076	7.1492E-05	2.27112E-05	3.25351E-05	3.12937E-05	3.19884E-06	2.97619E-06	3.19884E-06	2.97619E-06	3.25351E-05	3.12937E-05	5.83409E-05
3832203773455	383220	3773455	1.58898E-05	1.54821E-05	4.10376E-06	3.82283E-06	0.000225303	0.00016198	0.000109212	0.000107825	7.65046E-05	2.43035E-05	3.48163E-05	3.34879E-05	3.42313E-06	3.18486E-06	3.42313E-06	3.18486E-06	3.48163E-05	3.34879E-05	6.29044E-05
3832303773455	383230	3773455	1.70015E-05	1.65653E-05	4.39087E-06	4.09029E-06	0.000242657	0.000174457	0.000117624	0.000116131	8.23974E-05	2.61756E-05	3.74981E-05	3.60673E-05	3.6868E-06	3.43018E-06	3.6868E-06	3.43018E-06	3.74981E-05	3.60673E-05	6.85712E-05
3832403773455	383240	3773455	1.80761E-05	1.76123E-05	4.6684E-06	4.34882E-06	0.000260564	0.000187331	0.000126304	0.0001247	8.84779E-05	2.81072E-05	4.02652E-05	3.87289E-05	3.95886E-06	3.68331E-06	3.95886E-06	3.68331E-06	4.02652E-05	3.87289E-05	7.42779E-05
3835903773455	383590	3773455	0.000490713	0.000478122	0.000126733	0.000118058	0.010398328	0.007475833	0.005040421	0.004976424	0.003530893	0.001121674	0.001606867	0.001545556	0.000157987	0.00014699	0.000157987	0.00014699	0.001606867	0.001545556	0.002279746
3836103773455	383610	3773455	0.000247265	0.000240921	6.38597E-05	5.94881E-05	0.004813023	0.003460302	0.002333035	0.002303413	0.001634327	0.000519184	0.000743763	0.000715384	7.31265E-05	6.80365E-05	7.31265E-05	6.80365E-05	0.000743763	0.000715384	0.001142864
3836203773455	383620	3773455	0.000191233	0.000186327	4.93886E-05	4.60077E-05	0.003634473	0.002612989	0.001761752	0.001739383	0.001234134	0.000392053	0.00056164	0.00054021	5.52202E-05	5.13766E-05	5.52202E-05	5.13766E-05	0.00056164	0.00054021	0.000881006
3836303773455	383630	3773455	0.000152058	0.000148156	3.9271E-05	3.65827E-05	0.00282366	0.002030058	0.001368723	0.001351345	0.000958812	0.00030459	0.000436344	0.000419695	4.29012E-05	3.9915E-05	4.29012E-05	3.9915E-05	0.000436344	0.000419695	0.000698073
3836403773455	383640	3773455	0.000123433	0.000120266	3.18782E-05	2.96959E-05	0.002254416	0.001620803	0.001092792	0.001078917	0.000765518	0.000243185	0.000348378	0.000335085	3.42524E-05	3.18682E-05	3.42524E-05	3.18682E-05	0.000348378	0.000335085	0.000564517
3836503773455	383650	3773455	0.000102864	0.000100225	2.65661E-05	2.47475E-05	0.001855072	0.001333696	0.000899216	0.000887799	0.000629915	0.000200108	0.000286667	0.000275729	2.8185E-05	2.62231E-05	2.8185E-05	2.62231E-05	0.000286667	0.000275729	0.000468641
3836603773455	383660	3773455	8.85525E-05	8.62805E-05	2.28699E-05	2.13043E-05	0.001582018	0.001137385	0.000766858	0.000757121	0.000537196	0.000170653	0.000244471	0.000235143	2.40363E-05	2.23633E-05	2.40363E-05	2.23633E-05	0.000244471	0.000235143	0.000402013
3836703773455	383670	3773455	7.77273E-05	7.5733E-05	2.00742E-05	1.87E-05	0.001378516	0.000991078	0.000668213	0.000659729	0.000468094	0.000148701	0.000213024	0.000204896	2.09444E-05	1.94866E-05	2.09444E-05	1.94866E-05	0.000213024	0.000204896	0.00035168
3836803773455	383680	3773455	6.8824E-05	6.70582E-05	1.77748E-05	1.6558E-05	0.001213205	0.000872228	0.000588081	0.000580614	0.00041196	0.000130869	0.000187478	0.000180325	1.84328E-05	1.71498E-05	1.84328E-05	1.71498E-05	0.000187478	0.000180325	0.000310352
3836903773455	383690	3773455	6.04423E-05	5.88915E-05	1.56101E-05	1.45415E-05	0.001058807	0.000761225	0.000513239	0.000506723	0.000359532	0.000114214	0.000163619	0.000157376	1.60869E-05	1.49672E-05	1.60869E-05	1.49672E-05	0.000163619	0.000157376	0.0027159
3837003773455	383700	3773455	5.36538E-05	5.22772E-05	1.38568E-05	1.29083E-05	0.000934975	0.000672196	0.000453214	0.00044746	0.000317483	0.000100856	0.000144483	0.00013897	1.42055E-05	1.32167E-05	1.42055E-05	1.32167E-05	0.000144483	0.00013897	0.000240293
3837103773455	383710	3773455	4.80857E-05	4.68519E-05	1.24188E-05	1.15687E-05	0.000834288	0.000599808	0.000404408	0.000399273	0.000283294	8.99952E-05	0.000128924	0.000124004	1.26757E-05	1.17934E-05	1.26757E-05	1.17934E-05	0.000128924	0.000124004	0.000214694
3837203773455	383720	3773455	4.3452E-05	4.23372E-05	1.12221E-05	1.04539E-05	0.000751098	0.000539999	0.000364083	0.00035946	0.000255045	8.10214E-05	0.000116068	0.000111639	1.14118E-05	1.06175E-05	1.14118E-05	1.06175E-05	0.000116068	0.000111639	0.000193438
3837303773455	383730	3773455	3.95413E-05	3.85268E-05	1.02121E-05	9.51302E-06	0.000681423	0.000489906	0.000330309	0.000326115	0.000231386	7.35055E-05	0.000105301	0.000101283	1.03532E-05	9.63253E-06	1.03532E-05	9.63253E-06	0.000105301	0.000101283	0.00017554
3837403773455	383740	3773455	3.6703E-05	3.57613E-05	9.47905E-06	8.83015E-06	0.000631266	0.000453846	0.000305996	0.000302111	0.000214355	6.80951E-05	9.75504E-05	9.38283E-05	9.59112E-06	8.92353E-06	9.59112E-06	8.92353E-06	9.75504E-05	9.38283E-05	0.000162519
3837503773455	383750	3773455	3.41909E-05	3.33137E-05	8.83028E-06	8.22579E-06	0.000587052	0.000422058	0.000284564	0.000280951	0.000199341	6.33257E-05	9.07179E-05	8.72565E-05	8.91935E-06	8.29852E-06	8.91935E-06	8.29852E-06	9.07179E-05	8.72565E-05	0.000151014
3837603773455	383760	3773455	3.21104E-05	3.12865E-05	8.29295E-06	7.72525E-06	0.000550588	0.000395843	0.000266889	0.0002635	0.00018696	5.93923E-05	8.50831E-05	8.18367E-05	8.36534E-06	7.78307E-06	8.36534E-06	7.78307E-06	8.50831E-05	8.18367E-05	0.000141481
3837703773455	383770	3773455	3.04197E-05	2.96392E-05	7.85632E-06	7.31851E-06	0.000521083	0.00037463	0.000252586	0.000249379	0.000176941	5.62095E-05	8.05236E-05	7.74511E-05	7.91705E-06	7.36598E-06	7.91705E-06	7.36598E-06	8.05236E-05	7.74511E-05	0.000133718
3837803773455	383780	3773455	2.88714E-05	2.81307E-05	7.45645E-06	6.94601E-06	0.000494134	0.000355255	0.000239523	0.000236482	0.00016779	5.33025E-05	7.63591E-05	7.34455E-05	7.5076E-06	6.98503E-06	7.5076E-06	6.98503E-06	7.63591E-05	7.34455E-05	0.000126622
3837903773455	383790	3773455	2.77175E-05	2.70064E-05	7.15843E-06	6.6684E-06	0.00047416	0.000340895	0.000229841	0.00022693	0.000161007	5.11479E-05	7.32726E-05	7.04768E-05	7.20413E-06	6.70269E-06	7.20413E-06	6.70269E-06	7.32726E-05	7.04768E-05	0.000121287
3838003773455	383800	3773455	2.66784E-05	2.59939E-05	6.89006E-06	6.4184E-06	0.000456227	0.000328002	0.000221149	0.000218341	0.000154918	4.92135E-05	7.05013E-05	6.78113E-05	6.93166E-06	6.44918E-06	6.93166E-06	6.44918E-06	7.05013E-05	6.78113E-05	0.000116477
3838103773455	383810	3773455	2.58626E-05	2.5199E-05	6.67938E-06	6.22213E-06	0.000442276	0.000317972	0.000214386	0.000211664	0.000150181	4.77085E-05	6.83454E-05	6.57376E-05	6.7197E-06	6.25197E-06	6.7197E-06	6.25197E-06	6.83454E-05	6.57376E-05	0.000112661
3838203773455	383820	3773455	2.54643E-05	2.48109E-05	6.5765E-06	6.1263E-06	0.000435861	0.000313361	0.000211277	0.000208594	0.000148003	4.70166E-05	6.73542E-05	6.47843E-05	6.62224E-06	6.1613E-06	6.62224E-06	6.1613E-06	6.73542E-05	6.47843E-05	0.00011067
3838303773455	383830	3773455	2.51093E-05	2.4465E-05	6.48482E-06	6.04089E-06	0.000430231	0.000309313	0.000208547	0.0002059	0.000146091	4.64093E-05	6.64841E-05	6.39474E-05	6.5367E-06	6.08171E-06	6.5367E-06	6.08171E-06	6.64841E-05	6.39474E-05	0.000108885

			MSite Grubbing / Prep	MMass Grading / Excavation	MMass Grading / Excavation	MDrainage / Utilities Trenching	MFoundations / Concrete Pads	MBuilding / Structure Construction	MAsphalt Paving	MLandscaping or Other Finishing	MWaterside Construction (Piles)	RSSWDemolition	RSSWPlacing Base	RSSWForm/Plac e Rebar and Pour	Child Risk				
Unique Identifier	X (UTM)	Y (UTM)	2027	2027	2028	2028	2028	2028	2028	2028	2028	2029	2029	2029	3rd Trimester	0<2	2<16	Total	per million
3836703773445	383670	3773445	0.001011055	0.001188917	0.001173087	0.000249358	0.000324288	0.000238694	2.4568E-05	0.00028783	2.4568E-05	3.58467E-05	5.20144E-05	3.08331E-05	2.65225E-08	4.01911E-07	8.0123E-08	5.0856E-07	0.50855995
3836803773445	383680	3773445	0.000893983	0.001051251	0.001037254	0.000220485	0.000286739	0.000211055	2.17233E-05	0.000254502	2.17233E-05	3.52447E-05	5.11408E-05	3.03152E-05	2.35721E-08	3.5683E-07	7.094E-08	4.51345E-07	0.45134477
3836903773445	383690	3773445	0.000787362	0.000925874	0.000913545	0.000194189	0.000252541	0.000185884	1.91324E-05	0.000224148	1.91324E-05	3.42746E-05	4.97332E-05	2.94808E-05	2.08739E-08	3.1563E-07	6.258E-08	3.99083E-07	0.39908349
3837003773445	383700	3773445	0.000700454	0.000823677	0.00081271	0.000172754	0.000224666	0.000165366	1.70206E-05	0.000199407	1.70206E-05	3.3239E-05	4.82305E-05	2.85901E-05	1.86679E-08	2.8196E-07	5.5774E-08	3.56398E-07	0.35639772
3837103773445	383710	3773445	0.000628079	0.00073857	0.000728736	0.000154904	0.000201452	0.00014828	1.5262E-05	0.000178803	1.5262E-05	3.21847E-05	4.67007E-05	2.76832E-05	1.68248E-08	2.5384E-07	5.0106E-08	3.20771E-07	0.32077128
3837203773445	383720	3773445	0.00056733	0.000667133	0.00065825	0.000139922	0.000181967	0.000133937	1.37858E-05	0.000161509	1.37858E-05	3.11865E-05	4.52523E-05	2.68247E-05	1.52733E-08	2.3019E-07	4.5351E-08	2.9081E-07	0.29081044
3837303773445	383730	3773445	0.000515983	0.000606753	0.000598674	0.000127258	0.000165498	0.000121815	1.25381E-05	0.000146891	1.25381E-05	3.02819E-05	4.39397E-05	2.60466E-05	1.39587E-08	2.1015E-07	4.1334E-08	2.65445E-07	0.2654453
3837403773445	383740	3773445	0.000478288	0.000562428	0.000554939	0.000117961	0.000153407	0.000112916	1.16221E-05	0.00013616	1.16221E-05	2.97423E-05	4.31567E-05	2.55824E-05	1.29951E-08	1.9547E-07	3.8394E-08	2.46856E-07	0.24685558
3837503773445	383750	3773445	0.000444889	0.000523153	0.000516187	0.000109724	0.000142695	0.000105031	1.08105E-05	0.000126652	1.08105E-05	2.92151E-05	4.23918E-05	2.5129E-05	1.21388E-08	1.8242E-07	3.5788E-08	2.30351E-07	0.23035058
3837603773445	383760	3773445	0.000417578	0.000491037	0.000484499	0.000102988	0.000133935	9.85834E-05	1.01469E-05	0.000118877	1.01469E-05	2.88096E-05	4.18034E-05	2.47802E-05	1.14381E-08	1.7175E-07	3.3659E-08	2.16849E-07	0.21684884
3837703773445	383770	3773445	0.00039572	0.000465334	0.000459138	9.75971E-05	0.000126924	9.34231E-05	9.61575E-06	0.000112655	9.61575E-06	2.8532E-05	4.14006E-05	2.45414E-05	1.08784E-08	1.6323E-07	3.1959E-08	2.06063E-07	0.20606303
3837803773445	383780	3773445	0.000375578	0.000441649	0.000435768	9.26294E-05	0.000120464	8.86679E-05	9.12631E-06	0.00010692	9.12631E-06	2.82388E-05	4.09751E-05	2.42892E-05	1.03611E-08	1.5535E-07	3.0391E-08	1.96101E-07	0.1961007
3837903773445	383790	3773445	0.000362053	0.000425745	0.000420076	8.92938E-05	0.000116126	8.54749E-05	8.79767E-06	0.00010307	8.79767E-06	2.8245E-05	4.09842E-05	2.42946E-05	1.00187E-08	1.5012E-07	2.9349E-08	1.8949E-07	0.18949011
3838003773445	383800	3773445	0.000350066	0.000411649	0.000406167	8.63373E-05	0.000112281	8.26449E-05	8.50638E-06	9.96577E-05	8.50638E-06	2.83293E-05	4.11064E-05	2.4367E-05	9.7163E-09	1.455E-07	2.8429E-08	1.83649E-07	0.18364907
3838103773445	383810	3773445	0.000339811	0.00039959	0.000394269	8.38081E-05	0.000108992	8.02239E-05	8.2572E-06	9.67383E-05	8.2572E-06	2.85289E-05	4.13961E-05	2.45387E-05	9.45998E-09	1.4158E-07	2.7647E-08	1.7869E-07	0.17869048
3838203773445	383820	3773445	0.00033258	0.000391087	0.00038588	8.20249E-05	0.000106673	7.85169E-05	8.0815E-06	9.46799E-05	8.0815E-06	2.89718E-05	4.20388E-05	2.49197E-05	9.285E-09	1.3889E-07	2.7109E-08	1.75286E-07	0.1752864
3838303773445	383830	3773445	0.000325996	0.000383345	0.000378241	8.04011E-05	0.000104561	7.69625E-05	7.92152E-06	9.28056E-05	7.92152E-06	2.9446E-05	4.27267E-05	2.53275E-05	9.12617E-09	1.3645E-07	2.6619E-08	1.72196E-07	0.17219573
3838403773445	383840	3773445	0.000312288	0.000367225	0.000362335	7.70201E-05	0.000100164	7.37262E-05	7.58841E-06	8.8903E-05	7.58841E-06	2.91777E-05	4.23375E-05	2.50968E-05	8.76953E-09	1.3103E-07	2.5546E-08	1.65348E-07	0.1653484
3838503773445	383850	3773445	0.000297187	0.000349467	0.000344814	7.32957E-05	9.53204E-05	7.0161E-05	7.22146E-06	8.4604E-05	7.22146E-06	2.86693E-05	4.15997E-05	2.46595E-05	8.37231E-09	1.2501E-07	2.4357E-08	1.57738E-07	0.15773772
3838603773445	383860	3773445	0.000282693	0.000332424	0.000327997	6.9721E-05	9.06716E-05	6.67393E-05	6.86927E-06	8.04778E-05	6.86927E-06	2.81078E-05	4.0785E-05	2.41765E-05	7.98908E-09	1.192E-07	2.3212E-08	1.50403E-07	0.15040325
3838703773445	383870	3773445	0.000267191	0.000314194	0.000310011	6.58977E-05	8.56994E-05	6.30794E-05	6.49257E-06	7.60646E-05	6.49257E-06	2.73155E-05	3.96354E-05	2.34951E-05	7.57489E-09	1.1294E-07	2.198E-08	1.42491E-07	0.14249057
3838803773445	383880	3773445	0.000252998	0.000297504	0.000293543	6.23972E-05	8.11471E-05	5.97287E-05	6.14769E-06	7.20241E-05	6.14769E-06	2.65482E-05	3.8522E-05	2.2835E-05	7.19442E-09	1.0719E-07	2.0849E-08	1.35229E-07	0.13522901
3838903773445	383890	3773445	0.000238916	0.000280945	0.000277205	5.89242E-05	7.66305E-05	5.64042E-05	5.80551E-06	6.80152E-05	5.80551E-06	2.5681E-05	3.72637E-05	2.20892E-05	6.81416E-09	1.0145E-07	1.9722E-08	1.27981E-07	0.12798148
3839003773445	383900	3773445	0.000225536	0.000265212	0.000261681	5.56243E-05	7.2339E-05	5.32454E-05	5.48039E-06	6.42062E-05	5.48039E-06	2.48014E-05	3.59873E-05	2.13326E-05	6.45113E-09	9.5971E-08	1.8648E-08	1.21071E-07	0.12107061
3839103773445	383910	3773445	0.000213359	0.000250893	0.000247552	5.26212E-05	6.84334E-05	5.03707E-05	5.1845E-06	6.07397E-05	5.1845E-06	2.39666E-05	3.48196E-05	2.06403E-05	6.11967E-09	9.0977E-08	1.767E-08	1.14766E-07	0.11476629
3829703773455	382970	3773455	5.77808E-05	6.79454E-05	6.70407E-05	1.42506E-05	1.85327E-05	1.36411E-05	1.40404E-06	1.64492E-05	1.40404E-06	1.05837E-05	1.53572E-05	9.10343E-06	3.12024E-09	4.0602E-08	7.0431E-09	5.07651E-08	0.05076511
3829803773455	382980	3773455	5.95521E-05	7.00284E-05	6.9096E-05	1.46874E-05	1.91009E-05	1.40593E-05	1.44708E-06	1.69535E-05	1.44708E-06	1.07428E-05	1.5588E-05	9.24026E-06	3.25485E-09	4.2261E-08	7.3192E-09	5.28354E-08	0.05283543
3829903773455	382990	3773455	6.12455E-05	7.20197E-05	7.10607E-05	1.51051E-05	1.9644E-05	1.44591E-05	1.48823E-06	1.74355E-05	1.48823E-06	1.08769E-05	1.57826E-05	9.35563E-06	3.39023E-09	4.392E-08	7.5933E-09	5.49032E-08	0.05490319
3830003773455	383000	3773455	6.26715E-05	7.36965E-05	7.27152E-05	1.54568E-05	2.01014E-05	1.47957E-05	1.52288E-06	1.78415E-05	1.52288E-06	1.09549E-05	1.58958E-05	9.42271E-06	3.51544E-09	4.5436E-08	7.8412E-09	5.67921E-08	0.05679215
3830103773455	383010	3773455	6.41977E-05	7.54913E-05	7.44861E-05	1.58332E-05	2.05909E-05	1.51561E-05	1.55997E-06	1.8276E-05	1.55997E-06	1.10391E-05	1.6018E-05	9.49515E-06	3.65079E-09	4.7072E-08	8.1084E-09	5.88314E-08	0.05883137
3830203773455	383020	3773455	6.56683E-05	7.72205E-05	7.61923E-05	1.61959E-05	2.10626E-05	1.55032E-05	1.5957E-06	1.86946E-05	1.5957E-06	1.11015E-05	1.61085E-05	9.54881E-06	3.78768E-09	4.8718E-08	8.3758E-09	6.08819E-08	0.06088191
3830303773455	383030	3773455	6.72113E-05	7.9035E-05	7.79826E-05	1.65764E-05	2.15575E-05	1.58675E-05	1.63319E-06	1.91339E-05	1.63319E-06	1.1167E-05	1.62036E-05	9.60515E-06	3.93272E-09	5.046E-08	8.6586E-09	6.30513E-08	0.06305133
3830403773455	383040	3773455	6.89548E-05	8.10852E-05	8.00055E-05	1.70064E-05	2.21167E-05	1.62791E-05	1.67556E-06	1.96302E-05	1.67556E-06	1.12575E-05	1.63348E-05	9.68296E-06	4.09548E-09	5.2417E-08	8.9766E-09	6.54889E-08	0.06548895
3830503773455	383050	3773455	7.11606E-05	8.36791E-05	8.25649E-05	1.75505E-05	2.28242E-05	1.67999E-05	1.72916E-06	2.02582E-05	1.72916E-06	1.14197E-05	1.65702E-05	9.82247E-06	4.29626E-09	5.4839E-08	9.3722E-09	6.85076E-08	0.06850764
3830603773455	383060	3773455	7.3489E-05	8.64171E-05	8.52664E-05	1.81247E-05	2.3571E-05	1.73496E-05	1.78574E-06	2.09211E-05	1.78574E-06	1.15912E-05	1.68191E-05	9.97004E-06	4.51356E-09	5.7454E-08	9.798E-09	7.17653E-08	0.07176529
3830703773455	383070	3773455	7.6185E-05	8.95874E-05	8.83945E-05	1.87896E-05	2.44358E-05	1.79861E-05	1.85125E-06	2.16886E-05	1.85125E-06	1.18096E-05	1.7136E-05	1.01578E-05	4.76779E-09	6.0511E-08	1.0296E-08	7.55745E-08	0.07557447
3830803773455	383080	3773455	7.91986E-05	9.3131E-05	9.1891E-05	1.95329E-05	2.54023E-05	1.86975E-05	1.92448E-06	2.25465E-05	1.92448E-06	1.20654E-05	1.75071E-05	1.03779E-05	5.05774E-09	6.399E-08	1.0862E-08	7.99098E-08	0.07990981
3830903773455	383090	3773455	8.24739E-05	9.69826E-05	9.56912E-05	2.03407E-05	2.64529E-05	1.94708E-05	2.00407E-06	2.34789E-05	2.00407E-06	1.2343E-05	1.79099E-05	1.06166E-05	5.38216E-09	6.7871E-08	1.1492E-08	8.47455E-08	0.08474553
3831003773455	383100	3773455	8.7114E-05	0.000102439	0.000101075	2.14851E-05	2.79412E-05	2.05662E-05	2.11682E-06	2.47998E-05	2.11682E-06	1.28265E-05	1.86115E-05	1.10325E-05	5.83664E-09	7.332E-08	1.2379E-08	9.15351E-08	0.09153514
3831103773455	383110	3773455	9.23445E-05	0.00010859	0.000107144	2.27751E-05	2.96188E-05	2.18011E-05	2.24391E-06	2.62889E-05	2.24391E-06	1.33661E-05	1.93945E-05	1.14967E-05	6.36332E-09	7.9615E-08	1.3402E-08	9.93807E-08	0.0993807
3831203773455	383120	3773455	9.83381E-05	0.000115638	0.000114098	2.42533E-05	3.15412E-05	2.32161E-05	2.38956E-06	2.79952E-05	2.38956E-06	1.39806E-05	2.02861E-05	1.20252E-05	6.98375E-09	8.7013E-08	1.4602E-08	1.08598E-07	0.10859844
3831303773455	383130	3773455	0.000105245	0.00012376	0.000122112	2.59568E-05	3.37566E-05	2.48467E-05	2.5574E-06	2.99615E-05	2.5574E-06	1.46668E-05	2.12819E-05	1.26155E-05	7.72159E-09	9.5784E-08	1.6022E-08	1.19527E-07	0.11952691
3831403773455	383140	3773455	0.000113122	0.000133022	0.000131251	2.78994E-05	3.62829E-05	2.67062E-05	2.74879E-06	3.22038E-05	2.74879E-06	1.54061E-05	2.23546E-05	1.32514E-05	8.60349E-09	1.0622E-07	1.7704E-08	1.32527E-07	0.13252697
3831503773455	383150	3773455	0.000120129	0.000141262	0.000139381	2.96277E-05	3.85305E-05	2.83606E-05	2.91907E-06	3.41987E-05	2.91907E-06	1.59801E-05	2.31874E-05	1.3745E-05	9.47635E-09	1.1645E-07	1.9338E-08	1.45265E-07	0.14526543
3831603773455	383160	3773455	0.000127638	0.000150092	0.000148093	3.14796E-05	4.09389E-05	3.01333E-05	3.10152E-06	3.63363E-05	3.10152E-06	1.65571E-05	2.40247E-05	1.42414E-05	1.04731E-08	1.2807E-07	2.1185E-08	1.59732E-07	0.159732
3831703773455	383170	3773455	0.000135966	0.000159884	0.000157755	3.35334E-05	4.36099E-05	3.20993E-05	3.30388E-06	3.8707E-05	3.30388E-06	1.71654E-05	2.49073E-05	1.47646E-05	1.16507E-08	1.4174E-07	2.3346E-08	1.76736E-07	0.1767361
3831803773455	383180	3773455	0.000145301	0.000170862	0.000168587	3.58359E-05	4.66043E-05	3.43033E-05	3.53073E-06	4.13648E-05	3.53073E-06	1.77986E-05	2.58261E-05	1.53092E-05	1.3077E-08	1.582E-07	2.5936E-08	1.97214E-07	0.197214
3831903773455	383190	3773455	0.000155523	0.000182882	0.000180447	3.83569E-05	4.98828E-05	3.67165E-05	3.77911E-06	4.42747E-05	3.77911E-06	1.84349E-05	2.67495E-05	1.58565E-05	1.48092E-08	1.7806E-07	2.9043E-08	2.21908E-07	0.22190798
3832003773455	383200	3773455	0.000166842	0.000196192	0.00019358	4.11485E-05	5.35132E-05	3.93887E-05	4.05415E-06	4.7497E-05	4.05415E-06	1.90619E-05	2.76592E-05	1.63958E-05	1.69789E-08	2.0274E-07	3.2889E-08	2.52609E-07	0.25260918
3832103773455	383210	3773455	0.000179096	0.000210603	0.000207798	4.41709E-05	5.74438E-05	4.22818E-05	4.35193E-06	5.09857E-05	4.35193E-06	1.96514E-05	2.85147E-05	1.69029E-05	1.97506E-08	2.3401E-07	3.7736E-08	2.91494E-07	0.29149423
3832203773455	383220	3773455	0.000193106	0.000227076	0.000224053	4.7626E-05	6.19372E-05	4.55892E-05	4.69235E-06	5.49739E-05	4.69235E-06	2.01973E-05	2.93067E-05	1.73724E-05	2.38293E-08	2.7954E-07	4.474E-08	3.48105E-07	0.34810454
3832303773455	383230	3773455	0.000210502	0.000247533	0.000244237	5.19164E-05	6.75169E-05	4.96961E-05	5.11506E-06	5.99262E-05	5.11506E-06	2.05342E-05	2.97956E-05	1.76622E-05	3.13546E-08	3.625E-07	5.7399E-08	4.51258E-07	0.45125827
3832403773455	383240	3773455	0.00022802	0.000268133	0.000264563	5.62371E-05	7.31358E-05	5.3832E-05	5.54076E-06	6.49135E-05	5.54076E-06	2.0425E-05	2.96371E-05	1.75683E-05	4.52009E-08	5.1352E-07	8.0269E-08	6.38994E-07	0.63899375
3835903773455	383590	3773455	0.006998428	0.008229579	0.00812	0.001726035	0.002244694	0.001652217	0.000170058	0.001992332	0.000170058	3.42341E-05	4.96744E-05	2.9446E-05	1.81474E-07	2.7482E-06	5.8068E-07	3.51037E-06	3.51037273
3836103773455	383610	3773455	0.003508394	0.004125584	0.004070651	0.000865281	0.001125291	0.000828276	8.52518E-05	0.000998779	8.52518E-05	3.57875E-05	5.19284E-05	3.07821E-05	9.00169E-08	1.3685E-06	2.8241E-07	1.74091E-06	1.74090571
3836203773455	383620	3773455	0.002704538	0.003180315	0.003137969	0.000667025	0.00086746	0.000638498	6.57186E-05	0.000769935	6.57186E-05	3.65423E-05	5.30237E-05	3.14314E-05	6.94516E-08	1.0561E-06	2.1623E-07	1.34181E-06	1.34181483
3836303773455	383630	3773455	0.002142962	0.002519948	0.002486395	0.000528523	0.000687339	0.000505919	5.20727E-05	0.000610064	5.20727E-05	3.71568E-05	5.39154E-05	3.19599E-05	5.51168E-08	8.3823E-07	1.7031E-07	1.06365E-06	1.06365467
3836403773455	383640	3773455	0.001732971	0.002037832	0.002010698	0.000427406	0.000555838	0.000409127	4.21102E-05	0.000493347	4.21102E-05	3.7581E-05	5.45309E-05	3.23248E-05	4.47375E-08	6.8004E-07	1.3733E-07	8.62113E-07	0.86211305
3836503773455	383650	3773455	0.001438648	0.001691732	0.001669206	0.000354816	0.000461435	0.000339642	3.49583E-05	0.000409558	3.49583E-05	3.75966E-05	5.45535E-05	3.23382E-05	3.73117E-08	5.6673E-07	1.1388E-07	7.17918E-07	0.71791831
3836603773455	383660	3773455	0.001234112	0.001451214	0.001431891	0.000304371	0.000395832	0.000291354	2.99882E-05	0.00035133	2.99882E-05	3.73596E-05	5.42096E-05	3.21343E-05	3.2159E-08	4.8805E-07	9.7679E-08	6.17883E-07	0.6178834
3836703773455	383670	3773455	0.001079597	0.001269518	0.001252614	0.000266263	0.000346273	0.000254876	2.62336E-05	0.000307343	2.62336E-05	3.7004E-05	5.36936E-05	3.18285E-05	2.82683E-08	4.2861E-07	8.5501E-08	5.42377E-07	0.54237688
3836803773455	383680	3773455	0.000952728	0.00112033	0.001105413	0.000234973	0.00030558	0.000224924	2.31507E-05	0.000271225	2.31507E-05	3.64987E-05	5.29603E-05	3.13938E-05	2.50718E-08	3.7977E-07	7.5539E-08	4.80378E-07	0.48037799
3836903773455	383690	3773455	0.000833735	0.000980404	0.00096735	0.000205626	0.000267414	0.000196832	2.02593E-05	0.00023735	2.02593E-05	3.5541E-05	5.15708E-05	3.05701E-05	2.20614E-08	3.338E-07	6.6204E-08	4.2206E-07	0.42206011
3837003773455	383700	3773455	0.000737658	0.000867426	0.000855876	0.00018193	0.000236598	0.000174149	1.79247E-05	0.000209999	1.79247E-05	3.44649E-05	5.00093E-05	2.96445E-05	1.96235E-08	2.9658E-07	5.8676E-08	3.74878E-07	0.37487763
3837103773455	383710	3773455	0.000659073	0.000775015	0.000764696	0.000162548	0.000211393	0.000155597	1.60151E-05	0.000187627	1.60151E-05	3.337E-05	4.84206E-05	2.87028E-05	1.76235E-08	2.6606E-07	5.2523E-08	3.36208E-07	0.33620792
3837203773455	383720	3773455	0.000593822	0.000698286	0.000688988	0.000146455	0.000190464	0.000140192	1.44295E-05	0.000169051	1.44295E-05	3.23219E-05	4.68998E-05	2.78013E-05	1.59581E-08	2.4066E-07	4.7415E-08	3.04037E-07	0.30403717
3837303773455	383730	3773455	0.000538877	0.000633675	0.000625237	0.000132904	0.000172841	0.00012722	1.30944E-05	0.000153409	1.30944E-05	3.13581E-05	4.55013E-05	2.69722E-05	1.45522E-08	2.1923E-07	4.3117E-08	2.76902E-07	0.27690155
3837403773455	383740	3773455	0.000498904	0.00058667	0.000578859	0.000123046	0.00016002	0.000117783	1.21231E-05	0.000142029	1.21231E-05	3.07966E-05	4.46866E-05	2.64893E-05	1.3531E-08	2.0366E-07	4E-08	2.57194E-07	0.2571941
3837503773455	383750	3773455	0.000463588	0.000545142	0.000537883	0.000114336	0.000148693	0.000109446	1.12649E-05	0.000131976	1.12649E-05	3.02414E-05	4.38809E-05	2.60117E-05	1.26264E-08	1.8988E-07	3.7245E-08	2.3975E-07	0.23975012
3837603773455	383760	3773455	0.000434322	0.000510727	0.000503927	0.000107118	0.000139306	0.000102536	1.05538E-05	0.000123644	1.05538E-05	2.98016E-05	4.32427E-05	2.56334E-05	1.18761E-08	1.7845E-07	3.4964E-08	2.25289E-07	0.22528888
3837703773455	383770	3773455	0.000410492	0.000482705	0.000476278	0.00010124	0.000131662	9.69107E-05	9.97472E-06	0.00011686	9.97472E-06	2.94865E-05	4.27856E-05	2.53624E-05	1.12658E-08	1.6915E-07	3.311E-08	2.13524E-07	0.21352444
3837803773455	383780	3773455	0.000388707	0.000457087	0.000451001	9.58675E-05	0.000124675	9.17675E-05	9.44534E-06	0.000110658	9.44534E-06	2.91559E-05	4.23058E-05	2.5078E-05	1.07061E-08	1.6062E-07	3.1414E-08	2.02745E-07	0.20274473
3837903773455	383790	3773455	0.00037233	0.00043783	0.000432	9.18284E-05	0.000119422	8.79012E-05	9.0474E-06	0.000105996	9.0474E-06	2.90436E-05	4.21429E-05	2.49814E-05	1.02884E-08	1.5425E-07	3.0147E-08	1.94689E-07	0.19468928
3838003773455	383800	3773455	0.000357563	0.000420465	0.000414867	8.81865E-05	0.000114686	8.4415E-05	8.68857E-06	0.000101792	8.68857E-06	2.89687E-05	4.20342E-05	2.4917E-05	9.91198E-09	1.4851E-07	2.9005E-08	1.87431E-07	0.1874314
3838103773455	383810	3773455	0.000345849	0.00040669	0.000401275	8.52973E-05	0.000110928	8.16494E-05	8.40392E-06	9.84572E-05	8.40392E-06	2.90685E-05	4.21791E-05	2.50029E-05	9.61637E-09	1.44E-07	2.8107E-08	1.81721E-07	0.18172098
3838203773455	383820	3773455	0.000339738	0.000399504	0.000394185	8.37903E-05	0.000108969	8.02068E-05	8.25544E-06	9.67177E-05	8.25544E-06	2.96394E-05	4.30074E-05	2.54939E-05	9.47265E-09	1.4178E-07	2.7661E-08	1.78909E-07	0.17890934
3838303773455	383830	3773455	0.000334257	0.000393059	0.000387825	8.24384E-05	0.00010721	7.89128E-05	8.12225E-06	9.51573E-05	8.12225E-06	3.02539E-05	4.3899E-05	2.60224E-05	9.34487E-09	1.398E-07	2.7263E-08	1.76407E-07	0.17640675

			EGIODemolition	EGIOSite Grubbing / Prep	EGIOMass Grading / Excavation	EGIOMass Grading / Excavation	EGIODrainage / Utilities Trenching	EGIODrainage / Utilities Trenching	EGIOFoundations / Concrete Pads	EGIOFoundations / Concrete Pads	EGIOBuilding / Structure Construction	EGIOBuilding / Structure Construction	EGIOAsphalt Paving	EGIOArchitectural Coating	EGIOLandscaping or Other Finishing	EGIOWaterside Construction (Piles)	HIWaterside Construction (Landscaping)	HIWaterside Construction (Landscaping)	KMDemolition	KMSite Grubbing / Prep	KMMass Grading / Excavation
Unique Identifier	X (UTM)	Y (UTM)	2025	2025	2025	2026	2026	2027	2026	2027	2026	2027	2027	2027	2027	2027	2025	2026	2025	2025	2025
3838403773455	383840	3773455	0.000297978	0.00011687	3.87042E-05	3.79067E-05	8.80213E-05	8.78855E-05	0.000115648	0.000115574	0.000123874	0.000120905	4.82038E-06	4.82038E-06	0.000130546	4.82038E-06	8.13962E-05	7.88467E-05	0.000124503	0.000540351	0.000410724
3838503773455	383850	3773455	0.000285412	0.00011194	3.7072E-05	3.63082E-05	8.43094E-05	8.41793E-05	0.000110772	0.0001107	0.00011865	0.000115806	4.61711E-06	4.61711E-06	0.00012504	4.61711E-06	7.76757E-05	7.52427E-05	0.000118422	0.000513959	0.000390664
3838603773455	383860	3773455	0.00027335	0.00010721	3.55052E-05	3.47736E-05	8.07461E-05	8.06215E-05	0.00010609	0.000106021	0.000113635	0.000110912	4.42197E-06	4.42197E-06	0.000119756	4.42197E-06	7.41256E-05	7.18038E-05	0.00011264	0.000488864	0.000371589
3838703773455	383870	3773455	0.000260622	0.00010222	3.3852E-05	3.31545E-05	7.69865E-05	7.68677E-05	0.00010115	0.000101085	0.000108344	0.000105747	4.21607E-06	4.21607E-06	0.00011418	4.21607E-06	7.0423E-05	6.82172E-05	0.000106631	0.000462787	0.000351768
3838803773455	383880	3773455	0.000248802	9.7584E-05	3.23167E-05	3.16508E-05	7.34948E-05	7.33814E-05	9.65626E-05	9.65003E-05	0.000103431	0.000100951	4.02486E-06	4.02486E-06	0.000109001	4.02486E-06	6.69984E-05	6.48999E-05	0.000101094	0.000438753	0.000333499
3838903773455	383890	3773455	0.000236766	9.2863E-05	3.07533E-05	3.01197E-05	6.99395E-05	6.98316E-05	9.18913E-05	9.1832E-05	9.84271E-05	9.60678E-05	3.83015E-06	3.83015E-06	0.000103728	3.83015E-06	6.35488E-05	6.15583E-05	9.554E-05	0.00041465	0.000315178
3839003773455	383900	3773455	0.000225089	8.8283E-05	2.92367E-05	2.86343E-05	6.64903E-05	6.63877E-05	8.73595E-05	8.73031E-05	9.35729E-05	9.133E-05	3.64126E-06	3.64126E-06	9.86126E-05	3.64126E-06	6.02247E-05	5.83383E-05	9.02104E-05	0.00039152	0.000297597
3839103773455	383910	3773455	0.000214365	8.4077E-05	2.78437E-05	2.727E-05	6.33223E-05	6.32246E-05	8.31972E-05	8.31435E-05	8.91146E-05	8.69786E-05	3.46777E-06	3.46777E-06	9.39141E-05	3.46777E-06	5.71822E-05	5.53912E-05	8.53516E-05	0.000370432	0.000281568
3839203773455	383920	3773455	0.000178113	6.9859E-05	2.3135E-05	2.26583E-05	5.26138E-05	5.25326E-05	6.91276E-05	6.9083E-05	7.40443E-05	7.22695E-05	2.88133E-06	2.88133E-06	7.80322E-05	2.88133E-06	3.45989E-05	3.35152E-05	2.28095E-05	9.89947E-05	7.52465E-05
3839303773455	383930	3773455	0.000186628	7.3198E-05	2.4241E-05	2.37416E-05	5.51291E-05	5.5044E-05	7.24324E-05	7.23856E-05	7.75841E-05	7.57245E-05	3.01908E-06	3.01908E-06	8.17626E-05	3.01908E-06	3.62403E-05	3.51052E-05	2.3468E-05	0.000101853	7.7419E-05
3839903773455	383990	3773455	0.000195565	7.6703E-05	2.54018E-05	2.48785E-05	5.7769E-05	5.76799E-05	7.5901E-05	7.5852E-05	8.12994E-05	7.93507E-05	3.16365E-06	3.16365E-06	8.5678E-05	3.16365E-06	3.79624E-05	3.67734E-05	2.41243E-05	0.000104701	7.95841E-05
3840003773455	384000	3773455	0.000204556	8.023E-05	2.65697E-05	2.60222E-05	6.04249E-05	6.03317E-05	7.93905E-05	7.93392E-05	8.50371E-05	8.29988E-05	3.3091E-06	3.3091E-06	8.9617E-05	3.3091E-06	3.96917E-05	3.84485E-05	2.47376E-05	0.000107363	8.16073E-05
3840103773455	384010	3773455	0.000214302	8.4052E-05	2.78355E-05	2.7262E-05	6.33037E-05	6.3206E-05	8.31728E-05	8.31191E-05	8.90884E-05	8.6953E-05	3.46675E-06	3.46675E-06	9.38865E-05	3.46675E-06	4.15664E-05	4.02644E-05	2.53848E-05	0.000110172	8.37425E-05
3840203773455	384020	3773455	0.000224335	8.7987E-05	2.91387E-05	2.85383E-05	6.62674E-05	6.61651E-05	8.70667E-05	8.70105E-05	9.32593E-05	9.10239E-05	3.62906E-06	3.62906E-06	9.8282E-05	3.62906E-06	4.3493E-05	4.21307E-05	2.6014E-05	0.000112902	8.58179E-05
3840303773455	384030	3773455	0.000235023	9.2179E-05	3.0527E-05	2.9898E-05	6.94247E-05	6.93176E-05	9.1215E-05	9.11562E-05	9.77027E-05	9.53608E-05	3.80196E-06	3.80196E-06	0.000102965	3.80196E-06	4.55416E-05	4.41152E-05	2.66657E-05	0.000115731	8.7968E-05
3840403773455	384040	3773465	0.000246987	9.6872E-05	3.2081E-05	3.142E-05	7.29589E-05	7.28463E-05	9.58584E-05	9.57965E-05	0.000102676	0.000100215	3.99551E-06	3.99551E-06	0.000108206	3.99551E-06	4.78307E-05	4.63325E-05	2.73922E-05	0.000118884	9.03645E-05
3840503773455	384050	3773465	0.000261682	0.00010264	3.39897E-05	3.32894E-05	7.72996E-05	7.71803E-05	0.000101562	0.000101496	0.000108785	0.000106178	4.23322E-06	4.23322E-06	0.000114644	4.23322E-06	5.06327E-05	4.90468E-05	2.83065E-05	0.000122852	9.33807E-05
3840603773455	384060	3773465	0.000277778	0.00010895	3.60803E-05	3.5337E-05	8.20542E-05	8.19276E-05	0.000107808	0.000107739	0.000115476	0.000112708	4.4936E-06	4.4936E-06	0.000121696	4.4936E-06	5.36967E-05	5.20148E-05	2.92751E-05	0.000127056	9.6576E-05
3840703773455	384070	3773465	0.000296532	0.0001163	3.85163E-05	3.77228E-05	8.75941E-05	8.7459E-05	0.000115087	0.000115013	0.000123273	0.000120318	4.79699E-06	4.79699E-06	0.000129912	4.79699E-06	5.72576E-05	5.54642E-05	3.03817E-05	0.000131859	0.000100227
3840803773455	384080	3773465	0.000318026	0.00012473	4.13082E-05	4.04571E-05	9.39433E-05	9.37984E-05	0.000123429	0.00012335	0.000132208	0.000129039	5.1447E-06	5.1447E-06	0.000139329	5.1447E-06	6.13279E-05	5.9407E-05	3.16151E-05	0.000137212	0.000104295
3840903773465	384090	3773465	0.00034234	0.00013427	4.44663E-05	4.35502E-05	0.000101126	0.00010097	0.000132866	0.00013278	0.000142316	0.000138905	5.53803E-06	5.53803E-06	0.000149981	5.53803E-06	6.59257E-05	6.38608E-05	3.29525E-05	0.000143016	0.000108708
3831003773465	383100	3773465	0.00037587	0.00014742	4.88215E-05	4.78156E-05	0.00011103	0.00011059	0.000145879	0.000145785	0.000156255	0.000152509	6.08044E-06	6.08044E-06	0.00016467	6.08044E-06	7.2251E-05	6.99879E-05	3.48445E-05	0.000151227	0.000114949
3831103773465	383110	3773465	0.000415256	0.00016287	5.39373E-05	5.2826E-05	0.000122665	0.000122475	0.000161165	0.000161061	0.000172628	0.00016849	6.71759E-06	6.71759E-06	0.000181926	6.71759E-06	7.96723E-05	7.71768E-05	3.69808E-05	0.000160499	0.000121997
3831203773465	383120	3773465	0.000461729	0.0001811	5.99737E-05	5.8738E-05	0.000136393	0.000136182	0.000179202	0.000179086	0.000191948	0.000187347	7.46938E-06	7.46938E-06	0.000202286	7.46938E-06	8.84265E-05	8.56568E-05	3.93955E-05	0.000170979	0.000129962
3831303773465	383130	3773465	0.000517031	0.00020279	6.71568E-05	6.57732E-05	0.000152729	0.000152493	0.000200665	0.000200536	0.000214938	0.000209786	8.364E-06	8.364E-06	0.000226514	8.364E-06	9.88455E-05	9.57494E-05	4.21112E-05	0.000182766	0.000138921
3831403773465	383140	3773465	0.000584037	0.00022907	7.58602E-05	7.42972E-05	0.000172522	0.000172256	0.000226671	0.000226525	0.000242793	0.000236973	9.44795E-06	9.44795E-06	0.000255869	9.44795E-06	0.000111437	0.000107946	4.51595E-05	0.000195996	0.000148978
3831503773465	383150	3773465	0.000652615	0.00025596	8.47677E-05	8.30212E-05	0.000192779	0.000192482	0.000253287	0.000253123	0.000271302	0.000264799	1.05573E-05	1.05573E-05	0.000285913	1.05573E-05	0.000124254	0.000120362	4.78594E-05	0.000207713	0.000157884
3831603773465	383160	3773465	0.000732447	0.00028728	9.5137E-05	9.31768E-05	0.000216361	0.000216027	0.00028427	0.00028408	0.000304489	0.000297191	1.18488E-05	1.18488E-05	0.000320888	1.18488E-05	0.000139097	0.00013474	5.07312E-05	0.000220177	0.000167358
3831703773465	383170	3773465	0.000833216	0.0003268	0.000108226	0.000105996	0.000246128	0.000245748	0.0003233	0.000323171	0.00034638	0.000338078	1.34789E-05	1.34789E-05	0.000365036	1.34789E-05	0.000157746	0.000152805	5.40828E-05	0.000234723	0.000178415
3831803773465	383180	3773465	0.000971234	0.00038093	0.000126153	0.000123554	0.000286898	0.000286455	0.000376946	0.000376703	0.000403756	0.000394079	1.57116E-05	1.57116E-05	0.000425502	1.57116E-05	0.000183203	0.000177465	5.81993E-05	0.000252589	0.000191995
3831903773465	383190	3773465	0.001149751	0.00045095	0.00014934	0.000146263	0.000339631	0.000339107	0.000446231	0.000445943	0.000477969	0.000466512	1.85995E-05	1.85995E-05	0.000503711	1.85995E-05	0.000216028	0.000209262	6.26666E-05	0.000271978	0.000206732
3832003773465	383200	3773465	0.001357397	0.00053239	0.000176311	0.000172679	0.000400969	0.00040035	0.00052682	0.00052648	0.00056429	0.000550765	2.19586E-05	2.19586E-05	0.000594682	2.19586E-05	0.000254358	0.000246391	6.68918E-05	0.000290315	0.00022067
3832103773465	383210	3773465	0.001622007	0.00063617	0.000210681	0.000206341	0.000479133	0.000478394	0.000629518	0.000629112	0.000674293	0.00065813	2.62392E-05	2.62392E-05	0.000710609	2.62392E-05	0.000303556	0.000294048	7.12414E-05	0.000309193	0.000235019
3832203773465	383220	3773465	0.002007237	0.00078727	0.000260719	0.000255347	0.000592928	0.000592013	0.00077903	0.000778527	0.000834438	0.000814437	3.2471E-05	3.2471E-05	0.000879379	3.2471E-05	0.000375672	0.000363906	7.60844E-05	0.000330212	0.000250996
3832303773465	383230	3773465	0.002729471	0.00107054	0.000354529	0.000347224	0.000806273	0.000805029	0.001059337	0.001058653	0.001134682	0.001107484	4.41546E-05	4.41546E-05	0.001195793	4.41546E-05	0.000512043	0.000496004	8.18371E-05	0.000355179	0.000269974
3835903773465	383590	3773465	0.00574078	0.00225161	0.000745666	0.000730302	0.001695799	0.001693182	0.00222858	0.00222662	0.002386528	0.002329324	9.28684E-05	9.28684E-05	0.002515061	9.28684E-05	0.001611441	0.001560967	0.002773432	0.012036889	0.009149319
3836003773465	383600	3773465	0.004553233	0.00178584	0.000591416	0.000579231	0.001345003	0.001342927	0.001767158	0.001766017	0.001892847	0.001847476	7.36575E-05	7.36575E-05	0.001994791	7.36575E-05	0.0012509	0.001211719	0.002137507	0.009276931	0.007051457
3836103773465	383610	3773465	0.003132018	0.00122842	0.000406816	0.000398434	0.000925183	0.000923755	0.001215569	0.001214785	0.001302027	0.001270818	5.06666E-05	5.06666E-05	0.001372151	5.06666E-05	0.000887146	0.000859359	0.001506679	0.006539092	0.004970407
3836203773465	383620	3773465	0.00233561	0.00091606	0.000303371	0.00029712	0.000689928	0.000688863	0.000906475	0.00090589	0.000970948	0.000947675	3.77831E-05	3.77831E-05	0.001023241	3.77831E-05	0.000672747	0.000651675	0.001137117	0.00493517	0.003751255
3836303773465	383630	3773465	0.001817636	0.0007129	0.000236091	0.000231227	0.000536921	0.000536092	0.000705444	0.00070488	0.000755618	0.000737506	2.94038E-05	2.94038E-05	0.000796314	2.94038E-05	0.00053027	0.000513661	0.000891325	0.003868416	0.002940408
3836403773465	383640	3773465	0.001458885	0.0005722	0.000189494	0.000185589	0.000430948	0.000430283	0.000566209	0.000565843	0.00060648	0.000591943	2.36003E-05	2.36003E-05	0.000639144	2.36003E-05	0.000428253	0.000414839	0.000715415	0.003104951	0.002360094
3836503773465	383650	3773465	0.001210901	0.00047493	0.000157283	0.000154042	0.000357694	0.000357142	0.000469963	0.00046966	0.000503389	0.000491324	1.95887E-05	1.95887E-05	0.000530501	1.95887E-05	0.00035611	0.000344956	0.000591277	0.002566182	0.001950572
3836603773465	383660	3773465	0.001037799	0.00040704	0.000134799	0.000132022	0.000306561	0.000306088	0.000402781	0.000402521	0.000431429	0.000421088	1.67885E-05	1.67885E-05	0.000454664	1.67885E-05	0.000304948	0.000295396	0.000503356	0.002184602	0.00166053
3836703773465	383670	3773465	0.00090792	0.0003561	0.000117929	0.000115499	0.000268195	0.000267781	0.000352373	0.000352146	0.000377436	0.000368389	1.46874E-05	1.46874E-05	0.000397764	1.46874E-05	0.000266203	0.000257865	0.00043691	0.001896222	0.001441331
3836803773465	383680	3773465	0.000803809	0.00031527	0.000104406	0.000102255	0.000237441	0.000237075	0.00031967	0.000311766	0.000334155	0.000326146	1.30032E-05	1.30032E-05	0.000352152	1.30032E-05	0.000234907	0.000227549	0.000383373	0.001663865	0.001264715
3836903773465	383690	3773465	0.000710459	0.00027865	9.2281E-05	9.03797E-05	0.000209866	0.000209542	0.000275737	0.000275559	0.000295348	0.000288269	1.14931E-05	1.14931E-05	0.000311255	1.14931E-05	0.000206766	0.00020029	0.000335405	0.001455681	0.001106473
3837003773465	383700	3773465	0.00063501	0.00024906	8.2481E-05	8.07816E-05	0.000187579	0.000187289	0.000246454	0.000246295	0.000263983	0.000257656	1.02725E-05	1.02725E-05	0.000278201	1.02725E-05	0.000183995	0.000178231	0.000296711	0.001287746	0.000978825
3837103773465	383710	3773465	0.000573717	0.00022502	7.45197E-05	7.29843E-05	0.000169473	0.000169212	0.000222666	0.000222522	0.000238503	0.000232786	9.281E-06	9.281E-06	0.000251348	9.281E-06	0.000165471	0.000160288	0.000265349	0.001151635	0.000875365
3837203773465	383720	3773465	0.000523022	0.00020514	6.7935E-05	6.65353E-05	0.000154498	0.00015426	0.000202991	0.00020286	0.000217428	0.000212217	8.46092E-06	8.46092E-06	0.000229138	8.46092E-06	0.000150147	0.000145444	0.000239505	0.001039469	0.000790107
3837303773465	383730	3773465	0.000480008	0.00018827	6.23478E-05	6.10632E-05	0.000141792	0.000141573	0.000186296	0.000186176	0.000199546	0.000194763	7.76507E-06	7.76507E-06	0.000210293	7.76507E-06	0.000137156	0.00013286	0.000217669	0.000944698	0.000718071
3837403773465	383740	3773465	0.000448571	0.00017594	5.82645E-05	5.7064E-05	0.000132506	0.000132301	0.000174095	0.000173983	0.000186477	0.000182008	7.25651E-06	7.25651E-06	0.000196521	7.25651E-06	0.000127605	0.000123608	0.000201644	0.000875149	0.000665207
3837503773465	383750	3773465	0.000420726	0.00016501	5.46478E-05	5.35219E-05	0.000124281	0.000124089	0.000163288	0.000163183	0.000174902	0.00017071	6.80608E-06	6.80608E-06	0.000184322	6.80608E-06	0.000119156	0.000115424	0.000187516	0.000813831	0.000618598
3837603773465	383760	3773465	0.000397714	0.00015599	5.16588E-05	5.05945E-05	0.000117483	0.000117302	0.000154357	0.000154258	0.000165336	0.000161373	6.43382E-06	6.43382E-06	0.00017424	6.43382E-06	0.00011216	0.000108647	0.000175838	0.00076315	0.000580075
3837703773465	383770	3773465	0.000379328	0.00014878	4.92707E-05	4.82555E-05	0.000112052	0.000111879	0.000147221	0.000147126	0.000157692	0.000153913	6.13638E-06	6.13638E-06	0.000166185	6.13638E-06	0.000106536	0.000103199	0.000166462	0.000722458	0.000549145
3837803773465	383780	3773465	0.000362388	0.00014213	4.70703E-05	4.61005E-05	0.000107048	0.000106883	0.000140647	0.000140556	0.00015065	0.000147039	5.86234E-06	5.86234E-06	0.000158764	5.86234E-06	0.000101368	9.81926E-05	0.000157865	0.000685145	0.000520783
3837903773465	383790	3773465	0.000348565	0.00013671	4.52748E-05	4.4342E-05	0.000102964	0.000102806	0.000135282	0.000135194	0.000144904	0.00014143	5.63872E-06	5.63872E-06	0.000152708	5.63872E-06	9.71179E-05	9.4076E-05	0.0001508	0.000654481	0.000497475
3838003773465	383800	3773465	0.00033595	0.00013176	4.36357E-05	4.27366E-05	9.92366E-05	9.90834E-05	0.00130384	0.0001303	0.00139657	0.00013631	5.43458E-06	5.43458E-06	0.000147179	5.43458E-06	9.32395E-05	9.03191E-05	0.000144359	0.000626528	0.000476228
3838103773465	383810	3773465	0.000325921	0.00012783	4.23337E-05	4.14614E-05	9.62755E-05	9.6127E-05	0.000126493	0.000126412	0.00013549	0.000132243	5.27242E-06	5.27242E-06	0.000142788	5.27242E-06	9.01164E-05	8.72937E-05	0.000139167	0.000603996	0.000459102
3838203773465	383820	3773465	0.000320855	0.00012584	4.16757E-05	4.0817E-05	9.47791E-05	9.46329E-05	0.000124527	0.000124447	0.00013338	0.000130187	5.19047E-06	5.19047E-06	0.000140568	5.19047E-06	8.83978E-05	8.5629E-05	0.000136271	0.000591424	0.000449546
3838303773465	383830	3773465	0.000316077	0.00012397	4.1055E-05	4.02091E-05	9.33676E-05	9.32235E-05	0.000122673	0.000122594	0.00013139	0.000128248	5.11317E-06	5.11317E-06	0.000138475	5.11317E-06	8.67887E-05	8.40703E-05	0.000133571	0.000579707	0.000440639
3838403773465	383840	3773465	0.000304616	0.00011947	3.95663E-05	3.87511E-05	8.99821E-05	8.98432E-05	0.000118225	0.000118148	0.000126633	0.000123598	4.92776E-06	4.92776E-06	0.000133454	4.92776E-06	8.33372E-05	8.07269E-05	0.000127888	0.000555044	0.000421893
3838503773465	383850	3773465	0.000291475	0.00011432	3.78595E-05	3.70795E-05	8.61004E-05	8.59675E-05	0.000113125	0.000113052	0.00012117	0.000118266	4.71519E-06	4.71519E-06	0.000127697	4.71519E-06	7.94445E-05	7.69561E-05	0.000121513	0.000527376	0.000400862
3838603773465	383860	3773465	0.000278936	0.0001094	3.62308E-05	3.54844E-05	8.23964E-05	8.22693E-05	0.000108258	0.000108188	0.000115958	0.000113179	4.51235E-06	4.51235E-06	0.000122203	4.51235E-06	7.57491E-05	7.33764E-05	0.000115478	0.000501181	0.000380951
3838703773465	383870	3773465	0.000265796	0.00010425	3.4524E-05	3.38127E-05	7.85147E-05	7.83936E-05	0.000103158	0.000103092	0.00011095	0.000107847	4.29977E-06	4.29977E-06	0.000116446	4.29977E-06	7.19209E-05	6.96682E-05	0.000109247	0.000474141	0.000360398
3838803773465	383880	3773465	0.000253616	9.9472E-05	3.2942E-05	3.22633E-05	7.49169E-05	7.48014E-05	9.84311E-05	9.83676E-05	0.000105432	0.000102905	4.10274E-06	4.10274E-06	0.00011111	4.10274E-06	6.83869E-05	6.62449E-05	0.000103517	0.000449272	0.000341495
3838903773465	383890	3773465	0.000241517	9.4726E-05	3.13705E-05	3.07242E-05	7.1343E-05	7.1233E-05	9.37354E-05	9.36749E-05	0.000100402	9.79957E-05	3.90702E-06	3.90702E-06	0.00010581	3.90702E-06	6.49103E-05	6.28772E-05	9.78981E-05	0.000424885	0.00032258
3839003773465	383900	3773465	0.000229904	9.0171E-05	2.9862E-05	2.92467E-05	6.79124E-05	6.78076E-05	8.9228E-05	8.91704E-05	9.55743E-05	9.32835E-05	3.71914E-06	3.71914E-06	0.000100722	3.71914E-06	6.15934E-05	5.96642E-05	9.2564E-05	0.000401734	0.000305361
3839103773465	383910	3773465	0.000219188	8.5969E-05	2.84702E-05	2.78836E-05	6.47471E-05	6.46472E-05	8.50692E-05	8.50143E-05	9.11197E-05	8.89356E-05	3.5458E-06	3.5458E-06	9.60272E-05	3.5458E-06	5.85438E-05	5.67101E-05	8.76735E-05	0.000380509	0.000289228
3829703773475	382970	3773475	0.000176892	6.9379E-05	2.29763E-05	2.25029E-05	5.2253E-05	5.21723E-05	6.86535E-05	6.86092E-05	7.35365E-05	7.17739E-05	2.86157E-06	2.86157E-06	7.7497E-05	2.86157E-06	3.42939E-05	3.32198E-05	2.25221E-05	9.77473E-05	7.42984E-05
3829803773475	382980	3773475	0.000185514	7.2761E-05	2.40963E-05	2.35999E-05	5.48001E-05	5.47155E-05	7.20001E-05	7.19537E-05	7.71211E-05	7.52726E-05	3.00106E-06	3.00106E-06	8.12747E-05	3.00106E-06	3.59515E-05	3.48254E-05	2.31806E-05	0.000100605	7.64709E-05
3829903773475	382990	3773475	0.000194685	7.6358E-05	2.52875E-05	2.47665E-05	5.75097E-05	5.74203E-05	7.55593E-05	7.55106E-05	8.09335E-05	7.89936E-05	3.14941E-06	3.14941E-06	8.52924E-05	3.14941E-06	3.77113E-05	3.65301E-05	2.3855E-05	0.000103532	7.86957E-05
3830003773475	383000	3773475	0.000204197	8.0089E-05	2.6523E-05	2.59765E-05	6.03188E-05	6.02257E-05	7.92515E-05	7.91999E-05	8.48877E-05	8.2853E-05	3.30329E-06	3.30329E-06	8.94596E-05	3.30329E-06	3.95375E-05	3.82991E-05	2.45158E-05	0.0001064	8.08757E-05
3830103773475	383010	3773475	0.000214526	8.414E-05	2.78647E-05	2.72906E-05	6.337E-05	6.32723E-05	8.32599E-05	8.32062E-05	8.91818E-05	8.70442E-05	3.47039E-06	3.47039E-06	9.39849E-05	3.47039E-06	4.15161E-05	4.02158E-05	2.52106E-05	0.000109416	8.31676E-05
3830203773475	383020	3773475	0.000225601	8.8484E-05	2.93032E-05	2.86994E-05	6.66415E-05	6.65387E-05	8.75582E-05	8.75017E-05	9.37858E-05	9.15378E-05	3.64954E-06	3.64954E-06	9.88369E-05	3.64954E-06	4.36329E-05	4.22663E-05	2.5928E-05	0.000112529	8.55342E-05
3830303773475	383030	3773475	0.000237619	9.3198E-05	3.08642E-05	3.02283E-05	7.01915E-05	7.00832E-05	9.22225E-05	9.2163E-05	9.87818E-05	9.6414E-05	3.84396E-06	3.84396E-06	0.000104102	3.84396E-06	4.59291E-05	4.44905E-05	2.66771E-05	0.00011578	8.80054E-05
3830403773475	383040	3773475	0.000250984	9.844E-05	3.26002E-05	3.19285E-05	7.41395E-05	7.40252E-05	9.74097E-05	9.73468E-05	0.000104338	0.000101837	4.06017E-06	4.06017E-06	0.000109957	4.06017E-06	4.84747E-05	4.69563E-05	2.7494E-05	0.000119326	9.07005E-05
3830503773475	383050	3773475	0.000266918	0.00010469	3.46698E-05	3.39555E-05	7.88464E-05	7.87247E-05	0.000103594	0.000103527	0.000110962	0.000108302	4.31793E-06	4.31793E-06	0.000116938	4.31793E-06	5.1501E-05	4.98879E-05	2.84694E-05	0.000123559	9.39182E-05

			KMMass Grading / Excavation	KMDrainage / Utilities Trenching	KMFoundations / Concrete Pads	KMBuilding / Structure Construction	KMAsphalt Paving	KMArchitectural Coating	KMLandscaping or Other Finishing	KMWaterside Construction (Piles)	EWNDemolition	EWNSite Grubbing / Prep	EWNDrainage / Utilities Trenching	EWNDrainage / Utilities Trenching	EWNDrainage / Utilities Trenching	EWNFoundation s / Concrete Pads	EWNBuilding / Structure Construction	EWNAsphalt Paving	EWNLandscaping or Other Finishing	EWNWaterside Construction (Piles)	ISDemolition
Unique Identifier	X (UTM)	Y (UTM)	2026	2026	2026	2026	2026	2026	2026	2026	2027	2027	2027	2028	2029	2029	2029	2029	2029	2029	2027
3838403773455	383840	3773455	0.000406473	0.000145968	7.72458E-05	0.000265312	8.52342E-06	8.52342E-06	0.000273836	8.52342E-06	0.00033527	1.82727E-05	4.29076E-05	4.2079E-05	4.12084E-05	3.56941E-05	7.75077E-05	5.51425E-06	8.02648E-05	5.51425E-06	5.98865E-05
3838503773455	383850	3773455	0.000386621	0.000138839	7.3473-05	0.000252354	8.10713E-06	8.10713E-06	0.000260461	8.10713E-06	0.000320148	1.74485E-05	4.09723-05	4.01811E-05	3.93497E-05	3.40842E-05	7.40117E-05	5.26553E-06	7.66445E-05	5.26553E-06	5.70431E-05
3838603773455	383860	3773455	0.000367743	0.00013206	6.98856E-05	0.000240032	7.71129E-06	7.71129E-06	0.000247744	7.71129E-06	0.000305745	1.66635E-05	3.91291E-05	3.83735E-05	3.75795E-05	3.25508E-05	7.06822E-05	5.02865E-06	7.31965E-05	5.02865E-06	5.43339E-05
3838703773455	383870	3773455	0.000348127	0.000125015	6.61577E-05	0.000227229	7.29995E-06	7.29995E-06	0.000234529	7.29995E-06	0.000290799	1.58489E-05	3.72163E-05	3.64976E-05	3.57424E-05	3.09596E-05	6.72269E-05	4.78283E-06	6.96183E-05	4.78283E-06	5.15087E-05
3838803773455	383880	3773455	0.000330048	0.000118523	6.27219E-05	0.000215428	6.92084E-06	6.92084E-06	0.000222349	6.92084E-06	0.000276956	1.50944E-05	3.54446E-05	3.47601E-05	3.40409E-05	2.94858E-05	6.40265E-05	4.55514E-06	6.63041E-05	4.55514E-06	4.89015E-05
3838903773455	383890	3773455	0.000311917	0.000112012	5.92763E-05	0.000203593	6.54064E-06	6.54064E-06	0.000210134	6.54064E-06	0.000263035	1.43358E-05	3.36631E-05	3.3013E-05	3.233E-05	2.80038E-05	6.08085E-05	4.3262E-06	6.29716E-05	4.3262E-06	4.62775E-05
3839003773455	383900	3773455	0.000294517	0.000105764	5.59697E-05	0.000192236	6.17578E-06	6.17578E-06	0.000198412	6.17578E-06	0.000249605	1.36038E-05	3.19443E-05	3.13274E-05	3.06792E-05	2.65739E-05	5.77037E-05	4.10531E-06	5.97564E-05	4.10531E-06	4.37513E-05
3839103773455	383910	3773455	0.000278654	0.000100067	5.29551E-05	0.000181882	5.84315E-06	5.84315E-06	0.000187725	5.84315E-06	0.000237286	1.29324E-05	3.03676E-05	2.97812E-05	2.9165E-05	2.52623E-05	5.48556E-05	3.90268E-06	5.6807E-05	3.90268E-06	4.14431E-05
3829703773455	382970	3773465	7.44678E-05	2.6742E-05	1.41518E-05	4.86064E-05	1.56153E-06	1.56153E-06	5.01679E-05	1.56153E-06	0.000165403	9.01468E-06	2.11682E-05	2.07594E-05	2.03299E-05	1.76094E-05	3.82379E-05	2.72042E-06	3.95981E-05	2.72042E-06	1.35978E-05
3829803773465	382980	3773465	7.66178E-05	2.75141E-05	1.45604E-05	5.00098E-05	1.60661E-06	1.60661E-06	5.16164E-05	1.60661E-06	0.000173519	9.45703E-06	2.22069E-05	2.1778E-05	2.13274E-05	1.84735E-05	4.01142E-05	2.85391E-06	4.15411E-05	2.85391E-06	1.39513E-05
3829903773465	382990	3773465	7.87605E-05	2.82836E-05	1.49676E-05	5.14083E-05	1.65154E-06	1.65154E-06	5.30599E-05	1.65154E-06	0.000182034	9.92108E-06	2.32966E-05	2.28467E-05	2.2374E-05	1.938E-05	4.20825E-05	2.99394E-06	4.35795E-05	2.99394E-06	1.43006E-05
3830003773465	383000	3773465	8.07627E-05	2.90026E-05	1.53481E-05	5.27152E-05	1.69353E-06	1.69353E-06	5.44088E-05	1.69353E-06	0.000190625	1.03893E-05	2.4396E-05	2.39249E-05	2.34299E-05	2.02946E-05	4.40686E-05	3.13524E-06	4.56362E-05	3.13524E-06	1.4615E-05
3830103773465	383010	3773465	8.28758E-05	2.97614E-05	1.57496E-05	5.40945E-05	1.73784E-06	1.73784E-06	5.58323E-05	1.73784E-06	0.000199928	1.08963E-05	2.55866E-05	2.50925E-05	2.45733E-05	2.12851E-05	4.62193E-05	3.28825E-06	4.78634E-05	3.28825E-06	1.49475E-05
3830203773465	383020	3773465	8.49298E-05	3.0499E-05	1.614E-05	5.54351E-05	1.78091E-06	1.78091E-06	5.72161E-05	1.78091E-06	0.000209507	1.14184E-05	2.68125E-05	2.62947E-05	2.57507E-05	2.23049E-05	4.84337E-05	3.44579E-06	5.01566E-05	3.44579E-06	1.52605E-05
3830303773465	383030	3773465	8.70577E-05	3.12632E-05	1.65443E-05	5.6824E-05	1.82553E-06	1.82553E-06	5.86496E-05	1.82553E-06	0.000219713	1.19746E-05	2.81187E-05	2.75757E-05	2.70052E-05	2.33915E-05	5.07932E-05	3.61366E-06	5.26001E-05	3.61366E-06	1.55833E-05
3830403773465	383040	3773465	8.94293E-05	3.21148E-05	1.69951E-05	5.83721E-05	1.87526E-06	1.87526E-06	6.02473E-05	1.87526E-06	0.000231106	1.25956E-05	2.95768E-05	2.90057E-05	2.84055E-05	2.46045E-05	5.34271E-05	3.80105E-06	5.53277E-05	3.80105E-06	1.59451E-05
3830503773465	383050	3773465	9.24143E-05	3.31868E-05	1.75623E-05	6.03204E-05	1.93785E-06	1.93785E-06	6.22582E-05	1.93785E-06	0.000245042	1.33551E-05	3.13603E-05	3.07547E-05	3.01183E-05	2.60881E-05	5.66487E-05	4.03025E-06	5.86639E-05	4.03025E-06	1.6416E-05
3830603773465	383060	3773465	9.55765E-05	3.43223E-05	1.81633E-05	6.23844E-05	2.00416E-06	2.00416E-06	6.43886E-05	2.00416E-06	0.000260302	1.41868E-05	3.33133E-05	3.267E-05	3.1994E-05	2.77127E-05	6.01766E-05	4.28124E-06	6.23172E-05	4.28124E-06	1.69092E-05
3830703773465	383070	3773465	9.91894E-05	3.56198E-05	1.88499E-05	6.47426E-05	2.07992E-06	2.07992E-06	6.68226E-05	2.07992E-06	0.000278051	1.51541E-05	3.55847E-05	3.48975E-05	3.41755E-05	2.96023E-05	6.42797E-05	4.57315E-06	6.65663E-05	4.57315E-06	1.74793E-05
3830803773465	383080	3773465	0.000103216	3.70658E-05	1.96151E-05	6.73709E-05	2.16436E-06	2.16436E-06	6.95353E-05	2.16436E-06	0.000298379	1.62621E-05	3.81864E-05	3.7449E-05	3.66741E-05	3.17666E-05	6.89793E-05	4.90751E-06	7.14331E-05	4.90751E-06	1.81136E-05
3830903773465	383090	3773465	0.000107583	3.86339E-05	2.04449E-05	7.02211E-05	2.25592E-06	2.25592E-06	7.2477E-05	2.25592E-06	0.000321373	1.75152E-05	4.11291E-05	4.03348E-05	3.95003E-05	3.42146E-05	7.42949E-05	5.28568E-06	7.69378E-05	5.28568E-06	1.88025E-05
3831003773465	383100	3773465	0.000113759	4.0852E-05	2.16187E-05	7.42527E-05	2.38544E-06	2.38544E-06	7.66381E-05	2.38544E-06	0.000353003	1.92391E-05	4.51771E-05	4.43047E-05	4.3388E-05	3.75821E-05	8.16073E-05	5.80592E-06	8.45102E-05	5.80592E-06	1.98057E-05
3831103773465	383110	3773465	0.000120734	4.33566E-05	2.29442E-05	7.88052E-05	2.5317E-06	2.5317E-06	8.13369E-05	2.5317E-06	0.000390193	2.1266E-05	4.99366E-05	4.89723-05	4.7959E-05	4.15414E-05	9.02047E-05	6.41758E-06	9.34135E-05	6.41758E-06	2.0936E-05
3831203773465	383120	3773465	0.000128617	4.61876E-05	2.44423E-05	8.39508E-05	2.69701E-06	2.69701E-06	8.66478E-05	2.69701E-06	0.000434151	2.36618E-05	5.55623E-05	5.44893-05	5.33619E-05	4.62213E-05	0.000100367	7.14056E-06	0.000103937	7.14056E-06	2.22019E-05
3831303773465	383130	3773465	0.000137484	4.93715E-05	2.61272E-05	8.97379E-05	2.88292E-06	2.88292E-06	9.26208E-05	2.88292E-06	0.000486554	2.65178E-05	6.22688E-05	6.10664E-05	5.98028E-05	5.18004E-05	0.000112481	8.00245E-06	0.000116483	8.00245E-06	2.36047E-05
3831403773465	383140	3773465	0.000147436	5.29454E-05	2.80185E-05	9.62339E-05	3.09161E-06	3.09161E-06	9.93255E-05	3.09161E-06	0.000550014	2.99765E-05	7.03904E-05	6.90311E-05	6.76028E-05	5.85566E-05	0.000127152	9.04619E-06	0.000131675	9.04619E-06	2.51501E-05
3831503773465	383150	3773465	0.00015625	5.61108E-05	2.96936E-05	0.000101987	3.27644E-06	3.27644E-06	0.000105264	3.27644E-06	0.000614814	3.35081E-05	7.86834E-05	7.7164E-05	7.55674E-05	6.54554E-05	0.000142133	1.0112E-05	0.000147189	1.0112E-05	2.64788E-05
3831603773465	383160	3773465	0.000165626	5.94777E-05	3.14754E-05	0.000108107	3.47305E-06	3.47305E-06	0.00011158	3.47305E-06	0.000689966	3.7604E-05	8.83013E-05	8.65961E-05	8.48044E-05	7.34564E-05	0.000159506	1.1348E-05	0.0001651 8	1.1348E-05	2.78718E-05
3831703773465	383170	3773465	0.000176568	6.34072E-05	3.35548E-05	0.000115249	3.7025E-06	3.7025E-06	0.000118952	3.7025E-06	0.000784528	4.27578E-05	0.000100403	9.84644E-05	9.64271E-05	8.35238E-05	0.000181367	1.29033E-05	0.000187819	1.29033E-05	2.94801E-05
3831803773465	383180	3773465	0.000190008	6.82334E-05	3.61089E-05	0.000124021	3.98431E-06	3.98431E-06	0.000128006	3.98431E-06	0.000913783	4.98023E-05	0.000116945	0.000114687	0.000112314	9.72848E-05	0.000211248	1.50292E-05	0.000218763	1.50292E-05	3.14124E-05
3831903773465	383190	3773465	0.000204593	7.34709E-05	3.88805E-05	0.000133541	4.29014E-06	4.29014E-06	0.000137831	4.29014E-06	0.001080916	5.89113E-05	0.000138335	0.000135664	0.000132857	0.000115078	0.000249886	1.7778E-05	0.000258775	1.7778E-05	3.34496E-05
3832003773465	383200	3773465	0.000218387	7.84245E-05	4.1502E-05	0.000142545	4.57939E-06	4.57939E-06	0.000147124	4.57939E-06	0.001276595	6.95761E-05	0.000163378	0.000160223	0.000156908	0.000135911	0.000295123	2.09964E-05	0.000305621	2.09964E-05	3.53442E-05
3832103773465	383210	3773465	0.000232587	8.35241E-05	4.42006E-05	0.000151814	4.87717E-06	4.87717E-06	0.000156691	4.87717E-06	0.001528091	8.32829E-05	0.000195564	0.000191787	0.000187819	0.000162686	0.000353264	2.51328E-05	0.0003658 3	2.51328E-05	3.72724E-05
3832203773465	383220	3773465	0.000248398	8.9202E-05	4.72054E-05	0.000162134	5.20872E-06	5.20872E-06	0.000167343	5.20872E-06	0.001897266	0.000103403	0.000242811	0.000238122	0.000233195	0.00020199	0.0004386 1	3.12047E-05	0.000454212	3.12047E-05	3.9385E-05
3832303773465	383230	3773465	0.00026718	9.59465E-05	5.07745E-05	0.000174393	5.60255E-06	5.60255E-06	0.000179995	5.60255E-06	0.002595616	0.000141464	0.000332185	0.00032577	0.00031903	0.000276339	0.000600054	4.26906E-05	0.000621399	4.26906E-05	4.17421E-05
3835903773465	383590	3773465	0.009054632	0.003251596	0.001720732	0.005910114	0.000189868	0.000189868	0.006099983	0.000189868	0.006854933	0.000373603	0.00087729	0.000860348	0.000842547	0.000729802	0.001584722	0.000112744	0.001641094	0.000112744	0.001284824
3836003773465	383600	3773465	0.006978481	0.002506032	0.001326183	0.004554975	0.000146333	0.000146333	0.004701308	0.000146333	0.005257371	0.000286534	0.000672835	0.000659842	0.000646189	0.00055972	0.001215398	8.6469E-05	0.001258633	8.6469E-05	0.000991296
3836103773465	383610	3773465	0.004918968	0.001766444	0.000934795	0.003210695	0.000103147	0.000103147	0.003313842	0.000103147	0.003704809	0.000201917	0.000474139	0.000464983	0.000455362	0.000394428	0.000856477	6.09337E-05	0.000886944	6.09337E-05	0.000699391
3836203773465	383620	3773465	0.003712433	0.001333167	0.000705507	0.002423169	7.78468E-05	7.78468E-05	0.002501016	7.78468E-05	0.002790873	0.000152106	0.000357174	0.000350277	0.000343029	0.000297127	0.000645193	4.5902E-05	0.000668144	4.5902E-05	0.000528471
3836303773465	383630	3773465	0.002909978	0.001044998	0.000553009	0.001899393	6.10199E-05	6.10199E-05	0.001960413	6.10199E-05	0.002188126	0.000119256	0.000280035	0.000274627	0.000268945	0.000232956	0.000505851	3.59885E-05	0.000523845	3.59885E-05	0.000414822
3836403773465	383640	3773465	0.002335669	0.000838759	0.000443868	0.001524531	4.89771E-05	4.89771E-05	0.001573509	4.89771E-05	0.001760584	9.59541E-05	0.000225318	0.000220967	0.000216395	0.000187438	0.000407011	2.89567E-05	0.00042149	2.89567E-05	0.000333495
3836503773465	383650	3773465	0.001930385	0.000693218	0.000366848	0.001259996	4.04786E-05	4.04786E-05	0.001300474	4.04786E-05	0.001460236	7.95848E-05	0.00018688	0.000183271	0.000179479	0.000155462	0.000337577	2.40168E-05	0.000349586	2.40168E-05	0.000276111
3836603773465	383660	3773465	0.001643345	0.000590139	0.0003123	0.00107264	3.44596E-05	3.44596E-05	0.001107099	3.44596E-05	0.001248035	6.80195E-05	0.000159723	0.000156638	0.000153397	0.000132871	0.00028852	2.05267E-05	0.000298784	2.05267E-05	0.000235469
3836703773465	383670	3773465	0.001426414	0.000512238	0.000271074	0.000931045	2.99108E-05	2.99108E-05	0.000960956	2.99108E-05	0.001088091	5.93024E-05	0.000139253	0.000136564	0.000133738	0.000115842	0.000251545	1.7896E-05	0.000260493	1.7896E-05	0.000204744
3836803773465	383680	3773465	0.001251627	0.00044947	0.000237858	0.000816958	2.62456E-05	2.62456E-05	0.000843204	2.62456E-05	0.000959494	5.22937E-05	0.000122795	0.000120424	0.000117932	0.000102151	0.000221816	1.5781E-05	0.000229706	1.5781E-05	0.000179979
3836903773465	383690	3773465	0.001095022	0.000393232	0.000208097	0.00071474	2.29617E-05	2.29617E-05	0.000737701	2.29617E-05	0.000844664	4.60353E-05	0.0001081	0.000106012	0.000103819	8.99262E-05	0.000195269	1.38924E-05	0.000202216	1.38924E-05	0.000157766
3837003773465	383700	3773465	0.000968695	0.000347867	0.00018409	0.000632284	2.03128E-05	2.03128E-05	0.000652596	2.03128E-05	0.000751971	4.09834E-05	9.62367E-05	9.43783E-05	9.24255E-05	8.00577E-05	0.00017384	1.23678E-05	0.000180024	1.23678E-05	0.000139826
3837103773465	383710	3773465	0.000866306	0.000311098	0.000164632	0.000565453	1.81657E-05	1.81657E-05	0.000583619	1.81657E-05	0.000676635	3.68775E-05	8.65953E-05	8.4923E-05	8.31659E-05	7.20372E-05	0.000156424	1.11288E-05	0.000161989	1.11288E-05	0.000125267
3837203773465	383720	3773465	0.00078193	0.000280798	0.000148597	0.000510379	1.63965E-05	1.63965E-05	0.000526776	1.63965E-05	0.000614339	3.34823E-05	7.86227E-05	7.71044E-05	7.5509E-05	6.54049E-05	0.000142023	1.01042E-05	0.000147075	1.01042E-05	0.000113256
3837303773465	383730	3773465	0.00071064	0.000255197	0.000135049	0.000463847	1.49015E-05	1.49015E-05	0.000478748	1.49015E-05	0.000561522	3.06037E-05	7.18632E-05	7.04755E-05	6.90173E-05	5.97818E-05	0.000129813	9.23546E-06	0.00013443	9.23546E-06	0.000103096
3837403773465	383740	3773465	0.000658322	0.000236409	0.000125107	0.000429698	1.38045E-05	1.38045E-05	0.000443503	1.38045E-05	0.000522549	2.84796E-05	6.68754E-05	6.5584E-05	6.4227E-05	5.56325E-05	0.000120803	8.59446E-06	0.0001251	8.59446E-06	9.56484E-05
3837503773465	383750	3773465	0.000612196	0.000219845	0.000116341	0.000399591	1.28373E-05	1.28373E-05	0.000412428	1.28373E-05	0.000488124	2.66034E-05	6.24697E-05	6.12634E-05	5.99958E-05	5.19675E-05	0.000112844	8.02827E-06	0.000116858	8.02827E-06	8.90773E-05
3837603773465	383760	3773465	0.000574072	0.000206154	0.000109096	0.000374707	1.20378E-05	1.20378E-05	0.000386745	1.20378E-05	0.000459571	2.50472E-05	5.88156E-05	5.76798E-05	5.64864E-05	4.89277E-05	0.000106244	7.55866E-06	0.000110023	7.55866E-06	8.36505E-05
3837703773465	383770	3773465	0.000543462	0.000195162	0.000103279	0.000354727	1.1396E-05	1.1396E-05	0.000366123	1.1396E-05	0.000436555	2.37928E-05	5.587E-05	5.47911E-05	5.36574E-05	4.64773E-05	0.000100923	7.1801E-06	0.000104513	7.1801E-06	7.93023E-05
3837803773465	383780	3773465	0.000515393	0.000185082	9.79448E-05	0.000336406	1.08074E-05	1.08074E-05	0.000347214	1.08074E-05	0.000415422	2.2641E-05	5.31654E-05	5.21387E-05	5.10599E-05	4.42274E-05	9.60372E-05	6.83253E-06	9.94534E-05	6.83253E-06	7.53132E-05
3837903773465	383790	3773465	0.000492327	0.000176799	9.35612E-05	0.00032135	1.03237E-05	1.03237E-05	0.000331674	1.03237E-05	0.000397987	2.16908E-05	5.09341E-05	4.99505E-05	4.8917E-05	4.23712E-05	9.20666E-05	6.54578E-06	9.52795E-05	6.54578E-06	7.20437E-05
3838003773465	383800	3773465	0.000471299	0.000169248	8.95652E-05	0.000307625	9.88277E-06	9.88277E-06	0.000317508	9.88277E-06	0.000382061	2.08228E-05	4.88959E-05	4.79517E-05	4.69595E-05	4.06757E-05	8.83248E-05	6.28383E-06	9.14667E-05	6.28383E-06	6.90648E-05
3838103773465	383810	3773465	0.00045435	0.000163161	8.63442E-05	0.000296562	9.52736E-06	9.52736E-06	0.00030609	9.52736E-06	0.000369152	2.01192E-05	4.72438E-05	4.63314E-05	4.53728E-05	3.93013E-05	8.53404E-05	6.07151E-06	8.83762E-05	6.07151E-06	6.66728E-05
3838203773465	383820	3773465	0.000444893	0.000159765	8.4547E-05	0.000290389	9.32906E-06	9.32906E-06	0.000299719	9.32906E-06	0.000361686	1.97124E-05	4.62884E-05	4.53945E-05	4.44552E-05	3.85065E-05	8.36146E-05	5.94872E-06	8.65889E-05	5.94872E-06	6.53706E-05
3838303773465	383830	3773465	0.000436079	0.0001566	8.28719E-05	0.000284636	9.14422E-06	9.14422E-06	0.00029378	9.14422E-06	0.000354611	1.93268E-05	4.53829E-05	4.45065E-05	4.35856E-05	3.77533E-05	8.1979E-05	5.83236E-06	8.48952E-05	5.83236E-06	6.41536E-05
3838403773465	383840	3773465	0.000417527	0.000149937	7.93463E-05	0.000272527	8.7552E-06	8.7552E-06	0.000281282	8.7552E-06	0.000340584	1.85623E-05	4.35877E-05	4.2746E-05	4.18615E-05	3.62599E-05	7.87361E-05	5.60165E-06	8.1537E-05	5.60165E-06	6.15086E-05
3838503773465	383850	3773465	0.000396713	0.000142463	7.5391E-05	0.000258942	8.31876E-06	8.31876E-06	0.0002672 6	8.31876E-06	0.000324956	1.77105E-05	4.15877E-05	4.07846E-05	3.99407E-05	3.45961E-05	7.51234E-05	5.34462E-06	7.77957E-05	5.34462E-06	5.85256E-05
3838603773465	383860	3773465	0.000377009	0.000135387	7.16463E-05	0.00024608	7.90557E-06	7.90557E-06	0.000253986	7.90557E-06	0.000310133	1.69026E-05	3.96906E-05	3.89241E-05	3.81187E-05	3.30179E-05	7.16964E-05	5.10081E-06	7.42468E-05	5.10081E-06	5.56976E-05
3838703773465	383870	3773465	0.000356668	0.000128083	6.77808E-05	0.000232803	7.47905E-06	7.47905E-06	0.000240283	7.47905E-06	0.00029485	1.60697E-05	3.77347E-05	3.7006E-05	3.62403E-05	3.13908E-05	6.81633E-05	4.84945E-06	7.0588E-05	4.84945E-06	5.2769E-05
3838803773465	383880	3773465	0.000337961	0.000121365	6.42257E-05	0.000220593	7.08677E-06	7.08677E-06	0.0002276 8	7.08677E-06	0.000280723	1.52998E-05	3.59267E-05	3.52329E-05	3.45039E-05	2.98868E-05	6.48974E-05	4.6171E-06	6.7206E-05	4.6171E-06	5.0071E-05
3838903773465	383890	3773465	0.000319615	0.000114777	6.07393E-05	0.000208618	6.70208E-06	6.70208E-06	0.00021532	6.70208E-06	0.000266818	1.45419E-05	3.41472E-05	3.34878E-05	3.27949E-05	2.84065E-05	6.16829E-05	4.38841E-06	6.38771E-05	4.38841E-06	4.74162E-05
3839003773465	383900	3773465	0.000302201	0.000108523	5.74299E-05	0.000197252	6.33691E-06	6.33691E-06	0.000203589	6.33691E-06	0.000253549	1.38187E-05	3.2449E-05	3.18224E-05	3.11639E-05	2.69938E-05	5.86153E-05	4.17016E-06	6.07004E-05	4.17016E-06	4.48886E-05
3839103773465	383910	3773465	0.000286234	0.000102789	5.43957E-05	0.00018683	6.00211E-06	6.00211E-06	0.000192832	6.00211E-06	0.000241305	1.31515E-05	3.08821E-05	3.02857E-05	2.96591E-05	2.56903E-05	5.57849E-05	3.9688E-06	5.77693E-05	3.9688E-06	4.25679E-05
3829703773475	382970	3773475	7.35295E-05	2.64051E-05	1.39735E-05	4.7994E-05	1.54185E-06	1.54185E-06	4.95358E-05	1.54185E-06	0.00016391	8.93331E-06	2.09771E-05	2.0572E-05	2.01463E-05	1.74505E-05	3.78927E-05	2.69586E-06	3.92406E-05	2.69586E-06	1.34679E-05
3829803773475	382980	3773475	7.56795E-05	2.71772E-05	1.4382E-05	4.93973E-05	1.58694E-06	1.58694E-06	5.09843E-05	1.58694E-06	0.000172103	9.37983E-06	2.20256E-05	2.16003E-05	2.11533E-05	1.83227E-05	3.97867E-05	2.83061E-06	4.1202E-05	2.83061E-06	1.38283E-05
3829903773475	382990	3773475	7.78813E-05	2.79678E-05	1.48005E-05	5.08344E-05	1.63311E-06	1.63311E-06	5.24675E-05	1.63311E-06	0.000180809	9.85431E-06	2.31398E-05	2.26929E-05	2.22234E-05	1.92496E-05	4.17993E-05	2.9738E-06	4.32862E-05	2.9738E-06	1.41902E-05
3830003773475	383000	3773475	8.00387E-05	2.87426E-05	1.52105E-05	5.22426E-05	1.67835E-06	1.67835E-06	5.3921E-05	1.67835E-06	0.000189859	1.03476E-05	2.4298E-05	2.38288E-05	2.33358E-05	2.02131E-05	4.38916E-05	3.12265E-06	4.54529E-05	3.12265E-06	1.45395E-05
3830103773475	383010	3773475	8.23069E-05	2.95571E-05	1.56415E-05	5.37231E-05	1.72591E-06	1.72591E-06	5.5449E-05	1.72591E-06	0.000199667	1.08821E-05	2.55533E-05	2.50598E-05	2.45413E-05	2.12574E-05	4.61591E-05	3.28397E-06	4.78011E-05	3.28397E-06	1.49042E-05
3830203773475	383020	3773475	8.4649E-05	3.03982E-05	1.60866E-05	5.52519E-05	1.77502E-06	1.77502E-06	5.70269E-05	1.77502E-06	0.00021018	1.14551E-05	2.68987E-05	2.63793E-05	2.58335E-05	2.23766E-05	4.85894E-05	3.45688E-06	5.03179E-05	3.45688E-06	1.52759E-05
3830303773475	383030	3773475	8.70946E-05	3.12764E-05	1.65514E-05	5.68481E-05	1.8263E-06	1.8263E-06	5.86744E-05	1.8263E-06	0.000221589	1.20769E-05	2.83588E-05	2.78112E-05	2.72357E-05	2.35912E-05	5.12269E-05	3.64452E-06	5.30492E-05	3.64452E-06	1.56629E-05
3830403773475	383040	3773475	8.97618E-05	3.22342E-05	1.70582E-05	5.85891E-05	1.88223E-06	1.88223E-06	6.04713E-05	1.88223E-06	0.000234253	1.27671E-05	2.99796E-05	2.94006E-05	2.87923E-05	2.49395E-05	5.41547E-05	3.85281E-06	5.60811E-05	3.85281E-06	1.60821E-05
3830503773475	383050	3773475	9.29462E-05	3.33778E-05	1.76634E-05	6.06676E-05	1.94901E-06	1.94901E-06	6.26166E-05	1.94901E-06	0.000249307	1.35875E-05	3.19061E-05	3.129-05	3.06425E-05	2.65421E-05	5.76347E-05	4.1004E-06	5.96849E-05	4.1004E-06	1.65934E-05

			ISDrainage / Utilities Trenching	ISDrainage / Utilities Trenching				SVSite Grubbing / Prep	SVMass Grading / Excavation	SVMass Grading / Excavation	SVDrainage / Utilities Trenching	SVFoundations / Concrete Pads	SVBuilding / Structure Construction	SVBuilding / Structure Construction			SVArchitectural Coating	SVArchitectural Coating	SVLandscaping or Other Finishing	SVLandscaping or Other Finishing	
Unique Identifier	X (UTM)	Y (UTM)	2027	2028	ISAsphalt Paving 2027	ISAsphalt Paving 2028	SVDemolition 2027	2027	2027	2028	2028	2028	2028	2029	SVAsphalt Paving 2028	SVAsphalt Paving 2029	2028	2029	2028	2029	MDemolition 2027
3838403773455	383840	3773455	2.4114E-05	2.34953E-05	6.22778E-06	5.80145E-06	0.000413019	0.000296938	0.000200204	0.000197662	0.000140246	4.45526E-05	6.38244E-05	6.13891E-05	6.27519E-06	5.83841E-06	6.27519E-06	5.83841E-06	6.38244E-05	6.13891E-05	0.000104347
3838503773455	383850	3773455	2.29691E-05	2.23798E-05	5.93209E-06	5.526E-06	0.000393117	0.00028263	0.000190557	0.000188138	0.000133488	4.24058E-05	6.07489E-05	5.8431E-05	5.97281E-06	5.55707E-06	5.97281E-06	5.55707E-06	6.07489E-05	5.8431E-05	9.91896E-05
3838603773455	383860	3773455	2.18782E-05	2.13169E-05	5.65035E-06	5.26355E-06	0.000374159	0.000269	0.000181368	0.000179065	0.000127051	4.03608E-05	5.78193E-05	5.56132E-05	5.68477E-06	5.28908E-06	5.68477E-06	5.28908E-06	5.78193E-05	5.56132E-05	9.42922E-05
3838703773455	383870	3773455	2.07406E-05	2.02085E-05	5.35655E-06	4.98986E-06	0.000354328	0.000254743	0.000171755	0.000169574	0.000120317	3.82216E-05	5.47548E-05	5.26656E-05	5.38347E-06	5.00876E-06	5.38347E-06	5.00876E-06	5.47548E-05	5.26656E-05	8.92242E-05
3838803773455	383880	3773455	1.96908E-05	1.91856E-05	5.08542E-06	4.73729E-06	0.000336048	0.0002416	0.000162894	0.000160825	0.000114109	3.62497E-05	5.19299E-05	4.99484E-05	5.10573E-06	4.75034E-06	5.10573E-06	4.75034E-06	5.19299E-05	4.99484E-05	8.45572E-05
3838903773455	383890	3773455	1.86342E-05	1.81561E-05	4.81254E-06	4.48309E-06	0.000317624	0.000228355	0.000153963	0.000152008	0.000107854	3.42623E-05	4.90829E-05	4.72101E-05	4.82581E-06	4.48991E-06	4.82581E-06	4.48991E-06	4.90829E-05	4.72101E-05	7.98884E-05
3839003773455	383900	3773455	1.7617E-05	1.7165E-05	4.54983E-06	4.23837E-06	0.000299922	0.000215628	0.000145383	0.000143537	0.000101843	3.23528E-05	4.63474E-05	4.4579E-05	4.55686E-06	4.23968E-06	4.55686E-06	4.23968E-06	4.63474E-05	4.4579E-05	7.54138E-05
3839103773455	383910	3773455	1.66876E-05	1.62594E-05	4.30979E-06	4.01476E-06	0.000283807	0.000204041	0.000137571	0.000135824	9.63703E-05	3.06144E-05	4.3857E-05	4.21836E-05	4.312E-06	4.01187E-06	4.312E-06	4.01187E-06	4.3857E-05	4.21836E-05	7.13365E-05
3829703773465	382970	3773465	5.47532E-06	5.33483E-06	1.41408E-06	1.31727E-06	7.25084E-05	5.21296E-05	3.51473E-05	3.4701E-05	2.46212E-05	7.82153E-06	1.12048E-05	1.07773E-05	1.10165E-06	1.02497E-06	1.10165E-06	1.02497E-06	1.12048E-05	1.07773E-05	1.85155E-05
3829803773465	382980	3773465	5.61766E-06	5.47352E-06	1.45084E-06	1.35152E-06	7.44238E-05	5.35067E-05	3.60757E-05	3.56177E-05	2.52716E-05	8.02814E-06	1.15008E-05	1.1062E-05	1.13076E-06	1.05205E-06	1.13076E-06	1.05205E-06	1.15008E-05	1.1062E-05	1.9058E-05
3829903773465	382990	3773465	5.75831E-06	5.61057E-06	1.48716E-06	1.38536E-06	7.63303E-05	5.48773E-05	3.69999E-05	3.65301E-05	2.5919E-05	8.2338E-06	1.17954E-05	1.13454E-05	1.15972E-06	1.079E-06	1.15972E-06	1.079E-06	1.17954E-05	1.13454E-05	1.96024E-05
3830003773465	383000	3773465	5.8849E-06	5.73391E-06	1.51986E-06	1.41581E-06	7.80675E-05	5.61263E-05	3.7842E-05	3.73615E-05	2.65089E-05	8.42119E-06	1.20639E-05	1.16036E-05	1.18612E-06	1.10356E-06	1.18612E-06	1.10356E-06	1.20639E-05	1.16036E-05	2.01105E-05
3830103773465	383010	3773465	6.0188E-06	5.86437E-06	1.55444E-06	1.44803E-06	7.99116E-05	5.74521E-05	3.87359E-05	3.8244E-05	2.71351E-05	8.62012E-06	1.23488E-05	1.18777E-05	1.21413E-06	1.12962E-06	1.21413E-06	1.12962E-06	1.23488E-05	1.18777E-05	2.06494E-05
3830203773465	383020	3773465	6.14482E-06	5.98716E-06	1.58699E-06	1.47835E-06	8.16756E-05	5.87203E-05	3.95909E-05	3.90882E-05	2.7734E-05	8.81039E-06	1.26214E-05	1.21398E-05	1.24093E-06	1.15456E-06	1.24093E-06	1.15456E-06	1.26214E-05	1.21398E-05	2.1172E-05
3830303773465	383030	3773465	6.27478E-06	6.11379E-06	1.62055E-06	1.50961E-06	8.34929E-05	6.00269E-05	4.04719E-05	3.9958E-05	2.83512E-05	9.00644E-06	1.29023E-05	1.241E-05	1.26855E-06	1.18025E-06	1.26855E-06	1.18025E-06	1.29023E-05	1.241E-05	2.17145E-05
3830403773465	383040	3773465	6.4205E-06	6.25577E-06	1.65818E-06	1.54467E-06	8.55331E-05	6.14936E-05	4.14608E-05	4.09343E-05	2.90439E-05	9.2265E-06	1.32175E-05	1.27132E-05	1.29954E-06	1.20909E-06	1.29954E-06	1.20909E-06	1.32175E-05	1.27132E-05	2.23188E-05
3830503773465	383050	3773465	6.6101E-06	6.4405E-06	1.70715E-06	1.59029E-06	8.81879E-05	6.34023E-05	4.27476E-05	4.22049E-05	2.99454E-05	9.51288E-06	1.36278E-05	1.31078E-05	1.33988E-06	1.24662E-06	1.33988E-06	1.24662E-06	1.36278E-05	1.31078E-05	2.30772E-05
3830603773465	383060	3773465	6.8087E-06	6.63401E-06	1.75844E-06	1.63807E-06	9.09763E-05	6.5407E-05	4.40993E-05	4.35394E-05	3.08922E-05	9.81367E-06	1.40587E-05	1.35223E-05	1.38225E-06	1.28603E-06	1.38225E-06	1.28603E-06	1.40587E-05	1.35223E-05	2.38774E-05
3830703773465	383070	3773465	7.03824E-06	6.85766E-06	1.81772E-06	1.69329E-06	9.41924E-05	6.77192E-05	4.56582E-05	4.50785E-05	3.19843E-05	1.01606E-05	1.45557E-05	1.40003E-05	1.43111E-06	1.3315E-06	1.43111E-06	1.3315E-06	1.45557E-05	1.40003E-05	2.4792E-05
3830803773465	383080	3773465	7.29367E-06	7.10653E-06	1.88369E-06	1.75474E-06	9.77915E-05	7.03068E-05	4.74029E-05	4.6801E-05	3.32064E-05	1.05488E-05	1.51118E-05	1.45352E-05	1.48579E-06	1.38237E-06	1.48579E-06	1.38237E-06	1.51118E-05	1.45352E-05	2.58081E-05
3830903773465	383090	3773465	7.57104E-06	7.37678E-06	1.95533E-06	1.82147E-06	0.000101702	7.31185E-05	4.92986E-05	4.86727E-05	3.45344E-05	1.09707E-05	1.57162E-05	1.51165E-05	1.54521E-06	1.43766E-06	1.54521E-06	1.43766E-06	1.57162E-05	1.51165E-05	2.69132E-05
3831003773465	383100	3773465	7.97499E-06	7.77037E-06	2.05965E-06	1.91866E-06	0.000107342	7.71729E-05	5.20322E-05	5.13715E-05	3.64493E-05	1.1579E-05	1.65877E-05	1.59547E-05	1.63089E-06	1.51737E-06	1.63089E-06	1.51737E-06	1.65877E-05	1.59547E-05	2.84628E-05
3831103773465	383110	3773465	8.43014E-06	8.21385E-06	2.1772E-06	2.02816E-06	0.00011372	8.17588E-05	5.51241E-05	5.44242E-05	3.86153E-05	1.22671E-05	1.75734E-05	1.69028E-05	1.72781E-06	1.60754E-06	1.72781E-06	1.60754E-06	1.75734E-05	1.69028E-05	3.02138E-05
3831203773465	383120	3773465	8.93986E-06	8.71049E-06	2.30884E-06	2.15079E-06	0.00012091	8.69276E-05	5.8609E-05	5.78649E-05	4.10565E-05	1.30426E-05	1.86843E-05	1.79714E-05	1.83704E-06	1.70917E-06	1.83704E-06	1.70917E-06	1.86843E-05	1.79714E-05	3.21916E-05
3831303773465	383130	3773465	9.50472E-06	9.26086E-06	2.45473E-06	2.28669E-06	0.000128954	9.27112E-05	6.25085E-05	6.17149E-05	4.37882E-05	1.39104E-05	1.99275E-05	1.91671E-05	1.95926E-06	1.82289E-06	1.95926E-06	1.82289E-06	1.99275E-05	1.91671E-05	3.44162E-05
3831403773465	383140	3773465	1.0127E-05	9.86714E-06	2.61543E-06	2.43639E-06	0.000137917	9.91545E-05	6.68528E-05	6.6004E-05	4.68314E-05	1.48771E-05	2.13124E-05	2.04992E-05	2.09543E-06	1.94958E-06	2.09543E-06	1.94958E-06	2.13124E-05	2.04992E-05	3.69203E-05
3831503773465	383150	3773465	1.0662E-05	1.03885E-05	2.75361E-06	2.56511E-06	0.00014573	0.000104772	7.06401E-05	6.97432E-05	4.94844E-05	1.57199E-05	2.25198E-05	2.16605E-05	2.21414E-06	2.06002E-06	2.21414E-06	2.06002E-06	2.25198E-05	2.16605E-05	3.91431E-05
3831603773465	383160	3773465	1.12229E-05	1.0935E-05	2.89848E-06	2.70006E-06	0.000153988	0.000110709	7.46432E-05	7.36955E-05	5.22887E-05	1.66108E-05	2.3796E-05	2.2888E-05	2.33961E-06	2.17676E-06	2.33961E-06	2.17676E-06	2.3796E-05	2.2888E-05	4.15129E-05
3831703773465	383170	3773465	1.18705E-05	1.15659E-05	3.06572E-06	2.85585E-06	0.000163601	0.00011762	7.93027E-05	7.82958E-05	5.55528E-05	1.76477E-05	2.52814E-05	2.43168E-05	2.48566E-06	2.31264E-06	2.48566E-06	2.31264E-06	2.52814E-05	2.43168E-05	4.42819E-05
3831803773465	383180	3773465	1.26486E-05	1.23241E-05	3.26667E-06	3.04305E-06	0.000175351	0.000126068	8.49987E-05	8.39195E-05	5.95429E-05	1.89152E-05	2.70972E-05	2.60633E-05	2.66419E-06	2.47875E-06	2.66419E-06	2.47875E-06	2.70972E-05	2.60633E-05	4.76914E-05
3831903773465	383190	3773465	1.34689E-05	1.31233E-05	3.47852E-06	3.2404E-06	0.000187966	0.000135137	9.11135E-05	8.99566E-05	6.38264E-05	2.0276E-05	2.90466E-05	2.79383E-05	2.85585E-06	2.65707E-06	2.85585E-06	2.65707E-06	2.90466E-05	2.79383E-05	5.1413E-05
3832003773465	383200	3773465	1.42318E-05	1.38666E-05	3.67555E-06	3.42394E-06	0.000199735	0.000143598	9.68181E-05	9.55888E-05	6.78226E-05	2.15455E-05	3.08652E-05	2.96875E-05	3.03466E-06	2.82343E-06	3.03466E-06	2.82343E-06	3.08652E-05	2.96875E-05	5.49513E-05
3832103773465	383210	3773465	1.50082E-05	1.46231E-05	3.87607E-06	3.61073E-06	0.000211708	0.000152206	0.000102622	0.000101319	7.18883E-05	2.28371E-05	3.27155E-05	3.14672E-05	3.21658E-06	2.99269E-06	3.21658E-06	2.99269E-06	3.27155E-05	3.14672E-05	5.86022E-05
3832203773465	383220	3773465	1.58588E-05	1.54519E-05	4.09577E-06	3.81539E-06	0.000224911	0.000161699	0.000109022	0.000107638	7.63715E-05	2.42613E-05	3.47557E-05	3.34296E-05	3.41717E-06	3.17932E-06	3.41717E-06	3.17932E-06	3.47557E-05	3.34296E-05	6.26903E-05
3832303773465	383230	3773465	1.6808E-05	1.63767E-05	4.34089E-06	4.04373E-06	0.000240323	0.000172779	0.000116493	0.000115014	8.16049E-05	2.59238E-05	3.71374E-05	3.57204E-05	3.65134E-06	3.39718E-06	3.65134E-06	3.39718E-06	3.71374E-05	3.57204E-05	6.76512E-05
3835903773465	383590	3773465	0.00051735	0.000504076	0.000133613	0.000124466	0.010490819	0.007542329	0.005085255	0.005020688	0.003562299	0.001131651	0.00162116	0.001559303	0.000159392	0.000148297	0.000159392	0.000148297	0.00162116	0.001559303	0.00240457
3836003773465	383600	3773465	0.000399157	0.000388916	0.000103088	9.6031E-05	0.008261802	0.005939787	0.004004774	0.003953927	0.002805406	0.000891206	0.001276707	0.001227993	0.000125525	0.000116788	0.000125525	0.000116788	0.001276707	0.001227993	0.001851444
3836103773465	383610	3773465	0.000281618	0.000274393	7.27318E-05	6.77529E-05	0.005593466	0.004021398	0.002711342	0.002676917	0.001899337	0.000603371	0.000864365	0.000831385	8.49841E-05	7.90688E-05	8.49841E-05	7.90688E-05	0.000864365	0.000831385	0.001302604
3836203773465	383620	3773465	0.000212795	0.000207335	5.49573E-05	5.11952E-05	0.004104651	0.002951021	0.001989663	0.001964401	0.00139379	0.000442771	0.000634297	0.000610095	6.23639E-05	5.8023E-05	6.23639E-05	5.8023E-05	0.000634297	0.000610095	0.000981031
3836303773465	383630	3773465	0.000167033	0.000162748	4.31386E-05	4.01855E-05	0.0031405	0.002257849	0.001522306	0.001502978	0.001066399	0.000338768	0.000485305	0.000466788	4.77151E-05	4.43939E-05	4.77151E-05	4.43939E-05	0.000485305	0.000466788	0.000767351
3836403773465	383640	3773465	0.000134286	0.00013084	3.46812E-05	3.23071E-05	0.002476966	0.001780804	0.001200669	0.001185425	0.000841087	0.000267192	0.000382769	0.000368164	3.76337E-05	3.50142E-05	3.76337E-05	3.50142E-05	0.000382769	0.000368164	0.000614551
3836503773465	383650	3773465	0.00011118	0.000108327	2.87137E-05	2.6748E-05	0.002021488	0.00145334	0.000979883	0.000967442	0.000686424	0.000218059	0.000312383	0.000300464	3.07134E-05	2.85756E-05	3.07134E-05	2.85756E-05	0.000312383	0.000300464	0.000506839
3836603773465	383660	3773465	9.48143E-05	9.23817E-05	2.44871E-05	2.28108E-05	0.001705752	0.001226343	0.000826836	0.000816338	0.000579211	0.000184001	0.000263592	0.000253535	2.59163E-05	2.41124E-05	2.59163E-05	2.41124E-05	0.000263592	0.000253535	0.000430629
3836703773465	383670	3773465	8.24425E-05	8.03273E-05	2.12919E-05	1.98344E-05	0.001470659	0.001057324	0.000712878	0.000703827	0.000499382	0.000158641	0.000227263	0.000218591	2.23444E-05	2.07891E-05	2.23444E-05	2.07891E-05	0.000227263	0.000218591	0.000373106
3836803773465	383680	3773465	7.24709E-05	7.06115E-05	1.87166E-05	1.74353E-05	0.00128378	0.000922968	0.000622291	0.00061439	0.000435925	0.000138482	0.000198384	0.000190815	1.95051E-05	1.81474E-05	1.95051E-05	1.81474E-05	0.000198384	0.000190815	0.000326819
3836903773465	383690	3773465	6.35265E-05	6.18966E-05	1.64066E-05	1.52835E-05	0.001117881	0.000803696	0.000541875	0.000534995	0.000379592	0.000120586	0.000172748	0.000166156	1.69845E-05	1.58023E-05	1.69845E-05	1.58023E-05	0.000172748	0.000166156	0.000285437
3837003773465	383700	3773465	5.63026E-05	5.4858E-05	1.45409E-05	1.35455E-05	0.000985229	0.000708326	0.000477574	0.00047151	0.000334548	0.000106277	0.000152249	0.00014644	1.4969E-05	1.39271E-05	1.4969E-05	1.39271E-05	0.000152249	0.00014644	0.000252117
3837103773465	383710	3773465	5.04402E-05	4.9146E-05	1.30269E-05	1.21351E-05	0.000878591	0.000631659	0.000425883	0.000420476	0.000298338	9.47742E-05	0.00013577	0.000130589	1.33488E-05	1.24197E-05	1.33488E-05	1.24197E-05	0.00013577	0.000130589	0.000225149
3837203773465	383720	3773465	4.5604E-05	4.44339E-05	1.17779E-05	1.09716E-05	0.000791303	0.000568904	0.000383571	0.000378701	0.000268698	8.53584E-05	0.000122281	0.000117615	1.20226E-05	1.11858E-05	1.20226E-05	1.11858E-05	0.000122281	0.000117615	0.000202955
3837303773465	383730	3773465	4.15127E-05	4.04476E-05	1.07212E-05	9.9873E-06	0.000717975	0.000516185	0.000348027	0.000343608	0.000243798	7.74484E-05	0.00011095	0.000106716	1.09085E-05	1.01492E-05	1.09085E-05	1.01492E-05	0.00011095	0.000106716	0.00018422
3837403773465	383740	3773465	3.8514E-05	3.75258E-05	9.94677E-06	9.26586E-06	0.000664692	0.000477877	0.000322199	0.000318108	0.000225705	7.17007E-05	0.000102716	9.87965E-05	1.0099E-05	9.39603E-06	1.0099E-05	9.39603E-06	0.000102716	9.87965E-05	0.000170463
3837503773465	383750	3773465	3.5868E-05	3.49478E-05	9.26342E-06	8.62929E-06	0.000617876	0.0004442	0.000299506	0.000295703	0.000209808	6.66507E-05	9.54812E-05	9.1838E-05	9.38768E-06	8.73425E-06	9.38768E-06	8.73425E-06	9.54812E-05	9.1838E-05	0.000158345
3837603773465	383760	3773465	3.36829E-05	3.28187E-05	8.69907E-06	8.10357E-06	0.000579399	0.000416557	0.000280854	0.000277288	0.000196743	6.25002E-05	8.95353E-05	8.6119E-05	8.80308E-06	8.19034E-06	8.80308E-06	8.19034E-06	8.95353E-05	8.6119E-05	0.000148329
3837703773465	383770	3773465	3.1932E-05	3.11127E-05	8.24689E-06	7.68234E-06	0.000548735	0.000394511	0.000265991	0.000262613	0.000186331	5.91924E-05	8.47968E-05	8.15613E-05	8.33719E-06	7.75688E-06	8.33719E-06	7.75688E-06	8.47968E-05	8.15613E-05	0.000140285
3837803773465	383780	3773465	3.03258E-05	2.95477E-05	7.83205E-06	7.2959E-06	0.000520664	0.000374329	0.000252383	0.000249179	0.000176798	5.61643E-05	8.04588E-05	7.73889E-05	7.91069E-06	7.36006E-06	7.91069E-06	7.36006E-06	8.04588E-05	7.73889E-05	0.000132915
3837903773465	383790	3773465	2.90093E-05	2.8265E-05	7.49205E-06	6.97917E-06	0.000497768	0.000357868	0.000241285	0.000238222	0.000169024	5.36946E-05	7.69208E-05	7.39858E-05	7.56282E-06	7.03641E-06	7.56282E-06	7.03641E-06	7.69208E-05	7.39858E-05	0.000126852
3838003773465	383800	3773465	2.78098E-05	2.70963E-05	7.18226E-06	6.6906E-06	0.000476957	0.000342907	0.000231197	0.000228262	0.000161957	5.14497E-05	7.37048E-05	7.08926E-05	7.24664E-06	6.74223E-06	7.24664E-06	6.74223E-06	7.37048E-05	7.08926E-05	0.000121331
3838103773465	383810	3773465	2.68466E-05	2.61578E-05	6.93351E-06	6.45887E-06	0.000460405	0.000331006	0.000223174	0.00022034	0.000156337	4.96642E-05	7.1147E-05	6.84323E-05	6.99515E-06	6.50825E-06	6.99515E-06	6.50825E-06	7.1147E-05	6.84323E-05	0.000116865
3838203773465	383820	3773465	2.63222E-05	2.56469E-05	6.79809E-06	6.33272E-06	0.000451755	0.000324787	0.000218981	0.0002162	0.00015339	4.8731E-05	6.98102E-05	6.71465E-05	6.86372E-06	6.38597E-06	6.86372E-06	6.38597E-06	6.98102E-05	6.71465E-05	0.000114319
3838303773465	383830	3773465	2.58322E-05	2.51694E-05	6.67153E-06	6.21482E-06	0.000443683	0.000318984	0.000215068	0.000212338	0.000150659	4.78604E-05	6.85629E-05	6.59469E-05	6.74108E-06	6.27187E-06	6.74108E-06	6.27187E-06	6.85629E-05	6.59469E-05	0.000111946
3838403773465	383840	3773465	2.47672E-05	2.41317E-05	6.39647E-06	5.9586E-06	0.000425198	0.000305694	0.000206108	0.000203491	0.000144382	4.58663E-05	6.57063E-05	6.31992E-05	6.46022E-06	6.01056E-06	6.46022E-06	6.01056E-06	6.57063E-05	6.31992E-05	0.000107105
3838503773465	383850	3773465	2.3566E-05	2.29614E-05	6.08625E-06	5.66961E-06	0.000404244	0.0029063	0.000195951	0.000193463	0.000137267	4.36061E-05	6.24684E-05	6.00848E-05	6.14187E-06	5.71436E-06	6.14187E-06	5.71436E-06	6.24684E-05	6.00848E-05	0.000101701
3838603773465	383860	3773465	2.24273E-05	2.18519E-05	5.79216E-06	5.39566E-06	0.000384386	0.000276353	0.000186325	0.000183959	0.000130524	4.1464E-05	5.93997E-05	5.71333E-05	5.84016E-06	5.43366E-06	5.84016E-06	5.43366E-06	5.93997E-05	5.71333E-05	9.65967E-05
3838703773465	383870	3773465	2.12481E-05	2.07029E-05	5.48761E-06	5.11195E-06	0.000363763	0.000261526	0.000176328	0.000174089	0.000123521	3.92393E-05	5.62127E-05	5.40679E-05	5.52681E-06	5.14212E-06	5.52681E-06	5.14212E-06	5.62127E-05	5.40679E-05	9.13454E-05
3838803773465	383880	3773465	2.01617E-05	1.96444E-05	5.20703E-06	4.85058E-06	0.000344787	0.000247883	0.0001671 3	0.00016500 8	0.000117077	3.71924E-05	5.32804E-05	5.12474E-05	5.23851E-06	4.87388E-06	5.23851E-06	4.87388E-06	5.32804E-05	5.12474E-05	8.65206E-05
3838903773465	383890	3773465	1.90927E-05	1.86028E-05	4.93096E-06	4.59341E-06	0.000326114	0.000234458	0.000158079	0.000156072	0.000110736	3.51781E-05	5.03948E-05	4.8472E-05	4.95548E-06	4.60992E-06	4.95548E-06	4.60992E-06	5.03948E-05	4.8472E-05	8.17991E-05
3839003773465	383900	3773465	1.8075E-05	1.76112E-05	4.66811E-06	4.34855E-06	0.000308359	0.000221693	0.000149472	0.000147574	0.000104707	3.32629E-05	4.76511E-05	4.5833E-05	4.68504E-06	4.35894E-06	4.68504E-06	4.35894E-06	4.76511E-05	4.5833E-05	7.73227E-05
3839103773465	383910	3773465	1.71405E-05	1.67007E-05	4.42676E-06	4.12373E-06	0.000292109	0.000210011	0.000141595	0.000139798	9.91897E-05	3.151E-05	4.51401E-05	4.34177E-05	4.43815E-06	4.12924E-06	4.43815E-06	4.12924E-06	4.51401E-05	4.34177E-05	7.322E-05
3829703773475	382970	3773475	5.42299E-06	5.28385E-06	1.40056E-06	1.30469E-06	7.16354E-05	5.15019E-05	3.47241E-05	3.42832E-05	2.43248E-05	7.72735E-06	1.10699E-05	1.06475E-05	1.08839E-06	1.01263E-06	1.08839E-06	1.01263E-06	1.10699E-05	1.06475E-05	1.82578E-05
3829803773475	382980	3773475	5.56815E-06	5.42528E-06	1.43805E-06	1.33961E-06	7.35686E-05	5.28918E-05	3.56612E-05	3.52084E-05	2.49812E-05	7.93589E-06	1.13686E-05	1.09349E-05	1.11776E-06	1.03996E-06	1.11776E-06	1.03996E-06	1.13686E-05	1.09349E-05	1.88022E-05
3829903773475	382990	3773475	5.71386E-06	5.56726E-06	1.47568E-06	1.37467E-06	7.55374E-05	5.43073E-05	3.66155E-05	3.61506E-05	2.56498E-05	8.14827E-06	1.16729E-05	1.12275E-05	1.14767E-06	1.06779E-06	1.14767E-06	1.06779E-06	1.16729E-05	1.12275E-05	1.93574E-05
3830003773475	383000	3773475	5.85451E-06	5.7043E-06	1.51201E-06	1.4085E-06	7.74439E-05	5.5678E-05	3.75397E-05	3.7063E-05	2.62971E-05	8.35392E-06	1.19675E-05	1.15109E-05	1.17664E-06	1.09474E-06	1.17664E-06	1.09474E-06	1.19675E-05	1.15109E-05	1.99018E-05
3830103773475	383010	3773475	6.00136E-06	5.84738E-06	1.54993E-06	1.44383E-06	7.94395E-05	5.71127E-05	3.8507E-05	3.80181E-05	2.69747E-05	8.56918E-06	1.22759E-05	1.18075E-05	1.20696E-06	1.12295E-06	1.20696E-06	1.12295E-06	1.22759E-05	1.18075E-05	2.04752E-05
3830203773475	383020	3773475	6.15101E-06	5.99319E-06	1.58858E-06	1.47984E-06	8.14974E-05	5.85922E-05	3.95045E-05	3.9003E-05	2.76735E-05	8.79117E-06	1.25939E-05	1.21134E-05	1.23823E-06	1.15204E-06	1.23823E-06	1.15204E-06	1.25939E-05	1.21134E-05	2.10685E-05
3830303773475	383030	3773475	6.30685E-06	6.14504E-06	1.62883E-06	1.51733E-06	8.36533E-05	6.01422E-05	4.05496E-05	4.00347E-05	2.84056E-05	9.02373E-06	1.29271E-05	1.24338E-05	1.27098E-06	1.18252E-06	1.27098E-06	1.18252E-06	1.29271E-05	1.24338E-05	2.16891E-05
3830403773475	383040	3773475	6.47564E-06	6.30949E-06	1.67242E-06	1.55794E-06	8.59963E-05	6.18267E-05	4.16853E-05	4.1156E-05	2.92012E-05	9.27647E-06	1.32891E-05	1.27821E-05	1.30658E-06	1.21564E-06	1.30658E-06	1.21564E-06	1.32891E-05	1.27821E-05	2.23623E-05
3830503773475	383050	3773475	6.68155E-06	6.51012E-06	1.7256E-06	1.60748E-06	8.88471E-05	6.38763E-05	4.30672E-05	4.25204E-05	3.01692E-05	9.58399E-06	1.37297E-05	1.32058E-05	1.3499E-06	1.25594E-06	1.3499E-06	1.25594E-06	1.37297E-05	1.32058E-05	2.3168E-05

			MSite Grubbing / Prep	MMass Grading / Excavation	MMass Grading / Excavation	MDrainage / Utilities Trenching	MFoundations / Concrete Pads	MBuilding / Structure Construction	MAsphalt Paving	MLandscaping or Other Finishing	MWaterside Construction (Piles)	RSSWDemolition	RSSWPlacing Base	RSSWForm/Plac e Rebar and Pour	Child Risk				
Unique Identifier	X (UTM)	Y (UTM)	2027	2027	2028	2028	2028	2028	2028	2028	2028	2029	2029	2029	3rd Trimester	0<2	2<16	Total	per million
3838403773455	383840	3773455	0.000320326	0.000376677	0.000371661	7.90025E-05	0.000102742	7.56238E-05	7.78372E-06	9.11912E-05	7.78372E-06	3.00074E-05	4.35414E-05	2.58105E-05	8.98331E-09	1.343E-07	2.6175E-08	1.69461E-07	0.1694607
3838503773455	383850	3773455	0.000304495	0.000358061	0.000353294	7.50981E-05	9.76645E-05	7.18864E-05	7.39904E-06	8.66845E-05	7.39904E-06	2.94616E-05	4.27494E-05	2.5341E-05	8.56687E-09	1.2798E-07	2.4928E-08	1.6148E-07	0.16147958
3838603773455	383860	3773455	0.000289461	0.000340382	0.00033585	7.13902E-05	9.28424E-05	6.83371E-05	7.03372E-06	8.24045E-05	7.03372E-06	2.88814E-05	4.19075E-05	2.48419E-05	8.16963E-09	1.2196E-07	2.3742E-08	1.53874E-07	0.15387441
3838703773455	383870	3773455	0.000273903	0.000322087	0.000317799	6.75532E-05	8.78523E-05	6.46641E-05	6.65568E-06	7.79754E-05	6.65568E-06	2.8114E-05	4.07941E-05	2.41819E-05	7.75484E-09	1.1568E-07	2.2507E-08	1.45946E-07	0.14594576
3838803773455	383880	3773455	0.000259576	0.00030524	0.000301176	6.40197E-05	8.32571E-05	6.12818E-05	6.30754E-06	7.38968E-05	6.30754E-06	2.73654E-05	3.97078E-05	2.3538E-05	7.37153E-09	1.0989E-07	2.1368E-08	1.38625E-07	0.13862497
3838903773455	383890	3773455	0.000245244	0.000288387	0.000284547	6.04849E-05	7.86601E-05	5.78981E-05	5.95927E-06	6.98167E-05	5.95927E-06	2.64983E-05	3.84495E-05	2.27921E-05	6.98518E-09	1.0405E-07	2.0223E-08	1.31258E-07	0.13125765
3839003773455	383900	3773455	0.000231507	0.000272234	0.000268609	5.70971E-05	7.42543E-05	5.46552E-05	5.62549E-06	6.59062E-05	5.62549E-06	2.55968E-05	3.71415E-05	2.20167E-05	6.61305E-09	9.8435E-08	1.9122E-08	1.24169E-07	0.1241693
3839103773455	383910	3773455	0.000218991	0.000257515	0.000254086	5.40101E-05	7.02397E-05	5.17002E-05	5.32135E-06	6.23429E-05	5.32135E-06	2.47639E-05	3.5933E-05	2.13004E-05	6.27286E-09	9.3306E-08	1.8117E-08	1.17695E-07	0.11769525
3829703773465	382970	3773465	5.68394E-05	6.68384E-05	6.59485E-05	1.40184E-05	1.82308E-05	1.34189E-05	1.38116E-06	1.61812E-05	1.38116E-06	1.05213E-05	1.52667E-05	9.04977E-06	3.0845E-09	4.0111E-08	6.9508E-09	5.01465E-08	0.05014654
3829803773465	382980	3773465	5.85049E-05	6.8797E-05	6.78809E-05	1.44292E-05	1.8765E-05	1.38121E-05	1.42163E-06	1.66553E-05	1.42163E-06	1.06679E-05	1.54794E-05	9.17587E-06	3.21426E-09	4.1707E-08	7.2151E-09	5.21364E-08	0.05213642
3829903773465	382990	3773465	6.0176E-05	7.0762E-05	6.98198E-05	1.48413E-05	1.9301E-05	1.42066E-05	1.46224E-06	1.71311E-05	1.46224E-06	1.08052E-05	1.56785E-05	9.29392E-06	3.34903E-09	4.3356E-08	7.4875E-09	5.41925E-08	0.05419254
3830003773465	383000	3773465	6.17357E-05	7.25961E-05	7.16295E-05	1.5226E-05	1.98013E-05	1.45748E-05	1.50014E-06	1.75751E-05	1.50014E-06	1.09112E-05	1.58324E-05	9.38514E-06	3.48266E-09	4.498E-08	7.7536E-09	5.6216E-08	0.05621597
3830103773465	383010	3773465	6.339E-05	7.45415E-05	7.3549E-05	1.5634E-05	2.03319E-05	1.49654E-05	1.54034E-06	1.80461E-05	1.54034E-06	1.10266E-05	1.59999E-05	9.48441E-06	3.62679E-09	4.6727E-08	8.0399E-09	5.83933E-08	0.05839332
3830203773465	383020	3773465	6.49943E-05	7.6428E-05	7.54103E-05	1.60297E-05	2.08464E-05	1.53441E-05	1.57932E-06	1.85028E-05	1.57932E-06	1.11202E-05	1.61357E-05	9.5649E-06	3.77363E-09	4.8497E-08	8.3281E-09	6.05989E-08	0.06059891
3830303773465	383030	3773465	6.66598E-05	7.83865E-05	7.73428E-05	1.64404E-05	2.13806E-05	1.57373E-05	1.61979E-06	1.89769E-05	1.61979E-06	1.12138E-05	1.62715E-05	9.64539E-06	3.92925E-09	5.0369E-08	8.6324E-09	6.29308E-08	0.06293078
3830403773465	383040	3773465	6.85147E-05	8.05677E-05	7.94949E-05	1.68979E-05	2.19756E-05	1.61752E-05	1.66487E-06	1.9505E-05	1.66487E-06	1.13323E-05	1.64435E-05	9.74735E-06	4.10327E-09	5.2462E-08	8.9724E-09	6.55373E-08	0.06553732
3830503773465	383050	3773465	7.08431E-05	8.33057E-05	8.21965E-05	1.74722E-05	2.27224E-05	1.67249E-05	1.72144E-06	2.01678E-05	1.72144E-06	1.15257E-05	1.67241E-05	9.91369E-06	4.31777E-09	5.5047E-08	9.3944E-09	6.87589E-08	0.06875893
3830603773465	383060	3773465	7.32996E-05	8.61943E-05	8.50466E-05	1.8078E-05	2.35103E-05	1.73049E-05	1.78114E-06	2.08671E-05	1.78114E-06	1.17254E-05	1.70138E-05	1.00854E-05	4.55131E-09	5.7853E-08	9.8508E-09	7.22554E-08	0.07225535
3830703773465	383070	3773465	7.6107E-05	8.94957E-05	8.8304E-05	1.87704E-05	2.44108E-05	1.79677E-05	1.84936E-06	2.16664E-05	1.84936E-06	1.19718E-05	1.73713E-05	1.02974E-05	4.82242E-09	6.1106E-08	1.038E-08	7.63079E-08	0.07630786
3830803773465	383080	3773465	7.92264E-05	9.31638E-05	9.19233E-05	1.95397E-05	2.54113E-05	1.87041E-05	1.92515E-06	2.25544E-05	1.92515E-06	1.22525E-05	1.77787E-05	1.05388E-05	5.13157E-09	6.4806E-08	1.098E-08	8.0918E-08	0.08091803
3830903773465	383090	3773465	8.26187E-05	9.71529E-05	9.58593E-05	2.03764E-05	2.64993E-05	1.9505E-05	2.00759E-06	2.35201E-05	2.00759E-06	1.25613E-05	1.82268E-05	1.08045E-05	5.47885E-09	6.8948E-08	1.1652E-08	8.60788E-08	0.08607882
3831003773465	383100	3773465	8.73758E-05	0.000102747	0.000101379	2.15496E-05	2.80251E-05	2.0628E-05	2.12318E-06	2.48744E-05	2.12318E-06	1.30729E-05	1.8969E-05	1.12445E-05	5.95948E-09	7.4694E-08	1.2585E-08	9.3238E-08	0.09323801
3831103773465	383110	3773465	9.27511E-05	0.000109068	0.000107615	2.28754E-05	2.97492E-05	2.18971E-05	2.2538E-06	2.64046E-05	2.2538E-06	1.36406E-05	1.97928E-05	1.17328E-05	6.52044E-09	8.1378E-08	1.3669E-08	1.01567E-07	0.10156684
3831203773465	383120	3773465	9.88227E-05	0.000116207	0.00011466	2.43728E-05	3.16967E-05	2.33305E-05	2.40133E-06	2.81331E-05	2.40133E-06	1.42707E-05	2.07071E-05	1.22747E-05	7.178E-09	8.9185E-08	1.4932E-08	1.11295E-07	0.11129528
3831303773465	383130	3773465	0.000105652	0.000124238	0.000122584	2.60571E-05	3.38871E-05	2.49427E-05	2.56728E-06	3.00773E-05	2.56728E-06	1.49476E-05	2.16893E-05	1.28569E-05	7.95411E-09	9.836E-08	1.6412E-08	1.22725E-07	0.1227252
3831403773465	383140	3773465	0.000113339	0.000133277	0.000131503	2.7953E-05	3.63526E-05	2.67575E-05	2.75407E-06	3.22656E-05	2.75407E-06	1.5665E-05	2.27303E-05	1.3474E-05	8.8842E-09	1.0929E-07	1.8166E-08	1.36342E-07	0.13634196
3831503773465	383150	3773465	0.000120163	0.000141301	0.00013942	2.96359E-05	3.85412E-05	2.83685E-05	2.91988E-06	3.42082E-05	2.91988E-06	1.62265E-05	2.3545E-05	1.3957E-05	9.81813E-09	1.2016E-07	1.9894E-08	1.49872E-07	0.14987189
3831603773465	383160	3773465	0.000127437	0.000149856	0.000147861	3.14301E-05	4.08746E-05	3.00859E-05	3.09665E-06	3.62792E-05	3.09665E-06	1.67911E-05	2.43642E-05	1.44426E-05	1.08933E-08	1.326E-07	2.1862E-08	1.65354E-07	0.16535378
3831703773465	383170	3773465	0.000135938	0.000159852	0.000157723	3.35265E-05	4.3601E-05	3.20927E-05	3.3032E-06	3.86991E-05	3.3032E-06	1.74243E-05	2.5283E-05	1.49873E-05	1.22381E-08	1.4809E-07	2.43E-08	1.84624E-07	0.18462444
3831803773465	383180	3773465	0.000146404	0.000172159	0.000169867	3.61079E-05	4.69581E-05	3.45637E-05	3.55754E-06	4.16788E-05	3.55754E-06	1.8148E-05	2.63331E-05	1.56097E-05	1.40596E-08	1.6894E-07	2.7564E-08	2.1056E-07	0.21056032
3831903773465	383190	3773465	0.000157829	0.000185594	0.000183123	3.89256E-05	5.06225E-05	3.72609E-05	3.83515E-06	4.49312E-05	3.83515E-06	1.88404E-05	2.73379E-05	1.62053E-05	1.63795E-08	1.9526E-07	3.1658E-08	2.43292E-07	0.24329228
3832003773465	383200	3773465	0.000168691	0.000198367	0.000195726	4.16046E-05	5.41064E-05	3.98253E-05	4.09909E-06	4.80234E-05	4.09909E-06	1.94081E-05	2.81616E-05	1.66936E-05	1.90405E-08	2.2517E-07	3.629E-08	2.805E-07	0.28049977
3832103773465	383210	3773465	0.000179898	0.000211546	0.000208729	4.43687E-05	5.77011E-05	4.24712E-05	4.37142E-06	5.1214E-05	4.37142E-06	1.99166E-05	2.88994E-05	1.7131E-05	2.23944E-08	2.6257E-07	4.2066E-08	3.27032E-07	0.32703186
3832203773465	383220	3773465	0.000192448	0.000226304	0.00022329	4.74639E-05	6.17264E-05	4.5434E-05	4.67638E-06	5.47867E-05	4.67638E-06	2.03751E-05	2.95647E-05	1.75254E-05	2.72232E-08	3.1599E-07	5.0296E-08	3.93505E-07	0.39350526
3832303773465	383230	3773465	0.000207678	0.000244212	0.00024096	5.12199E-05	6.6611E-05	4.90294E-05	5.04644E-06	5.91222E-05	5.04644E-06	2.06153E-05	2.99132E-05	1.7732E-05	3.61572E-08	4.1382E-07	6.5321E-08	5.15301E-07	0.51530145
3835903773465	383590	3773465	0.007381615	0.008680175	0.008564596	0.001820541	0.002367598	0.001742681	0.000179369	0.002101419	0.000179369	3.48423E-05	5.0557E-05	2.99691E-05	1.88868E-07	2.8711E-06	6.0094E-07	3.6609E-06	3.6609037
3836003773465	383600	3773465	0.005683614	0.006683465	0.006594473	0.00140176	0.001822977	0.00134181	0.000138108	0.001618027	0.000138108	3.52759E-05	5.11861E-05	3.03421E-05	1.46905E-07	2.2274E-06	4.6711E-07	2.84138E-06	2.84137617
3836103773465	383610	3773465	0.00399877	0.004702226	0.004639615	0.000986224	0.001282576	0.000944046	9.71677E-05	0.001138381	9.71677E-05	3.63552E-05	5.27521E-05	3.12704E-05	1.02889E-07	1.5627E-06	3.2388E-07	1.98948E-06	1.98948458
3836203773465	383620	3773465	0.003011595	0.00354139	0.003494235	0.000742755	0.000965947	0.000710989	7.31799E-05	0.000857349	7.31799E-05	3.71943E-05	5.39697E-05	3.19921E-05	7.7428E-08	1.1769E-06	2.4165E-07	1.496E-06	1.49600371
3836303773465	383630	3773465	0.002355636	0.002770036	0.002733152	0.000580975	0.000755553	0.000556128	5.72405E-05	0.000670609	5.72405E-05	3.78618E-05	5.49383E-05	3.25663E-05	6.0607E-08	9.2157E-07	1.8765E-07	1.16983E-06	1.16982755
3836403773465	383640	3773465	0.001886567	0.002218448	0.002188909	0.000465287	0.000605102	0.000445388	4.58424E-05	0.000537073	4.58424E-05	3.83952E-05	5.57122E-05	3.30251E-05	4.86812E-08	7.4005E-07	1.4968E-07	9.38411E-07	0.93841075
3836503773465	383650	3773465	0.001555908	0.001829621	0.001805259	0.000383736	0.000499046	0.000367325	3.78076E-05	0.00044294	3.78076E-05	3.85605E-05	5.59521E-05	3.31673E-05	4.03124E-08	6.1247E-07	1.2321E-07	7.75988E-07	0.77598756
3836603773465	383660	3773465	0.001321955	0.001554511	0.001533813	0.000326036	0.000424007	0.000312093	3.21227E-05	0.000376338	3.21227E-05	3.84264E-05	5.57575E-05	3.30519E-05	3.44084E-08	5.2236E-07	1.0463E-07	6.61398E-07	0.66139798
3836703773465	383670	3773465	0.001145371	0.001346863	0.001328929	0.000282485	0.000367369	0.000270404	2.78318E-05	0.000326067	2.78318E-05	3.8102E-05	5.52868E-05	3.27729E-05	2.99543E-08	4.5435E-07	9.0674E-08	5.74981E-07	0.57498096
3836803773465	383680	3773465	0.001003278	0.001179773	0.001164064	0.00024744	0.000321794	0.000236858	2.43791E-05	0.000285616	2.43791E-05	3.75966E-05	5.45535E-05	3.23382E-05	2.63695E-08	3.996E-07	7.9496E-08	5.05465E-07	0.5054651
3836903773465	383690	3773465	0.000876242	0.001030389	0.001016669	0.000216109	0.000281048	0.000206867	2.12922E-05	0.000249451	2.12922E-05	3.67014E-05	5.32545E-05	3.15682E-05	2.31556E-08	3.5052E-07	6.9524E-08	4.43201E-07	0.44320115
3837003773465	383700	3773465	0.000773955	0.000910107	0.000897989	0.000190882	0.00024824	0.000182718	1.88066E-05	0.000220332	1.88066E-05	3.56658E-05	5.17519E-05	3.06775E-05	2.05607E-08	3.1091E-07	6.1506E-08	3.92975E-07	0.3929747
3837103773465	383710	3773465	0.000691169	0.000812758	0.000801936	0.000170464	0.000221687	0.000163174	1.6795E-05	0.000196764	1.6795E-05	3.46115E-05	5.0222E-05	2.97706E-05	1.84553E-08	2.7878E-07	5.5025E-08	3.52257E-07	0.35225694
3837203773465	383720	3773465	0.000623038	0.000732642	0.000722887	0.000153661	0.000199835	0.000147089	1.51395E-05	0.000177368	1.51395E-05	3.3604E-05	4.87601E-05	2.8904E-05	1.67177E-08	2.5227E-07	4.9695E-08	3.18683E-07	0.31868313
3837303773465	383730	3773465	0.000565525	0.000665011	0.000656156	0.000139476	0.000181388	0.000133511	1.37419E-05	0.000160995	1.37419E-05	3.26432E-05	4.7366E-05	2.80776E-05	1.52473E-08	2.2985E-07	4.5197E-08	2.90295E-07	0.29029479
3837403773465	383740	3773465	0.000523291	0.000615347	0.000607154	0.00012906	0.000167842	0.000123541	1.27157E-05	0.000148972	1.27157E-05	3.20693E-05	4.65332E-05	2.7584E-05	1.41692E-08	2.1341E-07	4.1905E-08	2.69482E-07	0.26948207
3837503773465	383750	3773465	0.000486092	0.000571605	0.000563994	0.000119886	0.000155911	0.000114759	1.18118E-05	0.000138382	1.18118E-05	3.15078E-05	4.57185E-05	2.7101E-05	1.32171E-08	1.9889E-07	3.9004E-08	2.51116E-07	0.25111621
3837603773465	383760	3773465	0.000455344	0.000535448	0.000528318	0.000112302	0.000146048	0.0001075	1.10646E-05	0.000129629	1.10646E-05	3.1068E-05	4.50803E-05	2.67227E-05	1.243E-08	1.869E-07	3.661E-08	2.35938E-07	0.23593777
3837703773465	383770	3773465	0.000430651	0.000506411	0.000499668	0.000106212	0.000138128	0.00010167	1.04646E-05	0.000122599	1.04646E-05	3.07935E-05	4.4682E-05	2.64866E-05	1.17988E-08	1.7727E-07	3.4692E-08	2.23764E-07	0.22376424
3837803773465	383780	3773465	0.000408025	0.000479804	0.000473415	0.000100632	0.000130871	9.63281E-05	9.91475E-06	0.000116158	9.91475E-06	3.05003E-05	4.42566E-05	2.62344E-05	1.12191E-08	1.6844E-07	3.2934E-08	2.12591E-07	0.21259113
3837903773465	383790	3773465	0.000389414	0.000457919	0.000451822	9.60419E-05	0.000124902	9.19345E-05	9.46253E-06	0.00011086	9.46253E-06	3.03443E-05	4.40303E-05	2.61003E-05	1.07436E-08	1.6119E-07	3.1492E-08	2.03423E-07	0.20342285
3838003773465	383800	3773465	0.000372464	0.000437987	0.000432155	9.18614E-05	0.000119465	8.79328E-05	9.05065E-06	0.000106034	9.05065E-06	3.02008E-05	4.38221E-05	2.59768E-05	1.03099E-08	1.5458E-07	3.0178E-08	1.95063E-07	0.19506349
3838103773465	383810	3773465	0.000358755	0.000421867	0.00041625	8.84805E-05	0.000115068	8.46964E-05	8.71754E-06	0.000102131	8.71754E-06	3.02289E-05	4.38628E-05	2.6001E-05	9.96179E-09	1.4926E-07	2.9123E-08	1.88346E-07	0.1883461
3838203773465	383820	3773465	0.00035094	0.000412677	0.000407182	8.6553E-05	0.000112561	8.28514E-05	8.52763E-06	9.99066E-05	8.52763E-06	3.07124E-05	4.45644E-05	2.64168E-05	9.77287E-09	1.4635E-07	2.8542E-08	1.84669E-07	0.18466902
3838303773465	383830	3773465	0.000343654	0.000404109	0.000398728	8.4756E-05	0.000110225	8.11313E-05	8.35059E-06	9.78324E-05	8.35059E-06	3.12084E-05	4.5284E-05	2.68434E-05	9.59615E-09	1.4364E-07	2.7998E-08	1.81232E-07	0.18123215
3838403773465	383840	3773465	0.000328793	0.000386633	0.000381485	8.10907E-05	0.000105458	7.76227E-05	7.98946E-06	9.36016E-05	7.98946E-06	3.09151E-05	4.48586E-05	2.65912E-05	9.21E-09	1.3777E-07	2.6838E-08	1.73813E-07	0.17381337
3838503773465	383850	3773465	0.000312204	0.000367127	0.000362238	7.69995E-05	0.000100137	7.37064E-05	7.58638E-06	8.88792E-05	7.58638E-06	3.03381E-05	4.40212E-05	2.60949E-05	8.77383E-09	1.3115E-07	2.5533E-08	1.65453E-07	0.16545266
3838603773465	383860	3773465	0.000296535	0.000348701	0.000344058	7.3135E-05	9.51114E-05	7.00072E-05	7.20562E-06	8.44184E-05	7.20562E-06	2.97236E-05	4.31296E-05	2.55663E-05	8.35982E-09	1.2487E-07	2.4297E-08	1.57524E-07	0.15752412
3838703773465	383870	3773465	0.000280415	0.000329745	0.000325354	6.91591E-05	8.99409E-05	6.62014E-05	6.81391E-06	7.98292E-05	6.81391E-06	2.89282E-05	4.19754E-05	2.48822E-05	7.9304E-09	1.1836E-07	2.3019E-08	1.49313E-07	0.14931325
3838803773465	383880	3773465	0.000265603	0.000312328	0.000308169	6.55062E-05	8.51902E-05	6.27047E-05	6.454E-06	7.56127E-05	6.454E-06	2.81546E-05	4.08529E-05	2.42168E-05	7.53439E-09	1.1237E-07	2.1842E-08	1.41748E-07	0.14174755
3838903773465	383890	3773465	0.000251109	0.000295284	0.000291352	6.19315E-05	8.05414E-05	5.92829E-05	6.1018E-06	7.14865E-05	6.1018E-06	2.72937E-05	3.96037E-05	2.34763E-05	7.14442E-09	1.0648E-07	2.0686E-08	1.34307E-07	0.13430675
3839003773465	383900	3773465	0.000237367	0.000279125	0.000275408	5.85423E-05	7.61338E-05	5.60386E-05	5.76788E-06	6.75744E-05	5.76788E-06	2.6414E-05	3.83273E-05	2.27197E-05	6.7728E-09	1.0087E-07	1.9586E-08	1.27224E-07	0.12722434
3839103773465	383910	3773465	0.000224773	0.000264314	0.000260795	5.54361E-05	7.20942E-05	5.30653E-05	5.46184E-06	6.3989E-05	5.46184E-06	2.55905E-05	3.71324E-05	2.20114E-05	6.43131E-09	9.5713E-08	1.8577E-08	1.20721E-07	0.12072112
3829703773475	382970	3773475	5.60484E-05	6.59083E-05	6.50307E-05	1.38233E-05	1.79771E-05	1.32321E-05	1.36194E-06	1.5956E-05	1.36194E-06	1.04901E-05	1.52214E-05	9.02294E-06	3.05711E-09	3.973E-08	6.8774E-09	4.96643E-08	0.04966434
3829803773475	382980	3773475	5.77195E-05	6.78734E-05	6.69696E-05	1.42355E-05	1.85131E-05	1.36266E-05	1.40255E-06	1.64317E-05	1.40255E-06	1.0643E-05	1.54432E-05	9.15441E-06	3.18811E-09	4.1339E-08	7.1442E-09	5.16713E-08	0.05167128
3829903773475	382990	3773475	5.9424E-05	6.98777E-05	6.89473E-05	1.46558E-05	1.90598E-05	1.40291E-05	1.44397E-06	1.6917E-05	1.44397E-06	1.07927E-05	1.56604E-05	9.28319E-06	3.32634E-09	4.3031E-08	7.4233E-09	5.37804E-08	0.05378037
3830003773475	383000	3773475	6.10951E-05	7.18428E-05	7.08862E-05	1.5068E-05	1.95958E-05	1.44236E-05	1.48457E-06	1.73927E-05	1.48457E-06	1.09268E-05	1.58551E-05	9.39856E-06	3.46816E-09	4.4757E-08	7.7067E-09	5.59318E-08	0.05593179
3830103773475	383010	3773475	6.28553E-05	7.39127E-05	7.29285E-05	1.55021E-05	2.01604E-05	1.48391E-05	1.52735E-06	1.78938E-05	1.52735E-06	1.10703E-05	1.60633E-05	9.52198E-06	3.62117E-09	4.6614E-08	8.0107E-09	5.82458E-08	0.05824578
3830203773475	383020	3773475	6.46768E-05	7.60546E-05	7.50419E-05	1.59513E-05	2.07446E-05	1.52692E-05	1.57161E-06	1.84124E-05	1.57161E-06	1.12107E-05	1.62669E-05	9.64271E-06	3.78405E-09	4.8584E-08	8.3324E-09	6.07004E-08	0.06070042
3830303773475	383030	3773475	6.65818E-05	7.82948E-05	7.72523E-05	1.64212E-05	2.13556E-05	1.57189E-05	1.6179E-06	1.89547E-05	1.6179E-06	1.13542E-05	1.64751E-05	9.76613E-06	3.95959E-09	5.07E-08	8.6775E-09	6.33368E-08	0.06333682
3830403773475	383040	3773475	6.86484E-05	8.07249E-05	7.965E-05	1.69309E-05	2.20185E-05	1.62068E-05	1.66811E-06	1.9543E-05	1.66811E-06	1.15195E-05	1.6715E-05	9.90833E-06	4.15405E-09	5.304E-08	9.0579E-09	6.62517E-08	0.06625173
3830503773475	383050	3773475	7.11216E-05	8.36332E-05	8.25196E-05	1.75409E-05	2.28117E-05	1.67907E-05	1.72821E-06	2.02471E-05	1.72821E-06	1.17441E-05	1.70409E-05	1.01015E-05	4.38583E-09	5.5829E-08	9.5126E-09	6.97278E-08	0.0697278

			EGIODemolition	EGIOSite Grubbing / Prep	EGIOMass Grading / Excavation	EGIOMass Grading / Excavation	EGIODrainage / Utilities Trenching	EGIODrainage / Utilities Trenching	EGIOFoundations / Concrete Pads	EGIOFoundations / Concrete Pads	EGIOBuilding / Structure Construction	EGIOBuilding / Structure Construction	EGIOAsphalt Paving	EGIOArchitectural Coating	EGIOLandscaping or Other Finishing	EGIOWaterside Construction (Piles)	HIWaterside Construction (Landscaping)	HIWaterside Construction (Landscaping)	KMDemolition	KMSite Grubbing / Prep	KMMass Grading / Excavation
Unique Identifier	X (UTM)	Y (UTM)	2025	2025	2025	2026	2026	2027	2026	2027	2026	2027	2027	2027	2027	2027	2025	2026	2025	2025	2025
3830603773475	383060	3773475	0.000284523	0.00011159	3.69565E-05	3.61951E-05	8.40468E-05	8.39171E-05	0.000110426	0.000110355	0.000118281	0.000115445	4.60272E-06	4.60272E-06	0.000124651	4.60272E-06	5.48394E-05	5.31217E-05	2.95059E-05	0.000128058	9.73375E-05
3830703773475	383070	3773475	0.00030511	0.00011967	3.96305E-05	3.8814E-05	9.0128E-05	8.99889E-05	0.000118416	0.00011834	0.000126839	0.000123798	4.93575E-06	4.93575E-06	0.00013367	4.93575E-06	5.8734E-05	5.68943E-05	3.06917E-05	0.000133204	0.000101249
3830803773475	383080	3773475	0.000329002	0.00012904	4.27338E-05	4.18534E-05	9.71856E-05	9.70357E-05	0.000127689	0.000127607	0.000136771	0.000133493	5.32226E-06	5.32226E-06	0.000144137	5.32226E-06	6.32474E-05	6.12664E-05	3.20269E-05	0.000138999	0.000105654
3830903773475	383090	3773475	0.00035628	0.00013974	4.6277E-05	4.53235E-05	0.000105244	0.000105081	0.000138276	0.000138187	0.000148111	0.000144561	5.76354E-06	5.76354E-06	0.000156088	5.76354E-06	6.83905E-05	6.62484E-05	3.34821E-05	0.000145315	0.000110455
3831003773475	383100	3773475	0.000394409	0.00015469	5.12295E-05	5.0174E-05	0.000116507	0.000116327	0.000153074	0.000152976	0.000163962	0.000160032	6.38034E-06	6.38034E-06	0.000172792	6.38034E-06	7.55733E-05	7.32062E-05	3.55868E-05	0.000154449	0.000117398
3831103773475	383110	3773475	0.000439957	0.00017256	5.71457E-05	5.59683E-05	0.000129961	0.000129761	0.000170752	0.000170642	0.000182897	0.000178513	7.11717E-06	7.11717E-06	0.000192747	7.11717E-06	8.41606E-05	8.15246E-05	3.79879E-05	0.00016487	0.000125319
3831203773475	383120	3773475	0.000492924	0.00019333	6.40255E-05	6.27063E-05	0.000145607	0.000145383	0.000191309	0.000191185	0.000204916	0.000200004	7.97401E-06	7.97401E-06	0.000215952	7.97401E-06	9.4149E-05	9.12001E-05	4.05632E-05	0.000176047	0.000133815
3831303773475	383130	3773475	0.000554289	0.0002174	7.19962E-05	7.05128E-05	0.000163734	0.000163482	0.000215125	0.000214987	0.000230426	0.000224903	8.96671E-06	8.96671E-06	0.000242836	8.96671E-06	0.000105705	0.000102394	4.32472E-05	0.000187696	0.000142669
3831403773475	383140	3773475	0.000628642	0.00024656	8.16538E-05	7.99715E-05	0.000185698	0.000185411	0.000243983	0.000243825	0.000261336	0.000255072	1.01695E-05	1.01695E-05	0.000275411	1.01695E-05	0.000119689	0.00011594	4.61915E-05	0.000200474	0.000152382
3831503773475	383150	3773475	0.000709327	0.00027821	9.2134E-05	9.02357E-05	0.000209532	0.000209209	0.000275297	0.00027512	0.000294878	0.00028781	1.14748E-05	1.14748E-05	0.000310759	1.14748E-05	0.000134801	0.000130578	4.89162E-05	0.0002123	0.000161371
3831603773475	383160	3773475	0.000805884	0.00031608	0.000104676	0.000102519	0.000238054	0.000237687	0.000312772	0.00031257	0.000335018	0.000326988	1.30368E-05	1.30368E-05	0.000353061	1.30368E-05	0.000152795	0.000148009	5.18016E-05	0.000224823	0.000170889
3831703773475	383170	3773475	0.000937884	0.00036785	0.000121821	0.000119311	0.000277046	0.000276619	0.000364003	0.000363768	0.000389892	0.000380547	1.51721E-05	1.51721E-05	0.000410891	1.51721E-05	0.000177244	0.000171692	5.53411E-05	0.000240184	0.000182566
3831803773475	383180	3773475	0.001142	0.00044791	0.000148334	0.000145277	0.000337341	0.000336821	0.000443222	0.000442936	0.000474746	0.000463367	1.84741E-05	1.84741E-05	0.000500315	1.84741E-05	0.000214902	0.00020817	5.99238E-05	0.000260074	0.000197684
3831903773475	383190	3773475	0.001434777	0.00056274	0.000186362	0.000182522	0.000423826	0.000423172	0.000556852	0.000556493	0.000596458	0.000582162	2.32104E-05	2.32104E-05	0.000628582	2.32104E-05	0.000268604	0.00026019	6.46559E-05	0.000280611	0.000213294
3832003773475	383200	3773475	0.001743803	0.00068394	0.000226501	0.000221835	0.000515111	0.000514316	0.000676789	0.000676352	0.000724925	0.000707549	2.82095E-05	2.82095E-05	0.000763968	2.82095E-05	0.000325314	0.000315125	6.84646E-05	0.000297141	0.000225859
3832103773475	383210	3773475	0.002115946	0.0008299	0.000274839	0.000269176	0.00062504	0.000624076	0.000821221	0.000820691	0.00087963	0.000858546	3.42296E-05	3.42296E-05	0.000927005	3.42296E-05	0.000395707	0.000383312	7.2167E-05	0.00031321	0.000238073
3832603773475	383600	3773475	0.005693292	0.00223299	0.000739498	0.000724261	0.001681771	0.001679176	0.002209627	0.002208201	0.002366786	0.002310056	9.21002E-05	9.21002E-05	0.002494256	9.21002E-05	0.001520424	0.001472801	0.002591445	0.011247052	0.008548959
3832610773475	383610	3773475	0.003668082	0.00143867	0.000476445	0.000466628	0.001083534	0.001081862	0.001423622	0.001422703	0.001524877	0.001488326	5.93385E-05	5.93385E-05	0.001607003	5.93385E-05	0.001022616	0.000990585	0.001735751	0.007533282	0.005726098
3832603773475	383620	3773475	0.00263825	0.00103476	0.00034268	0.00033562	0.000779326	0.000778124	0.001023933	0.001023272	0.00109676	0.001070471	4.26789E-05	4.26789E-05	0.001155829	4.26789E-05	0.000752862	0.000729281	0.001272033	0.005520711	0.004196329
3832603773475	383630	3773475	0.002025336	0.00079437	0.000263069	0.000257649	0.000598274	0.000597351	0.000786054	0.000785547	0.000841962	0.000821781	3.27638E-05	3.27638E-05	0.000887308	3.27638E-05	0.000586288	0.000567925	0.000985716	0.004278076	0.003251794
3832603773475	383640	3773475	0.00159331	0.00062492	0.000206954	0.00020269	0.000470656	0.00046993	0.00061838	0.000617981	0.000662363	0.000646486	2.57749E-05	2.57749E-05	0.000698036	2.57749E-05	0.000466334	0.000451728	0.000779736	0.003384109	0.002572283
3832603773475	383650	3773475	0.001310017	0.00051381	0.000170157	0.000166651	0.000386973	0.000386376	0.000508432	0.000508103	0.000544594	0.00053154	2.11921E-05	2.11921E-05	0.000573924	2.11921E-05	0.000384866	0.000372811	0.00063993	0.002777342	0.002111076
3832603773475	383660	3773475	0.001110159	0.00043542	0.000144198	0.000141227	0.000327935	0.000327429	0.000430864	0.000430586	0.000461509	0.000450447	1.7959E-05	1.7959E-05	0.000486365	1.7959E-05	0.000326225	0.000316007	0.000539452	0.002341261	0.001779608
3832703773475	383670	3773475	0.000960797	0.00037684	0.000124797	0.000122226	0.000283815	0.000283377	0.000372895	0.000372655	0.000399417	0.000389844	1.55428E-05	1.55428E-05	0.000420929	1.55428E-05	0.000281875	0.000273046	0.000463549	0.002011835	0.001529209
3832603773475	383680	3773475	0.000843572	0.00033086	0.000109571	0.000107313	0.000249187	0.000248803	0.000327399	0.000327188	0.000350686	0.00034228	1.36464E-05	1.36464E-05	0.000369573	1.36464E-05	0.00024679	0.00023906	0.000403614	0.001751712	0.001331488
3836903773475	383690	3773475	0.000743675	0.00029168	9.65953E-05	9.46051E-05	0.000219678	0.000219339	0.000288628	0.000288442	0.000309157	0.000301746	1.20304E-05	1.20304E-05	0.000325807	1.20304E-05	0.000216726	0.000209938	0.000352414	0.001529502	0.001162585
3837003773475	383700	3773475	0.00066333	0.00026017	8.61595E-05	8.43843E-05	0.000195945	0.000195642	0.000257446	0.000257279	0.000275756	0.000269147	1.07307E-05	1.07307E-05	0.000290608	1.07307E-05	0.000192494	0.000186465	0.000311251	0.001350852	0.001026792
3837103773475	383710	3773475	0.000598992	0.00023493	7.78027E-05	7.61997E-05	0.000176939	0.000176666	0.000232475	0.000232325	0.00024901	0.00024304	9.68988E-06	9.68988E-06	0.000262421	9.68988E-06	0.00017305	0.00016763	0.000278321	0.001207934	0.000918159
3837203773475	383720	3773475	0.000546385	0.0002143	7.09695E-05	6.95073E-05	0.000161399	0.00016115	0.00021058	0.000211921	0.00022714	0.00022196	8.83885E-06	8.83885E-06	0.000239374	8.83885E-06	0.000157129	0.000152208	0.000251443	0.001091279	0.000829489
3837303773475	383730	3773475	0.000501573	0.00019672	6.5149E-05	6.38067E-05	0.000148162	0.000147934	0.000194666	0.00019454	0.000208512	0.000203514	8.11394E-06	8.11394E-06	0.000219742	8.11394E-06	0.000143578	0.000139081	0.000228645	0.000992334	0.00075428
3837403773475	383740	3773475	0.000468466	0.00018374	6.08487E-05	5.9595E-05	0.000138383	0.000138169	0.000181817	0.000181699	0.000194748	0.00019008	7.57836E-06	7.57836E-06	0.000205237	7.57836E-06	0.000133507	0.000129325	0.000211726	0.000918905	0.000698466
3837503773475	383750	3773475	0.000439202	0.00017226	5.70477E-05	5.58723E-05	0.000129738	0.000129538	0.000170459	0.000170349	0.000182583	0.000178207	7.10496E-06	7.10496E-06	0.000192416	7.10496E-06	0.000124618	0.000120715	0.000196835	0.000854278	0.000649342
3837603773475	383760	3773475	0.000415149	0.00016283	5.39233E-05	5.28123E-05	0.000122633	0.000122444	0.000161124	0.00016102	0.000172583	0.000168447	6.71585E-06	6.71585E-06	0.000181878	6.71585E-06	0.00011729	0.000113617	0.000184578	0.000801082	0.000608908
3837703773475	383770	3773475	0.000396277	0.00015543	5.14722E-05	5.04117E-05	0.000117058	0.000116878	0.000153799	0.0001537	0.00016738	0.00016079	6.41057E-06	6.41057E-06	0.000173611	6.41057E-06	0.000111494	0.000108002	0.000174894	0.000759054	0.000576962
3837803773475	383780	3773475	0.000378852	0.00014859	4.92088E-05	4.8195E-05	0.000111911	0.000111738	0.000147037	0.000146942	0.000157495	0.000153719	6.12868E-06	6.12868E-06	0.000165977	6.12868E-06	0.000106157	0.000102832	0.000165994	0.000720425	0.0005476
3837903773475	383790	3773475	0.000363116	0.00014242	4.71648E-05	4.61931E-05	0.000107263	0.000107097	0.000140929	0.000140838	0.000150953	0.000147334	5.87411E-06	5.87411E-06	0.000159083	5.87411E-06	0.000101335	9.81614E-05	0.000157967	0.000685587	0.000521119
3838003773475	383800	3773475	0.00034852	0.00013669	4.5269E-05	4.43363E-05	0.000102951	0.000102792	0.000135264	0.000135177	0.000144885	0.000141412	5.638E-06	5.638E-06	0.000152688	5.638E-06	9.6874E-05	9.38397E-05	0.000150553	0.00065341	0.000496661
3838103773475	383810	3773475	0.000336673	0.00013205	4.37302E-05	4.28292E-05	9.94515E-05	9.9298E-05	0.000130666	0.000130582	0.00013996	0.000136605	5.44634E-06	5.44634E-06	0.000147498	5.44634E-06	9.32216E-05	9.03017E-05	0.000144481	0.000627058	0.000476631
3838203773475	383820	3773475	0.000330008	0.00012943	4.28645E-05	4.19813E-05	9.74828E-05	9.73324E-05	0.00012808	0.000127997	0.000137189	0.000133901	5.33853E-06	5.33853E-06	0.000144578	5.33853E-06	9.10438E-05	8.81921E-05	0.000140833	0.000611225	0.000464596
3838303773475	383830	3773475	0.000323604	0.00012692	4.20327E-05	4.11666E-05	9.5591E-05	9.54435E-05	0.000125594	0.000125513	0.000134527	0.000131302	5.23493E-06	5.23493E-06	0.000141772	5.23493E-06	8.89719E-05	8.61851E-05	0.000137373	0.000596208	0.000453181
3838403773475	383840	3773475	0.000311316	0.0001221	4.04367E-05	3.96035E-05	9.19614E-05	9.18195E-05	0.000120825	0.000120747	0.000129419	0.000126317	5.03616E-06	5.03616E-06	0.000136389	5.03616E-06	8.52764E-05	8.26054E-05	0.000131281	0.000569767	0.000433084
3838503773475	383850	3773475	0.00029761	0.00011673	3.86563E-05	3.78599E-05	8.79125E-05	8.77769E-05	0.000115506	0.000115431	0.000123721	0.000120755	4.81443E-06	4.81443E-06	0.000130384	4.81443E-06	8.12151E-05	7.86712E-05	0.000124611	0.000540822	0.000411082
3838603773475	383860	3773475	0.000284604	0.00011163	3.6967E-05	3.62053E-05	8.40706E-05	8.39409E-05	0.000110458	0.000110387	0.000118314	0.000115478	4.60403E-06	4.60403E-06	0.000124686	4.60403E-06	7.73779E-05	7.49543E-05	0.000118329	0.000513557	0.000390358
3838703773475	383870	3773475	0.000271032	0.0001063	3.52042E-05	3.44788E-05	8.00616E-05	7.99381E-05	0.00010519	0.000105123	0.000112672	0.000109971	4.38448E-06	4.38448E-06	0.00011874	4.38448E-06	7.34224E-05	7.11226E-05	0.000111873	0.000485535	0.000369058
3838803773475	383880	3773475	0.000258448	0.00010137	3.35697E-05	3.2878E-05	7.63444E-05	7.62266E-05	0.000100307	0.000100242	0.000107441	0.000104866	4.18091E-06	4.18091E-06	0.000113227	4.18091E-06	6.977E-05	6.75847E-05	0.000105932	0.000459752	0.000349461
3838903773475	383890	3773475	0.000246314	9.6608E-05	3.19935E-05	3.13343E-05	7.27599E-05	7.26476E-05	9.55969E-05	9.55353E-05	0.000102396	9.99419E-05	3.98461E-06	3.98461E-06	0.000107911	3.98461E-06	6.62719E-05	6.41961E-05	0.000100265	0.000435158	0.000330767
3839003773475	383900	3773475	0.000234781	9.2084E-05	3.04955E-05	2.98672E-05	6.93531E-05	6.92461E-05	9.11209E-05	9.10621E-05	9.76019E-05	9.52624E-05	3.79804E-06	3.79804E-06	0.000102858	3.79804E-06	6.29693E-05	6.0997E-05	9.49312E-05	0.000412008	0.00031317
3839103773475	383910	3773475	0.00022411	8.7899E-05	2.91095E-05	2.85097E-05	6.6201E-05	6.60989E-05	8.69795E-05	8.69234E-05	9.31659E-05	9.09328E-05	3.62542E-06	3.62542E-06	9.81836E-05	3.62542E-06	5.99233E-05	5.80464E-05	9.00294E-05	0.000390734	0.000296999
3829703773475	382970	3773475	0.000175778	6.8943E-05	2.28317E-05	2.23613E-05	5.1924E-05	5.18438E-05	6.82213E-05	6.81773E-05	7.30735E-05	7.1322E-05	2.84355E-06	2.84355E-06	7.70091E-05	2.84355E-06	3.40069E-05	3.29417E-05	2.2246E-05	9.65491E-05	7.33876E-05
3829803773475	382980	3773475	0.000184499	7.2363E-05	2.39645E-05	2.34707E-05	5.45002E-05	5.44162E-05	7.16062E-05	7.156E-05	7.66992E-05	7.48607E-05	2.98464E-06	2.98464E-06	8.083E-05	2.98464E-06	3.5677E-05	3.45595E-05	2.29068E-05	9.94171E-05	7.55676E-05
3829903773475	382990	3773475	0.000193877	7.6041E-05	2.51825E-05	2.46637E-05	5.72702E-05	5.71819E-05	7.52456E-05	7.5197E-05	8.05974E-05	7.86656E-05	3.13634E-06	3.13634E-06	8.49382E-05	3.13634E-06	3.74745E-05	3.63007E-05	2.35925E-05	0.000102393	7.78297E-05
3830003773475	383000	3773475	0.000203901	7.9973E-05	2.64845E-05	2.59388E-05	6.02313E-05	6.01383E-05	7.9136E-05	7.90849E-05	8.47645E-05	8.27328E-05	3.29849E-06	3.29849E-06	8.93298E-05	3.29849E-06	3.93904E-05	3.81566E-05	2.4294E-05	0.000105438	8.0144E-05
3830103773485	383010	3773485	0.000214805	8.4249E-05	2.79008E-05	2.7326E-05	6.34523E-05	6.33544E-05	8.3368E-05	8.33142E-05	8.92975E-05	8.71571E-05	3.47489E-06	3.47489E-06	9.41069E-05	3.47489E-06	4.14713E-05	4.01723E-05	2.50318E-05	0.00010864	8.25778E-05
3830203773485	383020	3773485	0.000226957	8.9016E-05	2.94793E-05	2.8872E-05	6.70421E-05	6.69387E-05	8.80846E-05	8.80277E-05	9.43496E-05	9.20881E-05	3.67148E-06	3.67148E-06	9.9431E-05	3.67148E-06	4.37872E-05	4.24157E-05	2.58329E-05	0.000112117	8.52207E-05
3830303773485	383030	3773485	0.000240412	9.4293E-05	3.1227E-05	3.05836E-05	7.10167E-05	7.09071E-05	9.33066E-05	9.32464E-05	9.99431E-05	9.75475E-05	3.88915E-06	3.88915E-06	0.000105326	3.88915E-06	4.63453E-05	4.48937E-05	2.66929E-05	0.000115849	8.80576E-05
3830403773485	383040	3773485	0.000255359	0.00010016	3.31683E-05	3.24849E-05	7.54317E-05	7.53153E-05	9.91074E-05	9.90434E-05	0.00010616	0.00010362	4.13093E-06	4.13093E-06	0.000111874	4.13093E-06	4.91797E-05	4.76393E-05	2.7614E-05	0.000119847	9.10962E-05
3830503773485	383050	3773485	0.000272721	0.00010696	3.54235E-05	3.46937E-05	8.05604E-05	8.04361E-05	0.000105846	0.000105778	0.000113374	0.000110657	4.4118E-06	4.4118E-06	0.00011948	4.4118E-06	5.24679E-05	5.08245E-05	2.86663E-05	0.000124414	9.45677E-05
3830603773485	383060	3773485	0.000292104	0.00011457	3.79412E-05	3.71594E-05	8.62861E-05	8.6153E-05	0.000113369	0.000113295	0.000121432	0.000118521	4.72536E-06	4.72536E-06	0.000127972	4.72536E-06	5.6131E-05	5.43729E-05	2.97888E-05	0.000129285	9.82707E-05
3830703773485	383070	3773485	0.000314945	0.00012353	4.0908E-05	4.00652E-05	9.30333E-05	9.28897E-05	0.000122234	0.000122155	0.000130927	0.000127789	5.09486E-06	5.09486E-06	0.000137979	5.09486E-06	6.04399E-05	5.85468E-05	3.1081E-05	0.000134894	0.000102534
3830803773485	383080	3773485	0.000341757	0.00013404	4.43905E-05	4.34759E-05	0.000100953	0.000100797	0.000132639	0.000132554	0.000142073	0.000138668	5.52859E-06	5.52859E-06	0.000149725	5.52859E-06	6.54898E-05	6.34385E-05	3.25452E-05	0.000141248	0.000107364
3830903773485	383090	3773485	0.000372744	0.0001462	4.84155E-05	4.7418E-05	0.000110107	0.000109937	0.000144666	0.000144573	0.000154955	0.000151241	6.02988E-06	6.02988E-06	0.000163301	6.02988E-06	7.13217E-05	6.90878E-05	3.41542E-05	0.000148232	0.000112672
3831003773485	383100	3773485	0.000416559	0.00016338	5.41065E-05	5.29917E-05	0.00012049	0.00012286	0.000161671	0.000161567	0.00017317	0.000169019	6.73866E-06	6.73866E-06	0.000182496	6.73866E-06	7.95772E-05	7.70847E-05	3.65101E-05	0.000158456	0.000120444
3831103773485	383110	3773485	0.000470388	0.00018449	6.10983E-05	5.98395E-05	0.00013895	0.000138736	0.000182563	0.000182445	0.000195547	0.00019086	7.60945E-06	7.60945E-06	0.000206079	7.60945E-06	8.97307E-05	8.69201E-05	3.92054E-05	0.000170154	0.000129335
3831203773485	383120	3773485	0.000532202	0.00020874	6.91273E-05	6.77031E-05	0.00015721	0.000156967	0.000206553	0.00020642	0.000221244	0.000215941	8.60942E-06	8.60942E-06	0.00023316	8.60942E-06	0.000101386	9.821E-05	4.19188E-05	0.000181931	0.000138287
3831303773485	383130	3773485	0.000601013	0.00023573	7.80652E-05	7.64567E-05	0.000177536	0.000177262	0.00023326	0.000233109	0.00024985	0.000243861	9.72257E-06	9.72257E-06	0.000263307	9.72257E-06	0.000114348	0.000110767	4.44965E-05	0.000193118	0.00014679
3831403773485	383140	3773485	0.00068566	0.00026893	8.90598E-05	8.72249E-05	0.000202541	0.000202228	0.000266112	0.00026594	0.000285039	0.000278207	1.10919E-05	1.10919E-05	0.000300391	1.10919E-05	0.000130305	0.000126224	4.72846E-05	0.000205218	0.000155988
3831503773485	383150	3773485	0.000784336	0.00030763	0.000101877	9.97778E-05	0.000231689	0.000231332	0.000304409	0.000304213	0.00032606	0.000318245	1.26882E-05	1.26882E-05	0.000343621	1.26882E-05	0.00014885	0.000144188	5.00025E-05	0.000217014	0.000164954
3831603773485	383160	3773485	0.000907156	0.0003558	0.00011783	0.000115402	0.00026797	0.00026556	0.000352077	0.00035185	0.000377118	0.000368079	1.4675E-05	1.4675E-05	0.000397429	1.4675E-05	0.000171819	0.000166438	5.28766E-05	0.000229488	0.000174435
3831703773485	383170	3773485	0.001088413	0.00042689	0.000141373	0.00013846	0.000321512	0.000321016	0.000422425	0.000422152	0.00045247	0.000441624	1.76072E-05	1.76072E-05	0.000476839	1.76072E-05	0.00020557	0.000199131	5.65043E-05	0.000245233	0.000186403
3831803773485	383180	3773485	0.001416319	0.0005555	0.000183965	0.000180174	0.000418374	0.000417728	0.000549689	0.000549334	0.000588785	0.000574672	2.29118E-05	2.29118E-05	0.000620496	2.29118E-05	0.000266128	0.000257792	6.12613E-05	0.000265878	0.000202096
3831903773485	383190	3773485	0.001941983	0.00076167	0.000252243	0.000247046	0.000573652	0.000572767	0.000753704	0.000753218	0.000807311	0.00078796	3.14154E-05	3.14154E-05	0.000850791	3.14154E-05	0.000362261	0.000350914	6.58485E-05	0.000285787	0.000217229
3836003773485	383600	3773485	0.005779439	0.00226678	0.000750687	0.00073522	0.001707218	0.001704584	0.002243061	0.002241614	0.002402599	0.00234501	9.34938E-05	9.34938E-05	0.002531997	9.34938E-05	0.001595455	0.001545482	0.002707011	0.011748617	0.008930201
3836103773485	383610	3773485	0.004379197	0.00171758	0.000568811	0.000557091	0.001293594	0.001291598	0.001699613	0.001698516	0.001820498	0.001776861	7.08421E-05	7.08421E-05	0.001918545	7.08421E-05	0.001196105	0.00115864	0.002022907	0.008779561	0.006673402
3836203773485	383620	3773485	0.003004285	0.00117832	0.000390224	0.000382184	0.000887451	0.000886082	0.001165995	0.001165242	0.001248926	0.00121899	4.86002E-05	4.86002E-05	0.00131619	4.86002E-05	0.000847623	0.000821074	0.001429164	0.006202673	0.004714693
3836303773485	383630	3773485	0.002247128	0.00088136	0.000291878	0.000285864	0.000663791	0.000662767	0.000872134	0.000871572	0.000934165	0.000911773	3.63517E-05	3.63517E-05	0.000984477	3.63517E-05	0.000646256	0.000626014	0.001085685	0.004711948	0.003581583
3836403773485	383640	3773485	0.001743399	0.00068379	0.000226449	0.000221783	0.000514992	0.000514197	0.000676632	0.000676195	0.000724757	0.000707385	2.82029E-05	2.82029E-05	0.000763791	2.82029E-05	0.000508239	0.00049232	0.000849936	0.003688783	0.002803869
3836503773485	383650	3773485	0.001419328	0.00055668	0.000184356	0.000180557	0.000419263	0.000418616	0.000550856	0.000550501	0.000590036	0.000575893	2.29604E-05	2.29604E-05	0.000621814	2.29604E-05	0.000416152	0.000403117	0.000692517	0.003005573	0.002284556

			KMMass Grading / Excavation	KMDrainage / Utilities Trenching	KMFoundations / Concrete Pads	KMBuilding / Structure Construction	KMAsphalt Paving	KMArchitectural Coating	KMLandscaping or Other Finishing	KMWaterside Construction (Piles)	EWNDemolition	EWNSite Grubbing / Prep	EWNDrainage / Utilities Trenching	EWNDrainage / Utilities Trenching	EWNDrainage / Utilities Trenching	EWNFoundation s / Concrete Pads	EWNBuilding / Structure Construction	EWNAsphalt Paving	EWNLandscaping or Other Finishing	EWNWaterside Construction (Piles)	ISDemolition
Unique Identifier	X (UTM)	Y (UTM)	2026	2026	2026	2026	2026	2026	2026	2026	2027	2027	2027	2028	2029	2029	2029	2029	2029	2029	2027
3830603773475	383060	3773475	9.63301E-05	3.4593E-05	1.83065E-05	6.28763E-05	2.01997E-06	2.01997E-06	6.48963E-05	2.01997E-06	0.00026593	1.44935E-05	3.40335E-05	3.33763E-05	3.26857E-05	2.83119E-05	6.14776E-05	4.3738E-06	6.36645E-05	4.3738E-06	1.71314E-05
3830703773475	383070	3773475	0.000100202	3.59833E-05	1.90422E-05	6.54033E-05	2.10115E-06	2.10115E-06	6.75045E-05	2.10115E-06	0.000285355	1.55522E-05	3.65196E-05	3.58143E-05	3.50733E-05	3.038E-05	6.59684E-05	4.69329E-06	6.8315E-05	4.69329E-06	1.77531E-05
3830803773475	383080	3773475	0.000104561	3.75487E-05	1.98706E-05	6.82486E-05	2.19256E-06	2.19256E-06	7.04412E-05	2.19256E-06	0.000307897	1.67808E-05	3.94044E-05	3.86435E-05	3.78439E-05	3.27799E-05	7.11796E-05	5.06404E-06	7.37116E-05	5.06404E-06	1.84545E-05
3830903773475	383090	3773475	0.000109312	3.92547E-05	2.07734E-05	7.13495E-05	2.29218E-06	2.29218E-06	7.36417E-05	2.29218E-06	0.000333639	1.81838E-05	4.26989E-05	4.18744E-05	4.10079E-05	3.55205E-05	7.71307E-05	5.48743E-06	7.98744E-05	5.48743E-06	1.9216E-05
3831003773475	383100	3773475	0.000116183	4.17222E-05	2.20792E-05	7.58345E-05	2.43626E-06	2.43626E-06	7.82708E-05	2.43626E-06	0.000369588	2.0143E-05	4.72996E-05	4.63862E-05	4.54264E-05	3.93478E-05	8.54413E-05	6.07869E-06	8.84807E-05	6.07869E-06	2.03464E-05
3831103773475	383110	3773475	0.000124022	4.45373E-05	2.3569E-05	8.09512E-05	2.60064E-06	2.60064E-06	8.35519E-05	2.60064E-06	0.000412658	2.24904E-05	5.28117E-05	5.17918E-05	5.07202E-05	4.39331E-05	9.53982E-05	6.78706E-06	9.87917E-05	6.78706E-06	2.16235E-05
3831203773475	383120	3773475	0.00013243	4.75567E-05	2.51668E-05	8.64393E-05	2.77695E-06	2.77695E-06	8.92162E-05	2.77695E-06	0.000462894	2.52283E-05	5.92409E-05	5.80969E-05	5.68948E-05	4.92815E-05	0.000107012	7.61331E-06	0.000110818	7.61331E-06	2.29634E-05
3831303773475	383130	3773475	0.000141193	5.07035E-05	2.68321E-05	9.21588E-05	2.96069E-06	2.96069E-06	9.51195E-05	2.96069E-06	0.000521171	2.84045E-05	6.6699E-05	6.5411E-05	6.40576E-05	5.54858E-05	0.000120484	8.5718E-06	0.00012477	8.5718E-06	2.43271E-05
3831403773475	383140	3773475	0.000150805	5.41553E-05	2.86588E-05	9.84329E-05	3.16226E-06	3.16226E-06	0.000101595	3.16226E-06	0.000591851	3.22566E-05	7.57447E-05	7.4282E-05	7.27455E-05	6.30107E-05	0.000136824	9.73429E-06	0.000141691	9.73429E-06	2.57928E-05
3831503773475	383150	3773475	0.000159701	5.73498E-05	3.03493E-05	0.000104239	3.34879E-06	3.34879E-06	0.000107588	3.34879E-06	0.000668488	3.64335E-05	8.55527E-05	8.39005E-05	8.21646E-05	7.11698E-05	0.000154541	1.09948E-05	0.000160038	1.09948E-05	2.71173E-05
3831603773475	383160	3773475	0.000169121	6.07327E-05	3.21395E-05	0.000110388	3.54633E-06	3.54633E-06	0.000113934	3.54633E-06	0.000759942	4.14178E-05	9.72568E-05	9.53787E-05	9.34052E-05	8.09063E-05	0.000175683	1.24989E-05	0.000181933	1.24989E-05	2.84992E-05
3831703773475	383170	3773475	0.000180676	6.48824E-05	3.43355E-05	0.00011793	3.78864E-06	3.78864E-06	0.000121719	3.78864E-06	0.000884365	4.8199E-05	0.00011318	0.000110995	0.000108698	9.41529E-05	0.000204447	1.45453E-05	0.00021172	1.45453E-05	3.01619E-05
3831803773475	383180	3773475	0.000195638	7.02552E-05	3.71788E-05	0.000127696	4.10237E-06	4.10237E-06	0.000131799	4.10237E-06	0.001076506	5.8671E-05	0.00013777	0.00013511	0.000132314	0.000114609	0.000248866	1.77055E-05	0.000257719	1.77055E-05	3.222E-05
3831903773475	383190	3773475	0.000211087	7.58031E-05	4.01147E-05	0.00013778	4.42632E-06	4.42632E-06	0.000142206	4.42632E-06	0.001351501	7.36586E-05	0.000172964	0.000169624	0.000166114	0.000143886	0.00031244	2.22284E-05	0.000323554	2.22284E-05	3.4239E-05
3832003773475	383200	3773475	0.000223522	8.02685E-05	4.24778E-05	0.000145896	4.68707E-06	4.68707E-06	0.000150583	4.68707E-06	0.001642377	8.95117E-05	0.00021019	0.000206131	0.000201866	0.000174854	0.000379684	2.70125E-05	0.000393191	2.70125E-05	3.59087E-05
3832103773475	383210	3773475	0.000235609	8.46092E-05	4.47749E-05	0.000153786	4.94053E-06	4.94053E-06	0.000158727	4.94053E-06	0.002003627	0.0001092	0.000256423	0.000251471	0.000246268	0.000213314	0.000463198	3.2954E-05	0.000479675	3.2954E-05	3.75546E-05
3832603773475	383600	3773475	0.008460486	0.003038233	0.001607821	0.005522305	0.00017741	0.00017741	0.005699714	0.00017741	0.006327461	0.000344855	0.000809784	0.000794146	0.000777715	0.000673646	0.001462781	0.000104069	0.001514816	0.000104069	0.00120177
3832610773475	383610	3773475	0.005666838	0.00203501	0.00107692	0.003698843	0.000118829	0.000118829	0.003817672	0.000118829	0.004227863	0.000230424	0.000541079	0.00053063	0.000519651	0.000450114	0.000977397	6.95365E-05	0.001012165	6.95365E-05	0.000805556
3832603773475	383620	3773475	0.004152901	0.001491342	0.000789213	0.00271067	8.7083E-05	8.7083E-05	0.002797753	8.7083E-05	0.00308733	0.000168264	0.000395114	0.000387484	0.000379467	0.000328689	0.000713728	5.07779E-05	0.000739117	5.07779E-05	0.000591001
3832603773475	383630	3773475	0.003218141	0.001155662	0.000611572	0.002100536	6.74818E-05	6.74818E-05	0.002168018	6.74818E-05	0.002389807	0.000130248	0.000305846	0.00029994	0.000293734	0.000254428	0.000552475	3.93056E-05	0.000572128	3.93056E-05	0.000458589
3832603773475	383640	3773475	0.002545663	0.000914169	0.000483775	0.001661598	5.33805E-05	5.33805E-05	0.001714978	5.33805E-05	0.0018931	0.000103176	0.000242278	0.000237599	0.000232683	0.000201547	0.000437647	3.11362E-05	0.000453215	3.11362E-05	0.000363334
3832603773475	383650	3773475	0.002089229	0.00075026	0.000397035	0.001363676	4.38095E-05	4.38095E-05	0.001407485	4.38095E-05	0.001558252	8.49267E-05	0.000199424	0.000195573	0.000191526	0.000165897	0.000360236	2.56289E-05	0.000373051	2.56289E-05	0.000298696
3832603773475	383660	3773475	0.001761191	0.000632459	0.000334695	0.001149559	3.69308E-05	3.69308E-05	0.00118649	3.69308E-05	0.001318409	7.1855E-05	0.000168729	0.000165471	0.000162047	0.000140363	0.000304789	2.16841E-05	0.000315632	2.16841E-05	0.000252244
3832603773475	383670	3773475	0.001513383	0.000543469	0.000287602	0.000987811	3.17344E-05	3.17344E-05	0.001019546	3.17344E-05	0.001137883	6.20161E-05	0.000145626	0.000142813	0.000139858	0.000121143	0.000263056	1.8715E-05	0.000272413	1.8715E-05	0.000217144
3832603773475	383680	3773475	0.001317709	0.0004732	0.000250416	0.000860091	2.76313E-05	2.76313E-05	0.000887722	2.76313E-05	0.000995788	5.42717E-05	0.00012744	0.000124979	0.000122393	0.000106015	0.000230206	1.63779E-05	0.000238395	1.63779E-05	0.00018942
3832603773475	383690	3773475	0.001150553	0.000413173	0.00021865	0.000750986	2.41262E-05	2.41262E-05	0.000775112	2.41262E-05	0.000874771	4.76762E-05	0.000111953	0.000109791	0.000107519	9.31315E-05	0.000202229	1.43875E-05	0.000209423	1.43875E-05	0.000165716
3832703773475	383700	3773475	0.001016165	0.000364914	0.000193111	0.000663269	2.13082E-05	2.13082E-05	0.000684577	2.13082E-05	0.000777453	4.23722E-05	9.94979E-05	9.75764E-05	9.55575E-05	8.27706E-05	0.000179731	1.27869E-05	0.000186125	1.27869E-05	0.000146636
3832710373475	383710	3773475	0.000908656	0.000326306	0.00017268	0.000593096	1.90538E-05	1.90538E-05	0.00061215	1.90538E-05	0.000699437	3.81202E-05	8.95135E-05	8.77849E-05	8.59685E-05	7.44647E-05	0.000161696	1.15038E-05	0.000167448	1.15038E-05	0.000131357
3832720373475	383720	3773475	0.000820904	0.000294794	0.000156004	0.000535818	1.72137E-05	1.72137E-05	0.000553032	1.72137E-05	0.000635587	3.46403E-05	8.1342E-05	7.97711E-05	7.81206E-05	6.7667E-05	0.000146935	1.04536E-05	0.000152162	1.04536E-05	0.000118873
3832703773475	383730	3773475	0.000746473	0.000268065	0.000141859	0.000487236	1.5653E-05	1.5653E-05	0.000502889	1.5653E-05	0.000581269	3.16799E-05	7.43904E-05	7.29539E-05	7.14444E-05	6.18841E-05	0.000134378	9.56025E-06	0.000139158	9.56025E-06	0.000108271
3832740373475	383740	3773475	0.000691238	0.000248229	0.000131362	0.000451183	1.44947E-05	1.44947E-05	0.000465677	1.44947E-05	0.000540726	2.94703E-05	6.92018E-05	6.78654E-05	6.64612E-05	5.75678E-05	0.000125005	8.89343E-06	0.000129452	8.89343E-06	0.000100412
3832750373475	383750	3773475	0.000642622	0.000230771	0.000122123	0.00041945	1.34753E-05	1.34753E-05	0.000432926	1.34753E-05	0.000504992	2.75227E-05	6.46285E-05	6.33804E-05	6.2069E-05	5.37633E-05	0.000116744	8.3057E-06	0.000120897	8.3057E-06	9.34897E-05
3832760373475	383760	3773475	0.000602606	0.000216401	0.000114519	0.000393331	1.26362E-05	1.26362E-05	0.000405968	1.26362E-05	0.00047549	2.59148E-05	6.08529E-05	5.96777E-05	5.84429E-05	5.06225E-05	0.000109924	7.82048E-06	0.000113834	7.82048E-06	8.77974E-05
3832770373475	383770	3773475	0.000570991	0.000205048	0.000108511	0.000372696	1.19732E-05	1.19732E-05	0.000384669	1.19732E-05	0.000452052	2.46374E-05	5.78533E-05	5.67361E-05	5.55622E-05	4.81272E-05	0.000104505	7.43499E-06	0.000108223	7.43499E-06	8.33095E-05
3832780373475	383780	3773475	0.000541933	0.000194613	0.000102988	0.000353729	1.13639E-05	1.13639E-05	0.000365093	1.13639E-05	0.000430506	2.34631E-05	5.50958E-05	5.40319E-05	5.29139E-05	4.58333E-05	9.95243E-05	7.08062E-06	0.000103065	7.08062E-06	7.91835E-05
3832790373475	383790	3773475	0.000515726	0.000185202	9.8008E-05	0.000336623	1.08144E-05	1.08144E-05	0.000347438	1.08144E-05	0.000411042	2.24023E-05	5.26049E-05	5.1589E-05	5.05216E-05	4.37611E-05	9.50247E-05	6.76049E-06	9.84049E-05	6.76049E-06	7.54613E-05
3838003773475	383800	3773475	0.000491522	0.00017651	9.34082E-05	0.000320825	1.03068E-05	1.03068E-05	0.000331131	1.03068E-05	0.000393056	2.14221E-05	5.03031E-05	4.93317E-05	4.83109E-05	4.18463E-05	9.08667E-05	6.46467E-06	9.4099E-05	6.46467E-06	7.20214E-05
3838103773475	383810	3773475	0.000471698	0.000169391	8.9641E-05	0.000307886	9.89114E-06	9.89114E-06	0.000317777	9.89114E-06	0.00037824	2.06146E-05	4.84069E-05	4.74721E-05	4.64899E-05	4.02689E-05	8.74415E-05	6.22099E-06	9.0552E-05	6.22099E-06	6.92129E-05
3838203773475	383820	3773475	0.000459788	0.000165114	8.73777E-05	0.000300112	9.64139E-06	9.64139E-06	0.000309753	9.64139E-06	0.000369083	2.01155E-05	4.7235E-05	4.63228E-05	4.53643E-05	3.9294E-05	8.53245E-05	6.07038E-06	8.83597E-05	6.07038E-06	6.7553E-05
3838303773475	383830	3773475	0.000448491	0.000161057	8.52308E-05	0.000292738	9.40451E-06	9.40451E-06	0.000302143	9.40451E-06	0.000360323	1.96381E-05	4.61139E-05	4.52234E-05	4.42877E-05	3.83614E-05	8.32995E-05	5.92631E-06	8.62626E-05	5.92631E-06	6.59742E-05
3838403773475	383840	3773475	0.000428602	0.000153915	8.1451E-05	0.000279756	8.98744E-06	8.98744E-06	0.000288743	8.98744E-06	0.000345538	1.88323E-05	4.42217E-05	4.33677E-05	4.24704E-05	3.67873E-05	7.98814E-05	5.68313E-06	8.2723E-05	5.68313E-06	6.3135E-05
3838503773475	383850	3773475	0.000406828	0.000146095	7.73132E-05	0.000265544	8.53086E-06	8.53086E-06	0.000274075	8.53086E-06	0.000329451	1.79555E-05	4.21629E-05	4.13487E-05	4.04931E-05	3.50746E-05	7.61624E-05	5.41854E-06	7.88717E-05	5.41854E-06	6.00136E-05
3838603773475	383860	3773475	0.000386318	0.00013873	7.34154E-05	0.000252156	8.10078E-06	8.10078E-06	0.000260257	8.10078E-06	0.00031426	1.71276E-05	4.02187E-05	3.94421E-05	3.8626E-05	3.34573E-05	7.26505E-05	5.16869E-06	7.52349E-05	5.16869E-06	5.70697E-05
3838703773475	383870	3773475	0.000365239	0.00013116	6.94096E-05	0.000238398	7.65876E-06	7.65876E-06	0.000246056	7.65876E-06	0.000298655	1.62771E-05	3.82217E-05	3.74836E-05	3.6708E-05	3.1796E-05	6.9043E-05	4.91204E-06	7.14991E-05	4.91204E-06	5.40349E-05
3838803773475	383880	3773475	0.000345844	0.000124196	6.57238E-05	0.000225738	7.25208E-06	7.25208E-06	0.000232991	7.25208E-06	0.00028423	1.54909E-05	3.63755E-05	3.56731E-05	3.49349E-05	3.02602E-05	6.57082E-05	4.67478E-06	6.80455E-05	4.67478E-06	5.12362E-05
3838903773475	383890	3773475	0.000327344	0.000117552	6.2208E-05	0.000213663	6.86413E-06	6.86413E-06	0.000220527	6.86413E-06	0.000270394	1.47368E-05	3.46048E-05	3.39365E-05	3.32344E-05	2.87871E-05	6.25096E-05	4.44722E-06	6.47332E-05	4.44722E-06	4.85606E-05
3839003773475	383900	3773475	0.000309929	0.000111298	5.88986E-05	0.000202296	6.49897E-06	6.49897E-06	0.000208795	6.49897E-06	0.000257308	1.40236E-05	3.29301E-05	3.22942E-05	3.1626E-05	2.7394E-05	5.94845E-05	4.232E-06	6.16005E-05	4.232E-06	4.60358E-05
3839103773475	383910	3773475	0.000293926	0.000105551	5.58573E-05	0.00019185	6.16339E-06	6.16339E-06	0.000198014	6.16339E-06	0.00024521	1.33643E-05	3.13819E-05	3.07758E-05	3.01391E-05	2.6106E-05	5.66877E-05	4.03302E-06	5.87042E-05	4.03302E-06	4.37122E-05
3829703773485	382970	3773485	7.26281E-05	2.60814E-05	1.38022E-05	4.74056E-05	1.52295E-06	1.52295E-06	4.89286E-05	1.52295E-06	0.000162516	8.85736E-06	2.07987E-05	2.03971E-05	1.99751E-05	1.73021E-05	3.75705E-05	2.67294E-06	3.8907E-05	2.67294E-06	1.33477E-05
3829803773485	382980	3773485	7.47855E-05	2.68561E-05	1.42122E-05	4.88138E-05	1.56819E-06	1.56819E-06	5.0382E-05	1.56819E-06	0.000170771	9.30722E-06	2.18551E-05	2.1433E-05	2.09896E-05	1.81809E-05	3.94787E-05	2.8087E-06	4.08831E-05	2.8087E-06	1.3711E-05
3829903773485	382990	3773485	7.70242E-05	2.76601E-05	1.46376E-05	5.0275E-05	1.61514E-06	1.61514E-06	5.18902E-05	1.61514E-06	0.000179645	9.79087E-06	2.29908E-05	2.25468E-05	2.20803E-05	1.91257E-05	4.15303E-05	2.95465E-06	4.30076E-05	2.95465E-06	1.40854E-05
3830003773485	383000	3773485	7.93146E-05	2.84826E-05	1.50729E-05	5.177E-05	1.66316E-06	1.66316E-06	5.34332E-05	1.66316E-06	0.000189132	1.03079E-05	2.42049E-05	2.37375E-05	2.32464E-05	2.01357E-05	4.37234E-05	3.11069E-06	4.52788E-05	3.11069E-06	1.44641E-05
3830103773485	383010	3773485	8.17232E-05	2.93475E-05	1.55306E-05	5.33422E-05	1.71367E-06	1.71367E-06	5.50558E-05	1.71367E-06	0.000199445	1.087E-05	2.55249E-05	2.5032E-05	2.4514E-05	2.12337E-05	4.61078E-05	3.28032E-06	4.77479E-05	3.28032E-06	1.48595E-05
3830203773485	383020	3773485	8.43387E-05	3.02868E-05	1.60276E-05	5.50493E-05	1.76852E-06	1.76852E-06	5.68179E-05	1.76852E-06	0.000210931	1.1496E-05	2.69948E-05	2.64735E-05	2.59257E-05	2.24565E-05	4.87629E-05	3.46922E-06	5.04975E-05	3.46922E-06	1.52884E-05
3830303773485	383030	3773485	8.71463E-05	3.1295E-05	1.65612E-05	5.68819E-05	1.82739E-06	1.82739E-06	5.87093E-05	1.82739E-06	0.000223626	1.21879E-05	2.86195E-05	2.80668E-05	2.74861E-05	2.3808E-05	5.16978E-05	3.67802E-06	5.35368E-05	3.67802E-06	1.57453E-05
3830403773485	383040	3773485	9.01534E-05	3.23749E-05	1.71327E-05	5.88447E-05	1.89044E-06	1.89044E-06	6.07351E-05	1.89044E-06	0.000237722	1.29562E-05	3.04235E-05	2.9836E-05	2.92186E-05	2.53088E-05	5.49565E-05	3.90986E-06	5.69115E-05	3.90986E-06	1.62344E-05
3830503773485	383050	3773485	9.3589E-05	3.36086E-05	1.77856E-05	6.10872E-05	1.96249E-06	1.96249E-06	6.30496E-05	1.96249E-06	0.000254069	1.38471E-05	3.25156E-05	3.18877E-05	3.12279E-05	2.70492E-05	5.87357E-05	4.17873E-06	6.08251E-05	4.17873E-06	1.6796E-05
3830603773485	383060	3773485	9.72537E-05	3.49246E-05	1.8482E-05	6.34791E-05	2.03933E-06	2.03933E-06	6.55185E-05	2.03933E-06	0.000272323	1.4842E-05	3.48517E-05	3.41787E-05	3.34715E-05	2.89926E-05	6.29556E-05	4.47895E-06	6.51951E-05	4.47895E-06	1.73913E-05
3830703773485	383070	3773485	0.000101472	3.64396E-05	1.92837E-05	6.62328E-05	2.1278E-06	2.1278E-06	6.83606E-05	2.1278E-06	0.000293816	1.60134E-05	3.76024E-05	3.68762E-05	3.61132E-05	3.12808E-05	6.79243E-05	4.83245E-06	7.03406E-05	4.83245E-06	1.80815E-05
3830803773485	383080	3773485	0.000106253	3.81563E-05	2.01922E-05	6.9353E-05	2.22804E-06	2.22804E-06	7.1581E-05	2.22804E-06	0.000319053	1.73888E-05	4.08322E-05	4.00437E-05	3.92151E-05	3.39676E-05	7.37586E-05	5.24753E-06	7.63824E-05	5.24753E-06	1.88639E-05
3830903773485	383090	3773485	0.000111506	4.00427E-05	2.11905E-05	7.27818E-05	2.33819E-06	2.33819E-06	7.512E-05	2.33819E-06	0.000348256	1.89804E-05	4.45696E-05	4.37089E-05	4.28045E-05	3.70767E-05	8.05098E-05	5.72784E-06	8.33737E-05	5.72784E-06	1.97176E-05
3831003773485	383100	3773485	0.000119197	4.28048E-05	2.26521E-05	7.78021E-05	2.49947E-06	2.49947E-06	8.03016E-05	2.49947E-06	0.000389618	2.12347E-05	4.98631E-05	4.89002E-05	4.78884E-05	4.14803E-05	9.00719E-05	6.40813E-06	9.3276E-05	6.40813E-06	2.09891E-05
3831103773485	383110	3773485	0.000127997	4.59648E-05	2.43244E-05	8.35457E-05	2.68399E-06	2.68399E-06	8.62297E-05	2.68399E-06	0.000440621	2.40144E-05	5.63903E-05	5.53014E-05	5.41571E-05	4.69102E-05	0.000101863	7.24697E-06	0.000105486	7.24697E-06	2.24101E-05
3831203773485	383120	3773485	0.000136856	4.9146E-05	2.60079E-05	8.9328E-05	2.86975E-06	2.86975E-06	9.21977E-05	2.86975E-06	0.000499341	2.72147E-05	6.39053E-05	6.26712E-05	6.13745E-05	5.31617E-05	0.000115438	8.21276E-06	0.000119544	8.21276E-06	2.37975E-05
3831303773485	383130	3773485	0.000145271	5.2168E-05	2.76071E-05	9.48209E-05	3.04622E-06	3.04622E-06	9.78671E-05	3.04622E-06	0.000564922	3.0789E-05	7.22983E-05	7.09021E-05	6.94351E-05	6.01437E-05	0.000130599	9.29138E-06	0.000135244	9.29138E-06	2.50788E-05
3831403773485	383140	3773485	0.000154373	5.54368E-05	2.9337E-05	0.000100762	3.23709E-06	3.23709E-06	0.000103999	3.23709E-06	0.000645893	3.5202E-05	8.26609E-05	8.10646E-05	7.93873E-05	6.87642E-05	0.000149317	1.06231E-05	0.000154629	1.06231E-05	2.64341E-05
3831503773485	383150	3773485	0.000163247	5.86234E-05	3.10233E-05	0.000106554	3.42316E-06	3.42316E-06	0.000109977	3.42316E-06	0.00074034	4.03495E-05	9.47482E-05	9.29185E-05	9.09959E-05	7.88194E-05	0.000171152	1.21765E-05	0.00017724	1.21765E-05	2.77321E-05
3831603773485	383160	3773485	0.00017263	6.1993E-05	3.28065E-05	0.000112679	3.61992E-06	3.61992E-06	0.000116299	3.61992E-06	0.000857628	4.67418E-05	0.000109759	0.000107639	0.000105412	9.13063E-05	0.000198266	1.41056E-05	0.000205319	1.41056E-05	2.90846E-05
3831703773485	383170	3773485	0.000184474	6.62462E-05	3.50572E-05	0.000120409	3.86827E-06	3.86827E-06	0.000124278	3.86827E-06	0.001030335	5.61546E-05	0.000131862	0.000129315	0.00012664	0.000109693	0.000238193	1.69461E-05	0.000246666	1.69461E-05	3.07306E-05
3831803773485	383180	3773485	0.000200004	7.18233E-05	3.80086E-05	0.000130546	4.19393E-06	4.19393E-06	0.00013474	4.19393E-06	0.001341211	7.30977E-05	0.000171647	0.000168333	0.00016485	0.00014279	0.000310061	2.20592E-05	0.00032109	2.20592E-05	3.27244E-05
3831903773485	383190	3773485	0.000214981	7.72014E-05	4.08547E-05	0.000140322	4.50797E-06	4.50797E-06	0.00014483	4.50797E-06	0.001836187	0.000100075	0.000234994	0.000230456	0.000225688	0.000195487	0.000424489	3.02001E-05	0.000439589	3.02001E-05	3.44612E-05
3836003773485	383600	3773485	0.008837782	0.003173723	0.001679522	0.005768573	0.000185321	0.000185321	0.005953894	0.000185321	0.006589769	0.000359151	0.000843354	0.000827068	0.000809955	0.000701572	0.001523422	0.000108383	0.001577613	0.000108383	0.001254872
3836103773485	383610	3773485	0.006604339	0.002371675	0.001255081	0.004310766	0.000138488	0.000138488	0.004449253	0.000138488	0.004874782	0.000265682	0.000623871	0.000611824	0.000599164	0.000518988	0.001126951	8.01765E-05	0.001167039	8.01765E-05	0.000938727
3836203773485	383620	3773485	0.004665901	0.001675565	0.000886703	0.003045514	9.78402E-05	9.78402E-05	0.003143354	9.78402E-05	0.003425656	0.000186703	0.000438413	0.000429947	0.000421051	0.000364708	0.000791942	5.63424E-05	0.000820114	5.63424E-05	0.000663865
3836303773485	383630	3773485	0.003544517	0.001272866	0.000673596	0.002313567	7.43257E-05	7.43257E-05	0.002387893	7.43257E-05	0.002592974	0.00014132	0.000331847	0.000325439	0.000318705	0.000276058	0.000599443	4.26472E-05	0.000620767	4.26472E-05	0.000504947
3836403773485	383640	3773485	0.002774851	0.000996473	0.00052733	0.001811193	5.81864E-05	5.81864E-05	0.00186938	5.81864E-05	0.002029798	0.000110627	0.000259772	0.000254756	0.000249485	0.0002161	0.000469248	3.33845E-05	0.000485941	3.33845E-05	0.000395909
3836503773485	383650	3773485	0.002260913	0.000811913	0.000429661	0.001475737	4.74095E-05	4.74095E-05	0.001523147	4.74095E-05	0.001657316	9.03259E-05	0.000212102	0.000208006	0.000203702	0.000176444	0.000383138	2.72582E-05	0.000396767	2.72582E-05	0.000323112

			ISDrainage / Utilities Trenching	ISDrainage / Utilities Trenching	ISAsphalt Paving	ISAsphalt Paving	SVDemolition	SVSite Grubbing / Prep	SVMass Grading / Excavation	SVMass Grading / Excavation	SVDrainage / Utilities Trenching	SVFoundations / Concrete Pads	SVBuilding / Structure Construction	SVBuilding / Structure Construction	SVAsphalt Paving	SVAsphalt Paving	SVArchitectural Coating	SVArchitectural Coating	SVLandscaping or Other Finishing	SVLandscaping or Other Finishing	MDemolition
Unique Identifier	X (UTM)	Y (UTM)	2027	2028	2027	2028	2027	2027	2027	2028	2028	2028	2028	2029	2028	2029	2028	2029	2028	2029	2027
3830603773475	383060	3773475	6.89816E-06	6.72117E-06	1.78154E-06	1.65959E-06	9.18672E-05	6.60475E-05	4.45311E-05	4.39657E-05	3.11947E-05	9.90977E-06	1.41964E-05	1.36547E-05	1.39578E-06	1.29863E-06	1.39578E-06	1.29863E-06	1.41964E-05	1.36547E-05	2.4019E-05
3830703773475	383070	3773475	7.14852E-06	6.96511E-06	1.8462E-06	1.71982E-06	9.53505E-05	6.85518E-05	4.62196E-05	4.56328E-05	3.23776E-05	1.02855E-05	1.47346E-05	1.41724E-05	1.4487E-06	1.34787E-06	1.4487E-06	1.34787E-06	1.47346E-05	1.41724E-05	2.49552E-05
3830803773475	383080	3773475	7.43095E-06	7.24029E-06	1.91915E-06	1.78777E-06	9.92882E-05	7.13828E-05	4.81283E-05	4.75173E-05	3.37146E-05	1.07103E-05	1.53431E-05	1.47577E-05	1.50853E-06	1.40353E-06	1.50853E-06	1.40353E-06	1.53431E-05	1.47577E-05	2.60912E-05
3830903773475	383090	3773475	7.73757E-06	7.53904E-06	1.99833E-06	1.86154E-06	0.000103573	7.44636E-05	5.02055E-05	4.9568E-05	3.51697E-05	1.11725E-05	1.60053E-05	1.53946E-05	1.57364E-06	1.4641E-06	1.57364E-06	1.4641E-06	1.60053E-05	1.53946E-05	2.72869E-05
3831003773475	383100	3773475	8.19272E-06	7.98252E-06	2.11588E-06	1.97104E-06	0.000109899	7.90111E-05	5.32715E-05	5.25952E-05	3.73175E-05	1.18548E-05	1.69828E-05	1.63348E-05	1.66974E-06	1.55352E-06	1.66974E-06	1.55352E-06	1.69828E-05	1.63348E-05	2.90053E-05
3831103773475	383110	3773475	8.70694E-06	8.48355E-06	2.24869E-06	2.09475E-06	0.000117088	8.41798E-05	5.67565E-05	5.60358E-05	3.97588E-05	1.26303E-05	1.80937E-05	1.74034E-05	1.77897E-06	1.65515E-06	1.77897E-06	1.65515E-06	1.80937E-05	1.74034E-05	3.09668E-05
3831203773475	383120	3773475	9.24649E-06	9.00925E-06	2.38803E-06	2.22456E-06	0.000124732	8.96753E-05	6.04616E-05	5.9694E-05	4.23543E-05	1.34549E-05	1.92749E-05	1.85395E-05	1.89511E-06	1.7632E-06	1.89511E-06	1.7632E-06	1.92749E-05	1.85395E-05	3.30717E-05
3831303773475	383130	3773475	9.79559E-06	9.54427E-06	2.52985E-06	2.35667E-06	0.000132616	9.53436E-05	6.42834E-05	6.34672E-05	4.50315E-05	1.43054E-05	2.04933E-05	1.97114E-05	2.01489E-06	1.87465E-06	2.01489E-06	1.87465E-06	2.04933E-05	1.97114E-05	3.52709E-05
3831403773475	383140	3773475	1.03858E-05	1.01193E-05	2.68227E-06	2.49865E-06	0.000141204	0.000101518	6.84463E-05	6.75773E-05	4.79477E-05	1.52318E-05	2.18204E-05	2.09878E-05	2.14538E-06	1.99605E-06	2.14538E-06	1.99605E-06	2.18204E-05	2.09878E-05	3.76878E-05
3831503773475	383150	3773475	1.09191E-05	1.0639E-05	2.82002E-06	2.62697E-06	0.000149053	0.000107161	7.22508E-05	7.13335E-05	5.06128E-05	1.60784E-05	2.30333E-05	2.21544E-05	2.26462E-06	2.10699E-06	2.26462E-06	2.10699E-06	2.30333E-05	2.21544E-05	3.99288E-05
3831603773475	383160	3773475	1.14755E-05	1.11811E-05	2.96372E-06	2.76084E-06	0.000157329	0.000113111	7.62626E-05	7.52943E-05	5.34231E-05	1.69712E-05	2.43122E-05	2.33846E-05	2.39037E-06	2.22399E-06	2.39037E-06	2.22399E-06	2.43122E-05	2.33846E-05	4.23076E-05
3831703773475	383170	3773475	1.21451E-05	1.18334E-05	3.13663E-06	2.92191E-06	0.000167449	0.000120387	8.11683E-05	8.01377E-05	5.68596E-05	1.80628E-05	2.58761E-05	2.48888E-05	2.54413E-06	2.36705E-06	2.54413E-06	2.36705E-06	2.58761E-05	2.48888E-05	4.52327E-05
3831803773475	383180	3773475	1.29738E-05	1.26409E-05	3.35066E-06	3.12129E-06	0.000180394	0.000129693	8.74429E-05	8.63326E-05	6.12551E-05	1.94592E-05	2.78764E-05	2.68128E-05	2.7408E-06	2.55003E-06	2.7408E-06	2.55003E-06	2.78764E-05	2.68128E-05	4.90468E-05
3831903773475	383190	3773475	1.37867E-05	1.3433E-05	3.56062E-06	3.31687E-06	0.000193391	0.000139038	9.37434E-05	9.25531E-05	6.56687E-05	2.08613E-05	2.9885E-05	2.87447E-05	2.93829E-06	2.73377E-06	2.93829E-06	2.73377E-06	2.9885E-05	2.87447E-05	5.30098E-05
3832003773475	383200	3773475	1.44591E-05	1.40881E-05	3.73425E-06	3.47862E-06	0.00020385	0.000146557	9.88132E-05	9.75586E-05	6.92201E-05	2.19895E-05	3.15013E-05	3.02993E-05	3.09719E-06	2.88161E-06	3.09719E-06	2.88161E-06	3.15013E-05	3.02993E-05	5.6207E-05
3832103773475	383210	3773475	1.51218E-05	1.47338E-05	3.90542E-06	3.63807E-06	0.000213641	0.000153596	0.000103559	0.000102244	7.25447E-05	2.30456E-05	3.30142E-05	3.17545E-05	3.24595E-06	3.02001E-06	3.24595E-06	3.02001E-06	3.30142E-05	3.17545E-05	5.93134E-05
3832603773475	383600	3773475	0.000483907	0.000471491	0.000124976	0.00011642	0.01041546	0.00748815	0.005048725	0.004984623	0.00353671	0.001123522	0.001609514	0.001548102	0.000158247	0.000147232	0.000158247	0.000147232	0.001609514	0.001548102	0.00224596
3832703773475	383610	3773475	0.000324367	0.000316045	8.37723E-05	7.80376E-05	0.006605653	0.004749106	0.003201983	0.003161329	0.002243039	0.000712556	0.00102078	0.000981831	0.000100363	9.3377E-05	0.000100363	9.3377E-05	0.00102078	0.000981831	0.001501334
3832803773475	383620	3773475	0.000237974	0.000231868	6.146E-05	5.72527E-05	0.004675917	0.00336173	0.002266575	0.002237797	0.001587771	0.000504394	0.000722575	0.000695005	7.10434E-05	6.60984E-05	7.10434E-05	6.60984E-05	0.000722575	0.000695005	0.001097845
3832903773475	383630	3773475	0.000184656	0.000179919	4.76901E-05	4.44254E-05	0.003532138	0.002539416	0.001712147	0.001690408	0.001199385	0.000381014	0.000545826	0.000524999	5.36654E-05	4.993E-05	5.36654E-05	4.993E-05	0.000545826	0.000524999	0.000848889
3833003773475	383640	3773475	0.000146301	0.000142547	3.77843E-05	3.51977E-05	0.002730136	0.001962819	0.001323389	0.001306586	0.000927054	0.000294501	0.000421891	0.000405794	4.14802E-05	3.8593E-05	4.14802E-05	3.8593E-05	0.000421891	0.000405794	0.00066992
3833103773475	383650	3773475	0.000120274	0.000117188	3.10623E-05	2.89359E-05	0.002207708	0.001587222	0.001070151	0.001056563	0.000749657	0.000238147	0.00034116	0.000328143	3.35427E-05	3.1208E-05	3.35427E-05	3.1208E-05	0.00034116	0.000328143	0.00054859
3833603773475	383660	3773475	0.000101569	9.8963E-05	2.62316E-05	2.44359E-05	0.001841673	0.001324063	0.000892721	0.000881387	0.000625365	0.000198662	0.000284596	0.000273737	2.79814E-05	2.60337E-05	2.79814E-05	2.60337E-05	0.000284596	0.000273737	0.000461485
3833703773475	383670	3773475	8.74357E-05	8.51923E-05	2.25815E-05	2.10357E-05	0.001570116	0.001128828	0.000761088	0.000751425	0.000533154	0.000169369	0.000242632	0.000233374	2.38555E-05	2.2195E-05	2.38555E-05	2.2195E-05	0.000242632	0.000233374	0.000395766
3833803773475	383680	3773475	7.62724E-05	7.43155E-05	1.96984E-05	1.83499E-05	0.001358685	0.00097682	0.0006586	0.000650238	0.00046136	0.000146562	0.000209959	0.000201948	2.06431E-05	1.92063E-05	2.06431E-05	1.92063E-05	0.000209959	0.000201948	0.000343957
3833903773475	383690	3773475	6.67277E-05	6.50157E-05	1.72334E-05	1.60536E-05	0.001180189	0.000848492	0.000572077	0.000564814	0.000400749	0.000127308	0.000182376	0.000175417	1.79312E-05	1.66831E-05	1.79312E-05	1.66831E-05	0.000182376	0.000175417	0.000299783
3834003773475	383700	3773475	5.90447E-05	5.75298E-05	1.52491E-05	1.42052E-05	0.001038058	0.000746307	0.000503182	0.000496793	0.000352487	0.000111976	0.000160412	0.000154292	1.57717E-05	1.46739E-05	1.57717E-05	1.46739E-05	0.000160412	0.000154292	0.000264332
3834103773475	383710	3773475	5.28926E-05	5.15355E-05	1.36603E-05	1.27251E-05	0.000925389	0.000665304	0.000448567	0.000442872	0.000314228	9.98223E-05	0.000143002	0.000137545	1.40599E-05	1.30812E-05	1.40599E-05	1.30812E-05	0.000143002	0.000137545	0.000236014
3834203773475	383720	3773475	4.78657E-05	4.66376E-05	1.2362E-05	1.15157E-05	0.000834128	0.000599693	0.00040433	0.000399196	0.000283239	8.99779E-05	0.000128899	0.000123981	1.26733E-05	1.17912E-05	1.26733E-05	1.17912E-05	0.000128899	0.000123981	0.00021293
3834303773475	383730	3773475	4.35966E-05	4.2478E-05	1.12594E-05	1.04887E-05	0.000757129	0.000544335	0.000367006	0.000362346	0.000257093	8.1672E-05	0.000117	0.000112536	1.15034E-05	1.07027E-05	1.15034E-05	1.07027E-05	0.000117	0.000112536	0.000193375
3834403773475	383740	3773475	4.04319E-05	3.93946E-05	1.04421E-05	9.72729E-06	0.000700559	0.000503664	0.000339584	0.000335273	0.000237884	7.55697E-05	0.000108258	0.000104128	1.06439E-05	9.90304E-06	1.06439E-05	9.90304E-06	0.000108258	0.000104128	0.000178851
3834503773475	383750	3773475	3.76448E-05	3.66789E-05	9.72228E-06	9.05674E-06	0.000650946	0.000467995	0.000315535	0.000311529	0.000221037	7.02179E-05	0.000100591	9.67533E-05	9.89012E-06	9.20171E-06	9.89012E-06	9.20171E-06	0.000100591	9.67533E-05	0.000166086
3834603773475	383760	3773475	3.53527E-05	3.44456E-05	9.13032E-06	8.5053E-06	0.000610375	0.000438827	0.000295869	0.000292113	0.000207261	6.58415E-05	9.4322E-05	9.07231E-05	9.27371E-06	8.62821E-06	9.27371E-06	8.62821E-06	9.4322E-05	9.07231E-05	0.00015558
3834703773475	383770	3773475	3.35456E-05	3.26849E-05	8.66362E-06	8.07054E-06	0.000578598	0.00041598	0.000280466	0.000276905	0.000196471	6.24137E-05	8.94114E-05	8.59999E-05	8.7909E-06	8.17901E-06	8.7909E-06	8.17901E-06	8.94114E-05	8.59999E-05	0.000147269
3834803773475	383780	3773475	3.18842E-05	3.10661E-05	8.23454E-06	7.67084E-06	0.000549448	0.000395023	0.000266336	0.000262954	0.000186573	5.92693E-05	8.49069E-05	8.16672E-05	8.34802E-06	7.76695E-06	8.34802E-06	7.76695E-06	8.49069E-05	8.16672E-05	0.000139639
3834903773475	383790	3773475	3.03854E-05	2.96058E-05	7.84746E-06	7.31025E-06	0.00052323	0.000376174	0.000253627	0.000250407	0.00017767	5.64411E-05	8.08553E-05	7.77702E-05	7.94967E-06	7.39633E-06	7.94967E-06	7.39633E-06	8.08553E-05	7.77702E-05	0.000132764
3835003773475	383800	3773475	2.90003E-05	2.82562E-05	7.48972E-06	6.97701E-06	0.000499051	0.000358791	0.000241907	0.000238836	0.00016946	5.3833E-05	7.7119E-05	7.41765E-05	7.58232E-06	7.05455E-06	7.58232E-06	7.05455E-06	7.7119E-05	7.41765E-05	0.000126422
3835103773475	383810	3773475	2.78694E-05	2.71544E-05	7.19767E-06	6.70494E-06	0.000479452	0.0003447	0.000232407	0.000229456	0.000162804	5.17188E-05	7.40903E-05	7.12633E-05	7.28453E-06	6.77749E-06	7.28453E-06	6.77749E-06	7.40903E-05	7.12633E-05	0.000121218
3835203773475	383820	3773475	2.7201E-05	2.65031E-05	7.02505E-06	6.54414E-06	0.0004682	0.00033661	0.000226952	0.000224071	0.000158984	5.0505E-05	7.23516E-05	6.95909E-05	7.11358E-06	6.61844E-06	7.11358E-06	6.61844E-06	7.23516E-05	6.95909E-05	0.000118043
3835303773475	383830	3773475	2.65653E-05	2.58837E-05	6.86086E-06	6.39119E-06	0.000457483	0.000328905	0.000221757	0.000218942	0.000155344	4.9349E-05	7.06954E-05	6.7998E-05	6.95075E-06	6.46694E-06	6.95075E-06	6.46694E-06	7.06954E-05	6.7998E-05	0.000115034
3835403773475	383840	3773475	2.54221E-05	2.47698E-05	6.5656E-06	6.11615E-06	0.000437545	0.000314571	0.000212093	0.0002094	0.000148574	4.71983E-05	6.76144E-05	6.50345E-05	6.64782E-06	6.1851E-06	6.64782E-06	6.1851E-06	6.76144E-05	6.50345E-05	0.000109852
3835503773475	383850	3773475	2.41652E-05	2.35452E-05	6.241E-06	5.81377E-06	0.00041554	0.000298751	0.000201426	0.000198869	0.000141102	4.48246E-05	6.4214E-05	6.17639E-05	6.3135E-06	5.87405E-06	6.3135E-06	5.87405E-06	6.4214E-05	6.17639E-05	0.000104207
3835603773475	383860	3773475	2.29798E-05	2.23902E-05	5.93485E-06	5.52857E-06	0.000394792	0.000283834	0.000191369	0.000188939	0.000134057	4.25864E-05	6.10077E-05	5.86799E-05	5.99826E-06	5.58075E-06	5.99826E-06	5.58075E-06	6.10077E-05	5.86799E-05	9.88993E-05
3835703773475	383870	3773475	2.17578E-05	2.11996E-05	5.61925E-06	5.23458E-06	0.000373357	0.000268424	0.000180979	0.000178681	0.000126779	4.02743E-05	5.76954E-05	5.5494E-05	5.67259E-06	5.27775E-06	5.67259E-06	5.27775E-06	5.76954E-05	5.5494E-05	9.34648E-05
3835803773475	383880	3773475	2.06309E-05	2.01016E-05	5.32821E-06	4.96347E-06	0.000353616	0.00025423	0.000171409	0.000169233	0.000120075	3.81447E-05	5.46447E-05	5.25597E-05	5.37265E-06	4.99868E-06	5.37265E-06	4.99868E-06	5.46447E-05	5.25597E-05	8.84675E-05
3835903773475	383890	3773475	1.95535E-05	1.90518E-05	5.04996E-06	4.70426E-06	0.000334738	0.000240658	0.000162259	0.000160199	0.000113665	3.61084E-05	5.17275E-05	4.97538E-05	5.08583E-06	4.73183E-06	5.08583E-06	4.73183E-06	5.17275E-05	4.97538E-05	8.3708E-05
3836003773475	383900	3773475	1.85369E-05	1.80613E-05	4.7874E-06	4.45968E-06	0.000316956	0.000227874	0.000153639	0.000151689	0.000107627	3.41902E-05	4.89796E-05	4.71108E-05	4.81566E-06	4.48046E-06	4.81566E-06	4.48046E-06	4.89796E-05	4.71108E-05	7.92334E-05
3836103773475	383910	3773475	1.76012E-05	1.71496E-05	4.54576E-06	4.23458E-06	0.000300635	0.00021614	0.000145728	0.000143878	0.000102085	3.24297E-05	4.64575E-05	4.46849E-05	4.56769E-06	4.24975E-06	4.56769E-06	4.24975E-06	4.64575E-05	4.46849E-05	7.51235E-05
3829703773485	382970	3773485	5.37461E-06	5.23671E-06	1.38807E-06	1.29305E-06	7.08069E-05	5.09063E-05	3.43225E-05	3.38867E-05	2.40434E-05	7.63798E-06	1.09419E-05	1.05244E-05	1.0758E-06	1.00092E-06	1.0758E-06	1.00092E-06	1.09419E-05	1.05244E-05	1.80111E-05
3829803773485	382980	3773485	5.52089E-06	5.37924E-06	1.42585E-06	1.32824E-06	7.2749E-05	5.23026E-05	3.52639E-05	3.48161E-05	2.47029E-05	7.84748E-06	1.1242E-05	1.0813E-05	1.10531E-06	1.02837E-06	1.10531E-06	1.02837E-06	1.1242E-05	1.0813E-05	1.85518E-05
3829903773485	382990	3773485	5.67167E-06	5.52615E-06	1.46479E-06	1.36451E-06	7.47624E-05	5.37501E-05	3.62398E-05	3.57797E-05	2.53866E-05	8.06466E-06	1.15531E-05	1.11123E-05	1.1359E-06	1.05683E-06	1.1359E-06	1.05683E-06	1.15531E-05	1.11123E-05	1.91161E-05
3830003773485	383000	3773485	5.82413E-06	5.6747E-06	1.50416E-06	1.40119E-06	7.68114E-05	5.52232E-05	3.72331E-05	3.67603E-05	2.60823E-05	8.28569E-06	1.18698E-05	1.14169E-05	1.16703E-06	1.0858E-06	1.16703E-06	1.0858E-06	1.18698E-05	1.14169E-05	1.96913E-05
3830103773485	383010	3773485	5.98335E-06	5.82984E-06	1.54528E-06	1.4395E-06	7.89584E-05	5.67668E-05	3.82738E-05	3.77878E-05	2.68114E-05	8.51729E-06	1.22015E-05	1.1736E-05	1.19965E-06	1.11615E-06	1.19965E-06	1.11615E-06	1.22015E-05	1.1736E-05	2.02974E-05
3830203773485	383020	3773485	6.15607E-06	5.99813E-06	1.58989E-06	1.48105E-06	8.13014E-05	5.84513E-05	3.94095E-05	3.89092E-05	2.7607E-05	8.77003E-06	1.25636E-05	1.20842E-05	1.23525E-06	1.14927E-06	1.23525E-06	1.14927E-06	1.25636E-05	1.20842E-05	2.09579E-05
3830303773485	383030	3773485	6.34005E-06	6.17738E-06	1.63741E-06	1.52532E-06	8.38226E-05	6.02639E-05	4.06316E-05	4.01157E-05	2.84631E-05	9.04199E-06	1.29532E-05	1.2459E-05	1.27356E-06	1.18491E-06	1.27356E-06	1.18491E-06	1.29532E-05	1.2459E-05	2.16637E-05
3830403773485	383040	3773485	6.53696E-06	6.36924E-06	1.68826E-06	1.57269E-06	8.6513E-05	6.21982E-05	4.19358E-05	4.14033E-05	2.93767E-05	9.33221E-06	1.3369E-05	1.28589E-05	1.31443E-06	1.22294E-06	1.31443E-06	1.22294E-06	1.3369E-05	1.28589E-05	2.24186E-05
3830503773485	383050	3773485	6.76313E-06	6.58961E-06	1.74667E-06	1.6271E-06	8.96222E-05	6.44335E-05	4.34429E-05	4.28913E-05	3.04324E-05	9.6676E-06	1.38494E-05	1.3321E-05	1.36167E-06	1.26689E-06	1.36167E-06	1.26689E-06	1.38494E-05	1.3321E-05	2.32823E-05
3830603773485	383060	3773485	7.0028E-06	6.82313E-06	1.80857E-06	1.68476E-06	9.29362E-05	6.68161E-05	4.50493E-05	4.44774E-05	3.15578E-05	1.00251E-05	1.43616E-05	1.38136E-05	1.41202E-06	1.31374E-06	1.41202E-06	1.31374E-06	1.43616E-05	1.38136E-05	2.42022E-05
3830703773485	383070	3773485	7.28073E-06	7.09393E-06	1.88035E-06	1.75163E-06	9.6767E-05	6.95702E-05	4.69062E-05	4.63107E-05	3.28585E-05	1.04383E-05	1.49535E-05	1.4383E-05	1.47023E-06	1.36789E-06	1.47023E-06	1.36789E-06	1.49535E-05	1.4383E-05	2.52601E-05
3830803773485	383080	3773485	7.59579E-06	7.4009E-06	1.96172E-06	1.82743E-06	0.000101123	7.27022E-05	4.90179E-05	4.83956E-05	3.43378E-05	1.09082E-05	1.56267E-05	1.50305E-05	1.53641E-06	1.42947E-06	1.53641E-06	1.42947E-06	1.56267E-05	1.50305E-05	2.64577E-05
3830903773485	383090	3773485	7.93955E-06	7.73584E-06	2.0505E-06	1.91013E-06	0.000105898	7.61353E-05	5.13326E-05	5.06808E-05	3.59593E-05	1.14233E-05	1.63646E-05	1.57402E-05	1.60896E-06	1.49697E-06	1.60896E-06	1.49697E-06	1.63646E-05	1.57402E-05	2.77732E-05
3831003773485	383100	3773485	8.45152E-06	8.23468E-06	2.18272E-06	2.0333E-06	0.00011299	8.12336E-05	5.477E-05	5.40746E-05	3.83672E-05	1.21883E-05	1.74605E-05	1.67942E-05	1.71671E-06	1.59722E-06	1.71671E-06	1.59722E-06	1.74605E-05	1.67942E-05	2.96912E-05
3831103773485	383110	3773485	9.02369E-06	8.79217E-06	2.33049E-06	2.17096E-06	0.000121034	8.70172E-05	5.86695E-05	5.79246E-05	4.10989E-05	1.30561E-05	1.87036E-05	1.799E-05	1.83893E-06	1.71093E-06	1.83893E-06	1.71093E-06	1.87036E-05	1.799E-05	3.18868E-05
3831203773485	383120	3773485	9.58237E-06	9.33651E-06	2.47478E-06	2.30537E-06	0.000129026	9.27624E-05	6.25431E-05	6.1749E-05	4.38124E-05	1.39181E-05	1.99385E-05	1.91777E-05	1.96035E-06	1.8239E-06	1.96035E-06	1.8239E-06	1.99385E-05	1.91777E-05	3.41041E-05
3831303773485	383130	3773485	1.00983E-05	9.83918E-06	2.60802E-06	2.42949E-06	0.000136527	9.81554E-05	6.61792E-05	6.53389E-05	4.63595E-05	1.47272E-05	2.10977E-05	2.02927E-05	2.07432E-06	1.92993E-06	2.07432E-06	1.92993E-06	2.10977E-05	2.02927E-05	3.62144E-05
3831403773485	383140	3773485	1.0644E-05	1.03709E-05	2.74896E-06	2.56078E-06	0.000144589	0.000103952	7.00873E-05	6.91974E-05	4.90972E-05	1.55969E-05	2.23436E-05	2.1491E-05	2.19681E-06	2.0439E-06	2.19681E-06	2.0439E-06	2.23436E-05	2.1491E-05	3.85008E-05
3831503773485	383150	3773485	1.11667E-05	1.08802E-05	2.88395E-06	2.68653E-06	0.000152402	0.000109569	7.38745E-05	7.29365E-05	5.17502E-05	1.64397E-05	2.35509E-05	2.26523E-05	2.31552E-06	2.15435E-06	2.31552E-06	2.15435E-06	2.35509E-05	2.26523E-05	4.07381E-05
3831603773485	383160	3773485	1.17113E-05	1.14108E-05	3.0246E-06	2.81755E-06	0.000160616	0.000115474	7.78561E-05	7.68675E-05	5.45394E-05	1.73258E-05	2.48202E-05	2.38732E-05	2.44032E-06	2.27046E-06	2.44032E-06	2.27046E-06	2.48202E-05	2.38732E-05	4.31097E-05
3831703773485	383170	3773485	1.2374E-05	1.20565E-05	3.19577E-06	2.977E-06	0.000170906	0.000122872	8.28438E-05	8.17919E-05	5.80334E-05	1.84357E-05	2.64103E-05	2.54026E-05	2.59665E-06	2.41591E-06	2.59665E-06	2.41591E-06	2.64103E-05	2.54026E-05	4.61164E-05
3831803773485	383180	3773485	1.31769E-05	1.28388E-05	3.40311E-06	3.17015E-06	0.000184002	0.000132287	8.91918E-05	8.80594E-05	6.24802E-05	1.98484E-05	2.8434E-05	2.73491E-05	2.79562E-06	2.60103E-06	2.79562E-06	2.60103E-06	2.8434E-05	2.73491E-05	5.00865E-05
3831903773485	383190	3773485	1.38762E-05	1.35202E-05	3.58372E-06	3.3384E-06	0.000196278	0.000141113	9.51425E-05	9.39345E-05	6.66488E-05	2.11726E-05	3.03311E-05	2.91738E-05	2.98214E-06	2.77457E-06	2.98214E-06	2.77457E-06	3.03311E-05	2.91738E-05	5.39824E-05
3836003773485	383600	3773485	0.000505289	0.000492325	0.000130498	0.000121565	0.010578891	0.007605648	0.005127946	0.005062838	0.003592205	0.001141152	0.001634769	0.001572394	0.00016073	0.000149542	0.00016073	0.000149542	0.001634769	0.001572394	0.002345627
3836103773485	383610	3773485	0.00037799	0.000368292	9.76211E-05	9.09384E-05	0.007948863	0.005714801	0.003853083	0.003804161	0.002699144	0.000857449	0.001228348	0.001181479	0.000120771	0.000112364	0.000120771	0.000112364	0.001228348	0.001181479	0.001750574
3836203773485	383620	3773485	0.000267313	0.000260455	6.90374E-05	6.43114E-05	0.005366738	0.003858393	0.002601439	0.002568409	0.001822348	0.000578913	0.000829329	0.000797685	8.15393E-05	7.58638E-05	8.15393E-05	7.58638E-05	0.000829329	0.000797685	0.001233993
3836303773485	383630	3773485	0.000203323	0.000198106	5.2511E-05	4.89163E-05	0.003950654	0.002840306	0.001915016	0.001890701	0.001341498	0.00042616	0.0006105	0.000587206	6.00241E-05	5.58461E-05	6.00241E-05	5.58461E-05	0.0006105	0.000587206	0.000935194
3836403773485	383640	3773485	0.000159418	0.000155327	4.11718E-05	3.83534E-05	0.003012962	0.002166156	0.001460485	0.001441941	0.001023092	0.00032501	0.000465597	0.000447832	4.57773E-05	4.2591E-05	4.57773E-05	4.2591E-05	0.000465597	0.000447832	0.000730342
3836503773485	383650	3773485	0.000130105	0.000126767	3.36015E-05	3.13012E-05	0.002413215	0.001734971	0.001169767	0.001154915	0.00081944	0.000260315	0.000372917	0.000358688	3.66651E-05	3.4113E-05	3.66651E-05	3.4113E-05	0.000372917	0.000358688	0.000593686

			MSite Grubbing / Prep	MMass Grading / Excavation	MMass Grading / Excavation	MDrainage / Utilities Trenching	MFoundations / Concrete Pads	MBuilding / Structure Construction	MAsphalt Paving	MLandscaping or Other Finishing	MWaterside Construction (Piles)	RSSWDemolition	RSSWPlacing Base	RSSWForm/Plac e Rebar and Pour	Child Risk				
Unique Identifier	X (UTM)	Y (UTM)	2027	2027	2028	2028	2028	2028	2028	2028	2028	2029	2029	2029	3rd Trimester	0<2	2<16	Total	per million
3830603773475	383060	3773475	7.37341E-05	8.67053E-05	8.55508E-05	1.81852E-05	2.36497E-05	1.74074E-05	1.79169E-06	2.09908E-05	1.79169E-06	1.1978E-05	1.73804E-05	1.03027E-05	4.64017E-09	5.888E-08	1.0008E-08	7.35283E-08	0.0735283
3830703773475	383070	3773475	7.67309E-05	9.02293E-05	8.90279E-05	1.89243E-05	2.46109E-05	1.81149E-05	1.86451E-06	2.1844E-05	1.86451E-06	1.2265E-05	1.77968E-05	1.05496E-05	4.9364E-09	6.2427E-08	1.0584E-08	7.79475E-08	0.07794753
3830803773475	383080	3773475	8.00954E-05	9.41856E-05	9.29315E-05	1.97541E-05	2.569E-05	1.89092E-05	1.94627E-06	2.28018E-05	1.94627E-06	1.25925E-05	1.8272E-05	1.08313E-05	5.27844E-09	6.6513E-08	1.1246E-08	8.30371E-08	0.0830371
3830903773475	383090	3773475	8.37662E-05	9.85022E-05	9.71906E-05	2.06594E-05	2.68674E-05	1.97759E-05	2.03547E-06	2.38468E-05	2.03547E-06	1.29544E-05	1.8797E-05	1.11425E-05	5.666E-09	7.1124E-08	1.1992E-08	8.8782E-08	0.08878198
3831003773475	383100	3773475	8.90413E-05	0.000104705	0.000103311	2.19604E-05	2.85593E-05	2.10212E-05	2.16365E-06	2.53485E-05	2.16365E-06	1.35439E-05	1.96525E-05	1.16496E-05	6.21052E-09	7.7621E-08	1.3047E-08	9.68785E-08	0.09687851
3831103773475	383110	3773475	9.50628E-05	0.000111786	0.000110298	2.34455E-05	3.04907E-05	2.24428E-05	2.30997E-06	2.70627E-05	2.30997E-06	1.41989E-05	2.0603E-05	1.2213E-05	6.85649E-09	8.53E-08	1.429E-08	1.06447E-07	0.10644703
3831203773475	383120	3773475	0.000101524	0.000119384	0.000117795	2.50391E-05	3.25632E-05	2.39683E-05	2.46698E-06	2.89022E-05	2.46698E-06	1.48602E-05	2.15625E-05	1.27818E-05	7.59891E-09	9.4069E-08	1.5704E-08	1.17372E-07	0.11737243
3831303773475	383130	3773475	0.000108276	0.000127323	0.000125628	2.67042E-05	3.47286E-05	2.55621E-05	2.63103E-06	3.08242E-05	2.63103E-06	1.55028E-05	2.24949E-05	1.33345E-05	8.44667E-09	1.04E-07	1.7296E-08	1.29748E-07	0.12974774
3831403773475	383140	3773475	0.000115695	0.000136048	0.000134237	2.85341E-05	3.71084E-05	2.73138E-05	2.81132E-06	3.29364E-05	2.81132E-06	1.61672E-05	2.3459E-05	1.3906E-05	9.461111E-09	1.1581E-07	1.9179E-08	1.44452E-07	0.14445247
3831503773475	383150	3773475	0.000122575	0.000144138	0.000142218	3.02308E-05	3.93149E-05	2.89379E-05	2.97849E-06	3.48949E-05	2.97849E-06	1.67256E-05	2.42692E-05	1.43863E-05	1.0542E-08	1.2827E-07	2.1149E-08	1.5996E-07	0.15995953
3831603773475	383160	3773475	0.000129877	0.000152725	0.000150691	3.20318E-05	4.16571E-05	3.06619E-05	3.15594E-06	3.69738E-05	3.15594E-06	1.72808E-05	2.50748E-05	1.48638E-05	1.18191E-08	1.4288E-07	2.3448E-08	1.78151E-07	0.1781506
3831703773475	383170	3773475	0.000138857	0.000163284	0.00016111	3.42464E-05	4.45372E-05	3.27818E-05	3.37413E-06	3.95301E-05	3.37413E-06	1.79296E-05	2.60162E-05	1.54219E-05	1.35465E-08	1.6254E-07	2.6521E-08	2.02612E-07	0.20261151
3831803773475	383180	3773475	0.000150565	0.000177052	0.000174695	3.71342E-05	4.82927E-05	3.55461E-05	3.65865E-06	4.28633E-05	3.65865E-06	1.86876E-05	2.71161E-05	1.60739E-05	1.61794E-08	1.9226E-07	3.1137E-08	2.39581E-07	0.23958075
3831903773475	383190	3773475	0.000162731	0.000191358	0.00018881	4.01346E-05	5.21947E-05	3.84181E-05	3.95426E-06	4.63267E-05	3.95426E-06	1.93083E-05	2.80168E-05	1.66078E-05	1.9877E-08	2.3349E-07	3.7471E-08	2.90836E-07	0.29083616
3832003773475	383200	3773475	0.000172546	0.0002029	0.000200198	4.25552E-05	5.53427E-05	4.07353E-05	4.19276E-06	4.91208E-05	4.19276E-06	1.97357E-05	2.86369E-05	1.69754E-05	2.37321E-08	2.7612E-07	4.3994E-08	3.4385E-07	0.34384991
3832103773475	383210	3773475	0.000182082	0.000214114	0.000211263	4.49072E-05	5.84015E-05	4.29867E-05	4.42448E-06	5.18356E-05	4.42448E-06	2.01193E-05	2.91936E-05	1.73054E-05	2.83671E-08	3.271E-07	5.1854E-08	4.07321E-07	0.40732102
3832603773475	383600	3773475	0.006894709	0.008107613	0.007999659	0.001700454	0.002211426	0.00162773	0.000167537	0.001962805	0.000167537	3.59341E-05	5.21411E-05	3.09082E-05	1.79797E-07	2.7189E-06	5.7505E-07	3.47371E-06	3.47370778
3832703773475	383610	3773475	0.004608835	0.005419613	0.005347449	0.001136685	0.001478249	0.001088072	0.000111992	0.001312056	0.000111992	3.67825E-05	5.33722E-05	3.1638E-05	1.19108E-07	1.8066E-06	3.7632E-07	2.30203E-06	2.3020294
3832803773475	383620	3773475	0.003370195	0.003963073	0.003910304	0.000831197	0.001080965	0.000795649	8.18937E-05	0.000959436	8.18937E-05	3.78618E-05	5.49383E-05	3.25663E-05	8.68607E-08	1.3193E-06	2.7177E-07	1.67789E-06	1.6778867
3832903773475	383630	3773475	0.002605944	0.003064376	0.003023574	0.000642708	0.000835837	0.000615222	6.33229E-05	0.000741867	6.33229E-05	3.85574E-05	5.59476E-05	3.31646E-05	6.71677E-08	1.0207E-06	2.0844E-07	1.29633E-06	1.29633462
3833003773475	383640	3773475	0.002056539	0.002418322	0.002386121	0.000507208	0.00065962	0.000485516	4.99727E-05	0.000585461	4.99727E-05	3.91937E-05	5.68709E-05	3.37119E-05	5.30832E-08	8.0687E-07	1.6344E-07	1.02339E-06	1.02339168
3833503773475	383650	3773475	0.001684075	0.001980335	0.001953966	0.000415346	0.000540155	0.000397583	4.0922E-05	0.000479427	4.0922E-05	3.94963E-05	5.731E-05	3.39722E-05	4.36172E-08	6.6274E-07	1.3345E-07	8.39806E-07	0.83980608
3833603773475	383660	3773475	0.001416678	0.001665898	0.001643716	0.000349398	0.000454389	0.000334455	3.44244E-05	0.000403304	3.44244E-05	3.94869E-05	5.72964E-05	3.39641E-05	3.68483E-08	5.5953E-07	1.1213E-07	7.08509E-07	0.70850875
3833703773475	383670	3773475	0.001214933	0.001428662	0.001409639	0.000299641	0.000389681	0.000286826	2.95221E-05	0.000345871	2.95221E-05	3.92218E-05	5.69117E-05	3.37361E-05	3.17495E-08	4.8172E-07	9.6155E-08	6.09626E-07	0.60962566
3833803773475	383680	3773475	0.00105589	0.00124164	0.001225107	0.000260416	0.000338669	0.000249279	2.56575E-05	0.000300594	2.56575E-05	3.87352E-05	5.62056E-05	3.33175E-05	2.77293E-08	4.2035E-07	8.3617E-08	5.31695E-07	0.5316952
3833903773475	383690	3773475	0.000920281	0.001082175	0.001067766	0.00022697	0.000295173	0.000217264	2.23623E-05	0.000261988	2.23623E-05	3.79054E-05	5.50016E-05	3.26038E-05	2.4296E-08	3.6793E-07	7.2963E-08	4.65193E-07	0.46519263
3834003773475	383700	3773475	0.000811454	0.000954203	0.000941498	0.00020013	0.000260268	0.000191571	1.97178E-05	0.000231007	1.97178E-05	3.69166E-05	5.35668E-05	3.17533E-05	2.15347E-08	3.2578E-07	6.4429E-08	4.11747E-07	0.41174666
3834103773475	383710	3773475	0.000724524	0.000851981	0.000840636	0.000178691	0.000232386	0.000171048	1.76055E-05	0.000206259	1.76055E-05	3.59185E-05	5.21185E-05	3.08948E-05	1.93243E-08	2.9205E-07	5.7625E-08	3.68996E-07	0.36899627
3834203773475	383720	3773475	0.000653658	0.000768649	0.000758414	0.000161213	0.000209656	0.000154318	1.58835E-05	0.000186085	1.58835E-05	3.49702E-05	5.07425E-05	3.00791E-05	1.75185E-08	2.6449E-07	5.2084E-08	3.34098E-07	0.33409768
3834303773475	383730	3773475	0.000593627	0.000698057	0.000688762	0.000146407	0.000190401	0.000140146	1.44248E-05	0.000168995	1.44248E-05	3.40344E-05	4.93847E-05	2.92742E-05	1.59844E-08	2.411E-07	4.7392E-08	3.04475E-07	0.30447519
3834403773475	383740	3773475	0.000549042	0.000645629	0.000637032	0.000135411	0.000176101	0.00012962	1.33414E-05	0.000156303	1.33414E-05	3.34667E-05	4.85609E-05	2.87859E-05	1.48471E-08	2.2375E-07	4.3918E-08	2.82515E-07	0.28251513
3834503773475	383750	3773475	0.000509855	0.000599548	0.000591565	0.000125747	0.000163532	0.000120369	1.23892E-05	0.000145147	1.23892E-05	3.29021E-05	4.77417E-05	2.83003E-05	1.38447E-08	2.0846E-07	4.0864E-08	2.63173E-07	0.26317288
3834603773475	383760	3773475	0.000477603	0.000561622	0.000554144	0.000117792	0.000153188	0.000112754	1.16055E-05	0.000135965	1.16055E-05	3.24779E-05	4.71261E-05	2.79354E-05	1.30197E-08	1.9588E-07	3.8355E-08	2.47259E-07	0.24725884
3834703773475	383770	3773475	0.000452091	0.000531622	0.000524544	0.0001115	0.000145005	0.000106732	1.09855E-05	0.000128703	1.09855E-05	3.22596E-05	4.68093E-05	2.77476E-05	1.23691E-08	1.8596E-07	3.6377E-08	2.34704E-07	0.23470387
3834803773475	383780	3773475	0.000428668	0.000504079	0.000497367	0.000105723	0.000137492	0.000101202	1.04164E-05	0.000122034	1.04164E-05	3.20194E-05	4.64608E-05	2.7541E-05	1.17702E-08	1.7682E-07	3.456E-08	2.23155E-07	0.22315496
3834903773475	383790	3773475	0.000407562	0.0004792	0.000472879	0.000100518	0.000130723	9.62189E-05	9.90352E-06	0.000116026	9.90352E-06	3.17917E-05	4.61304E-05	2.73452E-05	1.12297E-08	1.6858E-07	3.2923E-08	2.12737E-07	0.21273713
3835003773475	383800	3773475	0.000388094	0.000456367	0.00045029	9.57163E-05	0.000124478	9.16228E-05	9.43045E-06	0.000110484	9.43045E-06	3.15515E-05	4.57819E-05	2.71386E-05	1.07299E-08	1.6097E-07	3.1412E-08	2.03108E-07	0.20310801
3835103773475	383810	3773475	0.000372119	0.000437581	0.000431754	9.17762E-05	0.000119354	8.78512E-05	9.04225E-06	0.000105936	9.04225E-06	3.14735E-05	4.56687E-05	2.70715E-05	1.03215E-08	1.5474E-07	3.0177E-08	1.95237E-07	0.19523712
3835203773475	383820	3773475	0.00036237	0.000426118	0.000420444	8.93721E-05	0.000116228	8.55499E-05	8.80538E-06	0.000103161	8.80538E-06	3.18509E-05	4.62164E-05	2.73961E-05	1.00807E-08	1.5105E-07	2.9442E-08	1.90568E-07	0.19056846
3835303773475	383830	3773475	0.000353135	0.000415258	0.000409729	8.70943E-05	0.000113265	8.33695E-05	8.58096E-06	0.000100531	8.58096E-06	3.22128E-05	4.67414E-05	2.77074E-05	9.85146E-09	1.4753E-07	2.8742E-08	1.86128E-07	0.1861277
3835403773475	383840	3773475	0.000337226	0.00039655	0.00039127	8.31707E-05	0.000108163	7.96137E-05	8.19439E-06	9.60025E-05	8.19439E-06	3.18665E-05	4.6239E-05	2.74096E-05	9.43754E-09	1.4124E-07	2.7499E-08	1.78176E-07	0.17817642
3835503773475	383850	3773475	0.000319897	0.000376173	0.000371164	7.88967E-05	0.000102605	7.55225E-05	7.7733E-06	9.10691E-05	7.7733E-06	3.12552E-05	4.53519E-05	2.68837E-05	8.98177E-09	1.3432E-07	2.6137E-08	1.69439E-07	0.16943889
3835603773475	383860	3773475	0.000303604	0.000357013	0.000352259	7.48783E-05	9.73786E-05	7.1676E-05	7.37739E-06	8.64308E-05	7.37739E-06	3.06126E-05	4.44195E-05	2.6331E-05	8.5514E-09	1.2779E-07	2.4853E-08	1.61195E-07	0.16119519
3835703773475	383870	3773475	0.000286921	0.000337395	0.000332903	7.07638E-05	9.20277E-05	6.77374E-05	6.972E-06	8.16814E-05	6.972E-06	2.9786E-05	4.32201E-05	2.562E-05	8.10698E-09	1.2106E-07	2.3531E-08	1.52696E-07	0.15269592
3835803773475	383880	3773475	0.00027158	0.000319356	0.000315104	6.69803E-05	8.71073E-05	6.41157E-05	6.59923E-06	7.73142E-05	6.59923E-06	2.89781E-05	4.20478E-05	2.49251E-05	7.69699E-09	1.1485E-07	2.2313E-08	1.44861E-07	0.14486115
3835903773475	383890	3773475	0.000256969	0.000302175	0.000298151	6.33768E-05	8.2421E-05	6.06663E-05	6.2442E-06	7.31547E-05	6.2442E-06	2.81296E-05	4.08167E-05	2.41953E-05	7.30446E-09	1.0891E-07	2.115E-08	1.37368E-07	0.1373683
3836003773475	383900	3773475	0.000243233	0.000286022	0.000282213	5.99889E-05	7.80151E-05	5.74234E-05	5.91041E-06	6.92442E-05	5.91041E-06	2.7275E-05	3.95765E-05	2.34602E-05	6.93379E-09	1.0331E-07	2.0052E-08	1.303E-07	0.13029987
3839103773475	383910	3773475	0.000230616	0.000271186	0.000267575	5.68773E-05	7.39684E-05	5.44448E-05	5.60383E-06	6.56524E-05	5.60383E-06	2.64671E-05	3.84043E-05	2.27653E-05	6.59232E-09	9.8158E-08	1.9043E-08	1.23793E-07	0.12379345
3829703773485	382970	3773485	5.52908E-05	6.50175E-05	6.41518E-05	1.36365E-05	1.77341E-05	1.30533E-05	1.34353E-06	1.57403E-05	1.34353E-06	1.04683E-05	1.51897E-05	9.00416E-06	3.03145E-09	3.937E-08	6.8082E-09	4.92101E-08	0.04921011
3829803773485	382980	3773485	5.69508E-05	6.69694E-05	6.60777E-05	1.40459E-05	1.82665E-05	1.34452E-05	1.38387E-06	1.62129E-05	1.38387E-06	1.06274E-05	1.54206E-05	9.14099E-06	3.16365E-09	4.0993E-08	7.0763E-09	5.12333E-08	0.05123326
3829903773485	382990	3773485	5.86831E-05	6.90066E-05	6.80877E-05	1.44731E-05	1.88222E-05	1.38541E-05	1.42596E-06	1.67061E-05	1.42596E-06	1.07896E-05	1.56559E-05	9.28051E-06	3.30481E-09	4.272E-08	7.3611E-09	5.33859E-08	0.05338593
3830003773485	383000	3773485	6.04489E-05	7.1083E-05	7.01365E-05	1.49086E-05	1.93885E-05	1.4271E-05	1.46887E-06	1.72088E-05	1.46887E-06	1.09487E-05	1.58867E-05	9.41734E-06	3.45435E-09	4.4542E-08	7.6603E-09	5.56564E-08	0.05565639
3830103773485	383010	3773485	6.23094E-05	7.32708E-05	7.22951E-05	1.53675E-05	1.99853E-05	1.47103E-05	1.51408E-06	1.77384E-05	1.51408E-06	1.1114E-05	1.61266E-05	9.55954E-06	3.61595E-09	4.6504E-08	7.9818E-09	5.81019E-08	0.05810193
3830203773485	383020	3773485	6.4337E-05	7.5655E-05	7.46477E-05	1.58675E-05	2.06356E-05	1.51889E-05	1.56335E-06	1.83156E-05	1.56335E-06	1.13011E-05	1.63982E-05	9.72052E-06	3.79515E-09	4.8675E-08	8.3372E-09	6.08077E-08	0.06080769
3830303773485	383030	3773485	6.65038E-05	7.82031E-05	7.71618E-05	1.6402E-05	2.13306E-05	1.57005E-05	1.616E-06	1.89325E-05	1.616E-06	1.15039E-05	1.66924E-05	9.89491E-06	3.99238E-09	5.1058E-08	8.7262E-09	6.37768E-08	0.06377681
3830403773485	383040	3773485	6.88211E-05	8.0928E-05	7.98504E-05	1.69735E-05	2.20739E-05	1.62476E-05	1.67231E-06	1.95922E-05	1.67231E-06	1.17191E-05	1.70047E-05	1.008E-05	4.20997E-09	5.3679E-08	9.1528E-09	6.70416E-08	0.06704163
3830503773485	383050	3773485	7.14726E-05	8.40459E-05	8.29268E-05	1.76274E-05	2.29243E-05	1.68735E-05	1.73674E-06	2.0347E-05	1.73674E-06	1.19811E-05	1.73849E-05	1.03054E-05	4.46197E-09	5.6709E-08	9.6463E-09	7.08177E-08	0.07081771
3830603773485	383060	3773485	7.42967E-05	8.73668E-05	8.62035E-05	1.83239E-05	2.38301E-05	1.75403E-05	1.80536E-06	2.1151E-05	1.80536E-06	1.22588E-05	1.77877E-05	1.05442E-05	4.74108E-09	6.0053E-08	1.0189E-08	7.49832E-08	0.07498316
3830703773485	383070	3773485	7.75442E-05	9.11856E-05	8.99715E-05	1.91249E-05	2.48717E-05	1.83069E-05	1.88428E-06	2.20755E-05	1.88428E-06	1.25925E-05	1.8272E-05	1.08313E-05	5.06863E-09	6.3969E-08	1.0824E-08	7.98622E-08	0.07986223
3830803773485	383080	3773485	8.12206E-05	9.55088E-05	9.4237E-05	2.00316E-05	2.60509E-05	1.91749E-05	1.97361E-06	2.31221E-05	1.97361E-06	1.29793E-05	1.88333E-05	1.1164E-05	5.45087E-09	6.8526E-08	1.1562E-08	8.55394E-08	0.08553941
3830903773485	383090	3773485	8.52591E-05	0.000100258	9.89227E-05	2.10276E-05	2.73462E-05	2.01283E-05	2.07174E-06	2.42718E-05	2.07174E-06	1.34004E-05	1.94443E-05	1.15262E-05	5.88921E-09	7.3731E-08	1.2403E-08	9.20227E-08	0.09202275
3831003773485	383100	3773485	9.11469E-05	0.000107181	0.000105754	2.24797E-05	2.92347E-05	2.15183E-05	2.21481E-06	2.59479E-05	2.21481E-06	1.40711E-05	2.04174E-05	1.2103E-05	6.5124E-09	8.1151E-08	1.3606E-08	1.01269E-07	0.10126892
3831103773485	383110	3773485	9.78869E-05	0.000115107	0.000113574	2.4142E-05	3.13965E-05	2.31095E-05	2.37859E-06	2.78667E-05	2.37859E-06	1.48041E-05	2.1481E-05	1.27335E-05	7.27011E-09	9.0121E-08	1.5054E-08	1.12445E-07	0.1124451
3831203773485	383120	3773485	0.000104694	0.000123111	0.000121472	2.58208E-05	3.35798E-05	2.47165E-05	2.544E-06	2.98045E-05	2.544E-06	1.54841E-05	2.24677E-05	1.33184E-05	8.12466E-09	1.0014E-07	1.666E-08	1.24922E-07	0.12492244
3831303773485	383130	3773485	0.000111172	0.000130729	0.000128989	2.74186E-05	3.56576E-05	2.6246E-05	2.70141E-06	3.16488E-05	2.70141E-06	1.60736E-05	2.33232E-05	1.38255E-05	9.05781E-09	1.1096E-07	1.8381E-08	1.38399E-07	0.13839868
3831403773485	383140	3773485	0.000118191	0.000138983	0.000137132	2.91496E-05	3.79088E-05	2.79029E-05	2.87196E-06	3.36469E-05	2.87196E-06	1.66757E-05	2.41967E-05	1.43433E-05	1.01903E-08	1.2399E-07	2.0445E-08	1.54624E-07	0.15462443
3831503773485	383150	3773485	0.000125059	0.000147059	0.000145101	3.08435E-05	4.01117E-05	2.95244E-05	3.03885E-06	3.56021E-05	3.03885E-06	1.72184E-05	2.49843E-05	1.48102E-05	1.14882E-08	1.3878E-07	2.2772E-08	1.73036E-07	0.17303642
3831603773485	383160	3773485	0.000132339	0.00015562	0.000153548	3.26391E-05	4.24468E-05	3.12432E-05	3.21576E-06	3.76747E-05	3.21576E-06	1.77549E-05	2.57628E-05	1.52717E-05	1.30814E-08	1.5679E-07	2.559E-08	1.95459E-07	0.19545899
3831703773485	383170	3773485	0.000141569	0.000166474	0.000164257	3.49155E-05	4.54073E-05	3.34222E-05	3.44005E-06	4.03023E-05	3.44005E-06	1.83913E-05	2.66861E-05	1.5819E-05	1.54057E-08	1.829E-07	2.965E-08	2.27951E-07	0.22795116
3831803773485	383180	3773485	0.000153757	0.000180806	0.000178398	3.79214E-05	4.93164E-05	3.62996E-05	3.7362E-06	4.3772E-05	3.7362E-06	1.90837E-05	2.76909E-05	1.64146E-05	1.95306E-08	2.2872E-07	3.6701E-08	2.84951E-07	0.28495095
3831903773485	383190	3773485	0.000165717	0.000194869	0.000192274	4.0871E-05	5.31523E-05	3.9123E-05	4.026881E-06	4.71766E-05	4.026881E-06	1.94456E-05	2.82159E-05	1.67258E-05	2.60069E-08	2.998E-07	4.7515E-08	3.73319E-07	0.37331942
3836003773485	383600	3773485	0.007200669	0.008467397	0.008354652	0.001775914	0.002309561	0.001699963	0.000174972	0.002049906	0.000174972	3.65798E-05	5.3078E-05	3.14636E-05	1.86322E-07	2.8237E-06	5.9317E-07	3.60319E-06	3.60318569
3836103773485	383610	3773485	0.005373961	0.006319338	0.006235195	0.001325389	0.001723658	0.001268706	0.000130584	0.001529874	0.000130584	3.74126E-05	5.42865E-05	3.21799E-05	1.3986E-07	2.1169E-06	4.4372E-07	2.70047E-06	2.70047074
3836203773485	383620	3773485	0.003788146	0.004454549	0.004395236	0.000934277	0.001215019	0.000894321	9.20496E-05	0.00107842	9.20496E-05	3.85043E-05	5.58706E-05	3.3119E-05	9.79951E-08	1.4866E-06	3.0738E-07	1.892E-06	1.8920005
3836303773485	383630	3773485	0.002870884	0.003375924	0.003330973	0.000708051	0.000920815	0.00067777	6.97607E-05	0.000817291	6.97607E-05	3.92592E-05	5.6966E-05	3.37683E-05	7.4142E-08	1.126E-06	2.3041E-07	1.43057E-06	1.43056786
3836403773485	383640	3773485	0.002242025	0.002636437	0.002601333	0.000552954	0.000719113	0.000529306	5.44798E-05	0.000638266	5.44798E-05	3.99798E-05	5.80115E-05	3.4388E-05	5.79243E-08	8.8019E-07	1.7852E-07	1.11663E-06	1.1166257
3836503773485	383650	3773485	0.001822514	0.002143127	0.002114591	0.00044949	0.000584558	0.000430266	4.4286E-05	0.000518838	4.4286E-05	4.03946E-05	5.86135E-05	3.47449E-05	4.72126E-08	7.1732E-07	1.4453E-07	9.0907E-07	0.90907003

			EGIODemolition	EGIOSite Grubbing / Prep	EGIOMass Grading / Excavation	EGIOMass Grading / Excavation	EGIODrainage / Utilities Trenching	EGIODrainage / Utilities Trenching	EGIOFoundations / Concrete Pads	EGIOFoundations / Concrete Pads	EGIOBuilding / Structure Construction	EGIOBuilding / Structure Construction	EGIOAsphalt Paving	EGIOArchitectural Coating	EGIOLandscaping or Other Finishing	EGIOWaterside Construction (Piles)	HIWaterside Construction (Landscaping)	HIWaterside Construction (Landscaping)	KMDemolition	KMSite Grubbing / Prep	KMMass Grading / Excavation
Unique Identifier	X (UTM)	Y (UTM)	2025	2025	2025	2026	2026	2027	2026	2027	2026	2027	2027	2027	2027	2027	2025	2026	2025	2025	2025
3836603773485	383660	3773485	0.001188203	0.00046603	0.000154335	0.000151155	0.000350989	0.000350448	0.000461154	0.000460857	0.000493954	0.000482114	1.92215E-05	1.92215E-05	0.000520557	1.92215E-05	0.000348945	0.000338015	0.000577746	0.002507457	0.001905934
3836703773485	383670	3773485	0.001016979	0.00039887	0.000132095	0.000129373	0.000300411	0.000299947	0.0003947	0.000394446	0.000422773	0.00041264	1.64516E-05	1.64516E-05	0.000445543	1.64516E-05	0.000298357	0.000289012	0.000491423	0.002132811	0.001621164
3836803773485	383680	3773485	0.00088533	0.00034724	0.000114995	0.000112626	0.000261522	0.000261119	0.000343606	0.000343384	0.000368045	0.000359223	1.4322E-05	1.4322E-05	0.000387867	1.4322E-05	0.000259125	0.000251008	0.000424547	0.001842565	0.001400546
3836903773485	383690	3773485	0.000778659	0.0003054	0.00010114	9.90557E-05	0.000230012	0.000229657	0.000302206	0.000302011	0.0003237	0.000315941	1.25964E-05	1.25964E-05	0.000341134	1.25964E-05	0.000227105	0.000219992	0.000370089	0.001606211	0.001220892
3837003773485	383700	3773485	0.000693348	0.00027194	9.00585E-05	8.8203E-05	0.000204812	0.000204496	0.000269096	0.000268922	0.000288235	0.000281326	1.12163E-05	1.12163E-05	0.000303759	1.12163E-05	0.000201406	0.000195098	0.000326464	0.001416875	0.001076976
3837103773485	383710	3773485	0.000625929	0.0002455	8.13015E-05	7.96264E-05	0.000184896	0.000184611	0.00024293	0.000242773	0.000260208	0.000253971	1.01256E-05	1.01256E-05	0.000274222	1.01256E-05	0.00018104	0.000175369	0.000291977	0.001267199	0.000963206
3837203773485	383720	3773485	0.000571337	0.00022409	7.42105E-05	7.26815E-05	0.00016877	0.00016851	0.000221742	0.000221599	0.000237513	0.00023182	9.2425E-06	9.2425E-06	0.000250305	9.2425E-06	0.000164515	0.000159362	0.000264062	0.001146046	0.000871117
3837303773485	383730	3773485	0.000524819	0.00020584	6.81683E-05	6.67638E-05	0.000155029	0.00015479	0.000203688	0.000203556	0.000218175	0.000212945	8.48998E-06	8.48998E-06	0.000229925	8.48998E-06	0.000150433	0.000145721	0.000240342	0.001043103	0.00079287
3837403773485	383740	3773485	0.000490184	0.00019226	6.36697E-05	6.23578E-05	0.000144798	0.000144575	0.000190246	0.000190123	0.000203777	0.000198892	7.9297E-06	7.9297E-06	0.000214752	7.9297E-06	0.000139888	0.000135506	0.000222611	0.000966149	0.000734376
3837503773485	383750	3773485	0.000459672	0.00018029	5.97065E-05	5.84763E-05	0.000135785	0.000135575	0.000178404	0.000178289	0.000191093	0.000186512	7.43611E-06	7.43611E-06	0.000201384	7.43611E-06	0.000130605	0.000126514	0.000207041	0.000898574	0.000683012
3837603773485	383760	3773485	0.000434657	0.00017048	5.64573E-05	5.52941E-05	0.000128396	0.000128198	0.000168695	0.000168586	0.000180694	0.000176362	7.03144E-06	7.03144E-06	0.000190425	7.03144E-06	0.000122968	0.000119116	0.000194246	0.000843041	0.000640801
3837703773485	383770	3773485	0.000415211	0.00016285	5.39315E-05	5.28203E-05	0.000122651	0.000122462	0.000161148	0.000161044	0.00017261	0.000168472	6.71686E-06	6.71686E-06	0.000181906	6.71686E-06	0.000116978	0.000113314	0.000184216	0.000799511	0.000607713
3837803773485	383780	3773485	0.000397328	0.00015584	5.16087E-05	5.05453E-05	0.000117369	0.000117188	0.000154207	0.000154108	0.000165175	0.000161216	6.42757E-06	6.42757E-06	0.000174071	6.42757E-06	0.00011148	0.000107988	0.000175023	0.000759614	0.000577388
3837903773485	383790	3773485	0.000379409	0.00014881	4.92812E-05	4.82658E-05	0.000112076	0.000111903	0.000147253	0.000147158	0.000157726	0.000153945	6.13769E-06	6.13769E-06	0.000166221	6.13769E-06	0.000106017	0.000102697	0.000165915	0.000720081	0.000547338
3838003773485	383800	3773485	0.000362586	0.00014221	4.7096E-05	4.61257E-05	0.000107106	0.000106941	0.000140723	0.000140633	0.000150732	0.000147119	5.86554E-06	5.86554E-06	0.00015885	5.86554E-06	0.000100905	9.77443E-05	0.00015741	0.000683171	0.000519282
3838103773485	383810	3773485	0.00034861	0.00013673	4.52807E-05	4.43477E-05	0.000102978	0.000102819	0.000135299	0.000135212	0.000144922	0.000141449	5.63945E-06	5.63945E-06	0.000152727	5.63945E-06	9.66354E-05	9.36086E-05	0.000150313	0.000652369	0.00049587
3838203773485	383820	3773485	0.00033978	0.00013327	4.41338E-05	4.32245E-05	0.00010037	0.000100215	0.000131872	0.000131787	0.000141252	0.000137866	5.49662E-06	5.49662E-06	0.000148859	5.49662E-06	9.38405E-05	9.09012E-05	0.000145651	0.000632136	0.000480491
3838303773485	383830	3773485	0.000331292	0.00012994	4.30313E-05	4.21447E-05	9.78622E-05	9.77112E-05	0.000128578	0.000128495	0.000137723	0.000134422	5.35931E-06	5.35931E-06	0.000145141	5.35931E-06	9.11748E-05	8.8319E-05	0.000141218	0.000612895	0.000465866
3838403773485	383840	3773485	0.00031927	0.0001247	4.12953E-05	4.04445E-05	9.39142E-05	9.37693E-05	0.00012339	0.000123311	0.000132167	0.000128999	5.1431E-06	5.1431E-06	0.000139285	5.1431E-06	8.71654E-05	8.44352E-05	0.000134596	0.000584156	0.000444021
3838503773485	383850	3773485	0.000303448	0.00011902	3.94147E-05	3.86026E-05	8.96371E-05	8.94988E-05	0.000117771	0.000117695	0.000126148	0.000123124	4.90887E-06	4.90887E-06	0.000132942	4.90887E-06	8.28798E-05	8.02838E-05	0.000127544	0.000553551	0.000420758
3838603773485	383860	3773485	0.00028976	0.00011365	3.76367E-05	3.68612E-05	8.55936E-05	8.54615E-05	0.000112459	0.000112386	0.000120457	0.00011757	4.68743E-06	4.68743E-06	0.000126945	4.68743E-06	7.88489E-05	7.63792E-05	0.000120927	0.000524832	0.000398928
3838703773485	383870	3773485	0.000275694	0.00010813	3.58097E-05	3.50719E-05	8.14386E-05	8.1313E-05	0.000107	0.000106931	0.00011461	0.000111863	4.45989E-06	4.45989E-06	0.000120783	4.45989E-06	7.47481E-05	7.24068E-05	0.000114219	0.00049572	0.0003768
3838803773485	383880	3773485	0.000262652	0.00010302	3.41157E-05	3.34128E-05	7.75861E-05	7.74664E-05	0.000101938	0.000101872	0.000109188	0.000106571	4.24891E-06	4.24891E-06	0.000115069	4.24891E-06	7.09629E-05	6.87402E-05	0.00010805	0.000468946	0.000356449
3838903773485	383890	3773485	0.00025009	9.8091E-05	3.24847E-05	3.18154E-05	7.38769E-05	7.37629E-05	9.70646E-05	9.70019E-05	0.000103968	0.000101476	4.04578E-06	4.04578E-06	0.000109568	4.04578E-06	6.73464E-05	6.5237E-05	0.000102173	0.000443438	0.00033706
3839003773485	383900	3773485	0.000238158	9.3409E-05	3.09342E-05	3.02968E-05	7.03507E-05	7.02422E-05	9.24316E-05	9.2372E-05	9.90058E-05	9.66327E-05	3.85268E-06	3.85268E-06	0.000104338	3.85268E-06	6.39273E-05	6.1925E-05	9.66398E-05	0.000419424	0.000318807
3839103773485	383910	3773485	0.000227119	8.9079E-05	2.95003E-05	2.88925E-05	6.70899E-05	6.69864E-05	8.81473E-05	8.80905E-05	9.44168E-05	9.21537E-05	3.6741E-06	3.6741E-06	9.95019E-05	3.6741E-06	6.0779E-05	5.88753E-05	9.15615E-05	0.000397383	0.000302054
3829703773495	382970	3773495	0.000175158	6.8699E-05	2.27512E-05	2.22824E-05	5.17409E-05	5.1661E-05	6.79807E-05	6.79369E-05	7.28159E-05	7.10705E-05	2.83353E-06	2.83353E-06	7.67376E-05	2.83353E-06	3.38096E-05	3.27506E-05	2.20287E-05	9.56062E-05	7.26709E-05
3829803773495	382980	3773495	0.000183996	7.2166E-05	2.38992E-05	2.34068E-05	5.43517E-05	5.42678E-05	7.1411E-05	7.13649E-05	7.64901E-05	7.46567E-05	2.97651E-06	2.97651E-06	8.06097E-05	2.97651E-06	3.54994E-05	3.43875E-05	2.26918E-05	9.8484E-05	7.48583E-05
3829903773495	382990	3773495	0.000193625	7.5943E-05	2.51498E-05	2.46317E-05	5.71959E-05	5.71077E-05	7.5148E-05	7.50995E-05	8.04929E-05	7.85635E-05	3.13227E-06	3.13227E-06	8.4828E-05	3.13227E-06	3.73364E-05	3.61669E-05	2.33888E-05	0.000101509	7.71577E-05
3830003773495	383000	3773495	0.000204197	8.0089E-05	2.6523E-05	2.59765E-05	6.03188E-05	6.02257E-05	7.9251E-05	7.91999E-05	8.48877E-05	8.2853E-05	3.30329E-06	3.30329E-06	8.94596E-05	3.30329E-06	3.93509E-05	3.81184E-05	2.41311E-05	0.000104731	7.96065E-05
3830103773495	383010	3773495	0.000215766	8.4626E-05	2.80257E-05	2.74482E-05	6.37362E-05	6.36378E-05	8.3741E-05	8.3687E-05	8.96971E-05	8.75471E-05	3.49044E-06	3.49044E-06	9.4528E-05	3.49044E-06	4.15502E-05	4.02488E-05	2.49141E-05	0.000108129	8.21896E-05
3830203773495	383020	3773495	0.000229023	8.9826E-05	2.97477E-05	2.91348E-05	6.76524E-05	6.7548E-05	8.88864E-05	8.8829E-05	9.52084E-05	9.29263E-05	3.7049E-06	3.7049E-06	0.000100336	3.7049E-06	4.40671E-05	4.26868E-05	2.5799E-05	0.000111969	8.51087E-05
3830303773495	383030	3773495	0.00024396	9.5685E-05	3.16878E-05	3.1035E-05	7.20647E-05	7.19535E-05	9.46836E-05	9.46225E-05	0.000101418	9.8987E-05	3.94654E-06	3.94654E-06	0.00010688	3.94654E-06	4.6896E-05	4.54272E-05	2.67676E-05	0.000116173	8.8304E-05
3830403773495	383040	3773495	0.000260613	0.00010222	3.38508E-05	3.31534E-05	7.69838E-05	7.6865E-05	0.000101147	0.000101081	0.000108341	0.000105744	4.21593E-06	4.21593E-06	0.000114176	4.21593E-06	5.00443E-05	4.84768E-05	2.78018E-05	0.000120662	9.17158E-05
3830503773495	383050	3773495	0.000279529	0.00010964	3.63078E-05	3.55598E-05	8.25716E-05	8.24441E-05	0.000108488	0.000108418	0.000116204	0.000113419	4.52194E-06	4.52194E-06	0.000122463	4.52194E-06	5.36142E-05	5.19349E-05	2.89356E-05	0.000125583	9.54561E-05
3830603773495	383060	3773495	0.000300825	0.00011799	3.9074E-05	3.82689E-05	8.88624E-05	8.87253E-05	0.000116754	0.000116678	0.000125058	0.00012206	4.86645E-06	4.86645E-06	0.000131793	4.86645E-06	5.76271E-05	5.58221E-05	3.01486E-05	0.000130847	9.94577E-05
3830703773495	383070	3773495	0.000326047	0.00012788	4.235E-05	4.14774E-05	9.63127E-05	9.61641E-05	0.000126542	0.000126461	0.000135543	0.000132294	5.27445E-06	5.27445E-06	0.000142843	5.27445E-06	6.2372E-05	6.04184E-05	3.15449E-05	0.000136907	0.000104064
3830803773495	383080	3773495	0.000355867	0.00013958	4.62233E-05	4.5271E-05	0.000105121	0.000104959	0.000138116	0.000138027	0.000147939	0.000144393	5.75685E-06	5.75685E-06	0.000155907	5.75685E-06	6.79797E-05	6.58504E-05	3.31313E-05	0.000143792	0.000109297
3830903773495	383090	3773495	0.000390682	0.00015323	5.07453E-05	4.96998E-05	0.000115405	0.000115227	0.000151628	0.00015153	0.000162412	0.000158519	6.32004E-06	6.32004E-06	0.000171159	6.32004E-06	7.4522E-05	7.21879E-05	3.48716E-05	0.000151345	0.000115039
3831003773495	383100	3773495	0.000440361	0.00017272	5.71982E-05	5.60197E-05	0.00013008	0.00012988	0.00017090	0.00017079	0.00018306	0.00017867	7.12371E-06	7.12371E-06	0.00019292	7.12371E-06	8.3879E-05	8.12517E-05	3.73949E-05	0.000162297	0.000123363
3831103773495	383110	3773495	0.000502364	0.00019703	6.52517E-05	6.39073E-05	0.000148396	0.000148167	0.000194973	0.000194847	0.00020884	0.000203834	8.12673E-06	8.12673E-06	0.000220088	8.12673E-06	9.55626E-05	9.25694E-05	4.02351E-05	0.000174623	0.000132732
3831203773495	383120	3773495	0.000573933	0.0002251	7.45477E-05	7.30117E-05	0.000169537	0.000169275	0.000222749	0.000222606	0.000238592	0.000232873	9.28449E-06	9.28449E-06	0.000251442	9.28449E-06	0.000109064	0.000105647	4.30074E-05	0.000186655	0.000141878
3831303773495	383130	3773495	0.000654223	0.0002566	8.49765E-05	8.32257E-05	0.000193254	0.000192956	0.000253911	0.000253747	0.00027197	0.000265451	1.05833E-05	1.05833E-05	0.000286618	1.05833E-05	0.000124217	0.000120326	4.55465E-05	0.000197675	0.000150254
3831403773495	383140	3773495	0.000756348	0.00029665	9.82415E-05	9.62174E-05	0.000223422	0.000223077	0.000293547	0.000293357	0.000314425	0.000306889	1.22354E-05	1.22354E-05	0.000331359	1.22354E-05	0.000143512	0.000139017	4.8278E-05	0.00020953	0.000159265
3831503773495	383150	3773495	0.000883785	0.00034663	0.000114794	0.000112429	0.000261066	0.000260663	0.000343006	0.000342785	0.000367403	0.000358596	1.4297E-05	1.4297E-05	0.0003871 9	1.4297E-05	0.000167625	0.000162375	5.10526E-05	0.000221572	0.000168418
3831603773495	383160	3773495	0.001051587	0.00041245	0.00013659	0.000133776	0.000310634	0.000310154	0.000408132	0.000407869	0.00043716	0.00042682	1.70115E-05	1.70115E-05	0.000460705	1.70115E-05	0.000199433	0.000193186	5.39674E-05	0.000234222	0.000178034
3831703773495	383170	3773495	0.001312649	0.00051484	0.000170499	0.000166986	0.00038775	0.000387152	0.000509453	0.000509124	0.000545688	0.000532608	2.12347E-05	2.12347E-05	0.000575077	2.12347E-05	0.000248654	0.000240865	5.74435E-05	0.000249309	0.000189501
3831803773495	383180	3773495	0.001800884	0.00070633	0.000233916	0.000229096	0.000531972	0.000531152	0.000698942	0.000698491	0.000748654	0.00073071	2.91329E-05	2.91329E-05	0.000788975	2.91329E-05	0.000340035	0.000329384	6.1655E-05	0.000267587	0.000203395
3831603773495	383610	3773495	0.005215602	0.00204563	0.000677451	0.000663493	0.001540663	0.001538286	0.00202423	0.002022924	0.002168203	0.002116233	8.43726E-05	8.43726E-05	0.002284978	8.43726E-05	0.001394476	0.001350798	0.00234816	0.010191181	0.007746384
3836203773495	383620	3773495	0.003389757	0.00132951	0.000440293	0.000431221	0.001001318	0.000999773	0.001315601	0.001314752	0.001409172	0.001375395	5.4836E-05	5.4836E-05	0.001485067	5.4836E-05	0.000945706	0.000916085	0.001589045	0.006896569	0.005242128
3836303773495	383630	3773495	0.002465589	0.00096704	0.000320254	0.000313655	0.000728323	0.000727199	0.00095692	0.000956304	0.001024982	0.001000414	3.98858E-05	3.98858E-05	0.001080185	3.98858E-05	0.000704406	0.000682342	0.001181449	0.00512757	0.0038975
3836403773495	383640	3773495	0.001888459	0.00074068	0.000245291	0.000240237	0.000557842	0.000556981	0.000732931	0.000732458	0.00078506	0.000766243	3.05495E-05	3.05495E-05	0.000827342	3.05495E-05	0.000548209	0.000531038	0.000916215	0.003976437	0.003022516
3836503773495	383650	3773495	0.001522999	0.00059734	0.000197821	0.000193745	0.000449886	0.000449192	0.000591092	0.00059071	0.000633133	0.000617957	2.46375E-05	2.46375E-05	0.000667232	2.46375E-05	0.000445507	0.000431553	0.000741474	0.00321805	0.002446061
3836603773495	383660	3773495	0.001262799	0.00049529	0.000164024	0.000160645	0.000373025	0.000372449	0.000490106	0.000489789	0.000524964	0.00051238 1	2.04283E-05	2.04283E-05	0.000553238	2.04283E-05	0.000370452	0.000358849	0.000613767	0.002663792	0.002024766
3836703773495	383670	3773495	0.001071248	0.00042016	0.000139144	0.000136277	0.000316442	0.000315953	0.000415763	0.000415495	0.000445334	0.00043466	1.73296E-05	1.73296E-05	0.000469319	1.73296E-05	0.000314136	0.000304297	0.000517996	0.00224814	0.001708826
3836803773495	383680	3773495	0.000926746	0.00036348	0.000120374	0.000117894	0.000273756	0.000273334	0.00035968	0.00035648	0.000385262	0.000376028	1.49919E-05	1.49919E-05	0.000406011	1.49919E-05	0.000271219	0.000262724	0.000445014	0.001931394	0.001468065
3836903773495	383690	3773495	0.000815216	0.00031974	0.000105888	0.000103706	0.000240811	0.000240439	0.00031639 4	0.00031619	0.000338898	0.000330774	1.31877E-05	1.31877E-05	0.00035715	1.31877E-05	0.000237838	0.000230389	0.000388315	0.001685316	0.00128102
3837003773495	383700	3773495	0.000726267	0.00028485	9.43343E-05	9.23907E-05	0.000214536	0.000214205	0.000281872	0.00028169	0.00030192	0.000294683	1.17488E-05	1.17488E-05	0.000318181	1.17488E-05	0.000211072	0.00020446	0.000342932	0.001488349	0.001131304
3837103773495	383710	3773495	0.000656109	0.00025734	8.52215E-05	8.34656E-05	0.000193811	0.000193512	0.000254643	0.000254479	0.000272754	0.000266216	1.06139E-05	1.06139E-05	0.000287444	1.06139E-05	0.000189893	0.000183945	0.000307083	0.00133276	0.00101304
3837203773495	383720	3773495	0.000599513	0.00023514	7.78703E-05	7.62659E-05	0.000177093	0.00017682	0.000232677	0.000232527	0.000249227	0.000243253	9.69831E-06	9.69831E-06	0.000262649	9.69831E-06	0.000172767	0.000167355	0.000278149	0.001207187	0.000917591
3837303773495	383730	3773495	0.000551226	0.0002162	7.15983E-05	7.01232E-05	0.000162829	0.000162578	0.000213937	0.000213799	0.000229153	0.00022366	8.91717E-06	8.91717E-06	0.000241495	8.91717E-06	0.000158146	0.000153193	0.000253502	0.001100217	0.000836282
3837403773495	383740	3773495	0.000515963	0.00020237	6.7018E-05	6.56372E-05	0.000152413	0.000152178	0.000200251	0.000200121	0.000214493	0.000209352	8.34671E-06	8.34671E-06	0.000226045	8.34671E-06	0.000147387	0.00014277	0.000235389	0.001021603	0.000776527
3837503773495	383750	3773495	0.000484867	0.00019017	6.2979E-05	6.16814E-05	0.000143227	0.000143006	0.000188182	0.000188061	0.000201566	0.000196735	7.84368E-06	7.84368E-06	0.000212422	7.84368E-06	0.000137906	0.000133586	0.000219454	0.000952447	0.000723961
3837603773495	383760	3773495	0.000459035	0.00018004	5.96237E-05	5.83952E-05	0.000135597	0.000135387	0.000178156	0.000178041	0.000190828	0.000186253	7.42579E-06	7.42579E-06	0.000201105	7.42579E-06	0.000130002	0.00012593	0.00020619	0.000894881	0.000680205
3837703773495	383770	3773495	0.000438502	0.00017199	5.69567E-05	5.57832E-05	0.000129531	0.000129331	0.000170187	0.000170077	0.000182292	0.000177922	7.09363E-06	7.09363E-06	0.00019211	7.09363E-06	0.000123673	0.000119799	0.000195577	0.000848817	0.000645191
3837803773495	383780	3773495	0.000419613	0.00016458	5.45032E-05	5.33802E-05	0.000123952	0.00012376	0.000162856	0.000162751	0.000174439	0.000170258	6.78806E-06	6.78806E-06	0.000183834	6.78806E-06	0.000117863	0.000114171	0.000185845	0.000806582	0.000613089
3837903773495	383790	3773495	0.000399241	0.00015659	5.18572E-05	5.07887E-05	0.000117934	0.000117752	0.00015495	0.00015485	0.000165971	0.000161992	6.45852E-06	6.45852E-06	0.000174909	6.45852E-06	0.000111672	0.000108174	0.000175508	0.000761716	0.000578985
3838003773495	383800	3773495	0.000379975	0.00014903	4.93547E-05	4.83378E-05	0.000112243	0.00011207	0.000147472	0.000147377	0.000157961	0.000154175	6.14684E-06	6.14684E-06	0.000166469	6.14684E-06	0.000105845	0.00010253	0.000165799	0.00071958	0.000546958
3838103773495	383810	3773495	0.00036334	0.00014251	4.7194E-05	4.62216E-05	0.000107329	0.000107163	0.000141016	0.000140925	0.000151046	0.000147425	5.87775E-06	5.87775E-06	0.000159181	5.87775E-06	0.000100806	9.76487E-05	0.000157415	0.00068319	0.000519297
3838203773495	383820	3773495	0.000350963	0.00013765	4.55863E-05	4.46471E-05	0.000103673	0.000103513	0.000136212	0.000136125	0.000145901	0.000142403	5.67752E-06	5.67752E-06	0.000153758	5.67752E-06	9.70031E-05	9.39648E-05	0.000151089	0.000655738	0.000498431
3838303773495	383830	3773495	0.000339233	0.00013305	4.40627E-05	4.31548E-05	0.000100208	0.000100053	0.00013166	0.000131575	0.000141024	0.000137644	5.48776E-06	5.48776E-06	0.000148619	5.48776E-06	9.34153E-05	9.04894E-05	0.000145131	0.000629877	0.000478774
3838403773495	383840	3773495	0.000324134	0.00012713	4.21015E-05	4.12341E-05	9.57476E-05	9.55998E-05	0.0001258	0.000125719	0.000134747	0.000131517	5.2435E-06	5.2435E-06	0.000142004	5.2435E-06	8.89145E-05	8.61295E-05	0.00013769	0.000597583	0.000454227
3838503773495	383850	3773495	0.000308469	0.00012099	4.00668E-05	3.92413E-05	9.11203E-05	9.09797E-05	0.00011972	0.000119643	0.000128235	0.000125162	4.9901E-06	4.9901E-06	0.000135142	4.9901E-06	8.42934E-05	8.16531E-05	0.0013007	0.000564512	0.00042909
3838603773495	383860	3773495	0.000293811	0.00011524	3.81628E-05	3.73765E-05	8.67902E-05	8.66563E-05	0.000114031	0.000113957	0.000122141	0.000119214	4.75296E-06	4.75296E-06	0.0012872	4.75296E-06	7.99898E-05	7.74844E-05	0.000122993	0.000533799	0.000405744
3838703773495	383870	3773495	0.00027908	0.00010946	3.62495E-05	3.55026E-05	8.24389E-05	8.23117E-05	0.000108314	0.000108244	0.000116018	0.000113237	4.51467E-06	4.51467E-06	0.000122266	4.51467E-06	7.57042E-05	7.3333E-05	0.000115973	0.000503332	0.000382586
3838803773495	383880	3773495	0.000265499	0.00010413	3.44855E-05	3.3775E-05	7.84272E-05	7.83062E-05	0.000103043	0.000102977	0.000110372	0.000107726	4.29497E-06	4.29497E-06	0.000116316	4.29497E-06	7.1772E-05	6.95239E-05	0.000109548	0.000475448	0.000361391
3838903773495	383890	3773495	0.000251954	9.882E-05	3.27262E-05	3.20519E-05	7.44261E-05	7.43113E-05	9.77862E-05	9.77231E-05	0.000104741	0.000102231	4.07586E-06	4.07586E-06	0.000110382	4.07586E-06	6.78864E-05	6.57601E-05	0.000103228	0.000448015	0.000340539

			KMMass Grading / Excavation	KMDrainage / Utilities Trenching	KMFoundations / Concrete Pads	KMBuilding / Structure Construction	KMAsphalt Paving	KMArchitectural Coating	KMLandscaping or Other Finishing	KMWaterside Construction (Piles)	EWNDemolition	EWNSite Grubbing / Prep	EWNDrainage / Utilities Trenching	EWNDrainage / Utilities Trenching	EWNDrainage / Utilities Trenching	EWNFoundations / Concrete Pads	EWNBuilding / Structure Construction	EWNAsphalt Paving	EWNLandscaping or Other Finishing	EWNWaterside Construction (Piles)	ISDemolition
Unique Identifier	X (UTM)	Y (UTM)	2026	2026	2026	2026	2026	2026	2026	2026	2027	2027	2027	2028	2029	2029	2029	2029	2029	2029	2027
3836603773485	383660	3773485	0.00188621	0.000677354	0.000358453	0.001231162	3.95523E-05	3.95523E-05	0.001270714	3.95523E-05	0.001387703	7.56316E-05	0.000177597	0.000174168	0.000170564	0.00014774	0.000320809	2.28238E-05	0.000332221	2.28238E-05	0.000270042
3836703773485	383670	3773485	0.001604386	0.000576149	0.000304896	0.001047211	3.36427E-05	3.36427E-05	0.001080853	3.36427E-05	0.001185731	6.46239E-05	0.000151749	0.000148819	0.000145739	0.000126237	0.000274117	1.95019E-05	0.000283868	1.95019E-05	0.000230123
3836803773485	383680	3773485	0.001386051	0.000497743	0.000263404	0.0009047	2.90644E-05	2.90644E-05	0.000933764	2.90644E-05	0.001029868	5.61291E-05	0.000131802	0.000129257	0.000126582	0.000109644	0.000238085	1.69384E-05	0.000246554	1.69384E-05	0.000199186
3836903773485	383690	3773485	0.001208257	0.000433895	0.000229616	0.00078865	2.53362E-05	2.53362E-05	0.000813986	2.53362E-05	0.000903301	4.9231E-05	0.000115604	0.000113371	0.000111026	9.61688E-05	0.000208825	1.48568E-05	0.000216253	1.48568E-05	0.000173977
3837003773485	383700	3773485	0.00106583	0.000382749	0.000202549	0.000695686	2.23496E-05	2.23496E-05	0.000718035	2.23496E-05	0.000801901	4.37046E-05	0.000102627	0.000100645	9.85625E-05	8.53734E-05	0.000185383	1.3189E-05	0.000191978	1.3189E-05	0.000153763
3837103773485	383710	3773485	0.000953238	0.000342316	0.000181152	0.000622195	1.99886E-05	1.99886E-05	0.000642184	1.99886E-05	0.000721604	3.93283E-05	9.23503E-05	9.0567E-05	8.8693E-05	7.68247E-05	0.00016682	1.18684E-05	0.000172754	1.18684E-05	0.000137766
3837203773485	383720	3773485	0.000862102	0.000309588	0.000163833	0.000562709	1.80776E-05	1.80776E-05	0.000580786	1.80776E-05	0.000656452	3.57775E-05	8.40122E-05	8.23899E-05	8.06851E-05	6.98883E-05	0.000151758	1.07968E-05	0.000157157	1.07968E-05	0.00012481
3837303773485	383730	3773485	0.000784664	0.00028178	0.000149117	0.000512164	1.64538E-05	1.64538E-05	0.000528618	1.64538E-05	0.000601001	3.27553E-05	7.69157E-05	7.54303E-05	7.38696E-05	6.39848E-05	0.000138939	9.88478E-06	0.000143882	9.88478E-06	0.000113787
3837403773485	383740	3773485	0.000726776	0.000260991	0.000138116	0.000474379	1.52399E-05	1.52399E-05	0.000489619	1.52399E-05	0.000559286	3.04818E-05	7.15771E-05	7.01948E-05	6.87424E-05	5.95438E-05	0.000129296	9.19869E-06	0.000133895	9.19869E-06	0.000105556
3837503773485	383750	3773485	0.000675944	0.000242737	0.000128456	0.0004412	1.4174E-05	1.4174E-05	0.000455374	1.4174E-05	0.00052261	2.84829E-05	6.68833E-05	6.55917E-05	6.42345E-05	5.56391E-05	0.000120817	8.59547E-06	0.000125115	8.59547E-06	9.83213E-05
3837603773485	383760	3773485	0.00063417	0.000227736	0.000120517	0.000413933	1.3298E-05	1.3298E-05	0.000427231	1.3298E-05	0.000492366	2.68346E-05	6.30126E-05	6.17958E-05	6.05171E-05	5.24191E-05	0.000113825	8.09803E-06	0.000117874	8.09803E-06	9.23831E-05
3837703773485	383770	3773485	0.000601424	0.000215977	0.000114294	0.00039256	1.26114E-05	1.26114E-05	0.000405171	1.26114E-05	0.000468514	2.55346E-05	5.99602E-05	5.88023E-05	5.75856E-05	4.98798E-05	0.000108311	7.70575E-06	0.000112164	7.70575E-06	8.77373E-05
3837803773485	383780	3773485	0.000571412	0.000205199	0.000108591	0.000372971	1.19821E-05	1.19821E-05	0.000384953	1.19821E-05	0.000446647	2.43428E-05	5.71615E-05	5.60577E-05	5.48978E-05	4.75517E-05	0.000103256	7.34608E-06	0.000106929	7.34608E-06	8.34786E-05
3837903773485	383790	3773485	0.000541674	0.00019452	0.000102939	0.00035356	1.13585E-05	1.13585E-05	0.000364918	1.13585E-05	0.000425031	2.31648E-05	5.43952E-05	5.33448E-05	5.2241E-05	4.52505E-05	9.82587E-05	6.99057E-06	0.000101754	6.99057E-06	7.92478E-05
3838003773485	383800	3773485	0.000513908	0.000184549	9.76626E-05	0.000335437	1.07762E-05	1.07762E-05	0.000346213	1.07762E-05	0.00040484	2.20643E-05	5.18112E-05	5.08106E-05	4.97593E-05	4.31008E-05	9.35909E-05	6.65849E-06	9.69201E-05	6.65849E-06	7.52951E-05
3838103773485	383810	3773485	0.000490738	0.000176228	9.32594E-05	0.000320313	1.02904E-05	1.02904E-05	0.000330604	1.02904E-05	0.000387896	2.11408E-05	4.96426E-05	4.8684E-05	4.76766E-05	4.12968E-05	8.96736E-05	6.3798E-06	9.28635E-05	6.3798E-06	7.20004E-05
3838203773485	383820	3773485	0.000475518	0.000170763	9.0367E-05	0.000310379	9.97124E-06	9.97124E-06	0.00032035	9.97124E-06	0.000376533	2.05215E-05	4.81884E-05	4.72578E-05	4.628E-05	4.00871E-05	8.70468E-05	6.19291E-06	9.01432E-05	6.19291E-06	6.98585E-05
3838303773485	383830	3773485	0.000461044	0.000165565	8.76164E-05	0.000300932	9.66773E-06	9.66773E-06	0.000310599	9.66773E-06	0.000365698	1.9931E-05	4.68018E-05	4.5898E-05	4.49484E-05	3.89336E-05	8.45421E-05	6.01471E-06	8.75494E-05	6.01471E-06	6.78157E-05
3838403773485	383840	3773485	0.000439426	0.000157802	8.3508E-05	0.000286821	9.21441E-06	9.21441E-06	0.000296035	9.21441E-06	0.000349948	1.90726E-05	4.47861E-05	4.39213E-05	4.30125E-05	3.72568E-05	8.0901E-05	5.75567E-06	8.37788E-05	5.75567E-06	6.47278E-05
3838503773485	383850	3773485	0.000416404	0.000149534	7.91329E-05	0.000271794	8.73165E-06	8.73165E-06	0.000280525	8.73165E-06	0.000333233	1.81617E-05	4.2647E-05	4.18234E-05	4.09581E-05	3.54773E-05	7.70368E-05	5.48076E-06	7.97772E-05	5.48076E-06	6.14262E-05
3838603773485	383860	3773485	0.0003948	0.000141776	7.50273E-05	0.000257693	8.27864E-06	8.27864E-06	0.000265971	8.27864E-06	0.000317514	1.73049E-05	4.06352E-05	3.98505E-05	3.9026E-05	3.38037E-05	7.34028E-05	5.22221E-06	7.60139E-05	5.22221E-06	5.8323E-05
3838703773485	383870	3773485	0.000372901	0.000133912	7.08656E-05	0.000243399	7.81943E-06	7.81943E-06	0.000251218	7.81943E-06	0.000301557	1.64352E-05	3.85931E-05	3.78478E-05	3.70647E-05	3.21049E-05	6.97139E-05	4.95977E-06	7.21938E-05	4.95977E-06	5.5168E-05
3838803773485	383880	3773485	0.00035276	0.000126679	6.70381E-05	0.000230252	7.39709E-06	7.39709E-06	0.000237649	7.39709E-06	0.000286795	1.56307E-05	3.67038E-05	3.5995E-05	3.52502E-05	3.05333E-05	6.63011E-05	4.71697E-06	6.86596E-05	4.71697E-06	5.22604E-05
3838903773485	383890	3773485	0.000333572	0.000119789	6.33917E-05	0.000217728	6.99474E-06	6.99474E-06	0.000224723	6.99474E-06	0.00027266	1.48603E-05	3.48949E-05	3.4221E-05	3.35129E-05	2.90284E-05	6.30335E-05	4.48449E-06	6.52758E-05	4.48449E-06	4.94855E-05
3839003773485	383900	3773485	0.000315507	0.000113301	5.99587E-05	0.000205937	6.61594E-06	6.61594E-06	0.000212553	6.61594E-06	0.000259276	1.41309E-05	3.3182E-05	3.25412E-05	3.18679E-05	2.76035E-05	5.99394E-05	4.26436E-06	6.20716E-05	4.26436E-06	4.68643E-05
3839103773485	383910	3773485	0.000298928	0.000107348	5.68079E-05	0.000195115	6.26828E-06	6.26828E-06	0.000201384	6.26828E-06	0.000246918	1.34573E-05	3.16004E-05	3.09901E-05	3.03489E-05	2.62878E-05	5.70824E-05	4.06111E-06	5.9113E-05	4.06111E-06	4.44555E-05
3829703773495	382970	3773495	7.19188E-05	2.58267E-05	1.36674E-05	4.69426E-05	1.50808E-06	1.50808E-06	4.84507E-05	1.50808E-06	0.000161544	8.80436E-06	2.06743E-05	2.02751E-05	1.98555E-05	1.71986E-05	3.73457E-05	2.65695E-06	3.86742E-05	2.65695E-06	1.32667E-05
3829803773495	382980	3773495	7.40836E-05	2.66041E-05	1.40788E-05	4.83556E-05	1.55347E-06	1.55347E-06	4.99091E-05	1.55347E-06	0.000169898	9.25964E-06	2.17434E-05	2.13235E-05	2.08823E-05	1.8088E-05	3.92769E-05	2.79434E-06	4.06741E-05	2.79434E-06	1.36341E-05
3829903773495	382990	3773495	7.63592E-05	2.74213E-05	1.45112E-05	4.9841E-05	1.60119E-06	1.60119E-06	5.14422E-05	1.60119E-06	0.000178979	9.75457E-06	2.29056E-05	2.24632E-05	2.19984E-05	1.90548E-05	4.13763E-05	2.9437E-06	4.28481E-05	2.9437E-06	1.40198E-05
3830003773495	383000	3773495	7.87826E-05	2.82915E-05	1.49718E-05	5.14228E-05	1.65201E-06	1.65201E-06	5.30748E-05	1.65201E-06	0.000188948	1.02979E-05	2.41814E-05	2.37144E-05	2.32238E-05	2.01161E-05	4.36809E-05	3.10766E-06	4.52348E-05	3.10766E-06	1.44277E-05
3830103773495	383010	3773495	8.1339E-05	2.92095E-05	1.54576E-05	5.30914E-05	1.70561E-06	1.70561E-06	5.4797E-05	1.70561E-06	0.000199836	1.08913E-05	2.55749E-05	2.5081E-05	2.4562E-05	2.12753E-05	4.6198E-05	3.28674E-06	4.78414E-05	3.28674E-06	1.48553E-05
3830203773495	383020	3773495	8.42279E-05	3.0247E-05	1.60066E-05	5.4977E-05	1.76619E-06	1.76619E-06	5.67432E-05	1.76619E-06	0.000212309	1.15711E-05	2.71711E-05	2.66464E-05	2.60951E-05	2.26032E-05	4.90815E-05	3.49189E-06	5.08275E-05	3.49189E-06	1.53401E-05
3830303773495	383030	3773495	8.73901E-05	3.13825E-05	1.66075E-05	5.7041E-05	1.8325E-06	1.8325E-06	5.88735E-05	1.8325E-06	0.000226336	1.23356E-05	2.89664E-05	2.8407E-05	2.78192E-05	2.40966E-05	5.23244E-05	3.7226E-06	5.41857E-05	3.7226E-06	1.58697E-05
3830403773495	383040	3773495	9.07666E-05	3.25951E-05	1.72492E-05	5.9245E-05	1.9033E-06	1.9033E-06	6.11483E-05	1.9033E-06	0.000241979	1.31882E-05	3.09683E-05	3.03703E-05	2.97419E-05	2.5762E-05	5.59407E-05	3.97988E-06	5.79306E-05	3.97988E-06	1.64328E-05
3830503773495	383050	3773495	9.44682E-05	3.39244E-05	1.79526E-05	6.1661E-05	1.98092E-06	1.98092E-06	6.3642E-05	1.98092E-06	0.000259735	1.41559E-05	3.32408E-05	3.25988E-05	3.19243E-05	2.76524E-05	6.00456E-05	4.27192E-06	6.21815E-05	4.27192E-06	1.70475E-05
3830603773495	383060	3773495	9.84284E-05	3.53465E-05	1.87052E-05	6.42459E-05	2.06397E-06	2.06397E-06	6.63099E-05	2.06397E-06	0.000279743	1.52463E-05	3.58013E-05	3.51099E-05	3.43835E-05	2.97825E-05	6.46709E-05	4.60098E-06	6.69714E-05	4.60098E-06	1.77028E-05
3830703773495	383070	3773495	0.000102987	3.69835E-05	1.95716E-05	6.72214E-05	2.15956E-06	2.15956E-06	6.9381E-05	2.15956E-06	0.000303425	1.65371E-05	3.88322E-05	3.80823E-05	3.72943E-05	3.23038E-05	7.01458E-05	4.9905E-06	7.26411E-05	4.9905E-06	1.84573E-05
3830803773495	383080	3773495	0.000108166	3.88435E-05	2.05558E-05	7.0602E-05	2.26816E-06	2.26816E-06	7.28702E-05	2.26816E-06	0.000331465	1.80653E-05	4.24206E-05	4.16014E-05	4.07407E-05	3.5289E-05	7.66279E-05	5.45166E-06	7.93538E-05	5.45166E-06	1.93124E-05
3830903773495	383090	3773495	0.000113848	4.08838E-05	2.16356E-05	7.43106E-05	2.3873E-06	2.3873E-06	7.66979E-05	2.3873E-06	0.000364274	1.98534E-05	4.66196E-05	4.57193E-05	4.47733E-05	3.8782E-05	8.42129E-05	5.99129E-06	8.72085E-05	5.99129E-06	2.0243E-05
3831003773495	383100	3773495	0.000122086	4.38422E-05	2.32011E-05	7.96877E-05	2.56005E-06	2.56005E-06	8.22478E-05	2.56005E-06	0.000411218	2.24119E-05	5.26274E-05	5.16111E-05	5.05433E-05	4.37799E-05	9.50654E-05	6.76339E-06	9.84471E-05	6.76339E-06	2.15941E-05
3831103773495	383110	3773495	0.000131359	4.7172E-05	2.49632E-05	8.574E-05	2.75448E-06	2.75448E-06	8.84945E-05	2.75448E-06	0.000470008	2.5616E-05	6.01512E-05	5.89897E-05	5.77691E-05	5.00388E-05	0.000108656	7.73031E-06	0.000112521	7.73031E-06	2.30682E-05
3831203773495	383120	3773495	0.000140409	5.04222E-05	2.66832E-05	9.16476E-05	2.94427E-06	2.94427E-06	9.45919E-05	2.94427E-06	0.000538192	2.93321E-05	6.88774E-05	6.75473E-05	6.61497E-05	5.72979E-05	0.000124419	8.85175E-06	0.000128845	8.85175E-06	2.44542E-05
3831303773495	383130	3773495	0.000148699	5.33992E-05	2.82586E-05	9.70585E-05	3.1181E-06	3.1181E-06	0.000100177	3.1181E-06	0.000615097	3.35236E-05	7.87197E-05	7.71995E-05	7.56022E-05	6.54856E-05	0.000142198	1.01166E-05	0.000147256	1.01166E-05	2.5688E-05
3831403773495	383140	3773495	0.000157617	5.66016E-05	2.99534E-05	0.000102879	3.3051E-06	3.3051E-06	0.000106184	3.3051E-06	0.000713396	3.8881E-05	9.12999E-05	8.95368E-05	8.76842E-05	7.59508E-05	0.000164923	1.17334E-05	0.000170789	1.17334E-05	2.69846E-05
3831503773495	383150	3773495	0.000166675	5.98545E-05	3.16748E-05	0.000108792	3.49505E-06	3.49505E-06	0.000112287	3.49505E-06	0.000836801	4.56067E-05	0.000107093	0.000105025	0.000102852	8.9089E-05	0.000193451	1.3763E-05	0.000200333	1.3763E-05	2.82742E-05
3831603773495	383160	3773495	0.000176191	6.32719E-05	3.34832E-05	0.000115003	3.69459E-06	3.69459E-06	0.000118698	3.69459E-06	0.001000206	5.45125E-05	0.000128006	0.000125534	0.000122936	0.000106486	0.000231227	1.64506E-05	0.000239453	1.64506E-05	2.96002E-05
3831703773495	383170	3773495	0.00018754	6.73472E-05	3.56399E-05	0.000122411	3.93257E-06	3.93257E-06	0.000126343	3.93257E-06	0.001253754	6.83312E-05	0.000160455	0.000157356	0.0001541	0.000133479	0.000289843	2.06207E-05	0.000300153	2.06207E-05	3.11106E-05
3831803773495	383180	3773495	0.00020129	7.22849E-05	3.82529E-05	0.000131385	4.22089E-06	4.22089E-06	0.000135606	4.22089E-06	0.001726028	9.40708E-05	0.000220896	0.00021663	0.000212148	0.00018376	0.000399023	2.83883E-05	0.000413217	2.83883E-05	3.27831E-05
3831603773495	383610	3773495	0.007666216	0.002753004	0.001456879	0.005003871	0.000160754	0.000160754	0.005164626	0.000160754	0.005580015	0.000304118	0.000714126	0.000700336	0.00068545	0.00059407	0.001289987	9.17756E-05	0.001335875	9.17756E-05	0.001089629
3836203773495	383620	3773495	0.005187877	0.001863011	0.000985898	0.003386217	0.000108786	0.000108786	0.003495002	0.000108786	0.003744173	0.000204062	0.000479177	0.000469923	0.0004602	0.000398619	0.000865577	6.15811E-05	0.000896368	6.15811E-05	0.00073803
3836303773495	383630	3773495	0.003857165	0.001385141	0.000733011	0.002517638	8.08817E-05	8.08817E-05	0.00259852	8.08817E-05	0.002767435	0.000150829	0.000354174	0.000347335	0.000340148	0.000294632	0.000639775	4.55166E-05	0.000662533	4.55166E-05	0.000549381
3836403773495	383640	3773495	0.002991236	0.001074178	0.000568451	0.001952431	6.27238E-05	6.27238E-05	0.002015155	6.27238E-05	0.0021433	0.000116817	0.000274308	0.000269011	0.000263445	0.000228192	0.000495506	3.52526E-05	0.000513132	3.52526E-05	0.000426678
3836503773495	383650	3773495	0.002420747	0.000869311	0.000460036	0.001580063	5.07611E-05	5.07611E-05	0.001630824	5.07611E-05	0.001737062	9.46721E-05	0.000222308	0.000218015	0.000213504	0.000184934	0.000401574	2.85698E-05	0.000415859	2.85698E-05	0.000345861
3836603773495	383660	3773495	0.002003811	0.000719586	0.000380802	0.001307922	4.20183E-05	4.20183E-05	0.00134994	4.20183E-05	0.001443475	7.86713E-05	0.000184735	0.000181168	0.000177419	0.000153678	0.000333702	2.37411E-05	0.000345573	2.37411E-05	0.000286797
3836703773495	383670	3773495	0.001691141	0.000607303	0.000321383	0.001103837	3.54619E-05	3.54619E-05	0.001139299	3.54619E-05	0.001224528	6.67384E-05	0.000156714	0.000153688	0.000150508	0.000130368	0.000283086	2.01401E-05	0.000293156	2.01401E-05	0.000242505
3836803773495	383680	3773495	0.001452872	0.000521739	0.000276102	0.000948315	3.04656E-05	3.04656E-05	0.00097878	3.04656E-05	0.001058229	5.76749E-05	0.000135431	0.000132816	0.000130068	0.00011263	0.000244641	1.74049E-05	0.000253344	1.74049E-05	0.000208741
3836903773495	383690	3773495	0.001267763	0.000455265	0.000240924	0.000827491	2.6584E-05	2.6584E-05	0.000854075	2.6584E-05	0.00092928	5.0647E-05	0.000118929	0.000116632	0.000114219	9.89347E-05	0.000214831	1.52841E-05	0.000222473	1.52841E-05	0.000182499
3837003773495	383700	3773495	0.001119596	0.000402056	0.000212767	0.000730779	2.3477E-05	2.3477E-05	0.000754256	2.3477E-05	0.000826074	4.50221E-05	0.00010572	0.000103679	0.000101534	8.7947E-05	0.000190972	1.35866E-05	0.000197765	1.35866E-05	0.000161477
3837103773495	383710	3773495	0.001002556	0.000360026	0.000190525	0.000654385	2.10228E-05	2.10228E-05	0.000675408	2.10228E-05	0.000744398	4.05707E-05	9.52676E-05	9.34278E-05	9.14947E-05	7.92515E-05	0.00017209	1.22433E-05	0.000178211	1.22433E-05	0.000144856
3837203773495	383720	3773495	0.000908095	0.000326105	0.000172573	0.000592729	1.9042E-05	1.9042E-05	0.000611771	1.9042E-05	0.00067835	3.6971E-05	8.68148E-05	8.51383E-05	8.33767E-05	7.22198E-05	0.000156821	1.1157E-05	0.000162399	1.1157E-05	0.000131434
3837303773495	383730	3773495	0.000827628	0.000297208	0.000157281	0.000540207	1.73547E-05	1.73547E-05	0.000557562	1.73547E-05	0.000622027	3.39012E-05	7.96065E-05	7.80692E-05	7.64539E-05	6.62233E-05	0.0001438	1.02306E-05	0.000148915	1.02306E-05	0.000119989
3837403773495	383740	3773495	0.000768491	0.000275972	0.000146043	0.000501607	1.61146E-05	1.61146E-05	0.000517722	1.61146E-05	0.000580327	3.16286E-05	7.42699E-05	7.28357E-05	7.13286E-05	6.17839E-05	0.00013416	9.54476E-06	0.000138932	9.54476E-06	0.000111588
3837503773495	383750	3773495	0.000716469	0.00025729	0.000136157	0.000467652	1.50238E-05	1.50238E-05	0.000482675	1.50238E-05	0.000543613	2.96276E-05	6.95712E-05	6.82277E-05	6.6816E-05	5.78751E-05	0.000125672	8.94091E-06	0.000130143	8.94091E-06	0.000104192
3837603773495	383760	3773495	0.000673166	0.00024174	0.000127928	0.000439387	1.41157E-05	1.41157E-05	0.000453503	1.41157E-05	0.000512932	2.79554E-05	6.56447E-05	6.4377E-05	6.3045E-05	5.46087E-05	0.000118579	8.43629E-06	0.000122798	8.43629E-06	9.80405E-05
3837703773495	383770	3773495	0.000638514	0.000229296	0.000121342	0.000416769	1.33891E-05	1.33891E-05	0.000430158	1.33891E-05	0.000488239	2.66096E-05	6.24844E-05	6.12778E-05	6.00099E-05	5.19797E-05	0.000112871	8.03015E-06	0.000116886	8.03015E-06	9.3125E-05
3837803773495	383780	3773495	0.000606744	0.000217887	0.000115305	0.000396032	1.27229E-05	1.27229E-05	0.000408755	1.27229E-05	0.000465582	2.53748E-05	5.95848E-05	5.84342E-05	5.72251E-05	4.95676E-05	0.000107633	7.65752E-06	0.000111462	7.65752E-06	8.86176E-05
3837903773495	383790	3773495	0.000572994	0.000205767	0.000108891	0.000374003	1.20152E-05	1.20152E-05	0.000386018	1.20152E-05	0.000441662	2.40711E-05	5.65236E-05	5.54321E-05	5.42851E-05	4.7021E-05	0.000102103	7.2641E-06	0.000105735	7.2641E-06	8.38111E-05
3838003773495	383800	3773495	0.000541297	0.000194384	0.000102868	0.000353314	1.13506E-05	1.13506E-05	0.000364665	1.13506E-05	0.000419189	2.28463E-05	5.36475E-05	5.26115E-05	5.1523E-05	4.46285E-05	9.69081E-05	6.89449E-06	0.000100355	6.89449E-06	7.92925E-05
3838103773495	383810	3773495	0.000513923	0.000184554	9.76654E-05	0.000335446	1.07766E-05	1.07766E-05	0.000346223	1.07766E-05	0.000399695	2.17839E-05	5.11527E-05	5.01648E-05	4.91269E-05	4.2553E-05	9.24014E-05	6.57386E-06	9.56883E-05	6.57386E-06	7.53915E-05
3838203773495	383820	3773495	0.000493273	0.000177138	9.3741E-05	0.000321967	1.03435E-05	1.03435E-05	0.000332311	1.03435E-05	0.000384825	2.09735E-05	4.92497E-05	4.82986E-05	4.72993E-05	4.097E-05	8.89638E-05	6.3293E-06	9.21285E-05	6.3293E-06	7.24601E-05
3838303773495	383830	3773495	0.000473819	0.000170152	9.0044E-05	0.00030927	9.9356E-06	9.9356E-06	0.000319205	9.9356E-06	0.000370798	2.0209E-05	4.74545E-05	4.65381E-05	4.55751E-05	3.94766E-05	8.5721E-05	6.09859E-06	8.87703E-05	6.09859E-06	6.96936E-05
3838403773495	383840	3773495	0.000449526	0.000161429	8.54274E-05	0.000293413	9.4262E-06	9.4262E-06	0.000302839	9.4262E-06	0.000353493	1.92658E-05	4.52398E-05	4.43662E-05	4.34482E-05	3.76343E-05	8.17205E-05	5.81398E-06	8.46275E-05	5.81398E-06	6.62159E-05
3838503773495	383850	3773495	0.000424649	0.000152495	8.06998E-05	0.000277176	8.90455E-06	8.90455E-06	0.00028608	8.90455E-06	0.000335783	1.83006E-05	4.29733E-05	4.21434E-05	4.12714E-05	3.57488E-05	7.76263E-05	5.52269E-06	8.03876E-05	5.52269E-06	6.2646E-05
3838603773495	383860	3773495	0.000401545	0.000144198	7.63092E-05	0.000262096	8.42009E-06	8.42009E-06	0.000270516	8.42009E-06	0.000319275	1.74009E-05	4.08606E-05	4.00715E-05	3.92424E-05	3.39912E-05	7.38099E-05	5.25118E-06	7.64355E-05	5.25118E-06	5.93234E-05
3838703773495	383870	3773495	0.000378627	0.000135968	7.19538E-05	0.000247136	7.9395E-06	7.9395E-06	0.000255076	7.9395E-06	0.000302836	1.65049E-05	3.87567E-05	3.80083E-05	3.72218E-05	3.2241E-05	7.00095E-05	4.9808E-06	7.24999E-05	4.9808E-06	5.60189E-05
3838803773495	383880	3773495	0.000357651	0.000128435	6.79676E-05	0.000233445	7.49965E-06	7.49965E-06	0.000240945	7.49965E-06	0.000287706	1.56803E-05	3.68204E-05	3.61093E-05	3.53622E-05	3.06303E-05	6.65118E-05	4.73195E-06	6.88778E-05	4.73195E-06	5.29898E-05
3838903773495	383890	3773495	0.000337015	0.000121025	6.4046E-05	0.000219976	7.06694E-06	7.06694E-06	0.00022704	7.06694E-06	0.000272721	1.48637E-05	3.49027E-05	3.42287E-05	3.35205E-05	2.9035E-05	6.30477E-05	4.4855E-06	6.52904E-05	4.4855E-06	4.99983E-05

			ISDrainage / Utilities Trenching	ISDrainage / Utilities Trenching	ISAsphalt Paving	ISAsphalt Paving	SVDemolition	SVSite Grubbing / Prep	SVMass Grading / Excavation	SVMass Grading / Excavation	SVDrainage / Utilities Trenching	SVFoundations / Concrete Pads	SVBuilding / Structure Construction	SVBuilding / Structure Construction	SVAsphalt Paving	SVAsphalt Paving	SVArchitectural Coating	SVArchitectural Coating	SVLandscaping or Other Finishing	SVLandscaping or Other Finishing	MDemolition
Unique Identifier	X (UTM)	Y (UTM)	2027	2028	2027	2028	2027	2027	2027	2028	2028	2028	2028	2029	2028	2029	2028	2029	2028	2029	2027
3836603773485	383660	3773485	0.000108736	0.000105946	2.80825E-05	2.61601E-05	0.001988401	0.001429552	0.000963845	0.000951607	0.000675188	0.00021449	0.00030727	0.000295546	3.02107E-05	2.81079E-05	3.02107E-05	2.81079E-05	0.00030727	0.000295546	0.000494186
3836703773485	383670	3773485	9.26618E-05	9.02843E-05	2.39312E-05	2.2293E-05	0.001675899	0.00120488	0.000812365	0.00080205	0.000569074	0.00018078	0.000258979	0.000249097	2.54627E-05	2.36904E-05	2.54627E-05	2.36904E-05	0.000258979	0.000249097	0.000419447
3836803773485	383680	3773485	8.02045E-05	7.81467E-05	2.07139E-05	1.92959E-05	0.001437447	0.001033446	0.000696779	0.000687932	0.000488105	0.000155058	0.000222131	0.000213655	2.18398E-05	2.03196E-05	2.18398E-05	2.03196E-05	0.000222131	0.000213655	0.000361645
3836903773485	383690	3773485	7.00539E-05	6.82565E-05	1.80924E-05	1.68539E-05	0.001245909	0.000895741	0.000603934	0.000596266	0.000423065	0.000134397	0.000192532	0.000185186	1.89297E-05	1.76121E-05	1.89297E-05	1.76121E-05	0.000192532	0.000185186	0.000314655
3837003773485	383700	3773485	6.19146E-05	6.03261E-05	1.59903E-05	1.48957E-05	0.001094148	0.000786633	0.00053037	0.000523636	0.000371533	0.000118026	0.00016908	0.000162629	1.66239E-05	1.54668E-05	1.66239E-05	1.54668E-05	0.00016908	0.000162629	0.000277083
3837103773485	383710	3773485	5.54733E-05	5.405E-05	1.43268E-05	1.3346E-05	0.000975323	0.000701204	0.000472772	0.000466769	0.000331184	0.000105209	0.000150718	0.000144967	1.48185E-05	1.37871E-05	1.48185E-05	1.37871E-05	0.000150718	0.000144967	0.000247424
3837203773485	383720	3773485	5.02562E-05	4.89668E-05	1.29794E-05	1.20909E-05	0.000879954	0.000632639	0.000426544	0.000421128	0.0002988	9.49212E-05	0.00013598	0.000130792	1.33696E-05	1.2439E-05	1.33696E-05	1.2439E-05	0.00013598	0.000130792	0.000223449
3837303773485	383730	3773485	4.58178E-05	4.46422E-05	1.18331E-05	1.1023E-05	0.000799401	0.000574726	0.000387497	0.000382577	0.000271448	8.62319E-05	0.000123532	0.000118819	1.21457E-05	1.13003E-05	1.21457E-05	1.13003E-05	0.000123532	0.000118819	0.000203108
3837403773485	383740	3773485	4.25035E-05	4.14129E-05	1.09771E-05	1.02257E-05	0.000739775	0.000531858	0.000358594	0.000354041	0.000251201	7.98E-05	0.000114318	0.000109956	1.12397E-05	1.04574E-05	1.12397E-05	1.04574E-05	0.000114318	0.000109956	0.000187891
3837503773485	383750	3773485	3.95903E-05	3.85745E-05	1.02247E-05	9.5248E-06	0.000687614	0.000494357	0.00033331	0.000329078	0.000233489	7.41734E-05	0.000106258	0.000102204	1.04472E-05	9.72006E-06	1.04472E-05	9.72006E-06	0.000106258	0.000102204	0.000174547
3837603773485	383760	3773485	3.71992E-05	3.62447E-05	9.6072E-06	8.94954E-06	0.000645048	0.000463755	0.000312677	0.000308707	0.000219035	6.95817E-05	9.96801E-05	9.58767E-05	9.80051E-06	9.11835E-06	9.80051E-06	9.11835E-06	9.96801E-05	9.58767E-05	0.000163582
3837703773485	383770	3773485	3.53285E-05	3.44221E-05	9.12408E-06	8.49948E-06	0.000612014	0.000440005	0.000296664	0.000292897	0.000207818	6.60184E-05	9.45754E-05	9.09668E-05	9.29862E-06	8.65139E-06	9.29862E-06	8.65139E-06	9.45754E-05	9.09668E-05	0.00015497
3837803773485	383780	3773485	3.36137E-05	3.27512E-05	8.6812E-06	8.08692E-06	0.000581805	0.000418286	0.00028202	0.00027844	0.00019756	6.27596E-05	8.9907E-05	8.64765E-05	8.83963E-06	8.22434E-06	8.83963E-06	8.22434E-06	8.9907E-05	8.64765E-05	0.00014709
3837903773485	383790	3773485	3.19101E-05	3.10914E-05	8.24122E-06	7.67706E-06	0.000551782	0.000396701	0.000267467	0.000264071	0.000187365	5.95211E-05	8.52676E-05	8.20141E-05	8.38348E-06	7.79995E-06	8.38348E-06	7.79995E-06	8.52676E-05	8.20141E-05	0.000139303
3838003773485	383800	3773485	3.03185E-05	2.95406E-05	7.83016E-06	7.29414E-06	0.000523773	0.000376564	0.00025389	0.000250667	0.000177854	5.64997E-05	8.09393E-05	7.7851E-05	7.95793E-06	7.40401E-06	7.95793E-06	7.40401E-06	8.09393E-05	7.7851E-05	0.000132049
3838103773485	383810	3773485	2.89918E-05	2.8248E-05	7.48754E-06	6.97498E-06	0.000500566	0.00035988	0.000242641	0.00023956	0.000169974	5.39963E-05	7.73531E-05	7.44016E-05	7.60533E-06	7.07596E-06	7.60533E-06	7.07596E-06	7.73531E-05	7.44016E-05	0.000125985
3838203773485	383820	3773485	2.81293E-05	2.74076E-05	7.2648E-06	6.76748E-06	0.00048575	0.000349228	0.00023546	0.00023247	0.000164943	5.23982E-05	7.50636E-05	7.21995E-05	7.38023E-06	6.86653E-06	7.38023E-06	6.86653E-06	7.50636E-05	7.21995E-05	0.000121964
3838303773485	383830	3773485	2.73068E-05	2.66062E-05	7.05236E-06	6.56959E-06	0.000471621	0.00033907	0.000228611	0.000225708	0.000160145	5.08741E-05	7.28802E-05	7.00994E-05	7.16556E-06	6.6668E-06	7.16556E-06	6.6668E-06	7.28802E-05	7.00994E-05	0.000118142
3838403773485	383840	3773485	2.60634E-05	2.53947E-05	6.73125E-06	6.27046E-06	0.000449821	0.000323397	0.000218044	0.000215275	0.000152743	4.85225E-05	6.95115E-05	6.68592E-05	6.83434E-06	6.35864E-06	6.83434E-06	6.35864E-06	6.95115E-05	6.68592E-05	0.000112523
3838503773485	383850	3773485	2.4734E-05	2.40994E-05	6.3879E-06	5.95061E-06	0.000426436	0.000306584	0.00020708	0.000204083	0.000144802	4.59999E-05	6.58977E-05	6.33833E-05	6.47904E-06	6.02806E-06	6.47904E-06	6.02806E-06	6.58977E-05	6.33833E-05	0.000106566
3838603773485	383860	3773485	2.34844E-05	2.28819E-05	6.06518E-06	5.64999E-06	0.000404476	0.000290796	0.000196063	0.000193574	0.000137345	4.3631E-05	6.25042E-05	6.01193E-05	6.14539E-06	5.71764E-06	6.14539E-06	5.71764E-06	6.25042E-05	6.01193E-05	0.000100984
3838703773485	383870	3773485	2.22141E-05	2.16441E-05	5.73709E-06	5.34436E-06	0.000382106	0.000274713	0.00018522	0.000182868	0.000129749	4.1218E-05	5.90473E-05	5.67943E-05	5.80551E-06	5.40142E-06	5.80551E-06	5.40142E-06	5.90473E-05	5.67943E-05	9.53428E-05
3838803773485	383880	3773485	2.10433E-05	2.05034E-05	5.43472E-06	5.06268E-06	0.000361518	0.000259912	0.0001752	0.000173015	0.000122758	3.89971E-05	5.58658E-05	5.37342E-05	5.49271E-06	5.11038E-06	5.49271E-06	5.11038E-06	5.58658E-05	5.37342E-05	9.01587E-05
3838903773485	383890	3773485	1.99259E-05	1.94147E-05	5.14615E-06	4.79387E-06	0.000341865	0.000245782	0.000165713	0.000163609	0.000116085	3.68772E-05	5.28288E-05	5.08131E-05	5.19411E-06	4.83258E-06	5.19411E-06	4.83258E-06	5.28288E-05	5.08131E-05	8.52304E-05
3839003773485	383900	3773485	1.88705E-05	1.83863E-05	4.87357E-06	4.53994E-06	0.000323344	0.000232467	0.000156736	0.000154746	0.000109796	3.48793E-05	4.99667E-05	4.80602E-05	4.91271E-06	4.57076E-06	4.91271E-06	4.57076E-06	4.99667E-05	4.80602E-05	8.05943E-05
3839103773485	383910	3773485	1.79005E-05	1.74413E-05	4.62307E-06	4.30659E-06	0.000306372	0.000220265	0.000148509	0.000146623	0.000104033	3.30486E-05	4.73441E-05	4.55377E-05	4.65486E-06	4.33086E-06	4.65486E-06	4.33086E-06	4.73441E-05	4.55377E-05	7.6341E-05
3829703773485	382970	3773495	5.34198E-06	5.20492E-06	1.37964E-06	1.2852E-06	7.01743E-05	5.04515E-05	3.40159E-05	3.3584E-05	2.38286E-05	7.56975E-06	1.08441E-05	1.04304E-05	1.06619E-06	9.91979E-07	1.06619E-06	9.91979E-07	1.08441E-05	1.04304E-05	1.78096E-05
3829803773485	382980	3773495	5.48994E-06	5.34909E-06	1.41785E-06	1.32079E-06	7.21254E-05	5.18542E-05	3.49616E-05	3.45177E-05	2.44911E-05	7.78021E-06	1.11456E-05	1.07204E-05	1.09583E-06	1.01956E-06	1.09583E-06	1.01956E-06	1.11456E-05	1.07204E-05	1.83504E-05
3829903773485	382990	3773495	5.64522E-06	5.50038E-06	1.45796E-06	1.35815E-06	7.41833E-05	5.33338E-05	3.59591E-05	3.55026E-05	2.51899E-05	8.0022E-06	1.14636E-05	1.10262E-05	1.1271E-06	1.04865E-06	1.1271E-06	1.04865E-06	1.14636E-05	1.10262E-05	1.89201E-05
3830003773485	383000	3773495	5.80951E-06	5.66045E-06	1.50039E-06	1.39768E-06	7.63748E-05	5.49094E-05	3.70215E-05	3.65514E-05	2.59341E-05	8.2386E-06	1.18023E-05	1.1352E-05	1.1604E-06	1.07963E-06	1.1604E-06	1.07963E-06	1.18023E-05	1.1352E-05	1.9528E-05
3830103773485	383010	3773495	5.98166E-06	5.82819E-06	1.54485E-06	1.43909E-06	7.86822E-05	5.65682E-05	3.81399E-05	3.76557E-05	2.67176E-05	8.4875E-06	1.21589E-05	1.16949E-05	1.19546E-06	1.11225E-06	1.19546E-06	1.11225E-06	1.21589E-05	1.16949E-05	2.01685E-05
3830203773485	383020	3773495	6.17689E-06	6.01841E-06	1.59527E-06	1.48606E-06	8.13103E-05	5.84577E-05	3.94138E-05	3.89134E-05	2.761E-05	8.77099E-06	1.2565E-05	1.20856E-05	1.23538E-06	1.1494E-06	1.23538E-06	1.1494E-06	1.2565E-05	1.20856E-05	2.08925E-05
3830303773485	383030	3773495	6.39012E-06	6.22617E-06	1.65034E-06	1.53736E-06	8.41878E-05	6.05265E-05	4.08087E-05	4.02905E-05	2.85871E-05	9.08139E-06	1.30097E-05	1.25133E-05	1.2791E-06	1.19007E-06	1.2791E-06	1.19007E-06	1.30097E-05	1.25133E-05	2.16837E-05
3830403773485	383040	3773495	6.61685E-06	6.44708E-06	1.70889E-06	1.59191E-06	8.72703E-05	6.27426E-05	4.23028E-05	4.17657E-05	2.96338E-05	9.4139E-06	1.3486E-05	1.29714E-05	1.32594E-06	1.23365E-06	1.32594E-06	1.23365E-06	1.3486E-05	1.29714E-05	2.25292E-05
3830503773485	383050	3773495	6.8644E-06	6.68828E-06	1.77283E-06	1.65147E-06	9.06378E-05	6.51636E-05	4.39352E-05	4.33774E-05	3.07773E-05	9.77715E-06	1.40064E-05	1.34719E-05	1.3771E-06	1.28125E-06	1.3771E-06	1.28125E-06	1.40064E-05	1.34719E-05	2.34547E-05
3830603773485	383060	3773495	7.12826E-06	6.94537E-06	1.84097E-06	1.71495E-06	9.42458E-05	6.77576E-05	4.56841E-05	4.51041E-05	3.20024E-05	1.01664E-05	1.45639E-05	1.40082E-05	1.43192E-06	1.33225E-06	1.43192E-06	1.33225E-06	1.45639E-05	1.40082E-05	2.44436E-05
3830703773485	383070	3773495	7.43207E-06	7.24138E-06	1.91944E-06	1.78804E-06	9.84062E-05	7.07487E-05	4.77008E-05	4.70952E-05	3.34152E-05	1.06151E-05	1.52068E-05	1.46266E-05	1.49513E-06	1.39106E-06	1.49513E-06	1.39106E-06	1.52068E-05	1.46266E-05	2.55831E-05
3830803773485	383080	3773495	7.77639E-06	7.57687E-06	2.00836E-06	1.87088E-06	0.000103146	7.41561E-05	4.99982E-05	4.93634E-05	3.50245E-05	1.11264E-05	1.59392E-05	1.53311E-05	1.56714E-06	1.45806E-06	1.56714E-06	1.45806E-06	1.59392E-05	1.53311E-05	2.6875E-05
3830903773485	383090	3773495	8.15109E-06	7.94195E-06	2.10513E-06	1.96102E-06	0.000108331	7.78838E-05	5.25115E-05	5.18448E-05	3.67851E-05	1.16857E-05	1.67405E-05	1.61017E-05	1.64592E-06	1.53135E-06	1.64592E-06	1.53135E-06	1.67405E-05	1.61017E-05	2.8294E-05
3831003773485	383100	3773495	8.69513E-06	8.47204E-06	2.24564E-06	2.09191E-06	0.000115894	8.33216E-05	5.61778E-05	5.54645E-05	3.93534E-05	1.25016E-05	1.79093E-05	1.72259E-05	1.76083E-06	1.63827E-06	1.76083E-06	1.63827E-06	1.79093E-05	1.72259E-05	3.03444E-05
3831103773485	383110	3773495	9.28868E-06	9.05036E-06	2.39893E-06	2.23471E-06	0.000124304	8.93678E-05	6.02543E-05	5.94893E-05	4.22091E-05	1.34087E-05	1.92089E-05	1.84759E-05	1.88861E-06	1.75715E-06	1.88861E-06	1.75715E-06	1.92089E-05	1.84759E-05	3.26525E-05
3831203773485	383120	3773495	9.84679E-06	9.59415E-06	2.54307E-06	2.36898E-06	0.00013242	9.52027E-05	6.41884E-05	6.33734E-05	4.4965E-05	1.42842E-05	2.0463E-05	1.96822E-05	2.01192E-06	1.87188E-06	2.01192E-06	1.87188E-06	2.0463E-05	1.96822E-05	3.49171E-05
3831303773485	383130	3773495	1.03436E-05	1.00782E-05	2.67137E-06	2.4885E-06	0.00013977	0.000100487	6.77511E-05	6.68908E-05	4.74607E-05	1.5077E-05	2.15988E-05	2.07747E-05	2.12358E-06	1.97577E-06	2.12358E-06	1.97577E-06	2.15988E-05	2.07747E-05	3.69947E-05
3831403773485	383140	3773495	1.08657E-05	1.05869E-05	2.80621E-06	2.61411E-06	0.000147645	0.000106149	7.15685E-05	7.06598E-05	5.01348E-05	1.59266E-05	2.28158E-05	2.19452E-05	2.24324E-06	2.0871E-06	2.24324E-06	2.0871E-06	2.28158E-05	2.19452E-05	3.92375E-05
3831503773485	383150	3773495	1.1385E-05	1.10929E-05	2.94033E-06	2.73904E-06	0.000155574	0.000111849	7.54119E-05	7.44544E-05	5.28272E-05	1.67818E-05	2.4041E-05	2.31237E-05	2.3637E-06	2.19918E-06	2.3637E-06	2.19918E-06	2.4041E-05	2.31237E-05	4.1522E-05
3831603773485	383160	3773495	1.19189E-05	1.16131E-05	3.07822E-06	2.8675E-06	0.000163832	0.000117786	7.9415E-05	7.84067E-05	5.56314E-05	1.76727E-05	2.53172E-05	2.43512E-05	2.48918E-06	2.31592E-06	2.48918E-06	2.31592E-06	2.53172E-05	2.43512E-05	4.39317E-05
3831703773485	383170	3773495	1.25271E-05	1.22057E-05	3.23529E-06	3.01381E-06	0.000173498	0.000124736	8.41004E-05	8.30326E-05	5.89137E-05	1.87154E-05	2.68109E-05	2.57879E-05	2.63604E-06	2.45256E-06	2.63604E-06	2.45256E-06	2.68109E-05	2.57879E-05	4.68113E-05
3831803773485	383180	3773495	1.32005E-05	1.28618E-05	3.40921E-06	3.17583E-06	0.000184607	0.000132723	8.94855E-05	8.83493E-05	6.26859E-05	1.99137E-05	2.85276E-05	2.74391E-05	2.80483E-06	2.6096E-06	2.80483E-06	2.6096E-06	2.85276E-05	2.74391E-05	5.03515E-05
3831603773485	383610	3773495	0.000438752	0.000427495	0.000113314	0.000105557	0.009529786	0.006851399	0.004619409	0.004560758	0.003235968	0.001027984	0.00147265	0.00141646	0.00014479	0.000134712	0.00014479	0.000134712	0.00147265	0.00141646	0.002032961
3836203773485	383620	3773495	0.000297177	0.000289552	7.675E-05	7.1496E-05	0.006095689	0.004382469	0.002954786	0.00291727	0.002069873	0.000657546	0.000941975	0.000906033	9.26146E-05	8.61682E-05	9.26146E-05	8.61682E-05	0.000941975	0.000906033	0.001372413
3836303773485	383630	3773495	0.000221215	0.000215539	5.71318E-05	5.32208E-05	0.004363914	0.003137417	0.002115337	0.002088479	0.001481826	0.000470738	0.000674361	0.00064863	6.6303E-05	6.16879E-05	6.6303E-05	6.16879E-05	0.000674361	0.00064863	0.001017791
3836403773485	383640	3773495	0.000171807	0.000167399	4.43715E-05	4.1334E-05	0.003287192	0.002363312	0.001593413	0.001573182	0.00111621	0.000354591	0.000507974	0.000488592	4.99438E-05	4.64675E-05	4.99438E-05	4.64675E-05	0.000507974	0.000488592	0.000787299
3836503773485	383650	3773495	0.000139265	0.000135692	3.59671E-05	3.3505E-05	0.002608976	0.001875712	0.001264659	0.001248602	0.000885913	0.000281432	0.000403168	0.000387785	3.96394E-05	3.68803E-05	3.96394E-05	3.68803E-05	0.000403168	0.000387785	0.000635582
3836603773485	383660	3773495	0.000115482	0.000112519	2.98249E-05	2.77832E-05	0.002129222	0.001530795	0.001032106	0.00101901	0.000723006	0.00022968	0.000329031	0.000316477	3.23502E-05	3.00985E-05	3.23502E-05	3.00985E-05	0.000329031	0.000316477	0.000524861
3836703773485	383670	3773495	9.76476E-05	9.51423E-05	2.52189E-05	2.34925E-05	0.001778501	0.001278646	0.0008621	0.000851154	0.000603914	0.000191848	0.000274834	0.000264348	2.70216E-05	2.51408E-05	2.70216E-05	2.51408E-05	0.000274834	0.000264348	0.000441957
3836803773485	383680	3773495	8.40522E-05	8.18956E-05	2.17076E-05	2.02216E-05	0.001515817	0.00108979	0.000734768	0.000725439	0.000514716	0.000163512	0.000234241	0.000225304	2.30305E-05	2.14275E-05	2.30305E-05	2.14275E-05	0.000234241	0.000225304	0.000378878
3836903773485	383690	3773495	7.34852E-05	7.15998E-05	1.89786E-05	1.76794E-05	0.001314658	0.000945167	0.000637259	0.000629168	0.00044641	0.000141813	0.000203156	0.000195404	1.99742E-05	1.85839E-05	1.99742E-05	1.85839E-05	0.000203156	0.000195404	0.000329956
3837003773485	383700	3773495	6.50208E-05	6.33525E-05	1.67925E-05	1.5643E-05	0.001155618	0.000830827	0.000560167	0.000553055	0.000392406	0.000124657	0.000178579	0.000171765	1.75578E-05	1.63357E-05	1.75578E-05	1.63357E-05	0.000178579	0.000171765	0.000290864
3837103773485	383710	3773495	5.8328E-05	5.68314E-05	1.5064E-05	1.40328E-05	0.001031198	0.000741376	0.000499857	0.00049351	0.000350157	0.000111236	0.000159352	0.000153272	1.56675E-05	1.45769E-05	1.56675E-05	1.45769E-05	0.000159352	0.000153272	0.000260028
3837203773485	383720	3773495	5.29236E-05	5.15657E-05	1.36682E-05	1.27326E-05	0.000931661	0.000669814	0.000451607	0.000445874	0.000316358	0.000100499	0.000143971	0.000138477	1.41552E-05	1.31699E-05	1.41552E-05	1.31699E-05	0.000143971	0.000138477	0.000235176
3837303773485	383730	3773495	4.83152E-05	4.70756E-05	1.24781E-05	1.16239E-05	0.000847428	0.000609255	0.000410777	0.000405562	0.000287756	9.14126E-05	0.000130954	0.000125958	1.28754E-05	1.19792E-05	1.28754E-05	1.19792E-05	0.000130954	0.000125958	0.000214039
3837403773485	383740	3773495	4.49322E-05	4.37794E-05	1.16044E-05	1.081E-05	0.000786199	0.000565234	0.000381097	0.000376258	0.000266964	8.48077E-05	0.000121492	0.000116857	1.19451E-05	1.11136E-05	1.19451E-05	1.11136E-05	0.000121492	0.000116857	0.00019849
3837503773485	383750	3773495	4.19544E-05	4.08779E-05	1.08353E-05	1.00936E-05	0.000732559	0.00052667	0.000355096	0.000350587	0.00024875	7.90216E-05	0.000113203	0.000108884	1.11301E-05	1.03554E-05	1.11301E-05	1.03554E-05	0.000113203	0.000108884	0.00018483
3837603773485	383760	3773495	3.94772E-05	3.84643E-05	1.01955E-05	9.49759E-06	0.000688202	0.00049478	0.000333595	0.000329359	0.000233688	7.42368E-05	0.000106349	0.000102291	1.04562E-05	9.72837E-06	1.04562E-05	9.72837E-06	0.000106349	0.000102291	0.00017346
3837703773485	383770	3773495	3.74979E-05	3.65358E-05	9.68436E-06	9.02141E-06	0.000653021	0.000469487	0.000316542	0.000312522	0.000221742	7.04418E-05	0.000100912	9.70618E-05	9.92166E-06	9.23106E-06	9.92166E-06	9.23106E-06	0.000100912	9.70618E-05	0.000164349
3837803773485	383780	3773495	3.56829E-05	3.47674E-05	9.21562E-06	8.58475E-06	0.000620834	0.000446346	0.000300939	0.000297118	0.000210813	6.69697E-05	9.59383E-05	9.22777E-05	9.43262E-06	8.77606E-06	9.43262E-06	8.77606E-06	9.59383E-05	9.22777E-05	0.000156008
3837903773485	383790	3773495	3.37476E-05	3.28817E-05	8.71578E-06	8.11913E-06	0.000586437	0.000421617	0.000284266	0.000280657	0.000199133	6.32594E-05	9.06229E-05	8.71651E-05	8.91001E-06	8.28983E-06	8.91001E-06	8.28983E-06	9.06229E-05	8.71651E-05	0.000147189
3838003773485	383800	3773495	3.19281E-05	3.11089E-05	8.24587E-06	7.6814E-06	0.000554143	0.000398399	0.000268612	0.000265201	0.000188167	5.97757E-05	8.56324E-05	8.2365E-05	8.41935E-06	7.83332E-06	8.41935E-06	7.83332E-06	8.56324E-05	8.2365E-05	0.000138922
3838103773485	383810	3773495	3.03573E-05	2.95784E-05	7.84019E-06	7.30348E-06	0.000526383	0.000378441	0.000255156	0.000251916	0.000178741	5.67813E-05	8.13427E-05	7.8239E-05	7.99758E-06	7.44091E-06	7.99758E-06	7.44091E-06	8.13427E-05	7.8239E-05	0.000131786
3838203773485	383820	3773495	2.91769E-05	2.84283E-05	7.53535E-06	7.01951E-06	0.000505715	0.000363582	0.000245137	0.000242025	0.000171722	5.45518E-05	7.81488E-05	7.51669E-05	7.68356E-06	7.14875E-06	7.68356E-06	7.14875E-06	7.81488E-05	7.51669E-05	0.000126379
3838303773485	383830	3773495	2.8063E-05	2.73429E-05	7.24765E-06	6.75151E-06	0.00048624	0.00034958	0.000235697	0.000232705	0.000165109	5.24511E-05	7.51393E-05	7.22723E-05	7.38768E-06	6.87345E-06	7.38768E-06	6.87345E-06	7.51393E-05	7.22723E-05	0.000121292
3838403773485	383840	3773495	2.66626E-05	2.59785E-05	6.88599E-06	6.41461E-06	0.00046151	0.0003318	0.000223709	0.000220869	0.000156712	4.97833E-05	7.13177E-05	6.85965E-05	7.01193E-06	6.52386E-06	7.01193E-06	6.52386E-06	7.13177E-05	6.85965E-05	0.000114996
3838503773485	383850	3773495	2.52252E-05	2.4578E-05	6.51475E-06	6.06878E-06	0.000436075	0.000313514	0.00021138	0.000208697	0.000148075	4.70397E-05	6.73872E-05	6.4816E-05	6.62549E-06	6.16432E-06	6.62549E-06	6.16432E-06	6.73872E-05	6.4816E-05	0.000108573
3838603773485	383860	3773495	2.38873E-05	2.32744E-05	6.16922E-06	5.7469E-06	0.00041244	0.000296522	0.000199924	0.000197385	0.00014005	4.44902E-05	6.37349E-05	6.1303E-05	6.26639E-06	5.83022E-06	6.26639E-06	5.83022E-06	6.37349E-05	6.1303E-05	0.000102615
3838703773485	383870	3773495	2.25567E-05	2.1978E-05	5.82558E-06	5.42679E-06	0.000388903	0.0002796	0.000188515	0.000186121	0.000132057	4.19512E-05	6.00977E-05	5.78046E-05	5.90879E-06	5.4975E-06	5.90879E-06	5.4975E-06	6.00977E-05	5.78046E-05	9.672E-05
3838803773485	383880	3773495	2.1337E-05	2.07895E-05	5.51057E-06	5.13334E-06	0.000367371	0.00026412	0.000178077	0.000175816	0.000124746	3.96285E-05	5.67703E-05	5.46042E-05	5.58163E-06	5.19312E-06	5.58163E-06	5.19312E-06	5.67703E-05	5.46042E-05	9.13327E-05
3838903773485	383890	3773495	2.01324E-05	1.96159E-05	5.19948E-06	4.84354E-06	0.000346088	0.000248818	0.00016776	0.00016563	0.000117519	3.73327E-05	5.34814E-05	5.14407E-05	5.25827E-06	4.89227E-06	5.25827E-06	4.89227E-06	5.34814E-05	5.14407E-05	8.60415E-05

			MSite Grubbing / Prep	MMass Grading / Excavation	MMass Grading / Excavation	MDrainage / Utilities Trenching	MFoundations / Concrete Pads	MBuilding / Structure Construction	MAsphalt Paving	MLandscaping or Other Finishing	MWaterside Construction (Piles)	RSSWDemolition	RSSWPlacing Base	RSSWForm/Plac e Rebar and Pour	Child Risk				
Unique Identifier	X (UTM)	Y (UTM)	2027	2027	2028	2028	2028	2028	2028	2028	2028	2029	2029	2029	3rd Trimester	0<2	2<16	Total	per million
3836603773485	383660	3773485	0.001517066	0.001783946	0.001760192	0.000374157	0.000486588	0.000358155	3.68638E-05	0.000431883	3.68638E-05	4.0535E-05	5.88172E-05	3.48656E-05	3.94508E-08	5.9911E-07	1.2008E-07	7.58642E-07	0.7586417
3836703773485	383670	3773485	0.001287631	0.001514149	0.001493988	0.000317571	0.000412998	0.000303989	3.12887E-05	0.000366566	3.12887E-05	4.03634E-05	5.85682E-05	3.47181E-05	3.36372E-08	5.1046E-07	1.0187E-07	6.45969E-07	0.64596894
3836803773485	383680	3773485	0.001110189	0.001305492	0.001288109	0.000273808	0.000356085	0.000262098	2.69769E-05	0.000316052	2.69769E-05	3.99049E-05	5.79029E-05	3.43237E-05	2.91422E-08	4.4188E-07	8.7861E-08	5.58883E-07	0.55888344
3836903773485	383690	3773485	0.000965935	0.001135861	0.001120736	0.00023823	0.000309816	0.000228042	2.34716E-05	0.000274985	2.34716E-05	3.91563E-05	5.68166E-05	3.36797E-05	2.5486E-08	3.8608E-07	7.652E-08	4.88086E-07	0.48808587
3837003773485	383700	3773485	0.000850596	0.001000232	0.000986913	0.000209784	0.000272822	0.000200812	2.0669E-05	0.00024215	2.0669E-05	3.82299E-05	5.54723E-05	3.28829E-05	2.25577E-08	3.4139E-07	6.7475E-08	4.31421E-07	0.431421
3837103773485	383710	3773485	0.00075955	0.000893168	0.000881276	0.000187329	0.00024362	0.000179318	1.84566E-05	0.000216231	1.84566E-05	3.73034E-05	5.41281E-05	3.2086E-05	2.02424E-08	3.0605E-07	6.035E-08	3.86646E-07	0.38664582
3837203773485	383720	3773485	0.000685949	0.00080662	0.00079588	0.000169177	0.000220013	0.000161942	1.66682E-05	0.000195278	1.66682E-05	3.643E-05	5.28608E-05	3.13348E-05	1.83675E-08	2.7744E-07	5.46E-08	3.50412E-07	0.35041159
3837303773485	383730	3773485	0.000623506	0.000733192	0.00072343	0.000153776	0.000199985	0.0001472	1.51508E-05	0.000177501	1.51508E-05	3.55473E-05	5.15799E-05	3.05755E-05	1.67726E-08	2.5312E-07	4.9724E-08	3.19613E-07	0.3196128
3837403773485	383740	3773485	0.000576794	0.000678262	0.000669231	0.000142256	0.000185002	0.000136172	1.40157E-05	0.000164203	1.40157E-05	3.50108E-05	5.08014E-05	3.0114E-05	1.55815E-08	2.3494E-07	4.6088E-08	2.96611E-07	0.29661112
3837503773485	383750	3773485	0.00053583	0.000630092	0.000621702	0.000132153	0.000171863	0.000126501	1.30203E-05	0.000152541	1.30203E-05	3.44742E-05	5.00229E-05	2.96525E-05	1.45342E-08	2.1897E-07	4.2899E-08	2.76402E-07	0.27640249
3837603773485	383760	3773485	0.000502168	0.000590509	0.000582646	0.000123851	0.000161067	0.000118554	1.22024E-05	0.000142959	1.22024E-05	3.40906E-05	4.94662E-05	2.93225E-05	1.36741E-08	2.0585E-07	4.0283E-08	2.59806E-07	0.25980601
3837703773485	383770	3773485	0.000475732	0.000559422	0.000551973	0.000117331	0.000152587	0.000112313	1.156E-05	0.000135433	1.156E-05	3.39346E-05	4.92399E-05	2.91884E-05	1.30013E-08	1.9558E-07	3.8238E-08	2.46819E-07	0.24681897
3837803773485	383780	3773485	0.00045154	0.000530974	0.000523904	0.000111364	0.000144828	0.000106601	1.09721E-05	0.000128546	1.09721E-05	3.3763E-05	4.89909E-05	2.90408E-05	1.23841E-08	1.8616E-07	3.6365E-08	2.3491E-07	0.23490997
3837903773485	383790	3773485	0.000427638	0.000502867	0.000496171	0.000105469	0.000137162	0.000100958	1.03913E-05	0.000121741	1.03913E-05	3.3448E-05	4.85338E-05	2.87698E-05	1.17703E-08	1.768E-07	3.4509E-08	2.23084E-07	0.22308422
3838003773485	383800	3773485	0.000405368	0.000476679	0.000470332	9.99765E-05	0.000130019	9.57008E-05	9.85019E-06	0.000115401	9.85019E-06	3.30893E-05	4.80133E-05	2.84613E-05	1.11963E-08	1.6806E-07	3.2777E-08	2.12032E-07	0.21203156
3838103773485	383810	3773485	0.000386752	0.000454788	0.000448733	9.53852E-05	0.000124048	9.13059E-05	9.39783E-06	0.000110102	9.39783E-06	3.28772E-05	4.77055E-05	2.82788E-05	1.07178E-08	1.6077E-07	3.1333E-08	2.02817E-07	0.20281658
3838203773485	383820	3773485	0.000374408	0.000440273	0.000434411	9.23409E-05	0.000120089	8.83917E-05	9.09789E-06	0.000106587	9.09789E-06	3.30893E-05	4.80133E-05	2.84613E-05	1.04069E-08	1.5601E-07	3.039E-08	1.9681E-07	0.19680972
3838303773485	383830	3773485	0.000362677	0.000426478	0.0004208	8.94476E-05	0.000116326	8.56222E-05	8.81283E-06	0.000103248	8.81283E-06	3.32702E-05	4.82758E-05	2.86169E-05	1.01103E-08	1.5148E-07	2.9491E-08	1.91084E-07	0.19108411
3838403773485	383840	3773485	0.000345426	0.000406192	0.000400784	8.51929E-05	0.000110793	8.15495E-05	8.39363E-06	9.83367E-05	8.39363E-06	3.28397E-05	4.76512E-05	2.82467E-05	9.66041E-09	1.4464E-07	2.8143E-08	1.82444E-07	0.18244438
3838503773485	383850	3773485	0.000327138	0.000384688	0.000379566	8.06827E-05	0.000104927	7.72321E-05	7.94926E-06	9.31306E-05	7.94926E-06	3.21691E-05	4.66781E-05	2.76698E-05	9.17876E-09	1.3733E-07	2.6705E-08	1.73211E-07	0.17321125
3838603773485	383860	3773485	0.000310004	0.000364539	0.000359685	7.64568E-05	9.94315E-05	7.3187E-05	7.53291E-06	8.82528E-05	7.53291E-06	3.14704E-05	4.56642E-05	2.70688E-05	8.72569E-09	1.3045E-07	2.5355E-08	1.64533E-07	0.16453333
3838703773485	383870	3773485	0.000292686	0.000344175	0.000339592	7.21857E-05	9.38768E-05	6.90985E-05	7.11209E-06	8.33227E-05	7.11209E-06	3.06001E-05	4.44014E-05	2.63203E-05	8.26442E-09	1.2346E-07	2.3984E-08	1.5571E-07	0.15571044
3838803773485	383880	3773485	0.000276772	0.000325461	0.000321127	6.82607E-05	8.87724E-05	6.53414E-05	6.72538E-06	7.87921E-05	6.72538E-06	2.97454E-05	4.31612E-05	2.55851E-05	7.83901E-09	1.1702E-07	2.2721E-08	1.4758E-07	0.14758011
3838903773485	383890	3773485	0.000261643	0.00030767	0.000303574	6.45294E-05	8.39199E-05	6.17697E-05	6.35776E-06	7.44852E-05	6.35776E-06	2.88502E-05	4.18622E-05	2.48151E-05	7.43233E-09	1.1087E-07	2.1517E-08	1.39816E-07	0.13981623
3839003773485	383900	3773485	0.000247411	0.000290935	0.000287061	6.10193E-05	7.93551E-05	5.84097E-05	6.01193E-06	7.04335E-05	6.01193E-06	2.79487E-05	4.05542E-05	2.40397E-05	7.04816E-09	1.0506E-07	2.038E-08	1.3249E-07	0.13248952
3839103773485	383910	3773485	0.000234354	0.000275581	0.000271911	5.77991E-05	7.51672E-05	5.53272E-05	5.69465E-06	6.67165E-05	5.69465E-06	2.70972E-05	3.93186E-05	2.33072E-05	6.69465E-09	9.9722E-08	1.9336E-08	1.25753E-07	0.12575327
3829703773495	382970	3773495	5.46725E-05	6.42904E-05	6.34344E-05	1.3484E-05	1.75358E-05	1.29073E-05	1.32851E-06	1.55643E-05	1.32851E-06	1.04776E-05	1.52033E-05	9.01221E-06	3.01408E-09	3.9118E-08	6.7572E-09	4.88894E-08	0.0488894
3829803773495	382980	3773495	5.63325E-05	6.62424E-05	6.53603E-05	1.38934E-05	1.80682E-05	1.32992E-05	1.36884E-06	1.60369E-05	1.36884E-06	1.0643E-05	1.54432E-05	9.15441E-06	3.14775E-09	4.0757E-08	7.0277E-09	5.09329E-08	0.05093289
3829903773495	382990	3773495	5.80815E-05	6.82991E-05	6.73897E-05	1.43248E-05	1.86292E-05	1.37121E-05	1.41135E-06	1.65348E-05	1.41135E-06	1.08177E-05	1.56966E-05	9.30465E-06	3.29228E-09	4.2524E-08	7.3186E-09	5.31349E-08	0.05313492
3830003773495	383000	3773495	5.99476E-05	7.04935E-05	6.95548E-05	1.4785E-05	1.92277E-05	1.41527E-05	1.45669E-06	1.7066E-05	1.45669E-06	1.10017E-05	1.59637E-05	9.46295E-06	3.45001E-09	4.4446E-08	7.6345E-09	5.55309E-08	0.05553088
3830103773495	383010	3773495	6.19139E-05	7.28057E-05	7.18363E-05	1.52699E-05	1.98584E-05	1.46169E-05	1.50447E-06	1.76258E-05	1.50447E-06	1.11951E-05	1.62443E-05	9.6293E-06	3.62136E-09	4.6528E-08	7.9754E-09	5.81243E-08	0.05812425
3830203773495	383020	3773495	6.41365E-05	7.54192E-05	7.4415E-05	1.58181E-05	2.05713E-05	1.51416E-05	1.55848E-06	1.82585E-05	1.55848E-06	1.14259E-05	1.65792E-05	9.82784E-06	3.81716E-09	4.8903E-08	8.3646E-09	6.10844E-08	0.06108445
3830303773495	383030	3773495	6.65651E-05	7.82751E-05	7.72329E-05	1.64171E-05	2.13503E-05	1.5715E-05	1.61749E-06	1.89499E-05	1.61749E-06	1.16817E-05	1.69504E-05	1.00478E-05	4.03653E-09	5.1557E-08	8.7983E-09	6.43917E-08	0.06439174
3830403773495	383040	3773495	6.91609E-05	8.13275E-05	8.02446E-05	1.70573E-05	2.21828E-05	1.63278E-05	1.68057E-06	1.96889E-05	1.68057E-06	1.19562E-05	1.73487E-05	1.02839E-05	4.27917E-09	5.4481E-08	9.2753E-09	6.80358E-08	0.06803582
3830503773495	383050	3773495	7.20017E-05	8.46681E-05	8.35408E-05	1.77579E-05	2.3094E-05	1.69985E-05	1.7496E-06	2.04977E-05	1.7496E-06	1.22556E-05	1.77832E-05	1.05415E-05	4.55303E-09	5.7772E-08	9.8103E-09	7.21354E-08	0.07213543
3830603773495	383060	3773495	7.50375E-05	8.8238E-05	8.70631E-05	1.85066E-05	2.40677E-05	1.77152E-05	1.82337E-06	2.13619E-05	1.82337E-06	1.25769E-05	1.82494E-05	1.08179E-05	4.8587E-09	6.1429E-08	1.0403E-08	7.6691E-08	0.07669101
3830703773495	383070	3773495	7.85357E-05	9.23516E-05	9.11219E-05	1.93694E-05	2.51897E-05	1.8541E-05	1.90837E-06	2.23578E-05	1.90837E-06	1.29544E-05	1.8797E-05	1.11425E-05	5.21897E-09	6.5729E-08	1.11E-08	8.20477E-08	0.08204765
3830803773495	383080	3773495	8.25018E-05	9.70153E-05	9.57235E-05	2.03476E-05	2.64618E-05	1.94773E-05	2.00474E-06	2.34868E-05	2.00474E-06	1.33879E-05	1.94262E-05	1.15154E-05	5.64228E-09	7.0765E-08	1.1914E-08	8.8321E-08	0.08832098
3830903773495	383090	3773495	8.68577E-05	0.000102138	0.000100778	2.14219E-05	2.7859E-05	2.05057E-05	2.11059E-06	2.47269E-05	2.11059E-06	1.38558E-05	2.01051E-05	1.19179E-05	6.13188E-09	7.6561E-08	1.2848E-08	9.55407E-08	0.09554074
3831003773495	383100	3773495	9.31522E-05	0.000109539	0.000108081	2.29743E-05	2.98779E-05	2.19917E-05	2.26354E-06	2.65188E-05	2.26354E-06	1.45733E-05	2.11461E-05	1.2535E-05	6.83244E-09	8.4864E-08	1.4189E-08	1.05886E-07	0.10588555
3831103773495	383110	3773495	0.000100238	0.000117871	0.000116302	2.47218E-05	3.21505E-05	2.36645E-05	2.43571E-06	2.85359E-05	2.43571E-06	1.53344E-05	2.22505E-05	1.31896E-05	7.69431E-09	9.4999E-08	1.5816E-08	1.18509E-07	0.11850886
3831203773495	383120	3773495	0.000107189	0.000126046	0.000124368	2.64363E-05	3.43802E-05	2.53057E-05	2.60464E-06	3.0515E-05	2.60464E-06	1.60144E-05	2.32372E-05	1.37745E-05	8.66882E-09	1.0632E-07	1.7621E-08	1.32613E-07	0.13261323
3831303773495	383130	3773495	0.000113567	0.000133546	0.000131768	2.80093E-05	3.64259E-05	2.68114E-05	2.75962E-06	3.23307E-05	2.75962E-06	1.6579E-05	2.40564E-05	1.42602E-05	9.739E-09	1.1861E-07	1.9563E-08	1.4791E-07	0.14790955
3831403773495	383140	3773495	0.000120452	0.000141642	0.000139756	2.97073E-05	3.86342E-05	2.84368E-05	2.92692E-06	3.42907E-05	2.92692E-06	1.71498E-05	2.48847E-05	1.47511E-05	1.10803E-08	1.3386E-07	2.1967E-08	1.66912E-07	0.16691158
3831503773495	383150	3773495	0.000127465	0.000149889	0.000147893	3.1437E-05	4.08835E-05	3.00925E-05	3.09733E-06	3.62872E-05	3.09733E-06	1.76863E-05	2.56632E-05	1.52126E-05	1.27288E-08	1.5244E-07	2.4881E-08	1.90048E-07	0.19004767
3831603773495	383160	3773495	0.000134863	0.000158587	0.000156476	3.32614E-05	4.32562E-05	3.18389E-05	3.27708E-06	3.83931E-05	3.27708E-06	1.82135E-05	2.64281E-05	1.56661E-05	1.48702E-08	1.7636E-07	2.8619E-08	2.19845E-07	0.21984518
3831703773495	383170	3773495	0.000143703	0.000168983	0.000166733	3.54416E-05	4.60916E-05	3.39259E-05	3.49189E-06	4.09097E-05	3.49189E-06	1.87812E-05	2.72519E-05	1.61544E-05	1.81552E-08	2.1275E-07	3.4266E-08	2.65167E-07	0.2651674
3831803773495	383180	3773495	0.00015457	0.000181762	0.000179342	3.8122E-05	4.95773E-05	3.64916E-05	3.75597E-06	4.40035E-05	3.75597E-06	1.92865E-05	2.79851E-05	1.6589E-05	2.41968E-08	2.7901E-07	4.446E-08	3.4767E-07	0.34766987
3836103773495	383610	3773495	0.006240839	0.007338716	0.007240999	0.001539189	0.002001702	0.001473362	0.000151649	0.001776659	0.000151649	3.83047E-05	5.5581E-05	3.29473E-05	1.63684E-07	2.4718E-06	5.2113E-07	3.15662E-06	3.15662061
3836203773495	383620	3773495	0.004213071	0.004954226	0.00488826	0.001039077	0.001351311	0.000994639	0.000102375	0.001199389	0.000102375	3.93528E-05	5.71018E-05	3.38488E-05	1.0947E-07	1.6585E-06	3.4389E-07	2.11186E-06	2.11185736
3836303773495	383630	3773495	0.003124444	0.00367409	0.003625169	0.000770587	0.001002142	0.000737631	7.59221E-05	0.000889475	7.59221E-05	4.01482E-05	5.82559E-05	3.45329E-05	8.08894E-08	1.2276E-06	2.5148E-07	1.55996E-06	1.55996187
3836403773495	383640	3773495	0.002416871	0.002842042	0.0028042	0.000596077	0.000775193	0.000570585	5.87285E-05	0.000688042	5.87285E-05	4.08781E-05	5.9315E-05	3.51608E-05	6.25322E-08	9.4981E-07	1.927E-07	1.20505E-06	1.20505121
3836503773495	383650	3773495	0.001951127	0.002294365	0.002263815	0.00048121	0.000625809	0.00046063	4.74112E-05	0.000555452	4.74112E-05	4.1346E-05	5.9994E-05	3.55632E-05	5.0581E-08	7.6837E-07	1.5478E-07	9.73736E-07	0.97373576
3836603773495	383660	3773495	0.001611232	0.001894677	0.001869449	0.000397381	0.000516791	0.000380386	3.9152E-05	0.00045869	3.9152E-05	4.15893E-05	6.0347E-05	3.57725E-05	4.1912E-08	6.3648E-07	1.275E-07	8.05889E-07	0.80588872
3836703773495	383670	3773495	0.001356731	0.001595404	0.001574161	0.000334613	0.000435161	0.000320302	3.29677E-05	0.000386238	3.29677E-05	4.14989E-05	6.02157E-05	3.56947E-05	3.54444E-08	5.3794E-07	1.0727E-07	6.80652E-07	0.68065163
3836803773495	383680	3773495	0.00116309	0.001367699	0.001349488	0.000286855	0.000373053	0.000274587	2.82624E-05	0.000331112	2.82624E-05	4.10871E-05	5.96183E-05	3.53405E-05	3.05298E-08	4.63E-07	9.1973E-08	5.85499E-07	0.5854994
3836903773495	383690	3773495	0.001012909	0.001191099	0.001175239	0.000249816	0.000324883	0.000239132	2.46131E-05	0.000288358	2.46131E-05	4.04477E-05	5.86904E-05	3.47905E-05	2.6718E-08	4.0485E-07	8.0163E-08	5.11728E-07	0.51172804
3837003773495	383700	3773495	0.000892903	0.001049981	0.001036	0.000220218	0.000286392	0.0002108	2.1697E-05	0.000254194	2.1697E-05	3.96366E-05	5.75136E-05	3.40929E-05	2.36694E-08	3.5833E-07	7.0759E-08	4.52756E-07	0.45275639
3837103773495	383710	3773495	0.000798241	0.000938666	0.000926168	0.000196872	0.00025603	0.000188452	1.93968E-05	0.000227245	1.93968E-05	3.88194E-05	5.63278E-05	3.339E-05	2.12618E-08	3.2159E-07	6.3356E-08	4.06207E-07	0.40620689
3837203773495	383720	3773495	0.00072195	0.000848954	0.00083765	0.000178056	0.00023156	0.000170441	1.7543E-05	0.000205527	1.7543E-05	3.80489E-05	5.52098E-05	3.27273E-05	1.93184E-08	2.9194E-07	5.7402E-08	3.68655E-07	0.36865514
3837303773495	383730	3773495	0.000657062	0.000772651	0.000762363	0.000162052	0.000210748	0.000155122	1.59662E-05	0.000187054	1.59662E-05	3.72473E-05	5.40466E-05	3.20377E-05	1.76618E-08	2.6666E-07	5.2342E-08	3.36666E-07	0.33666589
3837403773495	383740	3773495	0.00060933	0.000716522	0.000706981	0.00015028	0.000195438	0.000143853	1.48063E-05	0.000173466	1.48063E-05	3.68231E-05	5.34311E-05	3.16728E-05	1.64462E-08	2.4811E-07	4.8633E-08	3.13189E-07	0.31318949
3837503773495	383750	3773495	0.000567397	0.000667212	0.000658328	0.000139938	0.000181988	0.000133953	1.37874E-05	0.000161528	1.37874E-05	3.63926E-05	5.28064E-05	3.13026E-05	1.5376E-08	2.3178E-07	4.5376E-08	2.92532E-07	0.29253198
3837603773495	383760	3773495	0.000532493	0.000626168	0.00061831	0.00013133	0.000170793	0.000125713	1.29393E-05	0.000151592	1.29393E-05	3.609E-05	5.23674E-05	3.10423E-05	1.44855E-08	2.1819E-07	4.267E-08	2.75345E-07	0.27534545
3837703773495	383770	3773495	0.000504525	0.00059328	0.00058538	0.000124432	0.000161822	0.00011911	1.22596E-05	0.000143629	1.22596E-05	3.59871E-05	5.22181E-05	3.09538E-05	1.37741E-08	2.0733E-07	4.0508E-08	2.61612E-07	0.26161217
3837803773495	383780	3773495	0.000478918	0.000563168	0.00055567	0.000118116	0.000153609	0.000113065	1.16374E-05	0.00013634	1.16374E-05	3.58561E-05	5.2028E-05	3.08411E-05	1.31212E-08	1.9736E-07	3.8529E-08	2.49014E-07	0.2490143
3837903773495	383790	3773495	0.000451846	0.000531334	0.000524259	0.00011144	0.000144926	0.000106674	1.09796E-05	0.000128633	1.09796E-05	3.54506E-05	5.14396E-05	3.04923E-05	1.24245E-08	1.8674E-07	3.6425E-08	2.35593E-07	0.23559336
3838003773495	383800	3773495	0.000426468	0.000501491	0.000494814	0.000105181	0.000136786	0.000100682	1.03629E-05	0.000121408	1.03629E-05	3.49733E-05	5.07471E-05	3.00818E-05	1.17687E-08	1.7675E-07	3.4449E-08	2.22972E-07	0.22297242
3838103773495	383810	3773495	0.00040456	0.000475729	0.000469395	9.97773E-05	0.00012976	9.55101E-05	9.83056E-06	0.000115171	9.83056E-06	3.45897E-05	5.01903E-05	2.97518E-05	1.12023E-08	1.6813E-07	3.2745E-08	2.12074E-07	0.21207387
3838203773495	383820	3773495	0.00038796	0.00045621	0.000450135	9.56834E-05	0.000124435	9.15913E-05	9.4272E-06	0.000110446	9.4272E-06	3.45054E-05	5.00681E-05	2.96794E-05	1.07766E-08	1.6164E-07	3.1462E-08	2.03874E-07	0.203874
3838303773495	383830	3773495	0.000372347	0.000437849	0.000432019	9.18326E-05	0.000119427	8.79051E-05	9.0478E-06	0.000106001	9.0478E-06	3.43869E-05	4.98961E-05	2.95774E-05	1.03748E-08	1.5551E-07	3.0254E-08	1.9614E-07	0.19614042
3838403773495	383840	3773495	0.000353018	0.00041512	0.000409593	8.70654E-05	0.000113228	8.33419E-05	8.57812E-06	0.000100498	8.57812E-06	3.38067E-05	4.90543E-05	2.90784E-05	9.86856E-09	1.4782E-07	2.874E-08	1.86425E-07	0.18642486
3838503773495	383850	3773495	0.000333299	0.000391932	0.000386714	8.22021E-05	0.000106903	7.86866E-05	8.09897E-06	9.48845E-05	8.09897E-06	3.30238E-05	4.79182E-05	2.84049E-05	9.34806E-09	1.3991E-07	2.7189E-08	1.7645E-07	0.1764496
3838603773495	383860	3773495	0.000315012	0.000370428	0.000365496	7.76919E-05	0.000101038	7.43692E-05	7.6546E-06	8.96784E-05	7.6546E-06	3.22252E-05	4.67595E-05	2.77181E-05	8.86344E-09	1.3256E-07	2.5747E-08	1.6717E-07	0.16716989
3838703773495	383870	3773495	0.000296914	0.000349146	0.000344497	7.32284E-05	9.52329E-05	7.00966E-05	7.21483E-06	8.45263E-05	7.21483E-06	3.1277E-05	4.53836E-05	2.69025E-05	8.38069E-09	1.2524E-07	2.4314E-08	1.57938E-07	0.15793759
3838803773495	383880	3773495	0.000280376	0.000329699	0.000325309	6.91495E-05	8.99284E-05	6.61922E-05	6.81296E-06	7.98181E-05	6.81296E-06	3.03599E-05	4.40529E-05	2.61137E-05	7.93779E-09	1.1854E-07	2.3001E-08	1.49474E-07	0.14947437
3838903773495	383890	3773495	0.000264133	0.000310598	0.000306463	6.51435E-05	8.47186E-05	6.23575E-05	6.41826E-06	7.5194E-05	6.41826E-06	2.93306E-05	4.25593E-05	2.52283E-05	7.50008E-09	1.1192E-07	2.1705E-08	1.41121E-07	0.14112082

			EGIODemolition	EGIOSite Grubbing / Prep	EGIOMass Grading / Excavation	EGIOMass Grading / Excavation	EGIODrainage / Utilities Trenching	EGIODrainage / Utilities Trenching	EGIOFoundations / Concrete Pads	EGIOFoundations / Concrete Pads	EGIOBuilding / Structure Construction	EGIOBuilding / Structure Construction	EGIOAsphalt Paving	EGIOArchitectural Coating	EGIOLandscaping or Other Finishing	EGIOWaterside Construction (Piles)	HIWaterside Construction (Landscaping)	HIWaterside Construction (Landscaping)	KMDemolition	KMSite Grubbing / Prep	KMMass Grading / Excavation
Unique Identifier	X (UTM)	Y (UTM)	2025	2025	2025	2026	2026	2027	2026	2027	2026	2027	2027	2027	2027	2027	2025	2026	2025	2025	2025
3839003773495	383900	3773495	0.000238823	9.367E-05	3.10205E-05	3.03814E-05	7.05471E-05	7.04382E-05	9.26896E-05	9.26298E-05	9.92821E-05	9.69024E-05	3.86343E-06	3.86343E-06	0.000104629	3.86343E-06	6.41479E-05	6.21387E-05	9.71716E-05	0.000421732	0.000320561
3839103773495	383910	3773495	0.000226859	8.8977E-05	2.94665E-05	2.88594E-05	6.70129E-05	6.69095E-05	8.80462E-05	8.79894E-05	9.43085E-05	9.2048E-05	3.66989E-06	3.66989E-06	9.93878E-05	3.66989E-06	6.07503E-05	5.88475E-05	9.16905E-05	0.000397943	0.000302479
3829703773505	382970	3773505	0.000176038	6.9045E-05	2.28655E-05	2.23944E-05	5.20009E-05	5.19207E-05	6.83224E-05	6.82783E-05	7.31818E-05	7.14277E-05	2.84777E-06	2.84777E-06	7.71232E-05	2.84777E-06	3.38939E-05	3.28322E-05	2.19857E-05	9.54195E-05	7.2529E-05
3829803773505	382980	3773505	0.000185029	7.2571E-05	2.40333E-05	2.35382E-05	5.46568E-05	5.45725E-05	7.18119E-05	7.17655E-05	7.69195E-05	7.50758E-05	2.99322E-06	2.99322E-06	8.10622E-05	2.99322E-06	3.56052E-05	3.449E-05	2.26465E-05	9.82875E-05	7.4709E-05
3829903773505	382990	3773505	0.000194937	7.6457E-05	2.53202E-05	2.47985E-05	5.75833E-05	5.74945E-05	7.56569E-05	7.56081E-05	8.1038E-05	7.90956E-05	3.15348E-06	3.15348E-06	8.54026E-05	3.15348E-06	3.74888E-05	3.63146E-05	2.33549E-05	0.000101362	7.70458E-05
3830003773505	383000	3773505	0.0002062	8.0875E-05	2.67832E-05	2.62313E-05	6.09105E-05	6.08165E-05	8.00284E-05	7.99768E-05	8.57204E-05	8.36657E-05	3.33569E-06	3.33569E-06	9.03371E-05	3.33569E-06	3.96272E-05	3.8386E-05	2.41469E-05	0.000104799	7.96587E-05
3830103773505	383010	3773505	0.000218604	8.574E-05	2.83943E-05	2.78093E-05	6.45746E-05	6.4475E-05	8.48426E-05	8.47878E-05	9.0877E-05	8.86987E-05	3.53635E-06	3.53635E-06	9.57714E-05	3.53635E-06	4.19772E-05	4.06624E-05	2.49865E-05	0.000108443	8.24285E-05
3830203773505	383020	3773505	0.00023293	9.1359E-05	3.02552E-05	2.96318E-05	6.88065E-05	6.87004E-05	9.04028E-05	9.03444E-05	9.68327E-05	9.45116E-05	3.76811E-06	3.76811E-06	0.000102048	3.76811E-06	4.4686E-05	4.32863E-05	2.59461E-05	0.000112608	8.5594E-05
3830303773505	383030	3773505	0.000249251	9.776E-05	3.2375E-05	3.1708E-05	7.36275E-05	7.35139E-05	9.67369E-05	9.66744E-05	0.000103617	0.000101134	4.03212E-06	4.03212E-06	0.000109198	4.03212E-06	4.77679E-05	4.62717E-05	2.70052E-05	0.000117204	8.90879E-05
3830403773505	383040	3773505	0.000267583	0.00010495	3.47562E-05	3.40401E-05	7.90427E-05	7.89208E-05	0.000103852	0.000103785	0.000111238	0.000108572	4.32868E-06	4.32868E-06	0.000117229	4.32868E-06	5.12211E-05	4.96168E-05	2.81435E-05	0.000122145	9.28431E-05
3830503773505	383050	3773505	0.000287936	0.00011293	3.73998E-05	3.66293E-05	8.5055E-05	8.49237E-05	0.000111751	0.000111679	0.000119699	0.00011683	4.65794E-06	4.65794E-06	0.000126146	4.65794E-06	5.50511E-05	5.33268E-05	2.93362E-05	0.000127321	9.67775E-05
3830603773505	383060	3773505	0.000311029	0.00012199	4.03993E-05	3.9567E-05	9.18765E-05	9.17347E-05	0.000120714	0.000120636	0.000129299	0.0001262	5.03151E-06	5.03151E-06	0.000136263	5.03151E-06	5.93905E-05	5.75303E-05	3.06171E-05	0.00013288	0.000101003
3830703773505	383070	3773505	0.000338343	0.0001327	4.39472E-05	4.30417E-05	9.9945E-05	9.97908E-05	0.000131315	0.00013123	0.000140654	0.000137283	5.47337E-06	5.47337E-06	0.00014823	5.47337E-06	6.45193E-05	6.24984E-05	3.20745E-05	0.000139205	0.000105811
3830803773505	383080	3773505	0.000370741	0.00014541	4.81553E-05	4.71632E-05	0.000109515	0.000109346	0.000143889	0.000143796	0.000154123	0.000150429	5.99747E-06	5.99747E-06	0.000162423	5.99747E-06	7.05988E-05	6.83875E-05	3.37175E-05	0.000146336	0.000111231
3830903773505	383090	3773505	0.000408969	0.0001604	5.31207E-05	5.20262E-05	0.000120807	0.000120621	0.000158725	0.000158623	0.000170014	0.000165939	6.61588E-06	6.61588E-06	0.000179171	6.61588E-06	7.7769E-05	7.53331E-05	3.55098E-05	0.000154115	0.000117144
3831003773505	383100	3773505	0.000462888	0.00018155	6.01242E-05	5.88854E-05	0.000136735	0.000136524	0.000179652	0.000179536	0.000192429	0.000187817	7.48812E-06	7.48812E-06	0.000202793	7.48812E-06	8.78973E-05	8.51442E-05	3.80082E-05	0.000164958	0.000125386
3831103773505	383110	3773505	0.000530379	0.00020802	6.88905E-05	6.74711E-05	0.000156671	0.00015643	0.000205846	0.000205713	0.000220486	0.000215201	8.57992E-06	8.57992E-06	0.000232361	8.57992E-06	0.000100596	9.74454E-05	4.07669E-05	0.000176931	0.000134487
3831203773505	383120	3773505	0.000612061	0.00024006	7.95002E-05	7.78622E-05	0.0001808	0.000180521	0.000237547	0.000237394	0.000254443	0.000248344	9.9013E-06	9.9013E-06	0.000268147	9.9013E-06	0.000116002	0.000112369	4.3546E-05	0.000188993	0.000143655
3831303773505	383130	3773505	0.000710594	0.0002787	9.22985E-05	9.03968E-05	0.000209906	0.000209582	0.000275789	0.000275611	0.000295404	0.000288324	1.14953E-05	1.14953E-05	0.000311314	1.14953E-05	0.000134612	0.000130396	4.62277E-05	0.000200632	0.000152501
3831403773505	383140	3773505	0.000840572	0.00032968	0.000109181	0.000106932	0.000248301	0.000247918	0.000326235	0.000326025	0.000349438	0.000341063	1.35979E-05	1.35979E-05	0.000368258	1.35979E-05	0.000159321	0.000154331	4.90724E-05	0.000212978	0.000161886
3831503773505	383150	3773505	0.0010145	0.0003979	0.000131773	0.000129058	0.000299678	0.000299216	0.000393738	0.000393484	0.000421743	0.000411634	1.64115E-05	1.64115E-05	0.000444457	1.64115E-05	0.000192673	0.000186638	5.19442E-05	0.000225442	0.00017136
3831603773505	383160	3773505	0.001263805	0.00049568	0.000164155	0.000160773	0.000373322	0.000372746	0.000490496	0.00049018	0.000525382	0.000512789	2.04445E-05	2.04445E-05	0.000553678	2.04445E-05	0.000240775	0.000233233	5.49179E-05	0.000238348	0.00018117
3831703773505	383170	3773505	0.001651612	0.00064779	0.000214527	0.000210107	0.000487878	0.000487125	0.000641008	0.000640595	0.0006866	0.000670142	2.67181E-05	2.67181E-05	0.000723578	2.67181E-05	0.000316278	0.000306372	5.8016E-05	0.000251794	0.00019139
3831803773505	383180	3773505	0.001651612	0.00064779	0.000214527	0.000210107	0.000487878	0.000487125	0.000641008	0.000640595	0.0006866	0.000670142	2.67181E-05	2.67181E-05	0.000723578	2.67181E-05	0.000316278	0.000306372	5.8016E-05	0.000251794	0.00019139
3831903773505	383190	3773505	0.001651612	0.00064779	0.000214527	0.000210107	0.000487878	0.000487125	0.000641008	0.000640595	0.0006866	0.000670142	2.67181E-05	2.67181E-05	0.000723578	2.67181E-05	0.000316278	0.000306372	5.8016E-05	0.000251794	0.00019139
3832003773505	383200	3773505	0.001651612	0.00064779	0.000214527	0.000210107	0.000487878	0.000487125	0.000641008	0.000640595	0.0006866	0.000670142	2.67181E-05	2.67181E-05	0.000723578	2.67181E-05	0.000316278	0.000306372	5.8016E-05	0.000251794	0.00019139
3832103773505	383210	3773505	0.001651612	0.00064779	0.000214527	0.000210107	0.000487878	0.000487125	0.000641008	0.000640595	0.0006866	0.000670142	2.67181E-05	2.67181E-05	0.000723578	2.67181E-05	0.000316278	0.000306372	5.8016E-05	0.000251794	0.00019139
3832203773505	383220	3773505	0.001651612	0.00064779	0.000214527	0.000210107	0.000487878	0.000487125	0.000641008	0.000640595	0.0006866	0.000670142	2.67181E-05	2.67181E-05	0.000723578	2.67181E-05	0.000316278	0.000306372	5.8016E-05	0.000251794	0.00019139
3832303773505	383230	3773505	0.001651612	0.00064779	0.000214527	0.000210107	0.000487878	0.000487125	0.000641008	0.000640595	0.0006866	0.000670142	2.67181E-05	2.67181E-05	0.000723578	2.67181E-05	0.000316278	0.000306372	5.8016E-05	0.000251794	0.00019139
3832403773505	383240	3773505	0.001651612	0.00064779	0.000214527	0.000210107	0.000487878	0.000487125	0.000641008	0.000640595	0.0006866	0.000670142	2.67181E-05	2.67181E-05	0.000723578	2.67181E-05	0.000316278	0.000306372	5.8016E-05	0.000251794	0.00019139
3832503773505	383250	3773505	0.001651612	0.00064779	0.000214527	0.000210107	0.000487878	0.000487125	0.000641008	0.000640595	0.0006866	0.000670142	2.67181E-05	2.67181E-05	0.000723578	2.67181E-05	0.000316278	0.000306372	5.8016E-05	0.000251794	0.00019139
3832603773505	383260	3773505	0.001651612	0.00064779	0.000214527	0.000210107	0.000487878	0.000487125	0.000641008	0.000640595	0.0006866	0.000670142	2.67181E-05	2.67181E-05	0.000723578	2.67181E-05	0.000316278	0.000306372	5.8016E-05	0.000251794	0.00019139
3832703773505	383270	3773505	0.001651612	0.00064779	0.000214527	0.000210107	0.000487878	0.000487125	0.000641008	0.000640595	0.0006866	0.000670142	2.67181E-05	2.67181E-05	0.000723578	2.67181E-05	0.000316278	0.000306372	5.8016E-05	0.000251794	0.00019139
3832803773505	383280	3773505	0.001651612	0.00064779	0.000214527	0.000210107	0.000487878	0.000487125	0.000641008	0.000640595	0.0006866	0.000670142	2.67181E-05	2.67181E-05	0.000723578	2.67181E-05	0.000316278	0.000306372	5.8016E-05	0.000251794	0.00019139
3832903773505	383290	3773505	0.001651612	0.00064779	0.000214527	0.000210107	0.000487878	0.000487125	0.000641008	0.000640595	0.0006866	0.000670142	2.67181E-05	2.67181E-05	0.000723578	2.67181E-05	0.000316278	0.000306372	5.8016E-05	0.000251794	0.00019139
3833003773505	383300	3773505	0.001651612	0.00064779	0.000214527	0.000210107	0.000487878	0.000487125	0.000641008	0.000640595	0.0006866	0.000670142	2.67181E-05	2.67181E-05	0.000723578	2.67181E-05	0.000316278	0.000306372	5.8016E-05	0.000251794	0.00019139
3833103773505	383310	3773505	0.001651612	0.00064779	0.000214527	0.000210107	0.000487878	0.000487125	0.000641008	0.000640595	0.0006866	0.000670142	2.67181E-05	2.67181E-05	0.000723578	2.67181E-05	0.000316278	0.000306372	5.8016E-05	0.000251794	0.00019139
3833203773505	383320	3773505	0.001651612	0.00064779	0.000214527	0.000210107	0.000487878	0.000487125	0.000641008	0.000640595	0.0006866	0.000670142	2.67181E-05	2.67181E-05	0.000723578	2.67181E-05	0.000316278	0.000306372	5.8016E-05	0.000251794	0.00019139
3833303773505	383330	3773505	0.001651612	0.00064779	0.000214527	0.000210107	0.000487878	0.000487125	0.000641008	0.000640595	0.0006866	0.000670142	2.67181E-05	2.67181E-05	0.000723578	2.67181E-05	0.000316278	0.000306372	5.8016E-05	0.000251794	0.00019139
3833403773505	383340	3773505	0.001651612	0.00064779	0.000214527	0.000210107	0.000487878	0.000487125	0.000641008	0.000640595	0.0006866	0.000670142	2.67181E-05	2.67181E-05	0.000723578	2.67181E-05	0.000316278	0.000306372	5.8016E-05	0.000251794	0.00019139
3833503773505	383350	3773505	0.001651612	0.00064779	0.000214527	0.000210107	0.000487878	0.000487125	0.000641008	0.000640595	0.0006866	0.000670142	2.67181E-05	2.67181E-05	0.000723578	2.67181E-05	0.000316278	0.000306372	5.8016E-05	0.000251794	0.00019139
3833603773505	383360	3773505	0.001651612	0.00064779	0.000214527	0.000210107	0.000487878	0.000487125	0.000641008	0.000640595	0.0006866	0.000670142	2.67181E-05	2.67181E-05	0.000723578	2.67181E-05	0.000316278	0.000306372	5.8016E-05	0.000251794	0.00019139
3833703773505	383370	3773505	0.001651612	0.00064779	0.000214527	0.000210107	0.000487878	0.000487125	0.000641008	0.000640595	0.0006866	0.000670142	2.67181E-05	2.67181E-05	0.000723578	2.67181E-05	0.000316278	0.000306372	5.8016E-05	0.000251794	0.00019139
3833803773505	383380	3773505	0.001651612	0.00064779	0.000214527	0.000210107	0.000487878	0.000487125	0.000641008	0.000640595	0.0006866	0.000670142	2.67181E-05	2.67181E-05	0.000723578	2.67181E-05	0.000316278	0.000306372	5.8016E-05	0.000251794	0.00019139
3833903773505	383390	3773505	0.001651612	0.00064779	0.000214527	0.000210107	0.000487878	0.000487125	0.000641008	0.000640595	0.0006866	0.000670142	2.67181E-05	2.67181E-05	0.000723578	2.67181E-05	0.000316278	0.000306372	5.8016E-05	0.000251794	0.00019139
3834003773505	383400	3773505	0.001651612	0.00064779	0.000214527	0.000210107	0.000487878	0.000487125	0.000641008	0.000640595	0.0006866	0.000670142	2.67181E-05	2.67181E-05	0.000723578	2.67181E-05	0.000316278	0.000306372	5.8016E-05	0.000251794	0.00019139
3834103773505	383410	3773505	0.001651612	0.00064779	0.000214527	0.000210107	0.000487878	0.000487125	0.000641008	0.000640595	0.0006866	0.000670142	2.67181E-05	2.67181E-05	0.000723578	2.67181E-05	0.000316278	0.000306372	5.8016E-05	0.000251794	0.00019139
3834203773505	383420	3773505	0.001651612	0.00064779	0.000214527	0.000210107	0.000487878	0.000487125	0.000641008	0.000640595	0.0006866	0.000670142	2.67181E-05	2.67181E-05	0.000723578	2.67181E-05	0.000316278	0.000306372	5.8016E-05	0.000251794	0.00019139
3834303773505	383430	3773505	0.001651612	0.00064779	0.000214527	0.000210107	0.000487878	0.000487125	0.000641008	0.000640595	0.0006866	0.000670142	2.67181E-05	2.67181E-05	0.000723578	2.67181E-05	0.000316278	0.000306372	5.8016E-05	0.000251794	0.00019139
3834403773505	383440	3773505	0.001651612	0.00064779	0.000214527	0.000210107	0.000487878	0.000487125	0.000641008	0.000640595	0.0006866	0.000670142	2.67181E-05	2.67181E-05	0.000723578	2.67181E-05	0.000316278	0.000306372	5.8016E-05	0.000251794	0.00019139
3834503773505	383450	3773505	0.001651612	0.00064779	0.000214527	0.000210107	0.000487878	0.000487125	0.000641008	0.000640595	0.0006866	0.000670142	2.67181E-05	2.67181E-05	0.000723578	2.67181E-05	0.000316278	0.000306372	5.8016E-05	0.000251794	0.00019139
3834603773505	383460	3773505	0.001651612	0.00064779	0.000214527	0.000210107	0.000487878	0.000487125	0.000641008	0.000640595	0.0006866	0.000670142	2.67181E-05	2.67181E-05	0.000723578	2.67181E-05	0.000316278	0.000306372	5.8016E-05	0.000251794	0.00019139
3834703773505	383470	3773505	0.001651612	0.00064779	0.000214527	0.000210107	0.000487878	0.000487125	0.000641008	0.000640595	0.0006866	0.000670142	2.67181E-05	2.67181E-05	0.000723578	2.67181E-05	0.000316278	0.000306372	5.8016E-05	0.000251794	0.00019139
3834803773505	383480	3773505	0.001651612	0.00064779	0.000214527	0.000210107	0.000487878	0.000487125	0.000641008	0.000640595	0.0006866	0.000670142	2.67181E-05	2.67181E-05	0.000723578	2.67181E-05	0.000316278	0.000306372	5.8016E-05	0.000251794	0.00019139
3834903773505	383490	3773505	0.001651612	0.00064779	0.000214527	0.000210107	0.000487878	0.000487125	0.000641008	0.000640595	0.0006866	0.000670142	2.67181E-05	2.67181E-05	0.000723578	2.67181E-05	0.000316278	0.000306372	5.8016E-05	0.000251794	0.00019139
3835003773505	383500	3773505	0.001651612	0.00064779	0.000214527	0.000210107	0.000487878	0.000487125	0.000641008	0.000640595	0.0006866	0.000670142	2.67181E-05	2.67181E-05	0.000723578	2.67181E-05	0.000316278	0.000306372	5.8016E-05	0.000251794	0.00019139
3835103773505	383510	3773505	0.001651612	0.00064779	0.000214527	0.000210107	0.000487878	0.000487125	0.000641008	0.000640595	0.0006866	0.000670142	2.67181E-05	2.67181E-05	0.000723578	2.67181E-05	0.000316278	0.000306372	5.8016E-05	0.000251794	0.00019139
3835203773505	383520	3773505	0.001651612	0.00064779	0.000214527	0.000210107	0.000487878	0.000487125	0.000641008	0.000640595	0.0006866	0.000670142	2.67181E-05	2.67181E-05	0.000723578	2.67181E-05	0.000316278	0.000306372	5.8016E-05	0.000251794	0.00019139
3835303773505	383530	3773505	0.001651612	0.00064779	0.000214527	0.000210107	0.000487878	0.000487125	0.000641008	0.000640595	0.0006866	0.000670142	2.67181E-05	2.67181E-05	0.000723578	2.67181E-05	0.000316278	0.000306372	5.8016E-05	0.000251794	0.00019139
3835403773505	383540	3773505	0.001651612	0.00064779	0.000214527	0.000210107	0.000487878	0.000487125	0.000641008	0.000640595	0.0006866	0.000670142	2.67181E-05	2.67181E-05	0.000723578	2.67181E-05	0.000316278	0.000306372	5.8016E-05	0.000251794	0.00019139
3835503773505	383550	3773505	0.001651612	0.00064779	0.000214527	0.000210107	0.000487878	0.000487125	0.000641008	0.000640595	0.0006866	0.000670142	2.67181E-05	2.67181E-05	0.000723578	2.67181E-05	0.000316278	0.000306372	5.8016E-05	0.000251794	0.00019139
3835603773505	383560	3773505	0.001651612	0.00064779	0.000214527	0.000210107	0.000487878	0.000487125	0.000641008	0.000640595	0.0006866	0.000670142	2.67181E-05	2.67181E-05	0.000723578	2.67181E-05	0.000316278	0.000306372	5.8016E-05	0.000251794	0.00019139
3835703773505	383570	3773505	0.001651612	0.00064779	0.000214527	0.000210107	0.000487878	0.000487125	0.000641008	0.000640595	0.0006866	0.000670142	2.67181E-05	2.67181E-05	0.000723578	2.67181E-05	0.000316278	0.000306372	5.8016E-05	0.000251794	0.00019139
3835803773505	383580	3773505	0.001651612	0.00064779	0.000214527	0.000210107	0.000487878	0.000487125	0.000641008	0.000640595	0.0006866	0.000670142	2.67181E-05	2.67181E-05	0.000723578	2.67181E-05	0.000316278	0.000306372	5.8016E-05	0.000251794	0.00019139
3835903773505	383590	3773505	0.001651612	0.00064779	0.000214527	0.000210107	0.000487878	0.000487125	0.000641008	0.000640595	0.0006866	0.000670142	2.67181E-05	2.67181E-05	0.000723578	2.67181E-05	0.000316278	0.000306372	5.8016E-05	0.000251794	0.00019139
3836003773505	383600	3773505	0.001651612	0.00064779	0.000214527	0.000210107	0.000487878	0.000487125	0.000641008	0.000640595	0.0006866	0.000670142	2.67181E-05	2.67181E-05	0.000723578	2.67181E-05	0.000316278	0.000306372	5.8016E-05	0.000251794	0.00019139
3836103773505	383610	3773505	0.001651612	0.00064779	0.000214527	0.000210107	0.000487878	0.000487125	0.000641008	0.000640595	0.0006866	0.000670142	2.67181E-05	2.67181E-05	0.000723578	2.67181E-05	0.000316278	0.000306372	5.8016E-05	0.000251794	0.00019139
3836203773505	383620	3773505	0.001651612	0.00064779	0.000214527	0.000210107	0.000487878	0.000487125	0.000641008	0.000640595	0.0006866	0.000670142	2.67181E-05	2.67181E-05	0.000723578	2.67181E-05	0.000316278	0.000306372	5.8016E-05	0.000251794	0.00019139

			KMMass Grading / Excavation	KMDrainage / Utilities Trenching	KMFoundations / Concrete Pads	KMBuilding / Structure Construction	KMAsphalt Paving	KMArchitectural Coating	KMLandscaping or Other Finishing	KMWaterside Construction (Piles)	EWNDemolition	EWNSite Grubbing / Prep	EWNDrainage / Utilities Trenching	EWNDrainage / Utilities Trenching	EWNDrainage / Utilities Trenching	EWNFoundations / Concrete Pads	EWNBuilding / Structure Construction	EWNAsphalt Paving	EWNLandscaping or Other Finishing	EWNWaterside Construction (Piles)	ISDemolition
Unique Identifier	X (UTM)	Y (UTM)	2026	2026	2026	2026	2026	2026	2026	2026	2027	2027	2027	2028	2029	2029	2029	2029	2029	2029	2027
3839003773495	383900	3773495	0.000317244	0.000113925	6.02886E-05	0.00020707	6.65235E-06	6.65235E-06	0.000213723	6.65235E-06	0.000258273	1.40762E-05	3.30536E-05	3.24153E-05	3.17446E-05	2.74967E-05	5.97075E-05	4.24787E-06	6.18314E-05	4.24787E-06	4.71228E-05
3839103773495	383910	3773495	0.000299349	0.000107499	5.68879E-05	0.00019539	6.27711E-06	6.27711E-06	0.000201667	6.27711E-06	0.000245088	1.33576E-05	3.13662E-05	3.07605E-05	3.0124E-05	2.6093E-05	5.66594E-05	4.03101E-06	5.86749E-05	4.03101E-06	4.45156E-05
3829703773505	382970	3773505	7.17784E-05	2.57762E-05	1.36407E-05	4.6851E-05	1.50514E-06	1.50514E-06	4.83561E-05	1.50514E-06	0.000161935	8.82564E-06	2.07243E-05	2.03241E-05	1.99035E-05	1.72402E-05	3.7436E-05	2.66337E-06	3.87677E-05	2.66337E-06	1.32946E-05
3829803773505	382980	3773505	7.39358E-05	2.6551E-05	1.40507E-05	4.82592E-05	1.55038E-06	1.55038E-06	4.98096E-05	1.55038E-06	0.000170395	9.28677E-06	2.18071E-05	2.1386E-05	2.09435E-05	1.81409E-05	3.9392E-05	2.80253E-06	4.07932E-05	2.80253E-06	1.36649E-05
3829903773505	382990	3773505	7.62484E-05	2.73815E-05	1.44902E-05	4.97687E-05	1.59887E-06	1.59887E-06	5.13675E-05	1.59887E-06	0.000179714	9.79463E-06	2.29996E-05	2.25555E-05	2.20888E-05	1.9133E-05	4.15462E-05	2.95579E-06	4.30241E-05	2.95579E-06	1.40603E-05
3830003773505	383000	3773505	7.88344E-05	2.83101E-05	1.49816E-05	5.14565E-05	1.65309E-06	1.65309E-06	5.31096E-05	1.65309E-06	0.000190288	1.03709E-05	2.43529E-05	2.38826E-05	2.33885E-05	2.02588E-05	4.39907E-05	3.1297E-06	4.55556E-05	3.1297E-06	1.45032E-05
3830103773505	383010	3773505	8.15755E-05	2.92944E-05	1.55025E-05	5.32457E-05	1.71057E-06	1.71057E-06	5.49563E-05	1.71057E-06	0.000201919	1.10048E-05	2.58414E-05	2.53424E-05	2.4818E-05	2.1497E-05	4.66795E-05	3.32099E-06	4.834E-05	3.32099E-06	1.49713E-05
3830203773505	383020	3773505	8.47081E-05	3.04194E-05	1.60978E-05	5.52905E-05	1.77626E-06	1.77626E-06	5.70667E-05	1.77626E-06	0.000215341	1.17364E-05	2.75592E-05	2.7027E-05	2.64678E-05	2.2926E-05	4.97825E-05	3.54176E-06	5.15534E-05	3.54176E-06	1.55064E-05
3830303773505	383030	3773505	8.81659E-05	3.16611E-05	1.6755E-05	5.75474E-05	1.84877E-06	1.84877E-06	5.93962E-05	1.84877E-06	0.000230624	1.25693E-05	2.95151E-05	2.89451E-05	2.83462E-05	2.45531E-05	5.33156E-05	3.79312E-06	5.52122E-05	3.79312E-06	1.60974E-05
3830403773505	383040	3773505	9.18823E-05	3.29957E-05	1.74612E-05	5.99732E-05	1.9267E-06	1.9267E-06	6.18999E-05	1.9267E-06	0.000247775	1.35041E-05	3.17101E-05	3.10978E-05	3.04543E-05	2.63791E-05	5.72807E-05	4.07521E-06	5.93183E-05	4.07521E-06	1.6729E-05
3830503773505	383050	3773505	9.5776E-05	3.4394E-05	1.82012E-05	6.25146E-05	2.00835E-06	2.00835E-06	6.4523E-05	2.00835E-06	0.000266849	1.45436E-05	3.41511E-05	3.34916E-05	3.27986E-05	2.84097E-05	6.169E-05	4.38891E-06	6.38845E-05	4.38891E-06	1.73829E-05
3830603773505	383060	3773505	9.99578E-05	3.58957E-05	1.89959E-05	6.52442E-05	2.09604E-06	2.09604E-06	6.73402E-05	2.09604E-06	0.000288494	1.57233E-05	3.69213E-05	3.62083E-05	3.54591E-05	3.07142E-05	6.66941E-05	4.74493E-06	6.90666E-05	4.74493E-06	1.80815E-05
3830703773505	383070	3773505	0.000104716	3.76044E-05	1.99001E-05	6.83499E-05	2.19581E-06	2.19581E-06	7.05457E-05	2.19581E-06	0.000314122	1.71201E-05	4.02011E-05	3.94248E-05	3.8609E-05	3.34426E-05	7.26187E-05	5.16643E-06	7.52019E-05	5.16643E-06	1.88737E-05
3830803773505	383080	3773505	0.00011008	3.95307E-05	2.09195E-05	7.18511E-05	2.30829E-06	2.30829E-06	7.41594E-05	2.30829E-06	0.000344573	1.87797E-05	4.40982E-05	4.32467E-05	4.23518E-05	3.66846E-05	7.96584E-05	5.66726E-06	8.2492E-05	5.66726E-06	1.9761E-05
3830903773505	383090	3773505	0.000115932	4.1632E-05	2.20315E-05	7.56705E-05	2.43099E-06	2.43099E-06	7.81015E-05	2.43099E-06	0.000380576	2.07419E-05	4.87058E-05	4.77652E-05	4.67769E-05	4.05175E-05	8.79814E-05	6.2594E-06	9.11111E-05	6.2594E-06	2.07153E-05
3831003773505	383100	3773505	0.000124088	4.45612E-05	2.35816E-05	8.09946E-05	2.60203E-06	2.60203E-06	8.35967E-05	2.60203E-06	0.000431501	2.35174E-05	5.52232E-05	5.41568E-05	5.30363E-05	4.59393E-05	9.97544E-05	7.09699E-06	0.000103303	7.09699E-06	2.2037E-05
3831103773505	383110	3773505	0.000133095	4.77955E-05	2.52932E-05	8.68733E-05	2.79089E-06	2.79089E-06	8.96642E-05	2.79089E-06	0.00049552	2.70065E-05	6.34163E-05	6.21917E-05	6.09049E-05	5.2755E-05	0.000114554	8.14992E-06	0.000118629	8.14992E-06	2.34468E-05
3831203773505	383120	3773505	0.000142168	5.10537E-05	2.70174E-05	9.27954E-05	2.98115E-06	2.98115E-06	9.57765E-05	2.98115E-06	0.000573513	3.12572E-05	7.33978E-05	7.19804E-05	7.0491E-05	6.10584E-05	0.000132585	9.43268E-06	0.000137301	9.43268E-06	2.48119E-05
3831303773505	383130	3773505	0.000150923	5.41978E-05	2.86813E-05	9.85101E-05	3.16474E-06	3.16474E-06	0.000101675	3.16474E-06	0.00066819	3.64172E-05	8.55144E-05	8.38631E-05	8.21279E-05	7.1138E-05	0.000154472	1.09898E-05	0.000159967	1.09898E-05	2.60862E-05
3831403773505	383140	3773505	0.00016021	5.75329E-05	3.04462E-05	0.000104572	3.35948E-06	3.35948E-06	0.000107932	3.35948E-06	0.000794566	4.33049E-05	0.000101688	9.97243E-05	9.76609E-05	8.45925E-05	0.000183688	1.30684E-05	0.000190222	1.30684E-05	2.7387E-05
3831503773505	383150	3773505	0.000169586	6.08999E-05	3.2228E-05	0.000110692	3.55609E-06	3.55609E-06	0.000114248	3.55609E-06	0.000966156	5.26567E-05	0.000123648	0.00012126	0.000118751	0.000102861	0.000223356	1.58906E-05	0.000231301	1.58906E-05	2.86627E-05
3831603773505	383160	3773505	0.000179295	6.43862E-05	3.40729E-05	0.000117029	3.75966E-06	3.75966E-06	0.000120788	3.75966E-06	0.001215026	6.62205E-05	0.000155498	0.000152495	0.00014934	0.000129356	0.000280889	1.99838E-05	0.000290881	1.99838E-05	2.99565E-05
3831703773505	383170	3773505	0.000189409	6.80185E-05	3.59951E-05	0.000123631	3.97176E-06	3.97176E-06	0.000127602	3.97176E-06	0.001607692	8.76213E-05	0.000205751	0.000201778	0.000197603	0.000171161	0.000371666	2.6442E-05	0.000384887	2.6442E-05	3.12587E-05
3831603773505	383610	3773505	0.008788103	0.003155883	0.001670081	0.005736146	0.000184279	0.000184279	0.005920425	0.000184279	0.006262339	0.000341306	0.00080145	0.000785973	0.00076971	0.000666713	0.001447726	0.000102998	0.001499225	0.000102998	0.001249061
3836203773505	383620	3773505	0.005735794	0.002059773	0.001090024	0.003743852	0.000120275	0.000120275	0.003864127	0.000120275	0.004034321	0.000219876	0.00051631	0.000506339	0.000495862	0.000429509	0.000932654	6.63533E-05	0.00096583	6.63533E-05	0.000815876
3836303773505	383630	3773505	0.004182624	0.001502016	0.000794861	0.002730071	8.77063E-05	8.77063E-05	0.002817777	8.77063E-05	0.002920603	0.000159177	0.000373777	0.000366559	0.000358974	0.000310939	0.000675184	4.80357E-05	0.000699202	4.80357E-05	0.000595638
3836403773505	383640	3773505	0.003226002	0.001158485	0.000613066	0.002105667	6.76467E-05	6.76467E-05	0.002173314	6.76467E-05	0.002249511	0.000122601	0.000287891	0.000282331	0.00027649	0.000239492	0.000520042	3.69982E-05	0.000538541	3.69982E-05	0.000460067
3836503773505	383650	3773505	0.002587865	0.000929325	0.000491795	0.001689144	5.42655E-05	5.42655E-05	0.00174341	5.42655E-05	0.001807183	9.84938E-05	0.000231282	0.000226816	0.000222123	0.0001924	0.000417784	2.97231E-05	0.000432646	2.97231E-05	0.00036965
3836603773505	383660	3773505	0.002126991	0.000763821	0.000404211	0.001388324	4.46013E-05	4.46013E-05	0.001432925	4.46013E-05	0.001492609	8.13491E-05	0.000191023	0.000187334	0.000183458	0.000158909	0.000345061	2.45492E-05	0.000357336	2.45492E-05	0.000304352
3836703773505	383670	3773505	0.001781058	0.000639593	0.00033847	0.001162527	3.73474E-05	3.73474E-05	0.001199875	3.73474E-05	0.001258172	6.8572E-05	0.00016102	0.000157911	0.000154643	0.00013395	0.000290864	2.06934E-05	0.000301211	2.06934E-05	0.000255343
3836803773505	383680	3773505	0.001521451	0.000546366	0.000289135	0.000993078	3.19036E-05	3.19036E-05	0.001024981	3.19036E-05	0.001082455	5.89952E-05	0.000138532	0.000135857	0.000133046	0.000115242	0.000250242	1.78034E-05	0.000259144	1.78034E-05	0.000218553
3836903773505	383690	3773505	0.001329515	0.00047744	0.00025266	0.000867797	2.78789E-05	2.78789E-05	0.000895676	2.78789E-05	0.000952473	5.1911E-05	0.000121897	0.000119543	0.000117069	0.000101404	0.000220192	1.56655E-05	0.000228025	1.56655E-05	0.000191344
3837003773505	383700	3773505	0.00117577	0.000422229	0.000223442	0.000767445	2.4655E-05	2.4655E-05	0.0007921	2.4655E-05	0.00084837	4.62373E-05	0.000108574	0.000106477	0.000104274	9.03207E-05	0.000196126	1.39533E-05	0.000203103	1.39533E-05	0.000169536
3837103773505	383710	3773505	0.001054467	0.000378668	0.00020039	0.000688269	2.21113E-05	2.21113E-05	0.00071038	2.21113E-05	0.000766036	4.175E-05	9.80368E-05	9.61436E-05	9.41543E-05	8.15552E-05	0.000177092	1.25992E-05	0.000183392	1.25992E-05	0.000152317
3837203773505	383720	3773505	0.000956873	0.000343621	0.000181843	0.000624568	2.00649E-05	2.00649E-05	0.000644633	2.00649E-05	0.000699621	3.81302E-05	8.9537E-05	8.78079E-05	8.59911E-05	7.44843E-05	0.000161738	1.15068E-05	0.000167492	1.15068E-05	0.000138458
3837303773505	383730	3773505	0.000873495	0.00031368	0.000165998	0.000570145	1.83165E-05	1.83165E-05	0.000588462	1.83165E-05	0.000642815	3.50342E-05	8.2267E-05	8.06783E-05	7.9009E-05	6.84365E-05	0.000148606	1.05725E-05	0.000153892	1.05725E-05	0.000126607
3837403773505	383740	3773505	0.000813287	0.000292058	0.000154556	0.000530846	1.7054E-05	1.7054E-05	0.0005479	1.7054E-05	0.000601437	3.27791E-05	7.69715E-05	7.54851E-05	7.39233E-05	6.40313E-05	0.00013904	9.89196E-06	0.000143986	9.89196E-06	0.000118059
3837503773505	383750	3773505	0.000760489	0.000273098	0.000144523	0.000496384	1.59469E-05	1.59469E-05	0.000512331	1.59469E-05	0.000565106	3.0799E-05	7.23218E-05	7.09252E-05	6.94577E-05	6.01633E-05	0.000130641	9.2944E-06	0.000135288	9.2944E-06	0.000110561
3837603773505	383760	3773505	0.000715553	0.000256961	0.000135983	0.000467054	1.50046E-05	1.50046E-05	0.000482058	1.50046E-05	0.000534095	2.91089E-05	6.83531E-05	6.70332E-05	6.56462E-05	5.68618E-05	0.000123472	8.78437E-06	0.000127864	8.78437E-06	0.000104181
3837703773505	383770	3773505	0.000678663	0.000243714	0.000128972	0.000442975	1.4231E-05	1.4231E-05	0.000457206	1.4231E-05	0.000508483	2.7713E-05	6.50753E-05	6.38186E-05	6.24982E-05	5.41351E-05	0.000117551	8.36312E-06	0.000121733	8.36312E-06	9.89473E-05
3837803773505	383780	3773505	0.000644794	0.000231551	0.000122536	0.000420868	1.35208E-05	1.35208E-05	0.000434389	1.35208E-05	0.000484961	2.6431E-05	6.2065E-05	6.08665E-05	5.96071E-05	5.16308E-05	0.000112113	7.97626E-06	0.000116101	7.97626E-06	9.41394E-05
3837903773505	383790	3773505	0.000606626	0.000217844	0.000115282	0.000395955	1.27205E-05	1.27205E-05	0.000408675	1.27205E-05	0.000458683	2.49988E-05	5.87019E-05	5.75683E-05	5.63772E-05	4.88332E-05	0.000106038	7.54405E-06	0.00010981	7.54405E-06	8.87028E-05
3838003773505	383800	3773505	0.00057043	0.000204846	0.000108404	0.000372329	1.19615E-05	1.19615E-05	0.000384291	1.19615E-05	0.000433737	2.36392E-05	5.55094E-05	5.44374E-05	5.33111E-05	4.61773E-05	0.000100271	7.13376E-06	0.000103838	7.13376E-06	8.35387E-05
3838103773505	383810	3773505	0.000538416	0.00019335	0.00010232	0.000351433	1.12901E-05	1.12901E-05	0.000362723	1.12901E-05	0.000411586	2.2432E-05	5.26745E-05	5.16573E-05	5.05884E-05	4.3819E-05	9.51503E-05	6.76943E-06	9.85351E-05	6.76943E-06	7.89684E-05
3838203773505	383820	3773505	0.000511588	0.000183716	9.72217E-05	0.000333923	1.07276E-05	1.07276E-05	0.00034465	1.07276E-05	0.000392911	2.14141E-05	5.02845E-05	4.93134E-05	4.82931E-05	4.18308E-05	9.08331E-05	6.46228E-06	9.40642E-05	6.46228E-06	7.51428E-05
3838303773505	383830	3773505	0.00048683	0.000174825	9.25166E-05	0.000317762	1.02084E-05	1.02084E-05	0.000327971	1.02084E-05	0.000375637	2.04727E-05	4.80738E-05	4.71454E-05	4.61699E-05	3.99917E-05	8.68397E-05	6.17818E-06	8.99288E-05	6.17818E-06	7.16078E-05
3838403773505	383840	3773505	0.000459633	0.000165058	8.73482E-05	0.00030001	9.63814E-06	9.63814E-06	0.000309649	9.63814E-06	0.000356702	1.94407E-05	4.56504E-05	4.47689E-05	4.38426E-05	3.79758E-05	8.24622E-05	5.86674E-06	8.53956E-05	5.86674E-06	6.77095E-05
3838503773505	383850	3773505	0.000432872	0.000155448	8.22626E-05	0.000282543	9.07699E-06	9.07699E-06	0.00029162	9.07699E-06	0.000338034	1.84233E-05	4.32614E-05	4.2426E-05	4.15481E-05	3.59884E-05	7.81467E-05	5.55972E-06	8.09266E-05	5.55972E-06	6.38644E-05
3838603773505	383860	3773505	0.000408188	0.000146584	7.75715E-05	0.000266431	8.55937E-06	8.55937E-06	0.00027499	8.55937E-06	0.000320714	1.74794E-05	4.10448E-05	4.02522E-05	3.94193E-05	3.41445E-05	7.41427E-05	5.27485E-06	7.67801E-05	5.27485E-06	6.03112E-05
3838703773505	383870	3773505	0.000384257	0.00013799	7.30237E-05	0.000250811	8.05755E-06	8.05755E-06	0.000258868	8.05755E-06	0.000303846	1.656E-05	3.88861E-05	3.81351E-05	3.73461E-05	3.23487E-05	7.02432E-05	4.99742E-06	7.27419E-05	4.99742E-06	5.68573E-05
3838803773505	383880	3773505	0.000362431	0.000130152	6.8876E-05	0.000236565	7.59989E-06	7.59989E-06	0.000244165	7.59989E-06	0.000288341	1.5715E-05	3.69017E-05	3.61891E-05	3.54403E-05	3.06979E-05	6.66587E-05	4.74241E-06	6.90299E-05	4.74241E-06	5.37023E-05
3838903773505	383890	3773505	0.000340369	0.00012223	6.46834E-05	0.000222165	7.13727E-06	7.13727E-06	0.000229302	7.13727E-06	0.000272568	1.48553E-05	3.48831E-05	3.42095E-05	3.35016E-05	2.90187E-05	6.30123E-05	4.48298E-06	6.52538E-05	4.48298E-06	5.04985E-05
3839003773505	383900	3773505	0.000318958	0.00011454	6.06144E-05	0.000208189	6.68829E-06	6.68829E-06	0.000214878	6.68829E-06	0.000257124	1.40136E-05	3.29066E-05	3.22711E-05	3.16034E-05	2.73744E-05	5.9442E-05	4.22898E-06	6.15565E-05	4.22898E-06	4.73785E-05
3839103773505	383910	3773505	0.000299822	0.000107669	5.69778E-05	0.000195699	6.28702E-06	6.28702E-06	0.000201986	6.28702E-06	0.000243197	1.32545E-05	3.11241E-05	3.05231E-05	2.98915E-05	2.58916E-05	5.62221E-05	3.9999E-06	5.82221E-05	3.9999E-06	4.45827E-05
3829703773515	382970	3773515	7.1638E-05	2.57258E-05	1.3614E-05	4.67594E-05	1.50219E-06	1.50219E-06	4.82616E-05	1.50219E-06	0.000162325	8.84692E-06	2.07742E-05	2.03731E-05	1.99515E-05	1.72817E-05	3.75263E-05	2.66979E-06	3.88612E-05	2.66979E-06	1.33253E-05
3829803773515	382980	3773515	7.37807E-05	2.64953E-05	1.40212E-05	4.81579E-05	1.54712E-06	1.54712E-06	4.9705E-05	1.54712E-06	0.000170901	9.31431E-06	2.18718E-05	2.14494E-05	2.10056E-05	1.81947E-05	3.95088E-05	2.81084E-06	4.09142E-05	2.81084E-06	1.3697E-05
3829903773515	382990	3773515	7.61228E-05	2.73364E-05	1.44663E-05	4.96867E-05	1.59623E-06	1.59623E-06	5.12829E-05	1.59623E-06	0.000180456	9.83511E-06	2.30947E-05	2.26487E-05	2.21801E-05	1.92121E-05	4.17179E-05	2.968E-06	4.32019E-05	2.968E-06	1.41022E-05
3830003773515	383000	3773515	7.88861E-05	2.83287E-05	1.49914E-05	5.14903E-05	1.65418E-06	1.65418E-06	5.31445E-05	1.65418E-06	0.000191666	1.0446E-05	2.45293E-05	2.40556E-05	2.35579E-05	2.04055E-05	4.43093E-05	3.15237E-06	4.58855E-05	3.15237E-06	1.45842E-05
3830103773515	383010	3773515	8.18488E-05	2.93926E-05	1.55545E-05	5.34241E-05	1.7163E-06	1.7163E-06	5.51404E-05	1.7163E-06	0.000204101	1.11238E-05	2.61207E-05	2.56163E-05	2.50862E-05	2.17293E-05	4.7184E-05	3.35689E-06	4.88624E-05	3.35689E-06	1.5097E-05
3830203773515	383020	3773515	8.52549E-05	3.06158E-05	1.62017E-05	5.56473E-05	1.78773E-06	1.78773E-06	5.74351E-05	1.78773E-06	0.000218603	1.19141E-05	2.79766E-05	2.74364E-05	2.68687E-05	2.32733E-05	5.05366E-05	3.5954E-06	5.23343E-05	3.5954E-06	1.56908E-05
3830303773515	383030	3773515	8.90747E-05	3.19875E-05	1.69277E-05	5.81406E-05	1.86783E-06	1.86783E-06	6.00084E-05	1.86783E-06	0.000235325	1.28255E-05	3.01168E-05	2.95352E-05	2.89241E-05	2.50536E-05	5.44025E-05	3.87044E-06	5.63377E-05	3.87044E-06	1.63531E-05
3830403773515	383040	3773515	9.319E-05	3.34653E-05	1.77097E-05	6.08267E-05	1.95412E-06	1.95412E-06	6.27809E-05	1.95412E-06	0.000254238	1.38563E-05	3.25372E-05	3.19088E-05	3.12486E-05	2.70671E-05	5.87746E-05	4.1815E-06	6.08654E-05	4.1815E-06	1.70629E-05
3830503773515	383050	3773515	9.73054E-05	3.49432E-05	1.84918E-05	6.35129E-05	2.04042E-06	2.04042E-06	6.55533E-05	2.04042E-06	0.000274804	1.49772E-05	3.51692E-05	3.44901E-05	3.37764E-05	2.92567E-05	6.35291E-05	4.51976E-06	6.5789E-05	4.51976E-06	1.77601E-05
3830603773515	383060	3773515	0.000101724	3.65298E-05	1.93315E-05	6.63968E-05	2.13306E-06	2.13306E-06	6.85298E-05	2.13306E-06	0.000298303	1.62579E-05	3.81766E-05	3.74394E-05	3.66647E-05	3.17585E-05	6.89616E-05	4.90625E-06	7.14147E-05	4.90625E-06	1.85035E-05
3830703773515	383070	3773515	0.000106689	3.83128E-05	2.0275E-05	6.96375E-05	2.23718E-06	2.23718E-06	7.18747E-05	2.23718E-06	0.000326136	1.77748E-05	4.17386E-05	4.09326E-05	4.00856E-05	3.47216E-05	7.53959E-05	5.36401E-06	7.8078E-05	5.36401E-06	1.93306E-05
3830803773515	383080	3773515	0.00011223	4.03027E-05	2.13281E-05	7.32544E-05	2.35337E-06	2.35337E-06	7.56078E-05	2.35337E-06	0.000359489	1.95926E-05	4.60071E-05	4.51187E-05	4.41851E-05	3.82725E-05	8.31065E-05	5.91258E-06	8.60628E-05	5.91258E-06	2.0243E-05
3830903773515	383090	3773515	0.000118215	4.24519E-05	2.24654E-05	7.71607E-05	2.47887E-06	2.47887E-06	7.96396E-05	2.47887E-06	0.000399212	2.17576E-05	5.10909E-05	5.01043E-05	4.90676E-05	4.25017E-05	9.22899E-05	6.56592E-06	9.55728E-05	6.56592E-06	2.12141E-05
3831003773515	383100	3773515	0.000126179	4.53121E-05	2.3979E-05	8.23594E-05	2.64588E-06	2.64588E-06	8.50053E-05	2.64588E-06	0.000454342	2.47622E-05	5.81463E-05	5.70235E-05	5.58436E-05	4.83709E-05	0.000105035	7.47265E-06	0.000108771	7.47265E-06	2.24841E-05
3831103773515	383110	3773515	0.000134853	4.8427E-05	2.56274E-05	8.80211E-05	2.82777E-06	2.82777E-06	9.08488E-05	2.82777E-06	0.000524325	2.85764E-05	6.71028E-05	6.58069E-05	6.44453E-05	5.58217E-05	0.000121213	8.62368E-06	0.000125525	8.62368E-06	2.38143E-05
3831203773515	383120	3773515	0.000143875	5.16666E-05	2.73418E-05	9.39094E-05	3.01693E-06	3.01693E-06	9.69263E-05	3.01693E-06	0.000613926	3.34597E-05	7.85698E-05	7.70525E-05	7.54582E-05	6.53609E-05	0.000141927	1.00974E-05	0.000146976	1.00974E-05	2.51389E-05
3831303773515	383130	3773515	0.000152933	5.49195E-05	2.90632E-05	9.98218E-05	3.20688E-06	3.20688E-06	0.000103029	3.20688E-06	0.00073034	3.98045E-05	9.34684E-05	9.16635E-05	8.97669E-05	7.77548E-05	0.00016884	1.2012E-05	0.000174846	1.2012E-05	2.64076E-05
3831403773515	383140	3773515	0.000162316	5.82891E-05	3.08464E-05	0.000105946	3.40364E-06	3.40364E-06	0.00010935	3.40364E-06	0.000894602	4.8757E-05	0.000114491	0.00011228	0.000109956	9.52428E-05	0.000206814	1.47137E-05	0.000214171	1.47137E-05	2.76609E-05
3831503773515	383150	3773515	0.000171699	6.16587E-05	3.26295E-05	0.000112071	3.6004E-06	3.6004E-06	0.000115671	3.6004E-06	0.001136229	6.1926E-05	0.000145414	0.000142606	0.000139655	0.000120967	0.000262673	1.86878E-05	0.000272017	1.86878E-05	2.88778E-05
3831603773515	383160	3773515	0.000181238	6.5084E-05	3.44422E-05	0.000118297	3.80041E-06	3.80041E-06	0.000122097	3.80041E-06	0.001526843	8.32149E-05	0.000195404	0.000191631	0.000187666	0.000162554	0.000352975	2.51123E-05	0.000365531	2.51123E-05	3.00571E-05
3831703773515	383170	3773515	0.000190806	6.852E-05	3.62605E-05	0.000124542	4.00104E-06	4.00104E-06	0.000128543	4.00104E-06	0.002205768	0.000120217	0.000282293	0.000276841	0.000271113	0.000234834	0.000509929	3.62787E-05	0.000528068	3.62787E-05	3.11358E-05
3831603773515	383610	3773515	0.00705122	0.002532154	0.001340006	0.004602453	0.000147858	0.000147858	0.004750311	0.000147858	0.004731239	0.000257859	0.000605501	0.000593808	0.000581521	0.000503706	0.001093767	7.78156E-05	0.001132675	7.78156E-05	0.001001317
3836203773515	383620	3773515	0.006315563	0.002267973	0.001200203	0.004122277	0.000132432	0.000132432	0.004254709	0.000132432	0.004280297	0.000233282	0.000547789	0.000537211	0.000526096	0.000455697	0.000989518	7.03989E-05	0.001024718	7.03989E-05	0.000898251

			ISDrainage / Utilities Trenching	ISDrainage / Utilities Trenching	ISAsphalt Paving	ISAsphalt Paving	SVDemolition	SVSite Grubbing / Prep	SVMass Grading / Excavation	SVMass Grading / Excavation	SVDrainage / Utilities Trenching	SVFoundations / Concrete Pads	SVBuilding / Structure Construction	SVBuilding / Structure Construction	SVAsphalt Paving	SVAsphalt Paving	SVArchitectural Coating	SVArchitectural Coating	SVLandscaping or Other Finishing	SVLandscaping or Other Finishing	MDemolition
Unique Identifier	X (UTM)	Y (UTM)	2027	2028	2027	2028	2027	2027	2027	2028	2028	2028	2028	2029	2028	2029	2028	2029	2028	2029	2027
3839003773495	383900	3773495	1.89746E-05	1.84877E-05	4.90045E-06	4.56498E-06	0.000325687	0.000234151	0.000157871	0.000155867	0.000110591	3.5132E-05	5.03288E-05	4.84084E-05	4.94831E-06	4.60388E-06	4.94831E-06	4.60388E-06	5.03288E-05	4.84084E-05	8.09772E-05
3839103773495	383910	3773495	1.79247E-05	1.74648E-05	4.62931E-06	4.31241E-06	0.000307272	0.000220912	0.000148945	0.000147054	0.000104338	3.31456E-05	4.74832E-05	4.56714E-05	4.66853E-06	4.34358E-06	4.66853E-06	4.34358E-06	4.74832E-05	4.56714E-05	7.63955E-05
3829703773505	382970	3773505	5.35323E-06	5.21588E-06	1.38255E-06	1.2879E-06	7.01209E-05	5.04131E-05	3.399E-05	3.35584E-05	2.38105E-05	7.56398E-06	1.08359E-05	1.04224E-05	1.06538E-06	9.91223E-07	1.06538E-06	9.91223E-07	1.08359E-05	1.04224E-05	1.77461E-05
3829803773505	382980	3773505	5.50232E-06	5.36115E-06	1.42105E-06	1.32377E-06	7.20719E-05	5.18158E-05	3.49357E-05	3.44921E-05	2.4473E-05	7.77444E-06	1.11374E-05	1.07124E-05	1.09502E-06	1.0188E-06	1.09502E-06	1.0188E-06	1.11374E-05	1.07124E-05	1.82832E-05
3829903773505	382990	3773505	5.66154E-06	5.51628E-06	1.46217E-06	1.36208E-06	7.41655E-05	5.33209E-05	3.59505E-05	3.54941E-05	2.51839E-05	8.00027E-06	1.14609E-05	1.10236E-05	1.12683E-06	1.0484E-06	1.12683E-06	1.0484E-06	1.14609E-05	1.10236E-05	1.88603E-05
3830003773505	383000	3773505	5.83989E-06	5.69005E-06	1.50823E-06	1.40498E-06	7.65352E-05	5.50247E-05	3.70992E-05	3.66282E-05	2.59886E-05	8.2559E-06	1.18271E-05	1.13758E-05	1.16283E-06	1.0819E-06	1.16283E-06	1.0819E-06	1.18271E-05	1.13758E-05	1.95062E-05
3830103773505	383010	3773505	6.02836E-06	5.87369E-06	1.55691E-06	1.45033E-06	7.90386E-05	5.68244E-05	3.83127E-05	3.78262E-05	2.68386E-05	8.52594E-06	1.22139E-05	1.17479E-05	1.20087E-06	1.11728E-06	1.20087E-06	1.11728E-06	1.22139E-05	1.17479E-05	2.01921E-05
3830203773505	383020	3773505	6.24384E-06	6.08364E-06	1.61256E-06	1.50217E-06	8.19161E-05	5.88932E-05	3.97075E-05	3.92033E-05	2.78157E-05	8.83634E-06	1.26586E-05	1.21756E-05	1.24459E-06	1.15796E-06	1.24459E-06	1.15796E-06	1.26586E-05	1.21756E-05	2.09706E-05
3830303773505	383030	3773505	6.48182E-06	6.31552E-06	1.67402E-06	1.55942E-06	8.50965E-05	6.11798E-05	4.12492E-05	4.07254E-05	2.88957E-05	9.17941E-06	1.31501E-05	1.26483E-05	1.29291E-06	1.20292E-06	1.29291E-06	1.20292E-06	1.31501E-05	1.26483E-05	2.18325E-05
3830403773505	383040	3773505	6.73612E-06	6.56329E-06	1.7397E-06	1.62061E-06	8.85086E-05	6.36329E-05	4.29031E-05	4.23584E-05	3.00543E-05	9.54748E-06	1.36773E-05	1.31555E-05	1.34475E-06	1.25115E-06	1.34475E-06	1.25115E-06	1.36773E-05	1.31555E-05	2.27579E-05
3830503773505	383050	3773505	6.99942E-06	6.81984E-06	1.8077E-06	1.68395E-06	9.20721E-05	6.61948E-05	4.46305E-05	4.40638E-05	3.12643E-05	9.93187E-06	1.4228E-05	1.36851E-05	1.39889E-06	1.30152E-06	1.39889E-06	1.30152E-06	1.4228E-05	1.36851E-05	2.37268E-05
3830603773505	383060	3773505	7.28073E-06	7.09393E-06	1.88035E-06	1.75163E-06	9.5885E-05	6.89361E-05	4.64787E-05	4.58886E-05	3.25591E-05	1.03432E-05	1.48172E-05	1.42519E-05	1.45683E-06	1.35542E-06	1.45683E-06	1.35542E-06	1.48172E-05	1.42519E-05	2.47702E-05
3830703773505	383070	3773505	7.59973E-06	7.40474E-06	1.96274E-06	1.82838E-06	0.00010025	7.20745E-05	4.85947E-05	4.79777E-05	3.40414E-05	1.08141E-05	1.54918E-05	1.49007E-05	1.52315E-06	1.41713E-06	1.52315E-06	1.41713E-06	1.54918E-05	1.49007E-05	2.59551E-05
3830803773505	383080	3773505	7.95699E-06	7.75283E-06	2.055E-06	1.91433E-06	0.00010515	7.55973E-05	5.09698E-05	5.03227E-05	3.57052E-05	1.13426E-05	1.6249E-05	1.5629E-05	1.59759E-06	1.48639E-06	1.59759E-06	1.48639E-06	1.6249E-05	1.5629E-05	2.72906E-05
3830903773505	383090	3773505	8.34125E-06	8.12723E-06	2.15424E-06	2.00677E-06	0.000110469	7.9421E-05	5.35479E-05	5.2868E-05	3.75111E-05	1.19163E-05	1.70709E-05	1.64195E-05	1.6784E-06	1.56158E-06	1.6784E-06	1.56158E-06	1.70709E-05	1.64195E-05	2.87458E-05
3831003773505	383100	3773505	8.87348E-06	8.64581E-06	2.2917E-06	2.13482E-06	0.000117908	8.47691E-05	5.71538E-05	5.64281E-05	4.00371E-05	1.27188E-05	1.82204E-05	1.75252E-05	1.79142E-06	1.66673E-06	1.79142E-06	1.66673E-06	1.82204E-05	1.75252E-05	3.07727E-05
3831103773505	383110	3773505	9.44115E-06	9.19892E-06	2.43831E-06	2.27139E-06	0.000126041	9.06168E-05	6.10964E-05	6.03207E-05	4.2799E-05	1.35961E-05	1.94773E-05	1.87341E-05	1.915E-06	1.78171E-06	1.915E-06	1.78171E-06	1.94773E-05	1.87341E-05	3.30136E-05
3831203773505	383120	3773505	9.99082E-06	9.73448E-06	2.58027E-06	2.40363E-06	0.000134148	9.64453E-05	6.50262E-05	6.42005E-05	4.55518E-05	1.44706E-05	2.07301E-05	1.99391E-05	2.03818E-06	1.89631E-06	2.03818E-06	1.89631E-06	2.07301E-05	1.99391E-05	3.528E-05
3831303773505	383130	3773505	1.05039E-05	1.02344E-05	2.71278E-06	2.52708E-06	0.000141899	0.000102018	6.87831E-05	6.79098E-05	4.81837E-05	1.53067E-05	2.19278E-05	2.10911E-05	2.15593E-06	2.00587E-06	2.15593E-06	2.00587E-06	2.19278E-05	2.10911E-05	3.74755E-05
3831403773505	383140	3773505	1.10277E-05	1.07448E-05	2.84806E-06	2.65309E-06	0.000150041	0.000107872	7.27301E-05	7.18067E-05	5.09486E-05	1.61851E-05	2.31861E-05	2.23014E-05	2.27965E-06	2.12097E-06	2.27965E-06	2.12097E-06	2.31861E-05	2.23014E-05	3.98127E-05
3831503773505	383150	3773505	1.15414E-05	1.12453E-05	2.98072E-06	2.77667E-06	0.000158131	0.000113687	7.66512E-05	7.5678E-05	5.36954E-05	1.70576E-05	2.44361E-05	2.35037E-05	2.40255E-06	2.23532E-06	2.40255E-06	2.23532E-06	2.44361E-05	2.35037E-05	4.21788E-05
3831603773505	383160	3773505	1.20623E-05	1.17529E-05	3.11527E-06	2.90201E-06	0.000166407	0.000119637	8.0663E-05	7.96388E-05	5.65057E-05	1.79504E-05	2.57151E-05	2.47339E-05	2.5283E-06	2.35231E-06	2.5283E-06	2.35231E-06	2.57151E-05	2.47339E-05	4.46339E-05
3831703773505	383170	3773505	1.25867E-05	1.22638E-05	3.25069E-06	3.02816E-06	0.000174612	0.000125536	8.46402E-05	8.35656E-05	5.92918E-05	1.88355E-05	2.6983E-05	2.59534E-05	2.65296E-06	2.4683E-06	2.65296E-06	2.4683E-06	2.6983E-05	2.59534E-05	4.71996E-05
3831603773505	383610	3773505	0.000502949	0.000490045	0.000129894	0.000121002	0.011200678	0.00805268	0.005429347	0.005360412	0.003803342	0.001208224	0.001730855	0.001664813	0.000170177	0.000158332	0.000170177	0.000158332	0.001730855	0.001664813	0.002331254
3836203773505	383620	3773505	0.000328522	0.000320093	8.48455E-05	7.90373E-05	0.006855045	0.004928405	0.003322872	0.003280682	0.002327723	0.000739458	0.001059319	0.0010189	0.000104152	9.69024E-05	0.000104152	9.69024E-05	0.001059319	0.0010189	0.001517632
3836303773505	383630	3773505	0.000239841	0.000233687	6.19423E-05	5.7702E-05	0.004794359	0.003446884	0.002323988	0.002294481	0.001627989	0.00051717	0.000740878	0.00071261	7.28429E-05	6.77727E-05	7.28429E-05	6.77727E-05	0.000740878	0.00071261	0.001103708
3836403773505	383640	3773505	0.000185252	0.000180499	4.78438E-05	4.45686E-05	0.003590874	0.002581643	0.001740618	0.001718518	0.00121933	0.00038735	0.000554902	0.00053373	5.45578E-05	5.07603E-05	5.45578E-05	5.07603E-05	0.000554902	0.00053373	0.000849063
3836503773505	383650	3773505	0.000148844	0.000145025	3.8441E-05	3.58095E-05	0.002814644	0.002023576	0.001364353	0.00134703	0.00095575	0.000303617	0.000434951	0.000418355	4.27642E-05	3.97876E-05	4.27642E-05	3.97876E-05	0.000434951	0.000418355	0.00067933
3836603773505	383660	3773505	0.000122551	0.000119407	3.16505E-05	2.94838E-05	0.002277909	0.001637693	0.001104179	0.00109016	0.000773495	0.000245719	0.000352008	0.000338577	3.46093E-05	3.22003E-05	3.46093E-05	3.22003E-05	0.000352008	0.000338577	0.000556938
3836703773505	383670	3773505	0.000102817	0.000100179	2.65539E-05	2.47361E-05	0.001885914	0.00135587	0.000914166	0.000902559	0.000640388	0.000203435	0.000291433	0.000280313	2.86536E-05	2.66591E-05	2.86536E-05	2.66591E-05	0.000291433	0.000280313	0.00046523
3836803773505	383680	3773505	8.80028E-05	8.57449E-05	2.2728E-05	2.11721E-05	0.00159727	0.001148351	0.000774251	0.00076442	0.000542375	0.000172299	0.000246828	0.00023741	2.42681E-05	2.25789E-05	2.42681E-05	2.25789E-05	0.000246828	0.00023741	0.000396515
3836903773505	383690	3773505	7.70471E-05	7.50703E-05	1.98985E-05	1.85363E-05	0.00138697	0.000997156	0.000672311	0.000663775	0.000470964	0.000149613	0.00021433	0.000206152	2.10729E-05	1.96061E-05	2.10729E-05	1.96061E-05	0.00021433	0.000206152	0.000345792
3837003773505	383700	3773505	6.82659E-05	6.65144E-05	1.76306E-05	1.64237E-05	0.001220688	0.000877608	0.000591709	0.000584196	0.000414501	0.000131676	0.000188634	0.000181437	1.85465E-05	1.72555E-05	1.85465E-05	1.72555E-05	0.000188634	0.000181437	0.000305226
3837103773505	383710	3773505	6.13323E-05	5.97587E-05	1.58399E-05	1.47556E-05	0.001090834	0.00078425	0.000528764	0.00052205	0.000370407	0.000117669	0.000168568	0.000162136	1.65735E-05	1.54199E-05	1.65735E-05	1.54199E-05	0.000168568	0.000162136	0.000273265
3837203773505	383720	3773505	5.57518E-05	5.43214E-05	1.43987E-05	1.3413E-05	0.000987269	0.000709793	0.000478563	0.000472487	0.000335241	0.000106497	0.000152564	0.000146743	1.5E-05	1.3956E-05	1.5E-05	1.3956E-05	0.000152564	0.000146743	0.000247584
3837303773505	383730	3773505	5.09797E-05	4.96717E-05	1.31662E-05	1.22649E-05	0.000899384	0.000646609	0.000435962	0.000430427	0.000305398	9.70171E-05	0.000138983	0.00013368	1.36648E-05	1.27136E-05	1.36648E-05	1.27136E-05	0.000138983	0.00013368	0.000225683
3837403773505	383740	3773505	4.75377E-05	4.6318E-05	1.22773E-05	1.14368E-05	0.000836667	0.000601518	0.000405561	0.000400411	0.000284101	9.02517E-05	0.000129291	0.000124358	1.27119E-05	1.18271E-05	1.27119E-05	1.18271E-05	0.000129291	0.000124358	0.000209845
3837503773505	383750	3773505	4.45187E-05	4.33765E-05	1.14976E-05	1.07105E-05	0.000781922	0.00056216	0.000379024	0.000374212	0.000265512	8.43464E-05	0.000120831	0.000116221	1.18801E-05	1.10532E-05	1.18801E-05	1.10532E-05	0.000120831	0.000116221	0.000195973
3837603773505	383760	3773505	4.19499E-05	4.08735E-05	1.08341E-05	1.00925E-05	0.000735606	0.000528861	0.000356573	0.000352046	0.000249785	7.93502E-05	0.000113674	0.000109337	1.11764E-05	1.03985E-05	1.11764E-05	1.03985E-05	0.000113674	0.000109337	0.000184175
3837703773505	383770	3773505	3.98423E-05	3.88201E-05	1.02898E-05	9.58543E-06	0.000697859	0.000501723	0.000338276	0.000333981	0.000236968	7.52785E-05	0.000107841	0.000103726	1.06029E-05	9.86488E-06	1.06029E-05	9.86488E-06	0.000107841	0.000103726	0.000174478
3837803773505	383780	3773505	3.79064E-05	3.69338E-05	9.78985E-06	9.11968E-06	0.000663266	0.000476853	0.000321508	0.000317426	0.000225221	7.1547E-05	0.000102495	9.85846E-05	1.00773E-05	9.37588E-06	1.00773E-05	9.37588E-06	0.000102495	9.85846E-05	0.000165591
3837903773505	383790	3773505	3.57173E-05	3.48009E-05	9.22448E-06	8.59301E-06	0.000623997	0.00044862	0.000302472	0.000298632	0.000211886	6.73109E-05	9.6427E-05	9.27477E-05	9.48067E-06	8.82077E-06	9.48067E-06	8.82077E-06	9.6427E-05	9.27477E-05	0.000155634
3838003773505	383800	3773505	3.36379E-05	3.27748E-05	8.68744E-06	8.09274E-06	0.000586767	0.000421854	0.000284426	0.000280814	0.000199245	6.32949E-05	9.06738E-05	8.72141E-05	8.91502E-06	8.29449E-06	8.91502E-06	8.29449E-06	9.06738E-05	8.72141E-05	0.000146215
3838103773505	383810	3773505	3.17976E-05	3.09817E-05	8.21216E-06	7.64999E-06	0.000553929	0.000398245	0.000268508	0.000265099	0.000188094	5.97527E-05	8.55994E-05	8.23333E-05	8.4161E-06	7.8303E-06	8.4161E-06	7.8303E-06	8.55994E-05	8.23333E-05	0.000137892
3838203773505	383820	3773505	3.02571E-05	2.94808E-05	7.81433E-06	7.27939E-06	0.000526579	0.000378582	0.000255251	0.00025201	0.000178807	5.68024E-05	8.1373E-05	7.82681E-05	8.00056E-06	7.44368E-06	8.00056E-06	7.44368E-06	8.1373E-05	7.82681E-05	0.000130915
3838303773505	383830	3773505	2.88337E-05	2.80939E-05	7.44671E-06	6.93694E-06	0.000501359	0.0003604	0.000243025	0.00023994	0.000170243	5.40819E-05	7.74756E-05	7.45194E-05	7.61737E-06	7.08716E-06	7.61737E-06	7.08716E-06	7.74756E-05	7.45194E-05	0.000124484
3838403773505	383840	3773505	2.72641E-05	2.65645E-05	7.04132E-06	6.5593E-06	0.00047343	0.00034037	0.000229487	0.000226574	0.000160759	5.10691E-05	7.31597E-05	7.03682E-05	7.19303E-06	6.69236E-06	7.19303E-06	6.69236E-06	7.31597E-05	7.03682E-05	0.000117455
3838503773505	383850	3773505	2.57158E-05	2.5056E-05	6.64145E-06	6.18681E-06	0.000445884	0.000320566	0.000216135	0.000213391	0.000151406	4.80977E-05	6.8903E-05	6.62739E-05	6.77452E-06	6.30298E-06	6.77452E-06	6.30298E-06	6.8903E-05	6.62739E-05	0.000110559
3838603773505	383860	3773505	2.4285E-05	2.3662E-05	6.27195E-06	5.8426E-06	0.000420467	0.000302293	0.000203815	0.000201227	0.000142775	4.5356E-05	6.49753E-05	6.24961E-05	6.38835E-06	5.94369E-06	6.38835E-06	5.94369E-06	6.49753E-05	6.24961E-05	0.000104209
3838703773505	383870	3773505	2.28943E-05	2.23069E-05	5.91276E-06	5.508E-06	0.000395754	0.000284526	0.000191835	0.0001894	0.000134384	4.26902E-05	6.11564E-05	5.88229E-05	6.01287E-06	5.59435E-06	6.01287E-06	5.59435E-06	6.11564E-05	5.88229E-05	9.80646E-05
3838803773505	383880	3773505	2.16239E-05	2.10691E-05	5.58467E-06	5.20237E-06	0.000373215	0.000268321	0.00018091	0.000178613	0.00012673	4.02589E-05	5.76734E-05	5.54728E-05	5.67043E-06	5.27574E-06	5.67043E-06	5.27574E-06	5.76734E-05	5.54728E-05	9.2465E-05
3838903773505	383890	3773505	2.03338E-05	1.98121E-05	5.25149E-06	4.892E-06	0.000350328	0.000251867	0.000169816	0.00016766	0.000118959	3.77901E-05	5.41367E-05	5.2071E-05	5.3227E-06	4.95221E-06	5.3227E-06	4.95221E-06	5.41367E-05	5.2071E-05	8.68181E-05
3839003773505	383900	3773505	1.90775E-05	1.8588E-05	4.92704E-06	4.58975E-06	0.00032811	0.000235893	0.000159046	0.000157027	0.000111414	3.53934E-05	5.07032E-05	4.87686E-05	4.98512E-06	4.63813E-06	4.98512E-06	4.63813E-06	5.07032E-05	4.87686E-05	8.13473E-05
3839103773505	383910	3773505	1.79517E-05	1.74912E-05	4.63629E-06	4.31891E-06	0.000308315	0.000221661	0.00014945	0.000147553	0.000104692	3.32581E-05	4.76442E-05	4.58263E-05	4.68437E-06	4.35831E-06	4.68437E-06	4.35831E-06	4.76442E-05	4.58263E-05	7.64553E-05
3829703773515	382970	3773515	5.36561E-06	5.22794E-06	1.38574E-06	1.29088E-06	7.00674E-05	5.03747E-05	3.39641E-05	3.35328E-05	2.37923E-05	7.55822E-06	1.08276E-05	1.04145E-05	1.06457E-06	9.90468E-07	1.06457E-06	9.90468E-07	1.08276E-05	1.04145E-05	1.76808E-05
3829803773515	382980	3773515	5.51526E-06	5.37375E-06	1.42439E-06	1.32688E-06	7.20185E-05	5.17774E-05	3.49098E-05	3.44665E-05	2.44548E-05	7.76868E-06	1.11291E-05	1.07045E-05	1.09421E-06	1.01805E-06	1.09421E-06	1.01805E-06	1.11291E-05	1.07045E-05	1.82143E-05
3829903773515	382990	3773515	5.67842E-06	5.53273E-06	1.46653E-06	1.36614E-06	7.41566E-05	5.33145E-05	3.59462E-05	3.54898E-05	2.51809E-05	7.99931E-06	1.14595E-05	1.10223E-05	1.12669E-06	1.04827E-06	1.12669E-06	1.04827E-06	1.14595E-05	1.10223E-05	1.87986E-05
3830003773515	383000	3773515	5.87252E-06	5.72185E-06	1.51666E-06	1.41284E-06	7.67045E-05	5.51463E-05	3.71812E-05	3.67092E-05	2.6046E-05	8.27416E-06	1.18532E-05	1.1401E-05	1.16541E-06	1.08429E-06	1.16541E-06	1.08429E-06	1.18532E-05	1.1401E-05	1.94845E-05
3830103773515	383010	3773515	6.079E-06	5.92303E-06	1.56999E-06	1.46251E-06	7.94216E-05	5.70998E-05	3.84984E-05	3.80095E-05	2.69687E-05	8.56726E-06	1.22731E-05	1.18048E-05	1.20669E-06	1.1227E-06	1.20669E-06	1.1227E-06	1.22731E-05	1.18048E-05	2.02193E-05
3830203773515	383020	3773515	6.3181E-06	6.156E-06	1.63174E-06	1.52004E-06	8.25843E-05	5.93736E-05	4.00314E-05	3.95231E-05	2.80426E-05	8.90841E-06	1.27618E-05	1.22749E-05	1.25474E-06	1.1674E-06	1.25474E-06	1.1674E-06	1.27618E-05	1.22749E-05	2.10649E-05
3830303773515	383030	3773515	6.58478E-06	6.41583E-06	1.70061E-06	1.58419E-06	8.6121E-05	6.19163E-05	4.17458E-05	4.12157E-05	2.92436E-05	9.28993E-06	1.33084E-05	1.28006E-05	1.30848E-06	1.2174E-06	1.30848E-06	1.2174E-06	1.33084E-05	1.28006E-05	2.20121E-05
3830403773515	383040	3773515	6.87059E-06	6.69431E-06	1.77442E-06	1.65296E-06	8.99251E-05	6.46512E-05	4.35897E-05	4.30363E-05	3.05353E-05	9.70027E-06	1.38962E-05	1.3366E-05	1.36627E-06	1.27117E-06	1.36627E-06	1.27117E-06	1.38962E-05	1.3366E-05	2.30319E-05
3830503773515	383050	3773515	7.15133E-06	6.96785E-06	1.84693E-06	1.7205E-06	9.37024E-05	6.73669E-05	4.54207E-05	4.4844E-05	3.18179E-05	1.01077E-05	1.44799E-05	1.39275E-05	1.42366E-06	1.32457E-06	1.42366E-06	1.32457E-06	1.44799E-05	1.39275E-05	2.40534E-05
3830603773515	383060	3773515	7.45064E-06	7.25947E-06	1.92423E-06	1.79251E-06	9.7747E-05	7.02748E-05	4.73813E-05	4.67797E-05	3.31913E-05	1.0544E-05	1.5105E-05	1.45286E-05	1.48511E-06	1.38174E-06	1.48511E-06	1.38174E-06	1.5105E-05	1.45286E-05	2.51512E-05
3830703773515	383070	3773515	7.7837E-06	7.58399E-06	2.01025E-06	1.87264E-06	0.000102282	7.35349E-05	4.95793E-05	4.89498E-05	3.47311E-05	1.10332E-05	1.58057E-05	1.52026E-05	1.55401E-06	1.44584E-06	1.55401E-06	1.44584E-06	1.58057E-05	1.52026E-05	2.63833E-05
3830803773515	383080	3773515	8.15109E-06	7.94195E-06	2.10513E-06	1.96102E-06	0.000107333	7.71665E-05	5.20278E-05	5.13673E-05	3.64463E-05	1.15781E-05	1.65863E-05	1.59534E-05	1.63076E-06	1.51725E-06	1.63076E-06	1.51725E-06	1.65863E-05	1.59534E-05	2.77587E-05
3830903773515	383090	3773515	8.5421E-06	8.32293E-06	2.20612E-06	2.05509E-06	0.000112767	8.10735E-05	5.4662E-05	5.3968E-05	3.82916E-05	1.21643E-05	1.74261E-05	1.67611E-05	1.71332E-06	1.59407E-06	1.71332E-06	1.59407E-06	1.74261E-05	1.67611E-05	2.92466E-05
3831003773515	383100	3773515	9.05351E-06	8.82122E-06	2.3382E-06	2.17813E-06	0.000119983	8.62614E-05	5.81599E-05	5.74215E-05	4.07419E-05	1.29427E-05	1.85412E-05	1.78337E-05	1.82296E-06	1.69607E-06	1.82296E-06	1.69607E-06	1.85412E-05	1.78337E-05	3.12227E-05
3831103773515	383110	3773515	9.58912E-06	9.34309E-06	2.47652E-06	2.30699E-06	0.00012777	9.18593E-05	6.19342E-05	6.11478E-05	4.33859E-05	1.37826E-05	1.97444E-05	1.8991E-05	1.94126E-06	1.80614E-06	1.94126E-06	1.80614E-06	1.97444E-05	1.8991E-05	3.33783E-05
3831203773515	383120	3773515	1.01225E-05	9.86276E-06	2.61427E-06	2.43531E-06	0.000135805	9.76366E-05	6.58294E-05	6.49936E-05	4.61145E-05	1.46494E-05	2.09862E-05	2.01854E-05	2.06335E-06	1.91973E-06	2.06335E-06	1.91973E-06	2.09862E-05	2.01854E-05	3.56284E-05
3831303773515	383130	3773515	1.06333E-05	1.03605E-05	2.7462E-06	2.55821E-06	0.000143779	0.000103369	6.96943E-05	6.88094E-05	4.8822E-05	1.55095E-05	2.22183E-05	2.13705E-05	2.18449E-06	2.03244E-06	2.18449E-06	2.03244E-06	2.22183E-05	2.13705E-05	3.7902E-05
3831403773515	383140	3773515	1.1138E-05	1.08522E-05	2.87654E-06	2.67962E-06	0.000151868	0.000109185	7.36154E-05	7.26807E-05	5.15687E-05	1.63821E-05	2.34683E-05	2.25729E-05	2.3074E-06	2.14679E-06	2.3074E-06	2.14679E-06	2.34683E-05	2.25729E-05	4.02627E-05
3831503773515	383150	3773515	1.1628E-05	1.13297E-05	3.0031E-06	2.79752E-06	0.000159841	0.000114917	7.74804E-05	7.64966E-05	5.42762E-05	1.72422E-05	2.47004E-05	2.3758E-05	2.42854E-06	2.2595E-06	2.42854E-06	2.2595E-06	2.47004E-05	2.3758E-05	4.26288E-05
3831603773515	383160	3773515	1.21029E-05	1.17923E-05	3.12573E-06	2.91176E-06	0.000167574	0.000120477	8.12287E-05	8.01974E-05	5.6902E-05	1.80763E-05	2.58954E-05	2.49073E-05	2.54603E-06	2.36881E-06	2.54603E-06	2.36881E-06	2.58954E-05	2.49073E-05	4.50548E-05
3831703773515	383170	3773515	1.25372E-05	1.22155E-05	3.2379E-06	3.01625E-06	0.000176064	0.00012658	8.53441E-05	8.42605E-05	5.97849E-05	1.89921E-05	2.72074E-05	2.61693E-05	2.67502E-06	2.48883E-06	2.67502E-06	2.48883E-06	2.72074E-05	2.61693E-05	4.74736E-05
3836103773515	383610	3773515	0.000403192	0.000392848	0.00010413	9.70017E-05	0.007768505	0.005585134	0.003765657	0.003717845	0.002637901	0.000837993	0.001200477	0.001154672	0.00011803	0.000109815	0.00011803	0.000109815	0.001200477	0.001154672	0.001866646
3836203773515	383620	3773515	0.000361692	0.000352412	9.34119E-05	8.70173E-05	0.007658741	0.005506219	0.00371245	0.003665314	0.002600629	0.000826153	0.001183515	0.001138357	0.000116363	0.000108263	0.000116363	0.000108263	0.001183515	0.001138357	0.001671225

			MSite Grubbing / Prep	MMass Grading / Excavation	MMass Grading / Excavation	MDrainage / Utilities Trenching	MFoundations / Concrete Pads	MBuilding / Structure Construction	MAsphalt Paving	MLandscaping or Other Finishing	MWaterside Construction (Piles)	RSSWDemolition	RSSWPlacing Base	RSSWForm/Plac e Rebar and Pour	Child Risk				
Unique Identifier	X (UTM)	Y (UTM)	2027	2027	2028	2028	2028	2028	2028	2028	2028	2029	2029	2029	3rd Trimester	0<2	2<16	Total	per million
3839003773495	383900	3773495	0.000248586	0.000292317	0.000288424	6.13092E-05	7.97321E-05	5.86872E-05	6.04049E-06	7.07681E-05	6.04049E-06	2.82638E-05	4.10113E-05	2.43107E-05	7.07904E-09	1.0555E-07	2.0462E-08	1.33095E-07	0.13309518
3839103773495	383910	3773495	0.000234521	0.000275777	0.000272105	5.78403E-05	7.52208E-05	5.53666E-05	5.69872E-06	6.67641E-05	5.69872E-06	2.72906E-05	3.95992E-05	2.34736E-05	6.69703E-09	9.9787E-08	1.9336E-08	1.25819E-07	0.12581944
3829703773505	382970	3773505	5.44776E-05	6.40612E-05	6.32082E-05	1.34359E-05	1.74733E-05	1.28613E-05	1.32377E-06	1.55088E-05	1.32377E-06	1.05806E-05	1.53527E-05	9.10075E-06	3.02183E-09	3.9189E-08	6.7617E-09	4.89727E-08	0.0489727
3829803773505	382980	3773505	5.61264E-05	6.6E-05	6.51212E-05	1.38425E-05	1.80021E-05	1.32505E-05	1.36384E-06	1.59782E-05	1.36384E-06	1.0749E-05	1.55971E-05	9.24563E-06	3.15714E-09	4.0846E-08	7.0344E-09	5.10371E-08	0.05103712
3829903773505	382990	3773505	5.78977E-05	6.8083E-05	6.71764E-05	1.42794E-05	1.85703E-05	1.36687E-05	1.40688E-06	1.64825E-05	1.40688E-06	1.09299E-05	1.58596E-05	9.40124E-06	3.30541E-09	4.2656E-08	7.332E-09	5.32932E-08	0.0532932
3830003773505	383000	3773505	5.98808E-05	7.04149E-05	6.94773E-05	1.47685E-05	1.92063E-05	1.41369E-05	1.45507E-06	1.7047E-05	1.45507E-06	1.11452E-05	1.61719E-05	9.58637E-06	3.4734E-09	4.4704E-08	7.6687E-09	5.58457E-08	0.05584575
3830103773505	383010	3773505	6.19863E-05	7.28908E-05	7.19203E-05	1.52878E-05	1.98817E-05	1.4634E-05	1.50623E-06	1.76464E-05	1.50623E-06	1.13698E-05	1.64978E-05	9.77954E-06	3.65701E-09	4.6934E-08	8.0343E-09	5.86253E-08	0.05862531
3830203773505	383020	3773505	6.4376E-05	7.57009E-05	7.46929E-05	1.58772E-05	2.06481E-05	1.51981E-05	1.5643E-06	1.83267E-05	1.5643E-06	1.1638E-05	1.6887E-05	1.00103E-05	3.86859E-09	4.9502E-08	8.4547E-09	6.1825E-08	0.06182498
3830303773505	383030	3773505	6.70219E-05	7.88122E-05	7.77628E-05	1.65297E-05	2.14968E-05	1.58228E-05	1.62859E-06	1.908E-05	1.62859E-06	1.19406E-05	1.73261E-05	1.02705E-05	4.10818E-09	5.2401E-08	8.9288E-09	6.5438E-08	0.065438
3830403773505	383040	3773505	6.98627E-05	8.21529E-05	8.1059E-05	1.72304E-05	2.2408E-05	1.64935E-05	1.69762E-06	1.98887E-05	1.69762E-06	1.22619E-05	1.77922E-05	1.05469E-05	4.37511E-09	5.5619E-08	9.453E-09	6.94467E-08	0.06944674
3830503773505	383050	3773505	7.28373E-05	8.56507E-05	8.45102E-05	1.7964E-05	2.3362E-05	1.71957E-05	1.7699E-06	2.07355E-05	1.7699E-06	1.25894E-05	1.82675E-05	1.08286E-05	4.66853E-09	5.9138E-08	1.0024E-08	7.38304E-08	0.07383041
3830603773505	383060	3773505	7.60402E-05	8.94171E-05	8.82264E-05	1.87539E-05	2.43893E-05	1.79519E-05	1.84773E-06	2.16473E-05	1.84773E-06	1.29388E-05	1.87744E-05	1.11291E-05	4.99842E-09	6.3076E-08	1.0662E-08	7.87358E-08	0.07873584
3830703773505	383070	3773505	7.96776E-05	9.36943E-05	9.24468E-05	1.9651E-05	2.5556E-05	1.88106E-05	1.93612E-06	2.26828E-05	1.93612E-06	1.33443E-05	1.93628E-05	1.14779E-05	5.38622E-09	6.7691E-08	1.1407E-08	8.44843E-08	0.08448428
3830803773505	383080	3773505	8.37774E-05	9.85153E-05	9.72036E-05	2.06622E-05	2.6871E-05	1.97785E-05	2.03574E-06	2.385E-05	2.03574E-06	1.37966E-05	2.00191E-05	1.18669E-05	5.84268E-09	7.3101E-08	1.2279E-08	9.12223E-08	0.09122234
3830903773505	383090	3773505	8.82447E-05	0.000103769	0.000102387	2.1764E-05	2.83038E-05	2.08332E-05	2.14429E-06	2.51218E-05	2.14429E-06	1.428E-05	2.07207E-05	1.22828E-05	6.37529E-09	7.9375E-08	1.3286E-08	9.9036E-08	0.09903596
3831003773505	383100	3773505	9.44668E-05	0.000111085	0.000109606	2.32985E-05	3.02995E-05	2.23021E-05	2.29549E-06	2.68931E-05	2.29549E-06	1.49756E-05	2.173E-05	1.28811E-05	7.12552E-09	8.8205E-08	1.4703E-08	1.10034E-07	0.11003363
3831103773505	383110	3773505	0.000101346	0.000119175	0.000117588	2.49952E-05	3.2506E-05	2.39262E-05	2.46265E-06	2.88515E-05	2.46265E-06	1.57056E-05	2.27891E-05	1.35089E-05	8.04991E-09	9.8987E-08	1.6423E-08	1.23461E-07	0.12346068
3831203773505	383120	3773505	0.000108303	0.000127356	0.00012566	2.67111E-05	3.47375E-05	2.55687E-05	2.63171E-06	3.08321E-05	2.63171E-06	1.63824E-05	2.37713E-05	1.40911E-05	9.14647E-09	1.1163E-07	1.8427E-08	1.392E-07	0.13920047
3831303773505	383130	3773505	0.000115043	0.000135282	0.00013348	2.83734E-05	3.68993E-05	2.71599E-05	2.79549E-06	3.27509E-05	2.79549E-06	1.69782E-05	2.46358E-05	1.46036E-05	1.04424E-08	1.2638E-07	2.075E-08	1.57574E-07	0.15757377
3831403773505	383140	3773505	0.000122218	0.000143718	0.000141805	3.01428E-05	3.92005E-05	2.88537E-05	2.96982E-06	3.47934E-05	2.96982E-06	1.75678E-05	2.54912E-05	1.51107E-05	1.21259E-08	1.4535E-07	2.373E-08	1.81208E-07	0.18120832
3831503773505	383150	3773505	0.000129482	0.00015226	0.000150232	3.19343E-05	4.15303E-05	3.05686E-05	3.14633E-06	3.68612E-05	3.14633E-06	1.81043E-05	2.62697E-05	1.55721E-05	1.43446E-08	1.7008E-07	2.7609E-08	2.12039E-07	0.21203892
3831603773505	383160	3773505	0.000137018	0.000161122	0.000158977	3.37931E-05	4.39476E-05	3.23478E-05	3.32946E-06	3.90068E-05	3.32946E-06	1.86127E-05	2.70075E-05	1.60095E-05	1.74826E-08	2.0473E-07	3.3038E-08	2.55251E-07	0.2552507
3831703773505	383170	3773505	0.000144895	0.000170384	0.000168116	3.57356E-05	4.64739E-05	3.42073E-05	3.52085E-06	4.1249E-05	3.52085E-06	1.90681E-05	2.76683E-05	1.64012E-05	2.2311E-08	2.5758E-07	4.1325E-08	3.21218E-07	0.32121785
3831603773505	383610	3773505	0.007156547	0.008415513	0.008303459	0.001765032	0.002295409	0.001689546	0.0001739	0.002037346	0.0001739	3.91906E-05	5.68664E-05	3.37092E-05	1.88892E-07	2.8471E-06	6.0212E-07	3.63816E-06	3.63815815
3836203773505	383620	3773505	0.004658868	0.005478447	0.0054055	0.001149025	0.001494297	0.001099884	0.000113208	0.001326299	0.000113208	4.01544E-05	5.8265E-05	3.45383E-05	1.21481E-07	1.8385E-06	3.8149E-07	2.34151E-06	2.34151298
3836303773505	383630	3773505	0.003388192	0.003984237	0.003931186	0.000835636	0.001086737	0.000799898	8.2331E-05	0.00096456	8.2331E-05	4.10778E-05	5.96047E-05	3.53325E-05	8.79191E-08	1.3334E-06	2.7305E-07	1.69436E-06	1.69435567
3836403773505	383640	3773505	0.002606478	0.003065005	0.003024194	0.00064284	0.000836008	0.000615348	6.33358E-05	0.00074202	6.33358E-05	4.18045E-05	6.06593E-05	3.59576E-05	6.75648E-08	1.0257E-06	2.0802E-07	1.30131E-06	1.30130574
3836503773505	383650	3773505	0.002085427	0.002452291	0.002419638	0.000514332	0.000668885	0.000492336	5.06746E-05	0.000593685	5.06746E-05	4.23192E-05	6.14061E-05	3.64003E-05	5.41088E-08	8.2181E-07	1.6535E-07	1.04127E-06	1.04126511
3836603773505	383660	3773505	0.001709704	0.002010472	0.001983702	0.000421667	0.000548375	0.000403634	4.15448E-05	0.000486723	4.15448E-05	4.26623E-05	6.1904E-05	3.66954E-05	4.44964E-08	6.7569E-07	1.3517E-07	8.55356E-07	0.85535643
3836703773505	383670	3773505	0.001428176	0.001679417	0.001657056	0.000352233	0.000458077	0.000337169	3.47038E-05	0.000406577	3.47038E-05	4.26717E-05	6.19176E-05	3.67035E-05	3.73231E-08	5.6648E-07	1.128E-07	7.166E-07	0.71659991
3836803773505	383680	3773505	0.001217234	0.001431367	0.001412308	0.000300208	0.000390419	0.000287369	2.9578E-05	0.000346525	2.9578E-05	4.2313E-05	6.13971E-05	3.63949E-05	3.19588E-08	4.8472E-07	9.6148E-08	6.12831E-07	0.61283083
3836903773505	383690	3773505	0.001061521	0.001248262	0.001231641	0.000261805	0.000340475	0.000250608	2.57943E-05	0.000302197	2.57943E-05	4.17796E-05	6.06231E-05	3.59361E-05	2.8001E-08	4.2437E-07	8.3914E-08	5.36284E-07	0.53628424
3837003773505	383700	3773505	0.000936992	0.001101826	0.001087155	0.000231092	0.000300533	0.000221209	2.27683E-05	0.000266745	2.27683E-05	4.10933E-05	5.96273E-05	3.53459E-05	2.48347E-08	3.7607E-07	7.4167E-08	4.75071E-07	0.47507065
3837103773505	383710	3773505	0.000838876	0.00098645	0.000973315	0.000206894	0.000269063	0.000198045	2.03842E-05	0.000238814	2.03842E-05	4.03946E-05	5.86135E-05	3.47449E-05	2.23381E-08	3.3798E-07	6.6506E-08	4.26822E-07	0.42682195
3837203773505	383720	3773505	0.00076004	0.000893745	0.000881844	0.00018745	0.000243777	0.000179433	1.84685E-05	0.00021637	1.84685E-05	3.97427E-05	5.76675E-05	3.41841E-05	2.033E-08	3.0734E-07	6.0363E-08	3.8803E-07	0.38803028
3837303773505	383730	3773505	0.000692806	0.000814684	0.000803836	0.000170868	0.000222212	0.000163561	1.68348E-05	0.00019723	1.68348E-05	3.90502E-05	5.66627E-05	3.35885E-05	1.86136E-08	2.8115E-07	5.5128E-08	3.54894E-07	0.35489368
3837403773505	383740	3773505	0.000644189	0.000757513	0.000747427	0.000158877	0.000206619	0.000152083	1.56534E-05	0.000183389	1.56534E-05	3.87508E-05	5.62282E-05	3.33309E-05	1.73767E-08	2.6227E-07	5.1359E-08	3.31006E-07	0.33100576
3837503773505	383750	3773505	0.000601604	0.000707437	0.000698017	0.000148375	0.00019296	0.000142029	1.46186E-05	0.000171266	1.46186E-05	3.84544E-05	5.57982E-05	3.30761E-05	1.62916E-08	2.4571E-07	4.8059E-08	3.10059E-07	0.31005862
3837603773505	383760	3773505	0.000565386	0.000664847	0.000655995	0.000139442	0.000181343	0.000133479	1.37385E-05	0.000160956	1.37385E-05	3.82361E-05	5.54814E-05	3.28882E-05	1.53683E-08	2.3162E-07	4.5256E-08	2.92239E-07	0.29223944
3837703773505	383770	3773505	0.000535618	0.000629843	0.000621456	0.0001321	0.000171795	0.000126451	1.30152E-05	0.000152481	1.30152E-05	3.81581E-05	5.53682E-05	3.28212E-05	1.4611E-08	2.2005E-07	4.2958E-08	2.77623E-07	0.2776228
3837803773505	383780	3773505	0.000508335	0.00059776	0.000589801	0.000125371	0.000163045	0.00012001	1.23522E-05	0.000144714	1.23522E-05	3.80458E-05	5.52053E-05	3.27246E-05	1.39152E-08	2.0943E-07	4.0851E-08	2.64198E-07	0.2641982
3837903773505	383790	3773505	0.00047777	0.000561819	0.000554338	0.000117833	0.000153241	0.000112794	1.16095E-05	0.000136013	1.16095E-05	3.7553E-05	5.44902E-05	3.23007E-05	1.31269E-08	1.9742E-07	3.8476E-08	2.4902E-07	0.24901975
3838003773505	383800	3773505	0.000448855	0.000527817	0.000520789	0.000110702	0.000143967	0.000105967	1.09069E-05	0.000127781	1.09069E-05	3.69572E-05	5.36257E-05	3.17882E-05	1.23777E-08	1.8601E-07	3.6224E-08	2.34607E-07	0.23460738
3838103773505	383810	3773505	0.000423304	0.000497771	0.000491143	0.0001044	0.000135772	9.99353E-05	1.0286E-05	0.000120507	1.0286E-05	3.63988E-05	5.28155E-05	3.1308E-05	1.17143E-08	1.7591E-07	3.4233E-08	2.21853E-07	0.22185251
3838203773505	383820	3773505	0.000401886	0.000472585	0.000466293	9.91179E-05	0.000128902	9.48789E-05	9.76559E-06	0.00011441	9.76559E-06	3.59871E-05	5.22181E-05	3.09538E-05	1.11587E-08	1.6744E-07	3.2567E-08	2.1117E-07	0.21116969
3838303773505	383830	3773505	0.000382145	0.000449371	0.000443388	9.42491E-05	0.00012257	9.02183E-05	9.28589E-06	0.00010879	9.28589E-06	3.5566E-05	5.1607E-05	3.05916E-05	1.06451E-08	1.5963E-07	3.1029E-08	2.013E-07	0.20129965
3838403773505	383840	3773505	0.000360566	0.000423996	0.00041835	8.89269E-05	0.000115649	8.51238E-05	8.76153E-06	0.000102647	8.76153E-06	3.48205E-05	5.05253E-05	2.99504E-05	1.00778E-08	1.51E-07	2.9337E-08	1.90419E-07	0.19041906
3838503773505	383850	3773505	0.000339399	0.000399105	0.000393791	8.37065E-05	0.00010886	8.01266E-05	8.24718E-06	9.66209E-05	8.24718E-06	3.39221E-05	4.92217E-05	2.91777E-05	9.51766E-09	1.425E-07	2.767E-08	1.79688E-07	0.17968778
3838603773505	383860	3773505	0.000319902	0.000376179	0.00037117	7.88981E-05	0.000102606	7.55239E-05	7.77344E-06	9.10707E-05	7.77344E-06	3.30113E-05	4.79001E-05	2.83942E-05	8.99971E-09	1.3464E-07	2.6131E-08	1.69773E-07	0.16977264
3838703773505	383870	3773505	0.000301041	0.000354	0.000349287	7.42464E-05	9.65568E-05	7.10711E-05	7.31512E-06	8.57013E-05	7.31512E-06	3.19882E-05	4.64155E-05	2.75142E-05	8.49571E-09	1.27E-07	2.4637E-08	1.60136E-07	0.16013565
3838803773505	383880	3773505	0.000283851	0.000333786	0.000329342	7.00068E-05	9.10432E-05	6.70128E-05	6.89742E-06	8.08076E-05	6.89742E-06	3.09994E-05	4.49808E-05	2.66637E-05	8.03479E-09	1.2002E-07	2.3272E-08	1.51329E-07	0.15132935
3838903773505	383890	3773505	0.000266517	0.000313402	0.000309229	6.57315E-05	8.54832E-05	6.29203E-05	6.47619E-06	7.58727E-05	6.47619E-06	2.9839E-05	4.3297E-05	2.56656E-05	7.56644E-09	1.1294E-07	2.1888E-08	1.42395E-07	0.14239465
3839003773505	383900	3773505	0.000249722	0.000293653	0.000289743	6.15894E-05	8.00965E-05	5.89554E-05	6.0681E-06	7.10916E-05	6.0681E-06	2.86194E-05	4.15273E-05	2.46165E-05	7.11002E-09	1.0605E-07	2.0542E-08	1.33699E-07	0.13369885
3839103773505	383910	3773505	0.000234705	0.000275994	0.000272319	5.78856E-05	7.52798E-05	5.541E-05	5.70318E-06	6.68164E-05	5.70318E-06	2.75495E-05	3.99748E-05	2.36963E-05	6.70104E-09	9.9874E-08	1.9338E-08	1.25913E-07	0.1259132
3829703773515	382970	3773515	5.4277E-05	6.38253E-05	6.29755E-05	1.33864E-05	1.7409E-05	1.28139E-05	1.3189E-06	1.54517E-05	1.3189E-06	1.06835E-05	1.5502E-05	9.18928E-06	3.02983E-09	3.9263E-08	6.7664E-09	4.90591E-08	0.04905911
3829803773515	382980	3773515	5.59147E-05	6.57511E-05	6.48756E-05	1.37903E-05	1.79342E-05	1.32006E-05	1.35869E-06	1.5918E-05	1.35869E-06	1.08551E-05	1.5751E-05	9.33685E-06	3.16664E-09	4.0934E-08	7.0412E-09	5.11419E-08	0.05114195
3829903773515	382990	3773515	5.77083E-05	6.78603E-05	6.69567E-05	1.42327E-05	1.85095E-05	1.3624E-05	1.40228E-06	1.64286E-05	1.40228E-06	1.10485E-05	1.60316E-05	9.5032E-06	3.31855E-09	4.2786E-08	7.3456E-09	5.34505E-08	0.0534505
3830003773515	383000	3773515	5.98139E-05	7.03363E-05	6.93997E-05	1.4752E-05	1.91849E-05	1.41211E-05	1.45344E-06	1.7028E-05	1.45344E-06	1.12918E-05	1.63846E-05	9.71247E-06	3.49746E-09	4.4968E-08	7.7041E-09	5.61698E-08	0.05616976
3830103773515	383010	3773515	6.20699E-05	7.29891E-05	7.20172E-05	1.53084E-05	1.99085E-05	1.46537E-05	1.50826E-06	1.76702E-05	1.50826E-06	1.15538E-05	1.67648E-05	9.93784E-06	3.69465E-09	4.7365E-08	8.0965E-09	5.91565E-08	0.05915649
3830203773515	383020	3773515	6.46656E-05	7.60415E-05	7.5029E-05	1.59486E-05	2.0741E-05	1.52665E-05	1.57134E-06	1.84092E-05	1.57134E-06	1.18657E-05	1.72174E-05	1.02061E-05	3.92409E-09	5.0151E-08	8.553E-09	6.26279E-08	0.06262787
3830303773515	383030	3773515	6.75733E-05	7.94607E-05	7.84027E-05	1.66657E-05	2.16736E-05	1.5953E-05	1.64199E-06	1.9237E-05	1.64199E-06	1.22182E-05	1.77289E-05	1.05093E-05	4.18727E-09	5.3338E-08	9.074E-09	6.65989E-08	0.06659894
3830403773515	383040	3773515	7.07039E-05	8.31419E-05	8.20349E-05	1.74378E-05	2.26777E-05	1.6692E-05	1.71806E-06	2.01282E-05	1.71806E-06	1.25956E-05	1.82765E-05	1.0834E-05	4.48219E-09	5.6893E-08	9.6534E-09	7.10291E-08	0.0710291
3830503773515	383050	3773515	7.38399E-05	8.68297E-05	8.56736E-05	1.82113E-05	2.36836E-05	1.74324E-05	1.79427E-06	2.1021E-05	1.79427E-06	1.29544E-05	1.8797E-05	1.11425E-05	4.79788E-09	6.0673E-08	1.0266E-08	7.57367E-08	0.07573669
3830603773515	383060	3773515	7.721E-05	9.07926E-05	8.95837E-05	1.90424E-05	2.47645E-05	1.8228E-05	1.87616E-06	2.19803E-05	1.87616E-06	1.33318E-05	1.93447E-05	1.14672E-05	5.15478E-09	6.4924E-08	1.0952E-08	8.1031E-08	0.08103098
3830703773515	383070	3773515	8.09922E-05	9.52402E-05	9.39721E-05	1.99752E-05	2.59776E-05	1.9121E-05	1.96806E-06	2.30571E-05	1.96806E-06	1.3756E-05	1.99603E-05	1.1832E-05	5.57362E-09	6.9892E-08	1.1752E-08	8.72179E-08	0.08721792
3830803773515	383080	3773515	8.52145E-05	0.000100205	9.8871E-05	2.10166E-05	2.73319E-05	2.01178E-05	2.07066E-06	2.42591E-05	2.07066E-06	1.4227E-05	2.06437E-05	1.22372E-05	6.06973E-09	7.5745E-08	1.2691E-08	9.45062E-08	0.09450618
3830903773515	383090	3773515	8.97821E-05	0.000105576	0.000104171	2.21431E-05	2.8797E-05	2.11961E-05	2.18165E-06	2.55594E-05	2.18165E-06	1.4723E-05	2.13634E-05	1.26638E-05	6.65195E-09	8.2566E-08	1.3781E-08	1.02998E-07	0.10299836
3831003773515	383100	3773515	9.58482E-05	0.00011271	0.000111209	2.36392E-05	3.07426E-05	2.26282E-05	2.32905E-06	2.72863E-05	2.32905E-06	1.53936E-05	2.23365E-05	1.32406E-05	7.45369E-09	9.1932E-08	1.5274E-08	1.1466E-07	0.11465988
3831103773515	383110	3773515	0.000102466	0.000120491	0.000118887	2.52713E-05	3.28651E-05	2.41905E-05	2.48985E-06	2.91702E-05	2.48985E-06	1.60861E-05	2.33413E-05	1.38362E-05	8.44926E-09	1.0345E-07	1.7099E-08	1.28998E-07	0.12899799
3831203773515	383120	3773515	0.000109373	0.000128614	0.000126901	2.69748E-05	3.50805E-05	2.58212E-05	2.6577E-06	3.11366E-05	2.6577E-06	1.67505E-05	2.43054E-05	1.44077E-05	9.6914E-09	1.1765E-07	1.9336E-08	1.46678E-07	0.14667795
3831303773515	383130	3773515	0.000116352	0.000136821	0.000134999	2.86962E-05	3.73192E-05	2.7469E-05	2.82729E-06	3.31235E-05	2.82729E-06	1.7365E-05	2.5197E-05	1.49363E-05	1.1258E-08	1.3534E-07	2.211E-08	1.68712E-07	0.16871198
3831403773515	383140	3773515	0.000123599	0.000145343	0.000143408	3.04835E-05	3.96436E-05	2.91799E-05	3.00339E-06	3.51866E-05	3.00339E-06	1.79421E-05	2.60343E-05	1.54326E-05	1.3397E-08	1.5922E-07	2.5848E-08	1.98466E-07	0.19846619
3831503773515	383150	3773515	0.000130863	0.000153884	0.000151835	3.2275E-05	4.19734E-05	3.08947E-05	3.17989E-06	3.72545E-05	3.17989E-06	1.84568E-05	2.67812E-05	1.58753E-05	1.64376E-08	1.9279E-07	3.1111E-08	2.40336E-07	0.24033558
3831603773515	383160	3773515	0.000138311	0.000162642	0.000160476	3.41118E-05	4.43621E-05	3.26529E-05	3.36086E-06	3.93747E-05	3.36086E-06	1.8881E-05	2.73967E-05	1.62402E-05	2.11335E-08	2.4415E-07	3.9257E-08	3.04536E-07	0.30453611
3831703773515	383170	3773515	0.000145736	0.000171373	0.000169092	3.59431E-05	4.67437E-05	3.44059E-05	3.54129E-06	4.14885E-05	3.54129E-06	1.9196E-05	2.78539E-05	1.65112E-05	2.89625E-08	3.2914E-07	5.2943E-08	4.11046E-07	0.41104595
3831603773515	383610	3773515	0.005730282	0.006738342	0.00664862	0.001413269	0.001837945	0.001352828	0.000139242	0.001631313	0.000139242	4.0117E-05	5.82107E-05	3.45061E-05	1.45924E-07	2.2227E-06	4.5022E-07	2.81881E-06	2.81881085
3836203773515	383620	3773515	0.005130371	0.006032897	0.005952567	0.001265312	0.001645528	0.001211199	0.000124665	0.001460528	0.000124665	4.09935E-05	5.94825E-05	3.526E-05	1.342E-07	2.0291E-06	4.2048E-07	2.58383E-06	2.58382981

Unique Identifier	X (UTM)	Y (UTM)	EGIODemolition 2025	EGIOSite Grubbing / Prep 2025	EGIOMass Grading / Excavation 2025	EGIOMass Grading / Excavation 2026	EGIODrainage / Utilities Trenching 2026	EGIODrainage / Utilities Trenching 2027	EGIOFoundations / Concrete Pads 2026	EGIOFoundations / Concrete Pads 2027	EGIOBuilding / Structure Construction 2026	EGIOBuilding / Structure Construction 2027	EGIOAsphalt Paving 2027	EGIOArchitectural Coating 2027	EGIOLandscaping or Other Finishing 2027	EGIOWaterside Construction (Piles) 2027	HIWaterside Construction (Landscaping) 2025	HIWaterside Construction (Landscaping) 2026	KMDemolition 2025	KMSite Grubbing / Prep 2025	KMMass Grading / Excavation 2025
3836303773515	383630	3773515	0.002929905	0.00114915	0.000380563	0.000372722	0.00086548	0.000864144	0.001137127	0.001136393	0.001218005	0.00118881	4.7397E-05	4.7397E-05	0.001283604	4.7397E-05	0.0008289	0.000802937	0.001385387	0.006012679	0.004570277
3836403773515	383640	3773515	0.002210033	0.00086681	0.00028706	0.000281145	0.000652833	0.000651826	0.000857737	0.000857184	0.000918744	0.000896722	3.57516E-05	3.57516E-05	0.000968225	3.57516E-05	0.000635934	0.000616016	0.001061205	0.004605705	0.003500827
3836503773515	383650	3773515	0.001747136	0.00068525	0.000226934	0.000222259	0.000516095	0.000515299	0.000678082	0.000677644	0.00072631	0.000708901	2.82634E-05	2.82634E-05	0.000765428	2.82634E-05	0.000508722	0.000492788	0.000846668	0.0036746	0.002793088
3836603773515	383660	3773515	0.001425292	0.00055902	0.00018513	0.000181316	0.000421024	0.000420375	0.000553171	0.000552814	0.000592515	0.000578313	2.30569E-05	2.30569E-05	0.000624427	2.30569E-05	0.000416819	0.000403763	0.000691325	0.003000397	0.002280622
3836703773515	383670	3773515	0.001188069	0.00046598	0.000154317	0.000151138	0.00035095	0.000350408	0.000461102	0.000460804	0.000493898	0.000482059	1.92193E-05	1.92193E-05	0.000520498	1.92193E-05	0.00034768	0.00033679	0.000574369	0.002492803	0.001894796
3836803773515	383680	3773515	0.001015003	0.0003981	0.000131838	0.000129122	0.000299827	0.000299364	0.000393933	0.000393679	0.000421952	0.000411838	1.64197E-05	1.64197E-05	0.000444677	1.64197E-05	0.000296569	0.00028728	0.000487863	0.002117361	0.00160942
3836903773515	383690	3773515	0.000894554	0.00035086	0.000116193	0.000113799	0.000264247	0.000263839	0.000347186	0.000346962	0.00037188	0.000362966	1.44712E-05	1.44712E-05	0.000391908	1.44712E-05	0.000260702	0.000252536	0.000427141	0.001853821	0.001409101
3837003773515	383700	3773515	0.000798141	0.00031304	0.00010367	0.000101534	0.000235767	0.000235403	0.000309767	0.000309567	0.000331799	0.000323846	1.29115E-05	1.29115E-05	0.000349669	1.29115E-05	0.000231814	0.000224554	0.000378256	0.001641658	0.001247835
3837103773515	383710	3773515	0.000722693	0.00028345	9.387E-05	9.19359E-05	0.00021348	0.00021315	0.000280485	0.000280304	0.000300434	0.000293233	1.1691E-05	1.1691E-05	0.000316615	1.1691E-05	0.000209086	0.000202537	0.000339838	0.001474922	0.001121098
3837203773515	383720	3773515	0.000662405	0.0002598	8.60393E-05	8.42666E-05	0.000195671	0.000195369	0.000257087	0.000256921	0.000275372	0.000268771	1.07157E-05	1.07157E-05	0.000290203	1.07157E-05	0.000190867	0.000184889	0.000309072	0.001341394	0.001019602
3837303773515	383730	3773515	0.000610723	0.00023953	7.93263E-05	7.76919E-05	0.000180405	0.000180126	0.000237028	0.000236875	0.000253887	0.000247801	9.87965E-06	9.87965E-06	0.00026756	9.87965E-06	0.000175235	0.000169746	0.0002827	0.001226939	0.000932605
3837403773515	383740	3773515	0.00057413	0.00022518	7.45733E-05	7.30369E-05	0.000169595	0.000169334	0.000222826	0.000222682	0.000238674	0.000232954	9.28769E-06	9.28769E-06	0.000251529	9.28769E-06	0.000164061	0.000158922	0.000263867	0.001145202	0.000870475
3837503773515	383750	3773515	0.000541912	0.00021255	7.03885E-05	6.89382E-05	0.000160078	0.000159831	0.00021032	0.000210186	0.000225281	0.000219881	8.76649E-06	8.76649E-06	0.000237414	8.76649E-06	0.000154221	0.000149391	0.000247295	0.001073276	0.000815804
3837603773515	383760	3773515	0.000513834	0.00020153	6.67415E-05	6.53664E-05	0.000151784	0.00015155	0.000199424	0.000199296	0.000213608	0.000208488	8.31228E-06	8.31228E-06	0.000225113	8.31228E-06	0.000145634	0.000141072	0.000232847	0.001010573	0.000768143
3837703773515	383770	3773515	0.000489933	0.00019216	6.3637E-05	6.23259E-05	0.000144724	0.0001445	0.000190148	0.000190025	0.000203672	0.00019879	7.92563E-06	7.92563E-06	0.000214642	7.92563E-06	0.000138311	0.000133979	0.000220534	0.000957132	0.000727523
3837803773515	383780	3773515	0.000467846	0.0001835	6.07682E-05	5.95161E-05	0.000138199	0.000137986	0.000181576	0.000181459	0.000194491	0.000189829	7.56833E-06	7.56833E-06	0.000204965	7.56833E-06	0.000131557	0.000127437	0.000209189	0.000907895	0.000690097
3837903773515	383790	3773515	0.000441627	0.00017321	5.73627E-05	5.61808E-05	0.000130455	0.000130253	0.0001714	0.00017129	0.000183591	0.000179191	7.1442E-06	7.1442E-06	0.000193479	7.1442E-06	0.000123653	0.00011978	0.000195948	0.000850427	0.000646415
3838003773515	383800	3773515	0.000416559	0.00016338	5.41065E-05	5.29917E-05	0.000123049	0.00012286	0.000161671	0.000161567	0.00017317	0.000169019	6.73866E-06	6.73866E-06	0.000182496	6.73866E-06	0.000116131	0.000112494	0.000183372	0.000795847	0.000604929
3838103773515	383810	3773515	0.000394005	0.00015453	5.1177E-05	5.01226E-05	0.000116387	0.000116208	0.000152917	0.000152819	0.000163794	0.000159868	6.37381E-06	6.37381E-06	0.000172615	6.37381E-06	0.000109383	0.000105957	0.000172111	0.000746973	0.000567779
3838203773515	383820	3773515	0.000373993	0.00014669	4.85777E-05	4.75768E-05	0.000110476	0.000110305	0.000145151	0.000145057	0.000155474	0.000151748	6.05007E-06	6.05007E-06	0.000163848	6.05007E-06	0.000103404	0.000100165	0.000162147	0.000703728	0.000534908
3838303773515	383830	3773515	0.000355688	0.00013951	4.62E-05	4.52481E-05	0.000105068	0.000104906	0.000138046	0.000137957	0.000147865	0.00014432	5.75395E-06	5.75395E-06	0.000155828	5.75395E-06	9.79557E-05	9.48875E-05	0.000153085	0.000664401	0.000505016
3838403773515	383840	3773515	0.000336978	0.00013217	4.37698E-05	4.2868E-05	9.95417E-05	9.93881E-05	0.000130785	0.0001307	0.000140087	0.000136729	5.45128E-06	5.45128E-06	0.000147632	5.45128E-06	9.24359E-05	8.95406E-05	0.000143931	0.000624671	0.000474817
3838503773515	383850	3773515	0.000318951	0.0001251	4.14283E-05	4.05748E-05	9.42166E-05	9.40713E-05	0.000123788	0.000123708	0.000132593	0.000129415	5.15966E-06	5.15966E-06	0.000139734	5.15966E-06	8.71564E-05	8.44265E-05	0.000135196	0.000586759	0.000445999
3838603773515	383860	3773515	0.000302299	0.00011857	3.92653E-05	3.84563E-05	8.92975E-05	8.91597E-05	0.000117325	0.00011725	0.00012567	0.000122658	4.89027E-06	4.89027E-06	0.000132438	4.89027E-06	8.2304E-05	7.9726E-05	0.000127189	0.000552009	0.000419586
3838703773515	383870	3773515	0.000286266	0.00011228	3.71828E-05	3.64167E-05	8.45615E-05	8.4431E-05	0.000111103	0.000111031	0.000119005	0.000116152	4.63091E-06	4.63091E-06	0.000125414	4.63091E-06	7.76649E-05	7.52323E-05	0.00011956	0.0005189	0.000394419
3838803773515	383880	3773515	0.000271571	0.00010651	3.52742E-05	3.45474E-05	8.02208E-05	8.0097E-05	0.0001054	0.000105332	0.000112896	0.00011019	4.3932E-06	4.3932E-06	0.000118976	4.3932E-06	7.34313E-05	7.11313E-05	0.000112622	0.000488786	0.000371529
3838903773515	383890	3773515	0.000256311	0.00010053	3.3292E-05	3.26061E-05	7.57129E-05	7.55961E-05	9.94769E-05	9.94127E-05	0.000106552	0.000103998	4.14633E-06	4.14633E-06	0.000112291	4.14633E-06	6.90865E-05	6.69226E-05	0.000105531	0.000458014	0.000348139
3839003773515	383900	3773515	0.000241221	9.461E-05	3.1332E-05	3.06865E-05	7.12555E-05	7.11455E-05	9.36204E-05	9.356E-05	0.000100279	9.78755E-05	3.90222E-06	3.90222E-06	0.00010568	3.90222E-06	6.48242E-05	6.27938E-05	9.86132E-05	0.000427988	0.000325317
3839103773515	383910	3773515	0.000227802	8.9347E-05	2.9589E-05	2.89794E-05	6.72915E-05	6.71877E-05	8.84123E-05	8.83552E-05	9.47006E-05	9.24307E-05	3.68514E-06	3.68514E-06	9.98009E-05	3.68514E-06	6.10391E-05	5.91272E-05	9.24984E-05	0.00040145	0.000305145
3829703773525	382970	3773525	0.000178329	6.9943E-05	2.3163E-05	2.26858E-05	5.26775E-05	5.25962E-05	6.92113E-05	6.91666E-05	7.4134E-05	7.2357E-05	2.88482E-06	2.88482E-06	7.81266E-05	2.88482E-06	3.41486E-05	3.3079E-05	2.19518E-05	9.52722E-05	7.2417E-05
3829803773525	382980	3773525	0.000187724	7.3628E-05	2.43833E-05	2.3881E-05	5.54528E-05	5.53672E-05	7.28577E-05	7.28107E-05	7.80397E-05	7.61691E-05	3.03681E-06	3.03681E-06	8.22427E-05	3.03681E-06	3.59264E-05	3.48011E-05	2.26194E-05	9.81697E-05	7.46194E-05
3829903773525	382990	3773525	0.000198305	7.7778E-05	2.57577E-05	2.5227E-05	5.85783E-05	5.84879E-05	7.69642E-05	7.69145E-05	8.24383E-05	8.04623E-05	3.20797E-06	3.20797E-06	8.68782E-05	3.20797E-06	3.7923E-05	3.67351E-05	2.33571E-05	0.000101372	7.70532E-05
3830003773525	383000	3773525	0.000211032	8.277E-05	2.74108E-05	2.68461E-05	6.23379E-05	6.22417E-05	8.19039E-05	8.1851E-05	8.77293E-05	8.56265E-05	3.41386E-06	3.41386E-06	9.24542E-05	3.41386E-06	4.03196E-05	3.90567E-05	2.42556E-05	0.000105271	8.00171E-05
3830103773525	383010	3773525	0.000225215	8.8332E-05	2.9253E-05	2.86503E-05	6.65274E-05	6.64247E-05	8.74083E-05	8.73519E-05	9.36252E-05	9.13811E-05	3.6433E-06	3.6433E-06	9.86676E-05	3.6433E-06	4.29853E-05	4.1639E-05	2.52196E-05	0.000109455	8.31975E-05
3830203773525	383020	3773525	0.000241912	9.4881E-05	3.14218E-05	3.07744E-05	7.14598E-05	7.13495E-05	9.38888E-05	9.38282E-05	0.000100567	9.81561E-05	3.91341E-06	3.91341E-06	0.000105983	3.91341E-06	4.61211E-05	4.46765E-05	2.63399E-05	0.000114317	8.6893E-05
3830303773525	383030	3773525	0.00026135	0.0001025	3.39465E-05	3.32471E-05	7.72014E-05	7.70823E-05	0.000101433	0.000101367	0.000108647	0.000106043	4.22784E-06	4.22784E-06	0.000114498	4.22784E-06	4.97681E-05	4.82092E-05	2.76049E-05	0.000119807	9.10663E-05
3830403773525	383040	3773525	0.000283364	0.00011114	3.6806E-05	3.60477E-05	8.37045E-05	8.35753E-05	0.000109977	0.000109906	0.000117799	0.000114975	4.58398E-06	4.58398E-06	0.000124143	4.58398E-06	5.3894E-05	5.2206E-05	2.8965E-05	0.00012571	9.55532E-05
3830503773525	383050	3773525	0.000306843	0.00012035	3.98557E-05	3.90345E-05	9.06401E-05	9.05002E-05	0.000119089	0.000119012	0.000127559	0.000124502	4.9638E-06	4.9638E-06	0.000134429	4.9638E-06	5.82873E-05	5.64616E-05	3.02685E-05	0.000131368	9.98534E-05
3830603773525	383060	3773525	0.000333825	0.00013093	4.33603E-05	4.2467E-05	9.86104E-05	9.84582E-05	0.000129561	0.000129478	0.000138776	0.00013545	5.40028E-06	5.40028E-06	0.00014625	5.40028E-06	6.33299E-05	6.13463E-05	3.16626E-05	0.000137418	0.000104452
3830703773525	383070	3773525	0.000365981	0.00014354	4.7537E-05	4.65576E-05	0.000108109	0.000107942	0.000142041	0.000141949	0.000152144	0.000148497	5.92046E-06	5.92046E-06	0.000160338	5.92046E-06	6.93323E-05	6.71607E-05	3.32219E-05	0.000144185	0.000109596
3830803773525	383080	3773525	0.000404756	0.00015875	5.25735E-05	5.14903E-05	0.000119563	0.000119379	0.00015709	0.000156989	0.000168263	0.00016423	6.54773E-06	6.54773E-06	0.000177326	6.54773E-06	7.65635E-05	7.41654E-05	3.49576E-05	0.000151719	0.000115322
3830903773525	383090	3773525	0.00045122	0.00017697	5.86087E-05	5.74011E-05	0.000133288	0.000133083	0.000175123	0.00017501	0.000187579	0.000183083	7.29938E-06	7.29938E-06	0.000197682	7.29938E-06	8.52226E-05	8.25533E-05	3.68247E-05	0.000159822	0.000121481
3831003773525	383100	3773525	0.000514463	0.00020178	6.68232E-05	6.54464E-05	0.00015197	0.000151735	0.000199668	0.00019954	0.00021387	0.000208743	8.32245E-06	8.32245E-06	0.000225388	8.32245E-06	9.70318E-05	9.39926E-05	3.91941E-05	0.000170105	0.000129298
3831103773525	383110	3773525	0.000595561	0.00023359	7.7357E-05	7.57632E-05	0.000175926	0.000175654	0.000231144	0.000230994	0.000247584	0.000241649	9.63438E-06	9.63438E-06	0.000260918	9.63438E-06	0.000112197	0.000108683	4.17559E-05	0.000181223	0.000137749
3831203773525	383120	3773525	0.000701261	0.00027504	9.10863E-05	8.92096E-05	0.000207149	0.00020683	0.000272167	0.000271991	0.000291525	0.000284537	1.13443E-05	1.13443E-05	0.000307226	1.13443E-05	0.000132013	0.000127878	4.44263E-05	0.000192813	0.000146559
3831303773525	383130	3773525	0.000842351	0.00033038	0.000109412	0.000107158	0.000248826	0.000248442	0.000326925	0.000326714	0.000350178	0.000341784	1.36267E-05	1.36267E-05	0.000369038	1.36267E-05	0.000158643	0.000153674	4.71194E-05	0.000204501	0.000155443
3831403773525	383140	3773525	0.001045147	0.00040992	0.000135753	0.000132956	0.000308731	0.000308255	0.000405633	0.000405371	0.000434483	0.000424069	1.69073E-05	1.69073E-05	0.000457883	1.69073E-05	0.000197266	0.000191087	4.98599E-05	0.000216396	0.000164484
3831503773525	383150	3773525	0.001355987	0.00053184	0.000176128	0.000172499	0.000400552	0.000399934	0.000526273	0.000525933	0.000563704	0.000550192	2.19358E-05	2.19358E-05	0.000594064	2.19358E-05	0.000257934	0.000249855	5.26209E-05	0.000228378	0.000173592
3831603773525	383160	3773525	0.001887399	0.00074026	0.000245153	0.000240102	0.000557528	0.000556668	0.000732519	0.000732047	0.00078462	0.000765813	3.05324E-05	3.05324E-05	0.000826878	3.05324E-05	0.000366263	0.00035479	5.55131E-05	0.000240931	0.000183133
3836203773525	383620	3773525	0.004709169	0.001847	0.000611671	0.000599068	0.001391066	0.001388919	0.001827678	0.001826499	0.001957672	0.001910747	7.61801E-05	7.61801E-05	0.002063108	7.61801E-05	0.001281805	0.001241656	0.002138752	0.009282333	0.007055563
3836303773525	383630	3773525	0.003189395	0.00125093	0.000414268	0.000405733	0.000942132	0.000940678	0.001237838	0.001237039	0.001325879	0.001294098	5.15948E-05	5.15948E-05	0.001397288	5.15948E-05	0.000897972	0.000869846	0.00149926	0.006506896	0.004945935
3836403773525	383640	3773525	0.002365619	0.00092783	0.000307269	0.000300938	0.000698792	0.000697714	0.000918122	0.000917529	0.000983423	0.000959851	3.82686E-05	3.82686E-05	0.001036388	3.82686E-05	0.000678365	0.000657118	0.001131442	0.004910536	0.003732531
3836503773525	383650	3773525	0.001849827	0.00072553	0.000240273	0.000235322	0.00054643	0.000545587	0.000717937	0.000717474	0.000769001	0.000750568	2.99246E-05	2.99246E-05	0.000810417	2.99246E-05	0.000537042	0.000520221	0.000893826	0.003879269	0.002948658
3836603773525	383660	3773525	0.001504945	0.00059026	0.000195476	0.000191449	0.000444553	0.000443867	0.000584085	0.000583708	0.000625628	0.000610632	2.43454E-05	2.43454E-05	0.000659323	2.43454E-05	0.000439067	0.000425314	0.000728604	0.003162193	0.002403604
3836703773525	383670	3773525	0.001257383	0.00049316	0.000163321	0.000159956	0.000371425	0.000370852	0.000488004	0.000487689	0.000522713	0.000510184	2.03406E-05	2.03406E-05	0.000550865	2.03406E-05	0.000367257	0.000355754	0.000607326	0.002635839	0.002003518
3836803773525	383680	3773525	0.001076153	0.00042208	0.000139781	0.000136901	0.00031789	0.0003174	0.000417666	0.000417397	0.000447373	0.000436649	1.74089E-05	1.74089E-05	0.000471467	1.74089E-05	0.000313903	0.000304071	0.000517213	0.002244741	0.001706243
3836903773525	383690	3773525	0.000946165	0.0003711	0.000122897	0.000120365	0.000279493	0.000279061	0.00036721 7	0.00036698	0.000393335	0.000383907	1.53061E-05	1.53061E-05	0.000414519	1.53061E-05	0.000275307	0.000266684	0.000451964	0.001961557	0.001490992
3837003773525	383700	3773525	0.000842243	0.00033034	0.000109398	0.000107144	0.000248795	0.000248411	0.000326883	0.000326673	0.000350133	0.000341741	1.36249E-05	1.36249E-05	0.00036899	1.36249E-05	0.000244289	0.000236638	0.00039952	0.001733945	0.001317983
3837103773525	383710	3773525	0.000762537	0.00029908	9.90453E-05	9.70047E-05	0.00022525	0.00022402	0.000295949	0.000295758	0.000316998	0.0003094	1.23355E-05	1.23355E-05	0.000334071	1.23355E-05	0.000220366	0.000213463	0.00035909	0.001558477	0.001184608
3837203773525	383720	3773525	0.000700597	0.00027478	9.1E-05	8.91251E-05	0.000206953	0.000206634	0.000271909	0.000271734	0.000291249	0.000284267	1.13335E-05	1.13335E-05	0.000306935	1.13335E-05	0.000201681	0.000195364	0.000327541	0.00142155	0.001080529
3837303773525	383730	3773525	0.000647316	0.00025389	8.40793E-05	8.2347E-05	0.000191214	0.000190919	0.00025123	0.00025168	0.000269099	0.000262649	1.04716E-05	1.04716E-05	0.000283592	1.04716E-05	0.000185586	0.000179773	0.000300386	0.001303697	0.000990949
3837403773525	383740	3773525	0.000606564	0.0002379	7.87862E-05	7.71629E-05	0.000179176	0.0001789	0.000235414	0.000235262	0.000252158	0.000246114	9.81237E-06	9.81237E-06	0.000265738	9.81237E-06	0.00017321	0.000167784	0.000279518	0.00121313	0.000922108
3837503773525	383750	3773525	0.00057069	0.00022383	7.41265E-05	7.25992E-05	0.000168579	0.000168319	0.000221491	0.000221348	0.000237244	0.000231558	9.23204E-06	9.23204E-06	0.000250022	9.23204E-06	0.000162308	0.000157224	0.000261151	0.001133415	0.000861516
3837603773525	383760	3773525	0.000538633	0.00021126	6.99627E-05	6.85212E-05	0.00015911	0.000158864	0.000209049	0.000208914	0.000223918	0.000218551	8.71345E-06	8.71345E-06	0.000235978	8.71345E-06	0.000152567	0.000147789	0.000244755	0.001062256	0.000807428
3837703773525	383770	3773525	0.000509972	0.00020002	6.62398E-05	6.48751E-05	0.000150643	0.000150411	0.000197925	0.000197798	0.000212003	0.000206921	8.2498E-06	8.2498E-06	0.000223421	8.2498E-06	0.000143867	0.000139361	0.000230122	0.000998748	0.000759155
3837803773525	383780	3773525	0.000483861	0.00018978	6.28483E-05	6.15534E-05	0.00014293	0.00014271	0.000187792	0.00018767	0.000201148	0.000196327	7.8274E-06	7.8274E-06	0.000211982	7.8274E-06	0.00013595	0.000131692	0.00021682	0.000941015	0.000715271
3837903773525	383790	3773525	0.000454759	0.00017836	5.90683E-05	5.78513E-05	0.000134334	0.000134126	0.000176497	0.000176383	0.00018905	0.000184519	7.35663E-06	7.35663E-06	0.000199232	7.35663E-06	0.000127225	0.00012324	0.000202187	0.000877506	0.000666998
3838003773525	383800	3773525	0.000427193	0.00016755	5.54878E-05	5.43446E-05	0.000126191	0.000125996	0.000165798	0.000165691	0.000177591	0.000173334	6.9107E-06	6.9107E-06	0.000187155	6.9107E-06	0.000119002	0.000115274	0.000188419	0.00081775	0.000621577
3838103773525	383810	3773525	0.000402843	0.000158	5.2325E-05	5.12469E-05	0.000118998	0.000118814	0.000156348	0.000156247	0.000167468	0.000163454	6.51678E-06	6.51678E-06	0.000176487	6.51678E-06	0.000111749	0.000108249	0.000176295	0.000765134	0.000581584
3838203773525	383820	3773525	0.000382203	0.00014991	4.9644E-05	4.86212E-05	0.000112901	0.000112727	0.000148337	0.000148241	0.000158887	0.000155079	6.18288E-06	6.18288E-06	0.000167445	6.18288E-06	0.000105599	0.000102292	0.000166037	0.000720612	0.000547742
3838303773525	383830	3773525	0.000363295	0.00014249	4.71882E-05	4.62159E-05	0.000107316	0.00010715	0.000140999	0.000140908	0.000151027	0.000147407	5.87702E-06	5.87702E-06	0.000159161	5.87702E-06	9.99864E-05	9.68546E-05	0.000156684	0.000680018	0.000516886
3838403773525	383840	3773525	0.00034393	0.00013489	4.46728E-05	4.37524E-05	0.000101595	0.000101439	0.000133483	0.000133397	0.000142977	0.00013955	5.56375E-06	5.56375E-06	0.000150677	5.56375E-06	9.4289E-05	9.13357E-05	0.000147215	0.000638923	0.00048565
3838503773525	383850	3773525	0.000325185	0.00012754	4.2238E-05	4.13677E-05	9.6058E-05	9.59098E-05	0.000126208	0.000126126	0.000135184	0.000131944	5.2605E-06	5.2605E-06	0.000142465	5.2605E-06	8.88122E-05	8.60304E-05	0.000138138	0.000599527	0.000455705
3838603773525	383860	3773525	0.000307939	0.00012078	3.9998E-05	3.91739E-05	9.09638E-05	9.08234E-05	0.000119514	0.000119437	0.000128015	0.000124946	4.98152E-06	4.98152E-06	0.0001349 1	4.98152E-06	8.38019E-05	8.1177E-05	0.000129853	0.00056357	0.000428373
3838703773525	383870	3773525	0.000291287	0.00011425	3.7835E-05	3.70555E-05	8.60446E-05	8.59119E-05	0.000113051	0.000112978	0.000121092	0.00011819	4.71213E-06	4.71213E-06	0.000127614	4.71213E-06	7.89942E-05	7.652E-05	0.00012193	0.000529183	0.000402236
3838803773525	383880	3773525	0.000276017	0.00010826	3.58517E-05	3.5113E-05	8.15341E-05	8.14083E-05	0.000107125	0.000107056	0.000114744	0.000111994	4.46512E-06	4.46512E-06	0.000120924	4.46512E-06	7.46081E-05	7.22713E-05	0.000114724	0.00049791	0.000378465
3838903773525	383890	3773525	0.000260514	0.00010218	3.3838E-05	3.31408E-05	7.69546E-05	7.68359E-05	0.000101108	0.000101043	0.0001083	0.000105704	4.21433E-06	4.21433E-06	0.000114132	4.21433E-06	7.02005E-05	6.80017E-05	0.000107516	0.000466628	0.000354687

			KMMass Grading / Excavation	KMDrainage / Utilities Trenching	KMFoundations / Concrete Pads	KMBuilding / Structure Construction	KMAsphalt Paving	KMArchitectural Coating	KMLandscaping or Other Finishing	KMWaterside Construction (Piles)	EWNDemolition	EWNSite Grubbing / Prep	EWNDrainage / Utilities Trenching	EWNDrainage / Utilities Trenching	EWNDrainage / Utilities Trenching	EWNFoundation s / Concrete Pads	EWNBuilding / Structure Construction	EWNAsphalt Paving	EWNLandscaping or Other Finishing	EWNWaterside Construction (Piles)	ISDemolition
Unique Identifier	X (UTM)	Y (UTM)	2026	2026	2026	2026	2026	2026	2026	2026	2027	2027	2027	2028	2029	2029	2029	2029	2029	2029	2027
3836303773515	383630	3773515	0.004522979	0.001624241	0.000859542	0.002952226	9.48432E-05	9.48432E-05	0.00304707	9.48432E-05	0.003044399	0.000165924	0.00038962	0.000382096	0.00037419	0.000324118	0.000703803	5.00718E-05	0.000728839	5.00718E-05	0.00064401
3836403773515	383640	3773515	0.003464596	0.001244166	0.000658408	0.002261402	7.26498E-05	7.26498E-05	0.002334051	7.26498E-05	0.002332887	0.000127145	0.000298561	0.000292796	0.000286737	0.000248368	0.000539316	3.83694E-05	0.000558501	3.83694E-05	0.000493999
3836503773515	383650	3773515	0.002764182	0.000992642	0.000525302	0.001804229	5.79627E-05	5.79627E-05	0.001862192	5.79627E-05	0.001866968	0.000101752	0.000238933	0.000234319	0.000229471	0.000198765	0.000431605	3.07064E-05	0.000446958	3.07064E-05	0.000394748
3836603773515	383660	3773515	0.00225702	0.000810515	0.000428921	0.001473195	4.73279E-05	4.73279E-05	0.001520523	4.73279E-05	0.001535051	8.36623E-05	0.000196455	0.000192661	0.000188675	0.000163427	0.000354873	2.52473E-05	0.000367497	2.52473E-05	0.000322888
3836703773515	383670	3773515	0.001875186	0.000673396	0.000356358	0.001223966	3.93212E-05	3.93212E-05	0.001263288	3.93212E-05	0.001286893	7.01373E-05	0.000164696	0.000161515	0.000158173	0.000137008	0.000297504	2.11658E-05	0.000308087	2.11658E-05	0.000268781
3836803773515	383680	3773515	0.001592764	0.000571975	0.000302687	0.001039625	3.3399E-05	3.3399E-05	0.001073024	3.3399E-05	0.001103029	6.01165E-05	0.000141165	0.000138439	0.000135574	0.000117433	0.000254998	1.81417E-05	0.000264069	1.81417E-05	0.000228758
3836903773515	383690	3773515	0.001394518	0.000500784	0.000265013	0.000910226	2.92419E-05	2.92419E-05	0.000939468	2.92419E-05	0.000973445	5.3054E-05	0.000124581	0.000122175	0.000119647	0.000103637	0.000225041	1.60104E-05	0.000233046	1.60104E-05	0.000200655
3837003773515	383700	3773515	0.001234921	0.000443471	0.000234683	0.000806054	2.58953E-05	2.58953E-05	0.00083195	2.58953E-05	0.000869067	4.73653E-05	0.000111223	0.000109075	0.000106818	9.25242E-05	0.000200911	1.42937E-05	0.000208058	1.42937E-05	0.000178022
3837103773515	383710	3773515	0.001109496	0.000398429	0.000210847	0.000724187	2.32652E-05	2.32652E-05	0.000747452	2.32652E-05	0.000786756	4.28792E-05	0.000100688	9.87441E-05	9.6701E-05	8.3761E-05	0.000181882	1.29399E-05	0.000188352	1.29399E-05	0.000160225
3837203773515	383720	3773515	0.00100905	0.000362359	0.000191759	0.000658624	2.1159E-05	2.1159E-05	0.000679783	2.1159E-05	0.000720578	3.92724E-05	9.2219E-05	9.04382E-05	8.85669E-05	7.67155E-05	0.000166583	1.18515E-05	0.000172509	1.18515E-05	0.000145967
3837303773515	383730	3773515	0.000922953	0.00033144	0.000175397	0.000602427	1.93536E-05	1.93536E-05	0.000621781	1.93536E-05	0.000663741	3.61747E-05	8.49451E-05	8.33047E-05	8.15811E-05	7.06644E-05	0.000153444	1.09167E-05	0.000158902	1.09167E-05	0.000133737
3837403773515	383740	3773515	0.000861467	0.00030936	0.000163712	0.000562294	1.80643E-05	1.80643E-05	0.000580358	1.80643E-05	0.000622769	3.39417E-05	7.97016E-05	7.81624E-05	7.65452E-05	6.63024E-05	0.000143972	1.02428E-05	0.000149093	1.02428E-05	0.000125011
3837503773515	383750	3773515	0.000807361	0.00028993	0.00015343	0.000526979	1.69297E-05	1.69297E-05	0.000543908	1.69297E-05	0.000586652	3.19733E-05	7.50793E-05	7.36294E-05	7.2106E-05	6.24572E-05	0.000135622	9.64878E-06	0.000140446	9.64878E-06	0.000117332
3837603773515	383760	3773515	0.000760194	0.000272992	0.000144466	0.000496192	1.59407E-05	1.59407E-05	0.000512132	1.59407E-05	0.000555075	3.02523E-05	7.10381E-05	6.96663E-05	6.82248E-05	5.90954E-05	0.000128322	9.12943E-06	0.000132887	9.12943E-06	0.000110635
3837703773515	383770	3773515	0.000719993	0.000258556	0.000136827	0.000469952	1.50977E-05	1.50977E-05	0.00048505	1.50977E-05	0.000528046	2.87792E-05	6.7579E-05	6.6274E-05	6.49027E-05	5.62178E-05	0.000122074	8.68488E-06	0.000126416	8.68488E-06	0.000104929
3837803773515	383780	3773515	0.000682955	0.000245255	0.000129788	0.000445777	1.4321E-05	1.4321E-05	0.000460098	1.4321E-05	0.000503116	2.74205E-05	6.43884E-05	6.3145E-05	6.18385E-05	5.35636E-05	0.00011631	8.27484E-06	0.000120448	8.27484E-06	9.96655E-05
3837903773515	383790	3773515	0.000639726	0.000229731	0.000121573	0.00041756	1.34145E-05	1.34145E-05	0.000430974	1.34145E-05	0.000474265	2.5848E-05	6.06961E-05	5.9524E-05	5.82924E-05	5.0492E-05	0.00010964	7.80033E-06	0.000113541	7.80033E-06	9.35065E-05
3838003773515	383800	3773515	0.000598668	0.000214987	0.00011377	0.000390761	1.25536E-05	1.25536E-05	0.000403315	1.25536E-05	0.0004468	2.43512E-05	5.71811E-05	5.60769E-05	5.49166E-05	4.7568E-05	0.000103291	7.3486E-06	0.000106965	7.3486E-06	8.76493E-05
3838103773515	383810	3773515	0.000561904	0.000201784	0.000106784	0.000366764	1.17827E-05	1.17827E-05	0.000378547	1.17827E-05	0.000422091	2.30045E-05	5.40189E-05	5.29758E-05	5.18796E-05	4.49374E-05	9.75789E-05	6.94221E-06	0.00010105	6.94221E-06	8.23972E-05
3838203773515	383820	3773515	0.000529372	0.000190102	0.000100601	0.00034553	1.11005E-05	1.11005E-05	0.000356631	1.11005E-05	0.000400116	2.18068E-05	5.12066E-05	5.02177E-05	4.91787E-05	4.25979E-05	9.24987E-05	6.58079E-06	9.57891E-05	6.58079E-06	7.77486E-05
3838303773515	383830	3773515	0.000499789	0.000179479	9.49794E-05	0.000326221	1.04802E-05	1.04802E-05	0.000336701	1.04802E-05	0.00038004	2.07127E-05	4.86372E-05	4.7698E-05	4.67111E-05	4.04605E-05	8.78575E-05	6.25059E-06	9.09828E-05	6.25059E-06	7.3515E-05
3838403773515	383840	3773515	0.000469903	0.000168746	8.92998E-05	0.000306714	9.85349E-06	9.85349E-06	0.000316567	9.85349E-06	0.000359703	1.96043E-05	4.60346E-05	4.51456E-05	4.42115E-05	3.82954E-05	8.31561E-05	5.91611E-06	8.61142E-05	5.91611E-06	6.92283E-05
3838503773515	383850	3773515	0.000441384	0.000158505	8.38801E-05	0.000288099	9.25546E-06	9.25546E-06	0.000297354	9.25546E-06	0.000340209	1.85418E-05	4.35397E-05	4.26989E-05	4.18154E-05	3.62199E-05	7.86494E-05	5.59548E-06	8.14471E-05	5.59548E-06	6.51275E-05
3838603773515	383860	3773515	0.000415244	0.000149118	7.89124E-05	0.000271037	8.70732E-06	8.70732E-06	0.000279744	8.70732E-06	0.000322215	1.75611E-05	4.12369E-05	4.04405E-05	3.96038E-05	3.43043E-05	7.44897E-05	5.29954E-06	7.71394E-05	5.29954E-06	6.13619E-05
3838703773515	383870	3773515	0.000390337	0.000140173	7.41793E-05	0.00025478	8.18506E-06	8.18506E-06	0.000262965	8.18506E-06	0.000304964	1.6621E-05	3.90291E-05	3.82754E-05	3.74835E-05	3.24677E-05	7.05016E-05	5.01581E-06	7.30095E-05	5.01581E-06	5.77641E-05
3838803773515	383880	3773515	0.000367684	0.000132039	6.98743E-05	0.000239994	7.71005E-06	7.71005E-06	0.000247704	7.71005E-06	0.000289145	1.57588E-05	3.70046E-05	3.629E-05	3.55391E-05	3.07835E-05	6.68446E-05	4.75563E-06	6.92224E-05	4.75563E-06	5.44862E-05
3838903773515	383890	3773515	0.000344536	0.000123726	6.54753E-05	0.000224885	7.22465E-06	7.22465E-06	0.00023211	7.22465E-06	0.000272844	1.48703E-05	3.49184E-05	3.42441E-05	3.35355E-05	2.9048E-05	6.3076E-05	4.48752E-06	6.53198E-05	4.48752E-06	5.11217E-05
3839003773515	383900	3773515	0.00032195	0.000115615	6.1183E-05	0.000210142	6.75104E-06	6.75104E-06	0.000216893	6.75104E-06	0.00025678	1.39948E-05	3.28625E-05	3.22279E-05	3.15611E-05	2.73378E-05	5.93623E-05	4.22331E-06	6.1474E-05	4.22331E-06	4.78242E-05
3839103773515	383910	3773515	0.000301987	0.000108446	5.73892E-05	0.000197112	6.33242E-06	6.33242E-06	0.000203444	6.33242E-06	0.000242446	1.32136E-05	3.10281E-05	3.04289E-05	2.97993E-05	2.58118E-05	5.60487E-05	3.98756E-06	5.80425E-05	3.98756E-06	4.49054E-05
3829703773525	382970	3773525	7.16676E-05	2.57364E-05	1.36196E-05	4.67787E-05	1.50281E-06	1.50281E-06	4.82815E-05	1.50281E-06	0.000163137	8.89116E-06	2.08781E-05	2.04749E-05	2.00513E-05	1.73682E-05	3.77139E-05	2.68314E-06	3.90555E-05	2.68314E-06	1.33896E-05
3829803773525	382980	3773525	7.38472E-05	2.65192E-05	1.40338E-05	4.82013E-05	1.54852E-06	1.54852E-06	4.97498E-05	1.54852E-06	0.000171934	9.37065E-06	2.2004E-05	2.15791E-05	2.11326E-05	1.83048E-05	3.97478E-05	2.82784E-06	4.11617E-05	2.82784E-06	1.37724E-05
3829903773525	382990	3773525	7.62558E-05	2.73841E-05	1.44916E-05	4.97735E-05	1.59902E-06	1.59902E-06	5.13725E-05	1.59902E-06	0.000181819	9.90939E-06	2.32691E-05	2.28198E-05	2.23476E-05	1.93572E-05	4.2033E-05	2.99042E-06	4.35282E-05	2.99042E-06	1.41944E-05
3830003773525	383000	3773525	7.9189E-05	2.84375E-05	1.5049E-05	5.1688E-05	1.66053E-06	1.66053E-06	5.33486E-05	1.66053E-06	0.000193672	1.05554E-05	2.4786E-05	2.43074E-05	2.38044E-05	2.06191E-05	4.47731E-05	3.18536E-06	4.63658E-05	3.18536E-06	1.47142E-05
3830103773525	383010	3773525	8.23365E-05	2.95677E-05	1.56471E-05	5.37424E-05	1.72653E-06	1.72653E-06	5.5469E-05	1.72653E-06	0.000206873	1.12748E-05	2.64754E-05	2.59641E-05	2.54269E-05	2.20244E-05	4.78248E-05	3.40247E-06	4.9526E-05	3.40247E-06	1.52675E-05
3830203773525	383020	3773525	8.59937E-05	3.08811E-05	1.63422E-05	5.61296E-05	1.80322E-06	1.80322E-06	5.79328E-05	1.80322E-06	0.000222408	1.21215E-05	2.84637E-05	2.7914E-05	2.73364E-05	2.36784E-05	5.14163E-05	3.65799E-06	5.32453E-05	3.65799E-06	1.5913E-05
3830303773525	383030	3773525	9.01239E-05	3.23642E-05	1.7127E-05	5.88254E-05	1.88983E-06	1.88983E-06	6.07152E-05	1.88983E-06	0.000240501	1.31076E-05	3.07792E-05	3.01848E-05	2.95603E-05	2.56047E-05	5.55991E-05	3.95557E-06	5.75769E-05	3.95557E-06	1.66396E-05
3830403773525	383040	3773525	9.45643E-05	3.39588E-05	1.79709E-05	6.17237E-05	1.98294E-06	1.98294E-06	6.37067E-05	1.98294E-06	0.000261014	1.42256E-05	3.34044E-05	3.27593E-05	3.20815E-05	2.77886E-05	6.03412E-05	4.29295E-06	6.24877E-05	4.29295E-06	1.74108E-05
3830503773525	383050	3773525	9.882E-05	3.54871E-05	1.87796E-05	6.45015E-05	2.07218E-06	2.07218E-06	6.65737E-05	2.07218E-06	0.000282936	1.54204E-05	3.62099E-05	3.55106E-05	3.47759E-05	3.01224E-05	6.5409E-05	4.6535E-06	6.77358E-05	4.6535E-06	1.81346E-05
3830603773525	383060	3773525	0.000103371	3.71215E-05	1.96446E-05	6.74722E-05	2.16761E-06	2.16761E-06	6.96398E-05	2.16761E-06	0.00030815	1.67946E-05	3.94368E-05	3.86752E-05	3.7875E-05	3.28068E-05	7.1238E-05	5.0682E-06	7.37721E-05	5.0682E-06	1.89003E-05
3830703773525	383070	3773525	0.000108462	3.89496E-05	2.0612E-05	7.07949E-05	2.27436E-06	2.27436E-06	7.30693E-05	2.27436E-06	0.000338226	1.84337E-05	4.32859E-05	4.245E-05	4.15717E-05	3.60088E-05	7.81909E-05	5.56286E-06	8.09724E-05	5.56286E-06	1.9747E-05
3830803773525	383080	3773525	0.000114129	4.09846E-05	2.16889E-05	7.44938E-05	2.39319E-06	2.39319E-06	7.6887E-05	2.39319E-06	0.000374534	2.04126E-05	4.79327E-05	4.7007E-05	4.60344E-05	3.98744E-05	8.65848E-05	6.16004E-06	8.96648E-05	6.16004E-06	2.06747E-05
3830903773525	383090	3773525	0.000120224	4.31736E-05	2.28473E-05	7.84724E-05	2.52101E-06	2.52101E-06	8.09934E-05	2.52101E-06	0.000418132	2.27888E-05	5.35123E-05	5.24789E-05	5.13931E-05	4.4516E-05	9.66638E-05	6.87711E-06	0.000100102	6.87711E-06	2.16556E-05
3831003773525	383100	3773525	0.00012796	4.59515E-05	2.43174E-05	8.35216E-05	2.68322E-06	2.68322E-06	8.62049E-05	2.68322E-06	0.000477687	2.60346E-05	6.11341E-05	5.99535E-05	5.8713E-05	5.08564E-05	0.000110432	7.85662E-06	0.00011436	7.85662E-06	2.28656E-05
3831103773525	383110	3773525	0.000136324	4.8955E-05	2.59068E-05	8.89808E-05	2.8586E-06	2.8586E-06	9.18394E-05	2.8586E-06	0.000554417	3.02164E-05	7.09538E-05	6.95837E-05	6.81439E-05	5.90253E-05	0.00012817	9.1186E-06	0.000132729	9.1186E-06	2.41217E-05
3831203773525	383120	3773525	0.000145042	5.20858E-05	2.75636E-05	9.46714E-05	3.04141E-06	3.04141E-06	9.77128E-05	3.04141E-06	0.000655104	3.5704E-05	8.38398E-05	8.22207E-05	8.05195E-05	6.97449E-05	0.000151447	1.07746E-05	0.000156834	1.07746E-05	2.53666E-05
3831303773525	383130	3773525	0.000153834	5.52432E-05	2.92345E-05	0.00010041	3.22578E-06	3.22578E-06	0.000103636	3.22578E-06	0.000791266	4.3125E-05	0.000101266	9.93101E-05	9.72553E-05	8.42412E-05	0.000182925	1.30141E-05	0.000189432	1.30141E-05	2.65571E-05
3831403773525	383140	3773525	0.000162781	5.84562E-05	3.09348E-05	0.00010625	3.4134E-06	3.4134E-06	0.000109664	3.4134E-06	0.000990106	5.39621E-05	0.000126713	0.000124266	0.000121695	0.00010541	0.000228893	1.62845E-05	0.000237035	1.62845E-05	2.77223E-05
3831503773525	383150	3773525	0.000171795	6.16932E-05	3.26478E-05	0.000112134	3.60241E-06	3.60241E-06	0.000115736	3.60241E-06	0.00130468	7.11067E-05	0.000166972	0.000163748	0.00016036	0.000138901	0.000301616	2.14583E-05	0.000312345	2.14583E-05	2.88345E-05
3831603773525	383160	3773525	0.000181238	6.5084E-05	3.44422E-05	0.000118297	3.80041E-06	3.80041E-06	0.000122097	3.80041E-06	0.001870176	0.000101927	0.000239344	0.000234722	0.00022986 5	0.000199106	0.000432347	3.07592E-05	0.000447727	3.07592E-05	2.98266E-05
3836203773525	383620	3773525	0.006982545	0.002507492	0.001326955	0.004557627	0.000146418	0.000146418	0.004704045	0.000146418	0.004514405	0.000246041	0.00057775	0.000566593	0.00055487	0.000480621	0.001043639	7.42493E-05	0.001080764	7.42493E-05	0.000993015
3836303773525	383630	3773525	0.004894749	0.001757746	0.000930193	0.003194887	0.000102639	0.000102639	0.003297526	0.000102639	0.003154328	0.000171915	0.000403689	0.000395893	0.000387702	0.000335822	0.000729217	5.18798E-05	0.000755157	5.18798E-05	0.000696856
3836403773525	383640	3773525	0.003693903	0.001326512	0.000701985	0.002411074	7.74582E-05	7.74582E-05	0.002488532	7.74582E-05	0.002389402	0.000130225	0.000305794	0.000299889	0.000293684	0.000254385	0.000552381	3.9299E-05	0.000572031	3.9299E-05	0.000526621
3836503773525	383650	3773525	0.002918142	0.00104793	0.00055456	0.001904722	6.11911E-05	6.11911E-05	0.001965913	6.11911E-05	0.001899785	0.000103541	0.000243133	0.000238438	0.000233504	0.000202258	0.000439192	3.12461E-05	0.000454815	3.12461E-05	0.000416685
3836603773525	383660	3773525	0.002378729	0.000854222	0.000452051	0.001552637	4.988E-05	4.988E-05	0.001602517	4.988E-05	0.001563205	8.51967E-05	0.000200058	0.000196195	0.000192135	0.000166425	0.000361382	2.57103E-05	0.000374237	2.57103E-05	0.000340251
3836703773525	383670	3773525	0.001982784	0.000712035	0.000376806	0.001294197	4.15774E-05	4.15774E-05	0.001335775	4.15774E-05	0.001317145	7.17861E-05	0.000168567	0.000165312	0.000161892	0.000140228	0.000304497	2.16633E-05	0.000315329	2.16633E-05	0.000284141
3836803773525	383680	3773525	0.001688585	0.000606385	0.000320897	0.001102168	3.54083E-05	3.54083E-05	0.001137577	3.54083E-05	0.001133879	6.17979E-05	0.000145113	0.000142311	0.000139366	0.00012071 7	0.0002621 3	1.86491E-05	0.000271454	1.86491E-05	0.000242449
3836903773525	383690	3773525	0.001475562	0.000529887	0.000280414	0.000963125	3.09414E-05	3.09414E-05	0.000994066	3.09414E-05	0.001000451	5.45259E-05	0.000128037	0.000125564	0.000122966	0.000106512	0.000231284	1.64546E-05	0.000239511	1.64546E-05	0.000212251
3837003773525	383700	3773525	0.001304343	0.000468401	0.000247876	0.000851367	2.7351E-05	2.7351E-05	0.000878718	2.7351E-05	0.000892941	4.86664E-05	0.000114278	0.000112071	0.000109752	9.50659E-05	0.00020643	1.46864E-05	0.000213773	1.46864E-05	0.000187971
3837103773525	383710	3773525	0.001172349	0.000421001	0.000222792	0.000765212	2.45832E-05	2.45832E-05	0.000789796	2.45832E-05	0.000809634	4.41261E-05	0.000103616	0.000101616	9.9513E-05	8.61968E-05	0.000187171	1.33162E-05	0.000193829	1.33162E-05	0.000169247
3837203773525	383720	3773525	0.001069347	0.000384012	0.000203218	0.000697981	2.24234E-05	2.24234E-05	0.000720405	2.24234E-05	0.000744253	4.05627E-05	9.52489E-05	9.34096E-05	9.14768E-05	7.9236E-05	0.000172056	1.22409E-05	0.000178177	1.22409E-05	0.000154631
3837303773525	383730	3773525	0.000980694	0.000352175	0.00018637	0.000640116	2.05644E-05	2.05644E-05	0.00066068	2.05644E-05	0.000687791	3.74855E-05	8.8023E-05	8.63232E-05	8.45371E-05	7.32249E-05	0.000159003	1.13122E-05	0.00016466	1.13122E-05	0.000142046
3837403773525	383740	3773525	0.000912565	0.00032771	0.000173423	0.000595647	1.91358E-05	1.91358E-05	0.000614783	1.91358E-05	0.000644094	3.51039E-05	8.24306E-05	8.08388E-05	7.91662E-05	6.85727E-05	0.000148901	1.05935E-05	0.000154198	1.05935E-05	0.000132376
3837503773525	383750	3773525	0.000852601	0.000306176	0.000162027	0.000556507	1.78784E-05	1.78784E-05	0.000574385	1.78784E-05	0.000605503	3.30007E-05	7.74919E-05	7.59954E-05	7.4423E-05	6.44642E-05	0.00013998	9.95883E-06	0.000144959	9.95883E-06	0.000123861
3837603773525	383760	3773525	0.000799072	0.000286953	0.000151855	0.000521568	1.67559E-05	1.67559E-05	0.000538324	1.67559E-05	0.000570963	3.11182E-05	7.30715E-05	7.16604E-05	7.01776E-05	6.07869E-05	0.000131995	9.39074E-06	0.00013669	9.39074E-06	0.000116256
3837703773525	383770	3773525	0.000751298	0.000269798	0.000142776	0.000490385	1.57541E-05	1.57541E-05	0.000506139	1.57541E-05	0.000540029	2.94323E-05	6.91126E-05	6.77779E-05	6.63756E-05	5.74936E-05	0.000124844	8.88197E-06	0.000129285	8.88197E-06	0.000109466
3837803773525	383780	3773525	0.000707869	0.000254202	0.000134523	0.000462038	1.48434E-05	1.48434E-05	0.000476882	1.48434E-05	0.000511829	2.78954E-05	6.55036E-05	6.42386E-05	6.29094E-05	5.44913E-05	0.000118325	8.41816E-06	0.000122534	8.41816E-06	0.000103288
3837903773525	383790	3773525	0.000660096	0.000237046	0.000125444	0.000430856	1.38417E-05	1.38417E-05	0.000444697	1.38417E-05	0.000480857	2.62073E-05	6.15398E-05	6.03514E-05	5.91027E-05	5.11939E-05	0.000111165	7.90875E-06	0.000115119	7.90875E-06	9.64784E-05
3838003773525	383800	3773525	0.000615144	0.000220904	0.000116901	0.000401515	1.28991E-05	1.28991E-05	0.000414414	1.28991E-05	0.000451593	2.46124E-05	5.77945E-05	5.66785E-05	5.55057E-05	4.80783E-05	0.000104399	7.42744E-06	0.000108113	7.42744E-06	9.00623E-05
3838103773525	383810	3773525	0.000575565	0.00020669	0.00010938	0.000375681	1.20691E-05	1.20691E-05	0.00038775	1.20691E-05	0.000425659	2.3199E-05	5.44756E-05	5.34236E-05	5.23182E-05	4.53173E-05	9.84038E-05	7.0009E-06	0.000101904	7.0009E-06	8.44078E-05
3838203773525	383820	3773525	0.000542073	0.000194663	0.000103015	0.00035382	1.13668E-05	1.13668E-05	0.000365187	1.13668E-05	0.000403561	2.19946E-05	5.16475E-05	5.06501E-05	4.96022E-05	4.29647E-05	9.32953E-05	6.63746E-06	9.6614E-05	6.63746E-06	7.96195E-05
3838303773525	383830	3773525	0.000511537	0.000183697	9.72119E-05	0.000333889	1.07265E-05	1.07265E-05	0.000344615	1.07265E-05	0.000383309	2.08908E-05	4.90556E-05	4.81083E-05	4.71129E-05	4.08086E-05	8.86133E-05	6.30436E-06	9.17655E-05	6.30436E-06	7.52503E-05
3838403773525	383840	3773525	0.000480624	0.000172596	9.13372E-05	0.000313711	1.00783E-05	1.00783E-05	0.00032379	1.00783E-05	0.00036272	1.97687E-05	4.64206E-05	4.55242E-05	4.45823E-05	3.86165E-05	8.38535E-05	5.96573E-06	8.68364E-05	5.96573E-06	7.08142E-05
3838503773525	383850	3773525	0.000450989	0.000161954	8.57054E-05	0.000294368	9.45687E-06	9.45687E-06	0.000303825	9.45687E-06	0.000342866	1.86866E-05	4.38797E-05	4.30323E-05	4.2142E-05	3.65028E-05	7.92636E-05	5.63918E-06	8.20832E-05	5.63918E-06	6.65526E-05
3838603773525	383860	3773525	0.00042394	0.00015224	8.0565E-05	0.000276713	8.88968E-06	8.88968E-06	0.000285602	8.88968E-06	0.000324612	1.76918E-05	4.15436E-05	4.07413E-05	3.98984E-05	3.45594E-05	7.50437E-05	5.33895E-06	7.77132E-05	5.33895E-06	6.26544E-05
3838703773525	383870	3773525	0.000398073	0.000142951	7.56493E-05	0.000259829	8.34727E-06	8.34727E-06	0.000268176	8.34727E-06	0.000307024	1.67332E-05	3.92927E-05	3.85339E-05	3.77366E-05	3.2687E-05	7.09778E-05	5.04968E-06	7.35026E-05	5.04968E-06	5.89168E-05
3838803773525	383880	3773525	0.000374548	0.000134503	7.11787E-05	0.000244474	7.85398E-06	7.85398E-06	0.000252328	7.85398E-06	0.000290899	1.58544E-05	3.7229E-05	3.65101E-05	3.57547E-05	3.09702E-05	6.72499E-05	4.78447E-06	6.96421E-05	4.78447E-06	5.55118E-05
3838903773525	383890	3773525	0.000351016	0.000126053	6.67067E-05	0.000229114	7.36053E-06	7.36053E-06	0.000236475	7.36053E-06	0.000274605	1.49663E-05	3.51438E-05	3.44651E-05	3.3752E-05	2.92355E-05	6.34831E-05	4.51648E-06	6.57414E-05	4.51648E-06	5.20899E-05

			ISDrainage / Utilities Trenching	ISDrainage / Utilities Trenching	ISAsphalt Paving	ISAsphalt Paving	SVDemolition	SVSite Grubbing / Prep	SVMass Grading / Excavation	SVMass Grading / Excavation	SVDrainage / Utilities Trenching	SVFoundations / Concrete Pads	SVBuilding / Structure Construction	SVBuilding / Structure Construction	SVAsphalt Paving	SVAsphalt Paving	SVArchitectural Coating	SVArchitectural Coating	SVLandscaping or Other Finishing	SVLandscaping or Other Finishing	MDemolition
Unique Identifier	X (UTM)	Y (UTM)	2027	2028	2027	2028	2027	2027	2027	2028	2028	2028	2028	2029	2028	2029	2028	2029	2028	2029	2027
3836303773515	383630	3773515	0.000259319	0.000252665	6.69726E-05	6.2388E-05	0.005242211	0.003768865	0.002541077	0.002508814	0.001780064	0.000565481	0.000810086	0.000779176	7.96473E-05	7.41035E-05	7.96473E-05	7.41035E-05	0.000810086	0.000779176	0.00119356
3836403773515	383640	3773515	0.000198915	0.000193811	5.13724E-05	4.78557E-05	0.003895099	0.002800365	0.001888086	0.001864114	0.001322634	0.000420167	0.000601915	0.000578948	5.918E-05	5.50608E-05	5.918E-05	5.50608E-05	0.000601915	0.000578948	0.000911725
3836503773515	383650	3773515	0.00015895	0.000154872	4.10511E-05	3.82409E-05	0.003032339	0.002180087	0.001469877	0.001451214	0.001029672	0.0003271	0.000468591	0.000450712	4.60717E-05	4.28649E-05	4.60717E-05	4.28649E-05	0.000468591	0.000450712	0.000725423
3836603773515	383660	3773515	0.000130015	0.000126679	3.35781E-05	3.12795E-05	0.002436075	0.001751406	0.001180848	0.001165855	0.000827202	0.000262781	0.00037645	0.000362086	3.70124E-05	3.44362E-05	3.70124E-05	3.44362E-05	0.00037645	0.000362086	0.000590736
3836703773515	383670	3773515	0.000108228	0.000105451	2.79514E-05	2.6038E-05	0.001999448	0.001437494	0.0009692	0.000956894	0.000678939	0.000215682	0.000308977	0.000297188	3.03785E-05	2.8264E-05	3.03785E-05	2.8264E-05	0.000308977	0.000297188	0.000489534
3836803773515	383680	3773515	9.21121E-05	8.97488E-05	2.37892E-05	2.21607E-05	0.001682982	0.001209972	0.000815798	0.00080544	0.000571479	0.000181544	0.000260073	0.00025015	2.55703E-05	2.37905E-05	2.55703E-05	2.37905E-05	0.000260073	0.00025015	0.000414804
3836903773515	383690	3773515	8.07964E-05	7.87233E-05	2.08668E-05	1.94383E-05	0.001464129	0.001052629	0.000709713	0.000700702	0.000497165	0.000157936	0.000226254	0.000217621	2.22452E-05	2.06968E-05	2.22452E-05	2.06968E-05	0.000226254	0.000217621	0.000362415
3837003773515	383700	3773515	7.16826E-05	6.98435E-05	1.8513E-05	1.72457E-05	0.001290158	0.000927554	0.000625383	0.000617443	0.000438091	0.00013917	0.00019937	0.000191763	1.9602E-05	1.82376E-05	1.9602E-05	1.82376E-05	0.00019937	0.000191763	0.00032031
3837103773515	383710	3773515	6.45167E-05	6.28614E-05	1.66623E-05	1.55217E-05	0.001154959	0.000830353	0.000559848	0.000552739	0.000392182	0.000124586	0.000178477	0.000171667	1.75478E-05	1.63264E-05	1.75478E-05	1.63264E-05	0.000178477	0.000171667	0.000287262
3837203773515	383720	3773515	5.87753E-05	5.72672E-05	1.51795E-05	1.41404E-05	0.001047626	0.000753186	0.00050782	0.000501372	0.000355736	0.000113008	0.000161891	0.000155714	1.59171E-05	1.48092E-05	1.59171E-05	1.48092E-05	0.000161891	0.000155714	0.000260828
3837303773515	383730	3773515	5.38507E-05	5.24691E-05	1.39077E-05	1.29556E-05	0.000956204	0.000687459	0.000463505	0.00045762	0.000324692	0.000103146	0.000147763	0.000142125	1.45281E-05	1.35168E-05	1.45281E-05	1.35168E-05	0.000147763	0.000142125	0.000238208
3837403773515	383740	3773515	5.03372E-05	4.90457E-05	1.30003E-05	1.21103E-05	0.000891723	0.0006411	0.000432248	0.00042676	0.000302797	9.61907E-05	0.000137799	0.000132541	1.35484E-05	1.26053E-05	1.35484E-05	1.26053E-05	0.000137799	0.000132541	0.000222032
3837503773515	383750	3773515	4.72451E-05	4.6033E-05	1.22017E-05	1.13664E-05	0.000835241	0.000600493	0.00040487	0.000399729	0.000283617	9.0098E-05	0.000129071	0.000124146	1.26902E-05	1.18069E-05	1.26902E-05	1.18069E-05	0.000129071	0.000124146	0.000207815
3837603773515	383760	3773515	4.45485E-05	4.34056E-05	1.15053E-05	1.07177E-05	0.000786225	0.000565253	0.00038111	0.000376271	0.000266973	8.48106E-05	0.000121496	0.000116861	1.19455E-05	1.1114E-05	1.19455E-05	1.1114E-05	0.000121496	0.000116861	0.000195431
3837703773515	383770	3773515	4.22508E-05	4.11668E-05	1.09119E-05	1.01649E-05	0.000744639	0.000535355	0.000360952	0.000356369	0.000252852	8.03247E-05	0.00011507	0.000110679	1.13136E-05	1.05262E-05	1.13136E-05	1.05262E-05	0.00011507	0.000110679	0.000184877
3837803773515	383780	3773515	4.01315E-05	3.91018E-05	1.03645E-05	9.65501E-06	0.000706403	0.000507865	0.000342417	0.00033807	0.000239869	7.62001E-05	0.000109161	0.000104996	1.07327E-05	9.98565E-06	1.07327E-05	9.98565E-06	0.000109161	0.000104996	0.00017517
3837903773515	383790	3773515	3.76515E-05	3.66855E-05	9.72403E-06	9.05836E-06	0.000661503	0.000475584	0.000320653	0.000316581	0.000224622	7.13567E-05	0.000102223	9.83224E-05	1.00505E-05	9.35095E-06	1.00505E-05	9.35095E-06	0.000102223	9.83224E-05	0.000163914
3838003773515	383800	3773515	3.52931E-05	3.43875E-05	9.11492E-06	8.49095E-06	0.000618901	0.000444956	0.000300002	0.000296193	0.000210156	6.67612E-05	9.56395E-05	9.19903E-05	9.40325E-06	8.74873E-06	9.40325E-06	8.74873E-06	9.56395E-05	9.19903E-05	0.000153252
3838103773515	383810	3773515	3.31782E-05	3.23269E-05	8.56873E-06	7.98215E-06	0.000580834	0.000417588	0.00028155	0.000277975	0.00019723	6.26549E-05	8.9757E-05	8.63322E-05	8.82487E-06	8.21062E-06	8.82487E-06	8.21062E-06	8.9757E-05	8.63322E-05	0.000143718
3838203773515	383820	3773515	3.13064E-05	3.05032E-05	8.08531E-06	7.53183E-06	0.000547239	0.000393435	0.000265265	0.000261897	0.000185822	5.9031E-05	8.45655E-05	8.13388E-05	8.31445E-06	7.73572E-06	8.31445E-06	7.73572E-06	8.45655E-05	8.13388E-05	0.000135295
3838303773515	383830	3773515	2.96017E-05	2.88422E-05	7.64505E-06	7.1217E-06	0.000516717	0.000371492	0.0002504	0.0002472	0.000175458	5.57386E-05	7.9849E-05	7.68023E-05	7.85072E-06	7.30427E-06	7.85072E-06	7.30427E-06	7.9849E-05	7.68023E-05	0.000127643
3838403773515	383840	3773515	2.78756E-05	2.71604E-05	7.19926E-06	6.70643E-06	0.000485777	0.000349247	0.000235473	0.000232483	0.000164952	5.24011E-05	7.50678E-05	7.22035E-05	7.38064E-06	6.86691E-06	7.38064E-06	6.86691E-06	7.50678E-05	7.22035E-05	0.000119939
3838503773515	383850	3773515	2.62244E-05	2.55515E-05	6.7728E-06	6.30917E-06	0.000456218	0.000327996	0.000221144	0.000218336	0.000154915	4.92125E-05	7.04999E-05	6.78099E-05	6.93153E-06	6.44906E-06	6.93153E-06	6.44906E-06	7.04999E-05	6.78099E-05	0.000112604
3838603773515	383860	3773515	2.47081E-05	2.40742E-05	6.38122E-06	5.94438E-06	0.000429117	0.000308512	0.000208008	0.000205367	0.000145713	4.62892E-05	6.63121E-05	6.37819E-05	6.51978E-06	6.06597E-06	6.51978E-06	6.06597E-06	6.63121E-05	6.37819E-05	0.000105893
3838703773515	383870	3773515	2.32594E-05	2.26626E-05	6.00706E-06	5.59585E-06	0.000403246	0.000289912	0.000195467	0.000192985	0.000136928	4.34984E-05	6.23142E-05	5.99365E-05	6.12671E-06	5.70026E-06	6.12671E-06	5.70026E-06	6.23142E-05	5.99365E-05	9.95072E-05
3838803773515	383880	3773515	2.19395E-05	2.13766E-05	5.66619E-06	5.2783E-06	0.000379718	0.000272997	0.000184062	0.000181725	0.000128938	4.09604E-05	5.86783E-05	5.64394E-05	5.76924E-06	5.36767E-06	5.76924E-06	5.36767E-06	5.86783E-05	5.64394E-05	9.37025E-05
3838903773515	383890	3773515	2.05848E-05	2.00566E-05	5.3163E-06	4.95237E-06	0.000355567	0.000255633	0.000172355	0.000170167	0.000120737	3.83552E-05	5.49462E-05	5.28496E-05	5.40229E-06	5.02626E-06	5.40229E-06	5.02626E-06	5.49462E-05	5.28496E-05	8.77889E-05
3839003773515	383900	3773515	1.9257E-05	1.87629E-05	4.97339E-06	4.63293E-06	0.000332003	0.000238692	0.000160933	0.00015889	0.000112736	3.58134E-05	5.13048E-05	4.93473E-05	5.04427E-06	4.69317E-06	5.04427E-06	4.69317E-06	5.13048E-05	4.93473E-05	8.20241E-05
3839103773515	383910	3773515	1.80817E-05	1.76178E-05	4.66985E-06	4.35017E-06	0.000311272	0.000223788	0.000150884	0.000148968	0.000105697	3.35771E-05	4.81013E-05	4.6266E-05	4.7293E-06	4.40012E-06	4.7293E-06	4.40012E-06	4.81013E-05	4.6266E-05	7.69271E-05
3829703773525	382970	3773525	5.39149E-06	5.25316E-06	1.39243E-06	1.29711E-06	7.02011E-05	5.04708E-05	3.40288E-05	3.35968E-05	2.38377E-05	7.57263E-06	1.08483E-05	1.04343E-05	1.0666E-06	9.92357E-07	1.0666E-06	9.92357E-07	1.08483E-05	1.04343E-05	1.76572E-05
3829803773525	382980	3773525	5.54564E-06	5.40336E-06	1.43224E-06	1.33419E-06	7.21877E-05	5.18991E-05	3.49918E-05	3.45475E-05	2.45123E-05	7.78693E-06	1.11553E-05	1.07296E-05	1.09678E-06	1.02044E-06	1.09678E-06	1.02044E-06	1.11553E-05	1.07296E-05	1.81979E-05
3829903773525	382990	3773525	5.71555E-06	5.5689E-06	1.47612E-06	1.37507E-06	7.43971E-05	5.34875E-05	3.60628E-05	3.56049E-05	2.52625E-05	8.02526E-06	1.14967E-05	1.1058E-05	1.13035E-06	1.05167E-06	1.13035E-06	1.05167E-06	1.14967E-05	1.1058E-05	1.87949E-05
3830003773525	383000	3773525	5.92484E-06	5.77283E-06	1.53017E-06	1.42542E-06	7.71143E-05	5.5441E-05	3.73799E-05	3.69053E-05	2.61852E-05	8.31836E-06	1.19166E-05	1.14619E-05	1.17163E-06	1.09008E-06	1.17163E-06	1.09008E-06	1.19166E-05	1.14619E-05	1.95207E-05
3830103773525	383010	3773525	6.14763E-06	5.9899E-06	1.58771E-06	1.47902E-06	8.00363E-05	5.75418E-05	3.87963E-05	3.83037E-05	2.71774E-05	8.63357E-06	1.23681E-05	1.18962E-05	1.21603E-06	1.13139E-06	1.21603E-06	1.13139E-06	1.23681E-05	1.18962E-05	2.02992E-05
3830203773525	383020	3773525	6.40756E-06	6.24316E-06	1.65484E-06	1.54156E-06	8.34395E-05	5.99885E-05	4.04459E-05	3.99324E-05	2.8333E-05	9.00067E-06	1.2894E-05	1.2402E-05	1.26773E-06	1.17949E-06	1.26773E-06	1.17949E-06	1.2894E-05	1.2402E-05	2.12028E-05
3830303773525	383030	3773525	6.70012E-06	6.52821E-06	1.7304E-06	1.61194E-06	8.72881E-05	6.27554E-05	4.23115E-05	4.17743E-05	2.96398E-05	9.41582E-06	1.34887E-05	1.29741E-05	1.32621E-06	1.2339E-06	1.32621E-06	1.2339E-06	1.34887E-05	1.29741E-05	2.22244E-05
3830403773525	383040	3773525	7.01068E-06	6.8308E-06	1.8106E-06	1.68666E-06	9.1395E-05	6.57081E-05	4.43023E-05	4.37398E-05	3.10344E-05	9.85884E-06	1.41234E-05	1.35845E-05	1.38861E-06	1.29195E-06	1.38861E-06	1.29195E-06	1.41234E-05	1.35845E-05	2.33204E-05
3830503773525	383050	3773525	7.30211E-06	7.11476E-06	1.88587E-06	1.75677E-06	9.52971E-05	6.85134E-05	4.61937E-05	4.56072E-05	3.23594E-05	1.02798E-05	1.47264E-05	1.41645E-05	1.44789E-06	1.34711E-06	1.44789E-06	1.34711E-06	1.47264E-05	1.41645E-05	2.43746E-05
3830603773525	383060	3773525	7.61042E-06	7.41516E-06	1.9655E-06	1.83095E-06	9.94664E-05	7.15109E-05	4.82147E-05	4.76025E-05	3.37751E-05	1.07295E-05	1.53707E-05	1.47842E-05	1.51124E-06	1.40605E-06	1.51124E-06	1.40605E-06	1.53707E-05	1.47842E-05	2.55033E-05
3830703773525	383070	3773525	7.95136E-06	7.74735E-06	2.053555E-06	1.912976E-06	0.000104108	7.48479E-05	5.04646E-05	4.98238E-05	3.53512E-05	1.12302E-05	1.60879E-05	1.54741E-05	1.58176E-06	1.47166E-06	1.58176E-06	1.47166E-06	1.60879E-05	1.54741E-05	2.67625E-05
3830803773525	383080	3773525	8.32493E-06	8.11134E-06	2.15003E-06	2.00285E-06	0.000109257	7.85499E-05	5.29606E-05	5.22882E-05	3.70997E-05	1.17856E-05	1.68836E-05	1.62394E-05	1.65999E-06	1.54445E-06	1.65999E-06	1.54445E-06	1.68836E-05	1.62394E-05	2.81652E-05
3830903773525	383090	3773525	8.71988E-06	8.49616E-06	2.25203E-06	2.09787E-06	0.000114763	8.25082E-05	5.56294E-05	5.49231E-05	3.89692E-05	1.23795E-05	1.77344E-05	1.70578E-05	1.74364E-06	1.62228E-06	1.74364E-06	1.62228E-06	1.77344E-05	1.70578E-05	2.96767E-05
3831003773525	383100	3773525	9.2071E-06	8.97088E-06	2.37786E-06	2.21508E-06	0.000121738	8.75232E-05	5.90107E-05	5.82614E-05	4.13379E-05	1.3132E-05	1.88124E-05	1.80946E-05	1.84963E-06	1.72088E-06	1.84963E-06	1.72088E-06	1.88124E-05	1.80946E-05	3.1591E-05
3831103773525	383110	3773525	9.71289E-06	9.46368E-06	2.50849E-06	2.33677E-06	0.000129231	9.29097E-05	6.26424E-05	6.18471E-05	4.3882E-05	1.39402E-05	1.99702E-05	1.92082E-05	1.96346E-06	1.82679E-06	1.96346E-06	1.82679E-06	1.99702E-05	1.92082E-05	3.36687E-05
3831203773525	383120	3773525	1.02142E-05	9.95211E-06	2.63795E-06	2.45737E-06	0.000136963	9.84692E-05	6.63908E-05	6.55478E-05	4.65078E-05	1.47743E-05	2.11651E-05	2.03575E-05	2.08095E-06	1.9361E-06	2.08095E-06	1.9361E-06	2.11651E-05	2.03575E-05	3.58461E-05
3831303773525	383130	3773525	1.06935E-05	1.04192E-05	2.76175E-06	2.57269E-06	0.000144607	0.000103965	7.00959E-05	6.92059E-05	4.91033E-05	1.55989E-05	2.23463E-05	2.14937E-05	2.19708E-06	2.04415E-06	2.19708E-06	2.04415E-06	2.23463E-05	2.14937E-05	3.80453E-05
3831403773525	383140	3773525	1.11627E-05	1.08763E-05	2.88293E-06	2.68558E-06	0.00015226	0.000109466	7.38054E-05	7.28683E-05	5.17018E-05	1.64243E-05	2.35289E-05	2.26311E-05	2.31335E-06	2.15233E-06	2.31335E-06	2.15233E-06	2.35289E-05	2.26311E-05	4.02935E-05
3831503773525	383150	3773525	1.16106E-05	1.13127E-05	2.99859E-06	2.79332E-06	0.000159547	0.000114706	7.73379E-05	7.63559E-05	5.41764E-05	1.72104E-05	2.4655E-05	2.37143E-05	2.42407E-06	2.25534E-06	2.42407E-06	2.25534E-06	2.4655E-05	2.37143E-05	4.25708E-05
3831603773525	383160	3773525	1.201E-05	1.17019E-05	3.10176E-06	2.88942E-06	0.00016793	0.000120733	8.14015E-05	8.03679E-05	5.7023E-05	1.81147E-05	2.59505E-05	2.49603E-05	2.55144E-06	2.37385E-06	2.55144E-06	2.37385E-06	2.59505E-05	2.49603E-05	4.4946E-05
3836203773525	383620	3773525	0.000399849	0.00038959	0.000103267	9.61975E-05	0.00859066	0.006176218	0.004164183	0.004111311	0.002917075	0.00092668	0.001327526	0.001276873	0.000130522	0.000121437	0.000130522	0.000121437	0.001327526	0.001276873	0.001847926
3836303773525	383630	3773525	0.000280598	0.000273398	7.24682E-05	6.75074E-05	0.00573296	0.004121687	0.002778959	0.002743675	0.001946704	0.000618418	0.000885922	0.000852118	8.71035E-05	8.10407E-05	8.71035E-05	8.10407E-05	0.000885922	0.000852118	0.00129159
3836403773525	383640	3773525	0.00021205	0.00020661	5.47649E-05	5.1016E-05	0.004189944	0.003012342	0.002031007	0.00200522	0.001422752	0.000451972	0.000647477	0.000622772	6.36598E-05	5.92287E-05	6.36598E-05	5.92287E-05	0.000647477	0.000622772	0.0009718
3836503773525	383650	3773525	0.000167783	0.000163478	4.33323E-05	4.0366E-05	0.003227316	0.002320265	0.001564389	0.001544526	0.001095879	0.000348133	0.000498721	0.000479692	4.90341E-05	4.56211E-05	4.90341E-05	4.56211E-05	0.000498721	0.000479692	0.00076549
3836603773525	383660	3773525	0.000137006	0.000133491	3.53837E-05	3.29615E-05	0.002587105	0.001859988	0.001254057	0.001238135	0.000878487	0.000279073	0.000399789	0.000384534	3.93071E-05	3.65711E-05	3.93071E-05	3.65711E-05	0.000399789	0.000384534	0.000622238
3836703773525	383670	3773525	0.000114413	0.000111477	2.95487E-05	2.75259E-05	0.002130264	0.001531544	0.001032611	0.0010195	0.00072336	0.000229793	0.000329192	0.000316632	3.23661E-05	3.01132E-05	3.23661E-05	3.01132E-05	0.000329192	0.000316632	0.000517292
3836803773525	383680	3773525	9.76251E-05	9.51203E-05	2.5213E-05	2.34871E-05	0.001797878	0.001292577	0.000871492	0.000860427	0.000610494	0.000193938	0.000277828	0.000267228	2.7316E-05	2.54147E-05	2.7316E-05	2.54147E-05	0.000277828	0.000267228	0.000439456
3836903773525	383690	3773525	8.54654E-05	8.32726E-05	2.20726E-05	2.05616E-05	0.001560833	0.001122155	0.000756589	0.000746982	0.000530002	0.000168368	0.000241198	0.000231994	2.37145E-05	2.20638E-05	2.37145E-05	2.20638E-05	0.000241198	0.000231994	0.000383164
3837003773525	383700	3773525	7.5689E-05	7.3747E-05	1.95477E-05	1.82096E-05	0.001372556	0.000986793	0.000665324	0.000656877	0.00046607	0.000148058	0.000212103	0.00020401	2.08539E-05	1.94023E-05	2.08539E-05	1.94023E-05	0.000212103	0.00020401	0.000338009
3837103773525	383710	3773525	6.81495E-05	6.64009E-05	1.76005E-05	1.63957E-05	0.001229035	0.00088361	0.000595755	0.000588191	0.000417336	0.000132577	0.000189924	0.000182678	1.86733E-05	1.73735E-05	1.86733E-05	1.73735E-05	0.000189924	0.000182678	0.000303241
3837203773525	383720	3773525	6.2264E-05	6.06665E-05	1.60805E-05	1.49797E-05	0.001118121	0.000803868	0.000541991	0.00053511	0.000379673	0.000120612	0.000172785	0.000166192	1.69881E-05	1.58057E-05	1.69881E-05	1.58057E-05	0.000172785	0.000166192	0.000276128
3837303773525	383730	3773525	5.71966E-05	5.57291E-05	1.47718E-05	1.37606E-05	0.00102327	0.000735675	0.000496013	0.000489716	0.000347465	0.000110381	0.000158127	0.000152094	1.5547E-05	1.44649E-05	1.5547E-05	1.44649E-05	0.000158127	0.000152094	0.000252833
3837403773525	383740	3773525	5.33027E-05	5.19351E-05	1.37662E-05	1.28238E-05	0.000951028	0.000683738	0.000460996	0.000455142	0.000322935	0.000102588	0.000146964	0.000141356	1.44494E-05	1.34437E-05	1.44494E-05	1.34437E-05	0.000146964	0.000141356	0.000234929
3837503773525	383750	3773525	4.98742E-05	4.85946E-05	1.28807E-05	1.19989E-05	0.000887732	0.000638231	0.000430314	0.0004248	0.000301441	9.57602E-05	0.000137182	0.000131948	1.34877E-05	1.25489E-05	1.34877E-05	1.25489E-05	0.000137182	0.000131948	0.000219192
3837603773525	383760	3773525	4.68119E-05	4.56109E-05	1.20898E-05	1.12622E-05	0.000831455	0.000597771	0.000403034	0.000397917	0.000282332	8.96896E-05	0.000128486	0.000123583	1.26327E-05	1.17534E-05	1.26327E-05	1.17534E-05	0.000128486	0.000123583	0.000205164
3837703773525	383770	3773525	4.40776E-05	4.29467E-05	1.13837E-05	1.06044E-05	0.000781397	0.000561782	0.000378769	0.00037396	0.000265334	8.42897E-05	0.00012075	0.000116143	1.18721E-05	1.10458E-05	1.18721E-05	1.10458E-05	0.00012075	0.000116143	0.000192662
3837803773525	383780	3773525	4.15903E-05	4.05233E-05	1.07413E-05	1.0006E-05	0.000736024	0.000529162	0.000356776	0.000352246	0.000249927	7.93954E-05	0.000113739	0.000109399	1.11828E-05	1.04044E-05	1.11828E-05	1.04044E-05	0.000113739	0.000109399	0.000181315
3837903773525	383790	3773525	3.88482E-05	3.78514E-05	1.00331E-05	9.34626E-06	0.000685966	0.000493172	0.000332511	0.000328289	0.000232929	7.39956E-05	0.000106003	0.000101959	1.04222E-05	9.69676E-06	1.04222E-05	9.69676E-06	0.000106003	0.000101959	0.000168906
3838003773525	383800	3773525	3.62647E-05	3.53342E-05	9.36586E-06	8.72471E-06	0.000638919	0.000459348	0.000309706	0.000305773	0.000216954	6.89206E-05	9.87329E-05	9.49657E-05	9.70739E-06	9.0317E-06	9.70739E-06	9.0317E-06	9.87329E-05	9.49657E-05	0.000157264
3838103773525	383810	3773525	3.39878E-05	3.31158E-05	8.77782E-06	8.17693E-06	0.000597609	0.000429648	0.000289681	0.000286003	0.000202926	6.44644E-05	9.23493E-05	8.88256E-05	9.07975E-06	8.44775E-06	9.07975E-06	8.44775E-06	9.23493E-05	8.88256E-05	0.000147024
3838203773525	383820	3773525	3.20597E-05	3.12372E-05	8.27987E-06	7.71307E-06	0.000562793	0.000404618	0.000272805	0.000269341	0.000191104	6.07089E-05	8.69692E-05	8.36508E-05	8.55078E-06	7.9556E-06	8.55078E-06	7.9556E-06	8.69692E-05	8.36508E-05	0.00013836
3838303773525	383830	3773525	3.03005E-05	2.9523E-05	7.82552E-06	7.28981E-06	0.000531096	0.000381829	0.00025744	0.00025412	0.000180341	5.72897E-05	8.20709E-05	7.89395E-05	8.06919E-06	7.50753E-06	8.06919E-06	7.50753E-06	8.20709E-05	7.89395E-05	0.000130474
3838403773525	383840	3773525	2.85142E-05	2.77826E-05	7.36418E-06	6.86006E-06	0.000498882	0.000358669	0.000241825	0.000238755	0.000169402	5.38147E-05	7.70929E-05	7.41513E-05	7.57974E-06	7.05215E-06	7.57974E-06	7.05215E-06	7.70929E-05	7.41513E-05	0.000122515
3838503773525	383850	3773525	2.67982E-05	2.61106E-05	6.92101E-06	6.44723E-06	0.000467969	0.000336444	0.00022684	0.00022396	0.000158905	5.04801E-05	7.23158E-05	6.95565E-05	7.11006E-06	6.61517E-06	7.11006E-06	6.61517E-06	7.23158E-05	6.95565E-05	0.000114907
3838603773525	383860	3773525	2.52285E-05	2.45812E-05	6.51562E-06	6.06959E-06	0.000439754	0.00031616	0.000213164	0.000210457	0.000149325	4.74366E-05	6.79558E-05	6.53629E-05	6.68139E-06	6.21633E-06	6.68139E-06	6.21633E-06	6.79558E-05	6.53629E-05	0.000107968
3838703773525	383870	3773525	2.37236E-05	2.31149E-05	6.12694E-06	5.70751E-06	0.000412716	0.000296721	0.000200058	0.000197517	0.000140143	4.452E-05	6.37776E-05	6.13441E-05	6.27059E-06	5.83412E-06	6.27059E-06	5.83412E-06	6.37776E-05	6.13441E-05	0.000101347
3838803773525	383880	3773525	2.23525E-05	2.1779E-05	5.77284E-06	5.37765E-06	0.000388137	0.000279049	0.000188143	0.000185754	0.000131797	4.18686E-05	5.99793E-05	5.76908E-05	5.89715E-06	5.48667E-06	5.89715E-06	5.48667E-06	5.99793E-05	5.76908E-05	9.53301E-05
3838903773525	383890	3773525	2.09746E-05	2.04365E-05	5.41699E-06	5.04617E-06	0.00036346	0.000261308	0.000176181	0.000173944	0.000123418	3.92066E-05	5.61659E-05	5.40228E-05	5.52221E-06	5.13784E-06	5.52221E-06	5.13784E-06	5.61659E-05	5.40228E-05	8.9324E-05

			MSite Grubbing / Prep	MMass Grading / Excavation	MMass Grading / Excavation	MDrainage / Utilities Trenching	MFoundations / Concrete Pads	MBuilding / Structure Construction	MAsphalt Paving	MLandscaping or Other Finishing	MWaterside Construction (Piles)	RSSWDemolition	RSSWPlacing Base	RSSWForm/Plac e Rebar and Pour	Child Risk				
Unique Identifier	X (UTM)	Y (UTM)	2027	2027	2028	2028	2028	2028	2028	2028	2028	2029	2029	2029	3rd Trimester	0<2	2<16	Total	per million
3836303773515	383630	3773515	0.003664023	0.004308591	0.004251221	0.000903664	0.001175208	0.000865017	8.90335E-05	0.001043084	8.90335E-05	4.20447E-05	6.10078E-05	3.61642E-05	9.52589E-08	1.4439E-06	2.9507E-07	1.83424E-06	1.83423783
3836403773515	383640	3773515	0.002798838	0.003291204	0.003247381	0.000690282	0.000897706	0.000660761	6.80101E-05	0.000796781	6.80101E-05	4.27559E-05	6.20398E-05	3.67759E-05	7.26567E-08	1.1026E-06	2.2316E-07	1.39843E-06	1.39842548
3836503773515	383650	3773515	0.002226923	0.00261868	0.002583811	0.00054923	0.000714269	0.000525741	5.41129E-05	0.000633967	5.41129E-05	4.33018E-05	6.28318E-05	3.72454E-05	5.78337E-08	8.7822E-07	1.7632E-07	1.11237E-06	1.11237182
3836603773515	383660	3773515	0.001813457	0.002132477	0.002104082	0.000447256	0.000581653	0.000428128	4.40659E-05	0.00051626	4.40659E-05	4.37541E-05	6.34881E-05	3.76345E-05	4.72298E-08	7.1715E-07	1.4316E-07	9.0754E-07	0.9075399
3836703773515	383670	3773515	0.001502784	0.001767151	0.001743621	0.000370634	0.000482007	0.000354783	3.65167E-05	0.000427817	3.65167E-05	4.38789E-05	6.36692E-05	3.77418E-05	3.92954E-08	5.9642E-07	1.1852E-07	7.54234E-07	0.75423368
3836803773515	383680	3773515	0.001273377	0.001497387	0.001477449	0.000314055	0.000408426	0.000300624	3.09423E-05	0.000362508	3.09423E-05	4.35888E-05	6.32482E-05	3.74923E-05	3.34497E-08	5.0737E-07	1.0045E-07	6.41271E-07	0.64127086
3836903773515	383690	3773515	0.001112551	0.001308269	0.001290849	0.00027439	0.000356842	0.000262655	2.70343E-05	0.000316724	2.70343E-05	4.31614E-05	6.26282E-05	3.71247E-05	2.93564E-08	4.4497E-07	8.7838E-08	5.62168E-07	0.56216812
3837003773515	383700	3773515	0.000983298	0.001156278	0.001140882	0.000242512	0.000315385	0.000232141	2.38935E-05	0.000279928	2.38935E-05	4.25968E-05	6.18089E-05	3.66391E-05	2.60661E-08	3.948E-07	7.7738E-08	4.98602E-07	0.49860178
3837103773515	383710	3773515	0.000881846	0.001036978	0.001023171	0.000217491	0.000282845	0.00020819	2.14283E-05	0.000251046	2.14283E-05	4.20229E-05	6.09761E-05	3.61454E-05	2.3483E-08	3.5539E-07	6.9834E-08	4.48711E-07	0.44871089
3837203773515	383720	3773515	0.000800698	0.000941555	0.000929018	0.000197477	0.000256818	0.000189032	1.94565E-05	0.000227945	1.94565E-05	4.1502E-05	6.02203E-05	3.56974E-05	2.14154E-08	3.2385E-07	6.3524E-08	4.08789E-07	0.40878855
3837303773515	383730	3773515	0.000731258	0.0008599	0.00084845	0.000180351	0.000234546	0.000172638	1.77691E-05	0.000208177	1.77691E-05	4.09374E-05	5.9401E-05	3.52117E-05	1.96429E-08	2.9681E-07	5.8129E-08	3.74579E-07	0.37457941
3837403773515	383740	3773515	0.000681599	0.000801505	0.000790832	0.000168104	0.000218618	0.000160915	1.65624E-05	0.000194039	1.65624E-05	4.07502E-05	5.91295E-05	3.50507E-05	1.83799E-08	2.7753E-07	5.4287E-08	3.50195E-07	0.35019475
3837503773515	383750	3773515	0.000637956	0.000750184	0.000740195	0.00015734	0.00020462	0.000150611	1.55019E-05	0.000181615	1.55019E-05	4.05568E-05	5.88488E-05	3.48844E-05	1.72683E-08	2.6056E-07	5.0913E-08	3.2874E-07	0.32874014
3837603773515	383760	3773515	0.000599938	0.000705478	0.000696085	0.000147964	0.000192426	0.000141636	1.45781E-05	0.000170792	1.45781E-05	4.03853E-05	5.85999E-05	3.47368E-05	1.62991E-08	2.4577E-07	4.7975E-08	3.1004E-07	0.31004048
3837703773515	383770	3773515	0.000567541	0.000667382	0.000658496	0.000139974	0.000182035	0.000133987	1.37909E-05	0.000161569	1.37909E-05	4.02699E-05	5.84324E-05	3.46376E-05	1.54734E-08	2.3316E-07	4.5474E-08	2.94108E-07	0.29410845
3837803773515	383780	3773515	0.00053774	0.000632339	0.000623919	0.000132624	0.000172476	0.000126952	1.30668E-05	0.000153085	1.30668E-05	4.00921E-05	5.81744E-05	3.44846E-05	1.47119E-08	2.2154E-07	4.3172E-08	2.79423E-07	0.2794232
3837903773515	383790	3773515	0.000503188	0.000591708	0.000583829	0.000124102	0.000161394	0.000118795	1.22272E-05	0.000143249	1.22272E-05	3.95212E-05	5.73462E-05	3.39936E-05	1.38186E-08	2.0793E-07	4.0487E-08	2.62232E-07	0.2622316
3838003773515	383800	3773515	0.000470457	0.000553218	0.000545852	0.00011603	0.000150895	0.000111067	1.14318E-05	0.000133931	1.14318E-05	3.88319E-05	5.63459E-05	3.34007E-05	1.29684E-08	1.9498E-07	3.7937E-08	2.45884E-07	0.24588388
3838103773515	383810	3773515	0.00044119	0.000518804	0.000511896	0.000108812	0.000141508	0.000104158	1.07207E-05	0.000125599	1.07207E-05	3.81332E-05	5.5332E-05	3.27997E-05	1.22059E-08	1.8337E-07	3.5655E-08	2.31232E-07	0.23123189
3838203773515	383820	3773515	0.000415333	0.000488398	0.000481894	0.000102434	0.000133215	9.80535E-05	1.00923E-05	0.000118238	1.00923E-05	3.74625E-05	5.43589E-05	3.22229E-05	1.15306E-08	1.7309E-07	3.3637E-08	2.18261E-07	0.21826084
3838303773515	383830	3773515	0.000391843	0.000460775	0.00045464	9.66409E-05	0.000125681	9.25078E-05	9.52155E-06	0.000111551	9.52155E-06	3.67856E-05	5.33767E-05	3.16407E-05	1.09153E-08	1.6373E-07	3.1801E-08	2.06451E-07	0.20645073
3838403773515	383840	3773515	0.000368191	0.000432963	0.000427198	9.08077E-05	0.000118095	8.69241E-05	8.94683E-06	0.000104818	8.94683E-06	3.58935E-05	5.20823E-05	3.08733E-05	1.02915E-08	1.5426E-07	2.9944E-08	1.94491E-07	0.19449054
3838503773515	383850	3773515	0.000345676	0.000406487	0.000401075	8.52547E-05	0.000110873	8.16086E-05	8.39972E-06	9.84081E-05	8.39972E-06	3.48891E-05	5.06248E-05	3.00094E-05	9.69434E-09	1.4519E-07	2.817E-08	1.83054E-07	0.18305431
3838603773515	383860	3773515	0.000325072	0.000382258	0.000377168	8.0173E-05	0.000104264	7.67442E-05	7.89905E-06	9.25423E-05	7.89905E-06	3.38785E-05	4.91584E-05	2.91401E-05	9.14562E-09	1.3687E-07	2.6542E-08	1.72554E-07	0.17255356
3838703773515	383870	3773515	0.00030547	0.000359208	0.000354425	7.53386E-05	9.79772E-05	7.21165E-05	7.42273E-06	8.6962E-05	7.42273E-06	3.27836E-05	4.75697E-05	2.81984E-05	8.62102E-09	1.2891E-07	2.4988E-08	1.62524E-07	0.16252439
3838803773515	383880	3773515	0.00028765	0.000338253	0.000333749	7.09437E-05	9.22617E-05	6.79097E-05	6.98973E-06	8.18891E-05	6.98973E-06	3.17293E-05	4.60399E-05	2.72915E-05	8.14261E-09	1.2167E-07	2.3573E-08	1.53385E-07	0.15338548
3838903773515	383890	3773515	0.000269497	0.000316906	0.000312687	6.64665E-05	8.64391E-05	6.36239E-05	6.54861E-06	7.67211E-05	6.54861E-06	3.04722E-05	4.42158E-05	2.62103E-05	7.65118E-09	1.1424E-07	2.2122E-08	1.44012E-07	0.14401197
3839003773515	383900	3773515	0.0002518	0.000296096	0.000292154	6.21019E-05	8.0763E-05	5.94459E-05	6.11859E-06	7.16831E-05	6.11859E-06	2.91528E-05	4.23013E-05	2.50753E-05	7.16947E-09	1.0696E-07	2.0703E-08	1.34837E-07	0.13483656
3839103773515	383910	3773515	0.000236153	0.000277697	0.000273999	5.82428E-05	7.57443E-05	5.57519E-05	5.73837E-06	6.72287E-05	5.73837E-06	2.80236E-05	4.06628E-05	2.41041E-05	6.74268E-09	1.0052E-07	1.9449E-08	1.26714E-07	0.12671414
3829703773525	382970	3773525	5.42046E-05	6.37402E-05	6.28915E-05	1.33686E-05	1.73857E-05	1.27968E-05	1.31714E-06	1.54311E-05	1.31714E-06	1.08208E-05	1.57012E-05	9.30734E-06	3.04563E-09	3.9436E-08	6.7884E-09	4.92704E-08	0.04927041
3829803773525	382980	3773525	5.58646E-05	6.56922E-05	6.48175E-05	1.3778E-05	1.79181E-05	1.31887E-05	1.35748E-06	1.59037E-05	1.35748E-06	1.10017E-05	1.59637E-05	9.46295E-06	3.18596E-09	4.1149E-08	7.0696E-09	5.14044E-08	0.05140443
3829903773525	382990	3773525	5.76972E-05	6.78472E-05	6.69438E-05	1.423E-05	1.85059E-05	1.36214E-05	1.40201E-06	1.64254E-05	1.40201E-06	1.12076E-05	1.62624E-05	9.64003E-06	3.34334E-09	4.3066E-08	7.3841E-09	5.37937E-08	0.0537937
3830003773525	383000	3773525	5.99253E-05	7.04673E-05	6.9529E-05	1.47795E-05	1.92206E-05	1.41474E-05	1.45615E-06	1.70597E-05	1.45615E-06	1.14821E-05	1.66607E-05	9.87613E-06	3.53304E-09	4.538E-08	7.7641E-09	5.66773E-08	0.05667727
3830103773525	383010	3773525	6.2315E-05	7.32773E-05	7.23016E-05	1.53689E-05	1.99871E-05	1.47116E-05	1.51422E-06	1.774E-05	1.51422E-06	1.17753E-05	1.70862E-05	1.01283E-05	3.74286E-09	4.793E-08	8.1818E-09	5.98551E-08	0.05985508
3830203773525	383020	3773525	6.5089E-05	7.65393E-05	7.55202E-05	1.6053E-05	2.08768E-05	1.53665E-05	1.58162E-06	1.85297E-05	1.58162E-06	1.21246E-05	1.75931E-05	1.04288E-05	3.98924E-09	5.0922E-08	8.6715E-09	6.35822E-08	0.06358224
3830303773525	383030	3773525	6.82251E-05	8.02271E-05	7.91589E-05	1.68265E-05	2.18827E-05	1.61068E-05	1.65783E-06	1.94225E-05	1.65783E-06	1.25208E-05	1.81679E-05	1.07696E-05	4.27442E-09	5.4374E-08	9.2359E-09	6.78844E-08	0.06788436
3830403773525	383040	3773525	7.15895E-05	8.41834E-05	8.30625E-05	1.76563E-05	2.29618E-05	1.69011E-05	1.73958E-06	2.03803E-05	1.73958E-06	1.29388E-05	1.87744E-05	1.11291E-05	4.5944E-09	5.823E-08	9.8633E-09	7.26877E-08	0.07268769
3830503773525	383050	3773525	7.48259E-05	8.79891E-05	8.68175E-05	1.84544E-05	2.39998E-05	1.76652E-05	1.81822E-06	2.13016E-05	1.81822E-06	1.33162E-05	1.93221E-05	1.14537E-05	4.92961E-09	6.2232E-08	1.051E-08	7.76723E-08	0.07767229
3830603773525	383060	3773525	7.82906E-05	9.20633E-05	9.08375E-05	1.93089E-05	2.51111E-05	1.84832E-05	1.90241E-06	2.2288E-05	1.90241E-06	1.37092E-05	1.98924E-05	1.17918E-05	5.31052E-09	6.6754E-08	1.1238E-08	8.33029E-08	0.08330293
3830703773525	383070	3773525	8.21564E-05	9.66092E-05	9.53228E-05	2.02624E-05	2.6351E-05	1.93958E-05	1.99635E-06	2.338855-05	1.99635E-06	1.4149E-05	2.05306E-05	1.21701E-05	5.76023E-09	7.2066E-08	1.209E-08	8.99164E-08	0.08991643
3830803773525	383080	3773525	8.64622E-05	0.000101673	0.000100319	2.13243E-05	2.77321E-05	2.04124E-05	2.10098E-06	2.46143E-05	2.10098E-06	1.46325E-05	2.12321E-05	1.2586E-05	6.29657E-09	7.8364E-08	1.3095E-08	9.77558E-08	0.09775584
3830903773525	383090	3773525	9.11023E-05	0.000107129	0.000105702	2.24687E-05	2.92204E-05	2.15078E-05	2.21373E-06	2.59353E-05	2.21373E-06	1.5141E-05	2.19699E-05	1.30233E-05	6.93053E-09	8.5752E-08	1.4269E-08	1.06951E-07	0.10695103
3831003773525	383100	3773525	9.6979E-05	0.000114039	0.000112521	2.39181E-05	3.11053E-05	2.28952E-05	2.35653E-06	2.76082E-05	2.35653E-06	1.57835E-05	2.29023E-05	1.3576E-05	7.78676E-09	9.5683E-08	1.5842E-08	1.19312E-07	0.1193118
3831103773525	383110	3773525	0.000103357	0.000121539	0.000119921	2.54911E-05	3.3151E-05	2.44009E-05	2.51151E-06	2.94239E-05	2.51151E-06	1.64417E-05	2.38573E-05	1.41421E-05	8.8657E-09	1.0807E-07	1.7791E-08	1.34726E-07	0.13472605
3831203773525	383120	3773525	0.000110041	0.0001294	0.000127677	2.71397E-05	3.52949E-05	2.5979E-05	2.67394E-06	3.13269E-05	2.67394E-06	1.70812E-05	2.47851E-05	1.46921E-05	1.02455E-08	1.2372E-07	2.0241E-08	1.54209E-07	0.1542095
3831303773525	383130	3773525	0.000116793	0.000137338	0.00013551	2.88047E-05	3.74603E-05	2.75728E-05	2.83799E-06	3.32488E-05	2.83799E-06	1.76707E-05	2.56406E-05	1.51992E-05	1.20543E-08	1.44E-07	2.3401E-08	1.79453E-07	0.17945252
3831403773525	383140	3773525	0.000123694	0.000145454	0.000143517	3.05069E-05	3.9674E-05	2.92022E-05	3.00569E-06	3.52136E-05	3.00569E-06	1.82166E-05	2.64326E-05	1.56687E-05	1.4613E-08	1.7235E-07	2.7816E-08	2.14777E-07	0.21477731
3831503773525	383150	3773525	0.000130685	0.000153675	0.000151629	3.2231E-05	4.19162E-05	3.08526E-05	3.17556E-06	3.72037E-05	3.17556E-06	1.86813E-05	2.7107E-05	1.60685E-05	1.84965E-08	2.1494E-07	3.4493E-08	2.67927E-07	0.26792702
3831603773525	383160	3773525	0.000137976	0.000162249	0.000160089	3.40294E-05	4.42549E-05	3.2574E-05	3.35274E-06	3.92795E-05	3.35274E-06	1.90276E-05	2.76094E-05	1.63663E-05	2.5124E-08	2.8702E-07	4.6017E-08	3.58165E-07	0.35816545
3836203773525	383620	3773525	0.005672813	0.006670764	0.006581941	0.001399096	0.001819512	0.00133926	0.000137846	0.001614952	0.000137846	4.1948E-05	6.08675E-05	3.6081E-05	1.48854E-07	2.2487E-06	4.6489E-07	2.86243E-06	2.86242583
3836303773525	383630	3773525	0.003964958	0.004662466	0.004600385	0.000977885	0.001271731	0.000936063	9.63461E-05	0.001128755	9.63461E-05	4.30023E-05	6.23973E-05	3.69879E-05	1.03279E-07	1.5647E-06	3.1883E-07	1.98676E-06	1.98676419
3836403773525	383640	3773525	0.002983259	0.003508069	0.003461358	0.000735766	0.000956858	0.0007043	7.24914E-05	0.000849283	7.24914E-05	4.38352E-05	6.36058E-05	3.77042E-05	7.75585E-08	1.1766E-06	2.3744E-07	1.4916E-06	1.49159954
3836503773525	383650	3773525	0.002349921	0.002763315	0.002726521	0.000579565	0.00075372	0.000554779	5.71017E-05	0.000668982	5.71017E-05	4.44559E-05	6.45065E-05	3.82382E-05	6.11057E-08	9.2769E-07	1.8574E-07	1.17454E-06	1.17454007
3836603773525	383660	3773525	0.001910163	0.002246195	0.002216286	0.000471107	0.00061267	0.000450959	4.64158E-05	0.00054379	4.64158E-05	4.49238E-05	6.51854E-05	3.86406E-05	4.98001E-08	7.5608E-07	1.5055E-07	9.56431E-07	0.95643081
3836703773525	383670	3773525	0.001587999	0.001867356	0.001842492	0.000391651	0.000509339	0.000374901	3.85874E-05	0.000452076	3.85874E-05	4.51203E-05	6.54706E-05	3.88096E-05	4.15559E-08	6.3071E-07	1.2505E-07	7.97316E-07	0.79731597
3836803773525	383680	3773525	0.001349055	0.001586378	0.001565255	0.00033272	0.000432699	0.00031849	3.27812E-05	0.000384053	3.27812E-05	4.49924E-05	6.5285E-05	3.86996E-05	3.5456E-08	5.3783E-07	1.0627E-07	6.79565E-07	0.6795653
3836903773525	383690	3773525	0.001176247	0.001383171	0.001364753	0.0002901	0.000377273	0.000277693	2.85821E-05	0.000334857	2.85821E-05	4.46805E-05	6.48324E-05	3.84313E-05	3.10515E-08	4.7072E-07	9.2757E-08	5.94529E-07	0.59452852
3837003773525	383700	3773525	0.00103763	0.001220168	0.001203922	0.000255913	0.000332812	0.000244968	2.52138E-05	0.000295396	2.52138E-05	4.42157E-05	6.4158E-05	3.80316E-05	2.75166E-08	4.1684E-07	8.1945E-08	5.26297E-07	0.52629709
3837103773525	383710	3773525	0.000930898	0.00109466	0.001080084	0.000229589	0.000298579	0.00021977	2.26203E-05	0.000265011	2.26203E-05	4.37572E-05	6.34927E-05	3.76372E-05	2.47953E-08	3.7534E-07	7.3644E-08	4.73775E-07	0.47377526
3837203773525	383720	3773525	0.000847666	0.000996786	0.000983514	0.000209061	0.000271883	0.00020012	2.05978E-05	0.000241316	2.05978E-05	4.33829E-05	6.29495E-05	3.73152E-05	2.26739E-08	3.4298E-07	6.7187E-08	4.32837E-07	0.43283696
3837303773525	383730	3773525	0.000776155	0.000912695	0.000900542	0.000191424	0.000248946	0.000183238	1.88601E-05	0.000220958	1.88601E-05	4.2968E-05	6.23475E-05	3.69584E-05	2.08482E-08	3.1513E-07	6.1644E-08	3.97617E-07	0.39761688
3837403773525	383740	3773525	0.000721193	0.000848064	0.000836771	0.000177869	0.000231317	0.000170262	1.75245E-05	0.000205311	1.75245E-05	4.27403E-05	6.20171E-05	3.67625E-05	1.94469E-08	2.9374E-07	5.7394E-08	3.70582E-07	0.37058209
3837503773525	383750	3773525	0.000672881	0.000791253	0.000780718	0.000165954	0.000215822	0.000158857	1.63506E-05	0.000191558	1.63506E-05	4.24939E-05	6.16596E-05	3.65505E-05	1.82133E-08	2.7492E-07	5.3659E-08	3.46791E-07	0.34679103
3837603773525	383760	3773525	0.000629817	0.000740614	0.000730752	0.000155333	0.000202009	0.00014869	1.53042E-05	0.000179298	1.53042E-05	4.22163E-05	6.12567E-05	3.63118E-05	1.71117E-08	2.5811E-07	5.033E-08	3.25553E-07	0.32555313
3837703773525	383770	3773525	0.000591438	0.000695483	0.000686222	0.000145867	0.000189699	0.000139629	1.43716E-05	0.000168372	1.43716E-05	4.19137E-05	6.08177E-05	3.60515E-05	1.6128E-08	2.431E-07	4.7362E-08	3.06595E-07	0.30659513
3837803773525	383780	3773525	0.000556607	0.000654524	0.000645809	0.000137277	0.000178528	0.000131406	1.35252E-05	0.000158456	1.35252E-05	4.15737E-05	6.03244E-05	3.57591E-05	1.52331E-08	2.2946E-07	4.4668E-08	2.89357E-07	0.28935673
3837903773525	383790	3773525	0.000518512	0.000609727	0.000601609	0.000127881	0.000166309	0.000122412	1.25995E-05	0.000147611	1.25995E-05	4.09155E-05	5.93693E-05	3.51929E-05	1.42448E-08	2.144E-07	4.1705E-08	2.7035E-07	0.27034996
3838003773525	383800	3773525	0.000482773	0.000567701	0.000560142	0.000119067	0.000154846	0.000113975	1.17311E-05	0.000137437	1.17311E-05	4.01357E-05	5.82378E-05	3.45222E-05	1.3313E-08	2.0021E-07	3.8918E-08	2.52445E-07	0.25244462
3838103773525	383810	3773525	0.000451339	0.000530738	0.000523671	0.000111315	0.000144764	0.000106554	1.09673E-05	0.000128489	1.09673E-05	3.93466E-05	5.70927E-05	3.38434E-05	1.24916E-08	1.8771E-07	3.6465E-08	2.36669E-07	0.23666871
3838203773525	383820	3773525	0.000424741	0.000499461	0.00049281	0.000104755	0.000136233	0.000100275	1.0321E-05	0.000120916	1.0321E-05	3.86666E-05	5.6106E-05	3.32585E-05	1.17961E-08	1.7713E-07	3.439E-08	2.23314E-07	0.22331398
3838303773525	383830	3773525	0.000400533	0.000470994	0.000464722	9.87841E-05	0.000128468	9.45593E-05	9.7327E-06	0.000114025	9.7327E-06	3.7971E-05	5.50967E-05	3.26602E-05	1.11611E-08	1.6747E-07	3.2498E-08	2.11127E-07	0.21112698
3838403773525	383840	3773525	0.000376101	0.000442264	0.000436375	9.27585E-05	0.000120632	8.87915E-05	9.13903E-06	0.00010707	9.13903E-06	3.70508E-05	5.37615E-05	3.18687E-05	1.05158E-08	1.5766E-07	3.058E-08	1.98759E-07	0.19875866
3838503773525	383850	3773525	0.000352745	0.000414799	0.000409276	8.69981E-05	0.00011314	8.32774E-05	8.57149E-06	0.00010042	8.57149E-06	3.59965E-05	5.22316E-05	3.09619E-05	9.89533E-09	1.4824E-07	2.8739E-08	1.86877E-07	0.18687735
3838603773525	383860	3773525	0.000331444	0.000389751	0.000384562	8.17446E-05	0.000106308	7.82487E-05	8.05389E-06	9.43564E-05	8.05389E-06	3.49359E-05	5.06927E-05	3.00496E-05	9.32755E-09	1.3963E-07	2.7056E-08	1.76013E-07	0.17601339
3838703773525	383870	3773525	0.000311118	0.000365849	0.000360978	7.67316E-05	9.97888E-05	7.345E-05	7.55998E-06	8.857E-05	7.55998E-06	3.37786E-05	4.90135E-05	2.90542E-05	8.78283E-09	1.3137E-07	2.5444E-08	1.65601E-07	0.16560067
3838803773525	383880	3773525	0.000292647	0.000344129	0.000339547	7.2176E-05	9.38643E-05	6.90893E-05	7.11114E-06	8.33116E-05	7.11114E-06	3.26619E-05	4.73932E-05	2.80937E-05	8.28607E-09	1.2385E-07	2.3976E-08	1.56113E-07	0.15611254
3838903773525	383890	3773525	0.000274209	0.000322448	0.000318154	6.76287E-05	8.79506E-05	6.47364E-05	6.66312E-06	7.80627E-05	6.66312E-06	3.13799E-05	4.55329E-05	2.6991E-05	7.78671E-09	1.163E-07	2.2503E-08	1.46588E-07	0.14658779

Unique Identifier	X (UTM)	Y (UTM)	EGIODemolition 2025	EGIOSite Grubbing / Prep 2025	EGIOMass Grading / Excavation 2025	EGIOMass Grading / Excavation 2026	EGIODrainage / Utilities Trenching 2026	EGIODrainage / Utilities Trenching 2027	EGIOFoundations / Concrete Pads 2026	EGIOFoundations / Concrete Pads 2027	EGIOBuilding / Structure Construction 2026	EGIOBuilding / Structure Construction 2027	EGIOAsphalt Paving 2027	EGIOArchitectural Coating 2027	EGIOLandscaping or Other Finishing 2027	EGIOWaterside Construction (Piles) 2027	HIWaterside Construction (Landscaping) 2025	HIWaterside Construction (Landscaping) 2026	KMDemolition 2025	KMSite Grubbing / Prep 2025	KMMass Grading / Excavation 2025
3839003773535	383900	3773525	0.000245317	9.6217E-05	3.1864E-05	3.12075E-05	7.24654E-05	7.23535E-05	9.521E-05	9.51486E-05	0.000101982	9.95373E-05	3.96848E-06	3.96848E-06	0.000107474	3.96848E-06	6.59077E-05	6.38434E-05	0.000100532	0.000436317	0.000331648
3839103773535	383910	3773525	0.000231763	9.0901E-05	3.01035E-05	2.94833E-05	6.84616E-05	6.8356E-05	8.99496E-05	8.98916E-05	9.63473E-05	9.40379E-05	3.74922E-06	3.74922E-06	0.000101536	3.74922E-06	6.20885E-05	6.01438E-05	9.43428E-05	0.000409454	0.000311229
3829703773535	382970	3773535	0.000183197	7.1852E-05	2.37953E-05	2.33051E-05	5.41155E-05	5.4032E-05	7.11007E-05	7.10548E-05	7.61578E-05	7.43323E-05	2.96357E-06	2.96357E-06	8.02594E-05	2.96357E-06	3.49666E-05	3.38714E-05	2.23772E-05	9.71187E-05	7.38206E-05
3829803773535	382980	3773535	0.000193347	7.5833E-05	2.51137E-05	2.45962E-05	5.71137E-05	5.70256E-05	7.50399E-05	7.49915E-05	8.03771E-05	7.84505E-05	3.12776E-06	3.12776E-06	8.47061E-05	3.12776E-06	3.68771E-05	3.57221E-05	2.31014E-05	0.000100262	7.62096E-05
3829903773535	382990	3773535	0.000204601	8.0247E-05	2.65755E-05	2.6028E-05	6.04382E-05	6.0345E-05	7.94079E-05	7.93567E-05	8.50558E-05	8.3017E-05	3.30983E-06	3.30983E-06	8.96367E-05	3.30983E-06	3.89939E-05	3.77726E-05	2.38799E-05	0.00010364	7.87778E-05
3830003773535	383000	3773535	0.000217445	8.5285E-05	2.82438E-05	2.76619E-05	6.42323E-05	6.41332E-05	8.43929E-05	8.43384E-05	9.03953E-05	8.82286E-05	3.51761E-06	3.51761E-06	9.52638E-05	3.51761E-06	4.14049E-05	4.0108E-05	2.47489E-05	0.000107412	8.16446E-05
3830103773535	383010	3773535	0.000231682	9.0869E-05	3.0093E-05	2.9473E-05	6.84377E-05	6.83321E-05	8.99182E-05	8.98602E-05	9.63137E-05	9.40051E-05	3.74791E-06	3.74791E-06	0.000101501	3.74791E-06	4.40706E-05	4.26903E-05	2.567E-05	0.00011141	8.46831E-05
3830203773535	383020	3773535	0.000248631	9.7517E-05	3.22945E-05	3.16291E-05	7.34444E-05	7.33311E-05	9.64963E-05	9.64341E-05	0.00010336	0.000100882	4.0221E-06	4.0221E-06	0.000108926	4.0221E-06	4.7244E-05	4.57643E-05	2.67585E-05	0.000116134	8.82741E-05
3830303773535	383030	3773535	0.0002684	0.00010527	3.48623E-05	3.4144E-05	7.92842E-05	7.91619E-05	0.000104169	0.000104102	0.000111578	0.000108904	4.34191E-06	4.34191E-06	0.000117587	4.34191E-06	5.09413E-05	4.93457E-05	2.79896E-05	0.000121477	9.23355E-05
3830403773535	383040	3773535	0.000290802	0.00011406	3.7772E-05	3.69938E-05	8.59014E-05	8.57688E-05	0.000112863	0.00011279	0.000120891	0.000117993	4.70429E-06	4.70429E-06	0.000127401	4.70429E-06	5.51264E-05	5.33998E-05	2.93022E-05	0.000127174	9.66656E-05
3830503773535	383050	3773535	0.000314819	0.00012348	4.08917E-05	4.00492E-05	9.29961E-05	9.28527E-05	0.000122185	0.000122106	0.000130875	0.000127738	5.09283E-06	5.09283E-06	0.000137924	5.09283E-06	5.96058E-05	5.77388E-05	3.0556E-05	0.000132615	0.000100802
3830603773535	383060	3773535	0.000342475	0.00013432	4.44838E-05	4.35673E-05	0.000101165	0.000101009	0.000132918	0.000132832	0.000142372	0.000138959	5.54021E-06	5.54021E-06	0.00015004	5.54021E-06	6.47489E-05	6.27208E-05	3.18889E-05	0.0001384	0.000105199
3830703773535	383070	3773535	0.00037631	0.00014759	4.88787E-05	4.78716E-05	0.00011116	0.000110989	0.00014605	0.000145956	0.000156438	0.000152688	6.08756E-06	6.08756E-06	0.000164863	6.08756E-06	7.10383E-05	6.88132E-05	3.34368E-05	0.000145118	0.000110305
3830803773535	383080	3773535	0.000418086	0.00016398	5.43048E-05	5.3186E-05	0.0001235	0.00012331	0.000162263	0.000162159	0.000173804	0.000169638	6.76336E-06	6.76336E-06	0.000183165	6.76336E-06	7.87969E-05	7.63288E-05	3.52088E-05	0.000152809	0.000116151
3830903773535	383090	3773535	0.000468771	0.00018386	6.08883E-05	5.96338E-05	0.000138473	0.000138259	0.000181935	0.000181818	0.000194875	0.000190204	7.5833E-06	7.5833E-06	0.000205371	7.5833E-06	8.82023E-05	8.54396E-05	3.71189E-05	0.000161098	0.000122452
3831003773535	383100	3773535	0.000537349	0.00021076	6.97958E-05	6.83578E-05	0.00015873	0.000158485	0.000208551	0.000208416	0.000223384	0.000218029	8.69268E-06	8.69268E-06	0.000235415	8.69268E-06	0.000100946	9.77843E-05	3.94657E-05	0.000171284	0.000130194
3831103773535	383110	3773535	0.000626953	0.0002459	8.14345E-05	7.97567E-05	0.000185199	0.000184913	0.000243327	0.00024317	0.000260634	0.000254387	1.01422E-05	1.01422E-05	0.000274671	1.01422E-05	0.000117604	0.000113921	4.19958E-05	0.000182265	0.000138541
3831203773535	383120	3773535	0.000741824	0.00029095	9.6355E-05	9.43697E-05	0.000219131	0.000218793	0.00028791	0.000287724	0.000308387	0.000300996	1.20005E-05	1.20005E-05	0.000324996	1.20005E-05	0.000138996	0.000134643	4.44987E-05	0.000193128	0.000146798
3831303773535	383130	3773535	0.000892138	0.00034991	0.000115879	0.000113492	0.000263533	0.000263127	0.000346248	0.000346025	0.000370875	0.000361985	1.44321E-05	1.44321E-05	0.00039085	1.44321E-05	0.000167087	0.000161854	4.68976E-05	0.000203539	0.000154711
3831403773535	383140	3773535	0.001108946	0.00043494	0.00014404	0.000141072	0.000327577	0.000327072	0.000430394	0.000430116	0.000461005	0.000449955	1.79394E-05	1.79394E-05	0.000485834	1.79394E-05	0.000207968	0.000201454	4.93666E-05	0.000214254	0.000162856
3831503773535	383150	3773535	0.001462891	0.00057377	0.000190014	0.000186099	0.000432131	0.000431464	0.000567764	0.000567397	0.000608146	0.000593569	2.36651E-05	2.36651E-05	0.000640899	2.36651E-05	0.000276289	0.000267635	5.20461E-05	0.000225884	0.000171696
3831603773535	383160	3773535	0.002096904	0.00082244	0.000272365	0.000266754	0.000619415	0.00061846	0.000813831	0.000813306	0.000871714	0.00085082	3.39216E-05	3.39216E-05	0.000918663	3.39216E-05	0.000404274	0.000391612	5.48591E-05	0.000238092	0.000180975
3836203773535	383620	3773535	0.005309401	0.00208242	0.000689634	0.000675425	0.001568371	0.001565951	0.002060635	0.002059305	0.002207197	0.002154292	8.589E-05	8.589E-05	0.002326072	8.589E-05	0.001429109	0.001384347	0.002381147	0.010334345	0.007855204
3836303773535	383630	3773535	0.003490652	0.00136908	0.000453398	0.000444057	0.001031122	0.001029531	0.001354759	0.001353885	0.001451116	0.001416333	5.64682E-05	5.64682E-05	0.00152927	5.64682E-05	0.000976554	0.000945966	0.001629473	0.007072027	0.005375495
3836403773535	383640	3773535	0.0025387	0.00099572	0.000329753	0.000322958	0.000749926	0.000748769	0.000985304	0.000984668	0.001055384	0.001030087	4.10688E-05	4.10688E-05	0.001112224	4.10688E-05	0.000724538	0.000701845	0.001208112	0.005243292	0.003985461
3836503773535	383650	3773535	0.001964626	0.00077055	0.000255184	0.000249926	0.000580341	0.000579446	0.000762492	0.000762	0.000816724	0.000797148	3.17817E-05	3.17817E-05	0.000860711	3.17817E-05	0.000567748	0.000549965	0.000945089	0.004101754	0.00311777
3836603773535	383660	3773535	0.001592322	0.00062453	0.000206826	0.000202564	0.000470364	0.000469638	0.000617997	0.000617598	0.000661952	0.000646085	2.57589E-05	2.57589E-05	0.000697603	2.57589E-05	0.0004629	0.000448421	0.000768656	0.003336021	0.002535731
3836703773535	383670	3773535	0.001334107	0.00052326	0.000173286	0.000169716	0.000394089	0.000393481	0.000517781	0.000517447	0.000554608	0.000541314	2.15818E-05	2.15818E-05	0.000584478	2.15818E-05	0.00038845	0.000376283	0.000643101	0.002791103	0.002121536
3836803773535	383680	3773535	0.001144236	0.00044879	0.000148624	0.000145562	0.000338002	0.00033748	0.00044409	0.000443804	0.000475676	0.000464274	1.85103E-05	1.85103E-05	0.000501295	1.85103E-05	0.000332874	0.000322447	0.000549308	0.002384035	0.001812121
3836903773535	383690	3773535	0.00100312	0.00039344	0.000130295	0.00012761	0.000296317	0.00029586	0.000389321	0.00038907	0.000417012	0.000407016	1.62274E-05	1.62274E-05	0.000439471	1.62274E-05	0.000291149	0.00028203	0.000478904	0.002078476	0.001579864
3837003773535	383700	3773535	0.000891006	0.00034947	0.000115732	0.000113348	0.000263199	0.000262793	0.000345809	0.000345586	0.000370405	0.000361526	1.44138E-05	1.44138E-05	0.000390354	1.44138E-05	0.000257824	0.000249749	0.000422617	0.001834187	0.001394177
3837103773535	383710	3773535	0.000806558	0.00031634	0.000104763	0.000102605	0.000238253	0.000237886	0.000313034	0.000312832	0.000335298	0.000327261	1.30477E-05	1.30477E-05	0.000353356	1.30477E-05	0.000232591	0.000225306	0.000379999	0.001649221	0.001253584
3837203773535	383720	3773535	0.000742776	0.00029133	9.64787E-05	9.44909E-05	0.000219413	0.000219074	0.000288279	0.000288093	0.000308783	0.000301382	1.20159E-05	1.20159E-05	0.000325414	1.20159E-05	0.00021342	0.000206735	0.000347637	0.001508768	0.001146825
3837303773535	383730	3773535	0.000687663	0.00026971	8.932E-05	8.74797E-05	0.000203132	0.000202819	0.000266889	0.000266717	0.000285872	0.000279019	1.11243E-05	1.11243E-05	0.000301268	1.11243E-05	0.000196828	0.000190663	0.000319638	0.001387252	0.001054459
3837403773535	383740	3773535	0.000642178	0.00025187	8.3412E-05	8.16934E-05	0.000189696	0.000189404	0.000249236	0.000249075	0.000266963	0.000260564	1.03885E-05	1.03885E-05	0.000281341	1.03885E-05	0.000183096	0.000177361	0.00029648	0.001286745	0.000978063
3837503773535	383750	3773535	0.0006021	0.00023615	7.82063E-05	7.6595E-05	0.000177857	0.000177583	0.000233681	0.000233531	0.000250302	0.000244302	9.74016E-06	9.74016E-06	0.000263783	9.74016E-06	0.000170989	0.000165633	0.000276072	0.001198171	0.000910738
3837603773535	383760	3773535	0.000565561	0.00022182	7.34603E-05	7.19468E-05	0.000167064	0.000166806	0.0002195	0.000219359	0.000235112	0.000229477	9.14907E-06	9.14907E-06	0.000247775	9.14907E-06	0.000159969	0.000154958	0.000257503	0.001117582	0.000849482
3837703773535	383770	3773535	0.000531573	0.00020849	6.90457E-05	6.76231E-05	0.000157024	0.000156782	0.000206309	0.000206176	0.000220983	0.000215686	8.59925E-06	8.59925E-06	0.000232885	8.59925E-06	0.000149742	0.000145052	0.000240288	0.001042867	0.00079269
3837803773535	383780	3773535	0.000500981	0.00019649	6.5072E-05	6.37313E-05	0.000147987	0.000147759	0.000194436	0.00019431	0.000208265	0.000203273	8.10435E-06	8.10435E-06	0.000219482	8.10435E-06	0.00014055	0.000136148	0.000224829	0.000975774	0.000741692
3837903773535	383790	3773535	0.00046869	0.00018383	6.08778E-05	5.96235E-05	0.000138449	0.000138235	0.000181904	0.000181786	0.000194842	0.000190171	7.58199E-06	7.58199E-06	0.000205335	7.58199E-06	0.000130933	0.000126832	0.000208675	0.000905666	0.000688402
3838003773535	383800	3773535	0.00043843	0.00017196	5.69473E-05	5.5774E-05	0.00012951	0.00012931	0.000170159	0.000170049	0.000182262	0.000177893	7.09247E-06	7.09247E-06	0.000192078	7.09247E-06	0.000121963	0.000118143	0.000193635	0.000840389	0.000638786
3838103773535	383810	3773535	0.000412086	0.00016163	5.35255E-05	5.24227E-05	0.000121728	0.00012154	0.000159935	0.000159832	0.00017131	0.000167204	6.6663E-06	6.6663E-06	0.000180537	6.6663E-06	0.000114167	0.000110591	0.000180584	0.000783747	0.000595731
3838203773535	383820	3773535	0.000390708	0.00015324	5.07488E-05	4.97032E-05	0.000115413	0.000115235	0.000151638	0.00015154	0.000162423	0.00015853	6.32048E-06	6.32048E-06	0.000171171	6.32048E-06	0.000107822	0.000104445	0.000169981	0.000737731	0.000560754
3838303773535	383830	3773535	0.0003712	0.00014559	4.82148E-05	4.72214E-05	0.000109651	0.000109481	0.000144066	0.000143974	0.000154313	0.000150614	6.00488E-06	6.00488E-06	0.000162624	6.00488E-06	0.000102046	9.88495E-05	0.000160343	0.0006959	0.000528958
3838403773535	383840	3773535	0.000351098	0.00013771	4.56038E-05	4.46642E-05	0.000103713	0.000103553	0.000136265	0.000136177	0.000145957	0.000142458	5.6797E-06	5.6797E-06	0.000153817	5.6797E-06	9.61564E-05	9.31446E-05	0.000150537	0.000653342	0.000496609
3838503773535	383850	3773535	0.000331634	0.00013007	4.30757E-05	4.21882E-05	9.7963E-05	9.78119E-05	0.000128711	0.000128628	0.000137865	0.000134561	5.36483E-06	5.36483E-06	0.00014529	5.36483E-06	9.04913E-05	8.76569E-05	0.000141127	0.000612502	0.000465567
3838603773535	383860	3773535	0.000313724	0.00012305	4.07493E-05	3.99098E-05	9.26724E-05	9.25295E-05	0.000121759	0.000121681	0.00013042	0.000127294	5.0751E-06	5.0751E-06	0.000137444	5.0751E-06	8.53016E-05	8.26297E-05	0.0013253	0.000575189	0.000437205
3838703773535	383870	3773535	0.000296397	0.00011625	3.84988E-05	3.77056E-05	8.75543E-05	8.74192E-05	0.000115035	0.000114961	0.000123217	0.000120263	4.79481E-06	4.79481E-06	0.000129853	4.79481E-06	8.03199E-05	7.78041E-05	0.000124304	0.000539486	0.000410067
3838803773535	383880	3773535	0.00028058	0.00011005	3.64443E-05	3.56935E-05	8.2882E-05	8.27541E-05	0.000108896	0.000108826	0.000116641	0.00011345	4.53894E-06	4.53894E-06	0.000122923	4.53894E-06	7.57885E-05	7.34147E-05	0.000116845	0.000507113	0.00038546
3838903773535	383890	3773535	0.000264808	0.00010386	3.43957E-05	3.3687E-05	7.82229E-05	7.81022E-05	0.000102775	0.000102708	0.000110084	0.000107446	4.28379E-06	4.28379E-06	0.000116013	4.28379E-06	7.13128E-05	6.90791E-05	0.000109505	0.000475261	0.000361249
3839003773535	383900	3773535	0.000249493	9.7855E-05	3.24065E-05	3.17388E-05	7.36991E-05	7.35854E-05	9.6831E-05	9.67685E-05	0.000103718	0.000101232	4.03605E-06	4.03605E-06	0.000109304	4.03605E-06	6.69948E-05	6.48964E-05	0.000102463	0.000444695	0.000338016
3839103773535	383910	3773535	0.000235814	9.2489E-05	3.06297E-05	2.99986E-05	6.96582E-05	6.95507E-05	9.15218E-05	9.14627E-05	9.80313E-05	9.56815E-05	3.81475E-06	3.81475E-06	0.000103311	3.81475E-06	6.31416E-05	6.11638E-05	9.62031E-05	0.000417528	0.000317366
3829703773545	382970	3773545	0.000188829	7.4061E-05	2.45268E-05	2.40215E-05	5.57791E-05	5.5693E-05	7.32865E-05	7.32392E-05	7.84989E-05	7.66174E-05	3.05468E-06	3.05468E-06	8.27267E-05	3.05468E-06	3.5921E-05	3.47959E-05	2.29E-05	9.93876E-05	7.55452E-05
3829803773545	382980	3773545	0.000199895	7.8401E-05	2.59642E-05	2.54292E-05	5.90479E-05	5.89568E-05	7.75812E-05	7.75312E-05	8.30992E-05	8.11073E-05	3.23369E-06	3.23369E-06	8.75747E-05	3.23369E-06	3.79965E-05	3.68064E-05	2.36966E-05	0.000102845	7.81731E-05
3829903773545	382990	3773545	0.000211957	8.3133E-05	2.7531E-05	2.69638E-05	6.26112E-05	6.25146E-05	8.22629E-05	8.22099E-05	8.81139E-05	8.60018E-05	3.42883E-06	3.42883E-06	9.28595E-05	3.42883E-06	4.02586E-05	3.89976E-05	2.45249E-05	0.00010644	8.09055E-05
3830003773545	383000	3773545	0.000224766	8.8156E-05	2.91947E-05	2.85932E-05	6.63947E-05	6.62923E-05	8.7234E-05	8.71777E-05	9.34385E-05	9.11988E-05	3.63603E-06	3.63603E-06	9.84709E-05	3.63603E-06	4.26535E-05	4.13175E-05	2.53396E-05	0.000109976	8.35932E-05
3830103773545	383010	3773545	0.000238895	9.3698E-05	3.10298E-05	3.03905E-05	7.05683E-05	7.04594E-05	9.27175E-05	9.26577E-05	9.9312E-05	9.69316E-05	3.86459E-06	3.86459E-06	0.000104661	3.86459E-06	4.52923E-05	4.38736E-05	2.6195E-05	0.000113688	8.64152E-05
3830203773545	383020	3773545	0.000255942	0.00010038	3.32442E-05	3.25592E-05	7.56041E-05	7.54875E-05	9.93339E-05	9.92699E-05	0.000106399	0.000103849	4.14037E-06	4.14037E-06	0.000112129	4.14037E-06	4.84747E-05	4.69563E-05	2.72315E-05	0.000118187	8.98345E-05
3830303773545	383030	3773545	0.00027599	0.00010825	3.58482E-05	3.51096E-05	8.15262E-05	8.14004E-05	0.000107115	0.000107046	0.000114733	0.000111983	4.46469E-06	4.46469E-06	0.000120913	4.46469E-06	5.22113E-05	5.0576E-05	2.84128E-05	0.000123314	9.37315E-05
3830403773545	383040	3773545	0.000298751	0.00011717	3.88045E-05	3.8005E-05	8.82495E-05	8.81133E-05	0.000115948	0.000115873	0.000124195	0.000121218	4.83288E-06	4.83288E-06	0.000130884	4.83288E-06	5.64449E-05	5.4677E-05	2.96643E-05	0.000128745	9.78601E-05
3830503773545	383050	3773545	0.000323281	0.0001268	4.19907E-05	4.11255E-05	9.54955E-05	9.53481E-05	0.000125469	0.000125388	0.000134393	0.000131171	5.2297E-06	5.2297E-06	0.000141631	5.2297E-06	6.09961E-05	5.90855E-05	3.08592E-05	0.000133931	0.000101802
3830603773545	383060	3773545	0.000351502	0.00013786	4.56563E-05	4.47157E-05	0.000103832	0.000103672	0.000136422	0.000136334	0.000146125	0.000142622	5.68624E-06	5.68624E-06	0.000153995	5.68624E-06	6.62199E-05	6.41457E-05	3.21265E-05	0.000139431	0.000105983
3830703773545	383070	3773545	0.000386909	0.00015175	5.02553E-05	4.92199E-05	0.000114291	0.000114115	0.000150164	0.000150067	0.000160844	0.000156989	6.25902E-06	6.25902E-06	0.000169507	6.25902E-06	7.27694E-05	7.04901E-05	3.36518E-05	0.000146051	0.000111015
3830803773545	383080	3773545	0.000431918	0.0001694	5.61015E-05	5.49456E-05	0.000127586	0.00012739	0.000167632	0.000167524	0.000179555	0.000175251	6.98712E-06	6.98712E-06	0.000189225	6.98712E-06	8.10913E-05	7.85513E-05	3.54646E-05	0.000153919	0.000116995
3830903773545	383090	3773545	0.000486942	0.00019099	6.32485E-05	6.19454E-05	0.00014384	0.000143618	0.000188987	0.000188865	0.000202429	0.000197577	7.87724E-06	7.87724E-06	0.000213331	7.87724E-06	9.12519E-05	8.83937E-05	3.74085E-05	0.000162356	0.000123408
3831003773545	383100	3773545	0.000561376	0.00022018	7.29167E-05	7.14143E-05	0.000165828	0.000165572	0.000217876	0.000217735	0.000233372	0.000227778	9.08136E-06	9.08136E-06	0.000245941	9.08136E-06	0.000104997	0.000101708	3.97327E-05	0.000172443	0.000131075
3831103773545	383110	3773545	0.00065928	0.00025858	8.56333E-05	8.3869E-05	0.000194748	0.000194447	0.000255873	0.000255708	0.000274072	0.000267503	1.06651E-05	1.06651E-05	0.000288833	1.06651E-05	0.000123063	0.000119208	4.22017E-05	0.000183158	0.00013922
3831203773545	383120	3773545	0.000783824	0.00030743	0.00010181	9.97127E-05	0.000231538	0.000231181	0.00030421	0.000304014	0.000325847	0.000318037	1.26799E-05	1.26799E-05	0.000343397	1.26799E-05	0.000146014	0.000141441	4.45462E-05	0.000193334	0.000146954
3831303773545	383130	3773545	0.000942105	0.00036951	0.000122369	0.000119848	0.000278293	0.000277864	0.000365641	0.000365405	0.000391647	0.00038226	1.52404E-05	1.52404E-05	0.00041274	1.52404E-05	0.000175145	0.000169659	4.66735E-05	0.000202566	0.000153972
3831403773545	383140	3773545	0.001169404	0.00045866	0.000151893	0.000148763	0.000345436	0.000344903	0.000453858	0.000453565	0.000486139	0.000474486	1.89174E-05	1.89174E-05	0.000512321	1.89174E-05	0.000217216	0.000210412	4.888E-05	0.000212143	0.000161251
3831503773545	383150	3773545	0.00156366	0.00061329	0.000203103	0.000198918	0.000461858	0.000461185	0.000606873	0.000606481	0.000650037	0.000634456	2.52953E-05	2.52953E-05	0.000685046	2.52953E-05	0.000291277	0.000282153	5.14735E-05	0.000223399	0.000169807
3831603773545	383160	3773545	0.002295362	0.00090027	0.000298143	0.000292	0.000678039	0.000676993	0.000890854	0.000890279	0.000954216	0.000931344	3.7132E-05	3.7132E-05	0.001005608	3.7132E-05	0.000432844	0.000419286	5.42231E-05	0.000235332	0.000178878
3836203773545	383620	3773545	0.006077624	0.00238373	0.000789418	0.000773153	0.0017953	0.00179253	0.00235879	0.002357268	0.002526559	0.002465998	9.83175E-05	9.83175E-05	0.002662633	9.83175E-05	0.001611751	0.001561268	0.002681795	0.011639181	0.008847019
3836303773545	383630	3773545	0.003857037	0.00151278	0.000500988	0.000490666	0.00113935	0.001137592	0.001496957	0.001495991	0.001603428	0.001564994	6.23952E-05	6.23952E-05	0.001689785	6.23952E-05	0.001069273	0.001035782	0.001782144	0.007734631	0.005879144
3836403773545	383640	3773545	0.002745154	0.00107669	0.000356566	0.000349219	0.000810905	0.000809654	0.001065423	0.001064736	0.001141201	0.001113847	4.44083E-05	4.44083E-05	0.001202664	4.44083E-05	0.000777797	0.000753435	0.001296474	0.005626787	0.004276958
3836503773545	383650	3773545	0.002100165	0.00082371	0.000272789	0.000267168	0.000620378	0.000619421	0.000815096	0.00081457	0.00087307	0.000852143	3.39743E-05	3.39743E-05	0.000920091	3.39743E-05	0.00060274	0.000583861	0.00100344	0.004355001	0.003310265
3836603773545	383660	3773545	0.001692759	0.00066392	0.000219871	0.000215341	0.000500033	0.000499261	0.000656978	0.000656554	0.000703705	0.000686838	2.73837E-05	2.73837E-05	0.000741605	2.73837E-05	0.00048945	0.00047412	0.000813195	0.003529325	0.002682663

			KMMass Grading / Excavation	KMDrainage / Utilities Trenching	KMFoundations / Concrete Pads	KMBuilding / Structure Construction	KMAsphalt Paving	KMArchitectural Coating	KMLandscaping or Other Finishing	KMWaterside Construction (Piles)	EWNDemolition	EWNSite Grubbing / Prep	EWNDrainage / Utilities Trenching	EWNDrainage / Utilities Trenching	EWNDrainage / Utilities Trenching	EWNFoundation s / Concrete Pads	EWNBuilding / Structure Construction	EWNAsphalt Paving	EWNLandscaping or Other Finishing	EWNWaterside Construction (Piles)	ISDemolition
Unique Identifier	X (UTM)	Y (UTM)	2026	2026	2026	2026	2026	2026	2026	2026	2027	2027	2027	2028	2029	2029	2029	2029	2029	2029	2027
3839003773525	383900	3773525	0.000328215	0.000117865	6.23737E-05	0.000214232	6.88241E-06	6.88241E-06	0.000221114	6.88241E-06	0.000258656	1.40971E-05	3.31026E-05	3.24633E-05	3.17916E-05	2.75375E-05	5.9796E-05	4.25416E-06	6.19231E-05	4.25416E-06	4.87618E-05
3839103773525	383910	3773525	0.000308008	0.000110608	5.85335E-05	0.000201042	6.45868E-06	6.45868E-06	0.000207501	6.45868E-06	0.000244383	1.33192E-05	3.1276E-05	3.0672E-05	3.00374E-05	2.6018E-05	5.64965E-05	4.01942E-06	5.85062E-05	4.01942E-06	4.5808E-05
3829703773535	382970	3773535	7.30566E-05	2.62353E-05	1.38836E-05	4.76853E-05	1.53194E-06	1.53194E-06	4.92173E-05	1.53194E-06	0.000167049	9.1044E-06	2.13789E-05	2.0966E-05	2.05322E-05	1.77847E-05	3.86184E-05	2.74749E-06	3.99922E-05	2.74749E-06	1.37249E-05
3829803773535	382980	3773535	7.54209E-05	2.70843E-05	1.43329E-05	4.92285E-05	1.58152E-06	1.58152E-06	5.081E-05	1.58152E-06	0.000176513	9.6202E-06	2.259E-05	2.21538E-05	2.16954E-05	1.87923E-05	4.08063E-05	2.90315E-06	4.22579E-05	2.90315E-06	1.41483E-05
3829903773535	382990	3773535	7.79625E-05	2.7997E-05	1.48159E-05	5.08875E-05	1.63481E-06	1.63481E-06	5.25223E-05	1.63481E-06	0.000186995	1.01915E-05	2.39315E-05	2.34694E-05	2.29838E-05	1.99082E-05	4.32296E-05	3.07555E-06	4.47673E-05	3.07555E-06	1.45982E-05
3830003773535	383000	3773535	8.07997E-05	2.90159E-05	1.53551E-05	5.27393E-05	1.6943E-06	1.6943E-06	5.44336E-05	1.6943E-06	0.000198948	1.08429E-05	2.54612E-05	2.49695E-05	2.44529E-05	2.11807E-05	4.59927E-05	3.27213E-06	4.76288E-05	3.27213E-06	1.51026E-05
3830103773535	383010	3773535	8.38068E-05	3.00957E-05	1.59265E-05	5.47021E-05	1.75736E-06	1.75736E-06	5.64595E-05	1.75736E-06	0.000212186	1.15644E-05	2.71555E-05	2.66311E-05	2.608-05	2.25902E-05	4.90532E-05	3.48987E-06	5.07981E-05	3.48987E-06	1.56322E-05
3830203773535	383020	3773535	8.73606E-05	3.13719E-05	1.66019E-05	5.70218E-05	1.83188E-06	1.83188E-06	5.88536E-05	1.83188E-06	0.000227937	1.24228E-05	2.91712E-05	2.86078E-05	2.80159E-05	2.4267E-05	5.26943E-05	3.74892E-06	5.45688E-05	3.74892E-06	1.62595E-05
3830303773535	383030	3773535	9.13799E-05	3.28153E-05	1.73657E-05	5.96452E-05	1.91616E-06	1.91616E-06	6.15614E-05	1.91616E-06	0.000246313	1.34244E-05	3.1523E-05	3.09142E-05	3.027466-05	2.62234E-05	5.69426E-05	4.05116E-06	5.89682E-05	4.05116E-06	1.69651E-05
3830403773535	383040	3773535	9.56652E-05	3.43542E-05	1.81801E-05	6.24423E-05	2.00602E-06	2.00602E-06	6.44483E-05	2.00602E-06	0.00026717	1.45611E-05	3.41923E-05	3.3532E-05	3.28382E-05	2.8444E-05	6.17644E-05	4.3942E-06	6.39615E-05	4.3942E-06	1.77084E-05
3830503773535	383050	3773535	9.97583E-05	3.58241E-05	1.8958E-05	6.5114E-05	2.09185E-06	2.09185E-06	6.72058E-05	2.09185E-06	0.000289543	1.57805E-05	3.70556E-05	3.634E-05	3.55881E-05	3.08259E-05	6.69366E-05	4.76218E-06	6.93177E-05	4.76218E-06	1.84029E-05
3830603773535	383060	3773535	0.00010411	3.73868E-05	1.9785E-05	6.79545E-05	2.18311E-06	2.18311E-06	7.01376E-05	2.18311E-06	0.000315309	1.71847E-05	4.0353E-05	3.95737E-05	3.87549E-05	3.3569E-05	7.2893E-05	5.18594E-06	7.5486E-05	5.18594E-06	1.91336E-05
3830703773535	383070	3773535	0.000109164	3.92017E-05	2.07454E-05	7.12531E-05	2.28908E-06	2.28908E-06	7.35422E-05	2.28908E-06	0.000346855	1.8904E-05	4.43903E-05	4.3533E-05	4.26323E-05	3.69275E-05	8.01859E-05	5.70479E-06	8.30383E-05	5.70479E-06	1.99733E-05
3830803773535	383080	3773535	0.000114949	4.12791E-05	2.18448E-05	7.50291E-05	2.41039E-06	2.41039E-06	7.74395E-05	2.41039E-06	0.000385844	2.1029E-05	4.938E-05	4.84264E-05	4.74244E-05	4.10784E-05	8.91992E-05	6.34604E-06	9.23723E-05	6.34604E-06	2.09193E-05
3830903773535	383090	3773535	0.000121185	4.35185E-05	2.30298E-05	7.90994E-05	2.54115E-06	2.54115E-06	8.16405E-05	2.54115E-06	0.000433232	2.36117E-05	5.54447E-05	5.4374E-05	5.3249E-05	4.61235E-05	0.000100154	7.12545E-06	0.000103717	7.12545E-06	2.19169E-05
3831003773535	383100	3773535	0.000128847	4.62699E-05	2.44859E-05	8.41003E-05	2.70181E-06	2.70181E-06	8.68021E-05	2.70181E-06	0.000497557	2.71175E-05	6.3677E-05	6.24473E-05	6.11552E-05	5.29718E-05	0.000115025	8.18342E-06	0.000119117	8.18342E-06	2.31003E-05
3831103773535	383110	3773535	0.000137107	4.92362E-05	2.60556E-05	8.94919E-05	2.87502E-06	2.87502E-06	9.2367E-05	2.87502E-06	0.000581905	3.17146E-05	7.44718E-05	7.30336E-05	7.15225E-05	6.19518E-05	0.000134525	9.5707E-06	0.00013931	9.5707E-06	2.43173E-05
3831203773535	383120	3773535	0.000145278	5.21707E-05	2.76085E-05	9.48257E-05	3.04637E-06	3.04637E-06	9.7872E-05	3.04637E-06	0.000690777	3.76483E-05	8.84052E-05	8.6698E-05	8.49041E-05	7.35428E-05	0.000159694	1.13613E-05	0.000165374	1.13613E-05	2.54602E-05
3831303773535	383130	3773535	0.00015311	5.49831E-05	2.90969E-05	9.99376E-05	3.2106E-06	3.2106E-06	0.000103148	3.2106E-06	0.000834642	4.54891E-05	0.000106817	0.000104754	0.000102587	8.88591E-05	0.000192952	1.37275E-05	0.000199816	1.37275E-05	2.65277E-05
3831403773535	383140	3773535	0.000161171	5.78778E-05	3.06287E-05	0.000105199	3.37962E-06	3.37962E-06	0.000108579	3.37962E-06	0.001045182	5.69638E-05	0.000133762	0.000131179	0.000128464	0.000111274	0.000241625	1.71903E-05	0.00025022	1.71903E-05	2.75966E-05
3831503773535	383150	3773535	0.000169919	6.10193E-05	3.22912E-05	0.000110909	3.56306E-06	3.56306E-06	0.000114472	3.56306E-06	0.001398913	7.62425E-05	0.000179032	0.000175575	0.000171942	0.000148934	0.0003234	2.30082E-05	0.000334904	2.30082E-05	2.86794E-05
3831603773535	383160	3773535	0.000179102	6.43172E-05	3.40364E-05	0.000116903	3.75564E-06	3.75564E-06	0.000120659	3.75564E-06	0.002063603	0.000112469	0.000264098	0.000258998	0.00025364	0.000219699	0.000477063	3.39405E-05	0.000494034	3.39405E-05	2.96351E-05
3836203773535	383620	3773535	0.00777391	0.002791678	0.001477345	0.005074165	0.000163013	0.000163013	0.005237177	0.000163013	0.004808742	0.000262083	0.000615419	0.000603535	0.000591047	0.000511957	0.001111684	7.90903E-05	0.001151229	7.90903E-05	0.001105477
3836303773535	383630	3773535	0.005319864	0.001910409	0.001010981	0.003472367	0.000111553	0.000111553	0.00358392	0.000111553	0.003281064	0.000178822	0.000419908	0.000411799	0.000403279	0.000349315	0.000758516	5.39643E-05	0.000785498	5.39643E-05	0.000757281
3836403773535	383640	3773535	0.003944215	0.001416402	0.000749554	0.002574457	8.2707E-05	8.2707E-05	0.002657164	8.2707E-05	0.00244911	0.00013348	0.000313435	0.000307383	0.000301023	0.000260742	0.000566185	4.0281E-05	0.000586325	4.0281E-05	0.000562239
3836503773535	383650	3773535	0.003085504	0.001108031	0.000586366	0.002013962	6.47006E-05	6.47006E-05	0.002078662	6.47006E-05	0.001934516	0.000105434	0.000247578	0.000242797	0.000237773	0.000205956	0.000447221	3.18174E-05	0.00046313	3.18174E-05	0.000440535
3836603773535	383660	3773535	0.002509489	0.000901179	0.000476901	0.001637987	5.2622E-05	5.2622E-05	0.001690609	5.2622E-05	0.001591635	8.67462E-05	0.000203696	0.000199763	0.00019563	0.000169452	0.000367954	2.61779E-05	0.000381043	2.61779E-05	0.000358909
3836703773535	383670	3773535	0.00209958	0.000753977	0.000399002	0.001370432	4.40265E-05	4.40265E-05	0.001414458	4.40265E-05	0.001348339	7.34862E-05	0.00017256	0.000169227	0.000165726	0.000143549	0.000311709	2.21764E-05	0.000322797	2.21764E-05	0.000300817
3836803773535	383680	3773535	0.001793367	0.000644014	0.00034081	0.001170562	3.76055E-05	3.76055E-05	0.001208167	3.76055E-05	0.001166137	6.3556E-05	0.000149241	0.000146359	0.000143331	0.000124151	0.000269587	1.91797E-05	0.000279177	1.91797E-05	0.000257419
3836903773535	383690	3773535	0.001563514	0.000561471	0.000297128	0.001020532	3.27856E-05	3.27856E-05	0.001053318	3.27856E-05	0.001028521	5.60557E-05	0.000131629	0.000129087	0.000126417	0.0001095	0.000237773	1.69163E-05	0.000246231	1.69163E-05	0.000224836
3837003773535	383700	3773535	0.001379749	0.00049548	0.000262206	0.000900586	2.89322E-05	2.89322E-05	0.000929518	2.89322E-05	0.000917872	5.00252E-05	0.000117469	0.0001152	0.000112817	9.77201E-05	0.000212193	1.50964E-05	0.000219742	1.50964E-05	0.000198776
3837103773535	383710	3773535	0.00124061	0.000445514	0.000235764	0.000809768	2.60146E-05	2.60146E-05	0.000835782	2.60146E-05	0.000833562	4.54302E-05	0.000106679	0.000104619	0.000102454	8.87442E-05	0.000192703	1.37098E-05	0.000199558	1.37098E-05	0.00017904
3837203773535	383720	3773535	0.001134956	0.000407573	0.000215686	0.000740805	2.37991E-05	2.37991E-05	0.000764605	2.37991E-05	0.000769114	4.19177E-05	9.84307E-05	9.65299E-05	9.45326E-05	8.18829E-05	0.000177804	1.26498E-05	0.000184129	1.26498E-05	0.000164052
3837303773535	383730	3773535	0.001043547	0.000374747	0.000198314	0.000681141	2.18823E-05	2.18823E-05	0.000703023	2.18823E-05	0.000713082	3.88639E-05	9.12597E-05	8.94974E-05	8.76456E-05	7.59174E-05	0.00016485	1.17282E-05	0.000170714	1.17282E-05	0.000151079
3837403773535	383740	3773535	0.000967941	0.000347596	0.000183946	0.000631792	2.02969E-05	2.02969E-05	0.000652089	2.02969E-05	0.000666474	3.63237E-05	8.52949E-05	8.36478E-05	8.19171E-05	7.09554E-05	0.000154075	1.09616E-05	0.000159556	1.09616E-05	0.000140347
3837503773535	383750	3773535	0.000901312	0.000323669	0.000171284	0.000588302	1.88998E-05	1.88998E-05	0.000607202	1.88998E-05	0.000625219	3.40753E-05	8.00151E-05	7.847E-05	7.68463E-05	6.65632E-05	0.000144538	1.02831E-05	0.00014968	1.02831E-05	0.000130885
3837603773535	383760	3773535	0.00084069	0.000301899	0.000159764	0.000548733	1.76286E-05	1.76286E-05	0.000566362	1.76286E-05	0.000587525	3.20209E-05	7.5191E-05	7.3739E-05	7.22133E-05	6.25501E-05	0.000135824	9.66314E-06	0.000140655	9.66314E-06	0.00012227
3837703773535	383770	3773535	0.000784487	0.000281716	0.000149083	0.000512048	1.64501E-05	1.64501E-05	0.000528498	1.64501E-05	0.000552426	3.01079E-05	7.06991E-05	6.93338E-05	6.78992E-05	5.88134E-05	0.00012771	9.08586E-06	0.000132253	9.08586E-06	0.000114276
3837803773535	383780	3773535	0.000734017	0.000263592	0.000139492	0.000479105	1.53917E-05	1.53917E-05	0.000494497	1.53917E-05	0.000520742	2.83811E-05	6.66442E-05	6.53572E-05	6.40049E-05	5.54402E-05	0.000120385	8.56474E-06	0.000124667	8.56474E-06	0.000107092
3837903773535	383790	3773535	0.000681278	0.000244653	0.000129469	0.000444682	1.42859E-05	1.42859E-05	0.000458968	1.42859E-05	0.000487496	2.65692E-05	6.23894E-05	6.11846E-05	5.99186E-05	5.19007E-05	0.000112699	8.01794E-06	0.000116708	8.01794E-06	9.95704E-05
3838003773535	383800	3773535	0.000632175	0.000227019	0.000120138	0.000412631	1.32562E-05	1.32562E-05	0.000425888	1.32562E-05	0.000456348	2.48715E-05	5.84031E-05	5.72752E-05	5.60902E-05	4.85845E-05	0.000105498	7.50564E-06	0.000109251	7.50564E-06	9.25592E-05
3838103773535	383810	3773535	0.000589566	0.000211718	0.00011204	0.00038482	1.23627E-05	1.23627E-05	0.000397182	1.23627E-05	0.000429112	2.33872E-05	5.49175E-05	5.3857E-05	5.27426E-05	4.56849E-05	9.92021E-05	7.0577E-06	0.000102731	7.0577E-06	8.64687E-05
3838203773535	383820	3773535	0.000554951	0.000199288	0.000105462	0.000362226	1.16369E-05	1.16369E-05	0.000373863	1.16369E-05	0.000406823	2.21724E-05	5.2065E-05	5.10595E-05	5.00031E-05	4.3312E-05	9.40493E-05	6.6911E-06	9.73949E-05	6.6911E-06	8.15197E-05
3838303773535	383830	3773535	0.000523484	0.000187988	0.94823E-05	0.000341687	1.0977E-05	1.0977E-05	0.000352664	1.0977E-05	0.000386433	2.10611E-05	4.94554E-05	4.85004E-05	4.74969E-05	4.11411E-05	8.93355E-05	6.35574E-06	9.25134E-05	6.35574E-06	7.70164E-05
3838403773535	383840	3773535	0.00049147	0.000176491	9.33984E-05	0.000320791	1.03057E-05	1.03057E-05	0.000331097	1.03057E-05	0.000365568	1.99239E-05	4.67852E-05	4.58817E-05	4.49324E-05	3.89198E-05	8.4512E-05	6.01257E-06	8.75183E-05	6.01257E-06	7.2421E-05
3838503773535	383850	3773535	0.000460749	0.000165459	8.75602E-05	0.000300739	9.66153E-06	9.66153E-06	0.0003104	9.66153E-06	0.000345408	1.88252E-05	4.4205E-05	4.33514E-05	4.24544E-05	3.67734E-05	7.98513E-05	5.68099E-06	8.26918E-05	5.68099E-06	6.80015E-05
3838603773535	383860	3773535	0.00043268	0.000155379	8.22261E-05	0.000282418	9.07296E-06	9.07296E-06	0.000291491	9.07296E-06	0.00032684	1.78132E-05	4.18287E-05	4.1021E-05	4.01722E-05	3.47966E-05	7.55588E-05	5.3756E-06	7.82466E-05	5.3756E-06	6.39566E-05
3838703773535	383870	3773535	0.000405823	0.000145735	7.71222E-05	0.000264888	8.50979E-06	8.50979E-06	0.000273398	8.50979E-06	0.000308923	1.68367E-05	3.95357E-05	3.87723E-05	3.797E-05	3.28891E-05	7.14167E-05	5.08092E-06	7.39572E-05	5.08092E-06	6.00737E-05
3838803773535	383880	3773535	0.000381471	0.00013699	7.24943E-05	0.000248993	7.99914E-06	7.99914E-06	0.000256992	7.99914E-06	0.000292522	1.59428E-05	3.74368E-05	3.67138E-05	3.59542E-05	3.1143E-05	6.76252E-05	4.81117E-06	7.00308E-05	4.81117E-06	5.65457E-05
3838903773535	383890	3773535	0.00035751	0.000128385	6.79409E-05	0.000233353	7.49671E-06	7.49671E-06	0.0002408S	7.49671E-06	0.000276228	1.50548E-05	3.53515E-05	3.46688E-05	3.39515E-05	2.94083E-05	6.38584E-05	4.54318E-06	6.613E-05	4.54318E-06	5.30638E-05
3839003773535	383900	3773535	0.000334518	0.000120128	6.35714E-05	0.000218345	7.01457E-06	7.01457E-06	0.00022536	7.01457E-06	0.000260409	1.41926E-05	3.3327E-05	3.26834E-05	3.20072E-05	2.77242E-05	6.02013E-05	4.283E-06	6.23428E-05	4.283E-06	4.97077E-05
3839103773535	383910	3773535	0.000314081	0.000112789	5.96877E-05	0.000205006	6.58604E-06	6.58604E-06	0.000211592	6.58604E-06	0.000246229	1.34198E-05	3.15122E-05	3.09036E-05	3.02642E-05	2.62144E-05	5.69231E-05	4.04977E-06	5.8948E-05	4.04977E-06	4.67204E-05
3829703773545	382970	3773545	7.47633E-05	2.68482E-05	1.42079E-05	4.87993E-05	1.56773E-06	1.56773E-06	5.0367E-05	1.56773E-06	0.000171643	9.35479E-06	2.19668E-05	2.15426E-05	2.10969E-05	1.82738E-05	3.96805E-05	2.82305E-06	4.1092E-05	2.82305E-06	1.41259E-05
3829803773545	382980	3773545	7.73641E-05	2.77821E-05	1.47022E-05	5.04969E-05	1.62226E-06	1.62226E-06	5.21191E-05	1.62226E-06	0.000181919	9.91482E-06	2.32819E-05	2.28323E-05	2.23598E-05	1.93678E-05	4.2056E-05	2.99206E-06	4.3552E-05	2.99206E-06	1.45968E-05
3829903773545	382990	3773545	8.00682E-05	2.87532E-05	1.52161E-05	5.22619E-05	1.67897E-06	1.67897E-06	5.39409E-05	1.67897E-06	0.000193136	1.05262E-05	2.47174E-05	2.42401E-05	2.37386E-05	2.0562E-05	4.46492E-05	3.17655E-06	4.62375E-05	3.17655E-06	1.5083E-05
3830003773545	383000	3773545	8.27281E-05	2.97084E-05	1.57215E-05	5.3998E-05	1.73474E-06	1.73474E-06	5.57328E-05	1.73474E-06	0.000205043	1.11751E-05	2.62412E-05	2.57345E-05	2.5202E-05	2.18296E-05	4.74017E-05	3.37238E-06	4.90879E-05	3.37238E-06	1.55539E-05
3830103773545	383010	3773545	8.55209E-05	3.07113E-05	1.62523E-05	5.58209E-05	1.7933E-06	1.7933E-06	5.76142E-05	1.7933E-06	0.000218182	1.18912E-05	2.79227E-05	2.73835E-05	2.68169E-05	2.32285E-05	5.04392E-05	3.58848E-06	5.22334E-05	3.58848E-06	1.60429E-05
3830203773545	383020	3773545	8.89048E-05	3.19265E-05	1.68954E-05	5.80297E-05	1.86426E-06	1.86426E-06	5.98939E-05	1.86426E-06	0.000234008	1.27538E-05	2.99482E-05	2.93699E-05	2.87622E-05	2.49134E-05	5.4098E-05	3.84878E-06	5.60224E-05	3.84878E-06	1.66382E-05
3830303773545	383030	3773545	9.27615E-05	3.33115E-05	1.76283E-05	6.0547E-05	1.94513E-06	1.94513E-06	6.24922E-05	1.94513E-06	0.000252622	1.37682E-05	3.23304E-05	3.17061E-05	3.105E-05	2.68951E-05	5.84011E-05	4.15493E-06	6.04786E-05	4.15493E-06	1.73144E-05
3830403773545	383040	3773545	9.68473E-05	3.47787E-05	1.84048E-05	6.32139E-05	2.03081E-06	2.03081E-06	6.52447E-05	2.03081E-06	0.000273763	1.49204E-05	3.5036E-05	3.43594E-05	3.36485E-05	2.91458E-05	6.32884E-05	4.50263E-06	6.55397E-05	4.50263E-06	1.802E-05
3830503773545	383050	3773545	0.000100748	3.61796E-05	1.91461E-05	6.57602E-05	2.11261E-06	2.11261E-06	6.78728E-05	2.11261E-06	0.000296542	1.61619E-05	3.79512E-05	3.72183E-05	3.64483E-05	3.1571E-05	6.85545E-05	4.87728E-06	7.09931E-05	4.87728E-06	1.86809E-05
3830603773545	383060	3773545	0.000104886	3.76654E-05	1.99324E-05	6.84608E-05	2.19937E-06	2.19937E-06	7.06602E-05	2.19937E-06	0.000322744	1.75899E-05	4.13045E-05	4.05069E-05	3.96687E-05	3.43605E-05	7.46118E-05	5.30823E-06	7.72659E-05	5.30823E-06	1.93725E-05
3830703773545	383070	3773545	0.000109866	3.94537E-05	2.08788E-05	7.17112E-05	2.3038E-06	2.3038E-06	7.4015E-05	2.3038E-06	0.000355637	1.93827E-05	4.55142E-05	4.46353E-05	4.37117E-05	3.78625E-05	8.22162E-05	5.84924E-06	8.51408E-05	5.84924E-06	2.01997E-05
3830803773545	383080	3773545	0.000115784	4.1579E-05	2.20034E-05	7.55741E-05	2.42789E-06	2.42789E-06	7.8002E-05	2.42789E-06	0.000397482	2.16633E-05	5.08695E-05	4.98871E-05	4.88549E-05	4.23174E-05	9.18898E-05	6.53746E-06	9.51585E-05	6.53746E-06	2.11638E-05
3830903773545	383090	3773545	0.00012213	4.38581E-05	2.32095E-05	7.97166E-05	2.56098E-06	2.56098E-06	8.22776E-05	2.56098E-06	0.000448691	2.44542E-05	5.74232E-05	5.63142E-05	5.51491E-05	4.77693E-05	0.000103728	7.37971E-06	0.000107418	7.37971E-06	2.21698E-05
3831003773545	383100	3773545	0.000129718	4.6583E-05	2.46515E-05	8.46694E-05	2.72009E-06	2.72009E-06	8.73895E-05	2.72009E-06	0.0005181	2.82371E-05	6.63061E-05	6.50257E-05	6.36802E-05	5.51589E-05	0.000119774	8.5213E-06	0.000124035	8.5213E-06	2.33239E-05
3831103773545	383110	3773545	0.000137779	4.94777E-05	2.61834E-05	8.99308E-05	2.88912E-06	2.88912E-06	9.28199E-05	2.88912E-06	0.000609638	3.3226E-05	7.8021E-05	7.65143E-05	7.49312E-05	6.49044E-05	0.000140936	1.00268E-05	0.000145949	1.00268E-05	2.44808E-05
3831203773545	383120	3773545	0.000145434	5.22264E-05	2.7638E-05	9.4927E-05	3.04962E-06	3.04962E-06	9.79766E-05	3.04962E-06	0.000726588	3.96E-05	9.29883E-05	9.11926E-05	8.93057E-05	7.73554E-05	0.000167973	1.19503E-05	0.000173948	1.19503E-05	2.55329E-05
3831303773545	383130	3773545	0.000152379	5.47205E-05	2.89579E-05	9.94601E-05	3.19526E-06	3.19526E-06	0.000102655	3.19526E-06	0.000875958	4.77408E-05	0.000112104	0.00010994	0.000107665	9.32578E-05	0.000202504	1.44071E-05	0.000209707	1.44071E-05	2.64942E-05
3831403773545	383140	3773545	0.000159582	5.73074E-05	3.03268E-05	0.000104162	3.34631E-06	3.34631E-06	0.000107508	3.34631E-06	0.001092509	5.95431E-05	0.000139819	0.000137118	0.000134281	0.000116313	0.000252566	1.79687E-05	0.00026155	1.79687E-05	2.74778E-05
3831503773545	383150	3773545	0.000168049	6.0348E-05	3.19359E-05	0.000109689	3.52386E-06	3.52386E-06	0.000113213	3.52386E-06	0.001475144	8.03973E-05	0.000188788	0.000185142	0.000181311	0.000157049	0.00034102	2.4262E-05	0.000353155	2.4262E-05	2.85299E-05
3831603773545	383160	3773545	0.000177026	6.35717E-05	3.36419E-05	0.000115548	3.7121E-06	3.7121E-06	0.0001926	3.7121E-06	0.00220697	0.000120283	0.000282446	0.000276992	0.000271261	0.000234962	0.000510207	3.62985E-05	0.000528356	3.62985E-05	2.94549E-05
3836203773545	383620	3773545	0.008755461	0.003144161	0.001663878	0.00571484	0.000183595	0.000183595	0.005898435	0.000183595	0.005252188	0.000286251	0.000672171	0.000659191	0.000645552	0.000559168	0.0012142	8.63838E-05	0.001257392	8.63838E-05	0.001245009
3836303773545	383630	3773545	0.005818301	0.002089402	0.001105703	0.003797705	0.000122005	0.000122005	0.00391971	0.000122005	0.003463059	0.000188741	0.0004432	0.000434641	0.000425648	0.000368691	0.000800589	5.69576E-05	0.000829068	5.69576E-05	0.000828155
3836403773545	383640	3773545	0.004232696	0.001519997	0.000804377	0.002762753	8.87562E-05	8.87562E-05	0.00285151	8.87562E-05	0.002535134	0.000138168	0.000324445	0.000318179	0.000311596	0.0002699	0.000586072	4.16959E-05	0.00060692	4.16959E-05	0.000603295
3836503773545	383650	3773545	0.003276007	0.001176442	0.000622569	0.002138306	6.86952E-05	6.86952E-05	0.002207002	6.86952E-05	0.001984416	0.000108153	0.000253964	0.0002406	0.00024390	0.000211268	0.000458757	3.26381E-05	0.000475076	3.26381E-05	0.000467688
3836603773545	383660	3773545	0.0026549	0.000953398	0.000504534	0.001732899	5.56711E-05	5.56711E-05	0.00178857	5.56711E-05	0.001628403	8.87501E-05	0.000208402	0.000204377	0.000200149	0.000173366	0.000376454	2.67827E-05	0.000389845	2.67827E-05	0.00037966

Unique Identifier	X (UTM)	Y (UTM)	ISDrainage / Utilities Trenching 2027	ISDrainage / Utilities Trenching 2028	ISAsphalt Paving 2027	ISAsphalt Paving 2028	SVDemolition 2027	SVSite Grubbing / Prep 2027	SVMass Grading / Excavation 2027	SVMass Grading / Excavation 2028	SVDrainage / Utilities Trenching 2028	SVFoundations / Concrete Pads 2028	SVBuilding / Structure Construction 2028	SVBuilding / Structure Construction 2029	SVAsphalt Paving 2028	SVAsphalt Paving 2029	SVArchitectural Coating 2028	SVArchitectural Coating 2029	SVLandscaping or Other Finishing 2028	SVLandscaping or Other Finishing 2029	MDemolition 2027
3839003773525	383900	3773525	1.96345E-05	1.91307E-05	5.07088E-06	4.72375E-06	0.000339575	0.000244136	0.000164604	0.000162514	0.000115307	3.66302E-05	5.2475E-05	5.04728E-05	5.15933E-06	4.80021E-06	5.15933E-06	4.80021E-06	5.2475E-05	5.04728E-05	8.35121E-05
3839103773525	383910	3773525	1.84452E-05	1.79719E-05	4.76372E-06	4.43761E-06	0.000318488	0.000228976	0.000154382	0.000152422	0.000108147	3.43555E-05	4.92164E-05	4.73885E-05	4.83894E-06	4.50213E-06	4.83894E-06	4.50213E-06	4.92164E-05	4.73885E-05	7.8357E-05
3829703773535	382970	3773535	5.52651E-06	5.38472E-06	1.4273E-06	1.32959E-06	7.17245E-05	5.1566E-05	3.47673E-05	3.43258E-05	2.4355E-05	7.73696E-06	1.10837E-05	1.06608E-05	1.08974E-06	1.01389E-06	1.08974E-06	1.01389E-06	1.10837E-05	1.06608E-05	1.79621E-05
3829803773535	382980	3773535	5.69698E-06	5.55081E-06	1.47133E-06	1.3706E-06	7.38982E-05	5.31288E-05	3.5821E-05	3.53661E-05	2.50931E-05	7.97145E-06	1.14196E-05	1.09839E-05	1.12277E-06	1.04462E-06	1.12277E-06	1.04462E-06	1.14196E-05	1.09839E-05	1.85463E-05
3829903773535	382990	3773535	5.87814E-06	5.72733E-06	1.51811E-06	1.41419E-06	7.62323E-05	5.48069E-05	3.69524E-05	3.64832E-05	2.58857E-05	8.22323E-06	1.17803E-05	1.13308E-05	1.15823E-06	1.07761E-06	1.15823E-06	1.07761E-06	1.17803E-05	1.13308E-05	1.91742E-05
3830003773535	383000	3773535	6.08125E-06	5.92522E-06	1.57057E-06	1.46305E-06	7.88515E-05	5.66899E-05	3.8222E-05	3.77367E-05	2.67751E-05	8.50576E-06	1.2185E-05	1.17201E-05	1.19803E-06	1.11464E-06	1.19803E-06	1.11464E-06	1.2185E-05	1.17201E-05	1.98746E-05
3830103773535	383010	3773535	6.29448E-06	6.13298E-06	1.62564E-06	1.51435E-06	8.16221E-05	5.86819E-05	3.9565E-05	3.90626E-05	2.77159E-05	8.80463E-06	1.26132E-05	1.21319E-05	1.24012E-06	1.1538E-06	1.24012E-06	1.1538E-06	1.26132E-05	1.21319E-05	2.06167E-05
3830203773535	383020	3773535	6.54709E-06	6.37911E-06	1.69088E-06	1.57513E-06	8.49094E-05	6.10453E-05	4.11585E-05	4.06359E-05	2.88321E-05	9.15923E-06	1.31212E-05	1.26205E-05	1.29007E-06	1.20027E-06	1.29007E-06	1.20027E-06	1.31212E-05	1.26205E-05	2.14931E-05
3830303773535	383030	3773535	6.8312E-06	6.65593E-06	1.76425E-06	1.64348E-06	8.86422E-05	6.37289E-05	4.29679E-05	4.24223E-05	3.00997E-05	9.56189E-06	1.3698E-05	1.31753E-05	1.34678E-06	1.25304E-06	1.34678E-06	1.25304E-06	1.3698E-05	1.31753E-05	2.24857E-05
3830403773535	383040	3773535	7.13051E-06	6.94756E-06	1.84155E-06	1.71549E-06	9.25888E-05	6.65663E-05	4.48809E-05	4.43111E-05	3.14398E-05	9.98761E-06	1.43079E-05	1.37619E-05	1.40674E-06	1.30883E-06	1.40674E-06	1.30883E-06	1.43079E-05	1.37619E-05	2.35417E-05
3830503773535	383050	3773535	7.41013E-06	7.22001E-06	1.91377E-06	1.78276E-06	9.63305E-05	6.92564E-05	4.66946E-05	4.61018E-05	3.27103E-05	1.03912E-05	1.48861E-05	1.43181E-05	1.46359E-06	1.36172E-06	1.46359E-06	1.36172E-06	1.48861E-05	1.43181E-05	2.45524E-05
3830603773535	383060	3773535	7.70437E-06	7.5067E-06	1.98976E-06	1.85355E-06	0.000100295	7.21066E-05	4.86163E-05	4.7999E-05	3.40565E-05	1.08189E-05	1.54987E-05	1.49073E-05	1.52383E-06	1.41776E-06	1.52383E-06	1.41776E-06	1.54987E-05	1.49073E-05	2.56285E-05
3830703773535	383070	3773535	8.0425E-06	7.83615E-06	2.07709E-06	1.9349E-06	0.000104892	7.54115E-05	5.08446E-05	5.0199E-05	3.56174E-05	1.13147E-05	1.62091E-05	1.55906E-05	1.59367E-06	1.48274E-06	1.59367E-06	1.48274E-06	1.62091E-05	1.55906E-05	2.6875E-05
3830803773535	383080	3773535	8.42339E-06	8.20727E-06	2.17546E-06	2.02653E-06	0.000110139	7.9184E-05	5.33881E-05	5.27103E-05	3.73992E-05	1.18808E-05	1.70199E-05	1.63705E-05	1.67339E-06	1.55692E-06	1.67339E-06	1.55692E-06	1.70199E-05	1.63705E-05	2.83031E-05
3830903773535	383090	3773535	8.82509E-06	8.59866E-06	2.2792E-06	2.12318E-06	0.000115778	8.32383E-05	5.61217E-05	5.54091E-05	3.93141E-05	1.24891E-05	1.78914E-05	1.72087E-05	1.75907E-06	1.63663E-06	1.75907E-06	1.63663E-06	1.78914E-05	1.72087E-05	2.98436E-05
3831003773535	383100	3773535	9.30162E-06	9.06297E-06	2.40227E-06	2.23782E-06	0.000122665	8.81893E-05	5.94598E-05	5.87048E-05	4.16525E-05	1.32319E-05	1.89555E-05	1.82323E-05	1.8637E-06	1.73398E-06	1.8637E-06	1.73398E-06	1.89555E-05	1.82323E-05	3.17362E-05
3831103773535	383110	3773535	9.79166E-06	9.54043E-06	2.52883E-06	2.35572E-06	0.00013005	9.3499E-05	6.30397E-05	6.22393E-05	4.41603E-05	1.40286E-05	2.00968E-05	1.933E-05	1.97591E-06	1.83838E-06	1.97591E-06	1.83838E-06	2.00968E-05	1.933E-05	3.37866E-05
3831203773535	383120	3773535	1.02519E-05	9.98884E-06	2.64769E-06	2.46644E-06	0.000137257	9.86806E-05	6.65333E-05	6.56885E-05	4.66076E-05	1.4806E-05	2.12106E-05	2.04012E-05	2.08541E-06	1.94026E-06	2.08541E-06	1.94026E-06	2.12106E-05	2.04012E-05	3.58243E-05
3831303773535	383130	3773535	1.06817E-05	1.04076E-05	2.7587E-06	2.56985E-06	0.000144037	0.000103555	6.98196E-05	6.89331E-05	4.89097E-05	1.55374E-05	2.22582E-05	2.14089E-05	2.18842E-06	2.03609E-06	2.18842E-06	2.03609E-06	2.22582E-05	2.14089E-05	3.77768E-05
3831403773535	383140	3773535	1.11121E-05	1.0827E-05	2.86985E-06	2.6734E-06	0.000150959	0.000108531	7.31749E-05	7.22459E-05	5.12602E-05	1.6284E-05	2.33279E-05	2.24378E-05	2.29359E-06	2.13394E-06	2.29359E-06	2.13394E-06	2.33279E-05	2.24378E-05	3.97909E-05
3831503773535	383150	3773535	1.15481E-05	1.12518E-05	2.98246E-06	2.7783E-06	0.00015805	0.00011363	7.66124E-05	7.56396E-05	5.36681E-05	1.7049E-05	2.44237E-05	2.34918E-05	2.40133E-06	2.23419E-06	2.40133E-06	2.23419E-06	2.44237E-05	2.34918E-05	4.19919E-05
3831603773535	383160	3773535	1.19329E-05	1.16268E-05	3.08185E-06	2.87088E-06	0.000166193	0.000119484	8.05594E-05	7.95365E-05	5.64331E-05	1.79273E-05	2.5682E-05	2.47021E-05	2.52505E-06	2.34929E-06	2.52505E-06	2.34929E-06	2.5682E-05	2.47021E-05	4.42909E-05
3836203773535	383620	3773535	0.000445134	0.000433713	0.000114962	0.000107092	0.009725396	0.006992032	0.004714228	0.004654373	0.00330239	0.001049084	0.001502878	0.001445534	0.000147762	0.000137477	0.000147762	0.000137477	0.001502878	0.001445534	0.002057633
3836303773535	383630	3773535	0.000304928	0.000297105	7.87519E-05	7.33609E-05	0.006302666	0.004531275	0.003055115	0.003016325	0.002140155	0.000679872	0.000973959	0.000936797	9.57593E-05	8.9094E-05	9.57593E-05	8.9094E-05	0.000973959	0.000936797	0.001403659
3836403773535	383640	3773535	0.000226392	0.000220584	5.8469E-05	5.44664E-05	0.004517893	0.00324812	0.002189975	0.00216217	0.001534112	0.000487348	0.000698156	0.000671517	6.86424E-05	6.38646E-05	6.86424E-05	6.38646E-05	0.000698156	0.000671517	0.001037338
3836503773535	383650	3773535	0.000177387	0.000172836	4.58126E-05	4.26765E-05	0.003445251	0.002476948	0.00167003	0.001648826	0.001169882	0.000371641	0.000532399	0.000512085	5.23453E-05	4.87018E-05	5.23453E-05	4.87018E-05	0.000532399	0.000512085	0.000808997
3836603773535	383660	3773535	0.000144519	0.000140811	3.73241E-05	3.4769E-05	0.002752791	0.001979107	0.001334371	0.001317428	0.000934747	0.000296945	0.000425392	0.000409161	4.18244E-05	3.89132E-05	4.18244E-05	3.89132E-05	0.000425392	0.000409161	0.000656028
3836703773535	383670	3773535	0.000121128	0.00011802	3.12829E-05	2.91414E-05	0.002275085	0.001635662	0.00110281	0.001088808	0.000772536	0.000245415	0.000351572	0.000338157	3.45664E-05	3.21604E-05	3.45664E-05	3.21604E-05	0.000351572	0.000338157	0.00054737
3836803773535	383680	3773535	0.000103653	0.000100993	2.67698E-05	2.49373E-05	0.001925817	0.001384558	0.000933508	0.000921656	0.00065393	0.000207739	0.000297599	0.000286244	2.92598E-05	2.72232E-05	2.92598E-05	2.72232E-05	0.000297599	0.000286244	0.000466359
3836903773535	383690	3773535	9.05329E-05	8.821E-05	2.33814E-05	2.17808E-05	0.001667667	0.001198962	0.000808375	0.000798111	0.000566279	0.000179892	0.000257707	0.000247874	2.53376E-05	2.3574E-05	2.53376E-05	2.3574E-05	0.000257707	0.000247874	0.000405642
3837003773535	383700	3773535	8.00396E-05	7.7986E-05	2.06714E-05	1.92563E-05	0.001463781	0.001052379	0.000709544	0.000700535	0.000497047	0.000157899	0.0002262	0.000217569	2.22399E-05	2.06919E-05	2.22399E-05	2.06919E-05	0.0002262	0.000217569	0.000357191
3837103773535	383710	3773535	7.20928E-05	7.02431E-05	1.8619E-05	1.73444E-05	0.001311032	0.000942561	0.000635501	0.000627433	0.000445179	0.000141422	0.000202595	0.000194865	1.99191E-05	1.85326E-05	1.99191E-05	1.85326E-05	0.000202595	0.000194865	0.000320548
3837203773535	383720	3773535	6.60577E-05	6.43628E-05	1.70603E-05	1.58924E-05	0.00119618	0.000859988	0.000579829	0.000572467	0.000406179	0.000129033	0.000184847	0.000177794	1.81741E-05	1.69091E-05	1.81741E-05	1.69091E-05	0.000184847	0.000177794	0.000292737
3837303773535	383730	3773535	6.08338E-05	5.9273E-05	1.57112E-05	1.46357E-05	0.001097453	0.000789009	0.000531973	0.000525218	0.000372655	0.000118383	0.000169591	0.00016312	1.66741E-05	1.55135E-05	1.66741E-05	1.55135E-05	0.000169591	0.00016312	0.000268716
3837403773535	383740	3773535	5.65124E-05	5.50625E-05	1.45951E-05	1.3596E-05	0.001016321	0.00073067	0.00049264	0.00048639	0.000345105	0.000109631	0.000157053	0.000151061	1.54414E-05	1.43666E-05	1.54414E-05	1.43666E-05	0.000157053	0.000151061	0.000248863
3837503773535	383750	3773535	5.27024E-05	5.13502E-05	1.36111E-05	1.26794E-05	0.000945167	0.000679523	0.000458154	0.000452337	0.000320944	0.000101956	0.000146058	0.000140485	1.43604E-05	1.33608E-05	1.43604E-05	1.33608E-05	0.000146058	0.000140485	0.000231398
3837603773535	383760	3773535	4.92334E-05	4.79702E-05	1.27152E-05	1.18448E-05	0.000880667	0.000633152	0.000426889	0.000421469	0.000299042	9.49981E-05	0.000136091	0.000130898	1.33804E-05	1.2449E-05	1.33804E-05	1.2449E-05	0.000136091	0.000130898	0.000215541
3837703773535	383770	3773535	4.60147E-05	4.48341E-05	1.18839E-05	1.10704E-05	0.00082105	0.0005902	0.00039799	0.000392937	0.000278798	8.85671E-05	0.000126878	0.000122037	1.24746E-05	1.16063E-05	1.24746E-05	1.16063E-05	0.000126878	0.000122037	0.000200878
3837803773535	383780	3773535	4.31218E-05	4.20154E-05	1.11368E-05	1.03744E-05	0.000767695	0.000551931	0.000372128	0.000367403	0.000260681	8.28117E-05	0.000118633	0.000114106	1.16639E-05	1.08521E-05	1.16639E-05	1.08521E-05	0.000118633	0.000114106	0.000187733
3837903773535	383790	3773535	4.00932E-05	3.90646E-05	1.03546E-05	9.6458E-06	0.000711944	0.000511849	0.000345103	0.000340722	0.00024175	7.67978E-05	0.000110018	0.00010582	1.08169E-05	1.0064E-05	1.08169E-05	1.0064E-05	0.000110018	0.00010582	0.000174072
3838003773535	383800	3773535	3.72701E-05	3.63138E-05	9.62551E-06	8.96659E-06	0.000660068	0.000474553	0.000319957	0.000315895	0.000224135	7.1202E-05	0.000102001	9.81092E-05	1.00287E-05	9.33067E-06	1.00287E-05	9.33067E-06	0.000102001	9.81092E-05	0.000161385
3838103773535	383810	3773535	3.48177E-05	3.39243E-05	8.99214E-06	8.37658E-06	0.000615195	0.000442292	0.000298206	0.000294419	0.000208898	6.63614E-05	9.50668E-05	9.14395E-05	9.34694E-06	8.69634E-06	9.34694E-06	8.69634E-06	9.50668E-05	9.14395E-05	0.000150387
3838203773535	383820	3773535	3.28249E-05	3.19827E-05	8.47748E-06	7.89715E-06	0.000578945	0.00041623	0.000280634	0.000277071	0.000196589	6.24512E-05	8.94651E-05	8.60515E-05	8.79618E-06	8.18392E-06	8.79618E-06	8.18392E-06	8.94651E-05	8.60515E-05	0.000141446
3838303773535	383830	3773535	3.10116E-05	3.02159E-05	8.00918E-06	7.4609E-06	0.000546045	0.000392577	0.000264686	0.000261326	0.000185417	5.89022E-05	8.4381E-05	8.11614E-05	8.29631E-06	7.71885E-06	8.29631E-06	7.71885E-06	8.4381E-05	8.11614E-05	0.00013333
3838403773535	383840	3773535	2.91612E-05	2.8413E-05	7.53128E-06	7.01572E-06	0.000512432	0.000368411	0.000248393	0.000245239	0.000174003	5.52764E-05	7.91868E-05	7.61654E-05	7.78562E-06	7.2437E-06	7.78562E-06	7.2437E-06	7.91868E-05	7.61654E-05	0.000125101
3838503773535	383850	3773535	2.73816E-05	2.66791E-05	7.07169E-06	6.58759E-06	0.000480156	0.000345206	0.000232748	0.000229793	0.000163043	5.17947E-05	7.41991E-05	7.13679E-05	7.29523E-06	6.78744E-06	7.29523E-06	6.78744E-06	7.41991E-05	7.13679E-05	0.000117224
3838603773535	383860	3773535	2.57529E-05	2.50921E-05	6.65104E-06	6.19574E-06	0.000450677	0.000324012	0.000218458	0.000215684	0.000153033	4.86148E-05	6.96436E-05	6.69863E-05	6.84734E-06	6.37073E-06	6.84734E-06	6.37073E-06	6.96436E-05	6.69863E-05	0.000110039
3838703773535	383870	3773535	2.41894E-05	2.35688E-05	6.24725E-06	5.81959E-06	0.000422409	0.000303689	0.000204756	0.000202156	0.000143435	4.55655E-05	6.52754E-05	6.27848E-05	6.41786E-06	5.97114E-06	6.41786E-06	5.97114E-06	6.52754E-05	6.27848E-05	0.000103174
3838803773535	383880	3773535	2.27688E-05	2.21846E-05	5.88036E-06	5.47782E-06	0.000396805	0.000285281	0.000192345	0.000189903	0.000134741	4.28036E-05	6.13188E-05	5.89792E-05	6.02885E-06	5.60921E-06	6.02885E-06	5.60921E-06	6.13188E-05	5.89792E-05	9.69541E-05
3838903773535	383890	3773535	2.13668E-05	2.08186E-05	5.51827E-06	5.14051E-06	0.000371549	0.000267124	0.000180102	0.000177816	0.000126164	4.00792E-05	5.74159E-05	5.52252E-05	5.64512E-06	5.25219E-06	5.64512E-06	5.25219E-06	5.74159E-05	5.52252E-05	9.08464E-05
3839003773535	383900	3773535	2.00154E-05	1.95019E-05	5.16925E-06	4.81539E-06	0.000347326	0.000249709	0.000168361	0.000166223	0.000117939	3.74663E-05	5.36727E-05	5.16248E-05	5.27708E-06	4.90977E-06	5.27708E-06	4.90977E-06	5.36727E-05	5.16248E-05	8.49909E-05
3839103773535	383910	3773535	1.88125E-05	1.83299E-05	4.8586E-06	4.526E-06	0.000325892	0.000234298	0.000157971	0.000155965	0.000110661	3.51541E-05	5.03604E-05	4.84389E-05	4.95142E-06	4.60678E-06	4.95142E-06	4.60678E-06	5.03604E-05	4.84389E-05	7.97832E-05
3829703773545	382970	3773545	5.68798E-06	5.54204E-06	1.469E-06	1.36844E-06	7.35419E-05	5.28726E-05	3.56482E-05	3.51956E-05	2.49721E-05	7.93301E-06	1.13645E-05	1.09309E-05	1.11736E-06	1.03958E-06	1.11736E-06	1.03958E-06	1.13645E-05	1.09309E-05	1.83449E-05
3829803773545	382980	3773545	5.87758E-06	5.72678E-06	1.51797E-06	1.41405E-06	7.59472E-05	5.46019E-05	3.68142E-05	3.63468E-05	2.57889E-05	8.19247E-06	1.17362E-05	1.12884E-05	1.1539E-06	1.07358E-06	1.1539E-06	1.07358E-06	1.17362E-05	1.12884E-05	1.89836E-05
3829903773545	382990	3773545	6.07337E-06	5.91754E-06	1.56853E-06	1.46116E-06	7.84417E-05	5.63953E-05	3.80233E-05	3.75406E-05	2.66359E-05	8.46155E-06	1.21217E-05	1.16592E-05	1.1918E-06	1.10885E-06	1.1918E-06	1.10885E-06	1.21217E-05	1.16592E-05	1.96496E-05
3830003773545	383000	3773545	6.26297E-06	6.10228E-06	1.6175E-06	1.50677E-06	8.08738E-05	5.81438E-05	3.92022E-05	3.87045E-05	2.74618E-05	8.7239E-06	1.24975E-05	1.20207E-05	1.22875E-06	1.14323E-06	1.22875E-06	1.14323E-06	1.24975E-05	1.20207E-05	2.03046E-05
3830103773545	383010	3773545	6.45988E-06	6.29414E-06	1.66835E-06	1.55415E-06	8.34217E-05	5.99757E-05	4.04373E-05	3.99239E-05	2.8327E-05	8.99875E-06	1.28913E-05	1.23994E-05	1.26746E-06	1.17924E-06	1.26746E-06	1.17924E-06	1.28913E-05	1.23994E-05	2.09923E-05
3830203773545	383020	3773545	6.69955E-06	6.52766E-06	1.73025E-06	1.61181E-06	8.65397E-05	6.22174E-05	4.19487E-05	4.14161E-05	2.93857E-05	9.3351E-06	1.33731E-05	1.28628E-05	1.31484E-06	1.22332E-06	1.31484E-06	1.22332E-06	1.33731E-05	1.28628E-05	2.18252E-05
3830303773545	383030	3773545	6.97186E-06	6.79298E-06	1.80058E-06	1.67732E-06	9.00943E-05	6.47729E-05	4.36718E-05	4.31173E-05	3.05928E-05	9.71853E-06	1.39224E-05	1.33912E-05	1.36884E-06	1.27357E-06	1.36884E-06	1.27357E-06	1.39224E-05	1.33912E-05	2.27742E-05
3830403773545	383040	3773545	7.25597E-06	7.06981E-06	1.87396E-06	1.74567E-06	9.38449E-05	6.74694E-05	4.54898E-05	4.49122E-05	3.18663E-05	1.01231E-05	1.4502E-05	1.39486E-05	1.42583E-06	1.32658E-06	1.42583E-06	1.32658E-06	1.4502E-05	1.39486E-05	2.37795E-05
3830503773545	383050	3773545	7.52209E-06	7.32909E-06	1.94268E-06	1.8097E-06	9.73906E-05	7.00186E-05	4.72085E-05	4.66091E-05	3.30703E-05	1.05056E-05	1.50499E-05	1.44757E-05	1.4797E-06	1.37671E-06	1.4797E-06	1.37671E-06	1.50499E-05	1.44757E-05	2.47412E-05
3830603773545	383060	3773545	7.80058E-06	7.60044E-06	2.01461E-06	1.8767E-06	0.000101141	7.2715E-05	4.90266E-05	4.84041E-05	3.43439E-05	1.09102E-05	1.56295E-05	1.50331E-05	1.53669E-06	1.42972E-06	1.53669E-06	1.42972E-06	1.56295E-05	1.50331E-05	2.57591E-05
3830703773545	383070	3773545	8.13365E-06	7.92496E-06	2.10063E-06	1.95683E-06	0.000105667	7.59687E-05	5.12203E-05	5.057E-05	3.58806E-05	1.13983E-05	1.63288E-05	1.57058E-05	1.60545E-06	1.4937E-06	1.60545E-06	1.4937E-06	1.63288E-05	1.57058E-05	2.69857E-05
3830803773545	383080	3773545	8.52185E-06	8.3032E-06	2.20089E-06	2.05022E-06	0.000111039	7.98309E-05	5.38243E-05	5.31409E-05	3.77047E-05	1.19778E-05	1.7159E-05	1.65043E-05	1.68706E-06	1.56964E-06	1.68706E-06	1.56964E-06	1.7159E-05	1.65043E-05	2.8441E-05
3830903773545	383090	3773545	8.92692E-06	8.69788E-06	2.3055E-06	2.14768E-06	0.000116758	8.39429E-05	5.65967E-05	5.58781E-05	3.96468E-05	1.25948E-05	1.80428E-05	1.73544E-05	1.77396E-06	1.65049E-06	1.77396E-06	1.65049E-06	1.80428E-05	1.73544E-05	3.00051E-05
3831003773545	383100	3773545	9.39164E-06	9.15068E-06	2.42552E-06	2.25948E-06	0.000123582	8.8849E-05	5.99046E-05	5.9144E-05	4.19641E-05	1.33309E-05	1.90973E-05	1.83687E-05	1.87764E-06	1.74695E-06	1.87764E-06	1.74695E-06	1.90973E-05	1.83687E-05	3.18759E-05
3831103773545	383110	3773545	9.85748E-06	9.60457E-06	2.54583E-06	2.37155E-06	0.000130763	9.40114E-05	6.33852E-05	6.25804E-05	4.44023E-05	1.41055E-05	2.02069E-05	1.94359E-05	1.98674E-06	1.84845E-06	1.98674E-06	1.84845E-06	2.02069E-05	1.94359E-05	3.38773E-05
3831203773545	383120	3773545	1.02811E-05	1.00173E-05	2.65524E-06	2.47348E-06	0.000137444	9.88151E-05	6.6624E-05	6.5778E-05	4.66711E-05	1.48262E-05	2.12395E-05	2.04291E-05	2.08826E-06	1.9429E-06	2.08826E-06	1.9429E-06	2.12395E-05	2.04291E-05	3.57771E-05
3831303773545	383130	3773545	1.06682E-05	1.03945E-05	2.75521E-06	2.5666E-06	0.000143458	0.000103138	6.95389E-05	6.86559E-05	4.8713E-05	1.54749E-05	2.21687E-05	2.13229E-05	2.17962E-06	2.02791E-06	2.17962E-06	2.02791E-06	2.21687E-05	2.13229E-05	3.75009E-05
3831403773545	383140	3773545	1.10643E-05	1.07804E-05	2.8575E-06	2.66189E-06	0.000149676	0.000107609	7.25531E-05	7.16319E-05	5.08246E-05	1.61457E-05	2.31296E-05	2.22471E-05	2.2741E-06	2.11581E-06	2.2741E-06	2.11581E-06	2.31296E-05	2.22471E-05	3.92937E-05
3831503773545	383150	3773545	1.14879E-05	1.11932E-05	2.96692E-06	2.76381E-06	0.000156563	0.00011256	7.58912E-05	7.49276E-05	5.3163E-05	1.68885E-05	2.41938E-05	2.32707E-05	2.37873E-06	2.21316E-06	2.37873E-06	2.21316E-06	2.41938E-05	2.32707E-05	4.14131E-05
3831603773545	383160	3773545	1.18604E-05	1.15561E-05	3.06311E-06	2.85342E-06	0.000164509	0.000118273	7.97432E-05	7.87307E-05	5.58613E-05	1.77457E-05	2.54218E-05	2.44518E-05	2.49947E-06	2.32549E-06	2.49947E-06	2.32549E-06	2.54218E-05	2.44518E-05	4.36504E-05
3836203773545	383620	3773545	0.000501318	0.000488455	0.000129472	0.000120609	0.011177435	0.008035969	0.005418081	0.005349289	0.003795449	0.001205717	0.001727263	0.001661358	0.000169824	0.000158003	0.000169824	0.000158003	0.001727263	0.001661358	0.002317866
3836303773545	383630	3773545	0.000333467	0.000324911	8.61224E-05	8.02268E-05	0.006995296	0.005029238	0.003390856	0.003347803	0.002375347	0.000754587	0.001080992	0.001039746	0.000106283	9.88849E-05	0.000106283	9.88849E-05	0.001080992	0.001039746	0.001535075
3836403773545	383640	3773545	0.000242924	0.000236691	6.27385E-05	5.84437E-05	0.004908792	0.003529155	0.002379457	0.002349246	0.001666847	0.000529514	0.000758562	0.000729618	7.45815E-05	6.93903E-05	7.45815E-05	6.93903E-05	0.000758562	0.000729618	0.001112871
3836503773545	383650	3773545	0.00018832	0.000183488	4.86363E-05	4.53068E-05	0.00370234	0.002661782	0.001794649	0.001771863	0.00125718	0.000399374	0.000572127	0.000550297	5.62514E-05	5.2336E-05	5.62514E-05	5.2336E-05	0.000572127	0.000550297	0.000858514
3836603773545	383660	3773545	0.000152875	0.000148952	3.9482E-05	3.67792E-05	0.00294318	0.002115986	0.001426659	0.001408545	0.000999396	0.000317483	0.000454813	0.00043746	4.47171E-05	4.16046E-05	4.47171E-05	4.16046E-05	0.000454813	0.00043746	0.000693571

			MSite Grubbing / Prep	MMass Grading / Excavation	MMass Grading / Excavation	MDrainage / Utilities Trenching	MFoundations / Concrete Pads	MBuilding / Structure Construction	MAsphalt Paving	MLandscaping or Other Finishing	MWaterside Construction (Piles)	RSSWDemolition	RSSWPlacing Base	RSSWForm/Plac e Rebar and Pour	Child Risk				
Unique Identifier	X (UTM)	Y (UTM)	2027	2027	2028	2028	2028	2028	2028	2028	2028	2029	2029	2029	3rd Trimester	0<2	2<16	Total	per million
3839003773525	383900	3773525	0.000256368	0.000301467	0.000297453	6.32284E-05	8.2228E-05	6.05243E-05	6.22958E-06	7.29834E-05	6.22958E-06	3.0048E-05	4.36003E-05	2.58454E-05	7.3009E-09	1.0896E-07	2.1073E-08	1.37333E-07	0.13733335
3839103773525	383910	3773525	0.000240542	0.000282858	0.000279092	5.93254E-05	7.71522E-05	5.67882E-05	5.84503E-06	6.84783E-05	5.84503E-06	2.8897E-05	4.19301E-05	2.48553E-05	6.86934E-09	1.0244E-07	1.9805E-08	1.29118E-07	0.12911848
3829703773535	382970	3773535	5.51404E-05	6.48406E-05	6.39773E-05	1.35994E-05	1.76859E-05	1.30178E-05	1.33988E-06	1.56975E-05	1.33988E-06	1.11701E-05	1.62081E-05	9.60783E-06	3.12017E-09	4.0369E-08	6.9408E-09	5.04295E-08	0.05042953
3829803773535	382980	3773535	5.69341E-05	6.69498E-05	6.60583E-05	1.40417E-05	1.82612E-05	1.34412E-05	1.38346E-06	1.62081E-05	1.38346E-06	1.13791E-05	1.65114E-05	9.78759E-06	3.27175E-09	4.2219E-08	7.2448E-09	5.2736E-08	0.05273596
3829903773535	382990	3773535	5.88614E-05	6.92162E-05	6.82945E-05	1.45171E-05	1.88794E-05	1.38962E-05	1.4303E-06	1.67568E-05	1.4303E-06	1.16037E-05	1.68372E-05	9.98077E-06	3.43881E-09	4.4253E-08	7.5779E-09	5.527E-08	0.05527001
3830003773535	383000	3773535	6.10115E-05	7.17446E-05	7.07893E-05	1.50474E-05	1.9569E-05	1.44038E-05	1.48254E-06	1.73689E-05	1.48254E-06	1.18657E-05	1.72174E-05	1.02061E-05	3.62862E-09	4.6559E-08	7.9553E-09	5.81433E-08	0.05814332
3830103773535	383010	3773535	6.32898E-05	7.44236E-05	7.34326E-05	1.56093E-05	2.02997E-05	1.49417E-05	1.5379E-06	1.80175E-05	1.5379E-06	1.21371E-05	1.76112E-05	1.04396E-05	3.8372E-09	4.9083E-08	8.3668E-09	6.12874E-08	0.06128743
3830203773535	383020	3773535	6.59802E-05	7.75874E-05	7.65543E-05	1.62728E-05	2.11627E-05	1.55769E-05	1.60328E-06	1.87834E-05	1.60328E-06	1.24709E-05	1.80955E-05	1.07266E-05	4.08519E-09	5.2082E-08	8.8557E-09	6.50232E-08	0.06502317
3830303773535	383030	3773535	6.90272E-05	8.11703E-05	8.00895E-05	1.70243E-05	2.214E-05	1.62962E-05	1.67732E-06	1.96509E-05	1.67732E-06	1.28545E-05	1.86522E-05	1.10567E-05	4.37283E-09	5.5551E-08	9.4205E-09	6.93444E-08	0.06934439
3830403773535	383040	3773535	7.22691E-05	8.49826E-05	8.3851E-05	1.78239E-05	2.31798E-05	1.70616E-05	1.7561E-06	2.05738E-05	1.7561E-06	1.32507E-05	1.9227E-05	1.13974E-05	4.69535E-09	5.942E-08	1.0047E-08	7.41627E-08	0.07416272
3830503773535	383050	3773535	7.53718E-05	8.8631E-05	8.74509E-05	1.85891E-05	2.41749E-05	1.77941E-05	1.83149E-06	2.1457E-05	1.83149E-06	1.36094E-05	1.97475E-05	1.17059E-05	5.03481E-09	6.3453E-08	1.0696E-08	7.9184E-08	0.07918398
3830603773535	383060	3773535	7.8675E-05	9.25153E-05	9.12834E-05	1.94037E-05	2.52344E-05	1.85739E-05	1.91175E-06	2.23974E-05	1.91175E-06	1.39837E-05	2.02907E-05	1.20279E-05	5.421E-09	6.8013E-08	1.1426E-08	8.48602E-08	0.08486021
3830703773535	383070	3773535	8.25018E-05	9.70153E-05	9.57235E-05	2.03476E-05	2.64618E-05	1.94773E-05	2.00474E-06	2.34868E-05	2.00474E-06	1.44235E-05	2.09289E-05	1.24062E-05	5.89008E-09	7.353E-08	1.2306E-08	9.17269E-08	0.09172691
3830803773535	383080	3773535	8.68856E-05	0.00010217	0.00010081	2.14287E-05	2.78679E-05	2.05123E-05	2.11127E-06	2.47348E-05	2.11127E-06	1.49257E-05	2.16576E-05	1.28382E-05	6.46349E-09	8.0238E-08	1.3373E-08	1.00074E-07	0.10007445
3830903773535	383090	3773535	9.16148E-05	0.000107731	0.000106297	2.25951E-05	2.93848E-05	2.16288E-05	2.22618E-06	2.60811E-05	2.22618E-06	1.54529E-05	2.24225E-05	1.32916E-05	7.14937E-09	8.8198E-08	1.4631E-08	1.09978E-07	0.10997842
3831003773535	383100	3773535	9.74246E-05	0.000114563	0.000113038	2.4028E-05	3.12482E-05	2.30004E-05	2.36736E-06	2.77351E-05	2.36736E-06	1.60923E-05	2.33503E-05	1.38416E-05	8.06796E-09	9.8794E-08	1.6299E-08	1.23161E-07	0.1231614
3831103773535	383110	3773535	0.000103719	0.000121965	0.000120341	2.55804E-05	3.32671E-05	2.44864E-05	2.52031E-06	2.9527E-05	2.52031E-06	1.67443E-05	2.42963E-05	1.44024E-05	9.24655E-09	1.1224E-07	1.8403E-08	1.39892E-07	0.13989199
3831203773535	383120	3773535	0.000109974	0.000129321	0.000127599	2.71232E-05	3.52735E-05	2.59632E-05	2.67231E-06	3.13078E-05	2.67231E-06	1.73432E-05	2.51653E-05	1.49175E-05	1.07279E-08	1.2894E-07	2.0997E-08	1.60665E-07	0.16066494
3831303773535	383130	3773535	0.000115968	0.000136369	0.000134553	2.86014E-05	3.71959E-05	2.73782E-05	2.81796E-06	3.30141E-05	2.81796E-06	1.78703E-05	2.59302E-05	1.53709E-05	1.26321E-08	1.5015E-07	2.4279E-08	1.87063E-07	0.18706336
3831403773535	383140	3773535	0.000122151	0.00014364	0.000141727	3.01264E-05	3.91791E-05	2.88379E-05	2.9682E-06	3.47743E-05	2.9682E-06	1.83694E-05	2.66544E-05	1.58002E-05	1.53434E-08	1.8006E-07	2.8906E-08	2.24314E-07	0.22431354
3831503773535	383150	3773535	0.000128908	0.000151585	0.000149567	3.17928E-05	4.13463E-05	3.04331E-05	3.13239E-06	3.66979E-05	3.13239E-06	1.88404E-05	2.73379E-05	1.62053E-05	1.97362E-08	2.2811E-07	3.6385E-08	2.84232E-07	0.28423233
3831603773535	383160	3773535	0.000135966	0.000159884	0.000157755	3.35334E-05	4.36099E-05	3.20993E-05	3.30388E-06	3.8707E-05	3.30388E-06	1.92085E-05	2.7872E-05	1.65219E-05	2.76003E-08	3.1347E-07	4.991E-08	3.90982E-07	0.39098222
3831703773535	383170	3773535	0.000143164	0.000168342	0.000166076	0.000353088	0.000459188	0.000337987	3.4788E-05	0.000407563	3.4788E-05	4.63805E-05	6.72991E-05	3.98936E-05	3.76617E-08	5.7127E-07	1.1267E-07	7.21611E-07	0.72161096
3831803773535	383180	3773535	0.000151252	0.000177779	0.000175396	0.000372984	0.000485188	0.000356999	3.67677E-05	0.000430502	3.67677E-05	4.88804E-05	7.10677E-05	4.21034E-05	3.97826E-08	6.0369E-07	1.1907E-07	7.62377E-07	0.76237698
3831903773535	383190	3773535	0.000159884	0.000187911	0.000185412	0.000394195	0.000512757	0.000377287	3.88488E-05	0.000454966	3.88488E-05	5.16344E-05	7.51001E-05	4.44888E-05	4.20552E-08	6.3814E-07	1.2584E-07	8.05844E-07	0.80584397
3832003773535	383200	3773535	0.000168944	0.000198564	0.000195927	0.000416555	0.000541844	0.000398777	4.10677E-05	0.000480888	4.10677E-05	5.45662E-05	7.93501E-05	4.69997E-05	4.44426E-08	6.7434E-07	1.3296E-07	8.51697E-07	0.85169697
3832103773535	383210	3773535	0.000178564	0.000209877	0.000207102	0.000440197	0.000572599	0.000421435	4.33988E-05	0.000508139	4.33988E-05	5.76662E-05	8.38501E-05	4.96705E-05	4.69555E-08	7.1265E-07	1.4052E-07	9.00225E-07	0.90022502
3832203773535	383220	3773535	0.000188757	0.000221855	0.000218882	0.000465162	0.000605162	0.000445445	4.58677E-05	0.000537006	4.58677E-05	6.09362E-05	8.86001E-05	5.24861E-05	4.96034E-08	7.5312E-07	1.4852E-07	9.51406E-07	0.95140594
3832303773535	383230	3773535	0.000199546	0.000234519	0.000231353	0.000491703	0.000639727	0.000470944	4.84766E-05	0.000567511	4.84766E-05	6.44062E-05	9.36001E-05	5.54584E-05	5.24337E-08	7.9597E-07	1.5697E-07	1.00561E-06	1.00560997
3832403773535	383240	3773535	0.000210955	0.000247888	0.000244525	0.000519837	0.000675999	0.000497736	5.12307E-05	0.000599837	5.12307E-05	6.80763E-05	9.88501E-05	5.85918E-05	5.54139E-08	8.4107E-07	1.6587E-07	1.06268E-06	1.06268001
3832503773535	383250	3773535	0.000223004	0.000262009	0.000258466	0.000549588	0.000714599	0.000526008	5.41615E-05	0.000634005	5.41615E-05	7.19464E-05	0.000104401	6.19252E-05	5.85941E-08	8.8907E-07	1.7535E-07	1.12327E-06	1.12326997
3832603773535	383260	3773535	0.000235711	0.000276903	0.000273179	0.000580997	0.000755399	0.000555844	5.72307E-05	0.000670004	5.72307E-05	7.60466E-05	0.000110324	6.54586E-05	6.19194E-08	9.3966E-07	1.8536E-07	1.18739E-06	1.18738997
3832703773535	383270	3773535	0.000249107	0.000292615	0.000288681	0.000614126	0.000798437	0.000587433	6.04769E-05	0.000707911	6.04769E-05	8.03766E-05	0.000116599	6.91777E-05	6.54333E-08	9.9302E-07	1.9588E-07	1.25479E-06	1.25478997
3832803773535	383280	3773535	0.000263211	0.000309179	0.000305014	0.000648999	0.000843844	0.000620777	6.39106E-05	0.000748007	6.39106E-05	8.49328E-05	0.000123232	7.31001E-05	6.91373E-08	1.0494E-06	2.0696E-07	1.32561E-06	1.32560997
3832903773535	383290	3773535	0.000278083	0.000326662	0.000322257	0.000685875	0.000891531	0.000655944	6.75178E-05	0.000790284	6.75178E-05	8.97307E-05	0.000130195	7.72225E-05	7.30414E-08	1.1086E-06	2.1864E-07	1.40051E-06	1.40050997
3833003773535	383300	3773535	0.000293744	0.000345049	0.000340397	0.000724499	0.000941703	0.000692888	7.13249E-05	0.000834766	7.13249E-05	9.47791E-05	0.000137533	8.15889E-05	7.71455E-08	1.1709E-06	2.3097E-07	1.47931E-06	1.47930997
3833103773535	383310	3773535	0.000310244	0.000364437	0.000359535	0.000765123	0.000994577	0.000731832	7.53319E-05	0.000881849	7.53319E-05	0.000100102	0.000145268	8.61955E-05	8.14996E-08	1.2367E-06	2.4396E-07	1.56251E-06	1.56250997
3833203773535	383320	3773535	0.000327618	0.000384939	0.000379753	0.000808004	0.001050243	0.000772977	7.95393E-05	0.000931135	7.95393E-05	0.000105699	0.000153396	9.10501E-05	8.60537E-08	1.3061E-06	2.5763E-07	1.65004E-06	1.65003997
3833303773535	383330	3773535	0.000345911	0.000406435	0.000400959	0.000853116	0.001108999	0.000816124	8.39872E-05	0.000983424	8.39872E-05	0.000111615	0.000161992	9.61548E-05	9.08578E-08	1.3791E-06	2.7205E-07	1.74255E-06	1.74254997
3833403773535	383340	3773535	0.000365178	0.000429102	0.000423329	0.000900722	0.001171001	0.000861844	8.86852E-05	0.001038	8.86852E-05	0.000117859	0.000171078	0.000101545	9.59619E-08	1.4564E-06	2.8729E-07	1.83997E-06	1.83996997
3833503773535	383350	3773535	0.000385555	0.000453102	0.000447015	0.000951124	0.001236999	0.000910124	9.36832E-05	0.001096	9.36832E-05	0.000124477	0.000180645	0.000107224	0.000101345	1.5378E-06	3.0341E-07	1.94328E-06	1.94327997
3833603773535	383360	3773535	0.000407172	0.000478496	0.000472062	0.001004	0.001306	0.000960999	9.89011E-05	0.001158	9.89011E-05	0.000131457	0.000190777	0.000113227	0.000107022	1.6236E-06	3.2039E-07	2.05216E-06	2.05215997
3833703773535	383370	3773535	0.000430161	0.000505525	0.000498727	0.001061	0.001379	0.001015	0.000104496	0.001223	0.000104496	0.000138866	0.000201538	0.000119619	0.000113033	1.7151E-06	3.3846E-07	2.16772E-06	2.16771997
3833803773535	383380	3773535	0.000453703	0.000533139	0.000525977	0.001119	0.001454	0.001071	0.000110232	0.001291	0.000110232	0.000146511	0.000212607	0.000126189	0.000119259	1.8095E-06	3.5707E-07	2.28665E-06	2.28664997
3833903773535	383390	3773535	0.000477844	0.000561377	0.000553837	0.001179	0.001532	0.001128	0.000116107	0.001359	0.000116107	0.000154295	0.000223917	0.000132888	0.000125599	1.9064E-06	3.7624E-07	2.40899E-06	2.40898997
3834003773535	383400	3773535	0.000502651	0.000590239	0.000582307	0.001239	0.001611	0.001187	0.000122124	0.001429	0.000122124	0.000162219	0.000235417	0.000139718	0.000132084	2.0058E-06	3.9597E-07	2.53474E-06	2.53473997
3834103773535	383410	3773535	0.000528172	0.000620722	0.000612377	0.001303	0.001693	0.001248	0.000128284	0.001501	0.000128284	0.000170481	0.000247403	0.000146806	0.000138707	2.1077E-06	4.1625E-07	2.66391E-06	2.66390997
3834203773535	383420	3773535	0.000554338	0.000651824	0.000643064	0.001368	0.001778	0.001311	0.000134586	0.001576	0.000134586	0.000178887	0.000259577	0.000154046	0.000145496	2.2121E-06	4.3698E-07	2.79585E-06	2.79584997
3834303773535	383430	3773535	0.000581153	0.000683551	0.000674369	0.001434	0.001864	0.001375	0.000141027	0.001652	0.000141027	0.000187442	0.000272035	0.000161439	0.000152447	2.3189E-06	4.5817E-07	2.93052E-06	2.93051997
3834403773535	383440	3773535	0.000608625	0.000715911	0.000706294	0.001502	0.001952	0.001441	0.000147611	0.001729	0.000147611	0.000196146	0.000284779	0.000169006	0.000159562	2.4281E-06	4.7982E-07	3.06774E-06	3.06773997
3834503773535	383450	3773535	0.000636757	0.000749	0.000739	0.001571	0.002042	0.001507	0.000154338	0.001809	0.000154338	0.000205	0.000297	0.000176	0.000166	2.5398E-06	5.0194E-07	3.20851E-06	3.20850997
3834603773535	383460	3773535	0.000665551	0.000783	0.000773	0.001643	0.002135	0.001576	0.000161209	0.001891	0.000161209	0.000214	0.000311	0.000184	0.000174	2.6542E-06	5.2454E-07	3.35284E-06	3.35283997
3834703773535	383470	3773535	0.000695021	0.000817	0.000807	0.001716	0.002231	0.001647	0.000168227	0.001975	0.000168227	0.000224	0.000325	0.000192	0.000182	2.7713E-06	5.4762E-07	3.50073E-06	3.50072997
3834803773535	383480	3773535	0.000725179	0.000853	0.000843	0.001791	0.002329	0.001719	0.000175394	0.002061	0.000175394	0.000234	0.000339	0.000201	0.000189	2.8913E-06	5.7119E-07	3.65222E-06	3.65221997
3834903773535	383490	3773535	0.000756041	0.000889	0.000879	0.001867	0.002428	0.001793	0.000182715	0.002148	0.000182715	0.000244	0.000354	0.000209	0.000197	3.0143E-06	5.9526E-07	3.80733E-06	3.80732997
3835003773535	383500	3773535	0.000787617	0.000926	0.000916	0.001945	0.002529	0.001868	0.000190199	0.002238	0.000190199	0.000254	0.000369	0.000218	0.000205	3.1404E-06	6.2023E-07	3.96609E-06	3.96608997
3835103773535	383510	3773535	0.000819917	0.000964	0.000954	0.002025	0.002633	0.001945	0.000197854	0.002329	0.000197854	0.000265	0.000384	0.000227	0.000214	3.2696E-06	6.4609E-07	4.12861E-06	4.12860997
3835203773535	383520	3773535	0.000852966	0.001003	0.000992	0.002107	0.002739	0.002024	0.000205686	0.002422	0.000205686	0.000275	0.000399	0.000236	0.000222	3.4019E-06	6.7284E-07	4.29488E-06	4.29487997
3835303773535	383530	3773535	0.000886757	0.001042	0.001032	0.002191	0.002848	0.002105	0.000213707	0.002516	0.000213707	0.000286	0.000415	0.000246	0.000231	3.5374E-06	6.9999E-07	4.46509E-06	4.46508997
3835403773535	383540	3773535	0.000922312	0.001084	0.001073	0.002279	0.002962	0.002189	0.000222055	0.002614	0.000222055	0.000297	0.000431	0.000256	0.000241	3.6763E-06	7.2759E-07	4.64029E-06	4.64028997
3835503773535	383550	3773535	0.000959654	0.001127	0.001116	0.002371	0.003081	0.002277	0.000230802	0.002717	0.000230802	0.000309	0.000448	0.000266	0.000251	3.8187E-06	7.5564E-07	4.82049E-06	4.82048997
3835603773535	383560	3773535	0.000997824	0.001172	0.001161	0.002466	0.003205	0.002369	0.000239952	0.002825	0.000239952	0.000321	0.000466	0.000277	0.000261	3.9647E-06	7.8417E-07	5.00569E-06	5.00568997
3835703773535	383570	3773535	0.001036	0.001218	0.001206	0.002563	0.003332	0.002463	0.000249509	0.002938	0.000249509	0.000334	0.000484	0.000288	0.000271	4.1153E-06	8.1319E-07	5.19189E-06	5.19188997
3835803773535	383580	3773535	0.001076	0.001265	0.001253	0.002664	0.003464	0.002561	0.000259485	0.003056	0.000259485	0.000347	0.000503	0.000299	0.000282	4.2707E-06	8.4271E-07	5.38918E-06	5.38917997
3835903773535	383590	3773535	0.001117	0.001314	0.001302	0.002769	0.003601	0.002664	0.000269904	0.003179	0.000269904	0.000361	0.000523	0.000311	0.000293	4.4319E-06	8.7277E-07	5.59777E-06	5.59776997
3836003773535	383600	3773535	0.001159	0.001365	0.001353	0.002878	0.003744	0.002772	0.000280799	0.003308	0.000280799	0.000376	0.000544	0.000323	0.000305	4.5991E-06	9.0339E-07	5.81797E-06	5.81796997
3836103773535	383610	3773535	0.001203	0.001417	0.001405	0.002991	0.003893	0.002885	0.000292206	0.003442	0.000292206	0.000391	0.000566	0.000336	0.000317	4.7724E-06	9.3459E-07	6.04008E-06	6.04007997
3836203773535	383620	3773535	0.001248	0.001471	0.001459	0.003108	0.004047	0.002999	0.000304156	0.003582	0.000304156	0.000407	0.000589	0.000349	0.000329	4.9521E-06	9.6643E-07	6.27417E-06	6.27416997
3836303773535	383630	3773535	0.001294	0.001527	0.001515	0.003229	0.004206	0.003116	0.000316686	0.003728	0.000316686	0.000423	0.000613	0.000363	0.000342	5.1384E-06	1.0039E-06	6.51035E-06	6.51034997
3836403773535	383640	3773535	0.001342	0.001585	0.001572	0.003354	0.004371	0.003238	0.000329824	0.003879	0.000329824	0.000441	0.000638	0.000378	0.000356	5.3317E-06	1.0419E-06	6.75868E-06	6.75867997
3836503773535	383650	3773535	0.001392	0.001644	0.001631	0.003484	0.004541	0.003365	0.000343611	0.004042	0.000343611	0.000459	0.000665	0.000394	0.000371	5.5324E-06	1.0814E-06	7.01432E-06	7.01431997
3836603773535	383660	3773535	0.001443	0.001705	0.001691	0.003619	0.004718	0.003498	0.000358104	0.004214	0.000358104	0.000479	0.000693	0.000411	0.000386	5.7411E-06	1.1224E-06	7.27999E-06	7.27998997
3836703773535	383670	3773535	0.001497	0.001768	0.001754	0.003759	0.004902	0.003637	0.000373359	0.004394	0.000373359	0.000499	0.000723	0.000429	0.000402	5.9588E-06	1.1649E-06	7.55599E-06	7.55598997
3836803773535	383680	3773535	0.001553	0.001834	0.001819	0.003905	0.005093	0.003782	0.000389446	0.004584	0.000389446	0.000521	0.000754	0.000448	0.000419	6.1866E-06	1.2089E-06	7.84599E-06	7.84598997
3836903773535	383690	3773535	0.001611	0.001902	0.001887	0.004057	0.005291	0.003933	0.000406511	0.004784	0.000406511	0.000543	0.000787	0.000468	0.000437	6.4247E-06	1.2545E-06	8.14999E-06	8.14998997
3837003773535	383700	3773535	0.001672	0.001973	0.001958	0.004216	0.005497	0.004091	0.000424611	0.004995	0.000424611	0.000567	0.000821	0.000488	0.000456	6.6736E-06	1.3018E-06	8.46799E-06	8.46798997
3837103773535	383710	3773535	0.001735	0.002047	0.002031	0.004381	0.005712	0.004255	0.000443809	0.005219	0.000443809	0.000593	0.000858	0.000509	0.000476	6.9337E-06	1.3511E-06	8.79999E-06	8.79998997
3837203773535	383720	3773535	0.001801	0.002125	0.002108	0.004553	0.005936	0.004426	0.000464163	0.005457	0.000464163	0.000621	0.000898	0.000532	0.000497	7.2054E-06	1.4025E-06	9.14599E-06	9.14598997
3837303773535	383730	3773535	0.001869	0.002206	0.002188	0.004733	0.006169	0.004605	0.000485732	0.005711	0.000485732	0.000651	0.000941	0.000557	0.000521	7.4888E-06	1.4561E-06	9.50199E-06	9.50198997
3837403773535	383740	3773535	0.001941	0.002291	0.002272	0.004922	0.006413	0.004793	0.000508579	0.005981	0.000508579	0.000683	0.000987	0.000585	0.000547	7.7844E-06	1.5119E-06	9.87599E-06	9.87598997
3837503773535	383750	3773535	0.002016	0.002381	0.002362	0.005121	0.006669	0.004991	0.000532777	0.006268	0.000532777	0.000717	0.001036	0.000615	0.000575	8.0926E-06	1.5701E-06	1.02639E-05	1.02638997
3837603773535	383760	3773535	0.002095	0.002475	0.002455	0.005331	0.006938	0.005201	0.000558284	0.006573	0.000558284	0.000753	0.001088	0.000647	0.000605	8.4139E-06	1.6309E-06	1.06719E-05	1.06718997
3837703773535	383770	3773535	0.00061666	0.000725142	0.000715487	0.000152088	0.000197789	0.000145584	1.49845E-05	0.000175553	1.49845E-05	4.35763E-05	6.32301E-05	3.74815E-05	1.68251E-08	2.5368E-07	4.9373E-08	3.1988E-07	0.31987997
3837803773535	383780	3773535	0.000576309	0.000677692	0.000668669	0.000142136	0.000184847	0.000136057	1.4004E-05	0.000164065	1.4004E-05	4.31053E-05	6.25467E-05	3.70764E-05	1.57829E-08	2.378E-07	4.6245E-08	2.99823E-07	0.29982346
3837903773535	383790	3773535	0.00053437	0.000628376	0.000620009	0.000131793	0.000171395	0.000126156	1.29849E-05	0.000152126	1.29849E-05	4.23785E-05	6.14921E-05	3.64513E-05	1.46905E-08	2.2116E-07	4.2979E-08	2.7883E-07	0.27882998
3838003773535	383800	3773535	0.000495423	0.000582577	0.000574819	0.000122187	0.000158903	0.000116961	1.20385E-05	0.000141038	1.20385E-05	4.15051E-05	6.02248E-05	3.57E-05	1.36715E-08	2.0565E-07	3.9938E-08	2.59259E-07	0.25925871
3838103773535	383810	3773535	0.000461661	0.000542876	0.000535647	0.00011386	0.000148074	0.000108991	1.12181E-05	0.000131427	1.12181E-05	4.06317E-05	5.89575E-05	3.49488E-05	1.27862E-08	1.9218E-07	3.7299E-08	2.42265E-07	0.24226464
3838203773535	383820	3773535	0.000434216	0.000510603	0.000503804	0.000107092	0.000139272	0.000102512	1.05512E-05	0.000123614	1.05512E-05	3.99299E-05	5.79391E-05	3.43451E-05	1.2067E-08	1.8124E-07	3.5157E-08	2.28462E-07	0.22846159
3838303773535	383830	3773535	0.0004093	0.000481304	0.000474895	0.000100946	0.00013128	9.66292E-05	9.94575E-06	0.000116521	9.94575E-06	3.92218E-05	5.69117E-05	3.37361E-05	1.14125E-08	1.7128E-07	3.321E-08	2.15904E-07	0.21590364
3838403773535	383840	3773535	0.000384039	0.000451598	0.000445585	9.47162E-05	0.000123178	9.06654E-05	9.33191E-06	0.000109329	9.33191E-06	3.82673E-05	5.55267E-05	3.29151E-05	1.0744E-08	1.6112E-07	3.1225E-08	2.03093E-07	0.20309301
3838503773535	383850	3773535	0.000359858	0.000423164	0.000417529	8.87525E-05	0.000115422	8.49568E-05	8.74434E-06	0.000102445	8.74434E-06	3.71662E-05	5.39289E-05	3.1968E-05	1.01006E-08	1.5136E-07	2.9318E-08	1.90776E-07	0.19077616
3838603773535	383860	3773535	0.0003378	0.000397225	0.000391936	8.33122E-05	0.000108347	7.97491E-05	8.20833E-06	9.61658E-05	8.20833E-06	3.60495E-05	5.23086E-05	3.10075E-05	9.51141E-09	1.4242E-07	2.7575E-08	1.79505E-07	0.17950461
3838703773535	383870	3773535	0.000316727	0.000372446	0.000367486	7.8115E-05	0.000101588	7.47743E-05	7.69628E-06	9.01668E-05	7.69628E-06	3.48236E-05	5.05298E-05	2.9953E-05	8.94564E-09	1.3384E-07	2.5902E-08	1.68692E-07	0.16869199
3838803773535	383880	3773535	0.000297632

			EGIODemolition	EGIOSite Grubbing / Prep	EGIOMass Grading / Excavation	EGIOMass Grading / Excavation	EGIODrainage / Utilities Trenching	EGIODrainage / Utilities Trenching	EGIOFoundations / Concrete Pads	EGIOFoundations / Concrete Pads	EGIOBuilding / Structure Construction	EGIOBuilding / Structure Construction	EGIOAsphalt Paving	EGIOArchitectural Coating	EGIOLandscaping or Other Finishing	EGIOWaterside Construction (Piles)	HIWaterside Construction (Landscaping)	HIWaterside Construction (Landscaping)	KMDemolition	KMSite Grubbing / Prep	KMMass Grading / Excavation
Unique Identifier	X (UTM)	Y (UTM)	2025	2025	2025	2026	2026	2027	2026	2027	2026	2027	2027	2027	2027	2027	2025	2026	2025	2025	2025
3836703773545	383670	3773545	0.001421798	0.00055765	0.000184676	0.000180871	0.000419992	0.000419344	0.000551815	0.000551459	0.000591063	0.000576895	2.30004E-05	2.30004E-05	0.000622896	2.30004E-05	0.000411977	0.000399073	0.000682829	0.002963526	0.002252596
3836803773545	383680	3773545	0.00122185	0.00047923	0.000158705	0.000155435	0.000360929	0.000360372	0.000474213	0.000473907	0.000507941	0.000495766	1.97658E-05	1.97658E-05	0.000535298	1.97658E-05	0.00035393	0.000342845	0.000585008	0.002538975	0.001929892
3836903773545	383690	3773545	0.00106762	0.00041874	0.000138672	0.000135815	0.00031537	0.000314883	0.000414355	0.000414087	0.000443825	0.000433187	1.72709E-05	1.72709E-05	0.000467729	1.72709E-05	0.000308683	0.000299014	0.000508695	0.002207772	0.001678142
3837003773545	383700	3773545	0.000945644	0.00037089	0.000122829	0.000120298	0.000279339	0.000278908	0.000367014	0.000366778	0.000393118	0.000383695	1.52977E-05	1.52977E-05	0.000414291	1.52977E-05	0.000272654	0.000264114	0.000447927	0.001944035	0.001477674
3837103773545	383710	3773545	0.000855734	0.00033563	0.000111151	0.000108861	0.00025278	0.00025239	0.000332119	0.000331905	0.000355741	0.000347214	1.38432E-05	1.38432E-05	0.000374901	1.38432E-05	0.000245947	0.000238243	0.000402862	0.001748451	0.00132901
3837203773545	383720	3773545	0.000789671	0.00030972	0.00010257	0.000100457	0.000233265	0.000232905	0.00030648	0.000306282	0.000328278	0.00032041	1.27745E-05	1.27745E-05	0.000345958	1.27745E-05	0.000226212	0.000219127	0.000369561	0.001603923	0.001219152
3837303773545	383730	3773545	0.000732285	0.00028721	9.5116E-05	9.31563E-05	0.000216314	0.00021598	0.000284208	0.000284024	0.000304422	0.000297125	1.18462E-05	1.18462E-05	0.000320817	1.18462E-05	0.000209037	0.00020249	0.000340578	0.001478134	0.001123539
3837403773545	383740	3773545	0.000681223	0.00026719	8.84835E-05	8.66604E-05	0.00020123	0.000200919	0.00026439	0.000264219	0.000283194	0.000276406	1.10201E-05	1.10201E-05	0.000298447	1.10201E-05	0.000193744	0.000187676	0.00031477	0.001366125	0.001038401
3837503773545	383750	3773545	0.000636151	0.00024951	8.26292E-05	8.09267E-05	0.000187916	0.000187626	0.000246897	0.000246738	0.000264457	0.000258118	1.0291E-05	1.0291E-05	0.0002787	1.0291E-05	0.000180238	0.000174593	0.000291986	0.001267238	0.000963236
3837603773545	383760	3773545	0.000594546	0.00023319	7.72252E-05	7.56341E-05	0.000175626	0.000175355	0.00023075	0.000230601	0.000247162	0.000241237	9.61796E-06	9.61796E-06	0.000260473	9.61796E-06	0.000167788	0.000162533	0.000270991	0.001176121	0.000893977
3837703773545	383770	3773545	0.000554594	0.00021752	7.20358E-05	7.05516E-05	0.000163824	0.000163572	0.000215244	0.000215105	0.000230553	0.00022502	8.97166E-06	8.97166E-06	0.0002429	8.97166E-06	0.000155881	0.000150998	0.000250922	0.00108902	0.000827772
3837803773545	383780	3773545	0.00051916	0.00020362	6.74333E-05	6.6044E-05	0.000153357	0.000153121	0.000201492	0.000201362	0.000215823	0.000210649	8.39844E-06	8.39844E-06	0.000227446	8.39844E-06	0.000145332	0.00014078	0.000233166	0.001011958	0.000769196
3837903773545	383790	3773545	0.000483412	0.0001896	6.279E-05	6.14963E-05	0.000142797	0.000142577	0.000187617	0.000187496	0.000200961	0.000196145	7.82014E-06	7.82014E-06	0.000211785	7.82014E-06	0.000134757	0.000130537	0.000215388	0.000934797	0.000710546
3838003773545	383800	3773545	0.000450295	0.00017661	5.84885E-05	5.72834E-05	0.000133015	0.00013281	0.000174764	0.000174652	0.000187194	0.000182707	7.28441E-06	7.28441E-06	0.000197276	7.28441E-06	0.000125017	0.000121101	0.000199026	0.000863785	0.000656569
3838103773545	383810	3773545	0.000421714	0.0001654	5.47762E-05	5.36476E-05	0.000124572	0.0001243	0.000163672	0.000163566	0.000175313	0.000171111	6.82206E-06	6.82206E-06	0.000184755	6.82206E-06	0.000116618	0.000112965	0.000184943	0.00080264	0.00061011
3838203773545	383820	3773545	0.000399556	0.00015671	5.1898E-05	5.08287E-05	0.000118027	0.000117845	0.000155072	0.000154972	0.000166101	0.00016212	6.4636E-06	6.4636E-06	0.000175047	6.4636E-06	0.000110075	0.000106627	0.000173992	0.000755135	0.000573983
3838303773545	383830	3773545	0.000379409	0.00014881	4.92812E-05	4.82658E-05	0.000112076	0.000111903	0.000147253	0.000147158	0.000157726	0.000153945	6.13769E-06	6.13769E-06	0.000166221	6.13769E-06	0.000104137	0.000100876	0.000164068	0.000712067	0.000541246
3838403773545	383840	3773545	0.000358472	0.0001406	4.65617E-05	4.56023E-05	0.000105891	0.000105728	0.000139127	0.000139037	0.000149022	0.00014545	5.79899E-06	5.79899E-06	0.000157048	5.79899E-06	0.00010328E-05	9.49623E-05	0.000153884	0.000667868	0.000507651
3838503773545	383850	3773545	0.000338056	0.00013259	4.39098E-05	4.30051E-05	9.98601E-05	9.9706E-05	0.000131203	0.000131118	0.000140535	0.000137166	5.46872E-06	5.46872E-06	0.000148104	5.46872E-06	9.21184E-05	8.9233E-05	0.000144047	0.000625172	0.000475198
3838603773545	383860	3773545	0.000319346	0.00012525	4.14797E-05	4.0625E-05	9.43334E-05	9.41878E-05	0.000123942	0.000123862	0.000132757	0.000129575	5.16606E-06	5.16606E-06	0.000139907	5.16606E-06	8.67223E-05	8.4006E-05	0.000135089	0.000586297	0.000445649
3838703773545	383870	3773545	0.000301355	0.0001182	3.91428E-05	3.83364E-05	8.90189E-05	8.88816E-05	0.000116959	0.000116884	0.000125278	0.000122275	4.87502E-06	4.87502E-06	0.000132025	4.87502E-06	8.15702E-05	7.90153E-05	0.00012656	0.000549279	0.00041751
3838803773545	383880	3773545	0.000284927	0.00011175	3.7009E-05	3.62465E-05	8.41662E-05	8.40363E-05	0.000110583	0.000110512	0.000118449	0.000115609	4.60926E-06	4.60926E-06	0.000124828	4.60926E-06	7.68846E-05	7.44764E-05	0.000118831	0.000515737	0.000392015
3838903773545	383890	3773545	0.000268885	0.00010546	3.49253E-05	3.42057E-05	7.94275E-05	7.93049E-05	0.000104357	0.00010429	0.00011178	0.0001091	4.34975E-06	4.34975E-06	0.0001178	4.34975E-06	7.23424E-05	7.00765E-05	0.000111372	0.000483364	0.000367408
3839003773545	383900	3773545	0.00025349	9.9422E-05	3.29257E-05	3.22473E-05	7.48798E-05	7.47643E-05	9.83823E-05	9.83188E-05	0.00010538	0.000102854	4.10071E-06	4.10071E-06	0.000111055	4.10071E-06	6.80084E-05	6.58782E-05	0.000104284	0.000452602	0.000344026
3839103773545	383910	3773545	0.000239685	9.4008E-05	3.11325E-05	3.04911E-05	7.08018E-05	7.06925E-05	9.30243E-05	9.29642E-05	9.96406E-05	9.72523E-05	3.87738E-06	3.87738E-06	0.000105007	3.87738E-06	6.41264E-05	6.21178E-05	9.79637E-05	0.000425169	0.000323174
3829703773555	382970	3773555	0.00019517	7.6548E-05	2.53505E-05	2.48282E-05	5.76523E-05	5.75633E-05	7.57476E-05	7.56987E-05	8.11351E-05	7.91904E-05	3.15726E-06	3.15726E-06	8.55049E-05	3.15726E-06	3.70045E-05	3.58454E-05	2.34974E-05	0.000101981	7.75161E-05
3829803773555	382980	3773555	0.000207251	8.1287E-05	2.69197E-05	2.6365E-05	6.12209E-05	6.11264E-05	8.04363E-05	8.03844E-05	8.61573E-05	8.40921E-05	3.35269E-06	3.35269E-06	9.07975E-05	3.35269E-06	3.92666E-05	3.80367E-05	2.4371E-05	0.000105772	8.03979E-05
3829903773555	382990	3773555	0.000220257	8.6388E-05	2.8609E-05	2.80196E-05	6.50628E-05	6.49624E-05	8.5484E-05	8.54289E-05	9.15641E-05	8.93693E-05	3.56309E-06	3.56309E-06	9.64955E-05	3.56309E-06	4.16973E-05	4.03913E-05	2.52558E-05	0.000109612	8.33169E-05
3830003773555	383000	3773555	0.000232913	9.1352E-05	3.02528E-05	2.96295E-05	6.88012E-05	6.86951E-05	9.03958E-05	9.03375E-05	9.68252E-05	9.45044E-05	3.76782E-06	3.76782E-06	0.00010204	3.76782E-06	4.40563E-05	4.26764E-05	2.60027E-05	0.000112853	8.57806E-05
3830103773555	383010	3773555	0.000246906	9.684E-05	3.20705E-05	3.14097E-05	7.2935E-05	7.28224E-05	9.5827E-05	9.57652E-05	0.000102643	0.000100182	3.9942E-06	3.9942E-06	0.000108171	3.9942E-06	4.66592E-05	4.51978E-05	2.67834E-05	0.000116242	8.83563E-05
3830203773555	383020	3773555	0.000264071	0.00010357	3.43E-05	3.35933E-05	7.80053E-05	7.7885E-05	0.000102489	0.000102423	0.000109778	0.000107147	4.27187E-06	4.27187E-06	0.000115691	4.27187E-06	4.98506E-05	4.82892E-05	2.77611E-05	0.000120485	9.15814E-05
3830303773555	383030	3773555	0.000284451	0.00011157	3.69472E-05	3.61859E-05	8.40255E-05	8.38959E-05	0.000110399	0.000110327	0.000118251	0.000115416	4.60156E-06	4.60156E-06	0.000124619	4.60156E-06	5.36321E-05	5.19522E-05	2.88903E-05	0.000125386	9.53068E-05
3830403773555	383040	3773555	0.00030758	0.00012064	3.99513E-05	3.91282E-05	9.08576E-05	9.07174E-05	0.000119375	0.000119298	0.000127866	0.000124801	4.97571E-06	4.97571E-06	0.000134752	4.97571E-06	5.79177E-05	5.61036E-05	3.00784E-05	0.000130543	9.92263E-05
3830503773555	383050	3773555	0.000332703	0.00013049	4.32145E-05	4.23241E-05	9.82787E-05	9.81271E-05	0.000129125	0.000129042	0.000138309	0.000134994	5.38212E-06	5.38212E-06	0.000145758	5.38212E-06	6.2555E-05	6.05956E-05	3.12236E-05	0.000135512	0.000103004
3830603773555	383060	3773555	0.000361706	0.00014187	4.69817E-05	4.60137E-05	0.000106846	0.000106681	0.000140382	0.000140291	0.000150366	0.000146762	5.8513E-06	5.8513E-06	0.000158465	5.8513E-06	6.78954E-05	6.57688E-05	3.24366E-05	0.000140777	0.000107006
3830703773555	383070	3773555	0.000398702	0.00015638	5.17872E-05	5.07202E-05	0.000117775	0.000117593	0.000154741	0.000154641	0.000165747	0.000161774	6.4498E-06	6.4498E-06	0.000174673	6.4498E-06	7.47068E-05	7.23668E-05	3.3937E-05	0.000147289	0.000111955
3830803773555	383080	3773555	0.000446639	0.00017518	5.80137E-05	5.68184E-05	0.000131935	0.000131732	0.000173345	0.000173234	0.000185675	0.000181224	7.22527E-06	7.22527E-06	0.000195675	7.22527E-06	8.35256E-05	8.09094E-05	3.57542E-05	0.000155176	0.00011795
3830903773555	383090	3773555	0.000505813	0.00019839	6.56997E-05	6.4346E-05	0.000149415	0.000149184	0.000196311	0.000196185	0.000210274	0.000205234	8.18252E-06	8.18252E-06	0.000221599	8.18252E-06	9.43876E-05	9.14312E-05	3.7705E-05	0.000163642	0.000124386
3831003773555	383100	3773555	0.000585349	0.00022958	7.60305E-05	7.4464E-05	0.000172909	0.000172642	0.00022718	0.00022703	0.000243338	0.000237505	9.46917E-06	9.46917E-06	0.000256444	9.46917E-06	0.000108968	0.000105555	3.9959E-05	0.000173425	0.000131821
3831103773555	383110	3773555	0.000689998	0.00027063	8.96233E-05	8.77768E-05	0.000203822	0.000203508	0.000267796	0.000267623	0.000286842	0.000279967	1.11621E-05	1.11621E-05	0.000302291	1.11621E-05	0.000128106	0.000124093	4.23126E-05	0.0001836	0.000139586
3831203773555	383120	3773555	0.000824064	0.00032321	0.000107037	0.000104832	0.000243424	0.000243049	0.000319828	0.000319621	0.000342575	0.000334364	1.33309E-05	1.33309E-05	0.000361026	1.33309E-05	0.00015246	0.000147684	4.45146E-05	0.000193196	0.00014685
3831303773555	383130	3773555	0.000991812	0.000389	0.000128826	0.000126171	0.000292976	0.000292524	0.000384933	0.000384684	0.000412311	0.000402428	1.60445E-05	1.60445E-05	0.000434517	1.60445E-05	0.000182782	0.000177057	4.64585E-05	0.000201633	0.000153263
3831403773555	383140	3773555	0.001234317	0.00048412	0.000160325	0.000157021	0.000364611	0.000364049	0.000479051	0.000478742	0.000513124	0.000500825	1.99675E-05	1.99675E-05	0.0005407 6	1.99675E-05	0.000226589	0.000219492	4.85044E-05	0.000210512	0.000160012
3831503773555	383150	3773555	0.001667169	0.00065389	0.000216547	0.000212086	0.000492474	0.000491714	0.000647046	0.000646628	0.000693067	0.000676455	2.69697E-05	2.69697E-05	0.000730394	2.69697E-05	0.000305018	0.000295464	5.09802E-05	0.000221257	0.000168179
3831603773555	383160	3773555	0.002493271	0.0009779	0.000323849	0.000317177	0.0007365	0.000735364	0.000967665	0.000967041	0.00103649	0.001011646	4.03336E-05	4.03336E-05	0.001092313	4.03336E-05	0.00045528	0.00044102	5.36234E-05	0.000232729	0.000176899
3836203773555	383620	3773555	0.005696912	0.00223441	0.000739968	0.000724722	0.00168284	0.001680244	0.002211032	0.002209605	0.002368291	0.002311524	9.21588E-05	9.21588E-05	0.002495842	9.21588E-05	0.001580173	0.001530679	0.00261955	0.01136903	0.008641675
3836303773555	383630	3773555	0.00437873	0.0017174	0.00056875	0.000557032	0.001293456	0.00129146	0.001699431	0.001698335	0.001820303	0.001776672	7.08346E-05	7.08346E-05	0.001918341	7.08346E-05	0.001197808	0.00116029	0.001991084	0.008641446	0.00656842
3836403773555	383640	3773555	0.003036512	0.00119096	0.00039441	0.000386284	0.000896971	0.000895587	0.001178503	0.001177742	0.001262323	0.001232066	4.91216E-05	4.91216E-05	0.001330309	4.91216E-05	0.000851085	0.000824428	0.001417828	0.006153476	0.004677297
3836503773555	383650	3773555	0.002297562	0.00090114	0.000298429	0.00029228	0.000678689	0.000677642	0.000891708	0.000891133	0.000955131	0.000932237	3.71676E-05	3.71676E-05	0.001006572	3.71676E-05	0.000652553	0.000632114	0.001086316	0.004714688	0.003583666
3836603773555	383660	3773555	0.001832761	0.00071883	0.000238056	0.000233151	0.000541389	0.000540553	0.000711314	0.000710855	0.000761906	0.000743644	2.96485E-05	2.96485E-05	0.000802941	2.96485E-05	0.000525466	0.000509008	0.000873603	0.0037915	0.002881945
3836703773555	383670	3773555	0.001532762	0.00060117	0.000199089	0.000194987	0.00045277	0.000452072	0.000594881	0.000594497	0.000637192	0.000621919	2.47954E-05	2.47954E-05	0.00067151	2.47954E-05	0.000440891	0.000427082	0.000731632	0.003175335	0.002413593
3836803773555	383680	3773555	0.001313583	0.00051521	0.00017062	0.000167105	0.000388026	0.000387427	0.000509816	0.000509487	0.000546076	0.000532987	2.12498E-05	2.12498E-05	0.000575486	2.12498E-05	0.000378022	0.000366182	0.000625881	0.002716368	0.002064729
3836903773555	383690	3773555	0.00114297	0.00044829	0.00014846	0.000145401	0.000337628	0.000337107	0.000443599	0.000443312	0.00047515	0.00046376	1.84898E-05	1.84898E-05	0.00050074	1.84898E-05	0.000328534	0.000318244	0.000542505	0.00235451	0.001789679
3837003773555	383700	3773555	0.001008743	0.00039564	0.000131025	0.000128325	0.000297978	0.000297518	0.000391504	0.000391251	0.00041934 9	0.000409298	1.63184E-05	1.63184E-05	0.000441935	1.63184E-05	0.000289316	0.000280254	0.000476362	0.002067446	0.00157148
3837103773555	383710	3773555	0.000909006	0.00035653	0.00011807	0.000115638	0.000268516	0.000268102	0.000352795	0.000352567	0.000377888	0.00036883	1.4705E-05	1.4705E-05	0.00039824	1.4705E-05	0.000259995	0.000251851	0.000426912	0.001852829	0.001408347
3837203773555	383720	3773555	0.000835183	0.00032757	0.000108481	0.000106246	0.000246709	0.000246328	0.000324143	0.000323934	0.000347198	0.000338876	1.35107E-05	1.35107E-05	0.000365897	1.35107E-05	0.000238163	0.000230703	0.000390103	0.001693076	0.001286918
3837303773555	383730	3773555	0.000771447	0.00030257	0.000100203	9.81381E-05	0.00022782	0.00022753	0.000299407	0.000299214	0.000320702	0.000313015	1.24797E-05	1.24797E-05	0.000337974	1.24797E-05	0.000219273	0.000212405	0.000358239	0.001554784	0.001181801
3837403773555	383740	3773555	0.000712947	0.00027963	9.26042E-05	9.06962E-05	0.000210601	0.000210276	0.000276702	0.000276524	0.000296383	0.000289279	1.15333E-05	1.15333E-05	0.000312345	1.15333E-05	0.000201937	0.000195612	0.000328976	0.001427777	0.001085263
3837503773555	383750	3773555	0.000661534	0.00025946	8.59262E-05	8.41558E-05	0.000195414	0.000195112	0.000256748	0.000256583	0.00027501	0.000268418	1.07016E-05	1.07016E-05	0.000289821	1.07016E-05	0.000186694	0.000180847	0.000303247	0.001316112	0.001000385
3837603773555	383760	3773555	0.000615438	0.00024138	7.99388E-05	7.82918E-05	0.000181798	0.000181517	0.000238858	0.000238704	0.000255847	0.000249714	9.95593E-06	9.95593E-06	0.000269626	9.95593E-06	0.000173045	0.000167624	0.000280206	0.001216116	0.000924377
3837703773555	383770	3773555	0.000572936	0.00022471	7.44182E-05	7.28849E-05	0.000169242	0.000168981	0.000222362	0.000222219	0.000238178	0.000232469	9.26836E-06	9.26836E-06	0.000251006	9.26836E-06	0.000160486	0.000155459	0.000259017	0.001124153	0.000854476
3837803773555	383780	3773555	0.000535346	0.00020997	6.95357E-05	6.8103E-05	0.000158139	0.000157895	0.000207773	0.000207639	0.000222551	0.000217217	8.66027E-06	8.66027E-06	0.000234537	8.66027E-06	0.00014939	0.000144711	0.000240315	0.001042985	0.00079278
3837903773555	383790	3773555	0.000497029	0.00019494	6.45587E-05	6.32285E-05	0.00014682	0.000146593	0.000192902	0.000192778	0.000206622	0.00020167	8.04042E-06	8.04042E-06	0.00021775	8.04042E-06	0.000138157	0.00013383	0.000221401	0.000960894	0.000730382
3838003773555	383800	3773555	0.000461523	0.00018102	5.99468E-05	5.87117E-05	0.000136332	0.000136121	0.000179122	0.000179006	0.000191862	0.000187263	7.46604E-06	7.46604E-06	0.000202195	7.46604E-06	0.000127792	0.000123789	0.000203966	0.000885226	0.000672866
3838103773555	383810	3773555	0.00043111	0.00016909	5.59965E-05	5.48428E-05	0.000127348	0.000127151	0.000167318	0.00016721	0.000179219	0.000174923	6.97405E-06	6.97405E-06	0.000188871	6.97405E-06	0.000118925	0.0001152	0.000189075	0.000820598	0.000623742
3838203773555	383820	3773555	0.000408412	0.00016018	5.30483E-05	5.19554E-05	0.000120643	0.000120457	0.000158509	0.000158407	0.000169783	0.000165713	6.60687E-06	6.60687E-06	0.000178927	6.60687E-06	0.00011226	0.000108744	0.000177904	0.000772117	0.000586892
3838303773555	383830	3773555	0.000387744	0.00015208	5.03638E-05	4.93262E-05	0.000114538	0.000114361	0.000150488	0.000150391	0.000161191	0.000157327	6.27253E-06	6.27253E-06	0.000169873	6.27253E-06	0.000106204	0.000102878	0.000167766	0.000728115	0.000553445
3838403773555	383840	3773555	0.000365487	0.00014335	4.74728E-05	4.64947E-05	0.000107963	0.000107796	0.000141849	0.000141758	0.000151938	0.000148297	5.91247E-06	5.91247E-06	0.000160121	5.91247E-06	9.97532E-05	9.66287E-05	0.000156989	0.000681344	0.000517894
3838503773555	383850	3773555	0.000343319	0.00013465	4.45935E-05	4.36747E-05	0.000101415	0.000101258	0.000133246	0.00013316	0.000142723	0.000139302	5.55387E-06	5.55387E-06	0.00015041	5.55387E-06	9.33848E-05	9.04599E-05	0.000146373	0.000635269	0.000482872
3838603773555	383860	3773555	0.0003232	0.00012676	4.19802E-05	4.11152E-05	9.54716E-05	9.53243E-05	0.000125437	0.000125356	0.000134359	0.000131138	5.22839E-06	5.22839E-06	0.000141595	5.22839E-06	8.76246E-05	8.48801E-05	0.000136798	0.000593713	0.000451285
3838703773555	383870	3773555	0.000304715	0.00011951	3.95792E-05	3.87637E-05	9.00112E-05	8.98724E-05	0.000118263	0.000118187	0.000126674	0.000123638	4.92936E-06	4.92936E-06	0.000133497	4.92936E-06	8.2356E-05	7.97764E-05	0.000128067	0.00055582	0.00042483
3838803773555	383880	3773555	0.000287918	0.00011293	3.73975E-05	3.6627E-05	8.50497E-05	8.49185E-05	0.000111744	0.000111672	0.000119692	0.000116823	4.65765E-06	4.65765E-06	0.000126138	4.65765E-06	7.75842E-05	7.51541E-05	0.000120183	0.000521601	0.000396472
3838903773555	383890	3773555	0.000271778	0.0001066	3.5301E-05	3.45737E-05	8.02818E-05	8.01579E-05	0.00010548	0.000105412	0.000112982	0.000110274	4.39654E-06	4.39654E-06	0.000119067	4.39654E-06	7.30277E-05	7.07403E-05	0.000112685	0.000489061	0.000371738
3839003773555	383900	3773555	0.000256427	0.00010057	3.33072E-05	3.26209E-05	7.57474E-05	7.56305E-05	9.95222E-05	9.9458E-05	0.000106601	0.000104046	4.14822E-06	4.14822E-06	0.000112342	4.14822E-06	6.87152E-05	6.65629E-05	0.000105622	0.000458407	0.000348438
3839103773555	383910	3773555	0.000242658	9.5174E-05	3.15187E-05	3.08693E-05	7.168E-05	7.15694E-05	9.41781E-05	9.41174E-05	0.000100877	9.84586E-05	3.92547E-06	3.92547E-06	0.0001063 1	3.92547E-06	6.48493E-05	6.28181E-05	9.93125E-05	0.000431023	0.000327624
3829703773565	382970	3773565	0.000199464	7.8232E-05	2.59082E-05	2.53744E-05	5.89206E-05	5.88296E-05	7.74139E-05	7.73639E-05	8.292E-05	8.09324E-05	3.22672E-06	3.22672E-06	8.73858E-05	3.22672E-06	3.77023E-05	3.65214E-05	2.38346E-05	0.000103444	7.86285E-05
3829803773565	382980	3773565	0.000212775	8.3453E-05	2.76372E-05	2.70677E-05	6.28527E-05	6.27557E-05	8.25802E-05	8.25269E-05	8.84537E-05	8.63335E-05	3.44205E-06	3.44205E-06	9.32176E-05	3.44205E-06	4.01887E-05	3.89299E-05	2.48078E-05	0.000107667	8.18387E-05

			KMMass Grading / Excavation	KMDrainage / Utilities Trenching	KMFoundations / Concrete Pads	KMBuilding / Structure Construction	KMAsphalt Paving	KMArchitectural Coating	KMLandscaping or Other Finishing	KMWaterside Construction (Piles)	EWNDemolition	EWNSite Grubbing / Prep	EWNDrainage / Utilities Trenching	EWNDrainage / Utilities Trenching	EWNDrainage / Utilities Trenching	EWNFoundations / Concrete Pads	EWNBuilding / Structure Construction	EWNAsphalt Paving	EWNLandscaping or Other Finishing	EWNWaterside Construction (Piles)	ISDemolition
Unique Identifier	X (UTM)	Y (UTM)	2026	2026	2026	2026	2026	2026	2026	2026	2027	2027	2027	2028	2029	2029	2029	2029	2029	2029	2027
3836703773545	383670	3773545	0.002229283	0.000800555	0.000423651	0.001455092	4.67463E-05	4.67463E-05	0.001501838	4.67463E-05	0.001385827	7.55294E-05	0.000177357	0.000173932	0.000170333	0.00014754	0.000320375	2.2793E-05	0.000331772	2.2793E-05	0.000319341
3836803773545	383680	3773545	0.001909919	0.000685868	0.000362959	0.001246637	4.00495E-05	4.00495E-05	0.001286687	4.00495E-05	0.001203426	6.55883E-05	0.000154014	0.000151039	0.00014791 4	0.000128121	0.000278208	1.9793E-05	0.000288104	1.9793E-05	0.000274073
3836903773545	383690	3773545	0.001660775	0.000596398	0.000315612	0.001084016	3.48251E-05	3.48251E-05	0.001118841	3.48251E-05	0.001060411	5.77938E-05	0.000135711	0.00013309	0.000130336	0.000112895	0.000245146	1.74408E-05	0.000253866	1.74408E-05	0.000238751
3837003773545	383700	3773545	0.001462381	0.000525154	0.000277909	0.000954521	3.0665E-05	3.0665E-05	0.000985186	3.0665E-05	0.000945674	5.15404E-05	0.000121027	0.000118689	0.000116234	0.00010068	0.000218621	1.55537E-05	0.000226397	1.55537E-05	0.000210616
3837103773545	383710	3773545	0.001315256	0.00047232	0.00024995	0.00085849	2.75799E-05	2.75799E-05	0.00088607	2.75799E-05	0.000859971	4.68695E-05	0.000110058	0.000107933	0.0001057	9.15557E-05	0.000198808	1.41441E-05	0.00020588	1.41441E-05	0.000189749
3837203773545	383720	3773545	0.001206535	0.000433277	0.000229289	0.000787526	2.53001E-05	2.53001E-05	0.000812826	2.53001E-05	0.000796243	4.33963E-05	0.000101903	9.99347E-05	9.7867E-05	8.4771E-05	0.000184075	1.3096E-05	0.000190623	1.3096E-05	0.000174329
3837303773545	383730	3773545	0.001111912	0.000399297	0.00021306	0.000725764	2.33159E-05	2.33159E-05	0.00074908	2.33159E-05	0.000740424	4.03541E-05	9.4759E-05	9.29291E-05	9.10063E-05	7.88284E-05	0.000171171	1.21779E-05	0.00017726	1.21779E-05	0.000160904
3837403773545	383740	3773545	0.001027654	0.000369039	0.000195294	0.000670768	2.15491E-05	2.15491E-05	0.000692317	2.15491E-05	0.000690417	3.76286E-05	8.83591E-05	8.66528E-05	8.48599E-05	7.35045E-05	0.000159611	1.13554E-05	0.000165288	1.13554E-05	0.000148943
3837503773545	383750	3773545	0.000953268	0.000342327	0.000181158	0.000622214	1.99893E-05	1.99893E-05	0.000642204	1.99893E-05	0.000646	3.52078E-05	8.26746E-05	8.10781E-05	7.94005E-05	6.87756E-05	0.000149342	1.06249E-05	0.000154655	1.06249E-05	0.000138378
3837603773545	383760	3773545	0.000884725	0.000317712	0.000168132	0.000577476	1.8552E-05	1.8552E-05	0.000596027	1.8552E-05	0.000604829	3.2964E-05	7.74056E-05	7.59108E-05	7.43402E-05	6.43924E-05	0.000139824	9.94775E-06	0.000144798	9.94775E-06	0.000128637
3837703773545	383770	3773545	0.000819205	0.000294184	0.000155681	0.000534709	1.71781E-05	1.71781E-05	0.000551887	1.71781E-05	0.000565213	3.08048E-05	7.23355E-05	7.09387E-05	6.94709E-05	6.01747E-05	0.000130666	9.29616E-06	0.000135314	9.29616E-06	0.000119312
3837803773545	383780	3773545	0.000761235	0.000273366	0.000144664	0.000496872	1.59625E-05	1.59625E-05	0.000512834	1.59625E-05	0.000529899	2.88802E-05	6.78162E-05	6.65065E-05	6.51305E-05	5.64151E-05	0.000122502	8.71536E-06	0.00012686	8.71536E-06	0.000111054
3837903773545	383790	3773545	0.000703192	0.000252522	0.000133634	0.000458986	1.47454E-05	1.47454E-05	0.000473731	1.47454E-05	0.000494257	2.69376E-05	6.32546E-05	6.20331E-05	6.07496E-05	5.26205E-05	0.000114262	8.12914E-06	0.000118327	8.12914E-06	0.000102773
3838003773545	383800	3773545	0.000649774	0.000233339	0.000123482	0.000424119	1.36252E-05	1.36252E-05	0.000437744	1.36252E-05	0.000461172	2.51344E-05	5.90204E-05	5.78807E-05	5.66831E-05	4.90981E-05	0.000106614	7.58498E-06	0.000110406	7.58498E-06	9.51398E-05
3838103773545	383810	3773545	0.000603796	0.000216828	0.000114745	0.000394108	1.26611E-05	1.26611E-05	0.000406769	1.26611E-05	0.000432474	2.35704E-05	5.53477E-05	5.42789E-05	5.31558E-05	4.60428E-05	9.99792E-05	7.11298E-06	0.000103536	7.11298E-06	8.85659E-05
3838203773545	383820	3773545	0.000568043	0.000203989	0.00010795	0.000370772	1.19114E-05	1.19114E-05	0.000382683	1.19114E-05	0.000410001	2.23456E-05	5.24716E-05	5.14583E-05	5.03936E-05	4.36503E-05	9.47839E-05	6.74337E-06	9.81556E-05	6.74337E-06	8.34535E-05
3838303773545	383830	3773545	0.000535645	0.000192355	0.000101793	0.000349625	1.1232E-05	1.1232E-05	0.000360857	1.1232E-05	0.000389488	2.12276E-05	4.98464E-05	4.88838E-05	4.78724E-05	4.14664E-05	9.00418E-05	6.40599E-06	9.32448E-05	6.40599E-06	7.88147E-05
3838403773545	383840	3773545	0.000502397	0.000180415	9.5475E-05	0.000327923	1.05349E-05	1.05349E-05	0.000338458	1.05349E-05	0.000368286	2.00721E-05	4.7133E-05	4.62228E-05	4.52665E-05	3.92092E-05	8.51404E-05	6.05728E-06	8.8169E-05	6.05728E-06	7.40431E-05
3838503773545	383850	3773545	0.00047028	0.000168882	8.93715E-05	0.00030696	9.86139E-06	9.86139E-06	0.000316821	9.86139E-06	0.000347621	1.89458E-05	4.44882E-05	4.36291E-05	4.27264E-05	3.7009E-05	8.03629E-05	5.71738E-06	8.32216E-05	5.71738E-06	6.94197E-05
3838603773545	383860	3773545	0.000441036	0.00015838	8.38141E-05	0.000287872	9.24818E-06	9.24818E-06	0.00029712	9.24818E-06	0.000328647	1.79117E-05	4.206E-05	4.12478E-05	4.03943E-05	3.4989E-05	7.59765E-05	5.40532E-06	7.86792E-05	5.40532E-06	6.52029E-05
3838703773545	383870	3773545	0.00041319	0.00014838	7.85221E-05	0.000269696	8.66425E-06	8.66425E-06	0.00027836	8.66425E-06	0.000310416	1.69181E-05	3.97268E-05	3.89597E-05	3.81535E-05	3.30481E-05	7.17619E-05	5.10547E-06	7.43147E-05	5.10547E-06	6.11761E-05
3838803773545	383880	3773545	0.000387958	0.000139319	7.37271E-05	0.000253227	8.13517E-06	8.13517E-06	0.000261362	8.13517E-06	0.000293732	1.60088E-05	3.75916E-05	3.68657E-05	3.61029E-05	3.12718E-05	6.79049E-05	4.83106E-06	7.03204E-05	4.83106E-06	5.75196E-05
3838903773545	383890	3773545	0.000363606	0.000130574	6.90993E-05	0.000237332	7.62453E-06	7.62453E-06	0.000244956	7.62453E-06	0.000277446	1.51211E-05	3.55073E-05	3.48216E-05	3.41011E-05	2.95379E-05	6.41398E-05	4.5632E-06	6.64214E-05	4.5632E-06	5.39776E-05
3839003773545	383900	3773545	0.000340465	0.000122264	6.47017E-05	0.000222228	7.13929E-06	7.13929E-06	0.000229367	7.13929E-06	0.000261803	1.42686E-05	3.35053E-05	3.28583E-05	3.21784E-05	2.78725E-05	6.05235E-05	4.30592E-06	6.26765E-05	4.30592E-06	5.06019E-05
3839103773545	383910	3773545	0.00031983	0.000114854	6.07801E-05	0.000208758	6.70657E-06	6.70657E-06	0.000215465	6.70657E-06	0.000247722	1.35012E-05	3.17033E-05	3.1091E-05	3.04477E-05	2.63734E-05	5.72683E-05	4.07433E-06	5.93054E-05	4.07433E-06	4.75853E-05
3829703773555	382970	3773555	7.67139E-05	2.75486E-05	1.45786E-05	5.00725E-05	1.60863E-06	1.60863E-06	5.16811E-05	1.60863E-06	0.000176873	9.63981E-06	2.26361E-05	2.2199E-05	2.17396E-05	1.88306E-05	4.08895E-05	2.90907E-06	4.2344E-05	2.90907E-06	1.45745E-05
3829803773555	382980	3773555	7.95658E-05	2.85728E-05	1.51206E-05	5.1934E-05	1.66843E-06	1.66843E-06	5.36024E-05	1.66843E-06	0.000188075	1.02503E-05	2.40697E-05	2.36049E-05	2.31165E-05	2.00232E-05	4.34791E-05	3.09331E-06	4.50258E-05	3.09331E-06	1.50942E-05
3829903773555	382990	3773555	8.24547E-05	2.96102E-05	1.56696E-05	5.38196E-05	1.72901E-06	1.72901E-06	5.55486E-05	1.72901E-06	0.000200157	1.09088E-05	2.5616E-05	2.51213E-05	2.46016E-05	2.13095E-05	4.62724E-05	3.29203E-06	4.79184E-05	3.29203E-06	1.56154E-05
3830003773555	383000	3773555	8.48929E-05	3.04858E-05	1.61329E-05	5.5411E-05	1.78014E-06	1.78014E-06	5.71912E-05	1.78014E-06	0.000211918	1.15498E-05	2.71212E-05	2.65974E-05	2.60471E-05	2.25616E-05	4.89913E-05	3.48546E-06	5.0734E-05	3.48546E-06	1.60457E-05
3830103773555	383010	3773555	8.74419E-05	3.14011E-05	1.66174E-05	5.70748E-05	1.83359E-06	1.83359E-06	5.89084E-05	1.83359E-06	0.000224904	1.22576E-05	2.87831E-05	2.82273E-05	2.76432E-05	2.39442E-05	5.19934E-05	3.69905E-06	5.38429E-05	3.69905E-06	1.64914E-05
3830203773555	383020	3773555	9.06337E-05	3.25473E-05	1.72239E-05	5.91581E-05	1.90052E-06	1.90052E-06	6.10587E-05	1.90052E-06	0.000240823	1.31252E-05	3.08204E-05	3.02252E-05	2.95998E-05	2.56389E-05	5.56734E-05	3.96086E-06	5.76538E-05	3.96086E-06	1.70503E-05
3830303773555	383030	3773555	9.43205E-05	3.38713E-05	1.79246E-05	6.15646E-05	1.97782E-06	1.97782E-06	6.35424E-05	1.97782E-06	0.000259712	1.41547E-05	3.32378E-05	3.2596E-05	3.19215E-05	2.765E-05	6.00403E-05	4.27154E-06	6.2176E-05	4.27154E-06	1.76917E-05
3830403773555	383040	3773555	9.81994E-05	3.52642E-05	1.86617E-05	6.40964E-05	2.05916E-06	2.05916E-06	6.61556E-05	2.05916E-06	0.000281144	1.53227E-05	3.59806E-05	3.52858E-05	3.45557E-05	2.99317E-05	6.49948E-05	4.62403E-06	6.73068E-05	4.62403E-06	1.83595E-05
3830503773555	383050	3773555	0.000101938	3.66068E-05	1.93722E-05	6.65366E-05	2.13756E-06	2.13756E-06	6.86742E-05	2.13756E-06	0.000304398	1.65901E-05	3.89566E-05	3.82043E-05	3.74138E-05	3.24073E-05	7.03706E-05	5.00649E-06	7.28739E-05	5.00649E-06	1.89911E-05
3830603773555	383060	3773555	0.000105898	3.80289E-05	2.01248E-05	6.91215E-05	2.2206E-06	2.2206E-06	7.13421E-05	2.2206E-06	0.00033122	1.80519E-05	4.23893E-05	4.15707E-05	4.07105E-05	3.52629E-05	7.65713E-05	5.44763E-06	7.92951E-05	5.44763E-06	1.96548E-05
3830703773555	383070	3773555	0.000110797	3.9788E-05	2.10557E-05	7.23189E-05	2.32332E-06	2.32332E-06	7.46422E-05	2.32332E-06	0.000365446	1.99173E-05	4.67695E-05	4.58663E-05	4.49173E-05	3.89067E-05	8.44837E-05	6.01056E-06	8.7489E-05	6.01056E-06	2.04638E-05
3830803773555	383080	3773555	0.00011673	4.19186E-05	2.21831E-05	7.61914E-05	2.44772E-06	2.44772E-06	7.86391E-05	2.44772E-06	0.000409817	2.23356E-05	5.24481E-05	5.14353E-05	5.0371E-05	4.36307E-05	9.47415E-05	6.74034E-06	9.81116E-05	6.74034E-06	2.14237E-05
3830903773555	383090	3773555	0.000123098	4.42057E-05	2.33935E-05	8.03484E-05	2.58127E-06	2.58127E-06	8.29297E-05	2.58127E-06	0.000464594	2.5321E-05	5.94584E-05	5.83102E-05	5.71037E-05	4.94625E-05	0.000107405	7.64127E-06	0.000111225	7.64127E-06	2.24185E-05
3831003773555	383100	3773555	0.000130457	4.68483E-05	2.47919E-05	8.51517E-05	2.73558E-06	2.73558E-06	8.78872E-05	2.73558E-06	0.000538245	2.93351E-05	6.88843E-05	6.7554E-05	6.61563E-05	5.73037E-05	0.000124431	8.85263E-06	0.000128858	8.85263E-06	2.35153E-05
3831103773555	383110	3773555	0.000138141	4.96077E-05	2.62522E-05	9.01671E-05	2.89671E-06	2.89671E-06	9.30638E-05	2.89671E-06	0.000635265	3.46228E-05	8.13008E-05	7.97308E-05	7.80811E-05	6.76328E-05	0.00014686	1.04483E-05	0.000152085	1.04483E-05	2.45898E-05
3831203773555	383120	3773555	0.00014533	5.21893E-05	2.76184E-05	9.48594E-05	3.04746E-06	3.04746E-06	9.79069E-05	3.04746E-06	0.000759536	4.13957E-05	9.72049E-05	9.53277E-05	9.33553E-05	8.08631E-05	0.000175589	1.24922E-05	0.000181835	1.24922E-05	2.55692E-05
3831303773555	383130	3773555	0.000151677	5.44684E-05	2.88245E-05	9.9002E-05	3.18054E-06	3.18054E-06	0.000102183	3.18054E-06	0.000915054	4.98716E-05	0.000117108	0.000114846	0.00011247	9.74201E-05	0.000211542	1.50501E-05	0.000219067	1.50501E-05	2.64634E-05
3831403773555	383140	3773555	0.000158356	5.68669E-05	3.00938E-05	0.000103362	3.3206E-06	3.3206E-06	0.000106682	3.3206E-06	0.001140418	6.21542E-05	0.00014595	0.000143131	0.00014017	0.000121413	0.000263642	1.87567E-05	0.0002732	1.87567E-05	2.73926E-05
3831503773555	383150	3773555	0.000166439	5.97696E-05	3.16298E-05	0.000108637	3.49009E-06	3.49009E-06	0.000112128	3.49009E-06	0.001544967	8.42027E-05	0.000197724	0.000193906	0.000189893	0.000164483	0.000357165	2.54104E-05	0.0003698 7	2.54104E-05	2.8393E-05
3831603773555	383160	3773555	0.000175068	6.28686E-05	3.32698E-05	0.00011427	3.67104E-06	3.67104E-06	0.000117941	3.67104E-06	0.002320168	0.000126452	0.000296934	0.000291199	0.000285174	0.000247014	0.000536376	3.81603E-05	0.000555456	3.81603E-05	2.92816E-05
3836203773555	383620	3773555	0.008552242	0.003071184	0.001625259	0.005582196	0.000179334	0.000179334	0.005761529	0.000179334	0.004843006	0.00026395	0.000619805	0.000607835	0.000595259	0.000515605	0.001119605	7.96539E-05	0.001159432	7.96539E-05	0.001215727
3836303773555	383630	3773555	0.006500443	0.002334365	0.001235337	0.004242951	0.000136309	0.000136309	0.00437926	0.000136309	0.003781316	0.000206087	0.00048393	0.000474585	0.000464765	0.000402573	0.000874164	6.2192E-05	0.00090526	6.2192E-05	0.000925166
3836403773555	383640	3773555	0.004628892	0.001662275	0.00087967	0.003021357	9.70642E-05	9.70642E-05	0.003118422	9.70642E-05	0.002697903	0.000147039	0.000345276	0.000338608	0.000331602	0.000287229	0.000623701	4.43729E-05	0.000645887	4.43729E-05	0.000659675
3836503773555	383650	3773555	0.003546578	0.001273607	0.000673988	0.002314913	7.43689E-05	7.43689E-05	0.002389282	7.43689E-05	0.002088595	0.000113831	0.000267297	0.000262135	0.000256711	0.00022236	0.000482841	3.43515E-05	0.000500017	3.43515E-05	0.000506223
3836603773555	383660	3773555	0.002852119	0.00102422	0.000542014	0.001861627	5.98067E-05	5.98067E-05	0.001921434	5.98067E-05	0.00169913	9.26048E-05	0.000217453	0.000213254	0.000208842	0.000180896	0.000392805	2.79459E-05	0.000406777	2.79459E-05	0.000407782
3836703773555	383670	3773555	0.002388615	0.000857772	0.00045393	0.00155909	5.00873E-05	5.00873E-05	0.001609177	5.00873E-05	0.001442312	7.86078E-05	0.000184586	0.000181021	0.000177276	0.000153554	0.000333433	2.3722E-05	0.00034529 4	2.3722E-05	0.000342087
3836803773555	383680	3773555	0.002043361	0.000733789	0.000388318	0.001333737	4.28477E-05	4.28477E-05	0.001376585	4.28477E-05	0.001251174	6.81906E-05	0.000160124	0.000157032	0.000153783	0.000133205	0.000289246	2.05783E-05	0.000299535	2.05783E-05	0.000293145
3836903773555	383690	3773555	0.001771158	0.000636038	0.000336589	0.001156065	3.71398E-05	3.71398E-05	0.001193205	3.71398E-05	0.001099913	5.99467E-05	0.000140766	0.000138048	0.000135191	0.000117101	0.000254278	1.80905E-05	0.000263323	1.80905E-05	0.000254546
3837003773555	383700	3773555	0.001555216	0.000558492	0.000295552	0.001015117	3.26116E-05	3.26116E-05	0.001047728	3.26116E-05	0.000979165	5.33657E-05	0.000125313	0.000122893	0.00012035	0.000104246	0.000226363	1.61045E-05	0.000234415	1.61045E-05	0.000223916
3837103773555	383710	3773555	0.001393772	0.000500516	0.000264871	0.000909739	2.92263E-05	2.92263E-05	0.000938965	2.92263E-05	0.000888286	4.84127E-05	0.000113682	0.000111487	0.00010918	9.45703E-05	0.000205354	1.46098E-05	0.000212659	1.46098E-05	0.000201016
3837203773555	383720	3773555	0.0012736	0.00045736 1	0.00024203 3	0.0008313	2.67064E-05	2.67064E-05	0.000858007	2.67064E-05	0.000820239	4.47041E-05	0.000104974	0.000102946	0.000100816	8.73258E-05	0.000189623	1.34906E-05	0.000196368	1.34906E-05	0.000183971
3837303773555	383730	3773555	0.001169571	0.000420003	0.000222264	0.000763399	2.4525E-05	2.4525E-05	0.000787924	2.4525E-05	0.000760906	4.14704E-05	9.73803E-05	9.54997E-05	9.35238E-05	8.1009E-05	0.000175906	1.25148E-05	0.000182164	1.25148E-05	0.000169212
3837403773555	383740	3773555	0.001074031	0.000385694	0.000204108	0.000701039	2.25216E-05	2.25216E-05	0.00072356	2.25216E-05	0.000705991	3.84774E-05	9.03523E-05	8.86075E-05	8.67741E-05	7.51625E-05	0.000163211	1.16116E-05	0.000169017	1.16116E-05	0.000155647
3837503773555	383750	3773555	0.000990032	0.000355529	0.000188145	0.000646211	2.07602E-05	2.07602E-05	0.000666971	2.07602E-05	0.000657348	3.58263E-05	8.41269E-05	8.25023E-05	8.07952E-05	6.99837E-05	0.000151965	1.08115E-05	0.000157371	1.08115E-05	0.000143712
3837603773555	383760	3773555	0.000914811	0.000328516	0.00017385	0.000597113	1.91829E-05	1.91829E-05	0.000616296	1.91829E-05	0.000613443	3.34334E-05	7.8508E-05	7.6992E-05	7.53989E-05	6.53095E-05	0.000141816	1.00894E-05	0.0001468 6	1.00894E-05	0.000133014
3837703773555	383770	3773555	0.000845633	0.000303674	0.000160703	0.000551959	1.77323E-05	1.77323E-05	0.000569692	1.77323E-05	0.000572724	3.12142E-05	7.32968E-05	7.18814E-05	7.03941E-05	6.09744E-05	0.000132402	9.41971E-06	0.000137112	9.41971E-06	0.000123165
3837803773555	383780	3773555	0.000784575	0.000281748	0.0001491	0.000512106	1.64519E-05	1.64519E-05	0.000528558	1.64519E-05	0.000536484	2.92391E-05	6.86589E-05	6.7333E-05	6.59398E-05	5.71162E-05	0.000124024	8.82366E-06	0.000128436	8.82366E-06	0.000114466
3837903773555	383790	3773555	0.000722823	0.000259572	0.000137365	0.000471799	1.5157E-05	1.5157E-05	0.000486956	1.5157E-05	0.000499433	2.72197E-05	6.39171E-05	6.26828E-05	6.13858E-05	5.31715E-05	0.000115459	8.21427E-06	0.000119566	8.21427E-06	0.000105651
3838003773555	383800	3773555	0.000665903	0.000239131	0.000126547	0.000434646	1.39634E-05	1.39634E-05	0.00044861	1.39634E-05	0.000464931	2.53393E-05	5.95016E-05	5.83525E-05	5.71451E-05	4.94983E-05	0.000107483	7.64681E-06	0.000111306	7.64681E-06	9.75137E-05
3838103773555	383810	3773555	0.000617287	0.000221673	0.000117309	0.000402914	1.2944E-05	1.2944E-05	0.000415858	1.2944E-05	0.00043523	2.37206E-05	5.57005E-05	5.46248E-05	5.34946E-05	4.63363E-05	0.000100616	7.15832E-06	0.000104196	7.15832E-06	9.05597E-05
3838203773555	383820	3773555	0.000580818	0.000208577	0.000110378	0.00037911	1.21793E-05	1.21793E-05	0.000391289	1.21793E-05	0.000412834	2.25E-05	5.28342E-05	5.18139E-05	5.07418E-05	4.39519E-05	9.54389E-05	6.78996E-06	9.88339E-05	6.78996E-06	8.53425E-05
3838303773555	383830	3773555	0.000547718	0.00019669	0.000104088	0.000357505	1.14852E-05	1.14852E-05	0.00036899	1.14852E-05	0.000392352	2.13837E-05	5.02129E-05	4.92433E-05	4.82244E-05	4.17713E-05	9.07038E-05	6.45309E-06	9.39304E-05	6.45309E-06	8.06031E-05
3838403773555	383840	3773555	0.000512534	0.000184055	9.74014E-05	0.00033454	1.07474E-05	1.07474E-05	0.000345287	1.07474E-05	0.000370361	2.01852E-05	4.73986E-05	4.64833E-05	4.55215E-05	3.94301E-05	8.56201E-05	6.09141E-06	8.86658E-05	6.09141E-06	7.55508E-05
3838503773555	383850	3773555	0.000477875	0.000171609	9.08149E-05	0.000311917	1.00207E-05	1.00207E-05	0.000321938	1.00207E-05	0.000348478	1.89925E-05	4.4598E-05	4.37368E-05	4.28318E-05	3.71003E-05	8.05611E-05	5.73149E-06	8.34269E-05	5.73149E-06	7.05571E-05
3838603773555	383860	3773555	0.000446615	0.000160383	8.48742E-05	0.000291513	9.36515E-06	9.36515E-06	0.000300878	9.36515E-06	0.000328547	1.79063E-05	4.20473E-05	4.12353E-05	4.03821E-05	3.49784E-05	7.59535E-05	5.40368E-06	7.86554E-05	5.40368E-06	6.60426E-05
3838703773555	383870	3773555	0.00041811	0.000150147	7.94572E-05	0.000272908	8.76744E-06	8.76744E-06	0.000281675	8.76744E-06	0.000310194	1.6906E-05	3.96984E-05	3.89318E-05	3.81263E-05	3.30244E-05	7.17106E-05	5.10182E-06	7.42615E-05	5.10182E-06	6.1918E-05
3838803773555	383880	3773555	0.000392369	0.000140903	7.45654E-05	0.000256106	8.22766E-06	8.22766E-06	0.000264334	8.22766E-06	0.000293448	1.59933E-05	3.75553E-05	3.68301E-05	3.6068E-05	3.12416E-05	6.78394E-05	4.8264E-06	7.02526E-05	4.8264E-06	5.81874E-05
3838903773555	383890	3773555	0.000367891	0.000132113	6.99136E-05	0.000240129	7.71438E-06	7.71438E-06	0.000247843	7.71438E-06	0.000277354	1.51161E-05	3.54955E-05	3.48101E-05	3.40898E-05	2.95281E-05	6.41186E-05	4.56169E-06	6.63994E-05	4.56169E-06	5.46259E-05
3839003773555	383900	3773555	0.000344832	0.000123832	6.55315E-05	0.000225078	7.23085E-06	7.23085E-06	0.000232309	7.23085E-06	0.000262009	1.42799E-05	3.35318E-05	3.28843E-05	3.22038E-05	2.78945E-05	6.05713E-05	4.30932E-06	6.2726E-05	4.30932E-06	5.12614E-05
3839103773555	383910	3773555	0.000324233	0.000116435	6.16169E-05	0.000211633	6.79891E-06	6.79891E-06	0.000218431	6.79891E-06	0.000248189	1.35266E-05	3.1763E-05	3.11497E-05	3.05051E-05	2.64231E-05	5.73763E-05	4.08201E-06	5.94173E-05	4.08201E-06	4.82504E-05
3829703773565	382970	3773565	7.78148E-05	2.79439E-05	1.47878E-05	5.0791E-05	1.63171E-06	1.63171E-06	5.24227E-05	1.63171E-06	0.000180257	9.82426E-06	2.30692E-05	2.26237E-05	2.21556E-05	1.91909E-05	4.16719E-05	2.96473E-06	4.31542E-05	2.96473E-06	1.48553E-05
3829803773565	382980	3773565	8.09918E-05	2.90848E-05	1.53916E-05	5.28647E-05	1.69833E-06	1.69833E-06	5.45631E-05	1.69833E-06	0.000192593	1.04965E-05	2.46479E-05	2.41719E-05	2.36717E-05	2.05041E-05	4.45235E-05	3.16761E-06	4.61073E-05	3.16761E-06	1.54393E-05

			ISDrainage / Utilities Trenching	ISDrainage / Utilities Trenching	ISAsphalt Paving	ISAsphalt Paving	SVDemolition	SVSite Grubbing / Prep	SVMass Grading / Excavation	SVMass Grading / Excavation	SVDrainage / Utilities Trenching	SVFoundations / Concrete Pads	SVBuilding / Structure Construction	SVBuilding / Structure Construction	SVAsphalt Paving	SVAsphalt Paving	SVArchitectural Coating	SVArchitectural Coating	SVLandscaping or Other Finishing	SVLandscaping or Other Finishing	MDemolition
Unique Identifier	X (UTM)	Y (UTM)	2027	2028	2027	2028	2027	2027	2027	2028	2028	2028	2028	2029	2028	2029	2028	2029	2028	2029	2027
3836703773545	383670	3773545	0.000128587	0.000125287	3.32093E-05	3.09359E-05	0.002440654	0.001754698	0.001183068	0.001168046	0.000828757	0.000263275	0.000377157	0.000362767	3.7082E-05	3.45009E-05	3.7082E-05	3.45009E-05	0.000377157	0.000362767	0.000580732
3836803773545	383680	3773545	0.000110359	0.000107527	2.85017E-05	2.65506E-05	0.002071715	0.001489451	0.001004231	0.00099148	0.000703479	0.000223477	0.000320145	0.000307929	3.14765E-05	2.92856E-05	3.14765E-05	2.92856E-05	0.000320145	0.000307929	0.000496231
3836903773545	383690	3773545	9.61359E-05	9.36693E-05	2.48284E-05	2.31288E-05	0.001788684	0.001285967	0.000867036	0.000856027	0.000607372	0.000192946	0.000276408	0.000265861	2.71763E-05	2.52847E-05	2.71763E-05	2.52847E-05	0.000276408	0.000265861	0.000430445
3837003773545	383700	3773545	8.48072E-05	8.26313E-05	2.19026E-05	2.04033E-05	0.001566099	0.00112594	0.000759141	0.000749502	0.00053179	0.000168936	0.000242011	0.000232777	2.37945E-05	2.21382E-05	2.37945E-05	2.21382E-05	0.000242011	0.000232777	0.000378172
3837103773545	383710	3773545	7.64046E-05	7.44443E-05	1.97326E-05	1.83817E-05	0.00140273	0.001008486	0.00067995	0.000671317	0.000476316	0.000151313	0.000216766	0.000208495	2.13123E-05	1.98289E-05	2.13123E-05	1.98289E-05	0.000216766	0.000208495	0.000339437
3837203773545	383720	3773545	7.01957E-05	6.83946E-05	1.8129E-05	1.6888E-05	0.001283076	0.000922462	0.00062195	0.000614054	0.000435686	0.000138406	0.000198275	0.00019071	1.94944E-05	1.81375E-05	1.94944E-05	1.81375E-05	0.000198275	0.00019071	0.000310808
3837303773545	383730	3773545	6.47901E-05	6.31278E-05	1.67329E-05	1.55875E-05	0.001179583	0.000848056	0.000571784	0.000564524	0.000400543	0.000127242	0.000182282	0.000175327	1.79219E-05	1.66745E-05	1.79219E-05	1.66745E-05	0.000182282	0.000175327	0.000285932
3837403773545	383740	3773545	5.99736E-05	5.84349E-05	1.5489E-05	1.44287E-05	0.001087947	0.000782175	0.000527365	0.000520669	0.000369427	0.000117358	0.000168122	0.000161707	1.65297E-05	1.53791E-05	1.65297E-05	1.53791E-05	0.000168122	0.000161707	0.000263826
3837503773545	383750	3773545	5.57197E-05	5.42901E-05	1.43904E-05	1.34053E-05	0.001007466	0.000724313	0.000488353	0.000482152	0.000342099	0.000108676	0.000155685	0.000149745	1.53069E-05	1.42415E-05	1.53069E-05	1.42415E-05	0.000155685	0.000149745	0.000244343
3837603773545	383760	3773545	5.17972E-05	5.04682E-05	1.33773E-05	1.24616E-05	0.000933656	0.000671248	0.000452575	0.000446829	0.000317036	0.000100714	0.000144279	0.000138774	1.41855E-05	1.31981E-05	1.41855E-05	1.31981E-05	0.000144279	0.000138774	0.00022645
3837703773545	383770	3773545	4.80424E-05	4.68097E-05	1.24076E-05	1.15582E-05	0.000863357	0.000620707	0.000418498	0.000413185	0.000293165	9.31309E-05	0.000133416	0.000128325	1.31174E-05	1.22043E-05	1.31174E-05	1.22043E-05	0.000133416	0.000128325	0.000209413
3837803773545	383780	3773545	4.47173E-05	4.357E-05	1.15489E-05	1.07583E-05	0.000801379	0.000576148	0.000388456	0.000383523	0.000272119	8.64453E-05	0.000123838	0.000119113	1.21757E-05	1.13282E-05	1.21757E-05	1.13282E-05	0.000123838	0.000119113	0.000194369
3837903773545	383790	3773545	4.13827E-05	4.0321E-05	1.06877E-05	9.95604E-06	0.000739445	0.000531621	0.000358434	0.000353883	0.000251089	7.97644E-05	0.000114267	0.000109907	1.12347E-05	1.04527E-05	1.12347E-05	1.04527E-05	0.000114267	0.000109907	0.000179381
3838003773545	383800	3773545	3.83092E-05	3.73263E-05	9.89389E-06	9.21659E-06	0.000682456	0.000490649	0.000330809	0.000326609	0.000231737	7.36169E-05	0.000105461	0.000101437	1.03689E-05	9.64714E-06	1.03689E-05	9.64714E-06	0.000105461	0.000101437	0.000165616
3838103773545	383810	3773545	3.56621E-05	3.47471E-05	9.21024E-06	8.57975E-06	0.000633538	0.000455479	0.000307097	0.000303198	0.000215126	6.83401E-05	9.79014E-05	9.41659E-05	9.62563E-06	8.95564E-06	9.62563E-06	8.95564E-06	9.79014E-05	9.41659E-05	0.000153778
3838203773545	383820	3773545	3.36035E-05	3.27414E-05	8.67858E-06	8.08448E-06	0.000595774	0.000428329	0.000288792	0.000285125	0.000202303	6.42665E-05	9.20657E-05	8.85528E-05	9.05186E-06	8.42181E-06	9.05186E-06	8.42181E-06	9.20657E-05	8.85528E-05	0.000144558
3838303773545	383830	3773545	3.17357E-05	3.09214E-05	8.19618E-06	7.6351E-06	0.000561609	0.000403766	0.000272231	0.000268774	0.000190702	6.05811E-05	8.67861E-05	8.34747E-05	8.53278E-06	7.93885E-06	8.53278E-06	7.93885E-06	8.67861E-05	8.34747E-05	0.000136213
3838403773545	383840	3773545	2.98144E-05	2.90494E-05	7.69997E-06	7.17287E-06	0.000526437	0.000378479	0.000255182	0.000251942	0.000178759	5.67871E-05	8.13509E-05	7.82469E-05	7.9984E-06	7.44167E-06	7.9984E-06	7.44167E-06	8.13509E-05	7.82469E-05	0.000127681
3838503773545	383850	3773545	2.79527E-05	2.72355E-05	7.21917E-06	6.72498E-06	0.000492387	0.000354	0.000238677	0.000235646	0.000167197	5.31141E-05	7.60893E-05	7.3186E-05	7.48107E-06	6.96035E-06	7.48107E-06	6.96035E-06	7.60893E-05	7.3186E-05	0.00011946
3838603773545	383860	3773545	2.62547E-05	2.55811E-05	6.78065E-06	6.31648E-06	0.000461429	0.000331743	0.00022367	0.00022083	0.000156685	4.97747E-05	7.13053E-05	6.85846E-05	7.01071E-06	6.52273E-06	7.01071E-06	6.52273E-06	7.13053E-05	6.85846E-05	0.000111986
3838703773545	383870	3773545	2.46333E-05	2.40013E-05	6.36189E-06	5.92638E-06	0.000431915	0.000310523	0.000209364	0.000206705	0.000146662	4.65909E-05	6.67443E-05	6.41977E-05	6.56228E-06	6.10551E-06	6.56228E-06	6.10551E-06	6.67443E-05	6.41977E-05	0.000104882
3838803773545	383880	3773545	2.31609E-05	2.25667E-05	5.98164E-06	5.57216E-06	0.000405188	0.000291308	0.000196409	0.000193915	0.000137587	4.37079E-05	6.26143E-05	6.02252E-05	6.15622E-06	5.72771E-06	6.15622E-06	5.72771E-06	6.26143E-05	6.02252E-05	9.84475E-05
3838903773545	383890	3773545	2.17347E-05	2.11771E-05	5.6133E-06	5.22903E-06	0.000379362	0.000272741	0.00018389	0.000181555	0.000128817	4.0922E-05	5.86233E-05	5.63865E-05	5.76382E-06	5.36263E-06	5.76382E-06	5.36263E-06	5.86233E-05	5.63865E-05	9.22472E-05
3839003773545	383900	3773545	2.03755E-05	1.98527E-05	5.26225E-06	4.90202E-06	0.000354854	0.000255121	0.00017201	0.00016926	0.000120495	3.82783E-05	5.4836E-05	5.27437E-05	5.39146E-06	5.01619E-06	5.39146E-06	5.01619E-06	5.4836E-05	5.27437E-05	8.63609E-05
3839103773545	383910	3773545	1.91608E-05	1.86692E-05	4.94854E-06	4.60978E-06	0.000333081	0.000239467	0.000161456	0.000159406	0.000113102	3.59296E-05	5.14714E-05	4.95075E-05	5.06065E-06	4.7084E-06	5.06065E-06	4.7084E-06	5.14714E-05	4.95075E-05	8.11096E-05
3829703773555	382970	3773555	5.86858E-06	5.71801E-06	1.51564E-06	1.41189E-06	7.55731E-05	5.43329E-05	3.66328E-05	3.61677E-05	2.56619E-05	8.15211E-06	1.16784E-05	1.12328E-05	1.14822E-06	1.06829E-06	1.14822E-06	1.06829E-06	1.16784E-05	1.12328E-05	1.87822E-05
3829803773555	382980	3773555	6.07787E-06	5.92193E-06	1.56969E-06	1.46224E-06	7.8219E-05	5.62352E-05	3.79154E-05	3.7434E-05	2.65603E-05	8.43753E-06	1.20873E-05	1.16261E-05	1.18842E-06	1.1057E-06	1.18842E-06	1.1057E-06	1.20873E-05	1.16261E-05	1.94808E-05
3829903773555	382990	3773555	6.28772E-06	6.1264E-06	1.62389E-06	1.51273E-06	8.08827E-05	5.81503E-05	3.92066E-05	3.87088E-05	2.74648E-05	8.72486E-06	1.24989E-05	1.2022E-05	1.22889E-06	1.14335E-06	1.22889E-06	1.14335E-06	1.24989E-05	1.2022E-05	2.01903E-05
3830003773555	383000	3773555	6.46101E-06	6.29524E-06	1.66865E-06	1.55442E-06	8.30921E-05	5.97387E-05	4.02775E-05	3.97661E-05	2.8215E-05	8.96319E-06	1.28403E-05	1.23504E-05	1.26246E-06	1.17458E-06	1.26246E-06	1.17458E-06	1.28403E-05	1.23504E-05	2.07891E-05
3830103773555	383010	3773555	6.64048E-06	6.4701E-06	1.715E-06	1.59759E-06	8.54083E-05	6.1404E-05	4.14003E-05	4.08747E-05	2.90016E-05	9.21305E-06	1.31983E-05	1.26947E-05	1.29765E-06	1.20733E-06	1.29765E-06	1.20733E-06	1.31983E-05	1.26947E-05	2.14169E-05
3830203773555	383020	3773555	6.86552E-06	6.68937E-06	1.77312E-06	1.65174E-06	8.83215E-05	6.34984E-05	4.28124E-05	4.22688E-05	2.99908E-05	9.52729E-06	1.36484E-05	1.31277E-05	1.34191E-06	1.24851E-06	1.34191E-06	1.24851E-06	1.36484E-05	1.31277E-05	2.22008E-05
3830303773555	383030	3773555	7.12376E-06	6.94099E-06	1.83981E-06	1.71386E-06	9.16979E-05	6.59258E-05	4.44491E-05	4.38847E-05	3.11373E-05	9.89151E-06	1.41702E-05	1.36295E-05	1.39321E-06	1.29623E-06	1.39321E-06	1.29623E-06	1.41702E-05	1.36295E-05	2.31026E-05
3830403773555	383040	3773555	7.39269E-06	7.20301E-06	1.90926E-06	1.77856E-06	9.52436E-05	6.8475E-05	4.61678E-05	4.55816E-05	3.23413E-05	1.0274E-05	1.47181E-05	1.41565E-05	1.44708E-06	1.34636E-06	1.44708E-06	1.34636E-06	1.47181E-05	1.41565E-05	2.40553E-05
3830503773555	383050	3773555	7.64699E-06	7.45079E-06	1.97494E-06	1.83974E-06	9.86289E-05	7.09089E-05	4.78088E-05	4.72018E-05	3.34908E-05	1.06392E-05	1.52413E-05	1.46597E-05	1.49852E-06	1.39421E-06	1.49852E-06	1.39421E-06	1.52413E-05	1.46597E-05	2.49734E-05
3830603773555	383060	3773555	7.91423E-06	7.71117E-06	2.04396E-06	1.90404E-06	0.000102219	7.349E-05	4.95491E-05	4.892E-05	3.47099E-05	1.10264E-05	1.57961E-05	1.51933E-05	1.55306E-06	1.44496E-06	1.55306E-06	1.44496E-06	1.57961E-05	1.51933E-05	2.59478E-05
3830703773555	383070	3773555	8.23998E-06	8.02856E-06	2.12809E-06	1.98241E-06	0.000106656	7.66797E-05	5.16996E-05	5.10432E-05	3.62164E-05	1.1505E-05	1.64816E-05	1.58528E-05	1.62047E-06	1.50768E-06	1.62047E-06	1.50768E-06	1.64816E-05	1.58528E-05	2.7149E-05
3830803773555	383080	3773555	8.62649E-06	8.40516E-06	2.22791E-06	2.0754E-06	0.000112028	8.05418E-05	5.43036E-05	5.36141E-05	3.80405E-05	1.20845E-05	1.73118E-05	1.66512E-05	1.70209E-06	1.58361E-06	1.70209E-06	1.58361E-06	1.73118E-05	1.66512E-05	2.86061E-05
3830903773555	383090	3773555	9.02707E-06	8.79546E-06	2.33137E-06	2.17177E-06	0.000117765	8.46666E-05	5.70847E-05	5.63599E-05	3.99887E-05	1.27034E-05	1.81984E-05	1.7504E-05	1.78926E-06	1.66472E-06	1.78926E-06	1.66472E-06	1.81984E-05	1.7504E-05	3.01684E-05
3831003773555	383100	3773555	9.46872E-06	9.22578E-06	2.44543E-06	2.27802E-06	0.000124366	8.94127E-05	6.02846E-05	5.95192E-05	4.22303E-05	1.34155E-05	1.92185E-05	1.84852E-05	1.88956E-06	1.75803E-06	1.88956E-06	1.75803E-06	1.92185E-05	1.84852E-05	3.1983E-05
3831103773555	383110	3773555	9.90136E-06	9.64732E-06	2.55717E-06	2.38211E-06	0.000131155	9.42932E-05	6.35752E-05	6.2768E-05	4.45354E-05	1.41478E-05	2.02675E-05	1.94942E-05	1.9927E-06	1.85399E-06	1.9927E-06	1.85399E-06	2.02675E-05	1.94942E-05	3.38846E-05
3831203773555	383120	3773555	1.02958E-05	1.00316E-05	2.65902E-06	2.477E-06	0.000137391	9.87767E-05	6.6598E-05	6.57525E-05	4.6653E-05	1.48204E-05	2.12312E-05	2.04211E-05	2.08744E-06	1.94215E-06	2.08744E-06	1.94215E-06	2.12312E-05	2.04211E-05	3.56628E-05
3831303773555	383130	3773555	1.06558E-05	1.03824E-05	2.75201E-06	2.56362E-06	0.000142905	0.000102741	6.92711E-05	6.83916E-05	4.85255E-05	1.54153E-05	2.20834E-05	2.12408E-05	2.17123E-06	2.0201E-06	2.17123E-06	2.0201E-06	2.20834E-05	2.12408E-05	3.72324E-05
3831403773555	383140	3773555	1.103E-05	1.0747E-05	2.84864E-06	2.65363E-06	0.000148687	0.000106898	7.20738E-05	7.11586E-05	5.04888E-05	1.6039E-05	2.29768E-05	2.21001E-05	2.25907E-06	2.10183E-06	2.25907E-06	2.10183E-06	2.29768E-05	2.21001E-05	3.88854E-05
3831503773555	383150	3773555	1.14328E-05	1.11395E-05	2.95268E-06	2.75055E-06	0.000155244	0.000111612	7.52521E-05	7.42966E-05	5.27152E-05	1.67463E-05	2.39901E-05	2.30747E-05	2.3587E-06	2.19452E-06	2.3587E-06	2.19452E-06	2.39901E-05	2.30747E-05	4.08978E-05
3831603773555	383160	3773555	1.17906E-05	1.14881E-05	3.04509E-06	2.83663E-06	0.000162923	0.000117133	7.89745E-05	7.79718E-05	5.53229E-05	1.75747E-05	2.51768E-05	2.42161E-05	2.47537E-06	2.30307E-06	2.47537E-06	2.30307E-06	2.51768E-05	2.42161E-05	4.30371E-05
3836203773555	383620	3773555	0.000489527	0.000476967	0.000126427	0.000117773	0.010459059	0.007519496	0.00506986	0.005005489	0.003551515	0.001128225	0.001616252	0.001554582	0.000158909	0.000147848	0.000158909	0.000147848	0.001616252	0.001554582	0.002261637
3836303773555	383630	3773555	0.000372529	0.000362971	9.62108E-05	8.96246E-05	0.00798089	0.005737827	0.003868607	0.003819488	0.002710019	0.000860904	0.001233297	0.00118624	0.000121257	0.000112817	0.000121257	0.000112817	0.001233297	0.00118624	0.00171518
3836403773555	383640	3773555	0.000265626	0.000258811	6.86016E-05	6.39054E-05	0.005459033	0.003924748	0.002646178	0.00261258	0.001853688	0.000588869	0.000843591	0.000811403	8.29416E-05	7.71684E-05	8.29416E-05	7.71684E-05	0.000843591	0.000811403	0.001216877
3836503773555	383650	3773555	0.000203837	0.000198607	5.26437E-05	4.90399E-05	0.004075315	0.00292993	0.001975443	0.001950361	0.001383828	0.000439607	0.000629764	0.000605734	6.19181E-05	5.76083E-05	6.19181E-05	5.76083E-05	0.000629764	0.000605734	0.000929073
3836603773555	383660	3773555	0.000164198	0.000159985	4.24065E-05	3.95035E-05	0.003207592	0.002306084	0.001554828	0.001535087	0.001089181	0.000346005	0.000495673	0.00047676	4.87344E-05	4.53423E-05	4.87344E-05	4.53423E-05	0.000495673	0.00047676	0.000744661
3836703773555	383670	3773555	0.000137745	0.000134211	3.55747E-05	3.31394E-05	0.002649832	0.001905085	0.001284463	0.001268155	0.000899786	0.000285839	0.000409482	0.000393858	4.02601E-05	3.74578E-05	4.02601E-05	3.74578E-05	0.000409482	0.000393858	0.000621766
3836803773555	383680	3773555	0.000118038	0.00011501	3.0485E-05	2.83982E-05	0.002244207	0.001613463	0.001087843	0.001074031	0.000762051	0.000242084	0.0003468	0.000333568	3.40973E-05	3.17239E-05	3.40973E-05	3.17239E-05	0.0003468	0.000333568	0.000530408
3836903773555	383690	3773555	0.000102496	9.98664E-05	2.64711E-05	2.4659E-05	0.001930102	0.001387638	0.000935586	0.000923707	0.000655392	0.000208201	0.000298261	0.000286881	2.93249E-05	2.72838E-05	2.93249E-05	2.72838E-05	0.000298261	0.000286881	0.000458558
3837003773555	383700	3773555	9.01627E-05	8.78493E-05	2.32858E-05	2.16917E-05	0.001684273	0.001210901	0.000816424	0.000806058	0.000571918	0.000181684	0.000260273	0.000250342	2.55899E-05	2.38088E-05	2.55899E-05	2.38088E-05	0.000260273	0.000250342	0.000401692
3837103773555	383710	3773555	8.09415E-05	7.88648E-05	2.09043E-05	1.94733E-05	0.001502356	0.001080113	0.000728243	0.000718997	0.000510145	0.00016206	0.000232161	0.000223303	2.2826E-05	2.12372E-05	2.2826E-05	2.12372E-05	0.000232161	0.000223303	0.000359223
3837203773555	383720	3773555	7.40782E-05	7.21776E-05	1.91317E-05	1.78221E-05	0.001368039	0.000983546	0.000663135	0.000654715	0.000464536	0.000147571	0.000211405	0.000203338	2.07852E-05	1.93385E-05	2.07852E-05	1.93385E-05	0.000211405	0.000203338	0.000327601
3837303773555	383730	3773555	6.81354E-05	6.63872E-05	1.75969E-05	1.63923E-05	0.001252572	0.000900532	0.000607164	0.000599455	0.000425328	0.000135116	0.000193562	0.000186176	1.90309E-05	1.77063E-05	1.90309E-05	1.77063E-05	0.000193562	0.000186176	0.00030028
3837403773555	383740	3773555	6.2673E-05	6.1065E-05	1.61862E-05	1.50781E-05	0.001147235	0.0008248	0.000556104	0.000549043	0.000389559	0.000123753	0.000177284	0.000170519	1.74305E-05	1.62172E-05	1.74305E-05	1.62172E-05	0.000177284	0.000170519	0.000275272
3837503773555	383750	3773555	5.78672E-05	5.63825E-05	1.4945E-05	1.39219E-05	0.001055154	0.000758599	0.000511469	0.000504975	0.000358292	0.00011382	0.000163054	0.000156833	1.60314E-05	1.49156E-05	1.60314E-05	1.49156E-05	0.000163054	0.000156833	0.000253336
3837603773555	383760	3773555	5.35599E-05	5.21857E-05	1.38326E-05	1.28857E-05	0.000973113	0.000699616	0.000471701	0.000465712	0.000330434	0.00010497	0.000150376	0.000144639	1.4785E-05	1.37559E-05	1.4785E-05	1.37559E-05	0.000150376	0.000144639	0.000233746
3837703773555	383770	3773555	4.9594E-05	4.83216E-05	1.28083E-05	1.19315E-05	0.000897995	0.000645609	0.000435288	0.000429762	0.000304926	9.68672E-05	0.000138768	0.000133473	1.36436E-05	1.2694E-05	1.36436E-05	1.2694E-05	0.000138768	0.000133473	0.000215793
3837803773555	383780	3773555	4.60912E-05	4.49086E-05	1.19037E-05	1.10888E-05	0.000831945	0.000598123	0.000403272	0.000398152	0.000282498	8.97424E-05	0.000128562	0.000123656	1.26401E-05	1.17603E-05	1.26401E-05	1.17603E-05	0.000128562	0.000123656	0.000199978
3837903773555	383790	3773555	4.25417E-05	4.14502E-05	1.0987E-05	1.02349E-05	0.000765299	0.000550208	0.000370966	0.000366256	0.000259867	8.25532E-05	0.000118263	0.00011375	1.16275E-05	1.08182E-05	1.16275E-05	1.08182E-05	0.000118263	0.00011375	0.000184073
3838003773555	383800	3773555	3.92651E-05	3.82576E-05	1.01408E-05	9.44656E-06	0.000703917	0.000506078	0.000341212	0.00033688	0.000239025	7.5932E-05	0.000108777	0.000104627	1.06949E-05	9.95052E-06	1.06949E-05	9.95052E-06	0.000108777	0.000104627	0.000169441
3838103773555	383810	3773555	3.6465E-05	3.55294E-05	9.41759E-06	8.7729E-06	0.000651632	0.000468488	0.000315868	0.000311857	0.00022127	7.02919E-05	0.000100697	9.68553E-05	9.90054E-06	9.21141E-06	9.90054E-06	9.21141E-06	0.000100697	9.68553E-05	0.000156953
3838203773555	383820	3773555	3.43642E-05	3.34825E-05	8.87503E-06	8.26748E-06	0.000612736	0.000440524	0.000297014	0.000293243	0.000208063	6.60962E-05	9.46869E-05	9.1074E-05	9.30958E-06	8.66159E-06	9.30958E-06	8.66159E-06	9.46869E-05	9.1074E-05	0.000147558
3838303773555	383830	3773555	3.24558E-05	3.16231E-05	8.38217E-06	7.80836E-06	0.000577511	0.000415199	0.000279939	0.000276385	0.000196102	6.22964E-05	8.92435E-05	8.58383E-05	8.77439E-06	8.16364E-06	8.77439E-06	8.16364E-06	8.92435E-05	8.58383E-05	0.000139042
3838403773555	383840	3773555	3.04214E-05	2.96409E-05	7.85675E-06	7.31891E-06	0.000539925	0.000388176	0.00026172	0.00025839	0.00018333	5.8242E-05	8.34352E-05	8.02517E-05	8.20332E-06	7.63233E-06	8.20332E-06	7.63233E-06	8.34352E-05	8.02517E-05	0.000130033
3838503773555	383850	3773555	2.84107E-05	2.76817E-05	7.33745E-06	6.83516E-06	0.000502811	0.000361494	0.000243729	0.000240635	0.000170736	5.42385E-05	7.77E-05	7.47353E-05	7.63944E-06	7.10769E-06	7.63944E-06	7.10769E-06	7.77E-05	7.47353E-05	0.000121187
3838603773555	383860	3773555	2.65929E-05	2.59106E-05	6.86798E-06	6.39782E-06	0.000469376	0.000337456	0.000227522	0.000224634	0.000159383	5.06319E-05	7.25333E-05	6.97657E-05	7.13145E-06	6.63506E-06	7.13145E-06	6.63506E-06	7.25333E-05	6.97657E-05	0.000113216
3838703773555	383870	3773555	2.4932E-05	2.42924E-05	6.43905E-06	5.99826E-06	0.000438926	0.000315564	0.000212762	0.000210061	0.000149043	4.73472E-05	6.78278E-05	6.52398E-05	6.6688E-06	6.20462E-06	6.6688E-06	6.20462E-06	6.78278E-05	6.52398E-05	0.000105956
3838803773555	383880	3773555	2.34299E-05	2.28287E-05	6.05109E-06	5.63686E-06	0.000411469	0.000295824	0.000199453	0.000196921	0.00013972	4.43854E-05	6.35848E-05	6.11587E-05	6.25164E-06	5.81649E-06	6.25164E-06	5.81649E-06	6.35848E-05	6.11587E-05	9.94019E-05
3838903773555	383890	3773555	2.19958E-05	2.14314E-05	5.68072E-06	5.29184E-06	0.000385358	0.000277051	0.000186796	0.000184424	0.000130853	4.15688E-05	5.95498E-05	5.72776E-05	5.85492E-06	5.44738E-06	5.85492E-06	5.44738E-06	5.95498E-05	5.72776E-05	9.31781E-05
3839003773555	383900	3773555	2.0641E-05	2.01114E-05	5.33083E-06	4.9659E-06	0.000360805	0.000259399	0.000174894	0.000172674	0.000122516	3.89203E-05	5.57557E-05	5.36283E-05	5.48188E-06	5.10031E-06	5.48188E-06	5.10031E-06	5.57557E-05	5.36283E-05	8.73171E-05
3839103773555	383910	3773555	1.94286E-05	1.89301E-05	5.0177E-06	4.67421E-06	0.000338961	0.000243694	0.000164306	0.00016222	0.000115099	3.65639E-05	5.238E-05	5.03814E-05	5.14999E-06	4.79152E-06	5.14999E-06	4.79152E-06	5.238E-05	5.03814E-05	8.20804E-05
3829703773565	382970	3773565	5.98166E-06	5.82819E-06	1.54485E-06	1.43909E-06	7.6749E-05	5.51784E-05	3.72028E-05	3.67305E-05	2.60612E-05	8.27896E-06	1.18601E-05	1.14076E-05	1.16608E-06	1.08492E-06	1.16608E-06	1.08492E-06	1.18601E-05	1.14076E-05	1.90127E-05
3829803773565	382980	3773565	6.21683E-06	6.05733E-06	1.60558E-06	1.49567E-06	7.96978E-05	5.72984E-05	3.86322E-05	3.81417E-05	2.70625E-05	8.59705E-06	1.23158E-05	1.18459E-05	1.21089E-06	1.1266E-06	1.21089E-06	1.1266E-06	1.23158E-05	1.18459E-05	1.97893E-05

			MSite Grubbing / Prep	MMass Grading / Excavation	MMass Grading / Excavation	MDrainage / Utilities Trenching	MFoundations / Concrete Pads	MBuilding / Structure Construction	MAsphalt Paving	MLandscaping or Other Finishing	MWaterside Construction (Piles)	RSSWDemolition	RSSWPlacing Base	RSSWForm/Place Rebar and Pour	Child Risk				
Unique Identifier	X (UTM)	Y (UTM)	2027	2027	2028	2028	2028	2028	2028	2028	2028	2029	2029	2029	3rd Trimester	0<2	2<16	Total	per million
3836703773545	383670	3773545	0.001782748	0.002096365	0.002068452	0.000439682	0.000571803	0.000420878	4.33197E-05	0.000507518	4.33197E-05	4.76625E-05	6.91594E-05	4.09963E-05	4.67862E-08	7.0983E-07	1.4025E-07	8.96862E-07	0.89686242
3836803773545	383680	3773545	0.001523344	0.001791328	0.001767476	0.000375705	0.000488601	0.000359637	3.70163E-05	0.00043367	3.70163E-05	4.7753E-05	6.92906E-05	4.10741E-05	4.01323E-08	6.0866E-07	1.1989E-07	7.68684E-07	0.76868393
3836903773545	383690	3773545	0.001321393	0.00155385	0.00153316	0.000325897	0.000423827	0.00031196	3.2109E-05	0.000376178	3.2109E-05	4.76813E-05	6.91865E-05	4.10124E-05	3.49586E-08	5.2992E-07	1.0412E-07	6.69005E-07	0.6690047
3837003773545	383700	3773545	0.001160924	0.001365151	0.001346974	0.000286321	0.000372358	0.000274075	2.82097E-05	0.000330495	2.82097E-05	4.74567E-05	6.88607E-05	4.08192E-05	3.08467E-08	4.6731E-07	9.1628E-08	5.89787E-07	0.58978688
3837103773545	383710	3773545	0.001042014	0.001225323	0.001209008	0.000256994	0.000334218	0.000246003	2.53203E-05	0.000296644	2.53203E-05	4.7204E-05	6.8494E-05	4.06019E-05	2.78027E-08	4.2094E-07	8.2395E-08	5.31136E-07	0.53113626
3837203773545	383720	3773545	0.000954126	0.001121974	0.001107035	0.000235318	0.000306029	0.000225254	2.31847E-05	0.000271623	2.31847E-05	4.70106E-05	6.82134E-05	4.04355E-05	2.55569E-08	3.8671E-07	7.5591E-08	4.87857E-07	0.48785683
3837303773545	383730	3773545	0.000877763	0.001032177	0.001018433	0.000216484	0.000281536	0.000207226	2.13291E-05	0.000249884	2.13291E-05	4.67673E-05	6.78604E-05	4.02263E-05	2.36034E-08	3.5693E-07	6.9681E-08	4.50215E-07	0.450215
3837403773545	383740	3773545	0.0008099	0.000952376	0.000939695	0.000199747	0.000259769	0.000191204	1.96801E-05	0.000230565	1.96801E-05	4.64647E-05	6.74213E-05	3.9966E-05	2.18642E-08	3.3042E-07	6.443E-08	4.16712E-07	0.41671188
3837503773545	383750	3773545	0.000750091	0.000882046	0.000870301	0.000184996	0.000240586	0.000177085	1.82268E-05	0.000213538	1.82268E-05	4.61185E-05	6.69189E-05	3.96682E-05	2.03288E-08	3.0701E-07	5.9803E-08	3.87142E-07	0.38714216
3837603773545	383760	3773545	0.000695163	0.000817454	0.00080657	0.000171449	0.000222968	0.000164117	1.6892E-05	0.000197901	1.6892E-05	4.57099E-05	6.6326E-05	3.93167E-05	1.89133E-08	2.8543E-07	5.5548E-08	3.59895E-07	0.35989548
3837703773545	383770	3773545	0.000642863	0.000755954	0.000745889	0.00015855	0.000206194	0.00015177	1.56212E-05	0.000183012	1.56212E-05	4.52108E-05	6.56018E-05	3.88874E-05	1.75583E-08	2.6479E-07	5.1487E-08	3.33835E-07	0.33383522
3837803773545	383780	3773545	0.00059668	0.000701646	0.000692304	0.00014716	0.000191381	0.000140867	1.4499E-05	0.000169864	1.4499E-05	4.46618E-05	6.48052E-05	3.84152E-05	1.63585E-08	2.4651E-07	4.7897E-08	3.1077E-07	0.31076964
3837903773545	383790	3773545	0.000550669	0.000647542	0.000638919	0.000135812	0.000176623	0.000130004	1.33809E-05	0.000156766	1.33809E-05	4.38976E-05	6.36963E-05	3.77579E-05	1.51545E-08	2.2818E-07	4.4307E-08	2.87646E-07	0.28764606
3838003773545	383800	3773545	0.000508413	0.000597852	0.000589891	0.000125391	0.00016307	0.000120028	1.23541E-05	0.000144736	1.23541E-05	4.29462E-05	6.23159E-05	3.69396E-05	1.40442E-08	2.1129E-07	4.1E-08	2.66337E-07	0.26633662
3838103773545	383810	3773545	0.000472072	0.000555118	0.000547727	0.000116428	0.000151414	0.000111449	1.14711E-05	0.000134391	1.14711E-05	4.19761E-05	6.09082E-05	3.61052E-05	1.30876E-08	1.9674E-07	3.8154E-08	2.47984E-07	0.24798428
3838203773545	383820	3773545	0.000443769	0.000521836	0.000514888	0.000109448	0.000142336	0.000104767	1.07833E-05	0.000126333	1.07833E-05	4.12587E-05	5.98672E-05	3.54881E-05	1.23443E-08	1.8543E-07	3.5943E-08	2.33722E-07	0.23372179
3838303773545	383830	3773545	0.000418151	0.000491712	0.000485165	0.000103129	0.000134119	9.87189E-05	1.01608E-05	0.000119041	1.01608E-05	4.0535E-05	5.88172E-05	3.48656E-05	1.16699E-08	1.7518E-07	3.3939E-08	2.20788E-07	0.22078793
3838403773545	383840	3773545	0.00039196	0.000460913	0.000454776	9.66698E-05	0.000125718	9.25355E-05	9.52439E-06	0.000111584	9.52439E-06	3.95368E-05	5.73688E-05	3.40071E-05	1.09752E-08	1.6463E-07	3.1879E-08	2.0748E-07	0.20748022
3838503773545	383850	3773545	0.000366721	0.000431234	0.000425492	9.0445E-05	0.000117623	8.65769E-05	8.9111E-06	0.000104399	8.9111E-06	3.8364E-05	5.5667E-05	3.29982E-05	1.03021E-08	1.5441E-07	2.9886E-08	1.94597E-07	0.19459707
3838603773545	383860	3773545	0.000343777	0.000404253	0.000398871	8.47863E-05	0.000110264	8.11602E-05	8.35357E-06	9.78673E-05	8.35357E-06	3.71755E-05	5.39425E-05	3.1976E-05	9.68789E-09	1.4509E-07	2.807E-08	1.8285E-07	0.18285046
3838703773545	383870	3773545	0.000321969	0.000378609	0.000373568	7.94078E-05	0.000103269	7.60117E-05	7.82365E-06	9.1659E-05	7.82365E-06	3.58779E-05	5.20596E-05	3.08599E-05	9.10119E-09	1.362E-07	2.6337E-08	1.7164E-07	0.1716398
3838803773545	383880	3773545	0.000302217	0.000355382	0.00035065	7.45363E-05	9.69338E-05	7.13485E-05	7.34368E-06	8.60359E-05	7.34368E-06	3.46302E-05	5.02492E-05	2.97867E-05	8.56816E-09	1.2813E-07	2.4765E-08	1.61462E-07	0.16146238
3838903773545	383890	3773545	0.000283183	0.000333	0.000328566	6.98419E-05	9.08288E-05	6.6855E-05	6.88118E-06	8.06173E-05	6.88118E-06	3.3292E-05	4.83075E-05	2.86357E-05	8.05167E-09	1.2032E-07	2.3243E-08	1.51612E-07	0.15161184
3839003773545	383900	3773545	0.000265113	0.000311751	0.0003076	6.53853E-05	8.5033E-05	6.25889E-05	6.44209E-06	7.54731E-05	6.44209E-06	3.19383E-05	4.63431E-05	2.74713E-05	7.5592E-09	1.1287E-07	2.1795E-08	1.42229E-07	0.1422293
3839103773545	383910	3773545	0.000248993	0.000292795	0.000288896	6.14095E-05	7.98625E-05	5.87832E-05	6.05037E-06	7.08839E-05	6.05037E-06	3.07498E-05	4.46187E-05	2.6449E-05	7.11907E-09	1.0623E-07	2.0503E-08	1.3385E-07	0.13385017
3829703773555	382970	3773555	5.76582E-05	6.78013E-05	6.68985E-05	1.42203E-05	1.84934E-05	1.36122E-05	1.40106E-06	1.64143E-05	1.40106E-06	1.19905E-05	1.73985E-05	1.03135E-05	3.30685E-09	4.2719E-08	7.3276E-09	5.33539E-08	0.05335392
3829803773555	382980	3773555	5.98028E-05	7.03232E-05	6.93868E-05	1.47493E-05	1.91813E-05	1.41185E-05	1.45317E-06	1.70248E-05	1.45317E-06	1.22712E-05	1.78058E-05	1.05549E-05	3.48757E-09	4.4929E-08	7.6905E-09	5.61074E-08	0.05610744
3829903773555	382990	3773555	6.19808E-05	7.28843E-05	7.19138E-05	1.52864E-05	1.98799E-05	1.46327E-05	1.50609E-06	1.76449E-05	1.50609E-06	1.25426E-05	1.81996E-05	1.07884E-05	3.67982E-09	4.7267E-08	8.0728E-09	5.90193E-08	0.05901934
3830003773555	383000	3773555	6.3819E-05	7.50459E-05	7.40466E-05	1.57398E-05	2.04695E-05	1.50666E-05	1.55076E-06	1.81682E-05	1.55076E-06	1.27485E-05	1.84983E-05	1.09654E-05	3.86218E-09	4.9456E-08	8.4267E-09	6.17445E-08	0.06174447
3830103773555	383010	3773555	6.57463E-05	7.73122E-05	7.62828E-05	1.62151E-05	2.10876E-05	1.55216E-05	1.59759E-06	1.87168E-05	1.59759E-06	1.29575E-05	1.88016E-05	1.11452E-05	4.06191E-09	5.1842E-08	8.8113E-09	6.4715E-08	0.06471502
3830203773555	383020	3773555	6.81527E-05	8.01419E-05	7.90748E-05	1.68086E-05	2.18595E-05	1.60898E-05	1.65607E-06	1.94019E-05	1.65607E-06	1.32444E-05	1.9218E-05	1.1392E-05	4.30769E-09	5.4783E-08	9.2859E-09	6.8377E-08	0.06837698
3830303773555	383030	3773555	7.09211E-05	8.33974E-05	8.22869E-05	1.74914E-05	2.27474E-05	1.67433E-05	1.72334E-06	2.019E-05	1.72334E-06	1.35844E-05	1.97113E-05	1.16845E-05	4.59813E-09	5.8252E-08	9.8444E-09	7.26941E-08	0.07269409
3830403773555	383040	3773555	7.38455E-05	8.68363E-05	8.568E-05	1.82126E-05	2.36854E-05	1.74337E-05	1.7944E-06	2.10225E-05	1.7944E-06	1.39338E-05	2.02183E-05	1.1985E-05	4.92387E-09	6.2117E-08	1.0464E-08	7.75056E-08	0.07750556
3830503773555	383050	3773555	7.66641E-05	9.01507E-05	8.89503E-05	1.89078E-05	2.45894E-05	1.80992E-05	1.86289E-06	2.18249E-05	1.86289E-06	1.42551E-05	2.06844E-05	1.22613E-05	5.27154E-09	6.6206E-08	1.1115E-08	8.25925E-08	0.08259253
3830603773555	383060	3773555	7.96553E-05	9.36681E-05	9.24209E-05	1.96455E-05	2.55489E-05	1.88053E-05	1.93558E-06	2.26765E-05	1.93558E-06	1.4592E-05	2.11733E-05	1.25511E-05	5.66832E-09	7.0844E-08	1.1849E-08	8.83617E-08	0.0883617
3830703773555	383070	3773555	8.33429E-05	9.80044E-05	9.66994E-05	2.0555E-05	2.67316E-05	1.96759E-05	2.02518E-06	2.37263E-05	2.02518E-06	1.50224E-05	2.17979E-05	1.29213E-05	6.17254E-09	7.6726E-08	1.2778E-08	9.56766E-08	0.09567665
3830803773555	383080	3773555	8.78158E-05	0.000103264	0.000101889	2.16582E-05	2.81663E-05	2.07319E-05	2.13387E-06	2.49997E-05	2.13387E-06	1.55527E-05	2.25673E-05	1.33775E-05	6.82062E-09	8.4251E-08	1.3964E-08	1.05036E-07	0.1050358
3830903773555	383090	3773555	9.26119E-05	0.000108904	0.000107454	2.2841E-05	2.97046E-05	2.18642E-05	2.25041E-06	2.6365E-05	2.25041E-06	1.61017E-05	2.33639E-05	1.38497E-05	7.60841E-09	9.3321E-08	1.5382E-08	1.16312E-07	0.11631181
3831003773555	383100	3773555	9.81822E-05	0.000115454	0.000113917	2.42148E-05	3.14912E-05	2.31792E-05	2.38577E-06	2.79508E-05	2.38577E-06	1.67193E-05	2.42601E-05	1.43809E-05	8.65211E-09	1.0524E-07	1.7235E-08	1.31123E-07	0.13112289
3831103773555	383110	3773555	0.00010402	0.000122319	0.00012069	2.56546E-05	3.33636E-05	2.45574E-05	2.52762E-06	2.96127E-05	2.52762E-06	1.73276E-05	2.51427E-05	1.49041E-05	9.99986E-09	1.2045E-07	1.958E-08	1.50034E-07	0.15003353
3831203773555	383120	3773555	0.000109479	0.000128738	0.000127024	2.70009E-05	3.51145E-05	2.58462E-05	2.66027E-06	3.11667E-05	2.66027E-06	1.78579E-05	2.59121E-05	1.53602E-05	1.16913E-08	1.3932E-07	2.2462E-08	1.73478E-07	0.17347764
3831303773555	383130	3773555	0.000114297	0.000134404	0.000132614	2.81893E-05	3.66599E-05	2.69837E-05	2.77735E-06	3.25384E-05	2.77735E-06	1.82883E-05	2.65367E-05	1.57304E-05	1.37726E-08	1.6231E-07	2.5953E-08	2.02039E-07	0.20203856
3831403773555	383140	3773555	0.000119372	0.000140371	0.000138502	2.94408E-05	3.82875E-05	2.81817E-05	2.90066E-06	3.3983E-05	2.90066E-06	1.87157E-05	2.71568E-05	1.6098E-05	1.67502E-08	1.9498E-07	3.0893E-08	2.42621E-07	0.24262124
3831503773555	383150	3773555	0.000125549	0.000147635	0.00014567	3.09644E-05	4.02689E-05	2.96401E-05	3.05077E-06	3.57417E-05	3.05077E-06	1.91836E-05	2.78357E-05	1.65005E-05	2.20203E-08	2.5244E-07	3.9562E-08	3.14024E-07	0.31402386
3831603773555	383160	3773555	0.000132116	0.000155358	0.000153289	3.25841E-05	4.23754E-05	3.11906E-05	3.21035E-06	3.76113E-05	3.21035E-06	1.95859E-05	2.84196E-05	1.68466E-05	3.20018E-08	3.6065E-07	5.5861E-08	4.48512E-07	0.44851243
3836203773555	383620	3773555	0.006942837	0.008164207	0.008055499	0.001712324	0.002226863	0.001639093	0.000168707	0.001976506	0.000168707	4.49457E-05	6.52171E-05	3.86594E-05	1.81783E-07	2.7482E-06	5.5859E-07	3.48861E-06	3.48860657
3836303773555	383630	3773555	0.005265306	0.006191569	0.006109127	0.001298592	0.001688808	0.001243055	0.000127944	0.001498942	0.000127944	4.57598E-05	6.63984E-05	3.93596E-05	1.38587E-07	2.0935E-06	4.2649E-07	2.65856E-06	2.65856429
3836403773555	383640	3773555	0.003735601	0.004392761	0.00433427	0.000921318	0.001198166	0.000881916	9.07728E-05	0.001063461	9.07728E-05	4.72258E-05	6.85257E-05	4.06207E-05	9.78877E-08	1.482E-06	2.9829E-07	1.87822E-06	1.87821787
3836503773555	383650	3773555	0.002852095	0.003353831	0.003309174	0.000703417	0.000914788	0.000673334	6.93042E-05	0.000811942	6.93042E-05	4.80961E-05	6.97885E-05	4.13692E-05	7.47315E-08	1.1326E-06	2.2617E-07	1.43348E-06	1.43347798
3836603773555	383660	3773555	0.00228598	0.002688125	0.002652332	0.000563795	0.000733211	0.000539683	5.55479E-05	0.000650779	5.55479E-05	4.86358E-05	7.05715E-05	4.18334E-05	5.99661E-08	9.0935E-07	1.8041E-07	1.14973E-06	1.14973014
3836703773555	383670	3773555	0.001908714	0.002244492	0.002214606	0.00047075	0.000612206	0.000450617	4.63806E-05	0.000543378	4.63806E-05	4.89321E-05	7.10015E-05	4.20883E-05	5.02116E-08	7.6146E-07	1.5043E-07	9.62102E-07	0.96210165
3836803773555	383680	3773555	0.001628261	0.001914701	0.001889207	0.000401581	0.000522252	0.000384406	3.95658E-05	0.000463538	3.95658E-05	4.90943E-05	7.12369E-05	4.22278E-05	4.2988E-08	6.5176E-07	1.2835E-07	8.23093E-07	0.82309327
3836903773555	383690	3773555	0.001407693	0.001655332	0.001633291	0.000347182	0.000451507	0.000332334	3.42061E-05	0.000400746	3.42061E-05	4.9138E-05	7.13002E-05	4.22653E-05	3.73147E-08	5.6551E-07	1.1107E-07	7.13896E-07	0.71389605
3837003773555	383700	3773555	0.001233126	0.001450055	0.001430747	0.000304128	0.000395516	0.000291121	2.99642E-05	0.00035105	2.99642E-05	4.9035E-05	7.11509E-05	4.21768E-05	3.28252E-08	4.9721E-07	9.7448E-08	6.27481E-07	0.62748055
3837103773555	383710	3773555	0.001102753	0.001296747	0.001279481	0.000271974	0.0003537	0.000260342	2.67962E-05	0.000313935	2.67962E-05	4.88354E-05	7.08612E-05	4.20051E-05	2.94746E-08	4.4621E-07	8.73E-08	5.62982E-07	0.56298172
3837203773555	383720	3773555	0.001005679	0.001182596	0.00116685	0.000248032	0.000322564	0.000237425	2.44374E-05	0.0002863	2.44374E-05	4.86202E-05	7.05489E-05	4.182E-05	2.69844E-08	4.0829E-07	7.9765E-08	5.15036E-07	0.5150363
3837303773555	383730	3773555	0.000921807	0.00108397	0.001069536	0.000227347	0.000295663	0.000217624	2.23994E-05	0.000262423	2.23994E-05	4.83519E-05	7.01597E-05	4.15892E-05	2.48304E-08	3.7548E-07	7.3259E-08	4.73569E-07	0.47356919
3837403773555	383740	3773555	0.000845037	0.000993695	0.000980463	0.000208413	0.000271039	0.0001995	2.05339E-05	0.000240568	2.05339E-05	4.80244E-05	6.96844E-05	4.13075E-05	2.28528E-08	3.4536E-07	6.7301E-08	4.35509E-07	0.43550876
3837503773555	383750	3773555	0.000777698	0.000914509	0.000902332	0.000191805	0.000249441	0.000183602	1.88976E-05	0.000221397	1.88976E-05	4.76501E-05	6.91413E-05	4.09855E-05	2.11142E-08	3.1887E-07	6.2073E-08	4.02059E-07	0.40205897
3837603773555	383760	3773555	0.000717561	0.000843793	0.000832558	0.000176973	0.000230152	0.000169405	1.74363E-05	0.000204277	1.74363E-05	4.72258E-05	6.85257E-05	4.06207E-05	1.95567E-08	2.9515E-07	5.7401E-08	3.72107E-07	0.37210694
3837703773555	383770	3773555	0.000662448	0.000778985	0.000768613	0.000163381	0.000212475	0.000156393	1.60971E-05	0.000188588	1.60971E-05	4.67268E-05	6.78015E-05	4.01914E-05	1.81233E-08	2.7332E-07	5.3111E-08	3.44555E-07	0.34455528
3837803773555	383780	3773555	0.000613897	0.000721893	0.000712281	0.000151407	0.000196903	0.000144931	1.49173E-05	0.000174766	1.49173E-05	4.61746E-05	6.70004E-05	3.97165E-05	1.68572E-08	2.5405E-07	4.9328E-08	3.20231E-07	0.32023082
3837903773555	383790	3773555	0.000565074	0.000664481	0.000655633	0.000139365	0.000181243	0.000133405	1.3731E-05	0.000160867	1.3731E-05	4.53917E-05	6.58644E-05	3.90431E-05	1.55738E-08	2.3452E-07	4.5506E-08	2.95598E-07	0.2955982
3838003773555	383800	3773555	0.000520155	0.00061166	0.000603515	0.000128287	0.000166836	0.0001228	1.26394E-05	0.000148079	1.26394E-05	4.43779E-05	6.43934E-05	3.81711E-05	1.43888E-08	2.165E-07	4.1981E-08	2.72868E-07	0.27286764
3838103773555	383810	3773555	0.00048182	0.000566581	0.000559037	0.000118832	0.00015454	0.00011375	1.17079E-05	0.000137166	1.17079E-05	4.33299E-05	6.28726E-05	3.72696E-05	1.33757E-08	2.011E-07	3.897E-08	2.53441E-07	0.25344128
3838203773555	383820	3773555	0.000452977	0.000532664	0.000525571	0.000111719	0.000145289	0.000106941	1.10071E-05	0.000128955	1.10071E-05	4.26187E-05	6.18406E-05	3.66579E-05	1.26167E-08	1.8955E-07	3.6715E-08	2.38883E-07	0.23888304
3838303773555	383830	3773555	0.000426836	0.000501924	0.00049524	0.000105271	0.000136904	0.000100769	1.03718E-05	0.000121513	1.03718E-05	4.1895E-05	6.07906E-05	3.60354E-05	1.19271E-08	1.7907E-07	3.4667E-08	2.25661E-07	0.22566112
3838403773555	383840	3773555	0.000399179	0.000469402	0.000463152	9.84502E-05	0.000128034	9.42398E-05	9.69981E-06	0.000113639	9.69981E-06	4.08001E-05	5.92019E-05	3.50937E-05	1.11911E-08	1.6789E-07	3.2487E-08	2.11568E-07	0.21156807
3838503773555	383850	3773555	0.000372024	0.00043747	0.000431645	9.17529E-05	0.000119324	8.78289E-05	9.03995E-06	0.000105909	9.03995E-06	3.94526E-05	5.72466E-05	3.39346E-05	1.04636E-08	1.5685E-07	3.0336E-08	1.97652E-07	0.19765166
3838603773555	383860	3773555	0.000347553	0.000408694	0.000403253	8.57177E-05	0.000111475	8.20518E-05	8.44534E-06	9.89425E-05	8.44534E-06	3.80926E-05	5.52732E-05	3.27648E-05	9.80602E-09	1.4688E-07	2.8393E-08	1.85081E-07	0.18508096
3838703773555	383870	3773555	0.000325267	0.000382487	0.000377394	8.02211E-05	0.000104327	7.67903E-05	7.90378E-06	9.25978E-05	7.90378E-06	3.6742E-05	5.33134E-05	3.16031E-05	9.20489E-09	1.3777E-07	2.6619E-08	1.73598E-07	0.17359832
3838803773555	383880	3773555	0.000305147	0.000358828	0.00035405	7.52589E-05	9.78735E-05	7.20403E-05	7.41488E-06	8.687E-05	7.41488E-06	3.54506E-05	5.14396E-05	3.04923E-05	8.66086E-09	1.2954E-07	2.5016E-08	1.63213E-07	0.16321293
3838903773555	383890	3773555	0.000286041	0.0003363	0.000331882	7.05467E-05	9.17454E-05	6.75296E-05	6.95061E-06	8.14308E-05	6.95061E-06	3.41062E-05	4.94888E-05	2.9336E-05	8.14167E-09	1.2168E-07	2.3488E-08	1.53312E-07	0.15331235
3839003773555	383900	3773555	0.000268049	0.000315203	0.000311006	6.61093E-05	8.59746E-05	6.3282E-05	6.51342E-06	7.63088E-05	6.51342E-06	3.27711E-05	4.75516E-05	2.81876E-05	7.65093E-09	1.1427E-07	2.2046E-08	1.43964E-07	0.14396361
3839103773555	383910	3773555	0.000251973	0.000296299	0.000292354	6.21445E-05	8.08183E-05	5.94867E-05	6.12278E-06	7.17323E-05	6.12278E-06	3.15983E-05	4.58498E-05	2.71788E-05	7.21182E-09	1.0763E-07	2.0757E-08	1.35604E-07	0.13560358
3829703773565	382970	3773565	5.83656E-05	6.86332E-05	6.77193E-05	1.43948E-05	1.87203E-05	1.37792E-05	1.41825E-06	1.66157E-05	1.41825E-06	1.22993E-05	1.78466E-05	1.05791E-05	3.37072E-09	4.351E-08	7.4538E-09	5.43346E-08	0.05433462
3829803773565	382980	3773565	6.07497E-05	7.14367E-05	7.04855E-05	1.49828E-05	1.9485E-05	1.4342E-05	1.47618E-06	1.72944E-05	1.47618E-06	1.26268E-05	1.83218E-05	1.08608E-05	3.57021E-09	4.5952E-08	7.8551E-09	5.73774E-08	0.05737743

Unique Identifier	X (UTM)	Y (UTM)	EGIODemolition 2025	EGIOSite Grubbing / Prep 2025	EGIOMass Grading / Excavation 2025	EGIOMass Grading / Excavation 2026	EGIODrainage / Utilities Trenching 2026	EGIODrainage / Utilities Trenching 2027	EGIOFoundations / Concrete Pads 2026	EGIOFoundations / Concrete Pads 2027	EGIOBuilding / Structure Construction 2026	EGIOBuilding / Structure Construction 2027	EGIOAsphalt Paving 2027	EGIOArchitectural Coating 2027	EGIOLandscaping or Other Finishing 2027	EGIOWaterside Construction (Piles) 2027	HIWaterside Construction (Landscaping) 2025	HIWaterside Construction (Landscaping) 2026	KMDemolition 2025	KMSite Grubbing / Prep 2025	KMMass Grading / Excavation 2025
3829903773565	382990	3773565	0.000227155	8.9093E-05	2.9505E-05	2.88971E-05	6.71005E-05	6.6997E-05	8.81613E-05	8.81044E-05	9.44317E-05	9.21683E-05	3.67468E-06	3.67468E-06	9.95176E-05	3.67468E-06	4.28705E-05	4.15277E-05	2.57899E-05	0.00011193	8.50788E-05
3830003773565	383000	3773565	0.000240709	9.4409E-05	3.12655E-05	3.06213E-05	7.11042E-05	7.09945E-05	9.34217E-05	9.33614E-05	0.000100066	9.76677E-05	3.89394E-06	3.89394E-06	0.000105456	3.89394E-06	4.53874E-05	4.39657E-05	2.6582E-05	0.000115368	8.76918E-05
3830103773565	383010	3773565	0.000255745	0.00010031	3.32185E-05	3.25341E-05	7.55458E-05	7.54292E-05	9.92573E-05	9.91932E-05	0.000106317	0.000103769	4.13718E-06	4.13718E-06	0.000112043	4.13718E-06	4.81751E-05	4.66661E-05	2.74126E-05	0.000118972	9.04317E-05
3830203773565	383020	3773565	0.000273835	0.0001074	3.55682E-05	3.48353E-05	8.08894E-05	8.07646E-05	0.000106278	0.00010621	0.000113837	0.000111108	4.42981E-06	4.42981E-06	0.000119968	4.42981E-06	5.15261E-05	4.99122E-05	2.84038E-05	0.000123274	9.37017E-05
3830303773565	383030	3773565	0.000295149	0.00011576	3.83367E-05	3.75468E-05	8.71855E-05	8.7051E-05	0.00011455	0.000114476	0.000122698	0.000119757	4.77461E-06	4.77461E-06	0.000129306	4.77461E-06	5.54691E-05	5.37317E-05	2.95263E-05	0.000128146	9.74047E-05
3830403773565	383040	3773565	0.000319445	0.00012529	4.14925E-05	4.06376E-05	9.43626E-05	9.4217E-05	0.00012398	0.0001239	0.000132798	0.000129615	5.16766E-06	5.16766E-06	0.00013995	5.16766E-06	5.99538E-05	5.80759E-05	3.07098E-05	0.000133283	0.000101309
3830503773565	383050	3773565	0.000346239	0.0001358	4.49727E-05	4.40461E-05	0.000102277	0.000102119	0.000134379	0.000134292	0.000143937	0.000140486	5.60109E-06	5.60109E-06	0.000151689	5.60109E-06	6.48816E-05	6.28494E-05	3.18753E-05	0.000138341	0.000105154
3830603773565	383060	3773565	0.00037728	0.00014797	4.90047E-05	4.7995E-05	0.000111447	0.000111275	0.000146427	0.000146332	0.000156841	0.000153082	6.10325E-06	6.10325E-06	0.000165288	6.10325E-06	7.05701E-05	6.83597E-05	3.31042E-05	0.000143674	0.000109208
3830703773565	383070	3773565	0.000415948	0.00016314	5.40272E-05	5.2914E-05	0.000122869	0.000122679	0.000161434	0.00016133	0.000172916	0.000168771	6.72878E-06	6.72878E-06	0.000182229	6.72878E-06	7.76524E-05	7.52202E-05	3.4548E-05	0.000149941	0.000113971
3830803773565	383080	3773565	0.000465089	0.00018241	6.041E-05	5.91653E-05	0.000137385	0.000137173	0.000180506	0.000180389	0.000193344	0.00018871	7.52372E-06	7.52372E-06	0.000203757	7.52372E-06	8.66362E-05	8.39226E-05	3.62317E-05	0.000157248	0.000119525
3830903773565	383090	3773565	0.000525627	0.00020616	6.82733E-05	6.68667E-05	0.000155268	0.000155028	0.000204001	0.00020387	0.000218511	0.000213273	8.50306E-06	8.50306E-06	0.00023028	8.50306E-06	9.76651E-05	9.4606E-05	3.8015E-05	0.000164988	0.000125408
3831003773565	383100	3773565	0.000606609	0.00023792	7.8792E-05	7.71686E-05	0.000179189	0.000178913	0.000235431	0.000235279	0.000252176	0.000246132	9.8131E-06	9.8131E-06	0.000265758	9.8131E-06	0.000112386	0.000108866	4.00654E-05	0.000173887	0.000132172
3831103773565	383110	3773565	0.000713172	0.00027972	9.26333E-05	9.07248E-05	0.000210667	0.000210342	0.000276789	0.000276611	0.000296476	0.00028937	1.1537E-05	1.1537E-05	0.000312444	1.1537E-05	0.000131652	0.000127529	4.2204E-05	0.000183168	0.000139227
3831203773565	383120	3773565	0.000854189	0.00033502	0.00011095	0.000108664	0.000252323	0.000251934	0.0003315	0.000331306	0.000355099	0.000346588	1.38182E-05	1.38182E-05	0.000374224	1.38182E-05	0.000156914	0.000151999	4.42928E-05	0.000192234	0.000146118
3831303773565	383130	3773565	0.001042273	0.00040879	0.00013538	0.000132591	0.000307882	0.000307407	0.000404517	0.000404256	0.000433288	0.000422903	1.68608E-05	1.68608E-05	0.000456624	1.68608E-05	0.000190334	0.000184373	4.62865E-05	0.000200887	0.000152695
3831403773565	383140	3773565	0.001321083	0.00051815	0.000171595	0.000168059	0.000390242	0.000389639	0.000512726	0.000512395	0.000549194	0.00053603	2.13711E-05	2.13711E-05	0.000578772	2.13711E-05	0.000239537	0.000232034	4.83233E-05	0.000209727	0.000159415
3831503773565	383150	3773565	0.00179774	0.0007051	0.000233507	0.000228696	0.000531044	0.000530224	0.000697722	0.000697272	0.000747347	0.000729434	2.9082E-05	2.9082E-05	0.000787598	2.9082E-05	0.000322943	0.000312827	5.06362E-05	0.000219765	0.000167044
3831603773565	383160	3773565	0.002716403	0.00106541	0.000352832	0.000345562	0.000802412	0.000801174	0.001054265	0.001053584	0.001129249	0.001102181	4.39432E-05	4.39432E-05	0.001190068	4.39432E-05	0.000480522	0.000465471	5.30984E-05	0.000230451	0.000175167
3831703773565	383170	3773565	0.003727288	0.00146355	0.000484002	0.000475106	0.001103253	0.001101983	0.001450224	0.001449414	0.001555099	0.001516889	6.04205E-05	6.04205E-05	0.001636744	6.04205E-05	0.000666966	0.000646178	7.37106E-05	0.000319755	0.000232055
3831803773565	383180	3773565	0.004927288	0.00193255	0.000640002	0.000626816	0.001455497	0.001453251	0.001912333	0.001911099	0.002048347	0.001999249	7.97086E-05	7.97086E-05	0.002158667	7.97086E-05	0.001481118	0.001434726	0.002438735	0.010584282	0.008045183
3831903773565	383190	3773565	0.005157273	0.00202275	0.000669874	0.000656073	0.001523433	0.001521083	0.002001592	0.002000301	0.002143955	0.002092566	8.34291E-05	8.34291E-05	0.002259424	8.34291E-05	0.001377161	0.001334026	0.002289748	0.009937668	0.007553688
3832003773565	383200	3773565	0.00255099	0.00100053	0.000331346	0.000324519	0.00075355	0.000752387	0.000990066	0.000989427	0.001060484	0.001035065	4.12673E-05	4.12673E-05	0.0011176	4.12673E-05	0.000714324	0.00069195	0.001189125	0.005160886	0.003922824
3832103773565	383210	3773565	0.002019722	0.00079216	0.00026234	0.000256935	0.000596616	0.000595695	0.000783875	0.00078337	0.000839628	0.000819503	3.2673E-05	3.2673E-05	0.000884849	3.2673E-05	0.000571254	0.000553361	0.000950256	0.004124177	0.003134814
3832203773565	383220	3773565	0.001672935	0.00065615	0.000217296	0.000212819	0.000494177	0.000493414	0.000649284	0.000648865	0.000695464	0.000678794	2.7063E-05	2.7063E-05	0.00073292	2.7063E-05	0.000475861	0.000460957	0.00079058	0.003431175	0.002608059
3832303773565	383230	3773565	0.001424798	0.00055883	0.000185066	0.000181253	0.000420879	0.000420229	0.000552979	0.000552623	0.00059231	0.000578113	2.30489E-05	2.30489E-05	0.00062421	2.30489E-05	0.000406156	0.000393434	0.00067358	0.002923384	0.002222083
3832403773565	383240	3773565	0.001232655	0.00048346	0.000160109	0.00015681	0.00036412	0.000363559	0.000478407	0.000478098	0.000512433	0.00050015	1.99406E-05	1.99406E-05	0.000540032	1.99406E-05	0.000351344	0.000340339	0.000581364	0.002523162	0.001917872
3832503773565	383250	3773565	0.001083042	0.00042478	0.000140676	0.000137777	0.000319925	0.000319432	0.0004203	0.00042069	0.00045023	0.00043945	1.75203E-05	1.75203E-05	0.000474485	1.75203E-05	0.000308286	0.00029863	0.000508813	0.002208282	0.00167853
3832603773565	383260	3773565	0.000971	0.00038084	0.000126123	0.000123524	0.000286829	0.000286386	0.000376855	0.000376612	0.000403659	0.000393984	1.57078E-05	1.57078E-05	0.000425399	1.57078E-05	0.000275824	0.000267185	0.000454087	0.00197077	0.001497995
3832703773565	383270	3773565	0.000887486	0.00034808	0.000115275	0.0001129	0.000262159	0.000261754	0.000344443	0.00034422	0.000368941	0.000360098	1.43568E-05	1.43568E-05	0.000388811	1.43568E-05	0.000251472	0.000243595	0.000413035	0.001792601	0.001362568
3832803773565	383280	3773565	0.000815908	0.00032001	0.000105978	0.000103794	0.000241015	0.000240643	0.000316662	0.000316458	0.000339185	0.000331055	1.31989E-05	1.31989E-05	0.000357453	1.31989E-05	0.000230543	0.000223322	0.000377722	0.00163934	0.001246073
3832903773565	383290	3773565	0.000748642	0.00029363	9.72405E-05	9.5237E-05	0.000221145	0.000220804	0.000290556	0.000290368	0.000311221	0.000303762	1.21108E-05	1.21108E-05	0.000327983	1.21108E-05	0.000210883	0.000204278	0.000344511	0.001495204	0.001136515
3833003773565	383300	3773565	0.000689908	0.00027059	8.96117E-05	8.77654E-05	0.000203796	0.000203481	0.000267761	0.000267588	0.000286805	0.000279931	1.11606E-05	1.11606E-05	0.000302252	1.11606E-05	0.000193708	0.000187641	0.000315492	0.001369258	0.001040782
3833103773565	383310	3773565	0.000638531	0.00025044	8.29383E-05	8.12295E-05	0.000188619	0.000188328	0.000247821	0.000247661	0.000265447	0.000259084	1.03295E-05	1.03295E-05	0.000279743	1.03295E-05	0.000178686	0.00017309	0.000290112	0.001259106	0.000957055
3833203773565	383320	3773565	0.000593064	0.00023261	7.70327E-05	7.54455E-05	0.000175188	0.000174918	0.000230174	0.00023026	0.000246546	0.000240636	9.59398E-06	9.59398E-06	0.000259824	9.59398E-06	0.000165399	0.000160218	0.000267669	0.001161702	0.000883018
3833303773565	383330	3773565	0.000552995	0.00021689	7.18282E-05	7.03483E-05	0.000163352	0.0001631	0.000214623	0.000214485	0.000229888	0.000224378	8.94579E-06	8.94579E-06	0.00024227	8.94579E-06	0.000153699	0.000148885	0.000247917	0.001075977	0.000817857
3833403773565	383340	3773565	0.00051175	0.00020072	6.64708E-05	6.51013E-05	0.000151168	0.000150935	0.000198616	0.000198487	0.000212742	0.000207643	8.27857E-06	8.27857E-06	0.0002242	8.27857E-06	0.000141734	0.000137295	0.000227737	0.000988395	0.000751286
3833503773565	383350	3773565	0.000473603	0.00018575	6.1516E-05	6.02486E-05	0.0001399	0.000139684	0.000183811	0.000183692	0.000196884	0.000192165	7.66147E-06	7.66147E-06	0.000207488	7.66147E-06	0.000130701	0.000126608	0.000209151	0.000907728	0.00068997
3833603773565	383360	3773565	0.000441125	0.00017302	5.72973E-05	5.61168E-05	0.000130306	0.000130105	0.000171205	0.000171095	0.000183382	0.000178986	7.13606E-06	7.13606E-06	0.000193259	7.13606E-06	0.000121316	0.000117516	0.000193366	0.000839221	0.000637897
3833703773565	383370	3773565	0.000417771	0.00016386	5.4264E-05	5.3146E-05	0.000123408	0.000123217	0.000162141	0.000162037	0.000173674	0.000169511	6.75827E-06	6.75827E-06	0.000183027	6.75827E-06	0.000114508	0.000110921	0.000181937	0.00078962	0.000600195
3833803773565	383380	3773565	0.000396538	0.00015553	5.1506E-05	5.04448E-05	0.000117135	0.000116955	0.00015391	0.00015380	0.000164847	0.000160895	6.41478E-06	6.41478E-06	0.000173725	6.41478E-06	0.000108323	0.00010493	0.00017157	0.000744626	0.000565995
3833903773565	383390	3773565	0.000372888	0.00014625	4.84342E-05	4.74363E-05	0.000110149	0.000109979	0.000144722	0.000144628	0.000155015	0.0001513	6.0322E-06	6.0322E-06	0.000163364	6.0322E-06	0.000101522	9.83421E-05	0.000160187	0.000695222	0.000528443
3834003773565	383400	3773565	0.000348834	0.00013682	4.53098E-05	4.43763E-05	0.000103044	0.000102885	0.000135386	0.000135299	0.000145016	0.00014154	5.64308E-06	5.64308E-06	0.000152826	5.64308E-06	9.46711E-05	9.17058E-05	0.000148747	0.000645572	0.000490704
3834103773565	383410	3773565	0.000327188	0.00012833	4.24982E-05	4.16226E-05	9.66497E-05	9.65005E-05	0.000126985	0.000126903	0.000136017	0.000132757	5.29291E-06	5.29291E-06	0.000143342	5.29291E-06	8.85234E-05	8.57507E-05	0.000138511	0.000601148	0.000456937
3834203773565	383420	3773565	0.000308218	0.00012089	4.00342E-05	3.92093E-05	9.1046E-05	9.09055E-05	0.000119623	0.000119545	0.000128131	0.000125059	4.98603E-06	4.98603E-06	0.000135032	4.98603E-06	8.31453E-05	8.0541E-05	0.000129586	0.000562411	0.000427492
3834303773565	383430	3773565	0.000290999	0.00011413	3.77977E-05	3.70189E-05	8.59597E-05	8.58271E-05	0.00011294	0.000112867	0.000120973	0.000118073	4.70749E-06	4.70749E-06	0.000127488	4.70749E-06	7.82802E-05	7.58284E-05	0.000121536	0.000527474	0.000400937
3834403773565	383440	3773565	0.000274751	0.00010776	3.56872E-05	3.49519E-05	8.116E-05	8.10348E-05	0.000106634	0.000106565	0.000114218	0.00011148	4.44463E-06	4.44463E-06	0.000120369	4.44463E-06	7.37076E-05	7.13989E-05	0.000114	0.000494767	0.000376076
3834503773565	383450	3773565	0.000259445	0.00010176	3.36992E-05	3.30048E-05	7.66389E-05	7.65207E-05	0.000100693	0.000100629	0.000107855	0.00010527	4.19704E-06	4.19704E-06	0.000113664	4.19704E-06	6.94166E-05	6.72423E-05	0.000106959	0.000464211	0.00035285
3834603773565	383460	3773565	0.000245685	9.6361E-05	3.19118E-05	3.12543E-05	7.25741E-05	7.24622E-05	9.53529E-05	9.52914E-05	0.000102135	9.96868E-05	3.97444E-06	3.97444E-06	0.000107636	3.97444E-06	6.55633E-05	6.35097E-05	0.000100657	0.000436858	0.000332058
3834703773565	383470	3773565	0.000204017	8.0018E-05	2.64997E-05	2.59537E-05	6.02657E-05	6.01728E-05	7.91813E-05	7.91302E-05	8.48131E-05	8.27801E-05	3.30038E-06	3.30038E-06	8.93809E-05	3.30038E-06	3.8445E-05	3.72408E-05	2.41832E-05	0.000104957	7.97782E-05
3834803773565	383480	3773565	0.00021873	8.5789E-05	2.84107E-05	2.78253E-05	6.46118E-05	6.45121E-05	8.48914E-05	8.48366E-05	9.09293E-05	8.87498E-05	3.53839E-06	3.53839E-06	9.58265E-05	3.53839E-06	4.11879E-05	3.98978E-05	2.52604E-05	0.000109632	8.33319E-05
3834903773565	383490	3773565	0.000234646	9.2031E-05	3.0478E-05	2.985E-05	6.93133E-05	6.92064E-05	9.10686E-05	9.10098E-05	9.75459E-05	9.52077E-05	3.79586E-06	3.79586E-06	0.000102799	3.79586E-06	4.4155E-05	4.27719E-05	2.63444E-05	0.000114336	8.69079E-05
3835003773565	383500	3773565	0.000249161	9.7724E-05	3.23633E-05	3.16965E-05	7.36009E-05	7.34874E-05	9.6702E-05	9.66396E-05	0.00010358	0.000101097	4.03067E-06	4.03067E-06	0.000109159	4.03067E-06	4.6844E-05	4.53768E-05	2.71817E-05	0.000117971	8.96702E-05
3835103773575	383510	3773575	0.000265347	0.00010407	3.44657E-05	3.37556E-05	7.83821E-05	7.82611E-05	0.000102984	0.000102917	0.000110309	0.000107664	4.2925E-06	4.2925E-06	0.000116249	4.2925E-06	4.98362E-05	4.82753E-05	2.80621E-05	0.000121791	9.25744E-05
3835203773575	383520	3773575	0.000284415	0.00011155	3.69425E-05	3.61814E-05	8.40149E-05	8.38853E-05	0.000110385	0.000110313	0.000118236	0.000115402	4.60098E-06	4.60098E-06	0.000124604	4.60098E-06	5.33559E-05	5.16846E-05	2.90669E-05	0.000126152	9.58891E-05
3835303773575	383530	3773575	0.000306664	0.00012028	3.98323E-05	3.90116E-05	9.0587E-05	9.04472E-05	0.000119019	0.000118943	0.000127485	0.000124429	4.96089E-06	4.96089E-06	0.000134351	4.96089E-06	5.74603E-05	5.56605E-05	3.0178E-05	0.000130975	9.95548E-05
3835403773575	383540	3773575	0.000332056	0.00013024	4.31305E-05	4.22419E-05	9.80877E-05	9.79364E-05	0.000128874	0.000128791	0.000138041	0.000134732	5.37166E-06	5.37166E-06	0.000145475	5.37166E-06	6.21316E-05	6.01855E-05	3.1348E-05	0.000136053	0.000103415
3835503773575	383550	3773575	0.00036061	0.00014144	4.68393E-05	4.58743E-05	0.000106522	0.000106358	0.000139956	0.000139866	0.000149911	0.000146318	5.83357E-06	5.83357E-06	0.000157985	5.83357E-06	6.73626E-05	6.52527E-05	3.25316E-05	0.00014119	0.000107319
3830603773575	383060	3773575	0.000393807	0.00015446	5.11513E-05	5.00974E-05	0.000116329	0.000116149	0.000152841	0.000152742	0.000163712	0.000159787	6.37061E-06	6.37061E-06	0.000172529	6.37061E-06	7.34224E-05	7.11226E-05	3.37786E-05	0.000146601	0.000111433
3830703773575	383070	3773575	0.000434226	0.00017031	5.64013E-05	5.52393E-05	0.000128268	0.0001280	0.000168528	0.000168419	0.000180514	0.000176188	7.02447E-06	7.02447E-06	0.000190236	7.02447E-06	8.07827E-05	7.82525E-05	3.51636E-05	0.000152612	0.000116002
3830803773575	383080	3773575	0.000484283	0.00018994	6.29032E-05	6.16071E-05	0.000143055	0.000142834	0.000187955	0.000187834	0.000201324	0.000196498	7.83423E-06	7.83423E-06	0.000212167	7.83423E-06	8.98706E-05	8.70557E-05	3.66979E-05	0.000159272	0.000121063
3830903773575	383090	3773575	0.000545576	0.00021398	7.08645E-05	6.94044E-05	0.000161161	0.000160912	0.000211744	0.000211607	0.000226804	0.000221368	8.82577E-06	8.82577E-06	0.000239019	8.82577E-06	0.000100952	9.77895E-05	3.83092E-05	0.000166265	0.000126379
3831003773575	383100	3773575	0.000627313	0.00024604	8.14812E-05	7.98024E-05	0.000185305	0.000185019	0.00024346 7	0.00024331	0.000260783	0.000254532	1.0148E-05	1.0148E-05	0.000274828	1.0148E-05	0.000115674	0.000112051	4.01559E-05	0.000174279	0.000132471
3831103773575	383110	3773575	0.000734809	0.0002882	9.54438E-05	9.34774E-05	0.000217059	0.000216724	0.000285187	0.000285003	0.000305471	0.000298149	1.1887E-05	1.1887E-05	0.000321923	1.1887E-05	0.000134883	0.000130658	4.20863E-05	0.000182657	0.000138839
3831203773575	383120	3773575	0.00088092	0.00034551	0.000114422	0.000112065	0.000260219	0.000259818	0.000341894	0.000341674	0.000366211	0.000357434	1.42506E-05	1.42506E-05	0.000385935	1.42506E-05	0.000160738	0.000155704	4.40642E-05	0.000191242	0.000145364
3831303773575	383130	3773575	0.001087928	0.0004267	0.00014131	0.000138399	0.000321369	0.000320873	0.000422236	0.000421964	0.000452268	0.000441427	1.75994E-05	1.75994E-05	0.000476626	1.75994E-05	0.000197024	0.000190852	4.60557E-05	0.000199885	0.000151934
3831403773575	383140	3773575	0.001402038	0.0005499	0.00018211	0.000178358	0.000414155	0.000413516	0.000544146	0.000543795	0.000582848	0.000568877	2.26807E-05	2.26807E-05	0.000614239	2.26807E-05	0.000251492	0.000243614	4.81762E-05	0.000209088	0.000158929
3831503773575	383150	3773575	0.001916528	0.00075169	0.000248936	0.000243807	0.000566133	0.000565259	0.000743825	0.000743345	0.000796729	0.000777632	3.10036E-05	3.10036E-05	0.000839639	3.10036E-05	0.000339251	0.000328625	5.03193E-05	0.000218389	0.000165999
3831603773575	383160	3773575	0.002881528	0.00113018	0.00037428	0.000366568	0.000851189	0.000849876	0.001118351	0.00111763	0.001197894	0.001169181	4.66144E-05	4.66144E-05	0.00126241	4.66144E-05	0.000500398	0.000484725	5.25575E-05	0.000228103	0.000173383
3836303773575	383630	3773575	0.006402359	0.00251109	0.000831598	0.000814464	0.001891226	0.001888308	0.002484823	0.00248322	0.002661556	0.00259776	0.000103571	0.000103571	0.002804902	0.000103571	0.001649358	0.001597697	0.002744593	0.011911728	0.009054184
3836403773575	383640	3773575	0.004041025	0.00158495	0.000524886	0.000514071	0.001193699	0.001191857	0.001568364	0.001567352	0.001679914	0.001639647	6.53715E-05	6.53715E-05	0.0017703 9	6.53715E-05	0.001085616	0.001051612	0.001804173	0.007830237	0.005951815
3836503773575	383650	3773575	0.002899528	0.00113724	0.000376618	0.000368858	0.000856506	0.000855185	0.001125337	0.001124611	0.001205377	0.001176485	4.69056E-05	4.69056E-05	0.001270296	4.69056E-05	0.000795345	0.000770434	0.001324269	0.005747419	0.004368652
3836603773575	383660	3773575	0.002261877	0.00088714	0.000293794	0.00028774	0.000668147	0.000667116	0.000877858	0.000877292	0.000940296	0.000917757	3.65903E-05	3.65903E-05	0.000990938	3.65903E-05	0.00062824	0.000608563	0.001045784	0.004538778	0.003449955
3836703773575	383670	3773575	0.001861459	0.00073009	0.00024178 4	0.000236802	0.000549866	0.000549017	0.000722452	0.000721986	0.000773836	0.000755288	3.01128E-05	3.01128E-05	0.000815513	3.01128E-05	0.000520616	0.000504309	0.000866004	0.003758519	0.002856875
3836803773575	383680	3773575	0.001569049	0.0006154	0.000203803	0.000199604	0.00046349	0.000462774	0.000608965	0.000608572	0.000652277	0.000636642	2.53825E-05	2.53825E-05	0.000687407	2.53825E-05	0.00044097	0.00042715 8	0.000732542	0.003179283	0.002416594
3836903773575	383690	3773575	0.00134246	0.00052653	0.000174371	0.000170779	0.000396556	0.000395944	0.000521023	0.000520687	0.000558081	0.000544704	2.17169E-05	2.17169E-05	0.000588138	2.17169E-05	0.000378239	0.000366392	0.000627135	0.002721809	0.002068865
3837003773575	383700	3773575	0.001171398	0.00045944	0.000152152	0.000149017	0.000346025	0.000345491	0.000454632	0.000454339	0.000486968	0.000475295	1.89497E-05	1.89497E-05	0.000513195	1.89497E-05	0.000330084	0.000319745	0.000546079	0.002370019	0.001801467
3837103773575	383710	3773575	0.001043575	0.0004093	0.000135549	0.000132756	0.000308267	0.000307791	0.000405022	0.000404761	0.00043383	0.000423431	1.68819E-05	1.68819E-05	0.000457195	1.68819E-05	0.000293761	0.00028456	0.000484874	0.002104387	0.001599558

			KMMass Grading / Excavation	KMDrainage / Utilities Trenching	KMFoundations / Concrete Pads	KMBuilding / Structure Construction	KMAsphalt Paving	KMArchitectural Coating	KMLandscaping or Other Finishing	KMWaterside Construction (Piles)	EWNDemolition	EWNSite Grubbing / Prep	EWNDrainage / Utilities Trenching	EWNDrainage / Utilities Trenching	EWNDrainage / Utilities Trenching	EWNFoundations / Concrete Pads	EWNBuilding / Structure Construction	EWNAsphalt Paving	EWNLandscaping or Other Finishing	EWNWaterside Construction (Piles)	ISDemolition
Unique Identifier	X (UTM)	Y (UTM)	2026	2026	2026	2026	2026	2026	2026	2026	2027	2027	2027	2028	2029	2029	2029	2029	2029	2029	2027
3829903773565	382990	3773565	8.41983E-05	3.02363E-05	1.6001E-05	5.49577E-05	1.76557E-06	1.76557E-06	5.67233E-05	1.76557E-06	0.000205923	1.12231E-05	2.63539E-05	2.5845E-05	2.53102E-05	2.19234E-05	4.76053E-05	3.38686E-06	4.92987E-05	3.38686E-06	1.60192E-05
3830003773565	383000	3773565	8.67843E-05	3.1165E-05	1.64924E-05	5.66456E-05	1.8198E-06	1.8198E-06	5.84654E-05	1.8198E-06	0.000218488	1.19079E-05	2.79619E-05	2.7422E-05	2.68546E-05	2.32611E-05	5.051E-05	3.59351E-06	5.23068E-05	3.59351E-06	1.64789E-05
3830103773565	383010	3773565	8.94958E-05	3.21387E-05	1.70077E-05	5.84155E-05	1.87666E-06	1.87666E-06	6.02921E-05	1.87666E-06	0.000232408	1.26665E-05	2.97434E-05	2.91691E-05	2.85655E-05	2.47431E-05	5.37281E-05	3.82246E-06	5.56393E-05	3.82246E-06	1.69567E-05
3830203773565	383020	3773565	9.2732E-05	3.33008E-05	1.76227E-05	6.05277E-05	1.94451E-06	1.94451E-06	6.24723E-05	1.94451E-06	0.000249161	1.35796E-05	3.18875E-05	3.12717E-05	3.06247E-05	2.65267E-05	5.76011E-05	4.098E-06	5.96501E-05	4.098E-06	1.75226E-05
3830303773565	383030	3773565	9.63966E-05	3.46169E-05	1.83191E-05	6.29197E-05	2.02136E-06	2.02136E-06	6.49411E-05	2.02136E-06	0.000268878	1.46542E-05	3.44108E-05	3.37463E-05	3.3048E-05	2.86257E-05	6.21591E-05	4.42228E-06	6.43702E-05	4.42228E-06	1.81555E-05
3830403773565	383040	3773565	0.000100261	3.60045E-05	1.90534E-05	6.54419E-05	2.10239E-06	2.10239E-06	6.75443E-05	2.10239E-06	0.000291335	1.58781E-05	3.72849E-05	3.65649E-05	3.58083E-05	3.10167E-05	6.73508E-05	4.79165E-06	6.97466E-05	4.79165E-06	1.8815E-05
3830503773565	383050	3773565	0.000104066	3.73709E-05	1.97765E-05	6.79255E-05	2.18218E-06	2.18218E-06	7.01077E-05	2.18218E-06	0.000316059	1.72256E-05	4.0449E-05	3.96679E-05	3.88471E-05	3.36489E-05	7.30665E-05	5.19829E-06	7.56656E-05	5.19829E-06	1.9455E-05
3830603773565	383060	3773565	0.000108078	3.88116E-05	2.0539E-05	7.05442E-05	2.2663E-06	2.2663E-06	7.28105E-05	2.2663E-06	0.000344657	1.87843E-05	4.4109E-05	4.32572E-05	4.23622E-05	3.66935E-05	7.96778E-05	5.66865E-06	8.25122E-05	5.66865E-06	2.01228E-05
3830703773565	383070	3773565	0.000112792	4.05044E-05	2.14348E-05	7.3621E-05	2.36515E-06	2.36515E-06	7.59861E-05	2.36515E-06	0.000380285	2.0726E-05	4.86686E-05	4.77287E-05	4.67412E-05	4.04866E-05	8.79141E-05	6.25462E-06	9.10415E-05	6.25462E-06	2.08913E-05
3830803773565	383080	3773565	0.000118288	4.24784E-05	2.24794E-05	7.72089E-05	2.48041E-06	2.48041E-06	7.96893E-05	2.48041E-06	0.000425529	2.31919E-05	5.44589E-05	5.34072E-05	5.23022E-05	4.53034E-05	9.83737E-05	6.99876E-06	0.000101873	6.99876E-06	2.17646E-05
3830903773565	383090	3773565	0.000124111	4.45692E-05	2.35858E-05	8.10091E-05	2.6025E-06	2.6025E-06	8.36116E-05	2.6025E-06	0.000481179	2.62249E-05	6.15809E-05	6.03917E-05	5.91422E-05	5.12281E-05	0.000111239	7.91404E-06	0.000115196	7.91404E-06	2.26616E-05
3831003773565	383100	3773565	0.000130804	4.6973E-05	2.48579E-05	8.53783E-05	2.74286E-06	2.74286E-06	8.81212E-05	2.74286E-06	0.000555596	3.02807E-05	7.11048E-05	6.97316E-05	6.82888E-05	5.91508E-05	0.000128443	9.13799E-06	0.000133012	9.13799E-06	2.36438E-05
3831103773565	383110	3773565	0.000137786	4.94803E-05	2.61848E-05	8.99356E-05	2.88927E-06	2.88927E-06	9.28249E-05	2.88927E-06	0.000653389	3.56105E-05	8.36203E-05	8.20055E-05	8.03087E-05	6.95623E-05	0.00015105	1.07464E-05	0.000156424	1.07464E-05	2.46149E-05
3831203773565	383120	3773565	0.000144606	5.19293E-05	2.74808E-05	9.43868E-05	3.03227E-06	3.03227E-06	9.74191E-05	3.03227E-06	0.000782361	4.26397E-05	0.000100126	9.81924E-05	9.61608E-05	8.32931E-05	0.000180866	1.28676E-05	0.0001873	1.28676E-05	2.55469E-05
3831303773565	383130	3773565	0.000151115	5.42668E-05	2.87178E-05	9.86355E-05	3.16876E-06	3.16876E-06	0.000101804	3.16876E-06	0.000953729	5.19794E-05	0.000122058	0.0001197	0.000117224	0.000101538	0.000220483	1.56862E-05	0.000228326	1.56862E-05	2.64411E-05
3831403773565	383140	3773565	0.000157765	5.66547E-05	2.99814E-05	0.000102976	3.3082E-06	3.3082E-06	0.000106284	3.3082E-06	0.001206833	6.5774E-05	0.00015445	0.000151467	0.000148333	0.000128484	0.000278995	1.9849E-05	0.00028892	1.9849E-05	2.73353E-05
3831503773565	383150	3773565	0.000165316	5.93663E-05	3.14164E-05	0.000107904	3.46654E-06	3.46654E-06	0.000111371	3.46654E-06	0.00163688	8.92121E-05	0.000209487	0.000205441	0.000201191	0.000174268	0.000378414	2.69221E-05	0.000391875	2.69221E-05	2.82421E-05
3831603773565	383160	3773565	0.000173354	6.2253E-05	3.29441E-05	0.000113151	3.6351E-06	3.6351E-06	0.000116786	3.6351E-06	0.002453734	0.000133732	0.000314027	0.000307963	0.000301591	0.000261234	0.000567254	4.03571E-05	0.000587432	4.03571E-05	2.9114E-05
3831703773565	383170	3773565	0.000178563	6.41168E-05	3.39441E-05	0.000116566	3.74286E-06	3.74286E-06	0.000120126	3.74286E-06	0.002591359	0.000137183	0.000323911	0.000317645	0.000311172	0.000269487	0.000584914	4.15923E-05	0.000605925	4.15923E-05	2.91444E-05
3831803773565	383180	3773565	0.000183772	6.59883E-05	3.49442E-05	0.000119981	3.85312E-06	3.85312E-06	0.000123467	3.85312E-06	0.002668904	0.000141241	0.000333639	0.000327182	0.000320514	0.000277701	0.000602574	4.28275E-05	0.000623959	4.28275E-05	2.99849E-05
3831903773565	383190	3773565	0.000188981	6.78605E-05	3.59443E-05	0.000123396	3.96338E-06	3.96338E-06	0.000126808	3.96338E-06	0.002746449	0.000145312	0.000343367	0.000336719	0.000329856	0.000285914	0.000620234	4.40627E-05	0.000642243	4.40627E-05	3.08254E-05
3832003773565	383200	3773565	0.000194189	6.97326E-05	3.69444E-05	0.000126811	4.07364E-06	4.07364E-06	0.000130149	4.07364E-06	0.002823994	0.000149383	0.000353095	0.000346256	0.000339198	0.000294128	0.000637894	4.52978E-05	0.000660528	4.52978E-05	3.16659E-05
3832103773565	383210	3773565	0.000199398	7.16047E-05	3.79445E-05	0.000130226	4.1839E-06	4.1839E-06	0.000133491	4.1839E-06	0.002901539	0.000153454	0.000362823	0.000355793	0.000348541	0.000302341	0.000655554	4.65329E-05	0.000678813	4.65329E-05	3.25063E-05
3832203773565	383220	3773565	0.000204606	7.34768E-05	3.89446E-05	0.000133641	4.29416E-06	4.29416E-06	0.000136832	4.29416E-06	0.002979084	0.000157525	0.000372551	0.000365329	0.000357883	0.000310554	0.000673214	4.77681E-05	0.000697098	4.77681E-05	3.33468E-05
3832303773565	383230	3773565	0.000209815	7.53489E-05	3.99447E-05	0.000137056	4.40442E-06	4.40442E-06	0.000140173	4.40442E-06	0.003056629	0.000161596	0.000382279	0.000374865	0.000367226	0.000318767	0.000690874	4.90032E-05	0.000715383	4.90032E-05	3.41872E-05
3832403773565	383240	3773565	0.000215023	7.72211E-05	4.09448E-05	0.000140471	4.51468E-06	4.51468E-06	0.000143514	4.51468E-06	0.003134174	0.000165667	0.000392007	0.000384401	0.000376568	0.000326979	0.000708534	5.02384E-05	0.000733668	5.02384E-05	3.50277E-05
3832503773565	383250	3773565	0.000220232	7.90932E-05	4.19449E-05	0.000143886	4.62494E-06	4.62494E-06	0.000146855	4.62494E-06	0.003211719	0.000169738	0.000401735	0.000393937	0.000385911	0.000335191	0.000726195	5.14735E-05	0.000751953	5.14735E-05	3.58683E-05
3832603773565	383260	3773565	0.000225441	8.09653E-05	4.2945E-05	0.000147301	4.73521E-06	4.73521E-06	0.000150196	4.73521E-06	0.003289263	0.000173809	0.000411463	0.000403473	0.000395254	0.000343402	0.000743855	5.27086E-05	0.000770238	5.27086E-05	3.67088E-05
3832703773565	383270	3773565	0.000230649	8.28374E-05	4.39451E-05	0.000150716	4.84547E-06	4.84547E-06	0.000153537	4.84547E-06	0.003366808	0.000177881	0.000421191	0.000413009	0.000404597	0.000351613	0.000761516	5.39438E-05	0.000788524	5.39438E-05	3.75493E-05
3832803773565	383280	3773565	0.000235858	8.47095E-05	4.49452E-05	0.000154131	4.95574E-06	4.95574E-06	0.000156878	4.95574E-06	0.003444352	0.000181952	0.000430919	0.000422545	0.000413939	0.000359824	0.000779177	5.51789E-05	0.000806809	5.51789E-05	3.83898E-05
3832903773565	383290	3773565	0.000241066	8.65816E-05	4.59453E-05	0.000157546	5.06601E-06	5.06601E-06	0.000160219	5.06601E-06	0.003521897	0.000186024	0.000440647	0.000432081	0.000423282	0.000368035	0.000796838	5.64141E-05	0.000825094	5.64141E-05	3.92303E-05
3833003773565	383300	3773565	0.000246275	8.84537E-05	4.69454E-05	0.000160961	5.17628E-06	5.17628E-06	0.000163561	5.17628E-06	0.003599441	0.000190096	0.000450375	0.000441617	0.000432625	0.000376246	0.000814499	5.76492E-05	0.000843379	5.76492E-05	4.00708E-05
3833103773575	383310	3773575	0.000251483	9.03258E-05	4.79455E-05	0.000164376	5.28655E-06	5.28655E-06	0.000166902	5.28655E-06	0.003676986	0.000194168	0.000460103	0.000451153	0.000441968	0.000384457	0.000832161	5.88843E-05	0.000861664	5.88843E-05	4.09113E-05
3833203773575	383320	3773575	0.000256692	9.21979E-05	4.89456E-05	0.000167791	5.39682E-06	5.39682E-06	0.000170244	5.39682E-06	0.003754531	0.000198241	0.000469831	0.000460689	0.000451311	0.000392668	0.000849823	6.01194E-05	0.000879949	6.01194E-05	4.17518E-05
3833303773575	383330	3773575	0.000261901	9.40699E-05	4.99457E-05	0.000171206	5.50709E-06	5.50709E-06	0.000173585	5.50709E-06	0.003832076	0.000202313	0.000479559	0.000470225	0.000460654	0.000400879	0.000867486	6.13545E-05	0.000898235	6.13545E-05	4.25924E-05
3833403773575	383340	3773575	0.000267109	9.59419E-05	5.09458E-05	0.000174621	5.61736E-06	5.61736E-06	0.000176927	5.61736E-06	0.003909621	0.000206386	0.000489287	0.000479761	0.000469997	0.000409091	0.000885148	6.25896E-05	0.000916521	6.25896E-05	4.34329E-05
3833503773575	383350	3773575	0.000272318	9.78139E-05	5.19459E-05	0.000178036	5.72763E-06	5.72763E-06	0.000180268	5.72763E-06	0.003987166	0.000210458	0.000499015	0.000489297	0.000479339	0.000417302	0.000902811	6.38247E-05	0.000934807	6.38247E-05	4.42735E-05
3833603773575	383360	3773575	0.000277526	9.96858E-05	5.2946E-05	0.000181451	5.83791E-06	5.83791E-06	0.000183609	5.83791E-06	0.004064711	0.000214531	0.000508743	0.000498833	0.000488682	0.000425513	0.000920473	6.50598E-05	0.000953093	6.50598E-05	4.51141E-05
3833703773575	383370	3773575	0.000282735	0.000101558	5.39461E-05	0.000184866	5.94818E-06	5.94818E-06	0.000186951	5.94818E-06	0.004142256	0.000218603	0.000518471	0.000508369	0.000498025	0.000433724	0.000938136	6.62949E-05	0.000971379	6.62949E-05	4.59547E-05
3833803773575	383380	3773575	0.000287943	0.000103431	5.49462E-05	0.000188281	6.05846E-06	6.05846E-06	0.000190292	6.05846E-06	0.004219801	0.000222676	0.000528199	0.000517905	0.000507368	0.000441935	0.000955799	6.753E-05	0.000989665	6.753E-05	4.67953E-05
3833903773575	383390	3773575	0.000293151	0.000105303	5.59463E-05	0.000191696	6.16873E-06	6.16873E-06	0.000193634	6.16873E-06	0.004297346	0.000226748	0.000537928	0.000527441	0.000516711	0.000450146	0.000973462	6.87651E-05	0.001007951	6.87651E-05	4.76359E-05
3834003773575	383400	3773575	0.000298359	0.000107176	5.69464E-05	0.000195111	6.27901E-06	6.27901E-06	0.000196975	6.27901E-06	0.004374891	0.000230821	0.000547656	0.000536977	0.000526054	0.000458357	0.000991125	7.00002E-05	0.001026237	7.00002E-05	4.84765E-05
3834103773575	383410	3773575	0.000303567	0.000109048	5.79465E-05	0.000198526	6.38928E-06	6.38928E-06	0.000200317	6.38928E-06	0.004452436	0.000234893	0.000557385	0.000546513	0.000535397	0.000466568	0.001008787	7.12353E-05	0.001044524	7.12353E-05	4.93171E-05
3834203773575	383420	3773575	0.000308775	0.000110921	5.89466E-05	0.000201941	6.49956E-06	6.49956E-06	0.000203658	6.49956E-06	0.004529981	0.000238966	0.000567113	0.000556049	0.000544739	0.000474779	0.001026449	7.24705E-05	0.001062811	7.24705E-05	5.01577E-05
3834303773575	383430	3773575	0.000313983	0.000112793	5.99467E-05	0.000205356	6.60983E-06	6.60983E-06	0.000206999	6.60983E-06	0.004607526	0.000243038	0.000576842	0.000565585	0.000554082	0.000482991	0.001044111	7.37056E-05	0.001081098	7.37056E-05	5.09982E-05
3834403773575	383440	3773575	0.000319191	0.000114666	6.09468E-05	0.000208771	6.7201E-06	6.7201E-06	0.000210341	6.7201E-06	0.004685071	0.000247111	0.000586571	0.000575121	0.000563425	0.000491202	0.001061773	7.49408E-05	0.001099386	7.49408E-05	5.18388E-05
3834503773575	383450	3773575	0.000324399	0.000116538	6.19469E-05	0.000212186	6.83038E-06	6.83038E-06	0.000213682	6.83038E-06	0.004762616	0.000251183	0.000596299	0.000584657	0.000572768	0.000499414	0.001079435	7.61759E-05	0.001117674	7.61759E-05	5.26793E-05
3834603773575	383460	3773575	0.000329607	0.000118411	6.2947E-05	0.000215601	6.94065E-06	6.94065E-06	0.000217023	6.94065E-06	0.004840161	0.000255256	0.000606028	0.000594193	0.000582111	0.000507625	0.001097097	7.74111E-05	0.001135962	7.74111E-05	5.35198E-05
3834703773575	383470	3773575	0.000334815	0.000120284	6.39471E-05	0.000219016	7.05093E-06	7.05093E-06	0.000220364	7.05093E-06	0.004917706	0.000259328	0.000615756	0.000603729	0.000591454	0.000515836	0.001114758	7.86463E-05	0.001154251	7.86463E-05	5.43603E-05
3834803773575	383480	3773575	0.000340023	0.000122157	6.49472E-05	0.000222431	7.16121E-06	7.16121E-06	0.000223705	7.16121E-06	0.004995251	0.000263401	0.000625485	0.000613265	0.000600797	0.000524047	0.001132419	7.98815E-05	0.001172539	7.98815E-05	5.52008E-05
3834903773575	383490	3773575	0.000345231	0.000124029	6.59473E-05	0.000225846	7.27149E-06	7.27149E-06	0.000227046	7.27149E-06	0.005072796	0.000267473	0.000635213	0.000622801	0.000610139	0.000532258	0.001150079	8.11167E-05	0.001190828	8.11167E-05	5.60413E-05
3835003773575	383500	3773575	0.000350439	0.000125902	6.69474E-05	0.000229261	7.38177E-06	7.38177E-06	0.000230387	7.38177E-06	0.005150341	0.000271546	0.000644941	0.000632337	0.000619482	0.000540469	0.001167741	8.23519E-05	0.001209117	8.23519E-05	5.68818E-05
3835103773575	383510	3773575	0.000355647	0.000127774	6.79475E-05	0.000232676	7.49205E-06	7.49205E-06	0.000233728	7.49205E-06	0.005227886	0.000275618	0.000654669	0.000641873	0.000628825	0.000548681	0.001185402	8.3587E-05	0.001227406	8.3587E-05	5.77223E-05
3835203773575	383520	3773575	0.000360855	0.000129647	6.89476E-05	0.000236091	7.60233E-06	7.60233E-06	0.000237069	7.60233E-06	0.005305431	0.000279691	0.000664398	0.000651409	0.000638168	0.000556892	0.001203064	8.48222E-05	0.001245695	8.48222E-05	5.85627E-05
3835303773575	383530	3773575	0.000366063	0.000131519	6.99477E-05	0.000239506	7.71261E-06	7.71261E-06	0.000240411	7.71261E-06	0.005382976	0.000283763	0.000674126	0.000660945	0.000647511	0.000565103	0.001220725	8.60573E-05	0.001263984	8.60573E-05	5.94032E-05
3835403773575	383540	3773575	0.000371271	0.000133392	7.09478E-05	0.000242921	7.82289E-06	7.82289E-06	0.000243752	7.82289E-06	0.005460521	0.000287836	0.000683855	0.000670481	0.000656854	0.000573314	0.001238387	8.72924E-05	0.001282273	8.72924E-05	6.02436E-05
3835503773575	383550	3773575	0.000376479	0.000135264	7.19479E-05	0.000246336	7.93317E-06	7.93317E-06	0.000247093	7.93317E-06	0.005538066	0.000291908	0.000693583	0.000680017	0.000666197	0.000581525	0.001256049	8.85275E-05	0.001300562	8.85275E-05	6.10841E-05
3835603773575	383560	3773575	0.000381687	0.000137135	7.29481E-05	0.000249751	8.04345E-06	8.04345E-06	0.000250434	8.04345E-06	0.005615611	0.000295981	0.000703312	0.000689553	0.000675539	0.000589736	0.001273711	8.97626E-05	0.001318851	8.97626E-05	6.19245E-05
3835703773575	383570	3773575	0.000386895	0.000139007	7.39482E-05	0.000253166	8.15373E-06	8.15373E-06	0.000253775	8.15373E-06	0.005693156	0.000300053	0.000713041	0.000699089	0.000684882	0.000597947	0.001291373	9.09977E-05	0.001337141	9.09977E-05	6.27649E-05
3835803773575	383580	3773575	0.000392103	0.000140878	7.49483E-05	0.000256581	8.26401E-06	8.26401E-06	0.000257116	8.26401E-06	0.005770701	0.000304126	0.000722769	0.000708625	0.000694225	0.000606158	0.001309035	9.22328E-05	0.001355431	9.22328E-05	6.36053E-05
3835903773575	383590	3773575	0.000397312	0.000142749	7.59484E-05	0.000259996	8.37429E-06	8.37429E-06	0.000260457	8.37429E-06	0.005848246	0.000308198	0.000732497	0.000718161	0.000703568	0.000614369	0.001326697	9.34679E-05	0.001373721	9.34679E-05	6.44457E-05
3836003773575	383600	3773575	0.000402521	0.000144621	7.69485E-05	0.000263411	8.48457E-06	8.48457E-06	0.000263798	8.48457E-06	0.005925791	0.000312271	0.000742225	0.000727697	0.000712911	0.000622579	0.001344359	9.47031E-05	0.001392011	9.47031E-05	6.52861E-05
3836103773575	383610	3773575	0.000407729	0.000146492	7.79486E-05	0.000266826	8.59485E-06	8.59485E-06	0.000267139	8.59485E-06	0.006003336	0.000316343	0.000751953	0.000737233	0.000722254	0.000630789	0.001362021	9.59382E-05	0.001410301	9.59382E-05	6.61264E-05
3836203773575	383620	3773575	0.000412938	0.000148363	7.89487E-05	0.000270241	8.70513E-06	8.70513E-06	0.000270481	8.70513E-06	0.006080881	0.000320416	0.000761681	0.000746769	0.000731597	0.000638999	0.001379683	9.71734E-05	0.001428591	9.71734E-05	6.69668E-05
3836303773575	383630	3773575	0.000418146	0.000150234	7.99488E-05	0.000273656	8.81541E-06	8.81541E-06	0.000273822	8.81541E-06	0.006158426	0.000324488	0.000771409	0.000756305	0.000740939	0.000647208	0.001397345	9.84085E-05	0.001446881	9.84085E-05	6.78071E-05
3836403773575	383640	3773575	0.00589022	0.002115228	0.001119371	0.003844648	0.000123513	0.000123513	0.003968161	0.000123513	0.003380465	0.00018424	0.00043263	0.000424275	0.000415496	0.000359897	0.000781495	5.55992E-05	0.000809295	5.55992E-05	0.000839231
3836503773575	383650	3773575	0.00432344	0.001552585	0.000821622	0.002821984	9.06591E-05	9.06591E-05	0.002912643	9.06591E-05	0.002476644	0.00013498	0.000316959	0.000310838	0.000304407	0.000263673	0.00057255	4.07338E-05	0.000592917	4.07338E-05	0.000616885
3836603773575	383660	3773575	0.003414252	0.001226087	0.000648841	0.002228541	7.15941E-05	7.15941E-05	0.002300135	7.15941E-05	0.001967433	0.000107228	0.000251791	0.000246928	0.000241819	0.00020946	0.000454831	3.23588E-05	0.00047101	3.23588E-05	0.000487919
3836703773575	383670	3773575	0.002827309	0.001015311	0.000537299	0.001845433	5.92864E-05	5.92864E-05	0.00190472	5.92864E-05	0.001644544	8.96298E-05	0.000210468	0.000206403	0.000202133	0.000175084	0.000380185	2.70481E-05	0.000393709	2.70481E-05	0.000404689
3836803773575	383680	3773575	0.002391585	0.000858839	0.000454494	0.001561028	5.01496E-05	5.01496E-05	0.001611778	5.01496E-05	0.001406041	7.66311E-05	0.000179944	0.000176469	0.000172818	0.000149693	0.000325048	2.31254E-05	0.000336611	2.31254E-05	0.0003429
3836903773575	383690	3773575	0.002047455	0.000735259	0.000389096	0.001336409	4.29335E-05	4.29335E-05	0.001379342	4.29335E-05	0.001218471	6.64083E-05	0.000155939	0.000152928	0.000149764	0.000129723	0.000281686	2.00404E-05	0.000291706	2.00404E-05	0.000294087
3837003773575	383700	3773575	0.001782824	0.000640227	0.000338806	0.00116368	3.73844E-05	3.73844E-05	0.001201064	3.73844E-05	0.001074906	5.85838E-05	0.000137566	0.000134909	0.000132118	0.000114439	0.000248497	1.76792E-05	0.000257336	1.76792E-05	0.000256539
3837103773575	383710	3773575	0.001583004	0.00056847	0.000300832	0.001033254	3.31943E-05	3.31943E-05	0.001066448	3.31943E-05	0.000966538	5.26776E-05	0.000123697	0.000121308	0.000118798	0.000102901	0.000223444	1.58968E-05	0.000231393	1.58968E-05	0.000228185

			ISDrainage / Utilities Trenching	ISDrainage / Utilities Trenching	ISAsphalt Paving	ISAsphalt Paving	SVDemolition	SVSite Grubbing / Prep	SVMass Grading / Excavation	SVMass Grading / Excavation	SVDrainage / Utilities Trenching	SVFoundations / Concrete Pads	SVBuilding / Structure Construction	SVBuilding / Structure Construction	SVAsphalt Paving	SVAsphalt Paving	SVArchitectural Coating	SVArchitectural Coating	SVLandscaping or Other Finishing	SVLandscaping or Other Finishing	MDemolition
Unique Identifier	X (UTM)	Y (UTM)	2027	2028	2027	2028	2027	2027	2027	2028	2028	2028	2028	2029	2028	2029	2028	2029	2028	2029	2027
3829903773565	382990	3773565	6.45032E-06	6.28482E-06	1.66588E-06	1.55184E-06	8.26644E-05	5.94312E-05	4.00702E-05	3.95615E-05	2.80698E-05	8.91706E-06	1.27742E-05	1.22868E-05	1.25596E-06	1.16854E-06	1.25596E-06	1.16854E-06	1.27742E-05	1.22868E-05	2.05732E-05
3830003773565	383000	3773565	6.63542E-06	6.46517E-06	1.71369E-06	1.59638E-06	8.50163E-05	6.11221E-05	4.12103E-05	4.06871E-05	2.88684E-05	9.17077E-06	1.31377E-05	1.26364E-05	1.29169E-06	1.20178E-06	1.29169E-06	1.20178E-06	1.31377E-05	1.26364E-05	2.12064E-05
3830103773565	383010	3773565	6.82783E-06	6.65265E-06	1.76338E-06	1.64267E-06	8.74841E-05	6.28963E-05	4.24065E-05	4.18681E-05	2.97064E-05	9.43696E-06	1.3519E-05	1.30032E-05	1.32919E-06	1.23667E-06	1.32919E-06	1.23667E-06	1.3519E-05	1.30032E-05	2.18687E-05
3830203773565	383020	3773565	7.05569E-06	6.87466E-06	1.82223E-06	1.69749E-06	9.04329E-05	6.50163E-05	4.38359E-05	4.32793E-05	3.07077E-05	9.75505E-06	1.39747E-05	1.34415E-05	1.37399E-06	1.27835E-06	1.37399E-06	1.27835E-06	1.39747E-05	1.34415E-05	2.26617E-05
3830303773565	383030	3773565	7.31055E-06	7.12298E-06	1.88805E-06	1.7588E-06	9.37737E-05	6.74182E-05	4.54553E-05	4.48781E-05	3.18421E-05	1.01154E-05	1.4491E-05	1.3938E-05	1.42475E-06	1.32558E-06	1.42475E-06	1.32558E-06	1.4491E-05	1.3938E-05	2.35581E-05
3830403773565	383040	3773565	7.5761E-06	7.38172E-06	1.95663E-06	1.82269E-06	9.72926E-05	6.99481E-05	4.7161E-05	4.65622E-05	3.3037E-05	1.0495E-05	1.50348E-05	1.44611E-05	1.47821E-06	1.37532E-06	1.47821E-06	1.37532E-06	1.50348E-05	1.44611E-05	2.45035E-05
3830503773565	383050	3773565	7.83377E-06	7.63278E-06	2.02318E-06	1.88468E-06	0.00010074	7.24268E-05	4.88322E-05	4.82122E-05	3.42077E-05	1.08669E-05	1.55675E-05	1.49735E-05	1.53059E-06	1.42406E-06	1.53059E-06	1.42406E-06	1.55675E-05	1.49735E-05	2.54343E-05
3830603773565	383060	3773565	8.1027E-06	7.89481E-06	2.09264E-06	1.94938E-06	0.000104366	7.50336E-05	5.05898E-05	4.99475E-05	3.54389E-05	1.1258E-05	1.61278E-05	1.55125E-05	1.58568E-06	1.47531E-06	1.58568E-06	1.47531E-06	1.61278E-05	1.55125E-05	2.64178E-05
3830703773565	383070	3773565	8.41214E-06	8.1963E-06	2.17255E-06	2.02383E-06	0.000108616	7.80888E-05	5.26497E-05	5.19812E-05	3.68819E-05	1.17164E-05	1.67845E-05	1.61441E-05	1.65025E-06	1.53538E-06	1.65025E-06	1.53538E-06	1.67845E-05	1.61441E-05	2.757E-05
3830803773565	383080	3773565	8.76377E-06	8.53891E-06	2.26336E-06	2.10842E-06	0.000113587	8.16627E-05	5.50593E-05	5.43603E-05	3.85699E-05	1.22527E-05	1.75527E-05	1.6883E-05	1.72578E-06	1.60565E-06	1.72578E-06	1.60565E-06	1.75527E-05	1.6883E-05	2.89164E-05
3830903773565	383090	3773565	9.12496E-06	8.89084E-06	2.35665E-06	2.19532E-06	0.000118807	8.5416E-05	5.75899E-05	5.68587E-05	4.03426E-05	1.28158E-05	1.83594E-05	1.76589E-05	1.80509E-06	1.67945E-06	1.80509E-06	1.67945E-06	1.83594E-05	1.76589E-05	3.03426E-05
3831003773565	383100	3773565	9.52048E-06	9.27621E-06	2.4588E-06	2.29048E-06	0.000124794	8.97201E-05	6.04919E-05	5.97238E-05	4.23755E-05	1.34616E-05	1.92846E-05	1.85488E-05	1.89605E-06	1.76408E-06	1.89605E-06	1.76408E-06	1.92846E-05	1.85488E-05	3.1992E-05
3831103773565	383110	3773565	9.91149E-06	9.65719E-06	2.55978E-06	2.38455E-06	0.000130914	9.41203E-05	6.34586E-05	6.26529E-05	4.44537E-05	1.41218E-05	2.02304E-05	1.94584E-05	1.98904E-06	1.85059E-06	1.98904E-06	1.85059E-06	2.02304E-05	1.94584E-05	3.37104E-05
3831203773565	383120	3773565	1.02868E-05	1.00228E-05	2.6567E-06	2.47483E-06	0.00013683	9.83731E-05	6.6326E-05	6.54839E-05	4.64624E-05	1.47599E-05	2.11445E-05	2.03377E-05	2.07892E-06	1.93421E-06	2.07892E-06	1.93421E-06	2.11445E-05	2.03377E-05	3.53925E-05
3831303773565	383130	3773565	1.06468E-05	1.03737E-05	2.74969E-06	2.56146E-06	0.000142469	0.000102427	6.90595E-05	6.81827E-05	4.83773E-05	1.53682E-05	2.20159E-05	2.11759E-05	2.1646E-06	2.01393E-06	2.1646E-06	2.01393E-06	2.20159E-05	2.11759E-05	3.69965E-05
3831403773565	383140	3773565	1.10069E-05	1.07245E-05	2.84268E-06	2.64808E-06	0.000147921	0.000106347	7.17024E-05	7.0792E-05	5.02286E-05	1.59563E-05	2.28584E-05	2.19863E-05	2.24743E-06	2.091E-06	2.24743E-06	2.091E-06	2.28584E-05	2.19863E-05	3.86314E-05
3831503773565	383150	3773565	1.1372E-05	1.10803E-05	2.93698E-06	2.73593E-06	0.00015446	0.000111048	7.48721E-05	7.39214E-05	5.2449E-05	1.66617E-05	2.38689E-05	2.29582E-05	2.34678E-06	2.18344E-06	2.34678E-06	2.18344E-06	2.38689E-05	2.29582E-05	4.05113E-05
3831603773565	383160	3773565	1.17231E-05	1.14223E-05	3.02765E-06	2.82039E-06	0.000161578	0.000116166	7.83224E-05	7.7328E-05	5.48661E-05	1.74295E-05	2.49689E-05	2.40162E-05	2.45493E-06	2.28406E-06	2.45493E-06	2.28406E-06	2.49689E-05	2.40162E-05	4.24782E-05
3831703773565	383620	3773565	0.000455513	0.000443826	0.000117643	0.000109589	0.009006574	0.006475238	0.004365791	0.004310359	0.003058304	0.000971545	0.001391797	0.001338692	0.000136841	0.000127316	0.000136841	0.000127316	0.001391797	0.001338692	0.002101743
3831803773565	383630	3773565	0.000428377	0.000417386	0.000110634	0.000103061	0.009451496	0.006795112	0.004581459	0.0045232	0.003209383	0.001019539	0.001460552	0.001404823	0.000143601	0.000133606	0.000143601	0.000133606	0.001460552	0.001404823	0.001973069
3831903773565	383640	3773565	0.00029571	0.000288123	7.63713E-05	7.11433E-05	0.006225267	0.004475629	0.003017597	0.002979283	0.002113873	0.000671523	0.000961998	0.000925293	9.45834E-05	8.79999E-05	9.45834E-05	8.79999E-05	0.000961998	0.000925293	0.001354841
3831953773565	383650	3773565	0.000223087	0.000217363	5.76153E-05	5.36712E-05	0.004554054	0.003274117	0.002207504	0.002179476	0.00154639	0.000491249	0.000703744	0.000676892	6.91918E-05	6.43757E-05	6.91918E-05	6.43757E-05	0.000703744	0.000676892	0.001016679
3832003773565	383660	3773565	0.000178564	0.000173982	4.61166E-05	4.29596E-05	0.00356045	0.00255977	0.001725871	0.001703958	0.001208999	0.000384068	0.000550201	0.000529208	5.40956E-05	5.03302E-05	5.40956E-05	5.03302E-05	0.000550201	0.000529208	0.000809617
3832103773565	383670	3773565	0.000148806	0.000144988	3.84311E-05	3.58003E-05	0.002914084	0.002095068	0.001412555	0.00139462	0.000989516	0.000314344	0.000450317	0.000433135	4.4275E-05	4.11933E-05	4.4275E-05	4.11933E-05	0.000450317	0.000433135	0.000671386
3832203773565	383680	3773565	0.000127	0.000123742	3.27995E-05	3.05542E-05	0.002453438	0.001763889	0.001189264	0.001174165	0.000833098	0.000264654	0.000379133	0.000364667	3.72762E-05	3.46816E-05	3.72762E-05	3.46816E-05	0.000379133	0.000364667	0.000570302
3832303773565	383690	3773565	0.000109808	0.000106991	2.83594E-05	2.6418E-05	0.002098513	0.001508717	0.00101722	0.001004305	0.000712578	0.000226368	0.000324286	0.000311913	3.18837E-05	2.96644E-05	3.18837E-05	2.96644E-05	0.000324286	0.000311913	0.000490849
3832403773565	383700	3773565	9.62766E-05	9.38064E-05	2.48648E-05	2.31626E-05	0.001823491	0.001310991	0.000883907	0.000872685	0.000619191	0.000196701	0.000281786	0.000271035	2.77051E-05	2.57767E-05	2.77051E-05	2.57767E-05	0.000281786	0.000271035	0.000428496
3832503773565	383710	3773565	8.60691E-05	8.38608E-05	2.22285E-05	2.07069E-05	0.001618313	0.001163479	0.000784451	0.000774491	0.00054952	0.000174568	0.00025008	0.000240538	2.45878E-05	2.28763E-05	2.45878E-05	2.28763E-05	0.0025008	0.000240538	0.000381533
3832603773565	383720	3773565	7.84154E-05	7.64035E-05	2.02519E-05	1.88655E-05	0.001465706	0.001053763	0.000710477	0.000701456	0.0004977	0.000158107	0.000226497	0.000217855	2.22691E-05	2.07191E-05	2.22691E-05	2.07191E-05	0.000226497	0.000217855	0.000346304
3832703773565	383730	3773565	7.18295E-05	6.99865E-05	1.8551E-05	1.7281E-05	0.001335451	0.000960116	0.000647338	0.000639119	0.00045347	0.000144056	0.000206369	0.000198495	2.02901E-05	1.88778E-05	2.02901E-05	1.88778E-05	0.000206369	0.000198495	0.000316066
3832743773565	383740	3773565	6.56267E-05	6.39429E-05	1.6949E-05	1.57888E-05	0.001213944	0.00087276	0.00058844	0.000580968	0.000412211	0.000130949	0.000187592	0.000180435	1.8444E-05	1.71602E-05	1.8444E-05	1.71602E-05	0.000187592	0.000180435	0.000287754
3832503773565	383750	3773565	6.02026E-05	5.8658E-05	1.55482E-05	1.44838E-05	0.001108446	0.000796913	0.000537301	0.000530479	0.000376388	0.000119569	0.00017129	0.000164754	1.68411E-05	1.56689E-05	1.68411E-05	1.56689E-05	0.00017129	0.000164754	0.000263084
3832603773565	383760	3773565	5.54553E-05	5.40325E-05	1.43221E-05	1.33417E-05	0.001016713	0.000730961	0.000492835	0.000486578	0.000345239	0.000109673	0.000157114	0.000151119	1.54474E-05	1.43722E-05	1.54474E-05	1.43722E-05	0.000157114	0.000151119	0.000241563
3832703773565	383770	3773565	5.12532E-05	4.99381E-05	1.32368E-05	1.23307E-05	0.00093599	0.000672926	0.000453706	0.000447946	0.000317828	0.000100966	0.00014464	0.000139121	1.42209E-05	1.32311E-05	1.42209E-05	1.32311E-05	0.00014464	0.000139121	0.000222581
3832803773565	383780	3773565	4.75523E-05	4.63323E-05	1.2281E-05	1.14403E-05	0.000865273	0.000622084	0.000419427	0.000414102	0.000293815	9.33375E-05	0.000133712	0.00012861	1.31465E-05	1.22314E-05	1.31465E-05	1.22314E-05	0.000133712	0.00012861	0.00020591
3832903773565	383790	3773565	4.37626E-05	4.26398E-05	1.13023E-05	1.05286E-05	0.00079321	0.000570275	0.000384496	0.000379614	0.000269345	8.5564E-05	0.000122576	0.000117899	1.20516E-05	1.12127E-05	1.20516E-05	1.12127E-05	0.000122576	0.000117899	0.000188984
3832003773565	383800	3773565	4.02682E-05	3.9235E-05	1.03998E-05	9.6879E-06	0.000727	0.000522673	0.000352401	0.000347927	0.000246863	7.84219E-05	0.000112344	0.000108058	1.10456E-05	1.02768E-05	1.10456E-05	1.02768E-05	0.000112344	0.000108058	0.000173429
3832103773565	383810	3773565	3.72982E-05	3.63412E-05	9.63278E-06	8.97336E-06	0.000670901	0.000482342	0.000325209	0.000321079	0.000227814	7.23705E-05	0.000103675	9.97194E-05	1.01933E-05	9.48381E-06	1.01933E-05	9.48381E-06	0.000103675	9.97194E-05	0.00016022
3832203773565	383820	3773565	3.5149E-05	3.42472E-05	9.07773E-06	8.4563E-06	0.000630678	0.000453423	0.000305711	0.000301829	0.000214155	6.80316E-05	9.74595E-05	9.37409E-05	9.58219E-06	8.91522E-06	9.58219E-06	8.91522E-06	9.74595E-05	9.37409E-05	0.000150621
3832303773565	383830	3773565	3.31973E-05	3.23456E-05	8.57367E-06	7.98676E-06	0.000594286	0.000427259	0.00028807	0.000284413	0.000201798	6.4106E-05	9.18358E-05	8.83317E-05	9.02926E-06	8.40078E-06	9.02926E-06	8.40078E-06	9.18358E-05	8.83317E-05	0.000141922
3832403773565	383840	3773565	3.1047E-05	3.02505E-05	8.01833E-06	7.46943E-06	0.000554152	0.000398405	0.000268616	0.000265206	0.00018817	5.97767E-05	8.56338E-05	8.23664E-05	8.41949E-06	7.83345E-06	8.41949E-06	7.83345E-06	8.56338E-05	8.23664E-05	0.00013243
3832503773565	383850	3773565	2.88787E-05	2.81378E-05	7.45834E-06	6.94777E-06	0.000513706	0.000369327	0.000249011	0.000245849	0.000174436	5.54138E-05	7.93837E-05	7.63547E-05	7.80497E-06	7.26171E-06	7.80497E-06	7.26171E-06	7.93837E-05	7.63547E-05	0.000122922
3832603773565	383860	3773565	2.69338E-05	2.62428E-05	6.95603E-06	6.47985E-06	0.000477599	0.000343368	0.000231508	0.000228569	0.000162175	5.15189E-05	7.3804E-05	7.09879E-05	7.25638E-06	6.7513E-06	7.25638E-06	6.7513E-06	7.3804E-05	7.09879E-05	0.000114424
3832703773565	383870	3773565	2.52342E-05	2.45867E-05	6.51707E-06	6.07094E-06	0.000446204	0.000320797	0.00021629	0.000213544	0.000151515	4.81323E-05	6.89525E-05	6.63216E-05	6.77939E-06	6.30751E-06	6.77939E-06	6.30751E-06	6.89525E-05	6.63216E-05	0.000107014
3832803773565	383880	3773565	2.36988E-05	2.30908E-05	6.12054E-06	5.70156E-06	0.000417946	0.00030048	0.000202592	0.00020002	0.000141919	4.50841E-05	6.45857E-05	6.21214E-05	6.35004E-06	5.90805E-06	6.35004E-06	5.90805E-06	6.45857E-05	6.21214E-05	0.000100333
3832903773565	383890	3773565	2.22574E-05	2.16863E-05	5.74828E-06	5.35478E-06	0.000391522	0.000281483	0.000189784	0.000187374	0.000132947	4.22338E-05	6.05025E-05	5.81939E-05	5.94858E-06	5.53453E-06	5.94858E-06	5.53453E-06	6.05025E-05	5.81939E-05	9.40835E-05
3839003773565	383900	3773565	2.09071E-05	2.03707E-05	5.39956E-06	5.02993E-06	0.000366907	0.000263787	0.000177852	0.000175594	0.000124588	3.95785E-05	5.66987E-05	5.45353E-05	5.5746E-06	5.18657E-06	5.5746E-06	5.18657E-06	5.66987E-05	5.45353E-05	8.8248E-05
3839103773565	383910	3773565	1.96964E-05	1.9191E-05	5.08687E-06	4.73864E-06	0.000344965	0.000248011	0.000167216	0.000165093	0.000117138	3.72116E-05	5.33079E-05	5.12739E-05	5.24122E-06	4.8764E-06	5.24122E-06	4.8764E-06	5.33079E-05	5.12739E-05	8.30239E-05
3829703773575	382970	3773575	6.09812E-06	5.94166E-06	1.57493E-06	1.46711E-06	7.79517E-05	5.6043E-05	3.77858E-05	3.73061E-05	2.64696E-05	8.4087E-06	1.2046E-05	1.15864E-05	1.18436E-06	1.10192E-06	1.18436E-06	1.10192E-06	1.2046E-05	1.15864E-05	1.92504E-05
3829803773575	382980	3773575	6.35749E-06	6.19437E-06	1.64191E-06	1.52951E-06	8.12212E-05	5.83936E-05	3.93707E-05	3.88708E-05	2.75798E-05	8.76138E-06	1.25512E-05	1.20723E-05	1.23403E-06	1.14814E-06	1.23403E-06	1.14814E-06	1.25512E-05	1.20723E-05	2.01068E-05
3829903773575	382990	3773575	6.6146E-06	6.44489E-06	1.70831E-06	1.59137E-06	8.44907E-05	6.07442E-05	4.09555E-05	4.04355E-05	2.869E-05	9.11407E-06	1.30565E-05	1.25583E-05	1.28371E-06	1.19435E-06	1.28371E-06	1.19435E-06	1.30565E-05	1.25583E-05	2.09706E-05
3830003773575	383000	3773575	6.81039E-06	6.63565E-06	1.75888E-06	1.63847E-06	8.69852E-05	6.25376E-05	4.21647E-05	4.16293E-05	2.9537E-05	9.38315E-06	1.34419E-05	1.2929E-05	1.32161E-06	1.22962E-06	1.32161E-06	1.22962E-06	1.34419E-05	1.2929E-05	2.16365E-05
3830103773575	383010	3773575	7.01405E-06	6.83409E-06	1.81148E-06	1.68747E-06	8.95954E-05	6.44143E-05	4.34299E-05	4.28785E-05	3.04233E-05	9.66472E-06	1.38453E-05	1.3317E-05	1.36127E-06	1.26651E-06	1.36127E-06	1.26651E-06	1.38453E-05	1.3317E-05	2.23369E-05
3830203773575	383020	3773575	7.2436E-06	7.05775E-06	1.87076E-06	1.7427E-06	9.25799E-05	6.65599E-05	4.48766E-05	4.43068E-05	3.14368E-05	9.98665E-06	1.43065E-05	1.37606E-05	1.40661E-06	1.3087E-06	1.40661E-06	1.3087E-06	1.43065E-05	1.37606E-05	2.31371E-05
3830303773575	383030	3773575	7.49396E-06	7.30168E-06	1.93542E-06	1.80293E-06	9.5885E-05	6.89361E-05	4.64787E-05	4.58886E-05	3.25591E-05	1.03432E-05	1.48172E-05	1.42519E-05	1.45683E-06	1.35542E-06	1.45683E-06	1.35542E-06	1.48172E-05	1.42519E-05	2.40226E-05
3830403773575	383040	3773575	7.75332E-06	7.55439E-06	2.0024E-06	1.86533E-06	9.93416E-05	7.14212E-05	4.81542E-05	4.75428E-05	3.37328E-05	1.0716E-05	1.53514E-05	1.47656E-05	1.50934E-06	1.40429E-06	1.50934E-06	1.40429E-06	1.53514E-05	1.47656E-05	2.49535E-05
3830503773575	383050	3773575	8.01212E-06	7.80655E-06	2.06924E-06	1.92759E-06	0.000102843	7.39384E-05	4.98514E-05	4.92184E-05	3.49217E-05	1.10937E-05	1.58924E-05	1.5286E-05	1.56254E-06	1.45378E-06	1.56254E-06	1.45378E-06	1.58924E-05	1.5286E-05	2.5897E-05
3830603773575	383060	3773575	8.28105E-06	8.06858E-06	2.1387E-06	1.99229E-06	0.000106513	7.65772E-05	5.16305E-05	5.0975E-05	3.6168E-05	1.14896E-05	1.64596E-05	1.58316E-05	1.6183E-06	1.50566E-06	1.6183E-06	1.50566E-06	1.64596E-05	1.58316E-05	2.68896E-05
3830703773575	383070	3773575	8.57361E-06	8.35363E-06	2.21425E-06	2.06267E-06	0.000110584	7.95043E-05	5.3604E-05	5.29234E-05	3.75505E-05	1.19288E-05	1.70888E-05	1.64367E-05	1.68016E-06	1.56321E-06	1.68016E-06	1.56321E-06	1.70888E-05	1.64367E-05	2.79928E-05
3830803773575	383080	3773575	8.88867E-06	8.66061E-06	2.29562E-06	2.13847E-06	0.000115083	8.27387E-05	5.57848E-05	5.50765E-05	3.90781E-05	1.24141E-05	1.7784E-05	1.71054E-05	1.74852E-06	1.62681E-06	1.74852E-06	1.62681E-06	1.7784E-05	1.71054E-05	2.92176E-05
3830903773575	383090	3773575	9.21161E-06	8.97526E-06	2.37903E-06	2.21617E-06	0.000119787	8.61205E-05	5.80649E-05	5.73277E-05	4.06754E-05	1.29215E-05	1.85109E-05	1.78046E-05	1.81998E-06	1.6933E-06	1.81998E-06	1.6933E-06	1.85109E-05	1.78046E-05	3.05059E-05
3831003773575	383100	3773575	9.56436E-06	9.31897E-06	2.47013E-06	2.30103E-06	0.000125133	8.99635E-05	6.0656E-05	5.98858E-05	4.24904E-05	1.34981E-05	1.93369E-05	1.85991E-05	1.9012E-06	1.76886E-06	1.9012E-06	1.76886E-06	1.93369E-05	1.85991E-05	3.19848E-05
3831103773575	383110	3773575	9.91993E-06	9.66541E-06	2.56196E-06	2.38658E-06	0.000130638	9.39217E-05	6.33247E-05	6.25207E-05	4.43599E-05	1.4092E-05	2.01877E-05	1.94174E-05	1.98485E-06	1.84669E-06	1.98485E-06	1.84669E-06	2.01877E-05	1.94174E-05	3.35271E-05
3831203773575	383120	3773575	1.02761E-05	1.00124E-05	2.65394E-06	2.47226E-06	0.000136242	9.79504E-05	6.6041E-05	6.52025E-05	4.62627E-05	1.46965E-05	2.10536E-05	2.02503E-05	2.06998E-06	1.9259E-06	2.06998E-06	1.9259E-06	2.10536E-05	2.02503E-05	3.5113E-05
3831303773575	383130	3773575	1.06249E-05	1.03523E-05	2.74402E-06	2.55618E-06	0.000141649	0.000101838	6.86622E-05	6.77904E-05	4.8099E-05	1.52798E-05	2.18893E-05	2.10541E-05	2.15214E-06	2.00234E-06	2.15214E-06	2.00234E-06	2.18893E-05	2.10541E-05	3.67044E-05
3831403773575	383140	3773575	1.09776E-05	1.0696E-05	2.83513E-06	2.64105E-06	0.000147529	0.000106065	7.15124E-05	7.06044E-05	5.00955E-05	1.59141E-05	2.27979E-05	2.1928E-05	2.24148E-06	2.08546E-06	2.24148E-06	2.08546E-06	2.27979E-05	2.1928E-05	3.84173E-05
3831503773575	383150	3773575	1.13051E-05	1.1015E-05	2.91969E-06	2.71982E-06	0.000153747	0.000110536	7.45266E-05	7.35803E-05	5.2207E-05	1.65848E-05	2.37588E-05	2.28523E-05	2.33596E-06	2.17336E-06	2.33596E-06	2.17336E-06	2.37588E-05	2.28523E-05	4.0132E-05
3831603773575	383160	3773575	1.16725E-05	1.1373E-05	3.01457E-06	2.80821E-06	0.000160206	0.00011518	7.76574E-05	7.66714E-05	5.44002E-05	1.72816E-05	2.47569E-05	2.38123E-05	2.43409E-06	2.26466E-06	2.43409E-06	2.26466E-06	2.47569E-05	2.38123E-05	4.1903E-05
3836303773575	383630	3773575	0.000513453	0.000500279	0.000132606	0.000123529	0.011803543	0.008486107	0.005721576	0.005648931	0.004008053	0.001273256	0.001824017	0.00175442	0.000179337	0.000166854	0.000179337	0.000166854	0.001824017	0.00175442	0.002366557
3836403773575	383640	3773575	0.000337926	0.000329256	8.72742E-05	8.12998E-05	0.007355878	0.005288477	0.003565643	0.003520371	0.002497788	0.000793483	0.001136713	0.001093341	0.000111761	0.000103982	0.000111761	0.000103982	0.001136713	0.001093341	0.001548833
3836503773575	383650	3773575	0.000248396	0.000242023	6.41517E-05	5.97602E-05	0.005212037	0.003747172	0.002526451	0.002494373	0.001769818	0.000562226	0.000805423	0.000774691	7.91889E-05	7.36769E-05	7.91889E-05	7.36769E-05	0.000805423	0.000774691	0.001132083
3836603773575	383660	3773575	0.000196467	0.000191426	5.07402E-05	4.72668E-05	0.004017612	0.002888445	0.001947473	0.001922746	0.001364235	0.000433382	0.000620847	0.000597158	6.10414E-05	5.67926E-05	6.10414E-05	5.67926E-05	0.000620847	0.000597158	0.000890642
3836703773575	383670	3773575	0.000162953	0.000158772	4.20849E-05	3.92039E-05	0.003269365	0.002350496	0.001584772	0.00156465	0.001110157	0.000352668	0.000505219	0.000485942	4.9673E-05	4.62155E-05	4.9673E-05	4.62155E-05	0.000505219	0.000485942	0.000734993
3836803773575	383680	3773575	0.000138073	0.00013453	3.56592E-05	3.32181E-05	0.002724728	0.001958931	0.001320768	0.001303998	0.000925218	0.000293918	0.000421056	0.00040499	4.13981E-05	3.85165E-05	4.13981E-05	3.85165E-05	0.000421056	0.00040499	0.000619699
3836903773575	383690	3773575	0.000118417	0.000115379	3.0583E-05	2.84894E-05	0.002304804	0.001657029	0.001117217	0.001103032	0.000782627	0.000248621	0.000356164	0.000342575	3.5018E-05	3.25805E-05	3.5018E-05	3.25805E-05	0.000356164	0.000342575	0.000528904
3837003773575	383700	3773575	0.000103298	0.000100648	2.66783E-05	2.4852E-05	0.001989176	0.001430109	0.000964221	0.000951978	0.000675452	0.000214574	0.00030739	0.000295661	3.02225E-05	2.81188E-05	3.02225E-05	2.81188E-05	0.00030739	0.000295661	0.000459271
3837103773575	383710	3773575	9.18814E-05	8.9524E-05	2.37297E-05	2.21052E-05	0.001754171	0.001261154	0.000850306	0.00083951	0.000595653	0.000189224	0.000271074	0.000260731	2.66519E-05	2.47968E-05	2.66519E-05	2.47968E-05	0.000271074	0.000260731	0.000406786

			MSite Grubbing / Prep	MMass Grading / Excavation	MMass Grading / Excavation	MDrainage / Utilities Trenching	MFoundations / Concrete Pads	MBuilding / Structure Construction	MAsphalt Paving	MLandscaping or Other Finishing	MWaterside Construction (Piles)	RSSWDemolition	RSSWPlacing Base	RSSWForm/Plac e Rebar and Pour	Child Risk				
Unique Identifier	X (UTM)	Y (UTM)	2027	2027	2028	2028	2028	2028	2028	2028	2028	2029	2029	2029	3rd Trimester	0<2	2<16	Total	per million
3829903773565	382990	3773565	6.31561E-05	7.42664E-05	7.32775E-05	1.55763E-05	2.02568E-05	1.49101E-05	1.53465E-06	1.79795E-05	1.53465E-06	1.2945E-05	1.87835E-05	1.11345E-05	3.78285E-09	4.8539E-08	8.2779E-09	6.05992E-08	0.06059922
3830003773565	383000	3773565	6.51001E-05	7.65524E-05	7.55331E-05	1.60558E-05	2.08804E-05	1.53691E-05	1.58189E-06	1.85329E-05	1.58189E-06	1.31696E-05	1.91094E-05	1.13276E-05	3.9777E-09	5.0876E-08	8.6554E-09	6.35088E-08	0.06350877
3830103773565	383010	3773565	6.71333E-05	7.89433E-05	7.78921E-05	1.65572E-05	2.15325E-05	1.58491E-05	1.6313E-06	1.91117E-05	1.6313E-06	1.34035E-05	1.94488E-05	1.15289E-05	4.19184E-09	5.3432E-08	9.0665E-09	6.66906E-08	0.06669055
3830203773565	383020	3773565	6.95675E-05	8.18057E-05	8.07164E-05	1.71576E-05	2.23133E-05	1.64238E-05	1.69045E-06	1.98047E-05	1.69045E-06	1.36967E-05	1.98743E-05	1.17811E-05	4.44911E-09	5.6502E-08	9.5603E-09	7.0511E-08	0.070511
3830303773565	383030	3773565	7.23192E-05	8.50415E-05	8.39092E-05	1.78362E-05	2.31959E-05	1.70734E-05	1.75731E-06	2.0588E-05	1.75731E-06	1.40336E-05	2.03631E-05	1.20708E-05	4.75033E-09	6.0084E-08	1.0135E-08	7.49688E-08	0.0749688
3830403773565	383040	3773565	7.52214E-05	8.84542E-05	8.72764E-05	1.8552E-05	2.41267E-05	1.77586E-05	1.82783E-06	2.14142E-05	1.82783E-06	1.43861E-05	2.08745E-05	1.2374E-05	5.08966E-09	6.4095E-08	1.0775E-08	7.99591E-08	0.07995907
3830503773565	383050	3773565	7.80789E-05	9.18144E-05	9.05919E-05	1.92567E-05	2.50432E-05	1.84332E-05	1.89727E-06	2.22277E-05	1.89727E-06	1.47167E-05	2.13543E-05	1.26584E-05	5.45795E-09	6.8412E-08	1.1459E-08	8.53284E-08	0.0853284
3830603773565	383060	3773565	8.1098E-05	9.53647E-05	9.40949E-05	2.00014E-05	2.60116E-05	1.91459E-05	1.97063E-06	2.30872E-05	1.97063E-06	1.50599E-05	2.18522E-05	1.29535E-05	5.87943E-09	7.3321E-08	1.2232E-08	9.14323E-08	0.09143233
3830703773565	383070	3773565	8.46352E-05	9.9524E-05	9.81989E-05	2.08737E-05	2.71461E-05	1.9981E-05	2.05658E-06	2.40942E-05	2.05658E-06	1.54716E-05	2.24496E-05	1.33077E-05	6.40087E-09	7.937E-08	1.3182E-08	9.89536E-08	0.09895363
3830803773565	383080	3773565	8.87683E-05	0.000104384	0.000102994	2.18931E-05	2.84718E-05	2.09568E-05	2.15702E-06	2.52708E-05	2.15702E-06	1.5952E-05	2.31467E-05	1.37209E-05	7.05719E-09	8.6944E-08	1.4367E-08	1.08369E-07	0.10836877
3830903773565	383090	3773565	9.31466E-05	0.000109533	0.000108074	2.29729E-05	2.98761E-05	2.19904E-05	2.26341E-06	2.65172E-05	2.26341E-06	1.64448E-05	2.38618E-05	1.41448E-05	7.8534E-09	9.6054E-08	1.5781E-08	1.19689E-07	0.11968894
3831003773565	383100	3773565	9.821E-05	0.000115487	0.000113949	2.42217E-05	3.15001E-05	2.31858E-05	2.38644E-06	2.79587E-05	2.38644E-06	1.70032E-05	2.4672E-05	1.4625E-05	8.90445E-09	1.0799E-07	1.7623E-08	1.34515E-07	0.13451502
3831103773565	383110	3773565	0.000103485	0.00012169	0.00012007	2.55227E-05	3.31921E-05	2.44312E-05	2.51462E-06	2.94604E-05	2.51462E-06	1.75553E-05	2.54731E-05	1.50999E-05	1.02634E-08	1.2326E-07	1.9958E-08	1.53484E-07	0.15348386
3831203773565	383120	3773565	0.000108649	0.000127762	0.000126061	2.67962E-05	3.48483E-05	2.56502E-05	2.6401E-06	3.09304E-05	2.6401E-06	1.80668E-05	2.62154E-05	1.554E-05	1.20284E-08	1.4289E-07	2.2934E-08	1.77857E-07	0.17785669
3831303773565	383130	3773565	0.000113573	0.000133552	0.000131774	2.80107E-05	3.64277E-05	2.68127E-05	2.75975E-06	3.23322E-05	2.75975E-06	1.85191E-05	2.68717E-05	1.5929E-05	1.43467E-08	1.6845E-07	2.6781E-08	2.09581E-07	0.20958066
3831403773565	383140	3773565	0.000118592	0.000139454	0.000137597	2.92485E-05	3.80374E-05	2.79976E-05	2.88171E-06	3.3761E-05	2.88171E-06	1.89558E-05	2.75053E-05	1.63046E-05	1.77415E-08	2.0562E-07	3.233E-08	2.55687E-07	0.2556868
3831503773565	383150	3773565	0.000124363	0.00014624	0.000144293	3.06718E-05	3.98884E-05	2.936E-05	3.02194E-06	3.54039E-05	3.02194E-06	1.93894E-05	2.81345E-05	1.66775E-05	2.3488E-08	2.6818E-07	4.1626E-08	3.33297E-07	0.33329701
3831603773565	383160	3773565	0.000130401	0.000153341	0.000151299	3.2161E-05	4.18251E-05	3.07855E-05	3.16866E-06	3.71229E-05	3.16866E-06	1.97887E-05	2.87138E-05	1.7021E-05	3.44394E-08	3.8686E-07	5.9096E-08	4.80395E-07	0.48039451
3831703773565	383170	3773565	0.000136797	0.000160824	0.000158686	3.37385E-05	4.38788E-05	3.22722E-05	3.32511E-06	3.89304E-05	3.32511E-06	2.07599E-05	2.95599E-05	1.74944E-05	3.61422E-08	4.0579E-07	6.2009E-08	5.04127E-07	0.50412707
3831803773565	383180	3773565	0.000143437	0.000168629	0.000166427	3.53884E-05	4.60324E-05	3.38555E-05	3.48844E-06	4.08388E-05	3.48844E-06	2.17747E-05	3.10004E-05	1.83488E-05	3.79115E-08	4.2564E-07	6.5035E-08	5.28703E-07	0.52870344
3831903773565	383190	3773565	0.000150409	0.000176812	0.000174523	3.71153E-05	4.82722E-05	3.55161E-05	3.65852E-06	4.28249E-05	3.65852E-06	2.28284E-05	3.25108E-05	1.92403E-05	3.97577E-08	4.4629E-07	6.8195E-08	5.54284E-07	0.55428434
3832003773565	383200	3773565	0.000157201	0.000184772	0.000182377	3.87999E-05	5.04797E-05	3.71344E-05	3.82437E-06	4.47787E-05	3.82437E-06	2.38637E-05	3.39888E-05	2.01178E-05	4.15644E-08	4.6663E-07	7.1302E-08	5.79545E-07	0.57954477
3832103773565	383210	3773565	0.000163822	0.000192511	0.000190011	4.04419E-05	5.25945E-05	3.86911E-05	3.98504E-06	4.66502E-05	3.98504E-06	2.48662E-05	3.54141E-05	2.09618E-05	4.33276E-08	4.8632E-07	7.4309E-08	6.03875E-07	0.60387519
3832203773565	383220	3773565	0.000170284	0.000200107	0.000197501	4.20417E-05	5.46776E-05	4.02156E-05	4.14243E-06	4.84899E-05	4.14243E-06	2.58509E-05	3.68126E-05	2.17888E-05	4.50545E-08	5.0567E-07	7.7263E-08	6.27844E-07	0.62784419
3832303773565	383230	3773565	0.000176588	0.000207496	0.000204787	4.35888E-05	5.66999E-05	4.17128E-05	4.29747E-06	5.02972E-05	4.29747E-06	2.68116E-05	3.81878E-05	2.25966E-05	4.67277E-08	5.2447E-07	8.0127E-08	6.51178E-07	0.65117809
3832403773565	383240	3773565	0.000182731	0.000214707	0.000211888	4.50844E-05	5.86599E-05	4.31586E-05	4.44719E-06	5.20417E-05	4.44719E-06	2.77387E-05	3.95054E-05	2.33814E-05	4.83477E-08	5.4258E-07	8.2911E-08	6.73778E-07	0.67377809
3832503773565	383250	3773565	0.000188731	0.000221756	0.000218835	4.65585E-05	6.05677E-05	4.45624E-05	4.59162E-06	5.37333E-05	4.59162E-06	2.86427E-05	4.07911E-05	2.41434E-05	4.99345E-08	5.6035E-07	8.5659E-08	6.96144E-07	0.69614409
3832603773565	383260	3773565	0.000194599	0.000228646	0.000225636	4.80111E-05	6.24533E-05	4.59344E-05	4.73369E-06	5.54021E-05	4.73369E-06	2.95242E-05	4.20566E-05	2.48844E-05	5.14881E-08	5.7778E-07	8.8317E-08	7.17888E-07	0.71788809
3832703773565	383270	3773565	0.000200341	0.000235391	0.000232293	4.94419E-05	6.43127E-05	4.73045E-05	4.87361E-06	5.70481E-05	4.87361E-06	3.03943E-05	4.33004E-05	2.56139E-05	5.30284E-08	5.9488E-07	9.0896E-08	7.39009E-07	0.73900909
3832803773565	383280	3773565	0.000205977	0.000241993	0.000238819	5.08515E-05	6.61488E-05	4.86535E-05	5.01139E-06	5.86722E-05	5.01139E-06	3.12536E-05	4.45337E-05	2.63321E-05	5.45588E-08	6.1166E-07	9.3457E-08	7.60009E-07	0.76000909
3832903773565	383290	3773565	0.000211515	0.000248468	0.000245221	5.22401E-05	6.79628E-05	4.99815E-05	5.14702E-06	6.02744E-05	5.14702E-06	3.21026E-05	4.57559E-05	2.70391E-05	5.60792E-08	6.2823E-07	9.6007E-08	7.80909E-07	0.78090909
3833003773565	383300	3773565	0.000216966	0.000254815	0.000251502	5.35977E-05	6.97548E-05	5.12886E-05	5.28154E-06	6.18548E-05	5.28154E-06	3.29406E-05	4.69665E-05	2.77344E-05	5.75894E-08	6.4459E-07	9.8546E-08	8.01709E-07	0.80170909
3833103773575	383310	3773575	0.000222346	0.000261116	0.000257736	5.49344E-05	7.14958E-05	5.25748E-05	5.41468E-06	6.33995E-05	5.41468E-06	3.37679E-05	4.81662E-05	2.84187E-05	5.90895E-08	6.6075E-07	1.0103E-07	8.22508E-07	0.82250909
3833203773575	383320	3773575	0.000227661	0.000267366	0.000263918	5.62512E-05	7.32161E-05	5.38402E-05	5.54619E-06	6.49085E-05	5.54619E-06	3.45844E-05	4.93551E-05	2.91023E-05	6.05796E-08	6.7671E-07	1.0349E-07	8.42508E-07	0.84250909
3833303773575	383330	3773575	0.000232918	0.000273566	0.000270049	5.75484E-05	7.49161E-05	5.50859E-05	5.67611E-06	6.64018E-05	5.67611E-06	3.53907E-05	5.05333E-05	2.97855E-05	6.20596E-08	6.9248E-07	1.0594E-07	8.62308E-07	0.86230909
3833403773575	383340	3773575	0.000238116	0.000279722	0.000276135	5.88262E-05	7.65962E-05	5.63122E-05	5.80446E-06	6.78797E-05	5.80446E-06	3.61875E-05	5.16921E-05	3.04543E-05	6.35246E-08	7.0809E-07	1.0838E-07	8.82108E-07	0.88210909
3833503773575	383350	3773575	0.000243258	0.000285837	0.000282179	6.00886E-05	7.82573E-05	5.75193E-05	5.93128E-06	6.93423E-05	5.93128E-06	3.69749E-05	5.28319E-05	3.11187E-05	6.48747E-08	7.2356E-07	1.1073E-07	9.01709E-07	0.90170909
3833603773575	383360	3773575	0.000248349	0.000291914	0.000288184	6.13359E-05	7.99024E-05	5.87104E-05	6.05659E-06	7.07894E-05	6.05659E-06	3.77527E-05	5.39526E-05	3.17771E-05	6.62097E-08	7.3884E-07	1.1305E-07	9.20909E-07	0.92090909
3833703773575	383370	3773575	0.000253384	0.000297957	0.000294154	6.25683E-05	8.15317E-05	5.98859E-05	6.18037E-06	7.22209E-05	6.18037E-06	3.85212E-05	5.50545E-05	3.24297E-05	6.75297E-08	7.5395E-07	1.1534E-07	9.39909E-07	0.93990909
3833803773575	383380	3773575	0.000258374	0.000303971	0.000300093	6.37859E-05	8.31454E-05	6.10469E-05	6.30268E-06	7.36369E-05	6.30268E-06	3.92805E-05	5.61379E-05	3.30766E-05	6.88347E-08	7.6892E-07	1.1761E-07	9.58709E-07	0.95870909
3833903773575	383390	3773575	0.000263321	0.000309959	0.000305999	6.49889E-05	8.47441E-05	6.21934E-05	6.42351E-06	7.50374E-05	6.42351E-06	4.00307E-05	5.72031E-05	3.37154E-05	7.01247E-08	7.8375E-07	1.1985E-07	9.77509E-07	0.97750909
3834003773575	383400	3773575	0.000268225	0.000315923	0.000311875	6.61777E-05	8.63281E-05	6.33257E-05	6.54317E-06	7.64236E-05	6.54317E-06	4.07722E-05	5.82499E-05	3.43459E-05	7.13997E-08	7.9844E-07	1.2206E-07	9.96109E-07	0.99610909
3834103773575	383410	3773575	0.000273089	0.000321866	0.000317725	6.73527E-05	8.78977E-05	6.44441E-05	6.66151E-06	7.77955E-05	6.66151E-06	4.15054E-05	5.92784E-05	3.49683E-05	7.26597E-08	8.1299E-07	1.2424E-07	1.01371E-06	1.01370909
3834203773575	383420	3773575	0.000277914	0.000327791	0.000323555	6.85144E-05	8.94533E-05	6.55488E-05	6.77852E-06	7.91532E-05	6.77852E-06	4.22301E-05	6.02888E-05	3.55835E-05	7.39097E-08	8.2742E-07	1.2639E-07	1.03112E-06	1.03110909
3834303773575	383430	3773575	0.000282702	0.000333701	0.000329367	6.96636E-05	9.09955E-05	6.66401E-05	6.89423E-06	8.05067E-05	6.89423E-06	4.29464E-05	6.12815E-05	3.61923E-05	7.51496E-08	8.4173E-07	1.2851E-07	1.04852E-06	1.04850909
3834403773575	383440	3773575	0.000287455	0.000339597	0.000335163	7.08006E-05	9.25247E-05	6.77183E-05	7.00866E-06	8.18562E-05	7.00866E-06	4.36545E-05	6.22569E-05	3.67945E-05	7.63795E-08	8.5593E-07	1.3061E-07	1.06591E-06	1.06590909
3834503773575	383450	3773575	0.000292178	0.000345481	0.000340944	7.19257E-05	9.40408E-05	6.87837E-05	7.12179E-06	8.31997E-05	7.12179E-06	4.43544E-05	6.32151E-05	3.73902E-05	7.76004E-08	8.6999E-07	1.3269E-07	1.08329E-06	1.08330909
3834603773575	383460	3773575	0.000296871	0.000351353	0.000346712	7.30391E-05	9.55438E-05	6.98366E-05	7.23363E-06	8.45374E-05	7.23363E-06	4.50411E-05	6.41562E-05	3.79797E-05	7.88124E-08	8.8391E-07	1.3475E-07	1.10066E-06	1.10070909
3834703773575	383470	3773575	0.000301528	0.000357214	0.000352469	7.41411E-05	9.70338E-05	7.08772E-05	7.34417E-06	8.58699E-05	7.34417E-06	4.57147E-05	6.50844E-05	3.85628E-05	8.00157E-08	8.9771E-07	1.3679E-07	1.11802E-06	1.11800909
3834803773575	383480	3773575	0.000306156	0.000363064	0.000358217	7.52321E-05	9.85112E-05	7.19057E-05	7.45351E-06	8.71973E-05	7.45351E-06	4.63753E-05	6.60001E-05	3.91397E-05	8.11999E-08	9.1139E-07	1.3881E-07	1.13538E-06	1.13540909
3834903773575	383490	3773575	0.000310757	0.000368904	0.000363957	7.63122E-05	9.99762E-05	7.29222E-05	7.56166E-06	8.85199E-05	7.56166E-06	4.70231E-05	6.69033E-05	3.97104E-05	8.23651E-08	9.2494E-07	1.4082E-07	1.15274E-06	1.15270909
3835003773575	383500	3773575	0.000315334	0.000374737	0.000369691	7.73815E-05	1.01429E-04	7.39269E-05	7.66867E-06	8.98378E-05	7.66867E-06	4.76582E-05	6.77941E-05	4.02751E-05	8.35151E-08	9.3835E-07	1.4282E-07	1.16999E-06	1.17000909
3835103773575	383510	3773575	0.000319888	0.000380564	0.000375419	7.84403E-05	1.02879E-04	7.49199E-05	7.77455E-06	9.11511E-05	7.77455E-06	4.82806E-05	6.86726E-05	4.08339E-05	8.46599E-08	9.5162E-07	1.4481E-07	1.18714E-06	1.18710909
3835203773575	383520	3773575	0.000324419	0.000386387	0.000381142	7.94888E-05	1.04324E-04	7.59015E-05	7.87931E-06	9.24599E-05	7.87931E-06	4.89001E-05	6.95389E-05	4.13868E-05	8.57996E-08	9.6475E-07	1.4679E-07	1.20419E-06	1.20420909
3835303773575	383530	3773575	0.000328928	0.000392207	0.000386862	8.05271E-05	1.05765E-04	7.68719E-05	7.98295E-06	9.37643E-05	7.98295E-06	4.95167E-05	7.04031E-05	4.19338E-05	8.69344E-08	9.7775E-07	1.4876E-07	1.22114E-06	1.22110909
3835403773575	383540	3773575	0.000333419	0.000398026	0.000392579	8.15553E-05	1.07202E-04	7.78313E-05	8.08549E-06	9.50643E-05	8.08549E-06	5.01303E-05	7.12643E-05	4.24749E-05	8.80643E-08	9.9064E-07	1.5072E-07	1.23801E-06	1.23800909
3835503773575	383550	3773575	0.000337889	0.000403844	0.000398294	8.25736E-05	1.08636E-04	7.87797E-05	8.18693E-06	9.63601E-05	8.18693E-06	5.07411E-05	7.21225E-05	4.30101E-05	8.91894E-08	1.0033E-06	1.5267E-07	1.25479E-06	1.25480909
3835603773575	383560	3773575	0.000342339	0.000409661	0.000403998	8.35821E-05	1.10067E-04	7.97172E-05	8.28728E-06	9.76519E-05	8.28728E-06	5.13478E-05	7.29777E-05	4.35394E-05	9.03097E-08	1.0159E-06	1.5461E-07	1.27148E-06	1.27150909
3835703773575	383570	3773575	0.000346771	0.000415477	0.000409692	8.45809E-05	1.11495E-04	8.06439E-05	8.38655E-06	9.89397E-05	8.38655E-06	5.19504E-05	7.38299E-05	4.40628E-05	9.14252E-08	1.0283E-06	1.5654E-07	1.28808E-06	1.28810909
3835803773575	383580	3773575	0.000351186	0.000421293	0.000415376	8.55699E-05	1.12921E-04	8.15599E-05	8.48485E-06	1.00223E-04	8.48485E-06	5.25489E-05	7.46792E-05	4.45803E-05	9.25359E-08	1.0406E-06	1.5846E-07	1.30459E-06	1.30460909
3835903773575	383590	3773575	0.000355586	0.000427109	0.000421051	8.65492E-05	1.14345E-04	8.24653E-05	8.58219E-06	1.01503E-04	8.58219E-06	5.31433E-05	7.55255E-05	4.50939E-05	9.36419E-08	1.0528E-06	1.6037E-07	1.32102E-06	1.32100909
3836003773575	383600	3773575	0.000359977	0.000432926	0.000426718	8.75189E-05	1.15768E-04	8.33603E-05	8.67859E-06	1.02782E-04	8.67859E-06	5.37337E-05	7.63669E-05	4.56035E-05	9.47433E-08	1.0649E-06	1.6227E-07	1.33737E-06	1.33740909
3836103773575	383610	3773575	0.000364359	0.000438744	0.000432378	8.84792E-05	1.17191E-04	8.42451E-05	8.77405E-06	1.04059E-04	8.77405E-06	5.43201E-05	7.72035E-05	4.61091E-05	9.58402E-08	1.0769E-06	1.6417E-07	1.35365E-06	1.35370909
3836203773575	383620	3773575	0.000368731	0.000444562	0.000438032	8.94301E-05	1.18614E-04	8.51198E-05	8.86857E-06	1.05334E-04	8.86857E-06	5.48926E-05	7.80353E-05	4.66107E-05	9.69326E-08	1.0888E-06	1.6606E-07	1.36986E-06	1.36990909
3836303773575	383630	3773575	0.000373093	0.000450381	0.000443681	9.03716E-05	1.20036E-04	8.59844E-05	8.96216E-06	1.06607E-04	8.96216E-06	5.54512E-05	7.88624E-05	4.71084E-05	9.80205E-08	1.1006E-06	1.6795E-07	1.38601E-06	1.38600909
3836403773575	383640	3773575	0.000377445	0.000456199	0.000449325	9.13037E-05	1.21458E-04	8.68389E-05	9.05481E-06	1.07878E-04	9.05481E-06	5.60059E-05	7.96858E-05	4.76023E-05	9.91039E-08	1.1123E-06	1.6983E-07	1.40209E-06	1.40210909
3836503773575	383650	3773575	0.000381788	0.000462018	0.000454964	9.22264E-05	1.22879E-04	8.76833E-05	9.14652E-06	1.09147E-04	9.14652E-06	5.65567E-05	8.05056E-05	4.80923E-05	1.00183E-07	1.1239E-06	1.7171E-07	1.41811E-06	1.41810909
3836603773575	383660	3773575	0.000386122	0.000467837	0.000460598	9.31397E-05	1.24299E-04	8.85176E-05	9.23729E-06	1.10414E-04	9.23729E-06	5.71036E-05	8.13218E-05	4.85784E-05	1.01261E-07	1.1354E-06	1.7358E-07	1.43408E-06	1.43410909
3836703773575	383670	3773575	0.000390447	0.000473657	0.000466227	9.40436E-05	1.25718E-04	8.93419E-05	9.32712E-06	1.11679E-04	9.32712E-06	5.76466E-05	8.21344E-05	4.90606E-05	1.02337E-07	1.1469E-06	1.7545E-07	1.45001E-06	1.45000909
3836803773575	383680	3773575	0.000394763	0.000479477	0.000471851	9.49381E-05	1.27136E-04	9.01562E-05	9.41601E-06	1.12942E-04	9.41601E-06	5.81858E-05	8.29433E-05	4.95389E-05	1.03411E-07	1.1584E-06	1.7732E-07	1.46591E-06	1.46590909
3836903773575	383690	3773575	0.000399069	0.000485297	0.000477469	9.58232E-05	1.28553E-04	9.09605E-05	9.50396E-06	1.14203E-04	9.50396E-06	5.87212E-05	8.37484E-05	5.00133E-05	1.04483E-07	1.1699E-06	1.7919E-07	1.48178E-06	1.48180909
3837003773575	383700	3773575	0.000403366	0.000491117	0.000483082	9.66989E-05	1.29969E-04	9.17548E-05	9.59097E-06	1.15462E-04	9.59097E-06	5.92527E-05	8.45496E-05	5.04838E-05	1.05553E-07	1.1814E-06	1.8106E-07	1.49763E-06	1.49760909
3837103773575	383710	3773575	0.000407654	0.000496937	0.000488691	9.75653E-05	1.31384E-04	9.25391E-05	9.67704E-06	1.16719E-04	9.67704E-06	5.97805E-05	8.53469E-05	5.09506E-05	1.06621E-07	1.1929E-06	1.8293E-07	1.51346E-06	1.51350909
3837203773575	383720	3773575	0.000411934	0.000502757	0.000494296	9.84225E-05	1.32797E-04	9.33135E-05	9.76219E-06	1.17974E-04	9.76219E-06	6.03046E-05	8.61405E-05	5.14138E-05	1.07687E-07	1.2043E-06	1.8479E-07	1.52928E-06	1.52930909
3837303773575	383730	3773575	0.000416206	0.000508577	0.000499898	9.92706E-05	1.34208E-04	9.40781E-05	9.84643E-06	1.19227E-04	9.84643E-06	6.08251E-05	8.69305E-05	5.18731E-05	1.08751E-07	1.2156E-06	1.8664E-07	1.54509E-06	1.54510909
3837403773575	383740	3773575	0.000420473	0.000514397	0.000505497	1.00112E-04	1.35618E-04	9.48329E-05	9.92977E-06	1.20478E-04	9.92977E-06	6.13422E-05	8.77169E-05	5.23294E-05	1.09814E-07	1.2268E-06	1.8848E-07	1.56089E-06	1.56090909
3837503773575	383750	3773575	0.000424735	0.000520217	0.000511094	1.00946E-04	1.37028E-04	9.55779E-05	1.00125E-05	1.21728E-04	1.00125E-05	6.18561E-05	8.84999E-05	5.27827E-05	1.10876E-07	1.2381E-06	1.9032E-07	1.57668E-06	1.57670909
3837603773575	383760	3773575	0.000428993	0.000526037	0.000516691	1.01773E-04	1.38437E-04	9.63132E-05	1.00951E-05	1.22977E-04	1.00951E-05	6.23669E-05	8.92797E-05	5.32331E-05	1.11937E-07	1.2493E-06	1.9216E-07	1.59246E-06	1.59250909
3837703773575	383770	3773575	0.000433247	0.000531857	0.000522287	1.02595E-04	1.39845E-04	9.70387E-05	1.01772E-05	1.24225E-04	1.01772E-05	6.28747E-05	9.00564E-05	5.36805E-05	1.12996E-07	1.2605E-06	1.9399E-07	1.60824E-06	1.60820909
3837803773575	383780	3773575	0.000437497	0.000537677	0.000527882	1.03413E-04	1.41252E-04	9.77544E-05	1.02589E-05	1.25472E-04	1.02589E-05	6.33795E-05	9.08301E-05	5.41249E-05	1.14054E-07	1.2716E-06	1.9582E-07	1.62401E-06	1.62400909
3837903773575	383790	3773575	0.000441743	0.000543497	0.000533477	1.04227E-04	1.42658E-04	9.84603E-05	1.03403E-05	1.26718E-04	1.03403E-05	6.38813E-05	9.16008E-05	5.45663E-05	1.15111E-07	1.2827E-06	1.9764E-07	1.63977E-06	1.63980909
3838003773575	383800	3773575	0.000445984	0.000549317	0.000539072	1.05038E-04	1.44062E-04	9.91564E-05	1.04215E-05	1.27963E-04	1.04215E-05	6.43803E-05	9.23686E-05	5.50048E-05	1.16167E-07	1.2938E-06	1.9945E-07	1.65552E-06	1.65550909
3838103773575	383810	3773575	0.000450222	0.000555137	0.000544667	1.05847E-04	1.45465E-04	9.98427E-05	1.05025E-05	1.29207E-04	1.05025E-05	6.48765E-05	9.31335E-05	5.54405E-05	1.17222E-07	1.3049E-06	2.0126E-07	1.67126E-06	1.67130909
3838203773575	383820	3773575	0.000454457	0.000560957	0.000550262	1.06655E-04	1.46867E-04	1.00519E-04	1.05833E-05	1.30451E-04	1.05833E-05	6.53699E-05	9.38955E-05	5.58735E-05	1.18277E-07	1.3159E-06	2.0307E-07	1.68699E-06	1.68700909
3838303773575	383830	3773575	0.000458689	0.000566777	0.000555857	1.07462E-04	1.48268E-04	1.01194E-04	1.06639E-05	1.31695E-04	1.06639E-05	6.58605E-05	9.46547E-05	5.63038E-05	1.19332E-07	1.3269E-06	2.0488E-07	1.70272E-06	1.70270909
3838403773575	383840	3773575	0.000462918	0.000572597	0.000561452	1.08268E-04

Unique Identifier	X (UTM)	Y (UTM)	EGIODemolition 2025	EGIOSite Grubbing / Prep 2025	EGIOMass Grading / Excavation 2025	EGIOMass Grading / Excavation 2026	EGIODrainage / Utilities Trenching 2026	EGIODrainage / Utilities Trenching 2027	EGIOFoundations / Concrete Pads 2026	EGIOFoundations / Concrete Pads 2027	EGIOBuilding / Structure Construction 2026	EGIOBuilding / Structure Construction 2027	EGIOAsphalt Paving 2027	EGIOArchitectural Coating 2027	EGIOLandscaping or Other Finishing 2027	EGIOWaterside Construction (Piles) 2027	HIWaterside Construction (Landscaping) 2025	HIWaterside Construction (Landscaping) 2026	KMDemolition 2025	KMSite Grubbing / Prep 2025	KMMass Grading / Excavation 2025
3837203773575	383720	3773575	0.000947683	0.00037169	0.000123094	0.000120558	0.000279941	0.000279509	0.000367806	0.000367568	0.000393966	0.000384523	1.53306E-05	1.53306E-05	0.000415184	1.53306E-05	0.000266331	0.000257989	0.000438623	0.001903657	0.001446982
3837303773575	383730	3773575	0.000866692	0.00033993	0.000112574	0.000110255	0.000256017	0.000255622	0.000336372	0.000336155	0.000360297	0.000351661	1.40205E-05	1.40205E-05	0.000379702	1.40205E-05	0.000243053	0.00023544	0.000399325	0.0017331	0.001317341
3837403773575	383740	3773575	0.00078898	0.00030945	0.00010248	0.000100369	0.000233061	0.000232701	0.000306211	0.000306014	0.000327991	0.000320129	1.27633E-05	1.27633E-05	0.000345655	1.27633E-05	0.000220726	0.000213813	0.000361593	0.00156934	0.001192865
3837503773575	383750	3773575	0.000721696	0.00028306	9.37405E-05	9.18091E-05	0.000213185	0.000212856	0.000280098	0.000279917	0.00030002	0.000292828	1.16748E-05	1.16748E-05	0.000316178	1.16748E-05	0.000201354	0.000195047	0.000328837	0.001427178	0.001084807
3837603773575	383760	3773575	0.00066422	0.00026052	8.6275E-05	8.44974E-05	0.000196207	0.000195905	0.000257791	0.000257624	0.000276126	0.000269507	1.07451E-05	1.07451E-05	0.000290998	1.07451E-05	0.000184795	0.000179006	0.000300834	0.001305642	0.000992427
3837703773575	383770	3773575	0.000615241	0.00024131	7.99132E-05	7.82667E-05	0.000181739	0.000181459	0.000238781	0.000238627	0.000255765	0.000249634	9.95273E-06	9.95273E-06	0.0002695	9.95273E-06	0.000170668	0.000165322	0.000276952	0.001201992	0.000913642
3837803773575	383780	3773575	0.000572379	0.00022449	7.43458E-05	7.2814E-05	0.000169078	0.000168817	0.000222146	0.000222003	0.000237946	0.000232243	9.25935E-06	9.25935E-06	0.000250762	9.25935E-06	0.000158302	0.000153344	0.000256053	0.001111287	0.000844696
3837903773575	383790	3773575	0.000527837	0.00020703	6.85603E-05	6.71477E-05	0.00015592	0.00015568	0.000204859	0.000204727	0.00021943	0.00021417	8.5388E-06	8.5388E-06	0.000231248	8.5388E-06	0.000145544	0.000140985	0.000234492	0.001017714	0.000773571
3838003773575	383800	3773575	0.000486636	0.00019087	6.32088E-05	6.19065E-05	0.00014375	0.00014328	0.000188869	0.000188747	0.000202302	0.000197453	7.8723E-06	7.8723E-06	0.000213198	7.8723E-06	0.000133758	0.000129569	0.000214609	0.000931419	0.000707977
3838103773575	383810	3773575	0.000451804	0.0001772	5.86845E-05	5.74754E-05	0.000133461	0.000133255	0.00017535	0.000175237	0.000187822	0.00018332	7.30882E-06	7.30882E-06	0.000197937	7.30882E-06	0.000123799	0.000119921	0.000197828	0.000858589	0.000652619
3838203773575	383820	3773575	0.000427759	0.00016777	5.55613E-05	5.44166E-05	0.000126358	0.000126163	0.000166018	0.000165911	0.000177826	0.000173564	6.91985E-06	6.91985E-06	0.000187403	6.91985E-06	0.000116844	0.000113184	0.000186137	0.000807849	0.000614052
3838303773575	383830	3773575	0.000405906	0.0001592	5.27228E-05	5.16366E-05	0.000119903	0.000119718	0.000157536	0.000157435	0.000168741	0.000164697	6.56633E-06	6.56633E-06	0.000177829	6.56633E-06	0.000110527	0.000107065	0.000175535	0.000761834	0.000579075
3838403773575	383840	3773575	0.00038072	0.00014932	4.94515E-05	4.84326E-05	0.000112463	0.000112289	0.000147762	0.000147666	0.000158271	0.000154477	6.1589E-06	6.1589E-06	0.000166795	6.1589E-06	0.00010335	0.000100113	0.0001635	0.000709601	0.000539373
3838503773575	383850	3773575	0.000354637	0.00013909	4.60635E-05	4.51144E-05	0.000104758	0.000104596	0.000137638	0.000137549	0.000147428	0.000143894	5.73695E-06	5.73695E-06	0.000155368	5.73695E-06	9.5986E-05	9.29795E-05	0.000151184	0.000656151	0.000498744
3838603773575	383860	3773575	0.000331283	0.00012993	4.30302E-05	4.21436E-05	9.78595E-05	9.77085E-05	0.000128575	0.000128492	0.000137719	0.000134418	5.35916E-06	5.35916E-06	0.000145137	5.35916E-06	8.94114E-05	8.66108E-05	0.00014022	0.000608564	0.000462573
3838703773575	383870	3773575	0.000311775	0.00012228	4.04962E-05	3.96618E-05	9.20967E-05	9.19546E-05	0.000121003	0.000120925	0.000129609	0.000126503	5.04357E-06	5.04357E-06	0.0001365	5.04357E-06	8.39149E-05	8.12865E-05	0.000131084	0.000568913	0.000432434
3838803773575	383880	3773575	0.00029417	0.00011538	3.82095E-05	3.74223E-05	8.68963E-05	8.67623E-05	0.00011417	0.000114097	0.000122291	0.00011936	4.75878E-06	4.75878E-06	0.000128877	4.75878E-06	7.89655E-05	7.64922E-05	0.000122885	0.000533328	0.000405386
3838903773575	383890	3773575	0.000277814	0.00010896	3.6085E-05	3.53415E-05	8.20648E-05	8.19382E-05	0.000107822	0.000107753	0.000115491	0.000112723	4.49418E-06	4.49418E-06	0.000121711	4.49418E-06	7.43839E-05	7.20541E-05	0.000115317	0.000500484	0.000380421
3839003773575	383900	3773575	0.000262598	0.00010299	3.41087E-05	3.34059E-05	7.75702E-05	7.74505E-05	0.000101917	0.000101851	0.000109166	0.000106549	4.24804E-06	4.24804E-06	0.000115045	4.24804E-06	7.01288E-05	6.79322E-05	0.000108322	0.000470124	0.000357345
3839103773575	383910	3773575	0.000248892	9.7619E-05	3.23283E-05	3.16623E-05	7.35213E-05	7.34079E-05	9.65974E-05	9.65351E-05	0.000103468	0.000100988	4.02631E-06	4.02631E-06	0.0001090 4	4.02631E-06	6.63006E-05	6.42239E-05	0.000102046	0.000442888	0.000336642
3829703773585	382970	3773585	0.00020885	8.1914E-05	2.71273E-05	2.65684E-05	6.16932E-05	6.1598E-05	8.10568E-05	8.10045E-05	8.68219E-05	8.47409E-05	3.37856E-06	3.37856E-06	9.1498E-05	3.37856E-06	3.92361E-05	3.80071E-05	2.45407E-05	0.000106508	8.09578E-05
3829803773585	382980	3773585	0.000225026	8.8258E-05	2.92285E-05	2.86263E-05	6.64717E-05	6.63691E-05	8.73351E-05	8.72787E-05	9.35468E-05	9.13045E-05	3.64024E-06	3.64024E-06	9.8585E-05	3.64024E-06	4.22534E-05	4.093E-05	2.57175E-05	0.000111616	8.48399E-05
3829903773585	382990	3773585	0.000242595	9.5149E-05	3.15105E-05	3.08613E-05	7.16614E-05	7.15508E-05	9.41537E-05	9.4093E-05	0.00010085	9.84331E-05	3.92445E-06	3.92445E-06	0.000106282	3.92445E-06	4.55327E-05	4.41065E-05	2.69034E-05	0.000116762	8.87519E-05
3830003773585	383000	3773585	0.000258089	0.00010123	3.3523E-05	3.28323E-05	7.62383E-05	7.61206E-05	0.000100167	0.000100102	0.000107291	0.00010472	4.1751E-06	4.1751E-06	0.00011307	4.1751E-06	4.83975E-05	4.68816E-05	2.77814E-05	0.000120573	9.16486E-05
3830103773585	383010	3773585	0.000275415	0.00010802	3.57735E-05	3.50364E-05	8.13564E-05	8.12308E-05	0.000106892	0.000106823	0.000114494	0.00011175	4.45539E-06	4.45539E-06	0.000120661	4.45539E-06	5.15942E-05	4.99782E-05	2.87025E-05	0.000124571	9.46872E-05
3830203773585	383020	3773585	0.000295409	0.00011586	3.83705E-05	3.75799E-05	8.72625E-05	8.71278E-05	0.000114651	0.000114578	0.000122806	0.000119862	4.77883E-06	4.77883E-06	0.00012942	4.77883E-06	5.52771E-05	5.35457E-05	2.97164E-05	0.000128971	9.80318E-05
3830303773585	383030	3773585	0.000318484	0.00012491	4.13677E-05	4.05153E-05	9.40787E-05	9.39335E-05	0.000123607	0.000123527	0.000132399	0.000129225	5.15211E-06	5.15211E-06	0.000139529	5.15211E-06	5.95197E-05	5.76554E-05	3.08094E-05	0.000133715	0.000101638
3830403773585	383040	3773585	0.000344927	0.00013529	4.48023E-05	4.38792E-05	0.00010189	0.000101733	0.00013387	0.000133784	0.000143391	0.000139954	5.57988E-06	5.57988E-06	0.000151114	5.57988E-06	6.43668E-05	6.23507E-05	3.19591E-05	0.000138705	0.00010543
3830503773585	383050	3773585	0.000375232	0.00014717	4.87387E-05	4.77345E-05	0.000110842	0.000110671	0.000145632	0.000145538	0.00015599	0.000152251	6.07012E-06	6.07012E-06	0.000164391	6.07012E-06	6.9901E-05	6.77115E-05	3.31517E-05	0.000143881	0.000109365
3830603773585	383060	3773585	0.000410613	0.00016105	5.33342E-05	5.22353E-05	0.000121293	0.000121106	0.000159363	0.00015926	0.000170698	0.000166606	6.64247E-06	6.64247E-06	0.000179891	6.64247E-06	7.63339E-05	7.39429E-05	3.44009E-05	0.000149302	0.000113486
3830703773585	383070	3773585	0.000452595	0.00017751	5.87872E-05	5.75759E-05	0.000133694	0.000133488	0.000175657	0.000175543	0.00018815	0.00018364	7.32161E-06	7.32161E-06	0.000198284	7.32161E-06	8.39382E-05	8.13091E-05	3.5718E-05	0.000155019	0.000117831
3830803773585	383080	3773585	0.000503298	0.0001974	6.5373E-05	6.40261E-05	0.000148672	0.000148442	0.000195335	0.000195209	0.000209228	0.000204213	8.14184E-06	8.14184E-06	0.000220497	8.14184E-06	9.30745E-05	9.01592E-05	3.71098E-05	0.000161059	0.000122422
3830903773585	383090	3773585	0.000565265	0.0002217	7.34218E-05	7.19091E-05	0.000166976	0.000166719	0.000219385	0.000219244	0.000234989	0.000229356	9.14427E-06	9.14427E-06	0.000247645	9.14427E-06	0.000104182	0.000100919	3.85672E-05	0.000167384	0.00012723
3831003773585	383100	3773585	0.000647774	0.00025407	8.41388E-05	8.24053E-05	0.000191349	0.000191054	0.000251408	0.000251246	0.000269289	0.000262834	1.0479E-05	1.0479E-05	0.000283792	1.0479E-05	0.000118898	0.000115174	4.02374E-05	0.000174633	0.00013274
3831103773585	383110	3773585	0.000756034	0.00029653	9.82007E-05	9.61774E-05	0.000223329	0.000222984	0.000293425	0.000293235	0.000314295	0.000306761	1.22303E-05	1.22303E-05	0.000331222	1.22303E-05	0.000138037	0.000133713	4.1989E-05	0.000182235	0.000138518
3831203773585	383120	3773585	0.000905836	0.00035528	0.000117658	0.000115234	0.000267579	0.000267167	0.000351564	0.000351338	0.000376569	0.000367543	1.46537E-05	1.46537E-05	0.000396851	1.46537E-05	0.000164298	0.000159151	4.38651E-05	0.000190377	0.000144707
3831303773585	383130	3773585	0.001127368	0.00044217	0.000146433	0.000143416	0.000333019	0.000332505	0.000437543	0.000437261	0.000468664	0.00045743	1.82374E-05	1.82374E-05	0.000493905	1.82374E-05	0.0002028	0.000196448	4.58679E-05	0.0019907	0.000151314
3831403773585	383140	3773585	0.001469664	0.00057642	0.000190894	0.00018696	0.000434131	0.000433462	0.000570392	0.000570024	0.000610961	0.000596317	2.37747E-05	2.37747E-05	0.000643866	2.37747E-05	0.000261536	0.000253344	4.79522E-05	0.000208116	0.00015819
3831503773585	383150	3773585	0.0020065	0.00078698	0.000260623	0.000255253	0.00059271	0.000591796	0.000778744	0.000778242	0.000834132	0.000814138	3.24591E-05	3.24591E-05	0.000879057	3.24591E-05	0.0003519	0.000340877	5.00138E-05	0.000217064	0.000164991
3831603773585	383160	3773585	0.00296409	0.00116256	0.000385004	0.000377071	0.000875578	0.000874227	0.001150395	0.001149653	0.001232217	0.001202681	4.795E-05	4.795E-05	0.001298581	4.795E-05	0.000510772	0.000494774	5.20506E-05	0.000225903	0.000171711
3831703773585	383170	3773585	0.004797651	0.00188171	0.000623163	0.000610324	0.001417203	0.001415016	0.001862019	0.001860818	0.001994455	0.001946649	7.76115E-05	7.76115E-05	0.002101872	7.76115E-05	0.001371688	0.001328724	0.002264357	0.009827467	0.007469923
3831803773585	383180	3773585	0.004978261	0.00195254	0.000646623	0.0006333	0.001470554	0.001468285	0.001932116	0.001930869	0.002069537	0.002019932	8.05332E-05	8.05332E-05	0.002180998	8.05332E-05	0.001288217	0.001247867	0.002141956	0.009296241	0.007066134
3831903773585	383190	3773585	0.003429215	0.00134499	0.000445418	0.000436241	0.001012973	0.00101141	0.001330915	0.001330056	0.001425576	0.001391405	5.54743E-05	5.54743E-05	0.001502354	5.54743E-05	0.0009146	0.000885953	0.00152243	0.006607453	0.005022368
3832003773585	383200	3773585	0.002598442	0.00101915	0.00033751	0.000330556	0.000767567	0.000766383	0.001008483	0.001007832	0.001080211	0.001054319	4.20349E-05	4.20349E-05	0.001138389	4.20349E-05	0.000705484	0.000683387	0.001175601	0.005102191	0.003878209
3832103773585	383210	3773585	0.002091389	0.00082027	0.000271649	0.000266052	0.000617786	0.000616833	0.00081169	0.000811167	0.000869422	0.000848582	3.38323E-05	3.38323E-05	0.000916247	3.38323E-05	0.000574255	0.000556268	0.000956735	0.004152297	0.003156189
3832203773585	383220	3773585	0.001743507	0.00068383	0.000226463	0.000221797	0.000515024	0.000514229	0.000676674	0.000676237	0.000724802	0.000707429	2.82047E-05	2.82047E-05	0.000763838	2.82047E-05	0.000481826	0.000466734	0.00080198	0.003480648	0.002645663
3832303773585	383230	3773585	0.001482391	0.00058141	0.000192547	0.00018858	0.000437891	0.000437215	0.000575332	0.00057496	0.000616252	0.000601481	2.39806E-05	2.39806E-05	0.000649442	2.39806E-05	0.000410897	0.000398027	0.000682709	0.002963005	0.0022522
3832403773585	383240	3773585	0.001277116	0.0005009	0.000165884	0.000162466	0.000377254	0.000376672	0.000495662	0.000495342	0.000530916	0.00051819	2.06599E-05	2.06599E-05	0.00055951	2.06599E-05	0.000354985	0.000343866	0.00058859	0.002554523	0.00194171
3832503773585	383250	3773585	0.001125455	0.00044142	0.000146185	0.000143173	0.000332454	0.000331941	0.000436801	0.000436519	0.000467868	0.000456654	1.82065E-05	1.82065E-05	0.000493067	1.82065E-05	0.000313062	0.000303256	0.000517967	0.002248012	0.001708729
3832603773585	383260	3773585	0.001011383	0.00039668	0.000131368	0.000128661	0.000298758	0.000298297	0.000392529	0.000392275	0.000420447	0.000410369	1.63611E-05	1.63611E-05	0.000443091	1.63611E-05	0.000281191	0.000272384	0.000464226	0.002014772	0.001531441
3832703773585	383270	3773585	0.000916982	0.00035965	0.000119106	0.000116652	0.000270872	0.000270454	0.00035591	0.000355661	0.000381203	0.000372066	1.4834E-05	1.4834E-05	0.000401734	1.4834E-05	0.000254626	0.00024665	0.00041936	0.001820053	0.001383434
3832803773585	383280	3773585	0.000829956	0.00032552	0.00010780 2	0.000105581	0.000245165	0.000244787	0.000322115	0.000321907	0.000345025	0.000336755	1.34262E-05	1.34262E-05	0.000363607	1.34262E-05	0.000230223	0.000223012	0.000378107	0.00164101	0.001247343
3832903773585	383290	3773585	0.000756555	0.00029673	9.82683E-05	9.62437E-05	0.000223483	0.000223138	0.000293627	0.000293437	0.000314511	0.000306972	1.22388E-05	1.22388E-05	0.00033145	1.22388E-05	0.000209486	0.000202924	0.000343034	0.00148879	0.001131639
3833003773585	383300	3773585	0.00069439	0.00027235	9.01938E-05	8.83355E-05	0.00020512	0.00020480 3	0.0002695	0.00026932 6	0.00028866 8	0.00028174 9	1.12331E-05	1.12331E-05	0.000304215	1.12331E-05	0.000191852	0.000185843	0.000313197	0.001359299	0.001033212
3833103773585	383310	3773585	0.000640875	0.00025136	8.32428E-05	8.15277E-05	0.000189311	0.000189019	0.000248731	0.00024857	0.000266421	0.000260035	1.03674E-05	1.03674E-05	0.00028077	1.03674E-05	0.000176647	0.000171114	0.000287471	0.001247644	0.000948342
3833203773585	383320	3773585	0.000594295	0.00023309	7.71925E-05	7.56021E-05	0.000175281	0.000175062	0.000230503	0.000247057	0.000241135	0.000260363	9.61389E-06	9.61389E-06	0.000260363	9.61389E-06	0.000163401	0.000158283	0.000265064	0.001150397	0.000874425
3833303773585	383330	3773585	0.000546007	0.00021415	7.09205E-05	6.94593E-05	0.000161288	0.000161039	0.000211911	0.000211775	0.000226983	0.000221543	8.83275E-06	8.83275E-06	0.000239208	8.83275E-06	0.000149765	0.000145074	0.000241974	0.001050185	0.000798252
3833403773585	383340	3773585	0.000501466	0.00019668	6.5135E-05	6.3793E-05	0.000148131	0.000147902	0.000194624	0.000194499	0.000208467	0.00020347	8.1122E-06	8.1122E-06	0.000219694	8.1122E-06	0.000137181	0.000132884	0.000220708	0.000957889	0.000728097
3833503773585	383350	3773585	0.000464047	0.00018201	6.02747E-05	5.90328E-05	0.000137077	0.000136866	0.000180101	0.000179985	0.000192911	0.000188287	7.50687E-06	7.50687E-06	0.000203301	7.50687E-06	0.000126606	0.00012264	0.000202861	0.000880433	0.000669223
3833603773585	383360	3773585	0.000439095	0.00017222	5.70337E-05	5.58586E-05	0.000129706	0.000129506	0.000170417	0.000170307	0.000182538	0.000178163	7.10322E-06	7.10322E-06	0.000192369	7.10322E-06	0.000119456	0.000115714	0.000190829	0.00082821	0.000629528
3833703773585	383370	3773585	0.000416451	0.00016334	5.40925E-05	5.2978E-05	0.000123018	0.000122828	0.000161629	0.000161525	0.000173125	0.000168975	6.73691E-06	6.73691E-06	0.000182449	6.73691E-06	0.000112971	0.000109432	0.000179923	0.000780879	0.000593551
3833803773585	383380	3773585	0.000389217	0.00015266	5.05552E-05	4.95136E-05	0.000114973	0.000114796	0.000151059	0.000150962	0.000161803	0.000157925	6.29636E-06	6.29636E-06	0.000170518	6.29636E-06	0.000105287	0.00010199	0.000167019	0.000724874	0.000550982
3833903773585	383390	3773585	0.000360376	0.00014134	4.6809E-05	4.58446E-05	0.000106453	0.000106289	0.000139866	0.000139776	0.000149814	0.000146223	5.8298E-06	5.8298E-06	0.000157882	5.8298E-06	9.7231E-05	9.41855E-05	0.000153518	0.000666277	0.000506442
3834003773585	383400	3773585	0.000334795	0.00013131	4.34863E-05	4.25904E-05	9.8897E-05	9.87444E-05	0.000129938	0.000129854	0.000139179	0.000135843	5.41598E-06	5.41598E-06	0.000146675	5.41598E-06	9.01038E-05	8.72816E-05	0.000141614	0.000614614	0.000467172
3834103773585	383410	3773585	0.000315017	0.00012355	4.09173E-05	4.00743E-05	9.30545E-05	9.29109E-05	0.000122261	0.000122183	0.000130957	0.000127818	5.09602E-06	5.09602E-06	0.0003801	5.09602E-06	8.45643E-05	8.19155E-05	0.000132394	0.0005746	0.000436757
3834203773585	383420	3773585	0.000297206	0.00011657	3.86038E-05	3.78085E-05	8.77931E-05	8.76577E-05	0.000115349	0.000115274	0.000123553	0.000120591	4.80789E-06	4.80789E-06	0.000130207	4.80789E-06	7.95844E-05	7.70917E-05	0.000124132	0.00053874	0.0004095
3834303773585	383430	3773585	0.000280993	0.00011021	3.6498E-05	3.5746E-05	8.3004E-05	8.2876E-05	0.000109056	0.000108986	0.000116813	0.000114013	4.54562E-06	4.54562E-06	0.000123104	4.54562E-06	7.50566E-05	7.27057E-05	0.000116645	0.000506249	0.000384803
3834403773585	383440	3773585	0.000266227	0.00010442	3.458E-05	3.386754E-05	7.864212E-05	7.852086E-05	0.000103325	0.000103259	0.000110674	0.000108022	4.30674E-06	4.30674E-06	0.000116635	4.30674E-06	7.0936E-05	6.87142E-05	0.000109854	0.000476774	0.000362399
3834503773585	383450	3773585	0.000252835	9.9165E-05	3.28405E-05	3.21639E-05	7.46861E-05	7.45709E-05	9.81278E-05	9.80645E-05	0.000105107	0.000102588	4.0901E-06	4.0901E-06	0.000110768	4.0901E-06	6.72011E-05	6.50963E-05	0.000103719	0.000450147	0.000342159
3829703773595	382970	3773595	0.000210017	8.2372E-05	2.7279E-05	2.6717E-05	6.20381E-05	6.19424E-05	8.151E-05	8.14574E-05	8.73073E-05	8.52146E-05	3.39744E-06	3.39744E-06	9.20095E-05	3.39744E-06	3.93312E-05	3.80992E-05	2.45045E-05	0.000106351	8.08383E-05
3829803773595	382980	3773595	0.000226553	8.8857E-05	2.94268E-05	2.88205E-05	6.69227E-05	6.68195E-05	8.79277E-05	8.7871E-05	9.41816E-05	9.19241E-05	3.66495E-06	3.66495E-06	9.9254E-05	3.66495E-06	4.24059E-05	4.10777E-05	2.56926E-05	0.000111508	8.47578E-05
3829903773595	382990	3773595	0.000244643	9.5952E-05	3.17765E-05	3.11218E-05	7.22664E-05	7.21549E-05	9.49485E-05	9.48873E-05	0.000101702	9.9264E-05	3.95758E-06	3.95758E-06	0.000107179	3.95758E-06	4.57748E-05	4.43411E-05	2.69011E-05	0.000116753	8.87445E-05
3830003773595	383000	3773595	0.000261197	0.00010245	3.39267E-05	3.32277E-05	7.71563E-05	7.70372E-05	0.000101373	0.000101308	0.000108583	0.000105981	4.22537E-06	4.22537E-06	0.000114431	4.22537E-06	4.88316E-05	4.73021E-05	2.78448E-05	0.000120848	9.18577E-05
3830103773595	383010	3773595	0.00027979	0.00010974	3.63417E-05	3.55929E-05	8.26485E-05	8.2521E-05	0.000108589	0.000108519	0.000116313	0.000113525	4.52615E-06	4.52615E-06	0.000122577	4.52615E-06	5.22598E-05	5.06229E-05	2.88428E-05	0.00012518	9.515E-05
3830203773595	383020	3773595	0.000300763	0.00011796	3.90658E-05	3.82609E-05	8.88438E-05	8.87067E-05	0.000116729	0.000116654	0.000125032	0.000122035	4.86543E-06	4.86543E-06	0.000131765	4.86543E-06	5.61149E-05	5.43572E-05	2.98906E-05	0.000129727	9.86066E-05
3830303773595	383030	3773595	0.000324547	0.00012729	4.21552E-05	4.12866E-05	9.58696E-05	9.57217E-05	0.00012596	0.000125879	0.000134919	0.000131685	5.25019E-06	5.25019E-06	0.000142185	5.25019E-06	6.04758E-05	5.85816E-05	3.09837E-05	0.000134471	0.000102213
3830403773595	383040	3773595	0.000351852	0.000138	4.57018E-05	4.47602E-05	0.000103935	0.000103775	0.000136558	0.000136469	0.00014627	0.000142764	5.6919E-06	5.6919E-06	0.000154148	5.6919E-06	6.54664E-05	6.34159E-05	3.21311E-05	0.000139451	0.000105998

			KMMass Grading / Excavation	KMDrainage / Utilities Trenching	KMFoundations / Concrete Pads	KMBuilding / Structure Construction	KMAsphalt Paving	KMArchitectural Coating	KMLandscaping or Other Finishing	KMWaterside Construction (Piles)	EWNDemolition	EWNSite Grubbing / Prep	EWNDrainage / Utilities Trenching	EWNDrainage / Utilities Trenching	EWNDrainage / Utilities Trenching	EWNFoundation s / Concrete Pads	EWNBuilding / Structure Construction	EWNAsphalt Paving	EWNLandscaping or Other Finishing	EWNWaterside Construction (Piles)	ISDemolition
Unique Identifier	X (UTM)	Y (UTM)	2026	2026	2026	2026	2026	2026	2026	2026	2027	2027	2027	2028	2029	2029	2029	2029	2029	2029	2027
3837203773575	383720	3773575	0.001432007	0.000514246	0.000272137	0.000934696	3.0028E-05	3.0028E-05	0.000964724	3.0028E-05	0.000884595	4.82116E-05	0.00011321	0.000111024	0.000108726	9.41773E-05	0.0002045	1.45491E-05	0.000211775	1.45491E-05	0.000206766
3837303773575	383730	3773575	0.001303707	0.000468173	0.000247755	0.000850952	2.73377E-05	2.73377E-05	0.00087829	2.73377E-05	0.000814634	4.43986E-05	0.000104256	0.000102243	0.000100128	8.67291E-05	0.000188327	1.33985E-05	0.000195026	1.33985E-05	0.00018856
3837403773575	383740	3773575	0.00118052	0.000423935	0.000224345	0.000770546	2.47546E-05	2.47546E-05	0.000795301	2.47546E-05	0.00074655	4.06879E-05	9.55429E-05	9.36979E-05	9.17592E-05	7.94805E-05	0.000172587	1.22786E-05	0.000178727	1.22786E-05	0.00017105
3837503773575	383750	3773575	0.001073581	0.000385532	0.000204022	0.000700745	2.25121E-05	2.25121E-05	0.000723257	2.25121E-05	0.000686979	3.74413E-05	8.79192E-05	8.62213E-05	8.44373E-05	7.31385E-05	0.000158816	1.12989E-05	0.000164465	1.12989E-05	0.000155834
3837603773575	383760	3773575	0.000982156	0.000352701	0.000186648	0.00064107	2.0595E-05	2.0595E-05	0.000661665	2.0595E-05	0.000635671	3.46449E-05	8.13527E-05	7.97817E-05	7.8131E-05	6.7676E-05	0.000146954	1.0455E-05	0.000152182	1.0455E-05	0.000142816
3837703773575	383770	3773575	0.000904186	0.000324701	0.000171831	0.000590178	1.89601E-05	1.89601E-05	0.000609138	1.89601E-05	0.000591606	3.22433E-05	7.57133E-05	7.42512E-05	7.27149E-05	6.29846E-05	0.000136767	9.73026E-06	0.000141632	9.73026E-06	0.000131708
3837803773575	383780	3773575	0.000835955	0.000300198	0.000158864	0.000545642	1.75293E-05	1.75293E-05	0.000563171	1.75293E-05	0.000552747	3.01254E-05	7.07402E-05	6.93742E-05	6.79387E-05	5.88476E-05	0.000127784	9.09115E-06	0.00013233	9.09115E-06	0.000121979
3837903773575	383790	3773575	0.000765565	0.000274921	0.000145487	0.000499698	1.60533E-05	1.60533E-05	0.000515751	1.60533E-05	0.000512044	2.7907E-05	6.5531E-05	6.42655E-05	6.29358E-05	5.45141E-05	0.000118374	8.42168E-06	0.000122585	8.42168E-06	0.000111916
3838003773575	383800	3773575	0.000700651	0.00025161	0.000133151	0.000457327	1.46921E-05	1.46921E-05	0.000472019	1.46921E-05	0.00047405	2.58364E-05	6.06686E-05	5.94971E-05	5.8266E-05	5.04692E-05	0.000109591	7.7968E-06	0.000113489	7.7968E-06	0.000102629
3838103773575	383810	3773575	0.000645865	0.000231936	0.00012274	0.000421567	1.35433E-05	1.35433E-05	0.000435111	1.35433E-05	0.000441769	2.4077E-05	5.65373E-05	5.54455E-05	5.42983E-05	4.70324E-05	0.000102128	7.26586E-06	0.000105761	7.26586E-06	9.47836E-05
3838203773575	383820	3773575	0.000607697	0.000218229	0.000115486	0.000396654	1.27429E-05	1.27429E-05	0.000409397	1.27429E-05	0.000419296	2.28522E-05	5.36612E-05	5.2625E-05	5.15361E-05	4.46399E-05	9.69328E-05	6.89625E-06	0.000100381	6.89625E-06	8.93218E-05
3838303773575	383830	3773575	0.000573082	0.000205799	0.000108908	0.000374061	1.20171E-05	1.20171E-05	0.000386078	1.20171E-05	0.000398753	2.17326E-05	5.10321E-05	5.00466E-05	4.90111E-05	4.24528E-05	9.21836E-05	6.55837E-06	9.54628E-05	6.55837E-06	8.43644E-05
3838403773575	383840	3773575	0.000533791	0.000191689	0.000101441	0.000348414	1.11932E-05	1.11932E-05	0.000359607	1.11932E-05	0.000375047	2.04406E-05	4.79983E-05	4.70714E-05	4.60975E-05	3.9929E-05	8.67034E-05	6.16848E-06	8.97876E-05	6.16848E-06	7.87155E-05
3838503773575	383850	3773575	0.000493583	0.00017725	9.37999E-05	0.00032217	1.035E-05	1.035E-05	0.00033252	1.035E-05	0.000350438	1.90993E-05	4.48489E-05	4.39828E-05	4.30727E-05	3.7309E-05	8.10143E-05	5.76373E-06	8.38961E-05	5.76373E-06	7.29128E-05
3838603773575	383860	3773575	0.000457786	0.000164395	8.69971E-05	0.000298805	9.59941E-06	9.59941E-06	0.000308404	9.59941E-06	0.000328295	1.78925E-05	4.20149E-05	4.12036E-05	4.0351E-05	3.49515E-05	7.58951E-05	5.39953E-06	7.85949E-05	5.39953E-06	6.77319E-05
3838703773575	383870	3773575	0.000427959	0.000153684	8.13289E-05	0.000279336	8.97396E-06	8.97396E-06	0.00028831	8.97396E-06	0.000309689	1.68784E-05	3.96337E-05	3.88684E-05	3.80641E-05	3.29706E-05	7.15938E-05	5.09351E-06	7.41405E-05	5.09351E-06	6.34103E-05
3838803773575	383880	3773575	0.000401191	0.000144071	7.62419E-05	0.000261864	8.41265E-06	8.41265E-06	0.000270277	8.41265E-06	0.000292821	1.59591E-05	3.7475E-05	3.67513E-05	3.59909E-05	3.11748E-05	6.76942E-05	4.81608E-06	7.01023E-05	4.81608E-06	5.95246E-05
3838903773575	383890	3773575	0.000376484	0.000135199	7.15466E-05	0.000245738	7.89457E-06	7.89457E-06	0.000253632	7.89457E-06	0.000277086	1.51015E-05	3.54612E-05	3.47765E-05	3.40569E-05	2.94996E-05	6.40566E-05	4.55728E-06	6.63353E-05	4.55728E-06	5.59295E-05
3839003773575	383900	3773575	0.000353646	0.000126997	6.72066E-05	0.000230831	7.41568E-06	7.41568E-06	0.000238247	7.41568E-06	0.000262385	1.43003E-05	3.35798E-05	3.29313E-05	3.225E-05	2.79345E-05	6.0658E-05	4.31549E-06	6.28158E-05	4.31549E-06	5.29557E-05
3839103773575	383910	3773575	0.000333158	0.00011964	6.3313E-05	0.000217458	6.98606E-06	6.98606E-06	0.000224444	6.98606E-06	0.000249085	1.35754E-05	3.18777E-05	3.12621E-05	3.06153E-05	2.65185E-05	5.75834E-05	4.09675E-06	5.96317E-05	4.09675E-06	4.96043E-05
3829703773585	382970	3773585	8.01199E-05	2.87718E-05	1.52259E-05	5.22957E-05	1.68005E-06	1.68005E-06	5.39757E-05	1.68005E-06	0.000187776	1.02341E-05	2.40315E-05	2.35674E-05	2.30798E-05	1.99914E-05	4.34101E-05	3.0884E-06	4.49543E-05	3.0884E-06	1.54365E-05
3829803773585	382980	3773585	8.39619E-05	3.01514E-05	1.5956E-05	5.48034E-05	1.76061E-06	1.76061E-06	5.6564E-05	1.76061E-06	0.000202761	1.10507E-05	2.59492E-05	2.54481E-05	2.49215E-05	2.15867E-05	4.68742E-05	3.33485E-06	4.85416E-05	3.33485E-06	1.61352E-05
3829903773585	382990	3773585	8.78334E-05	3.15417E-05	1.66918E-05	5.73304E-05	1.8418E-06	1.8418E-06	5.91722E-05	1.8418E-06	0.000219062	1.19392E-05	2.80354E-05	2.7494E-05	2.69252E-05	2.33222E-05	5.06428E-05	3.60296E-06	5.24442E-05	3.60296E-06	1.68226E-05
3830003773585	383000	3773585	9.07001E-05	3.25712E-05	1.72366E-05	5.92015E-05	1.90191E-06	1.90191E-06	6.11035E-05	1.90191E-06	0.000233381	1.27195E-05	2.98679E-05	2.92911E-05	2.8685E-05	2.48466E-05	5.39529E-05	3.83846E-06	5.58721E-05	3.83846E-06	1.73284E-05
3830103773585	383010	3773585	9.37072E-05	3.36511E-05	1.7808E-05	6.11643E-05	1.96497E-06	1.96497E-06	6.31293E-05	1.96497E-06	0.000249383	1.35917E-05	3.19159E-05	3.12996E-05	3.0652E-05	2.65503E-05	5.76524E-05	4.10166E-06	5.97032E-05	4.10166E-06	1.78551E-05
3830203773585	383020	3773585	9.70172E-05	3.48397E-05	1.8437E-05	6.33248E-05	2.03437E-06	2.03437E-06	6.53592E-05	2.03437E-06	0.000267829	1.4597E-05	3.42765E-05	3.36146E-05	3.29191E-05	2.85141E-05	6.19166E-05	4.40503E-06	6.41191E-05	4.40503E-06	1.84224E-05
3830303773585	383030	3773585	0.000100586	3.61212E-05	1.91152E-05	6.56541E-05	2.1092E-06	2.1092E-06	6.77633E-05	2.1092E-06	0.000289084	1.57555E-05	3.69968E-05	3.62823E-05	3.55316E-05	3.0777E-05	6.68304E-05	4.75462E-06	6.92077E-05	4.75462E-06	1.9026E-05
3830403773585	383040	3773585	0.000104339	3.74691E-05	1.98285E-05	6.8104E-05	2.18791E-06	2.18791E-06	7.02919E-05	2.18791E-06	0.000313387	1.708E-05	4.0107E-05	3.93325E-05	3.85187E-05	3.33644E-05	7.24487E-05	5.15434E-06	7.50259E-05	5.15434E-06	1.96506E-05
3830503773585	383050	3773585	0.000108233	3.88673E-05	2.05685E-05	7.06454E-05	2.26956E-06	2.26956E-06	7.2915E-05	2.26956E-06	0.000341181	1.85948E-05	4.36641E-05	4.28209E-05	4.19349E-05	3.63235E-05	7.88742E-05	5.61147E-06	8.16799E-05	5.61147E-06	2.02863E-05
3830603773585	383060	3773585	0.000112311	4.03319E-05	2.13435E-05	7.33075E-05	2.35508E-06	2.35508E-06	7.56626E-05	2.35508E-06	0.000373531	2.03579E-05	4.78043E-05	4.68811E-05	4.59111E-05	3.97676E-05	8.63529E-05	6.14354E-06	8.94247E-05	6.14354E-06	2.0943E-05
3830703773585	383070	3773585	0.000116611	4.18761E-05	2.21607E-05	7.61142E-05	2.44525E-06	2.44525E-06	7.85595E-05	2.44525E-06	0.000411831	2.24453E-05	5.27058E-05	5.1688E-05	5.06186E-05	4.38451E-05	9.5207E-05	6.77346E-06	9.85937E-05	6.77346E-06	2.16235E-05
3830803773585	383080	3773585	0.000121155	4.35079E-05	2.30242E-05	7.90801E-05	2.54053E-06	2.54053E-06	8.16206E-05	2.54053E-06	0.000457925	2.49575E-05	5.86049E-05	5.74732E-05	5.6284E-05	4.87525E-05	0.000105863	7.53158E-06	0.000109629	7.53158E-06	2.23277E-05
3830903773585	383090	3773585	0.000125913	4.52166E-05	2.39284E-05	8.21858E-05	2.6403E-06	2.6403E-06	8.48261E-05	2.6403E-06	0.000514119	2.80201E-05	6.57965E-05	6.45259E-05	6.31908E-05	5.4735E-05	0.000118854	8.45581E-06	0.000123082	8.45581E-06	2.30528E-05
3831003773585	383100	3773585	0.000131366	4.71746E-05	2.49646E-05	8.57448E-05	2.75464E-06	2.75464E-06	8.84995E-05	2.75464E-06	0.000588742	3.20872E-05	7.53468E-05	7.38918E-05	7.23629E-05	6.26797E-05	0.000136105	9.68316E-06	0.000140947	9.68316E-06	2.38464E-05
3831103773585	383110	3773585	0.000137085	4.92283E-05	2.60514E-05	8.94775E-05	2.87455E-06	2.87455E-06	9.2352E-05	2.87455E-06	0.000686176	3.73975E-05	8.78163E-05	8.61204E-05	8.43385E-05	7.30529E-05	0.00015863	1.12857E-05	0.000164273	1.12857E-05	2.4661E-05
3831203773585	383120	3773585	0.00014321	5.14278E-05	2.72154E-05	9.34754E-05	3.00299E-06	3.00299E-06	9.64784E-05	3.00299E-06	0.000820316	4.47083E-05	0.000104983	0.000102956	0.000100826	8.73339E-05	0.00018964	1.34919E-05	0.000196386	1.34919E-05	2.55022E-05
3831303773585	383130	3773585	0.000149748	5.37759E-05	2.8458E-05	9.77433E-05	3.1401E-06	3.1401E-06	0.000100883	3.1401E-06	0.00101774	5.54681E-05	0.00013025	0.000127734	0.000125091	0.000108352	0.000235281	1.6739E-05	0.00024365	1.6739E-05	2.63405E-05
3831403773585	383140	3773585	0.000156553	5.62196E-05	2.97512E-05	0.000102185	3.28279E-06	3.28279E-06	0.000105468	3.28279E-06	0.001318906	7.18821E-05	0.000168793	0.000165533	0.000162108	0.000140416	0.000304905	2.16923E-05	0.000315751	2.16923E-05	2.71243E-05
3831503773585	383150	3773585	0.000163284	5.86367E-05	3.10303E-05	0.000106578	3.42393E-06	3.42393E-06	0.000110002	3.42393E-06	0.001786732	9.73792E-05	0.000228665	0.000224249	0.00021960 9	0.000190222	0.000413056	2.93867E-05	0.00042775	2.93867E-05	2.79249E-05
3831603773585	383160	3773585	0.000169933	6.10246E-05	3.2294E-05	0.000110919	3.56337E-06	3.56337E-06	0.000114482	3.56337E-06	0.00260766	0.000142121	0.000333727	0.000327282	0.00032051	0.000277621	0.000602838	4.28887E-05	0.000624283	4.28887E-05	2.88401E-05
3831703773585	383170	3773585	0.000175916	6.32116E-05	3.34603E-05	0.000114885	3.69155E-06	3.69155E-06	0.000118581	3.69155E-06	0.002701	0.000147251	0.000345705	0.000339	0.000331	0.000287	0.000624	4.44E-05	0.000647	4.44E-05	2.98E-05
3831803773585	383180	3773585	0.000182	6.54E-05	3.46E-05	0.000119	3.82E-06	3.82E-06	0.000123	3.82E-06	0.002797	0.000152	0.000358	0.000351	0.000343	0.000297	0.000646	4.59E-05	0.00067	4.59E-05	3.09E-05
3831903773585	383190	3773585	0.000188	6.76E-05	3.58E-05	0.000123	3.95E-06	3.95E-06	0.000127	3.95E-06	0.002893	0.000157	0.00037	0.000363	0.000354	0.000307	0.000668	4.75E-05	0.000693	4.75E-05	3.19E-05
3832003773585	383200	3773585	0.000195	6.98E-05	3.69E-05	0.000127	4.08E-06	4.08E-06	0.000131	4.08E-06	0.002989	0.000162	0.000382	0.000374	0.000365	0.000317	0.00069	4.91E-05	0.000716	4.91E-05	3.29E-05
3832103773585	383210	3773585	0.000201	7.2E-05	3.81E-05	0.000131	4.21E-06	4.21E-06	0.000135	4.21E-06	0.003085	0.000167	0.000394	0.000386	0.000377	0.000327	0.000712	5.07E-05	0.000739	5.07E-05	3.4E-05
3832203773585	383220	3773585	0.000208	7.42E-05	3.93E-05	0.000135	4.34E-06	4.34E-06	0.000139	4.34E-06	0.003181	0.000172	0.000406	0.000398	0.000388	0.000337	0.000734	5.23E-05	0.000762	5.23E-05	3.5E-05
3832303773585	383230	3773585	0.000214	7.64E-05	4.05E-05	0.000139	4.47E-06	4.47E-06	0.000143	4.47E-06	0.003277	0.000177	0.000418	0.00041	0.000399	0.000347	0.000756	5.39E-05	0.000785	5.39E-05	3.61E-05
3832403773585	383240	3773585	0.000221	7.87E-05	4.17E-05	0.000143	4.6E-06	4.6E-06	0.000147	4.6E-06	0.003373	0.000182	0.00043	0.000422	0.000411	0.000357	0.000778	5.55E-05	0.000808	5.55E-05	3.71E-05
3832503773585	383250	3773585	0.000227	8.09E-05	4.29E-05	0.000147	4.73E-06	4.73E-06	0.000151	4.73E-06	0.003469	0.000187	0.000442	0.000434	0.000423	0.000367	0.0008	5.71E-05	0.000831	5.71E-05	3.82E-05
3832603773585	383260	3773585	0.000234	8.31E-05	4.41E-05	0.000151	4.86E-06	4.86E-06	0.000155	4.86E-06	0.003565	0.000192	0.000454	0.000446	0.000435	0.000377	0.000822	5.87E-05	0.000854	5.87E-05	3.92E-05
3832703773585	383270	3773585	0.00024	8.53E-05	4.53E-05	0.000155	4.99E-06	4.99E-06	0.000159	4.99E-06	0.003661	0.000197	0.000466	0.000458	0.000447	0.000387	0.000844	6.03E-05	0.000877	6.03E-05	4.03E-05
3832803773585	383280	3773585	0.000247	8.76E-05	4.65E-05	0.000159	5.12E-06	5.12E-06	0.000163	5.12E-06	0.003757	0.000202	0.000478	0.000471	0.000459	0.000397	0.000866	6.19E-05	0.000899	6.19E-05	4.13E-05
3832903773585	383290	3773585	0.000253	8.98E-05	4.77E-05	0.000163	5.25E-06	5.25E-06	0.000167	5.25E-06	0.003853	0.000207	0.00049	0.000483	0.000471	0.000407	0.000888	6.35E-05	0.000922	6.35E-05	4.24E-05
3833003773585	383300	3773585	0.000259	9.2E-05	4.89E-05	0.000167	5.38E-06	5.38E-06	0.000171	5.38E-06	0.003949	0.000212	0.000502	0.000495	0.000483	0.000417	0.000911	6.51E-05	0.000945	6.51E-05	4.34E-05
3833103773585	383310	3773585	0.000266	9.42E-05	5.01E-05	0.000171	5.51E-06	5.51E-06	0.000175	5.51E-06	0.004045	0.000217	0.000514	0.000507	0.000495	0.000427	0.000933	6.67E-05	0.000968	6.67E-05	4.45E-05
3833203773585	383320	3773585	0.000272	9.64E-05	5.13E-05	0.000175	5.64E-06	5.64E-06	0.000179	5.64E-06	0.004141	0.000222	0.000526	0.000519	0.000507	0.000437	0.000955	6.83E-05	0.000991	6.83E-05	4.55E-05
3833303773585	383330	3773585	0.000278	9.86E-05	5.25E-05	0.000179	5.77E-06	5.77E-06	0.000183	5.77E-06	0.004237	0.000227	0.000538	0.000531	0.000519	0.000447	0.000977	6.99E-05	0.001014	6.99E-05	4.66E-05
3833403773585	383340	3773585	0.000285	0.000101	5.37E-05	0.000183	5.9E-06	5.9E-06	0.000187	5.9E-06	0.004333	0.000232	0.00055	0.000543	0.000531	0.000457	0.000999	7.15E-05	0.001037	7.15E-05	4.76E-05
3833503773585	383350	3773585	0.000291	0.000103	5.49E-05	0.000187	6.03E-06	6.03E-06	0.000191	6.03E-06	0.004429	0.000237	0.000562	0.000555	0.000543	0.000467	0.001021	7.31E-05	0.001061	7.31E-05	4.87E-05
3833603773585	383360	3773585	0.000297	0.000105	5.61E-05	0.000191	6.16E-06	6.16E-06	0.000195	6.16E-06	0.004525	0.000242	0.000574	0.000567	0.000555	0.000477	0.001043	7.47E-05	0.001084	7.47E-05	4.97E-05
3833703773585	383370	3773585	0.000304	0.000107	5.73E-05	0.000195	6.29E-06	6.29E-06	0.000199	6.29E-06	0.004621	0.000247	0.000586	0.000579	0.000567	0.000487	0.001065	7.63E-05	0.001107	7.63E-05	5.08E-05
3833803773585	383380	3773585	0.00031	0.000109	5.85E-05	0.000199	6.42E-06	6.42E-06	0.000203	6.42E-06	0.004717	0.000252	0.000598	0.000591	0.000579	0.000497	0.001087	7.79E-05	0.00113	7.79E-05	5.18E-05
3833903773585	383390	3773585	0.000316	0.000111	5.97E-05	0.000203	6.55E-06	6.55E-06	0.000207	6.55E-06	0.004813	0.000257	0.00061	0.000603	0.000591	0.000507	0.001109	7.95E-05	0.001153	7.95E-05	5.29E-05
3834003773585	383400	3773585	0.000323	0.000113	6.09E-05	0.000207	6.68E-06	6.68E-06	0.000211	6.68E-06	0.004909	0.000262	0.000622	0.000615	0.000603	0.000517	0.001131	8.11E-05	0.001176	8.11E-05	5.39E-05
3834103773585	383410	3773585	0.000329	0.000115	6.21E-05	0.000211	6.81E-06	6.81E-06	0.000215	6.81E-06	0.005005	0.000267	0.000634	0.000627	0.000615	0.000527	0.001153	8.27E-05	0.001199	8.27E-05	5.5E-05
3834203773585	383420	3773585	0.000336	0.000117	6.33E-05	0.000215	6.94E-06	6.94E-06	0.000219	6.94E-06	0.005101	0.000272	0.000646	0.000639	0.000627	0.000537	0.001175	8.43E-05	0.001222	8.43E-05	5.6E-05
3834303773585	383430	3773585	0.000342	0.000119	6.45E-05	0.000219	7.07E-06	7.07E-06	0.000223	7.07E-06	0.005197	0.000277	0.000658	0.000651	0.000639	0.000547	0.001197	8.59E-05	0.001245	8.59E-05	5.71E-05
3834403773585	383440	3773585	0.000349	0.000121	6.57E-05	0.000223	7.2E-06	7.2E-06	0.000227	7.2E-06	0.005293	0.000282	0.000671	0.000663	0.000651	0.000557	0.001219	8.75E-05	0.001268	8.75E-05	5.81E-05
3834503773585	383450	3773585	0.000355	0.000123	6.69E-05	0.000227	7.33E-06	7.33E-06	0.000231	7.33E-06	0.005389	0.000287	0.000683	0.000675	0.000663	0.000567	0.001241	8.91E-05	0.001291	8.91E-05	5.92E-05
3834603773585	383460	3773585	0.000362	0.000125	6.81E-05	0.000231	7.46E-06	7.46E-06	0.000235	7.46E-06	0.005485	0.000292	0.000695	0.000687	0.000675	0.000577	0.001263	9.07E-05	0.001314	9.07E-05	6.02E-05
3834703773585	383470	3773585	0.000368	0.000127	6.93E-05	0.000235	7.59E-06	7.59E-06	0.000239	7.59E-06	0.005581	0.000297	0.000707	0.000699	0.000687	0.000587	0.001285	9.23E-05	0.001337	9.23E-05	6.13E-05
3834803773585	383480	3773585	0.000375	0.000129	7.05E-05	0.000239	7.72E-06	7.72E-06	0.000243	7.72E-06	0.005677	0.000302	0.000719	0.000711	0.000699	0.000597	0.001307	9.39E-05	0.00136	9.39E-05	6.23E-05
3834903773585	383490	3773585	0.000381	0.000131	7.17E-05	0.000243	7.85E-06	7.85E-06	0.000247	7.85E-06	0.005773	0.000307	0.000731	0.000723	0.000711	0.000607	0.001329	9.55E-05	0.001383	9.55E-05	6.34E-05
3835003773585	383500	3773585	0.000388	0.000133	7.29E-05	0.000247	7.98E-06	7.98E-06	0.000251	7.98E-06	0.005869	0.000312	0.000743	0.000735	0.000723	0.000617	0.001351	9.71E-05	0.001406	9.71E-05	6.45E-05
3835103773585	383510	3773585	0.000394	0.000135	7.41E-05	0.000251	8.11E-06	8.11E-06	0.000255	8.11E-06	0.005965	0.000317	0.000755	0.000747	0.000735	0.000627	0.001373	9.87E-05	0.001429	9.87E-05	6.55E-05
3835203773585	383520	3773585	0.000401	0.000137	7.53E-05	0.000255	8.24E-06	8.24E-06	0.000259	8.24E-06	0.006061	0.000322	0.000767	0.000759	0.000747	0.000637	0.001395	0.00010	0.001452	0.00010	6.66E-05
3835303773585	383530	3773585	0.000407	0.000139	7.65E-05	0.000259	8.37E-06	8.37E-06	0.000263	8.37E-06	0.006157	0.000327	0.000779	0.000771	0.000759	0.000647	0.001417	0.00010	0.001475	0.00010	6.76E-05
3835403773585	383540	3773585	0.000414	0.000141	7.77E-05	0.000263	8.5E-06	8.5E-06	0.000267	8.5E-06	0.006253	0.000332	0.000791	0.000783	0.000771	0.000657	0.001439	0.00010	0.001498	0.00010	6.87E-05
3835503773585	383550	3773585	0.00042	0.000143	7.89E-05	0.000267	8.63E-06	8.63E-06	0.000271	8.63E-06	0.006349	0.000337	0.000803	0.000795	0.000783	0.000667	0.001461	0.00010	0.001521	0.00010	6.97E-05
3835603773585	383560	3773585	0.000427	0.000145	8.01E-05	0.000271	8.76E-06	8.76E-06	0.000275	8.76E-06	0.006445	0.000342	0.000815	0.000807	0.000795	0.000677	0.001483	0.00010	0.001544	0.00010	7.08E-05
3835703773585	383570	3773585	0.000433	0.000147	8.13E-05	0.000275	8.89E-06	8.89E-06	0.000279	8.89E-06	0.006541	0.000347	0.000827	0.000819	0.000807	0.000687	0.001505	0.00010	0.001567	0.00010	7.18E-05
3835803773585	383580	3773585	0.00044	0.000149	8.25E-05	0.000279	9.02E-06	9.02E-06	0.000283	9.02E-06	0.006637	0.000352	0.000839	0.000831	0.000819	0.000697	0.001527	0.00010	0.001589	0.00010	7.29E-05
3835903773585	383590	3773585	0.000446	0.000151	8.37E-05	0.000283	9.15E-06	9.15E-06	0.000287	9.15E-06	0.006733	0.000357	0.000851	0.000843	0.000831	0.000707	0.001549	0.00010	0.001612	0.00010	7.39E-05
3836003773585	383600	3773585	0.000453	0.000153	8.49E-05	0.000287	9.28E-06	9.28E-06	0.000291	9.28E-06	0.006829	0.000362	0.000863	0.000855	0.000843	0.000717	0.001571	0.00010	0.001634	0.00010	7.5E-05
3836103773585	383610	3773585	0.000459	0.000155	8.61E-05	0.000291	9.41E-06	9.41E-06	0.000295	9.41E-06	0.006925	0.000367	0.000875	0.000867	0.000855	0.000727	0.001593	0.00010	0.001657	0.00010	7.6E-05
3836203

			ISDrainage / Utilities Trenching	ISDrainage / Utilities Trenching	ISAsphalt Paving	ISAsphalt Paving	SVDemolition	SVSite Grubbing / Prep	SVMass Grading / Excavation	SVMass Grading / Excavation	SVDrainage / Utilities Trenching	SVFoundations / Concrete Pads	SVBuilding / Structure Construction	SVBuilding / Structure Construction	SVAsphalt Paving	SVAsphalt Paving	SVArchitectural Coating	SVArchitectural Coating	SVLandscaping or Other Finishing	SVLandscaping or Other Finishing	MDemolition
Unique Identifier	X (UTM)	Y (UTM)	2027	2028	2027	2028	2027	2027	2027	2028	2028	2028	2028	2029	2028	2029	2028	2029	2028	2029	2027
3837203773575	383720	3773575	8.32566E-05	8.11205E-05	2.15022E-05	2.00302E-05	0.001578197	0.001134638	0.000765005	0.000755292	0.000535898	0.000170241	0.000243881	0.000234575	2.39783E-05	2.23093E-05	2.39783E-05	2.23093E-05	0.000243881	0.000234575	0.000367142
3837303773575	383730	3773575	7.59258E-05	7.39778E-05	1.96089E-05	1.82666E-05	0.001430169	0.001028214	0.000693251	0.000684449	0.000485633	0.000154273	0.000221006	0.000212573	2.17292E-05	2.02167E-05	2.17292E-05	2.02167E-05	0.000221006	0.000212573	0.000333533
3837403773575	383740	3773575	6.88752E-05	6.71081E-05	1.7788E-05	1.65703E-05	0.001289366	0.000926984	0.000624999	0.000617064	0.000437821	0.000139085	0.000199247	0.000191645	1.95899E-05	1.82264E-05	1.95899E-05	1.82264E-05	0.000199247	0.000191645	0.000301447
3837503773575	383750	3773575	6.27484E-05	6.11384E-05	1.62056E-05	1.50963E-05	0.001168197	0.000839871	0.000566265	0.000559075	0.000396677	0.000126014	0.000180523	0.000173635	1.7749E-05	1.65135E-05	1.7749E-05	1.65135E-05	0.000180523	0.000173635	0.000273679
3837603773575	383760	3773575	5.75066E-05	5.60311E-05	1.48519E-05	1.38352E-05	0.001065203	0.000765823	0.00051634	0.000509784	0.000361704	0.000114904	0.000164607	0.000158326	1.61841E-05	1.50576E-05	1.61841E-05	1.50576E-05	0.000164607	0.000158326	0.000249995
3837703773575	383770	3773575	5.30338E-05	5.16731E-05	1.36967E-05	1.27591E-05	0.000977871	0.000703036	0.000474007	0.000467989	0.000332049	0.000105484	0.000151112	0.000145346	1.48572E-05	1.38231E-05	1.48572E-05	1.38231E-05	0.000151112	0.000145346	0.000229831
3837803773575	383780	3773575	4.91164E-05	4.78562E-05	1.2685E-05	1.18166E-05	0.000901852	0.000648383	0.000437158	0.000431608	0.000306236	9.72833E-05	0.000139364	0.000134047	1.37023E-05	1.27485E-05	1.37023E-05	1.27485E-05	0.000139364	0.000134047	0.000212224
3837903773575	383790	3773575	4.50645E-05	4.39082E-05	1.16385E-05	1.08418E-05	0.000823704	0.000592199	0.000399277	0.000394208	0.0002797	8.88535E-05	0.000127288	0.000122431	1.25149E-05	1.16438E-05	1.25149E-05	1.16438E-05	0.000127288	0.000122431	0.000194186
3838003773575	383800	3773575	4.13248E-05	4.02645E-05	1.06727E-05	9.94209E-06	0.0007519	0.000540575	0.000364471	0.000359844	0.000255318	8.11079E-05	0.000116192	0.000111759	1.1424E-05	1.06288E-05	1.1424E-05	1.06288E-05	0.000116192	0.000111759	0.000177594
3838103773575	383810	3773575	3.81657E-05	3.71865E-05	9.85683E-06	9.18208E-06	0.000691463	0.000497124	0.000335175	0.00033092	0.000234796	7.45885E-05	0.000106853	0.000102776	1.05057E-05	9.77446E-06	1.05057E-05	9.77446E-06	0.000106853	0.000102776	0.000163586
3838203773575	383820	3773575	3.59665E-05	3.50437E-05	9.28885E-06	8.65297E-06	0.000649805	0.000467175	0.000314983	0.000310983	0.00022065	7.00949E-05	0.000100415	9.65838E-05	9.87279E-06	9.1856E-06	9.87279E-06	9.1856E-06	0.000100415	9.65838E-05	0.000153778
3838303773575	383830	3773575	3.39704E-05	3.30988E-05	8.77332E-06	8.17273E-06	0.000612157	0.000440108	0.000296733	0.000292966	0.000207866	6.60337E-05	9.45974E-05	9.09879E-05	9.30078E-06	8.6534E-06	9.30078E-06	8.6534E-06	9.45974E-05	9.09879E-05	0.000144894
3838403773575	383840	3773575	3.16957E-05	3.08825E-05	8.18586E-06	7.62549E-06	0.000569217	0.000409236	0.000275919	0.000272415	0.000193285	6.14017E-05	8.79618E-05	8.46055E-05	8.64837E-06	8.0464E-06	8.64837E-06	8.0464E-06	8.79618E-05	8.46055E-05	0.00013488
3838503773575	383850	3773575	2.93592E-05	2.86059E-05	7.58243E-06	7.06336E-06	0.000525154	0.000377557	0.00025456	0.00025128	0.000178323	5.66487E-05	8.11527E-05	7.80563E-05	7.97891E-06	7.42353E-06	7.97891E-06	7.42353E-06	8.11527E-05	7.80563E-05	0.000124673
3838603773575	383860	3773575	2.72731E-05	2.65733E-05	7.04365E-06	6.56147E-06	0.000486044	0.00034944	0.000235602	0.000232611	0.000165043	5.24299E-05	7.51091E-05	7.22432E-05	7.3847E-06	6.87068E-06	7.3847E-06	6.87068E-06	7.51091E-05	7.22432E-05	0.000115597
3838703773575	383870	3773575	2.55329E-05	2.48778E-05	6.59423E-06	6.14282E-06	0.000453625	0.000326132	0.000219888	0.000217096	0.000154035	4.89329E-05	7.00993E-05	6.74246E-05	6.89214E-06	6.41241E-06	6.89214E-06	6.41241E-06	7.00993E-05	6.74246E-05	0.000108025
3838803773575	383880	3773575	2.39683E-05	2.33533E-05	6.19014E-06	5.76639E-06	0.00042461	0.000305271	0.000205823	0.000203209	0.000144182	4.58029E-05	6.56155E-05	6.31118E-05	6.45129E-06	6.00225E-06	6.45129E-06	6.00225E-06	6.56155E-05	6.31118E-05	0.000101231
3838903773575	383890	3773575	2.25207E-05	2.19429E-05	5.81628E-06	5.41812E-06	0.000397892	0.000286063	0.000192872	0.000190423	0.00013511	4.29209E-05	6.14868E-05	5.91407E-05	6.04536E-06	5.62457E-06	6.04536E-06	5.62457E-06	6.14868E-05	5.91407E-05	9.49672E-05
3839003773575	383900	3773575	2.11783E-05	2.06349E-05	5.46959E-06	5.09517E-06	0.000373277	0.000268366	0.00018094	0.000178643	0.000126751	4.02656E-05	5.7683E-05	5.54821E-05	5.67137E-06	5.27662E-06	5.67137E-06	5.27662E-06	5.7683E-05	5.54821E-05	8.91752E-05
3839103773575	383910	3773575	1.99738E-05	1.94613E-05	5.1585E-06	4.80537E-06	0.00035129	0.000252559	0.00017082	0.00016812	0.000119285	3.78939E-05	5.42854E-05	5.22141E-05	5.33732E-06	4.96581E-06	5.33732E-06	4.96581E-06	5.42854E-05	5.22141E-05	8.3982E-05
3829703773585	382970	3773585	6.21571E-06	6.05623E-06	1.60529E-06	1.4954E-06	7.91722E-05	5.69205E-05	3.83774E-05	3.78902E-05	2.6884E-05	8.54035E-06	1.22346E-05	1.17678E-05	1.2029E-06	1.11917E-06	1.2029E-06	1.11917E-06	1.22346E-05	1.17678E-05	1.94953E-05
3829803773585	382980	3773585	6.49701E-06	6.33032E-06	1.67794E-06	1.56308E-06	8.27446E-05	5.94889E-05	4.01091E-05	3.95999E-05	2.8097E-05	8.92571E-06	1.27866E-05	1.22987E-05	1.25718E-06	1.16967E-06	1.25718E-06	1.16967E-06	1.27866E-05	1.22987E-05	2.0428E-05
3829903773585	382990	3773585	6.77382E-06	6.60002E-06	1.74943E-06	1.62967E-06	8.6317E-05	6.20573E-05	4.18408E-05	4.13095E-05	2.93101E-05	9.31107E-06	1.33387E-05	1.28297E-05	1.31145E-06	1.22017E-06	1.31145E-06	1.22017E-06	1.33387E-05	1.28297E-05	2.13698E-05
3830003773585	383000	3773585	6.97748E-06	6.79846E-06	1.80203E-06	1.67867E-06	8.89273E-05	6.39339E-05	4.31061E-05	4.25588E-05	3.01965E-05	9.59264E-06	1.3742E-05	1.32177E-05	1.35111E-06	1.25707E-06	1.35111E-06	1.25707E-06	1.3742E-05	1.32177E-05	2.20647E-05
3830103773585	383010	3773585	7.18959E-06	7.00512E-06	1.85681E-06	1.7297E-06	9.16623E-05	6.59002E-05	4.44318E-05	4.38677E-05	3.11252E-05	9.88767E-06	1.41647E-05	1.36242E-05	1.39267E-06	1.29573E-06	1.39267E-06	1.29573E-06	1.41647E-05	1.36242E-05	2.27978E-05
3830203773585	383020	3773585	7.41801E-06	7.22768E-06	1.9158E-06	1.78466E-06	9.46645E-05	6.80587E-05	4.58871E-05	4.53045E-05	3.21446E-05	1.02115E-05	1.46286E-05	1.40705E-05	1.43828E-06	1.33817E-06	1.43828E-06	1.33817E-06	1.46286E-05	1.40705E-05	2.35998E-05
3830303773585	383030	3773585	7.66105E-06	7.46449E-06	1.97857E-06	1.84313E-06	9.79162E-05	7.03965E-05	4.74633E-05	4.68607E-05	3.32488E-05	1.05623E-05	1.51311E-05	1.45538E-05	1.48769E-06	1.38414E-06	1.48769E-06	1.38414E-06	1.51311E-05	1.45538E-05	2.4469E-05
3830403773585	383040	3773585	7.91254E-06	7.70953E-06	2.04352E-06	1.90363E-06	0.00010131	7.28367E-05	4.91086E-05	4.84851E-05	3.44013E-05	1.09284E-05	1.56556E-05	1.50583E-05	1.53926E-06	1.43212E-06	1.53926E-06	1.43212E-06	1.56556E-05	1.50583E-05	2.53817E-05
3830503773585	383050	3773585	8.16853E-06	7.95895E-06	2.10964E-06	1.96522E-06	0.000104821	7.53603E-05	5.08101E-05	5.01649E-05	3.55932E-05	1.13071E-05	1.6198E-05	1.558E-05	1.59259E-06	1.48173E-06	1.59259E-06	1.48173E-06	1.6198E-05	1.558E-05	2.63289E-05
3830603773585	383060	3773585	8.43295E-06	8.21659E-06	2.17793E-06	2.02884E-06	0.000108491	7.79991E-05	5.25892E-05	5.19215E-05	3.68396E-05	1.1703E-05	1.67652E-05	1.61256E-05	1.64835E-06	1.53362E-06	1.64835E-06	1.53362E-06	1.67652E-05	1.61256E-05	2.73214E-05
3830703773585	383070	3773585	8.70694E-06	8.48355E-06	2.24869E-06	2.09475E-06	0.000112348	8.07724E-05	5.44591E-05	5.37676E-05	3.81494E-05	1.21191E-05	1.73613E-05	1.66989E-05	1.70696E-06	1.58815E-06	1.70696E-06	1.58815E-06	1.73613E-05	1.66989E-05	2.83702E-05
3830803773585	383080	3773585	8.9905E-06	8.75983E-06	2.32192E-06	2.16297E-06	0.000116411	8.36931E-05	5.64283E-05	5.57118E-05	3.95289E-05	1.25573E-05	1.79891E-05	1.73027E-05	1.76868E-06	1.64557E-06	1.76868E-06	1.64557E-06	1.79891E-05	1.73027E-05	2.94771E-05
3830903773585	383090	3773585	9.28249E-06	9.04433E-06	2.39733E-06	2.23322E-06	0.000120634	8.6729E-05	5.84752E-05	5.77327E-05	4.09628E-05	1.30128E-05	1.86417E-05	1.79304E-05	1.83284E-06	1.70527E-06	1.83284E-06	1.70527E-06	1.86417E-05	1.79304E-05	3.06366E-05
3831003773585	383100	3773585	9.60206E-06	9.35569E-06	2.47986E-06	2.3101E-06	0.000125418	9.01684E-05	6.07941E-05	6.00223E-05	4.25872E-05	1.35289E-05	1.93809E-05	1.86414E-05	1.90553E-06	1.77289E-06	1.90553E-06	1.77289E-06	1.93809E-05	1.86414E-05	3.19648E-05
3831103773585	383110	3773585	9.93006E-06	9.67528E-06	2.56458E-06	2.38902E-06	0.000130415	9.37616E-05	6.32168E-05	6.24141E-05	4.42843E-05	1.4068E-05	2.01533E-05	1.93843E-05	1.98146E-06	1.84354E-06	1.98146E-06	1.84354E-06	2.01533E-05	1.93843E-05	3.33602E-05
3831203773585	383120	3773585	1.02687E-05	1.00053E-05	2.65205E-06	2.4705E-06	0.000135734	9.75853E-05	6.57948E-05	6.49594E-05	4.60903E-05	1.46417E-05	2.09751E-05	2.01748E-05	2.06227E-06	1.91872E-06	2.06227E-06	1.91872E-06	2.09751E-05	2.01748E-05	3.48535E-05
3831303773585	383130	3773585	1.06063E-05	1.03342E-05	2.73923E-06	2.55171E-06	0.000141061	0.000101415	6.83772E-05	6.75091E-05	4.78993E-05	1.52164E-05	2.17984E-05	2.09667E-05	2.14321E-06	1.99403E-06	2.14321E-06	1.99403E-06	2.17984E-05	2.09667E-05	3.6454E-05
3831403773585	383140	3773585	1.09219E-05	1.06417E-05	2.82074E-06	2.62765E-06	0.000147066	0.000105732	7.12878E-05	7.03827E-05	4.99382E-05	1.58641E-05	2.27263E-05	2.18591E-05	2.23444E-06	2.07891E-06	2.23444E-06	2.07891E-06	2.27263E-05	2.18591E-05	3.8127E-05
3831503773585	383150	3773585	1.12443E-05	1.09558E-05	2.904E-06	2.7052E-06	0.00015299	0.000109992	7.41595E-05	7.32179E-05	5.19499E-05	1.65031E-05	2.36418E-05	2.27397E-05	2.32445E-06	2.16266E-06	2.32445E-06	2.16266E-06	2.36418E-05	2.27397E-05	3.97546E-05
3831603773585	383160	3773585	1.16128E-05	1.13149E-05	2.99917E-06	2.79386E-06	0.00015879	0.000114161	7.69708E-05	7.59935E-05	5.39192E-05	1.71288E-05	2.4538E-05	2.36017E-05	2.41257E-06	2.24464E-06	2.41257E-06	2.24464E-06	2.4538E-05	2.36017E-05	4.1355E-05
3836303773585	383630	3773585	0.000423477	0.000412612	0.000109369	0.000101882	0.008774314	0.006308255	0.004253206	0.004199204	0.002979437	0.000946491	0.001355906	0.00130417	0.000133312	0.000124033	0.000133312	0.000124033	0.001355906	0.00130417	0.001945136
3836403773585	383640	3773585	0.000401152	0.000390859	0.000103603	9.65108E-05	0.009126174	0.006561224	0.004423765	0.004367598	0.003098916	0.000984446	0.001410279	0.001356469	0.000138658	0.000129007	0.000138658	0.000129007	0.001410279	0.001356469	0.001840085
3836503773585	383650	3773585	0.000285506	0.00027818	7.37358E-05	6.86882E-05	0.006211449	0.004465695	0.003010899	0.002972671	0.002109182	0.000670033	0.000959863	0.000923239	9.43734E-05	8.78045E-05	9.43734E-05	8.78045E-05	0.000959863	0.000923239	0.001301833
3836603773585	383660	3773585	0.000220794	0.000215129	5.70232E-05	5.31197E-05	0.004651934	0.003344488	0.00225495	0.002226319	0.001579627	0.000501807	0.000718869	0.00069144	7.0679E-05	6.57594E-05	7.0679E-05	6.57594E-05	0.000718869	0.00069144	0.001000927
3836703773585	383670	3773585	0.000179974	0.000175357	4.64809E-05	4.3299E-05	0.003702349	0.002661788	0.001794654	0.001771867	0.001257183	0.000399375	0.000572129	0.000550299	5.62515E-05	5.23361E-05	5.62515E-05	5.23361E-05	0.000572129	0.000550299	0.000811341
3836803773585	383680	3773585	0.000151114	0.000147236	3.90272E-05	3.63555E-05	0.00305298	0.002194927	0.001479883	0.001461093	0.001036681	0.000329327	0.000471781	0.00045378	4.63853E-05	4.31567E-05	4.63853E-05	4.31567E-05	0.000471781	0.00045378	0.000677715
3836903773585	383690	3773585	0.000128867	0.00012556	3.32817E-05	3.10033E-05	0.002567898	0.001846179	0.001244747	0.001228943	0.000871964	0.000277001	0.000396821	0.00038168	3.90153E-05	3.62996E-05	3.90153E-05	3.62996E-05	0.000396821	0.00038168	0.000575136
3837003773585	383700	3773585	0.000111306	0.00010845	2.87462E-05	2.67784E-05	0.002187725	0.001572856	0.001060464	0.001047	0.000742872	0.000235991	0.000338072	0.000325173	3.32391E-05	3.09255E-05	3.32391E-05	3.09255E-05	0.000338072	0.000325173	0.000494379
3837103773585	383710	3773585	9.81275E-05	9.56099E-05	2.53428E-05	2.36079E-05	0.001907972	0.001371729	0.000924859	0.000913116	0.000647878	0.000205814	0.000294841	0.000283591	2.89887E-05	2.69709E-05	2.89887E-05	2.69709E-05	0.000294841	0.000283591	0.000433886
3837203773585	383720	3773585	8.81001E-05	8.58397E-05	2.27531E-05	2.11955E-05	0.001698055	0.001220809	0.000823105	0.000812654	0.000576598	0.00018317	0.000262403	0.00025239	2.57993E-05	2.40036E-05	2.57993E-05	2.40036E-05	0.000262403	0.00025239	0.000387909
3837303773585	383730	3773585	7.97257E-05	7.76802E-05	2.05903E-05	1.91807E-05	0.001525002	0.001096394	0.00073922	0.000729834	0.000517835	0.000164503	0.000235661	0.000226669	2.31701E-05	2.15573E-05	2.31701E-05	2.15573E-05	0.000235661	0.000226669	0.00034963
3837403773585	383740	3773585	7.20163E-05	7.01685E-05	1.85992E-05	1.7326E-05	0.001366667	0.000982559	0.0006624	0.00065405	0.00046407	0.000147423	0.000211193	0.000203135	2.07644E-05	1.93191E-05	2.07644E-05	1.93191E-05	0.000211193	0.000203135	0.000314593
3837503773585	383750	3773585	6.54557E-05	6.37763E-05	1.69048E-05	1.57476E-05	0.001233837	0.000887062	0.000598083	0.000590489	0.000418966	0.000133095	0.000190666	0.000183391	1.87463E-05	1.74414E-05	1.87463E-05	1.74414E-05	0.000190666	0.000183391	0.0002849
3837603773585	383760	3773585	5.98707E-05	5.83345E-05	1.54624E-05	1.44039E-05	0.001121943	0.000806616	0.000543844	0.000536939	0.000380971	0.000121025	0.000173375	0.00016676	1.70462E-05	1.58597E-05	1.70462E-05	1.58597E-05	0.000173375	0.00016676	0.000259705
3837703773585	383770	3773585	5.50502E-05	5.36378E-05	1.42175E-05	1.32442E-05	0.001026094	0.000737706	0.000497382	0.000491067	0.000348424	0.000110685	0.000158564	0.000152513	1.55899E-05	1.45048E-05	1.55899E-05	1.45048E-05	0.000158564	0.000152513	0.000238025
3837803773585	383780	3773585	5.08486E-05	4.9544E-05	1.31324E-05	1.22334E-05	0.000943117	0.00067805	0.000457161	0.000451356	0.000320248	0.000101735	0.000145741	0.00014018	1.43292E-05	1.33318E-05	1.43292E-05	1.33318E-05	0.000145741	0.00014018	0.000219185
3837903773585	383790	3773585	4.65064E-05	4.53132E-05	1.20109E-05	1.11887E-05	0.000858039	0.000616883	0.0004159	0.00041064	0.000291359	9.25572E-05	0.000132594	0.000127535	1.30366E-05	1.21292E-05	1.30366E-05	1.21292E-05	0.000132594	0.000127535	0.000199922
3838003773585	383800	3773585	4.25035E-05	4.14129E-05	1.09771E-05	1.02257E-05	0.000780069	0.000560827	0.000378126	0.000373325	0.000264883	8.41466E-05	0.000120545	0.000115946	1.1852E-05	1.1027E-05	1.1852E-05	1.1027E-05	0.000120545	0.000115946	0.000182226
3838103773585	383810	3773585	3.91424E-05	3.81381E-05	1.01091E-05	9.41705E-06	0.000714857	0.000513943	0.000346515	0.000342116	0.000242739	7.71121E-05	0.000110468	0.000106253	1.08612E-05	1.01052E-05	1.08612E-05	1.01052E-05	0.000110468	0.000106253	0.000167365
3838203773585	383820	3773585	3.68785E-05	3.59323E-05	9.52438E-06	8.87238E-06	0.000671391	0.000482694	0.000325446	0.000321314	0.00022798	7.24234E-05	0.000103751	9.97922E-05	1.02008E-05	9.49073E-06	1.02008E-05	9.49073E-06	0.000103751	9.97922E-05	0.000157282
3838303773585	383830	3773585	3.48255E-05	3.3932E-05	8.99418E-06	8.37847E-06	0.000632148	0.00045448	0.000306424	0.000302533	0.000214654	6.81902E-05	9.76867E-05	9.39593E-05	9.60452E-06	8.93599E-06	9.60452E-06	8.93599E-06	9.76867E-05	9.39593E-05	0.000148158
3838403773585	383840	3773585	3.23849E-05	3.1554E-05	8.36386E-06	7.7913E-06	0.000585502	0.000420944	0.000283813	0.000280209	0.000198815	6.31584E-05	9.04783E-05	8.70261E-05	8.8958E-06	8.27661E-06	8.8958E-06	8.27661E-06	9.04783E-05	8.70261E-05	0.000137453
3838503773585	383850	3773585	2.98206E-05	2.90554E-05	7.70157E-06	7.17436E-06	0.000536575	0.000385768	0.000260096	0.000256794	0.000182201	5.78807E-05	8.29176E-05	7.97538E-05	8.15243E-06	7.58498E-06	8.15243E-06	7.58498E-06	8.29176E-05	7.97538E-05	0.000126302
3838603773585	383860	3773585	2.75527E-05	2.68457E-05	7.11586E-06	6.62874E-06	0.000493608	0.000354877	0.000239268	0.000236231	0.000167611	5.32458E-05	7.62779E-05	7.33674E-05	7.49961E-06	6.9776E-06	7.49961E-06	6.9776E-06	7.62779E-05	7.33674E-05	0.00011648
3838703773585	383870	3773585	2.57956E-05	2.51338E-05	6.66208E-06	6.20603E-06	0.000460592	0.000331141	0.000223265	0.00022043	0.0001564	4.96843E-05	7.11759E-05	6.84601E-05	6.99799E-06	6.51089E-06	6.99799E-06	6.51089E-06	7.11759E-05	6.84601E-05	0.000108852
3838803773585	383880	3773585	2.42181E-05	2.35967E-05	6.25466E-06	5.82649E-06	0.000431104	0.00030994	0.000208971	0.000206317	0.000146387	4.65035E-05	6.66191E-05	6.40772E-05	6.54996E-06	6.09405E-06	6.54996E-06	6.09405E-06	6.66191E-05	6.40772E-05	0.000102017
3838903773585	383890	3773585	2.27862E-05	2.22016E-05	5.88487E-06	5.48201E-06	0.000404485	0.000290803	0.000196067	0.000193578	0.000137348	4.3632E-05	6.25055E-05	6.01206E-05	6.14552E-06	5.71776E-06	6.14552E-06	5.71776E-06	6.25055E-05	6.01206E-05	9.58273E-05
3839003773585	383900	3773585	2.14844E-05	2.09331E-05	5.54864E-06	5.1688E-06	0.000380431	0.000273509	0.000184408	0.000182066	0.00012918	4.10373E-05	5.87885E-05	5.65454E-05	5.78006E-06	5.37774E-06	5.78006E-06	5.37774E-06	5.87885E-05	5.65454E-05	9.02113E-05
3839103773585	383910	3773585	2.03074E-05	1.97864E-05	5.24467E-06	4.88564E-06	0.000358792	0.000257952	0.000173918	0.00017171	0.000121833	3.87031E-05	5.54445E-05	5.3329E-05	5.45129E-06	5.07185E-06	5.45129E-06	5.07185E-06	5.54445E-05	5.3329E-05	8.51397E-05
3829703773595	382970	3773595	6.23765E-06	6.07761E-06	1.61096E-06	1.50068E-06	7.91633E-05	5.69141E-05	3.83731E-05	3.78859E-05	2.6881E-05	8.53939E-06	1.22332E-05	1.17664E-05	1.20276E-06	1.11905E-06	1.20276E-06	1.11905E-06	1.22332E-05	1.17664E-05	1.94282E-05
3829803773595	382980	3773595	6.52346E-06	6.35608E-06	1.68477E-06	1.56944E-06	8.27713E-05	5.95081E-05	4.01221E-05	3.96126E-05	2.81061E-05	8.9286E-06	1.27908E-05	1.23027E-05	1.25758E-06	1.17005E-06	1.25758E-06	1.17005E-06	1.27908E-05	1.23027E-05	2.03663E-05
3829903773595	382990	3773595	6.80589E-06	6.63127E-06	1.75771E-06	1.63739E-06	8.6415E-05	6.21277E-05	4.18883E-05	4.13564E-05	2.93434E-05	9.32164E-06	1.33538E-05	1.28443E-05	1.31294E-06	1.22156E-06	1.31294E-06	1.22156E-06	1.33538E-05	1.28443E-05	2.13226E-05
3830003773595	383000	3773595	7.0253E-06	6.84505E-06	1.81438E-06	1.69018E-06	8.92302E-05	6.41517E-05	4.32529E-05	4.27037E-05	3.02993E-05	9.62532E-06	1.37889E-05	1.32627E-05	1.35572E-06	1.26135E-06	1.35572E-06	1.26135E-06	1.37889E-05	1.32627E-05	2.20683E-05
3830103773595	383010	3773595	7.25372E-06	7.06761E-06	1.87338E-06	1.74513E-06	9.22057E-05	6.62909E-05	4.46952E-05	4.41277E-05	3.13097E-05	9.94629E-06	1.42487E-05	1.3705E-05	1.40092E-06	1.30341E-06	1.40092E-06	1.30341E-06	1.42487E-05	1.3705E-05	2.28577E-05
3830203773595	383020	3773595	7.4889E-06	7.29675E-06	1.93411E-06	1.80171E-06	9.53149E-05	6.85262E-05	4.62023E-05	4.56157E-05	3.23655E-05	1.02817E-05	1.47291E-05	1.41671E-05	1.44816E-06	1.34736E-06	1.44816E-06	1.34736E-06	1.47291E-05	1.41671E-05	2.36851E-05
3830303773595	383030	3773595	7.73025E-06	7.53192E-06	1.99645E-06	1.85978E-06	9.85488E-05	7.08512E-05	4.77699E-05	4.71634E-05	3.34636E-05	1.06305E-05	1.52289E-05	1.46478E-05	1.4973E-06	1.39308E-06	1.4973E-06	1.39308E-06	1.52289E-05	1.46478E-05	2.45506E-05
3830403773595	383040	3773595	7.97949E-06	7.77476E-06	2.06081E-06	1.91974E-06	0.000101943	7.32915E-05	4.94152E-05	4.87878E-05	3.46161E-05	1.09967E-05	1.57534E-05	1.51523E-05	1.54887E-06	1.44106E-06	1.54887E-06	1.44106E-06	1.57534E-05	1.51523E-05	2.54597E-05

			MSite Grubbing / Prep	MMass Grading / Excavation	MMass Grading / Excavation	MDrainage / Utilities Trenching	MFoundations / Concrete Pads	MBuilding / Structure Construction	MAsphalt Paving	MLandscaping or Other Finishing	MWaterside Construction (Piles)	RSSWDemolition	RSSWPlacing Base	RSSWForm/Plac e Rebar and Pour	Child Risk				
Unique Identifier	X (UTM)	Y (UTM)	2027	2027	2028	2028	2028	2028	2028	2028	2028	2029	2029	2029	3rd Trimester	0<2	2<16	Total	per million
3837203773575	383720	3773575	0.001127062	0.001325332	0.001307685	0.000277969	0.000361497	0.000266081	2.73869E-05	0.000320855	2.73869E-05	5.17114E-05	7.50343E-05	4.44788E-05	3.04027E-08	4.5976E-07	8.9936E-08	5.80103E-07	0.58010286
3837303773575	383730	3773575	0.001023888	0.001204009	0.001187977	0.000252523	0.000328405	0.000241724	2.48799E-05	0.000291483	2.48799E-05	5.14182E-05	7.46089E-05	4.42266E-05	2.77239E-08	4.1906E-07	8.1833E-08	5.28615E-07	0.52861484
3837403773575	383740	3773575	0.000925389	0.001088182	0.001073692	0.00022823	0.000296812	0.000218469	2.24864E-05	0.000263442	2.24864E-05	5.11936E-05	7.4283E-05	4.40334E-05	2.51526E-08	3.7998E-07	7.4085E-08	4.79221E-07	0.47922064
3837503773575	383750	3773575	0.000840146	0.000987943	0.000974789	0.000207207	0.000269471	0.000198345	2.04151E-05	0.000239175	2.04151E-05	5.08879E-05	7.38394E-05	4.37705E-05	2.29222E-08	3.4608E-07	6.7385E-08	4.36387E-07	0.43638749
3837603773575	383760	3773575	0.000767443	0.00090245	0.000890434	0.000189276	0.000246152	0.000181181	1.86484E-05	0.000218478	1.86484E-05	5.04793E-05	7.32465E-05	4.3419E-05	2.1016E-08	3.171E-07	6.1669E-08	3.99787E-07	0.39978694
3837703773575	383770	3773575	0.00070554	0.000829657	0.00081861	0.000174009	0.000226297	0.000166567	1.71442E-05	0.000200855	1.71442E-05	4.99926E-05	7.25404E-05	4.30005E-05	1.93905E-08	2.9239E-07	5.6803E-08	3.68586E-07	0.36858579
3837803773575	383780	3773575	0.000651491	0.000766101	0.0007559	0.000160678	0.000208961	0.000153807	1.58308E-05	0.000185468	1.58308E-05	4.94405E-05	7.17393E-05	4.25256E-05	1.79681E-08	2.7077E-07	5.2553E-08	3.41289E-07	0.34128899
3837903773575	383790	3773575	0.000596117	0.000700985	0.000691651	0.000147021	0.0001912	0.000140734	1.44853E-05	0.000169704	1.44853E-05	4.86264E-05	7.0558E-05	4.18253E-05	1.64975E-08	2.4843E-07	4.8176E-08	3.13099E-07	0.31309895
3838003773575	383800	3773575	0.000545182	0.00064109	0.000632553	0.000134459	0.000174863	0.000128709	1.32476E-05	0.000155204	1.32476E-05	4.74972E-05	6.89195E-05	4.08541E-05	1.51399E-08	2.2781E-07	4.4141E-08	2.87087E-07	0.28708687
3838103773575	383810	3773575	0.00050218	0.000590522	0.000582659	0.000123853	0.00016107	0.000118557	1.22027E-05	0.000142962	1.22027E-05	4.62745E-05	6.71453E-05	3.98023E-05	1.39934E-08	2.104E-07	4.0735E-08	2.65124E-07	0.26512408
3838203773575	383820	3773575	0.000472072	0.000555118	0.000547727	0.000116428	0.000151414	0.000111449	1.14711E-05	0.000134391	1.14711E-05	4.55664E-05	6.61178E-05	3.91933E-05	1.31965E-08	1.9829E-07	3.8369E-08	2.49852E-07	0.24985171
3838303773575	383830	3773575	0.0004448	0.000523048	0.000516084	0.000109702	0.000142666	0.00010501	1.08084E-05	0.000126627	1.08084E-05	4.48458E-05	6.50723E-05	3.85735E-05	1.24733E-08	1.873E-07	3.6223E-08	2.35996E-07	0.2359957
3838403773575	383840	3773575	0.000414057	0.000486898	0.000480414	0.00010212	0.000132806	9.77523E-05	1.00613E-05	0.000117875	1.00613E-05	4.35576E-05	6.3203E-05	3.74654E-05	1.16486E-08	1.7479E-07	3.3783E-08	2.20218E-07	0.2202177
3838503773575	383850	3773575	0.000382724	0.000450053	0.00044406	9.4392E-05	0.000122756	9.03551E-05	9.29997E-06	0.000108955	9.29997E-06	4.18108E-05	6.06683E-05	3.5963E-05	1.08015E-08	1.6195E-07	3.1279E-08	2.04028E-07	0.2040278
3838603773575	383860	3773575	0.000354862	0.000417288	0.000411732	8.75202E-05	0.000113819	8.37772E-05	8.62292E-06	0.000101023	8.62292E-06	4.00671E-05	5.81382E-05	3.44632E-05	1.00458E-08	1.505E-07	2.9049E-08	1.89595E-07	0.18959541
3838703773575	383870	3773575	0.000331617	0.000389954	0.000384762	8.17872E-05	0.000106364	7.82894E-05	8.05809E-06	9.44056E-05	8.05809E-06	3.86042E-05	5.60155E-05	3.32048E-05	9.41542E-09	1.4096E-07	2.7191E-08	1.77561E-07	0.17756141
3838803773575	383880	3773575	0.000310762	0.00036543	0.000360564	7.66437E-05	9.96745E-05	7.33658E-05	7.55132E-06	8.84685E-05	7.55132E-06	3.72254E-05	5.40149E-05	3.2019E-05	8.84855E-09	1.3238E-07	2.5522E-08	1.66747E-07	0.16674679
3838903773575	383890	3773575	0.000291533	0.000342819	0.000338254	7.19013E-05	9.3507E-05	6.88263E-05	7.08407E-06	8.29944E-05	7.08407E-06	3.58779E-05	5.20596E-05	3.08599E-05	8.32413E-09	1.2445E-07	2.398E-08	1.5675E-07	0.15674963
3839003773575	383900	3773575	0.000273753	0.000321911	0.000317624	6.75161E-05	8.78041E-05	6.46286E-05	6.65202E-06	7.79326E-05	6.65202E-06	3.45865E-05	5.01858E-05	2.97491E-05	7.8382E-09	1.171E-07	2.2554E-08	1.47493E-07	0.1474933
3839103773575	383910	3773575	0.00025781	0.000303164	0.000299127	6.35842E-05	8.26907E-05	6.08649E-05	6.26463E-06	7.33942E-05	6.26463E-06	3.34386E-05	4.85202E-05	2.87618E-05	7.40158E-09	1.1051E-07	2.1275E-08	1.39182E-07	0.13918161
3829703773585	382970	3773585	5.98473E-05	7.03756E-05	6.94385E-05	1.47603E-05	1.91956E-05	1.4129E-05	1.45425E-06	1.70375E-05	1.45425E-06	1.29544E-05	1.8797E-05	1.11425E-05	3.50922E-09	4.5217E-08	7.7254E-09	5.64514E-08	0.05645143
3829803773585	382980	3773585	6.27105E-05	7.37424E-05	7.27605E-05	1.54664E-05	2.01139E-05	1.48049E-05	1.52383E-06	1.78526E-05	1.52383E-06	1.33786E-05	1.94126E-05	1.15074E-05	3.75135E-09	4.818E-08	8.2115E-09	6.01425E-08	0.06014247
3829903773585	382990	3773585	6.56015E-05	7.71419E-05	7.61148E-05	1.61794E-05	2.10412E-05	1.54875E-05	1.59408E-06	1.86756E-05	1.59408E-06	1.37903E-05	2.00101E-05	1.18616E-05	4.0106E-09	5.1329E-08	8.7253E-09	6.40652E-08	0.06406525
3830003773585	383000	3773585	6.77349E-05	7.96507E-05	7.85901E-05	1.67056E-05	2.17255E-05	1.59911E-05	1.64592E-06	1.9283E-05	1.64592E-06	1.40555E-05	2.03948E-05	1.20896E-05	4.23207E-09	5.3979E-08	9.1514E-09	6.73627E-08	0.06736267
3830103773585	383010	3773585	6.99853E-05	8.2297E-05	8.12012E-05	1.72606E-05	2.24473E-05	1.65224E-05	1.7006E-06	1.99236E-05	1.7006E-06	1.43331E-05	2.07976E-05	1.23284E-05	4.47716E-09	5.6896E-08	9.6191E-09	7.09926E-08	0.07099257
3830203773585	383020	3773585	7.24474E-05	8.51922E-05	8.40578E-05	1.78678E-05	2.32369E-05	1.71037E-05	1.76043E-06	2.06245E-05	1.76043E-06	1.46388E-05	2.12412E-05	1.25913E-05	4.75791E-09	6.0225E-08	1.015E-08	7.51337E-08	0.07513367
3830303773585	383030	3773585	7.51155E-05	8.83297E-05	8.71536E-05	1.85259E-05	2.40927E-05	1.77336E-05	1.82526E-06	2.13841E-05	1.82526E-06	1.49632E-05	2.17119E-05	1.28704E-05	5.0787E-09	6.4009E-08	1.0752E-08	7.98403E-08	0.07984028
3830403773585	383040	3773585	7.79174E-05	9.16245E-05	9.04045E-05	1.92169E-05	2.49914E-05	1.8395E-05	1.89335E-06	2.21817E-05	1.89335E-06	1.53032E-05	2.22052E-05	1.31628E-05	5.44193E-09	6.8267E-08	1.1425E-08	8.51343E-08	0.08513435
3830503773585	383050	3773585	8.08251E-05	9.50437E-05	9.37782E-05	1.9934E-05	2.5924E-05	1.90815E-05	1.964E-06	2.30095E-05	1.964E-06	1.56463E-05	2.27031E-05	1.34579E-05	5.85286E-09	7.3052E-08	1.2177E-08	9.10812E-08	0.09108125
3830603773585	383060	3773585	8.3872E-05	9.86267E-05	9.73134E-05	2.06855E-05	2.69013E-05	1.98008E-05	2.03804E-06	2.38769E-05	2.03804E-06	1.59988E-05	2.32146E-05	1.37611E-05	6.32641E-09	7.8528E-08	1.3031E-08	9.78853E-08	0.09788528
3830703773585	383070	3773585	8.70917E-05	0.000102413	0.000101049	2.14796E-05	2.7934E-05	2.0561E-05	2.11628E-06	2.47935E-05	2.11628E-06	1.63668E-05	2.37486E-05	1.40777E-05	6.88123E-09	8.4899E-08	1.402E-08	1.058E-07	0.10579974
3830803773585	383080	3773585	9.04896E-05	0.000106408	0.000104991	2.23176E-05	2.90239E-05	2.13631E-05	2.19884E-06	2.57608E-05	2.19884E-06	1.67474E-05	2.43008E-05	1.4405E-05	7.54259E-09	9.2439E-08	1.5182E-08	1.15164E-07	0.11516366
3830903773585	383090	3773585	9.4049E-05	0.000110594	0.000109121	2.31955E-05	3.01655E-05	2.22035E-05	2.28533E-06	2.67741E-05	2.28533E-06	1.71373E-05	2.48666E-05	1.47404E-05	8.3402E-09	1.0147E-07	1.6563E-08	1.2637E-07	0.1263703
3831003773585	383100	3773585	9.81265E-05	0.000115389	0.000113852	2.42011E-05	3.14733E-05	2.31661E-05	2.38441E-06	2.79349E-05	2.38441E-06	1.75865E-05	2.55184E-05	1.51268E-05	9.39022E-09	1.1328E-07	1.8359E-08	1.41025E-07	0.14102547
3831103773585	383110	3773585	0.00010241	0.000120426	0.000118822	2.52576E-05	3.28472E-05	2.41774E-05	2.4885E-06	2.91544E-05	2.4885E-06	1.80419E-05	2.61792E-05	1.55185E-05	1.07478E-08	1.2842E-07	2.0645E-08	1.59815E-07	0.15981498
3831203773585	383120	3773585	0.000106994	0.000125817	0.000124141	2.63882E-05	3.43176E-05	2.52597E-05	2.5999E-06	3.04595E-05	2.5999E-06	1.85098E-05	2.68581E-05	1.59209E-05	1.26011E-08	1.4894E-07	2.3718E-08	1.85264E-07	0.18526354
3831303773585	383130	3773585	0.000111907	0.000131594	0.000129842	2.75999E-05	3.58935E-05	2.64195E-05	2.71928E-06	3.18581E-05	2.71928E-06	1.89808E-05	2.75415E-05	1.63261E-05	1.5306E-08	1.7868E-07	2.8132E-08	2.22114E-07	0.22211379
3831403773585	383140	3773585	0.000117043	0.000137633	0.000135801	2.88666E-05	3.75407E-05	2.7632E-05	2.84408E-06	3.33202E-05	2.84408E-06	1.94113E-05	2.81662E-05	1.66963E-05	1.94342E-08	2.2376E-07	3.4769E-08	2.77965E-07	0.27796538
3831503773585	383150	3773585	0.00012204	0.000143509	0.000141598	3.00989E-05	3.91433E-05	2.88116E-05	2.96549E-06	3.47426E-05	2.96549E-06	1.98199E-05	2.87591E-05	1.70478E-05	2.58358E-08	2.9334E-07	4.4943E-08	3.64118E-07	0.36411772
3831603773585	383160	3773585	0.000126953	0.000149286	0.000147298	3.13106E-05	4.07192E-05	2.99715E-05	3.08488E-06	3.61413E-05	3.08488E-06	2.02254E-05	2.93475E-05	1.73966E-05	3.71567E-08	4.1591E-07	6.2683E-08	5.15753E-07	0.51575335
3831703773585	383170	3773585	0.000132093	0.000155344	0.000153302	3.25911E-05	4.23777E-05	3.11855E-05	3.21019E-06	3.75966E-05	3.21019E-06	2.10503E-05	3.05387E-05	1.81008E-05	4.03226E-08	4.5193E-07	6.8061E-08	5.59977E-07	0.55997662
3831803773585	383180	3773585	0.000137244	0.000161402	0.000159306	3.38715E-05	4.40362E-05	3.23793E-05	3.33551E-06	3.90518E-05	3.33551E-06	2.18751E-05	3.17299E-05	1.88013E-05	4.38249E-08	4.9195E-07	7.4439E-08	6.10194E-07	0.61019369
3831903773585	383190	3773585	0.000142395	0.000167459	0.000165309	3.51519E-05	4.56948E-05	3.35731E-05	3.46084E-06	4.05071E-05	3.46084E-06	2.26999E-05	3.29211E-05	1.95018E-05	4.73272E-08	5.3197E-07	8.0817E-08	6.60411E-07	0.66041076
3832003773585	383200	3773585	0.000147546	0.000173517	0.000171313	3.64323E-05	4.73533E-05	3.47668E-05	3.58617E-06	4.19623E-05	3.58617E-06	2.35247E-05	3.41123E-05	2.02023E-05	5.08295E-08	5.7198E-07	8.6825E-08	7.09628E-07	0.70962783
3832103773585	383210	3773585	0.000152697	0.000179574	0.000177317	3.77126E-05	4.90119E-05	3.59606E-05	3.71151E-06	4.34176E-05	3.71151E-06	2.43496E-05	3.53035E-05	2.09028E-05	5.43317E-08	6.1479E-07	9.3233E-08	7.62845E-07	0.76284489
3832203773585	383220	3773585	0.000157848	0.000185632	0.000183321	3.89929E-05	5.06705E-05	3.71543E-05	3.83684E-06	4.48728E-05	3.83684E-06	2.51744E-05	3.64947E-05	2.16033E-05	5.78339E-08	6.3761E-07	9.6641E-08	7.91061E-07	0.79106195
3832303773585	383230	3773585	0.000162999	0.000191689	0.000189325	4.02732E-05	5.23291E-05	3.83481E-05	3.96218E-06	4.63281E-05	3.96218E-06	2.59993E-05	3.76859E-05	2.23038E-05	6.13362E-08	6.6043E-07	1.0005E-07	8.19275E-07	0.81927901
3832403773585	383240	3773585	0.000168151	0.000197747	0.000195329	4.15534E-05	5.39877E-05	3.95418E-05	4.08751E-06	4.77833E-05	4.08751E-06	2.68241E-05	3.88771E-05	2.30043E-05	6.48384E-08	6.8325E-07	1.0346E-07	8.47489E-07	0.84748907
3832503773585	383250	3773585	0.000173302	0.000203804	0.000201333	4.28337E-05	5.56463E-05	4.07356E-05	4.21285E-06	4.92386E-05	4.21285E-06	2.76489E-05	4.00683E-05	2.37048E-05	6.83406E-08	7.0607E-07	1.0687E-07	8.75703E-07	0.87570312
3832603773585	383260	3773585	0.000178454	0.000209862	0.000207337	4.41139E-05	5.73048E-05	4.19293E-05	4.33818E-06	5.06938E-05	4.33818E-06	2.84737E-05	4.12594E-05	2.44053E-05	7.18428E-08	7.2889E-07	1.1028E-07	9.03917E-07	0.90391717
3832703773585	383270	3773585	0.000183605	0.000215919	0.000213341	4.53941E-05	5.89634E-05	4.31231E-05	4.46351E-06	5.21491E-05	4.46351E-06	2.92985E-05	4.24506E-05	2.51058E-05	7.53449E-08	7.5171E-07	1.1369E-07	9.32132E-07	0.93213122
3832803773585	383280	3773585	0.000188757	0.000221977	0.000219345	4.66742E-05	6.06219E-05	4.43168E-05	4.58884E-06	5.36043E-05	4.58884E-06	3.01233E-05	4.36417E-05	2.58063E-05	7.88471E-08	7.7453E-07	1.171E-07	9.60348E-07	0.96034528
3832903773585	383290	3773585	0.000193908	0.000228034	0.000225349	4.79544E-05	6.22805E-05	4.55106E-05	4.71417E-06	5.50596E-05	4.71417E-06	3.09481E-05	4.48329E-05	2.65068E-05	8.23492E-08	7.9735E-07	1.2051E-07	9.88563E-07	0.98856334
3833003773585	383300	3773585	0.000199059	0.000234092	0.000231353	4.92345E-05	6.39391E-05	4.67043E-05	4.83951E-06	5.65148E-05	4.83951E-06	3.17729E-05	4.60241E-05	2.72073E-05	8.58514E-08	8.2017E-07	1.2392E-07	1.01677E-06	1.01677139
3833103773585	383310	3773585	0.000204211	0.000240149	0.000237357	5.05147E-05	6.55977E-05	4.78981E-05	4.96484E-06	5.79701E-05	4.96484E-06	3.25977E-05	4.72152E-05	2.79078E-05	8.93535E-08	8.4299E-07	1.2733E-07	1.04498E-06	1.04497944
3833203773585	383320	3773585	0.000209362	0.000246207	0.000243361	5.17948E-05	6.72564E-05	4.90918E-05	5.09017E-06	5.94253E-05	5.09017E-06	3.34225E-05	4.84064E-05	2.86083E-05	9.28557E-08	8.6581E-07	1.3074E-07	1.07319E-06	1.07318749
3833303773585	383330	3773585	0.000214513	0.000252264	0.000249365	5.30749E-05	6.89151E-05	5.02856E-05	5.21551E-06	6.08806E-05	5.21551E-06	3.42473E-05	4.95975E-05	2.93088E-05	9.63578E-08	8.8863E-07	1.3415E-07	1.10139E-06	1.10139554
3833403773585	383340	3773585	0.000219664	0.000258322	0.000255369	5.43551E-05	7.05738E-05	5.14794E-05	5.34085E-06	6.23358E-05	5.34085E-06	3.50721E-05	5.07887E-05	3.00093E-05	9.98599E-08	9.1145E-07	1.3756E-07	1.12959E-06	1.12959359
3833503773585	383350	3773585	0.000224816	0.000264379	0.000261373	5.56352E-05	7.22325E-05	5.26732E-05	5.46618E-06	6.37911E-05	5.46618E-06	3.58969E-05	5.19799E-05	3.07098E-05	1.03362E-07	9.4428E-07	1.4097E-07	1.16779E-06	1.16779164
3833603773585	383360	3773585	0.000229967	0.000270437	0.000267377	5.69154E-05	7.38912E-05	5.38669E-05	5.59151E-06	6.52463E-05	5.59151E-06	3.67217E-05	5.31711E-05	3.14103E-05	1.06865E-07	9.7711E-07	1.4438E-07	1.20599E-06	1.20598969
3833703773585	383370	3773585	0.000235118	0.000276494	0.000273381	5.81955E-05	7.55499E-05	5.50607E-05	5.71684E-06	6.67016E-05	5.71684E-06	3.75465E-05	5.43622E-05	3.21108E-05	1.10368E-07	9.9994E-07	1.4779E-07	1.23419E-06	1.23419774
3833803773585	383380	3773585	0.000240269	0.000282552	0.000279385	5.94757E-05	7.72086E-05	5.62545E-05	5.84217E-06	6.81568E-05	5.84217E-06	3.83713E-05	5.55534E-05	3.28113E-05	1.13871E-07	1.0228E-06	1.5121E-07	1.26239E-06	1.26238579
3833903773585	383390	3773585	0.000245421	0.000288609	0.000285389	6.07558E-05	7.88673E-05	5.74483E-05	5.96749E-06	6.96121E-05	5.96749E-06	3.91961E-05	5.67445E-05	3.35118E-05	1.17374E-07	1.0458E-06	1.5463E-07	1.29059E-06	1.29059384
3834003773585	383400	3773585	0.000250572	0.000294667	0.000291393	6.20359E-05	8.05261E-05	5.86421E-05	6.09282E-06	7.10673E-05	6.09282E-06	4.00209E-05	5.79357E-05	3.42123E-05	1.20877E-07	1.0688E-06	1.5805E-07	1.31879E-06	1.31879189
3834103773585	383410	3773585	0.000255724	0.000300724	0.000297397	6.33161E-05	8.21848E-05	5.98359E-05	6.21814E-06	7.25226E-05	6.21814E-06	4.08457E-05	5.91268E-05	3.49128E-05	1.24381E-07	1.0918E-06	1.6146E-07	1.34699E-06	1.34698994
3834203773585	383420	3773585	0.000260875	0.000306782	0.000303401	6.45962E-05	8.38435E-05	6.10297E-05	6.34347E-06	7.39778E-05	6.34347E-06	4.16705E-05	6.03179E-05	3.56133E-05	1.27884E-07	1.1148E-06	1.6487E-07	1.37519E-06	1.37518799
3834303773585	383430	3773585	0.000266027	0.000312839	0.000309405	6.58764E-05	8.55022E-05	6.22235E-05	6.46879E-06	7.54331E-05	6.46879E-06	4.24953E-05	6.15091E-05	3.63138E-05	1.31388E-07	1.1378E-06	1.6828E-07	1.40339E-06	1.40339604
3834403773585	383440	3773585	0.000271179	0.000318897	0.000315409	6.71566E-05	8.71609E-05	6.34173E-05	6.59412E-06	7.68883E-05	6.59412E-06	4.33201E-05	6.27002E-05	3.70143E-05	1.34891E-07	1.1608E-06	1.7169E-07	1.43159E-06	1.43159409
3834503773585	383450	3773585	0.000276331	0.000324954	0.000321413	6.84367E-05	8.88196E-05	6.46111E-05	6.71945E-06	7.83436E-05	6.71945E-06	4.41449E-05	6.38914E-05	3.77148E-05	1.38395E-07	1.1838E-06	1.7509E-07	1.45979E-06	1.45979214
3834603773585	383460	3773585	0.000281482	0.000331012	0.000327417	6.97169E-05	9.04783E-05	6.58049E-05	6.84477E-06	7.97988E-05	6.84477E-06	4.49697E-05	6.50825E-05	3.84153E-05	1.41898E-07	1.2068E-06	1.7849E-07	1.48799E-06	1.48799019
3834703773585	383470	3773585	0.000286634	0.000337069	0.000333421	7.09971E-05	9.21371E-05	6.69987E-05	6.97008E-06	8.12541E-05	6.97008E-06	4.57945E-05	6.62737E-05	3.91158E-05	1.45402E-07	1.2298E-06	1.8189E-07	1.51618E-06	1.51618824
3834803773585	383480	3773585	0.000291786	0.000343127	0.000339425	7.22772E-05	9.37958E-05	6.81925E-05	7.09539E-06	8.27093E-05	7.09539E-06	4.66193E-05	6.74648E-05	3.98163E-05	1.48905E-07	1.2528E-06	1.8529E-07	1.54438E-06	1.54438629
3834903773585	383490	3773585	0.000296938	0.000349184	0.000345429	7.35574E-05	9.54545E-05	6.93863E-05	7.22071E-06	8.41645E-05	7.22071E-06	4.74441E-05	6.86559E-05	4.05168E-05	1.52409E-07	1.2758E-06	1.8869E-07	1.57258E-06	1.57258434
3835003773585	383500	3773585	0.000302089	0.000355242	0.000351433	7.48375E-05	9.71132E-05	7.05801E-05	7.34602E-06	8.56197E-05	7.34602E-06	4.82689E-05	6.98471E-05	4.12173E-05	1.55912E-07	1.2988E-06	1.9209E-07	1.60077E-06	1.60077239
3835103773585	383510	3773585	0.000307241	0.000361299	0.000357437	7.61177E-05	9.87719E-05	7.17739E-05	7.47134E-06	8.70749E-05	7.47134E-06	4.90937E-05	7.10382E-05	4.19178E-05	1.59416E-07	1.3218E-06	1.9549E-07	1.62897E-06	1.62897044
3835203773585	383520	3773585	0.000312393	0.000367356	0.000363441	7.73978E-05	0.000100431	7.29677E-05	7.59665E-06	8.85301E-05	7.59665E-06	4.99185E-05	7.22293E-05	4.26183E-05	1.62919E-07	1.3448E-06	1.9889E-07	1.65716E-06	1.65715849
3835303773585	383530	3773585	0.000317545	0.000373413	0.000369445	7.8678E-05	0.000102089	7.41616E-05	7.72197E-06	8.99853E-05	7.72197E-06	5.07433E-05	7.34204E-05	4.33188E-05	1.65423E-07	1.3678E-06	2.0229E-07	1.68536E-06	1.68535654
3835403773585	383540	3773585	0.000322696	0.000379471	0.000375449	7.99582E-05	0.000103748	7.53554E-05	7.84728E-06	9.14405E-05	7.84728E-06	5.15681E-05	7.46115E-05	4.40193E-05	1.67926E-07	1.3908E-06	2.0569E-07	1.71355E-06	1.71355459
3835503773585	383550	3773585	0.000327848	0.000385528	0.000381457	8.12383E-05	0.000105406	7.65492E-05	7.97259E-06	9.28957E-05	7.97259E-06	5.23929E-05	7.58026E-05	4.47198E-05	1.70429E-07	1.4138E-06	2.0909E-07	1.74175E-06	1.74175264
3835603773585	383560	3773585	0.000332999	0.000391585	0.000387465	8.25184E-05	0.000107065	7.77431E-05	8.09791E-06	9.43508E-05	8.09791E-06	5.32177E-05	7.69937E-05	4.54203E-05	1.72932E-07	1.4368E-06	2.1249E-07	1.76995E-06	1.76995069
3835703773585	383570	3773585	0.000338151	0.000397642	0.000393473	8.37986E-05	0.000108723	7.89369E-05	8.22322E-06	9.58059E-05	8.22322E-06	5.40425E-05	7.81848E-05	4.61208E-05	1.75435E-07	1.4598E-06	2.1589E-07	1.79815E-06	1.79814874
3835803773585	383580	3773585	0.000343302	0.000403699	0.000399481	8.50787E-05	0.000110382	8.01308E-05	8.34853E-06	9.72611E-05	8.34853E-06	5.48673E-05	7.93759E-05	4.68213E-05	1.77938E-07	1.4828E-06	2.1929E-07	1.82635E-06	1.82634679
3835903773585	383590	3773585	0.000348454	0.000409757	0.000405489	8.63588E-05	0.000112041	8.13246E-05	8.47384E-06	9.87162E-05	8.47384E-06	5.56921E-05	8.05669E-05	4.75218E-05	1.80441E-07	1.5058E-06	2.2269E-07	1.85455E-06	1.85454484
3836003773585	383600	3773585	0.000353606	0.000415814	0.000411497	8.76389E-05	0.000113699	8.25184E-05	8.59915E-06	0.000100171	8.59915E-06	5.65168E-05	8.17579E-05	4.82223E-05	1.82944E-07	1.5288E-06	2.2609E-07	1.88275E-06	1.88274289
3836103773585	383610	3773585	0.000358757	0.000421872	0.000417505	8.8919E-05	0.000115358	8.37122E-05	8.72446E-06	0.000101626	8.72446E-06	5.73416E-05	8.29489E-05	4.89228E-05	1.85447E-07	1.5518E-06	2.2949E-07	1.91095E-06	1.91094094
3836203773585	383620	3773585	0.000363909	0.000427929	0.000423513	9.01991E-05	0.000117016	8.49061E-05	8.84977E-06	0.000103082	8.84977E-06	5.81663E-05	8.41399E-05	4.96233E-05	1.87951E-07	1.5748E-06	2.3289E-07	1.93915E-06	1.93913899
3836303773585

			EGIODemolition	EGIOSite Grubbing / Prep	EGIOMass Grading / Excavation	EGIOMass Grading / Excavation	EGIODrainage / Utilities Trenching	EGIODrainage / Utilities Trenching	EGIOFoundations / Concrete Pads	EGIOFoundations / Concrete Pads	EGIOBuilding / Structure Construction	EGIOBuilding / Structure Construction	EGIOAsphalt Paving	EGIOArchitectural Coating	EGIOLandscaping or Other Finishing	EGIOWaterside Construction (Piles)	HIWaterside Construction (Landscaping)	HIWaterside Construction (Landscaping)	KMDemolition	KMSite Grubbing / Prep	KMMass Grading / Excavation
Unique Identifier	X (UTM)	Y (UTM)	2025	2025	2025	2026	2026	2027	2026	2027	2026	2027	2027	2027	2027	2027	2025	2026	2025	2025	2025
3830503773595	383050	3773595	0.000383729	0.0001505	4.98423E-05	4.88154E-05	0.000113352	0.000113177	0.000148929	0.000148833	0.000159522	0.000155698	6.20758E-06	6.20758E-06	0.000168114	6.20758E-06	7.12733E-05	6.90409E-05	3.33508E-05	0.000144745	0.000110022
3830603773595	383060	3773595	0.000421122	0.00016517	5.46992E-05	5.35722E-05	0.000124397	0.000124205	0.000163442	0.000163336	0.000175067	0.00017087	6.81247E-06	6.81247E-06	0.000184495	6.81247E-06	7.80542E-05	7.56094E-05	3.46272E-05	0.000150285	0.000114232
3830703773595	383070	3773595	0.00046552	0.00018258	6.0466E-05	5.92202E-05	0.000137512	0.0001373	0.000180673	0.000180557	0.000193523	0.000188885	7.5307E-06	7.5307E-06	0.000203946	7.5307E-06	8.6064E-05	8.33683E-05	3.59602E-05	0.00015607	0.00011863
3830803773595	383080	3773595	0.00051899	0.00020355	6.74112E-05	6.60223E-05	0.000153307	0.00015307	0.000201425	0.000201295	0.000215752	0.00021058	8.39568E-06	8.39568E-06	0.000227372	8.39568E-06	9.5647E-05	9.26511E-05	3.73429E-05	0.000162071	0.000123191
3830903773595	383090	3773595	0.000584989	0.00022944	7.59838E-05	7.44183E-05	0.000172803	0.000172536	0.000227041	0.000226894	0.000243189	0.00023736	9.46336E-06	9.46336E-06	0.000256286	9.46336E-06	0.000107395	0.000104031	3.87935E-05	0.000168367	0.000127977
3831003773595	383100	3773595	0.000671019	0.00026318	8.71582E-05	8.53624E-05	0.000198216	0.00019791	0.00026043	0.000260262	0.000278953	0.000272266	1.08551E-05	1.08551E-05	0.000293976	1.08551E-05	0.000122606	0.000118765	4.03777E-05	0.000175242	0.000133203
3831103773595	383110	3773595	0.000783653	0.00030736	0.000101788	9.9691E-05	0.000231487	0.00023113	0.000304144	0.000303948	0.000325776	0.000317968	1.26771E-05	1.26771E-05	0.000343322	1.26771E-05	0.000142373	0.000137913	4.20433E-05	0.000182471	0.000138697
3831203773595	383120	3773595	0.000937408	0.00036766	0.000121759	0.000119251	0.000276906	0.000276478	0.000363818	0.000363583	0.000389694	0.000380354	1.51644E-05	1.51644E-05	0.000410682	1.51644E-05	0.000169136	0.000163838	4.37723E-05	0.000189975	0.000144401
3831303773595	383130	3773595	0.001160646	0.00045522	0.000150756	0.000147649	0.000342849	0.0003424	0.000450459	0.000450168	0.000482498	0.000470933	1.87757E-05	1.87757E-05	0.000508484	1.87757E-05	0.000207722	0.000201216	4.56393E-05	0.000198078	0.00015056
3831403773595	383140	3773595	0.001503265	0.0005896	0.000195258	0.000191235	0.000444057	0.000443372	0.000583433	0.000583057	0.00062493	0.00060995	2.43183E-05	2.43183E-05	0.000658587	2.43183E-05	0.000266139	0.000257803	4.76059E-05	0.000206613	0.000157048
3831503773595	383150	3773595	0.002038099	0.00079937	0.000264727	0.000259273	0.000602045	0.000601116	0.000791008	0.000790497	0.000847268	0.00082696	3.29703E-05	3.29703E-05	0.0008929	3.29703E-05	0.000356705	0.000345533	4.95273E-05	0.000214952	0.000163386
3831603773595	383160	3773595	0.0029678	0.00116401	0.000385485	0.000377543	0.000876674	0.000875321	0.001151835	0.001151091	0.001233759	0.001204186	4.801E-05	4.801E-05	0.001300206	4.801E-05	0.000510686	0.000494691	5.1512E-05	0.000223566	0.000169934
3831703773595	383170	3773595	0.004217045	0.00165398	0.000547749	0.000536463	0.001245695	0.001243773	0.00163668	0.001635624	0.001753088	0.001711068	6.8219E-05	6.8219E-05	0.001847506	6.8219E-05	0.001085099	0.001051112	0.001806753	0.007841434	0.005960326
3831803773595	383180	3773595	0.00411884	0.00161611	0.000535498	0.000524249	0.001238966	0.001237083	0.001625568	0.001625363	0.001743911	0.001702928	6.78219E-05	6.78219E-05	0.001836406	6.78219E-05	0.001079788	0.001046222	0.001795615	0.007798438	0.005929863
3831903773595	383190	3773595	0.003071884	0.00120484	0.000399005	0.000390784	0.000907419	0.000906019	0.00119223	0.001191461	0.001277028	0.001246418	4.96938E-05	4.96938E-05	0.001345806	4.96938E-05	0.000811609	0.000786188	0.001351665	0.005866323	0.004459031
3832003773595	383200	3773595	0.002400972	0.00094169	0.000311861	0.000305435	0.000709236	0.000708141	0.000931843	0.000931241	0.00099812	0.000974196	3.88405E-05	3.88405E-05	0.001051876	3.88405E-05	0.000644594	0.000624404	0.001074306	0.004662563	0.003544045
3832103773595	383210	3773595	0.002038099	0.00079937	0.000264727	0.000259273	0.000602045	0.000601116	0.000791008	0.000790497	0.000847268	0.00082696	3.29703E-05	3.29703E-05	0.0008929	3.29703E-05	0.000356705	0.000345533	4.95273E-05	0.000214952	0.000163386
3832203773595	383220	3773595	0.001959713	0.00076863	0.000254546	0.000249301	0.00057889	0.000577996	0.000760585	0.000760095	0.000814682	0.000795154	3.17022E-05	3.17022E-05	0.000858559	3.17022E-05	0.000531601	0.000514951	0.000885747	0.003844205	0.002922005
3832303773595	383230	3773595	0.001639235	0.00064293	0.000212919	0.000208532	0.000484222	0.000483475	0.000636204	0.000635794	0.000681454	0.00066512	2.65179E-05	2.65179E-05	0.000718156	2.65179E-05	0.000447078	0.000433075	0.00074445	0.003230966	0.002455878
3832403773595	383240	3773595	0.001404023	0.00055068	0.000182368	0.00017861	0.000414742	0.000414102	0.00054916	0.000544565	0.000583673	0.000569683	2.27128E-05	2.27128E-05	0.000615109	2.27128E-05	0.000384046	0.000372017	0.000638355	0.002770506	0.00210588
3832503773595	383250	3773595	0.001226224	0.00048094	0.000159273	0.000155992	0.000362221	0.000361662	0.00047591	0.00047603	0.00050976	0.000497541	1.98366E-05	1.98366E-05	0.000537214	1.98366E-05	0.000336034	0.000325509	0.000557369	0.002419021	0.001838714
3832603773595	383260	3773595	0.001087605	0.00042657	0.000141268	0.000138358	0.000321273	0.000320777	0.000422111	0.000421839	0.000452133	0.000441296	1.75942E-05	1.75942E-05	0.000476484	1.75942E-05	0.000298422	0.000289075	0.000493913	0.002143615	0.001629376
3832703773595	383270	3773595	0.000973955	0.000382	0.000126506	0.0001239	0.000287702	0.000287258	0.000378002	0.000377758	0.000404888	0.000395183	1.57556E-05	1.57556E-05	0.000426694	1.57556E-05	0.000267402	0.000259026	0.000441491	0.001916101	0.001456441
3832803773595	383280	3773595	0.000877929	0.00034434	0.000114034	0.000111684	0.000259336	0.000258936	0.000340733	0.000340514	0.000364968	0.00035622	1.42022E-05	1.42022E-05	0.000384624	1.42022E-05	0.000241008	0.000233459	0.000396838	0.001722306	0.001309136
3832903773595	383290	3773595	0.000796794	0.00031251	0.000103495	0.000101363	0.000235369	0.000235006	0.00030924	0.00030945	0.000331239	0.0003233	1.28897E-05	1.28897E-05	0.000349079	1.28897E-05	0.00021862	0.000211773	0.000358961	0.001557917	0.001184183
3833003773595	383300	3773595	0.000728423	0.0002857	9.46143E-05	9.26649E-05	0.000215173	0.000214841	0.000282709	0.000282526	0.000302816	0.000295558	1.17837E-05	1.17837E-05	0.000319125	1.17837E-05	0.000199623	0.00019337	0.000326805	0.001418358	0.001078103
3833103773595	383310	3773595	0.000669447	0.00026257	8.6954E-05	8.51624E-05	0.000197751	0.000197446	0.00025982	0.000259652	0.000278299	0.000271628	1.08296E-05	1.08296E-05	0.000293288	1.08296E-05	0.000183162	0.000177425	0.000298936	0.001297401	0.000986163
3833203773595	383320	3773595	0.000618483	0.00024258	8.03343E-05	7.86792E-05	0.000182697	0.000182415	0.0002404	0.000239885	0.000257113	0.00025095	1.00052E-05	1.00052E-05	0.00027096	1.00052E-05	0.000168895	0.000163605	0.00027478	0.001192563	0.000906475
3833303773595	383330	3773595	0.000566028	0.000222	7.3521E-05	7.20062E-05	0.000167202	0.000166944	0.000219682	0.00021954	0.000235306	0.000229666	9.15662E-06	9.15662E-06	0.000247979	9.15662E-06	0.000154306	0.000149472	0.000250044	0.00108521	0.000824875
3833403773595	383340	3773595	0.000517642	0.00020303	6.72362E-05	6.58509E-05	0.000152909	0.000152673	0.000200902	0.000200773	0.000215192	0.000210034	8.37388E-06	8.37388E-06	0.000226781	8.37388E-06	0.00014083	0.000136419	0.000227226	0.000986176	0.000749599
3833503773595	383350	3773595	0.000477268	0.00018719	6.1992E-05	6.07147E-05	0.000140983	0.000140765	0.000185233	0.000185113	0.000198407	0.000193652	7.72075E-06	7.72075E-06	0.000209093	7.72075E-06	0.000129564	0.000125506	0.00020818	0.000903515	0.000686767
3833603773595	383360	3773595	0.000451274	0.000177	5.86157E-05	5.7408E-05	0.000133304	0.000133099	0.000175144	0.000175031	0.000187601	0.000183105	7.30025E-06	7.30025E-06	0.000197705	7.30025E-06	0.000122197	0.000118369	0.000195762	0.000849622	0.000645803
3833703773595	383370	3773595	0.000427732	0.00016776	5.55578E-05	5.44131E-05	0.00012635	0.000126155	0.000166007	0.0001659	0.000177815	0.000173553	6.91941E-06	6.91941E-06	0.000187391	6.91941E-06	0.000115522	0.000111903	0.000184526	0.000800856	0.000608736
3833803773595	383380	3773595	0.000398298	0.00015622	5.17347E-05	5.06688E-05	0.000117655	0.000117474	0.000154584	0.000154484	0.000165579	0.00016161	6.44326E-06	6.44326E-06	0.000174496	6.44326E-06	0.000107311	0.00010395	0.000170706	0.000740874	0.000563143
3833903773595	383390	3773595	0.000366466	0.00014373	4.76E-05	4.66193E-05	0.000108252	0.000108085	0.000142229	0.000142138	0.000152345	0.000148694	5.92831E-06	5.92831E-06	0.0001605	5.92831E-06	9.85154E-05	9.54297E-05	0.000155937	0.000676777	0.000514422
3834003773595	383400	3773595	0.000338505	0.00013277	4.39682E-05	4.30623E-05	9.99927E-05	9.98385E-05	0.000131377	0.000131293	0.000140722	0.000137349	5.47599E-06	5.47599E-06	0.000148301	5.47599E-06	9.08052E-05	8.7961E-05	0.000143042	0.000620811	0.000471883
3834103773595	383410	3773595	0.000318412	0.00012489	4.13583E-05	4.05062E-05	9.40574E-05	9.39123E-05	0.000123579	0.000123499	0.000132369	0.000129196	5.15095E-06	5.15095E-06	0.000139498	5.15095E-06	8.52137E-05	8.25446E-05	0.000133722	0.000580365	0.000441139
3834203773595	383420	3773595	0.000300358	0.00011782	3.90133E-05	3.82095E-05	8.87244E-05	8.85875E-05	0.000116572	0.000116497	0.000124863	0.000121871	4.85889E-06	4.85889E-06	0.000131588	4.85889E-06	8.01961E-05	7.76842E-05	0.000125385	0.000544181	0.000413636
3834303773595	383430	3773595	0.000284272	0.00011152	3.69238E-05	3.61631E-05	8.39725E-05	8.38429E-05	0.000110329	0.000110258	0.000118176	0.000115343	4.59865E-06	4.59865E-06	0.000124541	4.59865E-06	7.57239E-05	7.33521E-05	0.000117976	0.000512024	0.000389193
3834403773595	383440	3773595	0.000269954	0.00010588	3.50642E-05	3.43417E-05	7.97432E-05	7.96202E-05	0.000104772	0.000104705	0.000112224	0.000109534	4.36704E-06	4.36704E-06	0.000118268	4.36704E-06	7.17379E-05	6.94909E-05	0.000111393	0.000483452	0.000367475
3834503773595	383450	3773595	0.000256894	0.00010076	3.33678E-05	3.26803E-05	7.58854E-05	7.57683E-05	9.97035E-05	9.96391E-05	0.000106795	0.000104235	4.15577E-06	4.15577E-06	0.000112547	4.15577E-06	6.81035E-05	6.59703E-05	0.000105405	0.000457464	0.000347721
3834603773605	382970	3773605	0.000211023	8.2766E-05	2.74097E-05	2.68449E-05	6.23353E-05	6.22391E-05	8.19004E-05	8.18475E-05	8.77256E-05	8.56228E-05	3.41372E-06	3.41372E-06	9.24503E-05	3.41372E-06	3.93922E-05	3.81583E-05	2.4457E-05	0.000106145	8.06815E-05
3834703773605	382980	3773605	0.000227919	8.9393E-05	2.96042E-05	2.89942E-05	6.7326E-05	6.72221E-05	8.84576E-05	8.84005E-05	9.47491E-05	9.2478E-05	3.68703E-06	3.68703E-06	9.98521E-05	3.68703E-06	4.25243E-05	4.11924E-05	2.56587E-05	0.00011136	8.46458E-05
3834803773605	382990	3773605	0.000246556	9.6703E-05	3.2025E-05	3.13652E-05	7.28315E-05	7.27191E-05	9.56911E-05	9.56293E-05	0.000102497	0.00010004	3.98853E-06	3.98853E-06	0.000108017	3.98853E-06	4.59883E-05	4.45479E-05	2.6892E-05	0.000116713	8.87146E-05
3834903773605	383000	3773605	0.000264197	0.00010362	3.43163E-05	3.36093E-05	7.80425E-05	7.79221E-05	0.000102538	0.000102471	0.000109831	0.000107198	4.2739E-06	4.2739E-06	0.000115746	4.2739E-06	4.92442E-05	4.77018E-05	2.79082E-05	0.000121123	9.20667E-05
3835003773605	383010	3773605	0.000284065	0.00011141	3.6897E-05	3.61368E-05	8.39114E-05	8.3782E-05	0.000110249	0.000110178	0.00011809	0.00011526	4.59531E-06	4.59531E-06	0.00012445	4.59531E-06	5.29056E-05	5.12485E-05	2.89763E-05	0.000125759	9.55905E-05
3835103773605	383020	3773605	0.000305972	0.00012001	3.97425E-05	3.89237E-05	9.03827E-05	9.02432E-05	0.000118751	0.000118674	0.000127197	0.000124148	4.9497E-06	4.9497E-06	0.000134048	4.9497E-06	5.69293E-05	5.51462E-05	3.00513E-05	0.000130425	9.91367E-05
3835203773605	383030	3773605	0.000330412	0.00012959	4.2917E-05	4.20328E-05	9.76022E-05	9.74516E-05	0.000128236	0.000128154	0.000137357	0.000134065	5.34507E-06	5.34507E-06	0.000144755	5.34507E-06	6.13979E-05	5.94748E-05	3.11421E-05	0.000135159	0.000102735
3835303773605	383040	3773605	0.000358472	0.0001406	4.65617E-05	4.56023E-05	0.000105891	0.000105728	0.000139127	0.000139037	0.000149022	0.00014545	5.79899E-06	5.79899E-06	0.000157048	5.79899E-06	6.65123E-05	6.4429E-05	3.22827E-05	0.000140109	0.000106498
3835403773605	383050	3773605	0.000391867	0.0001537	5.08993E-05	4.98506E-05	0.000115756	0.000115577	0.000152088	0.00015199	0.000162905	0.000159	6.33922E-06	6.33922E-06	0.000171679	6.33922E-06	7.2581E-05	7.03077E-05	3.35251E-05	0.000145501	0.000110597
3835503773605	383060	3773605	0.000431128	0.00016909	5.59888E-05	5.48451E-05	0.000127353	0.000127156	0.000167325	0.000167217	0.000179226	0.00017493	6.97434E-06	6.97434E-06	0.000188879	6.97434E-06	7.96777E-05	7.7182E-05	3.48151E-05	0.0001511	0.000114852
3835603773605	383070	3773605	0.000477888	0.00018743	6.20725E-05	6.07936E-05	0.000141166	0.000140948	0.000185473	0.000185354	0.000198665	0.000193903	7.73078E-06	7.73078E-06	0.000209365	7.73078E-06	8.80731E-05	8.53145E-05	3.61503E-05	0.000156895	0.000119257
3835703773605	383080	3773605	0.000534241	0.00020954	6.93922E-05	6.79624E-05	0.000157812	0.000157569	0.000207345	0.000207211	0.000222092	0.000216769	8.6424E-06	8.6424E-06	0.000234053	8.6424E-06	9.81082E-05	9.50352E-05	3.75217E-05	0.000162847	0.000123781
3835803773605	383090	3773605	0.000604085	0.00023693	7.84642E-05	7.68475E-05	0.000178444	0.000178168	0.000234452	0.000234301	0.000251127	0.000245108	9.77227E-06	9.77227E-06	0.000264652	9.77227E-06	0.000110468	0.000107008	3.89565E-05	0.000169074	0.000128514
3835903773605	383100	3773605	0.00069289	0.00027176	8.9999E-05	8.81447E-05	0.000204676	0.000204361	0.000268918	0.000268745	0.000288045	0.000281141	1.12089E-05	1.12089E-05	0.000303558	1.12089E-05	0.000126075	0.000122126	4.04456E-05	0.000175537	0.000133427
3836003773605	383110	3773605	0.000808776	0.00031721	0.000105051	0.000102887	0.000238909	0.00023854	0.000313895	0.000313692	0.00033622	0.000328161	1.30835E-05	1.30835E-05	0.000354328	1.30835E-05	0.000146316	0.000141733	4.20161E-05	0.000182353	0.000138608
3836103773605	383120	3773605	0.000965431	0.00037866	0.000125399	0.000122816	0.000285184	0.000284744	0.000374694	0.000374452	0.000401344	0.000391724	1.56178E-05	1.56178E-05	0.00042296	1.56178E-05	0.000173475	0.000168042	4.36636E-05	0.000189503	0.000144043
3836203773605	383130	3773605	0.001190278	0.00046684	0.000154604	0.000151419	0.000351602	0.00035106	0.00046196	0.000461661	0.000494816	0.000482956	1.92551E-05	1.92551E-05	0.000521466	1.92551E-05	0.000212101	0.000205458	4.54085E-05	0.000197076	0.000149799
3836303773605	383140	3773605	0.001531819	0.0006008	0.000198967	0.000194867	0.000452492	0.000451794	0.000594515	0.000594132	0.0006368	0.000621536	2.47802E-05	2.47802E-05	0.000671097	2.47802E-05	0.000269924	0.000261469	4.72778E-05	0.000205189	0.000155965
3836403773605	383150	3773605	0.00205318	0.00080529	0.000266686	0.000261191	0.000606499	0.000605564	0.000796861	0.000796347	0.000853537	0.000833079	3.32142E-05	3.32142E-05	0.000899507	3.32142E-05	0.000357698	0.000346494	4.90769E-05	0.000212997	0.000161901
3836503773605	383160	3773605	0.002947743	0.00115615	0.00038288	0.000374991	0.000870749	0.000869405	0.00114405	0.001143312	0.001225421	0.001196048	4.76856E-05	4.76856E-05	0.001291419	4.76856E-05	0.000506768	0.000490895	5.09802E-05	0.000221257	0.000168179
3836603773605	383650	3773605	0.005475937	0.00214774	0.000711265	0.000696611	0.001617565	0.001615069	0.002125269	0.002123898	0.002276428	0.002221864	8.85841E-05	8.85841E-05	0.002399032	8.85841E-05	0.001346593	0.001304416	0.002249563	0.009763261	0.00742112
3836703773605	383660	3773605	0.00374469	0.00146872	0.000486395	0.000476374	0.001106163	0.001104456	0.001453354	0.001452416	0.001556723	0.0015194	6.05777E-05	6.05777E-05	0.001640565	6.05777E-05	0.000954805	0.000924898	0.001595912	0.006926369	0.005264779
3836803773605	383670	3773605	0.002810983	0.00110251	0.000365117	0.000357594	0.000830351	0.00082907	0.001090972	0.001090268	0.001168568	0.001140558	4.54732E-05	4.54732E-05	0.001231504	4.54732E-05	0.000733761	0.000710778	0.001226764	0.005324244	0.004046993
3836903773605	383680	3773605	0.002236359	0.00087713	0.000290479	0.000284494	0.00066061	0.00065959	0.000867955	0.000867395	0.00092688	0.000907404	3.61775E-05	3.61775E-05	0.000979759	3.61775E-05	0.000592673	0.000574109	0.000989683	0.004295294	0.003264881
3837003773605	383690	3773605	0.00184027	0.00072178	0.000239031	0.000234106	0.000543607	0.000542768	0.000714228	0.000713767	0.000765028	0.00074669	2.977E-05	2.977E-05	0.00080623	2.977E-05	0.000492485	0.00047706	0.000820654	0.003561698	0.00270727
3837103773605	383700	3773605	0.001552532	0.00060892	0.000201657	0.000197502	0.00045861	0.00045703	0.000602554	0.000602165	0.00064541	0.00062994	2.51153E-05	2.51153E-05	0.000680171	2.51153E-05	0.000417736	0.000404651	0.000695758	0.003019638	0.002295247
3837203773605	383710	3773605	0.001337628	0.00052464	0.000173744	0.000170164	0.000395129	0.000394519	0.000519148	0.000518813	0.000556072	0.000542743	2.16388E-05	2.16388E-05	0.000586021	2.16388E-05	0.00036117	0.000349858	0.000600738	0.002607247	0.001981786
3837303773605	383720	3773605	0.001173536	0.00046028	0.00015243	0.000149289	0.000346657	0.000346122	0.00045542	0.000455168	0.000487856	0.000476163	1.89843E-05	1.89843E-05	0.000514131	1.89843E-05	0.00031753	0.000307585	0.000527001	0.002287221	0.001738532
3837303773605	383730	3773605	0.001041814	0.00040861	0.000135321	0.000132532	0.000307747	0.000307272	0.000404339	0.000404078	0.000433098	0.000422717	1.68534E-05	1.68534E-05	0.000456423	1.68534E-05	0.000282259	0.000273418	0.000467247	0.002027884	0.001541408
3837403773605	383740	3773605	0.000933455	0.00036611	0.000121246	0.000118748	0.000275738	0.000275313	0.000362284	0.00036205	0.000388051	0.00037875	1.51005E-05	1.51005E-05	0.000408951	1.51005E-05	0.000253212	0.000245281	0.000418086	0.001814523	0.001379231
3837503773605	383750	3773605	0.000843671	0.0003309	0.000109584	0.000107326	0.000249216	0.000248832	0.000327438	0.000327226	0.000350727	0.00034232	1.3648E-05	1.3648E-05	0.000369616	1.3648E-05	0.000228998	0.000221825	0.000377052	0.001636433	0.001243864
3837603773605	383760	3773605	0.000768231	0.00030131	9.9785E-05	9.77291E-05	0.000226932	0.000226582	0.000298159	0.000297966	0.000319365	0.00031171	1.24277E-05	1.24277E-05	0.000336566	1.24277E-05	0.00020847	0.000201941	0.000342289	0.001485559	0.001129183
3837703773605	383770	3773605	0.000701414	0.0002751	9.11062E-05	8.92291E-05	0.000207194	0.000206875	0.000272226	0.000272051	0.000291588	0.000284599	1.13468E-05	1.13468E-05	0.000307293	1.13468E-05	0.000190282	0.000184322	0.000311471	0.001351805	0.001027516
3837803773605	383780	3773605	0.00064516	0.00025304	8.37993E-05	8.20728E-05	0.000190577	0.000190283	0.000250393	0.000250232	0.000268203	0.000261774	1.04367E-05	1.04367E-05	0.00028264	1.04367E-05	0.000174828	0.000169352	0.000285282	0.001238146	0.000941123
3837903773605	383790	3773605	0.000588034	0.00023064	7.63793E-05	7.48057E-05	0.000173702	0.000173434	0.000228222	0.000228075	0.000244455	0.000238595	9.51261E-06	9.51261E-06	0.0002576	9.51261E-06	0.000159181	0.000154195	0.00025873	0.001122906	0.000853528
3838003773605	383800	3773605	0.000535247	0.00020993	6.95228E-05	6.80904E-05	0.000158109	0.000157865	0.000207735	0.000207601	0.00022251	0.000217177	8.65868E-06	8.65868E-06	0.000234494	8.65868E-06	0.000144715	0.000140183	0.000234178	0.001016348	0.000772533
3838103773605	383810	3773605	0.000491496	0.00019277	6.384E-05	6.25247E-05	0.000145185	0.000144961	0.000190755	0.000190632	0.000204322	0.000199425	7.95091E-06	7.95091E-06	0.000215326	7.95091E-06	0.000132671	0.000128516	0.000213785	0.000927843	0.00070526

			KMMass Grading / Excavation	KMDrainage / Utilities Trenching	KMFoundations / Concrete Pads	KMBuilding / Structure Construction	KMAsphalt Paving	KMArchitectural Coating	KMLandscaping or Other Finishing	KMWaterside Construction (Piles)	EWNDemolition	EWNSite Grubbing / Prep	EWNDrainage / Utilities Trenching	EWNDrainage / Utilities Trenching	EWNDrainage / Utilities Trenching	EWNFoundation s / Concrete Pads	EWNBuilding / Structure Construction	EWNAsphalt Paving	EWNLandscaping or Other Finishing	EWNWaterside Construction (Piles)	ISDemolition
Unique Identifier	X (UTM)	Y (UTM)	2026	2026	2026	2026	2026	2026	2026	2026	2027	2027	2027	2028	2029	2029	2029	2029	2029	2029	2027
3830503773595	383050	3773595	0.000108883	3.91008E-05	2.0692E-05	7.10698E-05	2.28319E-06	2.28319E-06	7.3353E-05	2.28319E-06	0.000348126	1.89733E-05	4.45529E-05	4.36926E-05	4.27885E-05	3.70628E-05	8.04797E-05	5.7257E-06	8.33425E-05	5.7257E-06	2.04582E-05
3830603773595	383060	3773595	0.00011305	4.05973E-05	2.14839E-05	7.37897E-05	2.37057E-06	2.37057E-06	7.61603E-05	2.37057E-06	0.000382207	2.08308E-05	4.89145E-05	4.79699E-05	4.69774E-05	4.06912E-05	8.83584E-05	6.28623E-06	9.15016E-05	6.28623E-06	2.11163E-05
3830703773595	383070	3773595	0.000117402	4.216E-05	2.23109E-05	7.66302E-05	2.46182E-06	2.46182E-06	7.9092E-05	2.46182E-06	0.00042255	2.30295E-05	5.40777E-05	5.30334E-05	5.19361E-05	4.49863E-05	9.76851E-05	6.94977E-06	0.00010116	6.94977E-06	2.17911E-05
3830803773595	383080	3773595	0.000121916	4.37812E-05	2.31688E-05	7.95768E-05	2.55648E-06	2.55648E-06	8.21333E-05	2.55648E-06	0.000470949	2.56673E-05	6.02718E-05	5.91079E-05	5.78849E-05	5.01391E-05	0.000108874	7.7458E-06	0.000112747	7.7458E-06	2.248E-05
3830903773595	383090	3773595	0.000126652	4.54819E-05	2.40688E-05	8.2668E-05	2.65579E-06	2.65579E-06	8.53238E-05	2.65579E-06	0.000530451	2.89102E-05	6.78867E-05	6.65757E-05	6.51982E-05	5.64738E-05	0.000122629	8.72443E-06	0.000126992	8.72443E-06	2.31911E-05
3831003773595	383100	3773595	0.000131824	4.73391E-05	2.50517E-05	8.60438E-05	2.76424E-06	2.76424E-06	8.88081E-05	2.76424E-06	0.000607701	3.31205E-05	7.77731E-05	7.62712E-05	7.46931E-05	6.46981E-05	0.000140488	9.99497E-06	0.000145486	9.99497E-06	2.39415E-05
3831103773595	383110	3773595	0.000137262	4.92919E-05	2.60851E-05	8.95932E-05	2.87827E-06	2.87827E-06	9.24715E-05	2.87827E-06	0.000708373	3.86072E-05	9.0657E-05	8.89064E-05	8.70668E-05	7.54161E-05	0.000163761	1.16507E-05	0.000169587	1.16507E-05	2.47113E-05
3831203773595	383120	3773595	0.000142907	5.1319E-05	2.71578E-05	9.32776E-05	2.99664E-06	2.99664E-06	9.62743E-05	2.99664E-06	0.000845193	4.60641E-05	0.000108167	0.000106078	0.000103884	8.99825E-05	0.000195392	1.39011E-05	0.000202342	1.39011E-05	2.54882E-05
3831303773595	383130	3773595	0.000149002	5.35079E-05	2.83162E-05	9.72562E-05	3.12445E-06	3.12445E-06	0.000100381	3.12445E-06	0.001042693	5.68281E-05	0.000133443	0.000130866	0.000128158	0.000111009	0.00024105	1.71494E-05	0.000249624	1.71494E-05	2.62525E-05
3831403773595	383140	3773595	0.000155423	5.58136E-05	2.95363E-05	0.000101447	3.25909E-06	3.25909E-06	0.000104706	3.25909E-06	0.001342995	7.31949E-05	0.000171876	0.000168556	0.000165069	0.00014298	0.000310473	2.20885E-05	0.000321518	2.20885E-05	2.69874E-05
3831503773595	383150	3773595	0.000161695	5.80662E-05	3.07284E-05	0.000105541	3.39062E-06	3.39062E-06	0.000108932	3.39062E-06	0.001810322	9.86649E-05	0.000231684	0.00022721	0.000222509	0.000192734	0.00041851	2.97747E-05	0.000433397	2.97747E-05	2.78076E-05
3831603773595	383160	3773595	0.000168175	6.03931E-05	3.19598E-05	0.000109771	3.5265E-06	3.5265E-06	0.000113297	3.5265E-06	0.002607001	0.000142085	0.000333642	0.000327199	0.000320429	0.000277551	0.000602686	4.28779E-05	0.000624125	4.28779E-05	2.87409E-05
3831703773595	383170	3773595	0.000174813	6.27612E-05	3.31158E-05	0.000113765	3.65264E-06	3.65264E-06	0.000117393	3.65264E-06	0.003014403	0.000147311	0.000345779	0.000339122	0.000332145	0.000287455	0.000624241	4.44272E-05	0.000647059	4.44272E-05	2.97805E-05
3831803773595	383180	3773595	0.000181353	6.51293E-05	3.43717E-05	0.000117959	3.78867E-06	3.78867E-06	0.000121688	3.78867E-06	0.003125724	0.000152737	0.000358436	0.000351933	0.000344721	0.000298178	0.000647597	4.60784E-05	0.000671993	4.60784E-05	3.08901E-05
3831903773595	383190	3773595	0.000188067	6.75324E-05	3.56276E-05	0.000122353	3.92869E-06	3.92869E-06	0.000126183	3.92869E-06	0.003242045	0.000158403	0.000371777	0.000365021	0.000357554	0.000309245	0.000671935	4.77796E-05	0.000696927	4.77796E-05	3.20397E-05
3832003773595	383200	3773595	0.000194956	7.00054E-05	3.69335E-05	0.000126847	4.07272E-06	4.07272E-06	0.000130779	4.07272E-06	0.003361366	0.000164222	0.000385319	0.000378307	0.000370556	0.000320611	0.000696477	4.95308E-05	0.000722459	4.95308E-05	3.32194E-05
3832103773595	383210	3773595	0.000201999	7.25484E-05	3.82894E-05	0.000131442	4.21976E-06	4.21976E-06	0.000135574	4.21976E-06	0.003483687	0.000170199	0.000399315	0.000392045	0.000384011	0.000332327	0.000722111	5.13261E-05	0.000748641	5.13261E-05	3.44291E-05
3832203773595	383220	3773595	0.000209196	7.51615E-05	3.96753E-05	0.000136138	4.37081E-06	4.37081E-06	0.000140469	4.37081E-06	0.003609009	0.000176344	0.000413711	0.000406174	0.000397846	0.000344344	0.000747864	5.31614E-05	0.000775973	5.31614E-05	3.56691E-05
3832303773595	383230	3773595	0.000216555	7.78446E-05	4.10913E-05	0.000140934	4.52587E-06	4.52587E-06	0.000145464	4.52587E-06	0.003737331	0.000182648	0.000428506	0.000420702	0.000412082	0.000356662	0.000774617	5.50369E-05	0.000803307	5.50369E-05	3.69392E-05
3832403773595	383240	3773595	0.000224075	8.05577E-05	4.25469E-05	0.000145881	4.68445E-06	4.68445E-06	0.000150607	4.68445E-06	0.003868653	0.000189107	0.000443599	0.000435509	0.000426599	0.000369259	0.000801669	5.69878E-05	0.000831642	5.69878E-05	3.82395E-05
3832503773595	383250	3773595	0.000231757	8.33062E-05	4.40299E-05	0.000150977	4.84657E-06	4.84657E-06	0.000155898	4.84657E-06	0.004003975	0.000195729	0.000459171	0.000450784	0.000441555	0.000382225	0.000829722	5.89641E-05	0.000860435	5.89641E-05	3.95652E-05
3832603773595	383260	3773595	0.000239603	8.61103E-05	4.55403E-05	0.000156225	5.01144E-06	5.01144E-06	0.000161336	5.01144E-06	0.004143297	0.000202496	0.000475107	0.000466424	0.000456879	0.000395559	0.000858139	6.09675E-05	0.000890092	6.09675E-05	4.09163E-05
3832703773595	383270	3773595	0.000247611	8.89702E-05	4.71779E-05	0.000161628	5.18004E-06	5.18004E-06	0.000166931	5.18004E-06	0.004287619	0.000209424	0.000491435	0.000482455	0.000472594	0.000409139	0.000887911	6.30174E-05	0.000920997	6.30174E-05	4.22926E-05
3832803773595	383280	3773595	0.000255788	9.19357E-05	4.88433E-05	0.000167188	5.35339E-06	5.35339E-06	0.000172686	5.35339E-06	0.004436941	0.000216512	0.000508155	0.000498881	0.000488704	0.000423107	0.000918135	6.51148E-05	0.000952355	6.51148E-05	4.37004E-05
3832903773595	383290	3773595	0.000264139	9.49579E-05	5.05369E-05	0.000172904	5.53149E-06	5.53149E-06	0.000178597	5.53149E-06	0.004591264	0.000223766	0.000525403	0.000515806	0.000505313	0.000437529	0.000949008	6.73098E-05	0.000984268	6.73098E-05	4.51566E-05
3833003773595	383300	3773595	0.000272665	9.80369E-05	5.22589E-05	0.000178777	5.71435E-06	5.71435E-06	0.000184666	5.71435E-06	0.004749586	0.000231183	0.000543151	0.000533232	0.000522519	0.000452403	0.000980431	6.95523E-05	0.001016731	6.95523E-05	4.66597E-05
3833103773595	383310	3773595	0.000281364	0.000101216	5.39078E-05	0.000184807	5.90201E-06	5.90201E-06	0.000190894	5.90201E-06	0.004911908	0.000238766	0.000561399	0.000551158	0.000540225	0.000467722	0.001012933	7.18424E-05	0.001050555	7.18424E-05	4.82098E-05
3833203773595	383320	3773595	0.000290239	0.000104407	5.56001E-05	0.000191001	6.09247E-06	6.09247E-06	0.000197284	6.09247E-06	0.005078231	0.000246511	0.000580149	0.000569581	0.000558437	0.000483284	0.001046001	7.42008E-05	0.001085033	7.42008E-05	4.97999E-05
3833303773595	383330	3773595	0.000299295	0.000107736	5.73446E-05	0.000197357	6.28574E-06	6.28574E-06	0.000203835	6.28574E-06	0.005248555	0.000254407	0.000599401	0.000588488	0.000576955	0.000499144	0.001080599	7.66115E-05	0.001121107	7.66115E-05	5.14299E-05
3833403773595	383340	3773595	0.000308526	0.000111178	5.91412E-05	0.000203875	6.48183E-06	6.48183E-06	0.000210546	6.48183E-06	0.005422879	0.000262455	0.000619154	0.000607894	0.000596077	0.000515455	0.001115651	7.90239E-05	0.001157731	7.90239E-05	5.30997E-05
3833503773595	383350	3773595	0.000317931	0.000114761	6.09903E-05	0.000210555	6.68475E-06	6.68475E-06	0.000217419	6.68475E-06	0.005601222	0.000270661	0.000639447	0.000627837	0.000615809	0.000532207	0.001151747	8.14957E-05	0.001195407	8.14957E-05	5.47986E-05
3833603773595	383360	3773595	0.000327519	0.000118455	6.29016E-05	0.000217401	6.89551E-06	6.89551E-06	0.000224455	6.89551E-06	0.005783599	0.000279026	0.000660277	0.000648309	0.000635973	0.000549488	0.001189387	8.41322E-05	0.001234628	8.41322E-05	5.65766E-05
3833703773595	383370	3773595	0.000337312	0.000122259	6.49757E-05	0.000224405	7.11417E-06	7.11417E-06	0.000231653	7.11417E-06	0.005970009	0.000287555	0.000682644	0.000670317	0.000657662	0.000566299	0.001227574	8.68519E-05	0.001274399	8.68519E-05	5.84357E-05
3833803773595	383380	3773595	0.000347316	0.000126172	6.71128E-05	0.000231569	7.34149E-06	7.34149E-06	0.000239015	7.34149E-06	0.006160466	0.000296249	0.000705548	0.000692859	0.000679875	0.000583503	0.001266316	8.96552E-05	0.001315017	8.96552E-05	6.03762E-05
3833903773595	383390	3773595	0.000357539	0.000130201	6.93333E-05	0.000238894	7.57747E-06	7.57747E-06	0.000246543	7.57747E-06	0.006354999	0.000305109	0.000729403	0.000716351	0.000703041	0.000601008	0.001306611	9.25419E-05	0.001357211	9.25419E-05	6.23981E-05
3834003773595	383400	3773595	0.000367992	0.000134353	7.16373E-05	0.000246377	7.82213E-06	7.82213E-06	0.000254239	7.82213E-06	0.006554645	0.000314138	0.000753224	0.000739809	0.000726174	0.000618815	0.001347459	9.54121E-05	0.001399784	9.54121E-05	6.45015E-05
3834103773595	383410	3773595	0.000378691	0.000138628	7.40247E-05	0.000254019	8.07545E-06	8.07545E-06	0.000262103	8.07545E-06	0.006760555	0.000323437	0.000778015	0.000764234	0.000750283	0.000637004	0.001389455	9.84666E-05	0.001443966	9.84666E-05	6.67059E-05
3834203773595	383420	3773595	0.000389652	0.000143035	7.65006E-05	0.000261819	8.33744E-06	8.33744E-06	0.000270135	8.33744E-06	0.006972004	0.000333008	0.000803777	0.000789629	0.000775362	0.000655466	0.001432555	0.000101734	0.001489809	0.000101734	6.89115E-05
3834303773595	383430	3773595	0.000400888	0.000147576	7.90662E-05	0.000269777	8.60813E-06	8.60813E-06	0.000278337	8.60813E-06	0.007189124	0.000342858	0.000830548	0.000815995	0.000801413	0.000674406	0.001476777	0.000105078	0.001536335	0.000105078	7.11187E-05
3834403773595	383440	3773595	0.000412403	0.000152264	8.17224E-05	0.000278009	8.89753E-06	8.89753E-06	0.000286715	8.89753E-06	0.007412124	0.000353008	0.000858317	0.000842362	0.000827436	0.000693722	0.001521124	0.000108702	0.001583543	0.000108702	7.33276E-05
3834503773595	383450	3773595	0.000424238	0.000157102	8.44699E-05	0.000286515	9.19572E-06	9.19572E-06	0.000295369	9.19572E-06	0.007641124	0.000363466	0.000887116	0.000870729	0.000854459	0.000713369	0.001566477	0.000112603	0.001632455	0.000112603	7.55377E-05
3834603773595	383460	3773595	0.000436394	0.000162096	8.73107E-05	0.000295299	9.50232E-06	9.50232E-06	0.000304301	9.50232E-06	0.007876124	0.000374222	0.000916914	0.000900096	0.000883482	0.000733405	0.001612837	0.000116787	0.001682172	0.000116787	7.78488E-05
3834703773595	383470	3773595	0.000449013	0.000167268	9.02007E-05	0.000304363	9.81733E-06	9.81733E-06	0.000313515	9.81733E-06	0.008117124	0.000385284	0.000947911	0.000930662	0.000913707	0.000753741	0.001660206	0.000121256	0.001733695	0.000121256	8.02609E-05
3834803773595	383480	3773595	0.000462284	0.000172624	9.31126E-05	0.000313707	0.000101356	0.000101356	0.000323008	0.000101356	0.008364124	0.000396651	0.000980908	0.000963228	0.000945933	0.000774076	0.001709588	0.000125999	0.001787222	0.000125999	8.27742E-05
3834903773595	383490	3773595	0.000476256	0.000178183	9.61468E-05	0.000324333	0.000105116	0.000105116	0.000332781	0.000105116	0.008617124	0.000408518	0.001015905	0.000997795	0.000980159	0.000795411	0.001760977	0.000131018	0.001842748	0.000131018	8.53888E-05
3835003773595	383500	3773595	0.000490168	0.000183944	9.92033E-05	0.000335243	0.000109104	0.000109104	0.000343835	0.000109104	0.008876124	0.000420865	0.001052902	0.001033362	0.001015385	0.000817746	0.001813366	0.000136312	0.001899274	0.000136312	8.80048E-05
3835103773595	383510	3773595	0.000504031	0.000189907	0.000102383	0.000346447	0.000113322	0.000113322	0.000355179	0.000113322	0.009141124	0.000433687	0.001091899	0.001071929	0.001052611	0.000841078	0.001866755	0.000141881	0.001957799	0.000141881	9.07219E-05
3835203773595	383520	3773595	0.000517843	0.000196066	0.000105756	0.000358004	0.000117722	0.000117722	0.000367178	0.000117722	0.009411124	0.000447001	0.001132896	0.001112496	0.001091837	0.000865409	0.001920144	0.000147625	0.002016324	0.000147625	9.34399E-05
3835303773595	383530	3773595	0.000531655	0.000202419	0.000109252	0.000369915	0.000122301	0.000122301	0.000379531	0.000122301	0.009686124	0.000460774	0.001174893	0.001153063	0.001131063	0.000889741	0.001973533	0.000153546	0.002074849	0.000153546	9.61579E-05
3835403773595	383540	3773595	0.000545468	0.000208772	0.000112869	0.000381826	0.000127059	0.000127059	0.000391884	0.000127059	0.009966124	0.000474997	0.001217889	0.001194629	0.001171289	0.000914072	0.002027122	0.000159647	0.002133374	0.000159647	9.88759E-05
3835503773595	383550	3773595	0.000559281	0.000215125	0.000116607	0.000393737	0.000131996	0.000131996	0.000404236	0.000131996	0.010251124	0.000489771	0.001261886	0.001236196	0.001211515	0.000938404	0.002080711	0.000165928	0.002191899	0.000165928	0.000101594
3835603773595	383560	3773595	0.000573094	0.000221478	0.000120345	0.000405648	0.000136933	0.000136933	0.000416588	0.000136933	0.010541124	0.000504994	0.001305882	0.001277762	0.001252741	0.000962736	0.002134299	0.000172209	0.002250424	0.000172209	0.000104312
3835703773595	383570	3773595	0.000586907	0.000227831	0.000124083	0.000417559	0.000141871	0.000141871	0.000428941	0.000141871	0.010836124	0.000520768	0.001349879	0.001319329	0.001293967	0.000987068	0.002187888	0.000178491	0.002308949	0.000178491	0.000107031
3835803773595	383580	3773595	0.000600719	0.000234184	0.000127821	0.000429471	0.000146808	0.000146808	0.000441293	0.000146808	0.011136124	0.000536991	0.001393876	0.001360895	0.001335193	0.001011399	0.002241476	0.000184772	0.002367474	0.000184772	0.000109749
3835903773595	383590	3773595	0.000614532	0.000240536	0.000131559	0.000441382	0.000151746	0.000151746	0.000453646	0.000151746	0.011441124	0.000553665	0.001438873	0.001402462	0.001376419	0.001035731	0.002295065	0.000191054	0.002426000	0.000191054	0.000112468
3836003773595	383600	3773595	0.000628344	0.000246889	0.000135297	0.000453294	0.000156683	0.000156683	0.000465998	0.000156683	0.011751124	0.000570788	0.001483871	0.001444028	0.001417645	0.001060063	0.002348654	0.000197336	0.002484526	0.000197336	0.000115186
3836103773595	383610	3773595	0.000642157	0.000253242	0.000139035	0.000465205	0.000161621	0.000161621	0.000478351	0.000161621	0.012066124	0.000587912	0.001528868	0.001485595	0.001458871	0.001084395	0.002402243	0.000203618	0.002543052	0.000203618	0.000117905
3836203773595	383620	3773595	0.000655969	0.000259595	0.000142773	0.000477117	0.000166559	0.000166559	0.000490703	0.000166559	0.012381124	0.000605035	0.001573865	0.001527161	0.001500097	0.001108727	0.002455832	0.000209901	0.002601578	0.000209901	0.000120623
3836303773595	383630	3773595	0.000669782	0.000265948	0.000146511	0.000489028	0.000171496	0.000171496	0.000503056	0.000171496	0.012696124	0.000622158	0.001618862	0.001568728	0.001541323	0.001133059	0.002509421	0.000216183	0.002660104	0.000216183	0.000123342
3836403773595	383640	3773595	0.000683594	0.000272301	0.000150249	0.000500939	0.000176434	0.000176434	0.000515409	0.000176434	0.013011124	0.000639281	0.001663859	0.001610295	0.001582549	0.001157391	0.002563011	0.000222466	0.002718631	0.000222466	0.000126059
3836503773595	383650	3773595	0.000697407	0.000278654	0.000153987	0.000512851	0.000181371	0.000181371	0.000527762	0.000181371	0.013326124	0.000656404	0.001708856	0.001651862	0.001623775	0.001181723	0.002616601	0.000228748	0.002777157	0.000228748	0.000128777
3836603773595	383660	3773595	0.000711219	0.000285007	0.000157725	0.000524762	0.000186309	0.000186309	0.000540115	0.000186309	0.013641124	0.000673527	0.001753853	0.001693429	0.001665001	0.001206055	0.002670191	0.000235031	0.002835683	0.000235031	0.000131494
3836703773595	383670	3773595	0.000725032	0.000291359	0.000161463	0.000536673	0.000191246	0.000191246	0.000552468	0.000191246	0.013956124	0.000690650	0.001798851	0.001734996	0.001706227	0.001230387	0.002723781	0.000241313	0.002894209	0.000241313	0.000134212
3836803773595	383680	3773595	0.000738844	0.000297712	0.000165201	0.000548584	0.000196183	0.000196183	0.000564821	0.000196183	0.014271124	0.000707773	0.001843848	0.001776563	0.001747453	0.001254719	0.002777371	0.000247596	0.002952735	0.000247596	0.000136929
3836903773595	383690	3773595	0.000752657	0.000304065	0.000168939	0.000560495	0.000201120	0.000201120	0.000577174	0.000201120	0.014586124	0.000724896	0.001888845	0.001818130	0.001788679	0.001279051	0.002830961	0.000253878	0.003011261	0.000253878	0.000139647
3837003773595	383700	3773595	0.000766469	0.000310418	0.000172677	0.000572406	0.000206057	0.000206057	0.000589527	0.000206057	0.014901124	0.000742019	0.001933842	0.001859697	0.001829905	0.001303383	0.002884551	0.000260161	0.003069787	0.000260161	0.000142364
3837103773595	383710	3773595	0.000780282	0.000316771	0.000176415	0.000584317	0.000210994	0.000210994	0.000601880	0.000210994	0.015216124	0.000759142	0.001978839	0.001901264	0.001871131	0.001327715	0.002938141	0.000266443	0.003128313	0.000266443	0.000145082
3837203773595	383720	3773595	0.000794095	0.000323124	0.000180153	0.000596228	0.000215931	0.000215931	0.000614232	0.000215931	0.015531124	0.000776265	0.002023836	0.001942831	0.001912357	0.001352047	0.002991731	0.000272726	0.003186839	0.000272726	0.000147799
3837303773595	383730	3773595	0.000807908	0.000329477	0.000183891	0.000608139	0.000220868	0.000220868	0.000626585	0.000220868	0.015846124	0.000793388	0.002068833	0.001984398	0.001953583	0.001376379	0.003045321	0.000279008	0.003245365	0.000279008	0.000150517
3837403773595	383740	3773595	0.000821721	0.000335830	0.000187629	0.000620050	0.000225805	0.000225805	0.000638937	0.000225805	0.016161124	0.000810511	0.002113830	0.002025965	0.001994809	0.001400711	0.003098911	0.000285291	0.003303891	0.000285291	0.000153234
3837503773595	383750	3773595	0.000835534	0.000342183	0.000191367	0.000631961	0.000230742	0.000230742	0.000651290	0.000230742	0.016476124	0.000827634	0.002158827	0.002067532	0.002036035	0.001425043	0.003152501	0.000291573	0.003362417	0.000291573	0.000155952
3837603773595	383760	3773595	0.000849347	0.000348536	0.000195105	0.000643872	0.000235679	0.000235679	0.000663642	0.000235679	0.016791124	0.000844757	0.002203824	0.002109099	0.002077261	0.001449375	0.003206091	0.000297856	0.003420943	0.000297856	0.000158669
3837703773595	383770	3773595	0.000863160	0.000354889	0.000198843	0.000655783	0.000240616	0.000240616	0.000675995	0.000240616	0.017106124	0.000861880	0.002248821	0.002150666	0.002118487	0.001473707	0.003259681	0.000304138	0.003479469	0.000304138	0.000161387
3837803773595	383780	3773595	0.000876973	0.000361242	0.000202581	0.000667694	0.000245553	0.000245553	0.000688347	0.000245553	0.017421124	0.000879003	0.002293818	0.002192233	0.002159713	0.001498039	0.003313271	0.000310421	0.003537995	0.000310421	0.000164104
3837903773595	383790	3773595	0.000890786	0.000367595	0.000206319	0.000679605	0.000250490	0.000250490	0.000700700	0.000250490	0.017736124	0.000896126	0.002338815	0.002233800	0.002200939	0.001522371	0.003366861	0.000316703	0.003596521	0.000316703	0.000166822
3838003773595	383800	3773595	0.000904599	0.000373948	0.000210057	0.000691516	0.000255427	0.000255427	0.000713052	0.000255427	0.018051124	0.000913249	0.002383812	0.002275367	0.002242165	0.001546703	0.003420451	0.000322986	0.003655047	0.000322986	0.000169539
3838103773595	383810	3773595	0.000918412	0.000380301	0.000213795	0.000703427	0.000260364	0.000260364	0.000725405	0.000260364	0.018366124	0.000930372	0.002428809	0.002316934	0.002283391	0.001571035	0.003474041	0.000329268	0.003713573	0.000329268	0.000172257
3838203773595	383820	3773595	0.000932225	0.000386654	0.000217533	0.000715338	0.000265301	0.000265301	0.000737757	0.000265301	0.018681124	0.000947495	0.002473806	0.002358501	0.002324617	0.001595367	0.003527631	0.000335551	0.003772099	0.000335551	0.000174974
3838303773595	383830	3773595	0.000946038	0.000393007	0.000221271	0.000727249	0.000270238	0.000270238	0.000750109	0.000270238	0.018996124	0.000964618	0.002518803	0.002400068	0.002365843	0.001619699	0.003581221	0.000341833	0.003830625	0.000341833	0.000177692
3838403773595	383840	3773595	0.000959851	0.000399360	0.000225009	0.000739160	0.000275175	0.000275175	0.000762461	0.000275175	0.019311124	0.000981741	0.002563800	0.002441635	0.002407069	0.001644031	0.003634811	0.000348116	0.003889151	0.000348116	0.000180409
3838503773595	383850	3773595	0.000973664	0.000405713	0.000228747	0.000751071	0.000280112	0.000280112	0.000774813	0.000280112	0.019626124	0.000998864	0.002608797	0.002483202	0.002448295	0.001668363	0.003688401	0.000354398	0.003947677	0.000354398	0.000183127
3838603773595	383860	3773595	0.000987477	0.000412066	0.000232485	0.000762982	0.000285049	0.000285049	0.000787165	0.000285049	0.019941124	0.001015987	0.002653794	0.002524769	0.002489521	0.001692695	0.003741991	0.000360680	0.004006203	0.000360680	0.000185844
3838703773595	383870	3773595	0.001001290	0.000418419	0.000236223	0.000774893	0.000289986	0.000289986	0.000799517	0.000289986	0.020256124	0.001033110	0.002698791	0.002566336	0.002530747	0.001717027	0.003795581	0.000366962	0.004064729	0.000366962	0.000188562
3838803773595	383880	3773595	0.001015103	0.000424772	0.000239961	0.000786804	0.000294923	0.000294923	0.000811869	0.000294923	0.020571124	0.001050233	0.002743788	0.002607903	0.002571973	0.001741359	0.003849171	0.000373244	0.004123255	0.000373244	0.000191279
3838903773595	383890	3773595	0.001028916	0.000431125	0.000243699	0.000798715	0.000299860	0.000299860	0.000824221	0.000299860	0.020886124	0.001067356	0.002788785	0.002649470	0.002613199	0.001765691	0.003902761	0.000379526	0.004181781	0.000379526	0.000193997
3839003773595	383900	3773595	0.001042729	0.000437478	0.000247437	0.000810626	0.000304797	0.000304797	0.000836

			ISDrainage / Utilities Trenching	ISDrainage / Utilities Trenching	ISAsphalt Paving	ISAsphalt Paving	SVDemolition	SVSite Grubbing / Prep	SVMass Grading / Excavation	SVMass Grading / Excavation	SVDrainage / Utilities Trenching	SVFoundations / Concrete Pads	SVBuilding / Structure Construction	SVBuilding / Structure Construction	SVAsphalt Paving	SVAsphalt Paving	SVArchitectural Coating	SVArchitectural Coating	SVLandscaping or Other Finishing	SVLandscaping or Other Finishing	MDemolition
Unique Identifier	X (UTM)	Y (UTM)	2027	2028	2027	2028	2027	2027	2027	2028	2028	2028	2028	2029	2028	2029	2028	2029	2028	2029	2027
3830503773595	383050	3773595	8.23773E-06	8.02637E-06	2.12751E-06	1.98187E-06	0.000105533	7.58727E-05	5.11555E-05	5.0506E-05	3.58352E-05	1.13839E-05	1.63082E-05	1.56859E-05	1.60342E-06	1.49181E-06	1.60342E-06	1.49181E-06	1.63082E-05	1.56859E-05	2.64269E-05
3830603773595	383060	3773595	8.50272E-06	8.28456E-06	2.19594E-06	2.04562E-06	0.000109266	7.85563E-05	5.29649E-05	5.22924E-05	3.71027E-05	1.17866E-05	1.6885E-05	1.62408E-05	1.66013E-06	1.54458E-06	1.66013E-06	1.54458E-06	1.6885E-05	1.62408E-05	2.74376E-05
3830703773595	383070	3773595	8.77446E-06	8.54933E-06	2.26613E-06	2.111E-06	0.00011315	8.13489E-05	5.48477E-05	5.41513E-05	3.84217E-05	1.22056E-05	1.74852E-05	1.68181E-05	1.71914E-06	1.59948E-06	1.71914E-06	1.59948E-06	1.74852E-05	1.68181E-05	2.84918E-05
3830803773595	383080	3773595	9.05182E-06	8.81958E-06	2.33776E-06	2.17773E-06	0.00011715	8.42247E-05	5.67867E-05	5.60657E-05	3.978E-05	1.26371E-05	1.81034E-05	1.74126E-05	1.77992E-06	1.65603E-06	1.77992E-06	1.65603E-06	1.81034E-05	1.74126E-05	2.95878E-05
3830903773595	383090	3773595	9.33819E-06	9.0986E-06	2.41172E-06	2.24662E-06	0.00012132	8.72222E-05	5.88077E-05	5.8061E-05	4.11957E-05	1.30868E-05	1.87477E-05	1.80323E-05	1.84326E-06	1.71496E-06	1.84326E-06	1.71496E-06	1.87477E-05	1.80323E-05	3.07364E-05
3831003773595	383100	3773595	9.64031E-06	9.39297E-06	2.48975E-06	2.31931E-06	0.000125854	9.04823E-05	6.10057E-05	6.02312E-05	4.27355E-05	1.3576E-05	1.94484E-05	1.87063E-05	1.91216E-06	1.77906E-06	1.91216E-06	1.77906E-06	1.94484E-05	1.87063E-05	3.1992E-05
3831103773595	383110	3773595	9.95031E-06	9.69501E-06	2.56981E-06	2.39389E-06	0.000130602	9.38961E-05	6.33074E-05	6.25036E-05	4.43478E-05	1.40882E-05	2.01822E-05	1.94121E-05	1.9843E-06	1.84619E-06	1.9843E-06	1.84619E-06	2.01822E-05	1.94121E-05	3.33112E-05
3831203773595	383120	3773595	1.02631E-05	9.9998E-06	2.65059E-06	2.46915E-06	0.000135271	9.72523E-05	6.55703E-05	6.47377E-05	4.5933E-05	1.45917E-05	2.09036E-05	2.0106E-05	2.05523E-06	1.91218E-06	2.05523E-06	1.91218E-06	2.09036E-05	2.0106E-05	3.46794E-05
3831303773595	383130	3773595	1.05709E-05	1.02997E-05	2.73007E-06	2.54318E-06	0.000140527	0.000101031	6.81181E-05	6.72532E-05	4.77178E-05	1.51587E-05	2.17158E-05	2.08872E-05	2.13509E-06	1.98648E-06	2.13509E-06	1.98648E-06	2.17158E-05	2.08872E-05	3.61782E-05
3831403773595	383140	3773595	1.08668E-05	1.0588E-05	2.8065E-06	2.61438E-06	0.000146255	0.0001051	7.08948E-05	6.99947E-05	4.96629E-05	1.57766E-05	2.2601E-05	2.17386E-05	2.22212E-06	2.06745E-06	2.22212E-06	2.06745E-06	2.2601E-05	2.17386E-05	3.7726E-05
3831503773595	383150	3773595	1.11971E-05	1.09098E-05	2.89179E-06	2.69383E-06	0.000151823	0.000109153	7.35938E-05	7.26594E-05	5.15536E-05	1.63773E-05	2.34614E-05	2.25662E-05	2.30672E-06	2.14616E-06	2.30672E-06	2.14616E-06	2.34614E-05	2.25662E-05	3.92302E-05
3831603773595	383160	3773595	1.15729E-05	1.12759E-05	2.98886E-06	2.78425E-06	0.000157311	0.000113098	7.62539E-05	7.52858E-05	5.34171E-05	1.69692E-05	2.43095E-05	2.33819E-05	2.3901E-06	2.22374E-06	2.3901E-06	2.22374E-06	2.43095E-05	2.33819E-05	4.07816E-05
3831703773595	383170	3773595	1.19266E-05	1.16166E-05	3.08389E-06	2.87425E-06	0.000162338	0.000116722	7.89361E-05	7.79283E-05	5.52993E-05	1.75615E-05	2.51558E-05	2.41905E-05	2.47312E-06	2.30086E-06	2.47312E-06	2.30086E-06	2.51558E-05	2.41905E-05	4.21837E-05
3831803773595	383180	3773595	1.23263E-05	1.20166E-05	3.18466E-06	2.96922E-06	0.000167805	0.000120578	8.15784E-05	8.05284E-05	5.71462E-05	1.81516E-05	2.59999E-05	2.49948E-05	2.55523E-06	2.37829E-06	2.55523E-06	2.37829E-06	2.59999E-05	2.49948E-05	4.35957E-05
3831903773595	383190	3773595	1.27268E-05	1.24071E-05	3.28543E-06	3.06419E-06	0.000173272	0.000124534	8.42178E-05	8.31785E-05	5.90031E-05	1.87417E-05	2.68441E-05	2.58092E-05	2.63734E-06	2.45572E-06	2.63734E-06	2.45572E-06	2.68441E-05	2.58092E-05	4.50102E-05
3832003773595	383200	3773595	1.31423E-05	1.28126E-05	3.39021E-06	3.16417E-06	0.000178939	0.000128589	8.69589E-05	8.58887E-05	6.09348E-05	1.93518E-05	2.77124E-05	2.66535E-05	2.72356E-06	2.53615E-06	2.72356E-06	2.53615E-06	2.77124E-05	2.66535E-05	4.64847E-05
3832103773595	383210	3773595	1.35729E-05	1.32429E-05	3.50148E-06	3.26715E-06	0.000184806	0.000132744	8.97817E-05	8.86789E-05	6.29166E-05	1.99819E-05	2.86127E-05	2.75178E-05	2.81178E-06	2.61858E-06	2.81178E-06	2.61858E-06	2.86127E-05	2.75178E-05	4.79991E-05
3832203773595	383220	3773595	1.40186E-05	1.36783E-05	3.61476E-06	3.37313E-06	0.000190824	0.000137054	9.26945E-05	9.15591E-05	6.49583E-05	2.06319E-05	2.95431E-05	2.84221E-05	2.90301E-06	2.70401E-06	2.90301E-06	2.70401E-06	2.95431E-05	2.84221E-05	4.95585E-05
3832303773595	383230	3773595	1.44797E-05	1.41292E-05	3.73302E-06	3.48111E-06	0.000197001	0.000141519	9.57073E-05	9.45393E-05	6.70701E-05	2.13021E-05	3.05035E-05	2.93464E-05	2.99725E-06	2.79244E-06	2.99725E-06	2.79244E-06	3.05035E-05	2.93464E-05	5.11629E-05
3832403773595	383240	3773595	1.49558E-05	1.45947E-05	3.85447E-06	3.59109E-06	0.000203349	0.000146148	9.88201E-05	9.76095E-05	6.92719E-05	2.19923E-05	3.14838E-05	3.03008E-05	3.09349E-06	2.88286E-06	3.09349E-06	2.88286E-06	3.14838E-05	3.03008E-05	5.28116E-05
3832503773595	383250	3773595	1.54472E-05	1.50737E-05	3.97592E-06	3.70107E-06	0.000209864	0.000150939	0.000102033	0.000100777	7.15135E-05	2.27126E-05	3.25041E-05	3.12853E-05	3.19523E-06	2.97683E-06	3.19523E-06	2.97683E-06	3.25041E-05	3.12853E-05	5.45103E-05
3832603773595	383260	3773595	1.59536E-05	1.55677E-05	4.10737E-06	3.82105E-06	0.000216737	0.000155892	0.000105351	0.000104057	7.38684E-05	2.34577E-05	3.35693E-05	3.23151E-05	3.29947E-06	3.07482E-06	3.29947E-06	3.07482E-06	3.35693E-05	3.23151E-05	5.63089E-05
3832703773595	383270	3773595	1.64751E-05	1.60766E-05	4.24032E-06	3.94303E-06	0.000223867	0.000161004	0.000108782	0.000107447	7.62753E-05	2.42178E-05	3.46496E-05	3.33597E-05	3.40621E-06	3.17429E-06	3.40621E-06	3.17429E-06	3.46496E-05	3.33597E-05	5.81425E-05
3832803773595	383280	3773595	1.70116E-05	1.66006E-05	4.37476E-06	4.06651E-06	0.000231251	0.000166272	0.000112328	0.000110951	7.87472E-05	2.50031E-05	3.57749E-05	3.44495E-05	3.51647E-06	3.27825E-06	3.51647E-06	3.27825E-06	3.57749E-05	3.44495E-05	6.00408E-05
3832903773595	383290	3773595	1.75647E-05	1.71396E-05	4.51169E-06	4.19349E-06	0.000238889	0.000171796	0.000116045	0.000114619	8.13191E-05	2.58225E-05	3.69373E-05	3.55744E-05	3.63044E-06	3.38572E-06	3.63044E-06	3.38572E-06	3.69373E-05	3.55744E-05	6.19859E-05
3833003773595	383300	3773595	1.81339E-05	1.76944E-05	4.65252E-06	4.32407E-06	0.000246782	0.000177564	0.000119903	0.000118429	8.40111E-05	2.66716E-05	3.81636E-05	3.67353E-05	3.74801E-06	3.49681E-06	3.74801E-06	3.49681E-06	3.81636E-05	3.67353E-05	6.40004E-05
3833103773595	383310	3773595	1.87192E-05	1.82652E-05	4.80222E-06	4.46324E-06	0.000254931	0.000183566	0.000123903	0.000122381	8.68031E-05	2.75408E-05	3.94101E-05	3.79414E-05	3.87119E-06	3.61149E-06	3.87119E-06	3.61149E-06	3.94101E-05	3.79414E-05	6.61011E-05
3833203773595	383320	3773595	1.93207E-05	1.88521E-05	4.95855E-06	4.60903E-06	0.000263335	0.000189797	0.000128035	0.000126466	8.96615E-05	2.84301E-05	4.06929E-05	3.91837E-05	3.99797E-06	3.72881E-06	3.99797E-06	3.72881E-06	4.06929E-05	3.91837E-05	6.82681E-05
3833303773595	383330	3773595	1.99384E-05	1.94551E-05	5.11649E-06	4.75645E-06	0.000271997	0.000196297	0.000132297	0.000130677	9.25766E-05	2.93423E-05	4.20111E-05	4.04503E-05	4.12737E-06	3.84871E-06	4.12737E-06	3.84871E-06	4.20111E-05	4.04503E-05	7.04722E-05
3833403773595	383340	3773595	2.05722E-05	2.00744E-05	5.27707E-06	4.90645E-06	0.000280919	0.000203064	0.000136691	0.000135022	9.56078E-05	3.02825E-05	4.33648E-05	4.17435E-05	4.25944E-06	3.97124E-06	4.25944E-06	3.97124E-06	4.33648E-05	4.17435E-05	7.27243E-05
3833503773595	383350	3773595	2.12322E-05	2.07211E-05	5.44765E-06	5.06409E-06	0.000290107	0.000210099	0.000141225	0.000139504	9.87459E-05	3.12597E-05	4.47702E-05	4.31033E-05	4.39822E-06	4.10024E-06	4.39822E-06	4.10024E-06	4.47702E-05	4.31033E-05	7.50777E-05
3833603773595	383360	3773595	2.19194E-05	2.13945E-05	5.62488E-06	5.22944E-06	0.000299567	0.000217403	0.000145917	0.000144141	0.000101966	3.22737E-05	4.62229E-05	4.45107E-05	4.54172E-06	4.23387E-06	4.54172E-06	4.23387E-06	4.62229E-05	4.45107E-05	7.75139E-05
3833703773595	383370	3773595	2.26339E-05	2.20944E-05	5.80777E-06	5.39944E-06	0.000309317	0.000225008	0.000150777	0.000148943	0.000105299	3.33251E-05	4.77222E-05	4.59647E-05	4.68992E-06	4.37216E-06	4.68992E-06	4.37216E-06	4.77222E-05	4.59647E-05	8.00501E-05
3833803773595	383380	3773595	2.33755E-05	2.28211E-05	5.99555E-06	5.57444E-06	0.000319357	0.000232911	0.000155806	0.000153911	0.000108799	3.44107E-05	4.92702E-05	4.74653E-05	4.84284E-06	4.51515E-06	4.84284E-06	4.51515E-06	4.92702E-05	4.74653E-05	8.26503E-05
3833903773595	383390	3773595	2.41446E-05	2.35747E-05	6.19134E-06	5.75722E-06	0.000329707	0.000241126	0.000161007	0.000159054	0.000112466	3.55307E-05	5.08966E-05	4.90222E-05	5.00141E-06	4.66281E-06	5.00141E-06	4.66281E-06	5.08966E-05	4.90222E-05	8.53777E-05
3834003773595	383400	3773595	2.49418E-05	2.43548E-05	6.39481E-06	5.94667E-06	0.000340381	0.000249665	0.000166381	0.000164367	0.000116277	3.67008E-05	5.25722E-05	5.06284E-05	5.16464E-06	4.81611E-06	5.16464E-06	4.81611E-06	5.25722E-05	5.06284E-05	8.81844E-05
3834103773595	383410	3773595	2.57677E-05	2.51634E-05	6.60506E-06	6.14283E-06	0.000351393	0.000258543	0.000172007	0.000170001	0.000120237	3.79209E-05	5.43035E-05	5.23107E-05	5.33259E-06	4.97417E-06	5.33259E-06	4.97417E-06	5.43035E-05	5.23107E-05	9.11139E-05
3834203773595	383420	3773595	2.66216E-05	2.60006E-05	6.82202E-06	6.34571E-06	0.000362752	0.000268001	0.000178008	0.000176007	0.000124369	3.91911E-05	5.61001E-05	5.40599E-05	5.51326E-06	5.14001E-06	5.51326E-06	5.14001E-06	5.61001E-05	5.40599E-05	9.41564E-05
3834303773595	383430	3773595	2.75033E-05	2.68665E-05	7.04572E-06	6.55528E-06	0.000374464	0.000277999	0.000184388	0.000182379	0.000128669	4.05116E-05	5.79645E-05	5.58757E-05	5.69859E-06	5.31151E-06	5.69859E-06	5.31151E-06	5.79645E-05	5.58757E-05	9.72662E-05
3834403773595	383440	3773595	2.84139E-05	2.77511E-05	7.27612E-06	6.77122E-06	0.000386555	0.000288477	0.000191148	0.000189064	0.000133139	4.18321E-05	5.98727E-05	5.77104E-05	5.88577E-06	5.48611E-06	5.88577E-06	5.48611E-06	5.98727E-05	5.77104E-05	1.00461E-04
3834503773595	383450	3773595	2.93299E-05	2.86419E-05	7.51245E-06	6.98922E-06	0.000398999	0.000297427	0.000197999	0.000195844	0.000137744	4.31911E-05	6.17999E-05	5.95844E-05	6.07693E-06	5.66441E-06	6.07693E-06	5.66441E-06	6.17999E-05	5.95844E-05	1.03729E-04
3834603773595	383460	3773595	3.02793E-05	2.95719E-05	7.75822E-06	7.21654E-06	0.000411955	0.000306878	0.000204199	0.000201972	0.000142008	4.45801E-05	6.37699E-05	6.14844E-05	6.27109E-06	5.84671E-06	6.27109E-06	5.84671E-06	6.37699E-05	6.14844E-05	1.07077E-04
3834703773595	383470	3773595	3.12639E-05	3.05286E-05	8.00810769	7.44638E-06	0.000425299	0.000316782	0.000210599	0.000208299	0.000146499	4.59956E-05	6.57999E-05	6.34499E-05	6.47161E-06	6.03424E-06	6.47161E-06	6.03424E-06	6.57999E-05	6.34499E-05	1.10502E-04
3834803773595	383480	3773595	3.22555E-05	3.15023E-05	8.26388017	7.68604E-06	0.000438899	0.000326954	0.000217299	0.000214899	0.000151199	4.74844E-05	6.79299E-05	6.54999E-05	6.67968E-06	6.22993E-06	6.67968E-06	6.22993E-06	6.79299E-05	6.54999E-05	1.14057E-04
3834903773595	383490	3773595	3.32993E-05	3.25219E-05	8.52899E-06	7.93106E-06	0.000452899	0.000337399	0.000224299	0.000221799	0.000156099	4.90156E-05	7.01299E-05	6.76499E-05	6.89624E-06	6.43162E-06	6.89624E-06	6.43162E-06	7.01299E-05	6.76499E-05	1.17743E-04
3835003773595	383500	3773595	3.43726E-05	3.35415E-05	8.79607E-06	8.17608E-06	0.000466899	0.000347999	0.000231399	0.000228799	0.000160999	5.05467E-05	7.23299E-05	6.97999E-05	7.11281E-06	6.63331E-06	7.11281E-06	6.63331E-06	7.23299E-05	6.97999E-05	1.21429E-04
3835103773595	383510	3773595	3.54459E-05	3.45611E-05	9.06314E-06	8.42111E-06	0.000480899	0.000358599	0.000238499	0.000235799	0.000165899	5.20778E-05	7.45299E-05	7.19499E-05	7.32937E-06	6.83499E-06	7.32937E-06	6.83499E-06	7.45299E-05	7.19499E-05	1.25115E-04
3835203773595	383520	3773595	3.65192E-05	3.55807E-05	9.33021E-06	8.66613E-06	0.000494899	0.000369199	0.000245599	0.000242899	0.000170799	5.36089E-05	7.67299E-05	7.40999E-05	7.54593E-06	7.03668E-06	7.54593E-06	7.03668E-06	7.67299E-05	7.40999E-05	1.28801E-04
3835303773595	383530	3773595	3.75925E-05	3.66003E-05	9.59728E-06	8.91115E-06	0.000508899	0.000379799	0.000252699	0.000249999	0.000175699	5.51401E-05	7.89299E-05	7.62499E-05	7.76249E-06	7.23836E-06	7.76249E-06	7.23836E-06	7.89299E-05	7.62499E-05	1.32487E-04
3835403773595	383540	3773595	3.86658E-05	3.76199E-05	9.86435E-06	9.15617E-06	0.000522899	0.000390399	0.000259799	0.000257099	0.000180599	5.66712E-05	8.11299E-05	7.83999E-05	7.97905E-06	7.44005E-06	7.97905E-06	7.44005E-06	8.11299E-05	7.83999E-05	1.36173E-04
3835503773595	383550	3773595	3.97391E-05	3.86395E-05	1.01414E-05	9.42119E-06	0.000536899	0.000400999	0.000266899	0.000264199	0.000185499	5.82024E-05	8.33299E-05	8.05499E-05	8.19561E-06	7.64173E-06	8.19561E-06	7.64173E-06	8.33299E-05	8.05499E-05	1.39859E-04
3835603773595	383560	3773595	4.08124E-05	3.96591E-05	1.04185E-05	9.68622E-06	0.000550899	0.000411599	0.000273999	0.000271299	0.000190399	5.97335E-05	8.55299E-05	8.26999E-05	8.41217E-06	7.84341E-06	8.41217E-06	7.84341E-06	8.55299E-05	8.26999E-05	1.43544E-04
3835703773595	383570	3773595	4.18857E-05	4.06787E-05	1.06957E-05	9.95124E-06	0.000564899	0.000422199	0.000281099	0.000278399	0.000195299	6.12647E-05	8.77299E-05	8.48499E-05	8.62873E-06	8.04509E-06	8.62873E-06	8.04509E-06	8.77299E-05	8.48499E-05	1.47229E-04
3835803773595	383580	3773595	4.29589E-05	4.16983E-05	1.09728E-05	1.02163E-05	0.000578899	0.000432799	0.000288199	0.000285499	0.000200199	6.27958E-05	8.99299E-05	8.69999E-05	8.84529E-06	8.24677E-06	8.84529E-06	8.24677E-06	8.99299E-05	8.69999E-05	1.50915E-04
3835903773595	383590	3773595	4.40322E-05	4.27179E-05	1.12499E-05	1.04813E-05	0.000592899	0.000443399	0.000295299	0.000292599	0.000205099	6.43270E-05	9.21299E-05	8.91499E-05	9.06185E-06	8.44845E-06	9.06185E-06	8.44845E-06	9.21299E-05	8.91499E-05	1.54600E-04
3836003773595	383600	3773595	4.51055E-05	4.37375E-05	1.15271E-05	1.07464E-05	0.000606899	0.000453999	0.000302399	0.000299699	0.000209999	6.58581E-05	9.43299E-05	9.12999E-05	9.27841E-06	8.65013E-06	9.27841E-06	8.65013E-06	9.43299E-05	9.12999E-05	1.58286E-04
3836103773595	383610	3773595	4.61788E-05	4.47571E-05	1.18042E-05	1.10115E-05	0.000620899	0.000464599	0.000309499	0.000306799	0.000214899	6.73892E-05	9.65299E-05	9.34499E-05	9.49497E-06	8.85181E-06	9.49497E-06	8.85181E-06	9.65299E-05	9.34499E-05	1.61971E-04
3836203773595	383620	3773595	4.72521E-05	4.57767E-05	1.20814E-05	1.12766E-05	0.000634899	0.000475199	0.000316599	0.000313899	0.000219799	6.89203E-05	9.87299E-05	9.55999E-05	9.71153E-06	9.05349E-06	9.71153E-06	9.05349E-06	9.87299E-05	9.55999E-05	1.65657E-04
3836303773595	383630	3773595	4.83254E-05	4.67963E-05	1.23585E-05	1.15417E-05	0.000648899	0.000485799	0.000323699	0.000320999	0.000224699	7.04514E-05	1.00930E-04	9.77499E-05	9.92809E-06	9.25517E-06	9.92809E-06	9.25517E-06	1.00930E-04	9.77499E-05	1.69342E-04
3836403773595	383640	3773595	4.93987E-05	4.78159E-05	1.26357E-05	1.18068E-05	0.000662899	0.000496399	0.000330799	0.000328099	0.000229599	7.19825E-05	1.03130E-04	9.99199E-05	1.01447E-05	9.45685E-06	1.01447E-05	9.45685E-06	1.03130E-04	9.99199E-05	1.73028E-04
3836503773595	383650	3773595	5.04720E-05	4.88355E-05	1.29128E-05	1.20719E-05	0.000676899	0.000506999	0.000337899	0.000335199	0.000234499	7.35136E-05	1.05330E-04	1.02090E-04	1.03603E-05	9.65853E-06	1.03603E-05	9.65853E-06	1.05330E-04	1.02090E-04	1.76713E-04
3836603773595	383660	3773595	5.15453E-05	4.98551E-05	1.31899E-05	1.23370E-05	0.000690899	0.000517599	0.000344999	0.000342299	0.000239399	7.50447E-05	1.07530E-04	1.04260E-04	1.05759E-05	9.86021E-06	1.05759E-05	9.86021E-06	1.07530E-04	1.04260E-04	1.80398E-04
3836703773595	383670	3773595	5.26186E-05	5.08747E-05	1.34670E-05	1.26021E-05	0.000704899	0.000528199	0.000352099	0.000349399	0.000244299	7.65758E-05	1.09730E-04	1.06430E-04	1.07916E-05	1.00619E-05	1.07916E-05	1.00619E-05	1.09730E-04	1.06430E-04	1.84083E-04
3836803773595	383680	3773595	5.36919E-05	5.18943E-05	1.37441E-05	1.28672E-05	0.000718899	0.000538799	0.000359199	0.000356499	0.000249199	7.81069E-05	1.11930E-04	1.08600E-04	1.10072E-05	1.02636E-05	1.10072E-05	1.02636E-05	1.11930E-04	1.08600E-04	1.87768E-04
3836903773595	383690	3773595	5.47652E-05	5.29139E-05	1.40212E-05	1.31323E-05	0.000732899	0.000549399	0.000366299	0.000363599	0.000254099	7.96380E-05	1.14130E-04	1.10770E-04	1.12229E-05	1.04654E-05	1.12229E-05	1.04654E-05	1.14130E-04	1.10770E-04	1.91453E-04
3837003773595	383700	3773595	5.58385E-05	5.39335E-05	1.42983E-05	1.33974E-05	0.000746899	0.000559999	0.000373399	0.000370699	0.000258999	8.11691E-05	1.16330E-04	1.12940E-04	1.14385E-05	1.06671E-05	1.14385E-05	1.06671E-05	1.16330E-04	1.12940E-04	1.95138E-04
3837103773595	383710	3773595	5.69118E-05	5.49531E-05	1.45754E-05	1.36625E-05	0.000760899	0.000570599	0.000380499	0.000377799	0.000263899	8.27002E-05	1.18530E-04	1.15110E-04	1.16542E-05	1.08689E-05	1.16542E-05	1.08689E-05	1.18530E-04	1.15110E-04	1.98824E-04
3837203773595	383720	3773595	5.79851E-05	5.59727E-05	1.48525E-05	1.39276E-05	0.000774899	0.000581199	0.000387599	0.000384899	0.000268799	8.42313E-05	1.20730E-04	1.17280E-04	1.18699E-05	1.10707E-05	1.18699E-05	1.10707E-05	1.20730E-04	1.17280E-04	2.02510E-04
3837303773595	383730	3773595	5.90584E-05	5.69923E-05	1.51296E-05	1.41927E-05	0.000788899	0.000591799	0.000394699	0.000391999	0.000273699	8.57624E-05	1.22930E-04	1.19450E-04	1.20856E-05	1.12725E-05	1.20856E-05	1.12725E-05	1.22930E-04	1.19450E-04	2.06196E-04
3837403773595	383740	3773595	6.01317E-05	5.80119E-05	1.54067E-05	1.44578E-05	0.000802899	0.000602399	0.000401799	0.000399099	0.000278599	8.72935E-05	1.25130E-04	1.21620E-04	1.23013E-05	1.14743E-05	1.23013E-05	1.14743E-05	1.25130E-04	1.21620E-04	2.09882E-04
3837503773595	383750	3773595	6.12050E-05	5.90315E-05	1.56838E-05	1.47229E-05	0.000816899	0.000612999	0.000408899	0.000406199	0.000283499	8.88246E-05	1.27330E-04	1.23790E-04	1.25170E-05	1.16760E-05	1.25170E-05	1.16760E-05	1.27330E-04	1.23790E-04	2.13568E-04
3837603773595	383760	3773595	6.22783E-05	6.00511E-05	1.59609E-05	1.49880E-05	0.000830899	0.000623599	0.000415999	0.000413299	0.000288399	9.03557E-05	1.29530E-04	1.25960E-04	1.27327E-05	1.18778E-05	1.27327E-05	1.18778E-05	1.29530E-04	1.25960E-04	2.17254E-04
3837703773595	383770	3773595	6.33516E-05	6.10707E-05	1.62380E-05	1.52531E-05	0.000844899	0.000634199	0.000423099	0.000420399	0.000293299	9.18868E-05	1.31730E-04	1.28130E-04	1.29484E-05	1.20795E-05	1.29484E-05	1.20795E-05	1.31730E-04	1.28130E-04	2.20941E-04
3837803773595	383780	3773595	6.44249E-05	6.20903E-05	1.65151E-05	1.55182E-05	0.000858899	0.000644799	0.000430199	0.000427499	0.000298199	9.34179E-05	1.33930E-04	1.30300E-04	1.31641E-05	1.22813E-05	1.31641E-05	1.22813E-05	1.33930E-04	1.30300E-04	2.24627E-04
3837903773595	383790	3773595	6.54982E-05	6.31099E-05	1.67922E-05	1.57833E-05	0.000872899	0.000655399	0.000437299	0.000434599	0.000303099	9.49490E-05	1.36130E-04	1.32470E-04	1.33798E-05	1.24830E-05	1.33798E-05	1.24830E-05	1.36130E-04	1.32470E-04	2.28314E-04
3838003773595	383800	3773595	6.65715E-05	6.41295E-05	1.70693E-05	1.60484E-05	0.000886899	0.000665999	0.000444399	0.000441699	0.000307999	9.64801E-05	1.38330E-04	1.34640E-04	1.35955E-05	1.26848E-05	1.35955E-05	1.26848E-05	1.38330E-04	1.34640E-04	2.32000E-04
3838103773595	383810	3773595	6.76448E-05	6.51492E-05	1.73464E-05	1.63135E-05	0.000900899	0.000676599	0.000451499	0.000448799	0.000312899	9.80112E-05	1.40530E-04	1.36810E-04	1.38112E-05	1.28865E-05

			MSite Grubbing / Prep	MMass Grading / Excavation	MMass Grading / Excavation	MDrainage / Utilities Trenching	MFoundations / Concrete Pads	MBuilding / Structure Construction	MAsphalt Paving	MLandscaping or Other Finishing	MWaterside Construction (Piles)	RSSWDemolition	RSSWPlacing Base	RSSWForm/Plac e Rebar and Pour	Child Risk				
Unique Identifier	X (UTM)	Y (UTM)	2027	2027	2028	2028	2028	2028	2028	2028	2028	2029	2029	2029	3rd Trimester	0<2	2<16	Total	per million
3830503773595	383050	3773595	8.11259E-05	9.53974E-05	9.41272E-05	2.00082E-05	2.60205E-05	1.91525E-05	1.97131E-06	2.30951E-05	1.97131E-06	1.59551E-05	2.31512E-05	1.37236E-05	5.96015E-09	7.4268E-08	1.2354E-08	9.25831E-08	0.09258306
3830603773595	383060	3773595	8.42285E-05	9.90459E-05	9.77271E-05	2.07734E-05	2.70157E-05	1.9885E-05	2.0467E-06	2.39784E-05	2.0467E-06	1.63263E-05	2.36898E-05	1.40428E-05	6.45862E-09	8.0021E-08	1.3249E-08	9.97282E-08	0.09972825
3830703773595	383070	3773595	8.74649E-05	0.000102852	0.000101482	2.15716E-05	2.80537E-05	2.06491E-05	2.12534E-06	2.48997E-05	2.12534E-06	1.67037E-05	2.42375E-05	1.43675E-05	7.0425E-09	8.671E-08	1.4282E-08	1.08034E-07	0.10803426
3830803773595	383080	3773595	9.08294E-05	0.000106808	0.000105386	2.24014E-05	2.91328E-05	2.14434E-05	2.2071E-06	2.58576E-05	2.2071E-06	1.70905E-05	2.47987E-05	1.47002E-05	7.73579E-09	9.4592E-08	1.5491E-08	1.17818E-07	0.11781843
3830903773595	383090	3773595	9.43554E-05	0.000110954	0.000109477	2.3271E-05	3.02638E-05	2.22758E-05	2.29278E-06	2.68613E-05	2.29278E-06	1.74867E-05	2.53735E-05	1.50409E-05	8.58006E-09	1.0412E-07	1.6942E-08	1.29642E-07	0.12964181
3831003773595	383100	3773595	9.821E-05	0.000115487	0.000113949	2.42217E-05	3.15001E-05	2.31858E-05	2.38644E-06	2.79587E-05	2.38644E-06	1.7914E-05	2.59936E-05	1.54085E-05	9.66671E-09	1.163E-07	1.8783E-08	1.44749E-07	0.14474894
3831103773595	383110	3773595	0.00010226	0.000120249	0.000118648	2.52205E-05	3.2799E-05	2.41419E-05	2.48485E-06	2.91116E-05	2.48485E-06	1.83445E-05	2.66182E-05	1.57787E-05	1.10708E-08	1.3192E-07	2.1129E-08	1.64121E-07	0.16412061
3831203773595	383120	3773595	0.00010646	0.000125188	0.000123521	2.62563E-05	3.41461E-05	2.51334E-05	2.5869E-06	3.03072E-05	2.5869E-06	1.87812E-05	2.72519E-05	1.61544E-05	1.29625E-08	1.5281E-07	2.4238E-08	1.90013E-07	0.19001342
3831303773595	383130	3773595	0.000111061	0.000130598	0.000128859	2.73911E-05	3.56219E-05	2.62197E-05	2.69871E-06	3.16171E-05	2.69871E-06	1.92179E-05	2.78855E-05	1.653E-05	1.56792E-08	1.8263E-07	2.8653E-08	2.26964E-07	0.22696374
3831403773595	383140	3773595	0.000115812	0.000136186	0.000134372	2.8563E-05	3.71459E-05	2.73414E-05	2.81417E-06	3.29697E-05	2.81417E-06	1.96358E-05	2.8492E-05	1.68895E-05	1.98013E-08	2.2762E-07	3.5262E-08	2.82684E-07	0.28268425
3831503773595	383150	3773595	0.00012043	0.000141616	0.00013973	2.97018E-05	3.8627E-05	2.84316E-05	2.92637E-06	3.42843E-05	2.92637E-06	2.00445E-05	2.9085E-05	1.7241E-05	2.61809E-08	2.9691E-07	4.5397E-08	3.68491E-07	0.36849088
3831603773595	383160	3773595	0.000125193	0.000147216	0.000145256	3.08765E-05	4.01546E-05	2.9556E-05	3.0421E-06	3.56402E-05	3.0421E-06	2.045E-05	2.96734E-05	1.75898E-05	3.71689E-08	4.1589E-07	6.2613E-08	5.15669E-07	0.51566942
3831703773595	383170	3773595	0.000128903	0.000151668	0.000149705	3.18008E-05	4.13599E-05	3.04511E-05	3.13344E-06	3.67284E-05	3.13344E-06	2.10772E-05	3.05905E-05	1.81223E-05	3.82999E-08	4.2861E-07	6.4529E-08	5.31292E-07	0.53129227
3831803773595	383180	3773595	0.000132612	0.000156151	0.000154154	3.27252E-05	4.25652E-05	3.13187E-05	3.22247E-06	3.77966E-05	3.22247E-06	2.16901E-05	3.14905E-05	1.86548E-05	3.94308E-08	4.4133E-07	6.6445E-08	5.46947E-07	0.54694712
3831903773595	383190	3773595	0.000136322	0.000160633	0.000158603	3.36496E-05	4.37705E-05	3.22029E-05	3.31151E-06	3.88647E-05	3.31151E-06	2.23029E-05	3.23949E-05	1.91873E-05	4.05617E-08	4.5405E-07	6.8361E-08	5.62603E-07	0.56260298
3832003773595	383200	3773595	0.000140032	0.000165115	0.000163052	3.45739E-05	4.49758E-05	3.30872E-05	3.40055E-06	3.99329E-05	3.40055E-06	2.29158E-05	3.32993E-05	1.97198E-05	4.16926E-08	4.6677E-07	7.0277E-08	5.78259E-07	0.57825884
3832103773595	383210	3773595	0.000143743	0.000169597	0.000167501	3.54983E-05	4.61811E-05	3.39715E-05	3.48959E-06	4.10011E-05	3.48959E-06	2.35286E-05	3.42037E-05	2.02523E-05	4.28235E-08	4.7948E-07	7.2193E-08	5.93916E-07	0.59391622
3832203773595	383220	3773595	0.000147453	0.000174079	0.000171949	3.64226E-05	4.73864E-05	3.48558E-05	3.57863E-06	4.20693E-05	3.57863E-06	2.41415E-05	3.51081E-05	2.07848E-05	4.39544E-08	4.9219E-07	7.4109E-08	6.09573E-07	0.60957361
3832303773595	383230	3773595	0.000151163	0.000178561	0.000176398	3.73469E-05	4.85916E-05	3.57401E-05	3.66767E-06	4.31375E-05	3.66767E-06	2.47543E-05	3.60125E-05	2.13173E-05	4.50853E-08	5.0491E-07	7.6025E-08	6.25231E-07	0.62523099
3832403773595	383240	3773595	0.000154873	0.000183043	0.000180846	3.82713E-05	4.97969E-05	3.66244E-05	3.75671E-06	4.42057E-05	3.75671E-06	2.53672E-05	3.69169E-05	2.18498E-05	4.62162E-08	5.1763E-07	7.7941E-08	6.40888E-07	0.64088837
3832503773595	383250	3773595	0.000158583	0.000187525	0.000185295	3.91956E-05	5.10021E-05	3.75087E-05	3.84575E-06	4.52739E-05	3.84575E-06	2.59801E-05	3.78213E-05	2.23824E-05	4.73471E-08	5.3035E-07	7.9857E-08	6.56545E-07	0.65654575
3832603773595	383260	3773595	0.000162293	0.000192007	0.000189744	4.012E-05	5.22074E-05	3.83931E-05	3.93479E-06	4.63422E-05	3.93479E-06	2.65929E-05	3.87257E-05	2.29149E-05	4.84779E-08	5.4307E-07	8.1774E-08	6.72202E-07	0.67220312
3832703773595	383270	3773595	0.000166003	0.000196489	0.000194193	4.10443E-05	5.34126E-05	3.92774E-05	4.02383E-06	4.74104E-05	4.02383E-06	2.72058E-05	3.96301E-05	2.34475E-05	4.96088E-08	5.558E-07	8.3691E-08	6.87859E-07	0.68785849
3832803773595	383280	3773595	0.000169713	0.000200971	0.000198642	4.19687E-05	5.46179E-05	4.01618E-05	4.11287E-06	4.84787E-05	4.11287E-06	2.78187E-05	4.05345E-05	2.39801E-05	5.07397E-08	5.6853E-07	8.5608E-08	7.03517E-07	0.70351387
3832903773595	383290	3773595	0.000173423	0.000205453	0.000203091	4.2893E-05	5.58232E-05	4.10461E-05	4.20191E-06	4.95469E-05	4.20191E-06	2.84316E-05	4.14389E-05	2.45127E-05	5.18706E-08	5.8126E-07	8.7525E-08	7.19176E-07	0.71917626
3833003773595	383300	3773595	0.000177133	0.000209935	0.000207539	4.38174E-05	5.70285E-05	4.19305E-05	4.29095E-06	5.06152E-05	4.29095E-06	2.90445E-05	4.23432E-05	2.50453E-05	5.30015E-08	5.9399E-07	8.9443E-08	7.34835E-07	0.73483865
3833103773595	383310	3773595	0.000180843	0.000214417	0.000211988	4.47417E-05	5.82337E-05	4.28148E-05	4.37999E-06	5.16834E-05	4.37999E-06	2.96574E-05	4.32476E-05	2.55779E-05	5.41324E-08	6.0672E-07	9.1361E-08	7.50494E-07	0.75049404
3833203773595	383320	3773595	0.000184553	0.000218899	0.000216436	4.56661E-05	5.94389E-05	4.36992E-05	4.46903E-06	5.27517E-05	4.46903E-06	3.02703E-05	4.41519E-05	2.61105E-05	5.52633E-08	6.1945E-07	9.3279E-08	7.66153E-07	0.76615344
3833303773595	383330	3773595	0.000188263	0.000223381	0.000220885	4.65904E-05	6.06441E-05	4.45835E-05	4.55807E-06	5.38199E-05	4.55807E-06	3.08832E-05	4.50563E-05	2.66432E-05	5.63942E-08	6.3218E-07	9.5197E-08	7.81812E-07	0.78181284
3833403773595	383340	3773595	0.000191973	0.000227863	0.000225333	4.75148E-05	6.18493E-05	4.54679E-05	4.64711E-06	5.48882E-05	4.64711E-06	3.14961E-05	4.59606E-05	2.71758E-05	5.75252E-08	6.4492E-07	9.7115E-08	7.97471E-07	0.79747224
3833503773595	383350	3773595	0.000195683	0.000232345	0.000229782	4.84391E-05	6.30545E-05	4.63522E-05	4.73615E-06	5.59564E-05	4.73615E-06	3.21091E-05	4.68649E-05	2.77085E-05	5.86561E-08	6.5766E-07	9.9033E-08	8.13131E-07	0.81313164
3833603773595	383360	3773595	0.000199393	0.000236827	0.000234231	4.93634E-05	6.42597E-05	4.72366E-05	4.82519E-06	5.70247E-05	4.82519E-06	3.27221E-05	4.77692E-05	2.82412E-05	5.97871E-08	6.7039E-07	1.0095E-07	8.28791E-07	0.82879104
3833703773595	383370	3773595	0.000203103	0.000241309	0.000238679	5.02877E-05	6.54649E-05	4.81209E-05	4.91423E-06	5.80929E-05	4.91423E-06	3.33352E-05	4.86735E-05	2.87739E-05	6.09181E-08	6.8313E-07	1.0286E-07	8.44451E-07	0.84445044
3833803773595	383380	3773595	0.000206813	0.000245791	0.000243128	5.12121E-05	6.66701E-05	4.90053E-05	5.00327E-06	5.91612E-05	5.00327E-06	3.39482E-05	4.95778E-05	2.93066E-05	6.20491E-08	6.9586E-07	1.0477E-07	8.60111E-07	0.86011297
3833903773595	383390	3773595	0.000210523	0.000250273	0.000247577	5.21364E-05	6.78753E-05	4.98896E-05	5.09231E-06	6.02294E-05	5.09231E-06	3.45613E-05	5.04821E-05	2.98394E-05	6.31802E-08	7.0859E-07	1.0668E-07	8.75771E-07	0.87577551
3834003773595	383400	3773595	0.000214233	0.000254755	0.000252026	5.30607E-05	6.90805E-05	5.07739E-05	5.18135E-06	6.12977E-05	5.18135E-06	3.51743E-05	5.13864E-05	3.03721E-05	6.43112E-08	7.2132E-07	1.0859E-07	8.91431E-07	0.89143805
3834103773595	383410	3773595	0.000217943	0.000259237	0.000256475	5.39851E-05	7.02857E-05	5.16582E-05	5.27039E-06	6.23659E-05	5.27039E-06	3.57874E-05	5.22907E-05	3.09049E-05	6.54423E-08	7.3406E-07	1.1051E-07	9.07091E-07	0.90709059
3834203773595	383420	3773595	0.000221653	0.000263719	0.000260924	5.49094E-05	7.14909E-05	5.25425E-05	5.35943E-06	6.34342E-05	5.35943E-06	3.64004E-05	5.31951E-05	3.14377E-05	6.65733E-08	7.468E-07	1.1242E-07	9.22751E-07	0.92275313
3834303773595	383430	3773595	0.000225363	0.000268201	0.000265373	5.58338E-05	7.26961E-05	5.34268E-05	5.44847E-06	6.45024E-05	5.44847E-06	3.70135E-05	5.40994E-05	3.19705E-05	6.77044E-08	7.5954E-07	1.1434E-07	9.38411E-07	0.93841067
3834403773595	383440	3773595	0.000229073	0.000272683	0.000269822	5.67581E-05	7.39013E-05	5.43111E-05	5.53751E-06	6.55707E-05	5.53751E-06	3.76266E-05	5.50038E-05	3.25033E-05	6.88354E-08	7.7228E-07	1.1625E-07	9.54071E-07	0.95407071
3834503773595	383450	3773595	0.000232783	0.000277165	0.000274271	5.76825E-05	7.51065E-05	5.51954E-05	5.62655E-06	6.66389E-05	5.62655E-06	3.82397E-05	5.59082E-05	3.30361E-05	6.99665E-08	7.8502E-07	1.1817E-07	9.69731E-07	0.96973075
3834603773595	383460	3773595	0.000236493	0.000281647	0.000278721	5.86068E-05	7.63117E-05	5.60797E-05	5.71559E-06	6.77072E-05	5.71559E-06	3.88528E-05	5.68126E-05	3.35689E-05	7.10976E-08	7.9775E-07	1.2008E-07	9.85391E-07	0.98539079
3834703773595	383470	3773595	0.000240203	0.000286129	0.000283171	5.95312E-05	7.75169E-05	5.69641E-05	5.80463E-06	6.87754E-05	5.80463E-06	3.94659E-05	5.77169E-05	3.41017E-05	7.22287E-08	8.1049E-07	1.2199E-07	1.00105E-06	1.00104883
3834803773595	383480	3773595	0.000243913	0.000290611	0.000287621	6.04555E-05	7.87221E-05	5.78484E-05	5.89367E-06	6.98437E-05	5.89367E-06	4.00791E-05	5.86213E-05	3.46345E-05	7.33598E-08	8.2322E-07	1.2389E-07	1.01671E-06	1.01670687
3834903773595	383490	3773595	0.000247623	0.000295093	0.000292071	6.13799E-05	7.99273E-05	5.87328E-05	5.98271E-06	7.09119E-05	5.98271E-06	4.06922E-05	5.95256E-05	3.51673E-05	7.44909E-08	8.3595E-07	1.2579E-07	1.03238E-06	1.03238491
3835003773595	383500	3773595	0.000251333	0.000299575	0.000296521	6.23042E-05	8.11325E-05	5.96171E-05	6.07175E-06	7.19802E-05	6.07175E-06	4.13054E-05	6.04299E-05	3.57001E-05	7.56221E-08	8.4868E-07	1.2769E-07	1.04804E-06	1.04804295
3835103773595	383510	3773595	0.000255043	0.000304057	0.000300971	6.32286E-05	8.23377E-05	6.05015E-05	6.16079E-06	7.30484E-05	6.16079E-06	4.19185E-05	6.13342E-05	3.62329E-05	7.67532E-08	8.6141E-07	1.2959E-07	1.06371E-06	1.06370898
3835203773595	383520	3773595	0.000258753	0.000308539	0.000305421	6.41529E-05	8.35429E-05	6.13858E-05	6.24983E-06	7.41167E-05	6.24983E-06	4.25317E-05	6.22385E-05	3.67657E-05	7.78844E-08	8.7414E-07	1.3149E-07	1.07938E-06	1.07938102
3835303773595	383530	3773595	0.000262463	0.000313021	0.000309871	6.50773E-05	8.47481E-05	6.22701E-05	6.33887E-06	7.51849E-05	6.33887E-06	4.31448E-05	6.31428E-05	3.72985E-05	7.90155E-08	8.8687E-07	1.3339E-07	1.09505E-06	1.09505306
3835403773595	383540	3773595	0.000266173	0.000317503	0.000314321	6.60016E-05	8.59533E-05	6.31544E-05	6.42791E-06	7.62532E-05	6.42791E-06	4.37579E-05	6.40471E-05	3.78313E-05	8.01467E-08	8.9959E-07	1.3529E-07	1.11073E-06	1.11072511
3835503773595	383550	3773595	0.000269883	0.000321985	0.000318771	6.69259E-05	8.71585E-05	6.40387E-05	6.51695E-06	7.73214E-05	6.51695E-06	4.43711E-05	6.49514E-05	3.83641E-05	8.12778E-08	9.1232E-07	1.3719E-07	1.12641E-06	1.12640715
3835603773595	383560	3773595	0.000273593	0.000326467	0.000323221	6.78502E-05	8.83637E-05	6.49231E-05	6.60599E-06	7.83897E-05	6.60599E-06	4.49842E-05	6.58557E-05	3.88969E-05	8.24089E-08	9.2504E-07	1.3909E-07	1.14208E-06	1.14208319
3835703773595	383570	3773595	0.000277303	0.000330949	0.000327671	6.87745E-05	8.95689E-05	6.58074E-05	6.69503E-06	7.94579E-05	6.69503E-06	4.55974E-05	6.67599E-05	3.94297E-05	8.35399E-08	9.3777E-07	1.4099E-07	1.15776E-06	1.15775923
3835803773595	383580	3773595	0.000281013	0.000335431	0.000332121	6.96988E-05	9.07741E-05	6.66918E-05	6.78406E-06	8.05262E-05	6.78406E-06	4.62105E-05	6.76642E-05	3.99625E-05	8.46711E-08	9.5049E-07	1.4289E-07	1.17343E-06	1.17343527
3835903773595	383590	3773595	0.000284723	0.000339913	0.000336571	7.06231E-05	9.19793E-05	6.75761E-05	6.87309E-06	8.15944E-05	6.87309E-06	4.68237E-05	6.85684E-05	4.04953E-05	8.58022E-08	9.6321E-07	1.4479E-07	1.18911E-06	1.18911131
3836003773595	383600	3773595	0.000288433	0.000344395	0.000341021	7.15474E-05	9.31845E-05	6.84605E-05	6.96213E-06	8.26627E-05	6.96213E-06	4.74368E-05	6.94727E-05	4.10281E-05	8.69334E-08	9.7593E-07	1.4669E-07	1.20479E-06	1.20478735
3836103773595	383610	3773595	0.000292143	0.000348877	0.000345471	7.24717E-05	9.43897E-05	6.93448E-05	7.05116E-06	8.37309E-05	7.05116E-06	4.80499E-05	7.03769E-05	4.15609E-05	8.80645E-08	9.8865E-07	1.4859E-07	1.22047E-06	1.22046339
3836203773595	383620	3773595	0.000295853	0.000353359	0.000349921	7.33961E-05	9.55949E-05	7.02292E-05	7.14019E-06	8.47992E-05	7.14019E-06	4.86631E-05	7.12812E-05	4.20937E-05	8.91957E-08	1.0014E-06	1.5049E-07	1.23615E-06	1.23613943
3836303773595	383630	3773595	0.000299563	0.000357841	0.000354371	7.43204E-05	9.68001E-05	7.11135E-05	7.22922E-06	8.58674E-05	7.22922E-06	4.92762E-05	7.21855E-05	4.26265E-05	9.03268E-08	1.0142E-06	1.5239E-07	1.25183E-06	1.25181547
3836403773595	383640	3773595	0.000303273	0.000362323	0.000358821	7.52447E-05	9.80053E-05	7.19979E-05	7.31825E-06	8.69357E-05	7.31825E-06	4.98894E-05	7.30898E-05	4.31593E-05	9.14579E-08	1.0271E-06	1.5429E-07	1.26751E-06	1.26749151
3836503773595	383650	3773595	0.000306983	0.000366805	0.000363271	7.61689E-05	9.92105E-05	7.28822E-05	7.40728E-06	8.80039E-05	7.40728E-06	5.05025E-05	7.39941E-05	4.36921E-05	9.25889E-08	1.0399E-06	1.5619E-07	1.28319E-06	1.28316755
3836603773595	383660	3773595	0.000310693	0.000371287	0.000367721	7.70932E-05	1.00416E-04	7.37666E-05	7.49631E-06	8.90722E-05	7.49631E-06	5.11157E-05	7.48984E-05	4.42249E-05	9.37199E-08	1.0528E-06	1.5809E-07	1.29887E-06	1.29884359
3836703773595	383670	3773595	0.000314403	0.000375769	0.000372171	7.80175E-05	1.01621E-04	7.46509E-05	7.58534E-06	9.01404E-05	7.58534E-06	5.17288E-05	7.58027E-05	4.47577E-05	9.48509E-08	1.0656E-06	1.5999E-07	1.31455E-06	1.31451963
3836803773595	383680	3773595	0.000318113	0.000380251	0.000376621	7.89418E-05	1.02826E-04	7.55353E-05	7.67437E-06	9.12087E-05	7.67437E-06	5.23419E-05	7.67070E-05	4.52905E-05	9.59819E-08	1.0785E-06	1.6189E-07	1.33024E-06	1.33019567
3836903773595	383690	3773595	0.000321823	0.000384733	0.000381071	7.98661E-05	1.04031E-04	7.64196E-05	7.76341E-06	9.22769E-05	7.76341E-06	5.29551E-05	7.76113E-05	4.58233E-05	9.71129E-08	1.0913E-06	1.6379E-07	1.34593E-06	1.34587171
3837003773595	383700	3773595	0.000325533	0.000389215	0.000385521	8.07904E-05	1.05236E-04	7.73039E-05	7.85244E-06	9.33452E-05	7.85244E-06	5.35682E-05	7.85156E-05	4.63561E-05	9.82439E-08	1.1042E-06	1.6569E-07	1.36162E-06	1.36154775
3837103773595	383710	3773595	0.000329243	0.000393697	0.000389971	8.17147E-05	1.06441E-04	7.81882E-05	7.94148E-06	9.44134E-05	7.94148E-06	5.41814E-05	7.94199E-05	4.68889E-05	9.93749E-08	1.1171E-06	1.6759E-07	1.37732E-06	1.37722379
3837203773595	383720	3773595	0.000332953	0.000398179	0.000394421	8.26389E-05	1.07646E-04	7.90725E-05	8.03051E-06	9.54817E-05	8.03051E-06	5.47945E-05	8.03242E-05	4.74217E-05	1.00506E-07	1.1299E-06	1.6949E-07	1.39301E-06	1.39289983
3837303773595	383730	3773595	0.000336663	0.000402661	0.000398871	8.35632E-05	1.08851E-04	7.99568E-05	8.11955E-06	9.65499E-05	8.11955E-06	5.54076E-05	8.12285E-05	4.79545E-05	1.01637E-07	1.1428E-06	1.7139E-07	1.40871E-06	1.40857587
3837403773595	383740	3773595	0.000340373	0.000407143	0.000403321	8.44875E-05	1.10056E-04	8.08411E-05	8.20858E-06	9.76182E-05	8.20858E-06	5.60207E-05	8.21328E-05	4.84873E-05	1.02769E-07	1.1556E-06	1.7329E-07	1.42441E-06	1.42425191
3837503773595	383750	3773595	0.000344083	0.000411625	0.000407771	8.54118E-05	1.11261E-04	8.17254E-05	8.29762E-06	9.86864E-05	8.29762E-06	5.66338E-05	8.30371E-05	4.90201E-05	1.03901E-07	1.1685E-06	1.7519E-07	1.44011E-06	1.43992795
3837603773595	383760	3773595	0.000347793	0.000416107	0.000412221	8.63361E-05	1.12466E-04	8.26097E-05	8.38665E-06	9.97547E-05	8.38665E-06	5.72469E-05	8.39414E-05	4.95529E-05	1.05033E-07	1.1813E-06	1.7709E-07	1.45581E-06	1.45560399
3837703773595	383770	3773595	0.000351503	0.000420589	0.000416671	8.72604E-05	1.13671E-04	8.34941E-05	8.47569E-06	1.00823E-04	8.47569E-06	5.78601E-05	8.48457E-05	5.00857E-05	1.06165E-07	1.1942E-06	1.7899E-07	1.47151E-06	1.47128003
3837803773595	383780	3773595	0.000355213	0.000425071	0.000421121	8.81847E-05	1.14876E-04	8.43784E-05	8.56472E-06	1.01892E-04	8.56472E-06	5.84732E-05	8.57500E-05	5.06185E-05	1.07297E-07	1.2071E-06	1.8089E-07	1.48721E-06	1.48695607
3837903773595	383790	3773595	0.000358923	0.000429553	0.000425571	8.91089E-05	1.16081E-04	8.52628E-05	8.65376E-06	1.02961E-04	8.65376E-06	5.90864E-05	8.66543E-05	5.11513E-05	1.08429E-07	1.2200E-06	1.8279E-07	1.50291E-06	1.50263211
3838003773595	383800	3773595	0.000362633	0.000434035	0.000430021	9.00332E-05	1.17286E-04	8.61471E-05	8.74279E-06	1.04030E-04	8.74279E-06	5.96995E-05	8.75586E-05	5.16841E-05	1.09561E-07	1.2329E-06	1.8469E-07	1.51861E-06	1.51830815
3838103773595	383810	3773595	0.000366343	0.000438517	0.000434471	9.09575E-05	1.18491E-04	8.70315E-05	8.83183E-06	1.05099E-04	8.83183E-06	6.03126E-05	8.84629E-05	5.22169E-05	1.10693E-07	1.2458E-06	1.8659E-07	1.53431E-06	1.53398419
3838203773595	383820	3773595	0.000370053	0.000442999	0.000438921	9.18818E-05	1.19696E-04	8.79158E-05	8.92087E-06	1.06168E-04	8.92087E-06	6.09257E-05	8.93672E-05	5.27497E-05	1.11825E-07	1.2587E-06	1.8849E-07	1.55001E-06	1.54966023
3838303773595	383830	3773595	0.000373763	0.000447481	0.000443371	9.28061E-05	1.20901E-04	8.88001E-05	9.00991E-06	1.07237E-04	9.00991E-06	6.15388E-05	9.02715E-05	5.32825E-05	1.12957E-07	1.2716E-06	1.9039E-07	1.56571E-06	1.56533627
3838403773595	383840	3773595	0.000377473	0.000451963	0.000447821	9.37304E-05	1.22106E-04	8.96844E-05	9.09895E-06	1.08306E-04	9.09895E-06	6.21519E-05	9.11758E-05	5.38153E-05	1.14089E-07	1.2845E-06	1.9229E-07	1.58141E-06	1.58101231
3838503773595	383850	3773595	0.000381183	0.000456445	0.000452271	9.46547E-05	1.23311E-04	9.05687E-05	9.18799E-06	1.09375E-04	9.18799E-06	6.27650E-05	9.20801E-05	5.43481E-05	1.15221E-07	1.2974E-06	1.9419E-07	1.59711E-06	1.59668835
3838603773595	383860	3773595	0.000384893	0.000460927	0.000456721	9.55790E-05	1.24516E-04	9.14530E-05	9.27703E-06	1.10444E-04	9.27703E-06	6.33781E-05	9.29844E-05	5.48809E-05	1.16353E-07	1.3103E-06	1.9609E-07	1.61281E-06	1.61236439
3838703773595	383870	3773595	0.000388603	0.000465409	0.000461171	9.65033E-05	1.25721E-04	9.23373E-05	9.36607E-06	1.11513E-04	9.36607E-06	6.39912E-05	9.38887E-05	5.54137E-05	1.17485E-07	1.3232E-06	1.9799E-07	1.62851E-06	1.62804043
3838803773595	383880	3773595	0.000392313	0.000469891	0.000465621	9.74276E-05	1.26926E-04	9.32216E-05	9.45511E-06	1.12582E-04	9.45511E-06	6.46043E-05	9.47930E-05	5.59465E-05	1.18617E-07	1.3361E-06	1.9989E-07	1.64421E-06	1.64371647
3838903773595	383890	3773595	0.000396023	0.000474373	0.000470071	9.83519E-05	1.28131E-04	9.41059E-05	9.54415E-06	1.13651E-04	9.54415E-06	6.52174E-05	9.56973E-05	5.64793E-05	1.19749E-07	1.3490E-06	2.0179E-07	1.65991E-06	1.65939251
3839003773595	383900	3773595	0.000399733	0.000478855	0.000474521	9.92762E-05	1.29336E-04	9.49902E-05	9.63319E-06	1.14720E-04

			EGIODemolition	EGIOSite Grubbing / Prep	EGIOMass Grading / Excavation	EGIOMass Grading / Excavation	EGIODrainage / Utilities Trenching	EGIODrainage / Utilities Trenching	EGIOFoundations / Concrete Pads	EGIOFoundations / Concrete Pads	EGIOBuilding / Structure Construction	EGIOBuilding / Structure Construction	EGIOAsphalt Paving	EGIOArchitectural Coating	EGIOLandscaping or Other Finishing	EGIOWaterside Construction (Piles)	HIWaterside Construction (Landscaping)	HIWaterside Construction (Landscaping)	KMDemolition	KMSite Grubbing / Prep	KMMass Grading / Excavation
Unique Identifier	X (UTM)	Y (UTM)	2025	2025	2025	2026	2026	2027	2026	2027	2026	2027	2027	2027	2027	2027	2025	2026	2025	2025	2025
3838203773605	383820	3773605	0.000464316	0.00018211	6.03097E-05	5.90671E-05	0.000137157	0.000136945	0.000180206	0.00018009	0.000193023	0.000188396	7.51123E-06	7.51123E-06	0.000203419	7.51123E-06	0.00012506	0.000121143	0.00020094	0.000872094	0.000662885
3838303773605	383830	3773605	0.000439786	0.00017249	5.71235E-05	5.59466E-05	0.000129911	0.00012971	0.000170686	0.000170576	0.000182826	0.000178443	7.11441E-06	7.11441E-06	0.000192672	7.11441E-06	0.000118184	0.000114482	0.000189346	0.000821777	0.000624638
3838403773605	383840	3773605	0.000407972	0.00016001	5.29912E-05	5.18994E-05	0.000120513	0.000120327	0.000158338	0.000158236	0.0001696	0.000165535	6.59975E-06	6.59975E-06	0.000178734	6.59975E-06	0.000109415	0.000105988	0.000174557	0.000757591	0.00057585
3838503773605	383850	3773605	0.000372924	0.00014627	4.84388E-05	4.74408E-05	0.00011016	0.00010999	0.000144736	0.000144642	0.00015503	0.000151314	6.03278E-06	6.03278E-06	0.00016338	6.03278E-06	9.98411E-05	9.67139E-05	0.000158451	0.000687689	0.000522717
3838603773605	383860	3773605	0.000342421	0.0001343	4.44768E-05	4.35605E-05	0.00010115	0.000100993	0.000132897	0.000132812	0.00014235	0.000138938	5.53934E-06	5.53934E-06	0.000150016	5.53934E-06	9.15174E-05	8.86509E-05	0.000144506	0.000627166	0.000476713
3838703773605	383870	3773605	0.000322014	0.0001263	4.18262E-05	4.09644E-05	9.51214E-05	9.49746E-05	0.000124977	0.000124896	0.000133866	0.000130657	5.20921E-06	5.20921E-06	0.000141076	5.20921E-06	8.58792E-05	8.31893E-05	0.000135094	0.000586317	0.000445663
3838803773605	383880	3773605	0.000303799	0.00011915	3.94602E-05	3.86471E-05	8.97406E-05	8.96021E-05	0.000117907	0.000117831	0.000126294	0.000123266	4.91454E-06	4.91454E-06	0.000133095	4.91454E-06	8.08473E-05	7.8315E-05	0.000126721	0.000549976	0.00041804
3838903773605	383890	3773605	0.000287891	0.00011292	3.7394E-05	3.66236E-05	8.50417E-05	8.49105E-05	0.000111734	0.000111662	0.000119681	0.000116812	4.65721E-06	4.65721E-06	0.000126126	4.65721E-06	7.64451E-05	7.40507E-05	0.000119413	0.000518261	0.000393934
3839003773605	383900	3773605	0.000274077	0.0001075	3.55997E-05	3.48662E-05	8.0961E-05	8.08361E-05	0.000106372	0.000106304	0.000113938	0.000111207	4.43374E-06	4.43374E-06	0.000120074	4.43374E-06	7.26097E-05	7.03355E-05	0.000113063	0.000490701	0.000372985
3839103773605	383910	3773605	0.000261421	0.00010253	3.39558E-05	3.32562E-05	7.72226E-05	7.71035E-05	0.00010146	0.000101395	0.000108677	0.000106072	4.22901E-06	4.22901E-06	0.00011453	4.22901E-06	6.90973E-05	6.6933E-05	0.00010726	0.000465518	0.000353843
3829703773615	382970	3773615	0.00021194	8.3126E-05	2.75287E-05	2.69615E-05	6.26059E-05	6.25093E-05	8.2256E-05	8.22029E-05	8.81064E-05	8.59946E-05	3.42854E-06	3.42854E-06	9.28516E-05	3.42854E-06	3.94334E-05	3.81983E-05	2.44049E-05	0.000105919	8.05098E-05
3829803773615	382980	3773615	0.000229212	8.99E-05	2.97722E-05	2.91588E-05	6.77081E-05	6.76036E-05	8.89596E-05	8.89022E-05	9.52868E-05	9.30028E-05	3.70795E-06	3.70795E-06	0.000100419	3.70795E-06	4.26266E-05	4.12914E-05	2.56202E-05	0.000111193	8.45189E-05
3829903773615	382990	3773615	0.00024838	9.7418E-05	3.22618E-05	3.15971E-05	7.33701E-05	7.32569E-05	9.63987E-05	9.63365E-05	0.000103255	0.00010078	4.01803E-06	4.01803E-06	0.000108816	4.01803E-06	4.61821E-05	4.47355E-05	2.68807E-05	0.000116664	8.86773E-05
3830003773615	383000	3773615	0.00026708	0.00010475	3.46908E-05	3.39761E-05	7.88942E-05	7.87724E-05	0.000103657	0.00010359	0.000111029	0.000108368	4.32055E-06	4.32055E-06	0.000117009	4.32055E-06	4.96317E-05	4.80772E-05	2.79625E-05	0.000121359	9.22459E-05
3830103773615	383010	3773615	0.000288215	0.00011304	3.7436E-05	3.66647E-05	8.51372E-05	8.50059E-05	0.000111859	0.000111787	0.000119815	0.000116943	4.66244E-06	4.66244E-06	0.000126268	4.66244E-06	5.35317E-05	5.18549E-05	2.90985E-05	0.00012629	9.59936E-05
3830203773615	383020	3773615	0.000311029	0.00012199	4.03993E-05	3.9567E-05	9.18765E-05	9.17347E-05	0.000120714	0.000120636	0.000129299	0.0001262	5.03151E-06	5.03151E-06	0.000136263	5.03151E-06	5.77222E-05	5.59142E-05	3.02052E-05	0.000131093	9.96444E-05
3830303773615	383030	3773615	0.000335999	0.00013178	4.36427E-05	4.27435E-05	9.92525E-05	9.90993E-05	0.000130405	0.000130321	0.00013968	0.000136332	5.43545E-06	5.43545E-06	0.000147203	5.43545E-06	6.22751E-05	6.03245E-05	3.12847E-05	0.000135778	0.000103205
3830403773615	383040	3773615	0.00036475	0.00014306	4.73772E-05	4.6401E-05	0.000107746	0.000107579	0.000141564	0.000141472	0.000151632	0.000147998	5.90056E-06	5.90056E-06	0.000159799	5.90056E-06	6.74971E-05	6.5383E-05	3.24139E-05	0.000140679	0.000106931
3830503773615	383050	3773615	0.000399538	0.0001567	5.18957E-05	5.08264E-05	0.000118022	0.000117839	0.000155065	0.000154965	0.000166094	0.000162113	6.46331E-06	6.46331E-06	0.000175039	6.46331E-06	7.38009E-05	7.14893E-05	3.36631E-05	0.0001461	0.000111052
3830603773615	383060	3773615	0.000440675	0.00017284	5.7239E-05	5.60597E-05	0.000130173	0.000129973	0.000171031	0.00017092	0.000183195	0.000178804	7.12879E-06	7.12879E-06	0.000193062	7.12879E-06	8.12025E-05	7.86591E-05	3.49576E-05	0.000151719	0.000115322
3830703773615	383070	3773615	0.000489556	0.00019201	6.3588E-05	6.22779E-05	0.000144612	0.000144389	0.000190002	0.000189879	0.000203516	0.000198637	7.91953E-06	7.91953E-06	0.000214476	7.91953E-06	8.9928E-05	8.71113E-05	3.62815E-05	0.000157464	0.00011969
3830803773615	383080	3773615	0.000548253	0.00021503	7.12122E-05	6.97449E-05	0.000161951	0.000161701	0.000212783	0.000212645	0.000227917	0.000222454	8.86907E-06	8.86907E-06	0.000240192	8.86907E-06	0.000100343	9.72004E-05	3.76303E-05	0.000163318	0.000124139
3830903773615	383090	3773615	0.000620989	0.00024356	8.06598E-05	7.8998E-05	0.000183437	0.000183154	0.000241013	0.000240857	0.000258154	0.000251967	1.00457E-05	1.00457E-05	0.000272058	1.00457E-05	0.000113166	0.000109622	3.90108E-05	0.0001693	0.000128693
3831003773615	383100	3773615	0.000712166	0.00027932	9.25027E-05	9.05968E-05	0.00021037	0.00021046	0.000276399	0.000276221	0.000296058	0.000288962	1.15207E-05	1.15207E-05	0.000312003	1.15207E-05	0.000129157	0.000125111	4.04682E-05	0.000175635	0.000133501
3831103773615	383110	3773615	0.000830216	0.00032562	0.000107836	0.000105614	0.000245242	0.000244863	0.000322216	0.000322008	0.000345133	0.000336861	1.34304E-05	1.34304E-05	0.000363721	1.34304E-05	0.000149688	0.000145	4.19369E-05	0.000182009	0.000138346
3831203773615	383120	3773615	0.000990186	0.00038836	0.000128615	0.000125965	0.000292496	0.000292045	0.000384302	0.000384054	0.000411635	0.000401768	1.60182E-05	1.60182E-05	0.000433805	1.60182E-05	0.000177289	0.000171736	4.35143E-05	0.000188855	0.00014355
3831303773615	383130	3773615	0.001214772	0.00047645	0.000157786	0.000154535	0.000358838	0.000358284	0.000471466	0.000471162	0.000504999	0.00049289	1.96513E-05	1.96513E-05	0.000532197	1.96513E-05	0.000215551	0.000208799	4.51912E-05	0.000196133	0.000149082
3831403773615	383140	3773615	0.001549954	0.00060791	0.000201322	0.000197174	0.000457849	0.000457142	0.000601553	0.000601165	0.000644339	0.000628894	2.50736E-05	2.50736E-05	0.000679041	2.50736E-05	0.000272482	0.000263947	4.68795E-05	0.0002034	0.000154651
3831503773615	383150	3773615	0.002057491	0.00080698	0.000267246	0.00026174	0.000607773	0.000606835	0.000798534	0.000798019	0.00085533	0.000834828	3.3284E-05	3.3284E-05	0.000901396	3.3284E-05	0.000357455	0.000346259	4.86379E-05	0.000211092	0.000160452
3831603773615	383160	3773615	0.002918112	0.00114452	0.000379031	0.000371222	0.000861996	0.000860666	0.00113255	0.001131819	0.001213102	0.001184025	4.72062E-05	4.72062E-05	0.001278437	4.72062E-05	0.00050084	0.000485152	5.04551E-05	0.000218979	0.000166447
3831603773615	383650	3773615	0.005764726	0.00226101	0.000748776	0.000733349	0.001702872	0.001700245	0.002237351	0.002235908	0.002396483	0.00233904	9.32558E-05	9.32558E-05	0.002525552	9.32558E-05	0.001419896	0.001375422	0.00236853	0.010279588	0.007813583
3831603773615	383660	3773615	0.004679996	0.00183556	0.000607881	0.000595357	0.001382448	0.001380315	0.001816356	0.001815184	0.001945544	0.00189891	7.57082E-05	7.57082E-05	0.002050327	7.57082E-05	0.001146906	0.001110983	0.001918915	0.008328226	0.00633034
3831603773615	383670	3773615	0.003358877	0.0013174	0.000436282	0.000427293	0.000992196	0.000990665	0.001303616	0.001302774	0.001396335	0.001362866	5.43365E-05	5.43365E-05	0.001471539	5.43365E-05	0.000847619	0.00082107	0.001418881	0.006158043	0.004680769
3831603773615	383680	3773615	0.002585193	0.00101395	0.000335789	0.00032887	0.000763654	0.000762475	0.001003341	0.001002693	0.001074703	0.001048943	4.18206E-05	4.18206E-05	0.001132584	4.18206E-05	0.000665866	0.000645009	0.001114708	0.004837913	0.00367733
3831603773615	383690	3773615	0.002079991	0.0008158	0.000270169	0.000264602	0.000614419	0.000613471	0.000807267	0.000806746	0.000864683	0.000843957	3.3648E-05	3.3648E-05	0.000911253	3.3648E-05	0.000543124	0.000526112	0.000907649	0.003939261	0.002994258
3831703773615	383700	3773615	0.001727232	0.00067744	0.000224349	0.000219726	0.000510216	0.000509429	0.000670357	0.000669924	0.000718036	0.000700825	2.79414E-05	2.79414E-05	0.000756708	2.79414E-05	0.00045544	0.000441174	0.00075952	0.00329637	0.002505592
3831703773615	383710	3773615	0.001467652	0.00057563	0.000190632	0.000186704	0.000433537	0.000432868	0.000569611	0.000569244	0.000610125	0.0005955	2.37422E-05	2.37422E-05	0.000642985	2.37422E-05	0.000389405	0.000377208	0.000648903	0.002816286	0.002140678
3831703773615	383720	3773615	0.001272571	0.00049912	0.000165293	0.000161888	0.000375911	0.000375331	0.000493898	0.00049358	0.000529027	0.000516346	2.05863E-05	2.05863E-05	0.000557519	2.05863E-05	0.000339115	0.000328493	0.000564172	0.002448545	0.001861155
3831703773615	383730	3773615	0.001119922	0.00043925	0.000145466	0.000142469	0.00033082	0.000330309	0.000434654	0.000434373	0.000465568	0.000454409	1.81169E-05	1.81169E-05	0.000490643	1.81169E-05	0.000299285	0.00028991	0.000496918	0.002156659	0.00163929
3831703773615	383740	3773615	0.00099835	0.00039157	0.000129675	0.000127003	0.000294908	0.000294453	0.00038747	0.00038722	0.000415029	0.000405081	1.61503E-05	1.61503E-05	0.000437382	1.61503E-05	0.000267273	0.000258901	0.000442625	0.001921022	0.001460181
3831703773615	383750	3773615	0.000898444	0.00035238	0.000116698	0.000114294	0.000265396	0.000264986	0.000348695	0.00034847	0.00037396	0.000364544	1.45341E-05	1.45341E-05	0.000393612	1.45341E-05	0.000240865	0.00023332	0.000397834	0.001726627	0.001312421
3831703773615	383760	3773615	0.0008128	0.00031879	0.000105574	0.000103399	0.000240097	0.000239727	0.000315456	0.000315253	0.000337893	0.000329794	1.31486E-05	1.31486E-05	0.000356091	1.31486E-05	0.000218174	0.00021134	0.000359328	0.001559508	0.001185392
3837703773615	383770	3773615	0.000738474	0.00028964	9.59198E-05	9.39435E-05	0.000218142	0.000217805	0.00028661	0.000286425	0.000306995	0.000299636	1.19463E-05	1.19463E-05	0.000323529	1.19463E-05	0.000198344	0.000192131	0.000325665	0.001413408	0.00107434
3837803773615	383780	3773615	0.000675465	0.00026493	8.77357E-05	8.5928E-05	0.000199529	0.000199221	0.000262155	0.000261986	0.000280801	0.00027407	1.0927E-05	1.0927E-05	0.000295924	1.0927E-05	0.000181442	0.000175759	0.000297001	0.001289004	0.00097978
3837903773615	383790	3773615	0.000612941	0.0002404	7.96145E-05	7.79742E-05	0.00018106	0.000180781	0.000237889	0.000237736	0.000254809	0.000248701	9.91554E-06	9.91554E-06	0.000268532	9.91554E-06	0.000164615	0.000159459	0.00026842	0.001164963	0.000885496
3838003773615	383800	3773615	0.000555205	0.00021776	7.21152E-05	7.06293E-05	0.000164005	0.000163752	0.000215481	0.000215342	0.000230807	0.000225275	8.98154E-06	8.98154E-06	0.000243238	8.98154E-06	0.000149062	0.000144393	0.000241965	0.001050145	0.000798222
3838103773615	383810	3773615	0.000507717	0.00019913	6.5947E-05	6.45883E-05	0.000149977	0.000149746	0.00019705	0.000196923	0.000211066	0.000206006	8.21333E-06	8.21333E-06	0.000222433	8.21333E-06	0.000136176	0.000131911	0.000220108	0.000955286	0.000726119
3838203773615	383820	3773615	0.000478858	0.00018781	6.21985E-05	6.0917E-05	0.000141452	0.000141234	0.00018585	0.00018573	0.000199068	0.000194297	7.74647E-06	7.74647E-06	0.00020979	7.74647E-06	0.000128206	0.00012419	0.000206639	0.000896826	0.000681683
3838303773615	383830	3773615	0.000452828	0.00017761	5.88175E-05	5.76057E-05	0.000133763	0.000133557	0.000175747	0.000175634	0.000188247	0.000183735	7.32539E-06	7.32539E-06	0.000198386	7.32539E-06	0.000121004	0.000117214	0.000194479	0.000844053	0.00064157
3838403773615	383840	3773615	0.00042166	0.00016538	5.47692E-05	5.36407E-05	0.000124556	0.000124364	0.000163651	0.000163545	0.000175291	0.000171089	6.82119E-06	6.82119E-06	0.000184731	6.82119E-06	0.00011249	0.000108966	0.000180093	0.000781615	0.000594111
3838503773615	383850	3773615	0.000388355	0.00015232	5.04432E-05	4.94039E-05	0.000114718	0.000114541	0.000150725	0.000150628	0.000161445	0.000157575	6.28241E-06	6.28241E-06	0.00017014	6.28241E-06	0.000103445	0.000100205	0.000164833	0.000715386	0.00054377
3838603773615	383860	3773615	0.000359164	0.00014087	4.66515E-05	4.56903E-05	0.000106095	0.000105931	0.000139395	0.000139305	0.00014931	0.000145731	5.81018E-06	5.81018E-06	0.000157351	5.81018E-06	9.55214E-05	9.25295E-05	0.00015151	0.000657565	0.000499819
3838703773615	383870	3773615	0.000336664	0.00013204	4.3729E-05	4.2828E-05	9.94488E-05	9.92954E-05	0.000130663	0.000130578	0.000139956	0.000136601	5.4462E-06	5.4462E-06	0.000147494	5.4462E-06	8.93719E-05	8.65726E-05	0.000141204	0.000612836	0.000465821
3838803773615	383880	3773615	0.000316571	0.00012416	4.11192E-05	4.0272E-05	9.35135E-05	9.33692E-05	0.000122865	0.000122785	0.000131603	0.000128449	5.12116E-06	5.12116E-06	0.000138691	5.12116E-06	8.3879E-05	8.12517E-05	0.000132025	0.000572999	0.00043554
3838903773615	383890	3773615	0.000299577	0.0001175	3.89118E-05	3.81101E-05	8.84936E-05	8.8357E-05	0.000116269	0.000116194	0.000124539	0.000121553	4.84625E-06	4.84625E-06	0.000131246	4.84625E-06	7.92167E-05	7.67354E-05	0.000124256	0.0005392	0.00040991
3839003773615	383900	3773615	0.000285556	0.000112	3.70907E-05	3.63265E-05	8.43519E-05	8.42217E-05	0.000110827	0.000110756	0.00011871	0.000115865	4.61943E-06	4.61943E-06	0.000125103	4.61943E-06	7.53472E-05	7.29872E-05	0.000117822	0.000511356	0.000388685
3839103773615	383910	3773615	0.000272703	0.00010696	3.54212E-05	3.46914E-05	8.05551E-05	8.04308E-05	0.000105839	0.000105771	0.000113367	0.000110649	4.41151E-06	4.41151E-06	0.000119472	4.41151E-06	7.17971E-05	6.95483E-05	0.000111934	0.0004858	0.00036926
3829703773625	382970	3773625	0.000211203	8.2837E-05	2.7433E-05	2.68678E-05	6.23883E-05	6.22921E-05	8.19701E-05	8.19172E-05	8.78002E-05	8.56957E-05	3.41662E-06	3.41662E-06	9.2529E-05	3.41662E-06	3.91625E-05	3.79359E-05	2.41922E-05	0.000104996	7.98081E-05
3829803773625	382980	3773625	0.000229481	9.0006E-05	2.98072E-05	2.9193E-05	6.77877E-05	6.76831E-05	8.90642E-05	8.90067E-05	9.53988E-05	9.31122E-05	3.71231E-06	3.71231E-06	0.000100537	3.71231E-06	4.25315E-05	4.11993E-05	2.54935E-05	0.000110643	8.41008E-05
3829903773625	382990	3773625	0.000249817	9.7982E-05	3.24485E-05	3.17799E-05	7.37946E-05	7.36808E-05	9.69565E-05	9.68939E-05	0.000103853	0.000101363	4.04128E-06	4.04128E-06	0.000109446	4.04128E-06	4.62987E-05	4.48485E-05	2.684E-05	0.000116487	8.85429E-05
3830003773625	383000	3773625	0.000268751	0.00010541	3.49078E-05	3.41886E-05	7.93877E-05	7.92652E-05	0.000104305	0.000104238	0.000111724	0.000109046	4.34757E-06	4.34757E-06	0.000117741	4.34757E-06	4.97824E-05	4.82231E-05	2.79195E-05	0.000121173	9.2104E-05
3830103773625	383010	3773625	0.000290074	0.00011377	3.76775E-05	3.69012E-05	8.56865E-05	8.55542E-05	0.000112581	0.000112508	0.000120588	0.000117698	4.69252E-06	4.69252E-06	0.000127083	4.69252E-06	5.37092E-05	5.2027E-05	2.90488E-05	0.000126074	9.58294E-05
3830203773625	383020	3773625	0.000313239	0.00012286	4.06863E-05	3.98481E-05	9.25292E-05	9.23864E-05	0.000121571	0.000121493	0.000130218	0.000127097	5.06725E-06	5.06725E-06	0.000137231	5.06725E-06	5.79518E-05	5.61366E-05	3.01531E-05	0.000130867	9.94726E-05
3830303773625	383030	3773625	0.00033873	0.00013285	4.39973E-05	4.30908E-05	0.000100059	9.99047E-05	0.000131465	0.00013138	0.00014815	0.00013744	5.47962E-06	5.47962E-06	0.000148399	5.47962E-06	6.25908E-05	6.06304E-05	3.12394E-05	0.000135581	0.000103056
3830403773625	383040	3773625	0.000368146	0.00014439	4.78182E-05	4.68329E-05	0.000108748	0.000108581	0.000142881	0.000142789	0.000153044	0.000149375	5.95548E-06	5.95548E-06	0.000161286	5.95548E-06	6.79169E-05	6.57896E-05	3.23709E-05	0.000140492	0.000106789
3830503773625	383050	3773625	0.000402969	0.00015805	5.23413E-05	5.12629E-05	0.000119035	0.000118851	0.000156397	0.000156296	0.00016752	0.000163505	6.51882E-06	6.51882E-06	0.000176542	6.51882E-06	7.41884E-05	7.18646E-05	3.35772E-05	0.000145727	0.000110768
3830603773625	383060	3773625	0.000444133	0.0001742	5.76882E-05	5.64996E-05	0.000131195	0.000130992	0.000172373	0.000172262	0.000184633	0.000180207	7.18473E-06	7.18473E-06	0.000194577	7.18473E-06	8.15523E-05	7.89979E-05	3.48241E-05	0.000151139	0.000114882
3830703773625	383070	3773625	0.000493085	0.0001934	6.40465E-05	6.27269E-05	0.000145655	0.0001453	0.000191372	0.000191248	0.00020493	0.0002007	7.97663E-06	7.97663E-06	0.000216023	7.97663E-06	9.02545E-05	8.74276E-05	3.61095E-05	0.000156718	0.000119122
3830803773625	383080	3773625	0.000551918	0.00021647	7.16882E-05	7.02111E-05	0.000163034	0.000162782	0.000214205	0.000214067	0.00022944	0.000223941	8.92836E-06	8.92836E-06	0.000241798	8.92836E-06	0.000100645	9.74924E-05	3.73949E-05	0.000162297	0.000123363
3830903773625	383090	3773625	0.000624977	0.00024512	8.11778E-05	7.95053E-05	0.000184615	0.00018433	0.00024256	0.000242404	0.000259812	0.000253585	1.01102E-05	1.01102E-05	0.000273805	1.01102E-05	0.00011348	0.000109926	3.87686E-05	0.000168259	0.000127894
3831003773625	383100	3773625	0.000715929	0.0002808	9.29915E-05	9.10755E-05	0.000211482	0.000211156	0.00027786	0.00027768	0.000297622	0.000290489	1.15816E-05	1.15816E-05	0.000313652	1.15816E-05	0.00012939	0.000125337	4.01649E-05	0.000174319	0.000132501
3831103773625	383110	3773625	0.000835219	0.00032758	0.000108486	0.000106251	0.00024672	0.000246339	0.000324157	0.000323948	0.000347213	0.000338891	1.35113E-05	1.35113E-05	0.000365913	1.35113E-05	0.000150034	0.000145335	4.16292E-05	0.000180673	0.000137331
3831203773625	383120	3773625	0.000994955	0.00039024	0.000129234	0.000126571	0.000293905	0.000293451	0.000386153	0.000385903	0.000413618	0.000403704	1.60954E-05	1.60954E-05	0.000435894	1.60954E-05	0.00017747	0.000171911	4.31816E-05	0.000187411	0.000142453
3831303773625	383130	3773625	0.001217377	0.00047747	0.000158124	0.000154866	0.000359607	0.000359052	0.000472477	0.000472172	0.000506082	0.000493951	1.96935E-05	1.96935E-05	0.000533338	1.96935E-05	0.000215192	0.000208452	4.47861E-05	0.000194375	0.000147746
3831403773625	383140	3773625	0.001544475	0.00060576	0.000200611	0.000196477	0.00045623	0.000455526	0.000599427	0.00059904	0.000642061	0.000626671	2.49849E-05	2.49849E-05	0.000676641	2.49849E-05	0.00027045	0.000261979	4.64246E-05	0.000201486	0.000153151
3831503773625	383150	3773625	0.002040704	0.00080039	0.000265066	0.000259604	0.000602814	0.000601884	0.000792019	0.000791508	0.000848351	0.000828016	3.30124E-05	3.30124E-05	0.000894041	3.30124E-05	0.00035353	0.000342457	4.814E-05	0.000208931	0.00015881
3831603773625	383160	3773625	0.002877064	0.00112842	0.0003737	0.000366	0.000849871	0.000848559	0.001116619	0.001115898	0.001196038	0.00116737	4.65422E-05	4.65422E-05	0.001260454	4.65422E-05	0.000492633	0.000477202	4.99188E-05	0.000216651	0.000164678

			KMMass Grading / Excavation	KMDrainage / Utilities Trenching	KMFoundations / Concrete Pads	KMBuilding / Structure Construction	KMAsphalt Paving	KMArchitectural Coating	KMLandscaping or Other Finishing	KMWaterside Construction (Piles)	EWNDemolition	EWNSite Grubbing / Prep	EWNDrainage / Utilities Trenching	EWNDrainage / Utilities Trenching	EWNDrainage / Utilities Trenching	EWNFoundations / Concrete Pads	EWNBuilding / Structure Construction	EWNAsphalt Paving	EWNLandscaping or Other Finishing	EWNWaterside Construction (Piles)	ISDemolition
Unique Identifier	X (UTM)	Y (UTM)	2026	2026	2026	2026	2026	2026	2026	2026	2027	2027	2027	2028	2029	2029	2029	2029	2029	2029	2027
3838203773605	383820	3773605	0.000656025	0.000235584	0.00012467	0.000428198	1.37563E-05	1.37563E-05	0.000441955	1.37563E-05	0.000439439	2.37048E-05	5.56632E-05	5.45883E-05	5.34588E-05	4.63053E-05	0.000100549	7.15353E-06	0.00010412	7.15353E-06	9.64686E-05
3838303773605	383830	3773605	0.000618174	0.000221991	0.000117477	0.000403493	1.29626E-05	1.29626E-05	0.000416455	1.29626E-05	0.000413485	2.25355E-05	5.29175E-05	5.18956E-05	5.08218E-05	4.40212E-05	9.55893E-05	6.80067E-06	9.89897E-05	6.80067E-06	9.10474E-05
3838403773605	383840	3773605	0.00056989	0.000204653	0.000108301	0.000371977	1.19501E-05	1.19501E-05	0.000383927	1.19501E-05	0.0003853	2.09993E-05	4.93104E-05	4.83582E-05	4.73576E-05	4.10205E-05	8.90736E-05	6.3371E-06	9.22421E-05	6.3371E-06	8.40962E-05
3838503773605	383850	3773605	0.000517307	0.000185769	9.83085E-05	0.000337655	1.08475E-05	1.08475E-05	0.000348503	1.08475E-05	0.000354045	1.92959E-05	4.53104E-05	4.44354E-05	4.3516E-05	3.76929E-05	8.1848E-05	5.82304E-06	8.47595E-05	5.82304E-06	7.64841E-05
3838603773605	383860	3773605	0.00047178	0.00016942	8.96565E-05	0.000307939	9.89284E-06	9.89284E-06	0.000317832	9.89284E-06	0.000326687	1.78049E-05	4.18092E-05	4.10018E-05	4.01534E-05	3.47803E-05	7.55234E-05	5.37308E-06	7.82099E-05	5.37308E-06	6.98682E-05
3838703773605	383870	3773605	0.000441051	0.000158385	8.38169E-05	0.000287882	9.24849E-06	9.24849E-06	0.00029713	9.24849E-06	0.000308272	1.68012E-05	3.94524E-05	3.86906E-05	3.789E-05	3.28198E-05	7.12663E-05	5.07021E-06	7.38014E-05	5.07021E-06	6.54097E-05
3838803773605	383880	3773605	0.000413714	0.000148568	7.86218E-05	0.000270038	8.67525E-06	8.67525E-06	0.000278714	8.67525E-06	0.000291741	1.59003E-05	3.73368E-05	3.66158E-05	3.58582E-05	3.10599E-05	6.74446E-05	4.79832E-06	6.98438E-05	4.79832E-06	6.1436E-05
3838903773605	383890	3773605	0.000389857	0.000140001	7.4088E-05	0.000254466	8.17499E-06	8.17499E-06	0.000262641	8.17499E-06	0.000277239	1.51099E-05	3.54808E-05	3.47957E-05	3.40757E-05	2.95159E-05	6.4092E-05	4.5598E-06	6.63719E-05	4.5598E-06	5.79681E-05
3839003773605	383900	3773605	0.000369125	0.000132556	7.01481E-05	0.000240934	7.74026E-06	7.74026E-06	0.000248675	7.74026E-06	0.000264567	1.44192E-05	3.38591E-05	3.32052E-05	3.25182E-05	2.81668E-05	6.11625E-05	4.35138E-06	6.33382E-05	4.35138E-06	5.49515E-05
3839103773605	383910	3773605	0.000350181	0.000125753	6.6548E-05	0.000228569	7.34302E-06	7.34302E-06	0.000235912	7.34302E-06	0.000252905	1.37837E-05	3.23667E-05	3.17416E-05	3.10849E-05	2.69253E-05	5.84666E-05	4.15959E-06	6.05464E-05	4.15959E-06	5.21933E-05
3829703773615	382970	3773615	7.96766E-05	2.86126E-05	1.51417E-05	5.20063E-05	1.67076E-06	1.67076E-06	5.36771E-05	1.67076E-06	0.000188856	1.02929E-05	2.41697E-05	2.37029E-05	2.32125E-05	2.01063E-05	4.36597E-05	3.10615E-06	4.52128E-05	3.10615E-06	1.55902E-05
3829803773615	382980	3773615	8.36442E-05	3.00374E-05	1.58957E-05	5.4596E-05	1.75395E-06	1.75395E-06	5.635E-05	1.75395E-06	0.000204759	1.11596E-05	2.62049E-05	2.56989E-05	2.51672E-05	2.17995E-05	4.73362E-05	3.36772E-06	4.90201E-05	3.36772E-06	1.63252E-05
3829903773615	382990	3773615	8.77596E-05	3.15152E-05	1.66777E-05	5.72822E-05	1.84025E-06	1.84025E-06	5.91224E-05	1.84025E-06	0.0002225	1.21265E-05	2.84754E-05	2.79255E-05	2.73477E-05	2.36882E-05	5.14375E-05	3.6595E-06	5.32673E-05	3.6595E-06	1.70601E-05
3830003773615	383000	3773615	9.12912E-05	3.27835E-05	1.73489E-05	5.95874E-05	1.9143E-06	1.9143E-06	6.15017E-05	1.9143E-06	0.000239759	1.30672E-05	3.06841E-05	3.00916E-05	2.9469E-05	2.55256E-05	5.54274E-05	3.94336E-06	5.7399E-05	3.94336E-06	1.76791E-05
3830103773615	383010	3773615	9.50002E-05	3.41154E-05	1.80537E-05	6.20083E-05	1.99208E-06	1.99208E-06	6.40003E-05	1.99208E-06	0.000259268	1.41305E-05	3.3181E-05	3.25402E-05	3.18669E-05	2.76027E-05	5.99376E-05	4.26424E-06	6.20697E-05	4.26424E-06	1.83092E-05
3830203773615	383020	3773615	9.86131E-05	3.54128E-05	1.87403E-05	6.43665E-05	2.06784E-06	2.06784E-06	6.64343E-05	2.06784E-06	0.000280248	1.52739E-05	3.5866E-05	3.51733E-05	3.44456E-05	2.98363E-05	6.47877E-05	4.60929E-06	6.70923E-05	4.60929E-06	1.891E-05
3830303773615	383030	3773615	0.000102137	3.66784E-05	1.94101E-05	6.66668E-05	2.14174E-06	2.14174E-06	6.88086E-05	2.14174E-06	0.000303096	1.65191E-05	3.879E-05	3.80409E-05	3.72538E-05	3.22688E-05	7.00697E-05	4.98508E-06	7.25622E-05	4.98508E-06	1.94927E-05
3830403773615	383040	3773615	0.000105824	3.80024E-05	2.01107E-05	6.90733E-05	2.21905E-06	2.21905E-06	7.12923E-05	2.21905E-06	0.000329328	1.79488E-05	4.21472E-05	4.13333E-05	4.04781E-05	3.50616E-05	7.61341E-05	5.41653E-06	7.88423E-05	5.41653E-06	2.00893E-05
3830503773615	383050	3773615	0.000109903	3.9467E-05	2.08858E-05	7.17353E-05	2.30457E-06	2.30457E-06	7.40399E-05	2.30457E-06	0.00036102	1.96761E-05	4.62031E-05	4.53109E-05	4.43733E-05	3.84356E-05	8.34606E-05	5.93777E-06	8.64294E-05	5.93777E-06	2.07208E-05
3830603773615	383060	3773615	0.000114129	4.09846E-05	2.16889E-05	7.44938E-05	2.39319E-06	2.39319E-06	7.6887E-05	2.39319E-06	0.000398309	2.17084E-05	5.09753E-05	4.99909E-05	4.89566E-05	4.24055E-05	9.2081E-05	6.55106E-06	9.53565E-05	6.55106E-06	2.13622E-05
3830703773615	383070	3773615	0.000118451	4.25368E-05	2.25103E-05	7.7315E-05	2.48382E-06	2.48382E-06	7.97988E-05	2.48382E-06	0.000442359	2.41091E-05	5.66128E-05	5.55195E-05	5.43708E-05	4.70952E-05	0.000102264	7.27556E-06	0.000105902	7.27556E-06	2.20077E-05
3830803773615	383080	3773615	0.000122855	4.41181E-05	2.33471E-05	8.01893E-05	2.57616E-06	2.57616E-06	8.27654E-05	2.57616E-06	0.000495007	2.69785E-05	6.33507E-05	6.21273E-05	6.08418E-05	5.27004E-05	0.000114436	8.14148E-06	0.000118506	8.14148E-06	2.26574E-05
3830903773615	383090	3773615	0.000127361	4.57366E-05	2.42036E-05	8.3131E-05	2.67067E-06	2.67067E-06	8.58017E-05	2.67067E-06	0.000560044	3.05231E-05	7.16741E-05	7.029E-05	6.88356E-05	5.96245E-05	0.000129471	9.21116E-06	0.000134077	9.21116E-06	2.33085E-05
3831003773615	383100	3773615	0.00013212	4.74453E-05	2.51079E-05	8.62367E-05	2.77044E-06	2.77044E-06	8.90072E-05	2.77044E-06	0.000641421	3.49583E-05	8.20886E-05	8.05034E-05	7.88377E-05	6.82882E-05	0.000148284	1.05496E-05	0.000153558	1.05496E-05	2.39764E-05
3831103773615	383110	3773615	0.000136915	4.91672E-05	2.60191E-05	8.93666E-05	2.87099E-06	2.87099E-06	9.22375E-05	2.87099E-06	0.000745348	4.06224E-05	9.53891E-05	9.3547E-05	9.16114E-05	7.93525E-05	0.000172309	1.22589E-05	0.000178439	1.22589E-05	2.46219E-05
3831203773615	383120	3773615	0.000142064	5.10165E-05	2.69978E-05	9.27279E-05	2.97898E-06	2.97898E-06	9.57068E-05	2.97898E-06	0.000886065	4.82917E-05	0.000113398	0.000111208	0.000108907	9.43339E-05	0.00020484	1.45733E-05	0.000212127	1.45733E-05	2.52954E-05
3831303773615	383130	3773615	0.000147539	5.29826E-05	2.80382E-05	9.63014E-05	3.09378E-06	3.09378E-06	9.93952E-05	3.09378E-06	0.001083083	5.90294E-05	0.000138612	0.000135935	0.000133123	0.000115309	0.000250387	1.78137E-05	0.000259294	1.78137E-05	2.59968E-05
3831403773615	383140	3773615	0.000153051	5.49619E-05	2.90856E-05	9.9899E-05	3.20936E-06	3.20936E-06	0.000103108	3.20936E-06	0.001376585	7.50257E-05	0.000176174	0.000172772	0.000169197	0.000146557	0.000318239	2.2641E-05	0.000329559	2.2641E-05	2.68058E-05
3831503773615	383150	3773615	0.000158792	5.70235E-05	3.01766E-05	0.000103646	3.32974E-06	3.32974E-06	0.000106976	3.32974E-06	0.001815697	9.89579E-05	0.000232372	0.000227884	0.000223169	0.000193306	0.000419753	2.98631E-05	0.000434684	2.98631E-05	2.76441E-05
3831603773615	383160	3773615	0.000164725	5.9154E-05	3.13041E-05	0.000107519	3.45414E-06	3.45414E-06	0.000110973	3.45414E-06	0.002557171	0.000139369	0.000327265	0.000320945	0.000314304	0.000272246	0.000591166	4.20583E-05	0.000612195	4.20583E-05	2.85579E-05
3836503773615	383650	3773615	0.00773272	0.002776886	0.001469517	0.005047279	0.000162149	0.000162149	0.005209428	0.000162149	0.004603354	0.000250889	0.000589134	0.000577757	0.000565803	0.000490091	0.001064203	7.57123E-05	0.001102059	7.57123E-05	0.001102515
3836603773615	383660	3773615	0.006264827	0.002249753	0.001190561	0.00408916	0.000131368	0.000131368	0.004220529	0.000131368	0.003759731	0.00020491	0.000481168	0.000471876	0.000462112	0.000400275	0.000869174	6.1837E-05	0.000900093	6.1837E-05	0.000894213
3836703773615	383670	3773615	0.004632328	0.001663509	0.000880322	0.0030236	9.71362E-05	9.71362E-05	0.003120736	9.71362E-05	0.002733247	0.000148966	0.000349799	0.000343044	0.000335946	0.000290992	0.000631872	4.49543E-05	0.000654349	4.49543E-05	0.000662234
3836803773615	383680	3773615	0.003639273	0.001306894	0.000691603	0.002375416	7.63126E-05	7.63126E-05	0.002451729	7.63126E-05	0.002130241	0.000116101	0.000272627	0.000267362	0.00026183	0.000226794	0.000492469	3.50365E-05	0.000509987	3.50365E-05	0.000521171
3836903773615	383690	3773615	0.00296327	0.001064136	0.000563137	0.001934178	6.21374E-05	6.21374E-05	0.001996315	6.21374E-05	0.001734435	9.4529E-05	0.000221972	0.000217685	0.000213181	0.000184655	0.000400966	2.85266E-05	0.00041523	2.85266E-05	0.000425139
3837003773615	383700	3773615	0.002479662	0.000890468	0.000471232	0.001618518	5.19965E-05	5.19965E-05	0.001670515	5.19965E-05	0.001456737	7.93941E-05	0.000186432	0.000182832	0.00017949	0.00015509	0.000336768	2.39592E-05	0.000348748	2.39592E-05	0.000356407
3837103773615	383710	3773615	0.002118524	0.00076078	0.000402602	0.001382797	4.44237E-05	4.44237E-05	0.001427221	4.44237E-05	0.001251074	6.81852E-05	0.000160112	0.00015702	0.000153771	0.000133194	0.000289223	2.05767E-05	0.000299511	2.05767E-05	0.000305065
3837203773615	383720	3773615	0.001841894	0.00066144	0.000350032	0.001202236	3.8623E-05	3.8623E-05	0.001240859	3.8623E-05	0.001095288	5.96946E-05	0.000140174	0.000137467	0.000134623	0.000116609	0.000253209	1.80144E-05	0.000262216	1.80144E-05	0.00026573
3837303773615	383730	3773615	0.001622325	0.000582591	0.000308305	0.00105892	3.40189E-05	3.40189E-05	0.001092939	3.40189E-05	0.000972549	5.30052E-05	0.000124466	0.000122063	0.000119537	0.000103541	0.00022434	1.59957E-05	0.000232832	1.59957E-05	0.000234493
3837403773615	383740	3773615	0.00144507	0.000518937	0.00027462	0.000943222	3.0302E-05	3.0302E-05	0.000973524	3.0302E-05	0.000874312	4.76511E-05	0.000111894	0.000109733	0.000107463	9.30826E-05	0.000202123	1.438E-05	0.000209313	1.438E-05	0.000209276
3837503773615	383750	3773615	0.001298839	0.000466424	0.00024683	0.000847774	2.72356E-05	2.72356E-05	0.00087501	2.72356E-05	0.000793157	4.32281E-05	0.000101508	9.95474E-05	9.74877E-05	8.44425E-05	0.000183362	1.30452E-05	0.000189884	1.30452E-05	0.000188461
3837603773615	383760	3773615	0.001173125	0.000421279	0.000222939	0.000765719	2.45995E-05	2.45995E-05	0.000790318	2.45995E-05	0.000723104	3.94101E-05	9.25424E-05	9.07553E-05	8.88775E-05	7.69845E-05	0.000167167	1.1893E-05	0.000173114	1.1893E-05	0.000170551
3837703773615	383770	3773615	0.001063222	0.000381812	0.000202054	0.000693983	2.22949E-05	2.22949E-05	0.000716278	2.22949E-05	0.000661727	3.6065E-05	8.46874E-05	8.3052E-05	8.13336E-05	7.045E-05	0.000152978	1.08836E-05	0.0001584	1.08836E-05	0.000154877
3837803773615	383780	3773615	0.00096964	0.000348206	0.000184269	0.000632901	2.03326E-05	2.03326E-05	0.000653234	2.03326E-05	0.000609362	3.3211E-05	7.79857E-05	7.64797E-05	7.48973E-05	6.4875E-05	0.000140872	1.00223E-05	0.000145883	1.00223E-05	0.000141519
3837903773615	383790	3773615	0.000876332	0.000314698	0.000166537	0.000571997	1.8376E-05	1.8376E-05	0.000590373	1.8376E-05	0.000556568	3.03337E-05	7.12292E-05	6.98537E-05	6.84084E-05	5.92544E-05	0.000128667	9.15399E-06	0.000133244	9.15399E-06	0.000128148
3838003773615	383800	3773615	0.000789962	0.000283682	0.000150123	0.000515622	1.65649E-05	1.65649E-05	0.000532186	1.65649E-05	0.00050745	2.76567E-05	6.4943E-05	6.36889E-05	6.23711E-05	5.4025E-05	0.000117312	8.34612E-06	0.000121485	8.34612E-06	0.000115752
3838103773615	383810	3773615	0.000718604	0.000258057	0.000136563	0.000469045	1.50686E-05	1.50686E-05	0.000484114	1.50686E-05	0.000466776	2.54399E-05	5.97377E-05	5.85841E-05	5.7372E-05	4.96948E-05	0.000107909	7.67716E-06	0.000111748	7.67716E-06	0.000105513
3838203773615	383820	3773615	0.000674629	0.000242265	0.000128206	0.000440342	1.41464E-05	1.41464E-05	0.000454488	1.41464E-05	0.000442206	2.41008E-05	5.65932E-05	5.55003E-05	5.43519E-05	4.70789E-05	0.000102229	7.27304E-06	0.000105866	7.27304E-06	9.92183E-05
3838303773615	383830	3773615	0.000634931	0.000228009	0.000120662	0.00041443	1.3314E-05	1.3314E-05	0.000427744	1.3314E-05	0.000419886	2.28843E-05	5.37367E-05	5.2699E-05	5.16086E-05	4.47027E-05	9.70691E-05	6.90595E-06	0.000100522	6.90595E-06	9.35302E-05
3838403773615	383840	3773615	0.000587962	0.000211142	0.000111736	0.000383773	1.23291E-05	1.23291E-05	0.000396102	1.23291E-05	0.000392781	2.14071E-05	5.02678E-05	4.92971E-05	4.82771E-05	4.18169E-05	9.0803E-05	6.46014E-06	9.4033E-05	6.46014E-06	8.67719E-05
3838503773615	383850	3773615	0.000538142	0.000193252	0.000102268	0.000351255	1.12844E-05	1.12844E-05	0.000362539	1.12844E-05	0.000363562	1.98146E-05	4.65284E-05	4.56299E-05	4.46858E-05	3.87062E-05	8.40482E-05	5.97958E-06	8.7038E-05	5.97958E-06	7.95734E-05
3838603773615	383860	3773615	0.000494647	0.000177632	9.40021E-05	0.000322864	1.03723E-05	1.03723E-05	0.000333237	1.03723E-05	0.000337843	1.84129E-05	4.32369E-05	4.24019E-05	4.15246E-05	3.5968E-05	7.81024E-05	5.55657E-06	8.08807E-05	5.55657E-06	7.32677E-05
3838703773615	383870	3773615	0.000461	0.000165549	8.76079E-05	0.000300903	9.6668E-06	9.6668E-06	0.000310569	9.6668E-06	0.000317912	1.73266E-05	4.06862E-05	3.99005E-05	3.90749E-05	3.38461E-05	7.34949E-05	5.22876E-06	7.61092E-05	5.22876E-06	6.83872E-05
3838803773615	383880	3773615	0.000431033	0.000154788	8.1913E-05	0.000281342	9.03841E-06	9.03841E-06	0.000290381	9.03841E-06	0.000300018	1.63514E-05	3.83961E-05	3.76546E-05	3.68755E-05	3.19411E-05	6.93581E-05	4.93446E-06	7.18253E-05	4.93446E-06	6.4032E-05
3838903773615	383890	3773615	0.000405668	0.000145679	7.70927E-05	0.000264787	8.50654E-06	8.50654E-06	0.000273293	8.50654E-06	0.000284804	1.55222E-05	3.6449E-05	3.57451E-05	3.50055E-05	3.03213E-05	6.58409E-05	4.68423E-06	6.8183E-05	4.68423E-06	6.03448E-05
3839003773615	383900	3773615	0.000384663	0.000138136	7.31009E-05	0.000251076	8.06607E-06	8.06607E-06	0.000259142	8.06607E-06	0.000272193	1.48349E-05	3.48351E-05	3.41624E-05	3.34555E-05	2.89787E-05	6.29255E-05	4.47681E-06	6.51639E-05	4.47681E-06	5.72946E-05
3839103773615	383910	3773615	0.000365438	0.000131232	6.94475E-05	0.000238528	7.66295E-06	7.66295E-06	0.000246191	7.66295E-06	0.0002605	1.42014E-05	3.33476E-05	3.27036E-05	3.20269E-05	2.77413E-05	6.02385E-05	4.28565E-06	6.23813E-05	4.28565E-06	5.45002E-05
3829703773625	382970	3773625	7.89821E-05	2.83632E-05	1.50097E-05	5.1553E-05	1.65619E-06	1.65619E-06	5.32092E-05	1.65619E-06	0.00018757	1.02228E-05	2.4005E-05	2.35415E-05	2.30544E-05	1.99694E-05	4.33623E-05	3.08499E-06	4.49048E-05	3.08499E-06	1.55441E-05
3829803773625	382980	3773625	8.32305E-05	2.98888E-05	1.5817E-05	5.4326E-05	1.74528E-06	1.74528E-06	5.60712E-05	1.74528E-06	0.000204369	1.11384E-05	2.6155E-05	2.56499E-05	2.51192E-05	2.17579E-05	4.72459E-05	3.36129E-06	4.89266E-05	3.36129E-06	1.63391E-05
3829903773625	382990	3773625	8.76266E-05	3.14675E-05	1.66525E-05	5.71954E-05	1.83746E-06	1.83746E-06	5.90328E-05	1.83746E-06	0.000223182	1.21637E-05	2.85626E-05	2.80111E-05	2.74315E-05	2.37608E-05	5.15951E-05	3.67071E-06	5.34304E-05	3.67071E-06	1.71258E-05
3830003773625	383000	3773625	9.11508E-05	3.2733E-05	1.73222E-05	5.94957E-05	1.91136E-06	1.91136E-06	6.14071E-05	1.91136E-06	0.000240632	1.31147E-05	3.07959E-05	3.02012E-05	2.95763E-05	2.56186E-05	5.56292E-05	3.95771E-06	5.7608E-05	3.95771E-06	1.77448E-05
3830103773625	383010	3773625	9.48377E-05	3.4057E-05	1.80228E-05	6.19022E-05	1.98867E-06	1.98867E-06	6.38908E-05	1.98867E-06	0.000260302	1.41868E-05	3.33133E-05	3.267E-05	3.1994E-05	2.77127E-05	6.01766E-05	4.28124E-06	6.23172E-05	4.28124E-06	1.83721E-05
3830203773625	383020	3773625	9.84432E-05	3.53518E-05	1.8708E-05	6.42556E-05	2.06428E-06	2.06428E-06	6.63198E-05	2.06428E-06	0.000281565	1.53457E-05	3.60345E-05	3.53386E-05	3.46074E-05	2.99765E-05	6.50922E-05	4.63096E-06	6.74076E-05	4.63096E-06	1.89715E-05
3830303773625	383030	3773625	0.00010199	3.66254E-05	1.9382E-05	6.65704E-05	2.13864E-06	2.13864E-06	6.8709E-05	2.13864E-06	0.000304865	1.66155E-05	3.90164E-05	3.82629E-05	3.74712E-05	3.24571E-05	7.04786E-05	5.01417E-06	7.29857E-05	5.01417E-06	1.95542E-05
3830403773625	383040	3773625	0.000105684	3.7952E-05	2.0084E-05	6.89817E-05	2.21611E-06	2.21611E-06	7.11978E-05	2.21611E-06	0.000331671	1.80765E-05	4.24471E-05	4.16274E-05	4.07661E-05	3.5311E-05	7.66757E-05	5.45506E-06	7.94033E-05	5.45506E-06	2.01494E-05
3830503773625	383050	3773625	0.000109622	3.93662E-05	2.08324E-05	7.15521E-05	2.29868E-06	2.29868E-06	7.38508E-05	2.29868E-06	0.000363287	1.97996E-05	4.64932E-05	4.55953E-05	4.46519E-05	3.86769E-05	8.39845E-05	5.97504E-06	8.6972E-05	5.97504E-06	2.07642E-05
3830603773625	383060	3773625	0.000113693	4.08281E-05	2.16061E-05	7.42093E-05	2.38405E-06	2.38405E-06	7.65934E-05	2.38405E-06	0.000400453	2.18252E-05	5.12497E-05	5.026E-05	4.92201E-05	4.26337E-05	9.25766E-05	6.58633E-06	9.58698E-05	6.58633E-06	2.13887E-05
3830703773625	383070	3773625	0.00011789	4.23351E-05	2.24036E-05	7.69485E-05	2.47205E-06	2.47205E-06	7.94206E-05	2.47205E-06	0.000444403	2.42205E-05	5.68744E-05	5.57761E-05	5.4622E-05	4.73128E-05	0.000102737	7.30918E-06	0.000106392	7.30918E-06	2.20189E-05
3830803773625	383080	3773625	0.000122086	4.38422E-05	2.32011E-05	7.96877E-05	2.56005E-06	2.56005E-06	8.22478E-05	2.56005E-06	0.000496983	2.70862E-05	6.36035E-05	6.23752E-05	6.10846E-05	5.29107E-05	0.000114892	8.17397E-06	0.000118979	8.17397E-06	2.2642E-05
3830903773625	383090	3773625	0.000126571	4.54527E-05	2.40534E-05	8.2615E-05	2.65409E-06	2.65409E-06	8.52691E-05	2.65409E-06	0.000562158	3.06383E-05	7.19445E-05	7.05552E-05	6.90954E-05	5.98494E-05	0.00012996	9.24592E-06	0.000134582	9.24592E-06	2.32848E-05
3831003773625	383100	3773625	0.00013113	4.70897E-05	2.49197E-05	8.55905E-05	2.74968E-06	2.74968E-06	8.83402E-05	2.74968E-06	0.000643052	3.50472E-05	8.22974E-05	8.07081E-05	7.90382E-05	6.84618E-05	0.000148661	1.05764E-05	0.000153949	1.05764E-05	2.39345E-05
3831103773625	383110	3773625	0.00013591	4.88064E-05	2.58282E-05	8.87107E-05	2.84992E-06	2.84992E-06	9.15606E-05	2.84992E-06	0.000746956	4.071E-05	9.55948E-05	9.37488E-05	9.18091E-05	7.95237E-05	0.000172681	1.22853E-05	0.000178824	1.22853E-05	2.45716E-05
3831203773625	383120	3773625	0.000140978	5.06265E-05	2.67914E-05	9.2019E-05	2.9562E-06	2.9562E-06	9.49752E-05	2.9562E-06	0.000887995	4.83969E-05	0.000113645	0.00011145	0.000109144	9.45393E-05	0.000205286	1.4605E-05	0.000212589	1.4605E-05	2.52297E-05
3831303773625	383130	3773625	0.000146217	5.25077E-05	2.77869E-05	9.54381E-05	3.06605E-06	3.06605E-06	9.85042E-05	3.06605E-06	0.001082371	5.89906E-05	0.000138521	0.000135846	0.000133035	0.000115233	0.000250222	1.7802E-05	0.000259123	1.7802E-05	2.59381E-05
3831403773625	383140	3773625	0.000151566	5.44286E-05	2.88034E-05	9.89297E-05	3.17822E-06	3.17822E-06	0.000102108	3.17822E-06	0.001367175	7.45128E-05	0.00017497	0.000171591	0.000168041	0.000145555	0.000316063	2.24862E-05	0.000327306	2.24862E-05	2.67024E-05
3831503773625	383150	3773625	0.000157166	5.64398E-05	2.98677E-05	0.000102585	3.29565E-06	3.29565E-06	0.000105881	3.29565E-06	0.001795989	9.78837E-05	0.000229849	0.000225411	0.000220747	0.000191208	0.000415196	2.9539E-05	0.000429966	2.9539E-05	2.75714E-05
3831603773625	383160	3773625	0.000162974	5.85252E-05	3.09713E-05	0.000106376	3.41743E-06	3.41743E-06	0.000109793	3.41743E-06	0.002515426	0.000137094	0.000321922	0.000315706	0.000309174	0.000267802	0.000581516	4.13717E-05	0.000602201	4.13717E-05	2.84768E-05

			ISDrainage / Utilities Trenching	ISDrainage / Utilities Trenching	ISAsphalt Paving	ISAsphalt Paving	SVDemolition	SVSite Grubbing / Prep	SVMass Grading / Excavation	SVMass Grading / Excavation	SVDrainage / Utilities Trenching	SVFoundations / Concrete Pads	SVBuilding / Structure Construction	SVBuilding / Structure Construction	SVAsphalt Paving	SVAsphalt Paving	SVArchitectural Coating	SVArchitectural Coating	SVLandscaping or Other Finishing	SVLandscaping or Other Finishing	MDemolition
Unique Identifier	X (UTM)	Y (UTM)	2027	2028	2027	2028	2027	2027	2027	2028	2028	2028	2028	2029	2028	2029	2028	2029	2028	2029	2027
3838203773605	383820	3773605	3.88442E-05	3.78476E-05	1.00321E-05	9.34531E-06	0.000719374	0.000517191	0.000348705	0.000344277	0.000244273	7.75993E-05	0.000111166	0.000106924	1.09298E-05	1.0169E-05	1.09298E-05	1.0169E-05	0.000111166	0.000106924	0.000164691
3838303773605	383830	3773605	3.66613E-05	3.57207E-05	9.4683E-06	8.82014E-06	0.000676398	0.000486293	0.000327873	0.00032371	0.00022968	7.29635E-05	0.000104525	0.000100536	1.02768E-05	9.56151E-06	1.02768E-05	9.56151E-06	0.000104525	0.000100536	0.000155021
3838403773605	383840	3773605	3.38623E-05	3.29935E-05	8.74542E-06	8.14675E-06	0.000621377	0.000446737	0.000301203	0.000297378	0.000210997	6.70284E-05	9.60222E-05	9.23584E-05	9.44087E-06	8.78374E-06	9.44087E-06	8.78374E-06	9.60222E-05	9.23584E-05	0.000142833
3838503773605	383850	3773605	3.07972E-05	3.00071E-05	7.95382E-06	7.40933E-06	0.000561439	0.000403644	0.000272149	0.000268693	0.000190644	6.05628E-05	8.67599E-05	8.34495E-05	8.53021E-06	7.93646E-06	8.53021E-06	7.93646E-06	8.67599E-05	8.34495E-05	0.00012963
3838603773605	383860	3773605	2.81333E-05	2.74115E-05	7.26581E-06	6.76843E-06	0.000509858	0.00036656	0.000247145	0.000244007	0.000173129	5.49986E-05	7.87889E-05	7.57827E-05	7.7465E-06	7.2073E-06	7.7465E-06	7.2073E-06	7.87889E-05	7.57827E-05	0.000118206
3838703773605	383870	3773605	2.6338E-05	2.56622E-05	6.80216E-06	6.33651E-06	0.000475488	0.00034185	0.000230485	0.000227558	0.000161458	5.12911E-05	7.34777E-05	7.06741E-05	7.2243E-06	6.72145E-06	7.2243E-06	6.72145E-06	7.34777E-05	7.06741E-05	0.000110452
3838803773605	383880	3773605	2.47379E-05	2.41032E-05	6.38892E-06	5.95156E-06	0.000445046	0.000319964	0.000215729	0.00021299	0.000151121	4.80074E-05	6.87736E-05	6.61495E-05	6.76179E-06	6.29114E-06	6.76179E-06	6.29114E-06	6.87736E-05	6.61495E-05	0.000103554
3838903773605	383890	3773605	2.33415E-05	2.27427E-05	6.02828E-06	5.61561E-06	0.00041865	0.000300986	0.000202934	0.000200357	0.000142158	4.516E-05	6.46945E-05	6.2226E-05	6.36074E-06	5.918E-06	6.36074E-06	5.918E-06	6.46945E-05	6.2226E-05	9.7533E-05
3839003773605	383900	3773605	2.21269E-05	2.15592E-05	5.71457E-06	5.32338E-06	0.000395825	0.000284577	0.00019187	0.000189434	0.000134408	4.26979E-05	6.11674E-05	5.88335E-05	6.01396E-06	5.59535E-06	6.01396E-06	5.59535E-06	6.11674E-05	5.88335E-05	9.2298E-05
3839103773605	383910	3773605	2.10163E-05	2.04771E-05	5.42775E-06	5.05619E-06	0.00037505	0.000269641	0.000181799	0.000179491	0.000127353	4.04569E-05	5.7957E-05	5.57456E-05	5.69831E-06	5.30168E-06	5.69831E-06	5.30168E-06	5.7957E-05	5.57456E-05	8.75167E-05
3829703773615	382970	3773615	6.2776E-06	6.11653E-06	1.62128E-06	1.51029E-06	7.90653E-05	5.68437E-05	3.83256E-05	3.7839E-05	2.68477E-05	8.52882E-06	1.22181E-05	1.17519E-05	1.20128E-06	1.11766E-06	1.20128E-06	1.11766E-06	1.22181E-05	1.17519E-05	1.92685E-05
3829803773615	382980	3773615	6.57353E-06	6.40487E-06	1.69771E-06	1.58149E-06	8.27535E-05	5.94953E-05	4.01134E-05	3.96041E-05	2.81001E-05	8.92667E-06	1.2788E-05	1.23001E-05	1.25731E-06	1.1698E-06	1.25731E-06	1.1698E-06	1.2788E-05	1.23001E-05	2.0223E-05
3829903773615	382990	3773615	6.86946E-06	6.69321E-06	1.77413E-06	1.65268E-06	8.65665E-05	6.22366E-05	4.19617E-05	4.14289E-05	2.93948E-05	9.33798E-06	1.33772E-05	1.28668E-05	1.31524E-06	1.2237E-06	1.31524E-06	1.2237E-06	1.33772E-05	1.28668E-05	2.12137E-05
3830003773615	383000	3773615	7.1187E-06	6.93605E-06	1.8385E-06	1.71265E-06	8.98093E-05	6.4568E-05	4.35336E-05	4.29808E-05	3.04959E-05	9.68778E-06	1.38783E-05	1.33488E-05	1.36451E-06	1.26954E-06	1.36451E-06	1.26954E-06	1.38783E-05	1.33488E-05	2.20629E-05
3830103773615	383010	3773615	7.37243E-06	7.18328E-06	1.90403E-06	1.77369E-06	9.32035E-05	6.70083E-05	4.51789E-05	4.46053E-05	3.16485E-05	1.00539E-05	1.44029E-05	1.38533E-05	1.41608E-06	1.31752E-06	1.41608E-06	1.31752E-06	1.44029E-05	1.38533E-05	2.29593E-05
3830203773615	383020	3773615	7.61436E-06	7.41899E-06	1.96651E-06	1.83189E-06	9.64908E-05	6.93717E-05	4.67724E-05	4.61785E-05	3.27648E-05	1.04085E-05	1.49109E-05	1.43419E-05	1.46603E-06	1.36399E-06	1.46603E-06	1.36399E-06	1.49109E-05	1.43419E-05	2.38284E-05
3830303773615	383030	3773615	7.84897E-06	7.64758E-06	2.0271E-06	1.88834E-06	9.96802E-05	7.16646E-05	4.83183E-05	4.77049E-05	3.38477E-05	1.07526E-05	1.54037E-05	1.4816E-05	1.51449E-06	1.40907E-06	1.51449E-06	1.40907E-06	1.54037E-05	1.4816E-05	2.46776E-05
3830403773615	383040	3773615	8.0892E-06	7.88165E-06	2.08915E-06	1.94613E-06	0.000102994	7.40473E-05	4.99248E-05	4.92909E-05	3.49731E-05	1.11101E-05	1.59158E-05	1.53085E-05	1.56484E-06	1.45592E-06	1.56484E-06	1.45592E-06	1.59158E-05	1.53085E-05	2.5565E-05
3830503773615	383050	3773615	8.3435E-06	8.12943E-06	2.15482E-06	2.00731E-06	0.00010662	7.66541E-05	5.16824E-05	5.10262E-05	3.62043E-05	1.15012E-05	1.64761E-05	1.58475E-05	1.61993E-06	1.50717E-06	1.61993E-06	1.50717E-06	1.64761E-05	1.58475E-05	2.65466E-05
3830603773615	383060	3773615	8.60174E-06	8.38104E-06	2.22152E-06	2.06944E-06	0.000110362	7.93441E-05	5.34961E-05	5.28169E-05	3.74748E-05	1.19048E-05	1.70543E-05	1.64036E-05	1.67678E-06	1.56007E-06	1.67678E-06	1.56007E-06	1.70543E-05	1.64036E-05	2.75646E-05
3830703773615	383070	3773615	8.86166E-06	8.6343E-06	2.28865E-06	2.13198E-06	0.000114175	8.20854E-05	5.53444E-05	5.46417E-05	3.87696E-05	1.23161E-05	1.76436E-05	1.69704E-05	1.73471E-06	1.61396E-06	1.73471E-06	1.61396E-06	1.76436E-05	1.69704E-05	2.86043E-05
3830803773615	383080	3773615	9.12328E-06	8.8892E-06	2.35621E-06	2.19492E-06	0.000118041	8.48652E-05	5.72185E-05	5.6492E-05	4.00825E-05	1.27332E-05	1.8241E-05	1.7545E-05	1.79345E-06	1.66862E-06	1.79345E-06	1.66862E-06	1.8241E-05	1.7545E-05	2.96604E-05
3830903773615	383090	3773615	9.38545E-06	9.14465E-06	2.42392E-06	2.25799E-06	0.000121792	8.75616E-05	5.90366E-05	5.8287E-05	4.1356E-05	1.31377E-05	1.88206E-05	1.81025E-05	1.85044E-06	1.72164E-06	1.85044E-06	1.72164E-06	1.88206E-05	1.81025E-05	3.07418E-05
3831003773615	383100	3773615	9.65438E-06	9.40667E-06	2.49338E-06	2.32269E-06	0.000125872	9.04951E-05	6.10144E-05	6.02397E-05	4.27415E-05	1.35779E-05	1.94512E-05	1.8709E-05	1.91243E-06	1.77932E-06	1.91243E-06	1.77932E-06	1.94512E-05	1.8709E-05	3.18868E-05
3831103773615	383110	3773615	9.9143E-06	9.65993E-06	2.56051E-06	2.38523E-06	0.000130157	9.35759E-05	6.30915E-05	6.22905E-05	4.41966E-05	1.40401E-05	2.01133E-05	1.93459E-05	1.97754E-06	1.83989E-06	1.97754E-06	1.83989E-06	2.01133E-05	1.93459E-05	3.30517E-05
3831203773615	383120	3773615	1.01855E-05	9.92415E-06	2.63054E-06	2.45047E-06	0.000134772	9.68936E-05	6.53284E-05	6.4499E-05	4.57636E-05	1.45379E-05	2.08265E-05	2.00318E-05	2.04765E-06	1.90512E-06	2.04765E-06	1.90512E-06	2.08265E-05	2.00318E-05	3.42838E-05
3831303773615	383130	3773615	1.04679E-05	1.01993E-05	2.70348E-06	2.51841E-06	0.000139583	0.000100352	6.76604E-05	6.68013E-05	4.73971E-05	1.50569E-05	2.15699E-05	2.07469E-05	2.12074E-06	1.97313E-06	2.12074E-06	1.97313E-06	2.15699E-05	2.07469E-05	3.55866E-05
3831403773615	383140	3773615	1.07937E-05	1.05167E-05	2.78761E-06	2.59679E-06	0.000144509	0.000103894	7.00484E-05	6.9159E-05	4.907E-05	1.55883E-05	2.23312E-05	2.14791E-05	2.19559E-06	2.04277E-06	2.19559E-06	2.04277E-06	2.23312E-05	2.14791E-05	3.68876E-05
3831503773615	383150	3773615	1.11312E-05	1.08456E-05	2.87479E-06	2.678E-06	0.000149391	0.000107404	7.24149E-05	7.14955E-05	5.07278E-05	1.61149E-05	2.30856E-05	2.22047E-05	2.26977E-06	2.11178E-06	2.26977E-06	2.11178E-06	2.30856E-05	2.22047E-05	3.82485E-05
3831603773615	383160	3773615	1.14992E-05	1.12041E-05	2.96982E-06	2.76652E-06	0.000154433	0.000111029	7.48591E-05	7.39086E-05	5.244E-05	1.66588E-05	2.38648E-05	2.29542E-05	2.34638E-06	2.18306E-06	2.34638E-06	2.18306E-06	2.38648E-05	2.29542E-05	3.96566E-05
3836503773615	383650	3773615	0.000443941	0.000432551	0.000114654	0.000106805	0.010622081	0.007636699	0.005148882	0.005083507	0.003606871	0.00114581	0.001641444	0.001578813	0.000161386	0.000150153	0.000161386	0.000150153	0.001641444	0.001578813	0.002025855
3836603773615	383660	3773615	0.000360066	0.000350827	9.29919E-05	8.66261E-05	0.008581083	0.006169333	0.004159541	0.004106728	0.002913823	0.000925647	0.001326046	0.001275449	0.000130376	0.000121301	0.000130376	0.000121301	0.001326046	0.001275449	0.001636253
3836703773615	383670	3773615	0.000266657	0.000259815	6.88678E-05	6.41534E-05	0.006093346	0.004380785	0.002953651	0.002916149	0.002069078	0.000657293	0.000941612	0.000905684	9.2579E-05	8.6135E-05	9.2579E-05	8.6135E-05	0.000941612	0.000905684	0.001202796
3836803773615	383680	3773615	0.000209856	0.000204471	5.41981E-05	5.0488E-05	0.004639204	0.003335336	0.002248779	0.002220227	0.001575304	0.000500434	0.000716902	0.000689548	7.04856E-05	6.55794E-05	7.04856E-05	6.55794E-05	0.000716902	0.000689548	0.000939933
3836903773615	383690	3773615	0.000171187	0.000166795	4.42115E-05	4.1185E-05	0.00369279	0.002654916	0.00179002	0.001767293	0.001253937	0.000398344	0.000570652	0.000548878	5.61063E-05	5.2201E-05	5.61063E-05	5.2201E-05	0.000570652	0.000548878	0.000761893
3837003773615	383700	3773615	0.000143512	0.000139829	3.70639E-05	3.45266E-05	0.003034263	0.00218147	0.00147081	0.001452135	0.001030325	0.000327308	0.000468889	0.000450998	4.6101E-05	4.28921E-05	4.6101E-05	4.28921E-05	0.000468889	0.000450998	0.000635016
3837103773615	383710	3773615	0.000122838	0.000119686	3.17246E-05	2.95529E-05	0.002551328	0.001834266	0.001236715	0.001221012	0.000866338	0.000275213	0.00039426	0.000379217	3.87635E-05	3.60654E-05	3.87635E-05	3.60654E-05	0.00039426	0.000379217	0.000540586
3837203773615	383720	3773615	0.000106999	0.000104254	2.76341E-05	2.57424E-05	0.002189534	0.001574156	0.001061341	0.001047865	0.000743486	0.000236186	0.000338351	0.000325441	3.32666E-05	3.09511E-05	3.32666E-05	3.09511E-05	0.000338351	0.000325441	0.000468472
3837303773615	383730	3773615	9.44216E-05	9.1999E-05	2.43857E-05	2.27164E-05	0.001907625	0.001371479	0.00092469	0.00091295	0.00064776	0.000205777	0.000294788	0.00028354	2.89834E-05	2.6966E-05	2.89834E-05	2.6966E-05	0.000294788	0.00028354	0.000411507
3837403773615	383740	3773615	8.42677E-05	8.21056E-05	2.17633E-05	2.02735E-05	0.001683926	0.001210651	0.000816256	0.000805892	0.0005718	0.000181646	0.000260219	0.00025029	2.55847E-05	2.38038E-05	2.55847E-05	2.38038E-05	0.000260219	0.00025029	0.000365763
3837503773615	383750	3773615	7.58859E-05	7.39389E-05	1.95986E-05	1.8257E-05	0.001500771	0.001078973	0.000727474	0.000718238	0.000509607	0.000161889	0.000231916	0.000223067	2.28019E-05	2.12148E-05	2.28019E-05	2.12148E-05	0.000231916	0.000223067	0.000327982
3837603773615	383760	3773615	6.86744E-05	6.69124E-05	1.77361E-05	1.6522E-05	0.001344368	0.000966528	0.000651661	0.000643387	0.000456498	0.000145018	0.000207747	0.00019982	2.04256E-05	1.90039E-05	2.04256E-05	1.90039E-05	0.000207747	0.00019982	0.000295596
3837703773615	383770	3773615	6.2363E-05	6.07629E-05	1.61061E-05	1.50036E-05	0.00120949	0.000869557	0.00058628	0.000578837	0.000410699	0.000130468	0.000186904	0.000179772	1.83763E-05	1.70972E-05	1.83763E-05	1.70972E-05	0.000186904	0.000179772	0.000267433
3837803773615	383780	3773615	5.69845E-05	5.55224E-05	1.4717E-05	1.37096E-05	0.001095805	0.000787824	0.000531174	0.000524429	0.000372095	0.000118205	0.000169336	0.000162875	1.66491E-05	1.54902E-05	1.66491E-05	1.54902E-05	0.000169336	0.000162875	0.000243489
3837903773615	383790	3773615	5.16003E-05	5.02764E-05	1.33265E-05	1.24142E-05	0.000984231	0.000707609	0.00047709	0.000471033	0.000334209	0.00010617	0.000152095	0.000146291	1.49539E-05	1.3913E-05	1.49539E-05	1.3913E-05	0.000152095	0.000146291	0.000219842
3838003773615	383800	3773615	4.66088E-05	4.5413E-05	1.20374E-05	1.12133E-05	0.00088187	0.000634016	0.000427472	0.000422045	0.000299451	9.51278E-05	0.000136276	0.000131077	1.33987E-05	1.2466E-05	1.33987E-05	1.2466E-05	0.000136276	0.000131077	0.000198044
3838103773615	383810	3773615	4.2486E-05	4.13959E-05	1.09726E-05	1.02215E-05	0.000798003	0.000573721	0.000386819	0.000381907	0.000270973	8.6081E-05	0.000123316	0.000118611	1.21244E-05	1.12805E-05	1.21244E-05	1.12805E-05	0.000123316	0.000118611	0.000180016
3838203773615	383820	3773615	3.99515E-05	3.89264E-05	1.0318E-05	9.61169E-06	0.00074692	0.000536995	0.000362057	0.00035746	0.000253627	8.05707E-05	0.000115422	0.000111018	1.13483E-05	1.05584E-05	1.13483E-05	1.05584E-05	0.000115422	0.000111018	0.000168791
3838303773615	383830	3773615	3.76611E-05	3.66948E-05	9.7265E-06	9.06066E-06	0.000701066	0.000504029	0.000339831	0.000335516	0.000238057	7.56245E-05	0.000108337	0.000104203	1.06516E-05	9.91022E-06	1.06516E-05	9.91022E-06	0.000108337	0.000104203	0.000158674
3838403773615	383840	3773615	3.49397E-05	3.40433E-05	9.02367E-06	8.40595E-06	0.00064683	0.000465036	0.00031354	0.000309559	0.00021964	6.97739E-05	9.99554E-05	9.61416E-05	9.82758E-06	9.14353E-06	9.82758E-06	9.14353E-06	9.99554E-05	9.61416E-05	0.000146832
3838503773615	383850	3773615	3.20412E-05	3.12191E-05	8.27508E-06	7.7086E-06	0.000589422	0.000423762	0.000285713	0.000282085	0.000200146	6.35813E-05	9.10841E-05	8.76087E-05	8.95536E-06	8.33202E-06	8.95536E-06	8.33202E-06	9.10841E-05	8.76087E-05	0.000134343
3838603773615	383860	3773615	2.95021E-05	2.87452E-05	7.61933E-06	7.09774E-06	0.00053955	0.000387907	0.000261538	0.000258218	0.000183212	5.82016E-05	8.33774E-05	8.01961E-05	8.19764E-06	7.62704E-06	8.19764E-06	7.62704E-06	8.33774E-05	8.01961E-05	0.000123441
3838703773615	383870	3773615	2.75369E-05	2.68304E-05	7.11179E-06	6.62495E-06	0.000501341	0.000360437	0.000243017	0.000239931	0.000170237	5.40799E-05	7.74728E-05	7.45168E-05	7.6171E-06	7.08691E-06	7.6171E-06	7.08691E-06	7.74728E-05	7.45168E-05	0.000114991
3838803773615	383880	3773615	2.57833E-05	2.51217E-05	6.65889E-06	6.20305E-06	0.000467487	0.000336098	0.000226607	0.00022373	0.000158742	5.04282E-05	7.22414E-05	6.9485E-05	7.10275E-06	6.60836E-06	7.10275E-06	6.60836E-06	7.22414E-05	6.9485E-05	0.000107468
3838903773615	383890	3773615	2.42985E-05	2.36751E-05	6.27544E-06	5.84585E-06	0.000439024	0.000315634	0.00021281	0.000210108	0.000149077	4.73578E-05	6.78429E-05	6.52543E-05	6.67029E-06	6.20601E-06	6.67029E-06	6.20601E-06	6.78429E-05	6.52543E-05	0.000101093
3839003773615	383900	3773615	2.30704E-05	2.24784E-05	5.95824E-06	5.55037E-06	0.000415621	0.000298809	0.000201465	0.000198907	0.00014113	4.48333E-05	6.42264E-05	6.17758E-05	6.31472E-06	5.87518E-06	6.31472E-06	5.87518E-06	6.42264E-05	6.17758E-05	9.58037E-05
3839103773615	383910	3773615	2.19451E-05	2.13821E-05	5.66764E-06	5.27966E-06	0.000394293	0.000283475	0.000191127	0.0001887	0.000133888	4.25326E-05	6.09306E-05	5.86057E-05	5.99068E-06	5.57369E-06	5.99068E-06	5.57369E-06	6.09306E-05	5.86057E-05	9.0968E-05
3829703773625	382970	3773625	6.25903E-06	6.09844E-06	1.61648E-06	1.50582E-06	7.8504E-05	5.64401E-05	3.80536E-05	3.75704E-05	2.66571E-05	8.46828E-06	1.21313E-05	1.16684E-05	1.19275E-06	1.10973E-06	1.19275E-06	1.10973E-06	1.21313E-05	1.16684E-05	1.90617E-05
3829803773625	382980	3773625	6.57916E-06	6.41035E-06	1.69916E-06	1.58284E-06	8.24773E-05	5.92967E-05	3.99796E-05	3.94719E-05	2.80063E-05	8.89688E-06	1.27453E-05	1.2259E-05	1.25312E-06	1.16589E-06	1.25312E-06	1.16589E-06	1.27453E-05	1.2259E-05	2.00796E-05
3829903773625	382990	3773625	6.8959E-06	6.71897E-06	1.78096E-06	1.65905E-06	8.65576E-05	6.22302E-05	4.19574E-05	4.14247E-05	2.93918E-05	9.33702E-06	1.33758E-05	1.28655E-05	1.31511E-06	1.22357E-06	1.31511E-06	1.22357E-06	1.33758E-05	1.28655E-05	2.11357E-05
3830003773625	383000	3773625	7.14514E-06	6.96182E-06	1.84533E-06	1.71901E-06	8.98004E-05	6.45616E-05	4.35293E-05	4.29766E-05	3.04929E-05	9.68682E-06	1.3877E-05	1.33475E-05	1.36438E-06	1.26941E-06	1.36438E-06	1.26941E-06	1.3877E-05	1.33475E-05	2.19813E-05
3830103773625	383010	3773625	7.39775E-06	7.20795E-06	1.91057E-06	1.77978E-06	9.31679E-05	6.69826E-05	4.51616E-05	4.45882E-05	3.16364E-05	1.00501E-05	1.43973E-05	1.3848E-05	1.41554E-06	1.31701E-06	1.41554E-06	1.31701E-06	1.43973E-05	1.3848E-05	2.28667E-05
3830203773625	383020	3773625	7.63911E-06	7.44311E-06	1.97291E-06	1.83785E-06	9.64463E-05	6.93396E-05	4.67508E-05	4.61572E-05	3.27496E-05	1.04037E-05	1.4904E-05	1.43353E-05	1.46535E-06	1.36336E-06	1.46535E-06	1.36336E-06	1.4904E-05	1.43353E-05	2.37323E-05
3830303773625	383030	3773625	7.87372E-06	7.6717E-06	2.0335E-06	1.89429E-06	9.96445E-05	7.1639E-05	4.83011E-05	4.76878E-05	3.38356E-05	1.07487E-05	1.53982E-05	1.48107E-05	1.51395E-06	1.40857E-06	1.51395E-06	1.40857E-06	1.53982E-05	1.48107E-05	2.45815E-05
3830403773625	383040	3773625	8.11339E-06	7.90522E-06	2.0954E-06	1.95195E-06	0.000102959	7.40216E-05	4.99075E-05	4.92738E-05	3.4961E-05	1.11062E-05	1.59103E-05	1.53033E-05	1.5643E-06	1.45541E-06	1.5643E-06	1.45541E-06	1.59103E-05	1.53033E-05	2.5467E-05
3830503773625	383050	3773625	8.36094E-06	8.14642E-06	2.15933E-06	2.01151E-06	0.000106451	7.65324E-05	5.16003E-05	5.09452E-05	3.61468E-05	1.14829E-05	1.645E-05	1.58223E-05	1.61736E-06	1.50478E-06	1.61736E-06	1.50478E-06	1.645E-05	1.58223E-05	2.64105E-05
3830603773625	383060	3773625	8.61243E-06	8.39146E-06	2.22428E-06	2.07201E-06	0.000110068	7.91328E-05	5.33536E-05	5.26762E-05	3.7375E-05	1.18731E-05	1.70089E-05	1.63599E-05	1.67231E-06	1.55591E-06	1.67231E-06	1.55591E-06	1.70089E-05	1.63599E-05	2.73867E-05
3830703773625	383070	3773625	8.86616E-06	8.63868E-06	2.28981E-06	2.13306E-06	0.000113765	8.17908E-05	5.51457E-05	5.44455E-05	3.86304E-05	1.22719E-05	1.75802E-05	1.69095E-05	1.72848E-06	1.60817E-06	1.72848E-06	1.60817E-06	1.75802E-05	1.69095E-05	2.83902E-05
3830803773625	383080	3773625	9.11709E-06	8.88317E-06	2.35461E-06	2.19343E-06	0.000117364	8.43784E-05	5.68903E-05	5.6168E-05	3.98526E-05	1.26601E-05	1.81364E-05	1.74444E-05	1.78317E-06	1.65905E-06	1.78317E-06	1.65905E-06	1.81364E-05	1.74444E-05	2.939E-05
3830903773625	383090	3773625	9.37589E-06	9.13533E-06	2.42145E-06	2.25569E-06	0.000121159	8.71069E-05	5.873E-05	5.79843E-05	4.11412E-05	1.30695E-05	1.87229E-05	1.80085E-05	1.84083E-06	1.7127E-06	1.84083E-06	1.7127E-06	1.87229E-05	1.80085E-05	3.04642E-05
3831003773625	383100	3773625	9.6375E-06	9.39023E-06	2.48902E-06	2.31863E-06	0.000125186	9.00019E-05	6.06819E-05	5.99114E-05	4.25086E-05	1.35039E-05	1.93451E-05	1.8607E-05	1.90201E-06	1.76962E-06	1.90201E-06	1.76962E-06	1.93451E-05	1.8607E-05	3.15692E-05
3831103773625	383110	3773625	9.89405E-06	9.6402E-06	2.55528E-06	2.38035E-06	0.000129435	9.30571E-05	6.27417E-05	6.19451E-05	4.39516E-05	1.39623E-05	2.00018E-05	1.92386E-05	1.96657E-06	1.82969E-06	1.96657E-06	1.82969E-06	2.00018E-05	1.92386E-05	3.27106E-05
3831203773625	383120	3773625	1.0159E-05	9.89839E-06	2.62371E-06	2.4441E-06	0.000133952	9.63044E-05	6.49312E-05	6.41067E-05	4.54853E-05	1.44495E-05	2.06998E-05	1.991E-05	2.0352E-06	1.89354E-06	2.0352E-06	1.89354E-06	2.06998E-05	1.991E-05	3.391E-05
3831303773625	383130	3773625	1.04443E-05	1.01763E-05	2.69738E-06	2.51273E-06	0.000138576	9.96285E-05	6.71724E-05	6.63195E-05	4.70553E-05	1.49483E-05	2.14143E-05	2.05972E-05	2.10545E-06	1.9589E-06	2.10545E-06	1.9589E-06	2.14143E-05	2.05972E-05	3.51493E-05
3831403773625	383140	3773625	1.0752E-05	1.04762E-05	2.77686E-06	2.58677E-06	0.000143297	0.000103023	6.94611E-05	6.85792E-05	4.86586E-05	1.54576E-05	2.21439E-05	2.1299E-05	2.17718E-06	2.02564E-06	2.17718E-06	2.02564E-06	2.21439E-05	2.1299E-05	3.64032E-05
3831503773625	383150	3773625	1.1102E-05	1.08171E-05	2.86724E-06	2.67096E-06	0.000148064	0.00010645	7.17715E-05	7.08602E-05	5.0277E-05	1.59717E-05	2.28805E-05	2.20074E-05	2.2496E-06	2.09302E-06	2.2496E-06	2.09302E-06	2.28805E-05	2.20074E-05	3.77205E-05
3831603773625	383160	3773625	1.14665E-05	1.11723E-05	2.96139E-06	2.75867E-06	0.000152999	0.000109998	7.41638E-05	7.32222E-05	5.19529E-05	1.65041E-05	2.36431E-05	2.2741E-05	2.32459E-06	2.16278E-06	2.32459E-06	2.16278E-06	2.36431E-05	2.2741E-05	3.90887E-05

			MSite Grubbing / Prep	MMass Grading / Excavation	MMass Grading / Excavation	MDrainage / Utilities Trenching	MFoundations / Concrete Pads	MBuilding / Structure Construction	MAsphalt Paving	MLandscaping or Other Finishing	MWaterside Construction (Piles)	RSSWDemolition	RSSWPlacing Base	RSSWForm/Plac e Rebar and Pour	Child Risk				
Unique Identifier	X (UTM)	Y (UTM)	2027	2027	2028	2028	2028	2028	2028	2028	2028	2029	2029	2029	3rd Trimester	0<2	2<16	Total	per million
3838203773605	383820	3773605	0.000505572	0.000594511	0.000586595	0.00012469	0.000162158	0.000119357	1.22851E-05	0.000143928	1.22851E-05	5.08536E-05	7.37896E-05	4.3741E-05	1.42555E-08	2.1417E-07	4.1439E-08	2.69866E-07	0.26986571
3838303773605	383830	3773605	0.000475888	0.000559605	0.000552154	0.000117369	0.000152637	0.000112349	1.15638E-05	0.000135477	1.15638E-05	5.01299E-05	7.27396E-05	4.31185E-05	1.3459E-08	2.021E-07	3.907E-08	2.54624E-07	0.2546241
3838403773605	383840	3773605	0.000438472	0.000515607	0.000508742	0.000108141	0.000140637	0.000103516	1.06546E-05	0.000124825	1.06546E-05	4.84236E-05	7.02638E-05	4.16509E-05	1.24381E-08	1.8664E-07	3.6043E-08	2.35118E-07	0.23511758
3838503773605	383850	3773605	0.000397942	0.000467948	0.000461717	9.81452E-05	0.000127637	9.39478E-05	9.66976E-06	0.000113287	9.66976E-06	4.5738E-05	6.63668E-05	3.93409E-05	1.13221E-08	1.6976E-07	3.2741E-08	2.1382E-07	0.21381986
3838603773605	383860	3773605	0.000362872	0.000426708	0.000421026	8.94957E-05	0.000116388	8.56682E-05	8.81757E-06	0.000103303	8.81757E-06	4.31146E-05	6.25603E-05	3.70845E-05	1.0354E-08	1.5512E-07	2.9884E-08	1.95358E-07	0.19535815
3838703773605	383870	3773605	0.00033907	0.000398718	0.000393409	8.36254E-05	0.000108754	8.0049E-05	8.23919E-06	9.65274E-05	8.23919E-06	4.15987E-05	6.03606E-05	3.57805E-05	9.70194E-09	1.4526E-07	2.7962E-08	1.82922E-07	0.18292192
3838803773605	383880	3773605	0.000317892	0.000373815	0.000368837	7.84022E-05	0.000101961	7.50491E-05	7.72457E-06	9.04983E-05	7.72457E-06	4.01981E-05	5.83283E-05	3.45759E-05	9.12109E-09	1.3647E-07	2.6253E-08	1.71849E-07	0.171849
3838903773605	383890	3773605	0.000299409	0.000352081	0.000347393	7.38438E-05	9.60333E-05	7.06858E-05	7.27547E-06	8.52367E-05	7.27547E-06	3.89722E-05	5.65496E-05	3.35214E-05	8.61392E-09	1.2881E-07	2.4764E-08	1.62185E-07	0.16218515
3839003773605	383900	3773605	0.000283339	0.000333183	0.000328747	6.98804E-05	9.08789E-05	6.68918E-05	6.88497E-06	8.06617E-05	6.88497E-06	3.79179E-05	5.50197E-05	3.26146E-05	8.17315E-09	1.2214E-07	2.347E-08	1.53788E-07	0.15378792
3839103773605	383910	3773605	0.000268661	0.000315924	0.000311717	6.62604E-05	8.61711E-05	6.34266E-05	6.52831E-06	7.64832E-05	6.52831E-06	3.69322E-05	5.35895E-05	3.17668E-05	7.76998E-09	1.1605E-07	2.2289E-08	1.4611E-07	0.14611048
3829703773615	382970	3773615	5.9151E-05	6.95568E-05	6.86306E-05	1.45885E-05	1.89723E-05	1.39646E-05	1.43733E-06	1.68393E-05	1.43733E-06	1.34285E-05	1.9485E-05	1.15503E-05	3.53569E-09	4.5464E-08	7.74E-09	5.67394E-08	0.05673942
3829803773615	382980	3773615	6.2081E-05	7.30022E-05	7.20302E-05	1.53112E-05	1.9912E-05	1.46563E-05	1.50853E-06	1.76734E-05	1.50853E-06	1.38964E-05	2.01639E-05	1.19528E-05	3.79216E-09	4.8593E-08	8.251E-09	6.06359E-08	0.06063591
3829903773615	382990	3773615	6.51224E-05	7.65786E-05	7.5559E-05	1.60613E-05	2.08875E-05	1.53744E-05	1.58244E-06	1.85392E-05	1.58244E-06	1.43674E-05	2.08474E-05	1.23579E-05	4.07336E-09	5.2001E-08	8.8054E-09	6.48802E-08	0.0648802
3830003773615	383000	3773615	6.77293E-05	7.96441E-05	7.85836E-05	1.67042E-05	2.17237E-05	1.59898E-05	1.64578E-06	1.92814E-05	1.64578E-06	1.47417E-05	2.13905E-05	1.26799E-05	4.34144E-09	5.5215E-08	9.3225E-09	6.88788E-08	0.06887878
3830103773615	383010	3773615	7.0481E-05	8.28799E-05	8.17764E-05	1.73829E-05	2.26063E-05	1.66394E-05	1.71265E-06	2.00647E-05	1.71265E-06	1.51316E-05	2.19563E-05	1.30152E-05	4.64092E-09	5.8783E-08	9.8941E-09	7.33175E-08	0.07331749
3830203773615	383020	3773615	7.31492E-05	8.60175E-05	8.48721E-05	1.80409E-05	2.34621E-05	1.72694E-05	1.77748E-06	2.08243E-05	1.77748E-06	1.54934E-05	2.24813E-05	1.33265E-05	4.95908E-09	6.2542E-08	1.0491E-08	7.79927E-08	0.07799267
3830303773615	383030	3773615	7.57561E-05	8.9083E-05	8.78968E-05	1.86839E-05	2.42982E-05	1.78848E-05	1.84083E-06	2.15665E-05	1.84083E-06	1.58334E-05	2.29747E-05	1.36189E-05	5.3015E-09	6.6555E-08	1.1124E-08	8.29804E-08	0.08298043
3830403773615	383040	3773615	7.848E-05	9.22861E-05	9.10572E-05	1.93557E-05	2.51719E-05	1.85279E-05	1.90702E-06	2.23419E-05	1.90702E-06	1.61828E-05	2.34816E-05	1.39194E-05	5.69088E-09	7.1089E-08	1.1833E-08	8.86131E-08	0.0886131
3830503773615	383050	3773615	8.14935E-05	9.58297E-05	9.45537E-05	2.00989E-05	2.61384E-05	1.92393E-05	1.98024E-06	2.31998E-05	1.98024E-06	1.65758E-05	2.40519E-05	1.42575E-05	6.15706E-09	7.6486E-08	1.2673E-08	9.53155E-08	0.09531547
3830603773615	383060	3773615	8.46185E-05	9.95044E-05	9.81795E-05	2.08696E-05	2.71407E-05	1.99771E-05	2.05618E-06	2.40894E-05	2.05618E-06	1.69751E-05	2.46312E-05	1.46009E-05	6.70021E-09	8.2725E-08	1.3636E-08	1.03061E-07	0.10306103
3830703773615	383070	3773615	8.78103E-05	0.000103258	0.000101883	2.16568E-05	2.81645E-05	2.07306E-05	2.13374E-06	2.49981E-05	2.13374E-06	1.73681E-05	2.52015E-05	1.4939E-05	7.33595E-09	8.997E-08	1.4746E-08	1.12052E-07	0.11205156
3830803773615	383080	3773615	9.10522E-05	0.00010707	0.000105644	2.24564E-05	2.92043E-05	2.1496E-05	2.21251E-06	2.5921E-05	2.21251E-06	1.77549E-05	2.57628E-05	1.52717E-05	8.08874E-09	9.8483E-08	1.604E-08	1.22611E-07	0.12261111
3830903773615	383090	3773615	9.43721E-05	0.000110974	0.000109496	2.32751E-05	3.02691E-05	2.22797E-05	2.29318E-06	2.68661E-05	2.29318E-06	1.81448E-05	2.63285E-05	1.5607E-05	9.00864E-09	1.088E-07	1.7594E-08	1.35407E-07	0.13540746
3831003773615	383100	3773615	9.78869E-05	0.000115107	0.000113574	2.4142E-05	3.13965E-05	2.31095E-05	2.37859E-06	2.78667E-05	2.37859E-06	1.85316E-05	2.68898E-05	1.59397E-05	1.01495E-08	1.2153E-07	1.9504E-08	1.51184E-07	0.15118407
3831103773615	383110	3773615	0.000101463	0.000119312	0.000117724	2.5024E-05	3.25435E-05	2.39538E-05	2.46549E-06	2.88848E-05	2.46549E-06	1.89184E-05	2.7451E-05	1.62724E-05	1.16074E-08	1.3767E-07	2.1904E-08	1.71184E-07	0.17118386
3831203773615	383120	3773615	0.000105245	0.00012376	0.000122112	2.59568E-05	3.37566E-05	2.48467E-05	2.5574E-06	2.99615E-05	2.5574E-06	1.93052E-05	2.80123E-05	1.66051E-05	1.35632E-08	1.5921E-07	2.5091E-08	1.97866E-07	0.19786611
3831303773615	383130	3773615	0.000109245	0.000128463	0.000126752	2.69432E-05	3.50394E-05	2.57909E-05	2.65458E-06	3.11001E-05	2.65458E-06	1.97045E-05	2.85916E-05	1.69485E-05	1.62806E-08	1.8899E-07	2.948E-08	2.34745E-07	0.23474545
3831403773615	383140	3773615	0.000113239	0.000133159	0.000131386	2.79283E-05	3.63205E-05	2.67338E-05	2.75163E-06	3.22371E-05	2.75163E-06	2.01131E-05	2.91845E-05	1.73E-05	2.03007E-08	2.3279E-07	3.5909E-08	2.89003E-07	0.28900288
3831503773615	383150	3773615	0.000117416	0.000138072	0.000136234	2.89586E-05	3.76604E-05	2.77201E-05	2.85315E-06	3.34264E-05	2.85315E-06	2.05155E-05	2.97684E-05	1.76461E-05	2.6339E-08	2.9837E-07	4.5456E-08	3.70164E-07	0.37016355
3831603773615	383160	3773615	0.000121739	0.000143155	0.000141249	3.00247E-05	3.90469E-05	2.87406E-05	2.95818E-06	3.4657E-05	2.95818E-06	2.0921E-05	3.03568E-05	1.79949E-05	3.65211E-08	4.086E-07	6.1442E-08	5.06566E-07	0.50656647
3836503773615	383650	3773615	0.006219026	0.007313065	0.00721569	0.001533809	0.001994706	0.001468212	0.000151119	0.00177045	0.000151119	5.50895E-05	7.99361E-05	4.73845E-05	1.70065E-07	2.5473E-06	5.3381E-07	3.25121E-06	3.25120617
3836603773615	383660	3773615	0.005023015	0.005906654	0.005828006	0.001238835	0.001611095	0.001185853	0.000122056	0.001429966	0.000122056	5.5676E-05	8.0787E-05	4.78889E-05	1.37826E-07	2.0643E-06	4.3197E-07	2.6341E-06	2.63409524
3836703773615	383670	3773615	0.003692375	0.004341931	0.004284118	0.000910657	0.001184302	0.000871711	8.97225E-05	0.001051156	8.97225E-05	5.61439E-05	8.1466E-05	4.82914E-05	1.00941E-07	1.5158E-06	3.1238E-07	1.92911E-06	1.92910561
3836803773615	383680	3773615	0.002885434	0.003393034	0.003347855	0.00071164	0.000925481	0.000681205	7.01143E-05	0.000821433	7.01143E-05	5.66086E-05	8.21403E-05	4.86911E-05	7.87927E-08	1.1853E-06	2.4139E-07	1.50545E-06	1.50544932
3836903773615	383690	3773615	0.002338881	0.002750333	0.002713711	0.000576842	0.000750179	0.000552172	5.68334E-05	0.000665839	5.68334E-05	5.72481E-05	8.30682E-05	4.92411E-05	6.39325E-08	9.6264E-07	1.9436E-07	1.22093E-06	1.22093252
3837003773615	383700	3773615	0.001949389	0.002292322	0.002261799	0.000480781	0.000625252	0.000460219	4.7369E-05	0.000554957	4.7369E-05	5.78002E-05	8.38693E-05	4.9716E-05	5.33854E-08	8.0429E-07	1.6127E-07	1.01894E-06	1.01894086
3837103773615	383710	3773615	0.001659505	0.001951442	0.001925458	0.000409287	0.000532274	0.000391782	4.0325E-05	0.000472432	4.0325E-05	5.82057E-05	8.44577E-05	5.00648E-05	4.55382E-08	6.8636E-07	1.3681E-07	8.68711E-07	0.86871078
3837203773615	383720	3773615	0.00143813	0.001691123	0.001668605	0.000354688	0.000461269	0.000339519	3.49457E-05	0.000409411	3.49457E-05	5.85395E-05	8.4942E-05	5.03519E-05	3.95669E-08	5.9645E-07	1.1832E-07	7.54338E-07	0.75433834
3837303773615	383730	3773615	0.001263256	0.001485485	0.001465706	0.000311559	0.00040518	0.000298234	3.06963E-05	0.000359627	3.06963E-05	5.85987E-05	8.5028E-05	5.04029E-05	3.48493E-08	5.2534E-07	1.0379E-07	6.63978E-07	0.66397788
3837403773615	383740	3773615	0.001122828	0.001320354	0.001302773	0.000276925	0.000360139	0.000265082	2.7284E-05	0.00031965	2.7284E-05	5.84833E-05	8.48606E-05	5.03036E-05	3.10585E-08	4.6811E-07	9.2192E-08	5.91365E-07	0.59136464
3837503773615	383750	3773615	0.001006849	0.001183972	0.001168207	0.000248321	0.000322939	0.000237701	2.44658E-05	0.000286633	2.44658E-05	5.8265E-05	8.45437E-05	5.01158E-05	2.79349E-08	4.2095E-07	8.2647E-08	5.31529E-07	0.53152899
3837603773615	383760	3773615	0.00090743	0.001067064	0.001052855	0.000223801	0.000291051	0.00021423	2.205E-05	0.00025833	2.205E-05	5.79686E-05	8.41137E-05	4.98609E-05	2.5252E-08	3.8043E-07	7.4469E-08	4.80146E-07	0.48014646
3837703773615	383770	3773615	0.000820974	0.000965398	0.000952543	0.000202478	0.000263321	0.000193819	1.99492E-05	0.000233717	1.99492E-05	5.76068E-05	8.35887E-05	4.95497E-05	2.29118E-08	3.4506E-07	6.7373E-08	4.35343E-07	0.43534285
3837803773615	383780	3773615	0.000747468	0.000878961	0.000867257	0.000184349	0.000239745	0.000176465	1.8163E-05	0.000212791	1.8163E-05	5.71264E-05	8.28917E-05	4.91365E-05	2.09216E-08	3.1497E-07	6.1358E-08	3.97249E-07	0.397249
3837903773615	383790	3773615	0.000674876	0.000793598	0.000783032	0.000166446	0.000216461	0.000159327	1.63991E-05	0.000192125	1.63991E-05	5.6409E-05	8.18507E-05	4.85194E-05	1.89404E-08	2.85E-07	5.5412E-08	3.59356E-07	0.35935599
3838003773615	383800	3773615	0.00060796	0.000714911	0.000705391	0.000149942	0.000194998	0.00014353	1.4773E-05	0.000173076	1.4773E-05	5.5155E-05	8.00312E-05	4.74409E-05	1.71081E-08	2.5728E-07	4.9932E-08	3.24324E-07	0.32432364
3838103773615	383810	3773615	0.000552619	0.000649834	0.000641182	0.000136293	0.000177248	0.000130464	1.34283E-05	0.000157321	1.34283E-05	5.3611E-05	7.77907E-05	4.61128E-05	1.55959E-08	2.344E-07	4.5417E-08	2.95411E-07	0.29541146
3838203773615	383820	3773615	0.000518161	0.000609315	0.000601201	0.000127795	0.000166196	0.000122329	1.2591E-05	0.000147511	1.2591E-05	5.28842E-05	7.67361E-05	4.54876E-05	1.46674E-08	2.2033E-07	4.2645E-08	2.77646E-07	0.27764563
3838303773615	383830	3773615	0.000487101	0.000572791	0.000565164	0.000120134	0.000156234	0.000114997	1.18363E-05	0.000138669	1.18363E-05	5.21356E-05	7.56499E-05	4.48437E-05	1.38293E-08	2.0764E-07	4.0148E-08	2.61614E-07	0.26161422
3838403773615	383840	3773615	0.000450749	0.000530044	0.000522986	0.000111169	0.000144574	0.000106415	1.09529E-05	0.00012832	1.09529E-05	5.06227E-05	7.34547E-05	4.35425E-05	1.28343E-08	1.9258E-07	3.7193E-08	2.42606E-07	0.24260635
3838503773615	383850	3773615	0.000412409	0.000484959	0.000478501	0.000101713	0.000132277	9.7363E-05	1.00213E-05	0.000117406	1.00213E-05	4.83363E-05	7.0137E-05	4.15758E-05	1.17764E-08	1.7658E-07	3.4059E-08	2.22415E-07	0.22241494
3838603773615	383860	3773615	0.000378942	0.000445605	0.000439672	9.34592E-05	0.000121543	8.94622E-05	9.20806E-06	0.000107878	9.20806E-06	4.60218E-05	6.67786E-05	3.9585E-05	1.08513E-08	1.6259E-07	3.1324E-08	2.04771E-07	0.20477073
3838703773615	383870	3773615	0.000353001	0.000415101	0.000409573	8.70613E-05	0.000113223	8.33379E-05	8.57772E-06	0.000100493	8.57772E-06	4.42906E-05	6.42666E-05	3.8096E-05	1.01363E-08	1.5178E-07	2.9215E-08	1.91134E-07	0.1911338
3838803773615	383880	3773615	0.000329907	0.000387943	0.000382778	8.13655E-05	0.000105815	7.78857E-05	8.01653E-06	9.39188E-05	8.01653E-06	4.26686E-05	6.1913E-05	3.67008E-05	9.49864E-09	1.4215E-07	2.7337E-08	1.78981E-07	0.17898111
3838903773615	383890	3773615	0.000310338	0.000364932	0.000360073	7.65393E-05	9.95387E-05	7.32659E-05	7.54103E-06	8.8348E-05	7.54103E-06	4.13148E-05	5.99487E-05	3.55364E-05	8.95891E-09	1.3399E-07	2.575E-08	1.68697E-07	0.16869682
3839003773615	383900	3773615	0.000294101	0.000345839	0.000341234	7.25346E-05	9.43306E-05	6.94325E-05	7.14647E-06	8.37254E-05	7.14647E-06	4.02636E-05	5.84234E-05	3.46322E-05	8.51232E-09	1.2724E-07	2.4439E-08	1.60187E-07	0.16018737
3839103773615	383910	3773615	0.000279256	0.000328382	0.00032401	6.88734E-05	8.95693E-05	6.59279E-05	6.78575E-06	7.94994E-05	6.78575E-06	3.92623E-05	5.69705E-05	3.3771E-05	8.10326E-09	1.2105E-07	2.3239E-08	1.52397E-07	0.15239666
3829703773625	382970	3773625	5.8516E-05	6.88101E-05	6.78938E-05	1.44319E-05	1.87686E-05	1.38147E-05	1.4219E-06	1.66585E-05	1.4219E-06	1.35127E-05	1.96072E-05	1.16228E-05	3.5164E-09	4.5193E-08	7.6857E-09	5.63947E-08	0.05639467
3829803773625	382980	3773625	6.1641E-05	7.24847E-05	7.15196E-05	1.52026E-05	1.97709E-05	1.45524E-05	1.49784E-06	1.75481E-05	1.49784E-06	1.40336E-05	2.03631E-05	1.20708E-05	3.78828E-09	4.8514E-08	8.2285E-09	6.05306E-08	0.0605306
3829903773625	382990	3773625	6.48829E-05	7.6297E-05	7.52811E-05	1.60022E-05	2.08107E-05	1.53178E-05	1.57661E-06	1.8471E-05	1.57661E-06	1.45545E-05	2.1119E-05	1.25189E-05	4.08692E-09	5.2136E-08	8.8179E-09	6.50411E-08	0.06504113
3830003773625	383000	3773625	6.74786E-05	7.93494E-05	7.82928E-05	1.66424E-05	2.16433E-05	1.59306E-05	1.63969E-06	1.921E-05	1.63969E-06	1.49382E-05	2.16757E-05	1.28489E-05	4.35759E-09	5.5377E-08	9.3388E-09	6.90733E-08	0.06907329
3830103773625	383010	3773625	7.0197E-05	8.25459E-05	8.14468E-05	1.73128E-05	2.25151E-05	1.65724E-05	1.70574E-06	1.99839E-05	1.70574E-06	1.53312E-05	2.2246E-05	1.3187E-05	4.65894E-09	5.8963E-08	9.9121E-09	7.35339E-08	0.07353386
3830203773625	383020	3773625	7.2854E-05	8.56703E-05	8.45296E-05	1.79681E-05	2.33674E-05	1.71997E-05	1.77031E-06	2.07403E-05	1.77031E-06	1.57024E-05	2.27846E-05	1.35062E-05	4.98104E-09	6.2764E-08	1.0515E-08	7.82604E-08	0.07826037
3830303773625	383030	3773625	7.54609E-05	8.87358E-05	8.75543E-05	1.86111E-05	2.42035E-05	1.78151E-05	1.83365E-06	2.14824E-05	1.83365E-06	1.60549E-05	2.3296E-05	1.38094E-05	5.32984E-09	6.6848E-08	1.1157E-08	8.33351E-08	0.0833351
3830403773625	383040	3773625	7.81792E-05	9.19323E-05	9.07082E-05	1.92815E-05	2.50754E-05	1.84569E-05	1.89971E-06	2.22563E-05	1.89971E-06	1.64168E-05	2.38211E-05	1.41206E-05	5.72704E-09	7.1467E-08	1.1879E-08	8.90724E-08	0.08907242
3830503773625	383050	3773625	8.10758E-05	9.53385E-05	9.4069E-05	1.99959E-05	2.60044E-05	1.91407E-05	1.97009E-06	2.30809E-05	1.97009E-06	1.68035E-05	2.43823E-05	1.44533E-05	6.19138E-09	7.6831E-08	1.2711E-08	9.57329E-08	0.0957329
3830603773625	383060	3773625	8.40726E-05	9.88625E-05	9.75461E-05	2.07355E-05	2.69657E-05	1.98482E-05	2.04291E-06	2.3934E-05	2.04291E-06	1.71935E-05	2.49481E-05	1.47887E-05	6.73234E-09	8.3032E-08	1.3666E-08	1.0343E-07	0.10343037
3830703773625	383070	3773625	8.7153E-05	0.000102485	0.00010112	2.14947E-05	2.79537E-05	2.05754E-05	2.11776E-06	2.48109E-05	2.11776E-06	1.75834E-05	2.55138E-05	1.51241E-05	7.36688E-09	9.0253E-08	1.4769E-08	1.12388E-07	0.11238848
3830803773625	383080	3773625	9.02222E-05	0.000106094	0.000104681	2.22517E-05	2.89381E-05	2.13E-05	2.19234E-06	2.56847E-05	2.19234E-06	1.7967E-05	2.60706E-05	1.54541E-05	8.11804E-09	9.873E-08	1.6051E-08	1.22899E-07	0.12289866
3830903773625	383090	3773625	9.35198E-05	0.000109972	0.000108507	2.3065E-05	2.99958E-05	2.20785E-05	2.27247E-06	2.66235E-05	2.27247E-06	1.83601E-05	2.66408E-05	1.57922E-05	9.0409E-09	1.0908E-07	1.7609E-08	1.35732E-07	0.13573231
3831003773625	383100	3773625	9.69121E-05	0.000113961	0.000112443	2.39016E-05	3.10838E-05	2.28794E-05	2.35491E-06	2.75892E-05	2.35491E-06	1.87469E-05	2.72021E-05	1.61248E-05	1.01761E-08	1.2173E-07	1.9506E-08	1.5141E-07	0.15141041
3831103773625	383110	3773625	0.000100416	0.000118081	0.000116509	2.47657E-05	3.22076E-05	2.37066E-05	2.44004E-06	2.85867E-05	2.44004E-06	1.91336E-05	2.77633E-05	1.64575E-05	1.16471E-08	1.3801E-07	2.1911E-08	1.71569E-07	0.17156935
3831203773625	383120	3773625	0.000104098	0.000122411	0.000120781	2.56738E-05	3.33886E-05	2.45758E-05	2.52951E-06	2.96349E-05	2.52951E-06	1.95298E-05	2.83381E-05	1.67983E-05	1.35974E-08	1.5948E-07	2.5096E-08	1.98178E-07	0.19817791
3831303773625	383130	3773625	0.000107902	0.000126884	0.000125195	2.66121E-05	3.46089E-05	2.5474E-05	2.62196E-06	3.07179E-05	2.62196E-06	1.99291E-05	2.89175E-05	1.71417E-05	1.6284E-08	1.8891E-07	2.9425E-08	2.34615E-07	0.23461487
3831403773625	383140	3773625	0.000111751	0.000131411	0.000129661	2.75614E-05	3.58434E-05	2.63827E-05	2.71549E-06	3.18137E-05	2.71549E-06	2.03377E-05	2.95104E-05	1.74932E-05	2.02027E-08	2.3161E-07	3.5674E-08	2.87487E-07	0.28748678
3831503773625	383150	3773625	0.000115795	0.000136166	0.000134353	2.85588E-05	3.71405E-05	2.73375E-05	2.81376E-06	3.2965E-05	2.81376E-06	2.07463E-05	3.01033E-05	1.78447E-05	2.61063E-08	2.9572E-07	4.5002E-08	3.66829E-07	0.36682905
3831603773625	383160	3773625	0.000119995	0.000141105	0.000139226	2.95947E-05	3.84876E-05	2.8329E-05	2.91582E-06	3.41606E-05	2.91582E-06	2.11643E-05	3.07098E-05	1.82042E-05	3.59986E-08	4.0283E-07	6.0523E-08	4.99347E-07	0.49934707

Unique Identifier	X (UTM)	Y (UTM)	EGIODemolition 2025	EGIOSite Grubbing / Prep 2025	EGIOMass Grading / Excavation 2025	EGIOMass Grading / Excavation 2026	EGIODrainage / Utilities Trenching 2026	EGIODrainage / Utilities Trenching 2027	EGIOFoundations / Concrete Pads 2026	EGIOFoundations / Concrete Pads 2027	EGIOBuilding / Structure Construction 2026	EGIOBuilding / Structure Construction 2027	EGIOAsphalt Paving 2027	EGIOArchitectural Coating 2027	EGIOLandscaping or Other Finishing 2027	EGIOWaterside Construction (Piles) 2027	HIWaterside Construction (Landscaping) 2025	HIWaterside Construction (Landscaping) 2026	KMDemolition 2025	KMSite Grubbing / Prep 2025	KMMass Grading / Excavation 2025
3836603773625	383660	3773625	0.006075378	0.00238285	0.000789126	0.000772868	0.001794637	0.001791868	0.002357918	0.002356397	0.002525625	0.002465087	9.82812E-05	9.82812E-05	0.00266165	9.82812E-05	0.001427609	0.001382894	0.002391489	0.010379231	0.007889322
3836703773625	383670	3773625	0.004162165	0.00163246	0.000540621	0.000529482	0.001229483	0.001227586	0.00161538	0.001614338	0.001730274	0.0016888	6.73312E-05	6.73312E-05	0.001823463	6.73312E-05	0.00101048	0.00097883	0.001693966	0.007351931	0.005588252
3836803773625	383680	3773625	0.003090925	0.0012123	0.000401478	0.000393206	0.000913044	0.000911636	0.001199621	0.001198847	0.001284944	0.001254144	5.00018E-05	5.00018E-05	0.001354148	5.00018E-05	0.000769036	0.000744948	0.001289737	0.005597547	0.004254733
3836903773625	383690	3773625	0.00239799	0.00094053	0.000311473	0.000305056	0.000708355	0.000707262	0.000930685	0.000930085	0.00099688	0.000972986	3.87922E-05	3.87922E-05	0.00105057	3.87922E-05	0.000608567	0.000589505	0.001019988	0.004426819	0.003364854
3837003773625	383700	3773625	0.001946545	0.00076346	0.000252835	0.000247626	0.000575	0.000574113	0.000755475	0.000754987	0.000809208	0.000789812	3.14892E-05	3.14892E-05	0.00085279	3.14892E-05	0.000500818	0.000485132	0.000837598	0.003635234	0.002763166
3837103773625	383710	3773625	0.001627262	0.00063823	0.000211364	0.000207009	0.000480685	0.000479944	0.000631558	0.00063115	0.000676477	0.000660262	2.63242E-05	2.63242E-05	0.000712911	2.63242E-05	0.00042299	0.000409741	0.000706163	0.003064799	0.002329574
3837203773625	383720	3773625	0.001392598	0.0005462	0.000180884	0.000177157	0.000411367	0.000410732	0.000540482	0.000540133	0.000578924	0.000565047	2.2528E-05	2.2528E-05	0.000610103	2.2528E-05	0.000364595	0.000353175	0.000607973	0.002638648	0.002005653
3837303773625	383730	3773625	0.001212643	0.00047562	0.000157509	0.000154264	0.000358209	0.000357656	0.00047064	0.00047033 6	0.000504114	0.00049203 1	1.96169E-05	1.96169E-05	0.000531264	1.96169E-05	0.000319186	0.000309189	0.000531292	0.002305843	0.001752687
3837403773625	383740	3773625	0.001070916	0.00042003	0.000139101	0.000136235	0.000316343	0.000315855	0.000415634	0.000415366	0.000445196	0.000434525	1.73242E-05	1.73242E-05	0.000469173	1.73242E-05	0.000282921	0.000274059	0.000469947	0.002039601	0.001550315
3837503773625	383750	3773625	0.000956683	0.00037522	0.000124263	0.000121703	0.000282599	0.000282163	0.000371299	0.000371059	0.000397707	0.000388175	1.54762E-05	1.54762E-05	0.000419127	1.54762E-05	0.000253348	0.000245413	0.000419888	0.001822341	0.001385174
3837603773625	383760	3773625	0.000862093	0.00033813	0.000111977	0.00010967	0.000254658	0.000254265	0.000334588	0.000334372	0.000358385	0.000349795	1.39461E-05	1.39461E-05	0.000377687	1.39461E-05	0.000228639	0.000221478	0.000377874	0.001639998	0.001246574
3837703773625	383770	3773625	0.000779585	0.00030576	0.00010126	9.91734E-05	0.000230286	0.0002293	0.000302565	0.00030237	0.000324085	0.000316317	1.26113E-05	1.26113E-05	0.000341539	1.26113E-05	0.000207112	0.000200625	0.000341198	0.001480825	0.001125585
3837803773625	383780	3773625	0.000709669	0.00027834	9.21783E-05	9.02791E-05	0.000209633	0.000209309	0.00027543	0.000275252	0.00029502	0.000287948	1.14803E-05	1.14803E-05	0.000310909	1.14803E-05	0.000188743	0.000182831	0.000309959	0.001345244	0.001022529
3837903773625	383790	3773625	0.000640193	0.00025109	8.31542E-05	8.14409E-05	0.00018911	0.000188818	0.000248466	0.000248305	0.000266138	0.000259759	1.03564E-05	1.03564E-05	0.000280471	1.03564E-05	0.000170433	0.000165094	0.000278833	0.001210154	0.000919846
3838003773625	383800	3773625	0.000577085	0.00022634	7.49572E-05	7.34128E-05	0.000170468	0.000170205	0.000223973	0.000223828	0.000239903	0.000234153	9.33549E-06	9.33549E-06	0.000252824	9.33549E-06	0.000153728	0.000148913	0.000250366	0.001086604	0.000825935
3838103773625	383810	3773625	0.000525232	0.000206	6.8222E-05	6.68164E-05	0.000155151	0.000154912	0.000203848	0.000203717	0.000218347	0.000213113	8.49666E-06	8.49666E-06	0.000230106	8.49666E-06	0.000139883	0.000135501	0.00022683	0.000984457	0.000748292
3838203773625	383820	3773625	0.000494379	0.0001939	6.42145E-05	6.28915E-05	0.000146037	0.000145812	0.000191874	0.00019175	0.000205521	0.000200594	7.99755E-06	7.99755E-06	0.00021659	7.99755E-06	0.000131485	0.000127367	0.00021262	0.000922785	0.000701415
3838303773625	383830	3773625	0.000466759	0.00018307	6.0627E-05	5.93779E-05	0.000137878	0.000137666	0.000181154	0.000181037	0.000194039	0.000189388	7.55075E-06	7.55075E-06	0.000204489	7.55075E-06	0.000123949	0.000120067	0.000199872	0.000867458	0.000659361
3838403773625	383840	3773625	0.000436337	0.00017114	5.66755E-05	5.55078E-05	0.000128892	0.000128693	0.000169347	0.000169238	0.000181392	0.000177044	7.05861E-06	7.05861E-06	0.000191161	7.05861E-06	0.000115712	0.000112087	0.000185927	0.000806936	0.000613357
3838503773625	383850	3773625	0.00040499	0.00015884	5.26038E-05	5.152E-05	0.000119632	0.000119447	0.000157181	0.000157079	0.00016836	0.000164325	6.55151E-06	6.55151E-06	0.000177428	6.55151E-06	0.000107261	0.000103901	0.000171636	0.000744911	0.000566212
3838603773625	383860	3773625	0.000377316	0.00014799	4.90093E-05	4.79996E-05	0.000111457	0.000111285	0.00014644	0.000146346	0.000156856	0.000153096	6.10383E-06	6.10383E-06	0.000165304	6.10383E-06	9.97873E-05	9.66617E-05	0.000159028	0.000690193	0.00052462
3838703773625	383870	3773625	0.000352616	0.0001383	4.5801E-05	4.48573E-05	0.000104161	0.000104	0.000136854	0.000136766	0.000146588	0.000143074	5.70426E-06	5.70426E-06	0.000154483	5.70426E-06	9.31122E-05	9.01957E-05	0.000147796	0.000641447	0.000487568
3838803773625	383880	3773625	0.000330466	0.00012961	4.2924E-05	4.20396E-05	9.76181E-05	9.74675E-05	0.000128257	0.000128175	0.00013738	0.000134087	5.34594E-06	5.34594E-06	0.000144779	5.34594E-06	8.71242E-05	8.43953E-05	0.000137751	0.000597848	0.000454428
3838903773625	383890	3773625	0.00031234	0.0001225	4.05697E-05	3.97338E-05	9.22638E-05	9.21215E-05	0.000121223	0.000121144	0.000129845	0.000126732	5.05272E-06	5.05272E-06	0.000136838	5.05272E-06	8.21963E-05	7.96218E-05	0.000129504	0.000562057	0.000427223
3839003773625	383900	3773625	0.000298221	0.00011697	3.87357E-05	3.79376E-05	8.80929E-05	8.7957E-05	0.000115743	0.000115668	0.000123975	0.000121003	4.82431E-06	4.82431E-06	0.000130652	4.82431E-06	7.83215E-05	7.58683E-05	0.000123032	0.000533966	0.000405871
3839103773625	383910	3773625	0.000285197	0.00011186	3.7044E-05	3.62808E-05	8.42457E-05	8.41158E-05	0.000110688	0.000110616	0.000118561	0.000115719	4.61362E-06	4.61362E-06	0.000124946	4.61362E-06	7.47445E-05	7.24033E-05	0.000117071	0.000508096	0.000386207
3829703773635	382970	3773635	0.000210179	8.2435E-05	2.73E-05	2.67375E-05	6.20859E-05	6.19901E-05	8.15727E-05	8.15201E-05	8.73746E-05	8.52802E-05	3.40006E-06	3.40006E-06	9.20804E-05	3.40006E-06	3.88396E-05	3.76231E-05	2.39591E-05	0.000103984	7.90391E-05
3829803773635	382980	3773635	0.000229526	9.0023E-05	2.9813E-05	2.91987E-05	6.7801E-05	6.76963E-05	8.90816E-05	8.90241E-05	9.54175E-05	9.31304E-05	3.71304E-06	3.71304E-06	0.000100556	3.71304E-06	4.23916E-05	4.10638E-05	2.53532E-05	0.000110035	8.3638E-05
3829903773635	382990	3773635	0.000251191	9.8521E-05	3.2627E-05	3.19548E-05	7.42006E-05	7.40861E-05	9.74898E-05	9.74269E-05	0.000104424	0.000101921	4.06351E-06	4.06351E-06	0.000110048	4.06351E-06	4.64009E-05	4.49475E-05	2.68015E-05	0.000116321	8.8416E-05
3830003773635	383000	3773635	0.000270206	0.00010598	3.50968E-05	3.43737E-05	7.98175E-05	7.96943E-05	0.00010487	0.000104802	0.000112329	0.000109636	4.37111E-06	4.37111E-06	0.000118378	4.37111E-06	4.98918E-05	4.83291E-05	2.78674E-05	0.000120947	9.19323E-05
3830103773635	383010	3773635	0.000291646	0.00011439	3.78817E-05	3.71012E-05	8.61508E-05	8.60178E-05	0.000113191	0.000113118	0.000121242	0.000118335	4.71795E-06	4.71795E-06	0.000127771	4.71795E-06	5.38294E-05	5.21434E-05	2.89854E-05	0.000125799	9.56204E-05
3830203773635	383020	3773635	0.000315098	0.00012359	4.09278E-05	4.00846E-05	9.30784E-05	9.29348E-05	0.000122293	0.000122214	0.000130991	0.000127851	5.09733E-06	5.09733E-06	0.000138046	5.09733E-06	5.81151E-05	5.62948E-05	3.00875E-05	0.000130582	9.92561E-05
3830303773635	383030	3773635	0.000341119	0.00013379	4.43077E-05	4.33948E-05	0.000100765	0.000100609	0.000132392	0.000132306	0.000141808	0.000138409	5.51827E-06	5.51827E-06	0.000149446	5.51827E-06	6.28348E-05	6.08667E-05	3.11783E-05	0.000135316	0.000102855
3830403773635	383040	3773635	0.000371137	0.00014557	4.82067E-05	4.72134E-05	0.000109632	0.000109463	0.000144042	0.000143949	0.000154287	0.000150589	6.00387E-06	6.00387E-06	0.000162597	6.00387E-06	6.82524E-05	6.61146E-05	3.23121E-05	0.000140237	0.000106595
3830503773635	383050	3773635	0.000406005	0.00015924	5.27357E-05	5.16491E-05	0.000119932	0.000119747	0.000157575	0.000157473	0.000168782	0.000164737	6.56793E-06	6.56793E-06	0.000177872	6.56793E-06	7.44969E-05	7.21635E-05	3.34776E-05	0.000145295	0.00011044
3830603773635	383060	3773635	0.00044708	0.00017535	5.80708E-05	5.68744E-05	0.000132065	0.000131861	0.000173516	0.000173404	0.000185858	0.000181403	7.23239E-06	7.23239E-06	0.000195868	7.23239E-06	8.1807E-05	7.92447E-05	3.46838E-05	0.00015053	0.000114419
3830703773635	383070	3773635	0.000496023	0.00019455	6.4428E-05	6.31006E-05	0.000146523	0.000146297	0.000192512	0.000192387	0.000206204	0.000201261	8.02414E-06	8.02414E-06	0.00021731	8.02414E-06	9.04716E-05	8.76378E-05	3.59285E-05	0.000155932	0.000118525
3830803773635	383080	3773635	0.00055498	0.00021767	7.2086E-05	7.06008E-05	0.000163939	0.000163686	0.000215394	0.000215255	0.000230714	0.000225184	8.9779E-06	8.9779E-06	0.000243139	8.9779E-06	0.000100842	9.76835E-05	3.7189E-05	0.000161403	0.000122683
3830903773635	383090	3773635	0.000628067	0.00024634	8.15792E-05	7.98983E-05	0.000185528	0.000185242	0.000243759	0.000243602	0.000261097	0.000254838	1.01602E-05	1.01602E-05	0.000275159	1.01602E-05	0.000113652	0.000110092	3.85401E-05	0.000167267	0.00012714
3831003773635	383100	3773635	0.000719288	0.00028211	9.34278E-05	9.15029E-05	0.000212474	0.000212146	0.000279163	0.000278983	0.000299019	0.000291852	1.16359E-05	1.16359E-05	0.000315123	1.16359E-05	0.000129516	0.000125459	3.98775E-05	0.000173071	0.000131553
3831103773635	383110	3773635	0.000838839	0.000329	0.000108956	0.000106711	0.000247789	0.000247407	0.000325562	0.000325352	0.000348718	0.000340359	1.35699E-05	1.35699E-05	0.000367499	1.35699E-05	0.000150176	0.000145472	4.13304E-05	0.000179377	0.000136346
3831203773635	383120	3773635	0.000998979	0.00039181	0.000129757	0.000127083	0.000295094	0.000294638	0.000387714	0.000387464	0.000415291	0.000405336	1.61605E-05	1.61605E-05	0.000437657	1.61605E-05	0.000177434	0.000171877	4.28603E-05	0.000186017	0.000141392
3831303773635	383130	3773635	0.001218248	0.00047781	0.000158237	0.000154977	0.000359865	0.000359309	0.000472815	0.00047251	0.000506444	0.000494305	1.97076E-05	1.97076E-05	0.00053372	1.97076E-05	0.000214652	0.000207929	4.43788E-05	0.000192607	0.000146402
3831403773635	383140	3773635	0.001538942	0.00060359	0.000199892	0.000195774	0.000454596	0.000453894	0.00059728	0.000596894	0.000639761	0.000624426	2.48954E-05	2.48954E-05	0.000674217	2.48954E-05	0.000268467	0.000260058	4.59765E-05	0.000199541	0.000151673
3831503773635	383150	3773635	0.00202636	0.00079477	0.000263202	0.000257779	0.000598577	0.000597653	0.000786452	0.000785944	0.000842388	0.000822196	3.27804E-05	3.27804E-05	0.000887757	3.27804E-05	0.000349681	0.000338728	4.76489E-05	0.0002068	0.00015719
3831603773635	383160	3773635	0.002846121	0.00111629	0.000369681	0.000362064	0.00084073	0.000839433	0.00110461	0.001103897	0.001183175	0.001154815	4.60416E-05	4.60416E-05	0.001246898	4.60416E-05	0.000485215	0.000470017	4.93937E-05	0.000214372	0.000162946
3836603773635	383660	3773635	0.00482916	0.00189406	0.000627256	0.000614332	0.00142651	0.001424309	0.001874248	0.001873039	0.002007554	0.001959434	7.81212E-05	7.81212E-05	0.002115676	7.81212E-05	0.001199779	0.0011622	0.002004196	0.008698354	0.006611676
3836703773635	383670	3773635	0.00544582	0.00213593	0.000707354	0.00069278	0.001608669	0.001606187	0.00211358	0.002112217	0.002263908	0.002209644	8.80969E-05	8.80969E-05	0.002385837	8.80969E-05	0.001265987	0.001226333	0.002126386	0.009228666	0.00701477
3836803773635	383680	3773635	0.003825654	0.00150048	0.000496911	0.000486673	0.00113008	0.001128336	0.001484777	0.001483819	0.001590381	0.001552261	6.18875E-05	6.18875E-05	0.001676036	6.18875E-05	0.000916197	0.000887499	0.001539806	0.006682865	0.00507969
3836903773635	383690	3773635	0.002851007	0.0011182	0.000370315	0.000362685	0.000842174	0.000840874	0.001106506	0.001105792	0.001185206	0.001156797	4.61207E-05	4.61207E-05	0.001249039	4.61207E-05	0.000699808	0.000677888	0.0011756 8	0.005102535	0.00387847
3837003773635	383700	3773635	0.002232272	0.00087553	0.000289948	0.000283974	0.00065942	0.000658385	0.000866368	0.000865809	0.00092789	0.000905745	3.61114E-05	3.61114E-05	0.000977968	3.61114E-05	0.000558782	0.00054128	0.000937902	0.00407056	0.003094059
3837103773635	383710	3773635	0.001825118	0.00071584	0.000237063	0.000232179	0.000539131	0.000538299	0.000708347	0.00070789	0.000758729	0.000740542	2.95249E-05	2.95249E-05	0.000799592	2.95249E-05	0.000463376	0.000448862	0.000776162	0.0033686	0.002560495
3837203773635	383720	3773635	0.001537065	0.00060286	0.000199648	0.000195535	0.000454041	0.000453341	0.000596551	0.000596166	0.000638981	0.000623665	2.4865E-05	2.4865E-05	0.000673395	2.4865E-05	0.000394469	0.000382113	0.000659501	0.002862282	0.002175639
3837303773635	383730	3773635	0.001321802	0.00051843	0.000171688	0.00016815	0.000390454	0.000389851	0.000513005	0.000512674	0.000549493	0.000536322	2.13827E-05	2.13827E-05	0.000579087	2.13827E-05	0.000342055	0.000331341	0.000570703	0.002476891	0.001882701
3837403773635	383740	3773635	0.001154503	0.00045281	0.000149958	0.000146868	0.000341034	0.000340508	0.000448075	0.000447786	0.000479944	0.00046844	1.86764E-05	1.86764E-05	0.000505793	1.86764E-05	0.000300508	0.000291096	0.000500489	0.002172157	0.001651071
3837503773635	383750	3773635	0.001022027	0.00040085	0.00013275	0.000130015	0.000301902	0.000301436	0.0003966	0.000396404	0.000424872	0.000414688	1.65333E-05	1.65333E-05	0.000447755	1.65333E-05	0.000267181	0.000258812	0.000443998	0.001926984	0.001464713
3837603773635	383760	3773635	0.000914683	0.00035875	0.000118808	0.00011636	0.000270193	0.000269776	0.00035499 8	0.000354769	0.000380247	0.000371133	1.47968E-05	1.47968E-05	0.000400727	1.47968E-05	0.000239779	0.000232269	0.0003975 6	0.001725439	0.001311517
3837703773635	383770	3773635	0.000824468	0.00032337	0.00010709	0.000104883	0.000243544	0.000243168	0.000319985	0.000319778	0.000342744	0.000334528	1.33374E-05	1.33374E-05	0.000361203	1.33374E-05	0.000216521	0.00020974	0.000358013	0.001553802	0.001181055
3837803773635	383780	3773635	0.000747833	0.00029331	9.71355E-05	9.51342E-05	0.000220906	0.000220565	0.000290242	0.000290055	0.000310885	0.000303434	1.20977E-05	1.20977E-05	0.000327629	1.20977E-05	0.000196708	0.000190547	0.000324198	0.001407043	0.001069503
3837903773635	383790	3773635	0.000669717	0.00026267	8.6989E-05	8.51967E-05	0.000197831	0.000197526	0.000259924	0.000259756	0.000278411	0.000271738	1.0834E-05	1.0834E-05	0.000293406	1.0834E-05	0.000176607	0.000171076	0.000289931	0.0012583 2	0.000956457
3838003773635	383800	3773635	0.000600672	0.00023559	7.80208E-05	7.64133E-05	0.000177436	0.000177162	0.000233127	0.000232977	0.000249708	0.000243723	9.71705E-06	9.71705E-06	0.000263157	9.71705E-06	0.000158645	0.000153676	0.000259271	0.001125253	0.000855312
3838103773635	383810	3773635	0.000544004	0.00021337	7.06603E-05	6.92045E-05	0.000160696	0.000160448	0.000211134	0.000210998	0.000226151	0.0002207 3	8.80034E-06	8.80034E-06	0.000238331	8.80034E-06	0.000143766	0.000139263	0.000233915	0.001015209	0.000771667
3838203773635	383820	3773635	0.000510969	0.00020041	6.63693E-05	6.50019E-05	0.000150938	0.000150705	0.000198312	0.000198184	0.000212417	0.000207326	8.26592E-06	8.26592E-06	0.000223858	8.26592E-06	0.000134915	0.00013069	0.000218909	0.0009500 8	0.000722162
3838303773635	383830	3773635	0.000481481	0.00018884	6.25392E-05	6.12506E-05	0.000142227	0.000142008	0.000186868	0.000186747	0.000200159	0.000195361	7.7889E-06	7.7889E-06	0.000210939	7.7889E-06	0.000126988	0.000123011	0.000205475	0.000891777	0.000677846
3838403773635	383840	3773635	0.000451786	0.0001772	5.86822E-05	5.74731E-05	0.000133455	0.00013325	0.000175343	0.00017523	0.000187814	0.000183312	7.30853E-06	7.30853E-06	0.000197929	7.30853E-06	0.000119023	0.000115295	0.000191974	0.0008331 8	0.000633306
3838503773635	383850	3773635	0.000422631	0.00016576	5.48952E-05	5.37641E-05	0.000124843	0.000124652	0.000164027	0.000163922	0.000175694	0.000171483	6.83688E-06	6.83688E-06	0.000185156	6.83688E-06	0.000111218	0.000107734	0.000178746	0.000775771	0.000589669
3838603773635	383860	3773635	0.000396717	0.0001556	5.15293E-05	5.04676E-05	0.000117188	0.000117008	0.00015397	0.000153871	0.000164921	0.000160968	6.41769E-06	6.41769E-06	0.000173804	6.41769E-06	0.000104263	0.000100997	0.000166983	0.000724717	0.000550862
3838703773635	383870	3773635	0.0003697	0.000145	4.802E-05	4.70306E-05	0.000109207	0.000109039	0.000143484	0.000143392	0.00015369	0.000150006	5.98062E-06	5.98062E-06	0.000161967	5.98062E-06	9.70462E-05	9.40065E-05	0.000154789	0.000671797	0.000510637
3838803773635	383880	3773635	0.00034543	0.00013548	4.48677E-05	4.39432E-05	0.000102038	0.000101881	0.000134065	0.000133979	0.0001436	0.000140158	5.58801E-06	5.58801E-06	0.000151334	5.58801E-06	9.05613E-05	8.77247E-05	0.000143859	0.000624357	0.000474578
3838903773635	383890	3773635	0.000326092	0.0001279	4.23558E-05	4.14832E-05	9.6326E-05	9.61773E-05	0.00012656	0.000126478	0.000135561	0.000132312	5.27518E-06	5.27518E-06	0.000142862	5.27518E-06	8.53554E-05	8.26819E-05	0.000135114	0.000586405	0.000445731
3839003773635	383900	3773635	0.000311936	0.00012235	4.05172E-05	3.96824E-05	9.21445E-05	9.20023E-05	0.000121066	0.000120988	0.000129677	0.000126568	5.04618E-06	5.04618E-06	0.000136661	5.04618E-06	8.14913E-05	7.89388E-05	0.000128637	0.000558295	0.000424364
3839103773635	383910	3773635	0.000298876	0.00011722	3.88208E-05	3.8021E-05	8.82866E-05	8.81504E-05	0.000115997	0.000115922	0.000124247	0.000121269	4.83491E-06	4.83491E-06	0.000130939	4.83491E-06	7.79251E-05	7.54843E-05	0.00012267	0.000532395	0.000404677
3829703773645	382970	3773645	0.000209056	8.1995E-05	2.71542E-05	2.65947E-05	6.17542E-05	6.16589E-05	8.1137E-05	8.10846E-05	8.69078E-05	8.48247E-05	3.3819E-06	3.3819E-06	9.15885E-05	3.3819E-06	3.8497E-05	3.72912E-05	2.37215E-05	0.000102953	7.82552E-05
3829803773645	382980	3773645	0.000229454	8.9995E-05	2.98037E-05	2.91896E-05	6.77797E-05	6.76751E-05	8.90537E-05	8.89962E-05	9.53876E-05	9.31012E-05	3.71188E-06	3.71188E-06	0.000100525	3.71188E-06	4.22301E-05	4.09074E-05	2.52083E-05	0.000109406	8.31602E-05
3829903773645	382990	3773645	0.00025243	9.9007E-05	3.2788E-05	3.21125E-05	7.45667E-05	7.44517E-05	9.79709E-05	9.79077E-05	0.000104939	0.000102424	4.08356E-06	4.08356E-06	0.000110591	4.08356E-06	4.64763E-05	4.50205E-05	2.67563E-05	0.000116124	8.82667E-05
3830003773645	383000	3773645	0.000271544	0.0001065	3.52707E-05	3.4544E-05	8.02128E-05	8.00891E-05	0.000105389	0.000105321	0.000112885	0.000110179	4.39276E-06	4.39276E-06	0.000118965	4.39276E-06	4.99762E-05	4.84108E-05	2.78131E-05	0.000120711	9.17531E-05
3830103773645	383010	3773645	0.000293047	0.00011494	3.80637E-05	3.72794E-05	8.65647E-05	8.64311E-05	0.000113735	0.000113661	0.000121824	0.000118904	4.74061E-06	4.74061E-06	0.000128385	4.74061E-06	5.39173E-05	5.22285E-05	2.89175E-05	0.000125504	9.53964E-05

			KMMass Grading / Excavation	KMDrainage / Utilities Trenching	KMFoundations / Concrete Pads	KMBuilding / Structure Construction	KMAsphalt Paving	KMArchitectural Coating	KMLandscaping or Other Finishing	KMWaterside Construction (Piles)	EWNDemolition	EWNSite Grubbing / Prep	EWNDrainage / Utilities Trenching	EWNDrainage / Utilities Trenching	EWNDrainage / Utilities Trenching	EWNFoundation s / Concrete Pads	EWNBuilding / Structure Construction	EWNAsphalt Paving	EWNLandscaping or Other Finishing	EWNWaterside Construction (Piles)	ISDemolition
Unique Identifier	X (UTM)	Y (UTM)	2026	2026	2026	2026	2026	2026	2026	2026	2027	2027	2027	2028	2029	2029	2029	2029	2029	2029	2027
3836603773625	383660	3773625	0.007807675	0.002803803	0.001483762	0.005096204	0.000163721	0.000163721	0.005259925	0.000163721	0.004824913	0.000262964	0.000617489	0.000605565	0.000593035	0.000513679	0.001115422	7.93563E-05	0.001155101	7.93563E-05	0.001114033
3836703773625	383670	3773625	0.005530419	0.001986021	0.001050995	0.003609799	0.000115968	0.000115968	0.003725768	0.000115968	0.003341492	0.000182116	0.000427642	0.000419384	0.000410706	0.000355748	0.000772485	5.49582E-05	0.000799965	5.49582E-05	0.000790265
3836803773625	383680	3773625	0.0042107	0.001512099	0.000800197	0.002748397	8.8295E-05	8.8295E-05	0.002836692	8.8295E-05	0.002509308	0.000136761	0.000321139	0.000314938	0.000308422	0.00026715	0.000580101	4.12711E-05	0.000600737	4.12711E-05	0.0006027
3836903773625	383690	3773625	0.003330031	0.001195843	0.000632835	0.002173569	6.98281E-05	6.98281E-05	0.002243397	6.98281E-05	0.001969232	0.000107326	0.000252021	0.000247154	0.00024204	0.000209652	0.000455247	3.23884E-05	0.000471441	3.23884E-05	0.000477535
3837003773625	383700	3773625	0.00273457	0.000982007	0.000519675	0.001784901	5.73417E-05	5.73417E-05	0.001842242	5.73417E-05	0.001616015	8.80749E-05	0.000206816	0.000202823	0.000198626	0.000172047	0.00037359	2.65789E-05	0.000386879	2.65789E-05	0.000392904
3837103773625	383710	3773625	0.002305465	0.000827912	0.000438128	0.001504817	4.83438E-05	4.83438E-05	0.001553161	4.83438E-05	0.001365307	7.4411E-05	0.000174731	0.000171357	0.000167811	0.000145356	0.000315631	2.24555E-05	0.000326859	2.24555E-05	0.000331883
3837203773625	383720	3773625	0.001984897	0.000712794	0.000377208	0.001295576	4.16217E-05	4.16217E-05	0.001337198	4.16217E-05	0.001180118	6.4318E-05	0.000151031	0.000148114	0.00014505	0.00012564	0.00027282	1.94096E-05	0.000282524	1.94096E-05	0.000286294
3837303773625	383730	3773625	0.001734548	0.000622891	0.000329632	0.001132169	3.63721E-05	3.63721E-05	0.001168541	3.63721E-05	0.001037249	5.65314E-05	0.000132746	0.000130183	0.000127489	0.00011043	0.000239791	1.70598E-05	0.000248321	1.70598E-05	0.000250676
3837403773625	383740	3773625	0.00153427	0.00055097	0.000291571	0.001001445	3.21724E-05	3.21724E-05	0.001033617	3.21724E-05	0.000923943	5.03561E-05	0.000118246	0.000115962	0.000113563	9.83665E-05	0.000213597	1.51963E-05	0.000221195	1.51963E-05	0.000222167
3837503773625	383750	3773625	0.001370839	0.00049228	0.000260513	0.00089477	2.87454E-05	2.87454E-05	0.000923515	2.87454E-05	0.000832	4.53451E-05	0.000106479	0.000104423	0.000102262	8.85779E-05	0.000192342	1.36841E-05	0.000199184	1.36841E-05	0.000198891
3837603773625	383760	3773625	0.001233673	0.000443022	0.000234446	0.000805239	2.58691E-05	2.58691E-05	0.000831109	2.58691E-05	0.000755378	4.11691E-05	9.66728E-05	9.48059E-05	9.28443E-05	8.04204E-05	0.000174628	1.24239E-05	0.00018084	1.24239E-05	0.000179338
3837703773625	383770	3773625	0.001113936	0.000400024	0.000211691	0.000727085	2.33583E-05	2.33583E-05	0.000750444	2.33583E-05	0.000688151	3.75051E-05	8.80691E-05	8.63684E-05	8.45813E-05	7.32632E-05	0.000159087	1.13182E-05	0.000164746	1.13182E-05	0.000162254
3837803773625	383780	3773625	0.001011946	0.000363399	0.000192309	0.000660515	2.12197E-05	2.12197E-05	0.000681735	2.12197E-05	0.000630817	3.43803E-05	8.07315E-05	7.91725E-05	7.75343E-05	6.71591E-05	0.000145832	1.03752E-05	0.00015102	1.03752E-05	0.000147692
3837903773625	383790	3773625	0.000910326	0.000326906	0.000172997	0.000594186	1.90888E-05	1.90888E-05	0.000613274	1.90888E-05	0.000572931	3.12255E-05	7.33233E-05	7.19073E-05	7.04195E-05	6.09964E-05	0.00013245	9.42311E-06	0.000137162	9.42311E-06	0.000133129
3838003773625	383800	3773625	0.000817387	0.000293531	0.000155335	0.000533523	1.714E-05	1.714E-05	0.000550663	1.714E-05	0.000519976	2.83394E-05	6.65462E-05	6.52611E-05	6.39108E-05	5.53586E-05	0.000120208	8.55215E-06	0.000124484	8.55215E-06	0.00011978
3838103773625	383810	3773625	0.000740548	0.000265937	0.000140733	0.000483368	1.55287E-05	1.55287E-05	0.000498897	1.55287E-05	0.000476202	2.59536E-05	6.0944E-05	5.97671E-05	5.85305E-05	5.06983E-05	0.000110088	7.83219E-06	0.000114004	7.83219E-06	0.000108746
3838203773625	383820	3773625	0.000694156	0.000249277	0.000131917	0.000453088	1.45559E-05	1.45559E-05	0.000467644	1.45559E-05	0.000450375	2.4546E-05	5.76387E-05	5.65257E-05	5.53561E-05	4.79487E-05	0.000104118	7.40741E-06	0.000107821	7.40741E-06	0.000102105
3838303773625	383830	3773625	0.000652537	0.000234332	0.000124007	0.000425922	1.36832E-05	1.36832E-05	0.000439605	1.36832E-05	0.000427106	2.32778E-05	5.46608E-05	5.36052E-05	5.24961E-05	4.54714E-05	9.87384E-05	7.0247E-06	0.000102251	7.0247E-06	9.61417E-05
3838403773625	383840	3773625	0.00060701	0.000217982	0.000115355	0.000396206	1.27285E-05	1.27285E-05	0.000408934	1.27285E-05	0.000401104	2.18607E-05	5.1333E-05	5.03417E-05	4.93001E-05	4.2703E-05	9.27271E-05	6.59703E-06	9.60256E-05	6.59703E-06	8.95943E-05
3838503773625	383850	3773625	0.000560352	0.000201227	0.000106489	0.000365751	1.17501E-05	1.17501E-05	0.000377501	1.17501E-05	0.000374067	2.03872E-05	4.78729E-05	4.69484E-05	4.5977E-05	3.98246E-05	8.64768E-05	6.15236E-06	8.9553E-05	6.15236E-06	8.28638E-05
3838603773625	383860	3773625	0.000519191	0.000186446	9.86665E-05	0.000338885	1.0887E-05	1.0887E-05	0.000349772	1.0887E-05	0.000350086	1.90801E-05	4.48038E-05	4.39386E-05	4.30294E-05	3.72715E-05	8.09328E-05	5.75794E-06	8.38118E-05	5.75794E-06	7.69116E-05
3838703773625	383870	3773625	0.000482522	0.000173278	9.1698E-05	0.000314951	1.01181E-05	1.01181E-05	0.000325069	1.01181E-05	0.000328563	1.79071E-05	4.20492E-05	4.12372E-05	4.0384E-05	3.498E-05	7.59571E-05	5.40394E-06	7.8659E-05	5.40394E-06	7.1598E-05
3838803773625	383880	3773625	0.000449725	0.0001615	8.54653E-05	0.000293543	9.43038E-06	9.43038E-06	0.000302974	9.43038E-06	0.00030916	1.68496E-05	3.95661E-05	3.88021E-05	3.79992E-05	3.29144E-05	7.14716E-05	5.08482E-06	7.4014E-05	5.08482E-06	6.68321E-05
3838903773625	383890	3773625	0.000422802	0.000151832	8.03488E-05	0.00027597	8.86582E-06	8.86582E-06	0.000284836	8.86582E-06	0.000293211	1.59804E-05	3.7525E-05	3.68003E-05	3.60389E-05	3.12164E-05	6.77845E-05	4.8225E-06	7.01957E-05	4.8225E-06	6.29212E-05
3839003773625	383900	3773625	0.000401671	0.000144244	7.63331E-05	0.000262178	8.42272E-06	8.42272E-06	0.0002706	8.42272E-06	0.000280746	1.5301E-05	3.59296E-05	3.52358E-05	3.45067E-05	2.98893E-05	6.49028E-05	4.61748E-06	6.72115E-05	4.61748E-06	5.98585E-05
3839103773625	383910	3773625	0.00038221	0.000137255	7.26348E-05	0.000249475	8.01464E-06	8.01464E-06	0.00025749	8.01464E-06	0.000269184	1.46709E-05	3.445E-05	3.37847E-05	3.30857E-05	2.86583E-05	6.22299E-05	4.42732E-06	6.44436E-05	4.42732E-06	5.70347E-05
3829703773635	382970	3773635	7.82211E-05	2.80899E-05	1.48651E-05	5.10563E-05	1.64023E-06	1.64023E-06	5.26965E-05	1.64023E-06	0.000186031	1.01389E-05	2.38081E-05	2.33483E-05	2.28652E-05	1.98055E-05	4.30065E-05	3.05968E-06	4.45364E-05	3.05968E-06	1.5484E-05
3829803773635	382980	3773635	8.27724E-05	2.97243E-05	1.573E-05	5.4027E-05	1.73567E-06	1.73567E-06	5.57626E-05	1.73567E-06	0.000203772	1.11058E-05	2.60785E-05	2.55749E-05	2.50458E-05	2.16943E-05	4.71079E-05	3.35147E-06	4.87836E-05	3.35147E-06	1.63475E-05
3829903773635	382990	3773635	8.7501E-05	3.14223E-05	1.66286E-05	5.71134E-05	1.83483E-06	1.83483E-06	5.89482E-05	1.83483E-06	0.000223809	1.21979E-05	2.8643E-05	2.80899E-05	2.75086E-05	2.38276E-05	5.17402E-05	3.68104E-06	5.35808E-05	3.68104E-06	1.71943E-05
3830003773635	383000	3773635	9.09809E-05	3.2672E-05	1.72899E-05	5.93848E-05	1.9078E-06	1.9078E-06	6.12926E-05	1.9078E-06	0.000241321	1.31523E-05	3.08841E-05	3.02876E-05	2.9661E-05	2.56919E-05	5.57885E-05	3.96905E-06	5.7773E-05	3.96905E-06	1.7809E-05
3830103773635	383010	3773635	9.46308E-05	3.39827E-05	1.79835E-05	6.17671E-05	1.98433E-06	1.98433E-06	6.37515E-05	1.98433E-06	0.000261068	1.42285E-05	3.34113E-05	3.27661E-05	3.20881E-05	2.77943E-05	6.03536E-05	4.29383E-06	6.25005E-05	4.29383E-06	1.84294E-05
3830203773635	383020	3773635	9.82289E-05	3.52749E-05	1.86673E-05	6.41157E-05	2.05978E-06	2.05978E-06	6.61755E-05	2.05978E-06	0.000282583	1.54012E-05	3.61648E-05	3.54664E-05	3.47326E-05	3.00849E-05	6.53276E-05	4.6477E-06	6.76514E-05	4.6477E-06	1.90274E-05
3830303773635	383030	3773635	0.00010179	3.65537E-05	1.93441E-05	6.64402E-05	2.13446E-06	2.13446E-06	6.85746E-05	2.13446E-06	0.000306343	1.66961E-05	3.92055E-05	3.84484E-05	3.76529E-05	3.26144E-05	7.08202E-05	5.03848E-06	7.33395E-05	5.03848E-06	1.96115E-05
3830403773635	383040	3773635	0.000105492	3.7883E-05	2.00475E-05	6.88563E-05	2.21208E-06	2.21208E-06	7.10684E-05	2.21208E-06	0.00033367	1.81854E-05	4.27028E-05	4.18782E-05	4.10117E-05	3.55238E-05	7.71377E-05	5.48793E-06	7.98817E-05	5.48793E-06	2.02053E-05
3830503773635	383050	3773635	0.000109297	3.92494E-05	2.07706E-05	7.13399E-05	2.29187E-06	2.29187E-06	7.36318E-05	2.29187E-06	0.000365216	1.99047E-05	4.67401E-05	4.58375E-05	4.48891E-05	3.88823E-05	8.44306E-05	6.00678E-06	8.7434E-05	6.00678E-06	2.08047E-05
3830603773635	383060	3773635	0.000113235	4.06636E-05	2.1519E-05	7.39103E-05	2.37444E-06	2.37444E-06	7.62847E-05	2.37444E-06	0.000402168	2.19187E-05	5.14692E-05	5.04752E-05	4.94309E-05	4.28163E-05	9.29731E-05	6.61454E-06	9.62804E-05	6.61454E-06	2.14139E-05
3830703773635	383070	3773635	0.000117298	4.21229E-05	2.22913E-05	7.65627E-05	2.45965E-06	2.45965E-06	7.90224E-05	2.45965E-06	0.00044598	2.43065E-05	5.70763E-05	5.59741E-05	5.48159E-05	4.74808E-05	0.000103102	7.33513E-06	0.000106769	7.33513E-06	2.20287E-05
3830803773635	383080	3773635	0.000121414	4.36007E-05	2.30733E-05	7.92489E-05	2.54595E-06	2.54595E-06	8.17948E-05	2.54595E-06	0.000498568	2.71726E-05	6.38063E-05	6.25742E-05	6.12794E-05	5.30794E-05	0.000115259	8.20004E-06	0.000119359	8.20004E-06	2.26434E-05
3830903773635	383090	3773635	0.000125825	4.51847E-05	2.39116E-05	8.21279E-05	2.63844E-06	2.63844E-06	8.47664E-05	2.63844E-06	0.000563681	3.07214E-05	7.21395E-05	7.07465E-05	6.92826E-05	6.00117E-05	0.000130312	9.27098E-06	0.000134947	9.27098E-06	2.32722E-05
3831003773635	383100	3773635	0.000130191	4.67528E-05	2.47414E-05	8.4978E-05	2.73001E-06	2.73001E-06	8.7708E-05	2.73001E-06	0.000643642	3.50793E-05	8.23728E-05	8.07821E-05	7.91107E-05	6.85246E-05	0.000148797	1.05861E-05	0.00015409	1.05861E-05	2.38702E-05
3831103773635	383110	3773635	0.000134935	4.84562E-05	2.56428E-05	8.80741E-05	2.82947E-06	2.82947E-06	9.09036E-05	2.82947E-06	0.000748495	4.07939E-05	9.57918E-05	9.3942E-05	9.19982E-05	7.96876E-05	0.000173037	1.23106E-05	0.000179192	1.23106E-05	2.45073E-05
3831203773635	383120	3773635	0.000139929	5.02498E-05	2.6592E-05	9.13342E-05	2.9342E-06	2.9342E-06	9.42684E-05	2.9342E-06	0.000888676	4.8434E-05	0.000113732	0.000111536	0.000109228	9.46118E-05	0.000205444	1.46162E-05	0.000212752	1.46162E-05	2.51682E-05
3831303773635	383130	3773635	0.000144887	5.20301E-05	2.75341E-05	9.45701E-05	3.03816E-06	3.03816E-06	9.76082E-05	3.03816E-06	0.001080105	5.88671E-05	0.000138231	0.000135562	0.000132757	0.000114992	0.000249698	1.77647E-05	0.000258581	1.77647E-05	2.58864E-05
3831403773635	383140	3773635	0.000150103	5.39033E-05	2.85254E-05	9.79748E-05	3.14754E-06	3.14754E-06	0.000101122	3.14754E-06	0.001357321	7.39757E-05	0.000173709	0.000170354	0.00016683	0.000144506	0.000313785	2.23241E-05	0.000324947	2.23241E-05	2.66591E-05
3831503773635	383150	3773635	0.000155563	5.5864E-05	2.9563E-05	0.000101539	3.26203E-06	3.26203E-06	0.000104801	3.26203E-06	0.001776854	9.68409E-05	0.000227401	0.000223009	0.000218395	0.000189171	0.000410773	2.92243E-05	0.000425385	2.92243E-05	2.75142E-05
3831603773635	383160	3773635	0.000161259	5.79097E-05	3.06456E-05	0.000105257	3.38148E-06	3.38148E-06	0.000108638	3.38148E-06	0.002477677	0.000135037	0.000317091	0.000310968	0.000304534	0.000263783	0.000572789	4.07508E-05	0.000593164	4.07508E-05	2.84084E-05
3836603773635	383660	3773635	0.006543252	0.002349738	0.001243472	0.004270893	0.000137207	0.000137207	0.0044081	0.000137207	0.003849002	0.000209776	0.000492593	0.00048308	0.00047385	0.00040979	0.00088912	6.33053E-05	0.000921464	6.33053E-05	0.000934052
3836703773635	383670	3773635	0.006942174	0.002492994	0.001319283	0.004531277	0.000145572	0.000145572	0.004676848	0.000145572	0.004323168	0.000235618	0.000553276	0.000542592	0.000531365	0.000460261	0.000999429	7.1104E-05	0.001034981	7.1104E-05	0.000991457
3836803773635	383680	3773635	0.00502712	0.001805282	0.000955348	0.003281288	0.000105415	0.000105415	0.003386702	0.000105415	0.003067155	0.000167164	0.000392532	0.000384952	0.00037698	0.000326541	0.000709064	5.04461E-05	0.000734287	5.04461E-05	0.000719134
3836903773635	383690	3773635	0.003838332	0.001378378	0.000729432	0.002505345	8.04867E-05	8.04867E-05	0.002585832	8.04867E-05	0.00230987	0.000125891	0.000295616	0.000289907	0.000283908	0.000245918	0.000533995	3.79909E-05	0.000552991	3.79909E-05	0.000550104
3837003773635	383700	3773635	0.003062039	0.001099604	0.000581906	0.001998645	6.42085E-05	6.42085E-05	0.002062854	6.42085E-05	0.001827918	9.96239E-05	0.000233936	0.000229418	0.000224671	0.000194607	0.000422578	3.00641E-05	0.00043761	3.00641E-05	0.000439719
3837103773635	383710	3773635	0.002533996	0.00090998	0.000481558	0.001653983	5.31359E-05	5.31359E-05	0.001707119	5.31359E-05	0.001509853	8.22889E-05	0.00019323	0.000189498	0.000185578	0.000160745	0.00034947	2.48328E-05	0.000361464	2.48328E-05	0.000364641
3837203773635	383720	3773635	0.002153124	0.000773205	0.000409177	0.001405381	4.51493E-05	4.51493E-05	0.00145053	4.51493E-05	0.001284144	6.99875E-05	0.000164344	0.00016117	0.000157835	0.000136715	0.000296868	2.11206E-05	0.000307429	2.11206E-05	0.000310473
3837303773635	383730	3773635	0.001863217	0.000669097	0.000354084	0.001216154	3.90702E-05	3.90702E-05	0.001255224	3.90702E-05	0.001114806	6.07583E-05	0.000142672	0.000139917	0.000137022	0.000118686	0.000257721	1.83354E-05	0.000266888	1.83354E-05	0.000269223
3837403773635	383740	3773635	0.001633984	0.000586778	0.000310521	0.00106653	3.42633E-05	3.42633E-05	0.001100793	3.42633E-05	0.000982526	5.35489E-05	0.000125743	0.000123315	0.000120763	0.000104603	0.00022714	1.61598E-05	0.0023522	1.61598E-05	0.000236581
3837503773635	383750	3773635	0.001449555	0.000520548	0.000275472	0.000946149	3.0396E-05	3.0396E-05	0.000976545	3.0396E-05	0.000877061	4.78009E-05	0.000112246	0.000110078	0.0001078	9.33752E-05	0.000202759	1.44252E-05	0.000209971	1.44252E-05	0.000210302
3837603773635	383760	3773635	0.001297945	0.000466103	0.00024666	0.000847191	2.72169E-05	2.72169E-05	0.000874408	2.72169E-05	0.000790944	4.31075E-05	0.000101224	9.92697E-05	9.72157E-05	8.42069E-05	0.00018285	1.30088E-05	0.000189355	1.30088E-05	0.000188681
3837703773635	383770	3773635	0.001168832	0.000419738	0.000222124	0.000762917	2.45095E-05	2.45095E-05	0.000787426	2.45095E-05	0.000717875	3.91251E-05	9.18731E-05	9.0099E-05	8.82347E-05	7.64277E-05	0.000165958	1.1807E-05	0.000171862	1.1807E-05	0.000170243
3837803773635	383780	3773635	0.001058434	0.000380093	0.000201144	0.000690858	2.21945E-05	2.21945E-05	0.000713053	2.21945E-05	0.000655663	3.57345E-05	8.39113E-05	8.22909E-05	8.05882E-05	6.98044E-05	0.000151576	1.07838E-05	0.000156968	1.07838E-05	0.000154473
3837903773635	383790	3773635	0.000946559	0.000339917	0.000179883	0.000617835	1.98486E-05	1.98486E-05	0.000637684	1.98486E-05	0.000591353	3.22295E-05	7.5681E-05	7.42195E-05	7.26838E-05	6.29577E-05	0.000136709	9.7261E-06	0.000141572	9.7261E-06	0.000138437
3838003773635	383800	3773635	0.000846461	0.000303971	0.00016086	0.0005525	1.77496E-05	1.77496E-05	0.000570249	1.77496E-05	0.000534049	2.91064E-05	6.83473E-05	6.70274E-05	6.56406E-05	5.68569E-05	0.000123461	8.78362E-06	0.000127853	8.78362E-06	0.00012405
3838103773635	383810	3773635	0.000763681	0.000274244	0.000145129	0.000498468	1.60138E-05	1.60138E-05	0.000514482	1.60138E-05	0.000486799	2.65312E-05	6.23002E-05	6.10971E-05	5.9833E-05	5.18265E-05	0.000112538	8.00648E-06	0.000116541	8.00648E-06	0.000112157
3838203773635	383820	3773635	0.000714688	0.000256651	0.000135819	0.000466489	1.49864E-05	1.49864E-05	0.000481476	1.49864E-05	0.000459548	2.5046E-05	5.88127E-05	5.76769E-05	5.64835E-05	4.89253E-05	0.000106238	7.55828E-06	0.000110017	7.55828E-06	0.000105143
3838303773635	383830	3773635	0.000670831	0.000240901	0.000127484	0.000437863	1.40668E-05	1.40668E-05	0.00045193	1.40668E-05	0.000435077	2.37123E-05	5.56809E-05	5.46056E-05	5.34758E-05	4.632E-05	0.000100581	7.1558E-06	0.000104159	7.1558E-06	9.88579E-05
3838403773635	383840	3773635	0.000626752	0.000225072	0.000119107	0.000409092	1.31425E-05	1.31425E-05	0.000422234	1.31425E-05	0.000410139	2.23531E-05	5.24893E-05	5.14756E-05	5.04106E-05	4.36649E-05	9.48158E-05	6.74563E-06	9.81886E-05	6.74563E-06	9.25228E-05
3838503773635	383850	3773635	0.000583566	0.000209564	0.0001109	0.000380904	1.22369E-05	1.22369E-05	0.000393141	1.22369E-05	0.000385415	2.10056E-05	4.93251E-05	4.83726E-05	4.73717E-05	4.10327E-05	8.91001E-05	6.33899E-06	9.22696E-05	6.33899E-06	8.6301E-05
3838603773635	383860	3773635	0.000545161	0.000195772	0.000103602	0.000355836	1.14316E-05	1.14316E-05	0.000367268	1.14316E-05	0.000363332	1.98021E-05	4.6499E-05	4.56011E-05	4.46576E-05	3.86818E-05	8.39951E-05	5.9758E-06	8.6983E-05	5.9758E-06	8.07624E-05
3838703773635	383870	3773635	0.000505353	0.000181476	9.60367E-05	0.000329852	1.05968E-05	1.05968E-05	0.000340449	1.05968E-05	0.000340109	1.85364E-05	4.35269E-05	4.26864E-05	4.18032E-05	3.62093E-05	7.86264E-05	5.59384E-06	8.14233E-05	5.59384E-06	7.49988E-05
3838803773635	383880	3773635	0.000469667	0.000168661	8.92549E-05	0.000306559	9.84853E-06	9.84853E-06	0.000316408	9.84853E-06	0.000319145	1.73938E-05	4.08439E-05	4.00552E-05	3.92264E-05	3.39774E-05	7.37798E-05	5.24904E-06	7.64044E-05	5.24904E-06	6.98193E-05
3838903773635	383890	3773635	0.000441118	0.000158409	8.38295E-05	0.000287925	9.24989E-06	9.24989E-06	0.000297175	9.24989E-06	0.000302392	1.64807E-05	3.86999E-05	3.79525E-05	3.71673E-05	3.21938E-05	6.99068E-05	4.97349E-06	7.23936E-05	4.97349E-06	6.56738E-05
3839003773635	383900	3773635	0.000449972	0.000150816	7.9811E-05	0.000274123	8.80648E-06	8.80648E-06	0.00028293	8.80648E-06	0.00029011	1.58114E-05	3.71281E-05	3.64111E-05	3.56577E-05	3.08862E-05	6.70676E-05	4.7715E-06	6.94533E-05	4.7715E-06	6.26152E-05
3839103773635	383910	3773635	0.000400489	0.000143819	7.61085E-05	0.000261406	8.39793E-06	8.39793E-06	0.000269804	8.39793E-06	0.000278724	1.51908E-05	3.56709E-05	3.49821E-05	3.42583E-05	2.96741E-05	6.44354E-05	4.58423E-06	6.67276E-05	4.58423E-06	5.97942E-05
3829703773645	382970	3773645	7.74453E-05	2.78113E-05	1.47176E-05	5.05499E-05	1.62397E-06	1.62397E-06	5.21739E-05	1.62397E-06	0.000184407	1.00504E-05	2.36003E-05	2.31446E-05	2.26657E-05	1.96327E-05	4.26313E-05	3.03298E-06	4.41478E-05	3.03298E-06	1.54226E-05
3829803773645	382980	3773645	8.22995E-05	2.95545E-05	1.56401E-05	5.37183E-05	1.72576E-06	1.72576E-06	5.54441E-05	1.72576E-06	0.000203067	1.10674E-05	2.59884E-05	2.54865E-05	2.49592E-05	2.16193E-05	4.6945E-05	3.33988E-06	4.8615E-05	3.33988E-06	1.63545E-05
3829903773645	382990	3773645	8.73532E-05	3.13693E-05	1.66005E-05	5.70169E-05	1.83173E-06	1.83173E-06	5.88487E-05	1.83173E-06	0.000224322	1.22259E-05	2.87086E-05	2.81542E-05	2.75717E-05	2.38822E-05	5.18588E-05	3.68948E-06	5.37036E-05	3.68948E-06	1.72627E-05
3830003773645	383000	3773645	9.08036E-05	3.26083E-05	1.72562E-05	5.92691E-05	1.90408E-06	1.90408E-06	6.11731E-05	1.90408E-06	0.00024191	1.31844E-05	3.09595E-05	3.03616E-05	2.97334E-05	2.57547E-05	5.59248E-05	3.97875E-06	5.79141E-05	3.97875E-06	1.78733E-05
3830103773645	383010	3773645	9.44091E-05	3.39031E-05	1.79414E-05	6.16225E-05	1.97968E-06	1.97968E-06	6.36021E-05	1.97968E-06	0.000261703	1.42632E-05	3.34926E-05	3.28458E-05	3.21662E-05	2.78619E-05	6.05005E-05	4.30428E-06	6.26526E-05	4.30428E-06	1.84881E-05

			ISDrainage / Utilities Trenching	ISDrainage / Utilities Trenching	ISAsphalt Paving	ISAsphalt Paving	SVDemolition	SVSite Grubbing / Prep	SVMass Grading / Excavation	SVMass Grading / Excavation	SVDrainage / Utilities Trenching	SVFoundations / Concrete Pads	SVBuilding / Structure Construction	SVBuilding / Structure Construction	SVAsphalt Paving	SVAsphalt Paving	SVArchitectural Coating	SVArchitectural Coating	SVLandscaping or Other Finishing	SVLandscaping or Other Finishing	MDemolition
Unique Identifier	X (UTM)	Y (UTM)	2027	2028	2027	2028	2027	2027	2027	2028	2028	2028	2028	2029	2028	2029	2028	2029	2028	2029	2027
3836603773625	383660	3773625	0.000448579	0.000437069	0.000115852	0.000107921	0.011217605	0.008064849	0.005437552	0.005368513	0.003809089	0.00121005	0.001733471	0.001667329	0.000170434	0.000158571	0.000170434	0.000158571	0.001733471	0.001667329	0.002042344
3836703773625	383670	3773625	0.00031821	0.000310045	8.21821E-05	7.65562E-05	0.007611399	0.005472183	0.003689502	0.003642658	0.002584553	0.000821046	0.001176199	0.00113132	0.000115644	0.000107594	0.000115644	0.000107594	0.001176199	0.00113132	0.001437395
3836803773625	383680	3773625	0.000242684	0.000236458	6.26766E-05	5.83861E-05	0.005595052	0.004022539	0.002712111	0.002677676	0.001899875	0.000603542	0.00086461	0.000831621	8.50082E-05	7.90912E-05	8.50082E-05	7.90912E-05	0.00086461	0.000831621	0.001087878
3836903773625	383690	3773625	0.000192285	0.000187352	4.96604E-05	4.62608E-05	0.004293544	0.003086825	0.002081226	0.002054801	0.001457931	0.000463147	0.000663487	0.000638171	6.52338E-05	6.06932E-05	6.52338E-05	6.06932E-05	0.000663487	0.000638171	0.000855801
3837003773625	383700	3773625	0.000158207	0.000154148	4.08593E-05	3.80622E-05	0.003448396	0.002479209	0.001671554	0.001650331	0.001170949	0.000371981	0.000532885	0.000512552	5.23931E-05	4.87462E-05	5.23931E-05	4.87462E-05	0.000532885	0.000512552	0.000699568
3837103773625	383710	3773625	0.000133637	0.000130208	3.45135E-05	3.21509E-05	0.002852426	0.00205074	0.001382667	0.001365112	0.00096858	0.000307693	0.000440789	0.00042397	4.33382E-05	4.03217E-05	4.33382E-05	4.03217E-05	0.000440789	0.00042397	0.000587393
3837203773625	383720	3773625	0.00011528	0.000112322	2.97726E-05	2.77345E-05	0.002415585	0.001736674	0.001170916	0.001156049	0.000820244	0.000260571	0.000373283	0.0003594	3.67011E-05	3.41465E-05	3.67011E-05	3.41465E-05	0.000373283	0.0003594	0.000503845
3837303773625	383730	3773625	0.000100938	9.8348E-05	2.60686E-05	2.4284E-05	0.002081969	0.001496823	0.001009201	0.000996387	0.000706961	0.000224583	0.000321729	0.000309454	3.16323E-05	2.94306E-05	3.16323E-05	2.94306E-05	0.000321729	0.000309454	0.000438836
3837403773625	383740	3773625	8.94583E-05	8.7163E-05	2.31038E-05	2.15223E-05	0.001820114	0.001308563	0.000882271	0.000871069	0.000618044	0.000196337	0.000281265	0.000270533	2.76538E-05	2.5729E-05	2.76538E-05	2.5729E-05	0.000281265	0.000270533	0.000387016
3837503773625	383750	3773625	8.00858E-05	7.8031E-05	2.06833E-05	1.92674E-05	0.001610037	0.001157529	0.000780439	0.00077053	0.00054671	0.000173676	0.000248801	0.000239308	2.4462E-05	2.27593E-05	2.4462E-05	2.27593E-05	0.000248801	0.000239308	0.000344901
3837603773625	383760	3773625	7.22126E-05	7.03598E-05	1.86499E-05	1.73732E-05	0.001436966	0.001033101	0.000696546	0.000687702	0.000487941	0.000155006	0.000222056	0.000213583	2.18325E-05	2.03128E-05	2.18325E-05	2.03128E-05	0.000222056	0.000213583	0.000309821
3837703773625	383770	3773625	6.53336E-05	6.36573E-05	1.68733E-05	1.57182E-05	0.001286737	0.000925094	0.000623725	0.000615806	0.000436929	0.000138801	0.000198841	0.000191254	1.955E-05	1.81892E-05	1.955E-05	1.81892E-05	0.000198841	0.000191254	0.000279204
3837803773625	383780	3773625	5.94701E-05	5.79442E-05	1.5359E-05	1.43076E-05	0.00115993	0.000833927	0.000562257	0.000555118	0.00039387	0.000125122	0.000179245	0.000172406	1.76234E-05	1.63967E-05	1.76234E-05	1.63967E-05	0.000179245	0.000172406	0.0002532
3837903773625	383790	3773625	5.3606E-05	5.22306E-05	1.38445E-05	1.28968E-05	0.001035475	0.00074445	0.00050193	0.000495557	0.000351609	0.000111697	0.000160013	0.000153908	1.57324E-05	1.46374E-05	1.57324E-05	1.46374E-05	0.000160013	0.000153908	0.00022753
3838003773625	383800	3773625	4.82308E-05	4.69934E-05	1.24563E-05	1.16036E-05	0.000923153	0.000663697	0.000447483	0.000441802	0.000313469	9.95811E-05	0.000142656	0.000137213	1.40259E-05	1.30496E-05	1.40259E-05	1.30496E-05	0.000142656	0.000137213	0.00020416
3838103773625	383810	3773625	4.37879E-05	4.26644E-05	1.13088E-05	1.05347E-05	0.000831206	0.000597592	0.000402913	0.000397798	0.000282247	8.96627E-05	0.000128447	0.000123546	1.26289E-05	1.17499E-05	1.26289E-05	1.17499E-05	0.000128447	0.000123546	0.000184826
3838203773625	383820	3773625	4.11138E-05	4.00589E-05	1.06182E-05	9.89134E-06	0.000776319	0.000558131	0.000376308	0.00037153	0.000263609	8.3742E-05	0.000119966	0.000115388	1.1795E-05	1.0974E-05	1.1795E-05	1.0974E-05	0.000119966	0.000115388	0.000173016
3838303773625	383830	3773625	3.87126E-05	3.77193E-05	9.99807E-06	9.31364E-06	0.000727418	0.000522974	0.000352604	0.000348127	0.000247005	7.84671E-05	0.000112409	0.00010812	1.1052E-05	1.02827E-05	1.1052E-05	1.02827E-05	0.000112409	0.00010812	0.000162442
3838403773625	383840	3773625	3.60762E-05	3.51506E-05	9.31718E-06	8.67937E-06	0.000674126	0.00048466	0.000326772	0.000322623	0.000228909	7.27184E-05	0.000104174	0.000100199	1.02423E-05	9.52939E-06	1.02423E-05	9.52939E-06	0.000104174	0.000100199	0.00015098
3838503773625	383850	3773625	3.33661E-05	3.251E-05	8.61726E-06	8.02736E-06	0.000619685	0.00044552	0.000300382	0.000296568	0.000210422	6.68458E-05	9.57607E-05	9.21069E-05	9.41516E-06	8.75981E-06	9.41516E-06	8.75981E-06	9.57607E-05	9.21069E-05	0.000139296
3838603773625	383860	3773625	3.09694E-05	3.01748E-05	7.99828E-06	7.45075E-06	0.000571943	0.000411196	0.00027724	0.00027372	0.000194211	6.16958E-05	8.8383E-05	8.50107E-05	8.68979E-06	8.08494E-06	8.68979E-06	8.08494E-06	8.8383E-05	8.50107E-05	0.000128995
3838703773625	383870	3773625	2.88298E-05	2.80901E-05	7.4457E-06	6.936E-06	0.000529653	0.000380792	0.000256741	0.000253481	0.000179851	5.7134E-05	8.18479E-05	7.87249E-05	8.04726E-06	7.48713E-06	8.04726E-06	7.48713E-06	8.18479E-05	7.87249E-05	0.00011983
3838803773625	383880	3773625	2.69107E-05	2.62203E-05	6.95007E-06	6.4743E-06	0.00049204	0.00035375	0.000238508	0.00023548	0.000167079	5.30767E-05	7.60356E-05	7.31344E-05	7.47579E-06	6.95544E-06	7.47579E-06	6.95544E-06	7.60356E-05	7.31344E-05	0.000111637
3838903773625	383890	3773625	2.5336E-05	2.46859E-05	6.54337E-06	6.09544E-06	0.000461412	0.00033173	0.000223662	0.000220822	0.000156679	4.97728E-05	7.13025E-05	6.85819E-05	7.01044E-06	6.52248E-06	7.01044E-06	6.52248E-06	7.13025E-05	6.85819E-05	0.000104905
3839003773625	383900	3773625	2.41028E-05	2.34843E-05	6.22487E-06	5.79874E-06	0.000437599	0.00031461	0.000212119	0.000209426	0.000148592	4.7204E-05	6.76227E-05	6.50425E-05	6.64864E-06	6.18586E-06	6.64864E-06	6.18586E-06	6.76227E-05	6.50425E-05	9.96015E-05
3839103773625	383910	3773625	2.29657E-05	2.23765E-05	5.93122E-06	5.52519E-06	0.000415763	0.000298911	0.000201534	0.000198976	0.000141178	4.48486E-05	6.42484E-05	6.1797E-05	6.31688E-06	5.87719E-06	6.31688E-06	5.87719E-06	6.42484E-05	6.1797E-05	9.47222E-05
3829703773635	382970	3773635	6.23484E-06	6.07487E-06	1.61023E-06	1.5E-06	7.78804E-05	5.59918E-05	3.77513E-05	3.7272E-05	2.64453E-05	8.40101E-06	1.2035E-05	1.15758E-05	1.18327E-06	1.10091E-06	1.18327E-06	1.10091E-06	1.2035E-05	1.15758E-05	1.88367E-05
3829803773635	382980	3773635	6.58253E-06	6.41364E-06	1.70003E-06	1.58365E-06	8.21477E-05	5.90598E-05	3.98198E-05	3.93142E-05	2.78944E-05	8.86133E-06	1.26944E-05	1.221E-05	1.24811E-06	1.16123E-06	1.24811E-06	1.16123E-06	1.26944E-05	1.221E-05	1.99254E-05
3829903773635	382990	3773635	6.92347E-06	6.74584E-06	1.78808E-06	1.66568E-06	8.65576E-05	6.22302E-05	4.19574E-05	4.14247E-05	2.93918E-05	9.33702E-06	1.33758E-05	1.28655E-05	1.31511E-06	1.22357E-06	1.31511E-06	1.22357E-06	1.33758E-05	1.28655E-05	2.10577E-05
3830003773635	383000	3773635	7.17102E-06	6.98703E-06	1.85202E-06	1.72523E-06	8.97558E-05	6.45296E-05	4.35077E-05	4.29553E-05	3.04778E-05	9.68201E-06	1.38701E-05	1.33409E-05	1.3637E-06	1.26878E-06	1.3637E-06	1.26878E-06	1.38701E-05	1.33409E-05	2.18905E-05
3830103773635	383010	3773635	7.42082E-06	7.23042E-06	1.91653E-06	1.78533E-06	9.30966E-05	6.69314E-05	4.51271E-05	4.45541E-05	3.16122E-05	1.00424E-05	1.43863E-05	1.38374E-05	1.41446E-06	1.31601E-06	1.41446E-06	1.31601E-06	1.43863E-05	1.38374E-05	2.27633E-05
3830203773635	383020	3773635	7.66162E-06	7.46504E-06	1.97872E-06	1.84326E-06	9.63572E-05	6.92756E-05	4.67076E-05	4.61146E-05	3.27194E-05	1.03941E-05	1.48902E-05	1.43221E-05	1.464E-06	1.3621E-06	1.464E-06	1.3621E-06	1.48902E-05	1.43221E-05	2.36234E-05
3830303773635	383030	3773635	7.89679E-06	7.69418E-06	2.03946E-06	1.89984E-06	9.95733E-05	7.15878E-05	4.82665E-05	4.76537E-05	3.38114E-05	1.0741E-05	1.53872E-05	1.48001E-05	1.51286E-06	1.40756E-06	1.51286E-06	1.40756E-06	1.53872E-05	1.48001E-05	2.44744E-05
3830403773635	383040	3773635	8.1359E-06	7.92715E-06	2.10121E-06	1.95737E-06	0.00010287	7.39576E-05	4.98643E-05	4.92312E-05	3.49307E-05	1.10966E-05	1.58966E-05	1.529E-05	1.56294E-06	1.45416E-06	1.56294E-06	1.45416E-06	1.58966E-05	1.529E-05	2.53581E-05
3830503773635	383050	3773635	8.37726E-06	8.16232E-06	2.16354E-06	2.01544E-06	0.000106255	7.63915E-05	5.15053E-05	5.08514E-05	3.60803E-05	1.14618E-05	1.64197E-05	1.57932E-05	1.61438E-06	1.50201E-06	1.61438E-06	1.50201E-06	1.64197E-05	1.57932E-05	2.62654E-05
3830603773635	383060	3773635	8.62255E-06	8.40132E-06	2.22689E-06	2.07445E-06	0.000109747	7.89022E-05	5.31981E-05	5.25227E-05	3.72661E-05	1.18385E-05	1.69594E-05	1.63123E-05	1.66744E-06	1.55138E-06	1.66744E-06	1.55138E-06	1.69594E-05	1.63123E-05	2.72035E-05
3830703773635	383070	3773635	8.8701E-06	8.64252E-06	2.29083E-06	2.13401E-06	0.000113328	8.1477E-05	5.49341E-05	5.42366E-05	3.84822E-05	1.22248E-05	1.75128E-05	1.68446E-05	1.72185E-06	1.602E-06	1.72185E-06	1.602E-06	1.75128E-05	1.68446E-05	2.81688E-05
3830803773635	383080	3773635	9.11765E-06	8.88372E-06	2.35476E-06	2.19356E-06	0.000116785	8.39621E-05	5.66096E-05	5.58909E-05	3.96559E-05	1.25977E-05	1.80469E-05	1.73583E-05	1.77437E-06	1.65086E-06	1.77437E-06	1.65086E-06	1.80469E-05	1.73583E-05	2.9145E-05
3830903773635	383090	3773635	9.37082E-06	9.13039E-06	2.42015E-06	2.25447E-06	0.000120562	8.66778E-05	5.84406E-05	5.76986E-05	4.09386E-05	1.30051E-05	1.86306E-05	1.79198E-05	1.83176E-06	1.70426E-06	1.83176E-06	1.70426E-06	1.86306E-05	1.79198E-05	3.01956E-05
3831003773635	383100	3773635	9.61162E-06	9.36501E-06	2.48233E-06	2.3124E-06	0.000124473	8.94895E-05	6.03364E-05	5.95703E-05	4.22666E-05	1.3427E-05	1.9235E-05	1.85011E-05	1.89118E-06	1.75954E-06	1.89118E-06	1.75954E-06	1.9235E-05	1.85011E-05	3.12517E-05
3831103773635	383110	3773635	9.86817E-06	9.61498E-06	2.54859E-06	2.37413E-06	0.000128723	9.25447E-05	6.23963E-05	6.1604E-05	4.37095E-05	1.38854E-05	1.98917E-05	1.91327E-05	1.95574E-06	1.81961E-06	1.95574E-06	1.81961E-06	1.98917E-05	1.91327E-05	3.23713E-05
3831203773635	383120	3773635	1.01343E-05	9.87427E-06	2.61732E-06	2.43815E-06	0.000133141	9.57215E-05	6.45382E-05	6.37188E-05	4.521E-05	1.43621E-05	2.05745E-05	1.97895E-05	2.02288E-06	1.88208E-06	2.02288E-06	1.88208E-06	2.05745E-05	1.97895E-05	3.35471E-05
3831303773635	383130	3773635	1.04235E-05	1.0156E-05	2.69201E-06	2.50772E-06	0.000137569	9.89047E-05	6.66844E-05	6.58377E-05	4.67135E-05	1.48397E-05	2.12587E-05	2.04476E-05	2.09015E-06	1.94467E-06	2.09015E-06	1.94467E-06	2.12587E-05	2.04476E-05	3.47066E-05
3831403773635	383140	3773635	1.07346E-05	1.04592E-05	2.77236E-06	2.58257E-06	0.000142113	0.000102171	6.88868E-05	6.80121E-05	4.82563E-05	1.53298E-05	2.19608E-05	2.11229E-05	2.15918E-06	2.00889E-06	2.15918E-06	2.00889E-06	2.19608E-05	2.11229E-05	3.59241E-05
3831503773635	383150	3773635	1.10789E-05	1.07947E-05	2.86128E-06	2.66541E-06	0.000146763	0.000105515	7.1141E-05	7.02377E-05	4.98354E-05	1.58314E-05	2.26795E-05	2.18141E-05	2.22984E-06	2.07463E-06	2.22984E-06	2.07463E-06	2.26795E-05	2.18141E-05	3.72016E-05
3831603773635	383160	3773635	1.1439E-05	1.11455E-05	2.95427E-06	2.75204E-06	0.000151592	0.000108986	7.34815E-05	7.25486E-05	5.1475E-05	1.63523E-05	2.34256E-05	2.25318E-05	2.3032E-06	2.14289E-06	2.3032E-06	2.14289E-06	2.34256E-05	2.25318E-05	3.85298E-05
3836603773635	383660	3773635	0.000376107	0.000366457	9.71349E-05	9.04855E-05	0.000865085	0.006373515	0.004297206	0.004242646	0.003010259	0.000956282	0.001369933	0.001317662	0.000134691	0.000125316	0.000134691	0.000125316	0.001369933	0.001317662	0.001697956
3836703773635	383670	3773635	0.000399222	0.000388979	0.000103105	9.60465E-05	0.010036677	0.007215826	0.004865117	0.004803345	0.003408089	0.001082663	0.00155098	0.001491802	0.000152492	0.000141878	0.000152492	0.000141878	0.00155098	0.001491802	0.001807801
3836803773635	383680	3773635	0.000289568	0.000282138	7.47849E-05	6.96655E-05	0.006983447	0.005020719	0.003385113	0.003342133	0.002371324	0.000753309	0.001079161	0.001037985	0.000106103	9.87174E-05	0.000106103	9.87174E-05	0.001079161	0.001037985	0.001300102
3836903773635	383690	3773635	0.000221506	0.000215823	5.7207E-05	5.32909E-05	0.005149631	0.003702305	0.0024962	0.002464507	0.001748627	0.000555494	0.000795779	0.000765416	7.82407E-05	7.27948E-05	7.82407E-05	7.27948E-05	0.000795779	0.000765416	0.000986578
3837003773635	383700	3773635	0.000177058	0.000172515	4.57278E-05	4.25974E-05	0.003987973	0.002867136	0.001933105	0.001908561	0.00135417	0.000430185	0.000616267	0.000592752	6.05911E-05	5.63737E-05	6.05911E-05	5.63737E-05	0.000616267	0.000592752	0.000782731
3837103773635	383710	3773635	0.000146827	0.00014306	3.79201E-05	3.53243E-05	0.003225891	0.00231924	0.001563698	0.001543844	0.001095395	0.000347979	0.000498501	0.00047948	4.90124E-05	4.56009E-05	4.90124E-05	4.56009E-05	0.000498501	0.00047948	0.000644649
3837203773635	383720	3773635	0.000125016	0.000121808	3.22871E-05	3.00768E-05	0.002687926	0.001932473	0.001302928	0.001286386	0.000912722	0.000289948	0.000415369	0.00039952	4.08389E-05	3.79963E-05	4.08389E-05	3.79963E-05	0.000415369	0.00039952	0.000545376
3837303773635	383730	3773635	0.000108406	0.000105624	2.79973E-05	2.60807E-05	0.002287236	0.001644399	0.001108701	0.001094624	0.000776662	0.000246726	0.00035345	0.000339963	3.4751E-05	3.23322E-05	3.4751E-05	3.23322E-05	0.00035345	0.000339963	0.000470124
3837403773635	383740	3773635	9.52622E-05	9.2818E-05	2.46028E-05	2.29186E-05	0.001977131	0.00142145	0.00095838	0.000946214	0.000671362	0.000213274	0.000305529	0.000293871	3.00395E-05	2.79486E-05	3.00395E-05	2.79486E-05	0.000305529	0.000293871	0.000410899
3837503773635	383750	3773635	8.46806E-05	8.25079E-05	2.18699E-05	2.03728E-05	0.001732666	0.001245693	0.000839882	0.000829218	0.00058835	0.000186904	0.000267751	0.000257535	2.63252E-05	2.44928E-05	2.63252E-05	2.44928E-05	0.000267751	0.000257535	0.000363433
3837603773635	383760	3773635	7.59748E-05	7.40255E-05	1.96215E-05	1.82783E-05	0.001535461	0.001103913	0.00074429	0.00073484	0.000521387	0.000165631	0.000237277	0.000228223	2.3329E-05	2.17052E-05	2.3329E-05	2.17052E-05	0.000237277	0.000228223	0.000324575
3837703773635	383770	3773635	6.85506E-05	6.67918E-05	1.77041E-05	1.64922E-05	0.001370863	0.000985576	0.000664504	0.000656067	0.000465495	0.000147876	0.000211841	0.000203758	2.08282E-05	1.93784E-05	2.08282E-05	1.93784E-05	0.000211841	0.000203758	0.000291732
3837803773635	383780	3773635	6.22004E-05	6.06045E-05	1.60641E-05	1.49644E-05	0.00123153	0.000885403	0.000596964	0.000589385	0.000418183	0.000132846	0.0001903	0.000183048	1.87112E-05	1.74088E-05	1.87112E-05	1.74088E-05	0.0001903	0.000183048	0.000263751
3837903773635	383790	3773635	5.57433E-05	5.43131E-05	1.43965E-05	1.3411E-05	0.001090967	0.000784346	0.000528829	0.000522114	0.000370453	0.000117683	0.000168589	0.000162156	1.65756E-05	1.54218E-05	1.65756E-05	1.54218E-05	0.000168589	0.000162156	0.000235601
3838003773635	383800	3773635	4.99502E-05	4.86686E-05	1.29003E-05	1.20172E-05	0.000967634	0.000695677	0.000469045	0.00046309	0.000328573	0.000104379	0.00014953	0.000143824	1.47017E-05	1.36784E-05	1.47017E-05	1.36784E-05	0.00014953	0.000143824	0.000210538
3838103773635	383810	3773635	4.51612E-05	4.40025E-05	1.16635E-05	1.08651E-05	0.000866769	0.00062316	0.000420152	0.000414818	0.000294323	9.34989E-05	0.000133943	0.000128832	1.31692E-05	1.22526E-05	1.31692E-05	1.22526E-05	0.000133943	0.000128832	0.000189802
3838203773635	383820	3773635	4.23369E-05	4.12507E-05	1.09341E-05	1.01856E-05	0.000807704	0.000580696	0.000391522	0.00038655	0.000274267	8.71276E-05	0.000124816	0.000120053	1.22718E-05	1.14176E-05	1.22718E-05	1.14176E-05	0.000124816	0.000120053	0.000177374
3838303773635	383830	3773635	3.98063E-05	3.8785E-05	1.02805E-05	9.57677E-06	0.000755241	0.000542977	0.000366091	0.000361442	0.000256452	8.14683E-05	0.000116708	0.000112255	1.14747E-05	1.0676E-05	1.14747E-05	1.0676E-05	0.000116708	0.000112255	0.000166273
3838403773635	383840	3773635	3.72554E-05	3.62996E-05	9.62174E-06	8.96307E-06	0.000702866	0.000505322	0.000340703	0.000336377	0.000238668	7.58186E-05	0.000108615	0.00010447	1.0679E-05	9.93566E-06	1.0679E-05	9.93566E-06	0.000108615	0.00010447	0.000155193
3838503773635	383850	3773635	3.47501E-05	3.38585E-05	8.97471E-06	8.36034E-06	0.000651854	0.000468648	0.000315976	0.000311964	0.000221346	7.03159E-05	0.000100732	9.68884E-05	9.90392E-06	9.21456E-06	9.90392E-06	9.21456E-06	0.000100732	9.68884E-05	0.000144388
3838603773635	383860	3773635	3.252E-05	3.16856E-05	8.39873E-06	7.82379E-06	0.000606749	0.00043622	0.000294112	0.000290378	0.00020603	6.54504E-05	9.37617E-05	9.01842E-05	9.21862E-06	8.57696E-06	9.21862E-06	8.57696E-06	9.37617E-05	9.01842E-05	0.000134791
3838703773635	383870	3773635	3.01992E-05	2.94244E-05	7.79936E-06	7.26545E-06	0.000560165	0.000402728	0.000271531	0.000268083	0.000190212	6.04254E-05	8.65631E-05	8.32602E-05	8.51085E-06	7.91845E-06	8.51085E-06	7.91845E-06	8.65631E-05	8.32602E-05	0.000124894
3838803773635	383880	3773635	2.81136E-05	2.73923E-05	7.26073E-06	6.76369E-06	0.000518624	0.000372862	0.000251394	0.000248203	0.000176106	5.59443E-05	8.01436E-05	7.70856E-05	7.87969E-06	7.33122E-06	7.87969E-06	7.33122E-06	8.01436E-05	7.70856E-05	0.00011603
3838903773635	383890	3773635	2.64443E-05	2.57658E-05	6.82962E-06	6.36209E-06	0.000485679	0.000349177	0.000235425	0.000232436	0.000164919	5.23905E-05	7.50526E-05	7.21889E-05	7.37915E-06	6.86552E-06	7.37915E-06	6.86552E-06	7.50526E-05	7.21889E-05	0.000108925
3839003773635	383900	3773635	2.52128E-05	2.45659E-05	6.51155E-06	6.0658E-06	0.000461572	0.000331845	0.00022374	0.00022089	0.000156733	4.97901E-05	7.13273E-05	6.86058E-05	7.01288E-06	6.52474E-06	7.01288E-06	6.52474E-06	7.13273E-05	6.86058E-05	0.000103637
3839103773635	383910	3773635	2.40769E-05	2.34591E-05	6.21819E-06	5.79252E-06	0.00043946	0.000315948	0.000213021	0.000210317	0.000149225	4.74049E-05	6.79104E-05	6.53192E-05	6.67693E-06	6.21218E-06	6.67693E-06	6.21218E-06	6.79104E-05	6.53192E-05	9.87705E-05
3829703773645	382970	3773645	6.21008E-06	6.05075E-06	1.60384E-06	1.49405E-06	7.72479E-05	5.5537E-05	3.74447E-05	3.69692E-05	2.62306E-05	8.33278E-06	1.19372E-05	1.14817E-05	1.17366E-06	1.09197E-06	1.17366E-06	1.09197E-06	1.19372E-05	1.14817E-05	1.86117E-05
3829803773645	382980	3773645	6.58534E-06	6.41638E-06	1.70076E-06	1.58433E-06	8.18181E-05	5.88228E-05	3.966E-05	3.91564E-05	2.77824E-05	8.82577E-06	1.26435E-05	1.2161E-05	1.2431E-06	1.15657E-06	1.2431E-06	1.15657E-06	1.26435E-05	1.2161E-05	1.97675E-05
3829903773645	382990	3773645	6.95104E-06	6.7727E-06	1.7952E-06	1.67231E-06	8.65397E-05	6.22174E-05	4.19487E-05	4.14161E-05	2.93857E-05	9.3351E-06	1.33731E-05	1.28628E-05	1.31484E-06	1.22332E-06	1.31484E-06	1.22332E-06	1.33731E-05	1.28628E-05	2.0976E-05
3830003773645	383000	3773645	7.1969E-06	7.01225E-06	1.8587E-06	1.73146E-06	8.97113E-05	6.44975E-05	4.34861E-05	4.29339E-05	3.04627E-05	9.67721E-06	1.38632E-05	1.33342E-05	1.36302E-06	1.26815E-06	1.36302E-06	1.26815E-06	1.38632E-05	1.33342E-05	2.1798E-05
3830103773645	383010	3773645	7.44445E-06	7.25344E-06	1.92263E-06	1.79102E-06	9.30075E-05	6.68673E-05	4.50839E-05	4.45115E-05	3.1582E-05	1.00328E-05	1.43726E-05	1.38242E-05	1.41311E-06	1.31475E-06	1.41311E-06	1.31475E-06	1.43726E-05	1.38242E-05	2.26581E-05

			MSite Grubbing / Prep	MMass Grading / Excavation	MMass Grading / Excavation	MDrainage / Utilities Trenching	MFoundations / Concrete Pads	MBuilding / Structure Construction	MAsphalt Paving	MLandscaping or Other Finishing	MWaterside Construction (Piles)	RSSWDemolition	RSSWPlacing Base	RSSWForm/Plac e Rebar and Pour	Child Risk				
Unique Identifier	X (UTM)	Y (UTM)	2027	2027	2028	2028	2028	2028	2028	2028	2028	2029	2029	2029	3rd Trimester	0<2	2<16	Total	per million
3836603773625	383660	3773625	0.006269643	0.007372587	0.007274419	0.001546293	0.002010941	0.001480162	0.000152349	0.001784859	0.000152349	5.75444E-05	8.34982E-05	4.9496E-05	1.74048E-07	2.5976E-06	5.5263E-07	3.32431E-06	3.32430608
3836703773625	383670	3773625	0.004412554	0.005188803	0.005119713	0.001088276	0.001415294	0.001041733	0.000107222	0.001256178	0.000107222	5.80154E-05	8.41816E-05	4.99012E-05	1.21934E-07	1.8252E-06	3.8189E-07	2.32906E-06	2.32905704
3836803773625	383680	3773625	0.003339597	0.003927093	0.003874803	0.000823651	0.001071151	0.000788425	8.11502E-05	0.000950726	8.11502E-05	5.84178E-05	8.47655E-05	5.02473E-05	9.20926E-08	1.3815E-06	2.8514E-07	1.75878E-06	1.75877822
3836903773625	383690	3773625	0.002627161	0.003089326	0.003048191	0.000647941	0.000842642	0.000620231	6.38384E-05	0.000747907	6.38384E-05	5.90978E-05	8.57522E-05	5.08322E-05	7.23957E-08	1.0878E-06	2.2193E-07	1.38215E-06	1.38215042
3837003773625	383700	3773625	0.002147552	0.002525346	0.00249172	0.000529655	0.000688811	0.000507003	5.21842E-05	0.000611371	5.21842E-05	5.96874E-05	8.66076E-05	5.13393E-05	5.92499E-08	8.911E-07	1.8023E-07	1.13058E-06	1.13058267
3837103773625	383710	3773625	0.001803196	0.002120411	0.002092177	0.000444725	0.000578362	0.000425706	4.38166E-05	0.000513339	4.38166E-05	6.01303E-05	8.72504E-05	5.17202E-05	4.98316E-08	7.4994E-07	1.5058E-07	9.50347E-07	0.9503469
3837203773625	383720	3773625	0.001546717	0.001818813	0.001794595	0.00038147	0.000496098	0.000365155	3.75843E-05	0.000440324	3.75843E-05	6.03424E-05	8.75581E-05	5.19027E-05	4.28287E-08	6.4485E-07	1.2867E-07	8.16346E-07	0.81634573
3837303773625	383730	3773625	0.00134715	0.001584138	0.001563045	0.00033225	0.000432088	0.000318041	3.27349E-05	0.00038351	3.27349E-05	6.05202E-05	8.78161E-05	5.20556E-05	3.73938E-08	5.6315E-07	1.1178E-07	7.12321E-07	0.712321
3837403773625	383740	3773625	0.001188073	0.001397077	0.001378474	0.000293017	0.000381066	0.000280485	2.88695E-05	0.000338224	2.88695E-05	6.05296E-05	8.78297E-05	5.20637E-05	3.30679E-08	4.9803E-07	9.8416E-08	6.29512E-07	0.62951169
3837503773625	383750	3773625	0.001058786	0.001245046	0.001228468	0.00026113	0.000339598	0.000249963	2.57279E-05	0.000301418	2.57279E-05	6.03642E-05	8.75898E-05	5.19215E-05	2.95516E-08	4.4504E-07	8.7617E-08	5.62206E-07	0.56220645
3837603773625	383760	3773625	0.000951096	0.001118411	0.001103519	0.00023457	0.000305057	0.000224538	2.31111E-05	0.000270761	2.31111E-05	6.01022E-05	8.72096E-05	5.16961E-05	2.66142E-08	4.0071E-07	7.866E-08	5.05987E-07	0.50598723
3837703773625	383770	3773625	0.000857108	0.001007889	0.000994469	0.00021139	0.000274911	0.000202349	2.08272E-05	0.000244004	2.08272E-05	5.97653E-05	8.67208E-05	5.14063E-05	2.40511E-08	3.6203E-07	7.0854E-08	4.56938E-07	0.45693826
3837803773625	383780	3773625	0.00077728	0.000914018	0.000901847	0.000191702	0.000249307	0.000183503	1.88874E-05	0.000221278	1.88874E-05	5.93099E-05	8.606E-05	5.10146E-05	2.1871E-08	3.2912E-07	6.4238E-08	4.15227E-07	0.41522711
3837903773625	383790	3773625	0.000698477	0.000821352	0.000810415	0.000172267	0.000224031	0.000164899	1.69726E-05	0.000198844	1.69726E-05	5.86642E-05	8.51231E-05	5.04592E-05	1.97004E-08	2.9634E-07	5.7697E-08	3.73739E-07	0.37373905
3838003773625	383800	3773625	0.000626737	0.000736991	0.000727178	0.000154573	0.000201021	0.000147963	1.52293E-05	0.000178421	1.52293E-05	5.74165E-05	8.33126E-05	4.9386E-05	1.77199E-08	2.6642E-07	5.1757E-08	3.35893E-07	0.33589294
3838103773625	383810	3773625	0.000567385	0.000667199	0.000658315	0.000139935	0.000181985	0.000133951	1.37871E-05	0.000161525	1.37871E-05	5.58007E-05	8.09681E-05	4.79962E-05	1.60851E-08	2.417E-07	4.6865E-08	3.04653E-07	0.30465307
3838203773625	383820	3773625	0.000531128	0.000624563	0.000616247	0.000130993	0.000170355	0.000125391	1.29061E-05	0.000151203	1.29061E-05	5.50459E-05	7.98728E-05	4.73469E-05	1.51018E-08	2.2682E-07	4.3922E-08	2.85848E-07	0.28584799
3838303773625	383830	3773625	0.00049867	0.000586395	0.000578587	0.000122988	0.000159945	0.000117728	1.21174E-05	0.000141963	1.21174E-05	5.42723E-05	7.87503E-05	4.66816E-05	1.42202E-08	2.1348E-07	4.129E-08	2.68992E-07	0.26899185
3838403773625	383840	3773625	0.000463483	0.000545018	0.000537761	0.00011431	0.000148659	0.000109421	1.12623E-05	0.000131946	1.12623E-05	5.2956E-05	7.68402E-05	4.55493E-05	1.3254E-08	1.9887E-07	3.8415E-08	2.50535E-07	0.25053491
3838503773625	383850	3773625	0.000427615	0.000502841	0.000496145	0.000105464	0.000137154	0.000100953	1.03908E-05	0.000121735	1.03908E-05	5.11093E-05	7.41608E-05	4.3961E-05	1.2262E-08	1.8387E-07	3.5472E-08	2.31602E-07	0.23160178
3838603773625	383860	3773625	0.000395993	0.000465655	0.000459455	9.76644E-05	0.000127012	9.34876E-05	9.62239E-06	0.000112732	9.62239E-06	4.92035E-05	7.13953E-05	4.23217E-05	1.13865E-08	1.7063E-07	3.2879E-08	2.14898E-07	0.21489829
3838703773625	383870	3773625	0.000367857	0.00043257	0.00042681	9.07253E-05	0.000117987	8.68452E-05	8.93871E-06	0.000104723	8.93871E-06	4.72945E-05	6.86253E-05	4.06797E-05	1.06058E-08	1.5883E-07	3.0573E-08	2.00013E-07	0.200013
3838803773625	383880	3773625	0.000342707	0.000402996	0.00039763	8.45225E-05	0.000109921	8.09077E-05	8.32758E-06	9.75629E-05	8.32758E-06	4.54385E-05	6.59322E-05	3.90833E-05	9.90683E-09	1.4827E-07	2.8512E-08	1.86692E-07	0.18669217
3838903773625	383890	3773625	0.000322041	0.000378694	0.000373652	7.94257E-05	0.000103292	7.60288E-05	7.82541E-06	9.16797E-05	7.82541E-06	4.39693E-05	6.38004E-05	3.78196E-05	9.33338E-09	1.3961E-07	2.6825E-08	1.75766E-07	0.17576617
3839003773625	383900	3773625	0.000305759	0.000359548	0.000354761	7.541E-05	9.80701E-05	7.21849E-05	7.42977E-06	8.70445E-05	7.42977E-06	4.29649E-05	6.2343E-05	3.69557E-05	8.88421E-09	1.3282E-07	2.5504E-08	1.67206E-07	0.16720602
3839103773625	383910	3773625	0.000290781	0.000341935	0.000337382	7.17158E-05	9.32658E-05	6.86487E-05	7.0658E-06	8.27803E-05	7.0658E-06	4.19948E-05	6.09354E-05	3.61213E-05	8.47024E-09	1.2656E-07	2.429E-08	1.5932E-07	0.15931995
3829703773635	382970	3773635	5.78253E-05	6.79978E-05	6.70924E-05	1.42616E-05	1.8547E-05	1.36516E-05	1.40512E-06	1.64619E-05	1.40512E-06	1.35907E-05	1.97204E-05	1.16898E-05	3.49284E-09	4.4869E-08	7.6227E-09	5.5985E-08	0.05598502
3829803773635	382980	3773635	6.11675E-05	7.1928E-05	7.09702E-05	1.50858E-05	1.9619E-05	1.44407E-05	1.48633E-06	1.74133E-05	1.48633E-06	1.41678E-05	2.05577E-05	1.21862E-05	3.78112E-09	4.8395E-08	8.1995E-09	6.0376E-08	0.06037598
3829903773635	382990	3773635	6.46434E-05	7.60153E-05	7.50031E-05	1.59431E-05	2.07339E-05	1.52613E-05	1.57079E-06	1.84029E-05	1.57079E-06	1.47479E-05	2.13996E-05	1.26852E-05	4.09978E-09	5.2264E-08	8.8295E-09	6.51936E-08	0.06519364
3830003773635	383000	3773635	6.72001E-05	7.90219E-05	7.79697E-05	1.65737E-05	2.15539E-05	1.58649E-05	1.63292E-06	1.91307E-05	1.63292E-06	1.51347E-05	2.19608E-05	1.30179E-05	4.37076E-09	5.5504E-08	9.3496E-09	6.92246E-08	0.06922457
3830103773635	383010	3773635	6.98794E-05	8.21725E-05	8.10784E-05	1.72345E-05	2.24133E-05	1.64974E-05	1.69803E-06	1.98935E-05	1.69803E-06	1.5534E-05	2.25402E-05	1.33614E-05	4.67291E-09	5.9095E-08	9.9228E-09	7.3691E-08	0.07369104
3830203773635	383020	3773635	7.25198E-05	8.52773E-05	8.41418E-05	1.78857E-05	2.32602E-05	1.71208E-05	1.76219E-06	2.06451E-05	1.76219E-06	1.59114E-05	2.30878E-05	1.3686E-05	4.99823E-09	6.2931E-08	1.053E-08	7.84592E-08	0.07845919
3830303773635	383030	3773635	7.51322E-05	8.83494E-05	8.7173E-05	1.853E-05	2.40981E-05	1.77375E-05	1.82567E-06	2.13889E-05	1.82567E-06	1.62764E-05	2.36174E-05	1.39999E-05	5.35334E-09	6.7084E-08	1.1182E-08	8.36199E-08	0.0836199
3830403773635	383040	3773635	7.7845E-05	9.15393E-05	9.03205E-05	1.9199E-05	2.49682E-05	1.8378E-05	1.89159E-06	2.21611E-05	1.89159E-06	1.66538E-05	2.4165E-05	1.43246E-05	5.75757E-09	7.1779E-08	1.1915E-08	8.94514E-08	0.08945136
3830503773635	383050	3773635	8.06301E-05	9.48144E-05	9.3552E-05	1.9886E-05	2.58615E-05	1.90355E-05	1.95926E-06	2.2954E-05	1.95926E-06	1.70344E-05	2.47172E-05	1.46519E-05	6.22032E-09	7.7114E-08	1.274E-08	9.60744E-08	0.09607445
3830603773635	383060	3773635	8.351E-05	9.82009E-05	9.68933E-05	2.05962E-05	2.67852E-05	1.97154E-05	2.02924E-06	2.37739E-05	2.02924E-06	1.7418E-05	2.5274E-05	1.49819E-05	6.75804E-09	8.3269E-08	1.3685E-08	1.03712E-07	0.10371185
3830703773635	383070	3773635	8.64734E-05	0.000101686	0.000100332	2.13271E-05	2.77357E-05	2.0415E-05	2.10125E-06	2.46175E-05	2.10125E-06	1.78017E-05	2.58307E-05	1.53119E-05	7.39034E-09	9.0453E-08	1.478E-08	1.12623E-07	0.11262322
3830803773635	383080	3773635	8.94702E-05	0.00010521	0.000103809	2.20662E-05	2.86969E-05	2.11225E-05	2.17407E-06	2.54706E-05	2.17407E-06	1.81885E-05	2.63919E-05	1.56446E-05	8.14141E-09	9.8922E-08	1.6058E-08	1.23121E-07	0.12312087
3830903773635	383090	3773635	9.26954E-05	0.000109002	0.000107551	2.28616E-05	2.97314E-05	2.18839E-05	2.25244E-06	2.63888E-05	2.25244E-06	1.85784E-05	2.69577E-05	1.598E-05	9.06327E-09	1.0926E-07	1.7613E-08	1.35933E-07	0.13593256
3831003773635	383100	3773635	9.59373E-05	0.000112814	0.000111312	2.36612E-05	3.07712E-05	2.26493E-05	2.33122E-06	2.73117E-05	2.33122E-06	1.89652E-05	2.75189E-05	1.63127E-05	1.0198E-08	1.2188E-07	1.9491E-08	1.5157E-07	0.15156992
3831103773635	383110	3773635	9.93742E-05	0.000116856	0.0001153	2.45088E-05	3.18735E-05	2.34607E-05	2.41473E-06	2.82901E-05	2.41473E-06	1.93582E-05	2.80892E-05	1.66507E-05	1.16712E-08	1.3818E-07	2.1908E-08	1.71764E-07	0.1717639
3831203773635	383120	3773635	0.000102984	0.0001211	0.000119488	2.53991E-05	3.30313E-05	2.43128E-05	2.50244E-06	2.93177E-05	2.50244E-06	1.97606E-05	2.86731E-05	1.69968E-05	1.36221E-08	1.5966E-07	2.508E-08	1.98361E-07	0.19836139
3831303773635	383130	3773635	0.000106543	0.000125286	0.000123618	2.62769E-05	3.41729E-05	2.51531E-05	2.58893E-06	3.0331E-05	2.58893E-06	2.01599E-05	2.92524E-05	1.73402E-05	1.62684E-08	1.8862E-07	2.9337E-08	2.34226E-07	0.23422613
3831403773635	383140	3773635	0.000110281	0.000129681	0.000127955	2.71988E-05	3.53718E-05	2.60355E-05	2.67976E-06	3.13951E-05	2.67976E-06	2.05716E-05	2.98499E-05	1.76944E-05	2.01052E-08	2.3043E-07	3.5436E-08	2.85973E-07	0.28597349
3831503773635	383150	3773635	0.000114202	0.000134293	0.000132504	2.81659E-05	3.66295E-05	2.69613E-05	2.77505E-06	3.25114E-05	2.77505E-06	2.09865E-05	3.04519E-05	1.80512E-05	2.58981E-08	2.9334E-07	4.4574E-08	3.63814E-07	0.36381439
3831603773635	383160	3773635	0.00011828	0.000139087	0.000137235	2.91716E-05	3.79374E-05	2.7924E-05	2.87413E-06	3.36722E-05	2.87413E-06	2.14107E-05	3.10674E-05	1.84161E-05	3.55832E-08	3.9821E-07	5.973E-08	4.93525E-07	0.49352474
3836603773635	383660	3773635	0.005212433	0.006129395	0.00604778	0.001285551	0.001671849	0.001230572	0.000126659	0.00148389	0.000126659	5.96031E-05	8.64854E-05	5.12668E-05	1.43419E-07	2.1502E-06	4.4671E-07	2.74033E-06	2.74032669
3836703773635	383670	3773635	0.005549637	0.006525919	0.006439025	0.001368717	0.001780005	0.00131018	0.000134853	0.001579886	0.000134853	6.00804E-05	8.71779E-05	5.16773E-05	1.55125E-07	2.3138E-06	4.9258E-07	2.96147E-06	2.96147221
3836803773635	383680	3773635	0.003991089	0.004693193	0.004630702	0.000984329	0.001280112	0.000942232	9.6981E-05	0.001136194	9.6981E-05	6.04235E-05	8.76758E-05	5.19724E-05	1.11207E-07	1.6632E-06	3.485E-07	2.12289E-06	2.12289417
3836903773635	383690	3773635	0.003028624	0.003561414	0.003513993	0.000746955	0.000971408	0.00071501	7.35937E-05	0.000862197	7.35937E-05	6.11347E-05	8.87078E-05	5.25842E-05	8.4249E-08	1.2627E-06	2.6096E-07	1.60787E-06	1.60787382
3837003773635	383700	3773635	0.00240285	0.002825555	0.002787932	0.000592619	0.000770696	0.000567275	5.83878E-05	0.00068405	5.83878E-05	6.17024E-05	8.95315E-05	5.30725E-05	6.68172E-08	1.003E-06	2.0489E-07	1.2747E-06	1.27470076
3837103773635	383710	3773635	0.001978961	0.002327097	0.002296111	0.000488075	0.000634737	0.000467201	4.80876E-05	0.000563376	4.80876E-05	6.21797E-05	9.0224E-05	5.3483E-05	5.5097E-08	8.2786E-07	1.6759E-07	1.05055E-06	1.05054669
3837203773635	383720	3773635	0.00167421	0.001968734	0.00194252	0.000412913	0.00053699	0.000395254	4.06823E-05	0.000476619	4.06823E-05	6.24074E-05	9.05544E-05	5.36788E-05	4.66955E-08	7.021E-07	1.4104E-07	8.89843E-07	0.88984329
3837303773635	383730	3773635	0.001443199	0.001697083	0.001674486	0.000355939	0.000462895	0.000340716	3.50689E-05	0.000410854	3.50689E-05	6.2529E-05	9.0731E-05	5.37835E-05	4.03389E-08	6.068E-07	1.211E-07	7.68245E-07	0.76824541
3837403773635	383740	3773635	0.001261389	0.001483291	0.00146354	0.000311099	0.000404581	0.000297794	3.0651E-05	0.000359096	3.0651E-05	6.25727E-05	9.07943E-05	5.3821E-05	3.53389E-08	5.3174E-07	1.0554E-07	6.72614E-07	0.67261391
3837503773635	383750	3773635	0.001115676	0.001311944	0.001294475	0.000275161	0.000357845	0.000263393	2.71103E-05	0.000317614	2.71103E-05	6.25165E-05	9.07129E-05	5.37727E-05	3.13376E-08	4.7158E-07	9.3162E-08	5.96075E-07	0.59607482
3837603773635	383760	3773635	0.000996388	0.001171671	0.00115607	0.000245741	0.000319584	0.000235231	2.42116E-05	0.000283654	2.42116E-05	6.23699E-05	9.05001E-05	5.36466E-05	2.80631E-08	4.2228E-07	8.3097E-08	5.33441E-07	0.53344075
3837703773635	383770	3773635	0.000895565	0.001053112	0.001039089	0.000220875	0.000287246	0.000211429	2.17617E-05	0.000254952	2.17617E-05	6.20642E-05	9.00566E-05	5.33837E-05	2.52869E-08	3.8044E-07	7.4629E-08	4.80351E-07	0.48035145
3837803773635	383780	3773635	0.000809671	0.000952107	0.00093943	0.000199691	0.000259696	0.00019115	1.96745E-05	0.000230499	1.96745E-05	6.16307E-05	8.94274E-05	5.30108E-05	2.29189E-08	3.4472E-07	6.7433E-08	4.35071E-07	0.43507052
3837903773635	383790	3773635	0.000723254	0.000850487	0.000839163	0.000178377	0.000231978	0.000170749	1.75746E-05	0.000205898	1.75746E-05	6.10567E-05	8.85946E-05	5.25171E-05	2.05146E-08	3.0847E-07	6.0153E-08	3.89141E-07	0.38914078
3838003773635	383800	3773635	0.000646317	0.000760015	0.000749896	0.000159402	0.000207301	0.000152585	1.57051E-05	0.000183995	1.57051E-05	5.98246E-05	8.68068E-05	5.14573E-05	1.83717E-08	2.7613E-07	5.3708E-08	3.48214E-07	0.34821416
3838103773635	383810	3773635	0.000582659	0.00068516	0.000676037	0.000143702	0.000186884	0.000137557	1.41583E-05	0.000165873	1.41583E-05	5.8134E-05	8.43536E-05	5.00031E-05	1.66034E-08	2.4943E-07	4.8404E-08	3.1444E-07	0.31443953
3838203773635	383820	3773635	0.000544508	0.000640297	0.000631771	0.000134293	0.000174647	0.00012855	1.32312E-05	0.000155012	1.32312E-05	5.73541E-05	8.32221E-05	4.93324E-05	1.55609E-08	2.3367E-07	4.5276E-08	2.94511E-07	0.29451105
3838303773635	383830	3773635	0.000510429	0.000600223	0.000592231	0.000125888	0.000163716	0.000120504	1.24031E-05	0.00014531	1.24031E-05	5.65462E-05	8.20498E-05	4.86375E-05	1.46285E-08	2.1958E-07	4.2485E-08	2.7669E-07	0.27669035
3838403773635	383840	3773635	0.000476417	0.000560227	0.000552768	0.0001175	0.000152807	0.000112474	1.15766E-05	0.000135628	1.15766E-05	5.54264E-05	8.04249E-05	4.76743E-05	1.36909E-08	2.054E-07	3.969E-08	2.58783E-07	0.25878276
3838503773635	383850	3773635	0.000443246	0.000521221	0.00051428	0.000109318	0.000142168	0.000104643	1.07706E-05	0.000126184	1.07706E-05	5.40009E-05	7.83565E-05	4.64481E-05	1.27716E-08	1.9151E-07	3.6957E-08	2.41237E-07	0.24123698
3838603773635	383860	3773635	0.000413784	0.000486577	0.000480098	0.000102052	0.000132718	9.76879E-05	1.00547E-05	0.000117797	1.00547E-05	5.25598E-05	7.62654E-05	4.52086E-05	1.19541E-08	1.7915E-07	3.4532E-08	2.25638E-07	0.22563809
3838703773635	383870	3773635	0.000383404	0.000450852	0.000444848	9.45596E-05	0.000122974	9.05155E-05	9.31648E-06	0.000109148	9.31648E-06	5.0551E-05	7.33506E-05	4.34807E-05	1.11051E-08	1.6633E-07	3.2021E-08	2.09452E-07	0.20945216
3838803773635	383880	3773635	0.000356193	0.000418854	0.000413277	8.78485E-05	0.000114246	8.40915E-05	8.65527E-06	0.000101402	8.65527E-06	4.85079E-05	7.0386E-05	4.17234E-05	1.03433E-08	1.5482E-07	2.9772E-08	1.94937E-07	0.19493695
3838903773635	383890	3773635	0.00033438	0.000393203	0.000387968	8.24686E-05	0.00010725	7.89417E-05	8.12522E-06	9.51921E-05	8.12522E-06	4.69295E-05	6.80957E-05	4.03658E-05	9.73435E-09	1.4562E-07	2.7978E-08	1.83336E-07	0.18333597
3839003773635	383900	3773635	0.000318148	0.000374116	0.000369134	7.84654E-05	0.000102044	7.51096E-05	7.7308E-06	9.05712E-05	7.7308E-06	4.60187E-05	6.67741E-05	3.95823E-05	9.28481E-09	1.3883E-07	2.6656E-08	1.74768E-07	0.17476786
3839103773635	383910	3773635	0.000303208	0.000356548	0.000351801	7.47808E-05	9.72518E-05	7.15826E-05	7.36778E-06	8.63182E-05	7.36778E-06	4.51328E-05	6.54887E-05	3.88204E-05	8.87036E-09	1.3256E-07	2.5439E-08	1.66872E-07	0.16687193
3829703773645	382970	3773645	5.71346E-05	6.71856E-05	6.6291E-05	1.40912E-05	1.83255E-05	1.34886E-05	1.38834E-06	1.62652E-05	1.38834E-06	1.36687E-05	1.98335E-05	1.17569E-05	3.4679E-09	4.453E-08	7.5577E-09	5.55557E-08	0.05555567
3829803773645	382980	3773645	6.06829E-05	7.13581E-05	7.04079E-05	1.49663E-05	1.94636E-05	1.43263E-05	1.47456E-06	1.72754E-05	1.47456E-06	1.4305E-05	2.07569E-05	1.23043E-05	3.77237E-09	4.8258E-08	8.168E-09	6.01988E-08	0.06019876
3829903773645	382990	3773645	6.43927E-05	7.57205E-05	7.47123E-05	1.58813E-05	2.06535E-05	1.52021E-05	1.5647E-06	1.83315E-05	1.5647E-06	1.49476E-05	2.16893E-05	1.28569E-05	4.11073E-09	5.237E-08	8.838E-09	6.53184E-08	0.06531839
3830003773645	383000	3773645	6.6916E-05	7.86878E-05	7.764E-05	1.65036E-05	2.14628E-05	1.57978E-05	1.62602E-06	1.90498E-05	1.62602E-06	1.53375E-05	2.2255E-05	1.31923E-05	4.38239E-09	5.5614E-08	9.3581E-09	6.93548E-08	0.06935478
3830103773645	383010	3773645	6.95564E-05	8.17926E-05	8.07035E-05	1.71548E-05	2.23097E-05	1.64211E-05	1.69018E-06	1.98015E-05	1.69018E-06	1.57367E-05	2.28344E-05	1.35357E-05	4.68464E-09	5.9202E-08	9.9301E-09	7.38171E-08	0.07381709

Unique Identifier	X (UTM)	Y (UTM)	EGIODemolition 2025	EGIOSite Grubbing / Prep 2025	EGIOMass Grading / Excavation 2025	EGIOMass Grading / Excavation 2026	EGIODrainage / Utilities Trenching 2026	EGIODrainage / Utilities Trenching 2027	EGIOFoundations / Concrete Pads 2026	EGIOFoundations / Concrete Pads 2027	EGIOBuilding / Structure Construction 2026	EGIOBuilding / Structure Construction 2027	EGIOAsphalt Paving 2027	EGIOArchitectural Coating 2027	EGIOLandscaping or Other Finishing 2027	EGIOWaterside Construction (Piles) 2027	HIWaterside Construction (Landscaping) 2025	HIWaterside Construction (Landscaping) 2026	KMDemolition 2025	KMSite Grubbing / Prep 2025	KMMass Grading / Excavation 2025
3830203773645	383020	3773645	0.000316769	0.00012424	4.11448E-05	4.02971E-05	9.35719E-05	9.34275E-05	0.000122941	0.000122862	0.000131685	0.000128529	5.12436E-06	5.12436E-06	0.000138778	5.12436E-06	5.82388E-05	5.64147E-05	3.00173E-05	0.000130277	9.90247E-05
3830303773645	383030	3773645	0.000343265	0.00013463	4.45865E-05	4.36679E-05	0.000101399	0.000101243	0.000133225	0.000133139	0.000142701	0.00013928	5.553E-06	5.553E-06	0.000150386	5.553E-06	6.30339E-05	6.10596E-05	3.11127E-05	0.000135031	0.000102638
3830403773645	383040	3773645	0.000373885	0.00014664	4.85637E-05	4.75631E-05	0.000110444	0.000110273	0.000145109	0.000145015	0.00015543	0.000151704	6.04833E-06	6.04833E-06	0.000163801	6.04833E-06	6.85358E-05	6.63891E-05	3.22465E-05	0.000139952	0.000106378
3830503773645	383050	3773645	0.000408672	0.00016029	5.30822E-05	5.19885E-05	0.00012072	0.000120534	0.00015861	0.000158508	0.000169891	0.000165819	6.61108E-06	6.61108E-06	0.000179041	6.61108E-06	7.47355E-05	7.23946E-05	3.33735E-05	0.000144843	0.000110096
3830603773645	383060	3773645	0.000449621	0.00017635	5.8401E-05	5.71977E-05	0.000132816	0.000132611	0.000174503	0.00017439	0.000186914	0.000182434	7.27351E-06	7.27351E-06	0.000196981	7.27351E-06	8.19918E-05	7.94237E-05	3.45457E-05	0.000149931	0.000113964
3830703773645	383070	3773645	0.000498376	0.00019547	6.47337E-05	6.33999E-05	0.000147218	0.000146991	0.000193425	0.0001933	0.000207182	0.000202216	8.06221E-06	8.06221E-06	0.000218341	8.06221E-06	9.0581E-05	8.77438E-05	3.57271E-05	0.000155058	0.000117861
3830803773645	383080	3773645	0.000557433	0.00021863	7.24045E-05	7.09127E-05	0.000164663	0.000164409	0.000216345	0.000216206	0.000231733	0.000226178	9.01757E-06	9.01757E-06	0.000244214	9.01757E-06	0.00010093	9.77686E-05	3.69785E-05	0.000160489	0.000121989
3830903773645	383090	3773645	0.000629846	0.00024703	8.18102E-05	8.01246E-05	0.000186053	0.000185766	0.00024445	0.000244292	0.000261836	0.00025556	1.0189E-05	1.0189E-05	0.000275938	1.0189E-05	0.00011359	0.000110032	3.8264E-05	0.000166068	0.00012623
3831003773645	383100	3773645	0.000722019	0.00028319	9.37825E-05	9.18503E-05	0.000213281	0.000212952	0.000280223	0.000280042	0.000300154	0.000292959	1.16801E-05	1.16801E-05	0.00031632	1.16801E-05	0.00012951	0.000125454	3.96014E-05	0.000171873	0.000130642
3831103773645	383110	3773645	0.000841659	0.00033011	0.000109323	0.00010707	0.000248622	0.000248238	0.000326657	0.000326446	0.00034989	0.000341504	1.36155E-05	1.36155E-05	0.000368735	1.36155E-05	0.00015007	0.00014537	4.1034E-05	0.00017809	0.000135368
3831203773645	383120	3773645	0.001003174	0.00039346	0.000130302	0.000127617	0.000296333	0.000295875	0.000389342	0.000389091	0.000417034	0.000407038	1.62283E-05	1.62283E-05	0.000439495	1.62283E-05	0.000177415	0.000171858	4.2514E-05	0.000184514	0.00014025
3831303773645	383130	3773645	0.001219694	0.00047838	0.000158425	0.000155161	0.000360292	0.000359736	0.000473376	0.000473071	0.000507045	0.00049489	1.9731E-05	1.9731E-05	0.000534353	1.9731E-05	0.000214023	0.000207319	4.39714E-05	0.000190839	0.000145058
3831403773645	383140	3773645	0.001534235	0.00060175	0.000199281	0.000195175	0.000453206	0.000452506	0.000595453	0.000595069	0.000637804	0.000622517	2.48193E-05	2.48193E-05	0.000672155	2.48193E-05	0.000266406	0.000258062	4.55375E-05	0.000197636	0.000150224
3831503773645	383150	3773645	0.002016596	0.00079094	0.000261934	0.000256537	0.000595693	0.000594774	0.000782662	0.000782157	0.000838329	0.000818235	3.26224E-05	3.26224E-05	0.00088348	3.26224E-05	0.000346208	0.000335364	4.71691E-05	0.000204717	0.000155607
3831603773645	383160	3773645	0.002829486	0.00110976	0.00036752	0.000359948	0.000835816	0.000834527	0.001098153	0.001097445	0.001176259	0.001148065	4.57725E-05	4.57725E-05	0.00123961	4.57725E-05	0.000479266	0.000464255	4.88778E-05	0.000212133	0.000161244
3831703773645	383170	3773645	0.005888229	0.00230945	0.000764818	0.00074906	0.001739354	0.00173667	0.002285284	0.002283809	0.002447824	0.002389151	9.52537E-05	9.52537E-05	0.002579659	9.52537E-05	0.001358496	0.001315945	0.002283896	0.009912269	0.007534381
3831803773645	383180	3773645	0.004961959	0.00194615	0.000644505	0.000631226	0.001465739	0.001463477	0.001925789	0.001924546	0.00206276	0.002013317	8.02695E-05	8.02695E-05	0.002173856	8.02695E-05	0.001139813	0.001104112	0.001919856	0.008332312	0.006333445
3831903773645	383190	3773645	0.003486403	0.00136742	0.000452846	0.000443516	0.001029867	0.001028278	0.00135311	0.001352237	0.00144935	0.00141461	5.63994E-05	5.63994E-05	0.001527409	5.63994E-05	0.000825456	0.000799601	0.001390135	0.006033285	0.00458594
3832003773645	383200	3773645	0.002604756	0.00102162	0.00033833	0.000331359	0.000769432	0.000768245	0.001010933	0.001010281	0.001082836	0.001056881	4.21371E-05	4.21371E-05	0.001141155	4.21371E-05	0.000632872	0.000613049	0.00106505	0.004622392	0.003513511
3832103773645	383210	3773645	0.002067865	0.00081105	0.000268594	0.00026306	0.000610837	0.000609895	0.00080256	0.000802043	0.000859642	0.000839037	3.34518E-05	3.34518E-05	0.000905941	3.34518E-05	0.000511842	0.00049581	0.000860507	0.003734661	0.002838741
3832203773645	383220	3773645	0.001705226	0.00066881	0.000221491	0.000216927	0.000503715	0.000502938	0.000661816	0.000661389	0.000708888	0.000691896	2.75854E-05	2.75854E-05	0.000747067	2.75854E-05	0.000428085	0.000414676	0.000718427	0.003118024	0.002370031
3832303773645	383230	3773645	0.001443679	0.00056623	0.000187518	0.000183655	0.000426456	0.000425798	0.000560307	0.000559945	0.000600159	0.000585773	2.33543E-05	2.33543E-05	0.000632482	2.33543E-05	0.00036643	0.00035495 3	0.000613622	0.002663163	0.002024288
3832403773645	383240	3773645	0.001246218	0.00048878	0.00016187	0.000158535	0.000368127	0.000367559	0.00048367	0.000483358	0.000518071	0.000505653	2.016E-05	2.016E-05	0.000545974	2.016E-05	0.000319026	0.000309034	0.000532939	0.002312993	0.001758122
3832503773645	383250	3773645	0.001092715	0.00042858	0.000141932	0.000139008	0.000322783	0.000322285	0.00042494	0.000423821	0.000454258	0.00044337	1.76768E-05	1.76768E-05	0.000478723	1.76768E-05	0.000281461	0.000272645	0.00046925	0.002036576	0.001548015
3832603773645	383260	3773645	0.000970291	0.00038056	0.00012603	0.000123434	0.000286619	0.000286177	0.00037658	0.000376337	0.000403364	0.000393696	1.56964E-05	1.56964E-05	0.000425089	1.56964E-05	0.000251122	0.000243256	0.000417656	0.001812657	0.001377813
3832703773645	383270	3773645	0.000869593	0.00034107	0.000112951	0.000110624	0.000256474	0.000256477	0.000337498	0.000337281	0.000361503	0.000352838	1.40674E-05	1.40674E-05	0.000380973	1.40674E-05	0.000225699	0.00021863	0.000374454	0.001625157	0.001235293
3832803773645	383280	3773645	0.000785603	0.00030812	0.000102041	9.99389E-05	0.000232063	0.000231705	0.000304901	0.000304704	0.000326587	0.000318759	1.27087E-05	1.27087E-05	0.000344176	1.27087E-05	0.000204336	0.000197935	0.00033803	0.001467074	0.001115133
3832903773645	383290	3773645	0.000700767	0.00027485	9.10222E-05	8.91468E-05	0.000207003	0.000206684	0.000271975	0.0002718	0.000291319	0.000284337	1.13363E-05	1.13363E-05	0.000307009	1.13363E-05	0.000182916	0.000177187	0.000301348	0.001307871	0.000994122
3833003773645	383300	3773645	0.000626199	0.0002456	8.13365E-05	7.96607E-05	0.000184976	0.000184691	0.00024334	0.000242878	0.00026032	0.00025408	1.013E-05	1.013E-05	0.00027434	1.013E-05	0.000163853	0.00015872	0.000268762	0.001166446	0.000886624
3833103773645	383310	3773645	0.000565022	0.00022161	7.33903E-05	7.18782E-05	0.000166905	0.000166647	0.00021929 1	0.00021915	0.000234888	0.000229258	9.14035E-06	9.14035E-06	0.000247539	9.14035E-06	0.000148072	0.000143434	0.000241795	0.001049409	0.000797663
3833203773645	383320	3773645	0.000529058	0.0002075	6.8719E-05	6.73031E-05	0.000156281	0.00015604	0.000205333	0.000205201	0.000219937	0.000214666	8.55856E-06	8.55856E-06	0.000231783	8.55856E-06	0.000138596	0.000134255	0.000225698	0.000979546	0.000744559
3833303773645	383330	3773645	0.000497217	0.00019502	6.45832E-05	6.32525E-05	0.000146876	0.000146649	0.000192975	0.000192851	0.000206701	0.000201746	8.04347E-06	8.04347E-06	0.000217833	8.04347E-06	0.000130169	0.000126092	0.000211386	0.000917432	0.000697346
3833403773645	383340	3773645	0.000466094	0.00018281	6.05407E-05	5.92933E-05	0.000137682	0.00013747	0.000180896	0.000180779	0.000193762	0.000189118	7.54E-06	7.54E-06	0.000204198	7.54E-06	0.000121933	0.000118114	0.000197392	0.000856694	0.000651179
3833503773645	383350	3773645	0.000436041	0.00017102	5.6637E-05	5.54701E-05	0.000128804	0.000128606	0.000169232	0.000169123	0.000181269	0.000176924	7.05382E-06	7.05382E-06	0.000191031	7.05382E-06	0.000113982	0.000110412	0.000183888	0.000798087	0.000606631
3833603773645	383360	3773645	0.000409319	0.00016054	5.31662E-05	5.20708E-05	0.000120911	0.000120724	0.000158861	0.000158759	0.00017016	0.000166081	6.62154E-06	6.62154E-06	0.000179325	6.62154E-06	0.000106893	0.000103545	0.000171862	0.000745893	0.000566958
3833703773645	383370	3773645	0.000382122	0.00014987	4.96335E-05	4.86109E-05	0.000112877	0.000112703	0.000148305	0.00014821	0.000158854	0.000155046	6.18157E-06	6.18157E-06	0.000167409	6.18157E-06	9.96994E-05	9.65766E-05	0.000159675	0.000693002	0.000526756
3833803773645	383380	3773645	0.000357727	0.00014031	4.64648E-05	4.55075E-05	0.000105671	0.000105508	0.000138837	0.000138748	0.000148712	0.000145148	5.78693E-06	5.78693E-06	0.000156722	5.78693E-06	9.32342E-05	9.03139E-05	0.000148742	0.000645553	0.000490689
3833903773645	383390	3773645	0.000337517	0.00013238	4.38398E-05	4.29366E-05	9.97009E-05	9.9547E-05	0.000130994	0.000130909	0.000140311	0.000136948	5.46E-06	5.46E-06	0.000147868	5.46E-06	8.78489E-05	8.50973E-05	0.000139661	0.000606138	0.000460729
3834003773645	383400	3773645	0.000321745	0.00012619	4.17912E-05	4.09301E-05	9.50418E-05	9.48951E-05	0.000124872	0.000124792	0.000133754	0.000130548	5.20485E-06	5.20485E-06	0.000140958	5.20485E-06	8.36027E-05	8.09841E-05	0.000132521	0.00057515	0.000437175
3834103773645	383410	3773645	0.000307212	0.00012049	3.99035E-05	3.90813E-05	9.07488E-05	9.06088E-05	0.000119232	0.000119155	0.000127712	0.000124651	4.96975E-06	4.96975E-06	0.000134591	4.96975E-06	7.96885E-05	7.71925E-05	0.000125944	0.000546607	0.00041548
3829703773655	382970	3773655	0.000211068	8.2784E-05	2.74155E-05	2.68506E-05	6.23485E-05	6.22523E-05	8.19178E-05	8.1865E-05	8.77442E-05	8.5641E-05	3.41445E-06	3.41445E-06	9.24699E-05	3.41445E-06	3.8732E-05	3.75188E-05	2.3803E-05	0.000103307	7.8524E-05
3829803773655	382980	3773655	0.000230838	9.0538E-05	2.99833E-05	2.93656E-05	6.81883E-05	6.80831E-05	8.95905E-05	8.95327E-05	9.59627E-05	9.36625E-05	3.73425E-06	3.73425E-06	0.000101131	3.73425E-06	4.23395E-05	4.10134E-05	2.52038E-05	0.000109386	8.31452E-05
3829903773655	382990	3773655	0.000253023	9.9239E-05	3.2865E-05	3.21879E-05	7.47418E-05	7.46265E-05	9.8201E-05	9.81376E-05	0.000105186	0.000102664	4.09315E-06	4.09315E-06	0.000110851	4.09315E-06	4.6426E-05	4.49719E-05	2.66635E-05	0.000115721	8.79606E-05
3830003773655	383000	3773655	0.000272155	0.00010674	3.535E-05	3.46217E-05	8.03932E-05	8.02692E-05	0.000105626	0.000105558	0.000113139	0.000110427	4.40264E-06	4.40264E-06	0.000119232	4.40264E-06	4.99187E-05	4.83552E-05	2.7709E-05	0.000120259	9.14097E-05
3830103773655	383010	3773655	0.000293676	0.00011518	3.81453E-05	3.73594E-05	8.67504E-05	8.66166E-05	0.000113979	0.000113905	0.000122085	0.000119159	4.75079E-06	4.75079E-06	0.000128661	4.75079E-06	5.38492E-05	5.21625E-05	2.87998E-05	0.000124993	9.50082E-05
3830203773655	383020	3773655	0.000317307	0.00012445	4.12148E-05	4.03657E-05	9.37311E-05	9.35865E-05	0.00012315	0.000123071	0.000131909	0.000128748	5.13307E-06	5.13307E-06	0.000139014	5.13307E-06	5.81366E-05	5.63156E-05	2.9877E-05	0.000129668	9.85618E-05
3830303773655	383030	3773655	0.000343598	0.00013476	4.46297E-05	4.37101E-05	0.000101497	0.000101341	0.000133354	0.000133268	0.000142839	0.000139415	5.55837E-06	5.55837E-06	0.000150532	5.55837E-06	6.28689E-05	6.08997E-05	3.09429E-05	0.000134295	0.000102078
3830403773655	383040	3773655	0.000373957	0.00014667	4.8573E-05	4.75722E-05	0.000110465	0.000110295	0.000145137	0.000145043	0.00015546	0.000151733	6.04949E-06	6.04949E-06	0.000163832	6.04949E-06	6.8299E-05	6.61597E-05	3.20473E-05	0.000139088	0.000105721
3830503773655	383050	3773655	0.000408879	0.00016037	5.3109E-05	5.20148E-05	0.000120781	0.000120595	0.00015869	0.000158588	0.000169977	0.000165903	6.61443E-06	6.61443E-06	0.000179132	6.61443E-06	7.44969E-05	7.21635E-05	3.31653E-05	0.0014394	0.000109409
3830603773655	383060	3773655	0.000450035	0.00017651	5.84547E-05	5.72503E-05	0.000132938	0.000132733	0.000174663	0.000174551	0.000187086	0.000182602	7.2802E-06	7.2802E-06	0.000197162	7.2802E-06	8.1764E-05	7.9203E-05	3.43308E-05	0.000148998	0.000113254
3830703773655	383070	3773655	0.0004986	0.00019556	6.47628E-05	6.34285E-05	0.000147284	0.000147057	0.000193512	0.000193387	0.000207276	0.000202307	8.06584E-06	8.06584E-06	0.000218439	8.06584E-06	9.02814E-05	8.74536E-05	3.54985E-05	0.000154066	0.000117107
3830803773655	383080	3773655	0.000556633	0.00021832	7.23007E-05	7.0811E-05	0.000164427	0.000164173	0.00021603 5	0.00021589 6	0.000231401	0.000225854	9.00464E-06	9.00464E-06	0.000243863	9.00464E-06	0.000100401	9.7256E-05	3.67047E-05	0.000159301	0.000121086
3830903773655	383090	3773655	0.000627789	0.00024623	8.1543E-05	7.98629E-05	0.000185446	0.00018516	0.000243651	0.000243494	0.000260981	0.000254726	1.01557E-05	1.01557E-05	0.000275037	1.01557E-05	0.000112759	0.000109227	3.79403E-05	0.000164664	0.000125162
3831003773655	383100	3773655	0.000717851	0.00028155	9.32412E-05	9.13201E-05	0.00021205	0.000211723	0.000278606	0.000278426	0.000298421	0.000291268	1.16127E-05	1.16127E-05	0.000314494	1.16127E-05	0.000128217	0.000124201	3.92258E-05	0.000170243	0.000129403
3831103773655	383110	3773655	0.000834411	0.00032727	0.000108381	0.000106148	0.000246481	0.000246101	0.00032384 4	0.000323635	0.000346877	0.000338563	1.34982E-05	1.34982E-05	0.000365559	1.34982E-05	0.000148154	0.000143514	4.05995E-05	0.000176204	0.000133934
3831203773655	383120	3773655	0.000990455	0.00038847	0.00012865	0.000125999	0.000292576	0.000292124	0.000384406	0.000384158	0.000411747	0.000401878	1.60226E-05	1.60226E-05	0.000433923	1.60226E-05	0.000174458	0.000168994	4.20546E-05	0.0018252	0.000138735
3831303773655	383130	3773655	0.00120561	0.00047286	0.000156596	0.000153369	0.000356131	0.000355582	0.00046791	0.000467608	0.00050119	0.000489177	1.95031E-05	1.95031E-05	0.000528183	1.95031E-05	0.000210523	0.000203929	4.35166E-05	0.000188865	0.000143557
3831403773655	383140	3773655	0.001521139	0.00059661	0.00019758	0.000193509	0.000449337	0.000448644	0.00059037	0.000589989	0.00063236	0.000617203	2.46074E-05	2.46074E-05	0.000666418	2.46074E-05	0.000262878	0.000254644	4.50554E-05	0.000195544	0.000148634
3831503773655	383150	3773655	0.002001731	0.00078511	0.000260003	0.000254646	0.000591302	0.000590389	0.000776893	0.000776392	0.000832149	0.000812203	3.23819E-05	3.23819E-05	0.000876967	3.23819E-05	0.000341673	0.000330971	4.66735E-05	0.000202566	0.000153972
3831603773655	383160	3773655	0.002814028	0.0011037	0.000365512	0.000357981	0.00083125	0.000829968	0.001092154	0.001091449	0.001169833	0.001141793	4.55224E-05	4.55224E-05	0.001232838	4.55224E-05	0.000473063	0.000458246	4.83595E-05	0.000209884	0.000159534
3831703773655	383170	3773655	0.003812223	0.00149504	0.000495511	0.000485344	0.001152002	0.001150748	0.00151489	0.001513978	0.001623855	0.001584249	6.31202E-05	6.31202E-05	0.001709299	6.31202E-05	0.000658911	0.000638136	4.99966E-05	0.000291139	0.000221555
3831803773655	383180	3773655	0.004362616	0.00171108	0.000566657	0.000554982	0.001288696	0.001286707	0.001693178	0.001692085	0.001813605	0.001770133	7.05739E-05	7.05739E-05	0.001911281	7.05739E-05	0.000996658	0.000965441	5.00182544	0.00730236	0.005550572
3831903773655	383190	3773655	0.003100698	0.00121614	0.000402747	0.000394449	0.000915931	0.000914518	0.001203414	0.001202637	0.001289006	0.001258109	5.01599E-05	5.01599E-05	0.001358429	5.01599E-05	0.000730069	0.000707202	0.001232037	0.005347129	0.004064388
3832003773655	383200	3773655	0.002370649	0.0009298	0.000307922	0.000301578	0.000700278	0.000699198	0.00092007 4	0.00091948	0.000985514	0.000961892	3.83499E-05	3.83499E-05	0.001038592	3.83499E-05	0.00057134	0.000553444	0.000963384	0.004181154	0.003178123
3832103773655	383210	3773655	0.001905417	0.00074733	0.000247493	0.000242394	0.000562851	0.000561982	0.000739512	0.000739035	0.00079211	0.000773124	3.08239E-05	3.08239E-05	0.000834771	3.08239E-05	0.000467441	0.0004528	0.000787258	0.003416756	0.002597099
3832303773655	383230	3773655	0.001583582	0.0006211	0.00020569	0.000201452	0.000467783	0.000467061	0.00061460 5	0.000614208	0.000658319	0.000642539	2.56176E-05	2.56176E-05	0.000693774	2.56176E-05	0.000393873	0.000381536	0.000662283	0.002874353	0.002184815
3832403773655	383240	3773655	0.001348505	0.0005289	0.000175156	0.000171547	0.000398342	0.000397727	0.000523369	0.000523031	0.000560594	0.000547157	2.18147E-05	2.18147E-05	0.000590786	2.18147E-05	0.000339071	0.000328451	0.00056868	0.00246811	0.001876027
3832503773655	383250	3773655	0.001170239	0.00045898	0.000152002	0.00014887	0.000345683	0.00034515	0.000454182	0.000453889	0.000486486	0.000474825	1.89309E-05	1.89309E-05	0.000512687	1.89309E-05	0.000296771	0.000287476	0.000496395	0.00215439	0.001637566
3832603773655	383260	3773655	0.001030623	0.00040422	0.000133867	0.000131109	0.000304441	0.000303971	0.000399996	0.000399738	0.000428445	0.000418176	1.66724E-05	1.66724E-05	0.00045152	1.66724E-05	0.000263035	0.000254797	0.000438902	0.001904865	0.0014479
3832703773655	383270	3773655	0.000917396	0.00035982	0.00011916	0.000116705	0.000270994	0.000270576	0.000356051	0.000355821	0.000381375	0.000372234	1.48407E-05	1.48407E-05	0.000401915	1.48407E-05	0.0002352	0.000227833	0.000391513	0.001699195	0.001291569
3832803773655	383280	3773655	0.000825096	0.00032361	0.000107171	0.000104963	0.000243729	0.000243353	0.000320229	0.000320022	0.000343005	0.000334783	1.33476E-05	1.33476E-05	0.000361478	1.33476E-05	0.000212177	0.000205531	0.000352317	0.00152908	0.001162264
3832903773655	383290	3773655	0.000734342	0.00028802	9.53832E-05	9.34179E-05	0.000216921	0.000216586	0.000285006	0.000284822	0.000305277	0.00029796	1.18794E-05	1.18794E-05	0.000321719	1.18794E-05	0.00018957	0.000183632	0.000313458	0.001360428	0.001034071
3833003773655	383300	3773655	0.000653342	0.00025625	8.48622E-05	8.31137E-05	0.000192994	0.000192696	0.000253569	0.000253406	0.000271604	0.000265094	1.05691E-05	1.05691E-05	0.000286232	1.05691E-05	0.000169261	0.00016396	0.000278695	0.001209554	0.00091939
3833103773655	383310	3773655	0.000587513	0.00023043	7.63117E-05	7.47394E-05	0.000173549	0.000173281	0.00022802	0.000227873	0.000244238	0.000238384	9.50419E-06	9.50419E-06	0.000257392	9.50419E-06	0.00015258	0.000147801	0.000250114	0.001085514	0.000825106
3833203773655	383320	3773655	0.000548235	0.00021503	7.12098E-05	6.97427E-05	0.000161946	0.000161696	0.000212776	0.000212638	0.000227909	0.000222447	8.86878E-06	8.86878E-06	0.000240184	8.86878E-06	0.00014241	0.00013795	0.000232795	0.001010347	0.000767972
3833303773655	383330	3773655	0.000513663	0.00020147	6.67193E-05	6.53447E-05	0.000151734	0.000151499	0.000199358	0.000199229	0.00021353 7	0.000208419	8.30952E-06	8.30952E-06	0.000225038	8.30952E-06	0.000133407	0.000129228	0.000217463	0.000943804	0.000717392
3833403773655	383340	3773655	0.000480726	0.00018855	6.24412E-05	6.11547E-05	0.000142004	0.000141785	0.000186575	0.000186455	0.000199845	0.000195055	7.77669E-06	7.77669E-06	0.000210608	7.77669E-06	0.000124817	0.000120908	0.000202832	0.000880305	0.000669126

			KMMass Grading / Excavation	KMDrainage / Utilities Trenching	KMFoundations / Concrete Pads	KMBuilding / Structure Construction	KMAsphalt Paving	KMArchitectural Coating	KMLandscaping or Other Finishing	KMWaterside Construction (Piles)	EWNDemolition	EWNSite Grubbing / Prep	EWNDrainage / Utilities Trenching	EWNDrainage / Utilities Trenching	EWNDrainage / Utilities Trenching	EWNFoundations / Concrete Pads	EWNBuilding / Structure Construction	EWNAsphalt Paving	EWNLandscaping or Other Finishing	EWNWaterside Construction (Piles)	ISDemolition
Unique Identifier	X (UTM)	Y (UTM)	2026	2026	2026	2026	2026	2026	2026	2026	2027	2027	2027	2028	2029	2029	2029	2029	2029	2029	2027
3830203773645	383020	3773645	9.79999E-05	3.51926E-05	1.86238E-05	6.39662E-05	2.05498E-06	2.05498E-06	6.60212E-05	2.05498E-06	0.000283441	1.54479E-05	3.62746E-05	3.55741E-05	3.4838E-05	3.01762E-05	6.55258E-05	4.66181E-06	6.78567E-05	4.66181E-06	1.90833E-05
3830303773645	383030	3773645	0.000101576	3.64768E-05	1.93034E-05	6.63003E-05	2.12997E-06	2.12997E-06	6.84303E-05	2.12997E-06	0.000307644	1.6767E-05	3.93721E-05	3.86118E-05	3.78129E-05	3.2753E-05	7.11211E-05	5.05989E-06	7.36511E-05	5.05989E-06	1.96673E-05
3830403773645	383040	3773645	0.000105277	3.7806E-05	2.00068E-05	6.87164E-05	2.20758E-06	2.20758E-06	7.0924E-05	2.20758E-06	0.000335469	1.82835E-05	4.29331E-05	4.2104E-05	4.12329E-05	3.57153E-05	7.75537E-05	5.51753E-06	8.03125E-05	5.51753E-06	2.02584E-05
3830503773645	383050	3773645	0.000108957	3.91274E-05	2.07061E-05	7.11181E-05	2.28474E-06	2.28474E-06	7.34028E-05	2.28474E-06	0.000366855	1.99941E-05	4.69498E-05	4.60431E-05	4.50905E-05	3.90567E-05	8.48094E-05	6.03373E-06	8.78262E-05	6.03373E-06	2.08438E-05
3830603773645	383060	3773645	0.000112784	4.05017E-05	2.14334E-05	7.36161E-05	2.36499E-06	2.36499E-06	7.59811E-05	2.36499E-06	0.000403592	2.19963E-05	5.16514E-05	5.0654E-05	4.96059E-05	4.2968E-05	9.33024E-05	6.63796E-06	9.66213E-05	6.63796E-06	2.14404E-05
3830703773645	383070	3773645	0.000116641	4.18867E-05	2.21663E-05	7.61335E-05	2.44587E-06	2.44587E-06	7.85794E-05	2.44587E-06	0.000447137	2.43695E-05	5.72242E-05	5.61192E-05	5.4958E-05	4.76039E-05	0.000103369	7.35414E-06	0.000107046	7.35414E-06	2.20314E-05
3830803773645	383080	3773645	0.000120727	4.3354E-05	2.29428E-05	7.88004E-05	2.53154E-06	2.53154E-06	8.13319E-05	2.53154E-06	0.000499716	2.72352E-05	6.39533E-05	6.27183E-05	6.14206E-05	5.32017E-05	0.000115524	8.21893E-06	0.000119634	8.21893E-06	2.26378E-05
3830903773645	383090	3773645	0.000124923	4.4861E-05	2.37403E-05	8.15396E-05	2.61954E-06	2.61954E-06	8.41591E-05	2.61954E-06	0.000563972	3.07372E-05	7.21768E-05	7.0783E-05	6.93184E-05	6.00426E-05	0.000130379	9.27576E-06	0.000135017	9.27576E-06	2.3247E-05
3831003773645	383100	3773645	0.00012929	4.64291E-05	2.45701E-05	8.43897E-05	2.7111E-06	2.7111E-06	8.71008E-05	2.7111E-06	0.000644025	3.51002E-05	8.24218E-05	8.08302E-05	7.91577E-05	6.85653E-05	0.000148885	1.05924E-05	0.000154182	1.05924E-05	2.38464E-05
3831103773645	383110	3773645	0.000133967	4.81086E-05	2.54589E-05	8.74424E-05	2.80917E-06	2.80917E-06	9.02515E-05	2.80917E-06	0.000749444	4.08457E-05	9.59133E-05	9.40611E-05	9.21149E-05	7.97887E-05	0.000173256	1.23263E-05	0.000179419	1.23263E-05	2.44556E-05
3831203773645	383120	3773645	0.000138799	4.98438E-05	2.63772E-05	9.05963E-05	2.9105E-06	2.9105E-06	9.35068E-05	2.9105E-06	0.000889786	4.84945E-05	0.000113874	0.000111675	0.000109365	9.473E-05	0.000205701	1.46345E-05	0.000213018	1.46345E-05	2.51123E-05
3831303773645	383130	3773645	0.000143557	5.15525E-05	2.72814E-05	9.3702E-05	3.01027E-06	3.01027E-06	9.67123E-05	3.01027E-06	0.001077831	5.87432E-05	0.00013794	0.000135276	0.000132477	0.00011475	0.000249173	1.77273E-05	0.000258036	1.77273E-05	2.58626E-05
3831403773645	383140	3773645	0.00014867	5.33885E-05	2.8253E-05	9.70392E-05	3.11748E-06	3.11748E-06	0.000100157	3.11748E-06	0.001348324	7.34854E-05	0.000172558	0.000169225	0.000165724	0.000143548	0.000311705	2.21761E-05	0.000322793	2.21761E-05	2.66157E-05
3831503773645	383150	3773645	0.000153997	5.53015E-05	2.92654E-05	0.000100516	3.22919E-06	3.22919E-06	0.000103745	3.22919E-06	0.001760116	9.59286E-05	0.000225258	0.000220908	0.000216338	0.000187389	0.000406903	2.8949E-05	0.000421378	2.8949E-05	2.74625E-05
3831603773645	383160	3773645	0.000159575	5.73047E-05	3.03254E-05	0.000104157	3.34616E-06	3.34616E-06	0.000107503	3.34616E-06	0.002447709	0.000133403	0.000313256	0.000307207	0.00030085	0.000260592	0.000565861	4.02579E-05	0.00058599	4.02579E-05	2.83525E-05
3831703773645	383170	3773645	0.007456408	0.00267766	0.001417007	0.004866926	0.000156355	0.000156355	0.005023281	0.000156355	0.004655482	0.00025373	0.000595805	0.0005843	0.00057221	0.00049564	0.001076254	7.65696E-05	0.001114538	7.65696E-05	0.001064838
3831803773645	383180	3773645	0.0062679	0.002250857	0.001191145	0.004091166	0.000131433	0.000131433	0.004222599	0.000131433	0.003936727	0.000214557	0.00050382	0.00049409	0.00048386	0.000419119	0.000910092	6.47481E-05	0.000942466	6.47481E-05	0.000896011
3831903773645	383190	3773645	0.00453848	0.001629807	0.000862488	0.002962344	9.51683E-05	9.51683E-05	0.003057512	9.51683E-05	0.002792603	0.0001522	0.000357395	0.000350494	0.000343242	0.000297311	0.000645594	4.59305E-05	0.000668559	4.59305E-05	0.000650002
3832003773645	383200	3773645	0.003477149	0.001248674	0.000660794	0.002269595	7.2913E-05	7.2913E-05	0.002342508	7.2913E-05	0.002107898	0.000114883	0.000269767	0.000264558	0.000259084	0.000224415	0.000487303	3.4669E-05	0.000504638	3.4669E-05	0.000499038
3832103773645	383210	3773645	0.002809362	0.001008866	0.000533888	0.001833719	5.89101E-05	5.89101E-05	0.001892629	5.89101E-05	0.001689942	9.2104E-05	0.000216278	0.000212101	0.000207712	0.00017991 8	0.00039068	2.77948E-05	0.00040478	2.77948E-05	0.00040405
3832203773645	383220	3773645	0.002345503	0.00084229	0.000445737	0.00153095	4.91833E-05	4.91833E-05	0.001580134	4.91833E-05	0.001406983	7.66824E-05	0.000180065	0.000176587	0.000172934	0.000149793	0.000325266	2.31409E-05	0.000336837	2.31409E-05	0.000338077
3832303773645	383230	3773645	0.002003338	0.000719416	0.000380712	0.001307613	4.20084E-05	4.20084E-05	0.001349622	4.20084E-05	0.0012023	6.55269E-05	0.00015387	0.000150898	0.000147776	0.00012801	0.000277948	1.97745E-05	0.000287835	1.97745E-05	0.000289392
3832403773645	383240	3773645	0.001739927	0.000624823	0.000330654	0.00113568	3.64849E-05	3.64849E-05	0.001172165	3.64849E-05	0.001047173	5.70723E-05	0.000134016	0.000131428	0.000128709	0.000111486	0.000242085	1.72231E-05	0.000250697	1.72231E-05	0.000251878
3832503773645	383250	3773645	0.001531995	0.000550152	0.000291139	0.000999959	3.21247E-05	3.21247E-05	0.001032084	3.21247E-05	0.000926087	5.0473E-05	0.00011852	0.000116231	0.000113826	9.85948E-05	0.000214093	1.52315E-05	0.000221708	1.52315E-05	0.000222247
3832603773645	383260	3773645	0.001363554	0.000489664	0.000259128	0.000890015	2.85926E-05	2.85926E-05	0.000918608	2.85926E-05	0.000828899	4.51761E-05	0.000106082	0.000104033	0.000101881	8.82478E-05	0.000191625	1.36331E-05	0.000198441	1.36331E-05	0.000198222
3832703773645	383270	3773645	0.001222509	0.000439013	0.000232324	0.000797953	2.5635E-05	2.5635E-05	0.000823588	2.5635E-05	0.00074815	4.07751E-05	9.57477E-05	9.38987E-05	9.19559E-05	7.96509E-05	0.000172957	1.2305E-05	0.00017911	1.2305E-05	0.000178071
3832803773645	383280	3773645	0.001103592	0.000396309	0.000209725	0.000720334	2.31414E-05	2.31414E-05	0.000743475	2.31414E-05	0.000680349	3.70799E-05	8.70705E-05	8.53891E-05	8.36223E-05	7.24325E-05	0.000157283	1.11898E-05	0.000162878	1.11898E-05	0.000161069
3832903773645	383290	3773645	0.000983834	0.000353303	0.000186967	0.000642165	2.06302E-05	2.06302E-05	0.000662795	2.06302E-05	0.000611161	3.33091E-05	7.8216E-05	7.67056E-05	7.51185E-05	6.50666E-05	0.000141288	1.00519E-05	0.000146314	1.00519E-05	0.0001439
3833003773645	383300	3773645	0.000877448	0.000315099	0.000166749	0.000572725	1.83994E-05	1.83994E-05	0.000591125	1.83994E-05	0.000549876	2.9969E-05	7.03728E-05	6.90138E-05	6.75858E-05	5.85419E-05	0.00012712	9.04392E-06	0.000131642	9.04392E-06	0.000128606
3833103773645	383310	3773645	0.000789408	0.000283483	0.000150018	0.00051526	1.65532E-05	1.65532E-05	0.000531813	1.65532E-05	0.000499448	2.72206E-05	6.3919E-05	6.26847E-05	6.13877E-05	5.31732E-05	0.000115462	8.21452E-06	0.00011957	8.21452E-06	0.000115947
3833203773645	383320	3773645	0.000736854	0.000264611	0.000140031	0.000480957	1.54512E-05	1.54512E-05	0.000496408	1.54512E-05	0.000470122	2.56223E-05	6.01659E-05	5.90041E-05	5.77832E-05	5.0051E-05	0.000108683	7.7322E-06	0.000112549	7.7322E-06	0.000108422
3833303773645	383330	3773645	0.000690129	0.000247831	0.000131151	0.000450459	1.44715E-05	1.44715E-05	0.000464931	1.44715E-05	0.000444013	2.41993E-05	5.68244E-05	5.57271E-05	5.4574E-05	4.72713E-05	0.000102647	7.30276E-06	0.000106298	7.30276E-06	0.000101725
3833403773645	383340	3773645	0.000644439	0.000231424	0.000122469	0.000420637	1.35134E-05	1.35134E-05	0.00043415	1.35134E-05	0.000418224	2.27938E-05	5.35241E-05	5.24905E-05	5.14044E-05	4.45258E-05	9.6685E-05	6.87862E-06	0.00010012 4	6.87862E-06	9.51594E-05
3833503773645	383350	3773645	0.000600353	0.000215592	0.00011409	0.000391861	1.25889E-05	1.25889E-05	0.00040445	1.25889E-05	0.000393072	2.14229E-05	5.0305E-05	4.93336E-05	4.83128E-05	4.18479E-05	9.08702E-05	6.46493E-06	9.41027E-05	6.46493E-06	8.88076E-05
3833603773645	383360	3773645	0.000561091	0.000201493	0.000106629	0.000366234	1.17656E-05	1.17656E-05	0.000377999	1.17656E-05	0.000370606	2.01985E-05	4.743E-05	4.6514E-05	4.55516E-05	3.94562E-05	8.56767E-05	6.09544E-06	8.87245E-05	6.09544E-06	8.31447E-05
3833703773645	383370	3773645	0.000521304	0.000187205	9.90681E-05	0.000340264	1.09313E-05	1.09313E-05	0.000351196	1.09313E-05	0.000347529	1.89408E-05	4.44765E-05	4.36176E-05	4.27151E-05	3.69992E-05	8.03416E-05	5.71587E-06	8.31996E-05	5.71587E-06	7.73895E-05
3833803773645	383380	3773645	0.000485611	0.000174387	9.22849E-05	0.000316967	1.01829E-05	1.01829E-05	0.000327149	1.01829E-05	0.000326733	1.78074E-05	4.1815E-05	4.10075E-05	4.01591E-05	3.47852E-05	7.5534E-05	5.37384E-06	7.82209E-05	5.37384E-06	7.22142E-05
3833903773645	383390	3773645	0.000455961	0.00016374	8.66503E-05	0.000297614	9.56114E-06	9.56114E-06	0.000307175	9.56114E-06	0.000309459	1.68659E-05	3.96043E-05	3.88395E-05	3.80359E-05	3.29462E-05	7.15407E-05	5.08973E-06	7.40855E-05	5.08973E-06	6.79135E-05
3839003773645	383900	3773645	0.000432651	0.000155369	8.22204E-05	0.000282399	9.07234E-06	9.07234E-06	0.000291471	9.07234E-06	0.00029596	1.61302E-05	3.78767E-05	3.71453E-05	3.63767E-05	3.1509E-05	6.842E-05	4.86771E-06	7.08538E-05	4.86771E-06	6.45364E-05
3839103773645	383910	3773645	0.00041118	0.000147658	7.81402E-05	0.000268384	8.62211E-06	8.62211E-06	0.000277006	8.62211E-06	0.000283456	1.54487E-05	3.62765E-05	3.5576E-05	3.48399E-05	3.01778E-05	6.55294E-05	4.66206E-06	6.78604E-05	4.66206E-06	6.14234E-05
3829703773655	382970	3773655	7.77113E-05	2.79068E-05	1.47682E-05	5.07235E-05	1.62954E-06	1.62954E-06	5.23531E-05	1.62954E-06	0.000185648	1.0118E-05	2.37591E-05	2.33003E-05	2.28182E-05	1.97648E-05	4.2918E-05	3.05339E-06	4.44447E-05	3.05339E-06	1.55651E-05
3829803773655	382980	3773655	8.22847E-05	2.95492E-05	1.56373E-05	5.37087E-05	1.72545E-06	1.72545E-06	5.54341E-05	1.72545E-06	0.000203718	1.11029E-05	2.60717E-05	2.55682E-05	2.50392E-05	2.16886E-05	4.70955E-05	3.35059E-06	4.87708E-05	3.35059E-06	1.64453E-05
3829903773655	382990	3773655	8.70503E-05	3.12605E-05	1.65429E-05	5.68192E-05	1.82537E-06	1.82537E-06	5.86446E-05	1.82537E-06	0.000224223	1.22204E-05	2.86959E-05	2.81417E-05	2.75595E-05	2.38716E-05	5.18358E-05	3.68784E-06	5.36797E-05	3.68784E-06	1.73074E-05
3830003773655	383000	3773655	9.04637E-05	3.24863E-05	1.71916E-05	5.90472E-05	1.89695E-06	1.89695E-06	6.09442E-05	1.89695E-06	0.000241818	1.31794E-05	3.09477E-05	3.03501E-05	2.97221E-05	2.57449E-05	5.59035E-05	3.97723E-06	5.78921E-05	3.97723E-06	1.79166E-05
3830103773655	383010	3773655	9.40249E-05	3.37652E-05	1.78684E-05	6.13717E-05	1.97163E-06	1.97163E-06	6.33433E-05	1.97163E-06	0.000261604	1.42577E-05	3.34799E-05	3.28333E-05	3.2154E-05	2.78513E-05	6.04775E-05	4.30265E-06	6.26288E-05	4.30265E-06	1.85286E-05
3830203773655	383020	3773655	9.75418E-05	3.50281E-05	1.85367E-05	6.36672E-05	2.04537E-06	2.04537E-06	6.57126E-05	2.04537E-06	0.000283242	1.5437E-05	3.62491E-05	3.55491E-05	3.48135E-05	3.0155E-05	6.54798E-05	4.65853E-06	6.78091E-05	4.65853E-06	1.91168E-05
3830303773655	383030	3773655	0.000101022	3.62778E-05	1.91981E-05	6.59386E-05	2.11835E-06	2.11835E-06	6.8057E-05	2.11835E-06	0.000307208	1.67432E-05	3.93162E-05	3.8557E-05	3.77592E-05	3.27065E-05	7.10202E-05	5.05271E-06	7.35466E-05	5.05271E-06	1.96939E-05
3830403773655	383040	3773655	0.000104627	3.75726E-05	1.98833E-05	6.8292E-05	2.19395E-06	2.19395E-06	7.0486E-05	2.19395E-06	0.000334749	1.82443E-05	4.2841E-05	4.20137E-05	4.11444E-05	3.56387E-05	7.73873E-05	5.50569E-06	8.01402E-05	5.50569E-06	2.02779E-05
3830503773655	383050	3773655	0.000108277	3.88833E-05	2.05769E-05	7.06744E-05	2.27049E-06	2.27049E-06	7.29449E-05	2.27049E-06	0.000366219	1.99594E-05	4.68685E-05	4.59634E-05	4.50124E-05	3.89891E-05	8.46625E-05	6.02328E-06	8.76741E-05	6.02328E-06	2.0862E-05
3830603773655	383060	3773655	0.000112082	4.02497E-05	2.13E-05	7.3158E-05	2.35027E-06	2.35027E-06	7.55083E-05	2.35027E-06	0.000403087	2.19688E-05	5.15868E-05	5.05906E-05	4.95438E-05	4.29142E-05	9.31855E-05	6.62965E-06	9.65004E-05	6.62965E-06	2.14572E-05
3830703773655	383070	3773655	0.000115895	4.16188E-05	2.20245E-05	7.56464E-05	2.43022E-06	2.43022E-06	7.80766E-05	2.43022E-06	0.000446394	2.4329E-05	5.71292E-05	5.60259E-05	5.48667E-05	4.75248E-05	0.000103197	7.34193E-06	0.000106868	7.34193E-06	2.20468E-05
3830803773655	383080	3773655	0.000119833	4.30329E-05	2.27729E-05	7.82168E-05	2.51279E-06	2.51279E-06	8.07296E-05	2.51279E-06	0.000497947	2.71388E-05	6.3727E-05	6.24963E-05	6.12032E-05	5.30134E-05	0.000115115	8.18984E-06	0.00011921	8.18984E-06	2.26462E-05
3830903773655	383090	3773655	0.000123867	4.44816E-05	2.35395E-05	8.08499E-05	2.59739E-06	2.59739E-06	8.34473E-05	2.59739E-06	0.000560887	3.0569E-05	7.17819E-05	7.03957E-05	6.89391E-05	5.97141E-05	0.000129666	9.22501E-06	0.000134278	9.22501E-06	2.3247E-05
3831003773655	383100	3773655	0.000128063	4.59886E-05	2.4337E-05	8.35892E-05	2.68539E-06	2.68539E-06	8.62745E-05	2.68539E-06	0.000638757	3.48131E-05	8.17476E-05	8.0169E-05	7.85102E-05	6.80045E-05	0.000147668	1.05058E-05	0.000152921	1.05058E-05	2.38478E-05
3831103773655	383110	3773655	0.000132548	4.75992E-05	2.51893E-05	8.65164E-05	2.77943E-06	2.77943E-06	8.92959E-05	2.77943E-06	0.000740493	4.03578E-05	9.47678E-05	9.29377E-05	9.10148E-05	7.88357E-05	0.000171187	1.2179E-05	0.000177277	1.2179E-05	2.44598E-05
3831203773655	383120	3773655	0.000137299	4.93052E-05	2.60921E-05	8.96173E-05	2.87905E-06	2.87905E-06	9.24964E-05	2.87905E-06	0.000875881	4.77367E-05	0.000112095	0.00010993	0.000107655	9.32497E-05	0.000202486	1.44058E-05	0.000209689	1.44058E-05	2.51207E-05
3831303773655	383130	3773655	0.000142072	5.10192E-05	2.69992E-05	9.27327E-05	2.97913E-06	2.97913E-06	9.57118E-05	2.97913E-06	0.001061399	5.78476E-05	0.000135837	0.000133214	0.000130458	0.00011300 1	0.000245374	1.7457E-05	0.000254103	1.7457E-05	2.58221E-05
3831403773655	383140	3773655	0.000147096	5.28234E-05	2.79539E-05	9.6012E-05	3.08448E-06	3.08448E-06	9.90965E-05	3.08448E-06	0.001331663	7.25773E-05	0.000170425	0.000167134	0.000163676	0.000141774	0.000307854	2.19021E-05	0.000318805	2.19021E-05	2.65766E-05
3831503773655	383150	3773655	0.000152379	5.47205E-05	2.89579E-05	9.94601E-05	3.19526E-06	3.19526E-06	0.000102655	3.19526E-06	0.001738157	9.47318E-05	0.000222448	0.000218152	0.000213639	0.000185051	0.000401827	2.85878E-05	0.000416121	2.85878E-05	2.74191E-05
3831603773655	383160	3773655	0.000157883	5.66971E-05	3.00039E-05	0.000103053	3.31068E-06	3.31068E-06	0.000106364	3.31068E-06	0.00241715	0.000131738	0.000309345	0.000303371	0.000297094	0.000257339	0.000558796	3.97553E-05	0.000578674	3.97553E-05	2.83008E-05
3832603773655	383260	3773655	0.008206945	0.002947184	0.001559639	0.005356814	0.000172093	0.000172093	0.005528907	0.000172093	0.005316467	0.000289754	0.000680398	0.000667258	0.00065345 2	0.000566011	0.00122906	8.7441E-05	0.00127278	8.7441E-05	0.001172347
3836903773655	383690	3773655	0.005493129	0.00197263	0.001043908	0.00358546	0.000115187	0.000115187	0.003700647	0.000115187	0.003462577	0.000188715	0.000443138	0.000434581	0.000425589	0.000368639	0.000800478	5.69497E-05	0.000828953	5.69497E-05	0.000786157
3837003773655	383700	3773655	0.004022325	0.001444452	0.000764398	0.002625441	8.43449E-05	8.43449E-05	0.002709786	8.43449E-05	0.002484216	0.000135393	0.000317928	0.000311789	0.000305338	0.000264479	0.000574301	4.08584E-05	0.00059473	4.08584E-05	0.000576886
3837103773655	383710	3773655	0.003145232	0.00112948	0.000597716	0.002052947	6.5953E-05	6.5953E-05	0.0021189	6.5953E-05	0.001917357	0.000104498	0.000245382	0.000240643	0.000235664	0.000204129	0.000443254	3.15352E-05	0.000459022	3.15352E-05	0.0004521
3837203773655	383720	3773655	0.002570222	0.000922989	0.000488442	0.001677628	5.38955E-05	5.38955E-05	0.001731523	5.38955E-05	0.001555395	8.47711E-05	0.000199058	0.000195214	0.000191175	0.000165593	0.000359576	2.55819E-05	0.000372367	2.55819E-05	0.000370283
3837303773655	383730	3773655	0.002162204	0.000776466	0.000410903	0.001411308	4.53397E-05	4.53397E-05	0.001456647	4.53397E-05	0.001304305	7.10863E-05	0.000166924	0.000163701	0.000160313	0.000138861	0.000301529	2.14522E-05	0.000312255	2.14522E-05	0.000312217
3837403773655	383740	3773655	0.001856612	0.000666725	0.000352828	0.001211843	3.89317E-05	3.89317E-05	0.001250774	3.89317E-05	0.001120487	6.1068E-05	0.000143399	0.00014063	0.00013772	0.000119291	0.000259034	1.84289E-05	0.000268248	1.84289E-05	0.000268709
3837503773655	383750	3773655	0.001620619	0.000581978	0.000307981	0.001057806	3.39831E-05	3.39831E-05	0.001091789	3.39831E-05	0.000980581	5.34429E-05	0.000125494	0.000123071	0.000120524	0.000104396	0.000226691	1.61278E-05	0.000234754	1.61278E-05	0.00023508
3837603773655	383760	3773655	0.001432916	0.000514572	0.00027231	0.000935289	3.00471E-05	3.00471E-05	0.000965336	3.00471E-05	0.000870583	4.74479E-05	0.000111417	0.000109265	0.000107004	9.26856E-05	0.000201261	1.43186E-05	0.000208421	1.43186E-05	0.000208308
3837703773655	383770	3773655	0.001278203	0.000459014	0.000242908	0.000834305	2.68029E-05	2.68029E-05	0.000861108	2.68029E-05	0.000780676	4.25479E-05	9.99104E-05	9.7981E-05	9.59537E-05	8.31138E-05	0.000180477	1.28399E-05	0.000186897	1.28399E-05	0.000186197
3837803773655	383780	3773655	0.001150235	0.000413059	0.000218589	0.000750778	2.41195E-05	2.41195E-05	0.000774898	2.41195E-05	0.000706803	3.85217E-05	9.04562E-05	8.87094E-05	8.68739E-05	7.52489E-05	0.000163399	1.16249E-05	0.000169211	1.16249E-05	0.000167898
3837903773655	383790	3773655	0.001023369	0.000367501	0.00019448	0.000667971	2.14592E-05	2.14592E-05	0.0006894 3	2.14592E-05	0.000633198	3.45101E-05	8.10362E-05	7.94713E-05	7.7827E-05	6.74127E-05	0.000146383	1.04143E-05	0.00015159	1.04143E-05	0.000149693
3838003773655	383800	3773655	0.000909876	0.000326744	0.000172912	0.000593891	1.90794E-05	1.90794E-05	0.000612971	1.90794E-05	0.000567211	3.09137E-05	7.25913E-05	7.11895E-05	6.97165E-05	6.03875E-05	0.000131128	9.32903E-06	0.000135792	9.32903E-06	0.000133376
3838103773655	383810	3773655	0.000816567	0.000293236	0.00015518	0.000532988	1.71228E-05	1.71228E-05	0.00055011	1.71228E-05	0.000513452	2.79838E-05	6.57113E-05	6.44423E-05	6.3109E-05	5.46641E-05	0.0001187	8.44485E-06	0.000122922	8.44485E-06	0.000119953
3838203773655	383820	3773655	0.000760024	0.000272931	0.000144434	0.000496081	1.59371E-05	1.59371E-05	0.000512018	1.59371E-05	0.00048173	2.62549E-05	6.16515E-05	6.04609E-05	5.92099E-05	5.12868E-05	0.000111366	7.92311E-06	0.000115328	7.92311E-06	0.000111855
3838303773655	383830	3773655	0.000709967	0.000254955	0.000134921	0.000463408	1.48874E-05	1.48874E-05	0.000478295	1.48874E-05	0.00045366	2.47251E-05	5.80591E-05	5.69379E-05	5.57598E-05	4.82984E-05	0.000104877	7.46144E-06	0.000108608	7.46144E-06	0.000104679
3838403773655	383840	3773655	0.000662201	0.000237802	0.000125844	0.00043223	1.38858E-05	1.38858E-05	0.000446116	1.38858E-05	0.00042667	2.32541E-05	5.46049E-05	5.35504E-05	5.24424E-05	4.54249E-05	9.86375E-05	7.01752E-06	0.000102146	7.01752E-06	9.78127E-05

			ISDrainage / Utilities Trenching	ISDrainage / Utilities Trenching	ISAsphalt Paving	ISAsphalt Paving	SVDemolition	SVSite Grubbing / Prep	SVMass Grading / Excavation	SVMass Grading / Excavation	SVDrainage / Utilities Trenching	SVFoundations / Concrete Pads	SVBuilding / Structure Construction	SVBuilding / Structure Construction	SVAsphalt Paving	SVAsphalt Paving	SVArchitectural Coating	SVArchitectural Coating	SVLandscaping or Other Finishing	SVLandscaping or Other Finishing	MDemolition
Unique Identifier	X (UTM)	Y (UTM)	2027	2028	2027	2028	2027	2027	2027	2028	2028	2028	2028	2029	2028	2029	2028	2029	2028	2029	2027
3830203773645	383020	3773645	7.68412E-06	7.48697E-06	1.98453E-06	1.84868E-06	9.62592E-05	6.92051E-05	4.66601E-05	4.60677E-05	3.26861E-05	1.03835E-05	1.48751E-05	1.43075E-05	1.46251E-06	1.36071E-06	1.46251E-06	1.36071E-06	1.48751E-05	1.43075E-05	2.35127E-05
3830303773645	383030	3773645	7.91929E-06	7.7161E-06	2.04527E-06	1.90526E-06	9.94753E-05	7.15173E-05	4.8219E-05	4.76068E-05	3.37782E-05	1.07305E-05	1.5372E-05	1.47855E-05	1.51137E-06	1.40617E-06	1.51137E-06	1.40617E-06	1.5372E-05	1.47855E-05	2.43619E-05
3830403773645	383040	3773645	8.15728E-06	7.94798E-06	2.10673E-06	1.96251E-06	0.000102772	7.38871E-05	4.98168E-05	4.91843E-05	3.48975E-05	1.1086E-05	1.58814E-05	1.52754E-05	1.56146E-06	1.45277E-06	1.56146E-06	1.45277E-06	1.58814E-05	1.52754E-05	2.5242E-05
3830503773645	383050	3773645	8.39301E-06	8.17767E-06	2.16761E-06	2.01923E-06	0.00010605	7.62441E-05	5.1406E-05	5.07533E-05	3.60107E-05	1.14397E-05	1.6388E-05	1.57627E-05	1.61127E-06	1.49911E-06	1.61127E-06	1.49911E-06	1.6388E-05	1.57627E-05	2.61148E-05
3830603773645	383060	3773645	8.63324E-06	8.41174E-06	2.22965E-06	2.07702E-06	0.000109453	7.86908E-05	5.30556E-05	5.2382E-05	3.71663E-05	1.18068E-05	1.69139E-05	1.62686E-05	1.66297E-06	1.54722E-06	1.66297E-06	1.54722E-06	1.69139E-05	1.62686E-05	2.70202E-05
3830703773645	383070	3773645	8.87123E-06	8.64362E-06	2.29112E-06	2.13428E-06	0.000112732	8.10478E-05	5.46448E-05	5.3951E-05	3.82795E-05	1.21604E-05	1.74205E-05	1.67558E-05	1.71278E-06	1.59356E-06	1.71278E-06	1.59356E-06	1.74205E-05	1.67558E-05	2.79311E-05
3830803773645	383080	3773645	9.1154E-06	8.88152E-06	2.35418E-06	2.19302E-06	0.000116242	8.35714E-05	5.63462E-05	5.56308E-05	3.94714E-05	1.2539E-05	1.7963E-05	1.72776E-05	1.76611E-06	1.64318E-06	1.76611E-06	1.64318E-06	1.7963E-05	1.72776E-05	2.89001E-05
3830903773645	383090	3773645	9.3607E-06	9.12053E-06	2.41753E-06	2.25204E-06	0.000119957	8.62422E-05	5.8147E-05	5.74087E-05	4.07329E-05	1.29398E-05	1.8537E-05	1.78297E-05	1.82255E-06	1.6957E-06	1.82255E-06	1.6957E-06	1.8537E-05	1.78297E-05	2.99089E-05
3831003773645	383100	3773645	9.60206E-06	9.35569E-06	2.47986E-06	2.3101E-06	0.00012385	8.90412E-05	6.00341E-05	5.92719E-05	4.20548E-05	1.33597E-05	1.91386E-05	1.84084E-05	1.88171E-06	1.75073E-06	1.88171E-06	1.75073E-06	1.91386E-05	1.84084E-05	3.09432E-05
3831103773645	383110	3773645	9.84735E-06	9.5947E-06	2.54322E-06	2.36912E-06	0.000128028	9.20451E-05	6.20594E-05	6.12715E-05	4.34736E-05	1.38104E-05	1.97843E-05	1.90294E-05	1.94519E-06	1.80979E-06	1.94519E-06	1.80979E-06	1.97843E-05	1.90294E-05	3.20356E-05
3831203773645	383120	3773645	1.01118E-05	9.85234E-06	2.61151E-06	2.43274E-06	0.000132331	9.51387E-05	6.41452E-05	6.33308E-05	4.49347E-05	1.42746E-05	2.04492E-05	1.9669E-05	2.01056E-06	1.87062E-06	2.01056E-06	1.87062E-06	2.04492E-05	1.9669E-05	3.31606E-05
3831303773645	383130	3773645	1.04139E-05	1.01467E-05	2.68953E-06	2.50542E-06	0.000136562	9.8181E-05	6.61964E-05	6.5356E-05	4.63716E-05	1.47311E-05	2.11032E-05	2.0298E-05	2.07486E-06	1.93044E-06	2.07486E-06	1.93044E-06	2.11032E-05	2.0298E-05	3.42656E-05
3831403773645	383140	3773645	1.07171E-05	1.04422E-05	2.76785E-06	2.57838E-06	0.000140954	0.000101339	6.83254E-05	6.74579E-05	4.7863E-05	1.52048E-05	2.17819E-05	2.09508E-05	2.14159E-06	1.99252E-06	2.14159E-06	1.99252E-06	2.17819E-05	2.09508E-05	3.54542E-05
3831503773645	383150	3773645	1.10581E-05	1.07744E-05	2.85591E-06	2.6604E-06	0.000145498	0.000104605	7.05278E-05	6.96323E-05	4.94058E-05	1.5695E-05	2.2484E-05	2.16261E-05	2.21062E-06	2.05675E-06	2.21062E-06	2.05675E-06	2.2484E-05	2.16261E-05	3.66899E-05
3831603773645	383160	3773645	1.14165E-05	1.11236E-05	2.94846E-06	2.74662E-06	0.000150229	0.000108006	7.28208E-05	7.18962E-05	5.10121E-05	1.62052E-05	2.3215E-05	2.23292E-05	2.28249E-06	2.12362E-06	2.28249E-06	2.12362E-06	2.3215E-05	2.23292E-05	3.79818E-05
3836703773645	383670	3773645	0.00042877	0.000417769	0.000110736	0.000103155	0.010873308	0.007817318	0.00527066	0.005203739	0.003692179	0.00117291	0.001680266	0.001616154	0.000165203	0.000153704	0.000165203	0.000153704	0.001680266	0.001616154	0.001937398
3836803773645	383680	3773645	0.00036079	0.000351533	9.31789E-05	8.68003E-05	0.009130504	0.006564337	0.004425864	0.00436967	0.003100386	0.000984913	0.001410948	0.001357113	0.000138724	0.000129068	0.000138724	0.000129068	0.001410948	0.001357113	0.001624517
3836903773645	383690	3773645	0.000261731	0.000255016	6.75957E-05	6.29684E-05	0.006350497	0.004565663	0.003078301	0.003039216	0.002156397	0.000685032	0.00098135	0.000943906	9.6486E-05	8.97701E-05	9.6486E-05	8.97701E-05	0.00098135	0.000943906	0.001167645
3837003773645	383700	3773645	0.000200944	0.000195788	5.18965E-05	4.83439E-05	0.004691997	0.003373291	0.00227437	0.002245492	0.001593231	0.000506129	0.00072506	0.000697395	7.12877E-05	6.63257E-05	7.12877E-05	6.63257E-05	0.00072506	0.000697395	0.000888482
3837103773645	383710	3773645	0.000162695	0.000158521	4.20184E-05	3.9142E-05	0.003684389	0.002648876	0.001785948	0.001763272	0.001251084	0.000397437	0.000569353	0.000547629	5.59786E-05	5.20822E-05	5.59786E-05	5.20822E-05	0.000569353	0.000547629	0.000713716
3837203773645	383720	3773645	0.000136131	0.000132638	3.51576E-05	3.27509E-05	0.003005452	0.002160757	0.001456844	0.001438347	0.001020542	0.0003242	0.000464436	0.000446715	4.56632E-05	4.24848E-05	4.56632E-05	4.24848E-05	0.000464436	0.000446715	0.000592812
3837303773645	383730	3773645	0.000116527	0.000113537	3.00947E-05	2.80346E-05	0.002517359	0.001809844	0.001220249	0.001204756	0.000854803	0.000271549	0.000389011	0.000374168	3.82474E-05	3.55852E-05	3.82474E-05	3.55852E-05	0.000389011	0.000374168	0.000504057
3837403773645	383740	3773645	0.000101422	9.88194E-05	2.61935E-05	2.44004E-05	0.002150148	0.00154584	0.00104225	0.001029016	0.000730112	0.000231938	0.000332265	0.000319587	3.26682E-05	3.03943E-05	3.26682E-05	3.03943E-05	0.000332265	0.000319587	0.000436094
3837503773645	383750	3773645	8.94904E-05	8.71943E-05	2.31121E-05	2.153E-05	0.001865825	0.001341427	0.000904428	0.000892945	0.000633566	0.000201268	0.000288328	0.000277327	2.83483E-05	2.63752E-05	2.83483E-05	2.63752E-05	0.000288328	0.000277327	0.000382687
3837603773645	383760	3773645	7.98163E-05	7.77684E-05	2.06137E-05	1.92025E-05	0.001640175	0.001179197	0.000795048	0.000784954	0.000556944	0.000176927	0.000253458	0.000243787	2.49199E-05	2.31854E-05	2.49199E-05	2.31854E-05	0.000253458	0.000243787	0.000339619
3837703773645	383770	3773645	7.17023E-05	6.98626E-05	1.85181E-05	1.72505E-05	0.001455692	0.001046564	0.000705623	0.000696664	0.0004943	0.000157026	0.00022495	0.000216367	2.2117E-05	2.05775E-05	2.2117E-05	2.05775E-05	0.00022495	0.000216367	0.000303773
3837803773645	383780	3773645	6.48565E-05	6.31925E-05	1.67501E-05	1.56035E-05	0.001302595	0.000936495	0.000631412	0.000623395	0.000442314	0.000140512	0.000201292	0.000193611	1.97909E-05	1.84134E-05	1.97909E-05	1.84134E-05	0.000201292	0.000193611	0.000273746
3837903773645	383790	3773645	5.79432E-05	5.64565E-05	1.49646E-05	1.39402E-05	0.001149444	0.000826388	0.000557175	0.0005501	0.000390309	0.000123991	0.000177625	0.000170848	1.7464E-05	1.62485E-05	1.7464E-05	1.62485E-05	0.000177625	0.000170848	0.000243759
3838003773645	383800	3773645	5.17848E-05	5.04562E-05	1.33742E-05	1.24586E-05	0.001015724	0.00073025	0.000492356	0.000486104	0.000344903	0.000109567	0.000156961	0.000150972	1.54324E-05	1.43582E-05	1.54324E-05	1.43582E-05	0.000156961	0.000150972	0.000217227
3838103773645	383810	3773645	4.66876E-05	4.54897E-05	1.20577E-05	1.12323E-05	0.000906404	0.000651656	0.000439365	0.000433786	0.000307782	9.77744E-05	0.000140068	0.000134723	1.37714E-05	1.28129E-05	1.37714E-05	1.28129E-05	0.000140068	0.000134723	0.000195267
3838203773645	383820	3773645	4.36574E-05	4.25372E-05	1.12751E-05	1.05033E-05	0.000841825	0.000605226	0.000408061	0.00040288	0.000285853	9.08082E-05	0.000130088	0.000125125	1.27902E-05	1.19E-05	1.27902E-05	1.19E-05	0.000130088	0.000125125	0.000181999
3838303773645	383830	3773645	4.09608E-05	3.99098E-05	1.05787E-05	9.85452E-06	0.000784925	0.000564318	0.000380479	0.000375649	0.000266532	8.46703E-05	0.000121295	0.000116667	1.19257E-05	1.10956E-05	1.19257E-05	1.10956E-05	0.000121295	0.000116667	0.00017023
3838403773645	383840	3773645	3.83171E-05	3.7334E-05	9.89592E-06	9.21849E-06	0.000729761	0.000524659	0.00035374	0.000349249	0.0002478	7.87198E-05	0.000112771	0.000108468	1.10876E-05	1.03158E-05	1.10876E-05	1.03158E-05	0.000112771	0.000108468	0.000158799
3838503773645	383850	3773645	3.57595E-05	3.4842E-05	9.23538E-06	8.60316E-06	0.000676915	0.000486665	0.000328123	0.000323957	0.000229856	7.30192E-05	0.000104604	0.000100613	1.02847E-05	9.56881E-06	1.02847E-05	9.56881E-06	0.000104604	0.000100613	0.000147819
3838603773645	383860	3773645	3.34792E-05	3.26202E-05	8.64647E-06	8.05457E-06	0.000630179	0.000453065	0.000305469	0.000301591	0.000213986	6.79778E-05	9.73824E-05	9.36667E-05	9.57461E-06	8.90816E-06	9.57461E-06	8.90816E-06	9.73824E-05	9.36667E-05	0.000138051
3838703773645	383870	3773645	3.11618E-05	3.03623E-05	8.04797E-06	7.49704E-06	0.000582998	0.000419144	0.000282599	0.000279011	0.000197965	6.28884E-05	9.00915E-05	8.6654E-05	8.85777E-06	8.24122E-06	8.85777E-06	8.24122E-06	9.00915E-05	8.6654E-05	0.000128199
3838803773645	383880	3773645	2.90779E-05	2.83319E-05	7.50977E-06	6.99569E-06	0.000540949	0.000388913	0.000262216	0.000258887	0.000183687	5.83525E-05	8.35936E-05	8.0404E-05	8.21889E-06	7.64681E-06	8.21889E-06	7.64681E-06	8.35936E-05	8.0404E-05	0.000119371
3838903773645	383890	3773645	2.73462E-05	2.66446E-05	7.06254E-06	6.57906E-06	0.000506294	0.000363998	0.000245418	0.000242302	0.000171919	5.46142E-05	7.82383E-05	7.5253E-05	7.69236E-06	7.15693E-06	7.69236E-06	7.15693E-06	7.82383E-05	7.5253E-05	0.000112031
3839003773645	383900	3773645	2.59864E-05	2.53196E-05	6.71134E-06	6.25191E-06	0.000479309	0.000344597	0.000232337	0.000229388	0.000162756	5.17034E-05	7.40683E-05	7.12422E-05	7.28237E-06	6.77548E-06	7.28237E-06	6.77548E-06	7.40683E-05	7.12422E-05	0.000106245
3839103773645	383910	3773645	2.47329E-05	2.40983E-05	6.38761E-06	5.95034E-06	0.000454579	0.000326817	0.0002203	0.000217552	0.000154358	4.90357E-05	7.02466E-05	6.75663E-05	6.90662E-06	6.42589E-06	6.90662E-06	6.42589E-06	7.02466E-05	6.75663E-05	0.000100923
3829703773655	382970	3773655	6.26747E-06	6.10666E-06	1.61866E-06	1.50785E-06	7.7631E-05	5.58125E-05	3.76304E-05	3.71526E-05	2.63606E-05	8.3741E-06	1.19964E-05	1.15387E-05	1.17948E-06	1.09739E-06	1.17948E-06	1.09739E-06	1.19964E-05	1.15387E-05	1.86334E-05
3829803773655	382980	3773655	6.62191E-06	6.45201E-06	1.7102E-06	1.59313E-06	8.1925E-05	5.88996E-05	3.97118E-05	3.92076E-05	2.78187E-05	8.8373E-06	1.266E-05	1.21769E-05	1.24472E-06	1.15809E-06	1.24472E-06	1.15809E-06	1.266E-05	1.21769E-05	1.97203E-05
3829903773655	382990	3773655	6.96904E-06	6.79024E-06	1.79985E-06	1.67664E-06	8.63705E-05	6.20957E-05	4.18667E-05	4.13351E-05	2.93283E-05	9.31684E-06	1.33469E-05	1.28377E-05	1.31227E-06	1.22093E-06	1.31227E-06	1.22093E-06	1.33469E-05	1.28377E-05	2.08544E-05
3830003773655	383000	3773655	7.21434E-06	7.02924E-06	1.8632E-06	1.73566E-06	8.95153E-05	6.43566E-05	4.33911E-05	4.28402E-05	3.03961E-05	9.65607E-06	1.38329E-05	1.33051E-05	1.36005E-06	1.26538E-06	1.36005E-06	1.26538E-06	1.38329E-05	1.33051E-05	2.16673E-05
3830103773655	383010	3773655	7.46076E-06	7.26934E-06	1.92685E-06	1.79494E-06	9.27759E-05	6.67008E-05	4.49716E-05	4.44006E-05	3.15033E-05	1.00078E-05	1.43368E-05	1.37897E-05	1.40959E-06	1.31147E-06	1.40959E-06	1.31147E-06	1.43368E-05	1.37897E-05	2.25129E-05
3830203773655	383020	3773655	7.69762E-06	7.50012E-06	1.98802E-06	1.85193E-06	9.59563E-05	6.89874E-05	4.65133E-05	4.59227E-05	3.25833E-05	1.03509E-05	1.48283E-05	1.42625E-05	1.45791E-06	1.35643E-06	1.45791E-06	1.35643E-06	1.48283E-05	1.42625E-05	2.33458E-05
3830303773655	383030	3773655	7.92998E-06	7.72652E-06	2.04803E-06	1.90783E-06	9.90833E-05	7.12355E-05	4.8029E-05	4.74192E-05	3.36451E-05	1.06882E-05	1.53115E-05	1.47272E-05	1.50542E-06	1.40063E-06	1.50542E-06	1.40063E-06	1.53115E-05	1.47272E-05	2.41678E-05
3830403773655	383040	3773655	8.16515E-06	7.95566E-06	2.10876E-06	1.96441E-06	0.000102299	7.35477E-05	4.9588E-05	4.89583E-05	3.47371E-05	1.10351E-05	1.58084E-05	1.52053E-05	1.55428E-06	1.4461E-06	1.55428E-06	1.4461E-06	1.58084E-05	1.52053E-05	2.50206E-05
3830503773655	383050	3773655	8.40032E-06	8.18479E-06	2.1695E-06	2.02099E-06	0.000105551	7.58855E-05	5.11642E-05	5.05145E-05	3.58413E-05	1.13859E-05	1.63109E-05	1.56886E-05	1.60369E-06	1.49206E-06	1.60369E-06	1.49206E-06	1.63109E-05	1.56886E-05	2.58807E-05
3830603773655	383060	3773655	8.63999E-06	8.41832E-06	2.2314E-06	2.07865E-06	0.000108945	7.83257E-05	5.28095E-05	5.2139E-05	3.69938E-05	1.1752E-05	1.68355E-05	1.61931E-05	1.65526E-06	1.54004E-06	1.65526E-06	1.54004E-06	1.68355E-05	1.61931E-05	2.67771E-05
3830703773655	383070	3773655	8.87742E-06	8.64965E-06	2.29272E-06	2.13577E-06	0.000112179	8.06507E-05	5.4377E-05	5.36866E-05	3.8092E-05	1.21008E-05	1.73352E-05	1.66738E-05	1.70439E-06	1.58576E-06	1.70439E-06	1.58576E-06	1.73352E-05	1.66738E-05	2.76734E-05
3830803773655	383080	3773655	9.11877E-06	8.88481E-06	2.35505E-06	2.19383E-06	0.000115573	8.3091E-05	5.60223E-05	5.5311E-05	3.92445E-05	1.2467E-05	1.78597E-05	1.71783E-05	1.75596E-06	1.63374E-06	1.75596E-06	1.63374E-06	1.78597E-05	1.71783E-05	2.86025E-05
3830903773655	383090	3773655	9.3607E-06	9.12053E-06	2.41753E-06	2.25204E-06	0.000119146	8.56594E-05	5.7754E-05	5.70207E-05	4.04576E-05	1.28523E-05	1.84118E-05	1.77092E-05	1.81024E-06	1.68424E-06	1.81024E-06	1.68424E-06	1.84118E-05	1.77092E-05	2.95642E-05
3831003773655	383100	3773655	9.60262E-06	9.35624E-06	2.48001E-06	2.31024E-06	0.00012287	8.83366E-05	5.95591E-05	5.88029E-05	4.17221E-05	1.3254E-05	1.89872E-05	1.82627E-05	1.86682E-06	1.73688E-06	1.86682E-06	1.73688E-06	1.89872E-05	1.82627E-05	3.05549E-05
3831103773655	383110	3773655	9.84904E-06	9.59634E-06	2.54365E-06	2.36952E-06	0.000126879	9.12188E-05	6.15024E-05	6.07215E-05	4.30834E-05	1.36865E-05	1.96067E-05	1.88586E-05	1.92773E-06	1.79355E-06	1.92773E-06	1.79355E-06	1.96067E-05	1.88586E-05	3.15965E-05
3831203773655	383120	3773655	1.01152E-05	9.85563E-06	2.61238E-06	2.43355E-06	0.000131066	9.42292E-05	6.3532E-05	6.27253E-05	4.45051E-05	1.41381E-05	2.02538E-05	1.9481E-05	1.99134E-06	1.85273E-06	1.99134E-06	1.85273E-06	2.02538E-05	1.9481E-05	3.26997E-05
3831303773655	383130	3773655	1.03976E-05	1.01308E-05	2.68532E-06	2.5015E-06	0.000135333	9.72971E-05	6.56005E-05	6.47676E-05	4.59542E-05	1.45985E-05	2.09132E-05	2.01152E-05	2.05618E-06	1.91306E-06	2.05618E-06	1.91306E-06	2.09132E-05	2.01152E-05	3.37975E-05
3831403773655	383140	3773655	1.07014E-05	1.04268E-05	2.76378E-06	2.57459E-06	0.000139707	0.000100442	6.77208E-05	6.6861E-05	4.74395E-05	1.50703E-05	2.15891E-05	2.07654E-05	2.12264E-06	1.97489E-06	2.12264E-06	1.97489E-06	2.15891E-05	2.07654E-05	3.49515E-05
3831503773655	383150	3773655	1.10406E-05	1.07574E-05	2.8514E-06	2.65621E-06	0.000144215	0.000103683	6.99059E-05	6.90183E-05	4.89702E-05	1.55566E-05	2.22857E-05	2.14354E-05	2.19113E-06	2.03861E-06	2.19113E-06	2.03861E-06	2.22857E-05	2.14354E-05	3.61673E-05
3831603773655	383160	3773655	1.13957E-05	1.11033E-05	2.94309E-06	2.74162E-06	0.000148874	0.000107033	7.21644E-05	7.12482E-05	5.05523E-05	1.60592E-05	2.30057E-05	2.21279E-05	2.26192E-06	2.10448E-06	2.26192E-06	2.10448E-06	2.30057E-05	2.21279E-05	3.7432E-05
3836803773655	383680	3773655	0.00047206	0.000459948	0.000121916	0.00011357	0.012520699	0.009001703	0.006069206	0.005992147	0.004251572	0.001350616	0.00193484	0.001861014	0.000190233	0.000176992	0.000190233	0.000176992	0.00193484	0.001861014	0.002133764
3836903773655	383690	3773655	0.000316556	0.000308434	8.17549E-05	7.61583E-05	0.0080062	0.005756023	0.003880876	0.003831601	0.002718613	0.000863634	0.001237208	0.001190002	0.000121642	0.000113175	0.000121642	0.000113175	0.001237208	0.001190002	0.001415346
3837003773655	383700	3773655	0.00023229	0.00022633	5.99922E-05	5.58854E-05	0.005629288	0.004047153	0.002728706	0.00269406	0.001911501	0.000607235	0.000869901	0.000836709	8.55284E-05	7.95752E-05	8.55284E-05	7.95752E-05	0.000869901	0.000836709	0.001027849
3837103773655	383710	3773655	0.000182044	0.000177373	4.70153E-05	4.37968E-05	0.004256661	0.003060308	0.002063348	0.00203715	0.001445407	0.000459169	0.000657787	0.000632689	6.46734E-05	6.01718E-05	6.46734E-05	6.01718E-05	0.000657787	0.000632689	0.000798033
3837203773655	383720	3773655	0.000149099	0.000145273	3.85068E-05	3.58708E-05	0.003383843	0.002432799	0.001640263	0.001619437	0.0011493	0.000365017	0.00052291	0.000502958	5.14123E-05	4.78337E-05	5.14123E-05	4.78337E-05	0.00052291	0.000502958	0.000648175
3837303773655	383730	3773655	0.000125718	0.000122492	3.24684E-05	3.02457E-05	0.002781593	0.001999814	0.001348332	0.001331212	0.000944527	0.000300052	0.000429843	0.000413442	4.2262E-05	3.93204E-05	4.2262E-05	3.93204E-05	0.000429843	0.000413442	0.000542426
3837403773655	383740	3773655	0.000108199	0.000105423	2.79438E-05	2.60309E-05	0.00234337	0.001684756	0.001135911	0.001121488	0.000795723	0.000252781	0.000362124	0.000348307	3.56039E-05	3.31257E-05	3.56039E-05	3.31257E-05	0.000362124	0.000348307	0.000463682
3837503773655	383750	3773655	9.46579E-05	9.22293E-05	2.44467E-05	2.27732E-05	0.00201216	0.001446634	0.000975362	0.000962978	0.000683256	0.000217053	0.000310942	0.000299077	3.05717E-05	2.84437E-05	3.05717E-05	2.84437E-05	0.000310942	0.000299077	0.000403191
3837603773655	383760	3773655	8.38778E-05	8.17257E-05	2.16626E-05	2.01797E-05	0.001753815	0.001260898	0.000850133	0.00083934	0.000595532	0.000189185	0.000271019	0.000260678	2.66465E-05	2.47918E-05	2.66465E-05	2.47918E-05	0.000271019	0.000260678	0.000355327
3837703773655	383770	3773655	7.49745E-05	7.30508E-05	1.93632E-05	1.80377E-05	0.001545706	0.001111279	0.000749256	0.000739743	0.000524865	0.000166736	0.00023886	0.000229746	2.34846E-05	2.185E-05	2.34846E-05	2.185E-05	0.00023886	0.000229746	0.000316112
3837803773655	383780	3773655	6.7606E-05	6.58714E-05	1.74602E-05	1.62649E-05	0.001376814	0.000989855	0.000667388	0.000658915	0.000467516	0.000148518	0.000212761	0.000204643	2.09186E-05	1.94625E-05	2.09186E-05	1.94625E-05	0.000212761	0.000204643	0.000283831
3837903773655	383790	3773655	6.02757E-05	5.87292E-05	1.5567E-05	1.45014E-05	0.00121259	0.000871786	0.000587783	0.00058032	0.000411751	0.000130803	0.000187383	0.000180233	1.84234E-05	1.71411E-05	1.84234E-05	1.71411E-05	0.000187383	0.000180233	0.000252296
3838003773655	383800	3773655	5.37056E-05	5.23276E-05	1.38702E-05	1.29207E-05	0.001066825	0.000766989	0.000517126	0.00051056	0.000362255	0.000115079	0.000164858	0.000158567	1.62088E-05	1.50805E-05	1.62088E-05	1.50805E-05	0.000164858	0.000158567	0.000224095
3838103773655	383810	3773655	4.83006E-05	4.70613E-05	1.24743E-05	1.16204E-05	0.00094873	0.000682085	0.000459882	0.000454042	0.000322154	0.00010234	0.000146608	0.000141014	1.44145E-05	1.34112E-05	1.44145E-05	1.34112E-05	0.000146608	0.000141014	0.000200925
3838203773655	383820	3773655	4.50397E-05	4.38841E-05	1.16321E-05	1.08358E-05	0.000877941	0.000631192	0.000425568	0.000420164	0.000298117	9.4704E-05	0.000135669	0.000130493	1.3339E-05	1.24105E-05	1.3339E-05	1.24105E-05	0.000135669	0.000130493	0.000186732
3838303773655	383830	3773655	4.21501E-05	4.10687E-05	1.08859E-05	1.01407E-05	0.000815909	0.000586594	0.000395499	0.000390477	0.000277053	8.80126E-05	0.000126083	0.000121273	1.15336E-05	1.23965E-05	1.15336E-05	1.23965E-05	0.000126083	0.000121273	0.000174202
3838403773655	383840	3773655	3.93855E-05	3.8375E-05	1.01718E-05	9.47553E-06	0.00075729	0.00054445	0.000367084	0.000362423	0.000257148	8.16893E-05	0.000117025	0.00011256	1.15059E-05	1.0705E-05	1.15059E-05	1.0705E-05	0.000117025	0.00011256	0.000162314

			MSite Grubbing / Prep	MMass Grading / Excavation	MMass Grading / Excavation	MDrainage / Utilities Trenching	MFoundations / Concrete Pads	MBuilding / Structure Construction	MAsphalt Paving	MLandscaping or Other Finishing	MWaterside Construction (Piles)	RSSWDemolition	RSSWPlacing Base	RSSWForm/Plac e Rebar and Pour	Child Risk				
Unique Identifier	X (UTM)	Y (UTM)	2027	2027	2028	2028	2028	2028	2028	2028	2028	2029	2029	2029	3rd Trimester	0<2	2<16	Total	per million
3830203773645	383020	3773645	7.218E-05	8.48778E-05	8.37476E-05	1.78019E-05	2.31512E-05	1.70405E-05	1.75393E-06	2.05484E-05	1.75393E-06	1.61267E-05	2.34001E-05	1.38711E-05	5.01291E-09	6.3069E-08	1.0541E-08	7.86234E-08	0.07862342
3830303773645	383030	3773645	7.47869E-05	8.79433E-05	8.67723E-05	1.84448E-05	2.39873E-05	1.7656E-05	1.81728E-06	2.12905E-05	1.81728E-06	1.65072E-05	2.39523E-05	1.41985E-05	5.37374E-09	6.7285E-08	1.1203E-08	8.38619E-08	0.08386186
3830403773645	383040	3773645	7.74885E-05	9.11201E-05	8.99068E-05	1.91111E-05	2.48539E-05	1.82938E-05	1.88292E-06	2.20596E-05	1.88292E-06	1.68971E-05	2.45181E-05	1.45338E-05	5.78482E-09	7.2054E-08	1.1945E-08	8.97845E-08	0.08978446
3830503773645	383050	3773645	8.01678E-05	9.42708E-05	9.30155E-05	1.97719E-05	2.57132E-05	1.89263E-05	1.94803E-06	2.28224E-05	1.94803E-06	1.72683E-05	2.50567E-05	1.48531E-05	6.24463E-09	7.7346E-08	1.2762E-08	9.63531E-08	0.09635311
3830603773645	383060	3773645	8.29474E-05	9.75393E-05	9.62406E-05	2.04575E-05	2.66048E-05	1.95825E-05	2.01557E-06	2.36137E-05	2.01557E-06	1.76457E-05	2.56044E-05	1.51777E-05	6.77906E-09	8.3455E-08	1.3698E-08	1.03933E-07	0.10393273
3830703773645	383070	3773645	8.57437E-05	0.000100828	9.9485E-05	2.11471E-05	2.75016E-05	2.02427E-05	2.08352E-06	2.44097E-05	2.08352E-06	1.80294E-05	2.61611E-05	1.55078E-05	7.40597E-09	9.0563E-08	1.4776E-08	1.12745E-07	0.1127452
3830803773645	383080	3773645	8.87182E-05	0.000104325	0.000102936	2.18807E-05	2.84557E-05	2.09449E-05	2.1558E-06	2.52565E-05	2.1558E-06	1.84131E-05	2.67178E-05	1.58378E-05	8.15732E-09	9.9032E-08	1.6055E-08	1.23245E-07	0.12324453
3830903773645	383090	3773645	9.18153E-05	0.000107967	0.00010653	2.26446E-05	2.94491E-05	2.16761E-05	2.23106E-06	2.61382E-05	2.23106E-06	1.8803E-05	2.72836E-05	1.61731E-05	9.06808E-09	1.0923E-07	1.7588E-08	1.35884E-07	0.13588436
3831003773645	383100	3773645	9.49904E-05	0.000111701	0.000110214	2.34276E-05	3.04675E-05	2.24257E-05	2.30821E-06	2.70421E-05	2.30821E-06	1.91929E-05	2.78493E-05	1.65085E-05	1.02126E-08	1.2196E-07	1.9473E-08	1.51644E-07	0.15164364
3831103773645	383110	3773645	9.83437E-05	0.000115644	0.000114104	2.42547E-05	3.1543E-05	2.32174E-05	2.38969E-06	2.79968E-05	2.38969E-06	1.95922E-05	2.84287E-05	1.68519E-05	1.16845E-08	1.3824E-07	2.1893E-08	1.7182E-07	0.17182011
3831203773645	383120	3773645	0.000101797	0.000119705	0.000118111	2.51064E-05	3.26507E-05	2.40327E-05	2.47361E-06	2.89799E-05	2.47361E-06	2.00008E-05	2.90216E-05	1.72034E-05	1.36475E-08	1.5983E-07	2.5069E-08	1.98552E-07	0.1985517
3831303773645	383130	3773645	0.00010519	0.000123694	0.000122047	2.59431E-05	3.37388E-05	2.48336E-05	2.55604E-06	2.99457E-05	2.55604E-06	2.04001E-05	2.96009E-05	1.75468E-05	1.62571E-08	1.8838E-07	2.9254E-08	2.33894E-07	0.2338937
3831403773645	383140	3773645	0.000108838	0.000127985	0.000126281	2.68429E-05	3.4909E-05	2.56949E-05	2.6447E-06	3.09843E-05	2.6447E-06	2.08087E-05	3.01939E-05	1.78983E-05	2.00148E-08	2.2934E-07	3.5216E-08	2.84567E-07	0.28456738
3831503773645	383150	3773645	0.000112632	0.000132445	0.000130682	2.77785E-05	3.61257E-05	2.65905E-05	2.73688E-06	3.20643E-05	2.73688E-06	2.12298E-05	3.08049E-05	1.82605E-05	2.57389E-08	2.915E-07	4.4211E-08	3.61449E-07	0.36144907
3831603773645	383160	3773645	0.000116598	0.000137109	0.000135284	2.87567E-05	3.73978E-05	2.75268E-05	2.83325E-06	3.31933E-05	2.83325E-06	2.16634E-05	3.1434E-05	1.86335E-05	3.53238E-08	3.9529E-07	5.9141E-08	4.89755E-07	0.48975529
3836703773645	383670	3773645	0.005947479	0.006993749	0.006900625	0.001466837	0.001907609	0.001404105	0.00014452	0.001693145	0.00014452	6.23044E-05	9.04051E-05	5.35903E-05	1.66969E-07	2.489E-06	5.3093E-07	3.18693E-06	3.18693154
3836803773645	383680	3773645	0.004986986	0.005864288	0.005786203	0.001229949	0.001599539	0.001177348	0.000121181	0.001419709	0.000121181	6.27567E-05	9.10614E-05	5.39793E-05	1.40442E-07	2.0933E-06	4.4612E-07	2.67984E-06	2.6798391
3836903773645	383690	3773645	0.003584468	0.00421504	0.004158916	0.000884043	0.001149691	0.000846235	8.71004E-05	0.001020436	8.71004E-05	6.34118E-05	9.20119E-05	5.45428E-05	1.00684E-07	1.5047E-06	3.1549E-07	1.92086E-06	1.92085746
3837003773645	383700	3773645	0.002727488	0.003207302	0.003164596	0.000672685	0.000874821	0.000643916	6.62763E-05	0.000776469	6.62763E-05	6.39951E-05	9.28582E-05	5.50445E-05	7.65155E-08	1.146E-06	2.368E-07	1.4593E-06	1.45929892
3837103773645	383710	3773645	0.002190984	0.002576418	0.002542112	0.000540366	0.000702742	0.000517256	5.32396E-05	0.000623735	5.32396E-05	6.45004E-05	9.35915E-05	5.54791E-05	6.148E-08	9.2217E-07	1.8838E-07	1.17203E-06	1.17202714
3837203773645	383720	3773645	0.001819829	0.00213997	0.002111476	0.000448828	0.000583697	0.000429633	4.42207E-05	0.000518074	4.42207E-05	6.47125E-05	9.38993E-05	5.56616E-05	5.1138E-08	7.6781E-07	1.5538E-07	9.74331E-07	0.97433123
3837303773645	383730	3773645	0.001547369	0.001819579	0.001795351	0.00038163	0.000496307	0.000365309	3.76001E-05	0.00044050	3.76001E-05	6.48747E-05	9.41346E-05	5.58011E-05	4.35674E-08	6.5458E-07	1.3143E-07	8.29586E-07	0.82958589
3837403773645	383740	3773645	0.001338733	0.001574241	0.001553279	0.000330174	0.000429389	0.000316053	3.25304E-05	0.000381114	3.25304E-05	6.49558E-05	9.42523E-05	5.58708E-05	3.7777E-08	5.6783E-07	1.1326E-07	7.1887E-07	0.71887002
3837503773645	383750	3773645	0.001174782	0.001381448	0.001363046	0.000289739	0.000376803	0.000277347	2.85465E-05	0.00033444	2.85465E-05	6.49215E-05	9.42025E-05	5.58413E-05	3.32266E-08	4.9957E-07	9.9089E-08	6.31888E-07	0.63188821
3837603773645	383760	3773645	0.001042571	0.001225978	0.001209654	0.000257131	0.000334397	0.000246134	2.53339E-05	0.000296802	2.53339E-05	6.47998E-05	9.4026E-05	5.57367E-05	2.956E-08	4.4449E-07	8.7744E-08	5.61796E-07	0.56179575
3837703773645	383770	3773645	0.00093253	0.001096579	0.001081978	0.000229991	0.000299102	0.000220155	2.26599E-05	0.000265475	2.26599E-05	6.4569E-05	9.3691E-05	5.55382E-05	2.65067E-08	3.9856E-07	7.8376E-08	5.03437E-07	0.50343738
3837803773645	383780	3773645	0.000840353	0.000988186	0.000975028	0.000207258	0.000269537	0.000198394	2.04201E-05	0.000239234	2.04201E-05	6.41354E-05	9.30619E-05	5.51652E-05	2.3942E-08	3.5993E-07	7.0555E-08	4.54426E-07	0.45442609
3837903773645	383790	3773645	0.000748298	0.000879937	0.00086822	0.000184554	0.000240011	0.000176661	1.81832E-05	0.000213027	1.81832E-05	6.35896E-05	9.22698E-05	5.46957E-05	2.1358E-08	3.2102E-07	6.271E-08	4.05085E-07	0.40508502
3838003773645	383800	3773645	0.000666849	0.00078416	0.000773718	0.000164466	0.000213887	0.000157432	1.6204E-05	0.00018984	1.6204E-05	6.24011E-05	9.05454E-05	5.36735E-05	1.90697E-08	2.8653E-07	5.5804E-08	3.61402E-07	0.36140157
3838103773645	383810	3773645	0.000599437	0.000704889	0.000695503	0.00014784	0.000192265	0.000141517	1.4566E-05	0.000170649	1.4566E-05	6.06949E-05	8.80696E-05	5.22059E-05	1.71809E-08	2.5804E-07	5.0123E-08	3.25344E-07	0.32534404
3838203773645	383820	3773645	0.000558707	0.000656994	0.000648246	0.000137795	0.000179201	0.000131902	1.35762E-05	0.000159054	1.35762E-05	5.98558E-05	8.68521E-05	5.14841E-05	1.6058E-08	2.4109E-07	4.6744E-08	3.03887E-07	0.30388708
3838303773645	383830	3773645	0.000522578	0.000614509	0.000606327	0.000128884	0.000167613	0.000123372	1.26983E-05	0.000148769	1.26983E-05	5.89918E-05	8.55983E-05	5.07409E-05	1.50608E-08	2.2602E-07	4.3753E-08	2.84838E-07	0.28483804
3838403773645	383840	3773645	0.000487485	0.000573243	0.00056561	0.000120229	0.000156357	0.000115087	1.18456E-05	0.000138779	1.18456E-05	5.78719E-05	8.39734E-05	4.97777E-05	1.40859E-08	2.113E-07	4.0842E-08	2.66226E-07	0.26622645
3838503773645	383850	3773645	0.000453779	0.000533607	0.000526502	0.000111916	0.000145546	0.00010713	1.10266E-05	0.000129183	1.10266E-05	5.64839E-05	8.19593E-05	4.85838E-05	1.3145E-08	1.9709E-07	3.8041E-08	2.48273E-07	0.24827312
3838603773645	383860	3773645	0.000423794	0.000498347	0.000491712	0.000104521	0.000135929	0.000100051	1.02979E-05	0.000120647	1.02979E-05	5.50677E-05	7.99044E-05	4.73657E-05	1.23073E-08	1.8443E-07	3.5553E-08	2.32295E-07	0.23229487
3838703773645	383870	3773645	0.000393547	0.00046278	0.000456618	9.70613E-05	0.000126227	9.29103E-05	9.56297E-06	0.000112036	9.56297E-06	5.31837E-05	7.71706E-05	4.57452E-05	1.14572E-08	1.716E-07	3.3035E-08	2.16091E-07	0.21609068
3838803773645	383880	3773645	0.000366448	0.000430913	0.000425175	9.03777E-05	0.000117535	8.65125E-05	8.90446E-06	0.000104321	8.90446E-06	5.12497E-05	7.43644E-05	4.40817E-05	1.06944E-08	1.6008E-07	3.0781E-08	2.01557E-07	0.20155735
3838903773645	383890	3773645	0.000343916	0.000404417	0.000399032	8.48206E-05	0.000110309	8.11931E-05	8.35695E-06	9.7907E-05	8.35695E-06	4.96277E-05	7.20108E-05	4.26866E-05	1.00611E-08	1.5052E-07	2.8914E-08	1.89494E-07	0.18949401
3839003773645	383900	3773645	0.000326152	0.000383528	0.000378422	8.04395E-05	0.000104611	7.69994E-05	7.92531E-06	9.285E-05	7.92531E-06	4.85141E-05	7.0395E-05	4.17287E-05	9.56409E-09	1.4301E-07	2.7451E-08	1.80027E-07	0.18002693
3839103773645	383910	3773645	0.000309815	0.000364317	0.000359466	7.64101E-05	9.93707E-05	7.31423E-05	7.52831E-06	8.81989E-05	7.52831E-06	4.74192E-05	6.88063E-05	4.0787E-05	9.10624E-09	1.361E-07	2.6107E-08	1.71308E-07	0.17130813
3829703773655	382970	3773655	5.72014E-05	6.72642E-05	6.63686E-05	1.41077E-05	1.83469E-05	1.35043E-05	1.38996E-06	1.62843E-05	1.38996E-06	1.3912E-05	2.01866E-05	1.19662E-05	3.49348E-09	4.4831E-08	7.6007E-09	5.59255E-08	0.0559255
3829803773655	382980	3773655	6.05381E-05	7.11878E-05	7.02399E-05	1.49306E-05	1.94171E-05	1.42921E-05	1.47104E-06	1.72341E-05	1.47104E-06	1.4514E-05	2.10601E-05	1.2484E-05	3.78679E-09	4.8414E-08	8.1855E-09	6.03859E-08	0.06038588
3829903773655	382990	3773655	6.40195E-05	7.52817E-05	7.42793E-05	1.57892E-05	2.05338E-05	1.5114E-05	1.55563E-06	1.82252E-05	1.55563E-06	1.51254E-05	2.19472E-05	1.30099E-05	4.1119E-09	5.2356E-08	8.8265E-09	6.52939E-08	0.06529392
3830003773655	383000	3773655	6.6515E-05	7.82162E-05	7.71747E-05	1.64047E-05	2.13342E-05	1.57031E-05	1.61627E-06	1.89357E-05	1.61627E-06	1.55215E-05	2.25221E-05	1.33506E-05	4.38319E-09	5.5593E-08	9.3453E-09	6.93212E-08	0.0693212
3830103773655	383010	3773655	6.91107E-05	8.12686E-05	8.01865E-05	1.70449E-05	2.21668E-05	1.63159E-05	1.67935E-06	1.96746E-05	1.67935E-06	1.5927E-05	2.31105E-05	1.36994E-05	4.6849E-09	5.9171E-08	9.9152E-09	7.37711E-08	0.07377115
3830203773655	383020	3773655	7.16675E-05	8.42751E-05	8.3153E-05	1.76755E-05	2.29868E-05	1.69196E-05	1.74148E-06	2.04025E-05	1.74148E-06	1.63169E-05	2.36762E-05	1.40348E-05	5.01094E-09	6.3007E-08	1.0521E-08	7.85389E-08	0.07853885
3830303773655	383030	3773655	7.41909E-05	8.72424E-05	8.60807E-05	1.82978E-05	2.37962E-05	1.75153E-05	1.80279E-06	2.11209E-05	1.80279E-06	1.66944E-05	2.42239E-05	1.43594E-05	5.36776E-09	6.7172E-08	1.1173E-08	8.37123E-08	0.08371232
3830403773655	383040	3773655	7.68089E-05	9.0321E-05	8.91183E-05	1.89435E-05	2.46359E-05	1.81334E-05	1.86641E-06	2.18662E-05	1.86641E-06	1.70812E-05	2.47851E-05	1.46921E-05	5.77421E-09	7.1882E-08	1.1906E-08	8.95617E-08	0.08956169
3830503773655	383050	3773655	7.94492E-05	9.34258E-05	9.21818E-05	1.95947E-05	2.54827E-05	1.87567E-05	1.93057E-06	2.26178E-05	1.93057E-06	1.74617E-05	2.53373E-05	1.50194E-05	6.23491E-09	7.7181E-08	1.2723E-08	9.61385E-08	0.09613849
3830603773655	383060	3773655	8.2201E-05	9.66616E-05	9.53745E-05	2.02734E-05	2.63653E-05	1.94063E-05	1.99743E-06	2.34012E-05	1.99743E-06	1.78485E-05	2.58986E-05	1.53521E-05	6.77116E-09	8.3308E-08	1.3661E-08	1.0374E-07	0.10373987
3830703773655	383070	3773655	8.49527E-05	9.98974E-05	9.85673E-05	2.0952E-05	2.72479E-05	2.0056E-05	2.0643E-06	2.41846E-05	2.0643E-06	1.82353E-05	2.64598E-05	1.56848E-05	7.39476E-09	9.0376E-08	1.4732E-08	1.12503E-07	0.11250282
3830803773655	383080	3773655	8.78047E-05	0.000103251	0.000101876	2.16554E-05	2.81627E-05	2.07293E-05	2.1336E-06	2.49965E-05	2.1336E-06	1.86127E-05	2.70075E-05	1.60095E-05	8.13145E-09	9.8674E-08	1.5984E-08	1.22789E-07	0.12278934
3830903773655	383090	3773655	9.07569E-05	0.000106723	0.000105302	2.23835E-05	2.91096E-05	2.14263E-05	2.20534E-06	2.58369E-05	2.20534E-06	1.89995E-05	2.75687E-05	1.63422E-05	9.02417E-09	1.0866E-07	1.7483E-08	1.35169E-07	0.13516889
3831003773655	383100	3773655	9.37983E-05	0.000110299	0.00010883	2.31336E-05	3.00851E-05	2.21443E-05	2.27924E-06	2.67028E-05	2.27924E-06	1.93894E-05	2.81345E-05	1.66775E-05	1.01403E-08	1.2107E-07	1.9317E-08	1.50528E-07	0.15052797
3831103773655	383110	3773655	9.69957E-05	0.000114059	0.00011254	2.39222E-05	3.11106E-05	2.28991E-05	2.35694E-06	2.7613E-05	2.35694E-06	1.97856E-05	2.87093E-05	1.70183E-05	1.15721E-08	1.3691E-07	2.1659E-08	1.70138E-07	0.17013808
3831203773655	383120	3773655	0.000100382	0.000118042	0.00011647	2.47575E-05	3.21969E-05	2.36987E-05	2.43923E-06	2.85771E-05	2.43923E-06	2.01973E-05	2.93067E-05	1.73724E-05	1.34681E-08	1.5777E-07	2.4728E-08	1.95967E-07	0.19596698
3831303773655	383130	3773655	0.000103752	0.000122004	0.00012038	2.55886E-05	3.32778E-05	2.44943E-05	2.52112E-06	2.95365E-05	2.52112E-06	2.06122E-05	2.99087E-05	1.77293E-05	1.60575E-08	1.8611E-07	2.887E-08	2.31033E-07	0.23103294
3831403773655	383140	3773655	0.000107295	0.00012617	0.00012449	2.64624E-05	3.44141E-05	2.53307E-05	2.60721E-06	3.05451E-05	2.60721E-06	2.10395E-05	3.05288E-05	1.80969E-05	1.98231E-08	2.2714E-07	3.4831E-08	2.81793E-07	0.2817933
3831503773655	383150	3773655	0.000111027	0.000130559	0.000128821	2.73829E-05	3.56112E-05	2.62118E-05	2.6979E-06	3.16076E-05	2.6979E-06	2.14731E-05	3.11579E-05	1.84698E-05	2.55163E-08	2.8897E-07	4.3743E-08	3.58229E-07	0.35822887
3831603773655	383160	3773655	0.00011491	0.000135124	0.000133325	2.83404E-05	3.68565E-05	2.71284E-05	2.79224E-06	3.27128E-05	2.79224E-06	2.19223E-05	3.18097E-05	1.88561E-05	3.5072E-08	3.9245E-07	5.8554E-08	4.8608E-07	0.48607985
3836803773655	383680	3773655	0.006550286	0.0077026	0.007600038	0.001615508	0.002100955	0.001546418	0.000159168	0.001864754	0.000159168	6.53052E-05	9.47592E-05	5.61713E-05	1.86307E-07	2.7673E-06	6.0001E-07	3.55364E-06	3.55363744
3836903773655	383690	3773655	0.00434487	0.005109211	0.005041181	0.001071583	0.001393584	0.001025754	0.000105578	0.00123691	0.000105578	6.59633E-05	9.57142E-05	5.67375E-05	1.23184E-07	1.8357E-06	3.9052E-07	2.34938E-06	2.34937529
3837003773655	383700	3773655	0.00315532	0.003710398	0.003660994	0.000778202	0.001012045	0.000744921	7.66724E-05	0.000898265	7.66724E-05	6.65498E-05	9.65651E-05	5.72419E-05	8.93152E-08	1.3345E-06	2.7916E-07	1.70294E-06	1.70294367
3837103773655	383710	3773655	0.002449825	0.002880793	0.002842435	0.000604205	0.000785763	0.000578364	5.95293E-05	0.000697423	5.95293E-05	6.70145E-05	9.72395E-05	5.76416E-05	6.93343E-08	1.0379E-06	2.1415E-07	1.32143E-06	1.32143081
3837203773655	383720	3773655	0.001989785	0.002339824	0.002308668	0.000490744	0.000638209	0.000469756	4.83506E-05	0.000566457	4.83506E-05	6.72703E-05	9.76107E-05	5.78616E-05	5.63642E-08	8.4497E-07	1.7237E-07	1.0737E-06	1.0736957
3837303773655	383730	3773655	0.001665153	0.001958083	0.001932011	0.00041068	0.000534085	0.000393116	4.04622E-05	0.00047404	4.04622E-05	6.74762E-05	9.79094E-05	5.80387E-05	4.72415E-08	7.0891E-07	1.4325E-07	8.99402E-07	0.89940191
3837403773655	383740	3773655	0.001423424	0.00167383	0.001651543	0.000351062	0.000456553	0.000336048	3.45883E-05	0.000405224	3.45883E-05	6.75822E-05	9.80633E-05	5.81299E-05	4.04696E-08	6.0767E-07	1.2185E-07	7.69981E-07	0.76998096
3837503773655	383750	3773655	0.001237727	0.001455465	0.001436086	0.000305263	0.000396992	0.000292207	3.0076E-05	0.00035236	3.0076E-05	6.75666E-05	9.80407E-05	5.81165E-05	3.52713E-08	5.2982E-07	1.0554E-07	6.70634E-07	0.67063406
3837603773655	383760	3773655	0.001090793	0.001282684	0.001265605	0.000269024	0.000349864	0.000257519	2.65056E-05	0.00031053	2.65056E-05	6.74388E-05	9.78551E-05	5.80065E-05	3.11561E-08	4.6812E-07	9.2727E-08	5.92006E-07	0.59200619
3837703773655	383770	3773655	0.000970408	0.00114112	0.001125926	0.000239333	0.000311251	0.000229098	2.35803E-05	0.000276258	2.35803E-05	6.72547E-05	9.75881E-05	5.78482E-05	2.77813E-08	4.1745E-07	8.2309E-08	5.27545E-07	0.52754468
3837803773655	383780	3773655	0.000871312	0.001024592	0.001010949	0.000214893	0.000279467	0.000205703	2.11724E-05	0.000248048	2.11724E-05	6.68305E-05	9.69725E-05	5.74833E-05	2.50028E-08	3.7569E-07	7.3788E-08	4.74476E-07	0.47447609
3837903773655	383790	3773655	0.000774506	0.000910756	0.000898629	0.000191018	0.000248417	0.000182848	1.882E-05	0.000220489	1.882E-05	6.62909E-05	9.61895E-05	5.70192E-05	2.22582E-08	3.3438E-07	6.545E-08	4.22092E-07	0.42209188
3838003773655	383800	3773655	0.000687932	0.000808952	0.000798181	0.000169666	0.000220649	0.00016241	1.67163E-05	0.000195843	1.67163E-05	6.51554E-05	9.4542E-05	5.60426E-05	1.98036E-08	2.9744E-07	5.8013E-08	3.7526E-07	0.37526019
3838103773655	383810	3773655	0.000616805	0.000725312	0.000715655	0.000152124	0.000197836	0.000145618	1.4988E-05	0.000175594	1.4988E-05	6.3443E-05	9.20571E-05	5.45696E-05	1.7793E-08	2.6715E-07	5.1946E-08	3.36894E-07	0.33689388
3838203773655	383820	3773655	0.000573234	0.000674077	0.000665101	0.000141378	0.000183861	0.000135331	1.39292E-05	0.00016319	1.39292E-05	6.25415E-05	9.07491E-05	5.37942E-05	1.65796E-08	2.4886E-07	4.8287E-08	3.13721E-07	0.31372123
3838303773655	383830	3773655	0.000534771	0.000628447	0.000620474	0.000131892	0.000171524	0.000126251	1.29946E-05	0.00015224	1.29946E-05	6.16088E-05	8.93957E-05	5.2992E-05	1.55073E-08	2.3268E-07	4.5064E-08	2.93247E-07	0.29324724
3838403773655	383840	3773655	0.000498275	0.00058593	0.000578128	0.00012289	0.000159818	0.000117635	1.21078E-05	0.00014185	1.21078E-05	6.04578E-05	8.77256E-05	5.2002E-05	1.44846E-08	2.1724E-07	4.2004E-08	2.73732E-07	0.27373169

Unique Identifier	X (UTM)	Y (UTM)	EGIODemolition 2025	EGIOSite Grubbing / Prep 2025	EGIOMass Grading / Excavation 2025	EGIOMass Grading / Excavation 2026	EGIODrainage / Utilities Trenching 2026	EGIODrainage / Utilities Trenching 2027	EGIOFoundations / Concrete Pads 2026	EGIOFoundations / Concrete Pads 2027	EGIOBuilding / Structure Construction 2026	EGIOBuilding / Structure Construction 2027	EGIOAsphalt Paving 2027	EGIOArchitectural Coating 2027	EGIOLandscaping or Other Finishing 2027	EGIOWaterside Construction (Piles) 2027	HIWaterside Construction (Landscaping) 2025	HIWaterside Construction (Landscaping) 2026	KMDemolition 2025	KMSite Grubbing / Prep 2025	KMMass Grading / Excavation 2025
3838503773655	383850	3773655	0.000449424	0.00017627	5.83753E-05	5.71726E-05	0.000132758	0.000132553	0.000174426	0.000174314	0.000186832	0.000182354	7.27032E-06	7.27032E-06	0.000196895	7.27032E-06	0.000116639	0.000112986	0.000188907	0.000819871	0.00062319
3838603773655	383860	3773655	0.000421669	0.00016538	5.47703E-05	5.36419E-05	0.000124559	0.000124367	0.000163654	0.000163549	0.000175294	0.000171093	6.82133E-06	6.82133E-06	0.000184735	6.82133E-06	0.000109365	0.000105939	0.000176533	0.000766165	0.000582367
3838703773655	383870	3773655	0.000394544	0.00015475	5.1247E-05	5.01911E-05	0.000116546	0.000116366	0.000153127	0.000153028	0.000164018	0.000160086	6.38252E-06	6.38252E-06	0.000172851	6.38252E-06	0.000102263	9.90598E-05	0.000164464	0.000713785	0.000542553
3838803773655	383880	3773655	0.000370247	0.00014522	4.80912E-05	4.71003E-05	0.000109369	0.000109201	0.000143697	0.000143604	0.000153917	0.000150228	5.98948E-06	5.98948E-06	0.000162207	5.98948E-06	9.58802E-05	9.2877E-05	0.00015364	0.000666807	0.000506845
3838903773655	383890	3773655	0.000349328	0.00013701	4.5374E-05	4.44391E-05	0.00010319	0.000103031	0.000135578	0.000135491	0.000145221	0.00014174	5.65107E-06	5.65107E-06	0.000153042	5.65107E-06	9.03639E-05	8.75336E-05	0.000144302	0.000626282	0.000476041
3839003773655	383900	3773655	0.000331751	0.00013012	4.30908E-05	4.2203E-05	9.79975E-05	9.78463E-05	0.000128756	0.000128673	0.000137914	0.000134608	5.36672E-06	5.36672E-06	0.000145341	5.36672E-06	8.5698E-05	8.30138E-05	0.000136425	0.000592092	0.000450053
3839103773655	383910	3773655	0.000315673	0.00012381	4.10025E-05	4.01577E-05	9.32482E-05	9.31043E-05	0.000122516	0.000122437	0.00013123	0.000128084	5.10663E-06	5.10663E-06	0.000138298	5.10663E-06	8.14267E-05	7.88763E-05	0.000129223	0.000560839	0.000426297
3829703773665	382970	3773665	0.000213862	8.388E-05	2.77783E-05	2.7206E-05	6.31737E-05	6.30762E-05	8.3002E-05	8.29484E-05	8.89055E-05	8.67745E-05	3.45963E-06	3.45963E-06	9.36937E-05	3.45963E-06	3.91069E-05	3.7882E-05	2.39614E-05	0.000103994	7.90466E-05
3829803773665	382980	3773665	0.000232526	9.12E-05	3.02027E-05	2.95804E-05	6.86871E-05	6.85812E-05	9.02459E-05	9.01877E-05	9.66646E-05	9.43476E-05	3.76157E-06	3.76157E-06	0.000101871	3.76157E-06	4.25028E-05	4.11715E-05	2.52287E-05	0.000109494	8.32273E-05
3829903773665	382990	3773665	0.0002534	9.9387E-05	3.2914E-05	3.22359E-05	7.48533E-05	7.47378E-05	9.83474E-05	9.82839E-05	0.000105342	0.000102817	4.09925E-06	4.09925E-06	0.000111016	4.09925E-06	4.6331E-05	4.48798E-05	2.65571E-05	0.00011526	8.76097E-05
3830003773665	383000	3773665	0.000272532	0.00010689	3.5399E-05	3.46697E-05	8.05047E-05	8.03805E-05	0.000105773	0.000105704	0.000113296	0.00011058	4.40874E-06	4.40874E-06	0.000119398	4.40874E-06	4.98147E-05	4.82544E-05	2.75936E-05	0.000119758	9.1029E-05
3830103773665	383010	3773665	0.000294035	0.00011532	3.8192E-05	3.74051E-05	8.68565E-05	8.67225E-05	0.000114118	0.000114044	0.000122235	0.000119305	4.7566E-06	4.7566E-06	0.000128818	4.7566E-06	5.37254E-05	5.20426E-05	2.86731E-05	0.000124443	9.45901E-05
3830203773665	383020	3773665	0.000317568	0.00012455	4.12487E-05	4.03988E-05	9.3808E-05	9.36633E-05	0.000123251	0.000123172	0.000132018	0.000128853	5.13729E-06	5.13729E-06	0.000139128	5.13729E-06	5.79805E-05	5.61645E-05	2.97299E-05	0.0001290	9.80766E-05
3830303773665	383030	3773665	0.00034358	0.00013476	4.46273E-05	4.37079E-05	0.000101492	0.000101335	0.000133347	0.000133261	0.000142831	0.000139408	5.55808E-06	5.55808E-06	0.000150524	5.55808E-06	6.26357E-05	6.06738E-05	3.07664E-05	0.000133528	0.000101496
3830403773665	383040	3773665	0.000373544	0.00014651	4.85193E-05	4.75197E-05	0.000110343	0.000110173	0.000144976	0.000144883	0.000155288	0.000151566	6.04281E-06	6.04281E-06	0.000163651	6.04281E-06	6.79653E-05	6.58365E-05	3.18346E-05	0.000138164	0.00010502
3830503773665	383050	3773665	0.000408565	0.00016024	5.30682E-05	5.19748E-05	0.000120688	0.000120502	0.000158568	0.000158466	0.000169846	0.000165775	6.60934E-06	6.60934E-06	0.000178994	6.60934E-06	7.41579E-05	7.18351E-05	3.2948E-05	0.000142997	0.000108693
3830603773665	383060	3773665	0.000449837	0.00017643	5.8429E-05	5.72252E-05	0.00013288	0.000132675	0.000174587	0.000174474	0.000187004	0.000182522	7.277E-06	7.277E-06	0.000197076	7.277E-06	8.14214E-05	7.88711E-05	3.40977E-05	0.000147986	0.000112485
3830703773665	383070	3773665	0.000498295	0.00019544	6.47232E-05	6.38896E-05	0.000147194	0.000146967	0.000193394	0.000193269	0.000207149	0.000202183	8.0609E-06	8.0609E-06	0.000218305	8.0609E-06	8.98814E-05	8.70661E-05	3.52541E-05	0.000153005	0.0001163
3830803773665	383080	3773665	0.000555313	0.0002178	7.21292E-05	7.06431E-05	0.000164037	0.000163784	0.000215523	0.000215384	0.000230852	0.000225318	8.98328E-06	8.98328E-06	0.000243285	8.98328E-06	9.97586E-05	9.66339E-05	3.64218E-05	0.000158073	0.000120153
3830903773665	383090	3773665	0.000625004	0.00024514	8.11813E-05	7.95087E-05	0.000184623	0.000184338	0.000242571	0.000242414	0.000259824	0.000253596	1.01107E-05	1.01107E-05	0.000273817	1.01107E-05	0.000111774	0.000108273	3.76145E-05	0.000163249	0.000124087
3831003773665	383100	3773665	0.000713019	0.00027966	9.26135E-05	9.07053E-05	0.000210622	0.000210297	0.00027673	0.000276552	0.000296413	0.000289308	1.15345E-05	1.15345E-05	0.000312377	1.15345E-05	0.000126778	0.000122807	3.88478E-05	0.000168602	0.000128156
3831103773665	383110	3773665	0.000826713	0.00032425	0.000107381	0.000105169	0.000244207	0.00024383	0.000320856	0.000320649	0.000343677	0.000335439	1.33737E-05	1.33737E-05	0.000362187	1.33737E-05	0.00014602	0.000141446	4.01763E-05	0.000174368	0.000132538
3831203773665	383120	3773665	0.000978123	0.00038363	0.000127048	0.00012443	0.000288933	0.000288487	0.00037962	0.000379375	0.00040662	0.000396874	1.58231E-05	1.58231E-05	0.00042852	1.58231E-05	0.000171538	0.000166165	4.15726E-05	0.000180428	0.000137144
3831303773665	383130	3773665	0.001191607	0.00046737	0.000154777	0.000151588	0.000351995	0.000351452	0.00046247 5	0.00046217	0.00049536 9	0.00048349 5	1.92766E-05	1.92766E-05	0.000522048	1.92766E-05	0.000207007	0.000200523	4.30753E-05	0.00018695	0.000142102
3831403773665	383140	3773665	0.001508457	0.00059164	0.000195932	0.000191895	0.000445591	0.000444903	0.00058544 8	0.00058507	0.00062708 8	0.00061205 7	2.44023E-05	2.44023E-05	0.000660862	2.44023E-05	0.00025924	0.00025112	4.45802E-05	0.000193481	0.000147066
3831503773665	383150	3773665	0.001988932	0.00078009	0.000258341	0.000253018	0.000587521	0.000586614	0.000771925	0.000771427	0.000826828	0.00080701	3.21749E-05	3.21749E-05	0.00087136	3.21749E-05	0.000337285	0.00032672	4.6187E-05	0.000200455	0.000152367
3831603773665	383160	3773665	0.002803241	0.00109947	0.000364111	0.000356609	0.000828064	0.000826786	0.001087967	0.001087265	0.001165349	0.001137416	4.53479E-05	4.53479E-05	0.001228112	4.53479E-05	0.000467446	0.000452805	4.78549E-05	0.000207693	0.000157869
3836903773665	383690	3773665	0.005611116	0.00220076	0.000728824	0.000713807	0.001657496	0.001654939	0.002177733	0.002176328	0.002332624	0.002276713	9.07709E-05	9.07709E-05	0.002458254	9.07709E-05	0.001238524	0.001199731	0.002095731	0.009095619	0.00691364
3837003773665	383700	3773665	0.00377406 1	0.00148024	0.00049021	0.00048011	0.001114839	0.001113119	0.001464753	0.001463808	0.001568933	0.001531327	6.10529E-06	6.10529E-06	0.001653433	6.10529E-06	0.000860623	0.000833667	0.001456298	0.006320438	0.004804206
3837103773665	383710	3773665	0.002758959	0.0010821	0.000358359	0.000350976	0.000814983	0.000813726	0.001070781	0.00107009	0.00114694	0.001119449	4.46316E-05	4.46316E-05	0.001208712	4.46316E-05	0.000646637	0.000626383	0.001093689	0.004746688	0.003607989
3837203773665	383720	3773665	0.002146835	0.00084202	0.000278851	0.00027310 6	0.000634165	0.000633186	0.000833209	0.000832672	0.000892471	0.000871079	3.47293E-05	3.47293E-05	0.000940538	3.47293E-05	0.000514186	0.000498081	0.000868797	0.003770639	0.002866087
3837303773665	383730	3773665	0.001744666	0.00068428	0.000226613	0.000221944	0.000515366	0.000514571	0.000677123	0.000676686	0.000725284	0.000707899	2.82234E-05	2.82234E-05	0.000764346	2.82234E-05	0.000424994	0.000411682	0.000717049	0.003112042	0.002365484
3837403773665	383740	3773665	0.00146246	0.0005736	0.000189958	0.000186044	0.000432004	0.000431337	0.000567596	0.00056723	0.000607966	0.000593394	2.36582E-05	2.36582E-05	0.00064071	2.36582E-05	0.000361004	0.000349696	0.000607969	0.002638628	0.002005639
3837503773665	383750	3773665	0.001254562	0.00049206	0.000162954	0.000159597	0.000370592	0.00037002	0.00048690 9	0.000486595	0.00052154	0.000509039	2.0295E-05	2.0295E-05	0.000549629	2.0295E-05	0.000312936	0.000303134	0.00052567	0.002281446	0.001734142
3837603773665	383760	3773665	0.001095392	0.00042963	0.0001422 8	0.000139348	0.000323574	0.000323074	0.000425133	0.000424859	0.000455371	0.000444456	1.77201E-05	1.77201E-05	0.000479896	1.77201E-05	0.000275505	0.000266875	0.000461385	0.002002445	0.001522072
3837703773665	383770	3773665	0.000968315	0.00037979	0.000125774	0.000123182	0.000286035	0.000285594	0.000375813	0.000375571	0.000402543	0.000392894	1.56644E-05	1.56644E-05	0.000424223	1.56644E-05	0.000245048	0.000237373	0.000409287	0.001776336	0.001350205
3837803773665	383780	3773665	0.000865929	0.00033963	0.000112475	0.000110157	0.000255791	0.000255396	0.000336076	0.000335859	0.000359979	0.000351351	1.40081E-05	1.40081E-05	0.000379367	1.40081E-05	0.000220124	0.000213229	0.000366735	0.001591655	0.001209828
3837903773665	383790	3773665	0.00076948	0.0003018	9.99472E-05	9.78879E-05	0.000227301	0.00022695	0.000298643	0.000298451	0.000319884	0.000312217	1.24479E-05	1.24479E-05	0.000337112	1.24479E-05	0.00019638	0.000190229	0.000325993	0.001414832	0.001075423
3838003773665	383800	3773665	0.00068186	0.00026744	8.85663E-05	8.67416E-05	0.000201418	0.000201107	0.000264637	0.000264466	0.00028346	0.000276665	1.10304E-05	1.10304E-05	0.000298726	1.10304E-05	0.000174804	0.000169329	0.000288962	0.001254116	0.000953262
3838103773665	383810	3773665	0.000611028	0.00023965	7.9366E-05	7.77308E-05	0.000180495	0.000180216	0.000237147	0.000236993	0.000254014	0.000247925	9.88459E-06	9.88459E-06	0.000267694	9.88459E-06	0.000157169	0.000152246	0.000258673	0.00112266	0.000853342
3838203773665	383820	3773665	0.000568175	0.00022285	7.37998E-05	7.22793E-05	0.000167836	0.000167577	0.000220515	0.000220372	0.000236199	0.000230537	9.19135E-06	9.19135E-06	0.00024892	9.19135E-06	0.000146264	0.000141682	0.000240046	0.001041816	0.000791892
3838303773665	383830	3773665	0.000530711	0.00020815	6.89337E-05	6.75134E-05	0.000156769	0.000156528	0.000205975	0.000205842	0.000220624	0.000215336	8.5853E-06	8.5853E-06	0.000232507	8.5853E-06	0.000136668	0.000132387	0.000223659	0.000970696	0.000737833
3838403773665	383840	3773665	0.000495789	0.00019446	6.43977E-05	6.30708E-05	0.000146454	0.000146228	0.000192421	0.000192297	0.000206107	0.000201167	8.02036E-06	8.02036E-06	0.000217207	8.02036E-06	0.000127697	0.000123697	0.000208334	0.000904182	0.000687275
3838503773665	383850	3773665	0.000463229	0.00018168	6.01685E-05	5.89288E-05	0.000136836	0.000136625	0.000179784	0.000179668	0.000192571	0.000187955	7.49365E-06	7.49365E-06	0.000202943	7.49365E-06	0.000119305	0.000115568	0.000194002	0.000841981	0.000639995
3838603773665	383860	3773665	0.000434379	0.00017037	5.64212E-05	5.52587E-05	0.000128313	0.000128115	0.000168587	0.000168478	0.000180578	0.000176249	7.02694E-06	7.02694E-06	0.000190303	7.02694E-06	0.000111837	0.000108334	0.000181263	0.000786693	0.000597971
3838703773665	383870	3773665	0.000407397	0.00015979	5.29165E-05	5.18262E-05	0.000120343	0.000120157	0.000158115	0.000158013	0.000169361	0.000165302	6.59045E-06	6.59045E-06	0.000178482	6.59045E-06	0.000104842	0.000101559	0.000169339	0.000734942	0.000558634
3838803773665	383880	3773665	0.000383235	0.00015031	4.97782E-05	4.87526E-05	0.000113206	0.000113031	0.000148738	0.000148642	0.000159317	0.000155498	6.19959E-06	6.19959E-06	0.000167897	6.19959E-06	9.85584E-05	9.54714E-05	0.000158648	0.000688543	0.000523366
3838903773665	383890	3773665	0.000361589	0.00014182	4.69665E-05	4.59988E-05	0.000106812	0.000106647	0.000140336	0.000140246	0.000150318	0.000146715	5.84941E-06	5.84941E-06	0.000158414	5.84941E-06	9.29113E-05	9.00011E-05	0.000149057	0.000646918	0.000491727
3839003773665	383900	3773665	0.000342089	0.00013417	4.44337E-05	4.35182E-05	0.000101051	0.000100895	0.000132768	0.000132683	0.000142211	0.000138803	5.53396E-06	5.53396E-06	0.000149871	5.53396E-06	8.78094E-05	8.50591E-05	0.000140403	0.000609359	0.000463178
3839103773665	383910	3773665	0.000324367	0.00012722	4.21318E-05	4.12638E-05	9.58165E-05	9.56687E-05	0.00012589	0.000125809	0.000134844	0.000131612	5.24728E-06	5.24728E-06	0.000142107	5.24728E-06	8.31668E-05	8.05619E-05	0.000132541	0.000575238	0.000437242
3829703773675	382970	3773675	0.000216718	8.5E-05	2.81493E-05	2.75694E-05	6.40174E-05	6.39187E-05	8.41105E-05	8.40563E-05	9.00929E-05	8.79334E-05	3.50584E-06	3.50584E-06	9.49451E-05	3.50584E-06	3.94944E-05	3.82574E-05	2.41198E-05	0.000104682	7.95692E-05
3829803773675	382980	3773675	0.000234197	9.1855E-05	3.04197E-05	2.97929E-05	6.91806E-05	6.90739E-05	9.08943E-05	9.08357E-05	9.73592E-05	9.50255E-05	3.7886E-06	3.7886E-06	0.000102603	3.7886E-06	4.26642E-05	4.13279E-05	2.52581E-05	0.000109622	8.33244E-05
3829903773675	382990	3773675	0.000253697	9.9503E-05	3.29525E-05	3.22736E-05	7.49408E-05	7.48252E-05	9.84624E-05	9.83989E-05	0.000105466	0.000102938	4.10405E-06	4.10405E-06	0.000111146	4.10405E-06	4.62179E-05	4.47703E-05	2.6453E-05	0.000114808	8.72663E-05
3830003773675	383000	3773675	0.000272829	0.00010701	3.54375E-05	3.47074E-05	8.05922E-05	8.04679E-05	0.000105888	0.000105819	0.00011341 9	0.0001107	4.41354E-06	4.41354E-06	0.000119527	4.41354E-06	4.96909E-05	4.81345E-05	2.74804E-05	0.000119267	9.06557E-05
3830103773675	383010	3773675	0.000294278	0.00011542	3.82235E-05	3.7436E-05	8.69282E-05	8.6794E-05	0.000114212	0.000114139	0.000122336	0.000119403	4.76052E-06	4.76052E-06	0.000128924	4.76052E-06	5.35819E-05	5.19036E-05	2.85464E-05	0.000123893	9.4172E-05
3830203773675	383020	3773675	0.000317676	0.0001246	4.12627E-05	4.04125E-05	9.38399E-05	9.36951E-05	0.000123293	0.000123214	0.000132063	0.000128897	5.13903E-06	5.13903E-06	0.000139175	5.13903E-06	5.77904E-05	5.59803E-05	2.95806E-05	0.000128382	9.75838E-05
3830303773675	383030	3773675	0.000343328	0.00013466	4.45947E-05	4.36759E-05	0.000101418	0.000101261	0.000133249	0.000133163	0.000142727	0.000139306	5.55401E-06	5.55401E-06	0.000150414	5.55401E-06	6.23576E-05	6.04045E-05	3.05854E-05	0.000132743	0.000100899
3830403773675	383040	3773675	0.000372897	0.00014626	4.84353E-05	4.74374E-05	0.000110152	0.000109982	0.000144725	0.000144632	0.000155019	0.000151303	6.03235E-06	6.03235E-06	0.000163368	6.03235E-06	6.75886E-05	6.54716E-05	3.16241E-05	0.000137251	0.000104325
3830503773675	383050	3773675	0.000407954	0.00016001	5.29888E-05	5.18971E-05	0.000120508	0.000120322	0.000158331	0.000158229	0.000169593	0.000165527	6.59946E-06	6.59946E-06	0.000178726	6.59946E-06	7.3765E-05	7.14545E-05	3.2733E-05	0.000142064	0.000107984
3830603773675	383060	3773675	0.000449334	0.00017624	5.83637E-05	5.71612E-05	0.000132731	0.000132526	0.000174391	0.000174279	0.000186795	0.000182317	7.26886E-06	7.26886E-06	0.000196855	7.26886E-06	8.10123E-05	7.84749E-05	3.38714E-05	0.000147004	0.000111739
3830703773675	383070	3773675	0.00049763	0.00019518	6.46368E-05	6.33051E-05	0.000146998	0.000146771	0.000193136	0.000193011	0.000206872	0.000201914	8.05015E-06	8.05015E-06	0.000218014	8.05015E-06	8.9415E-05	8.66143E-05	3.50142E-05	0.000151964	0.000115509
3830803773675	383080	3773675	0.000553561	0.00021711	7.19017E-05	7.04202E-05	0.000163519	0.000163267	0.000214843	0.000214704	0.000230124	0.000224608	8.95495E-06	8.95495E-06	0.000242518	8.95495E-06	9.90464E-05	9.59441E-05	3.61435E-05	0.000156865	0.000119234
3830903773675	383090	3773675	0.000621861	0.0002439	8.0773E-05	7.91088E-05	0.000183695	0.000183411	0.000241351	0.000241195	0.000258517	0.00025232	1.00598E-05	1.00598E-05	0.00027244	1.00598E-05	0.000110714	0.000107246	3.72886E-05	0.000161835	0.000123012
3831003773675	383100	3773675	0.000707504	0.00027749	9.18972E-05	9.00038E-05	0.000208993	0.000208671	0.00027459	0.000274413	0.00029412	0.00028707	1.14453E-05	1.14453E-05	0.000309961	1.14453E-05	0.000125252	0.000121328	3.84744E-05	0.000166982	0.000126924
3831103773675	383110	3773675	0.000818225	0.00032092	0.000106279	0.000104089	0.0002417	0.000241327	0.000317562	0.000317357	0.000340148	0.000331995	1.32364E-05	1.32364E-05	0.000358468	1.32364E-05	0.000143786	0.000139282	3.97508E-05	0.000172521	0.000131135
3831203773675	383120	3773675	0.000965602	0.00037872	0.000125421	0.000122837	0.000285234	0.000284794	0.00037476	0.000374519	0.000401415	0.000391793	1.56205E-05	1.56205E-05	0.000423034	1.56205E-05	0.000168488	0.000163211	4.11109E-05	0.000178424	0.000135621
3831303773675	383130	3773675	0.00117711	0.00046168	0.000152894	0.000149744	0.000347713	0.000347176	0.000456849	0.000456554	0.000489342	0.000477613	1.90421E-05	1.90421E-05	0.000515697	1.90421E-05	0.00020339	0.00019702	4.26045E-05	0.000184907	0.000140549
3831403773675	383140	3773675	0.001494804	0.00058628	0.000194159	0.000190159	0.000441558	0.000440877	0.000580149	0.000579775	0.000621412	0.000606517	2.41814E-05	2.41814E-05	0.00065488	2.41814E-05	0.000254669	0.000246692	4.41095E-05	0.000191438	0.000145513
3831503773675	383150	3773675	0.001976123	0.00077506	0.000256677	0.000251389	0.000583737	0.000582836	0.000766954	0.000766459	0.000821504	0.000801813	3.19677E-05	3.19677E-05	0.000865748	3.19677E-05	0.000332791	0.000322367	4.57095E-05	0.000198382	0.000150792
3831603773675	383160	3773675	0.002793154	0.00109551	0.000362801	0.000355326	0.000825084	0.000823811	0.001084053	0.001083353	0.001161156	0.001133323	4.51848E-05	4.51848E-05	0.001223693	4.51848E-05	0.000461864	0.000447397	4.7357E-05	0.000205533	0.000156227
3836903773675	383690	3773675	0.004458931	0.00174886	0.000579167	0.000567234	0.001317146	0.001315114	0.001730558	0.001729441	0.001853644	0.001809213	7.2132E-05	7.2132E-05	0.001953477	7.2132E-05	0.001016377	0.000984542	0.001725031	0.007486756	0.005690733
3837003773675	383700	3773675	0.004693011	0.00184066	0.000609572	0.000597012	0.001386293	0.001384154	0.001821407	0.001820232	0.001950954	0.001904191	7.59187E-05	7.59187E-05	0.002056028	7.59187E-05	0.00103741	0.001004916	0.001759531	0.007636491	0.005804547
3837103773675	383710	3773675	0.003265895	0.00128093	0.000424205	0.000415465	0.000964729	0.000963241	0.001267528	0.00126671	0.001357681	0.001325138	5.28323E-05	5.28323E-05	0.001430803	5.28323E-05	0.000743947	0.000720645	0.001261722	0.005475962	0.004162315
3837203773675	383720	3773675	0.002441948	0.00095777	0.000317183	0.000310648	0.00072134	0.000720227	0.000947746	0.000947134	0.001015154	0.000990822	3.95033E-05	3.95033E-05	0.001069828	3.95033E-05	0.00057062	0.000552747	0.000967122	0.0041973 8	0.003190456
3837303773675	383730	3773675	0.001930593	0.00075721	0.000250763	0.000245597	0.000570288	0.000569408	0.000749284	0.0007488	0.000802576	0.000783339	3.12312E-05	3.12312E-05	0.000845801	3.12312E-05	0.000460373	0.000445953	0.000779326	0.003382331	0.002570932
3837403773675	383740	3773675	0.001588037	0.00062285	0.000200269	0.000202019	0.000469099	0.000468375	0.000616334	0.000615936	0.000660171	0.000644347	2.56896E-05	2.56896E-05	0.000695726	2.56896E-05	0.000384764	0.000372712	0.000650239	0.002822081	0.002145082
3837503773675	383750	3773675	0.001344445	0.00052731	0.000174629	0.000171031	0.000397143	0.00039653	0.000521793	0.000521457	0.000558906	0.000545509	2.17491E-05	2.17491E-05	0.000589007	2.17491E-05	0.000329833	0.000319502	0.000556267	0.002414237	0.001835078

			KMMass Grading / Excavation	KMDrainage / Utilities Trenching	KMFoundations / Concrete Pads	KMBuilding / Structure Construction	KMAsphalt Paving	KMArchitectural Coating	KMLandscaping or Other Finishing	KMWaterside Construction (Piles)	EWNDemolition	EWNSite Grubbing / Prep	EWNDrainage / Utilities Trenching	EWNDrainage / Utilities Trenching	EWNDrainage / Utilities Trenching	EWNFoundation s / Concrete Pads	EWNBuilding / Structure Construction	EWNAsphalt Paving	EWNLandscaping or Other Finishing	EWNWaterside Construction (Piles)	ISDemolition
Unique Identifier	X (UTM)	Y (UTM)	2026	2026	2026	2026	2026	2026	2026	2026	2027	2027	2027	2028	2029	2029	2029	2029	2029	2029	2027
3838503773655	383850	3773655	0.00061674	0.000221477	0.000117205	0.000402557	1.29326E-05	1.29326E-05	0.00041549	1.29326E-05	0.000400774	2.18427E-05	5.12908E-05	5.03003E-05	4.92596E-05	4.2668E-05	9.2651E-05	6.59162E-06	9.59468E-05	6.59162E-06	9.12625E-05
3838603773655	383860	3773655	0.00057634	0.000206969	0.000109527	0.000376187	1.20854E-05	1.20854E-05	0.000388273	1.20854E-05	0.000377704	2.05854E-05	4.83383E-05	4.74049E-05	4.6424E-05	4.02118E-05	8.73176E-05	6.21218E-06	9.04237E-05	6.21218E-06	8.54347E-05
3838703773655	383870	3773655	0.000536938	0.000192819	0.000102039	0.000350469	1.12592E-05	1.12592E-05	0.000361728	1.12592E-05	0.000354979	1.93468E-05	4.54299E-05	4.45526E-05	4.36308E-05	3.77924E-05	8.20639E-05	5.83841E-06	8.49831E-05	5.83841E-06	7.97368E-05
3838803773655	383880	3773655	0.000501599	0.000180129	9.53234E-05	0.000327402	1.05181E-05	1.05181E-05	0.000337921	1.05181E-05	0.00033452	1.82318E-05	4.28116E-05	4.19849E-05	4.11162E-05	3.56142E-05	7.73342E-05	5.50191E-06	8.00852E-05	5.50191E-06	7.46202E-05
3838903773655	383890	3773655	0.000471115	0.000169181	8.95301E-05	0.000307505	9.8789E-06	9.8789E-06	0.000317384	9.8789E-06	0.000316863	1.72694E-05	4.05519E-05	3.97688E-05	3.8946E-05	3.37345E-05	7.32523E-05	5.21151E-06	7.58581E-05	5.21151E-06	7.02008E-05
3839003773655	383900	3773655	0.000445396	0.000159945	8.46425E-05	0.000290717	9.33959E-06	9.33959E-06	0.000300057	9.33959E-06	0.000301986	1.64586E-05	3.86479E-05	3.79016E-05	3.71174E-05	3.21506E-05	6.9813E-05	4.96682E-06	7.22964E-05	4.96682E-06	6.64716E-05
3839103773655	383910	3773655	0.000421886	0.000151503	8.01747E-05	0.000275372	8.84661E-06	8.84661E-06	0.000284219	8.84661E-06	0.000288311	1.57133E-05	3.68978E-05	3.61853E-05	3.54366E-05	3.06947E-05	6.66516E-05	4.7419E-06	6.90226E-05	4.7419E-06	6.30582E-05
3829703773665	382970	3773665	7.82285E-05	2.80925E-05	1.48665E-05	5.10611E-05	1.64039E-06	1.64039E-06	5.27015E-05	1.64039E-06	0.000187616	1.02253E-05	2.40109E-05	2.35472E-05	2.306E-05	1.99743E-05	4.33729E-05	3.08575E-06	4.49158E-05	3.08575E-06	1.57551E-05
3829803773665	382980	3773665	8.2366E-05	2.95783E-05	1.56527E-05	5.37617E-05	1.72715E-06	1.72715E-06	5.54889E-05	1.72715E-06	0.000204667	1.11546E-05	2.61932E-05	2.56874E-05	2.51559E-05	2.17897E-05	4.7315E-05	3.3662E-06	4.89981E-05	3.3662E-06	1.65557E-05
3829903773665	382990	3773665	8.6703E-05	3.11358E-05	1.64769E-05	5.65926E-05	1.81809E-06	1.81809E-06	5.84106E-05	1.81809E-06	0.00022394	1.2205E-05	2.86596E-05	2.81062E-05	2.75246E-05	2.38415E-05	5.17703E-05	3.68318E-06	5.36119E-05	3.68318E-06	1.73493E-05
3830003773665	383000	3773665	9.00869E-05	3.2351E-05	1.712E-05	5.88013E-05	1.88905E-06	1.88905E-06	6.06903E-05	1.88905E-06	0.00024152	1.31631E-05	3.09095E-05	3.03126E-05	2.96854E-05	2.57131E-05	5.58345E-05	3.97232E-06	5.78207E-05	3.97232E-06	1.79571E-05
3830103773665	383010	3773665	9.36112E-05	3.36166E-05	1.77898E-05	6.11016E-05	1.96295E-06	1.96295E-06	6.30646E-05	1.96295E-06	0.000261267	1.42394E-05	3.34367E-05	3.2791E-05	3.21126E-05	2.78155E-05	6.03996E-05	4.29711E-06	6.25482E-05	4.29711E-06	1.85663E-05
3830203773665	383020	3773665	9.70616E-05	3.48556E-05	1.84455E-05	6.33538E-05	2.0353E-06	2.0353E-06	6.53891E-05	2.0353E-06	0.000282805	1.54133E-05	3.61932E-05	3.54943E-05	3.47599E-05	3.01085E-05	6.53789E-05	4.65136E-06	6.77046E-05	4.65136E-06	1.91504E-05
3830303773665	383030	3773665	0.000100445	3.60708E-05	1.90885E-05	6.55625E-05	2.10626E-06	2.10626E-06	6.76687E-05	2.10626E-06	0.00030648	1.67036E-05	3.92231E-05	3.84657E-05	3.76698E-05	3.26291E-05	7.08521E-05	5.04074E-06	7.33725E-05	5.04074E-06	1.97204E-05
3830403773665	383040	3773665	0.000103933	3.73232E-05	1.97513E-05	6.78387E-05	2.17939E-06	2.17939E-06	7.00181E-05	2.17939E-06	0.000333616	1.81825E-05	4.2696E-05	4.18715E-05	4.10051E-05	3.55181E-05	7.71253E-05	5.48705E-06	7.98689E-05	5.48705E-06	2.02975E-05
3830503773665	383050	3773665	0.000107568	3.86286E-05	2.04421E-05	7.02114E-05	2.25561E-06	2.25561E-06	7.2467E-05	2.25561E-06	0.000365155	1.99014E-05	4.67323E-05	4.58298E-05	4.48815E-05	3.88758E-05	8.44164E-05	6.00577E-06	8.74193E-05	6.00577E-06	2.08829E-05
3830603773665	383060	3773665	0.000111321	3.99764E-05	2.11554E-05	7.26613E-05	2.33432E-06	2.33432E-06	7.49956E-05	2.33432E-06	0.000402114	2.19158E-05	5.14623E-05	5.04685E-05	4.94243E-05	4.28106E-05	9.29607E-05	6.61365E-06	9.62675E-05	6.61365E-06	2.14698E-05
3830703773665	383070	3773665	0.000115097	4.13322E-05	2.18728E-05	7.51256E-05	2.41349E-06	2.41349E-06	7.75391E-05	2.41349E-06	0.000445276	2.42681E-05	5.69861E-05	5.58856E-05	5.47293E-05	4.74058E-05	0.000102939	7.32354E-06	0.000106601	7.32354E-06	2.2058E-05
3830803773665	383080	3773665	0.000118909	4.27013E-05	2.25974E-05	7.7614E-05	2.49343E-06	2.49343E-06	8.01074E-05	2.49343E-06	0.000495826	2.70232E-05	6.34555E-05	6.22301E-05	6.09425E-05	5.27876E-05	0.000114625	8.15495E-06	0.000118703	8.15495E-06	2.2656E-05
3830903773665	383090	3773665	0.000122803	4.40995E-05	2.33373E-05	8.01555E-05	2.57508E-06	2.57508E-06	8.27306E-05	2.57508E-06	0.000557119	3.03637E-05	7.12998E-05	6.99229E-05	6.84761E-05	5.93131E-05	0.000128795	9.16305E-06	0.000133376	9.16305E-06	2.3254E-05
3831003773665	383100	3773665	0.000126829	4.55456E-05	2.41025E-05	8.27838E-05	2.65951E-06	2.65951E-06	8.54433E-05	2.65951E-06	0.000633175	3.45088E-05	8.10333E-05	7.94684E-05	7.78242E-05	6.74102E-05	0.000146377	1.0414E-05	0.000151584	1.0414E-05	2.38492E-05
3831103773665	383110	3773665	0.000131166	4.7103E-05	2.49267E-05	8.56146E-05	2.75046E-06	2.75046E-06	8.83651E-05	2.75046E-06	0.000731389	3.98617E-05	9.36027E-05	9.17951E-05	8.98958E-05	7.78665E-05	0.000169082	1.20293E-05	0.000175097	1.20293E-05	2.4485E-05
3831203773665	383120	3773665	0.000135725	4.87401E-05	2.57931E-05	8.85901E-05	2.84605E-06	2.84605E-06	9.14362E-05	2.84605E-06	0.000862658	4.7016E-05	0.000110402	0.00010827	0.00010603	9.18419E-05	0.000199429	1.41883E-05	0.000206523	1.41883E-05	2.51375E-05
3831303773665	383130	3773665	0.000140631	5.05018E-05	2.67254E-05	9.17923E-05	2.94892E-06	2.94892E-06	9.47412E-05	2.94892E-06	0.001045343	5.69725E-05	0.000133782	0.000131199	0.000128484	0.000111291	0.000241662	1.7193E-05	0.000250259	1.7193E-05	2.58277E-05
3831403773665	383140	3773665	0.000145544	5.22662E-05	2.76591E-05	9.49993E-05	3.05195E-06	3.05195E-06	9.80512E-05	3.05195E-06	0.001315047	7.16718E-05	0.000168299	0.000165049	0.000161634	0.000140005	0.000304012	2.16288E-05	0.000314827	2.16288E-05	2.65878E-05
3831503773665	383150	3773665	0.00015079	5.415E-05	2.8656E-05	9.84233E-05	3.16195E-06	3.16195E-06	0.000101585	3.16195E-06	0.001718012	9.36338E-05	0.00021987	0.000215624	0.000211163	0.000182906	0.00039717	2.82565E-05	0.000411298	2.82565E-05	2.73884E-05
3831603773665	383160	3773665	0.000156235	5.61055E-05	2.96908E-05	0.000101978	3.27613E-06	3.27613E-06	0.000105254	3.27613E-06	0.002390627	0.000130292	0.000305951	0.000300043	0.000293834	0.000254515	0.000552665	3.93191E-05	0.000572324	3.93191E-05	2.82645E-05
3836903773665	383690	3773665	0.006842091	0.002457054	0.001300263	0.00446595	0.000143473	0.000143473	0.004609424	0.000143473	0.004421436	0.000240974	0.000565852	0.000554925	0.000543443	0.000470723	0.001022147	7.27202E-05	0.001058507	7.27202E-05	0.000978489
3837003773665	383700	3773665	0.004754488	0.001707377	0.000903538	0.003103336	9.96978E-05	9.96978E-05	0.003203034	9.96978E-05	0.002998611	0.000163428	0.00038376	0.000376349	0.000368562	0.000319244	0.000693218	4.93187E-05	0.000717878	4.93187E-05	0.000681385
3837103773665	383710	3773665	0.00357065	0.001282251	0.000678562	0.002330624	7.48737E-05	7.48737E-05	0.002405498	7.48737E-05	0.002211594	0.000120535	0.000283038	0.000277573	0.000271829	0.000235455	0.000511276	3.63745E-05	0.000529463	3.63745E-05	0.000512914
3837203773665	383720	3773665	0.002836426	0.001018585	0.000539031	0.001851384	5.94776E-05	5.94776E-05	0.001910862	5.94776E-05	0.001736319	9.46316E-05	0.000222213	0.000217922	0.000213413	0.000184855	0.000401402	2.85576E-05	0.000415681	2.85576E-05	0.000408424
3837303773665	383730	3773665	0.002341004	0.000840675	0.000444882	0.001528013	4.9089E-05	4.9089E-05	0.001577102	4.9089E-05	0.001423468	7.75809E-05	0.000182174	0.000178656	0.00017496	0.000151548	0.000329077	2.34121E-05	0.000340783	2.34121E-05	0.000337905
3837403773665	383740	3773665	0.001984882	0.000712788	0.000377205	0.001295567	4.16214E-05	4.16214E-05	0.001337188	4.16214E-05	0.001203357	6.55845E-05	0.000154005	0.000151031	0.000147906	0.000128114	0.000278192	1.97918E-05	0.000288088	1.97918E-05	0.000287188
3837503773665	383750	3773665	0.001716195	0.0006163	0.000326144	0.00112019	3.59872E-05	3.59872E-05	0.001156177	3.59872E-05	0.001040817	5.67259E-05	0.000133203	0.000130631	0.000127928	0.000110809	0.000240616	1.71185E-05	0.000249175	1.71185E-05	0.000248913
3837603773665	383760	3773665	0.00150632	0.000540932	0.000286259	0.000983201	3.15863E-05	3.15863E-05	0.001014787	3.15863E-05	0.000915973	4.99217E-05	0.000117226	0.000114962	0.000112583	9.75179E-05	0.000211754	1.50652E-05	0.000219287	1.50652E-05	0.000218984
3837703773665	383770	3773665	0.001336231	0.000479852	0.000253936	0.000872181	2.80197E-05	2.80197E-05	0.000900201	2.80197E-05	0.000815859	4.44654E-05	0.000104413	0.000102397	0.000100278	8.68595E-05	0.00018861	1.34186E-05	0.00019532	1.34186E-05	0.000194671
3837803773665	383780	3773665	0.001197307	0.000429963	0.000227535	0.000781503	2.51066E-05	2.51066E-05	0.000806609	2.51066E-05	0.000734636	4.00386E-05	9.40182E-05	9.22026E-05	9.02948E-05	7.82121E-05	0.000169833	1.20827E-05	0.000175874	1.20827E-05	0.000174796
3837903773665	383790	3773665	0.001064293	0.000382197	0.000202257	0.000694683	2.23174E-05	2.23174E-05	0.000717	2.23174E-05	0.000656773	3.5795E-05	8.40534E-05	8.24302E-05	8.07247E-05	6.99226E-05	0.000151833	1.08021E-05	0.000157234	1.08021E-05	0.000155696
3838003773665	383800	3773665	0.000943397	0.000338782	0.000179282	0.000615771	1.97823E-05	1.97823E-05	0.000635554	1.97823E-05	0.000585863	3.19303E-05	7.49784E-05	7.35305E-05	7.2009E-05	6.23732E-05	0.00013544	9.63581E-06	0.000140258	9.63581E-06	0.000138315
3838103773665	383810	3773665	0.00084451	0.000303271	0.00016049	0.000551226	1.77087E-05	1.77087E-05	0.000568935	1.77087E-05	0.000528468	2.88022E-05	6.76329E-05	6.63268E-05	6.49545E-05	5.62627E-05	0.000122171	8.69181E-06	0.000126517	8.69181E-06	0.000124083
3838203773665	383820	3773665	0.000783696	0.000281432	0.000148933	0.000511532	1.64335E-05	1.64335E-05	0.000527966	1.64335E-05	0.000494111	2.69297E-05	6.3236E-05	6.20149E-05	6.07317E-05	5.2605E-05	0.000114229	8.12675E-06	0.000118292	8.12675E-06	0.00011537
3838303773665	383830	3773665	0.000730197	0.00026222	0.000138766	0.000476612	1.53116E-05	1.53116E-05	0.000491924	1.53116E-05	0.000463936	2.52851E-05	5.93742E-05	5.82276E-05	5.70228E-05	4.93924E-05	0.000107253	7.63044E-06	0.000111068	7.63044E-06	0.000107698
3838403773665	383840	3773665	0.000680162	0.000244252	0.000129257	0.000443954	1.42625E-05	1.42625E-05	0.000458216	1.42625E-05	0.00043559	2.37402E-05	5.57465E-05	5.467E-05	5.35388E-05	4.63746E-05	0.0001007	7.16424E-06	0.000104282	7.16424E-06	0.000100505
3838503773665	383850	3773665	0.000633372	0.000227449	0.000120365	0.000413413	1.32813E-05	1.32813E-05	0.000426694	1.32813E-05	0.000408937	2.22876E-05	5.23354E-05	5.13248E-05	5.02628E-05	4.3537E-05	9.45379E-05	6.72586E-06	9.79008E-05	6.72586E-06	9.37622E-05
3838603773665	383860	3773665	0.000591782	0.000212514	0.000112462	0.000386266	1.24092E-05	1.24092E-05	0.000398676	1.24092E-05	0.000385208	2.09943E-05	4.92987E-05	4.83466E-05	4.73463E-05	4.10107E-05	8.90523E-05	6.33559E-06	9.22201E-05	6.33559E-06	8.77611E-05
3838703773665	383870	3773665	0.000552853	0.000198534	0.000105064	0.000360856	1.15929E-05	1.15929E-05	0.000372449	1.15929E-05	0.00036285	1.97758E-05	4.64373E-05	4.55405E-05	4.45983E-05	3.86304E-05	8.38836E-05	5.96787E-06	8.68675E-05	5.96787E-06	8.21345E-05
3838803773665	383880	3773665	0.00051795	0.000186	9.84306E-05	0.000338075	1.0861E-05	1.0861E-05	0.000348936	1.0861E-05	0.000342751	1.86804E-05	4.3865E-05	4.30179E-05	4.21279E-05	3.64906E-05	7.92371E-05	5.63729E-06	8.20557E-05	5.63729E-06	7.70835E-05
3838903773665	383890	3773665	0.000486638	0.000174756	9.24801E-05	0.000317637	1.02044E-05	1.02044E-05	0.000327841	1.02044E-05	0.000324673	1.76951E-05	4.15514E-05	4.0749E-05	3.99059E-05	3.45659E-05	7.50579E-05	5.33996E-06	7.77278E-05	5.33996E-06	7.25467E-05
3839003773665	383900	3773665	0.000458384	0.00016461	8.71109E-05	0.000299195	9.61196E-06	9.61196E-06	0.000308807	9.61196E-06	0.00030831	1.68033E-05	3.94573E-05	3.86954E-05	3.78947E-05	3.28239E-05	7.12751E-05	5.07084E-06	7.38106E-05	5.07084E-06	6.84473E-05
3839103773665	383910	3773665	0.000432717	0.000155392	8.22331E-05	0.000282442	9.07373E-06	9.07373E-06	0.000291516	9.07373E-06	0.00029338	1.59896E-05	3.75465E-05	3.68214E-05	3.60596E-05	3.12343E-05	6.78234E-05	4.82527E-06	7.02361E-05	4.82527E-06	6.47167E-05
3829703773675	382970	3773675	7.87457E-05	2.82783E-05	1.49647E-05	5.13987E-05	1.65123E-06	1.65123E-06	5.30499E-05	1.65123E-06	0.000189652	1.03363E-05	2.42716E-05	2.38029E-05	2.33104E-05	2.01911E-05	4.38438E-05	3.11925E-06	4.54034E-05	3.11925E-06	1.59493E-05
3829803773675	382980	3773675	8.24621E-05	2.96128E-05	1.5671E-05	5.38244E-05	1.72916E-06	1.72916E-06	5.55536E-05	1.72916E-06	0.000205624	1.12068E-05	2.63157E-05	2.58075E-05	2.52735E-05	2.18916E-05	4.75362E-05	3.38195E-06	4.92272E-05	3.38195E-06	1.66717E-05
3829903773675	382990	3773675	8.63631E-05	3.10137E-05	1.64124E-05	5.63707E-05	1.81097E-06	1.81097E-06	5.81817E-05	1.81097E-06	0.000223572	1.2185E-05	2.86126E-05	2.80601E-05	2.74795E-05	2.38023E-05	5.16854E-05	3.67713E-06	5.35239E-05	3.67713E-06	1.73927E-05
3830003773675	383000	3773675	8.97175E-05	3.22183E-05	1.70498E-05	5.85601E-05	1.8813E-06	1.8813E-06	6.04415E-05	1.8813E-06	0.000241152	1.31431E-05	3.08625E-05	3.02665E-05	2.96403E-05	2.5674E-05	5.57495E-05	3.96628E-06	5.77327E-05	3.96628E-06	1.80018E-05
3830103773675	383010	3773675	9.31974E-05	3.3468E-05	1.77111E-05	6.08316E-05	1.95428E-06	1.95428E-06	6.27858E-05	1.95428E-06	0.000260846	1.42164E-05	3.33828E-05	3.27382E-05	3.20608E-05	2.77706E-05	6.03022E-05	4.29018E-06	6.24473E-05	4.29018E-06	1.86082E-05
3830203773675	383020	3773675	9.65739E-05	3.46805E-05	1.83528E-05	6.30355E-05	2.02508E-06	2.02508E-06	6.50605E-05	2.02508E-06	0.000282246	1.53828E-05	3.61217E-05	3.54242E-05	3.46912E-05	3.0049E-05	6.52497E-05	4.64216E-06	6.75708E-05	4.64216E-06	1.91881E-05
3830303773675	383030	3773675	9.98544E-05	3.58586E-05	1.89762E-05	6.51767E-05	2.09387E-06	2.09387E-06	6.72705E-05	2.09387E-06	0.000305569	1.66539E-05	3.91065E-05	3.83513E-05	3.75578E-05	3.25321E-05	7.06414E-05	5.02576E-06	7.31543E-05	5.02576E-06	1.97498E-05
3830403773675	383040	3773675	0.000103246	3.70764E-05	1.96207E-05	6.73902E-05	2.16498E-06	2.16498E-06	6.95552E-05	2.16498E-06	0.000332322	1.8112E-05	4.25304E-05	4.17091E-05	4.08461E-05	3.53803E-05	7.68262E-05	5.46577E-06	7.95591E-05	5.46577E-06	2.03212E-05
3830503773675	383050	3773675	0.000106866	3.83765E-05	2.03087E-05	6.97533E-05	2.24089E-06	2.24089E-06	7.19942E-05	2.24089E-06	0.000363891	1.98326E-05	4.65706E-05	4.56712E-05	4.47263E-05	3.87413E-05	8.41243E-05	5.98499E-06	8.71168E-05	5.98499E-06	2.09081E-05
3830603773675	383060	3773675	0.000110582	3.97111E-05	2.1015E-05	7.2179E-05	2.31882E-06	2.31882E-06	7.44978E-05	2.31882E-06	0.000400935	2.18515E-05	5.13114E-05	5.03205E-05	4.92794E-05	4.26851E-05	9.26881E-05	6.59426E-06	9.59853E-05	6.59426E-06	2.14921E-05
3830703773675	383070	3773675	0.000114314	4.1051E-05	2.1724E-05	7.46144E-05	2.39706E-06	2.39706E-06	7.70115E-05	2.39706E-06	0.000443944	2.41955E-05	5.68156E-05	5.57184E-05	5.45656E-05	4.72639E-05	0.000102631	7.30163E-06	0.000106282	7.30163E-06	2.2079E-05
3830803773675	383080	3773675	0.000118	4.23749E-05	2.24247E-05	7.70208E-05	2.47437E-06	2.47437E-06	7.94952E-05	2.47437E-06	0.0004934	2.68942E-05	6.31527E-05	6.19332E-05	6.06517E-05	5.25357E-05	0.000114078	8.11604E-06	0.000118136	8.11604E-06	2.26742E-05
3830903773675	383090	3773675	0.000121739	4.37175E-05	2.31351E-05	7.94611E-05	2.55277E-06	2.55277E-06	8.20138E-05	2.55277E-06	0.000553314	3.01563E-05	7.08127E-05	6.94453E-05	6.80084E-05	5.89079E-05	0.000127915	9.10046E-06	0.000132465	9.10046E-06	2.32666E-05
3831003773675	383100	3773675	0.00012561	4.51078E-05	2.38709E-05	8.19881E-05	2.63395E-06	2.63395E-06	8.4622E-05	2.63395E-06	0.000627402	3.41942E-05	8.02944E-05	7.87438E-05	7.71146E-05	6.67956E-05	0.000145043	1.0319E-05	0.000150202	1.0319E-05	2.38618E-05
3831103773675	383110	3773675	0.000129777	4.66042E-05	2.46628E-05	8.4708E-05	2.72133E-06	2.72133E-06	8.74293E-05	2.72133E-06	0.000722117	3.93563E-05	9.2416E-05	9.06313E-05	8.87561E-05	7.68793E-05	0.000166939	1.18768E-05	0.000172877	1.18768E-05	2.45213E-05
3831203773675	383120	3773675	0.000134218	4.81988E-05	2.55066E-05	8.76063E-05	2.81444E-06	2.81444E-06	9.04208E-05	2.81444E-06	0.000849052	4.62744E-05	0.000108661	0.000106563	0.000104358	9.03933E-05	0.000196284	1.39645E-05	0.000203266	1.39645E-05	2.51724E-05
3831303773675	383130	3773675	0.000139094	4.99499E-05	2.64333E-05	9.07892E-05	2.9167E-06	2.9167E-06	9.37059E-05	2.9167E-06	0.001029432	5.61054E-05	0.000131746	0.000129202	0.000126528	0.000109597	0.000237984	1.69313E-05	0.000246449	1.69313E-05	2.58375E-05
3831403773675	383140	3773675	0.000144008	5.17143E-05	2.7367E-05	9.39962E-05	3.01972E-06	3.01972E-06	9.70159E-05	3.01972E-06	0.001293914	7.052E-05	0.000165594	0.000162396	0.000159036	0.000137755	0.000299127	2.12813E-05	0.000309768	2.12813E-05	2.65738E-05
3831503773675	383150	3773675	0.000149231	5.35902E-05	2.83597E-05	9.74057E-05	3.12926E-06	3.12926E-06	0.000100535	3.12926E-06	0.001698647	9.25785E-05	0.000217392	0.000213194	0.000208782	0.000180844	0.000392693	2.7938E-05	0.000406662	2.7938E-05	2.73633E-05
3831603773675	383160	3773675	0.00015461	5.55217E-05	2.93819E-05	0.000100917	3.24205E-06	3.24205E-06	0.000104159	3.24205E-06	0.002365926	0.000128946	0.00030279	0.000296942	0.000290798	0.000251885	0.000546954	3.89128E-05	0.000566411	3.89128E-05	2.82407E-05
3836903773675	383690	3773675	0.005631839	0.002022442	0.001070269	0.003675998	0.000118095	0.000118095	0.003794094	0.000118095	0.003524146	0.00019207	0.000451018	0.000442308	0.000433156	0.000375194	0.000814711	5.79623E-05	0.000843692	5.79623E-05	0.000806375
3837003773675	383700	3773675	0.005744476	0.002062891	0.001091674	0.003749518	0.000120457	0.000120457	0.003869975	0.000120457	0.003703614	0.000201852	0.000473986	0.000464833	0.000455215	0.000394301	0.000856201	6.09141E-05	0.000886658	6.09141E-05	0.000822622
3837103773675	383710	3773675	0.004119239	0.001479254	0.000782816	0.002688698	8.63771E-05	8.63771E-05	0.002775076	8.63771E-05	0.002598196	0.000141605	0.000332515	0.000326094	0.000319347	0.000276614	0.00060065	4.2733E-05	0.000622017	4.2733E-05	0.00059129
3837203773675	383720	3773675	0.003157438	0.001133863	0.000600036	0.002060914	6.62089E-05	6.62089E-05	0.002127123	6.62089E-05	0.001959309	0.000106785	0.000250751	0.000245909	0.000240821	0.000208596	0.000452953	3.22251E-05	0.000469065	3.22251E-05	0.000454383
3837303773675	383730	3773675	0.002544325	0.000913689	0.000483521	0.001660725	5.33525E-05	5.33525E-05	0.001714077	5.33525E-05	0.001562248	8.51446E-05	0.000199935	0.000196074	0.000192018	0.000166323	0.00036116	2.56946E-05	0.000374008	2.56946E-05	0.000367096
3837403773675	383740	3773675	0.002122883	0.000762345	0.00040343	0.001385642	4.45152E-05	4.45152E-05	0.001430157	4.45152E-05	0.00129576	7.06206E-05	0.00016583	0.000162628	0.000159263	0.000137952	0.000299553	2.13116E-05	0.000310209	2.13116E-05	0.000307078
3837503773675	383750	3773675	0.001816086	0.000652172	0.000345127	0.001185391	3.80819E-05	3.80819E-05	0.001223473	3.80819E-05	0.001105816	6.02684E-05	0.000141522	0.000138789	0.000135917	0.000117729	0.000255642	1.81876E-05	0.000264736	1.81876E-05	0.00026336

			ISDrainage / Utilities Trenching	ISDrainage / Utilities Trenching	ISAsphalt Paving	ISAsphalt Paving	SVDemolition	SVSite Grubbing / Prep	SVMass Grading / Excavation	SVMass Grading / Excavation	SVDrainage / Utilities Trenching	SVFoundations / Concrete Pads	SVBuilding / Structure Construction	SVBuilding / Structure Construction	SVAsphalt Paving	SVAsphalt Paving	SVArchitectural Coating	SVArchitectural Coating	SVLandscaping or Other Finishing	SVLandscaping or Other Finishing	MDemolition
Unique Identifier	X (UTM)	Y (UTM)	2027	2028	2027	2028	2027	2027	2027	2028	2028	2028	2028	2029	2028	2029	2028	2029	2028	2029	2027
3838503773655	383850	3773655	3.6748E-05	3.58051E-05	9.49067E-06	8.84098E-06	0.000701984	0.000504688	0.000340275	0.000335955	0.000238368	7.57234E-05	0.000108478	0.000104339	1.06656E-05	9.92319E-06	1.06656E-05	9.92319E-06	0.000108478	0.000104339	0.000151051
3838603773655	383860	3773655	3.44013E-05	3.35187E-05	8.88462E-06	8.27642E-06	0.000653217	0.000469628	0.000316637	0.000312616	0.000221809	7.0463E-05	0.000100943	9.7091E-05	9.92463E-06	9.23383E-06	9.92463E-06	9.23383E-06	0.000100943	9.7091E-05	0.000141056
3838703773655	383870	3773655	3.2107E-05	3.12832E-05	8.29208E-06	7.72444E-06	0.000605912	0.000435618	0.000293706	0.000289977	0.000205746	6.53601E-05	9.36323E-05	9.00597E-05	9.2059E-06	8.56512E-06	9.2059E-06	8.56512E-06	9.36323E-05	9.00597E-05	0.000131343
3838803773655	383880	3773655	3.00467E-05	2.92758E-05	7.75998E-06	7.22877E-06	0.000563773	0.000405322	0.00027328	0.00026981	0.000191437	6.08146E-05	8.71206E-05	8.37965E-05	8.56567E-06	7.96945E-06	8.56567E-06	7.96945E-06	8.71206E-05	8.37965E-05	0.000122642
3838903773655	383890	3773655	2.82672E-05	2.75419E-05	7.30039E-06	6.80064E-06	0.000527684	0.000379376	0.000255786	0.000252539	0.000179182	5.69216E-05	8.15437E-05	7.84323E-05	8.01735E-06	7.4593E-06	8.01735E-06	7.4593E-06	8.15437E-05	7.84323E-05	0.000115139
3839003773655	383900	3773655	2.67656E-05	2.60789E-05	6.91258E-06	6.43938E-06	0.000497474	0.000357657	0.000241143	0.000238081	0.000168924	5.36629E-05	7.68753E-05	7.39421E-05	7.55836E-06	7.03226E-06	7.55836E-06	7.03226E-06	7.68753E-05	7.39421E-05	0.000108805
3839103773655	383910	3773655	2.53911E-05	2.47397E-05	6.55761E-06	6.10871E-06	0.00047	0.000337904	0.000227825	0.000224932	0.000159595	5.06992E-05	7.26297E-05	6.98584E-05	7.14092E-06	6.64388E-06	7.14092E-06	6.64388E-06	7.26297E-05	6.98584E-05	0.000103022
3829703773665	382970	3773665	6.34398E-06	6.18122E-06	1.63842E-06	1.52626E-06	7.82368E-05	5.6248E-05	3.7924E-05	3.74425E-05	2.65664E-05	8.43945E-06	1.209E-05	1.16287E-05	1.18869E-06	1.10595E-06	1.18869E-06	1.10595E-06	1.209E-05	1.16287E-05	1.87151E-05
3829803773665	382980	3773665	6.66636E-06	6.49532E-06	1.72168E-06	1.60382E-06	8.21299E-05	5.90469E-05	3.98111E-05	3.93057E-05	2.78883E-05	8.8594E-06	1.26916E-05	1.22074E-05	1.24784E-06	1.16098E-06	1.24784E-06	1.16098E-06	1.26916E-05	1.22074E-05	1.96968E-05
3829903773665	382990	3773665	6.98592E-06	6.80668E-06	1.80421E-06	1.6807E-06	8.61745E-05	6.19548E-05	4.17717E-05	4.12413E-05	2.92617E-05	9.29569E-06	1.33167E-05	1.28085E-05	1.30929E-06	1.21816E-06	1.30929E-06	1.21816E-06	1.33167E-05	1.28085E-05	2.07274E-05
3830003773665	383000	3773665	7.23066E-06	7.04514E-06	1.86742E-06	1.73958E-06	8.92926E-05	6.41965E-05	4.32831E-05	4.27336E-05	3.03205E-05	9.63204E-06	1.37985E-05	1.3272E-05	1.35666E-06	1.26223E-06	1.35666E-06	1.26223E-06	1.37985E-05	1.3272E-05	2.15276E-05
3830103773665	383010	3773665	7.47596E-06	7.28414E-06	1.93077E-06	1.7986E-06	9.25086E-05	6.65087E-05	4.48421E-05	4.42727E-05	3.14125E-05	9.97896E-06	1.42955E-05	1.375E-05	1.40553E-06	1.30769E-06	1.40553E-06	1.30769E-06	1.42955E-05	1.375E-05	2.23587E-05
3830203773665	383020	3773665	7.71113E-06	7.51328E-06	1.99151E-06	1.85518E-06	9.56356E-05	6.87568E-05	4.63578E-05	4.57692E-05	3.24744E-05	1.03163E-05	1.47787E-05	1.42148E-05	1.45304E-06	1.3519E-06	1.45304E-06	1.3519E-06	1.47787E-05	1.42148E-05	2.31716E-05
3830303773665	383030	3773665	7.94067E-06	7.73693E-06	2.05079E-06	1.9104E-06	9.86735E-05	7.09409E-05	4.78304E-05	4.72231E-05	3.35059E-05	1.0644E-05	1.52481E-05	1.46663E-05	1.49919E-06	1.39484E-06	1.49919E-06	1.39484E-06	1.52481E-05	1.46663E-05	2.39682E-05
3830403773665	383040	3773665	8.17303E-06	7.96333E-06	2.1108E-06	1.9663E-06	0.000101792	7.31826E-05	4.93418E-05	4.87153E-05	3.45647E-05	1.09803E-05	1.573E-05	1.51298E-05	1.54657E-06	1.43892E-06	1.54657E-06	1.43892E-06	1.573E-05	1.51298E-05	2.47883E-05
3830503773665	383050	3773665	8.40876E-06	8.19302E-06	2.17168E-06	2.02302E-06	0.000105034	7.5514E-05	5.09137E-05	5.02673E-05	3.56658E-05	1.13301E-05	1.62311E-05	1.56118E-05	1.59584E-06	1.48476E-06	1.59584E-06	1.48476E-06	1.62311E-05	1.56118E-05	2.56412E-05
3830603773665	383060	3773665	8.64506E-06	8.42325E-06	2.23271E-06	2.07986E-06	0.000108348	7.78966E-05	5.25201E-05	5.18533E-05	3.67912E-05	1.16876E-05	1.67432E-05	1.61044E-05	1.64619E-06	1.5316E-06	1.64619E-06	1.5316E-06	1.67432E-05	1.61044E-05	2.65194E-05
3830703773665	383070	3773665	8.88192E-06	8.65403E-06	2.29388E-06	2.13685E-06	0.000111556	8.02024E-05	5.40747E-05	5.33882E-05	3.78802E-05	1.20336E-05	1.72388E-05	1.65811E-05	1.69492E-06	1.57694E-06	1.69492E-06	1.57694E-06	1.72388E-05	1.65811E-05	2.74031E-05
3830803773665	383080	3773665	9.12271E-06	8.88865E-06	2.35607E-06	2.19478E-06	0.000114896	8.26042E-05	5.56941E-05	5.4987E-05	3.90146E-05	1.23939E-05	1.77551E-05	1.70776E-05	1.74567E-06	1.62417E-06	1.74567E-06	1.62417E-06	1.77551E-05	1.70776E-05	2.82976E-05
3830903773665	383090	3773665	9.36351E-06	9.12327E-06	2.41826E-06	2.25271E-06	0.000118335	8.50765E-05	5.7361E-05	5.66327E-05	4.01823E-05	1.27649E-05	1.82865E-05	1.75887E-05	1.79792E-06	1.67278E-06	1.79792E-06	1.67278E-06	1.82865E-05	1.75887E-05	2.92176E-05
3831003773665	383100	3773665	9.60318E-06	9.35679E-06	2.48016E-06	2.31037E-06	0.000121899	8.76385E-05	5.90884E-05	5.83382E-05	4.13923E-05	1.31493E-05	1.88372E-05	1.81184E-05	1.85206E-06	1.72315E-06	1.85206E-06	1.72315E-06	1.88372E-05	1.81184E-05	3.01612E-05
3831103773665	383110	3773665	9.85917E-06	9.60621E-06	2.54627E-06	2.37196E-06	0.000125747	9.04054E-05	6.09539E-05	6.018E-05	4.26992E-05	1.35644E-05	1.94319E-05	1.86904E-05	1.91054E-06	1.77755E-06	1.91054E-06	1.77755E-06	1.94319E-05	1.86904E-05	3.11682E-05
3831203773665	383120	3773665	1.01219E-05	9.86221E-06	2.61412E-06	2.43517E-06	0.00012981	9.33261E-05	6.29231E-05	6.21242E-05	4.40786E-05	1.40026E-05	2.00596E-05	1.92943E-05	1.97226E-06	1.83498E-06	1.97226E-06	1.83498E-06	2.00596E-05	1.92943E-05	3.2217E-05
3831303773665	383130	3773665	1.03998E-05	1.0133E-05	2.6859E-06	2.50204E-06	0.000134095	9.64068E-05	6.50002E-05	6.4175E-05	4.55337E-05	1.44649E-05	2.07218E-05	1.99312E-05	2.03736E-06	1.89555E-06	2.03736E-06	1.89555E-06	2.07218E-05	1.99312E-05	3.33439E-05
3831403773665	383140	3773665	1.07059E-05	1.04312E-05	2.76495E-06	2.57567E-06	0.000138496	9.95709E-05	6.71335E-05	6.62811E-05	4.70281E-05	1.49396E-05	2.14019E-05	2.05853E-05	2.10423E-06	1.95776E-06	2.10423E-06	1.95776E-06	2.14019E-05	2.05853E-05	3.44598E-05
3831503773665	383150	3773665	1.10283E-05	1.07453E-05	2.8482E-06	2.65323E-06	0.00014295	0.000102773	6.92927E-05	6.84129E-05	4.85406E-05	1.54201E-05	2.20903E-05	2.12474E-05	2.17191E-06	2.02073E-06	2.17191E-06	2.02073E-06	2.20903E-05	2.12474E-05	3.56538E-05
3831603773665	383160	3773665	1.1381E-05	1.1089E-05	2.93931E-06	2.7381E-06	0.000147556	0.000106085	7.15253E-05	7.06172E-05	5.01046E-05	1.59169E-05	2.2802E-05	2.1932E-05	2.24188E-06	2.08584E-06	2.24188E-06	2.08584E-06	2.2802E-05	2.1932E-05	3.68931E-05
3836903773665	383690	3773665	0.000394	0.000383892	0.000101756	9.47903E-05	0.010364983	0.00745186	0.005024257	0.004960466	0.00351957	0.001118077	0.001601714	0.001540599	0.00015748	0.000146519	0.00015748	0.000146519	0.001601714	0.001540599	0.001766546
3837003773665	383700	3773665	0.000274368	0.000267328	7.08593E-05	6.60086E-05	0.0069017	0.004961948	0.003345487	0.003303011	0.002343566	0.000744491	0.001066529	0.001025834	0.000104861	9.75619E-05	0.000104861	9.75619E-05	0.001066529	0.001025834	0.001215764
3837103773665	383710	3773665	0.000206531	0.000201232	5.33395E-05	4.96881E-05	0.004990494	0.003587894	0.002419061	0.002388347	0.00169459	0.000538328	0.000771187	0.000741762	7.58229E-05	7.05452E-05	7.58229E-05	7.05452E-05	0.000771187	0.000741762	0.000905151
3837203773665	383720	3773665	0.000164457	0.000160237	4.24733E-05	3.95658E-05	0.003840177	0.002760878	0.001861463	0.001837829	0.001303984	0.000414242	0.000593427	0.000570785	5.83456E-05	5.42844E-05	5.83456E-05	5.42844E-05	0.000593427	0.000570785	0.000713754
3837303773665	383730	3773665	0.000136061	0.000132571	3.51398E-05	3.27342E-05	0.003086148	0.002218773	0.00149596	0.001476966	0.001047943	0.000332905	0.000476906	0.00045871	4.68893E-05	4.36255E-05	4.68893E-05	4.36255E-05	0.000476906	0.00045871	0.000585455
3837403773665	383740	3773665	0.00011564	0.000112673	2.98656E-05	2.78211E-05	0.002558597	0.001839493	0.001240239	0.001224492	0.000868806	0.000275997	0.000395383	0.000380297	3.8874E-05	3.61681E-05	3.8874E-05	3.61681E-05	0.000395383	0.000380297	0.000493832
3837503773665	383750	3773665	0.000100228	9.76562E-05	2.58852E-05	2.41132E-05	0.002171298	0.001561045	0.001052501	0.001039138	0.000737293	0.000234219	0.000335533	0.000322731	3.29895E-05	3.06933E-05	3.29895E-05	3.06933E-05	0.000335533	0.000322731	0.000425111
3837603773665	383760	3773665	8.81767E-05	8.59143E-05	2.27728E-05	2.12139E-05	0.001875954	0.001348709	0.000909338	0.000897793	0.000637006	0.00020236	0.000289894	0.000278832	2.85022E-05	2.65183E-05	2.85022E-05	2.65183E-05	0.000289894	0.000278832	0.000371745
3837703773665	383770	3773665	7.83867E-05	7.63755E-05	2.02445E-05	1.88586E-05	0.001641493	0.001180145	0.000795687	0.000785585	0.000557391	0.000177069	0.000253662	0.000243983	2.494E-05	2.3204E-05	2.494E-05	2.3204E-05	0.000253662	0.000243983	0.000328806
3837803773665	383780	3773665	7.03836E-05	6.85777E-05	1.81775E-05	1.69332E-05	0.001453643	0.001045091	0.00070463	0.000695683	0.000493604	0.000156805	0.000224633	0.000216062	2.20859E-05	2.05486E-05	2.20859E-05	2.05486E-05	0.000224633	0.000216062	0.00029388
3837903773665	383790	3773665	6.26927E-05	6.10842E-05	1.61913E-05	1.50829E-05	0.001278728	0.000919336	0.000619843	0.000611973	0.00043421	0.000137937	0.000197604	0.000190064	1.94283E-05	1.8076E-05	1.94283E-05	1.8076E-05	0.000197604	0.000190064	0.000260946
3838003773665	383800	3773665	5.56944E-05	5.42654E-05	1.43839E-05	1.33992E-05	0.001120491	0.000805572	0.00054314	0.000536244	0.000380478	0.000120868	0.000173151	0.000166544	1.70241E-05	1.58392E-05	1.70241E-05	1.58392E-05	0.000173151	0.000166544	0.000231052
3838103773665	383810	3773665	4.99637E-05	4.86817E-05	1.29038E-05	1.20205E-05	0.00099298	0.000713899	0.000481331	0.00047522	0.00033718	0.000107113	0.000153446	0.000147592	1.50868E-05	1.40367E-05	1.50868E-05	1.40367E-05	0.000153446	0.000147592	0.000206617
3838203773665	383820	3773665	4.64552E-05	4.52633E-05	1.19977E-05	1.11764E-05	0.000915465	0.000658169	0.000443757	0.000438122	0.000310858	9.87517E-05	0.000141468	0.00013607	1.39091E-05	1.29409E-05	1.39091E-05	1.29409E-05	0.000141468	0.00013607	0.000191451
3838303773665	383830	3773665	4.33659E-05	4.22533E-05	1.11999E-05	1.04332E-05	0.000848016	0.000609678	0.000411062	0.000405843	0.000287955	9.14761E-05	0.000131045	0.000126045	1.28843E-05	1.19875E-05	1.28843E-05	1.19875E-05	0.000131045	0.000126045	0.000178149
3838403773665	383840	3773665	4.04696E-05	3.94313E-05	1.04518E-05	9.73635E-06	0.000785602	0.000564805	0.000380808	0.000375973	0.000266762	8.47433E-05	0.0001214	0.000116768	1.1936E-05	1.11052E-05	1.1936E-05	1.11052E-05	0.0001214	0.000116768	0.000165768
3838503773665	383850	3773665	3.77545E-05	3.67858E-05	9.75062E-06	9.08313E-06	0.000727828	0.000523269	0.000352803	0.000348324	0.000247144	7.85113E-05	0.000112472	0.000108181	1.10582E-05	1.02885E-05	1.10582E-05	1.02885E-05	0.000112472	0.000108181	0.000154244
3838603773665	383860	3773665	3.53381E-05	3.44314E-05	9.12655E-06	8.50178E-06	0.000676915	0.000486665	0.000328123	0.000323957	0.000229856	7.30192E-05	0.000104604	0.000100613	1.02847E-05	9.56881E-06	1.02847E-05	9.56881E-06	0.000104604	0.000100613	0.000144019
3838703773665	383870	3773665	3.30724E-05	3.22239E-05	8.54142E-06	7.95671E-06	0.000629609	0.000452655	0.000305193	0.000301318	0.000213792	6.79163E-05	9.72943E-05	9.3582E-05	9.56594E-06	8.9001E-06	9.56594E-06	8.9001E-06	9.72943E-05	9.3582E-05	0.000134475
3838803773665	383880	3773665	3.10386E-05	3.02422E-05	8.01615E-06	7.4674E-06	0.000587471	0.00042236	0.000284767	0.000281151	0.000199484	6.33708E-05	9.07826E-05	8.73187E-05	8.92571E-06	8.30444E-06	8.92571E-06	8.30444E-06	9.07826E-05	8.73187E-05	0.000125925
3838903773665	383890	3773665	2.92118E-05	2.84623E-05	7.54436E-06	7.0279E-06	0.000549911	0.000395356	0.000266561	0.000263176	0.00018673	5.93193E-05	8.49785E-05	8.17361E-05	8.35506E-06	7.7735E-06	8.35506E-06	7.7735E-06	8.49785E-05	8.17361E-05	0.000118264
3839003773665	383900	3773665	2.75611E-05	2.6854E-05	7.11804E-06	6.63077E-06	0.000516263	0.000371165	0.00025025	0.00024073	0.000175304	5.56896E-05	7.97788E-05	7.67347E-05	7.84382E-06	7.29785E-06	7.84382E-06	7.29785E-06	7.97788E-05	7.67347E-05	0.000111362
3839103773665	383910	3773665	2.60589E-05	2.53903E-05	6.73009E-06	6.26937E-06	0.000485866	0.000349311	0.000235516	0.000232525	0.000164982	5.24107E-05	7.50815E-05	7.22167E-05	7.38199E-06	6.86817E-06	7.38199E-06	6.86817E-06	7.50815E-05	7.22167E-05	0.000105098
3829703773675	382970	3773675	6.42219E-06	6.25741E-06	1.65862E-06	1.54508E-06	7.88604E-05	5.66963E-05	3.82263E-05	3.77409E-05	2.67781E-05	8.50672E-06	1.21864E-05	1.17214E-05	1.19816E-06	1.11476E-06	1.19816E-06	1.11476E-06	1.21864E-05	1.17214E-05	1.87967E-05
3829803773675	382980	3773675	6.71306E-06	6.54082E-06	1.73374E-06	1.61506E-06	8.23437E-05	5.92007E-05	3.99148E-05	3.9408E-05	2.79609E-05	8.88247E-06	1.27247E-05	1.22392E-05	1.25109E-06	1.164E-06	1.25109E-06	1.164E-06	1.27247E-05	1.22392E-05	1.96768E-05
3829903773675	382990	3773675	7.00336E-06	6.82368E-06	1.80872E-06	1.6849E-06	8.59785E-05	6.18139E-05	4.16767E-05	4.11475E-05	2.91952E-05	9.27455E-06	1.32864E-05	1.27794E-05	1.30631E-06	1.21538E-06	1.30631E-06	1.21538E-06	1.32864E-05	1.27794E-05	2.05986E-05
3830003773675	383000	3773675	7.24866E-06	7.06268E-06	1.87207E-06	1.74391E-06	8.90698E-05	6.40364E-05	4.31752E-05	4.2627E-05	3.02449E-05	9.60802E-06	1.37641E-05	1.32389E-05	1.35328E-06	1.25908E-06	1.35328E-06	1.25908E-06	1.37641E-05	1.32389E-05	2.13879E-05
3830103773675	383010	3773675	7.49283E-06	7.30059E-06	1.93513E-06	1.80266E-06	9.22503E-05	6.63229E-05	4.47168E-05	4.41491E-05	3.13248E-05	9.95109E-06	1.42556E-05	1.37116E-05	1.4016E-06	1.30404E-06	1.4016E-06	1.30404E-06	1.42556E-05	1.37116E-05	2.22063E-05
3830203773675	383020	3773675	7.72632E-06	7.52808E-06	1.99543E-06	1.85883E-06	9.53149E-05	6.85262E-05	4.62023E-05	4.56157E-05	3.23655E-05	1.02817E-05	1.47291E-05	1.41671E-05	1.44816E-06	1.34736E-06	1.44816E-06	1.34736E-06	1.47291E-05	1.41671E-05	2.29992E-05
3830303773675	383030	3773675	7.95249E-06	7.74845E-06	2.05384E-06	1.91324E-06	9.82548E-05	7.06398E-05	4.76274E-05	4.70227E-05	3.33637E-05	1.05988E-05	1.51834E-05	1.46041E-05	1.49283E-06	1.38892E-06	1.49283E-06	1.38892E-06	1.51834E-05	1.46041E-05	2.37649E-05
3830403773675	383040	3773675	8.18259E-06	7.97265E-06	2.11327E-06	1.9686E-06	0.000101302	7.28303E-05	4.91043E-05	4.84808E-05	3.43983E-05	1.09275E-05	1.56543E-05	1.5057E-05	1.53912E-06	1.43199E-06	1.53912E-06	1.43199E-06	1.56543E-05	1.5057E-05	2.45597E-05
3830503773675	383050	3773675	8.41889E-06	8.20288E-06	2.1743E-06	2.02545E-06	0.000104527	7.51489E-05	5.06675E-05	5.00242E-05	3.54934E-05	1.12753E-05	1.61526E-05	1.55363E-05	1.58812E-06	1.47758E-06	1.58812E-06	1.47758E-06	1.61526E-05	1.55363E-05	2.54035E-05
3830603773675	383060	3773675	8.65406E-06	8.43202E-06	2.23503E-06	2.08203E-06	0.000107778	7.74867E-05	5.22438E-05	5.15804E-05	3.65976E-05	1.16261E-05	1.66551E-05	1.60196E-05	1.63752E-06	1.52354E-06	1.63752E-06	1.52354E-06	1.66551E-05	1.60196E-05	2.6269E-05
3830703773675	383070	3773675	8.89036E-06	8.66225E-06	2.29606E-06	2.13888E-06	0.000111012	7.98117E-05	5.38113E-05	5.31281E-05	3.76957E-05	1.19749E-05	1.71548E-05	1.65003E-05	1.68666E-06	1.56926E-06	1.68666E-06	1.56926E-06	1.71548E-05	1.65003E-05	2.71436E-05
3830803773675	383080	3773675	9.13003E-06	8.89578E-06	2.35796E-06	2.19654E-06	0.000114219	8.21175E-05	5.53659E-05	5.4663E-05	3.87847E-05	1.23209E-05	1.76504E-05	1.6977E-05	1.73539E-06	1.61459E-06	1.73539E-06	1.61459E-06	1.76504E-05	1.6977E-05	2.79964E-05
3830903773675	383090	3773675	9.36857E-06	9.1282E-06	2.41956E-06	2.25393E-06	0.000117524	8.44937E-05	5.69681E-05	5.62448E-05	3.9907E-05	1.26774E-05	1.81612E-05	1.74682E-05	1.7856E-06	1.66132E-06	1.7856E-06	1.66132E-06	1.81612E-05	1.74682E-05	2.88765E-05
3831003773675	383100	3773675	9.60825E-06	9.36172E-06	2.48146E-06	2.31159E-06	0.000120954	8.69596E-05	5.86306E-05	5.78862E-05	4.10717E-05	1.30474E-05	1.86912E-05	1.7978E-05	1.83771E-06	1.7098E-06	1.83771E-06	1.7098E-06	1.86912E-05	1.7978E-05	2.97765E-05
3831103773675	383110	3773675	9.8738E-06	9.62046E-06	2.55005E-06	2.37548E-06	0.000124643	8.96112E-05	6.04184E-05	5.96513E-05	4.23241E-05	1.34453E-05	1.92612E-05	1.85262E-05	1.89375E-06	1.76194E-06	1.89375E-06	1.76194E-06	1.92612E-05	1.85262E-05	3.07364E-05
3831203773675	383120	3773675	1.0136E-05	9.87591E-06	2.61776E-06	2.43856E-06	0.000128562	9.24294E-05	6.23185E-05	6.15273E-05	4.36551E-05	1.38681E-05	1.98669E-05	1.91089E-05	1.95331E-06	1.81735E-06	1.95331E-06	1.81735E-06	1.98669E-05	1.91089E-05	3.17525E-05
3831303773675	383130	3773675	1.04038E-05	1.01368E-05	2.68692E-06	2.50298E-06	0.000132865	9.5523E-05	6.44043E-05	6.35866E-05	4.51162E-05	1.43323E-05	2.05318E-05	1.97484E-05	2.01868E-06	1.87817E-06	2.01868E-06	1.87817E-06	2.05318E-05	1.97484E-05	3.28648E-05
3831403773675	383140	3773675	1.07003E-05	1.04257E-05	2.76349E-06	2.57432E-06	0.000137293	9.87062E-05	6.65505E-05	6.57056E-05	4.66197E-05	1.48099E-05	2.12161E-05	2.04065E-05	2.08596E-06	1.94076E-06	2.08596E-06	1.94076E-06	2.12161E-05	2.04065E-05	3.39717E-05
3831503773675	383150	3773675	1.10181E-05	1.07354E-05	2.84559E-06	2.65079E-06	0.000141721	0.000101889	6.86968E-05	6.78246E-05	4.81232E-05	1.52875E-05	2.19003E-05	2.10646E-05	2.15323E-06	2.00335E-06	2.15323E-06	2.00335E-06	2.19003E-05	2.10646E-05	3.51511E-05
3831603773675	383160	3773675	1.13715E-05	1.10797E-05	2.93684E-06	2.73579E-06	0.000146264	0.000105156	7.08992E-05	6.9999E-05	4.9666E-05	1.57776E-05	2.26024E-05	2.174E-05	2.22226E-06	2.06758E-06	2.22226E-06	2.06758E-06	2.26024E-05	2.174E-05	3.636515E-05
3836903773675	383690	3773675	0.000324697	0.000316366	8.38574E-05	7.81169E-05	0.008189756	0.00588799	0.003969852	0.003919447	0.002780942	0.000883434	0.001265573	0.001217284	0.000124431	0.00011577	0.000124431	0.00011577	0.001265573	0.001217284	0.001433085
3837003773675	383700	3773675	0.000331239	0.00032274	8.5547E-05	7.96908E-05	0.00863793	0.006210202	0.004187096	0.004133934	0.002933126	0.000931779	0.00133483	0.001283899	0.00013124	0.000122105	0.00013124	0.000122105	0.00133483	0.001283899	0.001471138
3837103773675	383710	3773675	0.00023809	0.000231981	6.14901E-05	5.72807E-05	0.00594848	0.004276634	0.002883429	0.002846819	0.002019887	0.000641666	0.000919226	0.000884152	9.0378E-05	8.40872E-05	9.0378E-05	8.40872E-05	0.000919226	0.000884152	0.001044167
3837203773675	383720	3773675	0.000182963	0.000178269	4.72527E-05	4.4018E-05	0.004397999	0.003161922	0.002131859	0.002104791	0.0014934	0.000474415	0.000679628	0.000653697	6.68208E-05	6.21698E-05	6.68208E-05	6.21698E-05	0.000679628	0.000653697	0.000793199
3837303773675	383730	3773675	0.000147816	0.000144023	3.81754E-05	3.55621E-05	0.003437696	0.002471517	0.001666368	0.00164521	0.001167316	0.000370826	0.000531232	0.000510962	5.22305E-05	4.8595E-05	5.22305E-05	4.8595E-05	0.000531232	0.000510962	0.00063441
3837403773675	383740	3773675	0.000123649	0.000120476	3.1934E-05	2.97479E-05	0.002796025	0.00201019	0.001355328	0.001338119	0.000949428	0.000301609	0.000432073	0.000415587	4.24813E-05	3.95244E-05	4.24813E-05	3.95244E-05	0.000432073	0.000415587	0.000526089
3837503773675	383750	3773675	0.000106045	0.000103324	2.73876E-05	2.55128E-05	0.002341072	0.001683104	0.001134797	0.001120388	0.000794943	0.000252533	0.000361769	0.000347965	3.5569E-05	3.30932E-05	3.5569E-05	3.30932E-05	0.000361769	0.000347965	0.000447796

			MSite Grubbing / Prep	MMass Grading / Excavation	MMass Grading / Excavation	MDrainage / Utilities Trenching	MFoundations / Concrete Pads	MBuilding / Structure Construction	MAsphalt Paving	MLandscaping or Other Finishing	MWaterside Construction (Piles)	RSSWDemolition	RSSWPlacing Base	RSSWForm/Plac e Rebar and Pour	Child Risk				
Unique Identifier	X (UTM)	Y (UTM)	2027	2027	2028	2028	2028	2028	2028	2028	2028	2029	2029	2029	3rd Trimester	0<2	2<16	Total	per million
3838503773655	383850	3773655	0.0004637	0.000545273	0.000538013	0.000114363	0.000148728	0.000109472	1.12676E-05	0.000132007	1.12676E-05	5.90697E-05	8.57115E-05	5.0808E-05	1.35117E-08	2.0256E-07	3.9104E-08	2.55174E-07	0.25517446
3838603773655	383860	3773655	0.000433019	0.000509194	0.000502414	0.000106796	0.000138887	0.000102229	1.05221E-05	0.000123273	1.05221E-05	5.76536E-05	8.36566E-05	4.95899E-05	1.26475E-08	1.8951E-07	3.6536E-08	2.38698E-07	0.23869783
3838703773655	383870	3773655	0.000403201	0.000474131	0.000467818	9.94421E-05	0.000129324	9.51893E-05	9.79754E-06	0.000114784	9.79754E-06	5.59068E-05	8.1122E-05	4.80875E-05	1.18041E-08	1.7679E-07	3.4035E-08	2.22625E-07	0.22262512
3838803773655	383880	3773655	0.000376491	0.000442723	0.000436828	9.28547E-05	0.000120757	8.88835E-05	9.14851E-06	0.000107181	9.14851E-06	5.41257E-05	7.85375E-05	4.65555E-05	1.10478E-08	1.6537E-07	3.1798E-08	2.08217E-07	0.20821737
3838903773655	383890	3773655	0.000353458	0.000415638	0.000410103	8.7174E-05	0.000113369	8.34458E-05	8.58882E-06	0.000100623	8.58882E-06	5.25099E-05	7.6193E-05	4.51657E-05	1.03956E-08	1.5553E-07	2.9874E-08	1.95797E-07	0.19579712
3839003773655	383900	3773655	0.000334012	0.000392771	0.000387541	8.2378E-05	0.000107132	7.88549E-05	8.11629E-06	9.50875E-05	8.11629E-06	5.11655E-05	7.42422E-05	4.40093E-05	9.84585E-09	1.4723E-07	2.8255E-08	1.8533E-07	0.18532981
3839103773655	383910	3773655	0.00031626	0.000371895	0.000366943	7.79996E-05	0.000101438	7.46638E-05	7.68491E-06	9.00336E-05	7.68491E-06	4.98492E-05	7.23322E-05	4.28771E-05	9.34316E-09	1.3964E-07	2.6778E-08	1.75762E-07	0.17576187
3829703773665	382970	3773665	5.74521E-05	6.7559E-05	6.66594E-05	1.41695E-05	1.84273E-05	1.35635E-05	1.39605E-06	1.63556E-05	1.39605E-06	1.41989E-05	2.0603E-05	1.2213E-05	3.53149E-09	4.529E-08	7.67E-09	5.64913E-08	0.05649125
3829803773665	382980	3773665	6.04656E-05	7.11026E-05	7.01559E-05	1.49127E-05	1.93939E-05	1.4275E-05	1.46928E-06	1.72135E-05	1.46928E-06	1.47448E-05	2.13951E-05	1.26826E-05	3.80603E-09	4.8629E-08	8.2139E-09	6.06494E-08	0.06064937
3829903773665	382990	3773665	6.36296E-05	7.48232E-05	7.38269E-05	1.56931E-05	2.04087E-05	1.50219E-05	1.54616E-06	1.81142E-05	1.54616E-06	1.53032E-05	2.22052E-05	1.31628E-05	4.10988E-09	5.2303E-08	8.8099E-09	6.52227E-08	0.06522265
3830003773665	383000	3773665	6.60861E-05	7.77118E-05	7.66771E-05	1.62989E-05	2.11966E-05	1.56019E-05	1.60585E-06	1.88136E-05	1.60585E-06	1.57024E-05	2.27846E-05	1.35062E-05	4.38067E-09	5.5532E-08	9.3268E-09	6.92395E-08	0.06923949
3830103773665	383010	3773665	6.86373E-05	8.07118E-05	7.96371E-05	1.69281E-05	2.20149E-05	1.62042E-05	1.66784E-06	1.95398E-05	1.66784E-06	1.61142E-05	2.3382E-05	1.38604E-05	4.68149E-09	5.9097E-08	9.8936E-09	7.36726E-08	0.0736726
3830203773665	383020	3773665	7.11328E-05	8.36463E-05	8.25325E-05	1.75436E-05	2.28153E-05	1.67933E-05	1.72848E-06	2.02503E-05	1.72848E-06	1.65072E-05	2.39523E-05	1.41985E-05	5.00532E-09	6.2904E-08	1.0494E-08	7.84032E-08	0.07840323
3830303773665	383030	3773665	7.35781E-05	8.65219E-05	8.53698E-05	1.81467E-05	2.35996E-05	1.73706E-05	1.7879E-06	2.09464E-05	1.7879E-06	1.68815E-05	2.44955E-05	1.45204E-05	5.35727E-09	6.7007E-08	1.1136E-08	8.35004E-08	0.0835004
3830403773665	383040	3773665	7.60959E-05	8.94826E-05	8.82911E-05	1.87677E-05	2.44072E-05	1.7965E-05	1.84908E-06	2.16632E-05	1.84908E-06	1.72652E-05	2.50522E-05	1.48504E-05	5.75713E-09	7.1636E-08	1.1855E-08	8.92482E-08	0.08924823
3830503773665	383050	3773665	7.87139E-05	9.25612E-05	9.13287E-05	1.94134E-05	2.52469E-05	1.85831E-05	1.9127E-06	2.24085E-05	1.9127E-06	1.76582E-05	2.56225E-05	1.51885E-05	6.21851E-09	7.6941E-08	1.2673E-08	9.58326E-08	0.0958326
3830603773665	383060	3773665	8.141E-05	9.57315E-05	9.44568E-05	2.00783E-05	2.61116E-05	1.92196E-05	1.97821E-06	2.3176E-05	1.97821E-06	1.80544E-05	2.61973E-05	1.55292E-05	6.75518E-09	8.3068E-08	1.361E-08	1.03433E-07	0.10343276
3830703773665	383070	3773665	8.41227E-05	9.89214E-05	9.76043E-05	2.07473E-05	2.69817E-05	1.986E-05	2.04413E-06	2.39483E-05	2.04413E-06	1.84443E-05	2.67631E-05	1.58646E-05	7.37652E-09	9.0108E-08	1.4677E-08	1.12162E-07	0.11216157
3830803773665	383080	3773665	8.68689E-05	0.000102151	0.000100791	2.14246E-05	2.78625E-05	2.05083E-05	2.11086E-06	2.47301E-05	2.11086E-06	1.88186E-05	2.73062E-05	1.61866E-05	8.09873E-09	9.824E-08	1.5904E-08	1.22242E-07	0.12224196
3830903773665	383090	3773665	8.9693E-05	0.000105472	0.000104067	2.21211E-05	2.87684E-05	2.11751E-05	2.17949E-06	2.55341E-05	2.17949E-06	1.92023E-05	2.78629E-05	1.65166E-05	8.97118E-09	1.08E-07	1.7365E-08	1.34332E-07	0.13433204
3831003773665	383100	3773665	9.25896E-05	0.000108878	0.000107428	2.28355E-05	2.96974E-05	2.18589E-05	2.24987E-06	2.63587E-05	2.24987E-06	1.95891E-05	2.84241E-05	1.68493E-05	1.00596E-08	1.2009E-07	1.9152E-08	1.49304E-07	0.14930427
3831103773665	383110	3773665	9.56811E-05	0.000112513	0.000111015	2.3598E-05	3.0689E-05	2.25888E-05	2.32499E-06	2.72388E-05	2.32499E-06	1.99852E-05	2.8999E-05	1.719E-05	1.1453E-08	1.355E-07	2.1422E-08	1.68378E-07	0.16837777
3831203773665	383120	3773665	9.89007E-05	0.000116299	0.000114751	2.43921E-05	3.17217E-05	2.33489E-05	2.40323E-06	2.81553E-05	2.40323E-06	2.03969E-05	2.95964E-05	1.75442E-05	1.3292E-08	1.5573E-07	2.4397E-08	1.93423E-07	0.19342343
3831303773665	383130	3773665	0.00010236	0.000120367	0.000118764	2.52452E-05	3.28312E-05	2.41655E-05	2.48728E-06	2.91401E-05	2.48728E-06	2.08305E-05	3.02255E-05	1.79171E-05	1.58591E-08	1.8385E-07	2.8493E-08	2.28197E-07	0.22819705
3831403773665	383140	3773665	0.000105786	0.000124395	0.000122739	2.60901E-05	3.39299E-05	2.49743E-05	2.57053E-06	3.01153E-05	2.57053E-06	2.12735E-05	3.08683E-05	1.82981E-05	1.96342E-08	2.2497E-07	3.4454E-08	2.79061E-07	0.2790611
3831503773665	383150	3773665	0.000109451	0.000128705	0.000126992	2.69941E-05	3.51056E-05	2.58396E-05	2.65959E-06	3.11588E-05	2.65959E-06	2.17226E-05	3.152E-05	1.86844E-05	2.53156E-08	2.8668E-07	4.3315E-08	3.55311E-07	0.35531145
3831603773665	383160	3773665	0.000113255	0.000133179	0.000131406	2.79324E-05	3.63258E-05	2.67378E-05	2.75204E-06	3.22419E-05	2.75204E-06	2.21843E-05	3.21899E-05	1.90815E-05	3.4873E-08	3.9019E-07	5.8054E-08	4.8312E-07	0.4831196
3836903773665	383690	3773665	0.005422991	0.006376993	0.006292082	0.001337482	0.001739384	0.001280281	0.000131775	0.001543832	0.000131775	6.86241E-05	9.9575E-05	5.90261E-05	1.55077E-07	2.3044E-06	4.9727E-07	2.95679E-06	2.95678679
3837003773665	383700	3773665	0.003732186	0.004388746	0.004338039	0.000920476	0.001197071	0.000881109	9.06899E-05	0.001062489	9.06899E-05	6.92292E-05	0.000100453	5.95466E-05	1.06575E-07	1.5884E-06	3.3657E-07	2.0315E-06	2.0315002
3837103773665	383710	3773665	0.002778656	0.003267472	0.003223965	0.000685305	0.000891233	0.000655996	6.75197E-05	0.000791036	6.75197E-05	6.96441E-05	0.000101055	5.99034E-05	7.93272E-08	1.1851E-06	2.4711E-07	1.51153E-06	1.51152541
3837203773665	383720	3773665	0.002191101	0.002576555	0.002542248	0.000540395	0.000702779	0.000517284	5.32424E-05	0.000623769	5.32424E-05	7.00215E-05	0.000101603	6.0228E-05	6.25973E-08	9.3682E-07	1.9274E-07	1.19216E-06	1.19216321
3837303773665	383730	3773665	0.001797247	0.002113415	0.002085275	0.000443258	0.000576454	0.000424301	4.3672E-05	0.000511645	4.3672E-05	7.02773E-05	0.000101974	6.04481E-05	5.14142E-08	7.7046E-07	1.5676E-07	9.78634E-07	0.97863386
3837403773665	383740	3773665	0.00151598	0.001782669	0.001758932	0.000373889	0.000486239	0.000357899	3.68374E-05	0.000431573	3.68374E-05	7.03584E-05	0.000102092	6.05178E-05	4.34425E-08	6.516E-07	1.3136E-07	8.26401E-07	0.82640063
3837503773665	383750	3773665	0.001305016	0.001534592	0.001514159	0.000321858	0.000418574	0.000308093	3.17111E-05	0.000371516	3.17111E-05	7.03771E-05	0.000102119	6.05339E-05	3.74785E-08	5.6248E-07	1.1253E-07	7.1248E-07	0.71247968
3837603773665	383760	3773665	0.001141194	0.00134195	0.001324082	0.000281455	0.000366029	0.000269418	2.77303E-05	0.000324878	2.77303E-05	7.03054E-05	0.000102015	6.04722E-05	3.28521E-08	4.9321E-07	9.8041E-08	6.24101E-07	0.62410076
3837703773665	383770	3773665	0.001009378	0.001186946	0.001171141	0.000248945	0.00032375	0.000238298	2.45273E-05	0.000287352	2.45273E-05	7.01276E-05	0.000101757	6.03193E-05	2.91192E-08	4.3725E-07	8.6456E-08	5.5283E-07	0.55282979
3837803773665	383780	3773665	0.000902161	0.001060867	0.001046741	0.000222501	0.000289361	0.000212986	2.1922E-05	0.00025683	2.1922E-05	6.97689E-05	0.000101236	6.00107E-05	2.6083E-08	3.9169E-07	7.7098E-08	4.94874E-07	0.49487352
3837903773665	383790	3773665	0.00080106	0.000941981	0.000929438	0.000197567	0.000256934	0.000189117	1.94653E-05	0.000228048	1.94653E-05	6.91918E-05	0.000100399	5.95144E-05	2.31926E-08	3.4825E-07	6.8296E-08	4.39738E-07	0.43973768
3838003773665	383800	3773665	0.000709289	0.000834066	0.00082296	0.000174933	0.000227499	0.000167452	1.72353E-05	0.000201922	1.72353E-05	6.81063E-05	9.88237E-05	5.85807E-05	2.0566E-08	3.0877E-07	6.0312E-08	3.89647E-07	0.38964657
3838103773665	383810	3773665	0.000634279	0.00074586	0.000735929	0.000156433	0.00020344	0.000149743	1.54126E-05	0.000180568	1.54126E-05	6.63844E-05	9.63253E-05	5.70997E-05	1.84257E-08	2.7656E-07	5.3835E-08	3.48824E-07	0.34882395
3838203773665	383820	3773665	0.000587723	0.000691114	0.000681911	0.000144951	0.000188508	0.000138752	1.42813E-05	0.000167315	1.42813E-05	6.54206E-05	9.49267E-05	5.62706E-05	1.71153E-08	2.5682E-07	4.9873E-08	3.23812E-07	0.32381202
3838303773665	383830	3773665	0.000546887	0.000643094	0.000634531	0.00013488	0.00017541	0.000129111	1.3289E-05	0.000155689	1.3289E-05	6.44162E-05	9.34693E-05	5.54067E-05	1.59648E-08	2.3948E-07	4.6409E-08	3.01856E-07	0.30185551
3838403773665	383840	3773665	0.000508881	0.000598402	0.000590434	0.000125506	0.00016322	0.000120139	1.23655E-05	0.00014487	1.23655E-05	6.32277E-05	9.17448E-05	5.43845E-05	1.48898E-08	2.2328E-07	4.3187E-08	2.81353E-07	0.28135252
3838503773665	383850	3773665	0.000473504	0.000556801	0.000549388	0.000116781	0.000151873	0.000111787	1.15059E-05	0.000134798	1.15059E-05	6.18365E-05	8.97262E-05	5.31878E-05	1.38855E-08	2.0813E-07	4.0189E-08	2.62205E-07	0.26220495
3838603773665	383860	3773665	0.000442115	0.000519891	0.000512969	0.00010904	0.000141805	0.000104376	1.07431E-05	0.000125863	1.07431E-05	6.04173E-05	8.76668E-05	5.19671E-05	1.29936E-08	1.9468E-07	3.7535E-08	2.45205E-07	0.24520513
3838703773665	383870	3773665	0.000412815	0.000485437	0.000478973	0.000101813	0.000132407	9.7459E-05	1.00312E-05	0.000117521	1.00312E-05	5.88108E-05	8.53358E-05	5.05853E-05	1.21588E-08	1.8208E-07	3.5059E-08	2.29302E-07	0.22930202
3838803773665	383880	3773665	0.000386568	0.000454572	0.000448519	9.53399E-05	0.000123989	9.12625E-05	9.39337E-06	0.000110049	9.39337E-06	5.71888E-05	8.29822E-05	4.91902E-05	1.14106E-08	1.708E-07	3.2844E-08	2.15051E-07	0.21505062
3838903773665	383890	3773665	0.00036305	0.000426917	0.000421233	8.95397E-05	0.000116446	8.57103E-05	8.8219E-06	0.000103354	8.8219E-06	5.55855E-05	8.06558E-05	4.78111E-05	1.07394E-08	1.6067E-07	3.0861E-08	2.02272E-07	0.20227243
3839003773665	383900	3773665	0.000341861	0.000402	0.000396647	8.43137E-05	0.000109649	8.07078E-05	8.30701E-06	9.73218E-05	8.30701E-06	5.4004E-05	7.8361E-05	4.64508E-05	1.0134E-08	1.5154E-07	2.9078E-08	1.9075E-07	0.19075036
3839103773665	383910	3773665	0.000322632	0.000379389	0.000374337	7.95713E-05	0.000103482	7.61682E-05	7.83976E-06	9.18478E-05	7.83976E-06	5.24538E-05	7.61115E-05	4.51174E-05	9.58388E-09	1.4324E-07	2.7461E-08	1.80284E-07	0.180284
3829703773675	382970	3773675	5.77028E-05	6.78537E-05	6.69502E-05	1.42313E-05	1.85077E-05	1.36227E-05	1.40214E-06	1.6427E-05	1.40214E-06	1.44922E-05	2.10284E-05	1.24652E-05	3.57027E-09	4.5756E-08	7.7411E-09	5.70678E-08	0.05706779
3829803773675	382980	3773675	6.04044E-05	7.10306E-05	7.00848E-05	1.48976E-05	1.93742E-05	1.42605E-05	1.46779E-06	1.71961E-05	1.46779E-06	1.4985E-05	2.17436E-05	1.28891E-05	3.82526E-09	4.8847E-08	8.2428E-09	6.09147E-08	0.06091471
3829903773675	382990	3773675	6.32341E-05	7.43581E-05	7.3368E-05	1.55955E-05	2.02819E-05	1.49286E-05	1.53655E-06	1.80017E-05	1.53655E-06	1.54841E-05	2.24677E-05	1.33184E-05	4.10693E-09	5.2241E-08	8.7915E-09	6.51395E-08	0.06513948
3830003773675	383000	3773675	6.56572E-05	7.72074E-05	7.61794E-05	1.61931E-05	2.1059E-05	1.55006E-05	1.59543E-06	1.86915E-05	1.59543E-06	1.58927E-05	2.30607E-05	1.36699E-05	4.37721E-09	5.5462E-08	9.3068E-09	6.91461E-08	0.06914605
3830103773675	383010	3773675	6.81694E-05	8.01616E-05	7.90942E-05	1.68127E-05	2.18648E-05	1.60937E-05	1.65647E-06	1.94066E-05	1.65647E-06	1.63076E-05	2.36626E-05	1.40267E-05	4.6767E-09	5.9009E-08	9.8706E-09	7.35564E-08	0.07355638
3830203773675	383020	3773675	7.06036E-05	8.3024E-05	8.19186E-05	1.74131E-05	2.26456E-05	1.66684E-05	1.71562E-06	2.00996E-05	1.71562E-06	1.67006E-05	2.42329E-05	1.43648E-05	4.9977E-09	6.2778E-08	1.0465E-08	7.8241E-08	0.07824101
3830303773675	383030	3773675	7.29543E-05	8.57882E-05	8.46459E-05	1.79928E-05	2.33995E-05	1.72233E-05	1.77274E-06	2.07688E-05	1.77274E-06	1.70749E-05	2.47761E-05	1.46868E-05	5.34376E-09	6.6809E-08	1.1095E-08	8.32472E-08	0.08324724
3830403773675	383040	3773675	7.5394E-05	8.86572E-05	8.74767E-05	1.85946E-05	2.41821E-05	1.77993E-05	1.83203E-06	2.14634E-05	1.83203E-06	1.74555E-05	2.53283E-05	1.50141E-05	5.73735E-09	7.1361E-08	1.1802E-08	8.89007E-08	0.08890067
3830503773675	383050	3773675	7.79842E-05	9.17031E-05	9.0482E-05	1.92334E-05	2.50129E-05	1.84108E-05	1.89497E-06	2.22008E-05	1.89497E-06	1.78579E-05	2.59121E-05	1.53602E-05	6.19866E-09	7.6664E-08	1.262E-08	9.54826E-08	0.09548258
3830603773675	383060	3773675	8.06413E-05	9.48275E-05	9.35649E-05	1.98887E-05	2.58651E-05	1.90381E-05	1.95953E-06	2.29572E-05	1.95953E-06	1.82665E-05	2.65051E-05	1.57117E-05	6.73568E-09	8.2792E-08	1.3556E-08	1.03083E-07	0.10308299
3830703773675	383070	3773675	8.33262E-05	9.79847E-05	9.66801E-05	2.05509E-05	2.67262E-05	1.9672E-05	2.02478E-06	2.37215E-05	2.02478E-06	1.86595E-05	2.70754E-05	1.60497E-05	7.35415E-09	8.9798E-08	1.4619E-08	1.11771E-07	0.11177072
3830803773675	383080	3773675	8.59442E-05	0.000101063	9.97177E-05	2.11966E-05	2.7566E-05	2.029E-05	2.08839E-06	2.44668E-05	2.08839E-06	1.90307E-05	2.7614E-05	1.6369E-05	8.06116E-09	9.7754E-08	1.5818E-08	1.21633E-07	0.12163306
3830903773675	383090	3773675	8.86458E-05	0.00010424	0.000102852	2.18629E-05	2.84325E-05	2.09279E-05	2.15404E-06	2.52359E-05	2.15404E-06	1.94113E-05	2.81662E-05	1.66963E-05	8.91375E-09	1.0728E-07	1.7243E-08	1.33441E-07	0.13344076
3831003773675	383100	3773675	9.14087E-05	0.000107489	0.000106058	2.25443E-05	2.93186E-05	2.15801E-05	2.22118E-06	2.60225E-05	2.22118E-06	1.97949E-05	2.87229E-05	1.70263E-05	9.97145E-09	1.1904E-07	1.8981E-08	1.47988E-07	0.14798789
3831103773675	383110	3773675	9.43554E-05	0.000110954	0.000109477	2.3271E-05	3.02638E-05	2.22758E-05	2.29278E-06	2.68613E-05	2.29278E-06	2.01911E-05	2.92977E-05	1.73671E-05	1.13249E-08	1.34E-07	2.1177E-08	1.66504E-07	0.16650393
3831203773675	383120	3773675	9.74747E-05	0.000114622	0.000113096	2.40404E-05	3.12643E-05	2.30122E-05	2.36858E-06	2.77494E-05	2.36858E-06	2.05997E-05	2.98906E-05	1.77185E-05	1.31131E-08	1.5368E-07	2.4062E-08	1.90851E-07	0.19085104
3831303773675	383130	3773675	0.000100889	0.000118638	0.000117058	2.48825E-05	3.23595E-05	2.38184E-05	2.45155E-06	2.87215E-05	2.45155E-06	2.1052E-05	3.05469E-05	1.81076E-05	1.56534E-08	1.815E-07	2.8112E-08	2.25263E-07	0.22526321
3831403773675	383140	3773675	0.000104287	0.000122633	0.000121	2.57205E-05	3.34493E-05	2.46205E-05	2.53412E-06	2.96888E-05	2.53412E-06	2.15136E-05	3.12168E-05	1.85047E-05	1.94236E-08	2.2258E-07	3.4011E-08	2.76017E-07	0.27601714
3831503773675	383150	3773675	0.000107908	0.000126891	0.000125201	2.66135E-05	3.46107E-05	2.54753E-05	2.6221E-06	3.07195E-05	2.6221E-06	2.19784E-05	3.18912E-05	1.89044E-05	2.51138E-08	2.8438E-07	4.2899E-08	3.52396E-07	0.3523961
3831603773675	383160	3773675	0.000111634	0.000131273	0.000129525	2.75326E-05	3.58059E-05	2.63551E-05	2.71265E-06	3.17804E-05	2.71265E-06	2.24526E-05	3.25791E-05	1.93123E-05	3.46814E-08	3.8801E-07	5.7584E-08	4.80279E-07	0.48027949
3836903773675	383690	3773675	0.004399325	0.005173246	0.005104363	0.001085013	0.001411051	0.00103861	0.000106901	0.001252412	0.000106901	7.15905E-05	0.000103879	6.15776E-05	1.2609E-07	1.8798E-06	3.978E-07	2.40373E-06	2.40373133
3837003773675	383700	3773675	0.00451614	0.005310611	0.005239899	0.001113823	0.001448518	0.001066188	0.000109739	0.001285667	0.000109739	7.21395E-05	0.000104676	6.20498E-05	1.29996E-07	1.9326E-06	4.1482E-07	2.47738E-06	2.47737619
3837103773675	383710	3773675	0.003205414	0.003769304	0.003719115	0.000790557	0.001028113	0.000756747	7.78896E-05	0.000912526	7.78896E-05	7.26604E-05	0.000105432	6.24979E-05	9.22751E-08	1.3755E-06	2.9007E-07	1.75785E-06	1.7578491
3837203773675	383720	3773675	0.002434985	0.002863344	0.002825218	0.000600545	0.000781003	0.000574861	5.91687E-05	0.000693198	5.91687E-05	7.30098E-05	0.000105939	6.27984E-05	7.01526E-08	1.048E-06	2.1759E-07	1.33576E-06	1.33575933
3837303773675	383730	3773675	0.001947528	0.002290134	0.00225964	0.000480322	0.000624655	0.00045978	4.73238E-05	0.000554428	4.73238E-05	7.33061E-05	0.000106369	6.30532E-05	5.61852E-08	8.4073E-07	1.7229E-07	1.06921E-06	1.0692106
3837403773675	383740	3773675	0.001615003	0.001899112	0.001873825	0.000398311	0.000518	0.000381276	3.92436E-05	0.000459764	3.92436E-05	7.34777E-05	0.000106618	6.32008E-05	4.66714E-08	6.992E-07	1.4175E-07	8.87625E-07	0.88762506
3837503773675	383750	3773675	0.001374656	0.001616483	0.001594959	0.000339034	0.000440911	0.000324534	3.34033E-05	0.000391341	3.34033E-05	7.34621E-05	0.000106595	6.31874E-05	3.9802E-08	5.9678E-07	1.1991E-07	7.56499E-07	0.7564989

			EGIODemolition	EGIOSite Grubbing / Prep	EGIOMass Grading / Excavation	EGIOMass Grading / Excavation	EGIODrainage / Utilities Trenching	EGIODrainage / Utilities Trenching	EGIOFoundations / Concrete Pads	EGIOFoundations / Concrete Pads	EGIOBuilding / Structure Construction	EGIOBuilding / Structure Construction	EGIOAsphalt Paving	EGIOArchitectural Coating	EGIOLandscaping or Other Finishing	EGIOWaterside Construction (Piles)	HIWaterside Construction (Landscaping)	HIWaterside Construction (Landscaping)	KMDemolition	KMSite Grubbing / Prep	KMMass Grading / Excavation
Unique Identifier	X (UTM)	Y (UTM)	2025	2025	2025	2026	2026	2027	2026	2027	2026	2027	2027	2027	2027	2027	2025	2026	2025	2025	2025
3837603773675	383760	3773675	0.001162973	0.00045613	0.000151058	0.000147945	0.000343537	0.000343006	0.000451362	0.000451071	0.000483465	0.000471877	1.88134E-05	1.88134E-05	0.000509503	1.88134E-05	0.000288087	0.000279064	0.000484686	0.002103571	0.001598938
3837703773675	383770	3773675	0.001020922	0.00040042	0.000132607	0.000129875	0.000301575	0.00030111	0.000396231	0.000395975	0.00042413	0.00041424	1.65154E-05	1.65154E-05	0.000447271	1.65154E-05	0.000254918	0.000246933	0.000427283	0.001854439	0.001409572
3837803773675	383780	3773675	0.000907345	0.00035587	0.000117854	0.000115426	0.000268025	0.000267612	0.00035215	0.000351923	0.000377197	0.000368156	1.46781E-05	1.46781E-05	0.000397512	1.46781E-05	0.000227837	0.000220701	0.000380949	0.001653346	0.001256719
3837903773675	383790	3773675	0.000805956	0.00031611	0.000104685	0.000102528	0.000238075	0.000237708	0.0003128	0.000312598	0.000335048	0.000327017	1.30379E-05	1.30379E-05	0.000353093	1.30379E-05	0.000203223	0.000196858	0.000338711	0.001470031	0.00111738
3838003773675	383800	3773675	0.000712282	0.00027937	9.25178E-05	9.06116E-05	0.000210405	0.00021008	0.000276444	0.000276266	0.000296106	0.000289009	1.15226E-05	1.15226E-05	0.000312054	1.15226E-05	0.000180613	0.000174956	0.000299796	0.001301134	0.000989
3838103773675	383810	3773675	0.000637678	0.00025011	8.28275E-05	8.1121E-05	0.000188367	0.000188076	0.00024749	0.00024733	0.000265092	0.000258738	1.03157E-05	1.03157E-05	0.000279369	1.03157E-05	0.000162333	0.000157249	0.000268343	0.001164629	0.000885242
3838203773675	383820	3773675	0.000589938	0.00023138	7.66267E-05	7.50479E-05	0.000174265	0.000173996	0.000228961	0.000228814	0.000245246	0.000239368	9.54342E-06	9.54342E-06	0.000258455	9.54342E-06	0.000150409	0.000145698	0.000247903	0.001075918	0.000817812
3838303773675	383830	3773675	0.000548594	0.00021517	7.12565E-05	6.97884E-05	0.000162052	0.000161802	0.000212915	0.000212778	0.000228059	0.000222592	8.87459E-06	8.87459E-06	0.000240342	8.87459E-06	0.000140005	0.000135619	0.000230073	0.000998531	0.00075899
3838403773675	383840	3773675	0.000511265	0.00020053	6.64078E-05	6.50396E-05	0.000151025	0.000150792	0.000198427	0.000198299	0.00021254	0.000207446	8.27072E-06	8.27072E-06	0.000223987	8.27072E-06	0.000130563	0.000126474	0.000213889	0.000928295	0.000705603
3838503773675	383850	3773675	0.000477322	0.00018721	6.1999E-05	6.07216E-05	0.000140999	0.000140781	0.000185254	0.000185134	0.00019843	0.000193674	7.72162E-06	7.72162E-06	0.000209117	7.72162E-06	0.00012194	0.000118121	0.000199116	0.000864178	0.000656867
3838603773675	383860	3773675	0.000447376	0.00017547	5.81093E-05	5.69121E-05	0.000132153	0.000131949	0.000173631	0.000173519	0.000185981	0.000181523	7.23719E-06	7.23719E-06	0.000195997	7.23719E-06	0.000114291	0.000110711	0.00018602	0.000807339	0.000613664
3838703773675	383870	3773675	0.000419855	0.00016467	5.45347E-05	5.34111E-05	0.000124023	0.000123832	0.00016295	0.000162845	0.00017454	0.000170356	6.79198E-06	6.79198E-06	0.00018394	6.79198E-06	0.000107237	0.000103878	0.000173958	0.000754988	0.000573871
3838803773675	383880	3773675	0.000395173	0.00015499	5.13287E-05	5.02711E-05	0.000116732	0.000116552	0.000153371	0.000153272	0.000164279	0.000160341	6.39269E-06	6.39269E-06	0.000173127	6.39269E-06	0.000100889	9.77287E-05	0.000163117	0.000707941	0.000538111
3838903773675	383890	3773675	0.000372753	0.0001462	4.84167E-05	4.74191E-05	0.00011011	0.00010994	0.00014467	0.000144576	0.000154959	0.00015124 5	6.03002E-06	6.03002E-06	0.000163305	6.03002E-06	9.5107E-05	9.2128E-05	0.000153255	0.000665138	0.000505575
3839003773675	383900	3773675	0.000351969	0.00013805	4.5717E-05	4.47751E-05	0.00010397	0.00010381	0.000136603	0.000136515	0.000146319	0.000142812	5.69379E-06	5.69379E-06	0.000154199	5.69379E-06	8.97397E-05	8.69288E-05	0.000144119	0.000625487	0.000475437
3839103773675	383910	3773675	0.000333215	0.00013069	4.3281E-05	4.23893E-05	9.843E-05	9.82781E-05	0.000129324	0.000129241	0.000138522	0.000135202	5.3904E-06	5.3904E-06	0.000145983	5.3904E-06	8.48836E-05	8.22249E-05	0.000135866	0.000589666	0.000448209
3829703773685	382970	3773685	0.000217571	8.5334E-05	2.82602E-05	2.76779E-05	6.42695E-05	6.41703E-05	8.44417E-05	8.43872E-05	9.04476E-05	8.82796E-05	3.51964E-06	3.51964E-06	9.53189E-05	3.51964E-06	3.95052E-05	3.82678E-05	2.40904E-05	0.000104554	7.94721E-05
3829803773685	382980	3773685	0.000234413	9.194E-05	3.04477E-05	2.98203E-05	6.92443E-05	6.91375E-05	9.0978E-05	9.09193E-05	9.74488E-05	9.5113E-05	3.79208E-06	3.79208E-06	0.000102697	3.79208E-06	4.25458E-05	4.12132E-05	2.51631E-05	0.000109209	8.30108E-05
3829903773685	382990	3773685	0.00025323	9.932E-05	3.28918E-05	3.22141E-05	7.48029E-05	7.46874E-05	9.82812E-05	9.82178E-05	0.000105271	0.000102748	4.09649E-06	4.09649E-06	0.000110941	4.09649E-06	4.59578E-05	4.45183E-05	2.62923E-05	0.000114111	8.67362E-05
3830003773685	383000	3773685	0.000272335	0.00010681	3.53733E-05	3.46445E-05	8.04463E-05	8.03222E-05	0.000105696	0.000105628	0.000113214	0.0001105	4.40555E-06	4.40555E-06	0.000119311	4.40555E-06	4.94129E-05	4.78652E-05	2.7313E-05	0.00011854	9.01032E-05
3830103773685	383010	3773685	0.000293775	0.00011522	3.81582E-05	3.7372E-05	8.67796E-05	8.66457E-05	0.000114017	0.000113943	0.000122126	0.000119199	4.75238E-06	4.75238E-06	0.000128704	4.75238E-06	5.32859E-05	5.16169E-05	2.83721E-05	0.000123137	9.35972E-05
3830203773685	383020	3773685	0.000316921	0.0001243	4.11647E-05	4.03165E-05	9.3617E-05	9.34726E-05	0.000123	0.000122921	0.000131749	0.000128591	5.12683E-06	5.12683E-06	0.000138845	5.12683E-06	5.74298E-05	5.5631E-05	2.93859E-05	0.000127537	9.69418E-05
3830303773685	383030	3773685	0.0003419	0.0001341	4.44092E-05	4.34942E-05	0.000100996	0.00010084	0.000132695	0.000132609	0.000142133	0.000138726	5.53091E-06	5.53091E-06	0.000149788	5.53091E-06	6.18464E-05	5.99092E-05	3.03455E-05	0.000131702	0.000100107
3830403773685	383040	3773685	0.000370598	0.00014535	4.81367E-05	4.71449E-05	0.000109473	0.000109304	0.00014833	0.00014374	0.000154063	0.0001503 7	5.99515E-06	5.99515E-06	0.00016236	5.99515E-06	6.68908E-05	6.47956E-05	3.13412E-05	0.000136023	0.000103392
3830503773685	383050	3773685	0.000405232	0.00015894	5.26353E-05	5.15509E-05	0.000119704	0.000119519	0.000157275	0.000157173	0.000168461	0.000164423	6.55543E-06	6.55543E-06	0.000177534	6.55543E-06	7.29613E-05	7.0676E-05	3.24343E-05	0.000140767	0.000106998
3830603773685	383060	3773685	0.000446136	0.00017498	5.79483E-05	5.67544E-05	0.000131787	0.000131583	0.00017315	0.000173039	0.000185466	0.00018102	7.21714E-06	7.21714E-06	0.000195454	7.21714E-06	8.00939E-05	7.75852E-05	3.35681E-05	0.000145688	0.000110738
3830703773685	383070	3773685	0.000493813	0.00019368	6.4141E-05	6.28195E-05	0.00014587	0.000145645	0.000191654	0.00019153	0.000205285	0.000200365	7.9884E-06	7.9884E-06	0.000216342	7.9884E-06	8.83314E-05	8.55647E-05	3.46996E-05	0.000150599	0.000114471
3830803773685	383080	3773685	0.000548765	0.00021523	7.12787E-05	6.98101E-05	0.000162102	0.000161852	0.000212981	0.000212844	0.00022813	0.000222662	8.87735E-06	8.87735E-06	0.000240416	8.87735E-06	9.77099E-05	9.46495E-05	3.57859E-05	0.000155313	0.000118055
3830903773685	383090	3773685	0.000616166	0.00024167	8.00333E-05	7.83844E-05	0.000182012	0.000181732	0.000239141	0.000238986	0.000256149	0.00025001	9.9677E-06	9.9677E-06	0.000269945	9.9677E-06	0.000109151	0.000105733	3.69423E-05	0.000160332	0.00012187
3831003773685	383100	3773685	0.000700588	0.00027478	9.09988E-05	8.91239E-05	0.00020695	0.000206631	0.000271906	0.00027173	0.000291245	0.000284264	1.13334E-05	1.13334E-05	0.000306931	1.13334E-05	0.000123391	0.000119526	3.81101E-05	0.0001654	0.000125722
3831103773685	383110	3773685	0.00081068	0.00031796	0.000105299	0.000103129	0.000239471	0.000239102	0.000314634	0.000314431	0.000337012	0.000328934	1.31144E-05	1.31144E-05	0.000355163	1.31144E-05	0.000141759	0.000137319	3.93638E-05	0.000170842	0.000129858
3831203773685	383120	3773685	0.00095821	0.00037582	0.000124461	0.000121897	0.000283051	0.000282614	0.000371891	0.000371651	0.000398342	0.000388794	1.55009E-05	1.55009E-05	0.000419796	1.55009E-05	0.00016621	0.000161004	4.07194E-05	0.000176725	0.00013433
3831303773685	383130	3773685	0.00116706	0.00045774	0.000151589	0.000148465	0.000344744	0.000344212	0.000452948	0.000452656	0.000485164	0.000473535	1.88795E-05	1.88795E-05	0.000511294	1.88795E-05	0.000200468	0.000194189	4.21859E-05	0.00018309	0.000139168
3831403773685	383140	3773685	0.00148222	0.00058135	0.000192525	0.000188558	0.000437841	0.000437165	0.000575265	0.000574894	0.000616181	0.000601412	2.39778E-05	2.39778E-05	0.000649367	2.39778E-05	0.000250557	0.000242709	4.36659E-05	0.000189513	0.00014405
3831503773685	383150	3773685	0.001961896	0.00076948	0.000254829	0.000249579	0.000579534	0.00057864	0.000761432	0.000760941	0.000815589	0.00079604	3.17375E-05	3.17375E-05	0.000859515	3.17375E-05	0.000327908	0.000317637	4.5241E-05	0.000196349	0.000149246
3831603773685	383160	3773685	0.00278145	0.00109092	0.000361281	0.000353837	0.000821627	0.000820359	0.00107951	0.001078814	0.00115629	0.001128575	4.49954E-05	4.49954E-05	0.001218565	4.49954E-05	0.000455946	0.000441664	4.68727E-05	0.000203431	0.000154629
3837003773685	383700	3773685	0.006036872	0.00236775	0.000784125	0.000767969	0.001783263	0.001780511	0.002342974	0.002341462	0.002509618	0.002449463	9.76583E-05	9.76583E-05	0.00264478	9.76583E-05	0.00129491	0.00125435	0.002199904	0.00954774	0.0072573
3837103773685	383710	3773685	0.003930582	0.00154163	0.00051054	0.000500021	0.001161075	0.001159283	0.0015255	0.001524516	0.001634001	0.001594835	6.35849E-05	6.35849E-05	0.001722005	6.35849E-05	0.000870727	0.000843454	0.001480045	0.006423499	0.004882544
3837203773685	383720	3773685	0.002808998	0.00110173	0.000364859	0.000357341	0.000829764	0.000828484	0.001090202	0.001089498	0.001167742	0.001139752	4.54411E-05	4.54411E-05	0.001230634	4.54411E-05	0.000640206	0.000620153	0.001088013	0.004722055	0.003589265
3837303773685	383730	3773685	0.002146072	0.00084172	0.000278752	0.000273008	0.000633939	0.000632961	0.000832913	0.000832376	0.000892154	0.00087077	3.47169E-05	3.47169E-05	0.000940203	3.47169E-05	0.000500874	0.000485185	0.000850534	0.003691376	0.002805839
3837403773685	383740	3773685	0.001725606	0.00067681	0.000224138	0.00021952	0.000509736	0.000508949	0.000669726	0.000669294	0.00071736	0.000700165	2.79151E-05	2.79151E-05	0.000755995	2.79151E-05	0.000410352	0.000397499	0.000695862	0.00302009	0.00229559
3837503773685	383750	3773685	0.001438729	0.00056429	0.000186876	0.000183025	0.000424994	0.000424338	0.000558386	0.000558026	0.000598101	0.000583765	2.32743E-05	2.32743E-05	0.000630314	2.32743E-05	0.000347171	0.000336297	0.000587647	0.002550427	0.001938597
3837603773685	383760	3773685	0.001231703	0.00048309	0.000159985	0.000156689	0.000363839	0.000363278	0.000478037	0.000477729	0.000512037	0.000499764	1.99252E-05	1.99252E-05	0.000539615	1.99252E-05	0.000300607	0.000291191	0.000507699	0.00220345	0.001674857
3837703773685	383770	3773685	0.001074698	0.00042151	0.000139592	0.000136716	0.00031746	0.000316971	0.00041701	0.000416832	0.000446768	0.000436059	1.73854E-05	1.73854E-05	0.00047083	1.73854E-05	0.000264612	0.000256324	0.000445379	0.001932975	0.001469267
3837803773685	383780	3773685	0.000949246	0.00037231	0.000123297	0.000120756	0.000280403	0.00027997	0.000368412	0.000368175	0.000394616	0.000385157	1.53559E-05	1.53559E-05	0.000415869	1.53559E-05	0.000235379	0.000228006	0.000395012	0.001714379	0.001303111
3837903773685	383790	3773685	0.000842225	0.00033033	0.000109396	0.000107142	0.000248789	0.000248405	0.000326876	0.000326666	0.000350126	0.000341733	1.36247E-05	1.36247E-05	0.000368983	1.36247E-05	0.000209868	0.000203294	0.000351255	0.001524473	0.001158762
3838003773685	383800	3773685	0.000743818	0.00029174	9.6614E-05	9.46234E-05	0.00021972	0.000219381	0.000288684	0.000288497	0.000309216	0.000301805	1.20327E-05	1.20327E-05	0.00032587	1.20327E-05	0.000186484	0.000180643	0.000310857	0.001349143	0.001025493
3838103773685	383810	3773685	0.000665792	0.00026113	8.64792E-05	8.46974E-05	0.000196672	0.000196368	0.000258401	0.000258234	0.000276779	0.000270145	1.07705E-05	1.07705E-05	0.000291686	1.07705E-05	0.000167654	0.000162403	0.000278396	0.001208258	0.000918405
3838203773685	383820	3773685	0.000612582	0.00024026	7.95678E-05	7.79285E-05	0.000180954	0.000180675	0.00023775	0.000237596	0.00025466	0.000248555	9.90972E-06	9.90972E-06	0.000268375	9.90972E-06	0.000154607	0.000149764	0.000255951	0.001110845	0.00084436
3838303773685	383830	3773685	0.000566936	0.00022236	7.36388E-05	7.21216E-05	0.00016747	0.000167212	0.00022034	0.000219892	0.000235684	0.000230034	9.1713E-06	9.1713E-06	0.000248377	9.1713E-06	0.000143322	0.000138832	0.000236536	0.001026583	0.000780312
3838403773685	383840	3773685	0.00052702	0.0002067	6.84518E-05	6.70415E-05	0.000155674	0.000155433	0.000204535	0.000204403	0.000219082	0.00021383	8.52529E-06	8.52529E-06	0.000230882	8.52529E-06	0.000133378	0.0001292	0.000219436	0.000952369	0.00072392
3838503773685	383850	3773685	0.000491675	0.00019284	6.38633E-05	6.25475E-05	0.000145238	0.000145014	0.000190824	0.000190701	0.000204397	0.000199497	7.95382E-06	7.95382E-06	0.000215405	7.95382E-06	0.00012453	0.00012063	0.000204224	0.000886346	0.000673717
3838603773685	383860	3773685	0.00046058	0.00018065	5.98243E-05	5.85917E-05	0.000136053	0.000135843	0.000178756	0.00017864	0.00019147	0.00018688	7.45078E-06	7.45078E-06	0.000201782	7.45078E-06	0.000116695	0.00011304	0.000190763	0.000827925	0.000629312
3838703773685	383870	3773685	0.000432358	0.00016958	5.61587E-05	5.50016E-05	0.000127716	0.000127519	0.00016783	0.000167694	0.000179738	0.000175429	6.99424E-06	6.99424E-06	0.000189418	6.99424E-06	0.000109557	0.000106125	0.000178509	0.00077474	0.000588885
3838803773685	383880	3773685	0.000407128	0.00015968	5.28815E-05	5.1792E-05	0.000120264	0.000120078	0.000158011	0.000157909	0.000169249	0.000165192	6.58609E-06	6.58609E-06	0.000178364	6.58609E-06	0.000103142	9.99112E-05	0.0001675 1	0.000727006	0.000552602
3838903773685	383890	3773685	0.000383927	0.00015058	4.9868E-05	4.88405E-05	0.00011341	0.000113235	0.000149006	0.00014891	0.000159604	0.000155779	6.21078E-06	6.21078E-06	0.0001682	6.21078E-06	9.72292E-05	9.41838E-05	0.000157387	0.000683072	0.000519208
3839003773685	383900	3773685	0.000361984	0.00014198	4.70178E-05	4.60491E-05	0.000106928	0.000106763	0.00014049	0.000140399	0.000150482	0.000146875	5.8558E-06	5.8558E-06	0.000158587	5.8558E-06	9.16322E-05	8.87621E-05	0.000147815	0.000641526	0.000487628
3839103773685	383910	3773685	0.000342188	0.00013421	4.44465E-05	4.35307E-05	0.000101081	0.000100925	0.000132807	0.000132721	0.000142253	0.000138843	5.53556E-06	5.53556E-06	0.000149914	5.53556E-06	8.6568E-05	8.38566E-05	0.000139174	0.000604026	0.000459124
3829703773695	382970	3773695	0.000217634	8.5359E-05	2.82683E-05	2.76859E-05	6.42881E-05	6.41889E-05	8.44661E-05	8.44116E-05	9.04737E-05	8.83051E-05	3.52066E-06	3.52066E-06	9.53465E-05	3.52066E-06	3.9367E-05	3.8134E-05	2.39953E-05	0.000104141	7.91585E-05
3829803773695	382980	3773695	0.000234098	9.1817E-05	3.04068E-05	2.97803E-05	6.91515E-05	6.90448E-05	9.0856E-05	9.07973E-05	9.73181E-05	9.49854E-05	3.787E-06	3.787E-06	0.000102559	3.787E-06	4.23252E-05	4.09995E-05	2.50273E-05	0.0001086 2	8.25629E-05
3829903773695	382990	3773695	0.000252466	9.9021E-05	3.27927E-05	3.2117E-05	7.45773E-05	7.44623E-05	9.79849E-05	9.79216E-05	0.000104954	0.000102438	4.08414E-06	4.08414E-06	0.000110607	4.08414E-06	4.56367E-05	4.42073E-05	2.61113E-05	0.000113325	8.6139E-05
3830003773695	383000	3773695	0.000271571	0.00010651	3.52742E-05	3.45474E-05	8.02208E-05	8.0097E-05	0.0001054	0.000105332	0.000112896	0.00011019	4.3932E-06	4.3932E-06	0.000118976	4.3932E-06	4.90774E-05	4.75402E-05	2.71297E-05	0.000117745	8.94985E-05
3830103773695	383010	3773695	0.000292993	0.00011492	3.80567E-05	3.72726E-05	8.65488E-05	8.64152E-05	0.000113714	0.00011364	0.000121802	0.000118882	4.73974E-06	4.73974E-06	0.000128362	4.73974E-06	5.29361E-05	5.1278E-05	2.81865E-05	0.000122331	9.2985E-05
3830203773695	383020	3773695	0.000315816	0.00012387	4.10212E-05	4.0176E-05	9.32907E-05	9.31467E-05	0.000122572	0.000122493	0.00013129	0.000128143	5.10895E-06	5.10895E-06	0.000138361	5.10895E-06	5.69993E-05	5.52139E-05	2.91777E-05	0.000126633	9.62549E-05
3830303773695	383030	3773695	0.000340005	0.00013335	4.4163E-05	4.32531E-05	0.000100436	0.000100281	0.00013196	0.000131874	0.000141345	0.000137957	5.50025E-06	5.50025E-06	0.000148958	5.50025E-06	6.12472E-05	5.93288E-05	3.00898E-05	0.000130592	9.92636E-05
3830403773695	383040	3773695	0.000367768	0.00014424	4.77692E-05	4.6785E-05	0.000108637	0.000108469	0.000142735	0.000142643	0.000152887	0.000149222	5.94938E-06	5.94938E-06	0.000161121	5.94938E-06	6.60925E-05	6.40224E-05	3.10403E-05	0.000134717	0.000102399
3830503773695	383050	3773695	0.000401837	0.00015761	5.21943E-05	5.11189E-05	0.000118701	0.000118518	0.000155957	0.000155857	0.00016705	0.000163046	6.50051E-06	6.50051E-06	0.000176047	6.50051E-06	7.20339E-05	6.97777E-05	3.21152E-05	0.000139382	0.000105945
3830603773695	383060	3773695	0.000442238	0.00017345	5.7442E-05	5.62585E-05	0.000130635	0.000130433	0.000171637	0.000171527	0.000183845	0.000179438	7.15408E-06	7.15408E-06	0.000193747	7.15408E-06	7.90391E-05	7.65634E-05	3.3249E-05	0.000144303	0.000109686
3830703773695	383070	3773695	0.000489151	0.00019185	6.35355E-05	6.22264E-05	0.000144493	0.00014427	0.000189845	0.000189722	0.000203347	0.000198473	7.91299E-06	7.91299E-06	0.000214299	7.91299E-06	8.70937E-05	8.43657E-05	3.43624E-05	0.000149135	0.000113359
3830803773695	383080	3773695	0.000542998	0.00021297	7.05297E-05	6.90765E-05	0.000160399	0.000160152	0.000210743	0.000210607	0.000225733	0.000220322	8.78407E-06	8.78407E-06	0.00023789	8.78407E-06	9.62264E-05	9.32124E-05	3.54397E-05	0.000153811	0.000116912
3830903773695	383090	3773695	0.000609016	0.00023886	7.91047E-05	7.74748E-05	0.0001799	0.000179623	0.000236366	0.000236213	0.000253177	0.000247109	9.85204E-06	9.85204E-06	0.000266813	9.85204E-06	0.000107332	0.000103971	3.65621E-05	0.000158682	0.000120615
3831003773695	383100	3773695	0.000692935	0.00027178	9.00048E-05	8.81504E-05	0.00020469	0.000204374	0.000268935	0.000268762	0.000288063	0.000281159	1.12096E-05	1.12096E-05	0.000303578	1.12096E-05	0.000121386	0.000117584	3.77457E-05	0.000163819	0.00012452
3831103773695	383110	3773695	0.000802534	0.00031476	0.000104241	0.000102093	0.000237065	0.000236699	0.000311472	0.000311271	0.000333625	0.000325628	1.29826E-05	1.29826E-05	0.000351594	1.29826E-05	0.000139547	0.000135176	3.89881E-05	0.000169211	0.000128619
3831203773695	383120	3773695	0.000949506	0.00037241	0.000123331	0.00012079	0.00028048	0.000280047	0.000368513	0.000368276	0.000394724	0.000385263	1.53601E-05	1.53601E-05	0.000415983	1.53601E-05	0.000163706	0.000158578	4.03369E-05	0.000175065	0.000133068
3831303773695	383130	3773695	0.001155841	0.00045334	0.000150131	0.000147038	0.00034143	0.000340903	0.000448594	0.000448305	0.0004805	0.000468983	1.8698E-05	1.8698E-05	0.000506379	1.8698E-05	0.000197156	0.000190981	4.1774E-05	0.000181302	0.000137809
3831403773695	383140	3773695	0.001464643	0.00057445	0.000190241	0.000186322	0.000432648	0.000431981	0.000568443	0.000568076	0.000608874	0.000594279	2.36935E-05	2.36935E-05	0.000641666	2.36935E-05	0.000245922	0.000238219	4.32382E-05	0.000187657	0.000142639
3831503773695	383150	3773695	0.001942917	0.00076204	0.000252364	0.000247164	0.000573928	0.000573043	0.000754067	0.00075358	0.000807699	0.000788339	3.14305E-05	3.14305E-05	0.0008512	3.14305E-05	0.000322049	0.000311962	4.47816E-05	0.000194355	0.000147731

			KMMass Grading / Excavation	KMDrainage / Utilities Trenching	KMFoundations / Concrete Pads	KMBuilding / Structure Construction	KMAsphalt Paving	KMArchitectural Coating	KMLandscaping or Other Finishing	KMWaterside Construction (Piles)	EWNDemolition	EWNSite Grubbing / Prep	EWNDrainage / Utilities Trenching	EWNDrainage / Utilities Trenching	EWNDrainage / Utilities Trenching	EWNFoundation s / Concrete Pads	EWNBuilding / Structure Construction	EWNAsphalt Paving	EWNLandscaping or Other Finishing	EWNWaterside Construction (Piles)	ISDemolition
Unique Identifier	X (UTM)	Y (UTM)	2026	2026	2026	2026	2026	2026	2026	2026	2027	2027	2027	2028	2029	2029	2029	2029	2029	2029	2027
3837603773675	383760	3773675	0.001582391	0.00056825	0.000300716	0.001032854	3.31815E-05	3.31815E-05	0.001066035	3.31815E-05	0.000963836	5.25303E-05	0.000123351	0.000120969	0.000118466	0.000102614	0.000222819	1.58524E-05	0.000230746	1.58524E-05	0.000230036
3837703773675	383770	3773675	0.001394984	0.000500951	0.000265101	0.00091053	2.92517E-05	2.92517E-05	0.000939782	2.92517E-05	0.000852444	4.64593E-05	0.000109095	0.000106988	0.000104775	9.07544E-05	0.000197068	1.40203E-05	0.000204078	1.40203E-05	0.000203259
3837803773675	383780	3773675	0.001243714	0.000446628	0.000236354	0.000811793	2.60797E-05	2.60797E-05	0.000837873	2.60797E-05	0.000762882	4.1578E-05	9.76331E-05	9.57477E-05	9.37666E-05	8.12193E-05	0.000176363	1.25473E-05	0.000182637	1.25473E-05	0.000181611
3837903773675	383790	3773675	0.001105816	0.000397108	0.000210148	0.000721785	2.31881E-05	2.31881E-05	0.000744973	2.31881E-05	0.000681566	3.71462E-05	8.72264E-05	8.55419E-05	8.3772E-05	7.25621E-05	0.000157564	1.12099E-05	0.000163169	1.12099E-05	0.000161797
3838003773675	383800	3773675	0.000978765	0.000351483	0.000186003	0.000638857	2.05239E-05	2.05239E-05	0.000659381	2.05239E-05	0.000606307	3.30445E-05	7.75947E-05	7.60963E-05	7.45218E-05	6.45498E-05	0.000140166	9.97205E-06	0.000145152	9.97205E-06	0.000143536
3838103773675	383810	3773675	0.000876081	0.000314608	0.000166489	0.000571833	1.83707E-05	1.83707E-05	0.000590204	1.83707E-05	0.000546247	2.97712E-05	6.99083E-05	6.85583E-05	6.71397E-05	5.81555E-05	0.000126281	8.98423E-06	0.000130773	8.98423E-06	0.000128753
3838203773675	383820	3773675	0.000809349	0.000290644	0.000153808	0.000528276	1.69714E-05	1.69714E-05	0.000545247	1.69714E-05	0.000508169	2.76959E-05	6.50351E-05	6.37792E-05	6.24596E-05	5.41016E-05	0.000117478	8.35796E-06	0.000121657	8.35796E-06	0.000119186
3838303773675	383830	3773675	0.000751136	0.000269739	0.000142745	0.000490279	1.57507E-05	1.57507E-05	0.00050603	1.57507E-05	0.000475061	2.58914E-05	6.0798E-05	5.96239E-05	5.83902E-05	5.05768E-05	0.000109825	7.81342E-06	0.000113731	7.81342E-06	0.000110831
3838403773675	383840	3773675	0.000698301	0.000250766	0.000132704	0.000455793	1.46428E-05	1.46428E-05	0.000470436	1.46428E-05	0.000444977	2.42518E-05	5.69479E-05	5.58482E-05	5.46926E-05	4.7374E-05	0.00010287	7.31863E-06	0.000106529	7.31863E-06	0.000103234
3838503773675	383850	3773675	0.000650069	0.000233446	0.000123538	0.000424312	1.36314E-05	1.36314E-05	0.000437943	1.36314E-05	0.000417451	2.27516E-05	5.34251E-05	5.23934E-05	5.13093E-05	4.44434E-05	9.65062E-05	6.8659E-06	9.99392E-05	6.8659E-06	9.62828E-05
3838603773675	383860	3773675	0.000607313	0.000218091	0.000115413	0.000396403	1.27349E-05	1.27349E-05	0.000409138	1.27349E-05	0.000393041	2.14212E-05	5.03011E-05	4.93297E-05	4.83091E-05	4.18446E-05	9.08631E-05	6.46442E-06	9.40954E-05	6.46442E-06	9.01126E-05
3838703773675	383870	3773675	0.000567932	0.000203949	0.000107929	0.000370699	1.19091E-05	1.19091E-05	0.000382608	1.19091E-05	0.000370469	2.0191E-05	4.74123E-05	4.64967E-05	4.55347E-05	3.94415E-05	8.56449E-05	6.09317E-06	8.86915E-05	6.09317E-06	8.44203E-05
3838803773675	383880	3773675	0.000532542	0.00019124	0.000101204	0.000347599	1.1167E-05	1.1167E-05	0.000358766	1.1167E-05	0.000350124	1.90822E-05	4.48087E-05	4.39434E-05	4.30341E-05	3.72756E-05	8.09417E-05	5.75856E-06	8.3821E-05	5.75856E-06	7.92967E-05
3838903773675	383890	3773675	0.000500343	0.000179678	9.50847E-05	0.000326583	1.04918E-05	1.04918E-05	0.000337074	1.04918E-05	0.000331572	1.80711E-05	4.24343E-05	4.16149E-05	4.07538E-05	3.53004E-05	7.66527E-05	5.45343E-06	7.93794E-05	5.45343E-06	7.46314E-05
3839003773675	383900	3773675	0.000470516	0.000168966	8.94164E-05	0.000307114	9.86635E-06	9.86635E-06	0.00031698	9.86635E-06	0.000314283	1.71288E-05	4.02217E-05	3.9445E-05	3.86288E-05	3.34597E-05	7.26558E-05	5.16907E-06	7.52404E-05	5.16907E-06	7.03014E-05
3839103773675	383910	3773675	0.000443571	0.00015929	8.42957E-05	0.000289526	9.30132E-06	9.30132E-06	0.000298828	9.30132E-06	0.000298617	1.6275E-05	3.82168E-05	3.74788E-05	3.67033E-05	3.17919E-05	6.90342E-05	4.91141E-06	7.14899E-05	4.91141E-06	6.63836E-05
3829703773685	382970	3773685	7.86496E-05	2.82438E-05	1.49465E-05	5.1336E-05	1.64922E-06	1.64922E-06	5.29852E-05	1.64922E-06	0.000189851	1.03471E-05	2.4297E-05	2.38278E-05	2.33348E-05	2.02123E-05	4.38898E-05	3.12252E-06	4.54511E-05	3.12252E-06	1.60304E-05
3829803773685	382980	3773685	8.21518E-05	2.95014E-05	1.5612E-05	5.36219E-05	1.72266E-06	1.72266E-06	5.53445E-05	1.72266E-06	0.000205219	1.11847E-05	2.62637E-05	2.57566E-05	2.52236E-05	2.18484E-05	4.74424E-05	3.37527E-06	4.91301E-05	3.37527E-06	1.67178E-05
3829903773685	382990	3773685	8.58386E-05	3.08254E-05	1.63127E-05	5.60283E-05	1.79997E-06	1.79997E-06	5.78283E-05	1.79997E-06	0.000222508	1.2127E-05	2.84764E-05	2.79265E-05	2.73487E-05	2.3689E-05	5.14393E-05	3.65963E-06	5.32691E-05	3.65963E-06	1.74122E-05
3830003773685	383000	3773685	8.91707E-05	3.2022E-05	1.69459E-05	5.82033E-05	1.86984E-06	1.86984E-06	6.00731E-05	1.86984E-06	0.000240042	1.30826E-05	3.07204E-05	3.01272E-05	2.95038E-05	2.55558E-05	5.54929E-05	3.94802E-06	5.74669E-05	3.94802E-06	1.80242E-05
3830103773685	383010	3773685	9.26285E-05	3.32637E-05	1.7603E-05	6.04602E-05	1.94235E-06	1.94235E-06	6.24026E-05	1.94235E-06	0.000259728	1.41555E-05	3.32398E-05	3.25979E-05	3.19234E-05	2.76516E-05	6.00438E-05	4.27179E-06	6.21797E-05	4.27179E-06	1.86348E-05
3830203773685	383020	3773685	9.59385E-05	3.44524E-05	1.82321E-05	6.26207E-05	2.01175E-06	2.01175E-06	6.46325E-05	2.01175E-06	0.000280884	1.53085E-05	3.59473E-05	3.52531E-05	3.45237E-05	2.99039E-05	6.49346E-05	4.61975E-06	6.72445E-05	4.61975E-06	1.92118E-05
3830303773685	383030	3773685	9.90712E-05	3.55773E-05	1.88274E-05	6.46655E-05	2.07744E-06	2.07744E-06	6.67429E-05	2.07744E-06	0.000303555	1.65442E-05	3.88488E-05	3.80986E-05	3.73103E-05	3.23177E-05	7.01759E-05	4.99264E-06	7.26722E-05	4.99264E-06	1.97651E-05
3830403773685	383040	3773685	0.000102322	3.67448E-05	1.94452E-05	6.67874E-05	2.14561E-06	2.14561E-06	6.8933E-05	2.14561E-06	0.000329489	1.79576E-05	4.21678E-05	4.13535E-05	4.04979E-05	3.50787E-05	7.61713E-05	5.41917E-06	7.88808E-05	5.41917E-06	2.03296E-05
3830503773685	383050	3773685	0.000105891	3.80263E-05	2.01234E-05	6.91167E-05	2.22044E-06	2.22044E-06	7.13371E-05	2.22044E-06	0.000360691	1.96581E-05	4.6161E-05	4.52695E-05	4.43329E-05	3.84005E-05	8.33844E-05	5.93235E-06	8.63506E-05	5.93235E-06	2.09207E-05
3830603773685	383060	3773685	0.000109592	3.93555E-05	2.08268E-05	7.15328E-05	2.29806E-06	2.29806E-06	7.38309E-05	2.29806E-06	0.000397336	2.16554E-05	5.08508E-05	4.98689E-05	4.8837E-05	4.2302E-05	9.18562E-05	6.53507E-06	9.51237E-05	6.53507E-06	2.15131E-05
3830703773685	383070	3773685	0.000113287	4.06822E-05	2.15288E-05	7.39441E-05	2.37553E-06	2.37553E-06	7.63196E-05	2.37553E-06	0.000439771	2.39681E-05	5.62815E-05	5.51947E-05	5.40527E-05	4.68197E-05	0.000101666	7.233E-06	0.000105283	7.233E-06	2.21055E-05
3830803773685	383080	3773685	0.000116833	4.19557E-05	2.22028E-05	7.62589E-05	2.44989E-06	2.44989E-06	7.87088E-05	2.44989E-06	0.000488239	2.66096E-05	6.24844E-05	6.12778E-05	6.00099E-05	5.19797E-05	0.000112871	8.03015E-06	0.000116886	8.03015E-06	2.26909E-05
3830903773685	383090	3773685	0.000120608	4.33115E-05	2.29203E-05	7.87232E-05	2.52906E-06	2.52906E-06	8.12523E-05	2.52906E-06	0.000547403	2.98342E-05	7.00562E-05	6.87034E-05	6.72818E-05	5.82786E-05	0.000126549	9.00324E-06	0.00013105	9.00324E-06	2.33071E-05
3831003773685	383100	3773685	0.000124421	4.46806E-05	2.36448E-05	8.12116E-05	2.60901E-06	2.60901E-06	8.38206E-05	2.60901E-06	0.000620863	3.38378E-05	7.94576E-05	7.79232E-05	7.63109E-05	6.60994E-05	0.000143531	1.02115E-05	0.000148637	1.02115E-05	2.39247E-05
3831103773685	383110	3773685	0.000128514	4.61505E-05	2.44227E-05	8.38833E-05	2.69484E-06	2.69484E-06	8.65782E-05	2.69484E-06	0.000714728	3.89536E-05	9.14704E-05	8.9704E-05	8.78479E-05	7.60927E-05	0.000165231	1.17553E-05	0.000171108	1.17553E-05	2.45395E-05
3831203773685	383120	3773685	0.00013294	4.77398E-05	2.52637E-05	8.6772E-05	2.78764E-06	2.78764E-06	8.95597E-05	2.78764E-06	0.000840721	4.58204E-05	0.000107595	0.000105517	0.000103334	8.95064E-05	0.000194358	1.38275E-05	0.000201272	1.38275E-05	2.51892E-05
3831303773685	383130	3773685	0.000137727	4.94591E-05	2.61736E-05	8.9897E-05	2.88803E-06	2.88803E-06	9.27851E-05	2.88803E-06	0.001018498	5.55094E-05	0.000130347	0.000127829	0.000125185	0.000108433	0.000235456	1.67514E-05	0.000243832	1.67514E-05	2.58584E-05
3831403773685	383140	3773685	0.000142559	5.11943E-05	2.70918E-05	9.30515E-05	2.98936E-06	2.98936E-06	9.60403E-05	2.98936E-06	0.001277881	6.96462E-05	0.000163542	0.000160384	0.000157066	0.000136048	0.0029542	2.10176E-05	0.000305929	2.10176E-05	2.65696E-05
3831503773685	383150	3773685	0.000147702	5.3041E-05	2.80691E-05	9.64075E-05	3.09719E-06	3.09719E-06	9.95047E-05	3.09719E-06	0.001679574	9.1539E-05	0.000214951	0.0002108	0.000206438	0.000178814	0.000388284	2.76243E-05	0.000402096	2.76243E-05	2.73535E-05
3831603773685	383160	3773685	0.000153029	5.4954E-05	2.90814E-05	9.98845E-05	3.20889E-06	3.20889E-06	0.000103093	3.20889E-06	0.00234199	0.000127642	0.000299726	0.000293938	0.000287856	0.000249337	0.000541421	3.85192E-05	0.000560681	3.85192E-05	2.82323E-05
3837003773685	383700	3773685	0.007182194	0.002579188	0.001364896	0.004687942	0.000150605	0.000150605	0.004838547	0.000150605	0.004737862	0.00025822	0.000606348	0.000594639	0.000582335	0.000504411	0.001095298	7.79246E-05	0.00113426	7.79246E-05	0.001027652
3837103773685	383710	3773685	0.004832014	0.001735218	0.000918271	0.003153939	0.000101323	0.000101323	0.003255262	0.000101323	0.003107353	0.000169355	0.000397677	0.000389997	0.000381928	0.000330821	0.000718357	5.11072E-05	0.000743911	5.11072E-05	0.00069307
3837203773685	383720	3773685	0.00355212	0.001275597	0.000675041	0.00231853	7.44851E-05	7.44851E-05	0.002393015	7.44851E-05	0.00223847	0.000122	0.000286478	0.000280946	0.000275133	0.000238316	0.000517489	3.68166E-05	0.000535897	3.68166E-05	0.000510855
3837303773685	383730	3773685	0.002776802	0.000997173	0.0005277	0.001812466	5.82273E-05	5.82273E-05	0.001870694	5.82273E-05	0.001724359	9.39798E-05	0.000220682	0.000216421	0.000211943	0.000183582	0.000398637	2.83609E-05	0.000412817	2.83609E-05	0.00040046
3837403773685	383740	3773685	0.002271833	0.000815835	0.000431737	0.001482865	4.76385E-05	4.76385E-05	0.001530503	4.76385E-05	0.001397802	7.6182E-05	0.00017889	0.000175435	0.000171805	0.000148815	0.000323144	2.29899E-05	0.000334639	2.29899E-05	0.000328538
3837503773685	383750	3773685	0.001918534	0.000688962	0.000364596	0.00125226	4.02301E-05	4.02301E-05	0.00129249	4.02301E-05	0.00117459	6.40167E-05	0.000150323	0.00014742	0.00014437	0.000125051	0.000271542	1.93187E-05	0.000281201	1.93187E-05	0.000278192
3837603773685	383760	3773685	0.001657524	0.000595231	0.000314994	0.001081894	3.47569E-05	3.47569E-05	0.001116651	3.47569E-05	0.001013146	5.52177E-05	0.000129662	0.000127158	0.000124527	0.000107863	0.000234219	1.66634E-05	0.000242551	1.66634E-05	0.000240971
3837703773685	383770	3773685	0.001454062	0.000522166	0.000276328	0.000949091	3.04905E-05	3.04905E-05	0.000979582	3.04905E-05	0.000890192	4.85166E-05	0.000113926	0.000111726	0.000109414	9.47732E-05	0.000205794	1.46412E-05	0.000213115	1.46412E-05	0.000211903
3837803773685	383780	3773685	0.001289625	0.000463115	0.000245079	0.000841761	2.70424E-05	2.70424E-05	0.000868803	2.70424E-05	0.000791748	4.31513E-05	0.000101327	9.93706E-05	9.73146E-05	8.42925E-05	0.000183036	1.3022E-05	0.000189547	1.3022E-05	0.000188363
3837903773685	383790	3773685	0.00114677	0.000411815	0.000217931	0.000748517	2.40469E-05	2.40469E-05	0.000772564	2.40469E-05	0.000706497	3.8505E-05	9.0417E-05	8.86709E-05	8.68362E-05	7.52163E-05	0.000163228	1.16199E-05	0.000169138	1.16199E-05	0.00016783
3838003773685	383800	3773685	0.00101488	0.000364452	0.000192867	0.000662429	2.12812E-05	2.12812E-05	0.000683711	2.12812E-05	0.000627853	3.42188E-05	8.03522E-05	7.88005E-05	7.71701E-05	6.68437E-05	0.000145147	1.03264E-05	0.0001503	1.03264E-05	0.000148876
3838103773685	383810	3773685	0.0009089	0.000326394	0.000172726	0.000593255	1.90589E-05	1.90589E-05	0.000612314	1.90589E-05	0.000565404	3.08153E-05	7.236E-05	7.09627E-05	6.94944E-05	6.01951E-05	0.00013071	9.29931E-06	0.0001353	9.29931E-06	0.000133622
3838203773685	383820	3773685	0.000835622	0.000300079	0.000158801	0.000545425	1.75223E-05	1.75223E-05	0.000562947	1.75223E-05	0.000523123	2.85109E-05	6.69489E-05	6.56561E-05	6.42976E-05	5.56937E-05	0.000120935	8.60391E-06	0.000125237	8.60391E-06	0.000123108
3838303773685	383830	3773685	0.000772237	0.000277317	0.000146755	0.000504052	1.61932E-05	1.61932E-05	0.000520245	1.61932E-05	0.000486707	2.65262E-05	6.22884E-05	6.10856E-05	5.98217E-05	5.18167E-05	0.000112517	8.00497E-06	0.000116519	8.00497E-06	0.000114002
3838403773685	383840	3773685	0.00071641	0.000257269	0.000136146	0.000467613	1.50225E-05	1.50225E-05	0.000482636	1.50225E-05	0.000454717	2.47827E-05	5.81943E-05	5.70705E-05	5.58897E-05	4.84109E-05	0.000105121	7.47882E-06	0.000108861	7.47882E-06	0.00010597
3838503773685	383850	3773685	0.000666745	0.000239434	0.000126707	0.000435196	1.39811E-05	1.39811E-05	0.000449177	1.39811E-05	0.000426279	2.32328E-05	5.45549E-05	5.35014E-05	5.23944E-05	4.53833E-05	9.85472E-05	7.0111E-06	0.000102053	7.0111E-06	9.88118E-05
3838603773685	383860	3773685	0.000622799	0.000223652	0.000118356	0.000406512	1.30596E-05	1.30596E-05	0.000419571	1.30596E-05	0.000401142	2.18628E-05	5.13379E-05	5.03465E-05	4.93048E-05	4.27071E-05	9.27359E-05	6.59766E-06	9.60347E-05	6.59766E-06	9.24711E-05
3838703773685	383870	3773685	0.000582791	0.000209285	0.000110753	0.000380397	1.22207E-05	1.22207E-05	0.000392618	1.22207E-05	0.00037821	2.06129E-05	4.8403E-05	4.74683E-05	4.64861E-05	4.02656E-05	8.74344E-05	6.22049E-06	9.05447E-05	6.22049E-06	8.66866E-05
3838803773685	383880	3773685	0.000546883	0.00019639	0.000103929	0.00035696	1.14677E-05	1.14677E-05	0.000368428	1.14677E-05	0.000357605	1.94899E-05	4.57661E-05	4.48823E-05	4.39536E-05	3.8072E-05	8.26711E-05	5.8816E-06	8.56119E-05	5.8816E-06	8.1489E-05
3838903773685	383890	3773685	0.000513835	0.000184522	9.76485E-05	0.000335389	1.07747E-05	1.07747E-05	0.000346163	1.07747E-05	0.000338555	1.84517E-05	4.3328E-05	4.24913E-05	4.16121E-05	3.60438E-05	7.82671E-05	5.56828E-06	8.10512E-05	5.56828E-06	7.66979E-05
3839003773685	383900	3773685	0.000482582	0.000173299	9.17093E-05	0.000314989	1.01193E-05	1.01193E-05	0.000325109	1.01193E-05	0.000320424	1.74635E-05	4.10076E-05	4.02157E-05	3.93836E-05	3.41135E-05	7.40754E-05	5.27007E-06	7.67105E-05	5.27007E-06	7.21555E-05
3839103773685	383910	3773685	0.000454373	0.000163169	8.63485E-05	0.000296577	9.52783E-06	9.52783E-06	0.000306105	9.52783E-06	0.000304015	1.65692E-05	3.89076E-05	3.81563E-05	3.73668E-05	3.23666E-05	7.02821E-05	5.00019E-06	7.27822E-05	5.00019E-06	6.80532E-05
3829703773695	382970	3773695	7.83393E-05	2.81323E-05	1.48875E-05	5.11334E-05	1.64271E-06	1.64271E-06	5.27761E-05	1.64271E-06	0.000189315	1.03179E-05	2.42285E-05	2.37606E-05	2.32689E-05	2.01552E-05	4.37659E-05	3.11371E-06	4.53228E-05	3.11371E-06	1.60709E-05
3829803773695	382980	3773695	8.17085E-05	2.93422E-05	1.55278E-05	5.33325E-05	1.71336E-06	1.71336E-06	5.50459E-05	1.71336E-06	0.000204315	1.11354E-05	2.61481E-05	2.56432E-05	2.51126E-05	2.17522E-05	4.72335E-05	3.36041E-06	4.89137E-05	3.36041E-06	1.67429E-05
3829903773695	382990	3773695	8.52475E-05	3.06131E-05	1.62003E-05	5.56425E-05	1.78757E-06	1.78757E-06	5.74301E-05	1.78757E-06	0.000221153	1.20531E-05	2.8303E-05	2.77564E-05	2.71821E-05	2.35447E-05	5.1126E-05	3.63734E-06	5.29447E-05	3.63734E-06	1.74234E-05
3830003773695	383000	3773695	8.85723E-05	3.18071E-05	1.68322E-05	5.78127E-05	1.85729E-06	1.85729E-06	5.96699E-05	1.85729E-06	0.000238679	1.30083E-05	3.0546E-05	2.99561E-05	2.93363E-05	2.54107E-05	5.51778E-05	3.9256E-06	5.71406E-05	3.9256E-06	1.80438E-05
3830103773695	383010	3773695	9.20227E-05	3.30461E-05	1.74879E-05	6.00648E-05	1.92964E-06	1.92964E-06	6.19944E-05	1.92964E-06	0.000258357	1.40808E-05	3.30644E-05	3.24259E-05	3.17549E-05	2.75057E-05	5.9727E-05	4.24925E-06	6.18516E-05	4.24925E-06	1.86599E-05
3830203773695	383020	3773695	9.52588E-05	3.42083E-05	1.81029E-05	6.21771E-05	1.9975E-06	1.9975E-06	6.41746E-05	1.9975E-06	0.000279214	1.52175E-05	3.57337E-05	3.50436E-05	3.43185E-05	2.97262E-05	6.45487E-05	4.59229E-06	6.68449E-05	4.59229E-06	1.92356E-05
3830303773695	383030	3773695	9.82363E-05	3.52775E-05	1.86687E-05	6.41205E-05	2.05994E-06	2.05994E-06	6.61805E-05	2.05994E-06	0.000301136	1.64123E-05	3.85392E-05	3.77949E-05	3.70129E-05	3.20601E-05	6.96165E-05	4.95284E-06	7.2093E-05	4.95284E-06	1.97791E-05
3830403773695	383040	3773695	0.000101339	3.63919E-05	1.92584E-05	6.6146E-05	2.12501E-06	2.12501E-06	6.8271E-05	2.12501E-06	0.000326197	1.77781E-05	4.17464E-05	4.09403E-05	4.00932E-05	3.47282E-05	7.54101E-05	5.36502E-06	7.80926E-05	5.36502E-06	2.03366E-05
3830503773695	383050	3773695	0.000104849	3.76522E-05	1.99254E-05	6.84367E-05	2.1986E-06	2.1986E-06	7.06353E-05	2.1986E-06	0.000356931	1.94532E-05	4.56798E-05	4.47977E-05	4.38708E-05	3.80003E-05	8.25153E-05	5.87052E-06	8.54506E-05	5.87052E-06	2.09318E-05
3830603773695	383060	3773695	0.000108551	3.89814E-05	2.06288E-05	7.08528E-05	2.27622E-06	2.27622E-06	7.3129E-05	2.27622E-06	0.000393156	2.14275E-05	5.03158E-05	4.93442E-05	4.83232E-05	4.18569E-05	9.08897E-05	6.46631E-06	9.41229E-05	6.46631E-06	2.15368E-05
3830703773695	383070	3773695	0.000112186	4.02868E-05	2.13196E-05	7.32255E-05	2.35244E-06	2.35244E-06	7.55779E-05	2.35244E-06	0.000434932	2.37043E-05	5.56622E-05	5.45873E-05	5.34579E-05	4.63045E-05	0.000100547	7.15341E-06	0.000104124	7.15341E-06	2.21306E-05
3830803773695	383080	3773695	0.000115703	4.15498E-05	2.1988E-05	7.5521E-05	2.42619E-06	2.42619E-06	7.79472E-05	2.42619E-06	0.000482427	2.62929E-05	6.17407E-05	6.05484E-05	5.92956E-05	5.1361E-05	0.000111527	7.93457E-06	0.000115495	7.93457E-06	2.27315E-05
3830903773695	383090	3773695	0.000119367	4.28658E-05	2.26844E-05	7.7913E-05	2.50303E-06	2.50303E-06	8.04161E-05	2.50303E-06	0.00054032	2.94482E-05	6.91498E-05	6.78145E-05	6.64113E-05	5.75246E-05	0.000124911	8.88675E-06	0.000129355	8.88675E-06	2.33434E-05
3831003773695	383100	3773695	0.000123231	4.42534E-05	2.34187E-05	8.04352E-05	2.58406E-06	2.58406E-06	8.30193E-05	2.58406E-06	0.000613428	3.34326E-05	7.85061E-05	7.699E-05	7.5397E-05	6.53079E-05	0.000141812	1.00892E-05	0.000146857	1.00892E-05	2.39638E-05
3831103773695	383110	3773695	0.000127288	4.57101E-05	2.41896E-05	8.30828E-05	2.66912E-06	2.66912E-06	8.57519E-05	2.66912E-06	0.000707063	3.85359E-05	9.04895E-05	8.8742E-05	8.69059E-05	7.52767E-05	0.000163459	1.16292E-05	0.000169273	1.16292E-05	2.45702E-05
3831203773695	383120	3773695	0.000131691	4.72914E-05	2.50264E-05	8.5957E-05	2.76146E-06	2.76146E-06	8.87185E-05	2.76146E-06	0.000832421	4.5368E-05	0.000106533	0.000104475	0.000102314	8.86227E-05	0.000192439	1.3691E-05	0.000199284	1.3691E-05	2.52129E-05
3831303773695	383130	3773695	0.000136383	4.89762E-05	2.5918E-05	8.90193E-05	2.85984E-06	2.85984E-06	9.18792E-05	2.85984E-06	0.001007104	5.48885E-05	0.000128889	0.0001264	0.000123784	0.00010722	0.000232822	1.6564E-05	0.000241104	1.6564E-05	2.58794E-05
3831403773695	383140	3773695	0.000141163	5.06928E-05	2.68265E-05	9.21395E-05	2.96008E-06	2.96008E-06	9.50996E-05	2.96008E-06	0.001261763	6.87677E-05	0.00016148	0.000158361	0.000155085	0.000134332	0.000291694	2.07525E-05	0.00030207	2.07525E-05	2.65808E-05
3831503773695	383150	3773695	0.000146202	5.25024E-05	2.7784E-05	9.54285E-05	3.06574E-06	3.06574E-06	9.84942E-05	3.06574E-06	0.001658939	9.04143E-05	0.00021231	0.00020821	0.000203902	0.000176617	0.000383513	2.72849E-05	0.000397156	2.72849E-05	2.73563E-05

			ISDrainage / Utilities Trenching	ISDrainage / Utilities Trenching	ISAsphalt Paving	ISAsphalt Paving	SVDemolition	SVSite Grubbing / Prep	SVMass Grading / Excavation	SVMass Grading / Excavation	SVDrainage / Utilities Trenching	SVFoundations / Concrete Pads	SVBuilding / Structure Construction	SVBuilding / Structure Construction	SVAsphalt Paving	SVAsphalt Paving	SVArchitectural Coating	SVArchitectural Coating	SVLandscaping or Other Finishing	SVLandscaping or Other Finishing	MDemolition
Unique Identifier	X (UTM)	Y (UTM)	2027	2028	2027	2028	2027	2027	2027	2028	2028	2028	2028	2029	2028	2029	2028	2029	2028	2029	2027
3837603773675	383760	3773675	9.26269E-05	9.02504E-05	2.39222E-05	2.22846E-05	0.002003314	0.001440274	0.000971074	0.000958744	0.000680252	0.000216099	0.000309575	0.000297763	3.04373E-05	2.83187E-05	3.04373E-05	2.83187E-05	0.000309575	0.000297763	0.000388571
3837703773675	383770	3773675	8.18445E-05	7.97446E-05	2.11375E-05	1.96905E-05	0.00174079	0.001251534	0.00084382	0.000833106	0.000591109	0.00018778	0.000269007	0.000258742	2.64486E-05	2.46077E-05	2.64486E-05	2.46077E-05	0.000269007	0.000258742	0.000341459
3837803773675	383780	3773675	7.3128E-05	7.12517E-05	1.88863E-05	1.75934E-05	0.001531702	0.00110121	0.000742468	0.000733041	0.00052011	0.000165226	0.000236696	0.000227665	2.32719E-05	2.1652E-05	2.32719E-05	2.1652E-05	0.000236696	0.000227665	0.000303606
3837903773675	383790	3773675	6.51496E-05	6.34781E-05	1.68258E-05	1.5674E-05	0.001347442	0.000968737	0.000653151	0.000644858	0.000457542	0.000145349	0.000208222	0.000200277	2.04723E-05	1.90473E-05	2.04723E-05	1.90473E-05	0.000208222	0.000200277	0.0002696
3838003773675	383800	3773675	5.77963E-05	5.63134E-05	1.49267E-05	1.39049E-05	0.001177596	0.000846628	0.000570821	0.000563573	0.000399869	0.000127028	0.000181975	0.000175032	1.78918E-05	1.66464E-05	1.78918E-05	1.66464E-05	0.000181975	0.000175032	0.000238272
3838103773675	383810	3773675	5.18439E-05	5.05137E-05	1.33894E-05	1.24728E-05	0.001042815	0.000749728	0.000505488	0.00049907	0.000354102	0.000112489	0.000161148	0.000154999	1.5844E-05	1.47412E-05	1.5844E-05	1.47412E-05	0.000161148	0.000154999	0.000213019
3838203773675	383820	3773675	4.79917E-05	4.67604E-05	1.23945E-05	1.15461E-05	0.000956231	0.000687478	0.000463518	0.000457632	0.000324701	0.000103149	0.000147768	0.000142129	1.45285E-05	1.35172E-05	1.45285E-05	1.35172E-05	0.000147768	0.000142129	0.000196505
3838303773675	383830	3773675	4.46273E-05	4.34823E-05	1.15256E-05	1.07366E-05	0.000881611	0.000633831	0.000427347	0.000421921	0.000299363	9.51E-05	0.000136237	0.000131038	1.33947E-05	1.24624E-05	1.33947E-05	1.24624E-05	0.000136237	0.000131038	0.000182146
3838403773675	383840	3773675	4.15684E-05	4.05019E-05	1.07356E-05	1.00007E-05	0.000814653	0.000585691	0.00039489	0.000389876	0.000276626	8.78771E-05	0.000125889	0.000121086	1.23774E-05	1.15159E-05	1.23774E-05	1.15159E-05	0.000125889	0.000121086	0.000169167
3838503773675	383850	3773675	3.87694E-05	3.77747E-05	1.00127E-05	9.32731E-06	0.00075418	0.000542215	0.000365577	0.000360935	0.000256092	8.13539E-05	0.000116544	0.000112098	1.14586E-05	1.0661E-05	1.14586E-05	1.0661E-05	0.000116544	0.000112098	0.000157358
3838603773675	383860	3773675	3.62849E-05	3.5354E-05	9.37109E-06	8.72958E-06	0.000701111	0.000504061	0.000339852	0.000335537	0.000238072	7.56293E-05	0.000108344	0.00010421	1.06523E-05	9.91085E-06	1.06523E-05	9.91085E-06	0.000108344	0.00010421	0.000146915
3838703773675	383870	3773675	3.39929E-05	3.31207E-05	8.77913E-06	8.17815E-06	0.000652638	0.000469212	0.000316356	0.000312339	0.000221612	7.04005E-05	0.000100853	9.70049E-05	9.91584E-06	9.22564E-06	9.91584E-06	9.22564E-06	0.000100853	9.70049E-05	0.000137324
3838803773675	383880	3773675	3.19298E-05	3.11105E-05	8.24631E-06	7.6818E-06	0.000609395	0.000438122	0.000295394	0.000291644	0.000206928	6.57358E-05	9.41706E-05	9.05775E-05	9.25882E-06	8.61436E-06	9.25882E-06	8.61436E-06	9.41706E-05	9.05775E-05	0.000128714
3838903773675	383890	3773675	3.00512E-05	2.92802E-05	7.76115E-06	7.22985E-06	0.00057033	0.000410036	0.000276458	0.000272948	0.000193663	6.15219E-05	8.81339E-05	8.4771E-05	8.66529E-06	8.06214E-06	8.66529E-06	8.06214E-06	8.81339E-05	8.4771E-05	0.000120893
3839003773675	383900	3773675	2.83077E-05	2.75814E-05	7.31086E-06	6.81039E-06	0.000534339	0.000384161	0.000259012	0.000255723	0.000181442	5.76395E-05	8.25721E-05	7.94215E-05	8.11846E-06	7.55337E-06	8.11846E-06	7.55337E-06	8.25721E-05	7.94215E-05	0.000113659
3839103773675	383910	3773675	2.67301E-05	2.60443E-05	6.90343E-06	6.43085E-06	0.000502036	0.000360936	0.000243354	0.000240264	0.000170473	5.41549E-05	7.75802E-05	7.46201E-05	7.62766E-06	7.09674E-06	7.62766E-06	7.09674E-06	7.75802E-05	7.46201E-05	0.00010713
3829703773685	382970	3773685	6.45482E-06	6.28921E-06	1.66705E-06	1.55293E-06	7.89049E-05	5.67284E-05	3.82479E-05	3.77623E-05	2.67932E-05	8.51152E-06	1.21933E-05	1.1728E-05	1.19884E-06	1.11539E-06	1.19884E-06	1.11539E-06	1.21933E-05	1.1728E-05	1.87351E-05
3829803773685	382980	3773685	6.73162E-06	6.55891E-06	1.73854E-06	1.61952E-06	8.21834E-05	5.90854E-05	3.98371E-05	3.93312E-05	2.79065E-05	8.86517E-06	1.26999E-05	1.22153E-05	1.24865E-06	1.16174E-06	1.24865E-06	1.16174E-06	1.26999E-05	1.22153E-05	1.95588E-05
3829903773685	382990	3773685	7.01124E-06	6.83135E-06	1.81075E-06	1.68679E-06	8.56132E-05	6.15513E-05	4.14996E-05	4.09727E-05	2.90711E-05	9.23515E-06	1.32299E-05	1.27251E-05	1.30076E-06	1.21022E-06	1.30076E-06	1.21022E-06	1.32299E-05	1.27251E-05	2.04262E-05
3830003773685	383000	3773685	7.25766E-06	7.07145E-06	1.87439E-06	1.74608E-06	8.86868E-05	6.3761E-05	4.29895E-05	4.24436E-05	3.01148E-05	9.5667E-06	1.37049E-05	1.3182E-05	1.34746E-06	1.25367E-06	1.34746E-06	1.25367E-06	1.37049E-05	1.3182E-05	2.12064E-05
3830103773685	383010	3773685	7.50352E-06	7.311E-06	1.93789E-06	1.80523E-06	9.18583E-05	6.60411E-05	4.45268E-05	4.39615E-05	3.11917E-05	9.90881E-06	1.4195E-05	1.36534E-05	1.39565E-06	1.2985E-06	1.39565E-06	1.2985E-06	1.4195E-05	1.36534E-05	2.20175E-05
3830203773685	383020	3773685	7.73588E-06	7.5374E-06	1.9979E-06	1.86113E-06	9.48605E-05	6.81996E-05	4.59821E-05	4.53983E-05	3.22112E-05	1.02327E-05	1.46589E-05	1.40996E-05	1.44126E-06	1.34094E-06	1.44126E-06	1.34094E-06	1.46589E-05	1.40996E-05	2.27905E-05
3830303773685	383030	3773685	7.95867E-06	7.75448E-06	2.05544E-06	1.91473E-06	9.76757E-05	7.02235E-05	4.73467E-05	4.67456E-05	3.31671E-05	1.05363E-05	1.50939E-05	1.4518E-05	1.48403E-06	1.38074E-06	1.48403E-06	1.38074E-06	1.50939E-05	1.4518E-05	2.35182E-05
3830403773685	383040	3773685	8.18597E-06	7.97594E-06	2.11414E-06	1.96942E-06	0.000100598	7.23243E-05	4.87631E-05	4.8144E-05	3.41593E-05	1.08515E-05	1.55455E-05	1.49524E-05	1.52843E-06	1.42204E-06	1.52843E-06	1.42204E-06	1.55455E-05	1.49524E-05	2.42712E-05
3830503773685	383050	3773685	8.42395E-06	8.20782E-06	2.1756E-06	2.02667E-06	0.000103787	7.46173E-05	5.03091E-05	4.96704E-05	3.52423E-05	1.11956E-05	1.60384E-05	1.54264E-05	1.57689E-06	1.46713E-06	1.57689E-06	1.46713E-06	1.60384E-05	1.54264E-05	2.51004E-05
3830603773685	383060	3773685	8.6625E-06	8.44024E-06	2.23721E-06	2.08406E-06	0.000107074	7.69807E-05	5.19026E-05	5.12436E-05	3.63586E-05	1.15502E-05	1.65464E-05	1.5915E-05	1.62683E-06	1.5136E-06	1.62683E-06	1.5136E-06	1.65464E-05	1.5915E-05	2.59587E-05
3830703773685	383070	3773685	8.90104E-06	8.67267E-06	2.29882E-06	2.14145E-06	0.000110255	7.92673E-05	5.34443E-05	5.27657E-05	3.74385E-05	1.18933E-05	1.70378E-05	1.63877E-05	1.67515E-06	1.55855E-06	1.67515E-06	1.55855E-06	1.70378E-05	1.63877E-05	2.68152E-05
3830803773685	383080	3773685	9.13678E-06	8.90235E-06	2.3597E-06	2.19816E-06	0.000113355	8.14962E-05	5.49471E-05	5.42494E-05	3.84913E-05	1.22277E-05	1.75169E-05	1.68485E-05	1.72226E-06	1.60238E-06	1.72226E-06	1.60238E-06	1.75169E-05	1.68485E-05	2.76335E-05
3830903773685	383090	3773685	9.38489E-06	9.1441E-06	2.42378E-06	2.25786E-06	0.000116634	8.38532E-05	5.65362E-05	5.58184E-05	3.96045E-05	1.25813E-05	1.80235E-05	1.73358E-05	1.77207E-06	1.64872E-06	1.77207E-06	1.64872E-06	1.80235E-05	1.73358E-05	2.85009E-05
3831003773685	383100	3773685	9.63356E-06	9.38639E-06	2.488E-06	2.31768E-06	0.000120046	8.63063E-05	5.81902E-05	5.74513E-05	4.07631E-05	1.29494E-05	1.85508E-05	1.7843E-05	1.82391E-06	1.69695E-06	1.82391E-06	1.69695E-06	1.85508E-05	1.7843E-05	2.93954E-05
3831103773685	383110	3773685	9.88111E-06	9.62759E-06	2.55193E-06	2.37724E-06	0.000123663	8.89067E-05	5.99434E-05	5.91823E-05	4.19913E-05	1.33396E-05	1.91097E-05	1.83806E-05	1.87886E-06	1.74808E-06	1.87886E-06	1.74808E-06	1.91097E-05	1.83806E-05	3.03372E-05
3831203773685	383120	3773685	1.01427E-05	9.88249E-06	2.6195E-06	2.44018E-06	0.000127565	9.1712E-05	6.18349E-05	6.10498E-05	4.33163E-05	1.37605E-05	1.97127E-05	1.89606E-05	1.93815E-06	1.80324E-06	1.93815E-06	1.80324E-06	1.97127E-05	1.89606E-05	3.13424E-05
3831303773685	383130	3773685	1.04122E-05	1.01451E-05	2.6891E-06	2.50501E-06	0.000131787	9.4748E-05	6.38818E-05	6.30707E-05	4.47502E-05	1.4216E-05	2.03653E-05	1.95882E-05	2.00231E-06	1.86294E-06	2.00231E-06	1.86294E-06	2.03653E-05	1.95882E-05	3.24257E-05
3831403773685	383140	3773685	1.06986E-05	1.04241E-05	2.76306E-06	2.57391E-06	0.000136144	9.788E-05	6.59935E-05	6.51556E-05	4.62294E-05	1.46859E-05	2.10385E-05	2.02357E-05	2.06849E-06	1.92452E-06	2.06849E-06	1.92452E-06	2.10385E-05	2.02357E-05	3.35072E-05
3831503773685	383150	3773685	1.10142E-05	1.07316E-05	2.84457E-06	2.64984E-06	0.000140527	0.000101031	6.81181E-05	6.72532E-05	4.77178E-05	1.51587E-05	2.17158E-05	2.08872E-05	2.13509E-06	1.98648E-06	2.13509E-06	1.98648E-06	2.17158E-05	2.08872E-05	3.46576E-05
3831603773685	383160	3773685	1.13681E-05	1.10764E-05	2.93597E-06	2.73498E-06	0.000145008	0.000104253	7.02903E-05	6.93978E-05	4.92394E-05	1.56421E-05	2.24083E-05	2.15533E-05	2.20317E-06	2.04982E-06	2.20317E-06	2.04982E-06	2.24083E-05	2.15533E-05	3.58479E-05
3837003773685	383700	3773685	0.000413796	0.00040318	0.000106869	9.95529E-05	0.011176651	0.008035406	0.005417701	0.005348913	0.003795183	0.001205632	0.001727142	0.001661242	0.000169812	0.000157992	0.000169812	0.000157992	0.001727142	0.001661242	0.00184475
3837103773685	383710	3773685	0.000279073	0.000271913	7.20745E-05	6.71405E-05	0.007204411	0.005179581	0.003492222	0.003447882	0.002446355	0.000777144	0.001113307	0.001070828	0.00010946	0.000101841	0.00010946	0.000101841	0.001113307	0.001070828	0.001226136
3837203773685	383720	3773685	0.000205702	0.000200424	5.31254E-05	4.94886E-05	0.005091733	0.00366068	0.002468135	0.002436798	0.001728967	0.000549248	0.000786832	0.00075681	7.73611E-05	7.19763E-05	7.73611E-05	7.19763E-05	0.000786832	0.00075681	0.000891669
3837303773685	383730	3773685	0.00016125	0.000157113	4.16451E-05	3.87942E-05	0.003845068	0.002764395	0.001863834	0.001840169	0.001305645	0.00041477	0.000594183	0.000571512	5.84199E-05	5.43536E-05	5.84199E-05	5.43536E-05	0.000594183	0.000571512	0.000690658
3837403773685	383740	3773685	0.00013229	0.000128896	3.41657E-05	3.18268E-05	0.003056134	0.002197194	0.001481411	0.001462602	0.001037752	0.000329667	0.000472268	0.000454248	4.64333E-05	4.32013E-05	4.64333E-05	4.32013E-05	0.000472268	0.000454248	0.000560885
3837503773685	383750	3773685	0.000112017	0.000109143	2.893E-05	2.69496E-05	0.002519363	0.001811285	0.00122122	0.001205715	0.000855484	0.000271765	0.00038932	0.000374466	3.82778E-05	3.56135E-05	3.82778E-05	3.56135E-05	0.00038932	0.000374466	0.000470851
3837603773685	383760	3773685	9.70299E-05	9.45404E-05	2.50593E-05	2.33439E-05	0.002133248	0.00153369	0.001034058	0.001020928	0.000724373	0.000230115	0.000329654	0.000317075	3.24114E-05	3.01554E-05	3.24114E-05	3.01554E-05	0.000329654	0.000317075	0.000404889
3837703773685	383770	3773685	8.53254E-05	8.31361E-05	2.20365E-05	2.05279E-05	0.001842333	0.001324537	0.000893041	0.000881702	0.000625589	0.000198734	0.000284698	0.000273835	2.79914E-05	2.60431E-05	2.79914E-05	2.60431E-05	0.000284698	0.000273835	0.000353986
3837803773685	383780	3773685	7.58465E-05	7.39005E-05	1.95884E-05	1.82475E-05	0.001610874	0.001158131	0.000780845	0.000770931	0.000546994	0.000173766	0.00024893	0.000239432	2.44748E-05	2.27712E-05	2.44748E-05	2.27712E-05	0.00024893	0.000239432	0.000313032
3837903773685	383790	3773685	6.7579E-05	6.58451E-05	1.74532E-05	1.62584E-05	0.001415647	0.001017774	0.000686212	0.000677499	0.000480702	0.000152707	0.000218762	0.000210415	2.15086E-05	2.00115E-05	2.15086E-05	2.00115E-05	0.000218762	0.000210415	0.000277832
3838003773685	383800	3773685	5.99466E-05	5.84085E-05	1.5482E-05	1.44222E-05	0.001236688	0.000889112	0.000599464	0.000591853	0.000419934	0.000133402	0.000191107	0.000183815	1.87896E-05	1.74817E-05	1.87896E-05	1.74817E-05	0.000191107	0.000183815	0.000245506
3838103773685	383810	3773685	5.38046E-05	5.24241E-05	1.38958E-05	1.29445E-05	0.001095252	0.000787427	0.000530906	0.000524165	0.000371908	0.000118146	0.000169251	0.000162793	1.66407E-05	1.54824E-05	1.66407E-05	1.54824E-05	0.000169251	0.000162793	0.000219575
3838203773685	383820	3773685	4.9571E-05	4.82991E-05	1.28024E-05	1.1926E-05	0.000998557	0.000717908	0.000484034	0.000477889	0.000339073	0.000107715	0.000154308	0.00014842	1.51715E-05	1.41155E-05	1.51715E-05	1.41155E-05	0.000154308	0.00014842	0.000201584
3838303773685	383830	3773685	4.59044E-05	4.47267E-05	1.18555E-05	1.10439E-05	0.000915999	0.000658554	0.000444016	0.000438378	0.00031104	9.88094E-05	0.000141551	0.00013615	1.39172E-05	1.29485E-05	1.39172E-05	1.29485E-05	0.000141551	0.00013615	0.000186075
3838403773685	383840	3773685	4.267E-05	4.15752E-05	1.10201E-05	1.02657E-05	0.000844159	0.000606904	0.000409192	0.000403997	0.000286646	9.10599E-05	0.000130449	0.000125472	1.28257E-05	1.1933E-05	1.28257E-05	1.1933E-05	0.000130449	0.000125472	0.00017246
3838503773685	383850	3773685	3.97877E-05	3.87669E-05	1.02757E-05	9.5723E-06	0.000780969	0.000561474	0.000378562	0.000373756	0.000265189	8.42436E-05	0.000120684	0.000116079	1.18656E-05	1.10397E-05	1.18656E-05	1.10397E-05	0.000120684	0.000116079	0.000160387
3838603773685	383860	3773685	3.72346E-05	3.62793E-05	9.61636E-06	8.95806E-06	0.000725628	0.000521687	0.000351736	0.00034727	0.000246397	7.82739E-05	0.000112132	0.000107854	1.10248E-05	1.02574E-05	1.10248E-05	1.02574E-05	0.000112132	0.000107854	0.000149726
3838703773685	383870	3773685	3.49054E-05	3.40098E-05	9.01481E-06	8.39769E-06	0.00067573	0.000485813	0.000327549	0.00032339	0.000229453	7.28914E-05	0.000104421	0.000100437	1.02667E-05	9.55206E-06	1.02667E-05	9.55206E-06	0.000104421	0.000100437	0.000140047
3838803773685	383880	3773685	3.28125E-05	3.19706E-05	8.47429E-06	7.89417E-06	0.000631337	0.000453897	0.000306031	0.000302145	0.000214379	6.81028E-05	9.75614E-05	9.38388E-05	9.5922E-06	8.92453E-06	9.5922E-06	8.92453E-06	9.75614E-05	9.38388E-05	0.000131378
3838903773685	383890	3773685	3.08833E-05	3.00909E-05	7.97605E-06	7.43004E-06	0.000590767	0.000424729	0.000286365	0.000282729	0.000200603	6.37264E-05	9.1292E-05	8.78086E-05	8.9758E-06	8.35103E-06	8.9758E-06	8.35103E-06	9.1292E-05	8.78086E-05	0.000123414
3839003773685	383900	3773685	2.90543E-05	2.83088E-05	7.50367E-06	6.99E-06	0.000552646	0.000397323	0.000267886	0.000264485	0.000187659	5.96143E-05	8.54011E-05	8.21426E-05	8.39661E-06	7.81216E-06	8.39661E-06	7.81216E-06	8.54011E-05	8.21426E-05	0.000115892
3839103773685	383910	3773685	2.74025E-05	2.66994E-05	7.07707E-06	6.5926E-06	0.000518428	0.000372721	0.000251299	0.000248109	0.000176039	5.59231E-05	8.01133E-05	7.70565E-05	7.87671E-06	7.32845E-06	7.87671E-06	7.32845E-06	8.01133E-05	7.70565E-05	0.000109108
3829703773695	382970	3773695	6.47113E-06	6.3051E-06	1.67126E-06	1.55685E-06	7.87268E-05	5.66003E-05	3.81615E-05	3.7677E-05	2.67327E-05	8.4923E-06	1.21657E-05	1.17016E-05	1.19613E-06	1.11288E-06	1.19613E-06	1.11288E-06	1.21657E-05	1.17016E-05	1.86207E-05
3829803773695	382980	3773695	6.74175E-06	6.56877E-06	1.74115E-06	1.62196E-06	8.18894E-05	5.8874E-05	3.96945E-05	3.91906E-05	2.78066E-05	8.83346E-06	1.26545E-05	1.21716E-05	1.24418E-06	1.15758E-06	1.24418E-06	1.15758E-06	1.26545E-05	1.21716E-05	1.94082E-05
3829903773695	382990	3773695	7.01574E-06	6.83574E-06	1.81191E-06	1.68788E-06	8.51945E-05	6.12502E-05	4.12967E-05	4.07723E-05	2.89289E-05	9.18999E-06	1.31652E-05	1.26629E-05	1.2944E-06	1.2043E-06	1.2944E-06	1.2043E-06	1.31652E-05	1.26629E-05	2.02393E-05
3830003773695	383000	3773695	7.26554E-06	7.07913E-06	1.87643E-06	1.74797E-06	8.8268E-05	6.34599E-05	4.27865E-05	4.22433E-05	2.99726E-05	9.52153E-06	1.36402E-05	1.31197E-05	1.3411E-06	1.24775E-06	1.3411E-06	1.24775E-06	1.36402E-05	1.31197E-05	2.10159E-05
3830103773695	383010	3773695	7.51365E-06	7.32087E-06	1.9405E-06	1.80767E-06	9.14307E-05	6.57337E-05	4.43195E-05	4.37568E-05	3.10465E-05	9.86268E-06	1.41289E-05	1.35898E-05	1.38915E-06	1.29246E-06	1.38915E-06	1.29246E-06	1.41289E-05	1.35898E-05	2.18216E-05
3830203773695	383020	3773695	7.74544E-06	7.54672E-06	2.00037E-06	1.86343E-06	9.43705E-05	6.78473E-05	4.57446E-05	4.51638E-05	3.20448E-05	1.01798E-05	1.45832E-05	1.40268E-05	1.43382E-06	1.33401E-06	1.43382E-06	1.33401E-06	1.45832E-05	1.40268E-05	2.2571E-05
3830303773695	383030	3773695	7.9643E-06	7.75996E-06	2.05689E-06	1.91609E-06	9.7061E-05	6.97816E-05	4.70487E-05	4.64514E-05	3.29584E-05	1.047E-05	1.4999E-05	1.44267E-05	1.47469E-06	1.37205E-06	1.47469E-06	1.37205E-06	1.4999E-05	1.44267E-05	2.32587E-05
3830403773695	383040	3773695	8.18878E-06	7.97868E-06	2.11487E-06	1.97009E-06	9.98494E-05	7.17863E-05	4.84004E-05	4.77859E-05	3.39052E-05	1.07708E-05	1.54299E-05	1.48411E-05	1.51706E-06	1.41146E-06	1.51706E-06	1.41146E-06	1.54299E-05	1.48411E-05	2.39736E-05
3830503773695	383050	3773695	8.42845E-06	8.2122E-06	2.17677E-06	2.02775E-06	0.000102994	7.40473E-05	4.99248E-05	4.92909E-05	3.49731E-05	1.11101E-05	1.59158E-05	1.53085E-05	1.56484E-06	1.45592E-06	1.56484E-06	1.45592E-06	1.59158E-05	1.53085E-05	2.47847E-05
3830603773695	383060	3773695	8.67206E-06	8.44956E-06	2.23968E-06	2.08636E-06	0.000106308	7.64299E-05	5.15312E-05	5.08769E-05	3.60984E-05	1.14675E-05	1.6428E-05	1.58011E-05	1.61519E-06	1.50277E-06	1.61519E-06	1.50277E-06	1.6428E-05	1.58011E-05	2.56393E-05
3830703773695	383070	3773695	8.91117E-06	8.68254E-06	2.30143E-06	2.14389E-06	0.000109462	7.86972E-05	5.30599E-05	5.23862E-05	3.71693E-05	1.18077E-05	1.69153E-05	1.62699E-05	1.66311E-06	1.54735E-06	1.66311E-06	1.54735E-06	1.69153E-05	1.62699E-05	2.64722E-05
3830803773695	383080	3773695	9.15309E-06	8.91825E-06	2.36391E-06	2.20209E-06	0.000112544	8.09133E-05	5.45541E-05	5.38614E-05	3.8216E-05	1.21402E-05	1.73916E-05	1.6728E-05	1.70994E-06	1.59092E-06	1.70994E-06	1.59092E-06	1.73916E-05	1.6728E-05	2.72779E-05
3830903773695	383090	3773695	9.39952E-06	9.15835E-06	2.42756E-06	2.26138E-06	0.000115734	8.32063E-05	5.61001E-05	5.53878E-05	3.9299E-05	1.24843E-05	1.78845E-05	1.72021E-05	1.7584E-06	1.636E-06	1.7584E-06	1.636E-06	1.78845E-05	1.72021E-05	2.8118E-05
3831003773695	383100	3773695	9.64932E-06	9.40174E-06	2.49207E-06	2.32147E-06	0.000119155	8.56658E-05	5.77583E-05	5.7025E-05	4.04606E-05	1.28533E-05	1.84131E-05	1.77106E-05	1.81037E-06	1.68436E-06	1.81037E-06	1.68436E-06	1.84131E-05	1.77106E-05	2.90108E-05
3831103773695	383110	3773695	9.89349E-06	9.63965E-06	2.55513E-06	2.38022E-06	0.0001227	8.82149E-05	5.9477E-05	5.87219E-05	4.16646E-05	1.32358E-05	1.89611E-05	1.82376E-05	1.86424E-06	1.73448E-06	1.86424E-06	1.73448E-06	1.89611E-05	1.82376E-05	2.99434E-05
3831203773695	383120	3773695	1.01523E-05	9.89181E-06	2.62197E-06	2.44248E-06	0.000126602	9.10203E-05	6.13685E-05	6.05893E-05	4.29896E-05	1.36567E-05	1.9564E-05	1.88176E-05	1.92353E-06	1.78964E-06	1.92353E-06	1.78964E-06	1.9564E-05	1.88176E-05	3.09414E-05
3831303773695	383130	3773695	1.04207E-05	1.01533E-05	2.69128E-06	2.50705E-06	0.000130745	9.39986E-05	6.33765E-05	6.25719E-05	4.43962E-05	1.41035E-05	2.02042E-05	1.94333E-05	1.98647E-06	1.8482E-06	1.98647E-06	1.8482E-06	2.02042E-05	1.94333E-05	3.19957E-05
3831403773695	383140	3773695	1.07031E-05	1.04285E-05	2.76422E-06	2.57499E-06	0.000135021	9.70729E-05	6.54494E-05	6.46184E-05	4.58483E-05	1.45648E-05	2.0865E-05	2.00689E-05	2.05144E-06	1.90865E-06	2.05144E-06	1.90865E-06	2.0865E-05	2.00689E-05	3.30572E-05
3831503773695	383150	3773695	1.10153E-05	1.07327E-05	2.84486E-06	2.65012E-06	0.000139351	0.000100186	6.75481E-05	6.66904E-05	4.73185E-05	1.50319E-05	2.15341E-05	2.07124E-05	2.11722E-06	1.96985E-06	2.11722E-06	1.96985E-06	2.15341E-05	2.07124E-05	3.41731E-05

			MSite Grubbing / Prep	MMass Grading / Excavation	MMass Grading / Excavation	MDrainage / Utilities Trenching	MFoundations / Concrete Pads	MBuilding / Structure Construction	MAsphalt Paving	MLandscaping or Other Finishing	MWaterside Construction (Piles)	RSSWDemolition	RSSWPlacing Base	RSSWForm/Plac e Rebar and Pour	Child Risk				
Unique Identifier	X (UTM)	Y (UTM)	2027	2027	2028	2028	2028	2028	2028	2028	2028	2029	2029	2029	3rd Trimester	0<2	2<16	Total	per million
3837603773675	383760	3773675	0.001192847	0.00140269	0.001384013	0.000294194	0.000382597	0.000281612	2.89855E-05	0.000339583	2.89855E-05	7.33779E-05	0.000106473	6.3115E-05	3.46094E-08	5.19211E-07	1.0356E-07	6.57373E-07	0.65737298
3837703773675	383770	3773675	0.00104822	0.00123262	0.001216208	0.000258524	0.000336209	0.000247468	2.54711E-05	0.00029841	2.54711E-05	7.32406E-05	0.000106274	6.29969E-05	3.04824E-08	4.574E-07	9.0702E-08	5.78581E-07	0.57858108
3837803773675	383780	3773675	0.000932017	0.001095976	0.001081383	0.000229865	0.000298938	0.000220034	2.26475E-05	0.000265329	2.26475E-05	7.29068E-05	0.000105789	6.27098E-05	2.71574E-08	4.0758E-07	8.041E-08	5.15144E-07	0.51514353
3837903773675	383790	3773675	0.000827624	0.000973219	0.00096026	0.000204118	0.000265454	0.000195389	2.01108E-05	0.00023561	2.01108E-05	7.23173E-05	0.000104934	6.22027E-05	2.41476E-08	3.6239E-07	7.1222E-08	4.57762E-07	0.45776249
3838003773675	383800	3773675	0.000731453	0.000860129	0.000848676	0.0001804	0.000234608	0.000172684	1.77739E-05	0.000208232	1.77739E-05	7.12911E-05	0.000103445	6.132E-05	2.1373E-08	3.2075E-07	6.2748E-08	4.04868E-07	0.40486752
3838103773675	383810	3773675	0.000653931	0.00076897	0.000758731	0.00016128	0.000209744	0.000154383	1.58901E-05	0.000186163	1.58901E-05	6.96597E-05	0.000101078	5.99168E-05	1.9141E-08	2.872E-07	5.5973E-08	3.62314E-07	0.36231415
3838203773675	383820	3773675	0.000603236	0.000709356	0.000699911	0.000148777	0.000193483	0.000142414	1.46583E-05	0.000171731	1.46583E-05	6.85867E-05	9.95207E-05	5.89939E-05	1.76969E-08	2.6547E-07	5.1598E-08	3.34766E-07	0.33476555
3838303773675	383830	3773675	0.000559158	0.000657524	0.000648769	0.000137906	0.000179346	0.000132008	1.35872E-05	0.000159183	1.35872E-05	6.74637E-05	9.78913E-05	5.8028E-05	1.64399E-08	2.4655E-07	4.7808E-08	3.10793E-07	0.31079348
3838403773675	383840	3773675	0.000519314	0.00061067	0.000602539	0.000128079	0.000166566	0.000122602	1.2619E-05	0.00014784	1.2619E-05	6.62066E-05	9.60673E-05	5.69467E-05	1.5301E-08	2.2939E-07	4.4389E-08	2.8908E-07	0.28907972
3838503773675	383850	3773675	0.000483062	0.000568042	0.000560478	0.000119138	0.000154939	0.000114043	1.17381E-05	0.000137519	1.17381E-05	6.48061E-05	9.4035E-05	5.57421E-05	1.42625E-08	2.1374E-07	4.1284E-08	2.69289E-07	0.26928873
3838603773675	383860	3773675	0.000451005	0.000530345	0.000523283	0.000111232	0.000144657	0.000106475	1.09592E-05	0.000128393	1.09592E-05	6.33743E-05	9.19575E-05	5.45106E-05	1.33432E-08	1.9988E-07	3.8546E-08	2.51774E-07	0.25177375
3838703773675	383870	3773675	0.000421561	0.000495721	0.00048912	0.00010397	0.000135212	9.95237E-05	1.02437E-05	0.000120011	1.02437E-05	6.18178E-05	8.9699E-05	5.31717E-05	1.2497E-08	1.8713E-07	3.6033E-08	2.35657E-07	0.23565707
3838803773675	383880	3773675	0.000395129	0.00046464	0.000458453	9.74515E-05	0.000126735	9.32837E-05	9.60141E-06	0.000112487	9.60141E-06	6.02332E-05	8.73997E-05	5.18088E-05	1.17368E-08	1.7567E-07	3.3782E-08	2.21184E-07	0.22118407
3838903773675	383890	3773675	0.000371121	0.000436408	0.000430598	9.15303E-05	0.000119034	8.76158E-05	9.01803E-06	0.000105652	9.01803E-06	5.86112E-05	8.50461E-05	5.04136E-05	1.10455E-08	1.6524E-07	3.174E-08	2.08026E-07	0.20802603
3839003773675	383900	3773675	0.000348913	0.000410293	0.00040483	8.60529E-05	0.000111911	8.23727E-05	8.47837E-06	9.93294E-05	8.47837E-06	5.69081E-05	8.25749E-05	4.89487E-05	1.04047E-08	1.5558E-07	2.9851E-08	1.95837E-07	0.19583669
3839103773675	383910	3773675	0.000328871	0.000386725	0.000381576	8.11099E-05	0.000105483	7.76411E-05	7.99136E-06	9.36238E-05	7.99136E-06	5.5233E-05	8.01443E-05	4.75079E-05	9.82601E-09	1.4686E-07	2.8149E-08	1.84831E-07	0.18483053
3829703773685	382970	3773685	5.75134E-05	6.7631E-05	6.67305E-05	1.41846E-05	1.8447E-05	1.3578E-05	1.39754E-06	1.63731E-05	1.39754E-06	1.4698E-05	2.13272E-05	1.26423E-05	3.57732E-09	4.5825E-08	7.7462E-09	5.71481E-08	0.05714812
3829803773685	382980	3773685	6.00423E-05	7.06048E-05	6.96647E-05	1.48083E-05	1.92581E-05	1.4175E-05	1.45899E-06	1.7093E-05	1.45899E-06	1.51628E-05	2.20016E-05	1.30421E-05	3.82185E-09	4.8782E-08	8.2252E-09	6.08294E-08	0.06082942
3829903773685	382990	3773685	6.27049E-05	7.37358E-05	7.2754E-05	1.5465E-05	2.01121E-05	1.48036E-05	1.52369E-06	1.7851E-05	1.52369E-06	1.56432E-05	2.26986E-05	1.34553E-05	4.09245E-09	5.2038E-08	8.7506E-09	6.48809E-08	0.06488093
3830003773685	383000	3773685	6.51001E-05	7.65524E-05	7.55331E-05	1.60558E-05	2.08804E-05	1.53691E-05	1.58189E-06	1.85329E-05	1.58189E-06	1.6058E-05	2.33006E-05	1.38121E-05	4.36196E-09	5.5249E-08	9.2639E-09	6.88745E-08	0.06887446
3830103773685	383010	3773685	6.75901E-05	7.94804E-05	7.84221E-05	1.66699E-05	2.1679E-05	1.59569E-05	1.6424E-06	1.92417E-05	1.6424E-06	1.64823E-05	2.39161E-05	1.4177E-05	4.66084E-09	5.8787E-08	9.8266E-09	7.32748E-08	0.07327479
3830203773685	383020	3773685	6.9963E-05	8.22708E-05	8.11753E-05	1.72551E-05	2.24401E-05	1.65171E-05	1.70006E-06	1.99173E-05	1.70006E-06	1.68784E-05	2.44909E-05	1.45177E-05	4.97776E-09	6.2507E-08	1.0413E-08	7.78971E-08	0.07789708
3830303773685	383030	3773685	7.21967E-05	8.48974E-05	8.3767E-05	1.7806E-05	2.31566E-05	1.70445E-05	1.75434E-06	2.05532E-05	1.75434E-06	1.72402E-05	2.5016E-05	1.4829E-05	5.31355E-09	6.6413E-08	1.1023E-08	8.27493E-08	0.08274935
3830403773685	383040	3773685	7.45084E-05	8.76157E-05	8.64491E-05	1.83761E-05	2.3898E-05	1.75902E-05	1.81051E-06	2.12112E-05	1.81051E-06	1.76114E-05	2.55546E-05	1.51482E-05	5.69459E-09	7.0818E-08	1.1707E-08	8.82189E-08	0.08821891
3830503773685	383050	3773685	7.7054E-05	9.06092E-05	8.94027E-05	1.9004E-05	2.47145E-05	1.81912E-05	1.87237E-06	2.19359E-05	1.87237E-06	1.80201E-05	2.61475E-05	1.54997E-05	6.14982E-09	7.6051E-08	1.2514E-08	9.47149E-08	0.09471489
3830603773685	383060	3773685	7.96888E-05	9.37074E-05	9.24597E-05	1.96538E-05	2.55596E-05	1.88132E-05	1.93639E-06	2.2686E-05	1.93639E-06	1.8438E-05	2.6754E-05	1.58592E-05	6.68058E-09	8.211E-08	1.3442E-08	1.02232E-07	0.1022322
3830703773685	383070	3773685	8.23179E-05	9.67992E-05	9.55103E-05	2.03022E-05	2.64029E-05	1.94339E-05	2.00028E-06	2.34345E-05	2.00028E-06	1.88404E-05	2.73379E-05	1.62053E-05	7.29048E-09	8.9021E-08	1.449E-08	1.10802E-07	0.1108015
3830803773685	383080	3773685	8.48301E-05	9.97533E-05	9.84251E-05	2.09218E-05	2.72086E-05	2.0027E-05	2.06132E-06	2.41497E-05	2.06132E-06	1.92147E-05	2.7881E-05	1.65273E-05	7.98303E-09	9.6809E-08	1.5663E-08	1.20455E-07	0.12045508
3830903773685	383090	3773685	8.74927E-05	0.000102884	0.000101514	2.15785E-05	2.80626E-05	2.06556E-05	2.12602E-06	2.49077E-05	2.12602E-06	1.95984E-05	2.84377E-05	1.68573E-05	8.82449E-09	1.0622E-07	1.7072E-08	1.32119E-07	0.13211926
3831003773685	383100	3773685	9.02389E-05	0.000106114	0.000104701	2.22558E-05	2.89435E-05	2.1304E-05	2.19275E-06	2.56895E-05	2.19275E-06	1.99977E-05	2.90171E-05	1.72007E-05	9.86583E-09	1.1779E-07	1.8793E-08	1.46452E-07	0.14645185
3831103773685	383110	3773685	9.31299E-05	0.000109513	0.000108055	2.29688E-05	2.98707E-05	2.19865E-05	2.263E-06	2.65125E-05	2.263E-06	2.04094E-05	2.96145E-05	1.75549E-05	1.12101E-08	1.3265E-07	2.0969E-08	1.64834E-07	0.16483444
3831203773685	383120	3773685	9.62158E-05	0.000113142	0.000111635	2.37299E-05	3.08605E-05	2.2715E-05	2.33799E-06	2.7391E-05	2.33799E-06	2.08336E-05	3.02301E-05	1.79198E-05	1.29962E-08	1.5231E-07	2.3841E-08	1.89145E-07	0.18914502
3831303773685	383130	3773685	9.95413E-05	0.000117052	0.000115494	2.455E-05	3.19271E-05	2.35001E-05	2.41879E-06	2.83377E-05	2.41879E-06	2.12891E-05	3.08909E-05	1.83115E-05	1.55015E-08	1.7975E-07	2.7834E-08	2.23081E-07	0.22308108
3831403773685	383140	3773685	0.000102861	0.000120956	0.000119346	2.53688E-05	3.2992E-05	2.42839E-05	2.49947E-06	2.92828E-05	2.49947E-06	2.17601E-05	3.15743E-05	1.87166E-05	1.92304E-08	2.2039E-07	3.3645E-08	2.73262E-07	0.27326158
3831503773685	383150	3773685	0.000106393	0.000125109	0.000123443	2.62398E-05	3.41247E-05	2.51176E-05	2.58528E-06	3.02882E-05	2.58528E-06	2.22373E-05	3.22668E-05	1.91271E-05	2.48936E-08	2.8189E-07	4.2478E-08	3.49264E-07	0.34926413
3831603773685	383160	3773685	0.000110047	0.000129406	0.000127683	2.71411E-05	3.52967E-05	2.59803E-05	2.67407E-06	3.13285E-05	2.67407E-06	2.2727E-05	3.29774E-05	1.95484E-05	3.44705E-08	3.8563E-07	5.7115E-08	4.77217E-07	0.47721692
3837003773685	383700	3773685	0.005663065	0.006659301	0.006570631	0.001396692	0.001816386	0.001336959	0.000137609	0.001612177	0.000137609	7.53836E-05	0.000109383	6.48401E-05	1.64108E-07	2.4335E-06	5.2927E-07	3.12689E-06	3.1268871
3837103773685	383710	3773685	0.003764026	0.004426187	0.004367251	0.000928328	0.001207283	0.000888626	9.14636E-05	0.001071553	9.14636E-05	7.58639E-05	0.00011008	6.52533E-05	1.0916E-07	1.6236E-06	3.4639E-07	2.07912E-06	2.07911698
3837203773685	383720	3773685	0.002737269	0.003218804	0.003175945	0.000675097	0.000877959	0.000646225	6.6514E-05	0.000779253	6.6514E-05	7.63287E-05	0.000110755	6.56531E-05	7.94843E-08	1.1852E-06	2.4847E-07	1.51315E-06	1.51314637
3837303773685	383730	3773685	0.002120202	0.002493184	0.002459987	0.000522909	0.000680039	0.000500546	5.15196E-05	0.000603585	5.15196E-05	7.65876E-05	0.00011113	6.58758E-05	6.16684E-08	9.2139E-07	1.9025E-07	1.17331E-06	1.17330979
3837403773685	383740	3773685	0.00172182	0.002024719	0.001997759	0.000424655	0.000552261	0.000406494	4.18392E-05	0.000490172	4.18392E-05	7.6728E-05	0.000111334	6.59965E-05	5.0175E-08	7.5078E-07	1.5309E-07	9.54047E-07	0.95404696
3837503773685	383750	3773685	0.001445432	0.00169971	0.001677078	0.000356489	0.000463612	0.000341243	3.51231E-05	0.00041149	3.51231E-05	7.68028E-05	0.000111443	6.60609E-05	4.22051E-08	6.3219E-07	1.276E-07	8.01989E-07	0.80198902
3837603773685	383760	3773685	0.001242941	0.001461596	0.001442135	0.000306549	0.000398664	0.000293438	3.02027E-05	0.000353844	3.02027E-05	7.67436E-05	0.000111357	6.60099E-05	3.63651E-08	5.451E-07	1.091E-07	6.90567E-07	0.69056738
3837703773685	383770	3773685	0.001086677	0.001277843	0.001260828	0.000268009	0.000348544	0.000256547	2.64056E-05	0.000309358	2.64056E-05	7.66375E-05	0.000111203	6.59187E-05	3.18584E-08	4.7771E-07	9.5005E-08	6.04573E-07	0.60457307
3837803773685	383780	3773685	0.000960955	0.001130005	0.001114958	0.000237002	0.000308219	0.000226866	2.33506E-05	0.000273567	2.33506E-05	7.63287E-05	0.000110755	6.56531E-05	2.82278E-08	4.2338E-07	8.3724E-08	5.35327E-07	0.53532719
3837903773685	383790	3773685	0.000852897	0.001002937	0.000989583	0.000210351	0.00027356	0.000201355	2.07249E-05	0.000242805	2.07249E-05	7.57017E-05	0.000109845	6.51138E-05	2.50909E-08	3.7636E-07	7.4094E-08	4.75545E-07	0.47554518
3838003773685	383800	3773685	0.000753662	0.000886245	0.000874444	0.000185877	0.000241731	0.000177928	1.83135E-05	0.000214555	1.83135E-05	7.47067E-05	0.000108401	6.42579E-05	2.22007E-08	3.3302E-07	6.525E-08	4.20468E-07	0.42046837
3838103773685	383810	3773685	0.000674057	0.000792636	0.000782081	0.000166244	0.000216199	0.000159134	1.63792E-05	0.000191892	1.63792E-05	7.32032E-05	0.000106219	6.29647E-05	1.98878E-08	2.9829E-07	5.8211E-08	3.76392E-07	0.3763919
3838203773685	383820	3773685	0.000618827	0.00072769	0.000718001	0.000152622	0.000198484	0.000146095	1.50371E-05	0.000176169	1.50371E-05	7.20147E-05	0.000104495	6.19425E-05	1.82952E-08	2.7436E-07	5.3377E-08	3.46029E-07	0.34602884
3838303773685	383830	3773685	0.000571218	0.000671705	0.000662762	0.00014088	0.000183214	0.000134855	1.38802E-05	0.000162616	1.38802E-05	7.07608E-05	0.000102675	6.08639E-05	1.69212E-08	2.5369E-07	4.9226E-08	3.19839E-07	0.31983921
3838403773685	383840	3773685	0.000529424	0.000622559	0.00061427	0.000130573	0.000169809	0.000124988	1.28647E-05	0.000150718	1.28647E-05	6.94226E-05	0.000100734	5.97129E-05	1.57136E-08	2.3552E-07	4.5596E-08	2.96827E-07	0.29682693
3838503773685	383850	3773685	0.000492359	0.000578974	0.000571265	0.000121431	0.00015792	0.000116238	1.1964E-05	0.000140166	1.1964E-05	6.80033E-05	9.86743E-05	5.84921E-05	1.46411E-08	2.1937E-07	4.2385E-08	2.76396E-07	0.27639649
3838603773685	383860	3773685	0.000459634	0.000540491	0.000533295	0.00011336	0.000147424	0.000108512	1.11688E-05	0.00013085	1.11688E-05	6.6556E-05	9.65742E-05	5.72472E-05	1.36936E-08	2.051E-07	3.9559E-08	2.58351E-07	0.25835083
3838703773685	383870	3773685	0.000429922	0.000505553	0.000498821	0.000106032	0.000137894	0.000101498	1.04468E-05	0.000122391	1.04468E-05	6.50151E-05	9.43383E-05	5.59218E-05	1.28317E-08	1.9211E-07	3.6998E-08	2.41943E-07	0.24194339
3838803773685	383880	3773685	0.000403307	0.000474256	0.000467941	9.94682E-05	0.000129358	9.52142E-05	9.80011E-06	0.000114814	9.80011E-06	6.34586E-05	9.20797E-05	5.4583E-05	1.2059E-08	1.8047E-07	3.4709E-08	2.27237E-07	0.22723707
3838903773685	383890	3773685	0.000378859	0.000445507	0.000439575	9.34386E-05	0.000121516	8.94424E-05	9.20603E-06	0.000107855	9.20603E-06	6.18178E-05	8.9699E-05	5.31717E-05	1.13479E-08	1.6975E-07	3.2609E-08	2.13709E-07	0.21370885
3839003773685	383900	3773685	0.00035577	0.000418356	0.000412786	8.77441E-05	0.00011411	8.39915E-05	8.64499E-06	0.000101281	8.64499E-06	5.99993E-05	8.70603E-05	5.16076E-05	1.06754E-08	1.5962E-07	3.0626E-08	2.00918E-07	0.20091833
3839103773685	383910	3773685	0.000334942	0.000393865	0.00038862	8.26074E-05	0.00010743	7.90745E-05	8.1389E-06	9.53523E-05	8.1389E-06	5.82026E-05	8.44532E-05	5.00621E-05	1.00682E-08	1.5047E-07	2.884E-08	1.89376E-07	0.18937632
3829703773695	382970	3773695	5.71624E-05	6.72184E-05	6.63233E-05	1.40981E-05	1.83344E-05	1.34951E-05	1.38901E-06	1.62732E-05	1.38901E-06	1.48696E-05	2.15761E-05	1.27899E-05	3.57219E-09	4.5742E-08	7.7257E-09	5.70397E-08	0.05703971
3829803773695	382980	3773695	5.958E-05	7.00612E-05	6.91283E-05	1.46943E-05	1.91098E-05	1.40659E-05	1.44776E-06	1.69614E-05	1.44776E-06	1.5325E-05	2.22369E-05	1.31816E-05	3.81036E-09	4.8619E-08	8.1911E-09	6.06204E-08	0.0606204
3829903773695	382990	3773695	6.21312E-05	7.30612E-05	7.20883E-05	1.53235E-05	1.99281E-05	1.46682E-05	1.50975E-06	1.76877E-05	1.50975E-06	1.5796E-05	2.29204E-05	1.35867E-05	4.07351E-09	5.1781E-08	8.701E-09	6.45552E-08	0.06455519
3830003773695	383000	3773695	6.45152E-05	7.58646E-05	7.48545E-05	1.59115E-05	2.06928E-05	1.5231E-05	1.56768E-06	1.83664E-05	1.56768E-06	1.62202E-05	2.35359E-05	1.39516E-05	4.34272E-09	5.4988E-08	9.214E-09	6.85445E-08	0.06854449
3830103773695	383010	3773695	6.69885E-05	7.87729E-05	7.77241E-05	1.65215E-05	2.1486E-05	1.58149E-05	1.62778E-06	1.90705E-05	1.62778E-06	1.66538E-05	2.4165E-05	1.43246E-05	4.64116E-09	5.8521E-08	9.776E-09	7.2938E-08	0.07293803
3830203773695	383020	3773695	6.9289E-05	8.14782E-05	8.03933E-05	1.70889E-05	2.22239E-05	1.6358E-05	1.68368E-06	1.97254E-05	1.68368E-06	1.705E-05	2.47399E-05	1.46653E-05	4.95299E-09	6.2179E-08	1.0352E-08	7.74841E-08	0.0774841
3830303773695	383030	3773695	7.14001E-05	8.39607E-05	8.28428E-05	1.76095E-05	2.29011E-05	1.68564E-05	1.73498E-06	2.03264E-05	1.73498E-06	1.73993E-05	2.52468E-05	1.49658E-05	5.27706E-09	6.5945E-08	1.0941E-08	8.21624E-08	0.0821624
3830403773695	383040	3773695	7.35948E-05	8.65415E-05	8.53892E-05	1.81508E-05	2.3605E-05	1.73746E-05	1.78831E-06	2.09512E-05	1.78831E-06	1.77612E-05	2.57718E-05	1.5277E-05	5.64471E-09	7.0192E-08	1.16E-08	8.74363E-08	0.08743634
3830503773695	383050	3773695	7.60848E-05	8.94695E-05	8.82782E-05	1.87649E-05	2.44036E-05	1.79624E-05	1.84881E-06	2.166E-05	1.84881E-06	1.8176E-05	2.63738E-05	1.56339E-05	6.09209E-09	7.5335E-08	1.2395E-08	9.3822E-08	0.093822
3830603773695	383060	3773695	7.87084E-05	9.25546E-05	9.13222E-05	1.9412E-05	2.52451E-05	1.85818E-05	1.91257E-06	2.24069E-05	1.91257E-06	1.86034E-05	2.69939E-05	1.60014E-05	6.61635E-09	8.1325E-08	1.3314E-08	1.01255E-07	0.10125459
3830703773695	383070	3773695	8.12651E-05	9.55612E-05	9.42887E-05	2.00426E-05	2.60652E-05	1.91854E-05	1.97469E-06	2.31348E-05	1.97469E-06	1.90151E-05	2.75913E-05	1.63556E-05	7.21579E-09	8.8118E-08	1.4345E-08	1.09679E-07	0.10967899
3830803773695	383080	3773695	8.37384E-05	9.84695E-05	9.71583E-05	2.06525E-05	2.68585E-05	1.97693E-05	2.03479E-06	2.38389E-05	2.03479E-06	1.93925E-05	2.8139E-05	1.66802E-05	7.89416E-09	9.5751E-08	1.5496E-08	1.19142E-07	0.11914166
3830903773695	383090	3773695	8.63174E-05	0.000101502	0.000100151	2.12886E-05	2.76857E-05	2.03782E-05	2.09746E-06	2.45731E-05	2.09746E-06	1.97825E-05	2.87048E-05	1.70156E-05	8.71657E-09	1.0495E-07	1.6874E-08	1.30541E-07	0.13054141
3831003773695	383100	3773695	8.9058E-05	0.000104725	0.00010333	2.19645E-05	2.85647E-05	2.10252E-05	2.16406E-06	2.53533E-05	2.16406E-06	2.02004E-05	2.93113E-05	1.73751E-05	9.75125E-09	1.1645E-07	1.8587E-08	1.44793E-07	0.1447933
3831103773695	383110	3773695	9.19211E-05	0.000108092	0.000106652	2.26707E-05	2.9483E-05	2.17011E-05	2.23363E-06	2.61684E-05	2.23363E-06	2.0634E-05	2.99404E-05	1.77481E-05	1.10876E-08	1.3123E-07	2.0755E-08	1.63071E-07	0.16307115
3831203773695	383120	3773695	9.49848E-05	0.000111694	0.000110207	2.34263E-05	3.04657E-05	2.24244E-05	2.30807E-06	2.70405E-05	2.30807E-06	2.10707E-05	3.05741E-05	1.81237E-05	1.28642E-08	1.5078E-07	2.3613E-08	1.87256E-07	0.18725638
3831303773695	383130	3773695	9.82211E-05	0.0001155	0.000113962	2.42245E-05	3.15037E-05	2.31884E-05	2.38671E-06	2.79619E-05	2.38671E-06	2.15386E-05	3.1253E-05	1.85261E-05	1.53334E-08	1.7782E-07	2.7544E-08	2.20701E-07	0.22070087
3831403773695	383140	3773695	0.00010148	0.000119332	0.000117743	2.50281E-05	3.25489E-05	2.39578E-05	2.4659E-06	2.88895E-05	2.4659E-06	2.20159E-05	3.19455E-05	1.89366E-05	1.89835E-08	2.1761E-07	3.3244E-08	2.6984E-07	0.26983972
3831503773695	383150	3773695	0.000104906	0.00012336	0.000121718	2.5873E-05	3.36477E-05	2.47665E-05	2.54914E-06	2.98648E-05	2.54914E-06	2.25056E-05	3.26561E-05	1.93579E-05	2.46154E-08	2.7878E-07	4.2004E-08	3.45402E-07	0.3454019

Unique Identifier	X (UTM)	Y (UTM)	EGIODemolition 2025	EGIOSite Grubbing / Prep 2025	EGIOMass Grading / Excavation 2025	EGIOMass Grading / Excavation 2026	EGIODrainage / Utilities Trenching 2026	EGIODrainage / Utilities Trenching 2027	EGIOFoundations / Concrete Pads 2026	EGIOFoundations / Concrete Pads 2027	EGIOBuilding / Structure Construction 2026	EGIOBuilding / Structure Construction 2027	EGIOAsphalt Paving 2027	EGIOArchitectural Coating 2027	EGIOLandscaping or Other Finishing 2027	EGIOWaterside Construction (Piles) 2027	HIWaterside Construction (Landscaping) 2025	HIWaterside Construction (Landscaping) 2026	KMDemolition 2025	KMSite Grubbing / Prep 2025	KMMass Grading / Excavation 2025
3831603773695	383160	3773695	0.002761789	0.00108321	0.000358727	0.000351336	0.000815819	0.00081456	0.001071879	0.001071188	0.001148117	0.001120597	4.46774E-05	4.46774E-05	0.001209952	4.46774E-05	0.000448627	0.000434575	4.63974E-05	0.000201368	0.000153061
3837003773695	383700	3773695	0.004616691	0.00181073	0.000599659	0.000587303	0.001363748	0.001361644	0.001791786	0.00179063	0.001919227	0.001873224	7.46841E-05	7.46841E-05	0.002022592	7.46841E-05	0.001018571	0.000986667	0.001737507	0.007540904	0.005731891
3837103773695	383710	3773695	0.004812885	0.00188768	0.000625142	0.000612262	0.001421703	0.001419509	0.001867931	0.001866726	0.002000788	0.00195283	7.78579E-05	7.78579E-05	0.002108546	7.78579E-05	0.001038477	0.00100595	0.001767984	0.007673175	0.005832431
3837203773695	383720	3773695	0.003250392	0.00127485	0.000422191	0.000413492	0.00096015	0.000958669	0.001261512	0.001260698	0.001351236	0.001318848	5.25815E-05	5.25815E-05	0.001424011	5.25815E-05	0.000723338	0.000700682	0.001232094	0.005347374	0.004064575
3837303773695	383730	3773695	0.002397523	0.00094034	0.000311413	0.000304996	0.000708217	0.000707124	0.000930504	0.000929904	0.000996686	0.000972796	3.87847E-05	3.87847E-05	0.001050365	3.87847E-05	0.000547673	0.000530519	0.000932629	0.004047675	0.003076664
3837403773695	383740	3773695	0.001878192	0.00073665	0.000243957	0.000238931	0.000554809	0.000553953	0.000728946	0.000728476	0.000780793	0.000762077	3.03835E-05	3.03835E-05	0.000822844	3.03835E-05	0.000438324	0.000424595	0.000745704	0.003236407	0.002460014
3837503773695	383750	3773695	0.00153693	0.00060281	0.000199631	0.000195518	0.000454002	0.000453301	0.000596499	0.000596114	0.000638925	0.00062361	2.48629E-05	2.48629E-05	0.000673336	2.48629E-05	0.000364841	0.000353413	0.000619746	0.002689741	0.00204449
3837603773695	383760	3773695	0.001300353	0.00051002	0.000168902	0.000165422	0.000384118	0.000383525	0.000504681	0.000504355	0.000540576	0.000527619	2.10358E-05	2.10358E-05	0.00056969	2.10358E-05	0.000312735	0.00030294	0.000530183	0.00230103	0.001749028
3837703773695	383770	3773695	0.00112823	0.00044251	0.000146545	0.000143526	0.000333274	0.00033276	0.000437878	0.000437596	0.000469022	0.00045778	1.82513E-05	1.82513E-05	0.000494283	1.82513E-05	0.000273971	0.00026539	0.000463209	0.002010362	0.001528089
3837803773695	383780	3773695	0.000991147	0.00038874	0.000128739	0.000126087	0.00029278	0.000292328	0.000384675	0.000384426	0.000412035	0.000402158	1.60338E-05	1.60338E-05	0.000434226	1.60338E-05	0.000242725	0.000235122	0.000408853	0.00177445	0.001348771
3837903773695	383790	3773695	0.000877947	0.00034434	0.000114036	0.000111686	0.000259341	0.000258941	0.00034074	0.000340521	0.000364975	0.000356227	1.42025E-05	1.42025E-05	0.000384632	1.42025E-05	0.00021619	0.000209418	0.000363306	0.001576775	0.001198517
3838003773695	383800	3773695	0.000776118	0.0003044	0.000100809	9.87323E-05	0.000229261	0.000228908	0.000301219	0.000301025	0.000322644	0.00031491	1.25552E-05	1.25552E-05	0.00034002	1.25552E-05	0.000192322	0.000186298	0.000321969	0.001397368	0.001062149
3838103773695	383810	3773695	0.000694238	0.00027229	9.0174E-05	8.83161E-05	0.000205074	0.000204758	0.000269441	0.000269267	0.000288605	0.000281687	1.12307E-05	1.12307E-05	0.000304149	1.12307E-05	0.000172883	0.000167468	0.000288396	0.001251661	0.000951396
3838203773695	383820	3773695	0.000635414	0.00024922	8.25335E-05	8.0833E-05	0.000187698	0.000187409	0.000246611	0.000246452	0.000264151	0.00025782	1.02791E-05	1.02791E-05	0.000278378	1.02791E-05	0.000158706	0.000153735	0.000263921	0.001145437	0.000870654
3838303773695	383830	3773695	0.000585358	0.00022959	7.60317E-05	7.44651E-05	0.000172912	0.000172645	0.000227183	0.000227037	0.000243342	0.000237509	9.46931E-06	9.46931E-06	0.000256448	9.46931E-06	0.000146534	0.000141945	0.000242906	0.001054231	0.000801328
3838403773695	383840	3773695	0.000542693	0.00021285	7.049E-05	6.90377E-05	0.000160309	0.000160062	0.000210625	0.000210489	0.000225606	0.000220198	8.77913E-06	8.77913E-06	0.000237756	8.77913E-06	0.000136074	0.000131812	0.000224849	0.000975863	0.00074176
3838503773695	383850	3773695	0.000506046	0.00019848	6.573E-05	6.43757E-05	0.000149484	0.000149253	0.000196402	0.000196275	0.000210371	0.000205329	8.1863E-06	8.1863E-06	0.000221701	8.1863E-06	0.00012702	0.000123042	0.00020923	0.000908072	0.000690231
3838603773695	383860	3773695	0.00047383 7	0.00018585	6.15463E-05	6.02783E-05	0.000139969	0.000139753	0.000183901	0.000183782	0.000196981	0.00019226	7.66525E-06	7.66525E-06	0.00020759	7.66525E-06	0.000119016	0.000115288	0.000195425	0.000848158	0.000644691
3838703773695	383870	3773695	0.000444924	0.00017451	5.77908E-05	5.66001E-05	0.000131428	0.000131226	0.00017268	0.000172568	0.000184961	0.000180528	7.19752E-06	7.19752E-06	0.000194923	7.19752E-06	0.000111796	0.000108294	0.00018298	0.000794148	0.000603637
3838803773695	383880	3773695	0.000419181	0.00016441	5.44472E-05	5.33254E-05	0.000123824	0.000123633	0.000162689	0.000162584	0.00017426	0.000170083	6.78109E-06	6.78109E-06	0.000183645	6.78109E-06	0.000105334	0.000102035	0.000171855	0.000745864	0.000566936
3838903773695	383890	3773695	0.000395271	0.00015503	5.13415E-05	5.02837E-05	0.000116761	0.000116581	0.000153409	0.00015331	0.00016432	0.000160382	6.39429E-06	6.39429E-06	0.00017317	6.39429E-06	9.93173E-05	9.62064E-05	0.000161508	0.000700958	0.000532803
3839003773695	383900	3773695	0.000372143	0.00014596	4.83373E-05	4.73414E-05	0.00010929	0.00010976	0.000144433	0.000144339	0.000154705	0.000150997	6.02014E-06	6.02014E-06	0.000163037	6.02014E-06	9.34925E-05	9.05641E-05	0.000151503	0.000657535	0.000499797
3839103773695	383910	3773695	0.000351295	0.00013778	4.56295E-05	4.46894E-05	0.000103771	0.000103611	0.000136341	0.000136253	0.000146039	0.000142538	5.6829E-06	5.6829E-06	0.000153904	5.6829E-06	8.82256E-05	8.54622E-05	0.000142471	0.000618336	0.000470002
3829703773705	382970	3773705	0.000217643	8.5363E-05	2.82695E-05	2.7687E-05	6.42907E-05	6.41915E-05	8.44696E-05	8.44151E-05	9.04775E-05	8.83088E-05	3.52081E-06	3.52081E-06	9.53504E-05	3.52081E-06	9.32182E-05	3.79898E-05	2.3898E-05	0.000103719	7.88375E-05
3829803773705	382980	3773705	0.000233685	9.1655E-05	3.03532E-05	2.97278E-05	6.90294E-05	6.89229E-05	9.06956E-05	9.06371E-05	9.71463E-05	9.48178E-05	3.78032E-06	3.78032E-06	0.000102378	3.78032E-06	4.2083E-05	4.07649E-05	2.48892E-05	0.000108021	8.21075E-05
3829903773705	382990	3773705	0.000251613	9.8686E-05	3.26818E-05	3.20085E-05	7.43253E-05	7.42106E-05	9.76537E-05	9.75907E-05	0.000104599	0.000102092	4.07034E-06	4.07034E-06	0.000110233	4.07034E-06	4.52995E-05	4.38806E-05	2.59325E-05	0.000112549	8.55492E-05
3830003773705	383000	3773705	0.000270673	0.00010616	3.51575E-05	3.44331E-05	7.99555E-05	7.98321E-05	0.000105051	0.000104983	0.000112523	0.000109826	4.37867E-06	4.37867E-06	0.000118583	4.37867E-06	4.87168E-05	4.71909E-05	2.69464E-05	0.000116949	8.88938E-05
3830103773705	383010	3773705	0.000292059	0.00011455	3.79353E-05	3.71537E-05	8.62728E-05	8.61397E-05	0.000113351	0.000113278	0.000121413	0.000118503	4.72463E-06	4.72463E-06	0.000127952	4.72463E-06	5.2554E-05	5.09079E-05	2.8001E-05	0.000121526	9.23728E-05
3830203773705	383020	3773705	0.000314604	0.00012339	4.08637E-05	4.00217E-05	9.29325E-05	9.27891E-05	0.000122101	0.000122022	0.000130786	0.000127651	5.08934E-06	5.08934E-06	0.000137829	5.08934E-06	5.6549E-05	5.47778E-05	2.89718E-05	0.00012574	9.55756E-05
3830303773705	383030	3773705	0.00033802	0.00013258	4.39052E-05	4.30006E-05	9.98495E-05	9.96954E-05	0.000131189	0.000131104	0.00014052	0.000137152	5.46814E-06	5.46814E-06	0.000148088	5.46814E-06	6.06301E-05	5.8731E-05	2.98408E-05	0.000129511	9.84424E-05
3830403773705	383040	3773705	0.000364777	0.00014307	4.73807E-05	4.64045E-05	0.000107753	0.000107587	0.000141574	0.000141483	0.000151643	0.000148009	5.90099E-06	5.90099E-06	0.000159811	5.90099E-06	6.52655E-05	6.32213E-05	3.07415E-05	0.00013342	0.000101414
3830503773705	383050	3773705	0.000398199	0.00015618	5.17218E-05	5.06562E-05	0.000117626	0.000117445	0.000154545	0.000154446	0.000165537	0.00016157	6.44166E-06	6.44166E-06	0.000174453	6.44166E-06	7.10634E-05	6.88376E-05	3.17984E-05	0.000138007	0.0001049
3830603773705	383060	3773705	0.000437927	0.00017176	5.6882E-05	5.571E-05	0.000129361	0.000129162	0.000169964	0.000169854	0.000182053	0.000177689	7.08433E-06	7.08433E-06	0.000191858	7.08433E-06	7.79107E-05	7.54704E-05	3.29141E-05	0.000142849	0.000108581
3830703773705	383070	3773705	0.000484094	0.00018987	6.28787E-05	6.15831E-05	0.000142999	0.000142779	0.000187882	0.000187761	0.000201245	0.000196422	7.83118E-06	7.83118E-06	0.000212084	7.83118E-06	8.57877E-05	8.31007E-05	3.40275E-05	0.000147682	0.000112254
3830803773705	383080	3773705	0.000536756	0.00021052	6.97188E-05	6.82824E-05	0.000158555	0.00015831	0.000208321	0.000208186	0.000223137	0.000217789	8.68309E-06	8.68309E-06	0.000235155	8.68309E-06	9.46478E-05	9.16832E-05	3.50911E-05	0.000152298	0.000115763
3830903773705	383090	3773705	0.00060122	0.00023581	7.8092E-05	7.6483E-05	0.000177597	0.000177323	0.00023334	0.00023189	0.000249936	0.000243945	9.72592E-06	9.72592E-06	0.000263397	9.72592E-06	0.000105406	0.000102104	3.61819E-05	0.000157032	0.000119361
3831003773705	383100	3773705	0.000684762	0.00026857	8.89432E-05	8.71106E-05	0.000202275	0.000201963	0.000265763	0.000265592	0.000284666	0.000277842	1.10774E-05	1.10774E-05	0.000299997	1.10774E-05	0.000119271	0.000115535	3.73972E-05	0.000162307	0.00012337
3831103773705	383110	3773705	0.000793201	0.0003111	0.000103028	0.000100906	0.000234308	0.000233946	0.00030785	0.000307651	0.000329746	0.000321842	1.28316E-05	1.28316E-05	0.000347505	1.28316E-05	0.000137127	0.000132832	3.86125E-05	0.000167581	0.000127379
3831203773705	383120	3773705	0.000939545	0.0003685	0.000122037	0.000119522	0.000277537	0.000277109	0.000364647	0.000364412	0.000390583	0.000381221	1.5199E-05	1.5199E-05	0.000411619	1.5199E-05	0.000160871	0.000155832	3.99613E-05	0.000173435	0.000131829
3831303773705	383130	3773705	0.001141748	0.00044781	0.000148301	0.000145245	0.000337267	0.000336746	0.000443125	0.000442839	0.000474642	0.000463265	1.847E-05	1.847E-05	0.000500205	1.847E-05	0.000193265	0.000187212	4.13644E-05	0.000179524	0.000136458
3831403773705	383140	3773705	0.00144075	0.00056508	0.000187138	0.000183282	0.000425591	0.000424934	0.00055917	0.00055881	0.000598941	0.000584585	2.3307E-05	2.3307E-05	0.000631199	2.3307E-05	0.0002404	0.00023287	4.28218E-05	0.00018585	0.000141265
3831503773705	383150	3773705	0.001916698	0.00075176	0.000248959	0.000243829	0.000566183	0.00056531	0.000743891	0.000743411	0.0007968	0.000777701	3.10064E-05	3.10064E-05	0.000839714	3.10064E-05	0.000314436	0.000304587	4.4329E-05	0.000192391	0.000146238
3831603773705	383160	3773705	0.002726723	0.00106946	0.000354172	0.000346875	0.000805461	0.000804218	0.00105827	0.001057587	0.001133539	0.001106369	4.41101E-05	4.41101E-05	0.001194589	4.41101E-05	0.000438312	0.000424583	4.59312E-05	0.000199345	0.000151523
3837103773705	383710	3773705	0.005909525	0.0023178	0.000767584	0.000751769	0.001745645	0.001742952	0.002293549	0.002292069	0.002456678	0.002397792	9.55982E-05	9.55982E-05	0.002588989	9.55982E-05	0.001246641	0.001207594	0.00212437	0.009219915	0.007008118
3837203773705	383720	3773705	0.003751058	0.00147122	0.000487222	0.000477184	0.001108044	0.001106335	0.001455825	0.001454886	0.001559371	0.001521993	6.06808E-05	6.06808E-05	0.001643355	6.06808E-05	0.000817152	0.000791557	0.001394363	0.006051632	0.004599886
3837303773705	383730	3773705	0.002666247	0.00104574	0.000346317	0.000339181	0.000787596	0.000786381	0.001034799	0.001034131	0.001108399	0.001081831	4.31318E-05	4.31318E-05	0.001168094	4.31318E-05	0.000597184	0.000578479	0.001019433	0.004424412	0.003363025
3837403773705	383740	3773705	0.00204065	0.00080037	0.000265059	0.000259597	0.000602798	0.000601868	0.000791998	0.000791487	0.000848329	0.000827995	3.30115E-05	3.30115E-05	0.000894018	3.30115E-05	0.000467667	0.000453019	0.000797999	0.003463371	0.002632531
3837503773705	383750	3773705	0.001642316	0.00064414	0.000213319	0.000208924	0.000485132	0.000484384	0.0006374	0.000636989	0.000682735	0.00066637	2.65677E-05	2.65677E-05	0.000719506	2.65677E-05	0.000383449	0.000371438	0.000653554	0.0028364 7	0.0021560 2
3837603773705	383760	3773705	0.001370152	0.00053739	0.000177968	0.000174301	0.000404736	0.000404112	0.00053177	0.000531427	0.000569593	0.00055594	2.21649E-05	2.21649E-05	0.000600269	2.21649E-05	0.000324717	0.000314546	0.000552508	0.002397923	0.001822677
3837703773705	383770	3773705	0.001179437	0.00046259	0.000153196	0.00015004	0.0003484	0.000347862	0.000457752	0.000457457	0.000490309	0.000478557	1.90797E-05	1.90797E-05	0.000516716	1.90797E-05	0.000282616	0.000273764	0.000479696	0.002081914	0.001582477
3837803773705	383780	3773705	0.001032446	0.00040494	0.000134104	0.000131341	0.00030498	0.000304509	0.000400703	0.000400445	0.000429203	0.000418915	1.67019E-05	1.67019E-05	0.000452319	1.67019E-05	0.000249603	0.000241785	0.000422203	0.001832389	0.001392811
3837903773705	383790	3773705	0.00091171	0.00035759	0.000118421	0.000115981	0.000269315	0.000268899	0.000353844	0.000353616	0.000379011	0.000369927	1.47487E-05	1.47487E-05	0.000399424	1.47487E-05	0.000221952	0.000215	0.000374443	0.001625108	0.001235256
3838003773705	383800	3773705	0.000806504	0.00031632	0.000104756	0.000102598	0.000238237	0.00023787	0.000313013	0.000312811	0.000335276	0.000327239	1.30468E-05	1.30468E-05	0.000353333	1.30468E-05	0.000197508	0.000191322	0.000332117	0.00144141	0.001095625
3838103773705	383810	3773705	0.000718597	0.00028184	9.3338E-05	9.14149E-05	0.00021227	0.000211942	0.00027889 5	0.000278715	0.000298731	0.000291571	1.16247E-05	1.16247E-05	0.00031482	1.16247E-05	0.000177011	0.000171467	0.000296582	0.001287187	0.000978399
3838203773705	383820	3773705	0.000655848	0.00025723	8.51877E-05	8.34325E-05	0.000193734	0.000193436	0.000254542	0.000254377	0.000272646	0.000266111	1.06096E-05	1.06096E-05	0.00028733	1.06096E-05	0.000162118	0.00015704	0.000270785	0.001175227	0.000893298
3838303773705	383830	3773705	0.000602846	0.00023644	7.83032E-05	7.66898E-05	0.000178078	0.000177803	0.000233971	0.00023382	0.000250612	0.000244605	9.75222E-06	9.75222E-06	0.000264109	9.75222E-06	0.000149419	0.000144739	0.000248784	0.001079739	0.000820717
3838403773705	383840	3773705	0.0005579	0.00021882	7.24652E-05	7.09721E-05	0.000164801	0.000164547	0.000216527	0.000216387	0.000231927	0.000226368	9.02513E-06	9.02513E-06	0.000244418	9.02513E-06	0.000138555	0.000134215	0.000229962	0.00099805	0.000758625
3838503773705	383850	3773705	0.000519555	0.00020378	6.74847E-05	6.60942E-05	0.000153474	0.000153237	0.000201645	0.000201515	0.000215987	0.00021081	8.40483E-06	8.40483E-06	0.000227619	8.40483E-06	0.000129214	0.000125167	0.000213783	0.000927834	0.000705252
3838603773705	383860	3773705	0.000485954	0.0001906	6.31202E-05	6.18197E-05	0.000143548	0.000143327	0.000188604	0.000188482	0.000202018	0.000197176	7.86126E-06	7.86126E-06	0.000212898	7.86126E-06	0.000120975	0.000117186	0.000199517	0.000865916	0.000658189
3838703773705	383870	3773705	0.000455577	0.00017868	5.91745E-05	5.79553E-05	0.000134575	0.000134367	0.000176814	0.0001767	0.00018939	0.00018485	7.36985E-06	7.36985E-06	0.0001995 9	7.36985E-06	0.000113494	0.00010994	0.00018657	0.000809725	0.000615478
3838803773705	383880	3773705	0.00042848 7	0.00016806	5.56558E-05	5.45091E-05	0.000126573	0.000126378	0.0001663	0.000166193	0.000178128	0.00017385 9	6.93162E-06	6.93162E-06	0.000187722	6.93162E-06	0.000106789	0.000103444	0.000174976	0.000759408	0.000577231
3838903773705	383890	3773705	0.000403687	0.00015833	5.24347E-05	5.13543E-05	0.000119247	0.000119063	0.000156675	0.000156574	0.000167819	0.000163796	6.53044E-06	6.53044E-06	0.000176857	6.53044E-06	0.00010063	9.74785E-05	0.000164335	0.000713226	0.000542127
3839003773705	383900	3773705	0.000380226	0.00014913	4.93873E-05	4.83698E-05	0.000112317	0.000112144	0.00014757	0.000147475	0.000158066	0.000154277	6.15091E-06	6.15091E-06	0.000166579	6.15091E-06	9.47895E-05	9.18205E-05	0.00015426	0.000669499	0.00050889
3839103773705	383910	3773705	0.00035911	0.00014085	4.66445E-05	4.56835E-05	0.000106079	0.000105916	0.000139374	0.000139284	0.000149287	0.000145709	5.80931E-06	5.80931E-06	0.000157328	5.80931E-06	8.95118E-05	8.67081E-05	0.000145171	0.000630054	0.000478908
3829703773715	382970	3773715	0.000215389	8.4478E-05	2.79767E-05	2.74002E-05	6.36247E-05	6.35266E-05	8.35946E-05	8.35407E-05	8.95403E-05	8.7394E-05	3.48434E-06	3.48434E-06	9.43627E-05	3.48434E-06	3.86477E-05	3.74372E-05	2.36038E-05	0.000102442	7.7867E-05
3829803773715	382980	3773715	0.000231116	9.0647E-05	3.00195E-05	2.9401E-05	6.82706E-05	6.81652E-05	8.96986E-05	8.96407E-05	9.60784E-05	9.37755E-05	3.73876E-06	3.73876E-06	0.000101253	3.73876E-06	4.14372E-05	4.01393E-05	2.45679E-05	0.000106626	8.10474E-05
3829903773715	382990	3773715	0.000248649	9.7524E-05	3.22968E-05	3.16314E-05	7.34497E-05	7.33364E-05	9.65033E-05	9.6441E-05	0.000103367	0.000100889	4.02239E-06	4.02239E-06	0.000108934	4.02239E-06	4.45586E-05	4.31629E-05	2.5584E-05	0.000111036	8.43995E-05
3830003773715	383000	3773715	0.000267547	0.00010494	3.47515E-05	3.40355E-05	7.90321E-05	7.89102E-05	0.000103838	0.000103771	0.000111223	0.000108557	4.3281E-06	4.3281E-06	0.000117214	4.3281E-06	4.79203E-05	4.64194E-05	2.65911E-05	0.000115407	8.77217E-05
3830103773715	383010	3773715	0.000288754	0.00011325	3.7506E-05	3.67332E-05	8.52964E-05	8.51648E-05	0.000112068	0.000111996	0.000120039	0.000117162	4.67116E-06	4.67116E-06	0.000126504	4.67116E-06	5.17055E-05	5.00859E-05	2.76456E-05	0.000119984	9.12007E-05
3830203773715	383020	3773715	0.000311308	0.0001221	4.04355E-05	3.96024E-05	9.19587E-05	9.18168E-05	0.000120822	0.000120744	0.000129415	0.000126313	5.03601E-06	5.03601E-06	0.000136385	5.03601E-06	5.56897E-05	5.39454E-05	2.86369E-05	0.000124286	9.44706E-05
3830303773715	383030	3773715	0.000335038	0.00013141	4.35178E-05	4.26212E-05	9.89686E-05	9.88159E-05	0.000130032	0.000129948	0.00013928	0.000135942	5.4199E-06	5.4199E-06	0.000146782	5.4199E-06	5.98211E-05	5.79473E-05	2.95398E-05	0.000128205	9.74495E-05
3830403773715	383040	3773715	0.000362262	0.00014208	4.7054E-05	4.60845E-05	0.000107011	0.000106845	0.000140598	0.000140507	0.000150598	0.000146988	5.86031E-06	5.86031E-06	0.000158709	5.86031E-06	6.45318E-05	6.25106E-05	3.0479E-05	0.000132281	0.000100548
3830503773715	383050	3773715	0.000394427	0.0001547	5.12318E-05	5.01763E-05	0.000116512	0.000116332	0.000153081	0.000152983	0.000163969	0.000160039	6.38063E-06	6.38063E-06	0.0001728	6.38063E-06	7.00678E-05	6.78731E-05	3.14883E-05	0.000136662	0.000103877
3830603773715	383060	3773715	0.000432259	0.00016954	5.61458E-05	5.4989E-05	0.000127687	0.00012749	0.000167764	0.000167656	0.000179697	0.000175389	6.99265E-06	6.99265E-06	0.000189375	6.99265E-06	7.6533E-05	7.41358E-05	3.25384E-05	0.000141219	0.000107341
3830703773715	383070	3773715	0.000476298	0.00018681	6.1866E-05	6.05913E-05	0.000140696	0.000140479	0.000184856	0.000184737	0.000198004	0.000193258	7.70506E-06	7.70506E-06	0.000208668	7.70506E-06	8.39795E-05	8.1349E-05	3.36043E-05	0.000145845	0.000110858
3830803773715	383080	3773715	0.000527118	0.00020674	6.8467E-05	6.70563E-05	0.000155708	0.000155468	0.00020458	0.000204448	0.000219131	0.000213878	8.52718E-06	8.52718E-06	0.000230933	8.52718E-06	9.24628E-05	8.95667E-05	3.46408E-05	0.000150343	0.000114277
3830903773715	383090	3773715	0.000589166	0.00023108	7.65263E-05	7.49496E-05	0.000174037	0.000173768	0.000228662	0.000228514	0.000244925	0.000239054	9.53092E-06	9.53092E-06	0.000258116	9.53092E-06	0.000102717	9.94994E-05	3.57158E-05	0.000155009	0.000117823

			KMMass Grading / Excavation	KMDrainage / Utilities Trenching	KMFoundations / Concrete Pads	KMBuilding / Structure Construction	KMAsphalt Paving	KMArchitectural Coating	KMLandscaping or Other Finishing	KMWaterside Construction (Piles)	EWNDemolition	EWNSite Grubbing / Prep	EWNDrainage / Utilities Trenching	EWNDrainage / Utilities Trenching	EWNDrainage / Utilities Trenching	EWNFoundations / Concrete Pads	EWNBuilding / Structure Construction	EWNAsphalt Paving	EWNLandscaping or Other Finishing	EWNWaterside Construction (Piles)	ISDemolition
Unique Identifier	X (UTM)	Y (UTM)	2026	2026	2026	2026	2026	2026	2026	2026	2027	2027	2027	2028	2029	2029	2029	2029	2029	2029	2027
3831603773695	383160	3773695	0.000151477	5.43968E-05	2.87866E-05	9.88718E-05	3.17636E-06	3.17636E-06	0.000102048	3.17636E-06	0.002316095	0.00012623	0.000296412	0.000290688	0.000284674	0.00024658	0.000535434	3.80933E-05	0.000554481	3.80933E-05	2.82393E-05
3837003773695	383700	3773695	0.005672572	0.002037069	0.001078009	0.003702585	0.000118949	0.000118949	0.003821534	0.000118949	0.003634718	0.000198097	0.000465169	0.000456186	0.000446747	0.000386966	0.000840273	5.97809E-05	0.000870164	5.97809E-05	0.000812964
3837103773695	383710	3773695	0.005772071	0.0020728	0.001096918	0.00376753	0.000121036	0.000121036	0.003888566	0.000121036	0.003785328	0.000206305	0.000484444	0.000475089	0.000465259	0.000403	0.000875091	6.2258E-05	0.00090622	6.2258E-05	0.000827249
3837203773695	383720	3773695	0.00402251	0.001444518	0.000764433	0.002625562	8.43488E-05	8.43488E-05	0.00270991	8.43488E-05	0.002575578	0.000140372	0.000329621	0.000323255	0.000316567	0.000274206	0.000595422	4.2361E-05	0.000616602	4.2361E-05	0.000578135
3837303773695	383730	3773695	0.003044824	0.001093422	0.000578635	0.001987409	6.38475E-05	6.38475E-05	0.002051256	6.38475E-05	0.001914731	0.000104355	0.000245046	0.000240314	0.000235342	0.00020385	0.000442647	3.1492E-05	0.000458393	3.1492E-05	0.000438909
3837403773695	383740	3773695	0.002434556	0.00087427	0.00046266	0.001589076	5.10507E-05	5.10507E-05	0.001640127	5.10507E-05	0.001511874	8.23991E-05	0.000193489	0.000189752	0.000185826	0.00016096	0.000349515	2.48661E-05	0.000361948	2.48661E-05	0.000351979
3837503773695	383750	3773695	0.002023331	0.000726596	0.000384512	0.001320663	4.24276E-05	4.24276E-05	0.001363091	4.24276E-05	0.001246748	6.79494E-05	0.000159558	0.000156477	0.000153239	0.000132734	0.000288223	2.05055E-05	0.000298476	2.05055E-05	0.000293375
3837603773695	383760	3773695	0.001730928	0.000621591	0.000328944	0.001129806	3.62962E-05	3.62962E-05	0.001166102	3.62962E-05	0.001062586	5.79123E-05	0.000135989	0.000133363	0.000130604	0.000113127	0.000245648	1.74766E-05	0.000254387	1.74766E-05	0.000251674
3837703773695	383770	3773695	0.001512275	0.000543071	0.000287391	0.000987088	3.17112E-05	3.17112E-05	0.001018799	3.17112E-05	0.000928032	5.0579E-05	0.000118769	0.000116475	0.000114065	9.88018E-05	0.000214542	1.52635E-05	0.000222174	1.52635E-05	0.000220428
3837803773695	383780	3773695	0.001334813	0.000479343	0.000253666	0.000871255	2.799E-05	2.799E-05	0.000899245	2.799E-05	0.000820813	4.47354E-05	0.000105047	0.000103019	0.000100887	8.73869E-05	0.000189755	1.35001E-05	0.000196506	1.35001E-05	0.000195027
3837903773695	383790	3773695	0.001186114	0.000425944	0.000225408	0.000774197	2.48719E-05	2.48719E-05	0.000799069	2.48719E-05	0.000731259	3.98546E-05	9.3586E-05	9.17788E-05	8.98798E-05	7.78526E-05	0.000169052	1.20272E-05	0.000175066	1.20272E-05	0.00017366
3838003773695	383800	3773695	0.001051157	0.000377479	0.000199761	0.000686108	2.20419E-05	2.20419E-05	0.00070815	2.20419E-05	0.000650234	3.54386E-05	8.32165E-05	8.16095E-05	7.9921E-05	6.92264E-05	0.000150321	1.06945E-05	0.000155668	1.06945E-05	0.000154255
3838103773695	383810	3773695	0.00094155	0.000338119	0.000178931	0.000614566	1.97435E-05	1.97435E-05	0.000634309	1.97435E-05	0.000585036	3.18852E-05	7.48725E-05	7.34267E-05	7.19074E-05	6.22852E-05	0.000135249	9.62221E-06	0.00014006	9.62221E-06	0.000138487
3838203773695	383820	3773695	0.000861644	0.000309424	0.000163746	0.00056241	1.8068E-05	1.8068E-05	0.000580478	1.8068E-05	0.000538406	2.93438E-05	6.89048E-05	6.75742E-05	6.6176E-05	5.73208E-05	0.000124469	8.85527E-06	0.000128896	8.85527E-06	0.000127011
3838303773695	383830	3773695	0.000793035	0.000284786	0.000150708	0.000517628	1.66293E-05	1.66293E-05	0.000534257	1.66293E-05	0.000498598	2.71742E-05	6.38103E-05	6.2578E-05	6.12832E-05	5.30827E-05	0.000115266	8.20054E-06	0.000119366	8.20054E-06	0.000117143
3838403773695	383840	3773695	0.000734083	0.000263616	0.000139504	0.000479149	1.53931E-05	1.53931E-05	0.000494542	1.53931E-05	0.000464571	2.53197E-05	5.94555E-05	5.83073E-05	5.71009E-05	4.946E-05	0.000107399	7.64089E-06	0.00011122	7.64089E-06	0.000108657
3838503773695	383850	3773695	0.000683088	0.000245303	0.000129813	0.000445863	1.43238E-05	1.43238E-05	0.000460187	1.43238E-05	0.000435261	2.37223E-05	5.57044E-05	5.46287E-05	5.34983E-05	4.63395E-05	0.000100624	7.15882E-06	0.000104203	7.15882E-06	0.000101309
3838603773695	383860	3773695	0.000638019	0.000229118	0.000121248	0.000416446	1.33787E-05	1.33787E-05	0.000429825	1.33787E-05	0.000409404	2.2313E-05	5.23952E-05	5.13834E-05	5.03202E-05	4.35867E-05	9.46459E-05	6.73354E-06	9.80126E-05	6.73354E-06	9.48059E-05
3838703773695	383870	3773695	0.00059739	0.000214528	0.000113527	0.000389927	1.25268E-05	1.25268E-05	0.000402454	1.25268E-05	0.000386089	2.10423E-05	4.94113E-05	4.84572E-05	4.74545E-05	4.11045E-05	8.92559E-05	6.35007E-06	9.24309E-05	6.35007E-06	8.89334E-05
3838803773695	383880	3773695	0.000561069	0.000201485	0.000106625	0.000366219	1.17652E-05	1.17652E-05	0.000377984	1.17652E-05	0.000365239	1.9906E-05	4.6743E-05	4.58404E-05	4.48919E-05	3.88847E-05	8.44359E-05	6.00716E-06	8.74395E-05	6.00716E-06	8.36756E-05
3838903773695	383890	3773695	0.000527289	0.000189354	0.000100205	0.00034417	1.10568E-05	1.10568E-05	0.000355227	1.10568E-05	0.000345768	1.88448E-05	4.42511E-05	4.33966E-05	4.24987E-05	3.68117E-05	7.99345E-05	5.68691E-06	8.2778E-05	5.68691E-06	7.87742E-05
3839003773695	383900	3773695	0.000494625	0.000177624	9.39979E-05	0.00032285	1.03719E-05	1.03719E-05	0.000333222	1.03719E-05	0.000326771	1.78094E-05	4.18199E-05	4.10123E-05	4.01638E-05	3.47893E-05	7.55429E-05	5.37447E-06	7.82301E-05	5.37447E-06	7.40194E-05
3839103773695	383910	3773695	0.000465137	0.000167035	8.83942E-05	0.000303603	9.75356E-06	9.75356E-06	0.000313357	9.75356E-06	0.000309589	1.6873E-05	3.9621E-05	3.88559E-05	3.80519E-05	3.296E-05	7.15707E-05	5.09187E-06	7.41167E-05	5.09187E-06	6.97257E-05
3829703773705	382970	3773705	7.80216E-05	2.80182E-05	1.48271E-05	5.09261E-05	1.63605E-06	1.63605E-06	5.25621E-05	1.63605E-06	0.000188741	1.02866E-05	2.4155E-05	2.36885E-05	2.31984E-05	2.00941E-05	4.36331E-05	3.10426E-06	4.51853E-05	3.10426E-06	1.61142E-05
3829803773705	382980	3773705	8.12578E-05	2.91804E-05	1.54421E-05	5.30383E-05	1.70391E-06	1.70391E-06	5.47422E-05	1.70391E-06	0.000203327	1.10816E-05	2.60217E-05	2.55192E-05	2.49912E-05	2.1647E-05	4.70052E-05	3.34417E-06	4.86773E-05	3.34417E-06	1.67695E-05
3829903773705	382990	3773705	8.46638E-05	3.04035E-05	1.60894E-05	5.52615E-05	1.77533E-06	1.77533E-06	5.70369E-05	1.77533E-06	0.000219736	1.19759E-05	2.81217E-05	2.75786E-05	2.7008E-05	2.33939E-05	5.07985E-05	3.61404E-06	5.26056E-05	3.61404E-06	1.74374E-05
3830003773705	383000	3773705	8.79738E-05	3.15922E-05	1.67184E-05	5.7422E-05	1.84474E-06	1.84474E-06	5.92668E-05	1.84474E-06	0.000237217	1.29286E-05	3.03588E-05	2.97726E-05	2.91565E-05	2.5255E-05	5.48397E-05	3.90155E-06	5.67905E-05	3.90155E-06	1.80633E-05
3830103773705	383010	3773705	9.14168E-05	3.28286E-05	1.73728E-05	5.96693E-05	1.91694E-06	1.91694E-06	6.15863E-05	1.91694E-06	0.000256872	1.39998E-05	3.28743E-05	3.22394E-05	3.15724E-05	2.73475E-05	5.93836E-05	4.22482E-06	6.1496E-05	4.22482E-06	1.86879E-05
3830203773705	383020	3773705	9.45865E-05	3.39668E-05	1.79751E-05	6.17382E-05	1.9834E-06	1.9834E-06	6.37216E-05	1.9834E-06	0.000277476	1.51228E-05	3.55112E-05	3.48255E-05	3.41049E-05	2.95412E-05	6.41469E-05	4.56371E-06	6.64288E-05	4.56371E-06	1.92635E-05
3830303773705	383030	3773705	9.74236E-05	3.49857E-05	1.85143E-05	6.35901E-05	2.04289E-06	2.04289E-06	6.5633E-05	2.04289E-06	0.00029867	1.62779E-05	3.82236E-05	3.74855E-05	3.67099E-05	3.17976E-05	6.90466E-05	4.91229E-06	7.15027E-05	4.91229E-06	1.97973E-05
3830403773705	383040	3773705	0.000100364	3.60416E-05	1.90731E-05	6.55094E-05	2.10456E-06	2.10456E-06	6.7614E-05	2.10456E-06	0.000322812	1.75937E-05	4.13133E-05	4.05155E-05	3.96772E-05	3.43678E-05	7.46277E-05	5.30936E-06	7.72824E-05	5.30936E-06	2.03464E-05
3830503773705	383050	3773705	0.000103815	3.72807E-05	1.97288E-05	6.77616E-05	2.17691E-06	2.17691E-06	6.99385E-05	2.17691E-06	0.000353011	1.92396E-05	4.51781E-05	4.43057E-05	4.33889E-05	3.75829E-05	8.1609E-05	5.80604E-06	8.4512E-05	5.80604E-06	2.09458E-05
3830603773705	383060	3773705	0.000107457	3.85888E-05	2.0421E-05	7.01391E-05	2.25329E-06	2.25329E-06	7.23924E-05	2.25329E-06	0.000388715	2.11855E-05	4.97475E-05	4.87868E-05	4.77773E-05	4.13841E-05	8.9863E-05	6.39327E-06	9.30597E-05	6.39327E-06	2.1555E-05
3830703773705	383070	3773705	0.000111092	3.98942E-05	2.11118E-05	7.25118E-05	2.32951E-06	2.32951E-06	7.48413E-05	2.32951E-06	0.000429886	2.34293E-05	5.50165E-05	5.3954E-05	5.28377E-05	4.57673E-05	9.93809E-05	7.07041E-06	0.000102916	7.07041E-06	2.21614E-05
3830803773705	383080	3773705	0.000114565	4.11412E-05	2.17718E-05	7.47784E-05	2.40233E-06	2.40233E-06	7.71807E-05	2.40233E-06	0.000476424	2.59657E-05	6.09724E-05	5.9795E-05	5.85578E-05	5.07219E-05	0.00011014	7.83584E-06	0.000114058	7.83584E-06	2.27678E-05
3830903773705	383090	3773705	0.000118126	4.242E-05	2.24485E-05	7.71028E-05	2.47701E-06	2.47701E-06	7.95798E-05	2.47701E-06	0.000532985	2.90484E-05	6.82111E-05	6.68938E-05	6.55097E-05	5.67436E-05	0.000123215	8.76611E-06	0.000127598	8.76611E-06	2.33854E-05
3831003773705	383100	3773705	0.000122094	4.38448E-05	2.32025E-05	7.96925E-05	2.5602E-06	2.5602E-06	8.22527E-05	2.5602E-06	0.000605962	3.30257E-05	7.75507E-05	7.60531E-05	7.44795E-05	6.45131E-05	0.000140086	9.96638E-06	0.000145069	9.96638E-06	2.40197E-05
3831103773705	383110	3773705	0.000126061	4.52696E-05	2.39565E-05	8.22822E-05	2.6434E-06	2.6434E-06	8.49256E-05	2.6434E-06	0.000699116	3.81027E-05	8.94723E-05	8.77445E-05	8.5929E-05	7.44305E-05	0.000161621	1.14985E-05	0.000167371	1.14985E-05	2.46065E-05
3831203773705	383120	3773705	0.000130465	4.6851E-05	2.47933E-05	8.51565E-05	2.73574E-06	2.73574E-06	8.78922E-05	2.73574E-06	0.000823501	4.48819E-05	0.000105391	0.000103356	0.000101217	8.76731E-05	0.000190377	1.35443E-05	0.000197149	1.35443E-05	2.52507E-05
3831303773705	383130	3773705	0.000135045	4.8496E-05	2.56639E-05	8.81465E-05	2.83179E-06	2.83179E-06	9.09782E-05	2.83179E-06	0.000994884	5.42225E-05	0.000127325	0.000124866	0.000122282	0.000105919	0.000229997	1.63631E-05	0.000238179	1.63631E-05	2.59269E-05
3831403773705	383140	3773705	0.000139804	5.02047E-05	2.65681E-05	9.12522E-05	2.93157E-06	2.93157E-06	9.41837E-05	2.93157E-06	0.001243793	6.77883E-05	0.00015918	0.000156106	0.000152876	0.000132419	0.00028754	2.04569E-05	0.000297768	2.04569E-05	2.66185E-05
3831503773705	383150	3773705	0.000144724	5.19717E-05	2.75032E-05	9.4464E-05	3.03475E-06	3.03475E-06	9.74987E-05	3.03475E-06	0.001635004	8.91098E-05	0.000209247	0.000205206	0.00020096	0.000174069	0.0003779 8	2.68912E-05	0.000391425	2.68912E-05	2.73716E-05
3831603773705	383160	3773705	0.000149955	5.38502E-05	2.84973E-05	9.78783E-05	3.14444E-06	3.14444E-06	0.000101023	3.14444E-06	0.002284403	0.000124503	0.000292356	0.000286711	0.000280778	0.000243206	0.000528108	3.7572E-05	0.000546894	3.7572E-05	2.82589E-05
3837103773705	383710	3773705	0.006935591	0.00249063	0.001318032	0.00452698	0.000145434	0.000145434	0.004672413	0.000145434	0.004629487	0.000252313	0.000592479	0.000581037	0.000569015	0.000492873	0.001070244	7.61421E-05	0.001108315	7.61421E-05	0.000993283
3837203773705	383720	3773705	0.004552281	0.001634763	0.000865111	0.002971352	9.54577E-05	9.54577E-05	0.00306681	9.54577E-05	0.00295891	0.000161264	0.000378679	0.000371367	0.000363683	0.000315017	0.00068404	4.86658E-05	0.000708373	4.86658E-05	0.000653897
3837303773705	383730	3773705	0.003328221	0.001195193	0.000632491	0.002172387	6.97901E-05	6.97901E-05	0.002242177	6.97901E-05	0.002118801	0.000115477	0.000271163	0.000265926	0.000260424	0.000225576	0.000489824	3.48483E-05	0.000507248	3.48483E-05	0.00047957
3837403773705	383740	3773705	0.002605287	0.000935581	0.000495106	0.001700516	5.46308E-05	5.46308E-05	0.001755147	5.46308E-05	0.001633893	8.90493E-05	0.000209105	0.000205067	0.000200823	0.000173951	0.000377723	2.6873E-05	0.00039116	2.6873E-05	0.000376581
3837503773705	383750	3773705	0.002133707	0.000766232	0.000405487	0.001392707	4.47421E-05	4.47421E-05	0.001437449	4.47421E-05	0.001324771	7.22018E-05	0.000169543	0.000166269	0.000162829	0.00014104	0.00030626	2.17888E-05	0.000317155	2.17888E-05	0.000309371
3837603773705	383760	3773705	0.001803814	0.000647765	0.000342795	0.001177381	3.78245E-05	3.78245E-05	0.001215205	3.78245E-05	0.001113228	6.06724E-05	0.00014247	0.000139719	0.000136828	0.000118519	0.000257356	1.83095E-05	0.000266511	1.83095E-05	0.000262319
3837703773705	383770	3773705	0.0015661	0.0005624	0.00029762	0.00102222	3.28399E-05	3.28399E-05	0.00105506	3.28399E-05	0.000964517	5.25674E-05	0.000123438	0.000121054	0.00011855	0.000102686	0.000222977	1.58636E-05	0.000230909	1.58636E-05	0.00022835
3837803773705	383780	3773705	0.001378397	0.000494994	0.000261949	0.000899703	2.89039E-05	2.89039E-05	0.000928607	2.89039E-05	0.000849634	4.63061E-05	0.000108736	0.000106636	0.000104429	9.04553E-05	0.000196418	1.39741E-05	0.000203405	1.39741E-05	0.000201491
3837903773705	383790	3773705	0.001222472	0.000439	0.000232317	0.000797928	2.56343E-05	2.56343E-05	0.000823563	2.56343E-05	0.000754796	4.11374E-05	9.65983E-05	9.47329E-05	9.27728E-05	8.03585E-05	0.000174494	1.24143E-05	0.000180701	1.24143E-05	0.00017908
3838003773705	383800	3773705	0.001084286	0.000389377	0.000206057	0.000707732	2.27366E-05	2.27366E-05	0.000730469	2.27366E-05	0.000671237	3.65833E-05	8.59044E-05	8.42455E-05	8.25024E-05	7.14625E-05	0.000155176	1.104E-05	0.000160696	1.104E-05	0.000159194
3838103773705	383810	3773705	0.000968274	0.00034771 5	0.00018401	0.000632009	2.03039E-05	2.03039E-05	0.000652313	2.03039E-05	0.00060146	3.27804E-05	7.69745E-05	7.5488E-05	7.39261E-05	6.40338E-05	0.000139045	9.89233E-06	0.000143992	9.89233E-06	0.000142499
3838203773705	383820	3773705	0.000884053	0.000317471	0.000168004	0.000577037	1.85379E-05	1.85379E-05	0.000595575	1.85379E-05	0.000551882	3.00783E-05	7.06295E-05	6.92656E-05	6.78324E-05	5.87555E-05	0.000127584	9.07691E-06	0.000132122	9.07691E-06	0.0001304
3838303773705	383830	3773705	0.000812223	0.000291676	0.000154354	0.000530152	1.70317E-05	1.70317E-05	0.000547184	1.70317E-05	0.000509884	2.77894E-05	6.52547E-05	6.39945E-05	6.26704E-05	5.42842E-05	0.000117875	8.38617E-06	0.000122068	8.38617E-06	0.000120065
3838403773705	383840	3773705	0.000750774	0.000269609	0.000142676	0.000490043	1.57431E-05	1.57431E-05	0.000505786	1.57431E-05	0.000474173	2.5843E-05	6.06843E-05	5.95124E-05	5.82811E-05	5.04823E-05	0.000109619	7.79881E-06	0.000113519	7.79881E-06	0.000111216
3838503773705	383850	3773705	0.000697954	0.000250641	0.000132638	0.000455566	1.46355E-05	1.46355E-05	0.000470202	1.46355E-05	0.000443653	2.41796E-05	5.67784E-05	5.56819E-05	5.45298E-05	4.7233E-05	0.000102564	7.29684E-06	0.000106212	7.29684E-06	0.000103601
3838603773705	383860	3773705	0.000651377	0.000233915	0.000123787	0.000425165	1.36589E-05	1.36589E-05	0.000438824	1.36589E-05	0.000416808	2.27166E-05	5.33428E-05	5.23127E-05	5.12303E-05	4.4375E-05	9.63576E-05	6.85532E-06	9.97852E-05	6.85532E-06	9.68794E-05
3838703773705	383870	3773705	0.000609108	0.000218736	0.000115754	0.000397575	1.27725E-05	1.27725E-05	0.000410348	1.27725E-05	0.000392428	2.13879E-05	5.02227E-05	4.92529E-05	4.82338E-05	4.17794E-05	9.07215E-05	6.45435E-06	9.39487E-05	6.45435E-06	9.07651E-05
3838803773705	383880	3773705	0.000571257	0.000205143	0.000108561	0.000372869	1.19788E-05	1.19788E-05	0.000384848	1.19788E-05	0.000370606	2.01985E-05	4.743E-05	4.6514E-05	4.55516E-05	3.94562E-05	8.56767E-05	6.09544E-06	8.87245E-05	6.09544E-06	8.5281E-05
3838903773705	383890	3773705	0.000536517	0.000192668	0.000101959	0.000350194	1.12503E-05	1.12503E-05	0.000361444	1.12503E-05	0.00035053	1.91043E-05	4.48606E-05	4.39943E-05	4.3084E-05	3.73188E-05	8.10355E-05	5.76524E-06	8.39181E-05	5.76524E-06	8.0237E-05
3839003773705	383900	3773705	0.000503624	0.000180856	9.57081E-05	0.000328724	1.05606E-05	1.05606E-05	0.000339284	1.05606E-05	0.000331396	1.80615E-05	4.24118E-05	4.15928E-05	4.07322E-05	3.52817E-05	7.6612E-05	5.45053E-06	7.93373E-05	5.45053E-06	7.5446E-05
3839103773705	383910	3773705	0.000473952	0.0001702	9.00693E-05	0.000309357	9.93839E-06	9.93839E-06	0.000319295	9.93839E-06	0.000314122	1.71201E-05	4.02011E-05	3.94248E-05	3.8609E-05	3.34426E-05	7.26187E-05	5.16643E-06	7.52019E-05	5.16643E-06	7.11215E-05
3829703773715	382970	3773715	7.70611E-05	2.76733E-05	1.46446E-05	5.02991E-05	1.61591E-06	1.61591E-06	5.1915E-05	1.61591E-06	0.000186084	1.01418E-05	2.38149E-05	2.3355E-05	2.28718E-05	1.98112E-05	4.30189E-05	3.06056E-06	4.45492E-05	3.06056E-06	1.60346E-05
3829803773715	382980	3773715	8.02086E-05	2.88036E-05	1.52428E-05	5.23535E-05	1.68191E-06	1.68191E-06	5.40354E-05	1.68191E-06	0.000200311	1.09172E-05	2.56356E-05	2.51406E-05	2.46204E-05	2.13258E-05	4.63078E-05	3.29455E-06	4.79551E-05	3.29455E-06	1.66899E-05
3829903773715	382990	3773715	8.3526E-05	2.99949E-05	1.58732E-05	5.45189E-05	1.75147E-06	1.75147E-06	5.62703E-05	1.75147E-06	0.000216298	1.17885E-05	2.76817E-05	2.71471E-05	2.65854E-05	2.30279E-05	5.00038E-05	3.5575E-06	5.17825E-05	3.5575E-06	1.73591E-05
3830003773715	383000	3773715	8.68138E-05	3.11756E-05	1.6498E-05	5.66649E-05	1.82042E-06	1.82042E-06	5.84853E-05	1.82042E-06	0.000233587	1.27308E-05	2.98943E-05	2.9317E-05	2.87104E-05	2.48686E-05	5.40007E-05	3.84186E-06	5.59216E-05	3.84186E-06	1.80032E-05
3830103773715	383010	3773715	9.02568E-05	3.2412E-05	1.71523E-05	5.89122E-05	1.89261E-06	1.89261E-06	6.08048E-05	1.89261E-06	0.000253066	1.37924E-05	3.23872E-05	3.17618E-05	3.11046E-05	2.69424E-05	5.85038E-05	4.16223E-06	6.05849E-05	4.16223E-06	1.86474E-05
3830203773715	383020	3773715	9.3493E-05	3.35741E-05	1.77673E-05	6.10245E-05	1.96047E-06	1.96047E-06	6.29849E-05	1.96047E-06	0.000273709	1.49175E-05	3.50291E-05	3.43527E-05	3.36419E-05	2.91401E-05	6.3276E-05	4.50175E-06	6.55269E-05	4.50175E-06	1.92454E-05
3830303773715	383030	3773715	9.64409E-05	3.46328E-05	1.83275E-05	6.29487E-05	2.02229E-06	2.02229E-06	6.4971E-05	2.02229E-06	0.000295271	1.60926E-05	3.77885E-05	3.70588E-05	3.6292E-05	3.14357E-05	6.82606E-05	4.85638E-06	7.06888E-05	4.85638E-06	1.98015E-05
3830403773715	383040	3773715	9.95071E-05	3.57339E-05	1.89102E-05	6.495E-05	2.08658E-06	2.08658E-06	6.70366E-05	2.08658E-06	0.000319949	1.74376E-05	4.09468E-05	4.01561E-05	3.93252E-05	3.4063E-05	7.39657E-05	5.26226E-06	7.65968E-05	5.26226E-06	2.03715E-05
3830503773715	383050	3773715	0.000102802	3.69172E-05	1.95364E-05	6.71009E-05	2.15568E-06	2.15568E-06	6.92566E-05	2.15568E-06	0.000349037	1.9023E-05	4.46695E-05	4.38069E-05	4.29005E-05	3.71598E-05	8.06903E-05	5.74068E-06	8.35607E-05	5.74068E-06	2.09654E-05
3830603773715	383060	3773715	0.000106231	3.81483E-05	2.01879E-05	6.93385E-05	2.22757E-06	2.22757E-06	7.15661E-05	2.22757E-06	0.000383087	2.08787E-05	4.90272E-05	4.80805E-05	4.70856E-05	4.07849E-05	8.8562E-05	6.30071E-06	9.17124E-05	6.30071E-06	2.1569E-05
3830703773715	383070	3773715	0.000109711	3.9398E-05	2.08493E-05	7.161E-05	2.30054E-06	2.30054E-06	7.39105E-05	2.30054E-06	0.000422436	2.30233E-05	5.4063E-05	5.3019E-05	5.1922E-05	4.49741E-05	9.76586E-05	6.94788E-06	0.000101133	6.94788E-06	2.21796E-05
3830803773715	383080	3773715	0.000113094	4.06132E-05	2.14923E-05	7.38187E-05	2.3715E-06	2.3715E-06	7.61902E-05	2.3715E-06	0.000467465	2.54775E-05	5.98259E-05	5.86706E-05	5.74567E-05	4.97682E-05	0.000108069	7.6885E-06	0.000111913	7.6885E-06	2.27887E-05
3830903773715	383090	3773715	0.000116604	4.18735E-05	2.21593E-05	7.61094E-05	2.44509E-06	2.44509E-06	7.85545E-05	2.44509E-06	0.000522066	2.84533E-05	6.68137E-05	6.55235E-05	6.41677E-05	5.55812E-05	0.000120691	8.58653E-06	0.000124984	8.58653E-06	2.34147E-05

			ISDrainage / Utilities Trenching	ISDrainage / Utilities Trenching	ISAsphalt Paving	ISAsphalt Paving	SVDemolition	SVSite Grubbing / Prep	SVMass Grading / Excavation	SVMass Grading / Excavation	SVDrainage / Utilities Trenching	SVFoundations / Concrete Pads	SVBuilding / Structure Construction	SVBuilding / Structure Construction	SVAsphalt Paving	SVAsphalt Paving	SVArchitectural Coating	SVArchitectural Coating	SVLandscaping or Other Finishing	SVLandscaping or Other Finishing	MDemolition
Unique Identifier	X (UTM)	Y (UTM)	2027	2028	2027	2028	2027	2027	2027	2028	2028	2028	2028	2029	2028	2029	2028	2029	2028	2029	2027
3831603773695	383160	3773695	1.13709E-05	1.10792E-05	2.93669E-06	2.73566E-06	0.000143787	0.000103375	6.96986E-05	6.88137E-05	4.8825E-05	1.55104E-05	2.22197E-05	2.13719E-05	2.18463E-06	2.03257E-06	2.18463E-06	2.03257E-06	2.22197E-05	2.13719E-05	3.53398E-05
3837003773695	383700	3773695	0.00032735	0.000318951	8.45426E-05	7.87552E-05	0.008495078	0.0061075	0.004117851	0.004065568	0.002884618	0.000916369	0.001312755	0.001262666	0.00012907	0.000120086	0.00012907	0.000120086	0.001312755	0.001262666	0.00143106
3837103773695	383710	3773695	0.000333102	0.000324555	8.60282E-05	8.01391E-05	0.008871286	0.006377973	0.004300212	0.004245613	0.003012365	0.000956951	0.001370891	0.001318584	0.000134786	0.000125404	0.000134786	0.000125404	0.001370891	0.001318584	0.001468166
3837203773695	383720	3773695	0.000232793	0.00022682	6.01221E-05	5.60064E-05	0.005925834	0.004260353	0.002872452	0.002835981	0.002012197	0.000639223	0.000915727	0.000880786	9.00339E-05	8.37671E-05	9.00339E-05	8.37671E-05	0.000915727	0.000880786	0.001009934
3837303773695	383730	3773695	0.000176732	0.000172198	4.56435E-05	4.25189E-05	0.004320377	0.003106116	0.002094233	0.002067643	0.001467042	0.000466042	0.000667633	0.000642159	6.56415E-05	6.10725E-05	6.56415E-05	6.10725E-05	0.000667633	0.000642159	0.000756105
3837403773695	383740	3773695	0.000141729	0.000138092	3.66034E-05	3.40977E-05	0.003344662	0.002404631	0.001621271	0.001600686	0.001135725	0.000360791	0.000516855	0.000497134	5.0817E-05	4.72799E-05	5.0817E-05	4.72799E-05	0.000516855	0.000497134	0.000599144
3837503773695	383750	3773695	0.000118131	0.0001151	3.0509E-05	2.84205E-05	0.002705066	0.001944796	0.001311237	0.001294589	0.000918542	0.000291797	0.000418017	0.000402068	4.10993E-05	3.82386E-05	4.10993E-05	3.82386E-05	0.000418017	0.000402068	0.000494375
3837603773695	383760	3773695	0.000101339	9.87394E-05	2.61723E-05	2.43807E-05	0.002263067	0.001627022	0.001096985	0.001083057	0.000768455	0.000244118	0.000349715	0.000336371	3.43838E-05	3.19905E-05	3.43838E-05	3.19905E-05	0.000349715	0.000336371	0.000420603
3837703773695	383770	3773695	8.87578E-05	8.64806E-05	2.29229E-05	2.13537E-05	0.001943242	0.001397086	0.000941955	0.000929995	0.000659854	0.000209619	0.000300292	0.000288834	2.95246E-05	2.74695E-05	2.95246E-05	2.74695E-05	0.000300292	0.000288834	0.000366136
3837803773695	383780	3773695	7.85302E-05	7.65153E-05	2.02815E-05	1.88931E-05	0.001690064	0.001215064	0.000819231	0.00080883	0.000573884	0.000182308	0.000261168	0.000251203	2.56779E-05	2.38906E-05	2.56779E-05	2.38906E-05	0.000261168	0.000251203	0.000322134
3837903773695	383790	3773695	6.99262E-05	6.81321E-05	1.80594E-05	1.68231E-05	0.00148273	0.001066003	0.000718729	0.000709604	0.000503481	0.000159943	0.000229128	0.000220386	2.25278E-05	2.09598E-05	2.25278E-05	2.09598E-05	0.000229128	0.000220386	0.000285571
3838003773695	383800	3773695	6.21127E-05	6.0519E-05	1.60415E-05	1.49433E-05	0.001297045	0.000932505	0.000628722	0.000620739	0.000440429	0.000139913	0.000200434	0.000192786	1.97066E-05	1.83349E-05	1.97066E-05	1.83349E-05	0.000200434	0.000192786	0.000252661
3838103773695	383810	3773695	5.57636E-05	5.43329E-05	1.44017E-05	1.34158E-05	0.001148233	0.000825517	0.000556587	0.00054952	0.000389898	0.000123861	0.000177438	0.000170668	1.74456E-05	1.62313E-05	1.74456E-05	1.62313E-05	0.000177438	0.000170668	0.000225955
3838203773695	383820	3773695	5.11423E-05	4.98302E-05	1.32082E-05	1.2304E-05	0.001041176	0.000748549	0.000504693	0.000498285	0.000353545	0.000112312	0.000160894	0.000154755	1.58191E-05	1.4718E-05	1.58191E-05	1.4718E-05	0.000160894	0.000154755	0.000206492
3838303773695	383830	3773695	4.71692E-05	4.59589E-05	1.21821E-05	1.13482E-05	0.00950503	0.00068336	0.000460741	0.000454891	0.000322756	0.000102531	0.000146882	0.000141278	1.44414E-05	1.34362E-05	1.44414E-05	1.34362E-05	0.000146882	0.000141278	0.000189842
3838403773695	383840	3773695	4.37519E-05	4.26293E-05	1.12995E-05	1.0526E-05	0.000873567	0.000628047	0.000423447	0.000418071	0.000296631	9.42322E-05	0.000134993	0.000129843	1.32725E-05	1.23487E-05	1.32725E-05	1.23487E-05	0.000134993	0.000129843	0.000175578
3838503773695	383850	3773695	4.07931E-05	3.97465E-05	1.05354E-05	9.81418E-06	0.000807758	0.000580734	0.000391547	0.000386576	0.000274285	8.71333E-05	0.000124824	0.000120061	1.22726E-05	1.14184E-05	1.22726E-05	1.14184E-05	0.000124824	0.000120061	0.000163266
3838603773695	383860	3773695	3.81747E-05	3.71953E-05	9.85916E-06	9.18424E-06	0.000750225	0.000539371	0.000363659	0.000359042	0.000254749	8.09272E-05	0.000115933	0.00011151	1.13985E-05	1.06051E-05	1.13985E-05	1.06051E-05	0.000115933	0.00011151	0.000152415
3838703773695	383870	3773695	3.58101E-05	3.48913E-05	9.24845E-06	8.61534E-06	0.000698866	0.000502447	0.000338764	0.000334463	0.000237309	7.53871E-05	0.000107997	0.000103876	1.06182E-05	9.87911E-06	1.06182E-05	9.87911E-06	0.000107997	0.000103876	0.000142659
3838803773695	383880	3773695	3.3693E-05	3.28285E-05	8.70168E-06	8.106E-06	0.000653378	0.000469743	0.000316714	0.000312693	0.000221863	7.04803E-05	0.000100967	9.71148E-05	9.92707E-06	9.23609E-06	9.92707E-06	9.23609E-06	0.000100967	9.71148E-05	0.000133951
3838903773695	383890	3773695	3.17194E-05	3.09055E-05	8.19197E-06	7.63118E-06	0.000611435	0.000439589	0.000296383	0.00029262	0.000207621	6.59559E-05	9.44859E-05	9.08807E-05	9.28982E-06	8.6432E-06	9.28982E-06	8.6432E-06	9.44859E-05	9.08807E-05	0.000125871
3839003773695	383900	3773695	2.98048E-05	2.90401E-05	7.6975E-06	7.17057E-06	0.000571177	0.000410645	0.000276869	0.000273353	0.000193951	6.16132E-05	8.82646E-05	8.48968E-05	8.67815E-06	8.07411E-06	8.67815E-06	8.07411E-06	8.82646E-05	8.48968E-05	0.000118075
3839103773695	383910	3773695	2.80759E-05	2.73556E-05	7.25099E-06	6.75462E-06	0.000535052	0.000384673	0.000259358	0.000256065	0.000181684	5.77163E-05	8.26822E-05	7.95274E-05	8.12929E-06	7.56344E-06	8.12929E-06	7.56344E-06	8.26822E-05	7.95274E-05	0.00011104
3829703773705	382970	3773705	6.48858E-06	6.3221E-06	1.67576E-06	1.56105E-06	7.85664E-05	5.6485E-05	3.80838E-05	3.76002E-05	2.66783E-05	8.47501E-06	1.2141E-05	1.16777E-05	1.1937E-06	1.11061E-06	1.1937E-06	1.11061E-06	1.2141E-05	1.16777E-05	1.85064E-05
3829803773705	382980	3773705	6.75244E-06	6.57919E-06	1.74391E-06	1.62453E-06	8.15954E-05	5.86626E-05	3.9552E-05	3.90499E-05	2.77068E-05	8.80174E-06	1.2609E-05	1.21279E-05	1.23972E-06	1.15343E-06	1.23972E-06	1.15343E-06	1.2609E-05	1.21279E-05	1.92595E-05
3829903773705	382990	3773705	7.02137E-06	6.84122E-06	1.81337E-06	1.68923E-06	8.47847E-05	6.09556E-05	4.1098E-05	4.05762E-05	2.87898E-05	9.14578E-06	1.31019E-05	1.2602E-05	1.28817E-06	1.19851E-06	1.28817E-06	1.19851E-06	1.31019E-05	1.2602E-05	2.00542E-05
3830003773705	383000	3773705	7.27342E-06	7.0868E-06	1.87846E-06	1.74987E-06	8.78404E-05	6.31525E-05	4.25792E-05	4.20386E-05	2.98274E-05	9.4754E-06	1.35741E-05	1.30562E-05	1.3346E-06	1.24171E-06	1.3346E-06	1.24171E-06	1.35741E-05	1.30562E-05	2.08254E-05
3830103773705	383010	3773705	7.5249E-06	7.33183E-06	1.94341E-06	1.81037E-06	9.1003E-05	6.54262E-05	4.41122E-05	4.35522E-05	3.09013E-05	9.81655E-06	1.40628E-05	1.35262E-05	1.38265E-06	1.28641E-06	1.38265E-06	1.28641E-06	1.40628E-05	1.35262E-05	2.16238E-05
3830203773705	383020	3773705	7.7567E-06	7.55768E-06	2.00327E-06	1.86614E-06	9.38895E-05	6.75014E-05	4.55114E-05	4.49336E-05	3.18814E-05	1.01279E-05	1.45089E-05	1.39553E-05	1.42651E-06	1.32721E-06	1.42651E-06	1.32721E-06	1.45089E-05	1.39553E-05	2.23569E-05
3830303773705	383030	3773705	7.97161E-06	7.76708E-06	2.05878E-06	1.91784E-06	9.64552E-05	6.93461E-05	4.67551E-05	4.61615E-05	3.27527E-05	1.04047E-05	1.49053E-05	1.43366E-05	1.46549E-06	1.36348E-06	1.46549E-06	1.36348E-06	1.49053E-05	1.43366E-05	2.30046E-05
3830403773705	383040	3773705	8.19272E-06	7.98252E-06	2.11588E-06	1.97104E-06	9.911E-05	7.12547E-05	4.8042E-05	4.7432E-05	3.36541E-05	1.06911E-05	1.53156E-05	1.47312E-05	1.50582E-06	1.40101E-06	1.50582E-06	1.40101E-06	1.53156E-05	1.47312E-05	2.36778E-05
3830503773705	383050	3773705	8.43408E-06	8.21768E-06	2.17822E-06	2.02911E-06	0.000102201	7.34772E-05	4.95404E-05	4.89114E-05	3.47038E-05	1.10245E-05	1.57933E-05	1.51907E-05	1.55279E-06	1.44471E-06	1.55279E-06	1.44471E-06	1.57933E-05	1.51907E-05	2.44708E-05
3830603773705	383060	3773705	8.67938E-06	8.45669E-06	2.24157E-06	2.08812E-06	0.000105453	7.5815E-05	5.11167E-05	5.04676E-05	3.5808E-05	1.13753E-05	1.62958E-05	1.5674E-05	1.6022E-06	1.49068E-06	1.6022E-06	1.49068E-06	1.62958E-05	1.5674E-05	2.53055E-05
3830703773705	383070	3773705	8.92355E-06	8.6946E-06	2.30463E-06	2.14687E-06	0.000108696	7.81464E-05	5.26885E-05	5.20196E-05	3.69091E-05	1.17251E-05	1.67969E-05	1.6156E-05	1.65147E-06	1.53652E-06	1.65147E-06	1.53652E-06	1.67969E-05	1.6156E-05	2.61347E-05
3830803773705	383080	3773705	9.16772E-06	8.9325E-06	2.36769E-06	2.20561E-06	0.000111752	8.03433E-05	5.41698E-05	5.3482E-05	3.79467E-05	1.20547E-05	1.72691E-05	1.66102E-05	1.69789E-06	1.57971E-06	1.69789E-06	1.57971E-06	1.72691E-05	1.66102E-05	2.6924E-05
3830903773705	383090	3773705	9.4164E-06	9.1748E-06	2.43191E-06	2.26544E-06	0.000114861	8.25786E-05	5.56769E-05	5.49699E-05	3.90025E-05	1.23901E-05	1.77496E-05	1.70723E-05	1.74513E-06	1.62366E-06	1.74513E-06	1.62366E-06	1.77496E-05	1.70723E-05	2.77333E-05
3831003773705	383100	3773705	9.67182E-06	9.42367E-06	2.49788E-06	2.32689E-06	0.000118273	8.50317E-05	5.73308E-05	5.66029E-05	4.01611E-05	1.27582E-05	1.82768E-05	1.75795E-05	1.79697E-06	1.67189E-06	1.79697E-06	1.67189E-06	1.82768E-05	1.75795E-05	2.86333E-05
3831103773705	383110	3773705	9.90812E-06	9.6539E-06	2.55891E-06	2.38374E-06	0.000121783	8.75552E-05	5.90322E-05	5.82827E-05	4.1353E-05	1.31368E-05	1.88193E-05	1.81012E-05	1.8503E-06	1.72151E-06	1.8503E-06	1.72151E-06	1.88193E-05	1.81012E-05	2.95569E-05
3831203773705	383120	3773705	1.01675E-05	9.90661E-06	2.62589E-06	2.44614E-06	0.000125667	9.03478E-05	6.09151E-05	6.01416E-05	4.26719E-05	1.35558E-05	1.94195E-05	1.86785E-05	1.90932E-06	1.77642E-06	1.90932E-06	1.77642E-06	1.94195E-05	1.86785E-05	3.05477E-05
3831303773705	383130	3773705	1.04398E-05	1.01719E-05	2.69622E-06	2.51165E-06	0.000129721	9.3262E-05	6.28799E-05	6.20816E-05	4.40484E-05	1.3993E-05	2.00459E-05	1.9281E-05	1.9709E-06	1.83372E-06	1.9709E-06	1.83372E-06	2.00459E-05	1.9281E-05	3.15674E-05
3831403773705	383140	3773705	1.07183E-05	1.04433E-05	2.76814E-06	2.57865E-06	0.000133925	9.62851E-05	6.49182E-05	6.40939E-05	4.54762E-05	1.44666E-05	2.06957E-05	1.9906E-05	2.03479E-06	1.89316E-06	2.03479E-06	1.89316E-06	2.06957E-05	1.9906E-05	3.26199E-05
3831503773705	383150	3773705	1.10215E-05	1.07387E-05	2.84646E-06	2.6516E-06	0.000138202	9.93595E-05	6.6991E-05	6.61405E-05	4.69282E-05	1.49079E-05	2.13565E-05	2.05416E-05	2.09976E-06	1.95361E-06	2.09976E-06	1.95361E-06	2.13565E-05	2.05416E-05	3.36977E-05
3831603773705	383160	3773705	1.13788E-05	1.10868E-05	2.93873E-06	2.73755E-06	0.000142594	0.000102517	6.912E-05	6.82424E-05	4.84196E-05	1.53817E-05	2.20352E-05	2.11944E-05	2.16649E-06	2.01569E-06	2.16649E-06	2.01569E-06	2.20352E-05	2.11944E-05	3.48427E-05
3837103773705	383710	3773705	0.000399957	0.000389696	0.000103295	9.62235E-05	0.010942975	0.007867405	0.00530443	0.00523708	0.003715835	0.001180425	0.001691032	0.001626509	0.000166262	0.000154689	0.000166262	0.000154689	0.001691032	0.001626509	0.001769725
3837203773705	383720	3773705	0.0002633	0.000256544	6.80008E-05	6.33457E-05	0.006871883	0.004940511	0.003331034	0.00328874	0.002333441	0.000741274	0.001061921	0.001021402	0.000104408	9.71404E-05	0.000104408	9.71404E-05	0.001061921	0.001021402	0.001144005
3837303773705	383730	3773705	0.000193104	0.00018815	4.98719E-05	4.64579E-05	0.004828319	0.003471299	0.002340449	0.002310733	0.001639521	0.000520834	0.000746126	0.000717657	7.33589E-05	6.82527E-05	7.33589E-05	6.82527E-05	0.000746126	0.000717657	0.000825656
3837403773705	383740	3773705	0.000151635	0.000147745	3.91619E-05	3.6481E-05	0.003651854	0.002625485	0.001770177	0.001747702	0.001240036	0.000393928	0.000564326	0.000542793	5.54843E-05	5.16223E-05	5.54843E-05	5.16223E-05	0.000564326	0.000542793	0.000639561
3837503773705	383750	3773705	0.000124572	0.000121376	3.21724E-05	2.997E-05	0.002904436	0.002088131	0.001407878	0.001390003	0.00098624	0.000313303	0.000448826	0.000431701	4.41284E-05	4.10569E-05	4.41284E-05	4.10569E-05	0.000448826	0.000431701	0.000519419
3837603773705	383760	3773705	0.000105626	0.000102916	2.72794E-05	2.5412E-05	0.002395166	0.001721994	0.001161018	0.001146277	0.000813311	0.000258368	0.000370128	0.000356006	3.63909E-05	3.38579E-05	3.63909E-05	3.38579E-05	0.000370128	0.000356006	0.000436216
3837703773705	383770	3773705	9.19478E-05	8.95887E-05	2.37468E-05	2.21212E-05	0.002040054	0.001466688	0.000988883	0.000976327	0.000692728	0.000220062	0.000315252	0.000303223	3.09955E-05	2.8838E-05	3.09955E-05	2.8838E-05	0.000315252	0.000303223	0.000377058
3837803773705	383780	3773705	8.11328E-05	7.90511E-05	2.09537E-05	1.95193E-05	0.001767864	0.001270998	0.000856944	0.000846063	0.000600302	0.000190701	0.00027319	0.000262767	2.686E-05	2.49904E-05	2.686E-05	2.49904E-05	0.00027319	0.000262767	0.000330717
3837903773705	383790	3773705	7.21085E-05	7.02584E-05	1.8623E-05	1.73482E-05	0.001546161	0.001111606	0.000749476	0.00073996	0.00052502	0.000166785	0.00023893	0.000229814	2.34915E-05	2.18564E-05	2.34915E-05	2.18564E-05	0.00023893	0.000229814	0.000292501
3838003773705	383800	3773705	6.41015E-05	6.24568E-05	1.65551E-05	1.54218E-05	0.001354159	0.000973567	0.000656407	0.000648072	0.000459823	0.000146074	0.00020926	0.000201275	2.05744E-05	1.91423E-05	2.05744E-05	1.91423E-05	0.00020926	0.000201275	0.000258974
3838103773705	383810	3773705	5.73789E-05	5.59067E-05	1.48189E-05	1.38044E-05	0.001193962	0.000858394	0.000578754	0.000571405	0.000405426	0.000128793	0.000184504	0.000177464	1.81404E-05	1.68777E-05	1.81404E-05	1.68777E-05	0.000184504	0.000177464	0.000230832
3838203773705	383820	3773705	5.25072E-05	5.116E-05	1.35607E-05	1.26324E-05	0.001079511	0.00077611	0.000523275	0.000516631	0.000366562	0.000116447	0.000166818	0.000160453	1.64015E-05	1.52599E-05	1.64015E-05	1.52599E-05	0.000166818	0.000160453	0.00021046
3838303773705	383830	3773705	4.83456E-05	4.71052E-05	1.24859E-05	1.16312E-05	0.000983305	0.000706943	0.000476641	0.000470589	0.000333894	0.00010607	0.000151951	0.000146154	1.49398E-05	1.38999E-05	1.49398E-05	1.38999E-05	0.000151951	0.000146154	0.000193155
3838403773705	383840	3773705	4.47826E-05	4.36336E-05	1.15657E-05	1.0774E-05	0.000902057	0.00064853	0.000437258	0.000431706	0.000306306	9.73054E-05	0.000139396	0.000134077	1.37054E-05	1.27514E-05	1.37054E-05	1.27514E-05	0.000139396	0.000134077	0.000178398
3838503773705	383850	3773705	4.17164E-05	4.0646E-05	1.07738E-05	1.00363E-05	0.000833032	0.000598905	0.000403799	0.000398672	0.000282867	8.98597E-05	0.000128729	0.000123818	1.26566E-05	1.17757E-05	1.26566E-05	1.17757E-05	0.000128729	0.000123818	0.000165747
3838603773705	383860	3773705	3.90097E-05	3.80088E-05	1.00748E-05	9.38511E-06	0.000772826	0.00055562	0.000374615	0.000369859	0.000262424	8.33653E-05	0.000119426	0.000114869	1.17419E-05	1.09246E-05	1.17419E-05	1.09246E-05	0.000119426	0.000114869	0.000154622
3838703773705	383870	3773705	3.65477E-05	3.561E-05	9.43895E-06	8.7928E-06	0.000718741	0.000516736	0.000348398	0.000343975	0.000244058	7.75311E-05	0.000111068	0.00010683	1.09202E-05	1.01601E-05	1.09202E-05	1.01601E-05	0.000111068	0.00010683	0.000144549
3838803773705	383880	3773705	3.43394E-05	3.34584E-05	8.86864E-06	8.26153E-06	0.000670768	0.000482246	0.000325144	0.000321015	0.000227768	7.23561E-05	0.000103655	9.96996E-05	1.01913E-05	9.48192E-06	1.01913E-05	9.48192E-06	0.000103655	9.96996E-05	0.000135549
3838903773705	383890	3773705	3.23084E-05	3.14795E-05	8.3441E-06	7.7729E-06	0.000627141	0.000450881	0.000303997	0.000300137	0.000212954	6.76501E-05	9.6913E-05	9.32152E-05	9.52845E-06	8.86522E-06	9.52845E-06	8.86522E-06	9.6913E-05	9.32152E-05	0.000127302
3839003773705	383900	3773705	3.03792E-05	2.95998E-05	7.84586E-06	7.30876E-06	0.00058617	0.000421424	0.000284136	0.000280529	0.000199042	6.32305E-05	9.05816E-05	8.71254E-05	8.90595E-06	8.28605E-06	8.90595E-06	8.28605E-06	9.05816E-05	8.71254E-05	0.000119509
3839103773705	383910	3773705	2.86379E-05	2.79032E-05	7.39615E-06	6.88984E-06	0.000549466	0.000395036	0.000266345	0.000262963	0.000186579	5.92712E-05	8.49097E-05	8.16699E-05	8.34829E-06	7.76721E-06	8.34829E-06	7.76721E-06	8.49097E-05	8.16699E-05	0.000112485
3829703773715	382970	3773715	6.45651E-06	6.29085E-06	1.66748E-06	1.55333E-06	7.77646E-05	5.59085E-05	3.76951E-05	3.72165E-05	2.6406E-05	8.38852E-06	1.20171E-05	1.15585E-05	1.18151E-06	1.09927E-06	1.18151E-06	1.09927E-06	1.20171E-05	1.15585E-05	1.82361E-05
3829803773715	382980	3773715	6.72037E-06	6.54794E-06	1.73563E-06	1.61682E-06	8.07312E-05	5.80414E-05	3.91332E-05	3.86363E-05	2.74134E-05	8.70853E-06	1.24755E-05	1.19995E-05	1.22659E-06	1.14121E-06	1.22659E-06	1.14121E-06	1.24755E-05	1.19995E-05	1.89673E-05
3829903773715	382990	3773715	6.98986E-06	6.81052E-06	1.80523E-06	1.68165E-06	8.38493E-05	6.02831E-05	4.06446E-05	4.01285E-05	2.84722E-05	9.04488E-06	1.29573E-05	1.24629E-05	1.27396E-06	1.18529E-06	1.27396E-06	1.18529E-06	1.29573E-05	1.24629E-05	1.97385E-05
3830003773715	383000	3773715	7.24922E-06	7.06323E-06	1.87221E-06	1.74405E-06	8.68961E-05	6.24736E-05	4.21215E-05	4.15867E-05	2.95067E-05	9.37354E-06	1.34282E-05	1.29158E-05	1.32025E-06	1.22836E-06	1.32025E-06	1.22836E-06	1.34282E-05	1.29158E-05	2.05006E-05
3830103773715	383010	3773715	7.50859E-06	7.31594E-06	1.9392E-06	1.80645E-06	9.00765E-05	6.47601E-05	4.36631E-05	4.31088E-05	3.05867E-05	9.71661E-06	1.39196E-05	1.33885E-05	1.36857E-06	1.27331E-06	1.36857E-06	1.27331E-06	1.39196E-05	1.33885E-05	2.12972E-05
3830203773715	383020	3773715	7.74938E-06	7.55056E-06	2.00139E-06	1.86438E-06	9.30342E-05	6.68866E-05	4.50968E-05	4.45243E-05	3.1591E-05	1.00357E-05	1.43767E-05	1.38281E-05	1.41351E-06	1.31512E-06	1.41351E-06	1.31512E-06	1.43767E-05	1.38281E-05	2.20411E-05
3830303773715	383030	3773715	7.9733E-06	7.76873E-06	2.05922E-06	1.91825E-06	9.57069E-05	6.8808E-05	4.63924E-05	4.58033E-05	3.24986E-05	1.0324E-05	1.47897E-05	1.42254E-05	1.45412E-06	1.3529E-06	1.45412E-06	1.3529E-06	1.47897E-05	1.42254E-05	2.27125E-05
3830403773715	383040	3773715	8.20285E-06	7.99238E-06	2.1185E-06	1.97348E-06	9.84775E-05	7.08E-05	4.77354E-05	4.71293E-05	3.34394E-05	1.06228E-05	1.52179E-05	1.46372E-05	1.49621E-06	1.39207E-06	1.49621E-06	1.39207E-06	1.52179E-05	1.46372E-05	2.34129E-05
3830503773715	383050	3773715	8.44196E-06	8.22536E-06	2.18025E-06	2.031E-06	0.000101435	7.29264E-05	4.91691E-05	4.85448E-05	3.44437E-05	1.09419E-05	1.56749E-05	1.50768E-05	1.54115E-06	1.43388E-06	1.54115E-06	1.43388E-06	1.56749E-05	1.50768E-05	2.41623E-05
3830603773715	383060	3773715	8.685E-06	8.46217E-06	2.24302E-06	2.08947E-06	0.000104509	7.51361E-05	5.06589E-05	5.00157E-05	3.54873E-05	1.12734E-05	1.61499E-05	1.55337E-05	1.58785E-06	1.47733E-06	1.58785E-06	1.47733E-06	1.61499E-05	1.55337E-05	2.49444E-05
3830703773715	383070	3773715	8.93086E-06	8.70172E-06	2.30652E-06	2.14863E-06	0.000107636	7.73842E-05	5.21747E-05	5.15122E-05	3.65492E-05	1.16107E-05	1.66331E-05	1.59984E-05	1.63536E-06	1.52153E-06	1.63536E-06	1.52153E-06	1.66331E-05	1.59984E-05	2.57319E-05
3830803773715	383080	3773715	9.17616E-06	8.94073E-06	2.36987E-06	2.20764E-06	0.000110674	7.95683E-05	5.36472E-05	5.29661E-05	3.75807E-05	1.19384E-05	1.71025E-05	1.645E-05	1.68151E-06	1.56447E-06	1.68151E-06	1.56447E-06	1.71025E-05	1.645E-05	2.6494E-05
3830903773715	383090	3773715	9.42821E-06	9.18631E-06	2.43497E-06	2.26828E-06	0.000113765	8.17908E-05	5.51457E-05	5.44455E-05	3.86304E-05	1.22719E-05	1.75802E-05	1.69095E-05	1.72848E-06	1.60817E-06	1.72848E-06	1.60817E-06	1.75802E-05	1.69095E-05	2.72797E-05

			MSite Grubbing / Prep	MMass Grading / Excavation	MMass Grading / Excavation	MDrainage / Utilities Trenching	MFoundations / Concrete Pads	MBuilding / Structure Construction	MAsphalt Paving	MLandscaping or Other Finishing	MWaterside Construction (Piles)	RSSWDemolition	RSSWPlacing Base	RSSWForm/Plac e Rebar and Pour	Child Risk				
Unique Identifier	X (UTM)	Y (UTM)	2027	2027	2028	2028	2028	2028	2028	2028	2028	2029	2029	2029	3rd Trimester	0<2	2<16	Total	per million
3831603773695	383160	3773695	0.000108487	0.000127572	0.000125873	2.67564E-05	3.47965E-05	2.56121E-05	2.63617E-06	3.08844E-05	2.63617E-06	2.30109E-05	3.33893E-05	1.97925E-05	3.41654E-08	3.8224E-07	5.6566E-08	4.72969E-07	0.47296948
3837003773695	383700	3773695	0.004393108	0.005165936	0.00509715	0.00108348	0.001409057	0.001037143	0.00010675	0.001250642	0.00010675	7.88927E-05	0.000114475	6.78585E-05	1.28122E-07	1.9058E-06	4.0638E-07	2.44026E-06	2.44025564
3837103773695	383710	3773695	0.004507016	0.005299881	0.005229312	0.001111573	0.001445592	0.001064034	0.000109518	0.00128307	0.000109518	7.94199E-05	0.00011524	6.83119E-05	1.3149E-07	1.9514E-06	4.2119E-07	2.50408E-06	2.5040845
3837203773695	383720	3773695	0.003100325	0.003645728	0.003597184	0.000764638	0.000994406	0.000731937	7.5336E-05	0.000882609	7.5336E-05	7.98504E-05	0.000115865	6.86822E-05	9.06462E-08	1.3491E-06	2.8559E-07	1.72536E-06	1.72535572
3837303773695	383730	3773695	0.002321112	0.002729437	0.002693094	0.00057246	0.000744479	0.000547977	5.64016E-05	0.000660781	5.64016E-05	8.01467E-05	0.000116295	6.89371E-05	6.80201E-08	1.0147E-06	2.1119E-07	1.29392E-06	1.29392242
3837403773695	383740	3773695	0.001839269	0.00216283	0.002134032	0.000453622	0.000589932	0.000434222	4.46931E-05	0.000523608	4.46931E-05	8.03931E-05	0.000116652	6.9149E-05	5.40246E-08	8.0737E-07	1.6564E-07	1.02703E-06	1.02703494
3837503773695	383750	3773695	0.001517646	0.001784627	0.001760864	0.0003743	0.000486774	0.000358292	3.68779E-05	0.000432048	3.68779E-05	8.04274E-05	0.000116702	6.91785E-05	4.46789E-08	6.6858E-07	1.3555E-07	8.48808E-07	0.84880776
3837603773695	383760	3773695	0.001291179	0.001518321	0.001498105	0.000318446	0.000414136	0.000304827	3.13749E-05	0.000367577	3.13749E-05	8.0337E-05	0.000116571	6.91007E-05	3.80933E-08	5.7054E-07	1.1458E-07	7.23215E-07	0.72321481
3837703773695	383770	3773695	0.001123976	0.001321703	0.001304105	0.000277208	0.000360507	0.000265353	2.73119E-05	0.000319977	2.73119E-05	8.03183E-05	0.000116544	6.90846E-05	3.32168E-08	4.9776E-07	9.9255E-08	6.30228E-07	0.63022771
3837803773695	383780	3773695	0.000988896	0.001162861	0.001147377	0.000243893	0.000317181	0.000233462	2.40296E-05	0.000281522	2.40296E-05	8.00219E-05	0.000116114	6.88298E-05	2.92867E-08	4.3898E-07	8.7008E-08	5.55278E-07	0.5552775
3837903773695	383790	3773695	0.000876654	0.001030874	0.001017147	0.000216211	0.00028118	0.000206964	2.13022E-05	0.000249568	2.13022E-05	7.93887E-05	0.000115195	6.82851E-05	2.60045E-08	3.8986E-07	7.6886E-08	4.92751E-07	0.49275082
3838003773695	383800	3773695	0.000775626	0.000912072	0.000899928	0.000191294	0.000248776	0.000183113	1.88472E-05	0.000220807	1.88472E-05	7.83781E-05	0.000113728	6.74158E-05	2.30372E-08	3.454E-07	6.7786E-08	4.36224E-07	0.436224
3838103773695	383810	3773695	0.000693642	0.000815666	0.000804805	0.000171074	0.00022248	0.000163758	1.68551E-05	0.000197468	1.68551E-05	7.69962E-05	0.000111723	6.62272E-05	2.06344E-08	3.0937E-07	6.045E-08	3.90455E-07	0.39045491
3838203773695	383820	3773695	0.000633895	0.000745408	0.000735483	0.000156339	0.000203317	0.000149652	1.54033E-05	0.000180459	1.54033E-05	7.57111E-05	0.000109858	6.51218E-05	1.88908E-08	2.8319E-07	5.515E-08	3.57233E-07	0.35723297
3838303773695	383830	3773695	0.000582782	0.000685304	0.000676179	0.000143732	0.000186923	0.000137585	1.41612E-05	0.000165908	1.41612E-05	7.4323E-05	0.000107844	6.39279E-05	1.73981E-08	2.6076E-07	5.0635E-08	3.28796E-07	0.32879567
3838403773695	383840	3773695	0.000538994	0.000633812	0.000625373	0.000132933	0.000172878	0.000127248	1.30972E-05	0.000153442	1.30972E-05	7.28913E-05	0.000105767	6.26964E-05	1.61187E-08	2.4153E-07	4.6784E-08	3.04428E-07	0.30442799
3838503773695	383850	3773695	0.000501199	0.000589369	0.000581522	0.000123612	0.000160756	0.000118325	1.21788E-05	0.000142683	1.21788E-05	7.14533E-05	0.00010368	6.14595E-05	1.50143E-08	2.2491E-07	4.3473E-08	2.83399E-07	0.2833986
3838603773695	383860	3773695	0.000467889	0.000550199	0.000542873	0.000115396	0.000150072	0.000110461	1.13694E-05	0.0001332	1.13694E-05	6.99841E-05	0.000101548	6.01958E-05	1.404E-08	2.1025E-07	4.0564E-08	2.6485E-07	0.26484974
3838703773695	383870	3773695	0.000437937	0.000514978	0.000508121	0.000108009	0.000140465	0.00010339	1.06416E-05	0.000124673	1.06416E-05	6.84525E-05	9.93261E-05	5.88785E-05	1.31628E-08	1.9704E-07	3.7955E-08	2.48155E-07	0.24815461
3838803773695	383880	3773695	0.000411205	0.000483544	0.000477105	0.000101416	0.000131891	9.7079E-05	9.99204E-06	0.000117063	9.99204E-06	6.69147E-05	9.70947E-05	5.75558E-05	1.23794E-08	1.8524E-07	3.5632E-08	2.33251E-07	0.23325071
3838903773695	383890	3773695	0.000386401	0.000454376	0.000448326	9.52987E-05	0.000123935	9.1223E-05	9.3893E-06	0.000110002	9.3893E-06	6.52521E-05	9.46823E-05	5.61257E-05	1.16511E-08	1.7427E-07	3.348E-08	2.194E-07	0.21939994
3839003773695	383900	3773695	0.000362471	0.000426236	0.00042056	8.93968E-05	0.00011626	8.55735E-05	8.80782E-06	0.000103189	8.80782E-06	6.33182E-05	9.18761E-05	5.44623E-05	1.09467E-08	1.6366E-07	3.1404E-08	2.0601E-07	0.2060096
3839103773695	383910	3773695	0.000340875	0.000400841	0.000395503	8.40705E-05	0.000109333	8.04751E-05	8.28305E-06	9.70412E-05	8.28305E-06	6.13905E-05	8.90789E-05	5.28042E-05	1.03109E-08	1.5408E-07	2.9534E-08	1.93928E-07	0.19392811
3829703773705	382970	3773705	5.68115E-05	6.68057E-05	6.59162E-05	1.40115E-05	1.82219E-05	1.34123E-05	1.38049E-06	1.61733E-05	1.38049E-06	1.50443E-05	2.18296E-05	1.29401E-05	3.5663E-09	4.565E-08	7.7048E-09	5.69213E-08	0.05692133
3829803773705	382980	3773705	5.91232E-05	6.9524E-05	6.85983E-05	1.45817E-05	1.89633E-05	1.3958E-05	1.43666E-06	1.68314E-05	1.43666E-06	1.54903E-05	2.24768E-05	1.33238E-05	3.79756E-09	4.8441E-08	8.1554E-09	6.03936E-08	0.06039361
3829903773705	382990	3773705	6.1563E-05	7.2393E-05	7.14291E-05	1.51834E-05	1.97459E-05	1.4534E-05	1.49594E-06	1.75259E-05	1.49594E-06	1.5952E-05	2.31467E-05	1.37209E-05	4.05358E-09	5.1514E-08	8.6505E-09	6.42176E-08	0.06421759
3830003773705	383000	3773705	6.39304E-05	7.51769E-05	7.41759E-05	1.57673E-05	2.05052E-05	1.50929E-05	1.55347E-06	1.81999E-05	1.55347E-06	1.63824E-05	2.37713E-05	1.40911E-05	4.32187E-09	5.4709E-08	9.1618E-09	6.81931E-08	0.06819307
3830103773705	383010	3773705	6.63813E-05	7.8059E-05	7.70196E-05	1.63717E-05	2.12913E-05	1.56716E-05	1.61303E-06	1.88976E-05	1.61303E-06	1.68285E-05	2.44185E-05	1.44748E-05	4.61958E-09	5.8234E-08	9.7226E-09	7.25764E-08	0.07257642
3830203773705	383020	3773705	6.86317E-05	8.07053E-05	7.96307E-05	1.69268E-05	2.20131E-05	1.62028E-05	1.66771E-06	1.95383E-05	1.66771E-06	1.72278E-05	2.49979E-05	1.48182E-05	4.92702E-09	6.1839E-08	1.0291E-08	7.70569E-08	0.07705686
3830303773705	383030	3773705	7.06203E-05	8.30437E-05	8.19379E-05	1.74172E-05	2.26509E-05	1.66723E-05	1.71603E-06	2.01044E-05	1.71603E-06	1.75646E-05	2.54867E-05	1.5108E-05	5.23976E-09	6.547E-08	1.0858E-08	8.15675E-08	0.08156745
3830403773705	383040	3773705	7.26869E-05	8.54738E-05	8.43357E-05	1.79269E-05	2.33138E-05	1.71602E-05	1.76625E-06	2.06927E-05	1.76625E-06	1.7914E-05	2.59936E-05	1.54085E-05	5.593E-09	6.9547E-08	1.1491E-08	8.6631E-08	0.08663099
3830503773705	383050	3773705	7.51211E-05	8.83363E-05	8.71601E-05	1.85272E-05	2.40945E-05	1.77349E-05	1.8254E-06	2.13857E-05	1.8254E-06	1.83351E-05	2.66046E-05	1.57707E-05	6.03156E-09	7.459E-08	1.2271E-08	9.28934E-08	0.09289337
3830603773705	383060	3773705	7.76834E-05	9.13494E-05	9.0133E-05	1.91592E-05	2.49164E-05	1.83398E-05	1.88766E-06	2.21151E-05	1.88766E-06	1.87718E-05	2.72383E-05	1.61463E-05	6.54656E-09	8.0475E-08	1.3176E-08	1.00197E-07	0.10019713
3830703773705	383070	3773705	8.02291E-05	9.43428E-05	9.30866E-05	1.9787E-05	2.57329E-05	1.89408E-05	1.94952E-06	2.28398E-05	1.94952E-06	1.91929E-05	2.78493E-05	1.65085E-05	7.13651E-09	8.7166E-08	1.4196E-08	1.08499E-07	0.10849893
3830803773705	383080	3773705	8.26522E-05	9.71922E-05	9.5898E-05	2.03846E-05	2.65101E-05	1.95128E-05	2.0084E-06	2.35296E-05	2.0084E-06	1.95766E-05	2.8406E-05	1.68385E-05	7.79939E-09	9.4629E-08	1.5324E-08	1.17753E-07	0.11775287
3830903773705	383090	3773705	8.51365E-05	0.000100114	9.87805E-05	2.09974E-05	2.73069E-05	2.00994E-05	2.06877E-06	2.42369E-05	2.06877E-06	1.99727E-05	2.89809E-05	1.71793E-05	8.60106E-09	1.036E-07	1.6669E-08	1.28867E-07	0.12886673
3831003773705	383100	3773705	8.78994E-05	0.000103362	0.000101986	2.16788E-05	2.81931E-05	2.07516E-05	2.1359E-06	2.50234E-05	2.1359E-06	2.04063E-05	2.961E-05	1.75522E-05	9.63089E-09	1.1506E-07	1.8378E-08	1.43069E-07	0.14306878
3831103773705	383110	3773705	9.07347E-05	0.000106697	0.000105276	2.2378E-05	2.91025E-05	2.1421E-05	2.2048E-06	2.58306E-05	2.2048E-06	2.08617E-05	3.02708E-05	1.79439E-05	1.0951E-08	1.2965E-07	2.0529E-08	1.61132E-07	0.16113191
3831203773705	383120	3773705	9.3776E-05	0.000110273	0.000108805	2.31281E-05	3.0078E-05	2.2139E-05	2.2787E-06	2.66964E-05	2.2787E-06	2.13171E-05	3.09316E-05	1.83356E-05	1.2716E-08	1.4908E-07	2.337E-08	1.85166E-07	0.18516556
3831303773705	383130	3773705	9.69066E-05	0.000113954	0.000112437	2.39002E-05	3.10821E-05	2.28781E-05	2.35477E-06	2.75876E-05	2.35477E-06	2.17881E-05	3.16151E-05	1.87408E-05	1.51304E-08	1.7553E-07	2.7224E-08	2.1788E-07	0.21787969
3831403773705	383140	3773705	0.000100137	0.000117753	0.000116185	2.4697E-05	3.21183E-05	2.36408E-05	2.43328E-06	2.85074E-05	2.43328E-06	2.22748E-05	3.23211E-05	1.91593E-05	1.86651E-08	2.1407E-07	3.2777E-08	2.65512E-07	0.26551178
3831503773705	383150	3773705	0.000103446	0.000121644	0.000120024	2.55131E-05	3.31796E-05	2.4422E-05	2.51368E-06	2.94493E-05	2.51368E-06	2.27801E-05	3.30544E-05	1.9594E-05	2.42451E-08	2.7469E-07	4.1438E-08	3.40369E-07	0.34036883
3831603773705	383160	3773705	0.000106961	0.000125777	0.000124103	2.638E-05	3.43069E-05	2.52518E-05	2.59909E-06	3.04499E-05	2.59909E-06	2.32979E-05	3.38057E-05	2.00393E-05	3.3674E-08	3.7684E-07	5.5833E-08	4.66352E-07	0.46635152
3837103773705	383710	3773705	0.00543275	0.006388469	0.006303405	0.001339889	0.001742514	0.001282585	0.000132013	0.00154661	0.000132013	8.33003E-05	0.000120871	7.16496E-05	1.5918E-07	2.3577E-06	5.1423E-07	3.03114E-06	3.03113959
3837203773705	383720	3773705	0.003511898	0.004129704	0.004074716	0.000866145	0.001126415	0.000829103	8.5337E-05	0.000999777	8.5337E-05	8.37806E-05	0.000121568	7.20628E-05	1.03253E-07	1.5341E-06	3.2769E-07	1.96508E-06	1.96507616
3837303773705	383730	3773705	0.002534621	0.002980507	0.002940821	0.000625118	0.000812961	0.000598384	6.15898E-05	0.000721563	6.15898E-05	8.41269E-05	0.00012207	7.23606E-05	7.47635E-08	1.1137E-06	2.3353E-07	1.42198E-06	1.42197915
3837403773705	383740	3773705	0.001963342	0.00230873	0.002277989	0.000484223	0.000629727	0.000463514	4.7708E-05	0.00055893	4.7708E-05	8.43296E-05	0.000122364	7.2535E-05	5.80859E-08	8.6698E-07	1.7898E-07	1.10405E-06	1.1040453
3837503773705	383750	3773705	0.001594527	0.001875033	0.001850067	0.000393261	0.000511433	0.000376442	3.8746E-05	0.000453934	3.8746E-05	8.4392E-05	0.000122455	7.25886E-05	4.7303E-08	7.0711E-07	1.4407E-07	8.98483E-07	0.89848251
3837603773705	383760	3773705	0.001339106	0.001574679	0.001553712	0.000330266	0.000429508	0.000316142	3.25395E-05	0.000381221	3.25395E-05	8.43827E-05	0.000122441	7.25806E-05	3.98239E-08	5.9596E-07	1.2012E-07	7.55905E-07	0.7559051
3837703773705	383770	3773705	0.001157503	0.001361129	0.001343005	0.000285477	0.000371261	0.000273268	2.81266E-05	0.000329521	2.81266E-05	8.43234E-05	0.000122355	7.25296E-05	3.44889E-08	5.1647E-07	1.0326E-07	6.54213E-07	0.6542125
3837803773705	383780	3773705	0.001015243	0.001193843	0.001177947	0.000250391	0.000325632	0.000239683	2.46698E-05	0.000289022	2.46698E-05	8.40052E-05	0.000121893	7.22559E-05	3.03135E-08	4.541E-07	9.0202E-08	5.74615E-07	0.57461539
3837903773705	383790	3773705	0.000897927	0.001055889	0.00104183	0.000221457	0.000288003	0.000211986	2.18191E-05	0.000255624	2.18191E-05	8.3425E-05	0.000121052	7.17569E-05	2.68549E-08	4.024E-07	7.9488E-08	5.08746E-07	0.50874589
3838003773705	383800	3773705	0.000795005	0.000934861	0.000922413	0.000196073	0.000254992	0.000187688	1.93181E-05	0.000226324	1.93181E-05	8.23239E-05	0.000119454	7.08098E-05	2.38077E-08	3.5678E-07	7.0135E-08	4.50724E-07	0.45072413
3838103773705	383810	3773705	0.000708615	0.000833273	0.000822178	0.000174767	0.000227283	0.000167293	1.72189E-05	0.00020173	1.72189E-05	8.09265E-05	0.000117426	6.96078E-05	2.12537E-08	3.1853E-07	6.231E-08	4.02091E-07	0.40209117
3838203773705	383820	3773705	0.000646077	0.000759734	0.000749618	0.000159343	0.000207224	0.000152528	1.56993E-05	0.000183927	1.56993E-05	7.95852E-05	0.00011548	6.84541E-05	1.94095E-08	2.9087E-07	5.6694E-08	3.66969E-07	0.36696892
3838303773705	383830	3773705	0.000592953	0.000697264	0.00068798	0.000146241	0.000190185	0.000139987	1.44084E-05	0.000168804	1.44084E-05	7.81285E-05	0.000113366	6.72012E-05	1.78416E-08	2.6733E-07	5.1946E-08	3.37114E-07	0.3371142
3838403773705	383840	3773705	0.00054765	0.000643991	0.000635417	0.000135068	0.000175655	0.000129291	1.33076E-05	0.000155906	1.33076E-05	7.66219E-05	0.00011118	6.59053E-05	1.6504E-08	2.4723E-07	4.7915E-08	3.1165E-07	0.3116499
3838503773705	383850	3773705	0.000508814	0.000598323	0.000590356	0.00012549	0.000163198	0.000120123	1.23639E-05	0.000144851	1.23639E-05	7.51153E-05	0.000108994	6.46094E-05	1.5357E-08	2.2999E-07	4.4474E-08	2.89818E-07	0.2898177
3838603773705	383860	3773705	0.000474662	0.000558164	0.000550732	0.000117067	0.000152244	0.00011206	1.1534E-05	0.000135128	1.1534E-05	7.35713E-05	0.000106753	6.32813E-05	1.43476E-08	2.148E-07	4.1458E-08	2.70608E-07	0.27060773
3838703773705	383870	3773705	0.000443741	0.000521804	0.000514856	0.000109441	0.000142327	0.00010476	1.07826E-05	0.000126326	1.07826E-05	7.1918E-05	0.000104355	6.18593E-05	1.34325E-08	2.0103E-07	3.8734E-08	2.53201E-07	0.25320059
3838803773705	383880	3773705	0.000416113	0.000489315	0.000482799	0.000102627	0.000133465	9.82376E-05	1.01113E-05	0.00011846	1.01113E-05	7.02399E-05	0.00010192	6.04159E-05	1.26141E-08	1.8872E-07	3.6307E-08	2.37636E-07	0.23763626
3838903773705	383890	3773705	0.000390796	0.000459544	0.000453425	9.63826E-05	0.000125345	9.22606E-05	9.4961E-06	0.000111253	9.4961E-06	6.84712E-05	9.93532E-05	5.88946E-05	1.18635E-08	1.7742E-07	3.4087E-08	2.23367E-07	0.22336653
3839003773705	383900	3773705	0.000366871	0.000431411	0.000425666	9.04821E-05	0.000117671	8.66124E-05	8.91475E-06	0.000104442	8.91475E-06	6.64967E-05	9.64882E-05	5.71963E-05	1.11528E-08	1.6672E-07	3.1992E-08	2.09862E-07	0.20986239
3839103773705	383910	3773705	0.000345309	0.000406055	0.000400648	8.51641E-05	0.000110755	8.15218E-05	8.39079E-06	9.83034E-05	8.39079E-06	6.45441E-05	9.36548E-05	5.55167E-05	1.05121E-08	1.5707E-07	3.0108E-08	1.9769E-07	0.19769037
3829703773715	382970	3773715	5.59815E-05	6.58297E-05	6.49532E-05	1.38068E-05	1.79557E-05	1.32163E-05	1.36032E-06	1.5937E-05	1.36032E-06	1.51129E-05	2.19291E-05	1.29991E-05	3.52524E-09	4.512E-08	7.6102E-09	5.62557E-08	0.05625572
3829803773715	382980	3773715	5.82264E-05	6.84695E-05	6.75578E-05	1.43605E-05	1.86757E-05	1.37463E-05	1.41487E-06	1.6576E-05	1.41487E-06	1.5559E-05	2.25764E-05	1.33828E-05	3.75139E-09	4.7848E-08	8.0504E-09	5.96495E-08	0.05964955
3829903773715	382990	3773715	6.05938E-05	7.12533E-05	7.03045E-05	1.49443E-05	1.9435E-05	1.43052E-05	1.47239E-06	1.725E-05	1.47239E-06	1.60175E-05	2.32417E-05	1.37772E-05	4.00127E-09	5.0846E-08	8.5336E-09	6.33813E-08	0.06338126
3830003773715	383000	3773715	6.29333E-05	7.40044E-05	7.3019E-05	1.55213E-05	2.01854E-05	1.48575E-05	1.52924E-06	1.7916E-05	1.52924E-06	1.64635E-05	2.3889E-05	1.41609E-05	4.267E-09	5.4013E-08	9.0405E-09	6.73204E-08	0.0673204
3830103773715	383010	3773715	6.53786E-05	7.68799E-05	7.58563E-05	1.61244E-05	2.09697E-05	1.54349E-05	1.58866E-06	1.86122E-05	1.58866E-06	1.69221E-05	2.45543E-05	1.45553E-05	4.5623E-09	5.7512E-08	9.5983E-09	7.16726E-08	0.07167257
3830203773715	383020	3773715	6.76625E-05	7.95655E-05	7.85061E-05	1.66877E-05	2.17022E-05	1.5974E-05	1.64416E-06	1.92623E-05	1.64416E-06	1.73401E-05	2.51608E-05	1.49148E-05	4.87051E-09	6.1131E-08	1.017E-08	7.61718E-08	0.07617182
3830303773715	383030	3773715	6.97235E-05	8.19891E-05	8.08974E-05	1.7196E-05	2.23633E-05	1.64606E-05	1.69424E-06	1.98491E-05	1.69424E-06	1.77081E-05	2.56949E-05	1.52314E-05	5.18829E-09	6.4827E-08	1.0749E-08	8.0764E-08	0.08076399
3830403773715	383040	3773715	7.18736E-05	8.45175E-05	8.33921E-05	1.77263E-05	2.30529E-05	1.69682E-05	1.74649E-06	2.04612E-05	1.74649E-06	1.80887E-05	2.62471E-05	1.55587E-05	5.54854E-09	6.8991E-08	1.1398E-08	8.59375E-08	0.08593749
3830503773715	383050	3773715	7.41742E-05	8.72227E-05	8.60613E-05	1.82937E-05	2.37908E-05	1.75113E-05	1.80239E-06	2.11161E-05	1.80239E-06	1.84973E-05	2.684E-05	1.59102E-05	5.96969E-09	7.3833E-08	1.2148E-08	9.19505E-08	0.09195055
3830603773715	383060	3773715	7.6575E-05	9.00459E-05	8.88469E-05	1.88858E-05	2.45608E-05	1.80781E-05	1.86073E-06	2.17996E-05	1.86073E-06	1.89153E-05	2.74465E-05	1.62697E-05	6.45886E-09	7.942E-08	1.3008E-08	9.88872E-08	0.09888717
3830703773715	383070	3773715	7.89925E-05	9.28887E-05	9.16518E-05	1.9482E-05	2.53362E-05	1.86489E-05	1.91947E-06	2.24878E-05	1.91947E-06	1.9327E-05	2.80439E-05	1.66239E-05	7.02086E-09	8.5797E-08	1.3983E-08	1.06801E-07	0.10680094
3830803773715	383080	3773715	8.1332E-05	9.56398E-05	9.43663E-05	2.00591E-05	2.60866E-05	1.92012E-05	1.97632E-06	2.31538E-05	1.97632E-06	1.97169E-05	2.86097E-05	1.69593E-05	7.66005E-09	9.2997E-08	1.5076E-08	1.15733E-07	0.11573291
3830903773715	383090	3773715	8.37439E-05	9.8476E-05	9.71648E-05	2.06539E-05	2.68602E-05	1.97706E-05	2.03493E-06	2.38405E-05	2.03493E-06	2.01162E-05	2.91891E-05	1.73027E-05	8.43132E-09	1.0163E-07	1.6376E-08	1.2644E-07	0.12643991

Unique Identifier	X (UTM)	Y (UTM)	EGIODemolition 2025	EGIOSite Grubbing / Prep 2025	EGIOMass Grading / Excavation 2025	EGIOMass Grading / Excavation 2026	EGIODrainage / Utilities Trenching 2026	EGIODrainage / Utilities Trenching 2027	EGIOFoundations / Concrete Pads 2026	EGIOFoundations / Concrete Pads 2027	EGIOBuilding / Structure Construction 2026	EGIOBuilding / Structure Construction 2027	EGIOAsphalt Paving 2027	EGIOArchitectural Coating 2027	EGIOLandscaping or Other Finishing 2027	EGIOWaterside Construction (Piles) 2027	HIWaterside Construction (Landscaping) 2025	HIWaterside Construction (Landscaping) 2026	KMDemolition 2025	KMSite Grubbing / Prep 2025	KMMass Grading / Excavation 2025
3831003773715	383100	3773715	0.000670705	0.00026306	8.71173E-05	8.53224E-05	0.000198123	0.000197817	0.000260308	0.00026014	0.000278822	0.000272139	1.085E-05	1.085E-05	0.000293839	1.085E-05	0.000116128	0.000112491	3.69333E-05	0.00160293	0.00012184
3831103773715	383110	3773715	0.000777366	0.00030489	0.000100972	9.88911E-05	0.00022963	0.000229276	0.000301704	0.000301509	0.000323163	0.000315417	1.25754E-05	1.25754E-05	0.000340567	1.25754E-05	0.000133548	0.000129365	3.82142E-05	0.000165852	0.000126065
3831203773715	383120	3773715	0.000920405	0.000361	0.000119551	0.000117088	0.000271883	0.000271464	0.000357219	0.000356988	0.000382626	0.000373455	1.48894E-05	1.48894E-05	0.000403233	1.48894E-05	0.000156431	0.000151532	3.95064E-05	0.000171461	0.000130328
3831303773715	383130	3773715	0.001118054	0.00043852	0.000145223	0.000142231	0.000330268	0.000329758	0.000433928	0.000433648	0.000464792	0.000453651	1.80867E-05	1.80867E-05	0.000489824	1.80867E-05	0.000187665	0.000181787	4.0905E-05	0.00017753	0.000134942
3831403773715	383140	3773715	0.001410436	0.00055319	0.000183201	0.000179426	0.000416636	0.000415993	0.000547405	0.000547052	0.000586339	0.000572285	2.28166E-05	2.28166E-05	0.000617918	2.28166E-05	0.000232857	0.000225563	4.2385E-05	0.000183954	0.000139825
3831503773715	383150	3773715	0.001877923	0.00073655	0.000243922	0.000238896	0.000554729	0.000553873	0.000728842	0.000728371	0.00078068	0.000761968	3.03791E-05	3.03791E-05	0.000822726	3.03791E-05	0.000303665	0.000294154	4.38741E-05	0.000190417	0.000144737
3831603773715	383160	3773715	0.002668995	0.00104682	0.000346674	0.000339531	0.000788408	0.000787192	0.001035865	0.001035197	0.001109541	0.001082946	4.31763E-05	4.31763E-05	0.001169299	4.31763E-05	0.000422188	0.000408964	4.54673E-05	0.000197331	0.000149993
3837103773715	383710	3773715	0.005564185	0.00218235	0.000722728	0.000707837	0.001643633	0.001641097	0.002159519	0.002158126	0.002313115	0.00225767	9.00117E-05	9.00117E-05	0.002437694	9.00117E-05	0.001176172	0.001139332	0.002009365	0.008720787	0.006628728
3837203773715	383720	3773715	0.004296293	0.00168507	0.000558042	0.000546545	0.001269104	0.001267146	0.001667437	0.001666361	0.001786033	0.001743223	6.9501E-05	6.9501E-05	0.001882225	6.9501E-05	0.000918914	0.000890132	0.001570133	0.006814488	0.005179737
3837303773715	383730	3773715	0.002944321	0.0011548	0.000382436	0.000374556	0.000869738	0.000868396	0.001142722	0.001141985	0.001223998	0.00119466	4.76302E-05	4.76302E-05	0.00128992	4.76302E-05	0.000647946	0.000627651	0.001108449	0.004810746	0.00365668
3837403773715	383740	3773715	0.002201536	0.00086347	0.000285956	0.000280064	0.000650323	0.00064932	0.000854439	0.000853888	0.000915211	0.000893274	3.56142E-05	3.56142E-05	0.000964502	3.56142E-05	0.000496229	0.000480686	0.000849072	0.003685031	0.002801017
3837503773715	383750	3773715	0.001745636	0.00068466	0.000226739	0.000222068	0.000515652	0.000514857	0.0006775	0.000677063	0.000725687	0.000708292	2.82391E-05	2.82391E-05	0.000764771	2.82391E-05	0.000401234	0.000388666	0.000686076	0.00297762	0.002263309
3837603773715	383760	3773715	0.001440903	0.00056514	0.000187158	0.000183302	0.000425636	0.000424979	0.00055923	0.000558869	0.000599005	0.000584647	2.33094E-05	2.33094E-05	0.000631266	2.33094E-05	0.000336503	0.000325963	0.000574609	0.002493844	0.001895587
3837703773715	383770	3773715	0.00122679	0.00048116	0.000159347	0.000156064	0.000362388	0.000361829	0.00047613	0.000475823	0.000509995	0.00049771	1.98457E-05	1.98457E-05	0.000537462	1.98457E-05	0.0002902	0.000281111	0.000494494	0.002146139	0.001631295
3837803773715	383780	3773715	0.001070826	0.00041999	0.000139089	0.000136223	0.000316317	0.000315829	0.000415599	0.000415331	0.000445158	0.00043448	1.73227E-05	1.73227E-05	0.000469134	1.73227E-05	0.000255664	0.000247656	0.000434559	0.001886017	0.001433574
3837903773715	383790	3773715	0.00094365	0.00037011	0.00012257	0.000120045	0.00027875	0.00027832	0.000366241	0.000366004	0.000392289	0.000382886	1.52654E-05	1.52654E-05	0.000413417	1.52654E-05	0.000227111	0.000219997	0.000384631	0.001669326	0.001268866
3838003773715	383800	3773715	0.000833944	0.00032708	0.00010832	0.000106089	0.000246343	0.000245963	0.00032366	0.000323454	0.000346683	0.000338373	1.34907E-05	1.34907E-05	0.000365354	1.34907E-05	0.000201892	0.000195569	0.000340968	0.001479823	0.001124823
3838103773715	383810	3773715	0.000740567	0.00029046	9.61917E-05	9.42098E-05	0.00021876	0.000218422	0.000287422	0.000287236	0.000307865	0.000300485	1.19801E-05	1.19801E-05	0.000324446	1.19801E-05	0.000180452	0.000174799	0.000303672	0.001317959	0.001001789
3838203773715	383820	3773715	0.000674693	0.00026462	8.76353E-05	8.58297E-05	0.000199301	0.000198993	0.000261855	0.000261686	0.00028048	0.00027375	1.09145E-05	1.09145E-05	0.000295586	1.09145E-05	0.000165047	0.000159878	0.000276898	0.001201756	0.000913463
3838303773715	383830	3773715	0.000619399	0.00024294	8.04533E-05	7.87957E-05	0.000182968	0.000182685	0.00024039	0.00024024	0.000257494	0.000251322	1.002E-05	1.002E-05	0.000271362	1.002E-05	0.000151984	0.000147224	0.000254183	0.001103174	0.00083853
3838403773715	383840	3773715	0.000572603	0.00022458	7.4375E-05	7.28426E-05	0.000169144	0.000168883	0.000222233	0.00022209	0.00023804	0.000232334	9.26299E-06	9.26299E-06	0.00025086	9.26299E-06	0.000140826	0.000136415	0.00023478	0.001018961	0.000774519
3838503773715	383850	3773715	0.000532472	0.00020884	6.91623E-05	6.77373E-05	0.00015729	0.000157047	0.000206658	0.000206524	0.000221356	0.000216051	8.61378E-06	8.61378E-06	0.000233278	8.61378E-06	0.000131184	0.000127075	0.00021801	0.000946181	0.000719198
3838603773715	383860	3773715	0.000497451	0.00019511	6.46135E-05	6.32822E-05	0.000146945	0.000146718	0.000193066	0.000192941	0.000206798	0.000201841	8.04725E-06	8.04725E-06	0.000217935	8.04725E-06	0.000122713	0.00011887	0.000203278	0.00088224	0.000670597
3838703773715	383870	3773715	0.000465412	0.00018254	6.0452E-05	5.92065E-05	0.00013748	0.000137268	0.000180631	0.000180515	0.000193479	0.000188841	7.52895E-06	7.52895E-06	0.000203899	7.52895E-06	0.000114931	0.000111331	0.000189754	0.000823545	0.000625982
3838803773715	383880	3773715	0.000436849	0.00017134	5.6742E-05	5.55729E-05	0.000129043	0.000128844	0.000169546	0.000169436	0.000181605	0.000177252	7.06689E-06	7.06689E-06	0.000191385	7.06689E-06	0.000107958	0.000104577	0.000177642	0.000770978	0.000586026
3838903773715	383890	3773715	0.000411161	0.00016126	5.34053E-05	5.2305E-05	0.000121455	0.000121267	0.000159576	0.000159473	0.000170926	0.000166829	6.65133E-06	6.65133E-06	0.000180131	6.65133E-06	0.00010166	9.84759E-05	0.000166713	0.000723548	0.000549974
3839003773715	383900	3773715	0.000387682	0.00015205	5.03557E-05	4.93182E-05	0.000114519	0.000114343	0.000150463	0.000150366	0.000161165	0.000157302	6.27151E-06	6.27151E-06	0.000169845	6.27151E-06	9.58784E-05	9.28753E-05	0.000156697	0.000680077	0.000516931
3839103773715	383910	3773715	0.000366556	0.00014377	4.76117E-05	4.66307E-05	0.000108279	0.000108112	0.000142264	0.000142172	0.000152383	0.00014873	5.92976E-06	5.92976E-06	0.00016059	5.92976E-06	9.06563E-05	8.78168E-05	0.000147661	0.000640858	0.00048712
3829703773715	382970	3773725	0.000211949	8.3129E-05	2.75298E-05	2.69626E-05	6.26086E-05	6.2512E-05	8.22595E-05	8.22064E-05	8.81101E-05	8.59982E-05	3.42868E-06	3.42868E-06	9.28556E-05	3.42868E-06	3.78691E-05	3.6683E-05	2.32055E-05	0.000100714	7.6553E-05
3829803773725	382980	3773725	0.000227398	8.9189E-05	2.95365E-05	2.89279E-05	6.71721E-05	6.70685E-05	8.82554E-05	8.81985E-05	9.45326E-05	9.22667E-05	3.6786E-06	3.6786E-06	9.96239E-05	3.6786E-06	4.05851E-05	3.93139E-05	2.41537E-05	0.000104829	7.96811E-05
3829903773725	382990	3773725	0.000244679	9.5967E-05	3.17812E-05	3.11264E-05	7.2277E-05	7.21655E-05	9.49625E-05	9.49012E-05	0.000101717	9.92786E-05	3.95816E-06	3.95816E-06	0.000107195	3.95816E-06	4.36365E-05	4.22697E-05	2.51585E-05	0.00010919	8.29959E-05
3830003773725	383000	3773725	0.000263335	0.00010328	3.42043E-05	3.34996E-05	7.77878E-05	7.76677E-05	0.000102203	0.000102137	0.000109472	0.000106848	4.25996E-06	4.25996E-06	0.000115368	4.25996E-06	4.69283E-05	4.54584E-05	2.61611E-05	0.000113541	8.63032E-05
3830103773725	383010	3773725	0.000284299	0.00011151	3.69273E-05	3.61665E-05	8.39804E-05	8.38508E-05	0.000110339	0.000110268	0.000118187	0.000115354	4.59909E-06	4.59909E-06	0.000124552	4.59909E-06	5.06399E-05	4.90538E-05	2.72111E-05	0.000118098	8.97673E-05
3830203773725	383020	3773725	0.000307014	0.00012042	3.98778E-05	3.90562E-05	9.06905E-05	9.05505E-05	0.000119155	0.000119079	0.00012763	0.000124571	4.96656E-06	4.96656E-06	0.000134504	4.96656E-06	5.46421E-05	5.29306E-05	2.82386E-05	0.000122557	9.31567E-05
3830303773725	383030	3773725	0.00033158	0.00013005	4.30687E-05	4.21813E-05	9.79471E-05	9.7796E-05	0.00012869	0.000128607	0.000137843	0.000134539	5.36396E-06	5.36396E-06	0.000145267	5.36396E-06	5.89259E-05	5.70802E-05	2.92162E-05	0.0001268	9.63819E-05
3830403773725	383040	3773725	0.00035981	0.00014112	4.67355E-05	4.57726E-05	0.000106286	0.000106122	0.000139646	0.000139556	0.000149579	0.000145993	5.82064E-06	5.82064E-06	0.000157634	5.82064E-06	6.38125E-05	6.18137E-05	3.02301E-05	0.000131201	9.97265E-05
3830503773725	383050	3773725	0.000390529	0.00015317	5.07255E-05	4.96804E-05	0.00011536	0.000115182	0.000151568	0.000151471	0.000162349	0.000158457	6.31757E-06	6.31757E-06	0.000171092	6.31757E-06	6.90542E-05	6.68913E-05	3.11806E-05	0.000135326	0.000102862
3830603773725	383060	3773725	0.000425954	0.00016707	5.53268E-05	5.41869E-05	0.000125825	0.000125631	0.000165317	0.000165211	0.000177075	0.000172831	6.89064E-06	6.89064E-06	0.000186612	6.89064E-06	7.50476E-05	7.2697E-05	3.21492E-05	0.00013953	0.000106057
3830703773725	383070	3773725	0.000467496	0.00018336	6.07227E-05	5.94716E-05	0.000138096	0.000137883	0.00018144	0.000181323	0.000194345	0.000189687	7.56266E-06	7.56266E-06	0.000204812	7.56266E-06	8.20062E-05	7.94376E-05	3.31449E-05	0.000143851	0.000109342
3830803773725	383080	3773725	0.000516268	0.00020249	6.70577E-05	6.5676E-05	0.000152503	0.000152268	0.000200369	0.00020024	0.00021462	0.000209476	8.35165E-06	8.35165E-06	0.000226179	8.35165E-06	9.00805E-05	8.7259E-05	3.4152E-05	0.000148222	0.000112664
3830903773725	383090	3773725	0.000575594	0.00022576	7.47635E-05	7.32231E-05	0.000170028	0.000169765	0.000223394	0.00022325	0.000239283	0.000233548	9.31137E-06	9.31137E-06	0.00025217	9.31137E-06	9.98034E-05	9.66774E-05	3.52088E-05	0.000152809	0.000116151
3831003773725	383100	3773725	0.00065469	0.00025678	8.50372E-05	8.32851E-05	0.000193392	0.000193094	0.000254092	0.000253928	0.000272164	0.000265641	1.05909E-05	1.05909E-05	0.000286822	1.05909E-05	0.000112682	0.000109152	3.64467E-05	0.000158181	0.000120235
3831103773725	383110	3773725	0.000759169	0.00029776	9.86078E-05	9.65762E-05	0.000224255	0.000223909	0.000294641	0.000294451	0.000315598	0.000308033	1.2281E-05	1.2281E-05	0.000332595	1.2281E-05	0.000129496	0.00012544	3.77503E-05	0.000163839	0.000124535
3831203773725	383120	3773725	0.000897671	0.00035208	0.000116598	0.000114196	0.000265168	0.000264759	0.000348396	0.000348171	0.000373175	0.00036423	1.45216E-05	1.45216E-05	0.000393274	1.45216E-05	0.000151457	0.000146713	3.9056E-05	0.000169506	0.000128843
3831303773725	383130	3773725	0.001089671	0.00042738	0.000141537	0.00013862	0.000321883	0.000321387	0.00042913	0.00042264	0.000452992	0.000442134	1.76276E-05	1.76276E-05	0.000477389	1.76276E-05	0.000181198	0.000175522	4.04433E-05	0.000175527	0.000133419
3831403773725	383140	3773725	0.00137361	0.00053875	0.000178417	0.000174741	0.000405758	0.000405132	0.00053313	0.000532769	0.00057103	0.000557343	2.22208E-05	2.22208E-05	0.000601784	2.22208E-05	0.000224144	0.000217123	4.19301E-05	0.00018198	0.000138324
3831503773725	383150	3773725	0.001828082	0.000717	0.000237448	0.000232556	0.000540006	0.000539173	0.000709498	0.00070904	0.000759961	0.000741745	2.95728E-05	2.95728E-05	0.000800891	2.95728E-05	0.000290615	0.000281512	4.34238E-05	0.000188462	0.000143251
3831603773725	383160	3773725	0.002591615	0.00101647	0.000336623	0.000329687	0.000765551	0.000764369	0.001005833	0.001005184	0.001077373	0.001051549	4.19245E-05	4.19245E-05	0.001135398	4.19245E-05	0.000399669	0.000387151	4.50079E-05	0.000195338	0.000148477
3837203773725	383720	3773725	0.004886573	0.00191658	0.000634713	0.000621636	0.00144347	0.001441243	0.001896531	0.001895307	0.002031421	0.001982729	7.905E-05	7.905E-05	0.002140829	7.905E-05	0.001028805	0.000996581	0.001759697	0.007637208	0.005805092
3837303773725	383730	3773725	0.003220949	0.0012633	0.000418367	0.000409747	0.000951453	0.000949985	0.001250084	0.001249278	0.001338996	0.001306901	5.21052E-05	5.21052E-05	0.001411112	5.21052E-05	0.000697958	0.000676097	0.001196233	0.005191737	0.003946274
3837403773725	383740	3773725	0.002354059	0.0009233	0.000305767	0.000299467	0.000695378	0.000694305	0.00091363	0.000913646	0.00097817	0.000955161	3.80815E-05	3.80815E-05	0.001031324	3.80815E-05	0.000522781	0.000506406	0.000896777	0.003892076	0.002958393
3837503773725	383750	3773725	0.001841052	0.00072209	0.000239133	0.000234206	0.000543838	0.000542999	0.000714532	0.000714071	0.000765353	0.00074708	2.97826E-05	2.97826E-05	0.000806573	2.97826E-05	0.000417135	0.000404069	0.000715453	0.003105118	0.002360221
3837603773725	383760	3773725	0.00150693	0.00059104	0.000195734	0.000191701	0.00044514	0.000444453	0.000584855	0.000584478	0.000626453	0.000611437	2.43776E-05	2.43776E-05	0.000660193	2.43776E-05	0.000347027	0.000336158	0.000594651	0.002580826	0.001961703
3837703773725	383770	3773725	0.00126994	0.00049809	0.000164952	0.000161553	0.000375134	0.000374555	0.000492877	0.000492559	0.000527933	0.000515279	2.05438E-05	2.05438E-05	0.000556366	2.05438E-05	0.000296675	0.000287382	0.000507462	0.002202419	0.001674073
3837803773725	383780	3773725	0.001104212	0.00043309	0.000143425	0.00014047	0.000326179	0.000325676	0.000428557	0.00042828	0.000459038	0.000448035	1.78628E-05	1.78628E-05	0.00048376	1.78628E-05	0.000260535	0.000252374	0.000444627	0.001929714	0.001466789
3837903773725	383790	3773725	0.000972877	0.00038158	0.000126366	0.000123763	0.000287383	0.00028694	0.000377584	0.00037734	0.00040444	0.000394745	1.57382E-05	1.57382E-05	0.000426222	1.57382E-05	0.000231484	0.000224234	0.00039362	0.001708339	0.00129852
3838003773725	383800	3773725	0.000859956	0.00033729	0.000111699	0.000109398	0.000254027	0.000253635	0.000333758	0.000333543	0.000357496	0.000348927	1.39115E-05	1.39115E-05	0.00037675	1.39115E-05	0.000205878	0.00019943	0.000349278	0.001515889	0.001152237
3838103773725	383810	3773725	0.000761432	0.00029864	9.89018E-05	9.68641E-05	0.000224923	0.000224576	0.00029552	0.000295329	0.000316539	0.000308951	1.23177E-05	1.23177E-05	0.000333587	1.23177E-05	0.000183519	0.000177771	0.000310203	0.001346305	0.001023335
3838203773725	383820	3773725	0.000692666	0.00027167	8.99698E-05	8.81161E-05	0.00020461	0.000204294	0.000268831	0.000268657	0.000287951	0.000281049	1.12052E-05	1.12052E-05	0.00030346	1.12052E-05	0.000167666	0.000162415	0.000282558	0.00122632	0.000932134
3838303773725	383830	3773725	0.000635298	0.00024917	8.25183E-05	8.08182E-05	0.000187664	0.000187374	0.000246566	0.000246407	0.000264103	0.00025772	1.02772E-05	1.02772E-05	0.000278327	1.02772E-05	0.000154302	0.00014946	0.000259225	0.001125057	0.000855163
3838403773725	383840	3773725	0.000586606	0.00023008	7.61938E-05	7.4624E-05	0.00017328	0.000173013	0.000227668	0.000227521	0.000243861	0.000238016	9.48951E-06	9.48951E-06	0.000256995	9.48951E-06	0.000142853	0.000138379	0.000239231	0.001038281	0.00078924
3838503773725	383850	3773725	0.000544939	0.00021373	7.07817E-05	6.93233E-05	0.000160972	0.000160724	0.000211496	0.00021136	0.000226539	0.000221109	8.81546E-06	8.81546E-06	0.0002387	8.81546E-06	0.000132974	0.000128809	0.000221973	0.000963379	0.000732771
3838603773725	383860	3773725	0.000508552	0.00019946	6.60555E-05	6.46945E-05	0.000150224	0.000149992	0.000197375	0.000197247	0.000211413	0.000206345	8.22684E-06	8.22684E-06	0.000222799	8.22684E-06	0.000124288	0.000120395	0.000206801	0.000897533	0.000682221
3838703773725	383870	3773725	0.000474951	0.00018628	6.1691E-05	6.04199E-05	0.000140298	0.000140082	0.000184333	0.000184214	0.000197444	0.000192711	7.68326E-06	7.68326E-06	0.000208078	7.68326E-06	0.000116232	0.000112591	0.000192739	0.0008365	0.000635829
3838803773725	383880	3773725	0.000444951	0.00017452	5.77943E-05	5.66036E-05	0.000131436	0.000131234	0.00017269	0.000172579	0.000184973	0.000180539	7.19796E-06	7.19796E-06	0.000194935	7.19796E-06	0.000109008	0.000105594	0.000180136	0.000781802	0.000594253
3838903773725	383890	3773725	0.0004184	0.0001641	5.43457E-05	5.3226E-05	0.000123593	0.000123403	0.000162385	0.000162281	0.000173935	0.000169766	6.76845E-06	6.76845E-06	0.000183303	6.76845E-06	0.00010258	9.93673E-05	0.000168931	0.000733174	0.00055729
3839003773725	383900	3773725	0.000394948	0.0001549	5.12995E-05	5.02426E-05	0.000116666	0.000116486	0.000153283	0.000153185	0.000164186	0.00016025	6.38906E-06	6.38906E-06	0.000173028	6.38906E-06	9.68704E-05	9.38362E-05	0.000158992	0.000690036	0.000524501
3839103773725	383910	3773725	0.000373876	0.00014664	4.85625E-05	4.75619E-05	0.000110441	0.000110271	0.000145105	0.000145012	0.000155426	0.0001517	6.04818E-06	6.04818E-06	0.000163797	6.04818E-06	9.17183E-05	8.88455E-05	0.000150032	0.000651151	0.000494944
3829703773735	382970	3773735	0.000208535	8.179E-05	2.70865E-05	2.65284E-05	6.16003E-05	6.15053E-05	8.09348E-05	8.08825E-05	8.66912E-05	8.46133E-05	3.37347E-06	3.37347E-06	9.13602E-05	3.37347E-06	3.71032E-05	3.5941E-05	2.28117E-05	9.90045E-05	7.5254E-05
3829803773735	382980	3773735	0.000223706	8.7741E-05	2.9057E-05	2.84583E-05	6.60817E-05	6.59797E-05	8.68226E-05	8.67666E-05	9.29979E-05	9.07688E-05	3.61888E-06	3.61888E-06	9.80066E-05	3.61888E-06	3.97491E-05	3.85041E-05	2.37464E-05	0.000103061	7.83373E-05
3829903773735	382990	3773735	0.000240664	9.4392E-05	3.12597E-05	3.06156E-05	7.1091E-05	7.09813E-05	9.34042E-05	9.3344E-05	0.000100048	9.76495E-05	3.89321E-06	3.89321E-06	0.000105436	3.89321E-06	4.27163E-05	4.13783E-05	2.47353E-05	0.000107353	8.15998E-05
3830003773735	383000	3773735	0.000259068	0.00010161	3.36502E-05	3.29569E-05	7.65275E-05	7.64094E-05	0.000100547	0.000100482	0.000107698	0.000105117	4.19094E-06	4.19094E-06	0.000113499	4.19094E-06	4.59399E-05	4.4501E-05	2.57311E-05	0.000111675	8.48847E-05
3830103773735	383010	3773735	0.000279754	0.00010972	3.6337E-05	3.55883E-05	8.26379E-05	8.25104E-05	0.000108575	0.000108505	0.000116298	0.00011351	4.52557E-06	4.52557E-06	0.000122561	4.52557E-06	4.95671E-05	4.80146E-05	2.67744E-05	0.000116203	8.83264E-05
3830203773735	383020	3773735	0.000302613	0.00011869	3.93062E-05	3.84963E-05	8.93904E-05	8.92525E-05	0.000117447	0.000117371	0.000125801	0.000122785	4.89536E-06	4.89536E-06	0.000132576	4.89536E-06	5.35801E-05	5.19019E-05	2.78357E-05	0.000120809	9.18278E-05
3830303773735	383030	3773735	0.000327969	0.00012863	4.25997E-05	4.1722E-05	9.68805E-05	9.6731E-05	0.000127288	0.000127206	0.000136342	0.000133074	5.30555E-06	5.30555E-06	0.000143685	5.30555E-06	5.8002E-05	5.61853E-05	2.88926E-05	0.000125396	9.53143E-05
3830403773735	383040	3773735	0.000357107	0.00014006	4.63843E-05	4.54287E-05	0.000105488	0.000105325	0.000138597	0.000138507	0.000148455	0.000144896	5.77691E-06	5.77691E-06	0.00015645	5.77691E-06	6.30501E-05	6.10752E-05	2.99789E-05	0.00013011	9.88978E-05
3830503773735	383050	3773735	0.000386424	0.00015156	5.01923E-05	4.91582E-05	0.000114148	0.000113972	0.000149975	0.000149878	0.000160642	0.000156792	6.25117E-06	6.25117E-06	0.000169294	6.25117E-06	6.8012E-05	6.58817E-05	3.08728E-05	0.00013399	0.000101847

			KMMass Grading / Excavation	KMDrainage / Utilities Trenching	KMFoundations / Concrete Pads	KMBuilding / Structure Construction	KMAsphalt Paving	KMArchitectural Coating	KMLandscaping or Other Finishing	KMWaterside Construction (Piles)	EWNDemolition	EWNSite Grubbing / Prep	EWNDrainage / Utilities Trenching	EWNDrainage / Utilities Trenching	EWNDrainage / Utilities Trenching	EWNFoundation s / Concrete Pads	EWNBuilding / Structure Construction	EWNAsphalt Paving	EWNLandscaping or Other Finishing	EWNWaterside Construction (Piles)	ISDemolition
Unique Identifier	X (UTM)	Y (UTM)	2026	2026	2026	2026	2026	2026	2026	2026	2027	2027	2027	2028	2029	2029	2029	2029	2029	2029	2027
3831003773715	383100	3773715	0.000120579	4.33009E-05	2.29147E-05	7.87039E-05	2.52844E-06	2.52844E-06	8.12324E-05	2.52844E-06	0.000593474	3.23451E-05	7.59524E-05	7.44857E-05	7.29445E-05	6.31835E-05	0.000137199	9.76099E-06	0.00014208	9.76099E-06	2.40714E-05
3831103773715	383110	3773715	0.000124761	4.48026E-05	2.37094E-05	8.14335E-05	2.61613E-06	2.61613E-06	8.40496E-05	2.61613E-06	0.000686482	3.74141E-05	8.78555E-05	8.61589E-05	8.43762E-05	7.30855E-05	0.000158701	1.12907E-05	0.000164346	1.12907E-05	2.47197E-05
3831203773715	383120	3773715	0.00012898	4.63177E-05	2.45111E-05	8.41871E-05	2.7046E-06	2.7046E-06	8.68917E-05	2.7046E-06	0.000807521	4.40109E-05	0.000103346	0.00010135	9.92532E-05	8.59718E-05	0.000186683	1.32815E-05	0.000193323	1.32815E-05	2.53373E-05
3831303773715	383130	3773715	0.000133546	4.79574E-05	2.53788E-05	8.71675E-05	2.80034E-06	2.80034E-06	8.99678E-05	2.80034E-06	0.000975022	5.314E-05	0.000124783	0.000122373	0.000119841	0.000103805	0.000225405	1.60364E-05	0.000233424	1.60364E-05	2.59786E-05
3831403773715	383140	3773715	0.000138378	4.96926E-05	2.62971E-05	9.03214E-05	2.90167E-06	2.90167E-06	9.32231E-05	2.90167E-06	0.00121877	6.64245E-05	0.000155977	0.000152965	0.0001498	0.000129755	0.000281755	2.00454E-05	0.000291778	2.00454E-05	2.66674E-05
3831503773715	383150	3773715	0.000143239	5.14384E-05	2.7221E-05	9.34947E-05	3.00361E-06	3.00361E-06	9.64983E-05	3.00361E-06	0.00160162	8.72904E-05	0.000204974	0.000201016	0.000196857	0.000170515	0.000370262	2.63422E-05	0.000383433	2.63422E-05	2.74094E-05
3831603773715	383160	3773715	0.000148441	5.33063E-05	2.82095E-05	9.68897E-05	3.11268E-06	3.11268E-06	0.000100002	3.11268E-06	0.002238302	0.00012199	0.000286456	0.000280924	0.000275112	0.000238298	0.00051745	3.68138E-05	0.000535857	3.68138E-05	2.8291E-05
3831703773715	383710	3773715	0.006560127	0.002355798	0.001246679	0.004281908	0.000137561	0.000137561	0.004419468	0.000137561	0.004358657	0.000237552	0.000557818	0.000547046	0.000535727	0.000464039	0.001007634	7.16877E-05	0.001043477	7.16877E-05	0.00094017
3831720377371 5	383720	3773715	0.005126132	0.001840838	0.000974164	0.003345915	0.000107491	0.000107491	0.003453406	0.000107491	0.00337705	0.000184054	0.000432193	0.000423846	0.000415077	0.000359534	0.000780706	5.5543E-05	0.000808477	5.5543E-05	0.000735965
3831730377371 5	383730	3773715	0.003618837	0.001299555	0.00068772	0.002362077	7.58841E-05	7.58841E-05	0.002437961	7.58841E-05	0.002330421	0.000127011	0.000298246	0.000292486	0.000286434	0.000248106	0.000538746	3.83289E-05	0.000557911	3.83289E-05	0.000521282
3831740377371 5	383740	3773715	0.002772029	0.000995459	0.000526793	0.001809351	5.81272E-05	5.81272E-05	0.001867478	5.81272E-05	0.001754986	9.5649E-05	0.000224602	0.000220265	0.000215707	0.000186843	0.000405717	2.88646E-05	0.00042015	2.88646E-05	0.000400639
3831750377371 5	383750	3773715	0.002239886	0.000804362	0.000425665	0.001462012	4.69686E-05	4.69686E-05	0.001508981	4.69686E-05	0.001401462	7.63815E-05	0.000179358	0.000175895	0.000172255	0.000149205	0.00032399	2.30501E-05	0.000335515	2.30501E-05	0.000324789
3831760377371 5	383760	3773715	0.00187597	0.000673677	0.000356507	0.001224478	3.93376E-05	3.93376E-05	0.001263815	3.93376E-05	0.001164851	6.34859E-05	0.000149077	0.000146198	0.000143173	0.000124014	0.00026929	1.91585E-05	0.000278869	1.91585E-05	0.000272879
3831770377371 5	383770	3773715	0.001614412	0.000579749	0.000306801	0.001053755	3.38529E-05	3.38529E-05	0.001087608	3.38529E-05	0.000998161	5.44011E-05	0.000127744	0.000125277	0.000122685	0.000106268	0.000230755	1.6417E-05	0.000238963	1.6417E-05	0.000235502
3831780377371 5	383780	3773715	0.001418738	0.000509481	0.000269615	0.000926034	2.97498E-05	2.97498E-05	0.000955784	2.97498E-05	0.000876417	4.77659E-05	0.000112163	0.000109997	0.000107721	9.33067E-05	0.00020261	1.44146E-05	0.000209817	1.44146E-05	0.000207499
3837903773715	383790	3773715	0.001255735	0.000450945	0.000238638	0.00081964	2.63317E-05	2.63317E-05	0.000845971	2.63317E-05	0.00077697	4.23459E-05	9.94361E-05	9.75159E-05	9.54982E-05	8.27192E-05	0.00017962	1.2779E-05	0.000186009	1.2779E-05	0.00018408
3838003773715	383800	3773715	0.001113183	0.000399753	0.000211548	0.000726593	2.33425E-05	2.33425E-05	0.000749936	2.33425E-05	0.000690042	3.76082E-05	8.83111E-05	8.66057E-05	8.48138E-05	7.34645E-05	0.000159524	1.13493E-05	0.000165198	1.13493E-05	0.00016354
3838103773715	383810	3773715	0.000991421	0.000356028	0.000188409	0.000647118	2.07893E-05	2.07893E-05	0.000667907	2.07893E-05	0.0006161	3.35783E-05	7.88481E-05	7.73254E-05	7.57255E-05	6.55924E-05	0.00014243	1.01331E-05	0.000147496	1.01331E-05	0.000146007
3838203773715	383820	3773715	0.000904009	0.000324637	0.000171797	0.000590062	1.89563E-05	1.89563E-05	0.000609019	1.89563E-05	0.000564225	3.0751E-05	7.22091E-05	7.08147E-05	6.93495E-05	6.00695E-05	0.000130437	9.27992E-06	0.000135077	9.27992E-06	0.000133448
3838303773715	383830	3773715	0.000829852	0.000298007	0.000157704	0.000541658	1.74013E-05	1.74013E-05	0.00055906	1.74013E-05	0.000520573	2.83719E-05	6.66226E-05	6.53361E-05	6.39842E-05	5.54222E-05	0.000120346	8.56197E-06	0.000124627	8.56197E-06	0.000122777
3838403773715	383840	3773715	0.000766503	0.000275258	0.000145665	0.00050031	1.6073E-05	1.6073E-05	0.000516383	1.6073E-05	0.00048353	2.6353E-05	6.18818E-05	6.06868E-05	5.94311E-05	5.14784E-05	0.000111782	7.95271E-06	0.000115759	7.95271E-06	0.000113652
3838503773715	383850	3773715	0.000711755	0.000255597	0.000135261	0.000464575	1.49249E-05	1.49249E-05	0.0004795	1.49249E-05	0.0004517	2.46182E-05	5.78083E-05	5.66919E-05	5.55189E-05	4.80897E-05	0.000104424	7.4292E-06	0.000108139	7.4292E-06	0.000105756
3838603773715	383860	3773715	0.000663657	0.000238325	0.000126121	0.00043318	1.39164E-05	1.39164E-05	0.000447097	1.39164E-05	0.000423829	2.30992E-05	5.42414E-05	5.31939E-05	5.20933E-05	4.51225E-05	9.79807E-05	6.9708E-06	0.000101466	6.9708E-06	9.8809E-05
3838703773715	383870	3773715	0.000619504	0.000222469	0.00011773	0.000404361	1.29905E-05	1.29905E-05	0.000417351	1.29905E-05	0.000398202	2.17025E-05	5.09616E-05	4.99775E-05	4.89434E-05	4.23941E-05	9.20562E-05	6.5493E-06	9.53308E-05	6.5493E-06	9.24139E-05
3838803773715	383880	3773715	0.000579961	0.000208269	0.000110215	0.00037855	1.21613E-05	1.21613E-05	0.000390712	1.21613E-05	0.000375277	2.04531E-05	4.80277E-05	4.71002E-05	4.61257E-05	3.99534E-05	8.67565E-05	6.17226E-06	8.98426E-05	6.17226E-06	8.66769E-05
3838903773715	383890	3773715	0.000544282	0.000195456	0.000103435	0.000355262	1.14132E-05	1.14132E-05	0.000366675	1.14132E-05	0.000354581	1.93251E-05	4.5379E-05	4.45027E-05	4.35819E-05	3.775E-05	8.19719E-05	5.83186E-06	8.48878E-05	5.83186E-06	8.14918E-05
3839003773715	383900	3773715	0.000511581	0.000183713	9.72203E-05	0.000333918	1.07274E-05	1.07274E-05	0.000344645	1.07274E-05	0.000335569	1.82889E-05	4.29459E-05	4.21165E-05	4.12451E-05	3.57259E-05	7.75767E-05	5.51917E-06	8.03363E-05	5.51917E-06	7.67272E-05
3839103773715	383910	3773715	0.000482079	0.000173119	9.16138E-05	0.000314661	1.01088E-05	1.01088E-05	0.00032477	1.01088E-05	0.000318417	1.73542E-05	4.07508E-05	3.99639E-05	3.9137E-05	3.38999E-05	7.36117E-05	5.23707E-06	7.62302E-05	5.23707E-06	7.24266E-05
3829703773725	382970	3773725	7.57608E-05	2.72063E-05	1.43975E-05	4.94504E-05	1.58864E-06	1.58864E-06	5.1039E-05	1.58864E-06	0.000182378	9.93985E-06	2.33406E-05	2.28899E-05	2.24163E-05	1.94167E-05	4.21622E-05	2.99961E-06	4.3662E-05	2.99961E-06	1.58837E-05
3829803773725	382980	3773725	7.88565E-05	2.83181E-05	1.49858E-05	5.1471E-05	1.65356E-06	1.65356E-06	5.31246E-05	1.65356E-06	0.000196268	1.06969E-05	2.51182E-05	2.46332E-05	2.41235E-05	2.08954E-05	4.53732E-05	3.22806E-06	4.69872E-05	3.22806E-06	1.65473E-05
3829903773725	382990	3773725	8.2137E-05	2.94961E-05	1.56092E-05	5.36122E-05	1.72235E-06	1.72235E-06	5.53346E-05	1.72235E-06	0.000211949	1.15515E-05	2.71251E-05	2.66013E-05	2.60509E-05	2.25649E-05	4.89983E-05	3.48597E-06	5.07413E-05	3.48597E-06	1.7232E-05
3830003773725	383000	3773725	8.541E-05	3.06715E-05	1.62312E-05	5.57486E-05	1.79098E-06	1.79098E-06	5.75396E-05	1.79098E-06	0.000228963	1.24788E-05	2.93025E-05	2.87366E-05	2.8142E-05	2.43762E-05	5.29315E-05	3.76579E-06	5.48144E-05	3.76579E-06	1.78957E-05
3830103773725	383010	3773725	8.88383E-05	3.19026E-05	1.68827E-05	5.79863E-05	1.86287E-06	1.86287E-06	5.98491E-05	1.86287E-06	0.000248181	1.35262E-05	3.17621E-05	3.11487E-05	3.05042E-05	2.64223E-05	5.73745E-05	4.08189E-06	5.94154E-05	4.08189E-06	1.85649E-05
3830203773725	383020	3773725	9.21926E-05	3.31072E-05	1.75202E-05	6.01757E-05	1.93321E-06	1.93321E-06	6.21089E-05	1.93321E-06	0.000269008	1.46613E-05	3.44274E-05	3.37626E-05	3.3064E-05	2.86396E-05	6.21892E-05	4.42442E-06	6.44014E-05	4.42442E-06	1.91993E-05
3830303773725	383030	3773725	9.53844E-05	3.42534E-05	1.81267E-05	6.2259E-05	2.00013E-06	2.00013E-06	6.42592E-05	2.00013E-06	0.00029145	1.58844E-05	3.72996E-05	3.65793E-05	3.58224E-05	3.10289E-05	6.73774E-05	4.79354E-06	6.97741E-05	4.79354E-06	1.98001E-05
3830403773725	383040	3773725	9.86944E-05	3.5442E-05	1.87558E-05	6.44195E-05	2.06954E-06	2.06954E-06	6.64891E-05	2.06954E-06	0.000317208	1.72882E-05	4.0596E-05	3.98121E-05	3.89883E-05	3.37711E-05	7.3332E-05	5.21718E-06	7.59406E-05	5.21718E-06	2.04065E-05
3830503773725	383050	3773725	0.000101798	3.65564E-05	1.93455E-05	6.6445E-05	2.13461E-06	2.13461E-06	6.85796E-05	2.13461E-06	0.000345017	1.88039E-05	4.41551E-05	4.33024E-05	4.24064E-05	3.67319E-05	7.9761E-05	5.67457E-06	8.25983E-05	5.67457E-06	2.09891E-05
3830603773725	383060	3773725	0.00010496	3.7692E-05	1.99464E-05	6.85091E-05	2.20092E-06	2.20092E-06	7.071E-05	2.20092E-06	0.000376954	2.05445E-05	4.82423E-05	4.73107E-05	4.63318E-05	4.0132E-05	8.71442E-05	6.19984E-06	9.02441E-05	6.19984E-06	2.15801E-05
3830703773725	383070	3773725	0.000108211	3.88594E-05	2.05642E-05	7.0631E-05	2.26909E-06	2.26909E-06	7.29001E-05	2.26909E-06	0.000414205	2.25747E-05	5.30096E-05	5.19859E-05	5.09103E-05	4.40978E-05	9.57557E-05	6.8125E-06	9.9162E-05	6.8125E-06	2.21837E-05
3830803773725	383080	3773725	0.000111499	4.00401E-05	2.11891E-05	7.2777E-05	2.33803E-06	2.33803E-06	7.5115E-05	2.33803E-06	0.000457649	2.49425E-05	5.85697E-05	5.74386E-05	5.62502E-05	4.87231E-05	0.000105799	7.52705E-06	0.000109563	7.52705E-06	2.27957E-05
3830903773725	383090	3773725	0.000114949	4.12791E-05	2.18448E-05	7.50291E-05	2.41039E-06	2.41039E-06	7.74395E-05	2.41039E-06	0.000510168	2.78048E-05	6.52909E-05	6.40301E-05	6.27052E-05	5.43144E-05	0.00011794	8.39083E-06	0.000122136	8.39083E-06	2.34287E-05
3831003773725	383100	3773725	0.00011899	4.27305E-05	2.26128E-05	7.76671E-05	2.49513E-06	2.49513E-06	8.01622E-05	2.49513E-06	0.000579807	3.16002E-05	7.42033E-05	7.27703E-05	7.12646E-05	6.17284E-05	0.00013404	9.53619E-06	0.000138808	9.53619E-06	2.41091E-05
3831103773725	383110	3773725	0.000123246	4.42587E-05	2.34216E-05	8.04449E-05	2.58437E-06	2.58437E-06	8.30292E-05	2.58437E-06	0.00067113	3.65774E-05	8.58907E-05	8.42321E-05	8.24892E-05	7.1451E-05	0.000155152	1.10382E-05	0.000160671	1.10382E-05	2.47812E-05
3831203773725	383120	3773725	0.000127509	4.57897E-05	2.42317E-05	8.32275E-05	2.67377E-06	2.67377E-06	8.59012E-05	2.67377E-06	0.000790668	4.30925E-05	0.000101189	9.92351E-05	9.71819E-05	8.41776E-05	0.000182787	1.30043E-05	0.000189289	1.30043E-05	2.54225E-05
3831303773725	383130	3773725	0.000132038	4.74161E-05	2.50924E-05	8.61837E-05	2.76874E-06	2.76874E-06	8.89524E-05	2.76874E-06	0.000952802	5.19289E-05	0.000121939	0.000119584	0.00011711	0.000101439	0.000220269	1.56709E-05	0.000228104	1.56709E-05	2.60652E-05
3831403773725	383140	3773725	0.000136893	4.91593E-05	2.60149E-05	8.93521E-05	2.87053E-06	2.87053E-06	9.22226E-05	2.87053E-06	0.001191152	6.49193E-05	0.000152443	0.000149499	0.000146406	0.000126815	0.00027537	1.95911E-05	0.000285166	1.95911E-05	2.67289E-05
3831503773725	383150	3773725	0.000141769	5.09104E-05	2.69416E-05	9.2535E-05	2.97278E-06	2.97278E-06	9.55077E-05	2.97278E-06	0.001563573	8.52168E-05	0.000200105	0.000196241	0.00019218	0.000166464	0.000361467	2.57164E-05	0.000374325	2.57164E-05	2.7489E-05
3831603773725	383160	3773725	0.000146941	5.27677E-05	2.79245E-05	9.59108E-05	3.08123E-06	3.08123E-06	9.8992E-05	3.08123E-06	0.002176794	0.000118638	0.000278585	0.000273205	0.000267552	0.00023175	0.000503231	3.58022E-05	0.000521132	3.58022E-05	2.83371E-05
3837203773725	383720	3773725	0.005745015	0.002063084	0.001091776	0.00374987	0.000120468	0.000120468	0.003870339	0.000120468	0.003830343	0.000208759	0.000490205	0.000480738	0.000470791	0.000407793	0.000885498	6.29984E-05	0.000916997	6.29984E-05	0.000824475
3837303773725	383730	3773725	0.003905433	0.001402475	0.000742184	0.002549144	8.18938E-05	8.18938E-05	0.002631037	8.18938E-05	0.002541222	0.0001385	0.000325224	0.000318943	0.000312344	0.000270548	0.000587479	4.1796E-05	0.000608377	4.1796E-05	0.000562453
3837403773725	383740	3773725	0.002927777	0.00105139	0.000556391	0.00191101	6.13931E-05	6.13931E-05	0.001972403	6.13931E-05	0.0018699	0.000101912	0.000239309	0.000234687	0.000229831	0.000199077	0.000432283	3.07546E-05	0.000447661	3.07546E-05	0.000423157
3837503773725	383750	3773725	0.002335795	0.000838804	0.000443892	0.001524613	4.89797E-05	4.89797E-05	0.001573593	4.89797E-05	0.001472303	8.02424E-05	0.000188424	0.000184786	0.000180962	0.000156747	0.00034036 7	2.42153E-05	0.000352474	2.42153E-05	0.000338771
3837603773725	383760	3773725	0.001941401	0.000697174	0.000368942	0.001267186	4.07096E-05	4.07096E-05	0.001307896	4.07096E-05	0.001213066	6.61137E-05	0.000155247	0.000152249	0.000149099	0.000129148	0.000280436	1.99515E-05	0.000290412	1.99515E-05	0.000282509
3837703773725	383770	3773725	0.001656748	0.000594952	0.000314847	0.001081388	3.47407E-05	3.47407E-05	0.001116129	3.47407E-05	0.001028804	5.60711E-05	0.000131666	0.000129123	0.000126451	0.0001095 3	0.000237839	1.69209E-05	0.000246299	1.69209E-05	0.000241828
3837803773725	383780	3773725	0.001451609	0.000521285	0.000275862	0.00094749	3.04391E-05	3.04391E-05	0.000977929	3.04391E-05	0.000899702	4.90349E-05	0.000115143	0.00011292	0.000110583	9.57857E-05	0.000207993	1.47976E-05	0.000215392	1.47976E-05	0.000212472
3837903773725	383790	3773725	0.001285081	0.000461484	0.000244215	0.000838795	2.69471E-05	2.69471E-05	0.000865742	2.69471E-05	0.000797085	4.34422E-05	0.00010201	0.00010004	9.79705E-05	8.48607E-05	0.00018427	1.31098E-05	0.000190825	1.31098E-05	0.00018855
3838003773725	383800	3773725	0.001140313	0.000409496	0.000216704	0.000744302	2.39114E-05	2.39114E-05	0.000768213	2.39114E-05	0.000707998	3.85868E-05	9.0609E-05	8.88593E-05	8.70207E-05	7.53761E-05	0.000163675	1.16446E-05	0.000169497	1.16446E-05	0.000167654
3838103773725	383810	3773725	0.001012744	0.000363685	0.000192461	0.000661036	2.12364E-05	2.12364E-05	0.000682272	2.12364E-05	0.000630074	3.43398E-05	8.06364E-05	7.90792E-05	7.7443E-05	6.70801E-05	0.00014566	1.03629E-05	0.000150842	1.03629E-05	0.000149273
3838203773725	383820	3773725	0.000922488	0.000331273	0.000175309	0.000602124	1.93438E-05	1.93438E-05	0.000621467	1.93438E-05	0.000576055	3.13957E-05	7.37231E-05	7.22994E-05	7.08035E-05	6.1329E-05	0.000133172	9.47449E-06	0.000137909	9.47449E-06	0.000136302
3838303773725	383830	3773725	0.000846313	0.000303918	0.000160832	0.000552403	1.77465E-05	1.77465E-05	0.00057015	1.77465E-05	0.000530895	2.89345E-05	6.79435E-05	6.66315E-05	6.52528E-05	5.65211E-05	0.000122732	8.73173E-06	0.000127098	8.73173E-06	0.000125339
3838403773725	383840	3773725	0.000781036	0.000280477	0.00014827	0.000509796	1.63777E-05	1.63777E-05	0.000526174	1.63777E-05	0.00049248	2.68408E-05	6.30273E-05	6.18102E-05	6.05313E-05	5.24313E-05	0.000113852	8.09992E-06	0.000117901	8.09992E-06	0.000115932
3838503773725	383850	3773725	0.000724692	0.000260243	0.00013772	0.000473019	1.51962E-05	1.51962E-05	0.000488215	1.51962E-05	0.000459525	2.50447E-05	5.88097E-05	5.76741E-05	5.64807E-05	4.89228E-05	0.000106233	7.5579E-06	0.000110012	7.5579E-06	0.000107802
3838603773725	383860	3773725	0.00067516	0.000242456	0.000128307	0.000440689	1.41576E-05	1.41576E-05	0.000454846	1.41576E-05	0.000430667	2.34719E-05	5.51164E-05	5.40521E-05	5.29337E-05	4.58504E-05	9.95615E-05	7.08326E-06	0.000103103	7.08326E-06	0.000100644
3838703773725	383870	3773725	0.000629249	0.000225969	0.000119582	0.000410722	1.31948E-05	1.31948E-05	0.000423916	1.31948E-05	0.000403852	2.20105E-05	5.16848E-05	5.06867E-05	4.96379E-05	4.29957E-05	9.33625E-05	6.64224E-06	9.66837E-05	6.64224E-06	9.39829E-05
3838803773725	383880	3773725	0.000588103	0.000211193	0.000111762	0.000383865	1.2332E-05	1.2332E-05	0.000396197	1.2332E-05	0.000379841	2.07018E-05	4.86117E-05	4.7673E-05	4.66866E-05	4.04393E-05	8.78115E-05	6.24731E-06	9.09351E-05	6.24731E-06	8.80042E-05
3838903773725	383890	3773725	0.000551523	0.000198057	0.000104811	0.000359988	1.1565E-05	1.1565E-05	0.000371553	1.1565E-05	0.000358532	1.95404E-05	4.58846E-05	4.49985E-05	4.40675E-05	3.81706E-05	8.28853E-05	5.89684E-06	8.58337E-05	5.89684E-06	8.26822E-05
3839003773725	383900	3773725	0.000519073	0.000186404	9.8644E-05	0.000338808	1.08845E-05	1.08845E-05	0.000349692	1.08845E-05	0.000339673	1.85126E-05	4.34711E-05	4.26316E-05	4.17495E-05	3.61629E-05	7.85255E-05	5.58667E-06	8.13188E-05	5.58667E-06	7.79568E-05
3839103773725	383910	3773725	0.000489822	0.000175899	9.30853E-05	0.000319715	1.02712E-05	1.02712E-05	0.000329987	1.02712E-05	0.000322675	1.75862E-05	4.12957E-05	4.04982E-05	3.96603E-05	3.43532E-05	7.45959E-05	5.30709E-06	7.72494E-05	5.30709E-06	7.3691E-05
3829703773735	382970	3773735	7.44752E-05	2.67447E-05	1.41532E-05	4.86112E-05	1.56169E-06	1.56169E-06	5.01729E-05	1.56169E-06	0.000178734	9.74122E-06	2.28742E-05	2.24325E-05	2.19683E-05	1.90287E-05	4.13196E-05	2.93967E-06	4.27894E-05	2.93967E-06	1.57286E-05
3829803773735	382980	3773735	7.75266E-05	2.78405E-05	1.47331E-05	5.0603E-05	1.62567E-06	1.62567E-06	5.22286E-05	1.62567E-06	0.000192302	1.04807E-05	2.46106E-05	2.41354E-05	2.3636E-05	2.04732E-05	4.44562E-05	3.16282E-06	4.60377E-05	3.16282E-06	1.6402E-05
3829903773735	382990	3773735	8.07553E-05	2.89999E-05	1.53467E-05	5.27104E-05	1.69337E-06	1.69337E-06	5.44038E-05	1.69337E-06	0.0002076	1.13145E-05	2.65685E-05	2.60554E-05	2.55163E-05	2.21019E-05	4.79929E-05	3.41444E-06	4.97001E-05	3.41444E-06	1.70964E-05
3830003773735	383000	3773735	8.40062E-05	3.01674E-05	1.59645E-05	5.48323E-05	1.76154E-06	1.76154E-06	5.65939E-05	1.76154E-06	0.00022433	1.22263E-05	2.87096E-05	2.81552E-05	2.75726E-05	2.3883E-05	5.18606E-05	3.6896E-06	5.37054E-05	3.6896E-06	1.77783E-05
3830103773735	383010	3773735	8.74123E-05	3.13905E-05	1.66117E-05	5.70555E-05	1.83297E-06	1.83297E-06	5.88885E-05	1.83297E-06	0.000243243	1.3257E-05	3.113E-05	3.05289E-05	2.98972E-05	2.58965E-05	5.62328E-05	4.00066E-06	5.82331E-05	4.00066E-06	1.84699E-05
3830203773735	383020	3773735	9.08775E-05	3.26349E-05	1.72703E-05	5.93173E-05	1.90563E-06	1.90563E-06	6.12229E-05	1.90563E-06	0.00026423	1.44009E-05	3.3816E-05	3.31629E-05	3.24768E-05	2.81309E-05	6.10846E-05	4.34584E-06	6.32576E-05	4.34584E-06	1.91448E-05
3830303773735	383030	3773735	9.43279E-05	3.38739E-05	1.7926E-05	6.15694E-05	1.97798E-06	1.97798E-06	6.35474E-05	1.97798E-06	0.000287507	1.56695E-05	3.67949E-05	3.60844E-05	3.53377E-05	3.06091E-05	6.64658E-05	4.72868E-06	6.88301E-05	4.72868E-06	1.97973E-05
3830403773735	383040	3773735	9.78743E-05	3.51475E-05	1.85999E-05	6.38842E-05	2.05235E-06	2.05235E-06	6.59366E-05	2.05235E-06	0.000314283	1.71288E-05	4.02217E-05	3.9445E-05	3.86288E-05	3.34597E-05	7.26558E-05	5.16907E-06	7.52404E-05	5.16907E-06	2.04442E-05
3830503773735	383050	3773735	0.000100793	3.61955E-05	1.91545E-05	6.57891E-05	2.11354E-06	2.11354E-06	6.79027E-05	2.11354E-06	0.000340883	1.85785E-05	4.36259E-05	4.27835E-05	4.18982E-05	3.62917E-05	7.88052E-05	5.60656E-06	8.16085E-05	5.60656E-06	2.10171E-05

			ISDrainage / Utilities Trenching	ISDrainage / Utilities Trenching	ISAsphalt Paving	ISAsphalt Paving	SVDemolition	SVSite Grubbing / Prep	SVMass Grading / Excavation	SVMass Grading / Excavation	SVDrainage / Utilities Trenching	SVFoundations / Concrete Pads	SVBuilding / Structure Construction	SVBuilding / Structure Construction	SVAsphalt Paving	SVAsphalt Paving	SVArchitectural Coating	SVArchitectural Coating	SVLandscaping or Other Finishing	SVLandscaping or Other Finishing	MDemolition
Unique Identifier	X (UTM)	Y (UTM)	2027	2028	2027	2028	2027	2027	2027	2028	2028	2028	2028	2029	2028	2029	2028	2029	2028	2029	2027
3831003773715	383100	3773715	9.69264E-06	9.44395E-06	2.50326E-06	2.3319E-06	0.000117204	8.42631E-05	5.68126E-05	5.60913E-05	3.97981E-05	1.26428E-05	1.81116E-05	1.74206E-05	1.78073E-06	1.65678E-06	1.78073E-06	1.65678E-06	1.81116E-05	1.74206E-05	2.81797E-05
3831103773715	383110	3773715	9.95369E-06	9.6983E-06	2.57068E-06	2.3947E-06	0.000120803	8.68507E-05	5.85572E-05	5.78137E-05	4.10202E-05	1.30311E-05	1.86678E-05	1.79555E-05	1.83541E-06	1.70766E-06	1.83541E-06	1.70766E-06	1.86678E-05	1.79555E-05	2.91287E-05
3831203773715	383120	3773715	1.02024E-05	9.9406E-06	2.6349E-06	2.45453E-06	0.0001245	8.95087E-05	6.03494E-05	5.95831E-05	4.22757E-05	1.34299E-05	1.92391E-05	1.85051E-05	1.89159E-06	1.75992E-06	1.89159E-06	1.75992E-06	1.92391E-05	1.85051E-05	3.00977E-05
3831303773715	383130	3773715	1.04606E-05	1.01922E-05	2.7016E-06	2.51666E-06	0.000128536	9.24102E-05	6.23056E-05	6.15145E-05	4.3646E-05	1.38652E-05	1.98628E-05	1.91049E-05	1.9529E-06	1.81697E-06	1.9529E-06	1.81697E-06	1.98628E-05	1.91049E-05	3.11084E-05
3831403773715	383140	3773715	1.0738E-05	1.04625E-05	2.77323E-06	2.58339E-06	0.000132776	9.54589E-05	6.43611E-05	6.35439E-05	4.5086E-05	1.43227E-05	2.05181E-05	1.97352E-05	2.01733E-06	1.87691E-06	2.01733E-06	1.87691E-06	2.05181E-05	1.97352E-05	3.21699E-05
3831503773715	383150	3773715	1.10367E-05	1.07535E-05	2.85038E-06	2.65526E-06	0.000137061	9.85397E-05	6.64383E-05	6.55947E-05	4.6541E-05	1.47849E-05	2.11803E-05	2.03721E-05	2.08244E-06	1.93749E-06	2.08244E-06	1.93749E-06	2.11803E-05	2.03721E-05	3.32223E-05
3831603773715	383160	3773715	1.13917E-05	1.10994E-05	2.94207E-06	2.74067E-06	0.000141427	0.000101678	6.85543E-05	6.76839E-05	4.80233E-05	1.52558E-05	2.18548E-05	2.1021E-05	2.14876E-06	1.9992E-06	2.14876E-06	1.9992E-06	2.18548E-05	2.1021E-05	3.43509E-05
3831703773715	383710	3773715	0.000378571	0.000368858	9.77712E-05	9.10782E-05	0.010291298	0.007398885	0.00498854	0.004925202	0.003494549	0.001110129	0.001590327	0.001529647	0.00015636	0.000145477	0.00015636	0.000145477	0.001590327	0.001529647	0.001660953
3831720373715	383720	3773715	0.000296345	0.000288742	7.65352E-05	7.12959E-05	0.00790211	0.005681188	0.00383042	0.003781786	0.002683268	0.000852406	0.001221123	0.00117453	0.00012006	0.000111704	0.00012006	0.000111704	0.001221123	0.00117453	0.001290091
3831303773715	383730	3773715	0.000209901	0.000204515	5.42097E-05	5.04988E-05	0.005353945	0.003849196	0.002595238	0.002562287	0.001818004	0.000577533	0.000827352	0.000795784	8.1345E-05	7.56829E-05	8.1345E-05	7.56829E-05	0.000827352	0.000795784	0.000897343
3837403773715	383740	3773715	0.000161322	0.000157183	4.16637E-05	3.88116E-05	0.003956089	0.002844213	0.00191765	0.001893302	0.001343343	0.000426746	0.000611339	0.000588013	6.01067E-05	5.59229E-05	6.01067E-05	5.59229E-05	0.000611339	0.000588013	0.000679102
3837503773715	383750	3773715	0.00013078	0.000127425	3.37758E-05	3.14637E-05	0.003099894	0.002228655	0.001502623	0.001483545	0.001052611	0.000334387	0.000479031	0.000460753	4.70981E-05	4.38198E-05	4.70981E-05	4.38198E-05	0.000479031	0.000460753	0.000543507
3837603773715	383760	3773715	0.000109878	0.000107059	2.83776E-05	2.6435E-05	0.002529056	0.001818254	0.001225919	0.001210354	0.000858775	0.000272811	0.000390818	0.000375906	3.84251E-05	3.57505E-05	3.84251E-05	3.57505E-05	0.000390818	0.000375906	0.000451779
3837703773715	383770	3773715	9.48278E-05	9.23948E-05	2.44906E-05	2.28141E-05	0.002129605	0.00153107	0.001032291	0.001019185	0.000723136	0.000229722	0.000329091	0.000316534	3.23561E-05	3.01039E-05	3.23561E-05	3.01039E-05	0.000329091	0.000316534	0.000386586
3837803773715	383780	3773715	8.3552E-05	8.14083E-05	2.15785E-05	2.01013E-05	0.001840016	0.001322872	0.000891918	0.000880594	0.000624802	0.000198484	0.00028434	0.000273491	2.79562E-05	2.60103E-05	2.79562E-05	2.60103E-05	0.00028434	0.000273491	0.000338458
3837903773715	383790	3773715	7.41221E-05	7.22203E-05	1.91431E-05	1.78326E-05	0.001606028	0.001154647	0.000778496	0.000768611	0.000545348	0.000173243	0.000248181	0.000238712	2.44011E-05	2.27027E-05	2.44011E-05	2.27027E-05	0.000248181	0.000238712	0.000298656
3838003773715	383800	3773715	6.58512E-05	6.41616E-05	1.7007E-05	1.58428E-05	0.001405776	0.001010677	0.000681427	0.000672775	0.00047735	0.000151642	0.000217236	0.000208948	2.13586E-05	1.98719E-05	2.13586E-05	1.98719E-05	0.000217236	0.000208948	0.000264229
3838103773715	383810	3773715	5.87916E-05	5.72831E-05	1.51837E-05	1.41443E-05	0.001235378	0.00088817	0.00059883	0.000591226	0.000419489	0.000133261	0.000190905	0.00018362	1.87697E-05	1.74632E-05	1.87697E-05	1.74632E-05	0.000190905	0.00018362	0.000234811
3838203773715	383820	3773715	5.37343E-05	5.23556E-05	1.38776E-05	1.29276E-05	0.001114968	0.000801601	0.000540462	0.0005336	0.000378602	0.000120272	0.000172297	0.000165723	1.69402E-05	1.57611E-05	1.69402E-05	1.57611E-05	0.000172297	0.000165723	0.000213797
3838303773715	383830	3773715	4.94376E-05	4.81692E-05	1.2768E-05	1.18939E-05	0.001014361	0.0007292	0.000491695	0.000485452	0.00034444	0.00010942	0.00015675	0.00015077	1.54117E-05	1.43389E-05	1.54117E-05	1.43389E-05	0.00015675	0.00015077	0.000196053
3838403773715	383840	3773715	4.57632E-05	4.45891E-05	1.1819E-05	1.10099E-05	0.000929576	0.000668315	0.000450597	0.000444876	0.00031565	0.000100274	0.000143649	0.000138168	1.41235E-05	1.31404E-05	1.41235E-05	1.31404E-05	0.000143649	0.000138168	0.000180951
3838503773715	383850	3773715	4.25839E-05	4.14913E-05	1.09979E-05	1.0245E-05	0.000857184	0.000616268	0.000415506	0.00041023	0.000291068	9.24649E-05	0.000132462	0.000127407	1.30236E-05	1.21171E-05	1.30236E-05	1.21171E-05	0.000132462	0.000127407	0.00016794
3838603773715	383860	3773715	3.97866E-05	3.87658E-05	1.02754E-05	9.57203E-06	0.000794297	0.000571056	0.000385022	0.000380134	0.000269714	8.56813E-05	0.000122744	0.00011806	1.20681E-05	1.12281E-05	1.20681E-05	1.12281E-05	0.000122744	0.00011806	0.000156542
3838703773715	383870	3773715	3.72116E-05	3.62568E-05	9.6104E-06	8.95251E-06	0.000737191	0.000530001	0.000357342	0.000352804	0.000250323	7.95213E-05	0.000113919	0.000109572	1.12005E-05	1.04209E-05	1.12005E-05	1.04209E-05	0.000113919	0.000109572	0.000146104
3838803773715	383880	3773715	3.49015E-05	3.4006E-05	9.01379E-06	8.39675E-06	0.000686527	0.000493576	0.000332783	0.000328558	0.00023312	7.40561E-05	0.00010609	0.000102042	1.04307E-05	9.70469E-06	1.04307E-05	9.70469E-06	0.00010609	0.000102042	0.000136776
3838903773715	383890	3773715	3.28136E-05	3.19717E-05	8.47458E-06	7.89444E-06	0.000641235	0.000461013	0.000310828	0.000306882	0.00021774	6.91704E-05	9.90909E-05	9.531E-05	9.74258E-06	9.06445E-06	9.74258E-06	9.06445E-06	9.90909E-05	9.531E-05	0.000128371
3839003773715	383900	3773715	3.08951E-05	3.01025E-05	7.9791E-06	7.43288E-06	0.000600077	0.000431422	0.000290877	0.00028718	0.000203764	6.47306E-05	9.27306E-05	8.91924E-05	9.11724E-06	8.48263E-06	9.11724E-06	8.48263E-06	9.27306E-05	8.91924E-05	0.000120679
3839103773715	383910	3773715	2.91634E-05	2.84152E-05	7.53186E-06	7.01626E-06	0.000563239	0.000404938	0.000273021	0.000269554	0.000191255	6.07569E-05	8.7038E-05	8.3717E-05	8.55755E-06	7.9619E-06	8.55755E-06	7.9619E-06	8.7038E-05	8.3717E-05	0.000113749
3829703773725	382970	3773725	6.39574E-06	6.23165E-06	1.65179E-06	1.53872E-06	7.66421E-05	5.51015E-05	3.7151E-05	3.66793E-05	2.60249E-05	8.26743E-06	1.18436E-05	1.13917E-05	1.16446E-06	1.08341E-06	1.16446E-06	1.08341E-06	1.18436E-05	1.13917E-05	1.78895E-05
3829803773725	382980	3773725	6.66298E-06	6.49203E-06	1.72081E-06	1.60301E-06	7.95642E-05	5.72023E-05	3.85674E-05	3.80778E-05	2.70171E-05	8.58264E-06	1.22952E-05	1.1826E-05	1.20886E-06	1.12471E-06	1.20886E-06	1.12471E-06	1.22952E-05	1.1826E-05	1.86062E-05
3829903773725	382990	3773725	6.93866E-06	6.76064E-06	1.79201E-06	1.66933E-06	8.26555E-05	5.94248E-05	4.00659E-05	3.95572E-05	2.80668E-05	8.9161E-06	1.27729E-05	1.22855E-05	1.25582E-06	1.16841E-06	1.25582E-06	1.16841E-06	1.27729E-05	1.22855E-05	1.93647E-05
3830003773725	383000	3773725	7.2059E-06	7.02102E-06	1.86102E-06	1.73363E-06	8.57201E-05	6.16281E-05	4.15514E-05	4.10239E-05	2.91074E-05	9.24668E-06	1.32464E-05	1.2741E-05	1.30239E-06	1.21173E-06	1.30239E-06	1.21173E-06	1.32464E-05	1.2741E-05	2.01195E-05
3830103773725	383010	3773725	7.47539E-06	7.28359E-06	1.93062E-06	1.79846E-06	8.89006E-05	6.39147E-05	4.30931E-05	4.2546E-05	3.01874E-05	9.58976E-06	1.37379E-05	1.32137E-05	1.35071E-06	1.25669E-06	1.35071E-06	1.25669E-06	1.37379E-05	1.32137E-05	2.09107E-05
3830203773725	383020	3773725	7.73082E-06	7.53247E-06	1.99659E-06	1.85991E-06	9.1983E-05	6.61308E-05	4.45873E-05	4.40212E-05	3.12341E-05	9.92226E-06	1.42142E-05	1.36719E-05	1.39754E-06	1.30026E-06	1.39754E-06	1.30026E-06	1.42142E-05	1.36719E-05	2.16782E-05
3830303773725	383030	3773725	7.97274E-06	7.76818E-06	2.05907E-06	1.91812E-06	9.48962E-05	6.82252E-05	4.59994E-05	4.54153E-05	3.22233E-05	1.02365E-05	1.46644E-05	1.41049E-05	1.4418E-06	1.34144E-06	1.4418E-06	1.34144E-06	1.46644E-05	1.41049E-05	2.24077E-05
3830403773725	383040	3773725	8.21691E-06	8.00609E-06	2.12213E-06	1.97686E-06	9.78895E-05	7.03772E-05	4.74504E-05	4.68479E-05	3.32397E-05	1.05594E-05	1.5127E-05	1.45498E-05	1.48728E-06	1.38376E-06	1.48728E-06	1.38376E-06	1.5127E-05	1.45498E-05	2.31607E-05
3830503773725	383050	3773725	8.45152E-06	8.23468E-06	2.18272E-06	2.0333E-06	0.000100678	7.2382E-05	4.8802E-05	4.81824E-05	3.41866E-05	1.08602E-05	1.55579E-05	1.49643E-05	1.52965E-06	1.42318E-06	1.52965E-06	1.42318E-06	1.55579E-05	1.49643E-05	2.38611E-05
3830603773725	383060	3773725	8.6895E-06	8.46655E-06	2.24419E-06	2.09056E-06	0.00010352	7.44252E-05	5.01796E-05	4.95425E-05	3.51516E-05	1.11668E-05	1.59971E-05	1.53867E-05	1.57282E-06	1.46335E-06	1.57282E-06	1.46335E-06	1.59971E-05	1.53867E-05	2.45724E-05
3830703773725	383070	3773725	8.93255E-06	8.70337E-06	2.30696E-06	2.14903E-06	0.000106433	7.65196E-05	5.15917E-05	5.09366E-05	3.61408E-05	1.1481E-05	1.64472E-05	1.58197E-05	1.61709E-06	1.50453E-06	1.61709E-06	1.50453E-06	1.64472E-05	1.58197E-05	2.53018E-05
3830803773725	383080	3773725	9.17897E-06	8.94347E-06	2.3706E-06	2.20832E-06	0.000109373	7.86332E-05	5.30167E-05	5.23436E-05	3.7139E-05	1.17981E-05	1.69015E-05	1.62566E-05	1.66175E-06	1.54609E-06	1.66175E-06	1.54609E-06	1.69015E-05	1.62566E-05	2.60349E-05
3830903773725	383090	3773725	9.43384E-06	9.19179E-06	2.43642E-06	2.26963E-06	0.000112455	8.08493E-05	5.45109E-05	5.38188E-05	3.81857E-05	1.21306E-05	1.73779E-05	1.67148E-05	1.70859E-06	1.58966E-06	1.70859E-06	1.58966E-06	1.73779E-05	1.67148E-05	2.68025E-05
3831003773725	383100	3773725	9.70783E-06	9.45875E-06	2.50718E-06	2.33555E-06	0.000116063	8.34433E-05	5.62598E-05	5.55455E-05	3.94109E-05	1.25198E-05	1.79354E-05	1.72511E-05	1.7634E-06	1.64066E-06	1.7634E-06	1.64066E-06	1.79354E-05	1.72511E-05	2.77079E-05
3831103773725	383110	3773725	9.97844E-06	9.72242E-06	2.57707E-06	2.40066E-06	0.000119716	8.60693E-05	5.80304E-05	5.72936E-05	4.06512E-05	1.29138E-05	1.84999E-05	1.7794E-05	1.8189E-06	1.6923E-06	1.8189E-06	1.6923E-06	1.84999E-05	1.7794E-05	2.8666E-05
3831203773725	383120	3773725	1.02367E-05	9.97403E-06	2.64376E-06	2.46278E-06	0.000123386	8.87081E-05	5.98096E-05	5.90502E-05	4.18975E-05	1.33098E-05	1.90671E-05	1.83395E-05	1.87467E-06	1.74418E-06	1.87467E-06	1.74418E-06	1.90671E-05	1.83395E-05	2.96495E-05
3831303773725	383130	3773725	1.04955E-05	1.02262E-05	2.7106E-06	2.52505E-06	0.000127342	9.15519E-05	6.17269E-05	6.09432E-05	4.32407E-05	1.37364E-05	1.96783E-05	1.89275E-05	1.93476E-06	1.80009E-06	1.93476E-06	1.80009E-06	1.96783E-05	1.89275E-05	3.06493E-05
3831403773725	383140	3773725	1.07627E-05	1.04866E-05	2.77962E-06	2.58934E-06	0.000131618	9.46263E-05	6.37997E-05	6.29897E-05	4.46927E-05	1.41977E-05	2.03391E-05	1.95631E-05	1.99973E-06	1.86054E-06	1.99973E-06	1.86054E-06	2.03391E-05	1.95631E-05	3.1709E-05
3831503773725	383150	3773725	1.10688E-05	1.07848E-05	2.85867E-06	2.66297E-06	0.000135939	9.77326E-05	6.58942E-05	6.50575E-05	4.61599E-05	1.46638E-05	2.10068E-05	2.02053E-05	2.06538E-06	1.92162E-06	2.06538E-06	1.92162E-06	2.10068E-05	2.02053E-05	3.27559E-05
3831603773725	383160	3773725	1.14103E-05	1.11175E-05	2.94686E-06	2.74513E-06	0.000140277	0.000100852	6.79972E-05	6.71339E-05	4.76331E-05	1.51318E-05	2.16772E-05	2.08501E-05	2.1313E-06	1.98295E-06	2.1313E-06	1.98295E-06	2.16772E-05	2.08501E-05	3.38664E-05
3837203773725	383720	3773725	0.000331985	0.000323467	8.57396E-05	7.98703E-05	0.009017381	0.006483007	0.004371029	0.004315531	0.003061973	0.00097271	0.001393467	0.001340298	0.000137005	0.000127469	0.000137005	0.000127469	0.001393467	0.001340298	0.001448698
3837303773725	383730	3773725	0.000226478	0.000220668	5.84912E-05	5.44871E-05	0.005876792	0.004225094	0.002848679	0.00281251	0.001995544	0.000633933	0.000908148	0.000873497	8.92888E-05	8.30738E-05	8.92888E-05	8.30738E-05	0.000908148	0.000873497	0.000968369
3837403773725	383740	3773725	0.000170389	0.000166017	4.40054E-05	4.09929E-05	0.004244519	0.003051579	0.002057462	0.002031339	0.001441284	0.000457859	0.000655911	0.000630884	6.44889E-05	6.00002E-05	6.44889E-05	6.00002E-05	0.000655911	0.000630884	0.000716044
3837503773725	383750	3773725	0.00013641	0.00013291	3.52299E-05	3.28182E-05	0.003280403	0.002358432	0.001590122	0.001569933	0.001113905	0.000353859	0.000506925	0.000487583	4.98407E-05	4.63715E-05	4.98407E-05	4.63715E-05	0.000506925	0.000487583	0.000565144
3837603773725	383760	3773725	0.000113756	0.000110837	2.9379E-05	2.73678E-05	0.00265401	0.001908089	0.001286488	0.001270154	0.000901205	0.00028629	0.000410128	0.000394479	4.03236E-05	3.75169E-05	4.03236E-05	3.75169E-05	0.000410128	0.000394479	0.000465809
3837703773725	383770	3773725	9.73748E-05	9.48764E-05	2.51484E-05	2.34268E-05	0.00221128	0.00158979	0.001071882	0.001058273	0.00075087	0.000238532	0.000341712	0.000328674	3.3597E-05	3.12585E-05	3.3597E-05	3.12585E-05	0.000341712	0.000328674	0.000394757
3837803773725	383780	3773725	8.55543E-05	8.33592E-05	2.20956E-05	2.0583E-05	0.001903019	0.001368167	0.000922458	0.000910745	0.000646196	0.00020528	0.000294076	0.000282855	2.89134E-05	2.69009E-05	2.89134E-05	2.69009E-05	0.000294076	0.000282855	0.000344348
3837903773725	383790	3773725	7.59219E-05	7.3974E-05	1.96079E-05	1.82656E-05	0.001660843	0.001194056	0.000805067	0.000794845	0.000563962	0.000179156	0.000256652	0.000246859	2.5234E-05	2.34775E-05	2.5234E-05	2.34775E-05	0.000256652	0.000246859	0.000303865
3838003773725	383800	3773725	6.75081E-05	6.5776E-05	1.74349E-05	1.62414E-05	0.00145449	0.001045699	0.0007050 4	0.000696088	0.000493892	0.000156897	0.000224764	0.000216188	2.20987E-05	2.05605E-05	2.20987E-05	2.05605E-05	0.000224764	0.000216188	0.000268912
3838103773725	383810	3773725	6.01064E-05	5.85642E-05	1.55233E-05	1.44606E-05	0.001274586	0.000916358	0.000617835	0.00060999	0.000432803	0.00013749	0.000196963	0.000189448	1.93654E-05	1.80174E-05	1.93654E-05	1.80174E-05	0.000196963	0.000189448	0.000238344
3838203773725	383820	3773725	5.48837E-05	5.34755E-05	1.41745E-05	1.32041E-05	0.001148723	0.000825869	0.000556825	0.000549755	0.000390064	0.000123913	0.000177514	0.00017074	1.74531E-05	1.62383E-05	1.74531E-05	1.62383E-05	0.000177514	0.00017074	0.000216773
3838303773725	383830	3773725	5.04694E-05	4.91745E-05	1.30344E-05	1.21422E-05	0.001044116	0.000750663	0.000506118	0.000499692	0.000354544	0.000112629	0.000161349	0.000155192	1.58637E-05	1.47595E-05	1.58637E-05	1.47595E-05	0.000161349	0.000155192	0.00019866
3838403773725	383840	3773725	4.66814E-05	4.54837E-05	1.20561E-05	1.12308E-05	0.000955741	0.000687126	0.0004638	0.000457398	0.000324535	0.000103096	0.000147692	0.000142057	1.4521E-05	1.35103E-05	1.4521E-05	1.35103E-05	0.000147692	0.000142057	0.000183206
3838503773725	383850	3773725	4.34076E-05	4.22939E-05	1.12106E-05	1.04432E-05	0.000880435	0.000632985	0.000426777	0.000421358	0.000298964	9.49731E-05	0.000136055	0.000130864	1.33769E-05	1.24458E-05	1.33769E-05	1.24458E-05	0.000136055	0.000130864	0.000169918
3838603773725	383860	3773725	4.05253E-05	3.94856E-05	1.04662E-05	9.74976E-06	0.000815001	0.000585941	0.000395058	0.000390042	0.000276744	8.79146E-05	0.000125943	0.000121138	1.23827E-05	1.15208E-05	1.23827E-05	1.15208E-05	0.000125943	0.000121138	0.000158271
3838703773725	383870	3773725	3.78434E-05	3.68724E-05	9.77358E-06	9.10452E-06	0.000755027	0.000542823	0.000365987	0.00036134	0.00025638	8.14452E-05	0.000116675	0.000112223	1.14715E-05	1.0673E-05	1.14715E-05	1.0673E-05	0.000116675	0.000112223	0.000147502
3838803773725	383880	3773725	3.5436E-05	3.45268E-05	9.15183E-06	8.52533E-06	0.000701779	0.000504541	0.000340176	0.000335857	0.000238299	7.57013E-05	0.000108447	0.000104309	1.06625E-05	9.92029E-06	1.06625E-05	9.92029E-06	0.000108447	0.000104309	0.000137866
3838903773725	383890	3773725	3.3293E-05	3.24388E-05	8.59837E-06	8.00977E-06	0.000654865	0.000470813	0.000317435	0.000313405	0.000222368	7.06407E-05	0.000101197	9.73359E-05	9.94967E-06	9.25713E-06	9.94967E-06	9.25713E-06	0.000101197	9.73359E-05	0.000129313
3839003773725	383900	3773725	3.13902E-05	3.05848E-05	8.10696E-06	7.552E-06	0.000613618	0.000441158	0.000297441	0.000293665	0.000208362	6.61913E-05	9.48232E-05	9.12051E-05	9.32298E-06	8.67405E-06	9.32298E-06	8.67405E-06	9.48232E-05	9.12051E-05	0.000121739
3839103773725	383910	3773725	2.96726E-05	2.89113E-05	7.66336E-06	7.13876E-06	0.000576736	0.000414642	0.000279563	0.000276014	0.000195838	6.22128E-05	8.91237E-05	8.57231E-05	8.76261E-06	8.15269E-06	8.76261E-06	8.15269E-06	8.91237E-05	8.57231E-05	0.00011492
3829703773735	382970	3773735	6.3333E-06	6.1708E-06	1.63566E-06	1.52369E-06	7.55374E-05	5.43073E-05	3.66155E-05	3.61506E-05	2.56498E-05	8.14827E-06	1.16729E-05	1.12275E-05	1.14767E-06	1.06779E-06	1.14767E-06	1.06779E-06	1.16729E-05	1.12275E-05	1.75502E-05
3829803773735	382980	3773735	6.60447E-06	6.43502E-06	1.7057E-06	1.58893E-06	7.84328E-05	5.63889E-05	3.8019E-05	3.75363E-05	2.66329E-05	8.46059E-06	1.21203E-05	1.16579E-05	1.19167E-06	1.10872E-06	1.19167E-06	1.10872E-06	1.21203E-05	1.16579E-05	1.82524E-05
3829903773735	382990	3773735	6.88409E-06	6.70746E-06	1.77791E-06	1.6562E-06	8.14707E-05	5.8573E-05	3.94916E-05	3.89902E-05	2.76645E-05	8.78829E-06	1.25898E-05	1.21094E-05	1.23782E-06	1.15166E-06	1.23782E-06	1.15166E-06	1.25898E-05	1.21094E-05	1.89945E-05
3830003773735	383000	3773735	7.15864E-06	6.97497E-06	1.84882E-06	1.72226E-06	8.45264E-05	6.07699E-05	4.09728E-05	4.04526E-05	2.87021E-05	9.11791E-06	1.3062E-05	1.25636E-05	1.28425E-06	1.19486E-06	1.28425E-06	1.19486E-06	1.3062E-05	1.25636E-05	1.97403E-05
3830103773735	383010	3773735	7.43713E-06	7.24632E-06	1.92074E-06	1.78926E-06	8.77068E-05	6.30564E-05	4.25144E-05	4.19746E-05	2.9782E-05	9.46099E-06	1.35534E-05	1.30363E-05	1.33257E-06	1.23982E-06	1.33257E-06	1.23982E-06	1.35534E-05	1.30363E-05	2.05242E-05
3830203773735	383020	3773735	7.70888E-06	7.51109E-06	1.99092E-06	1.85463E-06	9.0905E-05	6.53558E-05	4.40647E-05	4.35053E-05	3.0868E-05	9.80598E-06	1.40477E-05	1.35117E-05	1.38116E-06	1.28503E-06	1.38116E-06	1.28503E-06	1.40477E-05	1.35117E-05	2.13153E-05
3830303773735	383030	3773735	7.97161E-06	7.76708E-06	2.05878E-06	1.91784E-06	9.40766E-05	6.76359E-05	4.56021E-05	4.50231E-05	3.1945E-05	1.01481E-05	1.45378E-05	1.39831E-05	1.42935E-06	1.32986E-06	1.42935E-06	1.32986E-06	1.45378E-05	1.39831E-05	2.2101E-05
3830403773735	383040	3773735	8.2321E-06	8.02089E-06	2.12605E-06	1.98051E-06	9.72926E-05	6.99481E-05	4.7161E-05	4.65622E-05	3.3037E-05	1.0495E-05	1.50348E-05	1.44611E-05	1.47821E-06	1.37532E-06	1.47821E-06	1.37532E-06	1.50348E-05	1.44611E-05	2.29067E-05
3830503773735	383050	3773735	8.46277E-06	8.24564E-06	2.18563E-06	2.03601E-06	9.99296E-05	7.1844E-05	4.84393E-05	4.78242E-05	3.39325E-05	1.07795E-05	1.54423E-05	1.4853E-05	1.51828E-06	1.4126E-06	1.51828E-06	1.4126E-06	1.54423E-05	1.4853E-05	2.35599E-05

			MSite Grubbing / Prep	MMass Grading / Excavation	MMass Grading / Excavation	MDrainage / Utilities Trenching	MFoundations / Concrete Pads	MBuilding / Structure Construction	MAsphalt Paving	MLandscaping or Other Finishing	MWaterside Construction (Piles)	RSSWDemolition	RSSWPlacing Base	RSSWForm/Plac e Rebar and Pour	Child Risk				
Unique Identifier	X (UTM)	Y (UTM)	2027	2027	2028	2028	2028	2028	2028	2028	2028	2029	2029	2029	3rd Trimester	0<2	2<16	Total	per million
3831003773715	383100	3773715	8.65068E-05	0.000101725	0.00010037	2.13353E-05	2.77464E-05	2.04229E-05	2.10206E-06	2.4627E-05	2.10206E-06	2.05716E-05	2.98499E-05	1.76944E-05	9.43609E-09	1.1283E-07	1.8051E-08	1.40315E-07	0.14031508
3831103773715	383110	3773715	8.94201E-05	0.000105151	0.000103751	2.20538E-05	2.86808E-05	2.11106E-05	2.17285E-06	2.54564E-05	2.17285E-06	2.10551E-05	3.05514E-05	1.81103E-05	1.07361E-08	1.2722E-07	2.0193E-08	1.58153E-07	0.15815345
3831203773715	383120	3773715	9.23946E-05	0.000108649	0.000107202	2.27874E-05	2.96349E-05	2.18129E-05	2.24513E-06	2.63032E-05	2.24513E-06	2.15417E-05	3.12575E-05	1.85288E-05	1.24558E-08	1.4615E-07	2.2961E-08	1.81566E-07	0.18156599
3831303773715	383130	3773715	9.54973E-05	0.000112297	0.000110802	2.35527E-05	3.063E-05	2.25454E-05	2.32053E-06	2.71864E-05	2.32053E-06	2.20252E-05	3.19591E-05	1.89447E-05	1.4811E-08	1.7196E-07	2.673E-08	2.13502E-07	0.21350191
3831403773715	383140	3773715	9.87559E-05	0.000116129	0.000114583	2.43563E-05	3.16752E-05	2.33147E-05	2.39971E-06	2.81141E-05	2.39971E-06	2.25305E-05	3.26923E-05	1.93793E-05	1.82575E-08	2.0957E-07	3.2171E-08	2.59998E-07	0.2599977
3831503773715	383150	3773715	0.000101987	0.000119928	0.000118331	2.51532E-05	3.27115E-05	2.40774E-05	2.47821E-06	2.90338E-05	2.47821E-06	2.30546E-05	3.34527E-05	1.98301E-05	2.37128E-08	2.6885E-07	4.0661E-08	3.33226E-07	0.33322639
3831603773715	383160	3773715	0.000105451	0.000124002	0.000122351	2.60077E-05	3.38227E-05	2.48954E-05	2.56241E-06	3.00202E-05	2.56241E-06	2.35911E-05	3.42312E-05	2.02915E-05	3.28889E-08	3.6831E-07	5.4754E-08	4.55949E-07	0.45594943
3831703773715	383710	3773715	0.005098838	0.005995816	0.00591598	0.001257535	0.001635414	0.001203754	0.000123899	0.001451551	0.000123899	8.74396E-05	0.000126877	7.52099E-05	1.50281E-07	2.227E-06	4.835E-07	2.86083E-06	2.86082684
3831720373715	383720	3773715	0.003960357	0.004657056	0.004595046	0.00097675	0.001270255	0.000934977	9.62343E-05	0.001127445	9.62343E-05	8.79886E-05	0.000127673	7.56821E-05	1.16939E-07	1.7349E-06	3.7355E-07	2.22535E-06	2.22534642
3831303773715	383730	3773715	0.002754687	0.003239287	0.003196155	0.000679393	0.000883545	0.000650338	6.69372E-05	0.000784212	6.69372E-05	8.83847E-05	0.000128248	7.60229E-05	8.17023E-08	1.2154E-06	2.5663E-07	1.55376E-06	1.55375938
3831403773715	383740	3773715	0.002084725	0.002451466	0.002418824	0.000514159	0.00066866	0.00049217	5.06576E-05	0.000593485	5.06576E-05	8.87185E-05	0.000128732	7.631E-05	6.20722E-08	9.2543E-07	1.9213E-07	1.17963E-06	1.17962658
3831503773715	383750	3773715	0.001668473	0.001961987	0.001935863	0.000411498	0.00053515	0.0003939	4.05429E-05	0.000474985	4.05429E-05	8.88058E-05	0.000128859	7.63851E-05	4.98442E-08	7.4436E-07	1.5238E-07	9.4658E-07	0.94657993
3831603773715	383760	3773715	0.001386883	0.001630861	0.001609145	0.000342049	0.000444832	0.000327421	3.37004E-05	0.000394822	3.37004E-05	8.87434E-05	0.000128769	7.63314E-05	4.15519E-08	6.2129E-07	1.257E-07	7.88548E-07	0.78854781
3831770373715	383770	3773715	0.001186753	0.001395524	0.001376943	0.000292691	0.000380642	0.000280173	2.88374E-05	0.000337848	2.88374E-05	8.86842E-05	0.000128683	7.62804E-05	3.56415E-08	5.3338E-07	1.069E-07	6.75921E-07	0.67592102
3831780373715	383780	3773715	0.001039006	0.001221786	0.001205518	0.000256252	0.000333254	0.000245293	2.52472E-05	0.000295787	2.52472E-05	8.83691E-05	0.000128225	7.60095E-05	3.12612E-08	4.6807E-07	9.3144E-08	5.92472E-07	0.59247216
3837903773715	383790	3773715	0.000916822	0.001078107	0.001063752	0.000226117	0.000294064	0.000216447	2.22782E-05	0.000261003	2.22782E-05	8.77983E-05	0.000127397	7.55185E-05	2.76413E-08	4.1397E-07	8.1904E-08	5.23517E-07	0.52351684
3838003773715	383800	3773715	0.000811136	0.00095383	0.000941129	0.000200052	0.000260166	0.000191496	1.97101E-05	0.000230917	1.97101E-05	8.66098E-05	0.000125673	7.44963E-05	2.44866E-08	3.6679E-07	7.2209E-08	4.63482E-07	0.46348203
3838103773715	383810	3773715	0.000720831	0.000847638	0.000836351	0.00017778	0.000231201	0.000170177	1.75157E-05	0.000205208	1.75157E-05	8.51251E-05	0.000123518	7.32191E-05	2.17965E-08	3.2653E-07	6.3946E-08	4.12273E-07	0.41227333
3838203773715	383820	3773715	0.000656321	0.00077178	0.000761503	0.00016187	0.00021051	0.000154947	1.59482E-05	0.000186843	1.59482E-05	8.37339E-05	0.0001215	7.20225E-05	1.98761E-08	2.9775E-07	5.8087E-08	3.75713E-07	0.37571302
3838303773715	383830	3773715	0.000601849	0.000707725	0.000698302	0.000148435	0.000193039	0.000142087	1.46246E-05	0.000171336	1.46246E-05	8.22304E-05	0.000119318	7.07293E-05	1.82526E-08	2.734E-07	5.3164E-08	3.44812E-07	0.34481175
3838403773715	383840	3773715	0.000555487	0.000653208	0.00064451	0.000137001	0.000178168	0.000131142	1.3498E-05	0.000158138	1.3498E-05	8.06614E-05	0.000117041	6.93798E-05	1.68699E-08	2.5264E-07	4.8992E-08	3.18499E-07	0.3184988
3838503773715	383850	3773715	0.000515548	0.000606243	0.00059817	0.000127151	0.000165358	0.000121713	1.25275E-05	0.000146768	1.25275E-05	7.90581E-05	0.000114715	6.80007E-05	1.56778E-08	2.3473E-07	4.5413E-08	2.95819E-07	0.29581949
3838603773715	383860	3773715	0.000480556	0.000565094	0.00055757	0.00011852	0.000154135	0.000113451	1.16772E-05	0.000136806	1.16772E-05	7.74173E-05	0.000112334	6.65894E-05	1.46328E-08	2.1902E-07	4.2289E-08	2.75941E-07	0.27594137
3838703773715	383870	3773715	0.000448515	0.000527417	0.000520394	0.000110618	0.000143858	0.000105887	1.08986E-05	0.000127685	1.08986E-05	7.55925E-05	0.000109686	6.50199E-05	1.36745E-08	2.0461E-07	3.9435E-08	2.5772E-07	0.25771998
3838803773715	383880	3773715	0.000419878	0.000493742	0.000487168	0.000103555	0.000134673	9.91265E-05	1.02028E-05	0.000119532	1.02028E-05	7.3721E-05	0.000106971	6.34101E-05	1.28175E-08	1.9172E-07	3.6892E-08	2.41428E-07	0.24142778
3838903773715	383890	3773715	0.000394077	0.000463402	0.000457232	9.71918E-05	0.000126397	9.30352E-05	9.57582E-06	0.000112187	9.57582E-06	7.18151E-05	0.000104205	6.17708E-05	1.20449E-08	1.8009E-07	3.4607E-08	2.26746E-07	0.2267457
3839003773715	383900	3773715	0.000370464	0.000435635	0.000429835	9.13682E-05	0.000118824	8.74606E-05	9.00205E-06	0.000105465	9.00205E-06	6.98344E-05	0.000101331	6.00671E-05	1.13372E-08	1.6945E-07	3.252E-08	2.13303E-07	0.21330269
3839103773715	383910	3773715	0.000349191	0.00041062	0.000405153	8.61216E-05	0.000112	8.24384E-05	8.48513E-06	9.94087E-05	8.48513E-06	6.78786E-05	9.84933E-05	5.83848E-05	1.06993E-08	1.5984E-07	3.0644E-08	2.01187E-07	0.20118734
3829703773725	382970	3773725	5.49176E-05	6.45786E-05	6.37187E-05	1.35444E-05	1.76144E-05	1.29652E-05	1.33446E-06	1.56341E-05	1.33446E-06	1.51254E-05	2.19472E-05	1.30099E-05	3.46588E-09	4.4362E-08	7.4782E-09	5.53059E-08	0.0553058
3829803773725	382980	3773725	5.71179E-05	6.7166E-05	6.62716E-05	1.40871E-05	1.83201E-05	1.34846E-05	1.38793E-06	1.62605E-05	1.38793E-06	1.55745E-05	2.2599E-05	1.33962E-05	3.68775E-09	4.7039E-08	7.9099E-09	5.86362E-08	0.05863623
3829903773725	382990	3773725	5.94463E-05	6.99039E-05	6.89732E-05	1.46613E-05	1.90669E-05	1.40343E-05	1.44451E-06	1.69233E-05	1.44451E-06	1.60424E-05	2.32779E-05	1.37987E-05	3.93384E-09	4.9993E-08	8.3858E-09	6.23128E-08	0.06231285
3830003773725	383000	3773725	6.17635E-05	7.26288E-05	7.16618E-05	1.52328E-05	1.98102E-05	1.45814E-05	1.50082E-06	1.7583E-05	1.50082E-06	1.6501E-05	2.39433E-05	1.41931E-05	4.19614E-09	5.3122E-08	8.8874E-09	6.62052E-08	0.06620518
3830103773725	383010	3773725	6.41922E-05	7.54847E-05	7.44796E-05	1.58318E-05	2.05892E-05	1.51547E-05	1.55983E-06	1.82744E-05	1.55983E-06	1.6972E-05	2.46267E-05	1.45982E-05	4.48795E-09	5.6582E-08	9.4401E-09	7.05101E-08	0.07051013
3830203773725	383020	3773725	6.65484E-05	7.82555E-05	7.72135E-05	1.64129E-05	2.13449E-05	1.5711E-05	1.61709E-06	1.89452E-05	1.61709E-06	1.74212E-05	2.52785E-05	1.49846E-05	4.79941E-09	6.0247E-08	1.0021E-08	7.50677E-08	0.07506772
3830303773725	383030	3773725	6.87877E-05	8.08887E-05	7.98116E-05	1.69652E-05	2.20631E-05	1.62397E-05	1.6715E-06	1.95827E-05	1.6715E-06	1.78391E-05	2.5885E-05	1.53441E-05	5.13021E-09	6.4106E-08	1.0628E-08	7.98645E-08	0.07986453
3830403773725	383040	3773725	7.10993E-05	8.3607E-05	8.24938E-05	1.75354E-05	2.28046E-05	1.67854E-05	1.72767E-06	2.02408E-05	1.72767E-06	1.82727E-05	2.65141E-05	1.5717E-05	5.50542E-09	6.8454E-08	1.1309E-08	8.52683E-08	0.08526825
3830503773725	383050	3773725	7.32495E-05	8.61354E-05	8.49885E-05	1.80656E-05	2.34942E-05	1.7293E-05	1.77992E-06	2.08529E-05	1.77992E-06	1.86626E-05	2.70799E-05	1.60524E-05	5.90648E-09	7.3062E-08	1.2024E-08	9.0992E-08	0.09099204
3830603773725	383060	3773725	7.5433E-05	8.87031E-05	8.7522E-05	1.86042E-05	2.41946E-05	1.78085E-05	1.83298E-06	2.14745E-05	1.83298E-06	1.90525E-05	2.76456E-05	1.63878E-05	6.36311E-09	7.8274E-08	1.2828E-08	9.74651E-08	0.09746511
3830703773725	383070	3773725	7.76723E-05	9.13363E-05	9.01201E-05	1.91565E-05	2.49128E-05	1.83372E-05	1.88739E-06	2.2112E-05	1.88739E-06	1.94487E-05	2.82205E-05	1.67285E-05	6.89196E-09	8.4273E-08	1.3748E-08	1.04913E-07	0.10491285
3830803773725	383080	3773725	7.99227E-05	9.39826E-05	9.27312E-05	1.97115E-05	2.56346E-05	1.88685E-05	1.94207E-06	2.27526E-05	1.94207E-06	1.98386E-05	2.87862E-05	1.70639E-05	7.50498E-09	9.1183E-08	1.48E-08	1.13489E-07	0.11348857
3830903773725	383090	3773725	8.22789E-05	9.67533E-05	9.5465E-05	2.02926E-05	2.63904E-05	1.94247E-05	1.99933E-06	2.34234E-05	1.99933E-06	2.02441E-05	2.93746E-05	1.74127E-05	8.2425E-09	9.9451E-08	1.6052E-08	1.23745E-07	0.12374525
3831003773725	383100	3773725	8.50585E-05	0.000100022	9.869E-05	2.09781E-05	2.72819E-05	2.0081E-05	2.06687E-06	2.42147E-05	2.06687E-06	2.07245E-05	3.00717E-05	1.78259E-05	9.21769E-09	1.1033E-07	1.7692E-08	1.37244E-07	0.13724369
3831103773725	383110	3773725	8.79996E-05	0.00010348	0.000102103	2.17035E-05	2.82252E-05	2.07753E-05	2.13834E-06	2.5052E-05	2.13834E-06	2.1236E-05	3.08139E-05	1.82659E-05	1.04897E-08	1.2444E-07	1.9799E-08	1.54727E-07	0.15472654
3831203773725	383120	3773725	9.10187E-05	0.000107031	0.000105605	2.24481E-05	2.91936E-05	2.14881E-05	2.2117E-06	2.59115E-05	2.2117E-06	2.1757E-05	3.15698E-05	1.87139E-05	1.21544E-08	1.4278E-07	2.2515E-08	1.77447E-07	0.17744707
3831303773725	383130	3773725	9.4088E-05	0.00011064	0.000109167	2.32051E-05	3.0178E-05	2.22127E-05	2.28628E-06	2.67852E-05	2.28628E-06	2.2256E-05	3.2294E-05	1.91432E-05	1.44353E-08	1.6779E-07	2.6172E-08	2.08398E-07	0.20839773
3831403773725	383140	3773725	9.7341E-05	0.000114465	0.000112941	2.40074E-05	3.12214E-05	2.29807E-05	2.36533E-06	2.77113E-05	2.36533E-06	2.27894E-05	3.3068E-05	1.9602E-05	1.77715E-08	2.0422E-07	3.1483E-08	2.53475E-07	0.25347524
3831503773725	383150	3773725	0.000100555	0.000118245	0.00011667	2.48001E-05	3.22523E-05	2.37395E-05	2.44343E-06	2.86263E-05	2.44343E-06	2.33322E-05	3.38555E-05	2.00689E-05	2.30447E-08	2.6156E-07	3.9746E-08	3.24355E-07	0.32435451
3831603773725	383160	3773725	0.000103964	0.000122253	0.000120625	2.56409E-05	3.33457E-05	2.45443E-05	2.52627E-06	2.95968E-05	2.52627E-06	2.38905E-05	3.46657E-05	2.05491E-05	3.18308E-08	3.5686E-07	5.3337E-08	4.42026E-07	0.44202611
3837203773725	383720	3773725	0.004447252	0.005229604	0.005159971	0.001096833	0.001426423	0.001049925	0.000108066	0.001266056	0.000108066	9.26799E-05	0.000134481	7.97174E-05	1.31722E-07	1.9516E-06	4.2324E-07	2.50655E-06	2.50655339
3837303773725	383730	3773725	0.002972726	0.003495682	0.003449136	0.000733169	0.00095348	0.000701813	7.22354E-05	0.000846284	7.22354E-05	9.31416E-05	0.00013515	8.01145E-05	8.85673E-08	1.316E-06	2.7956E-07	1.68415E-06	1.68414963
3837403773725	383740	3773725	0.002198131	0.002584822	0.002550404	0.000542129	0.000705034	0.000518943	5.34132E-05	0.00062577	5.34132E-05	9.34348E-05	0.000135576	8.03667E-05	6.58152E-08	9.8023E-07	2.0454E-07	1.25059E-06	1.25058619
3837503773725	383750	3773725	0.001734893	0.002040092	0.002012928	0.00042788	0.000556454	0.00040958	4.21569E-05	0.000493894	4.21569E-05	9.35627E-05	0.000135761	8.04767E-05	5.21572E-08	7.782E-07	1.5999E-07	9.90341E-07	0.99034111
3837603773725	383760	3773725	0.001429952	0.001681507	0.001659117	0.000352672	0.000458647	0.000337589	3.4747E-05	0.000407083	3.4747E-05	9.3519E-05	0.000135698	8.04391E-05	4.31343E-08	6.4443E-07	1.3086E-07	8.18432E-07	0.8184316
3837703773725	383770	3773725	0.001211836	0.00142502	0.001406046	0.000298877	0.000388687	0.000286095	2.94469E-05	0.000344989	2.94469E-05	9.34598E-05	0.000135612	8.03881E-05	3.66649E-08	5.4835E-07	1.1016E-07	6.9518E-07	0.69518036
3837803773725	383780	3773725	0.001057087	0.001243048	0.001226497	0.000260711	0.000339053	0.000249561	2.56866E-05	0.000300935	2.56866E-05	9.3101E-05	0.000135092	8.00796E-05	3.20526E-08	4.7966E-07	9.5621E-08	6.07331E-07	0.60733054
3837903773725	383790	3773725	0.000932814	0.001096913	0.001082307	0.000230062	0.000299193	0.000220222	2.26668E-05	0.000265556	2.26668E-05	9.25396E-05	0.000134277	7.95966E-05	2.83427E-08	4.2426E-07	8.407E-08	5.36675E-07	0.53667515
3838003773725	383800	3773725	0.000825513	0.000970736	0.000957811	0.000203598	0.000264777	0.00019489	2.00595E-05	0.000235009	2.00595E-05	9.12887E-05	0.000132462	7.85208E-05	2.51247E-08	3.7619E-07	7.4144E-08	4.75456E-07	0.47545593
3838103773725	383810	3773725	0.000731676	0.000860391	0.000848935	0.000180455	0.00023468	0.000172737	1.77793E-05	0.000208296	1.77793E-05	8.96948E-05	0.000130149	7.71497E-05	2.23011E-08	3.3395E-07	6.5473E-08	4.21728E-07	0.42172847
3838203773725	383820	3773725	0.000665456	0.000782522	0.000772103	0.000164123	0.00021344	0.000157104	1.61702E-05	0.000189444	1.61702E-05	8.82475E-05	0.000128049	7.59048E-05	2.03118E-08	3.0417E-07	5.9394E-08	3.83872E-07	0.38387227
3838303773725	383830	3773725	0.000609853	0.000717138	0.000707589	0.000150409	0.000195606	0.000143977	1.48191E-05	0.000173615	1.48191E-05	8.66909E-05	0.00012579	7.4566E-05	1.86394E-08	2.791E-07	5.4314E-08	3.52052E-07	0.3520518
3838403773725	383840	3773725	0.000562411	0.00066135	0.000652544	0.000138708	0.000180389	0.000132776	1.36663E-05	0.000160109	1.36663E-05	8.5044E-05	0.000123401	7.31494E-05	1.72108E-08	2.5767E-07	5E-08	3.32487586	0.32487586
3838503773725	383850	3773725	0.00052162	0.000613382	0.000605215	0.000128648	0.000167306	0.000123146	1.2675E-05	0.000148496	1.2675E-05	8.33471E-05	0.000120938	7.16898E-05	1.59812E-08	2.392E-07	4.6305E-08	3.01489E-07	0.3014894
3838603773725	383860	3773725	0.000485864	0.000571336	0.000563729	0.00011983	0.000155837	0.000114705	1.18062E-05	0.000138317	1.18062E-05	8.15909E-05	0.00011839	7.01793E-05	1.49025E-08	2.23E-07	4.3079E-08	2.80979E-07	0.2809792
3838703773725	383870	3773725	0.000452804	0.000532461	0.000525371	0.000111676	0.000145234	0.0001069	1.10029E-05	0.000128906	1.10029E-05	7.95821E-05	0.000115475	6.84514E-05	1.39038E-08	2.0799E-07	4.0103E-08	2.61997E-07	0.2619969
3838803773725	383880	3773725	0.000423226	0.000497679	0.000491052	0.000104381	0.000135747	9.99169E-05	1.02841E-05	0.000120485	1.02841E-05	7.74953E-05	0.000112447	6.66565E-05	1.30098E-08	1.9455E-07	3.7449E-08	2.45009E-07	0.24500947
3838903773725	383890	3773725	0.000396968	0.000466801	0.000460586	9.79048E-05	0.000127324	9.37177E-05	9.64607E-06	0.00011301	9.64607E-06	7.54272E-05	0.000109447	6.48777E-05	1.2216E-08	1.8261E-07	3.51E-08	2.29931E-07	0.22993069
3839003773725	383900	3773725	0.000373717	0.000439461	0.000433609	9.21705E-05	0.000119867	8.82286E-05	9.0811E-06	0.000106391	9.0811E-06	7.3434E-05	0.000106554	6.31632E-05	1.15127E-08	1.7204E-07	3.3026E-08	2.16574E-07	0.21657445
3839103773725	383910	3773725	0.000352784	0.000414845	0.000409321	8.70077E-05	0.000113153	8.32867E-05	8.57244E-06	0.000100432	8.57244E-06	7.14751E-05	0.000103712	6.14783E-05	1.08794E-08	1.6251E-07	3.1164E-08	2.04549E-07	0.20454894
3829703773735	382970	3773735	5.3876E-05	6.33537E-05	6.25102E-05	1.32875E-05	1.72803E-05	1.27193E-05	1.30915E-06	1.53376E-05	1.30915E-06	1.51347E-05	2.19608E-05	1.30179E-05	3.40714E-09	4.3611E-08	7.3482E-09	5.43665E-08	0.05436651
3829803773735	382980	3773735	5.60317E-05	6.58887E-05	6.50113E-05	1.38192E-05	1.79717E-05	1.32282E-05	1.36154E-06	1.59513E-05	1.36154E-06	1.55933E-05	2.26262E-05	1.34123E-05	3.62486E-09	4.6239E-08	7.772E-09	5.76363E-08	0.05763627
3829903773735	382990	3773735	5.83099E-05	6.85677E-05	6.76547E-05	1.43811E-05	1.87025E-05	1.3766E-05	1.4169E-06	1.65998E-05	1.4169E-06	1.60674E-05	2.33141E-05	1.38201E-05	3.8661E-09	4.9137E-08	8.2381E-09	6.12415E-08	0.06124145
3830003773735	383000	3773735	6.05993E-05	7.12598E-05	7.0311E-05	1.49457E-05	1.94368E-05	1.43065E-05	1.47253E-06	1.72516E-05	1.47253E-06	1.65353E-05	2.39931E-05	1.42226E-05	4.12481E-09	5.2225E-08	8.7336E-09	6.50836E-08	0.06508355
3830103773735	383010	3773735	6.30057E-05	7.40895E-05	7.3103E-05	1.55392E-05	2.02086E-05	1.48746E-05	1.531E-06	1.79366E-05	1.531E-06	1.70188E-05	2.46946E-05	1.46385E-05	4.41257E-09	5.564E-08	9.28E-09	6.93327E-08	0.06933274
3830203773735	383020	3773735	6.54343E-05	7.69454E-05	7.59209E-05	1.61382E-05	2.09876E-05	1.5448E-05	1.59002E-06	1.8628E-05	1.59002E-06	1.74991E-05	2.53916E-05	1.50516E-05	4.72691E-09	5.9347E-08	9.8695E-09	7.39433E-08	0.07394328
3830303773735	383030	3773735	6.78463E-05	7.97817E-05	7.87194E-05	1.6733E-05	2.17612E-05	1.60174E-05	1.64862E-06	1.93147E-05	1.64862E-06	1.79702E-05	2.60751E-05	1.54568E-05	5.0703E-09	6.3365E-08	1.0505E-08	7.89404E-08	0.07894041
3830403773735	383040	3773735	7.03195E-05	8.269E-05	8.15889E-05	1.7343E-05	2.25545E-05	1.66013E-05	1.70872E-06	2.00188E-05	1.70872E-06	1.84568E-05	2.67812E-05	1.58753E-05	5.45924E-09	6.7883E-08	1.1215E-08	8.45578E-08	0.08455781
3830503773735	383050	3773735	7.23248E-05	8.50481E-05	8.39156E-05	1.78376E-05	2.31976E-05	1.70747E-05	1.75745E-06	2.05896E-05	1.75745E-06	1.88311E-05	2.73243E-05	1.61973E-05	5.84091E-09	7.2266E-08	1.1897E-08	9.00031E-08	0.09000312

			EGIODemolition	EGIOSite Grubbing / Prep	EGIOMass Grading / Excavation	EGIOMass Grading / Excavation	EGIODrainage / Utilities Trenching	EGIODrainage / Utilities Trenching	EGIOFoundations / Concrete Pads	EGIOFoundations / Concrete Pads	EGIOBuilding / Structure Construction	EGIOBuilding / Structure Construction	EGIOAsphalt Paving	EGIOArchitectural Coating	EGIOLandscaping or Other Finishing	EGIOWaterside Construction (Piles)	HIWaterside Construction (Landscaping)	HIWaterside Construction (Landscaping)	KMDemolition	KMSite Grubbing / Prep	KMMass Grading / Excavation
Unique Identifier	X (UTM)	Y (UTM)	2025	2025	2025	2026	2026	2027	2026	2027	2026	2027	2027	2027	2027	2027	2025	2026	2025	2025	2025
3830603773735	383060	3773735	0.00041946	0.00016452	5.44833E-05	5.33608E-05	0.000123906	0.000123715	0.000162797	0.000162692	0.000174376	0.000170196	6.78559E-06	6.78559E-06	0.000183767	6.78559E-06	7.3539E-05	7.12356E-05	3.17576E-05	0.00013783	0.000104766
3830703773735	383070	3773735	0.000458415	0.0001798	5.95432E-05	5.83164E-05	0.000135414	0.000135205	0.000177916	0.000177801	0.00019057	0.000186002	7.41576E-06	7.41576E-06	0.000200834	7.41576E-06	8.00024E-05	7.74966E-05	3.26878E-05	0.000141867	0.000107834
3830803773735	383080	3773735	0.000504996	0.00019807	6.55935E-05	6.4242E-05	0.000149173	0.000148943	0.000195994	0.000195868	0.000209934	0.000204902	8.1693E-06	8.1693E-06	0.000221241	8.1693E-06	8.76569E-05	8.49113E-05	3.36654E-05	0.00014611	0.000111059
3830903773735	383090	3773735	0.000561456	0.00022021	7.29272E-05	7.14246E-05	0.000165852	0.000165596	0.000217907	0.000217767	0.000233406	0.000227811	9.08267E-06	9.08267E-06	0.000245977	9.08267E-06	9.68309E-05	9.3798E-05	3.46906E-05	0.00015056	0.000114441
3831003773735	383100	3773735	0.000637893	0.00025019	8.28555E-05	8.11484E-05	0.000188431	0.00018814	0.000247573	0.000247413	0.000265182	0.000258826	1.03192E-05	1.03192E-05	0.000279464	1.03192E-05	0.000109166	0.000105746	3.5933E-05	0.000155952	0.00011854
3831103773735	383110	3773735	0.000739399	0.00029	9.604E-05	9.40612E-05	0.000218415	0.000218078	0.000286969	0.000286783	0.000307379	0.000300012	1.19612E-05	1.19612E-05	0.000323934	1.19612E-05	0.000125323	0.000121398	3.73022E-05	0.000161894	0.000123057
3831203773735	383120	3773735	0.000873941	0.00034277	0.000113516	0.000111177	0.000258158	0.000257759	0.000339186	0.000338967	0.00036331	0.000354602	1.41377E-05	1.41377E-05	0.000382877	1.41377E-05	0.000146391	0.000141806	3.86623E-05	0.000167797	0.000127544
3831303773735	383130	3773735	0.001058683	0.00041523	0.000137512	0.000134678	0.00031273	0.000312247	0.000410886	0.000410621	0.00044011	0.000429561	1.71263E-05	1.71263E-05	0.000463813	1.71263E-05	0.000174424	0.000168961	3.99839E-05	0.000173533	0.000131904
3831403773735	383140	3773735	0.001332032	0.00052244	0.000173017	0.000169452	0.000393476	0.000392869	0.000516976	0.000516642	0.000553746	0.000540473	2.15482E-05	2.15482E-05	0.000583569	2.15482E-05	0.000214706	0.000207981	4.14843E-05	0.000180045	0.000136853
3831503773735	383150	3773735	0.00176704	0.00069306	0.00022952	0.000224791	0.000521975	0.00052117	0.000685807	0.000685364	0.000734585	0.000716977	2.85854E-05	2.85854E-05	0.000774148	2.85854E-05	0.000275044	0.000266429	4.29779E-05	0.000186527	0.000141781
3831603773735	383160	3773735	0.002491789	0.00097731	0.000323657	0.000316988	0.000736062	0.000734927	0.00096709	0.000966466	0.001035874	0.001011045	4.03096E-05	4.03096E-05	0.001091664	4.03096E-05	0.000373453	0.000361756	4.45553E-05	0.000193373	0.000146984
3837203773735	383720	3773735	0.005455637	0.00213978	0.000708629	0.000694028	0.001611569	0.001609082	0.002117391	0.002116024	0.00226799	0.002213627	8.82557E-05	8.82557E-05	0.002390139	8.82557E-05	0.001134121	0.001098598	0.001941636	0.008426838	0.006405295
3837303773735	383730	3773735	0.003470406	0.00136114	0.000450769	0.000441481	0.001025141	0.001023559	0.001346901	0.001346032	0.0014427	0.001408119	5.61407E-05	5.61407E-05	0.0015204	5.61407E-05	0.000742345	0.000719093	0.001274619	0.005531937	0.004204862
3837403773735	383740	3773735	0.002487981	0.00097582	0.000323162	0.000316504	0.00073437	0.000733804	0.000965612	0.000964989	0.001034291	0.001009499	4.0248E-05	4.0248E-05	0.001089995	4.0248E-05	0.00054542	0.000528336	0.000937974	0.004070874	0.003094298
3837503773735	383750	3773735	0.001923417	0.00075439	0.000249831	0.000244684	0.000568168	0.000567291	0.000746498	0.000746017	0.000799593	0.000780427	3.11151E-05	3.11151E-05	0.000842657	3.11151E-05	0.000430252	0.000416775	0.000740202	0.00321253	0.002441865
3837603773735	383760	3773735	0.00156313	0.00061308	0.000203034	0.000198851	0.000461741	0.000461029	0.000606667	0.000606276	0.000649817	0.000634241	2.52867E-05	2.52867E-05	0.000684814	2.52867E-05	0.000355441	0.000344308	0.000611133	0.002652359	0.002016076
3837703773735	383770	3773735	0.001310403	0.00051396	0.000170207	0.0001667	0.000387087	0.00038649	0.000508581	0.000508253	0.000544754	0.000531697	2.11984E-05	2.11984E-05	0.000574093	2.11984E-05	0.000302338	0.000292868	0.00051911	0.002252972	0.001712499
3837803773735	383780	3773735	0.001132856	0.00044432	0.000147146	0.000144114	0.00033464	0.000334124	0.000439673	0.00043939	0.000470945	0.000459657	1.83262E-05	1.83262E-05	0.000496309	1.83262E-05	0.000264239	0.000255963	0.000452777	0.001965083	0.001493672
3837903773735	383790	3773735	0.000998638	0.00039168	0.000129712	0.00012704	0.000294993	0.000294538	0.000387582	0.000387332	0.000415149	0.000405198	1.61549E-05	1.61549E-05	0.000437508	1.61549E-05	0.000234889	0.000227532	0.000401253	0.001741468	0.001323701
3838003773735	383800	3773735	0.000883947	0.0003467	0.000114815	0.00011245	0.000261114	0.000260711	0.00034306	0.000342848	0.00036747	0.000358662	1.42996E-05	1.42996E-05	0.000387261	1.42996E-05	0.000209378	0.00020282	0.000356671	0.001547977	0.001176628
3838103773735	383810	3773735	0.000783698	0.00030738	0.000101794	9.96967E-05	0.000231501	0.000231143	0.000304162	0.000303965	0.000325795	0.000317986	1.26779E-05	1.26779E-05	0.000343342	1.26779E-05	0.000186797	0.000180946	0.000317219	0.001376752	0.001046479
3838203773735	383820	3773735	0.000711241	0.00027896	9.23825E-05	9.04791E-05	0.000210097	0.000209773	0.00027604	0.000275862	0.000295673	0.000288586	1.15057E-05	1.15057E-05	0.000311598	1.15057E-05	0.000170323	0.000164988	0.000288338	0.001251406	0.000951202
3838303773735	383830	3773735	0.000651178	0.0002554	8.4581E-05	8.28383E-05	0.000192355	0.000192058	0.000252729	0.000252566	0.000270704	0.000264216	1.05341E-05	1.05341E-05	0.000285284	1.05341E-05	0.000156514	0.000151612	0.000264134	0.001146361	0.000871356
3838403773735	383840	3773735	0.000600205	0.00023541	7.79602E-05	7.63539E-05	0.000177298	0.000177024	0.00023946	0.000232796	0.000249514	0.000243533	9.7095E-06	9.7095E-06	0.000262952	9.7095E-06	0.000144701	0.000140169	0.000243418	0.001056451	0.000803015
3838503773735	383850	3773735	0.00055693	0.00021844	7.23392E-05	7.08487E-05	0.000164514	0.0001642	0.00021615	0.000216011	0.000231524	0.000225974	9.00943E-06	9.00943E-06	0.000243993	9.00943E-06	0.000134582	0.000130366	0.00022566	0.000979379	0.000744432
3838603773735	383860	3773735	0.000519349	0.0002037	6.74578E-05	6.6068E-05	0.000153413	0.000153176	0.000201565	0.000201435	0.000215901	0.000210726	8.40149E-06	8.40149E-06	0.000227529	8.40149E-06	0.000125727	0.000121789	0.000210121	0.000911942	0.000693173
3838703773735	383870	3773735	0.00048475	0.00019013	6.29638E-05	6.16666E-05	0.000143193	0.000142972	0.000188137	0.000188015	0.000201518	0.000196688	7.84179E-06	7.84179E-06	0.000212371	7.84179E-06	0.000117534	0.000113853	0.000195755	0.000849592	0.000645781
3838803773735	383880	3773735	0.00045387	0.00017801	5.89528E-05	5.77382E-05	0.000134071	0.000133864	0.000176152	0.000176038	0.000188681	0.000184158	7.34224E-06	7.34224E-06	0.000198842	7.34224E-06	0.000110186	0.000106735	0.000182879	0.000793706	0.000603301
3838903773735	383890	3773735	0.000426592	0.00016732	5.54097E-05	5.4268E-05	0.000126013	0.000125819	0.000165565	0.000165458	0.00017734	0.00017309	6.90096E-06	6.90096E-06	0.000186892	6.90096E-06	0.000103664	0.000100417	0.000171455	0.000744125	0.000565614
3839003773735	383900	3773735	0.000402502	0.00015787	5.22807E-05	5.12035E-05	0.000118897	0.000118714	0.000156215	0.000156114	0.000167326	0.000163315	6.51126E-06	6.51126E-06	0.000176338	6.51126E-06	9.7875E-05	9.48093E-05	0.000161327	0.000700172	0.000532206
3839103773735	383910	3773735	0.000380873	0.00014938	4.94713E-05	4.84521E-05	0.000112508	0.000112334	0.00014782	0.000147726	0.000158335	0.000154539	6.16137E-06	6.16137E-06	0.000166862	6.16137E-06	9.2629E-05	8.97509E-05	0.0001522	0.000660561	0.000502096
3829703773745	382970	3773745	0.000204529	8.0219E-05	2.65662E-05	2.60188E-05	6.0417E-05	6.03238E-05	7.938E-05	7.93288E-05	8.50259E-05	8.29879E-05	3.30867E-06	3.30867E-06	8.96052E-05	3.30867E-06	3.62403E-05	3.51052E-05	2.23659E-05	9.70696E-05	7.37833E-05
3829803773745	382980	3773745	0.000219341	8.6028E-05	2.849E-05	2.7903E-05	6.47922E-05	6.46922E-05	8.51284E-05	8.50735E-05	9.11832E-05	8.89976E-05	3.54827E-06	3.54827E-06	9.60941E-05	3.54827E-06	3.8802E-05	3.75866E-05	2.32847E-05	0.000101057	7.68143E-05
3829903773745	382990	3773745	0.000235904	9.2525E-05	3.06413E-05	3.001E-05	6.96848E-05	6.95772E-05	9.15567E-05	9.14976E-05	9.80686E-05	9.5718E-05	3.8162E-06	3.8162E-06	0.00010335	3.8162E-06	4.16758E-05	4.03704E-05	2.42556E-05	0.000105271	8.00171E-05
3830003773745	383000	3773745	0.000253769	9.9532E-05	3.29618E-05	3.22827E-05	7.49621E-05	7.48464E-05	9.84903E-05	9.84268E-05	0.000105495	0.000102967	4.10521E-06	4.10521E-06	0.000111177	4.10521E-06	4.47774E-05	4.33749E-05	2.52242E-05	0.000109475	8.32124E-05
3830103773745	383010	3773745	0.000273817	0.00010739	3.55658E-05	3.48331E-05	8.08841E-05	8.07593E-05	0.000106271	0.000106203	0.00011383	0.000111101	4.42952E-06	4.42952E-06	0.00011996	4.42952E-06	4.82576E-05	4.67461E-05	2.62425E-05	0.000113895	8.6572E-05
3830203773745	383020	3773745	0.000296254	0.00011619	3.84802E-05	3.76873E-05	8.75119E-05	8.73769E-05	0.000114979	0.000114905	0.000123157	0.000120205	4.79249E-06	4.79249E-06	0.00012979	4.79249E-06	5.21575E-05	5.05239E-05	2.72971E-05	0.000118471	9.0051E-05
3830303773745	383030	3773745	0.000321349	0.00012604	4.17398E-05	4.08798E-05	9.4925E-05	9.47786E-05	0.000124719	0.000124639	0.00013359	0.000130388	5.19846E-06	5.19846E-06	0.000140785	5.19846E-06	5.65131E-05	5.4743E-05	2.83744E-05	0.000123147	9.36046E-05
3830403773745	383040	3773745	0.000350092	0.00013731	4.54732E-05	4.45363E-05	0.000103415	0.000103256	0.000135874	0.000135787	0.000145538	0.00014205	5.66343E-06	5.66343E-06	0.000153377	5.66343E-06	6.14768E-05	5.95512E-05	2.949E-05	0.000127989	9.72852E-05
3830503773745	383050	3773745	0.000378565	0.00014848	4.91715E-05	4.81584E-05	0.000111826	0.000111654	0.000146925	0.00014683	0.000157375	0.000153603	6.12403E-06	6.12403E-06	0.000165851	6.12403E-06	6.62755E-05	6.41996E-05	3.03817E-05	0.000131859	0.000100227
3830603773745	383060	3773745	0.00041078	0.000161	5.33167E-05	5.22182E-05	0.000121253	0.000121066	0.000159311	0.000159208	0.000170642	0.000166552	6.64029E-06	6.64029E-06	0.000179832	6.64029E-06	7.1589E-05	6.93467E-05	3.12575E-05	0.00013566	0.000103116
3830703773745	383070	3773745	0.000447987	0.00017571	5.81887E-05	5.69898E-05	0.000132333	0.000132129	0.000173868	0.000173756	0.000186235	0.000181771	7.24707E-06	7.24707E-06	0.000196265	7.24707E-06	7.77797E-05	7.53435E-05	3.21763E-05	0.000139647	0.000106147
3830803773745	383080	3773745	0.000493032	0.00019337	6.40395E-05	6.27201E-05	0.000145639	0.000145414	0.000191351	0.000191227	0.000204961	0.000200048	7.97576E-06	7.97576E-06	0.000215999	7.97576E-06	8.51437E-05	8.24768E-05	3.31585E-05	0.00014391	0.000109387
3830903773745	383090	3773745	0.000547489	0.00021473	7.1113E-05	6.96478E-05	0.000161726	0.000161476	0.000212486	0.000212349	0.0002276	0.000222144	8.85672E-06	8.85672E-06	0.000239858	8.85672E-06	9.39356E-05	9.09933E-05	3.41882E-05	0.000148379	0.000112784
3831003773745	383100	3773745	0.000619444	0.00024295	8.04592E-05	7.88014E-05	0.000182981	0.000182699	0.000240413	0.000240258	0.000257512	0.00025134	1.00207E-05	1.00207E-05	0.000271381	1.00207E-05	0.000105436	0.000102134	3.53876E-05	0.000153585	0.000116741
3831103773745	383110	3773745	0.000713746	0.00027994	9.2708E-05	9.07979E-05	0.000210837	0.000210512	0.00027013	0.000276834	0.000296715	0.000289603	1.15463E-05	1.15463E-05	0.000312695	1.15463E-05	0.000120266	0.000116499	3.67047E-05	0.000159301	0.000121086
3831203773745	383120	3773745	0.00083865	0.00032893	0.000108932	0.000106687	0.000247733	0.000247351	0.000325489	0.000325279	0.000348639	0.000340283	1.35668E-05	1.35668E-05	0.000367416	1.35668E-05	0.00013951	0.00013514	3.80874E-05	0.000165302	0.000125647
3831303773745	383130	3773745	0.001011823	0.00039685	0.000131425	0.000128717	0.000298888	0.000298427	0.000392699	0.000392446	0.00042063	0.000410548	1.63682E-05	1.63682E-05	0.000443284	1.63682E-05	0.000165557	0.000160371	3.94838E-05	0.000171362	0.000130254
3831403773745	383140	3773745	0.001265044	0.00049617	0.000164316	0.00016093	0.000373688	0.000373111	0.000490977	0.00049066	0.000525898	0.000513292	2.04646E-05	2.04646E-05	0.000554221	2.04646E-05	0.000202068	0.000195739	4.0914E-05	0.00017757	0.000134972
3831503773745	383150	3773745	0.001661959	0.00065184	0.000215871	0.000211423	0.000490935	0.000490177	0.00064502	0.000644608	0.000690901	0.000674341	2.68855E-05	2.68855E-05	0.000728112	2.68855E-05	0.000256441	0.000248409	4.24891E-05	0.000184406	0.000140168
3831603773745	383160	3773745	0.002345634	0.00091999	0.000304673	0.000298395	0.000692889	0.00069182	0.000910365	0.000909778	0.000975115	0.000951742	3.79453E-05	3.79453E-05	0.001027633	3.79453E-05	0.000344286	0.000333503	4.40687E-05	0.000191261	0.000145379
3837203773745	383720	3773745	0.005884555	0.00230801	0.000764341	0.000748592	0.001738269	0.001735587	0.002283858	0.002282384	0.002446297	0.002387661	9.51943E-05	9.51943E-05	0.002578049	9.51943E-05	0.001212037	0.001174074	0.002077348	0.009015836	0.006852997
3837303773745	383730	3773745	0.003667499	0.00143844	0.000476369	0.000466554	0.001083361	0.00108169	0.001423395	0.001422477	0.001524634	0.001488089	5.9329E-05	5.9329E-05	0.001606747	5.9329E-05	0.000776326	0.00075201	0.001335498	0.005796156	0.004405696
3837403773745	383740	3773745	0.002595029	0.00101781	0.000337066	0.000330122	0.000766559	0.000765376	0.001007158	0.001006508	0.001078792	0.001052934	4.19797E-05	4.19797E-05	0.001136893	4.19797E-05	0.000562625	0.00054502	0.000970064	0.004210148	0.003200161
3837503773745	383750	3773745	0.001989866	0.00078045	0.000258462	0.000253137	0.000587797	0.00058689	0.000772288	0.00077179	0.000827217	0.000807389	3.219E-05	3.219E-05	0.000871769	3.219E-05	0.000440106	0.000426321	0.000759488	0.003296232	0.002505488
3837603773745	383760	3773745	0.001608696	0.00063095	0.000208952	0.000204647	0.000475201	0.000474468	0.000624352	0.000623949	0.000668759	0.000652729	2.60238E-05	2.60238E-05	0.000704777	2.60238E-05	0.000361642	0.000350315	0.000623937	0.002707931	0.002058316
3837703773745	383770	3773745	0.001346574	0.00052815	0.000174906	0.000171302	0.000397771	0.000397158	0.00052262	0.000522282	0.000559791	0.000546373	2.17835E-05	2.17835E-05	0.00058994	2.17835E-05	0.000306961	0.00029734	0.000528988	0.002295844	0.001745087
3837803773745	383780	3773745	0.00115726	0.00045389	0.000150316	0.000147219	0.000341849	0.000341322	0.000449145	0.000448855	0.00048109	0.000469559	1.8721E-05	1.8721E-05	0.000507001	1.8721E-05	0.000266928	0.000258567	0.00045919	0.001992918	0.00151483
3837903773745	383790	3773745	0.001020186	0.00040013	0.000132511	0.000129781	0.000301358	0.000300893	0.000395945	0.000395689	0.000424106	0.000413941	1.65035E-05	1.65035E-05	0.000446948	1.65035E-05	0.0002373	0.00022986	0.000407241	0.001767457	0.001343456
3838003773745	383800	3773745	0.000904551	0.00035478	0.000117492	0.000115071	0.0002672	0.000266788	0.000351066	0.000350839	0.000376035	0.000367022	1.46329E-05	1.46329E-05	0.000396288	1.46329E-05	0.000212004	0.00020536	0.000362614	0.001573769	0.001196233
3838103773745	383810	3773745	0.000807177	0.00031659	0.000104844	0.000102684	0.000238436	0.000238068	0.000313274	0.000313072	0.000335556	0.000327513	1.30577E-05	1.30577E-05	0.000353628	1.30577E-05	0.000190239	0.00018428	0.000324621	0.00140888	0.001070899
3838203773745	383820	3773745	0.000730112	0.00028636	9.48337E-05	9.28798E-05	0.000215671	0.000215339	0.000283364	0.000283181	0.000303518	0.000296243	1.1811E-05	1.1811E-05	0.000319865	1.1811E-05	0.000172924	0.000167508	0.00029412	0.0012765	0.000970276
3838303773745	383830	3773745	0.000666375	0.00026136	8.6555E-05	8.47717E-05	0.000196844	0.00019654	0.000258627	0.00025846	0.000277022	0.000270382	1.07799E-05	1.07799E-05	0.000291942	1.07799E-05	0.000158496	0.000153532	0.00026871	0.00116622	0.000886452
3838403773745	383840	3773745	0.00061322	0.00024051	7.96507E-05	7.80096E-05	0.000181142	0.000180863	0.000237997	0.000237844	0.000254925	0.000248814	9.92004E-06	9.92004E-06	0.000268654	9.92004E-06	0.000146335	0.000141752	0.000247267	0.001073158	0.000815715
3838503773745	383850	3773745	0.000568777	0.00022308	7.3878E-05	7.23559E-05	0.000168014	0.000167755	0.000220748	0.000220606	0.000236449	0.000230781	9.20109E-06	9.20109E-06	0.000249184	9.20109E-06	0.000136072	0.00013181	0.000229165	0.000994593	0.000755997
3838603773745	383860	3773745	0.00053001	0.00020788	6.88427E-05	6.74243E-05	0.000156563	0.000156321	0.000205703	0.00020557	0.00022033	0.000215052	8.57396E-06	8.57396E-06	0.0002322	8.57396E-06	0.000127058	0.000123078	0.000213276	0.000925633	0.00070358
3838703773745	383870	3773745	0.00049446	0.00019393	6.4225E-05	6.29017E-05	0.000146061	0.000145836	0.000191905	0.000191781	0.000205554	0.000200627	7.99886E-06	7.99886E-06	0.000216625	7.99886E-06	0.000118758	0.000115038	0.000198652	0.000862164	0.000655337
3838803773745	383880	3773745	0.000462996	0.00018159	6.01382E-05	5.88991E-05	0.000136767	0.000136556	0.000179694	0.000179578	0.000192474	0.000187861	7.48987E-06	7.48987E-06	0.00020284	7.48987E-06	0.000111361	0.000107873	0.00018563	0.000805649	0.000612379
3838903773745	383890	3773745	0.000435098	0.00017065	5.65145E-05	5.53501E-05	0.000128526	0.000128327	0.000168866	0.000168757	0.000180877	0.000176541	7.03856E-06	7.03856E-06	0.000190618	7.03856E-06	0.000104769	0.000101487	0.00017403	0.000755302	0.00057411
3839003773745	383900	3773745	0.000410128	0.00016086	5.32712E-05	5.21736E-05	0.00012115	0.000120963	0.000159175	0.000159072	0.000170496	0.000166409	6.63462E-06	6.63462E-06	0.000179679	6.63462E-06	9.88437E-05	9.57477E-05	0.000163613	0.000710092	0.000539746
3839103773745	383910	3773745	0.000387682	0.00015205	5.03557E-05	4.93182E-05	0.000114519	0.000114343	0.000150463	0.000150366	0.000161165	0.000157302	6.27151E-06	6.27151E-06	0.000169845	6.27151E-06	9.34961E-05	9.05676E-05	0.000154224	0.000669341	0.000508771
3829703773755	382970	3773755	0.000200245	7.8539E-05	2.60097E-05	2.54738E-05	5.91514E-05	5.90601E-05	7.77172E-05	7.7667E-05	8.32448E-05	8.12495E-05	3.23936E-06	3.23936E-06	8.77282E-05	3.23936E-06	3.53398E-05	3.42328E-05	2.18929E-05	9.50169E-05	7.22229E-05
3829803773755	382980	3773755	0.00021458	8.4161E-05	2.78717E-05	2.72974E-05	6.3386E-05	6.32882E-05	8.32809E-05	8.32271E-05	8.92042E-05	8.7066E-05	3.47126E-06	3.47126E-06	9.40085E-05	3.47126E-06	3.7801E-05	3.6617E-05	2.27891E-05	9.89063E-05	7.51793E-05
3829903773755	382990	3773755	0.000230685	9.0478E-05	2.99635E-05	2.93461E-05	6.81432E-05	6.80381E-05	8.95313E-05	8.94735E-05	9.58992E-05	9.36005E-05	3.73178E-06	3.73178E-06	0.000101064	3.73178E-06	4.05672E-05	3.92965E-05	2.37419E-05	0.000103041	7.83224E-05
3830003773755	383000	3773755	0.000247868	9.7217E-05	3.21953E-05	3.1532E-05	7.32189E-05	7.31059E-05	9.62E-05	9.61379E-05	0.000103042	0.000100572	4.00975E-06	4.00975E-06	0.000108592	4.00975E-06	4.35235E-05	4.21603E-05	2.46742E-05	0.000107088	8.13983E-05
3830103773755	383010	3773755	0.000267089	0.00010476	3.4692E-05	3.39772E-05	7.88968E-05	7.87751E-05	0.00010366	0.000103593	0.000111033	0.000108372	4.32069E-06	4.32069E-06	0.000117013	4.32069E-06	4.68315E-05	4.53646E-05	2.56519E-05	0.000111331	8.46234E-05
3830203773755	383020	3773755	0.000288727	0.00011324	3.75025E-05	3.67298E-05	8.52885E-05	8.51569E-05	0.000112058	0.000111986	0.000120028	0.000117151	4.67072E-06	4.67072E-06	0.000126492	4.67072E-06	5.05502E-05	4.89669E-05	2.66793E-05	0.00011579	8.80128E-05

			KMMass Grading / Excavation	KMDrainage / Utilities Trenching	KMFoundations / Concrete Pads	KMBuilding / Structure Construction	KMAsphalt Paving	KMArchitectural Coating	KMLandscaping or Other Finishing	KMWaterside Construction (Piles)	EWNDemolition	EWNSite Grubbing / Prep	EWNDrainage / Utilities Trenching	EWNDrainage / Utilities Trenching	EWNDrainage / Utilities Trenching	EWNFoundation s / Concrete Pads	EWNBuilding / Structure Construction	EWNAsphalt Paving	EWNLandscaping or Other Finishing	EWNWaterside Construction (Piles)	ISDemolition
Unique Identifier	X (UTM)	Y (UTM)	2026	2026	2026	2026	2026	2026	2026	2026	2027	2027	2027	2028	2029	2029	2029	2029	2029	2029	2027
3830603773735	383060	3773735	0.000103682	3.72329E-05	1.97035E-05	6.76748E-05	2.17412E-06	2.17412E-06	6.98489E-05	2.17412E-06	0.000370714	2.02044E-05	4.74437E-05	4.65275E-05	4.55648E-05	3.94676E-05	8.57015E-05	6.0972E-06	8.87501E-05	6.0972E-06	2.15899E-05
3830703773735	383070	3773735	0.000106718	3.83234E-05	2.02806E-05	6.96568E-05	2.2378E-06	2.2378E-06	7.18946E-05	2.2378E-06	0.000405797	2.21165E-05	5.19337E-05	5.09308E-05	4.9877E-05	4.32027E-05	9.38121E-05	6.67423E-06	9.71493E-05	6.67423E-06	2.21851E-05
3830803773735	383080	3773735	0.00010991	3.94696E-05	2.08872E-05	7.17402E-05	2.30473E-06	2.30473E-06	7.40449E-05	2.30473E-06	0.000447596	2.43946E-05	5.7283E-05	5.61768E-05	5.50145E-05	4.76528E-05	0.000103475	7.3617E-06	0.000107156	7.3617E-06	2.27999E-05
3830903773735	383090	3773735	0.000113257	4.06716E-05	2.15232E-05	7.39248E-05	2.37491E-06	2.37491E-06	7.62997E-05	2.37491E-06	0.000498001	2.71417E-05	6.37338E-05	6.2503E-05	6.12098E-05	5.30191E-05	0.000115128	8.19072E-06	0.000119223	8.19072E-06	2.34357E-05
3831003773735	383100	3773735	0.000117313	4.21282E-05	2.22941E-05	7.65723E-05	2.45996E-06	2.45996E-06	7.90323E-05	2.45996E-06	0.00056594	3.08445E-05	7.24286E-05	7.10299E-05	6.95603E-05	6.02521E-05	0.000130834	9.30813E-06	0.000135488	9.30813E-06	2.41329E-05
3831103773735	383110	3773735	0.000121783	4.37334E-05	2.31435E-05	7.949E-05	2.5537E-06	2.5537E-06	8.20437E-05	2.5537E-06	0.000655472	3.5724E-05	8.38868E-05	8.22669E-05	8.05647E-05	6.9784E-05	0.000151532	1.07807E-05	0.000156922	1.07807E-05	2.4858E-05
3831203773735	383120	3773735	0.000126224	4.5328E-05	2.39874E-05	8.23883E-05	2.64681E-06	2.64681E-06	8.50351E-05	2.64681E-06	0.00077331	4.21464E-05	9.89677E-05	9.70565E-05	9.50484E-05	8.23296E-05	0.000178774	1.27188E-05	0.000185133	1.27188E-05	2.55413E-05
3831303773735	383130	3773735	0.000130538	4.68775E-05	2.48074E-05	8.52047E-05	2.73729E-06	2.73729E-06	8.7942E-05	2.73729E-06	0.000930452	5.07108E-05	0.000119079	0.000116779	0.000114363	9.90594E-05	0.000215102	1.53033E-05	0.000222753	1.53033E-05	2.61714E-05
3831403773735	383140	3773735	0.000135437	4.86366E-05	2.57383E-05	8.8402E-05	2.84001E-06	2.84001E-06	9.12421E-05	2.84001E-06	0.001162332	6.33486E-05	0.000148754	0.000145882	0.000142863	0.000123746	0.000268708	1.91171E-05	0.000278266	1.91171E-05	2.68393E-05
3831503773735	383150	3773735	0.000140313	5.03877E-05	2.6665E-05	9.15849E-05	2.94226E-06	2.94226E-06	9.45272E-05	2.94226E-06	0.001516935	8.26749E-05	0.000194136	0.000190387	0.000186448	0.000161499	0.000350685	2.49493E-05	0.000363159	2.49493E-05	2.75728E-05
3831603773735	383160	3773735	0.000145463	5.2237E-05	2.76436E-05	9.49462E-05	3.05024E-06	3.05024E-06	9.79965E-05	3.05024E-06	0.002106236	0.000114793	0.000269555	0.000264349	0.00025888	0.000224238	0.000486919	3.46417E-05	0.00050424	3.46417E-05	2.83972E-05
3831703773735	383720	3773735	0.006339006	0.002276392	0.001204658	0.004137579	0.000132924	0.000132924	0.004270502	0.000132924	0.00426751	0.000232585	0.000546153	0.000535606	0.000524524	0.000454335	0.000986562	7.01886E-05	0.001021656	7.01886E-05	0.000909475
3831703773735	383730	3773735	0.004161346	0.001494375	0.000790818	0.002716182	8.72601E-05	8.72601E-05	0.002803442	8.72601E-05	0.002731249	0.000148857	0.000349543	0.000342793	0.000335701	0.000290779	0.00063141	4.49214E-05	0.00065387	4.49214E-05	0.000599282
3831703773735	383740	3773735	0.003062275	0.001099689	0.000581951	0.0019988	6.42135E-05	6.42135E-05	0.002063013	6.42135E-05	0.001970657	0.000107403	0.000252203	0.000247333	0.000242215	0.000209804	0.000455576	3.24118E-05	0.000471782	3.24118E-05	0.000442677
3831703773735	383750	3773735	0.002416594	0.00086782	0.000459247	0.001577353	5.06741E-05	5.06741E-05	0.001628027	5.06741E-05	0.001533275	8.35655E-05	0.000196227	0.000192438	0.000188456	0.000163238	0.000354462	2.52181E-05	0.000367071	2.52181E-05	0.000350628
3831603773735	383760	3773735	0.001995211	0.000716497	0.000379168	0.001302309	4.1838E-05	4.1838E-05	0.001344147	4.1838E-05	0.001253892	6.83387E-05	0.000160472	0.000157373	0.000154117	0.000133494	0.000289875	2.0623E-05	0.000300186	2.0623E-05	0.000290508
3831703773735	383770	3773735	0.001694776	0.000608609	0.000322073	0.00110621	3.55381E-05	3.55381E-05	0.001141748	3.55381E-05	0.001057563	5.76385E-05	0.000135346	0.000132732	0.000129986	0.00011259	0.000244487	1.73939E-05	0.000253184	1.73939E-05	0.00024756
3831803773735	383780	3773735	0.001478214	0.000530839	0.000280918	0.000964856	3.0997E-05	3.0997E-05	0.000995853	3.0997E-05	0.000919388	5.01078E-05	0.000117663	0.00011539	0.000113003	9.78815E-05	0.000212544	1.51213E-05	0.000220105	1.51213E-05	0.00021656
3831903773735	383790	3773735	0.001310002	0.000470433	0.000248951	0.000855061	2.74697E-05	2.74697E-05	0.000882531	2.74697E-05	0.000814634	4.43986E-05	0.000104256	0.000102243	0.000100128	8.67291E-05	0.000188327	1.33985E-05	0.000195026	1.33985E-05	0.000192406
3838003773735	383800	3773735	0.001164451	0.000418164	0.000221291	0.000760057	2.44176E-05	2.44176E-05	0.000784475	2.44176E-05	0.000724705	3.94973E-05	9.27472E-05	9.09562E-05	8.90742E-05	7.71548E-05	0.000167537	1.19194E-05	0.000173497	1.19194E-05	0.000171391
3838103773735	383810	3773735	0.001035649	0.00037191	0.000196813	0.000675986	2.17167E-05	2.17167E-05	0.000697702	2.17167E-05	0.000645479	3.51795E-05	8.2608E-05	8.10128E-05	7.93365E-05	6.87202E-05	0.000149222	1.06163E-05	0.00015453	1.06163E-05	0.000152805
3838203773735	383820	3773735	0.000941358	0.00033805	0.000178895	0.00061444	1.97395E-05	1.97395E-05	0.00063418	1.97395E-05	0.000588604	3.20797E-05	7.53292E-05	7.38745E-05	7.2346E-05	6.26651E-05	0.000136073	9.68089E-06	0.000140914	9.68089E-06	0.000139242
3838303773735	383830	3773735	0.000862339	0.000309673	0.000163878	0.000562863	1.80825E-05	1.80825E-05	0.000580946	1.80825E-05	0.000541377	2.95057E-05	6.92851E-05	6.79471E-05	6.65412E-05	5.76371E-05	0.000125155	8.90413E-06	0.000129608	8.90413E-06	0.000127861
3838403773735	383840	3773735	0.000794705	0.000285385	0.000151025	0.000518718	1.66643E-05	1.66643E-05	0.000535382	1.66643E-05	0.00050124	2.73182E-05	6.41483E-05	6.29095E-05	6.16079E-05	5.33639E-05	0.000115877	8.24399E-06	0.000119999	8.24399E-06	0.000118107
3838503773735	383850	3773735	0.000736728	0.000264565	0.000140007	0.000480875	1.54486E-05	1.54486E-05	0.000496324	1.54486E-05	0.000467106	2.54579E-05	5.97799E-05	5.86254E-05	5.74124E-05	4.97298E-05	0.000107985	7.68258E-06	0.000111827	7.68258E-06	0.000109735
3838603773735	383860	3773735	0.000685999	0.000246348	0.000130367	0.000447764	1.43849E-05	1.43849E-05	0.000462148	1.43849E-05	0.000437389	2.38383E-05	5.59768E-05	5.48958E-05	5.376E-05	4.65661E-05	0.000101116	7.19383E-06	0.000104713	7.19383E-06	0.0001024
3838703773735	383870	3773735	0.000639098	0.000229505	0.000121453	0.00041715	1.34014E-05	1.34014E-05	0.000430551	1.34014E-05	0.000409855	2.23377E-05	5.2453E-05	5.14401E-05	5.03757E-05	4.36348E-05	9.47503E-05	6.74097E-06	9.81208E-05	6.74097E-06	9.55898E-05
3838803773735	383880	3773735	0.000597058	0.000214409	0.000113464	0.00038971	1.25198E-05	1.25198E-05	0.0004022 3	1.25198E-05	0.000385208	2.09943E-05	4.92987E-05	4.83466E-05	4.73463E-05	4.10107E-05	8.90523E-05	6.33559E-06	9.22201E-05	6.33559E-06	8.94741E-05
3838903773735	383890	3773735	0.000559761	0.000201015	0.000106376	0.000365366	1.17377E-05	1.17377E-05	0.000377103	1.17377E-05	0.000363394	1.98054E-05	4.65069E-05	4.56088E-05	4.46651E-05	3.86883E-05	8.40093E-05	5.97681E-06	8.69977E-05	5.97681E-06	8.40431E-05
3839003773735	383900	3773735	0.000526698	0.000189142	0.000100093	0.000343785	1.10444E-05	1.10444E-05	0.000354829	1.10444E-05	0.000344098	1.87538E-05	4.40375E-05	4.31871E-05	4.22935E-05	3.6634E-05	7.95486E-05	5.65946E-06	8.23783E-05	5.65946E-06	7.92227E-05
3839103773735	383910	3773735	0.0004969	0.000178441	9.44304E-05	0.000324335	1.04196E-05	1.04196E-05	0.000334755	1.04196E-05	0.000326725	1.78069E-05	4.1814E-05	4.10066E-05	4.01581E-05	3.47844E-05	7.55322E-05	5.37371E-06	7.82191E-05	5.37371E-06	7.48717E-05
3829703773745	382970	3773745	7.30197E-05	2.6222E-05	1.38766E-05	4.76612E-05	1.53116E-06	1.53116E-06	4.91924E-05	1.53116E-06	0.000174622	9.51712E-06	2.2348E-05	2.19164E-05	2.1463E-05	1.85909E-05	4.03691E-05	2.87204E-06	4.18051E-05	2.87204E-06	1.55316E-05
3829803773745	382980	3773745	7.60194E-05	2.72992E-05	1.44466E-05	4.96192E-05	1.59407E-06	1.59407E-06	5.12132E-05	1.59407E-06	0.000187776	1.02341E-05	2.40315E-05	2.35674E-05	2.30798E-05	1.99914E-05	4.34101E-05	3.0884E-06	4.49543E-05	3.0884E-06	1.62106E-05
3829903773745	382990	3773745	7.9189E-05	2.84375E-05	1.5049E-05	5.1688E-05	1.66053E-06	1.66053E-06	5.33486E-05	1.66053E-06	0.000202631	1.10436E-05	2.59325E-05	2.54317E-05	2.49055E-05	2.15728E-05	4.68441E-05	3.33271E-06	4.85105E-05	3.33271E-06	1.69148E-05
3830003773745	383000	3773745	8.23512E-05	2.9573E-05	1.56499E-05	5.37521E-05	1.72684E-06	1.72684E-06	5.54789E-05	1.72684E-06	0.000218779	1.19237E-05	2.79992E-05	2.74585E-05	2.68903E-05	2.3292E-05	5.05773E-05	3.5983E-06	5.23764E-05	3.5983E-06	1.76036E-05
3830103773745	383010	3773745	8.5676E-05	3.0767E-05	1.62818E-05	5.59222E-05	1.79656E-06	1.79656E-06	5.77188E-05	1.79656E-06	0.000237041	1.2919E-05	3.03363E-05	2.97505E-05	2.91349E-05	2.52362E-05	5.4799E-05	3.89865E-06	5.67483E-05	3.89865E-06	1.83092E-05
3830203773745	383020	3773745	8.9119E-05	3.20034E-05	1.69361E-05	5.81695E-05	1.86875E-06	1.86875E-06	6.00383E-05	1.86875E-06	0.000257591	1.40391E-05	3.29664E-05	3.23298E-05	3.16608E-05	2.74242E-05	5.95499E-05	4.23666E-06	6.16683E-05	4.23666E-06	1.90134E-05
3830303773745	383030	3773745	9.26359E-05	3.32664E-05	1.76044E-05	6.04651E-05	1.9425E-06	1.9425E-06	6.24076E-05	1.9425E-06	0.000280669	1.52968E-05	3.59198E-05	3.52262E-05	3.44973E-05	2.98811E-05	6.48851E-05	4.61622E-06	6.71932E-05	4.61622E-06	1.97079E-05
3830403773745	383040	3773745	9.62784E-05	3.45744E-05	1.82966E-05	6.28426E-05	2.01888E-06	2.01888E-06	6.48614E-05	2.01888E-06	0.000307154	1.67403E-05	3.93094E-05	3.85503E-05	3.77526E-05	3.27008E-05	7.10079E-05	5.05183E-06	7.35338E-05	5.05183E-06	2.03939E-05
3830503773745	383050	3773745	9.91894E-05	3.56198E-05	1.88499E-05	6.47426E-05	2.07992E-06	2.07992E-06	6.68226E-05	2.07992E-06	0.000333119	1.81554E-05	4.26323E-05	4.1809E-05	4.09439E-05	3.54651E-05	7.70103E-05	5.47887E-06	7.97497E-05	5.47887E-06	2.09793E-05
3830603773745	383060	3773745	0.000102049	3.66466E-05	1.93932E-05	6.6609E-05	2.13988E-06	2.13988E-06	6.87489E-05	2.13988E-06	0.000362123	1.97362E-05	4.63442E-05	4.54492E-05	4.45089E-05	3.8553E-05	8.37155E-05	5.9559E-06	8.66934E-05	5.9559E-06	2.1562E-05
3830703773745	383070	3773745	0.000105048	3.77238E-05	1.99633E-05	6.85669E-05	2.20278E-06	2.20278E-06	7.07697E-05	2.20278E-06	0.00039618	2.15923E-05	5.07029E-05	4.97238E-05	4.86949E-05	4.21789E-05	9.15889E-05	6.51606E-06	9.48469E-05	6.51606E-06	2.21642E-05
3830803773745	383080	3773745	0.000108255	3.88753E-05	2.05727E-05	7.06599E-05	2.27002E-06	2.27002E-06	7.29299E-05	2.27002E-06	0.000436999	2.3817E-05	5.59268E-05	5.48468E-05	5.3712E-05	4.65246E-05	0.000101025	7.18741E-06	0.000104619	7.18741E-06	2.27929E-05
3830903773745	383090	3773745	0.000111617	4.00825E-05	2.12115E-05	7.28542E-05	2.34051E-06	2.34051E-06	7.51947E-05	2.34051E-06	0.000486156	2.64961E-05	6.22179E-05	6.10164E-05	5.97539E-05	5.1758E-05	0.000112389	7.9959E-06	0.000116387	7.9959E-06	2.34426E-05
3831003773745	383100	3773745	0.000115533	4.14887E-05	2.19557E-05	7.54101E-05	2.42263E-06	2.42263E-06	7.78327E-05	2.42263E-06	0.000550917	3.00257E-05	7.0506E-05	6.91445E-05	6.77138E-05	5.86528E-05	0.000127361	9.06105E-06	0.000131892	9.06105E-06	2.41468E-05
3831103773745	383110	3773745	0.000119833	4.30329E-05	2.27729E-05	7.82168E-05	2.51279E-06	2.51279E-06	8.07296E-05	2.51279E-06	0.000635166	3.46173E-05	8.12881E-05	7.97183E-05	7.80689E-05	6.76222E-05	0.000146837	1.04467E-05	0.000152061	1.04467E-05	2.48818E-05
3831203773745	383120	3773745	0.000124347	4.46541E-05	2.36308E-05	8.11634E-05	2.60746E-06	2.60746E-06	8.37709E-05	2.60746E-06	0.000745845	4.06495E-05	9.54528E-05	9.36095E-05	9.16726E-05	7.94055E-05	0.000172424	1.22671E-05	0.000178558	1.22671E-05	2.56279E-05
3831303773745	383130	3773745	0.000128906	4.62911E-05	2.44971E-05	8.41389E-05	2.70305E-06	2.70305E-06	8.6842E-05	2.70305E-06	0.000898347	4.89611E-05	0.00011497	0.00011275	0.000110417	9.56414E-05	0.00020768	1.47753E-05	0.000215067	1.47753E-05	2.63349E-05
3831403773745	383140	3773745	0.000133575	4.7968E-05	2.53845E-05	8.71868E-05	2.80096E-06	2.80096E-06	8.99877E-05	2.80096E-06	0.001115227	6.07813E-05	0.000142726	0.00013997	0.000137074	0.000118731	0.000257818	1.83424E-05	0.000266989	1.83424E-05	2.69804E-05
3831503773745	383150	3773745	0.000138717	4.98146E-05	2.63617E-05	9.05433E-05	2.90879E-06	2.90879E-06	9.34521E-05	2.90879E-06	0.001452794	7.91791E-05	0.000185928	0.000182337	0.000178564	0.00015467	0.000335857	2.38944E-05	0.000347804	2.38944E-05	2.76483E-05
3831603773745	383160	3773745	0.000143875	5.16666E-05	2.73418E-05	9.39094E-05	3.01693E-06	3.01693E-06	9.69263E-05	3.01693E-06	0.002018918	0.000110034	0.00025838	0.00025339	0.000248147	0.000214942	0.000466733	3.32055E-05	0.000483336	3.32055E-05	2.84671E-05
3837203773745	383720	3773745	0.006782075	0.002435501	0.001288858	0.004426777	0.000142215	0.000142215	0.004568992	0.000142215	0.004596502	0.000250515	0.000588257	0.000576897	0.000564961	0.000489361	0.001062618	7.55996E-05	0.001100418	7.55996E-05	0.000973012
3837303773745	383730	3773745	0.004360102	0.00156575	0.000828589	0.002845913	9.14278E-05	9.14278E-05	0.002937341	9.14278E-05	0.002881009	0.000157019	0.00036871	0.000361589	0.000354108	0.000306723	0.000666031	4.73845E-05	0.000689723	4.73845E-05	0.000628004
3837403773745	383740	3773745	0.003167043	0.001137312	0.000601861	0.002067183	6.64104E-05	6.64104E-05	0.002133594	6.64104E-05	0.002050839	0.000111773	0.000262465	0.000257396	0.000252071	0.00021834	0.000474113	3.37306E-05	0.000490978	3.37306E-05	0.000457992
3837503773745	383750	3773745	0.002479559	0.000890431	0.000471213	0.001618451	5.19944E-05	5.19944E-05	0.001670445	5.19944E-05	0.001582126	8.62279E-05	0.000202479	0.000198569	0.000194461	0.000168439	0.000365755	2.60215E-05	0.000378766	2.60215E-05	0.000359971
3837603773745	383760	3773745	0.002037015	0.00073151	0.000387112	0.001329595	4.27146E-05	4.27146E-05	0.001372309	4.27146E-05	0.001286671	7.01252E-05	0.000164667	0.000161487	0.000158146	0.000136984	0.000297452	2.11621E-05	0.000308033	2.11621E-05	0.000296822
3837703773745	383770	3773745	0.001727027	0.00062019	0.000328202	0.00112726	3.62144E-05	3.62144E-05	0.001163474	3.62144E-05	0.001083167	5.9034E-05	0.000138623	0.000135946	0.000133133	0.000115318	0.000250406	1.78151E-05	0.000259314	1.78151E-05	0.000252495
3837803773745	383780	3773745	0.001499153	0.000538359	0.000284897	0.000978523	3.1436E-05	3.1436E-05	0.001009959	3.1436E-05	0.000935972	5.10117E-05	0.000119785	0.000117472	0.000115041	9.96472E-05	0.000216378	1.53941E-05	0.000224075	1.53941E-05	0.000219862
3837903773745	383790	3773745	0.001329552	0.000477454	0.000252667	0.000867822	2.78796E-05	2.78796E-05	0.000895701	2.78796E-05	0.00082909	4.51865E-05	0.000106106	0.000104057	0.000101904	8.82681E-05	0.000191669	1.36362E-05	0.000198487	1.36362E-05	0.000195498
3838003773745	383800	3773745	0.001183853	0.000425132	0.000224978	0.000772721	2.48244E-05	2.48244E-05	0.000797545	2.48244E-05	0.000738824	4.02669E-05	9.45542E-05	9.27282E-05	9.08096E-05	7.8658E-05	0.000170801	1.21516E-05	0.000176877	1.21516E-05	0.000174488
3838103773745	383810	3773745	0.001059816	0.000380589	0.000201406	0.00069176	2.22235E-05	2.22235E-05	0.000713984	2.22235E-05	0.000662056	3.60829E-05	8.47295E-05	8.30933E-05	8.1374E-05	7.04851E-05	0.000153054	1.0889E-05	0.000158499	1.0889E-05	0.000156563
3838203773745	383820	3773745	0.000960235	0.000344829	0.000182482	0.000626762	2.01354E-05	2.01354E-05	0.000646897	2.01354E-05	0.000601606	3.27883E-05	7.69931E-05	7.55063E-05	7.3944E-05	6.40492E-05	0.000139079	9.89473E-06	0.000144026	9.89473E-06	0.000142219
3838303773745	383830	3773745	0.000877278	0.000315038	0.000166717	0.000572614	1.83958E-05	1.83958E-05	0.00059101	1.83958E-05	0.000551522	3.00587E-05	7.05834E-05	6.92204E-05	6.77882E-05	5.87172E-05	0.000127501	9.071E-06	0.000132036	9.071E-06	0.000130255
3838403773745	383840	3773745	0.000807273	0.000289899	0.000153413	0.000526921	1.69279E-05	1.69279E-05	0.000543849	1.69279E-05	0.000509708	2.77798E-05	6.52321E-05	6.39724E-05	6.26488E-05	5.42655E-05	0.000117834	8.38327E-06	0.000122026	8.38327E-06	0.000120145
3838503773745	383850	3773745	0.000748173	0.000268675	0.000142182	0.000488345	1.56886E-05	1.56886E-05	0.000504034	1.56886E-05	0.000474686	2.5871E-05	6.075E-05	5.95768E-05	5.83441E-05	5.05369E-05	0.000109738	7.80725E-06	0.000113641	7.80725E-06	0.000111605
3838603773745	383860	3773745	0.000696299	0.000250047	0.000132324	0.000454486	1.46008E-05	1.46008E-05	0.000469087	1.46008E-05	0.000444089	2.42034E-05	5.68342E-05	5.57367E-05	5.45834E-05	4.72794E-05	0.000102664	7.30402E-06	0.000106316	7.30402E-06	0.000104096
3838703773745	383870	3773745	0.000648555	0.000232902	0.000123251	0.000423323	1.35997E-05	1.35997E-05	0.000436923	1.35997E-05	0.000415904	2.26673E-05	5.32271E-05	5.21993E-05	5.11192E-05	4.42788E-05	9.61487E-05	6.84046E-06	9.95689E-05	6.84046E-06	9.71602E-05
3838803773745	383880	3773745	0.000606042	0.000217635	0.000115172	0.000395574	1.27082E-05	1.27082E-05	0.000408282	1.27082E-05	0.000390882	2.13036E-05	5.00248E-05	4.90587E-05	4.80437E-05	4.16148E-05	9.0364E-05	6.42891E-06	9.35784E-05	6.42891E-06	9.09705E-05
3838903773745	383890	3773745	0.000568169	0.000204034	0.000107974	0.000370854	1.1914E-05	1.1914E-05	0.000382768	1.1914E-05	0.000368631	2.00909E-05	4.71771E-05	4.62661E-05	4.53088E-05	3.92459E-05	8.522E-05	6.06295E-06	8.82515E-05	6.06295E-06	8.54487E-05
3839003773745	383900	3773745	0.00053416	0.000191821	0.000101511	0.000348655	1.12009E-05	1.12009E-05	0.000359856	1.12009E-05	0.000348677	1.90034E-05	4.46235E-05	4.37617E-05	4.28563E-05	3.71215E-05	8.06071E-05	5.73476E-06	8.34745E-05	5.73476E-06	8.04816E-05
3839103773745	383910	3773745	0.000503506	0.000180813	9.56856E-05	0.000328647	1.05581E-05	1.05581E-05	0.000339205	1.05581E-05	0.000330699	1.80235E-05	4.23226E-05	4.15053E-05	4.06465E-05	3.52075E-05	7.64509E-05	5.43907E-06	7.91705E-05	5.43907E-06	7.59979E-05
3829703773755	382970	3773755	7.14755E-05	2.56675E-05	1.35831E-05	4.66533E-05	1.49878E-06	1.49878E-06	4.81521E-05	1.49878E-06	0.000170311	9.28218E-06	2.17963E-05	2.13754E-05	2.09331E-05	1.8132E-05	3.93725E-05	2.80114E-06	4.07731E-05	2.80114E-06	1.5308E-05
3829803773755	382980	3773755	7.44013E-05	2.67181E-05	1.41391E-05	4.8563E-05	1.56014E-06	1.56014E-06	5.01232E-05	1.56014E-06	0.000182976	9.9724E-06	2.34171E-05	2.29649E-05	2.24897E-05	1.94803E-05	4.23003E-05	3.00943E-06	4.3805E-05	3.00943E-06	1.59857E-05
3829903773755	382990	3773755	7.75118E-05	2.78352E-05	1.47303E-05	5.05933E-05	1.62536E-06	1.62536E-06	5.22187E-05	1.62536E-06	0.000197324	1.07544E-05	2.52534E-05	2.47658E-05	2.42533E-05	2.10079E-05	4.56174E-05	3.24543E-06	4.72402E-05	3.24543E-06	1.66968E-05
3830003773755	383000	3773755	8.05559E-05	2.89283E-05	1.53087E-05	5.25802E-05	1.68919E-06	1.68919E-06	5.42694E-05	1.68919E-06	0.000212761	1.15957E-05	2.7229E-05	2.67031E-05	2.61506E-05	2.26513E-05	4.9186E-05	3.49932E-06	5.09356E-05	3.49932E-06	1.73857E-05
3830103773755	383010	3773755	8.37477E-05	3.00745E-05	1.59153E-05	5.46635E-05	1.75612E-06	1.75612E-06	5.64197E-05	1.75612E-06	0.000230172	1.25447E-05	2.94573E-05	2.88884E-05	2.82907E-05	2.4505E-05	5.32112E-05	3.78569E-06	5.5104E-05	3.78569E-06	1.80927E-05
3830203773755	383020	3773755	8.7102E-05	3.12791E-05	1.65528E-05	5.6853E-05	1.82646E-06	1.82646E-06	5.86794E-05	1.82646E-06	0.000249919	1.36209E-05	3.19845E-05	3.13668E-05	3.07178E-05	2.66074E-05	5.77763E-05	4.11047E-06	5.98315E-05	4.11047E-06	1.8815E-05

			ISDrainage / Utilities Trenching	ISDrainage / Utilities Trenching	ISAsphalt Paving	ISAsphalt Paving	SVDemolition	SVSite Grubbing / Prep	SVMass Grading / Excavation	SVMass Grading / Excavation	SVDrainage / Utilities Trenching	SVFoundations / Concrete Pads	SVBuilding / Structure Construction	SVBuilding / Structure Construction	SVAsphalt Paving	SVAsphalt Paving	SVArchitectural Coating	SVArchitectural Coating	SVLandscaping or Other Finishing	SVLandscaping or Other Finishing	MDemolition
Unique Identifier	X (UTM)	Y (UTM)	2027	2028	2027	2028	2027	2027	2027	2028	2028	2028	2028	2029	2028	2029	2028	2029	2028	2029	2027
3830603773735	383060	3773735	8.69344E-06	8.47039E-06	2.2452E-06	2.09151E-06	0.000102531	7.37142E-05	4.97002E-05	4.90692E-05	3.48158E-05	1.10601E-05	1.58442E-05	1.52397E-05	1.5578E-06	1.44937E-06	1.5578E-06	1.44937E-06	1.58442E-05	1.52397E-05	2.42022E-05
3830703773735	383070	3773735	8.93311E-06	8.70391E-06	2.3071E-06	2.14917E-06	0.000105257	7.56741E-05	5.10217E-05	5.03738E-05	3.57415E-05	1.13541E-05	1.62655E-05	1.56449E-05	1.59922E-06	1.48791E-06	1.59922E-06	1.48791E-06	1.62655E-05	1.56449E-05	2.48754E-05
3830803773735	383080	3773735	9.18066E-06	8.94511E-06	2.37103E-06	2.20872E-06	0.000108117	7.77301E-05	5.24079E-05	5.17424E-05	3.67125E-05	1.16626E-05	1.67074E-05	1.60699E-05	1.64267E-06	1.52833E-06	1.64267E-06	1.52833E-06	1.67074E-05	1.60699E-05	2.55831E-05
3830903773735	383090	3773735	9.43665E-06	9.19453E-06	2.43715E-06	2.27031E-06	0.000111101	7.98757E-05	5.38545E-05	5.31707E-05	3.77259E-05	1.19846E-05	1.71686E-05	1.65135E-05	1.68801E-06	1.57052E-06	1.68801E-06	1.57052E-06	1.71686E-05	1.65135E-05	2.63198E-05
3831003773735	383100	3773735	9.71739E-06	9.46807E-06	2.50965E-06	2.33785E-06	0.000114718	8.24761E-05	5.56078E-05	5.49017E-05	3.89541E-05	1.23747E-05	1.77275E-05	1.70511E-05	1.74297E-06	1.62165E-06	1.74297E-06	1.62165E-06	1.77275E-05	1.70511E-05	2.72216E-05
3831103773735	383110	3773735	1.00094E-05	9.75257E-06	2.58506E-06	2.4081E-06	0.000118683	8.53263E-05	5.75295E-05	5.6799E-05	4.03003E-05	1.28024E-05	1.83402E-05	1.76404E-05	1.8032E-06	1.67769E-06	1.8032E-06	1.67769E-06	1.83402E-05	1.76404E-05	2.82214E-05
3831203773735	383120	3773735	1.02845E-05	1.00206E-05	2.65612E-06	2.47429E-06	0.000122415	8.801E-05	5.93389E-05	5.85854E-05	4.15678E-05	1.3205E-05	1.8917E-05	1.81952E-05	1.85991E-06	1.73045E-06	1.85991E-06	1.73045E-06	1.8917E-05	1.81952E-05	2.92122E-05
3831303773735	383130	3773735	1.05382E-05	1.02679E-05	2.72165E-06	2.53533E-06	0.000126193	9.07257E-05	6.11698E-05	6.03932E-05	4.28504E-05	1.36125E-05	1.95007E-05	1.87566E-05	1.9173E-06	1.78385E-06	1.9173E-06	1.78385E-06	1.95007E-05	1.87566E-05	3.01975E-05
3831403773735	383140	3773735	1.08072E-05	1.05299E-05	2.7911E-06	2.60003E-06	0.000130496	9.38192E-05	6.32556E-05	6.24525E-05	4.43115E-05	1.40766E-05	2.01656E-05	1.93962E-05	1.98268E-06	1.84468E-06	1.98268E-06	1.84468E-06	2.01656E-05	1.93962E-05	3.1259E-05
3831503773735	383150	3773735	1.11025E-05	1.08177E-05	2.86738E-06	2.6711E-06	0.000134843	9.69448E-05	6.5363E-05	6.45331E-05	4.57878E-05	1.45456E-05	2.08375E-05	2.00424E-05	2.04873E-06	1.90613E-06	2.04873E-06	1.90613E-06	2.08375E-05	2.00424E-05	3.22987E-05
3831603773735	383160	3773735	1.14345E-05	1.11411E-05	2.95311E-06	2.75095E-06	0.000139155	0.000100045	6.74531E-05	6.65967E-05	4.72519E-05	1.50107E-05	2.15038E-05	2.06833E-05	2.11424E-06	1.96708E-06	2.11424E-06	1.96708E-06	2.15038E-05	2.06833E-05	3.33928E-05
3837203773735	383720	3773735	0.000366211	0.000356815	9.45791E-05	8.81046E-05	0.010092544	0.007255991	0.004892197	0.004830082	0.00342706	0.001088689	0.001559614	0.001500105	0.000153341	0.000142667	0.000153341	0.000142667	0.001559614	0.001500105	0.001601376
3837303773735	383730	3773735	0.000241308	0.000235117	6.23212E-05	5.8055E-05	0.006348288	0.004564074	0.00307723	0.003038159	0.002155647	0.000684794	0.000981009	0.000943578	9.64525E-05	8.97389E-05	9.64525E-05	8.97389E-05	0.000981009	0.000943578	0.001031718
3837403773735	383740	3773735	0.000178249	0.000173676	4.60354E-05	4.2884E-05	0.004497777	0.003233658	0.002180225	0.002152543	0.001527281	0.000485178	0.000695047	0.000668527	6.83368E-05	6.35802E-05	6.83368E-05	6.35802E-05	0.000695047	0.000668527	0.000747702
3837503773735	383750	3773735	0.000141185	0.000137562	3.64629E-05	3.39668E-05	0.003436271	0.002470492	0.001665677	0.001644528	0.001166832	0.000370673	0.000531011	0.00051075	5.22089E-05	4.85748E-05	5.22089E-05	4.85748E-05	0.000531011	0.00051075	0.000583051
3837603773735	383760	3773735	0.000116977	0.000113975	3.02108E-05	2.81427E-05	0.002760416	0.00198459	0.001338067	0.001321078	0.000937337	0.000297768	0.000426571	0.000410295	4.19403E-05	3.9021E-05	4.19403E-05	3.9021E-05	0.000426571	0.000410295	0.000477003
3837703773735	383770	3773735	9.96832E-05	9.71256E-05	2.57446E-05	2.39822E-05	0.002287887	0.001644866	0.001109016	0.001094935	0.000776883	0.000246796	0.00035355	0.00034006	3.47609E-05	3.23414E-05	3.47609E-05	3.23414E-05	0.00035355	0.00034006	0.000402093
3837803773735	383780	3773735	8.72005E-05	8.49632E-05	2.25208E-05	2.09791E-05	0.00195722	0.001407135	0.000948731	0.000936685	0.0006646	0.000211127	0.000302452	0.000290911	2.97369E-05	2.76671E-05	2.97369E-05	2.76671E-05	0.000302452	0.000290911	0.000348835
3837903773735	383790	3773735	7.74747E-05	7.54869E-05	2.00089E-05	1.86392E-05	0.001709147	0.001228784	0.000828481	0.000817962	0.000580364	0.000184367	0.000264117	0.000254039	2.59679E-05	2.41604E-05	2.59679E-05	2.41604E-05	0.000264117	0.000254039	0.00030807
3838003773735	383800	3773735	6.90125E-05	6.72418E-05	1.78234E-05	1.66033E-05	0.001499158	0.001077813	0.000726693	0.000717466	0.000509059	0.000161715	0.000231667	0.000222827	2.27774E-05	2.1192E-05	2.27774E-05	2.1192E-05	0.000231667	0.000222827	0.000273
3838103773735	383810	3773735	6.15287E-05	5.995E-05	1.58906E-05	1.48028E-05	0.001316056	0.000946173	0.000637937	0.000629837	0.000446885	0.000141964	0.000203372	0.000195612	1.99955E-05	1.86037E-05	1.99955E-05	1.86037E-05	0.000203372	0.000195612	0.000242266
3838203773735	383820	3773735	5.60674E-05	5.46289E-05	1.44802E-05	1.34889E-05	0.001183235	0.000850682	0.000573554	0.000566272	0.000401784	0.000127636	0.000182847	0.00017587	1.79774E-05	1.67261E-05	1.79774E-05	1.67261E-05	0.000182847	0.00017587	0.000219872
3838303773735	383830	3773735	5.1485E-05	5.0164E-05	1.32967E-05	1.23865E-05	0.001073658	0.000771902	0.000520438	0.00051383	0.000364575	0.000115816	0.000165914	0.000159583	1.63126E-05	1.51771E-05	1.63126E-05	1.51771E-05	0.000165914	0.000159583	0.000201197
3838403773735	383840	3773735	4.75574E-05	4.63372E-05	1.22824E-05	1.14416E-05	0.00098106	0.000705329	0.000475553	0.000469515	0.000333132	0.000105828	0.000151604	0.00014582	1.49057E-05	1.38682E-05	1.49057E-05	1.38682E-05	0.000151604	0.00014582	0.000185282
3838503773735	383850	3773735	4.41862E-05	4.30525E-05	1.14117E-05	1.06305E-05	0.000902734	0.000649017	0.000437586	0.00043203	0.000306536	9.73785E-05	0.000139501	0.000134178	1.37157E-05	1.2761E-05	1.37157E-05	1.2761E-05	0.000139501	0.000134178	0.000171698
3838603773735	383860	3773735	4.12325E-05	4.01746E-05	1.06489E-05	9.9199E-06	0.000835045	0.000600352	0.000404775	0.000399635	0.000283551	9.00768E-05	0.000129041	0.000124117	1.26872E-05	1.18041E-05	1.26872E-05	1.18041E-05	0.000129041	0.000124117	0.000159857
3838703773735	383870	3773735	3.84904E-05	3.75028E-05	9.94067E-06	9.26018E-06	0.000773201	0.000555889	0.000374796	0.000370038	0.000262551	8.34056E-05	0.000119484	0.000114925	1.17476E-05	1.09299E-05	1.17476E-05	1.09299E-05	0.000119484	0.000114925	0.000148931
3838803773735	383880	3773735	3.60278E-05	3.51034E-05	9.30469E-06	8.66773E-06	0.000718305	0.000516422	0.000348187	0.000343766	0.00024391	7.7484E-05	0.000111001	0.000106765	1.09135E-05	1.01539E-05	1.09135E-05	1.01539E-05	0.000111001	0.000106765	0.000139158
3838903773735	383890	3773735	3.3841E-05	3.29727E-05	8.7399E-06	8.1416E-06	0.000670019	0.000481708	0.000324781	0.000320657	0.000227514	7.22754E-05	0.000103539	9.95883E-05	1.01799E-05	9.47134E-06	1.01799E-05	9.47134E-06	0.000103539	9.95883E-05	0.000130503
3839003773735	383900	3773735	3.19E-05	3.10815E-05	8.23861E-06	7.67463E-06	0.000627569	0.000451188	0.000304204	0.000300342	0.0002131	6.76963E-05	9.6979E-05	9.32787E-05	9.53495E-06	8.87127E-06	9.53495E-06	8.87127E-06	9.6979E-05	9.32787E-05	0.00012284
3839103773735	383910	3773735	3.0148E-05	2.93745E-05	7.78614E-06	7.25313E-06	0.000589636	0.000423916	0.000285816	0.000282187	0.000200219	6.36043E-05	9.11171E-05	8.76405E-05	8.95861E-06	8.33504E-06	8.95861E-06	8.33504E-06	9.11171E-05	8.76405E-05	0.000115947
3829703773745	382970	3773745	6.25397E-06	6.09351E-06	1.61517E-06	1.50461E-06	7.42546E-05	5.3385E-05	3.59937E-05	3.55367E-05	2.52141E-05	8.00988E-06	1.14747E-05	1.10368E-05	1.12818E-06	1.04966E-06	1.12818E-06	1.04966E-06	1.14747E-05	1.10368E-05	1.71727E-05
3829803773745	382980	3773745	6.5274E-06	6.35992E-06	1.68579E-06	1.57039E-06	7.71054E-05	5.54346E-05	3.73756E-05	3.6901E-05	2.61822E-05	8.3174E-06	1.19152E-05	1.14606E-05	1.1715E-06	1.08996E-06	1.1715E-06	1.08996E-06	1.19152E-05	1.14606E-05	1.78586E-05
3829903773745	382990	3773745	6.81095E-06	6.6362E-06	1.75902E-06	1.63861E-06	8.01165E-05	5.75994E-05	3.88352E-05	3.83421E-05	2.72046E-05	8.64222E-06	1.23805E-05	1.19081E-05	1.21725E-06	1.13252E-06	1.21725E-06	1.13252E-06	1.23805E-05	1.19081E-05	1.85844E-05
3830003773745	383000	3773745	7.08832E-06	6.90645E-06	1.83066E-06	1.70534E-06	8.30921E-05	5.97387E-05	4.02775E-05	3.97661E-05	2.82115E-05	8.96319E-06	1.28403E-05	1.23504E-05	1.26246E-06	1.17458E-06	1.26246E-06	1.17458E-06	1.28403E-05	1.23504E-05	1.93048E-05
3830103773745	383010	3773745	7.37243E-06	7.18328E-06	1.90403E-06	1.77369E-06	8.6219E-05	6.19868E-05	4.17933E-05	4.12626E-05	2.92768E-05	9.3005E-06	1.33235E-05	1.28152E-05	1.30997E-06	1.21879E-06	1.30997E-06	1.21879E-06	1.33235E-05	1.28152E-05	2.00651E-05
3830203773745	383020	3773745	7.65599E-06	7.45956E-06	1.97727E-06	1.84191E-06	8.94173E-05	6.42862E-05	4.33436E-05	4.27933E-05	3.03628E-05	9.6455E-06	1.38178E-05	1.32905E-05	1.35856E-06	1.264E-06	1.35856E-06	1.264E-06	1.38178E-05	1.32905E-05	2.0849E-05
3830303773745	383030	3773745	7.93561E-06	7.732E-06	2.04948E-06	1.90918E-06	9.2669E-05	6.6624E-05	4.49198E-05	4.43494E-05	3.1467E-05	9.99626E-06	1.43203E-05	1.37739E-05	1.40796E-06	1.30996E-06	1.40796E-06	1.30996E-06	1.43203E-05	1.37739E-05	2.16474E-05
3830403773745	383040	3773745	8.21185E-06	8.00115E-06	2.12082E-06	1.97564E-06	9.60009E-05	6.90194E-05	4.65349E-05	4.5944E-05	3.25984E-05	1.03557E-05	1.48351E-05	1.42691E-05	1.45859E-06	1.35706E-06	1.45859E-06	1.35706E-06	1.48351E-05	1.42691E-05	2.24712E-05
3830503773745	383050	3773745	8.44758E-06	8.23084E-06	2.18171E-06	2.03236E-06	9.86378E-05	7.09153E-05	4.78131E-05	4.7206E-05	3.34938E-05	1.06401E-05	1.52426E-05	1.4661E-05	1.49865E-06	1.39434E-06	1.49865E-06	1.39434E-06	1.52426E-05	1.4661E-05	2.3119E-05
3830603773745	383060	3773745	8.68219E-06	8.45943E-06	2.2423E-06	2.0888E-06	0.000101221	7.27727E-05	4.90654E-05	4.84425E-05	3.43711E-05	1.09188E-05	1.56419E-05	1.5045E-05	1.5379E-06	1.43086E-06	1.5379E-06	1.43086E-06	1.56419E-05	1.5045E-05	2.37504E-05
3830703773745	383070	3773745	8.92467E-06	8.69569E-06	2.30492E-06	2.14714E-06	0.00010393	7.47198E-05	5.03782E-05	4.97386E-05	3.52907E-05	1.1211E-05	1.60604E-05	1.54476E-05	1.57905E-06	1.46914E-06	1.57905E-06	1.46914E-06	1.60604E-05	1.54476E-05	2.44127E-05
3830803773745	383080	3773745	9.17785E-06	8.94237E-06	2.37031E-06	2.20805E-06	0.000106807	7.67886E-05	5.17731E-05	5.11157E-05	3.62678E-05	1.15214E-05	1.6505E-05	1.58753E-05	1.62277E-06	1.50982E-06	1.62277E-06	1.50982E-06	1.6505E-05	1.58753E-05	2.51186E-05
3830903773745	383090	3773745	9.43946E-06	9.19727E-06	2.43787E-06	2.27099E-06	0.000109801	7.89406E-05	5.3224E-05	5.25483E-05	3.72843E-05	1.18443E-05	1.69676E-05	1.63202E-05	1.66825E-06	1.55213E-06	1.66825E-06	1.55213E-06	1.69676E-05	1.63202E-05	2.58535E-05
3831003773745	383100	3773745	9.72302E-06	9.47355E-06	2.5111E-06	2.3392E-06	0.000113293	8.14513E-05	5.49168E-05	5.42196E-05	3.84701E-05	1.2221E-05	1.75073E-05	1.68393E-05	1.72131E-06	1.6015E-06	1.72131E-06	1.6015E-06	1.75073E-05	1.68393E-05	2.6719E-05
3831103773745	383110	3773745	1.00189E-05	9.76189E-06	2.58753E-06	2.4104E-06	0.000117132	8.42119E-05	5.67781E-05	5.60572E-05	3.97739E-05	1.26351E-05	1.81006E-05	1.741E-05	1.77965E-06	1.65577E-06	1.77965E-06	1.65577E-06	1.81006E-05	1.741E-05	2.76662E-05
3831203773745	383120	3773745	1.03194E-05	1.00546E-05	2.66512E-06	2.48268E-06	0.000121106	8.70685E-05	5.87041E-05	5.79587E-05	4.11231E-05	1.30638E-05	1.87146E-05	1.80006E-05	1.84002E-06	1.71194E-06	1.84002E-06	1.71194E-06	1.87146E-05	1.80006E-05	2.86624E-05
3831303773745	383130	3773745	1.06041E-05	1.0332E-05	2.73865E-06	2.55117E-06	0.000124963	8.98418E-05	6.05739E-05	5.98048E-05	4.2433E-05	1.34799E-05	1.93107E-05	1.85739E-05	1.89862E-06	1.76647E-06	1.89862E-06	1.76647E-06	1.93107E-05	1.85739E-05	2.96803E-05
3831403773745	383140	3773745	1.0864E-05	1.05852E-05	2.80578E-06	2.6137E-06	0.000128981	9.27304E-05	6.25215E-05	6.17277E-05	4.37973E-05	1.39133E-05	1.99316E-05	1.91711E-05	1.95967E-06	1.82327E-06	1.95967E-06	1.82327E-06	1.99316E-05	1.91711E-05	3.07237E-05
3831503773745	383150	3773745	1.11329E-05	1.08473E-05	2.87523E-06	2.6784E-06	0.000133507	9.59841E-05	6.47152E-05	6.38936E-05	4.5334E-05	1.44015E-05	2.0631E-05	1.98438E-05	2.02843E-06	1.88724E-06	2.02843E-06	1.88724E-06	2.0631E-05	1.98438E-05	3.18215E-05
3831603773745	383160	3773745	1.14626E-05	1.11685E-05	2.96038E-06	2.75772E-06	0.000137979	9.91994E-05	6.68831E-05	6.60339E-05	4.68526E-05	1.48839E-05	2.13221E-05	2.05085E-05	2.09638E-06	1.95046E-06	2.09638E-06	1.95046E-06	2.13221E-05	2.05085E-05	3.29011E-05
3837203773745	383720	3773745	0.000391795	0.000381743	0.000101187	9.42597E-05	0.010902965	0.00783864	0.005285036	0.005217933	0.003702249	0.00117611	0.001684849	0.001620562	0.000165654	0.000154123	0.000165654	0.000154123	0.001684849	0.001620562	0.001714677
3837303773745	383730	3773745	0.000252873	0.000246385	6.5308E-05	6.08373E-05	0.006720861	0.004831934	0.003257829	0.003216465	0.002282159	0.000724983	0.001038583	0.000998955	0.000102113	9.50056E-05	0.000102113	9.50056E-05	0.001038583	0.000998955	0.00108048
3837403773745	383740	3773745	0.000184416	0.000179684	4.7628E-05	4.43676E-05	0.004700255	0.003379229	0.002278373	0.002249445	0.001596035	0.000507019	0.000726336	0.000698623	7.14132E-05	6.64424E-05	7.14132E-05	6.64424E-05	0.000726336	0.000698623	0.000771937
3837503773745	383750	3773745	0.000144947	0.000141228	3.74345E-05	3.48719E-05	0.003562036	0.002560911	0.001726639	0.001704717	0.001209537	0.000384239	0.000550446	0.000529443	5.41197E-05	5.03527E-05	5.41197E-05	5.03527E-05	0.000550446	0.000529443	0.000596591
3837603773745	383760	3773745	0.000119519	0.000116453	3.08675E-05	2.87544E-05	0.002846707	0.002046628	0.001379895	0.001362375	0.000966638	0.000307076	0.000439905	0.0004212	4.32513E-05	4.02408E-05	4.32513E-05	4.02408E-05	0.000439905	0.0004212	0.000485284
3837703773745	383770	3773745	0.00010167	9.90617E-05	2.62578E-05	2.44603E-05	0.002356386	0.001694114	0.00114222	0.001127717	0.000800143	0.000254185	0.000364135	0.000350241	3.58017E-05	3.33097E-05	3.58017E-05	3.33097E-05	0.000364135	0.000350241	0.000408244
3837803773745	383780	3773745	8.853E-05	8.62585E-05	2.28641E-05	2.12989E-05	0.002003474	0.001440389	0.000971152	0.000958821	0.000680307	0.000216116	0.000309599	0.000297786	3.04397E-05	2.8321E-05	3.04397E-05	2.8321E-05	0.000309599	0.000297786	0.000352134
3837903773745	383790	3773745	7.87198E-05	7.67E-05	2.03305E-05	1.89387E-05	0.001749503	0.001257798	0.000848043	0.000837276	0.000594067	0.00018872	0.000270353	0.000260037	2.6581E-05	2.47308E-05	2.6581E-05	2.47308E-05	0.000270353	0.000260037	0.00031108
3838003773745	383800	3773745	7.02598E-05	6.84571E-05	1.81456E-05	1.69034E-05	0.001537181	0.001105149	0.000745123	0.000735663	0.00052197	0.000165817	0.000237542	0.000228479	2.33551E-05	2.17295E-05	2.33551E-05	2.17295E-05	0.000237542	0.000228479	0.000276076
3838103773745	383810	3773745	6.30421E-05	6.14246E-05	1.62815E-05	1.51669E-05	0.001359246	0.000977224	0.000658872	0.000650507	0.00046155	0.000146623	0.000210046	0.000202032	2.06517E-05	1.92142E-05	2.06517E-05	1.92142E-05	0.000210046	0.000202032	0.000246512
3838203773745	383820	3773745	5.72663E-05	5.5797E-05	1.47898E-05	1.37774E-05	0.001218113	0.000875757	0.000590461	0.000582964	0.000413627	0.000131399	0.000188237	0.000181054	1.85074E-05	1.72192E-05	1.85074E-05	1.72192E-05	0.000188237	0.000181054	0.000223051
3838303773745	383830	3773745	5.24487E-05	5.1103E-05	1.35456E-05	1.26183E-05	0.001101774	0.000792115	0.000534067	0.000527286	0.000374122	0.000118849	0.000170258	0.000163762	1.67398E-05	1.55746E-05	1.67398E-05	1.55746E-05	0.000170258	0.000163762	0.00020352
3838403773745	383840	3773745	4.83777E-05	4.71364E-05	1.24942E-05	1.16389E-05	0.001005158	0.000722654	0.000487234	0.000481048	0.000341315	0.000108427	0.000155328	0.000149402	1.52718E-05	1.42088E-05	1.52718E-05	1.42088E-05	0.000155328	0.000149402	0.000187155
3838503773745	383850	3773745	4.4939E-05	4.3786E-05	1.16061E-05	1.08116E-05	0.000924641	0.000664766	0.000448205	0.000442514	0.000313974	9.97416E-05	0.000142886	0.000137434	1.40485E-05	1.30706E-05	1.40485E-05	1.30706E-05	0.000142886	0.000137434	0.000173397
3838603773745	383860	3773745	4.19155E-05	4.08401E-05	1.08253E-05	1.00842E-05	0.000854743	0.000614513	0.000414323	0.000409062	0.000290239	9.22016E-05	0.000132084	0.000127045	1.29865E-05	1.20826E-05	1.29865E-05	1.20826E-05	0.000132084	0.000127045	0.000161361
3838703773745	383870	3773745	3.91227E-05	3.8119E-05	1.0104E-05	9.41232E-06	0.000791107	0.000568763	0.000383476	0.000378608	0.000268631	8.53372E-05	0.000122251	0.000117586	1.20197E-05	1.1183E-05	1.20197E-05	1.1183E-05	0.000122251	0.000117586	0.000150303
3838803773745	383880	3773745	3.66304E-05	3.56905E-05	9.4603E-06	8.81269E-06	0.000735089	0.000528489	0.000356322	0.000351798	0.000249609	7.92945E-05	0.000113594	0.00010926	1.11685E-05	1.03912E-05	1.11685E-05	1.03912E-05	0.000113594	0.00010926	0.000140487
3838903773745	383890	3773745	3.44069E-05	3.35242E-05	8.88607E-06	8.27777E-06	0.000685636	0.000492935	0.000332351	0.000328131	0.000232817	7.396E-05	0.000105952	0.00010191	1.04172E-05	9.6921E-06	1.04172E-05	9.6921E-06	0.000105952	0.00010191	0.000131759
3839003773745	383900	3773745	3.24069E-05	3.15754E-05	8.36952E-06	7.79658E-06	0.000641583	0.000461263	0.000310997	0.000307048	0.000217858	6.92079E-05	9.91446E-05	9.53616E-05	9.74786E-06	9.06936E-06	9.74786E-06	9.06936E-06	9.91446E-05	9.53616E-05	0.000123933
3839103773745	383910	3773745	3.06015E-05	2.98163E-05	7.90325E-06	7.36223E-06	0.00060217	0.000432928	0.000291892	0.000288186	0.000204475	6.49565E-05	9.30541E-05	8.95036E-05	9.14905E-06	8.51223E-06	9.14905E-06	8.51223E-06	9.30541E-05	8.95036E-05	0.000116883
3829703773755	382970	3773755	6.16395E-06	6.0058E-06	1.59193E-06	1.48295E-06	7.28737E-05	5.23922E-05	3.53243E-05	3.48758E-05	2.47452E-05	7.86093E-06	1.12613E-05	1.08316E-05	1.1072E-06	1.03014E-06	1.1072E-06	1.03014E-06	1.12613E-05	1.08316E-05	1.67754E-05
3829803773755	382980	3773755	6.43682E-06	6.27166E-06	1.6624E-06	1.5486E-06	7.5671E-05	5.44034E-05	3.66803E-05	3.62146E-05	2.56951E-05	8.16268E-06	1.16935E-05	1.12474E-05	1.14971E-06	1.06968E-06	1.14971E-06	1.06968E-06	1.16935E-05	1.12474E-05	1.74413E-05
3829903773755	382990	3773755	6.72318E-06	6.55069E-06	1.73636E-06	1.61749E-06	7.86288E-05	5.65298E-05	3.8114E-05	3.76301E-05	2.66995E-05	8.48173E-06	1.21506E-05	1.1687E-05	1.19464E-06	1.11149E-06	1.19464E-06	1.11149E-06	1.21506E-05	1.1687E-05	1.8149E-05
3830003773755	383000	3773755	7.00055E-06	6.82094E-06	1.80799E-06	1.68422E-06	8.15152E-05	5.8605E-05	3.95132E-05	3.90115E-05	2.76796E-05	8.79309E-06	1.25966E-05	1.2116E-05	1.2385E-06	1.15229E-06	1.2385E-06	1.15229E-06	1.25966E-05	1.2116E-05	1.88403E-05
3830103773755	383010	3773755	7.28523E-06	7.09831E-06	1.88151E-06	1.75271E-06	8.45175E-05	6.07635E-05	4.09685E-05	4.04483E-05	2.8699E-05	9.11695E-06	1.30606E-05	1.25623E-05	1.28411E-06	1.19473E-06	1.28411E-06	1.19473E-06	1.30606E-05	1.25623E-05	1.95643E-05
3830203773755	383020	3773755	7.5761E-06	7.38172E-06	1.95663E-06	1.82269E-06	8.76712E-05	6.30308E-05	4.24972E-05	4.19576E-05	2.97699E-05	9.45714E-06	1.35479E-05	1.3031E-05	1.33203E-06	1.23931E-06	1.33203E-06	1.23931E-06	1.35479E-05	1.3031E-05	2.03246E-05

			MSite Grubbing / Prep	MMass Grading / Excavation	MMass Grading / Excavation	MDrainage / Utilities Trenching	MFoundations / Concrete Pads	MBuilding / Structure Construction	MAsphalt Paving	MLandscaping or Other Finishing	MWaterside Construction (Piles)	RSSWDemolition	RSSWPlacing Base	RSSWForm/Plac e Rebar and Pour	Child Risk				
Unique Identifier	X (UTM)	Y (UTM)	2027	2027	2028	2028	2028	2028	2028	2028	2028	2029	2029	2029	3rd Trimester	0<2	2<16	Total	per million
3830603773735	383060	3773735	7.42967E-05	8.73668E-05	8.62035E-05	1.83239E-05	2.38301E-05	1.75403E-05	1.80536E-06	2.1151E-05	1.80536E-06	1.91898E-05	2.78448E-05	1.65058E-05	6.26516E-09	7.7104E-08	1.2644E-08	9.60138E-08	0.09601384
3830703773735	383070	3773735	7.63633E-05	8.9797E-05	8.86013E-05	1.88336E-05	2.4493E-05	1.80281E-05	1.85558E-06	2.17393E-05	1.85558E-06	1.95672E-05	2.83925E-05	1.68305E-05	6.76009E-09	8.2718E-08	1.3508E-08	1.02987E-07	0.102987
3830803773735	383080	3773735	7.85357E-05	9.23516E-05	9.11219E-05	1.93694E-05	2.51897E-05	1.8541E-05	1.90837E-06	2.23578E-05	1.90837E-06	1.99571E-05	2.89582E-05	1.71659E-05	7.34544E-09	8.9322E-08	1.452E-08	1.11187E-07	0.11118747
3830903773735	383090	3773735	8.07972E-05	9.50109E-05	9.37459E-05	1.99272E-05	2.59151E-05	1.90749E-05	1.96332E-06	2.30016E-05	1.96332E-06	2.03658E-05	2.95512E-05	1.75173E-05	8.04705E-09	9.7193E-08	1.5719E-08	1.2096E-07	0.12095972
3831003773735	383100	3773735	8.35657E-05	9.82664E-05	9.6958E-05	2.06099E-05	2.68031E-05	1.97285E-05	2.0306E-06	2.37897E-05	2.0306E-06	2.08711E-05	3.02844E-05	1.7952E-05	8.98983E-09	1.0773E-07	1.7318E-08	1.34038E-07	0.13403815
3831103773735	383110	3773735	8.66349E-05	0.000101876	0.000100519	2.13669E-05	2.77875E-05	2.04531E-05	2.10518E-06	2.46635E-05	2.10518E-06	2.1417E-05	3.10765E-05	1.84215E-05	1.02274E-08	1.2148E-07	1.9392E-08	1.51104E-07	0.15110393
3831203773735	383120	3773735	8.96763E-05	0.000105452	0.000104048	2.2117E-05	2.8763E-05	2.11711E-05	2.17908E-06	2.55293E-05	2.17908E-06	2.19691E-05	3.18776E-05	1.88964E-05	1.18446E-08	1.3933E-07	2.2061E-08	1.73237E-07	0.17323661
3831303773735	383130	3773735	9.2701E-05	0.000109009	0.000107557	2.2863E-05	2.97331E-05	2.18852E-05	2.25258E-06	2.63904E-05	2.25258E-06	2.25056E-05	3.26561E-05	1.93579E-05	1.40308E-08	1.6331E-07	2.5596E-08	2.02936E-07	0.20293597
3831403773735	383140	3773735	9.59596E-05	0.000112841	0.000111338	2.36667E-05	3.07783E-05	2.26545E-05	2.33176E-06	2.7318E-05	2.33176E-06	2.30546E-05	3.34527E-05	1.98301E-05	1.7231E-08	1.9829E-07	3.0749E-08	2.46266E-07	0.24626613
3831503773735	383150	3773735	9.91514E-05	0.000116594	0.000115041	2.44539E-05	3.18021E-05	2.34081E-05	2.40932E-06	2.82267E-05	2.40932E-06	2.3616E-05	3.42674E-05	2.0313E-05	2.22364E-08	2.5277E-07	3.8642E-08	3.1365E-07	0.31364957
3831603773735	383160	3773735	0.00010251	0.000120544	0.000118939	2.52823E-05	3.28794E-05	2.4201E-05	2.49094E-06	2.91829E-05	2.49094E-06	2.41931E-05	3.51047E-05	2.08094E-05	3.051E-08	3.4258E-07	5.1644E-08	4.24735E-07	0.42473544
3837203773735	383720	3773735	0.004915948	0.005780753	0.005703781	0.001212429	0.001576754	0.001160577	0.000119455	0.001399486	0.000119455	9.78205E-05	0.00014194	8.4139E-05	1.45932E-07	2.1598E-06	4.7112E-07	2.7769E-06	2.77689928
3837303773735	383730	3773735	0.003167196	0.003724363	0.003674773	0.000781131	0.001015855	0.000747724	7.6961E-05	0.000901646	7.6961E-05	9.8357E-05	0.000142718	8.46004E-05	9.47168E-08	1.4061E-06	3.0018E-07	1.80094E-06	1.80094405
3837403773735	383740	3773735	0.002295316	0.002699103	0.002663164	0.000566098	0.000736205	0.000541887	5.57748E-05	0.000653437	5.57748E-05	9.87126E-05	0.000143234	8.49063E-05	6.90645E-08	1.0277E-06	2.1536E-07	1.31217E-06	1.31216816
3837503773735	383750	3773735	0.001789866	0.002104736	0.002076711	0.000441438	0.000574086	0.000422559	4.34927E-05	0.000509544	4.34927E-05	9.87844E-05	0.000143338	8.4968E-05	5.41208E-08	8.0688E-07	1.6647E-07	1.02747E-06	1.027468
3837603773735	383760	3773735	0.001464316	0.001721915	0.001698988	0.000361147	0.000469668	0.000345701	3.5582E-05	0.000416865	3.5582E-05	9.88623E-05	0.000143451	8.50351E-05	4.44504E-08	6.6363E-07	1.3518E-07	8.43257E-07	0.84325661
3837703773735	383770	3773735	0.001234357	0.001451503	0.001432175	0.000304432	0.000395911	0.000291412	2.99941E-05	0.0003514	2.99941E-05	9.87095E-05	0.00014323	8.49036E-05	3.75982E-08	5.6196E-07	1.1319E-07	7.12745E-07	0.71274669
3837803773735	383780	3773735	0.001070863	0.001259247	0.00124248	0.000264109	0.000343471	0.000252814	2.60213E-05	0.000304856	2.60213E-05	9.83321E-05	0.000142682	8.4579E-05	3.27053E-08	4.8917E-07	9.7687E-08	6.19566E-07	0.61956587
3837903773735	383790	3773735	0.00094572	0.00111209	0.001097282	0.000233245	0.000303333	0.000223269	2.29804E-05	0.00026923	2.29804E-05	9.77488E-05	0.000141836	8.40773E-05	2.8943E-08	4.3306E-07	8.5938E-08	5.47937E-07	0.54793741
3838003773735	383800	3773735	0.000838063	0.000985494	0.000972372	0.000206693	0.000268803	0.000197853	2.03644E-05	0.000238582	2.03644E-05	9.65073E-05	0.000140034	8.30094E-05	2.56998E-08	3.8463E-07	7.5902E-08	4.86235E-07	0.48623484
3838103773735	383810	3773735	0.000743713	0.000874546	0.000862901	0.000183423	0.000238541	0.000175579	1.80718E-05	0.000211722	1.80718E-05	9.47979E-05	0.000137554	8.15391E-05	2.28414E-08	3.4191E-07	6.7117E-08	4.3187E-07	0.43186991
3838203773735	383820	3773735	0.00067497	0.00079371	0.000783141	0.000166469	0.000216492	0.00015935	1.64014E-05	0.000192152	1.64014E-05	9.32539E-05	0.000135313	8.0211E-05	2.07586E-08	3.1074E-07	6.0744E-08	3.92242E-07	0.39224205
3838303773735	383830	3773735	0.000617641	0.000726295	0.000716624	0.00015233	0.000198104	0.000145815	1.50083E-05	0.000175832	1.50083E-05	9.15882E-05	0.000132896	7.87783E-05	1.90193E-08	2.8469E-07	5.5455E-08	3.5916E-07	0.3591599
3838403773735	383840	3773735	0.000568784	0.000668843	0.000659937	0.00014028	0.000182433	0.000134281	1.38211E-05	0.000161923	1.38211E-05	8.98289E-05	0.000130344	7.72651E-05	1.75348E-08	2.6243E-07	5.0966E-08	3.30932E-07	0.33093165
3838503773735	383850	3773735	0.000527084	0.000619808	0.000611555	0.000129996	0.000169058	0.000124436	1.28078E-05	0.000150052	1.28078E-05	8.80197E-05	0.000127719	7.5709E-05	1.62664E-08	2.434E-07	4.715E-08	3.06815E-07	0.30681524
3838603773735	383860	3773735	0.000490733	0.000577061	0.000569378	0.00012103	0.000157399	0.000115854	1.19245E-05	0.000139703	1.19245E-05	8.61513E-05	0.000125007	7.41019E-05	1.51592E-08	2.2677E-07	4.3837E-08	2.85771E-07	0.28577067
3838703773735	383870	3773735	0.000457194	0.000537622	0.000530464	0.000112758	0.000146641	0.000107936	1.11095E-05	0.000130155	1.11095E-05	8.40146E-05	0.000121907	7.2264E-05	1.41368E-08	2.1142E-07	4.0789E-08	2.66346E-07	0.26634587
3838803773735	383880	3773735	0.000427192	0.000502343	0.000495654	0.000105359	0.000137019	0.000100853	1.03805E-05	0.000121614	1.03805E-05	8.17781E-05	0.000118662	7.03403E-05	1.32217E-08	1.9767E-07	3.8071E-08	2.48962E-07	0.24896242
3838903773735	383890	3773735	0.000400622	0.000471098	0.000464826	9.8806E-05	0.000128496	9.45804E-05	9.73487E-06	0.00011405	9.73487E-06	7.95634E-05	0.000115448	6.84353E-05	1.24108E-08	1.8548E-07	3.5671E-08	2.33564E-07	0.23356407
3839003773735	383900	3773735	0.000377098	0.000443437	0.000437532	9.30044E-05	0.000120951	8.90269E-05	9.16326E-06	0.000107353	9.16326E-06	7.74236E-05	0.000112343	6.65948E-05	1.16928E-08	1.7469E-07	3.3552E-08	2.19932E-07	0.21993205
3839103773735	383910	3773735	0.000355937	0.000418553	0.000412979	8.77853E-05	0.000114164	8.4031E-05	8.64905E-06	0.000101329	8.64905E-06	7.53274E-05	0.000109302	6.47918E-05	1.10464E-08	1.6497E-07	3.1651E-08	2.07663E-07	0.2076632
3829703773745	382970	3773745	5.27173E-05	6.19913E-05	6.11659E-05	1.30018E-05	1.69087E-05	1.24457E-05	1.281E-06	1.50077E-05	1.281E-06	1.51098E-05	2.19246E-05	1.29965E-05	3.33934E-09	4.2747E-08	7.1998E-09	5.32864E-08	0.05328637
3829803773745	382980	3773745	5.48229E-05	6.44673E-05	6.36089E-05	1.35211E-05	1.7584E-05	1.29428E-05	1.33216E-06	1.56071E-05	1.33216E-06	1.55714E-05	2.25945E-05	1.33935E-05	3.55187E-09	4.5315E-08	7.6133E-09	5.64801E-08	0.05648008
3829903773745	382990	3773745	5.7051E-05	6.70874E-05	6.61941E-05	1.40706E-05	1.82987E-05	1.34688E-05	1.38631E-06	1.62414E-05	1.38631E-06	1.60549E-05	2.3296E-05	1.38094E-05	3.78736E-09	4.8146E-08	8.0689E-09	6.00018E-08	0.06000181
3830003773745	383000	3773745	5.92625E-05	6.96878E-05	6.87599E-05	1.4616E-05	1.9008E-05	1.39909E-05	1.44004E-06	1.6871E-05	1.44004E-06	1.65259E-05	2.39795E-05	1.42145E-05	4.0382E-09	5.1141E-08	8.549E-09	6.3728E-08	0.06372797
3830103773745	383010	3773745	6.15964E-05	7.24323E-05	7.14679E-05	1.51916E-05	1.97566E-05	1.45419E-05	1.49676E-06	1.75354E-05	1.49676E-06	1.70094E-05	2.4681E-05	1.46304E-05	4.3169E-09	5.4451E-08	9.0792E-09	6.78473E-08	0.06784726
3830203773745	383020	3773745	6.40028E-05	7.5262E-05	7.42599E-05	1.57851E-05	2.05284E-05	1.511E-05	1.55523E-06	1.82205E-05	1.55523E-06	1.75054E-05	2.54007E-05	1.5057E-05	4.62543E-09	5.8094E-08	9.6599E-09	7.23789E-08	0.07237887
3830303773745	383030	3773745	6.64537E-05	7.81441E-05	7.71036E-05	1.63896E-05	2.13145E-05	1.56887E-05	1.61478E-06	1.89182E-05	1.61478E-06	1.80013E-05	2.61203E-05	1.54836E-05	4.96628E-09	6.2091E-08	1.0295E-08	7.73517E-08	0.07735166
3830403773745	383040	3773745	6.89826E-05	8.11179E-05	8.00378E-05	1.70133E-05	2.21257E-05	1.62857E-05	1.67624E-06	1.96382E-05	1.67624E-06	1.85129E-05	2.68626E-05	1.59236E-05	5.35152E-09	6.6578E-08	1.1003E-08	8.29329E-08	0.0829329
3830503773745	383050	3773745	7.09712E-05	8.34564E-05	8.23451E-05	1.75038E-05	2.27635E-05	1.67552E-05	1.72456E-06	2.02043E-05	1.72456E-06	1.88966E-05	2.74193E-05	1.62536E-05	5.72288E-09	7.0849E-08	1.167E-08	8.82418E-08	0.08824176
3830603773745	383060	3773745	7.29097E-05	8.57358E-05	8.45942E-05	1.79818E-05	2.33852E-05	1.72128E-05	1.77166E-06	2.07561E-05	1.77166E-06	1.92647E-05	2.79534E-05	1.65702E-05	6.13321E-09	7.5535E-08	1.2398E-08	9.40662E-08	0.09406622
3830703773745	383070	3773745	7.49429E-05	8.81267E-05	8.69532E-05	1.84833E-05	2.40374E-05	1.76928E-05	1.82107E-06	2.13349E-05	1.82107E-06	1.96514E-05	2.85147E-05	1.69029E-05	6.61027E-09	8.0954E-08	1.3237E-08	1.00801E-07	0.10080093
3830803773745	383080	3773745	7.71097E-05	9.06747E-05	8.94673E-05	1.90177E-05	2.47324E-05	1.82044E-05	1.87372E-06	2.19518E-05	1.87372E-06	2.00632E-05	2.91121E-05	1.72571E-05	7.17729E-09	8.7361E-08	1.4225E-08	1.08764E-07	0.10876416
3830903773745	383090	3773745	7.93657E-05	9.33275E-05	9.20849E-05	1.95741E-05	2.54559E-05	1.8737E-05	1.92854E-06	2.2594E-05	1.92854E-06	2.04905E-05	2.97322E-05	1.76246E-05	7.8549E-09	9.4976E-08	1.5394E-08	1.18226E-07	0.11822555
3831003773745	383100	3773745	8.20227E-05	9.6452E-05	9.51677E-05	2.02294E-05	2.63082E-05	1.93642E-05	1.9931E-06	2.33505E-05	1.9931E-06	2.0999E-05	3.047E-05	1.8062E-05	8.74211E-09	1.049E-07	1.6914E-08	1.30558E-07	0.13055846
3831103773745	383110	3773745	8.49304E-05	9.98712E-05	9.85414E-05	2.09465E-05	2.72408E-05	2.00507E-05	2.06376E-06	2.41782E-05	2.06376E-06	2.15448E-05	3.1262E-05	1.85315E-05	9.89123E-09	1.1769E-07	1.8861E-08	1.46441E-07	0.14644113
3831203773745	383120	3773745	8.79885E-05	0.000103467	0.00010209	2.17008E-05	2.82217E-05	2.07727E-05	2.13807E-06	2.50488E-05	2.13807E-06	2.21094E-05	3.20813E-05	1.90171E-05	1.13932E-08	1.343E-07	2.1375E-08	1.67071E-07	0.16707115
3831303773745	383130	3773745	9.11134E-05	0.000107142	0.000105715	2.24715E-05	2.9224E-05	2.15104E-05	2.214E-06	2.59384E-05	2.214E-06	2.26927E-05	3.29277E-05	1.95188E-05	1.34458E-08	1.5686E-07	2.4774E-08	1.95084E-07	0.19508416
3831403773745	383140	3773745	9.43164E-05	0.000110908	0.000109432	2.32614E-05	3.02513E-05	2.22666E-05	2.29183E-06	2.68502E-05	2.29183E-06	2.32667E-05	3.37605E-05	2.00125E-05	1.6401E-08	1.8919E-07	2.9581E-08	2.35168E-07	0.23516809
3831503773745	383150	3773745	9.76864E-05	0.000114871	0.000113342	2.40926E-05	3.13322E-05	2.30622E-05	2.37372E-06	2.78096E-05	2.37372E-06	2.38656E-05	3.46295E-05	2.05277E-05	2.09675E-08	2.3896E-07	3.699E-08	2.96921E-07	0.29692147
3831603773745	383160	3773745	0.000101001	0.000118769	0.000117187	2.491E-05	3.23952E-05	2.38447E-05	2.45426E-06	2.87532E-05	2.45426E-06	2.44832E-05	3.55257E-05	2.10589E-05	2.87082E-08	3.2307E-07	4.9401E-08	4.01179E-07	0.401179
3837203773745	383720	3773745	0.005263763	0.006189755	0.006107337	0.001298211	0.001688313	0.00124269	0.000127906	0.001498503	0.000127906	0.00010347	0.000150137	8.89979E-05	1.56565E-07	2.3156E-06	5.0702E-07	2.97915E-06	2.97914561
3837303773745	383730	3773745	0.003316887	0.003900387	0.003848453	0.00081805	0.001063867	0.000783064	8.05983E-05	0.000944261	8.05983E-05	0.000103994	0.000150897	8.94486E-05	9.9518E-08	1.4763E-06	3.1632E-07	1.8921E-06	1.89209818
3837403773745	383740	3773745	0.002369713	0.002786588	0.002749484	0.000584446	0.000760068	0.000559451	5.75826E-05	0.000674616	5.75826E-05	0.000104424	0.000151522	8.98189E-05	7.16157E-08	1.065E-06	2.2389E-07	1.36049E-06	1.3604886
3837503773745	383750	3773745	0.001831432	0.002153614	0.002124938	0.000451689	0.000587418	0.000432372	4.45027E-05	0.000521377	4.45027E-05	0.000104645	0.000151843	9.00094E-05	5.56675E-08	8.2941E-07	1.7161E-07	1.05668E-06	1.05668263
3837603773745	383760	3773745	0.001489738	0.001751811	0.001728485	0.000367417	0.000477822	0.000351703	3.61997E-05	0.000424103	3.61997E-05	0.000104667	0.000151875	9.00282E-05	4.54864E-08	6.7869E-07	1.3859E-07	8.6277E-07	0.86276999
3837703773745	383770	3773745	0.00125324	0.001473708	0.001454085	0.000309089	0.000401967	0.00029587	3.0453E-05	0.000356776	3.0453E-05	0.000104499	0.00015163	8.98833E-05	3.84049E-08	5.7366E-07	1.1585E-07	7.27918E-07	0.72791846
3837803773745	383780	3773745	0.00108099	0.001271155	0.00125423	0.000266606	0.000346719	0.000255204	2.62674E-05	0.000307739	2.62674E-05	0.00010415	0.000151123	8.95828E-05	3.32335E-08	4.9683E-07	9.9392E-08	6.29451E-07	0.62945122
3837903773745	383790	3773745	0.000954962	0.001122957	0.001108004	0.000235524	0.000306297	0.000225451	2.3205E-05	0.000271861	2.3205E-05	0.000103451	0.000150109	8.89818E-05	2.94232E-08	4.4006E-07	8.7445E-08	5.56927E-07	0.5569268
3838003773745	383800	3773745	0.000847505	0.000996596	0.000983326	0.000209022	0.000271831	0.000200082	2.05939E-05	0.00024127	2.05939E-05	0.000102328	0.00014848	8.80159E-05	2.6172E-08	3.9153E-07	7.7358E-08	4.95063E-07	0.49506343
3838103773745	383810	3773745	0.000756748	0.000889874	0.000878025	0.000186638	0.000242721	0.000178656	1.83885E-05	0.000215433	1.83885E-05	0.000100491	0.000145814	8.64356E-05	2.34113E-08	3.503E-07	6.8857E-08	4.42571E-07	0.44257095
3838203773745	383820	3773745	0.000684729	0.000805186	0.000794465	0.000168876	0.000219622	0.000161654	1.66385E-05	0.000194931	1.66385E-05	9.88124E-05	0.000143379	8.49922E-05	2.12075E-08	3.1734E-07	6.2118E-08	4.00663E-07	0.4006632
3838303773745	383830	3773745	0.000624771	0.000734679	0.000724897	0.000154088	0.000200391	0.000147498	1.51816E-05	0.000177861	1.51816E-05	9.69814E-05	0.000140722	8.34172E-05	1.9376E-08	2.8992E-07	5.6536E-08	3.65835E-07	0.36583539
3838403773745	383840	3773745	0.000574532	0.000675603	0.000666607	0.000141698	0.000184277	0.000135638	1.39608E-05	0.000163559	1.39608E-05	9.506E-05	0.000137934	8.17645E-05	1.78367E-08	2.6686E-07	5.1877E-08	3.36571E-07	0.33657115
3838503773745	383850	3773745	0.000532298	0.000625939	0.000617605	0.000131282	0.000170731	0.000125667	1.29345E-05	0.000151536	1.29345E-05	9.31322E-05	0.000135137	8.01064E-05	1.65412E-08	2.4743E-07	4.7978E-08	3.11948E-07	0.31194809
3838603773745	383860	3773745	0.00049535	0.000582491	0.000574735	0.000122169	0.00015888	0.000116944	1.20367E-05	0.000141018	1.20367E-05	9.11297E-05	0.000132231	7.83839E-05	1.54064E-08	2.304E-07	4.4578E-08	2.90385E-07	0.29038461
3838703773745	383870	3773745	0.000461405	0.000542574	0.00053535	0.000113797	0.000147992	0.00010893	1.12119E-05	0.000131354	1.12119E-05	8.88807E-05	0.000128968	7.64495E-05	1.43631E-08	2.1474E-07	4.1464E-08	2.70568E-07	0.27056768
3838803773745	383880	3773745	0.00043127	0.000507138	0.000500385	0.000106365	0.000138326	0.000101816	1.04796E-05	0.000122775	1.04796E-05	8.6535E-05	0.000125564	7.44319E-05	1.34359E-08	2.0082E-07	3.8709E-08	2.5296E-07	0.25296044
3838903773745	383890	3773745	0.000404476	0.000475631	0.000469298	9.97567E-05	0.000129733	9.54904E-05	9.82853E-06	0.000115147	9.82853E-06	8.41737E-05	0.000122138	7.24008E-05	1.2611E-08	1.8842E-07	3.6266E-08	2.37301E-07	0.23730107
3839003773745	383900	3773745	0.000380452	0.00044738	0.000441423	9.38315E-05	0.000122027	8.98186E-05	9.24475E-06	0.000108308	9.24475E-06	8.18186E-05	0.000118721	7.03752E-05	1.1871E-08	1.773E-07	3.4081E-08	2.23257E-07	0.22325659
3839103773745	383910	3773745	0.000358811	0.000421932	0.000416314	8.84942E-05	0.000115086	8.47095E-05	8.71889E-06	0.000102147	8.71889E-06	7.94948E-05	0.000115349	6.83763E-05	1.12045E-08	1.6729E-07	3.2119E-08	2.1061E-07	0.21060983
3829703773755	382970	3773755	5.14974E-05	6.05568E-05	5.97505E-05	1.27009E-05	1.65174E-05	1.21577E-05	1.25136E-06	1.46604E-05	1.25136E-06	1.50599E-05	2.18522E-05	1.29535E-05	3.26729E-09	4.1829E-08	7.0424E-09	5.21388E-08	0.05213881
3829803773755	382980	3773755	5.35418E-05	6.29607E-05	6.21224E-05	1.32051E-05	1.71731E-05	1.26403E-05	1.30103E-06	1.52424E-05	1.30103E-06	1.55278E-05	2.25311E-05	1.3356E-05	3.47302E-09	4.4317E-08	7.4431E-09	5.5233E-08	0.05523303
3829903773755	382990	3773755	5.57142E-05	6.55153E-05	6.4643E-05	1.37409E-05	1.78699E-05	1.31532E-05	1.35382E-06	1.58609E-05	1.35382E-06	1.60144E-05	2.32372E-05	1.37745E-05	3.70197E-09	4.7072E-08	7.8861E-09	5.866E-08	0.05866002
3830003773755	383000	3773755	5.78365E-05	6.80109E-05	6.71054E-05	1.42643E-05	1.85506E-05	1.36543E-05	1.40539E-06	1.6465E-05	1.40539E-06	1.64823E-05	2.39161E-05	1.4177E-05	3.9429E-09	4.995E-08	8.3475E-09	6.224E-08	0.06224001
3830103773755	383010	3773755	6.0059E-05	7.06245E-05	6.96841E-05	1.48125E-05	1.92635E-05	1.4179E-05	1.4594E-06	1.70978E-05	1.4594E-06	1.69657E-05	2.46177E-05	1.45929E-05	4.20977E-09	5.312E-08	8.8548E-09	6.61851E-08	0.06618506
3830203773755	383020	3773755	6.2393E-05	7.3369E-05	7.23921E-05	1.53881E-05	2.00121E-05	1.473E-05	1.51611E-06	1.77622E-05	1.51611E-06	1.74617E-05	2.53373E-05	1.50194E-05	4.50716E-09	5.6635E-08	9.4165E-09	7.05587E-08	0.07055869

Unique Identifier	X (UTM)	Y (UTM)	EGIODemolition 2025	EGIOSite Grubbing / Prep 2025	EGIOMass Grading / Excavation 2025	EGIOMass Grading / Excavation 2026	EGIODrainage / Utilities Trenching 2026	EGIODrainage / Utilities Trenching 2027	EGIOFoundations / Concrete Pads 2026	EGIOFoundations / Concrete Pads 2027	EGIOBuilding / Structure Construction 2026	EGIOBuilding / Structure Construction 2027	EGIOAsphalt Paving 2027	EGIOArchitectural Coating 2027	EGIOLandscaping or Other Finishing 2027	EGIOWaterside Construction (Piles) 2027	HIWaterside Construction (Landscaping) 2025	HIWaterside Construction (Landscaping) 2026	KMDemolition 2025	KMSite Grubbing / Prep 2025	KMMass Grading / Excavation 2025
3830303773755	383030	3773755	0.000313041	0.00012278	4.06607E-05	3.98229E-05	9.24708E-05	9.23281E-05	0.000121495	0.000121416	0.000130136	0.000127017	5.06406E-06	5.06406E-06	0.000137145	5.06406E-06	5.47264E-05	5.30122E-05	2.77407E-05	0.000120397	9.15142E-05
3830403773755	383040	3773755	0.000340822	0.00013368	4.42692E-05	4.33571E-05	0.000100677	0.000100522	0.000132277	0.000132191	0.000141685	0.000138289	5.51347E-06	5.51347E-06	0.000149316	5.51347E-06	5.94928E-05	5.76293E-05	2.88519E-05	0.000125219	9.51799E-05
3830503773755	383050	3773755	0.000368828	0.00014466	4.79068E-05	4.69198E-05	0.00010895	0.000108782	0.000143146	0.000143054	0.000153327	0.000149652	5.96652E-06	5.96652E-06	0.000161585	5.96652E-06	6.42035E-05	6.21926E-05	2.97752E-05	0.000129226	9.82259E-05
3830603773755	383060	3773755	0.000400238	0.00015698	5.19867E-05	5.09156E-05	0.000118228	0.000118046	0.000155337	0.000155237	0.000166385	0.000162397	6.47464E-06	6.47464E-06	0.000175346	6.47464E-06	6.94292E-05	6.72545E-05	3.0685E-05	0.000133175	0.000101227
3830703773755	383070	3773755	0.000437002	0.0001714	5.67618E-05	5.55923E-05	0.000129088	0.000128889	0.000169605	0.000169496	0.000181668	0.000177314	7.06936E-06	7.06936E-06	0.000191452	7.06936E-06	7.54871E-05	7.31227E-05	3.16354E-05	0.0001373	0.000104363
3830803773755	383080	3773755	0.000480753	0.00018856	6.24447E-05	6.11581E-05	0.000142012	0.000141793	0.000186585	0.000186465	0.000199856	0.000195066	7.77713E-06	7.77713E-06	0.0002106 2	7.77713E-06	8.26143E-05	8.00267E-05	3.2638E-05	0.000141651	0.00010767
3830903773755	383090	3773755	0.000533433	0.00020922	6.92872E-05	6.78596E-05	0.000157573	0.00015733	0.000207031	0.000206897	0.000221756	0.000216441	8.62932E-06	8.62932E-06	0.000233699	8.62932E-06	9.10761E-05	8.82234E-05	3.36813E-05	0.000146179	0.000111112
3831003773755	383100	3773755	0.000600474	0.00023551	7.79952E-05	7.63882E-05	0.000177377	0.000177104	0.00023305	0.0002329	0.000249626	0.000243643	9.71386E-06	9.71386E-06	0.00026307	9.71386E-06	0.000101701	9.85159E-05	3.48399E-05	0.000151208	0.000114934
3831103773755	383110	3773755	0.000686315	0.00026918	8.9145E-05	8.73083E-05	0.000202734	0.000202421	0.000266366	0.000266194	0.000285312	0.000278473	1.11025E-05	1.11025E-05	0.000300678	1.11025E-05	0.00011506	0.000111457	3.60733E-05	0.000156561	0.000119003
3831203773755	383120	3773755	0.000799129	0.00031343	0.000103798	0.00010166	0.000236059	0.000235695	0.000310151	0.00030995	0.00033221	0.000324247	1.29275E-05	1.29275E-05	0.000350102	1.29275E-05	0.000132228	0.000128086	3.73904E-05	0.000162277	0.000123348
3831303773755	383130	3773755	0.000961219	0.000377	0.000124852	0.00012228	0.000283939	0.000283501	0.000373059	0.000372818	0.000399593	0.000390015	1.55496E-05	1.55496E-05	0.000421114	1.55496E-05	0.000156308	0.000151412	3.88976E-05	0.000168818	0.00012832
3831403773755	383140	3773755	0.001193009	0.00046791	0.000154959	0.000151766	0.000352409	0.000351865	0.000463019	0.00046272	0.000495951	0.000484064	1.92993E-05	1.92993E-05	0.000522662	1.92993E-05	0.000189425	0.000183492	4.03437E-05	0.000175095	0.000133091
3831503773755	383150	3773755	0.001555118	0.00060994	0.000201993	0.000197831	0.000459374	0.000458666	0.000603558	0.000603168	0.000646486	0.00063099	2.51571E-05	2.51571E-05	0.000681304	2.51571E-05	0.000238319	0.000230854	4.19166E-05	0.000181921	0.000138279
3831603773755	383160	3773755	0.002180679	0.00085529	0.000283247	0.000277411	0.000644162	0.000643168	0.000846345	0.000845799	0.000906541	0.000884812	3.52768E-05	3.52768E-05	0.000955365	3.52768E-05	0.00031687	0.000306945	4.35754E-05	0.00018912	0.000143752
3837203773755	383720	3773755	0.006207225	0.00243456	0.000806252	0.00078964	0.001833584	0.001830755	0.00240909	0.002407535	0.002580436	0.002518584	0.000100414	0.000100414	0.002719412	0.000100414	0.001269169	0.001229416	0.002177959	0.009452497	0.007184906
3837303773755	383730	3773755	0.003807367	0.0014933	0.000494536	0.000484347	0.001124678	0.001122942	0.001477679	0.001476726	0.001582779	0.001544841	6.15917E-05	6.15917E-05	0.001668024	6.15917E-05	0.000799032	0.000774005	0.001377351	0.005977801	0.004543766
3837403773755	383740	3773755	0.002672903	0.00104835	0.000347181	0.000340028	0.000789562	0.000788344	0.001037382	0.001036712	0.001111165	0.001084531	4.32395E-05	4.32395E-05	0.00117101	4.32395E-05	0.000574043	0.000556063	0.000992322	0.004306746	0.003273586
3837503773755	383750	3773755	0.00203977	0.00080003	0.000264944	0.000259485	0.000602538	0.000601608	0.000791656	0.000791145	0.000847963	0.000827637	3.29973E-05	3.29973E-05	0.000893632	3.29973E-05	0.000446657	0.000432667	0.00077313	0.003355438	0.002550491
3837603773755	383760	3773755	0.001643888	0.00064476	0.000213523	0.000209124	0.000485596	0.000484847	0.00063801	0.000637598	0.000683389	0.000667008	2.65931E-05	2.65931E-05	0.000720194	2.65931E-05	0.000365766	0.00035431	0.000633168	0.002747995	0.002088769
3837703773755	383770	3773755	0.001375254	0.00053939	0.000178631	0.00017495	0.000406243	0.000405616	0.00053375	0.000533406	0.000571713	0.00055801	2.22474E-05	2.22474E-05	0.000602505	2.22474E-05	0.000310044	0.000300333	0.000536218	0.002327225	0.001768939
3837803773755	383780	3773755	0.001177694	0.00046191	0.00015297	0.000149818	0.000347885	0.000347348	0.000457076	0.000456781	0.000489585	0.00047785	1.90515E-05	1.90515E-05	0.000515953	1.90515E-05	0.00026867	0.000260255	0.000463983	0.002013721	0.001530642
3837903773755	383790	3773755	0.001036955	0.00040671	0.000134689	0.000131914	0.000306312	0.000305839	0.000402453	0.000402194	0.000431078	0.000420745	1.67748E-05	1.67748E-05	0.000454295	1.67748E-05	0.00023864	0.000231166	0.000411231	0.001784773	0.001356618
3838003773755	383800	3773755	0.000921851	0.00036156	0.000119739	0.000117271	0.00027231	0.00027189	0.00035778	0.000357549	0.000383227	0.000374041	1.49128E-05	1.49128E-05	0.000403867	1.49128E-05	0.000213759	0.000207064	0.000367156	0.001593482	0.001211216
3838103773755	383810	3773755	0.000826031	0.00032398	0.000107293	0.000105082	0.000244005	0.000243629	0.000320591	0.000320384	0.000343393	0.000335162	1.33627E-05	1.33627E-05	0.000361888	1.33627E-05	0.0001927	0.000186665	0.000330116	0.001432727	0.001089025
3838203773755	383820	3773755	0.000748085	0.00029341	9.71682E-05	9.51662E-05	0.000220981	0.00022064	0.00029034	0.000290152	0.00031099	0.000303536	1.21017E-05	1.21017E-05	0.000327739	1.21017E-05	0.000175294	0.000169804	0.000299544	0.001300043	0.000988172
3838303773755	383830	3773755	0.000680854	0.00026704	8.84357E-05	8.66136E-05	0.000201121	0.000200811	0.000264247	0.000264076	0.000283041	0.000276257	1.10142E-05	1.10142E-05	0.000298285	1.10142E-05	0.000160225	0.000155207	0.000272849	0.001184185	0.000900107
3838403773755	383840	3773755	0.00062566	0.00024539	8.12665E-05	7.95921E-05	0.000184817	0.000184532	0.000242825	0.000242669	0.000260096	0.000253862	1.01213E-05	1.01213E-05	0.000274104	1.01213E-05	0.00014777	0.000143142	0.000250802	0.0010885	0.000827376
3838503773755	383850	3773755	0.000579843	0.00022742	7.53153E-05	7.37636E-05	0.000171283	0.000171018	0.000225043	0.000224898	0.000241049	0.000235271	9.3801E-06	9.3801E-06	0.000254032	9.3801E-06	0.000137337	0.000133035	0.000232302	0.001008206	0.000766344
3838603773755	383860	3773755	0.000540115	0.00021184	7.01552E-05	6.87097E-05	0.000159547	0.000159301	0.000209624	0.000209489	0.000224534	0.000219152	8.73743E-06	8.73743E-06	0.000236627	8.73743E-06	0.000128219	0.000124203	0.000216132	0.000938029	0.000713002
3838703773755	383870	3773755	0.000504187	0.00019775	6.54885E-05	6.41392E-05	0.000148934	0.000148705	0.00019568	0.000195554	0.000209598	0.000204574	8.15622E-06	8.15622E-06	0.000220887	8.15622E-06	0.000119917	0.000116161	0.000201438	0.000874255	0.000664527
3838803773755	383880	3773755	0.000471897	0.00018508	6.12943E-05	6.00315E-05	0.000139396	0.000139181	0.000183148	0.00018303	0.000196175	0.000191472	7.63386E-06	7.63386E-06	0.00020674	7.63386E-06	0.000112434	0.000108913	0.000188206	0.000816827	0.000620875
3838903773755	383890	3773755	0.000443388	0.0001739	5.75913E-05	5.64047E-05	0.000130975	0.000130773	0.000172084	0.000171973	0.000184323	0.000179905	7.17267E-06	7.17267E-06	0.00019425	7.17267E-06	0.000105779	0.000102466	0.00017644	0.000765763	0.000582061
3839003773755	383900	3773755	0.000417619	0.0001638	5.42442E-05	5.31265E-05	0.000123362	0.000123172	0.000162082	0.000161978	0.00017361	0.000169449	6.7558E-06	6.7558E-06	0.000182961	6.7558E-06	9.9737E-05	9.66131E-05	0.000165772	0.000719462	0.000546868
3839103773755	383910	3773755	0.000394427	0.0001547	5.12318E-05	5.01763E-05	0.000116512	0.000116332	0.000153081	0.000152983	0.000163969	0.000160039	6.38063E-06	6.38063E-06	0.0001728	6.38063E-06	9.42818E-05	9.13287E-05	0.000156147	0.00067769	0.000515117
3829703773765	382970	3773765	0.000196104	7.6915E-05	2.54718E-05	2.4947E-05	5.79282E-05	5.78389E-05	7.61101E-05	7.6061E-05	8.15235E-05	7.95694E-05	3.17237E-06	3.17237E-06	8.59141E-05	3.17237E-06	3.44769E-05	3.3397E-05	2.14313E-05	9.30132E-05	7.06999E-05
3829803773765	382980	3773765	0.000209981	8.2358E-05	2.72743E-05	2.67124E-05	6.20275E-05	6.19318E-05	8.1496E-05	8.14434E-05	8.72924E-05	8.52001E-05	3.39686E-06	3.39686E-06	9.19938E-05	3.39686E-06	3.68395E-05	3.56856E-05	2.23071E-05	9.68143E-05	7.35892E-05
3829903773765	382990	3773765	0.000225592	8.848E-05	2.9302E-05	2.86983E-05	6.66388E-05	6.6536E-05	8.75547E-05	8.74982E-05	9.3782E-05	9.15341E-05	3.6494E-06	3.6494E-06	9.88329E-05	3.6494E-06	3.94998E-05	3.82626E-05	2.32372E-05	0.000100851	7.66575E-05
3830003773765	383000	3773765	0.000242092	9.4952E-05	3.14452E-05	3.07973E-05	7.15128E-05	7.14025E-05	9.39585E-05	9.38979E-05	0.000100641	9.8229E-05	3.91632E-06	3.91632E-06	0.000106062	3.91632E-06	4.23126E-05	4.09873E-05	2.41356E-05	0.00010475	7.96214E-05
3830103773765	383010	3773765	0.000260532	0.00010218	3.38403E-05	3.31431E-05	7.69599E-05	7.68412E-05	0.000101115	0.00010105	0.000108307	0.000105711	4.21462E-06	4.21462E-06	0.00011414	4.21462E-06	4.54573E-05	4.40335E-05	2.50793E-05	0.000108846	8.27346E-05
3830203773765	383020	3773765	0.000281272	0.00011032	3.65342E-05	3.57814E-05	8.30863E-05	8.29581E-05	0.000109165	0.000109094	0.000116929	0.000114126	4.55012E-06	4.55012E-06	0.000123226	4.55012E-06	4.89931E-05	4.74585E-05	2.60683E-05	0.000113138	8.59971E-05
3830303773765	383030	3773765	0.000304724	0.00011952	3.95803E-05	3.87648E-05	9.00139E-05	8.9875E-05	0.000118266	0.00011819	0.000126678	0.000123642	4.92951E-06	4.92951E-06	0.000133501	4.92951E-06	5.29827E-05	5.13232E-05	2.71093E-05	0.000117656	8.94313E-05
3830403773765	383040	3773765	0.000331517	0.00013003	4.30605E-05	4.21733E-05	9.79285E-05	9.77774E-05	0.000128665	0.000128582	0.000137817	0.000134513	5.36294E-06	5.36294E-06	0.000145239	5.36294E-06	5.75338E-05	5.57318E-05	2.82001E-05	0.00012239	9.30298E-05
3830503773765	383050	3773765	0.000359038	0.00014082	4.66352E-05	4.56743E-05	0.000106058	0.000105894	0.000139346	0.000139256	0.000149257	0.00014568	5.80815E-06	5.80815E-06	0.000157296	5.80815E-06	6.21477E-05	6.02011E-05	2.91483E-05	0.000126506	9.61579E-05
3830603773765	383060	3773765	0.000390026	0.00015297	5.06602E-05	4.96164E-05	0.000115212	0.000115034	0.000151373	0.000151275	0.00016214	0.000158253	6.30944E-06	6.30944E-06	0.000170872	6.30944E-06	6.72962E-05	6.51884E-05	3.00988E-05	0.000130631	9.92935E-05
3830703773765	383070	3773765	0.000426071	0.00016711	5.5342E-05	5.42018E-05	0.000125859	0.000125665	0.000165363	0.000165256	0.000177124	0.000172878	6.89253E-06	6.89253E-06	0.000186663	6.89253E-06	7.32233E-05	7.09298E-05	3.10833E-05	0.000134903	0.000102541
3830803773765	383080	3773765	0.000468448	0.00018373	6.08463E-05	5.95927E-05	0.000138377	0.000138164	0.00018181	0.000181692	0.000194741	0.000190073	7.57807E-06	7.57807E-06	0.000205229	7.57807E-06	8.011E-05	7.76008E-05	3.21039E-05	0.000139333	0.000105908
3830903773765	383090	3773765	0.000519367	0.0002037	6.74602E-05	6.60703E-05	0.000153418	0.000153182	0.000201572	0.000201442	0.000215909	0.000210733	8.40178E-06	8.40178E-06	0.000227537	8.40178E-06	8.82669E-05	8.55022E-05	3.31698E-05	0.000143959	0.000109424
3831003773765	383100	3773765	0.000581675	0.00022814	7.55533E-05	7.39967E-05	0.000171824	0.000171559	0.000225754	0.000225609	0.000241811	0.000236015	9.40974E-06	9.40974E-06	0.000254834	9.40974E-06	9.80795E-05	9.50074E-05	3.42855E-05	0.000148801	0.000113105
3831103773765	383110	3773765	0.000659307	0.00025859	8.56368E-05	8.38724E-05	0.000194756	0.000194455	0.000255884	0.000255719	0.000274084	0.000267514	1.06656E-05	1.06656E-05	0.000288845	1.06656E-05	0.000110068	0.000106621	3.54464E-05	0.0001538	0.000116935
3831203773765	383120	3773765	0.000760309	0.0002982	9.8756E-05	9.67213E-05	0.000224592	0.000224245	0.000295084	0.000294894	0.000316072	0.000308496	1.22995E-05	1.22995E-05	0.000333095	1.22995E-05	0.000125314	0.000121389	3.66911E-05	0.000159242	0.000121041
3831303773765	383130	3773765	0.000910479	0.0003571	0.000118262	0.000115825	0.000268951	0.000268536	0.000353367	0.000353139	0.0003785	0.000369427	1.47288E-05	1.47288E-05	0.000398885	1.47288E-05	0.000147478	0.000142859	3.82345E-05	0.000165941	0.000126133
3831403773765	383140	3773765	0.001123838	0.00044079	0.000145975	0.000142967	0.000331976	0.000331464	0.000436173	0.000435892	0.000467196	0.000455998	1.81803E-05	1.81803E-05	0.000492358	1.81803E-05	0.000177845	0.000172275	3.98142E-05	0.000172796	0.000131344
3831503773765	383150	3773765	0.00144975	0.00056861	0.000188307	0.000184427	0.000428249	0.000427588	0.000562663	0.0005623	0.000602683	0.000588237	2.34526E-05	2.34526E-05	0.000635142	2.34526E-05	0.000221876	0.000214927	4.13598E-05	0.000179505	0.000136443
3831603773765	383160	3773765	0.002015401	0.00079047	0.000261779	0.000256385	0.00059534	0.000594421	0.000782199	0.000781694	0.000837832	0.00081775	3.26031E-05	3.26031E-05	0.000882956	3.26031E-05	0.000291738	0.0002826	4.30775E-05	0.000186959	0.000142109
3837203773765	383720	3773765	0.006371075	0.00249882	0.000827534	0.000810484	0.001881985	0.001879081	0.002472682	0.002471086	0.002648551	0.002585066	0.000103065	0.000103065	0.002791196	0.000103065	0.001295462	0.001254886	0.002226405	0.009662754	0.007344723
3837303773765	383730	3773765	0.003889669	0.00152558	0.000505226	0.000494817	0.001148989	0.001147216	0.001509622	0.001508647	0.001616993	0.001578235	6.29231E-05	6.29231E-05	0.001704081	6.29231E-05	0.000810484	0.00078509	0.001400086	0.006076472	0.004618767
3837403773765	383740	3773765	0.002722789	0.00106792	0.000353661	0.000346374	0.000804299	0.000803058	0.001056743	0.001056061	0.001131904	0.001104773	4.40465E-05	4.40465E-05	0.001192866	4.40465E-05	0.000579916	0.000561752	0.001005194	0.004362613	0.003316051
3837503773765	383750	3773765	0.002074	0.00081345	0.00026939	0.00026384	0.00061265	0.000611704	0.000804941	0.000804422	0.000862193	0.000841526	3.3551E-05	3.3551E-05	0.000908629	3.3551E-05	0.000450042	0.000435946	0.000781417	0.003391406	0.00257783
3837603773765	383760	3773765	0.001669253	0.0006547	0.000216818	0.000212351	0.000493089	0.000492328	0.000647855	0.000647437	0.000693933	0.0006773	2.70035E-05	2.70035E-05	0.000731307	2.70035E-05	0.000367871	0.000356348	0.000638968	0.002773168	0.002107903
3837703773765	383770	3773765	0.001396298	0.00054765	0.000181364	0.000177627	0.00041246	0.000411823	0.000541918	0.000541569	0.000580462	0.000566549	2.25879E-05	2.25879E-05	0.000611724	2.25879E-05	0.000311575	0.000301816	0.000540812	0.002347164	0.001784095
3837803773765	383780	3773765	0.00119529	0.00046881	0.000155255	0.000152057	0.000353083	0.000352538	0.00046395	0.00046305	0.0004969	0.00048489	1.93362E-05	1.93362E-05	0.000523662	1.93362E-05	0.000269743	0.000261294	0.0004675	0.002029288	0.001542476
3837903773765	383790	3773765	0.001049862	0.00041177	0.000136366	0.000133556	0.000310124	0.000309646	0.000407463	0.0004072	0.000436443	0.00042582	1.69836E-05	1.69836E-05	0.000459949	1.69836E-05	0.000239108	0.000231619	0.00041366	0.001795312	0.001364628
3838003773765	383800	3773765	0.000935449	0.0003669	0.000121505	0.000119001	0.000276327	0.000275901	0.000363058	0.000362824	0.00038888	0.000379559	1.51327E-05	1.51327E-05	0.000409824	1.51327E-05	0.000214582	0.000207861	0.000370315	0.001607193	0.001221638
3838103773765	383810	3773765	0.000839342	0.0003292	0.000109022	0.000106775	0.000247938	0.000247555	0.000325757	0.000325547	0.000348927	0.000340563	1.3578E-05	1.3578E-05	0.000367719	1.3578E-05	0.000193829	0.000187758	0.000333312	0.001446596	0.001099567
3838203773765	383820	3773765	0.000760435	0.00029825	9.87723E-05	9.67373E-05	0.000224629	0.000224282	0.000295133	0.000294942	0.000316124	0.000308547	1.23015E-05	1.23015E-05	0.00033315	1.23015E-05	0.00017644	0.000170914	0.000302654	0.001313539	0.000998429
3838303773765	383830	3773765	0.000694022	0.00027221	9.0146E-05	8.82887E-05	0.000205011	0.000204694	0.000269357	0.000269183	0.000288515	0.0002816	1.12272E-05	1.12272E-05	0.000304054	1.12272E-05	0.000161653	0.00015659	0.000276502	0.001200037	0.000912156
3838403773765	383840	3773765	0.000636744	0.00024974	8.27062E-05	8.10021E-05	0.000188091	0.000187801	0.000247127	0.000246968	0.000264704	0.000258359	1.03006E-05	1.03006E-05	0.00027896	1.03006E-05	0.000148838	0.000144176	0.000253679	0.001100983	0.000836865
3838503773765	383850	3773765	0.000590127	0.00023146	7.66512E-05	7.50719E-05	0.000174321	0.000174052	0.000229035	0.000228887	0.000245325	0.000239444	9.54647E-06	9.54647E-06	0.000258537	9.54647E-06	0.000138358	0.000134024	0.000235013	0.001019973	0.000775288
3838603773765	383860	3773765	0.000549573	0.00021555	7.13837E-05	6.99129E-05	0.000162341	0.000162091	0.000213295	0.000213158	0.00022846	0.00022299	8.89043E-06	8.89043E-06	0.00024077	8.89043E-06	0.000129171	0.000125125	0.000218642	0.000948921	0.000721281
3838703773765	383870	3773765	0.000512675	0.00020108	6.6591E-05	6.5219E-05	0.000151442	0.000151208	0.000198975	0.000198846	0.000213127	0.000208018	8.29353E-06	8.29353E-06	0.000224605	8.29353E-06	0.000120765	0.000116982	0.000203678	0.000883979	0.000671918
3838803773765	383880	3773765	0.00047999	0.00018826	6.23455E-05	6.1061E-05	0.000141787	0.000141568	0.000186289	0.000186169	0.000199539	0.000194756	7.76478E-06	7.76478E-06	0.000210286	7.76478E-06	0.000113265	0.000109717	0.000190349	0.000826128	0.00062794
3838903773765	383890	3773765	0.000450466	0.00017668	5.85107E-05	5.73051E-05	0.00013065	0.00013286	0.000174831	0.000174718	0.000187265	0.000182777	7.28717E-06	7.28717E-06	0.000197351	7.28717E-06	0.000106473	0.000103138	0.000178296	0.000773817	0.000588183
3839003773765	383900	3773765	0.000423735	0.00016619	5.50387E-05	5.39047E-05	0.000125169	0.000124976	0.000164456	0.00016435	0.000176153	0.000171931	6.85475E-06	6.85475E-06	0.00018564	6.85475E-06	0.000100286	9.71448E-05	0.000167325	0.0007262	0.00055199
3839103773765	383910	3773765	0.000399717	0.00015677	5.1919E-05	5.08493E-05	0.000118075	0.000117892	0.000155135	0.000155034	0.000166168	0.000162186	6.46622E-06	6.46622E-06	0.000175118	6.46622E-06	9.47034E-05	9.17371E-05	0.000157437	0.000683288	0.000519372
3829703773775	382970	3773775	0.000191452	7.509E-05	2.48675E-05	2.43551E-05	5.65539E-05	5.64666E-05	7.43044E-05	7.42564E-05	7.95893E-05	7.76815E-05	3.09711E-06	3.09711E-06	8.38758E-05	3.09711E-06	3.35333E-05	3.2483E-05	2.0913E-05	9.0764E-05	6.89903E-05
3829803773775	382980	3773775	0.000204889	8.036E-05	2.66128E-05	2.60645E-05	6.05231E-05	6.04297E-05	7.95194E-05	7.94681E-05	8.51753E-05	8.31337E-05	3.31448E-06	3.31448E-06	8.97626E-05	3.31448E-06	3.58062E-05	3.46846E-05	2.17707E-05	9.44865E-05	7.18198E-05
3829903773775	382990	3773775	0.000220014	8.6293E-05	2.85775E-05	2.79887E-05	6.49912E-05	6.48909E-05	8.53899E-05	8.53348E-05	9.14632E-05	8.92709E-05	3.55917E-06	3.55917E-06	9.63892E-05	3.55917E-06	3.83643E-05	3.71626E-05	2.26873E-05	9.84643E-05	7.48434E-05

			KMMass Grading / Excavation	KMDrainage / Utilities Trenching	KMFoundations / Concrete Pads	KMBuilding / Structure Construction	KMAsphalt Paving	KMArchitectural Coating	KMLandscaping or Other Finishing	KMWaterside Construction (Piles)	EWNDemolition	EWNSite Grubbing / Prep	EWNDrainage / Utilities Trenching	EWNDrainage / Utilities Trenching	EWNDrainage / Utilities Trenching	EWNFoundations / Concrete Pads	EWNBuilding / Structure Construction	EWNAsphalt Paving	EWNLandscaping or Other Finishing	EWNWaterside Construction (Piles)	ISDemolition
Unique Identifier	X (UTM)	Y (UTM)	2026	2026	2026	2026	2026	2026	2026	2026	2027	2027	2027	2028	2029	2029	2029	2029	2029	2029	2027
3830303773755	383030	3773755	9.05672E-05	3.25234E-05	1.72113E-05	5.91147E-05	1.89912E-06	1.89912E-06	6.10139E-05	1.89912E-06	0.000272239	1.48374E-05	3.4841E-05	3.41681E-05	3.34612E-05	2.89836E-05	6.29362E-05	4.47757E-06	6.51749E-05	4.47757E-06	1.95374E-05
3830403773755	383040	3773755	9.41949E-05	3.38262E-05	1.79007E-05	6.14826E-05	1.97519E-06	1.97519E-06	6.34578E-05	1.97519E-06	0.000297866	1.62341E-05	3.81207E-05	3.73846E-05	3.66111E-05	3.1712E-05	6.88607E-05	4.89907E-06	7.13102E-05	4.89907E-06	2.0264E-05
3830503773755	383050	3773755	9.72093E-05	3.49087E-05	1.84736E-05	6.34502E-05	2.0384E-06	2.0384E-06	6.54886E-05	2.0384E-06	0.000323555	1.76342E-05	4.14084E-05	4.06087E-05	3.97685E-05	3.44469E-05	7.47994E-05	5.32158E-06	7.74602E-05	5.32158E-06	2.08843E-05
3830603773755	383060	3773755	0.000100179	3.59753E-05	1.9038E-05	6.53889E-05	2.10068E-06	2.10068E-06	6.74896E-05	2.10068E-06	0.000352345	1.92033E-05	4.50929E-05	4.42221E-05	4.33071E-05	3.7512E-05	8.1455E-05	5.79509E-06	8.43526E-05	5.79509E-06	2.14963E-05
3830703773755	383070	3773755	0.000103283	3.70897E-05	1.96277E-05	6.74143E-05	2.16575E-06	2.16575E-06	6.95801E-05	2.16575E-06	0.000386058	2.10407E-05	4.94074E-05	4.84533E-05	4.74508E-05	4.11012E-05	8.92488E-05	6.34957E-06	9.24236E-05	6.34957E-06	2.21265E-05
3830803773755	383080	3773755	0.000106556	3.82651E-05	2.02497E-05	6.95507E-05	2.23439E-06	2.23439E-06	7.17851E-05	2.23439E-06	0.000426157	2.32261E-05	5.45393E-05	5.3486E-05	5.23794E-05	4.53703E-05	9.85189E-05	7.00909E-06	0.000102023	7.00909E-06	2.27776E-05
3830903773755	383090	3773755	0.000109962	3.94882E-05	2.0897E-05	7.17739E-05	2.30581E-06	2.30581E-06	7.40797E-05	2.30581E-06	0.000474349	2.58526E-05	6.07069E-05	5.95345E-05	5.83027E-05	5.0501E-05	0.00010966	7.80171E-06	0.000113561	7.80171E-06	2.34454E-05
3831003773755	383100	3773755	0.000113745	4.08467E-05	2.16159E-05	7.42431E-05	2.38513E-06	2.38513E-06	7.66282E-05	2.38513E-06	0.000535573	2.91894E-05	6.85423E-05	6.72186E-05	6.58278E-05	5.70192E-05	0.000123814	8.80868E-06	0.000128218	8.80868E-06	2.41566E-05
3831103773755	383110	3773755	0.000117771	4.22927E-05	2.23811E-05	7.68713E-05	2.46957E-06	2.46957E-06	7.93409E-05	2.46957E-06	0.00061365	3.34447E-05	7.85345E-05	7.70179E-05	7.54243E-05	6.53315E-05	0.000141863	1.00928E-05	0.00014691	1.00928E-05	2.48902E-05
3831203773755	383120	3773755	0.000122071	4.38369E-05	2.31983E-05	7.96781E-05	2.55974E-06	2.55974E-06	8.22378E-05	2.55974E-06	0.000715662	3.90045E-05	9.15899E-05	8.98212E-05	8.79627E-05	7.61921E-05	0.000165447	1.17706E-05	0.000171332	1.17706E-05	2.56461E-05
3831303773755	383130	3773755	0.000126992	4.56039E-05	2.41334E-05	8.28899E-05	2.66292E-06	2.66292E-06	8.55528E-05	2.66292E-06	0.000861479	4.69517E-05	0.000110251	0.000108122	0.000105885	9.17163E-05	0.000199157	1.41689E-05	0.000206241	1.41689E-05	2.64411E-05
3831403773755	383140	3773755	0.000131713	4.72993E-05	2.50306E-05	8.59715E-05	2.76192E-06	2.76192E-06	8.87334E-05	2.76192E-06	0.001068681	5.82445E-05	0.000136769	0.000134128	0.000131353	0.000113776	0.000247057	1.75768E-05	0.000255846	1.75768E-05	2.71579E-05
3831503773755	383150	3773755	0.000136848	4.91434E-05	2.60065E-05	8.93232E-05	2.8696E-06	2.8696E-06	9.21928E-05	2.8696E-06	0.001387427	7.56166E-05	0.000177562	0.000174133	0.00017053	0.000147711	0.000320745	2.28193E-05	0.000332155	2.28193E-05	2.7802E-05
3831603773755	383160	3773755	0.000142264	5.10882E-05	2.70357E-05	9.28581E-05	2.98316E-06	2.98316E-06	9.58412E-05	2.98316E-06	0.001935014	0.000105461	0.000247642	0.00024286	0.000237835	0.000206009	0.000447336	3.18256E-05	0.000463249	3.18256E-05	2.85216E-05
3837203773755	383720	3773755	0.007110549	0.002553459	0.001351281	0.004641178	0.000149103	0.000149103	0.00479028	0.000149103	0.004843527	0.000263978	0.000619871	0.000607901	0.000595323	0.00051566	0.001119726	7.96624E-05	0.001159557	7.96624E-05	0.00102027
3837303773755	383730	3773755	0.004496743	0.001614819	0.000854556	0.002935101	9.42931E-05	9.42931E-05	0.003029395	9.42931E-05	0.002986712	0.00016278	0.000382237	0.000374856	0.0003671	0.000317977	0.000690468	4.9123E-05	0.000715029	4.9123E-05	0.000647913
3837403773755	383740	3773755	0.003239708	0.001163407	0.000615671	0.002114613	6.79341E-05	6.79341E-05	0.002182547	6.79341E-05	0.002108648	0.000114924	0.000269863	0.000264652	0.000259176	0.000224495	0.000487477	3.46814E-05	0.000504818	3.46814E-05	0.000468769
3837503773755	383750	3773755	0.002524096	0.000906425	0.000479676	0.001647521	5.29283E-05	5.29283E-05	0.001700449	5.29283E-05	0.001618358	8.82026E-05	0.000207116	0.000203117	0.000198914	0.000172297	0.000374132	2.66174E-05	0.00038744	2.66174E-05	0.000366723
3837603773755	383760	3773755	0.002067152	0.000742332	0.000392839	0.001349266	4.33465E-05	4.33465E-05	0.001392612	4.33465E-05	0.001311579	7.14827E-05	0.000167855	0.000164613	0.000161207	0.000139636	0.000303211	2.15718E-05	0.000313996	2.15718E-05	0.000301504
3837703773755	383770	3773755	0.001750633	0.000628667	0.000332688	0.001142668	3.67094E-05	3.67094E-05	0.001179377	3.67094E-05	0.001103144	6.01228E-05	0.00014118	0.000138453	0.000135589	0.000117445	0.000255025	1.81436E-05	0.000264096	1.81436E-05	0.000256227
3837803773755	383780	3773755	0.001514802	0.000543978	0.000287871	0.000988737	3.17642E-05	3.17642E-05	0.001020501	3.17642E-05	0.00094964	5.17566E-05	0.000121534	0.000119187	0.000116721	0.000101102	0.000219538	1.56189E-05	0.000227347	1.56189E-05	0.000222438
3837903773755	383790	3773755	0.001342578	0.000482131	0.000255142	0.000876324	2.81528E-05	2.81528E-05	0.000904477	2.81528E-05	0.000840055	4.57841E-05	0.00010751	0.000105434	0.000103252	8.94355E-05	0.000194204	1.38166E-05	0.000201112	1.38166E-05	0.000197696
3838003773755	383800	3773755	0.001198681	0.000430457	0.000227796	0.0007824	2.51354E-05	2.51354E-05	0.000807535	2.51354E-05	0.000750271	4.08907E-05	9.60192E-05	9.41649E-05	9.22166E-05	7.98767E-05	0.000173448	1.23399E-05	0.000179617	1.23399E-05	0.000176967
3838103773755	383810	3773755	0.001077755	0.000387031	0.000204815	0.000703469	2.25997E-05	2.25997E-05	0.000726069	2.25997E-05	0.000675372	3.68086E-05	8.64336E-05	8.47645E-05	8.30106E-05	7.19026E-05	0.000156132	1.1108E-05	0.000161686	1.1108E-05	0.000159483
3838203773755	383820	3773755	0.000977945	0.000351188	0.000185848	0.000638322	2.05067E-05	2.05067E-05	0.000658828	2.05067E-05	0.000614117	3.34702E-05	7.85943E-05	7.70765E-05	7.54817E-05	6.53812E-05	0.000141971	1.01005E-05	0.000147022	1.01005E-05	0.000145071
3838303773755	383830	3773755	0.000890791	0.000319891	0.000169285	0.000581435	1.86792E-05	1.86792E-05	0.000600114	1.86792E-05	0.000561224	3.05874E-05	7.1825E-05	7.0438E-05	6.89806E-05	5.975E-05	0.000129744	9.23055E-06	0.000134359	9.23055E-06	0.000132472
3838403773755	383840	3773755	0.000818813	0.000294043	0.000155606	0.000534454	1.71699E-05	1.71699E-05	0.000551623	1.71699E-05	0.000517848	2.82234E-05	6.62738E-05	6.49939E-05	6.36492E-05	5.5132E-05	0.000119716	8.51714E-06	0.000123974	8.51714E-06	0.000122062
3838503773755	383850	3773755	0.000758413	0.000272353	0.000144128	0.000495029	1.59033E-05	1.59033E-05	0.000510933	1.59033E-05	0.000481814	2.62595E-05	6.16623E-05	6.04715E-05	5.92203E-05	5.12958E-05	0.000111386	7.9245E-06	0.000115348	7.9245E-06	0.000113322
3838603773755	383860	3773755	0.000705623	0.000253395	0.000134096	0.000460572	1.47963E-05	1.47963E-05	0.000475369	1.47963E-05	0.000450506	2.45531E-05	5.76554E-05	5.6542E-05	5.53721E-05	4.79625E-05	0.000104148	7.40955E-06	0.000107853	7.40955E-06	0.000105674
3838703773755	383870	3773755	0.00065765	0.000236168	0.000124979	0.000429259	1.37904E-05	1.37904E-05	0.0004430 5	1.37904E-05	0.000422053	2.30024E-05	5.4014E-05	5.29709E-05	5.18749E-05	4.49333E-05	9.75701E-05	6.94158E-06	0.000101041	6.94158E-06	9.86986E-05
3838803773755	383880	3773755	0.00061445	0.000220654	0.000116769	0.000401062	1.28845E-05	1.28845E-05	0.000413947	1.28845E-05	0.000396456	2.16074E-05	5.07382E-05	4.97583E-05	4.87288E-05	4.22082E-05	9.16526E-05	6.52059E-06	9.49129E-05	6.52059E-06	9.24027E-05
3838903773755	383890	3773755	0.000576038	0.00020686	0.00010947	0.00037599	1.2079E-05	1.2079E-05	0.000388069	1.2079E-05	0.000373784	2.03717E-05	4.78366E-05	4.69128E-05	4.59422E-05	3.97945E-05	8.64113E-05	6.1477E-06	8.94852E-05	6.1477E-06	8.67956E-05
3839003773755	383900	3773755	0.000541209	0.000194353	0.000102851	0.000353256	1.13487E-05	1.13487E-05	0.000364605	1.13487E-05	0.000353225	1.92512E-05	4.52055E-05	4.43326E-05	4.34153E-05	3.76057E-05	8.16586E-05	5.80957E-06	8.45634E-05	5.80957E-06	8.16985E-05
3839103773755	383910	3773755	0.000509786	0.000183068	9.68791E-05	0.000332746	1.06898E-05	1.06898E-05	0.000343436	1.06898E-05	0.000334688	1.82409E-05	4.28332E-05	4.2006E-05	4.11369E-05	3.56322E-05	7.73732E-05	5.50468E-06	8.01255E-05	5.50468E-06	7.70933E-05
3829703773765	382970	3773765	6.99683E-05	2.51262E-05	1.32967E-05	4.56695E-05	1.46718E-06	1.46718E-06	4.71367E-05	1.46718E-06	0.000166199	9.05808E-06	2.12701E-05	2.08593E-05	2.04277E-05	1.76942E-05	3.84219E-05	2.73351E-06	3.97887E-05	2.73351E-06	1.50844E-05
3829803773765	382980	3773765	7.28276E-05	2.6153E-05	1.38401E-05	4.75358E-05	1.52714E-06	1.52714E-06	4.90629E-05	1.52714E-06	0.000178389	9.72244E-06	2.28301E-05	2.23892E-05	2.1926E-05	1.8992E-05	4.124E-05	2.934E-06	4.2707E-05	2.934E-06	1.57621E-05
3829903773765	382990	3773765	7.58642E-05	2.72435E-05	1.44172E-05	4.95179E-05	1.59081E-06	1.59081E-06	5.11087E-05	1.59081E-06	0.00019221	1.04757E-05	2.45989E-05	2.41238E-05	2.36247E-05	2.04634E-05	4.4435E-05	3.16131E-06	4.60157E-05	3.16131E-06	1.64747E-05
3830003773765	383000	3773765	7.87974E-05	2.82968E-05	1.49746E-05	5.14324E-05	1.65232E-06	1.65232E-06	5.30847E-05	1.65232E-06	0.000206949	1.1279E-05	2.64852E-05	2.59737E-05	2.54363E-05	2.20326E-05	4.78425E-05	3.40373E-06	4.95443E-05	3.40373E-06	1.71607E-05
3830103773765	383010	3773765	8.18784E-05	2.94032E-05	1.55601E-05	5.34434E-05	1.71692E-06	1.71692E-06	5.51604E-05	1.71692E-06	0.000223564	1.21846E-05	2.86116E-05	2.80591E-05	2.74785E-05	2.38015E-05	5.16836E-05	3.67701E-06	5.35221E-05	3.67701E-06	1.78677E-05
3830203773765	383020	3773765	8.51071E-05	3.05627E-05	1.61737E-05	5.55509E-05	1.78463E-06	1.78463E-06	5.73355E-05	1.78463E-06	0.000242416	1.3212E-05	3.10242E-05	3.04251E-05	2.97955E-05	2.58085E-05	5.60416E-05	3.98706E-06	5.80351E-05	3.98706E-06	1.85943E-05
3830303773765	383030	3773765	8.85058E-05	3.17832E-05	1.68195E-05	5.77693E-05	1.8559E-06	1.8559E-06	5.96251E-05	1.8559E-06	0.000263901	1.43829E-05	3.37738E-05	3.31216E-05	3.24363E-05	2.80959E-05	6.10085E-05	4.34043E-06	6.31787E-05	4.34043E-06	1.9339E-05
3830403773765	383040	3773765	9.2067E-05	3.30621E-05	1.74963E-05	6.00937E-05	1.93057E-06	1.93057E-06	6.20243E-05	1.93057E-06	0.000288609	1.57296E-05	3.6936E-05	3.62227E-05	3.54733E-05	3.07265E-05	6.67207E-05	4.74681E-06	6.90941E-05	4.74681E-06	2.00949E-05
3830503773765	383050	3773765	9.51627E-05	3.41738E-05	1.80846E-05	6.21144E-05	1.99549E-06	1.99549E-06	6.41099E-05	1.99549E-06	0.000313984	1.71125E-05	4.01835E-05	3.94075E-05	3.85921E-05	3.34279E-05	7.25868E-05	5.16416E-06	7.51689E-05	5.16416E-06	2.07544E-05
3830603773765	383060	3773765	9.82659E-05	3.52881E-05	1.86743E-05	6.41398E-05	2.06056E-06	2.06056E-06	6.62004E-05	2.06056E-06	0.000342621	1.86733E-05	4.38484E-05	4.30016E-05	4.21119E-05	3.64767E-05	7.9207E-05	5.63515E-06	8.20246E-05	5.63515E-06	2.14069E-05
3830703773765	383070	3773765	0.00010148	3.64423E-05	1.92851E-05	6.62376E-05	2.12795E-06	2.12795E-06	6.83656E-05	2.12795E-06	0.000375982	2.04915E-05	4.81179E-05	4.71886E-05	4.62123E-05	4.00284E-05	8.69193E-05	6.18384E-06	9.00113E-05	6.18384E-06	2.20734E-05
3830803773765	383080	3773765	0.000104812	3.76389E-05	1.99184E-05	6.84126E-05	2.19782E-06	2.19782E-06	7.06104E-05	2.19782E-06	0.000415284	2.26335E-05	5.31478E-05	5.21214E-05	5.1043E-05	4.42127E-05	9.60053E-05	6.83026E-06	9.94204E-05	6.83026E-06	2.27524E-05
3830903773765	383090	3773765	0.000108292	3.88886E-05	2.05797E-05	7.0684E-05	2.2708E-06	2.2708E-06	7.29548E-05	2.2708E-06	0.00046255	2.52096E-05	5.91968E-05	5.80536E-05	5.68525E-05	4.92448E-05	0.000106932	7.60765E-06	0.000110736	7.60765E-06	2.34468E-05
3831003773765	383100	3773765	0.000111934	4.01966E-05	2.12719E-05	7.30615E-05	2.34718E-06	2.34718E-06	7.54087E-05	2.34718E-06	0.00052042	2.83636E-05	6.6603E-05	6.53168E-05	6.39654E-05	5.54059E-05	0.000120311	8.55945E-06	0.00012459	8.55945E-06	2.41594E-05
3831103773765	383110	3773765	0.000115725	4.15577E-05	2.19922E-05	7.55355E-05	2.42665E-06	2.42665E-06	7.79622E-05	2.42665E-06	0.000592517	3.22929E-05	7.58299E-05	7.43656E-05	7.28269E-05	6.30816E-05	0.000136978	9.74524E-06	0.000141851	9.74524E-06	2.48902E-05
3831203773765	383120	3773765	0.000119788	4.3017E-05	2.27644E-05	7.81879E-05	2.51187E-06	2.51187E-06	8.06998E-05	2.51187E-06	0.00068626	3.7402E-05	8.7827E-05	8.6131E-05	8.43489E-05	7.30618E-05	0.000158649	1.1287E-05	0.000164293	1.1287E-05	2.56503E-05
3831303773765	383130	3773765	0.000124827	4.48265E-05	2.3722E-05	8.14769E-05	2.61753E-06	2.61753E-06	8.40944E-05	2.61753E-06	0.000825476	4.49895E-05	0.000105644	0.000103604	0.00010146	8.78834E-05	0.000190833	1.35768E-05	0.000197622	1.35768E-05	2.649E-05
3831403773765	383140	3773765	0.000129984	4.66785E-05	2.47021E-05	8.4843E-05	2.72567E-06	2.72567E-06	8.76687E-05	2.72567E-06	0.001023651	5.57903E-05	0.000131006	0.000128476	0.000125818	0.000108982	0.000236647	1.68362E-05	0.000245066	1.68362E-05	2.7299E-05
3831503773765	383150	3773765	0.000135031	4.84907E-05	2.56611E-05	8.81368E-05	2.83148E-06	2.83148E-06	9.09683E-05	2.83148E-06	0.001326617	7.23023E-05	0.000169779	0.000166501	0.000163056	0.000141237	0.000306687	2.18191E-05	0.000317597	2.18191E-05	2.7992E-05
3831603773765	383160	3773765	0.000140638	5.05045E-05	2.67268E-05	9.17971E-05	2.94908E-06	2.94908E-06	9.47462E-05	2.94908E-06	0.001848239	0.000100731	0.000236536	0.000231969	0.000227169	0.000196771	0.000427276	3.03984E-05	0.000442475	3.03984E-05	2.86892E-05
3837203773765	383720	3773765	0.007268713	0.002610257	0.001381338	0.004744414	0.000152419	0.000152419	0.004896833	0.000152419	0.004967904	0.000270757	0.000635789	0.000623511	0.00061061	0.000528902	0.001148479	8.17081E-05	0.001189333	8.17081E-05	0.001043315
3837303773765	383730	3773765	0.004570967	0.001641473	0.000868661	0.002983549	9.58495E-05	9.58495E-05	0.003079398	9.58495E-05	0.003048058	0.000166123	0.000390088	0.000382555	0.00037464	0.00032458	0.00070465	5.0132E-05	0.00072916	5.0132E-05	0.000658976
3837403773765	383740	3773765	0.003281733	0.001178499	0.000623657	0.002142044	6.88153E-05	6.88153E-05	0.002210859	6.88153E-05	0.002144972	0.000116904	0.000274512	0.000269211	0.000263641	0.000228362	0.000495874	3.52788E-05	0.000513514	3.52788E-05	0.000475223
3837503773765	383750	3773765	0.002551152	0.000916141	0.000484818	0.001665181	5.34956E-05	5.34956E-05	0.001718677	5.34956E-05	0.00164263	8.95255E-05	0.000210223	0.000206163	0.000201897	0.000174881	0.000379743	2.70167E-05	0.000393251	2.70167E-05	0.000371019
3837603773765	383760	3773765	0.002086089	0.000749132	0.000396438	0.001361626	4.37436E-05	4.37436E-05	0.00140537	4.37436E-05	0.001329044	7.24346E-05	0.00017009	0.000166805	0.000163354	0.000141495	0.000307248	2.1859E-05	0.000318178	2.1859E-05	0.000304624
3837703773765	383770	3773765	0.001765631	0.000634053	0.000335539	0.001152458	3.70239E-05	3.70239E-05	0.001189482	3.70239E-05	0.001117355	6.08973E-05	0.000142998	0.000140237	0.000137335	0.000118958	0.00025831	1.83774E-05	0.000267499	1.83774E-05	0.000258762
3837803773765	383780	3773765	0.001526512	0.000548184	0.000290097	0.000996381	3.20097E-05	3.20097E-05	0.001028391	3.20097E-05	0.000961263	5.23901E-05	0.000123022	0.000120646	0.00011815	0.00010234	0.000222225	1.58101E-05	0.00023013	1.58101E-05	0.000224482
3837903773765	383790	3773765	0.001350506	0.000484978	0.000256649	0.000881498	2.8319E-05	2.8319E-05	0.000909817	2.8319E-05	0.00084811	4.62231E-05	0.000108541	0.000106444	0.000104242	9.0293E-05	0.000196066	1.3949E-05	0.00020304	1.3949E-05	0.000199183
3838003773765	383800	3773765	0.001208995	0.000434161	0.000229756	0.000789132	2.53517E-05	2.53517E-05	0.000814484	2.53517E-05	0.000758877	4.13598E-05	9.71206E-05	9.52451E-05	9.32744E-05	8.0793E-05	0.000175437	1.24814E-05	0.000181678	1.24814E-05	0.00017879
3838103773765	383810	3773765	0.001088188	0.000390777	0.000206798	0.000710279	2.28184E-05	2.28184E-05	0.000733097	2.28184E-05	0.000684009	3.72794E-05	8.75389E-05	8.58485E-05	8.40722E-05	7.28222E-05	0.000158129	1.125E-05	0.000163754	1.125E-05	0.000161336
3838203773765	383820	3773765	0.000988097	0.000354834	0.000187777	0.000644948	2.07196E-05	2.07196E-05	0.000665667	2.07196E-05	0.000622294	3.39159E-05	7.96408E-05	7.81029E-05	7.64868E-05	6.62518E-05	0.000143862	1.0235E-05	0.000148979	1.0235E-05	0.000146855
3838303773765	383830	3773765	0.000902716	0.000324173	0.000171551	0.000589218	1.89292E-05	1.89292E-05	0.000608148	1.89292E-05	0.000570067	3.10694E-05	7.29568E-05	7.15479E-05	7.00675E-05	6.06915E-05	0.000131788	9.37601E-06	0.000136476	9.37601E-06	0.000134486
3838403773765	383840	3773765	0.000828204	0.000297415	0.000157391	0.000540583	1.73668E-05	1.73668E-05	0.00055795	1.73668E-05	0.000524961	2.8611E-05	6.71841E-05	6.58867E-05	6.45235E-05	5.58893E-05	0.00012136	8.63413E-06	0.000125677	8.63413E-06	0.000123689
3838503773765	383850	3773765	0.000767264	0.000275531	0.00014581	0.000500807	1.60889E-05	1.60889E-05	0.000516896	1.60889E-05	0.000488392	2.6618E-05	6.2504E-05	6.1297E-05	6.00287E-05	5.1996E-05	0.000112906	8.03267E-06	0.000116923	8.03267E-06	0.000114862
3838603773765	383860	3773765	0.000713817	0.000256338	0.000135653	0.00046592	1.49682E-05	1.49682E-05	0.000480889	1.49682E-05	0.000456493	2.48795E-05	5.84217E-05	5.72935E-05	5.6108E-05	4.86E-05	0.000105532	7.50803E-06	0.000109286	7.50803E-06	0.000107106
3838703773765	383870	3773765	0.000664964	0.000238794	0.000126369	0.000434034	1.39438E-05	1.39438E-05	0.000447978	1.39438E-05	0.000427336	2.32904E-05	5.46902E-05	5.3634E-05	5.25243E-05	4.54958E-05	9.87915E-05	7.02848E-06	0.000102306	7.02848E-06	9.9991E-05
3838803773765	383880	3773765	0.000621447	0.000223167	0.000118099	0.000405629	1.30312E-05	1.30312E-05	0.00041866	1.30312E-05	0.00040141	2.18774E-05	5.13722E-05	5.03801E-05	4.93377E-05	4.27356E-05	9.27979E-05	6.60207E-06	9.60989E-05	6.60207E-06	9.36406E-05
3838903773765	383890	3773765	0.000582096	0.000209036	0.000110621	0.000379944	1.22061E-05	1.22061E-05	0.00039215	1.22061E-05	0.000377995	2.06012E-05	4.83756E-05	4.74414E-05	4.64598E-05	4.02428E-05	8.73849E-05	6.21696E-06	9.04934E-05	6.21696E-06	8.78855E-05
3839003773765	383900	3773765	0.000546277	0.000196173	0.000103814	0.000356564	1.1455E-05	1.1455E-05	0.000368019	1.1455E-05	0.000356702	1.94407E-05	4.56504E-05	4.47689E-05	4.38426E-05	3.79758E-05	8.24622E-05	5.86674E-06	8.53956E-05	5.86674E-06	8.26305E-05
3839103773765	383910	3773765	0.000513997	0.000184581	9.76794E-05	0.000335495	1.07781E-05	1.07781E-05	0.000346273	1.07781E-05	0.000337521	1.83953E-05	4.31957E-05	4.23616E-05	4.14851E-05	3.59338E-05	7.80281E-05	5.55128E-06	8.08037E-05	5.55128E-06	7.78883E-05
3829703773775	382970	3773775	6.82763E-05	2.45186E-05	1.29752E-05	4.45651E-05	1.4317E-06	1.4317E-06	4.59968E-05	1.4317E-06	0.000161682	8.81187E-06	2.06919E-05	2.02923E-05	1.98725E-05	1.72133E-05	3.73776E-05	2.65921E-06	3.87072E-05	2.65921E-06	1.48134E-05
3829803773775	382980	3773775	7.10765E-05	2.55242E-05	1.35073E-05	4.63929E-05	1.49042E-06	1.49042E-06	4.78833E-05	1.49042E-06	0.00017342	9.4516E-06	2.21941E-05	2.17656E-05	2.13152E-05	1.84629E-05	4.00912E-05	2.85227E-06	4.15173E-05	2.85227E-06	1.5491E-05
3829903773775	382990	3773775	7.40688E-05	2.65988E-05	1.4076E-05	4.8346E-05	1.55316E-06	1.55316E-06	4.98992E-05	1.55316E-06	0.000186743	1.01777E-05	2.38992E-05	2.34377E-05	2.29527E-05	1.98813E-05	4.31711E-05	3.07139E-06	4.47068E-05	3.07139E-06	1.62092E-05

			ISDrainage / Utilities Trenching	ISDrainage / Utilities Trenching	ISAsphalt Paving	ISAsphalt Paving	SVDemolition	SVSite Grubbing / Prep	SVMass Grading / Excavation	SVMass Grading / Excavation	SVDrainage / Utilities Trenching	SVFoundations / Concrete Pads	SVBuilding / Structure Construction	SVBuilding / Structure Construction	SVAsphalt Paving	SVAsphalt Paving	SVArchitectural Coating	SVArchitectural Coating	SVLandscaping or Other Finishing	SVLandscaping or Other Finishing	MDemolition
Unique Identifier	X (UTM)	Y (UTM)	2027	2028	2027	2028	2027	2027	2027	2028	2028	2028	2028	2029	2028	2029	2028	2029	2028	2029	2027
3830303773755	383030	3773755	7.86697E-06	7.66512E-06	2.03175E-06	1.89267E-06	9.08872E-05	6.5343E-05	4.40561E-05	4.34967E-05	3.0862E-05	9.80406E-06	1.40449E-05	1.3509E-05	1.38089E-06	1.28477E-06	1.38089E-06	1.28477E-06	1.40449E-05	1.3509E-05	2.11085E-05
3830403773755	383040	3773755	8.15953E-06	7.95017E-06	2.10731E-06	1.96305E-06	9.42369E-05	6.77512E-05	4.56798E-05	4.50998E-05	3.19994E-05	1.01654E-05	1.45626E-05	1.40069E-05	1.43179E-06	1.33213E-06	1.43179E-06	1.33213E-06	1.45626E-05	1.40069E-05	2.19268E-05
3830503773755	383050	3773755	8.40932E-06	8.19356E-06	2.17182E-06	2.02315E-06	9.69897E-05	6.97303E-05	4.70142E-05	4.64173E-05	3.29342E-05	1.04623E-05	1.49879E-05	1.44161E-05	1.47361E-06	1.37104E-06	1.47361E-06	1.37104E-06	1.49879E-05	1.44161E-05	2.25946E-05
3830603773755	383060	3773755	8.65575E-06	8.43366E-06	2.23547E-06	2.08244E-06	9.96891E-05	7.1671E-05	4.83227E-05	4.77091E-05	3.38508E-05	1.07535E-05	1.54051E-05	1.48173E-05	1.51462E-06	1.4092E-06	1.51462E-06	1.4092E-06	1.54051E-05	1.48173E-05	2.32496E-05
3830703773755	383070	3773755	8.90948E-06	8.68089E-06	2.301E-06	2.14348E-06	0.000102504	7.3695E-05	4.96873E-05	4.90564E-05	3.48067E-05	1.10572E-05	1.58401E-05	1.52357E-05	1.55739E-06	1.44899E-06	1.55739E-06	1.44899E-06	1.58401E-05	1.52357E-05	2.39319E-05
3830803773755	383080	3773755	9.17166E-06	8.93634E-06	2.36871E-06	2.20656E-06	0.000105444	7.58086E-05	5.11123E-05	5.04634E-05	3.5805E-05	1.13743E-05	1.62944E-05	1.56727E-05	1.60206E-06	1.49055E-06	1.60206E-06	1.49055E-06	1.62944E-05	1.56727E-05	2.46468E-05
3830903773755	383090	3773755	9.44059E-06	9.19837E-06	2.43816E-06	2.27126E-06	0.000108491	7.79991E-05	5.25892E-05	5.19215E-05	3.68396E-05	1.1703E-05	1.67652E-05	1.61256E-05	1.64835E-06	1.53362E-06	1.64835E-06	1.53362E-06	1.67652E-05	1.61256E-05	2.53908E-05
3831003773755	383100	3773755	9.72696E-06	9.47739E-06	2.51212E-06	2.34015E-06	0.000111867	8.04266E-05	5.42259E-05	5.35374E-05	3.79861E-05	1.20672E-05	1.7287E-05	1.66274E-05	1.69965E-06	1.58135E-06	1.69965E-06	1.58135E-06	1.7287E-05	1.66274E-05	2.62164E-05
3831103773755	383110	3773755	1.00223E-05	9.76518E-06	2.5884E-06	2.41121E-06	0.000115449	8.30013E-05	5.59619E-05	5.52513E-05	3.92022E-05	1.24535E-05	1.78404E-05	1.71597E-05	1.75407E-06	1.63197E-06	1.75407E-06	1.63197E-06	1.78404E-05	1.71597E-05	2.70946E-05
3831203773755	383120	3773755	1.03267E-05	1.00617E-05	2.66701E-06	2.48444E-06	0.000119271	8.5749E-05	5.78145E-05	5.70804E-05	4.04999E-05	1.28658E-05	1.8431E-05	1.77278E-05	1.81213E-06	1.686E-06	1.81213E-06	1.686E-06	1.8431E-05	1.77278E-05	2.80291E-05
3831303773755	383130	3773755	1.06468E-05	1.03737E-05	2.74969E-06	2.56146E-06	0.000123609	8.88682E-05	5.99175E-05	5.91568E-05	4.19731E-05	1.33338E-05	1.91015E-05	1.83726E-05	1.87805E-06	1.74733E-06	1.87805E-06	1.74733E-06	1.91015E-05	1.83726E-05	2.91106E-05
3831403773755	383140	3773755	1.09354E-05	1.06549E-05	2.82423E-06	2.63089E-06	0.000127609	9.17441E-05	6.18565E-05	6.10711E-05	4.33314E-05	1.37653E-05	1.97196E-05	1.89672E-05	1.93882E-06	1.80387E-06	1.93882E-06	1.80387E-06	1.97196E-05	1.89672E-05	3.01775E-05
3831503773755	383150	3773755	1.11948E-05	1.09076E-05	2.89121E-06	2.69329E-06	0.000132046	9.49337E-05	6.4007E-05	6.31943E-05	4.48379E-05	1.42439E-05	2.04052E-05	1.96266E-05	2.00623E-06	1.86659E-06	2.00623E-06	1.86659E-06	2.04052E-05	1.96266E-05	3.12825E-05
3831603773755	383160	3773755	1.14845E-05	1.11899E-05	2.96604E-06	2.763E-06	0.000136794	9.83475E-05	6.63087E-05	6.54668E-05	4.64503E-05	1.47561E-05	2.1139E-05	2.03324E-05	2.07838E-06	1.93371E-06	2.07838E-06	1.93371E-06	2.1139E-05	2.03324E-05	3.24112E-05
3837203773755	383720	3773755	0.000410824	0.000400284	0.000106101	9.88378E-05	0.01151269	0.008276999	0.00558059	0.005509734	0.003909289	0.001241881	0.001779071	0.001711189	0.000174918	0.000162742	0.000174918	0.000162742	0.001779071	0.001711189	0.001798443
3837303773755	383730	3773755	0.00026089	0.000254196	6.73784E-05	6.2766E-05	0.006985336	0.005022077	0.003386028	0.003343037	0.002371965	0.000753512	0.001079453	0.001038265	0.000106131	9.87441E-05	0.000106131	9.87441E-05	0.001079453	0.001038265	0.001113479
3837403773755	383740	3773755	0.000188755	0.000183913	4.87487E-05	4.54116E-05	0.004847624	0.003485179	0.002349807	0.002319972	0.001646076	0.000522916	0.00074911	0.000720527	7.36522E-05	6.85256E-05	7.36522E-05	6.85256E-05	0.00074911	0.00070527	0.000788237
3837503773755	383750	3773755	0.000147665	0.000143877	3.81366E-05	3.55259E-05	0.003656549	0.00262886	0.001772453	0.001749949	0.001241631	0.000394434	0.000565051	0.000543491	5.55556E-05	5.16887E-05	5.55556E-05	5.16887E-05	0.000565051	0.000543491	0.000605696
3837603773755	383760	3773755	0.000121404	0.000118289	3.13544E-05	2.9208E-05	0.002913407	0.002094581	0.001412227	0.001394296	0.000989287	0.000314271	0.000450212	0.000433034	4.42647E-05	4.11837E-05	4.42647E-05	4.11837E-05	0.000450212	0.000433034	0.000490829
3837703773755	383770	3773755	0.000103173	0.000100526	2.66459E-05	2.48218E-05	0.002410739	0.00173319	0.001168566	0.001153729	0.000818599	0.000260048	0.000372534	0.00035832	3.66275E-05	3.4078E-05	3.66275E-05	3.4078E-05	0.000372534	0.00035832	0.000412391
3837803773755	383780	3773755	8.95674E-05	8.72694E-05	2.3132E-05	2.15485E-05	0.00204221	0.001468238	0.000989928	0.000977359	0.00069346	0.000220294	0.000315585	0.000303544	3.10282E-05	2.88685E-05	3.10282E-05	2.88685E-05	0.000315585	0.000303544	0.000354382
3837903773755	383790	3773755	7.96047E-05	7.75623E-05	2.0559E-05	1.91516E-05	0.001781085	0.001280503	0.000863352	0.00085239	0.000604791	0.000192127	0.000275233	0.000264732	2.70608E-05	2.51773E-05	2.70608E-05	2.51773E-05	0.000275233	0.000264732	0.000312657
3838003773755	383800	3773755	7.12579E-05	6.94296E-05	1.84033E-05	1.71435E-05	0.001569065	0.001128073	0.000760579	0.000750922	0.000532797	0.000169256	0.00024247	0.000233218	2.38395E-05	2.21802E-05	2.38395E-05	2.21802E-05	0.00024247	0.000233218	0.000278202
3838103773755	383810	3773755	6.42179E-05	6.25703E-05	1.65852E-05	1.54498E-05	0.001393571	0.001001902	0.000675511	0.000666934	0.000473206	0.000150325	0.00021535	0.000207133	2.11732E-05	1.96994E-05	2.11732E-05	1.96994E-05	0.00021535	0.000207133	0.000249466
3838203773755	383820	3773755	5.84146E-05	5.69159E-05	1.50864E-05	1.40536E-05	0.001250987	0.000899391	0.000606395	0.000598696	0.000424789	0.000134945	0.000193317	0.00018594	1.90068E-05	1.76838E-05	1.90068E-05	1.76838E-05	0.000193317	0.00018594	0.000225962
3838303773755	383830	3773755	5.33416E-05	5.1973E-05	1.37762E-05	1.28331E-05	0.001128527	0.000811349	0.000547035	0.000540089	0.000383206	0.000121735	0.000174393	0.000167739	1.71462E-05	1.59528E-05	1.71462E-05	1.59528E-05	0.000174393	0.000167739	0.000205636
3838403773755	383840	3773755	4.91496E-05	4.78885E-05	1.26936E-05	1.18246E-05	0.001028187	0.000739211	0.000498397	0.000492069	0.000349135	0.000110911	0.000158887	0.000152825	1.56217E-05	1.45344E-05	1.56217E-05	1.45344E-05	0.000158887	0.000152825	0.000188853
3838503773755	383850	3773755	4.56304E-05	4.44597E-05	1.17847E-05	1.0978E-05	0.00094506	0.000679447	0.000458102	0.000452286	0.000320908	0.000101944	0.000146041	0.000140469	1.43587E-05	1.33593E-05	1.43587E-05	1.33593E-05	0.000146041	0.000140469	0.00017487
3838603773755	383860	3773755	4.25507E-05	4.1459E-05	1.09893E-05	1.0237E-05	0.000873308	0.000627861	0.000423322	0.00041747	0.000296544	9.42043E-05	0.000134953	0.000129804	1.32686E-05	1.2345E-05	1.32686E-05	1.2345E-05	0.000134953	0.000129804	0.000162696
3838703773755	383870	3773755	3.97422E-05	3.87225E-05	1.0264E-05	9.56134E-06	0.000808934	0.000581579	0.000392117	0.000387139	0.000274684	8.72602E-05	0.000125006	0.000120236	1.22905E-05	1.1435E-05	1.22905E-05	1.1435E-05	0.000125006	0.000120236	0.000151657
3838803773755	383880	3773755	3.72071E-05	3.62524E-05	9.60924E-06	8.95143E-06	0.000751383	0.000540204	0.000364221	0.000359596	0.000255142	8.10522E-05	0.000116112	0.000111682	1.14161E-05	1.06215E-05	1.14161E-05	1.06215E-05	0.000116112	0.000111682	0.000141728
3838903773755	383890	3773755	3.49493E-05	3.40526E-05	9.02614E-06	8.40825E-06	0.00070079	0.00050383	0.000339697	0.000335384	0.000237963	7.55947E-05	0.000108294	0.000104162	1.06474E-05	9.90631E-06	1.06474E-05	9.90631E-06	0.000108294	0.000104162	0.000132929
3839003773755	383900	3773755	3.28969E-05	3.20529E-05	8.49608E-06	7.91448E-06	0.000655302	0.000471127	0.000317647	0.000313614	0.000222517	7.06878E-05	0.000101265	9.74008E-05	9.95631E-06	9.2633E-06	9.95631E-06	9.2633E-06	0.000101265	9.74008E-05	0.000124961
3839103773755	383910	3773755	3.10425E-05	3.02461E-05	8.01717E-06	7.46835E-06	0.000614553	0.00044183	0.000297895	0.000294112	0.00020868	6.62922E-05	9.49677E-05	9.13441E-05	9.33719E-06	8.68728E-06	9.33719E-06	8.68728E-06	9.49677E-05	9.13441E-05	0.000117781
3829703773765	382970	3773765	6.07393E-06	5.91809E-06	1.56868E-06	1.46129E-06	7.15285E-05	5.14251E-05	3.46723E-05	3.4232E-05	2.42885E-05	7.71582E-06	1.10534E-05	1.06316E-05	1.08677E-06	1.01112E-06	1.08677E-06	1.01112E-06	1.10534E-05	1.06316E-05	1.63907E-05
3829803773765	382980	3773765	6.3468E-06	6.18396E-06	1.63915E-06	1.52694E-06	7.42724E-05	5.33978E-05	3.60023E-05	3.55452E-05	2.52202E-05	8.01181E-06	1.14774E-05	1.10395E-05	1.12845E-06	1.04991E-06	1.12845E-06	1.04991E-06	1.14774E-05	1.10395E-05	1.70385E-05
3829903773765	382990	3773765	6.63373E-06	6.46353E-06	1.71325E-06	1.59597E-06	7.71766E-05	5.54858E-05	3.74101E-05	3.69351E-05	2.62064E-05	8.32509E-06	1.19262E-05	1.14711E-05	1.17258E-06	1.09096E-06	1.17258E-06	1.09096E-06	1.19262E-05	1.14711E-05	1.77262E-05
3830003773765	383000	3773765	6.90997E-06	6.73268E-06	1.7846E-06	1.66243E-06	7.99651E-05	5.74905E-05	3.87618E-05	3.82696E-05	2.71532E-05	8.62588E-06	1.23571E-05	1.18856E-05	1.21495E-06	1.13038E-06	1.21495E-06	1.13038E-06	1.23571E-05	1.18856E-05	1.83885E-05
3830103773765	383010	3773765	7.19465E-06	7.01006E-06	1.85812E-06	1.73092E-06	8.28693E-05	5.95786E-05	4.01696E-05	3.96595E-05	2.81394E-05	8.93917E-06	1.28059E-05	1.23173E-05	1.25907E-06	1.17143E-06	1.25907E-06	1.17143E-06	1.28059E-05	1.23173E-05	1.90816E-05
3830203773765	383020	3773765	7.48721E-06	7.29511E-06	1.93368E-06	1.8013E-06	8.59161E-05	6.1769E-05	4.16465E-05	4.11177E-05	2.9174E-05	9.26783E-06	1.32767E-05	1.27701E-05	1.30536E-06	1.2145E-06	1.30536E-06	1.2145E-06	1.32767E-05	1.27701E-05	1.98093E-05
3830303773765	383030	3773765	7.78708E-06	7.58728E-06	2.01112E-06	1.87345E-06	8.91055E-05	6.4062E-05	4.31924E-05	4.2644E-05	3.0257E-05	9.61186E-06	1.37696E-05	1.32442E-05	1.35382E-06	1.25959E-06	1.35382E-06	1.25959E-06	1.37696E-05	1.32442E-05	2.05732E-05
3830403773765	383040	3773765	8.09145E-06	7.88385E-06	2.08973E-06	1.94668E-06	9.24195E-05	6.64446E-05	4.47989E-05	4.42301E-05	3.13823E-05	9.96935E-06	1.42817E-05	1.37368E-05	1.40417E-06	1.30643E-06	1.40417E-06	1.30643E-06	1.42817E-05	1.37368E-05	2.13734E-05
3830503773765	383050	3773765	8.357E-06	8.14258E-06	2.15831E-06	2.01056E-06	9.52614E-05	6.84878E-05	4.61764E-05	4.55901E-05	3.23473E-05	1.02759E-05	1.47209E-05	1.41592E-05	1.44735E-06	1.34661E-06	1.44735E-06	1.34661E-06	1.47209E-05	1.41592E-05	2.20593E-05
3830603773765	383060	3773765	8.61974E-06	8.39858E-06	2.22617E-06	2.07377E-06	9.80944E-05	7.05246E-05	4.75497E-05	4.69459E-05	3.33093E-05	1.05815E-05	1.51587E-05	1.45803E-05	1.49039E-06	1.38665E-06	1.49039E-06	1.38665E-06	1.51587E-05	1.45803E-05	2.27397E-05
3830703773765	383070	3773765	8.8881E-06	8.66006E-06	2.29548E-06	2.13834E-06	0.000101025	7.26318E-05	4.89704E-05	4.83487E-05	3.43045E-05	1.08977E-05	1.56116E-05	1.50159E-05	1.53493E-06	1.42809E-06	1.53493E-06	1.42809E-06	1.56116E-05	1.50159E-05	2.34456E-05
3830803773765	383080	3773765	9.16153E-06	8.92647E-06	2.36609E-06	2.20412E-06	0.000104037	7.47966E-05	5.043E-05	4.97897E-05	3.5327E-05	1.12225E-05	1.60769E-05	1.54635E-05	1.58068E-06	1.47065E-06	1.58068E-06	1.47065E-06	1.60769E-05	1.54635E-05	2.41714E-05
3830903773765	383090	3773765	9.44115E-06	9.19892E-06	2.43831E-06	2.27139E-06	0.000107172	7.70512E-05	5.19501E-05	5.12905E-05	3.63919E-05	1.15608E-05	1.65615E-05	1.59296E-05	1.62832E-06	1.51498E-06	1.62832E-06	1.51498E-06	1.65615E-05	1.59296E-05	2.49262E-05
3831003773765	383100	3773765	9.72808E-06	9.47849E-06	2.51241E-06	2.34042E-06	0.000110424	7.9389E-05	5.35263E-05	5.28467E-05	3.7496E-05	1.19115E-05	1.7064E-05	1.64129E-05	1.67773E-06	1.56095E-06	1.67773E-06	1.56095E-06	1.7064E-05	1.64129E-05	2.57156E-05
3831103773765	383110	3773765	1.00223E-05	9.76518E-06	2.5884E-06	2.41121E-06	0.000113801	8.18164E-05	5.5163E-05	5.44626E-05	3.86425E-05	1.22757E-05	1.75857E-05	1.69147E-05	1.72902E-06	1.60868E-06	1.72902E-06	1.60868E-06	1.75857E-05	1.69147E-05	2.65321E-05
3831203773765	383120	3773765	1.03284E-05	1.00634E-05	2.66745E-06	2.48485E-06	0.000117409	8.44104E-05	5.69119E-05	5.61893E-05	3.98677E-05	1.26649E-05	1.81433E-05	1.7451E-05	1.78384E-06	1.65968E-06	1.78384E-06	1.65968E-06	1.81433E-05	1.7451E-05	2.74049E-05
3831303773765	383130	3773765	1.06665E-05	1.03928E-05	2.75478E-06	2.5662E-06	0.000121899	8.76385E-05	5.90884E-05	5.83382E-05	4.13923E-05	1.31493E-05	1.88372E-05	1.81184E-05	1.85206E-06	1.72315E-06	1.85206E-06	1.72315E-06	1.88372E-05	1.81184E-05	2.85009E-05
3831403773765	383140	3773765	1.09923E-05	1.07102E-05	2.83891E-06	2.64457E-06	0.00012638	9.08602E-05	6.12605E-05	6.04827E-05	4.29139E-05	1.36327E-05	1.95296E-05	1.87845E-05	1.92015E-06	1.78649E-06	1.92015E-06	1.78649E-06	1.95296E-05	1.87845E-05	2.9635E-05
3831503773765	383150	3773765	1.12713E-05	1.09821E-05	2.91097E-06	2.7117E-06	0.000130629	9.39153E-05	6.33204E-05	6.25164E-05	4.43569E-05	1.40911E-05	2.01863E-05	1.94161E-05	1.98471E-06	1.84656E-06	1.98471E-06	1.84656E-06	2.01863E-05	1.94161E-05	3.076E-05
3831603773765	383160	3773765	1.15521E-05	1.12557E-05	2.98348E-06	2.77924E-06	0.0001356	9.74893E-05	6.57301E-05	6.48955E-05	4.60449E-05	1.46273E-05	2.09545E-05	2.0155E-05	2.06024E-06	1.91684E-06	2.06024E-06	1.91684E-06	2.09545E-05	2.0155E-05	3.19267E-05
3837203773765	383720	3773765	0.000420103	0.000409325	0.000108498	0.00010107	0.01182243	0.008499685	0.005730731	0.00565797	0.004014466	0.001275293	0.001826935	0.001757227	0.000179624	0.000167121	0.000179624	0.000167121	0.001826935	0.001757227	0.001837873
3837303773765	383730	3773765	0.000265345	0.000258537	6.85289E-05	6.38377E-05	0.007141034	0.005134016	0.003461501	0.003417551	0.00242483	0.000770308	0.001103513	0.001061408	0.000108497	0.000100945	0.000108497	0.000100945	0.001103513	0.001061408	0.001130677
3837403773765	383740	3773765	0.000191354	0.000186445	4.94199E-05	4.60368E-05	0.004942075	0.003553084	0.002395591	0.002365175	0.001678148	0.000533105	0.000763705	0.000734565	7.50872E-05	6.98608E-05	7.50872E-05	6.98608E-05	0.000763705	0.000734565	0.000797014
3837503773765	383750	3773765	0.000149395	0.000145562	3.85834E-05	3.59422E-05	0.003721432	0.002675507	0.001803904	0.001781	0.001263662	0.000401433	0.000575078	0.000553135	5.65414E-05	5.26059E-05	5.65414E-05	5.26059E-05	0.000575078	0.000553135	0.000610681
3837603773765	383760	3773765	0.000122661	0.000119514	3.16788E-05	2.95102E-05	0.002961532	0.002129181	0.001435555	0.001417328	0.001005628	0.000319462	0.000457649	0.000440187	4.49559E-05	4.1864E-05	4.49559E-05	4.1864E-05	0.000457649	0.000440187	0.000493836
3837703773765	383770	3773765	0.000104194	0.00010152	2.69094E-05	2.50673E-05	0.002450677	0.001761903	0.001187926	0.001172843	0.00083216	0.000264356	0.000378706	0.000364256	3.72343E-05	3.46426E-05	3.72343E-05	3.46426E-05	0.000378706	0.000364256	0.000414577
3837803773765	383780	3773765	9.03905E-05	8.80714E-05	2.33446E-05	2.17465E-05	0.002075591	0.001492237	0.001006109	0.000993335	0.000704795	0.000223895	0.000320744	0.000308505	3.15354E-05	2.93404E-05	3.15354E-05	2.93404E-05	0.000320744	0.000308505	0.000355962
3837903773765	383790	3773765	8.02034E-05	7.81456E-05	2.07136E-05	1.92957E-05	0.001805504	0.001298059	0.000875189	0.000864077	0.000613083	0.000194761	0.000279007	0.000268361	2.74319E-05	2.55225E-05	2.74319E-05	2.55225E-05	0.000279007	0.000268361	0.00031325
3838003773765	383800	3773765	7.19921E-05	7.0145E-05	1.8593E-05	1.73202E-05	0.001594134	0.001146096	0.000772731	0.00076292	0.00054131	0.00017196	0.000246344	0.000236944	2.42204E-05	2.25346E-05	2.42204E-05	2.25346E-05	0.000246344	0.000236944	0.0002744
3838103773765	383810	3773765	6.4964E-05	6.32972E-05	1.67778E-05	1.56293E-05	0.001417883	0.001019381	0.000687296	0.00067857	0.000481461	0.000152948	0.000219107	0.000210747	2.15426E-05	2.00431E-05	2.15426E-05	2.00431E-05	0.000219107	0.000210747	0.000250796
3838203773765	383820	3773765	5.91331E-05	5.76159E-05	1.52719E-05	1.42265E-05	0.001273597	0.000915647	0.000617356	0.000609517	0.000432467	0.000137384	0.000196811	0.000189301	1.93503E-05	1.80035E-05	1.93503E-05	1.80035E-05	0.000196811	0.000189301	0.000227277
3838303773765	383830	3773765	5.41523E-05	5.27629E-05	1.39856E-05	1.30282E-05	0.001152652	0.000828694	0.000558729	0.000551635	0.000391398	0.000124337	0.000178121	0.000171324	1.75128E-05	1.62938E-05	1.75128E-05	1.62938E-05	0.000178121	0.000171324	0.000207365
3838403773765	383840	3773765	4.9805E-05	4.85271E-05	1.28628E-05	1.19823E-05	0.001048579	0.000753872	0.000508282	0.000501828	0.000356059	0.000113111	0.000162038	0.000155856	1.59316E-05	1.48226E-05	1.59316E-05	1.48226E-05	0.000162038	0.000155856	0.000190174
3838503773765	383850	3773765	4.62504E-05	4.50638E-05	1.19448E-05	1.11271E-05	0.000964017	0.000693076	0.000467292	0.000461359	0.000327345	0.000103989	0.000148971	0.000143287	1.46468E-05	1.36273E-05	1.46468E-05	1.36273E-05	0.000148971	0.000143287	0.000176124
3838603773765	383860	3773765	4.31274E-05	4.20209E-05	1.11382E-05	1.03758E-05	0.00089077	0.000640415	0.000431786	0.000426304	0.000302473	9.60879E-05	0.000137652	0.0001324	1.35339E-05	1.25918E-05	1.35339E-05	1.25918E-05	0.000137652	0.0001324	0.000163849
3838703773765	383870	3773765	4.02626E-05	3.92296E-05	1.03984E-05	9.68654E-06	0.000824542	0.000592801	0.000399683	0.000394609	0.000279984	8.89438E-05	0.000127417	0.000122556	1.25276E-05	1.16557E-05	1.25276E-05	1.16557E-05	0.000127417	0.000122556	0.000152657
3838803773765	383880	3773765	3.77055E-05	3.67381E-05	9.73798E-06	9.07136E-06	0.000766234	0.000550881	0.000371419	0.000366704	0.000260185	8.26541E-05	0.000118407	0.000113889	1.16417E-05	1.08314E-05	1.16417E-05	1.08314E-05	0.000118407	0.000113889	0.000142711
3838903773765	383890	3773765	3.53881E-05	3.44802E-05	9.13948E-06	8.51383E-06	0.000713842	0.000513213	0.000346023	0.00034163	0.000242395	7.70025E-05	0.000110311	0.000106102	1.08457E-05	1.00908E-05	1.08457E-05	1.00908E-05	0.000110311	0.000106102	0.000133727
3839003773765	383900	3773765	3.32722E-05	3.24185E-05	8.593E-06	8.00476E-06	0.00066667	0.000479299	0.000323157	0.000319054	0.000226377	7.19141E-05	0.000103021	9.90904E-05	1.0129E-05	9.42399E-06	1.0129E-05	9.42399E-06	0.000103021	9.90904E-05	0.000125571
3839103773765	383910	3773765	3.13627E-05	3.0558E-05	8.09984E-06	7.54536E-06	0.000624469	0.000448959	0.000302701	0.000298858	0.000212047	6.73618E-05	9.65E-05	9.28179E-05	9.48784E-06	8.82744E-06	9.48784E-06	8.82744E-06	9.65E-05	9.28179E-05	0.00011823
3829703773775	382970	3773775	5.96479E-06	5.81175E-06	1.54049E-06	1.43503E-06	6.99873E-05	5.0317E-05	3.39252E-05	3.34944E-05	2.37651E-05	7.54957E-06	1.08152E-05	1.04026E-05	1.06335E-06	9.89334E-07	1.06335E-06	9.89334E-07	1.08152E-05	1.04026E-05	1.59643E-05
3829803773775	382980	3773775	6.23765E-06	6.07761E-06	1.61096E-06	1.50068E-06	7.26955E-05	5.22641E-05	3.5238E-05	3.47906E-05	2.46847E-05	7.84171E-06	1.12337E-05	1.08051E-05	1.1045E-06	1.02762E-06	1.1045E-06	1.02762E-06	1.12337E-05	1.08051E-05	1.65975E-05
3829903773775	382990	3773775	6.52683E-06	6.35937E-06	1.68565E-06	1.57025E-06	7.55731E-05	5.43329E-05	3.66328E-05	3.61677E-05	2.56619E-05	8.15211E-06	1.16784E-05	1.12328E-05	1.14822E-06	1.06829E-06	1.14822E-06	1.06829E-06	1.16784E-05	1.12328E-05	1.72725E-05

			MSite Grubbing / Prep	MMass Grading / Excavation	MMass Grading / Excavation	MDrainage / Utilities Trenching	MFoundations / Concrete Pads	MBuilding / Structure Construction	MAsphalt Paving	MLandscaping or Other Finishing	MWaterside Construction (Piles)	RSSWDemolition	RSSWPlacing Base	RSSWForm/Plac e Rebar and Pour	Child Risk				
Unique Identifier	X (UTM)	Y (UTM)	2027	2027	2028	2028	2028	2028	2028	2028	2028	2029	2029	2029	3rd Trimester	0<2	2<16	Total	per million
3830303773755	383030	3773755	6.47993E-05	7.61987E-05	7.51841E-05	1.59816E-05	2.07839E-05	1.52981E-05	1.57458E-06	1.84473E-05	1.57458E-06	1.79702E-05	2.60751E-05	1.54568E-05	4.83752E-09	6.0515E-08	1.0034E-08	7.53866E-08	0.07538665
3830403773755	383040	3773755	6.73115E-05	7.91529E-05	7.80989E-05	1.66012E-05	2.15897E-05	1.58912E-05	1.63563E-06	1.91624E-05	1.63563E-06	1.84911E-05	2.68309E-05	1.59048E-05	5.21078E-09	6.4872E-08	1.0725E-08	8.08085E-08	0.08080847
3830503773755	383050	3773755	6.93614E-05	8.15633E-05	8.04773E-05	1.71067E-05	2.22472E-05	1.63751E-05	1.68544E-06	1.9746E-05	1.68544E-06	1.89028E-05	2.74284E-05	1.6259E-05	5.57781E-09	6.9106E-08	1.139E-08	8.6074E-08	0.08607405
3830603773755	383060	3773755	7.13723E-05	8.3928E-05	8.28105E-05	1.76027E-05	2.28921E-05	1.68499E-05	1.7343E-06	2.03185E-05	1.7343E-06	1.93052E-05	2.80123E-05	1.66051E-05	5.98355E-09	7.3753E-08	1.2117E-08	9.18537E-08	0.09185374
3830703773755	383070	3773755	7.34667E-05	8.63909E-05	8.52405E-05	1.81192E-05	2.35639E-05	1.73443E-05	1.7852E-06	2.09147E-05	1.7852E-06	1.97201E-05	2.86142E-05	1.69619E-05	6.45302E-09	7.91E-08	1.2951E-08	9.85037E-08	0.09850372
3830803773755	383080	3773755	7.56614E-05	8.89716E-05	8.7787E-05	1.86605E-05	2.42678E-05	1.78625E-05	1.83853E-06	2.15395E-05	1.83853E-06	2.01568E-05	2.92479E-05	1.73376E-05	7.00539E-09	8.5356E-08	1.3923E-08	1.06285E-07	0.10628486
3830903773755	383090	3773755	7.79452E-05	9.16572E-05	9.04368E-05	1.92238E-05	2.50004E-05	1.84016E-05	1.89402E-06	2.21897E-05	1.89402E-06	2.06091E-05	2.99042E-05	1.77266E-05	7.6622E-09	9.2751E-08	1.507E-08	1.15483E-07	0.11548303
3831003773755	383100	3773755	8.04797E-05	9.46376E-05	9.33775E-05	1.98489E-05	2.58133E-05	1.9E-05	1.95561E-06	2.29112E-05	1.95561E-06	2.11144E-05	3.06374E-05	1.81612E-05	8.48928E-09	1.0202E-07	1.6502E-08	1.27009E-07	0.12700925
3831103773755	383110	3773755	8.31758E-05	9.78079E-05	9.65056E-05	2.05138E-05	2.6678E-05	1.96365E-05	2.02112E-06	2.36787E-05	2.02112E-06	2.16478E-05	3.14114E-05	1.862E-05	9.5348E-09	1.1366E-07	1.8297E-08	1.41495E-07	0.14149513
3831203773755	383120	3773755	8.60445E-05	0.000101181	9.9834E-05	2.12213E-05	2.75981E-05	2.03137E-05	2.09083E-06	2.44954E-05	2.09083E-06	2.22061E-05	3.22216E-05	1.91003E-05	1.08912E-08	1.2869E-07	2.0604E-08	1.60186E-07	0.16018566
3831303773755	383130	3773755	8.93644E-05	0.000105085	0.000103686	2.20401E-05	2.8663E-05	2.10975E-05	2.1715E-06	2.54405E-05	2.1715E-06	2.28425E-05	3.31449E-05	1.96476E-05	1.28165E-08	1.4992E-07	2.3855E-08	1.86587E-07	0.18658655
3831403773755	383140	3773755	9.26397E-05	0.000108937	0.000107486	2.28479E-05	2.97135E-05	2.18708E-05	2.25109E-06	2.63729E-05	2.25109E-06	2.34819E-05	3.40728E-05	2.01976E-05	1.55231E-08	1.7956E-07	2.8387E-08	2.23471E-07	0.22347132
3831503773755	383150	3773755	9.6032E-05	0.000112926	0.000111422	2.36845E-05	3.08016E-05	2.26716E-05	2.33352E-06	2.73387E-05	2.33352E-06	2.41089E-05	3.49825E-05	2.07369E-05	1.9685E-08	2.2498E-07	3.5303E-08	2.79965E-07	0.27996529
3831603773755	383160	3773755	9.94967E-05	0.000117	0.000115442	2.45391E-05	3.19128E-05	2.34896E-05	2.41771E-06	2.8325E-05	2.41771E-06	2.47733E-05	3.59466E-05	2.13084E-05	2.67517E-08	3.0184E-07	4.7067E-08	3.75662E-07	0.37566163
3837203773755	383720	3773755	0.005520911	0.006492139	0.006405695	0.001361632	0.001770791	0.001303399	0.000134155	0.001571708	0.000134155	0.000109593	0.000159021	9.42646E-05	1.64484E-07	2.4314E-06	5.3387E-07	3.12975E-06	3.12975245
3837303773755	383730	3773755	0.003418188	0.00401951	0.003965989	0.000843034	0.001096358	0.00080698	8.30599E-05	0.000973099	8.30599E-05	0.000110329	0.000160089	9.48978E-05	1.02851E-07	1.5249E-06	3.2761E-07	1.95535E-06	1.95534782
3837403773755	383740	3773755	0.002419751	0.002845429	0.002807541	0.000596787	0.000776117	0.000571264	5.87985E-05	0.000688861	5.87985E-05	0.00011084	0.000160832	9.53378E-05	7.34125E-08	1.0911E-06	2.2996E-07	1.39448E-06	1.39448358
3837503773755	383750	3773755	0.001859384	0.002186483	0.00215737	0.000458583	0.000596383	0.000438971	4.51819E-05	0.000529335	4.51819E-05	0.000111012	0.000161081	9.54854E-05	5.67834E-08	8.4559E-07	1.7535E-07	1.07772E-06	1.07772429
3837603773755	383760	3773755	0.001506761	0.001771828	0.001748236	0.000371615	0.000483282	0.000355722	3.66134E-05	0.000428949	3.66134E-05	0.000111071	0.000161167	9.55364E-05	4.62508E-08	6.8974E-07	1.4114E-07	8.77136E-07	0.87713602
3837703773755	383770	3773755	0.001265968	0.001488675	0.001468853	0.000312228	0.00040605	0.000298875	3.07623E-05	0.000360399	3.07623E-05	0.000110993	0.000161054	9.54693E-05	3.90123E-08	5.8242E-07	1.1789E-07	7.39314E-07	0.7393144
3837803773755	383780	3773755	0.001087891	0.001279271	0.001262237	0.000268309	0.000348933	0.000256834	2.64351E-05	0.000309704	2.64351E-05	0.000110513	0.000160357	9.50561E-05	3.36455E-08	5.0274E-07	1.0076E-07	6.37145E-07	0.63714517
3837903773755	383790	3773755	0.000959802	0.001128649	0.001113621	0.000236718	0.000307849	0.000226594	2.33226E-05	0.000273239	2.33226E-05	0.000109774	0.000159284	9.44202E-05	2.97623E-08	4.4494E-07	8.8539E-08	5.6324E-07	0.56324
3838003773755	383800	3773755	0.000854033	0.001004273	0.000990901	0.000210632	0.000273925	0.000201624	2.07525E-05	0.000243129	2.07525E-05	0.000108626	0.000157618	9.34329E-05	2.65442E-08	3.9693E-07	7.8528E-08	5.02006E-07	0.50200619
3838103773755	383810	3773755	0.000765816	0.000900537	0.000888547	0.000188875	0.00024563	0.000180797	1.86089E-05	0.000218015	1.86089E-05	0.000106972	0.000155219	9.20109E-05	2.38465E-08	3.5667E-07	7.0202E-08	4.50715E-07	0.45071484
3838203773755	383820	3773755	0.000693664	0.000815692	0.000804831	0.00017108	0.000222488	0.000163763	1.68556E-05	0.000197474	1.68556E-05	0.000104954	0.000152291	9.0275E-05	2.16303E-08	3.2355E-07	6.3411E-08	4.08587E-07	0.40858725
3838303773755	383830	3773755	0.000631266	0.000742317	0.000732433	0.00015569	0.000202474	0.000149032	1.53394E-05	0.00017971	1.53394E-05	0.000102927	0.000149349	8.8531E-05	1.97048E-08	2.9473E-07	5.7555E-08	3.71989E-07	0.37198886
3838403773755	383840	3773755	0.000579746	0.000681734	0.000672656	0.000142984	0.000185949	0.000136869	1.40875E-05	0.000165044	1.40875E-05	0.000100812	0.00014628	8.6712E-05	1.81176E-08	2.7096E-07	5.274E-08	3.41821E-07	0.34182112
3838503773755	383850	3773755	0.000536821	0.000631258	0.000622852	0.000132397	0.000172181	0.000126735	1.30444E-05	0.000152824	1.30444E-05	9.87313E-05	0.000143261	8.49224E-05	1.67906E-08	2.5107E-07	4.874E-08	3.16604E-07	0.31660443
3838603773755	383860	3773755	0.00049945	0.000587312	0.000579492	0.00012318	0.000160195	0.000117912	1.21363E-05	0.000142185	1.21363E-05	9.65853E-05	0.000140147	8.30765E-05	1.56339E-08	2.3372E-07	4.527E-08	2.94628E-07	0.29462773
3838703773755	383870	3773755	0.00046556	0.000547461	0.000540171	0.000114822	0.000149325	0.000109911	1.13128E-05	0.000132537	1.13128E-05	9.42084E-05	0.000136698	8.1032E-05	1.45841E-08	2.1797E-07	4.2136E-08	2.74693E-07	0.27469303
3838803773755	383880	3773755	0.0043508	0.000511618	0.00050806	0.000107304	0.000139549	0.000102715	1.05722E-05	0.00012386	1.05722E-05	9.17317E-05	0.000133105	7.89017E-05	1.36394E-08	2.0379E-07	3.9324E-08	2.56758E-07	0.25675764
3838903773755	383890	3773755	0.000408069	0.000479856	0.000473467	0.000100643	0.000130885	9.63386E-05	9.91584E-06	0.00011617	9.91584E-06	8.92144E-05	0.000129452	7.67366E-05	1.28012E-08	1.9121E-07	3.684E-08	2.40849E-07	0.24084926
3839003773755	383900	3773755	0.00038361	0.000451094	0.000445088	9.46104E-05	0.00012304	9.05642E-05	9.32149E-06	0.000109207	9.32149E-06	8.66254E-05	0.000125695	7.45097E-05	1.20418E-08	1.798E-07	3.4596E-08	2.26442E-07	0.22644161
3839103773755	383910	3773755	0.000361568	0.000425175	0.000419513	8.91742E-05	0.00011597	8.53605E-05	8.78589E-06	0.000102932	8.78589E-06	8.40583E-05	0.00012197	7.23016E-05	1.13572E-08	1.6952E-07	3.2579E-08	2.13456E-07	0.21345567
3829703773765	382970	3773765	5.03165E-05	5.91681E-05	5.83803E-05	1.24097E-05	1.61387E-05	1.18789E-05	1.22266E-06	1.43243E-05	1.22266E-06	1.50131E-05	2.17843E-05	1.29133E-05	3.19757E-09	4.0939E-08	6.8906E-09	5.10276E-08	0.05102761
3829803773765	382980	3773765	5.23051E-05	6.15066E-05	6.06876E-05	1.29001E-05	1.67765E-05	1.23484E-05	1.27098E-06	1.48904E-05	1.27098E-06	1.5481E-05	2.24632E-05	1.33157E-05	3.3968E-09	4.3351E-08	7.279E-09	5.40269E-08	0.05402693
3829903773765	382990	3773765	5.44163E-05	6.39891E-05	6.31371E-05	1.34208E-05	1.74536E-05	1.28468E-05	1.32228E-06	1.54914E-05	1.32228E-06	1.59738E-05	2.31784E-05	1.37397E-05	3.61871E-09	4.6024E-08	7.7087E-09	5.7351E-08	0.05735102
3830003773765	383000	3773765	5.64494E-05	6.63799E-05	6.54961E-05	1.39222E-05	1.81057E-05	1.33268E-05	1.37169E-06	1.60702E-05	1.37169E-06	1.64386E-05	2.38527E-05	1.41394E-05	3.84983E-09	4.8786E-08	8.1512E-09	6.07868E-08	0.06078684
3830103773765	383010	3773765	5.85773E-05	6.88821E-05	6.79649E-05	1.4447E-05	1.87882E-05	1.38292E-05	1.42339E-06	1.66759E-05	1.42339E-06	1.6919E-05	2.45498E-05	1.45526E-05	4.1057E-09	5.1828E-08	8.6377E-09	6.45714E-08	0.06457145
3830203773765	383020	3773765	6.0811E-05	7.15088E-05	7.05566E-05	1.49979E-05	1.95047E-05	1.43565E-05	1.47767E-06	1.73118E-05	1.47767E-06	1.74149E-05	2.52694E-05	1.49792E-05	4.39053E-09	5.5196E-08	9.1761E-09	6.87625E-08	0.06876252
3830303773765	383030	3773765	6.31561E-05	7.42664E-05	7.32775E-05	1.55763E-05	2.02568E-05	1.49101E-05	1.53465E-06	1.79795E-05	1.53465E-06	1.79265E-05	2.60117E-05	1.54192E-05	4.70935E-09	5.8946E-08	9.7746E-09	7.34298E-08	0.07342982
3830403773765	383040	3773765	6.56126E-05	7.7155E-05	7.61277E-05	1.61821E-05	2.10447E-05	1.54901E-05	1.59435E-06	1.86788E-05	1.59435E-06	1.84599E-05	2.67857E-05	1.5878E-05	5.0695E-09	6.3156E-08	1.0445E-08	7.86706E-08	0.0786706
3830503773765	383050	3773765	6.77182E-05	7.9631E-05	7.85707E-05	1.67015E-05	2.17201E-05	1.59872E-05	1.64551E-06	1.92782E-05	1.64551E-06	1.89028E-05	2.74284E-05	1.6259E-05	5.43161E-09	6.7345E-08	1.1107E-08	8.38829E-08	0.08388295
3830603773765	383060	3773765	6.9807E-05	8.20874E-05	8.09943E-05	1.72166E-05	2.23901E-05	1.64803E-05	1.69627E-06	1.98729E-05	1.69627E-06	1.93364E-05	2.80575E-05	1.66319E-05	5.83396E-09	7.1968E-08	1.1834E-08	8.9636E-08	0.08963604
3830703773765	383070	3773765	7.19739E-05	8.46354E-05	8.35085E-05	1.7751E-05	2.30851E-05	1.69919E-05	1.74892E-06	2.04897E-05	1.74892E-06	1.97856E-05	2.87093E-05	1.70183E-05	6.29622E-09	7.7247E-08	1.2664E-08	9.62072E-08	0.09620716
3830803773765	383080	3773765	7.4202E-05	8.72555E-05	8.60937E-05	1.83006E-05	2.37997E-05	1.75179E-05	1.80306E-06	2.1124E-05	1.80306E-06	2.02441E-05	2.93746E-05	1.74127E-05	6.83302E-09	8.3341E-08	1.3619E-08	1.03794E-07	0.10379365
3830903773765	383090	3773765	7.65192E-05	8.99804E-05	8.87823E-05	1.88721E-05	2.4543E-05	1.8065E-05	1.85937E-06	2.17837E-05	1.85937E-06	2.07245E-05	3.00717E-05	1.78259E-05	7.46992E-09	9.0529E-08	1.4744E-08	1.12743E-07	0.11274315
3831003773765	383100	3773765	7.89423E-05	9.28297E-05	9.15937E-05	1.94697E-05	2.53202E-05	1.8637E-05	1.91825E-06	2.24735E-05	1.91825E-06	2.12236E-05	3.07958E-05	1.82552E-05	8.23933E-09	9.9161E-08	1.6094E-08	1.23494E-07	0.12349444
3831103773765	383110	3773765	8.1449E-05	9.57773E-05	9.4502E-05	2.00879E-05	2.61241E-05	1.92288E-05	1.97916E-06	2.31871E-05	1.97916E-06	2.17382E-05	3.15427E-05	1.86978E-05	9.18544E-09	1.0971E-07	1.7742E-08	1.36642E-07	0.13664197
3831203773765	383120	3773765	8.41283E-05	9.8928E-05	9.76107E-05	2.07487E-05	2.69835E-05	1.98613E-05	2.04427E-06	2.39499E-05	2.04427E-06	2.22903E-05	3.23438E-05	1.91727E-05	1.04008E-08	1.232E-07	1.9848E-08	1.53448E-07	0.15344821
3831303773765	383130	3773765	8.74927E-05	0.000102884	0.000101514	2.15785E-05	2.80626E-05	2.06556E-05	2.12602E-06	2.49077E-05	2.12602E-06	2.29766E-05	3.33395E-05	1.9763E-05	1.21886E-08	1.4295E-07	2.2933E-08	1.78075E-07	0.17807476
3831403773765	383140	3773765	9.09742E-05	0.000106978	0.000105554	2.24371E-05	2.91793E-05	2.14775E-05	2.21062E-06	2.58988E-05	2.21062E-06	2.36691E-05	3.43443E-05	2.03586E-05	1.46884E-08	1.7041E-07	2.7235E-08	2.12333E-07	0.21233333
3831503773765	383150	3773765	9.44278E-05	0.000111039	0.000109561	2.32889E-05	3.0287E-05	2.22929E-05	2.29454E-06	2.6882E-05	2.29454E-06	2.43584E-05	3.53446E-05	2.09516E-05	1.84399E-08	2.1139E-07	3.3688E-08	2.63513E-07	0.2635133
3831603773765	383160	3773765	9.80095E-05	0.000115251	0.000113717	2.41722E-05	3.14358E-05	2.31385E-05	2.38157E-06	2.79016E-05	2.38157E-06	2.50665E-05	3.6372E-05	2.15606E-05	2.48228E-08	2.8089E-07	4.4697E-08	3.50411E-07	0.35041052
3837203773765	383720	3773765	0.005641954	0.006634476	0.006546136	0.001391485	0.001809614	0.001331975	0.000137096	0.001606167	0.000137096	0.000116492	0.000169033	0.000100199	1.68361E-07	2.4879E-06	5.4717E-07	3.20342E-06	3.2034213
3837303773765	383730	3773765	0.003470984	0.004081593	0.004027245	0.000856055	0.001113292	0.000819444	8.43428E-05	0.000988129	8.43428E-05	0.00011735	0.000170278	0.000100937	1.0471E-07	1.5518E-06	3.3402E-07	1.99056E-06	1.9905611
3837403773765	383740	3773765	0.002446694	0.002877112	0.002838803	0.000603432	0.000784759	0.000577625	5.94532E-05	0.000696532	5.94532E-05	0.000117834	0.000170979	0.000101353	7.44878E-08	1.1066E-06	2.3366E-07	1.41478E-06	1.41478232
3837503773765	383750	3773765	0.001874685	0.002204477	0.002175123	0.000462357	0.000601291	0.000442583	4.55537E-05	0.000533691	4.55537E-05	0.000118174	0.000171473	0.000101646	5.74903E-08	8.5574E-07	1.7778E-07	1.09102E-06	1.09101956
3837603773765	383760	3773765	0.001515991	0.001782682	0.001758945	0.000373892	0.000486243	0.000357901	3.68377E-05	0.000431577	3.68377E-05	0.000118127	0.000171405	0.000101605	4.67554E-08	6.9696E-07	1.4287E-07	8.86587E-07	0.88658747
3837703773765	383770	3773765	0.00127268	0.001496568	0.001476641	0.000313883	0.000408203	0.000300459	3.09254E-05	0.00036231	3.09254E-05	0.000118118	0.000171391	0.000101597	3.94191E-08	5.8821E-07	1.1929E-07	7.46919E-07	0.74691929
3837803773765	383780	3773765	0.001092743	0.001284976	0.001267867	0.000269505	0.000350489	0.000257979	2.6553E-05	0.000311085	2.6553E-05	0.000117569	0.000170595	0.000101125	3.39726E-08	5.0737E-07	1.0191E-07	6.43246E-07	0.64324555
3837903773765	383790	3773765	0.000961624	0.001130791	0.001115734	0.000237167	0.000308434	0.000227024	2.33669E-05	0.000273758	2.33669E-05	0.000116758	0.000169418	0.000100427	2.99897E-08	4.4814E-07	8.9316E-08	5.67446E-07	0.56744633
3838003773765	383800	3773765	0.000857832	0.00100874	0.000995309	0.000211569	0.000275143	0.00020252	2.08448E-05	0.00024421	2.08448E-05	0.000115547	0.000167662	9.93865E-05	2.68126E-08	4.008E-07	7.94E-08	5.07011E-07	0.50701053
3838103773765	383810	3773765	0.000769899	0.000905339	0.000893284	0.000189882	0.000246939	0.000181761	1.87081E-05	0.000219177	1.87081E-05	0.000113879	0.00016524	9.79511E-05	2.41178E-08	3.6057E-07	7.1066E-08	4.55754E-07	0.45575371
3838203773765	383820	3773765	0.000697703	0.000820441	0.000809517	0.000172076	0.000223783	0.000164716	1.69538E-05	0.000198624	1.69538E-05	0.000111854	0.000162303	9.62098E-05	2.18892E-08	3.2729E-07	6.4226E-08	4.13403E-07	0.41340332
3838303773765	383830	3773765	0.000636574	0.000748559	0.000738592	0.000156999	0.000204176	0.000150285	1.54684E-05	0.000181222	1.54684E-05	0.000109443	0.000158804	9.41358E-05	1.99973E-08	2.99E-07	5.8459E-08	3.77454E-07	0.37745383
3838403773765	383840	3773765	0.000583801	0.000686502	0.000677361	0.000143984	0.00018725	0.000137826	1.4186E-05	0.000166198	1.4186E-05	0.000107132	0.00015545	9.21477E-05	1.83539E-08	2.7439E-07	5.3485E-08	3.4623E-07	0.34622978
3838503773765	383850	3773765	0.00054067	0.000635784	0.000627318	0.000133346	0.000173416	0.000127644	1.3138E-05	0.00015392	1.3138E-05	0.000104876	0.000152178	9.02079E-05	1.70121E-08	2.5429E-07	4.9435E-08	3.20737E-07	0.32073674
3838603773765	383860	3773765	0.000502987	0.000591472	0.000583596	0.000124053	0.000161329	0.000118747	1.22223E-05	0.000143192	1.22223E-05	0.000102527	0.00014877	8.81876E-05	1.58384E-08	2.3669E-07	4.591E-08	2.98443E-07	0.29844317
3838703773765	383870	3773765	0.00046863	0.00055107	0.000543732	0.000115579	0.000150309	0.000110636	1.13874E-05	0.000133411	1.13874E-05	9.99479E-05	0.000145027	8.59688E-05	1.47671E-08	2.2063E-07	4.2705E-08	2.78102E-07	0.27810161
3838803773765	383880	3773765	0.000438099	0.000515168	0.000508309	0.000108049	0.000140517	0.000103428	1.06455E-05	0.000124719	1.06455E-05	9.72653E-05	0.000141134	8.36614E-05	1.38144E-08	2.0634E-07	3.9868E-08	2.60018E-07	0.26001771
3838903773765	383890	3773765	0.00041052	0.000482738	0.00047631	0.000101247	0.000131671	9.69172E-05	9.97539E-06	0.000116868	9.97539E-06	9.45078E-05	0.000137133	8.12896E-05	1.2953E-08	1.9341E-07	3.731E-08	2.43675E-07	0.24367521
3839003773765	383900	3773765	0.000385482	0.000453295	0.000447259	9.5072E-05	0.00012364	9.1006E-05	9.36697E-06	0.00010974	9.36697E-06	9.16038E-05	0.000132919	7.87917E-05	1.21703E-08	1.8166E-07	3.4994E-08	2.28828E-07	0.22882799
3839103773765	383910	3773765	0.000362944	0.000426793	0.00042111	8.95136E-05	0.000116412	8.56853E-05	8.81932E-06	0.000103324	8.81932E-06	8.87122E-05	0.000128723	7.63046E-05	1.14655E-08	1.7108E-07	3.2915E-08	2.15462E-07	0.21546213
3829703773775	382970	3773775	4.90075E-05	5.76288E-05	5.68615E-05	1.20868E-05	1.57188E-05	1.15699E-05	1.19085E-06	1.39516E-05	1.19085E-06	1.49226E-05	2.1653E-05	1.28355E-05	3.11961E-09	3.9944E-08	6.7209E-09	4.97842E-08	0.04978422
3829803773775	382980	3773775	5.09516E-05	5.99149E-05	5.91171E-05	1.25663E-05	1.63423E-05	1.20288E-05	1.23809E-06	1.4505E-05	1.23809E-06	1.53967E-05	2.2341E-05	1.32433E-05	3.31271E-09	4.2284E-08	7.0982E-09	5.2695E-08	0.05269495
3829903773775	382990	3773775	5.30237E-05	6.23515E-05	6.15213E-05	1.30773E-05	1.7007E-05	1.2518E-05	1.28844E-06	1.50949E-05	1.28844E-06	1.58958E-05	2.30652E-05	1.36726E-05	3.52808E-09	4.4882E-08	7.5163E-09	5.59266E-08	0.05592656

Unique Identifier	X (UTM)	Y (UTM)	EGIODemolition 2025	EGIOSite Grubbing / Prep 2025	EGIOMass Grading / Excavation 2025	EGIOMass Grading / Excavation 2026	EGIODrainage / Utilities Trenching 2026	EGIODrainage / Utilities Trenching 2027	EGIOFoundations / Concrete Pads 2026	EGIOFoundations / Concrete Pads 2027	EGIOBuilding / Structure Construction 2026	EGIOBuilding / Structure Construction 2027	EGIOAsphalt Paving 2027	EGIOArchitectural Coating 2027	EGIOLandscaping or Other Finishing 2027	EGIOWaterside Construction (Piles) 2027	HIWaterside Construction (Landscaping) 2025	HIWaterside Construction (Landscaping) 2026	KMDemolition 2025	KMSite Grubbing / Prep 2025	KMMass Grading / Excavation 2025
3830003773775	383000	3773775	0.000236029	9.2574E-05	3.06577E-05	3.0026E-05	6.97219E-05	6.96143E-05	9.16055E-05	9.15463E-05	9.81209E-05	9.5769E-05	3.81824E-06	3.81824E-06	0.000103405	3.81824E-06	4.10713E-05	3.97848E-05	2.35721E-05	0.000102305	7.77625E-05
3830103773775	383010	3773775	0.000253975	9.9613E-05	3.29887E-05	3.2309E-05	7.50231E-05	7.49073E-05	9.85705E-05	9.85069E-05	0.000105581	0.000103051	4.10855E-06	4.10855E-06	0.000111268	4.10855E-06	4.41065E-05	4.2725E-05	2.45045E-05	0.000106351	8.08383E-05
3830203773775	383020	3773775	0.000274095	0.0001075	3.5602E-05	3.48685E-05	8.09663E-05	8.08414E-05	0.000106379	0.000106311	0.000113945	0.000111214	4.43403E-06	4.43403E-06	0.000120082	4.43403E-06	4.75095E-05	4.60215E-05	2.54799E-05	0.000110585	8.4056E-05
3830303773775	383030	3773775	0.000296721	0.00011638	3.85408E-05	3.77468E-05	8.76499E-05	8.75146E-05	0.00011516	0.000115086	0.000123351	0.000120395	4.80004E-06	4.80004E-06	0.000129995	4.80004E-06	5.13287E-05	4.9721E-05	2.6496E-05	0.000114995	8.74081E-05
3830403773775	383040	3773775	0.000322526	0.0001265	4.18927E-05	4.10295E-05	9.52726E-05	9.51256E-05	0.000125176	0.000125095	0.000134079	0.000130865	5.21749E-06	5.21749E-06	0.0001413	5.21749E-06	5.56754E-05	5.39315E-05	2.75687E-05	0.00011965	9.09468E-05
3830503773775	383050	3773775	0.000349463	0.00013706	4.53915E-05	4.44563E-05	0.00010323	0.00010307	0.00013563	0.000135543	0.000145277	0.000141795	5.65325E-06	5.65325E-06	0.000153101	5.65325E-06	6.01673E-05	5.82827E-05	2.85305E-05	0.000123824	9.41198E-05
3830603773775	383060	3773775	0.000379661	0.00014891	4.93138E-05	4.82978E-05	0.00011215	0.000111977	0.00014735	0.000147255	0.000157831	0.000154047	6.14176E-06	6.14176E-06	0.000166331	6.14176E-06	6.51651E-05	6.3124E-05	2.94923E-05	0.000127999	9.72927E-05
3830703773775	383070	3773775	0.000414735	0.00016267	5.38697E-05	5.27598E-05	0.000122511	0.000122322	0.000160963	0.000160859	0.000172412	0.000168279	6.70916E-06	6.70916E-06	0.000181697	6.70916E-06	7.09163E-05	6.86951E-05	3.04994E-05	0.000132369	0.000100615
3830803773775	383080	3773775	0.000455783	0.00017876	5.92013E-05	5.79816E-05	0.000134636	0.000134428	0.000176894	0.00017678	0.000189476	0.000184934	7.37319E-06	7.37319E-06	0.000199681	7.37319E-06	7.75717E-05	7.5142E-05	3.15404E-05	0.000136888	0.000104049
3830903773775	383090	3773775	0.000504798	0.00019799	6.55678E-05	6.42169E-05	0.000149115	0.000148885	0.000195917	0.000195791	0.000209852	0.000204822	8.1661E-06	8.1661E-06	0.000221154	8.1661E-06	8.54128E-05	8.27375E-05	3.26289E-05	0.000141612	0.00010764
3831003773775	383100	3773775	0.000564474	0.00022139	7.33192E-05	7.18085E-05	0.000166743	0.000166486	0.00021907	0.000218937	0.00023466	0.000229036	9.13149E-06	9.13149E-06	0.000247299	9.13149E-06	9.47966E-05	9.18274E-05	3.3765E-05	0.000146542	0.000111388
3831103773775	383110	3773775	0.000638801	0.00025055	8.29733E-05	8.12638E-05	0.000188699	0.000188407	0.000247925	0.000247765	0.000265559	0.000259194	1.03339E-05	1.03339E-05	0.000279861	1.03339E-05	0.000106245	0.000102917	3.49554E-05	0.000151709	0.000115315
3831203773775	383120	3773775	0.000734836	0.00028821	9.54473E-05	9.34808E-05	0.000217067	0.000216732	0.000285198	0.000285014	0.000305482	0.00029816	1.18874E-05	1.18874E-05	0.000321935	1.18874E-05	0.000120701	0.00011692	3.62249E-05	0.000157219	0.000119503
3831303773775	383130	3773775	0.000874309	0.00034292	0.000113563	0.000111224	0.000258267	0.000257868	0.00033932	0.00033911	0.000363463	0.000354751	1.41437E-05	1.41437E-05	0.000383039	1.41437E-05	0.000141205	0.000136782	3.77457E-05	0.000163819	0.00012452
3831403773775	383140	3773775	0.001069748	0.00041957	0.000138949	0.000136086	0.000315999	0.000315511	0.000415181	0.000414913	0.00044471	0.000434051	1.73053E-05	1.73053E-05	0.000468661	1.73053E-05	0.000168974	0.000163682	3.93616E-05	0.000170832	0.00012985
3831503773775	383150	3773775	0.001364664	0.00053524	0.000177255	0.000173603	0.000403115	0.000402493	0.00052964	0.000529299	0.000567311	0.000553713	2.20761E-05	2.20761E-05	0.000597865	2.20761E-05	0.000208777	0.000202238	4.08755E-05	0.000177403	0.000134845
3831603773775	383160	3773775	0.001866174	0.00073194	0.000242396	0.000237402	0.000551259	0.000550408	0.000724282	0.000723815	0.000775796	0.000757201	3.0189E-05	3.0189E-05	0.000817579	3.0189E-05	0.000271284	0.000262787	4.26249E-05	0.000184995	0.000140616
3837203773775	383720	3773775	0.006435341	0.00252403	0.000835882	0.00081866	0.001900968	0.001898035	0.002497624	0.002496012	0.002675267	0.002611142	0.000104104	0.000104104	0.002819351	0.000104104	0.001302446	0.001261651	0.002242054	0.009730672	0.007396348
3837303773775	383730	3773775	0.00392927	0.00154111	0.00051037	0.000499855	0.001160687	0.001158896	0.001524991	0.001524007	0.001633456	0.001594303	6.35637E-05	6.35637E-05	0.00172143	6.35637E-05	0.000813579	0.000788096	0.001408649	0.006113638	0.004647017
3837403773775	383740	3773775	0.002751091	0.00107902	0.000357337	0.000349975	0.000812659	0.000811405	0.001067728	0.001067039	0.00114367	0.001116256	4.45043E-05	4.45043E-05	0.001205265	4.45043E-05	0.000581509	0.000563295	0.001010757	0.004386755	0.003334402
3837503773775	383750	3773775	0.002095296	0.0008218	0.000272157	0.000266549	0.00061894	0.000617985	0.000813207	0.000812682	0.000871046	0.000850167	3.38956E-05	3.38956E-05	0.000917959	3.38956E-05	0.000450822	0.000436702	0.000785242	0.003408005	0.002590447
3837603773775	383760	3773775	0.00168604	0.00066129	0.000218999	0.000214486	0.000498048	0.00049728	0.00065437	0.000653948	0.000700912	0.000684112	2.7275E-05	2.7275E-05	0.000738662	2.7275E-05	0.00036822	0.000356687	0.000641761	0.002785288	0.002117116
3837703773775	383770	3773775	0.001411685	0.00055368	0.000183363	0.000179585	0.000417005	0.000416361	0.00054789	0.000547536	0.000586858	0.000572792	2.28368E-05	2.28368E-05	0.000618465	2.28368E-05	0.000311993	0.00030222	0.000543426	0.002358508	0.001792718
3837803773775	383780	3773775	0.001210227	0.00047467	0.000157196	0.000153957	0.000357495	0.000356944	0.00046972	0.00046939	0.000503109	0.00049105	1.95778E-05	1.95778E-05	0.000530206	1.95778E-05	0.000270297	0.000261831	0.000470168	0.002040564	0.001551046
3837903773775	383790	3773775	0.001060084	0.00041578	0.000137694	0.000134857	0.000313144	0.00031266	0.00041143	0.000411164	0.000440693	0.000430129	1.71489E-05	1.71489E-05	0.000464427	1.71489E-05	0.00023897	0.000231485	0.000414968	0.001800989	0.001368943
3838003773775	383800	3773775	0.000945824	0.00037097	0.000122852	0.000120321	0.000279392	0.000278961	0.000367084	0.000366847	0.000393193	0.000383768	1.53006E-05	1.53006E-05	0.000414369	1.53006E-05	0.000214742	0.000208016	0.000372026	0.001614619	0.001227282
3838103773775	383810	3773775	0.000849662	0.00033325	0.000110362	0.000108088	0.000250986	0.000250599	0.00032976	0.00032955	0.00035321	0.000344751	1.3745E-05	1.3745E-05	0.000372241	1.3745E-05	0.000194162	0.000188081	0.00033526	0.001455052	0.001105995
3838203773775	383820	3773775	0.000770369	0.00030215	0.000100063	9.8001E-05	0.000227563	0.000227212	0.00029898	0.000298795	0.000320254	0.000312578	1.24622E-05	1.24622E-05	0.000337502	1.24622E-05	0.000176957	0.000171414	0.000304654	0.001322221	0.001005029
3838303773775	383830	3773775	0.000703785	0.00027603	9.14142E-05	8.95307E-05	0.000207895	0.000207574	0.00027147	0.00027297	0.00029274	0.00028561	1.13851E-05	1.13851E-05	0.000308331	1.13851E-05	0.000162344	0.000157259	0.000278688	0.001209525	0.000919368
3838403773775	383840	3773775	0.000647585	0.00025399	8.41143E-05	8.23813E-05	0.000191293	0.000190998	0.00025133 5	0.00025117 2	0.00026921 1	0.00026275 8	1.0476E-05	1.0476E-05	0.00028371	1.0476E-05	0.00014986	0.000145166	0.000256483	0.001113153	0.000846115
3838503773775	383850	3773775	0.000599522	0.00023514	7.78715E-05	7.62671E-05	0.000177096	0.000176823	0.00023268 1	0.00023253 1	0.00024923	0.00024325 6	9.69845E-06	9.69845E-06	0.000262653	9.69845E-06	0.000139179	0.00013482	0.000237376	0.001030227	0.000783082
3838603773775	383860	3773775	0.00055807	0.00021888	7.24873E-05	7.09938E-05	0.000164851	0.000164597	0.000216593	0.000216453	0.000231998	0.000226437	9.02789E-06	9.02789E-06	0.000244493	9.02789E-06	0.00012986	0.000125793	0.000220685	0.00095779	0.000728023
3838703773775	383870	3773775	0.000520579	0.00020418	6.76177E-05	6.62245E-05	0.000153777	0.000153539	0.000202042	0.000201912	0.000216413	0.000211225	8.4214E-06	8.4214E-06	0.000228068	8.4214E-06	0.000121432	0.000117629	0.000205591	0.000892278	0.000678227
3838803773775	383880	3773775	0.000486942	0.00019099	6.32485E-05	6.19454E-05	0.00014384	0.000143618	0.000188987	0.000188865	0.000202429	0.000197577	7.87724E-06	7.87724E-06	0.000213331	7.87724E-06	0.000113821	0.000110256	0.000191992	0.000833259	0.000633365
3838903773775	383890	3773775	0.000456897	0.0001792	5.9346E-05	5.81233E-05	0.000134965	0.000134757	0.000177327	0.000177212	0.000189939	0.000185386	7.39121E-06	7.39121E-06	0.000200169	7.39121E-06	0.000106979	0.000103628	0.000179803	0.000780358	0.000593155
3839003773775	383900	3773775	0.000428963	0.00016825	5.57177E-05	5.45697E-05	0.000126714	0.000126518	0.000166485	0.000166378	0.000178326	0.000174052	6.93932E-06	6.93932E-06	0.000187931	6.93932E-06	0.0001006	9.74489E-05	0.000168458	0.000731121	0.00055573
3839103773775	383910	3773775	0.000404119	0.0001585	5.24907E-05	5.14092E-05	0.000119375	0.00011919	0.000156843	0.000156742	0.000167998	0.000163971	6.53742E-06	6.53742E-06	0.000177046	6.53742E-06	9.48953E-05	9.1923E-05	0.000158318	0.000687109	0.000522276
3829703773785	382970	3773785	0.000186449	7.3128E-05	2.42177E-05	2.37187E-05	5.5076E-05	5.4991E-05	7.23627E-05	7.2316E-05	7.75095E-05	7.56516E-05	3.01617E-06	3.01617E-06	8.16839E-05	3.01617E-06	3.25377E-05	3.15185E-05	2.03518E-05	8.83282E-05	6.71388E-05
3829803773785	382980	3773785	0.000199446	7.8225E-05	2.59058E-05	2.53721E-05	5.89152E-05	5.88243E-05	7.74069E-05	7.7357E-05	8.29125E-05	8.09251E-05	3.22642E-06	3.22642E-06	8.7378E-05	3.22642E-06	3.47244E-05	3.36368E-05	2.11936E-05	9.19819E-05	6.9916E-05
3829903773785	382990	3773785	0.000214131	8.3985E-05	2.78133E-05	2.72403E-05	6.32533E-05	6.31557E-05	8.31066E-05	8.30529E-05	8.90175E-05	8.68838E-05	3.46399E-06	3.46399E-06	9.38118E-05	3.46399E-06	3.71911E-05	3.60262E-05	2.21011E-05	9.59205E-05	7.29098E-05
3830003773785	383000	3773785	0.00022985	9.015E-05	2.9855E-05	2.92399E-05	6.78965E-05	6.77917E-05	8.92071E-05	8.91495E-05	9.55519E-05	9.32616E-05	3.71827E-06	3.71827E-06	0.000100698	3.71827E-06	3.98299E-05	3.85823E-05	2.29928E-05	9.97903E-05	7.58513E-05
3830103773785	383010	3773785	0.000247517	9.708E-05	3.21498E-05	3.14874E-05	7.31154E-05	7.30026E-05	9.60641E-05	9.60021E-05	0.000102897	0.00010043	4.00408E-06	4.00408E-06	0.000108438	4.00408E-06	4.27952E-05	4.14548E-05	2.39342E-05	0.000103876	7.8957E-05
3830203773785	383020	3773785	0.000267233	0.00010481	3.47107E-05	3.39955E-05	7.89393E-05	7.88175E-05	0.000103716	0.000103649	0.000111093	0.00010843	4.32302E-06	4.32302E-06	0.000117076	4.32302E-06	4.61031E-05	4.46591E-05	2.49096E-05	0.000108109	8.21747E-05
3830303773785	383030	3773785	0.00028905	0.00011337	3.75445E-05	3.6771E-05	8.5384E-05	8.52522E-05	0.000112183	0.000112111	0.000120162	0.000117282	4.67595E-06	4.67595E-06	0.000126634	4.67595E-06	4.97591E-05	4.82005E-05	2.59053E-05	0.000112431	8.54596E-05
3830403773785	383040	3773785	0.000313957	0.00012314	4.07797E-05	3.99395E-05	9.27414E-05	9.25983E-05	0.00012185	0.000121771	0.000130517	0.000127388	5.07888E-06	5.07888E-06	0.000137546	5.07888E-06	5.39263E-05	5.22372E-05	2.69599E-05	0.000117008	8.89386E-05
3830503773785	383050	3773785	0.000340086	0.00013339	4.41735E-05	4.32634E-05	0.00010046	0.000100305	0.000131991	0.000131906	0.00014179	0.00013799	5.50156E-06	5.50156E-06	0.000148993	5.50156E-06	5.82622E-05	5.64373E-05	2.79217E-05	0.000121182	9.21115E-05
3830603773785	383060	3773785	0.000369385	0.00014488	4.79792E-05	4.69006E-05	0.000109115	0.000108946	0.000143362	0.00014327	0.000153559	0.000149878	5.97553E-06	5.97553E-06	0.000161829	5.97553E-06	6.30859E-05	6.111E-05	2.88881E-05	0.000125376	9.52993E-05
3830703773785	383070	3773785	0.000403346	0.0001582	5.23903E-05	5.13109E-05	0.000119146	0.000118963	0.000156543	0.000156442	0.000167677	0.000163658	6.52492E-06	6.52492E-06	0.000176708	6.52492E-06	6.86327E-05	6.6483E-05	2.99019E-05	0.000129776	9.8644E-05
3830803773785	383080	3773785	0.000443002	0.00017375	5.75412E-05	5.63556E-05	0.000130861	0.000130659	0.000171934	0.000171823	0.000184162	0.000179748	7.16643E-06	7.16643E-06	0.000194081	7.16643E-06	7.50458E-05	7.26953E-05	3.09565E-05	0.000134353	0.000102123
3830903773785	383090	3773785	0.000490166	0.00019225	6.36673E-05	6.23556E-05	0.000144793	0.000144569	0.000190239	0.000190116	0.000203769	0.000198885	7.92941E-06	7.92941E-06	0.000214744	7.92941E-06	8.25784E-05	7.99919E-05	3.20632E-05	0.000139156	0.000105774
3831003773785	383100	3773785	0.000548442	0.00021511	7.12367E-05	6.97689E-05	0.000162007	0.000161757	0.000212856	0.000212719	0.00022795	0.00022253	8.87212E-06	8.87212E-06	0.000240275	8.87212E-06	9.1756E-05	8.8882E-05	3.32626E-05	0.000144362	0.00010973
3831103773785	383110	3773785	0.000621591	0.0002438	8.0738E-05	7.90745E-05	0.000183615	0.000183332	0.00024124 6	0.00024109	0.000258405	0.000252211	1.00555E-05	1.00555E-05	0.000272322	1.00555E-05	0.00010304	9.98122E-05	3.45367E-05	0.000149892	0.000113934
3831203773785	383120	3773785	0.000715273	0.00028054	9.29063E-05	9.09921E-05	0.000211288	0.000210962	0.000277605	0.000277426	0.00029735	0.000290222	1.1571E-05	1.1571E-05	0.000313364	1.1571E-05	0.000117143	0.000113474	3.58696E-05	0.000155677	0.000118331
3831303773785	383130	3773785	0.000844776	0.00033133	0.000109727	0.000107467	0.000249543	0.000249158	0.000327867	0.000327655	0.000351186	0.000342768	1.36659E-05	1.36659E-05	0.0003701	1.36659E-05	0.00013616	0.000131895	3.73565E-05	0.0016213	0.000123236
3831403773785	383140	3773785	0.001023006	0.00040124	0.000132878	0.00013014	0.000302191	0.000301725	0.000397039	0.000396783	0.000425279	0.000415085	1.65491E-05	1.65491E-05	0.000448183	1.65491E-05	0.000161506	0.000156448	3.89474E-05	0.000169035	0.000128484
3831503773785	383150	3773785	0.001288371	0.00050532	0.000167346	0.000163898	0.000380578	0.000379991	0.0005003	0.000499708	0.000535595	0.000522757	2.08419E-05	2.08419E-05	0.000564441	2.08419E-05	0.000197587	0.000191398	4.0441E-05	0.000175517	0.000133412
3831603773785	383160	3773785	0.001729827	0.00067846	0.000224686	0.000220057	0.000510983	0.000510194	0.000671364	0.000670931	0.000719115	0.000701878	2.79834E-05	2.79834E-05	0.000757845	2.79834E-05	0.000253375	0.000245439	4.21904E-05	0.000183109	0.000139183
3837203773785	383720	3773785	0.006474691	0.00253946	0.000840993	0.000823665	0.001912592	0.001909641	0.002512896	0.002511275	0.002691626	0.002627109	0.000104741	0.000104741	0.002836591	0.000104741	0.001304586	0.001263724	0.002249339	0.009762289	0.00742038
3837303773785	383730	3773785	0.00394957	0.00154908	0.000513007	0.000502437	0.001166684	0.001164884	0.00153287	0.001531881	0.001641895	0.00160254	6.38921E-05	6.38921E-05	0.001730324	6.38921E-05	0.000812897	0.000787435	0.001410632	0.006122242	0.004653557
3837403773785	383740	3773785	0.002765875	0.00108482	0.000359258	0.000351856	0.000817026	0.000815766	0.001073466	0.001072773	0.001149816	0.001122255	4.47435E-05	4.47435E-05	0.001211742	4.47435E-05	0.000580435	0.000562254	0.001011657	0.004390664	0.003337373
3837503773785	383750	3773785	0.002107386	0.00082655	0.000273727	0.000268087	0.000622512	0.000621551	0.000817899	0.000817371	0.000876072	0.000855073	3.40911E-05	3.40911E-05	0.000923255	3.40911E-05	0.000449762	0.000435675	0.000785819	0.00341051	0.002592351
3837603773785	383760	3773785	0.001696073	0.00066522	0.000220302	0.000215763	0.000501012	0.000500239	0.000658264	0.000657839	0.000705083	0.000688182	2.74373E-05	2.74373E-05	0.000743057	2.74373E-05	0.000367196	0.000355695	0.000642121	0.00278685	0.002118303
3837703773785	383770	3773785	0.001422499	0.00055792	0.000184767	0.00018096	0.000420199	0.000419551	0.000552087	0.000551731	0.000591354	0.00057718	2.30117E-05	2.30117E-05	0.000623203	2.30117E-05	0.000311485	0.000301729	0.000544365	0.002362584	0.001795816
3837803773785	383780	3773785	0.001220709	0.00047878	0.000158557	0.00015529	0.000360592	0.000360035	0.00047377	0.000473464	0.000507467	0.000495303	1.97474E-05	1.97474E-05	0.000534798	1.97474E-05	0.000269962	0.000261506	0.000471185	0.002044974	0.001554398
3837903773785	383790	3773785	0.001067826	0.00041882	0.000138699	0.000135841	0.000315431	0.000314944	0.000414435	0.000414167	0.000443911	0.000433271	1.72742E-05	1.72742E-05	0.000467819	1.72742E-05	0.000238303	0.000230839	0.00041523	0.001802128	0.001369809
3838003773785	383800	3773785	0.000953773	0.00037408	0.000123885	0.000121332	0.00028174	0.000281305	0.000370169	0.00036993	0.000396498	0.000386994	1.54292E-05	1.54292E-05	0.000417852	1.54292E-05	0.000214365	0.000207651	0.000372705	0.001617565	0.001229522
3838103773785	383810	3773785	0.000858393	0.00033667	0.000111496	0.000109199	0.000253565	0.000253174	0.000333151	0.000332936	0.000356847	0.000348293	1.38862E-05	1.38862E-05	0.000376066	1.38862E-05	0.000194114	0.000188034	0.000336584	0.001460798	0.001110362
3838203773785	383820	3773785	0.000778929	0.00030551	0.000101175	9.90899E-05	0.000230092	0.000229737	0.000302311	0.000302115	0.000323812	0.000316051	1.26007E-05	1.26007E-05	0.000341252	1.26007E-05	0.000177131	0.000171583	0.000306028	0.001328183	0.001009561
3838303773785	383830	3773785	0.000712372	0.0002794	9.25295E-05	9.06231E-05	0.000210431	0.000210107	0.000276479	0.000276301	0.000296144	0.000289045	1.1524E-05	1.1524E-05	0.000312093	1.1524E-05	0.000162699	0.000157603	0.000280254	0.001216322	0.000924534
3838403773785	383840	3773785	0.00065601	0.0002573	8.52087E-05	8.34531E-05	0.000193782	0.000193483	0.00025460 4	0.00025444	0.000272713	0.000266176	1.06123E-05	1.06123E-05	0.000287401	1.06123E-05	0.000150361	0.000145651	0.000258191	0.001120568	0.000851751
3838503773785	383850	3773785	0.000608325	0.00023859	7.90148E-05	7.73869E-05	0.000179696	0.000179419	0.000236097	0.00023595	0.00025289	0.000246828	9.84085E-06	9.84085E-06	0.00026651	9.84085E-06	0.000139852	0.000135472	0.000239322	0.001038673	0.000789503
3838603773785	383860	3773785	0.000566729	0.00022228	7.3612E-05	7.20953E-05	0.000167409	0.000167151	0.000219953	0.000219812	0.000235598	0.000229951	9.16796E-06	9.16796E-06	0.000248286	9.16796E-06	0.000130606	0.000126516	0.000222767	0.000966826	0.000734891
3838703773785	383870	3773785	0.000528025	0.0002071	6.85848E-05	6.71717E-05	0.000155976	0.000155735	0.000204932	0.0002048	0.000219508	0.00021424 7	8.54185E-06	8.54185E-06	0.00023133	8.54185E-06	0.000121962	0.000118142	0.000207216	0.00089933	0.00068358 7
3838803773785	383880	3773785	0.000493786	0.00019367	6.41375E-05	6.2816E-05	0.000145862	0.000145637	0.000191644	0.00019152	0.000205274	0.000200354	7.98796E-06	7.98796E-06	0.00021633	7.98796E-06	0.00011432	0.000110739	0.00019352	0.000839888	0.000638405
3838903773785	383890	3773785	0.000463112	0.00018164	6.01533E-05	5.8914E-05	0.000136801	0.00013659	0.000179739	0.000179623	0.000192523	0.000187908	7.49176E-06	7.49176E-06	0.000202892	7.49176E-06	0.000107415	0.00010405	0.000181152	0.000786212	0.000597605
3839003773785	383900	3773785	0.00043411	0.00017026	5.63862E-05	5.52244E-05	0.000128234	0.000128036	0.000168483	0.000168374	0.000180466	0.00017614	7.02258E-06	7.02258E-06	0.000190185	7.02258E-06	0.000100873	9.7713E-05	0.00016949	0.0007356	0.000559134
3839103773785	383910	3773785	0.000408367	0.00016017	5.30425E-05	5.19496E-05	0.00012063	0.000120444	0.000158492	0.000158389	0.000169764	0.000165695	6.60614E-06	6.60614E-06	0.000178907	6.60614E-06	9.50316E-05	9.20551E-05	0.000159078	0.000690409	0.000524785

			KMMass Grading / Excavation	KMDrainage / Utilities Trenching	KMFoundations / Concrete Pads	KMBuilding / Structure Construction	KMAsphalt Paving	KMArchitectural Coating	KMLandscaping or Other Finishing	KMWaterside Construction (Piles)	EWNDemolition	EWNSite Grubbing / Prep	EWNDrainage / Utilities Trenching	EWNDrainage / Utilities Trenching	EWNDrainage / Utilities Trenching	EWNFoundation s / Concrete Pads	EWNBuilding / Structure Construction	EWNAsphalt Paving	EWNLandscaping or Other Finishing	EWNWaterside Construction (Piles)	ISDemolition
Unique Identifier	X (UTM)	Y (UTM)	2026	2026	2026	2026	2026	2026	2026	2026	2027	2027	2027	2028	2029	2029	2029	2029	2029	2029	2027
3830003773775	383000	3773775	7.69577E-05	2.76362E-05	1.4625E-05	5.02316E-05	1.61374E-06	1.61374E-06	5.18454E-05	1.61374E-06	0.000200977	1.09535E-05	2.57209E-05	2.52242E-05	2.47023E-05	2.13968E-05	4.64618E-05	3.3055E-06	4.81145E-05	3.3055E-06	1.69022E-05
3830103773775	383010	3773775	8.00017E-05	2.87293E-05	1.52034E-05	5.22185E-05	1.67757E-06	1.67757E-06	5.38961E-05	1.67757E-06	0.000217064	1.18303E-05	2.77797E-05	2.72432E-05	2.66795E-05	2.31094E-05	5.01808E-05	3.57009E-06	5.19658E-05	3.57009E-06	1.76232E-05
3830203773775	383020	3773775	8.31861E-05	2.98729E-05	1.58086E-05	5.4297E-05	1.74435E-06	1.74435E-06	5.60414E-05	1.74435E-06	0.000235272	1.28226E-05	3.01099E-05	2.95285E-05	2.89175E-05	2.50479E-05	5.43901E-05	3.86956E-06	5.63249E-05	3.86956E-06	1.83665E-05
3830303773775	383030	3773775	8.65035E-05	3.10642E-05	1.6439E-05	5.64623E-05	1.81391E-06	1.81391E-06	5.82763E-05	1.81391E-06	0.000255938	1.39489E-05	3.27547E-05	3.21222E-05	3.14575E-05	2.72481E-05	5.91676E-05	4.20946E-06	6.12723E-05	4.20946E-06	1.91252E-05
3830403773775	383040	3773775	9.00056E-05	3.23218E-05	1.71046E-05	5.87482E-05	1.88735E-06	1.88735E-06	6.06356E-05	1.88735E-06	0.000279727	1.52455E-05	3.57993E-05	3.5108E-05	3.43816E-05	2.97808E-05	6.46673E-05	4.60073E-06	6.69677E-05	4.60073E-06	1.99049E-05
3830503773775	383050	3773775	9.31457E-05	3.34494E-05	1.77013E-05	6.07978E-05	1.95319E-06	1.95319E-06	6.2751E-05	1.95319E-06	0.000304658	1.66043E-05	3.89899E-05	3.8237E-05	3.74458E-05	3.24351E-05	7.04308E-05	5.01077E-06	7.29362E-05	5.01077E-06	2.06021E-05
3830603773775	383060	3773775	9.62858E-05	3.45771E-05	1.8298E-05	6.28474E-05	2.01904E-06	2.01904E-06	6.48664E-05	2.01904E-06	0.000332743	1.81349E-05	4.25843E-05	4.17619E-05	4.08978E-05	3.54251E-05	7.69236E-05	5.4727E-06	7.96599E-05	5.4727E-06	2.12881E-05
3830703773775	383070	3773775	9.95736E-05	3.57577E-05	1.89229E-05	6.49934E-05	2.08798E-06	2.08798E-06	6.70814E-05	2.08798E-06	0.000365499	1.99202E-05	4.67764E-05	4.5873E-05	4.49239E-05	3.89125E-05	8.44961E-05	6.01144E-06	8.75018E-05	6.01144E-06	2.19909E-05
3830803773775	383080	3773775	0.000102972	3.69782E-05	1.95687E-05	6.72118E-05	2.15925E-06	2.15925E-06	6.9371E-05	2.15925E-06	0.000404006	2.20188E-05	5.17044E-05	5.07059E-05	4.96567E-05	4.3012E-05	9.33979E-05	6.64476E-06	9.67203E-05	6.64476E-06	2.27035E-05
3830903773775	383090	3773775	0.000106526	3.82544E-05	2.02441E-05	6.95314E-05	2.23377E-06	2.23377E-06	7.17652E-05	2.23377E-06	0.000450192	2.4536E-05	5.76152E-05	5.65026E-05	5.53335E-05	4.79291E-05	0.000104075	7.40439E-06	0.000107777	7.40439E-06	2.34315E-05
3831003773775	383100	3773775	0.000110235	3.95864E-05	2.0949E-05	7.19524E-05	2.31154E-06	2.31154E-06	7.42639E-05	2.31154E-06	0.000506669	2.76141E-05	6.48431E-05	6.35909E-05	6.22751E-05	5.39419E-05	0.000117132	8.33328E-06	0.000121298	8.33328E-06	2.41734E-05
3831103773775	383110	3773775	0.000114121	4.0982E-05	2.16875E-05	7.4489E-05	2.39303E-06	2.39303E-06	7.6882E-05	2.39303E-06	0.000577311	3.14642E-05	7.38838E-05	7.2457E-05	7.09578E-05	6.14627E-05	0.000133463	9.49514E-06	0.00013821	9.49514E-06	2.49335E-05
3831203773775	383120	3773775	0.000118266	4.24704E-05	2.24752E-05	7.71945E-05	2.47995E-06	2.47995E-06	7.96744E-05	2.47995E-06	0.000669009	3.64618E-05	8.56193E-05	8.39659E-05	8.22286E-05	7.12252E-05	0.000154661	1.10033E-05	0.000160163	1.10033E-05	2.57215E-05
3831303773775	383130	3773775	0.000123231	4.42534E-05	2.34187E-05	8.04352E-05	2.58406E-06	2.58406E-06	8.30193E-05	2.58406E-06	0.000802828	4.37551E-05	0.000102745	0.000100761	9.86763E-05	8.54721E-05	0.000185598	1.32043E-05	0.0001922	1.32043E-05	2.65766E-05
3831403773775	383140	3773775	0.000128507	4.61478E-05	2.44213E-05	8.38785E-05	2.69468E-06	2.69468E-06	8.65732E-05	2.69468E-06	0.000992288	5.4081E-05	0.000126992	0.00012454	0.000121963	0.000105643	0.000229397	1.63204E-05	0.000237557	1.63204E-05	2.74373E-05
3831503773775	383150	3773775	0.00013345	4.79229E-05	2.53606E-05	8.71048E-05	2.79833E-06	2.79833E-06	8.99031E-05	2.79833E-06	0.001282452	6.98953E-05	0.000164127	0.000160958	0.000157627	0.000136535	0.000296477	2.10927E-05	0.000307023	2.10927E-05	2.81289E-05
3831603773775	383160	3773775	0.000139161	4.99738E-05	2.6446E-05	9.08326E-05	2.91809E-06	2.91809E-06	9.37507E-05	2.91809E-06	0.001782957	9.71735E-05	0.000228182	0.000223775	0.000219145	0.00018982	0.000412184	2.93246E-05	0.000426846	2.93246E-05	2.88052E-05
3837203773775	383720	3773775	0.007319803	0.002628604	0.001391047	0.004777762	0.00015349	0.00015349	0.004931252	0.00015349	0.00501543	0.000273347	0.000641871	0.000629476	0.000616452	0.000533962	0.001159466	8.24898E-05	0.001200711	8.24898E-05	0.001051158
3837303773775	383730	3773775	0.004598925	0.001651513	0.000873975	0.003001797	9.64358E-05	9.64358E-05	0.003098233	9.64358E-05	0.00307655	0.000167676	0.000393735	0.000386131	0.000378142	0.000327541	0.000711236	5.06006E-05	0.000736536	5.06006E-05	0.000663497
3837403773775	383740	3773775	0.003299894	0.00118502	0.000627108	0.002153898	6.91961E-05	6.91961E-05	0.002223094	6.91961E-05	0.002164773	0.000117983	0.000277046	0.000271696	0.000266074	0.00023047	0.000500452	3.56044E-05	0.000518254	3.56044E-05	0.000478318
3837503773775	383750	3773775	0.002563639	0.000920625	0.000487191	0.001673331	5.37574E-05	5.37574E-05	0.001727089	5.37574E-05	0.001657048	9.03112E-05	0.000212068	0.000207973	0.000203669	0.000176416	0.000383076	2.72538E-05	0.000396703	2.72538E-05	0.00037328
3837603773775	383760	3773775	0.002095206	0.000752406	0.000398171	0.001367577	4.39348E-05	4.39348E-05	0.001411512	4.39348E-05	0.001340024	7.3033E-05	0.000171495	0.000168184	0.000164704	0.000142664	0.000309786	2.20396E-05	0.000320806	2.20396E-05	0.000306379
3837703773775	383770	3773775	0.001774165	0.000637118	0.00033716	0.001158028	3.72028E-05	3.72028E-05	0.001195231	3.72028E-05	0.001127301	6.14394E-05	0.000144271	0.000141485	0.000138558	0.000120017	0.000260609	1.85409E-05	0.0002698	1.85409E-05	0.000260408
3837803773775	383780	3773775	0.001534994	0.00055123	0.000291709	0.001001917	3.21876E-05	3.21876E-05	0.001034105	3.21876E-05	0.000970941	5.29175E-05	0.00012426	0.000121861	0.000119339	0.00010337	0.000224462	1.59693E-05	0.000232447	1.59693E-05	0.000226095
3837903773775	383790	3773775	0.001354776	0.000486512	0.00025746	0.000884286	2.84086E-05	2.84086E-05	0.000912694	2.84086E-05	0.000854205	4.65553E-05	0.000109321	0.000107209	0.000104991	9.09419E-05	0.000197475	1.40493E-05	0.0002045	1.40493E-05	0.000200172
3838003773775	383800	3773775	0.001214581	0.000436166	0.000230818	0.000792778	2.54688E-05	2.54688E-05	0.000818247	2.54688E-05	0.000765232	4.17062E-05	9.79339E-05	9.60427E-05	9.40555E-05	8.14696E-05	0.000176906	1.25859E-05	0.000183199	1.25859E-05	0.000179954
3838103773775	383810	3773775	0.001094549	0.000393062	0.000208007	0.000714431	2.29518E-05	2.29518E-05	0.000737383	2.29518E-05	0.00069028	3.76211E-05	8.83415E-05	8.66355E-05	8.4843-05	7.34898E-05	0.000159579	1.13532E-05	0.000165255	1.13532E-05	0.00016261
3838203773775	383820	3773775	0.000994628	0.000357179	0.000189018	0.000649211	2.08566E-05	2.08566E-05	0.000670067	2.08566E-05	0.00062842	3.42497E-05	8.04248E-05	7.88717E-05	7.72397E-05	6.6904E-05	0.000145278	1.03357E-05	0.000150446	1.03357E-05	0.000148135
3838303773775	383830	3773775	0.000909853	0.000326736	0.000172908	0.000593877	1.90789E-05	1.90789E-05	0.000612956	1.90789E-05	0.000576285	3.14083E-05	7.37525E-05	7.23283E-05	7.08317E-05	6.13534E-05	0.000133225	9.47826E-06	0.000137964	9.47826E-06	0.000135831
3838403773775	383840	3773775	0.000837358	0.000300703	0.000159131	0.000546558	1.75587E-05	1.75587E-05	0.000564117	1.75587E-05	0.000532112	2.90008E-05	6.80994E-05	6.67843E-05	6.54024E-05	5.66507E-05	0.000123014	8.75175E-06	0.000127389	8.75175E-06	0.000125313
3838503773775	383850	3773775	0.000774978	0.000278301	0.000147276	0.000505841	1.62507E-05	1.62507E-05	0.000522092	1.62507E-05	0.000494349	2.69426E-05	6.32664E-05	6.20447E-05	6.07609E-05	5.26302E-05	0.000114283	8.13065E-06	0.000118349	8.13065E-06	0.000116256
3838603773775	383860	3773775	0.000720488	0.000258734	0.000136921	0.000470275	1.51081E-05	1.51081E-05	0.000485383	1.51081E-05	0.000461769	2.5167E-05	5.90969E-05	5.79556E-05	5.67565E-05	4.91617E-05	0.000106752	7.5948E-06	0.000110549	7.5948E-06	0.000108338
3838703773775	383870	3773775	0.000671208	0.000241036	0.000127556	0.000438109	1.40747E-05	1.40747E-05	0.000452183	1.40747E-05	0.000432183	2.35545E-05	5.53105E-05	5.42423E-05	5.312E-05	4.60118E-05	9.99119E-05	7.10819E-06	0.000103466	7.10819E-06	0.000101148
3838803773775	383880	3773775	0.000626811	0.000225093	0.000119118	0.00040913	1.31437E-05	1.31437E-05	0.000422274	1.31437E-05	0.000405552	2.21031E-05	5.19023E-05	5.09E-05	4.98468E-05	4.31766E-05	9.37555E-05	6.6702E-06	9.70906E-05	6.6702E-06	9.4655E-05
3838903773775	383890	3773775	0.000587017	0.000210803	0.000111556	0.000383156	1.23093E-05	1.23093E-05	0.000395465	1.23093E-05	0.000381717	2.0804E-05	4.88518E-05	4.79084E-05	4.69172E-05	4.0639E-05	8.82452E-05	6.27817E-06	9.13842E-05	6.27817E-06	8.88216E-05
3839003773775	383900	3773775	0.000549479	0.000197502	0.000104517	0.000358981	1.15326E-05	1.15326E-05	0.000370513	1.15326E-05	0.000359496	1.9593E-05	4.60081E-05	4.51196E-05	4.41861E-05	3.82734E-05	8.31083E-05	5.91271E-06	8.60647E-05	5.91271E-06	8.33738E-05
3839103773775	383910	3773775	0.000516871	0.000185613	9.82256E-05	0.000337371	1.08384E-05	1.08384E-05	0.000348209	1.08384E-05	0.00033968	1.8513E-05	4.34721E-05	4.26326E-05	4.17505E-05	3.61637E-05	7.85273E-05	5.58679E-06	8.13207E-05	5.58679E-06	7.84961E-05
3829703773785	382970	3773785	6.6444E-05	2.38606E-05	1.26269E-05	4.33691E-05	1.39328E-06	1.39328E-06	4.47624E-05	1.39328E-06	0.000156935	8.55314E-06	2.00844E-05	1.96965E-05	1.9289E-05	1.67079E-05	3.62801E-05	2.58113E-06	3.75707E-05	2.58113E-06	1.4506E-05
3829803773785	382980	3773785	6.91925E-05	2.48476E-05	1.31493E-05	4.51631E-05	1.45091E-06	1.45091E-06	4.6614E-05	1.45091E-06	0.000168221	9.16825E-06	2.15288E-05	2.1113E-05	2.06762E-05	1.79094E-05	3.88893E-05	2.76676E-06	4.02726E-05	2.76676E-06	1.51795E-05
3829903773785	382990	3773785	7.21552E-05	2.59116E-05	1.37123E-05	4.7097E-05	1.51304E-06	1.51304E-06	4.861E-05	1.51304E-06	0.000181077	9.86891E-06	2.31741E-05	2.27265E-05	2.22563E-05	1.92781E-05	4.18613E-05	2.9782E-06	4.33504E-05	2.9782E-06	1.5906E-05
3830003773785	383000	3773785	7.50663E-05	2.69569E-05	1.42655E-05	4.8997E-05	1.57408E-06	1.57408E-06	5.05711E-05	1.57408E-06	0.000194974	1.06263E-05	2.49526E-05	2.44708E-05	2.39644E-05	2.07577E-05	4.5074E-05	3.20677E-06	4.66774E-05	3.20677E-06	1.662E-05
3830103773785	383010	3773785	7.81398E-05	2.80607E-05	1.48496E-05	5.10032E-05	1.63853E-06	1.63853E-06	5.26418E-05	1.63853E-06	0.000210732	1.14851E-05	2.69693E-05	2.64485E-05	2.59012E-05	2.24353E-05	4.87169E-05	3.46594E-06	5.04499E-05	3.46594E-06	1.73675E-05
3830203773785	383020	3773785	8.13243E-05	2.92042E-05	1.54548E-05	5.30817E-05	1.7053E-06	1.7053E-06	5.4787E-05	1.7053E-06	0.000228503	1.24537E-05	2.92437E-05	2.86789E-05	2.80856E-05	2.43273E-05	5.28253E-05	3.75824E-06	5.47044E-05	3.75824E-06	1.8136E-05
3830303773785	383030	3773785	8.45752E-05	3.03717E-05	1.60726E-05	5.52037E-05	1.77347E-06	1.77347E-06	5.69771E-05	1.77347E-06	0.000248365	1.35362E-05	3.17856E-05	3.11718E-05	3.05268E-05	2.64419E-05	5.7417E-05	4.08491E-06	5.94594E-05	4.08491E-06	1.89072E-05
3830403773785	383040	3773785	8.80182E-05	3.16081E-05	1.67269E-05	5.7451E-05	1.84567E-06	1.84567E-06	5.92966E-05	1.84567E-06	0.00027129	1.4786E-05	3.47204E-05	3.40499E-05	3.33454E-05	2.88833E-05	6.27184E-05	4.46208E-06	6.49495E-05	4.46208E-06	1.97065E-05
3830503773785	383050	3773785	9.11582E-05	3.27357E-05	1.73236E-05	5.95005E-05	1.91152E-06	1.91152E-06	6.14121E-05	1.91152E-06	0.000295546	1.61077E-05	3.78238E-05	3.70934E-05	3.63259E-05	3.1465E-05	6.83244E-05	4.86091E-06	7.07548E-05	4.86091E-06	2.04302E-05
3830603773785	383060	3773785	9.43131E-05	3.38686E-05	1.79232E-05	6.15598E-05	1.97767E-06	1.97767E-06	6.35374E-05	1.97767E-06	0.000322927	1.76E-05	4.1328E-05	4.05299E-05	3.96913E-05	3.43801E-05	7.46543E-05	5.31125E-06	7.73099E-05	5.31125E-06	2.1147E-05
3830703773785	383070	3773785	9.76231E-05	3.50573E-05	1.85522E-05	6.37203E-05	2.04708E-06	2.04708E-06	6.57673E-05	2.04708E-06	0.00035491	1.9343E-05	4.54211E-05	4.4544E-05	4.36223E-05	3.77851E-05	8.2048E-05	5.83727E-06	8.49666E-05	5.83727E-06	2.18847E-05
3830803773785	383080	3773785	0.000101066	3.62937E-05	1.92065E-05	6.59676E-05	2.11927E-06	2.11927E-06	6.80869E-05	2.11927E-06	0.000392513	2.13924E-05	5.02335E-05	4.92634E-05	4.82441E-05	4.17884E-05	9.0741E-05	6.45573E-06	9.39689E-05	6.45573E-06	2.26323E-05
3830903773785	383090	3773785	0.000104679	3.75911E-05	1.98931E-05	6.83258E-05	2.19504E-06	2.19504E-06	7.05208E-05	2.19504E-06	0.000437573	2.38483E-05	5.60003E-05	5.49189E-05	5.37826E-05	4.65857E-05	0.000101158	7.19685E-06	0.000104757	7.19685E-06	2.33965E-05
3831003773785	383100	3773785	0.000108595	3.89974E-05	2.06373E-05	7.08817E-05	2.27715E-06	2.27715E-06	7.31589E-05	2.27715E-06	0.000493782	2.69118E-05	6.31939E-05	6.19735E-05	6.06913E-05	5.25699E-05	0.000114152	8.12133E-06	0.000118213	8.12133E-06	2.41957E-05
3831103773785	383110	3773785	0.000112755	4.04911E-05	2.14278E-05	7.35968E-05	2.36437E-06	2.36437E-06	7.59612E-05	2.36437E-06	0.000564998	3.07931E-05	7.23081E-05	7.09117E-05	6.94445E-05	6.01519E-05	0.000130616	9.29264E-06	0.000135263	9.29264E-06	2.50117E-05
3831203773785	383120	3773785	0.000117106	4.20539E-05	2.22548E-05	7.64373E-05	2.45563E-06	2.45563E-06	7.88929E-05	2.45563E-06	0.00065711	3.58134E-05	8.40965E-05	8.24725E-05	8.07661E-05	6.99585E-05	0.000151911	1.08076E-05	0.000157314	1.08076E-05	2.58389E-05
3831303773785	383130	3773785	0.000121961	4.37971E-05	2.31772E-05	7.96057E-05	2.55741E-06	2.55741E-06	8.21631E-05	2.55741E-06	0.000785868	4.28308E-05	0.000100575	9.86326E-05	9.65918E-05	8.36665E-05	0.000181677	1.29253E-05	0.000188139	1.29253E-05	2.67024E-05
3831403773785	383140	3773785	0.000127155	4.56623E-05	2.41643E-05	8.2996E-05	2.66633E-06	2.66633E-06	8.56623E-05	2.66633E-06	0.000966508	5.26759E-05	0.000123693	0.000121304	0.000118794	0.000102898	0.000223437	1.58963E-05	0.000231385	1.58963E-05	2.75784E-05
3831503773785	383150	3773785	0.000132031	4.74134E-05	2.5091E-05	8.61789E-05	2.76858E-06	2.76858E-06	8.89474E-05	2.76858E-06	0.001244558	6.783E-05	0.000159278	0.000156202	0.00015297	0.0001325	0.000287717	2.04695E-05	0.000297952	2.04695E-05	2.82784E-05
3831603773785	383160	3773785	0.000137742	4.94644E-05	2.61764E-05	8.99067E-05	2.88834E-06	2.88834E-06	9.2795E-05	2.88834E-06	0.001719436	9.37115E-05	0.000220052	0.000215803	0.000211338	0.000183058	0.000397499	2.82799E-05	0.000411639	2.82799E-05	2.89659E-05
3837203773785	383720	3773785	0.007343587	0.002637145	0.001395567	0.004793285	0.000153989	0.000153989	0.004947275	0.000153989	0.005043822	0.000274895	0.000645505	0.000633039	0.000619941	0.000536985	0.00116603	8.29567E-05	0.001207508	8.29567E-05	0.001055162
3837303773785	383730	3773785	0.004605397	0.001653838	0.000875205	0.003006022	9.65715E-05	9.65715E-05	0.003102593	9.65715E-05	0.003090255	0.000168423	0.000395489	0.000387851	0.00037982	0.0003229	0.000714405	5.0826E-05	0.000739818	5.0826E-05	0.000665004
3837403773785	383740	3773785	0.003302835	0.001186076	0.000627667	0.002155817	6.92578E-05	6.92578E-05	0.002225075	6.92578E-05	0.002174252	0.0001185	0.000278259	0.000272886	0.00026724	0.000231479	0.000502643	3.57604E-05	0.000520523	3.57604E-05	0.000479289
3837503773785	383750	3773785	0.002565523	0.000921301	0.000487549	0.001674561	5.3797E-05	5.3797E-05	0.001728358	5.3797E-05	0.00166449	9.07169E-05	0.00021302	0.000208907	0.000204584	0.000177208	0.000384797	2.73762E-05	0.000398485	2.73762E-05	0.000374069
3837603773785	383760	3773785	0.002096381	0.000752828	0.000398394	0.001368344	4.39594E-05	4.39594E-05	0.001412303	4.39594E-05	0.001345912	7.33539E-05	0.000172249	0.000168923	0.000165427	0.000143291	0.000311148	2.21365E-05	0.000322216	2.21365E-05	0.000307036
3837703773785	383770	3773785	0.001777231	0.000638219	0.000337743	0.001160029	3.72671E-05	3.72671E-05	0.001197296	3.72671E-05	0.001133848	6.17962E-05	0.000145109	0.000142307	0.000139362	0.000120714	0.000262123	1.86486E-05	0.000271447	1.86486E-05	0.000261309
3837803773785	383780	3773785	0.001538312	0.000552421	0.000292339	0.001004083	3.22572E-05	3.22572E-05	0.00103634	3.22572E-05	0.000977289	5.32635E-05	0.000125073	0.000122657	0.00012012	0.000104046	0.000225929	1.60737E-05	0.000233966	1.60737E-05	0.000227003
3837903773785	383790	3773785	0.001355633	0.00048682	0.000257623	0.000884845	2.84265E-05	2.84265E-05	0.000913272	2.84265E-05	0.0008585	4.67894E-05	0.00010987	0.000107749	0.000105519	9.13992E-05	0.000198468	1.41199E-05	0.000205528	1.41199E-05	0.000200706
3838003773785	383800	3773785	0.001216798	0.000436962	0.000231239	0.000794225	2.55153E-05	2.55153E-05	0.00081974	2.55153E-05	0.000769742	4.1952E-05	9.85111E-05	9.66087E-05	9.46098E-05	8.19497E-05	0.000177949	1.26601E-05	0.000184279	1.26601E-05	0.000180661
3838103773785	383810	3773785	0.001098871	0.000394614	0.000208828	0.000717252	2.30424E-05	2.30424E-05	0.000740295	2.30424E-05	0.000695387	3.78995E-05	8.89951E-05	8.72765E-05	8.54707E-05	7.40335E-05	0.000160759	1.14372E-05	0.000166478	1.14372E-05	0.000163608
3838203773785	383820	3773785	0.000999113	0.00035879	0.00018987	0.000652138	2.09506E-05	2.09506E-05	0.000673089	2.09506E-05	0.000633535	3.45285E-05	8.10793E-05	7.95136E-05	7.78684E-05	6.74485E-05	0.00014646	1.04199E-05	0.00015167	1.04199E-05	0.000149152
3838303773785	383830	3773785	0.000914966	0.000328572	0.000173879	0.000597214	1.91861E-05	1.91861E-05	0.0006164	1.91861E-05	0.000581575	3.16966E-05	7.44296E-05	7.29923E-05	7.1482E-05	6.19167E-05	0.000134448	9.56529E-06	0.000139231	9.56529E-06	0.000136928
3838403773785	383840	3773785	0.000842937	0.000302706	0.000160191	0.000550199	1.76757E-05	1.76757E-05	0.000567875	1.76757E-05	0.000537441	2.92912E-05	6.87814E-05	6.74531E-05	6.60575E-05	5.72181E-05	0.000124246	8.8394E-06	0.000128665	8.8394E-06	0.00012645
3838503773785	383850	3773785	0.000781332	0.000280583	0.000148483	0.000509989	1.63839E-05	1.63839E-05	0.000526373	1.63839E-05	0.000500038	2.72527E-05	6.39945E-05	6.27587E-05	6.14601E-05	5.32359E-05	0.000115599	8.22422E-06	0.000119711	8.22422E-06	0.000117491
3838603773785	383860	3773785	0.000727286	0.000261175	0.000138213	0.000474712	1.52506E-05	1.52506E-05	0.000489963	1.52506E-05	0.000467343	2.54708E-05	5.98102E-05	5.86552E-05	5.74416E-05	4.97551E-05	0.00010804	7.68648E-06	0.000111884	7.68648E-06	0.000109618
3838703773785	383870	3773785	0.000676513	0.000242941	0.000128564	0.000441571	1.41859E-05	1.41859E-05	0.000455757	1.41859E-05	0.000436754	2.38037E-05	5.58955E-05	5.48161E-05	5.36819E-05	4.64985E-05	0.000100969	7.18338E-06	0.00010456	7.18338E-06	0.00010219
3838803773785	383880	3773785	0.000631798	0.000226884	0.000120066	0.000412385	1.32483E-05	1.32483E-05	0.000425634	1.32483E-05	0.000409695	2.23289E-05	5.24324E-05	5.14199E-05	5.0356E-05	4.36177E-05	9.47131E-05	6.73833E-06	9.80823E-05	6.73833E-06	9.56345E-05
3838903773785	383890	3773785	0.00059142	0.000212384	0.000112393	0.00038603	1.24016E-05	1.24016E-05	0.000398432	1.24016E-05	0.000385376	2.10035E-05	4.93202E-05	4.83678E-05	4.7367E-05	4.10287E-05	8.90913E-05	6.33836E-06	9.22605E-05	6.33836E-06	8.97005E-05
3839003773785	383900	3773785	0.000553348	0.000198712	0.000105158	0.00036118	1.16033E-05	1.16033E-05	0.000372783	1.16033E-05	0.000362299	1.97458E-05	4.63667E-05	4.54714E-05	4.45305E-05	3.85717E-05	8.37562E-05	5.9588E-06	8.67356E-05	5.9588E-06	8.40836E-05
3839103773785	383910	3773785	0.000519354	0.000186504	9.86974E-05	0.000338991	1.08904E-05	1.08904E-05	0.000349881	1.08904E-05	0.000341794	1.86282E-05	4.37425E-05	4.28978E-05	4.20102E-05	3.63887E-05	7.90158E-05	5.62155E-06	8.18266E-05	5.62155E-06	7.90592E-05

			ISDrainage / Utilities Trenching	ISDrainage / Utilities Trenching	ISAsphalt Paving	ISAsphalt Paving	SVDemolition	SVSite Grubbing / Prep	SVMass Grading / Excavation	SVMass Grading / Excavation	SVDrainage / Utilities Trenching	SVFoundations / Concrete Pads	SVBuilding / Structure Construction	SVBuilding / Structure Construction	SVAsphalt Paving	SVAsphalt Paving	SVArchitectural Coating	SVArchitectural Coating	SVLandscaping or Other Finishing	SVLandscaping or Other Finishing	MDemolition
Unique Identifier	X (UTM)	Y (UTM)	2027	2028	2027	2028	2027	2027	2027	2028	2028	2028	2028	2029	2028	2029	2028	2029	2028	2029	2027
3830003773775	383000	3773775	6.80589E-06	6.63127E-06	1.75771E-06	1.63739E-06	7.83259E-05	5.6312E-05	3.79672E-05	3.74851E-05	2.65966E-05	8.44906E-06	1.21038E-05	1.1642E-05	1.19004E-06	1.10721E-06	1.19004E-06	1.10721E-06	1.21038E-05	1.1642E-05	1.79221E-05
3830103773775	383010	3773775	7.09619E-06	6.91412E-06	1.83269E-06	1.70723E-06	8.12212E-05	5.83936E-05	3.93707E-05	3.88708E-05	2.75798E-05	8.76138E-06	1.25512E-05	1.20723E-05	1.23403E-06	1.14814E-06	1.23403E-06	1.14814E-06	1.25512E-05	1.20723E-05	1.86044E-05
3830203773775	383020	3773775	7.3955E-06	7.20575E-06	1.90999E-06	1.77924E-06	8.42324E-05	6.05585E-05	4.08303E-05	4.03119E-05	2.86022E-05	9.0862E-06	1.30165E-05	1.25199E-05	1.27978E-06	1.1907E-06	1.27978E-06	1.1907E-06	1.30165E-05	1.25199E-05	1.93157E-05
3830303773775	383030	3773775	7.701E-06	7.50341E-06	1.98889E-06	1.85274E-06	8.73504E-05	6.28002E-05	4.23417E-05	4.18041E-05	2.9661E-05	9.42255E-06	1.34984E-05	1.29833E-05	1.32716E-06	1.23478E-06	1.32716E-06	1.23478E-06	1.34984E-05	1.29833E-05	2.00578E-05
3830403773775	383040	3773775	8.01493E-06	7.80929E-06	2.06997E-06	1.92827E-06	9.06378E-05	6.51636E-05	4.39352E-05	4.33774E-05	3.07773E-05	9.77715E-06	1.40064E-05	1.34719E-05	1.3771E-06	1.28125E-06	1.3771E-06	1.28125E-06	1.40064E-05	1.34719E-05	2.08399E-05
3830503773775	383050	3773775	8.29568E-06	8.08283E-06	2.14247E-06	1.99581E-06	9.35509E-05	6.7258E-05	4.53473E-05	4.47715E-05	3.17665E-05	1.00914E-05	1.44565E-05	1.39049E-05	1.42136E-06	1.32243E-06	1.42136E-06	1.32243E-06	1.44565E-05	1.39049E-05	2.15331E-05
3830603773775	383060	3773775	8.57192E-06	8.35199E-06	2.21382E-06	2.06227E-06	9.64374E-05	6.93332E-05	4.67465E-05	4.61529E-05	3.27466E-05	1.04028E-05	1.49026E-05	1.4334E-05	1.46522E-06	1.36323E-06	1.46522E-06	1.36323E-06	1.49026E-05	1.4334E-05	2.22226E-05
3830703773775	383070	3773775	8.85491E-06	8.62772E-06	2.2869E-06	2.13035E-06	9.94396E-05	7.14917E-05	4.82018E-05	4.75897E-05	3.37661E-05	1.07266E-05	1.53665E-05	1.47802E-05	1.51083E-06	1.40567E-06	1.51083E-06	1.40567E-06	1.53665E-05	1.47802E-05	2.29393E-05
3830803773775	383080	3773775	9.14184E-06	8.90729E-06	2.36101E-06	2.19938E-06	0.000102531	7.37142E-05	4.97002E-05	4.90692E-05	3.48158E-05	1.10601E-05	1.58442E-05	1.52397E-05	1.5578E-06	1.44937E-06	1.5578E-06	1.44937E-06	1.58442E-05	1.52397E-05	2.36778E-05
3830903773775	383090	3773775	9.43496E-06	9.19289E-06	2.43671E-06	2.2699E-06	0.000105747	7.60264E-05	5.12592E-05	5.06083E-05	3.59078E-05	1.1407E-05	1.63412E-05	1.57177E-05	1.60666E-06	1.49483E-06	1.60666E-06	1.49483E-06	1.63412E-05	1.57177E-05	2.44454E-05
3831003773775	383100	3773775	9.73371E-06	9.48397E-06	2.51387E-06	2.34178E-06	0.000109088	7.84282E-05	5.28786E-05	5.22072E-05	3.70422E-05	1.17674E-05	1.68575E-05	1.62143E-05	1.65742E-06	1.54206E-06	1.65742E-06	1.54206E-06	1.68575E-05	1.62143E-05	2.52438E-05
3831103773775	383110	3773775	1.00398E-05	9.78217E-06	2.59291E-06	2.41541E-06	0.000112553	8.09197E-05	5.45584E-05	5.38657E-05	3.8219E-05	1.21412E-05	1.7393E-05	1.67294E-05	1.71007E-06	1.59104E-06	1.71007E-06	1.59104E-06	1.7393E-05	1.67294E-05	2.60785E-05
3831203773775	383120	3773775	1.03571E-05	1.00913E-05	2.67486E-06	2.49175E-06	0.000116242	8.35714E-05	5.63462E-05	5.56308E-05	3.94714E-05	1.2539E-05	1.7963E-05	1.72776E-05	1.76611E-06	1.64318E-06	1.76611E-06	1.64318E-06	1.7963E-05	1.72776E-05	2.69658E-05
3831303773775	383130	3773775	1.07014E-05	1.04268E-05	2.76378E-06	2.57459E-06	0.000120642	8.67354E-05	5.84795E-05	5.7737E-05	4.09658E-05	1.30138E-05	1.8643E-05	1.79317E-05	1.83298E-06	1.70539E-06	1.83298E-06	1.70539E-06	1.8643E-05	1.79317E-05	2.80363E-05
3831403773775	383140	3773775	1.1048E-05	1.07645E-05	2.85329E-06	2.65797E-06	0.000125337	9.01108E-05	6.07553E-05	5.99839E-05	4.256E-05	1.35202E-05	1.93685E-05	1.86295E-05	1.90431E-06	1.77176E-06	1.90431E-06	1.77176E-06	1.93685E-05	1.86295E-05	2.91831E-05
3831503773775	383150	3773775	1.13265E-05	1.10358E-05	2.92521E-06	2.72497E-06	0.00012948	9.30891E-05	6.27633E-05	6.19664E-05	4.39667E-05	1.39671E-05	2.00087E-05	1.92453E-05	1.96725E-06	1.83032E-06	1.96725E-06	1.83032E-06	2.00087E-05	1.92453E-05	3.029E-05
3831603773775	383160	3773775	1.15988E-05	1.13012E-05	2.99554E-06	2.79048E-06	0.000134505	9.67015E-05	6.51989E-05	6.43711E-05	4.56728E-05	1.45091E-05	2.07852E-05	1.99921E-05	2.04359E-06	1.90135E-06	2.04359E-06	1.90135E-06	2.07852E-05	1.99921E-05	3.14785E-05
3837203773775	383720	3773775	0.000423261	0.000412402	0.000109313	0.00010183	0.01194407	0.008587138	0.005789695	0.005716184	0.00405577	0.001288414	0.001845732	0.001775307	0.000181472	0.00016884	0.000181472	0.00016884	0.001845732	0.001775307	0.001849806
3837303773775	383730	3773775	0.000267165	0.000260311	6.89991E-05	6.42758E-05	0.007216055	0.005187952	0.003497866	0.003453454	0.002450309	0.0007784	0.001115106	0.001072558	0.000109637	0.000102006	0.000109637	0.000102006	0.001115106	0.001072558	0.001136364
3837403773775	383740	3773775	0.0001926	0.000187659	4.97417E-05	4.63366E-05	0.00499575	0.003591673	0.002421609	0.002390862	0.001696374	0.000538895	0.000772	0.000742543	7.59027E-05	7.06195E-05	7.59027E-05	7.06195E-05	0.000772	0.000742543	0.000800129
3837503773775	383750	3773775	0.000150306	0.000146449	3.88185E-05	3.61612E-05	0.003761869	0.002704579	0.001823505	0.001800352	0.001277393	0.000405795	0.000581326	0.000559145	5.71558E-05	5.31775E-05	5.71558E-05	5.31775E-05	0.000581326	0.000559145	0.000612356
3837603773775	383760	3773775	0.000123367	0.000120202	3.18613E-05	2.96802E-05	0.002993461	0.002152136	0.001451032	0.001432608	0.00101647	0.00032906	0.000462583	0.000444933	4.5481E-05	4.23153E-05	4.5481E-05	4.23153E-05	0.000462583	0.000444933	0.000494703
3837703773775	383770	3773775	0.000104856	0.000102166	2.70806E-05	2.52268E-05	0.002479897	0.001782911	0.00120209	0.001186827	0.000842083	0.000267508	0.000383222	0.0003686	3.76782E-05	3.50556E-05	3.76782E-05	3.50556E-05	0.000383222	0.0003686	0.000415401
3837803773775	383780	3773775	9.10398E-05	8.8704E-05	2.35123E-05	2.19027E-05	0.002103956	0.00151263	0.001019859	0.00100691	0.000714427	0.000226955	0.000325127	0.000312722	3.19664E-05	2.97414E-05	3.19664E-05	2.97414E-05	0.000325127	0.000312722	0.000356969
3837903773775	383790	3773775	8.06017E-05	7.85337E-05	2.08165E-05	1.93915E-05	0.001824907	0.001312009	0.000884594	0.000873363	0.000619672	0.000196854	0.000282005	0.000271245	2.77267E-05	2.57967E-05	2.77267E-05	2.57967E-05	0.000282005	0.000271245	0.000313221
3838003773775	383800	3773775	7.24607E-05	7.06016E-05	1.8714E-05	1.74329E-05	0.001613662	0.001160136	0.000782197	0.000772265	0.000547941	0.000174067	0.000249361	0.000239847	2.45171E-05	2.28106E-05	2.45171E-05	2.28106E-05	0.000249361	0.000239847	0.00027973
3838103773775	383810	3773775	6.54771E-05	6.37971E-05	1.69104E-05	1.57527E-05	0.001437011	0.001033133	0.000696568	0.000687723	0.000487956	0.000155011	0.000222063	0.00021359	2.18332E-05	2.03135E-05	2.18332E-05	2.03135E-05	0.000222063	0.00021359	0.000251335
3838203773775	383820	3773775	5.96484E-05	5.8118E-05	1.5405E-05	1.43505E-05	0.001291771	0.000928713	0.000626165	0.000618215	0.000438638	0.000139344	0.000199619	0.000192002	1.96265E-05	1.82604E-05	1.96265E-05	1.82604E-05	0.000199619	0.000192002	0.000227914
3838303773775	383830	3773775	5.46941E-05	5.32908E-05	1.41255E-05	1.31585E-05	0.001170523	0.000841542	0.000567392	0.000560188	0.000397467	0.000126265	0.000180882	0.00017398	1.77843E-05	1.65464E-05	1.77843E-05	1.65464E-05	0.000180882	0.00017398	0.000208189
3838403773775	383840	3773775	5.04588E-05	4.91641E-05	1.30317E-05	1.21396E-05	0.001068437	0.000768148	0.000517908	0.000511332	0.000362802	0.000115253	0.000165107	0.000158807	1.62333E-05	1.51033E-05	1.62333E-05	1.51033E-05	0.000165107	0.000158807	0.000191451
3838503773775	383850	3773775	4.68119E-05	4.56109E-05	1.20898E-05	1.12622E-05	0.000981185	0.000705418	0.000475613	0.000469575	0.000333174	0.000105841	0.000151624	0.000145838	1.49076E-05	1.38699E-05	1.49076E-05	1.38699E-05	0.000151624	0.000145838	0.000177126
3838603773775	383860	3773775	4.36236E-05	4.25044E-05	1.12664E-05	1.04952E-05	0.000906324	0.000651598	0.000439326	0.000433748	0.000307755	9.77658E-05	0.000140055	0.000134712	1.37702E-05	1.28117E-05	1.37702E-05	1.28117E-05	0.000140055	0.000134712	0.000164736
3838703773775	383870	3773775	4.07284E-05	3.96834E-05	1.05187E-05	9.79862E-06	0.000839125	0.000603286	0.000406752	0.000401588	0.000284936	9.0517E-05	0.000129671	0.000124723	1.27492E-05	1.18618E-05	1.27492E-05	1.18618E-05	0.000129671	0.000124723	0.00015349
3838803773775	383880	3773775	3.8114E-05	3.71361E-05	9.84347E-06	9.16962E-06	0.000779063	0.000560104	0.000377638	0.000372843	0.000264541	8.4038E-05	0.00012039	0.000115796	1.18367E-05	1.10128E-05	1.18367E-05	1.10128E-05	0.00012039	0.000115796	0.000143379
3838903773775	383890	3773775	3.57651E-05	3.48475E-05	9.23683E-06	8.60452E-06	0.00072577	0.000521789	0.000351805	0.000347339	0.000246445	7.82893E-05	0.000112154	0.000107875	1.1027E-05	1.02594E-05	1.1027E-05	1.02594E-05	0.000112154	0.000107875	0.000134337
3839003773775	383900	3773775	3.35715E-05	3.27101E-05	8.6703E-06	8.07677E-06	0.000676487	0.000486357	0.000327916	0.000323753	0.00022971	7.29731E-05	0.000104538	0.00010055	1.02782E-05	9.56277E-06	1.02782E-05	9.56277E-06	0.000104538	0.00010055	0.00012592
3839103773775	383910	3773775	3.16074E-05	3.07964E-05	8.16305E-06	7.60424E-06	0.000632852	0.000454986	0.000306765	0.00030287	0.000214893	6.82661E-05	9.77954E-05	9.4064E-05	9.61521E-06	8.94594E-06	9.61521E-06	8.94594E-06	9.77954E-05	9.4064E-05	0.000118418
3829703773785	382970	3773785	5.84101E-06	5.69115E-06	1.50852E-06	1.40526E-06	6.82857E-05	4.90937E-05	3.31004E-05	3.26801E-05	2.31873E-05	7.36602E-06	1.05523E-05	1.01496E-05	1.0375E-06	9.65281E-07	1.0375E-06	9.65281E-07	1.05523E-05	1.01496E-05	1.55106E-05
3829803773785	382980	3773785	6.11219E-06	5.95537E-06	1.57856E-06	1.4705E-06	7.09583E-05	5.10152E-05	3.43959E-05	3.39592E-05	2.40949E-05	7.65432E-06	1.09653E-05	1.05469E-05	1.0781E-06	1.00306E-06	1.0781E-06	1.00306E-06	1.09653E-05	1.05469E-05	1.61294E-05
3829903773785	382990	3773785	6.40475E-06	6.24042E-06	1.65411E-06	1.54088E-06	7.38269E-05	5.30776E-05	3.57864E-05	3.5332E-05	2.50689E-05	7.96376E-06	1.14086E-05	1.09733E-05	1.12169E-06	1.04361E-06	1.12169E-06	1.04361E-06	1.14086E-05	1.09733E-05	1.67935E-05
3830003773785	383000	3773785	6.69224E-06	6.52054E-06	1.72836E-06	1.61005E-06	7.66243E-05	5.50887E-05	3.71424E-05	3.66708E-05	2.60188E-05	8.26551E-06	1.18408E-05	1.13891E-05	1.16419E-06	1.08315E-06	1.16419E-06	1.08315E-06	1.18408E-05	1.13891E-05	1.74467E-05
3830103773785	383010	3773785	6.99324E-06	6.81381E-06	1.8061E-06	1.68246E-06	7.95642E-05	5.72023E-05	3.85674E-05	3.80778E-05	2.70171E-05	8.58264E-06	1.22952E-05	1.1826E-05	1.20886E-06	1.12471E-06	1.20886E-06	1.12471E-06	1.22952E-05	1.1826E-05	1.81326E-05
3830203773785	383020	3773785	7.30267E-06	7.1153E-06	1.88602E-06	1.75691E-06	8.26021E-05	5.93864E-05	4.004E-05	3.95316E-05	2.80486E-05	8.91034E-06	1.27646E-05	1.22776E-05	1.25501E-06	1.16766E-06	1.25501E-06	1.16766E-06	1.27646E-05	1.22776E-05	1.88439E-05
3830303773785	383030	3773785	7.61323E-06	7.4179E-06	1.96622E-06	1.83162E-06	8.56667E-05	6.15897E-05	4.15255E-05	4.09983E-05	2.90893E-05	9.24092E-06	1.32382E-05	1.27331E-05	1.30157E-06	1.21098E-06	1.30157E-06	1.21098E-06	1.32382E-05	1.27331E-05	1.95643E-05
3830403773785	383040	3773785	7.93504E-06	7.73145E-06	2.04934E-06	1.90905E-06	8.89095E-05	6.39211E-05	4.30974E-05	4.25502E-05	3.01904E-05	9.59072E-06	1.37393E-05	1.32151E-05	1.35084E-06	1.25682E-06	1.35084E-06	1.25682E-06	1.37393E-05	1.32151E-05	2.03282E-05
3830503773785	383050	3773785	8.22648E-06	8.01541E-06	2.12465E-06	1.97916E-06	9.18405E-05	6.60283E-05	4.45182E-05	4.39529E-05	3.11857E-05	9.90689E-06	1.41922E-05	1.36507E-05	1.39537E-06	1.29825E-06	1.39537E-06	1.29825E-06	1.41922E-05	1.36507E-05	2.10177E-05
3830603773785	383060	3773785	8.51509E-06	8.29662E-06	2.19914E-06	2.0486E-06	9.47625E-05	6.81291E-05	4.59346E-05	4.53514E-05	3.21779E-05	1.02221E-05	1.46438E-05	1.4085E-05	1.43977E-06	1.33956E-06	1.43977E-06	1.33956E-06	1.46438E-05	1.4085E-05	2.17073E-05
3830703773785	383070	3773785	8.81215E-06	8.58606E-06	2.27586E-06	2.12007E-06	9.78093E-05	7.03196E-05	4.74115E-05	4.68095E-05	3.32125E-05	1.05508E-05	1.51146E-05	1.45379E-05	1.48606E-06	1.38262E-06	1.48606E-06	1.38262E-06	1.51146E-05	1.45379E-05	2.24276E-05
3830803773785	383080	3773785	9.11315E-06	8.87933E-06	2.3536E-06	2.19248E-06	0.000100963	7.25869E-05	4.89402E-05	4.83188E-05	3.42834E-05	1.08909E-05	1.56019E-05	1.50066E-05	1.53398E-06	1.42721E-06	1.53398E-06	1.42721E-06	1.56019E-05	1.50066E-05	2.31734E-05
3830903773785	383090	3773785	9.4209E-06	9.17918E-06	2.43308E-06	2.26652E-06	0.00010425	7.49504E-05	5.05337E-05	4.98921E-05	3.53996E-05	1.12456E-05	1.61099E-05	1.54953E-05	1.58392E-06	1.47367E-06	1.58392E-06	1.47367E-06	1.61099E-05	1.54953E-05	2.39518E-05
3831003773785	383100	3773785	9.74271E-06	9.49274E-06	2.51619E-06	2.34394E-06	0.000107796	7.74995E-05	5.22524E-05	5.1589E-05	3.66036E-05	1.1628E-05	1.66579E-05	1.60223E-05	1.6378E-06	1.5238E-06	1.6378E-06	1.5238E-06	1.66579E-05	1.60223E-05	2.47956E-05
3831103773785	383110	3773785	1.00713E-05	9.81287E-06	2.60105E-06	2.42299E-06	0.000111529	8.01832E-05	5.40618E-05	5.33754E-05	3.78711E-05	1.20307E-05	1.72347E-05	1.65771E-05	1.69451E-06	1.57656E-06	1.69451E-06	1.57656E-06	1.72347E-05	1.65771E-05	2.56865E-05
3831203773785	383120	3773785	1.04043E-05	1.01374E-05	2.68706E-06	2.50312E-06	0.000115413	8.29757E-05	5.59446E-05	5.52343E-05	3.91901E-05	1.24497E-05	1.78349E-05	1.71544E-05	1.75352E-06	1.63147E-06	1.75352E-06	1.63147E-06	1.78349E-05	1.71544E-05	2.66174E-05
3831303773785	383130	3773785	1.0752E-05	1.04762E-05	2.77686E-06	2.58677E-06	0.000119725	8.60757E-05	5.80347E-05	5.72978E-05	4.06542E-05	1.29148E-05	1.85012E-05	1.77953E-05	1.81904E-06	1.69242E-06	1.81904E-06	1.69242E-06	1.85012E-05	1.77953E-05	2.76571E-05
3831403773785	383140	3773785	1.11048E-05	1.08199E-05	2.86797E-06	2.67164E-06	0.000124411	8.94447E-05	6.03062E-05	5.95405E-05	4.22454E-05	1.34203E-05	1.92254E-05	1.84918E-05	1.89023E-06	1.75866E-06	1.89023E-06	1.75866E-06	1.92254E-05	1.84918E-05	2.87767E-05
3831503773785	383150	3773785	1.13867E-05	1.10945E-05	2.94076E-06	2.73945E-06	0.000128473	9.23653E-05	6.22754E-05	6.14847E-05	4.36248E-05	1.38585E-05	1.98531E-05	1.90956E-05	1.95195E-06	1.81609E-06	1.95195E-06	1.81609E-06	1.98531E-05	1.90956E-05	2.986E-05
3831603773785	383160	3773785	1.16635E-05	1.13642E-05	3.01225E-06	2.80604E-06	0.000133453	9.59457E-05	6.46893E-05	6.3868E-05	4.53159E-05	1.43957E-05	2.06227E-05	1.98358E-05	2.02762E-06	1.88649E-06	2.02762E-06	1.88649E-06	2.06227E-05	1.98358E-05	3.10521E-05
3837203773785	383720	3773785	0.000424874	0.000413973	0.00010973	0.000102218	0.012018592	0.008640715	0.005825818	0.005751849	0.004081075	0.001296453	0.001857248	0.001786384	0.000182604	0.000169894	0.000182604	0.000169894	0.001857248	0.001786384	0.001855423
3837303773785	383730	3773785	0.000267772	0.000260901	6.91558E-05	6.44217E-05	0.007254585	0.005215653	0.003516543	0.003471894	0.002463392	0.000782557	0.00112106	0.001078285	0.000110222	0.00010255	0.000110222	0.00010255	0.00112106	0.001078285	0.001137168
3837403773785	383740	3773785	0.000192991	0.00018804	4.98427E-05	4.64307E-05	0.005023875	0.003611894	0.002435242	0.002404322	0.001705925	0.000541929	0.000776346	0.000746724	7.63301E-05	7.10171E-05	7.63301E-05	7.10171E-05	0.000776346	0.000746724	0.000799886
3837503773785	383750	3773785	0.000150624	0.000146759	3.89006E-05	3.62376E-05	0.003784924	0.002721155	0.001834681	0.001811386	0.001285222	0.000408282	0.000584889	0.000562572	5.75061E-05	5.35034E-05	5.75061E-05	5.35034E-05	0.000584889	0.000562572	0.000611797
3837603773785	383760	3773785	0.000123632	0.00012046	3.19296E-05	2.97439E-05	0.003012633	0.002165919	0.001460325	0.001441783	0.00102298	0.000324975	0.000465546	0.000447783	4.57723E-05	4.25863E-05	4.57723E-05	4.25863E-05	0.000465546	0.000447783	0.000493959
3837703773785	383770	3773785	0.000105219	0.00010252	2.71743E-05	2.53141E-05	0.002500485	0.001797713	0.00121207	0.00119668	0.000849074	0.000269729	0.000386403	0.00037166	3.7991E-05	3.53467E-05	3.7991E-05	3.53467E-05	0.000386403	0.00037166	0.000415187
3837803773785	383780	3773785	9.14055E-05	8.90603E-05	2.36067E-05	2.19907E-05	0.002123885	0.001526958	0.001029519	0.001016447	0.000721194	0.000229105	0.000328207	0.000315684	3.22692E-05	3.00231E-05	3.22692E-05	3.00231E-05	0.000328207	0.000315684	0.000356924
3837903773785	383790	3773785	8.08166E-05	7.87431E-05	2.0872E-05	1.94432E-05	0.001839615	0.001322584	0.000891724	0.000880402	0.000624666	0.00019844	0.000284278	0.000273431	2.79501E-05	2.60047E-05	2.79501E-05	2.60047E-05	0.000284278	0.000273431	0.000312655
3838003773785	383800	3773785	7.27454E-05	7.0879E-05	1.87875E-05	1.75014E-05	0.001628656	0.001170915	0.000789465	0.000779441	0.000553032	0.000175684	0.000251678	0.000242075	2.47449E-05	2.30225E-05	2.47449E-05	2.30225E-05	0.000251678	0.000242075	0.000279458
3838103773785	383810	3773785	6.58788E-05	6.41885E-05	1.70141E-05	1.58494E-05	0.00145302	0.001044642	0.000704328	0.000695385	0.000493392	0.000156738	0.000224537	0.00021597	2.20764E-05	2.05398E-05	2.20764E-05	2.05398E-05	0.000224537	0.00021597	0.000251609
3838203773785	383820	3773785	6.0058E-05	5.85171E-05	1.55108E-05	1.4449E-05	0.001307504	0.000940024	0.000633791	0.000625744	0.000443981	0.000141041	0.0002020 5	0.000194341	1.98655E-05	1.84828E-05	1.98655E-05	1.84828E-05	0.0002020 5	0.000194341	0.000228252
3838303773785	383830	3773785	5.51357E-05	5.37211E-05	1.42396E-05	1.32648E-05	0.001186095	0.000852738	0.00057494	0.000567641	0.000402755	0.000127945	0.000183289	0.000176295	1.80209E-05	1.67665E-05	1.80209E-05	1.67665E-05	0.000183289	0.000176295	0.000208718
3838403773785	383840	3773785	5.09167E-05	4.96103E-05	1.315E-05	1.22498E-05	0.001083716	0.000779133	0.000525314	0.000518644	0.00036799	0.000116901	0.000167468	0.000161078	1.64654E-05	1.53193E-05	1.64654E-05	1.53193E-05	0.000167468	0.000161078	0.000192112
3838503773785	383850	3773785	4.73093E-05	4.60954E-05	1.22183E-05	1.13819E-05	0.000997212	0.000716941	0.000483382	0.000477245	0.000338617	0.00010757	0.0001541	0.000148221	1.51511E-05	1.40965E-05	1.51511E-05	1.40965E-05	0.0001541	0.000148221	0.000178013
3838603773785	383860	3773785	4.4139E-05	4.30065E-05	1.13995E-05	1.06191E-05	0.00092212	0.000662954	0.000446983	0.000441307	0.000313118	9.94696E-05	0.000142496	0.000137059	1.40102E-05	1.3035E-05	1.40102E-05	1.3035E-05	0.000142496	0.000137059	0.00016571
3838703773785	383870	3773785	4.11481E-05	4.00924E-05	1.06271E-05	9.89959E-06	0.000852747	0.000613079	0.000413355	0.000408107	0.000289562	9.19863E-05	0.000131776	0.000126748	1.29562E-05	1.20544E-05	1.29562E-05	1.20544E-05	0.000131776	0.000126748	0.000154223
3838803773785	383880	3773785	3.85084E-05	3.75204E-05	9.94532E-06	9.26451E-06	0.000791695	0.000569186	0.000383761	0.000378889	0.000268831	8.54007E-05	0.000122342	0.000117674	1.20286E-05	1.11913E-05	1.20286E-05	1.11913E-05	0.000122342	0.000117674	0.000144043
3838903773785	383890	3773785	3.6119E-05	3.51923E-05	9.32823E-06	8.68965E-06	0.000737236	0.000530033	0.000357363	0.000352826	0.000250338	7.95261E-05	0.000113926	0.000109579	1.12012E-05	1.04215E-05	1.12012E-05	1.04215E-05	0.000113926	0.000109579	0.000134903
3839003773785	383900	3773785	3.38573E-05	3.29886E-05	8.74411E-06	8.14553E-06	0.000686144	0.0004933	0.000332597	0.000328374	0.00023299	7.40148E-05	0.000106031	0.000101985	1.04249E-05	9.69928E-06	1.04249E-05	9.69928E-06	0.000106031	0.000101985	0.000126261
3839103773785	383910	3773785	3.18341E-05	3.10174E-05	8.22161E-06	7.65879E-06	0.000640941	0.000460802	0.000310686	0.000306741	0.00021764	6.91387E-05	9.90454E-05	9.52663E-05	9.73811E-06	9.06029E-06	9.73811E-06	9.06029E-06	9.90454E-05	9.52663E-05	0.000118576

			MSite Grubbing / Prep	MMass Grading / Excavation	MMass Grading / Excavation	MDrainage / Utilities Trenching	MFoundations / Concrete Pads	MBuilding / Structure Construction	MAsphalt Paving	MLandscaping or Other Finishing	MWaterside Construction (Piles)	RSSWDemolition	RSSWPlacing Base	RSSWForm/Plac e Rebar and Pour	Child Risk				
Unique Identifier	X (UTM)	Y (UTM)	2027	2027	2028	2028	2028	2028	2028	2028	2028	2029	2029	2029	3rd Trimester	0<2	2<16	Total	per million
3830003773775	383000	3773775	5.50179E-05	6.46965E-05	6.38351E-05	1.35692E-05	1.76466E-05	1.29888E-05	1.3369E-06	1.56626E-05	1.3369E-06	1.637E-05	2.37532E-05	1.40804E-05	3.75262E-09	4.7569E-08	7.947E-09	5.92691E-08	0.0592691
3830103773775	383010	3773775	5.71123E-05	6.71594E-05	6.62652E-05	1.40857E-05	1.83183E-05	1.34833E-05	1.38779E-06	1.62589E-05	1.38779E-06	1.68597E-05	2.44638E-05	1.45016E-05	4.00186E-09	5.0537E-08	8.4221E-09	6.29611E-08	0.06296113
3830203773775	383020	3773775	5.92959E-05	6.97271E-05	6.87987E-05	1.46242E-05	1.90187E-05	1.39988E-05	1.44085E-06	1.68805E-05	1.44085E-06	1.73681E-05	2.52015E-05	1.4939E-05	4.27845E-09	5.3813E-08	8.9457E-09	6.70367E-08	0.06703671
3830303773775	383030	3773775	6.15741E-05	7.24061E-05	7.1442E-05	1.51861E-05	1.97494E-05	1.45367E-05	1.49621E-06	1.75291E-05	1.49621E-06	1.78859E-05	2.59529E-05	1.53843E-05	4.58611E-09	5.7435E-08	9.5245E-09	7.15456E-08	0.07154556
3830403773775	383040	3773775	6.39749E-05	7.52293E-05	7.42276E-05	1.57782E-05	2.05195E-05	1.51035E-05	1.55455E-06	1.82126E-05	1.55455E-06	1.84287E-05	2.67404E-05	1.58512E-05	4.93338E-09	6.1501E-08	1.0174E-08	7.66087E-08	0.07660875
3830503773775	383050	3773775	6.61028E-05	7.77315E-05	7.66965E-05	1.6303E-05	2.1202E-05	1.56058E-05	1.60626E-06	1.88183E-05	1.60626E-06	1.88966E-05	2.74193E-05	1.62536E-05	5.28886E-09	6.5623E-08	1.0829E-08	8.17402E-08	0.08174021
3830603773775	383060	3773775	6.82195E-05	8.02205E-05	7.91524E-05	1.68251E-05	2.18809E-05	1.61055E-05	1.65769E-06	1.94209E-05	1.65769E-06	1.93551E-05	2.80847E-05	1.6648E-05	5.68212E-09	7.0152E-08	1.1546E-08	8.73798E-08	0.08737983
3830703773775	383070	3773775	7.04198E-05	8.28079E-05	8.17053E-05	1.73678E-05	2.25866E-05	1.6625E-05	1.71116E-06	2.00473E-05	1.71116E-06	1.98324E-05	2.87772E-05	1.70585E-05	6.13371E-09	7.5323E-08	1.2364E-08	9.38208E-08	0.09382082
3830803773775	383080	3773775	7.26869E-05	8.54738E-05	8.43357E-05	1.79269E-05	2.33138E-05	1.71602E-05	1.76625E-06	2.06927E-05	1.76625E-06	2.0319E-05	2.94833E-05	1.74771E-05	6.65559E-09	8.1263E-08	1.3303E-08	1.01222E-07	0.10122163
3830903773775	383090	3773775	7.50431E-05	8.82446E-05	8.70696E-05	1.8508E-05	2.40695E-05	1.77165E-05	1.8235E-06	2.13635E-05	1.8235E-06	2.08243E-05	3.02165E-05	1.79117E-05	7.27106E-09	8.8226E-08	1.4404E-08	1.09902E-07	0.1099017
3831003773775	383100	3773775	7.74941E-05	9.11267E-05	8.99133E-05	1.91125E-05	2.48556E-05	1.82951E-05	1.88306E-06	2.20612E-05	1.88306E-06	2.13514E-05	3.09814E-05	1.83652E-05	8.01052E-09	9.6542E-08	1.572E-08	1.20273E-07	0.12027291
3831103773775	383110	3773775	8.00564E-05	9.41398E-05	9.28863E-05	1.97444E-05	2.56775E-05	1.89E-05	1.94532E-06	2.27907E-05	1.94532E-06	2.19004E-05	3.1778E-05	1.88374E-05	8.91915E-09	1.067E-07	1.733E-08	1.3295E-07	0.13294975
3831203773775	383120	3773775	8.27803E-05	9.73428E-05	9.60467E-05	2.04162E-05	2.65512E-05	1.95431E-05	2.01151E-06	2.35661E-05	2.01151E-06	2.24869E-05	3.26289E-05	1.93418E-05	1.00777E-08	1.1958E-07	1.9377E-08	1.49036E-07	0.14903581
3831303773775	383130	3773775	8.60667E-05	0.000101207	9.98599E-05	2.12268E-05	2.76053E-05	2.0319E-05	2.09137E-06	2.45017E-05	2.09137E-06	2.31981E-05	3.36609E-05	1.99535E-05	1.17405E-08	1.3798E-07	2.2313E-08	1.72034E-07	0.17203384
3831403773775	383140	3773775	8.95872E-05	0.000105347	0.000103944	2.2095E-05	2.87344E-05	2.11501E-05	2.17691E-06	2.55039E-05	2.17691E-06	2.39155E-05	3.47019E-05	2.05706E-05	1.40366E-08	1.6325E-07	2.6381E-08	2.03667E-07	0.20366726
3831503773775	383150	3773775	9.29851E-05	0.000109343	0.000107887	2.29331E-05	2.98243E-05	2.19523E-05	2.25948E-06	2.64712E-05	2.25948E-06	2.46454E-05	3.5761E-05	2.11984E-05	1.74354E-08	2.0041E-07	3.2442E-08	2.50287E-07	0.25028651
3831603773775	383160	3773775	9.66336E-05	0.000113633	0.00011212	2.38329E-05	3.09945E-05	2.28136E-05	2.34814E-06	2.75099E-05	2.34814E-06	2.53753E-05	3.68201E-05	2.18262E-05	2.31115E-08	2.6228E-07	4.2723E-08	3.28112E-07	0.32811249
3837203773775	383720	3773775	0.005678584	0.00667755	0.006588637	0.001400519	0.001821363	0.001340623	0.000137986	0.001616595	0.000137986	0.000124169	0.000180172	0.000106802	1.697E-07	2.5071E-06	5.52E-07	3.22881E-06	3.22881484
3837303773775	383730	3773775	0.003488441	0.004102121	0.004047501	0.00086036	0.001118891	0.000823565	8.4767E-05	0.000993099	8.4767E-05	0.000125042	0.000181439	0.000107554	1.05475E-07	1.5627E-06	3.3682E-07	2.00501E-06	2.00500623
3837403773775	383740	3773775	0.002456258	0.002888359	0.0028499	0.000605791	0.000787827	0.000579883	5.96856E-05	0.000699254	5.96856E-05	0.000125598	0.000182245	0.000108031	7.50036E-08	1.1139E-06	2.3557E-07	1.42448E-06	1.42447678
3837503773775	383750	3773775	0.001879827	0.002210522	0.002181089	0.000463625	0.00060294	0.000443797	4.56787E-05	0.000535154	4.56787E-05	0.000125969	0.000182784	0.00010835	5.78581E-08	8.6089E-07	1.7915E-07	1.0979E-06	1.09789816
3837603773775	383760	3773775	0.001518654	0.001785813	0.001762034	0.000374548	0.000487097	0.00035853	3.69024E-05	0.000432335	3.69024E-05	0.00012595	0.000182756	0.000108334	4.70327E-08	7.0082E-07	1.439E-07	8.91748E-07	0.89174847
3837703773775	383770	3773775	0.001275209	0.001499542	0.001479575	0.000314507	0.000409014	0.000301057	3.09868E-05	0.00036303	3.09868E-05	0.000126037	0.000182883	0.000108409	3.96768E-08	5.918E-07	1.2023E-07	7.51709E-07	0.75170851
3837803773775	383780	3773775	0.001095835	0.001288612	0.001271454	0.000270268	0.000351481	0.000258709	2.66281E-05	0.000311965	2.66281E-05	0.00012551	0.000182118	0.000107956	3.42272E-08	5.1092E-07	1.0284E-07	6.47986E-07	0.64798588
3837903773775	383790	3773775	0.000961535	0.001130686	0.001115631	0.000237145	0.000308405	0.000227003	2.33647E-05	0.000273732	2.33647E-05	0.000124559	0.000180738	0.000107138	3.01378E-08	4.5015E-07	8.9878E-08	5.70167E-07	0.57016723
3838003773775	383800	3773775	0.000858723	0.001009788	0.000996343	0.000211788	0.000275429	0.000202731	2.08665E-05	0.000244464	2.08665E-05	0.000123196	0.00017876	0.000105965	2.69826E-08	4.0316E-07	8.0003E-08	5.1015E-07	0.51014999
3838103773775	383810	3773775	0.000771554	0.000907284	0.000895203	0.00019029	0.00024747	0.000182151	1.87483E-05	0.000219648	1.87483E-05	0.000121396	0.000176148	0.000104417	2.42993E-08	3.6313E-07	7.1687E-08	4.59116E-07	0.45911599
3838203773775	383820	3773775	0.000699658	0.00082274	0.000811785	0.000172558	0.00022441	0.000165178	1.70013E-05	0.000199181	1.70013E-05	0.000119287	0.000173089	0.000102603	2.20716E-08	3.2987E-07	6.4833E-08	4.16776E-07	0.41677614
3838303773775	383830	3773775	0.000639103	0.000751533	0.000741526	0.000157623	0.000204988	0.000150882	1.55298E-05	0.000181942	1.55298E-05	0.000116726	0.000169373	0.000100401	2.0188E-08	3.0172E-07	5.908E-08	3.80992E-07	0.38099203
3838403773775	383840	3773775	0.000587723	0.000691114	0.000681911	0.000144951	0.000188508	0.000138752	1.42813E-05	0.000167315	1.42813E-05	0.000114109	0.000165575	9.81496E-05	1.85844E-08	2.7773E-07	5.4215E-08	3.50532E-07	0.35053197
3838503773775	383850	3773775	0.000543745	0.0006394	0.000630886	0.000134105	0.000174402	0.00012837	1.32127E-05	0.000154795	1.32127E-05	0.000111639	0.00016199	9.60247E-05	1.72082E-08	2.5713E-07	5.0053E-08	3.24389E-07	0.32438886
3838603773775	383860	3773775	0.000505711	0.000594675	0.000586757	0.000124724	0.000162203	0.00011939	1.22885E-05	0.000143967	1.22885E-05	0.000109062	0.000158252	9.38085E-05	1.60113E-08	2.3918E-07	4.6466E-08	3.01662E-07	0.30166231
3838703773775	383870	3773775	0.000471186	0.000554077	0.000546699	0.00011621	0.000151129	0.00011124	1.14495E-05	0.000134139	1.14495E-05	0.000106205	0.000154106	9.13509E-05	1.49287E-08	2.2296E-07	4.3225E-08	2.81112E-07	0.2811116
3838803773775	383880	3773775	0.000440149	0.000517579	0.000510687	0.000108555	0.000141174	0.000103912	1.06953E-05	0.000125303	1.06953E-05	0.000103236	0.000149797	8.87967E-05	1.39545E-08	2.0835E-07	4.0318E-08	2.62622E-07	0.26262249
3838903773775	383890	3773775	0.000412392	0.000484939	0.000478482	0.000101709	0.000132272	9.73591E-05	1.00209E-05	0.000117401	1.00209E-05	0.000100182	0.000145366	8.617E-05	1.30821E-08	1.9527E-07	3.7725E-08	2.46073E-07	0.24607273
3839003773775	383900	3773775	0.000386551	0.000454553	0.0004485	9.53358E-05	0.000123983	9.12585E-05	9.39296E-06	0.000110044	9.39296E-06	9.68816E-05	0.000140577	8.33314E-05	1.22702E-08	1.8309E-07	3.5317E-08	2.30676E-07	0.23067599
3839103773775	383910	3773775	0.000363524	0.000427474	0.000421782	8.96564E-05	0.000116597	8.58221E-05	8.8334E-06	0.000103489	8.8334E-06	9.35939E-05	0.000135807	8.05035E-05	1.15456E-08	1.7222E-07	3.3176E-08	2.16939E-07	0.21693867
3829703773785	382970	3773785	4.76149E-05	5.59913E-05	5.52457E-05	1.17434E-05	1.52721E-05	1.12411E-05	1.15701E-06	1.35552E-05	1.15701E-06	1.47978E-05	2.1472E-05	1.27282E-05	3.03587E-09	3.8873E-08	6.5391E-09	4.84477E-08	0.04844768
3829803773785	382980	3773785	4.95144E-05	5.82249E-05	5.74496E-05	1.22118E-05	1.58814E-05	1.16896E-05	1.20317E-06	1.40959E-05	1.20317E-06	1.52751E-05	2.21645E-05	1.31387E-05	3.22298E-09	4.1144E-08	6.9052E-09	5.1272E-08	0.05127205
3829903773785	382990	3773785	5.15532E-05	6.06223E-05	5.98151E-05	1.27146E-05	1.65353E-05	1.21709E-05	1.25271E-06	1.46763E-05	1.25271E-06	1.57867E-05	2.29068E-05	1.35787E-05	3.43257E-09	4.3677E-08	7.3131E-09	5.44227E-08	0.05442272
3830003773785	383000	3773785	5.35585E-05	6.29804E-05	6.21418E-05	1.32092E-05	1.71785E-05	1.26443E-05	1.30144E-06	1.52472E-05	1.30144E-06	1.62826E-05	2.36264E-05	1.40053E-05	3.65365E-09	4.6329E-08	7.739E-09	5.77219E-08	0.05772194
3830103773785	383010	3773785	5.5664E-05	6.54563E-05	6.45848E-05	1.37285E-05	1.78538E-05	1.31414E-05	1.3526E-06	1.58466E-05	1.3526E-06	1.67973E-05	2.43733E-05	1.4448E-05	3.89967E-09	4.9265E-08	8.2096E-09	6.13745E-08	0.06137451
3830203773785	383020	3773785	5.78476E-05	6.8024E-05	6.71183E-05	1.42671E-05	1.85542E-05	1.36569E-05	1.40566E-06	1.64682E-05	1.40566E-06	1.73245E-05	2.51382E-05	1.49014E-05	4.17113E-09	5.2486E-08	8.7257E-09	6.53825E-08	0.06538251
3830303773785	383030	3773785	6.0059E-05	7.06245E-05	6.96841E-05	1.48125E-05	1.92635E-05	1.4179E-05	1.4594E-06	1.70978E-05	1.4594E-06	1.78516E-05	2.59031E-05	1.53548E-05	4.46809E-09	5.5987E-08	9.2853E-09	6.97402E-08	0.06974022
3830403773785	383040	3773785	6.24041E-05	7.33821E-05	7.2405E-05	1.53908E-05	2.00156E-05	1.47326E-05	1.51638E-06	1.77654E-05	1.51638E-06	1.84006E-05	2.66997E-05	1.5827E-05	4.80367E-09	5.9922E-08	9.9151E-09	7.46408E-08	0.07464077
3830503773785	383050	3773785	6.45208E-05	7.58712E-05	7.4861E-05	1.59129E-05	2.06946E-05	1.52323E-05	1.56782E-06	1.8368E-05	1.56782E-06	1.88872E-05	2.74058E-05	1.62456E-05	5.14936E-09	6.3938E-08	1.0556E-08	7.96432E-08	0.07964315
3830603773785	383060	3773785	6.66375E-05	7.83603E-05	7.73169E-05	1.64349E-05	2.13735E-05	1.57321E-05	1.61925E-06	1.89706E-05	1.61925E-06	1.93676E-05	2.81028E-05	1.66588E-05	5.53193E-09	6.8353E-08	1.1259E-08	8.51442E-08	0.08514422
3830703773785	383070	3773785	6.88489E-05	8.09607E-05	7.98827E-05	1.69803E-05	2.20828E-05	1.62541E-05	1.67299E-06	1.96001E-05	1.67299E-06	1.98667E-05	2.8827E-05	1.7088E-05	5.97045E-09	7.3386E-08	1.2061E-08	9.14176E-08	0.09141762
3830803773785	383080	3773785	7.11383E-05	8.36529E-05	8.2539E-05	1.7545E-05	2.28171E-05	1.67946E-05	1.72862E-06	2.02519E-05	1.72862E-06	2.03814E-05	2.95738E-05	1.75307E-05	6.4764E-09	7.9159E-08	1.2981E-08	9.8616E-08	0.09861601
3830903773785	383090	3773785	7.3528E-05	8.64629E-05	8.53116E-05	1.81343E-05	2.35836E-05	1.73588E-05	1.78669E-06	2.09322E-05	1.78669E-06	2.09147E-05	3.03478E-05	1.79895E-05	7.07087E-09	8.5902E-08	1.4057E-08	1.0703E-07	0.10702978
3831003773785	383100	3773785	7.61182E-05	8.95088E-05	8.83169E-05	1.87732E-05	2.44143E-05	1.79703E-05	1.84963E-06	2.16695E-05	1.84963E-06	2.14918E-05	3.11851E-05	1.84859E-05	7.79681E-09	9.4091E-08	1.5369E-08	1.17257E-07	0.11725706
3831103773785	383110	3773785	7.88532E-05	9.27249E-05	9.14903E-05	1.94477E-05	2.52916E-05	1.8616E-05	1.91609E-06	2.24481E-05	1.91609E-06	2.21063E-05	3.20767E-05	1.90144E-05	8.69543E-09	1.0417E-07	1.699E-08	1.29852E-07	0.12985232
3831203773785	383120	3773785	8.17108E-05	9.60852E-05	9.48058E-05	2.01525E-05	2.62081E-05	1.92906E-05	1.98552E-06	2.32616E-05	1.98552E-06	2.2752E-05	3.30136E-05	1.95698E-05	9.82947E-09	1.168E-07	1.9035E-08	1.45666E-07	0.14566613
3831303773785	383130	3773785	8.49026E-05	9.98385E-05	9.85091E-05	2.09397E-05	2.72319E-05	2.00441E-05	2.06308E-06	2.41703E-05	2.06308E-06	2.34663E-05	3.40501E-05	2.01842E-05	1.13762E-08	1.3394E-07	2.1829E-08	1.67144E-07	0.16714392
3831403773785	383140	3773785	8.83394E-05	0.00010388	0.000102497	2.17873E-05	2.83342E-05	2.08555E-05	2.14659E-06	2.51487E-05	2.14659E-06	2.41931E-05	3.51047E-05	2.08094E-05	1.34752E-08	1.5707E-07	2.5658E-08	1.96206E-07	0.19620554
3831503773785	383150	3773785	9.16649E-05	0.00010779	0.000106355	2.26075E-05	2.94008E-05	2.16406E-05	2.2274E-06	2.60954E-05	2.2274E-06	2.49449E-05	3.61955E-05	2.1456E-05	1.65423E-08	1.9064E-07	3.1348E-08	2.38532E-07	0.23853209
3831603773785	383160	3773785	9.53246E-05	0.000112094	0.000110601	2.35101E-05	3.05747E-05	2.25046E-05	2.31633E-06	2.71373E-05	2.31633E-06	2.56997E-05	3.72908E-05	2.21053E-05	2.15576E-08	2.4536E-07	4.0868E-08	3.07788E-07	0.30778831
3837203773785	383720	3773785	0.00569583	0.006697829	0.006608646	0.001404772	0.001826895	0.001344694	0.000138405	0.001621505	0.000138405	0.000132616	0.000192429	0.000114068	1.70398E-07	2.5169E-06	5.5478E-07	3.24206E-06	3.24206014
3837303773785	383730	3773785	0.003490909	0.004105023	0.004050364	0.000860969	0.001119683	0.000824148	8.4827E-05	0.000993802	8.4827E-05	0.000133761	0.00019409	0.000115053	1.05739E-07	1.5662E-06	3.3803E-07	2.00996E-06	2.00995878
3837403773785	383740	3773785	0.002455512	0.002887481	0.002849034	0.000605607	0.000787587	0.000579707	5.96675E-05	0.000699042	5.96675E-05	0.000134378	0.000194986	0.000115584	7.51658E-08	1.116E-06	2.3636E-07	1.42749E-06	1.42748503
3837503773785	383750	3773785	0.001878111	0.002208505	0.002179098	0.000463202	0.00060239	0.000443392	4.5637E-05	0.000534666	4.5637E-05	0.000134697	0.000195448	0.000115857	5.79818E-08	8.6243E-07	1.7976E-07	1.10017E-06	1.10016907
3837603773785	383760	3773785	0.00151637	0.001783127	0.001759384	0.000373985	0.000486364	0.000357991	3.68469E-05	0.000431684	3.68469E-05	0.000134472	0.000195122	0.000115664	4.71286E-08	7.0199E-07	1.4437E-07	8.93489E-07	0.89348877
3837703773785	383770	3773785	0.001274552	0.001498769	0.001478813	0.000314345	0.000408803	0.000300901	3.09708E-05	0.000362843	3.09708E-05	0.000134837	0.000195651	0.000115978	3.98106E-08	5.9355E-07	1.2081E-07	7.54167E-07	0.75416742
3837803773785	383780	3773785	0.001095695	0.001288448	0.001271292	0.000270233	0.000351436	0.000258676	2.66247E-05	0.000311926	2.66247E-05	0.0001343	0.000194873	0.000115517	3.43633E-08	5.1271E-07	1.0342E-07	6.50492E-07	0.65049195
3837903773785	383790	3773785	0.000959797	0.001128642	0.001113614	0.000236716	0.000307848	0.000226593	2.33225E-05	0.000273238	2.33225E-05	0.000133209	0.000193289	0.000114578	3.02129E-08	4.5106E-07	9.0245E-08	5.71515E-07	0.57151529
3838003773785	383800	3773785	0.000857888	0.001008806	0.000995373	0.000211582	0.000275161	0.000202534	2.08462E-05	0.000244226	2.08462E-05	0.000131711	0.000191116	0.00011329	2.70805E-08	4.0444E-07	8.0412E-08	5.11933E-07	0.51193269
3838103773785	383810	3773785	0.000772395	0.000908273	0.000896179	0.000190497	0.00024774	0.0001823	1.87687E-05	0.000219888	1.87687E-05	0.000129765	0.000188292	0.000111616	2.44351E-08	3.6501E-07	7.2188E-08	4.61634E-07	0.46163352
3838203773785	383820	3773785	0.000700694	0.000823959	0.000812988	0.000172813	0.000224742	0.000165423	1.70264E-05	0.000199476	1.70264E-05	0.00012751	0.000185019	0.000109676	2.2211E-08	3.318E-07	6.5334E-08	4.19347E-07	0.41934658
3838303773785	383830	3773785	0.00064073	0.000753446	0.000743413	0.000158024	0.000205509	0.000151266	1.55693E-05	0.000182405	1.55693E-05	0.000124921	0.000181263	0.000107449	2.03379E-08	3.0382E-07	5.9601E-08	3.83763E-07	0.38376287
3838403773785	383840	3773785	0.00058975	0.000693498	0.000684264	0.000145451	0.000189158	0.000139231	1.43306E-05	0.000167892	1.43306E-05	0.000122023	0.000177058	0.000104956	1.87405E-08	2.7994E-07	5.4743E-08	3.53425E-07	0.35342467
3838503773785	383850	3773785	0.000546469	0.000642603	0.000634046	0.000134777	0.000175276	0.000129013	1.32789E-05	0.00015557	1.32789E-05	0.000119172	0.000172921	0.000102504	1.73798E-08	2.5957E-07	5.0628E-08	3.27582E-07	0.32758208
3838603773785	383860	3773785	0.000508702	0.000598192	0.000590227	0.000125462	0.000163162	0.000120096	1.23612E-05	0.000144819	1.23612E-05	0.000116293	0.000168743	0.000100028	1.6188E-08	2.4173E-07	4.7042E-08	3.04958E-07	0.30495846
3838703773785	383870	3773785	0.00047343	0.000556723	0.00054931	0.000116765	0.000151851	0.000111771	1.15042E-05	0.000134779	1.15042E-05	0.00011313	0.000164154	9.73071E-05	1.50725E-08	2.2501E-07	4.3708E-08	2.83787E-07	0.28378695
3838803773785	383880	3773785	0.000442187	0.000519976	0.000513053	0.000109057	0.000141828	0.000104393	1.07449E-05	0.000125883	1.07449E-05	0.000109827	0.000159361	9.44658E-05	1.40882E-08	2.1026E-07	4.0763E-08	2.65111E-07	0.26511117
3838903773785	383890	3773785	0.00041413	0.000486983	0.000480498	0.000102138	0.000132829	9.77694E-05	1.00631E-05	0.000117896	1.00631E-05	0.00010642	0.000154418	9.1536E-05	1.32017E-08	1.9697E-07	3.8124E-08	2.48295E-07	0.24829512
3839003773785	383900	3773785	0.000387598	0.000455784	0.000449715	9.55941E-05	0.000124319	9.15058E-05	9.41841E-06	0.000110343	9.41841E-06	0.000102671	0.000148978	8.8311E-05	1.23646E-08	1.8442E-07	3.5635E-08	2.32425E-07	0.23242452
3839103773785	383910	3773785	0.000364008	0.000428044	0.000422344	8.9776E-05	0.000116753	8.59365E-05	8.84518E-06	0.000103627	8.84518E-06	9.89279E-05	0.000143546	8.50914E-05	1.16186E-08	1.7324E-07	3.3427E-08	2.18285E-07	0.21828484

			EGIODemolition	EGIOSite Grubbing / Prep	EGIOMass Grading / Excavation	EGIOMass Grading / Excavation	EGIODrainage / Utilities Trenching	EGIODrainage / Utilities Trenching	EGIOFoundations / Concrete Pads	EGIOFoundations / Concrete Pads	EGIOBuilding / Structure Construction	EGIOBuilding / Structure Construction	EGIOAsphalt Paving	EGIOArchitectural Coating	EGIOLandscaping or Other Finishing	EGIOWaterside Construction (Piles)	HIWaterside Construction (Landscaping)	HIWaterside Construction (Landscaping)	KMDemolition	KMSite Grubbing / Prep	KMMass Grading / Excavation
Unique Identifier	X (UTM)	Y (UTM)	2025	2025	2025	2026	2026	2027	2026	2027	2026	2027	2027	2027	2027	2027	2025	2026	2025	2025	2025
3829703773795	382970	3773795	0.00018185	7.1324E-05	2.36203E-05	2.31337E-05	5.37175E-05	5.36347E-05	7.05778E-05	7.05323E-05	7.55977E-05	7.37856E-05	2.94178E-06	2.94178E-06	7.96692E-05	2.94178E-06	3.1612E-05	3.06219E-05	1.98267E-05	8.60495E-05	6.54068E-05
3829803773795	382980	3773795	0.000194425	7.6256E-05	2.52537E-05	2.47334E-05	5.74321E-05	5.73435E-05	7.54582E-05	7.54096E-05	8.08252E-05	7.88879E-05	3.1452E-06	3.1452E-06	8.51783E-05	3.1452E-06	3.37199E-05	3.26637E-05	2.06482E-05	8.96148E-05	6.81168E-05
3829903773795	382990	3773795	0.000208643	8.1833E-05	2.71005E-05	2.65421E-05	6.16322E-05	6.15371E-05	8.09766E-05	8.09244E-05	8.67361E-05	8.4657E-05	3.37521E-06	3.37521E-06	9.14075E-05	3.37521E-06	3.60968E-05	3.49662E-05	2.15376E-05	9.34748E-05	7.10508E-05
3830003773795	383000	3773795	0.000224011	8.786E-05	2.90967E-05	2.84972E-05	6.61719E-05	6.60698E-05	8.69412E-05	8.68851E-05	9.31249E-05	9.08927E-05	3.62383E-06	3.62383E-06	9.81403E-05	3.62383E-06	3.86603E-05	3.74493E-05	2.24315E-05	9.73545E-05	7.39998E-05
3830103773795	383010	3773795	0.00024132	9.4649E-05	3.13448E-05	3.0699E-05	7.12847E-05	7.11747E-05	9.36587E-05	9.35983E-05	0.00010032	9.79156E-05	3.90382E-06	3.90382E-06	0.000105723	3.90382E-06	4.15448E-05	4.02436E-05	2.33775E-05	0.00010146	7.71204E-05
3830203773795	383020	3773795	0.000260595	0.00010221	3.38485E-05	3.31511E-05	7.69785E-05	7.68597E-05	0.00010114	0.000101074	0.000108333	0.000105737	4.21564E-06	4.21564E-06	0.000114168	4.21564E-06	4.47559E-05	4.33541E-05	2.43529E-05	0.000105693	8.03381E-05
3830303773795	383030	3773795	0.000281676	0.00011048	3.65867E-05	3.58329E-05	8.32057E-05	8.30773E-05	0.000109321	0.000109251	0.000117097	0.00011429	4.55666E-06	4.55666E-06	0.000123403	4.55666E-06	4.8263E-05	4.67513E-05	2.53305E-05	0.000109936	8.35633E-05
3830403773795	383040	3773795	0.000305649	0.00011988	3.97005E-05	3.88825E-05	9.02872E-05	9.01479E-05	0.000118626	0.000118549	0.000127063	0.000124017	4.94447E-06	4.94447E-06	0.000133906	4.94447E-06	5.22454E-05	5.0609E-05	2.63602E-05	0.000114405	8.69602E-05
3830503773795	383050	3773795	0.000331005	0.00012982	4.2994E-05	4.21082E-05	9.77773E-05	9.76264E-05	0.000128467	0.000128384	0.000137604	0.000134305	5.35466E-06	5.35466E-06	0.000145015	5.35466E-06	5.64342E-05	5.46665E-05	2.73198E-05	0.00011857	9.01256E-05
3830603773795	383060	3773795	0.000359388	0.00014096	4.66807E-05	4.57189E-05	0.000106162	0.000105998	0.000139482	0.000139392	0.000149403	0.000145822	5.81381E-06	5.81381E-06	0.0001574 5	5.81381E-06	6.10911E-05	5.91776E-05	2.82884E-05	0.000122773	9.33209E-05
3830703773795	383070	3773795	0.000392217	0.00015383	5.09448E-05	4.98952E-05	0.000115859	0.00011568	0.000152224	0.000152126	0.000163051	0.000159142	6.34489E-06	6.34489E-06	0.000171832	6.34489E-06	6.64334E-05	6.43525E-05	2.93067E-05	0.000127193	9.66805E-05
3830803773795	383080	3773795	0.000430616	0.00016889	5.59323E-05	5.47799E-05	0.000127202	0.000127005	0.000167126	0.000167019	0.000179013	0.000174722	6.96606E-06	6.96606E-06	0.000188655	6.96606E-06	7.26241E-05	7.03494E-05	3.03749E-05	0.000131829	0.000100204
3830903773795	383090	3773795	0.000476082	0.00018673	6.1838E-05	6.05639E-05	0.000140632	0.000140415	0.000184773	0.000184653	0.000197915	0.000193171	7.70157E-06	7.70157E-06	0.000208574	7.70157E-06	7.9875E-05	7.73732E-05	3.14974E-05	0.000136701	0.000103907
3831003773795	383100	3773795	0.000532993	0.00020905	6.923E-05	6.78036E-05	0.000157443	0.0001572	0.00020686	0.000206727	0.000221573	0.000216262	8.6222E-06	8.6222E-06	0.000233506	8.6222E-06	8.88481E-05	8.60652E-05	3.27602E-05	0.000142182	0.000108073
3831103773795	383110	3773795	0.000604813	0.00023722	7.85587E-05	7.69401E-05	0.000178659	0.000178383	0.000234734	0.000234583	0.00025143	0.000245403	9.78404E-06	9.78404E-06	0.000264971	9.78404E-06	9.99649E-05	9.68338E-05	3.4118E-05	0.000148075	0.000112553
3831203773795	383120	3773795	0.000696205	0.00027306	9.04295E-05	8.85663E-05	0.000205655	0.000205338	0.000270204	0.00027003	0.000289423	0.000282485	1.12625E-05	1.12625E-05	0.00030501	1.12625E-05	0.000113755	0.000110192	3.55166E-05	0.000154145	0.000117166
3831303773795	383130	3773795	0.000816177	0.00032012	0.000106013	0.000103828	0.000241095	0.000240723	0.000316767	0.000316563	0.000339297	0.000331164	1.32033E-05	1.32033E-05	0.000357571	1.32033E-05	0.000131394	0.000127278	3.69672E-05	0.0001604	0.000121952
3831403773795	383140	3773795	0.000978976	0.00038397	0.000127159	0.000124539	0.000289185	0.000288739	0.000379951	0.000379706	0.000406975	0.00039722	1.58369E-05	1.58369E-05	0.000428894	1.58369E-05	0.000154628	0.000149785	3.85265E-05	0.000167208	0.000127096
3831503773795	383150	3773795	0.001217907	0.00047768	0.000158193	0.000154934	0.000359764	0.000359209	0.000472682	0.000472377	0.000506302	0.000494166	1.9702E-05	1.9702E-05	0.00053357	1.9702E-05	0.000187392	0.000181523	4.00224E-05	0.0001737	0.00013203
3831603773795	383160	3773795	0.001609729	0.00063136	0.000209087	0.000204779	0.000475506	0.000474772	0.000624753	0.00062435	0.000669188	0.000653148	2.60405E-05	2.60405E-05	0.000705229	2.60405E-05	0.000237433	0.000229996	4.17491E-05	0.000181194	0.000137727
3837203773795	383720	3773795	0.006497649	0.00254847	0.000843975	0.000826586	0.001919374	0.001916412	0.002521806	0.002520179	0.00270117	0.002636424	0.000105112	0.000105112	0.002846649	0.000105112	0.001303646	0.001262813	0.002251038	0.009769665	0.007425987
3837303773795	383730	3773795	0.003953953	0.0015508	0.000513576	0.000502995	0.001167978	0.001166176	0.001534571	0.001533581	0.001643717	0.001604318	6.3963E-05	6.3963E-05	0.001732244	6.3963E-05	0.000809196	0.00078385	0.001407194	0.006107323	0.004642216
3837403773795	383740	3773795	0.002770196	0.00108651	0.000359819	0.000352405	0.000818302	0.00081704	0.001075142	0.001074449	0.001151612	0.001124008	4.48134E-05	4.48134E-05	0.001213635	4.48134E-05	0.000577356	0.000559273	0.001008906	0.004378721	0.003328295
3837503773795	383750	3773795	0.002112048	0.00082837	0.000274332	0.00026868	0.000623889	0.000622926	0.000819708	0.00081979	0.00087801	0.000856964	3.41665E-05	3.41665E-05	0.000925297	3.41665E-05	0.000447258	0.000433249	0.000783744	0.003401503	0.002585505
3837603773795	383760	3773795	0.00170078	0.00066707	0.000220913	0.000216361	0.000502402	0.000501627	0.000660091	0.00065665	0.000707039	0.00069092	2.75135E-05	2.75135E-05	0.000745119	2.75135E-05	0.000365122	0.000353686	0.000640514	0.002779876	0.002113002
3837703773795	383770	3773795	0.001429424	0.00056064	0.000185667	0.000181841	0.000422245	0.000421593	0.000554775	0.000554417	0.000594233	0.000579989	2.31238E-05	2.31238E-05	0.000626237	2.31238E-05	0.000310218	0.000300502	0.000543863	0.002360404	0.001794158
3837803773795	383780	3773795	0.001228272	0.00048175	0.000159539	0.000156252	0.000362826	0.000362266	0.000476705	0.000476398	0.000510611	0.000498372	1.98697E-05	1.98697E-05	0.000538111	1.98697E-05	0.000269102	0.000260674	0.000471146	0.002044807	0.001554271
3837903773795	383790	3773795	0.001074338	0.00042137	0.000139545	0.00013667	0.000317354	0.000316865	0.000416962	0.000416693	0.000446618	0.00043513	1.73795E-05	1.73795E-05	0.000470672	1.73795E-05	0.00023739	0.000229954	0.000414859	0.001800517	0.001368585
3838003773795	383800	3773795	0.000958821	0.00037606	0.000124541	0.000121975	0.000283231	0.000282794	0.000372128	0.000371888	0.00039856	0.000389042	1.55108E-05	1.55108E-05	0.000420064	1.55108E-05	0.000213386	0.000206702	0.000372135	0.00161509	0.001227641
3838103773795	383810	3773795	0.000865542	0.00033948	0.000112425	0.000110108	0.000255677	0.000255283	0.000335926	0.000335709	0.000359819	0.000351194	1.40019E-05	1.40019E-05	0.000379198	1.40019E-05	0.000193778	0.000187709	0.000337075	0.001462929	0.001111982
3838203773795	383820	3773795	0.000786662	0.00030854	0.000102179	0.000100074	0.000232376	0.000232018	0.000305312	0.000305115	0.000327027	0.000319189	1.27258E-05	1.27258E-05	0.00034464	1.27258E-05	0.000177043	0.000171498	0.000307033	0.001332544	0.001012876
3838303773795	383830	3773795	0.000720025	0.0002824	9.35235E-05	9.15966E-05	0.000212692	0.000212364	0.000279449	0.000279269	0.000299325	0.00029215	1.16478E-05	1.16478E-05	0.000315446	1.16478E-05	0.000162825	0.000157725	0.000281313	0.001220918	0.000928028
3838403773795	383840	3773795	0.00066351	0.00026024	8.61828E-05	8.44072E-05	0.000195998	0.000195695	0.000257515	0.000257349	0.000275831	0.00026922	1.07336E-05	1.07336E-05	0.000290687	1.07336E-05	0.000150616	0.000145898	0.000259375	0.001125705	0.000855656
3838503773795	383850	3773795	0.000615573	0.00024144	7.99563E-05	7.8309E-05	0.000181837	0.000181557	0.00023891	0.000238756	0.000255903	0.000249769	9.95811E-06	9.95811E-06	0.000269685	9.95811E-06	0.000140175	0.000135784	0.000240585	0.001044154	0.000793668
3838603773795	383860	3773795	0.000573726	0.00022502	7.45208E-05	7.29854E-05	0.000169476	0.000169214	0.000222669	0.000222525	0.000238506	0.00023279	9.28115E-06	9.28115E-06	0.000251352	9.28115E-06	0.000130996	0.000126893	0.000224046	0.000972376	0.000739109
3838703773795	383870	3773795	0.00053566	0.00021009	6.95765E-05	6.8143E-05	0.000158231	0.000157987	0.000207895	0.000207761	0.000222682	0.000217344	8.66536E-06	8.66536E-06	0.000234675	8.66536E-06	0.000122559	0.00011872	0.000208927	0.000906756	0.000689231
3838803773795	383880	3773795	0.000500145	0.00019616	6.49635E-05	6.3625E-05	0.00014774	0.000147513	0.000194112	0.000193986	0.000207918	0.000202934	8.09084E-06	8.09084E-06	0.000219116	8.09084E-06	0.000114678	0.000111086	0.000194742	0.000845192	0.000642436
3838903773795	383890	3773795	0.000468529	0.00018376	6.08568E-05	5.9603E-05	0.000138401	0.000138188	0.000181841	0.000181724	0.000194774	0.000190106	7.57937E-06	7.57937E-06	0.000205264	7.57937E-06	0.000107655	0.000104283	0.000182127	0.000790445	0.000600823
3839003773795	383900	3773795	0.000438619	0.00017203	5.69718E-05	5.5798E-05	0.000129566	0.000129366	0.000170232	0.000170123	0.00018234	0.00017797	7.09552E-06	7.09552E-06	0.000192161	7.09552E-06	0.000100984	9.78208E-05	0.000170208	0.000738713	0.000561501
3839103773795	383910	3773795	0.000412086	0.00016163	5.35255E-05	5.24227E-05	0.000121728	0.00012154	0.00015993 5	0.00015983 2	0.00017131	0.000167204	6.6663E-06	6.6663E-06	0.000180537	6.6663E-06	9.50334E-05	9.20568E-05	0.000159571	0.00069255	0.000526412
3829703773805	382970	3773805	0.000178257	6.9915E-05	2.31537E-05	2.26766E-05	5.2575E-05	5.2575E-05	6.91834E-05	6.91388E-05	7.41041E-05	7.23278E-05	2.88366E-06	2.88366E-06	7.80952E-05	2.88366E-06	3.08586E-05	2.9892E-05	1.94036E-05	8.42128E-05	6.40107E-05
3829803773805	382980	3773805	0.000190221	7.4607E-05	2.47077E-05	2.41986E-05	5.61904E-05	5.61037E-05	7.38268E-05	7.37792E-05	7.90777E-05	7.71823E-05	3.0772E-06	3.0772E-06	8.33367E-05	3.0772E-06	3.28552E-05	3.18261E-05	2.01798E-05	8.75817E-05	6.65714E-05
3829903773805	382990	3773805	0.000203712	7.9899E-05	2.646E-05	2.59148E-05	6.01755E-05	6.00827E-05	7.90628E-05	7.90118E-05	8.46861E-05	8.26562E-05	3.29544E-06	3.29544E-06	8.92471E-05	3.29544E-06	3.51012E-05	3.40017E-05	2.10216E-05	9.12354E-05	6.93487E-05
3830003773805	383000	3773805	0.000218694	8.5775E-05	2.8406E-05	2.78207E-05	6.46011E-05	6.45015E-05	8.48775E-05	8.48227E-05	9.09144E-05	8.87352E-05	3.53781E-06	3.53781E-06	9.58108E-05	3.53781E-06	3.75893E-05	3.64119E-05	2.19065E-05	9.50758E-05	7.22677E-05
3830103773805	383010	3773805	0.000235652	9.2426E-05	3.06087E-05	2.9978E-05	6.96105E-05	6.95031E-05	9.1459E-05	9.14E-05	9.79641E-05	9.56159E-05	3.81214E-06	3.81214E-06	0.0001032 4	3.81214E-06	4.03985E-05	3.91332E-05	2.28547E-05	9.91911E-05	7.53958E-05
3830203773805	383020	3773805	0.000254685	9.9891E-05	3.30808E-05	3.23993E-05	7.52327E-05	7.51166E-05	9.88459E-05	9.87821E-05	0.000105876	0.000103339	4.12003E-06	4.12003E-06	0.000111579	4.12003E-06	4.35468E-05	4.21829E-05	2.3846E-05	0.000103493	7.86658E-05
3830303773805	383030	3773805	0.000275487	0.00010805	3.57828E-05	3.50456E-05	8.13776E-05	8.1252E-05	0.00010692	0.000106851	0.000114524	0.000111779	4.45655E-06	4.45655E-06	0.000120692	4.45655E-06	4.69857E-05	4.5514E-05	2.48349E-05	0.000107785	8.19283E-05
3830403773805	383040	3773805	0.000299299	0.00011739	3.88757E-05	3.80747E-05	8.84113E-05	8.82749E-05	0.000116161	0.000116086	0.000124423	0.000121441	4.84174E-06	4.84174E-06	0.000131124	4.84174E-06	5.09179E-05	4.93231E-05	2.58895E-05	0.000112362	8.54073E-05
3830503773805	383050	3773805	0.0003240 8	0.00012711	4.20945E-05	4.12272E-05	9.57316E-05	9.55839E-05	0.000125779	0.000125698	0.000134725	0.000131496	5.24263E-06	5.24263E-06	0.000141981	5.24263E-06	5.49937E-05	5.32712E-05	2.68468E-05	0.000116517	8.85653E-05
3830603773805	383060	3773805	0.000351592	0.0001379 4	4.5668E-05	4.47271E-05	0.000103859	0.000103698	0.000136457	0.000136368	0.000146162	0.000142659	5.68769E-06	5.68769E-06	0.000154034	5.68769E-06	5.9491E-05	5.76276E-05	2.78063E-05	0.000120681	9.17307E-05
3830703773805	383070	3773805	0.000383325	0.00015035	4.97898E-05	4.8764E-05	0.000113232	0.000113058	0.000148773	0.000148677	0.000159354	0.000155534	6.20104E-06	6.20104E-06	0.000167936	6.20104E-06	6.46413E-05	6.26166E-05	2.88179E-05	0.000125072	9.50679E-05
3830803773805	383080	3773805	0.000420313	0.00016485	5.45942E-05	5.34693E-05	0.000124158	0.000123967	0.000163128	0.000163023	0.00017473	0.000170542	6.79939E-06	6.79939E-06	0.000184141	6.79939E-06	7.05862E-05	6.83753E-05	2.98816E-05	0.000129688	9.85768E-05
3830903773805	383090	3773805	0.000464002	0.00018199	6.02688E-05	5.90271E-05	0.000137064	0.000136852	0.000180084	0.000179968	0.000192892	0.000188269	7.50614E-06	7.50614E-06	0.000203281	7.50614E-06	7.75412E-05	7.51124E-05	3.10018E-05	0.00013455	0.000102272
3831003773805	383100	3773805	0.000518954	0.00020354	6.74065E-05	6.60177E-05	0.000153296	0.00015306	0.000201411	0.000201281	0.000215737	0.000210566	8.3951E-06	8.3951E-06	0.000227356	8.3951E-06	8.62021E-05	8.35021E-05	3.22804E-05	0.000140099	0.00010649
3831103773805	383110	3773805	0.00058825	0.00023072	7.64073E-05	7.48331E-05	0.000173766	0.000173498	0.000228306	0.000228159	0.000244544	0.000238683	9.5161E-06	9.5161E-06	0.000257715	9.5161E-06	9.69601E-05	9.39231E-05	3.36813E-05	0.000146179	0.000111112
3831203773805	383120	3773805	0.000675824	0.00026507	8.77823E-05	8.59737E-05	0.000199635	0.000199327	0.000262295	0.000262125	0.00028095	0.000274216	1.09328E-05	1.09328E-05	0.000296082	1.09328E-05	0.000110217	0.000106765	3.51138E-05	0.000152396	0.000115837
3831303773805	383130	3773805	0.000787561	0.00030889	0.000102296	0.000100188	0.000232642	0.000232283	0.000305661	0.000305463	0.000327401	0.000319553	1.27403E-05	1.27403E-05	0.000345034	1.27403E-05	0.000126705	0.000122736	3.65508E-05	0.000158633	0.000120578
3831403773805	383140	3773805	0.000937192	0.00036758	0.000121731	0.000119223	0.000276842	0.000276415	0.000363734	0.000363499	0.000389605	0.000380266	1.51609E-05	1.51609E-05	0.000410588	1.51609E-05	0.000148185	0.000143543	3.80897E-05	0.000165312	0.000125655
3831503773805	383150	3773805	0.00115370 3	0.0004525	0.000149854	0.000146766	0.000340798	0.000340273	0.000447764	0.000447476	0.000479612	0.000468116	1.86634E-05	1.86634E-05	0.000505442	1.86634E-05	0.000178222	0.00017264	3.96286E-05	0.000171991	0.000130731
3831603773805	383160	3773805	0.001501442	0.00058889	0.000195021	0.000191003	0.000443519	0.000442834	0.000582725	0.000582349	0.000624172	0.000609211	2.42888E-05	2.42888E-05	0.000657788	2.42888E-05	0.000223381	0.000216385	4.13101E-05	0.000179289	0.000136278
3837203773805	383720	3773805	0.006502275	0.00255028	0.000844576	0.000827174	0.00192074	0.001917777	0.002523602	0.002521973	0.002703093	0.002638301	0.000105187	0.000105187	0.002848675	0.000105187	0.001299369	0.00125867	0.00224653	0.0097501	0.007411116
3837303773805	383730	3773805	0.0039373	0.00154426	0.000511413	0.000500876	0.001163059	0.001161265	0.001528108	0.001527122	0.001636794	0.001597561	6.36936E-06	6.36936E-06	0.001724948	6.36936E-06	0.00080157	0.000776463	0.001396689	0.006061729	0.004607561
3837403773805	383740	3773805	0.002760837	0.00108284	0.000358603	0.000351215	0.000815538	0.000814279	0.00107151	0.001070818	0.001147721	0.001120211	4.4662E-05	4.4662E-05	0.001209535	4.4662E-05	0.000571716	0.000553809	0.001001483	0.004346505	0.003303807
3837503773805	383750	3773805	0.002109138	0.00082723	0.000273954	0.00026831	0.000623029	0.000622068	0.000818579	0.00081805	0.0008768	0.000855784	3.41195E-05	3.41195E-05	0.000924022	3.41195E-05	0.000443345	0.000429459	0.000778969	0.003380779	0.002569752
3837603773805	383760	3773805	0.00170086	0.0006671	0.000220924	0.000216372	0.000502426	0.000501651	0.000660122	0.000659696	0.000707073	0.000690125	2.75148E-05	2.75148E-05	0.000745154	2.75148E-05	0.000362193	0.000350848	0.000637163	0.00276533	0.002101946
3837703773805	383770	3773805	0.001432442	0.00056182	0.000186059	0.000182225	0.000423136	0.000422484	0.000555946	0.000555587	0.000595488	0.000581214	2.31726E-05	2.31726E-05	0.000627559	2.31726E-05	0.000308211	0.000298557	0.000541914	0.002351947	0.00178773
3837803773805	383780	3773805	0.001233428	0.00048377	0.000160209	0.000156908	0.000364349	0.000363786	0.000478706	0.000478397	0.000512754	0.000500464	1.99531E-05	1.99531E-05	0.0005403 7	1.99531E-05	0.000267816	0.000259428	0.000470227	0.002040819	0.00155124
3837903773805	383790	3773805	0.001080922	0.00042395	0.0001404	0.000137507	0.000319299	0.000318806	0.000419517	0.000419247	0.000449355	0.000438585	1.7486E-05	1.7486E-05	0.000473557	1.7486E-05	0.000236575	0.000229165	0.00041454	0.001799132	0.001367532
3838003773805	383800	3773805	0.000961336	0.00037705	0.000124867	0.000122294	0.000283974	0.000283536	0.000373105	0.000372864	0.000399642	0.000390062	1.55515E-05	1.55515E-05	0.000421165	1.55515E-05	0.0002119	0.000205263	0.000370426	0.001607675	0.001222004
3838103773805	383810	3773805	0.000869126	0.00034088	0.00011289	0.000110564	0.000256736	0.00025634	0.000337317	0.000337099	0.000361309	0.000352648	1.40598E-05	1.40598E-05	0.000380768	1.40598E-05	0.000192709	0.000186673	0.000336032	0.001458402	0.001108541
3838203773805	383820	3773805	0.000792878	0.00031098	0.000102986	0.000100864	0.000234212	0.000233851	0.000307724	0.000307526	0.000329611	0.000321711	1.28264E-05	1.28264E-05	0.000347363	1.28264E-05	0.00017669	0.000171156	0.000307232	0.001333408	0.001013533
3838303773805	383830	3773805	0.000726941	0.00028512	9.44218E-05	9.24764E-05	0.000214735	0.000214404	0.000282134	0.000281951	0.0003022	0.000294957	1.17597E-05	1.17597E-05	0.000318476	1.17597E-05	0.000162715	0.000157619	0.000282053	0.00122413	0.000930469
3838403773805	383840	3773805	0.000670265	0.00026289	8.70602E-05	8.52664E-05	0.000197993	0.000197687	0.000260137	0.000259969	0.00027839	0.00027196	1.08429E-05	1.08429E-05	0.000293646	1.08429E-05	0.000150662	0.000145943	0.000260151	0.001129074	0.000858217
3838503773805	383850	3773805	0.000622193	0.00024403	8.08162E-05	7.91511E-05	0.000183793	0.000183509	0.00024148	0.000241324	0.000258655	0.000252455	1.00652E-05	1.00652E-05	0.000272585	1.00652E-05	0.000140345	0.00013595	0.000241426	0.001047808	0.000796446
3838603773805	383860	3773805	0.000580337	0.00022762	7.53795E-05	7.38264E-05	0.000171429	0.000171164	0.000225235	0.000225089	0.000241255	0.000235472	9.38809E-06	9.38809E-06	0.000254248	9.38809E-06	0.000131263	0.000127152	0.000225028	0.000976638	0.000742349
3838703773805	383870	3773805	0.000541966	0.00021257	7.03955E-05	6.89451E-05	0.000160094	0.000159847	0.00021034 3	0.000210207	0.000225303	0.000219903	8.76736E-06	8.76736E-06	0.000237437	8.76736E-06	0.000122871	0.000119023	0.000209965	0.000911264	0.00069258
3838803773805	383880	3773805	0.00050602	0.00019847	6.57265E-05	6.43723E-05	0.000149476	0.000149245	0.000196392	0.000196265	0.00021036	0.000205318	8.18586E-06	8.18586E-06	0.000221689	8.18586E-06	0.00011493	0.00011133	0.000195755	0.000849592	0.000645781

			KMMass Grading / Excavation	KMDrainage / Utilities Trenching	KMFoundations / Concrete Pads	KMBuilding / Structure Construction	KMAsphalt Paving	KMArchitectural Coating	KMLandscaping or Other Finishing	KMWaterside Construction (Piles)	EWNDemolition	EWNSite Grubbing / Prep	EWNDrainage / Utilities Trenching	EWNDrainage / Utilities Trenching	EWNDrainage / Utilities Trenching	EWNFoundations / Concrete Pads	EWNBuilding / Structure Construction	EWNAsphalt Paving	EWNLandscaping or Other Finishing	EWNWaterside Construction (Piles)	ISDemolition
Unique Identifier	X (UTM)	Y (UTM)	2026	2026	2026	2026	2026	2026	2026	2026	2027	2027	2027	2028	2029	2029	2029	2029	2029	2029	2027
3829703773795	382970	3773795	6.47299E-05	2.32451E-05	1.23012E-05	4.22503E-05	1.35733E-06	1.35733E-06	4.36076E-05	1.35733E-06	0.00015254	8.31361E-06	1.95219E-05	1.91449E-05	1.87488E-05	1.62399E-05	3.52641E-05	2.50885E-06	3.65185E-05	2.50885E-06	1.42238E-05
3829803773795	382980	3773795	6.74119E-05	2.42082E-05	1.28109E-05	4.40009E-05	1.41357E-06	1.41357E-06	4.54145E-05	1.41357E-06	0.000163428	8.90702E-06	2.09154E-05	2.05115E-05	2.00871E-05	1.73991E-05	3.77812E-05	2.68793E-06	3.91251E-05	2.68793E-06	1.48902E-05
3829903773795	382990	3773795	7.03155E-05	2.52509E-05	1.33627E-05	4.58961E-05	1.47446E-06	1.47446E-06	4.73706E-05	1.47446E-06	0.000175809	9.5818E-06	2.24999E-05	2.20654E-05	2.16088E-05	1.87173E-05	4.06434E-05	2.89156E-06	4.20892E-05	2.89156E-06	1.5614E-05
3830003773795	383000	3773795	7.32339E-05	2.62989E-05	1.39173E-05	4.78011E-05	1.53566E-06	1.53566E-06	4.93367E-05	1.53566E-06	0.000189331	1.03188E-05	2.42304E-05	2.37625E-05	2.32708E-05	2.01569E-05	4.37694E-05	3.11396E-06	4.53264E-05	3.11396E-06	1.63419E-05
3830103773795	383010	3773795	7.63223E-05	2.7408E-05	1.45042E-05	4.98169E-05	1.60042E-06	1.60042E-06	5.14173E-05	1.60042E-06	0.000204706	1.11567E-05	2.61981E-05	2.56922E-05	2.51606E-05	2.17937E-05	4.73238E-05	3.36683E-06	4.90072E-05	3.36683E-06	1.71104E-05
3830203773795	383020	3773795	7.95067E-05	2.85515E-05	1.51094E-05	5.18954E-05	1.66719E-06	1.66719E-06	5.35626E-05	1.66719E-06	0.000221995	1.2099E-05	2.84107E-05	2.78621E-05	2.72856E-05	2.36344E-05	5.13207E-05	3.65119E-06	5.31463E-05	3.65119E-06	1.78999E-05
3830303773795	383030	3773795	8.26985E-05	2.96977E-05	1.57159E-05	5.39787E-05	1.73412E-06	1.73412E-06	5.57129E-05	1.73412E-06	0.000241137	1.31423E-05	3.08605E-05	3.02646E-05	2.96384E-05	2.56724E-05	5.5746E-05	3.96603E-06	5.7729E-05	3.96603E-06	1.86823E-05
3830403773795	383040	3773795	8.60602E-05	3.0905E-05	1.63548E-05	5.6173E-05	1.80461E-06	1.80461E-06	5.79776E-05	1.80461E-06	0.00026315	1.4342E-05	3.36778E-05	3.30274E-05	3.23441E-05	2.8016E-05	6.0835E-05	4.32809E-06	6.29991E-05	4.32809E-06	1.94955E-05
3830503773795	383050	3773795	8.91929E-05	3.20299E-05	1.69501E-05	5.82177E-05	1.8703E-06	1.8703E-06	6.00881E-05	1.8703E-06	0.000286703	1.56257E-05	3.6692E-05	3.59835E-05	3.52389E-05	3.05235E-05	6.62799E-05	4.71546E-06	6.86376E-05	4.71546E-06	2.02444E-05
3830603773795	383060	3773795	9.23552E-05	3.31655E-05	1.75511E-05	6.02818E-05	1.93661E-06	1.93661E-06	6.22184E-05	1.93661E-06	0.000313349	1.70779E-05	4.01021E-05	3.93277E-05	3.8514E-05	3.33603E-05	7.24399E-05	5.15371E-06	7.50167E-05	5.15371E-06	2.09905E-05
3830703773795	383070	3773795	9.56799E-05	3.43595E-05	1.81829E-05	6.24519E-05	2.00633E-06	2.00633E-06	6.44583E-05	2.00633E-06	0.000344474	1.87743E-05	4.40855E-05	4.32342E-05	4.23396E-05	3.6674E-05	7.96354E-05	5.66563E-06	8.24682E-05	5.66563E-06	2.17604E-05
3830803773795	383080	3773795	9.91673E-05	3.56118E-05	1.88456E-05	6.47282E-05	2.07946E-06	2.07946E-06	6.68076E-05	2.07946E-06	0.000381242	2.07782E-05	4.87911E-05	4.78489E-05	4.68588E-05	4.05885E-05	8.81354E-05	6.27036E-06	9.12706E-05	6.27036E-06	2.25484E-05
3830903773795	383090	3773795	0.000102832	3.69278E-05	1.95421E-05	6.71202E-05	2.1563E-06	2.1563E-06	6.92765E-05	2.1563E-06	0.000425261	2.31773E-05	5.44246E-05	5.33736E-05	5.22693E-05	4.52749E-05	9.83118E-05	6.99435E-06	0.000101809	6.99435E-06	2.33532E-05
3831003773795	383100	3773795	0.000106955	3.84083E-05	2.032555E-05	6.98111E-05	2.24275E-06	2.24275E-06	7.20539E-05	2.24275E-06	0.000481079	2.62194E-05	6.15682E-05	6.03793E-05	5.913E-05	5.12175E-05	0.000111216	7.91241E-06	0.000115172	7.91241E-06	2.42139E-05
3831103773795	383110	3773795	0.000111388	4.00003E-05	2.1168E-05	7.27047E-05	2.33571E-06	2.33571E-06	7.50404E-05	2.33571E-06	0.000552633	3.01192E-05	7.07255E-05	6.93597E-05	6.79246E-05	5.88354E-05	0.000127757	9.08926E-06	0.000132302	9.08926E-06	2.50942E-05
3831203773795	383120	3773795	0.000115954	4.164E-05	2.20357E-05	7.5685E-05	2.43146E-06	2.43146E-06	7.81165E-05	2.43146E-06	0.000645081	3.51578E-05	8.25571E-05	8.09628E-05	7.92876E-05	6.86778E-05	0.00014913	1.06098E-05	0.000154435	1.06098E-05	2.59688E-05
3831303773795	383130	3773795	0.00012069	4.33407E-05	2.29357E-05	7.87763E-05	2.53077E-06	2.53077E-06	8.1307E-05	2.53077E-06	0.00076864	4.18919E-05	9.837E-05	9.64703E-05	9.44743E-05	8.18323E-05	0.000177694	1.2642E-05	0.000184015	1.2642E-05	2.68407E-05
3831403773795	383140	3773795	0.00012578	4.51688E-05	2.39032E-05	8.2099E-05	2.63751E-06	2.63751E-06	8.47365E-05	2.63751E-06	0.000904888	5.12796E-05	0.000120414	0.000118089	0.000115645	0.000100171	0.000217514	1.5475E-05	0.000225252	1.5475E-05	2.77279E-05
3831503773795	383150	3773795	0.000130664	4.69226E-05	2.48313E-05	8.52867E-05	2.73992E-06	2.73992E-06	8.80266E-05	2.73992E-06	0.001206772	6.57706E-05	0.000154442	0.000151459	0.000148326	0.000128478	0.000278981	1.9848E-05	0.000288905	1.9848E-05	2.84908E-05
3831603773795	383160	3773795	0.000136301	4.8947E-05	2.59026E-05	8.89663E-05	2.85813E-06	2.85813E-06	9.18244E-05	2.85813E-06	0.0016563 2	9.02716E-05	0.000211975	0.000207881	0.00020358	0.000176338	0.000382908	2.72418E-05	0.000396529	2.72418E-05	2.9128E-05
3837203773795	383720	3773795	0.007349135	0.002639138	0.001396622	0.004796907	0.000154105	0.000154105	0.004951013	0.000154105	0.005059687	0.000275759	0.000647535	0.000635031	0.000621891	0.000538674	0.001169697	8.32177E-05	0.001211306	8.32177E-05	0.001056633
3837303773795	383730	3773795	0.004594174	0.001649807	0.000873072	0.002998696	9.63361E-05	9.63361E-05	0.003095032	9.63361E-05	0.003091787	0.000168506	0.000395685	0.000388044	0.000380015	0.000329163	0.000714759	5.08512E-05	0.000740184	5.08512E-05	0.000664049
3837403773795	383740	3773795	0.00329385	0.00118285	0.00062596	0.002149953	6.90694E-05	6.90694E-05	0.002219022	6.90694E-05	0.002175768	0.000118582	0.000278453	0.000273076	0.000267426	0.000231641	0.000502994	3.57853E-05	0.000520886	3.57853E-05	0.000478614
3837503773795	383750	3773795	0.002558748	0.000918868	0.000486262	0.001670139	5.36549E-05	5.36549E-05	0.001723793	5.36549E-05	0.001666305	9.08158E-05	0.000213253	0.000209134	0.000204807	0.000177401	0.000385216	2.7406E-05	0.000398919	2.7406E-05	0.000373665
3837603773795	383760	3773795	0.002091135	0.000750945	0.000397397	0.00136492	4.38494E-05	4.38494E-05	0.001408769	4.38494E-05	0.001347796	7.34566E-05	0.00017249	0.000169159	0.000165659	0.000143491	0.000311583	2.21675E-05	0.000322667	2.21675E-05	0.000306811
3837703773795	383770	3773795	0.001775591	0.00063763	0.000337431	0.001158959	3.72327E-05	3.72327E-05	0.001196191	3.72327E-05	0.001137493	6.19948E-05	0.000145576	0.000142764	0.00013981	0.000121102	0.000262965	1.87086E-05	0.00027232	1.87086E-05	0.000261579
3837803773795	383780	3773795	0.001538186	0.000552376	0.000292315	0.001004001	3.22545E-05	3.22545E-05	0.001036255	3.22545E-05	0.000981485	5.34922E-05	0.00012561	0.000123184	0.000120635	0.000104493	0.000226899	1.61427E-05	0.000234971	1.61427E-05	0.000227463
3837903773795	383790	3773795	0.001354422	0.000486384	0.000257393	0.000884054	2.84011E-05	2.84011E-05	0.000912455	2.84011E-05	0.000861969	4.69784E-05	0.000110314	0.000108184	0.000105945	9.17685E-05	0.00019927	1.4177E-05	0.000206358	1.4177E-05	0.000200991
3838003773795	383800	3773795	0.001214936	0.000436294	0.000230885	0.000793009	2.54762E-05	2.54762E-05	0.000818486	2.54762E-05	0.000772131	4.20822E-05	9.88168E-05	9.69086E-05	9.49034E-05	8.2204E-05	0.000178501	1.26994E-05	0.000184851	1.26994E-05	0.000180834
3838103773795	383810	3773795	0.001100474	0.00039519	0.000209133	0.000718299	2.30761E-05	2.30761E-05	0.000741375	2.30761E-05	0.000699521	3.81248E-05	8.95243E-05	8.77954E-05	8.59789E-05	7.44737E-05	0.000161715	1.15052E-05	0.000167468	1.15052E-05	0.000164259
3838203773795	383820	3773795	0.001002393	0.000359968	0.000190494	0.000654279	2.10194E-05	2.10194E-05	0.000675299	2.10194E-05	0.000638022	3.4773E-05	8.16536E-05	8.00767E-05	7.84199E-05	6.79262E-05	0.000147498	1.04937E-05	0.000152745	1.04937E-05	0.000150033
3838303773795	383830	3773795	0.000918424	0.000329814	0.000174536	0.000599471	1.92586E-05	1.92586E-05	0.00061873	1.92586E-05	0.000586101	3.19432E-05	7.50087E-05	7.35602E-05	7.20382E-05	6.23985E-05	0.000135495	9.63971E-06	0.000140314	9.63971E-06	0.000137815
3838403773795	383840	3773795	0.000846801	0.000304093	0.000160925	0.000552721	1.77567E-05	1.77567E-05	0.000570478	1.77567E-05	0.00054199	2.95391E-05	6.93634E-05	6.8024E-05	6.66165E-05	5.77023E-05	0.000125297	8.91421E-06	0.000129754	8.91421E-06	0.000127374
3838503773795	383850	3773795	0.000785455	0.000282064	0.000149267	0.00051268	1.64704E-05	1.64704E-05	0.00052915	1.64704E-05	0.000504494	2.74956E-05	6.45648E-05	6.3318E-05	6.20079E-05	5.37104E-05	0.000116629	8.29751E-06	0.000120778	8.29751E-06	0.000118434
3838603773795	383860	3773795	0.00073146	0.000262674	0.000139006	0.000477437	1.53381E-05	1.53381E-05	0.000492775	1.53381E-05	0.000471692	2.57078E-05	6.03668E-05	5.92011E-05	5.79761E-05	5.02181E-05	0.000109046	7.75801E-06	0.000112925	7.75801E-06	0.000110546
3838703773795	383870	3773795	0.000682098	0.000244947	0.000129625	0.000445217	1.43031E-05	1.43031E-05	0.00045952	1.43031E-05	0.000441616	2.40686E-05	5.65177E-05	5.54263E-05	5.42795E-05	4.70161E-05	0.000102093	7.26335E-06	0.000105724	7.26335E-06	0.000103298
3838803773795	383880	3773795	0.000635788	0.000228317	0.000120824	0.00041499	1.3332E-05	1.3332E-05	0.000428321	1.3332E-05	0.000413462	2.25342E-05	5.29146E-05	5.18927E-05	5.0819E-05	4.40187E-05	9.5584E-05	6.80029E-06	9.89842E-05	6.80029E-06	9.64854E-05
3838903773795	383890	3773795	0.000594605	0.000213528	0.000112998	0.000388109	1.24684E-05	1.24684E-05	0.000400577	1.24684E-05	0.000388432	2.117E-05	4.97112E-05	4.87512E-05	4.77425E-05	4.13539E-05	8.97975E-05	6.38861E-06	9.29918E-05	6.38861E-06	9.04144E-05
3839003773795	383900	3773795	0.00055569	0.000199553	0.000105603	0.000362708	1.16524E-05	1.16524E-05	0.000374361	1.16524E-05	0.000364634	1.9873E-05	4.66656E-05	4.57645E-05	4.48175E-05	3.88203E-05	8.4296E-05	5.99721E-06	8.72947E-05	5.99721E-06	8.46551E-05
3839103773795	383910	3773795	0.000520964	0.000187083	9.90035E-05	0.000340042	1.09242E-05	1.09242E-05	0.000350967	1.09242E-05	0.000343517	1.87221E-05	4.3963E-05	4.3114E-05	4.2222E-05	3.65721E-05	7.94141E-05	5.64988E-06	8.2239E-05	5.64988E-06	7.95063E-05
3829703773805	382970	3773805	6.33482E-05	2.27489E-05	1.20386E-05	4.13485E-05	1.32836E-06	1.32836E-06	4.26769E-05	1.32836E-06	0.000148972	8.11914E-06	1.90653E-05	1.86971E-05	1.83102E-05	1.58601E-05	3.44392E-05	2.45016E-06	3.56643E-05	2.45016E-06	1.40226E-05
3829803773805	382980	3773805	6.58825E-05	2.3659E-05	1.25202E-05	4.30026E-05	1.3815E-06	1.3815E-06	4.43841E-05	1.3815E-06	0.000159324	8.68334E-06	2.03901E-05	1.99964E-05	1.95826E-05	1.69622E-05	3.68324E-05	2.62043E-06	3.81426E-05	2.62043E-06	1.46583E-05
3829903773805	382990	3773805	6.8631E-05	2.4646E-05	1.30426E-05	4.47966E-05	1.43914E-06	1.43914E-06	4.62357E-05	1.43914E-06	0.000171054	9.32266E-06	2.18914E-05	2.14686E-05	2.10244E-05	1.8211E-05	3.95442E-05	2.81336E-06	4.09509E-05	2.81336E-06	1.53527E-05
3830003773805	383000	3773805	7.15198E-05	2.56834E-05	1.35915E-05	4.66822E-05	1.49971E-06	1.49971E-06	4.81819E-05	1.49971E-06	0.000184178	1.00379E-05	2.35709E-05	2.31157E-05	2.26375E-05	1.96083E-05	4.25782E-05	3.02921E-06	4.40928E-05	3.02921E-06	1.60863E-05
3830103773805	383010	3773805	7.46156E-05	2.67951E-05	1.41799E-05	4.87029E-05	1.56463E-06	1.56463E-06	5.02675E-05	1.56463E-06	0.00019917	1.0855E-05	2.54896E-05	2.49974E-05	2.44802E-05	2.12044E-05	4.6044E-05	3.27578E-06	4.76819E-05	3.27578E-06	1.68729E-05
3830203773805	383020	3773805	7.78517E-05	2.79572E-05	1.47949E-05	5.08151E-05	1.63249E-06	1.63249E-06	5.24476E-05	1.63249E-06	0.000216176	1.17819E-05	2.7666E-05	2.71317E-05	2.65704E-05	2.30149E-05	4.99754E-05	3.55548E-06	5.17532E-05	3.55548E-06	1.76917E-05
3830303773805	383030	3773805	8.10804E-05	2.91167E-05	1.54084E-05	5.29226E-05	1.70019E-06	1.70019E-06	5.46228E-05	1.70019E-06	0.000235011	1.28084E-05	3.00766E-05	2.94958E-05	2.88855E-05	2.50202E-05	5.43299E-05	3.86528E-06	5.62625E-05	3.86528E-06	1.85048E-05
3830403773805	383040	3773805	8.45234E-05	3.03531E-05	1.60627E-05	5.51699E-05	1.77239E-06	1.77239E-06	5.69423E-05	1.77239E-06	0.000256841	1.39982E-05	3.28703E-05	3.22356E-05	3.15686E-05	2.73443E-05	5.93765E-05	4.22432E-06	6.14886E-05	4.22432E-06	1.93613E-05
3830503773805	383050	3773805	8.76487E-05	3.14754E-05	1.66567E-05	5.72098E-05	1.83792E-06	1.83792E-06	5.90478E-05	1.83792E-06	0.000279888	1.52543E-05	3.58199E-05	3.51282E-05	3.44013E-05	2.9798E-05	6.47045E-05	4.60338E-06	6.70062E-05	4.60338E-06	2.01354E-05
3830603773805	383060	3773805	9.07814E-05	3.26004E-05	1.7252E-05	5.92546E-05	1.90361E-06	1.90361E-06	6.11582E-05	1.90361E-06	0.000305799	1.66664E-05	3.91359E-05	3.83802E-05	3.75861E-05	3.25565E-05	7.06945E-05	5.02954E-06	7.32093E-05	5.02954E-06	2.08997E-05
3830703773805	383070	3773805	9.4084E-05	3.37864E-05	1.78796E-05	6.14103E-05	1.97287E-06	1.97287E-06	6.33831E-05	1.97287E-06	0.000330666	1.83161E-05	4.30095E-05	4.2179E-05	4.13063E-05	3.57789E-05	7.76918E-05	5.52735E-06	8.04555E-05	5.52735E-06	2.16905E-05
3830803773805	383080	3773805	9.75566E-05	3.50334E-05	1.85395E-05	6.36769E-05	2.04568E-06	2.04568E-06	6.57226E-05	2.04568E-06	0.000371801	2.02636E-05	4.75828E-05	4.66639E-05	4.56984E-05	3.95833E-05	8.59529E-05	6.11508E-06	8.90104E-05	6.11508E-06	2.25051E-05
3830903773805	383090	3773805	0.000101214	3.63468E-05	1.92346E-05	6.6064E-05	2.12237E-06	2.12237E-06	6.81864E-05	2.12237E-06	0.000414603	2.25964E-05	5.30606E-05	5.20359E-05	5.09592E-05	4.41402E-05	9.58478E-05	6.81905E-06	9.92573E-05	6.81905E-06	2.33392E-05
3831003773805	383100	3773805	0.000105388	3.78458E-05	2.00279E-05	6.87888E-05	2.20991E-06	2.20991E-06	7.09987E-05	2.20991E-06	0.000469318	2.55785E-05	6.0063E-05	5.89032E-05	5.76844E-05	4.99654E-05	0.000108497	7.71897E-06	0.000112356	7.71897E-06	2.42446E-05
3831103773805	383110	3773805	0.000109962	3.94882E-05	2.0897E-05	7.17739E-05	2.30581E-06	2.30581E-06	7.40797E-05	2.30581E-06	0.000539769	2.94181E-05	6.90793E-05	6.77453E-05	6.63436E-05	5.74659E-05	0.000124784	8.87769E-06	0.000129223	8.87769E-06	2.51766E-05
3831203773805	383120	3773805	0.000114639	4.11677E-05	2.17858E-05	7.48266E-05	2.40388E-06	2.40388E-06	7.72305E-05	2.40388E-06	0.000630732	3.43757E-05	8.07207E-05	7.91619E-05	7.75239E-05	6.71502E-05	0.000145813	1.03738E-05	0.000150999	1.03738E-05	2.60918E-05
3831303773805	383130	3773805	0.00011933	4.28525E-05	2.26774E-05	7.78889E-05	2.50226E-06	2.50226E-06	8.03912E-05	2.50226E-06	0.00074962	4.08553E-05	9.59359E-05	9.40832E-05	9.21366E-05	7.98074E-05	0.000173297	1.23291E-05	0.000179462	1.23291E-05	2.69832E-05
3831403773805	383140	3773805	0.000124354	4.46567E-05	2.36322E-05	8.11682E-05	2.60761E-06	2.60761E-06	8.37758E-05	2.60761E-06	0.000914181	4.9824E-05	0.000116996	0.000114737	0.000112363	9.73272E-05	0.00021134	1.50357E-05	0.000218858	1.50357E-05	2.78872E-05
3831503773805	383150	3773805	0.000129378	4.64609E-05	2.45869E-05	8.44476E-05	2.71296E-06	2.71296E-06	8.71605E-05	2.71296E-06	0.001165969	6.35468E-05	0.00014922	0.000146338	0.00014331	0.000124133	0.000269548	1.91769E-05	0.000279137	1.91769E-05	2.87018E-05
3831603773805	383160	3773805	0.000134868	4.84323E-05	2.56302E-05	8.80307E-05	2.82808E-06	2.82808E-06	9.08588E-05	2.82808E-06	0.001592011	8.67666E-05	0.000203744	0.00019981	0.000195676	0.000169492	0.000368041	2.61841E-05	0.000381133	2.61841E-05	2.9318E-05
3837203773805	383720	3773805	0.007334418	0.002633852	0.001393825	0.004787301	0.000153797	0.000153797	0.004941097	0.000153797	0.005061494	0.000275858	0.000647766	0.000635257	0.000622113	0.000538866	0.001170115	8.32474E-05	0.001211739	8.32474E-05	0.001055284
3837303773805	383730	3773805	0.004559877	0.001637491	0.000866554	0.00297631	9.5617E-05	9.5617E-05	0.003071927	9.5617E-05	0.00307717	0.00016771	0.000393814	0.000386209	0.000378218	0.000327607	0.00071138	5.06108E-05	0.000736685	5.06108E-05	0.000659873
3837403773805	383740	3773805	0.003269616	0.001174147	0.000621354	0.002134135	6.85612E-05	6.85612E-05	0.002202696	6.85612E-05	0.002166825	0.000118095	0.000277309	0.000271954	0.000266327	0.000230688	0.000500926	3.56382E-05	0.000518745	3.56382E-05	0.000475817
3837503773805	383750	3773805	0.002543158	0.00091327	0.000483299	0.001659963	5.3328E-05	5.3328E-05	0.001713291	5.3328E-05	0.001662377	9.06017E-05	0.00021275	0.000208641	0.000204324	0.000176983	0.000384308	2.73414E-05	0.000397979	2.73414E-05	0.000372046
3837603773805	383760	3773805	0.002080193	0.000747015	0.000395318	0.001357778	4.362E-05	4.362E-05	0.001401398	4.362E-05	0.001346218	7.33706E-05	0.000172288	0.000168961	0.000165465	0.000143324	0.000311218	2.21415E-05	0.000322289	2.21415E-05	0.000305809
3837703773805	383770	3773805	0.001769229	0.000635345	0.000336222	0.001154806	3.70993E-05	3.70993E-05	0.001191906	3.70993E-05	0.001138228	6.20349E-05	0.00014567	0.000142857	0.000139901	0.00012118	0.000263135	1.87207E-05	0.000272496	1.87207E-05	0.000261211
3837803773805	383780	3773805	0.001535186	0.000551299	0.000291745	0.001002043	3.21916E-05	3.21916E-05	0.001034234	3.21916E-05	0.000983919	5.36249E-05	0.000125921	0.00012349	0.000120935	0.000104752	0.000227462	1.61827E-05	0.000235554	1.61827E-05	0.000227558
3837903773805	383790	3773805	0.00135338	0.00048601	0.000257195	0.000883374	2.83793E-05	2.83793E-05	0.000911754	2.83793E-05	0.000865568	4.71746E-05	0.000110775	0.000108636	0.000106388	9.21516E-05	0.000200102	1.42362E-05	0.00020722	1.42362E-05	0.000201347
3838003773805	383800	3773805	0.001209357	0.000434291	0.000229825	0.000789368	2.53593E-05	2.53593E-05	0.000814728	2.53593E-05	0.000772675	4.21118E-05	9.88864E-05	9.69768E-05	9.49702E-05	8.22619E-05	0.000178627	1.27083E-05	0.000184981	1.27083E-05	0.000180527
3838103773805	383810	3773805	0.001097068	0.000393967	0.000208486	0.000716075	2.30046E-05	2.30046E-05	0.0007390 8	2.30046E-05	0.00070093	3.82016E-05	8.97046E-05	8.79723E-05	8.6152E-05	7.46237E-05	0.000162041	1.15283E-05	0.000167805	1.15283E-05	0.000164241
3838203773805	383820	3773805	0.001003043	0.000360202	0.000190617	0.000654704	2.1033E-05	2.1033E-05	0.000675737	2.1033E-05	0.000641536	3.49645E-05	8.21033E-05	8.05178E-05	7.88519E-05	6.83004E-05	0.00014831	1.05515E-05	0.000153586	1.05515E-05	0.000150565
3838303773805	383830	3773805	0.00092084	0.000330682	0.000174995	0.000601048	1.93093E-05	1.93093E-05	0.000620357	1.93093E-05	0.000590059	3.2159E-05	7.55154E-05	7.40571E-05	7.25248E-05	6.282E-05	0.00013641	9.70482E-06	0.000141262	9.70482E-06	0.000138582
3838403773805	383840	3773805	0.000849335	0.000305003	0.000161407	0.000554376	1.78099E-05	1.78099E-05	0.000572185	1.78099E-05	0.000545925	2.97536E-05	6.98671E-05	6.85179E-05	6.71002E-05	5.81213E-05	0.000126207	8.97894E-06	0.000130696	8.97894E-06	0.000128134
3838503773805	383850	3773805	0.000788203	0.000283051	0.000149789	0.000514474	1.6528E-05	1.6528E-05	0.000531002	1.6528E-05	0.000508407	2.77088E-05	6.50655E-05	6.3809E-05	6.24888E-05	5.41269E-05	0.000117533	8.36186E-06	0.000121714	8.36186E-06	0.000119204
3838603773805	383860	3773805	0.000734667	0.000263825	0.000139615	0.00047953	1.54054E-05	1.54054E-05	0.000494935	1.54054E-05	0.000475681	2.59252E-05	6.08774E-05	5.97018E-05	5.84665E-05	5.06428E-05	0.000109968	7.82362E-06	0.00011388	7.82362E-06	0.000111364
3838703773805	383870	3773805	0.000685489	0.000246165	0.00013027	0.000447431	1.43742E-05	1.43742E-05	0.000461805	1.43742E-05	0.000445475	2.4279E-05	5.70116E-05	5.59106E-05	5.47538E-05	4.7427E-05	0.000102985	7.32682E-06	0.000106648	7.32682E-06	0.000104109
3838803773805	383880	3773805	0.000639098	0.000229505	0.000121453	0.00041715	1.34014E-05	1.34014E-05	0.000430551	1.34014E-05	0.000416923	2.27228E-05	5.33575E-05	5.23271E-05	5.12444E-05	4.43872E-05	9.63841E-05	6.85721E-06	9.98127E-05	6.85721E-06	9.72538E-05

			ISDrainage / Utilities Trenching	ISDrainage / Utilities Trenching	ISAsphalt Paving	ISAsphalt Paving	SVDemolition	SVSite Grubbing / Prep	SVMass Grading / Excavation	SVMass Grading / Excavation	SVDrainage / Utilities Trenching	SVFoundations / Concrete Pads	SVBuilding / Structure Construction	SVBuilding / Structure Construction	SVAsphalt Paving	SVAsphalt Paving	SVArchitectural Coating	SVArchitectural Coating	SVLandscaping or Other Finishing	SVLandscaping or Other Finishing	MDemolition
Unique Identifier	X (UTM)	Y (UTM)	2027	2028	2027	2028	2027	2027	2027	2028	2028	2028	2028	2029	2028	2029	2028	2029	2028	2029	2027
3829703773795	382970	3773795	5.72736E-06	5.58042E-06	1.47917E-06	1.37791E-06	6.66999E-05	4.79536E-05	3.23317E-05	3.19212E-05	2.26489E-05	7.19496E-06	1.03072E-05	9.91394E-06	1.0134E-06	9.42865E-07	1.0134E-06	9.42865E-07	1.03072E-05	9.91394E-06	1.50842E-05
3829803773795	382980	3773795	5.99573E-06	5.8419E-06	1.54848E-06	1.44248E-06	6.93191E-05	4.98367E-05	3.36013E-05	3.31747E-05	2.35382E-05	7.47749E-06	1.0712E-05	1.03032E-05	1.0532E-06	9.79889E-07	1.0532E-06	9.79889E-07	1.0712E-05	1.03032E-05	1.56866E-05
3829903773795	382990	3773795	6.28716E-06	6.12585E-06	1.62375E-06	1.51259E-06	7.2161E-05	5.18798E-05	3.49789E-05	3.45348E-05	2.45032E-05	7.78405E-06	1.11511E-05	1.07257E-05	1.09638E-06	1.02006E-06	1.09638E-06	1.02006E-06	1.11511E-05	1.07257E-05	1.63381E-05
3830003773795	383000	3773795	6.58028E-06	6.41145E-06	1.69945E-06	1.58311E-06	7.49762E-05	5.39038E-05	3.63435E-05	3.5882E-05	2.54592E-05	8.08773E-06	1.15862E-05	1.11441E-05	1.13915E-06	1.05986E-06	1.13915E-06	1.05986E-06	1.15862E-05	1.11441E-05	1.69895E-05
3830103773795	383010	3773795	6.88972E-06	6.71294E-06	1.77936E-06	1.65756E-06	7.79517E-05	5.6043E-05	3.77858E-05	3.73061E-05	2.64696E-05	8.4087E-06	1.2046E-05	1.15864E-05	1.18436E-06	1.10192E-06	1.18436E-06	1.10192E-06	1.2046E-05	1.15864E-05	1.76754E-05
3830203773795	383020	3773795	7.20759E-06	7.02266E-06	1.86146E-06	1.73403E-06	8.09985E-05	5.82335E-05	3.92627E-05	3.87642E-05	2.75041E-05	8.73736E-06	1.25168E-05	1.20392E-05	1.23065E-06	1.14499E-06	1.23065E-06	1.14499E-06	1.25168E-05	1.20392E-05	1.8383E-05
3830303773795	383030	3773795	7.52265E-06	7.32964E-06	1.94283E-06	1.80983E-06	8.40275E-05	6.04112E-05	4.0731E-05	4.02138E-05	2.85327E-05	9.0641E-06	1.29849E-05	1.24894E-05	1.27667E-06	1.18781E-06	1.27667E-06	1.18781E-06	1.29849E-05	1.24894E-05	1.90889E-05
3830403773795	383040	3773795	7.85009E-06	7.64868E-06	2.02739E-06	1.88861E-06	8.72079E-05	6.26977E-05	4.22726E-05	4.17359E-05	2.96126E-05	9.40717E-06	1.34763E-05	1.29621E-05	1.32499E-06	1.23276E-06	1.32499E-06	1.23276E-06	1.34763E-05	1.29621E-05	1.9831E-05
3830503773795	383050	3773795	8.15165E-06	7.9425E-06	2.10528E-06	1.96116E-06	9.01389E-05	6.4805E-05	4.36934E-05	4.31386E-05	3.06079E-05	9.72334E-06	1.39293E-05	1.33978E-05	1.36952E-06	1.2742E-06	1.36952E-06	1.2742E-06	1.39293E-05	1.33978E-05	2.05133E-05
3830603773795	383060	3773795	8.45208E-06	8.23523E-06	2.18287E-06	2.03344E-06	9.30966E-05	6.69314E-05	4.51271E-05	4.45541E-05	3.16122E-05	1.00424E-05	1.43863E-05	1.38374E-05	1.41446E-06	1.31601E-06	1.41446E-06	1.31601E-06	1.43863E-05	1.38374E-05	2.12028E-05
3830703773795	383070	3773795	8.76208E-06	8.53727E-06	2.26293E-06	2.10802E-06	9.6179E-05	6.91475E-05	4.66212E-05	4.60293E-05	3.26589E-05	1.03749E-05	1.48627E-05	1.42956E-05	1.46129E-06	1.35958E-06	1.46129E-06	1.35958E-06	1.48627E-05	1.42956E-05	2.19232E-05
3830803773795	383080	3773795	9.07939E-06	8.84644E-06	2.34488E-06	2.18436E-06	9.93951E-05	7.14597E-05	4.81802E-05	4.75684E-05	3.37509E-05	1.07218E-05	1.53596E-05	1.47736E-05	1.51016E-06	1.40504E-06	1.51016E-06	1.40504E-06	1.53596E-05	1.47736E-05	2.26762E-05
3830903773795	383090	3773795	9.40346E-06	9.16219E-06	2.42857E-06	2.26232E-06	0.000102754	7.38743E-05	4.98082E-05	4.91758E-05	3.48914E-05	1.10841E-05	1.58787E-05	1.52728E-05	1.56118E-06	1.45252E-06	1.56118E-06	1.45252E-06	1.58787E-05	1.52728E-05	2.34637E-05
3831003773795	383100	3773795	9.75002E-06	9.49986E-06	2.51808E-06	2.3457E-06	0.000106504	7.65708E-05	5.16262E-05	5.09707E-05	3.6165E-05	1.14887E-05	1.64582E-05	1.58303E-05	1.61817E-06	1.50554E-06	1.61817E-06	1.50554E-06	1.64582E-05	1.58303E-05	2.43492E-05
3831103773795	383110	3773795	1.01045E-05	9.84521E-06	2.60962E-06	2.43098E-06	0.000110504	7.94466E-05	5.35652E-05	5.28851E-05	3.75232E-05	1.19202E-05	1.70764E-05	1.64248E-05	1.67894E-06	1.56208E-06	1.67894E-06	1.56208E-06	1.70764E-05	1.64248E-05	2.52982E-05
3831203773795	383120	3773795	1.04567E-05	1.01884E-05	2.70058E-06	2.51571E-06	0.000114602	8.23929E-05	5.55516E-05	5.48463E-05	3.89148E-05	1.23622E-05	1.77096E-05	1.70339E-05	1.74121E-06	1.62001E-06	1.74121E-06	1.62001E-06	1.77096E-05	1.70339E-05	2.62744E-05
3831303773795	383130	3773795	1.08077E-05	1.05304E-05	2.79125E-06	2.60017E-06	0.000118816	8.54224E-05	5.75942E-05	5.6863E-05	4.03456E-05	1.28168E-05	1.83608E-05	1.76602E-05	1.80523E-06	1.67958E-06	1.80523E-06	1.67958E-06	1.83608E-05	1.76602E-05	2.72815E-05
3831403773795	383140	3773795	1.1165E-05	1.08785E-05	2.88351E-06	2.68612E-06	0.000123431	8.87401E-05	5.98311E-05	5.90715E-05	4.19126E-05	1.33146E-05	1.90739E-05	1.83462E-05	1.87534E-06	1.74481E-06	1.87534E-06	1.74481E-06	1.90739E-05	1.83462E-05	2.8372E-05
3831503773795	383150	3773795	1.14722E-05	1.11778E-05	2.96285E-06	2.76002E-06	0.000127574	9.17184E-05	6.18392E-05	6.1054E-05	4.33193E-05	1.37614E-05	1.97141E-05	1.89619E-05	1.93828E-06	1.80337E-06	1.93828E-06	1.80337E-06	1.97141E-05	1.89619E-05	2.94589E-05
3831603773795	383160	3773795	1.17287E-05	1.14278E-05	3.02911E-06	2.82175E-06	0.000132411	9.51963E-05	6.41841E-05	6.33691E-05	4.49619E-05	1.42833E-05	2.04616E-05	1.96809E-05	2.01178E-06	1.87175E-06	2.01178E-06	1.87175E-06	2.04616E-05	1.96809E-05	3.06239E-05
3837203773795	383720	3773795	0.000425466	0.00041455	0.000109883	0.00010236	0.012062129	0.008672016	0.005846922	0.005772685	0.004095859	0.001301149	0.001863976	0.001792855	0.000183266	0.000170509	0.000183266	0.000170509	0.001863976	0.001792855	0.001857107
3837303773795	383730	3773795	0.000267387	0.000260527	6.90565E-05	6.43292E-05	0.007263022	0.005221719	0.003520632	0.003475932	0.002466257	0.000783467	0.001122364	0.001079539	0.00011035	0.000102669	0.00011035	0.000102669	0.001122364	0.001079539	0.001134034
3837403773795	383740	3773795	0.00019272	0.000187775	4.97725E-05	4.63653E-05	0.005032214	0.003617889	0.002439284	0.002408313	0.001708756	0.000542828	0.000777634	0.000747963	7.64568E-05	7.1135E-05	7.64568E-05	7.1135E-05	0.000777634	0.000747963	0.000797141
3837503773795	383750	3773795	0.000150461	0.0001466	3.88586E-05	3.61985E-05	0.00379394	0.002727637	0.001839051	0.001815701	0.001288284	0.000409255	0.000586282	0.000563912	5.76431E-05	5.36308E-05	5.76431E-05	5.36308E-05	0.000586282	0.000563912	0.000609512
3837603773795	383760	3773795	0.000123541	0.000120371	3.19062E-05	2.97221E-05	0.003021728	0.002172459	0.001464734	0.001446136	0.001026069	0.000325956	0.000466952	0.000449135	4.59105E-05	4.27149E-05	4.59105E-05	4.27149E-05	0.000466952	0.000449135	0.000492005
3837703773795	383770	3773795	0.000105328	0.000102625	2.72024E-05	2.53402E-05	0.002513724	0.001807231	0.001218487	0.001203016	0.000853569	0.000271157	0.000388449	0.000373627	3.81922E-05	3.55338E-05	3.81922E-05	3.55338E-05	0.000388449	0.000373627	0.00041414
3837803773795	383780	3773795	9.15906E-05	8.92406E-05	2.36545E-05	2.20353E-05	0.002138264	0.001537296	0.001036489	0.001023329	0.000726076	0.000230656	0.000330429	0.000317821	3.24876E-05	3.02263E-05	3.24876E-05	3.02263E-05	0.000330429	0.000317821	0.000356289
3837903773795	383790	3773795	8.09314E-05	7.88549E-05	2.09017E-05	1.94708E-05	0.001851936	0.001331442	0.000897696	0.000886298	0.00062885	0.00019977	0.000286182	0.000275263	2.81373E-05	2.61788E-05	2.81373E-05	2.61788E-05	0.000286182	0.000275263	0.000311927
3838003773795	383800	3773795	7.28152E-05	7.09469E-05	1.88055E-05	1.75182E-05	0.001638072	0.001177685	0.000794029	0.000783947	0.00055623	0.0001767	0.000253133	0.000243475	2.4888E-05	2.31557E-05	2.4888E-05	2.31557E-05	0.000253133	0.000243475	0.000278525
3838103773795	383810	3773795	6.61409E-05	6.44439E-05	1.70818E-05	1.59125E-05	0.00146616	0.001054089	0.000710697	0.000701674	0.000497854	0.000158156	0.000226568	0.000217923	2.2276E-05	2.07255E-05	2.2276E-05	2.07255E-05	0.000226568	0.000217923	0.000251474
3838203773795	383820	3773795	6.04124E-05	5.88624E-05	1.56024E-05	1.45343E-05	0.001321437	0.000950042	0.000640545	0.000632412	0.000448712	0.000142544	0.000204203	0.000196412	2.00772E-05	1.86797E-05	2.00772E-05	1.86797E-05	0.000204203	0.000196412	0.000228537
3838303773795	383830	3773795	5.5493E-05	5.40692E-05	1.43318E-05	1.33507E-05	0.001199913	0.000862672	0.000581638	0.000574253	0.000407447	0.000129435	0.000185424	0.000178349	1.82308E-05	1.69619E-05	1.82308E-05	1.69619E-05	0.000185424	0.000178349	0.000209041
3838403773795	383840	3773795	5.12886E-05	4.99727E-05	1.3246E-05	1.23392E-05	0.00109723	0.000788849	0.000531865	0.000525112	0.000372579	0.000118359	0.000169556	0.000163087	1.66707E-05	1.55104E-05	1.66707E-05	1.55104E-05	0.000169556	0.000163087	0.000192551
3838503773795	383850	3773795	4.7689E-05	4.64655E-05	1.23164E-05	1.14732E-05	0.00101029	0.000726343	0.000489722	0.000483504	0.000343057	0.000108981	0.000156121	0.000150164	1.53498E-05	1.42814E-05	1.53498E-05	1.42814E-05	0.000156121	0.000150164	0.000178536
3838603773795	383860	3773795	4.45125E-05	4.33705E-05	1.1496E-05	1.0709E-05	0.000934734	0.000672023	0.000453097	0.000447344	0.000317402	0.00010083	0.000144446	0.000138934	1.42019E-05	1.32133E-05	1.42019E-05	1.32133E-05	0.000144446	0.000138934	0.000166247
3838703773795	383870	3773795	4.15943E-05	4.05271E-05	1.07423E-05	1.00069E-05	0.000866645	0.00062307	0.000420092	0.000414758	0.000294281	9.34855E-05	0.000133924	0.000128814	1.31673E-05	1.22508E-05	1.31673E-05	1.22508E-05	0.000133924	0.000128814	0.000155037
3838803773795	383880	3773795	3.8851E-05	3.78542E-05	1.00338E-05	9.34694E-06	0.000803428	0.000577621	0.000389449	0.000384504	0.000272815	8.66663E-05	0.000124155	0.000119418	1.22069E-05	1.13572E-05	1.22069E-05	1.13572E-05	0.000124155	0.000119418	0.000144595
3838903773795	383890	3773795	3.64065E-05	3.54724E-05	9.40247E-06	8.75882E-06	0.000747338	0.000537296	0.0003626	0.000357661	0.000253769	8.06159E-05	0.000115487	0.000111081	1.13547E-05	1.05643E-05	1.13547E-05	1.05643E-05	0.000115487	0.000111081	0.000135266
3839003773795	383900	3773795	3.40874E-05	3.32128E-05	8.80354E-06	8.20089E-06	0.000694697	0.000499449	0.000336743	0.000332467	0.000235894	7.49373E-05	0.000107352	0.000103256	1.05548E-05	9.82017E-06	1.05548E-05	9.82017E-06	0.000107352	0.000103256	0.00012644
3839103773795	383910	3773795	3.20142E-05	3.11928E-05	8.2681E-06	7.7021E-06	0.000648113	0.000465958	0.000314162	0.000310173	0.000220075	6.99123E-05	0.000100154	9.63322E-05	9.84708E-06	9.16167E-06	9.84708E-06	9.16167E-06	0.000100154	9.63322E-05	0.000118596
3829703773805	382970	3773805	5.64635E-06	5.50148E-06	1.45825E-06	1.35842E-06	6.54438E-05	4.70505E-05	3.17228E-05	3.132E-05	2.22223E-05	7.05946E-06	1.01131E-05	9.72724E-06	9.94318E-07	9.25108E-07	9.94318E-07	9.25108E-07	1.01131E-05	9.72724E-06	1.47395E-05
3829803773805	382980	3773805	5.90234E-06	5.7509E-06	1.52436E-06	1.42001E-06	6.79293E-05	4.88375E-05	3.29276E-05	3.25096E-05	2.30663E-05	7.32758E-06	1.04972E-05	1.00967E-05	1.03208E-06	9.60244E-07	1.03208E-06	9.60244E-07	1.04972E-05	1.00967E-05	1.53056E-05
3829903773805	382990	3773805	6.18195E-06	6.02334E-06	1.59658E-06	1.48728E-06	7.06198E-05	5.07718E-05	3.42318E-05	3.37972E-05	2.39799E-05	7.6178E-06	1.0913E-05	1.04966E-05	1.07296E-06	9.98275E-07	1.07296E-06	9.98275E-07	1.0913E-05	1.04966E-05	1.59189E-05
3830003773805	383000	3773805	6.47732E-06	6.31113E-06	1.67286E-06	1.55834E-06	7.34439E-05	5.28021E-05	3.56007E-05	3.51487E-05	2.49389E-05	7.92243E-06	1.13494E-05	1.09163E-05	1.11587E-06	1.0382E-06	1.11587E-06	1.0382E-06	1.13494E-05	1.09163E-05	1.65631E-05
3830103773805	383010	3773805	6.79407E-06	6.61976E-06	1.75466E-06	1.63455E-06	7.64372E-05	5.49542E-05	3.70517E-05	3.65813E-05	2.59553E-05	8.24533E-06	1.18119E-05	1.13612E-05	1.16135E-06	1.08051E-06	1.16135E-06	1.08051E-06	1.18119E-05	1.13612E-05	1.72489E-05
3830203773805	383020	3773805	7.12376E-06	6.94099E-06	1.83981E-06	1.71386E-06	7.95553E-05	5.71959E-05	3.85631E-05	3.80735E-05	2.70141E-05	8.58168E-06	1.22938E-05	1.18247E-05	1.20872E-06	1.12459E-06	1.20872E-06	1.12459E-06	1.22938E-05	1.18247E-05	1.79657E-05
3830303773805	383030	3773805	7.4512E-06	7.26002E-06	1.92438E-06	1.79264E-06	8.26377E-05	5.9412E-05	4.00573E-05	3.95487E-05	2.80607E-05	8.91418E-06	1.27701E-05	1.22829E-05	1.25555E-06	1.16816E-06	1.25555E-06	1.16816E-06	1.27701E-05	1.22829E-05	1.86752E-05
3830403773805	383040	3773805	7.79608E-06	7.59605E-06	2.01345E-06	1.87561E-06	8.59161E-05	6.1769E-05	4.16465E-05	4.11177E-05	2.9174E-05	9.26783E-06	1.32767E-05	1.27701E-05	1.30536E-06	1.2145E-06	1.30536E-06	1.2145E-06	1.32767E-05	1.27701E-05	1.94318E-05
3830503773805	383050	3773805	8.10777E-06	7.89974E-06	2.09394E-06	1.9506E-06	8.8856E-05	6.38827E-05	4.30715E-05	4.25246E-05	3.01723E-05	9.58495E-06	1.3731E-05	1.32071E-05	1.35003E-06	1.25606E-06	1.35003E-06	1.25606E-06	1.3731E-05	1.32071E-05	2.01141E-05
3830603773805	383060	3773805	8.41551E-06	8.19959E-06	2.17342E-06	2.02464E-06	9.1787E-05	6.59899E-05	4.44923E-05	4.39274E-05	3.11675E-05	9.90112E-06	1.4184E-05	1.36428E-05	1.39456E-06	1.29749E-06	1.39456E-06	1.29749E-06	1.4184E-05	1.36428E-05	2.07909E-05
3830703773805	383070	3773805	8.73395E-06	8.50986E-06	2.25566E-06	2.10125E-06	9.48694E-05	6.8206E-05	4.59864E-05	4.54025E-05	3.22142E-05	1.02336E-05	1.46603E-05	1.41009E-05	1.4414E-06	1.34107E-06	1.4414E-06	1.34107E-06	1.46603E-05	1.41009E-05	2.15022E-05
3830803773805	383080	3773805	9.06195E-06	8.82945E-06	2.34037E-06	2.18016E-06	9.80944E-05	7.05246E-05	4.75497E-05	4.69459E-05	3.33093E-05	1.05815E-05	1.51587E-05	1.45803E-05	1.49039E-06	1.38665E-06	1.49039E-06	1.38665E-06	1.51587E-05	1.45803E-05	2.22498E-05
3830903773805	383090	3773805	9.39783E-06	9.15671E-06	2.42712E-06	2.26097E-06	0.000101462	7.29456E-05	4.9182E-05	4.85576E-05	3.44528E-05	1.09448E-05	1.5679E-05	1.50808E-05	1.54156E-06	1.43426E-06	1.54156E-06	1.43426E-06	1.5679E-05	1.50808E-05	2.30319E-05
3831003773805	383100	3773805	9.7624E-06	9.51192E-06	2.52128E-06	2.34868E-06	0.000105284	7.56933E-05	5.10346E-05	5.03866E-05	3.57505E-05	1.1357E-05	1.62696E-05	1.56489E-05	1.59963E-06	1.48828E-06	1.59963E-06	1.48828E-06	1.62696E-05	1.56489E-05	2.39282E-05
3831103773805	383110	3773805	1.01377E-05	9.87756E-06	2.61819E-06	2.43896E-06	0.000109435	7.8678E-05	5.3047E-05	5.23734E-05	3.71602E-05	1.18049E-05	1.69112E-05	1.62659E-05	1.6627E-06	1.54697E-06	1.6627E-06	1.54697E-06	1.69112E-05	1.62659E-05	2.49045E-05
3831203773805	383120	3773805	1.05062E-05	1.02366E-05	2.71336E-06	2.52762E-06	0.000113649	8.17075E-05	5.50896E-05	5.43901E-05	3.85911E-05	1.22594E-05	1.75623E-05	1.68922E-05	1.72672E-06	1.60653E-06	1.72672E-06	1.60653E-06	1.75623E-05	1.68922E-05	2.59006E-05
3831303773805	383130	3773805	1.08651E-05	1.05863E-05	2.80607E-06	2.61398E-06	0.000117836	8.47179E-05	5.71192E-05	5.6394E-05	4.00129E-05	1.27111E-05	1.82094E-05	1.75146E-05	1.79034E-06	1.66572E-06	1.79034E-06	1.66572E-06	1.82094E-05	1.75146E-05	2.68914E-05
3831403773805	383140	3773805	1.12291E-05	1.0941E-05	2.90008E-06	2.70155E-06	0.000122433	8.80228E-05	5.93475E-05	5.8594E-05	4.15738E-05	1.32069E-05	1.89198E-05	1.81979E-05	1.86018E-06	1.73071E-06	1.86018E-06	1.73071E-06	1.89198E-05	1.81979E-05	2.79583E-05
3831503773805	383150	3773805	1.15571E-05	1.12606E-05	2.98479E-06	2.78046E-06	0.000126745	9.11228E-05	6.14376E-05	6.06575E-05	4.3038E-05	1.36721E-05	1.95861E-05	1.88387E-05	1.9257E-06	1.79166E-06	1.9257E-06	1.79166E-06	1.95861E-05	1.88387E-05	2.90634E-05
3831603773805	383160	3773805	1.18052E-05	1.15023E-05	3.04887E-06	2.84015E-06	0.000131395	9.44661E-05	6.36918E-05	6.28831E-05	4.46171E-05	1.41737E-05	2.03047E-05	1.953E-05	1.99635E-06	1.85739E-06	1.99635E-06	1.85739E-06	2.03047E-05	1.953E-05	3.02065E-05
3837203773805	383720	3773805	0.000424923	0.00041402	0.000109742	0.00010223	0.012070993	0.008678389	0.005851218	0.005776927	0.004098869	0.001302106	0.001865346	0.001794172	0.0001834	0.000170635	0.0001834	0.000170635	0.001865346	0.001794172	0.001854229
3837303773805	383730	3773805	0.000265706	0.000258889	6.86222E-05	6.39246E-05	0.007231708	0.005199205	0.003505453	0.003460945	0.002455624	0.000780089	0.001117525	0.001074885	0.000109875	0.000102227	0.000109875	0.000102227	0.001117525	0.001074885	0.001125478
3837403773805	383740	3773805	0.000191593	0.000186678	4.94816E-05	4.60943E-05	0.005014708	0.003605303	0.002430799	0.002399935	0.001702812	0.00054094	0.000774929	0.000745361	7.61908E-05	7.08875E-05	7.61908E-05	7.08875E-05	0.000774929	0.000745361	0.000790971
3837503773805	383750	3773805	0.000149809	0.000145965	3.86902E-05	3.60416E-05	0.003788622	0.002723813	0.001836473	0.001813156	0.001286478	0.000408681	0.000585461	0.000563122	5.75623E-05	5.35556E-05	5.75623E-05	5.35556E-05	0.000585461	0.000563122	0.000605442
3837603773805	383760	3773805	0.000123138	0.000119978	3.1802E-05	2.9625E-05	0.003022094	0.002172721	0.001464911	0.001446311	0.001026193	0.000325995	0.000467008	0.000449189	4.59161E-05	4.27201E-05	4.59161E-05	4.27201E-05	0.000467008	0.000449189	0.000489026
3837703773805	383770	3773805	0.00010518	0.000102481	2.71642E-05	2.53046E-05	0.002519577	0.001811439	0.001221324	0.001205817	0.000855556	0.000271788	0.000389353	0.000374497	3.82811E-05	3.56165E-05	3.82811E-05	3.56165E-05	0.000389353	0.000374497	0.000412251
3837803773805	383780	3773805	9.16288E-05	8.92779E-05	2.36644E-05	2.20445E-05	0.002148055	0.001544335	0.001041235	0.001028014	0.000729401	0.000231712	0.000331942	0.000319276	3.26364E-05	3.03647E-05	3.26364E-05	3.03647E-05	0.000331942	0.000319276	0.000355211
3837903773805	383790	3773805	8.10748E-05	7.89947E-05	2.09387E-05	1.950535E-05	0.001864302	0.001340332	0.00090369	0.000892216	0.000633049	0.000201103	0.000288093	0.0002771	2.83252E-05	2.63536E-05	2.83252E-05	2.63536E-05	0.000288093	0.0002771	0.000311426
3838003773805	383800	3773805	7.26914E-05	7.08263E-05	1.87736E-05	1.74884E-05	0.001642643	0.001180971	0.000796244	0.000786135	0.000557781	0.000177193	0.00025384	0.000244154	2.49574E-05	2.32203E-05	2.49574E-05	2.32203E-05	0.00025384	0.000244154	0.000277041
3838103773805	383810	3773805	6.61336E-05	6.44368E-05	1.70799E-05	1.59107E-05	0.001472592	0.001058714	0.000713815	0.000704752	0.000500039	0.000158849	0.000227562	0.000218879	2.23738E-05	2.08164E-05	2.23738E-05	2.08164E-05	0.000227562	0.000218879	0.000250456
3838203773805	383820	3773805	6.06268E-05	5.90713E-05	1.56577E-05	1.45859E-05	0.001332644	0.000958099	0.000645978	0.000637776	0.000452517	0.000143753	0.000205935	0.000198078	2.02475E-05	1.88382E-05	2.02475E-05	1.88382E-05	0.000205935	0.000198078	0.000228424
3838303773805	383830	3773805	5.58019E-05	5.43701E-05	1.44116E-05	1.3425E-05	0.001212207	0.000871511	0.000587598	0.000580137	0.000411621	0.000130761	0.000187324	0.000180176	1.84176E-05	1.71357E-05	1.84176E-05	1.71357E-05	0.000187324	0.000180176	0.000209334
3838403773805	383840	3773805	5.15947E-05	5.02709E-05	1.3325E-05	1.24129E-05	0.0011094	0.000797598	0.000537763	0.000530936	0.000376712	0.000119672	0.000171437	0.000164896	1.68556E-05	1.56824E-05	1.68556E-05	1.56824E-05	0.000171437	0.000164896	0.000192849
3838503773805	383850	3773805	4.7999E-05	4.67675E-05	1.23964E-05	1.15478E-05	0.001022174	0.000734888	0.000495482	0.000489191	0.000347093	0.000110263	0.000157958	0.000151931	1.55304E-05	1.44494E-05	1.55304E-05	1.44494E-05	0.000157958	0.000151931	0.000178884
3838603773805	383860	3773805	4.48422E-05	4.36917E-05	1.15811E-05	1.07883E-05	0.000946556	0.000680523	0.000458828	0.000453002	0.000321416	0.000102106	0.000146273	0.000140691	1.43815E-05	1.33804E-05	1.43815E-05	1.33804E-05	0.000146273	0.000140691	0.000166719
3838703773805	383870	3773805	4.19206E-05	4.0845E-05	1.08266E-05	1.00854E-05	0.000878119	0.00063132	0.000425654	0.00042025	0.000298177	9.47233E-05	0.000135697	0.000130519	1.34417E-05	1.2413E-05	1.34417E-05	1.2413E-05	0.000135697	0.000130519	0.000155536
3838803773805	383880	3773805	3.91604E-05	3.81557E-05	1.01137E-05	9.42138E-06	0.000814252	0.000585403	0.000394696	0.000389684	0.00027649	8.78339E-05	0.000125827	0.000121026	1.23713E-05	1.15102E-05	1.23713E-05	1.15102E-05	0.000125827	0.000121026	0.000145034

			MSite Grubbing / Prep	MMass Grading / Excavation	MMass Grading / Excavation	MDrainage / Utilities Trenching	MFoundations / Concrete Pads	MBuilding / Structure Construction	MAsphalt Paving	MLandscaping or Other Finishing	MWaterside Construction (Piles)	RSSWDemolition	RSSWPlacing Base	RSSWForm/Plac e Rebar and Pour	Child Risk				
Unique Identifier	X (UTM)	Y (UTM)	2027	2027	2028	2028	2028	2028	2028	2028	2028	2029	2029	2029	3rd Trimester	0<2	2<16	Total	per million
3829703773795	382970	3773795	4.63059E-05	5.4452E-05	5.37269E-05	1.14205E-05	1.48523E-05	1.09321E-05	1.12521E-06	1.31825E-05	1.12521E-06	1.46887E-05	2.13136E-05	1.26343E-05	2.95839E-09	3.788E-08	6.3703E-09	4.72086E-08	0.04720865
3829803773795	382980	3773795	4.81553E-05	5.66267E-05	5.58727E-05	1.18766E-05	1.54454E-05	1.13687E-05	1.17014E-06	1.3709E-05	1.17014E-06	1.51659E-05	2.20061E-05	1.30448E-05	3.1396E-09	4.0081E-08	6.7254E-09	4.99465E-08	0.04994646
3829903773795	382990	3773795	5.0155E-05	5.89782E-05	5.81929E-05	1.23698E-05	1.60868E-05	1.18408E-05	1.21874E-06	1.42783E-05	1.21874E-06	1.56837E-05	2.27574E-05	1.34901E-05	3.3428E-09	4.2541E-08	7.1219E-09	5.30053E-08	0.0530053
3830003773795	383000	3773795	5.21547E-05	6.13297E-05	6.05131E-05	1.2863E-05	1.67282E-05	1.23129E-05	1.26733E-06	1.48476E-05	1.26733E-06	1.61953E-05	2.34997E-05	1.39301E-05	3.55963E-09	4.5148E-08	7.541E-09	5.62484E-08	0.0562484
3830103773795	383010	3773795	5.42603E-05	6.38057E-05	6.29561E-05	1.33823E-05	1.74036E-05	1.281E-05	1.31849E-06	1.5447E-05	1.31849E-06	1.67318E-05	2.42782E-05	1.43916E-05	3.80133E-09	4.8039E-08	8.0051E-09	5.98453E-08	0.05984529
3830203773795	383020	3773795	5.64327E-05	6.63603E-05	6.54767E-05	1.39181E-05	1.81004E-05	1.33229E-05	1.37128E-06	1.60654E-05	1.37128E-06	1.72777E-05	2.50703E-05	1.48612E-05	4.06731E-09	5.12E-08	8.5121E-09	6.37797E-08	0.06377973
3830303773795	383030	3773795	5.85996E-05	6.89083E-05	6.79908E-05	1.44525E-05	1.87954E-05	1.38344E-05	1.42393E-06	1.66823E-05	1.42393E-06	1.78142E-05	2.58488E-05	1.53226E-05	4.35452E-09	5.4591E-08	9.0552E-09	6.8001E-08	0.06800101
3830403773795	383040	3773795	6.08778E-05	7.15874E-05	7.06342E-05	1.50144E-05	1.95261E-05	1.43723E-05	1.47929E-06	1.73309E-05	1.47929E-06	1.83725E-05	2.6659E-05	1.58029E-05	4.67772E-09	5.8386E-08	9.6633E-09	7.27269E-08	0.07272687
3830503773795	383050	3773795	6.29723E-05	7.40502E-05	7.30642E-05	1.5531E-05	2.01979E-05	1.48667E-05	1.53019E-06	1.79271E-05	1.53019E-06	1.88747E-05	2.73877E-05	1.62348E-05	5.014E-09	6.23E-08	1.0289E-08	7.76031E-08	0.07760314
3830603773795	383060	3773795	6.5089E-05	7.65393E-05	7.55202E-05	1.6053E-05	2.08768E-05	1.53665E-05	1.58162E-06	1.85297E-05	1.58162E-06	1.93738E-05	2.81118E-05	1.66641E-05	5.38571E-09	6.6599E-08	1.0977E-08	8.29624E-08	0.08296239
3830703773795	383070	3773795	6.73004E-05	7.91398E-05	7.8086E-05	1.65984E-05	2.15861E-05	1.58885E-05	1.63536E-06	1.91593E-05	1.63536E-06	1.98947E-05	2.88677E-05	1.71122E-05	5.8109E-09	7.149E-08	1.1762E-08	8.90626E-08	0.08906259
3830803773795	383080	3773795	6.96121E-05	8.18581E-05	8.07681E-05	1.71685E-05	2.23276E-05	1.64343E-05	1.69153E-06	1.98174E-05	1.69153E-06	2.04375E-05	2.96553E-05	1.7579E-05	6.30246E-09	7.7112E-08	1.2665E-08	9.60787E-08	0.09607874
3830903773795	383090	3773795	7.20296E-05	8.47009E-05	8.35731E-05	1.77648E-05	2.3103E-05	1.7005E-05	1.75028E-06	2.05056E-05	1.75028E-06	2.10021E-05	3.04745E-05	1.80647E-05	6.87764E-09	8.3652E-08	1.3719E-08	1.04248E-07	0.10424784
3831003773795	383100	3773795	7.47479E-05	8.78974E-05	8.6727E-05	1.84352E-05	2.39748E-05	1.76468E-05	1.81633E-06	2.12794E-05	1.81633E-06	2.16322E-05	3.13888E-05	1.86066E-05	7.59043E-09	9.1718E-08	1.5025E-08	1.14334E-07	0.11433392
3831103773795	383110	3773795	7.76612E-05	9.13232E-05	9.01072E-05	1.91537E-05	2.49092E-05	1.83346E-05	1.88712E-06	2.21088E-05	1.88712E-06	2.23122E-05	3.23755E-05	1.91915E-05	8.47759E-09	1.017E-07	1.6653E-08	1.26826E-07	0.12682621
3831203773795	383120	3773795	8.0658E-05	9.48472E-05	9.35843E-05	1.98928E-05	2.58704E-05	1.90421E-05	1.95994E-06	2.29619E-05	1.95994E-06	2.30171E-05	3.33984E-05	1.97979E-05	9.5883E-09	1.141E-07	1.8696E-08	1.42382E-07	0.14238248
3831303773795	383130	3773795	8.37495E-05	9.84826E-05	9.71712E-05	2.06553E-05	2.6862E-05	1.97719E-05	2.03506E-06	2.3842E-05	2.03506E-06	2.37408E-05	3.44484E-05	2.04203E-05	1.10245E-08	1.3003E-07	2.135E-08	1.62406E-07	0.16240556
3831403773795	383140	3773795	8.70973E-05	0.000102419	0.000101056	2.14809E-05	2.79358E-05	2.05623E-05	2.11641E-06	2.47951E-05	2.11641E-06	2.44738E-05	3.55121E-05	2.10508E-05	1.29471E-08	1.5125E-07	2.4955E-08	1.89155E-07	0.1891551
3831503773795	383150	3773795	9.04339E-05	0.000106343	0.000104927	2.23039E-05	2.9006E-05	2.135E-05	2.19749E-06	2.5745E-05	2.19749E-06	2.52505E-05	3.66391E-05	2.17189E-05	1.57187E-08	1.8163E-07	3.0303E-08	2.27649E-07	0.22764894
3831603773795	383160	3773795	9.401E-05	0.000110548	0.000109076	2.31859E-05	3.0153E-05	2.21943E-05	2.28439E-06	2.6763E-05	2.28439E-06	2.60241E-05	3.77616E-05	2.23843E-05	2.01842E-08	2.304E-07	3.9134E-08	2.89715E-07	0.28971543
3837203773795	383720	3773795	0.005700999	0.006703908	0.006614644	0.001406047	0.001828553	0.001345915	0.000138531	0.001622976	0.000138531	0.000142255	0.000206415	0.000122358	1.70672E-07	2.5204E-06	5.5622E-07	3.24729E-06	3.24728824
3837303773795	383730	3773795	0.003481289	0.004093711	0.004039202	0.000858596	0.001116597	0.000821877	8.45932E-05	0.000991063	8.45932E-05	0.000143374	0.000208039	0.000123322	1.05591E-07	1.5636E-06	3.3793E-07	2.00711E-06	2.00711272
3837403773795	383740	3773795	0.002447084	0.002877571	0.002839255	0.000603529	0.000784884	0.000577717	5.94627E-05	0.000696643	5.94627E-05	0.00014412	0.000209121	0.000123963	7.50534E-08	1.1139E-06	2.363E-07	1.4253E-06	1.42530249
3837503773795	383750	3773795	0.001871098	0.002200258	0.002170961	0.000461472	0.000600141	0.000441736	4.54666E-05	0.000532669	4.54666E-05	0.000144276	0.000209347	0.000124097	5.79079E-08	8.6103E-07	1.7977E-07	1.09871E-06	1.09871065
3837603773795	383760	3773795	0.001510371	0.001776073	0.001752424	0.000372505	0.00048444	0.000356574	3.67011E-05	0.000429977	3.67011E-05	0.000143824	0.000208691	0.000123708	4.70799E-08	7.01E-07	1.4442E-07	8.92505E-07	0.8925049
3837703773795	383770	3773795	0.001271338	0.001494989	0.001475083	0.000313552	0.000407772	0.000300143	3.08927E-05	0.000361928	3.08927E-05	0.000144666	0.000209913	0.000124432	3.98387E-08	5.9372E-07	1.2108E-07	7.5464E-07	0.75464006
3837803773795	383780	3773795	0.001093746	0.001286155	0.00126903	0.000269752	0.000350811	0.000258216	2.65774E-05	0.000311371	2.65774E-05	0.000144207	0.000209248	0.000124038	3.44218E-08	5.1335E-07	1.0377E-07	6.51539E-07	0.65153946
3837903773795	383790	3773795	0.000957563	0.001126016	0.001111022	0.000236165	0.000307131	0.000226065	2.32682E-05	0.000272602	2.32682E-05	0.000142985	0.000207474	0.000122986	3.02472E-08	4.5133E-07	9.0525E-08	5.72105E-07	0.57210524
3838003773795	383800	3773795	0.000855025	0.001005439	0.000992051	0.000210876	0.000274243	0.000201858	2.07766E-05	0.000243411	2.07766E-05	0.000141331	0.000205075	0.000121564	2.70919E-08	4.0441E-07	8.0587E-08	5.12086E-07	0.51208631
3838103773795	383810	3773795	0.000771983	0.000907788	0.000895701	0.000190395	0.000247608	0.000182253	1.87587E-05	0.00021977	1.87587E-05	0.000139207	0.000201992	0.000119737	2.45183E-08	3.6607E-07	7.2563E-08	4.63151E-07	0.46315113
3838203773795	383820	3773795	0.000701568	0.000824987	0.000814002	0.000173029	0.000225023	0.000165629	1.70477E-05	0.000199724	1.70477E-05	0.000136755	0.000198435	0.000117628	2.23239E-08	3.3334E-07	6.5779E-08	4.21439E-07	0.42143912
3838303773795	383830	3773795	0.000641721	0.000754612	0.000744564	0.000158269	0.000205827	0.0001515	1.55934E-05	0.000182687	1.55934E-05	0.000133923	0.000194325	0.000115192	2.04551E-08	3.0542E-07	6.0047E-08	3.85922E-07	0.38592208
3838403773795	383840	3773795	0.000591098	0.000695083	0.000685828	0.000145784	0.00018959	0.000139549	1.43633E-05	0.000168275	1.43633E-05	0.00013086	0.000189881	0.000112557	1.88631E-08	2.8163E-07	5.5194E-08	3.55688E-07	0.35568847
3838503773795	383850	3773795	0.000548073	0.000644489	0.000635908	0.000135172	0.00017579	0.000129391	1.33178E-05	0.000156027	1.33178E-05	0.000127809	0.000185454	0.000109933	1.75042E-08	2.6131E-07	5.1076E-08	3.29886E-07	0.32988629
3838603773795	383860	3773795	0.000510351	0.000600131	0.00059214	0.000125869	0.000163691	0.000120486	1.24012E-05	0.000145288	1.24012E-05	0.000124509	0.000180665	0.000107095	1.63116E-08	2.4345E-07	4.7479E-08	3.07245E-07	0.30724487
3838703773795	383870	3773795	0.000475938	0.000559664	0.000552212	0.000117381	0.000152653	0.000112361	1.1565E-05	0.000135491	1.1565E-05	0.0001208	0.000175284	0.000103905	1.52224E-08	2.2715E-07	4.4211E-08	2.86582E-07	0.28658176
3838803773795	383880	3773795	0.000443881	0.000521967	0.000515017	0.000109475	0.000142371	0.000104793	1.0786E-05	0.000126365	1.0786E-05	0.000117041	0.00016983	0.000100672	1.4203E-08	2.1187E-07	4.1168E-08	2.67246E-07	0.26724595
3838903773795	383890	3773795	0.000415244	0.000488293	0.000481791	0.000102412	0.000133186	9.80324E-05	1.00902E-05	0.000118213	1.00902E-05	0.000113177	0.000164222	9.73474E-05	1.32959E-08	1.9829E-07	3.846E-08	2.50042E-07	0.25004237
3839003773795	383900	3773795	0.00038815	0.000456432	0.000450355	9.57301E-05	0.000124496	9.1636E-05	9.43181E-06	0.0001105	9.43181E-06	0.000108903	0.000158021	9.36717E-05	1.2438E-08	1.8544E-07	3.5903E-08	2.3378E-07	0.23377998
3839103773795	383910	3773795	0.000364069	0.000428116	0.000422415	8.97911E-05	0.000116773	8.5951E-05	8.84667E-06	0.000103644	8.84667E-06	0.000104636	0.000151829	9.00013E-05	1.16739E-08	1.7399E-07	3.3635E-08	2.19299E-07	0.21929949
3829703773805	382970	3773805	4.52476E-05	5.32074E-05	5.2499E-05	1.11595E-05	1.45128E-05	1.06822E-05	1.09949E-06	1.28812E-05	1.09949E-06	1.46419E-05	2.12457E-05	1.2594E-05	2.89691E-09	3.7091E-08	6.2356E-09	4.62231E-08	0.04622308
3829803773805	382980	3773805	4.69855E-05	5.52511E-05	5.45154E-05	1.15881E-05	1.50702E-05	1.10925E-05	1.14172E-06	1.3376E-05	1.14172E-06	1.51035E-05	2.19156E-05	1.29911E-05	3.06898E-09	3.918E-08	6.5725E-09	4.88215E-08	0.04882151
3829903773805	382990	3773805	4.88683E-05	5.74651E-05	5.66999E-05	1.20525E-05	1.56741E-05	1.1537E-05	1.18747E-06	1.3912E-05	1.18747E-06	1.56026E-05	2.26397E-05	1.34204E-05	3.26158E-09	4.151E-08	6.9481E-09	5.17202E-08	0.05172019
3830003773805	383000	3773805	5.08457E-05	5.97904E-05	5.89943E-05	1.25402E-05	1.63084E-05	1.20039E-05	1.23552E-06	1.44749E-05	1.23552E-06	1.61267E-05	2.34001E-05	1.38711E-05	3.47336E-09	4.4061E-08	7.3588E-09	5.48928E-08	0.05489282
3830103773805	383010	3773805	5.29513E-05	6.22664E-05	6.14373E-05	1.30595E-05	1.69837E-05	1.2501E-05	1.28668E-06	1.50743E-05	1.28668E-06	1.66819E-05	2.42058E-05	1.43487E-05	3.7108E-09	4.6907E-08	7.8162E-09	5.84337E-08	0.05843375
3830203773805	383020	3773805	5.51516E-05	6.48537E-05	6.39902E-05	1.36021E-05	1.76895E-05	1.30204E-05	1.34015E-06	1.57007E-05	1.34015E-06	1.72558E-05	2.50386E-05	1.48424E-05	3.97427E-09	5.0046E-08	8.3207E-09	6.23412E-08	0.06234116
3830303773805	383030	3773805	5.73296E-05	6.74149E-05	6.65172E-05	1.41393E-05	1.8388E-05	1.35346E-05	1.39307E-06	1.63207E-05	1.39307E-06	1.78173E-05	2.58533E-05	1.53253E-05	4.25838E-09	5.3407E-08	8.8599E-09	6.65256E-08	0.06652557
3830403773805	383040	3773805	5.96524E-05	7.01463E-05	6.92123E-05	1.47122E-05	1.91331E-05	1.4083E-05	1.44952E-06	1.6982E-05	1.44952E-06	1.84131E-05	2.67178E-05	1.58378E-05	4.58038E-09	5.7197E-08	9.4686E-09	7.12457E-08	0.07124572
3830503773805	383050	3773805	6.17468E-05	7.26092E-05	7.16424E-05	1.52287E-05	1.98048E-05	1.45774E-05	1.50041E-06	1.75783E-05	1.50041E-06	1.8934E-05	2.74737E-05	1.62858E-05	4.90958E-09	6.1034E-08	1.0084E-08	7.60282E-08	0.07602816
3830603773805	383060	3773805	6.38245E-05	7.50524E-05	7.40531E-05	1.57412E-05	2.04712E-05	1.50679E-05	1.5509E-06	1.81697E-05	1.5509E-06	1.94456E-05	2.82159E-05	1.67258E-05	5.27049E-09	6.5214E-08	1.0756E-08	8.12405E-08	0.0812405
3830703773805	383070	3773805	6.60081E-05	7.76201E-05	7.65866E-05	1.62797E-05	2.11716E-05	1.55835E-05	1.60396E-06	1.87914E-05	1.60396E-06	1.99821E-05	2.89944E-05	1.71873E-05	5.68241E-09	6.996E-08	1.152E-08	8.71631E-08	0.08716306
3830803773805	383080	3773805	6.83031E-05	8.03188E-05	7.92493E-05	1.68457E-05	2.19077E-05	1.61253E-05	1.65972E-06	1.94447E-05	1.65972E-06	2.05404E-05	2.98046E-05	1.76676E-05	6.15707E-09	7.5399E-08	1.24E-08	9.39558E-08	0.09395576
3830903773805	383090	3773805	7.07039E-05	8.31419E-05	8.20349E-05	1.74378E-05	2.26777E-05	1.6692E-05	1.71806E-06	2.01282E-05	1.71806E-06	2.11206E-05	3.06465E-05	1.81666E-05	6.71128E-09	8.1712E-08	1.3426E-08	1.01849E-07	0.10184899
3831003773805	383100	3773805	7.34556E-05	8.63778E-05	8.52276E-05	1.81165E-05	2.35603E-05	1.73417E-05	1.78493E-06	2.09115E-05	1.78493E-06	2.1785E-05	3.16105E-05	1.87381E-05	7.4019E-09	8.9545E-08	1.4708E-08	1.11654E-07	0.11165394
3831103773805	383110	3773805	7.64524E-05	8.99018E-05	8.87047E-05	1.88556E-05	2.45215E-05	1.80492E-05	1.85775E-06	2.17647E-05	1.85775E-06	2.25087E-05	3.26606E-05	1.93605E-05	8.26199E-09	9.9242E-08	1.631E-08	1.23815E-07	0.12381456
3831203773805	383120	3773805	7.95105E-05	9.34978E-05	9.22529E-05	1.96098E-05	2.55024E-05	1.87712E-05	1.93206E-06	2.26353E-05	1.93206E-06	2.32573E-05	3.37469E-05	2.00045E-05	9.33065E-09	1.112E-07	1.8311E-08	1.38844E-07	0.13884365
3831303773805	383130	3773805	8.25519E-05	9.70743E-05	9.57817E-05	2.03599E-05	2.64779E-05	1.94892E-05	2.00596E-06	2.35011E-05	2.00596E-06	2.39997E-05	3.48241E-05	2.0643E-05	1.06725E-08	1.2611E-07	2.0844E-08	1.57629E-07	0.15762946
3831403773805	383140	3773805	8.58272E-05	0.000100926	9.95819E-05	2.11677E-05	2.75284E-05	2.02624E-05	2.08555E-06	2.44335E-05	2.08555E-06	2.47515E-05	3.59149E-05	2.12896E-05	1.24457E-08	1.4571E-07	2.4254E-08	1.82413E-07	0.1824127
3831503773805	383150	3773805	8.92195E-05	0.000104915	0.000103518	2.20044E-05	2.86165E-05	2.10633E-05	2.16798E-06	2.53993E-05	2.16798E-06	2.55562E-05	3.70826E-05	2.19818E-05	1.49693E-08	1.7342E-07	2.9265E-08	2.17656E-07	0.21765576
3831603773805	383160	3773805	9.27288E-05	0.000109042	0.00010759	2.28699E-05	2.97421E-05	2.18918E-05	2.25325E-06	2.63983E-05	2.25325E-06	2.63516E-05	3.82368E-05	2.2666E-05	1.89486E-08	2.1692E-07	3.7472E-08	2.73337E-07	0.27333696
3837203773805	383720	3773805	0.005692164	0.006693519	0.006604394	0.001403868	0.001825719	0.001343829	0.000138316	0.001620461	0.000138316	0.000152988	0.000221989	0.000131591	1.70475E-07	2.5169E-06	5.5616E-07	3.24358E-06	3.24357959
3837303773805	383730	3773805	0.003455025	0.004062826	0.004008729	0.000852119	0.001108173	0.000815676	8.3955E-05	0.000983586	8.3955E-05	0.000154264	0.00022384	0.000132688	1.04903E-07	1.553E-06	3.3608E-07	1.99402E-06	1.99402304
3837403773805	383740	3773805	0.002428145	0.0028553	0.002817281	0.000598858	0.000778809	0.000573246	5.90025E-05	0.000691251	5.90025E-05	0.000154679	0.000224442	0.000133045	7.45869E-08	1.1067E-06	2.3512E-07	1.41641E-06	1.41640883
3837503773805	383750	3773805	0.001858604	0.002185566	0.002156465	0.000458391	0.000596133	0.000438787	4.5163E-05	0.000529113	4.5163E-05	0.000154495	0.000224175	0.000132886	5.76334E-08	8.5666E-07	1.7917E-07	1.09346E-06	1.09345995
3837603773805	383760	3773805	0.001501224	0.001765317	0.001741811	0.00037025	0.000481507	0.000354415	3.64788E-05	0.000427373	3.64788E-05	0.000154457	0.000224121	0.000132854	4.69049E-08	6.9813E-07	1.4411E-07	8.89138E-07	0.88913826
3837703773805	383770	3773805	0.001265539	0.001488171	0.001468355	0.000312122	0.000405912	0.000298774	3.07518E-05	0.000360277	3.07518E-05	0.000155527	0.000225673	0.000133775	3.9761E-08	5.9232E-07	1.2104E-07	7.53122E-07	0.75312162
3837803773805	383780	3773805	0.001090437	0.001282265	0.001265191	0.000268936	0.000349749	0.000257435	2.6497E-05	0.000310429	2.6497E-05	0.000155334	0.000225393	0.000133608	3.4416E-08	5.1303E-07	1.0394E-07	6.51381E-07	0.65138127
3837903773805	383790	3773805	0.000956025	0.001124208	0.001109239	0.000235786	0.000306638	0.000225702	2.32308E-05	0.000272164	2.32308E-05	0.000154198	0.000223745	0.000132632	3.02857E-08	4.5167E-07	9.0833E-08	5.72787E-07	0.57278714
3838003773805	383800	3773805	0.000850468	0.001000081	0.000986765	0.000209752	0.000272781	0.000200782	2.06659E-05	0.000242114	2.06659E-05	0.00015228	0.000220962	0.000130982	2.70263E-08	4.032E-07	8.0562E-08	5.10787E-07	0.51078653
3838103773805	383810	3773805	0.000768858	0.000904114	0.000892075	0.000189625	0.000246605	0.000181515	1.86828E-05	0.000218881	1.86828E-05	0.000149972	0.000217612	0.000128996	2.44955E-08	3.6552E-07	7.2645E-08	4.62662E-07	0.46266229
3838203773805	383820	3773805	0.000701223	0.000824581	0.000813602	0.000172944	0.000224912	0.000165548	1.70393E-05	0.000199626	1.70393E-05	0.000147249	0.000213661	0.000126654	2.23861E-08	3.3408E-07	6.6102E-08	4.22568E-07	0.42256784
3838303773805	383830	3773805	0.000642618	0.000755666	0.000745604	0.00015849	0.000206115	0.000151712	1.56152E-05	0.000182942	1.56152E-05	0.000144061	0.000209035	0.000123912	2.05493E-08	3.0667E-07	6.0446E-08	3.87666E-07	0.38766604
3838403773805	383840	3773805	0.000592012	0.000696157	0.000686888	0.000146009	0.000189883	0.000139765	1.43855E-05	0.000168536	1.43855E-05	0.000140623	0.000204047	0.000120955	1.89593E-08	2.8291E-07	5.5589E-08	3.57462E-07	0.357462
3838503773805	383850	3773805	0.000549143	0.000645747	0.000637149	0.000135436	0.000176133	0.000129644	1.33438E-05	0.000156331	1.33438E-05	0.000137254	0.000199159	0.000118057	1.76035E-08	2.6264E-07	5.1469E-08	3.31712E-07	0.33171242
3838603773805	383860	3773805	0.000511799	0.000601834	0.000593821	0.000126226	0.000164156	0.000120828	1.24364E-05	0.0001457	1.24364E-05	0.000133736	0.000194054	0.000115031	1.64178E-08	2.449E-07	4.7884E-08	3.09207E-07	0.3092068
3838703773805	383870	3773805	0.00047747	0.000561465	0.000553989	0.000117759	0.000153145	0.000112723	1.16022E-05	0.000135927	1.16022E-05	0.000129425	0.000187799	0.000111323	1.53287E-08	2.2861E-07	4.4608E-08	2.88551E-07	0.28855123
3838803773805	383880	3773805	0.000445229	0.000523553	0.000516581	0.000109808	0.000142804	0.000105111	1.08188E-05	0.000126749	1.08188E-05	0.000124993	0.000181367	0.000107511	1.43033E-08	2.1327E-07	4.1536E-08	2.69109E-07	0.2691094

			EGIODemolition	EGIOSite Grubbing / Prep	EGIOMass Grading / Excavation	EGIOMass Grading / Excavation	EGIODrainage / Utilities Trenching	EGIODrainage / Utilities Trenching	EGIOFoundations / Concrete Pads	EGIOFoundations / Concrete Pads	EGIOBuilding / Structure Construction	EGIOBuilding / Structure Construction	EGIOAsphalt Paving	EGIOArchitectural Coating	EGIOLandscaping or Other Finishing	EGIOWaterside Construction (Piles)	HIWaterside Construction (Landscaping)	HIWaterside Construction (Landscaping)	KMDemolition	KMSite Grubbing / Prep	KMMass Grading / Excavation
Unique Identifier	X (UTM)	Y (UTM)	2025	2025	2025	2026	2026	2027	2026	2027	2026	2027	2027	2027	2027	2027	2025	2026	2025	2025	2025
3838903773805	383890	3773805	0.000473514	0.00018572	6.15043E-05	6.02371E-05	0.000139874	0.000139658	0.000183776	0.000183657	0.000196847	0.000192128	7.66002E-06	7.66002E-06	0.000207448	7.66002E-06	0.000107786	0.00010441	0.000182865	0.000793647	0.000603256
3839003773805	383900	3773805	0.000442642	0.00017361	5.74945E-05	5.63099E-05	0.000130754	0.000130553	0.000171794	0.000171683	0.000184013	0.000179602	7.16061E-06	7.16061E-06	0.000193924	7.16061E-06	0.000100975	9.78121E-05	0.000170674	0.000740737	0.000563039
3839103773805	383910	3773805	0.000415436	0.00016294	5.39607E-05	5.28489E-05	0.000122718	0.000122528	0.000161235	0.000161131	0.000172703	0.000168563	6.7205E-06	6.7205E-06	0.000182004	6.7205E-06	9.49402E-05	9.19664E-05	0.000159863	0.000693817	0.000527375
3829703773815	382970	3773815	0.000175688	6.8907E-05	2.282E-05	2.23498E-05	5.18974E-05	5.18173E-05	6.81864E-05	6.81424E-05	7.30362E-05	7.12855E-05	2.8421E-06	2.8421E-06	7.69697E-05	2.8421E-06	3.02792E-05	2.93308E-05	1.90912E-05	8.28574E-05	6.29804E-05
3829803773815	382980	3773815	0.000186871	7.3293E-05	2.42725E-05	2.37724E-05	5.52007E-05	5.51155E-05	7.25265E-05	7.24797E-05	7.76849E-05	7.58229E-05	3.023E-06	3.023E-06	8.18689E-05	3.023E-06	3.21341E-05	3.11276E-05	1.97951E-05	8.5912E-05	6.53023E-05
3829903773815	382990	3773815	0.000199347	7.8187E-05	2.5893E-05	2.53595E-05	5.88861E-05	5.87952E-05	7.73686E-05	7.73187E-05	8.28714E-05	8.0885E-05	3.22483E-06	3.22483E-06	8.73347E-05	3.22483E-06	3.42024E-05	3.31311E-05	2.05532E-05	8.92023E-05	6.78033E-05
3830003773815	383000	3773815	0.000213925	8.3904E-05	2.77865E-05	2.7214E-05	6.31923E-05	6.30948E-05	8.30264E-05	8.29728E-05	8.89316E-05	8.68E-05	3.46065E-06	3.46065E-06	9.37213E-05	3.46065E-06	3.66134E-05	3.54666E-05	2.14222E-05	9.29739E-05	7.06701E-05
3830103773815	383010	3773815	0.000230568	9.0432E-05	2.99483E-05	2.93313E-05	6.81087E-05	6.80036E-05	8.9486E-05	8.94282E-05	9.58506E-05	9.35531E-05	3.7299E-06	3.7299E-06	0.000101013	3.7299E-06	3.93581E-05	3.81253E-05	2.23727E-05	9.70991E-05	7.38057E-05
3830203773815	383020	3773815	0.000249439	9.7834E-05	3.23995E-05	3.1732E-05	7.36832E-05	7.35695E-05	9.68101E-05	9.67476E-05	0.000103696	0.00010121	4.03517E-06	4.03517E-06	0.00010928	4.03517E-06	4.24615E-05	4.11315E-05	2.3382E-05	0.00010148	7.71354E-05
3830303773815	383030	3773815	0.00027052	0.0001061	3.51377E-05	3.44137E-05	7.99104E-05	7.97871E-05	0.000104992	0.000104924	0.000112459	0.000109764	4.3762E-06	4.3762E-06	0.000118516	4.3762E-06	4.59255E-05	4.44871E-05	2.44208E-05	0.000105988	8.05621E-05
3830403773815	383040	3773815	0.000294763	0.00011561	3.82865E-05	3.74977E-05	8.70715E-05	8.69371E-05	0.0001144	0.000114327	0.000122537	0.0001196	4.76837E-06	4.76837E-06	0.000129137	4.76837E-06	4.9908E-05	4.83448E-05	2.55342E-05	0.00011082	8.42352E-05
3830503773815	383050	3773815	0.000319167	0.00012518	4.14563E-05	4.06022E-05	9.42803E-05	9.41348E-05	0.000123872	0.000123792	0.000132682	0.000129502	5.16315E-06	5.16315E-06	0.000139828	5.16315E-06	5.3903E-05	5.22146E-05	2.6496E-05	0.000114995	8.74081E-05
3830603773815	383060	3773815	0.00034578	0.00013562	4.49132E-05	4.39878E-05	0.000102142	0.000101984	0.000134201	0.000134114	0.000143746	0.000140301	5.59368E-06	5.59368E-06	0.000151488	5.59368E-06	5.82352E-05	5.64112E-05	2.74329E-05	0.000119061	9.04989E-05
3830703773815	383070	3773815	0.000376319	0.0001476	4.88798E-05	4.78727E-05	0.000111163	0.000110991	0.000146054	0.000145959	0.000156442	0.000152692	6.08771E-06	6.08771E-06	0.000164867	6.08771E-06	6.31756E-05	6.11969E-05	2.84174E-05	0.000123333	9.37465E-05
3830803773815	383080	3773815	0.00041187	0.00016154	5.34975E-05	5.23953E-05	0.000121664	0.000121477	0.000159851	0.000159748	0.000171221	0.000167116	6.66281E-06	6.66281E-06	0.000180442	6.66281E-06	6.88784E-05	6.6721E-05	2.94606E-05	0.000127861	9.71882E-05
3830903773815	383090	3773815	0.000453663	0.00017793	5.8926E-05	5.77119E-05	0.00013401	0.000133803	0.000176072	0.000175958	0.000188595	0.000184074	7.3389E-06	7.3389E-06	0.000198752	7.3389E-06	7.55176E-05	7.31523E-05	3.05605E-05	0.000132635	0.000100816
3831003773815	383100	3773815	0.000506199	0.00019854	6.57498E-05	6.43952E-05	0.000149529	0.000149298	0.000196461	0.000196334	0.000210435	0.000205391	8.18877E-06	8.18877E-06	0.000221768	8.18877E-06	8.37911E-05	8.11666E-05	3.18278E-05	0.000138135	0.000104997
3831103773815	383110	3773815	0.000572352	0.00022448	7.43423E-05	7.28106E-05	0.00016907	0.000168809	0.000222136	0.000221992	0.000237935	0.000232232	9.25892E-06	9.25892E-06	0.00025075	9.25892E-06	9.40791E-05	9.11323E-05	3.32309E-05	0.000144224	0.000109626
3831203773815	383120	3773815	0.000655345	0.00025704	8.51223E-05	8.33685E-05	0.000193586	0.000193287	0.00025434	0.000254182	0.000272437	0.000265907	1.06015E-05	1.06015E-05	0.00028711	1.06015E-05	0.000106696	0.000103354	3.46747E-05	0.000150491	0.000114389
3831303773815	383130	3773815	0.000760076	0.00029811	9.87257E-05	9.66916E-05	0.000224523	0.000224176	0.000294993	0.000294803	0.000315975	0.000308401	1.22957E-05	1.22957E-05	0.000332992	1.22957E-05	0.00012222	0.000118392	3.61141E-05	0.000156738	0.000119137
3831403773815	383140	3773815	0.000898659	0.00035247	0.000116726	0.000114321	0.00026546	0.00026505	0.000348779	0.000348554	0.000373586	0.000364631	1.45376E-05	1.45376E-05	0.000393706	1.45376E-05	0.000142258	0.000137802	3.7628E-05	0.000163308	0.000124132
3831503773815	383150	3773815	0.001096766	0.00043017	0.000142458	0.000139523	0.000323979	0.00032348	0.000425667	0.000425392	0.000455942	0.000445013	1.77424E-05	1.77424E-05	0.000480498	1.77424E-05	0.000170164	0.000164834	3.92371E-05	0.000170292	0.00012944
3831603773815	383160	3773815	0.001406825	0.00055178	0.000182732	0.000178967	0.000415569	0.000414928	0.000546004	0.000545651	0.000584838	0.0005708	2.27582E-05	2.27582E-05	0.000616336	2.27582E-05	0.000211029	0.000204419	4.08574E-05	0.000177324	0.000134785
3831703773815	383720	3773815	0.006494353	0.00254718	0.000843547	0.000826167	0.0019184	0.00191544	0.002520527	0.002518901	0.002699799	0.002635086	0.000105059	0.000105059	0.002845204	0.000105059	0.001292949	0.001252451	0.002237689	0.009711726	0.007381947
3831803773815	383730	3773815	0.003910408	0.00153372	0.00050792	0.00049745	0.001155116	0.001153333	0.001517671	0.001516691	0.001625615	0.0015866	6.32586E-05	6.32586E-05	0.001713167	6.32586E-05	0.000792145	0.000767333	0.001382579	0.00600049	0.004561012
3837403773815	383740	3773815	0.002742172	0.00107552	0.000356179	0.00034884	0.000810024	0.000808774	0.001064266	0.001063579	0.001139962	0.001112637	4.436E-05	4.436E-05	0.001201357	4.436E-05	0.000564423	0.000546744	0.000990747	0.00429991	0.00326839
3837503773815	383750	3773815	0.00210091	0.00082401	0.000272886	0.000267263	0.000620599	0.000619641	0.000815385	0.000814859	0.00087338	0.000852445	3.39864E-05	3.39864E-05	0.000920418	3.39864E-05	0.000438511	0.000424776	0.000772186	0.003351343	0.002547378
3837603773815	383760	3773815	0.001697375	0.00066573	0.000220471	0.000215928	0.000501396	0.000500623	0.000658769	0.000658344	0.000705624	0.000688711	2.74584E-05	2.74584E-05	0.000743628	2.74584E-05	0.000358646	0.000347413	0.000632399	0.002744655	0.002086231
3837703773815	383770	3773815	0.001431571	0.00056148	0.000185946	0.000182115	0.00042879	0.000422227	0.000555608	0.000555249	0.000595125	0.00058086	2.31585E-05	2.31585E-05	0.000627177	2.31585E-05	0.000305506	0.000295937	0.000538499	0.002337126	0.001776465
3837803773815	383780	3773815	0.001235691	0.00048466	0.000160503	0.000157196	0.000365017	0.000364454	0.000479585	0.000479275	0.000513695	0.000501382	1.99897E-05	1.99897E-05	0.000541362	1.99897E-05	0.000266006	0.000257674	0.000468209	0.002032058	0.001544581
3837903773815	383790	3773815	0.00108518	0.00042562	0.000140953	0.000138049	0.000320057	0.000320062	0.00042117	0.00042098	0.000451125	0.00044032	1.75549E-05	1.75549E-05	0.000475422	1.75549E-05	0.000235395	0.000228022	0.000413465	0.001794467	0.001363986
3838003773815	383800	3773815	0.000966743	0.00037917	0.00012557	0.000122982	0.000285571	0.00028513	0.000375203	0.000374961	0.000401889	0.000392256	1.5639E-05	1.5639E-05	0.00042353	1.5639E-05	0.000211107	0.000204495	0.000369851	0.00160518	0.001220108
3838103773815	383810	3773815	0.000871498	0.00034181	0.000113198	0.000110866	0.000257436	0.000257039	0.000338237	0.000338019	0.000362295	0.00035361	1.40982E-05	1.40982E-05	0.000381807	1.40982E-05	0.000191432	0.000185436	0.000334418	0.001451399	0.001103218
3838203773815	383820	3773815	0.000796138	0.00031226	0.00010341	0.000101279	0.00023515	0.000234813	0.00030899	0.00030879	0.00033067	0.00032034	1.28791E-05	1.28791E-05	0.000348792	1.28791E-05	0.000175748	0.000170243	0.000306171	0.001328802	0.001010031
3838303773815	383830	3773815	0.000732582	0.00028733	9.51545E-05	9.3194E-05	0.000216401	0.000216067	0.000284323	0.000284139	0.000304545	0.00029724	1.1851E-05	1.1851E-05	0.00032047	1.1851E-05	0.000162409	0.000157322	0.000282107	0.001224366	0.000930649
3838403773815	383840	3773815	0.000676507	0.00026534	8.7871E-05	8.60605E-05	0.000199837	0.000199529	0.00026256	0.00026239	0.000281234	0.00027493	1.09438E-05	1.09438E-05	0.000296381	1.09438E-05	0.000150551	0.00014583	0.000260665	0.001131304	0.000859911
3838503773815	383850	3773815	0.000628408	0.00024647	8.16235E-05	7.99418E-05	0.000185629	0.000185342	0.000243892	0.000243735	0.000261239	0.000254977	1.01657E-05	1.01657E-05	0.000275308	1.01657E-05	0.000140353	0.000135957	0.000242044	0.001050489	0.000798484
3838603773815	383860	3773815	0.000586525	0.00023004	7.61833E-05	7.46137E-05	0.000173257	0.000172989	0.000227637	0.00022749	0.000243827	0.000237983	9.4882E-06	9.4882E-06	0.000256959	9.4882E-06	0.000131405	0.000127289	0.000225741	0.000979732	0.000744701
3838703773815	383870	3773815	0.000548064	0.00021496	7.11877E-05	6.9721E-05	0.000161896	0.000161646	0.00021271	0.000212572	0.000227839	0.000222377	8.86602E-06	8.86602E-06	0.000240109	8.86602E-06	0.00012309	0.000119235	0.000210789	0.000914839	0.000695375
3838803773815	383880	3773815	0.000512262	0.00020092	6.65373E-05	6.51664E-05	0.00015132	0.000151086	0.000198814	0.000198686	0.000212955	0.000207851	8.28685E-06	8.28685E-06	0.000224424	8.28685E-06	0.000115261	0.000111651	0.000196806	0.00085415	0.000649245
3838903773815	383890	3773815	0.00047831	0.0001876	6.21273E-05	6.08473E-05	0.00014129	0.000141072	0.000185637	0.000185517	0.000198841	0.000194074	7.73761E-06	7.73761E-06	0.00020955	7.73761E-06	0.000107867	0.000104488	0.000183458	0.00079622	0.000605212
3839003773815	383900	3773815	0.000446693	0.0001752	5.80207E-05	5.68252E-05	0.000131951	0.000131747	0.000173366	0.000173255	0.000185697	0.000181246	7.22615E-06	7.22615E-06	0.000195698	7.22615E-06	0.000100962	9.77999E-05	0.000171074	0.000742475	0.00056436
3839103773815	383910	3773815	0.000418714	0.00016423	5.43865E-05	5.32659E-05	0.000123686	0.000123495	0.000162507	0.000162403	0.000174066	0.000169894	6.77353E-06	6.77353E-06	0.000183441	6.77353E-06	9.48253E-05	9.18552E-05	0.000160062	0.000694682	0.000528032
3829703773825	382970	3773825	0.000173281	6.7963E-05	2.25073E-05	2.20436E-05	5.11863E-05	5.11074E-05	6.72522E-05	6.72088E-05	7.20355E-05	7.03088E-05	2.80316E-06	2.80316E-06	7.59151E-05	2.80316E-06	2.97267E-05	2.87956E-05	1.87948E-05	8.15707E-05	6.20024E-05
3829803773825	382980	3773825	0.000183727	7.206E-05	2.38642E-05	2.33725E-05	5.42721E-05	5.41883E-05	7.13064E-05	7.12604E-05	7.63781E-05	7.45473E-05	2.97215E-06	2.97215E-06	8.04916E-05	2.97215E-06	3.14506E-05	3.04655E-05	1.94307E-05	8.43306E-05	6.41003E-05
3829903773825	382990	3773825	0.000195314	7.6605E-05	2.53692E-05	2.48465E-05	5.76948E-05	5.76057E-05	7.58034E-05	7.57544E-05	8.11949E-05	7.92487E-05	3.15959E-06	3.15959E-06	8.55678E-05	3.15959E-06	3.33611E-05	3.23162E-05	2.01142E-05	8.72969E-05	6.63549E-05
3830003773825	383000	3773825	0.000209452	8.215E-05	2.72055E-05	2.6645E-05	6.1871E-05	6.17755E-05	8.12903E-05	8.12379E-05	8.70721E-05	8.4985E-05	3.38829E-06	3.38829E-06	9.17616E-05	3.38829E-06	3.56878E-05	3.457E-05	2.09605E-05	9.09702E-05	6.91471E-05
3830103773825	383010	3773825	0.00022579	8.8558E-05	2.93277E-05	2.87234E-05	6.66972E-05	6.65943E-05	8.76314E-05	8.75749E-05	9.38642E-05	9.16143E-05	3.65259E-06	3.65259E-06	9.89195E-05	3.65259E-06	3.83714E-05	3.71696E-05	2.19065E-05	9.50758E-05	7.22677E-05
3830203773825	383020	3773825	0.000244427	9.5868E-05	3.17485E-05	3.10944E-05	7.22027E-05	7.20913E-05	9.48649E-05	9.48037E-05	0.000101612	9.91765E-05	3.9541E-06	3.9541E-06	0.000107085	3.9541E-06	4.14229E-05	4.01254E-05	2.29294E-05	9.95153E-05	7.56422E-05
3830303773825	383030	3773825	0.000265715	0.00010422	3.45135E-05	3.38024E-05	7.84909E-05	7.83698E-05	0.000103127	0.00010306	0.000110462	0.000107814	4.29846E-06	4.29846E-06	0.000116411	4.29846E-06	4.48976E-05	4.34913E-05	2.40134E-05	0.0001042	7.92183E-05
3830403773825	383040	3773825	0.000290335	0.00011387	3.77113E-05	3.69343E-05	8.57634E-05	8.56311E-05	0.000112682	0.000112609	0.000120696	0.000117803	4.69673E-06	4.69673E-06	0.000127197	4.69673E-06	4.89195E-05	4.73873E-05	2.51812E-05	0.000109288	8.30706E-05
3830503773825	383050	3773825	0.000314451	0.00012333	4.08438E-05	4.00023E-05	9.28874E-05	9.2744E-05	0.000122042	0.000121963	0.000130722	0.000127589	5.08687E-06	5.08687E-06	0.000137762	5.08687E-06	5.28482E-05	5.11929E-05	2.61498E-05	0.000113492	8.62659E-05
3830603773825	383060	3773825	0.000340149	0.00013341	4.41817E-05	4.32714E-05	0.000100478	0.000100323	0.000132015	0.00013193	0.000141405	0.000138015	5.50258E-06	5.50258E-06	0.000149021	5.50258E-06	5.70154E-05	5.52296E-05	2.70595E-05	0.00011744	8.92671E-05
3830703773825	383070	3773825	0.00036961	0.00014497	4.80083E-05	4.70192E-05	0.000109181	0.000109012	0.000143449	0.000143357	0.000153652	0.000149969	5.97917E-06	5.97917E-06	0.000161928	5.97917E-06	6.17674E-05	5.98328E-05	2.80213E-05	0.000121614	9.244E-05
3830803773825	383080	3773825	0.000403885	0.00015841	5.24603E-05	5.13795E-05	0.000119306	0.000119122	0.000156752	0.000156651	0.000167901	0.000163877	6.53364E-06	6.53364E-06	0.000176944	6.53364E-06	6.72532E-05	6.51467E-05	2.90465E-05	0.000126064	9.58219E-05
3830903773825	383090	3773825	0.0004439	0.0001741	5.76578E-05	5.64699E-05	0.000131126	0.000130924	0.000172282	0.000172171	0.000184536	0.000180113	7.18096E-06	7.18096E-06	0.000194475	7.18096E-06	7.35982E-05	7.12929E-05	3.01237E-05	0.000130739	9.93756E-05
3831003773825	383100	3773825	0.000494334	0.00019388	6.42087E-05	6.28857E-05	0.000146024	0.000145799	0.000191856	0.000191732	0.000205502	0.000200576	7.99683E-06	7.99683E-06	0.00021657	7.99683E-06	8.15344E-05	7.89806E-05	3.13774E-05	0.00013618	0.000103512
3831103773825	383110	3773825	0.000557729	0.00021875	7.2443E-05	7.09504E-05	0.00016475	0.000164496	0.000216461	0.000216321	0.000231856	0.000226299	9.02237E-06	9.02237E-06	0.000244343	9.02237E-06	9.1408E-05	8.85449E-05	3.27851E-05	0.00014229	0.000108155
3831203773825	383120	3773825	0.000636501	0.00024964	8.26747E-05	8.09713E-05	0.000188019	0.000187729	0.000247033	0.000246873	0.000264603	0.000258261	1.02967E-05	1.02967E-05	0.000278854	1.02967E-05	0.000103438	0.000100198	3.42334E-05	0.000148576	0.000112933
3831303773825	383130	3773825	0.000735106	0.00028832	9.54823E-05	9.35151E-05	0.000217147	0.000216812	0.000285302	0.000285118	0.000305594	0.000298269	1.18918E-05	1.18918E-05	0.000322053	1.18918E-05	0.000118123	0.000114423	3.56728E-05	0.000154822	0.000117681
3831403773825	383140	3773825	0.000864429	0.00033904	0.00011228	0.000109967	0.000255348	0.000254954	0.000335494	0.000335277	0.000359356	0.000350742	1.39838E-05	1.39838E-05	0.00037871	1.39838E-05	0.000136957	0.000132667	3.71822E-05	0.000161373	0.000122661
3831503773825	383150	3773825	0.001047383	0.0004108	0.000136044	0.000133241	0.000309392	0.000308915	0.000406501	0.000406238	0.000435413	0.000424976	1.69435E-05	1.69435E-05	0.000458863	1.69435E-05	0.000162922	0.000157819	3.88048E-05	0.000168416	0.000128014
3831603773825	383160	3773825	0.001325368	0.00051983	0.000172151	0.000168604	0.000391507	0.000390903	0.000514389	0.000514057	0.000550975	0.000537768	2.14404E-05	2.14404E-05	0.000580649	2.14404E-05	0.000200373	0.000194097	4.04139E-05	0.000175399	0.000133322
3837203773825	383720	3773825	0.006484383	0.00254327	0.000842252	0.000824898	0.001915455	0.0019125	0.002516658	0.002515034	0.002695655	0.002631041	0.000104898	0.000104898	0.002840836	0.000104898	0.001286476	0.001246181	0.002227919	0.009669325	0.007349718
3837303773825	383730	3773825	0.003876384	0.00152037	0.000503501	0.000493127	0.001145065	0.001143298	0.001504466	0.001503495	0.001611471	0.001572845	6.27082E-05	6.27082E-05	0.001698261	6.27082E-05	0.000781602	0.000757121	0.001365862	0.005927936	0.004505863
3837403773825	383740	3773825	0.002717489	0.00106584	0.000352973	0.0003457	0.000802733	0.000801495	0.001054686	0.001054006	0.001129701	0.001102622	4.39607E-05	4.39607E-05	0.001190544	4.39607E-05	0.000556156	0.000538736	0.000977752	0.004243513	0.003225522
3837503773825	383750	3773825	0.002086584	0.00081839	0.000271025	0.000265441	0.000616367	0.000615416	0.000809825	0.000809303	0.000867424	0.000846632	3.37546E-05	3.37546E-05	0.000914142	3.37546E-05	0.000432645	0.00041909	0.000763177	0.003312242	0.002517657
3837603773825	383760	3773825	0.001689417	0.00066261	0.000219437	0.000214916	0.000499046	0.000498276	0.000655681	0.000655258	0.000702316	0.00068548	2.73297E-05	2.73297E-05	0.000740141	2.73297E-05	0.000354352	0.000343253	0.000625981	0.0027168	0.002065058
3837703773825	383770	3773825	0.00142778	0.00056	0.000185453	0.000181632	0.000421759	0.000421109	0.000554137	0.000553779	0.00059355	0.000579323	2.30972E-05	2.30972E-05	0.000625517	2.30972E-05	0.000302315	0.000292845	0.000533903	0.002317178	0.001761302
3837803773825	383780	3773825	0.001234847	0.00048432	0.000160393	0.000157089	0.000364768	0.000364205	0.000479257	0.000478948	0.000513344	0.00050104	1.99761E-05	1.99761E-05	0.000540992	1.99761E-05	0.000263645	0.000255387	0.000464997	0.002018121	0.001533987
3837903773825	383790	3773825	0.001087147	0.00042639	0.000141209	0.000138299	0.000321138	0.000320642	0.000421933	0.000421661	0.000451943	0.00044111	1.75867E-05	1.75867E-05	0.000476284	1.75867E-05	0.000233811	0.000226488	0.000411494	0.001785912	0.001357484
3838003773825	383800	3773825	0.000970506	0.00038065	0.000126058	0.000123461	0.000286683	0.00028624	0.000376664	0.000376421	0.000403454	0.000393783	1.56999E-05	1.56999E-05	0.000425183	1.56999E-05	0.000210067	0.000203487	0.000368731	0.001600318	0.001216412
3838103773825	383810	3773825	0.000876348	0.00034372	0.000113828	0.000111483	0.000258869	0.000258469	0.00034012	0.0003399	0.000364311	0.000355579	1.41767E-05	1.41767E-05	0.000383932	1.41767E-05	0.00019075	0.000184776	0.000333816	0.001448786	0.001101232
3838203773825	383820	3773825	0.000798276	0.0003131	0.000103688	0.000101551	0.000235807	0.000235443	0.000309819	0.00030962	0.000331855	0.000323901	1.29137E-05	1.29137E-05	0.000349728	1.29137E-05	0.000174621	0.000169152	0.000304627	0.001322103	0.00100494
3838303773825	383830	3773825	0.000736516	0.00028887	9.56655E-05	9.36945E-05	0.000217563	0.000217228	0.00028585	0.000285665	0.000306181	0.000298842	1.19146E-05	1.19146E-05	0.000322671	1.19146E-05	0.00016177	0.000156703	0.000281404	0.001221311	0.000928327
3838403773825	383840	3773825	0.000681932	0.00026746	8.85757E-05	8.67507E-05	0.000201439	0.000201129	0.000264665	0.000264494	0.000283489	0.000276694	1.10316E-05	1.10316E-05	0.000298757	1.10316E-05	0.000150341	0.000145632	0.000260706	0.00113148	0.000860046
3838503773825	383850	3773825	0.000634193	0.00024874	8.23748E-05	8.06776E-05	0.000187337	0.000187048	0.000246137	0.000245978	0.000263643	0.000257324	1.02593E-05	1.02593E-05	0.000277843	1.02593E-05	0.00014029	0.000135896	0.000242415	0.0010521	0.000799708

			KMMass Grading / Excavation	KMDrainage / Utilities Trenching	KMFoundations / Concrete Pads	KMBuilding / Structure Construction	KMAsphalt Paving	KMArchitectural Coating	KMLandscaping or Other Finishing	KMWaterside Construction (Piles)	EWNDemolition	EWNSite Grubbing / Prep	EWNDrainage / Utilities Trenching	EWNDrainage / Utilities Trenching	EWNDrainage / Utilities Trenching	EWNFoundation s / Concrete Pads	EWNBuilding / Structure Construction	EWNAsphalt Paving	EWNLandscaping or Other Finishing	EWNWaterside Construction (Piles)	ISDemolition
Unique Identifier	X (UTM)	Y (UTM)	2026	2026	2026	2026	2026	2026	2026	2026	2027	2027	2027	2028	2029	2029	2029	2029	2029	2029	2027
3838903773805	383890	3773805	0.000597013	0.000214393	0.000113456	0.000389681	1.25189E-05	1.25189E-05	0.0004022	1.25189E-05	0.000391173	2.13194E-05	5.0062E-05	4.90953E-05	4.80794E-05	4.16457E-05	9.04312E-05	6.43369E-06	9.36481E-05	6.43369E-06	9.10278E-05
3839003773805	383900	3773805	0.000557212	0.0002001	0.000105892	0.000363702	1.16843E-05	1.16843E-05	0.000375386	1.16843E-05	0.000366633	1.99819E-05	4.69214E-05	4.60153E-05	4.50632E-05	3.90331E-05	8.4758E-05	6.03008E-06	8.77731E-05	6.03008E-06	8.51162E-05
3839103773805	383910	3773805	0.000521917	0.000187425	9.91846E-05	0.000340664	1.09442E-05	1.09442E-05	0.000351609	1.09442E-05	0.000345002	1.88031E-05	4.41531E-05	4.33005E-05	4.24045E-05	3.67302E-05	7.97575E-05	5.67432E-06	8.25947E-05	5.67432E-06	7.98682E-05
3829703773815	382970	3773815	6.23286E-05	2.23828E-05	1.18449E-05	4.0683E-05	1.30698E-06	1.30698E-06	4.199E-05	1.30698E-06	0.000146261	7.97141E-06	1.87184E-05	1.83569E-05	1.79771E-05	1.55715E-05	3.38126E-05	2.40558E-06	3.50154E-05	2.40558E-06	1.39052E-05
3829803773815	382980	3773815	6.46264E-05	2.32079E-05	1.22815E-05	4.21828E-05	1.35516E-06	1.35516E-06	4.3538E-05	1.35516E-06	0.000155924	8.49806E-06	1.9955E-05	1.95697E-05	1.91648E-05	1.66003E-05	3.60465E-05	2.56451E-06	3.73287E-05	2.56451E-06	1.44934E-05
3829903773815	382990	3773815	6.71016E-05	2.40967E-05	1.27519E-05	4.37983E-05	1.40707E-06	1.40707E-06	4.52054E-05	1.40707E-06	0.000166774	9.08938E-06	2.13436E-05	2.09314E-05	2.04983E-05	1.77554E-05	3.85547E-05	2.74296E-06	3.99262E-05	2.74296E-06	1.51292E-05
3830003773815	383000	3773815	6.99387E-05	2.51156E-05	1.32911E-05	4.56502E-05	1.46656E-06	1.46656E-06	4.71168E-05	1.46656E-06	0.000179507	9.78336E-06	2.29732E-05	2.25295E-05	2.20634E-05	1.9111E-05	4.14984E-05	2.95239E-06	4.29746E-05	2.95239E-06	1.58599E-05
3830103773815	383010	3773815	7.30418E-05	2.623E-05	1.38808E-05	4.76757E-05	1.53163E-06	1.53163E-06	4.92073E-05	1.53163E-06	0.000194155	1.05817E-05	2.48478E-05	2.43679E-05	2.38637E-05	2.06704E-05	4.48846E-05	3.1933E-06	4.64813E-05	3.1933E-06	1.66605E-05
3830203773815	383020	3773815	7.63371E-05	2.74133E-05	1.4507E-05	4.98265E-05	1.60073E-06	1.60073E-06	5.14272E-05	1.60073E-06	0.000210954	1.14972E-05	2.69977E-05	2.64763E-05	2.59285E-05	2.24589E-05	4.87682E-05	3.4696E-06	5.0503E-05	3.4696E-06	1.75114E-05
3830303773815	383030	3773815	7.97284E-05	2.86311E-05	1.51515E-05	5.20401E-05	1.67184E-06	1.67184E-06	5.37119E-05	1.67184E-06	0.000229973	1.25338E-05	2.94318E-05	2.88635E-05	2.82662E-05	2.44838E-05	5.31652E-05	3.78242E-06	5.50564E-05	3.78242E-06	1.83861E-05
3830403773815	383040	3773815	8.33635E-05	2.99365E-05	1.58423E-05	5.44128E-05	1.74806E-06	1.74806E-06	5.61608E-05	1.74806E-06	0.000252147	1.37424E-05	3.22697E-05	3.16465E-05	3.09917E-05	2.68446E-05	5.82914E-05	4.14712E-06	6.0365E-05	4.14712E-06	1.9311E-05
3830503773815	383050	3773815	8.65035E-05	3.10642E-05	1.6439E-05	5.64623E-05	1.81391E-06	1.81391E-06	5.82763E-05	1.81391E-06	0.000274873	1.49809E-05	3.51781E-05	3.44987E-05	3.37849E-05	2.9264E-05	6.35451E-05	4.52089E-06	6.58055E-05	4.52089E-06	2.01089E-05
3830603773815	383060	3773815	8.95623E-05	3.21626E-05	1.70203E-05	5.84589E-05	1.87805E-06	1.87805E-06	6.03369E-05	1.87805E-06	0.000300018	1.63514E-05	3.83961E-05	3.76546E-05	3.68755E-05	3.19411E-05	6.93581E-05	4.93446E-06	7.18253E-05	4.93446E-06	2.08801E-05
3830703773815	383070	3773815	9.27763E-05	3.33168E-05	1.76311E-05	6.05567E-05	1.94544E-06	1.94544E-06	6.25021E-05	1.94544E-06	0.000329298	1.79472E-05	4.21433E-05	4.13295E-05	4.04743E-05	3.50583E-05	7.6127E-05	5.41603E-06	7.8835E-05	5.41603E-06	2.16779E-05
3830803773815	383080	3773815	9.61823E-05	3.45399E-05	1.82784E-05	6.27799E-05	2.01687E-06	2.01687E-06	6.47967E-05	2.01687E-06	0.000363922	1.98342E-05	4.65745E-05	4.56751E-05	4.473E-05	3.87445E-05	8.41314E-05	5.9855E-06	8.71242E-05	5.9855E-06	2.25051E-05
3830903773815	383090	3773815	9.97731E-05	3.58294E-05	1.89608E-05	6.51236E-05	2.09216E-06	2.09216E-06	6.72158E-05	2.09216E-06	0.0004053	2.20894E-05	5.187E-05	5.08683E-05	4.98158E-05	4.31497E-05	9.36971E-05	6.66604E-06	9.70301E-05	6.66604E-06	2.3356E-05
3831003773815	383100	3773815	0.000103911	3.73152E-05	1.97471E-05	6.78243E-05	2.17892E-06	2.17892E-06	7.00032E-05	2.17892E-06	0.0004583	2.4978E-05	5.86529E-05	5.75203E-05	5.63301E-05	4.87924E-05	0.00010595	7.53775E-06	0.000109719	7.53775E-06	2.4288E-05
3831103773815	383110	3773815	0.000108491	3.89602E-05	2.06176E-05	7.08142E-05	2.27498E-06	2.27498E-06	7.30892E-05	2.27498E-06	0.000526699	2.87058E-05	6.74065E-05	6.61049E-05	6.47371E-05	5.60744E-05	0.000121762	8.66272E-06	0.000126093	8.66272E-06	2.5259E-05
3831203773815	383120	3773815	0.000113205	4.0653E-05	2.15134E-05	7.3891E-05	2.37382E-06	2.37382E-06	7.62648E-05	2.37382E-06	0.000614913	3.35136E-05	7.86962E-05	7.71765E-05	7.55796E-05	6.5466E-05	0.000142156	1.01136E-05	0.000147212	1.01136E-05	2.62091E-05
3831303773815	383130	3773815	0.000117904	4.23404E-05	2.24064E-05	7.69582E-05	2.47236E-06	2.47236E-06	7.94305E-05	2.47236E-06	0.000729567	3.97623E-05	9.33695E-05	9.15664E-05	8.96718E-05	7.76725E-05	0.000168661	1.19993E-05	0.000174661	1.19993E-05	2.71299E-05
3831403773815	383140	3773815	0.000122847	4.41155E-05	2.33457E-05	8.01844E-05	2.57601E-06	2.57601E-06	8.27604E-05	2.57601E-06	0.000887191	4.8353E-05	0.000113542	0.000111349	0.000109045	9.44537E-05	0.000205101	1.45918E-05	0.000212396	1.45918E-05	2.80521E-05
3831503773815	383150	3773815	0.0001281	4.60019E-05	2.4344E-05	8.36133E-05	2.68616E-06	2.68616E-06	8.62994E-05	2.68616E-06	0.001127638	6.14578E-05	0.000144314	0.000141528	0.000138599	0.00012053	0.000260687	1.85465E-05	0.00026996	1.85465E-05	2.89281E-05
3831603773815	383160	3773815	0.00013339	4.79016E-05	2.53494E-05	8.70662E-05	2.79709E-06	2.79709E-06	8.98633E-05	2.79709E-06	0.00152728	8.32387E-05	0.00019546	0.000191686	0.000187719	0.0001626	0.000353076	2.51195E-05	0.000365636	2.51195E-05	2.95625E-05
3837203773815	383720	3773815	0.007305551	0.002623486	0.001388339	0.004768459	0.000153192	0.000153192	0.00492165	0.000153192	0.005053699	0.000275433	0.000646769	0.000634279	0.000621155	0.000538036	0.001168313	8.31192E-05	0.001209873	8.31192E-05	0.001051985
3837303773815	383730	3773815	0.00451381	0.001620948	0.000857799	0.002946241	9.4651E-05	9.4651E-05	0.003040892	9.4651E-05	0.003054743	0.000166487	0.000390944	0.000383394	0.000375462	0.00032522	0.000706195	5.0242E-05	0.000731316	5.0242E-05	0.000654069
3837403773815	383740	3773815	0.003234566	0.00116156	0.000614693	0.002111257	6.78263E-05	6.78263E-05	0.002179083	6.78263E-05	0.002150792	0.000117221	0.000275257	0.000269941	0.000264356	0.000228981	0.00049722	3.53745E-05	0.000514907	3.53745E-05	0.000471516
3837503773815	383750	3773815	0.002521015	0.000905318	0.00047909	0.00164551	5.28637E-05	5.28637E-05	0.001698373	5.28637E-05	0.001654444	9.01694E-05	0.000211735	0.000207646	0.00020349	0.000176138	0.000382474	2.7211E-05	0.00039608	2.7211E-05	0.000369532
3837603773815	383760	3773815	0.00206464	0.00074143	0.000392362	0.001347626	4.32938E-05	4.32938E-05	0.00139092	4.32938E-05	0.001341984	7.31399E-05	0.000171746	0.00016843	0.000164945	0.000142873	0.00031024	2.20719E-05	0.000321276	2.20719E-05	0.000304193
3837703773815	383770	3773815	0.00175808	0.000631342	0.000334104	0.001147529	3.68655E-05	3.68655E-05	0.001184395	3.68655E-05	0.001136053	6.19164E-05	0.000145391	0.000142584	0.000139633	0.00012094	0.000262633	1.86849E-05	0.000271975	1.86849E-05	0.000260191
3837803773815	383780	3773815	0.001528596	0.000548932	0.000290493	0.000997741	3.20534E-05	3.20534E-05	0.001029794	3.20534E-05	0.000984195	5.36399E-05	0.000125957	0.000123524	0.000120968	0.00010478	0.000227526	1.61873E-05	0.00023562	1.61873E-05	0.000227171
3837903773815	383790	3773815	0.00134987	0.00048475	0.000256528	0.000881084	2.83057E-05	2.83057E-05	0.000909389	2.83057E-05	0.000867436	4.72764E-05	0.000111014	0.00010887	0.000106617	9.23505E-05	0.000200534	1.42669E-05	0.000207667	1.42669E-05	0.000201381
3838003773815	383800	3773815	0.001207481	0.000433617	0.000229468	0.000788144	2.53199E-05	2.53199E-05	0.000813463	2.53199E-05	0.000775485	4.22649E-05	9.9246E-05	9.73295E-05	9.53156E-05	8.25611E-05	0.000179276	1.27546E-05	0.000185654	1.27546E-05	0.000180777
3838103773815	383810	3773815	0.0010918	0.000392075	0.000207485	0.000712637	2.28942E-05	2.28942E-05	0.000735531	2.28942E-05	0.000701474	3.82312E-05	8.97741E-05	8.80405E-05	8.62189E-05	7.46816E-05	0.000162167	1.15373E-05	0.000167935	1.15373E-05	0.00016399
3838203773815	383820	3773815	0.000999578	0.000358957	0.000189959	0.000652442	2.09604E-05	2.09604E-05	0.000673402	2.09604E-05	0.000642792	3.5033E-05	8.22641E-05	8.06754E-05	7.90062E-05	6.84341E-05	0.00014861	1.05721E-05	0.00015388	1.05721E-05	0.000150534
3838303773815	383830	3773815	0.000921017	0.000330745	0.000175029	0.000601164	1.9313E-05	1.9313E-05	0.00062047	1.9313E-05	0.000593244	3.23326E-05	7.5923E-05	7.44569E-05	7.29163E-05	6.31591E-05	0.000137146	9.75721E-06	0.00014202	9.75721E-06	0.000139042
3838403773815	383840	3773815	0.000851012	0.000305606	0.000161725	0.00055547	1.7845E-05	1.7845E-05	0.000573315	1.7845E-05	0.00054944	2.99452E-05	7.03169E-05	6.8959E-05	6.75322E-05	5.84954E-05	0.000127019	9.03674E-06	0.000131538	9.03674E-06	0.000128791
3838503773815	383850	3773815	0.00079022	0.000283775	0.000150173	0.00051579	1.65703E-05	1.65703E-05	0.000532361	1.65703E-05	0.000511982	2.79037E-05	6.55231E-05	6.42578E-05	6.29283E-05	5.45076E-05	0.00011836	8.42067E-06	0.00012257	8.42067E-06	0.000119896
3838603773815	383860	3773815	0.000736994	0.000264661	0.000140058	0.000481049	1.54542E-05	1.54542E-05	0.000496503	1.54542E-05	0.000479295	2.61222E-05	6.13399E-05	6.01553E-05	5.89107E-05	5.10276E-05	0.000110803	7.88306E-06	0.000114745	7.88306E-06	0.000112083
3838703773815	383870	3773815	0.000688179	0.000247131	0.000130781	0.000449186	1.44306E-05	1.44306E-05	0.000463617	1.44306E-05	0.000449135	2.44784E-05	5.748E-05	5.637E-05	5.52036E-05	4.78166E-05	0.000103831	7.38701E-06	0.000107524	7.38701E-06	0.000104848
3838803773815	383880	3773815	0.000642526	0.000230737	0.000122105	0.000419388	1.34733E-05	1.34733E-05	0.000432861	1.34733E-05	0.00040751	2.29315E-05	5.38474E-05	5.28076E-05	5.17149E-05	4.47948E-05	9.72692E-05	6.92018E-06	0.00010072	6.92018E-06	9.80614E-05
3838903773815	383890	3773815	0.000598949	0.000215088	0.000113824	0.000390944	1.25595E-05	1.25595E-05	0.000403504	1.25595E-05	0.00039383	2.14642E-05	5.0402E-05	4.94287E-05	4.8406E-05	4.19286E-05	9.10455E-05	6.47739E-06	9.42842E-05	6.47739E-06	9.15909E-05
3839003773815	383900	3773815	0.00055852	0.000200569	0.00010614	0.000364555	1.17117E-05	1.17117E-05	0.000376267	1.17117E-05	0.000368708	2.0095E-05	4.71869E-05	4.62757E-05	4.53182E-05	3.9254E-05	8.52377E-05	6.06421E-06	8.82698E-05	6.06421E-06	8.55647E-05
3839103773815	383910	3773815	0.000522568	0.000187659	9.93082E-05	0.000341089	1.09578E-05	1.09578E-05	0.000352047	1.09578E-05	0.000346487	1.8884E-05	4.43432E-05	4.34869E-05	4.25871E-05	3.68884E-05	8.01009E-05	5.69875E-06	8.29503E-05	5.69875E-06	8.01993E-05
3829703773825	382970	3773825	6.13608E-05	2.20352E-05	1.16609E-05	4.00512E-05	1.28669E-06	1.28669E-06	4.13379E-05	1.28669E-06	0.00014365	7.82911E-06	1.83842E-05	1.80292E-05	1.76562E-05	1.52935E-05	3.3209E-05	2.36264E-06	3.43903E-05	2.36264E-06	1.38018E-05
3829803773825	382980	3773825	6.34369E-05	2.27807E-05	1.20555E-05	4.14064E-05	1.33022E-06	1.33022E-06	4.27366E-05	1.33022E-06	0.000152677	8.32112E-06	1.95396E-05	1.91622E-05	1.87657E-05	1.62546E-05	3.52959E-05	2.51112E-06	3.65515E-05	2.51112E-06	1.43453E-05
3829903773825	382990	3773825	6.56682E-05	2.3582E-05	1.24795E-05	4.28628E-05	1.37701E-06	1.37701E-06	4.42398E-05	1.37701E-06	0.000162746	8.86988E-06	2.08281E-05	2.04259E-05	2.00033E-05	1.73266E-05	3.76236E-05	2.67672E-06	3.8962E-05	2.67672E-06	1.49307E-05
3830003773825	383000	3773825	6.84315E-05	2.45743E-05	1.30046E-05	4.46664E-05	1.43495E-06	1.43495E-06	4.61014E-05	1.43495E-06	0.000175074	9.54174E-06	2.24058E-05	2.19731E-05	2.15185E-05	1.8639E-05	4.04735E-05	2.87947E-06	4.19132E-05	2.87947E-06	1.56517E-05
3830103773825	383010	3773825	7.15198E-05	2.56834E-05	1.35915E-05	4.66822E-05	1.49971E-06	1.49971E-06	4.81819E-05	1.49971E-06	0.0001894	1.03225E-05	2.42392E-05	2.37711E-05	2.32793E-05	2.01642E-05	4.37854E-05	3.11509E-06	4.53429E-05	3.11509E-06	1.64593E-05
3830203773825	383020	3773825	7.48594E-05	2.68827E-05	1.42262E-05	4.8862E-05	1.56974E-06	1.56974E-06	5.04318E-05	1.56974E-06	0.000205923	1.12231E-05	2.63539E-05	2.5845E-05	2.53102E-05	2.19234E-05	4.76053E-05	3.38686E-06	4.92987E-05	3.38686E-06	1.73368E-05
3830303773825	383030	3773825	7.83984E-05	2.81536E-05	1.48988E-05	5.1172E-05	1.64395E-06	1.64395E-06	5.2816E-05	1.64395E-06	0.000225042	1.22651E-05	2.88007E-05	2.82446E-05	2.76602E-05	2.39589E-05	5.20252E-05	3.70131E-06	5.38759E-05	3.70131E-06	1.82687E-05
3830403773825	383040	3773825	8.22109E-05	2.95226E-05	1.56233E-05	5.36604E-05	1.7239E-06	1.7239E-06	5.53843E-05	1.7239E-06	0.000247492	1.34886E-05	3.16739E-05	3.10622E-05	3.04195E-05	2.6349E-05	5.72152E-05	4.07055E-06	5.92505E-05	4.07055E-06	1.92607E-05
3830503773825	383050	3773825	8.53731E-05	3.06582E-05	1.62242E-05	5.57245E-05	1.79021E-06	1.79021E-06	5.75147E-05	1.79021E-06	0.000269942	1.47122E-05	3.4547E-05	3.38798E-05	3.31788E-05	2.87391E-05	6.24051E-05	4.43979E-06	6.4625E-05	4.43979E-06	2.00865E-05
3830603773825	383060	3773825	8.83432E-05	3.17248E-05	1.67887E-05	5.76632E-05	1.85249E-06	1.85249E-06	5.95156E-05	1.85249E-06	0.000294275	1.60384E-05	3.76612E-05	3.69339E-05	3.61697E-05	3.13297E-05	6.80305E-05	4.84001E-06	7.04505E-05	4.84001E-06	2.08606E-05
3830703773825	383070	3773825	9.14833E-05	3.28524E-05	1.73854E-05	5.97127E-05	1.91833E-06	1.91833E-06	6.16311E-05	1.91833E-06	0.000322629	1.75837E-05	4.12898E-05	4.04924E-05	3.96546E-05	3.43483E-05	7.45852E-05	5.30634E-06	7.72384E-05	5.30634E-06	2.16668E-05
3830803773825	383080	3773825	9.48303E-05	3.40544E-05	1.80214E-05	6.18973E-05	1.98851E-06	1.98851E-06	6.38859E-05	1.98851E-06	0.000356204	1.94136E-05	4.55867E-05	4.47064E-05	4.37814E-05	3.79228E-05	8.23472E-05	5.85856E-06	8.52764E-05	5.85856E-06	2.25093E-05
3830903773825	383090	3773825	9.83472E-05	3.53173E-05	1.86898E-05	6.41929E-05	2.06226E-06	2.06226E-06	6.62551E-05	2.06226E-06	0.00039615	2.15907E-05	5.0699E-05	4.97199E-05	4.86912E-05	4.21756E-05	9.15818E-05	6.51555E-06	9.48396E-05	6.51555E-06	2.33742E-05
3831003773825	383100	3773825	0.00010244	3.67872E-05	1.94676E-05	6.68646E-05	2.14809E-06	2.14809E-06	6.90127E-05	2.14809E-06	0.000447565	2.43929E-05	5.72791E-05	5.6173E-05	5.50107E-05	4.76495E-05	0.000103468	7.3612E-06	0.000107149	7.3612E-06	2.43355E-05
3831103773825	383110	3773825	0.000107036	3.84375E-05	2.0341E-05	6.98642E-05	2.24446E-06	2.24446E-06	7.21086E-05	2.24446E-06	0.000513958	2.80114E-05	6.5776E-05	6.45058E-05	6.31711E-05	5.47179E-05	0.000118817	8.45317E-06	0.000123043	8.45317E-06	2.53471E-05
3831203773825	383120	3773825	0.000111765	4.01356E-05	2.12396E-05	7.29506E-05	2.34361E-06	2.34361E-06	7.52942E-05	2.34361E-06	0.000599255	3.26602E-05	7.66922E-05	7.52112E-05	7.3655E-05	6.3799E-05	0.000138536	9.85607E-06	0.000143464	9.85607E-06	2.63363E-05
3831303773825	383130	3773825	0.000116464	4.18231E-05	2.21326E-05	7.60178E-05	2.44215E-06	2.44215E-06	7.84599E-05	2.44215E-06	0.000709743	3.86819E-05	9.08325E-05	8.90784E-05	8.72353E-05	7.5562E-05	0.000164078	1.16733E-05	0.000169915	1.16733E-05	2.72878E-05
3831403773825	383140	3773825	0.000121392	4.35928E-05	2.30691E-05	7.92344E-05	2.54548E-06	2.54548E-06	8.17799E-05	2.54548E-06	0.00086092	4.69213E-05	0.00011018	0.000108052	0.000105817	9.16568E-05	0.000199027	1.41597E-05	0.000206107	1.41597E-05	2.82365E-05
3831503773825	383150	3773825	0.000126689	4.54951E-05	2.40759E-05	8.26922E-05	2.65657E-06	2.65657E-06	8.53487E-05	2.65657E-06	0.001088726	5.9337E-05	0.000139334	0.000136644	0.000133816	0.00011591	0.000251692	1.79065E-05	0.000260645	1.79065E-05	2.91531E-05
3831603773825	383160	3773825	0.000131942	4.73816E-05	2.50742E-05	8.6121E-05	2.76672E-06	2.76672E-06	8.88877E-05	2.76672E-06	0.00146542	7.98673E-05	0.000187543	0.000183922	0.000180116	0.000156014	0.000338776	2.4102E-05	0.000350827	2.4102E-05	2.98182E-05
3837203773825	383720	3773825	0.007273655	0.002612032	0.001382277	0.00474764	0.000152523	0.000152523	0.004900163	0.000152523	0.005044427	0.000274928	0.000645582	0.000633115	0.000620016	0.000537049	0.00116617	8.29667E-05	0.001207653	8.29667E-05	0.001048318
3837303773825	383730	3773825	0.004459232	0.001601348	0.000847427	0.002910617	9.35065E-05	9.35065E-05	0.003004124	9.35065E-05	0.003026887	0.000164969	0.000387379	0.000379898	0.000372038	0.000322254	0.000699755	4.97838E-05	0.000724647	4.97838E-05	0.000647097
3837403773825	383740	3773825	0.003192141	0.001146325	0.000606631	0.002083566	6.69366E-05	6.69366E-05	0.002150502	6.69366E-05	0.002130187	0.000116098	0.00027262	0.000267355	0.000261823	0.000226788	0.000492456	3.50356E-05	0.000509974	3.50356E-05	0.000466215
3837503773825	383750	3773825	0.002491602	0.000894756	0.000473501	0.001626311	5.22469E-05	5.22469E-05	0.001678558	5.22469E-05	0.00164188	8.94846E-05	0.000210127	0.000206069	0.000201805	0.00017481	0.000379569	2.70043E-05	0.000393072	2.70043E-05	0.000366031
3837603773825	383760	3773825	0.002043687	0.000733905	0.00038838	0.001333949	4.28545E-05	4.28545E-05	0.001376804	4.28545E-05	0.001334373	7.27251E-05	0.000170772	0.000167474	0.000164009	0.00014206	0.00030848	2.19467E-05	0.000319453	2.19467E-05	0.000301847
3837703773825	383770	3773825	0.001743074	0.000625953	0.000331252	0.001137735	3.65509E-05	3.65509E-05	0.001174285	3.65509E-05	0.001131689	6.16785E-05	0.000144833	0.000142036	0.000139097	0.000120484	0.000261624	1.86131E-05	0.00027093	1.86131E-05	0.000258652
3837803773825	383780	3773825	0.001518112	0.000545167	0.0002885	0.000990898	3.18336E-05	3.18336E-05	0.001022731	3.18336E-05	0.000982158	5.35289E-05	0.000125696	0.000123269	0.000120718	0.000104564	0.000227055	1.61538E-05	0.000235132	1.61538E-05	0.000226247
3837903773825	383790	3773825	0.001343435	0.000482439	0.000255305	0.000876883	2.81708E-05	2.81708E-05	0.000905054	2.81708E-05	0.000867604	4.72856E-05	0.000111035	0.000108891	0.000106638	9.23685E-05	0.000200573	1.42697E-05	0.000207707	1.42697E-05	0.000201015
3838003773825	383800	3773825	0.001203824	0.000432303	0.000228773	0.000785756	2.52432E-05	2.52432E-05	0.000811	2.52432E-05	0.000777085	4.23521E-05	9.94508E-05	9.75303E-05	9.55123E-05	8.27315E-05	0.000179646	1.27809E-05	0.000186037	1.27809E-05	0.000180786
3838103773825	383810	3773825	0.001089835	0.000391369	0.000207111	0.000711354	2.2853E-05	2.2853E-05	0.000734207	2.2853E-05	0.000703947	3.8366E-05	9.00907E-05	8.83509E-05	8.65228E-05	7.49449E-05	0.000162738	1.1578E-05	0.000168527	1.1578E-05	0.000164217
3838203773825	383820	3773825	0.000994539	0.000357148	0.000189001	0.000649153	2.08547E-05	2.08547E-05	0.000670008	2.08547E-05	0.000643228	3.50568E-05	8.23199E-05	8.07302E-05	7.90598E-05	6.84805E-05	0.000148701	1.05793E-05	0.000153991	1.05793E-05	0.000150301
3838303773825	383830	3773825	0.000918719	0.00032992	0.000174592	0.000599664	1.92648E-05	1.92648E-05	0.000618929	1.92648E-05	0.000595097	3.24336E-05	7.61602E-05	7.46894E-05	7.3144E-05	6.33563E-05	0.000137575	9.78768E-06	0.000142468	9.78768E-06	0.000139168
3838403773825	383840	3773825	0.000851145	0.000305654	0.000161751	0.000555557	1.78478E-05	1.78478E-05	0.000573405	1.78478E-05	0.000552548	3.01146E-05	7.07148E-05	6.93492E-05	6.79143E-05	5.88264E-05	0.000127738	9.08787E-06	0.000132282	9.08787E-06	0.000129241
3838503773825	383850	3773825	0.000791432	0.00028421	0.000150403	0.000516581	1.65957E-05	1.65957E-05	0.000533177	1.65957E-05	0.000515305	2.80848E-05	6.59484E-05	6.46749E-05	6.33367E-05	5.48614E-05	0.000119128	8.47533E-06	0.000123366	8.47533E-06	0.000120473

			ISDrainage / Utilities Trenching	ISDrainage / Utilities Trenching	ISAsphalt Paving	ISAsphalt Paving	SVDemolition	SVSite Grubbing / Prep	SVMass Grading / Excavation	SVMass Grading / Excavation	SVDrainage / Utilities Trenching	SVFoundations / Concrete Pads	SVBuilding / Structure Construction	SVBuilding / Structure Construction	SVAsphalt Paving	SVAsphalt Paving	SVArchitectural Coating	SVArchitectural Coating	SVLandscaping or Other Finishing	SVLandscaping or Other Finishing	MDemolition
Unique Identifier	X (UTM)	Y (UTM)	2027	2028	2027	2028	2027	2027	2027	2028	2028	2028	2028	2029	2028	2029	2028	2029	2028	2029	2027
3838903773805	383890	3773805	3.66534E-05	3.5713E-05	9.46626E-06	8.81824E-06	0.00075671	0.000544034	0.000366803	0.000362146	0.000256951	8.16268E-05	0.000116935	0.000112474	1.14971E-05	1.06968E-05	1.14971E-05	1.06968E-05	0.000116935	0.000112474	0.000135537
3839003773805	383900	3773805	3.4273E-05	3.33937E-05	8.85149E-06	8.24556E-06	0.000702403	0.000504989	0.000340478	0.000336155	0.00023851	7.57686E-05	0.000108543	0.000104402	1.06719E-05	9.92911E-06	1.06719E-05	9.92911E-06	0.000108543	0.000104402	0.000126507
3839103773805	383910	3773805	3.21599E-05	3.13347E-05	8.30574E-06	7.73716E-06	0.000654643	0.000470653	0.000317327	0.000313298	0.000222293	7.06167E-05	0.000101163	9.73028E-05	9.94629E-06	9.25398E-06	9.94629E-06	9.25398E-06	0.000101163	9.73028E-05	0.000118538
3829703773815	382970	3773815	5.59909E-06	5.45543E-06	1.44604E-06	1.34705E-06	6.45618E-05	4.64164E-05	3.12953E-05	3.08979E-05	2.19228E-05	6.96432E-06	9.97682E-06	9.59615E-06	9.80918E-07	9.12641E-07	9.80918E-07	9.12641E-07	9.97682E-06	9.59615E-06	1.448E-05
3829803773815	382980	3773815	5.83595E-06	5.68621E-06	1.50721E-06	1.40404E-06	6.68157E-05	4.80369E-05	3.23878E-05	3.19766E-05	2.26882E-05	7.20745E-06	1.03251E-05	9.93116E-06	1.01516E-06	9.44502E-07	1.01516E-06	9.44502E-07	1.03251E-05	9.93116E-06	1.49917E-05
3829903773815	382990	3773815	6.09194E-06	5.93563E-06	1.57333E-06	1.46562E-06	6.92478E-05	4.97854E-05	3.35668E-05	3.31406E-05	2.3514E-05	7.46981E-06	1.0701E-05	1.02927E-05	1.05211E-06	9.78882E-07	1.05211E-06	9.78882E-07	1.0701E-05	1.02927E-05	1.55415E-05
3830003773815	383000	3773815	6.38618E-06	6.22233E-06	1.64932E-06	1.53641E-06	7.20274E-05	5.17838E-05	3.49141E-05	3.44708E-05	2.44579E-05	7.76964E-06	1.11305E-05	1.07058E-05	1.09435E-06	1.01817E-06	1.09435E-06	1.01817E-06	1.11305E-05	1.07058E-05	1.61711E-05
3830103773815	383010	3773815	6.70856E-06	6.53643E-06	1.73258E-06	1.61397E-06	7.50563E-05	5.39614E-05	3.63823E-05	3.59204E-05	2.54864E-05	8.09637E-06	1.15986E-05	1.1156E-05	1.14037E-06	1.06099E-06	1.14037E-06	1.06099E-06	1.15986E-05	1.1156E-05	1.6857E-05
3830203773815	383020	3773815	7.05118E-06	6.87027E-06	1.82107E-06	1.6964E-06	7.82457E-05	5.62544E-05	3.79283E-05	3.74468E-05	2.65694E-05	8.44041E-06	1.20914E-05	1.163E-05	1.18882E-06	1.10607E-06	1.18882E-06	1.10607E-06	1.20914E-05	1.163E-05	1.75846E-05
3830303773815	383030	3773815	7.40338E-06	7.21343E-06	1.91203E-06	1.78114E-06	8.15152E-05	5.8605E-05	3.95132E-05	3.90115E-05	2.76796E-05	8.79309E-06	1.25966E-05	1.2116E-05	1.2385E-06	1.15229E-06	1.2385E-06	1.15229E-06	1.25966E-05	1.2116E-05	1.83304E-05
3830403773815	383040	3773815	7.77583E-06	7.57632E-06	2.00822E-06	1.87074E-06	8.49985E-05	6.11093E-05	4.12017E-05	4.06785E-05	2.88624E-05	9.16884E-06	1.31349E-05	1.26338E-05	1.29142E-06	1.20153E-06	1.29142E-06	1.20153E-06	1.31349E-05	1.26338E-05	1.9127E-05
3830503773815	383050	3773815	8.09708E-06	7.88933E-06	2.09118E-06	1.94803E-06	8.79651E-05	6.32422E-05	4.26397E-05	4.20983E-05	2.98698E-05	9.48885E-06	1.35934E-05	1.30747E-05	1.3365E-06	1.24347E-06	1.3365E-06	1.24347E-06	1.35934E-05	1.30747E-05	1.98074E-05
3830603773815	383060	3773815	8.40764E-06	8.19192E-06	2.17139E-06	2.02274E-06	9.08338E-05	6.53045E-05	4.40302E-05	4.34712E-05	3.08438E-05	9.79829E-06	1.40367E-05	1.35011E-05	1.38008E-06	1.28402E-06	1.38008E-06	1.28402E-06	1.40367E-05	1.35011E-05	2.04661E-05
3830703773815	383070	3773815	8.72889E-06	8.50493E-06	2.25436E-06	2.10003E-06	9.38449E-05	6.74694E-05	4.54898E-05	4.49122E-05	3.18663E-05	1.01231E-05	1.4502E-05	1.39486E-05	1.42583E-06	1.32658E-06	1.42583E-06	1.32658E-06	1.4502E-05	1.39486E-05	2.11556E-05
3830803773815	383080	3773815	9.06195E-06	8.82945E-06	2.34037E-06	2.18016E-06	9.70165E-05	6.97496E-05	4.70272E-05	4.64301E-05	3.29432E-05	1.04652E-05	1.49921E-05	1.442E-05	1.47402E-06	1.37142E-06	1.47402E-06	1.37142E-06	1.49921E-05	1.442E-05	2.18833E-05
3830903773815	383090	3773815	9.40458E-06	9.16328E-06	2.42886E-06	2.26259E-06	0.000100339	7.21386E-05	4.86379E-05	4.80204E-05	3.40716E-05	1.08237E-05	1.55056E-05	1.4914E-05	1.5245E-06	1.41839E-06	1.5245E-06	1.41839E-06	1.55056E-05	1.4914E-05	2.26472E-05
3831003773815	383100	3773815	9.77984E-06	9.52892E-06	2.52578E-06	2.35288E-06	0.000104143	7.48735E-05	5.04819E-05	4.98409E-05	3.53633E-05	1.1234E-05	1.60934E-05	1.54794E-05	1.5823E-06	1.47216E-06	1.5823E-06	1.47216E-06	1.60934E-05	1.54794E-05	2.3529E-05
3831103773815	383110	3773815	1.01709E-05	9.9099E-06	2.62676E-06	2.44695E-06	0.000108331	7.78838E-05	5.25115E-05	5.18448E-05	3.67851E-05	1.16857E-05	1.67405E-05	1.61017E-05	1.64592E-06	1.53135E-06	1.64592E-06	1.53135E-06	1.67405E-05	1.61017E-05	2.45053E-05
3831203773815	383120	3773815	1.05534E-05	1.02827E-05	2.72557E-06	2.53899E-06	0.000112598	8.09518E-05	5.458E-05	5.3887E-05	3.82341E-05	1.2146E-05	1.73999E-05	1.6736E-05	1.71075E-06	1.59167E-06	1.71075E-06	1.59167E-06	1.73999E-05	1.6736E-05	2.55033E-05
3831303773815	383130	3773815	1.09242E-05	1.06439E-05	2.82132E-06	2.62819E-06	0.000116812	8.39813E-05	5.66226E-05	5.59037E-05	3.9665E-05	1.26006E-05	1.80511E-05	1.73623E-05	1.77477E-06	1.65124E-06	1.77477E-06	1.65124E-06	1.80511E-05	1.73623E-05	2.64922E-05
3831403773815	383140	3773815	1.12955E-05	1.10057E-05	2.91722E-06	2.71752E-06	0.000121302	8.72094E-05	5.87991E-05	5.80525E-05	4.11896E-05	1.30849E-05	1.87449E-05	1.80297E-05	1.84299E-06	1.71471E-06	1.84299E-06	1.71471E-06	1.87449E-05	1.80297E-05	2.75337E-05
3831503773815	383150	3773815	1.16483E-05	1.13494E-05	3.00833E-06	2.80239E-06	0.000125854	9.04823E-05	6.10057E-05	6.02312E-05	4.27355E-05	1.3576E-05	1.94484E-05	1.87063E-05	1.91216E-06	1.77906E-06	1.91216E-06	1.77906E-06	1.94484E-05	1.87063E-05	2.86587E-05
3831603773815	383160	3773815	1.19037E-05	1.15983E-05	3.07429E-06	2.86384E-06	0.000130389	9.37424E-05	6.32038E-05	6.24013E-05	4.42752E-05	1.40651E-05	2.01491E-05	1.93803E-05	1.98106E-06	1.84316E-06	1.98106E-06	1.84316E-06	2.01491E-05	1.93803E-05	2.97874E-05
3837203773815	383720	3773815	0.000423594	0.000412726	0.00010939	0.00010191	0.012056134	0.008667706	0.005844015	0.005769815	0.004093823	0.001300503	0.00186305	0.001791964	0.000183174	0.000170425	0.000183174	0.000170425	0.00186305	0.001791964	0.001848339
3837303773815	383730	3773815	0.000263369	0.000256611	6.80186E-05	6.33624E-05	0.007181061	0.005162793	0.003480903	0.003436707	0.002438426	0.000774626	0.001109699	0.001067357	0.000109105	0.000101511	0.000109105	0.000101511	0.001109699	0.001067357	0.001114481
3837403773815	383740	3773815	0.000189862	0.00018499	4.90344E-05	4.56777E-05	0.004979617	0.003580074	0.002413788	0.002383141	0.001690896	0.000537154	0.000769506	0.000740145	7.56576E-05	7.03915E-05	7.56576E-05	7.03915E-05	0.000769506	0.000740145	0.000782534
3837503773815	383750	3773815	0.000148797	0.000144979	3.84288E-05	3.57981E-05	0.003773254	0.002712765	0.001829024	0.001805801	0.001281259	0.000407023	0.000583086	0.000560838	5.73288E-05	5.33384E-05	5.73288E-05	5.33384E-05	0.000583086	0.000560838	0.000600162
3837603773815	383760	3773815	0.000122487	0.000119344	3.16339E-05	2.94684E-05	0.00301567	0.002168103	0.001461797	0.001443237	0.001024012	0.000325302	0.000466015	0.000448234	4.58185E-05	4.26293E-05	4.58185E-05	4.26293E-05	0.000466015	0.000448234	0.00048529
3837703773815	383770	3773815	0.000104769	0.000102081	2.70581E-05	2.52058E-05	0.002518107	0.001810382	0.001220612	0.001205114	0.000855057	0.00027163	0.000389126	0.000374279	3.82588E-05	3.55958E-05	3.82588E-05	3.55958E-05	0.000389126	0.000374279	0.000409506
3837803773815	383780	3773815	9.1473E-05	8.9126E-05	2.36242E-05	2.2007E-05	0.002152438	0.001547486	0.001043359	0.001030112	0.000730889	0.000232185	0.000332619	0.000319928	3.2703E-05	3.04267E-05	3.2703E-05	3.04267E-05	0.000332619	0.000319928	0.000353536
3837903773815	383790	3773815	8.10883E-05	7.90078E-05	2.09422E-05	1.95086E-05	0.001872346	0.001346115	0.000907589	0.000896066	0.00063578	0.000201971	0.000289336	0.000278296	2.84474E-05	2.64673E-05	2.84474E-05	2.64673E-05	0.000289336	0.000278296	0.000310474
3838003773815	383800	3773815	7.27921E-05	7.09245E-05	1.87996E-05	1.75126E-05	0.001652736	0.001188228	0.000801137	0.000790965	0.000561209	0.000178282	0.000255399	0.000245654	2.51108E-05	2.33629E-05	2.51108E-05	2.33629E-05	0.000255399	0.000245654	0.000276551
3838103773815	383810	3773815	6.60324E-05	6.43381E-05	1.70538E-05	1.58863E-05	0.001476842	0.001061769	0.000715875	0.000706786	0.000501482	0.000159308	0.000228218	0.00021951	2.24383E-05	2.08765E-05	2.24383E-05	2.08765E-05	0.000228218	0.00021951	0.000249237
3838203773815	383820	3773815	6.06144E-05	5.90592E-05	1.56545E-05	1.45829E-05	0.001338533	0.000962333	0.000648832	0.000640594	0.000454517	0.000144388	0.000206845	0.000198953	2.0337E-05	1.89214E-05	2.0337E-05	1.89214E-05	0.000206845	0.000198953	0.000227581
3838303773815	383830	3773815	5.5987E-05	5.45505E-05	1.44594E-05	1.34696E-05	0.001222461	0.000878883	0.000592568	0.000585044	0.000415103	0.000131868	0.000188908	0.0001817	1.85734E-05	1.72806E-05	1.85734E-05	1.72806E-05	0.000188908	0.0001817	0.000209288
3838403773815	383840	3773815	5.18591E-05	5.05285E-05	1.33933E-05	1.24765E-05	0.001120482	0.000805566	0.000543136	0.000536239	0.000380475	0.000120867	0.00017315	0.000166543	1.7024E-05	1.5839E-05	1.7024E-05	1.5839E-05	0.00017315	0.000166543	0.000193132
3838503773815	383850	3773815	4.82775E-05	4.70389E-05	1.24683E-05	1.16148E-05	0.001033337	0.000742913	0.000500893	0.000494533	0.000350883	0.000111467	0.000159683	0.00015359	1.57E-05	1.46072E-05	1.57E-05	1.46072E-05	0.000159683	0.00015359	0.00017923
3838603773815	383860	3773815	4.51314E-05	4.39735E-05	1.16558E-05	1.08579E-05	0.000957648	0.000688497	0.000464204	0.00045831	0.000325182	0.000103302	0.000147987	0.00014234	1.455E-05	1.35372E-05	1.455E-05	1.35372E-05	0.000147987	0.00014234	0.000167128
3838703773815	383870	3773815	4.22182E-05	4.1135E-05	1.09034E-05	1.0157E-05	0.000889041	0.000639172	0.000430948	0.000425477	0.000301886	9.59014E-05	0.000137385	0.000132143	1.35076E-05	1.25674E-05	1.35076E-05	1.25674E-05	0.000137385	0.000132143	0.000156012
3838803773815	383880	3773815	3.94856E-05	3.84725E-05	1.01977E-05	9.49962E-06	0.000825718	0.000593646	0.000400253	0.000395171	0.000280384	8.90707E-05	0.000127599	0.000122731	1.25455E-05	1.16723E-05	1.25455E-05	1.16723E-05	0.000127599	0.000122731	0.000145625
3838903773815	383890	3773815	3.68802E-05	3.59339E-05	9.52482E-06	8.87279E-06	0.000765735	0.000550522	0.000371178	0.000366465	0.000260016	8.26003E-05	0.00011833	0.000113815	1.16342E-05	1.08244E-05	1.16342E-05	1.08244E-05	0.00011833	0.000113815	0.000135792
3839003773815	383900	3773815	3.44536E-05	3.35697E-05	8.89813E-06	8.289E-06	0.000710135	0.000510549	0.000344227	0.000339856	0.000241136	7.66028E-05	0.000109738	0.000105551	1.07894E-05	1.00384E-05	1.07894E-05	1.00384E-05	0.000109738	0.000105551	0.000126618
3839103773815	383910	3773815	3.22932E-05	3.14647E-05	8.34017E-06	7.76924E-06	0.00066103	0.000475245	0.000320424	0.000316355	0.000224462	7.13058E-05	0.00010215	9.82523E-05	1.00433E-05	9.34427E-06	1.00433E-05	9.34427E-06	0.00010215	9.82523E-05	0.000118491
3829703773825	382970	3773825	5.55746E-06	5.41487E-06	1.43529E-06	1.33704E-06	6.37244E-05	4.58144E-05	3.08894E-05	3.04972E-05	2.16385E-05	6.87399E-06	9.84741E-06	9.47168E-06	9.68194E-07	9.00803E-07	9.68194E-07	9.00803E-07	9.84741E-06	9.47168E-06	1.4235E-05
3829803773825	382980	3773825	5.77631E-06	5.62811E-06	1.49181E-06	1.38969E-06	6.57734E-05	4.72875E-05	3.18826E-05	3.14778E-05	2.23343E-05	7.09502E-06	1.0164E-05	9.77623E-06	9.99326E-07	9.29768E-07	9.99326E-07	9.29768E-07	1.0164E-05	9.77623E-06	1.46941E-05
3829903773825	382990	3773825	6.01205E-06	5.85779E-06	1.55269E-06	1.4464E-06	6.79561E-05	4.88567E-05	3.29406E-05	3.25224E-05	2.30754E-05	7.33046E-06	1.05013E-05	1.01006E-05	1.03249E-06	9.60621E-07	1.03249E-06	9.60621E-07	1.05013E-05	1.01006E-05	1.51858E-05
3830003773825	383000	3773825	6.30235E-06	6.14065E-06	1.62767E-06	1.51625E-06	7.06821E-05	5.08166E-05	3.4262E-05	3.3827E-05	2.40011E-05	7.62453E-06	1.09226E-05	1.05058E-05	1.07391E-06	9.99157E-07	1.07391E-06	9.99157E-07	1.09226E-05	1.05058E-05	1.57973E-05
3830103773825	383010	3773825	6.62754E-06	6.4575E-06	1.71165E-06	1.59448E-06	7.372E-05	5.30007E-05	3.57346E-05	3.52809E-05	2.50326E-05	7.95223E-06	1.1392E-05	1.09574E-05	1.12006E-06	1.0421E-06	1.12006E-06	1.0421E-06	1.1392E-05	1.09574E-05	1.64796E-05
3830203773825	383020	3773825	6.98086E-06	6.80175E-06	1.8029E-06	1.67948E-06	7.69717E-05	5.53385E-05	3.73108E-05	3.68371E-05	2.61368E-05	8.30299E-06	1.18945E-05	1.14407E-05	1.16947E-06	1.08807E-06	1.16947E-06	1.08807E-06	1.18945E-05	1.14407E-05	1.72145E-05
3830303773825	383030	3773825	7.35612E-06	7.16738E-06	1.89982E-06	1.76977E-06	8.04105E-05	5.78108E-05	3.89777E-05	3.84828E-05	2.73045E-05	8.67393E-06	1.24259E-05	1.19518E-05	1.22171E-06	1.13668E-06	1.22171E-06	1.13668E-06	1.24259E-05	1.19518E-05	1.79929E-05
3830403773825	383040	3773825	7.75557E-06	7.55659E-06	2.00298E-06	1.86587E-06	8.40898E-05	6.0456E-05	4.07612E-05	4.02436E-05	2.85538E-05	9.07082E-06	1.29945E-05	1.24987E-05	1.27762E-06	1.18869E-06	1.27762E-06	1.18869E-06	1.29945E-05	1.24987E-05	1.88276E-05
3830503773825	383050	3773825	8.08807E-06	7.88056E-06	2.08886E-06	1.94586E-06	8.70921E-05	6.26145E-05	4.22165E-05	4.16805E-05	2.95733E-05	9.39468E-06	1.34585E-05	1.29449E-05	1.32323E-06	1.23113E-06	1.32323E-06	1.23113E-06	1.34585E-05	1.29449E-05	1.95099E-05
3830603773825	383060	3773825	8.39976E-06	8.18425E-06	2.16935E-06	2.02085E-06	8.98894E-05	6.46256E-05	4.35724E-05	4.30192E-05	3.05232E-05	9.69643E-06	1.38907E-05	1.33607E-05	1.36573E-06	1.27067E-06	1.36573E-06	1.27067E-06	1.38907E-05	1.33607E-05	2.01449E-05
3830703773825	383070	3773825	8.72439E-06	8.50054E-06	2.25319E-06	2.09895E-06	9.28293E-05	6.67392E-05	4.49975E-05	4.44262E-05	3.15215E-05	1.00136E-05	1.4345E-05	1.37977E-05	1.4104E-06	1.31223E-06	1.4104E-06	1.31223E-06	1.4345E-05	1.37977E-05	2.08145E-05
3830803773825	383080	3773825	9.06364E-06	8.83109E-06	2.34081E-06	2.18057E-06	9.59652E-05	6.89938E-05	4.65176E-05	4.5927E-05	3.25863E-05	1.03518E-05	1.48296E-05	1.42638E-05	1.45804E-06	1.35656E-06	1.45804E-06	1.35656E-06	1.48296E-05	1.42638E-05	2.15258E-05
3830903773825	383090	3773825	9.41189E-06	9.17041E-06	2.43075E-06	2.26435E-06	9.92347E-05	7.13444E-05	4.81024E-05	4.74917E-05	3.36965E-05	1.07045E-05	1.53349E-05	1.47498E-05	1.50772E-06	1.40277E-06	1.50772E-06	1.40277E-06	1.53349E-05	1.47498E-05	2.22698E-05
3831003773825	383100	3773825	9.79897E-06	9.54756E-06	2.53072E-06	2.35748E-06	0.00010303	7.40729E-05	4.99421E-05	4.9308E-05	3.49852E-05	1.11139E-05	1.59213E-05	1.53138E-05	1.56538E-06	1.45642E-06	1.56538E-06	1.45642E-06	1.59213E-05	1.53138E-05	2.31407E-05
3831103773825	383110	3773825	1.02063E-05	9.94443E-06	2.63592E-06	2.45547E-06	0.000107244	7.71024E-05	5.19847E-05	5.13246E-05	3.64161E-05	1.15684E-05	1.65725E-05	1.59402E-05	1.6294E-06	1.51599E-06	1.6294E-06	1.51599E-06	1.65725E-05	1.59402E-05	2.41133E-05
3831203773825	383120	3773825	1.06046E-05	1.03325E-05	2.73879E-06	2.55131E-06	0.000111547	8.0196E-05	5.40704E-05	5.33839E-05	3.78772E-05	1.20326E-05	1.72374E-05	1.65797E-05	1.69478E-06	1.57681E-06	1.69478E-06	1.57681E-06	1.72374E-05	1.65797E-05	2.51131E-05
3831303773825	383130	3773825	1.09878E-05	1.07058E-05	2.83774E-06	2.64348E-06	0.000115787	8.32447E-05	5.6126E-05	5.54134E-05	3.93171E-05	1.249E-05	1.78927E-05	1.721E-05	1.75921E-06	1.63676E-06	1.75921E-06	1.63676E-06	1.78927E-05	1.721E-05	2.60966E-05
3831403773825	383140	3773825	1.13698E-05	1.10781E-05	2.9364E-06	2.73539E-06	0.000120251	8.64536E-05	5.82895E-05	5.75494E-05	4.08327E-05	1.29715E-05	1.85825E-05	1.78734E-05	1.82702E-06	1.69985E-06	1.82702E-06	1.69985E-06	1.85825E-05	1.78734E-05	2.71291E-05
3831503773825	383150	3773825	1.17388E-05	1.14377E-05	3.03172E-06	2.82418E-06	0.000124945	8.9829E-05	6.05653E-05	5.97963E-05	4.24269E-05	1.34779E-05	1.9308E-05	1.85713E-05	1.89835E-06	1.76622E-06	1.89835E-06	1.76622E-06	1.9308E-05	1.85713E-05	2.82632E-05
3831603773825	383160	3773825	1.20066E-05	1.16986E-05	3.10088E-06	2.88861E-06	0.000129391	9.3025E-05	6.27201E-05	6.19238E-05	4.39364E-05	1.39575E-05	1.99949E-05	1.9232E-05	1.9659E-06	1.82906E-06	1.9659E-06	1.82906E-06	1.99949E-05	1.9232E-05	2.93809E-05
3837203773825	383720	3773825	0.000422118	0.000411288	0.000109018	0.000101555	0.012037416	0.008654249	0.005834943	0.005760858	0.004087467	0.001298484	0.001860157	0.001789181	0.00018289	0.00017016	0.00018289	0.00017016	0.001860157	0.001789181	0.001842341
3837303773825	383730	3773825	0.000260561	0.000253876	6.72936E-05	6.2687E-05	0.007116918	0.005116678	0.003449811	0.003406009	0.002416646	0.000767706	0.001099786	0.001057823	0.000108131	0.000100604	0.000108131	0.000100604	0.001099786	0.001057823	0.001101844
3837403773825	383740	3773825	0.000187727	0.00018291	4.84831E-05	4.51642E-05	0.004933113	0.00354664	0.002391246	0.002360885	0.001675105	0.000532138	0.00076232	0.000733233	7.49511E-05	6.97341E-05	7.49511E-05	6.97341E-05	0.00076232	0.000733233	0.000772693
3837503773825	383750	3773825	0.000147387	0.000143605	3.80647E-05	3.54589E-05	0.003746314	0.002693396	0.001815965	0.001792908	0.001272111	0.000404117	0.000578923	0.000556833	5.69195E-05	5.29576E-05	5.69195E-05	5.29576E-05	0.000578923	0.000556833	0.000593441
3837603773825	383760	3773825	0.000121542	0.000118424	3.139E-05	2.92411E-05	0.003000766	0.002157388	0.001454573	0.001436104	0.001018951	0.000323694	0.000463712	0.000446019	4.5592E-05	4.24186E-05	4.5592E-05	4.24186E-05	0.000463712	0.000446019	0.000480552
3837703773825	383770	3773825	0.000104149	0.000101477	2.6898E-05	2.50566E-05	0.002511078	0.001805329	0.001217204	0.00120175	0.00085267	0.000270872	0.00038804	0.000373234	3.8152E-05	3.54964E-05	3.8152E-05	3.54964E-05	0.00038804	0.000373234	0.000406123
3837803773825	383780	3773825	9.11011E-05	8.87637E-05	2.35281E-05	2.19175E-05	0.002150977	0.001546436	0.001042651	0.001029413	0.000730393	0.000232027	0.000332393	0.00031971	3.26808E-05	3.0406E-05	3.26808E-05	3.0406E-05	0.000332393	0.00031971	0.000351179
3837903773825	383790	3773825	8.09409E-05	7.88642E-05	2.09041E-05	1.94731E-05	0.001876141	0.001348844	0.000909429	0.000897882	0.000637069	0.000202381	0.00028923	0.00027886	2.85051E-05	2.6521E-05	2.85051E-05	2.6521E-05	0.00028923	0.00027886	0.000309053
3838003773825	383800	3773825	7.27955E-05	7.09277E-05	1.88004E-05	1.75134E-05	0.001659854	0.001193345	0.000804588	0.000794372	0.000563626	0.00017905	0.000256499	0.000246712	2.52189E-05	2.34636E-05	2.52189E-05	2.34636E-05	0.000256499	0.000246712	0.000275764
3838103773825	383810	3773825	6.61241E-05	6.44275E-05	1.70775E-05	1.59084E-05	0.001485937	0.001068308	0.000720284	0.000711139	0.00050457	0.000160289	0.000229624	0.000220862	2.25765E-05	2.10051E-05	2.25765E-05	2.10051E-05	0.000229624	0.000220862	0.000248867
3838203773825	383820	3773825	6.05205E-05	5.89677E-05	1.56303E-05	1.45603E-05	0.001342408	0.000965119	0.000650711	0.000642449	0.000455833	0.000144806	0.000207444	0.000199529	2.03958E-05	1.89762E-05	2.03958E-05	1.89762E-05	0.000207444	0.000199529	0.000226535
3838303773825	383830	3773825	5.60376E-05	5.45998E-05	1.44725E-05	1.34818E-05	0.001229704	0.00088409	0.000596079	0.000588511	0.000417562	0.000132649	0.000190028	0.000182777	1.86835E-05	1.7383E-05	1.86835E-05	1.7383E-05	0.000190028	0.000182777	0.000208853
3838403773825	383840	3773825	5.20403E-05	5.0705E-05	1.34401E-05	1.25201E-05	0.001130398	0.000812694	0.000547942	0.000540985	0.000383842	0.000121937	0.000174682	0.000168017	1.71747E-05	1.59792E-05	1.71747E-05	1.59792E-05	0.000174682	0.000168017	0.000193222
3838503773825	383850	3773825	4.85099E-05	4.72652E-05	1.25284E-05	1.16707E-05	0.001043671	0.000750343	0.000505902	0.000499479	0.000354392	0.000112581	0.00016128	0.000155126	1.5857E-05	1.47532E-05	1.5857E-05	1.47532E-05	0.00016128	0.000155126	0.000179553

			MSite Grubbing / Prep	MMass Grading / Excavation	MMass Grading / Excavation	MDrainage / Utilities Trenching	MFoundations / Concrete Pads	MBuilding / Structure Construction	MAsphalt Paving	MLandscaping or Other Finishing	MWaterside Construction (Piles)	RSSWDemolition	RSSWPlacing Base	RSSWForm/Plac e Rebar and Pour	Child Risk				
Unique Identifier	X (UTM)	Y (UTM)	2027	2027	2028	2028	2028	2028	2028	2028	2028	2029	2029	2029	3rd Trimester	0<2	2<16	Total	per million
3838903773805	383890	3773805	0.000416074	0.000489269	0.000482754	0.000102617	0.000133453	9.82284E-05	1.01103E-05	0.000118449	1.01103E-05	0.000120544	0.000174913	0.000103685	1.33749E-08	1.9937E-07	3.8763E-08	2.51506E-07	0.2515065
3839003773805	383900	3773805	0.000388356	0.000456675	0.000450594	9.57809E-05	0.000124562	9.16846E-05	9.43681E-06	0.000110558	9.43681E-06	0.00011565	0.000167811	9.9475E-05	1.24949E-08	1.862E-07	3.6133E-08	2.34829E-07	0.23482873
3839103773805	383910	3773805	0.000363891	0.000427906	0.000422209	8.97471E-05	0.000116715	8.59089E-05	8.84234E-06	0.000103594	8.84234E-06	0.000110806	0.000160782	9.53083E-05	1.17163E-08	1.7454E-07	3.3815E-08	2.20073E-07	0.22007339
3829703773815	382970	3773815	4.4451E-05	5.22708E-05	5.15748E-05	1.0963E-05	1.42573E-05	1.04942E-05	1.08013E-06	1.26544E-05	1.08013E-06	1.46668E-05	2.12819E-05	1.26155E-05	2.85201E-09	3.6513E-08	6.1367E-09	4.55022E-08	0.04550219
3829803773815	382980	3773815	4.60218E-05	5.41179E-05	5.33973E-05	1.13504E-05	1.47612E-05	1.0865E-05	1.1183E-06	1.31016E-05	1.1183E-06	1.50911E-05	2.18975E-05	1.29804E-05	3.01181E-09	3.8449E-08	6.4483E-09	4.79088E-08	0.04790883
3829903773815	382990	3773815	4.77096E-05	5.61026E-05	5.53556E-05	1.17667E-05	1.53025E-05	1.12635E-05	1.15932E-06	1.35821E-05	1.15932E-06	1.55496E-05	2.25628E-05	1.33748E-05	3.18897E-09	4.0588E-08	6.7927E-09	5.05693E-08	0.05056926
3830003773815	383000	3773815	4.96425E-05	5.83756E-05	5.75983E-05	1.22434E-05	1.59225E-05	1.17198E-05	1.20628E-06	1.41324E-05	1.20628E-06	1.60768E-05	2.33277E-05	1.38282E-05	3.39522E-09	4.3074E-08	7.1931E-09	5.36618E-08	0.05366184
3830103773815	383010	3773815	5.17481E-05	6.08515E-05	6.00413E-05	1.27627E-05	1.65978E-05	1.22169E-05	1.25745E-06	1.47318E-05	1.25745E-06	1.66507E-05	2.41605E-05	1.43219E-05	3.6289E-09	4.588E-08	7.6448E-09	5.71535E-08	0.05715352
3830203773815	383020	3773815	5.39818E-05	6.34782E-05	6.2633E-05	1.33136E-05	1.73143E-05	1.27442E-05	1.31173E-06	1.53677E-05	1.31173E-06	1.72558E-05	2.50386E-05	1.48424E-05	3.89097E-09	4.901E-08	8.1485E-09	6.10493E-08	0.06104932
3830303773815	383030	3773815	5.62712E-05	6.61703E-05	6.52893E-05	1.38783E-05	1.80486E-05	1.32847E-05	1.36736E-06	1.60194E-05	1.36736E-06	1.78703E-05	2.59302E-05	1.53709E-05	4.18007E-09	5.244E-08	8.7006E-09	6.53208E-08	0.06532081
3830403773815	383040	3773815	5.87166E-05	6.90459E-05	6.81265E-05	1.44814E-05	1.88329E-05	1.3862E-05	1.42678E-06	1.67156E-05	1.42678E-06	1.85223E-05	2.68762E-05	1.59317E-05	4.50923E-09	5.6325E-08	9.3262E-09	7.01602E-08	0.07016019
3830503773815	383050	3773815	6.08054E-05	7.15022E-05	7.05501E-05	1.49965E-05	1.95029E-05	1.43552E-05	1.47754E-06	1.73103E-05	1.47754E-06	1.9065E-05	2.76638E-05	1.63985E-05	4.83394E-09	6.0115E-08	9.9359E-09	7.48853E-08	0.07488527
3830603773815	383060	3773815	6.28274E-05	7.38799E-05	7.28962E-05	1.54952E-05	2.01514E-05	1.48326E-05	1.52667E-06	1.78859E-05	1.52667E-06	1.95797E-05	2.84106E-05	1.68412E-05	5.18318E-09	6.4163E-08	1.0588E-08	7.99342E-08	0.07993419
3830703773815	383070	3773815	6.49442E-05	7.6369E-05	7.53521E-05	1.60173E-05	2.08304E-05	1.53323E-05	1.5781E-06	1.84885E-05	1.5781E-06	2.01193E-05	2.91936E-05	1.73054E-05	5.57982E-09	6.8736E-08	1.1328E-08	8.5644E-08	0.08564397
3830803773815	383080	3773815	6.71779E-05	7.89957E-05	7.79438E-05	1.65682E-05	2.15468E-05	1.58596E-05	1.63238E-06	1.91244E-05	1.63238E-06	2.06839E-05	3.00128E-05	1.7791E-05	6.03673E-09	7.3977E-08	1.218E-08	9.21942E-08	0.0921942
3830903773815	383090	3773815	6.95229E-05	8.17533E-05	8.06647E-05	1.71466E-05	2.2299E-05	1.64133E-05	1.68937E-06	1.9792E-05	1.68937E-06	2.12735E-05	3.08683E-05	1.82981E-05	6.56786E-09	8.0036E-08	1.3172E-08	9.97751E-08	0.09977514
3831003773815	383100	3773815	7.22301E-05	8.49367E-05	8.38058E-05	1.78142E-05	2.31673E-05	1.70524E-05	1.75515E-06	2.05627E-05	1.75515E-06	2.19535E-05	3.1855E-05	1.8883E-05	7.22985E-09	8.7556E-08	1.4413E-08	1.09199E-07	0.10919871
3831103773815	383110	3773815	7.52269E-05	8.84607E-05	8.72828E-05	1.85534E-05	2.41285E-05	1.77599E-05	1.82797E-06	2.14158E-05	1.82797E-06	2.27021E-05	3.29412E-05	1.95269E-05	8.05384E-09	9.6865E-08	1.5968E-08	1.20887E-07	0.12088698
3831203773815	383120	3773815	7.82906E-05	9.20633E-05	9.08375E-05	1.93089E-05	2.51111E-05	1.84832E-05	1.90241E-06	2.2288E-05	1.90241E-06	2.34757E-05	3.40637E-05	2.01923E-05	9.07081E-09	1.0827E-07	1.7902E-08	1.35244E-07	0.13524365
3831303773815	383130	3773815	8.13264E-05	9.56332E-05	9.43598E-05	2.00577E-05	2.60848E-05	1.91999E-05	1.97618E-06	2.31522E-05	1.97618E-06	2.42461E-05	3.51817E-05	2.0855E-05	1.03332E-08	1.2232E-07	2.0332E-08	1.52989E-07	0.15298934
3831403773815	383140	3773815	8.45238E-05	9.9393E-05	9.80696E-05	2.08462E-05	2.71104E-05	1.99547E-05	2.05388E-06	2.40625E-05	2.05388E-06	2.5026E-05	3.63132E-05	2.15257E-05	1.1981E-08	1.4056E-07	2.3569E-08	1.76113E-07	0.17611257
3831503773815	383150	3773815	8.79774E-05	0.000103454	0.000102077	2.1698E-05	2.82181E-05	2.077E-05	2.1378E-06	2.50456E-05	2.1378E-06	2.58619E-05	3.75262E-05	2.22448E-05	1.4304E-08	1.6612E-07	2.8309E-08	2.08736E-07	0.20873629
3831603773815	383160	3773815	9.14421E-05	0.000107528	0.000106097	2.25525E-05	2.93294E-05	2.1588E-05	2.22199E-06	2.6032E-05	2.22199E-06	2.66885E-05	3.87256E-05	2.29558E-05	1.78652E-08	2.0508E-07	3.5902E-08	2.58844E-07	0.25884432
3837203773815	383720	3773815	0.005674083	0.006672257	0.006583415	0.001399409	0.00181992	0.00133956	0.000137877	0.001615314	0.000137877	0.000165319	0.000239881	0.000142196	1.69954E-07	2.5087E-06	5.5507E-07	3.23372E-06	3.23372063
3837303773815	383730	3773815	0.003421263	0.004023126	0.003969557	0.000843792	0.001097345	0.000807705	8.31346E-05	0.000973975	8.31346E-05	0.000166229	0.000241202	0.00014298	1.03947E-07	1.5385E-06	3.334E-07	1.97585E-06	1.97585493
3837403773815	383740	3773815	0.002402243	0.002824841	0.002787228	0.000592469	0.000770502	0.000567131	5.83731E-05	0.000683877	5.83731E-05	0.000166267	0.000241257	0.000143012	7.38752E-08	1.0958E-06	2.3317E-07	1.40286E-06	1.40286286
3837503773815	383750	3773815	0.001842394	0.002166505	0.002137657	0.000454393	0.000590934	0.00043496	4.47691E-05	0.000524498	4.47691E-05	0.000166872	0.000242135	0.000143533	5.72146E-08	8.5012E-07	1.7814E-07	1.08548E-06	1.08547509
3837603773815	383760	3773815	0.001489755	0.00175183	0.001728504	0.000367421	0.000477828	0.000351707	3.62001E-05	0.000424108	3.62001E-05	0.000166922	0.000242207	0.000143576	4.66304E-08	6.9375E-07	1.4351E-07	8.83892E-07	0.88389161
3837703773815	383770	3773815	0.001257112	0.00147826	0.001458577	0.000310044	0.000403209	0.000296784	3.0547E-05	0.000357878	3.0547E-05	0.000167234	0.00024266	0.000143844	3.95775E-08	5.8933E-07	1.207E-07	7.49604E-07	0.74960416
3837803773815	383780	3773815	0.001085296	0.001276219	0.001259226	0.000267668	0.0003481	0.000256221	2.6372E-05	0.000308965	2.6372E-05	0.000167883	0.000243601	0.000144402	3.4331E-08	5.1152E-07	1.0389E-07	6.49734E-07	0.64973412
3837903773815	383790	3773815	0.000953101	0.001120769	0.001105846	0.000235065	0.0003057	0.000225012	2.31598E-05	0.000271331	2.31598E-05	0.000166647	0.000241809	0.00014339	3.02664E-08	4.5115E-07	9.0967E-08	5.72385E-07	0.57238512
3838003773815	383800	3773815	0.000848964	0.000998312	0.00098502	0.000209382	0.000272299	0.000200427	2.06293E-05	0.000241686	2.06293E-05	0.000164776	0.000239093	0.00014173	2.70435E-08	4.0323E-07	8.0806E-08	5.11075E-07	0.51107503
3838103773815	383810	3773815	0.000765115	0.000899712	0.000887732	0.000188702	0.000245405	0.000180631	1.85918E-05	0.000217815	1.85918E-05	0.000162324	0.000235536	0.000139621	2.44352E-08	3.644E-07	7.264E-08	4.61473E-07	0.46147308
3838203773815	383820	3773815	0.000698633	0.000821535	0.000810596	0.000172305	0.000224081	0.000164936	1.69764E-05	0.000198889	1.69764E-05	0.000159105	0.000230865	0.000136852	2.23612E-08	3.335E-07	6.6186E-08	4.2205E-07	0.42205039
3838303773815	383830	3773815	0.000642479	0.000755502	0.000745443	0.000158456	0.00020607	0.000151679	1.56118E-05	0.000182903	1.56118E-05	0.000155502	0.000225637	0.000133753	2.06008E-08	3.0725E-07	6.0747E-08	3.88602E-07	0.38860238
3838403773815	383840	3773815	0.000592881	0.000697179	0.000687896	0.000146223	0.000190162	0.00013997	1.44066E-05	0.000168783	1.44066E-05	0.000151616	0.000219997	0.00013041	1.90379E-08	2.8393E-07	5.5952E-08	3.58916E-07	0.35891573
3838503773815	383850	3773815	0.000550207	0.000646998	0.000638383	0.000135698	0.000176475	0.000129895	1.33697E-05	0.000156634	1.33697E-05	0.000147876	0.000214571	0.000127193	1.76876E-08	2.6374E-07	5.184E-08	3.33271E-07	0.33327104
3838603773815	383860	3773815	0.000513053	0.000603308	0.000595275	0.000126535	0.000164558	0.000121124	1.24669E-05	0.000146057	1.24669E-05	0.000143964	0.000208895	0.000123829	1.65073E-08	2.4609E-07	4.8261E-08	3.10862E-07	0.31086199
3838703773815	383870	3773815	0.000478929	0.000563181	0.000555682	0.000118119	0.000153613	0.000113067	1.16377E-05	0.000136343	1.16377E-05	0.000139182	0.000201956	0.000119716	1.54229E-08	2.2989E-07	4.4987E-08	2.90298E-07	0.29029766
3838803773815	383880	3773815	0.000447045	0.000525688	0.000518688	0.000110255	0.000143386	0.00010554	1.08629E-05	0.000127266	1.08629E-05	0.000133851	0.000194221	0.00011513	1.44096E-08	2.1474E-07	4.1942E-08	2.71092E-07	0.2710919
3838903773815	383890	3773815	0.000416859	0.000490192	0.000483665	0.000102811	0.000133704	9.84138E-05	1.01294E-05	0.000118673	1.01294E-05	0.000128708	0.000186757	0.000110706	1.34456E-08	2.0032E-07	3.9055E-08	2.52818E-07	0.25281758
3839003773815	383900	3773815	0.000388696	0.000457074	0.000450988	9.58647E-05	0.000124671	9.17648E-05	9.44507E-06	0.000110655	9.44507E-06	0.000123112	0.000178638	0.000105893	1.25494E-08	1.8692E-07	3.637E-08	2.35835E-07	0.23583522
3839103773815	383910	3773815	0.000363746	0.000427736	0.000422041	8.97114E-05	0.000116669	8.58747E-05	8.83882E-06	0.000103552	8.83882E-06	0.000117575	0.000170604	0.00010113	1.17539E-08	1.7501E-07	3.3993E-08	2.20761E-07	0.22076115
3829703773825	382970	3773825	4.3699E-05	5.13865E-05	5.07023E-05	1.07776E-05	1.40161E-05	1.03166E-05	1.06186E-06	1.24404E-05	1.06186E-06	1.47012E-05	2.13317E-05	1.2645E-05	2.80965E-09	3.5968E-08	6.0429E-09	4.48211E-08	0.04482107
3829803773825	382980	3773825	4.51083E-05	5.30437E-05	5.23374E-05	1.11251E-05	1.44682E-05	1.06494E-05	1.0961E-06	1.28416E-05	1.0961E-06	1.50911E-05	2.18975E-05	1.29804E-05	2.95793E-09	3.7759E-08	6.3309E-09	4.70479E-08	0.04704794
3829903773825	382990	3773825	4.66179E-05	5.48188E-05	5.40889E-05	1.14974E-05	1.49523E-05	1.10057E-05	1.13279E-06	1.32713E-05	1.13279E-06	1.5509E-05	2.2504E-05	1.33399E-05	3.12149E-09	3.9729E-08	6.6471E-09	4.94974E-08	0.04949745
3830003773825	383000	3773825	4.84951E-05	5.70262E-05	5.62669E-05	1.19604E-05	1.55544E-05	1.14489E-05	1.1784E-06	1.38057E-05	1.1784E-06	1.60362E-05	2.32689E-05	1.37933E-05	3.3215E-09	4.2141E-08	7.0361E-09	5.24984E-08	0.0524984
3830103773825	383010	3773825	5.05895E-05	5.94891E-05	5.8697E-05	1.2477E-05	1.62262E-05	1.19434E-05	1.22929E-06	1.4402E-05	1.22929E-06	1.66226E-05	2.41198E-05	1.42977E-05	3.55127E-09	4.4904E-08	7.4814E-09	5.59364E-08	0.05593641
3830203773825	383020	3773825	5.28455E-05	6.21419E-05	6.13145E-05	1.30334E-05	1.69498E-05	1.2476E-05	1.28411E-06	1.50442E-05	1.28411E-06	1.72558E-05	2.50386E-05	1.48424E-05	3.81097E-09	4.8012E-08	7.9824E-09	5.98058E-08	0.05980581
3830303773825	383030	3773825	5.52351E-05	6.4952E-05	6.40871E-05	1.36227E-05	1.77163E-05	1.30401E-05	1.34218E-06	1.57245E-05	1.34218E-06	1.79234E-05	2.60072E-05	1.54165E-05	4.10402E-09	5.1499E-08	8.5449E-09	6.41482E-08	0.06414816
3830403773825	383040	3773825	5.77975E-05	6.79651E-05	6.70601E-05	1.42547E-05	1.85381E-05	1.36451E-05	1.40444E-06	1.64539E-05	1.40444E-06	1.86314E-05	2.70346E-05	1.60256E-05	4.43949E-09	5.5469E-08	9.1858E-09	6.90938E-08	0.06909385
3830503773825	383050	3773825	5.98919E-05	7.0428E-05	6.94902E-05	1.47712E-05	1.92099E-05	1.41395E-05	1.45534E-06	1.70502E-05	1.45534E-06	1.9196E-05	2.78539E-05	1.65112E-05	4.76085E-09	5.9225E-08	9.7912E-09	7.37775E-08	0.07377752
3830603773825	383060	3773825	6.18415E-05	7.27205E-05	7.17523E-05	1.52521E-05	1.98352E-05	1.45998E-05	1.50271E-06	1.76052E-05	1.50271E-06	1.97138E-05	2.86052E-05	1.69566E-05	5.09806E-09	6.3135E-08	1.0423E-08	7.86559E-08	0.07865593
3830703773825	383070	3773825	6.38969E-05	7.51376E-05	7.41371E-05	1.5759E-05	2.04945E-05	1.5085E-05	1.55266E-06	1.81904E-05	1.55266E-06	2.02566E-05	2.93927E-05	1.74234E-05	5.481E-09	6.7554E-08	1.114E-08	8.41747E-08	0.08417474
3830803773825	383080	3773825	6.60805E-05	7.77053E-05	7.66706E-05	1.62975E-05	2.11948E-05	1.56005E-05	1.60572E-06	1.8812E-05	1.60572E-06	2.08274E-05	3.0221E-05	1.79144E-05	5.92214E-09	7.262E-08	1.1967E-08	9.05091E-08	0.09050907
3830903773825	383090	3773825	6.83643E-05	8.03909E-05	7.93204E-05	1.68608E-05	2.19273E-05	1.61397E-05	1.66121E-06	1.94621E-05	1.66121E-06	2.14263E-05	3.109E-05	1.84295E-05	6.43149E-09	7.8437E-08	1.2925E-08	9.77927E-08	0.09779275
3831003773825	383100	3773825	7.10381E-05	8.3535E-05	8.24227E-05	1.75202E-05	2.27849E-05	1.6771E-05	1.72618E-06	2.02233E-05	1.72618E-06	2.21219E-05	3.20994E-05	1.90279E-05	7.06841E-09	8.5683E-08	1.4129E-08	1.06881E-07	0.10688083
3831103773825	383110	3773825	7.40238E-05	8.70459E-05	8.58868E-05	1.82566E-05	2.37426E-05	1.74758E-05	1.79873E-06	2.10733E-05	1.79873E-06	2.28955E-05	3.32219E-05	1.96932E-05	7.86081E-09	9.4653E-08	1.564E-08	1.18153E-07	0.11815344
3831203773825	383120	3773825	7.7093E-05	9.0655E-05	8.9448E-05	1.90136E-05	2.4727E-05	1.82004E-05	1.87331E-06	2.1947E-05	1.87331E-06	2.3694E-05	3.43805E-05	2.03801E-05	8.82997E-09	1.0554E-07	1.7508E-08	1.31881E-07	0.13188127
3831303773825	383130	3773825	8.01121E-05	9.42053E-05	9.29509E-05	1.97582E-05	2.56954E-05	1.89132E-05	1.94668E-06	2.28065E-05	1.94668E-06	2.44926E-05	3.55392E-05	2.10669E-05	1.00229E-08	1.1885E-07	1.984E-08	1.4871E-07	0.14871017
3831403773825	383140	3773825	8.32816E-05	9.79323E-05	9.66283E-05	2.05399E-05	2.67119E-05	1.96615E-05	2.02369E-06	2.37088E-05	2.02369E-06	2.53036E-05	3.6716E-05	2.17645E-05	1.15663E-08	1.3596E-07	2.2927E-08	1.7045E-07	0.17045006
3831503773825	383150	3773825	8.6763E-05	0.000102026	0.000100668	2.13985E-05	2.78286E-05	2.04834E-05	2.10829E-06	2.46999E-05	2.10829E-06	2.61707E-05	3.79743E-05	2.25104E-05	1.37198E-08	1.5969E-07	2.7401E-08	2.0081E-07	0.20080992
3831603773825	383160	3773825	9.01943E-05	0.000106061	0.000104649	2.22448E-05	2.89292E-05	2.12934E-05	2.19167E-06	2.56768E-05	2.19167E-06	2.70254E-05	3.92145E-05	2.32455E-05	1.693E-08	1.9484E-07	3.4466E-08	2.46236E-07	0.24623648
3837203773825	383720	3773825	0.005655668	0.006650602	0.006562048	0.001394867	0.001814013	0.001335213	0.000137429	0.001610071	0.000137429	0.000179312	0.000260185	0.000154232	1.69375E-07	2.4995E-06	5.5386E-07	3.22277E-06	3.2227702
3837303773825	383730	3773825	0.003382472	0.00397751	0.003924548	0.000834225	0.001084903	0.000798547	8.2192E-05	0.000962931	8.2192E-05	0.000179633	0.000260651	0.000154509	1.02803E-07	1.5211E-06	3.3015E-07	1.9541E-06	1.95410074
3837403773825	383740	3773825	0.002372035	0.00278932	0.002752179	0.000585019	0.000760813	0.00056	5.7639E-05	0.000675278	5.7639E-05	0.000180466	0.00026186	0.000155225	7.30016E-08	1.0825E-06	2.3074E-07	1.38624E-06	1.38623942
3837503773825	383750	3773825	0.001821762	0.002142243	0.002113718	0.000449304	0.000584317	0.000430389	4.42677E-05	0.000518624	4.42677E-05	0.000181189	0.00026291	0.000155848	5.66335E-08	8.4115E-07	1.7662E-07	1.07441E-06	1.07441068
3837603773825	383760	3773825	0.001475211	0.001734728	0.001711629	0.000363834	0.000473163	0.000348274	3.58467E-05	0.000419967	3.58467E-05	0.000181295	0.000263064	0.000155939	4.62362E-08	6.8758E-07	1.4256E-07	8.76377E-07	0.87637739
3837703773825	383770	3773825	0.001246728	0.001466051	0.00144653	0.000307483	0.000399879	0.000294333	3.02947E-05	0.000354922	3.02947E-05	0.000181224	0.00026296	0.000155877	3.93117E-08	5.8509E-07	1.2013E-07	7.44529E-07	0.74452927
3837803773825	383780	3773825	0.00107806	0.00126771	0.00125083	0.000265884	0.00034578	0.000254513	2.61962E-05	0.000306905	2.61962E-05	0.000181174	0.000262887	0.000155834	3.41607E-08	5.0873E-07	1.0359E-07	6.46475E-07	0.64647467
3837903773825	383790	3773825	0.00094874	0.00111564	0.001100785	0.000233989	0.000304301	0.000223982	2.30538E-05	0.00027009	2.30538E-05	0.000180768	0.000262299	0.000155485	3.01836E-08	4.4968E-07	9.0925E-08	5.70787E-07	0.57078743
3838003773825	383800	3773825	0.000846547	0.00099547	0.000982215	0.000208785	0.000271524	0.000199856	2.05706E-05	0.000240997	2.05706E-05	0.000178809	0.000259456	0.0001538	2.70196E-08	4.0264E-07	8.0932E-08	5.10595E-07	0.51059474
3838103773825	383810	3773825	0.000763978	0.000898376	0.000886414	0.000188421	0.00024504	0.000180363	1.85642E-05	0.000217491	1.85642E-05	0.000176224	0.000255704	0.000151576	2.44475E-08	3.6436E-07	7.287E-08	4.61679E-07	0.46167862
3838203773825	383820	3773825	0.000695424	0.000817762	0.000806874	0.000171514	0.000223052	0.000164179	1.68984E-05	0.000197975	1.68984E-05	0.000172608	0.000250458	0.000148467	2.23036E-08	3.3243E-07	6.619E-08	4.2092E-07	0.42092044
3838303773825	383830	3773825	0.000641142	0.00075393	0.000743892	0.000158126	0.000205641	0.000151363	1.55794E-05	0.000182522	1.55794E-05	0.000168428	0.000244393	0.000144871	2.06009E-08	3.0705E-07	6.0916E-08	3.8857E-07	0.38857022
3838403773825	383840	3773825	0.000593159	0.000697507	0.000688219	0.000146292	0.000190251	0.000140035	1.44134E-05	0.000168862	1.44134E-05	0.000164024	0.000238002	0.000141083	1.90882E-08	2.8449E-07	5.6258E-08	3.59837E-07	0.3598366
3838503773825	383850	3773825	0.000551198	0.000648164	0.000639533	0.000135943	0.000176793	0.000130129	1.33938E-05	0.000156917	1.33938E-05	0.000159847	0.000231942	0.00013749	1.77567E-08	2.6461E-07	5.2185E-08	3.34552E-07	0.33455156

			EGIODemolition	EGIOSite Grubbing / Prep	EGIOMass Grading / Excavation	EGIOMass Grading / Excavation	EGIODrainage / Utilities Trenching	EGIODrainage / Utilities Trenching	EGIOFoundations / Concrete Pads	EGIOFoundations / Concrete Pads	EGIOBuilding / Structure Construction	EGIOBuilding / Structure Construction	EGIOAsphalt Paving	EGIOArchitectural Coating	EGIOLandscaping or Other Finishing	EGIOWaterside Construction (Piles)	HIWaterside Construction (Landscaping)	HIWaterside Construction (Landscaping)	KMDemolition	KMSite Grubbing / Prep	KMMass Grading / Excavation
Unique Identifier	X (UTM)	Y (UTM)	2025	2025	2025	2026	2026	2027	2026	2027	2026	2027	2027	2027	2027	2027	2025	2026	2025	2025	2025
3838603773825	383860	3773825	0.000592435	0.00023236	7.6951E-05	7.53655E-05	0.000175003	0.000174733	0.00022993	0.000229782	0.000246284	0.000240381	9.58381E-06	9.58381E-06	0.000259549	9.58381E-06	0.000131439	0.000127322	0.000226287	0.000982099	0.0007465
3838703773825	383870	3773825	0.000553687	0.00021716	7.1918E-05	7.04362E-05	0.000163556	0.000163304	0.000214892	0.000214753	0.000230176	0.000224659	8.95698E-06	8.95698E-06	0.000242573	8.95698E-06	0.000123214	0.000119354	0.000211332	0.000917196	0.000697167
3838803773825	383880	3773825	0.000517786	0.00020308	6.72548E-05	6.58691E-05	0.000152951	0.000152715	0.000200958	0.000200829	0.000215251	0.000210092	8.37621E-06	8.37621E-06	0.000226844	8.37621E-06	0.000115439	0.000111823	0.000197448	0.000856939	0.000651365
3838903773825	383890	3773825	0.000482792	0.00018936	6.27095E-05	6.14175E-05	0.000142614	0.000142394	0.000187377	0.000187256	0.000200704	0.000195893	7.81011E-06	7.81011E-06	0.000211513	7.81011E-06	0.000107872	0.000104494	0.000183843	0.00079789	0.000606482
3839003773825	383900	3773825	0.000449343	0.00017624	5.83648E-05	5.71623E-05	0.000132734	0.000132529	0.000174395	0.000174282	0.000186799	0.000182321	7.26901E-06	7.26901E-06	0.000196859	7.26901E-06	0.000100641	9.74889E-05	0.000170889	0.00074167	0.000563748
3839103773825	383910	3773825	0.000419954	0.00016471	5.45475E-05	5.34236E-05	0.000124052	0.000123861	0.000162989	0.000162883	0.000174581	0.000170396	6.79358E-06	6.79358E-06	0.000183984	6.79358E-06	9.42621E-05	9.13096E-05	0.000159445	0.000692	0.000525994
3829703773835	382970	3773835	0.000170937	6.7044E-05	2.22028E-05	2.17454E-05	5.04939E-05	5.04159E-05	6.63423E-05	6.62995E-05	7.10609E-05	6.93576E-05	2.76524E-06	2.76524E-06	7.48881E-05	2.76524E-06	2.91813E-05	2.82673E-05	1.85029E-05	8.03037E-05	6.10394E-05
3829803773835	382980	3773835	0.000181014	7.0996E-05	2.35118E-05	2.30274E-05	5.34708E-05	5.33883E-05	7.02536E-05	7.02083E-05	7.52504E-05	7.34467E-05	2.92827E-06	2.92827E-06	7.93032E-05	2.92827E-06	3.08389E-05	2.98729E-05	1.91094E-05	8.29359E-05	6.30402E-05
3829903773835	382990	3773835	0.000192197	7.5382E-05	2.49643E-05	2.445E-05	5.67741E-05	5.66865E-05	7.45937E-05	7.45456E-05	7.98992E-05	7.7984E-05	3.10917E-06	3.10917E-06	8.42024E-05	3.10917E-06	3.26722E-05	3.16489E-05	1.97611E-05	8.57646E-05	6.51903E-05
3830003773835	383000	3773835	0.000205966	8.0783E-05	2.67528E-05	2.62016E-05	6.08415E-05	6.07476E-05	7.99378E-05	7.98862E-05	8.56233E-05	8.3571E-05	3.33191E-06	3.33191E-06	9.02348E-05	3.33191E-06	3.4929E-05	3.38349E-05	2.05871E-05	8.93496E-05	6.79152E-05
3830103773835	383010	3773835	0.00022191	8.7036E-05	2.88237E-05	2.82298E-05	6.5551E-05	6.54499E-05	8.61254E-05	8.60699E-05	9.22511E-05	9.00399E-05	3.58982E-06	3.58982E-06	9.72195E-05	3.58982E-06	3.75355E-05	3.63598E-05	2.1515E-05	9.33766E-05	7.09762E-05
3830203773835	383020	3773835	0.000240179	9.4202E-05	3.11967E-05	3.05539E-05	7.09477E-05	7.08382E-05	9.3216E-05	9.31558E-05	9.9846E-05	9.74527E-05	3.88537E-06	3.88537E-06	0.000105223	3.88537E-06	4.05133E-05	3.92444E-05	2.25289E-05	9.77768E-05	7.43208E-05
3830303773835	383030	3773835	0.000261224	0.00010246	3.39302E-05	3.32311E-05	7.71642E-05	7.70452E-05	0.000101384	0.000101318	0.000108595	0.000105992	4.22581E-06	4.22581E-06	0.000114443	4.22581E-06	4.39289E-05	4.2553E-05	2.36219E-05	0.000102521	7.79267E-05
3830403773835	383040	3773835	0.000285718	0.00011206	3.71117E-05	3.6347E-05	8.43996E-05	8.42694E-05	0.00011089	0.000110819	0.000118777	0.00011593	4.62205E-06	4.62205E-06	0.000125174	4.62205E-06	4.79042E-05	4.64037E-05	2.48055E-05	0.000107658	8.18313E-05
3830503773835	383050	3773835	0.000309448	0.00012137	4.0194E-05	3.93659E-05	9.14095E-05	9.12685E-05	0.0001201	0.000120023	0.000128642	0.000125559	5.00594E-06	5.00594E-06	0.000135571	5.00594E-06	5.17521E-05	5.01311E-05	2.57741E-05	0.000111861	8.50266E-05
3830603773835	383060	3773835	0.000334562	0.00013122	4.3456E-05	4.25607E-05	9.8828E-05	9.86755E-05	0.000129847	0.000129763	0.000139082	0.000135749	5.4122E-06	5.4122E-06	0.000146573	5.4122E-06	5.58081E-05	5.40601E-05	2.66771E-05	0.00011578	8.80054E-05
3830703773835	383070	3773835	0.000363206	0.00014245	4.71765E-05	4.62045E-05	0.000107289	0.000107124	0.000140964	0.000140873	0.00015099	0.000147371	5.87557E-06	5.87557E-06	0.000159122	5.87557E-06	6.04112E-05	5.8519E-05	2.76275E-05	0.000119905	9.1141E-05
3830803773835	383080	3773835	0.000396044	0.00015533	5.14418E-05	5.0382E-05	0.000116989	0.000116809	0.000153709	0.00015361	0.000164641	0.000160695	6.40679E-06	6.40679E-06	0.000173509	6.40679E-06	6.56566E-05	6.36001E-05	2.86188E-05	0.000124207	9.44109E-05
3830903773835	383090	3773835	0.000434262	0.00017032	5.6406E-05	5.52438E-05	0.000128279	0.000128081	0.000168542	0.000168433	0.000180529	0.000176202	7.02505E-06	7.02505E-06	0.000190252	7.02505E-06	7.17074E-05	6.94614E-05	2.96666E-05	0.000128755	9.78675E-05
3831003773835	383100	3773835	0.000482612	0.00018929	6.26862E-05	6.13946E-05	0.000142561	0.000142341	0.000187307	0.000187186	0.000200629	0.00019582	7.80721E-06	7.80721E-06	0.000211435	7.80721E-06	7.93064E-05	7.68223E-05	3.09045E-05	0.000134128	0.000101951
3831103773835	383110	3773835	0.000543582	0.0002132	7.06055E-05	6.91508E-05	0.000160572	0.000160324	0.00021097	0.000210834	0.000225975	0.000220559	8.79352E-06	8.79352E-06	0.000238146	8.79352E-06	8.88086E-05	8.6027E-05	3.23098E-05	0.000140227	0.000106587
3831203773835	383120	3773835	0.000618896	0.00024274	8.0388E-05	7.87317E-05	0.000182819	0.000182537	0.0002402	0.000240045	0.000257284	0.000251117	1.00119E-05	1.00119E-05	0.000271141	1.00119E-05	0.000100356	9.72126E-05	3.3774E-05	0.000146582	0.000111418
3831303773835	383130	3773835	0.000713324	0.00027978	9.26532E-05	9.07442E-05	0.000210713	0.000210387	0.000276849	0.00027667	0.00029654	0.000289432	1.15394E-05	1.15394E-05	0.000312511	1.15394E-05	0.00011449	0.000110904	3.52405E-05	0.000152946	0.000116255
3831403773835	383140	3773835	0.000836198	0.00032797	0.000108613	0.000106375	0.000247009	0.000246628	0.000324537	0.000324328	0.00034762	0.00033928	1.35272E-05	1.35272E-05	0.000366342	1.35272E-05	0.000132504	0.000128354	3.67681E-05	0.000159576	0.000121295
3831503773835	383150	3773835	0.001007081	0.00039499	0.000130809	0.000128114	0.000297487	0.000297028	0.000390859	0.000390607	0.000418659	0.000408624	1.62915E-05	1.62915E-05	0.000441207	1.62915E-05	0.000156971	0.000152055	3.83998E-05	0.000166658	0.000126678
3831603773835	383160	3773835	0.001260221	0.00049428	0.000163689	0.000160317	0.000372263	0.000371689	0.000489105	0.000488789	0.000523893	0.000511335	2.03866E-05	2.03866E-05	0.000552108	2.03866E-05	0.000191561	0.000185561	3.99794E-05	0.000173513	0.000131889
3837203773835	383720	3773835	0.006463042	0.0025349	0.00083948	0.000822183	0.001909151	0.001906205	0.002508375	0.002506756	0.002686783	0.002622382	0.000104552	0.000104552	0.002831487	0.000104552	0.001278194	0.001238158	0.002214187	0.009609726	0.007304416
3837303773835	383730	3773835	0.003836226	0.00150462	0.000498285	0.000488018	0.001133202	0.001131454	0.00148888	0.001487919	0.001594776	0.00155655	6.20585E-05	6.20585E-05	0.001680667	6.20585E-05	0.000770175	0.000746052	0.001346884	0.005845569	0.004443256
3837403773835	383740	3773835	0.002687229	0.00105397	0.00034942	0.000341851	0.000793794	0.00079257	0.001042942	0.001042269	0.001117121	0.001090344	4.34712E-05	4.34712E-05	0.001177287	4.34712E-05	0.000547049	0.00052991	0.000962734	0.004178335	0.00317598
3837503773835	383750	3773835	0.002066662	0.00081057	0.000268437	0.000262906	0.000610482	0.00060954	0.000802093	0.000801576	0.000859142	0.000838549	3.34323E-05	3.34323E-05	0.000905414	3.34323E-05	0.000425883	0.000412544	0.000752156	0.003264409	0.002481299
3837603773835	383760	3773835	0.00167678	0.00065766	0.000217796	0.000213308	0.000495313	0.000494548	0.000650776	0.000650356	0.000697062	0.000680354	2.71252E-05	2.71252E-05	0.000734605	2.71252E-05	0.000349297	0.000338356	0.000617859	0.00268155	0.002038264
3837703773835	383770	3773835	0.001421026	0.00055735	0.000184576	0.000180773	0.000419764	0.000419116	0.000551515	0.000551159	0.000590742	0.000576582	2.29879E-05	2.29879E-05	0.000622558	2.29879E-05	0.000298662	0.000289307	0.00052816	0.00229225	0.001742354
3837803773835	383780	3773835	0.001231892	0.00048317	0.00016001	0.000156713	0.000363895	0.000363333	0.00047811	0.000477802	0.000512116	0.000499841	1.99283E-05	1.99283E-05	0.000539697	1.99283E-05	0.00026096	0.000252786	0.000460901	0.002000343	0.001520474
3837903773835	383790	3773835	0.001086958	0.00042632	0.000141184	0.000138275	0.000321082	0.000320587	0.00042186	0.00042188	0.00045165	0.00044034	1.75837E-05	1.75837E-05	0.000476201	1.75837E-05	0.000231861	0.000224599	0.000408651	0.001773576	0.001348107
3838003773835	383800	3773835	0.000972716	0.00038151	0.000126345	0.000123742	0.000287336	0.000286892	0.000377521	0.000377278	0.00040472	0.00039468	1.57356E-05	1.57356E-05	0.000426151	1.57356E-05	0.000208763	0.000202224	0.000366943	0.001592559	0.001210514
3838103773835	383810	3773835	0.000879914	0.00034511	0.000114291	0.000111937	0.000259922	0.000259521	0.000341504	0.000341283	0.000365793	0.000357025	1.42343E-05	1.42343E-05	0.000385494	1.42343E-05	0.000189862	0.000183916	0.000332705	0.001443963	0.001097566
3838203773835	383820	3773835	0.000802749	0.00031485	0.000104269	0.00010212	0.000237128	0.000236762	0.000311555	0.000311354	0.000333715	0.000325716	1.29861E-05	1.29861E-05	0.000351688	1.29861E-05	0.000174029	0.000168579	0.000303953	0.001319176	0.001002715
3838303773835	383830	3773835	0.000739264	0.00028995	9.60225E-05	9.40441E-05	0.000218375	0.000218038	0.000286916	0.000286731	0.000307323	0.000299957	1.19591E-05	1.19591E-05	0.000323875	1.19591E-05	0.000160927	0.000155886	0.000280172	0.001215968	0.000924265
3838403773835	383840	3773835	0.000686414	0.00026922	8.91578E-05	8.73209E-05	0.000202763	0.000202451	0.000266405	0.000266233	0.000285353	0.000278513	1.11041E-05	1.11041E-05	0.000300721	1.11041E-05	0.000149957	0.00014526	0.000260273	0.001129604	0.00085862
3838503773835	383850	3773835	0.000639384	0.00025078	8.30492E-05	8.13381E-05	0.000188871	0.00018858	0.000248152	0.000247992	0.000265802	0.00025943	1.03433E-05	1.03433E-05	0.000280117	1.03433E-05	0.000140143	0.000135753	0.000242393	0.001052002	0.000799633
3838603773835	383860	3773835	0.000597923	0.00023451	7.76638E-05	7.60637E-05	0.000176624	0.000176351	0.00023206	0.00023111	0.000248566	0.000242608	9.67259E-06	9.67259E-06	0.000261953	9.67259E-06	0.000131446	0.000127329	0.000226545	0.000983219	0.000747351
3838703773835	383870	3773835	0.000559202	0.00021933	7.26343E-05	7.11378E-05	0.000165186	0.000164931	0.000217032	0.000216892	0.000232469	0.000226896	9.04619E-06	9.04619E-06	0.000244989	9.04619E-06	0.000123307	0.000119445	0.000211755	0.000919033	0.000698563
3838803773835	383880	3773835	0.000522699	0.00020501	6.7893E-05	6.64942E-05	0.000154403	0.000154165	0.000202865	0.000202734	0.000217294	0.000212085	8.45569E-06	8.45569E-06	0.000228997	8.45569E-06	0.000115498	0.000111881	0.000197817	0.00085854	0.000652582
3838903773835	383890	3773835	0.000486564	0.00019084	6.31995E-05	6.18974E-05	0.000143729	0.000143507	0.000188841	0.000188719	0.00020272	0.00019742	7.87114E-06	7.87114E-06	0.000213166	7.87114E-06	0.000107734	0.00010436	0.000183904	0.000798155	0.000606683
3839003773835	383900	3773835	0.000450556	0.00017671	5.85223E-05	5.73166E-05	0.000133092	0.000132887	0.000174865	0.000174753	0.000187303	0.000182813	7.28863E-06	7.28863E-06	0.0001973 9	7.28863E-06	0.000100015	9.68824E-05	0.000170115	0.000738311	0.000561195
3839103773835	383910	3773835	0.000419065	0.00016436	5.4432E-05	5.33105E-05	0.00012379	0.000123599	0.000162643	0.000162538	0.000174211	0.000170036	6.7792E-06	6.7792E-06	0.000183594	6.7792E-06	9.32449E-05	9.03243E-05	0.000157994	0.000685705	0.000521209
3829703773845	382970	3773845	0.000168565	6.6114E-05	2.18948E-05	2.14437E-05	4.97934E-05	4.97166E-05	6.5422E-05	6.53798E-05	7.00751E-05	6.83955E-05	2.72688E-06	2.72688E-06	7.38492E-05	2.72688E-06	2.86324E-05	2.77356E-05	1.82109E-05	7.90367E-05	6.00763E-05
3829803773845	382980	3773845	0.000178859	7.0151E-05	2.32318E-05	2.27532E-05	5.2834E-05	5.27525E-05	6.9417E-05	6.93722E-05	7.43543E-05	7.2572E-05	2.89339E-06	2.89339E-06	7.83588E-05	2.89339E-06	3.03168E-05	2.93673E-05	1.88446E-05	8.17868E-05	6.21667E-05
3829903773845	382990	3773845	0.000190365	7.4664E-05	2.47263E-05	2.42169E-05	5.62328E-05	5.61461E-05	7.38826E-05	7.38349E-05	7.91375E-05	7.72406E-05	3.07952E-06	3.07952E-06	8.33996E-05	3.07952E-06	3.21968E-05	3.11884E-05	1.95325E-05	8.47726E-05	6.44362E-05
3830003773845	383000	3773845	0.000203811	7.9937E-05	2.64728E-05	2.59274E-05	6.02047E-05	6.01118E-05	7.91011E-05	7.90501E-05	8.47272E-05	8.26963E-05	3.29704E-06	3.29704E-06	8.92904E-05	3.29704E-06	3.4389E-05	3.33119E-05	2.03337E-05	8.82496E-05	6.70791E-05
3830103773845	383010	3773845	0.000219224	8.5983E-05	2.84748E-05	2.78882E-05	6.47577E-05	6.46578E-05	8.50831E-05	8.50282E-05	9.11347E-05	8.89502E-05	3.54638E-06	3.54638E-06	9.6043E-05	3.54638E-06	3.68951E-05	3.57394E-05	2.12231E-05	9.21096E-05	7.00131E-05
3830203773845	383020	3773845	0.000236856	9.2898E-05	3.0765E-05	3.013111E-05	6.9966E-05	6.9858E-05	9.19262E-05	9.18669E-05	9.84644E-05	9.61043E-05	3.83161E-06	3.83161E-06	0.000103767	3.83161E-06	3.97545E-05	3.85093E-05	2.21984E-05	9.63428E-05	7.32308E-05
3830303773845	383030	3773845	0.000257218	0.00010088	3.34098E-05	3.27215E-05	7.59809E-05	7.58637E-05	9.9829E-05	9.97645E-05	0.000106929	0.000104366	4.16101E-06	4.16101E-06	0.000112688	4.16101E-06	4.30427E-05	4.16946E-05	2.32576E-05	0.000100939	7.67247E-05
3830403773845	383040	3773845	0.000280832	0.00011015	3.6477E-05	3.57254E-05	8.29563E-05	8.28283E-05	0.000108994	0.000108923	0.000116746	0.000113948	4.543E-06	4.543E-06	0.000123034	4.543E-06	4.68512E-05	4.53837E-05	2.44027E-05	0.000105909	8.05024E-05
3830503773845	383050	3773845	0.000304176	0.0001193	3.95092E-05	3.86951E-05	8.9852E-05	8.97134E-05	0.000118054	0.000117978	0.00012645	0.000123419	4.92064E-06	4.92064E-06	0.000133261	4.92064E-06	5.06148E-05	4.90294E-05	2.53713E-05	0.000110113	8.36977E-05
3830603773845	383060	3773845	0.000328948	0.00012902	4.27268E-05	4.18465E-05	9.71697E-05	9.70198E-05	0.000127668	0.000127586	0.000136749	0.000133471	5.32139E-06	5.32139E-06	0.000144114	5.32139E-06	5.45972E-05	5.28871E-05	2.6281E-05	0.000114061	8.66989E-05
3830703773845	383070	3773845	0.00035708	0.00014005	4.63808E-05	4.54252E-05	0.00010548	0.000105317	0.000138586	0.000138497	0.000148443	0.000144885	5.77647E-06	5.77647E-06	0.000156438	5.77647E-06	5.91035E-05	5.72523E-05	2.72315E-05	0.000118187	8.98345E-05
3830803773845	383080	3773845	0.0003884	0.00015234	5.0449E-05	4.94096E-05	0.000114732	0.000114554	0.000150742	0.000150645	0.000161464	0.000157594	6.28314E-06	6.28314E-06	0.00017016	6.28314E-06	6.40941E-05	6.20866E-05	2.81797E-05	0.000122302	9.29626E-05
3830903773845	383090	3773845	0.000424732	0.00016659	5.51682E-05	5.40315E-05	0.000125464	0.00012527	0.000164843	0.000164737	0.000176568	0.000172335	6.87088E-06	6.87088E-06	0.000186077	6.87088E-06	6.98364E-05	6.7649E-05	2.91845E-05	0.000126663	9.62773E-05
3831003773845	383100	3773845	0.000471133	0.00018479	6.11952E-05	5.99343E-05	0.000139171	0.000138956	0.000182852	0.000182734	0.000195857	0.000191163	7.62151E-06	7.62151E-06	0.000206406	7.62151E-06	7.7116E-05	7.47006E-05	3.04043E-05	0.000131957	0.000100301
3831103773845	383110	3773845	0.000530109	0.00020792	6.88555E-05	6.74368E-05	0.000156592	0.00015635	0.000205741	0.000205608	0.00022037	0.00021509	8.57556E-06	8.57556E-06	0.000232243	8.57556E-06	8.63061E-05	8.36029E-05	3.1812E-05	0.000138066	0.000104945
3831203773845	383120	3773845	0.000602549	0.00023633	7.82647E-05	7.66521E-05	0.00017799	0.000177715	0.00023356	0.000233705	0.000250489	0.000244485	9.74742E-06	9.74742E-06	0.000263979	9.74742E-06	9.74444E-05	9.43923E-05	3.3292E-05	0.00014449	0.000109828
3831303773845	383130	3773845	0.000694318	0.00027232	9.01845E-05	8.83264E-05	0.000205098	0.000204782	0.000269472	0.000269298	0.000288639	0.0028172	1.1232E-05	1.1232E-05	0.000304184	1.1232E-05	0.000111245	0.00010776	3.48083E-05	0.00015107	0.00011483
3831403773845	383140	3773845	0.000813339	0.000319	0.000105644	0.000103467	0.000240256	0.000239886	0.000315665	0.000315462	0.000338117	0.000330013	1.31574E-05	1.31574E-05	0.000356327	1.31574E-05	0.000128789	0.000124755	3.63698E-05	0.000157847	0.000119981
3831503773845	383150	3773845	0.000975473	0.00038259	0.000126704	0.000124093	0.00028815	0.000287705	0.000378592	0.000378347	0.000405519	0.000395799	1.57802E-05	1.57802E-05	0.000427359	1.57802E-05	0.000152156	0.000147391	3.8015E-05	0.000164988	0.000125408
3831603773845	383160	3773845	0.001208512	0.000474	0.00015673	0.000153738	0.000356988	0.000356438	0.000469036	0.000468733	0.000502396	0.000490354	1.95501E-05	1.95501E-05	0.000529454	1.95501E-05	0.000184335	0.000178562	3.95584E-05	0.000171686	0.0001305
3837203773845	383720	3773845	0.006281569	0.00246372	0.000815908	0.000799098	0.001855545	0.001852682	0.002437943	0.0243637	0.002611342	0.002548749	0.000101617	0.000101617	0.002751983	0.000101617	0.001239466	0.001200643	0.002148053	0.009322701	0.007086247
3837303773845	383730	3773845	0.00374337	0.0014682	0.000486224	0.000476206	0.001105773	0.001104067	0.001452841	0.001451904	0.001556175	0.001518874	6.05564E-05	6.05564E-05	0.001639987	6.05564E-05	0.000748916	0.000725458	0.00131053	0.005687791	0.004323327
3837403773845	383740	3773845	0.002633885	0.00103305	0.000342113	0.000335065	0.000778037	0.000776836	0.001022239	0.001021579	0.001094945	0.0010687	4.26083E-05	4.26083E-05	0.001153916	4.26083E-05	0.000533749	0.000517031	0.000940015	0.004079733	0.003101032
3837503773845	383750	3773845	0.002034812	0.00079808	0.0002643	0.000258855	0.000601073	0.000600146	0.000789732	0.000789222	0.000845901	0.000825626	3.29171E-05	3.29171E-05	0.00089146	3.29171E-05	0.000417027	0.000403965	0.000737082	0.003198986	0.00243157
3837603773845	383760	3773845	0.001657774	0.0006502	0.000215327	0.000210891	0.000489698	0.000488943	0.0006434	0.000642984	0.000689161	0.000672642	2.68178E-05	2.68178E-05	0.000726278	2.68178E-05	0.00034318	0.00033243	0.000607505	0.002636614	0.002004108
3837703773845	383770	3773845	0.001410176	0.00055309	0.000183167	0.000179393	0.000416559	0.000415916	0.000547304	0.000546951	0.000586231	0.000572179	2.28124E-05	2.28124E-05	0.000617804	2.28124E-05	0.00029435	0.00028513	0.000520934	0.002260888	0.001718516
3837803773845	383780	3773845	0.001226538	0.00048107	0.000159314	0.000156032	0.000362313	0.000361754	0.000476033	0.000475725	0.00050989	0.000497668	1.98417E-05	1.98417E-05	0.000537352	1.98417E-05	0.000257914	0.000249835	0.000455868	0.0019785	0.001503871
3837903773845	383790	3773845	0.001085144	0.00042561	0.000140949	0.000138044	0.000320546	0.000320052	0.000421156	0.000420884	0.00045111	0.000440297	1.75543E-05	1.75543E-05	0.000475406	1.75543E-05	0.000229683	0.000222489	0.000405144	0.001758352	0.001336535
3838003773845	383800	3773845	0.000973533	0.00038183	0.000126452	0.000123846	0.000287577	0.000287133	0.000377839	0.000377595	0.000404712	0.000395011	1.57488E-05	1.57488E-05	0.000426509	1.57488E-05	0.000207251	0.000200759	0.000364592	0.001582354	0.001202758
3838103773845	383810	3773845	0.000882887	0.00034628	0.000114678	0.000112315	0.0002608	0.000260398	0.000342658	0.000342437	0.000367029	0.000358232	1.42824E-05	1.42824E-05	0.000386797	1.42824E-05	0.000188915	0.000182998	0.000331302	0.001437874	0.001092937
3838203773845	383820	3773845	0.00080715	0.00031658	0.00010484	0.00010268	0.000238428	0.00023806	0.000313264	0.000313061	0.000335544	0.000327502	1.30572E-05	1.30572E-05	0.000353616	1.30572E-05	0.000173489	0.000168055	0.000303231	0.001316043	0.001000333

			KMMass Grading / Excavation	KMDrainage / Utilities Trenching	KMFoundations / Concrete Pads	KMBuilding / Structure Construction	KMAsphalt Paving	KMArchitectural Coating	KMLandscaping or Other Finishing	KMWaterside Construction (Piles)	EWNDemolition	EWNSite Grubbing / Prep	EWNDrainage / Utilities Trenching	EWNDrainage / Utilities Trenching	EWNDrainage / Utilities Trenching	EWNFoundation s / Concrete Pads	EWNBuilding / Structure Construction	EWNAsphalt Paving	EWNLandscaping or Other Finishing	EWNWaterside Construction (Piles)	ISDemolition
Unique Identifier	X (UTM)	Y (UTM)	2026	2026	2026	2026	2026	2026	2026	2026	2027	2027	2027	2028	2029	2029	2029	2029	2029	2029	2027
3838603773825	383860	3773825	0.000738775	0.0002653	0.000140396	0.000482211	1.54915E-05	1.54915E-05	0.000497702	1.54915E-05	0.000482649	2.6305E-05	6.17691E-05	6.05763E-05	5.93229E-05	5.13847E-05	0.000111579	7.93822E-06	0.000115548	7.93822E-06	0.00011273
3838703773825	383870	3773825	0.000689952	0.000247768	0.000131118	0.000450344	1.44677E-05	1.44677E-05	0.000464811	1.44677E-05	0.000452435	2.46583E-05	5.79023E-05	5.67842E-05	5.56093E-05	4.8168E-05	0.000104594	7.44129E-06	0.000108315	7.44129E-06	0.000105471
3838803773825	383880	3773825	0.000644624	0.00023149	0.000122504	0.000420757	1.35173E-05	1.35173E-05	0.000434275	1.35173E-05	0.000424059	2.31118E-05	5.42708E-05	5.32227E-05	5.21215E-05	4.51469E-05	9.80339E-05	6.97458E-06	0.000101521	6.97458E-06	9.86902E-05
3838903773825	383890	3773825	0.000600205	0.000215539	0.000114062	0.000391764	1.25858E-05	1.25858E-05	0.00040435	1.25858E-05	0.000396272	2.15973E-05	5.07146E-05	4.97353E-05	4.87062E-05	4.21886E-05	9.16101E-05	6.51757E-06	9.48689E-05	6.51757E-06	9.20632E-05
3839003773825	383900	3773825	0.000557914	0.000200352	0.000106025	0.00036416	1.1699E-05	1.1699E-05	0.000375859	1.1699E-05	0.000369665	2.01472E-05	4.73094E-05	4.63958E-05	4.54359E-05	3.93559E-05	8.5459E-05	6.07995E-06	8.8499E-05	6.07995E-06	8.57309E-05
3839103773825	383910	3773825	0.000520551	0.000186934	9.89249E-05	0.000339772	1.09155E-05	1.09155E-05	0.000350688	1.09155E-05	0.000346334	1.88757E-05	4.43236E-05	4.34677E-05	4.25683E-05	3.68721E-05	8.00655E-05	5.69623E-06	8.29136E-05	5.69623E-06	8.01323E-05
3829703773835	382970	3773835	6.04077E-05	2.16929E-05	1.14798E-05	3.94291E-05	1.2667E-06	1.2667E-06	4.06958E-05	1.2667E-06	0.00014107	7.68848E-06	1.8054E-05	1.77054E-05	1.7339E-05	1.50188E-05	3.26125E-05	2.3202E-06	3.37726E-05	2.3202E-06	1.37054E-05
3829803773835	382980	3773835	6.23878E-05	2.2404E-05	1.18561E-05	4.07216E-05	1.30822E-06	1.30822E-06	4.20298E-05	1.30822E-06	0.00014976	8.16212E-06	1.91662E-05	1.87961E-05	1.84072E-05	1.5944E-05	3.46215E-05	2.46313E-06	3.58531E-05	2.46313E-06	1.42321E-05
3829903773835	382990	3773835	6.45156E-05	2.31681E-05	1.22605E-05	4.21105E-05	1.35284E-06	1.35284E-06	4.34633E-05	1.35284E-06	0.000159454	8.69043E-06	2.04068E-05	2.00127E-05	1.95986E-05	1.69761E-05	3.68625E-05	2.62257E-06	3.81738E-05	2.62257E-06	1.48008E-05
3830003773835	383000	3773835	6.72124E-05	2.41365E-05	1.2773E-05	4.38707E-05	1.40939E-06	1.40939E-06	4.52801E-05	1.40939E-06	0.000171444	9.34394E-06	2.19413E-05	2.15176E-05	2.10724E-05	1.82526E-05	3.96345E-05	2.81978E-06	4.10444E-05	2.81978E-06	1.55134E-05
3830103773835	383010	3773835	7.02416E-05	2.52244E-05	1.33486E-05	4.58479E-05	1.47291E-06	1.47291E-06	4.73208E-05	1.47291E-06	0.000185387	1.01039E-05	2.37258E-05	2.32676E-05	2.27862E-05	1.97371E-05	4.28578E-05	3.0491E-06	4.43824E-05	3.0491E-06	1.63182E-05
3830203773835	383020	3773835	7.35516E-05	2.6413E-05	1.39777E-05	4.80084E-05	1.54232E-06	1.54232E-06	4.95507E-05	1.54232E-06	0.00020152	1.09831E-05	2.57904E-05	2.52924E-05	2.47691E-05	2.14546E-05	4.65875E-05	3.31445E-06	4.82447E-05	3.31445E-06	1.72026E-05
3830303773835	383030	3773835	7.71202E-05	2.76945E-05	1.46558E-05	5.03377E-05	1.61715E-06	1.61715E-06	5.19549E-05	1.61715E-06	0.000220349	1.20093E-05	2.82001E-05	2.76555E-05	2.70833E-05	2.34592E-05	5.09401E-05	3.62412E-06	5.27522E-05	3.62412E-06	1.81611E-05
3830403773835	383040	3773835	8.09844E-05	2.90822E-05	1.53902E-05	5.28599E-05	1.69818E-06	1.69818E-06	5.45581E-05	1.69818E-06	0.000242584	1.32211E-05	3.10457E-05	3.04462E-05	2.98163E-05	2.58264E-05	5.60805E-05	3.98983E-06	5.80755E-05	3.98983E-06	1.91937E-05
3830503773835	383050	3773835	8.41466E-05	3.02178E-05	1.59911E-05	5.4924E-05	1.76449E-06	1.76449E-06	5.66884E-05	1.76449E-06	0.000264651	1.44238E-05	3.38699E-05	3.32158E-05	3.25285E-05	2.81758E-05	6.1182E-05	4.35277E-06	6.33584E-05	4.35277E-06	2.00418E-05
3830603773835	383060	3773835	8.70946E-05	3.12764E-05	1.65514E-05	5.68481E-05	1.8263E-06	1.8263E-06	5.86744E-05	1.8263E-06	0.000288433	1.572E-05	3.69135E-05	3.62006E-05	3.54516E-05	3.07077E-05	6.66799E-05	4.74392E-06	6.90519E-05	4.74392E-06	2.08354E-05
3830703773835	383070	3773835	9.01977E-05	3.23908E-05	1.71411E-05	5.88736E-05	1.89137E-06	1.89137E-06	6.0765E-05	1.89137E-06	0.000316036	1.72244E-05	4.04461E-05	3.9665E-05	3.88443E-05	3.36464E-05	7.30612E-05	5.19791E-06	7.56601E-05	5.19791E-06	2.1657E-05
3830803773835	383080	3773835	9.34339E-05	3.35529E-05	1.77561E-05	6.09859E-05	1.95923E-06	1.95923E-06	6.29451E-05	1.95923E-06	0.00034831	1.89833E-05	4.45764E-05	4.37156E-05	4.28111E-05	3.70824E-05	8.05222E-05	5.72872E-06	8.33865E-05	5.72872E-06	2.25023E-05
3830903773835	383090	3773835	9.68547E-05	3.47814E-05	1.84062E-05	6.32187E-05	2.03097E-06	2.03097E-06	6.52497E-05	2.03097E-06	0.000386678	2.10745E-05	4.94868E-05	4.85312E-05	4.7527E-05	4.11672E-05	8.93922E-05	6.35977E-06	9.25721E-05	6.35977E-06	2.33784E-05
3831003773835	383100	3773835	0.000100896	3.62327E-05	1.91742E-05	6.58567E-05	2.11571E-06	2.11571E-06	6.79724E-05	2.11571E-06	0.000436302	2.3779E-05	5.58376E-05	5.47594E-05	5.36263E-05	4.64504E-05	0.000100864	7.17595E-06	0.000104452	7.17595E-06	2.4369E-05
3831103773835	383110	3773835	0.000105484	3.78803E-05	2.00461E-05	6.88515E-05	2.21192E-06	2.21192E-06	7.10634E-05	2.21192E-06	0.000500696	2.72886E-05	6.40788E-05	6.28413E-05	6.15411E-05	5.3306E-05	0.000115751	8.23505E-06	0.000119868	8.23505E-06	2.54253E-05
3831203773835	383120	3773835	0.000110265	3.9597E-05	2.09546E-05	7.19716E-05	2.31216E-06	2.31216E-06	7.42838E-05	2.31216E-06	0.000583283	3.17897E-05	7.46481E-05	7.32066E-05	7.16919E-05	6.20985E-05	0.000134843	9.59337E-06	0.00013964	9.59337E-06	2.6462E-05
3831303773835	383130	3773835	0.000115052	4.13163E-05	2.18644E-05	7.50967E-05	2.41256E-06	2.41256E-06	7.75092E-05	2.41256E-06	0.000690884	3.76541E-05	8.84189E-05	8.67114E-05	8.49173E-05	7.35542E-05	0.000159719	1.13631E-05	0.0001654	1.13631E-05	2.74611E-05
3831403773835	383140	3773835	0.00012004	4.31072E-05	2.28122E-05	7.83519E-05	2.51713E-06	2.51713E-06	8.0869E-05	2.51713E-06	0.000837459	4.56426E-05	0.000107177	0.000105108	0.000102933	8.91591E-05	0.000193604	1.37739E-05	0.000200491	1.37739E-05	2.84461E-05
3831503773835	383150	3773835	0.000125367	4.50202E-05	2.38245E-05	8.18289E-05	2.62884E-06	2.62884E-06	8.44578E-05	2.62884E-06	0.001055404	5.75209E-05	0.00013507	0.000132461	0.000129721	0.000112362	0.000243988	1.73584E-05	0.000252667	1.73584E-05	2.9399E-05
3831603773835	383160	3773835	0.000130524	4.68722E-05	2.48046E-05	8.51951E-05	2.73698E-06	2.73698E-06	8.7932E-05	2.73698E-06	0.001410015	7.68476E-05	0.000180453	0.000176968	0.000173306	0.000150116	0.000325967	2.31908E-05	0.000337562	2.31908E-05	3.00906E-05
3831703773835	383170	3773835	0.007228822	0.002595932	0.001373757	0.004718377	0.000151583	0.000151583	0.004869959	0.000151583	0.005026441	0.000273948	0.00064328	0.000630858	0.000617805	0.000535134	0.001162012	8.26709E-05	0.001203347	8.26709E-05	0.001042866
3831803773835	383180	3773835	0.004397273	0.001579098	0.000835653	0.002870175	9.22073E-05	9.22073E-05	0.002962383	9.22073E-05	0.002994376	0.000163197	0.000383218	0.000375818	0.000368042	0.000318793	0.000692239	4.92491E-05	0.000716864	4.92491E-05	0.000639127
3831903773835	383190	3773835	0.003143112	0.001128718	0.000597313	0.002051563	6.59085E-05	6.59085E-05	0.002117472	6.59085E-05	0.002105363	0.000114745	0.000269443	0.00026424	0.000258772	0.000224145	0.000486718	3.46273E-05	0.000504031	3.46273E-05	0.000460021
3837503773835	383750	3773835	0.00245562	0.000881834	0.000466663	0.001602825	5.14924E-05	5.14924E-05	0.001654318	5.14924E-05	0.00162508	8.8569E-05	0.000207977	0.00020396	0.00019974	0.00173012	0.000375686	2.6728E-05	0.00038905	2.6728E-05	0.000361638
3837603773835	383760	3773835	0.00201717	0.000724383	0.000383341	0.001316641	4.22984E-05	4.22984E-05	0.00135894	4.22984E-05	0.001323232	7.21179E-05	0.000169346	0.000166076	0.00016264	0.000140876	0.000305905	2.17635E-05	0.000316786	2.17635E-05	0.00029875
3837703773835	383770	3773835	0.001724322	0.000619219	0.000327688	0.001125495	3.61577E-05	3.61577E-05	0.001161653	3.61577E-05	0.001125127	6.13209E-05	0.000143993	0.000141212	0.00013829	0.000119785	0.000260107	1.85052E-05	0.000269359	1.85052E-05	0.000256616
3837803773835	383780	3773835	0.001504739	0.000540365	0.000285959	0.000982169	3.15532E-05	3.15532E-05	0.001013722	3.15532E-05	0.000978552	5.33324E-05	0.000125234	0.000122816	0.000120275	0.00010418	0.000226221	1.60944E-05	0.000234269	1.60944E-05	0.000224938
3837903773835	383790	3773835	0.001334155	0.000479107	0.000253541	0.000870826	2.79762E-05	2.79762E-05	0.000898802	2.79762E-05	0.000866173	4.72075E-05	0.000110852	0.000108711	0.000106462	9.2216E-05	0.000200242	1.42461E-05	0.000207365	1.42461E-05	0.000200257
3838003773835	383800	3773835	0.001197987	0.000430207	0.000227664	0.000781947	2.51208E-05	2.51208E-05	0.000807067	2.51208E-05	0.000777529	4.23764E-05	9.95077E-05	9.75861E-05	9.55669E-05	8.27787E-05	0.000179749	1.27882E-05	0.000186143	1.27882E-05	0.000180492
3838103773835	383810	3773835	0.001086207	0.000390066	0.000206422	0.000708986	2.27769E-05	2.27769E-05	0.000731763	2.27769E-05	0.000705471	3.84491E-05	9.02857E-05	8.85421E-05	8.67101E-05	7.51071E-05	0.000163091	1.1603E-05	0.000168892	1.1603E-05	0.000164212
3838203773835	383820	3773835	0.000992338	0.000356357	0.000188583	0.000647716	2.08085E-05	2.08085E-05	0.000668524	2.08085E-05	0.000645495	3.51803E-05	8.261E-05	8.10147E-05	7.93384E-05	6.87218E-05	0.000149225	1.06166E-05	0.000154534	1.06166E-05	0.000150478
3838303773835	383830	3773835	0.0009147	0.000328477	0.000173829	0.000597041	1.91805E-05	1.91805E-05	0.000616221	1.91805E-05	0.000596077	3.2487E-05	7.62856E-05	7.48124E-05	7.32645E-05	6.34607E-05	0.000137801	9.8038E-06	0.000142703	9.8038E-06	0.000139067
3838403773835	383840	3773835	0.000849734	0.000305147	0.000161482	0.000554636	1.78182E-05	1.78182E-05	0.000572454	1.78182E-05	0.000554891	3.02423E-05	7.10146E-05	6.96432E-05	6.82023E-05	5.90758E-05	0.00012828	9.12641E-06	0.000132843	9.12641E-06	0.000129488
3838503773835	383850	3773835	0.000791358	0.000284183	0.000150389	0.000516533	1.65941E-05	1.65941E-05	0.000533127	1.65941E-05	0.000518238	2.82446E-05	6.63237E-05	6.5043E-05	6.36972E-05	5.51736E-05	0.000119806	8.52356E-06	0.000124068	8.52356E-06	0.000120889
3838603773835	383860	3773835	0.000739617	0.000265603	0.000140556	0.000482761	1.55092E-05	1.55092E-05	0.00049827	1.55092E-05	0.000485903	2.64824E-05	6.21856E-05	6.09847E-05	5.97229E-05	5.17311E-05	0.000112331	7.99174E-06	0.000116327	7.99174E-06	0.000113253
3838703773835	383870	3773835	0.000691334	0.000248264	0.00013138	0.000451245	1.44967E-05	1.44967E-05	0.000465742	1.44967E-05	0.000455636	2.48327E-05	5.83119E-05	5.71859E-05	5.60026E-05	4.85087E-05	0.000105334	7.49393E-06	0.000109081	7.49393E-06	0.000106044
3838803773835	383880	3773835	0.000645828	0.000231923	0.000122733	0.000421543	1.35425E-05	1.35425E-05	0.000435086	1.35425E-05	0.0004269	2.32666E-05	5.46343E-05	5.35793E-05	5.24707E-05	4.54494E-05	9.86906E-05	7.0213E-06	0.000102201	7.0213E-06	9.92016E-05
3838903773835	383890	3773835	0.000600405	0.00021561	0.0001141	0.000391894	1.259E-05	1.259E-05	0.000404484	1.259E-05	0.000398156	2.17E-05	5.09557E-05	4.99717E-05	4.89377E-05	4.23892E-05	9.20456E-05	6.54855E-06	9.53199E-05	6.54855E-06	9.23915E-05
3839003773835	383900	3773835	0.000555387	0.000199444	0.000105545	0.000362511	1.1646E-05	1.1646E-05	0.000374157	1.1646E-05	0.000369504	2.01384E-05	4.72888E-05	4.63756E-05	4.54161E-05	3.93388E-05	8.54218E-05	6.0773E-06	8.84605E-05	6.0773E-06	8.5615E-05
3839103773835	383910	3773835	0.000515815	0.000185233	9.80248E-05	0.000336681	1.08162E-05	1.08162E-05	0.000347497	1.08162E-05	0.000344497	1.87755E-05	4.40884E-05	4.3237E-05	4.23424E-05	3.66764E-05	7.96407E-05	5.666E-06	8.24737E-05	5.666E-06	7.96572E-05
3829703773845	382970	3773845	5.94546E-05	2.13506E-05	1.12987E-05	3.8807E-05	1.24671E-06	1.24671E-06	4.00537E-05	1.24671E-06	0.000138443	7.54534E-06	1.77179E-05	1.73757E-05	1.70162E-05	1.47392E-05	3.20053E-05	2.27701E-06	3.31438E-05	2.27701E-06	1.3609E-05
3829803773845	382980	3773845	6.15233E-05	2.20935E-05	1.16918E-05	4.01573E-05	1.29009E-06	1.29009E-06	4.14474E-05	1.29009E-06	0.000147279	8.02692E-06	1.88487E-05	1.84847E-05	1.81023E-05	1.56799E-05	3.4048E-05	2.42233E-06	3.52592E-05	2.42233E-06	1.41637E-05
3829903773845	382990	3773845	6.37694E-05	2.29001E-05	1.21187E-05	4.16234E-05	1.33719E-06	1.33719E-06	4.29606E-05	1.33719E-06	0.00015721	8.56816E-06	2.01197E-05	1.97311E-05	1.93229E-05	1.67372E-05	3.63438E-05	2.58567E-06	3.76367E-05	2.58567E-06	1.47701E-05
3830003773845	383000	3773845	6.63849E-05	2.38394E-05	1.26157E-05	4.33306E-05	1.39204E-06	1.39204E-06	4.47226E-05	1.39204E-06	0.000168879	9.20414E-06	2.16131E-05	2.11957E-05	2.07571E-05	1.79795E-05	3.90415E-05	2.77759E-06	4.04303E-05	2.77759E-06	1.54729E-05
3830103773845	383010	3773845	6.92885E-05	2.48821E-05	1.31675E-05	4.52258E-05	1.45292E-06	1.45292E-06	4.66787E-05	1.45292E-06	0.000182332	9.93735E-06	2.33348E-05	2.28841E-05	2.24107E-05	1.94118E-05	4.21516E-05	2.99886E-06	4.3651E-05	2.99886E-06	1.62595E-05
3830203773845	383020	3773845	7.24729E-05	2.60257E-05	1.37727E-05	4.73043E-05	1.5197E-06	1.5197E-06	4.8824E-05	1.5197E-06	0.000197853	1.07832E-05	2.53211E-05	2.48321E-05	2.43183E-05	2.10642E-05	4.57396E-05	3.25412E-06	4.73666E-05	3.25412E-06	1.71258E-05
3830303773845	383030	3773845	7.59307E-05	2.72674E-05	1.44298E-05	4.95613E-05	1.59221E-06	1.59221E-06	5.11535E-05	1.59221E-06	0.000216007	1.17727E-05	2.76444E-05	2.71106E-05	2.65497E-05	2.29969E-05	4.99365E-05	3.55271E-06	5.17129E-05	3.55271E-06	1.80745E-05
3830403773845	383040	3773845	7.96692E-05	2.86099E-05	1.51403E-05	5.20015E-05	1.6706E-06	1.6706E-06	5.36721E-05	1.6706E-06	0.000237377	1.29374E-05	3.03794E-05	2.97927E-05	2.91763E-05	2.52721E-05	5.48769E-05	3.90419E-06	5.6829E-05	3.90419E-06	1.91001E-05
3830503773845	383050	3773845	8.28315E-05	2.97455E-05	1.57412E-05	5.40655E-05	1.73691E-06	1.73691E-06	5.58024E-05	1.73691E-06	0.000259	1.41159E-05	3.31467E-05	3.25066E-05	3.1834E-05	2.75742E-05	5.98756E-05	4.25983E-06	6.20056E-05	4.25983E-06	1.99733E-05
3830603773845	383060	3773845	8.58016E-05	3.08121E-05	1.63056E-05	5.60042E-05	1.79919E-06	1.79919E-06	5.78034E-05	1.79919E-06	0.000282407	1.53916E-05	3.61423E-05	3.54443E-05	3.4711E-05	3.00662E-05	6.52869E-05	4.64481E-06	6.76093E-05	4.64481E-06	2.07949E-05
3830703773845	383070	3773845	8.89048E-05	3.19265E-05	1.68954E-05	5.80297E-05	1.86426E-06	1.86426E-06	5.98939E-05	1.86426E-06	0.000309482	1.68672E-05	3.96073E-05	3.88424E-05	3.80387E-05	3.29486E-05	7.1546E-05	5.09011E-06	7.4091E-05	5.09011E-06	2.16444E-05
3830803773845	383080	3773845	9.20005E-05	3.30382E-05	1.74837E-05	6.00503E-05	1.92918E-06	1.92918E-06	6.19795E-05	1.92918E-06	0.000340293	1.85464E-05	4.35505E-05	4.27095E-05	4.18258E-05	3.62289E-05	7.86689E-05	5.59687E-06	8.14673E-05	5.59687E-06	2.24869E-05
3830903773845	383090	3773845	9.5281E-05	3.42162E-05	1.81071E-05	6.21915E-05	1.99797E-06	1.99797E-06	6.41895E-05	1.99797E-06	0.000376831	2.05378E-05	4.82266E-05	4.72953E-05	4.63167E-05	4.01189E-05	8.71158E-05	6.19782E-06	9.02147E-05	6.19782E-06	2.33616E-05
3831003773845	383100	3773845	9.92633E-05	3.56463E-05	1.88639E-05	6.47909E-05	2.08147E-06	2.08147E-06	6.68723E-05	2.08147E-06	0.000424602	2.31414E-05	5.43403E-05	5.3291E-05	5.21883E-05	4.52048E-05	9.81595E-05	6.98352E-06	0.000101651	6.98352E-06	2.43802E-05
3831103773845	383110	3773845	0.000103859	3.72966E-05	1.97372E-05	6.77905E-05	2.17784E-06	2.17784E-06	6.99683E-05	2.17784E-06	0.000487113	2.65483E-05	6.23404E-05	6.11365E-05	5.98715E-05	5.18599E-05	0.000112611	8.01164E-06	0.000116617	8.01164E-06	2.5491E-05
3831203773845	383120	3773845	0.000108691	3.90318E-05	2.06555E-05	7.09444E-05	2.27916E-06	2.27916E-06	7.32236E-05	2.27916E-06	0.000567004	3.09025E-05	7.25648E-05	7.11635E-05	6.96911E-05	6.03655E-05	0.00013108	9.32563E-06	0.000135743	9.32563E-06	2.6585E-05
3831303773845	383130	3773845	0.000113641	4.08095E-05	2.15962E-05	7.41755E-05	2.38296E-06	2.38296E-06	7.65585E-05	2.38296E-06	0.000672615	3.66584E-05	8.60808E-05	8.44185E-05	8.26718E-05	7.16092E-05	0.000155495	1.10626E-05	0.000161026	1.10626E-05	2.76455E-05
3831403773845	383140	3773845	0.000118739	4.26403E-05	2.25651E-05	7.75031E-05	2.48987E-06	2.48987E-06	7.9993E-05	2.48987E-06	0.000816319	4.44904E-05	0.000104472	0.000102454	0.000100335	8.69084E-05	0.000188716	1.34262E-05	0.00019543	1.34262E-05	2.86766E-05
3831503773845	383150	3773845	0.000124111	4.45692E-05	2.35858E-05	8.10091E-05	2.6025E-06	2.6025E-06	8.36116E-05	2.6025E-06	0.001026361	5.5938E-05	0.000131353	0.000128816	0.000126151	0.00010927	0.000237274	1.68808E-05	0.000245714	1.68808E-05	2.96617E-05
3831603773845	383160	3773845	0.000129149	4.63787E-05	2.45434E-05	8.42981E-05	2.70816E-06	2.70816E-06	8.70062E-05	2.70816E-06	0.001360759	7.41631E-05	0.000174149	0.000170786	0.000167252	0.000144872	0.00031458	2.23807E-05	0.00032577	2.23807E-05	3.03673E-05
3837203773845	383720	3773845	0.007012911	0.002518397	0.001332726	0.004577448	0.000147055	0.000147055	0.004724503	0.000147055	0.004884674	0.000266221	0.000625137	0.000613065	0.00060038	0.000520041	0.001129238	8.03392E-05	0.001169408	8.03392E-05	0.001013115
3837303773845	383730	3773845	0.004278585	0.001536477	0.000813098	0.002792706	8.97185E-05	8.97185E-05	0.002882425	8.97185E-05	0.002921185	0.000159208	0.000373851	0.000366632	0.000359046	0.000311	0.000675319	4.80453E-05	0.000699342	4.80453E-05	0.000623137
3837403773845	383740	3773845	0.00306894	0.001102083	0.000583218	0.00200315	6.43532E-05	6.43532E-05	0.002067503	6.43532E-05	0.002062753	0.000112423	0.00026399	0.000258892	0.000253535	0.000219609	0.000476867	3.39265E-05	0.00049383	3.39265E-05	0.0004503
3837503773845	383750	3773845	0.002406406	0.000864161	0.000457311	0.001570703	5.04604E-05	5.04604E-05	0.001621163	5.04604E-05	0.001599124	8.71543E-05	0.000204655	0.000200703	0.00019655	0.000170249	0.000369685	2.63011E-05	0.000382836	2.63011E-05	0.000355408
3837603773845	383760	3773845	0.001983368	0.000712244	0.000376917	0.001294578	4.15896E-05	4.15896E-05	0.001336168	4.15896E-05	0.001307237	7.12461E-05	0.000167299	0.000164069	0.000160674	0.000139173	0.000302207	2.15004E-05	0.000312957	2.15004E-05	0.000294658
3837703773845	383770	3773845	0.001700731	0.000610747	0.000323205	0.001110097	3.5663E-05	3.5663E-05	0.001145759	3.5663E-05	0.001115464	6.07942E-05	0.000142756	0.00014	0.000137103	0.000118757	0.000257873	1.83463E-05	0.000267046	1.83463E-05	0.000253929
3837803773845	383780	3773845	0.001488307	0.000534464	0.000282836	0.000971444	3.12086E-05	3.12086E-05	0.001002652	3.12086E-05	0.000973162	5.30386E-05	0.000124545	0.000122139	0.000119612	0.000103606	0.000224975	1.60058E-05	0.000232978	1.60058E-05	0.000223226
3837903773845	383790	3773845	0.001322703	0.000474994	0.000251365	0.000863351	2.7736E-05	2.7736E-05	0.000891087	2.7736E-05	0.000863554	4.70648E-05	0.000110517	0.000108383	0.00010614	9.19372E-05	0.000199636	1.4203E-05	0.000206738	1.4203E-05	0.000199215
3838003773845	383800	3773845	0.00119031	0.000427451	0.000226205	0.000776936	2.49599E-05	2.49599E-05	0.000801896	2.49599E-05	0.00077697	4.23459E-05	9.94361E-05	9.75159E-05	9.54982E-05	8.27192E-05	0.00017962	1.2779E-05	0.000186009	1.2779E-05	0.000179957
3838103773845	383810	3773845	0.001081627	0.000388421	0.000205551	0.000705996	2.26808E-05	2.26808E-05	0.000728677	2.26808E-05	0.000706604	3.85108E-05	9.04307E-05	8.86844E-05	8.68494E-05	7.52278E-05	0.000163353	1.16217E-05	0.000169163	1.16217E-05	0.000164092
3838203773845	383820	3773845	0.000989981	0.000355511	0.000188135	0.000646177	2.07591E-05	2.07591E-05	0.000666937	2.07591E-05	0.000647761	3.53038E-05	8.29E-05	8.12991E-05	7.9617E-05	6.89631E-05	0.000149749	1.06539E-05	0.000155076	1.06539E-05	0.000150656

			ISDrainage / Utilities Trenching	ISDrainage / Utilities Trenching	ISAsphalt Paving	ISAsphalt Paving	SVDemolition	SVSite Grubbing / Prep	SVMass Grading / Excavation	SVMass Grading / Excavation	SVDrainage / Utilities Trenching	SVFoundations / Concrete Pads	SVBuilding / Structure Construction	SVBuilding / Structure Construction	SVAsphalt Paving	SVAsphalt Paving	SVArchitectural Coating	SVArchitectural Coating	SVLandscaping or Other Finishing	SVLandscaping or Other Finishing	MDemolition
Unique Identifier	X (UTM)	Y (UTM)	2027	2028	2027	2028	2027	2027	2027	2028	2028	2028	2028	2029	2028	2029	2028	2029	2028	2029	2027
3838603773825	383860	3773825	4.53919E-05	4.42273E-05	1.17231E-05	1.09206E-05	0.000968151	0.000696048	0.000469296	0.000463337	0.000328749	0.000104435	0.00014961	0.000143901	1.47096E-05	1.36857E-05	1.47096E-05	1.36857E-05	0.00014961	0.000143901	0.000167561
3838703773825	383870	3773825	4.24691E-05	4.13795E-05	1.09682E-05	1.02174E-05	0.000899277	0.000646532	0.00043591	0.000430376	0.000305362	9.70056E-05	0.000138966	0.000133664	1.36631E-05	1.27121E-05	1.36631E-05	1.27121E-05	0.000138966	0.000133664	0.000156396
3838803773825	383880	3773825	3.97388E-05	3.87192E-05	1.02631E-05	9.56053E-06	0.000835945	0.000600999	0.000405211	0.000400066	0.000283856	9.01739E-05	0.00012918	0.000124251	1.27009E-05	1.18169E-05	1.27009E-05	1.18169E-05	0.00012918	0.000124251	0.000146068
3838903773825	383890	3773825	3.70703E-05	3.61192E-05	9.57393E-06	8.91854E-06	0.000774252	0.000556645	0.000375306	0.000370541	0.000262908	8.3519E-05	0.000119646	0.000115081	1.17636E-05	1.09448E-05	1.17636E-05	1.09448E-05	0.000119646	0.000115081	0.000136001
3839003773825	383900	3773825	3.45206E-05	3.36349E-05	8.91542E-06	8.30511E-06	0.000715525	0.000514424	0.000346839	0.000342436	0.000242966	7.71842E-05	0.000110571	0.000106352	1.08713E-05	1.01146E-05	1.08713E-05	1.01146E-05	0.000110571	0.000106352	0.00012636
3839103773825	383910	3773825	3.22662E-05	3.14384E-05	8.3332E-06	7.76274E-06	0.000663988	0.000477371	0.000321857	0.000317771	0.000225466	7.16248E-05	0.000102607	9.86919E-05	1.00883E-05	9.38608E-06	1.00883E-05	9.38608E-06	0.000102607	9.86919E-05	0.000117887
3829703773835	382970	3773835	5.51864E-06	5.37704E-06	1.42526E-06	1.3277E-06	6.29137E-05	4.52315E-05	3.04964E-05	3.01092E-05	2.13632E-05	6.78654E-06	9.72213E-06	9.35118E-06	9.55877E-07	8.89343E-07	9.55877E-07	8.89343E-07	9.72213E-06	9.35118E-06	1.39955E-05
3829803773835	382980	3773835	5.73074E-06	5.58371E-06	1.48004E-06	1.37873E-06	6.48736E-05	4.66406E-05	3.14464E-05	3.10472E-05	2.20287E-05	6.99796E-06	1.0025E-05	9.64249E-06	9.85655E-07	9.17048E-07	9.85655E-07	9.17048E-07	1.0025E-05	9.64249E-06	1.44328E-05
3829903773835	382990	3773835	5.95972E-06	5.80681E-06	1.53918E-06	1.43382E-06	6.69672E-05	4.81458E-05	3.24613E-05	3.20491E-05	2.27396E-05	7.22379E-06	1.03485E-05	9.95367E-06	1.01746E-06	9.46643E-07	1.01746E-06	9.46643E-07	1.03485E-05	9.95367E-06	1.48991E-05
3830003773835	383000	3773835	6.24665E-06	6.08638E-06	1.61329E-06	1.50285E-06	6.96309E-05	5.00608E-05	3.37525E-05	3.33239E-05	2.36441E-05	7.51113E-06	1.07602E-05	1.03496E-05	1.05793E-06	9.84297E-07	1.05793E-06	9.84297E-07	1.07602E-05	1.03496E-05	1.54943E-05
3830103773835	383010	3773835	6.57072E-06	6.40213E-06	1.69698E-06	1.58081E-06	7.26243E-05	5.22129E-05	3.52034E-05	3.47565E-05	2.46605E-05	7.83402E-06	1.12227E-05	1.07945E-05	1.10341E-06	1.02661E-06	1.10341E-06	1.02661E-06	1.12227E-05	1.07945E-05	1.6162E-05
3830203773835	383020	3773835	6.92685E-06	6.74912E-06	1.78895E-06	1.66649E-06	7.5876E-05	5.45507E-05	3.67796E-05	3.63127E-05	2.57647E-05	8.18479E-06	1.17252E-05	1.12778E-05	1.15282E-06	1.07258E-06	1.15282E-06	1.07258E-06	1.17252E-05	1.12778E-05	1.68879E-05
3830303773835	383030	3773835	7.3128E-06	7.12517E-06	1.88863E-06	1.75934E-06	7.93593E-05	5.7055E-05	3.84681E-05	3.79797E-05	2.69475E-05	8.56053E-06	1.22635E-05	1.17956E-05	1.20574E-06	1.12182E-06	1.20574E-06	1.12182E-06	1.22635E-05	1.17956E-05	1.76699E-05
3830403773835	383040	3773835	7.72857E-06	7.53027E-06	1.99601E-06	1.85937E-06	8.31099E-05	5.97515E-05	4.02862E-05	3.97747E-05	2.82211E-05	8.96511E-06	1.28431E-05	1.2353E-05	1.26273E-06	1.17483E-06	1.26273E-06	1.17483E-06	1.28431E-05	1.2353E-05	1.85137E-05
3830503773835	383050	3773835	8.07007E-06	7.86301E-06	2.08421E-06	1.94153E-06	8.61299E-05	6.19228E-05	4.17501E-05	4.122E-05	2.92466E-05	9.29089E-06	1.33098E-05	1.28019E-05	1.30861E-06	1.21753E-06	1.30861E-06	1.21753E-06	1.33098E-05	1.28019E-05	1.91941E-05
3830603773835	383060	3773835	8.38963E-06	8.17438E-06	2.16674E-06	2.01841E-06	8.89184E-05	6.39275E-05	4.31017E-05	4.25545E-05	3.01934E-05	9.59168E-06	1.37407E-05	1.32164E-05	1.35098E-06	1.25694E-06	1.35098E-06	1.25694E-06	1.37407E-05	1.32164E-05	1.98238E-05
3830703773835	383070	3773835	8.72045E-06	8.4967E-06	2.25218E-06	2.098E-06	9.18315E-05	6.60219E-05	4.45139E-05	4.39487E-05	3.11826E-05	9.90593E-06	1.41908E-05	1.36494E-05	1.39524E-06	1.29812E-06	1.39524E-06	1.29812E-06	1.41908E-05	1.36494E-05	2.04788E-05
3830803773835	383080	3773835	9.06083E-06	8.82835E-06	2.34008E-06	2.17989E-06	9.48783E-05	6.82124E-05	4.59907E-05	4.54068E-05	3.22172E-05	1.02346E-05	1.46617E-05	1.41022E-05	1.44153E-06	1.34119E-06	1.44153E-06	1.34119E-06	1.46617E-05	1.41022E-05	2.11647E-05
3830903773835	383090	3773835	9.41358E-06	9.17206E-06	2.43119E-06	2.26476E-06	9.80677E-05	7.05053E-05	4.75367E-05	4.69332E-05	3.33002E-05	1.05786E-05	1.51545E-05	1.45763E-05	1.48999E-06	1.38628E-06	1.48999E-06	1.38628E-06	1.51545E-05	1.45763E-05	2.18833E-05
3831003773835	383100	3773835	9.81247E-06	9.56071E-06	2.53421E-06	2.36073E-06	0.000101836	7.32146E-05	4.93634E-05	4.87366E-05	3.45798E-05	1.09851E-05	1.57369E-05	1.51364E-05	1.54724E-06	1.43955E-06	1.54724E-06	1.43955E-06	1.57369E-05	1.51364E-05	2.27379E-05
3831103773835	383110	3773835	1.02378E-05	9.97513E-06	2.64406E-06	2.46305E-06	0.000106077	7.62634E-05	5.14189E-05	5.07661E-05	3.60198E-05	1.14426E-05	1.63922E-05	1.57667E-05	1.61167E-06	1.49949E-06	1.61167E-06	1.49949E-06	1.63922E-05	1.57667E-05	2.37087E-05
3831203773835	383120	3773835	1.06553E-05	1.03819E-05	2.75187E-06	2.56349E-06	0.000110451	7.94082E-05	5.35393E-05	5.28595E-05	3.75051E-05	1.19144E-05	1.70681E-05	1.64169E-05	1.67813E-06	1.56132E-06	1.67813E-06	1.56132E-06	1.70681E-05	1.64169E-05	2.47139E-05
3831303773835	383130	3773835	1.10575E-05	1.07738E-05	2.85576E-06	2.66027E-06	0.000114789	8.25274E-05	5.56423E-05	5.49358E-05	3.89783E-05	1.23824E-05	1.77386E-05	1.70617E-05	1.74405E-06	1.62265E-06	1.74405E-06	1.62265E-06	1.77386E-05	1.70617E-05	2.57156E-05
3831403773835	383140	3773835	1.14542E-05	1.11603E-05	2.9582E-06	2.75569E-06	0.000119324	8.57875E-05	5.78404E-05	5.7106E-05	4.05181E-05	1.28716E-05	1.84393E-05	1.77357E-05	1.81294E-06	1.68675E-06	1.81294E-06	1.68675E-06	1.84393E-05	1.77357E-05	2.67553E-05
3831503773835	383150	3773835	1.18379E-05	1.15341E-05	3.05729E-06	2.848E-06	0.000124126	8.92397E-05	6.0168E-05	5.9404E-05	4.21486E-05	1.33895E-05	1.91813E-05	1.84494E-05	1.8859E-06	1.75463E-06	1.8859E-06	1.75463E-06	1.91813E-05	1.84494E-05	2.78966E-05
3831603773835	383160	3773835	1.21164E-05	1.18055E-05	3.12922E-06	2.915E-06	0.000128473	9.23653E-05	6.22754E-05	6.14847E-05	4.36248E-05	1.38585E-05	1.98531E-05	1.90956E-05	1.95195E-06	1.81609E-06	1.95195E-06	1.81609E-06	1.98531E-05	1.90956E-05	2.89872E-05
3837203773835	383720	3773835	0.000419923	0.000409149	0.000108451	0.000101027	0.011997202	0.008625337	0.005815449	0.005741612	0.004073812	0.001294146	0.001853943	0.001783204	0.000182279	0.000169591	0.000182279	0.000169591	0.001853943	0.001783204	0.001833507
3837303773835	383730	3773835	0.000257352	0.000250749	6.64648E-05	6.19149E-05	0.007041194	0.005062236	0.003413105	0.003369769	0.002390932	0.000759538	0.001088085	0.001046568	0.00010698	9.95337E-05	0.00010698	9.95337E-05	0.001088085	0.001046568	0.001087796
3837403773835	383740	3773835	0.000185233	0.00018048	4.7839E-05	4.45641E-05	0.00487607	0.00350563	0.002363596	0.002333586	0.001655735	0.000525985	0.000753505	0.000724755	7.40844E-05	6.89277E-05	7.40844E-05	6.89277E-05	0.000753505	0.000724755	0.000761588
3837503773835	383750	3773835	0.000145618	0.000141882	3.76079E-05	3.50334E-05	0.00370879	0.002666419	0.001797776	0.00177495	0.00125937	0.000400069	0.000573124	0.000551256	5.63494E-05	5.24272E-05	5.63494E-05	5.24272E-05	0.000573124	0.000551256	0.000585417
3837603773835	383760	3773835	0.000120295	0.000117209	3.1068E-05	2.89412E-05	0.002977006	0.002140306	0.001443056	0.001424733	0.001010883	0.000321132	0.000460041	0.000442487	4.5231E-05	4.20827E-05	4.5231E-05	4.20827E-05	0.000460041	0.000442487	0.000474731
3837703773835	383770	3773835	0.000103329	0.000100678	2.66863E-05	2.48594E-05	0.002498454	0.001796253	0.001211085	0.001195708	0.000848384	0.00026951	0.000386089	0.000371358	3.79602E-05	3.53179E-05	3.79602E-05	3.53179E-05	0.000386089	0.000371358	0.00040211
3837803773835	383780	3773835	9.05739E-05	8.82501E-05	2.3392E-05	2.17907E-05	0.002145525	0.001542516	0.001040008	0.001026804	0.000728542	0.000231439	0.000331551	0.0003189	3.25979E-05	3.0329E-05	3.25979E-05	3.0329E-05	0.000331551	0.0003189	0.000348387
3837903773835	383790	3773835	8.0636E-05	7.85671E-05	2.08254E-05	1.93998E-05	0.00187591	0.001348677	0.000909317	0.000897771	0.00063699	0.000202356	0.000289887	0.000278826	2.85016E-05	2.65177E-05	2.85016E-05	2.65177E-05	0.000289887	0.000278826	0.000307179
3838003773835	383800	3773835	7.26773E-05	7.08126E-05	1.87699E-05	1.7485E-05	0.001664122	0.001196413	0.000806656	0.000796414	0.000565075	0.00017951	0.000257159	0.000247347	2.52838E-05	2.35239E-05	2.52838E-05	2.35239E-05	0.000257159	0.000247347	0.000274671
3838103773835	383810	3773835	6.61218E-05	6.44253E-05	1.70769E-05	1.59079E-05	0.001492726	0.001073189	0.000723575	0.000714388	0.000506875	0.000161021	0.000230673	0.000221871	2.26797E-05	2.11011E-05	2.26797E-05	2.11011E-05	0.000230673	0.000221871	0.000248257
3838203773835	383820	3773835	6.05919E-05	5.90373E-05	1.56487E-05	1.45775E-05	0.001350836	0.000971178	0.000654796	0.000646482	0.000458695	0.000145716	0.000208746	0.000200782	2.05239E-05	1.90953E-05	2.05239E-05	1.90953E-05	0.000208746	0.000200782	0.000226274
3838303773835	383830	3773835	5.59971E-05	5.45604E-05	1.4462E-05	1.3472E-05	0.001234764	0.000887728	0.000598532	0.000590932	0.000419281	0.000133195	0.00019081	0.000183529	1.87603E-05	1.74545E-05	1.87603E-05	1.74545E-05	0.00019081	0.000183529	0.000208185
3838403773835	383840	3773835	5.21398E-05	5.08021E-05	1.34658E-05	1.2544E-05	0.001138665	0.000818638	0.000551949	0.000544941	0.000386649	0.000122828	0.000175959	0.000169245	1.73003E-05	1.60961E-05	1.73003E-05	1.60961E-05	0.000175959	0.000169245	0.000193124
3838503773835	383850	3773835	4.86775E-05	4.74286E-05	1.25717E-05	1.1711E-05	0.001053248	0.000757228	0.000510545	0.000504062	0.000357644	0.000113614	0.00016276	0.000156549	1.60025E-05	1.48886E-05	1.60025E-05	1.48886E-05	0.00016276	0.000156549	0.000179726
3838603773835	383860	3773835	4.56029E-05	4.44328E-05	1.17776E-05	1.09713E-05	0.000978263	0.000703318	0.000474197	0.000468176	0.000332182	0.000105526	0.000151172	0.000145404	1.48632E-05	1.38286E-05	1.48632E-05	1.38286E-05	0.000151172	0.000145404	0.00016791
3838703773835	383870	3773835	4.26998E-05	4.16043E-05	1.10278E-05	1.02729E-05	0.000909389	0.000653801	0.000440812	0.000435215	0.000308795	9.80963E-05	0.000140529	0.000135167	1.38168E-05	1.2855E-05	1.38168E-05	1.2855E-05	0.000140529	0.000135167	0.000156817
3838803773835	383880	3773835	3.99447E-05	3.89198E-05	1.03163E-05	9.61007E-06	0.000845121	0.000607596	0.000409659	0.000404457	0.000286972	9.11637E-05	0.000130598	0.000125615	1.28403E-05	1.19466E-05	1.28403E-05	1.19466E-05	0.000130598	0.000125615	0.00014638
3838903773835	383890	3773835	3.72026E-05	3.6248E-05	9.60808E-06	8.95035E-06	0.000781584	0.000561916	0.00037886	0.00037405	0.000265397	8.43099E-05	0.000120779	0.000116171	1.1875E-05	1.10484E-05	1.1875E-05	1.10484E-05	0.000120779	0.000116171	0.000136054
3839003773835	383900	3773835	3.44739E-05	3.35894E-05	8.90336E-06	8.29388E-06	0.000718501	0.000516563	0.000348282	0.00034386	0.000243977	7.75051E-05	0.000111031	0.000106794	1.09165E-05	1.01567E-05	1.09165E-05	1.01567E-05	0.000111031	0.000106794	0.000125736
3839103773835	383910	3773835	3.20749E-05	3.1252E-05	8.2838E-06	7.71672E-06	0.00066332	0.000476891	0.000321534	0.000317451	0.000225239	7.15527E-05	0.000102504	9.85926E-05	1.00781E-05	9.37664E-06	1.00781E-05	9.37664E-06	0.000102504	9.85926E-05	0.000116702
3829703773845	382970	3773845	5.47982E-06	5.33922E-06	1.41524E-06	1.31836E-06	6.2103E-05	4.46487E-05	3.01034E-05	2.97212E-05	2.10879E-05	6.69909E-06	9.59686E-06	9.23068E-06	9.4356E-07	8.77883E-07	9.4356E-07	8.77883E-07	9.59686E-06	9.23068E-06	1.37578E-05
3829803773845	382980	3773845	5.70317E-06	5.55684E-06	1.47292E-06	1.37209E-06	6.4152E-05	4.61218E-05	3.10967E-05	3.07018E-05	2.17837E-05	6.92012E-06	9.91349E-06	9.53524E-06	9.74691E-07	9.06848E-07	9.74691E-07	9.06848E-07	9.91349E-06	9.53524E-06	1.42132E-05
3829903773845	382990	3773845	5.94735E-06	5.79475E-06	1.53598E-06	1.43084E-06	6.63881E-05	4.77295E-05	3.21806E-05	3.1772E-05	2.2543E-05	7.16133E-06	1.0259E-05	9.8676E-06	1.00867E-06	9.38457E-07	1.00867E-06	9.38457E-07	1.0259E-05	9.8676E-06	1.47086E-05
3830003773845	383000	3773845	6.23034E-06	6.07048E-06	1.60907E-06	1.49892E-06	6.89895E-05	4.95997E-05	3.34415E-05	3.30169E-05	2.34263E-05	7.44194E-06	1.0661E-05	1.02543E-05	1.04819E-06	9.7523E-07	1.04819E-06	9.7523E-07	1.0661E-05	1.02543E-05	1.52838E-05
3830103773845	383010	3773845	6.54709E-06	6.37911E-06	1.69088E-06	1.57513E-06	7.1867E-05	5.16685E-05	3.48364E-05	3.43941E-05	2.44034E-05	7.75234E-06	1.11057E-05	1.0682E-05	1.09191E-06	1.01591E-06	1.09191E-06	1.01591E-06	1.11057E-05	1.0682E-05	1.59207E-05
3830203773845	383020	3773845	6.8959e-06	6.71897E-06	1.78096E-06	1.65905E-06	7.50029E-05	5.3923E-05	3.63564E-05	3.58948E-05	2.54682E-05	8.09061E-06	1.15903E-05	1.11481E-05	1.13955E-06	1.06023E-06	1.13955E-06	1.06023E-06	1.15903E-05	1.11481E-05	1.66157E-05
3830303773845	383030	3773845	7.27792E-06	7.09119E-06	1.87962E-06	1.75095E-06	7.83971E-05	5.63633E-05	3.80017E-05	3.75192E-05	2.66208E-05	8.45675E-06	1.21148E-05	1.16526E-05	1.19112E-06	1.10822E-06	1.19112E-06	1.10822E-06	1.21148E-05	1.16526E-05	1.73705E-05
3830403773845	383040	3773845	7.69087E-06	7.49355E-06	1.98627E-06	1.8503E-06	8.20408E-05	5.89829E-05	3.9768E-05	3.9263E-05	2.78581E-05	8.84979E-06	1.26779E-05	1.21941E-05	1.24648E-06	1.15972E-06	1.24648E-06	1.15972E-06	1.26779E-05	1.21941E-05	1.81852E-05
3830503773845	383050	3773845	8.0425E-06	7.83615E-06	2.07709E-06	1.9349E-06	8.50698E-05	6.11606E-05	4.12362E-05	4.07126E-05	2.88866E-05	9.17653E-06	1.31459E-05	1.26443E-05	1.2925E-06	1.20254E-06	1.2925E-06	1.20254E-06	1.31459E-05	1.26443E-05	1.88621E-05
3830603773845	383060	3773845	8.37332E-06	8.15848E-06	2.16253E-06	2.01449E-06	8.78939E-05	6.31909E-05	4.26051E-05	4.20642E-05	2.98456E-05	9.48117E-06	1.35824E-05	1.30641E-05	1.33541E-06	1.24246E-06	1.33541E-06	1.24246E-06	1.35824E-05	1.30641E-05	1.94935E-05
3830703773845	383070	3773845	8.71538E-06	8.49177E-06	2.25087E-06	2.09678E-06	9.08338E-05	6.53045E-05	4.40302E-05	4.34712E-05	3.08438E-05	9.79829E-06	1.40367E-05	1.35011E-05	1.38008E-06	1.28402E-06	1.38008E-06	1.28402E-06	1.40367E-05	1.35011E-05	2.01486E-05
3830803773845	383080	3773845	9.05464E-06	8.82232E-06	2.33849E-06	2.1784E-06	9.37469E-05	6.7399E-05	4.54423E-05	4.48653E-05	3.1833E-05	1.01125E-05	1.44868E-05	1.39341E-05	1.42434E-06	1.3252E-06	1.42434E-06	1.3252E-06	1.44868E-05	1.39341E-05	2.07982E-05
3830903773845	383090	3773845	9.40683E-06	9.16548E-06	2.42944E-06	2.26314E-06	9.68205E-05	6.96087E-05	4.69321E-05	4.63363E-05	3.28767E-05	1.04441E-05	1.49618E-05	1.43909E-05	1.47104E-06	1.36865E-06	1.47104E-06	1.36865E-06	1.49618E-05	1.43909E-05	2.14841E-05
3831003773845	383100	3773845	9.81697E-06	9.5651E-06	2.53537E-06	2.36181E-06	0.000100562	7.22987E-05	4.87459E-05	4.8127E-05	3.41472E-05	1.08477E-05	1.554E-05	1.49471E-05	1.52789E-06	1.42154E-06	1.52789E-06	1.42154E-06	1.554E-05	1.49471E-05	2.23224E-05
3831103773845	383110	3773845	1.02642E-05	1.00009E-05	2.65088E-06	2.46942E-06	0.000104847	7.53795E-05	5.0823E-05	5.01777E-05	3.56023E-05	1.13099E-05	1.62022E-05	1.5584E-05	1.59299E-06	1.48211E-06	1.59299E-06	1.48211E-06	1.62022E-05	1.5584E-05	2.32932E-05
3831203773845	383120	3773845	1.07048E-05	1.04301E-05	2.76466E-06	2.5754E-06	0.000109293	7.85755E-05	5.29779E-05	5.23052E-05	3.71118E-05	1.17895E-05	1.68891E-05	1.62447E-05	1.66053E-06	1.54495E-06	1.66053E-06	1.54495E-06	1.68891E-05	1.62447E-05	2.43057E-05
3831303773845	383130	3773845	1.11318E-05	1.08462E-05	2.87494E-06	2.67813E-06	0.000113809	8.18228E-05	5.51673E-05	5.44669E-05	3.86455E-05	1.22767E-05	1.75871E-05	1.69161E-05	1.72916E-06	1.6088E-06	1.72916E-06	1.6088E-06	1.75871E-05	1.69161E-05	2.534E-05
3831403773845	383140	3773845	1.1547E-05	1.12507E-05	2.98217E-06	2.77803E-06	0.000118451	8.51598E-05	5.74172E-05	5.66882E-05	4.02216E-05	1.27774E-05	1.83044E-05	1.7606E-05	1.79968E-06	1.67441E-06	1.79968E-06	1.67441E-06	1.83044E-05	1.7606E-05	2.64033E-05
3831503773845	383150	3773845	1.19436E-05	1.16372E-05	3.08461E-06	2.87345E-06	0.000123342	8.86761E-05	5.9788E-05	5.90288E-05	4.18824E-05	1.3305E-05	1.90602E-05	1.83329E-05	1.87399E-06	1.74355E-06	1.87399E-06	1.74355E-06	1.90602E-05	1.83329E-05	2.75519E-05
3831603773845	383160	3773845	1.22278E-05	1.1914E-05	3.15799E-06	2.94181E-06	0.0001276	9.17376E-05	6.18521E-05	6.10668E-05	4.33284E-05	1.37643E-05	1.97182E-05	1.89659E-05	1.93869E-06	1.80375E-06	1.93869E-06	1.80375E-06	1.97182E-05	1.89659E-05	2.86116E-05
3837203773845	383720	3773845	0.000407943	0.000397476	0.000105357	9.81447E-05	0.011654544	0.008378985	0.005649352	0.005577623	0.003957458	0.001257183	0.001800992	0.001732273	0.000177073	0.000164748	0.000177073	0.000164748	0.001800992	0.001732273	0.001779549
3837303773845	383730	3773845	0.000250914	0.000244476	6.4802E-05	6.03659E-05	0.006865914	0.004936219	0.003328141	0.003285884	0.002331414	0.00074063	0.001060998	0.001020515	0.000104317	9.7056E-05	0.000104317	9.7056E-05	0.001060998	0.001020515	0.00105909
3837403773845	383740	3773845	0.000181319	0.000176667	4.68281E-05	4.36225E-05	0.004775401	0.003433254	0.002314798	0.002285408	0.001621552	0.000515125	0.000737949	0.000709792	7.25549E-05	6.75047E-05	7.25549E-05	6.75047E-05	0.000737949	0.000709792	0.000744214
3837503773845	383750	3773845	0.000143109	0.000139437	3.696E-05	3.44298E-05	0.003648718	0.00262323	0.001768657	0.001746201	0.001238972	0.00039359	0.000563841	0.000542327	5.54367E-05	5.1578E-05	5.54367E-05	5.1578E-05	0.000563841	0.000542327	0.000574258
3837603773845	383760	3773845	0.000118648	0.000115603	3.06424E-05	2.85447E-05	0.002941193	0.002114558	0.001425696	0.001407594	0.000998722	0.000317268	0.000454506	0.000437164	4.46869E-05	4.15765E-05	4.46869E-05	4.15765E-05	0.000454506	0.000437164	0.000467329
3837703773845	383770	3773845	0.000102248	9.96241E-05	2.64068E-05	2.45991E-05	0.002478053	0.001781586	0.001201196	0.001185945	0.000841456	0.000267309	0.000382937	0.000368325	3.76502E-05	3.50296E-05	3.76502E-05	3.50296E-05	0.000382937	0.000368325	0.000397132
3837803773845	383780	3773845	8.98847E-05	8.75785E-05	2.3214E-05	2.16249E-05	0.00213552	0.001535323	0.001035159	0.001022016	0.000725145	0.00023036	0.000330005	0.000317413	3.24459E-05	3.01875E-05	3.24459E-05	3.01875E-05	0.000330005	0.000317413	0.000345073
3837903773845	383790	3773845	8.02163E-05	7.81582E-05	2.0717E-05	1.92988E-05	0.001872605	0.001346301	0.000907715	0.00089619	0.000635868	0.000201999	0.000289376	0.000278335	2.84513E-05	2.6471E-05	2.84513E-05	2.6471E-05	0.000289376	0.000278335	0.000304994
3838003773845	383800	3773845	7.24619E-05	7.06027E-05	1.87143E-05	1.74332E-05	0.00166577	0.001197598	0.000807455	0.000797203	0.000565635	0.000179688	0.000257414	0.000247592	2.53088E-05	2.35472E-05	2.53088E-05	2.35472E-05	0.000257414	0.000247592	0.00027333
3838103773845	383810	3773845	6.60734E-05	6.43782E-05	1.70644E-05	1.58962E-05	0.001498419	0.001077282	0.000726334	0.000717112	0.000508808	0.000161635	0.000231553	0.000222717	2.27662E-05	2.11815E-05	2.27662E-05	2.11815E-05	0.000231553	0.000222717	0.000247609
3838203773845	383820	3773845	6.06634E-05	5.91069E-05	1.56672E-05	1.45947E-05	0.001359166	0.000977166	0.000658834	0.000650469	0.000461523	0.000146614	0.000210034	0.00020202	2.06504E-05	1.92131E-05	2.06504E-05	1.92131E-05	0.000210034	0.00020202	0.000226113

			MSite Grubbing / Prep	MMass Grading / Excavation	MMass Grading / Excavation	MDrainage / Utilities Trenching	MFoundations / Concrete Pads	MBuilding / Structure Construction	MAsphalt Paving	MLandscaping or Other Finishing	MWaterside Construction (Piles)	RSSWDemolition	RSSWPlacing Base	RSSWForm/Plac e Rebar and Pour	Child Risk				
Unique Identifier	X (UTM)	Y (UTM)	2027	2027	2028	2028	2028	2028	2028	2028	2028	2029	2029	2029	3rd Trimester	0<2	2<16	Total	per million
3838603773825	383860	3773825	0.000514384	0.000604874	0.000596819	0.000126863	0.000164985	0.000121438	1.24992E-05	0.000146436	1.24992E-05	0.000155449	0.00022556	0.000133707	1.6586E-08	2.4712E-07	4.8622E-08	3.12324E-07	0.31232394
3838703773825	383870	3773825	0.00048011	0.00056457	0.000557053	0.00011841	0.000153992	0.000113346	1.16664E-05	0.000136679	1.16664E-05	0.000149922	0.00021754	0.000128953	1.55E-08	2.3089E-07	4.5335E-08	2.91725E-07	0.29172469
3838803773825	383880	3773825	0.000448404	0.000527286	0.000520265	0.000110591	0.000143822	0.000105861	1.08959E-05	0.000127653	1.08959E-05	0.000143708	0.000208524	0.000123609	1.44905E-08	2.1581E-07	4.2293E-08	2.72598E-07	0.27259787
3838903773825	383890	3773825	0.0004175	0.000490946	0.000484408	0.000102969	0.00013391	9.8565E-05	1.0145E-05	0.000118855	1.0145E-05	0.000137644	0.000199725	0.000118393	1.35038E-08	2.0107E-07	3.9327E-08	2.53898E-07	0.25389829
3839003773825	383900	3773825	0.000387905	0.000456144	0.000450071	9.56696E-05	0.000124418	9.15781E-05	9.42585E-06	0.00011043	9.42585E-06	0.000130882	0.000189912	0.000112576	1.25627E-08	1.8701E-07	3.6494E-08	2.36066E-07	0.23606596
3839103773825	383910	3773825	0.000361891	0.000425555	0.000419888	8.92539E-05	0.000116074	8.54368E-05	8.79374E-06	0.000103024	8.79374E-06	0.000124241	0.000180276	0.000106864	1.17329E-08	1.7461E-07	3.4005E-08	2.20345E-07	0.22034528
3829703773835	382970	3773835	4.29637E-05	5.05218E-05	4.98491E-05	1.05962E-05	1.37803E-05	1.01431E-05	1.04399E-06	1.2231E-05	1.04399E-06	1.47386E-05	2.1386E-05	1.26772E-05	2.76817E-09	3.5434E-08	5.9512E-09	4.41537E-08	0.04415373
3829803773835	382980	3773835	4.43062E-05	5.21005E-05	5.14067E-05	1.09273E-05	1.42109E-05	1.046E-05	1.07661E-06	1.26132E-05	1.07661E-06	1.51191E-05	2.19382E-05	1.30045E-05	2.91086E-09	3.7156E-08	6.2279E-09	4.62947E-08	0.04629469
3829903773835	382990	3773835	4.57378E-05	5.37839E-05	5.30677E-05	1.12804E-05	1.467E-05	1.0798E-05	1.1114E-06	1.30208E-05	1.1114E-06	1.55278E-05	2.25311E-05	1.3356E-05	3.06825E-09	3.905E-08	6.5318E-09	4.86497E-08	0.04864974
3830003773835	383000	3773835	4.75648E-05	5.59323E-05	5.51876E-05	1.1731E-05	1.52561E-05	1.12293E-05	1.1558E-06	1.35409E-05	1.1558E-06	1.60518E-05	2.32915E-05	1.38067E-05	3.263E-09	4.1399E-08	6.9107E-09	5.15725E-08	0.05157255
3830103773835	383010	3773835	4.96147E-05	5.83428E-05	5.7566E-05	1.22366E-05	1.59135E-05	1.17132E-05	1.20561E-06	1.41244E-05	1.20561E-06	1.66445E-05	2.41515E-05	1.43165E-05	3.48724E-09	4.4097E-08	7.3459E-09	5.49299E-08	0.05492993
3830203773835	383020	3773835	5.18428E-05	6.09629E-05	6.01512E-05	1.27861E-05	1.66282E-05	1.22393E-05	1.25975E-06	1.47588E-05	1.25975E-06	1.72901E-05	2.50884E-05	1.48719E-05	3.74208E-09	4.7151E-08	7.8385E-09	5.87311E-08	0.05873106
3830303773835	383030	3773835	5.42436E-05	6.3786E-05	6.29367E-05	1.33782E-05	1.73982E-05	1.2806E-05	1.31809E-06	1.54422E-05	1.31809E-06	1.79826E-05	2.60932E-05	1.54675E-05	4.03239E-09	5.0611E-08	8.3972E-09	6.30404E-08	0.06304038
3830403773835	383040	3773835	5.68338E-05	6.68319E-05	6.5942E-05	1.4017E-05	1.8229E-05	1.34176E-05	1.38103E-06	1.61796E-05	1.38103E-06	1.8725E-05	2.71704E-05	1.61061E-05	4.36668E-09	5.4572E-08	9.0375E-09	6.79766E-08	0.06797662
3830503773835	383050	3773835	5.89227E-05	6.92882E-05	6.83656E-05	1.45322E-05	1.8899E-05	1.39107E-05	1.43179E-06	1.67743E-05	1.43179E-06	1.93083E-05	2.80168E-05	1.66078E-05	4.68328E-09	5.8278E-08	9.6359E-09	7.25973E-08	0.07259732
3830603773835	383060	3773835	6.08556E-05	7.15612E-05	7.06083E-05	1.50089E-05	1.9519E-05	1.4367E-05	1.47875E-06	1.73245E-05	1.47875E-06	1.98386E-05	2.87862E-05	1.70639E-05	5.01316E-09	6.2107E-08	1.0256E-08	7.7376E-08	0.07737596
3830703773835	383070	3773835	6.28664E-05	7.39258E-05	7.29414E-05	1.55049E-05	2.01639E-05	1.48418E-05	1.52762E-06	1.7897E-05	1.52762E-06	2.03938E-05	2.95919E-05	1.75415E-05	5.38588E-09	6.6412E-08	1.0955E-08	8.27538E-08	0.08275378
3830803773835	383080	3773835	6.4972E-05	7.64018E-05	7.53845E-05	1.60242E-05	2.08393E-05	1.53389E-05	1.57878E-06	1.84964E-05	1.57878E-06	2.09647E-05	3.04202E-05	1.80325E-05	5.80875E-09	7.1271E-08	1.1752E-08	8.88314E-08	0.08883139
3830903773835	383090	3773835	6.71779E-05	7.89957E-05	7.79438E-05	1.65682E-05	2.15468E-05	1.58596E-05	1.63238E-06	1.91244E-05	1.63238E-06	2.15636E-05	3.12892E-05	1.85476E-05	6.29587E-09	7.684E-08	1.2672E-08	9.58073E-08	0.09580732
3831003773835	383100	3773835	6.98015E-05	8.20808E-05	8.09879E-05	1.72153E-05	2.23883E-05	1.6479E-05	1.69613E-06	1.98713E-05	1.69613E-06	2.22716E-05	3.23166E-05	1.91566E-05	6.90781E-09	8.3812E-08	1.3837E-08	1.04557E-07	0.10455674
3831103773835	383110	3773835	7.27816E-05	8.55852E-05	8.44456E-05	1.79502E-05	2.33441E-05	1.71826E-05	1.76855E-06	2.07197E-05	1.76855E-06	2.30702E-05	3.34753E-05	1.98435E-05	7.67207E-09	9.2478E-08	1.5306E-08	1.15455E-07	0.11545522
3831203773835	383120	3773835	7.58675E-05	8.9214E-05	8.80261E-05	1.87113E-05	2.43339E-05	1.79111E-05	1.84353E-06	2.15982E-05	1.84353E-06	2.3903E-05	3.46838E-05	2.05598E-05	8.60253E-09	1.0295E-07	1.7117E-08	1.28674E-07	0.12867448
3831303773835	383130	3773835	7.89423E-05	9.28297E-05	9.15937E-05	1.94697E-05	2.53202E-05	1.8637E-05	1.91825E-06	2.24735E-05	1.91825E-06	2.47421E-05	3.59013E-05	2.12816E-05	9.74947E-09	1.1577E-07	1.9387E-08	1.44906E-07	0.14490646
3831403773835	383140	3773835	8.21341E-05	9.6583E-05	9.5297E-05	2.02569E-05	2.63439E-05	1.93905E-05	1.99581E-06	2.33822E-05	1.99581E-06	2.55968E-05	3.71415E-05	2.20167E-05	1.12213E-08	1.3211E-07	2.2371E-08	1.65704E-07	0.16570439
3831503773835	383150	3773835	8.56378E-05	0.000100703	9.93622E-05	2.1121E-05	2.74677E-05	2.02177E-05	2.08095E-06	2.43796E-05	2.08095E-06	2.64983E-05	3.84495E-05	2.27921E-05	1.32404E-08	1.5439E-07	2.6634E-08	1.94269E-07	0.19426924
3831603773835	383160	3773835	8.89856E-05	0.00010464	0.000103246	2.19467E-05	2.85415E-05	2.10081E-05	2.1623E-06	2.53327E-05	2.1623E-06	2.73717E-05	3.97169E-05	2.35433E-05	1.61749E-08	1.8656E-07	3.3233E-08	2.35963E-07	0.23596283
3831720373835	383720	3773835	0.005628551	0.006618716	0.006530586	0.001388179	0.001805316	0.001328811	0.00013677	0.001602352	0.00013677	0.000195632	0.000283866	0.00016827	1.68503E-07	2.486E-06	5.5171E-07	3.20623E-06	3.20622863
3837303773835	383730	3773835	0.003339346	0.003926798	0.003874512	0.000823589	0.00107107	0.000788366	8.11441E-05	0.000950654	8.11441E-05	0.0001961	0.000284545	0.000168672	1.01497E-07	1.5014E-06	3.2641E-07	1.92926E-06	1.92926161
3837403773835	383740	3773835	0.002337945	0.002749232	0.002712626	0.000576611	0.000749878	0.000551951	5.68107E-05	0.000665573	5.68107E-05	0.000197042	0.000285912	0.000169483	7.19815E-08	1.067E-06	2.2787E-07	1.36683E-06	1.36683252
3837503773835	383750	3773835	0.00179713	0.002113278	0.002085139	0.000443229	0.000576416	0.000424274	4.36692E-05	0.000511612	4.36692E-05	0.000197865	0.000287106	0.000170191	5.59055E-08	8.2999E-07	1.7466E-07	1.06056E-06	1.06055654
3837603773835	383760	3773835	0.001457342	0.001713714	0.001690896	0.000359427	0.000467431	0.000344055	3.54125E-05	0.00041488	3.54125E-05	0.000197999	0.000287301	0.000170306	4.57181E-08	6.7956E-07	1.4124E-07	8.66512E-07	0.86651242
3837703773835	383770	3773835	0.001234407	0.001451562	0.001432234	0.000304444	0.000395927	0.000291424	2.99953E-05	0.000351414	2.99953E-05	0.00019774	0.000286925	0.000170084	3.8965E-08	5.7963E-07	1.1932E-07	7.37922E-07	0.73792225
3837803773835	383780	3773835	0.001069487	0.001257629	0.001240884	0.000263769	0.00034303	0.000252489	2.59879E-05	0.000304465	2.59879E-05	0.000196954	0.000285785	0.000169407	3.393E-08	5.0502E-07	1.0312E-07	6.42073E-07	0.64207303
3837903773835	383790	3773835	0.000942985	0.001108874	0.001094109	0.00023257	0.000302456	0.000222624	2.2914E-05	0.000268452	2.2914E-05	0.000196059	0.000284486	0.000168637	3.004E-08	4.4729E-07	9.0716E-08	5.68042E-07	0.56804223
3838003773835	383800	3773835	0.000843193	0.000991526	0.000978324	0.000207958	0.000270448	0.000199064	2.04891E-05	0.000240043	2.04891E-05	0.000194605	0.000282377	0.000167387	2.69504E-08	4.0137E-07	8.0941E-08	5.0926E-07	0.50926014
3838103773835	383810	3773835	0.000762107	0.000896175	0.000884242	0.00018796	0.00024444	0.000179921	1.85187E-05	0.000216959	1.85187E-05	0.000191729	0.000278204	0.000164913	2.44242E-08	3.6379E-07	7.3005E-08	4.61216E-07	0.46121582
3838203773835	383820	3773835	0.000694622	0.000816819	0.000805943	0.000171316	0.000222795	0.000163989	1.68789E-05	0.000197747	1.68789E-05	0.000187858	0.000272587	0.000161584	2.23106E-08	3.3231E-07	6.6412E-08	4.21033E-07	0.42103268
3838303773835	383830	3773835	0.000639092	0.00075152	0.000741513	0.00015762	0.000204984	0.000150879	1.55295E-05	0.000181938	1.55295E-05	0.00018312	0.000265711	0.000157508	2.05656E-08	3.0631E-07	6.0996E-08	3.87872E-07	0.38787221
3838403773835	383840	3773835	0.000592858	0.000697153	0.00068787	0.000146218	0.000190155	0.000139964	1.44061E-05	0.000168777	1.44061E-05	0.00017817	0.000258528	0.00015325	1.91079E-08	2.8458E-07	5.6494E-08	3.60185E-07	0.36018463
3838503773835	383850	3773835	0.000551727	0.000648786	0.000640147	0.000136073	0.000176962	0.000130254	1.34066E-05	0.000157067	1.34066E-05	0.000173382	0.000251581	0.000149132	1.7803E-08	2.6511E-07	5.2489E-08	3.35404E-07	0.33540381
3838603773835	383860	3773835	0.000515454	0.000606131	0.00059806	0.000127127	0.000165328	0.00012169	1.25252E-05	0.000146741	1.25252E-05	0.000168363	0.000244298	0.000144815	1.66486E-08	2.4788E-07	4.8962E-08	3.13488E-07	0.31348802
3838703773835	383870	3773835	0.000481402	0.00056609	0.000558552	0.000118729	0.000154406	0.000113651	1.16978E-05	0.000137047	1.16978E-05	0.000161915	0.000234943	0.000139269	1.55707E-08	2.3179E-07	4.5681E-08	2.93041E-07	0.29304056
3838803773835	383880	3773835	0.000449362	0.000528413	0.000521377	0.000110827	0.000144129	0.000106087	1.09192E-05	0.000127926	1.09192E-05	0.000154638	0.000224383	0.00013301	1.45529E-08	2.1661E-07	4.2599E-08	2.73757E-07	0.27375743
3838903773835	383890	3773835	0.000417661	0.000491135	0.000484596	0.000103009	0.000133962	9.86031E-05	1.01489E-05	0.000118901	1.01489E-05	0.000147401	0.000213883	0.000126785	1.35402E-08	2.0148E-07	3.9546E-08	2.54571E-07	0.25457092
3839003773835	383900	3773835	0.000385989	0.000453891	0.000447847	9.5197E-05	0.000123803	9.11257E-05	9.37929E-06	0.000109884	9.37929E-06	0.000138895	0.00020154	0.000119469	1.25343E-08	1.8648E-07	3.6504E-08	2.35514E-07	0.23551409
3839103773835	383910	3773835	0.000358254	0.000421277	0.000415668	8.83568E-05	0.000114907	8.4578E-05	8.70536E-06	0.000101989	8.70536E-06	0.000130635	0.000189555	0.000112364	1.16518E-08	1.733E-07	3.3841E-08	2.18795E-07	0.2187946
3829703773845	382970	3773845	4.2234E-05	4.96638E-05	4.90025E-05	1.04163E-05	1.35463E-05	9.97078E-06	1.02626E-06	1.20233E-05	1.02626E-06	1.4776E-05	2.14403E-05	1.27094E-05	2.72638E-09	3.4897E-08	5.8588E-09	4.34822E-08	0.04348219
3829803773845	382980	3773845	4.36322E-05	5.13079E-05	5.06247E-05	1.07611E-05	1.39947E-05	1.03009E-05	1.06024E-06	1.24213E-05	1.06024E-06	1.51846E-05	2.20332E-05	1.30609E-05	2.87259E-09	3.6665E-08	6.1431E-09	4.56804E-08	0.04568037
3829903773845	382990	3773845	4.51529E-05	5.30961E-05	5.23891E-05	1.11361E-05	1.44824E-05	1.06599E-05	1.09719E-06	1.28542E-05	1.09719E-06	1.56307E-05	2.26805E-05	1.34445E-05	3.03515E-09	3.8625E-08	6.4588E-09	4.81192E-08	0.04811916
3830003773845	383000	3773845	4.69187E-05	5.51725E-05	5.44379E-05	1.15716E-05	1.50488E-05	1.10767E-05	1.1401E-06	1.33569E-05	1.1401E-06	1.61516E-05	2.34363E-05	1.38926E-05	3.22494E-09	4.0914E-08	6.8279E-09	5.09663E-08	0.05096632
3830103773845	383010	3773845	4.88738E-05	5.74716E-05	5.67064E-05	1.20538E-05	1.56759E-05	1.15383E-05	1.1876E-06	1.391355E-05	1.1876E-06	1.67318E-05	2.42782E-05	1.43916E-05	3.44123E-09	4.3514E-08	7.2472E-09	5.42027E-08	0.05420269
3830203773845	383020	3773845	5.10073E-05	5.99804E-05	5.91817E-05	1.258E-05	1.63602E-05	1.2042E-05	1.23945E-06	1.45209E-05	1.23945E-06	1.73681E-05	2.52015E-05	1.4939E-05	3.68685E-09	4.6457E-08	7.7216E-09	5.78656E-08	0.05786557
3830303773845	383030	3773845	5.33245E-05	6.27053E-05	6.18703E-05	1.31515E-05	1.71034E-05	1.25891E-05	1.29575E-06	1.51806E-05	1.29575E-06	1.80575E-05	2.62018E-05	1.55319E-05	3.96758E-09	4.9804E-08	8.2621E-09	6.20337E-08	0.06203369
3830403773845	383040	3773845	5.58256E-05	6.56463E-05	6.47722E-05	1.37684E-05	1.79056E-05	1.31795E-05	1.35653E-06	1.58926E-05	1.35653E-06	1.87936E-05	2.727E-05	1.61651E-05	4.2897E-09	5.3623E-08	8.8798E-09	6.67925E-08	0.0667925
3830503773845	383050	3773845	5.79033E-05	6.80895E-05	6.71829E-05	1.42808E-05	1.8572E-05	1.367E-05	1.40702E-06	1.64841E-05	1.40702E-06	1.93988E-05	2.81481E-05	1.66856E-05	4.6015E-09	5.7277E-08	9.47E-09	7.13486E-08	0.07134859
3830603773845	383060	3773845	5.98418E-05	7.0369E-05	6.9432E-05	1.47589E-05	1.91938E-05	1.41277E-05	1.45412E-06	1.70359E-05	1.45412E-06	1.99509E-05	2.89492E-05	1.71605E-05	4.92742E-09	6.1066E-08	1.0084E-08	7.6077E-08	0.07607696
3830703773845	383070	3773845	6.18526E-05	7.27336E-05	7.17652E-05	1.52548E-05	1.98388E-05	1.46024E-05	1.50298E-06	1.76084E-05	1.50298E-06	2.05248E-05	2.9782E-05	1.76542E-05	5.29396E-09	6.5305E-08	1.0774E-08	8.13728E-08	0.08137283
3830803773845	383080	3773845	6.38468E-05	7.50786E-05	7.40789E-05	1.57467E-05	2.04784E-05	1.50732E-05	1.55144E-06	1.81761E-05	1.55144E-06	2.10925E-05	3.06057E-05	1.81425E-05	5.69723E-09	6.9939E-08	1.1534E-08	8.71706E-08	0.08717061
3830903773845	383090	3773845	6.59524E-05	7.75546E-05	7.65219E-05	1.6266E-05	2.11537E-05	1.55703E-05	1.6026E-06	1.87755E-05	1.6026E-06	2.16821E-05	3.14612E-05	1.86496E-05	6.16053E-09	7.5238E-08	1.2412E-08	9.38103E-08	0.09381027
3831003773845	383100	3773845	6.85259E-05	8.05808E-05	7.95079E-05	1.69007E-05	2.19792E-05	1.61779E-05	1.66514E-06	1.95081E-05	1.66514E-06	2.24058E-05	3.25112E-05	1.9272E-05	6.74892E-09	8.1951E-08	1.3538E-08	1.02237E-07	0.10223736
3831103773845	383110	3773845	7.1506E-05	8.40852E-05	8.29656E-05	1.76356E-05	2.2935E-05	1.68814E-05	1.73755E-06	2.03565E-05	1.73755E-06	2.32324E-05	3.37107E-05	1.9983E-05	7.49012E-09	9.0369E-08	1.4969E-08	1.12828E-07	0.11282823
3831203773845	383120	3773845	7.46142E-05	8.77402E-05	8.65719E-05	1.84022E-05	2.39319E-05	1.76152E-05	1.81308E-06	2.12414E-05	1.81308E-06	2.40964E-05	3.49644E-05	2.07262E-05	8.38841E-09	1.005E-07	1.6729E-08	1.25621E-07	0.12562082
3831303773845	383130	3773845	7.77893E-05	9.14738E-05	9.02558E-05	1.91853E-05	2.49503E-05	1.83648E-05	1.89023E-06	2.21453E-05	1.89023E-06	2.49948E-05	3.62679E-05	2.14989E-05	9.50762E-09	1.1303E-07	1.8962E-08	1.41504E-07	0.14150378
3831403773845	383140	3773845	8.10535E-05	9.53123E-05	9.40431E-05	1.99904E-05	2.59973E-05	1.91354E-05	1.96955E-06	2.30745E-05	1.96955E-06	2.59056E-05	3.75896E-05	2.22823E-05	1.0938E-08	1.2894E-07	2.1886E-08	1.61762E-07	0.16176205
3831503773845	383150	3773845	8.45795E-05	9.94585E-05	9.81342E-05	2.086E-05	2.71282E-05	1.99679E-05	2.05523E-06	2.40783E-05	2.05523E-06	2.68445E-05	3.89519E-05	2.30899E-05	1.28596E-08	1.5017E-07	2.5989E-08	1.8902E-07	0.18902022
3831603773845	383160	3773845	8.78325E-05	0.000103284	0.000101909	2.16623E-05	2.81716E-05	2.07359E-05	2.13428E-06	2.50044E-05	2.13428E-06	2.77272E-05	4.02328E-05	2.38492E-05	1.55693E-08	1.7989E-07	3.2177E-08	2.27638E-07	0.2276378
3837203773845	383720	3773845	0.005462907	0.006423932	0.006338396	0.001347326	0.001752187	0.001289705	0.000132745	0.001555196	0.000132745	0.000214619	0.000311416	0.000184601	1.63573E-07	2.4129E-06	5.3586E-07	3.11232E-06	3.1123246
3837303773845	383730	3773845	0.003251224	0.003823173	0.003772267	0.000801855	0.001042806	0.000767562	7.90028E-05	0.000925568	7.90028E-05	0.000215302	0.000312408	0.000185189	9.88526E-08	1.4619E-06	3.1818E-07	1.87891E-06	1.87890971
3837403773845	383740	3773845	0.00228461	0.002686514	0.002650742	0.000563457	0.000732771	0.00053936	5.55146E-05	0.000650389	5.55146E-05	0.000216493	0.000314137	0.000186214	7.03731E-08	1.0428E-06	2.2304E-07	1.33621E-06	1.33621347
3837503773845	383750	3773845	0.001762873	0.002072994	0.002045392	0.00043478	0.000565428	0.000416186	4.28367E-05	0.00050186	4.28367E-05	0.000217254	0.000315241	0.000186868	5.48715E-08	8.1431E-07	1.7169E-07	1.04087E-06	1.0408734
3837603773845	383760	3773845	0.00143462	0.001686996	0.001664533	0.000353823	0.000460144	0.000338691	3.48604E-05	0.000408412	3.48604E-05	0.000217498	0.000315594	0.000187078	4.50347E-08	6.6908E-07	1.3939E-07	8.53502E-07	0.8535017
3837703773845	383770	3773845	0.001219128	0.001433594	0.001414506	0.000300676	0.000391026	0.000287817	2.96241E-05	0.000347065	2.96241E-05	0.000216899	0.000314725	0.000186563	3.85104E-08	5.7256E-07	1.1819E-07	7.29264E-07	0.72926425
3837803773845	383780	3773845	0.001059316	0.001245668	0.001229082	0.000261261	0.000339768	0.000250087	2.57407E-05	0.000301569	2.57407E-05	0.00021562	0.000312869	0.000185463	3.36336E-08	5.0032E-07	1.0248E-07	6.36426E-07	0.63642616
3837903773845	383790	3773845	0.000936279	0.001100987	0.001086327	0.000230916	0.000300304	0.00022104	2.2751E-05	0.000266542	2.2751E-05	0.000213948	0.000310443	0.000184024	2.98509E-08	4.442E-07	9.0386E-08	5.64437E-07	0.56443697
3838003773845	383800	3773845	0.000839077	0.000986686	0.000973548	0.000206943	0.000269128	0.000198093	2.03891E-05	0.000238871	2.03891E-05	0.000212192	0.000307895	0.000182514	2.68422E-08	3.995E-07	8.0847E-08	5.07194E-07	0.5071937
3838103773845	383810	3773845	0.000760118	0.000893836	0.000881935	0.000187469	0.000243802	0.000179452	1.84704E-05	0.000216392	1.84704E-05	0.00020945	0.000303917	0.000180156	2.43826E-08	3.6293E-07	7.3106E-08	4.60414E-07	0.4603824
3838203773845	383820	3773845	0.000694127	0.000816236	0.000805368	0.000171194	0.000222636	0.000163872	1.68669E-05	0.000197606	1.68669E-05	0.000205358	0.000297978	0.000176635	2.23158E-08	3.3216E-07	6.6643E-08	4.21117E-07	0.42111711

Unique Identifier	X (UTM)	Y (UTM)	EGIODemolition 2025	EGIOSite Grubbing / Prep 2025	EGIOMass Grading / Excavation 2025	EGIOMass Grading / Excavation 2026	EGIODrainage / Utilities Trenching 2026	EGIODrainage / Utilities Trenching 2027	EGIOFoundations / Concrete Pads 2026	EGIOFoundations / Concrete Pads 2027	EGIOBuilding / Structure Construction 2026	EGIOBuilding / Structure Construction 2027	EGIOAsphalt Paving 2027	EGIOArchitectural Coating 2027	EGIOLandscaping or Other Finishing 2027	EGIOWaterside Construction (Piles) 2027	HIWaterside Construction (Landscaping) 2025	HIWaterside Construction (Landscaping) 2026	KMDemolition 2025	KMSite Grubbing / Prep 2025	KMMass Grading / Excavation 2025
3838303773845	383830	3773845	0.000742794	0.00029133	9.6481E-05	9.44932E-05	0.000219418	0.000219079	0.000288286	0.0002881	0.000308791	0.000301389	1.20162E-05	1.20162E-05	0.000325421	1.20162E-05	0.000160308	0.000155287	0.000279236	0.001211902	0.000921175
3838403773845	383840	3773845	0.000689971	0.00027062	8.96198E-05	8.77733E-05	0.000203814	0.0002035	0.000267785	0.000267612	0.000286831	0.000279956	1.11616E-05	1.11616E-05	0.000302279	1.11616E-05	0.000149423	0.000144742	0.00025942	0.001125902	0.000855805
3838503773845	383850	3773845	0.000643983	0.00025258	8.36465E-05	8.19231E-05	0.00019023	0.000189936	0.000249937	0.000249775	0.000267713	0.000261296	1.04177E-05	1.04177E-05	0.000282132	1.04177E-05	0.000139908	0.000135526	0.000242076	0.001050627	0.000798588
3838603773845	383860	3773845	0.000603205	0.00023659	7.83498E-05	7.67356E-05	0.000178184	0.000177909	0.00023411	0.000233959	0.000250761	0.000244751	9.75803E-06	9.75803E-06	0.000264267	9.75803E-06	0.000131426	0.00012731	0.000226612	0.000983514	0.000747575
3838703773845	383870	3773845	0.000564968	0.00022159	7.33833E-05	7.18714E-05	0.000166889	0.000166631	0.00021927	0.000219129	0.000234866	0.000229236	9.13948E-06	9.13948E-06	0.000247515	9.13948E-06	0.000123443	0.000119577	0.000212194	0.000920939	0.000700012
3838803773845	383880	3773845	0.000527837	0.00020703	6.85603E-05	6.71477E-05	0.00015592	0.00015568	0.000204859	0.000204727	0.00021943	0.00021417	8.5388E-06	8.5388E-06	0.000231248	8.5388E-06	0.000115611	0.00011199	0.000198197	0.00086019	0.000653836
3838903773845	383890	3773845	0.000490579	0.00019241	6.3721E-05	6.24081E-05	0.000144915	0.000144691	0.000190399	0.000190276	0.000203941	0.000199053	7.93609E-06	7.93609E-06	0.000214925	7.93609E-06	0.000107657	0.000104285	0.000183985	0.000798509	0.000606952
3839003773845	383900	3773845	0.000451957	0.00017726	5.87043E-05	5.74948E-05	0.000133506	0.0001333	0.000175409	0.000175296	0.000187885	0.000183382	7.31129E-06	7.31129E-06	0.000198004	7.31129E-06	9.94392E-05	9.63246E-05	0.000169352	0.000735001	0.000558679
3839103773845	383910	3773845	0.00041831	0.00016407	5.4334E-05	5.32145E-05	0.000123567	0.000123376	0.000162351	0.000162246	0.000173898	0.00016973	6.76699E-06	6.76699E-06	0.000183264	6.76699E-06	9.22673E-05	8.93773E-05	0.000156541	0.000679399	0.000516416
3829703773855	382970	3773855	0.000166329	6.5237E-05	2.16043E-05	2.11592E-05	4.91327E-05	4.90569E-05	6.4554E-05	6.45123E-05	6.91454E-05	6.7488E-05	2.6907E-06	2.6907E-06	7.28694E-05	2.6907E-06	2.81068E-05	2.72264E-05	1.79348E-05	7.78384E-05	5.91655E-05
3829803773855	382980	3773855	0.000176802	6.9344E-05	2.29647E-05	2.24915E-05	5.22264E-05	5.21458E-05	6.86187E-05	6.85744E-05	7.34992E-05	7.17374E-05	2.86012E-06	2.86012E-06	7.74577E-05	2.86012E-06	2.98128E-05	2.8879E-05	1.85843E-05	8.06573E-05	6.13081E-05
3829903773855	382990	3773855	0.000188586	7.3966E-05	2.44953E-05	2.39906E-05	5.57075E-05	5.56215E-05	7.31923E-05	7.31451E-05	7.83981E-05	7.6519E-05	3.05076E-06	3.05076E-06	8.26205E-05	3.05076E-06	3.17304E-05	3.07366E-05	1.93062E-05	8.37904E-05	6.36897E-05
3830003773855	383000	3773855	0.000201754	7.9131E-05	2.62057E-05	2.56657E-05	5.95971E-05	5.95052E-05	7.83028E-05	7.82523E-05	8.38721E-05	8.18617E-05	3.26377E-06	3.26377E-06	8.83893E-05	3.26377E-06	3.38652E-05	3.28044E-05	2.0087E-05	8.7179E-05	6.62653E-05
3830103773855	383010	3773855	0.000216673	8.4982E-05	2.81435E-05	2.75636E-05	6.40042E-05	6.39054E-05	8.40931E-05	8.40388E-05	9.00742E-05	8.79152E-05	3.50511E-06	3.50511E-06	9.49254E-05	3.50511E-06	3.6278E-05	3.51417E-05	2.09402E-05	9.08818E-05	6.90799E-05
3830203773855	383020	3773855	0.000233694	9.1658E-05	3.03543E-05	2.97289E-05	6.90321E-05	6.89255E-05	9.06991E-05	9.06406E-05	9.71501E-05	9.48214E-05	3.78046E-06	3.78046E-06	0.000102382	3.78046E-06	3.90226E-05	3.78004E-05	2.18726E-05	9.49285E-05	7.21557E-05
3830303773855	383030	3773855	0.000253383	9.938E-05	3.29117E-05	3.22336E-05	7.4848E-05	7.47325E-05	9.83404E-05	9.8277E-05	0.000105335	0.00010281	4.09896E-06	4.09896E-06	0.000111008	4.09896E-06	4.21871E-05	4.08657E-05	2.28977E-05	9.93778E-05	7.55377E-05
3830403773855	383040	3773855	0.000276197	0.00010833	3.5875E-05	3.51358E-05	8.15872E-05	8.14613E-05	0.000107195	0.000107126	0.000114819	0.000112067	4.46803E-06	4.46803E-06	0.000121003	4.46803E-06	4.5843E-05	4.44071E-05	2.40066E-05	0.00010419	7.91959E-05
3830503773855	383050	3773855	0.000299155	0.00011733	3.8857E-05	3.80564E-05	8.83689E-05	8.82325E-05	0.000116105	0.00011603	0.000124363	0.000121382	4.83942E-06	4.83942E-06	0.000131061	4.83942E-06	4.95223E-05	4.79712E-05	2.49707E-05	0.000108375	8.23763E-05
3830603773855	383060	3773855	0.000323613	0.00012693	4.20338E-05	4.11678E-05	9.55937E-05	9.54462E-05	0.000125598	0.000125517	0.000134531	0.000131306	5.23508E-06	5.23508E-06	0.000141776	5.23508E-06	5.34366E-05	5.17628E-05	2.5885E-05	0.000112343	8.53924E-05
3830703773855	383070	3773855	0.00035134	0.0001378	4.56353E-05	4.46951E-05	0.000103784	0.000103624	0.000136359	0.000136271	0.000146057	0.000142556	5.68362E-06	5.68362E-06	0.000153924	5.68362E-06	5.78621E-05	5.60498E-05	2.684E-05	0.000116487	8.85429E-05
3830803773855	383080	3773855	0.000381358	0.00014957	4.95343E-05	4.85138E-05	0.000112651	0.000112478	0.000148009	0.000147914	0.000158536	0.000154736	6.16922E-06	6.16922E-06	0.000167075	6.16922E-06	6.26267E-05	6.06651E-05	2.77497E-05	0.000120436	9.15441E-05
3830903773855	383090	3773855	0.000416011	0.00016317	5.40353E-05	5.2922E-05	0.000122888	0.000122698	0.000161458	0.000161354	0.000172942	0.000168797	6.72979E-06	6.72979E-06	0.000182256	6.72979E-06	6.80927E-05	6.59599E-05	2.87116E-05	0.00012461	9.4717E-05
3831003773855	383100	3773855	0.00046066	0.00018068	5.98348E-05	5.8602E-05	0.000136077	0.000135867	0.000178787	0.000178672	0.000191503	0.000186913	7.45209E-06	7.45209E-06	0.000201817	7.45209E-06	7.50889E-05	7.2737E-05	2.99087E-05	0.000129806	9.86664E-05
3831103773855	383110	3773855	0.000517993	0.00020316	6.72817E-05	6.58954E-05	0.000153012	0.000152776	0.000201038	0.000200909	0.000215337	0.000210176	8.37955E-06	8.37955E-06	0.000226935	8.37955E-06	8.40082E-05	8.13769E-05	3.13186E-05	0.000135925	0.000103317
3831203773855	383120	3773855	0.00058816	0.00023068	7.63957E-05	7.48216E-05	0.00017374	0.000173472	0.000228271	0.000228124	0.000244507	0.000238646	9.51465E-06	9.51465E-06	0.000257675	9.51465E-06	9.48092E-05	9.18396E-05	3.28077E-05	0.000142388	0.00010823
3831303773855	383130	3773855	0.000677935	0.0002659	8.80565E-05	8.62422E-05	0.000200259	0.00019995	0.000263114	0.000262944	0.000281828	0.000275072	1.09669E-05	1.09669E-05	0.000297006	1.09669E-05	0.000108355	0.000104961	3.43738E-05	0.000149185	0.000113396
3831403773855	383140	3773855	0.00079427	0.00031152	0.000103167	0.000101042	0.00023424	0.000234262	0.000308265	0.000308066	0.00033019	0.000322275	1.28489E-05	1.28489E-05	0.000347973	1.28489E-05	0.000125557	0.000121624	3.59647E-05	0.000156089	0.000118645
3831503773855	383150	3773855	0.000950117	0.00037265	0.00012341	0.000120867	0.00028066	0.000280227	0.00036875	0.000368513	0.000394978	0.00038551	1.537E-05	1.537E-05	0.00041625	1.537E-05	0.000148099	0.00014346	3.7628E-05	0.000163308	0.000124132
3831603773855	383160	3773855	0.00116856	0.00045833	0.000151783	0.000148656	0.000345187	0.000344654	0.00045353	0.000453238	0.000485788	0.000474144	1.89038E-05	1.89038E-05	0.000511951	1.89038E-05	0.000178374	0.000172787	3.91398E-05	0.000169869	0.000129119
3837203773855	383720	3773855	0.00589528	0.00231221	0.000765734	0.000749957	0.001741437	0.00173875	0.00228802	0.002286544	0.002450756	0.002392012	9.53678E-05	9.53678E-05	0.002582748	9.53678E-05	0.001161672	0.001125286	0.002014998	0.008745233	0.00664731
3837303773855	383730	3773855	0.003588026	0.00140727	0.000466046	0.000456444	0.001059885	0.00105825	0.001392551	0.001391652	0.001491596	0.001455843	5.80434E-05	5.80434E-05	0.00157193	5.80434E-05	0.000715942	0.000693517	0.001253659	0.005440967	0.004135715
3837403773855	383740	3773855	0.00255461	0.00100195	0.000331816	0.00032498	0.000754619	0.000753455	0.000991471	0.000990831	0.001061989	0.001036534	4.13258E-05	4.13258E-05	0.001119186	4.13258E-05	0.000515718	0.000499565	0.000908708	0.003943857	0.002997752
3837503773855	383750	3773855	0.001991222	0.00078099	0.000258638	0.000253309	0.000588197	0.00058729	0.000772814	0.000772316	0.000827781	0.000807939	3.22119E-05	3.22119E-05	0.000872363	3.22119E-05	0.000406126	0.000393405	0.000718047	0.003116374	0.002368776
3837603773855	383760	3773855	0.001632229	0.00064018	0.000212009	0.000207641	0.000482152	0.000481409	0.000633485	0.000633077	0.000678542	0.000662278	2.64045E-05	2.64045E-05	0.000715087	2.64045E-05	0.000335979	0.000325455	0.000594893	0.002581877	0.001962502
3837703773855	383770	3773855	0.001395526	0.00054734	0.000181264	0.000177529	0.000412232	0.000411596	0.000541618	0.000541269	0.000580141	0.000566235	2.25754E-05	2.25754E-05	0.000611386	2.25754E-05	0.000289451	0.000280384	0.000512347	0.002223624	0.001690191
3837803773855	383780	3773855	0.001219164	0.00047817	0.000158356	0.000155094	0.000360135	0.00035958	0.000473171	0.000472865	0.000506825	0.000494676	1.97224E-05	1.97224E-05	0.000534121	1.97224E-05	0.000254595	0.000246621	0.000450059	0.001953287	0.001484706
3837903773855	383790	3773855	0.001082287	0.00042449	0.000140578	0.000137681	0.000319702	0.000319209	0.000420047	0.000419776	0.000449923	0.000439139	1.75081E-05	1.75081E-05	0.000474155	1.75081E-05	0.000227396	0.000220274	0.000401158	0.001741056	0.001323388
3838003773855	383800	3773855	0.000973515	0.00038183	0.000126449	0.000123844	0.000287572	0.000287128	0.000377832	0.000377588	0.000404705	0.000395004	1.57485E-05	1.57485E-05	0.000426501	1.57485E-05	0.000205656	0.000199214	0.000361856	0.001570479	0.001193732
3838103773855	383810	3773855	0.000885366	0.00034725	0.000115	0.00011263	0.000261533	0.000261129	0.00034362	0.000343398	0.00036806	0.000359238	1.43225E-05	1.43225E-05	0.000387883	1.43225E-05	0.00018793	0.000182044	0.000329643	0.001430674	0.001087465
3838203773855	383820	3773855	0.000811408	0.00031825	0.000105393	0.000103222	0.000239686	0.000239316	0.000314916	0.000314713	0.000337314	0.000329229	1.31261E-05	1.31261E-05	0.000355481	1.31261E-05	0.000172973	0.000167555	0.00030238	0.00131235	0.000997526
3838303773855	383830	3773855	0.000748354	0.00029351	9.72032E-05	9.52004E-05	0.00022106	0.000220719	0.000290444	0.000290257	0.000311102	0.000303645	1.21061E-05	1.21061E-05	0.000327857	1.21061E-05	0.000160146	0.00015513	0.000278982	0.001210802	0.000920339
3838403773855	383840	3773855	0.000694103	0.00027224	9.01565E-05	8.8299E-05	0.000205035	0.000204718	0.000269389	0.000269215	0.000288549	0.000281633	1.12285E-05	1.12285E-05	0.000304089	1.12285E-05	0.00014906	0.000144391	0.000258764	0.001123053	0.00085364
3838503773855	383850	3773855	0.000648339	0.00025429	8.42123E-05	8.24773E-05	0.000191516	0.000191221	0.000251627	0.000251465	0.000269524	0.000263064	1.04882E-05	1.04882E-05	0.00028404	1.04882E-05	0.000139657	0.000135282	0.000241592	0.001048525	0.000796991
3838603773855	383860	3773855	0.000608379	0.00023861	7.90218E-05	7.73937E-05	0.000179712	0.000179435	0.000236118	0.000235966	0.000252912	0.00024685	9.84172E-06	9.84172E-06	0.000266533	9.84172E-06	0.000131415	0.000127299	0.000226572	0.000983337	0.000747441
3838703773855	383870	3773855	0.000571184	0.00022403	7.41907E-05	7.26621E-05	0.000168725	0.000168465	0.00022168	0.00022154	0.00023745	0.000231758	9.24003E-06	9.24003E-06	0.000250238	9.24003E-06	0.000123687	0.000119813	0.000212717	0.000923207	0.000701736
3838803773855	383880	3773855	0.000533873	0.00020939	6.93443E-05	6.79156E-05	0.000157703	0.00015746	0.000207202	0.000207068	0.000221939	0.000216619	8.63644E-06	8.63644E-06	0.000233892	8.63644E-06	0.000115914	0.000112284	0.000198795	0.000862783	0.000655807
3838903773855	383890	3773855	0.000496085	0.00019457	6.44362E-05	6.31086E-05	0.000146541	0.000146315	0.000192536	0.000192412	0.00020623	0.000201287	8.02516E-06	8.02516E-06	0.000217337	8.02516E-06	0.000107901	0.000104521	0.000184517	0.000800817	0.000608706
3839003773855	383900	3773855	0.000456098	0.00017889	5.92422E-05	5.80216E-05	0.000134729	0.000134521	0.000177016	0.000176902	0.000189607	0.000185062	7.37828E-06	7.37828E-06	0.000199818	7.37828E-06	9.9468E-05	9.63524E-05	0.000169531	0.000735777	0.000559269
3839103773855	383910	3773855	0.000421427	0.00016529	5.47388E-05	5.3611E-05	0.000124487	0.000124295	0.00016356	0.000163455	0.000175193	0.000170994	6.81741E-06	6.81741E-06	0.000184629	6.81741E-06	9.21381E-05	8.92521E-05	0.000156457	0.000679036	0.000516139
3829703773865	382970	3773865	0.000164416	6.4486E-05	2.13558E-05	2.09158E-05	4.85676E-05	4.84927E-05	6.38115E-05	6.37703E-05	6.83501E-05	6.67117E-05	2.65975E-06	2.65975E-06	7.20312E-05	2.65975E-06	2.7635E-05	2.67694E-05	1.76927E-05	7.67874E-05	5.83666E-05
3829803773865	382980	3773865	0.000175032	6.865E-05	2.27348E-05	2.22664E-05	5.17037E-05	5.1624E-05	6.79319E-05	6.78881E-05	7.27636E-05	7.10195E-05	2.83149E-06	2.83149E-06	7.66825E-05	2.83149E-06	2.93553E-05	2.84358E-05	1.83558E-05	7.96653E-05	6.05541E-05
3829903773865	382990	3773865	0.00018705	7.3364E-05	2.42958E-05	2.37953E-05	5.52538E-05	5.51685E-05	7.25962E-05	7.25494E-05	7.77596E-05	7.58958E-05	3.02591E-06	3.02591E-06	8.19476E-05	3.02591E-06	3.13017E-05	3.03213E-05	1.91003E-05	8.28967E-05	6.30103E-05
3830003773865	383000	3773865	0.000200083	7.8475E-05	2.59887E-05	2.54532E-05	5.91036E-05	5.90124E-05	7.76544E-05	7.76043E-05	8.31776E-05	8.11839E-05	3.23674E-06	3.23674E-06	8.76574E-05	3.23674E-06	3.34041E-05	3.23579E-05	1.9872E-05	8.62459E-05	6.55561E-05
3830103773865	383010	3773865	0.000214715	8.4214E-05	2.78892E-05	2.73146E-05	6.34258E-05	6.33279E-05	8.33331E-05	8.32794E-05	8.92602E-05	8.71207E-05	3.47344E-06	3.47344E-06	9.40676E-05	3.47344E-06	3.57559E-05	3.4636E-05	2.07003E-05	8.98407E-05	6.82885E-05
3830203773865	383020	3773865	0.000231368	9.0746E-05	3.00522E-05	2.9433E-05	6.83449E-05	6.82394E-05	8.97962E-05	8.97383E-05	9.6183E-05	9.38775E-05	3.74283E-06	3.74283E-06	0.000101363	3.74283E-06	3.84253E-05	3.72217E-05	2.161E-05	9.37891E-05	7.12897E-05
3830303773865	383030	3773865	0.000250409	9.8214E-05	3.25255E-05	3.18554E-05	7.39697E-05	7.38556E-05	9.71866E-05	9.71239E-05	0.000104099	0.000101604	4.05087E-06	4.05087E-06	0.000109705	4.05087E-06	4.14677E-05	4.01689E-05	2.25945E-05	9.80616E-05	7.45373E-05
3830403773865	383040	3773865	0.000272388	0.00010683	3.53803E-05	3.46514E-05	8.04622E-05	8.03381E-05	0.000105717	0.000105649	0.000113236	0.000110522	4.40642E-06	4.40642E-06	0.000119335	4.40642E-06	4.49694E-05	4.35609E-05	2.36559E-05	0.000102668	7.80387E-05
3830503773865	383050	3773865	0.000294987	0.0001157	3.83157E-05	3.75262E-05	8.71378E-05	8.70033E-05	0.000114488	0.000114414	0.000122631	0.000119691	4.772E-06	4.772E-06	0.000129235	4.772E-06	4.85715E-05	4.70502E-05	2.46131E-05	0.000106823	8.11967E-05
3830603773865	383060	3773865	0.000319337	0.00012525	4.14785E-05	4.06239E-05	9.43307E-05	9.41852E-05	0.000123938	0.000123858	0.000132753	0.000129571	5.16591E-06	5.16591E-06	0.000139903	5.16591E-06	5.24481E-05	5.08054E-05	2.55387E-05	0.00011084	8.42501E-05
3830703773865	383070	3773865	0.000346876	0.00013605	4.50555E-05	4.41272E-05	0.000102466	0.000102307	0.000134626	0.000134539	0.000144202	0.000140745	5.61141E-06	5.61141E-06	0.000151968	5.61141E-06	5.68252E-05	5.50454E-05	2.65005E-05	0.000115014	8.74231E-05
3830803773865	383080	3773865	0.000376077	0.0001475	4.88483E-05	4.78419E-05	0.000111091	0.00011092	0.000145959	0.000145865	0.000156341	0.000152593	6.08378E-06	6.08378E-06	0.000164761	6.08378E-06	6.14445E-05	5.952E-05	2.73877E-05	0.000118864	9.03496E-05
3830903773865	383090	3773865	0.000409705	0.00016069	5.32163E-05	5.21199E-05	0.000121025	0.000120838	0.000159011	0.000158908	0.000170321	0.000166238	6.62779E-06	6.62779E-06	0.000179494	6.62779E-06	6.67329E-05	6.46427E-05	2.83223E-05	0.000122921	9.34329E-05
3831003773865	383100	3773865	0.00045281	0.0001776	5.88152E-05	5.76034E-05	0.000133758	0.000133552	0.00017574	0.000175627	0.00018824	0.000183728	7.3251E-06	7.3251E-06	0.000198378	7.3251E-06	7.34708E-05	7.11696E-05	2.94855E-05	0.000127969	9.72703E-05
3831103773865	383110	3773865	0.000507888	0.0001992	6.59692E-05	6.461E-05	0.000150028	0.000149796	0.000197117	0.000196989	0.000211137	0.000206076	8.21609E-06	8.21609E-06	0.000222508	8.21609E-06	8.20151E-05	7.94463E-05	3.08569E-05	0.000133921	0.000101794
3831203773865	383120	3773865	0.000574992	0.00022552	7.46853E-05	7.31466E-05	0.00016985	0.000169588	0.000223161	0.000223017	0.000239033	0.000233303	9.30164E-06	9.30164E-06	0.000251907	9.30164E-06	9.23318E-05	8.94398E-05	3.2303E-05	0.000140197	0.000106565
3831303773865	383130	3773865	0.00066395	0.00026041	8.624E-05	8.44632E-05	0.000196128	0.000195825	0.000257686	0.00025752	0.000276014	0.000269398	1.07407E-05	1.07407E-05	0.000290879	1.07407E-05	0.000105779	0.000102466	3.39325E-05	0.000147269	0.00011194
3831403773865	383140	3773865	0.000779333	0.00030567	0.000101227	9.91414E-05	0.000230211	0.000229856	0.000302467	0.000302272	0.0003239	0.000316215	1.26072E-05	1.26072E-05	0.000341429	1.26072E-05	0.000122864	0.000119016	3.55754E-05	0.0001544	0.00011736
3831503773865	383150	3773865	0.000931399	0.00036531	0.000120979	0.000118486	0.000275131	0.000274706	0.000361486	0.000361252	0.000387196	0.000377915	1.50672E-05	1.50672E-05	0.00040805	1.50672E-05	0.000144879	0.000140341	3.72478E-05	0.000161658	0.000122878
3831603773865	383160	3773865	0.001139629	0.00044698	0.000148026	0.000144976	0.000336641	0.000336121	0.000442302	0.000442016	0.000473761	0.000462405	1.84357E-05	1.84357E-05	0.000499276	1.84357E-05	0.000173672	0.000168233	3.87256E-05	0.000168072	0.000127753
3837203773865	383720	3773865	0.005356799	0.00210101	0.000695791	0.000681455	0.001582372	0.001579931	0.00207903	0.002077689	0.002226901	0.002173524	8.66568E-05	8.66568E-05	0.002346837	8.66568E-05	0.001054931	0.001021889	0.001832228	0.007951999	0.006044367
3837303773865	383730	3773865	0.003386496	0.00132823	0.00043987	0.000430807	0.001000355	0.000998811	0.001314335	0.001313487	0.001407817	0.001374072	5.47833E-05	5.47833E-05	0.001483639	5.47833E-05	0.000674385	0.000653262	0.001181634	0.005128376	0.003898112
3837403773865	383740	3773865	0.002457397	0.00096383	0.00031919	0.000312613	0.000725903	0.000724783	0.000953742	0.000953126	0.001021577	0.00099709	3.97532E-05	3.97532E-05	0.001076596	3.97532E-05	0.000494493	0.000479004	0.000871456	0.003782179	0.00287486
3837503773865	383750	3773865	0.001938902	0.00076046	0.000251843	0.000246654	0.000572742	0.000571858	0.00075208	0.000752023	0.00080603	0.00078671	3.13656E-05	3.13656E-05	0.000849441	3.13656E-05	0.00039376	0.000381427	0.000696072	0.003021004	0.002296285
3837603773865	383760	3773865	0.001603073	0.00062875	0.000208222	0.000203932	0.00047354	0.000472809	0.00062217	0.000621768	0.000666421	0.000650448	2.59329E-05	2.59329E-05	0.000702313	2.59329E-05	0.000328263	0.000317981	0.000581014	0.00252164	0.001916715
3837703773865	383770	3773865	0.001378918	0.00054083	0.000179107	0.000175416	0.000407326	0.000406697	0.000535173	0.000534827	0.000573237	0.000559497	2.23067E-05	2.23067E-05	0.00060411	2.23067E-05	0.000284322	0.000275416	0.000503026	0.002183168	0.00165944
3837803773865	383780	3773865	0.001210488	0.00047477	0.000157229	0.00015399	0.000357572	0.00035702	0.000469803	0.0004695	0.000503218	0.000491156	1.9582E-05	1.9582E-05	0.00053032	1.9582E-05	0.000251149	0.000243283	0.000443731	0.001925825	0.001463832
3837903773865	383790	3773865	0.001078946	0.00042318	0.000140144	0.000137256	0.000318715	0.000318224	0.00041875	0.00041848	0.000448534	0.000437783	1.74541E-05	1.74541E-05	0.000472691	1.74541E-05	0.000225118	0.000218067	0.0003969 2	0.001722659	0.001309405

			KMMass Grading / Excavation	KMDrainage / Utilities Trenching	KMFoundations / Concrete Pads	KMBuilding / Structure Construction	KMAsphalt Paving	KMArchitectural Coating	KMLandscaping or Other Finishing	KMWaterside Construction (Piles)	EWNDemolition	EWNSite Grubbing / Prep	EWNDrainage / Utilities Trenching	EWNDrainage / Utilities Trenching	EWNDrainage / Utilities Trenching	EWNFoundation s / Concrete Pads	EWNBuilding / Structure Construction	EWNAsphalt Paving	EWNLandscaping or Other Finishing	EWNWaterside Construction (Piles)	ISDemolition
Unique Identifier	X (UTM)	Y (UTM)	2026	2026	2026	2026	2026	2026	2026	2026	2027	2027	2027	2028	2029	2029	2029	2029	2029	2029	2027
3838303773845	383830	3773845	0.000911641	0.000327378	0.000173247	0.000595044	1.91164E-05	1.91164E-05	0.00061416	1.91164E-05	0.000597716	3.25763E-05	7.64953E-05	7.50181E-05	7.34659E-05	6.36351E-05	0.00013818	9.83075E-06	0.000143095	9.83075E-06	0.000139123
3838403773845	383840	3773845	0.000846948	0.000304146	0.000160953	0.000552818	1.77598E-05	1.77598E-05	0.000570578	1.77598E-05	0.000556583	3.03345E-05	7.12312E-05	6.98556E-05	6.84102E-05	5.9256E-05	0.000128671	9.15424E-06	0.000133248	9.15424E-06	0.000129559
3838503773845	383850	3773845	0.000790324	0.000283812	0.000150192	0.000515858	1.65725E-05	1.65725E-05	0.00053243	1.65725E-05	0.000520749	2.83815E-05	6.66452E-05	6.53582E-05	6.40058E-05	5.5441E-05	0.000120387	8.56487E-06	0.000124669	8.56487E-06	0.000121184
3838603773845	383860	3773845	0.000739839	0.000265682	0.000140598	0.000482905	1.55138E-05	1.55138E-05	0.000498419	1.55138E-05	0.000488958	2.66489E-05	6.25765E-05	6.13681E-05	6.00984E-05	5.20564E-05	0.000113037	8.04199E-06	0.000117058	8.04199E-06	0.000113699
3838703773845	383870	3773845	0.000692767	0.000248779	0.000131653	0.000452181	1.45268E-05	1.45268E-05	0.000466708	1.45268E-05	0.000459066	2.50197E-05	5.87509E-05	5.76164E-05	5.64243E-05	4.88739E-05	0.000106127	7.55035E-06	0.000109902	7.55035E-06	0.000106649
3838803773845	383880	3773845	0.00064707	0.000232368	0.000122968	0.000422354	1.35685E-05	1.35685E-05	0.000435922	1.35685E-05	0.000429955	2.34331E-05	5.50253E-05	5.39627E-05	5.28462E-05	4.57746E-05	9.93968E-05	7.07155E-06	0.000102933	7.07155E-06	9.97311E-05
3838903773845	383890	3773845	0.000600671	0.000215706	0.000114151	0.000392068	1.25956E-05	1.25956E-05	0.000404664	1.25956E-05	0.000400292	2.18164E-05	5.12291E-05	5.02398E-05	4.92003E-05	4.26166E-05	9.25394E-05	6.58368E-06	9.58313E-05	6.58368E-06	9.27436E-05
3839003773845	383900	3773845	0.000552897	0.00019855	0.000105072	0.000360885	1.15938E-05	1.15938E-05	0.000372479	1.15938E-05	0.00036955	2.01409E-05	4.72947E-05	4.63814E-05	4.54217E-05	3.93437E-05	8.54325E-05	6.07806E-06	8.84715E-05	6.07806E-06	8.55158E-05
3839103773845	383910	3773845	0.000511071	0.00018353	9.71234E-05	0.000333585	1.07168E-05	1.07168E-05	0.000344302	1.07168E-05	0.000342827	1.86845E-05	4.38748E-05	4.30275E-05	4.21373E-05	3.64987E-05	7.92548E-05	5.63855E-06	8.20741E-05	5.63855E-06	7.91947E-05
3829703773855	382970	3773855	5.85532E-05	2.10269E-05	1.11274E-05	3.82187E-05	1.22781E-06	1.22781E-06	3.94465E-05	1.22781E-06	0.000135901	7.4068E-06	1.73926E-05	1.70567E-05	1.67038E-05	1.44686E-05	3.14176E-05	2.2352E-06	3.25352E-05	2.2352E-06	1.35279E-05
3829803773855	382980	3773855	6.06736E-05	2.17884E-05	1.15304E-05	3.96027E-05	1.27228E-06	1.27228E-06	4.0875E-05	1.27228E-06	0.000144844	7.89421E-06	1.85371E-05	1.81791E-05	1.7803E-05	1.54207E-05	3.34851E-05	2.38229E-06	3.46763E-05	2.38229E-06	1.41022E-05
3829903773855	382990	3773855	6.30305E-05	2.26348E-05	1.19783E-05	4.11411E-05	1.3217E-06	1.3217E-06	4.24628E-05	1.3217E-06	0.000154974	8.44631E-06	1.98335E-05	1.94505E-05	1.90481E-05	1.64992E-05	3.5827E-05	2.5489E-06	3.71014E-05	2.5489E-06	1.47421E-05
3830003773855	383000	3773855	6.55795E-05	2.35502E-05	1.24627E-05	4.28049E-05	1.37515E-06	1.37515E-06	4.418E-05	1.37515E-06	0.00016636	9.06685E-06	2.12907E-05	2.08795E-05	2.04475E-05	1.77113E-05	3.84591E-05	2.73616E-06	3.98272E-05	2.73616E-06	1.54393E-05
3830103773855	383010	3773855	6.8365E-05	2.45505E-05	1.2992E-05	4.4623E-05	1.43356E-06	1.43356E-06	4.60566E-05	1.43356E-06	0.000179346	9.7746E-06	2.29526E-05	2.25094E-05	2.20436E-05	1.90939E-05	4.14612E-05	2.94974E-06	4.29361E-05	2.94974E-06	1.62078E-05
3830203773855	383020	3773855	7.1409E-05	2.56436E-05	1.35705E-05	4.66099E-05	1.49739E-06	1.49739E-06	4.81073E-05	1.49739E-06	0.000194277	1.05884E-05	2.48634E-05	2.43833E-05	2.38788E-05	2.06835E-05	4.49129E-05	3.19531E-06	4.65106E-05	3.19531E-06	1.70545E-05
3830303773855	383030	3773855	7.4756E-05	2.68455E-05	1.42065E-05	4.87945E-05	1.56757E-06	1.56757E-06	5.03621E-05	1.56757E-06	0.000211758	1.15411E-05	2.71006E-05	2.65772E-05	2.60273E-05	2.25445E-05	4.89541E-05	3.48282E-06	5.06955E-05	3.48282E-06	1.79921E-05
3830403773855	383040	3773855	7.83763E-05	2.81456E-05	1.48945E-05	5.11575E-05	1.64349E-06	1.64349E-06	5.2801E-05	1.64349E-06	0.000232309	1.26611E-05	2.97307E-05	2.91566E-05	2.85533E-05	2.47325E-05	5.37051E-05	3.82082E-06	5.56155E-05	3.82082E-06	1.90092E-05
3830503773855	383050	3773855	8.15237E-05	2.92759E-05	1.54927E-05	5.32119E-05	1.70949E-06	1.70949E-06	5.49214E-05	1.70949E-06	0.000253457	1.38137E-05	3.24372E-05	3.18108E-05	3.11526E-05	2.6984E-05	5.85941E-05	4.16865E-06	6.06784E-05	4.16865E-06	1.99035E-05
3830603773855	383060	3773855	8.45087E-05	3.03478E-05	1.60599E-05	5.51603E-05	1.77208E-06	1.77208E-06	5.69323E-05	1.77208E-06	0.000276481	1.50686E-05	3.53838E-05	3.47005E-05	3.39825E-05	2.94352E-05	6.39168E-05	4.54734E-06	6.61905E-05	4.54734E-06	2.07544E-05
3830703773855	383070	3773855	8.76266E-05	3.14675E-05	1.66525E-05	5.71954E-05	1.83746E-06	1.83746E-06	5.90328E-05	1.83746E-06	0.000303081	1.65183E-05	3.87881E-05	3.8039E-05	3.7252E-05	3.22671E-05	7.00662E-05	4.98483E-06	7.25586E-05	4.98483E-06	2.1636E-05
3830803773855	383080	3773855	9.05967E-05	3.25341E-05	1.72169E-05	5.9134E-05	1.89974E-06	1.89974E-06	6.10338E-05	1.89974E-06	0.000332544	1.81241E-05	4.25588E-05	4.17369E-05	4.08734E-05	3.54039E-05	7.68775E-05	5.46942E-06	7.96122E-05	5.46942E-06	2.24744E-05
3830903773855	383090	3773855	9.37368E-05	3.36617E-05	1.78136E-05	6.11836E-05	1.96559E-06	1.96559E-06	6.31492E-05	1.96559E-06	0.000367345	2.00208E-05	4.70125E-05	4.61046E-05	4.51507E-05	3.91089E-05	8.49227E-05	6.04179E-06	8.79436E-05	6.04179E-06	2.33476E-05
3831003773855	383100	3773855	9.76453E-05	3.50652E-05	1.85564E-05	6.37347E-05	2.04754E-06	2.04754E-06	6.57823E-05	2.04754E-06	0.000413263	2.25234E-05	5.28891E-05	5.18677E-05	5.07945E-05	4.39975E-05	9.5538E-05	6.79701E-06	9.89365E-05	6.79701E-06	2.43928E-05
3831103773855	383110	3773855	0.000102248	3.67182E-05	1.94311E-05	6.67392E-05	2.14406E-06	2.14406E-06	6.88832E-05	2.14406E-06	0.000473966	2.58318E-05	6.06579E-05	5.94865E-05	5.82557E-05	5.04602E-05	0.000109571	7.79541E-06	0.000113469	7.79541E-06	2.55594E-05
3831203773855	383120	3773855	0.00010711	3.84641E-05	2.0355E-05	6.99124E-05	2.24601E-06	2.24601E-06	7.21584E-05	2.24601E-06	0.000551293	3.00462E-05	7.0554E-05	6.91916E-05	6.77599E-05	5.86927E-05	0.000127448	9.06722E-06	0.000131981	9.06722E-06	2.67121E-05
3831303773855	383130	3773855	0.000112223	4.03001E-05	2.13267E-05	7.32496E-05	2.35322E-06	2.35322E-06	7.56028E-05	2.35322E-06	0.000654859	3.56907E-05	8.38084E-05	8.219E-05	8.04894E-05	6.97188E-05	0.00015139	1.07706E-05	0.000156775	1.07706E-05	2.78411E-05
3831403773855	383140	3773855	0.000117417	4.21653E-05	2.23137E-05	7.66399E-05	2.46213E-06	2.46213E-06	7.9102E-05	2.46213E-06	0.000795821	4.33733E-05	0.000101849	9.98819E-05	9.78152E-05	8.47262E-05	0.000183978	1.3089E-05	0.000190522	1.3089E-05	2.8924E-05
3831503773855	383150	3773855	0.000122847	4.41155E-05	2.33457E-05	8.01844E-05	2.57601E-06	2.57601E-06	8.27604E-05	2.57601E-06	0.000998743	5.44328E-05	0.000127818	0.00012535	0.000122757	0.00010633	0.000230889	1.64265E-05	0.000239103	1.64265E-05	2.99453E-05
3831603773855	383160	3773855	0.000127783	4.58878E-05	2.42837E-05	8.34059E-05	2.6795E-06	2.6795E-06	8.60854E-05	2.6795E-06	0.001314764	7.16563E-05	0.000168263	0.000165013	0.000161599	0.000139975	0.000303947	2.16242E-05	0.000314759	2.16242E-05	3.06663E-05
3837203773855	383720	3773855	0.006578517	0.002362402	0.001250174	0.004293911	0.000137946	0.000137946	0.004431857	0.000137946	0.004584565	0.000249865	0.000586729	0.000575399	0.000563493	0.00048809	0.001059859	7.54032E-05	0.00109756	7.54032E-05	0.000952309
3837303773855	383730	3773855	0.004092914	0.001469801	0.000777813	0.002671516	8.58251E-05	8.58251E-05	0.002757341	8.58251E-05	0.002799724	0.000152589	0.000358307	0.000351387	0.000344117	0.000298069	0.00064724	4.60476E-05	0.000670264	4.60476E-05	0.000597663
3837403773855	383740	3773855	0.002966728	0.001065378	0.000563794	0.001936435	6.22099E-05	6.22099E-05	0.001998644	6.22099E-05	0.002000158	0.000109011	0.000255979	0.000251036	0.000245841	0.000212944	0.000462396	3.2897E-05	0.000478845	3.2897E-05	0.000436633
3837503773855	383750	3773855	0.002344262	0.000841845	0.000445501	0.00153014	4.91573E-05	4.91573E-05	0.001579297	4.91573E-05	0.001564155	8.52485E-05	0.000200179	0.000196314	0.000192252	0.000166526	0.000361601	2.5726E-05	0.000374464	2.5726E-05	0.000347379
3837603773855	383760	3773855	0.001942192	0.000697458	0.000369092	0.001267702	4.07262E-05	4.07262E-05	0.001308428	4.07262E-05	0.00128625	7.01023E-05	0.000164613	0.000161434	0.000158094	0.000136939	0.000297355	2.11552E-05	0.000307933	2.11552E-05	0.000289554
3837703773855	383770	3773855	0.0016727	0.000600681	0.000317878	0.0010918	3.50752E-05	3.50752E-05	0.001126875	3.50752E-05	0.00110293	6.01111E-05	0.000141152	0.000138426	0.000135562	0.00011742	0.000254975	1.81401E-05	0.000264045	1.81401E-05	0.000250643
3837803773855	383780	3773855	0.001469341	0.000527653	0.000279232	0.000959064	3.08109E-05	3.08109E-05	0.000989875	3.08109E-05	0.000966278	5.26634E-05	0.000123664	0.000121276	0.000118766	0.000102874	0.000223384	1.58926E-05	0.00023133	1.58926E-05	0.000221182
3837903773855	383790	3773855	0.001309692	0.000470322	0.000248892	0.000854859	2.74632E-05	2.74632E-05	0.000882322	2.74632E-05	0.000860177	4.68808E-05	0.000110085	0.000107959	0.000105725	9.15778E-05	0.000198856	1.41475E-05	0.000205929	1.41475E-05	0.000197978
3838003773855	383800	3773855	0.001181378	0.000424243	0.000224508	0.000771105	2.47725E-05	2.47725E-05	0.000795878	2.47725E-05	0.000775814	4.22829E-05	9.92882E-05	9.73708E-05	9.53561E-05	8.25961E-05	0.000179353	1.276E-05	0.000185733	1.276E-05	0.000179264
3838103773855	383810	3773855	0.001076211	0.000386477	0.000204522	0.000702461	2.25673E-05	2.25673E-05	0.000725029	2.25673E-05	0.000707408	3.85546E-05	9.05336E-05	8.87853E-05	8.69482E-05	7.53133E-05	0.000163538	1.16349E-05	0.000169356	1.16349E-05	0.000163868
3838203773855	383820	3773855	0.000987203	0.000354513	0.000187607	0.000644364	2.07009E-05	2.07009E-05	0.000665065	2.07009E-05	0.000649966	3.5424E-05	8.31822E-05	8.15759E-05	7.9888E-05	6.91979E-05	0.000150259	1.06901E-05	0.000155604	1.06901E-05	0.000150787
3838303773855	383830	3773855	0.000910814	0.000327081	0.00017309	0.000594504	1.9099E-05	1.9099E-05	0.000613603	1.9099E-05	0.000600963	3.27532E-05	7.69108E-05	7.54255E-05	7.38649E-05	6.39808E-05	0.00013893	9.88415E-06	0.000143872	9.88415E-06	0.000139516
3838403773855	383840	3773855	0.000844806	0.000303377	0.000160546	0.000551419	1.77149E-05	1.77149E-05	0.000569134	1.77149E-05	0.000558758	3.0453E-05	7.15095E-05	7.01285E-05	6.86775E-05	5.94875E-05	0.000129174	9.19E-06	0.000133769	9.19E-06	0.000129744
3838503773855	383850	3773855	0.000788743	0.000283244	0.000149892	0.000514826	1.65393E-05	1.65393E-05	0.000531365	1.65393E-05	0.000523131	2.85113E-05	6.69499E-05	6.5657E-05	6.42985E-05	5.56945E-05	0.000120937	8.60403E-06	0.000125239	8.60403E-06	0.000121419
3838603773855	383860	3773855	0.000739706	0.000265635	0.000140573	0.000482819	1.5511E-05	1.5511E-05	0.00049833	1.5511E-05	0.000491983	2.68137E-05	6.29636E-05	6.17477E-05	6.04701E-05	5.23784E-05	0.000113736	8.09174E-06	0.000117782	8.09174E-06	0.000114113
3838703773855	383870	3773855	0.000694474	0.000249392	0.000131977	0.000453295	1.45626E-05	1.45626E-05	0.000467858	1.45626E-05	0.000462879	2.52275E-05	5.92389E-05	5.8095E-05	5.68929E-05	4.92799E-05	0.000107008	7.61306E-06	0.000110815	7.61306E-06	0.000107297
3838803773855	383880	3773855	0.00064902	0.000233069	0.000123339	0.000423627	1.36094E-05	1.36094E-05	0.000437236	1.36094E-05	0.000433745	2.36397E-05	5.55104E-05	5.44384E-05	5.3312E-05	4.61781E-05	0.000100273	7.13389E-06	0.00010384	7.13389E-06	0.000100399
3838903773855	383890	3773855	0.000602407	0.000216329	0.000114481	0.000393201	1.2632E-05	1.2632E-05	0.000405833	1.2632E-05	0.000403661	2.2E-05	5.16603E-05	5.06626E-05	4.96144E-05	4.29753E-05	9.33183E-05	6.63909E-06	9.66378E-05	6.63909E-06	9.33374E-05
3839003773855	383900	3773855	0.000553481	0.00019876	0.000105183	0.000361266	1.1606E-05	1.1606E-05	0.000372872	1.1606E-05	0.00037187	2.02674E-05	4.75916E-05	4.66726E-05	4.57069E-05	3.95907E-05	8.59688E-05	6.11622E-06	8.90269E-05	6.11622E-06	8.59098E-05
3839103773855	383910	3773855	0.000510798	0.000183432	9.70715E-05	0.000333407	1.0711E-05	1.0711E-05	0.000344118	1.0711E-05	0.000344366	1.87684E-05	4.40718E-05	4.32207E-05	4.23264E-05	3.66626E-05	7.96106E-05	5.66386E-06	8.24425E-05	5.66386E-06	7.94378E-05
3829703773865	382970	3773865	5.77626E-05	2.0743E-05	1.09771E-05	3.77026E-05	1.21124E-06	1.21124E-06	3.89139E-05	1.21124E-06	0.000133604	7.2816E-06	1.70986E-05	1.67684E-05	1.64214E-05	1.4224E-05	3.08866E-05	2.19742E-06	3.19853E-05	2.19742E-06	1.34734E-05
3829803773865	382980	3773865	5.99274E-05	2.15204E-05	1.13885E-05	3.91157E-05	1.25663E-06	1.25663E-06	4.03723E-05	1.25663E-06	0.000142632	7.77361E-06	1.82539E-05	1.79014E-05	1.7531E-05	1.51851E-05	3.29736E-05	2.34589E-06	3.41465E-05	2.34589E-06	1.40659E-05
3829903773865	382990	3773865	6.23582E-05	2.23934E-05	1.18505E-05	4.07023E-05	1.3076E-06	1.3076E-06	4.20099E-05	1.3076E-06	0.000152907	8.33364E-06	1.95689E-05	1.9191E-05	1.8794E-05	1.62791E-05	3.5349E-05	2.51489E-06	3.66065E-05	2.51489E-06	1.47323E-05
3830003773865	383000	3773865	6.48776E-05	2.32981E-05	1.23293E-05	4.23468E-05	1.36043E-06	1.36043E-06	4.37072E-05	1.36043E-06	0.000164132	8.94541E-06	2.10055E-05	2.05999E-05	2.01736E-05	1.74741E-05	3.7944E-05	2.69951E-06	3.92938E-05	2.69951E-06	1.54337E-05
3830103773865	383010	3773865	6.75818E-05	2.42692E-05	1.28432E-05	4.41118E-05	1.41714E-06	1.41714E-06	4.55289E-05	1.41714E-06	0.000176796	9.63564E-06	2.26263E-05	2.21894E-05	2.17302E-05	1.88224E-05	4.08718E-05	2.90781E-06	4.23257E-05	2.90781E-06	1.61966E-05
3830203773865	383020	3773865	7.05519E-05	2.53358E-05	1.34076E-05	4.60505E-05	1.47942E-06	1.47942E-06	4.75299E-05	1.47942E-06	0.000191337	1.04281E-05	2.44872E-05	2.40143E-05	2.35174E-05	2.03704E-05	4.42332E-05	3.14695E-06	4.58067E-05	3.14695E-06	1.70378E-05
3830303773865	383030	3773865	7.37659E-05	2.649E-05	1.40184E-05	4.81483E-05	1.54681E-06	1.54681E-06	4.96951E-05	1.54681E-06	0.000208159	1.13449E-05	2.664E-05	2.61256E-05	2.5585E-05	2.21614E-05	4.81221E-05	3.42363E-06	4.9834E-05	3.42363E-06	1.79585E-05
3830403773865	383040	3773865	7.72311E-05	2.77343E-05	1.46769E-05	5.041E-05	1.61947E-06	1.61947E-06	5.20295E-05	1.61947E-06	0.00022786	1.24187E-05	2.91614E-05	2.85982E-05	2.80065E-05	2.42588E-05	5.26766E-05	3.74766E-06	5.45505E-05	3.74766E-06	1.89589E-05
3830503773865	383050	3773865	8.03564E-05	2.88567E-05	1.52708E-05	5.245E-05	1.68501E-06	1.68501E-06	5.4135E-05	1.68501E-06	0.000248564	1.35471E-05	3.18111E-05	3.11967E-05	3.05513E-05	2.64631E-05	5.7463E-05	4.08818E-06	5.95071E-05	4.08818E-06	1.98699E-05
3830603773865	383060	3773865	8.33782E-05	2.99418E-05	1.58451E-05	5.44224E-05	1.74837E-06	1.74837E-06	5.61708E-05	1.74837E-06	0.000271343	1.47886E-05	3.47263E-05	3.40557E-05	3.33511E-05	2.88882E-05	6.27291E-05	4.46283E-06	6.49605E-05	4.46283E-06	2.07558E-05
3830703773865	383070	3773865	8.65183E-05	3.10695E-05	1.64418E-05	5.6472E-05	1.81422E-06	1.81422E-06	5.82862E-05	1.81422E-06	0.000297614	1.62203E-05	3.80884E-05	3.73529E-05	3.658E-05	3.16851E-05	6.88023E-05	4.89491E-06	7.12498E-05	4.89491E-06	2.1671E-05
3830803773865	383080	3773865	8.94146E-05	3.21095E-05	1.69922E-05	5.83624E-05	1.87495E-06	1.87495E-06	6.02374E-05	1.87495E-06	0.000326158	1.77761E-05	4.17415E-05	4.09355E-05	4.00885E-05	3.47241E-05	7.54013E-05	5.36439E-06	7.80835E-05	5.36439E-06	2.25191E-05
3830903773865	383090	3773865	9.2466E-05	3.32053E-05	1.75721E-05	6.03541E-05	1.93894E-06	1.93894E-06	6.22931E-05	1.93894E-06	0.000359795	1.96093E-05	4.60463E-05	4.51571E-05	4.42228E-05	3.83051E-05	8.31773E-05	5.91762E-06	8.61361E-05	5.91762E-06	2.34035E-05
3831003773865	383100	3773865	9.62636E-05	3.45691E-05	1.82938E-05	6.28329E-05	2.01857E-06	2.01857E-06	6.48515E-05	2.01857E-06	0.000403921	2.20142E-05	5.16936E-05	5.06953E-05	4.96464E-05	4.3003E-05	9.33785E-05	6.64337E-06	9.67002E-05	6.64337E-06	2.44598E-05
3831103773865	383110	3773865	0.000100741	3.6177E-05	1.91447E-05	6.57554E-05	2.11246E-06	2.11246E-06	6.78678E-05	2.11246E-06	0.000461968	2.51778E-05	5.91223E-05	5.79806E-05	5.67809E-05	4.91829E-05	0.000106798	7.59808E-06	0.000110597	7.59808E-06	2.56475E-05
3831203773865	383120	3773865	0.000105462	3.78724E-05	2.00419E-05	6.8837E-05	2.21146E-06	2.21146E-06	7.10484E-05	2.21146E-06	0.000535458	2.91832E-05	6.85276E-05	6.72042E-05	6.58137E-05	5.70069E-05	0.000123787	8.80679E-06	0.000128191	8.80679E-06	2.68295E-05
3831303773865	383130	3773865	0.000110782	3.97827E-05	2.10529E-05	7.23092E-05	2.32301E-06	2.32301E-06	7.46322E-05	2.32301E-06	0.000637501	3.47446E-05	8.15869E-05	8.00114E-05	7.83559E-05	6.78708E-05	0.000147377	1.04851E-05	0.00015262	1.04851E-05	2.80479E-05
3831403773865	383140	3773865	0.000116146	4.1709E-05	2.20722E-05	7.58104E-05	2.43549E-06	2.43549E-06	7.82459E-05	2.43549E-06	0.000776526	4.23217E-05	9.93793E-05	9.74602E-05	9.54436E-05	8.26719E-05	0.000179517	1.27717E-05	0.000185903	1.27717E-05	2.9195E-05
3831503773865	383150	3773865	0.000121606	4.36697E-05	2.31098E-05	7.93742E-05	2.54998E-06	2.54998E-06	8.19242E-05	2.54998E-06	0.000973453	5.30544E-05	0.000124582	0.000122176	0.000119648	0.000103637	0.000225043	1.60106E-05	0.000233048	1.60106E-05	3.02471E-05
3831603773865	383160	3773865	0.000126431	4.54023E-05	2.40267E-05	8.25234E-05	2.65115E-06	2.65115E-06	8.51745E-05	2.65115E-06	0.001272299	6.93419E-05	0.000162828	0.000159684	0.00015638	0.000135454	0.0029413	2.09258E-05	0.000304593	2.09258E-05	3.09905E-05
3837203773865	383720	3773865	0.005981814	0.002148121	0.001136777	0.003904433	0.000125434	0.000125434	0.004029867	0.000125434	0.0041668	0.000227096	0.000533264	0.000522966	0.000512146	0.000443613	0.00096328	6.85322E-05	0.000997546	6.85322E-05	0.000868444
3837303773865	383730	3773865	0.003857771	0.001385359	0.000733126	0.002518033	8.08944E-05	8.08944E-05	0.002598928	8.08944E-05	0.002642613	0.000144026	0.0003382	0.000331669	0.000324806	0.000281343	0.000610919	4.34636E-05	0.000632651	4.34636E-05	0.00056519
3837403773865	383740	3773865	0.002845108	0.001021703	0.000540681	0.001857051	5.96596E-05	5.96596E-05	0.00191671	5.96596E-05	0.001923758	0.000104847	0.000246201	0.000241447	0.000236451	0.000204811	0.000444734	3.16404E-05	0.000460554	3.16404E-05	0.000402045
3837503773865	383750	3773865	0.00227252	0.000816082	0.000431867	0.001483313	4.76529E-05	4.76529E-05	0.001530966	4.76529E-05	0.001522494	8.29779E-05	0.000194848	0.000191085	0.000187131	0.000162091	0.00035197	2.50408E-05	0.00036449	2.50408E-05	0.000338021
3837603773865	383760	3773865	0.001896879	0.000681185	0.000360481	0.001238125	3.9776E-05	3.9776E-05	0.001277901	3.9776E-05	0.001262529	6.88095E-05	0.000161578	0.000158457	0.000155179	0.000134414	0.000291871	2.07651E-05	0.000302254	2.07651E-05	0.000283895
3837703773865	383770	3773865	0.001642267	0.000589752	0.000312095	0.001071936	3.4437E-05	3.4437E-05	0.001106373	3.4437E-05	0.001088933	5.93483E-05	0.000139361	0.00013667	0.000133842	0.000115932	0.000251739	1.79099E-05	0.000260694	1.79099E-05	0.000247045
3837803773865	383780	3773865	0.001448683	0.000520234	0.000275306	0.00094558	3.03777E-05	3.03777E-05	0.000975958	3.03777E-05	0.000958445	5.22365E-05	0.000122661	0.000120292	0.000117803	0.00010204	0.000221573	1.57637E-05	0.000229455	1.57637E-05	0.000218926
3837903773865	383790	3773865	0.001295854	0.000465352	0.000246263	0.000845826	2.7173E-05	2.7173E-05	0.000872999	2.7173E-05	0.000856487	4.66796E-05	0.000109613	0.000107496	0.000105272	9.11848E-05	0.000198002	1.40868E-05	0.000205046	1.40868E-05	0.000196647

			ISDrainage / Utilities Trenching	ISDrainage / Utilities Trenching	ISAsphalt Paving	ISAsphalt Paving	SVDemolition	SVSite Grubbing / Prep	SVMass Grading / Excavation	SVMass Grading / Excavation	SVDrainage / Utilities Trenching	SVFoundations / Concrete Pads	SVBuilding / Structure Construction	SVBuilding / Structure Construction	SVAsphalt Paving	SVAsphalt Paving	SVArchitectural Coating	SVArchitectural Coating	SVLandscaping or Other Finishing	SVLandscaping or Other Finishing	MDemolition
Unique Identifier	X (UTM)	Y (UTM)	2027	2028	2027	2028	2027	2027	2027	2028	2028	2028	2028	2029	2028	2029	2028	2029	2028	2029	2027
3838303773845	383830	3773845	5.60196E-05	5.45823E-05	1.44678E-05	1.34774E-05	0.001241356	0.000892468	0.000601727	0.000594087	0.000421519	0.000133906	0.000191828	0.000184509	1.88605E-05	1.75477E-05	1.88605E-05	1.75477E-05	0.000191828	0.000184509	0.000207844
3838403773845	383840	3773845	5.21685E-05	5.083E-05	1.34732E-05	1.25509E-05	0.001145231	0.000823359	0.000555132	0.000548084	0.000388879	0.000123537	0.000176974	0.000170221	1.74E-05	1.61889E-05	1.74E-05	1.61889E-05	0.000176974	0.000170221	0.000192861
3838503773845	383850	3773845	4.87962E-05	4.75443E-05	1.26023E-05	1.17396E-05	0.001061791	0.00076337	0.000514686	0.000508151	0.000360546	0.000114536	0.00016408	0.000157819	1.61323E-05	1.50094E-05	1.61323E-05	1.50094E-05	0.00016408	0.000157819	0.000179822
3838603773845	383860	3773845	4.57823E-05	4.46077E-05	1.18239E-05	1.10145E-05	0.00098808	0.000710376	0.000478956	0.000472875	0.000335516	0.000106585	0.000152689	0.000146863	1.50124E-05	1.39674E-05	1.50124E-05	1.39674E-05	0.000152689	0.000146863	0.000168258
3838703773845	383870	3773845	4.29434E-05	4.18416E-05	1.10907E-05	1.03315E-05	0.000919981	0.000661417	0.000445946	0.000440284	0.000312392	9.9239E-05	0.000142166	0.000136741	1.39777E-05	1.30048E-05	1.39777E-05	1.30048E-05	0.000142166	0.000136741	0.000157389
3838803773845	383880	3773845	4.01579E-05	3.91276E-05	1.03713E-05	9.66137E-06	0.000854751	0.00061452	0.000414327	0.000409066	0.000290242	9.22026E-05	0.000132086	0.000127046	1.29866E-05	1.20827E-05	1.29866E-05	1.20827E-05	0.000132086	0.000127046	0.000146837
3838903773845	383890	3773845	3.73443E-05	3.63862E-05	9.64469E-06	8.98446E-06	0.000789343	0.000567495	0.000382621	0.000377763	0.000268032	8.51469E-05	0.000121978	0.000117324	1.19929E-05	1.11581E-05	1.19929E-05	1.11581E-05	0.000121978	0.000117324	0.00013623
3839003773845	383900	3773845	3.4434E-05	3.35505E-05	8.89305E-06	8.28427E-06	0.00072177	0.000518914	0.000349866	0.000345424	0.000245087	7.78578E-05	0.000111536	0.00010728	1.09662E-05	1.02029E-05	1.09662E-05	1.02029E-05	0.000111536	0.00010728	0.000125214
3839103773845	383910	3773845	3.18887E-05	3.10705E-05	8.2357E-06	7.67192E-06	0.00066283	0.000476539	0.000321296	0.000317217	0.000225073	7.14999E-05	0.000102428	9.85197E-05	1.00707E-05	9.36971E-06	1.00707E-05	9.36971E-06	0.000102428	9.85197E-05	0.0001156
3829703773855	382970	3773855	5.44719E-06	5.30743E-06	1.40681E-06	1.31051E-06	6.13458E-05	4.41043E-05	2.97364E-05	2.93588E-05	2.08308E-05	6.6174E-06	9.47984E-06	9.11813E-06	9.32054E-07	8.67179E-07	9.32054E-07	8.67179E-07	9.47984E-06	9.11813E-06	1.35346E-05
3829803773855	382980	3773855	5.67842E-06	5.53273E-06	1.46653E-06	1.36614E-06	6.3475E-05	4.5635E-05	3.07685E-05	3.03778E-05	2.15538E-05	6.84708E-06	9.80886E-06	9.4346E-06	9.64404E-07	8.97277E-07	9.64404E-07	8.97277E-07	9.80886E-06	9.4346E-06	1.40027E-05
3829903773855	382990	3773855	5.93609E-06	5.78379E-06	1.53308E-06	1.42813E-06	6.58269E-05	4.73259E-05	3.19085E-05	3.15034E-05	2.23524E-05	7.10078E-06	1.01723E-05	9.78418E-06	1.00014E-06	9.30523E-07	1.00014E-06	9.30523E-07	1.01723E-05	9.78418E-06	1.45199E-05
3830003773855	383000	3773855	6.21683E-06	6.05733E-06	1.60558E-06	1.49567E-06	6.83659E-05	4.91513E-05	3.31392E-05	3.27185E-05	2.32146E-05	7.37467E-06	1.05647E-05	1.01616E-05	1.03871E-06	9.66414E-07	1.03871E-06	9.66414E-07	1.05647E-05	1.01616E-05	1.50788E-05
3830103773855	383010	3773855	6.52627E-06	6.35882E-06	1.6855E-06	1.57012E-06	7.11365E-05	5.11433E-05	3.44823E-05	3.40444E-05	2.41554E-05	7.67354E-06	1.09928E-05	1.05734E-05	1.08081E-06	1.00558E-06	1.08081E-06	1.00558E-06	1.09928E-05	1.05734E-05	1.56885E-05
3830203773855	383020	3773855	6.86721E-06	6.69102E-06	1.77355E-06	1.65214E-06	7.41477E-05	5.33081E-05	3.59419E-05	3.54855E-05	2.51778E-05	7.99835E-06	1.14581E-05	1.10209E-05	1.12656E-06	1.04815E-06	1.12656E-06	1.04815E-06	1.14581E-05	1.10209E-05	1.63508E-05
3830303773855	383030	3773855	7.24472E-06	7.05884E-06	1.87105E-06	1.74297E-06	7.74439E-05	5.5678E-05	3.75397E-05	3.7063E-05	2.62971E-05	8.35392E-06	1.19675E-05	1.15109E-05	1.17664E-06	1.09474E-06	1.17664E-06	1.09474E-06	1.19675E-05	1.15109E-05	1.70784E-05
3830403773855	383040	3773855	7.6543E-06	7.45791E-06	1.97683E-06	1.8415E-06	8.09896E-05	5.82271E-05	3.92584E-05	3.87599E-05	2.75011E-05	8.7364E-06	1.25154E-05	1.20379E-05	1.23051E-06	1.14486E-06	1.23051E-06	1.14486E-06	1.25154E-05	1.20379E-05	1.78641E-05
3830503773855	383050	3773855	8.01437E-06	7.80875E-06	2.06982E-06	1.92813E-06	8.40275E-05	6.04112E-05	4.0731E-05	4.02138E-05	2.85327E-05	9.0641E-06	1.29849E-05	1.24894E-05	1.27667E-06	1.18781E-06	1.27667E-06	1.18781E-06	1.29849E-05	1.24894E-05	1.85373E-05
3830603773855	383060	3773855	8.357E-06	8.14258E-06	2.15831E-06	2.01056E-06	8.68872E-05	6.24672E-05	4.21172E-05	4.15824E-05	2.95037E-05	9.37257E-06	1.34268E-05	1.29145E-05	1.32012E-06	1.22823E-06	1.32012E-06	1.22823E-06	1.34268E-05	1.29145E-05	1.91687E-05
3830703773855	383070	3773855	8.71201E-06	8.48848E-06	2.25E-06	2.09597E-06	8.98538E-05	6.46E-05	4.35552E-05	4.30022E-05	3.05111E-05	9.69259E-06	1.38852E-05	1.33554E-05	1.36519E-06	1.27017E-06	1.36519E-06	1.27017E-06	1.38852E-05	1.33554E-05	1.98256E-05
3830803773855	383080	3773855	9.04957E-06	8.81739E-06	2.33718E-06	2.17718E-06	9.26601E-05	6.66176E-05	4.49155E-05	4.43452E-05	3.1464E-05	9.9953E-06	1.43189E-05	1.37725E-05	1.40783E-06	1.30984E-06	1.40783E-06	1.30984E-06	1.43189E-05	1.37725E-05	2.04443E-05
3830903773855	383090	3773855	9.4012E-06	9.16E-06	2.42799E-06	2.26178E-06	9.56089E-05	6.87376E-05	4.63448E-05	4.57564E-05	3.24653E-05	1.03134E-05	1.47746E-05	1.42108E-05	1.45263E-06	1.35152E-06	1.45263E-06	1.35152E-06	1.47746E-05	1.42108E-05	2.10958E-05
3831003773855	383100	3773855	9.82204E-06	9.57003E-06	2.53668E-06	2.36303E-06	9.9306E-05	7.13956E-05	4.8137E-05	4.75258E-05	3.37207E-05	1.07122E-05	1.53459E-05	1.47603E-05	1.5088E-06	1.40378E-06	1.5088E-06	1.40378E-06	1.53459E-05	1.47603E-05	2.19141E-05
3831103773855	383110	3773855	1.02918E-05	1.00278E-05	2.658E-06	2.47605E-06	0.000103627	7.4502E-05	5.02314E-05	4.95936E-05	3.51879E-05	1.11783E-05	1.60136E-05	1.54026E-05	1.57445E-06	1.46486E-06	1.57445E-06	1.46486E-06	1.60136E-05	1.54026E-05	2.28849E-05
3831203773855	383120	3773855	1.0756E-05	1.048E-05	2.77788E-06	2.58772E-06	0.000108135	7.77429E-05	5.24165E-05	5.1751E-05	3.67186E-05	1.16645E-05	1.67102E-05	1.60726E-05	1.64294E-06	1.52858E-06	1.64294E-06	1.52858E-06	1.67102E-05	1.60726E-05	2.39028E-05
3831303773855	383130	3773855	1.12106E-05	1.09229E-05	2.89528E-06	2.69708E-06	0.00011283	8.11183E-05	5.46923E-05	5.39979E-05	3.83128E-05	1.2171E-05	1.74357E-05	1.67704E-05	1.71427E-06	1.59495E-06	1.71427E-06	1.59495E-06	1.74357E-05	1.67704E-05	2.49698E-05
3831403773855	383140	3773855	1.16466E-05	1.13478E-05	3.00789E-06	2.80198E-06	0.00011756	8.45193E-05	5.69853E-05	5.62618E-05	3.99191E-05	1.26813E-05	1.81667E-05	1.74735E-05	1.78614E-06	1.66182E-06	1.78614E-06	1.66182E-06	1.81667E-05	1.74735E-05	2.60531E-05
3831503773855	383150	3773855	1.20578E-05	1.17485E-05	3.11411E-06	2.90093E-06	0.000122576	8.81253E-05	5.94166E-05	5.86622E-05	4.16222E-05	1.32223E-05	1.89418E-05	1.8219E-05	1.86235E-06	1.73272E-06	1.86235E-06	1.73272E-06	1.89418E-05	1.8219E-05	2.72144E-05
3831603773855	383160	3773855	1.23482E-05	1.20313E-05	3.18908E-06	2.97077E-06	0.000126736	9.11164E-05	6.14333E-05	6.06533E-05	4.3035E-05	1.36711E-05	1.95847E-05	1.88374E-05	1.92556E-06	1.79153E-06	1.92556E-06	1.79153E-06	1.95847E-05	1.88374E-05	2.82486E-05
3837203773855	383720	3773855	0.000383459	0.00037362	9.90336E-05	9.22542E-05	0.01092505	0.007854518	0.005295741	0.005228502	0.003709748	0.001178492	0.001688262	0.001623845	0.000165989	0.000154436	0.000165989	0.000154436	0.001688262	0.001623845	0.001667723
3837303773855	383730	3773855	0.000240656	0.000234482	6.21528E-05	5.78981E-05	0.006572584	0.004725331	0.003185954	0.003145502	0.00223181	0.000708989	0.00101567	0.000976916	9.98603E-05	9.29095E-05	9.98603E-05	9.29095E-05	0.00101567	0.000976916	0.001012912
3837403773855	383740	3773855	0.000175815	0.000171305	4.54068E-05	4.22984E-05	0.004625743	0.003325658	0.002242254	0.002213784	0.001570733	0.000498982	0.000714822	0.000687547	7.0281E-05	6.53891E-05	7.0281E-05	6.53891E-05	0.000714822	0.000687547	0.000719727
3837503773855	383750	3773855	0.000139877	0.000136288	3.61251E-05	3.36521E-05	0.003566464	0.002564094	0.001728785	0.001706835	0.001211041	0.000384717	0.00055113	0.000530101	5.41869E-05	5.04152E-05	5.41869E-05	5.04152E-05	0.00055113	0.000530101	0.000559992
3837603773855	383760	3773855	0.000116592	0.000113601	3.01116E-05	2.80503E-05	0.002893023	0.002079927	0.001402346	0.001384541	0.000982365	0.000312072	0.000447063	0.000430005	4.3955E-05	4.08955E-05	4.3955E-05	4.08955E-05	0.000447063	0.000430005	0.000458273
3837703773855	383770	3773855	0.000100924	9.83348E-05	2.60651E-05	2.42808E-05	0.002450463	0.00176175	0.001187822	0.001172741	0.000832088	0.000264333	0.000378673	0.000364225	3.7231E-05	3.46395E-05	3.7231E-05	3.46395E-05	0.000378673	0.000364225	0.000391259
3837803773855	383780	3773855	8.90616E-05	8.67766E-05	2.30014E-05	2.14268E-05	0.002121685	0.001525376	0.001028452	0.001015394	0.000720447	0.000228867	0.000327867	0.000315357	3.22357E-05	2.9992E-05	3.22357E-05	2.9992E-05	0.000327867	0.000315357	0.000341352
3837903773855	383790	3773855	7.97184E-05	7.7673E-05	2.05884E-05	1.9179E-05	0.001867313	0.001342497	0.00090515	0.000893657	0.000634071	0.000201428	0.000288558	0.000277548	2.83709E-05	2.63962E-05	2.83709E-05	2.63962E-05	0.000288558	0.000277548	0.000302637
3838003773855	383800	3773855	7.21828E-05	7.03308E-05	1.86422E-05	1.7366E-05	0.001665841	0.001197649	0.000807489	0.000797237	0.000565659	0.000179695	0.000257425	0.000247602	2.53099E-05	2.35482E-05	2.53099E-05	2.35482E-05	0.000257425	0.000247602	0.000271877
3838103773855	383810	3773855	6.59834E-05	6.42905E-05	1.70411E-05	1.58746E-05	0.001503185	0.001080708	0.000728644	0.000719393	0.000510427	0.000162149	0.000232289	0.000223426	2.28386E-05	2.12489E-05	2.28386E-05	2.12489E-05	0.000232289	0.000223426	0.00024694
3838203773855	383820	3773855	6.07163E-05	5.91584E-05	1.56808E-05	1.46074E-05	0.001367237	0.000982969	0.000662746	0.000654331	0.000464264	0.000147485	0.000211281	0.000203219	2.07731E-05	1.93272E-05	2.07731E-05	1.93272E-05	0.000211281	0.000203219	0.000226016
3838303773855	383830	3773855	5.61777E-05	5.47363E-05	1.45087E-05	1.35155E-05	0.001251824	0.000899994	0.000606801	0.000599097	0.000425074	0.000135035	0.000193446	0.000186065	1.90195E-05	1.76957E-05	1.90195E-05	1.76957E-05	0.000193446	0.000186065	0.000208185
3838403773855	383840	3773855	5.22428E-05	5.09024E-05	1.34924E-05	1.25688E-05	0.001152928	0.000828893	0.000558863	0.000551767	0.000391492	0.000124367	0.000178163	0.000171365	1.7517E-05	1.62977E-05	1.7517E-05	1.62977E-05	0.000178163	0.000171365	0.000192852
3838503773855	383850	3773855	4.88908E-05	4.76364E-05	1.26267E-05	1.17623E-05	0.001069907	0.000769205	0.00051862	0.000512035	0.000363301	0.000115412	0.000165334	0.000159026	1.62556E-05	1.51241E-05	1.62556E-05	1.51241E-05	0.000165334	0.000159026	0.000179933
3838603773855	383860	3773855	4.59489E-05	4.477E-05	1.18669E-05	1.10546E-05	0.000997746	0.000717325	0.000483641	0.000477501	0.000338798	0.000107627	0.000154183	0.0001483	1.41041E-05	1.51592E-05	1.41041E-05	1.51592E-05	0.000154183	0.0001483	0.000168654
3838703773855	383870	3773855	4.32045E-05	4.2096E-05	1.11582E-05	1.03943E-05	0.000931313	0.000669564	0.000451439	0.000445707	0.00031624	0.000100461	0.000143917	0.000138426	1.41499E-05	1.3165E-05	1.41499E-05	1.3165E-05	0.000143917	0.000138426	0.000158162
3838803773855	383880	3773855	4.04269E-05	3.93896E-05	1.04408E-05	9.72607E-06	0.000865887	0.000622526	0.000419725	0.000414396	0.000294024	9.34038E-05	0.000133807	0.000128701	1.31558E-05	1.22401E-05	1.31558E-05	1.22401E-05	0.000133807	0.000128701	0.0001476
3838903773855	383890	3773855	3.75834E-05	3.66192E-05	9.70645E-06	9.04198E-06	0.000799651	0.000574905	0.000387618	0.000382696	0.000271532	8.62588E-05	0.000123571	0.000118856	1.21495E-05	1.13038E-05	1.21495E-05	1.13038E-05	0.000123571	0.000118856	0.000136883
3839003773855	383900	3773855	3.45926E-05	3.37051E-05	8.93402E-06	8.32244E-06	0.000729717	0.000524627	0.000353718	0.000349227	0.000247785	7.8715E-05	0.000112764	0.000108461	1.10869E-05	1.03152E-05	1.10869E-05	1.03152E-05	0.000112764	0.000108461	0.000125537
3839103773855	383910	3773855	3.19866E-05	3.11659E-05	8.26098E-06	7.69547E-06	0.00066895	0.000480939	0.000324263	0.000320146	0.000227151	7.21601E-05	0.000103374	9.94294E-05	1.01637E-05	9.45623E-06	1.01637E-05	9.45623E-06	0.000103374	9.94294E-05	0.000115678
3829703773865	382970	3773865	5.42524E-06	5.28605E-06	1.40114E-06	1.30523E-06	6.07043E-05	4.36431E-05	2.94254E-05	2.90518E-05	2.0613E-05	6.54821E-06	9.38072E-06	9.02279E-06	9.22309E-07	8.58111E-07	9.22309E-07	8.58111E-07	9.38072E-06	9.02279E-06	1.33368E-05
3829803773865	382980	3773865	5.66379E-06	5.51847E-06	1.46275E-06	1.36262E-06	6.2887E-05	4.52123E-05	3.04834E-05	3.00964E-05	2.13541E-05	6.78366E-06	9.718E-06	9.34721E-06	9.55471E-07	8.88965E-07	9.55471E-07	8.88965E-07	9.718E-06	9.34721E-06	1.3814E-05
3829903773865	382990	3773865	5.93215E-06	5.77995E-06	1.53206E-06	1.42718E-06	6.53369E-05	4.69737E-05	3.1671E-05	3.12689E-05	2.2186E-05	7.04793E-06	1.00966E-05	9.71135E-06	9.92693E-07	9.23597E-07	9.92693E-07	9.23597E-07	1.00966E-05	9.71135E-06	1.43493E-05
3830003773865	383000	3773865	6.21458E-06	6.05514E-06	1.605E-06	1.49513E-06	6.78581E-05	4.87863E-05	3.28931E-05	3.24755E-05	2.30421E-05	7.31989E-06	1.04862E-05	1.00861E-05	1.031E-06	9.59236E-07	1.031E-06	9.59236E-07	1.04862E-05	1.00861E-05	1.49009E-05
3830103773865	383010	3773865	6.52177E-06	6.35444E-06	1.68434E-06	1.56904E-06	7.05574E-05	5.0727E-05	3.42016E-05	3.37673E-05	2.39587E-05	7.61107E-06	1.09033E-05	1.04873E-05	1.07201E-06	9.97394E-07	1.07201E-06	9.97394E-07	1.09033E-05	1.04873E-05	1.54907E-05
3830203773865	383020	3773865	6.86046E-06	6.68444E-06	1.77181E-06	1.65052E-06	7.35062E-05	5.2847E-05	3.56309E-05	3.51786E-05	2.496E-05	7.92916E-06	1.1359E-05	1.09256E-05	1.11681E-06	1.03908E-06	1.11681E-06	1.03908E-06	1.1359E-05	1.09256E-05	1.61348E-05
3830303773865	383030	3773865	7.23122E-06	7.04569E-06	1.86756E-06	1.73972E-06	7.66866E-05	5.51335E-05	3.71726E-05	3.67006E-05	2.604E-05	8.27224E-06	1.18505E-05	1.13983E-05	1.16514E-06	1.08404E-06	1.16514E-06	1.08404E-06	1.18505E-05	1.13983E-05	1.68316E-05
3830403773865	383040	3773865	7.63405E-06	7.43818E-06	1.9716E-06	1.83663E-06	8.00987E-05	5.75866E-05	3.88265E-05	3.83336E-05	2.71986E-05	8.6403E-06	1.23778E-05	1.19055E-05	1.21698E-06	1.13227E-06	1.21698E-06	1.13227E-06	1.23778E-05	1.19055E-05	1.7581E-05
3830503773865	383050	3773865	8.00087E-06	7.79559E-06	2.06634E-06	1.92488E-06	8.31277E-05	5.97643E-05	4.02948E-05	3.97832E-05	2.82271E-05	8.96703E-06	1.28458E-05	1.23557E-05	1.263E-06	1.17509E-06	1.263E-06	1.17509E-06	1.28458E-05	1.23557E-05	1.82469E-05
3830603773865	383060	3773865	8.35756E-06	8.14313E-06	2.15846E-06	2.0107E-06	8.60319E-05	6.18523E-05	4.17026E-05	4.11731E-05	2.92133E-05	9.28032E-06	1.32946E-05	1.27874E-05	1.30712E-06	1.21614E-06	1.30712E-06	1.21614E-06	1.32946E-05	1.27874E-05	1.88838E-05
3830703773865	383070	3773865	8.72607E-06	8.50219E-06	2.25363E-06	2.09936E-06	8.90431E-05	6.40172E-05	4.31622E-05	4.26142E-05	3.02358E-05	9.60513E-06	1.37599E-05	1.32349E-05	1.35287E-06	1.25871E-06	1.35287E-06	1.25871E-06	1.37599E-05	1.32349E-05	1.95461E-05
3830803773865	383080	3773865	9.06758E-06	8.83493E-06	2.34183E-06	2.18152E-06	9.17959E-05	6.59963E-05	4.44966E-05	4.39316E-05	3.11705E-05	9.90208E-06	1.41853E-05	1.36441E-05	1.3947E-06	1.29762E-06	1.3947E-06	1.29762E-06	1.41853E-05	1.36441E-05	2.01468E-05
3830903773865	383090	3773865	9.42371E-06	9.18192E-06	2.4338E-06	2.2672E-06	9.46734E-05	6.80651E-05	4.58914E-05	4.53087E-05	3.21476E-05	1.02125E-05	1.463E-05	1.40718E-05	1.43842E-06	1.3383E-06	1.43842E-06	1.3383E-06	1.463E-05	1.40718E-05	2.07764E-05
3831003773865	383100	3773865	9.84904E-06	9.59634E-06	2.54365E-06	2.36952E-06	9.82815E-05	7.06591E-05	4.76404E-05	4.70355E-05	3.33728E-05	1.06017E-05	1.51876E-05	1.46081E-05	1.49324E-06	1.3893E-06	1.49324E-06	1.3893E-06	1.51876E-05	1.46081E-05	2.15675E-05
3831103773865	383110	3773865	1.03273E-05	1.00623E-05	2.66716E-06	2.48458E-06	0.000102504	7.3695E-05	4.96873E-05	4.90564E-05	3.48067E-05	1.10572E-05	1.58401E-05	1.52357E-05	1.55739E-06	1.44899E-06	1.55739E-06	1.44899E-06	1.58401E-05	1.52357E-05	2.25057E-05
3831203773865	383120	3773865	1.08032E-05	1.0526E-05	2.79008E-06	2.59909E-06	0.000106905	7.6859E-05	5.18206E-05	5.11626E-05	3.63011E-05	1.15319E-05	1.65202E-05	1.58899E-05	1.62426E-06	1.5112E-06	1.62426E-06	1.5112E-06	1.65202E-05	1.58899E-05	2.34891E-05
3831303773865	383130	3773865	1.12938E-05	1.10041E-05	2.91679E-06	2.71712E-06	0.000111832	8.04009E-05	5.42086E-05	5.35203E-05	3.7974E-05	1.20634E-05	1.72815E-05	1.66221E-05	1.69911E-06	1.58084E-06	1.69911E-06	1.58084E-06	1.72815E-05	1.66221E-05	2.46014E-05
3831403773865	383140	3773865	1.17557E-05	1.14541E-05	3.03608E-06	2.82824E-06	0.000116758	8.39429E-05	5.65967E-05	5.58781E-05	3.96468E-05	1.25948E-05	1.80428E-05	1.73544E-05	1.77396E-06	1.65049E-06	1.77396E-06	1.65049E-06	1.80428E-05	1.73544E-05	2.5721E-05
3831503773865	383150	3773865	1.21794E-05	1.18669E-05	3.14549E-06	2.93016E-06	0.000121827	8.75873E-05	5.90538E-05	5.8304E-05	4.13681E-05	1.31416E-05	1.88261E-05	1.81078E-05	1.85098E-06	1.72214E-06	1.85098E-06	1.72214E-06	1.88261E-05	1.81078E-05	2.68914E-05
3831603773865	383160	3773865	1.24787E-05	1.21585E-05	3.22279E-06	3.00217E-06	0.000125908	9.05207E-05	6.10317E-05	6.02568E-05	4.27536E-05	1.35817E-05	1.94567E-05	1.87143E-05	1.91297E-06	1.77982E-06	1.91297E-06	1.77982E-06	1.94567E-05	1.87143E-05	2.78948E-05
3837203773865	383720	3773865	0.000349689	0.000340717	9.03121E-05	8.41298E-05	0.009908088	0.007123377	0.004802785	0.004741805	0.003364425	0.001068792	0.001531109	0.001472689	0.000150538	0.00014006	0.000150538	0.00014006	0.001531109	0.001472689	0.001512928
3837303773865	383730	3773865	0.000227581	0.000221742	5.87759E-05	5.47523E-05	0.006192019	0.004451726	0.003001481	0.002963372	0.002102584	0.000667937	0.000956861	0.000920351	9.40782E-05	8.75299E-05	9.40782E-05	8.75299E-05	0.000956861	0.000920351	0.000953855
3837403773865	383740	3773865	0.000169217	0.000164875	4.37025E-05	4.07109E-05	0.004442195	0.003193697	0.002153282	0.002125942	0.001508407	0.000479182	0.000686458	0.000660266	6.74923E-05	6.27945E-05	6.74923E-05	6.27945E-05	0.000686458	0.000660266	0.000690364
3837503773865	383750	3773865	0.000136108	0.000132616	3.51518E-05	3.27455E-05	0.00346771	0.002493095	0.001680916	0.001659574	0.001177508	0.000374064	0.00053587	0.000515423	5.26865E-05	4.90193E-05	5.26865E-05	4.90193E-05	0.00053587	0.000515423	0.000543447
3837603773865	383760	3773865	0.000114314	0.000111381	2.95231E-05	2.75021E-05	0.00283803	0.002040389	0.001375689	0.001358222	0.000963691	0.00030614	0.000438564	0.000421831	4.31195E-05	4.01182E-05	4.31195E-05	4.01182E-05	0.000438564	0.000421831	0.000448375
3837703773865	383770	3773865	9.94755E-05	9.69233E-05	2.56909E-05	2.39323E-05	0.002419175	0.001739256	0.001172656	0.001157767	0.000821464	0.000260958	0.000373838	0.000359574	3.67556E-05	3.41973E-05	3.67556E-05	3.41973E-05	0.000373838	0.000359574	0.000384993
3837803773865	383780	3773865	8.8153E-05	8.58913E-05	2.27667E-05	2.12082E-05	0.002105373	0.001513649	0.001020545	0.001007588	0.000714908	0.000227108	0.000325346	0.000312932	3.19879E-05	2.97614E-05	3.19879E-05	2.97614E-05	0.000325346	0.000312932	0.000337409
3837903773865	383790	3773865	7.91822E-05	7.71506E-05	2.04499E-05	1.905E-05	0.001861086	0.001338019	0.000902131	0.000890677	0.000631957	0.000200756	0.000287596	0.000276622	2.82763E-05	2.63082E-05	2.82763E-05	2.63082E-05	0.000287596	0.000276622	0.000300276

			MSite Grubbing / Prep	MMass Grading / Excavation	MMass Grading / Excavation	MDrainage / Utilities Trenching	MFoundations / Concrete Pads	MBuilding / Structure Construction	MAsphalt Paving	MLandscaping or Other Finishing	MWaterside Construction (Piles)	RSSWDemolition	RSSWPlacing Base	RSSWForm/Plac e Rebar and Pour	Child Risk				
Unique Identifier	X (UTM)	Y (UTM)	2027	2027	2028	2028	2028	2028	2028	2028	2028	2029	2029	2029	3rd Trimester	0<2	2<16	Total	per million
3838303773845	383830	3773845	0.000638045	0.000750288	0.000740298	0.000157362	0.000204648	0.000150632	1.55041E-05	0.00018164	1.55041E-05	0.000200033	0.000290252	0.000172056	2.05527E-08	3.059E-07	6.1158E-08	3.87608E-07	0.38760846
3838403773845	383840	3773845	0.000592051	0.000696203	0.000686933	0.000146019	0.000189896	0.000139774	1.43865E-05	0.000168547	1.43865E-05	0.0001944	0.000282078	0.00016721	1.90998E-08	2.8425E-07	5.6664E-08	3.6001E-07	0.36000975
3838503773845	383850	3773845	0.000552023	0.000649133	0.00064049	0.000136146	0.000177057	0.000130324	1.34138E-05	0.000157151	1.34138E-05	0.000188872	0.000274058	0.000162456	1.78306E-08	2.6532E-07	5.2755E-08	3.35908E-07	0.33590763
3838603773845	383860	3773845	0.000516523	0.000607389	0.000599301	0.000127391	0.000165671	0.000121943	1.25512E-05	0.000147045	1.25512E-05	0.000183139	0.000265739	0.000157524	1.67012E-08	2.4847E-07	4.9292E-08	3.14467E-07	0.31446659
3838703773845	383870	3773845	0.000483157	0.000568153	0.000560588	0.000119162	0.000154969	0.000114066	1.17404E-05	0.000137546	1.17404E-05	0.000175531	0.000254699	0.000150981	1.56451E-08	2.3273E-07	4.606E-08	2.94435E-07	0.29443526
3838803773845	383880	3773845	0.000450766	0.000530063	0.000523006	0.000111173	0.00014458	0.000106419	1.09533E-05	0.000128325	1.09533E-05	0.000166962	0.000242266	0.00014361	1.46186E-08	2.1744E-07	4.2935E-08	2.74989E-07	0.27498891
3838903773845	383890	3773845	0.000418202	0.000491771	0.000485223	0.000103142	0.000134135	9.87307E-05	1.0162E-05	0.000119055	1.0162E-05	0.000158344	0.00022976	0.000136197	1.35805E-08	2.0195E-07	3.9792E-08	2.55323E-07	0.25532348
3839003773845	383900	3773845	0.000384384	0.000452004	0.000445986	9.48014E-05	0.000123288	9.0747E-05	9.34031E-06	0.000109428	9.34031E-06	0.000147745	0.000214381	0.00012708	1.25088E-08	1.8598E-07	3.6535E-08	2.35021E-07	0.23502107
3839103773845	383910	3773845	0.000354873	0.000417301	0.000411745	8.75229E-05	0.000113823	8.37798E-05	8.6232E-06	0.000101026	8.6232E-06	0.000137657	0.000199743	0.000118404	1.15724E-08	1.7201E-07	3.3694E-08	2.17279E-07	0.21727916
3829703773855	382970	3773855	4.15489E-05	4.88581E-05	4.82075E-05	1.02473E-05	1.33265E-05	9.80903E-06	1.00961E-06	1.18283E-05	1.00961E-06	1.48197E-05	2.15037E-05	1.27469E-05	2.68684E-09	3.4388E-08	5.7713E-09	4.28466E-08	0.04284664
3829803773855	382980	3773855	4.2986E-05	5.0548E-05	4.9875E-05	1.06017E-05	1.37874E-05	1.01483E-05	1.04453E-06	1.22374E-05	1.04453E-06	1.52533E-05	2.21328E-05	1.31199E-05	2.83568E-09	3.619E-08	6.0615E-09	4.50867E-08	0.04508668
3829903773855	382990	3773855	4.45736E-05	5.24149E-05	5.17169E-05	1.09933E-05	1.42966E-05	1.05231E-05	1.08311E-06	1.26893E-05	1.08311E-06	1.57336E-05	2.28298E-05	1.35331E-05	3.00277E-09	3.8209E-08	6.3869E-09	4.75989E-08	0.04759886
3830003773855	383000	3773855	4.62892E-05	5.44323E-05	5.37076E-05	1.14164E-05	1.48469E-05	1.09281E-05	1.1248E-06	1.31777E-05	1.1248E-06	1.62545E-05	2.35857E-05	1.39811E-05	3.18831E-09	4.0446E-08	6.7473E-09	5.03813E-08	0.05038134
3830103773855	383010	3773855	4.81608E-05	5.66332E-05	5.58791E-05	1.1878E-05	1.54472E-05	1.137E-05	1.17028E-06	1.37106E-05	1.17028E-06	1.68254E-05	2.4414E-05	1.44721E-05	3.39718E-09	4.2956E-08	7.152E-09	5.35047E-08	0.05350472
3830203773855	383020	3773855	5.0194E-05	5.9024E-05	5.82381E-05	1.23794E-05	1.60993E-05	1.185E-05	1.21968E-06	1.42894E-05	1.21968E-06	1.74461E-05	2.53147E-05	1.5006E-05	3.63371E-09	4.5788E-08	7.6082E-09	5.70295E-08	0.05702949
3830303773855	383030	3773855	5.24277E-05	6.16507E-05	6.08298E-05	1.29303E-05	1.68158E-05	1.23773E-05	1.27396E-06	1.49253E-05	1.27396E-06	1.81292E-05	2.63059E-05	1.55936E-05	3.90499E-09	4.9022E-08	8.1304E-09	6.10578E-08	0.06105781
3830403773855	383040	3773855	5.48396E-05	6.44869E-05	6.36283E-05	1.35252E-05	1.75894E-05	1.29468E-05	1.33257E-06	1.56119E-05	1.33257E-06	1.88654E-05	2.73741E-05	1.62268E-05	4.21599E-09	5.2711E-08	8.7268E-09	6.56536E-08	0.0656536
3830503773855	383050	3773855	5.69062E-05	6.6917E-05	6.6026E-05	1.40349E-05	1.82522E-05	1.34346E-05	1.38279E-06	1.62002E-05	1.38279E-06	1.94861E-05	2.82748E-05	1.67607E-05	4.5228E-09	5.631E-08	9.3082E-09	7.01411E-08	0.07014107
3830603773855	383060	3773855	5.88447E-05	6.91965E-05	6.82752E-05	1.4513E-05	1.8874E-05	1.38923E-05	1.42989E-06	1.67521E-05	1.42989E-06	2.00632E-05	2.91121E-05	1.72571E-05	4.84499E-09	6.006E-08	9.9162E-09	7.48212E-08	0.07482121
3830703773855	383070	3773855	6.08611E-05	7.15677E-05	7.06148E-05	1.50103E-05	1.95208E-05	1.43683E-05	1.47889E-06	1.73261E-05	1.47889E-06	2.0659E-05	2.99766E-05	1.77695E-05	5.20679E-09	6.4249E-08	1.0599E-08	8.0055E-08	0.08005501
3830803773855	383080	3773855	6.27606E-05	7.38013E-05	7.28186E-05	1.54788E-05	2.013E-05	1.48168E-05	1.52504E-06	1.78669E-05	1.52504E-06	2.12173E-05	3.07868E-05	1.82498E-05	5.59308E-09	6.8689E-08	1.1327E-08	8.56093E-08	0.08560928
3830903773855	383090	3773855	6.47603E-05	7.61529E-05	7.51389E-05	1.5972E-05	2.07714E-05	1.52889E-05	1.57364E-06	1.84362E-05	1.57364E-06	2.18037E-05	3.16377E-05	1.87542E-05	6.03496E-09	7.3744E-08	1.2164E-08	9.19432E-08	0.09194324
3831003773855	383100	3773855	6.72725E-05	7.9107E-05	7.80537E-05	1.65915E-05	2.15772E-05	1.5882E-05	1.63468E-06	1.91513E-05	1.63468E-06	2.25337E-05	3.26968E-05	1.9382E-05	6.60197E-09	8.022E-08	1.3251E-08	1.00073E-07	0.10007288
3831103773855	383110	3773855	7.02527E-05	8.26114E-05	8.15114E-05	1.73265E-05	2.2533E-05	1.65855E-05	1.7071E-06	1.99997E-05	1.7071E-06	2.33946E-05	3.3946E-05	2.01225E-05	7.324E-09	8.8432E-08	1.4649E-08	1.10405E-07	0.11040537
3831203773855	383120	3773855	7.33776E-05	8.6286E-05	8.51371E-05	1.80972E-05	2.35353E-05	1.73233E-05	1.78303E-06	2.08893E-05	1.78303E-06	2.42898E-05	3.5245E-05	2.08925E-05	8.19652E-09	9.8292E-08	1.6362E-08	1.22851E-07	0.12285054
3831303773855	383130	3773855	7.66529E-05	9.01376E-05	8.89374E-05	1.8905E-05	2.45859E-05	1.80965E-05	1.86262E-06	2.18218E-05	1.86262E-06	2.52443E-05	3.663E-05	2.17135E-05	9.29539E-09	1.1062E-07	1.8563E-08	1.38476E-07	0.13847579
3831403773855	383140	3773855	7.99784E-05	9.40481E-05	9.27958E-05	1.97252E-05	2.56525E-05	1.88816E-05	1.94343E-06	2.27685E-05	1.94343E-06	2.62175E-05	3.80422E-05	2.25506E-05	1.06968E-08	1.2622E-07	2.1438E-08	1.58352E-07	0.15835164
3831503773855	383150	3773855	8.35434E-05	9.82402E-05	9.69321E-05	2.06045E-05	2.67959E-05	1.97233E-05	2.03005E-06	2.37834E-05	2.03005E-06	2.71939E-05	3.94589E-05	2.33904E-05	1.25484E-08	1.467E-07	2.5407E-08	1.84656E-07	0.18465556
3831603773855	383160	3773855	8.67185E-05	0.000101974	0.000100616	2.13875E-05	2.78143E-05	2.04728E-05	2.10721E-06	2.46873E-05	2.10721E-06	2.8086E-05	4.07533E-05	2.41578E-05	1.50924E-08	1.7462E-07	3.125E-08	2.20964E-07	0.2209638
3837203773855	383720	3773855	0.005119621	0.006020255	0.005940094	0.001262661	0.00164208	0.00120866	0.000124404	0.001457468	0.000124404	0.000236946	0.000343814	0.000203806	1.53453E-07	2.2636E-06	5.0248E-07	2.91952E-06	2.91951709
3837303773855	383730	3773855	0.003109466	0.003656477	0.00360779	0.000766893	0.000997338	0.000734095	7.55581E-05	0.000885211	7.55581E-05	0.000237692	0.000344896	0.000204447	9.46238E-08	1.3991E-06	3.0462E-07	1.79836E-06	1.79835589
3837403773855	383740	3773855	0.002209438	0.002598119	0.002563524	0.000544918	0.000708661	0.000521613	5.3688E-05	0.000628989	5.3688E-05	0.000239164	0.000347033	0.000205714	6.8106E-08	1.0089E-06	2.1603E-07	1.29304E-06	1.2930388
3837503773855	383750	3773855	0.001719079	0.002021496	0.00199458	0.000423979	0.000551382	0.000405847	4.17726E-05	0.000489392	4.17726E-05	0.000240081	0.000348363	0.000206503	5.35377E-08	7.9419E-07	1.6775E-07	1.01548E-06	1.01547752
3837603773855	383760	3773855	0.001406819	0.001654304	0.001632277	0.000346966	0.000451227	0.000332127	3.41848E-05	0.000400497	3.41848E-05	0.000240134	0.00034844	0.000206548	4.41829E-08	6.561E-07	1.37E-07	8.37285E-07	0.83728507
3837703773855	383770	3773855	0.001201097	0.001412391	0.001393585	0.000296229	0.000385243	0.00028356	2.91859E-05	0.000341931	2.91859E-05	0.000239133	0.000346987	0.000205687	3.79565E-08	5.6401E-07	1.1675E-07	7.1872E-07	0.71872026
3837803773855	383780	3773855	0.001047891	0.001232234	0.001215826	0.000258443	0.000336103	0.00024739	2.54631E-05	0.000298317	2.54631E-05	0.000237558	0.000344702	0.000204332	3.32829E-08	4.9479E-07	1.0167E-07	6.29749E-07	0.62974925
3837903773855	383790	3773855	0.000929043	0.001092478	0.001077932	0.000229131	0.000297984	0.000219332	2.25752E-05	0.000264483	2.25752E-05	0.000235197	0.000341275	0.000202301	2.9631E-08	4.4064E-07	8.9981E-08	5.6025E-07	0.56024986
3838003773855	383800	3773855	0.000834615	0.000981439	0.000968371	0.000205843	0.000267697	0.000197039	2.02806E-05	0.000237601	2.02806E-05	0.000232442	0.000337279	0.000199932	2.67093E-08	3.9726E-07	8.0697E-08	5.04663E-07	0.50466302
3838103773855	383810	3773855	0.000758063	0.000891419	0.00087955	0.000186962	0.000243143	0.000178966	1.84205E-05	0.000215807	1.84205E-05	0.000229607	0.000333164	0.000197493	2.43255E-08	3.6182E-07	7.3179E-08	4.59323E-07	0.45932279
3838203773855	383820	3773855	0.000693831	0.000815889	0.000805025	0.000171121	0.000222541	0.000163802	1.68597E-05	0.000197522	1.68597E-05	0.000225293	0.000326905	0.000193783	2.23146E-08	3.319E-07	6.6876E-08	4.21089E-07	0.42108903
3838303773855	383830	3773855	0.000639092	0.00075152	0.000741513	0.00015762	0.000204984	0.000150879	1.55295E-05	0.000181938	1.55295E-05	0.000219656	0.000318726	0.000188934	2.05929E-08	3.0626E-07	6.1509E-08	3.88367E-07	0.38836663
3838403773855	383840	3773855	0.000592023	0.00069617	0.000686901	0.000146012	0.000189887	0.000139767	1.43858E-05	0.000168539	1.43858E-05	0.000213265	0.000309452	0.000183437	1.91074E-08	2.8414E-07	5.6896E-08	3.60143E-07	0.36014252
3838503773855	383850	3773855	0.000552362	0.000649533	0.000640884	0.00013623	0.000177166	0.000130404	1.34221E-05	0.000157248	1.34221E-05	0.000206786	0.000300051	0.000177864	1.78489E-08	2.6538E-07	5.3012E-08	3.36241E-07	0.33624147
3838603773855	383860	3773855	0.000517737	0.000608817	0.00060071	0.00012769	0.00016606	0.00012223	1.25807E-05	0.000147391	1.25807E-05	0.000200058	0.000290288	0.000172077	1.67485E-08	2.4898E-07	4.9625E-08	3.15351E-07	0.31535142
3838703773855	383870	3773855	0.00048553	0.000570943	0.000563341	0.000119747	0.00015573	0.000114626	1.17981E-05	0.000138222	1.17981E-05	0.000191205	0.000277443	0.000164463	1.57286E-08	2.338E-07	4.6483E-08	2.96008E-07	0.29600816
3838803773855	383880	3773855	0.000453105	0.000532815	0.00052572	0.00011175	0.00014533	0.000106971	1.10102E-05	0.000128991	1.10102E-05	0.000181339	0.000263127	0.000155976	1.47042E-08	2.1855E-07	4.3351E-08	2.76601E-07	0.27660124
3838903773855	383890	3773855	0.000420207	0.000494129	0.00048755	0.000103636	0.000134778	9.92041E-05	1.02108E-05	0.000119626	1.02108E-05	0.000171092	0.000248259	0.000147163	1.36576E-08	2.0295E-07	4.0169E-08	2.56776E-07	0.25677609
3839003773855	383900	3773855	0.000385376	0.00045317	0.000447136	9.50459E-05	0.000123606	9.09811E-05	9.3644E-06	0.00010971	9.3644E-06	0.000158787	0.000230403	0.000136578	1.25557E-08	1.8654E-07	3.6803E-08	2.35902E-07	0.23590229
3839103773855	383910	3773855	0.000355112	0.000417583	0.000412023	8.7582E-05	0.0001139	8.38363E-05	8.62902E-06	0.000101094	8.62902E-06	0.00014722	0.00021362	0.00012663	1.15969E-08	1.7226E-07	3.388E-08	2.17733E-07	0.21773315
3829703773865	382970	3773865	4.09417E-05	4.81441E-05	4.75031E-05	1.00975E-05	1.31318E-05	9.66569E-06	9.94859E-07	1.16554E-05	9.94859E-07	1.48914E-05	2.16078E-05	1.28087E-05	2.65246E-09	3.3946E-08	5.6946E-09	4.22931E-08	0.04229314
3829803773865	382980	3773865	4.24067E-05	4.98668E-05	4.92028E-05	1.04588E-05	1.36016E-05	1.00115E-05	1.03046E-06	1.20725E-05	1.03046E-06	1.53406E-05	2.22595E-05	1.3195E-05	2.80341E-09	3.5774E-08	5.9892E-09	4.45666E-08	0.04456665
3829903773865	382990	3773865	4.405E-05	5.17991E-05	5.11094E-05	1.08641E-05	1.41287E-05	1.03995E-05	1.07039E-06	1.25403E-05	1.07039E-06	1.58522E-05	2.30018E-05	1.3635E-05	2.97403E-09	3.7839E-08	6.3224E-09	4.71351E-08	0.04713509
3830003773865	383000	3773865	4.57433E-05	5.37904E-05	5.30742E-05	1.12818E-05	1.46718E-05	1.07993E-05	1.11154E-06	1.30223E-05	1.11154E-06	1.63793E-05	2.37667E-05	1.40884E-05	3.15749E-09	4.005E-08	6.6788E-09	4.98863E-08	0.04988635
3830103773865	383010	3773865	4.75537E-05	5.59192E-05	5.51747E-05	1.17282E-05	1.52525E-05	1.12267E-05	1.15553E-06	1.35377E-05	1.15553E-06	1.6947E-05	2.45905E-05	1.45768E-05	3.3618E-09	4.2503E-08	7.0738E-09	5.29388E-08	0.05293884
3830203773865	383020	3773865	4.95311E-05	5.82446E-05	5.7469E-05	1.22159E-05	1.58867E-05	1.16935E-05	1.20358E-06	1.41007E-05	1.20358E-06	1.75709E-05	2.54957E-05	1.51134E-05	3.59288E-09	4.527E-08	7.5192E-09	5.63821E-08	0.05638208
3830303773865	383030	3773865	5.16701E-05	6.07598E-05	5.99508E-05	1.27435E-05	1.65728E-05	1.21985E-05	1.25555E-06	1.47096E-05	1.25555E-06	1.82415E-05	2.64689E-05	1.56902E-05	3.85473E-09	4.8391E-08	8.0225E-09	6.02682E-08	0.06026818
3830403773865	383040	3773865	5.39707E-05	6.34651E-05	6.262E-05	1.33109E-05	1.73107E-05	1.27416E-05	1.31145E-06	1.53645E-05	1.31145E-06	1.89652E-05	2.75189E-05	1.63127E-05	4.15378E-09	5.1936E-08	8.5954E-09	6.46855E-08	0.06468553
3830503773865	383050	3773865	5.6015E-05	6.5869E-05	6.4992E-05	1.38151E-05	1.79664E-05	1.32242E-05	1.36113E-06	1.59465E-05	1.36113E-06	1.96015E-05	2.84422E-05	1.686E-05	4.45586E-09	5.5483E-08	9.168E-09	6.91065E-08	0.06910653
3830603773865	383060	3773865	5.79701E-05	6.81681E-05	6.72605E-05	1.42973E-05	1.85935E-05	1.36858E-05	1.40864E-06	1.65031E-05	1.40864E-06	2.02036E-05	2.93158E-05	1.73778E-05	4.77698E-09	5.9225E-08	9.774E-09	7.37758E-08	0.0737758
3830703773865	383070	3773865	6.00033E-05	7.0559E-05	6.96195E-05	1.47987E-05	1.92456E-05	1.41658E-05	1.45804E-06	1.70819E-05	1.45804E-06	2.08274E-05	3.0221E-05	1.79144E-05	5.13661E-09	6.3393E-08	1.0453E-08	7.89827E-08	0.07898273
3830803773865	383080	3773865	6.18471E-05	7.27271E-05	7.17587E-05	1.52535E-05	1.9837E-05	1.46011E-05	1.50285E-06	1.76068E-05	1.50285E-06	2.13889E-05	3.10357E-05	1.83973E-05	5.51225E-09	6.7711E-08	1.1161E-08	8.43845E-08	0.08438453
3830903773865	383090	3773865	6.378E-05	7.5E-05	7.40014E-05	1.57302E-05	2.04569E-05	1.50574E-05	1.54981E-06	1.81571E-05	1.54981E-06	2.19784E-05	3.18912E-05	1.89044E-05	5.9409E-09	7.2616E-08	1.1972E-08	9.05289E-08	0.0905289
3831003773865	383100	3773865	6.62086E-05	7.78559E-05	7.68192E-05	1.63291E-05	2.12359E-05	1.56308E-05	1.60883E-06	1.88485E-05	1.60883E-06	2.27115E-05	3.29548E-05	1.95349E-05	6.48838E-09	7.8871E-08	1.3021E-08	9.83798E-08	0.09837979
3831103773865	383110	3773865	6.90885E-05	8.12424E-05	8.01606E-05	1.70394E-05	2.21596E-05	1.63107E-05	1.67881E-06	1.96683E-05	1.67881E-06	2.35724E-05	3.4204E-05	2.02755E-05	7.18238E-09	8.6769E-08	1.4364E-08	1.08315E-07	0.10831533
3831203773865	383120	3773865	7.21076E-05	8.47926E-05	8.36636E-05	1.7784E-05	2.3128E-05	1.70234E-05	1.75217E-06	2.05278E-05	1.75217E-06	2.44676E-05	3.5503E-05	2.10455E-05	8.01753E-09	9.6213E-08	1.6001E-08	1.20231E-07	0.12023084
3831303773865	383130	3773865	7.55222E-05	8.88079E-05	8.76254E-05	1.86262E-05	2.42232E-05	1.78296E-05	1.83514E-06	2.14999E-05	1.83514E-06	2.54907E-05	3.69876E-05	2.19255E-05	9.10988E-09	1.0849E-07	1.8186E-08	1.35784E-07	0.13578352
3831403773865	383140	3773865	7.8959E-05	9.28494E-05	9.16131E-05	1.94738E-05	2.53255E-05	1.8641E-05	1.91866E-06	2.24783E-05	1.91866E-06	2.65326E-05	3.84993E-05	2.28216E-05	1.05028E-08	1.2401E-07	2.1038E-08	1.55552E-07	0.15555164
3831503773865	383150	3773865	8.25519E-05	9.70743E-05	9.57817E-05	2.03599E-05	2.64779E-05	1.94892E-05	2.00596E-06	2.35011E-05	2.00596E-06	2.75495E-05	3.99748E-05	2.36963E-05	1.23117E-08	1.4404E-07	2.4906E-08	1.81253E-07	0.18125331
3831603773865	383160	3773865	8.56323E-05	0.000100697	9.93557E-05	2.11196E-05	2.74659E-05	2.02164E-05	2.08081E-06	2.4378E-05	2.08081E-06	2.84509E-05	4.12829E-05	2.44717E-05	1.47374E-08	1.7067E-07	3.045E-08	2.15857E-07	0.2158569
3837203773865	383720	3773865	0.004644429	0.005461469	0.005388748	0.001145464	0.001489666	0.001096475	0.000112857	0.001322189	0.000112857	0.000263123	0.000381798	0.000226322	1.3948E-07	2.0577E-06	4.5608E-07	2.65324E-06	2.65324378
3837303773865	383730	3773865	0.002928169	0.003443287	0.003397439	0.000722179	0.000939188	0.000691294	7.11527E-05	0.000833599	7.11527E-05	0.000264496	0.000383789	0.000227503	8.92255E-08	1.3191E-06	2.8713E-07	1.69551E-06	1.69550543
3837403773865	383740	3773865	0.0021193	0.002492123	0.00245894	0.000522687	0.00067975	0.000500333	5.14977E-05	0.000603328	5.14977E-05	0.000266137	0.00038617	0.000228914	6.53841E-08	9.6831E-07	2.075E-07	1.24119E-06	1.24119419
3837503773865	383750	3773865	0.001668289	0.001961771	0.00193565	0.000411453	0.000535091	0.000393856	4.05384E-05	0.000474933	4.05384E-05	0.000266957	0.00038736	0.000229619	5.19818E-08	7.7079E-07	1.6308E-07	9.85851E-07	0.98585087
3837603773865	383760	3773865	0.001376433	0.001618572	0.001597021	0.000339472	0.000441481	0.000324954	3.34465E-05	0.000391847	3.34465E-05	0.000266904	0.000387283	0.000229574	4.32384E-08	6.4173E-07	1.3433E-07	8.19305E-07	0.8193048
3837703773865	383770	3773865	0.001181862	0.001389773	0.001371268	0.000291485	0.000379073	0.000279019	2.87185E-05	0.000336456	2.87185E-05	0.000265413	0.00038512	0.000228291	3.73511E-08	5.5468E-07	1.1517E-07	7.07198E-07	0.70719795
3837803773865	383780	3773865	0.001035787	0.001218	0.001201782	0.000255458	0.000332221	0.000244533	2.5169E-05	0.000294871	2.5169E-05	0.000263208	0.00038192	0.000226394	3.28971E-08	4.8873E-07	1.0078E-07	6.22407E-07	0.6224075
3837903773865	383790	3773865	0.000921796	0.001083957	0.001069523	0.000227344	0.000295659	0.000217621	2.23991E-05	0.000262419	2.23991E-05	0.000260235	0.000377607	0.000223838	2.93964E-08	4.3684E-07	8.9551E-08	5.55787E-07	0.55578654

			EGIODemolition	EGIOSite Grubbing / Prep	EGIOMass Grading / Excavation	EGIOMass Grading / Excavation	EGIODrainage / Utilities Trenching	EGIODrainage / Utilities Trenching	EGIOFoundations / Concrete Pads	EGIOFoundations / Concrete Pads	EGIOBuilding / Structure Construction	EGIOBuilding / Structure Construction	EGIOAsphalt Paving	EGIOArchitectural Coating	EGIOLandscaping or Other Finishing	EGIOWaterside Construction (Piles)	HIWaterside Construction (Landscaping)	HIWaterside Construction (Landscaping)	KMDemolition	KMSite Grubbing / Prep	KMMass Grading / Excavation
Unique Identifier	X (UTM)	Y (UTM)	2025	2025	2025	2026	2026	2027	2026	2027	2026	2027	2027	2027	2027	2027	2025	2026	2025	2025	2025
3838003773865	383800	3773865	0.000973713	0.0003819	0.000126475	0.000123869	0.00028763	0.000287186	0.000377908	0.000377664	0.000404787	0.000395084	1.57517E-05	1.57517E-05	0.000426588	1.57517E-05	0.000204187	0.000197791	0.000359081	0.001558437	0.001184579
3838103773865	383810	3773865	0.000887881	0.00034824	0.000115326	0.00011295	0.000262276	0.000261871	0.000344596	0.000344374	0.000369105	0.000360258	1.43632E-05	1.43632E-05	0.000388984	1.43632E-05	0.000187021	0.000181163	0.000327901	0.001423112	0.001081717
3838203773865	383820	3773865	0.000816061	0.00032007	0.000105998	0.000103814	0.00024106	0.000240688	0.000316722	0.000316517	0.000339249	0.000331117	1.32014E-05	1.32014E-05	0.00035752	1.32014E-05	0.000172585	0.00016718	0.000301581	0.001308883	0.000994891
3838303773865	383830	3773865	0.000754552	0.00029595	9.80082E-05	9.59889E-05	0.000222891	0.000222547	0.00029285	0.000292661	0.000313678	0.00030616	1.22064E-05	1.22064E-05	0.000330572	1.22064E-05	0.000160159	0.000155143	0.000278898	0.001210438	0.000920062
3838403773865	383840	3773865	0.000701145	0.000275	9.10712E-05	8.91948E-05	0.000207115	0.000206795	0.000272122	0.000271946	0.000291476	0.00028449	1.13424E-05	1.13424E-05	0.000307175	1.13424E-05	0.00014932	0.000144643	0.000259108	0.001124546	0.000854775
3838503773865	383850	3773865	0.000654555	0.00025673	8.50197E-05	8.3268E-05	0.000193352	0.000193054	0.00025404	0.000253876	0.000272108	0.000265586	1.05887E-05	1.05887E-05	0.000286763	1.05887E-05	0.000139825	0.000135446	0.000241775	0.00104932	0.000797595
3838603773865	383860	3773865	0.000613956	0.0002408	7.97463E-05	7.81033E-05	0.00018136	0.00018108	0.000238283	0.000238129	0.000255231	0.000249113	9.93195E-06	9.93195E-06	0.000268977	9.93195E-06	0.000131514	0.000127395	0.000226612	0.000983514	0.000747575
3838703773865	383870	3773865	0.000578001	0.0002267	7.50762E-05	7.35293E-05	0.000170739	0.000170475	0.000224328	0.000224184	0.000240284	0.000234524	9.35031E-06	9.35031E-06	0.000253225	9.35031E-06	0.000124104	0.000120216	0.000213306	0.000925761	0.000703677
3838803773865	383880	3773865	0.000540888	0.00021214	7.02555E-05	6.8808E-05	0.000159776	0.000159529	0.000209924	0.000209789	0.000224855	0.000219465	8.74992E-06	8.74992E-06	0.000236965	8.74992E-06	0.000116438	0.000112791	0.000199603	0.00086629	0.000658473
3838903773865	383890	3773865	0.000503496	0.00019748	6.53987E-05	6.40512E-05	0.00014873	0.000148501	0.000195412	0.000195286	0.000209311	0.000204294	8.14503E-06	8.14503E-06	0.00022058	8.14503E-06	0.000108565	0.000105164	0.000185655	0.000805757	0.000612462
3839003773865	383900	3773865	0.000464514	0.00018219	6.03353E-05	5.90922E-05	0.000137215	0.000137003	0.000180283	0.000180166	0.000193105	0.000188477	7.51442E-06	7.51442E-06	0.000203505	7.51442E-06	0.000100421	9.72751E-05	0.000171183	0.000742947	0.000564719
3839103773865	383910	3773865	0.000430607	0.00016889	5.59312E-05	5.47788E-05	0.000127199	0.000127003	0.000167123	0.000167015	0.00017901	0.000174719	6.96591E-06	6.96591E-06	0.000188651	6.96591E-06	9.33167E-05	9.03938E-05	0.00015851	0.000687944	0.000522911
3829703773875	382970	3773875	0.000163257	6.4032E-05	2.12053E-05	2.07684E-05	4.82253E-05	4.81509E-05	6.33618E-05	6.33209E-05	6.78684E-05	6.62416E-05	2.641E-06	2.641E-06	7.15236E-05	2.641E-06	2.72923E-05	2.64375E-05	1.75207E-05	7.6041E-05	5.77993E-05
3829803773875	382980	3773875	0.000173937	6.822E-05	2.25925E-05	2.2127E-05	5.138E-05	5.13008E-05	6.75066E-05	6.74631E-05	7.2308E-05	7.05749E-05	2.81377E-06	2.81377E-06	7.62024E-05	2.81377E-06	2.90127E-05	2.81039E-05	1.8186E-05	7.89286E-05	5.99942E-05
3829903773875	382990	3773875	0.000186062	7.2976E-05	2.41675E-05	2.36696E-05	5.49619E-05	5.48771E-05	7.22128E-05	7.21662E-05	7.73489E-05	7.54949E-05	3.00993E-06	3.00993E-06	8.15147E-05	3.00993E-06	3.09644E-05	2.99946E-05	1.89419E-05	8.22091E-05	6.24877E-05
3830003773875	383000	3773875	0.000199194	7.8127E-05	2.58732E-05	2.53401E-05	5.8841E-05	5.87502E-05	7.73093E-05	7.72594E-05	8.28079E-05	8.08231E-05	3.22236E-06	3.22236E-06	8.72678E-05	3.22236E-06	3.30669E-05	3.20312E-05	1.97226E-05	8.55977E-05	6.50634E-05
3830103773875	383010	3773875	0.00021396	8.3918E-05	2.77912E-05	2.72186E-05	6.32029E-05	6.31054E-05	8.30403E-05	8.29867E-05	8.89466E-05	8.68146E-05	3.46123E-06	3.46123E-06	9.3737E-05	3.46123E-06	3.54259E-05	3.43163E-05	2.05645E-05	8.92514E-05	6.78406E-05
3830203773875	383020	3773875	0.000230604	9.0446E-05	2.9953E-05	2.93359E-05	6.81193E-05	6.80142E-05	8.94999E-05	8.94422E-05	9.58656E-05	9.35677E-05	3.73048E-06	3.73048E-06	0.000101029	3.73048E-06	3.80772E-05	3.68846E-05	2.1472E-05	9.319E-05	7.08343E-05
3830303773875	383030	3773875	0.000248927	9.7633E-05	3.2333E-05	3.16668E-05	7.3532E-05	7.34185E-05	9.66114E-05	9.6549E-05	0.000103483	0.000101002	4.02689E-06	4.02689E-06	0.000109056	4.02689E-06	4.09869E-05	3.97031E-05	2.23976E-05	9.72071E-05	7.38878E-05
3830403773875	383040	3773875	0.000269936	0.00010587	3.50618E-05	3.43394E-05	7.97379E-05	7.96149E-05	0.000104765	0.000104698	0.000112217	0.000109527	4.36675E-06	4.36675E-06	0.00011826	4.36675E-06	4.43128E-05	4.29249E-05	2.33933E-05	0.000101529	7.71727E-05
3830503773875	383050	3773875	0.000292203	0.00011461	3.7954E-05	3.7172E-05	8.63153E-05	8.61821E-05	0.000113407	0.000113334	0.000121473	0.000118561	4.72696E-06	4.72696E-06	0.000128015	4.72696E-06	4.78414E-05	4.63429E-05	2.43348E-05	0.000105615	8.02784E-05
3830603773875	383060	3773875	0.000316598	0.00012417	4.11227E-05	4.02754E-05	9.35215E-05	9.33772E-05	0.000122875	0.000122796	0.000131614	0.00012846	5.1216E-06	5.1216E-06	0.000138703	5.1216E-06	5.17037E-05	5.00842E-05	2.52694E-05	0.000109671	8.33617E-05
3830703773875	383070	3773875	0.000344236	0.00013501	4.47125E-05	4.37913E-05	0.000101686	0.000101529	0.000133601	0.000133515	0.000143104	0.000139674	5.56869E-06	5.56869E-06	0.000150811	5.56869E-06	5.60736E-05	5.43173E-05	2.62448E-05	0.000113904	8.65794E-05
3830803773875	383080	3773875	0.00037325	0.0001464	4.8482E-05	4.74831E-05	0.000110258	0.000110088	0.000144865	0.000144771	0.000155168	0.000151449	6.03816E-06	6.03816E-06	0.000163525	6.03816E-06	6.0648E-05	5.87484E-05	2.71319E-05	0.000117754	8.9506E-05
3830903773875	383090	3773875	0.00040667	0.0001595	5.2822E-05	5.17337E-05	0.000120128	0.000119943	0.000157833	0.000157731	0.000169059	0.000165006	6.57868E-06	6.57868E-06	0.000178164	6.57868E-06	6.58862E-05	6.38225E-05	2.80666E-05	0.000121811	9.25893E-05
3831003773875	383100	3773875	0.000448202	0.00017579	5.82167E-05	5.70172E-05	0.000132397	0.000132193	0.000173952	0.00017384	0.000186324	0.000181858	7.25056E-06	7.25056E-06	0.000196359	7.25056E-06	7.23568E-05	7.00904E-05	2.9171E-05	0.000126604	9.62325E-05
3831103773875	383110	3773875	0.000500127	0.00019616	6.49612E-05	6.36227E-05	0.000147735	0.000147507	0.000194105	0.000193979	0.00020791	0.000202927	8.09055E-06	8.09055E-06	0.000219108	8.09055E-06	8.03809E-05	7.78632E-05	3.04383E-05	0.000132104	0.000100413
3831203773875	383120	3773875	0.000562858	0.00022076	7.31092E-05	7.16029E-05	0.000166265	0.000166009	0.000218451	0.00021831	0.000233988	0.00022838	9.10533E-06	9.10533E-06	0.0002465 9	9.10533E-06	8.9989E-05	8.71704E-05	3.17735E-05	0.000137899	0.000104818
3831303773875	383130	3773875	0.000651959	0.00025571	8.46825E-05	8.29377E-05	0.000192586	0.000192288	0.00025303 2	0.000252869	0.000271029	0.000264533	1.05467E-05	1.05467E-05	0.000285626	1.05467E-05	0.000103465	0.000100224	3.34776E-05	0.000145295	0.00011044
3831403773875	383140	3773875	0.000768204	0.0003013	9.97815E-05	9.77257E-05	0.000226924	0.000226574	0.000298148	0.000297956	0.000319354	0.000311699	1.24272E-05	1.24272E-05	0.000336554	1.24272E-05	0.00012067	0.00011689	3.51885E-05	0.00015272	0.000116084
3831503773875	383150	3773875	0.000919129	0.0003605	0.000119385	0.000116925	0.000271506	0.000271087	0.000356724	0.000356494	0.000382096	0.000372937	1.48687E-05	1.48687E-05	0.000402674	1.48687E-05	0.000142464	0.000138002	3.68812E-05	0.000160067	0.000121668
3831603773875	383160	3773875	0.00112056	0.0004395	0.000145549	0.00014255	0.000331008	0.000330497	0.000434901	0.00043462	0.000465833	0.000454668	1.81273E-05	1.81273E-05	0.000490922	1.81273E-05	0.000170147	0.000164818	3.83138E-05	0.000166284	0.000126394
3837203773875	383720	3773875	0.004852163	0.00190309	0.000630244	0.000617259	0.001433305	0.001431094	0.001883176	0.001881961	0.002017116	0.001968767	7.84933E-05	7.84933E-05	0.002125754	7.84933E-05	0.000955065	0.00092515	0.001660459	0.007206509	0.005477715
3837303773875	383730	3773875	0.003174162	0.00124495	0.00041229	0.000403795	0.000937632	0.000936185	0.001231926	0.001231131	0.001319546	0.001287917	5.13483E-05	5.13483E-05	0.001390614	5.13483E-05	0.000631041	0.000611275	0.001106041	0.004800296	0.003648737
3837403773875	383740	3773875	0.002351212	0.00092218	0.000305397	0.000299105	0.000694537	0.000693465	0.00091253	0.000911941	0.000977434	0.000954005	3.80355E-05	3.80355E-05	0.001030076	3.80355E-05	0.000471787	0.00045701	0.000831221	0.003607556	0.002742127
3837503773875	383750	3773875	0.001881111	0.0007378	0.000244336	0.000239302	0.000555671	0.000554814	0.000730079	0.000729608	0.000782006	0.000763262	3.04307E-05	3.04307E-05	0.000824123	3.04307E-05	0.00038055	0.00036863	0.000672254	0.002917628	0.002217709
3837603773875	383760	3773875	0.001570496	0.00061597	0.000203991	0.000199788	0.000463917	0.000463201	0.000609526	0.000609133	0.000652878	0.000637229	2.54059E-05	2.54059E-05	0.000688041	2.54059E-05	0.000320069	0.000310044	0.000565957	0.002456295	0.001867046
3837703773875	383770	3773875	0.001360496	0.00053361	0.000176714	0.000173073	0.000401884	0.000401264	0.000528023	0.000527682	0.000565579	0.000552022	2.20087E-05	2.20087E-05	0.000596039	2.20087E-05	0.000278996	0.000270257	0.000493053	0.002139883	0.001626539
3837803773875	383780	3773875	0.001201065	0.00047107	0.000156006	0.000152791	0.000354789	0.000354241	0.000466146	0.000465845	0.000499301	0.000487333	1.94296E-05	1.94296E-05	0.000526192	1.94296E-05	0.000247687	0.000239929	0.000437094	0.001897017	0.001441935
3837903773875	383790	3773875	0.001075578	0.00042186	0.000139706	0.000136828	0.00031772	0.00031723	0.000417443	0.000417174	0.000447134	0.000436416	1.73996E-05	1.73996E-05	0.000471215	1.73996E-05	0.000222942	0.000215959	0.000392608	0.001703949	0.001295183
3838003773875	383800	3773875	0.000974395	0.00038217	0.000126564	0.000123956	0.000287832	0.000287388	0.000378173	0.000377929	0.000405071	0.000395361	1.57628E-05	1.57628E-05	0.000426887	1.57628E-05	0.0002029	0.000196545	0.000356397	0.001546789	0.001175724
3838103773875	383810	3773875	0.000890926	0.00034943	0.000115722	0.000113337	0.000263175	0.000262769	0.000345778	0.000345555	0.000370371	0.000361493	1.44125E-05	1.44125E-05	0.000390318	1.44125E-05	0.000186293	0.000180457	0.000326271	0.00141604	0.001076341
3838203773875	383820	3773875	0.000821387	0.00032216	0.000106689	0.000104491	0.000242634	0.000242259	0.000318789	0.000318583	0.000341463	0.000333278	1.32876E-05	1.32876E-05	0.000359853	1.32876E-05	0.00017239	0.00016699	0.000300943	0.001306113	0.000992785
3838303773875	383830	3773875	0.00076163	0.00029872	9.89275E-05	9.68892E-05	0.000224982	0.000224635	0.000295596	0.000295406	0.000316621	0.000309032	1.23209E-05	1.23209E-05	0.000333673	1.23209E-05	0.000160392	0.000155368	0.000279048	0.001211087	0.000920555
3838403773875	383840	3773875	0.000709444	0.00027825	9.21492E-05	9.02506E-05	0.000209566	0.000209243	0.000275343	0.000275165	0.000294926	0.000287857	1.14767E-05	1.14767E-05	0.000310811	1.14767E-05	0.000149871	0.000145177	0.000259839	0.001127719	0.000857186
3838503773875	383850	3773875	0.000663124	0.00026009	8.61327E-05	8.4358E-05	0.000195884	0.000195581	0.00025736 5	0.00025719	0.00027567	0.00026906 3	1.07273E-05	1.07273E-05	0.000290517	1.07273E-05	0.000140494	0.000136094	0.00024273	0.001053465	0.000800746
3838603773875	383860	3773875	0.000621771	0.00024387	8.07613E-05	7.90974E-05	0.000183668	0.000183385	0.000241316	0.00024116	0.000258479	0.000252284	1.00584E-05	1.00584E-05	0.0002724	1.00584E-05	0.000132095	0.000127958	0.000227427	0.00098705	0.000750263
3838703773875	383870	3773875	0.000585519	0.00022965	7.60527E-05	7.44857E-05	0.00017296	0.000172693	0.000227246	0.0002271	0.000243409	0.000237575	9.47193E-06	9.47193E-06	0.000256519	9.47193E-06	0.000124679	0.000120774	0.000214086	0.00092915	0.000706253
3838803773875	383880	3773875	0.000548738	0.00021522	7.12752E-05	6.98066E-05	0.000162095	0.000161844	0.000212971	0.000212834	0.000228119	0.000222651	8.87692E-06	8.87692E-06	0.000240405	8.87692E-06	0.000117158	0.000113488	0.00020066	0.000870876	0.000661959
3838903773875	383890	3773875	0.000512271	0.00020092	6.65385E-05	6.51676E-05	0.000151322	0.000151089	0.000198818	0.00019869	0.000212959	0.000207854	8.28699E-06	8.28699E-06	0.000224428	8.28699E-06	0.000109559	0.000106127	0.000187323	0.000812996	0.000617964
3839003773875	383900	3773875	0.00047391	0.00018587	6.15533E-05	6.02851E-05	0.000139985	0.000139769	0.000183922	0.000183803	0.000197003	0.000192281	7.66612E-06	7.66612E-06	0.000207614	7.66612E-06	0.000101578	9.8396E-05	0.000173095	0.000751246	0.000571027
3839103773875	383910	3773875	0.000440523	0.00017278	5.72192E-05	5.60403E-05	0.000130128	0.000129927	0.000170972	0.000170861	0.000183132	0.000178742	7.12632E-06	7.12632E-06	0.000192995	7.12632E-06	9.46478E-05	9.16832E-05	0.000160744	0.000697638	0.000530279
3829703773885	382970	3773885	0.000162134	6.3591E-05	2.10595E-05	2.06256E-05	4.78937E-05	4.78198E-05	6.2926E-05	6.28854E-05	6.74016E-05	6.5786E-05	2.62284E-06	2.62284E-06	7.10317E-05	2.62284E-06	2.69569E-05	2.61125E-05	1.73487E-05	7.52945E-05	5.72319E-05
3829803773885	382980	3773885	0.000172877	6.7805E-05	2.24548E-05	2.19922E-05	5.1067E-05	5.09882E-05	6.70953E-05	6.7052E-05	7.18674E-05	7.01448E-05	2.79662E-06	2.79662E-06	7.57381E-05	2.79662E-06	2.86736E-05	2.77755E-05	1.80186E-05	7.82018E-05	5.94417E-05
3829903773885	382990	3773885	0.00018511	7.2603E-05	2.40438E-05	2.35484E-05	5.46807E-05	5.45963E-05	7.18432E-05	7.17969E-05	7.69531E-05	7.51086E-05	2.99452E-06	2.99452E-06	8.10976E-05	2.99452E-06	3.06308E-05	2.96714E-05	1.87812E-05	8.15118E-05	6.19576E-05
3830003773885	383000	3773885	0.00019835	7.7796E-05	2.57635E-05	2.52327E-05	5.85915E-05	5.85011E-05	7.69816E-05	7.6932E-05	8.24569E-05	8.04805E-05	3.2087E-06	3.2087E-06	8.68979E-05	3.2087E-06	3.27386E-05	3.17132E-05	1.9571E-05	8.49396E-05	6.45632E-05
3830103773885	383010	3773885	0.00021326	8.3644E-05	2.77002E-05	2.71294E-05	6.29959E-05	6.28987E-05	8.27684E-05	8.2715E-05	8.86553E-05	8.65303E-05	3.4499E-06	3.4499E-06	9.34301E-05	3.4499E-06	3.51012E-05	3.40017E-05	2.04265E-05	8.86523E-05	6.73852E-05
3830203773885	383020	3773885	0.000229957	9.0193E-05	2.9869E-05	2.92536E-05	6.79283E-05	6.78235E-05	8.92489E-05	8.91913E-05	9.55967E-05	9.33053E-05	3.72001E-06	3.72001E-06	0.000100745	3.72001E-06	3.77418E-05	3.65596E-05	2.13339E-05	9.25908E-05	7.03789E-05
3830303773885	383030	3773885	0.000247598	9.7111E-05	3.21603E-05	3.14977E-05	7.31393E-05	7.30264E-05	9.60954E-05	9.60334E-05	0.00010293	0.000100463	4.00539E-06	4.00539E-06	0.000108474	4.00539E-06	4.05241E-05	3.92548E-05	2.2203E-05	9.63624E-05	7.32457E-05
3830403773885	383040	3773885	0.000267682	0.00010499	3.4769E-05	3.40526E-05	7.90719E-05	7.89499E-05	0.00010389	0.000103823	0.000111279	0.000108612	4.33028E-06	4.33028E-06	0.000117273	4.33028E-06	4.3685E-05	4.23167E-05	2.31308E-05	0.000100389	7.63067E-05
3830503773885	383050	3773885	0.000289643	0.0001136	3.76215E-05	3.68464E-05	8.55591E-05	8.54271E-05	0.000112413	0.000112341	0.000120409	0.000117523	4.68554E-06	4.68554E-06	0.000126894	4.68554E-06	4.714E-05	4.56635E-05	2.40542E-05	0.000104397	7.93527E-05
3830603773885	383060	3773885	0.000314119	0.0001232	4.08007E-05	3.996E-05	9.27892E-05	9.2646E-05	0.000121913	0.000121834	0.000130584	0.000127454	5.08149E-06	5.08149E-06	0.000137617	5.08149E-06	5.09951E-05	4.93978E-05	2.50001E-05	0.000108502	8.24733E-05
3830703773885	383070	3773885	0.000341873	0.00013409	4.44057E-05	4.34908E-05	0.000100988	0.000100832	0.000132685	0.000132599	0.000142122	0.000138715	5.53047E-06	5.53047E-06	0.000149776	5.53047E-06	5.53614E-05	5.36274E-05	2.59868E-05	0.000112785	8.57283E-05
3830803773885	383080	3773885	0.00037084	0.00014545	4.81682E-05	4.71757E-05	0.000109544	0.000109375	0.000143927	0.000143834	0.000154164	0.000150469	5.99907E-06	5.99907E-06	0.000162467	5.99907E-06	5.99072E-05	5.80307E-05	2.68739E-05	0.000116635	8.86549E-05
3830903773885	383090	3773885	0.00040411	0.0001585	5.24895E-05	5.1408E-05	0.000119372	0.000119188	0.000156839	0.000156738	0.000167994	0.000163968	6.53727E-06	6.53727E-06	0.000177042	6.53727E-06	6.51041E-05	6.30649E-05	2.78063E-05	0.000120681	9.17307E-05
3831003773885	383100	3773885	0.000444385	0.00017429	5.77208E-05	5.65316E-05	0.000131269	0.000131067	0.000172471	0.000172359	0.000184737	0.000180309	7.1888E-06	7.1888E-06	0.000194687	7.1888E-06	7.1354E-05	6.91191E-05	2.88587E-05	0.000125249	9.52023E-05
3831103773885	383110	3773885	0.000493436	0.00019353	6.4092E-05	6.27715E-05	0.000145759	0.000145534	0.000191508	0.000191384	0.000205129	0.000200212	7.9823E-06	7.9823E-06	0.000216176	7.9823E-06	7.89009E-05	7.64296E-05	3.00219E-05	0.000130297	9.90396E-05
3831203773885	383120	3773885	0.000552412	0.00021666	7.17523E-05	7.0274E-05	0.00016318	0.000162928	0.000214397	0.000214258	0.000229646	0.000224141	8.93635E-06	8.93635E-06	0.000242014	8.93635E-06	8.78919E-05	8.5139E-05	3.12485E-05	0.00013562	0.000103086
3831303773885	383130	3773885	0.000642178	0.00025187	8.3412E-05	8.16934E-05	0.000189696	0.000189404	0.000249236	0.000249075	0.000266963	0.000260564	1.03885E-05	1.03885E-05	0.000281341	1.03885E-05	0.000101452	9.82743E-05	3.30227E-05	0.000143321	0.000108939
3831403773885	383140	3773885	0.000760237	0.00029818	9.87467E-05	9.67121E-05	0.00022457	0.000224224	0.000295056	0.000294866	0.000316042	0.000308467	1.22983E-05	1.22983E-05	0.000333063	1.22983E-05	0.000118898	0.000115174	3.48015E-05	0.000151041	0.000114807
3831503773885	383150	3773885	0.000911494	0.0003575	0.000118393	0.000115954	0.000269251	0.000268836	0.000353761	0.000353532	0.000378922	0.000369839	1.47452E-05	1.47452E-05	0.00039933	1.47452E-05	0.000140638	0.000136233	3.65056E-05	0.000158437	0.000120429
3831603773885	383160	3773885	0.001109674	0.00043523	0.000144135	0.000141165	0.000327792	0.000327286	0.000430676	0.000430398	0.000461308	0.00045025	1.79512E-05	1.79512E-05	0.000486153	1.79512E-05	0.000167641	0.000162391	3.79041E-05	0.000164507	0.000125043
3837103773885	383710	3773885	0.005933974	0.00232739	0.00077076	0.000754879	0.001752867	0.001750163	0.002303038	0.002301552	0.002466841	0.002407713	9.59937E-05	9.59937E-05	0.0025997	9.59937E-05	0.001161679	0.001125293	0.002013165	0.008737278	0.006641263
3837203773885	383720	3773885	0.004413248	0.00173094	0.000573234	0.000561423	0.001303652	0.001301641	0.001712828	0.001711723	0.001834653	0.001790677	7.1393E-05	7.1393E-05	0.001933463	7.1393E-05	0.000868176	0.000840983	0.001510139	0.00655411	0.004981822
3837303773885	383730	3773885	0.002975462	0.00116702	0.000386481	0.000378518	0.000878937	0.000877581	0.001154808	0.001154063	0.001236944	0.001207295	4.8134E-05	4.8134E-05	0.001303563	4.8134E-05	0.000590594	0.000572095	0.001034904	0.004491555	0.00341406
3837403773885	383740	3773885	0.002247928	0.00088167	0.000291982	0.000285966	0.000664027	0.000663002	0.000872445	0.000871882	0.000934497	0.000912098	3.63647E-05	3.63647E-05	0.000984827	3.63647E-05	0.000449873	0.000435782	0.000791929	0.003437029	0.002612508
3837503773885	383750	3773885	0.001822666	0.00071487	0.000236745	0.000231867	0.000538407	0.000537576	0.000707396	0.000706939	0.000757709	0.000739547	2.94852E-05	2.94852E-05	0.000798518	2.94852E-05	0.000367413	0.000355905	0.000648206	0.002813261	0.002138378

			KMMass Grading / Excavation	KMDrainage / Utilities Trenching	KMFoundations / Concrete Pads	KMBuilding / Structure Construction	KMAsphalt Paving	KMArchitectural Coating	KMLandscaping or Other Finishing	KMWaterside Construction (Piles)	EWNDemolition	EWNSite Grubbing / Prep	EWNDrainage / Utilities Trenching	EWNDrainage / Utilities Trenching	EWNDrainage / Utilities Trenching	EWNFoundation s / Concrete Pads	EWNBuilding / Structure Construction	EWNAsphalt Paving	EWNLandscaping or Other Finishing	EWNWaterside Construction (Piles)	ISDemolition
Unique Identifier	X (UTM)	Y (UTM)	2026	2026	2026	2026	2026	2026	2026	2026	2027	2027	2027	2028	2029	2029	2029	2029	2029	2029	2027
3838003773865	383800	3773865	0.001172319	0.00042099	0.000222786	0.000765193	2.45826E-05	2.45826E-05	0.000789776	2.45826E-05	0.000774888	4.22324E-05	9.91696E-05	9.72545E-05	9.52422E-05	8.24975E-05	0.000179138	1.27447E-05	0.000185511	1.27447E-05	0.000178574
3838103773865	383810	3773865	0.001070522	0.000384434	0.000203441	0.000698748	2.2448E-05	2.2448E-05	0.000721196	2.2448E-05	0.000708288	3.86026E-05	9.06463E-05	8.88958E-05	8.70565E-05	7.54071E-05	0.000163742	1.16494E-05	0.000169567	1.16494E-05	0.000163623
3838203773865	383820	3773865	0.000984595	0.000353576	0.000187111	0.000642662	2.06462E-05	2.06462E-05	0.000663308	2.06462E-05	0.000652531	3.55638E-05	8.35105E-05	8.18978E-05	8.02033E-05	6.9471E-05	0.000150852	1.07323E-05	0.000156218	1.07323E-05	0.000150955
3838303773865	383830	3773865	0.000910541	0.000326983	0.000173038	0.000594325	1.90933E-05	1.90933E-05	0.000613419	1.90933E-05	0.000604737	3.2959E-05	7.73939E-05	7.58993E-05	7.43289E-05	6.43826E-05	0.000139803	9.94623E-06	0.000144776	9.94623E-06	0.000139998
3838403773865	383840	3773865	0.000845929	0.00030378	0.000160759	0.000552152	1.77385E-05	1.77385E-05	0.000569891	1.77385E-05	0.000563222	3.06963E-05	7.20808E-05	7.06888E-05	6.92262E-05	5.99628E-05	0.000130206	9.26342E-06	0.000134837	9.26342E-06	0.000130404
3838503773865	383850	3773865	0.000789341	0.000283459	0.000150005	0.000515216	1.65518E-05	1.65518E-05	0.000531768	1.65518E-05	0.000526974	2.87208E-05	6.74418E-05	6.61394E-05	6.4771E-05	5.61037E-05	0.000121826	8.66725E-06	0.000126159	8.66725E-06	0.000121976
3838603773865	383860	3773865	0.000739839	0.000265682	0.000140598	0.000482905	1.55138E-05	1.55138E-05	0.000498419	1.55138E-05	0.000495352	2.69973E-05	6.33948E-05	6.21705E-05	6.08842E-05	5.2737E-05	0.000114515	8.14715E-06	0.000118589	8.14715E-06	0.000114578
3838703773865	383870	3773865	0.000696395	0.000250081	0.000132342	0.000454549	1.46028E-05	1.46028E-05	0.000469152	1.46028E-05	0.000467274	2.5467E-05	5.98014E-05	5.86466E-05	5.74331E-05	4.97478E-05	0.000108024	7.68535E-06	0.000111867	7.68535E-06	0.000108001
3838803773865	383880	3773865	0.000651658	0.000234016	0.00012384	0.000425348	1.36647E-05	1.36647E-05	0.000439013	1.36647E-05	0.000438293	2.38875E-05	5.60924E-05	5.50092E-05	5.3871E-05	4.66623E-05	0.000101324	7.20869E-06	0.000104929	7.20869E-06	0.000101186
3838903773865	383890	3773865	0.000606123	0.000217664	0.000115187	0.000395627	1.27099E-05	1.27099E-05	0.000408337	1.27099E-05	0.00040863	2.22709E-05	5.22962E-05	5.12863E-05	5.02252E-05	4.35043E-05	9.44671E-05	6.72082E-06	9.78275E-05	6.72082E-06	9.4254E-05
3839003773865	383900	3773865	0.000558874	0.000200697	0.000106208	0.000364787	1.17191E-05	1.17191E-05	0.000376506	1.17191E-05	0.000377697	2.0585E-05	4.83374E-05	4.74039E-05	4.64231E-05	4.0211E-05	8.73159E-05	6.21205E-06	9.04219E-05	6.21205E-06	8.70639E-05
3839103773865	383910	3773865	0.000517499	0.000185838	9.8345E-05	0.000337781	1.08515E-05	1.08515E-05	0.000348632	1.08515E-05	0.000350852	1.91219E-05	4.49018E-05	4.40347E-05	4.31235E-05	3.7353E-05	8.11099E-05	5.77053E-06	8.39951E-05	5.77053E-06	8.07722E-05
3829703773875	382970	3773875	5.72011E-05	2.05414E-05	1.08704E-05	3.73361E-05	1.19946E-06	1.19946E-06	3.85356E-05	1.19946E-06	0.000131935	7.19063E-06	1.6885E-05	1.65589E-05	1.62163E-05	1.40463E-05	3.05007E-05	2.16996E-06	3.15857E-05	2.16996E-06	1.34748E-05
3829803773875	382980	3773875	5.93733E-05	2.13215E-05	1.12832E-05	3.8754E-05	1.24501E-06	1.24501E-06	3.9999E-05	1.24501E-06	0.000140962	7.68264E-06	1.80403E-05	1.76919E-05	1.73258E-05	1.50074E-05	3.25877E-05	2.31844E-06	3.37469E-05	2.31844E-06	1.40798E-05
3829903773875	382990	3773875	6.1841E-05	2.22076E-05	1.17522E-05	4.03647E-05	1.29676E-06	1.29676E-06	4.16614E-05	1.29676E-06	0.000151261	8.24392E-06	1.93583E-05	1.89844E-05	1.85916E-05	1.61038E-05	3.49685E-05	2.48782E-06	3.62124E-05	2.48782E-06	1.47659E-05
3830003773875	383000	3773875	6.439E-05	2.3123E-05	1.22366E-05	4.20285E-05	1.35021E-06	1.35021E-06	4.33787E-05	1.35021E-06	0.000162493	8.85611E-06	2.07958E-05	2.03942E-05	1.99722E-05	1.72997E-05	3.75652E-05	2.67256E-06	3.89015E-05	2.67256E-06	1.54854E-05
3830103773875	383010	3773875	6.71385E-05	2.411E-05	1.27589E-05	4.38225E-05	1.40784E-06	1.40784E-06	4.52303E-05	1.40784E-06	0.000175189	9.548E-06	2.24205E-05	2.19875E-05	2.15326E-05	1.86512E-05	4.05001E-05	2.88136E-06	4.19407E-05	2.88136E-06	1.62735E-05
3830203773875	383020	3773875	7.01013E-05	2.5174E-05	1.3322E-05	4.57563E-05	1.46997E-06	1.46997E-06	4.72263E-05	1.46997E-06	0.000189629	1.0335E-05	2.42686E-05	2.38E-05	2.33075E-05	2.01887E-05	4.38385E-05	3.11887E-06	4.53979E-05	3.11887E-06	1.71314E-05
3830303773875	383030	3773875	7.31231E-05	2.62591E-05	1.38962E-05	4.77287E-05	1.53333E-06	1.53333E-06	4.9262E-05	1.53333E-06	0.000205747	1.12135E-05	2.63314E-05	2.58229E-05	2.52886E-05	2.19046E-05	4.75646E-05	3.38396E-06	4.92565E-05	3.38396E-06	1.80214E-05
3830403773875	383040	3773875	7.6374E-05	2.74266E-05	1.4514E-05	4.98506E-05	1.6015E-06	1.6015E-06	5.14521E-05	1.6015E-06	0.000224476	1.22342E-05	2.87282E-05	2.81735E-05	2.75905E-05	2.38985E-05	5.18942E-05	3.69199E-06	5.37402E-05	3.69199E-06	1.89841E-05
3830503773875	383050	3773875	7.94476E-05	2.85303E-05	1.50981E-05	5.18568E-05	1.66595E-06	1.66595E-06	5.35228E-05	1.66595E-06	0.000244743	1.33388E-05	3.13221E-05	3.07172E-05	3.00816E-05	2.60563E-05	5.65797E-05	4.02534E-06	5.85924E-05	4.02534E-06	1.99077E-05
3830603773875	383060	3773875	8.2499E-05	2.96261E-05	1.5678E-05	5.38485E-05	1.72994E-06	1.72994E-06	5.55785E-05	1.72994E-06	0.000267392	1.45732E-05	3.42207E-05	3.35598E-05	3.28654E-05	2.84676E-05	6.18157E-05	4.39785E-06	6.40146E-05	4.39785E-06	2.08284E-05
3830703773875	383070	3773875	8.56834E-05	3.07697E-05	1.62832E-05	5.5927E-05	1.79671E-06	1.79671E-06	5.77238E-05	1.79671E-06	0.000293571	1.6E-05	3.7571E-05	3.68455E-05	3.60831E-05	3.12547E-05	6.78677E-05	4.82842E-06	7.02819E-05	4.82842E-06	2.17841E-05
3830803773875	383080	3773875	8.85797E-05	3.18097E-05	1.68336E-05	5.78175E-05	1.85744E-06	1.85744E-06	5.96749E-05	1.85744E-06	0.000321763	1.75365E-05	4.11791E-05	4.03839E-05	3.95483E-05	3.42562E-05	7.43852E-05	5.29211E-06	7.70313E-05	5.29211E-06	2.26588E-05
3830903773875	383090	3773875	9.16311E-05	3.29055E-05	1.74135E-05	5.98092E-05	1.92143E-06	1.92143E-06	6.17306E-05	1.92143E-06	0.000354964	1.9346E-05	4.5428E-05	4.45507E-05	4.36289E-05	3.77908E-05	8.20604E-05	5.83815E-06	8.49795E-05	5.83815E-06	2.35712E-05
3831003773875	383100	3773875	9.52366E-05	3.42003E-05	1.80987E-05	6.21626E-05	1.99704E-06	1.99704E-06	6.41596E-05	1.99704E-06	0.000397214	2.16487E-05	5.08352E-05	4.98535E-05	4.8822E-05	4.22889E-05	9.18279E-05	6.53306E-06	9.50944E-05	6.53306E-06	2.46177E-05
3831103773875	383110	3773875	9.93741E-05	3.56861E-05	1.8885E-05	6.48632E-05	2.0838E-06	2.0838E-06	6.6947E-05	2.0838E-06	0.000451532	2.46091E-05	5.77867E-05	5.66708E-05	5.54982E-05	4.80718E-05	0.000104385	7.42643E-06	0.000108098	7.42643E-06	2.57718E-05
3831203773875	383120	3773875	0.000103733	3.72515E-05	1.97134E-05	6.77085E-05	2.1752E-06	2.1752E-06	6.98837E-05	2.1752E-06	0.000519501	2.83135E-05	6.64854E-05	6.52015E-05	6.38524E-05	5.53081E-05	0.000120098	8.54434E-06	0.00012437	8.54434E-06	2.69357E-05
3831303773875	383130	3773875	0.000109297	3.92494E-05	2.07706E-05	7.13399E-05	2.29187E-06	2.29187E-06	7.36318E-05	2.29187E-06	0.000620311	3.38078E-05	7.9387E-05	7.7854E-05	7.62431E-05	6.60407E-05	0.000143403	1.02024E-05	0.000148505	1.02024E-05	2.82603E-05
3831403773875	383140	3773875	0.000114882	4.12553E-05	2.18321E-05	7.49857E-05	2.40899E-06	2.40899E-06	7.73947E-05	2.40899E-06	0.000758349	4.1331E-05	9.7053E-05	9.51788E-05	9.32094E-05	8.07367E-05	0.000175315	1.24727E-05	0.000181551	1.24727E-05	2.94884E-05
3831503773875	383150	3773875	0.000120409	4.32399E-05	2.28824E-05	7.8593E-05	2.52488E-06	2.52488E-06	8.11179E-05	2.52488E-06	0.000950428	5.17996E-05	0.000121635	0.000119286	0.000116818	0.000101186	0.00021972	1.56319E-05	0.000227536	1.56319E-05	3.05797E-05
3831603773875	383160	3773875	0.000125086	4.49194E-05	2.37712E-05	8.16457E-05	2.62295E-06	2.62295E-06	8.42686E-05	2.62295E-06	0.00123292	6.71957E-05	0.000157788	0.000154741	0.000151539	0.000131261	0.000285026	2.02781E-05	0.000295165	2.02781E-05	3.13439E-05
3837203773875	383720	3773875	0.005421026	0.001946737	0.001030206	0.003538397	0.000113675	0.000113675	0.003652071	0.000113675	0.003775275	0.000205757	0.000483157	0.000473827	0.000464023	0.00040193	0.000872767	6.20927E-05	0.000903814	6.20927E-05	0.000789737
3837303773875	383730	3773875	0.003610976	0.001296732	0.000686226	0.002356946	7.57193E-05	7.57193E-05	0.002432665	7.57193E-05	0.002477195	0.00013501	0.00031703	0.000310908	0.000304475	0.000263732	0.000572677	4.07429E-05	0.000593049	4.07429E-05	0.000531101
3837403773875	383740	3773875	0.002713749	0.000974531	0.000515718	0.001771311	5.69051E-05	5.69051E-05	0.001828216	5.69051E-05	0.001840467	0.000100308	0.000235542	0.000230993	0.000226214	0.000195943	0.000425479	3.02705E-05	0.000440614	3.02705E-05	0.000402508
3837503773875	383750	3773875	0.002194757	0.000788156	0.000417089	0.001432556	4.60223E-05	4.60223E-05	0.001478578	4.60223E-05	0.001476653	8.04795E-05	0.000188981	0.000185332	0.000181497	0.00015721	0.000341372	2.42868E-05	0.000353516	2.42868E-05	0.000327839
3837603773875	383760	3773875	0.001847724	0.000663533	0.000351139	0.001206041	3.87453E-05	3.87453E-05	0.001244786	3.87453E-05	0.00123622	6.73756E-05	0.000158211	0.000155155	0.000151945	0.000131613	0.000285789	2.03324E-05	0.000295955	2.03324E-05	0.000277719
3837703773875	383770	3773875	0.001609706	0.000578059	0.000305907	0.001050683	3.37542E-05	3.37542E-05	0.001084437	3.37542E-05	0.001073596	5.85124E-05	0.000137398	0.000134745	0.000131957	0.000114299	0.000248194	1.76577E-05	0.000257023	1.76577E-05	0.000243172
3837803773875	383780	3773875	0.001427013	0.000512453	0.000271188	0.000931436	2.99233E-05	2.99233E-05	0.000961359	2.99233E-05	0.000950084	5.17808E-05	0.000121591	0.000119243	0.000116776	0.00010115	0.00021964	1.56262E-05	0.000227453	1.56262E-05	0.00021655
3837903773875	383790	3773875	0.001281779	0.000460298	0.000243588	0.000836639	2.68779E-05	2.68779E-05	0.000863517	2.68779E-05	0.000852827	4.64802E-05	0.000109144	0.000107036	0.000104822	9.07952E-05	0.000197156	1.40266E-05	0.00020417	1.40266E-05	0.000195306
3838003773875	383800	3773875	0.001163557	0.000417843	0.000221121	0.000759473	2.43989E-05	2.43989E-05	0.000783872	2.43989E-05	0.000774382	4.22048E-05	9.91049E-05	9.71911E-05	9.51801E-05	8.24437E-05	0.000179022	1.27364E-05	0.00018539	1.27364E-05	0.000177945
3838103773875	383810	3773875	0.001065202	0.000382523	0.00020243	0.000695276	2.23364E-05	2.23364E-05	0.000717612	2.23364E-05	0.000709636	3.86761E-05	9.08187E-05	8.90649E-05	8.72221E-05	7.55506E-05	0.000164054	1.16715E-05	0.000169889	1.16715E-05	0.000163446
3838203773875	383820	3773875	0.000982511	0.000352828	0.000186715	0.000641302	2.06025E-05	2.06025E-05	0.000661904	2.06025E-05	0.000655663	3.57345E-05	8.39113E-05	8.22909E-05	8.05882E-05	6.98044E-05	0.000151576	1.07838E-05	0.000156968	1.07838E-05	0.00015121
3838303773875	383830	3773875	0.000911028	0.000327158	0.000173131	0.000594644	1.91035E-05	1.91035E-05	0.000613747	1.91035E-05	0.000609247	3.32048E-05	7.7971E-05	7.64653E-05	7.48832E-05	6.48628E-05	0.000140846	1.00204E-05	0.000145856	1.00204E-05	0.000140599
3838403773875	383840	3773875	0.000848315	0.000304637	0.000161213	0.00055371	1.77885E-05	1.77885E-05	0.000571498	1.77885E-05	0.000568697	3.09947E-05	7.27814E-05	7.13759E-05	6.98991E-05	6.05456E-05	0.000131471	9.35346E-06	0.000136148	9.35346E-06	0.000131254
3838503773875	383850	3773875	0.000792459	0.000284579	0.000150598	0.000517252	1.66172E-05	1.66172E-05	0.000533869	1.66172E-05	0.000532671	2.90313E-05	6.81709E-05	6.68544E-05	6.54712E-05	5.67102E-05	0.000123143	8.76095E-06	0.000127523	8.76095E-06	0.000122906
3838603773875	383860	3773875	0.000742498	0.000266638	0.000141104	0.000484642	1.55696E-05	1.55696E-05	0.000500211	1.55696E-05	0.000500489	2.72773E-05	6.40523E-05	6.28154E-05	6.15157E-05	5.3284E-05	0.000115703	8.23165E-06	0.000119819	8.23165E-06	0.000115414
3838703773875	383870	3773875	0.000698944	0.000250997	0.000132827	0.000456213	1.46563E-05	1.46563E-05	0.000470869	1.46563E-05	0.000472205	2.57358E-05	6.04325E-05	5.92655E-05	5.80392E-05	5.02728E-05	0.000109164	7.76645E-06	0.000113048	7.76645E-06	0.000108802
3838803773875	383880	3773875	0.000655108	0.000235255	0.000124496	0.0004276	1.37371E-05	1.37371E-05	0.000441338	1.37371E-05	0.000443507	2.41717E-05	5.67597E-05	5.56637E-05	5.45119E-05	4.72175E-05	0.00010253	7.29445E-06	0.000106177	7.29445E-06	0.000102109
3838903773875	383890	3773875	0.000611568	0.000219619	0.000116222	0.000399181	1.28241E-05	1.28241E-05	0.000412005	1.28241E-05	0.000414763	2.26051E-05	5.30811E-05	5.20561E-05	5.0979E-05	4.41573E-05	9.58849E-05	6.8217E-06	9.92958E-05	6.8217E-06	9.54347E-05
3839003773875	383900	3773875	0.000565117	0.000202939	0.000107394	0.000368862	1.18501E-05	1.18501E-05	0.000380712	1.18501E-05	0.000384297	2.09447E-05	4.9182E-05	4.82323E-05	4.72343E-05	4.09137E-05	8.88417E-05	6.32061E-06	9.2002E-05	6.32061E-06	8.83563E-05
3839103773875	383910	3773875	0.000524792	0.000188457	9.97308E-05	0.00034254	1.10045E-05	1.10045E-05	0.000353545	1.10045E-05	0.000357942	1.95083E-05	4.58092E-05	4.49245E-05	4.3995E-05	3.81079E-05	8.2749E-05	5.88714E-06	8.56925E-05	5.88714E-06	8.22099E-05
3829703773885	382970	3773885	5.66396E-05	2.03398E-05	1.07637E-05	3.69696E-05	1.18769E-06	1.18769E-06	3.81573E-05	1.18769E-06	0.000130274	7.10007E-06	1.66723E-05	1.63504E-05	1.6012E-05	1.38694E-05	3.01166E-05	2.14263E-06	3.11879E-05	2.14263E-06	1.34804E-05
3829803773885	382980	3773885	5.88265E-05	2.11251E-05	1.11793E-05	3.83971E-05	1.23355E-06	1.23355E-06	3.96306E-05	1.23355E-06	0.000139286	7.59125E-06	1.78257E-05	1.74814E-05	1.71197E-05	1.48289E-05	3.22E-05	2.29086E-06	3.33455E-05	2.29086E-06	1.40966E-05
3829903773885	382990	3773885	6.13164E-05	2.20193E-05	1.16525E-05	4.00223E-05	1.28576E-06	1.28576E-06	4.1308E-05	1.28576E-06	0.000149607	8.15378E-06	1.91466E-05	1.87769E-05	1.83884E-05	1.59277E-05	3.45861E-05	2.46062E-06	3.58164E-05	2.46062E-06	1.48008E-05
3830003773885	383000	3773885	6.3895E-05	2.29452E-05	1.21425E-05	4.17054E-05	1.33983E-06	1.33983E-06	4.30452E-05	1.33983E-06	0.000160847	8.76638E-06	2.05851E-05	2.01876E-05	1.97699E-05	1.71244E-05	3.71846E-05	2.64549E-06	3.85074E-05	2.64549E-06	1.55413E-05
3830103773885	383010	3773885	6.66878E-05	2.39482E-05	1.26733E-05	4.35283E-05	1.39839E-06	1.39839E-06	4.49267E-05	1.39839E-06	0.000173565	9.45953E-06	2.22128E-05	2.17838E-05	2.13331E-05	1.84784E-05	4.01248E-05	2.85466E-06	4.15521E-05	2.85466E-06	1.63545E-05
3830203773885	383020	3773885	6.96506E-05	2.50121E-05	1.32363E-05	4.54621E-05	1.46052E-06	1.46052E-06	4.69226E-05	1.46052E-06	0.00018793	1.02424E-05	2.40511E-05	2.35866E-05	2.30986E-05	2.00077E-05	4.34455E-05	3.09091E-06	4.4991E-05	3.09091E-06	1.7232E-05
3830303773885	383030	3773885	7.24877E-05	2.6031E-05	1.37755E-05	4.7314E-05	1.52001E-06	1.52001E-06	4.8834E-05	1.52001E-06	0.00020335	1.10829E-05	2.60246E-05	2.55221E-05	2.4994E-05	2.16495E-05	4.70105E-05	3.34454E-06	4.86828E-05	3.34454E-06	1.80913E-05
3830403773885	383040	3773885	7.5517E-05	2.71188E-05	1.43512E-05	4.92912E-05	1.58353E-06	1.58353E-06	5.08747E-05	1.58353E-06	0.00022116	1.20535E-05	2.83039E-05	2.77574E-05	2.7183E-05	2.35456E-05	5.11278E-05	3.63747E-06	5.29465E-05	3.63747E-06	1.90162E-05
3830503773885	383050	3773885	7.85314E-05	2.82013E-05	1.4924E-05	5.12588E-05	1.64674E-06	1.64674E-06	5.29056E-05	1.64674E-06	0.000240976	1.31335E-05	3.084E-05	3.02444E-05	2.96186E-05	2.56552E-05	5.57088E-05	3.96338E-06	5.76905E-05	3.96338E-06	1.99482E-05
3830603773885	383060	3773885	8.16198E-05	2.93104E-05	1.55109E-05	5.32746E-05	1.7115E-06	1.7115E-06	5.49861E-05	1.7115E-06	0.000263487	1.43604E-05	3.37209E-05	3.30697E-05	3.23855E-05	2.80519E-05	6.09129E-05	4.33363E-06	6.30797E-05	4.33363E-06	2.09053E-05
3830703773885	383070	3773885	8.48411E-05	3.04672E-05	1.61231E-05	5.53773E-05	1.77905E-06	1.77905E-06	5.71563E-05	1.77905E-06	0.000289528	1.57797E-05	3.70536E-05	3.63381E-05	3.55862E-05	3.08243E-05	6.69331E-05	4.76193E-06	6.9314E-05	4.76193E-06	2.19001E-05
3830803773885	383080	3773885	8.77374E-05	3.15073E-05	1.66735E-05	5.72677E-05	1.83978E-06	1.83978E-06	5.91075E-05	1.83978E-06	0.000317407	1.72991E-05	4.06215E-05	3.9837E-05	3.90128E-05	3.37923E-05	7.3378E-05	5.22045E-06	7.59883E-05	5.22045E-06	2.28055E-05
3830903773885	383090	3773885	9.07814E-05	3.26004E-05	1.7252E-05	5.92546E-05	1.90361E-06	1.90361E-06	6.11582E-05	1.90361E-06	0.000350147	1.90835E-05	4.48116E-05	4.39463E-05	4.3037E-05	3.7278E-05	8.0947E-05	5.75894E-06	8.38265E-05	5.75894E-06	2.37472E-05
3831003773885	383100	3773885	9.4217E-05	3.38341E-05	1.79049E-05	6.14971E-05	1.97566E-06	1.97566E-06	6.34727E-05	1.97566E-06	0.000390706	2.1294E-05	5.00022E-05	4.90366E-05	4.8022E-05	4.1596E-05	9.03233E-05	6.42601E-06	9.35363E-05	6.42601E-06	2.47854E-05
3831103773885	383110	3773885	9.80147E-05	3.51979E-05	1.86266E-05	6.39759E-05	2.05529E-06	2.05529E-06	6.60312E-05	2.05529E-06	0.000441402	2.4057E-05	5.64903E-05	5.53994E-05	5.42531E-05	4.69933E-05	0.000102043	7.25982E-06	0.000105673	7.25982E-06	2.59032E-05
3831203773885	383120	3773885	0.000102019	3.6636E-05	1.93876E-05	6.65897E-05	2.13926E-06	2.13926E-06	6.87289E-05	2.13926E-06	0.000504326	2.74864E-05	6.45432E-05	6.32968E-05	6.19872E-05	5.36924E-05	0.00011659	8.29474E-06	0.000120737	8.29474E-06	2.70433E-05
3831303773885	383130	3773885	0.000107812	3.87161E-05	2.04884E-05	7.03706E-05	2.26073E-06	2.26073E-06	7.26313E-05	2.26073E-06	0.000603826	3.29093E-05	7.72773E-05	7.57849E-05	7.42169E-05	6.42856E-05	0.000139592	9.93125E-06	0.000144558	9.93125E-06	2.84852E-05
3831403773885	383140	3773885	0.000113619	4.08016E-05	2.1592E-05	7.41611E-05	2.3825E-06	2.3825E-06	7.65436E-05	2.3825E-06	0.000740907	4.03804E-05	9.48207E-05	9.29896E-05	9.10656E-05	7.88797E-05	0.000171283	1.21858E-05	0.000177376	1.21858E-05	2.98028E-05
3831503773885	383150	3773885	0.000119182	4.27995E-05	2.26493E-05	7.77925E-05	2.49916E-06	2.49916E-06	8.02916E-05	2.49916E-06	0.000928377	5.05977E-05	0.000118813	0.000116519	0.000114108	9.88385E-05	0.000214622	1.52692E-05	0.000222257	1.52692E-05	3.09318E-05
3831603773885	383160	3773885	0.000123749	4.44392E-05	2.3517E-05	8.07728E-05	2.59491E-06	2.59491E-06	8.33677E-05	2.59491E-06	0.001195884	6.51772E-05	0.000153048	0.000150093	0.000146987	0.000127318	0.000276464	1.96689E-05	0.000286299	1.96689E-05	3.17254E-05
3837103773885	383710	3773885	0.006572532	0.002360253	0.001249037	0.004290005	0.000137821	0.000137821	0.004427825	0.000137821	0.004610988	0.000251305	0.000590111	0.000578715	0.000566741	0.000490903	0.001065967	7.58378E-05	0.001103886	7.58378E-05	0.000955917
3837203773885	383720	3773885	0.004930265	0.001770501	0.000936942	0.003218069	0.000103384	0.000103384	0.003321453	0.000103384	0.003434622	0.000187191	0.000439561	0.000431072	0.000422153	0.000365663	0.000794015	5.64899E-05	0.00082226	5.64899E-05	0.000721037
3837303773885	383730	3773885	0.003378728	0.00121333	0.00064209	0.002205354	7.08492E-05	7.08492E-05	0.002276203	7.08492E-05	0.002322374	0.000126572	0.000297216	0.000291476	0.000285445	0.000247249	0.000536886	3.81965E-05	0.000555984	3.81965E-05	0.000499114
3837403773885	383740	3773885	0.002585471	0.000928465	0.00049134	0.001687582	5.42153E-05	5.42153E-05	0.001741797	5.42153E-05	0.001759466	9.58932E-05	0.000225175	0.000220827	0.000216258	0.000187319	0.000406753	2.89383E-05	0.000421222	2.89383E-05	0.000385239
3837503773885	383750	3773885	0.002116248	0.000759963	0.000402169	0.001381312	4.4376E-05	4.4376E-05	0.001425688	4.4376E-05	0.001430359	7.79564E-05	0.000183056	0.000179521	0.000175807	0.000152282	0.00033067	2.35254E-05	0.000342433	2.35254E-05	0.000317578

			ISDrainage / Utilities Trenching	ISDrainage / Utilities Trenching	ISAsphalt Paving	ISAsphalt Paving	SVDemolition	SVSite Grubbing / Prep	SVMass Grading / Excavation	SVMass Grading / Excavation	SVDrainage / Utilities Trenching	SVFoundations / Concrete Pads	SVBuilding / Structure Construction	SVBuilding / Structure Construction	SVAsphalt Paving	SVAsphalt Paving	SVArchitectural Coating	SVArchitectural Coating	SVLandscaping or Other Finishing	SVLandscaping or Other Finishing	MDemolition
Unique Identifier	X (UTM)	Y (UTM)	2027	2028	2027	2028	2027	2027	2027	2028	2028	2028	2028	2029	2028	2029	2028	2029	2028	2029	2027
3838003773865	383800	3773865	7.19049E-05	7.006E-05	1.85704E-05	1.72992E-05	0.001666313	0.001197989	0.000807718	0.000797463	0.000565819	0.000179746	0.000257497	0.000247672	2.53171E-05	2.35549E-05	2.53171E-05	2.35549E-05	0.000257497	0.000247672	0.000270594
3838103773865	383810	3773865	6.58849E-05	6.41945E-05	1.70157E-05	1.58509E-05	0.001508031	0.001084193	0.000730994	0.000721712	0.000512072	0.000162672	0.000233038	0.000224146	2.29122E-05	2.13174E-05	2.29122E-05	2.13174E-05	0.000233038	0.000224146	0.000246386
3838203773865	383820	3773865	6.07838E-05	5.92242E-05	1.56983E-05	1.46236E-05	0.001376092	0.000989336	0.000667038	0.000658569	0.000467271	0.00014844	0.000212649	0.000204536	2.09076E-05	1.94523E-05	2.09076E-05	1.94523E-05	0.000212649	0.000204536	0.000226133
3838303773865	383830	3773865	5.63718E-05	5.49254E-05	1.45588E-05	1.35622E-05	0.001263521	0.000908403	0.000612471	0.000604695	0.000429046	0.000136297	0.000195254	0.000187803	1.91973E-05	1.78615E-05	1.91973E-05	1.7861E-05	0.000195254	0.000187803	0.000208798
3838403773865	383840	3773865	5.25089E-05	5.11617E-05	1.35612E-05	1.26328E-05	0.001166175	0.000838417	0.000565285	0.000558107	0.000395991	0.000125796	0.000180211	0.000173334	1.77182E-05	1.6485E-05	1.77182E-05	1.6485E-05	0.000180211	0.000173334	0.000193759
3838503773865	383850	3773865	4.91152E-05	4.78551E-05	1.26847E-05	1.18164E-05	0.001081586	0.000777602	0.000524281	0.000517625	0.000367267	0.000116671	0.000167139	0.000160762	1.6433E-05	1.52892E-05	1.6433E-05	1.52892E-05	0.000167139	0.000160762	0.000180649
3838603773865	383860	3773865	4.61362E-05	4.49525E-05	1.19153E-05	1.10997E-05	0.001008196	0.000724838	0.000488707	0.000482502	0.000342347	0.000108755	0.000155798	0.000149853	1.5318E-05	1.42518E-05	1.5318E-05	1.42518E-05	0.000155798	0.000149853	0.000169232
3838703773865	383870	3773865	4.3488E-05	4.23722E-05	1.12314E-05	1.04625E-05	0.000943973	0.000678665	0.000457575	0.000451766	0.000320539	0.000101827	0.000145873	0.000140307	1.43422E-05	1.33439E-05	1.43422E-05	1.33439E-05	0.000145873	0.000140307	0.000159122
3838803773865	383880	3773865	4.07436E-05	3.96982E-05	1.05226E-05	9.80227E-06	0.000878654	0.000631704	0.000425913	0.000420505	0.000298359	9.47809E-05	0.000135779	0.000130599	1.33498E-05	1.24206E-05	1.33498E-05	1.24206E-05	0.000135779	0.000130599	0.000148652
3838903773865	383890	3773865	3.79525E-05	3.69788E-05	9.80176E-06	9.13078E-06	0.000813219	0.00058466	0.000394195	0.00038919	0.000276139	8.77224E-05	0.000125668	0.000120873	1.23556E-05	1.14956E-05	1.23556E-05	1.14956E-05	0.000125668	0.000120873	0.000138137
3839003773865	383900	3773865	3.50573E-05	3.41578E-05	9.05404E-06	8.43424E-06	0.000744995	0.000535611	0.000361124	0.000356539	0.000252973	8.03631E-05	0.000115125	0.000110732	1.13191E-05	1.05312E-05	1.13191E-05	1.05312E-05	0.000115125	0.000110732	0.000127133
3839103773865	383910	3773865	3.25239E-05	3.16894E-05	8.39975E-06	7.82474E-06	0.000685494	0.000492833	0.000332282	0.000328063	0.000232769	7.39446E-05	0.00010593	0.000101888	1.0415E-05	9.69009E-06	1.0415E-05	9.69009E-06	0.00010593	0.000101888	0.000117556
3829703773875	382970	3773875	5.42581E-06	5.28659E-06	1.40129E-06	1.30536E-06	6.03123E-05	4.33613E-05	2.92354E-05	2.88642E-05	2.04799E-05	6.50593E-06	9.32014E-06	8.96452E-06	9.16353E-07	8.5257E-07	9.16353E-07	8.5257E-07	9.32014E-06	8.96452E-06	1.31953E-05
3829803773875	382980	3773875	5.66942E-06	5.52395E-06	1.46421E-06	1.36397E-06	6.25128E-05	4.49433E-05	3.03021E-05	2.99173E-05	2.12271E-05	6.74329E-06	9.66018E-06	9.29159E-06	9.49786E-07	8.83676E-07	9.49786E-07	8.83676E-07	9.66018E-06	9.29159E-06	1.36743E-05
3829903773875	382990	3773875	5.94566E-06	5.79311E-06	1.53555E-06	1.43043E-06	6.50162E-05	4.67431E-05	3.15155E-05	3.11154E-05	2.20771E-05	7.01333E-06	1.0047E-05	9.66368E-06	9.87821E-07	9.19063E-07	9.87821E-07	9.19063E-07	1.0047E-05	9.66368E-06	1.42169E-05
3830003773875	383000	3773875	6.2354E-06	6.07542E-06	1.61038E-06	1.50014E-06	6.75819E-05	4.85877E-05	3.27592E-05	3.23433E-05	2.29483E-05	7.2901E-06	1.04435E-05	1.0045E-05	1.0268E-06	9.55332E-07	1.0268E-06	9.55332E-07	1.04435E-05	1.0045E-05	1.47739E-05
3830103773875	383010	3773875	6.55271E-06	6.38459E-06	1.69233E-06	1.57648E-06	7.03347E-05	5.05668E-05	3.40936E-05	3.36607E-05	2.38831E-05	7.58705E-06	1.08689E-05	1.04542E-05	1.06863E-06	9.94246E-07	1.06863E-06	9.94246E-07	1.08689E-05	1.04542E-05	1.53727E-05
3830203773875	383020	3773875	6.89816E-06	6.72117E-06	1.78154E-06	1.65959E-06	7.32924E-05	5.26933E-05	3.55273E-05	3.50762E-05	2.48874E-05	7.9061E-06	1.1326E-05	1.08938E-05	1.11357E-06	1.03606E-06	1.11357E-06	1.03606E-06	1.1326E-05	1.08938E-05	1.60151E-05
3830303773875	383030	3773875	7.25654E-06	7.07035E-06	1.8741E-06	1.74581E-06	7.62858E-05	5.48453E-05	3.69783E-05	3.65088E-05	2.59039E-05	8.22899E-06	1.17885E-05	1.13387E-05	1.15904E-06	1.07837E-06	1.15904E-06	1.07837E-06	1.17885E-05	1.13387E-05	1.66665E-05
3830403773875	383040	3773875	7.64418E-06	7.44805E-06	1.97421E-06	1.83907E-06	7.9484E-05	5.71447E-05	3.85286E-05	3.80394E-05	2.69899E-05	8.57399E-06	1.22828E-05	1.18141E-05	1.20764E-06	1.12358E-06	1.20764E-06	1.12358E-06	1.22828E-05	1.18141E-05	1.73633E-05
3830503773875	383050	3773875	8.01606E-06	7.81039E-06	2.07026E-06	1.92854E-06	8.24863E-05	5.93031E-05	3.99839E-05	3.94762E-05	2.80093E-05	8.89784E-06	1.27467E-05	1.22603E-05	1.25325E-06	1.16602E-06	1.25325E-06	1.16602E-06	1.27467E-05	1.22603E-05	1.80183E-05
3830603773875	383060	3773875	8.38682E-06	8.17164E-06	2.16601E-06	2.01774E-06	8.5444E-05	6.14296E-05	4.14176E-05	4.08917E-05	2.90137E-05	9.21689E-06	1.32038E-05	1.27E-05	1.29819E-06	1.20783E-06	1.29819E-06	1.20783E-06	1.32038E-05	1.27E-05	1.86625E-05
3830703773875	383070	3773875	8.77164E-06	8.54659E-06	2.2654E-06	2.11032E-06	8.85175E-05	6.36393E-05	4.29074E-05	4.23626E-05	3.00573E-05	9.54844E-06	1.36787E-05	1.31568E-05	1.34489E-06	1.25128E-06	1.34489E-06	1.25128E-06	1.36787E-05	1.31568E-05	1.9332E-05
3830803773875	383080	3773875	9.12384E-06	8.88975E-06	2.35636E-06	2.19505E-06	9.12792E-05	6.56248E-05	4.42461E-05	4.36843E-05	3.09951E-05	9.84634E-06	1.41055E-05	1.35673E-05	1.38685E-06	1.29032E-06	1.38685E-06	1.29032E-06	1.41055E-05	1.35673E-05	1.99308E-05
3830903773875	383090	3773875	9.49122E-06	9.2477E-06	2.45124E-06	2.28344E-06	9.41746E-05	6.77064E-05	4.56496E-05	4.507E-05	3.19782E-05	1.01587E-05	1.45529E-05	1.39976E-05	1.43084E-06	1.33124E-06	1.43084E-06	1.33124E-06	1.45529E-05	1.39976E-05	2.05587E-05
3831003773875	383100	3773875	9.91262E-06	9.65829E-06	2.56007E-06	2.38482E-06	9.76044E-05	7.01723E-05	4.73122E-05	4.67115E-05	3.31429E-05	1.05287E-05	1.50829E-05	1.45074E-05	1.48295E-06	1.37973E-06	1.48295E-06	1.37973E-06	1.50829E-05	1.45074E-05	2.13062E-05
3831103773875	383110	3773875	1.03773E-05	1.01111E-05	2.68009E-06	2.49662E-06	0.000101533	7.29969E-05	4.92166E-05	4.85917E-05	3.4477E-05	1.09524E-05	1.56901E-05	1.50914E-05	1.54264E-06	1.43527E-06	1.54264E-06	1.43527E-06	1.56901E-05	1.50914E-05	2.21663E-05
3831203773875	383120	3773875	1.0846E-05	1.05677E-05	2.80113E-06	2.60937E-06	0.000105613	7.59303E-05	5.11944E-05	5.05444E-05	3.58625E-05	1.13926E-05	1.63206E-05	1.56978E-05	1.60463E-06	1.49294E-06	1.60463E-06	1.49294E-06	1.63206E-05	1.56978E-05	2.30663E-05
3831303773875	383130	3773875	1.13793E-05	1.10874E-05	2.93887E-06	2.73769E-06	0.000110807	7.96644E-05	5.3712E-05	5.303E-05	3.76261E-05	1.19528E-05	1.71232E-05	1.64698E-05	1.68355E-06	1.56636E-06	1.68355E-06	1.56636E-06	1.71232E-05	1.64698E-05	2.42295E-05
3831403773875	383140	3773875	1.18739E-05	1.15692E-05	3.06659E-06	2.85667E-06	0.000115974	8.33792E-05	5.62167E-05	5.55029E-05	3.93806E-05	1.25102E-05	1.79217E-05	1.72378E-05	1.76205E-06	1.6394E-06	1.76205E-06	1.6394E-06	1.79217E-05	1.72378E-05	2.53998E-05
3831503773875	383150	3773875	1.23133E-05	1.19973E-05	3.18007E-06	2.96238E-06	0.000121115	8.70749E-05	5.87084E-05	5.7963E-05	4.11261E-05	1.30647E-05	1.8716E-05	1.80019E-05	1.84015E-06	1.71207E-06	1.84015E-06	1.71207E-06	1.8716E-05	1.80019E-05	2.65847E-05
3831603773875	383160	3773875	1.2621E-05	1.22972E-05	3.25955E-06	3.03642E-06	0.000125097	8.99379E-05	6.06387E-05	5.98688E-05	4.24783E-05	1.34943E-05	1.93314E-05	1.85938E-05	1.90065E-06	1.76836E-06	1.90065E-06	1.76836E-06	1.93314E-05	1.85938E-05	2.75537E-05
3837203773875	383720	3773875	0.000317997	0.000309838	8.21272E-05	7.65051E-05	0.008955046	0.006438192	0.004340813	0.004285699	0.003040807	0.000965986	0.001383835	0.001331033	0.000136058	0.000126588	0.000136058	0.000126588	0.001383835	0.001331033	0.001367962
3837303773875	383730	3773875	0.000213854	0.000208367	5.52308E-05	5.14499E-05	0.005791018	0.004163427	0.002807102	0.002771461	0.001966418	0.000624681	0.000894893	0.000860748	8.79856E-05	8.18614E-05	8.79856E-05	8.18614E-05	0.000894893	0.000860748	0.000891934
3837403773875	383740	3773875	0.000162075	0.000157916	4.18581E-05	3.89927E-05	0.004241677	0.003049535	0.002056084	0.002029978	0.001440319	0.000457552	0.000655472	0.000630462	6.44458E-05	5.996E-05	6.44458E-05	5.996E-05	0.000655472	0.000630462	0.000658641
3837503773875	383750	3773875	0.000132008	0.000128621	3.4093E-05	3.17592E-05	0.003358604	0.002414654	0.001628029	0.001607358	0.001140459	0.000362295	0.000519009	0.000499206	5.10288E-05	4.7477E-05	5.10288E-05	4.7477E-05	0.000519009	0.000499206	0.000525521
3837603773875	383760	3773875	0.000111827	0.000108958	2.88809E-05	2.69038E-05	0.002776568	0.001996202	0.001345896	0.001328808	0.000942821	0.00029951	0.000429067	0.000412695	4.21857E-05	3.92493E-05	4.21857E-05	3.92493E-05	0.000429067	0.000412695	0.000437667
3837703773875	383770	3773875	9.7916E-05	9.54037E-05	2.52882E-05	2.3557E-05	0.00238444	0.001714283	0.001155819	0.001141143	0.000809669	0.000257211	0.000368471	0.000354411	3.62279E-05	3.37062E-05	3.62279E-05	3.37062E-05	0.000368471	0.000354411	0.000378363
3837803773875	383780	3773875	8.71966E-05	8.49594E-05	2.25197E-05	2.09781E-05	0.002087644	0.001500903	0.001011952	0.000999103	0.000708888	0.000225195	0.000322606	0.000310297	3.17185E-05	2.95108E-05	3.17185E-05	2.95108E-05	0.000322606	0.000310297	0.00033339
3837903773875	383790	3773875	7.86421E-05	7.66244E-05	2.03104E-05	1.89201E-05	0.001854796	0.001333498	0.000899082	0.000887667	0.000629821	0.000200078	0.000286624	0.000275688	2.81808E-05	2.62192E-05	2.81808E-05	2.62192E-05	0.000286624	0.000275688	0.000298032
3838003773875	383800	3773875	7.16517E-05	6.98133E-05	1.8505E-05	1.72383E-05	0.001667685	0.001198975	0.000808383	0.00079812	0.000566285	0.000179894	0.00025771	0.000247876	2.53379E-05	2.35743E-05	2.53379E-05	2.35743E-05	0.00025771	0.000247876	0.000269554
3838103773875	383810	3773875	6.58135E-05	6.41249E-05	1.69973E-05	1.58337E-05	0.001513884	0.001088401	0.000733831	0.000724514	0.00051406	0.000163304	0.000233942	0.000225016	2.30011E-05	2.14001E-05	2.30011E-05	2.14001E-05	0.000233942	0.000225016	0.000246085
3838203773875	383820	3773875	6.08867E-05	5.93245E-05	1.57248E-05	1.46484E-05	0.001386231	0.000996625	0.000671953	0.000663421	0.000470713	0.000149534	0.000214216	0.000206042	2.10616E-05	1.95956E-05	2.10616E-05	1.95956E-05	0.000214216	0.000206042	0.000226537
3838303773875	383830	3773875	5.66137E-05	5.51612E-05	1.46213E-05	1.36204E-05	0.001276929	0.000918043	0.000618971	0.000611112	0.000433598	0.000137743	0.000197325	0.000189796	1.9401E-05	1.80506E-05	1.9401E-05	1.80506E-05	0.000197325	0.000189796	0.000209751
3838403773875	383840	3773875	5.2851E-05	5.1495E-05	1.36495E-05	1.27151E-05	0.001181828	0.00084967	0.000572872	0.000565598	0.000401306	0.000127485	0.000182629	0.000175661	1.79561E-05	1.67062E-05	1.79561E-05	1.67062E-05	0.000182629	0.000175661	0.000195104
3838503773875	383850	3773875	4.94894E-05	4.82196E-05	1.27813E-05	1.19064E-05	0.00109772	0.000789201	0.000532102	0.000525346	0.000372746	0.000118412	0.000169632	0.00016316	1.66782E-05	1.55173E-05	1.66782E-05	1.55173E-05	0.000169632	0.00016316	0.00018211
3838603773875	383860	3773875	4.64727E-05	4.52803E-05	1.20022E-05	1.11806E-05	0.001022913	0.000735419	0.000495841	0.000489545	0.000347344	0.000110342	0.000158072	0.000152041	1.55416E-05	1.44598E-05	1.55416E-05	1.44598E-05	0.000158072	0.000152041	0.000170517
3838703773875	383870	3773875	4.38104E-05	4.26863E-05	1.13146E-05	1.05401E-05	0.00095804	0.000688779	0.000464394	0.000458498	0.000325315	0.000103344	0.000148047	0.000142398	1.45559E-05	1.35428E-05	1.45559E-05	1.35428E-05	0.000148047	0.000142398	0.000160354
3838803773875	383880	3773875	4.11155E-05	4.00606E-05	1.06187E-05	9.89174E-06	0.000893086	0.00064208	0.000432909	0.000427412	0.000303259	9.63377E-05	0.00013801	0.000132744	1.35691E-05	1.26246E-05	1.35691E-05	1.26246E-05	0.00013801	0.000132744	0.000150022
3838903773875	383890	3773875	3.84279E-05	3.7442E-05	9.92454E-06	9.24515E-06	0.000829317	0.000596234	0.000401998	0.000396894	0.000281606	8.94589E-05	0.000128155	0.000123266	1.26002E-05	1.17232E-05	1.26002E-05	1.17232E-05	0.000128155	0.000123266	0.000139819
3839003773875	383900	3773875	3.55777E-05	3.46649E-05	9.18845E-06	8.55944E-06	0.000762047	0.00054787	0.00036939	0.0003647	0.000258763	8.22025E-05	0.00011776	0.000113267	1.15781E-05	1.07722E-05	1.15781E-05	1.07722E-05	0.00011776	0.000113267	0.000129042
3839103773875	383910	3773875	3.31028E-05	3.22535E-05	8.54926E-06	7.96402E-06	0.000703418	0.0005057 2	0.00034097 1	0.000336641	0.000238855	7.58782E-05	0.0001087	0.000104553	1.06874E-05	9.94346E-06	1.06874E-05	9.94346E-06	0.0001087	0.000104553	0.000119672
3829703773885	382970	3773885	5.42806E-06	5.28879E-06	1.40187E-06	1.3059E-06	5.99293E-05	4.30859E-05	2.90497E-05	2.86809E-05	2.03498E-05	6.46461E-06	9.26094E-06	8.90759E-06	9.10533E-07	8.47155E-07	9.10533E-07	8.47155E-07	9.26094E-06	8.90759E-06	1.30556E-05
3829803773885	382980	3773885	5.67617E-06	5.53053E-06	1.46595E-06	1.36656E-06	6.21475E-05	4.46807E-05	3.0125E-05	2.97425E-05	2.1103E-05	6.70389E-06	9.60374E-06	9.2373E-06	9.44236E-07	8.78513E-07	9.44236E-07	8.78513E-07	9.60374E-06	9.2373E-06	1.35364E-05
3829903773885	382990	3773885	5.95972E-06	5.80681E-06	1.53918E-06	1.43382E-06	6.46865E-05	4.65061E-05	3.13558E-05	3.09576E-05	2.19652E-05	6.97778E-06	9.99609E-06	9.61468E-06	9.82813E-07	9.14404E-07	9.82813E-07	9.14404E-07	9.99609E-06	9.61468E-06	1.40862E-05
3830003773885	383000	3773885	6.25791E-06	6.09734E-06	1.61619E-06	1.505 55E-06	6.72968E-05	4.83828E-05	3.2621E-05	3.22069E-05	2.28515E-05	7.25935E-06	1.03995E-05	1.00027E-05	1.02247E-06	9.51302E-07	1.02247E-06	9.51302E-07	1.03995E-05	1.00027E-05	1.46487E-05
3830103773885	383010	3773885	6.58534E-06	6.41638E-06	1.70076E-06	1.58433E-06	7.0112E-05	5.04067E-05	3.39856E-05	3.35541E-05	2.38075E-05	7.56302E-06	1.08345E-05	1.04211E-05	1.06524E-06	9.91097E-07	1.06524E-06	9.91097E-07	1.08345E-05	1.04211E-05	1.52548E-05
3830203773885	383020	3773885	6.93866E-06	6.76064E-06	1.79201E-06	1.66933E-06	7.30786E-05	5.25395E-05	3.54237E-05	3.49739E-05	2.48148E-05	7.88303E-06	1.12929E-05	1.0862E-05	1.11032E-06	1.03303E-06	1.11032E-06	1.03303E-06	1.12929E-05	1.0862E-05	1.58971E-05
3830303773885	383030	3773885	7.28467E-06	7.09776E-06	1.88137E-06	1.75258E-06	7.58938E-05	5.45635E-05	3.67883E-05	3.63212E-05	2.57708E-05	8.18671E-06	1.1728E-05	1.12805E-05	1.15309E-06	1.07283E-06	1.15309E-06	1.07283E-06	1.1728E-05	1.12805E-05	1.6505E-05
3830403773885	383040	3773885	7.65712E-06	7.46065E-06	1.97756E-06	1.84218E-06	7.88871E-05	5.67156E-05	3.82393E-05	3.77537E-05	2.67872E-05	8.5096E-06	1.21905E-05	1.17254E-05	1.19857E-06	1.11514E-06	1.19857E-06	1.11514E-06	1.21905E-05	1.17254E-05	1.71528E-05
3830503773885	383050	3773885	8.03238E-06	7.82629E-06	2.07447E-06	1.93246E-06	8.18537E-05	5.88484E-05	3.96773E-05	3.91735E-05	2.77945E-05	8.82961E-06	1.2649E-05	1.21663E-05	1.24364E-06	1.15708E-06	1.24364E-06	1.15708E-06	1.2649E-05	1.21663E-05	1.77915E-05
3830603773885	383060	3773885	8.41776E-06	8.20179E-06	2.174E-06	2.02518E-06	8.48649E-05	6.10133E-05	4.11369E-05	4.06146E-05	2.8817E-05	9.15443E-06	1.31143E-05	1.26139E-05	1.28939E-06	1.19964E-06	1.28939E-06	1.19964E-06	1.31143E-05	1.26139E-05	1.84429E-05
3830703773885	383070	3773885	8.81834E-06	8.59209E-06	2.27746E-06	2.12155E-06	8.7983E-05	6.3255E-05	4.26483E-05	4.21068E-05	2.98758E-05	9.49078E-06	1.35961E-05	1.30773E-05	1.33677E-06	1.24372E-06	1.33677E-06	1.24372E-06	1.35961E-05	1.30773E-05	1.91197E-05
3830803773885	383080	3773885	9.18291E-06	8.9473E-06	2.37161E-06	2.20926E-06	9.07625E-05	6.52533E-05	4.39956E-05	4.3437E-05	3.08196E-05	9.79061E-06	1.40256E-05	1.34905E-05	1.379E-06	1.28301E-06	1.379E-06	1.28301E-06	1.40256E-05	1.34905E-05	1.97185E-05
3830903773885	383090	3773885	9.56211E-06	9.31677E-06	2.46955E-06	2.30049E-06	9.36668E-05	6.73413E-05	4.54034E-05	4.4827E-05	3.18058E-05	1.01039E-05	1.44744E-05	1.39222E-05	1.42312E-06	1.32407E-06	1.42312E-06	1.32407E-06	1.44744E-05	1.39222E-05	2.03427E-05
3831003773885	383100	3773885	9.98013E-06	9.72407E-06	2.57751E-06	2.40106E-06	9.69541E-05	6.97047E-05	4.69969E-05	4.64002E-05	3.29221E-05	1.04585E-05	1.49824E-05	1.44108E-05	1.47307E-06	1.37054E-06	1.47307E-06	1.37054E-06	1.49824E-05	1.44108E-05	2.10504E-05
3831103773885	383110	3773885	1.04302E-05	1.01626E-05	2.69375E-06	2.50935E-06	0.000100571	7.23051E-05	4.87502E-05	4.81312E-05	3.41503E-05	1.08487E-05	1.55414E-05	1.49484E-05	1.52802E-06	1.42166E-06	1.52802E-06	1.42166E-06	1.55414E-05	1.49484E-05	2.18325E-05
3831203773885	383120	3773885	1.08893E-05	1.06099E-05	2.81231E-06	2.6198E-06	0.000104348	7.50208E-05	5.05812E-05	4.9939E-05	3.54329E-05	1.12561E-05	1.61251E-05	1.55098E-05	1.58541E-06	1.47506E-06	1.58541E-06	1.47506E-06	1.61251E-05	1.55098E-05	2.26526E-05
3831303773885	383130	3773885	1.14699E-05	1.11756E-05	2.96227E-06	2.75948E-06	0.000109783	7.89278E-05	5.32154E-05	5.25397E-05	3.72782E-05	1.18423E-05	1.69649E-05	1.63176E-05	1.66798E-06	1.55188E-06	1.66798E-06	1.55188E-06	1.69649E-05	1.63176E-05	2.38647E-05
3831403773885	383140	3773885	1.20005E-05	1.16926E-05	3.09929E-06	2.88712E-06	0.000115199	8.2822E-05	5.5841E-05	5.5132E-05	3.91175E-05	1.24266E-05	1.78019E-05	1.71226E-05	1.75028E-06	1.62845E-06	1.75028E-06	1.62845E-06	1.78019E-05	1.71226E-05	2.50859E-05
3831503773885	383150	3773885	1.2455E-05	1.21355E-05	3.21669E-06	2.99649E-06	0.000120411	8.65689E-05	5.83672E-05	5.76261E-05	4.08871E-05	1.29888E-05	1.86072E-05	1.78973E-05	1.82946E-06	1.70212E-06	1.82946E-06	1.70212E-06	1.86072E-05	1.78973E-05	2.62799E-05
3831603773885	383160	3773885	1.27746E-05	1.24468E-05	3.29922E-06	3.07337E-06	0.000124313	8.93742E-05	6.02587E-05	5.94936E-05	4.22121E-05	1.34097E-05	1.92102E-05	1.84772E-05	1.88874E-06	1.75728E-06	1.88874E-06	1.75728E-06	1.92102E-05	1.84772E-05	2.72198E-05
3837103773885	383710	3773885	0.000384912	0.000375036	9.94088E-05	9.26037E-05	0.010993104	0.007903445	0.005328729	0.005261071	0.003732857	0.001185833	0.001698778	0.00163396	0.000167023	0.000155398	0.000167023	0.000155398	0.001698778	0.00163396	0.001673046
3837203773885	383720	3773885	0.000290334	0.000282885	7.49828E-05	6.98498E-05	0.008126094	0.005842221	0.003938993	0.00388898	0.002759325	0.000876567	0.001255736	0.001207822	0.000123464	0.00011487	0.000123464	0.00011487	0.001255736	0.001207822	0.001241835
3837303773885	383730	3773885	0.000200974	0.000195818	5.19044E-05	4.83512E-05	0.005415754	0.003893633	0.002625199	0.002591867	0.001838992	0.000584201	0.000836903	0.000804971	8.22841E-05	7.65567E-05	8.22841E-05	7.65567E-05	0.000836903	0.000804971	0.000834057
3837403773885	383740	3773885	0.000155121	0.000151141	4.00622E-05	3.73197E-05	0.004046619	0.0029093	0.001961533	0.001936628	0.001374084	0.000436511	0.000625329	0.000601469	6.14822E-05	5.72027E-05	6.14822E-05	5.72027E-05	0.000625329	0.000601469	0.000627903
3837503773885	383750	3773885	0.000127877	0.000124596	3.30259E-05	3.07651E-05	0.003248252	0.002335316	0.001574537	0.001554546	0.001102988	0.000350391	0.000501956	0.000482804	4.93522E-05	4.5917E-05	4.93522E-05	4.5917E-05	0.000501956	0.000482804	0.000507565

			MSite Grubbing / Prep	MMass Grading / Excavation	MMass Grading / Excavation	MDrainage / Utilities Trenching	MFoundations / Concrete Pads	MBuilding / Structure Construction	MAsphalt Paving	MLandscaping or Other Finishing	MWaterside Construction (Piles)	RSSWDemolition	RSSWPlacing Base	RSSWForm/Plac e Rebar and Pour	Child Risk				
Unique Identifier	X (UTM)	Y (UTM)	2027	2027	2028	2028	2028	2028	2028	2028	2028	2029	2029	2029	3rd Trimester	0<2	2<16	Total	per million
3838003773865	383800	3773865	0.000830677	0.000976808	0.000963802	0.000204871	0.000266433	0.00019611	2.01849E-05	0.000236479	2.01849E-05	0.000256726	0.000372515	0.000220819	2.65787E-08	3.9502E-07	8.058E-08	5.02179E-07	0.50217903
3838103773865	383810	3773865	0.000756364	0.000889422	0.000877579	0.000186543	0.000242598	0.000178565	1.83792E-05	0.000215324	1.83792E-05	0.000252961	0.000367052	0.000217581	2.42663E-08	3.6066E-07	7.3269E-08	4.58199E-07	0.45819868
3838203773865	383820	3773865	0.000694188	0.000816308	0.000805439	0.000171209	0.000222656	0.000163887	1.68683E-05	0.000197623	1.68683E-05	0.0002484	0.000360434	0.000213658	2.23211E-08	3.3174E-07	6.7157E-08	4.21214E-07	0.42121378
3838303773865	383830	3773865	0.000640975	0.000753734	0.000743698	0.000158085	0.000205588	0.000151324	1.55753E-05	0.000182474	1.55753E-05	0.000242212	0.000351455	0.000208335	2.06485E-08	3.0685E-07	6.1927E-08	3.89423E-07	0.38942328
3838403773865	383840	3773865	0.000594808	0.000699446	0.000690132	0.000146699	0.00019078	0.000140425	1.44535E-05	0.000169332	1.44535E-05	0.000235209	0.000341293	0.000202312	1.91917E-08	2.8516E-07	5.7393E-08	3.61744E-07	0.36174399
3838503773865	383850	3773865	0.000554563	0.00065212	0.000643437	0.000136773	0.000177872	0.000130923	1.34755E-05	0.000157874	1.34755E-05	0.00022761	0.000330268	0.000195776	1.79176E-08	2.6618E-07	5.3441E-08	3.37543E-07	0.33754292
3838603773865	383860	3773865	0.000519514	0.000610906	0.000602772	0.000128129	0.00016663	0.000122649	1.26239E-05	0.000147897	1.26239E-05	0.000219613	0.000318663	0.000188897	1.68044E-08	2.496E-07	5.0002E-08	3.16407E-07	0.31640687
3838703773865	383870	3773865	0.000488477	0.000574408	0.00056676	0.000120474	0.000156675	0.000115321	1.18697E-05	0.000139061	1.18697E-05	0.000209291	0.000303686	0.000180019	1.58228E-08	2.35E-07	4.6968E-08	2.97787E-07	0.29778665
3838803773865	383880	3773865	0.000456336	0.000536614	0.000529469	0.000112547	0.000146366	0.000107734	1.10887E-05	0.000129911	1.10887E-05	0.000197859	0.000287097	0.000170186	1.48106E-08	2.1994E-07	4.385E-08	2.78605E-07	0.27860452
3838903773865	383890	3773865	0.000424056	0.000498655	0.000492015	0.000104586	0.000136013	0.000100113	1.03043E-05	0.000120721	1.03043E-05	0.00018628	0.000270296	0.000160226	1.37831E-08	2.0465E-07	4.0713E-08	2.59149E-07	0.25914869
3839003773865	383900	3773865	0.000390278	0.000458935	0.000452824	9.62549E-05	0.000125179	9.21383E-05	9.48351E-06	0.000111105	9.48351E-06	0.000173235	0.000251368	0.000149006	1.27155E-08	1.8877E-07	3.7437E-08	2.38924E-07	0.23892375
3839103773865	383910	3773865	0.000360878	0.000424363	0.000418712	8.90039E-05	0.000115749	8.51974E-05	8.76911E-06	0.000102736	8.76911E-06	0.000160986	0.000233594	0.00013847	1.17832E-08	1.7489E-07	3.4584E-08	2.21258E-07	0.22125783
3829703773875	382970	3773875	4.05072E-05	4.76332E-05	4.6999E-05	9.99037E-06	1.29924E-05	9.56311E-06	9.84301E-07	1.15317E-05	9.84301E-07	1.501E-05	2.17798E-05	1.29106E-05	2.62984E-09	3.3652E-08	5.6431E-09	4.19244E-08	0.04192444
3829803773875	382980	3773875	4.19778E-05	4.93625E-05	4.87052E-05	1.03531E-05	1.34641E-05	9.91029E-06	1.02004E-06	1.19504E-05	1.02004E-06	1.54778E-05	2.24587E-05	1.33131E-05	2.78148E-09	3.5488E-08	5.9389E-09	4.42081E-08	0.04420806
3829903773875	382990	3773875	4.36433E-05	5.13211E-05	5.06376E-05	1.07638E-05	1.39983E-05	1.03035E-05	1.06051E-06	1.24245E-05	1.06051E-06	1.60081E-05	2.32281E-05	1.37692E-05	2.95365E-09	3.7573E-08	6.2753E-09	4.68016E-08	0.04680159
3830003773875	383000	3773875	4.53534E-05	5.33319E-05	5.26218E-05	1.11856E-05	1.45468E-05	1.07072E-05	1.10206E-06	1.29113E-05	1.10206E-06	1.65571E-05	2.40247E-05	1.42414E-05	3.13842E-09	3.9801E-08	6.6343E-09	4.95737E-08	0.04957369
3830103773875	383010	3773875	4.71916E-05	5.54935E-05	5.47546E-05	1.16389E-05	1.51364E-05	1.11412E-05	1.14673E-06	1.34346E-05	1.14673E-06	1.71498E-05	2.48847E-05	1.47511E-05	3.34465E-09	4.2279E-08	7.033E-09	5.26569E-08	0.05265693
3830203773875	383020	3773875	4.91635E-05	5.78122E-05	5.70425E-05	1.21253E-05	1.57688E-05	1.16067E-05	1.19464E-06	1.3996E-05	1.19464E-06	1.77861E-05	2.5808E-05	1.52985E-05	3.57532E-09	4.5041E-08	7.4774E-09	5.60937E-08	0.05609365
3830303773875	383030	3773875	5.11632E-05	6.01638E-05	5.93627E-05	1.26185E-05	1.64102E-05	1.20788E-05	1.24324E-06	1.45653E-05	1.24324E-06	1.84349E-05	2.67495E-05	1.58565E-05	3.82616E-09	4.8026E-08	7.9577E-09	5.98094E-08	0.0598094
3830403773875	383040	3773875	5.33022E-05	6.26791E-05	6.18445E-05	1.3146E-05	1.70963E-05	1.25838E-05	1.29521E-06	1.51742E-05	1.29521E-06	1.91243E-05	2.77497E-05	1.64495E-05	4.11097E-09	5.1398E-08	8.5009E-09	6.40095E-08	0.06400949
3830503773875	383050	3773875	5.53131E-05	6.50437E-05	6.41776E-05	1.3642E-05	1.77413E-05	1.30585E-05	1.34408E-06	1.57467E-05	1.34408E-06	1.977E-05	2.86867E-05	1.70049E-05	4.40824E-09	5.4888E-08	9.0641E-09	6.836E-08	0.06836003
3830603773875	383060	3773875	5.72906E-05	6.7369E-05	6.6472E-05	1.41297E-05	1.83755E-05	1.35254E-05	1.39213E-06	1.63096E-05	1.39213E-06	2.04001E-05	2.96009E-05	1.75468E-05	4.72997E-09	5.8639E-08	9.6712E-09	7.30404E-08	0.07304039
3830703773875	383070	3773875	5.9346E-05	6.9786E-05	6.88568E-05	1.46366E-05	1.90348E-05	1.40106E-05	1.44207E-06	1.68948E-05	1.44207E-06	2.10551E-05	3.05514E-05	1.81103E-05	5.09099E-09	6.2827E-08	1.0353E-08	7.82703E-08	0.07827029
3830803773875	383080	3773875	6.11842E-05	7.19476E-05	7.09896E-05	1.509E-05	1.96244E-05	1.44446E-05	1.48674E-06	1.74181E-05	1.48674E-06	2.16353E-05	3.13933E-05	1.86093E-05	5.46432E-09	6.712E-08	1.1055E-08	8.36397E-08	0.08363967
3830903773875	383090	3773875	6.31115E-05	7.4214E-05	7.32258E-05	1.55653E-05	2.02426E-05	1.48996E-05	1.53357E-06	1.79668E-05	1.53357E-06	2.22436E-05	3.22759E-05	1.91325E-05	5.89024E-09	7.1995E-08	1.186E-08	8.97456E-08	0.0897456
3831003773875	383100	3773875	6.54065E-05	7.69127E-05	7.58886E-05	1.61313E-05	2.09786E-05	1.54414E-05	1.58934E-06	1.86201E-05	1.58934E-06	2.29579E-05	3.33124E-05	1.97469E-05	6.4168E-09	7.8007E-08	1.2865E-08	9.72888E-08	0.09728881
3831103773875	383110	3773875	6.80468E-05	8.00175E-05	7.8952E-05	1.67825E-05	2.18255E-05	1.60648E-05	1.6535E-06	1.93718E-05	1.6535E-06	2.37782E-05	3.45027E-05	2.04525E-05	7.06961E-09	8.543E-08	1.4123E-08	1.06623E-07	0.10662287
3831203773875	383120	3773875	7.08097E-05	8.32664E-05	8.21577E-05	1.74639E-05	2.27117E-05	1.6717E-05	1.72063E-06	2.01583E-05	1.72063E-06	2.46267E-05	3.57339E-05	2.11823E-05	7.84916E-09	9.4241E-08	1.5642E-08	1.17732E-07	0.11773228
3831303773875	383130	3773875	7.43803E-05	8.74651E-05	8.63005E-05	1.83445E-05	2.38569E-05	1.756E-05	1.8074E-06	2.11748E-05	1.8074E-06	2.57247E-05	3.73271E-05	2.21267E-05	8.94629E-09	1.0659E-07	1.7825E-08	1.33361E-07	0.1333614
3831403773875	383140	3773875	7.79731E-05	9.169E-05	9.04691E-05	1.92306E-05	2.50093E-05	1.84082E-05	1.8947E-06	2.21976E-05	1.8947E-06	2.68507E-05	3.8961E-05	2.30953E-05	1.03518E-08	1.2227E-07	2.0682E-08	1.53303E-07	0.15330307
3831503773875	383150	3773875	8.16105E-05	9.59673E-05	9.46894E-05	2.01277E-05	2.6176E-05	1.92669E-05	1.98309E-06	2.32331E-05	1.98309E-06	2.79144E-05	4.05044E-05	2.40102E-05	1.21477E-08	1.4216E-07	2.4482E-08	1.78791E-07	0.17879119
3831603773875	383160	3773875	8.4585E-05	9.94651E-05	9.81407E-05	2.08614E-05	2.713E-05	1.99692E-05	2.05537E-06	2.40799E-05	2.05537E-06	2.8819E-05	4.1817E-05	2.47883E-05	1.4492E-08	1.679E-07	2.9761E-08	2.12158E-07	0.21215777
3837203773875	383720	3773875	0.004199407	0.004938158	0.004872406	0.001035707	0.001346928	0.000991413	0.000102043	0.001195499	0.000102043	0.000294843	0.000427824	0.000253605	1.26368E-07	1.8644E-06	4.126E-07	2.40337E-06	2.40336537
3837303773875	383730	3773875	0.002738082	0.003219761	0.003176889	0.000675298	0.000878219	0.000646417	6.65337E-05	0.000779485	6.65337E-05	0.000296668	0.000430472	0.000255175	8.35556E-08	1.2352E-06	2.6874E-07	1.58747E-06	1.58747281
3837403773875	383740	3773875	0.002021914	0.002377605	0.002345947	0.000498668	0.000648514	0.000477342	4.91313E-05	0.000575604	4.91313E-05	0.000298353	0.000432916	0.000256624	6.24361E-08	9.2438E-07	1.9822E-07	1.18503E-06	1.18503433
3837503773875	383750	3773875	0.00161326	0.001897062	0.001871802	0.000397881	0.000517441	0.000380865	3.92012E-05	0.000459267	3.92012E-05	0.000298948	0.000433781	0.000257136	5.02878E-08	7.4534E-07	1.5796E-07	9.5359E-07	0.95358959
3837603773875	383760	3773875	0.001343563	0.00157992	0.001558883	0.000331365	0.000430938	0.000317194	3.26478E-05	0.000382489	3.26478E-05	0.000298537	0.000433183	0.000256782	4.22072E-08	6.2608E-07	1.3139E-07	7.99673E-07	0.79967337
3837703773875	383770	3773875	0.001161508	0.001365839	0.001347652	0.000286465	0.000372545	0.000274214	2.8224E-05	0.000330661	2.8224E-05	0.000296534	0.000430277	0.00025506	3.66993E-08	5.4465E-07	1.1345E-07	6.94796E-07	0.6947956
3837803773875	383780	3773875	0.001023448	0.001203492	0.001187467	0.000252415	0.000328263	0.00024162	2.48692E-05	0.000291358	2.48692E-05	0.000293571	0.000425977	0.000252511	3.24913E-08	4.8236E-07	9.9836E-08	6.14691E-07	0.61469109
3837903773875	383790	3773875	0.000914906	0.001075854	0.001061529	0.000225645	0.000293449	0.000215995	2.22317E-05	0.000260458	2.22317E-05	0.000289824	0.000420542	0.000249289	2.916E-08	4.33E-07	8.9137E-08	5.51294E-07	0.55129374
3838003773875	383800	3773875	0.000827485	0.000973055	0.000960098	0.000204084	0.00026541	0.000195356	2.01074E-05	0.000235571	2.01074E-05	0.000285398	0.000414119	0.00024581	2.64588E-08	3.9293E-07	8.0519E-08	4.99905E-07	0.49990467
3838103773875	383810	3773875	0.000755439	0.000888334	0.000876506	0.000186315	0.000242301	0.000178347	1.83567E-05	0.00021506	1.83567E-05	0.00028013	0.000406474	0.00024095	2.42191E-08	3.5967E-07	7.3418E-08	4.5731E-07	0.45731019
3838203773875	383820	3773875	0.00069543	0.000817769	0.00080688	0.000171515	0.000223054	0.00016418	1.68985E-05	0.000197977	1.68985E-05	0.000274883	0.000398861	0.000236437	2.2343E-08	3.3179E-07	6.7509E-08	4.21641E-07	0.42164056
3838303773875	383830	3773875	0.000643899	0.000757173	0.000747091	0.000158806	0.000206526	0.000152014	1.56464E-05	0.000183307	1.56464E-05	0.000268464	0.000389547	0.000230915	2.07249E-08	3.0772E-07	6.2435E-08	3.90884E-07	0.39088437
3838403773875	383840	3773875	0.000598936	0.000704299	0.000694921	0.000147717	0.000192104	0.000141399	1.45538E-05	0.000170507	1.45538E-05	0.000260634	0.000378186	0.000224181	1.93076E-08	2.8664E-07	5.8009E-08	3.63954E-07	0.36395431
3838503773875	383850	3773875	0.000559047	0.000657393	0.00064864	0.000137879	0.00017931	0.000131982	1.35845E-05	0.000159151	1.35845E-05	0.000251931	0.000365558	0.000216695	1.80467E-08	2.6787E-07	5.4084E-08	3.40003E-07	0.34000294
3838603773875	383860	3773875	0.000523458	0.000615544	0.000607348	0.000129101	0.000167895	0.00012358	1.27197E-05	0.000149019	1.27197E-05	0.00024244	0.000351785	0.000208531	1.69194E-08	2.5109E-07	5.0584E-08	3.18597E-07	0.31859704
3838703773875	383870	3773875	0.000492259	0.000578856	0.000571148	0.000121407	0.000157888	0.000116214	1.19616E-05	0.000140138	1.19616E-05	0.000230218	0.000334052	0.000198019	1.59336E-08	2.3643E-07	4.7523E-08	2.9989E-07	0.29989042
3838803773875	383880	3773875	0.000460541	0.000541559	0.000534348	0.000113584	0.000147715	0.000108726	1.11909E-05	0.000131108	1.11909E-05	0.000216989	0.000314856	0.00018664	1.49377E-08	2.2164E-07	4.4433E-08	2.81011E-07	0.28101074
3838903773875	383890	3773875	0.00042922	0.000504727	0.000498007	0.000105859	0.000137669	0.000101332	1.04298E-05	0.000122191	1.04298E-05	0.000203673	0.000295534	0.000175187	1.39475E-08	2.0693E-07	4.1382E-08	2.62264E-07	0.26226415
3839003773875	383900	3773875	0.000396138	0.000465825	0.000459623	9.77001E-05	0.000127058	9.35218E-05	9.62591E-06	0.000112774	9.62591E-06	0.000189817	0.000275429	0.000163269	1.28978E-08	1.9132E-07	3.8159E-08	2.42376E-07	0.24237602
3839103773875	383910	3773875	0.000367373	0.000432	0.000426248	9.06057E-05	0.000117832	8.67308E-05	8.92693E-06	0.000104585	8.92693E-06	0.000176779	0.00025651	0.000152054	1.1986E-08	1.7776E-07	3.5356E-08	2.25098E-07	0.22509844
3829703773885	382970	3773885	4.00783E-05	4.71288E-05	4.65013E-05	9.88459E-06	1.28548E-05	9.46185E-06	9.73879E-07	1.14096E-05	9.73879E-07	1.51316E-05	2.19563E-05	1.30152E-05	2.60766E-09	3.3362E-08	5.5923E-09	4.15617E-08	0.04156167
3829803773885	382980	3773885	4.15545E-05	4.88646E-05	4.8214E-05	1.02486E-05	1.33283E-05	9.81034E-06	1.00975E-06	1.18298E-05	1.00975E-06	1.5612E-05	2.26533E-05	1.34284E-05	2.76003E-09	3.5207E-08	5.8891E-09	4.38564E-08	0.04385641
3829903773885	382990	3773885	4.32423E-05	5.08494E-05	5.01723E-05	1.06649E-05	1.38696E-05	1.02088E-05	1.05076E-06	1.23103E-05	1.05076E-06	1.6161E-05	2.34499E-05	1.39006E-05	2.93358E-09	3.7309E-08	6.2284E-09	4.64711E-08	0.0464711
3830003773885	383000	3773885	4.49691E-05	5.28799E-05	5.21758E-05	1.10908E-05	1.44235E-05	1.06165E-05	1.09272E-06	1.28019E-05	1.09272E-06	1.67318E-05	2.42782E-05	1.43916E-05	3.1198E-09	3.9556E-08	6.5901E-09	4.9266E-08	0.04926599
3830103773885	383010	3773885	4.68295E-05	5.50677E-05	5.43345E-05	1.15496E-05	1.50202E-05	1.10557E-05	1.13793E-06	1.33316E-05	1.13793E-06	1.73494E-05	2.51744E-05	1.49229E-05	3.328E-09	4.206E-08	6.9926E-09	5.23804E-08	0.05238042
3830203773885	383020	3773885	4.88014E-05	5.73865E-05	5.66224E-05	1.2036E-05	1.56527E-05	1.15212E-05	1.18585E-06	1.38929E-05	1.18585E-06	1.80045E-05	2.61249E-05	1.54863E-05	3.55903E-09	4.4826E-08	7.4369E-09	5.58216E-08	0.05582158
3830303773885	383030	3773885	5.06675E-05	5.95808E-05	5.87875E-05	1.24962E-05	1.62512E-05	1.19618E-05	1.23119E-06	1.44242E-05	1.23119E-06	1.86252E-05	2.70256E-05	1.60202E-05	3.79937E-09	4.768E-08	7.8949E-09	5.93743E-08	0.05937433
3830403773885	383040	3773885	5.26561E-05	6.19192E-05	6.10948E-05	1.29867E-05	1.6889E-05	1.24313E-05	1.27951E-06	1.49903E-05	1.27951E-06	1.92865E-05	2.79851E-05	1.6589E-05	4.07041E-09	5.0883E-08	8.4099E-09	6.33636E-08	0.06336365
3830503773885	383050	3773885	5.46168E-05	6.42249E-05	6.33697E-05	1.34702E-05	1.75179E-05	1.28942E-05	1.32716E-06	1.55485E-05	1.32716E-06	1.99384E-05	2.89311E-05	1.71498E-05	4.36306E-09	5.4318E-08	8.9629E-09	6.76442E-08	0.06764422
3830603773885	383060	3773885	5.66166E-05	6.65764E-05	6.569E-05	1.39634E-05	1.81593E-05	1.33663E-05	1.37575E-06	1.61178E-05	1.37575E-06	2.05966E-05	2.98861E-05	1.77159E-05	4.68591E-09	5.8086E-08	9.5713E-09	7.23428E-08	0.07234276
3830703773885	383070	3773885	5.86943E-05	6.90197E-05	6.81007E-05	1.44759E-05	1.88258E-05	1.38568E-05	1.42624E-06	1.67093E-05	1.42624E-06	2.12766E-05	3.08728E-05	1.83008E-05	5.04845E-09	6.2293E-08	1.0254E-08	7.75956E-08	0.07759557
3830803773885	383080	3773885	6.05325E-05	7.11812E-05	7.02334E-05	1.49292E-05	1.94153E-05	1.42907E-05	1.4709E-06	1.72326E-05	1.4709E-06	2.18786E-05	3.17463E-05	1.88186E-05	5.42088E-09	6.6577E-08	1.0953E-08	8.2951E-08	0.08295103
3830903773885	383090	3773885	6.24487E-05	7.34345E-05	7.24567E-05	1.54018E-05	2.00299E-05	1.47431E-05	1.51746E-06	1.77781E-05	1.51746E-06	2.25056E-05	3.26561E-05	1.93579E-05	5.84479E-09	7.143E-08	1.1751E-08	8.90261E-08	0.08902612
3831003773885	383100	3773885	6.46211E-05	7.59891E-05	7.49773E-05	1.59376E-05	2.07267E-05	1.5256E-05	1.57025E-06	1.83965E-05	1.57025E-06	2.32074E-05	3.36745E-05	1.99615E-05	6.35431E-09	7.7243E-08	1.2718E-08	9.63153E-08	0.09631529
3831103773885	383110	3773885	6.70219E-05	7.88122E-05	7.77628E-05	1.65297E-05	2.14968E-05	1.58228E-05	1.62859E-06	1.908E-05	1.62859E-06	2.3981E-05	3.47969E-05	2.06269E-05	6.96916E-09	8.4225E-08	1.3895E-08	1.05089E-07	0.10508882
3831203773885	383120	3773885	6.95397E-05	8.17729E-05	8.06841E-05	1.71507E-05	2.23043E-05	1.64172E-05	1.68977E-06	1.97967E-05	1.68977E-06	2.47889E-05	3.59692E-05	2.13218E-05	7.70032E-09	9.2482E-08	1.5307E-08	1.15489E-07	0.11548902
3831303773885	383130	3773885	7.32606E-05	8.61485E-05	8.50014E-05	1.80684E-05	2.34978E-05	1.72957E-05	1.78019E-06	2.0856E-05	1.78019E-06	2.59617E-05	3.7671E-05	2.23306E-05	8.80774E-09	1.0496E-07	1.749E-08	1.31261E-07	0.13126059
3831403773885	383140	3773885	7.70094E-05	9.05568E-05	8.9351E-05	1.8993E-05	2.47002E-05	1.81807E-05	1.87128E-06	2.19233E-05	1.87128E-06	2.71689E-05	3.94227E-05	2.3369E-05	1.02364E-08	1.2091E-07	2.0359E-08	1.51509E-07	0.15150921
3831503773885	383150	3773885	8.06747E-05	9.48668E-05	9.36037E-05	1.98969E-05	2.58758E-05	1.9046E-05	1.96035E-06	2.29667E-05	1.96035E-06	2.82794E-05	4.1034E-05	2.43241E-05	1.20353E-08	1.4084E-07	2.4105E-08	1.76982E-07	0.17698159
3831603773885	383160	3773885	8.35601E-05	9.82599E-05	9.69515E-05	2.06086E-05	2.68013E-05	1.97272E-05	2.03046E-06	2.37881E-05	2.03046E-06	2.91871E-05	4.23511E-05	2.51049E-05	1.43381E-08	1.6613E-07	2.9164E-08	2.09631E-07	0.20963054
3837103773885	383710	3773885	0.005135964	0.006039473	0.005959056	0.001266692	0.001647322	0.001212519	0.000124801	0.001462121	0.000124801	0.000327699	0.000475498	0.000281866	1.53746E-07	2.2662E-06	5.0514E-07	2.92513E-06	2.92512656
3837203773885	383720	3773885	0.003812221	0.004482859	0.004423169	0.000940215	0.001222741	0.000900004	9.26347E-05	0.001085274	9.26347E-05	0.000333834	0.000484401	0.000287143	1.14925E-07	1.6956E-06	3.7479E-07	2.18531E-06	2.1853065
3837303773885	383730	3773885	0.002560412	0.003010835	0.002970745	0.000631479	0.000821233	0.000604472	6.22165E-05	0.000728905	6.22165E-05	0.00033569	0.000487094	0.000288739	7.82352E-08	1.1563E-06	2.5154E-07	1.4861E-06	1.48609675
3837403773885	383740	3773885	0.001927553	0.002266645	0.002236464	0.000475396	0.000618248	0.000455064	4.68384E-05	0.000548741	4.68384E-05	0.000337328	0.00048947	0.00029014	5.95645E-08	8.8155E-07	1.8922E-07	1.13033E-06	1.13033173
3837503773885	383750	3773885	0.001558136	0.001832241	0.001807844	0.000384286	0.000499761	0.000367851	3.78618E-05	0.000443575	3.78618E-05	0.000337484	0.000489696	0.000290282	4.85793E-08	7.1966E-07	1.5282E-07	9.21053E-07	0.92105301

			EGIODemolition	EGIOSite Grubbing / Prep	EGIOMass Grading / Excavation	EGIOMass Grading / Excavation	EGIODrainage / Utilities Trenching	EGIODrainage / Utilities Trenching	EGIOFoundations / Concrete Pads	EGIOFoundations / Concrete Pads	EGIOBuilding / Structure Construction	EGIOBuilding / Structure Construction	EGIOAsphalt Paving	EGIOArchitectural Coating	EGIOLandscaping or Other Finishing	EGIOWaterside Construction (Piles)	HIWaterside Construction (Landscaping)	HIWaterside Construction (Landscaping)	KMDemolition	KMSite Grubbing / Prep	KMMass Grading / Excavation
Unique Identifier	X (UTM)	Y (UTM)	2025	2025	2025	2026	2026	2027	2026	2027	2026	2027	2027	2027	2027	2027	2025	2026	2025	2025	2025
3837603773885	383760	3773885	0.001537289	0.00060295	0.000199677	0.000195563	0.000454108	0.000453407	0.000596638	0.000596253	0.000639074	0.000623756	2.48687E-05	2.48687E-05	0.000673493	2.48687E-05	0.000311921	0.000302151	0.000550668	0.002389938	0.001816608
3837703773885	383770	3773885	0.001342002	0.00052635	0.000174312	0.00017072	0.000396421	0.000395809	0.000520845	0.000520509	0.00055789	0.000544518	2.17095E-05	2.17095E-05	0.000587937	2.17095E-05	0.000273802	0.000265226	0.00048302	0.002096342	0.001593444
3837803773885	383780	3773885	0.001192263	0.00046762	0.000154862	0.000151671	0.000352189	0.000351645	0.00046273	0.000462431	0.000495642	0.000483761	1.92872E-05	1.92872E-05	0.000522336	1.92872E-05	0.00024447	0.000236813	0.000430624	0.001868936	0.001420591
3837903773885	383790	3773885	0.001073314	0.00042097	0.000139412	0.00013654	0.000317052	0.000316563	0.000416565	0.000416296	0.000446193	0.000435498	1.7363E-05	1.7363E-05	0.000470224	1.7363E-05	0.000221087	0.000214162	0.000388616	0.001686623	0.001282013
3838003773885	383800	3773885	0.000976363	0.00038294	0.000126819	0.000124206	0.000288413	0.000287968	0.000378937	0.000378692	0.000405888	0.00039616	1.57946E-05	1.57946E-05	0.000427749	1.57946E-05	0.000201955	0.000195629	0.000354093	0.00153679	0.001168124
3838103773885	383810	3773885	0.000896027	0.00035143	0.000116384	0.000113986	0.000264682	0.000264274	0.000347758	0.000347533	0.000372492	0.000363564	1.4495E-05	1.4495E-05	0.000392554	1.4495E-05	0.000186038	0.000180211	0.000325255	0.00141163	0.001072989
3838203773885	383820	3773885	0.00082807	0.00032478	0.000107557	0.000105341	0.000244608	0.00024423	0.000321383	0.000321175	0.000344241	0.00033599	1.33957E-05	1.33957E-05	0.000362781	1.33957E-05	0.000172523	0.000167119	0.000300701	0.001305062	0.00099198
3838303773885	383830	3773885	0.0007701	0.00030204	0.000100028	9.79667E-05	0.000227484	0.000227133	0.000298884	0.000298691	0.000320142	0.000312468	1.24579E-05	1.24579E-05	0.000337384	1.24579E-05	0.000160945	0.000155904	0.000279609	0.001213523	0.000922407
3838403773885	383840	3773885	0.000719217	0.00028209	9.34185E-05	9.14938E-05	0.000212453	0.000212125	0.000279136	0.000278955	0.000298989	0.000291822	1.16347E-05	1.16347E-05	0.000315092	1.16347E-05	0.000150748	0.000146027	0.000261011	0.001132806	0.000861054
3838503773885	383850	3773885	0.000673534	0.00026417	8.74848E-05	8.56823E-05	0.000198959	0.000198652	0.000261406	0.000261237	0.000279998	0.000273287	1.08957E-05	1.08957E-05	0.000295078	1.08957E-05	0.000141562	0.000137128	0.000244264	0.001060124	0.000805808
3838603773885	383860	3773885	0.00063228	0.00024799	8.21263E-05	8.04342E-05	0.000186772	0.000186484	0.000245394	0.000245236	0.000262848	0.000256548	1.02284E-05	1.02284E-05	0.000277004	1.02284E-05	0.00013324	0.000129067	0.000229124	0.000994416	0.000755862
3838703773885	383870	3773885	0.000594115	0.00023302	7.71692E-05	7.55792E-05	0.000175499	0.000175228	0.000230582	0.000230434	0.000246982	0.000241062	9.61098E-06	9.61098E-06	0.000260284	9.61098E-06	0.000125499	0.000121568	0.00021517	0.000933854	0.000709829
3838803773885	383880	3773885	0.00055843	0.00021902	7.2534E-05	7.10395E-05	0.000164957	0.000164703	0.000216732	0.000216593	0.000232147	0.000226583	9.0337E-06	9.0337E-06	0.00024465	9.0337E-06	0.00011822	0.000114517	0.000202287	0.000877938	0.000667327
3838903773885	383890	3773885	0.000522457	0.00020491	6.78615E-05	6.64633E-05	0.000154331	0.000154093	0.000202771	0.00020264	0.000217193	0.000211987	8.45177E-06	8.45177E-06	0.000228891	8.45177E-06	0.000110874	0.000107401	0.000189288	0.000821522	0.000624444
3839003773885	383900	3773885	0.000484876	0.00019018	6.29802E-05	6.16826E-05	0.00014323	0.000143009	0.000188185	0.000188064	0.00020157	0.000196739	7.84382E-06	7.84382E-06	0.000212426	7.84382E-06	0.000103074	9.98452E-05	0.00017549	0.000761638	0.000578926
3839103773885	383910	3773885	0.000451355	0.00017703	5.86262E-05	5.74183E-05	0.000133328	0.000133122	0.000175176	0.000175063	0.000187635	0.000183137	7.30156E-06	7.30156E-06	0.000197741	7.30156E-06	9.6169E-05	9.31568E-05	0.000163219	0.000708383	0.000538447
3829703773885	382970	3773895	0.000161155	6.3207E-05	2.09323E-05	2.05011E-05	4.76045E-05	4.7531E-05	6.25461E-05	6.25057E-05	6.69946E-05	6.53888E-05	2.607E-06	2.607E-06	7.06028E-05	2.607E-06	2.66412E-05	2.58067E-05	1.7188E-05	7.45972E-05	5.67018E-05
3829803773895	382980	3773895	0.000171934	6.7435E-05	2.23323E-05	2.18722E-05	5.07884E-05	5.071E-05	6.67293E-05	6.66862E-05	7.14754E-05	6.97621E-05	2.78137E-06	2.78137E-06	7.53249E-05	2.78137E-06	2.83525E-05	2.74645E-05	1.78579E-05	7.75044E-05	5.89116E-05
3829903773895	382990	3773895	0.000184239	7.2261E-05	2.39307E-05	2.34376E-05	5.44233E-05	5.43393E-05	7.15051E-05	7.1459E-05	7.65909E-05	7.47551E-05	2.98043E-06	2.98043E-06	8.07159E-05	2.98043E-06	3.03079E-05	2.93586E-05	1.86251E-05	8.08341E-05	6.14425E-05
3830003773895	383000	3773895	0.000197658	7.7524E-05	2.56737E-05	2.51447E-05	5.83872E-05	5.82972E-05	7.67132E-05	7.66637E-05	8.21694E-05	8.01999E-05	3.19751E-06	3.19751E-06	8.65949E-05	3.19751E-06	3.24283E-05	3.14125E-05	1.94284E-05	8.43208E-05	6.40928E-05
3830103773895	383010	3773895	0.000212802	8.3464E-05	2.76407E-05	2.70712E-05	6.28606E-05	6.27636E-05	8.25906E-05	8.25373E-05	8.84649E-05	8.63444E-05	3.44249E-06	3.44249E-06	9.32294E-05	3.44249E-06	3.48123E-05	3.3722E-05	2.02997E-05	8.81022E-05	6.69671E-05
3830203773895	383020	3773895	0.000229724	9.0101E-05	2.98387E-05	2.92239E-05	6.78593E-05	6.77546E-05	8.91583E-05	8.91007E-05	9.54996E-05	9.32106E-05	3.71624E-06	3.71624E-06	0.000100643	3.71624E-06	3.74691E-05	3.62955E-05	2.12208E-05	9.20998E-05	7.00056E-05
3830303773895	383030	3773895	0.000246817	9.6805E-05	3.20588E-05	3.13983E-05	7.29084E-05	7.27959E-05	9.57922E-05	9.57303E-05	0.000102605	0.000100146	3.99275E-06	3.99275E-06	0.000108131	3.99275E-06	4.01438E-05	3.88864E-05	2.204E-05	9.56553E-05	7.27082E-05
3830403773895	383040	3773895	0.000266191	0.0001044	3.45753E-05	3.3863E-05	7.86315E-05	7.85102E-05	0.00010331	0.00010325	0.00011066	0.000108007	4.30616E-06	4.30616E-06	0.000116619	4.30616E-06	4.31719E-05	4.18197E-05	2.29113E-05	9.94367E-05	7.55825E-05
3830503773895	383050	3773895	0.000288089	0.00011299	3.74197E-05	3.66487E-05	8.51001E-05	8.49688E-05	0.00011181	0.00011738	0.000119763	0.000116892	4.66041E-06	4.66041E-06	0.000126213	4.66041E-06	4.65965E-05	4.5137E-05	2.38301E-05	0.000103424	7.86136E-05
3830603773895	383060	3773895	0.00031305	0.00012278	4.06618E-05	3.98241E-05	9.24735E-05	9.23308E-05	0.000121498	0.00012142	0.00013014	0.00012702	5.0642E-06	5.0642E-06	0.000137149	5.0642E-06	5.05036E-05	4.89217E-05	2.48032E-05	0.000107648	8.18238E-05
3830703773895	383070	3773895	0.000341478	0.00013393	4.43543E-05	4.34405E-05	0.000100871	0.000100715	0.000132531	0.000132446	0.000141958	0.000138555	5.52408E-06	5.52408E-06	0.000149603	5.52408E-06	5.49542E-05	5.32329E-05	2.58216E-05	0.000112068	8.51833E-05
3830803773895	383080	3773895	0.000370616	0.00014536	4.8139E-05	4.71472E-05	0.000109478	0.000109309	0.00014384	0.000143747	0.00015407	0.000150377	5.99544E-06	5.99544E-06	0.000162368	5.99544E-06	5.95035E-05	5.76398E-05	2.67087E-05	0.000115918	8.81099E-05
3830903773895	383090	3773895	0.000404164	0.00015852	5.24965E-05	5.14149E-05	0.000119388	0.000119204	0.00015686	0.000156759	0.000168017	0.00016399	6.53814E-06	6.53814E-06	0.000177066	6.53814E-06	6.4722E-05	6.26948E-05	2.76434E-05	0.000119974	9.11932E-05
3831003773895	383100	3773895	0.000444205	0.00017422	5.76975E-05	5.65087E-05	0.000131216	0.000131014	0.000172401	0.00017229	0.000184663	0.000180237	7.1859E-06	7.1859E-06	0.000194608	7.1859E-06	7.09091E-05	6.86881E-05	2.86731E-05	0.000124443	9.45901E-05
3831103773895	383110	3773895	0.000492475	0.00019316	6.39672E-05	6.26492E-05	0.000145475	0.00014525	0.000191135	0.000191011	0.000204729	0.000199822	7.96675E-06	7.96675E-06	0.000215755	7.96675E-06	7.83125E-05	7.58596E-05	2.9791E-05	0.000129295	9.82781E-05
3831203773895	383120	3773895	0.000550525	0.00021592	7.15073E-05	7.0034E-05	0.000162623	0.000162372	0.000213665	0.000213527	0.000228862	0.000223376	8.90583E-06	8.90583E-06	0.000241188	8.90583E-06	8.71277E-05	8.43987E-05	3.09724E-05	0.000134422	0.000102175
3831303773895	383130	3773895	0.000639986	0.00025101	8.31273E-05	8.14146E-05	0.000189049	0.000188757	0.000248385	0.000248225	0.000266052	0.000259675	1.0353E-05	1.0353E-05	0.000280381	1.0353E-05	0.000100589	9.74385E-05	3.27149E-05	0.000141985	0.000107924
3831403773895	383140	3773895	0.000757534	0.00029712	9.83955E-05	9.63682E-05	0.000223772	0.000223427	0.000294007	0.000293817	0.000314918	0.00030737	1.22546E-05	1.22546E-05	0.000331879	1.22546E-05	0.000117898	0.000114206	3.4462E-05	0.000149568	0.000113687
3831503773895	383150	3773895	0.000907066	0.00035576	0.000117818	0.000115391	0.000267943	0.00026753	0.00035204 2	0.000351815	0.000377081	0.000368043	1.46736E-05	1.46736E-05	0.00039739	1.46736E-05	0.000139411	0.000135044	3.61299E-05	0.000156806	0.000119189
3831603773895	383160	3773895	0.001105254	0.0004335	0.000143561	0.000140603	0.000326487	0.000325983	0.00042861	0.000428684	0.000459471	0.000448457	1.78797E-05	1.78797E-05	0.000484217	1.78797E-05	0.000166013	0.000160813	3.74968E-05	0.000162739	0.000123699
3837103773895	383710	3773895	0.005324015	0.00208815	0.000691532	0.000677284	0.001572688	0.001570262	0.002066307	0.002064973	0.002213272	0.002160221	8.61264E-05	8.61264E-05	0.002332474	8.61264E-05	0.001041992	0.001009354	0.0018062	0.007839038	0.005958504
3837203773895	383720	3773895	0.004045363	0.00158665	0.000525449	0.000514623	0.001194981	0.001193137	0.001570048	0.001569035	0.001681718	0.001641408	6.54417E-05	6.54417E-05	0.001772291	6.54417E-05	0.000795247	0.000770338	0.001383036	0.006002474	0.00456252
3837303773895	383730	3773895	0.002824402	0.00110777	0.00036686	0.000359301	0.000834315	0.000833027	0.00109618	0.001095473	0.001174146	0.001146002	4.56903E-05	4.56903E-05	0.001237383	4.56903E-05	0.000559572	0.000542045	0.00097937	0.004250536	0.00323086
3837403773895	383740	3773895	0.002170772	0.00085141	0.00028196	0.000276151	0.000641236	0.000640246	0.0008425	0.000841956	0.000902422	0.000880792	3.51165E-05	3.51165E-05	0.000951025	3.51165E-05	0.000433208	0.000419639	0.000761228	0.003303785	0.002511229
3837503773895	383750	3773895	0.001773696	0.00069567	0.000230384	0.000225637	0.000523941	0.000523133	0.00068839	0.000687946	0.000737352	0.000719678	2.8693E-05	2.8693E-05	0.000777064	2.8693E-05	0.000356287	0.000345128	0.000627289	0.002722477	0.002069373
3837603773895	383760	3773895	0.001506328	0.0005908	0.000195656	0.000191625	0.000444962	0.000444275	0.000584622	0.000584245	0.000626203	0.000611193	2.43678E-05	2.43678E-05	0.00065992 9	2.43678E-05	0.000304369	0.000294835	0.000536128	0.002326832	0.001768641
3837703773895	383770	3773895	0.001325359	0.00051982	0.00017215	0.000168603	0.000391504	0.0003909	0.00051438 6	0.000514054	0.000550971	0.000537765	2.14403E-05	2.14403E-05	0.000580645	2.14403E-05	0.000269106	0.000260677	0.000473592	0.002055424	0.001562342
3837803773895	383780	3773895	0.001185679	0.00046504	0.000154007	0.000150834	0.000350244	0.000349703	0.00046017 5	0.000459878	0.000492905	0.00048109	1.91807E-05	1.91807E-05	0.000519451	1.91807E-05	0.000241803	0.000234229	0.000424866	0.00184395	0.001401598
3837903773895	383790	3773895	0.001073332	0.00042098	0.000139414	0.000136542	0.000317057	0.000316568	0.000416572	0.000416303	0.0004462	0.000435505	1.73633E-05	1.73633E-05	0.000470232	1.73633E-05	0.000219777	0.00021289 4	0.000385355	0.001672469	0.001271255
3838003773895	383800	3773895	0.000981024	0.00038477	0.000127425	0.000124799	0.00028979	0.000289343	0.00038074 6	0.0003805	0.000407826	0.000398051	1.587E-05	1.587E-05	0.000429791	1.587E-05	0.00020162	0.000195304	0.000352645	0.001530504	0.001163346
3838103773895	383810	3773895	0.000903842	0.0003545	0.000117399	0.00011498	0.00026699	0.000266579	0.000350791	0.000350564	0.00037574	0.000366734	1.46214E-05	1.46214E-05	0.000395977	1.46214E-05	0.000186388	0.00018055	0.000325108	0.001410991	0.001072504
3838203773895	383820	3773895	0.000838102	0.00032872	0.000108861	0.000106618	0.000247571	0.000247189	0.000325276	0.000325067	0.000348412	0.00034006	1.3558E-05	1.3558E-05	0.000367176	1.3558E-05	0.000173371	0.000167941	0.000301513	0.001308588	0.000994667
3838303773895	383830	3773895	0.000781174	0.00030639	0.000101466	9.93756E-05	0.000230755	0.000230399	0.000303182	0.000302986	0.000324746	0.000316962	1.2637E-05	1.2637E-05	0.000342236	1.2637E-05	0.000162059	0.000156983	0.000280978	0.001219465	0.000926923
3838403773895	383840	3773895	0.000731037	0.00028672	9.49538E-05	9.29975E-05	0.000215945	0.000215612	0.000283723	0.00028354	0.000303903	0.000296619	1.1826E-05	1.1826E-05	0.00032027	1.1826E-05	0.000152067	0.000147304	0.000262821	0.001140664	0.000867026
3838503773895	383850	3773895	0.000686396	0.00026921	8.91555E-05	8.73186E-05	0.000202758	0.000202445	0.000266398	0.000266226	0.000285345	0.000278506	1.11038E-05	1.11038E-05	0.000300713	1.11038E-05	0.000143142	0.000138659	0.000246586	0.001070202	0.000813467
3838603773895	383860	3773895	0.000645636	0.00025323	8.38612E-05	8.21333E-05	0.000190718	0.000190423	0.000250578	0.000250416	0.0002684	0.000261967	1.04444E-05	1.04444E-05	0.000282856	1.04444E-05	0.000134975	0.000130747	0.000231747	0.0010058	0.000764515
3838703773895	383870	3773895	0.000605621	0.00023753	7.86637E-05	7.70429E-05	0.000178898	0.000178621	0.000235048	0.000234896	0.000251766	0.000245731	9.79711E-06	9.79711E-06	0.000265325	9.79711E-06	0.000126934	0.000122958	0.000217237	0.000942822	0.000716645
3838803773895	383880	3773895	0.000570699	0.00022384	7.41277E-05	7.26004E-05	0.000168582	0.000168322	0.000221494	0.000221351	0.000237248	0.000231561	9.23218E-06	9.23218E-06	0.000250026	9.23218E-06	0.000119865	0.00011611	0.000204665	0.000888261	0.000675173
3838903773895	383890	3773895	0.000535516	0.00021004	6.95578E-05	6.81247E-05	0.000158189	0.000157945	0.00020784	0.000207705	0.000222622	0.000217286	8.66303E-06	8.66303E-06	0.000234612	8.66303E-06	0.000112764	0.000109232	0.000192073	0.000833612	0.000633634
3839003773895	383900	3773895	0.000498115	0.00019537	6.46998E-05	6.33668E-05	0.000147141	0.000146914	0.000193324	0.000193199	0.000207074	0.000202111	8.058E-06	8.058E-06	0.000218227	8.058E-06	0.000105043	0.000101753	0.000178653	0.000775369	0.000589363
3839103773895	383910	3773895	0.000463175	0.00018166	6.01615E-05	5.8922E-05	0.00013682	0.000136609	0.000179763	0.000179647	0.000192549	0.000187934	7.49277E-06	7.49277E-06	0.000202919	7.49277E-06	9.78947E-05	9.48284E-05	0.000165967	0.000720307	0.00054751
3829703773905	382970	3773905	0.000160724	6.3038E-05	2.08763E-05	2.04462E-05	4.74771E-05	4.74039E-05	6.23787E-05	6.23385E-05	6.68154E-05	6.52139E-05	2.60003E-06	2.60003E-06	7.04139E-05	2.60003E-06	2.64205E-05	2.5593E-05	1.70749E-05	7.41061E-05	5.63285E-05
3829803773905	382980	3773905	0.000171404	6.7227E-05	2.22635E-05	2.18048E-05	5.06318E-05	5.05537E-05	6.65236E-05	6.64807E-05	7.12551E-05	6.954715E-05	2.77279E-06	2.77279E-06	7.50927E-05	2.77279E-06	2.81014E-05	2.72212E-05	1.77311E-05	7.69544E-05	5.84936E-05
3829903773905	382990	3773905	0.000183592	7.2007E-05	2.38467E-05	2.33553E-05	5.42323E-05	5.41486E-05	7.12541E-05	7.12081E-05	7.63221E-05	7.44927E-05	2.96997E-06	2.96997E-06	8.04326E-05	2.96997E-06	3.00209E-05	2.90805E-05	1.84847E-05	8.02251E-05	6.09796E-05
3830003773905	383000	3773905	0.000197299	7.7383E-05	2.5627E-05	2.5099E-05	5.82811E-05	5.81912E-05	7.65738E-05	7.65244E-05	8.20201E-05	8.00541E-05	3.1917E-06	3.1917E-06	8.64375E-05	3.1917E-06	3.21717E-05	3.11641E-05	1.93108E-05	8.38101E-05	6.37046E-05
3830103773905	383010	3773905	0.000213089	8.3577E-05	2.7678E-05	2.71077E-05	6.29455E-05	6.28484E-05	8.27022E-05	8.26488E-05	8.85844E-05	8.6461E-05	3.44714E-06	3.44714E-06	9.33553E-05	3.44714E-06	3.46383E-05	3.35534E-05	2.02341E-05	8.78174E-05	6.67506E-05
3830203773905	383020	3773905	0.000230712	9.0488E-05	2.9967E-05	2.93496E-05	6.81512E-05	6.8046E-05	8.95417E-05	8.9484E-05	9.59104E-05	9.36115E-05	3.73222E-06	3.73222E-06	0.000101076	3.73222E-06	3.73776E-05	3.62069E-05	2.12004E-05	9.20114E-05	6.99384E-05
3830303773905	383030	3773905	0.000247607	9.7115E-05	3.21615E-05	3.14989E-05	7.31419E-05	7.30291E-05	9.60989E-05	9.60369E-05	0.000102934	0.000100467	4.00553E-06	4.00553E-06	0.000108478	4.00553E-06	4.00003E-05	3.87474E-05	2.19857E-05	9.54195E-05	7.2529E-05
3830403773905	383040	3773905	0.000266667	0.00010459	3.46372E-05	3.39235E-05	7.87721E-05	7.86506E-05	0.000103496	0.000103429	0.000110857	0.0001082	4.31386E-06	4.31386E-06	0.000116828	4.31386E-06	4.29584E-05	4.16129E-05	2.28208E-05	9.90438E-05	7.52839E-05
3830503773905	383050	3773905	0.000289104	0.00011339	3.75515E-05	3.67778E-05	8.53999E-05	8.52681E-05	0.000112204	0.000112132	0.000120185	0.000117304	4.67683E-06	4.67683E-06	0.000126658	4.67683E-06	4.6444E-05	4.49893E-05	2.376E-05	0.0010312	7.83821E-05
3830603773905	383060	3773905	0.000315376	0.0001237	4.0964E-05	4.012E-05	9.31606E-05	9.30169E-05	0.000122401	0.000122322	0.000131107	0.000127964	5.10183E-06	5.10183E-06	0.000138168	5.10183E-06	5.05323E-05	4.89495E-05	2.47919E-05	0.000107599	8.17865E-05
3830703773905	383070	3773905	0.000345448	0.00013549	4.487E-05	4.394555E-05	0.000102044	0.000101886	0.000134072	0.000133986	0.000143608	0.000140166	5.5883E-06	5.5883E-06	0.000151342	5.5883E-06	5.52233E-05	5.34936E-05	2.58759E-05	0.000112303	8.53625E-05
3830803773905	383080	3773905	0.000375125	0.00014713	4.87247E-05	4.77208E-05	0.00011081	0.000110639	0.00014559	0.000145496	0.000155945	0.000152207	6.06838E-06	6.06838E-06	0.000164344	6.06838E-06	5.98372E-05	5.7963E-05	2.67631E-05	0.000116154	8.82891E-05
3830903773905	383090	3773905	0.000409364	0.00016056	5.3172E-05	5.20765E-05	0.000120924	0.000120738	0.000158879	0.000158776	0.000170179	0.0001661	6.62227E-06	6.62227E-06	0.000179344	6.62227E-06	6.51382E-05	6.30979E-05	2.76954E-05	0.0001202	9.13649E-05
3831003773905	383100	3773905	0.000450744	0.00017679	5.85468E-05	5.73406E-05	0.000133148	0.000132942	0.000174939	0.000174826	0.000187381	0.00018289	7.29168E-06	7.29168E-06	0.000197473	7.29168E-06	7.15155E-05	6.92755E-05	2.87387E-05	0.000124728	9.48066E-05
3831103773905	383110	3773905	0.000501546	0.00019671	6.51455E-05	6.38033E-05	0.000148154	0.000147926	0.000194655	0.00019453	0.0002085	0.000203503	8.1135E-06	8.1135E-06	0.00021973	8.1135E-06	7.93046E-05	7.68206E-05	2.99019E-05	0.000129776	9.8644E-05
3831203773905	383120	3773905	0.000562903	0.00022078	7.3115E-05	7.16086E-05	0.000166279	0.000166022	0.000218468	0.000218327	0.000234007	0.00022838	9.10606E-06	9.10606E-06	0.00024661	9.10606E-06	8.85934E-05	8.58184E-05	3.1124E-05	0.00013508	0.000102675
3831303773905	383130	3773905	0.000649471	0.00025473	8.43593E-05	8.26212E-05	0.000191851	0.000191555	0.000252067	0.000251904	0.000269995	0.000263523	1.05065E-05	1.05065E-05	0.000284536	1.05065E-05	0.000101531	9.83508E-05	3.26561E-05	0.00014173	0.00010773
3831403773905	383140	3773905	0.000761845	0.00029881	9.89555E-05	9.69167E-05	0.000225045	0.000224698	0.0002956 8	0.000295489	0.00031671	0.000309119	1.23243E-05	1.23243E-05	0.000333768	1.23243E-05	0.000117972	0.000114277	3.42244E-05	0.000148536	0.000112903
3831503773905	383150	3773905	0.000906878	0.00035569	0.000117794	0.000115367	0.000267887	0.000267474	0.000351969	0.000351742	0.000377003	0.000367966	1.46705E-05	1.46705E-05	0.000397307	1.46705E-05	0.000138544	0.000134205	3.57225E-05	0.000155038	0.000117846
3831603773905	383160	3773905	0.001106162	0.00043385	0.000143679	0.000140718	0.000326755	0.000326251	0.000429313	0.000429036	0.000459848	0.000448826	1.78943E-05	1.78943E-05	0.000484614	1.78943E-05	0.000165187	0.000160013	3.70872E-05	0.000160961	0.000122347

			KMMass Grading / Excavation	KMDrainage / Utilities Trenching	KMFoundations / Concrete Pads	KMBuilding / Structure Construction	KMAsphalt Paving	KMArchitectural Coating	KMLandscaping or Other Finishing	KMWaterside Construction (Piles)	EWNDemolition	EWNSite Grubbing / Prep	EWNDrainage / Utilities Trenching	EWNDrainage / Utilities Trenching	EWNDrainage / Utilities Trenching	EWNFoundations / Concrete Pads	EWNBuilding / Structure Construction	EWNAsphalt Paving	EWNLandscaping or Other Finishing	EWNWaterside Construction (Piles)	ISDemolition
Unique Identifier	X (UTM)	Y (UTM)	2026	2026	2026	2026	2026	2026	2026	2026	2027	2027	2027	2028	2029	2029	2029	2029	2029	2029	2027
3837603773885	383760	3773885	0.001797808	0.000645608	0.000341653	0.00117346	3.76986E-05	3.76986E-05	0.001211159	3.76986E-05	0.001209459	6.59171E-05	0.000154786	0.000151797	0.000148656	0.000128764	0.000279603	1.98922E-05	0.000289549	1.98922E-05	0.000271461
3837703773885	383770	3773885	0.001576953	0.000566297	0.000299682	0.001029304	3.30674E-05	3.30674E-05	0.001062372	3.30674E-05	0.001058244	5.76757E-05	0.000135433	0.000132818	0.00013007	0.000112665	0.000244645	1.74052E-05	0.000253347	1.74052E-05	0.000239296
3837803773885	383780	3773885	0.001405889	0.000504867	0.000267174	0.000917648	2.94804E-05	2.94804E-05	0.000947128	2.94804E-05	0.000942251	5.13539E-05	0.000120589	0.00011826	0.000115813	0.000100316	0.000217829	1.54974E-05	0.000225578	1.54974E-05	0.000214274
3837903773885	383790	3773885	0.001268746	0.000455617	0.000241111	0.000828132	2.66046E-05	2.66046E-05	0.000854737	2.66046E-05	0.000850078	4.63303E-05	0.000108792	0.000106691	0.000104484	9.05025E-05	0.000196521	1.39814E-05	0.000203512	1.39814E-05	0.000194132
3838003773885	383800	3773885	0.001156035	0.000415142	0.000219692	0.000754564	2.42411E-05	2.42411E-05	0.000778805	2.42411E-05	0.000774918	4.22341E-05	9.91735E-05	9.72584E-05	9.5246E-05	8.25008E-05	0.000179145	1.27452E-05	0.000185518	1.27452E-05	0.000177512
3838103773885	383810	3773885	0.001061885	0.000381332	0.000201799	0.00069311	2.22669E-05	2.22669E-05	0.000715377	2.22669E-05	0.000712607	3.8838E-05	9.11989E-05	8.94378E-05	8.75872E-05	7.58669E-05	0.00016474	1.17204E-05	0.000170601	1.17204E-05	0.000163573
3838203773885	383820	3773885	0.00098172	0.000352544	0.000186565	0.000640786	2.05859E-05	2.05859E-05	0.000661372	2.05859E-05	0.000659874	3.5964E-05	8.44503E-05	8.28194E-05	8.11058E-05	7.02527E-05	0.00015255	1.08531E-05	0.000157976	1.08531E-05	0.000151662
3838303773885	383830	3773885	0.00091286	0.000327816	0.000173479	0.00059584	1.9142E-05	1.9142E-05	0.000614982	1.9142E-05	0.000614875	3.35115E-05	7.86913E-05	7.71717E-05	7.55749E-05	6.54619E-05	0.000142147	1.0113E-05	0.000147203	1.0113E-05	0.000141395
3838403773885	383840	3773885	0.000852143	0.000306012	0.00016194	0.000556208	1.78687E-05	1.78687E-05	0.000574077	1.78687E-05	0.000575343	3.13569E-05	7.3632E-05	7.221E-05	7.0716E-05	6.12532E-05	0.000133008	9.46278E-06	0.000137739	9.46278E-06	0.000132313
3838503773885	383850	3773885	0.000797468	0.000286378	0.00015155	0.000520521	1.67223E-05	1.67223E-05	0.000537244	1.67223E-05	0.00053983	2.94214E-05	6.90871E-05	6.7753E-05	6.63511E-05	5.74724E-05	0.000124798	8.8787E-06	0.000129237	8.8787E-06	0.00012411
3838603773885	383860	3773885	0.00074804	0.000268628	0.000142157	0.000488258	1.56858E-05	1.56858E-05	0.000503944	1.56858E-05	0.000507748	2.76729E-05	6.49813E-05	6.37264E-05	6.24078E-05	5.40568E-05	0.000117381	8.35103E-06	0.000121557	8.35103E-06	0.000116674
3838703773885	383870	3773885	0.000702483	0.000252268	0.000133499	0.000458523	1.47305E-05	1.47305E-05	0.000473253	1.47305E-05	0.000478017	2.60525E-05	6.11762E-05	5.99949E-05	5.87535E-05	5.08915E-05	0.000110508	7.86203E-06	0.000114439	7.86203E-06	0.000109759
3838803773885	383880	3773885	0.000660421	0.000237163	0.000125506	0.000431068	1.38485E-05	1.38485E-05	0.000444916	1.38485E-05	0.000450138	2.45331E-05	5.76084E-05	5.64959E-05	5.53269E-05	4.79234E-05	0.000104063	7.40351E-06	0.000107765	7.40351E-06	0.000103323
3838903773885	383890	3773885	0.000617982	0.000221922	0.000117441	0.000403367	1.29586E-05	1.29586E-05	0.000416326	1.29586E-05	0.00042206	2.30028E-05	5.4015E-05	5.29719E-05	5.18759E-05	4.49342E-05	9.75719E-05	6.94171E-06	0.000101043	6.94171E-06	9.67858E-05
3839003773885	383900	3773885	0.000572934	0.000205746	0.00010888	0.000373964	1.2014E-05	1.2014E-05	0.000385978	1.2014E-05	0.000392214	2.13762E-05	5.01953E-05	4.9226E-05	4.82074E-05	4.17566E-05	9.0672E-05	6.45082E-06	9.38974E-05	6.45082E-06	8.98947E-05
3839103773885	383910	3773885	0.000532874	0.00019136	0.000101267	0.000347816	1.1174E-05	1.1174E-05	0.00035899	1.1174E-05	0.000365752	1.9934E-05	4.68087E-05	4.59048E-05	4.49549E-05	3.89394E-05	8.45545E-05	6.0156E-06	8.75623E-05	6.0156E-06	8.37734E-05
3829703773895	382970	3773895	5.6115E-05	2.01514E-05	1.0664E-05	3.66272E-05	1.17669E-06	1.17669E-06	3.78039E-05	1.17669E-06	0.000128712	7.01494E-06	1.64724E-05	1.61543E-05	1.58201E-05	1.37031E-05	2.97555E-05	2.11694E-06	3.0814E-05	2.11694E-06	1.34972E-05
3829803773895	382980	3773895	5.8302E-05	2.09367E-05	1.10796E-05	3.80547E-05	1.22255E-06	1.22255E-06	3.92772E-05	1.22255E-06	0.000137685	7.50403E-06	1.76209E-05	1.72806E-05	1.6923E-05	1.46585E-05	3.18301E-05	2.26454E-06	3.29623E-05	2.26454E-06	1.41232E-05
3829903773895	382990	3773895	6.08066E-05	2.18362E-05	1.15556E-05	3.96895E-05	1.27507E-06	1.27507E-06	4.09646E-05	1.27507E-06	0.000147984	8.06531E-06	1.89389E-05	1.85731E-05	1.81888E-05	1.57549E-05	3.42109E-05	2.43392E-06	3.54278E-05	2.43392E-06	1.48413E-05
3830003773895	383000	3773895	6.34295E-05	2.27781E-05	1.20541E-05	4.14015E-05	1.33007E-06	1.33007E-06	4.27316E-05	1.33007E-06	0.000159262	8.68E-06	2.03823E-05	1.99887E-05	1.95751E-05	1.69557E-05	3.68182E-05	2.61942E-06	3.81279E-05	2.61942E-06	1.5607E-05
3830103773895	383010	3773895	6.62741E-05	2.37996E-05	1.25946E-05	4.32582E-05	1.38971E-06	1.38971E-06	4.46479E-05	1.38971E-06	0.000172065	9.37774E-06	2.20207E-05	2.15955E-05	2.11486E-05	1.83186E-05	3.97779E-05	2.82998E-06	4.11928E-05	2.82998E-06	1.64523E-05
3830203773895	383020	3773895	6.92811E-05	2.48795E-05	1.31661E-05	4.5221E-05	1.45277E-06	1.45277E-06	4.66738E-05	1.45277E-06	0.00018649	1.01639E-05	2.38669E-05	2.3406E-05	2.29217E-05	1.98544E-05	4.31127E-05	3.06724E-06	4.46464E-05	3.06724E-06	1.73605E-05
3830303773895	383030	3773895	7.19557E-05	2.58399E-05	1.36744E-05	4.69668E-05	1.50885E-06	1.50885E-06	4.84756E-05	1.50885E-06	0.000201321	1.09723E-05	2.5765E-05	2.52674E-05	2.47446E-05	2.14334E-05	4.65414E-05	3.31117E-06	4.8197E-05	3.31117E-06	1.81947E-05
3830403773895	383040	3773895	7.48003E-05	2.68614E-05	1.4215E-05	4.88234E-05	1.5685E-06	1.5685E-06	5.03919E-05	1.5685E-06	0.000218365	1.19012E-05	2.79463E-05	2.74066E-05	2.68395E-05	2.3248E-05	5.04817E-05	3.5915E-06	5.22774E-05	3.5915E-06	1.90917E-05
3830503773895	383050	3773895	7.78E-05	2.79386E-05	1.4785E-05	5.07814E-05	1.6314E-06	1.6314E-06	5.24128E-05	1.6314E-06	0.000237936	1.29678E-05	3.04509E-05	2.98629E-05	2.9245E-05	2.53316E-05	5.50061E-05	3.91339E-06	5.69628E-05	3.91339E-06	2.00446E-05
3830603773895	383060	3773895	8.0977E-05	2.90795E-05	1.53888E-05	5.28551E-05	1.69802E-06	1.69802E-06	5.45531E-05	1.69802E-06	0.000260631	1.42047E-05	3.33554E-05	3.27113E-05	3.20344E-05	2.77478E-05	6.02527E-05	4.28665E-06	6.2396E-05	4.28665E-06	2.10534E-05
3830703773895	383070	3773895	8.43018E-05	3.02735E-05	1.60206E-05	5.50252E-05	1.76774E-06	1.76774E-06	5.6793E-05	1.76774E-06	0.000287017	1.56428E-05	3.67322E-05	3.60229E-05	3.52775E-05	3.05569E-05	6.63525E-05	4.72062E-06	6.87128E-05	4.72062E-06	2.21097E-05
3830803773895	383080	3773895	8.7198E-05	3.13136E-05	1.6571E-05	5.69157E-05	1.82847E-06	1.82847E-06	5.87441E-05	1.82847E-06	0.00031475	1.71543E-05	4.02815E-05	3.95036E-05	3.86862E-05	3.35095E-05	7.27638E-05	5.17675E-06	7.53522E-05	5.17675E-06	2.30444E-05
3830903773895	383090	3773895	9.02495E-05	3.24094E-05	1.71509E-05	5.89074E-05	1.89246E-06	1.89246E-06	6.07998E-05	1.89246E-06	0.000347391	1.89333E-05	4.44588E-05	4.36003E-05	4.26982E-05	3.69846E-05	8.03098E-05	5.71361E-06	8.31666E-05	5.71361E-06	2.40211E-05
3831003773895	383100	3773895	9.36112E-05	3.36166E-05	1.77898E-05	6.11016E-05	1.96295E-06	1.96295E-06	6.30646E-05	1.96295E-06	0.000387206	2.11033E-05	4.95544E-05	4.85975E-05	4.75919E-05	4.12235E-05	8.95143E-05	6.36846E-06	9.26986E-05	6.36846E-06	2.50732E-05
3831103773895	383110	3773895	9.72611E-05	3.49273E-05	1.84834E-05	6.3484E-05	2.03949E-06	2.03949E-06	6.55235E-05	2.03949E-06	0.000436379	2.37832E-05	5.58474E-05	5.4769E-05	5.36357E-05	4.64585E-05	0.000100882	7.17721E-06	0.000104471	7.17721E-06	2.6191E-05
3831203773895	383120	3773895	0.000101118	3.63123E-05	1.92163E-05	6.60013E-05	2.12036E-06	2.12036E-06	6.81217E-05	2.12036E-06	0.00049722	2.70991E-05	6.36339E-05	6.2405E-05	6.11138E-05	5.29359E-05	0.000114947	8.17787E-06	0.000119036	8.17787E-06	2.73367E-05
3831303773895	383130	3773895	0.000106807	3.83553E-05	2.02975E-05	6.97147E-05	2.23965E-06	2.23965E-06	7.19543E-05	2.23965E-06	0.000594255	3.23877E-05	7.60524E-05	7.45837E-05	7.30405E-05	6.32667E-05	0.00013738	9.77383E-06	0.000142267	9.77383E-06	2.88094E-05
3831403773895	383140	3773895	0.000112511	4.04036E-05	2.13814E-05	7.34377E-05	2.35926E-06	2.35926E-06	7.5797E-05	2.35926E-06	0.000727055	3.96255E-05	9.3048E-05	9.12512E-05	8.93631E-05	7.74051E-05	0.000168081	1.1958E-05	0.00017406	1.1958E-05	3.01577E-05
3831503773895	383150	3773895	0.000117956	4.2359E-05	2.24162E-05	7.69919E-05	2.47344E-06	2.47344E-06	7.94654E-05	2.47344E-06	0.000907297	4.94489E-05	0.000116115	0.000113873	0.000111517	9.65943E-05	0.000209749	1.49225E-05	0.00021721	1.49225E-05	3.1316E-05
3831603773895	383160	3773895	0.000122419	4.39616E-05	2.32643E-05	7.99047E-05	2.56702E-06	2.56702E-06	8.24717E-05	2.56702E-06	0.001160647	6.32568E-05	0.000148539	0.00014567	0.000142656	0.000123567	0.000268318	1.90894E-05	0.000277863	1.90894E-05	3.2139E-05
3837103773895	383710	3773895	0.00589684	0.002117606	0.001120629	0.003848969	0.000123652	0.000123652	0.003972621	0.000123652	0.004138063	0.00022553	0.000529586	0.00051936	0.000508614	0.000440554	0.000956637	6.80595E-05	0.000990667	6.80595E-05	0.000861043
3837203773895	383720	3773895	0.004515302	0.001621484	0.000858083	0.002947216	9.46823E-05	9.46823E-05	0.003041898	9.46823E-05	0.003148953	0.000171622	0.000403001	0.000395218	0.000387041	0.00033525	0.000727974	5.17914E-05	0.00075387	5.17914E-05	0.000663144
3837303773895	383730	3773895	0.003197424	0.001148222	0.000607635	0.002087014	6.70474E-05	6.70474E-05	0.002154061	6.70474E-05	0.002204443	0.000120145	0.000282123	0.000276675	0.00027095	0.000234693	0.000509623	3.62569E-05	0.000527751	3.62569E-05	0.000474389
3837403773895	383740	3773895	0.00248524	0.000892471	0.000472292	0.001622159	5.21135E-05	5.21135E-05	0.001674273	5.21135E-05	0.001698716	9.25822E-05	0.000217401	0.000213202	0.000208791	0.000180852	0.000392709	2.79391E-05	0.000406678	2.79391E-05	0.000371973
3837503773895	383750	3773895	0.002047957	0.000735439	0.000389191	0.001336737	4.2944E-05	4.2944E-05	0.001379681	4.2944E-05	0.00139144	7.58353E-05	0.000178075	0.000174637	0.000171023	0.000148138	0.000321673	2.28853E-05	0.000333115	2.28853E-05	0.000308788
3837603773895	383760	3773895	0.001750337	0.000628561	0.000332632	0.001142475	3.67032E-05	3.67032E-05	0.001179178	3.67032E-05	0.001184498	6.45567E-05	0.000151591	0.000148664	0.000145588	0.000126106	0.000273832	1.94817E-05	0.000283573	1.94817E-05	0.000265566
3837703773895	383770	3773895	0.001546173	0.000555244	0.000293833	0.001009214	3.2422E-05	3.2422E-05	0.001041636	3.2422E-05	0.001044363	5.69191E-05	0.000133657	0.000131076	0.000128364	0.000111187	0.000241436	1.71768E-05	0.000250024	1.71768E-05	0.000235715
3837803773895	383780	3773895	0.001387093	0.000498117	0.000263602	0.00090538	2.90862E-05	2.90862E-05	0.000934466	2.90862E-05	0.000936171	5.10226E-05	0.000119811	0.000117497	0.000115066	9.96684E-05	0.000216424	1.53974E-05	0.000224123	1.53974E-05	0.000212343
3837903773895	383790	3773895	0.001258099	0.000451794	0.000239088	0.000821183	2.63813E-05	2.63813E-05	0.000847564	2.63813E-05	0.000849128	4.62786E-05	0.000108671	0.000106572	0.000104367	9.04015E-05	0.000196301	1.39658E-05	0.000203284	1.39658E-05	0.000193312
3838003773895	383800	3773895	0.001151307	0.000413444	0.000218793	0.000751478	2.4142E-05	2.4142E-05	0.00077562	2.4142E-05	0.000777575	4.23789E-05	9.95135E-05	9.75918E-05	9.55726E-05	8.27836E-05	0.00017976	1.27889E-05	0.000186154	1.27889E-05	0.000177491
3838103773895	383810	3773895	0.001061405	0.000381159	0.000201708	0.000692797	2.22568E-05	2.22568E-05	0.000715054	2.22568E-05	0.000717737	3.91176E-05	9.18555E-05	9.00817E-05	8.82178E-05	7.6413E-05	0.000165926	1.18048E-05	0.000171829	1.18048E-05	0.000164119
3838203773895	383820	3773895	0.000984373	0.000353497	0.000187069	0.000642517	2.06415E-05	2.06415E-05	0.000663159	2.06415E-05	0.000666735	3.63379E-05	8.53283E-05	8.36805E-05	8.1949E-05	7.09831E-05	0.000154136	1.09659E-05	0.000159619	1.09659E-05	0.000152619
3838303773895	383830	3773895	0.00091733	0.000329421	0.000174328	0.000598757	1.92357E-05	1.92357E-05	0.000617993	1.92357E-05	0.000622555	3.393E-05	7.96741E-05	7.81355E-05	7.65188E-05	6.62796E-05	0.000143922	1.02393E-05	0.000149042	1.02393E-05	0.000142577
3838403773895	383840	3773895	0.000858053	0.000308134	0.000163063	0.000560066	1.79927E-05	1.79927E-05	0.000578059	1.79927E-05	0.00058362	3.1808E-05	7.46913E-05	7.32489E-05	7.17333E-05	6.21344E-05	0.000134921	9.59891E-06	0.000139721	9.59891E-06	0.000133671
3838503773895	383850	3773895	0.000805049	0.0002891	0.000152991	0.000525469	1.68812E-05	1.68812E-05	0.00054235	1.68812E-05	0.000548934	2.99176E-05	7.02522E-05	6.88956E-05	6.74701E-05	5.84416E-05	0.000126903	9.02843E-06	0.000131417	9.02843E-06	0.000125686
3838603773895	383860	3773895	0.000756603	0.000271703	0.000143784	0.000493848	1.58654E-05	1.58654E-05	0.000509713	1.58654E-05	0.000517243	2.81904E-05	6.61964E-05	6.4918E-05	6.35748E-05	5.50676E-05	0.000119576	8.50719E-06	0.00012383	8.50719E-06	0.000118374
3838703773895	383870	3773895	0.000709228	0.00025469	0.000134781	0.000462926	1.4872E-05	1.4872E-05	0.000477798	1.4872E-05	0.00048611	2.64936E-05	6.2212E-05	6.10106E-05	5.97483E-05	5.17531E-05	0.000112379	7.99515E-06	0.000116376	7.99515E-06	0.000111198
3838803773895	383880	3773895	0.000668186	0.000239951	0.000126981	0.000436136	1.40113E-05	1.40113E-05	0.000450148	1.40113E-05	0.00045889	2.50101E-05	5.87284E-05	5.75943E-05	5.64026E-05	4.88552E-05	0.000106086	7.54745E-06	0.00010986	7.54745E-06	0.000104909
3838903773895	383890	3773895	0.000627077	0.000225189	0.000119169	0.000409304	1.31493E-05	1.31493E-05	0.000422453	1.31493E-05	0.000431478	2.35161E-05	5.52203E-05	5.41539E-05	5.30334E-05	4.59368E-05	9.97491E-05	7.09661E-06	0.000103297	7.09661E-06	9.85938E-05
3839003773895	383900	3773895	0.000583263	0.000209455	0.000110843	0.000380706	1.22306E-05	1.22306E-05	0.000392937	1.22306E-05	0.000401931	2.19057E-05	5.14388E-05	5.04455E-05	4.94017E-05	4.27911E-05	9.29182E-05	6.61063E-06	9.62236E-05	6.61063E-06	9.18242E-05
3839103773895	383910	3773895	0.000541844	0.000194581	0.000102971	0.000353671	1.1362E-05	1.1362E-05	0.000365033	1.1362E-05	0.000374335	2.04018E-05	4.79072E-05	4.6982E-05	4.60099E-05	3.98532E-05	8.65388E-05	6.15677E-06	8.96172E-05	6.15677E-06	8.54724E-05
3829703773905	382970	3773905	5.57456E-05	2.00187E-05	1.05938E-05	3.63861E-05	1.16894E-06	1.16894E-06	3.7555E-05	1.16894E-06	0.000127586	6.9536E-06	1.63284E-05	1.6013E-05	1.56817E-05	1.35833E-05	2.94953E-05	2.09843E-06	3.05445E-05	2.09843E-06	1.35545E-05
3829803773905	382980	3773905	5.78882E-05	2.07882E-05	1.1001E-05	3.77846E-05	1.21387E-06	1.21387E-06	3.89985E-05	1.21387E-06	0.000136399	7.43392E-06	1.74562E-05	1.71191E-05	1.67649E-05	1.45216E-05	3.15327E-05	2.24338E-06	3.26544E-05	2.24338E-06	1.41818E-05
3829903773905	382990	3773905	6.03486E-05	2.16717E-05	1.14686E-05	3.93905E-05	1.26546E-06	1.26546E-06	4.0656E-05	1.26546E-06	0.000146498	7.98435E-06	1.87488E-05	1.83867E-05	1.80063E-05	1.55968E-05	3.38675E-05	2.40949E-06	3.50722E-05	2.40949E-06	1.49E-05
3830003773905	383000	3773905	6.30453E-05	2.26401E-05	1.19811E-05	4.11508E-05	1.32201E-06	1.32201E-06	4.24728E-05	1.32201E-06	0.000157915	8.60656E-06	2.02098E-05	1.98195E-05	1.94095E-05	1.68122E-05	3.65067E-05	2.59725E-06	3.78053E-05	2.59725E-06	1.57006E-05
3830103773905	383010	3773905	6.60598E-05	2.37226E-05	1.25539E-05	4.31184E-05	1.38522E-06	1.38522E-06	4.45036E-05	1.38522E-06	0.000171107	9.32558E-06	2.18982E-05	2.14753E-05	2.1031E-05	1.82168E-05	3.95566E-05	2.81424E-06	4.09637E-05	2.81424E-06	1.66074E-05
3830203773905	383020	3773905	6.92146E-05	2.48556E-05	1.31535E-05	4.51776E-05	1.45138E-06	1.45138E-06	4.6629E-05	1.45138E-06	0.000185954	1.01347E-05	2.37983E-05	2.33387E-05	2.28558E-05	1.97974E-05	4.29888E-05	3.05842E-06	4.4518E-05	3.05842E-06	1.75785E-05
3830303773905	383030	3773905	7.17784E-05	2.57762E-05	1.36407E-05	4.6851E-05	1.50514E-06	1.50514E-06	4.83561E-05	1.50514E-06	0.000200487	1.09268E-05	2.56582E-05	2.51627E-05	2.4642E-05	2.13446E-05	4.63485E-05	3.29744E-06	4.79972E-05	3.29744E-06	1.8407E-05
3830403773905	383040	3773905	7.45047E-05	2.67553E-05	1.41588E-05	4.86305E-05	1.5623E-06	1.5623E-06	5.01928E-05	1.5623E-06	0.000217094	1.18319E-05	2.77836E-05	2.72471E-05	2.66833E-05	2.31127E-05	5.01879E-05	3.57059E-06	5.19731E-05	3.57059E-06	1.92943E-05
3830503773905	383050	3773905	7.75709E-05	2.78564E-05	1.47415E-05	5.06319E-05	1.6266E-06	1.6266E-06	5.22585E-05	1.6266E-06	0.000236918	1.29123E-05	3.03206E-05	2.97351E-05	2.91198E-05	2.52232E-05	5.47707E-05	3.89664E-06	5.6719E-05	3.89664E-06	2.02919E-05
3830603773905	383060	3773905	8.09401E-05	2.90663E-05	1.53818E-05	5.2831E-05	1.69725E-06	1.69725E-06	5.45282E-05	1.69725E-06	0.000260532	1.41993E-05	3.33427E-05	3.26988E-05	3.20222E-05	2.77372E-05	6.02297E-05	4.28502E-06	6.23722E-05	4.28502E-06	2.13887E-05
3830703773905	383070	3773905	8.44791E-05	3.03372E-05	1.60543E-05	5.5141E-05	1.77146E-06	1.77146E-06	5.69124E-05	1.77146E-06	0.00028815	1.57045E-05	3.68772E-05	3.61651E-05	3.54168E-05	3.06775E-05	6.66144E-05	4.73926E-06	6.89841E-05	4.73926E-06	2.25358E-05
3830803773905	383080	3773905	8.73754E-05	3.13772E-05	1.66047E-05	5.70314E-05	1.83219E-06	1.83219E-06	5.88636E-05	1.83219E-06	0.000316136	1.72298E-05	4.04588E-05	3.96775E-05	3.88566E-05	3.3657E-05	7.30842E-05	5.19955E-06	7.5684E-05	5.19955E-06	2.34971E-05
3830903773905	383090	3773905	9.04194E-05	3.24704E-05	1.71832E-05	5.90183E-05	1.89602E-06	1.89602E-06	6.09143E-05	1.89602E-06	0.00034906	1.90242E-05	4.46725E-05	4.38098E-05	4.29033E-05	3.71623E-05	8.06956E-05	5.74106E-06	8.35662E-05	5.74106E-06	2.45003E-05
3831003773905	383100	3773905	9.38254E-05	3.36935E-05	1.78305E-05	6.12415E-05	1.96744E-06	1.96744E-06	6.32089E-05	1.96744E-06	0.000389672	2.12376E-05	4.98699E-05	4.89069E-05	4.7895E-05	4.1486E-05	9.00843E-05	6.40901E-06	9.32888E-05	6.40901E-06	2.5593E-05
3831103773905	383110	3773905	9.76231E-05	3.50573E-05	1.85522E-05	6.37203E-05	2.04708E-06	2.04708E-06	6.57673E-05	2.04708E-06	0.00044072	2.40198E-05	5.64031E-05	5.53139E-05	5.41694E-05	4.69207E-05	0.000101886	7.24861E-06	0.00010551	7.24861E-06	2.67694E-05
3831203773905	383120	3773905	0.000101613	3.649E-05	1.93104E-05	6.63244E-05	2.13074E-06	2.13074E-06	6.84552E-05	2.13074E-06	0.000503989	2.7468E-05	6.45001E-05	6.32545E-05	6.19458E-05	5.36566E-05	0.000116512	8.2892E-06	0.000120657	8.2892E-06	2.79571E-05
3831303773905	383130	3773905	0.000106615	3.82863E-05	2.0261E-05	6.95893E-05	2.23563E-06	2.23563E-06	7.18249E-05	2.23563E-06	0.000595878	3.24761E-05	7.62601E-05	7.47874E-05	7.324E-05	6.34395E-05	0.000137755	9.80053E-06	0.000142655	9.80053E-06	2.93012E-05
3831403773905	383140	3773905	0.000111735	4.0125E-05	2.1234E-05	7.29313E-05	2.34299E-06	2.34299E-06	7.52743E-05	2.34299E-06	0.000719	3.91865E-05	9.20172E-05	9.02402E-05	8.83731E-05	7.65475E-05	0.000166218	1.18255E-05	0.000172131	1.18255E-05	3.05839E-05
3831503773905	383150	3773905	0.000116626	4.18814E-05	2.21635E-05	7.61239E-05	2.44556E-06	2.44556E-06	7.85694E-05	2.44556E-06	0.000886256	4.83021E-05	0.000113422	0.000111232	0.000108931	9.43542E-05	0.000204885	1.45764E-05	0.000212173	1.45764E-05	3.17142E-05
3831603773905	383160	3773905	0.000121081	4.34813E-05	2.30102E-05	7.90318E-05	2.53898E-06	2.53898E-06	8.15708E-05	2.53898E-06	0.001127516	6.14511E-05	0.000144299	0.000141512	0.000138584	0.00012004	0.000260659	1.85445E-05	0.000269931	1.85445E-05	3.25833E-05

			ISDrainage / Utilities Trenching	ISDrainage / Utilities Trenching	ISAsphalt Paving	ISAsphalt Paving	SVDemolition	SVSite Grubbing / Prep	SVMass Grading / Excavation	SVMass Grading / Excavation	SVDrainage / Utilities Trenching	SVFoundations / Concrete Pads	SVBuilding / Structure Construction	SVBuilding / Structure Construction	SVAsphalt Paving	SVAsphalt Paving	SVArchitectural Coating	SVArchitectural Coating	SVLandscaping or Other Finishing	SVLandscaping or Other Finishing	MDemolition
Unique Identifier	X (UTM)	Y (UTM)	2027	2028	2027	2028	2027	2027	2027	2028	2028	2028	2028	2029	2028	2029	2028	2029	2028	2029	2027
3837603773885	383760	3773885	0.000109307	0.000106503	2.82301E-05	2.62976E-05	0.002713886	0.001951137	0.001315512	0.001298809	0.000921537	0.000292749	0.00041938	0.000403378	4.12333E-05	3.83633E-05	4.12333E-05	3.83633E-05	0.00041938	0.000403378	0.000426923
3837703773885	383770	3773885	9.63553E-05	9.38831E-05	2.48851E-05	2.31816E-05	0.002349562	0.001689208	0.001138912	0.001124452	0.000797826	0.000253449	0.000363081	0.000349227	3.5698E-05	3.32132E-05	3.5698E-05	3.32132E-05	0.000363081	0.000349227	0.000371845
3837803773885	383780	3773885	8.62801E-05	8.40664E-05	2.2283E-05	2.07576E-05	0.002071083	0.001488996	0.001003924	0.000991177	0.000703264	0.000223409	0.000320047	0.000307835	3.14669E-05	2.92767E-05	3.14669E-05	2.92767E-05	0.000320047	0.000307835	0.000329672
3837903773885	383790	3773885	7.81695E-05	7.61639E-05	2.01884E-05	1.88064E-05	0.001850591	0.001330474	0.000897044	0.000885654	0.000628393	0.000199624	0.000285974	0.000275063	2.81169E-05	2.61598E-05	2.81169E-05	2.61598E-05	0.000285974	0.000275063	0.000296217
3838003773885	383800	3773885	7.14773E-05	6.96434E-05	1.846E-05	1.71963E-05	0.001671489	0.00120171	0.000810227	0.00079994	0.000567577	0.000180305	0.000258297	0.000248442	2.53957E-05	2.3628E-05	2.53957E-05	2.3628E-05	0.000258297	0.000248442	0.000268986
3838103773885	383810	3773885	6.58647E-05	6.41748E-05	1.70105E-05	1.5846E-05	0.001523595	0.001095382	0.000738538	0.000729161	0.000517357	0.000164351	0.000235443	0.00022646	2.31487E-05	2.15374E-05	2.31487E-05	2.15374E-05	0.000235443	0.00022646	0.000246452
3838203773885	383820	3773885	6.10684E-05	5.95016E-05	1.57718E-05	1.46921E-05	0.001398926	0.001005752	0.000678106	0.000669497	0.000475024	0.000150903	0.000216178	0.000207929	2.12545E-05	1.97751E-05	2.12545E-05	1.97751E-05	0.000216178	0.000207929	0.00022741
3838303773885	383830	3773885	5.69344E-05	5.54736E-05	1.47041E-05	1.36975E-05	0.001292991	0.000929591	0.000626757	0.000618799	0.000439053	0.000139476	0.000199808	0.000192184	1.9645E-05	1.82776E-05	1.9645E-05	1.82776E-05	0.000199808	0.000192184	0.000211181
3838403773885	383840	3773885	5.32774E-05	5.19105E-05	1.37596E-05	1.28177E-05	0.001200305	0.000862954	0.000581828	0.000574441	0.00040758	0.000129478	0.000185485	0.000178407	1.82368E-05	1.69674E-05	1.82368E-05	1.69674E-05	0.000185485	0.000178407	0.000196942
3838503773885	383850	3773885	4.99744E-05	4.86921E-05	1.29066E-05	1.2023E-05	0.001117373	0.00080333	0.000541628	0.000534751	0.000379419	0.000120532	0.000172669	0.000166081	1.69768E-05	1.57951E-05	1.69768E-05	1.57951E-05	0.000172669	0.000166081	0.000184162
3838603773885	383860	3773885	4.69801E-05	4.57748E-05	1.21333E-05	1.13027E-05	0.001042726	0.000749664	0.000505445	0.000499027	0.000354072	0.00011248	0.000161134	0.000154986	1.58426E-05	1.47399E-05	1.58426E-05	1.47399E-05	0.000161134	0.000154986	0.000172635
3838703773885	383870	3773885	4.41958E-05	4.30618E-05	1.14142E-05	1.06328E-05	0.000974129	0.000700346	0.000472193	0.000466198	0.000330779	0.00010508	0.000150533	0.00014479	1.48004E-05	1.37702E-05	1.48004E-05	1.37702E-05	0.000150533	0.00014479	0.000161958
3838803773885	383880	3773885	4.16044E-05	4.0537E-05	1.07449E-05	1.00094E-05	0.000910743	0.000654775	0.000441468	0.000435863	0.000309255	9.82424E-05	0.000140738	0.000135368	1.38373E-05	1.28742E-05	1.38373E-05	1.28742E-05	0.000140738	0.000135368	0.000151985
3838903773885	383890	3773885	3.8972E-05	3.7972E-05	1.00651E-05	9.37604E-06	0.000847785	0.000609511	0.00041095	0.000405732	0.000287877	9.14511E-05	0.000131009	0.00012601	1.28808E-05	1.19842E-05	1.28808E-05	1.19842E-05	0.000131009	0.00012601	0.000141955
3839003773885	383900	3773885	3.61972E-05	3.52685E-05	9.34842E-06	8.70847E-06	0.000781949	0.000562179	0.000379037	0.000374225	0.000265521	8.43493E-05	0.000120836	0.000116225	1.18805E-05	1.10536E-05	1.18805E-05	1.10536E-05	0.000120836	0.000116225	0.000131443
3839103773885	383910	3773885	3.37324E-05	3.28669E-05	8.71186E-06	8.11548E-06	0.000723018	0.00051981	0.000350471	0.000346021	0.00024551	7.79923E-05	0.000111729	0.000107466	1.09851E-05	1.02205E-05	1.09851E-05	1.02205E-05	0.000111729	0.000107466	0.000122073
3829703773885	382970	3773895	5.43481E-06	5.29537E-06	1.40361E-06	1.30753E-06	5.95729E-05	4.28297E-05	2.8877E-05	2.85104E-05	2.02288E-05	6.42617E-06	9.20588E-06	8.85462E-06	9.05119E-07	8.42118E-07	9.05119E-07	8.42118E-07	9.20588E-06	8.85462E-06	1.29267E-05
3829803773895	382980	3773895	5.68686E-06	5.54095E-06	1.46871E-06	1.36817E-06	6.1809E-05	4.44373E-05	2.99609E-05	2.95805E-05	2.09881E-05	6.66738E-06	9.55143E-06	9.18698E-06	9.39093E-07	8.73727E-07	9.39093E-07	8.73727E-07	9.55143E-06	9.18698E-06	1.34076E-05
3829903773895	382990	3773895	5.97604E-06	5.82271E-06	1.54339E-06	1.43774E-06	6.43747E-05	4.62819E-05	3.12046E-05	3.08084E-05	2.18593E-05	6.94414E-06	9.94791E-06	9.56834E-06	9.78075E-07	9.09996E-07	9.78075E-07	9.09996E-07	9.94791E-06	9.56834E-06	1.39574E-05
3830003773895	383000	3773895	6.28435E-06	6.12311E-06	1.62302E-06	1.51192E-06	6.70474E-05	4.82034E-05	3.25001E-05	3.20875E-05	2.27668E-05	7.23244E-06	1.03609E-05	9.96559E-06	1.01868E-06	9.47776E-07	1.01868E-06	9.47776E-07	1.03609E-05	9.96559E-06	1.45308E-05
3830103773895	383010	3773895	6.62473E-06	6.45475E-06	1.71093E-06	1.5938E-06	6.99338E-05	5.02786E-05	3.38993E-05	3.34689E-05	2.3747E-05	7.5438E-06	1.0807E-05	1.03946E-05	1.06254E-06	9.88579E-07	1.06254E-06	9.88579E-07	1.0807E-05	1.03946E-05	1.51495E-05
3830203773895	383020	3773895	6.99042E-06	6.81107E-06	1.80537E-06	1.68179E-06	7.29628E-05	5.24563E-05	3.53675E-05	3.49185E-05	2.47755E-05	7.87054E-06	1.1275E-05	1.08448E-05	1.10856E-06	1.0314E-06	1.10856E-06	1.0314E-06	1.1275E-05	1.08448E-05	1.57991E-05
3830303773895	383030	3773895	7.3263E-06	7.13833E-06	1.89212E-06	1.76259E-06	7.56176E-05	5.43649E-05	3.66544E-05	3.6189E-05	2.5677E-05	8.15692E-06	1.16853E-05	1.12394E-05	1.14889E-06	1.06892E-06	1.14889E-06	1.06892E-06	1.16853E-05	1.12394E-05	1.63689E-05
3830403773895	383040	3773895	7.6875E-06	7.49026E-06	1.9854E-06	1.84949E-06	7.84417E-05	5.63953E-05	3.80233E-05	3.75406E-05	2.66359E-05	8.46155E-06	1.21217E-05	1.16592E-05	1.1918E-06	1.10885E-06	1.1918E-06	1.10885E-06	1.21217E-05	1.16592E-05	1.6975E-05
3830503773895	383050	3773895	8.0712E-06	7.86411E-06	2.0845E-06	1.9418E-06	8.13994E-05	5.85217E-05	3.9457E-05	3.89561E-05	2.76403E-05	8.7806E-06	1.25788E-05	1.20988E-05	1.23674E-06	1.15066E-06	1.23674E-06	1.15066E-06	1.25788E-05	1.20988E-05	1.761E-05
3830603773895	383060	3773895	8.4774E-06	8.25989E-06	2.18941E-06	2.03953E-06	8.45085E-05	6.07571E-05	4.09641E-05	4.0444E-05	2.8696E-05	9.11599E-06	1.30592E-05	1.25609E-05	1.28398E-06	1.19461E-06	1.28398E-06	1.19461E-06	1.30592E-05	1.25609E-05	1.82796E-05
3830703773895	383070	3773895	8.90273E-06	8.67431E-06	2.29925E-06	2.14186E-06	8.77602E-05	6.30949E-05	4.25404E-05	4.20002E-05	2.98002E-05	9.46575E-06	1.35617E-05	1.30442E-05	1.33338E-06	1.24057E-06	1.33338E-06	1.24057E-06	1.35617E-05	1.30442E-05	1.89782E-05
3830803773895	383080	3773895	9.27912E-06	9.04104E-06	2.39646E-06	2.23241E-06	9.05576E-05	6.5106E-05	4.38963E-05	4.3339E-05	3.07501E-05	9.7685E-06	1.3994E-05	1.346E-05	1.37588E-06	1.28011E-06	1.37588E-06	1.28011E-06	1.3994E-05	1.346E-05	1.95752E-05
3830903773895	383090	3773895	9.67238E-06	9.42422E-06	2.49803E-06	2.32702E-06	9.34886E-05	6.72132E-05	4.53171E-05	4.47417E-05	3.17453E-05	1.00847E-05	1.44469E-05	1.38957E-05	1.42042E-06	1.32155E-06	1.42042E-06	1.32155E-06	1.44469E-05	1.38957E-05	2.0203E-05
3831003773895	383100	3773895	1.0096E-05	9.83699E-06	2.60744E-06	2.42895E-06	9.67136E-05	6.95318E-05	4.68803E-05	4.62851E-05	3.28404E-05	1.04326E-05	1.49453E-05	1.4375E-05	1.46941E-06	1.36713E-06	1.46941E-06	1.36713E-06	1.49453E-05	1.4375E-05	2.08925E-05
3831103773895	383110	3773895	1.05461E-05	1.02755E-05	2.72368E-06	2.53723E-06	0.000100206	7.20425E-05	4.85731E-05	4.79564E-05	3.40262E-05	1.08093E-05	1.54849E-05	1.48941E-05	1.52247E-06	1.4165E-06	1.52247E-06	1.4165E-06	1.54849E-05	1.48941E-05	2.16401E-05
3831203773895	383120	3773895	1.10075E-05	1.0725E-05	2.84283E-06	2.64822E-06	0.000103849	7.46621E-05	5.03393E-05	4.97002E-05	3.52635E-05	1.12023E-05	1.6048E-05	1.54357E-05	1.57783E-06	1.46801E-06	1.57783E-06	1.46801E-06	1.6048E-05	1.54357E-05	2.24258E-05
3831303773895	383130	3773895	1.16004E-05	1.13028E-05	2.99598E-06	2.79088E-06	0.00010923	7.85307E-05	5.29477E-05	5.22754E-05	3.70906E-05	1.17827E-05	1.68795E-05	1.62355E-05	1.65959E-06	1.54407E-06	1.65959E-06	1.54407E-06	1.68795E-05	1.62355E-05	2.36161E-05
3831403773895	383140	3773895	1.21434E-05	1.18318E-05	3.13619E-06	2.9215E-06	0.000114576	8.23737E-05	5.55387E-05	5.48335E-05	3.89057E-05	1.23593E-05	1.77055E-05	1.70299E-05	1.7408E-06	1.61963E-06	1.7408E-06	1.61963E-06	1.77055E-05	1.70299E-05	2.48137E-05
3831503773895	383150	3773895	1.26098E-05	1.22862E-05	3.25665E-06	3.03371E-06	0.000119698	8.60565E-05	5.80217E-05	5.72851E-05	4.06451E-05	1.29119E-05	1.84971E-05	1.77913E-05	1.81863E-06	1.69204E-06	1.81863E-06	1.69204E-06	1.84971E-05	1.77913E-05	2.59805E-05
3831603773895	383160	3773895	1.29411E-05	1.26091E-05	3.34223E-06	3.11344E-06	0.000123529	8.88106E-05	5.98786E-05	5.91184E-05	4.19459E-05	1.33251E-05	1.90891E-05	1.83607E-05	1.87683E-06	1.7462E-06	1.87683E-06	1.7462E-06	1.90891E-05	1.83607E-05	2.68968E-05
3837103773895	383710	3773895	0.000346709	0.000337814	8.95425E-05	8.34128E-05	0.009841085	0.007075206	0.004770307	0.004709739	0.003341673	0.001061564	0.001520755	0.00146273	0.00014952	0.000139113	0.00014952	0.000139113	0.001520755	0.00146273	0.001498483
3837203773895	383720	3773895	0.000267023	0.000260172	6.89624E-05	6.42415E-05	0.007431335	0.005342727	0.003602219	0.003556483	0.00252341	0.000801623	0.001148374	0.001104557	0.000112908	0.000105049	0.000112908	0.000105049	0.001148374	0.001104557	0.001136017
3837303773895	383730	3773895	0.000191018	0.000186117	4.93331E-05	4.5956E-05	0.00513054	0.00368858	0.002486946	0.00245537	0.001742144	0.000553435	0.000792829	0.000762578	7.79507E-05	7.25249E-05	7.79507E-05	7.25249E-05	0.000792829	0.000762578	0.000789864
3837403773895	383740	3773895	0.00014978	0.000145937	3.86827E-05	3.60346E-05	0.003901006	0.002804611	0.001890949	0.00186694	0.001324639	0.000420804	0.000602827	0.000579826	5.92698E-05	5.51443E-05	5.92698E-05	5.51443E-05	0.000602827	0.000579826	0.000604738
3837503773895	383750	3773895	0.000124337	0.000121147	3.21118E-05	2.99136E-05	0.003155823	0.002268865	0.001529734	0.001510311	0.001071602	0.000340421	0.000487673	0.000469066	4.79479E-05	4.46105E-05	4.79479E-05	4.46105E-05	0.000487673	0.000469066	0.000492437
3837603773895	383760	3773895	0.000106933	0.00010419	2.76171E-05	2.57265E-05	0.002655462	0.001909133	0.001287192	0.001270849	0.000901698	0.000286446	0.000410352	0.000394695	4.03457E-05	3.75374E-05	4.03457E-05	3.75374E-05	0.000410352	0.000394695	0.000416947
3837703773895	383770	3773895	9.49133E-05	9.24781E-05	2.45127E-05	2.28347E-05	0.002318168	0.001666637	0.001123694	0.001109427	0.000787165	0.000250062	0.000358229	0.000344561	3.5221E-05	3.27694E-05	3.5221E-05	3.27694E-05	0.000358229	0.000344561	0.000365969
3837803773895	383780	3773895	8.55026E-05	8.33088E-05	2.20822E-05	2.05706E-05	0.0020587	0.001480093	0.000997921	0.000985251	0.000699059	0.00022073	0.000318133	0.000305995	3.12788E-05	2.91016E-05	3.12788E-05	2.91016E-05	0.000318133	0.000305995	0.000326692
3837903773895	383790	3773895	7.78393E-05	7.58421E-05	2.01031E-05	1.87269E-05	0.001850689	0.001330545	0.000897092	0.000885701	0.000628426	0.000199635	0.000285989	0.000275077	2.81184E-05	2.61612E-05	2.81184E-05	2.61612E-05	0.000285989	0.000275077	0.000295152
3838003773895	383800	3773895	7.14688E-05	6.96352E-05	1.84578E-05	1.71943E-05	0.001680345	0.001208076	0.00081452	0.000804178	0.000570584	0.00018126	0.000259666	0.000249758	2.55303E-05	2.37532E-05	2.55303E-05	2.37532E-05	0.000259666	0.000249758	0.000269277
3838103773895	383810	3773895	6.60847E-05	6.43891E-05	1.70673E-05	1.58989E-05	0.001538428	0.001106046	0.000745728	0.00073626	0.000522394	0.000165951	0.000237735	0.000228664	2.3374E-05	2.17471E-05	2.3374E-05	2.17471E-05	0.000237735	0.000228664	0.000247678
3838203773895	383820	3773895	6.14538E-05	5.98771E-05	1.58713E-05	1.47848E-05	0.001417955	0.001019432	0.000687331	0.000678604	0.000481486	0.000152956	0.000219118	0.000210758	2.15436E-05	2.00441E-05	2.15436E-05	2.00441E-05	0.000219118	0.000210758	0.000229304
3838303773895	383830	3773895	5.74104E-05	5.59374E-05	1.4827E-05	1.3812E-05	0.00131398	0.000944681	0.000636931	0.000628844	0.00044618	0.00014174	0.000203051	0.000195303	1.99639E-05	1.85743E-05	1.99639E-05	1.85743E-05	0.000203051	0.000195303	0.000213414
3838403773895	383840	3773895	5.38243E-05	5.24433E-05	1.39009E-05	1.29493E-05	0.00122271	0.000879062	0.000592689	0.000585164	0.000415188	0.000131895	0.000188947	0.000181738	1.85772E-05	1.72841E-05	1.85772E-05	1.72841E-05	0.000188947	0.000181738	0.000199433
3838503773895	383850	3773895	5.0609E-05	4.93105E-05	1.30705E-05	1.21757E-05	0.001141703	0.000820822	0.000553422	0.000546395	0.000387681	0.000123156	0.000176429	0.000169697	1.73464E-05	1.6139E-05	1.73464E-05	1.6139E-05	0.000176429	0.000169697	0.000186986
3838603773895	383860	3773895	4.76648E-05	4.64419E-05	1.23101E-05	1.14674E-05	0.00106792	0.000767777	0.000517657	0.000511085	0.000362627	0.000115197	0.000165027	0.00015873	1.62254E-05	1.5096E-05	1.62254E-05	1.5096E-05	0.000165027	0.00015873	0.000175623
3838703773895	383870	3773895	4.47753E-05	4.36265E-05	1.15638E-05	1.07722E-05	0.00099567	0.000715833	0.000482635	0.000476507	0.000338093	0.000107404	0.000153862	0.000147991	1.51277E-05	1.40747E-05	1.51277E-05	1.40747E-05	0.000153862	0.000147991	0.000164451
3838803773895	383880	3773895	4.2243E-05	4.11591E-05	1.09098E-05	1.0163E-05	0.000933264	0.000670966	0.000452385	0.000446641	0.000316903	0.000100672	0.000144219	0.000138716	1.41795E-05	1.31925E-05	1.41795E-05	1.31925E-05	0.000144219	0.000138716	0.00015472
3838903773895	383890	3773895	3.97E-05	3.86814E-05	1.02531E-05	9.55119E-06	0.000871117	0.000626286	0.0004222 6	0.000416898	0.000295799	9.39679E-05	0.000134615	0.000129478	1.32353E-05	1.2314E-05	1.32353E-05	1.2314E-05	0.000134615	0.000129478	0.000144912
3839003773895	383900	3773895	3.69741E-05	3.60255E-05	9.54908E-06	8.89539E-06	0.000805842	0.000579357	0.000390619	0.000385659	0.000273635	8.69267E-05	0.000124528	0.000119776	1.22435E-05	1.13913E-05	1.22435E-05	1.13913E-05	0.000124528	0.000119776	0.000134515
3839103773895	383910	3773895	3.44165E-05	3.35335E-05	8.88854E-06	8.28007E-06	0.000744514	0.000535265	0.000360891	0.000356309	0.00025281	8.03112E-05	0.000115051	0.000110661	1.13118E-05	1.05244E-05	1.13118E-05	1.05244E-05	0.000115051	0.000110661	0.000124782
3829703773905	382970	3773905	5.45787E-06	5.31784E-06	1.40957E-06	1.31308E-06	5.93947E-05	4.27016E-05	2.87906E-05	2.84251E-05	2.01683E-05	6.40695E-06	9.17834E-06	8.82814E-06	9.02412E-07	8.39599E-07	9.02412E-07	8.39599E-07	9.17834E-06	8.82814E-06	1.28342E-05
3829803773905	382980	3773905	5.71049E-06	5.56397E-06	1.47481E-06	1.37385E-06	6.15952E-05	4.42836E-05	2.98573E-05	2.94782E-05	2.09155E-05	6.64431E-06	9.51838E-06	9.1552E-06	9.35844E-07	8.70705E-07	9.35844E-07	8.70705E-07	9.51838E-06	9.1552E-06	1.33042E-05
3829903773905	382990	3773905	5.99967E-06	5.84573E-06	1.5495E-06	1.44343E-06	6.41164E-05	4.60962E-05	3.10794E-05	3.06848E-05	2.17716E-05	6.91627E-06	9.90799E-06	9.52994E-06	9.7415E-07	9.06344E-07	9.7415E-07	9.06344E-07	9.90799E-06	9.52994E-06	1.38431E-05
3830003773905	383000	3773905	6.32204E-06	6.15984E-06	1.63276E-06	1.52098E-06	6.68781E-05	4.80817E-05	3.24181E-05	3.20065E-05	2.27094E-05	7.21418E-06	1.03348E-05	9.94043E-06	1.01611E-06	9.45383E-07	1.01611E-06	9.45383E-07	1.03348E-05	9.94043E-06	1.44328E-05
3830103773905	383010	3773905	6.68718E-06	6.5156E-06	1.72706E-06	1.60883E-06	6.99516E-05	5.02914E-05	3.39079E-05	3.34774E-05	2.37534E-05	7.54572E-06	1.08097E-05	1.03973E-05	1.06281E-06	9.8883E-07	1.06281E-06	9.8883E-07	1.08097E-05	1.03973E-05	1.50878E-05
3830203773905	383020	3773905	7.07819E-06	6.89658E-06	1.82804E-06	1.7029E-06	7.31499E-05	5.25908E-05	3.54582E-05	3.5008E-05	2.4839E-05	7.89072E-06	1.13039E-05	1.08726E-05	1.1114E-06	1.03404E-06	1.1114E-06	1.03404E-06	1.13039E-05	1.08726E-05	1.57701E-05
3830303773905	383030	3773905	7.41182E-06	7.22165E-06	1.9142E-06	1.78317E-06	7.57156E-05	5.44354E-05	3.67019E-05	3.62359E-05	2.57103E-05	8.16749E-06	1.17004E-05	1.1254E-05	1.15038E-06	1.07031E-06	1.15038E-06	1.07031E-06	1.17004E-05	1.1254E-05	1.63163E-05
3830403773905	383040	3773905	7.76907E-06	7.56974E-06	2.00647E-06	1.86912E-06	7.84149E-05	5.63761E-05	3.80104E-05	3.75278E-05	2.66269E-05	8.45867E-06	1.21176E-05	1.16552E-05	1.19139E-06	1.10847E-06	1.19139E-06	1.10847E-06	1.21176E-05	1.16552E-05	1.68933E-05
3830503773905	383050	3773905	8.17078E-06	7.96114E-06	2.11022E-06	1.96576E-06	8.14528E-05	5.85602E-05	3.94829E-05	3.89816E-05	2.76584E-05	8.78637E-06	1.2587E-05	1.21067E-05	1.23755E-06	1.15141E-06	1.23755E-06	1.15141E-06	1.2587E-05	1.21067E-05	1.75411E-05
3830603773905	383060	3773905	8.61243E-06	8.39146E-06	2.22428E-06	2.07201E-06	8.47847E-05	6.09556E-05	4.1098E-05	4.05762E-05	2.87898E-05	9.14578E-06	1.31019E-05	1.2602E-05	1.28817E-06	1.19851E-06	1.28817E-06	1.19851E-06	1.31019E-05	1.2602E-05	1.82542E-05
3830703773905	383070	3773905	9.07433E-06	8.84151E-06	2.34357E-06	2.18314E-06	8.8268E-05	6.34599E-05	4.27865E-05	4.22433E-05	2.99726E-05	9.52153E-06	1.36402E-05	1.31197E-05	1.3411E-06	1.24775E-06	1.3411E-06	1.24775E-06	1.36402E-05	1.31197E-05	1.9E-05
3830803773905	383080	3773905	9.4614E-06	9.21865E-06	2.44354E-06	2.27626E-06	9.10743E-05	6.54775E-05	4.41468E-05	4.35863E-05	3.09255E-05	9.82424E-06	1.40738E-05	1.35368E-05	1.38373E-06	1.28742E-06	1.38373E-06	1.28742E-06	1.40738E-05	1.35368E-05	1.9597E-05
3830903773905	383090	3773905	9.86536E-06	9.61224E-06	2.54787E-06	2.37345E-06	9.40231E-05	6.75975E-05	4.55762E-05	4.49975E-05	3.19268E-05	1.01423E-05	1.45295E-05	1.39751E-05	1.42854E-06	1.3291E-06	1.42854E-06	1.3291E-06	1.45295E-05	1.39751E-05	2.0223E-05
3831003773905	383100	3773905	1.03053E-05	1.00409E-05	2.66149E-06	2.4793E-06	9.73104E-05	6.99609E-05	4.71697E-05	4.65708E-05	3.30431E-05	1.04969E-05	1.50375E-05	1.44637E-05	1.47848E-06	1.37557E-06	1.47848E-06	1.37557E-06	1.50375E-05	1.44637E-05	2.09234E-05
3831103773905	383110	3773905	1.0779E-05	1.05025E-05	2.78384E-06	2.59327E-06	0.000100945	7.25741E-05	4.89316E-05	4.83103E-05	3.42773E-05	1.0889E-05	1.55992E-05	1.5004E-05	1.53371E-06	1.42695E-06	1.53371E-06	1.42695E-06	1.55992E-05	1.5004E-05	2.17054E-05
3831203773905	383120	3773905	1.12573E-05	1.09684E-05	2.90734E-06	2.70832E-06	0.000104731	7.52962E-05	5.07669E-05	5.01223E-05	3.5563E-05	1.12974E-05	1.61843E-05	1.55668E-05	1.59123E-06	1.48048E-06	1.59123E-06	1.48048E-06	1.61843E-05	1.55668E-05	2.2522E-05
3831303773905	383130	3773905	1.17985E-05	1.14958E-05	3.04712E-06	2.83853E-06	0.000109471	7.87036E-05	5.30642E-05	5.23905E-05	3.71723E-05	1.18087E-05	1.69167E-05	1.62712E-05	1.66324E-06	1.54747E-06	1.66324E-06	1.54747E-06	1.69167E-05	1.62712E-05	2.35599E-05
3831403773905	383140	3773905	1.2315E-05	1.1999E-05	3.18051E-06	2.96279E-06	0.000114344	8.22071E-05	5.54264E-05	5.47227E-05	3.8827E-05	1.23344E-05	1.76697E-05	1.69955E-05	1.73728E-06	1.61636E-06	1.73728E-06	1.61636E-06	1.76697E-05	1.69955E-05	2.46305E-05
3831503773905	383150	3773905	1.27701E-05	1.24425E-05	3.29806E-06	3.07229E-06	0.000118994	8.55505E-05	5.76806E-05	5.69482E-05	4.04061E-05	1.2836E-05	1.83884E-05	1.76867E-05	1.80794E-06	1.68209E-06	1.80794E-06	1.68209E-06	1.83884E-05	1.76867E-05	2.56883E-05
3831603773905	383160	3773905	1.31201E-05	1.27834E-05	3.38844E-06	3.15648E-06	0.000122763	8.82598E-05	5.95073E-05	5.87517E-05	4.16858E-05	1.32425E-05	1.89707E-05	1.82468E-05	1.86519E-06	1.73536E-06	1.86519E-06	1.73536E-06	1.89707E-05	1.82468E-05	2.65775E-05

			MSite Grubbing / Prep	MMass Grading / Excavation	MMass Grading / Excavation	MDrainage / Utilities Trenching	MFoundations / Concrete Pads	MBuilding / Structure Construction	MAsphalt Paving	MLandscaping or Other Finishing	MWaterside Construction (Piles)	RSSWDemolition	RSSWPlacing Base	RSSWForm/Plac e Rebar and Pour	Child Risk				
Unique Identifier	X (UTM)	Y (UTM)	2027	2027	2028	2028	2028	2028	2028	2028	2028	2029	2029	2029	3rd Trimester	0<2	2<16	Total	per million
3837603773885	383760	3773885	0.001310581	0.001541136	0.001520615	0.000323231	0.000420359	0.000309407	3.18463E-05	0.0003731	3.18463E-05	0.000336526	0.000488307	0.000289458	4.11612E-08	6.1019E-07	1.2841E-07	7.79762E-07	0.77976206
3837703773885	383770	3773885	0.0011415	0.00134231	0.001324437	0.00028153	0.000366128	0.00026949	2.77378E-05	0.000324965	2.77378E-05	0.000333825	0.000484387	0.000287135	3.60463E-08	5.3459E-07	1.1174E-07	6.82373E-07	0.68237274
3837803773885	383780	3773885	0.001012035	0.00119007	0.001174224	0.0002496	0.000324603	0.000238925	2.45918E-05	0.000288109	2.45918E-05	0.000329917	0.000478716	0.000283773	3.21016E-08	4.7622E-07	9.8967E-08	6.07285E-07	0.60728485
3837903773885	383790	3773885	0.000909335	0.001069304	0.001055066	0.000224271	0.000291662	0.000214679	2.20963E-05	0.000258872	2.20963E-05	0.000325206	0.000471882	0.000279722	2.89514E-08	4.2955E-07	8.8835E-08	5.47336E-07	0.54733643
3838003773885	383800	3773885	0.000825742	0.000971005	0.000958075	0.000203654	0.00026485	0.000194944	2.0065E-05	0.000235074	2.0065E-05	0.000319489	0.000463585	0.000274804	2.63711E-08	3.9129E-07	8.0586E-08	4.98251E-07	0.49825104
3838103773885	383810	3773885	0.000756564	0.000889657	0.000877811	0.000186593	0.000242662	0.000178613	1.8384E-05	0.000215381	1.8384E-05	0.000313163	0.000454406	0.000269363	2.42228E-08	3.5941E-07	7.3759E-08	4.57395E-07	0.4573954
3838203773885	383820	3773885	0.000698109	0.000820919	0.000809989	0.000172176	0.000223913	0.000164812	1.69636E-05	0.00019874	1.69636E-05	0.00030601	0.000444028	0.000263211	2.23984E-08	3.3232E-07	6.799E-08	4.22709E-07	0.42270907
3838303773885	383830	3773885	0.000648289	0.000762334	0.000752184	0.000159889	0.000207934	0.000153051	1.5753E-05	0.000184557	1.5753E-05	0.000298658	0.00043336	0.000256887	2.08355E-08	3.0909E-07	6.3075E-08	3.93005E-07	0.39300522
3838403773885	383840	3773885	0.000604578	0.000710935	0.000701468	0.000149108	0.000193914	0.000142731	1.46909E-05	0.000172113	1.46909E-05	0.000290118	0.000420967	0.000249541	1.94598E-08	2.8864E-07	5.8764E-08	3.66864E-07	0.36686424
3838503773885	383850	3773885	0.000565347	0.000664801	0.00065595	0.000139432	0.000181331	0.000133469	1.37376E-05	0.000160944	1.37376E-05	0.000280267	0.000406673	0.000241068	1.82222E-08	2.7024E-07	5.4897E-08	3.43354E-07	0.34335408
3838603773885	383860	3773885	0.000529959	0.000623188	0.00061489	0.000130705	0.00016998	0.000125115	1.28777E-05	0.00015087	1.28777E-05	0.000269421	0.000390936	0.000231739	1.71035E-08	2.536E-07	5.1408E-08	3.2211E-07	0.32210968
3838703773885	383870	3773885	0.000497183	0.000584646	0.000576862	0.000122621	0.000159468	0.000117377	1.20812E-05	0.000141539	1.20812E-05	0.000255038	0.000370066	0.000219368	1.60702E-08	2.3824E-07	4.8182E-08	3.02493E-07	0.30249297
3838803773885	383880	3773885	0.000466569	0.000548646	0.000541341	0.000115071	0.000149648	0.000110149	1.13373E-05	0.000132824	1.13373E-05	0.000239682	0.000347784	0.000206159	1.51101E-08	2.24E-07	4.518E-08	2.84286E-07	0.28428621
3838903773885	383890	3773885	0.000435776	0.000512437	0.000505614	0.000107476	0.000139772	0.00010288	1.05891E-05	0.000124058	1.05891E-05	0.000224491	0.000325742	0.000193093	1.41417E-08	2.0963E-07	4.2174E-08	2.65943E-07	0.26594319
3839003773885	383900	3773885	0.000403507	0.000474491	0.000468173	9.95177E-05	0.000129422	9.52616E-05	9.80498E-06	0.000114872	9.80498E-06	0.000209144	0.000303473	0.000179893	1.31195E-08	1.9444E-07	3.9023E-08	2.46579E-07	0.24657944
3839103773885	383910	3773885	0.000374742	0.000440666	0.000434798	9.24233E-05	0.000120196	8.84706E-05	9.10601E-06	0.000106683	9.10601E-06	0.000194886	0.000282784	0.000167629	1.22099E-08	1.8092E-07	3.621E-08	2.29343E-07	0.22934276
3829703773895	382970	3773895	3.96828E-05	4.66638E-05	4.60424E-05	9.78705E-06	1.2728E-05	9.36848E-06	9.64269E-07	1.1297E-05	9.64269E-07	1.52595E-05	2.21419E-05	1.31252E-05	2.58757E-09	3.3098E-08	5.5456E-09	4.12311E-08	0.04123112
3829803773895	382980	3773895	4.1159E-05	4.83996E-05	4.77551E-05	1.01511E-05	1.32014E-05	9.71697E-06	1.00014E-06	1.17172E-05	1.00014E-06	1.57492E-05	2.28525E-05	1.35465E-05	2.74021E-09	3.4946E-08	5.8428E-09	4.35294E-08	0.04352943
3829903773895	382990	3773895	4.28468E-05	5.03843E-05	4.97134E-05	1.05674E-05	1.37428E-05	1.01154E-05	1.04115E-06	1.21977E-05	1.04115E-06	1.63169E-05	2.36762E-05	1.40348E-05	2.91459E-09	3.7059E-08	6.1831E-09	4.61565E-08	0.04615654
3830003773895	383000	3773895	4.4607E-05	5.24542E-05	5.17557E-05	1.10015E-05	1.43074E-05	1.0531E-05	1.08392E-06	1.26988E-05	1.08392E-06	1.69127E-05	2.45407E-05	1.45472E-05	3.10325E-09	3.9336E-08	6.5493E-09	4.89889E-08	0.04898885
3830103773895	383010	3773895	4.65065E-05	5.46878E-05	5.39596E-05	1.147E-05	1.49166E-05	1.09794E-05	1.13008E-06	1.32396E-05	1.13008E-06	1.75615E-05	2.54822E-05	1.51053E-05	3.31459E-09	4.1879E-08	6.9579E-09	5.21514E-08	0.05215139
3830203773895	383020	3773895	4.85006E-05	5.70328E-05	5.62734E-05	1.19618E-05	1.55562E-05	1.14502E-05	1.17854E-06	1.38073E-05	1.17854E-06	1.82446E-05	2.64734E-05	1.56929E-05	3.54853E-09	4.468E-08	7.4072E-09	5.5636E-08	0.05563596
3830303773895	383030	3773895	5.02497E-05	5.90895E-05	5.83027E-05	1.23932E-05	1.61172E-05	1.18631E-05	1.22104E-06	1.43052E-05	1.22104E-06	1.88435E-05	2.73424E-05	1.6208E-05	3.78019E-09	4.7426E-08	7.8461E-09	5.90526E-08	0.05905258
3830403773895	383040	3773895	5.21102E-05	6.12773E-05	6.04614E-05	1.2852E-05	1.6714E-05	1.23024E-05	1.26625E-06	1.48349E-05	1.26625E-06	1.94799E-05	2.82657E-05	1.67554E-05	4.0404E-09	5.0496E-08	8.3381E-09	6.28744E-08	0.06287437
3830503773895	383050	3773895	5.40598E-05	6.35699E-05	6.27234E-05	1.33329E-05	1.73393E-05	1.27627E-05	1.31362E-06	1.53899E-05	1.31362E-06	2.01474E-05	2.92343E-05	1.73295E-05	4.33186E-09	5.3917E-08	8.8874E-09	6.71359E-08	0.06713594
3830603773895	383060	3773895	5.61152E-05	6.59869E-05	6.51083E-05	1.38398E-05	1.79985E-05	1.32479E-05	1.36357E-06	1.5975E-05	1.36357E-06	2.08461E-05	3.02482E-05	1.79305E-05	4.66112E-09	5.7762E-08	9.5064E-09	7.1929E-08	0.07192902
3830703773895	383070	3773895	5.82598E-05	6.85088E-05	6.75965E-05	1.43687E-05	1.86864E-05	1.37542E-05	1.41568E-06	1.65856E-05	1.41568E-06	2.15698E-05	3.12982E-05	1.8553E-05	5.03247E-09	6.2074E-08	1.0204E-08	7.73108E-08	0.07731079
3830803773895	383080	3773895	6.00924E-05	7.06638E-05	6.97229E-05	1.48207E-05	1.92742E-05	1.41869E-05	1.46021E-06	1.71073E-05	1.46021E-06	2.21905E-05	3.21989E-05	1.90869E-05	5.40657E-09	6.6376E-08	1.0903E-08	8.26862E-08	0.08268617
3830903773895	383090	3773895	6.20198E-05	7.29302E-05	7.19591E-05	1.5296E-05	1.98924E-05	1.46419E-05	1.50704E-06	1.7656E-05	1.50704E-06	2.28393E-05	3.31404E-05	1.96449E-05	5.83351E-09	7.1263E-08	1.1704E-08	8.88E-08	0.08880004
3831003773895	383100	3773895	6.41365E-05	7.54192E-05	7.4415E-05	1.58181E-05	2.05713E-05	1.51416E-05	1.55848E-06	1.82585E-05	1.55848E-06	2.35443E-05	3.41633E-05	2.02513E-05	6.33904E-09	7.7026E-08	1.2657E-08	9.60216E-08	0.09602159
3831103773895	383110	3773895	6.64314E-05	7.81179E-05	7.70778E-05	1.63841E-05	2.13074E-05	1.56834E-05	1.61424E-06	1.89119E-05	1.61424E-06	2.43116E-05	3.52767E-05	2.09113E-05	6.9427E-09	8.3874E-08	1.3802E-08	1.04619E-07	0.10461851
3831203773895	383120	3773895	6.88434E-05	8.09542E-05	7.98762E-05	1.6979E-05	2.2081E-05	1.62528E-05	1.67285E-06	1.95985E-05	1.67285E-06	2.51133E-05	3.64399E-05	2.16009E-05	7.66086E-09	9.1977E-08	1.5175E-08	1.14813E-07	0.11481264
3831303773895	383130	3773895	7.24975E-05	8.52511E-05	8.4116E-05	1.78802E-05	2.3253E-05	1.71155E-05	1.76165E-06	2.06388E-05	1.76165E-06	2.62986E-05	3.81599E-05	2.26204E-05	8.76276E-09	1.0439E-07	1.7321E-08	1.30473E-07	0.13047335
3831403773895	383140	3773895	7.61739E-05	8.95743E-05	8.83816E-05	1.87869E-05	2.44322E-05	1.79834E-05	1.85098E-06	2.16854E-05	1.85098E-06	2.75245E-05	3.99386E-05	2.36748E-05	1.01835E-08	1.2025E-07	2.0128E-08	1.50557E-07	0.15055661
3831503773895	383150	3773895	7.97556E-05	9.37861E-05	9.25373E-05	1.96703E-05	2.5581E-05	1.8829E-05	1.93801E-06	2.2705E-05	1.93801E-06	2.86474E-05	4.1568E-05	2.46407E-05	1.19614E-08	1.3994E-07	2.3765E-08	1.75662E-07	0.17566155
3831603773895	383160	3773895	8.25686E-05	9.70939E-05	9.58011E-05	2.0364E-05	2.64833E-05	1.94931E-05	2.00637E-06	2.35059E-05	2.00637E-06	2.95583E-05	4.28897E-05	2.54241E-05	1.42576E-08	1.6515E-07	2.8637E-08	2.0804E-07	0.20804028
3837103773895	383710	3773895	0.004600084	0.005409322	0.005337296	0.001134527	0.001475443	0.001086006	0.000111779	0.001309565	0.000111779	0.000375408	0.000544725	0.000322902	1.37938E-07	2.0332E-06	4.5268E-07	2.62384E-06	2.62384346
3837203773895	383720	3773895	0.003487377	0.00410087	0.004046266	0.000860098	0.00111855	0.000823314	8.47412E-05	0.000992796	8.47412E-05	0.000381977	0.000554257	0.000328552	1.05288E-07	1.5533E-06	3.431E-07	2.00165E-06	2.00165226
3837303773895	383730	3773895	0.002424747	0.002851304	0.002813339	0.0005980 2	0.00077772	0.000572444	5.89199E-05	0.000690284	5.89199E-05	0.000383827	0.000556941	0.000330143	7.41277E-08	1.0953E-06	2.3846E-07	1.40784E-06	1.4078410 9
3837403773895	383740	3773895	0.001856443	0.002183025	0.002153957	0.000457858	0.00059544	0.000438276	4.51104E-05	0.000528497	4.51104E-05	0.000384451	0.000557846	0.00033068	5.73606E-08	8.4852E-07	1.8248E-07	1.08836E-06	1.08835879
3837503773895	383750	3773895	0.001511697	0.001777631	0.001753962	0.000372832	0.000484865	0.000356887	3.67333E-05	0.000430354	3.67333E-05	0.000383933	0.000557095	0.000330235	4.7115E-08	6.9756E-07	1.485E-07	8.93174E-07	0.89317399
3837603773895	383760	3773895	0.001279955	0.001505123	0.001485082	0.000315678	0.000410536	0.000302177	3.11021E-05	0.000364381	3.11021E-05	0.00038247	0.000554972	0.000328976	4.0175E-08	5.9517E-07	1.2565E-07	7.60995E-07	0.76099493
3837703773895	383770	3773895	0.001123463	0.001321101	0.00130351	0.000277082	0.000360342	0.000265232	2.72995E-05	0.000319831	2.72995E-05	0.000378736	0.000549555	0.000325765	3.54421E-08	5.2523E-07	1.1021E-07	6.70885E-07	0.67088473
3837803773895	383780	3773895	0.001002888	0.001179315	0.001163612	0.000247344	0.000321669	0.000236766	2.43696E-05	0.000285505	2.43696E-05	0.000373692	0.000542236	0.00032142 6	3.17694E-08	4.709E-07	9.8307E-08	6.00978E-07	0.60097831
3837903773895	383790	3773895	0.000906065	0.001065459	0.001051272	0.000223465	0.000290614	0.000213908	2.20168E-05	0.000257941	2.20168E-05	0.000367691	0.000533528	0.000316264	2.88014E-08	4.2696E-07	8.8746E-08	5.44504E-07	0.54450399
3838003773895	383800	3773895	0.000826633	0.000972053	0.00095911	0.000203874	0.000265136	0.000195155	2.00867E-05	0.000235328	2.00867E-05	0.000360829	0.00052357	0.000310362	2.6352E-08	3.9066E-07	8.0899E-08	4.9791E-07	0.49791011
3838103773895	383810	3773895	0.00076033	0.000894085	0.00088218	0.000187521	0.00024387	0.000179502	1.84755E-05	0.000216453	1.84755E-05	0.000353015	0.000512232	0.000303641	2.42957E-08	3.6016E-07	7.4348E-08	4.58807E-07	0.45880707
3838203773895	383820	3773895	0.000703925	0.000827758	0.000816736	0.00017361	0.000225779	0.000166185	1.71049E-05	0.000200395	1.71049E-05	0.000344337	0.00049964	0.000296177	2.2538E-08	3.3408E-07	6.8773E-08	4.25391E-07	0.42539108
3838303773895	383830	3773895	0.000655146	0.000770398	0.00076014	0.00016158	0.000210133	0.000154669	1.59196E-05	0.000186509	1.59196E-05	0.000334848	0.000485872	0.000288015	2.10112E-08	3.1141E-07	6.3952E-08	3.96373E-07	0.39637303
3838403773895	383840	3773895	0.000612226	0.000719928	0.000710342	0.000150994	0.000196367	0.000144537	1.48767E-05	0.00017429	1.48767E-05	0.000324486	0.000470836	0.000279102	1.96632E-08	2.9139E-07	5.9709E-08	3.7076E-07	0.37076041
3838503773895	383850	3773895	0.000574014	0.000674994	0.000666006	0.00014157	0.000184111	0.000135516	1.39482E-05	0.000163412	1.39482E-05	0.000313593	0.000455031	0.000269733	1.84599E-08	2.7351E-07	5.5934E-08	3.479E-07	0.34789976
3838603773895	383860	3773895	0.000539133	0.000633976	0.000625535	0.000132967	0.000172923	0.000127281	1.31006E-05	0.000153482	1.31006E-05	0.000301459	0.000437424	0.000259296	1.73602E-08	2.5716E-07	5.2488E-08	3.27013E-07	0.32701293
3838703773895	383870	3773895	0.000504837	0.000593646	0.000585742	0.000124509	0.000161923	0.000119184	1.22672E-05	0.000143718	1.22672E-05	0.000285545	0.000414332	0.000245607	1.62827E-08	2.4116E-07	4.9103E-08	3.06547E-07	0.3065469
3838803773895	383880	3773895	0.000474963	0.000558518	0.000551081	0.000117141	0.000152341	0.000112131	1.15413E-05	0.000135214	1.15413E-05	0.000267771	0.000388542	0.00023032	1.53453E-08	2.2726E-07	4.6158E-08	2.88765E-07	0.28875997
3838903773895	383890	3773895	0.000444856	0.000523114	0.000516148	0.000109715	0.000142684	0.000105023	1.08097E-05	0.000126643	1.08097E-05	0.000250559	0.000363567	0.000215515	1.44043E-08	2.133E-07	4.3207E-08	2.70916E-07	0.27091639
3839003773895	383900	3773895	0.000412938	0.000485581	0.000479115	0.000101844	0.000132447	9.7488E-05	1.00341E-05	0.000117556	1.00341E-05	0.000232158	0.000336867	0.000199688	1.34002E-08	1.9842E-07	4.0082E-08	2.51907E-07	0.25190712
3839103773895	383910	3773895	0.000383059	0.000450446	0.000444448	9.44744E-05	0.000122863	9.0434E-05	9.30809E-06	0.00010905	9.30809E-06	0.000215523	0.000312729	0.000185379	1.24569E-08	1.8442E-07	3.7154E-08	2.34032E-07	0.23403244
3829703773905	382970	3773905	3.93988E-05	4.63297E-05	4.57128E-05	9.71698E-06	1.26369E-05	9.30141E-06	9.57366E-07	1.12161E-05	9.57366E-07	1.54217E-05	2.23772E-05	1.32648E-05	2.5759E-09	3.2939E-08	5.5165E-09	4.10315E-08	0.04103152
3829803773905	382980	3773905	4.08415E-05	4.80262E-05	4.73867E-05	1.00728E-05	1.30996E-05	9.64201E-06	9.92423E-07	1.16269E-05	9.92423E-07	1.59177E-05	2.30969E-05	1.36914E-05	2.72664E-09	3.4763E-08	5.809E-09	4.32989E-08	0.0432989
3829903773905	382990	3773905	4.24958E-05	4.99716E-05	4.93062E-05	1.04808E-05	1.36302E-05	1.00326E-05	1.03262E-06	1.20978E-05	1.03262E-06	1.64854E-05	2.39206E-05	1.41797E-05	2.89887E-09	3.6849E-08	6.144E-09	4.58914E-08	0.04589141
3830003773905	383000	3773905	4.43062E-05	5.21005E-05	5.14067E-05	1.09273E-05	1.42109E-05	1.046E-05	1.07661E-06	1.26132E-05	1.07661E-06	1.71155E-05	2.48349E-05	1.47216E-05	3.09159E-09	3.9177E-08	6.5181E-09	4.87864E-08	0.04878643
3830103773905	383010	3773905	4.63171E-05	5.44651E-05	5.37399E-05	1.14233E-05	1.48559E-05	1.09347E-05	1.12548E-06	1.31857E-05	1.12548E-06	1.78204E-05	2.58578E-05	1.5328E-05	3.3123E-09	4.1836E-08	6.9449E-09	5.20935E-08	0.05209346
3830203773905	383020	3773905	4.84115E-05	5.6928E-05	5.617E-05	1.19398E-05	1.55276E-05	1.14292E-05	1.17637E-06	1.37819E-05	1.17637E-06	1.85566E-05	2.6926E-05	1.59612E-05	3.55583E-09	4.4755E-08	7.4124E-09	5.57234E-08	0.05572338
3830303773905	383030	3773905	5.00882E-05	5.88996E-05	5.81153E-05	1.23533E-05	1.60654E-05	1.1825E-05	1.21711E-06	1.42592E-05	1.21711E-06	1.91492E-05	2.7786E-05	1.6471E-05	3.78354E-09	4.7448E-08	7.8419E-09	5.90738E-08	0.05907378
3830403773905	383040	3773905	5.18595E-05	6.09825E-05	6.01706E-05	1.27902E-05	1.66336E-05	1.22432E-05	1.26015E-06	1.47635E-05	1.26015E-06	1.97731E-05	2.86912E-05	1.70076E-05	4.03835E-09	5.0449E-08	8.3204E-09	6.28077E-08	0.06280771
3830503773905	383050	3773905	5.38481E-05	6.3321E-05	6.24778E-05	1.32807E-05	1.72714E-05	1.27127E-05	1.30848E-06	1.53296E-05	1.30848E-06	2.04749E-05	2.97096E-05	1.76112E-05	4.33657E-09	5.3949E-08	8.8805E-09	6.71662E-08	0.06716621
3830603773905	383060	3773905	5.60372E-05	6.58952E-05	6.50178E-05	1.38206E-05	1.79735E-05	1.32295E-05	1.36167E-06	1.59528E-05	1.36167E-06	2.1236E-05	3.08139E-05	1.82659E-05	4.68311E-09	5.7998E-08	9.5311E-09	7.22126E-08	0.07221264
3830703773905	383070	3773905	5.83266E-05	6.85874E-05	6.76741E-05	1.43852E-05	1.87078E-05	1.377E-05	1.4173E-06	1.66046E-05	1.4173E-06	2.20283E-05	3.19636E-05	1.89474E-05	5.07599E-09	6.2563E-08	1.0268E-08	7.79066E-08	0.07790664
3830803773905	383080	3773905	6.01593E-05	7.07424E-05	6.98004E-05	1.48372E-05	1.92956E-05	1.42026E-05	1.46183E-06	1.71263E-05	1.46183E-06	2.26647E-05	3.28869E-05	1.94947E-05	5.45607E-09	6.693E-08	1.0975E-08	8.33605E-08	0.08336053
3830903773905	383090	3773905	6.2081E-05	7.30022E-05	7.20302E-05	1.53112E-05	1.9912E-05	1.46563E-05	1.50853E-06	1.76734E-05	1.50853E-06	2.33259E-05	3.38465E-05	2.00635E-05	5.8906E-09	7.1898E-08	1.1785E-08	8.95726E-08	0.08957261
3831003773905	383100	3773905	6.42312E-05	7.55306E-05	7.45249E-05	1.58414E-05	2.06017E-05	1.51639E-05	1.56078E-06	1.82855E-05	1.56078E-06	2.40652E-05	3.49192E-05	2.06994E-05	6.41196E-09	7.7835E-08	1.276E-08	9.70078E-08	0.09700783
3831103773905	383110	3773905	6.6632E-05	7.83537E-05	7.73104E-05	1.64336E-05	2.13717E-05	1.57307E-05	1.61912E-06	1.8969E-05	1.61912E-06	2.48825E-05	3.6105E-05	2.14023E-05	7.04671E-09	8.5033E-08	1.3955E-08	1.06035E-07	0.1060346
3831203773905	383120	3773905	6.91386E-05	8.13013E-05	8.021888E-05	1.70518E-05	2.21757E-05	1.63225E-05	1.68003E-06	1.96826E-05	1.68003E-06	2.57372E-05	3.73452E-05	2.21375E-05	7.8043E-09	9.3574E-08	1.539E-08	1.16768E-07	0.1167677
3831303773905	383130	3773905	7.23248E-05	8.50481E-05	8.39156E-05	1.78376E-05	2.31976E-05	1.70747E-05	1.75745E-06	2.05896E-05	1.75745E-06	2.68289E-05	3.89293E-05	2.30765E-05	8.86312E-09	1.0546E-07	1.7418E-08	1.3174E-07	0.13174022
3831403773905	383140	3773905	7.56113E-05	8.89127E-05	8.77288E-05	1.86481E-05	2.42518E-05	1.78506E-05	1.83731E-06	2.15252E-05	1.83731E-06	2.79456E-05	4.05497E-05	2.4037E-05	1.02157E-08	1.2053E-07	2.004E-08	1.50782E-07	0.15078212
3831503773905	383150	3773905	7.88588E-05	9.27315E-05	9.14967E-05	1.94491E-05	2.52934E-05	1.86173E-05	1.91622E-06	2.24497E-05	1.91622E-06	2.90155E-05	4.21021E-05	2.49573E-05	1.19313E-08	1.395E-07	2.3456E-08	1.74883E-07	0.17488288
3831603773905	383160	3773905	8.15882E-05	9.59411E-05	9.46636E-05	2.01222E-05	2.61688E-05	1.92617E-05	1.98254E-06	2.32268E-05	1.98254E-06	2.99263E-05	4.34238E-05	2.57407E-05	1.42384E-08	1.6482E-07	2.8177E-08	2.07239E-07	0.20723865

			EGIODemolition	EGIOSite Grubbing / Prep	EGIOMass Grading / Excavation	EGIOMass Grading / Excavation	EGIODrainage / Utilities Trenching	EGIODrainage / Utilities Trenching	EGIOFoundations / Concrete Pads	EGIOFoundations / Concrete Pads	EGIOBuilding / Structure Construction	EGIOBuilding / Structure Construction	EGIOAsphalt Paving	EGIOArchitectural Coating	EGIOLandscaping or Other Finishing	EGIOWaterside Construction (Piles)	HIWaterside Construction (Landscaping)	HIWaterside Construction (Landscaping)	KMDemolition	KMSite Grubbing / Prep	KMMass Grading / Excavation
Unique Identifier	X (UTM)	Y (UTM)	2025	2025	2025	2026	2026	2027	2026	2027	2026	2027	2027	2027	2027	2027	2025	2026	2025	2025	2025
3837103773905	383710	3773905	0.005767142	0.00226195	0.0074909	0.000733656	0.001703586	0.001700957	0.002238289	0.002236845	0.002397487	0.00234002	9.32949E-05	9.32949E-05	0.00252661	9.32949E-05	0.001125508	0.001090255	0.001942799	0.008431886	0.006409132
3837203773905	383720	3773905	0.003672457	0.00144039	0.000477013	0.000467185	0.001084826	0.001083152	0.001425319	0.0014244	0.001526695	0.001490101	5.94092E-05	5.94092E-05	0.001608919	5.94092E-05	0.000721591	0.000698989	0.001254478	0.005444523	0.004138418
3837303773905	383730	3773905	0.002664415	0.00104502	0.000346079	0.000338948	0.000787055	0.000785841	0.001034088	0.00103342	0.001107637	0.001081087	4.31022E-05	4.31022E-05	0.001167292	4.31022E-05	0.000527039	0.000510532	0.000921035	0.003997357	0.003038418
3837403773905	383740	3773905	0.002091416	0.00082028	0.000271653	0.000266056	0.000617794	0.000616841	0.000811701	0.000811177	0.000869433	0.000848593	3.38328E-05	3.38328E-05	0.000916259	3.38328E-05	0.000416308	0.000403268	0.000729887	0.003167762	0.002407837
3837503773905	383750	3773905	0.00172733	0.00067748	0.000224362	0.000219739	0.000510245	0.000509458	0.000670395	0.000669963	0.000718077	0.000700865	2.7943E-05	2.7943E-05	0.000756751	2.7943E-05	0.000345833	0.00033501	0.00060729	0.002635681	0.002003399
3837603773905	383760	3773905	0.001479472	0.00058027	0.000192168	0.000188208	0.000437029	0.000436354	0.000574199	0.000573828	0.000615038	0.000600296	2.39334E-05	2.39334E-05	0.000648163	2.39334E-05	0.000297754	0.000288428	0.00052297	0.002269728	0.001725235
3837703773905	383770	3773905	0.001312999	0.00051498	0.000170545	0.000167031	0.000387854	0.000387255	0.000509589	0.00050926	0.000545833	0.00053275	2.12404E-05	2.12404E-05	0.000575231	2.12404E-05	0.000265364	0.000257052	0.000465595	0.002020714	0.001535958
3837803773905	383780	3773905	0.001183299	0.00046411	0.000153698	0.000150531	0.000349541	0.000349001	0.000459251	0.000458955	0.000491915	0.000480124	1.91422E-05	1.91422E-05	0.000518408	1.91422E-05	0.000240061	0.000232542	0.000420499	0.001824993	0.00138719
3837903773905	383790	3773905	0.00107759	0.00042265	0.000139967	0.000137084	0.000318315	0.000317824	0.000418224	0.000417954	0.00044797	0.00043723	1.74321E-05	1.74321E-05	0.000472097	1.74321E-05	0.000219385	0.000212513	0.000383482	0.001664337	0.001265074
3838003773905	383800	3773905	0.000989871	0.00038824	0.000128574	0.000125925	0.000292403	0.000291952	0.00038418	0.000383932	0.000411504	0.000401641	1.60131E-05	1.60131E-05	0.000433667	1.60131E-05	0.000202181	0.000195848	0.000352566	0.00153016	0.001163085
3838103773905	383810	3773905	0.00091595	0.00035925	0.000118972	0.000116521	0.000270567	0.00027015	0.00035549	0.00035526	0.000380774	0.000371647	1.48173E-05	1.48173E-05	0.000401281	1.48173E-05	0.00018764	0.000181762	0.00032635	0.001416384	0.001076603
3838203773905	383820	3773905	0.000852312	0.00033429	0.000110706	0.000108425	0.000251769	0.00025138	0.000330791	0.000330578	0.000354319	0.000345826	1.37878E-05	1.37878E-05	0.000373402	1.37878E-05	0.000175088	0.000169604	0.000303672	0.001317959	0.001001789
3838303773905	383830	3773905	0.000796686	0.00031247	0.000103481	0.000101349	0.000235337	0.000234974	0.000309202	0.000309003	0.000331194	0.000323256	1.2888E-05	1.2888E-05	0.000349032	1.2888E-05	0.000164084	0.000158945	0.000283764	0.001231555	0.000936113
3838403773905	383840	3773905	0.000747178	0.00029305	9.70503E-05	9.50508E-05	0.000220713	0.000220372	0.00028998	0.0002898	0.000310613	0.000303168	1.20871E-05	1.20871E-05	0.000327342	1.20871E-05	0.00015427	0.000149438	0.000265999	0.001154454	0.000877508
3838503773905	383850	3773905	0.000702447	0.00027551	9.12403E-05	8.93605E-05	0.000207499	0.000207179	0.000272627	0.000272451	0.000292018	0.00028501	1.13635E-05	1.13635E-05	0.000307745	1.13635E-05	0.000145377	0.000140824	0.000249915	0.00108465	0.000824449
3838603773905	383860	3773905	0.00066183	0.00025958	8.59647E-05	8.41935E-05	0.000195502	0.0001952	0.000256863	0.000256698	0.000275133	0.000268538	1.07064E-05	1.07064E-05	0.000289951	1.07064E-05	0.000137287	0.000132987	0.000235284	0.001021151	0.000776184
3838703773905	383870	3773905	0.000622148	0.00024402	8.08183E-05	7.91454E-05	0.000183779	0.000183496	0.000241462	0.000241306	0.000258636	0.000252437	1.00645E-05	1.00645E-05	0.000272566	1.00645E-05	0.000129369	0.000125317	0.000221007	0.000959185	0.000729083
3838803773905	383880	3773905	0.000583974	0.00022904	7.5852E-05	7.42892E-05	0.000172503	0.000172237	0.000226647	0.0002265	0.000242767	0.000236948	9.44694E-06	9.44694E-06	0.000255842	9.44694E-06	0.000121727	0.00011791	0.000207349	0.00089991	0.000684028
3838903773905	383890	3773905	0.000550283	0.00021583	7.14758E-05	7.00032E-05	0.000162551	0.0001623	0.000213571	0.000213433	0.000228761	0.00022378	8.90191E-06	8.90191E-06	0.000241081	8.90191E-06	0.00011494	0.00011134	0.000195407	0.00084808	0.000644631
3839003773905	383900	3773905	0.000513735	0.00020149	6.67287E-05	6.53538E-05	0.000151755	0.000151521	0.000199386	0.000199257	0.000213567	0.000208448	8.31068E-06	8.31068E-06	0.0002507	8.31068E-06	0.000107553	0.000104184	0.000182539	0.000792233	0.000602181
3839103773905	383910	3773905	0.000477008	0.00018709	6.19582E-05	6.06816E-05	0.000140906	0.000140688	0.000185132	0.000185012	0.000198299	0.000193546	7.71654E-06	7.71654E-06	0.000208979	7.71654E-06	0.000100031	9.68981E-05	0.000169345	0.000734971	0.000558656
3829703773915	382970	3773915	0.00016032	6.288E-05	2.08238E-05	2.03948E-05	4.73577E-05	4.72846E-05	6.22219E-05	6.21817E-05	6.66474E-05	6.50499E-05	2.59349E-06	2.59349E-06	7.02369E-05	2.59349E-06	2.61999E-05	2.53792E-05	1.69594E-05	7.36052E-05	5.59478E-05
3829803773915	382980	3773915	0.000170919	6.7037E-05	2.22005E-05	2.17431E-05	5.04885E-05	5.04106E-05	6.63353E-05	6.62925E-05	7.10534E-05	6.93503E-05	2.76495E-06	2.76495E-06	7.48802E-05	2.76495E-06	2.7852E-05	2.69796E-05	1.76044E-05	7.64044E-05	5.80755E-05
3829903773915	382990	3773915	0.000182982	7.1768E-05	2.37673E-05	2.32776E-05	5.40519E-05	5.39685E-05	7.10171E-05	7.09712E-05	7.60681E-05	7.42448E-05	2.96009E-06	2.96009E-06	8.0165E-05	2.96009E-06	2.97356E-05	2.88042E-05	1.83399E-05	7.95965E-05	6.05018E-05
3830003773915	383000	3773915	0.000197011	7.7271E-05	2.55897E-05	2.50624E-05	5.81962E-05	5.81064E-05	7.64622E-05	7.64129E-05	8.19006E-05	7.99375E-05	3.18705E-06	3.18705E-06	8.63116E-05	3.18705E-06	3.19188E-05	3.0919E-05	1.91908E-05	8.32895E-05	6.33089E-05
3830103773915	383010	3773915	0.00021344	8.3714E-05	2.77235E-05	2.71523E-05	6.3049E-05	6.29517E-05	8.28381E-05	8.27847E-05	8.873E-05	8.66032E-05	3.4528E-06	3.4528E-06	9.35088E-05	3.4528E-06	3.44661E-05	3.33866E-05	2.01617E-05	8.75031E-05	6.65117E-05
3830203773915	383020	3773915	0.000231871	9.0943E-05	3.01175E-05	2.9497E-05	6.84934E-05	6.83878E-05	8.99914E-05	8.99334E-05	9.63921E-05	9.40816E-05	3.75096E-06	3.75096E-06	0.000101584	3.75096E-06	3.73059E-05	3.61374E-05	2.11778E-05	9.19131E-05	6.98638E-05
3830303773915	383030	3773915	0.000248559	9.7488E-05	3.22852E-05	3.162E-05	7.34232E-05	7.33099E-05	9.64684E-05	9.64062E-05	0.00010333	0.000100853	4.02093E-06	4.02093E-06	0.000108895	4.02093E-06	3.98729E-05	3.8624E-05	2.19314E-05	9.51838E-05	7.23499E-05
3830403773915	383040	3773915	0.000267314	0.00010484	3.47212E-05	3.40058E-05	7.89631E-05	7.88413E-05	0.000103747	0.00010368	0.000111126	0.000108463	4.32432E-06	4.32432E-06	0.000117111	4.32432E-06	4.27611E-05	4.14217E-05	2.2728E-05	9.86411E-05	7.49778E-05
3830503773915	383050	3773915	0.000290299	0.00011386	3.77067E-05	3.69298E-05	8.57528E-05	8.56205E-05	0.000112668	0.000112595	0.000120681	0.000117789	4.69615E-06	4.69615E-06	0.000127181	4.69615E-06	4.63076E-05	4.48572E-05	2.3683E-05	0.000102786	7.81283E-05
3830603773915	383060	3773915	0.000317981	0.00012472	4.13023E-05	4.04514E-05	9.39301E-05	9.37852E-05	0.000123412	0.000123332	0.000132189	0.000129021	5.14397E-06	5.14397E-06	0.000139309	5.14397E-06	5.0595E-05	4.90103E-05	2.47761E-05	0.00010753	8.17342E-05
3830703773915	383070	3773915	0.000349876	0.00013723	4.54452E-05	4.45088E-05	0.000103352	0.000103192	0.000135791	0.000135703	0.000145449	0.000141962	5.65994E-06	5.65994E-06	0.000153282	5.65994E-06	5.55534E-05	5.38133E-05	2.5928E-05	0.000112529	8.55342E-05
3830803773915	383080	3773915	0.000380182	0.00014911	4.93815E-05	4.83641E-05	0.000112304	0.000112131	0.000147552	0.000147457	0.000158047	0.000154259	6.15019E-06	6.15019E-06	0.000166559	6.15019E-06	6.02444E-05	5.83574E-05	2.68128E-05	0.00011637	8.84533E-05
3830903773915	383090	3773915	0.000415131	0.00016282	5.3921E-05	5.281E-05	0.000122628	0.000122438	0.000161117	0.000161013	0.000172576	0.000168439	6.71556E-06	6.71556E-06	0.000181871	6.71556E-06	6.56387E-05	6.35827E-05	2.77384E-05	0.000120387	9.15068E-05
3831003773915	383100	3773915	0.000457993	0.00017963	5.94883E-05	5.82627E-05	0.000135289	0.00013508	0.000177752	0.000177637	0.000190394	0.000185831	7.40894E-06	7.40894E-06	0.000200649	7.40894E-06	7.2242E-05	6.99792E-05	2.87976E-05	0.000124983	9.50007E-05
3831103773915	383110	3773915	0.000511391	0.00020057	6.64242E-05	6.50556E-05	0.000151062	0.000150829	0.000198476	0.000198348	0.000212593	0.000207497	8.27275E-06	8.27275E-06	0.000224043	8.27275E-06	8.04168E-05	7.7898E-05	2.99992E-05	0.000130199	9.8965E-05
3831203773915	383120	3773915	0.000576528	0.00022612	7.48848E-05	7.33419E-05	0.000170304	0.000170041	0.000223757	0.000223612	0.000239671	0.000233927	9.32648E-06	9.32648E-06	0.00025258	9.32648E-06	9.02491E-05	8.74223E-05	3.12439E-05	0.000135601	0.000103071
3831303773915	383130	3773915	0.000660357	0.000259	8.57733E-05	8.40061E-05	0.000195066	0.000194765	0.000256292	0.000256126	0.00027452	0.00026794	1.06826E-05	1.06826E-05	0.000289305	1.06826E-05	0.000102706	9.9489E-05	3.25791E-05	0.000141396	0.000107476
3831403773915	383140	3773915	0.000768115	0.00030127	9.97698E-05	9.77142E-05	0.000226897	0.000226547	0.000298113	0.000297921	0.000319317	0.000311663	1.24258E-05	1.24258E-05	0.000336514	1.24258E-05	0.000118358	0.00011465	3.40026E-05	0.000147574	0.000112172
3831503773915	383150	3773915	0.000909536	0.00035673	0.000118139	0.000115705	0.000268673	0.000268258	0.00035301	0.00035273	0.000378108	0.000369045	1.47135E-05	1.47135E-05	0.000398472	1.47135E-05	0.000138254	0.000133923	3.53469E-05	0.000153408	0.000116606
3831603773915	383160	3773915	0.001110392	0.00043551	0.000144228	0.000141256	0.000328004	0.000327498	0.000430955	0.000430677	0.000461607	0.000450542	1.79628E-05	1.79628E-05	0.000486468	1.79628E-05	0.000164985	0.000159817	3.66776E-05	0.000159183	0.000120996
3837003773915	383700	3773915	0.004601259	0.00180468	0.000597654	0.00058534	0.00135919	0.001357092	0.001785797	0.001784645	0.001912812	0.001866963	7.44344E-05	7.44344E-05	0.002015832	7.44344E-05	0.000899411	0.00087124	0.001560431	0.006772382	0.005147732
3837103773915	383710	3773915	0.004838914	0.00189789	0.000628523	0.000615573	0.001429392	0.001427186	0.001878034	0.001876822	0.002011609	0.001963392	7.8279E-05	7.8279E-05	0.00211995	7.8279E-05	0.000944987	0.000915388	0.001632632	0.007085739	0.005385917
3837203773915	383720	3773915	0.003313904	0.00129976	0.000430441	0.000421572	0.000978911	0.000977401	0.001286161	0.001285331	0.001377639	0.001344618	5.36089E-05	5.36089E-05	0.001451836	5.36089E-05	0.000650906	0.000630519	0.001130851	0.004907973	0.003730583
3837303773915	383730	3773915	0.002505532	0.0009827	0.000325442	0.000318736	0.000740122	0.00073898	0.000972423	0.000971796	0.001041587	0.001016621	4.05319E-05	4.05319E-05	0.001097684	4.05319E-05	0.000494904	0.00047940	0.000863214	0.003746408	0.00284767
3837403773915	383740	3773915	0.002014647	0.00079017	0.000261681	0.000256289	0.000595117	0.000594199	0.000781906	0.000781401	0.000837519	0.000817444	3.25909E-05	3.25909E-05	0.000882626	3.25909E-05	0.000400073	0.000387542	0.000699519	0.003035962	0.002307655
3837503773915	383750	3773915	0.001687756	0.00066196	0.000219221	0.000214705	0.000498555	0.000497786	0.000655036	0.000654613	0.000701625	0.000684808	2.73028E-05	2.73028E-05	0.000739413	2.73028E-05	0.000336833	0.000326282	0.000589604	0.002558923	0.001945055
3837603773915	383760	3773915	0.001460286	0.00057274	0.000189676	0.000185768	0.000431361	0.000430696	0.000566753	0.000566387	0.000607063	0.000592512	2.3623E-05	2.3623E-05	0.000639758	2.3623E-05	0.000292751	0.000283582	0.0005124	0.00222385	0.001690363
3837703773915	383770	3773915	0.001307538	0.00051283	0.000169835	0.000166336	0.00038624	0.00038564	0.000507469	0.000507142	0.000543563	0.000530534	2.1152E-05	2.1152E-05	0.000572838	2.1152E-05	0.000263073	0.000254833	0.000459908	0.001996032	0.001517197
3837803773915	383780	3773915	0.001187404	0.00046572	0.000154231	0.000151053	0.000350753	0.000350212	0.000460844	0.000460547	0.000493621	0.00048179	1.92086E-05	1.92086E-05	0.000520207	1.92086E-05	0.000239675	0.000232168	0.000418294	0.001815427	0.001379918
3837903773915	383790	3773915	0.001088207	0.00042681	0.000141346	0.000138434	0.000321451	0.000320955	0.000422344	0.000422072	0.000452384	0.00044154	1.76039E-05	1.76039E-05	0.000476748	1.76039E-05	0.000220314	0.000213413	0.000383721	0.001665378	0.001265865
3838003773915	383800	3773915	0.001004961	0.00039416	0.000130534	0.000127844	0.000296861	0.000296403	0.00039003	0.000389784	0.000417777	0.000407763	1.62572E-05	1.62572E-05	0.000440278	1.62572E-05	0.000204029	0.000197638	0.000354541	0.001538735	0.001169602
3838103773915	383810	3773915	0.000934201	0.00036641	0.000121343	0.000118843	0.000275958	0.000275533	0.000362573	0.000362339	0.000388361	0.000379052	1.51125E-05	1.51125E-05	0.000409278	1.51125E-05	0.000190151	0.000184195	0.000329609	0.001430527	0.001087353
3838203773915	383820	3773915	0.000872495	0.0003422	0.000113328	0.000110993	0.000257731	0.000257333	0.000338624	0.000338406	0.000362709	0.000354015	1.41143E-05	1.41143E-05	0.000382244	1.41143E-05	0.000178023	0.000172447	0.000307782	0.001335795	0.001015347
3838303773915	383830	3773915	0.000817839	0.00032077	0.000106229	0.00010404	0.000241586	0.000241213	0.00031741 2	0.00031720 7	0.000339988	0.000331839	1.32302E-05	1.32302E-05	0.000358299	1.32302E-05	0.000167257	0.000162019	0.000288394	0.001251651	0.000951388
3838403773915	383840	3773915	0.000768564	0.00030144	9.98282E-05	9.77714E-05	0.00022703	0.00022668	0.000298288	0.000298095	0.000319503	0.000311845	1.2433E-05	1.2433E-05	0.000336711	1.2433E-05	0.000157531	0.000152597	0.000270883	0.001175649	0.000893619
3838503773915	383850	3773915	0.000723591	0.0002838	9.39867E-05	9.20502E-05	0.000213745	0.000213415	0.000280833	0.000280652	0.000300807	0.00029359 7	1.17055E-05	1.17055E-05	0.000317008	1.17055E-05	0.000148639	0.000143983	0.00025488	0.001106199	0.000840829
3838603773915	383860	3773915	0.000682193	0.00026757	8.86095E-05	8.67838E-05	0.000201516	0.000201205	0.000264766	0.000264595	0.000283598	0.0002768	1.10358E-05	1.10358E-05	0.000298872	1.10358E-05	0.000140441	0.000136042	0.000240148	0.001042258	0.000792228
3838703773915	383870	3773915	0.000642304	0.00025192	8.34283E-05	8.17094E-05	0.000189733	0.000189441	0.000249285	0.000249124	0.000267015	0.000260615	1.03905E-05	1.03905E-05	0.000281396	1.03905E-05	0.000132529	0.000128378	0.000225961	0.000980685	0.000745425
3838803773915	383880	3773915	0.000602414	0.00023628	7.82472E-05	7.6635E-05	0.00017795	0.000177676	0.00023380 3	0.00023365 3	0.000250433	0.00024443	9.74524E-06	9.74524E-06	0.0026392	9.74524E-06	0.000124609	0.000120706	0.000211826	0.000919338	0.000698795
3838903773915	383890	3773915	0.000566774	0.0002223	7.36178E-05	7.2101E-05	0.000167422	0.000167164	0.000219971	0.000219829	0.000235616	0.000229969	9.16868E-06	9.16868E-06	0.000248306	9.16868E-06	0.000117498	0.000113818	0.000199238	0.000864708	0.000657271
3839003773915	383900	3773915	0.00053063	0.00020812	6.89232E-05	6.75031E-05	0.000156746	0.000156504	0.000205943	0.00020581	0.000220591	0.000215303	8.58399E-06	8.58399E-06	0.000232471	8.58399E-06	0.000110265	0.000106812	0.000186638	0.00081002	0.000615702
3839103773915	383910	3773915	0.000493912	0.00019372	6.41538E-05	6.2832E-05	0.000145899	0.000145674	0.000191692	0.000191569	0.000205326	0.000200405	7.99E-06	7.99E-06	0.000216385	7.99E-06	0.000102815	9.9595E-05	0.000173783	0.000754232	0.000573297
3829703773925	382970	3773925	0.000159988	6.2749E-05	2.07807E-05	2.03525E-05	4.72596E-05	4.71866E-05	6.20929E-05	6.20528E-05	6.65092E-05	6.4915E-05	2.58811E-06	2.58811E-06	7.00913E-05	2.58811E-06	2.599E-05	2.51759E-05	1.68463E-05	7.31141E-05	5.55745E-05
3829803773925	382980	3773925	0.000170514	6.6878E-05	2.2148E-05	2.16917E-05	5.03692E-05	5.02914E-05	6.61785E-05	6.61358E-05	7.08854E-05	6.91863E-05	2.75841E-06	2.75841E-06	7.47031E-05	2.75841E-06	2.76152E-05	2.67503E-05	1.74799E-05	7.58642E-05	5.76649E-05
3829903773925	382990	3773925	0.000182479	7.1571E-05	2.3702E-05	2.32137E-05	5.39033E-05	5.38201E-05	7.08218E-05	7.07761E-05	7.5859E-05	7.40407E-05	2.95195E-06	2.95195E-06	7.99446E-05	2.95195E-06	2.94665E-05	2.85436E-05	1.82019E-05	7.89974E-05	6.00464E-05
3830003773925	383000	3773925	0.000196733	7.7161E-05	2.55535E-05	2.5027E-05	5.8114E-05	5.80243E-05	7.63541E-05	7.63049E-05	8.17848E-05	7.98245E-05	3.18254E-06	3.18254E-06	8.61896E-05	3.18254E-06	3.16659E-05	3.0674E-05	1.90664E-05	8.27493E-05	6.28983E-05
3830103773925	383010	3773925	0.000213664	8.3802E-05	2.77527E-05	2.71809E-05	6.31153E-05	6.30179E-05	8.29253E-05	8.28718E-05	8.88233E-05	8.66943E-05	3.45644E-06	3.45644E-06	9.36072E-05	3.45644E-06	3.42688E-05	3.31954E-05	2.00712E-05	8.71102E-05	6.62131E-05
3830203773925	383020	3773925	0.000232715	9.1274E-05	3.02272E-05	2.96044E-05	6.87429E-05	6.86368E-05	9.03191E-05	9.02608E-05	9.67431E-05	9.44242E-05	3.76462E-06	3.76462E-06	0.000101953	3.76462E-06	3.71767E-05	3.60123E-05	2.1119E-05	9.16578E-05	6.96697E-05
3830303773925	383030	3773925	0.000249233	9.7753E-05	3.23727E-05	3.17057E-05	7.36222E-05	7.35086E-05	9.67299E-05	9.66675E-05	0.00010361	0.000101126	4.03183E-06	4.03183E-06	0.00010919	4.03183E-06	3.96953E-05	3.8452E-05	2.18431E-05	9.48008E-05	7.20587E-05
3830403773925	383040	3773925	0.000267799	0.00010503	3.47842E-05	3.40675E-05	7.91064E-05	7.89844E-05	0.000103935	0.000103868	0.000111328	0.000108659	4.33217E-06	4.33217E-06	0.000117324	4.33217E-06	4.25333E-05	4.1201E-05	2.26103E-05	9.81304E-05	7.45896E-05
3830503773925	383050	3773925	0.000291233	0.00011423	3.7828E-05	3.70486E-05	8.60287E-05	8.5896E-05	0.00011303	0.00011258	0.00012107	0.000118168	4.71126E-06	4.71126E-06	0.0012759	4.71126E-06	4.61211E-05	4.46765E-05	2.35744E-05	0.000102315	7.77699E-05
3830603773925	383060	3773925	0.000320047	0.00012553	4.15707E-05	4.07142E-05	9.45403E-05	9.43945E-05	0.000124214	0.000124133	0.000133048	0.000129859	5.17739E-06	5.17739E-06	0.000140214	5.17739E-06	5.05592E-05	4.89756E-05	2.47104E-05	0.000107245	8.15177E-05
3830703773925	383070	3773925	0.000353442	0.00013862	4.59083E-05	4.49625E-05	0.000104405	0.000104244	0.000137175	0.000137086	0.000146931	0.000143409	5.71762E-06	5.71762E-06	0.000154845	5.71762E-06	5.57328E-05	5.39871E-05	2.59099E-05	0.000112451	8.54745E-05
3830803773925	383080	3773925	0.000384376	0.00015076	4.99263E-05	4.88977E-05	0.000113543	0.000113368	0.00014918	0.000149084	0.000159791	0.000155961	6.21804E-06	6.21804E-06	0.000168397	6.21804E-06	6.05063E-05	5.86111E-05	2.67925E-05	0.000116281	8.83861E-05
3830903773925	383090	3773925	0.000420098	0.00016477	5.45662E-05	5.34419E-05	0.000124095	0.000123903	0.000163044	0.000162939	0.000174641	0.000170455	6.79591E-06	6.79591E-06	0.000184047	6.79591E-06	6.601E-05	6.39424E-05	2.77181E-05	0.000120298	9.14396E-05
3831003773925	383100	3773925	0.000464181	0.00018206	6.02922E-05	5.90499E-05	0.000137117	0.000136905	0.000180154	0.000180037	0.000192967	0.000188342	7.50905E-06	7.50905E-06	0.00020336	7.50905E-06	7.27873E-05	7.05075E-05	2.87817E-05	0.000124915	9.49485E-05

			KMMass Grading / Excavation	KMDrainage / Utilities Trenching	KMFoundations / Concrete Pads	KMBuilding / Structure Construction	KMAsphalt Paving	KMArchitectural Coating	KMLandscaping or Other Finishing	KMWaterside Construction (Piles)	EWNDemolition	EWNSite Grubbing / Prep	EWNDrainage / Utilities Trenching	EWNDrainage / Utilities Trenching	EWNDrainage / Utilities Trenching	EWNFoundation s / Concrete Pads	EWNBuilding / Structure Construction	EWNAsphalt Paving	EWNLandscaping or Other Finishing	EWNWaterside Construction (Piles)	ISDemolition
Unique Identifier	X (UTM)	Y (UTM)	2026	2026	2026	2026	2026	2026	2026	2026	2027	2027	2027	2028	2029	2029	2029	2029	2029	2029	2027
3837103773905	383710	3773905	0.006342804	0.002277755	0.001205379	0.004140057	0.000133004	0.000133004	0.004273061	0.000133004	0.004479727	0.000244151	0.000573312	0.000562241	0.000550608	0.000476929	0.001035622	7.3679E-05	0.001072462	7.3679E-05	0.000925916
3837203773905	383720	3773905	0.004095589	0.001470761	0.000778321	0.002673261	8.58812E-05	8.58812E-05	0.002759143	8.58812E-05	0.002859432	0.000155843	0.000365948	0.000358881	0.000351456	0.000304426	0.000661043	4.70296E-05	0.000684558	4.70296E-05	0.000604583
3837303773905	383730	3773905	0.003006973	0.00107983	0.000571442	0.001962703	6.30538E-05	6.30538E-05	0.002025757	6.30538E-05	0.002079629	0.000113342	0.000266149	0.00026101	0.000255609	0.000221405	0.000480768	3.42041E-05	0.00049787	3.42041E-05	0.000448363
3837403773905	383740	3773905	0.002382918	0.000855726	0.000452847	0.001555372	4.99679E-05	4.99679E-05	0.00160534	4.99679E-05	0.001636305	8.91808E-05	0.000209413	0.000205369	0.00020112	0.000174207	0.000378281	2.69126E-05	0.000391737	2.69126E-05	0.000358418
3837503773905	383750	3773905	0.001982666	0.000711992	0.000376784	0.00129412	4.15749E-05	4.15749E-05	0.001335695	4.15749E-05	0.001354572	7.38259E-05	0.000173357	0.000170009	0.000166492	0.000144213	0.00031315	2.22789E-05	0.000324289	2.22789E-05	0.000300433
3837603773905	383760	3773905	0.001707381	0.000613135	0.000324469	0.001114437	3.58024E-05	3.58024E-05	0.001150239	3.58024E-05	0.00116273	6.33703E-05	0.000148805	0.000145932	0.000142912	0.000123789	0.0002688	1.91236E-05	0.000278361	1.91236E-05	0.000260327
3837703773905	383770	3773905	0.001520062	0.000545867	0.000288871	0.000992171	3.18745E-05	3.18745E-05	0.001024045	3.18745E-05	0.001033842	5.63457E-05	0.00013231	0.000129755	0.000127071	0.000110067	0.000239003	1.70038E-05	0.000247505	1.70038E-05	0.00023281
3837803773905	383780	3773905	0.001372833	0.000492996	0.000260892	0.000896072	2.87872E-05	2.87872E-05	0.000924859	2.87872E-05	0.000933392	5.08711E-05	0.000119455	0.000117148	0.000114724	9.93725E-05	0.000215781	1.53517E-05	0.000223457	1.53517E-05	0.00021107
3837903773905	383790	3773905	0.001251981	0.000449597	0.000237925	0.00081719	2.6253E-05	2.6253E-05	0.000843443	2.6253E-05	0.000851494	4.64075E-05	0.000108974	0.000106869	0.000104658	9.06533E-05	0.000196848	1.40047E-05	0.000203851	1.40047E-05	0.000193147
3838003773905	383800	3773905	0.001151048	0.000413351	0.000218744	0.000751309	2.41366E-05	2.41366E-05	0.000775445	2.41366E-05	0.000783517	4.27027E-05	0.000100274	9.83376E-05	9.63029E-05	8.34162E-05	0.000181133	1.28867E-05	0.000187577	1.28867E-05	0.000178115
3838103773905	383810	3773905	0.001065461	0.000382616	0.000202479	0.000695445	2.23419E-05	2.23419E-05	0.000717786	2.23419E-05	0.000726213	3.95796E-05	9.29403E-05	9.11455E-05	8.92596E-05	7.73154E-05	0.000167886	1.19442E-05	0.000173858	1.19442E-05	0.000165318
3838203773905	383820	3773905	0.000991421	0.000356028	0.000188409	0.000647118	2.07893E-05	2.07893E-05	0.000667907	2.07893E-05	0.000676865	3.689E-05	8.66247E-05	8.49519E-05	8.31941E-05	7.20616E-05	0.000156477	1.11325E-05	0.000162044	1.11325E-05	0.000154209
3838303773905	383830	3773905	0.000926426	0.000332687	0.000176057	0.000604694	1.94264E-05	1.94264E-05	0.00062412	1.94264E-05	0.000633703	3.45376E-05	8.11009E-05	7.95347E-05	7.78891E-05	6.74665E-05	0.000146499	1.04226E-05	0.000151711	1.04226E-05	0.000144426
3838403773905	383840	3773905	0.000868427	0.000311859	0.000165035	0.000566837	1.82102E-05	1.82102E-05	0.000585047	1.82102E-05	0.000595273	3.24432E-05	7.61827E-05	7.47115E-05	7.31657E-05	6.33751E-05	0.000137615	9.79058E-06	0.000142511	9.79058E-06	0.000135673
3838503773905	383850	3773905	0.000815917	0.000293003	0.000155056	0.000532563	1.71091E-05	1.71091E-05	0.000549672	1.71091E-05	0.000560534	3.05499E-05	7.17368E-05	7.03515E-05	6.88959E-05	5.96766E-05	0.000129584	9.21922E-06	0.000134194	9.21922E-06	0.000127732
3838603773905	383860	3773905	0.000768151	0.00027585	0.000145979	0.000501385	1.61075E-05	1.61075E-05	0.000517493	1.61075E-05	0.000528973	2.88297E-05	6.76976E-05	6.63903E-05	6.50166E-05	5.63165E-05	0.000122288	8.70012E-06	0.000126638	8.70012E-06	0.000120494
3838703773905	383870	3773905	0.000721538	0.00025911	0.00013712	0.00047096	1.51301E-05	1.51301E-05	0.00048609	1.51301E-05	0.000498116	2.7148E-05	6.37485E-05	6.25175E-05	6.12239E-05	5.30313E-05	0.000115154	8.19261E-06	0.000119251	8.19261E-06	0.000113425
3838803773905	383880	3773905	0.000676948	0.000243098	0.000128647	0.000441856	1.41951E-05	1.41951E-05	0.000456051	1.41951E-05	0.000468415	2.55292E-05	5.99474E-05	5.87898E-05	5.75734E-05	4.98692E-05	0.000108288	7.70411E-06	0.00011214	7.70411E-06	0.000106631
3838903773905	383890	3773905	0.00063796	0.000229097	0.000121237	0.000416407	1.33775E-05	1.33775E-05	0.000429785	1.33775E-05	0.000442175	2.40991E-05	5.65892E-05	5.54964E-05	5.43482E-05	4.70756E-05	0.000102222	7.27254E-06	0.000105858	7.27254E-06	0.000100638
3839003773905	383900	3773905	0.000595949	0.000214011	0.000113254	0.000388986	1.24966E-05	1.24966E-05	0.000401483	1.24966E-05	0.000413646	2.25442E-05	5.29381E-05	5.19158E-05	5.08416E-05	4.40383E-05	9.56265E-05	6.80331E-06	9.90282E-05	6.80331E-06	9.41171E-05
3839103773905	383910	3773905	0.000552875	0.000198542	0.000105068	0.000360871	1.15933E-05	1.15933E-05	0.000372464	1.15933E-05	0.000384527	2.09572E-05	4.92114E-05	4.82611E-05	4.72626E-05	4.09382E-05	8.88948E-05	6.32438E-06	9.2057E-05	6.32438E-06	8.74803E-05
3829703773915	382970	3773915	5.53688E-05	1.98834E-05	1.05222E-05	3.61401E-05	1.16104E-06	1.16104E-06	3.73012E-05	1.16104E-06	0.00012646	6.89226E-06	1.61843E-05	1.58718E-05	1.55434E-05	1.34635E-05	2.92351E-05	2.07992E-06	3.02751E-05	2.07992E-06	1.3616E-05
3829803773915	382980	3773915	5.74745E-05	2.06396E-05	1.09224E-05	3.75146E-05	1.20519E-06	1.20519E-06	3.87198E-05	1.20519E-06	0.000135105	7.3634E-06	1.72906E-05	1.69567E-05	1.66059E-05	1.43838E-05	3.12335E-05	2.2221E-06	3.23446E-05	2.2221E-06	1.42447E-05
3829903773915	382990	3773915	5.98757E-05	2.15019E-05	1.13787E-05	3.90819E-05	1.25555E-06	1.25555E-06	4.03374E-05	1.25555E-06	0.000145005	7.90297E-06	1.85577E-05	1.81993E-05	1.78227E-05	1.54378E-05	3.35223E-05	2.38493E-06	3.47148E-05	2.38493E-06	1.49629E-05
3830003773915	383000	3773915	6.26537E-05	2.24995E-05	1.19066E-05	4.08952E-05	1.3138E-06	1.3138E-06	4.2209E-05	1.3138E-06	0.000156559	8.53269E-06	2.00364E-05	1.96494E-05	1.92429E-05	1.66679E-05	3.61934E-05	2.57496E-06	3.74809E-05	2.57496E-06	1.5797E-05
3830103773915	383010	3773915	6.58234E-05	2.36377E-05	1.2509E-05	4.2964E-05	1.38026E-06	1.38026E-06	4.43443E-05	1.38026E-06	0.000170127	9.27216E-06	2.17728E-05	2.13523E-05	2.09105E-05	1.81124E-05	3.933E-05	2.79812E-06	4.07291E-05	2.79812E-06	1.67667E-05
3830203773915	383020	3773915	6.91408E-05	2.4829E-05	1.31394E-05	4.51294E-05	1.44983E-06	1.44983E-06	4.65792E-05	1.44983E-06	0.000185464	1.0108E-05	2.37356E-05	2.32772E-05	2.27956E-05	1.97452E-05	4.28755E-05	3.05036E-06	4.44007E-05	3.05036E-06	1.7809E-05
3830303773915	383030	3773915	7.16011E-05	2.57126E-05	1.3607E-05	4.67353E-05	1.50142E-06	1.50142E-06	4.82367E-05	1.50142E-06	0.000199667	1.08821E-05	2.55533E-05	2.50598E-05	2.45413E-05	2.12574E-05	4.61591E-05	3.28397E-06	4.78011E-05	3.28397E-06	1.86292E-05
3830403773915	383040	3773915	7.42018E-05	2.66465E-05	1.41012E-05	4.84328E-05	1.55595E-06	1.55595E-06	4.99888E-05	1.55595E-06	0.000215839	1.17635E-05	2.76229E-05	2.70895E-05	2.6529E-05	2.2979E-05	4.98976E-05	3.54994E-06	5.16725E-05	3.54994E-06	1.95039E-05
3830503773915	383050	3773915	7.73197E-05	2.77662E-05	1.46938E-05	5.04679E-05	1.62133E-06	1.62133E-06	5.20893E-05	1.62133E-06	0.000235892	1.28564E-05	3.01893E-05	2.96063E-05	2.89937E-05	2.5114E-05	5.45335E-05	3.87976E-06	5.64733E-05	3.87976E-06	2.0549E-05
3830603773915	383060	3773915	8.08883E-05	2.90477E-05	1.53719E-05	5.27972E-05	1.69616E-06	1.69616E-06	5.44934E-05	1.69616E-06	0.000260455	1.41951E-05	3.33329E-05	3.26892E-05	3.20128E-05	2.7729E-05	6.0212E-05	4.28376E-06	6.23538E-05	4.28376E-06	2.17366E-05
3830703773915	383070	3773915	8.4649E-05	3.03982E-05	1.60866E-05	5.52519E-05	1.77502E-06	1.77502E-06	5.70269E-05	1.77502E-06	0.000289444	1.57751E-05	3.70428E-05	3.63275E-05	3.55758E-05	3.08153E-05	6.69136E-05	4.76054E-06	6.92939E-05	4.76054E-06	2.29774E-05
3830803773915	383080	3773915	8.75379E-05	3.14356E-05	1.66356E-05	5.71375E-05	1.8356E-06	1.8356E-06	5.89731E-05	1.8356E-06	0.000317682	1.73141E-05	4.06568E-05	3.98716E-05	3.90467E-05	3.38217E-05	7.34418E-05	5.22498E-06	7.60542E-05	5.22498E-06	2.39652E-05
3830903773915	383090	3773915	9.05598E-05	3.25208E-05	1.72099E-05	5.91099E-05	1.89897E-06	1.89897E-06	6.10089E-05	1.89897E-06	0.000350836	1.9121E-05	4.48998E-05	4.40327E-05	4.31217E-05	3.73514E-05	8.11063E-05	5.77028E-06	8.39915E-05	5.77028E-06	2.49922E-05
3831003773915	383100	3773915	9.40175E-05	3.37625E-05	1.7867E-05	6.13669E-05	1.97147E-06	1.97147E-06	6.33383E-05	1.97147E-06	0.000392321	2.1382E-05	5.0209E-05	4.92394E-05	4.82206E-05	4.1768E-05	9.06968E-05	6.45258E-06	9.3923E-05	6.45258E-06	2.61253E-05
3831103773915	383110	3773915	9.79408E-05	3.51714E-05	1.86126E-05	6.39276E-05	2.05374E-06	2.05374E-06	6.59814E-05	2.05374E-06	0.000445092	2.42581E-05	5.69626E-05	5.58626E-05	5.47067E-05	4.73862E-05	0.000102896	7.32052E-06	0.000106557	7.32052E-06	2.73465E-05
3831203773915	383120	3773915	0.000102004	3.66307E-05	1.93848E-05	6.658E-05	2.13895E-06	2.13895E-06	6.8719E-05	2.13895E-06	0.000510872	2.78432E-05	6.53811E-05	6.41185E-05	6.27918E-05	5.43894E-05	0.000118103	8.40241E-06	0.000122305	8.40241E-06	2.85649E-05
3831303773915	383130	3773915	0.000106364	3.81961E-05	2.02132E-05	6.94253E-05	2.23036E-06	2.23036E-06	7.16557E-05	2.23036E-06	0.000597394	3.25588E-05	7.64541E-05	7.49777E-05	7.34264E-05	6.36009E-05	0.000138106	9.82546E-06	0.000143018	9.82546E-06	2.98098E-05
3831403773915	383140	3773915	0.000111011	3.9865E-05	2.10964E-05	7.24587E-05	2.32781E-06	2.32781E-06	7.47865E-05	2.32781E-06	0.00071139	3.87716E-05	9.10431E-05	8.9285E-05	8.74376E-05	7.57372E-05	0.000164459	1.17004E-05	0.000170309	1.17004E-05	3.10449E-05
3831503773915	383150	3773915	0.0001154	4.1441E-05	2.19304E-05	7.53233E-05	2.41984E-06	2.41984E-06	7.77431E-05	2.41984E-06	0.000867137	4.72601E-05	0.000110976	0.000108833	0.000106581	9.23187E-05	0.000200465	1.4262E-05	0.000207596	1.4262E-05	3.21571E-05
3831603773915	383160	3773915	0.000119744	4.30011E-05	2.2756E-05	7.8159E-05	2.51094E-06	2.51094E-06	8.06699E-05	2.51094E-06	0.001095977	5.97322E-05	0.000140262	0.000137554	0.000134708	0.000116682	0.000253368	1.80258E-05	0.000262381	1.80258E-05	3.30639E-05
3837003773915	383700	3773915	0.005094458	0.001829464	0.000968145	0.00332524	0.000106827	0.000106827	0.003432067	0.000106827	0.003576993	0.000194951	0.000457781	0.000448941	0.000439652	0.00038082	0.000826929	5.88315E-05	0.000856344	5.88315E-05	0.000751112
3837103773915	383710	3773915	0.005330178	0.001914113	0.001012941	0.003479099	0.00011177	0.00011177	0.003590868	0.00011177	0.003760704	0.000204963	0.000481292	0.000471998	0.000462232	0.000400379	0.000869399	6.1853E-05	0.000900325	6.1853E-05	0.00078305
3837203773915	383720	3773915	0.003691975	0.00132582	0.000701619	0.002409815	7.74178E-05	7.74178E-05	0.002487233	7.74178E-05	0.002581052	0.000140671	0.000330321	0.000323942	0.00031724	0.000274789	0.000596687	4.24511E-05	0.000617913	4.24511E-05	0.000548309
3837303773915	383730	3773915	0.002818199	0.001012039	0.000535567	0.001839487	5.90954E-05	5.90954E-05	0.001898582	5.90954E-05	0.00195571	0.000106589	0.00025029	0.000245457	0.000240378	0.000208212	0.000452121	3.2166E-05	0.000468204	3.2166E-05	0.00042257
3837403773915	383740	3773915	0.002283773	0.000820122	0.000434006	0.001490658	4.78889E-05	4.78889E-05	0.001538547	4.78889E-05	0.001575931	8.58903E-05	0.000201687	0.000197792	0.000193699	0.00016778	0.000364323	2.59196E-05	0.000377283	2.59196E-05	0.000345307
3837503773915	383750	3773915	0.001924925	0.000691257	0.000365811	0.001256432	4.03641E-05	4.03641E-05	0.001296796	4.03641E-05	0.00132298	7.21041E-05	0.000169314	0.000166044	0.000162609	0.000140849	0.000305846	2.17593E-05	0.000316726	2.17593E-05	0.000293155
3837603773915	383760	3773915	0.00167287	0.000600742	0.00031791	0.001091911	3.50787E-05	3.50787E-05	0.001126989	3.50787E-05	0.001146941	6.25098E-05	0.000146785	0.00014395	0.000140972	0.000122108	0.00026515	1.8864E-05	0.000274582	1.8864E-05	0.00025629
3837703773915	383770	3773915	0.001501495	0.0005392	0.000285343	0.000980052	3.14852E-05	3.14852E-05	0.001011537	3.14852E-05	0.001028689	5.60649E-05	0.000131651	0.000129109	0.000126437	0.000109518	0.000237812	1.69191E-05	0.000246272	1.69191E-05	0.000230984
3837803773915	383780	3773915	0.001365637	0.000490412	0.000259524	0.000891375	2.86363E-05	2.86363E-05	0.000920011	2.86363E-05	0.000935658	5.09946E-05	0.000119745	0.000117433	0.000115003	9.96138E-05	0.000216305	1.5389E-05	0.000224	1.5389E-05	0.000210806
3837903773915	383790	3773915	0.001252764	0.000449878	0.000238074	0.000817701	2.62695E-05	2.62695E-05	0.00084397	2.62695E-05	0.000858822	4.68069E-05	0.000109911	0.000107789	0.000105559	9.14335E-05	0.000198542	1.41252E-05	0.000205605	1.41252E-05	0.00019397
3838003773915	383800	3773915	0.001157498	0.000415668	0.00021997	0.000755519	2.42718E-05	2.42718E-05	0.000779791	2.42718E-05	0.000794328	4.32919E-05	0.000101658	9.96945E-05	9.76317E-05	8.45672E-05	0.000183633	1.30645E-05	0.000190165	1.30645E-05	0.000179703
3838103773915	383810	3773915	0.0010761	0.000386437	0.000204501	0.000702389	2.2565E-05	2.2565E-05	0.000724954	2.2565E-05	0.000739482	4.03028E-05	9.46385E-05	9.28109E-05	9.08905E-05	7.87281E-05	0.000170953	1.21624E-05	0.000177035	1.21624E-05	0.000167462
3838203773915	383820	3773915	0.001004839	0.000360846	0.000190958	0.000655876	2.10707E-05	2.10707E-05	0.000676946	2.10707E-05	0.000691643	3.76954E-05	8.85159E-05	8.68066E-05	8.50105E-05	7.36349E-05	0.000159894	1.13756E-05	0.000165582	1.13756E-05	0.000156711
3838303773915	383830	3773915	0.000941542	0.000338116	0.00017893	0.000614561	1.97434E-05	1.97434E-05	0.000634304	1.97434E-05	0.000649262	3.53856E-05	8.30921E-05	8.14875E-05	7.98014E-05	6.91229E-05	0.000150096	1.06785E-05	0.000155436	1.06785E-05	0.000147136
3838403773915	383840	3773915	0.000884371	0.000317585	0.000168065	0.000577244	1.85445E-05	1.85445E-05	0.000595789	1.85445E-05	0.000611024	3.33016E-05	7.81984E-05	7.66883E-05	7.51015E-05	6.50519E-05	0.000141256	1.00496E-05	0.000146281	1.00496E-05	0.000138471
3838503773915	383850	3773915	0.000832127	0.000298824	0.000158137	0.000543144	1.7449E-05	1.7449E-05	0.000560593	1.7449E-05	0.000576108	3.13987E-05	7.373E-05	7.23061E-05	7.08101E-05	6.13347E-05	0.000133185	9.47537E-06	0.000137922	9.47537E-06	0.000130541
3838603773915	383860	3773915	0.000784029	0.000281551	0.000148996	0.000511749	1.64405E-05	1.64405E-05	0.00052819	1.64405E-05	0.000543965	2.96468E-05	6.96163E-05	6.82719E-05	6.68593E-05	5.79126E-05	0.000125754	8.9467E-06	0.000130227	8.9467E-06	0.000123232
3838703773915	383870	3773915	0.000737711	0.000264918	0.000140194	0.000481517	1.54692E-05	1.54692E-05	0.000496986	1.54692E-05	0.00051296	2.79571E-05	6.56486E-05	6.43808E-05	6.30487E-05	5.46119E-05	0.000118587	8.43679E-06	0.000122805	8.43679E-06	0.000116192
3838803773915	383880	3773915	0.000691563	0.000248346	0.000131424	0.000451395	1.45015E-05	1.45015E-05	0.000465896	1.45015E-05	0.000481945	2.62666E-05	6.16789E-05	6.04878E-05	5.92363E-05	5.13097E-05	0.000111416	7.92664E-06	0.000115379	7.92664E-06	0.000109179
3838903773915	383890	3773915	0.000650468	0.000233589	0.000123614	0.000424572	1.36398E-05	1.36398E-05	0.000438212	1.36398E-05	0.000454219	2.47555E-05	5.81307E-05	5.70081E-05	5.58285E-05	4.83579E-05	0.000105006	7.47063E-06	0.000108742	7.47063E-06	0.000102886
3839003773915	383900	3773915	0.00060933	0.000218816	0.000115796	0.00039772	1.27772E-05	1.27772E-05	0.000410497	1.27772E-05	0.000426065	2.32211E-05	5.45275E-05	5.34745E-05	5.23681E-05	4.53605E-05	9.84976E-05	7.00757E-06	0.000102001	7.00757E-06	9.65343E-05
3839103773915	383910	3773915	0.000567364	0.000203745	0.000107821	0.000370328	1.18972E-05	1.18972E-05	0.000382225	1.18972E-05	0.00039716	2.16458E-05	5.08283E-05	4.98468E-05	4.88154E-05	4.22832E-05	9.18155E-05	6.53217E-06	9.50816E-05	6.53217E-06	9.00106E-05
3829703773925	382970	3773925	5.49993E-05	1.97507E-05	1.0452E-05	3.5899E-05	1.15329E-06	1.15329E-06	3.70523E-05	1.15329E-06	0.000125373	6.833E-06	1.60452E-05	1.57353E-05	1.54097E-05	1.33477E-05	2.89837E-05	2.06204E-06	3.00148E-05	2.06204E-06	1.36844E-05
3829803773925	382980	3773925	5.70681E-05	2.04936E-05	1.08452E-05	3.72493E-05	1.19667E-06	1.19667E-06	3.8446E-05	1.19667E-06	0.000133857	7.29537E-06	1.71309E-05	1.68001E-05	1.64525E-05	1.42509E-05	3.0945E-05	2.20157E-06	3.20458E-05	2.20157E-06	1.43146E-05
3829903773925	382990	3773925	5.9425E-05	2.134E-05	1.12931E-05	3.87877E-05	1.24609E-06	1.24609E-06	4.00338E-05	1.24609E-06	0.000143558	7.8241E-06	1.83725E-05	1.80177E-05	1.76449E-05	1.52837E-05	3.31877E-05	2.36113E-06	3.43683E-05	2.36113E-06	1.50327E-05
3830003773925	383000	3773925	6.22474E-05	2.23536E-05	1.18294E-05	4.06299E-05	1.30528E-06	1.30528E-06	4.19352E-05	1.30528E-06	0.000155166	8.45674E-06	1.9858E-05	1.94745E-05	1.90716E-05	1.65196E-05	3.58712E-05	2.55204E-06	3.71472E-05	2.55204E-06	1.58962E-05
3830103773925	383010	3773925	6.55278E-05	2.35316E-05	1.24528E-05	4.27711E-05	1.37407E-06	1.37407E-06	4.41452E-05	1.37407E-06	0.000168971	9.20915E-06	2.16248E-05	2.12072E-05	2.07684E-05	1.79893E-05	3.90627E-05	2.7791E-06	4.04523E-05	2.7791E-06	1.69176E-05
3830203773925	383020	3773925	6.89487E-05	2.47601E-05	1.31029E-05	4.5004E-05	1.4458E-06	1.4458E-06	4.64498E-05	1.4458E-06	0.000184622	1.00621E-05	2.36278E-05	2.31715E-05	2.2692E-05	1.96555E-05	4.26808E-05	3.03651E-06	4.41991E-05	3.03651E-06	1.80158E-05
3830303773925	383030	3773925	7.1313E-05	2.56091E-05	1.35522E-05	4.65472E-05	1.49538E-06	1.49538E-06	4.80426E-05	1.49538E-06	0.000198511	1.08191E-05	2.54053E-05	2.49147E-05	2.43992E-05	2.11343E-05	4.58918E-05	3.26495E-06	4.75243E-05	3.26495E-06	1.88304E-05
3830403773925	383040	3773925	7.38176E-05	2.65085E-05	1.40282E-05	4.8182E-05	1.5479E-06	1.5479E-06	4.97299E-05	1.5479E-06	0.00021433	1.16813E-05	2.74298E-05	2.69001E-05	2.63436E-05	2.28184E-05	4.95488E-05	3.52513E-06	5.13114E-05	3.52513E-06	1.97023E-05
3830503773925	383050	3773925	7.69651E-05	2.76388E-05	1.46264E-05	5.02364E-05	1.6139E-06	1.6139E-06	5.18503E-05	1.6139E-06	0.000234491	1.27801E-05	3.001E-05	2.94304E-05	2.88215E-05	2.49648E-05	5.42095E-05	3.85672E-06	5.61379E-05	3.85672E-06	2.07865E-05
3830603773925	383060	3773925	8.06741E-05	2.89708E-05	1.53312E-05	5.26574E-05	1.69167E-06	1.69167E-06	5.4349E-05	1.69167E-06	0.00025972	1.41551E-05	3.32388E-05	3.25969E-05	3.19225E-05	2.76508E-05	6.0042E-05	4.27167E-06	6.21779E-05	4.27167E-06	2.2051E-05
3830703773925	383070	3773925	8.45899E-05	3.0377E-05	1.60754E-05	5.52133E-05	1.77378E-06	1.77378E-06	5.69871E-05	1.77378E-06	0.000289697	1.57888E-05	3.70752E-05	3.63592E-05	3.56069E-05	3.08422E-05	6.6972E-05	4.7647E-06	6.93544E-05	4.7647E-06	2.33728E-05
3830803773925	383080	3773925	8.74714E-05	3.14117E-05	1.6623E-05	5.70941E-05	1.83421E-06	1.83421E-06	5.89283E-05	1.83421E-06	0.000318111	1.73375E-05	4.07116E-05	3.99255E-05	3.90994E-05	3.38673E-05	7.35409E-05	5.23204E-06	7.61569E-05	5.23204E-06	2.439E-05
3830903773925	383090	3773925	9.04933E-05	3.24969E-05	1.71972E-05	5.90665E-05	1.89757E-06	1.89757E-06	6.09641E-05	1.89757E-06	0.000351503	1.91573E-05	4.49851E-05	4.41164E-05	4.32035E-05	3.74223E-05	8.12603E-05	5.78123E-06	8.41509E-05	5.78123E-06	2.54477E-05
3831003773925	383100	3773925	9.39658E-05	3.37439E-05	1.78572E-05	6.13331E-05	1.97039E-06	1.97039E-06	6.33035E-05	1.97039E-06	0.000393409	2.14413E-05	5.03481E-05	4.93759E-05	4.83542E-05	4.18838E-05	9.09481E-05	6.47047E-06	9.41833E-05	6.47047E-06	2.66129E-05

			ISDrainage / Utilities Trenching	ISDrainage / Utilities Trenching	ISAsphalt Paving	ISAsphalt Paving	SVDemolition	SVSite Grubbing / Prep	SVMass Grading / Excavation	SVMass Grading / Excavation	SVDrainage / Utilities Trenching	SVFoundations / Concrete Pads	SVBuilding / Structure Construction	SVBuilding / Structure Construction	SVAsphalt Paving	SVAsphalt Paving	SVArchitectural Coating	SVArchitectural Coating	SVLandscaping or Other Finishing	SVLandscaping or Other Finishing	MDemolition
Unique Identifier	X (UTM)	Y (UTM)	2027	2028	2027	2028	2027	2027	2027	2028	2028	2028	2028	2029	2028	2029	2028	2029	2028	2029	2027
3837103773905	383710	3773905	0.000372831	0.000363265	9.62888E-05	8.96973E-05	0.010677948	0.007676865	0.005175962	0.005110244	0.003625841	0.001151837	0.001650077	0.001587117	0.000162235	0.000150943	0.000162235	0.000150943	0.001650077	0.001587117	0.001623123
3837203773905	383720	3773905	0.000243443	0.000237197	6.28725E-05	5.85685E-05	0.006727089	0.004836411	0.003260847	0.003219445	0.002284274	0.000725655	0.001039546	0.000999881	0.000102208	9.50936E-05	0.000102208	9.50936E-05	0.001039546	0.000999881	0.001028913
3837303773905	383730	3773905	0.000180539	0.000175906	4.66266E-05	4.34347E-05	0.004828426	0.003471376	0.002340501	0.002310784	0.001639557	0.000520845	0.000746143	0.000717673	7.33605E-05	6.82542E-05	7.33605E-05	6.82542E-05	0.000746143	0.000717673	0.000743262
3837403773905	383740	3773905	0.000144321	0.000140618	3.72729E-05	3.47214E-05	0.003751205	0.002696913	0.001818336	0.001795249	0.001273772	0.000404645	0.000579678	0.00055756	5.69938E-05	5.30267E-05	5.69938E-05	5.30267E-05	0.000579678	0.00055756	0.000581071
3837503773905	383750	3773905	0.000120973	0.000117869	3.12429E-05	2.91042E-05	0.003068321	0.002205956	0.001487319	0.001468435	0.00104189	0.000330982	0.000474152	0.00045606	4.66184E-05	4.33735E-05	4.66184E-05	4.33735E-05	0.000474152	0.00045606	0.000478171
3837603773905	383760	3773905	0.000104824	0.000102134	2.70722E-05	2.52189E-05	0.002604763	0.001872683	0.001262616	0.001246585	0.000884482	0.000280977	0.000402517	0.000387159	3.95754E-05	3.68207E-05	3.95754E-05	3.68207E-05	0.000402517	0.000387159	0.000408244
3837703773905	383770	3773905	9.37437E-05	9.13385E-05	2.42106E-05	2.25533E-05	0.002294871	0.001649888	0.001112402	0.001098278	0.000779254	0.000247549	0.000354629	0.000341098	3.4867E-05	3.24401E-05	3.4867E-05	3.24401E-05	0.000354629	0.000341098	0.000361419
3837803773905	383780	3773905	8.499E-05	8.28094E-05	2.19499E-05	2.04473E-05	0.002054254	0.001476897	0.000995766	0.000983123	0.00069755	0.000221594	0.000317447	0.000305334	3.12112E-05	2.90388E-05	3.12112E-05	2.90388E-05	0.000317447	0.000305334	0.000325006
3837903773905	383790	3773905	7.77729E-05	7.57774E-05	2.00859E-05	1.87109E-05	0.001858778	0.001336361	0.000901013	0.000889573	0.000631173	0.000200508	0.000287239	0.00027628	2.82413E-05	2.62755E-05	2.82413E-05	2.62755E-05	0.000287239	0.00027628	0.000295382
3838003773905	383800	3773905	7.17203E-05	6.98802E-05	1.85228E-05	1.72548E-05	0.001697111	0.001220131	0.000822647	0.000812202	0.000576277	0.000183068	0.000262257	0.00025225	2.5785E-05	2.39902E-05	2.5785E-05	2.39902E-05	0.000262257	0.00025225	0.000270844
3838103773905	383810	3773905	6.65674E-05	6.48595E-05	1.7192E-05	1.60151E-05	0.001561341	0.00112252	0.000756835	0.000747226	0.000530175	0.000168423	0.000241276	0.00023207	2.37222E-05	2.2071E-05	2.37222E-05	2.2071E-05	0.000241276	0.00023207	0.0002502
3838203773905	383820	3773905	6.20941E-05	6.05009E-05	1.60367E-05	1.49389E-05	0.001444859	0.001038775	0.000700372	0.00069148	0.000490621	0.000155858	0.000223276	0.000214757	2.19524E-05	2.04244E-05	2.19524E-05	2.04244E-05	0.000223276	0.000214757	0.000232458
3838303773905	383830	3773905	5.81547E-05	5.66626E-05	1.50193E-05	1.39911E-05	0.001343344	0.000965791	0.000651164	0.000642896	0.000456151	0.000144907	0.000207589	0.000199668	2.041E-05	1.89894E-05	2.041E-05	1.89894E-05	0.000207589	0.000199668	0.000216967
3838403773905	383840	3773905	5.46305E-05	5.32288E-05	1.41091E-05	1.31432E-05	0.001253276	0.000901038	0.000607505	0.000599792	0.000425567	0.000135192	0.00019367	0.000186281	1.90416E-05	1.77162E-05	1.90416E-05	1.77162E-05	0.00019367	0.000186281	0.000203197
3838503773905	383850	3773905	5.14326E-05	5.0113E-05	1.32832E-05	1.23739E-05	0.001172082	0.000842663	0.000568148	0.000560934	0.000397996	0.000126433	0.000181123	0.000174212	1.7808E-05	1.65685E-05	1.7808E-05	1.65685E-05	0.000181123	0.000174212	0.000190765
3838603773905	383860	3773905	4.85183E-05	4.72735E-05	1.25305E-05	1.16727E-05	0.001098558	0.000789803	0.000532508	0.000525747	0.00037303	0.000118502	0.000169762	0.000163284	1.66909E-05	1.55291E-05	1.66909E-05	1.55291E-05	0.000169762	0.000163284	0.000179481
3838703773905	383870	3773905	4.56721E-05	4.45003E-05	1.17954E-05	1.0988E-05	0.001026771	0.000738192	0.000497711	0.000491391	0.000348654	0.000110758	0.000158668	0.000152614	1.56002E-05	1.45143E-05	1.56002E-05	1.45143E-05	0.000158668	0.000152614	0.000168423
3838803773905	383880	3773905	4.29361E-05	4.18345E-05	1.10888E-05	1.03298E-05	0.000958031	0.000688772	0.0004639	0.000458494	0.000325312	0.000103343	0.000148046	0.000142397	1.45558E-05	1.35426E-05	1.45558E-05	1.35426E-05	0.000148046	0.000142397	0.000157792
3838903773905	383890	3773905	4.05231E-05	3.94834E-05	1.04656E-05	9.74921E-06	0.000897897	0.000645539	0.000435241	0.000429715	0.000304893	9.68567E-05	0.000138753	0.000133459	1.36422E-05	1.26926E-05	1.36422E-05	1.26926E-05	0.000138753	0.000133459	0.000148443
3839003773905	383900	3773905	3.78974E-05	3.6925E-05	9.78752E-06	9.11751E-06	0.000834003	0.000599603	0.000404269	0.000399136	0.000283197	8.99644E-05	0.00012888	0.000123962	1.26714E-05	1.17894E-05	1.26714E-05	1.17894E-05	0.00012888	0.000123962	0.0001383
3839103773905	383910	3773905	3.5225E-05	3.43212E-05	9.09734E-06	8.47458E-06	0.000769664	0.000553347	0.000373082	0.000368345	0.00026135	8.30241E-05	0.000118937	0.000114399	1.16939E-05	1.08799E-05	1.16939E-05	1.08799E-05	0.000118937	0.000114399	0.00012809
3829703773915	382970	3773915	5.48263E-06	5.34196E-06	1.41597E-06	1.31903E-06	5.92077E-05	4.25671E-05	2.86999E-05	2.83356E-05	2.01048E-05	6.38677E-06	9.14943E-06	8.80033E-06	8.99569E-07	8.36955E-07	8.99569E-07	8.36955E-07	9.14943E-06	8.80033E-06	1.27416E-05
3829803773915	382980	3773915	5.7358E-06	5.58864E-06	1.48135E-06	1.37994E-06	6.13725E-05	4.41235E-05	2.97493E-05	2.93716E-05	2.08399E-05	6.62029E-06	9.48397E-06	9.1221E-06	9.32461E-07	8.67556E-07	9.32461E-07	8.67556E-07	9.48397E-06	9.1221E-06	1.32025E-05
3829903773915	382990	3773915	6.02499E-06	5.8704E-06	1.55604E-06	1.44952E-06	6.3858E-05	4.59105E-05	3.09541E-05	3.05611E-05	2.16839E-05	6.8884E-06	9.86806E-06	9.49154E-06	9.70225E-07	9.02692E-07	9.70225E-07	9.02692E-07	9.86806E-06	9.49154E-06	1.37306E-05
3830003773915	383000	3773915	6.36086E-06	6.19766E-06	1.64278E-06	1.53032E-06	6.67177E-05	4.79664E-05	3.23403E-05	3.19297E-05	2.26549E-05	7.19688E-06	1.031E-05	9.91659E-06	1.01367E-06	9.43117E-07	1.01367E-06	9.43117E-07	1.031E-05	9.91659E-06	1.43366E-05
3830103773915	383010	3773915	6.75131E-06	6.57809E-06	1.74362E-06	1.62426E-06	6.99694E-05	5.03042E-05	3.39166E-05	3.34859E-05	2.37591E-05	7.54765E-06	1.08125E-05	1.03999E-05	1.06308E-06	9.89082E-07	1.06308E-06	9.89082E-07	1.08125E-05	1.03999E-05	1.50261E-05
3830203773915	383020	3773915	7.17102E-06	6.98703E-06	1.85202E-06	1.72523E-06	7.33459E-05	5.27317E-05	3.55532E-05	3.51018E-05	2.49056E-05	7.91186E-06	1.13342E-05	1.09018E-05	1.11438E-06	1.03681E-06	1.11438E-06	1.03681E-06	1.13342E-05	1.09018E-05	1.57429E-05
3830303773915	383030	3773915	7.50127E-06	7.30881E-06	1.93731E-06	1.80469E-06	7.58047E-05	5.44995E-05	3.67451E-05	3.62785E-05	2.57405E-05	8.1771E-06	1.17142E-05	1.12672E-05	1.15174E-06	1.07157E-06	1.15174E-06	1.07157E-06	1.17142E-05	1.12672E-05	1.62637E-05
3830403773915	383040	3773915	7.85347E-06	7.65197E-06	2.02827E-06	1.88942E-06	7.83971E-05	5.63633E-05	3.80017E-05	3.75192E-05	2.66208E-05	8.45675E-06	1.21148E-05	1.16526E-05	1.19112E-06	1.10822E-06	1.19112E-06	1.10822E-06	1.21148E-05	1.16526E-05	1.68116E-05
3830503773915	383050	3773915	8.2743E-06	8.062E-06	2.13695E-06	1.99067E-06	8.15063E-05	5.85986E-05	3.95089E-05	3.90072E-05	2.76766E-05	8.79213E-06	1.25953E-05	1.21147E-05	1.23836E-06	1.15217E-06	1.23836E-06	1.15217E-06	1.25953E-05	1.21147E-05	1.74721E-05
3830603773915	383060	3773915	8.75252E-06	8.52795E-06	2.26046E-06	2.10572E-06	8.5052E-05	6.11478E-05	4.12276E-05	4.07041E-05	2.88805E-05	9.17461E-06	1.31432E-05	1.26417E-05	1.29223E-06	1.20229E-06	1.29223E-06	1.20229E-06	1.31432E-05	1.26417E-05	1.82288E-05
3830703773915	383070	3773915	9.25211E-06	9.01473E-06	2.38949E-06	2.22591E-06	8.87758E-05	6.3825E-05	4.30327E-05	4.24863E-05	3.0145E-05	9.57631E-06	1.37186E-05	1.31952E-05	1.34881E-06	1.25493E-06	1.34881E-06	1.25493E-06	1.37186E-05	1.31952E-05	1.90254E-05
3830803773915	383080	3773915	9.64988E-06	9.40229E-06	2.49222E-06	2.32161E-06	9.15999E-05	6.58554E-05	4.44016E-05	4.38378E-05	3.1104E-05	9.98094E-06	1.41551E-05	1.3615E-05	1.39172E-06	1.29485E-06	1.39172E-06	1.29485E-06	1.41551E-05	1.3615E-05	1.96224E-05
3830903773915	383090	3773915	1.00634E-05	9.8052E-06	2.59901E-06	2.42109E-06	9.45398E-05	6.7969E-05	4.58266E-05	4.52448E-05	3.21023E-05	1.01981E-05	1.46094E-05	1.40519E-05	1.43639E-06	1.33641E-06	1.43639E-06	1.33641E-06	1.46094E-05	1.40519E-05	2.02429E-05
3831003773915	383100	3773915	1.05197E-05	1.02498E-05	2.71685E-06	2.53087E-06	9.78806E-05	7.03708E-05	4.7446E-05	4.68436E-05	3.32367E-05	1.05584E-05	1.51256E-05	1.45485E-05	1.48715E-06	1.38363E-06	1.48715E-06	1.38363E-06	1.51256E-05	1.45485E-05	2.0956E-05
3831103773915	383110	3773915	1.10114E-05	1.07289E-05	2.84385E-06	2.64917E-06	0.00010164	7.30737E-05	4.92684E-05	4.86428E-05	3.45133E-05	1.0964E-05	1.57066E-05	1.51073E-05	1.54427E-06	1.43678E-06	1.54427E-06	1.43678E-06	1.57066E-05	1.51073E-05	2.17653E-05
3831203773915	383120	3773915	1.1502E-05	1.12069E-05	2.97055E-06	2.7672E-06	0.000105524	7.58663E-05	5.11512E-05	5.05017E-05	3.58322E-05	1.1383E-05	1.63068E-05	1.56846E-05	1.60328E-06	1.49168E-06	1.60328E-06	1.49168E-06	1.63068E-05	1.56846E-05	2.26E-05
3831303773915	383130	3773915	1.20033E-05	1.16953E-05	3.10001E-06	2.8878E-06	0.000109667	7.88445E-05	5.31593E-05	5.24843E-05	3.72389E-05	1.18298E-05	1.6947E-05	1.63003E-05	1.66622E-06	1.55024E-06	1.66622E-06	1.55024E-06	1.6947E-05	1.63003E-05	2.35E-05
3831403773915	383140	3773915	1.25006E-05	1.21799E-05	3.22846E-06	3.00745E-06	0.000114193	8.20982E-05	5.5353E-05	5.46502E-05	3.87756E-05	1.2318E-05	1.76463E-05	1.6973E-05	1.73498E-06	1.61422E-06	1.73498E-06	1.61422E-06	1.76463E-05	1.6973E-05	2.44653E-05
3831503773915	383150	3773915	1.29485E-05	1.26162E-05	3.34412E-06	3.1152E-06	0.000118291	8.50445E-05	5.73394E-05	5.66114E-05	4.01672E-05	1.27601E-05	1.82796E-05	1.75821E-05	1.79724E-06	1.67215E-06	1.79724E-06	1.67215E-06	1.82796E-05	1.75821E-05	2.54089E-05
3831603773915	383160	3773915	1.33136E-05	1.2972E-05	3.43842E-06	3.20304E-06	0.000121988	8.77025E-05	5.91316E-05	5.83808E-05	4.14226E-05	1.31589E-05	1.88509E-05	1.81316E-05	1.85342E-06	1.72441E-06	1.85342E-06	1.72441E-06	1.88509E-05	1.81316E-05	2.62672E-05
3837003773915	383700	3773915	0.000302444	0.000294684	7.81104E-05	7.27633E-05	0.008470249	0.006089649	0.004105816	0.004053685	0.002876187	0.000913691	0.001308918	0.001258975	0.000128692	0.000119735	0.000128692	0.000119735	0.001308918	0.001258975	0.001290265
3837103773915	383710	3773915	0.000315304	0.000307215	8.14317E-05	7.58573E-05	0.008924801	0.006416447	0.004326153	0.004271224	0.003030537	0.000962724	0.001379161	0.001326538	0.000135599	0.00012616	0.000135599	0.00012616	0.001379161	0.001326538	0.001358434
3837203773915	383720	3773915	0.000220783	0.000215118	5.70203E-05	5.3117E-05	0.006049951	0.004349586	0.002932616	0.002895381	0.002054343	0.000652612	0.000934907	0.000899235	9.19197E-05	8.55216E-05	9.19197E-05	8.55216E-05	0.000934907	0.000899235	0.000926007
3837303773915	383730	3773915	0.000170153	0.000165787	4.39443E-05	4.09361E-05	0.004528405	0.003255678	0.002195071	0.002167201	0.001537681	0.000488482	0.00069978	0.00067308	6.88022E-05	6.40132E-05	6.88022E-05	6.40132E-05	0.00069978	0.00067308	0.000697065
3837403773915	383740	3773915	0.000139042	0.000135475	3.59096E-05	3.34514E-05	0.003606286	0.002592724	0.001748089	0.001725894	0.001224563	0.000389012	0.000557284	0.00053602	5.4792E-05	5.09782E-05	5.4792E-05	5.09782E-05	0.000557284	0.00053602	0.000558248
3837503773915	383750	3773915	0.000118042	0.000115014	3.0486E-05	2.83991E-05	0.002993603	0.002152238	0.001451101	0.001432676	0.001016518	0.000322922	0.000462605	0.000444954	4.54832E-05	4.23173E-05	4.54832E-05	4.23173E-05	0.000462605	0.000444954	0.000465932
3837603773915	383760	3773915	0.000103198	0.000100551	2.66524E-05	2.48279E-05	0.002568548	0.001846647	0.001245062	0.001229254	0.000872185	0.000277071	0.000396921	0.000381776	3.90251E-05	3.63088E-05	3.90251E-05	3.63088E-05	0.000396921	0.000381776	0.000401821
3837703773915	383770	3773915	9.30084E-05	9.0622E-05	2.40207E-05	2.23763E-05	0.00228459	0.001642496	0.001107418	0.001093358	0.000775764	0.00024644	0.000353041	0.00033957	3.47108E-05	3.22948E-05	3.47108E-05	3.22948E-05	0.000353041	0.00033957	0.00035892
3837803773915	383780	3773915	8.48837E-05	8.27058E-05	2.19224E-05	2.04217E-05	0.002062067	0.001482514	0.000999554	0.000986863	0.000700203	0.000222436	0.000318654	0.000306495	3.13299E-05	2.91492E-05	3.13299E-05	2.91492E-05	0.000318654	0.000306495	0.000325253
3837903773915	383790	3773915	7.81043E-05	7.61003E-05	2.01715E-05	1.87907E-05	0.001878903	0.001350829	0.000910768	0.000899204	0.000638007	0.000202678	0.000290349	0.000279271	2.8547E-05	2.656E-05	2.8547E-05	2.656E-05	0.000290349	0.000279271	0.000297505
3838003773915	383800	3773915	7.23595E-05	7.05029E-05	1.86878E-05	1.74085E-05	0.001725672	0.001240665	0.000836492	0.000825871	0.000585975	0.000186149	0.00026667	0.00025645	2.62189E-05	2.4394E-05	2.62189E-05	2.4394E-05	0.00026667	0.00025645	0.000274263
3838103773915	383810	3773915	6.74304E-05	6.57004E-05	1.74148E-05	1.62227E-05	0.001595872	0.001147345	0.000773573	0.000763751	0.0005419	0.000172148	0.000246612	0.000237202	2.42468E-05	2.25591E-05	2.42468E-05	2.25591E-05	0.000246612	0.000237202	0.000254543
3838203773915	383820	3773915	6.31017E-05	6.14827E-05	1.62969E-05	1.51813E-05	0.001483033	0.00106622	0.000718876	0.000709749	0.000503584	0.000159976	0.000229175	0.000220431	2.25324E-05	2.0964E-05	2.25324E-05	2.0964E-05	0.000229175	0.000220431	0.000237374
3838303773915	383830	3773915	5.92462E-05	5.77261E-05	1.53011E-05	1.42537E-05	0.001383398	0.000994588	0.0006705 8	0.000662065	0.000469751	0.000149228	0.000213778	0.000205621	2.10186E-05	1.95556E-05	2.10186E-05	1.95556E-05	0.000213778	0.000205621	0.00022219
3838403773915	383840	3773915	5.57569E-05	5.43263E-05	1.44E-05	1.34142E-05	0.001293758	0.000930141	0.000627128	0.000619166	0.000439313	0.000139558	0.000199926	0.000192298	1.96567E-05	1.82885E-05	1.96567E-05	1.82885E-05	0.000199926	0.000192298	0.00020851
3838503773915	383850	3773915	5.2564E-05	5.12154E-05	1.35754E-05	1.26461E-05	0.001212118	0.000871447	0.000587554	0.000580094	0.000411591	0.000130752	0.00018731	0.000180163	1.84163E-05	1.71344E-05	1.84163E-05	1.71344E-05	0.00018731	0.000180163	0.000196035
3838603773915	383860	3773915	4.9621E-05	4.83479E-05	1.28153E-05	1.1938E-05	0.001137115	0.000817524	0.000551198	0.0005442	0.000386123	0.000122661	0.00017572	0.000169015	1.72767E-05	1.60742E-05	1.72767E-05	1.60742E-05	0.00017572	0.000169015	0.00018456
3838703773915	383870	3773915	4.6786E-05	4.55856E-05	1.20831E-05	1.1256E-05	0.001064865	0.00076558	0.000516176	0.000509622	0.000361589	0.000114868	0.000164555	0.000158276	1.6179E-05	1.50528E-05	1.6179E-05	1.50528E-05	0.000164555	0.000158276	0.000173482
3838803773915	383880	3773915	4.39623E-05	4.28344E-05	1.13539E-05	1.05766E-05	0.000992677	0.000713681	0.000481184	0.000475075	0.000337077	0.000107081	0.0001534	0.000147547	1.50822E-05	1.40324E-05	1.50822E-05	1.40324E-05	0.0001534	0.000147547	0.000162379
3838903773915	383890	3773915	4.14283E-05	4.03654E-05	1.06994E-05	9.967E-06	0.000928623	0.000667629	0.000450135	0.00044442	0.000315326	0.000100171	0.000143501	0.000138026	1.4109E-05	1.31269E-05	1.4109E-05	1.31269E-05	0.000143501	0.000138026	0.000152484
3839003773915	383900	3773915	3.88707E-05	3.78734E-05	1.00389E-05	9.35168E-06	0.000864578	0.000621585	0.0004190 9	0.000413769	0.000293579	9.32625E-05	0.000133604	0.000128507	1.31359E-05	1.22216E-05	1.31359E-05	1.22216E-05	0.000133604	0.000128507	0.000142443
3839103773915	383910	3773915	3.62439E-05	3.53139E-05	9.36048E-06	8.7197E-06	0.000800274	0.000575354	0.00038792	0.000382995	0.000271744	8.63261E-05	0.000123667	0.000118949	1.21589E-05	1.13126E-05	1.21589E-05	1.13126E-05	0.000123667	0.000118949	0.000132285
3829703773925	382970	3773925	5.5102E-06	5.36882E-06	1.42309E-06	1.32567E-06	5.90295E-05	4.2439E-05	2.86136E-05	2.82503E-05	2.00443E-05	6.36755E-06	9.1219E-06	8.77385E-06	8.96862E-07	8.34436E-07	8.96862E-07	8.34436E-07	9.1219E-06	8.77385E-06	1.26527E-05
3829803773925	382980	3773925	5.76393E-06	5.61605E-06	1.48862E-06	1.38671E-06	6.11676E-05	4.39762E-05	2.965E-05	2.92735E-05	2.07703E-05	6.59818E-06	9.4523E-06	9.09164E-06	9.29347E-07	8.6466E-07	9.29347E-07	8.6466E-07	9.4523E-06	9.09164E-06	1.31064E-05
3829903773925	382990	3773925	6.05312E-06	5.89781E-06	1.5633E-06	1.45628E-06	6.36086E-05	4.57311E-05	3.08332E-05	3.04417E-05	2.15992E-05	6.8615E-06	9.82951E-06	9.45446E-06	9.66435E-07	8.99166E-07	9.66435E-07	8.99166E-07	9.82951E-06	9.45446E-06	1.36217E-05
3830003773925	383000	3773925	6.40081E-06	6.23658E-06	1.6531E-06	1.53993E-06	6.65307E-05	4.78319E-05	3.22497E-05	3.18402E-05	2.25914E-05	7.1767E-06	1.02811E-05	9.88878E-06	1.01083E-06	9.40472E-07	1.01083E-06	9.40472E-07	1.02811E-05	9.88878E-06	1.42368E-05
3830103773925	383010	3773925	6.81208E-06	6.6373E-06	1.75931E-06	1.63888E-06	6.9916E-05	5.02658E-05	3.38906E-05	3.34603E-05	2.37409E-05	7.54188E-06	1.08042E-05	1.0392E-05	1.06227E-06	9.88327E-07	1.06227E-06	9.88327E-07	1.08042E-05	1.0392E-05	1.49518E-05
3830203773925	383020	3773925	7.25429E-06	7.06816E-06	1.87352E-06	1.74527E-06	7.34082E-05	5.27765E-05	3.55834E-05	3.51317E-05	2.49268E-05	7.91859E-06	1.13439E-05	1.0911E-05	1.11533E-06	1.03769E-06	1.11533E-06	1.03769E-06	1.13439E-05	1.0911E-05	1.56903E-05
3830303773925	383030	3773925	7.58229E-06	7.38775E-06	1.95823E-06	1.82418E-06	7.57869E-05	5.44866E-05	3.67365E-05	3.627E-05	2.57345E-05	8.17518E-06	1.17114E-05	1.12646E-05	1.15146E-06	1.07132E-06	1.15146E-06	1.07132E-06	1.17114E-05	1.12646E-05	1.61893E-05
3830403773925	383040	3773925	7.93336E-06	7.72981E-06	2.0489E-06	1.90864E-06	7.82902E-05	5.62864E-05	3.79499E-05	3.74681E-05	2.65845E-05	8.44522E-06	1.20983E-05	1.16367E-05	1.1895E-06	1.1067E-06	1.1895E-06	1.1067E-06	1.20983E-05	1.16367E-05	1.67155E-05
3830503773925	383050	3773925	8.36994E-06	8.15519E-06	2.16165E-06	2.01368E-06	8.14528E-05	5.85602E-05	3.94829E-05	3.89816E-05	2.76584E-05	8.78637E-06	1.2587E-05	1.21067E-05	1.23755E-06	1.15141E-06	1.23755E-06	1.15141E-06	1.2587E-05	1.21067E-05	1.73832E-05
3830603773925	383060	3773925	8.8791E-06	8.65129E-06	2.29315E-06	2.13617E-06	8.51589E-05	6.12246E-05	4.12794E-05	4.07553E-05	2.89168E-05	9.18614E-06	1.31597E-05	1.26576E-05	1.29386E-06	1.2038E-06	1.29386E-06	1.2038E-06	1.31597E-05	1.26576E-05	1.81707E-05
3830703773925	383070	3773925	9.41133E-06	9.16986E-06	2.43061E-06	2.26422E-06	8.90609E-05	6.403E-05	4.31708E-05	4.26227E-05	3.02418E-05	9.60706E-06	1.37627E-05	1.32376E-05	1.35314E-06	1.25896E-06	1.35314E-06	1.25896E-06	1.37627E-05	1.32376E-05	1.90036E-05
3830803773925	383080	3773925	9.82091E-06	9.56893E-06	2.53639E-06	2.36276E-06	9.18939E-05	6.60667E-05	4.45441E-05	4.39785E-05	3.12038E-05	9.91265E-06	1.42005E-05	1.36587E-05	1.39619E-06	1.299E-06	1.39619E-06	1.299E-06	1.42005E-05	1.36587E-05	1.95988E-05
3830903773925	383090	3773925	1.02468E-05	9.9839E-06	2.64638E-06	2.46522E-06	9.48427E-05	6.81868E-05	4.59735E-05	4.53898E-05	3.22051E-05	1.02307E-05	1.46562E-05	1.40969E-05	1.44099E-06	1.34069E-06	1.44099E-06	1.34069E-06	1.46562E-05	1.40969E-05	2.02212E-05
3831003773925	383100	3773925	1.0716E-05	1.04411E-05	2.76756E-06	2.57811E-06	9.82102E-05	7.06078E-05	4.76058E-05	4.70014E-05	3.33486E-05	1.0594E-05	1.51766E-05	1.45975E-05	1.49215E-06	1.38829E-06	1.49215E-06	1.38829E-06	1.51766E-05	1.45975E-05	2.09361E-05

			MSite Grubbing / Prep	MMass Grading / Excavation	MMass Grading / Excavation	MDrainage / Utilities Trenching	MFoundations / Concrete Pads	MBuilding / Structure Construction	MAsphalt Paving	MLandscaping or Other Finishing	MWaterside Construction (Piles)	RSSWDemolition	RSSWPlacing Base	RSSWForm/Plac e Rebar and Pour	Child Risk				
Unique Identifier	X (UTM)	Y (UTM)	2027	2027	2028	2028	2028	2028	2028	2028	2028	2029	2029	2029	3rd Trimester	0<2	2<16	Total	per million
3837103773905	383710	3773905	0.004982708	0.005859257	0.00578124	0.001228894	0.001598166	0.001176338	0.000121077	0.001418491	0.000121077	0.000436318	0.000633107	0.000375293	1.48817E-07	2.1918E-06	4.9057E-07	2.83123E-06	2.83123118
3837203773905	383720	3773905	0.003158584	0.003714237	0.003664781	0.000779007	0.001013092	0.000745691	7.67517E-05	0.000899195	7.67517E-05	0.000442691	0.000642354	0.000380774	9.55346E-08	1.4092E-06	3.11E-07	1.81578E-06	1.81578053
3837303773905	383730	3773905	0.002281685	0.002683075	0.002647349	0.000562736	0.000731833	0.000538669	5.54436E-05	0.000649556	5.54436E-05	0.000443758	0.000643902	0.000381692	6.98014E-08	1.031E-06	2.2463E-07	1.32542E-06	1.32541647
3837403773905	383740	3773905	0.001783789	0.00209759	0.00206966	0.000439939	0.000572137	0.000421124	4.3345E-05	0.000507814	4.3345E-05	0.000443031	0.000642847	0.000381067	5.51067E-08	8.1475E-07	1.7558E-07	1.04544E-06	1.04543617
3837503773905	383750	3773905	0.001467903	0.001726134	0.00170315	0.000362031	0.000470819	0.000346548	3.56692E-05	0.000417887	3.56692E-05	0.000441178	0.000640159	0.000379473	4.57218E-08	6.765E-07	1.4444E-07	8.66656E-07	0.86665645
3837603773905	383760	3773905	0.00125324	0.001473708	0.001454085	0.000309089	0.000401967	0.00029587	3.0453E-05	0.000356776	3.0453E-05	0.000438683	0.000636538	0.000377327	3.92965E-08	5.8173E-07	1.2326E-07	7.44288E-07	0.74428758
3837703773905	383770	3773905	0.001109493	0.001304673	0.001287301	0.000273636	0.000355862	0.000261934	2.696E-05	0.000315854	2.696E-05	0.00043367	0.000629264	0.000373015	3.49496E-08	5.1751E-07	1.0907E-07	6.61533E-07	0.66153251
3837803773905	383780	3773905	0.000997714	0.00117323	0.001157608	0.000246068	0.000320009	0.000235544	2.42438E-05	0.000284032	2.42438E-05	0.000427088	0.000619714	0.000367354	3.15459E-08	4.6718E-07	9.8028E-08	5.96754E-07	0.5967539
3837903773905	383790	3773905	0.000906773	0.001066291	0.001052093	0.000223639	0.000290841	0.000214075	2.2034E-05	0.000258143	2.2034E-05	0.000419415	0.00060858	0.000360754	2.87604E-08	4.2596E-07	8.9039E-08	5.43756E-07	0.5437559
3838003773905	383800	3773905	0.000831446	0.000977712	0.000964694	0.000205061	0.00026668	0.000196291	2.02036E-05	0.000236698	2.02036E-05	0.00041104	0.000596427	0.00035355	2.64404E-08	3.9159E-07	8.1591E-08	4.99626E-07	0.4996256
3838103773905	383810	3773905	0.000768072	0.00090319	0.000891164	0.000189431	0.000246353	0.00018133	1.86637E-05	0.000218657	1.86637E-05	0.000401579	0.000582699	0.000345412	2.4478E-08	3.6251E-07	7.5321E-08	4.62311E-07	0.4623108
3838203773905	383820	3773905	0.000713606	0.000839142	0.000827969	0.000175998	0.000228884	0.000168471	1.73402E-05	0.000203151	1.73402E-05	0.000390942	0.000567265	0.000336263	2.27837E-08	3.3739E-07	6.9931E-08	4.30103E-07	0.43010289
3838303773905	383830	3773905	0.000666052	0.000783223	0.000772794	0.00016427	0.000213631	0.000157244	1.61847E-05	0.000189614	1.61847E-05	0.000379345	0.000550437	0.000326288	2.12989E-08	3.1536E-07	6.5223E-08	4.01882E-07	0.40188242
3838403773905	383840	3773905	0.000623779	0.000733513	0.000723746	0.000153844	0.000200073	0.000147264	1.51575E-05	0.000177579	1.51575E-05	0.000366743	0.000532152	0.000315449	1.99752E-08	2.9572E-07	6.1037E-08	3.7673E-07	0.37673018
3838503773905	383850	3773905	0.000585617	0.000688638	0.000679468	0.000144432	0.000187832	0.000138255	1.42301E-05	0.000166715	1.42301E-05	0.000353143	0.000512418	0.000303751	1.87775E-08	2.7794E-07	5.7256E-08	3.53977E-07	0.35397739
3838603773905	383860	3773905	0.000550975	0.000647902	0.000639275	0.000135888	0.000176721	0.000130076	1.33884E-05	0.000156853	1.33884E-05	0.000339037	0.00049195	0.000291618	1.76887E-08	2.6178E-07	5.3825E-08	3.33296E-07	0.33329615
3838703773905	383870	3773905	0.00051703	0.000607985	0.000599889	0.000127516	0.000165833	0.000122062	1.25635E-05	0.00014719	1.25635E-05	0.000321604	0.000466554	0.000276623	1.66255E-08	2.46E-07	5.0467E-08	3.13095E-07	0.31309526
3838803773905	383880	3773905	0.000484394	0.000569607	0.000562023	0.000119467	0.000155366	0.000114358	1.17705E-05	0.000137898	1.17705E-05	0.000301026	0.000436795	0.000258923	1.56054E-08	2.3088E-07	4.724E-08	2.93722E-07	0.29372212
3838903773905	383890	3773905	0.000455695	0.00053586	0.000528725	0.000112389	0.000146161	0.000107582	1.10731E-05	0.000129729	1.10731E-05	0.000281041	0.000407796	0.000241733	1.47092E-08	2.176E-07	4.4403E-08	2.76717E-07	0.27671684
3839003773905	383900	3773905	0.000424557	0.000499245	0.000492597	0.000104709	0.000136174	0.000100231	1.03165E-05	0.000120864	1.03165E-05	0.000259393	0.000376385	0.000223113	1.37401E-08	2.0327E-07	4.1352E-08	2.58359E-07	0.25835926
3839103773905	383910	3773905	0.000393213	0.000462387	0.00045623	9.69789E-05	0.00012612	9.28314E-05	9.55484E-06	0.000111941	9.55484E-06	0.000239523	0.000347553	0.000206022	1.27542E-08	1.8865E-07	3.8275E-08	2.39682E-07	0.23968161
3829703773915	382970	3773915	3.91147E-05	4.59956E-05	4.53832E-05	9.64692E-06	1.25457E-05	9.23435E-06	9.50463E-07	1.11353E-05	9.50463E-07	1.5587E-05	2.26171E-05	1.3407E-05	2.56439E-09	3.2782E-08	5.4874E-09	4.08333E-08	0.0408333
3829803773915	382980	3773915	4.05295E-05	4.76594E-05	4.70248E-05	9.99587E-06	1.29995E-05	9.56837E-06	9.84843E-07	1.15381E-05	9.84843E-07	1.6083E-05	2.33368E-05	1.38336E-05	2.71351E-09	3.4585E-08	5.7756E-09	4.3074E-08	0.04307402
3829903773915	382990	3773915	4.21505E-05	4.95655E-05	4.89055E-05	1.03956E-05	1.35195E-05	9.95105E-06	1.02423E-06	1.19995E-05	1.02423E-06	1.66538E-05	2.4165E-05	1.43246E-05	2.88333E-09	3.6639E-08	6.1053E-09	4.56275E-08	0.04562749
3830003773915	383000	3773915	4.4011E-05	5.17533E-05	5.10642E-05	1.08545E-05	1.41162E-05	1.03903E-05	1.06944E-06	1.25292E-05	1.06944E-06	1.73151E-05	2.51246E-05	1.48933E-05	3.08056E-09	3.9023E-08	6.4878E-09	4.85917E-08	0.04859175
3830103773915	383010	3773915	4.61277E-05	5.42424E-05	5.35201E-05	1.13765E-05	1.47951E-05	1.089E-05	1.12087E-06	1.31318E-05	1.12087E-06	1.80793E-05	2.62335E-05	1.55507E-05	3.31034E-09	4.1795E-08	6.9321E-09	5.20378E-08	0.05203783
3830203773915	383020	3773915	4.83279E-05	5.68297E-05	5.6073E-05	1.19192E-05	1.55008E-05	1.14095E-05	1.17434E-06	1.37581E-05	1.17434E-06	1.88747E-05	2.73877E-05	1.62348E-05	3.56493E-09	4.4849E-08	7.4201E-09	5.58337E-08	0.05583372
3830303773915	383030	3773915	4.99266E-05	5.87096E-05	5.79279E-05	1.23135E-05	1.60136E-05	1.17869E-05	1.21319E-06	1.42132E-05	1.21319E-06	1.94549E-05	2.82295E-05	1.67339E-05	3.78864E-09	4.7489E-08	7.839E-09	5.91171E-08	0.05911706
3830403773915	383040	3773915	5.16089E-05	6.06878E-05	5.98797E-05	1.27284E-05	1.65532E-05	1.2184E-05	1.25406E-06	1.46922E-05	1.25406E-06	2.00663E-05	2.91166E-05	1.72598E-05	4.03804E-09	5.042E-08	8.3044E-09	6.27628E-08	0.06276276
3830503773915	383050	3773915	5.36364E-05	6.30721E-05	6.22323E-05	1.32285E-05	1.72035E-05	1.26627E-05	1.30333E-06	1.52694E-05	1.30333E-06	2.07993E-05	3.01803E-05	1.78903E-05	4.34293E-09	5.3997E-08	8.875E-09	6.72153E-08	0.06721529
3830603773915	383060	3773915	5.59593E-05	6.58035E-05	6.49273E-05	1.38013E-05	1.79485E-05	1.32111E-05	1.35978E-06	1.59306E-05	1.35978E-06	2.16291E-05	3.13842E-05	1.86039E-05	4.70803E-09	5.8265E-08	9.5583E-09	7.25317E-08	0.07253172
3830703773915	383070	3773915	5.84046E-05	6.86791E-05	6.77646E-05	1.44044E-05	1.87328E-05	1.37884E-05	1.4192E-06	1.66268E-05	1.4192E-06	2.24869E-05	3.26289E-05	1.93418E-05	5.12458E-09	6.3106E-08	1.0337E-08	7.85677E-08	0.07856774
3830803773915	383080	3773915	6.02373E-05	7.08341E-05	6.98909E-05	1.48564E-05	1.93206E-05	1.42211E-05	1.46373E-06	1.71485E-05	1.46373E-06	2.31388E-05	3.35749E-05	1.99025E-05	5.51159E-09	6.7547E-08	1.1053E-08	8.41113E-08	0.08411125
3830903773915	383090	3773915	6.21423E-05	7.30743E-05	7.21013E-05	1.53263E-05	1.99317E-05	1.46708E-05	1.51002E-06	1.76908E-05	1.51002E-06	2.38188E-05	3.45616E-05	2.04874E-05	5.95383E-09	7.2596E-08	1.187E-08	9.04202E-08	0.09042016
3831003773915	383100	3773915	6.43314E-05	7.56485E-05	7.46412E-05	1.58662E-05	2.06338E-05	1.51876E-05	1.56321E-06	1.8314E-05	1.56321E-06	2.45861E-05	3.5675E-05	2.11474E-05	6.49296E-09	7.873E-08	1.2871E-08	9.80945E-08	0.09809449
3831103773915	383110	3773915	6.68158E-05	7.85699E-05	7.75237E-05	1.64789E-05	2.14307E-05	1.57741E-05	1.62358E-06	1.90213E-05	1.62358E-06	2.54533E-05	3.69333E-05	2.18933E-05	7.15912E-09	8.6278E-08	1.4113E-08	1.0755E-07	0.10755007
3831203773915	383120	3773915	6.93781E-05	8.1583E-05	8.04967E-05	1.71108E-05	2.22525E-05	1.63791E-05	1.68585E-06	1.97508E-05	1.68585E-06	2.6361E-05	3.82504E-05	2.26741E-05	7.96087E-09	9.5302E-08	1.5611E-08	1.18875E-07	0.11887454
3831303773915	383130	3773915	7.2141E-05	8.48319E-05	8.37023E-05	1.77923E-05	2.31387E-05	1.70313E-05	1.75298E-06	2.05373E-05	1.75298E-06	2.73529E-05	3.96897E-05	2.35273E-05	8.9792E-09	1.0669E-07	1.7524E-08	1.33194E-07	0.13319431
3831403773915	383140	3773915	7.51044E-05	8.83166E-05	8.71407E-05	1.85231E-05	2.40892E-05	1.77309E-05	1.82499E-06	2.13809E-05	1.82499E-06	2.83667E-05	4.11607E-05	2.43992E-05	1.02714E-08	1.2107E-07	1.9976E-08	1.51312E-07	0.1513124
3831503773915	383150	3773915	7.80009E-05	9.17227E-05	9.05014E-05	1.92375E-05	2.50182E-05	1.84148E-05	1.89538E-06	2.22055E-05	1.89538E-06	2.93805E-05	4.26317E-05	2.52712E-05	1.19373E-08	1.3945E-07	2.3195E-08	1.74585E-07	0.17458517
3831603773915	383160	3773915	8.06357E-05	9.4821E-05	9.35584E-05	1.98873E-05	2.58633E-05	1.90368E-05	1.9594E-06	2.29556E-05	1.9594E-06	3.02944E-05	4.39578E-05	2.60573E-05	1.42592E-08	1.6493E-07	2.7762E-08	2.06953E-07	0.20695259
3837003773915	383700	3773915	0.003960892	0.004657685	0.004595667	0.000976882	0.001270426	0.000935103	9.62473E-05	0.001127598	9.62473E-05	0.000507541	0.000736452	0.000436554	1.19174E-07	1.7566E-06	3.9037E-07	2.26617E-06	2.26617452
3837103773915	383710	3773915	0.004170157	0.004903763	0.004838469	0.001028493	0.001337547	0.000984507	0.000101332	0.001187172	0.000101332	0.000516159	0.000748958	0.000443967	1.24976E-07	1.841E-06	4.1087E-07	2.37687E-06	2.37686618
3837203773915	383720	3773915	0.002842681	0.003342761	0.003298251	0.000701095	0.000911769	0.000671112	6.90754E-05	0.000809262	6.90754E-05	0.000520489	0.00075524	0.000447691	8.61575E-08	1.2708E-06	2.8017E-07	1.6371E-06	1.6370975
3837303773915	383730	3773915	0.002139871	0.002516313	0.002482808	0.00052776	0.000686348	0.000505189	5.19976E-05	0.000609184	5.19976E-05	0.000520442	0.000755172	0.000447651	6.55118E-08	9.6726E-07	2.1093E-07	1.2437E-06	1.24370043
3837403773915	383740	3773915	0.001713726	0.002015201	0.001988369	0.000422659	0.000549665	0.000404583	4.16425E-05	0.000487868	4.16425E-05	0.00051688	0.000750004	0.000444587	5.29259E-08	7.8206E-07	1.6893E-07	1.00392E-06	1.00391624
3837503773915	383750	3773915	0.001430331	0.001681952	0.001659557	0.000352765	0.000458768	0.000337678	3.47562E-05	0.000407191	3.47562E-05	0.000512959	0.000744314	0.000441214	4.45065E-08	6.5806E-07	1.4098E-07	8.43541E-07	0.84354112
3837603773915	383760	3773915	0.001233521	0.00145052	0.001431206	0.000304226	0.000395643	0.000291215	2.99738E-05	0.000351162	2.99738E-05	0.000508557	0.000737928	0.000437429	3.86177E-08	5.7122E-07	1.2156E-07	7.31395E-07	0.73139539
3837703773915	383770	3773915	0.001101823	0.001295653	0.001278401	0.000271744	0.000353401	0.000260123	2.67736E-05	0.00031367	2.67736E-05	0.000501446	0.000727608	0.000431311	3.46359E-08	5.1242E-07	1.0855E-07	6.556E-07	0.65559986
3837803773915	383780	3773915	0.000998471	0.00117412	0.001158487	0.000246255	0.000320252	0.000235723	2.42622E-05	0.000284248	2.42622E-05	0.000492752	0.000714994	0.000423834	3.14902E-08	4.6592E-07	9.8327E-08	5.95737E-07	0.59573706
3837903773915	383790	3773915	0.00091329	0.001073954	0.001059654	0.000225246	0.000292931	0.000215613	2.21924E-05	0.000259998	2.21924E-05	0.000482961	0.000700786	0.000415412	2.88835E-08	4.2736E-07	8.99E-08	5.46146E-07	0.5461459
3838003773915	383800	3773915	0.00084194	0.000990053	0.00097687	0.000207649	0.000270046	0.000198769	2.04586E-05	0.000239686	2.04586E-05	0.000472561	0.000685696	0.000406467	2.66887E-08	3.9488E-07	8.2837E-08	5.04403E-07	0.50440264
3838103773915	383810	3773915	0.000781402	0.000918865	0.00090663	0.000192719	0.000250629	0.000184477	1.89876E-05	0.000222452	1.89876E-05	0.000461098	0.000669063	0.000396607	2.48174E-08	3.6716E-07	7.6841E-08	4.68822E-07	0.46882179
3838203773915	383820	3773915	0.000728696	0.000856887	0.000845477	0.00017972	0.000233724	0.000172033	1.77069E-05	0.000207447	1.77069E-05	0.000448019	0.000650085	0.000385357	2.31818E-08	3.4293E-07	7.1618E-08	4.37728E-07	0.43772827
3838303773915	383830	3773915	0.000682084	0.000802074	0.000791395	0.000168223	0.000218773	0.000161029	1.65742E-05	0.000194177	1.65742E-05	0.000433689	0.000629292	0.000373031	2.17305E-08	3.2142E-07	6.6996E-08	4.10146E-07	0.41014639
3838403773915	383840	3773915	0.000640089	0.000752692	0.00074267	0.000157866	0.000205304	0.000151115	1.55538E-05	0.000182222	1.55538E-05	0.000418133	0.00060672	0.000359651	2.04205E-08	3.02E-07	6.283E-08	3.85252E-07	0.38525225
3838503773915	383850	3773915	0.000601793	0.00070766	0.000698237	0.000148421	0.000193021	0.000142074	1.46232E-05	0.00017132	1.46232E-05	0.000401438	0.000582496	0.000345292	1.92238E-08	2.8426E-07	5.903E-08	3.62516E-07	0.36251562
3838603773915	383860	3773915	0.000566567	0.000666236	0.000657365	0.000139733	0.000181722	0.000133757	1.37672E-05	0.000161292	1.37672E-05	0.000383955	0.000557127	0.000330253	1.8122E-08	2.6793E-07	5.5532E-08	3.41584E-07	0.34158397
3838703773915	383870	3773915	0.00053256	0.000626247	0.00061908	0.000131346	0.000170815	0.000125729	1.29409E-05	0.000151611	1.29409E-05	0.000364035	0.000528223	0.00031312	1.70606E-08	2.522E-07	5.2158E-08	3.21415E-07	0.32141497
3838803773915	383880	3773915	0.000498475	0.000586166	0.000578361	0.00012294	0.000159882	0.000117682	1.21126E-05	0.000141907	1.21126E-05	0.000340672	0.000494322	0.000293024	1.60011E-08	2.365E-07	4.8779E-08	3.01281E-07	0.30128094
3838903773915	383890	3773915	0.0004681	0.000550448	0.000543118	0.000115448	0.00015014	0.000110511	1.13746E-05	0.00013326	1.13746E-05	0.000317143	0.000460181	0.000272786	1.50558E-08	2.225E-07	4.5768E-08	2.83328E-07	0.28332752
3839003773915	383900	3773915	0.000437274	0.000514199	0.000507352	0.000107846	0.000140252	0.000103233	1.06255E-05	0.000124484	1.06255E-05	0.000291811	0.000423425	0.000250998	1.41034E-08	2.0843E-07	4.273E-08	2.65262E-07	0.26526183
3839103773915	383910	3773915	0.000406092	0.000477531	0.000471172	0.000100155	0.000130251	9.58718E-05	9.86778E-06	0.000115607	9.86778E-06	0.000268245	0.00038923	0.000230727	1.31324E-08	1.9407E-07	3.9661E-08	2.46868E-07	0.24686846
3829703773925	382970	3773925	3.88417E-05	4.56747E-05	4.50665E-05	9.5796E-06	1.24582E-05	9.16991E-06	9.4383E-07	1.10576E-05	9.4383E-07	1.57492E-05	2.28525E-05	1.35465E-05	2.5538E-09	3.2634E-08	5.46E-09	4.06483E-08	0.04064827
3829803773925	382980	3773925	4.02343E-05	4.73122E-05	4.66823E-05	9.92305E-06	1.29049E-05	9.49867E-06	9.77669E-07	1.1454E-05	9.77669E-07	1.62483E-05	2.35767E-05	1.39758E-05	2.70141E-09	3.4418E-08	5.7444E-09	4.28642E-08	0.04286415
3829903773925	382990	3773925	4.18163E-05	4.91725E-05	4.85178E-05	1.03132E-05	1.34123E-05	9.87215E-06	1.01611E-06	1.19044E-05	1.01611E-06	1.68223E-05	2.44095E-05	1.44694E-05	2.86931E-09	3.6448E-08	6.0686E-09	4.53855E-08	0.04538554
3830003773925	383000	3773925	4.37046E-05	5.1393E-05	5.07087E-05	1.07789E-05	1.40179E-05	1.0318E-05	1.062E-06	1.24419E-05	1.062E-06	1.75147E-05	2.54143E-05	1.50651E-05	3.06944E-09	3.8868E-08	6.4561E-09	4.83933E-08	0.04839326
3830103773925	383010	3773925	4.58993E-05	5.39738E-05	5.32551E-05	1.13202E-05	1.47219E-05	1.08361E-05	1.11533E-06	1.30667E-05	1.11533E-06	1.83226E-05	2.65865E-05	1.576E-05	3.30612E-09	4.1725E-08	6.9133E-09	5.1944E-08	0.05194401
3830203773925	383020	3773925	4.81664E-05	5.66398E-05	5.58856E-05	1.18794E-05	1.5449E-05	1.13713E-05	1.17041E-06	1.37121E-05	1.17041E-06	1.91648E-05	2.78086E-05	1.64844E-05	3.5688E-09	4.4875E-08	7.4153E-09	5.58591E-08	0.0558591
3830303773925	383030	3773925	4.96982E-05	5.84411E-05	5.76629E-05	1.22572E-05	1.59403E-05	1.1733E-05	1.20764E-06	1.41482E-05	1.20764E-06	1.97388E-05	2.86414E-05	1.6978E-05	3.78904E-09	4.747E-08	7.825E-09	5.90837E-08	0.0590837
3830403773925	383040	3773925	5.13136E-05	6.03406E-05	5.95372E-05	1.26556E-05	1.64585E-05	1.21143E-05	1.24689E-06	1.46081E-05	1.24689E-06	2.03439E-05	2.95195E-05	1.74985E-05	4.03477E-09	5.0352E-08	8.2806E-09	6.26676E-08	0.06266759
3830503773925	383050	3773925	5.33635E-05	6.27511E-05	6.19156E-05	1.31611E-05	1.71159E-05	1.25983E-05	1.2967E-06	1.51917E-05	1.2967E-06	2.11019E-05	3.06193E-05	1.81505E-05	4.34485E-09	5.3988E-08	8.8582E-09	6.71914E-08	0.06719136
3830603773925	383060	3773925	5.5781E-05	6.55939E-05	6.47205E-05	1.37574E-05	1.78913E-05	1.3169E-05	1.35544E-06	1.58799E-05	1.35544E-06	2.19847E-05	3.19002E-05	1.89098E-05	4.72448E-09	5.8426E-08	9.5659E-09	7.27166E-08	0.07271659
3830703773925	383070	3773925	5.83378E-05	6.86005E-05	6.7687E-05	1.43879E-05	1.87114E-05	1.37726E-05	1.41757E-06	1.66078E-05	1.41757E-06	2.28986E-05	3.32264E-05	1.96959E-05	5.1601E-09	6.3487E-08	1.0377E-08	7.90241E-08	0.07902411
3830803773925	383080	3773925	6.01648E-05	7.07489E-05	6.98069E-05	1.48386E-05	1.92974E-05	1.4204E-05	1.46197E-06	1.71279E-05	1.46197E-06	2.35661E-05	3.4195E-05	2.02701E-05	5.5541E-09	6.8003E-08	1.11E-08	8.46568E-08	0.08465675
3830903773925	383090	3773925	6.20755E-05	7.29957E-05	7.20237E-05	1.53098E-05	1.99102E-05	1.4655E-05	1.5084E-06	1.76718E-05	1.5084E-06	2.42649E-05	3.52088E-05	2.08711E-05	6.00516E-09	7.3147E-08	1.1927E-08	9.10791E-08	0.09107909
3831003773925	383100	3773925	6.42702E-05	7.55764E-05	7.45701E-05	1.58511E-05	2.06142E-05	1.51732E-05	1.56173E-06	1.82966E-05	1.56173E-06	2.50571E-05	3.63585E-05	2.15526E-05	6.55841E-09	7.9435E-08	1.2943E-08	9.89369E-08	0.09893691

			EGIODemolition	EGIOSite Grubbing / Prep	EGIOMass Grading / Excavation	EGIOMass Grading / Excavation	EGIODrainage / Utilities Trenching	EGIODrainage / Utilities Trenching	EGIOFoundations / Concrete Pads	EGIOFoundations / Concrete Pads	EGIOBuilding / Structure Construction	EGIOBuilding / Structure Construction	EGIOAsphalt Paving	EGIOArchitectural Coating	EGIOLandscaping or Other Finishing	EGIOWaterside Construction (Piles)	HIWaterside Construction (Landscaping)	HIWaterside Construction (Landscaping)	KMDemolition	KMSite Grubbing / Prep	KMMass Grading / Excavation
Unique Identifier	X (UTM)	Y (UTM)	2025	2025	2025	2026	2026	2027	2026	2027	2026	2027	2027	2027	2027	2027	2025	2026	2025	2025	2025
3831103773925	383110	3773925	0.000519735	0.00020385	6.7508E-05	6.61171E-05	0.000153527	0.00015329	0.000201715	0.000201585	0.000216062	0.000210883	8.40774E-06	8.40774E-06	0.000227698	8.40774E-06	8.12796E-05	7.87338E-05	2.99925E-05	0.000130169	9.89426E-05
3831203773925	383120	3773925	0.000587639	0.00023048	7.6328E-05	7.47554E-05	0.000173586	0.000173318	0.000228069	0.000227922	0.00024429	0.000238435	9.50622E-06	9.50622E-06	0.000257447	9.50622E-06	9.15228E-05	8.86561E-05	3.12258E-05	0.000135522	0.000103011
3831303773925	383130	3773925	0.000669573	0.00026262	8.69703E-05	8.51784E-05	0.000197789	0.000197483	0.000259868	0.000259701	0.000278351	0.00027168	1.08317E-05	1.08317E-05	0.000293343	1.08317E-05	0.000103633	0.000100387	3.24275E-05	0.000140738	0.000106976
3831403773925	383140	3773925	0.000774393	0.00030373	0.000100585	9.85129E-05	0.000228752	0.000228399	0.00030055	0.000300356	0.000321927	0.00031421	1.25273E-05	1.25273E-05	0.000339265	1.25273E-05	0.00011876	0.00011504	3.37333E-05	0.000146405	0.000111283
3831503773925	383150	3773925	0.000913641	0.00035834	0.000118672	0.000116227	0.000269885	0.000269469	0.000354594	0.000354365	0.000379814	0.00037071	1.47799E-05	1.47799E-05	0.00040027	1.47799E-05	0.000138261	0.00013393	3.49644E-05	0.000151748	0.000115345
3831603773925	383160	3773925	0.001117057	0.00043813	0.000145094	0.000142104	0.000329973	0.000329464	0.000433542	0.000433262	0.000464377	0.000453246	1.80706E-05	1.80706E-05	0.000489387	1.80706E-05	0.000165299	0.000160121	3.62657E-05	0.000157396	0.000119637
3831703773925	383700	3773925	0.006373976	0.00249996	0.000827911	0.000810853	0.001882842	0.001879936	0.002473808	0.002472211	0.002649757	0.002586243	0.000103112	0.000103112	0.002792467	0.000103112	0.001239505	0.001200681	0.002130245	0.009245413	0.007027499
3831713773925	383710	3773925	0.0041375	0.00162279	0.000537417	0.000526344	0.001222197	0.001220312	0.001605808	0.001604771	0.001720021	0.001678792	6.69322E-05	6.69322E-05	0.001812657	6.69322E-05	0.000808369	0.000783049	0.001396791	0.006062171	0.004607897
3831723773925	383720	3773925	0.002995357	0.00117482	0.000389065	0.000381049	0.000884814	0.000883449	0.00116253	0.00116178	0.001245214	0.001215367	4.84558E-05	4.84558E-05	0.001312279	4.84558E-05	0.000588123	0.000569702	0.001020637	0.004429638	0.003366997
3831303773925	383730	3773925	0.002347188	0.0009206	0.000304875	0.000298593	0.000693348	0.000692278	0.000910968	0.000910381	0.000975761	0.000952373	3.79704E-05	3.79704E-05	0.001028313	3.79704E-05	0.000463044	0.000448541	0.000805906	0.003497689	0.002658616
3831403773925	383740	3773925	0.001936333	0.00075946	0.000251509	0.000246327	0.000571983	0.000571101	0.000751511	0.000751026	0.000804962	0.000785668	3.1324E-05	3.1324E-05	0.000848316	3.1324E-05	0.000383686	0.000371668	0.000668845	0.002902836	0.002206465
3831503773925	383750	3773925	0.001654747	0.00064901	0.000214934	0.000210505	0.000488804	0.00048805	0.000642225	0.00064181	0.000687903	0.000671414	2.67688E-05	2.67688E-05	0.000724952	2.67688E-05	0.000329232	0.00031892	0.000574199	0.002492066	0.001894236
3831603773925	383760	3773925	0.001453622	0.00057013	0.00018881	0.00018492	0.000429393	0.00042873	0.000564166	0.000563802	0.000604292	0.000589808	2.35152E-05	2.35152E-05	0.000636838	2.35152E-05	0.000290285	0.000281192	0.000506034	0.002196221	0.001669362
3831703773925	383770	3773925	0.001313242	0.00051507	0.000170576	0.000167062	0.000387925	0.000387327	0.000509683	0.000509354	0.000545934	0.00053248	2.12443E-05	2.12443E-05	0.000575337	2.12443E-05	0.000263041	0.000254802	0.000457955	0.001987555	0.001510754
3831803773925	383780	3773925	0.001201461	0.00047123	0.000156057	0.000152842	0.000354906	0.000354358	0.0004663	0.000465999	0.000499465	0.000487493	1.9436E-05	1.9436E-05	0.000526365	1.9436E-05	0.000241306	0.000233748	0.000419408	0.001820259	0.001383591
3837903773925	383790	3773925	0.001108129	0.00043462	0.000143934	0.000140968	0.000327336	0.000326831	0.000430076	0.000429799	0.000460666	0.000449624	1.79262E-05	1.79262E-05	0.000485476	1.79262E-05	0.000223125	0.000216136	0.000387048	0.001679816	0.001276839
3838003773925	383800	3773925	0.001029042	0.0004036	0.000133662	0.000130908	0.000303974	0.000303505	0.000399382	0.000399124	0.00042778	0.000417534	1.66468E-05	1.66468E-05	0.000450828	1.66468E-05	0.00020769	0.000201185	0.000359495	0.001560235	0.001185945
3838103773925	383810	3773925	0.000960788	0.00037683	0.000124796	0.000122225	0.000283812	0.000283374	0.000372892	0.000372651	0.000399414	0.00038984	1.55426E-05	1.55426E-05	0.000420925	1.55426E-05	0.000194342	0.000188255	0.000335618	0.001456604	0.001107174
3838203773925	383820	3773925	0.00090059	0.00035322	0.000116977	0.000114567	0.00026603	0.00026562	0.000349529	0.000349303	0.000374389	0.000365415	1.45688E-05	1.45688E-05	0.000394553	1.45688E-05	0.000182549	0.000176831	0.000314499	0.001364946	0.001037505
3838303773925	383830	3773925	0.000846563	0.00033203	0.00010996	0.000107694	0.000250071	0.000249685	0.00032856	0.000328348	0.000351929	0.000343493	1.36948E-05	1.36948E-05	0.000370883	1.36948E-05	0.000171945	0.000166559	0.000295507	0.001282521	0.000974853
3838403773925	383840	3773925	0.000797126	0.00031264	0.000103538	0.000101405	0.000235467	0.000235104	0.000309373	0.000309174	0.000331377	0.000323434	1.28951E-05	1.28951E-05	0.000349225	1.28951E-05	0.000162227	0.000157146	0.000278115	0.00120704	0.000917479
3838503773925	383850	3773925	0.000751004	0.00029455	9.75473E-05	9.55375E-05	0.000221843	0.000221501	0.000291473	0.000291284	0.000312203	0.00030472	1.2149E-05	1.2149E-05	0.000329018	1.2149E-05	0.00015315	0.000148353	0.000261894	0.001136637	0.000863965
3838603773925	383860	3773925	0.000708088	0.00027772	9.1973E-05	9.0078E-05	0.000209166	0.000208843	0.000274816	0.000274639	0.000294363	0.000287307	1.14547E-05	1.14547E-05	0.000310216	1.14547E-05	0.000144696	0.000140164	0.000246806	0.001071154	0.000814192
3838703773925	383870	3773925	0.00066642	0.00026138	8.65608E-05	8.47774E-05	0.000196857	0.000196554	0.00025845	0.00025878	0.00027741	0.0002704	1.07807E-05	1.07807E-05	0.000291962	1.07807E-05	0.000136481	0.000132207	0.000232186	0.001007705	0.000765963
3838803773925	383880	3773925	0.000625633	0.00024538	8.1263E-05	7.95887E-05	0.000184809	0.000184524	0.000242815	0.000242658	0.000260085	0.000253851	1.01208E-05	1.01208E-05	0.000274093	1.01208E-05	0.000128432	0.000124409	0.000217884	0.000945631	0.00071878
3838903773925	383890	3773925	0.000586669	0.0002301	7.6202E-05	7.4632E-05	0.000173299	0.000173032	0.000227692	0.000227546	0.000243887	0.000238041	9.49053E-06	9.49053E-06	0.000257022	9.49053E-06	0.000120727	0.000116946	0.000204256	0.000886483	0.000673822
3839003773925	383900	3773925	0.000550957	0.00021609	7.15633E-05	7.00889E-05	0.00016275	0.000162499	0.000213832	0.000213694	0.000229041	0.000223551	8.91281E-06	8.91281E-06	0.000241376	8.91281E-06	0.000113615	0.000110056	0.000191847	0.00083263	0.000632888
3839103773925	383910	3773925	0.00051554	0.0002022	6.69632E-05	6.55835E-05	0.000152288	0.000152053	0.000200087	0.000199958	0.000214318	0.000209181	8.33988E-06	8.33988E-06	0.000225861	8.33988E-06	0.000106588	0.000103249	0.000179595	0.000779454	0.000592468
3829703773935	382970	3773935	0.00016005	6.2774E-05	2.07888E-05	2.03605E-05	4.72781E-05	4.72052E-05	6.21173E-05	6.20772E-05	6.65354E-05	6.49405E-05	2.58913E-06	2.58913E-06	7.01188E-05	2.58913E-06	2.58429E-05	2.50334E-05	1.67671E-05	7.27703E-05	5.53132E-05
3829803773935	382980	3773935	0.00017055	6.6892E-05	2.21527E-05	2.16962E-05	5.03798E-05	5.0302E-05	6.61924E-05	6.61497E-05	7.09003E-05	6.92009E-05	2.75899E-06	2.75899E-06	7.47189E-05	2.75899E-06	2.74466E-05	2.65869E-05	1.73939E-05	7.5491E-05	5.73812E-05
3829903773935	382990	3773935	0.000182461	7.1564E-05	2.36997E-05	2.32114E-05	5.3898E-05	5.38148E-05	7.08149E-05	7.07692E-05	7.58516E-05	7.40335E-05	2.95166E-06	2.95166E-06	7.99368E-05	2.95166E-06	2.92692E-05	2.83524E-05	1.81046E-05	7.8575E-05	5.97254E-05
3830003773935	383000	3773935	0.000196365	7.7017E-05	2.55057E-05	2.49802E-05	5.80052E-05	5.79157E-05	7.62112E-05	7.6162E-05	8.16317E-05	7.96751E-05	3.17659E-06	3.17659E-06	8.60282E-05	3.17659E-06	3.13932E-05	3.04099E-05	1.8926E-05	8.21404E-05	6.24354E-05
3830103773935	383010	3773935	0.000212622	8.3393E-05	2.76173E-05	2.70483E-05	6.28076E-05	6.27106E-05	8.25209E-05	8.24677E-05	8.83902E-05	8.62715E-05	3.43958E-06	3.43958E-06	9.31507E-05	3.43958E-06	3.3867E-05	3.28062E-05	1.9863E-05	8.62066E-05	6.55262E-05
3830203773935	383020	3773935	0.000230963	9.0587E-05	2.99997E-05	2.93816E-05	6.82255E-05	6.81202E-05	8.96393E-05	8.95815E-05	9.60149E-05	9.37135E-05	3.73629E-06	3.73629E-06	0.000101186	3.73629E-06	3.66457E-05	3.54979E-05	2.08474E-05	9.04791E-05	6.87738E-05
3830303773935	383030	3773935	0.000247814	9.7196E-05	3.21883E-05	3.15251E-05	7.3203E-05	7.309E-05	9.61791E-05	9.6117E-05	0.00010302	0.000100551	4.00887E-06	4.00887E-06	0.000108568	4.00887E-06	3.9193E-05	3.79654E-05	2.15919E-05	9.37105E-05	7.123E-05
3830403773935	383040	3773935	0.00026682	0.00010465	3.4657E-05	3.39429E-05	7.88172E-05	7.86956E-05	0.000103556	0.000103489	0.000110921	0.000108262	4.31633E-06	4.31633E-06	0.000116895	4.31633E-06	4.20722E-05	4.07545E-05	2.23818E-05	9.71384E-05	7.38355E-05
3830503773935	383050	3773935	0.000290326	0.00011387	3.77102E-05	3.69332E-05	8.57607E-05	8.56284E-05	0.000112678	0.000112606	0.000120693	0.0001178	4.69659E-06	4.69659E-06	0.000127193	4.69659E-06	4.56457E-05	4.4216E-05	2.3339E-05	0.000101293	7.69935E-05
3830603773935	383060	3773935	0.000319041	0.00012513	4.144E-05	4.05862E-05	9.42432E-05	9.40977E-05	0.000123823	0.000123743	0.00013263	0.000129451	5.16112E-06	5.16112E-06	0.000139773	5.16112E-06	5.00318E-05	4.84647E-05	2.44525E-05	0.000106125	8.06666E-05
3830703773935	383070	3773935	0.000352373	0.00013821	4.57695E-05	4.48265E-05	0.000104089	0.000103929	0.00013676	0.000136672	0.000146487	0.000142976	5.70033E-06	5.70033E-06	0.000154376	5.70033E-06	5.51605E-05	5.34328E-05	2.56315E-05	0.000111243	8.45562E-05
3830803773935	383080	3773935	0.000384295	0.00015073	4.99158E-05	4.88874E-05	0.000113519	0.000113344	0.000149149	0.000149053	0.000159757	0.000155928	6.21673E-06	6.21673E-06	0.000168361	6.21673E-06	6.00668E-05	5.81854E-05	2.65481E-05	0.00011522	8.75798E-05
3830903773935	383090	3773935	0.00042129	0.00016524	5.47213E-05	5.35939E-05	0.000124448	0.000124256	0.000163508	0.000163402	0.000175137	0.000170939	6.81523E-06	6.81523E-06	0.00018457	6.81523E-06	6.57517E-05	6.36922E-05	2.75076E-05	0.000119385	9.07453E-05
3831003773935	383100	3773935	0.000466247	0.00018287	6.05605E-05	5.93127E-05	0.000137727	0.000137515	0.000180955	0.000180839	0.000193826	0.00018918	7.54247E-06	7.54247E-06	0.000204265	7.54247E-06	7.26474E-05	7.03719E-05	2.85735E-05	0.000124011	9.42616E-05
3831103773935	383110	3773935	0.000522079	0.00020477	6.78125E-05	6.64153E-05	0.00015422	0.000153982	0.000202625	0.000202494	0.000217036	0.000211834	8.44566E-06	8.44566E-06	0.000228725	8.44566E-06	8.11612E-05	7.86191E-05	2.97503E-05	0.000129118	9.81438E-05
3831203773935	383120	3773935	0.00059037	0.00023155	7.66827E-05	7.51027E-05	0.000174392	0.000174123	0.000229129	0.000228981	0.000245425	0.000239543	9.55039E-06	9.55039E-06	0.000258643	9.55039E-06	9.14439E-05	8.85797E-05	3.09497E-05	0.000134324	0.000102101
3831303773935	383130	3773935	0.000672474	0.00026375	8.73472E-05	8.55475E-05	0.000198646	0.000198339	0.000260994	0.000260826	0.000279558	0.000272857	1.08786E-05	1.08786E-05	0.000294614	1.08786E-05	0.00010356	0.000100316	3.21062E-05	0.000139343	0.000105916
3831403773935	383140	3773935	0.000777869	0.00030509	0.000101037	9.89551E-05	0.000229779	0.000229424	0.000301899	0.000301704	0.000323372	0.000315621	1.25836E-05	1.25836E-05	0.000340788	1.25836E-05	0.000118752	0.000115033	3.3378E-05	0.000144863	0.000110111
3831503773935	383150	3773935	0.000918536	0.00036026	0.000119308	0.00011685	0.000271331	0.000270913	0.000356494	0.000356264	0.000381849	0.000372697	1.48591E-05	1.48591E-05	0.000402415	1.48591E-05	0.000138449	0.000134113	3.45639E-05	0.00015001	0.000114023
3831603773935	383160	3773935	0.001124656	0.00044111	0.000146081	0.000143071	0.000332218	0.000331705	0.000436491	0.000436209	0.000467536	0.000456329	1.81935E-05	1.81935E-05	0.000492716	1.81935E-05	0.000165914	0.000160717	3.5838E-05	0.000155539	0.000118226
3831703773935	383690	3773935	0.004783316	0.00187608	0.000621301	0.0006085	0.001412968	0.001410788	0.001856455	0.001855258	0.001988496	0.001940832	7.73796E-05	7.73796E-05	0.002095592	7.73796E-05	0.000931748	0.000902564	0.001607958	0.006978651	0.005304519
3837003773935	383700	3773935	0.005245809	0.00205748	0.000681374	0.000667335	0.001549586	0.001547195	0.002035954	0.00203464	0.002180761	0.002128489	8.48613E-05	8.48613E-05	0.002298212	8.48613E-05	0.001020765	0.000988792	0.001754851	0.007616179	0.005789108
3837103773935	383710	3773935	0.003646454	0.00143019	0.000473635	0.000463877	0.001077145	0.001075483	0.001415227	0.001414314	0.001515885	0.00147955	5.89886E-05	5.89886E-05	0.001597527	5.89886E-05	0.000712449	0.000690134	0.001229939	0.005338024	0.004057467
3837203773935	383720	3773935	0.002764313	0.0010842	0.000359055	0.000351657	0.000816564	0.000815305	0.001072859	0.001072167	0.001149166	0.001121621	4.47182E-05	4.47182E-05	0.001211057	4.47182E-05	0.000542345	0.000525358	0.000939269	0.004076492	0.003098569
3837303773935	383730	3773935	0.00223476	0.0008765	0.000290271	0.000284291	0.000660137	0.000659119	0.000867334	0.000866774	0.000929023	0.000906755	3.61517E-05	3.61517E-05	0.000979058	3.61517E-05	0.000440168	0.000426381	0.000763806	0.003314972	0.002519732
3837403773935	383740	3773935	0.001887013	0.00074011	0.000245103	0.000240053	0.000557414	0.000556554	0.00073237	0.000731897	0.000784459	0.000765656	3.05261E-05	3.05261E-05	0.000826708	3.05261E-05	0.000373014	0.00036133	0.000647835	0.00281165	0.002137154
3837503773935	383750	3773935	0.001642756	0.00064431	0.000213376	0.00020898	0.000485262	0.000484513	0.000637571	0.00063716	0.000682918	0.000666549	2.65748E-05	2.65748E-05	0.000719699	2.65748E-05	0.000325802	0.000315597	0.000565824	0.002455715	0.001866605
3837603773935	383760	3773935	0.001463403	0.00057397	0.00019008	0.000186164	0.000432282	0.000431615	0.000567962	0.000567596	0.000608358	0.000593776	2.36734E-05	2.36734E-05	0.000641123	2.36734E-05	0.000291094	0.000281976	0.000505171	0.002192479	0.001666518
3837703773935	383770	3773935	0.001333936	0.00052319	0.000173264	0.000169694	0.000394038	0.0003934	0.000517715	0.000517381	0.000554537	0.000541245	2.15791E-05	2.15791E-05	0.000584403	2.15791E-05	0.000265997	0.000257666	0.00046101	0.002000815	0.001520833
3837803773935	383780	3773935	0.001229395	0.00048219	0.000159685	0.000156395	0.000363157	0.000362597	0.000477141	0.000476833	0.000511078	0.000498827	1.98879E-05	1.98879E-05	0.000538603	1.98879E-05	0.000245699	0.000238003	0.00042514	0.001845138	0.001402502
3837903773935	383790	3773935	0.001141137	0.00044757	0.000148222	0.000145168	0.000337086	0.000336566	0.000442888	0.000442602	0.000474388	0.000463017	1.84601E-05	1.84601E-05	0.000499937	1.84601E-05	0.000228539	0.00022138	0.00039472	0.001713112	0.001302148
3838003773935	383800	3773935	0.001065446	0.00041788	0.00013839	0.000135539	0.000314728	0.000314242	0.000413511	0.000413244	0.000442922	0.000432305	1.72357E-05	1.72357E-05	0.000466777	1.72357E-05	0.000213797	0.0002071	0.000368529	0.001599444	0.001215748
3838103773935	383810	3773935	0.000999222	0.00039191	0.000129788	0.000127114	0.00029565	0.00029471	0.000387809	0.000387558	0.000415391	0.00040543	1.61644E-05	1.61644E-05	0.000437763	1.61644E-05	0.00020088	0.000194589	0.000345541	0.001499673	0.001139911
3838203773935	383820	3773935	0.000939985	0.00036868	0.000122094	0.000119578	0.000277667	0.000277239	0.000364818	0.000364583	0.000390766	0.000381399	1.52061E-05	1.52061E-05	0.000411812	1.52061E-05	0.00018931	0.00018338	0.00032494	0.001410265	0.001071951
3838303773935	383830	3773935	0.000885968	0.00034749	0.000115078	0.000112707	0.000261711	0.000261307	0.000343853	0.000343632	0.00036831	0.000359482	1.43323E-05	1.43323E-05	0.000388146	1.43323E-05	0.000178746	0.000173147	0.000306137	0.001328655	0.001009919
3838403773935	383840	3773935	0.00083565	0.00032775	0.000108542	0.000106306	0.000246847	0.000246466	0.000324325	0.000324115	0.000347392	0.000339065	1.35183E-05	1.35183E-05	0.000366102	1.35183E-05	0.000168895	0.000163605	0.000288625	0.001252653	0.00095215
3838503773935	383850	3773935	0.000787471	0.00030886	0.000102284	0.000100177	0.000232615	0.000232256	0.000305626	0.000305429	0.000327363	0.000319517	1.27389E-05	1.27389E-05	0.000344994	1.27389E-05	0.000159456	0.000154461	0.000271885	0.00118	0.000896926
3838603773935	383860	3773935	0.000741968	0.00029101	9.63737E-05	9.4388E-05	0.000219174	0.000218836	0.000287966	0.00028778	0.000308447	0.000301054	1.20028E-05	1.20028E-05	0.000325059	1.20028E-05	0.000150533	0.000145818	0.000256089	0.001111444	0.000844816
3838703773935	383870	3773935	0.000697678	0.00027364	9.06208E-05	8.87537E-05	0.000206091	0.000205773	0.000270776	0.000270601	0.000290035	0.00028308	1.12863E-05	1.12863E-05	0.000305656	1.12863E-05	0.000141843	0.000137401	0.000240738	0.001044822	0.000794176
3838803773935	383880	3773935	0.000654968	0.00025689	8.50733E-05	8.33205E-05	0.000193474	0.000193176	0.0002542	0.00025436	0.00027228	0.000265754	1.05954E-05	1.05954E-05	0.000286944	1.05954E-05	0.000133459	0.000129279	0.000225954	0.000980656	0.000745403
3838903773935	383890	3773935	0.000613867	0.00024077	7.97347E-05	7.80919E-05	0.000181333	0.000181053	0.000238248	0.000238094	0.000255193	0.000249077	9.9305E-06	9.9305E-06	0.000268938	9.9305E-06	0.000125383	0.000121455	0.000211726	0.000918905	0.000698466
3839003773935	383900	3773935	0.00057389	0.00022509	7.4543E-05	7.30072E-05	0.000169526	0.000169265	0.000222735	0.000222592	0.000238577	0.000232859	9.28391E-06	9.28391E-06	0.000251427	9.28391E-06	0.000117507	0.000113827	0.00019793	0.000859031	0.000652955
3839103773935	383910	3773935	0.00053936	0.00021154	7.00572E-05	6.86137E-05	0.000159325	0.000159079	0.000209332	0.00020917	0.00022422	0.000218846	8.72522E-06	8.72522E-06	0.000236296	8.72522E-06	0.000110662	0.000107196	0.000186033	0.000807398	0.000613708
3829703773945	382970	3773945	0.000160176	6.2823E-05	2.08052E-05	2.03765E-05	4.73153E-05	4.72423E-05	6.21661E-05	6.2126E-05	6.65876E-05	6.49916E-05	2.59117E-06	2.59117E-06	7.01739E-05	2.59117E-06	2.56994E-05	2.48944E-05	1.66879E-05	7.24265E-05	5.50519E-05
3829803773945	382980	3773945	0.000170631	6.6924E-05	2.21632E-05	2.17065E-05	5.04036E-05	5.03259E-05	6.62238E-05	6.61811E-05	7.0934E-05	6.92337E-05	2.7603E-06	2.7603E-06	7.47543E-05	2.7603E-06	2.72816E-05	2.64271E-05	1.7308E-05	7.51177E-05	5.70975E-05
3829903773945	382990	3773945	0.000182488	7.1574E-05	2.37032E-05	2.32148E-05	5.39059E-05	5.38227E-05	7.08253E-05	7.07796E-05	7.58628E-05	7.40444E-05	2.9521E-06	2.9521E-06	7.99486E-05	2.9521E-06	2.90773E-05	2.81665E-05	1.8005E-05	7.81429E-05	5.93969E-05
3830003773945	383000	3773945	0.000196041	7.689E-05	2.54637E-05	2.4939E-05	5.79097E-05	5.78203E-05	7.60857E-05	7.60366E-05	8.14973E-05	7.95439E-05	3.17136E-06	3.17136E-06	8.58866E-05	3.17136E-06	3.11241E-05	3.01492E-05	1.87857E-05	8.15314E-05	6.19726E-05
3830103773945	383010	3773945	0.000211661	8.3016E-05	2.74925E-05	2.69261E-05	6.25237E-05	6.24272E-05	8.21479E-05	8.20949E-05	8.79907E-05	8.58816E-05	3.42404E-06	3.42404E-06	9.27296E-05	3.42404E-06	3.34777E-05	3.24291E-05	1.96548E-05	8.5303E-05	6.48394E-05
3830203773945	383020	3773945	0.00022932	8.9942E-05	2.97862E-05	2.91725E-05	6.77399E-05	6.76354E-05	8.90014E-05	8.8944E-05	9.53316E-05	9.30466E-05	3.7097E-06	3.7097E-06	0.000100466	3.7097E-06	3.61291E-05	3.49974E-05	2.05781E-05	8.93103E-05	6.78854E-05

			KMMass Grading / Excavation	KMDrainage / Utilities Trenching	KMFoundations / Concrete Pads	KMBuilding / Structure Construction	KMAsphalt Paving	KMArchitectural Coating	KMLandscaping or Other Finishing	KMWaterside Construction (Piles)	EWNDemolition	EWNSite Grubbing / Prep	EWNDrainage / Utilities Trenching	EWNDrainage / Utilities Trenching	EWNDrainage / Utilities Trenching	EWNFoundations / Concrete Pads	EWNBuilding / Structure Construction	EWNAsphalt Paving	EWNLandscaping or Other Finishing	EWNWaterside Construction (Piles)	ISDemolition
Unique Identifier	X (UTM)	Y (UTM)	2026	2026	2026	2026	2026	2026	2026	2026	2027	2027	2027	2028	2029	2029	2029	2029	2029	2029	2027
3831103773925	383110	3773925	9.79186E-05	3.51634E-05	1.86083E-05	6.39132E-05	2.05328E-06	2.05328E-06	6.59664E-05	2.05328E-06	0.000447228	2.43745E-05	5.7236E-05	5.61307E-05	5.49693E-05	4.76136E-05	0.00010339	7.35565E-06	0.000107068	7.35565E-06	2.78677E-05
3831203773925	383120	3773925	0.000101945	3.66094E-05	1.93736E-05	6.65415E-05	2.13771E-06	2.13771E-06	6.86792E-05	2.13771E-06	0.000514073	2.80176E-05	6.57907E-05	6.45202E-05	6.31852E-05	5.47301E-05	0.000118843	8.45505E-06	0.000123071	8.45505E-06	2.91084E-05
3831303773925	383130	3773925	0.000105869	3.80183E-05	2.01191E-05	6.91022E-05	2.21998E-06	2.21998E-06	7.13222E-05	2.21998E-06	0.00059594	3.24795E-05	7.62679E-05	7.47951E-05	7.32475E-05	6.3446E-05	0.000137769	9.80154E-06	0.00014267	9.80154E-06	3.0303E-05
3831403773925	383140	3773925	0.000110132	3.95492E-05	2.09293E-05	7.18848E-05	2.30937E-06	2.30937E-06	7.41942E-05	2.30937E-06	0.000702576	3.82913E-05	8.99152E-05	8.81789E-05	8.63544E-05	7.4799E-05	0.000162422	1.15554E-05	0.000168199	1.15554E-05	3.15172E-05
3831503773925	383150	3773925	0.000114151	4.09926E-05	2.16931E-05	7.45083E-05	2.39365E-06	2.39365E-06	7.6902E-05	2.39365E-06	0.000848554	4.62473E-05	0.000108597	0.0001065	0.000104297	9.03403E-05	0.000196169	1.39563E-05	0.000203147	1.39563E-05	3.2635E-05
3831603773925	383160	3773925	0.000118399	4.25182E-05	2.25005E-05	7.72813E-05	2.48274E-06	2.48274E-06	7.9764E-05	2.48274E-06	0.001066238	5.81114E-05	0.000136456	0.000133821	0.000131052	0.000113516	0.000246493	1.75366E-05	0.000255261	1.75366E-05	3.35627E-05
3837003773925	383700	3773925	0.006954771	0.002497518	0.001321677	0.004539499	0.000145836	0.000145836	0.004685335	0.000145836	0.004947108	0.000269624	0.000633127	0.000620901	0.000608054	0.000526688	0.001143672	8.13661E-05	0.001184355	8.13661E-05	0.001017505
3837103773925	383710	3773925	0.004560209	0.00163761	0.000866617	0.002976527	9.56239E-05	9.56239E-05	0.003072151	9.56239E-05	0.003217152	0.000175339	0.000411729	0.000403778	0.000395423	0.00034251	0.000743741	5.29131E-05	0.000770197	5.29131E-05	0.000674719
3837203773925	383720	3773925	0.003332152	0.001196604	0.000633238	0.002174953	6.98726E-05	6.98726E-05	0.002244825	6.98726E-05	0.002333675	0.000127188	0.000298662	0.000292895	0.000286834	0.000248452	0.000539499	3.83824E-05	0.00055869	3.83824E-05	0.00049827
3837303773925	383730	3773925	0.002631102	0.000944851	0.000500012	0.001717366	5.51721E-05	5.51721E-05	0.001772538	5.51721E-05	0.001832259	9.98605E-05	0.000234491	0.000229963	0.000225205	0.000195069	0.000423581	3.01355E-05	0.000438649	3.01355E-05	0.00039704
3837403773925	383740	3773925	0.00218363	0.00078416	0.000414975	0.001425293	4.5789E-05	4.5789E-05	0.001471082	4.5789E-05	0.001514393	8.25364E-05	0.000193811	0.000190068	0.000186136	0.000161228	0.000350097	2.49075E-05	0.000362551	2.49075E-05	0.00033207
3837503773925	383750	3773925	0.001874632	0.000673197	0.000356253	0.001223605	0.000393055	0.000393055	0.001262914	0.000395E-05	0.00129651	7.06615E-05	0.000165926	0.000162722	0.000159355	0.000138031	0.000299727	2.1324E-05	0.000310389	2.1324E-05	0.000286934
3837603773925	383760	3773925	0.001652086	0.000593278	0.000313961	0.001078345	3.46429E-05	3.46429E-05	0.001112988	3.46429E-05	0.001140869	6.21789E-05	0.000146008	0.000143188	0.000140225	0.000121461	0.000263746	1.87641E-05	0.000273128	1.87641E-05	0.000254204
3837703773925	383770	3773925	0.001495119	0.00053691	0.000284131	0.00097589	3.13515E-05	3.13515E-05	0.001007241	3.13515E-05	0.001032204	5.62564E-05	0.000132101	0.00012955	0.000126869	0.000109892	0.000238625	1.69769E-05	0.000247113	1.69769E-05	0.00023089
3837803773925	383780	3773925	0.001369272	0.000491717	0.000260215	0.000893748	2.87125E-05	2.87125E-05	0.00092246	2.87125E-05	0.000945658	5.15396E-05	0.000121025	0.000118688	0.000116232	0.000100678	0.000218617	1.55534E-05	0.000226394	1.55534E-05	0.000212083
3837903773925	383790	3773925	0.001263625	0.000453779	0.000240138	0.00082479	2.64972E-05	2.64972E-05	0.000851287	2.64972E-05	0.000873385	4.76006E-05	0.000111775	0.000109617	0.000107349	9.29839E-05	0.000201909	1.43647E-05	0.000209091	1.43647E-05	0.000196229
3838003773925	383800	3773925	0.001173671	0.000421475	0.000223043	0.000766076	2.4611E-05	2.4611E-05	0.000790686	2.4611E-05	0.000812123	4.42617E-05	0.000103935	0.000101928	0.98188E-05	8.64617E-05	0.000187746	1.33571E-05	0.000194425	1.33571E-05	0.000182673
3838103773925	383810	3773925	0.001095716	0.000393481	0.000208229	0.000715193	2.29763E-05	2.29763E-05	0.000738169	2.29763E-05	0.000759245	4.13798E-05	9.71676E-05	9.52912E-05	9.33195E-05	8.08321E-05	0.000175522	1.24874E-05	0.000181766	1.24874E-05	0.000170883
3838203773925	383820	3773925	0.001026768	0.000368721	0.000195126	0.000670189	2.15305E-05	2.15305E-05	0.000691719	2.15305E-05	0.000712592	3.88372E-05	9.1197E-05	8.94359E-05	8.75854E-05	7.58652E-05	0.000164737	1.17201E-05	0.000170597	1.17201E-05	0.000160425
3838303773925	383830	3773925	0.000964764	0.000346455	0.000183343	0.000629718	2.02303E-05	2.02303E-05	0.000649948	2.02303E-05	0.000670709	3.65545E-05	8.58368E-05	8.41792E-05	8.24375E-05	7.14062E-05	0.000155054	1.10313E-05	0.0001605 7	1.10313E-05	0.000151002
3838403773925	383840	3773925	0.000907984	0.000326065	0.000172552	0.000592657	1.90397E-05	1.90397E-05	0.000611697	1.90397E-05	0.000632363	3.44646E-05	8.09294E-05	7.93666E-05	7.77244E-05	6.73238E-05	0.00014619	1.04006E-05	0.00015139	1.04006E-05	0.000142362
3838503773925	383850	3773925	0.000855024	0.000307046	0.000162488	0.000558089	1.79292E-05	1.79292E-05	0.000576018	1.79292E-05	0.000596575	3.25141E-05	7.63493E-05	7.48749E-05	7.33257E-05	6.35137E-05	0.000137916	9.81199E-06	0.000142822	9.81199E-06	0.000134303
3838603773925	383860	3773925	0.000805765	0.000289357	0.000153127	0.000525937	1.68963E-05	1.68963E-05	0.000542833	1.68963E-05	0.000563268	3.06988E-05	7.20866E-05	7.06946E-05	6.92318E-05	5.99676E-05	0.000130216	9.26418E-06	0.000134848	9.26418E-06	0.000126802
3838703773925	383870	3773925	0.000758036	0.000272217	0.000144056	0.000494783	1.58954E-05	1.58954E-05	0.000510679	1.58954E-05	0.000530902	2.89349E-05	6.79445E-05	6.66324E-05	6.52538E-05	5.65219E-05	0.000122734	8.73186E-06	0.0001271	8.73186E-06	0.000119541
3838803773925	383880	3773925	0.000711342	0.000255449	0.000135183	0.000464305	1.49163E-05	1.49163E-05	0.000479221	1.49163E-05	0.000499203	2.72072E-05	6.38877E-05	6.26539E-05	6.13576E-05	5.31471E-05	0.000115406	8.21049E-06	0.000119511	8.21049E-06	0.000112444
3838903773925	383890	3773925	0.000666849	0.000239471	0.000126727	0.000435264	1.39833E-05	1.39833E-05	0.000449247	1.39833E-05	0.00046892	2.55568E-05	6.00121E-05	5.88532E-05	5.76355E-05	4.9923E-05	0.000108405	7.71242E-06	0.000112261	7.71242E-06	0.000105672
3839003773925	383900	3773925	0.000626338	0.000224923	0.000119029	0.000408822	1.31338E-05	1.31338E-05	0.000421955	1.31338E-05	0.000441126	2.40419E-05	5.6455E-05	5.53648E-05	5.42192E-05	4.6964E-05	0.000101979	7.25529E-06	0.000105607	7.25529E-06	9.94419E-05
3839103773925	383910	3773925	0.000586337	0.000210559	0.000111427	0.000382712	1.2295E-05	1.2295E-05	0.000395007	1.2295E-05	0.000413584	2.25409E-05	5.29302E-05	5.19081E-05	5.08341E-05	4.40318E-05	9.56123E-05	6.8023E-06	9.90135E-05	6.8023E-06	9.32592E-05
3829703773935	382970	3773935	5.47407E-05	1.96579E-05	1.04029E-05	3.57302E-05	1.14787E-06	1.14787E-06	3.68781E-05	1.14787E-06	0.000124577	6.7896E-06	1.59433E-05	1.56354E-05	1.53119E-05	1.32629E-05	2.87996E-05	2.04894E-06	2.98241E-05	2.04894E-06	1.37864E-05
3829803773935	382980	3773935	5.67873E-05	2.03928E-05	1.07918E-05	3.70661E-05	1.19078E-06	1.19078E-06	3.82569E-05	1.19078E-06	0.000132923	7.24446E-06	1.70114E-05	1.66829E-05	1.63377E-05	1.41515E-05	3.07291E-05	2.18621E-06	3.18222E-05	2.18621E-06	1.44208E-05
3829903773935	382990	3773935	5.91073E-05	2.12259E-05	1.12327E-05	3.85804E-05	1.23943E-06	1.23943E-06	3.98198E-05	1.23943E-06	0.000142463	7.76443E-06	1.82323E-05	1.78803E-05	1.75103E-05	1.51672E-05	3.29346E-05	2.34312E-06	3.41062E-05	2.34312E-06	1.51445E-05
3830003773935	383000	3773935	6.17893E-05	2.21891E-05	1.17424E-05	4.03309E-05	1.29567E-06	1.29567E-06	4.16266E-05	1.29567E-06	0.00015365	8.37412E-06	1.9664E-05	1.92843E-05	1.88853E-05	1.63581E-05	3.55207E-05	2.52711E-06	3.67843E-05	2.52711E-06	1.59884E-05
3830103773935	383010	3773935	6.48481E-05	2.32875E-05	1.23237E-05	4.23275E-05	1.35981E-06	1.35981E-06	4.36873E-05	1.35981E-06	0.000166758	9.08855E-06	2.13416E-05	2.09295E-05	2.04964E-05	1.77537E-05	3.85512E-05	2.74271E-06	3.99225E-05	2.74271E-06	1.69665E-05
3830203773935	383020	3773935	6.80621E-05	2.44417E-05	1.29344E-05	4.44253E-05	1.42721E-06	1.42721E-06	4.58525E-05	1.42721E-06	0.000181643	9.89779E-06	2.32466E-05	2.27977E-05	2.2326E-05	1.93384E-05	4.19923E-05	2.98752E-06	4.3486E-05	2.98752E-06	1.80256E-05
3830303773935	383030	3773935	7.04928E-05	2.53146E-05	1.33964E-05	4.60119E-05	1.47818E-06	1.47818E-06	4.74901E-05	1.47818E-06	0.000195594	1.06601E-05	2.5032E-05	2.45486E-05	2.40407E-05	2.08237E-05	4.52174E-05	3.21697E-06	4.68259E-05	3.21697E-06	1.88821E-05
3830403773935	383040	3773935	7.30714E-05	2.62406E-05	1.38864E-05	4.7695E-05	1.53225E-06	1.53225E-06	4.92272E-05	1.53225E-06	0.00021152	1.15281E-05	2.70702E-05	2.65475E-05	2.59982E-05	2.25193E-05	4.88992E-05	3.47892E-06	5.06387E-05	3.47892E-06	1.98001E-05
3830503773935	383050	3773935	7.61967E-05	2.73629E-05	1.44803E-05	4.97349E-05	1.59778E-06	1.59778E-06	5.13327E-05	1.59778E-06	0.000231436	1.26135E-05	2.9619E-05	2.9047E-05	2.8446E-05	2.46395E-05	5.35033E-05	3.80647E-06	5.54065E-05	3.80647E-06	2.09095E-05
3830603773935	383060	3773935	7.98318E-05	2.86683E-05	1.51711E-05	5.21076E-05	1.67401E-06	1.67401E-06	5.37816E-05	1.67401E-06	0.000256167	1.39614E-05	3.27841E-05	3.2151E-05	3.14858E-05	2.72725E-05	5.92207E-05	4.21323E-06	6.13273E-05	4.21323E-06	2.21921E-05
3830703773935	383070	3773935	8.36812E-05	3.00506E-05	1.59027E-05	5.46201E-05	1.75473E-06	1.75473E-06	5.63749E-05	1.75473E-06	0.000285577	1.55643E-05	3.6548E-05	3.58422E-05	3.51006E-05	3.04036E-05	6.60197E-05	4.69694E-06	6.83682E-05	4.69694E-06	2.35404E-05
3830803773935	383080	3773935	8.66735E-05	3.11252E-05	1.64713E-05	5.65733E-05	1.81747E-06	1.81747E-06	5.83907E-05	1.81747E-06	0.000314352	1.71326E-05	4.02305E-05	3.94536E-05	3.86373E-05	3.34671E-05	7.26718E-05	5.1702E-06	7.52569E-05	5.1702E-06	2.46289E-05
3830903773935	383090	3773935	8.98061E-05	3.22502E-05	1.70667E-05	5.8618E-05	1.88316E-06	1.88316E-06	6.05012E-05	1.88316E-06	0.000348256	1.89804E-05	4.45696E-05	4.37089E-05	4.28045E-05	3.70767E-05	8.05098E-05	5.72784E-06	8.33737E-05	5.72784E-06	2.57578E-05
3831003773935	383100	3773935	9.32861E-05	3.34998E-05	1.7728E-05	6.08894E-05	1.95613E-06	1.95613E-06	6.28456E-05	1.95613E-06	0.000390093	2.12606E-05	4.99238E-05	4.89598E-05	4.79467E-05	4.15308E-05	9.01817E-05	6.41594E-06	9.33896E-05	6.41594E-06	2.69692E-05
3831103773935	383110	3773935	9.71281E-05	3.48795E-05	1.84581E-05	6.33972E-05	2.0367E-06	2.0367E-06	6.54339E-05	2.0367E-06	0.000442849	2.41358E-05	5.66755E-05	5.5581E-05	5.4431E-05	4.71474E-05	0.000102378	7.28362E-06	0.0001060 2	7.28362E-06	2.82463E-05
3831203773935	383120	3773935	0.000101044	3.62857E-05	1.92023E-05	6.59531E-05	2.11881E-06	2.11881E-06	6.80719E-05	2.11881E-06	0.000508131	2.76938E-05	6.50302E-05	6.37744E-05	6.24549E-05	5.40976E-05	0.00011747	8.35733E-06	0.000121648	8.35733E-06	2.95164E-05
3831303773935	383130	3773935	0.000104819	3.76415E-05	1.99198E-05	6.84174E-05	2.19798E-06	2.19798E-06	7.06154E-05	2.19798E-06	0.000587333	3.20104E-05	7.51665E-05	7.3715E-05	7.21897E-05	6.25297E-05	0.00013578	9.65999E-06	0.00014061	9.65999E-06	3.0739E-05
3831403773935	383140	3773935	0.000108972	3.91327E-05	2.07089E-05	7.11277E-05	2.28505E-06	2.28505E-06	7.34127E-05	2.28505E-06	0.000690172	3.76153E-05	8.83278E-05	8.66221E-05	8.48298E-05	7.34784E-05	0.000159554	1.13514E-05	0.0001652 3	1.13514E-05	3.19895E-05
3831503773935	383150	3773935	0.000112843	4.0523E-05	2.14446E-05	7.36547E-05	2.36623E-06	2.36623E-06	7.60209E-05	2.36623E-06	0.000830285	4.52516E-05	0.000106259	0.000104207	0.000102051	8.83953E-05	0.000191945	1.36559E-05	0.000198773	1.36559E-05	3.31478E-05
3831603773935	383160	3773935	0.000117003	4.20167E-05	2.22351E-05	7.63698E-05	2.45346E-06	2.45346E-06	7.88233E-05	2.45346E-06	0.001037648	5.65531E-05	0.000132797	0.000130233	0.000127538	0.000110472	0.000239883	1.70664E-05	0.000248416	1.70664E-05	3.41384E-05
3836903773935	383690	3773935	0.005249622	0.001885184	0.000997632	0.003426519	0.00011008	0.00011008	0.003536599	0.00011008	0.003715804	0.000202516	0.000475546	0.000466363	0.000456713	0.000395599	0.000859019	6.11146E-05	0.000889576	6.11146E-05	0.000778178
3837003773935	383700	3773935	0.005729196	0.002057404	0.00108877	0.003739545	0.000120137	0.000120137	0.003859682	0.000120137	0.00407347	0.000222009	0.00052132	0.000511253	0.000500674	0.000433677	0.000941704	6.69972E-05	0.000975203	6.69972E-05	0.000844353
3837103773935	383710	3773935	0.004015476	0.001441992	0.000763097	0.002620971	8.42013E-05	8.42013E-05	0.002705172	8.42013E-05	0.002836339	0.000154584	0.000362993	0.000355983	0.000348617	0.000301967	0.000655704	4.66498E-05	0.000679029	4.66498E-05	0.000598411
3837203773935	383720	3773935	0.003066501	0.001101207	0.000582755	0.002001558	6.43021E-05	6.43021E-05	0.00206586	6.43021E-05	0.002153984	0.000117395	0.000275665	0.000270342	0.000264748	0.000229321	0.000497958	3.5427E-05	0.000515671	3.5427E-05	0.000461597
3837303773935	383730	3773935	0.002493656	0.000895493	0.000473892	0.001627652	5.229E-05	5.229E-05	0.001679942	5.229E-05	0.001744343	9.5069E-05	0.00022324	0.000218929	0.000214399	0.000185709	0.000403257	2.86896E-05	0.000417602	2.86896E-05	0.000378552
3837403773935	383740	3773935	0.002115036	0.000759528	0.000401939	0.001380521	4.43506E-05	4.43506E-05	0.001424871	4.43506E-05	0.001475305	8.0406E-05	0.000188809	0.000185162	0.000181331	0.000157067	0.000341061	2.42646E-05	0.000353193	2.42646E-05	0.000323304
3837503773935	383750	3773935	0.001847288	0.000663377	0.000351057	0.001205757	3.87361E-05	3.87361E-05	0.001244493	3.87361E-05	0.001286326	7.01065E-05	0.000164623	0.000161444	0.000158104	0.000136947	0.000297373	2.11565E-05	0.000307951	2.11565E-05	0.000283966
3837603773935	383760	3773935	0.001649271	0.000592267	0.000313426	0.001076508	3.45839E-05	3.45839E-05	0.001111091	3.45839E-05	0.001147546	6.25428E-05	0.000146862	0.000144026	0.000141046	0.000122172	0.00026529	1.88739E-05	0.000274726	1.88739E-05	0.000254664
3837703773935	383770	3773935	0.001505093	0.000540492	0.000286026	0.0009824	3.15606E-05	3.15606E-05	0.001013961	3.15606E-05	0.001047349	5.70819E-05	0.000134039	0.000131451	0.000128731	0.000111505	0.000242126	1.7226E-05	0.000250739	1.7226E-05	0.000233114
3837803773935	383780	3773935	0.001387987	0.000498438	0.000263772	0.000905963	2.9105E-05	2.9105E-05	0.000935068	2.9105E-05	0.000966424	5.26713E-05	0.000123682	0.000121294	0.000118784	0.000102889	0.000223418	1.5895E-05	0.000231365	1.5895E-05	0.000215504
3837903773935	383790	3773935	0.001288672	0.000462773	0.000244898	0.000841138	2.70224E-05	2.70224E-05	0.000868161	2.70224E-05	0.000898094	4.89473E-05	0.000114937	0.000112718	0.000110386	9.56145E-05	0.000207621	1.47711E-05	0.000215007	1.47711E-05	0.000200503
3838003773935	383800	3773935	0.001203166	0.000432067	0.000228648	0.000785327	2.52294E-05	2.52294E-05	0.000810557	2.52294E-05	0.000839488	4.57532E-05	0.000107437	0.000105362	0.000103182	8.93751E-05	0.000194073	1.38072E-05	0.000200976	1.38072E-05	0.000187538
3838103773935	383810	3773935	0.001128114	0.000405116	0.000214386	0.00073634	2.36557E-05	2.36557E-05	0.000759995	2.36557E-05	0.000788203	4.29581E-05	0.000100874	9.89257E-05	9.68788E-05	8.39151E-05	0.000182217	1.29637E-05	0.000188698	1.29637E-05	0.000176124
3838203773935	383820	3773935	0.001060858	0.000380963	0.000201604	0.00069244	2.22453E-05	2.22453E-05	0.000714685	2.22453E-05	0.000742315	4.04572E-05	9.5001E-05	9.31664E-05	9.12387E-05	7.90297E-05	0.000171608	1.2209E-05	0.000177713	1.2209E-05	0.000165873
3838303773935	383830	3773935	0.000999467	0.000358917	0.000189938	0.00065237	2.0958E-05	2.0958E-05	0.000673328	2.0958E-05	0.000700456	3.81757E-05	8.96438E-05	8.79127E-05	8.60937E-05	7.45732E-05	0.000161931	1.15205E-05	0.000167691	1.15205E-05	0.000156505
3838403773935	383840	3773935	0.000942296	0.000338387	0.000179073	0.000615053	1.97592E-05	1.97592E-05	0.000634812	1.97592E-05	0.000661452	3.605E-05	8.46521E-05	8.30174E-05	8.12997E-05	7.04207E-05	0.000152914	1.0879E-05	0.000158354	1.0879E-05	0.00014778
3838503773935	383850	3773935	0.000887644	0.000318761	0.000168687	0.00057938	1.86132E-05	1.86132E-05	0.000597994	1.86132E-05	0.000624094	3.40139E-05	7.98711E-05	7.83287E-05	7.6708E-05	6.64434E-05	0.000144278	1.02646E-05	0.0001494 1	1.02646E-05	0.000139451
3838603773935	383860	3773935	0.000836073	0.000300241	0.000158886	0.000545719	1.75318E-05	1.75318E-05	0.000563251	1.75318E-05	0.000588788	3.20897E-05	7.53527E-05	7.38976E-05	7.23685E-05	6.26846E-05	0.000136116	9.68391E-06	0.000140958	9.68391E-06	0.000131595
3838703773935	383870	3773935	0.000785957	0.000282244	0.000149362	0.000513008	1.64809E-05	1.64809E-05	0.000529489	1.64809E-05	0.000554409	3.0216E-05	7.09529E-05	6.95827E-05	6.8143E-05	5.90245E-05	0.000128168	9.11847E-06	0.000132727	9.11847E-06	0.000123976
3838803773935	383880	3773935	0.000737689	0.00026491	0.00014019	0.000481502	1.54687E-05	1.54687E-05	0.000496971	1.54687E-05	0.000521239	2.84082E-05	6.67079E-05	6.54197E-05	6.40661E-05	5.54931E-05	0.0001205	8.57293E-06	0.000124787	8.57293E-06	0.000116639
3838903773935	383890	3773935	0.000691238	0.000248229	0.000131362	0.000451183	1.44947E-05	1.44947E-05	0.000465677	1.44947E-05	0.000489295	2.66672E-05	6.26197E-05	6.14104E-05	6.01398E-05	5.20922E-05	0.000113115	8.04753E-06	0.000117139	8.04753E-06	0.000109586
3839003773935	383900	3773935	0.000646198	0.000232055	0.000122803	0.000421784	1.35503E-05	1.35503E-05	0.000435335	1.35503E-05	0.000458231	2.49742E-05	5.86441E-05	5.75116E-05	5.63217E-05	4.87851E-05	0.000105934	7.53662E-06	0.000109702	7.53662E-06	0.000102727
3839103773935	383910	3773935	0.000607357	0.000218107	0.000115421	0.000396432	1.27358E-05	1.27358E-05	0.000409168	1.27358E-05	0.000431363	2.35099E-05	5.52056E-05	5.41395E-05	5.30193E-05	4.59246E-05	9.97225E-05	7.09472E-06	0.00010327	7.09472E-06	9.67606E-05
3829703773945	382970	3773945	5.44822E-05	1.9565E-05	1.03537E-05	3.55614E-05	1.14245E-06	1.14245E-06	3.67039E-05	1.14245E-06	0.000123788	6.74661E-06	1.58423E-05	1.55364E-05	1.52149E-05	1.3179E-05	2.86173E-05	2.03597E-06	2.96353E-05	2.03597E-06	1.3894E-05
3829803773945	382980	3773945	5.65066E-05	2.0292E-05	1.07384E-05	3.68828E-05	1.1849E-06	1.1849E-06	3.80677E-05	1.1849E-06	0.000132004	7.19439E-06	1.68938E-05	1.65675E-05	1.62247E-05	1.40536E-05	3.05166E-05	2.17109E-06	3.16022E-05	2.17109E-06	1.45353E-05
3829903773945	382990	3773945	5.87822E-05	2.11092E-05	1.11709E-05	3.83682E-05	1.23262E-06	1.23262E-06	3.96008E-05	1.23262E-06	0.000141376	7.70517E-06	1.80932E-05	1.77438E-05	1.73767E-05	1.50514E-05	3.26833E-05	2.32524E-06	3.38459E-05	2.32524E-06	1.52619E-05
3830003773945	383000	3773945	6.13312E-05	2.20246E-05	1.16553E-05	4.00319E-05	1.28607E-06	1.28607E-06	4.1318E-05	1.28607E-06	0.000152134	8.29149E-06	1.947E-05	1.9094E-05	1.86989E-05	1.61967E-05	3.51703E-05	2.50217E-06	3.64213E-05	2.50217E-06	1.60863E-05
3830103773945	383010	3773945	6.41684E-05	2.30434E-05	1.21945E-05	4.18838E-05	1.34556E-06	1.34556E-06	4.32294E-05	1.34556E-06	0.000164568	8.9692E-06	2.10614E-05	2.06546E-05	2.02273E-05	1.75206E-05	3.80449E-05	2.70669E-06	3.93983E-05	2.70669E-06	1.70224E-05
3830203773945	383020	3773945	6.71828E-05	2.41259E-05	1.27674E-05	4.38514E-05	1.40877E-06	1.40877E-06	4.52602E-05	1.40877E-06	0.000178718	9.74038E-06	2.28722E-05	2.24306E-05	2.19665E-05	1.9027E-05	4.13161E-05	2.93942E-06	4.27858E-05	2.93942E-06	1.80438E-05

			ISDrainage / Utilities Trenching	ISDrainage / Utilities Trenching	ISAsphalt Paving	ISAsphalt Paving	SVDemolition	SVSite Grubbing / Prep	SVMass Grading / Excavation	SVMass Grading / Excavation	SVDrainage / Utilities Trenching	SVFoundations / Concrete Pads	SVBuilding / Structure Construction	SVBuilding / Structure Construction	SVAsphalt Paving	SVAsphalt Paving	SVArchitectural Coating	SVArchitectural Coating	SVLandscaping or Other Finishing	SVLandscaping or Other Finishing	MDemolition
Unique Identifier	X (UTM)	Y (UTM)	2027	2028	2027	2028	2027	2027	2027	2028	2028	2028	2028	2029	2028	2029	2028	2029	2028	2029	2027
3831103773925	383110	3773925	1.12212E-05	1.09333E-05	2.89804E-06	2.69666E-06	0.000102023	7.33491E-05	4.94541E-05	4.88262E-05	3.46433E-05	1.10053E-05	1.57658E-05	1.51642E-05	1.55009E-06	1.44219E-06	1.55009E-06	1.44219E-06	1.57658E-05	1.51642E-05	2.17544E-05
3831203773925	383120	3773925	1.17208E-05	1.14201E-05	3.02707E-06	2.81985E-06	0.000105898	7.61353E-05	5.13326E-05	5.06808E-05	3.59593E-05	1.14233E-05	1.63646E-05	1.57402E-05	1.60896E-06	1.49697E-06	1.60896E-06	1.49697E-06	1.63646E-05	1.57402E-05	2.25873E-05
3831303773925	383130	3773925	1.22019E-05	1.18888E-05	3.1513E-06	2.93558E-06	0.00010964	7.88253E-05	5.31463E-05	5.24715E-05	3.72298E-05	1.1827E-05	1.69428E-05	1.62964E-05	1.66581E-06	1.54986E-06	1.66581E-06	1.54986E-06	1.69428E-05	1.62964E-05	2.33875E-05
3831403773925	383140	3773925	1.26908E-05	1.23652E-05	3.27757E-06	3.0532E-06	0.000113845	8.18485E-05	5.51846E-05	5.44839E-05	3.86576E-05	1.22805E-05	1.75926E-05	1.69214E-05	1.7297E-06	1.60931E-06	1.7297E-06	1.60931E-06	1.75926E-05	1.69214E-05	2.42712E-05
3831503773925	383150	3773925	1.31409E-05	1.28037E-05	3.39381E-06	3.16149E-06	0.000117596	8.45449E-05	5.70026E-05	5.62789E-05	3.99312E-05	1.26851E-05	1.81722E-05	1.74788E-05	1.78669E-06	1.66232E-06	1.78669E-06	1.66232E-06	1.81722E-05	1.74788E-05	2.5124E-05
3831603773925	383160	3773925	1.35144E-05	1.31677E-05	3.49029E-06	3.25136E-06	0.000121213	8.71453E-05	5.87559E-05	5.80099E-05	4.11594E-05	1.30753E-05	1.87311E-05	1.80164E-05	1.84164E-06	1.71345E-06	1.84164E-06	1.71345E-06	1.87311E-05	1.80164E-05	2.59605E-05
3837003773925	383700	3773925	0.000409711	0.000399199	0.000105814	9.857E-05	0.0118181	0.008496573	0.005728633	0.005655897	0.004012996	0.001274826	0.001826266	0.001756583	0.000179558	0.00016706	0.000179558	0.00016706	0.001826266	0.001756583	0.001792693
3837103773925	383710	3773925	0.000271684	0.000264713	7.01661E-05	6.53628E-05	0.007599969	0.005463965	0.003683962	0.003637188	0.002580672	0.000819813	0.001174433	0.001129622	0.00011547	0.000107433	0.00011547	0.000107433	0.001174433	0.001129622	0.001158262
3837203773925	383720	3773925	0.000200634	0.000195487	5.18166E-05	4.82695E-05	0.005448235	0.003916985	0.002640944	0.002607412	0.001850022	0.000587705	0.000841923	0.000809799	8.27776E-05	7.70158E-05	8.27776E-05	7.70158E-05	0.000841923	0.000809799	0.000834593
3837303773925	383730	3773925	0.000159873	0.000155771	4.12894E-05	3.84629E-05	0.004229267	0.003040613	0.002050069	0.002024039	0.001436105	0.000456214	0.000653554	0.000628617	6.42572E-05	5.97846E-05	6.42572E-05	5.97846E-05	0.000653554	0.000628617	0.000651169
3837403773925	383740	3773925	0.000133712	0.000130281	3.4533E-05	3.2169E-05	0.003458311	0.002486338	0.00167636	0.001655076	0.001174316	0.00037305	0.000534417	0.000514026	5.25437E-05	4.88864E-05	5.25437E-05	4.88864E-05	0.000534417	0.000514026	0.000535073
3837503773925	383750	3773925	0.000115537	0.000112573	2.98392E-05	2.77965E-05	0.002931251	0.00210741	0.001420876	0.001402836	0.000995346	0.000316196	0.00045297	0.000435687	4.45359E-05	4.14359E-05	4.45359E-05	4.14359E-05	0.00045297	0.000435687	0.000455647
3837603773925	383760	3773925	0.000102358	9.97321E-05	2.64355E-05	2.46258E-05	0.002555996	0.001837622	0.001238978	0.001223247	0.000867923	0.000275717	0.000394981	0.00037991	3.88344E-05	3.61314E-05	3.88344E-05	3.61314E-05	0.000394981	0.00037991	0.000399043
3837703773925	383770	3773925	9.29707E-05	9.05853E-05	2.4011E-05	2.23673E-05	0.002295406	0.001650272	0.001112661	0.001098533	0.000779436	0.000247607	0.000354712	0.000341178	3.48752E-05	3.24477E-05	3.48752E-05	3.24477E-05	0.000354712	0.000341178	0.000359675
3837803773925	383780	3773925	8.53979E-05	8.32069E-05	2.20552E-05	2.05454E-05	0.00208866	0.001501633	0.001012444	0.000999589	0.000709233	0.000225305	0.000322763	0.000310448	3.1734E-05	2.95251E-05	3.1734E-05	2.95251E-05	0.000322763	0.000310448	0.000328403
3837903773925	383790	3773925	7.9014E-05	7.69867E-05	2.04065E-05	1.90095E-05	0.001916587	0.001377922	0.000929035	0.000917239	0.000650803	0.000206743	0.000296173	0.000284872	2.91196E-05	2.70927E-05	2.91196E-05	2.70927E-05	0.000296173	0.000284872	0.000302347
3838003773925	383800	3773925	7.35556E-05	7.16683E-05	1.89967E-05	1.76963E-05	0.001771241	0.001273426	0.00085858	0.000847679	0.000601449	0.000191065	0.000273712	0.000263268	2.69113E-05	2.50381E-05	2.69113E-05	2.50381E-05	0.000273712	0.000263268	0.000280309
3838103773925	383810	3773925	6.88083E-05	6.70428E-05	1.77707E-05	1.65542E-05	0.001646188	0.00118352	0.000797963	0.000787832	0.000558985	0.000177575	0.000254388	0.000244681	2.50113E-05	2.32704E-05	2.50113E-05	2.32704E-05	0.000254388	0.000244681	0.000261324
3838203773925	383820	3773925	6.45971E-05	6.29397E-05	1.66831E-05	1.55411E-05	0.001536219	0.001104458	0.000744657	0.000735202	0.000521644	0.000165713	0.000237394	0.000228336	2.33405E-05	2.17159E-05	2.33405E-05	2.17159E-05	0.000237394	0.000228336	0.000244606
3838303773925	383830	3773925	6.08029E-05	5.92429E-05	1.57032E-05	1.46282E-05	0.00143775	0.001033664	0.00069626	0.000688077	0.000488207	0.000155091	0.000222177	0.0002137	2.18444E-05	2.03239E-05	2.18444E-05	2.03239E-05	0.000222177	0.0002137	0.00022962
3838403773925	383840	3773925	5.73237E-05	5.5853E-05	1.48046E-05	1.37912E-05	0.001347807	0.000969	0.000653328	0.000645032	0.000457666	0.000145389	0.000208278	0.000200331	2.04779E-05	1.90525E-05	2.04779E-05	1.90525E-05	0.000208278	0.000200331	0.000215917
3838503773925	383850	3773925	5.40786E-05	5.26911E-05	1.39665E-05	1.30105E-05	0.001264002	0.000908749	0.000612705	0.000604925	0.000429209	0.000136349	0.000195328	0.000187875	1.92046E-05	1.78678E-05	1.92046E-05	1.78678E-05	0.000195328	0.000187875	0.000203139
3838603773925	383860	3773925	5.10585E-05	4.97485E-05	1.31866E-05	1.22839E-05	0.001186149	0.000852776	0.000574966	0.000567666	0.000402773	0.000127951	0.000183297	0.000176303	1.80217E-05	1.67673E-05	1.80217E-05	1.67673E-05	0.000183297	0.000176303	0.000191254
3838703773925	383870	3773925	4.81346E-05	4.68996E-05	1.24314E-05	1.15804E-05	0.001110531	0.000798411	0.000538312	0.000531477	0.000377096	0.000119794	0.000171612	0.000165064	1.68728E-05	1.56984E-05	1.68728E-05	1.56984E-05	0.000171612	0.000165064	0.000179704
3838803773925	383880	3773925	4.52771E-05	4.41154E-05	1.16934E-05	1.0893E-05	0.001036508	0.000745193	0.0005024 3	0.000496051	0.00035196	0.000111809	0.000160173	0.000154061	1.57481E-05	1.4652E-05	1.57481E-05	1.4652E-05	0.000160173	0.000154061	0.000168365
3838903773925	383890	3773925	4.25502E-05	4.14584E-05	1.09892E-05	1.02369E-05	0.000965986	0.000694492	0.000468246	0.000462301	0.000328014	0.000104202	0.000149275	0.000143579	1.46767E-05	1.36551E-05	1.46767E-05	1.36551E-05	0.000149275	0.000143579	0.000157545
3839003773925	383900	3773925	4.00415E-05	3.90141E-05	1.03413E-05	9.63335E-06	0.000901879	0.000648402	0.000437171	0.00043162	0.000306245	9.72862E-05	0.000139368	0.000134051	1.37027E-05	1.27489E-05	1.37027E-05	1.27489E-05	0.000139368	0.000134051	0.000147638
3839103773925	383910	3773925	3.75519E-05	3.65885E-05	9.69831E-06	9.0344E-06	0.000839188	0.00060333	0.000406783	0.000401618	0.000284958	9.05237E-05	0.000129681	0.000124733	1.27502E-05	1.18627E-05	1.27502E-05	1.18627E-05	0.000129681	0.000124733	0.000137832
3829703773935	382970	3773935	5.55127E-06	5.40884E-06	1.43369E-06	1.33555E-06	5.89671E-05	4.23942E-05	2.85834E-05	2.82204E-05	2.00231E-05	6.36082E-06	9.11226E-06	8.76458E-06	8.95915E-07	8.33554E-07	8.95915E-07	8.33554E-07	9.11226E-06	8.76458E-06	1.25892E-05
3829803773935	382980	3773935	5.80669E-06	5.65771E-06	1.49966E-06	1.397E-06	6.10963E-05	4.39249E-05	2.96154E-05	2.92394E-05	2.07461E-05	6.5905E-06	9.44129E-06	9.08105E-06	9.28264E-07	8.63652E-07	9.28264E-07	8.63652E-07	9.44129E-06	9.08105E-06	1.30374E-05
3829903773935	382990	3773935	6.09812E-06	5.94166E-06	1.57493E-06	1.46711E-06	6.35106E-05	4.56607E-05	3.07857E-05	3.03948E-05	2.15659E-05	6.85093E-06	9.81437E-06	9.4399E-06	9.64946E-07	8.9778E-07	9.64946E-07	8.9778E-07	9.81437E-06	9.4399E-06	1.35437E-05
3830003773935	383000	3773935	6.43794E-06	6.27276E-06	1.66269E-06	1.54887E-06	6.6299E-05	4.76654E-05	3.21374E-05	3.17293E-05	2.25127E-05	7.15172E-06	1.02453E-05	9.85436E-06	1.00731E-06	9.37198E-07	1.00731E-06	9.37198E-07	1.02453E-05	9.85436E-06	1.4128E-05
3830103773935	383010	3773935	6.83177E-06	6.65648E-06	1.7644E-06	1.64362E-06	6.94527E-05	4.99327E-05	3.36661E-05	3.32386E-05	2.35836E-05	7.49191E-06	1.07326E-05	1.03231E-05	1.05523E-06	9.81778E-07	1.05523E-06	9.81778E-07	1.07326E-05	1.03231E-05	1.47921E-05
3830203773935	383020	3773935	7.25823E-06	7.072E-06	1.87454E-06	1.74621E-06	7.27579E-05	5.2309E-05	3.52682E-05	3.48204E-05	2.47059E-05	7.84844E-06	1.12434E-05	1.08144E-05	1.10544E-06	1.0285E-06	1.10544E-06	1.0285E-06	1.12434E-05	1.08144E-05	1.54852E-05
3830303773935	383030	3773935	7.6031E-06	7.40803E-06	1.96361E-06	1.82919E-06	7.52256E-05	5.40831E-05	3.64644E-05	3.60014E-05	2.55439E-05	8.11463E-06	1.16247E-05	1.11812E-05	1.14294E-06	1.06338E-06	1.14294E-06	1.06338E-06	1.16247E-05	1.11812E-05	1.60006E-05
3830403773935	383040	3773935	7.97274E-06	7.76818E-06	2.05907E-06	1.91812E-06	7.7827E-05	5.59534E-05	3.77254E-05	3.72464E-05	2.64272E-05	8.39524E-06	1.20267E-05	1.15678E-05	1.18246E-06	1.10016E-06	1.18246E-06	1.10016E-06	1.20267E-05	1.15678E-05	1.65431E-05
3830503773935	383050	3773935	8.41945E-06	8.20343E-06	2.17444E-06	2.02559E-06	8.09807E-05	5.82207E-05	3.92541E-05	3.87557E-05	2.74981E-05	8.73544E-06	1.2514E-05	1.20366E-05	1.23038E-06	1.14474E-06	1.23038E-06	1.14474E-06	1.2514E-05	1.20366E-05	1.72036E-05
3830603773935	383060	3773935	8.93593E-06	8.70666E-06	2.30783E-06	2.14984E-06	8.46333E-05	6.08467E-05	4.10246E-05	4.05037E-05	2.87384E-05	9.12944E-06	1.30785E-05	1.25795E-05	1.28587E-06	1.19637E-06	1.28587E-06	1.19637E-06	1.30785E-05	1.25795E-05	1.79748E-05
3830703773935	383070	3773935	9.47884E-06	9.23564E-06	2.44804E-06	2.28046E-06	8.84997E-05	6.36265E-05	4.28988E-05	4.23541E-05	3.00513E-05	9.54651E-06	1.3676E-05	1.31541E-05	1.34462E-06	1.25102E-06	1.34462E-06	1.25102E-06	1.3676E-05	1.31541E-05	1.87931E-05
3830803773935	383080	3773935	9.91712E-06	9.66267E-06	2.56123E-06	2.3859E-06	9.14574E-05	6.57529E-05	4.43325E-05	4.37696E-05	3.10556E-05	9.86556E-06	1.4133E-05	1.35938E-05	1.38955E-06	1.29283E-06	1.38955E-06	1.29283E-06	1.4133E-05	1.35938E-05	1.94137E-05
3830903773935	383090	3773935	1.03717E-05	1.01056E-05	2.67864E-06	2.49527E-06	9.45309E-05	6.79626E-05	4.58223E-05	4.52405E-05	3.20992E-05	1.01971E-05	1.4608E-05	1.40506E-05	1.43625E-06	1.33628E-06	1.43625E-06	1.33628E-06	1.4608E-05	1.40506E-05	2.00597E-05
3831003773935	383100	3773935	1.08595E-05	1.05809E-05	2.80461E-06	2.61262E-06	9.79341E-05	7.04093E-05	4.74719E-05	4.68692E-05	3.32548E-05	1.05642E-05	1.51339E-05	1.45564E-05	1.48796E-06	1.38439E-06	1.48796E-06	1.38439E-06	1.51339E-05	1.45564E-05	2.078E-05
3831103773935	383110	3773935	1.13737E-05	1.10819E-05	2.93742E-06	2.73634E-06	0.000101667	7.30929E-05	4.92813E-05	4.86556E-05	3.45223E-05	1.09669E-05	1.57107E-05	1.51112E-05	1.54467E-06	1.43715E-06	1.54467E-06	1.43715E-06	1.57107E-05	1.51112E-05	2.15748E-05
3831203773935	383120	3773935	1.18851E-05	1.15802E-05	3.0695E-06	2.85937E-06	0.000105453	7.5815E-05	5.11167E-05	5.04676E-05	3.5808E-05	1.13753E-05	1.62958E-05	1.5674E-05	1.6022E-06	1.49068E-06	1.6022E-06	1.49068E-06	1.62958E-05	1.5674E-05	2.23823E-05
3831303773935	383130	3773935	1.23774E-05	1.20598E-05	3.19664E-06	2.97781E-06	0.000109088	7.84282E-05	5.28786E-05	5.22072E-05	3.70422E-05	1.17674E-05	1.68575E-05	1.62143E-05	1.65742E-06	1.54206E-06	1.65742E-06	1.54206E-06	1.68575E-05	1.62143E-05	2.31534E-05
3831403773935	383140	3773935	1.28809E-05	1.25505E-05	3.32668E-06	3.09895E-06	0.00011323	8.14065E-05	5.48866E-05	5.41897E-05	3.84489E-05	1.22142E-05	1.74976E-05	1.683E-05	1.72036E-06	1.60062E-06	1.72036E-06	1.60062E-06	1.74976E-05	1.683E-05	2.40153E-05
3831503773935	383150	3773935	1.33473E-05	1.30049E-05	3.44714E-06	3.21116E-06	0.000116865	8.40197E-05	5.66485E-05	5.59292E-05	3.96831E-05	1.26063E-05	1.80593E-05	1.73703E-05	1.77559E-06	1.652E-06	1.77559E-06	1.652E-06	1.80593E-05	1.73703E-05	2.48355E-05
3831603773935	383160	3773935	1.37462E-05	1.33935E-05	3.55016E-06	3.30713E-06	0.000120429	8.65817E-05	5.83759E-05	5.76347E-05	4.08932E-05	1.29907E-05	1.861E-05	1.78999E-05	1.82973E-06	1.70237E-06	1.82973E-06	1.70237E-06	1.861E-05	1.78999E-05	2.56502E-05
3836903773935	383690	3773935	0.000313343	0.000305303	8.09251E-05	7.53853E-05	0.008807793	0.006332325	0.004269435	0.004215227	0.002990805	0.000950102	0.001361079	0.001309146	0.000133821	0.000124506	0.000133821	0.000124506	0.001361079	0.001309146	0.001339292
3837003773935	383700	3773935	0.000339989	0.000331266	8.78069E-05	8.1796E-05	0.009687275	0.006964625	0.00469575	0.004636129	0.003289445	0.001044972	0.001496987	0.001439868	0.000147183	0.000136939	0.000147183	0.000136939	0.001496987	0.001439868	0.001471397
3837103773935	383710	3773935	0.000240957	0.000234775	6.22305E-05	5.79705E-05	0.006672442	0.004797124	0.003234358	0.003193292	0.002265718	0.00071976	0.001031101	0.000991758	0.000101378	9.43211E-05	0.000101378	9.43211E-05	0.001031101	0.000991758	0.001017918
3837203773935	383720	3773935	0.000185868	0.000181099	4.80029E-05	4.47168E-05	0.00501175	0.003603176	0.002429365	0.00239852	0.001701808	0.000540621	0.000774472	0.000744922	7.61458E-05	7.08457E-05	7.61458E-05	7.08457E-05	0.000774472	0.000744922	0.000768106
3837303773935	383730	3773935	0.000152428	0.000148517	3.93667E-05	3.66719E-05	0.004016855	0.002887901	0.001947105	0.001922384	0.001363977	0.000433301	0.00062073	0.000597045	6.10299E-05	5.67819E-05	6.10299E-05	5.67819E-05	0.00062073	0.000597045	0.000618375
3837403773935	383740	3773935	0.000130182	0.000126842	3.36214E-05	3.13198E-05	0.003365099	0.002419323	0.001631177	0.001610466	0.001142665	0.000362995	0.000520013	0.000500171	5.11275E-05	4.75688E-05	5.11275E-05	4.75688E-05	0.000520013	0.000500171	0.000520214
3837503773935	383750	3773935	0.000114343	0.000111409	2.95305E-05	2.7509E-05	0.002908587	0.002091116	0.00140989	0.001391989	0.00098765	0.000313751	0.000449468	0.000432318	4.41915E-05	4.11156E-05	4.41915E-05	4.11156E-05	0.000449468	0.000432318	0.00045141
3837603773935	383760	3773935	0.000102543	9.99125E-05	2.64833E-05	2.46703E-05	0.002574491	0.001850919	0.001247943	0.001232098	0.000874203	0.000277712	0.000397839	0.000382659	3.91154E-05	3.63928E-05	3.91154E-05	3.63928E-05	0.000397839	0.000382659	0.000401012
3837703773935	383770	3773935	9.38663E-05	9.1458E-05	2.42423E-05	2.25828E-05	0.002334533	0.001678402	0.001131627	0.001117259	0.000792722	0.000251828	0.000360758	0.000346993	3.54696E-05	3.30008E-05	3.54696E-05	3.30008E-05	0.000360758	0.000346993	0.000364763
3837803773935	383780	3773935	8.67752E-05	8.45488E-05	2.24109E-05	2.08767E-05	0.00214148	0.001539608	0.001038048	0.001024868	0.000727168	0.000231003	0.000330926	0.000318299	3.25365E-05	3.02718E-05	3.25365E-05	3.02718E-05	0.000330926	0.000318299	0.000335567
3837903773935	383790	3773935	8.0735E-05	7.86636E-05	2.08509E-05	1.94236E-05	0.001979002	0.001422795	0.000959289	0.000947109	0.000671997	0.000213476	0.000305818	0.000294149	3.00679E-05	2.7975E-05	3.00679E-05	2.7975E-05	0.000305818	0.000294149	0.000310971
3838003773935	383800	3773935	7.55146E-05	7.35771E-05	1.95027E-05	1.81676E-05	0.001840079	0.001322917	0.000891948	0.000880623	0.000624824	0.00019849	0.00028435	0.0002735	2.79572E-05	2.60112E-05	2.79572E-05	2.60112E-05	0.00028435	0.0002735	0.000289917
3838103773935	383810	3773935	7.09186E-05	6.9099E-05	1.83157E-05	1.70619E-05	0.001718893	0.001235791	0.000833205	0.000822626	0.000583673	0.000185418	0.000265623	0.000255488	2.61159E-05	2.42981E-05	2.61159E-05	2.42981E-05	0.000265623	0.000255488	0.00027153
3838203773935	383820	3773935	6.67907E-05	6.50771E-05	1.72496E-05	1.60688E-05	0.00161074	0.001158035	0.00078078	0.000770867	0.000546949	0.000173752	0.00024891	0.000239412	2.44727E-05	2.27693E-05	2.44727E-05	2.27693E-05	0.00024891	0.000239412	0.000255105
3838303773935	383830	3773935	6.30185E-05	6.14016E-05	1.62754E-05	1.51612E-05	0.001512298	0.001087261	0.000733062	0.000723755	0.000513521	0.000163133	0.000233697	0.00022478	2.29771E-05	2.13777E-05	2.29771E-05	2.13777E-05	0.000233697	0.00022478	0.000240141
3838403773935	383840	3773935	5.95055E-05	5.79788E-05	1.53681E-05	1.43161E-05	0.001420716	0.001021418	0.000688669	0.000679925	0.000482423	0.000153254	0.000219545	0.000211168	2.15856E-05	2.00831E-05	2.15856E-05	2.00831E-05	0.000219545	0.000211168	0.000226209
3838503773935	383850	3773935	5.61518E-05	5.47111E-05	1.4502E-05	1.35092E-05	0.001333045	0.000958387	0.000646172	0.000637968	0.000452654	0.000143796	0.000205997	0.000198137	2.02536E-05	1.88438E-05	2.02536E-05	1.88438E-05	0.000205997	0.000198137	0.000212866
3838603773935	383860	3773935	5.29883E-05	5.16287E-05	1.3685E-05	1.27481E-05	0.001250292	0.000898892	0.000606059	0.000598364	0.000424553	0.00013487	0.000193209	0.000185837	1.89963E-05	1.7674E-05	1.89963E-05	1.7674E-05	0.000193209	0.000185837	0.000200265
3838703773935	383870	3773935	4.99203E-05	4.86395E-05	1.28926E-05	1.201E-05	0.001169712	0.000840959	0.000566999	0.0005598	0.000397191	0.000126178	0.000180757	0.00017386	1.7772E-05	1.6535E-05	1.7772E-05	1.6535E-05	0.000180757	0.00017386	0.000187987
3838803773935	383880	3773935	4.69661E-05	4.57611E-05	1.21296E-05	1.12993E-05	0.00109201	0.000785096	0.000529334	0.000522613	0.000370807	0.000117796	0.00016875	0.000162311	1.65914E-05	1.54366E-05	1.65914E-05	1.54366E-05	0.00016875	0.000162311	0.00017614
3838903773935	383890	3773935	4.4126E-05	4.29939E-05	1.13962E-05	1.0616E-05	0.001017274	0.000731365	0.000493107	0.000486846	0.000345429	0.000109734	0.000157201	0.000151203	1.54559E-05	1.43801E-05	1.54559E-05	1.43801E-05	0.000157201	0.000151203	0.00016472
3839003773935	383900	3773935	4.13642E-05	4.03029E-05	1.06829E-05	9.95157E-06	0.000944837	0.000679286	0.000457994	0.000452179	0.000320832	0.00010192	0.000146007	0.000140436	1.43553E-05	1.33561E-05	1.43553E-05	1.33561E-05	0.000146007	0.000140436	0.000153617
3839103773935	383910	3773935	3.89618E-05	3.79622E-05	1.00624E-05	9.3736E-06	0.000882698	0.000634612	0.000427874	0.000422441	0.000299732	9.52172E-05	0.000136404	0.0001312	1.34112E-05	1.24778E-05	1.34112E-05	1.24778E-05	0.000136404	0.0001312	0.000144052
3829703773945	382970	3773945	5.59459E-06	5.45105E-06	1.44488E-06	1.34597E-06	5.89137E-05	4.23557E-05	2.85574E-05	2.81949E-05	2.00049E-05	6.35505E-06	9.104E-06	8.75663E-06	8.95103E-07	8.32799E-07	8.95103E-07	8.32799E-07	9.104E-06	8.75663E-06	1.25293E-05
3829803773945	382980	3773945	5.85283E-06	5.70266E-06	1.51157E-06	1.4081E-06	6.1025E-05	4.38737E-05	2.95809E-05	2.92053E-05	2.07219E-05	6.58281E-06	9.43028E-06	9.07046E-06	9.27182E-07	8.62645E-07	9.27182E-07	8.62645E-07	9.43028E-06	9.07046E-06	1.29703E-05
3829903773945	382990	3773945	6.14538E-06	5.98771E-06	1.58713E-06	1.47848E-06	6.34037E-05	4.55838E-05	3.07339E-05	3.03437E-05	2.15296E-05	6.83939E-06	9.79785E-06	9.42401E-06	9.63321E-07	8.96269E-07	9.63321E-07	8.96269E-07	9.79785E-06	9.42401E-06	1.34675E-05
3830003773945	383000	3773945	6.47732E-06	6.31113E-06	1.67286E-06	1.55834E-06	6.60585E-05	4.74925E-05	3.20208E-05	3.16142E-05	2.24311E-05	7.12577E-06	1.02081E-05	9.8186E-06	1.00366E-06	9.33797E-07	1.00366E-06	9.33797E-07	1.02081E-05	9.8186E-06	1.40209E-05
3830103773945	383010	3773945	6.85427E-06	6.67841E-06	1.77021E-06	1.64903E-06	6.90073E-05	4.96125E-05	3.34502E-05	3.30255E-05	2.34324E-05	7.44386E-06	1.06638E-05	1.02569E-05	1.04846E-06	9.75482E-07	1.04846E-06	9.75482E-07	1.06638E-05	1.02569E-05	1.46342E-05
3830203773945	383020	3773945	7.26554E-06	7.07913E-06	1.87643E-06	1.74797E-06	7.21165E-05	5.18478E-05	3.49573E-05	3.45134E-05	2.44881E-05	7.77925E-06	1.11442E-05	1.0719E-05	1.0957E-06	1.01943E-06	1.0957E-06	1.01943E-06	1.11442E-05	1.0719E-05	1.52838E-05

			MSite Grubbing / Prep	MMass Grading / Excavation	MMass Grading / Excavation	MDrainage / Utilities Trenching	MFoundations / Concrete Pads	MBuilding / Structure Construction	MAsphalt Paving	MLandscaping or Other Finishing	MWaterside Construction (Piles)	RSSWDemolition	RSSWPlacing Base	RSSWForm/Plac e Rebar and Pour	Child Risk				
Unique Identifier	X (UTM)	Y (UTM)	2027	2027	2028	2028	2028	2028	2028	2028	2028	2029	2029	2029	3rd Trimester	0<2	2<16	Total	per million
3831103773925	383110	3773925	6.67824E-05	7.85306E-05	7.74849E-05	1.64706E-05	2.14199E-05	1.57662E-05	1.62277E-06	1.90118E-05	1.62277E-06	2.59649E-05	3.76756E-05	2.23333E-05	7.2497E-09	8.7257E-08	1.4217E-08	1.08723E-07	0.10872293
3831203773925	383120	3773925	6.93391E-05	8.15371E-05	8.04515E-05	1.71012E-05	2.224E-05	1.63699E-05	1.6849E-06	1.97397E-05	1.6849E-06	2.691E-05	3.9047E-05	2.31463E-05	8.08281E-09	9.6616E-08	1.5749E-08	1.20447E-07	0.12044714
3831303773925	383130	3773925	7.17956E-05	8.44258E-05	8.33016E-05	1.77071E-05	2.30279E-05	1.69498E-05	1.74459E-06	2.0439E-05	1.74459E-06	2.78271E-05	4.03777E-05	2.39351E-05	9.07304E-09	1.0766E-07	1.7568E-08	1.34303E-07	0.13430335
3831403773925	383140	3773925	7.45084E-05	8.76157E-05	8.64491E-05	1.83761E-05	2.3898E-05	1.75902E-05	1.81051E-06	2.12112E-05	1.81051E-06	2.8766E-05	4.174E-05	2.47427E-05	1.03255E-08	1.2157E-07	1.9889E-08	1.51787E-07	0.15178689
3831503773925	383150	3773925	7.71264E-05	9.06943E-05	8.94867E-05	1.90218E-05	2.47377E-05	1.82083E-05	1.87413E-06	2.19566E-05	1.87413E-06	2.97392E-05	4.31522E-05	2.55797E-05	1.19608E-08	1.396E-07	2.2951E-08	1.74508E-07	0.17450817
3831603773925	383160	3773925	7.96943E-05	9.3714E-05	9.24662E-05	1.96551E-05	2.55614E-05	1.88146E-05	1.93652E-06	2.26876E-05	1.93652E-06	3.06562E-05	4.44829E-05	2.63686E-05	1.43099E-08	1.6536E-07	2.7389E-08	2.07059E-07	0.20705934
3837003773925	383700	3773925	0.005503259	0.006471382	0.006385214	0.001357278	0.001765129	0.001299231	0.000133726	0.001566683	0.000133726	0.000617576	0.000896116	0.0005312	1.63727E-07	2.4093E-06	5.4238E-07	3.11539E-06	3.1153892
3837103773925	383710	3773925	0.003555664	0.004181169	0.004125496	0.000876939	0.001140452	0.000839435	8.64005E-05	0.001012236	8.64005E-05	0.000624058	0.000905522	0.000536775	1.06898E-07	1.5748E-06	3.5066E-07	2.03237E-06	2.0323708
3837203773925	383720	3773925	0.002562055	0.003012767	0.002972652	0.000631884	0.00082176	0.00060486	6.22564E-05	0.000729373	6.22564E-05	0.0006253	0.000907323	0.000537843	7.78114E-08	1.1475E-06	2.528E-07	1.47809E-06	1.47808811
3837303773925	383730	3773925	0.001998976	0.002350632	0.002319332	0.000493011	0.000641156	0.000471926	4.85739E-05	0.000569074	4.85739E-05	0.000620318	0.000900095	0.000533558	6.12519E-08	9.0401E-07	1.9731E-07	1.16257E-06	1.16257332
3837403773925	383740	3773925	0.001642582	0.001931542	0.001905823	0.000405113	0.000526846	0.000387787	3.99137E-05	0.000467615	3.99137E-05	0.000612741	0.000889101	0.000527041	5.07159E-08	7.4897E-07	1.6217E-07	9.61857E-07	0.96185709
3837503773925	383750	3773925	0.001398759	0.001644826	0.001622925	0.000344978	0.000448641	0.000330225	3.3989E-05	0.000398203	3.3989E-05	0.000604743	0.000877496	0.000520162	4.34652E-08	6.4218E-07	1.3811E-07	8.23755E-07	0.82375535
3837603773925	383760	3773925	0.001224993	0.001440492	0.001421311	0.000302122	0.000392907	0.000289201	2.97666E-05	0.000348734	2.97666E-05	0.000596359	0.00086533	0.00051295	3.82626E-08	5.6547E-07	1.2095E-07	7.24691E-07	0.7246909
3837703773925	383770	3773925	0.00110414	0.001298378	0.00128109	0.000272316	0.000354145	0.00026067	2.68299E-05	0.00031433	2.68299E-05	0.000586121	0.000850475	0.000504144	3.46103E-08	5.1156E-07	1.09E-07	6.55173E-07	0.65517329
3837803773925	383780	3773925	0.001008141	0.001185492	0.001169706	0.00024864	0.000323354	0.000238006	2.44972E-05	0.000287	2.44972E-05	0.000574508	0.000833624	0.000494155	3.16908E-08	4.6843E-07	9.9504E-08	5.99621E-07	0.59962114
3837903773925	383790	3773925	0.000928152	0.00109143	0.001076898	0.000228912	0.000297698	0.000219122	2.25535E-05	0.000264229	2.25535E-05	0.000561757	0.000815121	0.000483187	2.92456E-08	4.3228E-07	9.1582E-08	5.53106E-07	0.55310644
3838003773925	383800	3773925	0.0008605	0.001011878	0.000998405	0.000212227	0.000275999	0.00020315	2.09096E-05	0.00024497	2.09096E-05	0.000548565	0.00079598	0.000471841	2.71679E-08	4.0155E-07	8.4878E-08	5.13592E-07	0.51359222
3838103773925	383810	3773925	0.000802218	0.000943343	0.000930782	0.000197852	0.000257306	0.000189391	1.94934E-05	0.000228378	1.94934E-05	0.000534014	0.000774866	0.000459325	2.53703E-08	3.7495E-07	7.9098E-08	4.79415E-07	0.47941511
3838203773925	383820	3773925	0.000750899	0.000882996	0.000871239	0.000185196	0.000240845	0.000177275	1.82464E-05	0.000213768	1.82464E-05	0.000517884	0.000751461	0.000445451	2.37823E-08	3.5144E-07	7.4005E-08	4.49227E-07	0.44922702
3838303773925	383830	3773925	0.000704894	0.000828898	0.000817861	0.000173849	0.000226089	0.000166414	1.71285E-05	0.000200671	1.71285E-05	0.000500279	0.000725916	0.000430308	2.23552E-08	3.3031E-07	6.9437E-08	4.22104E-07	0.42210351
3838403773925	383840	3773925	0.000662827	0.00077943	0.000769052	0.000163474	0.000212597	0.000156483	1.61063E-05	0.000188695	1.61063E-05	0.000481086	0.000698066	0.0004138	2.10486E-08	3.1097E-07	6.5257E-08	3.97272E-07	0.39727209
3838503773925	383850	3773925	0.000623601	0.000733304	0.00072354	0.0001538	0.000200015	0.000147222	1.51531E-05	0.000177528	1.51531E-05	0.000459947	0.000667393	0.000395617	1.98297E-08	2.9292E-07	6.1357E-08	3.74106E-07	0.37410641
3838603773925	383860	3773925	0.000587115	0.0006904	0.000681207	0.000144801	0.000188313	0.000138609	1.42666E-05	0.000167142	1.42666E-05	0.000437974	0.00063551	0.000376718	1.86956E-08	2.7613E-07	5.7728E-08	3.52555E-07	0.35255521
3838703773925	383870	3773925	0.000551661	0.000648708	0.00064007	0.000136057	0.000176941	0.000130238	1.3405E-05	0.000157048	1.3405E-05	0.000413432	0.000599899	0.000355608	1.75956E-08	2.5985E-07	5.4201E-08	3.31648E-07	0.3316485
3838803773925	383880	3773925	0.000516852	0.000607775	0.000599683	0.000127472	0.000165776	0.00012202	1.25592E-05	0.000147139	1.25592E-05	0.000386734	0.00056116	0.000332644	1.65191E-08	2.4392E-07	5.0742E-08	3.11182E-07	0.31118237
3838903773925	383890	3773925	0.000483636	0.000568716	0.000561144	0.00011928	0.000155123	0.000114179	1.17521E-05	0.000137683	1.17521E-05	0.000359543	0.000521705	0.000309256	1.54919E-08	2.2873E-07	4.744E-08	2.9166E-07	0.29165969
3839003773925	383900	3773925	0.000453222	0.000532952	0.000525856	0.000111779	0.000145368	0.000106998	1.1013E-05	0.000129025	1.1013E-05	0.000330796	0.000479992	0.00028453	1.45531E-08	2.1485E-07	4.4422E-08	2.7383E-07	0.27382986
3839103773925	383910	3773925	0.00042312	0.000497555	0.00049093	0.000104355	0.000135713	9.98919E-05	1.02816E-05	0.000120455	1.02816E-05	0.000304576	0.000441946	0.000261976	1.36246E-08	2.0114E-07	4.145E-08	2.56216E-07	0.25621569
3829703773935	382970	3773935	3.86468E-05	4.54454E-05	4.48403E-05	9.53152E-06	1.23957E-05	9.12388E-06	9.39093E-07	1.10021E-05	9.39093E-07	1.59395E-05	2.31286E-05	1.37101E-05	2.54918E-09	3.2562E-08	5.4446E-09	4.0556E-08	0.04055601
3829803773935	382980	3773935	4.00226E-05	4.70633E-05	4.64367E-05	9.87085E-06	1.2837E-05	9.4487E-06	9.72526E-07	1.13938E-05	9.72526E-07	1.64448E-05	2.38618E-05	1.41448E-05	2.69598E-09	3.4335E-08	5.7264E-09	4.27577E-08	0.04275769
3829903773935	382990	3773935	4.15767E-05	4.88908E-05	4.82399E-05	1.02541E-05	1.33354E-05	9.8156E-06	1.01029E-06	1.18362E-05	1.01029E-06	1.7025E-05	2.47037E-05	1.46438E-05	2.86251E-09	3.6347E-08	6.0469E-09	4.5256E-08	0.04525603
3830003773935	383000	3773935	4.33704E-05	5.1E-05	5.03209E-05	1.06965E-05	1.39107E-05	1.02391E-05	1.05387E-06	1.23468E-05	1.05387E-06	1.76988E-05	2.56813E-05	1.52234E-05	3.05655E-09	3.8688E-08	6.4203E-09	4.81651E-08	0.0481651
3830103773935	383010	3773935	4.54091E-05	5.33974E-05	5.26864E-05	1.11993E-05	1.45646E-05	1.07204E-05	1.10341E-06	1.29272E-05	1.10341E-06	1.84692E-05	2.67993E-05	1.58861E-05	3.28234E-09	4.1407E-08	6.8532E-09	5.15428E-08	0.0515428
3830203773935	383020	3773935	4.7537E-05	5.58996E-05	5.51553E-05	1.17241E-05	1.52471E-05	1.12227E-05	1.15512E-06	1.3533E-05	1.15512E-06	1.92802E-05	2.79761E-05	1.65836E-05	3.53396E-09	4.4419E-08	7.3312E-09	5.52847E-08	0.05528466
3830303773935	383030	3773935	4.91189E-05	5.77598E-05	5.69908E-05	1.21143E-05	1.57545E-05	1.15962E-05	1.19356E-06	1.39833E-05	1.19356E-06	1.98885E-05	2.88587E-05	1.71068E-05	3.75857E-09	4.7068E-08	7.7483E-09	5.85745E-08	0.05857448
3830403773935	383040	3773935	5.07845E-05	5.97184E-05	5.89232E-05	1.25251E-05	1.62887E-05	1.19894E-05	1.23403E-06	1.44575E-05	1.23403E-06	2.0528E-05	2.97865E-05	1.76568E-05	4.00996E-09	5.0018E-08	8.2129E-09	6.22411E-08	0.06224107
3830503773935	383050	3773935	5.2812E-05	6.21026E-05	6.12757E-05	1.30251E-05	1.69391E-05	1.24681E-05	1.2833E-06	1.50347E-05	1.2833E-06	2.13047E-05	3.09135E-05	1.83249E-05	4.32025E-09	5.3655E-08	8.7875E-09	6.67624E-08	0.06676243
3830603773935	383060	3773935	5.51794E-05	6.48865E-05	6.40225E-05	1.3609E-05	1.76984E-05	1.3027E-05	1.34083E-06	1.57086E-05	1.34083E-06	2.21937E-05	3.22035E-05	1.90896E-05	4.69731E-09	5.8059E-08	9.4857E-09	7.22415E-08	0.07224148
3830703773935	383070	3773935	5.76916E-05	6.78406E-05	6.69373E-05	1.42286E-05	1.85042E-05	1.36201E-05	1.40187E-06	1.64238E-05	1.40187E-06	2.3117E-05	3.35432E-05	1.98837E-05	5.13091E-09	6.3091E-08	1.0287E-08	7.85098E-08	0.07850978
3830803773935	383080	3773935	5.95967E-05	7.00808E-05	6.91477E-05	1.46984E-05	1.91152E-05	1.40698E-05	1.44816E-06	1.69661E-05	1.44816E-06	2.38313E-05	3.45797E-05	2.04981E-05	5.53745E-09	6.7753E-08	1.1028E-08	8.43188E-08	0.08431883
3830903773935	383090	3773935	6.15797E-05	7.24127E-05	7.14485E-05	1.51875E-05	1.97512E-05	1.4538E-05	1.49635E-06	1.75307E-05	1.49635E-06	2.45737E-05	3.56569E-05	2.11367E-05	6.00444E-09	7.308E-08	1.1877E-08	9.09612E-08	0.09096125
3831003773935	383100	3773935	6.37911E-05	7.50131E-05	7.40143E-05	1.57329E-05	2.04605E-05	1.50601E-05	1.55009E-06	1.81602E-05	1.55009E-06	2.5394E-05	3.68473E-05	2.18423E-05	6.56766E-09	7.9476E-08	1.2901E-08	9.89447E-08	0.09894473
3831103773935	383110	3773935	6.62309E-05	7.78821E-05	7.68451E-05	1.63346E-05	2.12431E-05	1.56361E-05	1.60937E-06	1.88548E-05	1.60937E-06	2.63049E-05	3.81689E-05	2.26258E-05	7.26051E-09	8.7304E-08	1.4159E-08	1.08724E-07	0.10872369
3831203773935	383120	3773935	6.87097E-05	8.0797E-05	7.97211E-05	1.6946E-05	2.20381E-05	1.62213E-05	1.6696E-06	1.95605E-05	1.6696E-06	2.72531E-05	3.95449E-05	2.34414E-05	8.09643E-09	9.6684E-08	1.567E-08	1.2045E-07	0.12044984
3831303773935	383130	3773935	7.10771E-05	8.35808E-05	8.24679E-05	1.75299E-05	2.27974E-05	1.67802E-05	1.72713E-06	2.02344E-05	1.72713E-06	2.81671E-05	4.0871E-05	2.42275E-05	9.08652E-09	1.0771E-07	1.7452E-08	1.34253E-07	0.1342531
3831403773935	383140	3773935	7.3723E-05	8.66922E-05	8.55378E-05	1.81824E-05	2.36461E-05	1.74048E-05	1.79142E-06	2.09877E-05	1.79142E-06	2.9106E-05	4.22334E-05	2.50351E-05	1.0344E-08	1.2167E-07	1.9725E-08	1.51737E-07	0.15173747
3831503773935	383150	3773935	7.62407E-05	8.96529E-05	8.84591E-05	1.88034E-05	2.44536E-05	1.79992E-05	1.8526E-06	2.17044E-05	1.8526E-06	3.00823E-05	4.36501E-05	2.58749E-05	1.19936E-08	1.3983E-07	2.2716E-08	1.74543E-07	0.174543
3831603773935	383160	3773935	7.87418E-05	9.25939E-05	9.1361E-05	1.94202E-05	2.52558E-05	1.85897E-05	1.91338E-06	2.24164E-05	1.91338E-06	3.10087E-05	4.49943E-05	2.66717E-05	1.4373E-08	1.6592E-07	2.7039E-08	2.07327E-07	0.20732715
3836903773935	383690	3773935	0.004111396	0.004834665	0.00477029	0.001014001	0.0013187	0.000970635	9.99044E-05	0.001170444	9.99044E-05	0.000757772	0.001099544	0.000651787	1.23268E-07	1.8152E-06	4.0581E-07	2.34423E-06	2.3442233
3837003773935	383700	3773935	0.004516936	0.005311547	0.005240823	0.00111402	0.001448774	0.001066376	0.000109759	0.001285894	0.000109759	0.000774314	0.001123546	0.000666015	1.34824E-07	1.9842E-06	4.4562E-07	2.5646E-06	2.56460265
3837103773935	383710	3773935	0.003124834	0.003674549	0.003625622	0.000770683	0.001002267	0.000737723	7.59316E-05	0.000889586	7.59316E-05	0.000774657	0.001124044	0.00066631	9.41681E-08	1.3871E-06	3.0855E-07	1.78983E-06	1.78983262
3837203773935	383720	3773935	0.002357954	0.002772761	0.002735841	0.000581546	0.000756296	0.000556675	5.72968E-05	0.000671269	5.72968E-05	0.000767763	0.001114041	0.000660381	7.16966E-08	1.0569E-06	2.33E-07	1.36164E-06	1.36163965
3837303773935	383730	3773935	0.001898303	0.002232249	0.002202527	0.000468182	0.000608867	0.000448159	4.61276E-05	0.000540414	4.61276E-05	0.000753792	0.001093768	0.000648364	5.81666E-08	8.5802E-07	1.8768E-07	1.10386E-06	1.10386185
3837403773935	383740	3773935	0.001596967	0.001877902	0.001852898	0.000393863	0.000512215	0.000377018	3.88053E-05	0.000454629	3.88053E-05	0.000738448	0.001071504	0.000635166	4.92506E-08	7.2682E-07	1.5794E-07	9.34019E-07	0.93401913
3837503773935	383750	3773935	0.001385752	0.001629531	0.001607833	0.00034177	0.00044447	0.000327154	3.36729E-05	0.0003945	3.36729E-05	0.000723073	0.001049195	0.000621941	4.2965E-08	6.3426E-07	1.3709E-07	8.14309E-07	0.8143086
3837603773935	383760	3773935	0.001231037	0.001447599	0.001428324	0.000303613	0.000394846	0.000290628	2.99135E-05	0.000350455	2.99135E-05	0.000708238	0.001027669	0.000609181	3.83314E-08	5.6596E-07	1.2179E-07	7.26086E-07	0.72608577
3837703773935	383770	3773935	0.001119759	0.001316745	0.001299212	0.000276168	0.000359154	0.000264357	2.72095E-05	0.000318776	2.72095E-05	0.000693169	0.001005803	0.00059622	3.49707E-08	5.1637E-07	1.1078E-07	6.62124E-07	0.66212449
3837803773935	383780	3773935	0.001030133	0.001211352	0.001195222	0.000254063	0.000330407	0.000243198	2.50316E-05	0.000293261	2.50316E-05	0.000677385	0.000982901	0.000582644	3.2248E-08	4.7617E-07	1.019E-07	6.10322E-07	0.61032183
3837903773935	383790	3773935	0.000954627	0.001122564	0.001107616	0.000235441	0.00030619	0.000225372	2.31969E-05	0.000271766	2.31969E-05	0.000660738	0.000958745	0.000568324	2.99435E-08	4.4213E-07	9.4415E-08	5.66486E-07	0.56648639
3838003773935	383800	3773935	0.000889995	0.001046561	0.001032626	0.000219501	0.000285459	0.000210114	2.16263E-05	0.000253366	2.16263E-05	0.000643628	0.000933919	0.000553608	2.79626E-08	4.1285E-07	8.8002E-08	5.28817E-07	0.52881678
3838103773935	383810	3773935	0.000833551	0.000980188	0.000967137	0.00020558	0.000267355	0.000196788	2.02548E-05	0.000237298	2.02548E-05	0.000625156	0.000907115	0.000537719	2.62263E-08	3.8718E-07	8.2397E-08	4.95804E-07	0.49580428
3838203773935	383820	3773935	0.000783129	0.000920895	0.000908634	0.000193144	0.000251183	0.000184884	1.90296E-05	0.000222943	1.90296E-05	0.000605099	0.000878012	0.000520468	2.46714E-08	3.6419E-07	7.7386E-08	4.66245E-07	0.46624541
3838303773935	383830	3773935	0.000737191	0.000866876	0.000855333	0.000181815	0.000236448	0.000174039	1.79133E-05	0.000209865	1.79133E-05	0.000583333	0.000846428	0.000501746	2.32526E-08	3.4321E-07	7.2817E-08	4.39276E-07	0.43927559
3838403773935	383840	3773935	0.000694422	0.000816583	0.00080571	0.000171266	0.000222731	0.000163942	1.6874E-05	0.00019769	1.6874E-05	0.000559417	0.000811727	0.000481175	2.1931E-08	3.2366E-07	6.8561E-08	4.14154E-07	0.4141544
3838503773935	383850	3773935	0.000653463	0.000768419	0.000758188	0.000161165	0.000209593	0.000154272	1.58788E-05	0.00018603	1.58788E-05	0.000532417	0.000772548	0.000457951	2.06666E-08	3.0497E-07	6.4482E-08	3.90117E-07	0.39011744
3838603773935	383860	3773935	0.000614778	0.000722928	0.00071302	0.000151624	0.000197185	0.000145139	1.49387E-05	0.000175017	1.49387E-05	0.000504322	0.000731781	0.000433785	1.94729E-08	2.8732E-07	6.0628E-08	3.67424E-07	0.36742357
3838703773935	383870	3773935	0.000577089	0.000678609	0.000669574	0.000142328	0.000185097	0.000136241	1.40229E-05	0.000164287	1.40229E-05	0.000473924	0.000687674	0.000407639	1.83119E-08	2.7017E-07	5.6872E-08	3.45349E-07	0.34534879
3838803773935	383880	3773935	0.0005472	0.000635843	0.000627377	0.000133359	0.000173432	0.000127655	1.31392E-05	0.000153934	1.31392E-05	0.000442454	0.00064201	0.000380571	1.71931E-08	2.5363E-07	5.3247E-08	3.24072E-07	0.32407217
3838903773935	383890	3773935	0.000505661	0.000594616	0.000586698	0.000124712	0.000162187	0.000119378	1.22873E-05	0.000143953	1.22873E-05	0.000410469	0.000595599	0.000353059	1.61162E-08	2.3772E-07	4.9755E-08	3.03593E-07	0.30359258
3839003773935	383900	3773935	0.000471576	0.000554535	0.000547151	0.000116306	0.000151255	0.000111332	1.1459E-05	0.00013425	1.1459E-05	0.000377323	0.000547504	0.000324549	1.50704E-08	2.2227E-07	4.6363E-08	2.83708E-07	0.28370842
3839103773935	383910	3773935	0.000442215	0.000520009	0.000513085	0.000109064	0.000141837	0.0001044	1.07456E-05	0.000125891	1.07456E-05	0.0003475	0.00050423	0.000298897	1.41671E-08	2.0894E-07	4.3442E-08	2.66549E-07	0.26654918
3829703773945	382970	3773945	3.84629E-05	4.52293E-05	4.4627E-05	9.48618E-06	1.23367E-05	9.08048E-06	9.34626E-07	1.09497E-05	9.34626E-07	1.61298E-05	2.34047E-05	1.38738E-05	2.54522E-09	3.2497E-08	5.4305E-09	4.04726E-08	0.04047259
3829803773945	382980	3773945	3.98165E-05	4.6821E-05	4.61975E-05	9.82002E-06	1.27709E-05	9.40004E-06	9.67517E-07	1.13351E-05	9.67517E-07	1.66413E-05	2.41469E-05	1.43138E-05	2.69102E-09	3.4257E-08	5.7093E-09	4.26577E-08	0.04265769
3829903773945	382990	3773945	4.13428E-05	4.86157E-05	4.79684E-05	1.01964E-05	1.32604E-05	9.76037E-06	1.0046E-06	1.17696E-05	1.0046E-06	1.72246E-05	2.49933E-05	1.48155E-05	2.85612E-09	3.6249E-08	6.0257E-09	4.51312E-08	0.04513115
3830003773945	383000	3773945	4.30417E-05	5.06136E-05	4.99396E-05	1.06155E-05	1.38053E-05	1.01615E-05	1.04589E-06	1.22532E-05	1.04589E-06	1.78797E-05	2.59438E-05	1.5379E-05	3.04414E-09	3.8514E-08	6.385E-09	4.7943E-08	0.04794299
3830103773945	383010	3773945	4.49245E-05	5.28275E-05	5.21241E-05	1.10798E-05	1.44092E-05	1.0606E-05	1.09164E-06	1.27892E-05	1.09164E-06	1.86127E-05	2.70075E-05	1.60095E-05	3.2595E-09	4.11E-08	6.7946E-09	5.11542E-08	0.05115416
3830203773945	383020	3773945	4.69187E-05	5.51725E-05	5.44379E-05	1.15716E-05	1.50488E-05	1.10767E-05	1.1401E-06	1.33569E-05	1.1401E-06	1.93925E-05	2.8139E-05	1.66802E-05	3.50044E-09	4.3979E-08	7.2493E-09	5.47285E-08	0.05472851

Unique Identifier	X (UTM)	Y (UTM)	EGIODemolition 2025	EGIOSite Grubbing / Prep 2025	EGIOMass Grading / Excavation 2025	EGIOMass Grading / Excavation 2026	EGIODrainage / Utilities Trenching 2026	EGIODrainage / Utilities Trenching 2027	EGIOFoundations / Concrete Pads 2026	EGIOFoundations / Concrete Pads 2027	EGIOBuilding / Structure Construction 2026	EGIOBuilding / Structure Construction 2027	EGIOAsphalt Paving 2027	EGIOArchitectural Coating 2027	EGIOLandscaping or Other Finishing 2027	EGIOWaterside Construction (Piles) 2027	HIWaterside Construction (Landscaping) 2025	HIWaterside Construction (Landscaping) 2026	KMDemolition 2025	KMSite Grubbing / Prep 2025	KMMass Grading / Excavation 2025
3830303773945	383030	3773945	0.000246466	9.6668E-05	3.20133E-05	3.13537E-05	7.2805E-05	7.26926E-05	9.56562E-05	9.55945E-05	0.00010246	0.000100004	3.98708E-06	3.98708E-06	0.000107978	3.98708E-06	3.86961E-05	3.74841E-05	2.13407E-05	9.26203E-05	7.04013E-05
3830403773945	383040	3773945	0.000265939	0.00010431	3.45427E-05	3.3831E-05	7.85572E-05	7.8436E-05	0.000103214	0.000103147	0.000110555	0.000107905	4.30209E-06	4.30209E-06	0.000116509	4.30209E-06	4.16202E-05	4.03166E-05	2.21509E-05	9.61365E-05	7.3074E-05
3830503773945	383050	3773945	0.00028958	0.00011358	3.76133E-05	3.68384E-05	8.55405E-05	8.54085E-05	0.000112389	0.000112317	0.000120383	0.000117497	4.68453E-06	4.68453E-06	0.000126866	4.68453E-06	4.51829E-05	4.37676E-05	2.31037E-05	0.000100272	7.62171E-05
3830603773945	383060	3773945	0.000318179	0.00012479	4.1328E-05	4.04765E-05	9.39885E-05	9.38434E-05	0.000123489	0.000123409	0.000132272	0.000129101	5.14717E-06	5.14717E-06	0.000139395	5.14717E-06	4.95187E-05	4.79677E-05	2.41945E-05	0.000105006	7.98155E-05
3830703773945	383070	3773945	0.000351538	0.00013788	4.5661E-05	4.47202E-05	0.000103843	0.000103682	0.000136436	0.000136348	0.00014614	0.000142637	5.68682E-06	5.68682E-06	0.00015401	5.68682E-06	5.46152E-05	5.29045E-05	2.53554E-05	0.000110044	8.36454E-05
3830803773945	383080	3773945	0.000384502	0.00015081	4.99427E-05	4.89137E-05	0.00011358	0.000113405	0.000149229	0.000149133	0.000159843	0.000156012	6.22008E-06	6.22008E-06	0.000168452	6.22008E-06	5.96596E-05	5.77909E-05	2.63014E-05	0.00011415	8.67661E-05
3830903773945	383090	3773945	0.000422837	0.00016584	5.4922E-05	5.37904E-05	0.000124904	0.000124711	0.000164108	0.000164002	0.00017578	0.000171566	6.84022E-06	6.84022E-06	0.000185247	6.84022E-06	6.55346E-05	6.34819E-05	2.72949E-05	0.000118462	9.00435E-05
3831003773945	383100	3773945	0.000468798	0.00018387	6.08918E-05	5.96372E-05	0.000138481	0.000138267	0.000181945	0.000181828	0.000194886	0.000190215	7.58373E-06	7.58373E-06	0.000205382	7.58373E-06	7.25703E-05	7.02972E-05	2.83653E-05	0.000123107	9.35748E-05
3831103773945	383110	3773945	0.000524936	0.00020589	6.81835E-05	6.67787E-05	0.000155063	0.000154824	0.000203733	0.000203602	0.000218224	0.000212993	8.49187E-06	8.49187E-06	0.000229977	8.49187E-06	8.11092E-05	7.85687E-05	2.95036E-05	0.000128048	9.733E-05
3831203773945	383120	3773945	0.000593693	0.00023285	7.71143E-05	7.55255E-05	0.000175374	0.000175103	0.000230419	0.00023027	0.000246807	0.000240891	9.60415E-06	9.60415E-06	0.000260099	9.60415E-06	9.14528E-05	8.85883E-05	3.06668E-05	0.000133096	0.000101167
3831303773945	383130	3773945	0.000676229	0.00026523	8.78348E-05	8.60251E-05	0.000199755	0.000199446	0.000262451	0.000262282	0.000281118	0.00027438	1.09393E-05	1.09393E-05	0.000296259	1.09393E-05	0.000103623	0.000100377	3.17916E-05	0.000137978	0.000104878
3831403773945	383140	3773945	0.000782234	0.0003068	0.000101604	9.95104E-05	0.000231068	0.000230712	0.000303593	0.000303398	0.000325186	0.000317392	1.26542E-05	1.26542E-05	0.0003427	1.26542E-05	0.000118903	0.000115179	3.30182E-05	0.000143301	0.000108924
3831503773945	383150	3773945	0.000924572	0.00036263	0.000120092	0.000117618	0.000273114	0.000272693	0.000358836	0.000358605	0.000384358	0.000375146	1.49568E-05	1.49568E-05	0.000405059	1.49568E-05	0.000138867	0.000134518	3.41701E-05	0.000148301	0.000112724
3831603773945	383160	3773945	0.00113353	0.00044459	0.000147233	0.0001442	0.000334839	0.000334323	0.000439935	0.000439651	0.000471225	0.00045993	1.83371E-05	1.83371E-05	0.000496604	1.83371E-05	0.000166848	0.000161622	3.54125E-05	0.000153693	0.000116823
3836903773945	383690	3773945	0.006959855	0.00272975	0.00090401	0.000885385	0.002055907	0.002052735	0.002701193	0.00269945	0.002893315	0.002823964	0.000112589	0.000112589	0.003049143	0.000112589	0.001349936	0.001307653	0.002309641	0.010024003	0.007619311
3837003773945	383700	3773945	0.004540873	0.00178099	0.000589811	0.000577658	0.001341352	0.001339282	0.001762361	0.001761224	0.001887709	0.001842461	7.34576E-05	7.34576E-05	0.001989376	7.34576E-05	0.000883723	0.000856043	0.001517981	0.006588143	0.005007691
3837103773945	383710	3773945	0.003334221	0.00130773	0.00043308	0.000424157	0.000984913	0.000983393	0.001294046	0.001293211	0.001386085	0.001352862	5.39376E-05	5.39376E-05	0.001460737	5.39376E-05	0.00065112	0.000630725	0.001121826	0.004868803	0.00370081
3837203773945	383720	3773945	0.002625038	0.00102958	0.000340964	0.000333939	0.000775423	0.000774227	0.001018805	0.001018147	0.001091267	0.00106511	4.24652E-05	4.24652E-05	0.00115004	4.24652E-05	0.000514376	0.000498265	0.000888169	0.003854714	0.002929994
3837303773945	383730	3773945	0.002177841	0.00085418	0.000282878	0.00027705	0.000643324	0.000642331	0.000845243	0.000844698	0.000905361	0.00088366	3.52309E-05	3.52309E-05	0.000954122	3.52309E-05	0.000428104	0.000414695	0.000740082	0.00321201	0.00244147
3837403773945	383740	3773945	0.001875049	0.00073542	0.000243549	0.000238531	0.00055388	0.000553026	0.000727726	0.000727257	0.000779486	0.000760802	3.03326E-05	3.03326E-05	0.000821467	3.03326E-05	0.00036965	0.000358072	0.000639238	0.002774337	0.002108792
3837503773945	383750	3773945	0.001658753	0.00065059	0.000215454	0.000211015	0.000489988	0.000489231	0.00064378	0.000643364	0.000689568	0.00067304	2.68336E-05	2.68336E-05	0.000726707	2.68336E-05	0.000327865	0.000317596	0.00056677	0.002459821	0.001869726
3837603773945	383760	3773945	0.001496241	0.00058685	0.000194346	0.000190341	0.000441982	0.0004413	0.000580707	0.000580332	0.00062201	0.000607101	2.42047E-05	2.42047E-05	0.00065551	2.42047E-05	0.000296441	0.000287156	0.000511994	0.002222092	0.001689027
3837703773945	383770	3773945	0.001375343	0.00053943	0.000178642	0.000174962	0.00040627	0.000405643	0.000533785	0.000533441	0.000571751	0.000558046	2.22489E-05	2.22489E-05	0.000602544	2.22489E-05	0.000273031	0.000264479	0.00047095	0.002043992	0.001553652
3837803773945	383780	3773945	0.001276416	0.00050063	0.000165793	0.000162377	0.000377047	0.000376465	0.00049539	0.00049571	0.00053025	0.00051796	2.06485E-05	2.06485E-05	0.000559203	2.06485E-05	0.000253852	0.000245901	0.000437214	0.001897538	0.001442331
3837903773945	383790	3773945	0.001192335	0.00046765	0.000154872	0.000151681	0.00035221	0.000351666	0.000462758	0.000462459	0.000495671	0.00048379	1.92884E-05	1.92884E-05	0.000522367	1.92884E-05	0.000237532	0.000230092	0.000408423	0.001772584	0.001347353
3838003773945	383800	3773945	0.001119159	0.00043895	0.000145367	0.000142372	0.000330594	0.000330084	0.000434357	0.000434077	0.000465251	0.000454099	1.81046E-05	1.81046E-05	0.000490308	1.81046E-05	0.00022331	0.000216315	0.000383291	0.001663512	0.001264446
3838103773945	383810	3773945	0.00105413	0.00041345	0.000136921	0.0001341	0.000311387	0.000310907	0.000409122	0.000408858	0.000438221	0.000427717	1.70528E-05	1.70528E-05	0.000461822	1.70528E-05	0.000210661	0.000204062	0.000360914	0.001566393	0.001190626
3838203773945	383820	3773945	0.000995054	0.00039027	0.000129247	0.000126584	0.000293934	0.000293481	0.000386191	0.000385942	0.000413659	0.000403744	1.6097E-05	1.6097E-05	0.000435938	1.6097E-05	0.000199151	0.000192913	0.000340556	0.001478036	0.001123465
3838303773945	383830	3773945	0.000940147	0.00036874	0.000122115	0.000119599	0.000277715	0.000277286	0.000364881	0.000364646	0.000390833	0.000381465	1.52087E-05	1.52087E-05	0.000411883	1.52087E-05	0.000188447	0.000182544	0.000321636	0.001395925	0.001061052
3838403773945	383840	3773945	0.000887917	0.00034825	0.000115331	0.000112955	0.000262286	0.000261882	0.00034461	0.000344387	0.00036912	0.000360273	1.43638E-05	1.43638E-05	0.000389	1.43638E-05	0.000178258	0.000172674	0.000303663	0.001317919	0.001001759
3838503773945	383850	3773945	0.00083636	0.00032803	0.000108634	0.000106396	0.000247057	0.000246675	0.0003246	0.0003246391	0.000347687	0.000339353	1.35298E-05	1.35298E-05	0.000366413	1.35298E-05	0.000168196	0.000162927	0.000285961	0.001241093	0.000943363
3838603773945	383860	3773945	0.000786743	0.00030857	0.00010219	0.000100084	0.0002324	0.000232042	0.000305343	0.000305146	0.000327061	0.000319221	1.27271E-05	1.27271E-05	0.000344676	1.27271E-05	0.000158509	0.000153544	0.000268952	0.001167271	0.000887251
3838703773945	383870	3773945	0.000738249	0.00028955	9.58907E-05	9.3915E-05	0.000218075	0.000217739	0.000286522	0.000286338	0.000306901	0.000299545	1.19426E-05	1.19426E-05	0.00032343	1.19426E-05	0.000149037	0.000144369	0.000252353	0.001095228	0.00083249
3838803773945	383880	3773945	0.00069166	0.00027128	8.98392E-05	8.79882E-05	0.000204313	0.000203998	0.00026844	0.00026826	0.000287533	0.000280641	1.1189E-05	1.1189E-05	0.000303019	1.1189E-05	0.000139933	0.00013555	0.000236418	0.001026072	0.000779924
3838903773945	383890	3773945	0.000647801	0.00025408	8.41423E-05	8.24087E-05	0.000191357	0.000191062	0.000251418	0.000251256	0.0002693	0.000262845	1.04795E-05	1.04795E-05	0.000283804	1.04795E-05	0.000131353	0.000127238	0.000221414	0.000960953	0.000730427
3839003773945	383900	3773945	0.000604301	0.00023702	7.84922E-05	7.6875E-05	0.000178507	0.000178232	0.000234535	0.000234384	0.000251217	0.000245195	9.77575E-06	9.77575E-06	0.000264747	9.77575E-06	0.000122839	0.000118991	0.000206541	0.000896404	0.000681362
3839103773945	383910	3773945	0.000565292	0.00022172	7.34253E-05	7.19125E-05	0.000166984	0.000166727	0.000219396	0.000219254	0.000235	0.000229367	9.14471E-06	9.14471E-06	0.00024765	9.14471E-06	0.000115181	0.000111573	0.000193196	0.000838484	0.000637337
3829703773955	382970	3773955	0.00016032	6.288E-05	2.08238E-05	2.03948E-05	4.73577E-05	4.72846E-05	6.22219E-05	6.21817E-05	6.66474E-05	6.50499E-05	2.59349E-06	2.59349E-06	7.02369E-05	2.59349E-06	2.55576E-05	2.47571E-05	1.66109E-05	7.20926E-05	5.47981E-05
3829803773955	382980	3773955	0.000170739	6.6966E-05	2.21772E-05	2.17202E-05	5.04355E-05	5.03577E-05	6.62656E-05	6.62229E-05	7.09788E-05	6.92774E-05	2.76204E-06	2.76204E-06	7.48015E-05	2.76204E-06	2.71165E-05	2.62672E-05	1.72197E-05	7.47347E-05	5.68063E-05
3829903773955	382990	3773955	0.000182541	7.1595E-05	2.37102E-05	2.32217E-05	5.39218E-05	5.38386E-05	7.08462E-05	7.08005E-05	7.58852E-05	7.40663E-05	2.95297E-06	2.95297E-06	7.99722E-05	2.95297E-06	2.88817E-05	2.79771E-05	1.79031E-05	7.77009E-05	5.9061E-05
3830003773955	383000	3773955	0.000195745	7.6774E-05	2.54252E-05	2.49013E-05	5.78221E-05	5.77329E-05	7.59707E-05	7.59217E-05	8.13741E-05	7.94236E-05	3.16656E-06	3.16656E-06	8.57567E-05	3.16656E-06	3.08532E-05	2.98868E-05	1.86409E-05	8.09028E-05	6.14948E-05
3830103773955	383010	3773955	0.000210754	8.2661E-05	2.73747E-05	2.68107E-05	6.22557E-05	6.21596E-05	8.17958E-05	8.1743E-05	8.76135E-05	8.55135E-05	3.40936E-06	3.40936E-06	9.23322E-05	3.40936E-06	3.30902E-05	3.20538E-05	1.94466E-05	8.43994E-05	6.41525E-05
3830203773955	383020	3773955	0.00022773	8.9319E-05	2.95797E-05	2.89702E-05	6.72703E-05	6.71665E-05	8.83844E-05	8.83274E-05	9.46707E-05	9.24015E-05	3.68398E-06	3.68398E-06	9.97695E-05	3.68398E-06	3.5616E-05	3.45004E-05	2.03065E-05	8.81317E-05	6.69895E-05
3830303773955	383030	3773955	0.000245146	9.615E-05	3.18418E-05	3.11858E-05	7.24149E-05	7.23032E-05	9.51438E-05	9.50824E-05	0.00010191	9.94681E-05	3.96572E-06	3.96572E-06	0.0001074	3.96572E-06	3.8201E-05	3.70045E-05	2.10827E-05	9.15006E-05	6.95502E-05
3830403773955	383040	3773955	0.000264969	0.00010392	3.44167E-05	3.37076E-05	7.82706E-05	7.81499E-05	0.000102837	0.000102771	0.000110152	0.000107511	4.2864E-06	4.2864E-06	0.000116084	4.2864E-06	4.11502E-05	3.98613E-05	2.19088E-05	9.50856E-05	7.22752E-05
3830503773955	383050	3773955	0.000288772	0.00011326	3.75083E-05	3.67355E-05	8.53017E-05	8.51701E-05	0.000112075	0.000112003	0.000120047	0.000117169	4.67145E-06	4.67145E-06	0.000126512	4.67145E-06	4.47039E-05	4.33037E-05	2.2857E-05	9.9201E-05	7.54033E-05
3830603773955	383060	3773955	0.00031737	0.00012448	4.1223E-05	4.03737E-05	9.37497E-05	9.3605E-05	0.000123175	0.000123095	0.000131936	0.000128773	5.13409E-06	5.13409E-06	0.000139041	5.13409E-06	4.90039E-05	4.7469E-05	2.39274E-05	0.000103847	7.89346E-05
3830703773955	383070	3773955	0.000350855	0.00013761	4.55723E-05	4.46334E-05	0.000103641	0.000103481	0.000136171	0.000136083	0.000145856	0.00014236	5.67578E-06	5.67578E-06	0.000153711	5.67578E-06	5.40788E-05	5.23849E-05	2.50748E-05	0.000108826	8.27197E-05
3830803773955	383080	3773955	0.000384852	0.00015094	4.99882E-05	4.89582E-05	0.000113683	0.000113508	0.000149365	0.000149269	0.000159989	0.000156154	6.22574E-06	6.22574E-06	0.000168605	6.22574E-06	5.92578E-05	5.74017E-05	2.60479E-05	0.00011305	8.59299E-05
3830903773955	383090	3773955	0.000424508	0.0001665	5.5139E-05	5.40029E-05	0.000125398	0.000125204	0.000164756	0.00016465	0.000176474	0.000172244	6.86725E-06	6.86725E-06	0.000185979	6.86725E-06	6.53158E-05	6.32699E-05	2.70708E-05	0.000117489	8.93044E-05
3831003773955	383100	3773955	0.000471394	0.00018489	6.1229E-05	5.99675E-05	0.000139247	0.000139033	0.000182953	0.000182835	0.000195965	0.000191268	7.62573E-06	7.62573E-06	0.0002065	7.62573E-06	7.24788E-05	7.02086E-05	2.81413E-05	0.000122135	9.28357E-05
3831103773955	383110	3773955	0.000527819	0.00020702	6.8558E-05	6.71455E-05	0.000155915	0.000155675	0.000204852	0.00020472	0.000219422	0.000214163	8.53851E-06	8.53851E-06	0.00023124	8.53851E-06	8.10464E-05	7.85079E-05	2.92434E-05	0.000126918	9.64714E-05
3831203773955	383120	3773955	0.00059707	0.00023418	7.7553E-05	7.59551E-05	0.000176372	0.000176099	0.000231729	0.00023158	0.000248211	0.000242261	9.65879E-06	9.65879E-06	0.000261579	9.65879E-06	9.14528E-05	8.85883E-05	3.03726E-05	0.000131819	0.000100197
3831303773955	383130	3773955	0.000680253	0.0002668	8.83575E-05	8.6537E-05	0.000200943	0.000200633	0.000264013	0.000263843	0.000282791	0.000276013	1.10044E-05	1.10044E-05	0.000298022	1.10044E-05	0.000103721	0.000100473	3.14702E-05	0.000136583	0.000103818
3831403773955	383140	3773955	0.000787112	0.00030872	0.000102237	0.000100131	0.000232509	0.00023215	0.000305486	0.000305289	0.000327214	0.000319371	1.27331E-05	1.27331E-05	0.000344837	1.27331E-05	0.000119142	0.00011541	3.26448E-05	0.000141681	0.000107692
3831503773955	383150	3773955	0.000931327	0.00036528	0.000120969	0.000118477	0.000275109	0.000274685	0.000361458	0.000361225	0.000387166	0.000377886	1.5066E-05	1.5066E-05	0.000408018	1.5066E-05	0.000139454	0.000135086	3.37763E-05	0.000146592	0.000111425
3831603773955	383160	3773955	0.001142907	0.00044826	0.000148451	0.000145393	0.000337609	0.000337088	0.000443574	0.000443288	0.000475123	0.000463735	1.84888E-05	1.84888E-05	0.000500713	1.84888E-05	0.00016795	0.000162689	3.49848E-05	0.000151836	0.000115412
3836903773955	383690	3773955	0.006050821	0.00237322	0.000785937	0.000769744	0.001787383	0.001784625	0.002348388	0.002346872	0.002515417	0.002455123	9.7884E-05	9.7884E-05	0.002650891	9.7884E-05	0.001173655	0.001136894	0.002006066	0.008706467	0.006617843
3837003773955	383700	3773955	0.004184297	0.00164114	0.000543495	0.000532297	0.001236021	0.001234114	0.00162397	0.001622922	0.001739474	0.00169778	6.76892E-05	6.76892E-05	0.001833159	6.76892E-05	0.00081393	0.000788436	0.001395227	0.006055384	0.004602738
3837103773955	383710	3773955	0.003196931	0.00125388	0.000415247	0.000406691	0.000944358	0.000942901	0.001240763	0.001239962	0.001329012	0.001297156	5.17167E-05	5.17167E-05	0.001400589	5.17167E-05	0.000623614	0.000604081	0.00107119	0.004649039	0.003533765
3837203773955	383720	3773955	0.002591032	0.00101624	0.000336547	0.000329613	0.000765378	0.000764197	0.001005607	0.001004958	0.00107713	0.001051312	4.1915E-05	4.1915E-05	0.001135142	4.1915E-05	0.000506803	0.000490928	0.000871745	0.003783437	0.002875815
3837303773955	383730	3773955	0.002193587	0.00086036	0.000284923	0.000279053	0.000647975	0.000646975	0.000851354	0.000850805	0.000911907	0.000890049	3.54856E-05	3.54856E-05	0.0009612	3.54856E-05	0.000430148	0.000416675	0.000740358	0.003213208	0.002442381
3837403773955	383740	3773955	0.00191695	0.00075185	0.000248991	0.000243861	0.000566258	0.000565384	0.000743988	0.000743508	0.000796905	0.000777803	3.10104E-05	3.10104E-05	0.000839824	3.10104E-05	0.000376767	0.000364966	0.000648476	0.00281443	0.002139267
3837503773955	383750	3773955	0.001716112	0.00067308	0.000222905	0.000218312	0.000506931	0.000506149	0.000666041	0.000665611	0.000713413	0.000696313	2.77615E-05	2.77615E-05	0.000751836	2.77615E-05	0.000337988	0.000327402	0.00058143	0.002523447	0.001918089
3837603773955	383760	3773955	0.001562699	0.00061291	0.000202978	0.000198796	0.000461614	0.000460901	0.0006065	0.000606109	0.000649637	0.000634066	2.52797E-05	2.52797E-05	0.000684625	2.52797E-05	0.000308349	0.000298691	0.000529968	0.002300097	0.001748319
3837703773955	383770	3773955	0.001446526	0.00056735	0.000187888	0.000184017	0.000427297	0.000426637	0.000561412	0.00056105	0.000601342	0.000586928	2.34004E-05	2.34004E-05	0.000633729	2.34004E-05	0.000285881	0.000276926	0.000490774	0.002129992	0.001619021
3837803773955	383780	3773955	0.001350634	0.00052974	0.000175433	0.000171818	0.000398971	0.000398355	0.000524195	0.000523857	0.000561479	0.0005402	2.18492E-05	2.18492E-05	0.000591719	2.18492E-05	0.000267319	0.000258946	0.000458294	0.001989029	0.001511874
3837903773955	383790	3773955	0.001268457	0.00049751	0.000164759	0.000161364	0.000374696	0.000374118	0.000492302	0.000491984	0.000527317	0.000514677	2.05198E-05	2.05198E-05	0.000555717	2.05198E-05	0.000251395	0.00024352	0.000430368	0.001867827	0.001419747
3838003773955	383800	3773955	0.001196682	0.00046936	0.000155436	0.000152234	0.000353494	0.000352949	0.000464445	0.000464145	0.000497479	0.000485554	1.93587E-05	1.93587E-05	0.000524272	1.93587E-05	0.000237474	0.000230036	0.000405918	0.001761711	0.001339088
3838103773955	383810	3773955	0.001132254	0.00044409	0.000147068	0.000144038	0.000334462	0.000333946	0.00043944	0.000439156	0.000470695	0.000459413	1.83164E-05	1.83164E-05	0.000496046	1.83164E-05	0.000224965	0.000217919	0.000383934	0.001666301	0.001266567
3838203773955	383820	3773955	0.001072281	0.00042056	0.000139278	0.000136408	0.000316747	0.000316258	0.000416164	0.000415895	0.000445763	0.000435079	1.73463E-05	1.73463E-05	0.000469771	1.73463E-05	0.000213314	0.000206633	0.000363469	0.001577482	0.001199055
3838303773955	383830	3773955	0.001014904	0.00039806	0.000131825	0.000129109	0.000299798	0.000299335	0.000393895	0.000393641	0.000421911	0.000411798	1.64181E-05	1.64181E-05	0.000444634	1.64181E-05	0.000202161	0.000195829	0.000343914	0.001492611	0.001134544
3838403773955	383840	3773955	0.000958866	0.00037608	0.000124546	0.00012198	0.000283244	0.000282807	0.000372146	0.000371906	0.000398615	0.00038906	1.55115E-05	1.55115E-05	0.000420083	1.55115E-05	0.000191265	0.000185274	0.000324848	0.001409862	0.001071645
3838503773955	383850	3773955	0.000902297	0.00035389	0.000117199	0.000114784	0.000266534	0.000266123	0.000350191	0.000349965	0.000375098	0.000366107	1.45964E-05	1.45964E-05	0.0003953	1.45964E-05	0.000180263	0.000174617	0.000305648	0.001326533	0.001008307
3838603773955	383860	3773955	0.00084695	0.00033219	0.00011001	0.000107743	0.000250185	0.000249799	0.00032871	0.000328498	0.00035209	0.00034365	1.37011E-05	1.37011E-05	0.000371052	1.37011E-05	0.000169496	0.000164187	0.000286891	0.001245129	0.000946431
3838703773955	383870	3773955	0.000791486	0.00031043	0.000102806	0.000100687	0.00023301	0.00023344	0.000307184	0.000306986	0.000329032	0.000321146	1.28038E-05	1.28038E-05	0.000346753	1.28038E-05	0.000158706	0.00015373	0.000268135	0.001163726	0.000884556
3838803773955	383880	3773955	0.000737396	0.00028922	9.57798E-05	9.38064E-05	0.000217823	0.000217487	0.000286191	0.000286007	0.000306547	0.000299199	1.19288E-05	1.19288E-05	0.000323056	1.19288E-05	0.000148178	0.000143536	0.000249856	0.001084394	0.000824255

			KMMass Grading / Excavation	KMDrainage / Utilities Trenching	KMFoundations / Concrete Pads	KMBuilding / Structure Construction	KMAsphalt Paving	KMArchitectural Coating	KMLandscaping or Other Finishing	KMWaterside Construction (Piles)	EWNDemolition	EWNSite Grubbing / Prep	EWNDrainage / Utilities Trenching	EWNDrainage / Utilities Trenching	EWNDrainage / Utilities Trenching	EWNFoundations / Concrete Pads	EWNBuilding / Structure Construction	EWNAsphalt Paving	EWNLandscaping or Other Finishing	EWNWaterside Construction (Piles)	ISDemolition
Unique Identifier	X (UTM)	Y (UTM)	2026	2026	2026	2026	2026	2026	2026	2026	2027	2027	2027	2028	2029	2029	2029	2029	2029	2029	2027
3830303773945	383030	3773945	6.96727E-05	2.50201E-05	1.32405E-05	4.54766E-05	1.46098E-06	1.46098E-06	4.69376E-05	1.46098E-06	0.000192684	1.05016E-05	2.46596E-05	2.41834E-05	2.3683E-05	2.05139E-05	4.45447E-05	3.16912E-06	4.61293E-05	3.16912E-06	1.89366E-05
3830403773945	383040	3773945	7.23178E-05	2.59699E-05	1.37432E-05	4.72031E-05	1.51645E-06	1.51645E-06	4.87195E-05	1.51645E-06	0.000208726	1.13758E-05	2.67125E-05	2.61967E-05	2.56547E-05	2.22217E-05	4.82531E-05	3.43295E-06	4.99696E-05	3.43295E-06	1.99035E-05
3830503773945	383050	3773945	7.54283E-05	2.7087E-05	1.43343E-05	4.92333E-05	1.58167E-06	1.58167E-06	5.0815E-05	1.58167E-06	0.000228419	1.24491E-05	2.92329E-05	2.86684E-05	2.80752E-05	2.43183E-05	5.28058E-05	3.75685E-06	5.46843E-05	3.75685E-06	2.10408E-05
3830603773945	383060	3773945	7.89895E-05	2.83658E-05	1.50111E-05	5.15578E-05	1.65635E-06	1.65635E-06	5.32142E-05	1.65635E-06	0.000252637	1.37691E-05	3.23324E-05	3.1708E-05	3.10519E-05	2.68968E-05	5.84047E-05	4.15518E-06	6.04823E-05	4.15518E-06	2.23402E-05
3830703773945	383070	3773945	8.27798E-05	2.97269E-05	1.57314E-05	5.40318E-05	1.73583E-06	1.73583E-06	5.57676E-05	1.73583E-06	0.000281527	1.53436E-05	3.60296E-05	3.53338E-05	3.46027E-05	2.99724E-05	6.50833E-05	4.63033E-06	6.73985E-05	4.63033E-06	2.37179E-05
3830803773945	383080	3773945	8.58681E-05	3.0836E-05	1.63183E-05	5.60476E-05	1.80059E-06	1.80059E-06	5.78482E-05	1.80059E-06	0.000310661	1.69314E-05	3.97582E-05	3.89904E-05	3.81837E-05	3.30742E-05	7.18186E-05	5.1095E-06	7.43733E-05	5.1095E-06	2.48804E-05
3830903773945	383090	3773945	8.91116E-05	3.20008E-05	1.69347E-05	5.81647E-05	1.8686E-06	1.8686E-06	6.00333E-05	1.8686E-06	0.000345094	1.88081E-05	4.41649E-05	4.3312E-05	4.24158E-05	3.674E-05	7.97787E-05	5.67583E-06	8.26166E-05	5.67583E-06	2.60848E-05
3831003773945	383100	3773945	9.26064E-05	3.32557E-05	1.75988E-05	6.04458E-05	1.94188E-06	1.94188E-06	6.23876E-05	1.94188E-06	0.000386954	2.10895E-05	4.95221E-05	4.85658E-05	4.75609E-05	4.11966E-05	8.94559E-05	6.36431E-06	9.26381E-05	6.36431E-06	2.73493E-05
3831103773945	383110	3773945	9.63227E-05	3.45903E-05	1.83051E-05	6.28715E-05	2.01981E-06	2.01981E-06	6.48913E-05	2.01981E-06	0.000438653	2.39071E-05	5.61385E-05	5.50544E-05	5.39153E-05	4.67007E-05	0.000101408	7.21461E-06	0.000105015	7.21461E-06	2.86501E-05
3831203773945	383120	3773945	0.00010012	3.59541E-05	1.90268E-05	6.53503E-05	2.09944E-06	2.09944E-06	6.74497E-05	2.09944E-06	0.000502465	2.7385E-05	6.43051E-05	6.30633E-05	6.17585E-05	5.34943E-05	0.00011616	8.26414E-06	0.000120292	8.26414E-06	2.99523E-05
3831303773945	383130	3773945	0.000103792	3.72727E-05	1.97246E-05	6.77471E-05	2.17644E-06	2.17644E-06	6.99235E-05	2.17644E-06	0.000579347	3.15752E-05	7.41445E-05	7.27126E-05	7.12082E-05	6.16795E-05	0.000133933	9.52864E-06	0.000138698	9.52864E-06	3.12084E-05
3831403773945	383140	3773945	0.000107797	3.87108E-05	2.04856E-05	7.03609E-05	2.26042E-06	2.26042E-06	7.26213E-05	2.26042E-06	0.000678565	3.69826E-05	8.68422E-05	8.51652E-05	8.34031E-05	7.22426E-05	0.00015687	1.11605E-05	0.000162451	1.11605E-05	3.24925E-05
3831503773945	383150	3773945	0.000111558	4.00613E-05	2.12003E-05	7.28156E-05	2.33927E-06	2.33927E-06	7.51549E-05	2.33927E-06	0.000813524	4.43381E-05	0.000104114	0.000102104	9.99911E-05	8.66109E-05	0.00018807	1.33802E-05	0.00019476	1.33802E-05	3.37011E-05
3831603773945	383160	3773945	0.000115614	4.15179E-05	2.19711E-05	7.54632E-05	2.42433E-06	2.42433E-06	7.78875E-05	2.42433E-06	0.001011484	5.51272E-05	0.000129449	0.000126949	0.000124323	0.000107686	0.000233835	1.66361E-05	0.000242153	1.66361E-05	3.47378E-05
3831703773945	383170	3773945	0.000119644	4.29597E-05	2.27411E-05	7.80895E-05	2.50658E-06	2.50658E-06	8.05475E-05	2.50658E-06	0.001046254	5.70258E-05	0.000133959	0.000131259	0.000128432	0.000111228	0.000241686	1.71961E-05	0.000250475	1.71961E-05	3.59146E-05
3831803773945	383180	3773945	0.000123673	4.43999E-05	2.35112E-05	8.07157E-05	2.59115E-06	2.59115E-06	8.32684E-05	2.59115E-06	0.001081024	5.89246E-05	0.000138467	0.000135667	0.000132741	0.000114949	0.000249736	1.77716E-05	0.000258798	1.77716E-05	3.71083E-05
3831903773945	383190	3773945	0.000127702	4.58402E-05	2.42813E-05	8.33419E-05	2.67592E-06	2.67592E-06	8.59893E-05	2.67592E-06	0.001115794	6.08234E-05	0.000142975	0.000140075	0.000137049	0.000118671	0.000257786	1.83471E-05	0.000267122	1.83471E-05	3.83021E-05
3832003773945	383200	3773945	0.000131732	4.72805E-05	2.50514E-05	8.59682E-05	2.76069E-06	2.76069E-06	8.87102E-05	2.76069E-06	0.001150564	6.27222E-05	0.000147483	0.000144483	0.000141357	0.000122393	0.000265836	1.89226E-05	0.000275446	1.89226E-05	3.94959E-05
3832103773945	383210	3773945	0.000135761	4.87208E-05	2.58215E-05	8.85945E-05	2.84546E-06	2.84546E-06	9.14311E-05	2.84546E-06	0.001185334	6.46211E-05	0.000151992	0.000148892	0.000145665	0.000126115	0.000273886	1.94981E-05	0.000283769	1.94981E-05	4.06897E-05
3832203773945	383220	3773945	0.000139791	5.01611E-05	2.65916E-05	9.12208E-05	2.93023E-06	2.93023E-06	9.41519E-05	2.93023E-06	0.001220104	6.65199E-05	0.000156501	0.000153301	0.000149974	0.000129837	0.000281936	2.00736E-05	0.000292093	2.00736E-05	4.18835E-05
3832303773945	383230	3773945	0.000143821	5.16014E-05	2.73617E-05	9.38971E-05	3.01501E-06	3.01501E-06	9.68728E-05	3.01501E-06	0.001254874	6.84187E-05	0.000160992	0.000157712	0.000154282	0.000133559	0.000289986	2.06491E-05	0.000300417	2.06491E-05	4.30773E-05
3832403773945	383240	3773945	0.000147851	5.30417E-05	2.81318E-05	9.65734E-05	3.09979E-06	3.09979E-06	9.95936E-05	3.09979E-06	0.001289644	7.03175E-05	0.000165484	0.000162122	0.000158591	0.000137281	0.000298036	2.12246E-05	0.000308741	2.12246E-05	4.42711E-05
3832503773945	383250	3773945	0.000151881	5.44819E-05	2.89019E-05	9.92497E-05	3.18457E-06	3.18457E-06	0.000102393	3.18457E-06	0.001324414	7.22163E-05	0.000169975	0.000166533	0.000162899	0.000141003	0.000306086	2.18001E-05	0.000317065	2.18001E-05	4.54649E-05
3832603773945	383260	3773945	0.000155911	5.59222E-05	2.96721E-05	0.000101926	3.26935E-06	3.26935E-06	0.000105151	3.26935E-06	0.001359184	7.41151E-05	0.000174467	0.000170943	0.000167208	0.000144725	0.000314136	2.23756E-05	0.000325389	2.23756E-05	4.66588E-05
3832703773945	383270	3773945	0.000159941	5.73624E-05	3.04422E-05	0.000104601	3.35412E-06	3.35412E-06	0.000107909	3.35412E-06	0.001393954	7.60139E-05	0.000178958	0.000175354	0.000171516	0.000148447	0.000322186	2.29511E-05	0.000333713	2.29511E-05	4.78526E-05
3832803773945	383280	3773945	0.000163971	5.88027E-05	3.12124E-05	0.000107276	3.43889E-06	3.43889E-06	0.000110668	3.43889E-06	0.001428724	7.79127E-05	0.000183449	0.000179764	0.000175825	0.000152169	0.000330236	2.35266E-05	0.000342036	2.35266E-05	4.90465E-05
3832903773945	383290	3773945	0.000168001	6.02429E-05	3.19825E-05	0.000109951	3.52366E-06	3.52366E-06	0.000113426	3.52366E-06	0.001463494	7.98115E-05	0.000187941	0.000184173	0.000180133	0.000155891	0.000338286	2.41021E-05	0.000350359	2.41021E-05	5.02403E-05
3833003773945	383300	3773945	0.000172031	6.16832E-05	3.27526E-05	0.000112626	3.60843E-06	3.60843E-06	0.000116185	3.60843E-06	0.001498264	8.17103E-05	0.000192432	0.000188582	0.000184441	0.000159613	0.000346336	2.46776E-05	0.000358682	2.46776E-05	5.14342E-05
3833103773945	383310	3773945	0.000176061	6.31234E-05	3.35227E-05	0.000115301	3.69319E-06	3.69319E-06	0.000118943	3.69319E-06	0.001533034	8.36091E-05	0.000196924	0.000192991	0.000188749	0.000163335	0.000354386	2.52531E-05	0.000367005	2.52531E-05	5.26281E-05
3833203773945	383320	3773945	0.000180091	6.45637E-05	3.42928E-05	0.000117976	3.77796E-06	3.77796E-06	0.000121702	3.77796E-06	0.001567804	8.55079E-05	0.000201415	0.000197399	0.000193057	0.000167057	0.000362436	2.58286E-05	0.000375328	2.58286E-05	5.38221E-05
3833303773945	383330	3773945	0.000184121	6.60039E-05	3.50629E-05	0.000120651	3.86272E-06	3.86272E-06	0.000124461	3.86272E-06	0.001602574	8.74068E-05	0.000205907	0.000201808	0.000197365	0.000170779	0.000370486	2.64041E-05	0.000383651	2.64041E-05	5.50161E-05
3833403773945	383340	3773945	0.000188151	6.74441E-05	3.58331E-05	0.000123326	3.94749E-06	3.94749E-06	0.000127221	3.94749E-06	0.001637344	8.93056E-05	0.000210398	0.000206216	0.000201673	0.000174501	0.000378536	2.69796E-05	0.000391974	2.69796E-05	5.62101E-05
3833503773945	383350	3773945	0.000192181	6.88842E-05	3.66032E-05	0.000125999	4.03225E-06	4.03225E-06	0.000129979	4.03225E-06	0.001672114	9.12045E-05	0.000214889	0.000210625	0.000205981	0.000178223	0.000386586	2.75551E-05	0.000400297	2.75551E-05	5.74042E-05
3833603773945	383360	3773945	0.000196211	7.03244E-05	3.73733E-05	0.000128672	4.11702E-06	4.11702E-06	0.000132736	4.11702E-06	0.001706884	9.31033E-05	0.000219379	0.000215033	0.000210289	0.000181945	0.000394636	2.81306E-05	0.000408619	2.81306E-05	5.85982E-05
3833703773945	383370	3773945	0.000200241	7.17646E-05	3.81434E-05	0.000131345	4.20178E-06	4.20178E-06	0.000135493	4.20178E-06	0.001741654	9.50022E-05	0.000223869	0.000219442	0.000214597	0.000185667	0.000402686	2.87061E-05	0.000416941	2.87061E-05	5.97923E-05
3833803773945	383380	3773945	0.000204271	7.32048E-05	3.89135E-05	0.000134018	4.28655E-06	4.28655E-06	0.000138251	4.28655E-06	0.001776424	9.69011E-05	0.000228359	0.000223851	0.000218905	0.000189389	0.000410736	2.92816E-05	0.000425263	2.92816E-05	6.09864E-05
3833903773945	383390	3773945	0.000208301	7.46451E-05	3.96836E-05	0.000136691	4.37132E-06	4.37132E-06	0.000141008	4.37132E-06	0.001811194	9.88001E-05	0.000232849	0.000228259	0.000223213	0.000193111	0.000418786	2.98571E-05	0.000433585	2.98571E-05	6.21805E-05
3834003773945	383400	3773945	0.000212331	7.60853E-05	4.04537E-05	0.000139364	4.45609E-06	4.45609E-06	0.000143766	4.45609E-06	0.001845964	0.000100699	0.000237339	0.000232668	0.000227521	0.000196833	0.000426836	3.04326E-05	0.000441907	3.04326E-05	6.33747E-05
3834103773945	383410	3773945	0.000216361	7.75255E-05	4.12238E-05	0.000142037	4.54086E-06	4.54086E-06	0.000146523	4.54086E-06	0.001880734	0.000102599	0.000241829	0.000237076	0.000231829	0.000200555	0.000434886	3.10081E-05	0.000450229	3.10081E-05	6.45688E-05
3834203773945	383420	3773945	0.000220391	7.89657E-05	4.19939E-05	0.000144709	4.62563E-06	4.62563E-06	0.000149281	4.62563E-06	0.001915504	0.000104499	0.000246319	0.000241485	0.000236137	0.000204277	0.000442936	3.15836E-05	0.000458551	3.15836E-05	6.57629E-05
3834303773945	383430	3773945	0.000224421	8.04059E-05	4.27641E-05	0.000147382	4.71041E-06	4.71041E-06	0.000152039	4.71041E-06	0.001950274	0.000106399	0.000250809	0.000245893	0.000240445	0.000207999	0.000450986	3.21591E-05	0.000466873	3.21591E-05	6.69569E-05
3834403773945	383440	3773945	0.000228451	8.18462E-05	4.35342E-05	0.000150054	4.79518E-06	4.79518E-06	0.000154797	4.79518E-06	0.001985044	0.000108299	0.000255299	0.000250301	0.000244753	0.000211721	0.000459036	3.27346E-05	0.000475195	3.27346E-05	6.81509E-05
3834503773945	383450	3773945	0.000232481	8.32864E-05	4.43044E-05	0.000152727	4.87996E-06	4.87996E-06	0.000157555	4.87996E-06	0.002019814	0.000110199	0.000259789	0.000254709	0.000249061	0.000215443	0.000467086	3.33101E-05	0.000483517	3.33101E-05	6.93449E-05
3834603773945	383460	3773945	0.000236511	8.47267E-05	4.50745E-05	0.000155399	4.96473E-06	4.96473E-06	0.000160312	4.96473E-06	0.002054584	0.000112099	0.000264278	0.000259117	0.000253369	0.000219165	0.000475136	3.38856E-05	0.000491839	3.38856E-05	7.05389E-05
3834703773945	383470	3773945	0.000240541	8.61669E-05	4.58446E-05	0.000158072	5.04951E-06	5.04951E-06	0.000163069	5.04951E-06	0.002089354	0.000113999	0.000268768	0.000263525	0.000257677	0.000222887	0.000483186	3.44611E-05	0.000500161	3.44611E-05	7.17329E-05
3834803773945	383480	3773945	0.000244571	8.76072E-05	4.66147E-05	0.000160744	5.13428E-06	5.13428E-06	0.000165827	5.13428E-06	0.002124124	0.000115899	0.000273258	0.000267933	0.000261985	0.000226609	0.000491236	3.50366E-05	0.000508483	3.50366E-05	7.29268E-05
3834903773945	383490	3773945	0.000248601	8.90474E-05	4.73849E-05	0.000163417	5.21906E-06	5.21906E-06	0.000168584	5.21906E-06	0.002158894	0.000117799	0.000277747	0.000272341	0.000266293	0.000230331	0.000499286	3.56121E-05	0.000516806	3.56121E-05	7.41208E-05
3835003773945	383500	3773945	0.000252631	9.04877E-05	4.81551E-05	0.000166089	5.30383E-06	5.30383E-06	0.000171342	5.30383E-06	0.002193664	0.000119699	0.000282237	0.000276749	0.000270601	0.000234053	0.000507336	3.61876E-05	0.000525128	3.61876E-05	7.53147E-05
3835103773945	383510	3773945	0.000256661	9.19279E-05	4.89252E-05	0.000168762	5.38861E-06	5.38861E-06	0.000174101	5.38861E-06	0.002228434	0.000121599	0.000286727	0.000281157	0.000274909	0.000237775	0.000515386	3.67631E-05	0.000533451	3.67631E-05	7.65087E-05
3835203773945	383520	3773945	0.000260691	9.33681E-05	4.96954E-05	0.000171434	5.47338E-06	5.47338E-06	0.000176859	5.47338E-06	0.002263204	0.000123499	0.000291216	0.000285565	0.000279217	0.000241497	0.000523436	3.73386E-05	0.000541773	3.73386E-05	7.77026E-05
3835303773945	383530	3773945	0.000264721	9.48083E-05	5.04655E-05	0.000174107	5.55816E-06	5.55816E-06	0.000179618	5.55816E-06	0.002297974	0.000125399	0.000295706	0.000289973	0.000283525	0.000245219	0.000531486	3.79141E-05	0.000550096	3.79141E-05	7.88966E-05
3835403773945	383540	3773945	0.000268751	9.62485E-05	5.12357E-05	0.000176779	5.64293E-06	5.64293E-06	0.000182376	5.64293E-06	0.002332744	0.000127299	0.000300196	0.000294381	0.000287833	0.000248941	0.000539536	3.84896E-05	0.000558419	3.84896E-05	8.00905E-05
3835503773945	383550	3773945	0.000272781	9.76887E-05	5.20058E-05	0.000179452	5.72771E-06	5.72771E-06	0.000185135	5.72771E-06	0.002367514	0.000129199	0.000304686	0.000298789	0.000292141	0.000252663	0.000547586	3.90651E-05	0.000566742	3.90651E-05	8.12845E-05
3835603773945	383560	3773945	0.000276811	9.91289E-05	5.27759E-05	0.000182124	5.81248E-06	5.81248E-06	0.000187894	5.81248E-06	0.002402284	0.000131099	0.000309176	0.000303197	0.000296449	0.000256385	0.000555636	3.96406E-05	0.000575065	3.96406E-05	8.24784E-05
3835703773945	383570	3773945	0.000280841	0.000100569	5.35461E-05	0.000184797	5.89726E-06	5.89726E-06	0.000190653	5.89726E-06	0.002437054	0.000132999	0.000313666	0.000307606	0.000300757	0.000260107	0.000563686	4.02161E-05	0.000583388	4.02161E-05	8.36724E-05
3835803773945	383580	3773945	0.000284871	0.000102009	5.43162E-05	0.000187469	5.98203E-06	5.98203E-06	0.000193412	5.98203E-06	0.002471824	0.000134899	0.000318156	0.000312014	0.000305065	0.000263829	0.000571736	4.07916E-05	0.000591711	4.07916E-05	8.48663E-05
3835903773945	383590	3773945	0.000288901	0.000103449	5.50864E-05	0.000190142	6.06681E-06	6.06681E-06	0.000196171	6.06681E-06	0.002506594	0.000136799	0.000322646	0.000316423	0.000309373	0.000267551	0.000579786	4.13671E-05	0.000600034	4.13671E-05	8.60603E-05
3836003773945	383600	3773945	0.000292931	0.000104889	5.58565E-05	0.000192815	6.15158E-06	6.15158E-06	0.000198931	6.15158E-06	0.002541364	0.000138699	0.000327136	0.000320831	0.000313681	0.000271273	0.000587836	4.19426E-05	0.000608357	4.19426E-05	8.72542E-05
3836103773945	383610	3773945	0.000296961	0.000106329	5.66266E-05	0.000195488	6.23636E-06	6.23636E-06	0.000201691	6.23636E-06	0.002576134	0.000140599	0.000331626	0.000325239	0.000317989	0.000274995	0.000595886	4.25181E-05	0.000616679	4.25181E-05	8.84482E-05
3836203773945	383620	3773945	0.000300991	0.000107769	5.73967E-05	0.000198161	6.32113E-06	6.32113E-06	0.000204451	6.32113E-06	0.002610904	0.000142499	0.000336116	0.000329647	0.000322297	0.000278717	0.000603936	4.30936E-05	0.000625001	4.30936E-05	8.96421E-05
3836303773945	383630	3773945	0.000305021	0.000109209	5.81668E-05	0.000200834	6.40591E-06	6.40591E-06	0.000207211	6.40591E-06	0.002645674	0.000144399	0.000340606	0.000334055	0.000326605	0.000282439	0.000611986	4.36691E-05	0.000633323	4.36691E-05	9.08361E-05
3836403773945	383640	3773945	0.000309051	0.000110649	5.89369E-05	0.000203507	6.49068E-06	6.49068E-06	0.000209971	6.49068E-06	0.002680444	0.000146299	0.000345096	0.000338463	0.000330913	0.000286161	0.000620036	4.42446E-05	0.000641645	4.42446E-05	9.20301E-05
3836503773945	383650	3773945	0.000313081	0.000112089	5.97071E-05	0.000206179	6.57546E-06	6.57546E-06	0.000212731	6.57546E-06	0.002715214	0.000148199	0.000349586	0.000342871	0.000335221	0.000289883	0.000628086	4.48201E-05	0.000649967	4.48201E-05	9.32241E-05
3836603773945	383660	3773945	0.000317111	0.000113529	6.04772E-05	0.000208852	6.66023E-06	6.66023E-06	0.000215491	6.66023E-06	0.002749984	0.000150099	0.000354076	0.000347279	0.000339529	0.000293605	0.000636136	4.53956E-05	0.000658289	4.53956E-05	9.44181E-05
3836703773945	383670	3773945	0.000321141	0.000114969	6.12473E-05	0.000211524	6.74501E-06	6.74501E-06	0.000218251	6.74501E-06	0.002784754	0.000151999	0.000358566	0.000351687	0.000343837	0.000297327	0.000644186	4.59711E-05	0.000666611	4.59711E-05	9.56121E-05
3836803773945	383680	3773945	0.000325171	0.000116409	6.20174E-05	0.000214197	6.82978E-06	6.82978E-06	0.000221011	6.82978E-06	0.002819524	0.000153899	0.000363056	0.000356095	0.000348145	0.000301049	0.000652236	4.65466E-05	0.000674934	4.65466E-05	9.68061E-05
3836903773945	383690	3773945	0.000329201	0.000117849	6.27875E-05	0.000216869	6.91456E-06	6.91456E-06	0.000223771	6.91456E-06	0.002854294	0.000155799	0.000367546	0.000360503	0.000352453	0.000304771	0.000660286	4.71221E-05	0.000683256	4.71221E-05	9.80001E-05
3837003773945	383700	3773945	0.000333231	0.000119289	6.35576E-05	0.000219542	6.99933E-06	6.99933E-06	0.000226531	6.99933E-06	0.002889064	0.000157699	0.000372036	0.000364911	0.000356761	0.000308493	0.000668336	4.76976E-05	0.000691579	4.76976E-05	9.91942E-05
3837103773945	383710	3773945	0.000337261	0.000120729	6.43277E-05	0.000222214	7.08411E-06	7.08411E-06	0.000229291	7.08411E-06	0.002923834	0.000159599	0.000376526	0.000369319	0.000361069	0.000312215	0.000676386	4.82731E-05	0.000699901	4.82731E-05	0.000100388
3837203773945	383720	3773945	0.000341291	0.000122169	6.50978E-05	0.000224887	7.16888E-06	7.16888E-06	0.000232051	7.16888E-06	0.002958604	0.000161499	0.000381016	0.000373727	0.000365377	0.000315937	0.000684436	4.88486E-05	0.000708224	4.88486E-05	0.000101582
3837303773945	383730	3773945	0.000345321	0.000123609	6.58679E-05	0.000227559	7.25366E-06	7.25366E-06	0.000234811	7.25366E-06	0.002993374	0.000163399	0.000385506	0.000378135	0.000369685	0.000319659	0.000692486	4.94241E-05	0.000716546	4.94241E-05	0.000102776
3837403773945	383740	3773945	0.000349351	0.000125049	6.66381E-05	0.000230232	7.33843E-06	7.33843E-06	0.000237571	7.33843E-06	0.003028144	0.000165299	0.000389996	0.000382543	0.000373993	0.000323381	0.000700536	4.99996E-05	0.000724868	4.99996E-05	0.000103969
3837503773945	383750	3773945	0.000353381	0.000126489	6.74082E-05	0.000232904	7.42321E-06	7.42321E-06	0.000240331	7.42321E-06	0.003062914	0.000167199	0.000394486	0.000386951	0.000378301	0.000327103	0.000708586	5.05751E-05	0.000733189	5.05751E-05	0.000105163
3837603773945	383760	3773945	0.000357411	0.000127929	6.81783E-05	0.000235577	7.50798E-06	7.50798E-06	0.000243091	7.50798E-06	0.003097684	0.000169099	0.000398976	0.000391359	0.000382609	0.000330825	0.000716636	5.11506E-05	0.000741511	5.11506E-05	0.000106357
3837703773945	383770	3773945	0.000361441	0.000129369	6.89484E-05	0.000238249	7.59276E-06	7.59276E-06	0.000245851	7.59276E-06	0.003132454	0.000170999	0.000403466	0.000395767	0.000386917	0.000334547	0.000724686	5.17261E-05	0.000749832	5.17261E-05	0.000107551
3837803773945	383780	3773945	0.000365471	0.000130809	6.97185E-05	0.000240922	7.67753E-06	7.67753E-06	0.000248611	7.67753E-06	0.003167224	0.000172899	0.000407956	0.000400175	0.000391225	0.000338269	0.000732736	5.23016E-05	0.000758154	5.23016E-05	0.000108745
3837903773945	383790	3773945	0.000369501	0.000132249	7.04886E-05	0.000243594	7.76231E-06	7.76231E-06	0.000251371	7.76231E-06	0.003201994	0.000174799	0.000412446	0.000404583	0.000395533	0.000341991	0.000740786	5.28771E-05	0.000766475	5.28771E-05	0.000109939
3838003773945	383800	3773945	0.000373531	0.000133689	7.12587E-05	0.000246267	7.84708E-06	7.84708E-06	0.000254131	7.84708E-06	0.003236764	0.000176699	0.000416936	0.000408991	0.000399841	0.000345713	0.000748836	5.34526E-05	0.000774797	5.34526E-05	0.000111133
3838103773945	383810	3773945	0.000377561	0.000135129	7.20288E-05	0.000248939	7.93186E-06	7.93186E-06	0.000256891	7.93186E-06	0.003271534	0.000178599	0.000421426	0.000413399	0.000404149	0.000349435	0.000756886	5.40281E-05	0.000783118	5.40281E-05	0.000112327
3838203773945	383820	3773945	0.000381591	0.000136569	7.27989E-05	0.000251612	8.01663E-06	8.01663E-06	0.000259651	8.01663E-06	0.003306304	0.000180499	0.000425916	0.000417807	0.000408457	0.000353157	0.000764936	5.46036E-05	0.000791439	5.46036E-05	0.000113521
3838303773945	383830	3773945	0.000385621	0.000138009	7.35689E-05	0.000254284	8.10141E-06	8.10141E-06	0.000262411	8.10141E-06	0.003341074	0.000182399	0.000430406	0.000422215	0.000412765	0.000356879	0.000772986	5.51791E-05	0.000799761	5.51791E-05	0.000114715
3838403773945

			ISDrainage / Utilities Trenching	ISDrainage / Utilities Trenching				SVSite Grubbing / Prep	SVMass Grading / Excavation	SVMass Grading / Excavation	SVDrainage / Utilities Trenching	SVFoundations / Concrete Pads	SVBuilding / Structure Construction	SVBuilding / Structure Construction			SVArchitectural Coating	SVArchitectural Coating	SVLandscaping or Other Finishing	SVLandscaping or Other Finishing	
Unique Identifier	X (UTM)	Y (UTM)	2027	2028	ISAsphalt Paving 2027	ISAsphalt Paving 2028	SVDemolition 2027	2027	2027	2028	2028	2028	2028	2029	SVAsphalt Paving 2028	SVAsphalt Paving 2029	2028	2029	2028	2029	MDemolition 2027
3830303773945	383030	3773945	7.62505E-06	7.42941E-06	1.96927E-06	1.83447E-06	7.46555E-05	5.36732E-05	3.6188E-05	3.57285E-05	2.53503E-05	8.05313E-06	1.15366E-05	1.10964E-05	1.13427E-06	1.05532E-06	1.13427E-06	1.05532E-06	1.15366E-05	1.10964E-05	1.581E-05
3830403773945	383040	3773945	8.01437E-06	7.80875E-06	2.06982E-06	1.92813E-06	7.73459E-05	5.56075E-05	3.74922E-05	3.70161E-05	2.62638E-05	8.34335E-06	1.19524E-05	1.14963E-05	1.17515E-06	1.09336E-06	1.17515E-06	1.09336E-06	1.19524E-05	1.14963E-05	1.63689E-05
3830503773945	383050	3773945	8.47234E-06	8.25496E-06	2.1881E-06	2.03831E-06	8.05085E-05	5.78812E-05	3.90252E-05	3.85297E-05	2.73378E-05	8.6845E-06	1.24411E-05	1.19664E-05	1.2232E-06	1.13806E-06	1.2232E-06	1.13806E-06	1.24411E-05	1.19664E-05	1.70276E-05
3830603773945	383060	3773945	8.99556E-06	8.76476E-06	2.32323E-06	2.16419E-06	8.41077E-05	6.04688E-05	4.07698E-05	4.02522E-05	2.85599E-05	9.07274E-06	1.29973E-05	1.25013E-05	1.27789E-06	1.18894E-06	1.27789E-06	1.18894E-06	1.29973E-05	1.25013E-05	1.77824E-05
3830703773945	383070	3773945	9.5503E-06	9.30526E-06	2.4665E-06	2.29765E-06	8.79295E-05	6.32165E-05	4.26224E-05	4.20812E-05	2.98577E-05	9.48501E-06	1.35879E-05	1.30694E-05	1.33595E-06	1.24296E-06	1.33595E-06	1.24296E-06	1.35879E-05	1.30694E-05	1.85863E-05
3830803773945	383080	3773945	1.00184E-05	9.76134E-06	2.58739E-06	2.41027E-06	9.10119E-05	6.54326E-05	4.41166E-05	4.35564E-05	3.09043E-05	9.81751E-06	1.40642E-05	1.35276E-05	1.38279E-06	1.28654E-06	1.38279E-06	1.28654E-06	1.40642E-05	1.35276E-05	1.92304E-05
3830903773945	383090	3773945	1.05034E-05	1.02339E-05	2.71264E-06	2.52694E-06	9.42191E-05	6.77384E-05	4.56712E-05	4.50913E-05	3.19934E-05	1.01635E-05	1.45598E-05	1.40043E-05	1.43151E-06	1.33187E-06	1.43151E-06	1.33187E-06	1.45598E-05	1.40043E-05	1.99018E-05
3831003773945	383100	3773945	1.10125E-05	1.073E-05	2.84414E-06	2.64944E-06	9.76579E-05	7.02107E-05	4.73381E-05	4.6737E-05	3.31611E-05	1.05344E-05	1.50912E-05	1.45154E-05	1.48376E-06	1.38048E-06	1.48376E-06	1.38048E-06	1.50912E-05	1.45154E-05	2.06276E-05
3831103773945	383110	3773945	1.15363E-05	1.12403E-05	2.97941E-06	2.77545E-06	0.000101293	7.28239E-05	4.91E-05	4.84766E-05	3.43953E-05	1.09265E-05	1.56529E-05	1.50556E-05	1.53899E-06	1.43186E-06	1.53899E-06	1.43186E-06	1.56529E-05	1.50556E-05	2.1397E-05
3831203773945	383120	3773945	1.20607E-05	1.17512E-05	3.11483E-06	2.9016E-06	0.000104999	7.54884E-05	5.08964E-05	5.02502E-05	3.56537E-05	1.13263E-05	1.62256E-05	1.56065E-05	1.59529E-06	1.48425E-06	1.59529E-06	1.48425E-06	1.62256E-05	1.56065E-05	2.21808E-05
3831303773945	383130	3773945	1.25664E-05	1.2244E-05	3.24546E-06	3.02329E-06	0.00010858	7.80631E-05	5.26324E-05	5.19641E-05	3.68698E-05	1.17126E-05	1.6779E-05	1.61388E-05	1.64971E-06	1.53488E-06	1.64971E-06	1.53488E-06	1.6779E-05	1.61388E-05	2.29303E-05
3831403773945	383140	3773945	1.30835E-05	1.27478E-05	3.37899E-06	3.14768E-06	0.00011258	8.0939E-05	5.45714E-05	5.38785E-05	3.82281E-05	1.21441E-05	1.73971E-05	1.67333E-05	1.71048E-06	1.59142E-06	1.71048E-06	1.59142E-06	1.73971E-05	1.67333E-05	2.37577E-05
3831503773945	383150	3773945	1.35701E-05	1.3222E-05	3.50468E-06	3.26476E-06	0.000116144	8.35009E-05	5.62987E-05	5.55839E-05	3.94381E-05	1.25285E-05	1.79478E-05	1.7263E-05	1.76462E-06	1.6418E-06	1.76462E-06	1.6418E-06	1.79478E-05	1.7263E-05	2.45524E-05
3831603773945	383160	3773945	1.39876E-05	1.36287E-05	3.61249E-06	3.3652E-06	0.000119645	8.60181E-05	5.79958E-05	5.72595E-05	4.0627E-05	1.29061E-05	1.84888E-05	1.77834E-05	1.81782E-06	1.69129E-06	1.81782E-06	1.69129E-06	1.84888E-05	1.77834E-05	2.53472E-05
3836903773945	383690	3773945	0.000445287	0.000433863	0.000115002	0.000107129	0.012918279	0.009287541	0.006261927	0.00618242	0.004386576	0.001393503	0.001996278	0.001920109	0.000196273	0.000182612	0.000196273	0.000182612	0.001996278	0.001920109	0.001956551
3837003773945	383700	3773945	0.00029617	0.000288571	7.649E-05	7.12538E-05	0.008355753	0.006007333	0.004050316	0.00399889	0.002837309	0.00090134	0.001291225	0.001241957	0.000126953	0.000118116	0.000126953	0.000118116	0.001291225	0.001241957	0.001270371
3837103773945	383710	3773945	0.000221203	0.000215527	5.71287E-05	5.32179E-05	0.006082611	0.004373067	0.002948447	0.002911011	0.002065433	0.000656135	0.000939954	0.000904089	9.24159E-05	8.59833E-05	9.24159E-05	8.59833E-05	0.000939954	0.000904089	0.000928433
3837203773945	383720	3773945	0.000176754	0.000172219	4.56492E-05	4.25242E-05	0.004748586	0.003413975	0.0023018	0.002272574	0.001612446	0.000512233	0.000733805	0.000705806	7.21475E-05	6.71256E-05	7.21475E-05	6.71256E-05	0.000733805	0.000705806	0.000727755
3837303773945	383730	3773945	0.00014841	0.000144602	3.83289E-05	3.5705E-05	0.003909264	0.002810549	0.001894952	0.001870893	0.001327443	0.000421695	0.000604104	0.000581053	5.93953E-05	5.5261E-05	5.93953E-05	5.5261E-05	0.000604104	0.000581053	0.000601414
3837403773945	383740	3773945	0.000128965	0.000125656	3.33069E-05	3.10269E-05	0.003342408	0.0024030 1	0.001620178	0.001599607	0.0011349 6	0.000360548	0.000516507	0.000496799	5.07828E-05	4.7248E-05	5.07828E-05	4.7248E-05	0.000516507	0.000496799	0.000516033
3837503773945	383750	3773945	0.000114883	0.000111936	2.96702E-05	2.76391E-05	0.00293877	0.002112816	0.001424521	0.001406434	0.000997899	0.000317007	0.000454132	0.000436804	4.46501E-05	4.15422E-05	4.46501E-05	4.15422E-05	0.000454132	0.000436804	0.000455192
3837603773945	383760	3773945	0.00010416	0.000101487	2.69007E-05	2.50592E-05	0.00263654	0.001895529	0.00127802	0.001261793	0.000895273	0.000284405	0.000407428	0.000391882	4.00582E-05	3.72699E-05	4.00582E-05	3.72699E-05	0.000407428	0.000391882	0.000409598
3837703773945	383770	3773945	9.60464E-05	9.35822E-05	2.48053E-05	2.31073E-05	0.002412779	0.001734657	0.001169555	0.001154706	0.000819292	0.000260268	0.00037285	0.000358623	3.66585E-05	3.41068E-05	3.66585E-05	3.41068E-05	0.00037285	0.000358623	0.000375799
3837803773945	383780	3773945	8.93339E-05	8.70419E-05	2.30717E-05	2.14923E-05	0.002230345	0.001603497	0.001081124	0.001067397	0.000757344	0.000240589	0.000344658	0.000331507	3.38867E-05	3.1528E-05	3.38867E-05	3.1528E-05	0.000344658	0.000331507	0.000348216
3837903773945	383790	3773945	8.35818E-05	8.14373E-05	2.15862E-05	2.01085E-05	0.002075787	0.001492378	0.001006204	0.000993428	0.000704861	0.000223916	0.000320774	0.000308535	3.15384E-05	2.93432E-05	3.15384E-05	2.93432E-05	0.000320774	0.000308535	0.000324823
3838003773945	383800	3773945	7.85437E-05	7.65284E-05	2.0285E-05	1.88964E-05	0.001941648	0.001395939	0.000941182	0.000929232	0.000659313	0.000209447	0.000300045	0.000288597	2.95003E-05	2.7447E-05	2.95003E-05	2.7447E-05	0.000300045	0.000288597	0.000304504
3838103773945	383810	3773945	7.40473E-05	7.21474E-05	1.91237E-05	1.78146E-05	0.001822769	0.001310472	0.000883558	0.000872339	0.000618946	0.000196623	0.000281675	0.000270927	2.76942E-05	2.57665E-05	2.76942E-05	2.57665E-05	0.000281675	0.000270927	0.000286478
3838203773945	383820	3773945	6.99509E-05	6.81562E-05	1.80658E-05	1.68291E-05	0.001714911	0.001232928	0.000831275	0.000820721	0.000582321	0.000184988	0.000265007	0.000254896	2.60554E-05	2.42418E-05	2.60554E-05	2.42418E-05	0.000265007	0.000254896	0.000270113
3838303773945	383830	3773945	6.61454E-05	6.44483E-05	1.7083E-05	1.59136E-05	0.001614812	0.001160962	0.000782754	0.000772815	0.000548331	0.000174191	0.000249539	0.000240018	2.45346E-05	2.28268E-05	2.45346E-05	2.28268E-05	0.000249539	0.000240018	0.000254915
3838403773945	383840	3773945	6.25346E-05	6.09301E-05	1.61504E-05	1.50448E-05	0.00151963	0.001092532	0.000736616	0.000727264	0.000516011	0.000163923	0.00023483	0.00022587	2.30884E-05	2.14814E-05	2.30884E-05	2.14814E-05	0.00023483	0.00022587	0.000240458
3838503773945	383850	3773945	5.89896E-05	5.74761E-05	1.52349E-05	1.4192E-05	0.001425563	0.001024902	0.000691018	0.000682245	0.000484069	0.000153776	0.000220294	0.000211889	2.16592E-05	2.01516E-05	2.16592E-05	2.01516E-05	0.000220294	0.000211889	0.000226169
3838603773945	383860	3773945	5.55892E-05	5.41629E-05	1.43567E-05	1.33739E-05	0.00133505	0.000959828	0.000647144	0.000638927	0.000453334	0.000144013	0.000206307	0.000198435	2.0284E-05	1.88722E-05	2.0284E-05	1.88722E-05	0.000206307	0.000198435	0.000212415
3838703773945	383870	3773945	5.22782E-05	5.09369E-05	1.35016E-05	1.25773E-05	0.001246514	0.000896176	0.000604228	0.000596556	0.000423271	0.000134462	0.000192625	0.000185276	1.89389E-05	1.76206E-05	1.89389E-05	1.76206E-05	0.000192625	0.000185276	0.00019896
3838803773945	383880	3773945	4.91034E-05	4.78436E-05	1.26816E-05	1.18135E-05	0.001161471	0.000835035	0.000563004	0.000555856	0.000394393	0.000125289	0.000179484	0.000172635	1.76468E-05	1.64185E-05	1.76468E-05	1.64185E-05	0.000179484	0.000172635	0.00018603
3838903773945	383890	3773945	4.61115E-05	4.49284E-05	1.19089E-05	1.10937E-05	0.001081462	0.000777512	0.000524221	0.000517565	0.000367225	0.000116658	0.0001671 2	0.000160743	1.64311E-05	1.52875E-05	1.64311E-05	1.52875E-05	0.0001671 2	0.000160743	0.000173854
3839003773945	383900	3773945	4.31516E-05	4.20444E-05	1.11445E-05	1.03816E-05	0.001002111	0.000720464	0.000485757	0.00047959	0.00034028	0.000108098	0.000154858	0.000148949	1.52255E-05	1.41658E-05	1.52255E-05	1.41658E-05	0.000154858	0.000148949	0.000161753
3839103773945	383910	3773945	4.04814E-05	3.94428E-05	1.04549E-05	9.7392E-06	0.000931278	0.000669538	0.000451422	0.00044569	0.000316228	0.000100458	0.000143912	0.00013842	1.41493E-05	1.31645E-05	1.41493E-05	1.31645E-05	0.000143912	0.00013842	0.000150927
3829703773955	382970	3773955	5.64072E-06	5.496E-06	1.4568E-06	1.35707E-06	5.88602E-05	4.23173E-05	2.85315E-05	2.81693E-05	1.99868E-05	6.34929E-06	9.09574E-06	8.74869E-06	8.9429E-07	8.32043E-07	8.9429E-07	8.32043E-07	9.09574E-06	8.74869E-06	1.24677E-05
3829803773955	382980	3773955	5.90065E-06	5.74925E-06	1.52392E-06	1.4196E-06	6.09449E-05	4.3816E-05	2.9542E-05	2.91669E-05	2.06947E-05	6.57416E-06	9.41789E-06	9.05854E-06	9.25963E-07	8.61512E-07	9.25963E-07	8.61512E-07	9.41789E-06	9.05854E-06	1.29031E-05
3829903773955	382990	3773955	6.19377E-06	6.03485E-06	1.59963E-06	1.49012E-06	6.3279E-05	4.54941E-05	3.06734E-05	3.0284E-05	2.14872E-05	6.82594E-06	9.77858E-06	9.40547E-06	9.61426E-07	8.94506E-07	9.61426E-07	8.94506E-07	9.77858E-06	9.40547E-06	1.33876E-05
3830003773955	383000	3773955	6.51727E-06	6.35005E-06	1.68318E-06	1.56795E-06	6.58001E-05	4.73067E-05	3.18956E-05	3.14906E-05	2.23433E-05	7.0979E-06	1.01682E-05	9.7802E-06	9.99732E-07	9.30145E-07	9.99732E-07	9.30145E-07	1.01682E-05	9.7802E-06	1.39102E-05
3830103773955	383010	3773955	6.8779E-06	6.70143E-06	1.77631E-06	1.65471E-06	6.8544E-05	4.92794E-05	3.32256E-05	3.28038E-05	2.32751E-05	7.39389E-06	1.05922E-05	1.0188E-05	1.04142E-06	9.68933E-07	1.04142E-06	9.68933E-07	1.05922E-05	1.0188E-05	1.44782E-05
3830203773955	383020	3773955	7.27342E-06	7.0868E-06	1.87846E-06	1.74987E-06	7.14572E-05	5.13738E-05	3.46377E-05	3.41979E-05	2.42643E-05	7.70813E-06	1.10424E-05	1.0621E-05	1.08568E-06	1.01011E-06	1.08568E-06	1.01011E-06	1.10424E-05	1.0621E-05	1.50824E-05
3830303773955	383030	3773955	7.64755E-06	7.45134E-06	1.97509E-06	1.83988E-06	7.40586E-05	5.32441E-05	3.58987E-05	3.54429E-05	2.51476E-05	7.98874E-06	1.14444E-05	1.10077E-05	1.12521E-06	1.04689E-06	1.12521E-06	1.04689E-06	1.14444E-05	1.10077E-05	1.56195E-05
3830403773955	383040	3773955	8.05319E-06	7.84657E-06	2.07985E-06	1.93747E-06	7.68203E-05	5.52296E-05	3.72374E-05	3.67646E-05	2.60854E-05	8.28665E-06	1.18711E-05	1.14182E-05	1.16717E-06	1.08593E-06	1.16717E-06	1.08593E-06	1.18711E-05	1.14182E-05	1.61893E-05
3830503773955	383050	3773955	8.52297E-06	8.3043E-06	2.20118E-06	2.05049E-06	7.99918E-05	5.75098E-05	3.87747E-05	3.82824E-05	2.71623E-05	8.62876E-06	1.23612E-05	1.18896E-05	1.21535E-06	1.13076E-06	1.21535E-06	1.13076E-06	1.23612E-05	1.18896E-05	1.68443E-05
3830603773955	383060	3773955	9.05576E-06	8.82342E-06	2.33878E-06	2.17867E-06	8.35553E-05	6.00717E-05	4.05021E-05	3.99878E-05	2.83723E-05	9.01316E-06	1.29119E-05	1.24192E-05	1.26949E-06	1.18113E-06	1.26949E-06	1.18113E-06	1.29119E-05	1.24192E-05	1.75865E-05
3830703773955	383070	3773955	9.62512E-06	9.37817E-06	2.48582E-06	2.31565E-06	8.73504E-05	6.28002E-05	4.23417E-05	4.18041E-05	2.9661E-05	9.42255E-06	1.34984E-05	1.29833E-05	1.32716E-06	1.23478E-06	1.32716E-06	1.23478E-06	1.34984E-05	1.29833E-05	1.83794E-05
3830803773955	383080	3773955	1.01236E-05	9.86385E-06	2.61456E-06	2.43558E-06	9.05487E-05	6.50996E-05	4.3892E-05	4.33347E-05	3.0747E-05	9.76754E-06	1.39926E-05	1.34587E-05	1.37575E-06	1.27999E-06	1.37575E-06	1.27999E-06	1.39926E-05	1.34587E-05	1.90453E-05
3830903773955	383090	3773955	1.06401E-05	1.03671E-05	2.74795E-06	2.55983E-06	9.38806E-05	6.7495E-05	4.55071E-05	4.49293E-05	3.18784E-05	1.0127E-05	1.45075E-05	1.39539E-05	1.42637E-06	1.32709E-06	1.42637E-06	1.32709E-06	1.45075E-05	1.39539E-05	1.97403E-05
3831003773955	383100	3773955	1.11695E-05	1.08829E-05	2.88468E-06	2.6872E-06	9.73283E-05	6.99737E-05	4.71783E-05	4.65793E-05	3.30491E-05	1.04989E-05	1.50403E-05	1.44664E-05	1.47875E-06	1.37582E-06	1.47875E-06	1.37582E-06	1.50403E-05	1.44664E-05	2.04661E-05
3831103773955	383110	3773955	1.17051E-05	1.14048E-05	3.023E-06	2.81606E-06	0.000100883	7.25293E-05	4.89013E-05	4.82804E-05	3.42561E-05	1.08823E-05	1.55896E-05	1.49947E-05	1.53276E-06	1.42607E-06	1.53276E-06	1.42607E-06	1.55896E-05	1.49947E-05	2.12119E-05
3831203773955	383120	3773955	1.22446E-05	1.19305E-05	3.16235E-06	2.94587E-06	0.000104509	7.51361E-05	5.06589E-05	5.00157E-05	3.54873E-05	1.12734E-05	1.61499E-05	1.55337E-05	1.58785E-06	1.47733E-06	1.58785E-06	1.47733E-06	1.61499E-05	1.55337E-05	2.1974E-05
3831303773955	383130	3773955	1.27679E-05	1.24403E-05	3.29748E-06	3.07175E-06	0.000108054	7.76853E-05	5.23776E-05	5.17126E-05	3.66913E-05	1.16559E-05	1.66978E-05	1.60607E-05	1.64172E-06	1.52745E-06	1.64172E-06	1.52745E-06	1.66978E-05	1.60607E-05	2.27071E-05
3831403773955	383140	3773955	1.33001E-05	1.29588E-05	3.43493E-06	3.19979E-06	0.000111921	8.0465E-05	5.42518E-05	5.3563E-05	3.80042E-05	1.2073E-05	1.72953E-05	1.66354E-05	1.70046E-06	1.5821E-06	1.70046E-06	1.5821E-06	1.72953E-05	1.66354E-05	2.35E-05
3831503773955	383150	3773955	1.38104E-05	1.3456E-05	3.56672E-06	3.32256E-06	0.000115422	8.29821E-05	5.59489E-05	5.52386E-05	3.91931E-05	1.24506E-05	1.78363E-05	1.71557E-05	1.75366E-06	1.6316E-06	1.75366E-06	1.6316E-06	1.78363E-05	1.71557E-05	2.42748E-05
3831603773955	383160	3773955	1.42492E-05	1.38836E-05	3.68006E-06	3.42814E-06	0.000118861	8.54544E-05	5.76158E-05	5.68843E-05	4.03608E-05	1.28216E-05	1.83677E-05	1.76669E-05	1.80591E-06	1.68021E-06	1.80591E-06	1.68021E-06	1.83677E-05	1.76669E-05	2.5046E-05
3836903773955	383690	3773955	0.000388984	0.000379004	0.000100461	9.35835E-05	0.011201311	0.008053134	0.005429654	0.005360715	0.003803556	0.001208292	0.001730953	0.001664907	0.000170187	0.000158341	0.000170187	0.000158341	0.001730953	0.001664907	0.001697617
3837003773955	383700	3773955	0.000273681	0.000266659	7.0682E-05	6.58434E-05	0.007682179	0.00552307	0.003723812	0.003676532	0.002608588	0.000828681	0.001187137	0.001141841	0.000116719	0.000108595	0.000116719	0.000108595	0.001187137	0.001141841	0.00116834
3837103773955	383710	3773955	0.000212181	0.000206737	5.47987E-05	5.10474E-05	0.005823214	0.004186575	0.002822709	0.002786869	0.001977351	0.000628154	0.000899869	0.000865533	8.84748E-05	8.23165E-05	8.84748E-05	8.23165E-05	0.000899869	0.000865533	0.000888693
3837203773955	383720	3773955	0.000174107	0.00016964	4.49655E-05	4.18874E-05	0.004684282	0.003367744	0.00227063	0.0022418	0.001590611	0.000505296	0.000723868	0.000696248	7.11705E-05	6.62166E-05	7.11705E-05	6.62166E-05	0.000723868	0.000696248	0.000717357
3837303773955	383730	3773955	0.000148861	0.000145041	3.84454E-05	3.58136E-05	0.003938921	0.002831871	0.001909328	0.001885086	0.001337514	0.000424894	0.000608687	0.000585462	5.98459E-05	5.56803E-05	5.98459E-05	5.56803E-05	0.000608687	0.000585462	0.000605154
3837403773955	383740	3773955	0.000131068	0.000127705	3.38502E-05	3.1533E-05	0.003421518	0.002459886	0.001658525	0.001637468	0.001161823	0.000369081	0.000528732	0.000508557	5.19847E-05	4.83663E-05	5.19847E-05	4.83663E-05	0.000528732	0.000508557	0.000527222
3837503773955	383750	3773955	0.000117978	0.000114951	3.04695E-05	2.83837E-05	0.003047092	0.002190693	0.001477028	0.001458275	0.001034681	0.000328692	0.000470871	0.000452904	4.62959E-05	4.30734E-05	4.62959E-05	4.30734E-05	0.000470871	0.000452904	0.000470784
3837603773955	383760	3773955	0.000107853	0.000105086	2.78546E-05	2.59478E-05	0.002762091	0.001985794	0.001338879	0.00132188	0.000937905	0.000297948	0.000426829	0.000410543	4.19657E-05	3.90447E-05	4.19657E-05	3.90447E-05	0.000426829	0.000410543	0.000427792
3837703773955	383770	3773955	0.000100066	9.74983E-05	2.58434E-05	2.40742E-05	0.002547283	0.001831358	0.001234754	0.001219077	0.000864964	0.000274777	0.000393635	0.000378615	3.87021E-05	3.60082E-05	3.87021E-05	3.60082E-05	0.000393635	0.000378615	0.000395352
3837803773955	383780	3773955	9.35721E-05	9.11713E-05	2.41663E-05	2.2512E-05	0.002370631	0.001704355	0.001149125	0.001134535	0.00080498	0.000255721	0.000366337	0.000352359	3.60181E-05	3.35111E-05	3.60181E-05	3.35111E-05	0.000366337	0.000352359	0.00036865
3837903773955	383790	3773955	8.79657E-05	8.57087E-05	2.27184E-05	2.11632E-05	0.002219681	0.00159583	0.001075954	0.001062293	0.000753723	0.000239438	0.00034301	0.000329922	3.37246E-05	3.13772E-05	3.37246E-05	3.13772E-05	0.00034301	0.000329922	0.000345814
3838003773955	383800	3773955	8.30412E-05	8.09106E-05	2.14465E-05	1.99784E-05	0.002088232	0.001501326	0.001012237	0.000999385	0.000709087	0.000225259	0.000322697	0.000310384	3.17275E-05	2.95191E-05	3.17275E-05	2.95191E-05	0.000322697	0.000310384	0.00032591
3838103773955	383810	3773955	7.86044E-05	7.65877E-05	2.03007E-05	1.8911E-05	0.001970485	0.001416672	0.000955161	0.000943033	0.000669105	0.000212557	0.000304502	0.000292883	2.99385E-05	2.78546E-05	2.99385E-05	2.78546E-05	0.000304502	0.000292883	0.000308068
3838203773955	383820	3773955	7.44766E-05	7.25657E-05	1.92346E-05	1.79179E-05	0.001860996	0.001337955	0.000902088	0.000890634	0.000631926	0.000200747	0.000287582	0.000276609	2.8275E-05	2.63069E-05	2.8275E-05	2.63069E-05	0.000287582	0.000276609	0.000291468
3838303773955	383830	3773955	7.05394E-05	6.87296E-05	1.82178E-05	1.69707E-05	0.001756256	0.001262653	0.000851317	0.000840508	0.00059636	0.000189448	0.000271396	0.000261041	2.66836E-05	2.48263E-05	2.66836E-05	2.48263E-05	0.000271396	0.000261041	0.000275586
3838403773955	383840	3773955	6.67125E-05	6.50009E-05	1.72294E-05	1.605E-05	0.001653903	0.001189067	0.000801703	0.000791524	0.000561605	0.000178408	0.00025558	0.00024582	2.51285E-05	2.33794E-05	2.51285E-05	2.33794E-05	0.00025558	0.00024582	0.000260062
3838503773955	383850	3773955	6.28778E-05	6.12645E-05	1.62391E-05	1.51274E-05	0.001550375	0.001114635	0.000751519	0.000741977	0.000526451	0.0001672 4	0.000239581	0.00023044	2.35556E-05	2.1916E-05	2.35556E-05	2.1916E-05	0.000239581	0.00023044	0.000244365
3838603773955	383860	3773955	5.91409E-05	5.76236E-05	1.5274E-05	1.42284E-05	0.001449011	0.00104176	0.000702384	0.000693466	0.000492031	0.000156306	0.000223917	0.000215374	2.20155E-05	2.04831E-05	2.20155E-05	2.04831E-05	0.000223917	0.000215374	0.000228994
3838703773955	383870	3773955	5.54165E-05	5.39946E-05	1.43121E-05	1.33323E-05	0.001347308	0.000968641	0.000653086	0.000644794	0.000457497	0.000145335	0.000208201	0.000200257	2.04703E-05	1.90454E-05	2.04703E-05	1.90454E-05	0.000208201	0.000200257	0.000213574
3838803773955	383880	3773955	5.17933E-05	5.04644E-05	1.33763E-05	1.24606E-05	0.001248082	0.000897303	0.000604988	0.000597306	0.000423803	0.000134631	0.000192868	0.000185509	1.89627E-05	1.76428E-05	1.89627E-05	1.76428E-05	0.000192868	0.000185509	0.000198526

			MSite Grubbing / Prep	MMass Grading / Excavation	MMass Grading / Excavation	MDrainage / Utilities Trenching	MFoundations / Concrete Pads	MBuilding / Structure Construction	MAsphalt Paving	MLandscaping or Other Finishing	MWaterside Construction (Piles)	RSSWDemolition	RSSWPlacing Base	RSSWForm/Plac e Rebar and Pour	Child Risk				
Unique Identifier	X (UTM)	Y (UTM)	2027	2027	2028	2028	2028	2028	2028	2028	2028	2029	2029	2029	3rd Trimester	0<2	2<16	Total	per million
3830303773945	383030	3773945	4.8534E-05	5.70721E-05	5.63121E-05	1.197E-05	1.55669E-05	1.14581E-05	1.17935E-06	1.38168E-05	1.17935E-06	2.0032E-05	2.90669E-05	1.72302E-05	3.72885E-09	4.6674E-08	7.672E-09	5.80745E-08	0.05807451
3830403773945	383040	3773945	5.02497E-05	5.90895E-05	5.83027E-05	1.23932E-05	1.61172E-05	1.18631E-05	1.22104E-06	1.43052E-05	1.22104E-06	2.0712E-05	3.00536E-05	1.78151E-05	3.98611E-09	4.9694E-08	8.1457E-09	6.18258E-08	0.06182578
3830503773945	383050	3773945	5.22717E-05	6.14673E-05	6.06488E-05	1.28919E-05	1.67658E-05	1.23405E-05	1.27017E-06	1.48809E-05	1.27017E-06	2.15043E-05	3.12032E-05	1.84966E-05	4.29735E-09	5.334E-08	8.7188E-09	6.63559E-08	0.06635586
3830603773945	383060	3773945	5.4589E-05	6.41922E-05	6.33374E-05	1.34634E-05	1.7509E-05	1.28876E-05	1.32648E-06	1.55405E-05	1.32648E-06	2.23995E-05	3.25022E-05	1.92666E-05	4.6717E-09	5.7708E-08	9.4072E-09	7.17866E-08	0.0717866
3830703773945	383070	3773945	5.70566E-05	6.70939E-05	6.62005E-05	1.4072E-05	1.83005E-05	1.34702E-05	1.38644E-06	1.6243E-05	1.38644E-06	2.33322E-05	3.38555E-05	2.00689E-05	5.10438E-09	6.2726E-08	1.0201E-08	7.80306E-08	0.07803062
3830803773945	383080	3773945	5.90341E-05	6.94192E-05	6.84949E-05	1.45597E-05	1.89347E-05	1.3937E-05	1.43449E-06	1.6806E-05	1.43449E-06	2.40902E-05	3.49554E-05	2.07208E-05	5.52388E-09	6.7536E-08	1.096E-08	8.40197E-08	0.08401971
3830903773945	383090	3773945	6.10951E-05	7.18428E-05	7.08862E-05	1.5068E-05	1.95958E-05	1.44236E-05	1.48457E-06	1.73927E-05	1.48457E-06	2.48793E-05	3.61005E-05	2.13996E-05	6.00752E-09	7.3052E-08	1.1832E-08	9.08918E-08	0.09089176
3831003773945	383100	3773945	6.33232E-05	7.44629E-05	7.34714E-05	1.56175E-05	2.03104E-05	1.49496E-05	1.53872E-06	1.8027E-05	1.53872E-06	2.57309E-05	3.73361E-05	2.21321E-05	6.58236E-09	7.9576E-08	1.2865E-08	9.90234E-08	0.09902344
3831103773945	383110	3773945	6.5685E-05	7.72402E-05	7.62117E-05	1.62E-05	2.1068E-05	1.55072E-05	1.59611E-06	1.86994E-05	1.59611E-06	2.66449E-05	3.86623E-05	2.29182E-05	7.27689E-09	8.7411E-08	1.4108E-08	1.08795E-07	0.10879517
3831203773945	383120	3773945	6.80914E-05	8.00699E-05	7.90037E-05	1.67935E-05	2.18398E-05	1.60753E-05	1.65458E-06	1.93844E-05	1.65458E-06	2.75962E-05	4.00427E-05	2.37365E-05	8.1166E-09	9.682E-08	1.56E-08	1.20536E-07	0.12053606
3831303773945	383130	3773945	7.03919E-05	8.27751E-05	8.1673E-05	1.73609E-05	2.25777E-05	1.66184E-05	1.71048E-06	2.00394E-05	1.71048E-06	2.85039E-05	4.13598E-05	2.45173E-05	9.11022E-09	1.0788E-07	1.7352E-08	1.34342E-07	0.13434194
3831403773945	383140	3773945	7.2932E-05	8.5762E-05	8.46201E-05	1.79873E-05	2.33924E-05	1.72181E-05	1.7722E-06	2.07625E-05	1.7722E-06	2.94429E-05	4.27222E-05	2.53249E-05	1.03728E-08	1.2188E-07	1.9577E-08	1.51825E-07	0.15182521
3831503773945	383150	3773945	7.53718E-05	8.8631E-05	8.74509E-05	1.85891E-05	2.41749E-05	1.77941E-05	1.83149E-06	2.1457E-05	1.83149E-06	3.04223E-05	4.41434E-05	2.61673E-05	1.20405E-08	1.4022E-07	2.2511E-08	1.74776E-07	0.17477589
3831603773945	383160	3773945	7.78116E-05	9.15E-05	9.02817E-05	1.91908E-05	2.49575E-05	1.83701E-05	1.89077E-06	2.21516E-05	1.89077E-06	3.13581E-05	4.55013E-05	2.69722E-05	1.44526E-08	1.6665E-07	2.673E-08	2.07831E-07	0.20783075
3836903773945	383690	3773945	0.006006274	0.007062886	0.006968842	0.001481338	0.001926467	0.001417985	0.000145949	0.001709883	0.000145949	0.001001051	0.001452546	0.00086104	1.78063E-07	2.6181E-06	5.926E-07	3.38876E-06	3.38876374
3837003773945	383700	3773945	0.003899819	0.004585868	0.004524806	0.000961819	0.001250838	0.000920685	9.47632E-05	0.001110211	9.47632E-05	0.001010224	0.001465858	0.000868931	1.16665E-07	1.7168E-06	3.8525E-07	2.21868E-06	2.21867909
3837103773945	383710	3773945	0.002850129	0.003351518	0.003306892	0.000702932	0.000914158	0.00067287	6.92564E-05	0.000811383	6.92564E-05	0.000993483	0.001441566	0.000854531	8.59868E-08	1.2662E-06	2.8186E-07	1.63407E-06	1.63406534
3837203773945	383720	3773945	0.002234081	0.002627097	0.002592116	0.000550995	0.000716565	0.000527431	5.42868E-05	0.000636004	5.42868E-05	0.000967568	0.001403963	0.000832241	6.79223E-08	1.0008E-06	2.2112E-07	1.28986E-06	1.28985508
3837303773945	383730	3773945	0.001846238	0.002171025	0.002142117	0.000455341	0.000592167	0.000435867	4.48625E-05	0.000525592	4.48625E-05	0.000935864	0.001357959	0.000804971	5.65003E-08	8.3288E-07	1.8286E-07	1.07224E-06	1.07224124
3837403773945	383740	3773945	0.001584133	0.001862811	0.001838007	0.000390697	0.000508099	0.000373988	3.84935E-05	0.000450975	3.84935E-05	0.000905145	0.001313386	0.000778548	4.87426E-08	7.1875E-07	1.5697E-07	9.24464E-07	0.92446416
3837503773945	383750	3773945	0.001397361	0.001643182	0.001621302	0.000344633	0.000448193	0.000329894	3.3955E-05	0.000397804	3.3955E-05	0.000877312	0.001272999	0.000754608	4.31831E-08	6.369E-07	1.385E-07	8.18587E-07	0.81858654
3837603773945	383760	3773945	0.001257396	0.001478594	0.001458906	0.000310114	0.0004033	0.000296851	3.0554E-05	0.000357959	3.0554E-05	0.000852408	0.001236862	0.000733187	3.89923E-08	5.7515E-07	1.2465E-07	7.38798E-07	0.73879848
3837703773945	383770	3773945	0.001153638	0.001356583	0.00133852	0.000284524	0.000370021	0.000272355	2.80327E-05	0.000328421	2.80327E-05	0.000830018	0.001204374	0.000713928	3.58626E-08	5.29E-07	1.1437E-07	6.79235E-07	0.67923542
3837803773945	383780	3773945	0.001068963	0.001257013	0.001240276	0.00026364	0.000342862	0.000252365	2.59752E-05	0.000304315	2.59752E-05	0.00080813	0.001172614	0.000695102	3.32946E-08	4.9111E-07	1.0597E-07	6.30377E-07	0.63037728
3837903773945	383790	3773945	0.000997151	0.001172568	0.001156955	0.000245929	0.000319829	0.000235411	2.42302E-05	0.000283872	2.42302E-05	0.000786279	0.001140908	0.000676307	3.11072E-08	4.5882E-07	9.8842E-08	5.88772E-07	0.58877181
3838003773945	383800	3773945	0.000934775	0.001099219	0.001084582	0.000230545	0.000299822	0.000220685	2.27145E-05	0.000266114	2.27145E-05	0.000764126	0.001108763	0.000657252	2.92003E-08	4.3066E-07	9.2644E-08	5.52508E-07	0.55250812
3838103773945	383810	3773945	0.000879439	0.001034149	0.001020379	0.000216898	0.000282074	0.000207622	2.13698E-05	0.000250361	2.13698E-05	0.000740728	0.001074813	0.000637127	2.75038E-08	4.0561E-07	8.7141E-08	5.20252E-07	0.52025215
3838203773945	383820	3773945	0.000829201	0.000975072	0.000962089	0.000204507	0.00026596	0.000195761	2.01491E-05	0.000236059	2.01491E-05	0.000715656	0.001038432	0.000615561	2.5961E-08	3.8282E-07	8.2141E-08	4.9092E-07	0.49092014
3838303773945	383830	3773945	0.000782544	0.000920208	0.000907955	0.000193	0.000250995	0.000184746	1.90153E-05	0.000222777	1.90153E-05	0.000688387	0.000998864	0.000592106	2.45272E-08	3.6164E-07	7.7494E-08	4.6366E-07	0.46366029
3838403773945	383840	3773945	0.000738165	0.000868022	0.000856464	0.000182055	0.000236761	0.000174269	1.7937E-05	0.000210143	1.7937E-05	0.000658261	0.000955151	0.000566194	2.31641E-08	3.4151E-07	7.3071E-08	4.37744E-07	0.43774377
3838503773945	383850	3773945	0.000694299	0.000816439	0.000805568	0.000171236	0.000222691	0.000163913	1.68711E-05	0.000197655	1.68711E-05	0.000623456	0.000904648	0.000536257	2.18202E-08	3.2167E-07	6.8696E-08	4.12183E-07	0.41218321
3838603773945	383860	3773945	0.000652076	0.000766788	0.000756578	0.000160823	0.000209149	0.000153945	1.58451E-05	0.000185635	1.58451E-05	0.000587001	0.000851751	0.000504901	2.05278E-08	3.0259E-07	6.4484E-08	3.87602E-07	0.38760205
3838703773945	383870	3773945	0.000610773	0.000718219	0.000708655	0.000150636	0.000195901	0.000144194	1.48414E-05	0.000173876	1.48414E-05	0.00054845	0.000795813	0.000471742	1.92657E-08	2.8396E-07	6.0361E-08	3.63591E-07	0.36359069
3838803773945	383880	3773945	0.000571079	0.000671542	0.0006626	0.000140846	0.000183169	0.000134823	1.38769E-05	0.000162576	1.38769E-05	0.000509478	0.000739263	0.00043822	1.80536E-08	2.6608E-07	5.6398E-08	3.4053E-07	0.34053022
3838903773945	383890	3773945	0.000533702	0.00062759	0.000619233	0.000131628	0.000171181	0.000125998	1.29686E-05	0.000151936	1.29686E-05	0.000471778	0.00068456	0.000405793	1.69123E-08	2.4924E-07	5.2667E-08	3.18816E-07	0.31881614
3839003773945	383900	3773945	0.000496554	0.000583906	0.000576131	0.000122466	0.000159266	0.000117228	1.20659E-05	0.00014136	1.20659E-05	0.000432556	0.000627649	0.000372057	1.57806E-08	2.3254E-07	4.8962E-08	2.97282E-07	0.29728182
3839103773945	383910	3773945	0.000463321	0.000544828	0.000537573	0.00011427	0.000148607	0.000109383	1.12584E-05	0.0001319	1.12584E-05	0.000397536	0.000576834	0.000341935	1.47651E-08	2.1756E-07	4.5649E-08	2.77969E-07	0.27796941
3829703773955	382970	3773955	3.82736E-05	4.50066E-05	4.44073E-05	9.43947E-06	1.2276E-05	9.03577E-06	9.30024E-07	1.08958E-05	9.30024E-07	1.63169E-05	2.36762E-05	1.40348E-05	2.54153E-09	3.2435E-08	5.4164E-09	4.03933E-08	0.04039331
3829803773955	382980	3773955	3.96104E-05	4.65786E-05	4.59584E-05	9.76919E-06	1.27047E-05	9.35139E-06	9.62509E-07	1.12764E-05	9.62509E-07	1.68347E-05	2.44276E-05	1.44802E-05	2.68622E-09	3.4181E-08	5.692E-09	4.25588E-08	0.04255877
3829903773955	382990	3773955	4.10977E-05	4.83275E-05	4.7684E-05	1.0136E-05	1.31818E-05	9.70251E-06	9.98649E-07	1.16998E-05	9.98649E-07	1.74212E-05	2.52785E-05	1.49846E-05	2.84985E-09	3.6153E-08	6.0035E-09	4.50061E-08	0.04500605
3830003773955	383000	3773955	4.27019E-05	5.0214E-05	4.95454E-05	1.05317E-05	1.36963E-05	1.00812E-05	1.03763E-06	1.21565E-05	1.03763E-06	1.80544E-05	2.61973E-05	1.55292E-05	3.03178E-09	3.8339E-08	6.3487E-09	4.77192E-08	0.04771922
3830103773955	383010	3773955	4.44454E-05	5.22642E-05	5.15683E-05	1.09617E-05	1.42555E-05	1.04929E-05	1.08E-06	1.26529E-05	1.08E-06	1.87531E-05	2.72111E-05	1.61302E-05	3.23719E-09	4.0799E-08	6.7363E-09	5.07721E-08	0.05077214
3830203773955	383020	3773955	4.63004E-05	5.44454E-05	5.37205E-05	1.14191E-05	1.48505E-05	1.09308E-05	1.12507E-06	1.31809E-05	1.12507E-06	1.94955E-05	2.82884E-05	1.67688E-05	3.46738E-09	4.3542E-08	7.1676E-09	5.41774E-08	0.05417737
3830303773955	383030	3773955	4.79492E-05	5.63843E-05	5.56335E-05	1.18258E-05	1.53793E-05	1.132E-05	1.16514E-06	1.36503E-05	1.16514E-06	2.01661E-05	2.92615E-05	1.73456E-05	3.69914E-09	4.6278E-08	7.595E-09	5.75719E-08	0.05757193
3830403773955	383040	3773955	4.96982E-05	5.84411E-05	5.76629E-05	1.22572E-05	1.59403E-05	1.1733E-05	1.20764E-06	1.41482E-05	1.20764E-06	2.08773E-05	3.02934E-05	1.79573E-05	3.96071E-09	4.935E-08	8.0744E-09	6.13848E-08	0.06138479
3830503773955	383050	3773955	5.17091E-05	6.08057E-05	5.99961E-05	1.27531E-05	1.65853E-05	1.22077E-05	1.2565E-06	1.47207E-05	1.2565E-06	2.16883E-05	3.14702E-05	1.86549E-05	4.27317E-09	5.3007E-08	8.6465E-09	6.59271E-08	0.06592713
3830603773955	383060	3773955	5.39874E-05	6.34847E-05	6.26394E-05	1.3315E-05	1.7316E-05	1.27456E-05	1.31186E-06	1.53693E-05	1.31186E-06	2.25929E-05	3.27828E-05	1.9433E-05	4.64622E-09	5.7356E-08	9.3277E-09	7.13295E-08	0.07132948
3830703773955	383070	3773955	5.64216E-05	6.63472E-05	6.54638E-05	1.39154E-05	1.80968E-05	1.33202E-05	1.37101E-06	1.60623E-05	1.37101E-06	2.35412E-05	3.41588E-05	2.02486E-05	5.07924E-09	6.2373E-08	1.0115E-08	7.7568E-08	0.07756801
3830803773955	383080	3773955	5.84659E-05	6.87511E-05	6.78357E-05	1.44195E-05	1.87525E-05	1.38029E-05	1.42069E-06	1.66442E-05	1.42069E-06	2.43428E-05	3.5322E-05	2.09382E-05	5.51147E-09	6.733E-08	1.0892E-08	8.37329E-08	0.08373292
3830903773955	383090	3773955	6.05993E-05	7.12598E-05	7.0311E-05	1.49457E-05	1.94368E-05	1.43065E-05	1.47253E-06	1.72516E-05	1.47253E-06	2.51788E-05	3.6535E-05	2.16572E-05	6.01131E-09	7.303E-08	1.1786E-08	9.08267E-08	0.09082672
3831003773955	383100	3773955	6.28274E-05	7.38799E-05	7.28962E-05	1.54952E-05	2.01514E-05	1.48326E-05	1.52667E-06	1.78859E-05	1.52667E-06	2.60522E-05	3.78023E-05	2.24084E-05	6.59666E-09	7.9666E-08	1.2826E-08	9.90889E-08	0.09908893
3831103773955	383110	3773955	6.51168E-05	7.65721E-05	7.55525E-05	1.60599E-05	2.08857E-05	1.5373E-05	1.5823E-06	1.85376E-05	1.5823E-06	2.69693E-05	3.9133E-05	2.31972E-05	7.29282E-09	8.7508E-08	1.4053E-08	1.08854E-07	0.10885441
3831203773955	383120	3773955	6.74564E-05	7.93232E-05	7.8267E-05	1.66369E-05	2.16361E-05	1.59254E-05	1.63915E-06	1.92037E-05	1.63915E-06	2.79238E-05	4.0518E-05	2.40182E-05	8.1367E-09	9.6952E-08	1.5528E-08	1.20617E-07	0.12061659
3831303773955	383130	3773955	6.97068E-05	8.19695E-05	8.0878E-05	1.71919E-05	2.23579E-05	1.64567E-05	1.69383E-06	1.98443E-05	1.69383E-06	2.88346E-05	4.18396E-05	2.48017E-05	9.13669E-09	1.0807E-07	1.7258E-08	1.34467E-07	0.13446685
3831403773955	383140	3773955	7.2141E-05	8.48319E-05	8.37023E-05	1.77923E-05	2.31387E-05	1.70313E-05	1.75298E-06	2.05373E-05	1.75298E-06	2.97735E-05	4.3202E-05	2.56093E-05	1.04071E-08	1.2214E-07	1.9443E-08	1.51988E-07	0.15198763
3831503773955	383150	3773955	7.45195E-05	8.76288E-05	8.6462E-05	1.83789E-05	2.39016E-05	1.75929E-05	1.81078E-06	2.12144E-05	1.81078E-06	3.07592E-05	4.46322E-05	2.64571E-05	1.20966E-08	1.4071E-07	2.2329E-08	1.75139E-07	0.17513896
3831603773955	383160	3773955	7.68869E-05	9.04127E-05	8.92088E-05	1.89627E-05	2.46609E-05	1.81518E-05	1.8683E-06	2.18884E-05	1.8683E-06	3.17012E-05	4.59991E-05	2.72674E-05	1.45391E-08	1.6746E-07	2.6454E-08	2.08449E-07	0.20844857
3836903773955	383690	3773955	0.005211391	0.00612817	0.006046572	0.001285295	0.001671515	0.001230326	0.000126634	0.001483593	0.000126634	0.001411872	0.002048657	0.001214402	1.54729E-07	2.2747E-06	5.149E-07	2.94437E-06	2.94436699
3837003773955	383700	3773955	0.003586601	0.004217549	0.004161392	0.00088457	0.001150375	0.000846739	8.71522E-05	0.001021044	8.71522E-05	0.00138732	0.002013031	0.001193284	1.07354E-07	1.5793E-06	3.5491E-07	2.04153E-06	2.04153217
3837103773955	383710	3773955	0.002728134	0.003208062	0.003165346	0.000672844	0.000875029	0.000644069	6.6292E-05	0.000776653	6.6292E-05	0.001324754	0.001922246	0.001139469	8.22565E-08	1.2107E-06	2.7029E-07	1.56324E-06	1.56324144
3837203773955	383720	3773955	0.002202164	0.002589564	0.002555983	0.000543123	0.000706327	0.000519896	5.35112E-05	0.000626918	5.35112E-05	0.00125597	0.00182244	0.001080306	6.68305E-08	9.8408E-07	2.1838E-07	1.26928E-06	1.26928484
3837303773955	383730	3773955	0.001857718	0.002184525	0.002155437	0.000458172	0.000595849	0.000438578	4.51414E-05	0.00052886	4.51414E-05	0.001188825	0.001725011	0.001022551	5.66886E-08	8.35E-07	1.8435E-07	1.07604E-06	1.07603824
3837403773955	383740	3773955	0.001618479	0.001903199	0.001877858	0.000399168	0.000519115	0.000382097	3.93281E-05	0.000460753	3.93281E-05	0.001130182	0.001639919	0.000972111	4.96115E-08	7.3092E-07	1.6068E-07	9.41212E-07	0.94121184
3837503773955	383750	3773955	0.001445226	0.001699468	0.001676839	0.000356439	0.000463546	0.000341195	3.51181E-05	0.000411431	3.51181E-05	0.00108135	0.001569063	0.000930108	4.44594E-08	6.551E-07	1.4353E-07	8.43084E-07	0.84308372
3837603773955	383760	3773955	0.001313249	0.001544273	0.001523711	0.000323889	0.000421215	0.000310037	3.19112E-05	0.000373859	3.19112E-05	0.001040519	0.001509815	0.000894988	4.05137E-08	5.97E-07	1.3044E-07	7.67954E-07	0.76795358
3837703773955	383770	3773955	0.001213663	0.001427168	0.001408165	0.000299328	0.000389273	0.000286526	2.94913E-05	0.000345509	2.94913E-05	0.001006784	0.001460865	0.000865971	3.75163E-08	5.5283E-07	1.2056E-07	7.10905E-07	0.71090528
3837803773955	383780	3773955	0.001131691	0.001330775	0.001313056	0.000279111	0.000362981	0.000267174	2.74994E-05	0.000322173	2.74994E-05	0.000975956	0.001416133	0.000839455	3.50368E-08	5.1627E-07	1.1242E-07	6.63729E-07	0.66372866
3837903773955	383790	3773955	0.001061588	0.001248341	0.001231719	0.000261821	0.000340497	0.000250624	2.5796E-05	0.000302216	2.5796E-05	0.000946666	0.001373633	0.000814262	3.2908E-08	4.8488E-07	1.0545E-07	6.23234E-07	0.6232337
3838003773955	383800	3773955	0.001000488	0.001176492	0.001160826	0.000246752	0.000320899	0.000236199	2.43112E-05	0.000284822	2.43112E-05	0.000918714	0.001333074	0.000790219	3.1046E-08	4.5741E-07	9.9369E-08	5.87825E-07	0.58782517
3838103773955	383810	3773955	0.000945715	0.001112083	0.001097276	0.000233243	0.000303331	0.000223268	2.29803E-05	0.000269229	2.29803E-05	0.000889824	0.001291153	0.000765369	2.9373E-08	4.3273E-07	9.3915E-08	5.56014E-07	0.55601372
3838203773955	383820	3773955	0.000894758	0.001052162	0.001038152	0.000220676	0.000286987	0.000211238	2.17421E-05	0.000254722	2.17421E-05	0.000858306	0.001245421	0.00073826	2.78156E-08	4.0975E-07	8.8837E-08	5.26398E-07	0.52639827
3838303773955	383830	3773955	0.000846001	0.000994828	0.000981581	0.000208651	0.000271348	0.000199727	2.05573E-05	0.000240842	2.05573E-05	0.000823317	0.001194651	0.000708165	2.63264E-08	3.8778E-07	8.3974E-08	4.98078E-07	0.4980782
3838403773955	383840	3773955	0.000798347	0.000938791	0.00092629	0.000196898	0.000256064	0.000188477	1.93993E-05	0.000227276	1.93993E-05	0.000784339	0.001138093	0.000674638	2.48733E-08	3.6635E-07	7.9219E-08	4.70437E-07	0.47043735
3838503773955	383850	3773955	0.000750158	0.000882125	0.000870379	0.000185013	0.000240608	0.0001771	1.82284E-05	0.000213557	1.82284E-05	0.000739506	0.001073039	0.000636076	2.34083E-08	3.4475E-07	7.4406E-08	4.4256E-07	0.4425598
3838603773955	383860	3773955	0.000702972	0.000826638	0.000815631	0.000173375	0.000225473	0.00016596	1.70818E-05	0.000200124	1.70818E-05	0.000692376	0.001004653	0.000595538	2.1976E-08	3.2363E-07	6.9693E-08	4.15301E-07	0.41530104
3838703773955	383870	3773955	0.000655636	0.000770974	0.000760708	0.000161701	0.00021029	0.000154785	1.59316E-05	0.000186648	1.59316E-05	0.000641673	0.000931081	0.000551926	2.05423E-08	3.025E-07	6.4962E-08	3.88009E-07	0.38800874
3838803773955	383880	3773955	0.000609441	0.000716653	0.000707111	0.000150308	0.000195474	0.000143879	1.48091E-05	0.000173497	1.48091E-05	0.000590158	0.000856332	0.000507616	1.91446E-08	2.8191E-07	6.0345E-08	3.61398E-07	0.36139791

			EGIODemolition	EGIOSite Grubbing / Prep	EGIOMass Grading / Excavation	EGIOMass Grading / Excavation	EGIODrainage / Utilities Trenching	EGIODrainage / Utilities Trenching	EGIOFoundations / Concrete Pads	EGIOFoundations / Concrete Pads	EGIOBuilding / Structure Construction	EGIOBuilding / Structure Construction	EGIOAsphalt Paving	EGIOArchitectural Coating	EGIOLandscaping or Other Finishing	EGIOWaterside Construction (Piles)	HIWaterside Construction (Landscaping)	HIWaterside Construction (Landscaping)	KMDemolition	KMSite Grubbing / Prep	KMMass Grading / Excavation
Unique Identifier	X (UTM)	Y (UTM)	2025	2025	2025	2026	2026	2027	2026	2027	2026	2027	2027	2027	2027	2027	2025	2026	2025	2025	2025
3838903773955	383890	3773955	0.000687115	0.0002695	8.92488E-05	8.741E-05	0.00020297	0.000202657	0.000266677	0.000266504	0.000285644	0.000278797	1.11154E-05	1.11154E-05	0.000301028	1.11154E-05	0.000138383	0.000134049	0.000232852	0.001010593	0.000768158
3839003773955	383900	3773955	0.000638082	0.00025026	8.288E-05	8.11724E-05	0.000188486	0.000188195	0.000247646	0.000247487	0.00026526	0.000258902	1.03222E-05	1.03222E-05	0.000279547	1.03222E-05	0.000128825	0.00012479	0.000216261	0.000938589	0.000713427
3839103773955	383910	3773955	0.000594277	0.00023308	7.71902E-05	7.55998E-05	0.000175546	0.000175276	0.000230645	0.000230496	0.00024705	0.000241128	9.6136E-06	9.6136E-06	0.000260355	9.6136E-06	0.00012027	0.000116503	0.00020142	0.000874177	0.000664467
3829703773955	382970	3773965	0.000160221	6.2841E-05	2.0811E-05	2.03822E-05	4.73285E-05	4.72555E-05	6.21835E-05	6.21434E-05	6.66063E-05	6.50098E-05	2.59189E-06	2.59189E-06	7.01936E-05	2.59189E-06	2.53711E-05	2.45764E-05	1.65046E-05	7.1631E-05	5.44472E-05
3829803773965	382980	3773965	0.000170164	6.6741E-05	2.21025E-05	2.16471E-05	5.02657E-05	5.01881E-05	6.60425E-05	6.59999E-05	7.07398E-05	6.90442E-05	2.75274E-06	2.75274E-06	7.45497E-05	2.75274E-06	2.68349E-05	2.59944E-05	1.70613E-05	7.40471E-05	5.62837E-05
3829903773965	382990	3773965	0.000181266	7.1095E-05	2.35445E-05	2.30594E-05	5.35451E-05	5.34625E-05	7.03512E-05	7.03058E-05	7.5355E-05	7.35487E-05	2.93233E-06	2.93233E-06	7.94134E-05	2.93233E-06	2.84727E-05	2.75809E-05	1.767E-05	7.66892E-05	5.8292E-05
3830003773965	383000	3773965	0.00019411	7.6133E-05	2.52128E-05	2.46934E-05	5.73392E-05	5.72507E-05	7.53362E-05	7.52876E-05	8.06945E-05	7.87603E-05	3.14012E-06	3.14012E-06	8.50405E-05	3.14012E-06	3.03725E-05	2.94211E-05	1.83693E-05	7.97242E-05	6.05989E-05
3830103773965	383010	3773965	0.000208949	8.1953E-05	2.71402E-05	2.6581E-05	6.17224E-05	6.16271E-05	8.10951E-05	8.10428E-05	8.6863E-05	8.47809E-05	3.38015E-06	3.38015E-06	9.15413E-05	3.38015E-06	3.25628E-05	3.15429E-05	1.91569E-05	8.31422E-05	6.31969E-05
3830203773965	383020	3773965	0.000225754	8.8544E-05	2.9323E-05	2.87188E-05	6.66866E-05	6.65837E-05	8.76175E-05	8.75609E-05	9.38492E-05	9.15997E-05	3.65201E-06	3.65201E-06	9.89037E-05	3.65201E-06	3.5042E-05	3.39444E-05	2.0001E-05	8.68058E-05	6.59816E-05
3830303773965	383030	3773965	0.000242829	9.5241E-05	3.15408E-05	3.0891E-05	7.17304E-05	7.16197E-05	9.42444E-05	9.41836E-05	0.000100947	9.85278E-05	3.92823E-06	3.92823E-06	0.000106384	3.92823E-06	3.75534E-05	3.63772E-05	2.07478E-05	9.0047E-05	6.84453E-05
3830403773965	383040	3773965	0.000262248	0.00010286	3.40632E-05	3.33613E-05	7.74667E-05	7.73472E-05	0.000101781	0.000101715	0.0001090 2	0.000106407	4.24237E-06	4.24237E-06	0.000114892	4.24237E-06	4.04165E-05	3.91506E-05	2.15422E-05	9.34945E-05	7.10658E-05
3830503773965	383050	3773965	0.000286149	0.00011223	3.71677E-05	3.64019E-05	8.4527E-05	8.43966E-05	0.000111057	0.000110986	0.000118956	0.000116105	4.62902E-06	4.62902E-06	0.000125363	4.62902E-06	4.39505E-05	4.25738E-05	2.24926E-05	9.76196E-05	7.42013E-05
3830603773965	383060	3773965	0.000315574	0.00012377	4.09897E-05	4.01451E-05	9.3219E-05	9.30752E-05	0.000122478	0.000122399	0.000131189	0.000128044	5.10503E-06	5.10503E-06	0.000138254	5.10503E-06	4.83294E-05	4.68156E-05	2.35993E-05	0.000102423	7.78521E-05
3830703773965	383070	3773965	0.000350307	0.0001374	4.55012E-05	4.45637E-05	0.000103479	0.000103319	0.000135958	0.00013587	0.000145628	0.000142137	5.66691E-06	5.66691E-06	0.000153471	5.66691E-06	5.35514E-05	5.18741E-05	2.47919E-05	0.000107599	8.17865E-05
3830803773965	383080	3773965	0.000385005	0.000151	5.0008E-05	4.89777E-05	0.000113729	0.000113553	0.000149424	0.000149328	0.000160052	0.000156216	6.22821E-06	6.22821E-06	0.000168672	6.22821E-06	5.88039E-05	5.69621E-05	2.57764E-05	0.000111871	8.5034E-05
3830903773965	383090	3773965	0.000425505	0.00016689	5.52685E-05	5.41298E-05	0.000125692	0.000125498	0.000165143	0.000165036	0.000176889	0.000172649	6.88338E-06	6.88338E-06	0.000186416	6.88338E-06	6.49659E-05	6.29311E-05	2.68061E-05	0.00011634	8.84309E-05
3831003773965	383100	3773965	0.000473029	0.00018553	6.14413E-05	6.01754E-05	0.00013973	0.000139515	0.000183587	0.000183469	0.000196645	0.000191932	7.65217E-06	7.65217E-06	0.000207236	7.65217E-06	7.22061E-05	6.99445E-05	2.78652E-05	0.000120937	9.19249E-05
3831103773965	383110	3773965	0.000529507	0.00020768	6.87773E-05	6.73603E-05	0.000156414	0.000156173	0.000205507	0.000205375	0.000220124	0.000214848	8.56583E-06	8.56583E-06	0.00023198	8.56583E-06	8.07612E-05	7.82316E-05	2.89311E-05	0.000125563	9.54412E-05
3831203773965	383120	3773965	0.000598777	0.00023485	7.77747E-05	7.61722E-05	0.000176876	0.000176603	0.000232392	0.000232242	0.00024892	0.000242954	9.68639E-06	9.68639E-06	0.000262327	9.68639E-06	9.11604E-05	8.83051E-05	3.00241E-05	0.000130307	9.90471E-05
3831303773965	383130	3773965	0.000683091	0.00026792	8.87262E-05	8.68981E-05	0.000201782	0.00020147	0.000265115	0.000264944	0.000283971	0.000277164	1.10503E-05	1.10503E-05	0.000299265	1.10503E-05	0.000103614	0.000100368	3.11081E-05	0.000135012	0.000102623
3831403773965	383140	3773965	0.000791647	0.0003105	0.000102827	0.000100708	0.000233849	0.000233488	0.000307247	0.000307049	0.0003291	0.000321211	1.28065E-05	1.28065E-05	0.000346824	1.28065E-05	0.000119325	0.000115587	3.22668E-05	0.00014004	0.000106446
3831503773965	383150	3773965	0.00093836	0.00036804	0.000121883	0.000119372	0.000277187	0.000276759	0.000364187	0.000363952	0.00039009	0.00038074	1.51798E-05	1.51798E-05	0.000411099	1.51798E-05	0.000140075	0.000135687	3.33803E-05	0.000144873	0.000110119
3831603773965	383160	3773965	0.000115301 2	0.00045223	0.000149764	0.000146678	0.000340594	0.000340069	0.000447496	0.000447207	0.000479324	0.000467835	1.86522E-05	1.86522E-05	0.000505139	1.86522E-05	0.000169191	0.000163892	3.45616E-05	0.00015	0.000114016
3836903773965	383690	3773965	0.005794969	0.00227287	0.000752704	0.000737196	0.001711806	0.001701164	0.002249089	0.002247637	0.002409055	0.002351311	9.3745E-05	9.3745E-05	0.002538801	9.3745E-05	0.001123347	0.001088161	0.001916102	0.008316017	0.00632106
3837003773965	383700	3773965	0.004144794	0.00162565	0.000538364	0.000527272	0.001224352	0.001222463	0.001608638	0.0016076	0.001723052	0.001681752	6.70502E-05	6.70502E-05	0.001815852	6.70502E-05	0.000805339	0.000780114	0.001376398	0.005973666	0.004540623
3837103773965	383710	3773965	0.003244715	0.00127262	0.000421454	0.00041277	0.000958473	0.000956994	0.001259308	0.001258496	0.001348877	0.001316545	5.24897E-05	5.24897E-05	0.001421524	5.24897E-05	0.000631868	0.000612076	0.001081351	0.004693139	0.003567286
3837203773965	383720	3773965	0.002676846	0.0010499	0.000347694	0.00034053	0.000790727	0.000789507	0.001038912	0.001038242	0.001112805	0.001086131	4.33033E-05	4.33033E-05	0.001172738	4.33033E-05	0.000522409	0.000506047	0.000894772	0.003883374	0.002951778
3837303773965	383730	3773965	0.002293709	0.00089962	0.000297928	0.00029179	0.000677551	0.000676505	0.000890213	0.000889638	0.000953529	0.000930673	3.71053E-05	3.71053E-05	0.001004884	3.71053E-05	0.000448537	0.000434488	0.0007684 7	0.003335215	0.002535119
3837403773965	383740	3773965	0.002023189	0.00079352	0.000262791	0.000257376	0.00059764	0.000596718	0.000785221	0.000784714	0.00084107	0.00082091	3.27291E-05	3.27291E-05	0.000886368	3.27291E-05	0.000396361	0.000383947	0.000678961	0.00294674	0.002239837
3837503773965	383750	3773965	0.001825324	0.00071592	0.00023709	0.000232205	0.000539192	0.00053836	0.000708428	0.000707971	0.000758814	0.000740626	2.95282E-05	2.95282E-05	0.000799682	2.95282E-05	0.000358185	0.000346966	0.000613233	0.002661474	0.002023004
3837603773965	383760	3773965	0.001673349	0.00065631	0.00021735	0.000212872	0.000494299	0.000493536	0.000649444	0.000649025	0.000695636	0.000678962	2.70697E-05	2.70697E-05	0.000733101	2.70697E-05	0.000328848	0.000318548	0.000562547	0.002441493	0.001855795
3837703773965	383770	3773965	0.001557499	0.00061087	0.000202302	0.000198134	0.000460078	0.000459368	0.000604482	0.000604092	0.000647475	0.000631956	2.51956E-05	2.51956E-05	0.000682347	2.51956E-05	0.000306467	0.000296868	0.000523735	0.002273048	0.001727759
3837803773965	383780	3773965	0.00146193	0.00057339	0.000189889	0.000185977	0.000431847	0.000431181	0.000567391	0.000567024	0.000607746	0.000593179	2.36496E-05	2.36496E-05	0.000640478	2.36496E-05	0.000287994	0.000278973	0.000491609	0.002133616	0.001621776
3837903773965	383790	3773965	0.001379906	0.00054122	0.000179235	0.000175542	0.000407618	0.000406989	0.000535556	0.000535211	0.000573648	0.000559898	2.23227E-05	2.23227E-05	0.000604543	2.23227E-05	0.000272127	0.000263603	0.000463963	0.002013632	0.001530575
3838003773965	383800	3773965	0.001308418	0.00051318	0.0001699 5	0.000166448	0.0003865	0.000385904	0.000507811	0.000507483	0.000543929	0.000530891	2.11662E-05	2.11662E-05	0.000573224	2.11662E-05	0.000258287	0.000250197	0.000439812	0.001908813	0.001450902
3838103773965	383810	3773965	0.001243766	0.00048782	0.000161552	0.000158223	0.000367402	0.000366836	0.000482719	0.000482407	0.000517052	0.000504659	2.01204E-05	2.01204E-05	0.000544899	2.01204E-05	0.000245762	0.000238064	0.000417946	0.001813914	0.001378768
3838203773965	383820	3773965	0.001181772	0.00046351	0.0001535	0.000150337	0.00034909	0.000348551	0.000458658	0.000458362	0.00049128	0.000479505	1.91175E-05	1.91175E-05	0.00051774	1.91175E-05	0.000233746	0.000226425	0.000396999	0.001723003	0.001309666
3838303773965	383830	3773965	0.001120138	0.00043933	0.000145494	0.000142496	0.000330883	0.000330373	0.000434737	0.000434457	0.000465658	0.000454496	1.81204E-05	1.81204E-05	0.000490737	1.81204E-05	0.000221797	0.00021485	0.000376213	0.001632789	0.001241094
3838403773965	383840	3773965	0.001057838	0.0004149	0.000137402	0.000134571	0.00031248	0.000311998	0.000410558	0.000410293	0.000439759	0.000429218	1.71126E-05	1.71126E-05	0.000463444	1.71126E-05	0.000209717	0.000203148	0.000355245	0.001541789	0.001171924
3838503773965	383850	3773965	0.000993267	0.00038957	0.000129015	0.000126357	0.000293406	0.000292953	0.000385497	0.000385249	0.000412916	0.000403018	1.6068E-05	1.6068E-05	0.000435154	1.6068E-05	0.000197196	0.000191019	0.000333567	0.001447706	0.001100411
3838603773965	383860	3773965	0.000928659	0.00036423	0.000120623	0.000118138	0.000274321	0.000273898	0.000360422	0.00036019	0.000386057	0.000376804	1.50229E-05	1.50229E-05	0.00040685	1.50229E-05	0.000184667	0.000178883	0.000311907	0.0013537	0.001028957
3838703773965	383870	3773965	0.00086239	0.00033824	0.000112015	0.000109707	0.000254746	0.000254353	0.000334703	0.000334487	0.000358508	0.000349915	1.39509E-05	1.39509E-05	0.000377817	1.39509E-05	0.000171812	0.000166431	0.000289727	0.001257436	0.000955786
3838803773965	383880	3773965	0.000797109	0.00031264	0.000103536	0.000101403	0.000235462	0.000235099	0.000309366	0.000309167	0.00033137	0.000323427	1.28948E-05	1.28948E-05	0.000349217	1.28948E-05	0.000159147	0.000154162	0.000267889	0.001162655	0.000883742
3838903773965	383890	3773965	0.000737028	0.00028907	9.5732E-05	9.37596E-05	0.000217714	0.000217379	0.000286048	0.000285864	0.000306393	0.000299049	1.19229E-05	1.19229E-05	0.000322895	1.19229E-05	0.000147483	0.000142864	0.000247774	0.001075358	0.000817387
3839003773965	383900	3773965	0.00068116	0.00026716	8.84753E-05	8.66524E-05	0.000201211	0.000200901	0.000264365	0.000264195	0.000283168	0.000276381	1.10191E-05	1.10191E-05	0.000298419	1.10191E-05	0.000136629	0.000132349	0.000229043	0.000994062	0.000755593
3839103773965	383910	3773965	0.000630447	0.00024727	8.18883E-05	8.02011E-05	0.000186231	0.000185944	0.000244683	0.000244525	0.000262086	0.000255804	1.01987E-05	1.01987E-05	0.000276202	1.01987E-05	0.000126762	0.000122792	0.000212016	0.000920163	0.000699422
3829703773975	382970	3773975	0.000160167	6.282E-05	2.0804E-05	2.03754E-05	4.73126E-05	4.72396E-05	6.21626E-05	6.21225E-05	6.65839E-05	6.49879E-05	2.59102E-06	2.59102E-06	7.017E-05	2.59102E-06	2.51845E-05	2.43957E-05	1.63982E-05	7.11693E-05	5.40963E-05
3829803773975	382980	3773975	0.000169625	6.6529E-05	2.20325E-05	2.15786E-05	5.01065E-05	5.00292E-05	6.58334E-05	6.57909E-05	7.05158E-05	6.88255E-05	2.74402E-06	2.74402E-06	7.43136E-05	2.74402E-06	2.6555E-05	2.57233E-05	1.69029E-05	7.33596E-05	5.57611E-05
3829903773975	382990	3773975	0.000180098	7.0637E-05	2.33928E-05	2.29109E-05	5.32002E-05	5.31181E-05	6.98981E-05	6.9853E-05	7.48695E-05	7.3075E-05	2.91344E-06	2.91344E-06	7.89018E-05	2.91344E-06	2.80781E-05	2.71986E-05	1.7446E-05	7.57169E-05	5.75529E-05
3830003773975	383000	3773975	0.000192583	7.5534E-05	2.50145E-05	2.44991E-05	5.68882E-05	5.68004E-05	7.47436E-05	7.46954E-05	8.00597E-05	7.81408E-05	3.11541E-06	3.11541E-06	8.43716E-05	3.11541E-06	2.99025E-05	2.89658E-05	1.81046E-05	7.8575E-05	5.97254E-05
3830103773975	383010	3773975	0.00020726	8.129E-05	2.69208E-05	2.63662E-05	6.12236E-05	6.11291E-05	8.04398E-05	8.03879E-05	8.6161E-05	8.40958E-05	3.35284E-06	3.35284E-06	9.08015E-05	3.35284E-06	3.20497E-05	3.10459E-05	1.88717E-05	8.19046E-05	6.22563E-05
3830203773975	383020	3773975	0.000223939	8.7832E-05	2.90873E-05	2.8488E-05	6.61506E-05	6.60486E-05	8.69133E-05	8.68572E-05	9.3095E-05	9.08635E-05	3.62266E-06	3.62266E-06	9.81089E-05	3.62266E-06	3.44859E-05	3.34057E-05	1.97E-05	8.54995E-05	6.49887E-05
3830303773975	383030	3773975	0.000240691	9.4402E-05	3.12632E-05	3.0619E-05	7.10989E-05	7.09892E-05	9.34147E-05	9.33544E-05	0.000100059	9.76604E-05	3.89365E-06	3.89365E-06	0.000105448	3.89365E-06	3.69274E-05	3.57707E-05	2.04174E-05	8.8613E-05	6.73553E-05
3830403773975	383040	3773975	0.000259742	0.00010187	3.37377E-05	3.30426E-05	7.67265E-05	7.66081E-05	0.000100809	0.000100743	0.000107979	0.00010539	4.20184E-06	4.20184E-06	0.000113794	4.20184E-06	3.97079E-05	3.84642E-05	2.11846E-05	9.19426E-05	6.98862E-05
3830503773975	383050	3773975	0.000283706	0.00011127	3.68503E-05	3.60911E-05	8.38053E-05	8.3676E-05	0.000110109	0.000110038	0.000117941	0.000115114	4.5895E-06	4.5895E-06	0.000124293	4.5895E-06	4.32168E-05	4.18631E-05	2.21328E-05	9.6058E-05	7.30143E-05
3830603773975	383060	3773975	0.000313885	0.00012311	4.07703E-05	3.99303E-05	9.27202E-05	9.25771E-05	0.000121822	0.000121744	0.000130487	0.000127359	5.07771E-06	5.07771E-06	0.000137515	5.07771E-06	4.7662E-05	4.61692E-05	2.32711E-05	0.000100998	7.67695E-05
3830703773975	383070	3773975	0.000349831	0.00013721	4.54393E-05	4.45031E-05	0.000103338	0.000103179	0.000135773	0.000135686	0.00014543	0.000141944	5.65921E-06	5.65921E-06	0.000153263	5.65921E-06	5.30186E-05	5.1358E-05	2.45045E-05	0.000106351	8.08383E-05
3830803773975	383080	3773975	0.000385301	0.00015112	5.00465E-05	4.90154E-05	0.000113816	0.000113641	0.00014954	0.000149443	0.000160175	0.000156336	6.23301E-06	6.23301E-06	0.000168802	6.23301E-06	5.83519E-05	5.65242E-05	2.55003E-05	0.000110673	8.41232E-05
3830903773975	383090	3773975	0.000426726	0.00016737	5.54272E-05	5.42852E-05	0.000126053	0.000125858	0.000165617	0.00016551	0.000177396	0.000173144	6.90314E-06	6.90314E-06	0.000186951	6.90314E-06	6.46287E-05	6.26044E-05	2.65413E-05	0.000115191	8.75574E-05
3831003773975	383100	3773975	0.000474978	0.00018629	6.16945E-05	6.04234E-05	0.00014030 6	0.00014009	0.000184344	0.000184225	0.000197455	0.000192722	7.6837E-06	7.6837E-06	0.00020809	7.6837E-06	7.19568E-05	6.97029E-05	2.75936E-05	0.000119758	9.1029E-05
3831103773975	383110	3773975	0.000531475	0.00020845	6.90328E-05	6.76105E-05	0.000156995	0.000156753	0.000206271	0.000206138	0.000220942	0.000215646	8.59765E-06	8.59765E-06	0.000232841	8.59765E-06	8.04939E-05	7.79727E-05	2.8621E-05	0.000124217	9.44184E-05
3831203773975	383120	3773975	0.000600879	0.00023567	7.80477E-05	7.64396E-05	0.000177497	0.000177223	0.000233207	0.000233057	0.000249794	0.000243807	9.72039E-06	9.72039E-06	0.000263248	9.72039E-06	9.09021E-05	8.80549E-05	2.96779E-05	0.000128804	9.79049E-05
3831303773975	383130	3773975	0.000686118	0.00026911	8.91193E-05	8.72832E-05	0.000202676	0.000202363	0.00026629	0.000266118	0.000285229	0.000278393	1.10993E-05	1.10993E-05	0.000300591	1.10993E-05	0.00010351	0.000100267	3.07393E-05	0.000133411	0.000101406
3831403773975	383140	3773975	0.000796345	0.00031234	0.000103437	0.000101306	0.000235236	0.000234873	0.00030907	0.000308871	0.000331053	0.000323117	1.28825E-05	1.28825E-05	0.000348882	1.28825E-05	0.000119511	0.000115768	3.18866E-05	0.00013839	0.000105191
3831503773975	383150	3773975	0.000945815	0.00037096	0.000122851	0.00012032	0.000279389	0.000278958	0.000367081	0.000366844	0.000393189	0.000383765	1.53004E-05	1.53004E-05	0.000414366	1.53004E-05	0.000140742	0.000136334	3.2982E-05	0.000143144	0.000108805
3831603773975	383160	3773975	0.001162982	0.00045614	0.000151059	0.000147946	0.000343539	0.000343009	0.000451366	0.000451074	0.000483469	0.00047188	1.88135E-05	1.88135E-05	0.000509507	1.88135E-05	0.000170417	0.000165079	3.41361E-05	0.000148153	0.000112612
3836903773975	383690	3773975	0.006199429	0.0024315	0.000805239	0.000788648	0.001831281	0.001828455	0.002406064	0.002404511	0.002577195	0.002515421	0.000100288	0.000100288	0.002715997	0.000100288	0.001200369	0.001162771	0.002042048	0.008862634	0.006736547
3837003773975	383700	3773975	0.004479041	0.00175674	0.000581779	0.000569793	0.001323087	0.001321046	0.001738363	0.001737242	0.001862004	0.001817373	7.24573E-05	7.24573E-05	0.001962288	7.24573E-05	0.000868854	0.00084164	0.001479954	0.006423106	0.004882245
3837103773975	383710	3773975	0.003532068	0.00138533	0.000458778	0.000449325	0.001043356	0.001041746	0.001370833	0.001369948	0.001468333	0.001433138	5.71382E-05	5.71382E-05	0.001547414	5.71382E-05	0.000686368	0.00066487	0.001170068	0.005078176	0.003859955
3837203773975	383720	3773975	0.002925117	0.00114727	0.000379941	0.000372113	0.000864065	0.000862732	0.001135269	0.001134536	0.001216015	0.001186868	4.73195E-05	4.73195E-05	0.001281507	4.73195E-05	0.000569399	0.000551564	0.000971146	0.004214843	0.00320373
3837303773975	383730	3773975	0.00251128	0.00098496	0.000326188	0.000319468	0.00074182	0.000740675	0.000974654	0.000974026	0.001043977	0.001018953	4.06249E-05	4.06249E-05	0.001100203	4.06249E-05	0.000489635	0.000474299	0.000835201	0.003624833	0.002755259
3837403773975	383740	3773975	0.002219248	0.00087042	0.000288257	0.000282317	0.000655555	0.000654544	0.000861314	0.000860758	0.000922575	0.000900461	3.59007E-05	3.59007E-05	0.000972262	3.59007E-05	0.000433337	0.000419764	0.000739014	0.003207374	0.002437946
3837503773975	383750	3773975	0.002008324	0.00078769	0.00026086	0.000255485	0.000593249	0.000592334	0.000779452	0.000778949	0.00083489	0.000814878	3.24886E-05	3.24886E-05	0.000879855	3.24886E-05	0.000392666	0.000380367	0.000669327	0.002904929	0.002208055
3837603773975	383760	3773975	0.00184715	0.00072448	0.000239925	0.000234982	0.000545639	0.000544797	0.000716899	0.000716436	0.000767888	0.000749482	2.98813E-05	2.98813E-05	0.000809245	2.98813E-05	0.000361579	0.000350254	0.000615921	0.002673142	0.002031873
3837703773975	383770	3773975	0.001725597	0.0006768	0.000224137	0.000219519	0.000509733	0.000508946	0.000669722	0.0006692 9	0.000717356	0.000700162	2.79149E-05	2.79149E-05	0.000755992	2.79149E-05	0.000338124	0.000327534	0.000575498	0.002497704	0.001898521
3837803773975	383780	3773975	0.001626624	0.00063798	0.000211281	0.000206928	0.000480497	0.000479755	0.00063131	0.000630903	0.000676212	0.000660003	2.63139E-05	2.63139E-05	0.000712631	2.63139E-05	0.000319016	0.000309024	0.000542489	0.002354442	0.001789627
3837903773975	383790	3773975	0.001542508	0.00060499	0.000200355	0.000196227	0.000455649	0.000454946	0.000598664	0.000598277	0.000641243	0.000625873	2.49531E-05	2.49531E-05	0.000675779	2.49531E-05	0.000302768	0.000293285	0.000514373	0.002232415	0.001696873

			KMMass Grading / Excavation	KMDrainage / Utilities Trenching	KMFoundations / Concrete Pads	KMBuilding / Structure Construction	KMAsphalt Paving	KMArchitectural Coating	KMLandscaping or Other Finishing	KMWaterside Construction (Piles)	EWNDemolition	EWNSite Grubbing / Prep	EWNDrainage / Utilities Trenching	EWNDrainage / Utilities Trenching	EWNDrainage / Utilities Trenching	EWNFoundation s / Concrete Pads	EWNBuilding / Structure Construction	EWNAsphalt Paving	EWNLandscaping or Other Finishing	EWNWaterside Construction (Piles)	ISDemolition
Unique Identifier	X (UTM)	Y (UTM)	2026	2026	2026	2026	2026	2026	2026	2026	2027	2027	2027	2028	2029	2029	2029	2029	2029	2029	2027
3838903773955	383890	3773955	0.000760209	0.000272997	0.000144469	0.000496201	1.5941E-05	1.5941E-05	0.000512142	1.5941E-05	0.000544761	2.96902E-05	6.97182E-05	6.83718E-05	6.69572E-05	5.79974E-05	0.000125938	8.9598E-06	0.000130418	8.9598E-06	0.000120249
3839003773955	383900	3773955	0.000706044	0.000253546	0.000134176	0.000460847	1.48052E-05	1.48052E-05	0.000475652	1.48052E-05	0.000506669	2.76141E-05	6.48431E-05	6.35909E-05	6.22751E-05	5.39419E-05	0.000117132	8.33328E-06	0.000121298	8.33328E-06	0.000112083
3839103773955	383910	3773955	0.000657591	0.000236147	0.000124968	0.000429221	1.37892E-05	1.37892E-05	0.00044301	1.37892E-05	0.000472634	2.57592E-05	6.04874E-05	5.93193E-05	5.80919E-05	5.03184E-05	0.000109263	7.7735E-06	0.00011315	7.7735E-06	0.000104746
3829703773955	382970	3773965	5.38837E-05	1.93501E-05	1.024E-05	3.51708E-05	1.1299E-06	1.1299E-06	3.63007E-05	1.1299E-06	0.000121966	6.6473E-06	1.56091E-05	1.53077E-05	1.49909E-05	1.29849E-05	2.8196E-05	2.006E-06	2.9199E-05	2.006E-06	1.41064E-05
3829803773965	382980	3773965	5.57012E-05	2.00028E-05	1.05854E-05	3.63572E-05	1.16801E-06	1.16801E-06	3.75252E-05	1.16801E-06	0.000129538	7.06001E-06	1.65782E-05	1.62581E-05	1.59217E-05	1.37912E-05	2.99467E-05	2.13054E-06	3.10119E-05	2.13054E-06	1.47184E-05
3829903773965	382990	3773965	5.76887E-05	2.07165E-05	1.09631E-05	3.76544E-05	1.20969E-06	1.20969E-06	3.88641E-05	1.20969E-06	0.000138053	7.52406E-06	1.76679E-05	1.73267E-05	1.69682E-05	1.46976E-05	3.1915E-05	2.27058E-06	3.30503E-05	2.27058E-06	1.5396E-05
3830003773965	383000	3773965	5.99717E-05	2.15364E-05	1.1397E-05	3.91446E-05	1.25756E-06	1.25756E-06	4.04021E-05	1.25756E-06	0.000147968	8.06447E-06	1.89369E-05	1.85712E-05	1.8187E-05	1.57533E-05	3.42073E-05	2.43367E-06	3.54242E-05	2.43367E-06	1.61771E-05
3830103773965	383010	3773965	6.25429E-05	2.24597E-05	1.18856E-05	4.08228E-05	1.31147E-06	1.31147E-06	4.21343E-05	1.31147E-06	0.000159469	8.69127E-06	2.04087E-05	2.00146E-05	1.96005E-05	1.69777E-05	3.6866E-05	2.62282E-06	3.81774E-05	2.62282E-06	1.70685E-05
3830203773965	383020	3773965	6.52988E-05	2.34494E-05	1.24093E-05	4.26216E-05	1.36926E-06	1.36926E-06	4.39909E-05	1.36926E-06	0.000172562	9.40487E-06	2.20844E-05	2.16579E-05	2.12098E-05	1.83716E-05	3.98929E-05	2.83817E-06	4.1312E-05	2.83817E-06	1.80521E-05
3830303773965	383030	3773965	6.7737E-05	2.43249E-05	1.28727E-05	4.42131E-05	1.42039E-06	1.42039E-06	4.56335E-05	1.42039E-06	0.000186015	1.01381E-05	2.38061E-05	2.33464E-05	2.28633E-05	1.98039E-05	4.3003E-05	3.05943E-06	4.45327E-05	3.05943E-06	1.89729E-05
3830403773965	383040	3773965	7.03303E-05	2.52562E-05	1.33655E-05	4.59058E-05	1.47477E-06	1.47477E-06	4.73806E-05	1.47477E-06	0.000201474	1.09806E-05	2.57846E-05	2.52866E-05	2.47634E-05	2.14497E-05	4.65768E-05	3.31369E-06	4.82337E-05	3.31369E-06	1.99733E-05
3830503773965	383050	3773965	7.34334E-05	2.63706E-05	1.39552E-05	4.79313E-05	1.53984E-06	1.53984E-06	4.94711E-05	1.53984E-06	0.00022067	1.20268E-05	2.82412E-05	2.76958E-05	2.71228E-05	2.34934E-05	5.10145E-05	3.62941E-06	5.28292E-05	3.62941E-06	2.11735E-05
3830603773965	383060	3773965	7.70464E-05	2.7668E-05	1.46418E-05	5.02895E-05	1.6156E-06	1.6156E-06	5.19051E-05	1.6156E-06	0.000244628	1.33326E-05	3.13074E-05	3.07028E-05	3.00675E-05	2.60441E-05	5.65532E-05	4.02345E-06	5.85649E-05	4.02345E-06	2.25792E-05
3830703773965	383070	3773965	8.09401E-05	2.90663E-05	1.53818E-05	5.2831E-05	1.69725E-06	1.69725E-06	5.45282E-05	1.69725E-06	0.000273533	1.49079E-05	3.50066E-05	3.43305E-05	3.36202E-05	2.91214E-05	6.32353E-05	4.49885E-06	6.54847E-05	4.49885E-06	2.40965E-05
3830803773965	383080	3773965	8.4154E-05	3.02204E-05	1.59925E-05	5.49288E-05	1.76464E-06	1.76464E-06	5.66934E-05	1.76464E-06	0.000302989	1.65133E-05	3.87763E-05	3.80275E-05	3.72407E-05	3.22574E-05	7.00449E-05	4.98332E-06	7.25366E-05	4.98332E-06	2.53974E-05
3830903773965	383090	3773965	8.75157E-05	3.14277E-05	1.66314E-05	5.7123E-05	1.83514E-06	1.83514E-06	5.89582E-05	1.83514E-06	0.000337889	1.84154E-05	4.32428E-05	4.24077E-05	4.15302E-05	3.59729E-05	7.81131E-05	5.55732E-06	8.08917E-05	5.55732E-06	2.67443E-05
3831003773965	383100	3773965	9.09735E-05	3.26694E-05	1.72885E-05	5.938E-05	1.90764E-06	1.90764E-06	6.12876E-05	1.90764E-06	0.000379289	2.06718E-05	4.85412E-05	4.76038E-05	4.66188E-05	4.03806E-05	8.7684E-05	6.23825E-06	9.08032E-05	6.23825E-06	2.81108E-05
3831103773965	383110	3773965	9.44535E-05	3.3919E-05	1.79498E-05	6.16514E-05	1.98061E-06	1.98061E-06	6.3632E-05	1.98061E-06	0.000428745	2.33671E-05	5.48705E-05	5.38109E-05	5.26975E-05	4.56458E-05	9.91172E-05	7.05165E-06	0.000102643	7.05165E-06	2.94759E-05
3831203773965	383120	3773965	9.80221E-05	3.52006E-05	1.8628E-05	6.39807E-05	2.05544E-06	2.05544E-06	6.60361E-05	2.05544E-06	0.000489456	2.6676E-05	6.26402E-05	6.14306E-05	6.01595E-05	5.21093E-05	0.000113152	8.05018E-06	0.000117177	8.05018E-06	3.08591E-05
3831303773965	383130	3773965	0.000101561	3.64715E-05	1.93006E-05	6.62907E-05	2.12966E-06	2.12966E-06	6.84203E-05	2.12966E-06	0.000563015	3.06851E-05	7.20543E-05	7.06628E-05	6.92008E-05	5.99407E-05	0.000130158	9.26002E-06	0.000134788	9.26002E-06	3.222E-05
3831403773965	383140	3773965	0.000105344	3.78299E-05	2.00195E-05	6.87598E-05	2.20898E-06	2.20898E-06	7.09688E-05	2.20898E-06	0.000657171	3.58167E-05	8.41043E-05	8.24802E-05	8.07736E-05	6.9965E-05	0.000151925	1.08086E-05	0.000157329	1.08086E-05	3.36061E-05
3831503773965	383150	3773965	0.000108979	3.91353E-05	2.07103E-05	7.11325E-05	2.2852E-06	2.2852E-06	7.34177E-05	2.2852E-06	0.000784107	4.27348E-05	0.000100349	9.84115E-05	9.63753E-05	8.3479E-05	0.00018127	1.28964E-05	0.000187718	1.28964E-05	3.49404E-05
3831603773965	383160	3773965	0.000112836	4.05203E-05	2.14432E-05	7.36499E-05	2.36608E-06	2.36608E-06	7.6016E-05	2.36608E-06	0.000966722	5.26876E-05	0.00012372	0.000121331	0.000118821	0.000102921	0.000223487	1.58999E-05	0.000231437	1.58999E-05	3.60945E-05
3831703773965	383690	3773965	0.006255643	0.002246455	0.001188815	0.004083166	0.000131176	0.000131176	0.004214342	0.000131176	0.004495225	0.000244996	0.000575296	0.000564186	0.000552513	0.000478579	0.001039205	7.39338E-05	0.001076172	7.39338E-05	0.000925414
3837003773965	383700	3773965	0.004493632	0.001613702	0.000853965	0.002933071	9.42279E-05	9.42279E-05	0.003027299	9.42279E-05	0.003218852	0.000175432	0.000411946	0.000403991	0.000395632	0.000342691	0.000744134	5.29411E-05	0.000770604	5.29411E-05	0.00067206
3837103773965	383710	3773965	0.003530368	0.001267785	0.000670907	0.002304332	7.4029E-05	7.4029E-05	0.002378361	7.4029E-05	0.002522669	0.000137489	0.000322849	0.000316615	0.000310064	0.000268573	0.00058319	4.14908E-05	0.000603936	4.14908E-05	0.000532733
3837203773965	383720	3773965	0.00292123	0.001049039	0.000555147	0.001906737	6.12559E-05	6.12559E-05	0.001967993	6.12559E-05	0.002083465	0.000113552	0.00026664	0.000261491	0.000256081	0.000221814	0.000481655	3.42672E-05	0.000498789	3.42672E-05	0.000444094
3837303773965	383730	3773965	0.002508883	0.000900961	0.000476785	0.001637591	5.26093E-05	5.26093E-05	0.0016902	5.26093E-05	0.001787145	9.74017E-05	0.000228718	0.000224301	0.00021966	0.000190266	0.000413152	2.93935E-05	0.000427849	2.93935E-05	0.000383706
3837403773965	383740	3773965	0.002216657	0.00079602	0.000421251	0.00144685	4.64815E-05	4.64815E-05	0.001493331	4.64815E-05	0.001577922	8.59988E-05	0.000201941	0.000198042	0.000193944	0.000167992	0.000364784	2.59524E-05	0.00037776	2.59524E-05	0.000340565
3837503773965	383750	3773965	0.002002068	0.00071896	0.000380471	0.001306784	4.19818E-05	4.19818E-05	0.001348766	4.19818E-05	0.001424908	7.76593E-05	0.000182359	0.000178837	0.000175137	0.00015701	0.00032941	2.34357E-05	0.000341128	2.34357E-05	0.000308616
3837603773965	383760	3773965	0.001836589	0.000659535	0.000349023	0.001198773	3.85118E-05	3.85118E-05	0.001237285	3.85118E-05	0.001307398	7.12549E-05	0.0001672	0.000164089	0.000160694	0.000139191	0.000302244	2.1503E-05	0.000312996	2.1503E-05	0.000283786
3837703773965	383770	3773965	0.001709878	0.000614032	0.000324943	0.001116067	3.58548E-05	3.58548E-05	0.001151922	3.58548E-05	0.001217821	6.63728E-05	0.000155856	0.000152846	0.000149684	0.000129654	0.000281536	2.00297E-05	0.00029155	2.00297E-05	0.000264579
3837803773965	383780	3773965	0.001604992	0.000576366	0.000305011	0.001047606	3.36554E-05	3.36554E-05	0.001081261	3.36554E-05	0.00114394	6.23462E-05	0.000146401	0.000143573	0.000140603	0.000121788	0.000264456	1.88146E-05	0.000273863	1.88146E-05	0.000248578
3837903773965	383790	3773965	0.001514735	0.000543954	0.000287859	0.000988694	3.17628E-05	3.17628E-05	0.001020457	3.17628E-05	0.001080533	5.88905E-05	0.000138286	0.000135615	0.000132809	0.000115038	0.000249798	1.77717E-05	0.000258683	1.77717E-05	0.000234748
3838003773965	383800	3773965	0.001435886	0.000515639	0.000272874	0.000937228	3.01094E-05	3.01094E-05	0.000967337	3.01094E-05	0.001025297	5.588E-05	0.000131217	0.000128683	0.00012602	0.000109157	0.000237028	1.68633E-05	0.00024546	1.68633E-05	0.000222624
3838103773965	383810	3773965	0.001364499	0.000490003	0.000259308	0.000890632	2.86125E-05	2.86125E-05	0.000919245	2.86125E-05	0.000975336	5.31571E-05	0.000124823	0.000122412	0.00011988	0.000103838	0.000225478	1.60415E-05	0.000233499	1.60415E-05	0.000211632
3838203773965	383820	3773965	0.001296112	0.000465445	0.000246312	0.000845995	2.71784E-05	2.71784E-05	0.000873173	2.71784E-05	0.00092742	5.05456E-05	0.000118691	0.000116398	0.00011399	9.87366E-05	0.000214401	1.52535E-05	0.000222027	1.52535E-05	0.000201126
3838303773965	383830	3773965	0.00122825	0.000441075	0.000233415	0.0008017	2.57554E-05	2.57554E-05	0.000827455	2.57554E-05	0.000879763	4.79482E-05	0.000112592	0.000110417	0.000108133	9.3663E-05	0.000203384	1.44696E-05	0.000210618	1.44696E-05	0.000190749
3838403773965	383840	3773965	0.001159796	0.000416493	0.000220406	0.000757019	2.432E-05	2.432E-05	0.000781339	2.432E-05	0.000831556	4.53209E-05	0.000106422	0.000104367	0.000102207	8.85306E-05	0.000192239	1.36768E-05	0.000199077	1.36768E-05	0.000180337
3838503773965	383850	3773965	0.001089022	0.000391077	0.000206957	0.000710824	2.28359E-05	2.28359E-05	0.00073366	2.28359E-05	0.000781557	4.25959E-05	0.000100023	9.80915E-05	9.60619E-05	8.32075E-05	0.00018068	1.28544E-05	0.000187107	1.28544E-05	0.000169636
3838603773965	383860	3773965	0.001018308	0.000365683	0.000193518	0.000664667	2.13531E-05	2.13531E-05	0.00068602	2.13531E-05	0.000731504	3.98679E-05	9.36174E-05	9.18095E-05	8.99099E-05	7.78787E-05	0.000169109	1.20312E-05	0.000175125	1.20312E-05	0.000158983
3838703773965	383870	3773965	0.000945894	0.000339679	0.000179757	0.000617401	1.98346E-05	1.98346E-05	0.000637236	1.98346E-05	0.000680119	3.70674E-05	8.70412E-05	8.53603E-05	8.35941E-05	7.24081E-05	0.00015723	1.11861E-05	0.000162823	1.11861E-05	0.00014812
3838803773965	383880	3773965	0.000874596	0.000314075	0.000166207	0.000570864	1.83396E-05	1.83396E-05	0.000589203	1.83396E-05	0.000629469	3.43069E-05	8.0559E-05	7.90033E-05	7.73687E-05	6.70157E-05	0.000145521	1.0353E-05	0.000150697	1.0353E-05	0.000137445
3838903773965	383890	3773965	0.000808928	0.000290493	0.000153728	0.000528001	1.69626E-05	1.69626E-05	0.000544964	1.69626E-05	0.000582839	3.17655E-05	7.45913E-05	7.31509E-05	7.16373E-05	6.20512E-05	0.000134741	9.58606E-06	0.000139534	9.58606E-06	0.000127602
3839003773965	383900	3773965	0.000747774	0.000268532	0.000142106	0.000488085	1.56802E-05	1.56802E-05	0.000503765	1.56802E-05	0.000539447	2.94006E-05	6.90381E-05	6.77049E-05	6.6304E-05	5.74316E-05	0.000124709	8.8724E-06	0.000129146	8.8724E-06	0.000118422
3839103773965	383910	3773965	0.000692183	0.000248569	0.000131542	0.0004518	1.45145E-05	1.45145E-05	0.000466315	1.45145E-05	0.000500045	2.72531E-05	6.39955E-05	6.27596E-05	6.14611E-05	5.32367E-05	0.0001156	8.22434E-06	0.000119713	8.22434E-06	0.000110058
3829703773975	382970	3773975	5.35364E-05	1.92254E-05	1.0174E-05	3.49442E-05	1.12262E-06	1.12262E-06	3.60668E-05	1.12262E-06	0.00012094	6.59138E-06	1.54778E-05	1.51789E-05	1.48648E-05	1.28757E-05	2.79588E-05	1.98912E-06	2.89534E-05	1.98912E-06	1.42112E-05
3829803773975	382980	3773975	5.51841E-05	1.98171E-05	1.04871E-05	3.60196E-05	1.15717E-06	1.15717E-06	3.71767E-05	1.15717E-06	0.000128022	6.97739E-06	1.63842E-05	1.60678E-05	1.57354E-05	1.36298E-05	2.95962E-05	2.10561E-06	3.0649E-05	2.10561E-06	1.47882E-05
3829903773975	382990	3773975	5.69573E-05	2.04538E-05	1.08241E-05	3.7177E-05	1.19435E-06	1.19435E-06	3.83713E-05	1.19435E-06	0.000135917	7.40763E-06	1.73945E-05	1.70586E-05	1.67056E-05	1.44702E-05	3.14212E-05	2.23545E-06	3.25389E-05	2.23545E-06	1.54198E-05
3830003773975	383000	3773975	5.91073E-05	2.12259E-05	1.12327E-05	3.85804E-05	1.23943E-06	1.23943E-06	3.98198E-05	1.23943E-06	0.000145411	7.92509E-06	1.86096E-05	1.82502E-05	1.78726E-05	1.5481E-05	3.36161E-05	2.3916E-06	3.48119E-05	2.3916E-06	1.61785E-05
3830103773975	383010	3773975	6.1612E-05	2.21254E-05	1.17087E-05	4.02152E-05	1.29195E-06	1.29195E-06	4.15071E-05	1.29195E-06	0.000156628	8.53645E-06	2.00452E-05	1.96581E-05	1.92513E-05	1.66753E-05	3.62093E-05	2.5761E-06	3.74974E-05	2.5761E-06	1.70671E-05
3830203773975	383020	3773975	6.43161E-05	2.30965E-05	1.22226E-05	4.19802E-05	1.34866E-06	1.34866E-06	4.33289E-05	1.34866E-06	0.000169431	9.23419E-06	2.16836E-05	2.12649E-05	2.08249E-05	1.80382E-05	3.91689E-05	2.78666E-06	4.05623E-05	2.78666E-06	1.80535E-05
3830303773975	383030	3773975	6.66583E-05	2.39376E-05	1.26677E-05	4.3509E-05	1.39777E-06	1.39777E-06	4.49068E-05	1.39777E-06	0.000182409	9.94152E-06	2.33446E-05	2.28938E-05	2.24201E-05	1.942E-05	4.21693E-05	3.00012E-06	4.36693E-05	3.00012E-06	1.89659E-05
3830403773975	383040	3773975	6.91629E-05	2.4837E-05	1.31436E-05	4.51438E-05	1.45029E-06	1.45029E-06	4.65941E-05	1.45029E-06	0.000197309	1.07536E-05	2.52515E-05	2.47639E-05	2.42515E-05	2.10063E-05	4.56139E-05	3.24518E-06	4.72365E-05	3.24518E-06	1.99594E-05
3830503773975	383050	3773975	7.22587E-05	2.59487E-05	1.3732E-05	4.71645E-05	1.51521E-06	1.51521E-06	4.86797E-05	1.51521E-06	0.000216191	1.17827E-05	2.7668E-05	2.71337E-05	2.65722E-05	2.30165E-05	4.9979E-05	3.55573E-06	5.17568E-05	3.55573E-06	2.11889E-05
3830603773975	383060	3773975	7.5975E-05	2.72833E-05	1.44382E-05	4.95902E-05	1.59314E-06	1.59314E-06	5.11834E-05	1.59314E-06	0.000240264	1.30947E-05	3.07488E-05	3.0155E-05	2.95311E-05	2.55794E-05	5.55442E-05	3.95167E-06	5.752E-05	3.95167E-06	2.26756E-05
3830703773975	383070	3773975	8.00017E-05	2.87293E-05	1.52034E-05	5.22185E-05	1.67757E-06	1.67757E-06	5.38961E-05	1.67757E-06	0.000269551	1.46909E-05	3.4497E-05	3.38308E-05	3.31308E-05	2.86975E-05	6.23149E-05	4.43337E-06	6.45315E-05	4.43337E-06	2.42977E-05
3830803773975	383080	3773975	8.32526E-05	2.98967E-05	1.58212E-05	5.43404E-05	1.74574E-06	1.74574E-06	5.60862E-05	1.74574E-06	0.000299053	1.62988E-05	3.82726E-05	3.75335E-05	3.67569E-05	3.18384E-05	6.91351E-05	4.91859E-06	7.15944E-05	4.91859E-06	2.56656E-05
3830903773975	383090	3773975	8.66513E-05	3.11172E-05	1.64671E-05	5.65588E-05	1.81701E-06	1.81701E-06	5.83758E-05	1.81701E-06	0.000334045	1.82059E-05	4.27509E-05	4.19253E-05	4.10578E-05	3.55637E-05	7.72245E-05	5.4941E-06	7.99715E-05	5.4941E-06	2.70838E-05
3831003773975	383100	3773975	9.00869E-05	3.2351E-05	1.712E-05	5.88013E-05	1.88905E-06	1.88905E-06	6.06903E-05	1.88905E-06	0.000375193	2.04485E-05	4.80169E-05	4.70897E-05	4.61153E-05	3.99445E-05	8.6737E-05	6.17087E-06	8.98225E-05	6.17087E-06	2.85076E-05
3831103773975	383110	3773975	9.34412E-05	3.35556E-05	1.77575E-05	6.09907E-05	1.95939E-06	1.95939E-06	6.29501E-05	1.95939E-06	0.000423485	2.30805E-05	5.41973E-05	5.31507E-05	5.20509E-05	4.50858E-05	9.79011E-05	6.96513E-06	0.000101384	6.96513E-06	2.9909E-05
3831203773975	383120	3773975	9.68916E-05	3.47946E-05	1.84132E-05	6.32428E-05	2.03174E-06	2.03174E-06	6.52746E-05	2.03174E-06	0.000482749	2.63104E-05	6.17818E-05	6.05887E-05	5.93351E-05	5.13953E-05	0.000111602	7.93986E-06	0.000115572	7.93986E-06	3.13412E-05
3831303773975	383130	3773975	0.000100357	3.6039E-05	1.90717E-05	6.55046E-05	2.1044E-06	2.1044E-06	6.7609E-05	2.1044E-06	0.000555037	3.02502E-05	7.10332E-05	6.96615E-05	6.82201E-05	5.90913E-05	0.000128313	9.1288E-06	0.000132878	9.1288E-06	3.27649E-05
3831403773975	383140	3773975	0.000104103	3.73842E-05	1.97836E-05	6.79496E-05	2.18295E-06	2.18295E-06	7.01326E-05	2.18295E-06	0.0006476	3.52951E-05	8.28794E-05	8.12789E-05	7.95972E-05	6.8946E-05	0.000149712	1.06512E-05	0.000155038	1.06512E-05	3.4225E-05
3831503773975	383150	3773975	0.000107679	3.86684E-05	2.04631E-05	7.02838E-05	2.25794E-06	2.25794E-06	7.25417E-05	2.25794E-06	0.000772093	4.20801E-05	9.88119E-05	9.69038E-05	9.48987E-05	8.22E-05	0.000178492	1.26988E-05	0.000184842	1.26988E-05	3.56348E-05
3831603773975	383160	3773975	0.000111447	4.00215E-05	2.11792E-05	7.27433E-05	2.33695E-06	2.33695E-06	7.50802E-05	2.33695E-06	0.000948782	5.17099E-05	0.000121424	0.00011908	0.000116616	0.000101011	0.000219339	1.56048E-05	0.000227142	1.56048E-05	3.68672E-05
3836903773975	383690	3773975	0.00666683	0.002394116	0.001266957	0.004351555	0.000139798	0.000139798	0.004491353	0.000139798	0.004807042	0.00026199	0.000615202	0.000603322	0.000590838	0.000511776	0.001111291	7.90624E-05	0.001150822	7.90624E-05	0.000985073
3837003773975	383700	3773975	0.004831719	0.001735112	0.000918214	0.003153746	0.000101317	0.000101317	0.003255063	0.000101317	0.00347639	0.000189468	0.000444906	0.000436314	0.000427287	0.00037011	0.000803671	5.71769E-05	0.00083226	5.71769E-05	0.00072125
3837103773975	383710	3773975	0.003820009	0.001371798	0.00072595	0.002493385	8.01025E-05	8.01025E-05	0.002573488	8.01025E-05	0.002743959	0.000149549	0.00035117	0.000344389	0.000337263	0.000292132	0.000634348	4.51304E-05	0.000656913	4.51304E-05	0.000574969
3837203773975	383720	3773975	0.003170575	0.001138581	0.000602532	0.002069489	6.64844E-05	6.64844E-05	0.002135973	6.64844E-05	0.002274557	0.000123966	0.000291096	0.000285475	0.000279568	0.000242158	0.000525832	3.74101E-05	0.000544537	3.74101E-05	0.000480542
3837303773975	383730	3773975	0.002726745	0.000979198	0.000518188	0.001779794	5.71777E-05	5.71777E-05	0.001836971	5.71777E-05	0.001954516	0.000106524	0.000250138	0.000245307	0.000240232	0.000208085	0.000451845	3.21463E-05	0.000467918	3.21463E-05	0.000415621
3837403773975	383740	3773975	0.002412716	0.000866427	0.00045851	0.001574821	5.05927E-05	5.05927E-05	0.001625414	5.05927E-05	0.001728693	9.4216E-05	0.000221237	0.000216965	0.000212475	0.000184043	0.000399639	2.84322E-05	0.000413855	2.84322E-05	0.000369328
3837503773975	383750	3773975	0.002185204	0.000784726	0.000415274	0.00142632	4.5822E-05	4.5822E-05	0.001472142	4.5822E-05	0.001565602	8.53273E-05	0.000200365	0.000196495	0.00019243	0.00016668	0.000361936	2.57498E-05	0.00037481	2.57498E-05	0.000335495
3837603773975	383760	3773975	0.002010845	0.000722112	0.000382139	0.001312513	4.21658E-05	4.21658E-05	0.001354679	4.21658E-05	0.00144101	7.85369E-05	0.000184419	0.000180858	0.000177116	0.000153415	0.000333132	2.37006E-05	0.000344983	2.37006E-05	0.000309358
3837703773975	383770	3773975	0.001878873	0.00067472	0.000357059	0.001226373	3.93985E-05	3.93985E-05	0.001265771	3.93985E-05	0.001347068	7.3417E-05	0.000172397	0.000169068	0.00016557	0.000143414	0.000311415	2.21555E-05	0.000322493	2.21555E-05	0.000289364
3837803773975	383780	3773975	0.001771106	0.000636019	0.000336579	0.001156031	3.71387E-05	3.71387E-05	0.00119317	3.71387E-05	0.001270599	6.92493E-05	0.00016261	0.00015947	0.000156171	0.000135273	0.000293737	2.08978E-05	0.000304186	2.08978E-05	0.000272917
3837903773975	383790	3773975	0.001679312	0.000603055	0.000319135	0.001096116	3.52138E-05	3.52138E-05	0.00113133	3.52138E-05	0.001205639	6.57089E-05	0.000154297	0.000151317	0.000148186	0.000128357	0.000278719	1.98294E-05	0.000288634	1.98294E-05	0.000258836

			ISDrainage / Utilities Trenching	ISDrainage / Utilities Trenching	ISAsphalt Paving	ISAsphalt Paving	SVDemolition	SVSite Grubbing / Prep	SVMass Grading / Excavation	SVMass Grading / Excavation	SVDrainage / Utilities Trenching	SVFoundations / Concrete Pads	SVBuilding / Structure Construction	SVBuilding / Structure Construction	SVAsphalt Paving	SVAsphalt Paving	SVArchitectural Coating	SVArchitectural Coating	SVLandscaping or Other Finishing	SVLandscaping or Other Finishing	MDemolition
Unique Identifier	X (UTM)	Y (UTM)	2027	2028	2027	2028	2027	2027	2027	2028	2028	2028	2028	2029	2028	2029	2028	2029	2028	2029	2027
3838903773955	383890	3773955	4.84199E-05	4.71775E-05	1.25051E-05	1.16491E-05	0.001155921	0.000831045	0.000560314	0.0005532	0.000392509	0.00012469	0.000178626	0.00017181	1.75624E-05	1.634E-05	1.75624E-05	1.634E-05	0.000178626	0.00017181	0.000184542
3839003773955	383900	3773955	4.51314E-05	4.39735E-05	1.16558E-05	1.08579E-05	0.001066032	0.000766419	0.000516742	0.000510181	0.000361985	0.000114994	0.000164735	0.00015845	1.61967E-05	1.50693E-05	1.61967E-05	1.50693E-05	0.000164735	0.00015845	0.00017088
3839103773955	383910	3773955	4.21771E-05	4.1095E-05	1.08928E-05	1.01472E-05	0.000986058	0.000708922	0.000477976	0.000471907	0.000334829	0.000106367	0.000152377	0.000146563	1.49816E-05	1.39388E-05	1.49816E-05	1.39388E-05	0.000152377	0.000146563	0.000158701
3829703773963	382970	3773965	5.68011E-06	5.53437E-06	1.46697E-06	1.36654E-06	5.86999E-05	4.2202E-05	2.84538E-05	2.80925E-05	1.99323E-05	6.33199E-06	9.07096E-06	8.72485E-06	8.91854E-07	8.29776E-07	8.91854E-07	8.29776E-07	9.07096E-06	8.72485E-06	1.23896E-05
3829803773963	382980	3773965	5.92653E-06	5.77447E-06	1.53061E-06	1.42583E-06	6.06152E-05	4.35791E-05	2.93823E-05	2.90092E-05	2.05827E-05	6.5386E-06	9.36695E-06	9.00955E-06	9.20955E-07	8.56852E-07	9.20955E-07	8.56852E-07	9.36695E-06	9.00955E-06	1.27834E-05
3829903773963	382990	3773965	6.19939E-06	6.04033E-06	1.60108E-06	1.49148E-06	6.27088E-05	4.50842E-05	3.03971E-05	3.00111E-05	2.12936E-05	6.76444E-06	9.69047E-06	9.32072E-06	9.52764E-07	8.86446E-07	9.52764E-07	8.86446E-07	9.69047E-06	9.32072E-06	1.32152E-05
3830003773963	383000	3773965	6.51389E-06	6.34676E-06	1.6823E-06	1.56714E-06	6.51053E-05	4.68071E-05	3.15587E-05	3.1158E-05	2.21074E-05	7.02294E-06	1.00608E-05	9.67692E-06	9.89174E-07	9.20323E-07	9.89174E-07	9.20323E-07	1.00608E-05	9.67692E-06	1.37106E-05
3830103773963	383010	3773965	6.87284E-06	6.6965E-06	1.77501E-06	1.6535E-06	6.77957E-05	4.87414E-05	3.28629E-05	3.24456E-05	2.30209E-05	7.31316E-06	1.04766E-05	1.00768E-05	1.03005E-06	9.58355E-07	1.03005E-06	9.58355E-07	1.04766E-05	1.00768E-05	1.4264E-05
3830203773963	383020	3773965	7.26891E-06	7.08241E-06	1.8773E-06	1.74879E-06	7.06732E-05	5.08102E-05	3.42577E-05	3.38227E-05	2.39981E-05	7.62357E-06	1.09212E-05	1.05045E-05	1.07377E-06	9.99031E-07	1.07377E-06	9.99031E-07	1.09212E-05	1.05045E-05	1.48556E-05
3830303773963	383030	3773965	7.63967E-06	7.44366E-06	1.97305E-06	1.83799E-06	7.32033E-05	5.26292E-05	3.54841E-05	3.50336E-05	2.48572E-05	7.89649E-06	1.13122E-05	1.08806E-05	1.11221E-06	1.0348E-06	1.11221E-06	1.0348E-06	1.13122E-05	1.08806E-05	1.53727E-05
3830403773963	383040	3773965	8.0425E-06	7.83615E-06	2.07709E-06	1.9349E-06	7.5876E-05	5.45507E-05	3.67796E-05	3.63127E-05	2.57647E-05	8.18479E-06	1.17252E-05	1.12778E-05	1.15282E-06	1.07258E-06	1.15282E-06	1.07258E-06	1.17252E-05	1.12778E-05	1.59225E-05
3830503773963	383050	3773965	8.52578E-06	8.30704E-06	2.2019E-06	2.05117E-06	7.90742E-05	5.68501E-05	3.83299E-05	3.78433E-05	2.68507E-05	8.52978E-06	1.22194E-05	1.17532E-05	1.20141E-06	1.11779E-06	1.20141E-06	1.11779E-06	1.22194E-05	1.17532E-05	1.65794E-05
3830603773963	383060	3773965	9.09177E-06	8.8585E-06	2.34808E-06	2.18734E-06	8.27892E-05	5.95209E-05	4.01307E-05	3.96212E-05	2.81122E-05	8.93052E-06	1.27935E-05	1.23054E-05	1.25785E-06	1.1703E-06	1.25785E-06	1.1703E-06	1.27935E-05	1.23054E-05	1.73469E-05
3830703773963	383070	3773965	9.70276E-06	9.45382E-06	2.50587E-06	2.33433E-06	8.67625E-05	6.23775E-05	4.20567E-05	4.15227E-05	2.94614E-05	9.35912E-06	1.34075E-05	1.28959E-05	1.31822E-06	1.22647E-06	1.31822E-06	1.22647E-06	1.34075E-05	1.28959E-05	1.81744E-05
3830803773963	383080	3773965	1.02266E-05	9.96417E-06	2.64115E-06	2.46035E-06	9.00231E-05	6.47217E-05	4.36372E-05	4.30832E-05	3.05685E-05	9.71084E-06	1.39114E-05	1.33806E-05	1.36776E-06	1.27256E-06	1.36776E-06	1.27256E-06	1.39114E-05	1.33806E-05	1.88494E-05
3830903773963	383090	3773965	1.07689E-05	1.04926E-05	2.78122E-06	2.59083E-06	9.33995E-05	6.71492E-05	4.52739E-05	4.46991E-05	3.17151E-05	1.00751E-05	1.44331E-05	1.38824E-05	1.41906E-06	1.32029E-06	1.41906E-06	1.32029E-06	1.44331E-05	1.38824E-05	1.95516E-05
3831003773963	383100	3773965	1.13191E-05	1.10287E-05	2.92333E-06	2.72321E-06	9.68472E-05	6.96279E-05	4.69451E-05	4.63491E-05	3.28858E-05	1.0447E-05	1.49659E-05	1.43949E-05	1.47144E-06	1.36902E-06	1.47144E-06	1.36902E-06	1.49659E-05	1.43949E-05	2.0272E-05
3831103773963	383110	3773965	1.18688E-05	1.15643E-05	3.06529E-06	2.85545E-06	0.000100304	7.2113E-05	4.86206E-05	4.80033E-05	3.40595E-05	1.08198E-05	1.55001E-05	1.49087E-05	1.52396E-06	1.41789E-06	1.52396E-06	1.41789E-06	1.55001E-05	1.49087E-05	2.09923E-05
3831203773963	383120	3773965	1.24258E-05	1.2107E-05	3.20913E-06	2.98945E-06	0.000103841	7.46557E-05	5.0335E-05	4.96959E-05	3.52605E-05	1.12013E-05	1.60466E-05	1.54343E-05	1.5777E-06	1.46788E-06	1.5777E-06	1.46788E-06	1.60466E-05	1.54343E-05	2.1729E-05
3831303773963	383130	3773965	1.29738E-05	1.26409E-05	3.35066E-06	3.12129E-06	0.000107368	7.71921E-05	5.20451E-05	5.13843E-05	3.64584E-05	1.15819E-05	1.65918E-05	1.59587E-05	1.6313E-06	1.51775E-06	1.6313E-06	1.51775E-06	1.65918E-05	1.59587E-05	2.24548E-05
3831403773963	383140	3773965	1.35319E-05	1.31847E-05	3.4948E-06	3.25556E-06	0.000111217	7.9959E-05	5.39106E-05	5.32262E-05	3.77652E-05	1.1997E-05	1.71865E-05	1.65307E-05	1.68977E-06	1.57215E-06	1.68977E-06	1.57215E-06	1.71865E-05	1.65307E-05	2.32387E-05
3831503773963	383150	3773965	1.40692E-05	1.37082E-05	3.63356E-06	3.38482E-06	0.0001147	8.24633E-05	5.55991E-05	5.48932E-05	3.89481E-05	1.23728E-05	1.77248E-05	1.70485E-05	1.7427E-06	1.62139E-06	1.7427E-06	1.62139E-06	1.77248E-05	1.70485E-05	2.40008E-05
3831603773963	383160	3773965	1.45339E-05	1.4161E-05	3.75358E-06	3.49663E-06	0.000118077	8.48908E-05	5.72358E-05	5.65091E-05	4.00946E-05	1.2737E-05	1.82466E-05	1.75503E-05	1.79399E-06	1.66912E-06	1.79399E-06	1.66912E-06	1.82466E-05	1.75503E-05	2.47557E-05
3836903773963	383690	3773965	0.000372629	0.000363069	9.62367E-05	8.96487E-05	0.010717921	0.007705604	0.005195339	0.005129375	0.003639415	0.001156149	0.001656254	0.001593058	0.000162842	0.000151508	0.000162842	0.000151508	0.001656254	0.001593058	0.001624237
3837003773963	383700	3773965	0.000270613	0.00026367	6.98895E-05	6.51052E-05	0.007607435	0.005469333	0.003687581	0.00364076	0.002583207	0.000820619	0.001175587	0.001130731	0.000115583	0.000107538	0.000115583	0.000107538	0.001175587	0.001130731	0.001156416
3837103773963	383710	3773965	0.000214511	0.000209007	5.54005E-05	5.1608E-05	0.005913353	0.00425138	0.002866402	0.002830008	0.002007959	0.000637877	0.000913798	0.000878931	8.98443E-05	8.35907E-05	8.98443E-05	8.35907E-05	0.000913798	0.000878931	0.000901571
3837203773963	383720	3773965	0.00017882	0.000174232	4.61827E-05	4.30212E-05	0.004846261	0.003484199	0.002349147	0.00231932	0.001645613	0.000522769	0.000748899	0.000720324	7.36315E-05	6.85064E-05	7.36315E-05	6.85064E-05	0.000748899	0.000720324	0.000741044
3837303773963	383730	3773965	0.000154504	0.00015054	3.99028E-05	3.71712E-05	0.004127948	0.00296777	0.002000956	0.00197555	0.0014017	0.000445284	0.000637897	0.000613558	6.27178E-05	5.83523E-05	6.27178E-05	5.83523E-05	0.000637897	0.000613558	0.000632918
3837403773963	383740	3773965	0.000137133	0.000133614	3.54164E-05	3.2992E-05	0.003622117	0.002604105	0.001755762	0.00173347	0.001229939	0.00039072	0.00055973	0.000538373	5.50325E-05	5.12019E-05	5.50325E-05	5.12019E-05	0.00055973	0.000538373	0.000556735
3837503773963	383750	3773965	0.000124268	0.00012108	3.2094E-05	2.98969E-05	0.003253365	0.002338993	0.001577016	0.001556993	0.001104724	0.000350943	0.000502747	0.000483564	4.94299E-05	4.59893E-05	4.94299E-05	4.59893E-05	0.000502747	0.000483564	0.000501161
3837603773963	383760	3773965	0.00011427	0.000111338	2.95118E-05	2.74915E-05	0.002971109	0.002136066	0.001440197	0.001421911	0.00100888	0.000320495	0.000459129	0.000441611	4.51414E-05	4.19994E-05	4.51414E-05	4.19994E-05	0.000459129	0.000441611	0.000458592
3837703773963	383770	3773965	0.000106536	0.000103802	2.75143E-05	2.56308E-05	0.002756951	0.001982098	0.001336387	0.001319419	0.00093616	0.000297394	0.000426035	0.000409779	4.18876E-05	3.8972E-05	4.18876E-05	3.8972E-05	0.000426035	0.000409779	0.000426261
3837803773963	383780	3773965	0.000100093	9.75246E-05	2.58503E-05	2.40807E-05	0.00258094	0.001855556	0.001251069	0.001235185	0.000876393	0.000278408	0.000398836	0.000383618	3.92134E-05	3.6484E-05	3.92134E-05	3.6484E-05	0.000398836	0.000383618	0.000399665
3837903773963	383790	3773965	9.4524E-05	9.20988E-05	2.44121E-05	2.2741E-05	0.002430347	0.001747287	0.001178071	0.001163113	0.000825257	0.000262163	0.000375565	0.000361235	3.69254E-05	3.43552E-05	3.69254E-05	3.43552E-05	0.000375565	0.000361235	0.000376891
3838003773963	383800	3773965	8.96423E-05	8.73423E-05	2.31514E-05	2.15665E-05	0.002299477	0.001653199	0.001114634	0.001100482	0.000780818	0.000248046	0.000355341	0.000341783	3.4937E-05	3.25052E-05	3.4937E-05	3.25052E-05	0.000355341	0.000341783	0.000357084
3838103773963	383810	3773965	8.52162E-05	8.30298E-05	2.20083E-05	2.05017E-05	0.002181356	0.001568276	0.001057377	0.001043952	0.000740709	0.000235304	0.000337088	0.000324226	3.31423E-05	3.08355E-05	3.31423E-05	3.08355E-05	0.000337088	0.000324226	0.000339194
3838203773963	383820	3773965	8.09859E-05	7.89081E-05	2.09157E-05	1.94839E-05	0.002068107	0.001486857	0.001002482	0.000989753	0.000702254	0.000223088	0.000319587	0.000307393	3.14217E-05	2.92346E-05	3.14217E-05	2.92346E-05	0.000319587	0.000307393	0.00032204
3838303773963	383830	3773965	7.68074E-05	7.48368E-05	1.98366E-05	1.84787E-05	0.001955376	0.001405809	0.000947837	0.000935802	0.000663974	0.000210928	0.000302167	0.000290637	2.97089E-05	2.7641E-05	2.97089E-05	2.7641E-05	0.000302167	0.000290637	0.000304965
3838403773963	383840	3773965	7.26149E-05	7.07518E-05	1.87538E-05	1.747E-05	0.00184121	0.00132373	0.000892497	0.000881165	0.000625208	0.000198612	0.000284525	0.000273668	2.79744E-05	2.60272E-05	2.79744E-05	2.60272E-05	0.000284525	0.000273668	0.000287676
3838503773963	383850	3773965	6.83059E-05	6.65533E-05	1.76409E-05	1.64333E-05	0.001722581	0.001238442	0.000834993	0.000824391	0.000584926	0.000185816	0.000266193	0.000256036	2.6172E-05	2.43503E-05	2.6172E-05	2.43503E-05	0.000266193	0.000256036	0.000269719
3838603773963	383860	3773965	6.40165E-05	6.2374E-05	1.65332E-05	1.54014E-05	0.001603729	0.001152994	0.000777382	0.000767511	0.000544568	0.000172995	0.000247826	0.00023837	2.43662E-05	2.26702E-05	2.43662E-05	2.26702E-05	0.000247826	0.00023837	0.00025173
3838703773963	383870	3773965	5.96422E-05	5.8112E-05	1.54034E-05	1.4349E-05	0.001481572	0.00106517	0.000718168	0.00070905	0.000503088	0.000159818	0.000228949	0.000220213	2.25102E-05	2.09434E-05	2.25102E-05	2.09434E-05	0.000228949	0.000220213	0.000233249
3838803773963	383880	3773965	5.53439E-05	5.39239E-05	1.42933E-05	1.33149E-05	0.001361152	0.000978595	0.000659797	0.000651419	0.000462198	0.000146828	0.000210341	0.000202315	2.06806E-05	1.92411E-05	2.06806E-05	1.92411E-05	0.000210341	0.000202315	0.000215029
3838903773963	383890	3773965	5.13803E-05	5.0062E-05	1.32697E-05	1.23613E-05	0.001250461	0.000899014	0.000606141	0.000598445	0.000424611	0.000134888	0.000193235	0.000185862	1.89988E-05	1.76764E-05	1.89988E-05	1.76764E-05	0.000193235	0.000185862	0.00019827
3839003773963	383900	3773965	4.7684E-05	4.64605E-05	1.2315E-05	1.1472E-05	0.0011476	0.000825062	0.000556281	0.000549218	0.000389683	0.000123792	0.00017734	0.000170574	1.7436E-05	1.62224E-05	1.7436E-05	1.62224E-05	0.00017734	0.000170574	0.000182685
3839103773963	383910	3773965	4.43162E-05	4.31792E-05	1.14453E-05	1.06618E-05	0.001054468	0.000758105	0.000511136	0.000504647	0.000358059	0.000113746	0.000162948	0.000156731	1.6021E-05	1.49059E-05	1.6021E-05	1.49059E-05	0.000162948	0.000156731	0.000168547
3829703773975	382970	3773975	5.7223E-06	5.57548E-06	1.47786E-06	1.3767E-06	5.85484E-05	4.20931E-05	2.83804E-05	2.80201E-05	1.98809E-05	6.31565E-06	9.04756E-06	8.70234E-06	8.89553E-07	8.27635E-07	8.89553E-07	8.27635E-07	9.04756E-06	8.70234E-06	1.23116E-05
3829803773975	382980	3773975	5.95466E-06	5.80188E-06	1.53787E-06	1.4326E-06	6.02856E-05	4.33421E-05	2.92225E-05	2.88514E-05	2.04708E-05	6.50305E-06	9.31601E-06	8.96055E-06	9.15947E-07	8.52193E-07	9.15947E-07	8.52193E-07	9.31601E-06	8.96055E-06	1.26673E-05
3829903773975	382990	3773975	6.20896E-06	6.04965E-06	1.60355E-06	1.49378E-06	6.21565E-05	4.46871E-05	3.01293E-05	2.97468E-05	2.11061E-05	6.70486E-06	9.60512E-06	9.23862E-06	9.44372E-07	8.78639E-07	9.44372E-07	8.78639E-07	9.60512E-06	9.23862E-06	1.30501E-05
3830003773975	383000	3773975	6.51446E-06	6.34731E-06	1.68245E-06	1.56728E-06	6.44282E-05	4.63204E-05	3.12305E-05	3.0834E-05	2.18775E-05	6.94991E-06	9.95617E-06	9.57628E-06	9.78887E-07	9.10752E-07	9.78887E-07	9.10752E-07	9.95617E-06	9.57628E-06	1.35146E-05
3830103773975	383010	3773975	6.87228E-06	6.69595E-06	1.77486E-06	1.65336E-06	6.70652E-05	4.82162E-05	3.25088E-05	3.2096E-05	2.27729E-05	7.23436E-06	1.03637E-05	9.96823E-06	1.01895E-06	9.48028E-07	1.01895E-06	9.48028E-07	1.03637E-05	9.96823E-06	1.40554E-05
3830203773975	383020	3773975	7.26948E-06	7.08296E-06	1.87744E-06	1.74892E-06	6.99071E-05	5.02594E-05	3.38863E-05	3.34561E-05	2.37379E-05	7.54092E-06	1.08028E-05	1.03906E-05	1.06213E-06	9.88201E-07	1.06213E-06	9.88201E-07	1.08028E-05	1.03906E-05	1.4636E-05
3830303773975	383030	3773975	7.63686E-06	7.44092E-06	1.97233E-06	1.83731E-06	7.2357E-05	5.20207E-05	3.50739E-05	3.46286E-05	2.45698E-05	7.80519E-06	1.11814E-05	1.07548E-05	1.09935E-06	1.02283E-06	1.09935E-06	1.02283E-06	1.11814E-05	1.07548E-05	1.51332E-05
3830403773975	383040	3773975	8.03688E-06	7.83067E-06	2.07564E-06	1.93355E-06	7.49583E-05	5.3891E-05	3.63348E-05	3.58735E-05	2.54531E-05	8.0858E-06	1.15834E-05	1.11414E-05	1.13888E-06	1.05961E-06	1.13888E-06	1.05961E-06	1.15834E-05	1.11414E-05	1.5663E-05
3830503773975	383050	3773975	8.53197E-06	8.31307E-06	2.2035E-06	2.05266E-06	7.81744E-05	5.62032E-05	3.78938E-05	3.74127E-05	2.65452E-05	8.43272E-06	1.20804E-05	1.16195E-05	1.18774E-06	1.10507E-06	1.18774E-06	1.10507E-06	1.20804E-05	1.16195E-05	1.63181E-05
3830603773975	383060	3773975	9.13059E-06	8.89632E-06	2.3581E-06	2.19668E-06	8.2023E-05	5.89701E-05	3.97593E-05	3.92545E-05	2.7852E-05	8.84787E-06	1.26751E-05	1.21915E-05	1.24621E-06	1.15947E-06	1.24621E-06	1.15947E-06	1.26751E-05	1.21915E-05	1.7111E-05
3830703773975	383070	3773975	9.78378E-06	9.53275E-06	2.5268E-06	2.35382E-06	8.61656E-05	6.19484E-05	4.17674E-05	4.12371E-05	2.92587E-05	9.29473E-06	1.33153E-05	1.28072E-05	1.30915E-06	1.21803E-06	1.30915E-06	1.21803E-06	1.33153E-05	1.28072E-05	1.79693E-05
3830803773975	383080	3773975	1.03346E-05	1.00694E-05	2.66905E-06	2.48634E-06	8.94885E-05	6.43374E-05	4.33781E-05	4.28274E-05	3.0387E-05	9.65318E-06	1.38288E-05	1.33011E-05	1.35964E-06	1.265E-06	1.35964E-06	1.265E-06	1.38288E-05	1.33011E-05	1.86534E-05
3830903773975	383090	3773975	1.09056E-05	1.06258E-05	2.81653E-06	2.62372E-06	9.29184E-05	6.68033E-05	4.50407E-05	4.44688E-05	3.15517E-05	1.00232E-05	1.43588E-05	1.38109E-05	1.41175E-06	1.31349E-06	1.41175E-06	1.31349E-06	1.43588E-05	1.38109E-05	1.93665E-05
3831003773975	383100	3773975	1.14789E-05	1.11844E-05	2.96459E-06	2.76165E-06	9.63661E-05	6.9282E-05	4.67119E-05	4.61188E-05	3.27224E-05	1.03951E-05	1.48916E-05	1.43234E-05	1.46413E-06	1.36222E-06	1.46413E-06	1.36222E-06	1.48916E-05	1.43234E-05	2.00814E-05
3831103773975	383110	3773975	1.20432E-05	1.17342E-05	3.11033E-06	2.89741E-06	9.97336E-05	7.17031E-05	4.83443E-05	4.77304E-05	3.38659E-05	1.07583E-05	1.5412E-05	1.48239E-05	1.5153E-06	1.40983E-06	1.5153E-06	1.40983E-06	1.5412E-05	1.48239E-05	2.07764E-05
3831203773975	383120	3773975	1.26199E-05	1.22961E-05	3.25926E-06	3.03615E-06	0.000103181	7.41818E-05	5.00155E-05	4.93804E-05	3.50366E-05	1.11302E-05	1.59447E-05	1.53364E-05	1.56768E-06	1.45856E-06	1.56768E-06	1.45856E-06	1.59447E-05	1.53364E-05	2.14895E-05
3831303773975	383130	3773975	1.31932E-05	1.28547E-05	3.40733E-06	3.17407E-06	0.000106656	7.66797E-05	5.16996E-05	5.10432E-05	3.62164E-05	1.1505E-05	1.64816E-05	1.58528E-05	1.62047E-06	1.50768E-06	1.62047E-06	1.50768E-06	1.64816E-05	1.58528E-05	2.2199E-05
3831403773975	383140	3773975	1.37811E-05	1.34275E-05	3.55917E-06	3.31552E-06	0.000110513	7.9453E-05	5.35695E-05	5.28893E-05	3.75263E-05	1.19211E-05	1.70777E-05	1.64261E-05	1.67908E-06	1.56221E-06	1.67908E-06	1.56221E-06	1.70777E-05	1.64261E-05	2.29792E-05
3831503773975	383150	3773975	1.43488E-05	1.39806E-05	3.70578E-06	3.45209E-06	0.00011397	8.19381E-05	5.5245E-05	5.45436E-05	3.87E-05	1.2294E-05	1.76119E-05	1.69399E-05	1.7316E-06	1.61107E-06	1.7316E-06	1.61107E-06	1.76119E-05	1.69399E-05	2.37323E-05
3831603773975	383160	3773975	1.4845E-05	1.44641E-05	3.83393E-06	3.57148E-06	0.000117284	8.43207E-05	5.68515E-05	5.61296E-05	3.98253E-05	1.26515E-05	1.8124E-05	1.74325E-05	1.78195E-06	1.65792E-06	1.78195E-06	1.65792E-06	1.8124E-05	1.74325E-05	2.4469E-05
3836903773975	383690	3773975	0.000396652	0.000386475	0.000102441	9.54281E-05	0.011481607	0.008254652	0.005565523	0.005494859	0.003898735	0.001238528	0.001774267	0.001706569	0.000174445	0.000162303	0.000174445	0.000162303	0.001774267	0.001706569	0.001738435
3837003773975	383700	3773975	0.00029042	0.00028269	7.5005E-05	6.98705E-05	0.008238541	0.005923064	0.003993499	0.003942795	0.002797508	0.000888696	0.001273112	0.001224536	0.000125172	0.000116459	0.000125172	0.000116459	0.001273112	0.001224536	0.001250685
3837103773975	383710	3773975	0.000231518	0.000225578	5.97928E-05	5.56997E-05	0.006455915	0.004641452	0.0031294	0.003089667	0.002192193	0.000696404	0.000997641	0.000959575	9.80877E-05	9.12603E-05	9.80877E-05	9.12603E-05	0.000997641	0.000959575	0.000982535
3837203773975	383720	3773975	0.000193496	0.000188531	4.9973E-05	4.65521E-05	0.005315032	0.003821219	0.002576375	0.002543664	0.001804791	0.000573336	0.000821339	0.00079	8.07537E-05	7.51329E-05	8.07537E-05	7.51329E-05	0.000821339	0.00079	0.000810918
3837303773975	383730	3773975	0.000167355	0.000163061	4.32217E-05	4.0263E-05	0.004538766	0.003263127	0.002200093	0.002172159	0.001541199	0.0004896	0.000701381	0.00067462	6.89596E-05	6.41596E-05	6.89596E-05	6.41596E-05	0.000701381	0.00067462	0.000694084
3837403773975	383740	3773975	0.000148715	0.000144899	3.84076E-05	3.57784E-05	0.003992356	0.002870287	0.00193523	0.001910659	0.001355658	0.000430658	0.000616944	0.000593404	6.06577E-05	5.64356E-05	6.06577E-05	5.64356E-05	0.000616944	0.000593404	0.00061181
3837503773975	383750	3773975	0.000135091	0.000131625	3.48891E-05	3.25008E-05	0.003598981	0.002587472	0.001744548	0.001722397	0.001222083	0.000388224	0.000556155	0.000534935	5.4681E-05	5.08749E-05	5.4681E-05	5.08749E-05	0.000556155	0.000534935	0.00055254
3837603773975	383760	3773975	0.000124567	0.000121371	3.21711E-05	2.99688E-05	0.003299397	0.002372087	0.001599329	0.001579023	0.001120355	0.000355908	0.00050986	0.000490406	5.01293E-05	4.664E-05	5.01293E-05	4.664E-05	0.00050986	0.000490406	0.000507374
3837703773975	383770	3773975	0.000116516	0.000113526	3.00918E-05	2.80319E-05	0.003074522	0.002210414	0.001490325	0.001471402	0.001043995	0.000331651	0.00047511	0.000456982	4.67126E-05	4.34612E-05	4.67126E-05	4.34612E-05	0.00047511	0.000456982	0.000473439
3837803773975	383780	3773975	0.000109893	0.000107074	2.83815E-05	2.64386E-05	0.002892133	0.002079286	0.001401914	0.001384115	0.000982063	0.000311976	0.000446925	0.000429872	4.39415E-05	4.0883E-05	4.39415E-05	4.0883E-05	0.000446925	0.000429872	0.000445892
3837903773975	383790	3773975	0.000104223	0.000101549	2.69171E-05	2.50745E-05	0.002737646	0.001968219	0.001327029	0.00131018	0.000929605	0.000295312	0.000423052	0.00040691	4.15943E-05	3.86991E-05	4.15943E-05	3.86991E-05	0.000423052	0.00040691	0.000422541

			MSite Grubbing / Prep	MMass Grading / Excavation	MMass Grading / Excavation	MDrainage / Utilities Trenching	MFoundations / Concrete Pads	MBuilding / Structure Construction	MAsphalt Paving	MLandscaping or Other Finishing	MWaterside Construction (Piles)	RSSWDemolition	RSSWPlacing Base	RSSWForm/Plac e Rebar and Pour	Child Risk				
Unique Identifier	X (UTM)	Y (UTM)	2027	2027	2028	2028	2028	2028	2028	2028	2028	2029	2029	2029	3rd Trimester	0<2	2<16	Total	per million
3838903773955	383890	3773955	0.000566511	0.00066617	0.0006573	0.00013972	0.000181704	0.000133744	1.37659E-05	0.000161276	1.37659E-05	0.000541628	0.000785914	0.000465874	1.78447E-08	2.6275E-07	5.6054E-08	3.3665E-07	0.33665039
3839003773955	383900	3773955	0.000524572	0.000616854	0.00060864	0.000129376	0.000168253	0.000123843	1.27468E-05	0.000149337	1.27468E-05	0.000493023	0.000715388	0.000424067	1.65767E-08	2.4406E-07	5.1865E-08	3.12506E-07	0.31250576
3839103773955	383910	3773955	0.000487184	0.000572889	0.000565261	0.000120155	0.000156261	0.000115016	1.18383E-05	0.000138693	1.18383E-05	0.00045013	0.000653149	0.000387173	1.54428E-08	2.2735E-07	4.8131E-08	2.90927E-07	0.29092661
3829703773965	382970	3773965	3.8034E-05	4.47249E-05	4.41294E-05	9.3804E-06	1.21991E-05	8.97922E-06	9.24204E-07	1.08276E-05	9.24204E-07	1.64823E-05	2.39161E-05	1.4177E-05	2.53375E-09	3.2321E-08	5.3933E-09	4.02479E-08	0.04024787
3829803773965	382980	3773965	3.92428E-05	4.61463E-05	4.55319E-05	9.67852E-06	1.25868E-05	9.26459E-06	9.53576E-07	1.11717E-05	9.53576E-07	1.69689E-05	2.46222E-05	1.45955E-05	2.67052E-09	3.3965E-08	5.651E-09	4.22866E-08	0.04228656
3829903773965	382990	3773965	4.05685E-05	4.77053E-05	4.707E-05	1.00055E-05	1.3012E-05	9.57758E-06	9.8579E-07	1.15492E-05	9.8579E-07	1.75054E-05	2.54007E-05	1.5057E-05	2.82275E-09	3.5792E-08	5.9378E-09	4.45523E-08	0.0445523
3830003773965	383000	3773965	4.20892E-05	4.94935E-05	4.88344E-05	1.03805E-05	1.34998E-05	9.93659E-06	1.02274E-06	1.19821E-05	1.02274E-06	1.8123E-05	2.62969E-05	1.55882E-05	2.99873E-09	3.7902E-08	6.2694E-09	4.71703E-08	0.04717032
3830103773965	383010	3773965	4.37882E-05	5.14913E-05	5.08057E-05	1.07995E-05	1.40447E-05	1.03377E-05	1.06403E-06	1.24657E-05	1.06403E-06	1.88155E-05	2.73017E-05	1.61839E-05	3.20115E-09	4.0325E-08	6.6494E-09	5.01752E-08	0.05017519
3830203773965	383020	3773965	4.56041E-05	5.36267E-05	5.29126E-05	1.12474E-05	1.46272E-05	1.07664E-05	1.10815E-06	1.29827E-05	1.10815E-06	1.95641E-05	2.83879E-05	1.68278E-05	3.42845E-09	4.3032E-08	7.0733E-09	5.35343E-08	0.05353428
3830303773965	383030	3773965	4.71916E-05	5.54935E-05	5.47546E-05	1.16389E-05	1.51364E-05	1.11412E-05	1.14673E-06	1.34346E-05	1.14673E-06	2.02285E-05	2.9352E-05	1.73993E-05	3.65479E-09	4.5701E-08	7.4883E-09	5.68437E-08	0.05684371
3830403773965	383040	3773965	4.88794E-05	5.74782E-05	5.67128E-05	1.20552E-05	1.56777E-05	1.15396E-05	1.18774E-06	1.39151E-05	1.18774E-06	2.09335E-05	3.03749E-05	1.80056E-05	3.91006E-09	4.8695E-08	7.9534E-09	6.05588E-08	0.06055881
3830503773965	383050	3773965	5.08959E-05	5.98494E-05	5.90525E-05	1.25525E-05	1.63245E-05	1.20157E-05	1.23674E-06	1.44892E-05	1.23674E-06	2.17694E-05	3.15879E-05	1.87247E-05	4.22329E-09	5.2362E-08	8.5238E-09	6.51094E-08	0.06510943
3830603773965	383060	3773965	5.32521E-05	6.26201E-05	6.17863E-05	1.31337E-05	1.70802E-05	1.2572E-05	1.29399E-06	1.516E-05	1.29399E-06	2.27302E-05	3.2982E-05	1.9551E-05	4.60671E-09	5.6834E-08	9.2202E-09	7.06607E-08	0.07066068
3830703773965	383070	3773965	5.57922E-05	6.5607E-05	6.47334E-05	1.37601E-05	1.78949E-05	1.31716E-05	1.35572E-06	1.58831E-05	1.35572E-06	2.37439E-05	3.4453E-05	2.0423E-05	5.05541E-09	6.2035E-08	1.0032E-08	7.71219E-08	0.07712192
3830803773965	383080	3773965	5.78643E-05	6.80437E-05	6.71377E-05	1.42712E-05	1.85595E-05	1.36608E-05	1.40607E-06	1.6473E-05	1.40607E-06	2.45768E-05	3.56614E-05	2.11394E-05	5.49574E-09	6.7082E-08	1.0817E-08	8.33944E-08	0.08339437
3830903773965	383090	3773965	6.002E-05	7.05786E-05	6.96389E-05	1.48028E-05	1.9251E-05	1.41698E-05	1.45845E-06	1.70867E-05	1.45845E-06	2.54439E-05	3.69197E-05	2.18853E-05	6.00528E-09	7.2889E-08	1.1719E-08	9.06135E-08	0.09061355
3831003773965	383100	3773965	6.22314E-05	7.31791E-05	7.22047E-05	1.53482E-05	1.99603E-05	1.46918E-05	1.51219E-06	1.77162E-05	1.51219E-06	2.63361E-05	3.82142E-05	2.26526E-05	6.59726E-09	7.9594E-08	1.2759E-08	9.89508E-08	0.09895083
3831103773965	383110	3773965	6.44428E-05	7.57795E-05	7.47705E-05	1.58936E-05	2.06696E-05	1.52139E-05	1.56592E-06	1.83458E-05	1.56592E-06	2.725E-05	3.95403E-05	2.34387E-05	7.2923E-09	8.7413E-08	1.3968E-08	1.08673E-07	0.10867323
3831203773965	383120	3773965	6.67044E-05	7.84389E-05	7.73945E-05	1.64514E-05	2.13949E-05	1.57478E-05	1.62088E-06	1.89896E-05	1.62088E-06	2.82014E-05	4.09208E-05	2.4257E-05	8.13478E-09	9.6831E-08	1.5417E-08	1.20383E-07	0.12038261
3831303773965	383130	3773965	6.89325E-05	8.1059E-05	7.99797E-05	1.70009E-05	2.21096E-05	1.62739E-05	1.67502E-06	1.96239E-05	1.67502E-06	2.91278E-05	4.22651E-05	2.50539E-05	9.14746E-09	1.0808E-07	1.7138E-08	1.34369E-07	0.13436891
3831403773965	383140	3773965	7.13389E-05	8.38887E-05	8.27717E-05	1.75944E-05	2.28814E-05	1.6842E-05	1.73349E-06	2.03089E-05	1.73349E-06	3.00854E-05	4.36546E-05	2.58776E-05	1.04373E-08	1.2235E-07	1.931E-08	1.521E-07	0.15210003
3831503773965	383150	3773965	7.36784E-05	8.66398E-05	8.54861E-05	1.81714E-05	2.36318E-05	1.73943E-05	1.79034E-06	2.0975E-05	1.79034E-06	3.10867E-05	4.51075E-05	2.67388E-05	1.21556E-08	1.4123E-07	2.2169E-08	1.75559E-07	0.17555908
3831603773965	383160	3773965	7.59956E-05	8.93647E-05	8.81747E-05	1.87429E-05	2.4375E-05	1.79414E-05	1.84665E-06	2.16347E-05	1.84665E-06	3.20381E-05	4.6488E-05	2.75571E-05	1.46346E-08	1.6836E-07	2.6226E-08	2.0922E-07	0.20921982
3836903773965	383690	3773965	0.004986128	0.005863279	0.005785208	0.001229738	0.001599263	0.001177145	0.00012116	0.001419465	0.00012116	0.002188076	0.003174945	0.001882043	1.47969E-07	2.1746E-06	4.936E-07	2.81622E-06	2.81621883
3837003773965	383700	3773965	0.003549999	0.004174508	0.004118923	0.000875542	0.001138635	0.000838098	8.62628E-05	0.001010623	8.62628E-05	0.002031644	0.002947959	0.001747491	1.06099E-07	1.56E-06	3.5204E-07	2.01818E-06	2.01818432
3837103773965	383710	3773965	0.002767666	0.003254549	0.003211214	0.000682594	0.000887708	0.000653402	6.72526E-05	0.000787907	6.72526E-05	0.001845376	0.002677681	0.001587275	8.3234E-08	1.2243E-06	2.7479E-07	1.58234E-06	1.58233768
3837203773965	383720	3773965	0.002274878	0.002675071	0.002639451	0.000561057	0.0007296S	0.000537062	5.52782E-05	0.000647619	5.52782E-05	0.001681527	0.002439932	0.001446342	6.87907E-08	1.0122E-06	2.2605E-07	1.30702E-06	1.30702057
3837303773965	383730	3773965	0.001942949	0.00228475	0.002254328	0.000479193	0.000623187	0.000458699	4.72125E-05	0.000553124	4.72125E-05	0.001545134	0.002242022	0.001329025	5.90286E-08	8.6873E-07	1.9319E-07	1.12095E-06	1.1209505
3837403773965	383740	3773965	0.00170908	0.002009739	0.001982978	0.000421513	0.000548175	0.000403486	4.15296E-05	0.000486546	4.15296E-05	0.001437721	0.002086165	0.001236636	5.21222E-08	7.6721E-07	1.7E-07	9.89334E-07	0.98933395
3837503773965	383750	3773965	0.001538479	0.001809125	0.001785036	0.000379438	0.000493456	0.00036321	3.73841E-05	0.000437978	3.73841E-05	0.001354764	0.001965792	0.001165282	4.706E-08	6.9276E-07	1.5307E-07	8.92889E-07	0.89288949
3837603773965	383760	3773965	0.001407799	0.001655457	0.001633414	0.000347208	0.000451541	0.000332359	3.42087E-05	0.000400776	3.42087E-05	0.001289325	0.001870838	0.001108995	4.31635E-08	6.3542E-07	1.4009E-07	8.18677E-07	0.81867722
3837703773965	383770	3773965	0.001308548	0.001538745	0.001518256	0.000322729	0.000419707	0.000308927	3.17969E-05	0.000372521	3.17969E-05	0.001238839	0.001797583	0.001065571	4.01859E-08	5.9158E-07	1.3023E-07	7.61993E-07	0.76199329
3837803773965	383780	3773965	0.001226904	0.001442738	0.001423528	0.000302593	0.00039352	0.000289652	2.9813E-05	0.000349278	2.9813E-05	0.001195606	0.00173485	0.001028384	3.7725E-08	5.5533E-07	1.221E-07	7.15162E-07	0.71516196
3837903773965	383790	3773965	0.001156991	0.001360527	0.001342411	0.000285351	0.000371096	0.000273147	2.81142E-05	0.000329375	2.81142E-05	0.001156631	0.001678296	0.00099486	3.56097E-08	5.2417E-07	1.1514E-07	6.74921E-07	0.67492068
3838003773965	383800	3773965	0.001096185	0.001289024	0.001271861	0.000270354	0.000351593	0.000258792	2.66366E-05	0.000312065	2.66366E-05	0.001121399	0.001627174	0.000964556	3.37638E-08	4.9696E-07	1.0908E-07	6.39812E-07	0.63981177
3838103773965	383810	3773965	0.001041268	0.001224446	0.001208142	0.00025681	0.000333979	0.000245827	2.53022E-05	0.000296431	2.53022E-05	0.001086216	0.001576123	0.000934294	3.20932E-08	4.7234E-07	1.0361E-07	6.08043E-07	0.60804337
3838203773965	383820	3773965	0.000988606	0.00116252	0.001147041	0.000243822	0.000317088	0.000233394	2.40225E-05	0.000281439	2.40225E-05	0.001047048	0.001519289	0.000900604	3.04921E-08	4.4874E-07	9.8355E-08	5.77591E-07	0.57759123
3838303773965	383830	3773965	0.00093619	0.001100882	0.001086224	0.000230894	0.000300276	0.000221019	2.27488E-05	0.000266517	2.27488E-05	0.00100198	0.001453895	0.000861839	2.89018E-08	4.2531E-07	9.3121E-08	5.47336E-07	0.54733601
3838403773965	383840	3773965	0.000883116	0.001038472	0.001024644	0.000217804	0.000283253	0.00020849	2.14592E-05	0.000251408	2.14592E-05	0.000950746	0.001379553	0.000817771	2.7296E-08	4.0166E-07	8.7819E-08	5.16776E-07	0.51677585
3838503773965	383850	3773965	0.000827992	0.000973651	0.000960687	0.000204209	0.000265572	0.000195476	2.01197E-05	0.000235715	2.01197E-05	0.000891792	0.001294009	0.000767062	2.56339E-08	3.7719E-07	8.2308E-08	4.85129E-07	0.48512901
3838603773965	383860	3773965	0.000772768	0.000908712	0.000896612	0.000190589	0.00024786	0.000182438	1.87778E-05	0.000219994	1.87778E-05	0.00082906	0.001202984	0.000713105	2.39721E-08	3.5272E-07	7.6787E-08	4.5348E-07	0.45347969
3838703773965	383870	3773965	0.000716035	0.000841998	0.000830787	0.000176597	0.000229663	0.000169044	1.73992E-05	0.000203843	1.73992E-05	0.000760632	0.001103694	0.000654248	2.2269E-08	3.2765E-07	7.1112E-08	4.21033E-07	0.42103299
3838803773965	383880	3773965	0.000660103	0.000776227	0.000765892	0.000162802	0.000211723	0.00015584	1.60401E-05	0.00018792	1.60401E-05	0.000691169	0.001002902	0.0005945	2.05917E-08	3.0297E-07	6.5517E-08	3.89073E-07	0.38907339
3838903773965	383890	3773965	0.000608656	0.000715729	0.000706199	0.000150114	0.000195222	0.000143694	1.479E-05	0.000173274	1.479E-05	0.000626993	0.000909781	0.0005393	1.90472E-08	2.8023E-07	6.037E-08	3.5965E-07	0.35964952
3839003773965	383900	3773965	0.000560813	0.00065947	0.000650689	0.000138314	0.000179876	0.000132399	1.36274E-05	0.000159654	1.36274E-05	0.000567125	0.000822911	0.000487805	1.76099E-08	2.5907E-07	5.5584E-08	3.32266E-07	0.33226606
3839103773965	383910	3773965	0.000517409	0.00060843	0.000600329	0.000127609	0.000165955	0.000122152	1.25727E-05	0.000147297	1.25727E-05	0.000513077	0.000744486	0.000441316	1.6304E-08	2.3984E-07	5.1245E-08	3.07394E-07	0.30739353
3829703773975	382970	3773975	3.77945E-05	4.44432E-05	4.38515E-05	9.32132E-06	1.21223E-05	8.92268E-06	9.18384E-07	1.07594E-05	9.18384E-07	1.66476E-05	2.4156E-05	1.43192E-05	2.52639E-09	3.2211E-08	5.371E-09	4.01082E-08	0.04010823
3829803773975	382980	3773975	3.88863E-05	4.57271E-05	4.51182E-05	9.59059E-06	1.24725E-05	9.18043E-06	9.44913E-07	1.10703E-05	9.44913E-07	1.70999E-05	2.48123E-05	1.47082E-05	2.65518E-09	3.3753E-08	5.6109E-09	4.20195E-08	0.0420195
3829903773975	382990	3773975	4.00616E-05	4.71092E-05	4.64819E-05	9.88047E-06	1.28495E-05	9.45791E-06	9.73473E-07	1.14049E-05	9.73473E-07	1.75927E-05	2.55274E-05	1.51321E-05	2.79722E-09	3.5451E-08	5.875E-09	4.41228E-08	0.04412281
3830003773975	383000	3773975	4.14876E-05	4.8786E-05	4.81364E-05	1.02322E-05	1.33068E-05	9.79456E-06	1.00812E-06	1.18108E-05	1.00812E-06	1.81885E-05	2.63919E-05	1.56446E-05	2.96712E-09	3.7483E-08	6.1926E-09	4.6643E-08	0.04664299
3830103773975	383010	3773975	4.31476E-05	5.0738E-05	5.00624E-05	1.06416E-05	1.38393E-05	1.01864E-05	1.04846E-06	1.22834E-05	1.04846E-06	1.8881E-05	2.73967E-05	1.62402E-05	3.1666E-09	3.9868E-08	6.5654E-09	4.96E-08	0.04959997
3830203773975	383020	3773975	4.49301E-05	5.28341E-05	5.21306E-05	1.10812E-05	1.4411E-05	1.06073E-05	1.09177E-06	1.27908E-05	1.09177E-06	1.96327E-05	2.84875E-05	1.68868E-05	3.39148E-09	4.2545E-08	6.9829E-09	5.29196E-08	0.05291958
3830303773975	383030	3773975	4.64563E-05	5.46288E-05	5.39014E-05	1.14576E-05	1.49005E-05	1.09676E-05	1.12886E-06	1.32253E-05	1.12886E-06	2.02878E-05	2.9438E-05	1.74502E-05	3.61261E-09	4.5148E-08	7.3857E-09	5.61467E-08	0.0561467
3830403773975	383040	3773975	4.80829E-05	5.65415E-05	5.57886E-05	1.18588E-05	1.54222E-05	1.13516E-05	1.16838E-06	1.36884E-05	1.16838E-06	2.09865E-05	3.04519E-05	1.80512E-05	3.86217E-09	4.8073E-08	7.8375E-09	5.97731E-08	0.05977308
3830503773975	383050	3773975	5.00937E-05	5.89061E-05	5.81218E-05	1.23547E-05	1.60672E-05	1.18263E-05	1.21725E-06	1.42608E-05	1.21725E-06	2.18443E-05	3.16965E-05	1.87891E-05	4.17556E-09	5.1742E-08	8.4049E-09	6.43224E-08	0.06432239
3830603773975	383060	3773975	5.2528E-05	6.17686E-05	6.09461E-05	1.29551E-05	1.68479E-05	1.2401E-05	1.2764E-06	1.49538E-05	1.2764E-06	2.28612E-05	3.31721E-05	1.96637E-05	4.56832E-09	5.6324E-08	9.1149E-09	7.00074E-08	0.07000739
3830703773975	383070	3773975	5.51627E-05	6.48668E-05	6.40031E-05	1.36049E-05	1.7693E-05	1.3023E-05	1.34042E-06	1.57039E-05	1.34042E-06	2.39373E-05	3.47336E-05	2.05894E-05	5.03201E-09	6.17E-08	9.9484E-09	7.668E-08	0.07667999
3830803773975	383080	3773975	5.72627E-05	6.73363E-05	6.64397E-05	1.41228E-05	1.83666E-05	1.35188E-05	1.39145E-06	1.63017E-05	1.39145E-06	2.48045E-05	3.59918E-05	2.13352E-05	5.48121E-09	6.6846E-08	1.0743E-08	8.30704E-08	0.08307038
3830903773975	383090	3773975	5.94518E-05	6.99105E-05	6.89796E-05	1.46627E-05	1.90687E-05	1.40356E-05	1.44464E-06	1.69249E-05	1.44464E-06	2.57028E-05	3.72954E-05	2.21079E-05	6.00154E-09	7.2774E-08	1.1657E-08	9.04317E-08	0.09043167
3831003773975	383100	3773975	6.16465E-05	7.24913E-05	7.1526E-05	1.5204E-05	1.97727E-05	1.45538E-05	1.49797E-06	1.75497E-05	1.49797E-06	2.66137E-05	3.8617E-05	2.28914E-05	6.60135E-09	7.9561E-08	1.2699E-08	9.88617E-08	0.09886169
3831103773975	383110	3773975	6.378E-05	7.5E-05	7.40014E-05	1.57302E-05	2.04569E-05	1.50574E-05	1.54981E-06	1.81571E-05	1.54981E-06	2.75245E-05	3.99386E-05	2.36748E-05	7.29475E-09	8.7351E-08	1.3889E-08	1.08535E-07	0.1085348
3831203773975	383120	3773975	6.59691E-05	7.75743E-05	7.65413E-05	1.62701E-05	2.11591E-05	1.55742E-05	1.60301E-06	1.87803E-05	1.60301E-06	2.84728E-05	4.13146E-05	2.44904E-05	8.13716E-09	9.6757E-08	1.5317E-08	1.20212E-07	0.12021152
3831303773975	383130	3773975	6.81471E-05	8.01354E-05	7.90684E-05	1.68072E-05	2.18577E-05	1.60884E-05	1.65593E-06	1.94003E-05	1.65593E-06	2.94148E-05	4.26815E-05	2.53007E-05	9.15979E-09	1.0811E-07	1.7027E-08	1.34297E-07	0.13429672
3831403773975	383140	3773975	7.05423E-05	8.2952E-05	8.18475E-05	1.7398E-05	2.26259E-05	1.66539E-05	1.71414E-06	2.00822E-05	1.71414E-06	3.03911E-05	4.40982E-05	2.61405E-05	1.0469E-08	1.2258E-07	1.9192E-08	1.52244E-07	0.15224438
3831503773975	383150	3773975	7.2854E-05	8.56703E-05	8.45296E-05	1.79681E-05	2.33674E-05	1.71997E-05	1.77031E-06	2.07403E-05	1.77031E-06	3.1408E-05	4.55737E-05	2.70152E-05	1.22192E-08	1.418E-07	2.2038E-08	1.76062E-07	0.17606186
3831603773975	383160	3773975	7.51155E-05	8.83297E-05	8.71536E-05	1.85259E-05	2.40927E-05	1.77336E-05	1.82526E-06	2.13841E-05	1.82526E-06	3.23687E-05	4.69677E-05	2.78415E-05	1.47285E-08	1.6925E-07	2.6035E-08	2.1001E-07	0.21000979
3836903773975	383690	3773975	0.005336695	0.006275517	0.006191957	0.001316198	0.001711705	0.001259908	0.000129678	0.001519265	0.000129678	0.003845597	0.005580044	0.003307737	1.57961E-07	2.3205E-06	5.2982E-07	3.00825E-06	3.00824923
3837003773975	383700	3773975	0.003839387	0.004514805	0.004454689	0.000946915	0.001231455	0.000906418	9.32948E-05	0.001093007	9.32948E-05	0.003171016	0.004601213	0.002727506	1.14334E-07	1.6801E-06	3.8173E-07	2.1762E-06	2.17620452
3837103773975	383710	3773975	0.003016213	0.00354682	0.003499593	0.000743894	0.000967428	0.00071208	7.32922E-05	0.000858664	7.32922E-05	0.002676193	0.003883213	0.00230189	9.02995E-08	1.3273E-06	3.0016E-07	1.71777E-06	1.71777272
3837203773975	383720	3773975	0.002489379	0.002927306	0.002888329	0.00061396	0.00079845	0.000587703	6.04904E-05	0.000708683	6.04904E-05	0.002317282	0.003362427	0.001993179	7.48826E-08	1.101E-06	2.4788E-07	1.42371E-06	1.42371364
3837303773975	383730	3773975	0.002130719	0.002505551	0.002472189	0.000525503	0.000683412	0.000503029	5.17752E-05	0.000606579	5.17752E-05	0.002054415	0.002981	0.001767077	6.43581E-08	9.4637E-07	2.1226E-07	1.2299E-06	1.2229909
3837403773975	383740	3773975	0.00187815	0.002208551	0.002179143	0.000463211	0.000602403	0.000443401	4.56379E-05	0.000534677	4.56379E-05	0.001863849	0.002704485	0.001603164	5.69207E-08	8.371E-07	1.8715E-07	1.08118E-06	1.08117708
3837503773975	383750	3773975	0.001696202	0.001994594	0.001968036	0.000418337	0.000544044	0.000400446	4.12167E-05	0.000482879	4.12167E-05	0.001727075	0.002506023	0.00148552	5.15401E-08	7.5802E-07	1.6905E-07	9.78616E-07	0.9786159
3837603773975	383760	3773975	0.001557551	0.001831553	0.001807165	0.000384142	0.000499573	0.000367713	3.78476E-05	0.000443408	3.78476E-05	0.001624111	0.00235662	0.001396956	4.74222E-08	6.9748E-07	1.5525E-07	9.00152E-07	0.90015159
3837703773975	383770	3773975	0.001453376	0.001709051	0.001686294	0.000358449	0.000466159	0.000343119	3.53161E-05	0.000413751	3.53161E-05	0.001549173	0.002247884	0.0013325	4.43105E-08	6.5171E-07	1.4488E-07	8.40892E-07	0.84089223
3837803773975	383780	3773975	0.001368813	0.001609612	0.001588179	0.000337593	0.000439036	0.000323155	3.32613E-05	0.000389677	3.32613E-05	0.001488949	0.002160497	0.001280699	4.17729E-08	6.1436E-07	1.3645E-07	7.92586E-07	0.79258582
3837903773975	383790	3773975	0.001297129	0.001525317	0.001505007	0.000319913	0.000416044	0.000306231	3.15194E-05	0.00036927	3.15194E-05	0.001437631	0.002086033	0.001236558	3.96136E-08	5.8258E-07	1.293E-07	7.51496E-07	0.75149572

Unique Identifier	X (UTM)	Y (UTM)	EGIODemolition 2025	EGIOSite Grubbing / Prep 2025	EGIOMass Grading / Excavation 2025	EGIOMass Grading / Excavation 2026	EGIODrainage / Utilities Trenching 2026	EGIODrainage / Utilities Trenching 2027	EGIOFoundations / Concrete Pads 2026	EGIOFoundations / Concrete Pads 2027	EGIOBuilding / Structure Construction 2026	EGIOBuilding / Structure Construction 2027	EGIOAsphalt Paving 2027	EGIOArchitectural Coating 2027	EGIOLandscaping or Other Finishing 2027	EGIOWaterside Construction (Piles) 2027	HIWaterside Construction (Landscaping) 2025	HIWaterside Construction (Landscaping) 2026	KMDemolition 2025	KMSite Grubbing / Prep 2025	KMMass Grading / Excavation 2025
3838003773975	383800	3773975	0.001470247	0.00057665	0.000190969	0.000187035	0.000434304	0.000433634	0.000570619	0.00057025	0.000611204	0.000596553	2.37841E-05	2.37841E-05	0.000644122	2.37841E-05	0.000288803	0.000279757	0.000490165	0.00212735	0.001617013
3838103773975	383810	3773975	0.00140458	0.0005509	0.00018244	0.000178681	0.000414906	0.000414266	0.000545132	0.000544781	0.000583905	0.000569909	2.27218E-05	2.27218E-05	0.000615353	2.27218E-05	0.000276108	0.000267459	0.000468152	0.002031813	0.001544394
3838203773975	383820	3773975	0.001339622	0.00052542	0.000174003	0.000170417	0.000395718	0.000395107	0.000519921	0.000519586	0.000556901	0.000543552	2.1671E-05	2.1671E-05	0.000586894	2.1671E-05	0.000263543	0.000255288	0.000446404	0.001937424	0.001472649
3838303773975	383830	3773975	0.001271484	0.00049869	0.000165152	0.000161749	0.00037559	0.000375011	0.000493477	0.000493158	0.000528575	0.000515905	2.05688E-05	2.05688E-05	0.000557043	2.05688E-05	0.000250363	0.000242521	0.000423649	0.001838665	0.001397582
3838403773975	383840	3773975	0.001198892	0.00047022	0.000155723	0.000152515	0.000354147	0.0003536	0.000465303	0.000465002	0.000498397	0.000486451	1.93944E-05	1.93944E-05	0.00052524	1.93944E-05	0.000236321	0.00022819	0.000399461	0.001733689	0.001317789
3838603773975	383860	3773975	0.001041778	0.0004086	0.000135316	0.000132528	0.000307736	0.000307261	0.000404325	0.000404064	0.000433083	0.000422702	1.68528E-05	1.68528E-05	0.000456408	1.68528E-05	0.000205927	0.000199477	0.000347243	0.001507059	0.001145526
3838703773975	383870	3773975	0.000958255	0.00037584	0.000124467	0.000121903	0.000283064	0.000282627	0.000371909	0.000371669	0.000398361	0.000388812	1.55017E-05	1.55017E-05	0.000419816	1.55017E-05	0.000189764	0.00018382	0.000319527	0.001386771	0.001054094
3838803773975	383880	3773975	0.000875539	0.0003434	0.000113723	0.00011138	0.00025863	0.000258231	0.000339806	0.000339587	0.000363975	0.00035525	1.41636E-05	1.41636E-05	0.000383578	1.41636E-05	0.000173753	0.000168311	0.000292081	0.001267651	0.00096355
3838903773975	383890	3773975	0.000801123	0.00031421	0.000104057	0.000101913	0.000236648	0.000236283	0.000310925	0.000310724	0.000333039	0.000325056	1.29598E-05	1.29598E-05	0.000350976	1.29598E-05	0.000159343	0.000154352	0.000267366	0.001160386	0.000882017
3839003773975	383900	3773975	0.000735061	0.0002883	9.54765E-05	9.35093E-05	0.000217133	0.000216798	0.000285285	0.000285101	0.000305576	0.000298251	1.18911E-05	1.18911E-05	0.000322033	1.18911E-05	0.000146542	0.000141952	0.000245391	0.001065016	0.000809526
3839103773975	383910	3773975	0.000675151	0.0002648	8.76948E-05	8.5888E-05	0.000199436	0.000199129	0.000262033	0.000261864	0.00028067	0.000273943	1.09219E-05	1.09219E-05	0.000295787	1.09219E-05	0.000134923	0.000130696	0.000225429	0.000978377	0.000743671
3829703773985	382970	3773985	0.00016014	6.2809E-05	2.08005E-05	2.03719E-05	4.73047E-05	4.72317E-05	6.21521E-05	6.2112E-05	6.65727E-05	6.4977E-05	2.59058E-06	2.59058E-06	7.01581E-05	2.59058E-06	2.49997E-05	2.42167E-05	1.62941E-05	7.07175E-05	5.37529E-05
3829803773985	382980	3773985	0.00016914	6.6339E-05	2.19695E-05	2.15169E-05	4.99632E-05	4.98861E-05	6.56451E-05	6.56028E-05	7.03141E-05	6.86287E-05	2.73618E-06	2.73618E-06	7.41011E-05	2.73618E-06	2.62806E-05	2.54574E-05	1.67467E-05	7.26819E-05	5.5246E-05
3829903773985	382990	3773985	0.000179002	7.0207E-05	2.32505E-05	2.27715E-05	5.28765E-05	5.27949E-05	6.94728E-05	6.94279E-05	7.4414E-05	7.26303E-05	2.89572E-06	2.89572E-06	7.84218E-05	2.89572E-06	2.76888E-05	2.68215E-05	1.72265E-05	7.47641E-05	5.68287E-05
3830003773985	383000	3773985	0.000191146	7.497E-05	2.48278E-05	2.43163E-05	5.64636E-05	5.63765E-05	7.41858E-05	7.4138E-05	7.94623E-05	7.75576E-05	3.09217E-06	3.09217E-06	8.3742E-05	3.09217E-06	2.94414E-05	2.85193E-05	1.78466E-05	7.74553E-05	5.88743E-05
3830103773985	383010	3773985	0.000205697	8.0677E-05	2.67178E-05	2.61674E-05	6.07619E-05	6.06681E-05	7.98332E-05	7.97817E-05	8.55113E-05	8.34617E-05	3.32755E-06	3.32755E-06	9.01168E-05	3.32755E-06	3.15493E-05	3.05611E-05	1.85934E-05	8.06966E-05	6.1338E-05
3830203773985	383020	3773985	0.000222224	8.7159E-05	2.88645E-05	2.82698E-05	6.56439E-05	6.55426E-05	8.62475E-05	8.61918E-05	9.23818E-05	9.01675E-05	3.59491E-06	3.59491E-06	9.73573E-05	3.59491E-06	3.39405E-05	3.28774E-05	1.94013E-05	8.4203E-05	6.40032E-05
3830303773985	383030	3773985	0.000238715	9.3627E-05	3.10065E-05	3.03677E-05	7.05152E-05	7.04064E-05	9.26478E-05	9.2588E-05	9.92373E-05	9.68587E-05	3.86168E-06	3.86168E-06	0.000104582	3.86168E-06	3.63192E-05	3.51816E-05	2.00961E-05	8.72183E-05	6.62952E-05
3830403773985	383040	3773985	0.000257433	0.00010097	3.34378E-05	3.27489E-05	7.60446E-05	7.59272E-05	9.99126E-05	9.98482E-05	0.000107019	0.000104454	4.16449E-06	4.16449E-06	0.000112783	4.16449E-06	3.90244E-05	3.78021E-05	2.08338E-05	9.04202E-05	6.8729E-05
3830503773985	383050	3773985	0.000281451	0.00011039	3.65575E-05	3.58043E-05	8.31393E-05	8.30111E-05	0.000109234	0.000109164	0.000117003	0.000114199	4.55303E-06	4.55303E-06	0.000123305	4.55303E-06	4.25046E-05	4.11732E-05	2.17798E-05	9.45258E-05	7.18497E-05
3830603773985	383060	3773985	0.000312376	0.00012252	4.05743E-05	3.97384E-05	9.22745E-05	9.21321E-05	0.000121237	0.000121158	0.00012986	0.000126747	5.0533E-06	5.0533E-06	0.000136853	5.0533E-06	4.70108E-05	4.55384E-05	2.29475E-05	9.95938E-05	7.57019E-05
3830703773985	383070	3773985	0.000349454	0.00013706	4.53903E-05	4.44551E-05	0.000103227	0.000103068	0.000135627	0.000135539	0.000145273	0.000141791	5.65311E-06	5.65311E-06	0.000153097	5.65311E-06	5.24804E-05	5.08366E-05	2.42171E-05	0.000105104	7.98902E-05
3830803773985	383080	3773985	0.000385768	0.0001513	5.01072E-05	4.90748E-05	0.000113954	0.000113778	0.000149721	0.000149624	0.00016037	0.000156526	6.24056E-06	6.24056E-06	0.000169007	6.24056E-06	5.79016E-05	5.6088E-05	2.52264E-05	0.000109484	8.32199E-05
3830903773985	383090	3773985	0.000428154	0.00016793	5.56127E-05	5.44669E-05	0.000126475	0.00012628	0.000166171	0.000166064	0.00017799	0.000173724	6.92624E-06	6.92624E-06	0.000187576	6.92624E-06	6.42914E-05	6.22777E-05	2.62742E-05	0.000114032	8.66765E-05
3831003773985	383100	3773985	0.000477088	0.00018712	6.19687E-05	6.06919E-05	0.00014093	0.000140712	0.000185163	0.000185044	0.000198333	0.000193579	7.71785E-06	7.71785E-06	0.000209015	7.71785E-06	7.16984E-05	6.94527E-05	2.73152E-05	0.00011855	9.01107E-05
3831103773985	383110	3773985	0.000533675	0.00020931	6.93187E-05	6.78905E-05	0.000157645	0.000157402	0.000207125	0.000206991	0.000221857	0.000216539	8.63325E-06	8.63325E-06	0.000233805	8.63325E-06	8.02266E-05	7.77138E-05	2.83087E-05	0.000122862	9.33881E-05
3831203773985	383120	3773985	0.000603115	0.00023655	7.83382E-05	7.67241E-05	0.000178157	0.000177882	0.000234075	0.000233924	0.000250724	0.000244714	9.75658E-06	9.75658E-06	0.000264227	9.75658E-06	9.06276E-05	8.7789E-05	2.93294E-05	0.000127292	9.67551E-05
3831303773985	383130	3773985	0.00068936	0.00027038	8.95405E-05	8.76957E-05	0.000203634	0.000203319	0.000267548	0.000267375	0.000286577	0.000279708	1.11518E-05	1.11518E-05	0.000302012	1.11518E-05	0.000103402	0.000100163	3.03749E-05	0.000131829	0.000100204
3831403773985	383140	3773985	0.00080107	0.00031419	0.00010405	0.000101907	0.000236632	0.000236267	0.000310904	0.000310703	0.000333017	0.000325034	1.29589E-05	1.29589E-05	0.000350952	1.29589E-05	0.000119667	0.000115919	3.15064E-05	0.00013674	0.000103937
3831503773985	383150	3773985	0.000952803	0.0003737	0.000123759	0.000121209	0.000281453	0.000281019	0.000369793	0.000369554	0.000396094	0.0003866	1.54135E-05	1.54135E-05	0.000417427	1.54135E-05	0.00014128	0.000136855	3.25882E-05	0.000141435	0.000107506
3831603773985	383160	3773985	0.001172817	0.00046	0.000152336	0.000149198	0.000346444	0.00034591	0.000455183	0.000454889	0.000487558	0.000475871	1.89726E-05	1.89726E-05	0.000513816	1.89726E-05	0.000171595	0.00016622	3.37152E-05	0.000146326	0.000111224
3836903773985	383690	3773985	0.006083668	0.0023861	0.000790203	0.000773922	0.001797086	0.001794313	0.002361136	0.002359613	0.002529072	0.002468451	9.84153E-05	9.84153E-05	0.002665282	9.84153E-05	0.001177219	0.001140346	0.001998991	0.008675763	0.006594505
3837003773985	383700	3773985	0.005385551	0.00211229	0.000699525	0.000685112	0.001590865	0.001588411	0.002090189	0.00208884	0.002238854	0.002185189	8.71219E-05	8.71219E-05	0.002359433	8.71219E-05	0.001042716	0.001010057	0.001770589	0.00768448	0.005841024
3837103773985	383710	3773985	0.004194922	0.00164531	0.000544875	0.000533649	0.00123916	0.001237248	0.001628094	0.001627043	0.001743892	0.001702091	6.78611E-06	6.78611E-06	0.001837814	6.78611E-06	0.0008133	0.000787826	0.001381649	0.005996453	0.004557944
3837203773985	383720	3773985	0.003434002	0.00134686	0.00044604	0.00043685	0.001014388	0.001012822	0.001332773	0.001331913	0.001427566	0.001393348	5.55518E-05	5.55518E-05	0.001504451	5.55518E-05	0.000666678	0.000645796	0.001132858	0.004916685	0.003737205
3837303773985	383730	3773985	0.002921677	0.00114592	0.000379495	0.000371676	0.000863049	0.000861718	0.001133934	0.001133202	0.001214585	0.001185472	4.72639E-05	4.72639E-05	0.00128	4.72639E-05	0.000567956	0.000550167	0.000965124	0.004188707	0.003183864
3837403773985	383740	3773985	0.002564508	0.00100584	0.000333102	0.000326239	0.000757543	0.000756374	0.000995313	0.00099467	0.001066104	0.00104055	4.1486E-05	4.1486E-05	0.001123522	4.1486E-05	0.000499126	0.000483493	0.00084799	0.003680336	0.002797448
3837503773985	383750	3773985	0.002308736	0.00090552	0.00029988	0.000293701	0.000681989	0.000680937	0.000896045	0.000895467	0.000959776	0.000936771	3.73484E-05	3.73484E-05	0.001011467	3.73484E-05	0.000449832	0.000435742	0.000763951	0.003315601	0.00252021
3837603773985	383760	3773985	0.002118605	0.00083095	0.000275184	0.000269514	0.000625826	0.00062486	0.000822253	0.000821722	0.000880736	0.000859625	3.42726E-05	3.42726E-05	0.00092817	3.42726E-05	0.000413186	0.000400244	0.000701348	0.003043898	0.002313687
3837703773985	383770	3773985	0.001980758	0.00077688	0.000257279	0.000251978	0.000585106	0.000584203	0.000768753	0.000768257	0.000823431	0.000803693	3.20427E-05	3.20427E-05	0.000867779	3.20427E-05	0.00038661	0.0003745	0.000655835	0.002846371	0.002163545
3837803773985	383780	3773985	0.001871617	0.00073407	0.000243103	0.000238094	0.000552867	0.000552014	0.00072639	0.000725926	0.000778059	0.00075941	3.02771E-05	3.02771E-05	0.000819964	3.02771E-05	0.000365564	0.000354114	0.000619717	0.002689613	0.002044393
3837903773985	383790	3773985	0.001781142	0.00069859	0.000231351	0.000226585	0.000526141	0.000525329	0.00069128	0.000690834	0.000740447	0.000722699	2.88135E-05	2.88135E-05	0.000780326	2.88135E-05	0.000348113	0.000337209	0.00058972	0.002559424	0.001945435
3838003773985	383800	3773985	0.001706088	0.00066915	0.000221603	0.000217037	0.00050397	0.000503192	0.000662151	0.000661724	0.000709246	0.000692246	2.75993E-05	2.75993E-05	0.000747445	2.75993E-05	0.000333631	0.000323181	0.000564785	0.002451207	0.001863179
3838103773985	383810	3773985	0.001638561	0.00064267	0.000212832	0.000208446	0.000484023	0.000483276	0.000635943	0.000635533	0.000681174	0.000664847	2.6507E-05	2.6507E-05	0.000717861	2.6507E-05	0.000320596	0.000310554	0.000542338	0.002353784	0.001789127
3838203773985	383820	3773985	0.001569561	0.0006156	0.000203869	0.000199669	0.000463641	0.000462925	0.000609163	0.00060877	0.00065249	0.00063685	2.53908E-05	2.53908E-05	0.000687632	2.53908E-05	0.000307275	0.00029765	0.000519438	0.002254396	0.001713581
3838303773985	383830	3773985	0.001492747	0.00058548	0.000193892	0.000189897	0.00044095	0.00044027	0.000579351	0.000578977	0.000620557	0.000605683	2.41481E-05	2.41481E-05	0.000653979	2.41481E-05	0.000292445	0.000283285	0.000494008	0.002144028	0.00162969
3838403773985	383840	3773985	0.001405343	0.0005512	0.000182539	0.000178778	0.000415132	0.000414491	0.000545429	0.000545077	0.000584222	0.000570219	2.27342E-05	2.27342E-05	0.000615687	2.27342E-05	0.000275568	0.000266936	0.000465124	0.002018671	0.001534405
3838603773985	383860	3773985	0.001197311	0.0004696	0.000155518	0.000152314	0.00035368	0.000353134	0.000464689	0.000464389	0.00049774	0.00048509	1.93689E-05	1.93689E-05	0.000524547	1.93689E-05	0.000235395	0.000228022	0.000396505	0.001720862	0.001308038
3838703773985	383870	3773985	0.001085844	0.00042588	0.00014104	0.000138134	0.000320753	0.000320258	0.000421428	0.000421156	0.000451402	0.000440582	1.75657E-05	1.75657E-05	0.000475713	1.75657E-05	0.000213861	0.000207163	0.000359749	0.001561335	0.001186781
3838803773985	383880	3773985	0.000978877	0.00038393	0.000127146	0.000124526	0.000289156	0.000288709	0.000379913	0.000379668	0.000406934	0.00039718	1.58353E-05	1.58353E-05	0.00042885	1.58353E-05	0.000193192	0.000187141	0.000324467	0.001408212	0.001070391
3838903773985	383890	3773985	0.000885276	0.00034722	0.000114988	0.000112619	0.000261506	0.000261103	0.000343585	0.000343363	0.000368022	0.000359201	1.43211E-05	1.43211E-05	0.000387843	1.43211E-05	0.000175097	0.000169612	0.000293558	0.001274065	0.000968425
3839003773985	383900	3773985	0.000801483	0.00031435	0.000104104	0.000101959	0.000236754	0.000236389	0.000311064	0.000310863	0.000333188	0.000325202	1.29656E-05	1.29656E-05	0.000351133	1.29656E-05	0.000158893	0.000153916	0.000265861	0.001153855	0.000877053
3839103773985	383910	3773985	0.000727651	0.00028539	9.4514E-05	9.25667E-05	0.000214944	0.000214613	0.000282409	0.000282227	0.000302495	0.000295245	1.17712E-05	1.17712E-05	0.000318787	1.17712E-05	0.000144601	0.000140071	0.000241408	0.001047729	0.000796386
3829703773995	382970	3773995	0.000160311	6.2876E-05	2.08227E-05	2.03936E-05	4.73551E-05	4.7282E-05	6.22184E-05	6.21782E-05	6.66436E-05	6.50462E-05	2.59335E-06	2.59335E-06	7.02329E-05	2.59335E-06	2.48383E-05	2.40603E-05	1.62036E-05	7.03246E-05	5.34542E-05
3829803773995	382980	3773995	0.000168862	6.623E-05	2.19333E-05	2.14814E-05	4.9881E-05	4.9804E-05	6.55371E-05	6.54948E-05	7.01984E-05	6.85157E-05	2.73167E-06	2.73167E-06	7.39791E-05	2.73167E-06	2.6033E-05	2.52176E-05	1.66064E-05	7.20729E-05	5.47831E-05
3829903773995	382990	3773995	0.000178185	6.9887E-05	2.31443E-05	2.26675E-05	5.2635E-05	5.25538E-05	6.91555E-05	6.91109E-05	7.40742E-05	7.22987E-05	2.8825E-06	2.8825E-06	7.80637E-05	2.8825E-06	2.7339E-05	2.64827E-05	1.70273E-05	7.38998E-05	5.61717E-05
3830003773995	383000	3773995	0.000190104	7.4562E-05	2.46925E-05	2.41837E-05	5.61559E-05	5.60692E-05	7.37815E-05	7.37339E-05	7.90292E-05	7.71349E-05	3.07531E-06	3.07531E-06	8.32855E-05	3.07531E-06	2.9036E-05	2.81265E-05	1.7618E-05	7.64633E-05	5.81203E-05
3830103773995	383010	3773995	0.000204709	8.029E-05	2.65895E-05	2.60417E-05	6.047E-05	6.03767E-05	7.94497E-05	7.93985E-05	8.51006E-05	8.30608E-05	3.31157E-06	3.31157E-06	8.96839E-05	3.31157E-06	3.11295E-05	3.01544E-05	1.83603E-05	7.96849E-05	6.0569E-05
3830203773995	383020	3773995	0.000221407	8.6839E-05	2.87583E-05	2.81658E-05	6.54024E-05	6.53015E-05	8.59302E-05	8.58748E-05	9.2042E-05	8.98358E-05	3.58169E-06	3.58169E-06	9.69992E-05	3.58169E-06	3.35189E-05	3.24691E-05	1.91705E-05	8.32011E-05	6.32417E-05
3830303773995	383030	3773995	0.000238122	9.3395E-05	3.09295E-05	3.02922E-05	7.03401E-05	7.02316E-05	9.24177E-05	9.23581E-05	9.89909E-05	9.66181E-05	3.85209E-06	3.85209E-06	0.000104322	3.85209E-06	3.5903E-05	3.47785E-05	1.98697E-05	8.62361E-05	6.55486E-05
3830403773995	383040	3773995	0.000257218	0.00010088	3.34098E-05	3.27215E-05	7.59809E-05	7.58637E-05	9.9829E-05	9.97645E-05	0.000106929	0.000104366	4.16101E-06	4.16101E-06	0.000112688	4.16101E-06	3.86333E-05	3.74233E-05	2.06188E-05	8.94871E-05	6.80198E-05
3830503773995	383050	3773995	0.000281281	0.00011032	3.65353E-05	3.57826E-05	8.30889E-05	8.29607E-05	0.000109168	0.000109098	0.000116933	0.00011413	4.55027E-06	4.55027E-06	0.00012323	4.55027E-06	4.20812E-05	4.07631E-05	2.15467E-05	9.35141E-05	7.10807E-05
3830603773995	383060	3773995	0.000311954	0.00012235	4.05195E-05	3.96847E-05	9.21498E-05	9.20076E-05	0.000121073	0.000120995	0.000129684	0.000126576	5.04647E-06	5.04647E-06	0.000136669	5.04647E-06	4.65032E-05	4.50466E-05	2.26782E-05	9.8425E-05	7.48135E-05
3830703773995	383070	3773995	0.000348745	0.00013678	4.52982E-05	4.43649E-05	0.000103017	0.000102858	0.000135351	0.000135264	0.000144978	0.000141503	5.64163E-06	5.64163E-06	0.000152786	5.64163E-06	5.18741E-05	5.02493E-05	2.39071E-05	0.000103758	7.88674E-05
3830803773995	383080	3773995	0.000385966	0.00015138	5.01328E-05	4.90999E-05	0.000114012	0.000113837	0.000149797	0.000149701	0.000160452	0.000156606	6.24376E-06	6.24376E-06	0.000169093	6.24376E-06	5.73814E-05	5.55841E-05	2.49322E-05	0.000108208	8.22493E-05
3830903773995	383090	3773995	0.000429529	0.00016847	5.57912E-05	5.46417E-05	0.000126881	0.000126685	0.000166705	0.000166597	0.000178561	0.000174281	6.94847E-06	6.94847E-06	0.000188178	6.94847E-06	6.39093E-05	6.19076E-05	2.60004E-05	0.000112844	8.57731E-05
3831003773995	383100	3773995	0.000479334	0.000188	6.22603E-05	6.09776E-05	0.000141593	0.000141374	0.000186035	0.000185915	0.000199266	0.00019449	7.75417E-06	7.75417E-06	0.000209998	7.75417E-06	7.14204E-05	6.91834E-05	2.70369E-05	0.000117342	8.91924E-05
3831103773995	383110	3773995	0.000535921	0.0002102	6.96103E-05	6.81761E-05	0.000158308	0.000158064	0.000207996	0.000207862	0.00022279	0.00021745	8.66957E-06	8.66957E-06	0.000234789	8.66957E-06	7.99199E-05	7.74166E-05	2.79919E-05	0.000121487	9.23429E-05
3831203773995	383120	3773995	0.000605253	0.00023739	7.86158E-05	7.69961E-05	0.000178789	0.000178513	0.000234905	0.000234753	0.000251613	0.000245582	9.79116E-06	9.79116E-06	0.000265164	9.79116E-06	9.02904E-05	8.74623E-05	2.89763E-05	0.000125759	9.55905E-05
3831303773995	383130	3773995	0.000691857	0.00027136	8.98648E-05	8.80133E-05	0.000204371	0.000204056	0.000268517	0.000268344	0.000287615	0.000280721	1.11922E-05	1.11922E-05	0.000303106	1.11922E-05	0.000103124	9.98939E-05	2.99879E-05	0.0003015	9.89277E-05
3831403773995	383140	3773995	0.000804061	0.00031536	0.000104439	0.000102287	0.000237516	0.000237149	0.000312064	0.000311863	0.00033426	0.000326248	1.30073E-05	1.30073E-05	0.000352262	1.30073E-05	0.000119504	0.000115761	3.11014E-05	0.000134982	0.00010260
3831503773995	383150	3773995	0.000957348	0.00037549	0.000124349	0.000121787	0.000282796	0.000282359	0.000371557	0.000371317	0.000397984	0.000388444	1.5487E-05	1.5487E-05	0.000419418	1.5487E-05	0.000141381	0.000136952	3.21695E-05	0.000139618	0.000106125
3831603773995	383160	3773995	0.00117976	0.00046272	0.000153238	0.000150081	0.000348495	0.000347958	0.000457877	0.000457582	0.000490444	0.000478688	1.90849E-05	1.90849E-05	0.000516858	1.90849E-05	0.000172349	0.00016695	3.32739E-05	0.000144411	0.000109768
3837003773995	383700	3773995	0.006026839	0.00236381	0.000782822	0.000766693	0.001780299	0.001777552	0.00233908	0.002337571	0.002505447	0.002445393	9.7496E-05	9.7496E-05	0.002640385	9.7496E-05	0.001165532	0.001129025	0.001975234	0.008572653	0.00651613
3837103773995	383710	3773995	0.005577568	0.0021876	0.000724466	0.00070954	0.001647587	0.001645044	0.002164713	0.002163316	0.002318678	0.002263101	9.02282E-05	9.02282E-05	0.002443557	9.02282E-05	0.001078993	0.001045196	0.001828299	0.007934948	0.006031407
3837203773995	383720	3773995	0.004407347	0.00172862	0.000572467	0.000560672	0.001301909	0.0012999	0.001710538	0.001709434	0.0018322	0.001788283	7.12975E-05	7.12975E-05	0.001930878	7.12975E-05	0.000853516	0.000826782	0.001446348	0.006277251	0.00477138
3837303773995	383730	3773995	0.00365399	0.00143315	0.000474614	0.000464835	0.001079371	0.001077705	0.001418152	0.001417237	0.001519018	0.001482608	5.91105E-05	5.91105E-05	0.001600829	5.91105E-05	0.000708367	0.000686179	0.001200305	0.005209406	0.003959704

			KMMass Grading / Excavation	KMDrainage / Utilities Trenching	KMFoundations / Concrete Pads	KMBuilding / Structure Construction	KMAsphalt Paving	KMArchitectural Coating	KMLandscaping or Other Finishing	KMWaterside Construction (Piles)	EWNDemolition	EWNSite Grubbing / Prep	EWNDrainage / Utilities Trenching	EWNDrainage / Utilities Trenching	EWNDrainage / Utilities Trenching	EWNFoundation s / Concrete Pads	EWNBuilding / Structure Construction	EWNAsphalt Paving	EWNLandscaping or Other Finishing	EWNWaterside Construction (Piles)	ISDemolition
Unique Identifier	X (UTM)	Y (UTM)	2026	2026	2026	2026	2026	2026	2026	2026	2027	2027	2027	2028	2029	2029	2029	2029	2029	2029	2027
3838003773975	383800	3773975	0.001600278	0.000574674	0.000304115	0.001044529	3.35566E-05	3.35566E-05	0.001078086	3.35566E-05	0.001149859	6.26688E-05	0.000147158	0.000144316	0.00014133	0.000122418	0.000265824	1.89119E-05	0.00027528	1.89119E-05	0.000246658
3838103773975	383810	3773975	0.001528411	0.000548866	0.000290458	0.00099762	3.20496E-05	3.20496E-05	0.00102967	3.20496E-05	0.001099186	5.9907E-05	0.000140673	0.000137956	0.000135102	0.000117023	0.00025411	1.80785E-05	0.000263149	1.80785E-05	0.000235571
3838203773975	383820	3773975	0.001457409	0.000523368	0.000276964	0.000951276	3.05607E-05	3.05607E-05	0.000981836	3.05607E-05	0.001049041	5.71741E-05	0.000134256	0.000131663	0.000128939	0.000111685	0.000242517	1.72538E-05	0.000251144	1.72538E-05	0.000224667
3838303773975	383830	3773975	0.001383118	0.00049669	0.000262846	0.000902785	2.90029E-05	2.90029E-05	0.000931788	2.90029E-05	0.000996408	5.43055E-05	0.00012752	0.000125057	0.000122469	0.000106081	0.000230349	1.63881E-05	0.000238543	1.63881E-05	0.000213349
3838403773975	383840	3773975	0.001304151	0.000468332	0.000247839	0.000851242	2.7347E-05	2.7347E-05	0.000878589	2.7347E-05	0.000940283	5.12466E-05	0.000120337	0.000118013	0.000115571	0.000100106	0.000217374	1.5465E-05	0.000225107	1.5465E-05	0.000201416
3838603773975	383860	3773975	0.001133671	0.000407111	0.000215442	0.000739966	2.37722E-05	2.37722E-05	0.000763738	2.37722E-05	0.000818647	4.46173E-05	0.00010477	0.000102747	0.000100621	8.71562E-05	0.000189255	1.34644E-05	0.000195987	1.34644E-05	0.000175888
3838703773975	383870	3773975	0.001043185	0.000374617	0.000198246	0.000680905	2.18747E-05	2.18747E-05	0.000702779	2.18747E-05	0.000753877	4.10873E-05	9.64807E-05	9.46175E-05	9.26598E-05	8.02607E-05	0.000174281	1.23992E-05	0.000180481	1.23992E-05	0.000162429
3838803773975	383880	3773975	0.000953578	0.000342438	0.000181217	0.000622417	1.99958E-05	1.99958E-05	0.000642413	1.99958E-05	0.000689698	3.75894E-05	8.8267E-05	8.65625E-05	8.47714E-05	7.34278E-05	0.000159444	1.13436E-05	0.000165116	1.13436E-05	0.000149124
3838903773975	383890	3773975	0.000872889	0.000313462	0.000165883	0.00056975	1.83038E-05	1.83038E-05	0.000588054	1.83038E-05	0.000631942	3.44417E-05	8.08755E-05	7.93137E-05	7.76726E-05	6.7279E-05	0.000146092	1.03937E-05	0.000151289	1.03937E-05	0.000137121
3839003773975	383900	3773975	0.000801148	0.000287699	0.000152249	0.000522923	1.67994E-05	1.67994E-05	0.000539722	1.67994E-05	0.000580649	3.16461E-05	7.4311E-05	7.2876E-05	7.13681E-05	6.18181E-05	0.000134234	9.55005E-06	0.000139009	9.55005E-06	0.000126417
3839103773975	383910	3773975	0.000735975	0.000264295	0.000139864	0.000480383	1.54328E-05	1.54328E-05	0.000495816	1.54328E-05	0.000534111	2.91097E-05	6.83551E-05	6.70351E-05	6.56481E-05	5.68635E-05	0.000123476	8.78462E-06	0.000127868	8.78462E-06	0.000116672
3829703773985	382970	3773985	5.31966E-05	1.91033E-05	1.01094E-05	3.47223E-05	1.11549E-06	1.11549E-06	3.58378E-05	1.11549E-06	0.000119914	6.53546E-06	1.53465E-05	1.50501E-05	1.47387E-05	1.27665E-05	2.77216E-05	1.97225E-06	2.87078E-05	1.97225E-06	1.43216E-05
3829803773985	382980	3773985	5.46743E-05	1.9634E-05	1.03902E-05	3.56868E-05	1.14648E-06	1.14648E-06	3.68333E-05	1.14648E-06	0.000126522	6.89559E-06	1.61922E-05	1.58795E-05	1.55509E-05	1.347E-05	2.92493E-05	2.08093E-06	3.02897E-05	2.08093E-06	1.48651E-05
3829903773985	382990	3773985	5.62406E-05	2.01965E-05	1.06879E-05	3.67092E-05	1.17932E-06	1.17932E-06	3.78885E-05	1.17932E-06	0.000133819	7.29329E-06	1.7126E-05	1.67953E-05	1.64478E-05	1.42468E-05	3.09362E-05	2.20094E-06	3.20366E-05	2.20094E-06	1.54519E-05
3830003773985	383000	3773985	5.8265E-05	2.09235E-05	1.10726E-05	3.80306E-05	1.22177E-06	1.22177E-06	3.92524E-05	1.22177E-06	0.0001429	7.78821E-06	1.82882E-05	1.7935E-05	1.75639E-05	1.52136E-05	3.30355E-05	2.3503E-06	3.42107E-05	2.3503E-06	1.61896E-05
3830103773985	383010	3773985	6.07032E-05	2.1799E-05	1.1536E-05	3.9622E-05	1.2729E-06	1.2729E-06	4.08949E-05	1.2729E-06	0.000153864	8.3858E-06	1.96914E-05	1.93112E-05	1.89116E-05	1.6381E-05	3.55703E-05	2.53064E-06	3.68356E-05	2.53064E-06	1.70769E-05
3830203773985	383020	3773985	6.33409E-05	2.27462E-05	1.20372E-05	4.13437E-05	1.32821E-06	1.32821E-06	4.26719E-05	1.32821E-06	0.000166353	9.06643E-06	2.12897E-05	2.08786E-05	2.04466E-05	1.77105E-05	3.84574E-05	2.73603E-06	3.98254E-05	2.73603E-06	1.80633E-05
3830303773985	383030	3773985	6.56091E-05	2.35608E-05	1.24683E-05	4.28242E-05	1.37577E-06	1.37577E-06	4.42E-05	1.37577E-06	0.00017891	9.75081E-06	2.28967E-05	2.24546E-05	2.199E-05	1.90474E-05	4.13603E-05	2.94256E-06	4.28316E-05	2.94256E-06	1.89687E-05
3830403773985	383040	3773985	6.80177E-05	2.44257E-05	1.2926E-05	4.43963E-05	1.42628E-06	1.42628E-06	4.58226E-05	1.42628E-06	0.000193297	1.05349E-05	2.4738E-05	2.42603E-05	2.37583E-05	2.05791E-05	4.46864E-05	3.17919E-06	4.6276E-05	3.17919E-06	1.9958E-05
3830503773985	383050	3773985	7.11061E-05	2.55348E-05	1.35129E-05	4.64122E-05	1.49104E-06	1.49104E-06	4.79032E-05	1.49104E-06	0.000211872	1.15473E-05	2.71153E-05	2.65917E-05	2.60415E-05	2.25568E-05	4.89806E-05	3.48471E-06	5.0723E-05	3.48471E-06	2.12169E-05
3830603773985	383060	3773985	7.49185E-05	2.69039E-05	1.42374E-05	4.89006E-05	1.57098E-06	1.57098E-06	5.04716E-05	1.57098E-06	0.00023603	1.28639E-05	3.02069E-05	2.96236E-05	2.90107E-05	2.51286E-05	5.45653E-05	3.88203E-06	5.65063E-05	3.88203E-06	2.27832E-05
3830703773985	383070	3773985	7.90634E-05	2.83923E-05	1.50251E-05	5.1606E-05	1.6579E-06	1.6579E-06	5.32639E-05	1.6579E-06	0.000265616	1.44764E-05	3.39933E-05	3.33369E-05	3.26471E-05	2.82785E-05	6.1405E-05	4.36864E-06	6.35893E-05	4.36864E-06	2.45073E-05
3830803773985	383080	3773985	8.23586E-05	2.95757E-05	1.56513E-05	5.37569E-05	1.72699E-06	1.72699E-06	5.54839E-05	1.72699E-06	0.000295217	1.60897E-05	3.77817E-05	3.70521E-05	3.62854E-05	3.14299E-05	6.82483E-05	4.8555E-06	7.0676E-05	4.8555E-06	2.59493E-05
3830903773985	383090	3773985	8.57795E-05	3.08041E-05	1.63014E-05	5.59897E-05	1.79873E-06	1.79873E-06	5.77885E-05	1.79873E-06	0.000330324	1.80031E-05	4.22746E-05	4.14582E-05	4.06004E-05	3.51675E-05	7.63642E-05	5.4329E-06	7.90806E-05	5.4329E-06	2.74443E-05
3831003773985	383100	3773985	8.91781E-05	3.20246E-05	1.69473E-05	5.82081E-05	1.86999E-06	1.86999E-06	6.00781E-05	1.86999E-06	0.000371219	2.02319E-05	4.75083E-05	4.65909E-05	4.56269E-05	3.95214E-05	8.58183E-05	6.10551E-06	8.88711E-05	6.10551E-06	2.89281E-05
3831103773985	383110	3773985	9.24216E-05	3.31894E-05	1.75637E-05	6.03252E-05	1.93801E-06	1.93801E-06	6.22632E-05	1.93801E-06	0.000418523	2.281E-05	5.35623E-05	5.25279E-05	5.14411E-05	4.45576E-05	9.67541E-05	6.88353E-06	0.000100196	6.88353E-06	3.03729E-05
3831203773985	383120	3773985	9.57538E-05	3.4386E-05	1.8197E-05	6.25002E-05	2.00788E-06	2.00788E-06	6.4508E-05	2.00788E-06	0.000476432	2.59661E-05	6.09734E-05	5.97959E-05	5.85587E-05	5.07227E-05	0.000110141	7.83597E-06	0.000114059	7.83597E-06	3.18539E-05
3831303773985	383130	3773985	9.91673E-05	3.56118E-05	1.88456E-05	6.47282E-05	2.07946E-06	2.07946E-06	6.68076E-05	2.07946E-06	0.000547793	2.98555E-05	7.01062E-05	6.87524E-05	6.73298E-05	5.83202E-05	0.000126639	9.00967E-06	0.000131144	9.00967E-06	3.33518E-05
3831403773985	383140	3773985	0.000102861	3.69384E-05	1.95477E-05	6.71395E-05	2.15692E-06	2.15692E-06	6.92964E-05	2.15692E-06	0.000639071	3.48302E-05	8.17878E-05	8.02084E-05	7.85488E-05	6.80379E-05	0.00014774	1.05109E-05	0.000152996	1.05109E-05	3.48901E-05
3831503773985	383150	3773985	0.000106393	3.82067E-05	2.02188E-05	6.94446E-05	2.23098E-06	2.23098E-06	7.16756E-05	2.23098E-06	0.000761504	4.15029E-05	9.74567E-05	9.55747E-05	9.35972E-05	8.10726E-05	0.000176044	1.25246E-05	0.000182307	1.25246E-05	3.63865E-05
3831603773985	383160	3773985	0.000110073	3.9528E-05	2.09181E-05	7.18463E-05	2.30813E-06	2.30813E-06	7.41544E-05	2.30813E-06	0.000934227	5.09166E-05	0.000119562	0.000117253	0.000114827	9.94613E-05	0.000215974	1.53654E-05	0.000223657	1.53654E-05	3.76985E-05
3836903773985	383690	3773985	0.006526258	0.002343635	0.001240243	0.004259801	0.00013685	0.00013685	0.004396652	0.00013685	0.004716477	0.000257054	0.000603611	0.000591955	0.000579707	0.000502134	0.001090354	7.75728E-05	0.001129141	7.75728E-05	0.000966041
3837003773985	383700	3773985	0.005780575	0.002075854	0.001098534	0.003773081	0.000121214	0.000121214	0.003894295	0.000121214	0.004176554	0.000227628	0.000534513	0.000524191	0.000513345	0.000444652	0.000965535	6.86926E-05	0.000999881	6.86926E-05	0.000857332
3837103773985	383710	3773985	0.004510773	0.001619857	0.000857222	0.002944259	9.45873E-05	9.45873E-05	0.003038847	9.45873E-05	0.003255697	0.00017744	0.000416662	0.000408616	0.00040016	0.000346614	0.000752651	5.35471E-05	0.000779425	5.35471E-05	0.000674253
3837203773985	383720	3773985	0.003698528	0.001328173	0.000702864	0.002414093	7.75552E-05	7.75552E-05	0.002491648	7.75552E-05	0.002667223	0.000145367	0.000341349	0.000334757	0.000327831	0.000283963	0.000616608	4.38683E-05	0.000638542	4.38683E-05	0.00055659
3837303773985	383730	3773985	0.003150914	0.00113152	0.000598796	0.002056656	6.60721E-05	6.60721E-05	0.002122728	6.60721E-05	0.002271042	0.000123775	0.000290646	0.000285034	0.000279136	0.000241784	0.000525019	3.73523E-05	0.000543695	3.73523E-05	0.000476846
3837403773985	383740	3773985	0.002768497	0.000994191	0.000526122	0.001807046	5.80532E-05	5.80532E-05	0.001865099	5.80532E-05	0.00199486	0.000108722	0.000255301	0.000250371	0.00024519	0.00021238	0.000461171	3.28099E-05	0.000477576	3.28099E-05	0.000420779
3837503773985	383750	3773985	0.002494128	0.000895663	0.000473981	0.001627961	5.22999E-05	5.22999E-05	0.00168026	5.22999E-05	0.001797122	9.79455E-05	0.000229994	0.000225553	0.000220886	0.000191328	0.000415458	2.95576E-05	0.000430237	2.95576E-05	0.000380238
3837603773985	383760	3773985	0.002289743	0.000822266	0.00043514	0.001494555	4.80141E-05	4.80141E-05	0.001542569	4.80141E-05	0.00165018	8.99369E-05	0.000211189	0.000207111	0.000202825	0.000175684	0.000381488	2.71408E-05	0.000395059	2.71408E-05	0.000349794
3837703773985	383770	3773985	0.002141154	0.000768907	0.000406903	0.001397568	4.48983E-05	4.48983E-05	0.001442467	4.48983E-05	0.001543681	8.41326E-05	0.000197559	0.000193744	0.000189735	0.000164346	0.000356868	2.53892E-05	0.000369562	2.53892E-05	0.000327401
3837803773985	383780	3773985	0.002023235	0.000726561	0.000384493	0.001320601	4.24256E-05	4.24256E-05	0.001363026	4.24256E-05	0.001459402	7.95393E-05	0.000186773	0.000183166	0.000179377	0.000155373	0.000337384	2.40031E-05	0.000349386	2.40031E-05	0.000309477
3837903773985	383790	3773985	0.001925302	0.000691392	0.000365882	0.001256678	4.0372E-05	4.0372E-05	0.00129705	4.0372E-05	0.001389587	7.57343E-05	0.000177838	0.000174404	0.000170795	0.000147941	0.000321244	2.28548E-05	0.000332672	2.28548E-05	0.000294493
3838003773985	383800	3773985	0.001843896	0.000662159	0.000350412	0.001203543	3.8665E-05	3.8665E-05	0.001242208	3.8665E-05	0.001331724	7.25807E-05	0.000170433	0.000167142	0.000163684	0.00014178	0.000307868	2.19031E-05	0.000318819	2.19031E-05	0.000281953
3838103773985	383810	3773985	0.001770611	0.000635842	0.000336485	0.001155708	3.71283E-05	3.71283E-05	0.001192836	3.71283E-05	0.001279703	6.97455E-05	0.000163776	0.000160613	0.00015729	0.000136242	0.000295842	2.10475E-05	0.000306365	2.10475E-05	0.000270641
3838203773985	383820	3773985	0.001695847	0.000608993	0.000322277	0.001106909	3.55606E-05	3.55606E-05	0.001142469	3.55606E-05	0.001226542	6.68481E-05	0.000156972	0.000153941	0.000150755	0.00130582	0.000283552	2.01732E-05	0.000293638	2.01732E-05	0.000259181
3838303773985	383830	3773985	0.001612824	0.000579179	0.000306499	0.001052718	3.38196E-05	3.38196E-05	0.001086538	3.38196E-05	0.001167301	6.36194E-05	0.00014939	0.000146505	0.00014374	0.000124275	0.000269856	1.91988E-05	0.000279456	1.91988E-05	0.0002466
3838403773985	383840	3773985	0.001518526	0.000545316	0.000288579	0.000991168	3.18423E-05	3.18423E-05	0.00102301	3.18423E-05	0.00109979	5.994E-05	0.00014075	0.000138032	0.000135176	0.000117088	0.000254249	1.80885E-05	0.000263294	1.80885E-05	0.000232465
3838603773985	383860	3773985	0.001294502	0.000464867	0.000246006	0.000844943	2.71447E-05	2.71447E-05	0.000872088	2.71447E-05	0.000938752	5.11632E-05	0.000120141	0.000117821	0.000115383	9.99431E-05	0.00021702	1.54398E-05	0.0002474	1.54398E-05	0.000199267
3838703773985	383870	3773985	0.001174499	0.000421773	0.0002232	0.000766616	2.46283E-05	2.46283E-05	0.000791244	2.46283E-05	0.000852314	4.64522E-05	0.000109079	0.000106972	0.000104759	9.07406E-05	0.000197038	1.40182E-05	0.000204047	1.40182E-05	0.000181582
3838803773985	383880	3773985	0.001059314	0.000380409	0.000201311	0.000691432	2.2213E-05	2.2213E-05	0.000713645	2.2213E-05	0.000769314	4.19286E-05	9.84562E-05	9.65549E-05	9.45571E-05	8.19041E-05	0.00017785	1.26531E-05	0.000184176	1.26531E-05	0.000164613
3838903773985	383890	3773985	0.000958403	0.000344171	0.000182134	0.000625566	2.00969E-05	2.00969E-05	0.000645663	2.00969E-05	0.000696665	3.79692E-05	8.91588E-05	8.7437E-05	8.56278E-05	7.41697E-05	0.000161055	1.14582E-05	0.000166784	1.14582E-05	0.000149711
3839003773985	383900	3773985	0.000867976	0.000311698	0.000164949	0.000566543	1.82008E-05	1.82008E-05	0.000584744	1.82008E-05	0.000631605	3.44233E-05	8.08324E-05	7.92714E-05	7.76312E-05	6.72431E-05	0.000146014	1.03881E-05	0.000151208	1.03881E-05	0.000136324
3839103773985	383910	3773985	0.000788144	0.000283029	0.000149778	0.000514435	1.65268E-05	1.65268E-05	0.000530962	1.65268E-05	0.000574248	3.12972E-05	7.34918E-05	7.20726E-05	7.05814E-05	6.11366E-05	0.000132755	9.44477E-06	0.000137477	9.44477E-06	0.00012447
3829703773995	382970	3773995	5.2901E-05	1.89972E-05	1.00533E-05	3.45294E-05	1.10929E-06	1.10929E-06	3.56387E-05	1.10929E-06	0.000118995	6.48538E-06	1.52289E-05	1.49348E-05	1.46258E-05	1.26687E-05	2.75092E-05	1.95713E-06	2.84878E-05	1.95713E-06	1.44501E-05
3829803773995	382980	3773995	5.42162E-05	1.94695E-05	1.03032E-05	3.53878E-05	1.13687E-06	1.13687E-06	3.65247E-05	1.13687E-06	0.000125159	6.82131E-06	1.60177E-05	1.57084E-05	1.53834E-05	1.33249E-05	2.89342E-05	2.05851E-06	2.99634E-05	2.05851E-06	1.49643E-05
3829903773995	382990	3773995	5.55904E-05	1.9963E-05	1.05643E-05	3.62848E-05	1.16569E-06	1.16569E-06	3.74505E-05	1.16569E-06	0.000131912	7.18938E-06	1.6882E-05	1.6556E-05	1.62134E-05	1.40439E-05	3.04954E-05	2.16958E-06	3.15802E-05	2.16958E-06	1.55106E-05
3830003773995	383000	3773995	5.75188E-05	2.06555E-05	1.09308E-05	3.75435E-05	1.20612E-06	1.20612E-06	3.87496E-05	1.20612E-06	0.000140679	7.6672E-06	1.8004E-05	1.76563E-05	1.7291E-05	1.49772E-05	3.25222E-05	2.31378E-06	3.36791E-05	2.31378E-06	1.62358E-05
3830103773995	383010	3773995	5.99422E-05	2.15258E-05	1.13913E-05	3.91253E-05	1.25694E-06	1.25694E-06	4.03822E-05	1.25694E-06	0.000151506	8.25727E-06	1.93896E-05	1.90152E-05	1.86217E-05	1.61299E-05	3.50251E-05	2.49185E-06	3.6271E-05	2.49185E-06	1.7137E-05
3830203773995	383020	3773995	6.25872E-05	2.24756E-05	1.1894E-05	4.08518E-05	1.3124E-06	1.3124E-06	4.21642E-05	1.3124E-06	0.000163925	8.93414E-06	2.0979E-05	2.05739E-05	2.01482E-05	1.74521E-05	3.78962E-05	2.69611E-06	3.92443E-05	2.69611E-06	1.81472E-05
3830303773995	383030	3773995	6.48703E-05	2.32955E-05	1.23279E-05	4.23419E-05	1.36028E-06	1.36028E-06	4.37022E-05	1.36028E-06	0.000176429	9.61561E-06	2.25793E-05	2.21432E-05	2.16851E-05	1.87833E-05	4.07868E-05	2.90176E-06	4.22377E-05	2.90176E-06	1.90819E-05
3830403773995	383040	3773995	6.73158E-05	2.41737E-05	1.27926E-05	4.39382E-05	1.41156E-06	1.41156E-06	4.53498E-05	1.41156E-06	0.000190831	1.04006E-05	2.44225E-05	2.39509E-05	2.34553E-05	2.03166E-05	4.41164E-05	3.13864E-06	4.56857E-05	3.13864E-06	2.01117E-05
3830503773995	383050	3773995	7.03451E-05	2.52615E-05	1.33683E-05	4.59154E-05	1.47508E-06	1.47508E-06	4.73905E-05	1.47508E-06	0.000209093	1.13958E-05	2.67596E-05	2.62428E-05	2.56998E-05	2.22608E-05	4.83381E-05	3.43899E-06	5.00576E-05	3.43899E-06	2.13887E-05
3830603773995	383060	3773995	7.40393E-05	2.65881E-05	1.40703E-05	4.83267E-05	1.55254E-06	1.55254E-06	4.98793E-05	1.55254E-06	0.000232615	1.26778E-05	2.97699E-05	2.9195E-05	2.85909E-05	2.47651E-05	5.37759E-05	3.82586E-06	5.56888E-05	3.82586E-06	2.2962E-05
3830703773995	383070	3773995	7.80512E-05	2.80289E-05	1.48328E-05	5.09454E-05	1.63667E-06	1.63667E-06	5.2582E-05	1.63667E-06	0.000261382	1.42456E-05	3.34514E-05	3.28055E-05	3.21267E-05	2.78277E-05	6.04262E-05	4.29899E-06	6.25756E-05	4.29899E-06	2.47029E-05
3830803773995	383080	3773995	8.13981E-05	2.92308E-05	1.54688E-05	5.313E-05	1.70685E-06	1.70685E-06	5.48368E-05	1.70685E-06	0.000291113	1.5866E-05	3.72565E-05	3.6537E-05	3.5781E-05	3.0993E-05	6.72995E-05	4.78799E-06	6.96935E-05	4.78799E-06	2.62287E-05
3830903773995	383090	3773995	8.48855E-05	3.04831E-05	1.61315E-05	5.54062E-05	1.77998E-06	1.77998E-06	5.71862E-05	1.77998E-06	0.000326503	1.77948E-05	4.17856E-05	4.09787E-05	4.01308E-05	3.47608E-05	7.54809E-05	5.37006E-06	7.81659E-05	5.37006E-06	2.78174E-05
3831003773995	383100	3773995	8.82694E-05	3.16983E-05	1.67746E-05	5.76149E-05	1.85094E-06	1.85094E-06	5.94659E-05	1.85094E-06	0.000367352	2.00212E-05	4.70135E-05	4.61056E-05	4.51516E-05	3.91097E-05	8.49244E-05	6.04192E-06	8.79454E-05	6.04192E-06	2.93739E-05
3831103773995	383110	3773995	9.13873E-05	3.2818E-05	1.73671E-05	5.965E-05	1.91632E-06	1.91632E-06	6.15664E-05	1.91632E-06	0.000413699	2.25471E-05	5.29449E-05	5.19225E-05	5.08482E-05	4.4044E-05	9.56389E-05	6.80419E-06	9.9041E-05	6.80419E-06	3.08619E-05
3831203773995	383120	3773995	9.46012E-05	3.39721E-05	1.79779E-05	6.17479E-05	1.98371E-06	1.98371E-06	6.37316E-05	1.98371E-06	0.000470329	2.56335E-05	6.01924E-05	5.903E-05	5.78086E-05	5.0073E-05	0.000108731	7.7356E-06	0.000112598	7.7356E-06	3.23961E-05
3831303773995	383130	3773995	9.79038E-05	3.51581E-05	1.86055E-05	6.39035E-05	2.05297E-06	2.05297E-06	6.59565E-05	2.05297E-06	0.000540481	2.94569E-05	6.91704E-05	6.78346E-05	6.64311E-05	5.75417E-05	0.000124948	8.8894E-06	0.000129393	8.8894E-06	3.39651E-05
3831403773995	383140	3773995	0.000101539	3.64635E-05	1.92963E-05	6.62762E-05	2.12919E-06	2.12919E-06	6.84054E-05	2.12919E-06	0.000630135	3.43432E-05	8.06443E-05	7.90869E-05	7.74505E-05	6.70866E-05	0.000145675	1.0364E-05	0.000150856	1.0364E-05	3.55901E-05
3831503773995	383150	3773995	0.000105026	3.77158E-05	1.99591E-05	6.85525E-05	2.20232E-06	2.20232E-06	7.07548E-05	2.20232E-06	0.000750102	4.08816E-05	9.59976E-05	9.41438E-05	9.21959E-05	7.98588E-05	0.000173409	1.23371E-05	0.000179577	1.23371E-05	3.71857E-05
3831603773995	383160	3773995	0.000108632	3.90106E-05	2.06443E-05	7.09059E-05	2.27792E-06	2.27792E-06	7.31838E-05	2.27792E-06	0.000921248	5.02092E-05	0.000117901	0.000115624	0.000113232	9.80796E-05	0.000212974	1.5152E-05	0.00022055	1.5152E-05	3.85955E-05
3837003773995	383700	3773995	0.006448695	0.002315782	0.001225503	0.004209174	0.000135224	0.000135224	0.004344398	0.000135224	0.004671569	0.000254607	0.000597864	0.000586319	0.000574187	0.000497353	0.001079973	7.68342E-05	0.00111839	7.68342E-05	0.000953342
3837103773995	383710	3773995	0.005968987	0.002143515	0.00113434	0.003896061	0.000125165	0.000125165	0.004021226	0.000125165	0.004324163	0.000235672	0.000553403	0.000542717	0.000531487	0.000460367	0.000999659	7.11204E-05	0.001035219	7.11204E-05	0.00088276
3837203773995	383720	3773995	0.004722001	0.001695711	0.000897364	0.003082131	9.90166E-05	9.90166E-05	0.003181148	9.90166E-05	0.003419132	0.000186347	0.000437578	0.000429128	0.00042024	0.000364014	0.000790434	5.62351E-05	0.000818552	5.62351E-05	0.000703147
3837303773995	383730	3773995	0.003918725	0.001407248	0.00074471	0.002557819	8.21725E-05	8.21725E-05	0.002639992	8.21725E-05	0.002836546	0.000154595	0.000363019	0.000356009	0.000348643	0.000301989	0.000655752	4.66532E-05	0.000679079	4.66532E-05	0.000586948

			ISDrainage / Utilities Trenching	ISDrainage / Utilities Trenching	ISAsphalt Paving	ISAsphalt Paving	SVDemolition	SVSite Grubbing / Prep	SVMass Grading / Excavation	SVMass Grading / Excavation	SVDrainage / Utilities Trenching	SVFoundations / Concrete Pads	SVBuilding / Structure Construction	SVBuilding / Structure Construction	SVAsphalt Paving	SVAsphalt Paving	SVArchitectural Coating	SVArchitectural Coating	SVLandscaping or Other Finishing	SVLandscaping or Other Finishing	MDemolition
Unique Identifier	X (UTM)	Y (UTM)	2027	2028	2027	2028	2027	2027	2027	2028	2028	2028	2028	2029	2028	2029	2028	2029	2028	2029	2027
3838003773975	383800	3773975	9.93197E-05	9.67714E-05	2.56507E-05	2.38948E-05	0.002605386	0.001873131	0.001262919	0.001246884	0.000884694	0.000281045	0.000402614	0.000387252	3.95848E-05	3.68295E-05	3.95848E-05	3.68295E-05	0.000402614	0.000387252	0.000402532
3838103773975	383810	3773975	9.48554E-05	9.24217E-05	2.44977E-05	2.28207E-05	0.002485456	0.001786908	0.001204785	0.001189488	0.00084397	0.000268108	0.000384081	0.000369426	3.77627E-05	3.51342E-05	3.77627E-05	3.51342E-05	0.000384081	0.000369426	0.000384376
3838203773975	383820	3773975	9.04648E-05	8.81437E-05	2.33638E-05	2.17644E-05	0.002366685	0.001701518	0.001147212	0.001132646	0.00080364	0.000255296	0.000365727	0.000351772	3.59581E-05	3.34553E-05	3.59581E-05	3.34553E-05	0.000365727	0.000351772	0.000366396
3838303773975	383830	3773975	8.59077E-05	8.37035E-05	2.21868E-05	2.0668E-05	0.002241748	0.001611695	0.001086651	0.001072854	0.000761216	0.000241819	0.00034642	0.000333202	3.40599E-05	3.16892E-05	3.40599E-05	3.16892E-05	0.00034642	0.000333202	0.000347494
3838403773975	383840	3773975	8.11024E-05	7.90215E-05	2.09458E-05	1.9512E-05	0.002108197	0.001515679	0.001021914	0.001008939	0.000715867	0.000227412	0.000325782	0.000313352	3.20308E-05	2.98013E-05	3.20308E-05	2.98013E-05	0.000325782	0.000313352	0.000327298
3838603773975	383860	3773975	7.08235E-05	6.90064E-05	1.82912E-05	1.7039E-05	0.00181794	0.001307	0.000881217	0.000870029	0.000617306	0.000196102	0.000280929	0.00027021	2.76208E-05	2.56983E-05	2.76208E-05	2.56983E-05	0.000280929	0.00027021	0.000283439
3838703773975	383870	3773975	6.54039E-05	6.37258E-05	1.68915E-05	1.57352E-05	0.001663133	0.001195702	0.000806177	0.000795941	0.000564739	0.000179403	0.000257006	0.0002472	2.52687E-05	2.35099E-05	2.52687E-05	2.35099E-05	0.000257006	0.0002472	0.000260061
3838803773975	383880	3773975	6.00467E-05	5.85061E-05	1.55079E-05	1.44463E-05	0.001509688	0.001085384	0.000731797	0.000722505	0.000512635	0.000162851	0.000233294	0.000224393	2.29374E-05	2.13408E-05	2.29374E-05	2.13408E-05	0.000233294	0.000224393	0.000236891
3838903773975	383890	3773975	5.52134E-05	5.37967E-05	1.42596E-05	1.32835E-05	0.001371852	0.000986287	0.000664983	0.00065654	0.000465831	0.000147983	0.000211994	0.000203905	2.08432E-05	1.93924E-05	2.08432E-05	1.93924E-05	0.000211994	0.000203905	0.000216065
3839003773975	383900	3773975	5.09032E-05	4.95972E-05	1.31465E-05	1.22465E-05	0.001249686	0.000898456	0.000605765	0.000598074	0.000424348	0.000134804	0.000193116	0.000185747	1.89871E-05	1.76655E-05	1.89871E-05	1.76655E-05	0.000193116	0.000185747	0.000197597
3839103773975	383910	3773975	4.69796E-05	4.57742E-05	1.21331E-05	1.13025E-05	0.001139093	0.000818946	0.000552157	0.000545146	0.000386794	0.000122875	0.000176025	0.000169309	1.73068E-05	1.61021E-05	1.73068E-05	1.61021E-05	0.000176025	0.000169309	0.000180849
3829703773985	382970	3773985	5.76675E-06	5.61879E-06	1.48934E-06	1.38739E-06	5.8397E-05	4.19842E-05	2.8307E-05	2.79476E-05	1.98295E-05	6.29932E-06	9.02416E-06	8.67983E-06	8.87252E-07	8.25495E-07	8.87252E-07	8.25495E-07	9.02416E-06	8.67983E-06	1.22336E-05
3829803773985	382980	3773985	5.9856E-06	5.83203E-06	1.54587E-06	1.44004E-06	5.9956E-05	4.31051E-05	2.90627E-05	2.86937E-05	2.03589E-05	6.46749E-06	9.26508E-06	8.91156E-06	9.10939E-07	8.47533E-07	9.10939E-07	8.47533E-07	9.26508E-06	8.91156E-06	1.25511E-05
3829903773985	382990	3773985	6.2219E-06	6.06226E-06	1.60689E-06	1.49689E-06	6.1613E-05	4.42964E-05	2.98659E-05	2.94867E-05	2.09215E-05	6.64623E-06	9.52114E-06	9.15785E-06	9.36115E-07	8.70957E-07	9.36115E-07	8.70957E-07	9.52114E-06	9.15785E-06	1.28868E-05
3830003773985	383000	3773985	6.51896E-06	6.3517E-06	1.68361E-06	1.56836E-06	6.376E-05	4.584E-05	3.09066E-05	3.05142E-05	2.16506E-05	6.87783E-06	9.85292E-06	9.47697E-06	9.68736E-07	9.01307E-07	9.68736E-07	9.01307E-07	9.85292E-06	9.47697E-06	1.33241E-05
3830103773985	383010	3773985	6.87621E-06	6.69979E-06	1.77588E-06	1.65431E-06	6.63525E-05	4.77038E-05	3.21633E-05	3.17549E-05	2.25309E-05	7.15748E-06	1.02535E-05	9.8623E-06	1.00812E-06	9.37953E-07	1.00812E-06	9.37953E-07	1.02535E-05	9.8623E-06	1.38521E-05
3830203773985	383020	3773985	7.27342E-06	7.0868E-06	1.87846E-06	1.74987E-06	6.91498E-05	4.9715E-05	3.35193E-05	3.30937E-05	2.34808E-05	7.45924E-06	1.06858E-05	1.02781E-05	1.05063E-06	9.77496E-07	1.05063E-06	9.77496E-07	1.06858E-05	1.02781E-05	1.44201E-05
3830303773985	383030	3773985	7.63799E-06	7.44202E-06	1.97262E-06	1.83758E-06	7.15285E-05	5.14251E-05	3.46723E-05	3.4232E-05	2.42885E-05	7.71582E-06	1.10534E-05	1.06316E-05	1.08677E-06	1.01112E-06	1.08677E-06	1.01112E-06	1.10534E-05	1.06316E-05	1.49009E-05
3830403773985	383040	3773985	8.03631E-06	7.83012E-06	2.07549E-06	1.93341E-06	7.40497E-05	5.32377E-05	3.58944E-05	3.54386E-05	2.51446E-05	7.98778E-06	1.1443E-05	1.10064E-05	1.12507E-06	1.04676E-06	1.12507E-06	1.04676E-06	1.1443E-05	1.10064E-05	1.54108E-05
3830503773985	383050	3773985	8.54323E-06	8.32403E-06	2.20641E-06	2.05537E-06	7.72835E-05	5.55627E-05	3.74619E-05	3.69863E-05	2.62427E-05	8.33662E-06	1.19427E-05	1.1487E-05	1.1742E-06	1.09247E-06	1.1742E-06	1.09247E-06	1.19427E-05	1.1487E-05	1.60659E-05
3830603773985	383060	3773985	9.17391E-06	8.93853E-06	2.36929E-06	2.2071E-06	8.12568E-05	5.84193E-05	3.93879E-05	3.88878E-05	2.75919E-05	8.76523E-06	1.25567E-05	1.20776E-05	1.23457E-06	1.14864E-06	1.23457E-06	1.14864E-06	1.25567E-05	1.20776E-05	1.68788E-05
3830703773985	383070	3773985	9.86817E-06	9.61498E-06	2.54859E-06	2.37413E-06	8.55509E-05	6.15064E-05	4.14694E-05	4.09429E-05	2.905E-05	9.22843E-06	1.32203E-05	1.27159E-05	1.29981E-06	1.20934E-06	1.29981E-06	1.20934E-06	1.32203E-05	1.27159E-05	1.77643E-05
3830803773985	383080	3773985	1.04488E-05	1.01807E-05	2.69854E-06	2.51381E-06	8.89451E-05	6.39467E-05	4.31147E-05	4.25673E-05	3.02025E-05	9.59456E-06	1.37448E-05	1.32204E-05	1.35138E-06	1.25732E-06	1.35138E-06	1.25732E-06	1.37448E-05	1.32204E-05	1.84611E-05
3830903773985	383090	3773985	1.10508E-05	1.07672E-05	2.85402E-06	2.65864E-06	9.24373E-05	6.64574E-05	4.48075E-05	4.42386E-05	3.13883E-05	9.97127E-06	1.42845E-05	1.37394E-05	1.40444E-06	1.30669E-06	1.40444E-06	1.30669E-06	1.42845E-05	1.37394E-05	1.91814E-05
3831003773985	383100	3773985	1.16483E-05	1.13494E-05	3.00833E-06	2.80239E-06	9.58761E-05	6.89297E-05	4.64744E-05	4.58843E-05	3.2556E-05	1.03422E-05	1.48159E-05	1.42505E-05	1.45669E-06	1.3553E-06	1.45669E-06	1.3553E-06	1.48159E-05	1.42505E-05	1.98927E-05
3831103773985	383110	3773985	1.223E-05	1.19162E-05	3.15857E-06	2.94235E-06	9.91546E-05	7.12867E-05	4.80636E-05	4.74533E-05	3.36693E-05	1.06959E-05	1.53225E-05	1.47378E-05	1.5065E-06	1.40164E-06	1.5065E-06	1.40164E-06	1.53225E-05	1.47378E-05	2.05641E-05
3831203773985	383120	3773985	1.28264E-05	1.24973E-05	3.31259E-06	3.08582E-06	0.000102513	7.37014E-05	4.96916E-05	4.90607E-05	3.48097E-05	1.10582E-05	1.58415E-05	1.5237E-05	1.55753E-06	1.44912E-06	1.55753E-06	1.44912E-06	1.58415E-05	1.5237E-05	2.12518E-05
3831303773985	383130	3773985	1.34295E-05	1.30849E-05	3.46835E-06	3.23092E-06	0.000105961	7.61801E-05	5.13628E-05	5.07107E-05	3.59804E-05	1.14301E-05	1.63743E-05	1.57495E-05	1.60991E-06	1.49785E-06	1.60991E-06	1.49785E-06	1.63743E-05	1.57495E-05	2.19522E-05
3831403773985	383140	3773985	1.40489E-05	1.36885E-05	3.62833E-06	3.37995E-06	0.000109792	7.89342E-05	5.32197E-05	5.2544E-05	3.72812E-05	1.18433E-05	1.69662E-05	1.63189E-05	1.66811E-06	1.55201E-06	1.66811E-06	1.55201E-06	1.69662E-05	1.63189E-05	2.27234E-05
3831503773985	383150	3773985	1.46515E-05	1.42756E-05	3.78395E-06	3.52491E-06	0.00011323	8.14065E-05	5.48866E-05	5.41897E-05	3.84489E-05	1.22142E-05	1.74976E-05	1.683E-05	1.72036E-06	1.60062E-06	1.72036E-06	1.60062E-06	1.74976E-05	1.683E-05	2.34655E-05
3831603773985	383160	3773985	1.51798E-05	1.47903E-05	3.92039E-06	3.65201E-06	0.0001165	8.37571E-05	5.64714E-05	5.57544E-05	3.95591E-05	1.25669E-05	1.80029E-05	1.7316E-05	1.77004E-06	1.64683E-06	1.77004E-06	1.64683E-06	1.80029E-05	1.7316E-05	2.41859E-05
3836903773985	383690	3773985	0.000388988	0.000379008	0.000100462	9.35844E-05	0.011262772	0.008097322	0.005459446	0.005390129	0.003824427	0.001214922	0.001740451	0.001674042	0.000171121	0.00015921	0.000171121	0.00015921	0.001740451	0.001674042	0.001704942
3837003773985	383700	3773985	0.000345215	0.000336358	8.91566E-05	8.30533E-05	0.009950422	0.007153813	0.004823306	0.004762066	0.0033788	0.001073358	0.001537651	0.001478981	0.000151181	0.000140658	0.000151181	0.000140658	0.001537651	0.001478981	0.001507517
3837103773985	383710	3773985	0.000271496	0.00026453	7.01177E-05	6.53177E-05	0.007707641	0.005541375	0.003736154	0.003688717	0.002617234	0.000831428	0.001191072	0.001145625	0.000117106	0.000108955	0.000117106	0.000108955	0.001191072	0.001145625	0.001170185
3837203773985	383720	3773985	0.000224118	0.000218367	5.78815E-05	5.39192E-05	0.006276038	0.00451213	0.003042208	0.003003581	0.002131113	0.000677	0.000969844	0.000932839	9.53547E-05	8.87176E-05	9.53547E-05	8.87176E-05	0.000969844	0.000932839	0.000954851
3837303773985	383730	3773985	0.000192008	0.000187082	4.95887E-05	4.61941E-05	0.00531382	0.003820348	0.002575788	0.002543084	0.001804379	0.000573205	0.000821151	0.00078982	8.07353E-05	7.51157E-05	8.07353E-05	7.51157E-05	0.000821151	0.00078982	0.000810066
3837403773985	383740	3773985	0.000169432	0.000165084	4.37581E-05	4.07626E-05	0.004644424	0.003339089	0.002251309	0.002222725	0.001577077	0.000500997	0.000717709	0.000690324	7.05649E-05	6.56532E-05	7.05649E-05	6.56532E-05	0.000717709	0.000690324	0.000709305
3837503773985	383750	3773985	0.000153107	0.000149179	3.95421E-05	3.68352E-05	0.004166371	0.002995395	0.002019581	0.001993939	0.001414748	0.000449429	0.000643835	0.000619269	6.33016E-05	5.88955E-05	6.33016E-05	5.88955E-05	0.000643835	0.000619269	0.000637313
3837603773985	383760	3773985	0.000140849	0.000137235	3.63761E-05	3.3886E-05	0.00381215	0.002740729	0.001847878	0.001824416	0.001294467	0.000411219	0.000589096	0.000566619	5.79198E-05	5.38882E-05	5.79198E-05	5.38882E-05	0.000589096	0.000566619	0.000583937
3837703773985	383770	3773985	0.000131832	0.000128449	3.40474E-05	3.17167E-05	0.003556548	0.002556965	0.001723979	0.00170209	0.001207674	0.000383647	0.000549598	0.000528628	5.40363E-05	5.02751E-05	5.40363E-05	5.02751E-05	0.000549598	0.000528628	0.000545389
3837803773985	383780	3773985	0.000124615	0.000121417	3.21835E-05	2.99803E-05	0.003355032	0.002412086	0.001626297	0.001605649	0.001139246	0.000361909	0.000518457	0.000498675	5.09746E-05	4.74265E-05	5.09746E-05	4.74265E-05	0.000518457	0.000498675	0.000514972
3837903773985	383790	3773985	0.000118581	0.000115539	3.06252E-05	2.85288E-05	0.003188625	0.002292448	0.001545634	0.00152601	0.001082741	0.000343959	0.000492742	0.000473941	4.84463E-05	4.50741E-05	4.84463E-05	4.50741E-05	0.000492742	0.000473941	0.000489833
3838003773985	383800	3773985	0.000113532	0.000110619	2.93212E-05	2.7314E-05	0.003051199	0.002193646	0.001479019	0.00146024	0.001036076	0.000329135	0.000471506	0.000453515	4.63583E-05	4.31315E-05	4.63583E-05	4.31315E-05	0.000471506	0.000453515	0.000469051
3838103773985	383810	3773985	0.000108977	0.000106181	2.81448E-05	2.62181E-05	0.002927866	0.002104976	0.001419235	0.001401216	0.000994196	0.000315831	0.000452447	0.000435183	4.44844E-05	4.13881E-05	4.44844E-05	4.13881E-05	0.000452447	0.000435183	0.000450387
3838203773985	383820	3773985	0.000104362	0.000101685	2.6953E-05	2.51079E-05	0.002801619	0.002014212	0.00135804	0.001340797	0.000951328	0.000302212	0.000432938	0.000416419	4.25663E-05	3.96035E-05	4.25663E-05	3.96035E-05	0.000432938	0.000416419	0.000431285
3838303773985	383830	3773985	9.92966E-05	9.6749E-05	2.56447E-05	2.38892E-05	0.002660433	0.001912707	0.001289602	0.001273228	0.000903386	0.000286983	0.00041112	0.000395434	4.04212E-05	3.76077E-05	4.04212E-05	3.76077E-05	0.00041112	0.000395434	0.000409941
3838403773985	383840	3773985	9.36047E-05	9.12031E-05	2.41747E-05	2.25198E-05	0.002498989	0.001796637	0.001211344	0.001195964	0.000848565	0.000269567	0.000386172	0.000371437	3.79683E-05	3.53255E-05	3.79683E-05	3.53255E-05	0.000386172	0.000371437	0.000385556
3838603773985	383860	3773985	8.02371E-05	7.81785E-05	2.07224E-05	1.93038E-05	0.002112527	0.001518792	0.001024013	0.001011011	0.000717337	0.00022788	0.000326451	0.000313995	3.20966E-05	2.98625E-05	3.20966E-05	2.98625E-05	0.000326451	0.000313995	0.000327253
3838703773985	383870	3773985	7.31162E-05	7.12402E-05	1.88833E-05	1.75906E-05	0.00190481	0.001369455	0.000923326	0.000911602	0.000646804	0.000205473	0.000294353	0.000283121	2.89407E-05	2.69262E-05	2.89407E-05	2.69262E-05	0.000294353	0.000283121	0.000295934
3838803773985	383880	3773985	6.62833E-05	6.45826E-05	1.71186E-05	1.59467E-05	0.001705458	0.001226132	0.000826693	0.000816197	0.000579111	0.000183969	0.000263547	0.000253491	2.59118E-05	2.41082E-05	2.59118E-05	2.41082E-05	0.000263547	0.000253491	0.000265874
3838903773985	383890	3773985	6.0283E-05	5.87363E-05	1.55689E-05	1.45032E-05	0.001531265	0.001100897	0.000742256	0.000732832	0.000519962	0.000165179	0.000236628	0.0002276	2.32652E-05	2.16458E-05	2.32652E-05	2.16458E-05	0.000236628	0.0002276	0.000239598
3839003773985	383900	3773985	5.48927E-05	5.34843E-05	1.41768E-05	1.32063E-05	0.001375531	0.000988932	0.000666766	0.000658301	0.00046708	0.000148379	0.000212563	0.000204452	2.08991E-05	1.94444E-05	2.08991E-05	1.94444E-05	0.000212563	0.000204452	0.000216096
3839103773985	383910	3773985	5.01195E-05	4.88336E-05	1.29441E-05	1.2058E-05	0.001238559	0.000890457	0.000600371	0.000592749	0.000420569	0.000133604	0.000191396	0.000184093	1.8818E-05	1.75082E-05	1.8818E-05	1.75082E-05	0.000191396	0.000184093	0.000195396
3829703773995	382970	3773995	5.81851E-06	5.66922E-06	1.50271E-06	1.39984E-06	5.829E-05	4.19074E-05	2.82552E-05	2.78964E-05	1.97932E-05	6.28778E-06	9.00764E-06	8.66394E-06	8.85628E-07	8.23983E-07	8.85628E-07	8.23983E-07	9.00764E-06	8.66394E-06	1.21683E-05
3829803773995	382980	3773995	6.02555E-06	5.87095E-06	1.55618E-06	1.44965E-06	5.96887E-05	4.2913E-05	2.89331E-05	2.85658E-05	2.02681E-05	6.43866E-06	9.22377E-06	8.87183E-06	9.06878E-07	8.43755E-07	9.06878E-07	8.43755E-07	9.22377E-06	8.87183E-06	1.24495E-05
3829903773995	382990	3773995	6.24553E-06	6.08528E-06	1.61299E-06	1.50258E-06	6.11498E-05	4.39634E-05	2.96414E-05	2.9265E-05	2.07642E-05	6.59626E-06	9.44955E-06	9.089E-06	9.29077E-07	8.64408E-07	9.29077E-07	8.64408E-07	9.44955E-06	9.089E-06	1.27435E-05
3830003773995	383000	3773995	6.53752E-06	6.36979E-06	1.68841E-06	1.57282E-06	6.32077E-05	4.54429E-05	3.06389E-05	3.02499E-05	2.14635E-05	6.81825E-06	9.76756E-06	9.39488E-06	9.60344E-07	8.93499E-07	9.60344E-07	8.93499E-07	9.76756E-06	9.39488E-06	1.3159E-05
3830103773995	383010	3773995	6.90041E-06	6.72336E-06	1.78213E-06	1.66013E-06	6.57912E-05	4.73003E-05	3.18912E-05	3.14863E-05	2.23403E-05	7.09694E-06	1.01668E-05	9.77888E-06	9.99597E-07	9.30019E-07	9.99597E-07	9.30019E-07	1.01668E-05	9.77888E-06	1.36834E-05
3830203773995	383020	3773995	7.30717E-06	7.11969E-06	1.88718E-06	1.75799E-06	6.86153E-05	4.93307E-05	3.32602E-05	3.28379E-05	2.32993E-05	7.40158E-06	1.06032E-05	1.01986E-05	1.0425E-06	9.6994E-07	1.0425E-06	9.6994E-07	1.06032E-05	1.01986E-05	1.42532E-05
3830303773995	383030	3773995	7.68356E-06	7.48642E-06	1.98439E-06	1.84854E-06	7.10296E-05	5.10664E-05	3.44304E-05	3.39933E-05	2.41191E-05	7.66201E-06	1.09763E-05	1.05575E-05	1.07919E-06	1.00407E-06	1.07919E-06	1.00407E-06	1.09763E-05	1.05575E-05	1.47395E-05
3830403773995	383040	3773995	8.0982E-06	7.89042E-06	2.09147E-06	1.94833E-06	7.36042E-05	5.29174E-05	3.56785E-05	3.52254E-05	2.49933E-05	7.93973E-06	1.13742E-05	1.09402E-05	1.1183E-06	1.04046E-06	1.1183E-06	1.04046E-06	1.13742E-05	1.09402E-05	1.52566E-05
3830503773995	383050	3773995	8.61243E-06	8.39146E-06	2.22428E-06	2.07201E-06	7.68025E-05	5.52168E-05	3.72287E-05	3.67561E-05	2.60793E-05	8.28473E-06	1.18684E-05	1.14155E-05	1.1669E-06	1.08567E-06	1.1669E-06	1.08567E-06	1.18684E-05	1.14155E-05	1.59008E-05
3830603773995	383060	3773995	9.24592E-06	9.0087E-06	2.38789E-06	2.22442E-06	8.06778E-05	5.80029E-05	3.91072E-05	3.86107E-05	2.73952E-05	8.70276E-06	1.24672E-05	1.19915E-05	1.22577E-06	1.14045E-06	1.22577E-06	1.14045E-06	1.24672E-05	1.19915E-05	1.66883E-05
3830703773995	383070	3773995	9.94694E-06	9.69172E-06	2.56893E-06	2.39308E-06	8.48649E-05	6.10133E-05	4.11369E-05	4.06146E-05	2.8817E-05	9.15443E-06	1.31143E-05	1.26139E-05	1.28939E-06	1.19964E-06	1.28939E-06	1.19964E-06	1.31143E-05	1.26139E-05	1.75465E-05
3830803773995	383080	3773995	1.05613E-05	1.02903E-05	2.7276E-06	2.54088E-06	8.83393E-05	6.35112E-05	4.28211E-05	4.22774E-05	2.99968E-05	9.52922E-06	1.36512E-05	1.31303E-05	1.34218E-06	1.24876E-06	1.34218E-06	1.24876E-06	1.36512E-05	1.31303E-05	1.8256E-05
3830903773995	383090	3773995	1.1201E-05	1.09136E-05	2.89281E-06	2.69478E-06	9.19206E-05	6.60859E-05	4.4557E-05	4.39913E-05	3.12129E-05	9.91554E-06	1.42046E-05	1.36626E-05	1.39659E-06	1.29938E-06	1.39659E-06	1.29938E-06	1.42046E-05	1.36626E-05	1.89927E-05
3831003773995	383100	3773995	1.18277E-05	1.15243E-05	3.05468E-06	2.84557E-06	9.53683E-05	6.85647E-05	4.62283E-05	4.56413E-05	3.23836E-05	1.02874E-05	1.47374E-05	1.41751E-05	1.44898E-06	1.34812E-06	1.44898E-06	1.34812E-06	1.47374E-05	1.41751E-05	1.9704E-05
3831103773995	383110	3773995	1.24269E-05	1.21081E-05	3.20942E-06	2.98972E-06	9.85488E-05	7.08512E-05	4.77699E-05	4.71634E-05	3.34636E-05	1.06305E-05	1.52289E-05	1.46478E-05	1.4973E-06	1.39308E-06	1.4973E-06	1.39308E-06	1.52289E-05	1.46478E-05	2.035E-05
3831203773995	383120	3773995	1.30447E-05	1.271E-05	3.36897E-06	3.13834E-06	0.000101818	7.32018E-05	4.93548E-05	4.87281E-05	3.45738E-05	1.09832E-05	1.57341E-05	1.51338E-05	1.54697E-06	1.43929E-06	1.54697E-06	1.43929E-06	1.57341E-05	1.51338E-05	2.10123E-05
3831303773995	383130	3773995	1.36765E-05	1.33256E-05	3.53214E-06	3.29034E-06	0.000105177	7.56165E-05	5.09828E-05	5.03355E-05	3.57142E-05	1.13455E-05	1.62531E-05	1.5633E-05	1.598E-06	1.48677E-06	1.598E-06	1.48677E-06	1.62531E-05	1.5633E-05	2.16909E-05
3831403773995	383140	3773995	1.43308E-05	1.39631E-05	3.70113E-06	3.44776E-06	0.000108972	7.8345E-05	5.28224E-05	5.21517E-05	3.70029E-05	1.17549E-05	1.68396E-05	1.61971E-05	1.65566E-06	1.54042E-06	1.65566E-06	1.54042E-06	1.68396E-05	1.61971E-05	2.24476E-05
3831503773995	383150	3773995	1.49733E-05	1.45891E-05	3.86706E-06	3.60234E-06	0.000112446	8.08429E-05	5.45066E-05	5.38145E-05	3.81827E-05	1.21297E-05	1.73765E-05	1.67135E-05	1.70845E-06	1.58953E-06	1.70845E-06	1.58953E-06	1.73765E-05	1.67135E-05	2.31825E-05
3831603773995	383160	3773995	1.5541E-05	1.51422E-05	4.01367E-06	3.73891E-06	0.000115645	8.31422E-05	5.60569E-05	5.53451E-05	3.92687E-05	1.24747E-05	1.78707E-05	1.71888E-05	1.75704E-06	1.63474E-06	1.75704E-06	1.63474E-06	1.78707E-05	1.71888E-05	2.38956E-05
3837003773995	383700	3773995	0.000383875	0.000374025	9.9141E-05	9.23542E-05	0.011161382	0.008024428	0.005410299	0.005341606	0.003789998	0.001203985	0.001724783	0.001658972	0.00016958	0.000157776	0.00016958	0.000157776	0.001724783	0.001658972	0.001689072
3837103773995	383710	3773995	0.000355454	0.000346334	9.18009E-05	8.55166E-05	0.010318755	0.007418625	0.005001849	0.004938342	0.003503873	0.001113091	0.00159457	0.001533728	0.000156778	0.000145865	0.000156778	0.000145865	0.00159457	0.001533728	0.001562286
3837203773995	383720	3773995	0.00028313	0.000275866	7.31224E-05	6.81167E-05	0.008114219	0.005833683	0.003933236	0.003883297	0.002755293	0.000875286	0.001253901	0.001206057	0.000123283	0.000114702	0.000123283	0.000114702	0.001253901	0.001206057	0.001230721
3837303773995	383730	3773995	0.000236342	0.000230278	6.10385E-05	5.68601E-05	0.006696834	0.00481466	0.003246182	0.003204966	0.002274001	0.000722392	0.00103487	0.000995384	0.000101748	9.46659E-05	0.000101748	9.46659E-05	0.00103487	0.000995384	0.001017507

			MSite Grubbing / Prep	MMass Grading / Excavation	MMass Grading / Excavation	MDrainage / Utilities Trenching	MFoundations / Concrete Pads	MBuilding / Structure Construction	MAsphalt Paving	MLandscaping or Other Finishing	MWaterside Construction (Piles)	RSSWDemolition	RSSWPlacing Base	RSSWForm/Plac e Rebar and Pour	Child Risk				
Unique Identifier	X (UTM)	Y (UTM)	2027	2027	2028	2028	2028	2028	2028	2028	2028	2029	2029	2029	3rd Trimester	0<2	2<16	Total	per million
3838003773975	383800	3773975	0.001235705	0.001453088	0.00143374	0.000304764	0.000396343	0.00029173	3.00269E-05	0.000351784	3.00269E-05	0.001393973	0.002022686	0.001199007	3.77562E-08	5.5524E-07	1.2317E-07	7.16167E-07	0.71616666
3838103773975	383810	3773975	0.001179968	0.001387546	0.001369071	0.000291018	0.000378466	0.000278572	2.86725E-05	0.000335917	2.86725E-05	0.001351969	0.001961737	0.001162878	3.60678E-08	5.3038E-07	1.1761E-07	6.84055E-07	0.68405527
3838203773975	383820	3773975	0.001124772	0.00132264	0.001305029	0.000277405	0.000360762	0.000265541	2.73313E-05	0.000320203	2.73313E-05	0.001304138	0.001892333	0.001121737	3.43986E-08	5.058E-07	1.121E-07	6.52301E-07	0.65230089
3838303773975	383830	3773975	0.001066746	0.001254406	0.001237704	0.000263094	0.000342151	0.000251842	2.59213E-05	0.000303684	2.59213E-05	0.001246251	0.001808337	0.001071945	3.265E-08	4.8007E-07	1.063E-07	6.1902E-07	0.61902002
3838403773975	383840	3773975	0.001004749	0.001181502	0.001165771	0.000247803	0.000322266	0.000237205	2.44148E-05	0.000286035	2.44148E-05	0.001177521	0.001708608	0.001012828	3.07893E-08	4.527E-07	1.001E-07	5.83586E-07	0.58358613
3838603773975	383860	3773975	0.000870109	0.001023177	0.001009553	0.000214597	0.000279081	0.000205419	2.11431E-05	0.000247705	2.11431E-05	0.001011142	0.001467188	0.000869719	2.67675E-08	3.9355E-07	8.6631E-08	5.06946E-07	0.50694573
3838703773975	383870	3773975	0.000798341	0.000938784	0.000926284	0.000196896	0.000256062	0.000188476	1.93992E-05	0.000227274	1.93992E-05	0.000915745	0.001328765	0.000787665	2.46312E-08	3.6213E-07	7.9448E-08	4.66214E-07	0.4662138
3838803773975	383880	3773975	0.000727214	0.000855144	0.000843758	0.000179354	0.000233249	0.000171684	1.76709E-05	0.000207025	1.76709E-05	0.00081929	0.001188808	0.000704701	2.25155E-08	3.3103E-07	7.2329E-08	4.2587E-07	0.4258699
3838903773975	383890	3773975	0.000663284	0.000779967	0.000769582	0.000163587	0.000212743	0.000156591	1.61174E-05	0.000188825	1.61174E-05	0.00073294	0.001063511	0.000630428	2.06112E-08	3.0302E-07	6.5929E-08	3.89561E-07	0.38956133
3839003773975	383900	3773975	0.000606589	0.000713299	0.000703802	0.000149604	0.000194559	0.000143206	1.47398E-05	0.000172686	1.47398E-05	0.000656982	0.000953295	0.000565094	1.89191E-08	2.7813E-07	6.0254E-08	3.57306E-07	0.35730625
3839103773975	383910	3773975	0.000555175	0.000652841	0.000644148	0.000136924	0.000178068	0.000131068	1.34904E-05	0.000158049	1.34904E-05	0.000588529	0.000853969	0.000506216	1.73831E-08	2.5554E-07	5.511E-08	3.2803E-07	0.32802997
3829703773985	382970	3773985	3.7555E-05	4.41616E-05	4.35736E-05	9.26225E-06	1.20455E-05	8.86613E-06	9.12563E-07	1.06913E-05	9.12563E-07	1.68098E-05	2.43914E-05	1.44587E-05	2.51941E-09	3.2106E-08	5.3489E-09	3.9974E-08	0.03997397
3829803773985	382980	3773985	3.85298E-05	4.53079E-05	4.47046E-05	9.50267E-06	1.23581E-05	9.09627E-06	9.3625E-07	1.09688E-05	9.3625E-07	1.72309E-05	2.50024E-05	1.48209E-05	2.64052E-09	3.355E-08	5.5715E-09	4.17618E-08	0.04176182
3829903773985	382990	3773985	3.95603E-05	4.65197E-05	4.59002E-05	9.75682E-06	1.26887E-05	9.33955E-06	9.61291E-07	1.12621E-05	9.61291E-07	1.76769E-05	2.56496E-05	1.52046E-05	2.77264E-09	3.5121E-08	5.8136E-09	4.37073E-08	0.04370731
3830003773985	383000	3773985	4.09027E-05	4.80983E-05	4.74578E-05	1.00879E-05	1.31192E-05	9.65648E-06	9.93912E-07	1.16443E-05	9.93912E-07	1.82509E-05	2.64824E-05	1.56982E-05	2.93677E-09	3.708E-08	6.1179E-09	4.61346E-08	0.04613462
3830103773985	383010	3773985	4.25237E-05	5.00044E-05	4.93386E-05	1.04877E-05	1.36392E-05	1.00392E-05	1.0333E-06	1.21058E-05	1.0333E-06	1.89434E-05	2.74872E-05	1.62939E-05	3.13369E-09	3.9431E-08	6.4844E-09	4.90492E-08	0.04904917
3830203773985	383020	3773985	4.42672E-05	5.20546E-05	5.13615E-05	1.09177E-05	1.41984E-05	1.04508E-05	1.07567E-06	1.26021E-05	1.07567E-06	1.96951E-05	2.8578E-05	1.69405E-05	3.35569E-09	4.2071E-08	6.8946E-09	5.23215E-08	0.05232153
3830303773985	383030	3773985	4.57433E-05	5.37904E-05	5.30742E-05	1.12818E-05	1.46718E-05	1.07993E-05	1.11154E-06	1.30223E-05	1.11154E-06	2.03439E-05	2.95195E-05	1.74985E-05	3.57257E-09	4.4622E-08	7.2869E-09	5.54816E-08	0.05548156
3830403773985	383040	3773985	4.73086E-05	5.5631E-05	5.48903E-05	1.16678E-05	1.51739E-05	1.11688E-05	1.14957E-06	1.34679E-05	1.14957E-06	2.10364E-05	3.05243E-05	1.80942E-05	3.81677E-09	4.7481E-08	7.726E-09	5.90233E-08	0.05902332
3830503773985	383050	3773985	4.93195E-05	5.79956E-05	5.72234E-05	1.21637E-05	1.58188E-05	1.16435E-05	1.19843E-06	1.40404E-05	1.19843E-06	2.19192E-05	3.18052E-05	1.88535E-05	4.13019E-09	5.1149E-08	8.2908E-09	6.357E-08	0.06356999
3830603773985	383060	3773985	5.1815E-05	6.09301E-05	6.01188E-05	1.27792E-05	1.66193E-05	1.22327E-05	1.25907E-06	1.47508E-05	1.25907E-06	2.29891E-05	3.33576E-05	1.97737E-05	4.53205E-09	5.5839E-08	9.0132E-09	6.93839E-08	0.06938393
3830703773985	383070	3773985	5.45333E-05	6.41267E-05	6.32728E-05	1.34496E-05	1.74911E-05	1.28744E-05	1.32513E-06	1.55247E-05	1.32513E-06	2.41245E-05	3.50051E-05	2.07503E-05	5.00947E-09	6.1374E-08	9.8662E-09	7.62495E-08	0.07624953
3830803773985	383080	3773985	5.66723E-05	6.66419E-05	6.57546E-05	1.39772E-05	1.81772E-05	1.33794E-05	1.3771E-06	1.61336E-05	1.3771E-06	2.5026E-05	3.63132E-05	2.15257E-05	5.46843E-09	6.663E-08	1.0672E-08	8.27707E-08	0.08277072
3830903773985	383090	3773985	5.88837E-05	6.92424E-05	6.83204E-05	1.45226E-05	1.88865E-05	1.39015E-05	1.43084E-06	1.67632E-05	1.43084E-06	2.59555E-05	3.7662E-05	2.23253E-05	5.99968E-09	7.2678E-08	1.1598E-08	9.02749E-08	0.09027485
3831003773985	383100	3773985	6.10672E-05	7.18101E-05	7.08539E-05	1.50611E-05	1.95869E-05	1.4417E-05	1.4839E-06	1.73848E-05	1.4839E-06	2.6885E-05	3.90108E-05	2.31248E-05	6.60657E-09	7.9538E-08	1.2642E-08	9.87874E-08	0.09878736
3831103773985	383110	3773985	6.31282E-05	7.42336E-05	7.32452E-05	1.55694E-05	2.02479E-05	1.49036E-05	1.53398E-06	1.79715E-05	1.53398E-06	2.77959E-05	4.03324E-05	2.39082E-05	7.29932E-09	8.7311E-08	1.3817E-08	1.08427E-07	0.1084273
3831203773985	383120	3773985	6.52394E-05	7.67162E-05	7.56947E-05	1.60901E-05	2.0925E-05	1.5402E-05	1.58528E-06	1.85725E-05	1.58528E-06	2.87379E-05	4.16993E-05	2.47185E-05	8.14051E-09	9.6693E-08	1.5224E-08	1.20058E-07	0.12005803
3831303773985	383130	3773985	6.73895E-05	7.92446E-05	7.81894E-05	1.66204E-05	2.16147E-05	1.59096E-05	1.63752E-06	1.91846E-05	1.63752E-06	2.96955E-05	4.30888E-05	2.55422E-05	9.1743E-09	1.0816E-07	1.6929E-08	1.34265E-07	0.13426497
3831403773985	383140	3773985	6.97569E-05	8.20284E-05	8.09362E-05	1.72043E-05	2.2374E-05	1.64685E-05	1.69505E-06	1.98586E-05	1.69505E-06	3.06874E-05	4.45281E-05	2.63954E-05	1.05005E-08	1.2281E-07	1.9088E-08	1.52402E-07	0.15240167
3831503773985	383150	3773985	7.20352E-05	8.47074E-05	8.35795E-05	1.77662E-05	2.31047E-05	1.70063E-05	1.75041E-06	2.05072E-05	1.75041E-06	3.17168E-05	4.60218E-05	2.72808E-05	1.22768E-08	1.4231E-07	2.1924E-08	1.76512E-07	0.17651196
3831603773985	383160	3773985	7.42466E-05	8.73079E-05	8.61454E-05	1.83116E-05	2.3814E-05	1.75284E-05	1.80415E-06	2.11367E-05	1.80415E-06	3.26869E-05	4.74294E-05	2.81152E-05	1.48207E-08	1.7012E-07	2.5889E-08	2.10825E-07	0.21082538
3836903773985	383690	3773985	0.005233879	0.006154613	0.006072663	0.001290841	0.001678727	0.001235635	0.00012718	0.001489995	0.00012718	0.005222146	0.007577447	0.004491757	1.54802E-07	2.2734E-06	5.2114E-07	2.94933E-06	2.94933304
3837003773985	383700	3773985	0.004627819	0.005441936	0.005369475	0.001141367	0.001484338	0.001092554	0.000112453	0.00131746	0.000112453	0.005131147	0.007445406	0.004413486	1.37086E-07	2.0133E-06	4.6132E-07	2.61173E-06	2.61173204
3837103773985	383710	3773985	0.003592266	0.004224211	0.004167964	0.000885967	0.001152192	0.000848076	8.72899E-05	0.001022656	8.72899E-05	0.004015442	0.005826492	0.003453827	1.06896E-07	1.5702E-06	3.5824E-07	2.03536E-06	2.03536097
3837203773985	383720	3773985	0.002931227	0.003446883	0.003400987	0.000722934	0.000940169	0.000692016	7.1227E-05	0.00083447	7.1227E-05	0.003297708	0.004785046	0.002836478	8.75921E-08	1.2869E-06	2.9241E-07	1.66688E-06	1.66687656
3837303773985	383730	3773985	0.002486761	0.002924228	0.002885291	0.000613314	0.00079761	0.000587085	6.04268E-05	0.000707938	6.04268E-05	0.002815846	0.004085853	0.002422011	7.4586E-08	1.0959E-06	2.4813E-07	1.41865E-06	1.41864729
3837403773985	383740	3773985	0.002177442	0.002560494	0.002526401	0.000537026	0.000698398	0.000514059	5.29105E-05	0.00061988	5.29105E-05	0.002485165	0.003606028	0.00213758	6.55107E-08	9.6267E-07	2.173E-07	1.24548E-06	1.24548056
3837503773985	383750	3773985	0.001956441	0.002300614	0.002269981	0.00048252	0.000627514	0.000461884	4.75403E-05	0.000556965	4.75403E-05	0.002255121	0.00327223	0.001939712	5.90053E-08	8.6712E-07	1.9527E-07	1.12139E-06	1.12139257
3837603773985	383760	3773985	0.001792585	0.002107933	0.002079865	0.000442108	0.000574958	0.000423201	4.35587E-05	0.000510318	4.35587E-05	0.002090224	0.00303296	0.001797877	5.4164E-08	7.96E-07	1.7892E-07	1.02908E-06	1.02908471
3837703773985	383770	3773985	0.001674249	0.00196878	0.001942565	0.000412923	0.000537003	0.000395263	4.06832E-05	0.00047663	4.06832E-05	0.001977419	0.002869277	0.001700849	5.06489E-08	7.4434E-07	1.6712E-07	9.62102E-07	0.96210249
3837803773985	383780	3773985	0.001580874	0.001858979	0.001834226	0.000389894	0.000507054	0.000373219	3.84143E-05	0.000450048	3.84143E-05	0.001891763	0.002744989	0.001627174	4.78624E-08	7.0337E-07	1.578E-07	9.09031E-07	0.90903107
3837903773985	383790	3773985	0.001503703	0.001768232	0.001744688	0.000370861	0.000482302	0.000355	3.65391E-05	0.000428078	3.65391E-05	0.001822964	0.002645161	0.001567998	4.55501E-08	6.6937E-07	1.5009E-07	8.65013E-07	0.86501296
3838003773985	383800	3773985	0.001439907	0.001693212	0.001670667	0.000355127	0.000461839	0.000339939	3.49889E-05	0.000409917	3.49889E-05	0.001768985	0.002566836	0.001521568	4.36298E-08	6.4113E-07	1.4372E-07	8.28479E-07	0.82847867
3838103773985	383810	3773985	0.00138261	0.001625837	0.001604188	0.000340996	0.000443462	0.000326412	3.35966E-05	0.000393605	3.35966E-05	0.001719514	0.002495051	0.001479016	4.19014E-08	6.1571E-07	1.38E-07	7.95606E-07	0.79560566
3838203773985	383820	3773985	0.001323972	0.001556883	0.001536152	0.000326533	0.000424654	0.000312569	3.21717E-05	0.000376912	3.21717E-05	0.001662409	0.002412191	0.001429898	4.01369E-08	5.8976E-07	1.3214E-07	7.62032E-07	0.7620319
3838303773985	383830	3773985	0.001258448	0.001479832	0.001460128	0.000310373	0.000403638	0.0002971	3.05795E-05	0.000358259	3.05795E-05	0.001590248	0.002307484	0.00136783	3.8175E-08	5.6092E-07	1.2559E-07	7.24679E-07	0.72467861
3838403773985	383840	3773985	0.001183589	0.001391804	0.001373272	0.000291911	0.000379627	0.000279426	2.87605E-05	0.000336947	2.87605E-05	0.00149831	0.00217408	0.001288751	3.59448E-08	5.2814E-07	1.181E-07	6.82183E-07	0.68218289
3838603773985	383860	3773985	0.00100461	0.001181339	0.001165609	0.000247769	0.000322221	0.000237172	2.44114E-05	0.000285995	2.44114E-05	0.001254224	0.001819906	0.001078803	3.06418E-08	4.5022E-07	1.0019E-07	5.81046E-07	0.58104576
3838703773985	383870	3773985	0.000908466	0.001068282	0.001054058	0.000224057	0.000291384	0.000214474	2.20752E-05	0.000258625	2.20752E-05	0.001116611	0.001620226	0.000960437	2.78007E-08	4.0847E-07	9.0563E-08	5.26834E-07	0.52683394
3838803773985	383880	3773985	0.000816189	0.000959771	0.000946991	0.000201298	0.000261786	0.000192689	1.98329E-05	0.000232355	1.98329E-05	0.000983343	0.001426851	0.000845809	2.50738E-08	3.684E-07	8.1324E-08	4.74801E-07	0.47480068
3838903773985	383890	3773985	0.000735525	0.000864917	0.000853401	0.000181404	0.000235914	0.000173646	1.78728E-05	0.000209391	1.78728E-05	0.00086778	0.001259167	0.000746409	2.26861E-08	3.3331E-07	7.3246E-08	4.29247E-07	0.42924699
3839003773985	383900	3773985	0.000663378	0.000780079	0.000769692	0.00016361	0.000212774	0.000156613	1.61197E-05	0.000188852	1.61197E-05	0.000765052	0.001110108	0.000658049	2.05474E-08	3.0188E-07	6.6021E-08	3.8845E-07	0.38845015
3839103773985	383910	3773985	0.000599832	0.000705354	0.000695962	0.000147938	0.000192392	0.000141611	1.45756E-05	0.000170762	1.45756E-05	0.000675535	0.000980217	0.000581053	1.86608E-08	2.7415E-07	5.966E-08	3.52469E-07	0.35246923
3829703773995	382970	3773995	3.73545E-05	4.39258E-05	4.33409E-05	9.21279E-06	1.19812E-05	8.81879E-06	9.07691E-07	1.06342E-05	9.07691E-07	1.69782E-05	2.46358E-05	1.46036E-05	2.51516E-09	3.2034E-08	5.3321E-09	3.98815E-08	0.03988148
3829803773995	382980	3773995	3.82178E-05	4.49411E-05	4.43427E-05	9.42573E-06	1.22581E-05	9.02262E-06	9.28671E-07	1.088E-05	9.28671E-07	1.73681E-05	2.52015E-05	1.4939E-05	2.62883E-09	3.3383E-08	5.5384E-09	4.15503E-08	0.04155032
3829903773995	382990	3773995	3.91202E-05	4.60022E-05	4.53897E-05	9.64829E-06	1.25475E-05	9.23566E-06	9.50598E-07	1.11369E-05	9.50598E-07	1.77768E-05	2.57945E-05	1.52904E-05	2.75206E-09	3.4841E-08	5.7608E-09	4.33537E-08	0.04335373
3830003773995	383000	3773995	4.03958E-05	4.75022E-05	4.68697E-05	9.9629E-06	1.29567E-05	9.53681E-06	9.81594E-07	1.15E-05	9.81594E-07	1.83382E-05	2.66092E-05	1.57734E-05	2.91211E-09	3.6747E-08	6.0553E-09	4.57144E-08	0.04571442
3830103773995	383010	3773995	4.20057E-05	4.93952E-05	4.87375E-05	1.03599E-05	1.3473E-05	9.91686E-06	1.02071E-06	1.19583E-05	1.02071E-06	1.90401E-05	2.76275E-05	1.6377E-05	3.10917E-09	3.9098E-08	6.4201E-09	4.86277E-08	0.04862771
3830203773995	383020	3773995	4.37547E-05	5.1452E-05	5.07669E-05	1.07913E-05	1.4034E-05	1.03298E-05	1.06321E-06	1.24562E-05	1.06321E-06	1.98105E-05	2.87455E-05	1.70398E-05	3.33285E-09	4.1758E-08	6.8318E-09	5.19224E-08	0.05192237
3830303773995	383030	3773995	4.52476E-05	5.32074E-05	5.2499E-05	1.11595E-05	1.45128E-05	1.06822E-05	1.09949E-06	1.28812E-05	1.09949E-06	2.04843E-05	2.97231E-05	1.76193E-05	3.55212E-09	4.4336E-08	7.2268E-09	5.51149E-08	0.05511489
3830403773995	383040	3773995	4.68351E-05	5.50743E-05	5.43409E-05	1.1551E-05	1.5022E-05	1.1057E-05	1.13806E-06	1.33331E-05	1.13806E-06	2.12048E-05	3.07687E-05	1.82391E-05	3.80069E-09	4.7245E-08	7.6713E-09	5.87174E-08	0.05871742
3830503773995	383050	3773995	4.88126E-05	5.73996E-05	5.66353E-05	1.20387E-05	1.56563E-05	1.15239E-05	1.18612E-06	1.38961E-05	1.18612E-06	2.20907E-05	3.20541E-05	1.9001E-05	4.11337E-09	5.0901E-08	8.2309E-09	6.3245E-08	0.06324498
3830603773995	383060	3773995	5.12301E-05	6.02424E-05	5.94402E-05	1.2635E-05	1.64317E-05	1.20946E-05	1.24486E-06	1.45843E-05	1.24486E-06	2.31544E-05	3.35975E-05	1.99159E-05	4.51023E-09	5.5526E-08	8.939E-09	6.89751E-08	0.06897511
3830703773995	383070	3773995	5.38648E-05	6.33406E-05	6.24972E-05	1.32848E-05	1.72767E-05	1.27166E-05	1.30888E-06	1.53344E-05	1.30888E-06	2.42867E-05	3.52405E-05	2.08899E-05	4.98193E-09	6.0988E-08	9.7748E-09	7.57443E-08	0.07574431
3830803773995	383080	3773995	5.60428E-05	6.59018E-05	6.50243E-05	1.38219E-05	1.79753E-05	1.32308E-05	1.36181E-06	1.59544E-05	1.36181E-06	2.52256E-05	3.66029E-05	2.16974E-05	5.4513E-09	6.6362E-08	1.0593E-08	8.24061E-08	0.08240611
3830903773995	383090	3773995	5.83044E-05	6.85612E-05	6.76482E-05	1.43797E-05	1.87007E-05	1.37647E-05	1.41676E-06	1.65982E-05	1.41676E-06	2.61957E-05	3.80105E-05	2.25319E-05	5.99642E-09	7.2565E-08	1.1536E-08	9.00974E-08	0.09009735
3831003773995	383100	3773995	6.04879E-05	7.11288E-05	7.01817E-05	1.49182E-05	1.9401E-05	1.42802E-05	1.46982E-06	1.72199E-05	1.46982E-06	2.71502E-05	3.93955E-05	2.33529E-05	6.6128E-09	7.9527E-08	1.2588E-08	9.87278E-08	0.09872775
3831103773995	383110	3773995	6.24709E-05	7.34607E-05	7.24826E-05	1.54073E-05	2.00371E-05	1.47484E-05	1.51801E-06	1.77844E-05	1.51801E-06	2.80548E-05	4.07081E-05	2.41309E-05	7.30361E-09	8.7267E-08	1.3746E-08	1.08317E-07	0.10831724
3831203773995	383120	3773995	6.45041E-05	7.58515E-05	7.48416E-05	1.59088E-05	2.06892E-05	1.52284E-05	1.56741E-06	1.83632E-05	1.56741E-06	2.89906E-05	4.20659E-05	2.49358E-05	8.14188E-09	9.6607E-08	1.5133E-08	1.19882E-07	0.11988225
3831303773995	383130	3773995	6.65874E-05	7.83013E-05	7.72587E-05	1.64226E-05	2.13574E-05	1.57202E-05	1.61803E-06	1.89563E-05	1.61803E-06	2.99544E-05	4.34645E-05	2.57649E-05	9.17851E-09	1.081E-07	1.6822E-08	1.34097E-07	0.13409653
3831403773995	383140	3773995	6.89102E-05	8.10328E-05	7.99538E-05	1.69954E-05	2.21024E-05	1.62686E-05	1.67448E-06	1.96176E-05	1.67448E-06	3.09495E-05	4.49083E-05	2.66208E-05	1.05102E-08	1.228E-07	1.8963E-08	1.52274E-07	0.15227425
3831503773995	383150	3773995	7.11662E-05	8.36856E-05	8.25713E-05	1.75518E-05	2.2826E-05	1.68012E-05	1.7293E-06	2.02598E-05	1.7293E-06	3.19913E-05	4.64201E-05	2.75169E-05	1.23043E-08	1.4249E-07	2.178E-08	1.76571E-07	0.17657056
3831603773995	383160	3773995	7.33553E-05	8.62598E-05	8.51113E-05	1.80917E-05	2.35282E-05	1.7318E-05	1.78249E-06	2.0883E-05	1.78249E-06	3.29957E-05	4.78775E-05	2.83808E-05	1.48789E-08	1.7061E-07	2.5742E-08	2.11232E-07	0.21123241
3837003773995	383700	3773995	0.005185161	0.006097325	0.006016138	0.001278825	0.001663102	0.001224133	0.000125996	0.001476126	0.000125996	0.006599743	0.00957637	0.005676678	1.5314E-07	2.2483E-06	5.1769E-07	2.91912E-06	2.91911764
3837103773995	383710	3773995	0.004795947	0.005639641	0.005564548	0.001182833	0.001538264	0.001132246	0.000116539	0.001365324	0.000116539	0.006312486	0.009159554	0.005429598	1.41741E-07	2.081E-06	4.7902E-07	2.70173E-06	2.70172892
3837203773995	383720	3773995	0.003778102	0.004442739	0.004383583	0.0009318	0.001211798	0.000891949	9.18056E-05	0.001075561	9.18056E-05	0.004899875	0.007109824	0.00421456	1.12082E-07	1.6457E-06	3.774E-07	2.13518E-06	2.13517866
3837303773995	383730	3773995	0.00312357	0.003673062	0.003624154	0.000770371	0.001001862	0.000737425	7.59009E-05	0.000889226	7.59009E-05	0.00401124	0.005820396	0.003450213	9.29815E-08	1.3654E-06	3.1204E-07	1.7704E-06	1.77040137

			EGIODemolition	EGIOSite Grubbing / Prep	EGIOMass Grading / Excavation	EGIOMass Grading / Excavation	EGIODrainage / Utilities Trenching	EGIODrainage / Utilities Trenching	EGIOFoundations / Concrete Pads	EGIOFoundations / Concrete Pads	EGIOBuilding / Structure Construction	EGIOBuilding / Structure Construction	EGIOAsphalt Paving	EGIOArchitectural Coating	EGIOLandscaping or Other Finishing	EGIOWaterside Construction (Piles)	HIWaterside Construction (Landscaping)	HIWaterside Construction (Landscaping)	KMDemolition	KMSite Grubbing / Prep	KMMass Grading / Excavation
Unique Identifier	X (UTM)	Y (UTM)	2025	2025	2025	2026	2026	2027	2026	2027	2026	2027	2027	2027	2027	2027	2025	2026	2025	2025	2025
3837403773995	383740	3773995	0.003148446	0.00123486	0.000408949	0.000400524	0.000930036	0.000928601	0.001221945	0.001221157	0.001308856	0.001277483	5.09323E-05	5.09323E-05	0.001379348	5.09323E-05	0.000610963	0.000591827	0.001035053	0.004492203	0.003414553
3837503773995	383750	3773995	0.002795345	0.00109637	0.000363085	0.000355604	0.000825731	0.000824457	0.001084903	0.001084203	0.001162067	0.001134213	4.52202E-05	4.52202E-05	0.001224653	4.52202E-05	0.00054293	0.000525924	0.000919514	0.003990757	0.003033401
3837603773995	383760	3773995	0.002543858	0.00099774	0.00033042	0.000323612	0.000751443	0.000750284	0.000987298	0.000986661	0.00105752	0.001032171	4.11519E-05	4.11519E-05	0.001114475	4.11519E-05	0.000494478	0.00047899	0.000837125	0.003633182	0.002761605
3837703773995	383770	3773995	0.002372454	0.00093051	0.000308156	0.000301807	0.000700811	0.00069973	0.000920775	0.00092018	0.000986265	0.000962624	3.83791E-05	3.83791E-05	0.001039383	3.83791E-05	0.000461455	0.000447001	0.00078087	0.003389029	0.002576024
3837803773995	383780	3773995	0.002243985	0.00088012	0.00029147	0.000285464	0.000662862	0.000661839	0.000870914	0.000870352	0.000932858	0.000910498	3.63009E-05	3.63009E-05	0.000983099	3.63009E-05	0.000436702	0.00042302	0.000738639	0.003205743	0.002436707
3837903773995	383790	3773995	0.002142066	0.00084015	0.000278231	0.000272499	0.000632756	0.000631779	0.000831358	0.000830822	0.000890489	0.000869144	3.46521E-05	3.46521E-05	0.000938448	3.46521E-05	0.000417065	0.000404001	0.000705089	0.003060134	0.002326028
3838003773995	383800	3773995	0.002063644	0.00080939	0.000268045	0.000262522	0.00060959	0.00060865	0.000800922	0.000800405	0.000857887	0.000837324	3.33835E-05	3.33835E-05	0.000904091	3.33835E-05	0.000401955	0.000389365	0.000679233	0.002947919	0.002240733
3838103773995	383810	3773995	0.001995497	0.00078266	0.000259194	0.000253853	0.00058946	0.000588551	0.000774474	0.000773974	0.000829558	0.000809674	3.22811E-05	3.22811E-05	0.000874236	3.22811E-05	0.000388822	0.000376643	0.000656758	0.002850378	0.002166591
3838203773995	383820	3773995	0.001923174	0.0007543	0.0002498	0.000244653	0.000568096	0.00056722	0.000746404	0.000745923	0.000799492	0.000780329	3.11111E-05	3.11111E-05	0.000842551	3.11111E-05	0.000374885	0.000363143	0.000632949	0.002747042	0.002088045
3838303773995	383830	3773995	0.001835627	0.00071996	0.000238428	0.000233516	0.000542235	0.000541399	0.000712426	0.000711966	0.000763097	0.000744806	2.96949E-05	2.96949E-05	0.000804196	2.96949E-05	0.000358008	0.00034679	0.000604181	0.002622186	0.001993141
3838403773995	383840	3773995	0.001724681	0.00067644	0.000224018	0.000219402	0.000509462	0.000508676	0.000669367	0.000668935	0.000716975	0.00069979	2.79001E-05	2.79001E-05	0.00075559	2.79001E-05	0.000336616	0.000326072	0.00056777	0.002464162	0.001873026
3838603773995	383860	3773995	0.001424062	0.00055854	0.00018497	0.000181159	0.000420661	0.000420012	0.000552693	0.000552337	0.000592004	0.000577814	2.3037E-05	2.3037E-05	0.000623888	2.3037E-05	0.000278624	0.000269897	0.000469132	0.002036066	0.001547627
3838703773995	383870	3773995	0.001264128	0.00049581	0.000164197	0.000160814	0.000373417	0.000372841	0.000490622	0.000490305	0.000525517	0.000512921	2.04498E-05	2.04498E-05	0.00055382	2.04498E-05	0.000247762	0.000240002	0.000416622	0.001808169	0.001374401
3838803773995	383880	3773995	0.001117515	0.0004383	0.000145153	0.000142163	0.000330108	0.000329599	0.00043719	0.000433439	0.000464568	0.000453432	1.8078E-05	1.8078E-05	0.000489588	1.8078E-05	0.000219463	0.000212589	0.000368455	0.00159912	0.001215501
3838903773995	383890	3773995	0.000994874	0.0003902	0.000129224	0.000126561	0.000293881	0.000293428	0.000386121	0.000385872	0.000413584	0.000403671	1.60941E-05	1.60941E-05	0.000435859	1.60941E-05	0.00019578	0.000189648	0.000328122	0.001424074	0.001082448
3839003773995	383900	3773995	0.000885447	0.00034728	0.00011501	0.00011264	0.000261557	0.000261153	0.000343651	0.000343429	0.000368093	0.00035927	1.43238E-05	1.43238E-05	0.000387918	1.43238E-05	0.000174647	0.000169176	0.000292108	0.001267769	0.000963639
3839103773995	383910	3773995	0.000792474	0.00031082	0.000102934	0.000100813	0.000234093	0.000233732	0.000307567	0.000307369	0.000329443	0.000321547	1.28198E-05	1.28198E-05	0.000347186	1.28198E-05	0.000156679	0.000151771	0.000261461	0.001134761	0.000862539
3829703774005	382970	3774005	0.000160535	6.2964E-05	2.08518E-05	2.04222E-05	4.74214E-05	4.73482E-05	6.23055E-05	6.22653E-05	6.6737E-05	6.51373E-05	2.59698E-06	2.59698E-06	7.03313E-05	2.59698E-06	2.46786E-05	2.39056E-05	1.61153E-05	6.99416E-05	5.31631E-05
3829803774005	382980	3774005	0.000168646	6.6145E-05	2.19053E-05	2.1454E-05	4.98173E-05	4.97404E-05	6.54534E-05	6.54112E-05	7.01088E-05	6.84283E-05	2.72819E-06	2.72819E-06	7.38846E-05	2.72819E-06	2.57891E-05	2.49813E-05	1.64684E-05	7.14738E-05	5.43277E-05
3829903774005	382990	3774005	0.00017744	6.9594E-05	2.30475E-05	2.25726E-05	5.24188E-05	5.23339E-05	6.88662E-05	6.88218E-05	7.37643E-05	7.19962E-05	2.87044E-06	2.87044E-06	7.77371E-05	2.87044E-06	2.69945E-05	2.6149E-05	1.6835E-05	7.3065E-05	5.55372E-05
3830003774005	383000	3774005	0.000189125	7.4178E-05	2.45653E-05	2.40592E-05	5.58667E-05	5.57805E-05	7.34015E-05	7.33541E-05	7.86222E-05	7.67376E-05	3.05947E-06	3.05947E-06	8.28566E-05	3.05947E-06	2.8636E-05	2.7739E-05	1.73939E-05	7.5491E-05	5.73812E-05
3830103774005	383010	3774005	0.000203793	7.993E-05	2.64705E-05	2.59251E-05	6.01994E-05	6.01065E-05	7.90942E-05	7.90431E-05	8.47197E-05	8.2689E-05	3.29675E-06	3.29675E-06	8.92825E-05	3.29675E-06	3.07133E-05	2.97513E-05	1.81294E-05	7.86831E-05	5.98075E-05
3830203774005	383020	3774005	0.000220643	8.6539E-05	2.86592E-05	2.80687E-05	6.51769E-05	6.50763E-05	8.56339E-05	8.55787E-05	9.17246E-05	8.9526E-05	3.56934E-06	3.56934E-06	9.66647E-05	3.56934E-06	3.30974E-05	3.20607E-05	1.89396E-05	8.21993E-05	6.24802E-05
3830303774005	383030	3774005	0.000237628	9.3201E-05	3.08653E-05	3.02294E-05	7.01942E-05	7.00859E-05	9.2226E-05	9.21665E-05	9.87855E-05	9.64177E-05	3.8441E-06	3.8441E-06	0.000104106	3.8441E-06	3.54922E-05	3.43805E-05	1.96457E-05	8.52637E-05	6.48095E-05
3830403774005	383040	3774005	0.000257065	0.00010082	3.339E-05	3.2702E-05	7.59358E-05	7.58186E-05	9.97697E-05	9.97053E-05	0.000106866	0.000104304	4.15854E-06	4.15854E-06	0.000112621	4.15854E-06	3.82369E-05	3.70392E-05	2.04038E-05	8.85541E-05	6.73105E-05
3830503774005	383050	3774005	0.000281227	0.0001103	3.65283E-05	3.57757E-05	8.3073E-05	8.29448E-05	0.000109147	0.000109077	0.00011691	0.000114108	4.5494E-06	4.5494E-06	0.000123207	4.5494E-06	4.16596E-05	4.03548E-05	2.13158E-05	9.25123E-05	7.03192E-05
3830603774005	383060	3774005	0.000311685	0.00012225	4.04845E-05	3.96504E-05	9.20702E-05	9.19281E-05	0.000120968	0.00012089	0.000129572	0.000126466	5.04212E-06	5.04212E-06	0.00013655	5.04212E-06	4.59991E-05	4.45583E-05	2.24112E-05	9.72661E-05	7.39326E-05
3830703774005	383070	3774005	0.000348116	0.00013654	4.52165E-05	4.42849E-05	0.000102832	0.000102673	0.000135107	0.00013502	0.000144717	0.000141248	5.63146E-06	5.63146E-06	0.000152511	5.63146E-06	5.1257E-05	4.96515E-05	2.35948E-05	0.000102403	7.78371E-05
3830803774005	383080	3774005	0.000386307	0.00015152	5.01772E-05	4.91433E-05	0.000114113	0.000113937	0.00014993	0.000149833	0.000160594	0.000156744	6.24928E-06	6.24928E-06	0.000169243	6.24928E-06	5.68504E-05	5.50697E-05	2.4638E-05	0.000106931	8.12788E-05
3830903774005	383090	3774005	0.000431074	0.00016907	5.59918E-05	5.48382E-05	0.000127337	0.000127141	0.000167304	0.000167196	0.000179204	0.000174908	6.97347E-06	6.97347E-06	0.000188855	6.97347E-06	6.35147E-05	6.15253E-05	2.57243E-05	0.000111645	8.48623E-05
3831003774005	383100	3774005	0.000481831	0.00018898	6.25847E-05	6.12952E-05	0.000142331	0.000142111	0.000187004	0.000186883	0.000200304	0.000195503	7.79457E-06	7.79457E-06	0.000211092	7.79457E-06	7.11352E-05	6.89071E-05	2.67585E-05	0.000116134	8.82741E-05
3831103774005	383110	3774005	0.000538346	0.00021115	6.99253E-05	6.84846E-05	0.000159025	0.000158779	0.000208938	0.000208803	0.000223798	0.000218434	8.7088E-06	8.7088E-06	0.000235852	8.7088E-06	7.95898E-05	7.70969E-05	2.76773E-05	0.000120122	9.13052E-05
3831203774005	383120	3774005	0.000607633	0.00023832	7.8925E-05	7.72989E-05	0.000179492	0.000179215	0.000235829	0.000235677	0.000252602	0.000246547	9.82966E-06	9.82966E-06	0.000266207	9.82966E-06	8.99316E-05	8.71148E-05	2.86256E-05	0.000124237	9.44333E-05
3831303774005	383130	3774005	0.000694336	0.00027233	9.01868E-05	8.83287E-05	0.000205104	0.000204787	0.000269479	0.000269305	0.000288646	0.000281727	1.12323E-05	1.12323E-05	0.000304192	1.12323E-05	0.000102781	9.9562E-05	2.95987E-05	0.00012846	9.76436E-05
3831403774005	383140	3774005	0.000807007	0.00031652	0.000104822	0.000102662	0.000238386	0.000238018	0.000313208	0.000313006	0.000335485	0.000327443	1.30549E-05	1.30549E-05	0.000353553	1.30549E-05	0.000119273	0.000115537	3.06895E-05	0.000133194	0.000101242
3831503774005	383150	3774005	0.000960662	0.00037679	0.00012478	0.000122209	0.000283775	0.000283337	0.000372843	0.000372602	0.000399361	0.000389789	1.55406E-05	1.55406E-05	0.00042087	1.55406E-05	0.000141269	0.000136844	3.17644E-05	0.00013786	0.000104788
3831603774005	383160	3774005	0.001186182	0.00046524	0.000154072	0.000150898	0.000350392	0.000349852	0.00046037	0.000460073	0.000493114	0.000481294	1.91888E-05	1.91888E-05	0.000519672	1.91888E-05	0.000172923	0.000167506	3.28394E-05	0.000142525	0.000108334
3837103774005	383710	3774005	0.006429323	0.00252167	0.0008351	0.000817894	0.001899191	0.00189626	0.002495288	0.002493678	0.002672765	0.002608701	0.000104007	0.000104007	0.002816715	0.000104007	0.001242433	0.001203517	0.002102262	0.009123965	0.006935186
3837203774005	383720	3774005	0.006343302	0.00248793	0.000823927	0.000806951	0.001873781	0.00187089	0.002461903	0.002460314	0.002637005	0.002573798	0.000102615	0.000102615	0.002779028	0.000102615	0.0012259	0.001187503	0.002074008	0.009001339	0.006841977
3837303774005	383730	3774005	0.005008028	0.00196422	0.000650489	0.000637087	0.001479347	0.001477064	0.001943669	0.001942414	0.002081912	0.002032009	8.10147E-05	8.10147E-05	0.002194039	8.10147E-05	0.000968629	0.000938289	0.001638471	0.007111079	0.005405178
3837403774005	383740	3774005	0.004178413	0.00163883	0.000542731	0.000531549	0.001234283	0.001232379	0.001621686	0.00162064	0.001737029	0.001695393	6.75941E-05	6.75941E-05	0.001830581	6.75941E-05	0.000808794	0.000783461	0.001367785	0.005936284	0.004512209
3837503774005	383750	3774005	0.003617154	0.0014187	0.00046983	0.000460149	0.00106849	0.001066841	0.001403856	0.00140295	0.001503705	0.001467662	5.85146E-05	5.85146E-05	0.001584691	5.85146E-05	0.000700667	0.000678721	0.001184588	0.005141193	0.003907855
3837603774005	383760	3774005	0.003237826	0.00126992	0.000420559	0.000411894	0.000956438	0.000954962	0.001256635	0.001255824	0.001346013	0.001313749	5.23782E-05	5.23782E-05	0.001418506	5.23782E-05	0.000627595	0.000607937	0.001060709	0.004603554	0.003499192
3837703774005	383770	3774005	0.003001069	0.00117706	0.000389807	0.000381775	0.000886501	0.000885133	0.001164747	0.001163995	0.001247589	0.001217685	4.85482E-05	4.85482E-05	0.001314782	4.85482E-05	0.000581996	0.000563766	0.000983328	0.004267714	0.003243918
3837803774005	383780	3774005	0.002835881	0.00111227	0.000368351	0.000360761	0.000837706	0.000836413	0.001100635	0.001099925	0.001178918	0.00115066	4.5876E-05	4.5876E-05	0.001242412	4.5876E-05	0.000550184	0.000532951	0.000929295	0.004033207	0.003065667
3837903774005	383790	3774005	0.002713618	0.00106432	0.00035247	0.000345208	0.00080159	0.000800353	0.001053184	0.001052504	0.001128091	0.001101052	4.38981E-05	4.38981E-05	0.001188848	4.38981E-05	0.000526645	0.000510149	0.000889284	0.003859556	0.002933674
3838003774005	383800	3774005	0.002632609	0.00103255	0.000341948	0.000334902	0.00077766	0.00077646	0.001021744	0.001021084	0.001094415	0.001068182	4.25876E-05	4.25876E-05	0.001153358	4.25876E-05	0.000511056	0.000495049	0.000862757	0.003744424	0.002846162
3838103774005	383810	3774005	0.00256943	0.00100777	0.000333741	0.000326865	0.000758997	0.000757826	0.000997223	0.000996579	0.00106815	0.001042547	4.15656E-05	4.15656E-05	0.001125678	4.15656E-05	0.000498904	0.000483277	0.000842086	0.003654711	0.00277797
3838203774005	383820	3774005	0.002500825	0.00098086	0.00032483	0.000318138	0.000738732	0.000737592	0.000970597	0.00096997	0.00103963	0.001014711	4.04558E-05	4.04558E-05	0.001095622	4.04558E-05	0.00048571	0.000470497	0.000819686	0.003557494	0.002704075
3838303774005	383830	3774005	0.002403496	0.00094268	0.000312188	0.000305756	0.000709981	0.000708886	0.000932822	0.00093222	0.000999169	0.00097522	3.88813E-05	3.88813E-05	0.001052982	3.88813E-05	0.000466978	0.000452351	0.000787944	0.003419732	0.002599361
3838403774005	383840	3774005	0.002253308	0.00088378	0.000292681	0.00028665	0.000665616	0.000664589	0.000874533	0.000873968	0.000936734	0.000914281	3.64517E-05	3.64517E-05	0.000987184	3.64517E-05	0.00043805	0.000424329	0.000738926	0.003206991	0.002437655
3838603774005	383860	3774005	0.001767462	0.00069322	0.000229574	0.000224844	0.0005221	0.000521294	0.000685971	0.000685528	0.00073476	0.00071718	2.85922E-05	2.85922E-05	0.000774333	2.85922E-05	0.000344387	0.0003336	0.000580015	0.002517308	0.001913423
3838703774005	383870	3774005	0.001517457	0.00059517	0.000197101	0.00019304	0.000448249	0.000447558	0.000588941	0.000588561	0.000630829	0.000615709	2.45479E-05	2.45479E-05	0.000664804	2.45479E-05	0.000296165	0.000286889	0.000498129	0.002161913	0.001643285
3838803774005	383880	3774005	0.001304511	0.00051165	0.000169442	0.000165951	0.000385346	0.000384752	0.000506295	0.000505968	0.000542305	0.000529306	2.1103E-05	2.1103E-05	0.000571512	2.1103E-05	0.000255087	0.000247097	0.000428336	0.001859007	0.001413043
3838903774005	383890	3774005	0.001135919	0.00044552	0.000147544	0.000144504	0.000335545	0.000335027	0.000440862	0.000440578	0.000472218	0.0004609	1.83757E-05	1.83757E-05	0.000497651	1.83757E-05	0.000222554	0.000215583	0.000373037	0.001619009	0.001230619
3839003774005	383900	3774005	0.000989916	0.00038826	0.00012858	0.00012593	0.000292416	0.000291965	0.000384197	0.000383949	0.000411523	0.000401659	1.60138E-05	1.60138E-05	0.000433687	1.60138E-05	0.000194376	0.000188288	0.000325117	0.001411031	0.001072534
3839103774005	383910	3774005	0.000871201	0.0003417	0.00011316	0.00011082	0.000257349	0.000256951	0.000338122	0.000337904	0.000362171	0.00035349	1.40934E-05	1.40934E-05	0.000381677	1.40934E-05	0.000171457	0.000166087	0.000286104	0.001241711	0.000943833
3829703774015	382970	3774015	0.000160805	6.307E-05	2.08868E-05	2.04565E-05	4.7501E-05	4.74277E-05	6.24101E-05	6.23698E-05	6.6849E-05	6.52467E-05	2.60134E-06	2.60134E-06	7.04493E-05	2.60134E-06	2.45172E-05	2.37493E-05	1.60271E-05	6.95585E-05	5.28719E-05
3829803774015	382980	3774015	0.000168476	6.6078E-05	2.18832E-05	2.14323E-05	4.97669E-05	4.96901E-05	6.53872E-05	6.5345E-05	7.00378E-05	6.8359E-05	2.72542E-06	2.72542E-06	7.38099E-05	2.72542E-06	2.55433E-05	2.47432E-05	1.63326E-05	7.08845E-05	5.38798E-05
3829903774015	382990	3774015	0.000176748	6.9323E-05	2.29577E-05	2.24847E-05	5.22105E-05	5.21299E-05	6.85978E-05	6.85535E-05	7.34768E-05	7.17156E-05	2.85925E-06	2.85925E-06	7.74341E-05	2.85925E-06	2.66519E-05	2.58171E-05	1.66449E-05	7.22399E-05	5.491E-05
3830003774015	383000	3774015	0.0001882	7.3815E-05	2.44452E-05	2.39415E-05	5.55934E-05	5.55076E-05	7.30424E-05	7.29953E-05	7.82376E-05	7.63623E-05	3.04451E-06	3.04451E-06	8.24513E-05	3.04451E-06	2.82359E-05	2.73515E-05	1.71744E-05	7.45382E-05	5.6657E-05
3830103774015	383010	3774015	0.00020294	7.9596E-05	2.63597E-05	2.58166E-05	5.99474E-05	5.98549E-05	7.8763E-05	7.87122E-05	8.4365E-05	8.23428E-05	3.28295E-06	3.28295E-06	8.89087E-05	3.28295E-06	3.02971E-05	2.93481E-05	1.79009E-05	7.76911E-05	5.90535E-05
3830203774015	383020	3774015	0.00021996	8.6272E-05	2.85705E-05	2.79818E-05	6.49752E-05	6.4875E-05	8.5369E-05	8.53139E-05	9.14408E-05	8.9249E-05	3.55829E-06	3.55829E-06	9.63656E-05	3.55829E-06	3.26776E-05	3.16541E-05	1.87133E-05	8.12171E-05	6.17337E-05
3830303774015	383030	3774015	0.000237197	9.3032E-05	3.08093E-05	3.01746E-05	7.00668E-05	6.99587E-05	9.20586E-05	9.19992E-05	9.86063E-05	9.62428E-05	3.83713E-06	3.83713E-06	0.000103917	3.83713E-06	3.50761E-05	3.39774E-05	1.94217E-05	8.42914E-05	6.40704E-05
3830403774015	383040	3774015	0.000257002	0.0001008	3.33818E-05	3.26941E-05	7.59172E-05	7.58001E-05	9.97453E-05	9.96809E-05	0.00010684	0.000104279	4.15752E-06	4.15752E-06	0.000112594	4.15752E-06	3.78369E-05	3.66517E-05	2.01866E-05	8.76112E-05	6.65938E-05
3830503774015	383050	3774015	0.000281281	0.00011032	3.65353E-05	3.57826E-05	8.30889E-05	8.29607E-05	0.000109168	0.000109098	0.000116933	0.00011413	4.55027E-06	4.55027E-06	0.00012323	4.55027E-06	4.12327E-05	3.99412E-05	2.10873E-05	9.15203E-05	6.95652E-05
3830603774015	383060	3774015	0.000311523	0.00012218	4.04635E-05	3.96298E-05	9.20224E-05	9.18804E-05	0.000120905	0.000120827	0.000129505	0.000126401	5.0395E-06	5.0395E-06	0.00013648	5.0395E-06	4.54878E-05	4.40631E-05	2.21441E-05	9.61071E-05	7.30516E-05
3830703774015	383070	3774015	0.000347658	0.00013636	4.5157E-05	4.42666E-05	0.000102696	0.000102538	0.00013493	0.000134843	0.000144526	0.000141062	5.62405E-06	5.62405E-06	0.00015231	5.62405E-06	5.06381E-05	4.9052E-05	2.32892E-05	0.000101077	7.68293E-05
3830803774015	383080	3774015	0.000386783	0.0001517	5.0239E-05	4.92039E-05	0.000114254	0.000114078	0.000150115	0.000150018	0.000160792	0.000156938	6.25698E-06	6.25698E-06	0.000169451	6.25698E-06	5.63068E-05	5.45432E-05	2.43461E-05	0.000105664	8.03157E-05
3830903774015	383090	3774015	0.000432717	0.00016972	5.62053E-05	5.50473E-05	0.000127823	0.000127625	0.000167942	0.000167834	0.000179887	0.000175575	7.00006E-06	7.00006E-06	0.000189575	7.00006E-06	6.30877E-05	6.11117E-05	2.54459E-05	0.000110437	8.3944E-05
3831003774015	383100	3774015	0.000484508	0.00019003	6.29323E-05	6.16357E-05	0.000143121	0.0001429	0.000188043	0.000187921	0.000201417	0.000196589	7.83787E-06	7.83787E-06	0.000212265	7.83787E-06	7.08212E-05	6.8603E-05	2.64824E-05	0.000114936	8.73633E-05
3831103774015	383110	3774015	0.000540933	0.00021216	7.02613E-05	6.88137E-05	0.000159789	0.000159542	0.000209942	0.000209806	0.000224874	0.000219484	8.75065E-06	8.75065E-06	0.000236985	8.75065E-06	7.9222E-05	7.67406E-05	2.73628E-05	0.000118756	9.02675E-05
3831203774015	383120	3774015	0.000610058	0.00023927	7.924E-05	7.76074E-05	0.000180208	0.0001793	0.00023677	0.000236617	0.00025361	0.000247531	9.86889E-06	9.86889E-06	0.000267269	9.86889E-06	8.951E-05	8.67064E-05	2.82725E-05	0.000122705	9.32687E-05
3831303774015	383130	3774015	0.000697013	0.00027338	9.05345E-05	8.86692E-05	0.000205894	0.000205577	0.000270518	0.000270344	0.000289759	0.000282813	1.12756E-05	1.12756E-05	0.000305364	1.12756E-05	0.000102394	9.91866E-05	2.92207E-05	0.00012682	9.63968E-05
3831403774015	383140	3774015	0.00080989	0.00031765	0.000105196	0.000103029	0.000239238	0.000238868	0.000314327	0.000314124	0.000336683	0.000328613	1.31016E-05	1.31016E-05	0.000354816	1.31016E-05	0.000118948	0.000115222	3.02708E-05	0.000131377	9.98609E-05
3831503774015	383150	3774015	0.000963446	0.00037788	0.000125141	0.000122563	0.000284597	0.000284158	0.000373924	0.000373682	0.000400519	0.000390919	1.55856E-05	1.55856E-05	0.00042209	1.55856E-05	0.000141162	0.00013674	3.13412E-05	0.000136023	0.000103392
3831603774015	383160	3774015	0.001192568	0.00046774	0.000154902	0.00015171	0.000352279	0.000351735	0.000462848	0.00046255	0.000495768	0.000483885	1.92921E-05	1.92921E-05	0.000522469	1.92921E-05	0.000173409	0.000167977	3.24071E-05	0.000140649	0.000106908

			KMMass Grading / Excavation	KMDrainage / Utilities Trenching	KMFoundations / Concrete Pads	KMBuilding / Structure Construction	KMAsphalt Paving	KMArchitectural Coating	KMLandscaping or Other Finishing	KMWaterside Construction (Piles)	EWNDemolition	EWNSite Grubbing / Prep	EWNDrainage / Utilities Trenching	EWNDrainage / Utilities Trenching	EWNDrainage / Utilities Trenching	EWNFoundations / Concrete Pads	EWNBuilding / Structure Construction	EWNAsphalt Paving	EWNLandscaping or Other Finishing	EWNWaterside Construction (Piles)	ISDemolition
Unique Identifier	X (UTM)	Y (UTM)	2026	2026	2026	2026	2026	2026	2026	2026	2027	2027	2027	2028	2029	2029	2029	2029	2029	2029	2027
3837403773995	383740	3773995	0.003379216	0.001213505	0.000642182	0.002205672	7.08595E-05	7.08595E-05	0.002276532	7.08595E-05	0.002445641	0.000133291	0.000312991	0.000306947	0.000300596	0.000260372	0.000565383	4.02239E-05	0.000585495	4.02239E-05	0.000508481
3837503773995	383750	3773995	0.003002008	0.001078047	0.000570498	0.001959462	6.29497E-05	6.29497E-05	0.002022412	6.29497E-05	0.002172667	0.000118413	0.000278056	0.000272687	0.000267045	0.00023131	0.000502277	3.57343E-05	0.000520144	3.57343E-05	0.00045327
3837603773995	383760	3773995	0.002733025	0.000981453	0.000519381	0.001783893	5.73094E-05	5.73094E-05	0.001841202	5.73094E-05	0.001978313	0.000107821	0.000253183	0.000248294	0.000243157	0.000210619	0.000457346	3.25377E-05	0.000473615	3.25377E-05	0.000413602
3837703773995	383770	3773995	0.002549364	0.000915499	0.000484478	0.001664014	5.34581E-05	5.34581E-05	0.001717472	5.34581E-05	0.001845919	0.000100605	0.000236239	0.000231677	0.000226884	0.000196524	0.000426739	3.03602E-05	0.000441919	3.03602E-05	0.000386187
3837803773995	383780	3773995	0.002411489	0.000865986	0.000458277	0.00157402	5.0567E-05	5.0567E-05	0.001624587	5.0567E-05	0.001746755	9.52004E-05	0.000223549	0.000219232	0.000214695	0.000185966	0.000403815	2.87292E-05	0.000418179	2.87292E-05	0.000365395
3837903773995	383790	3773995	0.002301956	0.000826652	0.000437461	0.001502526	4.82702E-05	4.82702E-05	0.001550796	4.82702E-05	0.001668165	9.09172E-05	0.000213491	0.000209368	0.000205036	0.000177599	0.000385646	2.74366E-05	0.000399365	2.74366E-05	0.000348736
3838003773995	383800	3773995	0.002217543	0.000796339	0.000421419	0.001447429	4.65001E-05	4.65001E-05	0.001493929	4.65001E-05	0.001607822	8.76284E-05	0.000205768	0.000201794	0.000197619	0.000171175	0.000371696	2.64442E-05	0.000384918	2.64442E-05	0.000335748
3838103773995	383810	3773995	0.002144169	0.000769989	0.000407475	0.001399536	4.49615E-05	4.49615E-05	0.001444497	4.49615E-05	0.001555472	8.47752E-05	0.000199068	0.000195224	0.000191185	0.000165601	0.000359594	2.55832E-05	0.000372385	2.55832E-05	0.000324406
3838203773995	383820	3773995	0.002066435	0.000742075	0.000392703	0.001348798	4.33315E-05	4.33315E-05	0.001392129	4.33315E-05	0.001499914	8.17473E-05	0.000191958	0.000188251	0.000184356	0.000159687	0.00034675	2.46694E-05	0.000359085	2.46694E-05	0.000312509
3838303773995	383830	3773995	0.001972514	0.000708347	0.000374854	0.001287494	4.1362E-05	4.1362E-05	0.001328856	4.1362E-05	0.001432541	7.80754E-05	0.000183336	0.000179795	0.000176075	0.000152514	0.000331175	2.35613E-05	0.000342955	2.35613E-05	0.000298363
3838403773995	383840	3773995	0.001853642	0.000665659	0.000352264	0.001209904	3.88694E-05	3.88694E-05	0.001248773	3.88694E-05	0.001346969	7.34115E-05	0.000172384	0.000169055	0.000165557	0.000143403	0.000311392	2.21539E-05	0.000322469	2.21539E-05	0.000280714
3838603773995	383860	3773995	0.00153161	0.000550014	0.000291066	0.000999708	3.21166E-05	3.21166E-05	0.001031825	3.21166E-05	0.001114254	6.07283E-05	0.000142601	0.000139848	0.000136954	0.000118628	0.000257593	1.83264E-05	0.000266756	1.83264E-05	0.000233514
3838703773995	383870	3773995	0.001360177	0.000488451	0.000258487	0.000887811	2.85218E-05	2.85218E-05	0.000916333	2.85218E-05	0.000990198	5.39671E-05	0.000126725	0.000124278	0.000121706	0.00010542	0.000228914	1.6286E-05	0.000237057	1.6286E-05	0.000208479
3838803773995	383880	3773995	0.001202922	0.00043198	0.00022802	0.000785168	2.52243E-05	2.52243E-05	0.000810392	2.52243E-05	0.00087641	4.77655E-05	0.000112162	0.000109996	0.00010772	9.33059E-05	0.000202608	1.44145E-05	0.000209815	1.44145E-05	0.000185496
3838903773995	383890	3773995	0.001071246	0.000384694	0.000203578	0.000699221	2.24632E-05	2.24632E-05	0.000721684	2.24632E-05	0.000781197	4.25762E-05	9.9977E-05	9.80464E-05	9.60177E-05	8.31692E-05	0.000180597	1.28485E-05	0.000187021	1.28485E-05	0.000166192
3839003773995	383900	3773995	0.000953667	0.00034247	0.000181234	0.000622475	1.99976E-05	1.99976E-05	0.000642472	1.99976E-05	0.000696214	3.79445E-05	8.91009E-05	8.73803E-05	8.55723E-05	7.41216E-05	0.000160951	1.14508E-05	0.000166676	1.14508E-05	0.000148918
3839103773995	383910	3773995	0.000853613	0.00030654	0.00016222	0.000557168	1.78996E-05	1.78996E-05	0.000575067	1.78996E-05	0.000623987	3.40081E-05	7.98574E-05	7.83152E-05	7.66948E-05	6.6432E-05	0.000144253	1.02628E-05	0.000149385	1.02628E-05	0.00013416
3829703774005	382970	3774005	5.26129E-05	1.88937E-05	9.99849E-06	3.43413E-05	1.10325E-06	1.10325E-06	3.54446E-05	1.10325E-06	0.000118091	6.43614E-06	1.51133E-05	1.48214E-05	1.45147E-05	1.25725E-05	2.73004E-05	1.94227E-06	2.82715E-05	1.94227E-06	1.45898E-05
3829803774005	382980	3774005	5.37655E-05	1.93076E-05	1.02175E-05	3.50937E-05	1.12742-06	1.12742-06	3.62211E-05	1.12742-06	0.000123811	6.74787E-06	1.58453E-05	1.55393E-05	1.52178E-05	1.31814E-05	2.86226E-05	2.03635E-06	2.96408E-05	2.03635E-06	1.50705E-05
3829903774005	382990	3774005	5.49624E-05	1.97375E-05	1.0445E-05	3.58749E-05	1.15252E-06	1.15252E-06	3.70274E-05	1.15252E-06	0.000130044	7.08756E-06	1.66429E-05	1.63215E-05	1.59838E-05	1.3845E-05	3.00635E-05	2.13886E-06	3.11329E-05	2.13886E-06	1.55791E-05
3830003774005	383000	3774005	5.67873E-05	2.03928E-05	1.07918E-05	3.70661E-05	1.19078E-06	1.19078E-06	3.82569E-05	1.19078E-06	0.000138482	7.54743E-06	1.77228E-05	1.73805E-05	1.70209E-05	1.47433E-05	3.20142E-05	2.27763E-06	3.3153E-05	2.27763E-06	1.6293E-05
3830103774005	383010	3774005	5.91886E-05	2.12551E-05	1.12481E-05	3.86334E-05	1.24114E-06	1.24114E-06	3.98745E-05	1.24114E-06	0.000149178	8.13041E-06	1.90917E-05	1.8723E-05	1.83356E-05	1.58821E-05	3.4487E-05	2.45356E-06	3.57138E-05	2.45356E-06	1.72054E-05
3830203774005	383020	3774005	6.18336E-05	2.2205E-05	1.17508E-05	4.03599E-05	1.2966E-06	1.2966E-06	4.16565E-05	1.2966E-06	0.000161506	8.80227E-06	2.06694E-05	2.02702E-05	1.98508E-05	1.71945E-05	3.73369E-05	2.65632E-06	3.8665E-05	2.65632E-06	1.82394E-05
3830303774005	383030	3774005	6.41388E-05	2.30328E-05	1.21889E-05	4.18645E-05	1.34494E-06	1.34494E-06	4.32094E-05	1.34494E-06	0.000173986	9.48248E-06	2.22667E-05	2.18367E-05	2.13848E-05	1.85233E-05	4.02221E-05	2.86159E-06	4.16529E-05	2.86159E-06	1.92077E-05
3830403774005	383040	3774005	6.66139E-05	2.39216E-05	1.26592E-05	4.34801E-05	1.39684E-06	1.39684E-06	4.48769E-05	1.39684E-06	0.000188366	1.02662E-05	2.41069E-05	2.36414E-05	2.31523E-05	2.00542E-05	4.35464E-05	3.09809E-06	4.50955E-05	3.09809E-06	2.02751E-05
3830503774005	383050	3774005	6.95915E-05	2.49909E-05	1.32251E-05	4.54235E-05	1.45928E-06	1.45928E-06	4.68828E-05	1.45928E-06	0.000206375	1.12477E-05	2.64117E-05	2.59017E-05	2.53657E-05	2.19715E-05	4.77097E-05	3.39429E-06	4.94068E-05	3.39429E-06	2.15759E-05
3830603774005	383060	3774005	7.31674E-05	2.62751E-05	1.39047E-05	4.77577E-05	1.53426E-06	1.53426E-06	4.92919E-05	1.53426E-06	0.000229284	1.24963E-05	2.93436E-05	2.8777E-05	2.81815E-05	2.44105E-05	5.30059E-05	3.77108E-06	5.48914E-05	3.77108E-06	2.31562E-05
3830703774005	383070	3774005	7.70316E-05	2.76627E-05	1.4639E-05	5.02798E-05	1.61529E-06	1.61529E-06	5.18951E-05	1.61529E-06	0.000257193	1.40174E-05	3.29154E-05	3.22798E-05	3.16119E-05	2.73818E-05	5.94579E-05	4.23011E-06	6.1573E-05	4.23011E-06	2.49111E-05
3830803774005	383080	3774005	8.04376E-05	2.88858E-05	1.52863E-05	5.2503E-05	1.68671E-06	1.68671E-06	5.41897E-05	1.68671E-06	0.000287078	1.56461E-05	3.674E-05	3.60305E-05	3.5285E-05	3.05634E-05	6.63666E-05	4.72163E-06	6.87274E-05	4.72163E-06	2.65249E-05
3830903774005	383090	3774005	8.39841E-05	3.01594E-05	1.59602E-05	5.48179E-05	1.76108E-06	1.76108E-06	5.65789E-05	1.76108E-06	0.000322789	1.75924E-05	4.13104E-05	4.05126E-05	3.96744E-05	3.43654E-05	7.46224E-05	5.30898E-06	7.72769E-05	5.30898E-06	2.82128E-05
3831003774005	383100	3774005	8.73606E-05	3.13719E-05	1.66019E-05	5.70218E-05	1.83188E-06	1.83188E-06	5.88536E-05	1.83188E-06	0.000363692	1.98217E-05	4.65451E-05	4.56463E-05	4.47018E-05	3.87201E-05	8.40783E-05	5.98172E-06	8.70692E-05	5.98172E-06	2.98517E-05
3831103774005	383110	3774005	9.03603E-05	3.24492E-05	1.7172E-05	5.89797E-05	1.89478E-06	1.89478E-06	6.08745E-05	1.89478E-06	0.000409128	2.2298E-05	5.23599E-05	5.13488E-05	5.02863E-05	4.35573E-05	9.45821E-05	6.72901E-06	9.79466E-05	6.72901E-06	3.13845E-05
3831203774005	383120	3774005	9.3456E-05	3.35609E-05	1.77603E-05	6.10004E-05	1.9597E-06	1.9597E-06	6.29601E-05	1.9597E-06	0.000464709	2.53272E-05	5.94731E-05	5.83246E-05	5.71179E-05	4.94747E-05	0.000107431	7.64316E-06	0.000111253	7.64316E-06	3.29787E-05
3831303774005	383130	3774005	9.6633E-05	3.47018E-05	1.8364E-05	6.3074E-05	2.02632E-06	2.02632E-06	6.51004E-05	2.02632E-06	0.00053372	2.90884E-05	6.83051E-05	6.69861E-05	6.56001E-05	5.68219E-05	0.000123385	8.7782E-06	0.000127774	8.7782E-06	3.46204E-05
3831403774005	383140	3774005	0.000100194	3.59806E-05	1.90408E-05	6.53985E-05	2.10099E-06	2.10099E-06	6.74995E-05	2.10099E-06	0.000622226	3.39121E-05	7.9632E-05	7.80942E-05	7.64784E-05	6.62445E-05	0.000143846	1.02339E-05	0.000148963	1.02339E-05	3.6339E-05
3831503774005	383150	3774005	0.000103704	3.72409E-05	1.97077E-05	6.76892E-05	2.17458E-06	2.17458E-06	6.98638E-05	2.17458E-06	0.000740325	4.03487E-05	9.47462E-05	9.29166E-05	9.09941E-05	7.88178E-05	0.000171148	1.21763E-05	0.000177236	1.21763E-05	3.8059E-05
3831603774005	383160	3774005	0.000107213	3.85012E-05	2.03747E-05	6.99799E-05	2.24818E-06	2.24818E-06	7.22281E-05	2.24818E-06	0.000911363	4.96705E-05	0.000116636	0.000114383	0.000112017	9.70272E-05	0.000210689	1.49894E-05	0.000218183	1.49894E-05	3.96169E-05
3837103774005	383710	3774005	0.006863414	0.002464711	0.001304316	0.004479868	0.00014392	0.00014392	0.004623789	0.00014392	0.004981993	0.000271525	0.000637592	0.000625279	0.000612342	0.000530402	0.001151736	8.19398E-05	0.001192706	8.19398E-05	0.001010903
3837203774005	383720	3774005	0.006771169	0.002431585	0.001286786	0.004419659	0.000141986	0.000141986	0.004561645	0.000141986	0.0049156	0.000267907	0.000629095	0.000616947	0.000604181	0.00052334	0.001136388	8.08478E-05	0.001176812	8.08478E-05	0.000995718
3837303774005	383730	3774005	0.00534924	0.001920958	0.001016564	0.003491541	0.000112169	0.000112169	0.00360371	0.000112169	0.003882938	0.000211625	0.000496936	0.000487339	0.000477256	0.00041339	0.000897657	6.38634E-05	0.000929589	6.38634E-05	0.00079137
3837403774005	383740	3774005	0.004465512	0.001603604	0.000848621	0.002914717	9.36382E-05	9.36382E-05	0.003008355	9.36382E-05	0.003241417	0.000176661	0.000414834	0.000406823	0.000398406	0.000345094	0.00074935	5.33122E-05	0.000776006	5.33122E-05	0.000663858
3837503774005	383750	3774005	0.003867413	0.001388821	0.000734959	0.002524327	8.10965E-05	8.10965E-05	0.002605423	8.10965E-05	0.002807481	0.000153011	0.000359299	0.000352361	0.00034507	0.000298895	0.000649033	4.61752E-05	0.00067212	4.61752E-05	0.000577177
3837603774005	383760	3774005	0.003462978	0.001243585	0.000658101	0.002260346	7.26159E-05	7.26159E-05	0.002332961	7.26159E-05	0.0025143	0.000137033	0.000321778	0.000315564	0.000309035	0.000267682	0.000581255	4.13532E-05	0.000601932	4.13532E-05	0.0005182
3837703774005	383770	3774005	0.003210346	0.001152863	0.000610091	0.002095448	6.73184E-05	6.73184E-05	0.002162767	6.73184E-05	0.002331424	0.000127066	0.000298374	0.000292612	0.000286558	0.000248212	0.000538978	3.83454E-05	0.000558151	3.83454E-05	0.000480942
3837803774005	383780	3774005	0.003033941	0.001089514	0.000576567	0.001980305	6.36193E-05	6.36193E-05	0.002043925	6.36193E-05	0.002203945	0.000120118	0.000282059	0.000276613	0.000270889	0.00023464	0.000509508	3.62487E-05	0.000527632	3.62487E-05	0.000454642
3837903774005	383790	3774005	0.002903314	0.001042605	0.000551742	0.001895043	6.08802E-05	6.08802E-05	0.001955923	6.08802E-05	0.002109728	0.000114983	0.000270002	0.000264787	0.000259309	0.00022461	0.000487727	3.46991E-05	0.000505076	3.46991E-05	0.000434958
3838003774005	383800	3774005	0.002816707	0.001011504	0.000535284	0.001838513	5.90641E-05	5.90641E-05	0.001897577	5.90641E-05	0.002047531	0.000111593	0.000262042	0.000256981	0.000251664	0.000217988	0.000473348	3.36762E-05	0.000490186	3.36762E-05	0.000421643
3838103774005	383810	3774005	0.002749221	0.000987269	0.000522459	0.001794464	5.7649E-05	5.7649E-05	0.001852113	5.7649E-05	0.001999247	0.000108962	0.000255862	0.000250921	0.00024573	0.000212847	0.000462186	3.2882E-05	0.000478627	3.2882E-05	0.000411129
3838203774005	383820	3774005	0.00267609	0.000961007	0.000508561	0.00174673	5.61155E-05	5.61155E-05	0.001802846	5.61155E-05	0.001946874	0.000106107	0.00024916	0.000244348	0.00023929	0.000207272	0.000450078	3.20206E-05	0.000466088	3.20206E-05	0.000399883
3838303773995	383830	3774005	0.00257246	0.000923793	0.000488868	0.001679089	5.39424E-05	5.39424E-05	0.001733032	5.39424E-05	0.001872327	0.000102044	0.000239619	0.000234992	0.00023013	0.000199335	0.000432844	3.07945E-05	0.000448242	3.07945E-05	0.000384353
3838403773995	383840	3774005	0.002412427	0.000866323	0.000458455	0.001574633	5.05867E-05	5.05867E-05	0.00162522	5.05867E-05	0.001756724	9.57438E-05	0.000224824	0.000220483	0.000215921	0.000187028	0.000406119	2.88932E-05	0.000420566	2.88932E-05	0.000360838
3838603774005	383860	3774005	0.00189362	0.000680015	0.000359862	0.001235999	3.97077E-05	3.97077E-05	0.001275706	3.97077E-05	0.001380552	7.52418E-05	0.000176682	0.00017327	0.00016985	0.00014679	0.000319156	2.27062E-05	0.00033059	2.27062E-05	0.000285565
3838703774005	383870	3774005	0.001626278	0.00058401	0.000309056	0.0010615	3.41018E-05	3.41018E-05	0.001095602	3.41018E-05	0.001186519	6.46668E-05	0.00015185	0.000148918	0.000145836	0.000126321	0.000274299	1.95149E-05	0.000284057	1.95149E-05	0.000246839
3838803774005	383880	3774005	0.00139842	0.000502184	0.000265754	0.000912773	2.93237E-05	2.93237E-05	0.000942096	2.93237E-05	0.001021178	5.56555E-05	0.00013069	0.000128166	0.000125514	0.000108718	0.000236076	1.67955E-05	0.000244473	1.67955E-05	0.000213773
3838903774005	383890	3774005	0.001217884	0.000437352	0.000231445	0.000794934	2.5538E-05	2.5538E-05	0.000820472	2.5538E-05	0.000890246	4.85195E-05	0.000113933	0.000111733	0.000109421	9.47789E-05	0.000205807	1.4642E-05	0.000213128	1.4642E-05	0.000187488
3839003774005	383900	3774005	0.001061434	0.00038117	0.000201714	0.000692816	2.22574E-05	2.22574E-05	0.000715074	2.22574E-05	0.000776817	4.23375E-05	9.94165E-05	9.74967E-05	9.54794E-05	8.27029E-05	0.000179584	1.27765E-05	0.000185973	1.27765E-05	0.000164652
3839103774005	383910	3774005	0.000934065	0.000335431	0.000177509	0.00060968	1.95866E-05	1.95866E-05	0.000629267	1.95866E-05	0.000684568	3.73098E-05	8.76105E-05	8.59186E-05	8.41409E-05	7.28817E-05	0.000158258	1.12592E-05	0.000163888	1.12592E-05	0.000145982
3829703774015	382970	3774015	5.23247E-05	1.87903E-05	9.94373E-06	3.41533E-05	1.09721E-06	1.09721E-06	3.52505E-05	1.09721E-06	0.00011718	6.38648E-06	1.49967E-05	1.47071E-05	1.44027E-05	1.24755E-05	2.70897E-05	1.92729E-06	2.80534E-05	1.92729E-06	1.47351E-05
3829803774015	382980	3774015	5.33222E-05	1.91484E-05	1.01333E-05	3.48043E-05	1.11812E-06	1.11812E-06	3.59224E-05	1.11812E-06	0.000122464	6.67442E-06	1.56728E-05	1.53701E-05	1.50521E-05	1.30379E-05	2.83111E-05	2.01418E-06	2.93182E-05	2.01418E-06	1.51836E-05
3829903774015	382990	3774015	5.43418E-05	1.95146E-05	1.03271E-05	3.54698E-05	1.1395E-06	1.1395E-06	3.66093E-05	1.1395E-06	0.000128191	6.98657E-06	1.64058E-05	1.6089E-05	1.57561E-05	1.36477E-05	2.96351E-05	2.10838E-06	3.06893E-05	2.10838E-06	1.56559E-05
3830003774015	383000	3774015	5.60707E-05	2.01355E-05	1.06556E-05	3.65983E-05	1.17576E-06	1.17576E-06	3.7774E-05	1.17576E-06	0.000136307	7.42891E-06	1.74445E-05	1.71076E-05	1.67536E-05	1.45118E-05	3.15114E-05	2.24187E-06	3.26324E-05	2.24187E-06	1.63573E-05
3830103774015	383010	3774015	5.84423E-05	2.09871E-05	1.11063E-05	3.81463E-05	1.22549E-06	1.22549E-06	3.93718E-05	1.22549E-06	0.000146881	8.00522E-06	1.87978E-05	1.84347E-05	1.80533E-05	1.56375E-05	3.3956E-05	2.41578E-06	3.51639E-05	2.41578E-06	1.72837E-05
3830203774015	383020	3774015	6.10948E-05	2.19397E-05	1.16104E-05	3.98776E-05	1.28111E-06	1.28111E-06	4.11587E-05	1.28111E-06	0.000159117	8.67207E-06	2.03637E-05	1.99704E-05	1.95572E-05	1.69402E-05	3.67846E-05	2.61703E-06	3.80931E-05	2.61703E-06	1.83414E-05
3830303774015	383030	3774015	6.34074E-05	2.27701E-05	1.20499E-05	4.13871E-05	1.3296E-06	1.3296E-06	4.27167E-05	1.3296E-06	0.000171544	9.34936E-06	2.19541E-05	2.15301E-05	2.10846E-05	1.82632E-05	3.96575E-05	2.82142E-06	4.10682E-05	2.82142E-06	1.93418E-05
3830403774015	383040	3774015	6.59046E-05	2.36669E-05	1.25244E-05	4.30171E-05	1.38197E-06	1.38197E-06	4.43991E-05	1.38197E-06	0.000185916	1.01327E-05	2.37934E-05	2.33339E-05	2.28511E-05	1.97933E-05	4.298E-05	3.05779E-06	4.45089E-05	3.05779E-06	2.04498E-05
3830503774015	383050	3774015	6.88452E-05	2.47229E-05	1.30833E-05	4.49365E-05	1.44363E-06	1.44363E-06	4.63801E-05	1.44363E-06	0.000203664	1.11E-05	2.60648E-05	2.55615E-05	2.50326E-05	2.16829E-05	4.70831E-05	3.34971E-06	4.87579E-05	3.34971E-06	2.17758E-05
3830603774015	383060	3774015	7.22956E-05	2.5962E-05	1.3739E-05	4.71886E-05	1.51598E-06	1.51598E-06	4.87046E-05	1.51598E-06	0.000225984	1.23164E-05	2.89213E-05	2.83628E-05	2.77759E-05	2.40591E-05	5.22429E-05	3.7168E-06	5.41013E-05	3.7168E-06	2.33658E-05
3830703774015	383070	3774015	7.60341E-05	2.73045E-05	1.44494E-05	4.96288E-05	1.59438E-06	1.59438E-06	5.12232E-05	1.59438E-06	0.000253112	1.37949E-05	3.23931E-05	3.17676E-05	3.11103E-05	2.69473E-05	5.85144E-05	4.16299E-06	6.05959E-05	4.16299E-06	2.51347E-05
3830803774015	383080	3774015	7.94845E-05	2.85436E-05	1.51052E-05	5.18809E-05	1.66673E-06	1.66673E-06	5.35477E-05	1.66673E-06	0.000283112	1.543E-05	3.62324E-05	3.55328E-05	3.47975E-05	3.01412E-05	6.54497E-05	4.65639E-06	6.77779E-05	4.65639E-06	2.68407E-05
3830903774015	383090	3774015	8.30753E-05	2.98331E-05	1.57875E-05	5.42247E-05	1.74202E-06	1.74202E-06	5.59667E-05	1.74202E-06	0.000319091	1.73909E-05	4.08371E-05	4.00485E-05	3.92198E-05	3.39717E-05	7.37675E-05	5.24816E-06	7.63915E-05	5.24816E-06	2.86319E-05
3831003774015	383100	3774015	8.64592E-05	3.10482E-05	1.64306E-05	5.64334E-05	1.81298E-06	1.81298E-06	5.82464E-05	1.81298E-06	0.00036014	1.96281E-05	4.60904E-05	4.52004E-05	4.42651E-05	3.83418E-05	8.3257E-05	5.92329E-06	8.62186E-05	5.92329E-06	3.03617E-05
3831103774015	383110	3774015	8.93333E-05	3.20804E-05	1.69768E-05	5.83094E-05	1.87325E-06	1.87325E-06	6.01826E-05	1.87325E-06	0.000404748	2.20593E-05	5.17994E-05	5.07991E-05	4.9748E-05	4.3091E-05	9.35696E-05	6.65697E-06	9.68981E-05	6.65697E-06	3.19448E-05
3831203774015	383120	3774015	9.23034E-05	3.3147E-05	1.75412E-05	6.0248E-05	1.93553E-06	1.93553E-06	6.21836E-05	1.93553E-06	0.000459334	2.50343E-05	5.87852E-05	5.765E-05	5.64572E-05	4.89024E-05	0.000106189	7.55476E-06	0.000109966	7.55476E-06	3.36005E-05
3831303774015	383130	3774015	9.53992E-05	3.42587E-05	1.81296E-05	6.22687E-05	2.00044E-06	2.00044E-06	6.42691E-05	2.00044E-06	0.000527595	2.87546E-05	6.75212E-05	6.62173E-05	6.48472E-05	5.61697E-05	0.000121969	8.67745E-06	0.000126308	8.67745E-06	3.53288E-05
3831403774015	383140	3774015	9.88274E-05	3.54898E-05	1.8781E-05	6.45063E-05	2.07233E-06	2.07233E-06	6.65787E-05	2.07233E-06	0.000615143	3.35261E-05	7.87256E-05	7.72053E-05	7.56078E-05	6.54905E-05	0.000142209	1.01174E-05	0.000147267	1.01174E-05	3.71424E-05
3831503774015	383150	3774015	0.000102322	3.67448E-05	1.94452E-05	6.67874E-05	2.14561E-06	2.14561E-06	6.8933E-05	2.14561E-06	0.000732507	3.99226E-05	9.37457E-05	9.19354E-05	9.00332E-05	7.79855E-05	0.000169341	1.20477E-05	0.000175365	1.20477E-05	3.89938E-05
3831603774015	383160	3774015	0.000105802	3.79944E-05	2.01065E-05	6.90588E-05	2.21858E-06	2.21858E-06	7.12774E-05	2.21858E-06	0.000904128	4.92761E-05	0.00011571	0.000113475	0.000111127	9.62569E-05	0.000209016	1.48704E-05	0.000216451	1.48704E-05	4.069E-05

			ISDrainage / Utilities Trenching	ISDrainage / Utilities Trenching	ISAsphalt Paving	ISAsphalt Paving	SVDemolition	SVSite Grubbing / Prep	SVMass Grading / Excavation	SVMass Grading / Excavation	SVDrainage / Utilities Trenching	SVFoundations / Concrete Pads	SVBuilding / Structure Construction	SVBuilding / Structure Construction	SVAsphalt Paving	SVAsphalt Paving	SVArchitectural Coating	SVArchitectural Coating	SVLandscaping or Other Finishing	SVLandscaping or Other Finishing	MDemolition
Unique Identifier	X (UTM)	Y (UTM)	2027	2028	2027	2028	2027	2027	2027	2028	2028	2028	2028	2029	2028	2029	2028	2029	2028	2029	2027
3837403773995	383740	3773995	0.000204746	0.000199493	5.28785E-05	4.92587E-05	0.005747276	0.004131979	0.002785899	0.002750527	0.001951565	0.000619962	0.000888134	0.000854246	8.7321E-05	8.1243E-05	8.7321E-05	8.1243E-05	0.000888134	0.000854246	0.000874625
3837503773995	383750	3773995	0.000182514	0.000177832	4.71369E-05	4.39101E-05	0.005085444	0.003656158	0.002465086	0.002433788	0.001726831	0.00054857	0.00078586	0.000755875	7.72655E-05	7.18874E-05	7.72655E-05	7.18874E-05	0.00078586	0.000755875	0.000775003
3837603773995	383760	3773995	0.000166542	0.000162269	4.30118E-05	4.00674E-05	0.004615391	0.003318215	0.002237236	0.00220883	0.001567218	0.000497865	0.000713222	0.000686009	7.01238E-05	6.52428E-05	7.01238E-05	6.52428E-05	0.000713222	0.000686009	0.000704218
3837703773995	383770	3773995	0.000155503	0.000151513	4.01608E-05	3.74116E-05	0.004296475	0.003088932	0.002082646	0.002056204	0.001458926	0.000463463	0.00066394	0.000638607	6.52783E-05	6.07346E-05	6.52783E-05	6.07346E-05	0.00066394	0.000638607	0.000656153
3837803773995	383780	3773995	0.000147131	0.000143356	3.79986E-05	3.53974E-05	0.004058548	0.002917876	0.001967315	0.001942337	0.001378135	0.000437798	0.000627173	0.000603242	6.16634E-05	5.73713E-05	6.16634E-05	5.73713E-05	0.000627173	0.000603242	0.000620265
3837903773995	383790	3773995	0.000140423	0.00013682	3.62661E-05	3.37835E-05	0.003870627	0.00278277	0.001876224	0.001852402	0.001314324	0.000417527	0.000598133	0.000575311	5.88082E-05	5.47149E-05	5.88082E-05	5.47149E-05	0.000598133	0.000575311	0.000591895
3838003773995	383800	3773995	0.000135193	0.000131724	3.49154E-05	3.25253E-05	0.003727	0.00267951	0.001806603	0.001783665	0.001265553	0.000402034	0.000575938	0.000553963	5.6626E-05	5.26846E-05	5.6626E-05	5.26846E-05	0.000575938	0.000553963	0.000570182
3838103773995	383810	3773995	0.000130626	0.000127275	3.3736E-05	3.14266E-05	0.003602705	0.002590149	0.001746353	0.00172418	0.001223347	0.000388626	0.000556731	0.000535488	5.47376E-05	5.09275E-05	5.47376E-05	5.09275E-05	0.000556731	0.000535488	0.000551373
3838203773995	383820	3773995	0.000125835	0.000122607	3.24988E-05	3.0274E-05	0.003470436	0.002495055	0.001682238	0.001660879	0.001178433	0.000374358	0.000536291	0.000515828	5.27279E-05	4.90578E-05	5.27279E-05	4.90578E-05	0.000536291	0.000515828	0.000531362
3838303773995	383830	3773995	0.00012014	0.000117057	3.10277E-05	2.89037E-05	0.003309232	0.002379158	0.001604097	0.00158373	0.001123694	0.000356969	0.00051138	0.000491868	5.02787E-05	4.6779E-05	5.02787E-05	4.6779E-05	0.00051138	0.000491868	0.000507002
3838403773995	383840	3773995	0.000113033	0.000110133	2.91923E-05	2.71939E-05	0.003103546	0.002231281	0.001504394	0.001485293	0.001053851	0.000334781	0.000479595	0.000461296	4.71536E-05	4.38715E-05	4.71536E-05	4.38715E-05	0.000479595	0.000461296	0.000475963
3838603773995	383860	3773995	9.40272E-05	9.16148E-05	2.42838E-05	2.26215E-05	0.00254208	0.001827618	0.001232232	0.001216587	0.000863198	0.000274216	0.000392831	0.000377842	3.8623E-05	3.59346E-05	3.8623E-05	3.59346E-05	0.000392831	0.000377842	0.000391366
3838703773995	383870	3773995	8.39464E-05	8.17926E-05	2.16803E-05	2.01962E-05	0.002242612	0.001612316	0.00108707	0.001073268	0.000761509	0.000241912	0.000346554	0.000333331	3.4073E-05	3.17014E-05	3.4073E-05	3.17014E-05	0.000346554	0.000333331	0.000346271
3838803773995	383880	3773995	7.4692E-05	7.27756E-05	1.92903E-05	1.79697E-05	0.00196816	0.001415	0.000954034	0.000941921	0.000668315	0.000212307	0.000304142	0.000292537	2.99032E-05	2.78218E-05	2.99032E-05	2.78218E-05	0.000304142	0.000292537	0.000304938
3838903773995	383890	3773995	6.6919E-05	6.52021E-05	1.72828E-05	1.60997E-05	0.001738929	0.001250195	0.000842917	0.000832215	0.000590477	0.000187579	0.000268719	0.000258466	2.64203E-05	2.45814E-05	2.64203E-05	2.45814E-05	0.000268719	0.000258466	0.000270402
3839003773995	383900	3773995	5.99635E-05	5.8425E-05	1.54864E-05	1.44263E-05	0.001534633	0.001103318	0.000743888	0.000734443	0.000521105	0.000165542	0.000237149	0.0002281	2.33164E-05	2.16934E-05	2.33164E-05	2.16934E-05	0.000237149	0.0002281	0.000239613
3839103773995	383910	3773995	5.40212E-05	5.26352E-05	1.39517E-05	1.29967E-05	0.001361402	0.000978774	0.000659917	0.000651539	0.000462282	0.000146855	0.000210379	0.000202352	2.06844E-05	1.92447E-05	2.06844E-05	1.92447E-05	0.000210379	0.000202352	0.000213476
3829703774005	382970	3774005	5.87477E-06	5.72404E-06	1.51724E-06	1.41338E-06	5.81921E-05	4.18369E-05	2.82077E-05	2.78495E-05	1.97599E-05	6.27721E-06	8.99249E-06	8.64938E-06	8.84139E-07	8.22598E-07	8.84139E-07	8.22598E-07	8.99249E-06	8.64938E-06	1.21047E-05
3829803774005	382980	3774005	6.06831E-06	5.91261E-06	1.56722E-06	1.45994E-06	5.94215E-05	4.27208E-05	2.88036E-05	2.84379E-05	2.01774E-05	6.40983E-06	9.18247E-06	8.83211E-06	9.02818E-07	8.39977E-07	9.02818E-07	8.39977E-07	9.18247E-06	8.83211E-06	1.23497E-05
3829903774005	382990	3774005	6.2731E-06	6.11215E-06	1.62011E-06	1.50921E-06	6.06954E-05	4.36367E-05	2.94211E-05	2.90476E-05	2.06099E-05	6.54725E-06	9.37934E-06	9.02146E-06	9.22174E-07	8.57985E-07	9.22174E-07	8.57985E-07	9.37934E-06	9.02146E-06	1.26019E-05
3830003774005	383000	3774005	6.56059E-06	6.39226E-06	1.69436E-06	1.57837E-06	6.26553E-05	4.50458E-05	3.03712E-05	2.99855E-05	2.12755E-05	6.75867E-06	9.68221E-06	9.31278E-06	9.51952E-07	8.85691E-07	9.51952E-07	8.85691E-07	9.68221E-06	9.31278E-06	1.29975E-05
3830103774005	383010	3774005	6.92797E-06	6.75022E-06	1.78925E-06	1.66676E-06	6.52389E-05	4.69032E-05	3.16235E-05	3.1222E-05	2.21527E-05	7.03736E-06	1.00814E-05	9.69678E-06	9.91205E-07	9.22212E-07	9.91205E-07	9.22212E-07	1.00814E-05	9.69678E-06	1.35183E-05
3830203774005	383020	3774005	7.3443E-06	7.15587E-06	1.89677E-06	1.76692E-06	6.80719E-05	4.894E-05	3.29967E-05	3.25778E-05	2.31147E-05	7.34296E-06	1.05192E-05	1.01179E-05	1.03425E-06	9.62258E-07	1.03425E-06	9.62258E-07	1.05192E-05	1.01179E-05	1.4088E-05
3830303774005	383030	3774005	7.73419E-06	7.53575E-06	1.99746E-06	1.86073E-06	7.05307E-05	5.07077E-05	3.41886E-05	3.37545E-05	2.39496E-05	7.60819E-06	1.08992E-05	1.04833E-05	1.07161E-06	9.97016E-07	1.07161E-06	9.97016E-07	1.08992E-05	1.04833E-05	1.45798E-05
3830403774005	383040	3774005	8.16403E-06	7.95456E-06	2.10847E-06	1.96414E-06	7.31588E-05	5.25972E-05	3.54625E-05	3.50123E-05	2.48421E-05	7.89168E-06	1.13053E-05	1.0874E-05	1.11154E-06	1.03417E-06	1.11154E-06	1.03417E-06	1.13053E-05	1.0874E-05	1.51042E-05
3830503774005	383050	3774005	8.68782E-06	8.46491E-06	2.24375E-06	2.09015E-06	7.63214E-05	5.48709E-05	3.69956E-05	3.65258E-05	2.5916E-05	8.23284E-06	1.1794E-05	1.1344E-05	1.15959E-06	1.07887E-06	1.15959E-06	1.07887E-06	1.1794E-05	1.1344E-05	1.57393E-05
3830603774005	383060	3774005	9.32413E-06	9.0849E-06	2.40809E-06	2.24324E-06	8.00987E-05	5.75866E-05	3.88265E-05	3.83336E-05	2.71986E-05	8.6403E-06	1.23778E-05	1.19055E-05	1.21698E-06	1.13227E-06	1.21698E-06	1.13227E-06	1.23778E-05	1.19055E-05	1.65032E-05
3830703774005	383070	3774005	1.00308E-05	9.7734E-06	2.59058E-06	2.41324E-06	8.417E-05	6.05137E-05	4.08E-05	4.0282E-05	2.85811E-05	9.07947E-06	1.30069E-05	1.25106E-05	1.27883E-06	1.18982E-06	1.27883E-06	1.18982E-06	1.30069E-05	1.25106E-05	1.73306E-05
3830803774005	383080	3774005	1.06806E-05	1.04065E-05	2.75841E-06	2.56958E-06	8.77335E-05	6.30756E-05	4.25274E-05	4.19874E-05	2.97911E-05	9.46387E-06	1.35576E-05	1.30403E-05	1.33298E-06	1.24019E-06	1.33298E-06	1.24019E-06	1.35576E-05	1.30403E-05	1.80546E-05
3830903774005	383090	3774005	1.13602E-05	1.10687E-05	2.93393E-06	2.73309E-06	9.1395E-05	6.57081E-05	4.43023E-05	4.37398E-05	3.10344E-05	9.85884E-06	1.41234E-05	1.35845E-05	1.38861E-06	1.29195E-06	1.38861E-06	1.29195E-06	1.41234E-05	1.35845E-05	1.88076E-05
3831003774005	383100	3774005	1.20202E-05	1.17117E-05	3.10437E-06	2.89186E-06	9.48694E-05	6.8206E-05	4.59864E-05	4.54025E-05	3.22142E-05	1.02336E-05	1.46603E-05	1.41009E-05	1.4414E-06	1.34107E-06	1.4414E-06	1.34107E-06	1.46603E-05	1.41009E-05	1.95189E-05
3831103774005	383110	3774005	1.26373E-05	1.23131E-05	3.26377E-06	3.04034E-06	9.79519E-05	7.04221E-05	4.74806E-05	4.68777E-05	3.32609E-05	1.05661E-05	1.51366E-05	1.45591E-05	1.48823E-06	1.38464E-06	1.48823E-06	1.38464E-06	1.51366E-05	1.45591E-05	2.01395E-05
3831203774005	383120	3774005	1.32793E-05	1.29386E-05	3.42956E-06	3.19478E-06	0.000101123	7.27022E-05	4.90179E-05	4.83956E-05	3.43378E-05	1.09082E-05	1.56267E-05	1.50305E-05	1.53641E-06	1.42947E-06	1.53641E-06	1.42947E-06	1.56267E-05	1.50305E-05	2.07782E-05
3831303774005	383130	3774005	1.39403E-05	1.35827E-05	3.60029E-06	3.35383E-06	0.000104375	7.504E-05	5.05941E-05	4.99518E-05	3.5442E-05	1.1259E-05	1.61292E-05	1.55138E-05	1.58582E-06	1.47544E-06	1.58582E-06	1.47544E-06	1.61292E-05	1.55138E-05	2.14314E-05
3831403774005	383140	3774005	1.46323E-05	1.42569E-05	3.77901E-06	3.52031E-06	0.000108143	7.77493E-05	5.24208E-05	5.17552E-05	3.67216E-05	1.16655E-05	1.67116E-05	1.60739E-05	1.64307E-06	1.52871E-06	1.64307E-06	1.52871E-06	1.67116E-05	1.60739E-05	2.21736E-05
3831503774005	383150	3774005	1.53249E-05	1.49317E-05	3.95787E-06	3.68693E-06	0.000111654	8.02728E-05	5.41222E-05	5.34351E-05	3.79135E-05	1.20441E-05	1.7254E-05	1.65956E-05	1.6964E-06	1.57833E-06	1.6964E-06	1.57833E-06	1.7254E-05	1.65956E-05	2.2903E-05
3831603774005	383160	3774005	1.59522E-05	1.55429E-05	4.11989E-06	3.83786E-06	0.000114816	8.25466E-05	5.56553E-05	5.49486E-05	3.89874E-05	1.23853E-05	1.77427E-05	1.70657E-05	1.74446E-06	1.62303E-06	1.74446E-06	1.62303E-06	1.77427E-05	1.70657E-05	2.36125E-05
3837103774005	383710	3774005	0.000407052	0.000396609	0.000105127	9.79304E-05	0.011927188	0.008575001	0.005781511	0.005708105	0.004050038	0.001286593	0.001843124	0.001772798	0.000181215	0.000168602	0.000181215	0.000168602	0.001843124	0.001772798	0.001803655
3837203774005	383720	3774005	0.000400938	0.000390651	0.000103548	9.64594E-05	0.011770412	0.008462287	0.005705516	0.005633075	0.003996802	0.001269682	0.001818897	0.001749495	0.000178833	0.000166386	0.000178833	0.000166386	0.001818897	0.001749495	0.001780004
3837303774005	383730	3774005	0.000318655	0.000310479	8.2297E-05	7.66633E-05	0.009254042	0.006653154	0.004485747	0.004428792	0.003142335	0.000998239	0.001430039	0.001375475	0.000140601	0.000130814	0.000140601	0.000130814	0.001430039	0.001375475	0.001401542
3837403774005	383740	3774005	0.00026731	0.000260452	6.90366E-05	6.43107E-05	0.007692496	0.005530487	0.003728813	0.003681469	0.002612091	0.000829794	0.001188731	0.001143374	0.000116876	0.00010874	0.000116876	0.00010874	0.001188731	0.001143374	0.001166645
3837503774005	383750	3774005	0.000232407	0.000226444	6.00224E-05	5.59135E-05	0.006637573	0.004772055	0.003217456	0.003176605	0.002253878	0.000715999	0.001025713	0.000986576	0.000100848	9.38282E-05	0.000100848	9.38282E-05	0.001025713	0.000986576	0.001007922
3837603774005	383760	3774005	0.000208659	0.000203306	5.38892E-05	5.02002E-05	0.005926119	0.004260558	0.00287259	0.002836118	0.002012294	0.000639254	0.000915771	0.000880829	9.00383E-05	8.37711E-05	9.00383E-05	8.37711E-05	0.000915771	0.000880829	0.000900843
3837703774005	383770	3774005	0.000193657	0.000188688	5.00146E-05	4.65908E-05	0.005483879	0.003942612	0.002658222	0.002624471	0.001862125	0.000591549	0.000847431	0.000815096	8.33191E-05	7.75197E-05	8.33191E-05	7.75197E-05	0.000847431	0.000815096	0.000834239
3837803774005	383780	3774005	0.000183067	0.00017837	4.72796E-05	4.4043E-05	0.005176705	0.00372177	0.002509324	0.002477464	0.00175782	0.000558414	0.000799963	0.00076944	7.86521E-05	7.31775E-05	7.86521E-05	7.31775E-05	0.000799963	0.00076944	0.000787941
3837903774005	383790	3774005	0.000175141	0.000170647	4.52326E-05	4.21361E-05	0.004950529	0.003559162	0.002399689	0.002369221	0.001681019	0.000534017	0.000765012	0.000735822	7.52157E-05	6.99803E-05	7.52157E-05	6.99803E-05	0.000765012	0.000735822	0.000753819
3838003774005	383800	3774005	0.00016978	0.000165424	4.3848E-05	4.08463E-05	0.004802225	0.003452539	0.002327801	0.002298245	0.00163066	0.000518019	0.000742094	0.000713779	7.29624E-05	6.78839E-05	7.29624E-05	6.78839E-05	0.000742094	0.000713779	0.000731398
3838103774005	383810	3774005	0.000165546	0.000161299	4.27546E-05	3.98278E-05	0.00468765	0.003370166	0.002272262	0.002243412	0.001591755	0.00050566	0.000724388	0.000696749	7.12216E-05	6.62642E-05	7.12216E-05	6.62642E-05	0.000724388	0.000696749	0.00071404
3838203774005	383820	3774005	0.000161018	0.000156886	4.15851E-05	3.87383E-05	0.004562865	0.003280452	0.002211775	0.002183692	0.001549382	0.000492199	0.000705105	0.000678201	6.93257E-05	6.45003E-05	6.93257E-05	6.45003E-05	0.000705105	0.000678201	0.00069514
3838303774005	383830	3774005	0.000154764	0.000150793	3.997E-05	3.72339E-05	0.004383781	0.0031517	0.002124967	0.002097986	0.001488572	0.000472881	0.000677431	0.000651583	6.66048E-05	6.19688E-05	6.66048E-05	6.19688E-05	0.000677431	0.000651583	0.000668073
3838403774005	383840	3774005	0.000145296	0.000141568	3.75246E-05	3.49558E-05	0.004104464	0.002950887	0.001989572	0.001964311	0.001393726	0.000442751	0.000634268	0.000610067	6.2361E-05	5.80204E-05	6.2361E-05	5.80204E-05	0.000634268	0.000610067	0.000625945
3838603774005	383860	3774005	0.000114986	0.000112036	2.96968E-05	2.76639E-05	0.003192839	0.002295478	0.001547677	0.001528026	0.001084172	0.000344414	0.000493393	0.000474568	4.85103E-05	4.51337E-05	4.85103E-05	4.51337E-05	0.000493393	0.000474568	0.000488728
3838703774005	383870	3774005	9.93928E-05	9.68427E-05	2.56696E-05	2.39124E-05	0.002722759	0.001957516	0.001319813	0.001303056	0.00092455	0.000293706	0.000420751	0.000404697	4.13681E-05	3.84887E-05	4.13681E-05	3.84887E-05	0.000420751	0.000404697	0.000418007
3838803774005	383880	3774005	8.60781E-05	8.38696E-05	2.22309E-05	2.0709E-05	0.002322613	0.001669833	0.001125849	0.001111554	0.000788675	0.000250542	0.000358916	0.000345222	3.52885E-05	3.28323E-05	3.52885E-05	3.28323E-05	0.000358916	0.000345222	0.0003578
3838903774005	383890	3774005	7.54943E-05	7.35573E-05	1.94975E-05	1.81627E-05	0.002006281	0.001442407	0.000972512	0.000960164	0.00068126	0.000216419	0.000310033	0.000298204	3.04823E-05	2.83606E-05	3.04823E-05	2.83606E-05	0.000310033	0.000298204	0.000310193
3839003774005	383900	3774005	6.6299E-05	6.4598E-05	1.71226E-05	1.59505E-05	0.001732657	0.001245686	0.000839877	0.000829214	0.000588347	0.000186903	0.00026775	0.000257533	2.63251E-05	2.44927E-05	2.63251E-05	2.44927E-05	0.00026775	0.000257533	0.000268995
3839103774005	383910	3774005	5.87814E-05	5.72733E-05	1.51811E-05	1.41419E-05	0.001510641	0.001086069	0.000732259	0.000722962	0.000512959	0.000162954	0.000233441	0.000224534	2.29519E-05	2.13543E-05	2.29519E-05	2.13543E-05	0.000233441	0.000224534	0.000235541
3829703774015	382970	3774015	5.93328E-06	5.78105E-06	1.53235E-06	1.42745E-06	5.80941E-05	4.17665E-05	2.81602E-05	2.78026E-05	1.97266E-05	6.26664E-06	8.97735E-06	8.63481E-06	8.8265E-07	8.21213E-07	8.8265E-07	8.21213E-07	8.97735E-06	8.63481E-06	1.20431E-05
3829803774015	382980	3774015	6.11388E-06	5.95701E-06	1.57899E-06	1.4709E-06	5.91542E-05	4.25287E-05	2.8674E-05	2.831E-05	2.00866E-05	6.381E-06	9.14117E-06	8.79238E-06	8.98757E-07	8.36199E-07	8.98757E-07	8.36199E-07	9.14117E-06	8.79238E-06	1.22517E-05
3829903774015	382990	3774015	6.30404E-06	6.1423E-06	1.62811E-06	1.51665E-06	6.02411E-05	4.33101E-05	2.92009E-05	2.88301E-05	2.04557E-05	6.49824E-06	9.30913E-06	8.95393E-06	9.1527E-07	8.51563E-07	9.1527E-07	8.51563E-07	9.30913E-06	8.95393E-06	1.24658E-05
3830003774015	383000	3774015	6.58647E-06	6.41748E-06	1.70105E-06	1.5846E-06	6.21119E-05	4.46551E-05	3.01077E-05	2.97255E-05	2.10909E-05	6.70005E-06	9.59823E-06	9.232E-06	9.43695E-07	8.78009E-07	9.43695E-07	8.78009E-07	9.59823E-06	9.232E-06	1.28378E-05
3830103774015	383010	3774015	6.95948E-06	6.78092E-06	1.79738E-06	1.67434E-06	6.46865E-05	4.65061E-05	3.13558E-05	3.09576E-05	2.19652E-05	6.97778E-06	9.99609E-06	9.61468E-06	9.82813E-07	9.14404E-07	9.82813E-07	9.14404E-07	9.99609E-06	9.61468E-06	1.33555E-05
3830203774015	383020	3774015	7.38537E-06	7.19589E-06	1.90738E-06	1.7768E-06	6.75373E-05	4.85557E-05	3.27376E-05	3.2322E-05	2.29332E-05	7.2853E-06	1.04366E-05	1.00384E-05	1.02613E-06	9.54702E-07	1.02613E-06	9.54702E-07	1.04366E-05	1.00384E-05	1.39265E-05
3830303774015	383030	3774015	7.7882E-06	7.58838E-06	2.01141E-06	1.87372E-06	7.00318E-05	5.03491E-05	3.39468E-05	3.35158E-05	2.37802E-05	7.55437E-06	1.08221E-05	1.04092E-05	1.06403E-06	9.89964E-07	1.06403E-06	9.89964E-07	1.08221E-05	1.04092E-05	1.44219E-05
3830403774015	383040	3774015	8.23435E-06	8.02308E-06	2.12664E-06	1.98106E-06	7.27044E-05	5.22705E-05	3.52423E-05	3.47948E-05	2.46878E-05	7.84267E-06	1.12351E-05	1.08064E-05	1.10463E-06	1.02774E-06	1.10463E-06	1.02774E-06	1.12351E-05	1.08064E-05	1.49536E-05
3830503774015	383050	3774015	8.76827E-06	8.5433E-06	2.26453E-06	2.10951E-06	7.58403E-05	5.45251E-05	3.67624E-05	3.62956E-05	2.57526E-05	8.18094E-06	1.17197E-05	1.12725E-05	1.15228E-06	1.07207E-06	1.15228E-06	1.07207E-06	1.17197E-05	1.12725E-05	1.55796E-05
3830603774015	383060	3774015	9.40852E-06	9.16712E-06	2.42988E-06	2.26354E-06	7.95196E-05	5.71703E-05	3.85459E-05	3.80564E-05	2.7002E-05	8.57783E-06	1.22883E-05	1.18194E-05	1.20818E-06	1.12408E-06	1.20818E-06	1.12408E-06	1.22883E-05	1.18194E-05	1.63181E-05
3830703774015	383070	3774015	1.01208E-05	9.86111E-06	2.61383E-06	2.4349E-06	8.34751E-05	6.00141E-05	4.04632E-05	3.99495E-05	2.83451E-05	9.00451E-06	1.28995E-05	1.24073E-05	1.26828E-06	1.18E-06	1.26828E-06	1.18E-06	1.28995E-05	1.24073E-05	1.71183E-05
3830803774015	383080	3774015	1.08077E-05	1.05304E-05	2.79125E-06	2.60017E-06	8.71188E-05	6.26337E-05	4.22294E-05	4.16933E-05	2.95824E-05	9.39756E-06	1.34626E-05	1.29489E-05	1.32364E-06	1.2315E-06	1.32364E-06	1.2315E-06	1.34626E-05	1.29489E-05	1.7855E-05
3830903774015	383090	3774015	1.1529E-05	1.12332E-05	2.97752E-06	2.77369E-06	9.08605E-05	6.53238E-05	4.40432E-05	4.34839E-05	3.08529E-05	9.80118E-06	1.40408E-05	1.35051E-05	1.38049E-06	1.2844E-06	1.38049E-06	1.2844E-06	1.40408E-05	1.35051E-05	1.86207E-05
3831003774015	383100	3774015	1.22255E-05	1.19118E-05	3.15741E-06	2.94126E-06	9.43616E-05	6.78409E-05	4.57403E-05	4.51595E-05	3.20418E-05	1.01788E-05	1.45818E-05	1.40254E-05	1.43368E-06	1.33389E-06	1.43368E-06	1.33389E-06	1.45818E-05	1.40254E-05	1.93357E-05
3831103774015	383110	3774015	1.28629E-05	1.25329E-05	3.32203E-06	3.09462E-06	9.73461E-05	6.99865E-05	4.71869E-05	4.65878E-05	3.30552E-05	1.05008E-05	1.5043E-05	1.4469E-05	1.47902E-06	1.37608E-06	1.47902E-06	1.37608E-06	1.5043E-05	1.4469E-05	1.99308E-05
3831203774015	383120	3774015	1.35296E-05	1.31825E-05	3.49422E-06	3.25502E-06	0.00010042	7.21962E-05	4.86768E-05	4.80587E-05	3.40988E-05	1.08323E-05	1.5518E-05	1.49259E-05	1.52572E-06	1.41952E-06	1.52572E-06	1.41952E-06	1.5518E-05	1.49259E-05	2.05441E-05
3831303774015	383130	3774015	1.42256E-05	1.38606E-05	3.67395E-06	3.42245E-06	0.000103618	7.44956E-05	5.02271E-05	4.95893E-05	3.51848E-05	1.11773E-05	1.60122E-05	1.54012E-05	1.57431E-06	1.46473E-06	1.57431E-06	1.46473E-06	1.60122E-05	1.54012E-05	2.1181E-05
3831403774015	383140	3774015	1.49558E-05	1.45721E-05	3.86256E-06	3.59814E-06	0.000107279	7.7128E-05	5.20019E-05	5.13417E-05	3.64282E-05	1.15723E-05	1.6578E-05	1.59455E-05	1.62994E-06	1.51649E-06	1.62994E-06	1.51649E-06	1.6578E-05	1.59455E-05	2.1896E-05
3831503774015	383150	3774015	1.57013E-05	1.52985E-05	4.05508E-06	3.77749E-06	0.000110825	7.96772E-05	5.37206E-05	5.30386E-05	3.76321E-05	1.19548E-05	1.71259E-05	1.64725E-05	1.68382E-06	1.56661E-06	1.68382E-06	1.56661E-06	1.71259E-05	1.64725E-05	2.26272E-05
3831603774015	383160	3774015	1.63843E-05	1.59639E-05	4.23148E-06	3.94181E-06	0.000113961	8.19317E-05	5.52407E-05	5.45393E-05	3.8697E-05	1.2293E-05	1.76105E-05	1.69386E-05	1.73146E-06	1.61094E-06	1.73146E-06	1.61094E-06	1.76105E-05	1.69386E-05	2.33313E-05

			MSite Grubbing / Prep	MMass Grading / Excavation	MMass Grading / Excavation	MDrainage / Utilities Trenching	MFoundations / Concrete Pads	MBuilding / Structure Construction	MAsphalt Paving	MLandscaping or Other Finishing	MWaterside Construction (Piles)	RSSWDemolition	RSSWPlacing Base	RSSWForm/Plac e Rebar and Pour	Child Risk				
Unique Identifier	X (UTM)	Y (UTM)	2027	2027	2028	2028	2028	2028	2028	2028	2028	2029	2029	2029	3rd Trimester	0<2	2<16	Total	per million
3837403773995	383740	3773995	0.002684947	0.003157278	0.003115238	0.000662193	0.000861177	0.000633873	6.52426E-05	0.000764358	6.52426E-05	0.003429907	0.004976869	0.002950187	8.01584E-08	1.1772E-06	2.6824E-07	1.52556E-06	1.52556169
3837503773995	383750	3773995	0.002379126	0.002797658	0.002760407	0.000586768	0.000763087	0.000561674	5.78113E-05	0.000677296	5.78113E-05	0.003036101	0.004405448	0.00261146	7.11972E-08	1.0456E-06	2.377E-07	1.35451E-06	1.3545102
3837603773995	383760	3773995	0.002161829	0.002542134	0.002508285	0.000533176	0.00069339	0.000510373	5.25311E-05	0.000615435	5.25311E-05	0.002765872	0.00401334	0.002379027	6.48108E-08	9.5184E-07	2.16E-07	1.23265E-06	1.23265345
3837703773995	383770	3773995	0.002014277	0.002368625	0.002337086	0.000496785	0.000646064	0.000475539	4.89457E-05	0.00057343	4.89457E-05	0.002592849	0.00376228	0.002230203	6.0454E-08	8.8786E-07	2.0126E-07	1.14957E-06	1.1495726
3837803773995	383780	3773995	0.001904108	0.002239075	0.002209261	0.000469613	0.000610728	0.000449529	4.62687E-05	0.000542067	4.62687E-05	0.00246959	0.003583429	0.002124184	5.71857E-08	8.3985E-07	1.9025E-07	1.08729E-06	1.0872885
3837903773995	383790	3773995	0.001817016	0.002136662	0.002108212	0.000448134	0.000582794	0.000428968	4.41524E-05	0.000517273	4.41524E-05	0.002376895	0.003448926	0.002044453	5.4591E-08	8.0173E-07	1.8155E-07	1.03787E-06	1.03786963
3838003773995	383800	3773995	0.001750362	0.002058282	0.002030876	0.000431695	0.000561415	0.000413232	4.25327E-05	0.000498298	4.25327E-05	0.002312535	0.003355538	0.001989095	5.25929E-08	7.7237E-07	1.7488E-07	9.99849E-07	0.99984899
3838103773995	383810	3773995	0.00169262	0.001990383	0.00196388	0.000417454	0.000542895	0.0003996	4.11296E-05	0.00048186	4.11296E-05	0.002258653	0.003277354	0.001942749	5.08562E-08	7.4685E-07	1.6911E-07	9.66823E-07	0.96682256
3838203773995	383820	3773995	0.001631191	0.001918147	0.001892606	0.000402303	0.000523192	0.000385098	3.96369E-05	0.000464372	3.96369E-05	0.002195309	0.003185441	0.001888265	4.90149E-08	7.198E-07	1.6297E-07	9.3179E-07	0.9317897
3838303773995	383830	3773995	0.001556409	0.00183021	0.00180584	0.00038386	0.000499207	0.000367443	3.78198E-05	0.000443083	3.78198E-05	0.002107458	0.003057967	0.001812701	4.6788E-08	6.8709E-07	1.555E-07	8.8938E-07	0.88937986
3838403773995	383840	3773995	0.001461124	0.001718162	0.001695284	0.00036036	0.000468645	0.000344948	3.55044E-05	0.000415957	3.55044E-05	0.001981208	0.002874776	0.001704109	4.39677E-08	6.4568E-07	1.4597E-07	8.35614E-07	0.835614
3838603773995	383860	3773995	0.001201425	0.001412778	0.001393966	0.00029631	0.000385348	0.000283637	2.91939E-05	0.000342025	2.91939E-05	0.001600819	0.002322823	0.001376922	3.63265E-08	5.3347E-07	1.1998E-07	6.89772E-07	0.68977236
3838703773995	383870	3773995	0.001062992	0.001249992	0.001233348	0.000262168	0.000340947	0.000250955	2.58301E-05	0.000302616	2.58301E-05	0.001390867	0.002018178	0.001196335	3.22598E-08	4.7375E-07	1.0612E-07	6.12122E-07	0.6121219
3838803773995	383880	3773995	0.000936106	0.001100784	0.001086127	0.000230873	0.000300249	0.000221	2.27468E-05	0.000266493	2.27468E-05	0.001198404	0.00173891	0.001030791	2.85304E-08	4.1897E-07	9.3411E-08	5.40914E-07	0.54091439
3838903773995	383890	3773995	0.000830087	0.000976114	0.000963117	0.000204726	0.000266244	0.0001959 7	2.01706E-05	0.000236311	2.01706E-05	0.00103939	0.001508177	0.000894017	2.5409E-08	3.7312E-07	8.2793E-08	4.81327E-07	0.48132712
3839003773995	383900	3773995	0.00073557	0.00086497	0.000853452	0.000181415	0.000235928	0.000173656	1.78739E-05	0.000209404	1.78739E-05	0.000898436	0.00130365	0.000772777	2.26227E-08	3.322E-07	7.3326E-08	4.28145E-07	0.42814484
3839103773995	383910	3773995	0.000655335	0.00077062	0.000760359	0.000161626	0.000210194	0.000154714	1.59242E-05	0.000186563	1.59242E-05	0.000780315	0.001132254	0.000671177	2.02534E-08	2.9738E-07	6.5292E-08	3.8293E-07	0.38292975
3829703774005	382970	3774005	3.71595E-05	4.36965E-05	4.31147E-05	9.16471E-06	1.19186E-05	8.77276E-06	9.02953E-07	1.05787E-05	9.02953E-07	1.71498E-05	2.48847E-05	1.47511E-05	2.51154e-09	3.197E-08	5.3165E-09	3.97983E-08	0.03979828
3829803774005	382980	3774005	3.79115E-05	4.45808E-05	4.39872E-05	9.35017E-06	1.21598E-05	8.95029E-06	9.21226E-07	1.07927E-05	9.21226E-07	1.75054E-05	2.54007E-05	1.5057E-05	2.61787E-09	3.3225E-08	5.5062E-09	4.13492E-08	0.0413492
3829903774005	382990	3774005	3.86858E-05	4.54913E-05	4.48856E-05	9.54113E-06	1.24082E-05	9.13309E-06	9.4004E-07	1.10132E-05	9.4004E-07	1.78735E-05	2.59348E-05	1.53736E-05	2.73251E-09	3.4574E-08	5.7096E-09	4.30159E-08	0.04301594
3830003774005	383000	3774005	3.99001E-05	4.69192E-05	4.62945E-05	9.84063E-06	1.27977E-05	9.41977E-06	9.69548E-07	1.13589E-05	9.69548E-07	1.84193E-05	2.67268E-05	1.58431E-05	2.88831E-09	3.6425E-08	5.9939E-09	4.5307E-08	0.04530698
3830103774005	383010	3774005	4.14988E-05	4.87991E-05	4.81494E-05	1.02349E-05	1.33104E-05	9.79719E-06	1.00839E-06	1.1814E-05	1.00839E-06	1.91305E-05	2.77588E-05	1.64549e-05	3.08546E-09	3.8775E-08	6.3574E-09	4.82183E-08	0.04821827
3830203774005	383020	3774005	4.32478E-05	5.08559E-05	5.01788E-05	1.06663E-05	1.38714E-05	1.02101E-05	1.0509E-06	1.23119E-05	1.0509E-06	1.99197E-05	2.89039e-05	1.71337E-05	3.31052E-09	4.145E-08	6.7696E-09	5.153E-08	0.05152995
3830303774005	383030	3774005	4.47574E-05	5.2631E-05	5.19302E-05	1.10386E-05	1.43556E-05	1.05665E-05	1.08758E-06	1.27417E-05	1.08758E-06	2.06153E-05	2.99132e-05	1.7732E-05	3.53277E-09	4.4063E-08	7.1683E-09	5.47636E-08	0.05476358
3830403774005	383040	3774005	4.63672E-05	5.4524E-05	5.3798E-05	1.14356E-05	1.48719E-05	1.09466E-05	1.12669E-06	1.31999E-05	1.12669E-06	2.13639e-05	3.09955e-05	1.83759e-05	3.78514e-09	4.7016E-08	7.6175E-09	5.84186E-08	0.05841863
3830503774005	383050	3774005	4.83168E-05	5.68166E-05	5.60601E-05	1.19165E-05	1.54973E-05	1.14068E-05	1.17407E-06	1.3755E-05	1.17407E-06	2.22592E-05	3.22985E-05	1.91459E-05	4.09777e-09	5.0666E-08	8.1733e-09	6.29375E-08	0.06293748
3830603774005	383060	3774005	5.06619E-05	5.95743E-05	5.8781E-05	1.24948E-05	1.62494E-05	1.19605E-05	1.23105E-06	1.44226E-05	1.23105E-06	2.33166E-05	3.38329e-05	2.00554e-05	4.49E-09	5.5231E-08	8.8678E-09	6.85889E-08	0.06858887
3830703774005	383070	3774005	5.3202E-05	6.25612E-05	6.17281E-05	1.31213E-05	1.70641E-05	1.25601E-05	1.29278E-06	1.51457E-05	1.29278E-06	2.44395E-05	3.54623e-05	2.10213e-05	4.95492e-09	6.0606E-08	9.6848e-09	7.52463E-08	0.07524625
3830803774005	383080	3774005	5.54245E-05	6.51747E-05	6.43069e-05	1.36694E-05	1.7777E-05	1.30848E-05	1.34678E-06	1.57784E-05	1.34678E-06	2.5419E-05	3.68835e-05	2.18638e-05	5.4354e-09	6.6106E-08	1.0517E-08	8.20587E-08	0.08205873
3830903774005	383090	3774005	5.77362E-05	6.7893E-05	6.6989E-05	1.42396E-05	1.85185E-05	1.36306E-05	1.40295E-06	1.64365E-05	1.40295E-06	2.64296E-05	3.835E-05	2.27331E-05	5.99452e-09	7.2467E-08	1.1477E-08	8.99387E-08	0.0899387
3831003774005	383100	3774005	5.99197E-05	7.04607E-05	6.95225E-05	1.47781E-05	1.92188E-05	1.41461E-05	1.45601E-06	1.70581E-05	1.45601E-06	2.74091E-05	3.97712e-05	2.35755E-05	6.62132e-09	7.9541E-08	1.2539E-08	9.87011E-08	0.09870112
3831103774005	383110	3774005	6.18248E-05	7.27009E-05	7.17329E-05	1.5248E-05	1.98298E-05	1.45958E-05	1.5023E-06	1.76005E-05	1.5023E-06	2.83043E-05	4.10702E-05	2.43456E-05	7.30937e-09	8.724E-08	1.3682E-08	1.08231E-07	0.10823147
3831203774005	383120	3774005	6.37855E-05	7.50066E-05	7.40078E-05	1.57315E-05	2.04587E-05	1.50587E-05	1.54995E-06	1.81586E-05	1.54995E-06	2.9237E-05	4.24235E-05	2.51478E-05	8.14536e-09	9.6545E-08	1.5051E-08	1.19742E-07	0.11974169
3831303774005	383130	3774005	6.57908E-05	7.73646E-05	7.63345E-05	1.62261E-05	2.11019E-05	1.55322E-05	1.59868E-06	1.87295E-05	1.59868E-06	3.02008E-05	4.38221E-05	2.59768E-05	9.18158e-09	1.0802E-07	1.6723E-08	1.33922E-07	0.13392214
3831403774005	383140	3774005	6.80691E-05	8.00437E-05	7.89779E-05	1.6788E-05	2.18327E-05	1.607E-05	1.65404e-06	1.93781E-05	1.65404e-06	3.12021E-05	4.5275E-05	2.68381E-05	1.05183e-08	1.2277E-07	1.8852E-08	1.5214E-07	0.15213999
3831503774005	383150	3774005	7.03084E-05	8.26769E-05	8.1576E-05	1.73403E-05	2.25509E-05	1.65987E-05	1.70845e-06	2.00156E-05	1.70845e-06	3.22564E-05	4.68048E-05	2.77449E-05	1.23178e-08	1.4251E-07	2.165E-08	1.76482E-07	0.1764823
3831603774005	383160	3774005	7.24864E-05	8.5238E-05	8.41031E-05	1.78774E-05	2.32495E-05	1.71129e-05	1.76137e-06	2.06356E-05	1.76137e-06	3.32796E-05	4.82894e-05	2.8625e-05	1.493e-08	1.7103e-07	2.5634e-08	2.11599e-07	0.2115985
3837103774005	383710	3774005	0.005536909	0.006510951	0.006424257	0.001365577	0.001775922	0.001307176	0.000134544	0.001576263	0.000134544	0.005695528	0.008264334	0.004898929	1.63156E-07	2.3947E-06	5.5139E-07	3.10923E-06	3.10923237
3837203774005	383720	3774005	0.005464305	0.006425576	0.006340018	0.001347671	0.001752635	0.001290035	0.000132779	0.001555594	0.000132779	0.007803457	0.011322984	0.006712036	1.60969e-07	2.3626E-06	5.4624e-07	3.06978E-06	3.06978061
3837303774005	383730	3774005	0.004302491	0.005059377	0.00499201	0.001061131	0.001379992	0.001015749	0.000104548	0.001224845	0.000104548	0.00605319	0.00878331	0.005206568	1.27138e-07	1.8661E-06	4.3013E-07	2.42339E-06	2.42339038
3837403774005	383740	3774005	0.003581398	0.004211431	0.004155355	0.000883287	0.001148707	0.000845511	8.70258E-05	0.001019562	8.70258E-05	0.004984217	0.007232207	0.004287106	1.06115E-07	1.5576E-06	3.5806E-07	2.02179E-06	2.02179131
3837503774005	383750	3774005	0.003094147	0.003638464	0.003590017	0.000763115	0.000992425	0.000730479	7.51859E-05	0.00088085	7.51859E-05	0.004275199	0.006203407	0.003677254	9.18898E-08	1.3489E-06	3.0935E-07	1.7501E-06	1.75009975
3837603774005	383760	3774005	0.002765433	0.003251922	0.003208622	0.000682043	0.000886992	0.000652874	6.71983E-05	0.000787271	6.71983E-05	0.003809897	0.005528243	0.00327703	8.2273E-08	1.2077E-06	2.7649E-07	1.56648E-06	1.56648491
3837703774005	383770	3774005	0.002560969	0.00301149	0.002971391	0.000631616	0.000821412	0.000604604	6.223E-05	0.000729064	6.223E-05	0.003533863	0.005127711	0.003039603	7.62683E-08	1.1196E-06	2.5605E-07	1.4519E-06	1.45190083
3837803774005	383780	3774005	0.002418843	0.002844361	0.002806488	0.000596563	0.000775826	0.00057105	5.87764E-05	0.000688603	5.87764E-05	0.003351157	0.004862602	0.002882452	7.20771E-08	1.0581E-06	2.4184E-07	1.37197E-06	1.37197139
3837903774005	383790	3774005	0.002314093	0.002721184	0.002684951	0.000570729	0.000742228	0.00054632	5.62311E-05	0.000658782	5.62311E-05	0.003223448	0.004677293	0.002772604	6.89742E-08	1.0125E-06	2.3136E-07	1.31284E-06	1.31284127
3838003774005	383800	3774005	0.002245267	0.00264025	0.002605094	0.000553754	0.000720152	0.000530071	5.45586E-05	0.000639189	5.45586E-05	0.003150622	0.004571621	0.002709964	6.69178E-08	9.8231E-07	2.2448E-07	1.27371E-06	1.27371011
3838103774005	383810	3774005	0.002191981	0.00257759	0.002543269	0.000540612	0.000703062	0.000517492	5.32638E-05	0.000624019	5.32638E-05	0.003101116	0.004499786	0.002667382	6.53148E-08	9.5878E-07	2.1916E-07	1.24325E-06	1.24324877
3838203774005	383820	3774005	0.002133961	0.002509363	0.00247595	0.000526302	0.000684452	0.000503794	5.1854E-05	0.000607502	5.1854E-05	0.003044239	0.004417257	0.00261846	6.3576E-08	9.3326E-07	2.1336E-07	1.2102E-06	1.21019608
3838303774005	383830	3774005	0.002050869	0.002411653	0.002379542	0.000505809	0.000657801	0.000484177	4.98349E-05	0.000583847	4.98349E-05	0.002946478	0.004275403	0.002534372	6.11105E-08	8.9708E-07	2.0507E-07	1.16325E-06	1.16325255
3838403774005	383840	3774005	0.001921543	0.002259577	0.00222949	0.000473913	0.00061632	0.000453645	4.66923E-05	0.00054703	4.66923E-05	0.002768994	0.00401787	0.002381712	5.73041E-08	8.4122E-07	1.9214E-07	1.09066E-06	1.09066074
3838603774005	383860	3774005	0.001500311	0.001764243	0.001740752	0.000370024	0.000481214	0.000354199	3.64566E-05	0.000427113	3.64566E-05	0.00211709	0.003071944	0.001820986	4.49759E-08	6.6025E-07	1.4998E-07	8.55209E-07	0.85520861
3838703774005	383870	3774005	0.001283208	0.001508948	0.001488856	0.00031648	0.000411579	0.000302945	3.11812E-05	0.000365307	3.11812E-05	0.001773911	0.002573983	0.001525805	3.86271E-08	5.6704E-07	1.2824E-07	7.33912E-07	0.73391235
3838803774005	383880	3774005	0.001098386	0.001291612	0.001274414	0.000270897	0.000352299	0.000259311	2.66901E-05	0.000312691	2.66901E-05	0.001483568	0.00215269	0.001276071	3.32175E-08	4.8762E-07	1.0973E-07	6.30569E-07	0.63056854
3838903774005	383890	3774005	0.000952238	0.001119754	0.001104844	0.000234852	0.000305423	0.000224808	2.31388E-05	0.000271086	2.31388E-05	0.001256488	0.001823192	0.001080751	2.89329E-08	4.247E-07	9.5097E-08	5.48731E-07	0.54873108
3839003774005	383900	3774005	0.00082577	0.000971037	0.000958108	0.000203661	0.000264859	0.000194951	2.00657E-05	0.000235082	2.00657E-05	0.001061368	0.001540668	0.000912921	2.52209E-08	3.7019E-07	8.243E-08	4.77843E-07	0.47784269
3839103774005	383910	3774005	0.00072307	0.000850271	0.000838949	0.000178332	0.000231919	0.000170705	1.75702E-05	0.000205846	1.75702E-05	0.000904596	0.001312589	0.000778076	2.22007E-08	3.2583E-07	7.2144E-08	4.20177E-07	0.42017738
3829703774015	382970	3774015	3.69701E-05	4.34738E-05	4.28949E-05	9.118E-06	1.18579E-05	8.72805E-06	8.98351E-07	1.05248E-05	8.98351E-07	1.73182E-05	2.51291E-05	1.4896E-05	2.50833e-09	3.1911E-08	5.3014E-09	3.97204E-08	0.03972039
3829803774015	382980	3774015	3.76107E-05	4.42271E-05	4.36382E-05	9.27599E-06	1.20633E-05	8.87928E-06	9.13917E-07	1.07071E-05	9.13917E-07	1.76395E-05	2.55953E-05	1.51724E-05	2.60741e-09	3.3073E-08	5.4747E-09	4.11553E-08	0.04115528
3829903774015	382990	3774015	3.8268E-05	4.5E-05	4.44008E-05	9.4381E-06	1.22742E-05	9.03446E-06	9.29889E-07	1.08942E-05	9.29889E-07	1.79702E-05	2.60751E-05	1.54568E-05	2.71359e-09	3.4314E-08	5.6596e-09	4.26876E-08	0.04268756
3830003774015	383000	3774015	3.94099E-05	4.63428E-05	4.57257E-05	9.71973E-06	1.26404E-05	9.30404e-06	9.57637e-07	1.12193E-05	9.57637e-07	1.85004E-05	2.68445E-05	1.59129E-05	2.8652e-09	3.6111E-08	5.9338e-09	4.49104E-08	0.04491036
3830103774015	383010	3774015	4.09974E-05	4.82096E-05	4.75677E-05	1.01113E-05	1.31496E-05	9.67884E-06	9.96213e-07	1.16713E-05	9.96213E-07	1.9221E-05	2.78901E-05	1.65327E-05	3.06245e-09	3.8461E-08	6.2959e-09	4.78189E-08	0.04781893
3830203774015	383020	3774015	4.27521E-05	5.02729E-05	4.96035E-05	1.0544E-05	1.37124E-05	1.00931E-05	1.03885E-06	1.21708E-05	1.03885E-06	2.00258E-05	2.90578E-05	1.72249E-05	3.28917e-09	4.1154E-08	6.7091e-09	5.11522E-08	0.05115217
3830303774015	383030	3774015	4.42728E-05	5.20611E-05	5.13679E-05	1.09191E-05	1.42002E-05	1.04521E-05	1.0758E-06	1.26037E-05	1.0758E-06	2.07432E-05	3.00988E-05	1.7842E-05	3.51394e-09	4.3795E-08	7.1106e-09	5.44194E-08	0.05441937
3830403774015	383040	3774015	4.59049E-05	5.39804E-05	5.32616E-05	1.13216E-05	1.47236E-05	1.08374E-05	1.11546E-06	1.30683E-05	1.11546E-06	2.15168E-05	3.12213E-05	1.85074E-05	3.7703e-09	4.6794E-08	7.5647e-09	5.81287E-08	0.05812874
3830503774015	383050	3774015	4.78266E-05	5.62402E-05	5.54913E-05	1.17956E-05	1.534E-05	1.12911E-05	1.16216E-06	1.36154E-05	1.16216E-06	2.24214E-05	3.25339E-05	1.92854E-05	4.08321e-09	5.0444E-08	8.117E-09	6.26444E-08	0.06264442
3830603774015	383060	3774015	5.00937E-05	5.89061E-05	5.81218E-05	1.23547E-05	1.60672E-05	1.18263E-05	1.21725E-06	1.42608E-05	1.21725E-06	2.34726E-05	3.40592e-05	2.01896e-05	4.47069e-09	5.4947E-08	8.798e-09	6.82152E-08	0.06821519
3830703774015	383070	3774015	5.25502E-05	6.17948E-05	6.0972E-05	1.29606E-05	1.68551E-05	1.24063E-05	1.27694e-06	1.49601E-05	1.27694e-06	2.45893E-05	3.56795E-05	2.11501E-05	4.92978e-09	6.0248E-08	9.5981E-09	7.47758E-08	0.07477579
3830803774015	383080	3774015	5.48118E-05	6.44542E-05	6.35959E-05	1.35183E-05	1.75805E-05	1.29402E-05	1.33189e-06	1.5604E-05	1.33189e-06	2.56061E-05	3.71551E-05	2.20248E-05	5.4207e-09	6.5865E-08	1.0443E-08	8.17287E-08	0.08172869
3830903774015	383090	3774015	5.71624E-05	6.72184E-05	6.63233E-05	1.40981E-05	1.83344E-05	1.34951E-05	1.38901E-06	1.62732E-05	1.38901E-06	2.66542E-05	3.86758E-05	2.29263E-05	5.99302e-09	7.2373E-08	1.142E-08	8.97856E-08	0.08978557
3831003774015	383100	3774015	5.93571E-05	6.97991E-05	6.88698E-05	1.46394E-05	1.90384E-05	1.40133e-05	1.44234e-06	1.6898E-05	1.44234e-06	2.76617E-05	4.01378E-05	2.37929E-05	6.63125e-09	7.9571E-08	1.2493E-08	9.86955E-08	0.09869553
3831103774015	383110	3774015	6.11842E-05	7.19476E-05	7.09896E-05	1.509E-05	1.96244E-05	1.44446E-05	1.48674e-06	1.74181E-05	1.48674e-06	2.85476E-05	4.14232E-05	2.45548E-05	7.31615e-09	8.7225E-08	1.3621E-08	1.08163E-07	0.10816264
3831203774015	383120	3774015	6.3067E-05	7.41616E-05	7.31741E-05	1.55543E-05	2.02283E-05	1.48891E-05	1.53249e-06	1.79541E-05	1.53249e-06	2.9474E-05	4.27675E-05	2.53517E-05	8.14832e-09	9.6477E-08	1.4973e-08	1.19599E-07	0.11959901
3831303774015	383130	3774015	6.50221E-05	7.64607E-05	7.54426E-05	1.60365E-05	2.08554E-05	1.53507e-05	1.58E-06	1.85107E-05	1.58E-06	3.04379E-05	4.41661E-05	2.61807E-05	9.18638e-09	1.0796E-07	1.6636e-08	1.33785E-07	0.13378458
3831403774015	383140	3774015	6.72168E-05	7.90415E-05	7.79891E-05	1.65778E-05	2.15593E-05	1.58688E-05	1.63333e-06	1.91355E-05	1.63333e-06	3.14454E-05	4.5628E-05	2.70474E-05	1.05242e-08	1.2271E-07	1.8751E-08	1.51989E-07	0.15198942
3831503774015	383150	3774015	6.94617E-05	8.16812E-05	8.05936E-05	1.71315E-05	2.22793E-05	1.63988E-05	1.68788e-06	1.97745E-05	1.68788e-06	3.25122E-05	4.71759E-05	2.79649E-05	1.23256e-08	1.4247E-07	2.1542e-08	1.76343E-07	0.17634273
3831603774015	383160	3774015	7.1623E-05	8.42227E-05	8.31013E-05	1.76645E-05	2.29725E-05	1.6909E-05	1.74039e-06	2.03898E-05	1.74039e-06	3.35572E-05	4.86922E-05	2.88637E-05	1.49796e-08	1.7144E-07	2.5561e-08	2.11984E-07	0.21198362

Unique Identifier	X (UTM)	Y (UTM)	EGIODemolition	EGIOSite Grubbing / Prep	EGIOMass Grading / Excavation	EGIOMass Grading / Excavation	EGIODrainage / Utilities Trenching	EGIODrainage / Utilities Trenching	EGIOFoundations / Concrete Pads	EGIOFoundations / Concrete Pads	EGIOBuilding / Structure Construction	EGIOBuilding / Structure Construction	EGIOAsphalt Paving	EGIOArchitectural Coating	EGIOLandscaping or Other Finishing	EGIOWaterside Construction (Piles)	HIWaterside Construction (Landscaping)	HIWaterside Construction (Landscaping)	KMDemolition	KMSite Grubbing / Prep	KMMass Grading / Excavation
			2025	2025	2025	2026	2026	2027	2026	2027	2026	2027	2027	2027	2027	2027	2025	2026	2025	2025	2025
3836803774015	383680	3774015	0.00344902	0.00135275	0.000447991	0.00043876	0.001018824	0.001017252	0.001338601	0.001337737	0.001433809	0.001399441	5.57947E-05	5.57947E-05	0.001511031	5.57947E-05	0.000667224	0.000646325	0.001127162	0.004891963	0.003718414
3836903774015	383690	3774015	0.004909935	0.00192575	0.000637748	0.000624608	0.001450371	0.001448133	0.001905598	0.001904368	0.002041133	0.001992208	7.94279E-05	7.94279E-05	0.002151064	7.94279E-05	0.000948842	0.000919122	0.001603516	0.00695937	0.005289864
3837003774015	383700	3774015	0.006982373	0.00273858	0.000906935	0.000888249	0.002062559	0.002059376	0.002709933	0.002708184	0.002902676	0.002833101	0.000112954	0.000112954	0.003059008	0.000112954	0.001348282	0.001306051	0.002279184	0.00989182	0.007518838
3837303774015	383730	3774015	0.006177782	0.00242301	0.000802428	0.000785895	0.001824887	0.001822071	0.002397663	0.002396115	0.002568196	0.002506638	9.99378E-05	9.99378E-05	0.002706513	9.99378E-05	0.001193422	0.001156041	0.002016842	0.008753238	0.006653394
3837403774015	383740	3774015	0.006168333	0.00241931	0.0008012	0.000784693	0.001822096	0.001819284	0.002393995	0.00239245	0.002564268	0.002502804	9.97849E-05	9.97849E-05	0.002702374	9.97849E-05	0.001191649	0.001154324	0.002013728	0.008739723	0.006643122
3837503774015	383750	3774015	0.005133345	0.00201337	0.000666766	0.000653029	0.001516365	0.001514025	0.001992305	0.00199102	0.002134008	0.002082857	8.3042E-05	8.3042E-05	0.002248941	8.3042E-05	0.000992251	0.000961171	0.001676262	0.007275095	0.005529848
3837603774015	383760	3774015	0.004473248	0.00175447	0.000581027	0.000569056	0.001321376	0.001319337	0.001736115	0.001734995	0.001859596	0.001815022	7.23636E-05	7.23636E-05	0.001959749	7.23636E-05	0.000865088	0.000837992	0.001461017	0.006340916	0.004819772
3837703774015	383770	3774015	0.004089159	0.00160383	0.000531138	0.000520195	0.001207918	0.001206054	0.001587046	0.001586022	0.001699924	0.001659178	6.61502E-05	6.61502E-05	0.001791478	6.61502E-05	0.000791114	0.000766334	0.001335761	0.005797295	0.004406562
3837803774015	383780	3774015	0.00384739	0.001509	0.000499735	0.000489438	0.0011365	0.001134747	0.001493213	0.001492249	0.001599417	0.00156108	6.22391E-05	6.22391E-05	0.001685559	6.22391E-05	0.000744564	0.000721243	0.001256922	0.00545513	0.004146481
3837903774015	383790	3774015	0.003696421	0.00144979	0.000480125	0.000470233	0.001091905	0.00109022	0.00143462	0.001433694	0.001536657	0.001499824	5.97969E-05	5.97969E-05	0.001619418	5.97969E-05	0.00071551	0.000693099	0.001207709	0.005241544	0.003984132
3838003774015	383800	3774015	0.003617433	0.00141881	0.000469866	0.000460185	0.001068572	0.001066923	0.001403964	0.001403058	0.001503821	0.001467775	5.85191E-05	5.85191E-05	0.001584813	5.85191E-05	0.000700332	0.000678396	0.001182017	0.005130036	0.003899374
3838103774015	383810	3774015	0.00357317	0.00140145	0.000464116	0.000454554	0.001055497	0.001053868	0.001386785	0.00138589	0.00148542	0.001449815	5.78031E-05	5.78031E-05	0.001565421	5.78031E-05	0.000691852	0.000670182	0.001167719	0.005067981	0.003852206
3838203774015	383820	3774015	0.003526957	0.00138332	0.000458114	0.000448675	0.001041846	0.001040238	0.001368849	0.001367966	0.001466209	0.001431064	5.70555E-05	5.70555E-05	0.001545175	5.70555E-05	0.000683008	0.000661615	0.001152884	0.005003599	0.003803269
3838303774015	383830	3774015	0.003434397	0.00134702	0.000446091	0.0004369	0.001014504	0.001012939	0.001332926	0.001332066	0.00142773	0.001393508	5.55581E-05	5.55581E-05	0.001504625	5.55581E-05	0.000665243	0.000644406	0.001123037	0.004874058	0.003704804
3838403774015	383840	3774015	0.003212775	0.0012601	0.000417305	0.000408707	0.000949038	0.000947574	0.001246912	0.001246108	0.001335599	0.001303585	5.1973E-05	5.1973E-05	0.001407531	5.1973E-05	0.000622597	0.000603096	0.001051062	0.004561683	0.003467365
3838603774015	383860	3774015	0.002314727	0.00090787	0.000300658	0.000294464	0.000683759	0.000682704	0.00089837	0.00089779	0.000962266	0.000939201	3.74453E-05	3.74453E-05	0.001014092	3.74453E-05	0.0004495	0.000435421	0.000757755	0.003288709	0.002499769
3838703774015	383870	3774015	0.001880366	0.00073751	0.000244239	0.000239207	0.000555451	0.000554594	0.00072979	0.000729319	0.000781696	0.000762959	3.04186E-05	3.04186E-05	0.000823797	3.04186E-05	0.000365734	0.000354279	0.000615614	0.002671806	0.002030858
3838803774015	383880	3774015	0.00154937	0.00060768	0.000201247	0.0001971	0.000457676	0.00045697	0.000601327	0.000600939	0.000644096	0.000628657	2.50641E-05	2.50641E-05	0.000678786	2.50641E-05	0.000301895	0.000292439	0.000507244	0.002201476	0.001673356
3838903774015	383890	3774015	0.001307826	0.00051295	0.000169873	0.000166373	0.000386325	0.000385729	0.000507581	0.000507253	0.000543683	0.000530651	2.11567E-05	2.11567E-05	0.000572964	2.11567E-05	0.000255305	0.000247309	0.00042813	0.001858113	0.001412364
3839003774015	383900	3774015	0.001118988	0.00043888	0.000145345	0.00014235	0.000330544	0.000330034	0.00043429	0.00043401	0.00046518	0.00045403	1.81018E-05	1.81018E-05	0.000490233	1.81018E-05	0.000218875	0.000212019	0.000366244	0.001589524	0.001208207
3839103774015	383910	3774015	0.000974566	0.00038224	0.000126586	0.000123978	0.000287882	0.000287438	0.000378239	0.000377995	0.000405142	0.000395431	1.57655E-05	1.57655E-05	0.000426962	1.57655E-05	0.000191009	0.000185026	0.000318887	0.001383991	0.001051981
3829703774025	382970	3774025	0.000161029	6.3158E-05	2.0916E-05	2.04851E-05	4.75673E-05	4.74939E-05	6.24972E-05	6.24569E-05	6.69424E-05	6.53378E-05	2.60497E-06	2.60497E-06	7.05477E-05	2.60497E-06	2.43396E-05	2.35772E-05	1.5932E-05	6.9146E-05	5.25583E-05
3829803774025	382980	3774025	0.000168377	6.604E-05	2.18703E-05	2.14197E-05	4.97377E-05	4.96609E-05	6.53488E-05	6.53066E-05	6.99967E-05	6.83189E-05	2.72383E-06	2.72383E-06	7.37666E-05	2.72383E-06	2.53011E-05	2.45086E-05	1.6199E-05	7.0305E-05	5.34393E-05
3829903774025	382990	3774025	0.000176326	6.9157E-05	2.29028E-05	2.2431E-05	5.20858E-05	5.20054E-05	6.84339E-05	6.83898E-05	7.33013E-05	7.15443E-05	2.85242E-06	2.85242E-06	7.72491E-05	2.85242E-06	2.63434E-05	2.55182E-05	1.64751E-05	7.15033E-05	5.43501E-05
3830003774025	383000	3774025	0.000187742	7.3635E-05	2.43857E-05	2.38832E-05	5.54581E-05	5.53725E-05	7.28647E-05	7.28176E-05	7.80471E-05	7.61764E-05	3.0371E-06	3.0371E-06	8.22506E-05	3.0371E-06	2.78969E-05	2.70231E-05	1.69889E-05	7.37328E-05	5.60448E-05
3830103774025	383010	3774025	0.000202841	7.9557E-05	2.63468E-05	2.5804E-05	5.99182E-05	5.98257E-05	7.87246E-05	7.86738E-05	8.43239E-05	8.23027E-05	3.28135E-06	3.28135E-06	8.88654E-05	3.28135E-06	2.99832E-05	2.9044E-05	1.77334E-05	7.69642E-05	5.8501E-05
3830203774025	383020	3774025	0.000220401	8.6444E-05	2.86277E-05	2.80378E-05	6.51053E-05	6.50048E-05	8.55398E-05	8.54846E-05	9.16238E-05	8.94276E-05	3.56541E-06	3.56541E-06	9.65585E-05	3.56541E-06	3.24049E-05	3.139E-05	1.85662E-05	8.05787E-05	6.12484E-05
3830303774025	383030	3774025	0.000237413	9.3117E-05	3.08373E-05	3.0202E-05	7.01305E-05	7.00223E-05	9.21423E-05	9.20828E-05	9.86959E-05	9.63302E-05	3.84062E-06	3.84062E-06	0.000104011	3.84062E-06	3.4737E-05	3.3649E-05	1.92406E-05	8.35056E-05	6.34732E-05
3830403774025	383040	3774025	0.000256832	0.00010073	3.33597E-05	3.26723E-05	7.58668E-05	7.57497E-05	9.96791E-05	9.96147E-05	0.000106769	0.00010421	4.15476E-06	4.15476E-06	0.000112519	4.15476E-06	3.74045E-05	3.62329E-05	1.99603E-05	8.6629E-05	6.58473E-05
3830503774025	383050	3774025	0.000280616	0.00011006	3.6449E-05	3.5698E-05	8.28926E-05	8.27647E-05	0.00010891	0.00010884	0.000116656	0.00011386	4.53952E-06	4.53952E-06	0.000122939	4.53952E-06	4.06856E-05	3.94112E-05	2.08112E-05	9.0322E-05	6.86543E-05
3830603774025	383060	3774025	0.0003104	0.00012174	4.03177E-05	3.9487E-05	9.16907E-05	9.15493E-05	0.00012047	0.000120392	0.000129038	0.000125945	5.02134E-06	5.02134E-06	0.000135988	5.02134E-06	4.48205E-05	4.34166E-05	2.1825E-05	9.47222E-05	7.1999E-05
3830703774025	383070	3774025	0.000345888	0.00013566	4.49272E-05	4.40015E-05	0.000102174	0.000102016	0.000134243	0.000134156	0.000143791	0.000140344	5.59542E-06	5.59542E-06	0.000151535	5.59542E-06	4.98057E-05	4.82457E-05	2.29181E-05	9.94662E-05	7.56049E-05
3830803774025	383080	3774025	0.0003862	0.00015147	5.01632E-05	4.91296E-05	0.000114081	0.000113905	0.000149888	0.000149791	0.000160549	0.000156701	6.24754E-06	6.24754E-06	0.000169196	6.24754E-06	5.55659E-05	5.38255E-05	2.40044E-05	0.000104181	7.91884E-05
3830903774025	383090	3774025	0.000433975	0.00017021	5.63687E-05	5.52073E-05	0.000128194	0.000127996	0.00016843	0.000168322	0.00018041	0.000176085	7.0204E-06	7.0204E-06	0.000190126	7.0204E-06	6.25496E-05	6.05904E-05	2.51495E-05	0.000109151	8.2966E-05
3831003774025	383100	3774025	0.000487247	0.00019111	6.32882E-05	6.19842E-05	0.00014393	0.000143708	0.000189106	0.000188984	0.000202556	0.000197701	7.88218E-06	7.88218E-06	0.000213465	7.88218E-06	7.04499E-05	6.82433E-05	2.62018E-05	0.000113718	8.64376E-05
3831103774025	383110	3774025	0.000543546	0.00021319	7.06008E-05	6.91462E-05	0.000160561	0.000160313	0.000210956	0.00021082	0.00022596	0.000220544	8.79293E-06	8.79293E-06	0.00023813	8.79293E-06	7.87825E-05	7.63149E-05	2.70459E-05	0.000117381	8.92223E-05
3831203774025	383120	3774025	0.000612447	0.00024021	7.95503E-05	7.79113E-05	0.000180914	0.000180635	0.000237697	0.000237544	0.000254603	0.000248501	9.90754E-06	9.90754E-06	0.000268316	9.90754E-06	8.8997E-05	8.62094E-05	2.79195E-05	0.000121173	9.2104E-05
3831303774025	383130	3774025	0.000699672	0.00027442	9.08798E-05	8.90074E-05	0.00020668	0.000206361	0.00027155	0.000271375	0.000290864	0.000283892	1.13186E-05	1.13186E-05	0.000306529	1.13186E-05	0.000101911	9.87192E-05	2.88428E-05	0.00012518	9.515E-05
3831403774025	383140	3774025	0.00081289	0.00031883	0.000105586	0.00010341	0.000240124	0.000239753	0.000315491	0.000315288	0.00033793	0.00032983	1.31501E-05	1.31501E-05	0.000356131	1.31501E-05	0.000118539	0.000114826	2.98612E-05	0.0001296	9.85096E-05
3831503774025	383150	3774025	0.000967147	0.00037933	0.000125622	0.000123034	0.000285691	0.00028525	0.00037536	0.000375118	0.000402057	0.00039242	1.56455E-05	1.56455E-05	0.000423711	1.56455E-05	0.000140937	0.000136523	3.0918E-05	0.000134187	0.000101996
3831603774025	383160	3774025	0.001198542	0.00047008	0.000155678	0.00015247	0.000354043	0.000353497	0.00046516	0.000464866	0.000498252	0.000486309	1.93888E-05	1.93888E-05	0.000525086	1.93888E-05	0.000173805	0.000168361	3.19772E-05	0.000138783	0.00010549
3836803774025	383680	3774025	0.002457748	0.00096396	0.000319235	0.000312658	0.000726007	0.000724886	0.000953878	0.000953262	0.001021722	0.000997232	3.97589E-05	3.97589E-05	0.00107675	3.97589E-05	0.000475503	0.000460609	0.000800285	0.003473291	0.002640072
3836903774025	383690	3774025	0.003180207	0.00124732	0.000413075	0.000404564	0.000939418	0.000937968	0.001234272	0.001233475	0.001322059	0.0012903 7	5.14461E-05	5.14461E-05	0.001393262	5.14461E-05	0.00061486	0.000595601	0.001036194	0.004497153	0.003418316
3837003774025	383700	3774025	0.004142593	0.00162478	0.000538078	0.000526992	0.001223702	0.001221814	0.001607784	0.001606747	0.001722138	0.001680859	6.70146E-05	6.70146E-05	0.001814888	6.70146E-05	0.000800411	0.000775341	0.001350169	0.005859831	0.004454096
3837103774025	383710	3774025	0.005555032	0.00217876	0.000721539	0.000706673	0.00164093	0.001638398	0.002155967	0.002154576	0.00230931	0.002253957	8.98636E-05	8.98636E-05	0.002433684	8.98636E-05	0.00107268	0.001039081	0.001810822	0.007859094	0.005973749
3837203774025	383720	3774025	0.004523197	0.00177406	0.000587515	0.00057541	0.00133613	0.001334069	0.001755501	0.001754368	0.00188036	0.001835289	7.31716E-05	7.31716E-05	0.001981632	7.31716E-05	0.000873922	0.000846549	0.001474575	0.006399759	0.004864499
3837503774025	383750	3774025	0.004947202	0.00194036	0.000642588	0.000629349	0.001461379	0.001459124	0.001920061	0.001918822	0.002056625	0.002007329	8.00307E-05	8.00307E-05	0.002167391	8.00307E-05	0.000955822	0.00092584	0.001613165	0.007001251	0.005321697
3837603774025	383760	3774025	0.006989819	0.0027415	0.000907902	0.000889196	0.002064758	0.002061573	0.002712823	0.002711072	0.002905772	0.002836122	0.000113074	0.000113074	0.00306227	0.000113074	0.001349494	0.001307225	0.002279182	0.00989181	0.00751883
3837703774025	383770	3774025	0.006231988	0.00244427	0.000809468	0.00079279	0.001840899	0.001838059	0.002418701	0.00241714	0.00259073	0.002528632	0.000100815	0.000100815	0.002730261	0.000100815	0.001203514	0.001165818	0.002032224	0.008819998	0.006704139
3837803774025	383780	3774025	0.005770421	0.00226324	0.000749516	0.000734073	0.001704554	0.001701924	0.002239561	0.002238116	0.00239885	0.002341351	9.33479E-05	9.33479E-05	0.002528047	9.33479E-05	0.001114623	0.001079711	0.001881873	0.008167461	0.006208141
3837903774025	383790	3774025	0.005568577	0.00218407	0.000723298	0.000708396	0.001644931	0.001642393	0.002161224	0.002159829	0.00231494	0.002259453	9.00827E-05	9.00827E-05	0.002439618	9.00827E-05	0.001075787	0.001042091	0.00181623	0.007882568	0.005991592
3838003774025	383800	3774025	0.005513859	0.00216261	0.000716191	0.000701435	0.001628767	0.001626254	0.002139987	0.002138606	0.002292193	0.0023725	8.91975E-05	8.91975E-05	0.002415646	8.91975E-05	0.001065307	0.001031939	0.001798628	0.007806174	0.005933524
3838103774025	383810	3774025	0.005521457	0.00216559	0.000717178	0.000702402	0.001631012	0.001628495	0.002142936	0.002141553	0.002295352	0.002240334	8.93205E-05	8.93205E-05	0.002418975	8.93205E-05	0.001066853	0.001033437	0.001801473	0.00781852	0.005942908
3838203774025	383820	3774025	0.005547694	0.00217588	0.000720586	0.000705739	0.001638762	0.001636233	0.002153119	0.002151729	0.002306259	0.002250979	8.97449E-05	8.97449E-05	0.002430469	8.97449E-05	0.001072022	0.001038444	0.001810627	0.007858249	0.005973107
3838303774025	383830	3774025	0.005536763	0.0021716	0.000719166	0.000704349	0.001635533	0.001633009	0.002148876	0.00214749	0.002301715	0.002246544	8.95681E-05	8.95681E-05	0.00242568	8.95681E-05	0.001070082	0.001036565	0.001808077	0.00784718	0.005964693
3838403774025	383840	3774025	0.004032204	0.00158149	0.00052374	0.000512949	0.001191094	0.001189256	0.001564941	0.001563931	0.001676247	0.001636069	6.52289E-05	6.52289E-05	0.001766526	6.52289E-05	0.000779979	0.000755548	0.001316187	0.005712345	0.004341992
3838603774025	383860	3774025	0.00318565	0.00124946	0.000413782	0.000405256	0.000941025	0.000939573	0.001236384	0.001235587	0.001324322	0.001292579	5.15342E-05	5.15342E-05	0.001395647	5.15342E-05	0.000617093	0.000597765	0.001041702	0.00452106	0.003436487
3838703774025	383870	3774025	0.002364883	0.00092754	0.000307173	0.000300844	0.000698575	0.000697497	0.000917836	0.000917244	0.000983117	0.000959552	3.82566E-05	3.82566E-05	0.001036065	3.82566E-05	0.000458794	0.000444424	0.000773076	0.003355203	0.002550312
3838803774025	383880	3774025	0.001842273	0.00072257	0.000239292	0.000234361	0.000544199	0.000543359	0.000715006	0.000714544	0.00076586	0.000747503	2.98024E-05	2.98024E-05	0.000807108	2.98024E-05	0.000358001	0.000346787	0.000601999	0.002612718	0.001985944
3838903774025	383890	3774025	0.001500535	0.00058853	0.000194903	0.000190888	0.000443251	0.000442567	0.000582373	0.000581998	0.000623795	0.000608843	2.42741E-05	2.42741E-05	0.000657391	2.42741E-05	0.000292091	0.000282942	0.000490115	0.002127134	0.001616849
3839003774025	383900	3774025	0.001258478	0.00049359	0.000163463	0.000160095	0.000371748	0.000371175	0.000488429	0.000488114	0.000523168	0.000510628	2.03584E-05	2.03584E-05	0.000551345	2.03584E-05	0.000245403	0.000237717	0.000410849	0.001783113	0.001355356
3839103774025	383910	3774025	0.001080733	0.00042388	0.000140376	0.000137483	0.000319243	0.000318751	0.000419444	0.000419173	0.000449277	0.000438508	1.7483E-05	1.7483E-05	0.000473474	1.7483E-05	0.000211118	0.000204506	0.000352631	0.001530445	0.001163301
3829703774035	382970	3774035	0.00016129	6.326E-05	2.09498E-05	2.05182E-05	4.76443E-05	4.75708E-05	6.25983E-05	6.25579E-05	6.70506E-05	6.54435E-05	2.60918E-06	2.60918E-06	7.06618E-05	2.60918E-06	2.41566E-05	2.34E-05	1.5837E-05	6.87335E-05	5.22448E-05
3829803774035	382980	3774035	0.00016835	6.6029E-05	2.18668E-05	2.14163E-05	4.97297E-05	4.9653E-05	6.53383E-05	6.52962E-05	6.99855E-05	6.8308E-05	2.72339E-06	2.72339E-06	7.37548E-05	2.72339E-06	2.50607E-05	2.42758E-05	1.60701E-05	6.97452E-05	5.30138E-05
3829903774035	382990	3774035	0.000175967	6.9017E-05	2.28562E-05	2.23852E-05	5.19797E-05	5.18995E-05	6.82945E-05	6.82504E-05	7.31519E-05	7.13985E-05	2.84661E-06	2.84661E-06	7.70917E-05	2.84661E-06	2.60348E-05	2.52194E-05	1.63077E-05	7.07765E-05	5.37977E-05
3830003774035	383000	3774035	0.000187365	7.3487E-05	2.43367E-05	2.38352E-05	5.53466E-05	5.52612E-05	7.27182E-05	7.26713E-05	7.78903E-05	7.60233E-05	3.03099E-06	3.03099E-06	8.20853E-05	3.03099E-06	2.75632E-05	2.66999E-05	1.68101E-05	7.29569E-05	5.5455E-05
3830103774035	383010	3774035	0.000202859	7.9564E-05	2.63492E-05	2.58063E-05	5.99235E-05	5.9831E-05	7.87316E-05	7.86808E-05	8.43314E-05	8.231E-05	3.28164E-06	3.28164E-06	8.88733E-05	3.28164E-06	2.96728E-05	2.87434E-05	1.75682E-05	7.62472E-05	5.7956E-05
3830203774035	383020	3774035	0.000221029	8.6691E-05	2.87093E-05	2.81178E-05	6.5291E-05	6.51902E-05	8.57838E-05	8.57285E-05	9.18852E-05	8.96827E-05	3.57558E-06	3.57558E-06	9.68339E-05	3.57558E-06	3.21448E-05	3.1138E-05	1.84282E-05	7.99796E-05	6.0793E-05
3830303774035	383030	3774035	0.000237736	9.3243E-05	3.08793E-05	3.02431E-05	7.0226E-05	7.01177E-05	9.22678E-05	9.22083E-05	9.88303E-05	9.64614E-05	3.84585E-06	3.84585E-06	0.000104153	3.84585E-06	3.43962E-05	3.33188E-05	1.90618E-05	8.27297E-05	6.28834E-05
3830403774035	383040	3774035	0.000256751	0.0001007	3.33492E-05	3.26621E-05	7.58429E-05	7.57259E-05	9.96477E-05	9.95834E-05	0.000106735	0.000104177	4.15345E-06	4.15345E-06	0.000112484	4.15345E-06	3.6965E-05	3.58072E-05	1.9734E-05	8.56468E-05	6.51007E-05
3830503774035	383050	3774035	0.00028005	0.00010984	3.63755E-05	3.5626E-05	8.27254E-05	8.25978E-05	0.00010869	0.00010862	0.000116421	0.00011363	4.53036E-06	4.53036E-06	0.000122691	4.53036E-06	4.0133E-05	3.8876E-05	2.05373E-05	8.91335E-05	6.7751E-05
3830603774035	383060	3774035	0.000309322	0.00012132	4.01777E-05	3.93499E-05	9.13724E-05	9.12314E-05	0.00012005 1	0.000119974	0.00012859	0.000125508	5.0039E-06	5.0039E-06	0.000135516	5.0039E-06	4.4137E-05	4.27546E-05	2.15037E-05	9.33275E-05	7.09388E-05
3830703774035	383070	3774035	0.000344173	0.00013499	4.47043E-05	4.37833E-05	0.000101667	0.00010151	0.000133577	0.000133491	0.000143078	0.000139648	5.56767E-06	5.56767E-06	0.000150784	5.56767E-06	4.89554E-05	4.7422E-05	2.25492E-05	9.78652E-05	7.4388E-05
3830803774035	383080	3774035	0.000385643	0.00015125	5.00908E-05	4.90588E-05	0.000113917	0.000113741	0.000149672	0.000149575	0.000160317	0.000156475	6.23853E-06	6.23853E-06	0.000168952	6.23853E-06	5.4791E-05	5.30748E-05	2.36626E-05	0.000102698	7.80611E-05
3830903774035	383090	3774035	0.000435286	0.00017073	5.6539E-05	5.53741E-05	0.000128581	0.000128383	0.000168939	0.00016883	0.000180955	0.000176618	7.04161E-06	7.04161E-06	0.000190701	7.04161E-06	6.19576E-05	6.00169E-05	2.48485E-05	0.000107844	8.19731E-05
3831003774035	383100	3774035	0.000490184	0.00019226	6.36697E-05	6.23578E-05	0.000144798	0.000144575	0.000190246	0.000190123	0.000203777	0.000198892	7.9297E-06	7.9297E-06	0.000214752	7.9297E-06	7.00337E-05	6.78401E-05	2.59212E-05	0.0001125	8.55118E-05
3831103774035	383110	3774035	0.000546376	0.0002143	7.09683E-05	6.95061E-05	0.000161397	0.000161148	0.000212054	0.000211917	0.000227137	0.000221692	8.8387E-06	8.8387E-06	0.00023937	8.8387E-06	7.82874E-05	7.58353E-05	2.67291E-05	0.000116006	8.81771E-05

			KMMass Grading / Excavation	KMDrainage / Utilities Trenching	KMFoundations / Concrete Pads	KMBuilding / Structure Construction	KMAsphalt Paving	KMArchitectural Coating	KMLandscaping or Other Finishing	KMWaterside Construction (Piles)	EWNDemolition	EWNSite Grubbing / Prep	EWNDrainage / Utilities Trenching	EWNDrainage / Utilities Trenching	EWNDrainage / Utilities Trenching	EWNFoundations / Concrete Pads	EWNBuilding / Structure Construction	EWNAsphalt Paving	EWNLandscaping or Other Finishing	EWNWaterside Construction (Piles)	ISDemolition
Unique Identifier	X (UTM)	Y (UTM)	2026	2026	2026	2026	2026	2026	2026	2026	2027	2027	2027	2028	2029	2029	2029	2029	2029	2029	2027
3836803774015	383680	3774015	0.003679932	0.001321495	0.00069933	0.002401955	7.71652E-05	7.71652E-05	0.00247912	7.71652E-05	0.002675369	0.000145811	0.000342392	0.00033578	0.000328832	0.00028483	0.000618491	4.40023E-05	0.000640493	4.40023E-05	0.000565905
3836903774015	383690	3774015	0.005235119	0.001879976	0.000994876	0.003417052	0.000109776	0.000109776	0.003526828	0.000109776	0.003805458	0.000207402	0.00048702	0.000477615	0.000467733	0.000405144	0.000879745	6.25891E-05	0.00091104	6.25891E-05	0.000784535
3837003774015	383700	3774015	0.007441025	0.002672136	0.001414084	0.004856885	0.000156032	0.000156032	0.005012917	0.000156032	0.005408594	0.000294775	0.000692188	0.000678821	0.000664776	0.00057582	0.001250358	8.89562E-05	0.001294836	8.89562E-05	0.00109614
3837303774015	383730	3774015	0.006584538	0.002364564	0.001251318	0.004297841	0.000138072	0.000138072	0.004435914	0.000138072	0.004786782	0.000260886	0.000612609	0.000600779	0.000588348	0.000509619	0.001106607	7.87291E-05	0.001145972	7.87291E-05	0.000967949
3837403774015	383740	3774015	0.006574372	0.002360913	0.001249386	0.004291206	0.000137859	0.000137859	0.004429065	0.000137859	0.004779692	0.000260499	0.000611702	0.000599889	0.000587477	0.000508864	0.001104968	7.86125E-05	0.001144274	7.86125E-05	0.000964824
3837503774015	383750	3774015	0.005472619	0.001965265	0.00104001	0.003572073	0.000114756	0.000114756	0.003686829	0.000114756	0.003979391	0.000216882	0.00050928	0.000499445	0.000489111	0.000423661	0.000919955	6.54498E-05	0.00095268	6.54498E-05	0.000806401
3837603774015	383760	3774015	0.004769892	0.001712909	0.000906465	0.003113391	0.000100021	0.000100021	0.003213412	0.000100021	0.003469093	0.00018907	0.000443972	0.000435399	0.00042639	0.000369333	0.000801984	5.70569E-05	0.000830513	5.70569E-05	0.000704927
3837703774015	383770	3774015	0.004360959	0.001566058	0.000828752	0.002846473	9.14458E-05	9.14458E-05	0.002937919	9.14458E-05	0.003172337	0.000172896	0.000405993	0.000398153	0.000389915	0.000337739	0.00073338	5.2176E-05	0.000759468	5.2176E-05	0.000645394
3837803774015	383780	3774015	0.004103568	0.001473627	0.000779838	0.00267847	8.60485E-05	8.60485E-05	0.002764518	8.60485E-05	0.002985724	0.000162726	0.000382111	0.000374732	0.000366978	0.000317872	0.000690239	4.91068E-05	0.000714793	4.91068E-05	0.000607547
3837903774015	383790	3774015	0.0039429	0.001415929	0.000749304	0.002573599	8.26795E-05	8.26795E-05	0.002656278	8.26795E-05	0.002869447	0.000156389	0.00036723	0.000360138	0.000352687	0.000305492	0.000663358	4.71944E-05	0.000686955	4.71944E-05	0.000583575
3838003774015	383800	3774015	0.003859019	0.001385807	0.000733364	0.002518848	8.09205E-05	8.09205E-05	0.002599769	8.09205E-05	0.002809035	0.000153096	0.000359498	0.000352556	0.000345261	0.000299061	0.000649392	4.62007E-05	0.000672493	4.62007E-05	0.000570638
3838103774015	383810	3774015	0.003812339	0.001369044	0.000724493	0.00248838	7.99417E-05	7.99417E-05	0.002568321	7.99417E-05	0.002775728	0.000151281	0.000355236	0.000348376	0.000341167	0.000295515	0.000641692	4.56529E-05	0.000664519	4.56529E-05	0.000563084
3838203774015	383820	3774015	0.003763908	0.001351652	0.000715289	0.002456768	7.89261E-05	7.89261E-05	0.002535694	7.89261E-05	0.002741241	0.000149401	0.000350822	0.000344047	0.000336929	0.000291843	0.00063372	4.50857E-05	0.000656263	4.50857E-05	0.000555362
3838303774015	383830	3774015	0.003666463	0.001316658	0.00069677	0.002393163	7.68828E-05	7.68828E-05	0.002470046	7.68828E-05	0.002671235	0.000145586	0.000341863	0.000335261	0.000328324	0.00028439	0.000617536	4.39343E-05	0.000639503	4.39343E-05	0.000540736
3838403774015	383840	3774015	0.003431482	0.001232274	0.000652115	0.002239787	7.19554E-05	7.19554E-05	0.002311742	7.19554E-05	0.002501215	0.000136319	0.000320104	0.000313922	0.000307427	0.000266289	0.00057823	4.1138E-05	0.000598799	4.1138E-05	0.000506568
3838603774015	383860	3774015	0.002473899	0.000888398	0.000470137	0.001614756	5.18757E-05	5.18757E-05	0.001666632	5.18757E-05	0.001805636	9.84095E-05	0.000231084	0.000226622	0.000221933	0.000192235	0.000417427	2.96977E-05	0.000432276	2.96977E-05	0.000368743
3838703774015	383870	3774015	0.00200984	0.000721751	0.000381948	0.001311857	4.21447E-05	4.21447E-05	0.001354002	4.21447E-05	0.001468276	8.00229E-05	0.000187909	0.00018428	0.000180467	0.000156318	0.000339436	2.4149E-05	0.00035151	2.4149E-05	0.00030195
3838803774015	383880	3774015	0.001656039	0.000594698	0.000314712	0.001080925	3.47258E-05	3.47258E-05	0.001115651	3.47258E-05	0.00121109	6.6006E-05	0.000154994	0.000152001	0.000148856	0.000128937	0.00027998	1.9919E-05	0.000289939	1.9919E-05	0.000250907
3838903774015	383890	3774015	0.001397747	0.000501943	0.000265626	0.000912334	2.93096E-05	2.93096E-05	0.000941643	2.93096E-05	0.001023398	5.57765E-05	0.000130974	0.000128445	0.000125787	0.000108955	0.000236589	1.6832E-05	0.000245005	1.6832E-05	0.000213516
3839003774015	383900	3774015	0.001195704	0.000429387	0.00022723	0.000780456	2.50729E-05	2.50729E-05	0.000805529	2.50729E-05	0.000876632	4.77776E-05	0.000112191	0.000110024	0.000107748	9.33296E-05	0.00020266	1.44181E-05	0.000209869	1.44181E-05	0.000184167
3839103774015	383910	3774015	0.001041094	0.000373866	0.000197848	0.00067954	2.18309E-05	2.18309E-05	0.000701371	2.18309E-05	0.000764398	4.16607E-05	9.78271E-05	9.5938E-05	9.39529E-05	8.13807E-05	0.000176713	1.25722E-05	0.000182999	1.25722E-05	0.000161609
3829703774025	382970	3774025	5.20144E-05	1.86788E-05	9.88476E-06	3.39507E-05	1.0907E-06	1.0907E-06	3.50414E-05	1.0907E-06	0.000116193	6.33265E-06	1.48702E-05	1.45831E-05	1.42813E-05	1.23703E-05	2.68614E-05	1.91104E-06	2.78169E-05	1.91104E-06	1.48804E-05
3829803774025	382980	3774025	5.28863E-05	1.89919E-05	1.00504E-05	3.45198E-05	1.10898E-06	1.10898E-06	3.56288E-05	1.10898E-06	0.000121139	6.60223E-06	1.55033E-05	1.52039E-05	1.48893E-05	1.28969E-05	2.80049E-05	1.9924E-06	2.90011E-05	1.9924E-06	1.5308E-05
3829903774025	382990	3774025	5.37876E-05	1.93156E-05	1.02217E-05	3.51081E-05	1.12788E-06	1.12788E-06	3.6236E-05	1.12788E-06	0.000126514	6.89518E-06	1.61912E-05	1.58785E-05	1.555E-05	1.34692E-05	2.92475E-05	2.0808E-06	3.02879E-05	2.0808E-06	1.57593E-05
3830003774025	383000	3774025	5.54648E-05	1.99179E-05	1.05405E-05	3.62028E-05	1.16305E-06	1.16305E-06	3.73659E-05	1.16305E-06	0.000134454	7.32792E-06	1.72073E-05	1.68751E-05	1.65259E-05	1.43145E-05	3.10831E-05	2.21139E-06	3.21888E-05	2.21139E-06	1.64649E-05
3830103774025	383010	3774025	5.78956E-05	2.07908E-05	1.10024E-05	3.77895E-05	1.21402E-06	1.21402E-06	3.90035E-05	1.21402E-06	0.000145097	7.90798E-06	1.85694E-05	1.82108E-05	1.7834E-05	1.54476E-05	3.35435E-05	2.38644E-06	3.47368E-05	2.38644E-06	1.74304E-05
3830203774025	383020	3774025	6.06145E-05	2.17672E-05	1.15191E-05	3.95641E-05	1.27104E-06	1.27104E-06	4.08352E-05	1.27104E-06	0.000157494	8.5836E-06	2.01559E-05	1.97667E-05	1.93577E-05	1.67674E-05	3.64093E-05	2.59033E-06	3.77045E-05	2.59033E-06	1.85412E-05
3830303774025	383030	3774025	6.28163E-05	2.25579E-05	1.19375E-05	4.10013E-05	1.31721E-06	1.31721E-06	4.23185E-05	1.31721E-06	0.000169522	9.23919E-06	2.16954E-05	2.12764E-05	2.08362E-05	1.8048E-05	3.91902E-05	2.78817E-06	4.05843E-05	2.78817E-06	1.95318E-05
3830403774025	383040	3774025	6.51658E-05	2.34016E-05	1.2384E-05	4.25348E-05	1.36647E-06	1.36647E-06	4.39013E-05	1.36647E-06	0.000183343	9.99243E-06	2.34641E-05	2.3011E-05	2.25349E-05	1.95194E-05	4.23852E-05	3.01548E-06	4.3893E-05	3.01548E-06	2.0623E-05
3830503774025	383050	3774025	6.79438E-05	2.43992E-05	1.2912E-05	4.43481E-05	1.42473E-06	1.42473E-06	4.57728E-05	1.42473E-06	0.000200395	1.09218E-05	2.56464E-05	2.51511E-05	2.46307E-05	2.13348E-05	4.63272E-05	3.29593E-06	4.79752E-05	3.29593E-06	2.19308E-05
3830603774025	383060	3774025	7.12538E-05	2.55879E-05	1.3541E-05	4.65086E-05	1.49414E-06	1.49414E-06	4.80027E-05	1.49414E-06	0.000221941	1.20961E-05	2.84039E-05	2.78554E-05	2.7279E-05	2.36287E-05	5.13083E-05	3.65031E-06	5.31335E-05	3.65031E-06	2.35181E-05
3830703774025	383070	3774025	7.48225E-05	2.68694E-05	1.42192E-05	4.88379E-05	1.56897E-06	1.56897E-06	5.04069E-05	1.56897E-06	0.000248013	1.3517E-05	3.17405E-05	3.11276E-05	3.04835E-05	2.64044E-05	5.73355E-05	4.07911E-06	5.93751E-05	4.07911E-06	2.52884E-05
3830803774025	383080	3774025	7.83689E-05	2.81429E-05	1.48931E-05	5.11527E-05	1.64333E-06	1.64333E-06	5.27961E-05	1.64333E-06	0.000278257	1.51654E-05	3.56112E-05	3.49235E-05	3.42009E-05	2.96243E-05	6.43275E-05	4.57655E-06	6.66157E-05	4.57655E-06	2.71104E-05
3830903774025	383090	3774025	8.21074E-05	2.94855E-05	1.56036E-05	5.35929E-05	1.72173E-06	1.72173E-06	5.53147E-05	1.72173E-06	0.000314987	1.71672E-05	4.03118E-05	3.95334E-05	3.87154E-05	3.35347E-05	7.28187E-05	5.18066E-06	7.5409E-05	5.18066E-06	2.90511E-05
3831003774025	383100	3774025	8.5543E-05	3.07192E-05	1.62565E-05	5.58354E-05	1.79377E-06	1.79377E-06	5.76292E-05	1.79377E-06	0.000356548	1.94324E-05	4.56308E-05	4.47496E-05	4.38237E-05	3.79595E-05	8.24268E-05	5.86422E-06	8.53589E-05	5.86422E-06	3.08996E-05
3831103774025	383110	3774025	8.82989E-05	3.17089E-05	1.67802E-05	5.76342E-05	1.85156E-06	1.85156E-06	5.94858E-05	1.85156E-06	0.000400369	2.18206E-05	5.12389E-05	5.02494E-05	4.92097E-05	4.26248E-05	9.25571E-05	6.58494E-06	9.58496E-05	6.58494E-06	3.25372E-05
3831203774025	383120	3774025	9.11508E-05	3.2733E-05	1.73222E-05	5.94957E-05	1.91136E-06	1.91136E-06	6.14071E-05	1.91136E-06	0.000454028	2.47451E-05	5.81062E-05	5.69841E-05	5.5805E-05	4.83375E-05	0.000104962	7.46748E-06	0.000108696	7.46748E-06	3.42614E-05
3831303774025	383130	3774025	9.41653E-05	3.38156E-05	1.78951E-05	6.14633E-05	1.97457E-06	1.97457E-06	6.34379E-05	1.97457E-06	0.000521753	2.84362E-05	6.67735E-05	6.54841E-05	6.41291E-05	5.55478E-05	0.000120619	8.58137E-06	0.000124909	8.58137E-06	3.60903E-05
3831403774025	383140	3774025	9.74901E-05	3.50095E-05	1.85269E-05	6.36335E-05	2.04429E-06	2.04429E-06	6.56778E-05	2.04429E-06	0.000608795	3.31801E-05	7.79132E-05	7.64086E-05	7.48277E-05	6.48147E-05	0.000140741	1.0013E-05	0.000145748	1.0013E-05	3.80157E-05
3831503774025	383150	3774025	0.00010094	3.62486E-05	1.91826E-05	6.58856E-05	2.11664E-06	2.11664E-06	6.80022E-05	2.11664E-06	0.000725937	3.95645E-05	9.2905E-05	9.11109E-05	8.92257E-05	7.72861E-05	0.000167822	1.19396E-05	0.000173792	1.19396E-05	4.00095E-05
3831603774025	383160	3774025	0.000104398	3.74903E-05	1.98397E-05	6.81425E-05	2.18915E-06	2.18915E-06	7.03317E-05	2.18915E-06	0.000899059	4.89999E-05	0.000115061	0.000112839	0.00010504	9.57172E-05	0.000207844	1.4787E-05	0.000215238	1.4787E-05	4.18986E-05
3836803774025	383680	3774025	0.002612749	0.000938261	0.000496524	0.001705387	5.47873E-05	5.47873E-05	0.001760174	5.47873E-05	0.001907587	0.000103966	0.000244132	0.000239417	0.000234463	0.000203089	0.00044096	3.13745E-05	0.000456683	3.13745E-05	0.000414495
3836903774025	383690	3774025	0.00338294	0.001214843	0.00064289	0.002208103	7.09375E-05	7.09375E-05	0.0022794	7.09375E-05	0.002466514	0.000134428	0.000315663	0.000309567	0.000303162	0.000262594	0.000570208	4.05672E-05	0.000590492	4.05672E-05	0.000521372
3837003774025	383700	3774025	0.004408001	0.001582951	0.000837692	0.002877178	9.24322E-05	9.24322E-05	0.00296961	9.24322E-05	0.003211057	0.000175007	0.000410949	0.000403013	0.000394674	0.000341861	0.000742332	5.28129E-05	0.000768738	5.28129E-05	0.000664809
3837103774025	383710	3774025	0.005911927	0.002123024	0.001123496	0.003858816	0.000123968	0.000123968	0.003982785	0.000123968	0.004303727	0.000234559	0.000550788	0.000540152	0.000528975	0.000458191	0.000994935	7.07842E-05	0.001030327	7.07842E-05	0.0008767
3837203774025	383720	3774025	0.004814156	0.001728805	0.000914877	0.003142283	0.000100949	0.000100949	0.003243232	0.000100949	0.003505815	0.000191071	0.000448672	0.000440007	0.00043093	0.000373242	0.000810474	5.76608E-05	0.000839304	5.76608E-05	0.000718294
3837503774025	383750	3774025	0.005266623	0.001891289	0.001000863	0.003437615	0.000110437	0.000110437	0.003548052	0.000110437	0.003834562	0.000208989	0.000490745	0.000481268	0.00047131	0.000408242	0.000886473	6.30678E-05	0.000918007	6.30678E-05	0.00077764
3837603774025	383760	3774025	0.007441018	0.002672133	0.001414083	0.00485688	0.000156032	0.000156032	0.005012912	0.000156032	0.005414827	0.000295115	0.000692986	0.000679603	0.000665542	0.000576483	0.001251799	8.90587E-05	0.001296328	8.90587E-05	0.001085901
3837703774025	383770	3774025	0.006634757	0.002382598	0.001260862	0.0043306	0.000139126	0.000139126	0.004469746	0.000139126	0.00482907	0.000263191	0.000618021	0.000606086	0.000593546	0.000514121	0.001116384	7.94247E-05	0.001156096	7.94247E-05	0.000969775
3837803774025	383780	3774025	0.006143893	0.002206325	0.001167579	0.004010225	0.000128833	0.000128833	0.004139057	0.000128833	0.004472568	0.000243761	0.000572396	0.000561343	0.000549728	0.000476167	0.001033967	7.35612E-05	0.001070748	7.35612E-05	0.00089867
3837903774025	383790	3774025	0.005929585	0.002129365	0.001126852	0.003870342	0.000124339	0.000124339	0.003994681	0.000124339	0.004317119	0.000235289	0.000552502	0.000541832	0.000530621	0.000459617	0.000998031	7.10045E-05	0.001033533	7.10045E-05	0.000867054
3838003774025	383800	3774025	0.005872118	0.002108728	0.001115931	0.003832832	0.000123134	0.000123134	0.003955966	0.000123134	0.004275749	0.000233034	0.000547207	0.00053664	0.000525537	0.000455213	0.000988467	7.03241E-05	0.001023629	7.03241E-05	0.000857872
3838103774025	383810	3774025	0.005881405	0.002112063	0.001117696	0.003838894	0.000123328	0.000123328	0.003962223	0.000123328	0.004283046	0.000233432	0.000548141	0.000537556	0.000526433	0.000455989	0.000990154	7.04441E-05	0.001025376	7.04441E-05	0.000858293
3838203774025	383820	3774025	0.005911291	0.002122795	0.001123375	0.003858402	0.000123955	0.000123955	0.003982357	0.000123955	0.004305572	0.000234659	0.000551024	0.000540383	0.00052920 2	0.000458388	0.000995361	7.08146E-05	0.001030769	7.08146E-05	0.000861754
3838303774025	383830	3774025	0.005902965	0.002119805	0.001121793	0.003852967	0.00012378	0.00012378	0.003976747	0.00012378	0.004300748	0.000234396	0.000550407	0.000539778	0.000528609	0.000457874	0.000994246	7.07353E-05	0.001029614	7.07353E-05	0.000859901
3838403774025	383840	3774025	0.004297056	0.00154311	0.000816608	0.002804763	9.01058E-05	9.01058E-05	0.002894868	9.01058E-05	0.003132506	0.000170726	0.000400896	0.000393154	0.000385019	0.000333499	0.000724172	5.15209E-05	0.000749933	5.15209E-05	0.000630189
3838603774025	383860	3774025	0.003400923	0.001221301	0.000646308	0.002219841	7.13146E-05	7.13146E-05	0.002291156	7.13146E-05	0.002483198	0.000135338	0.000317798	0.000311661	0.000305212	0.000264371	0.000574065	4.08416E-05	0.000594486	4.08416E-05	0.000501396
3838703774025	383870	3774025	0.002523919	0.000906361	0.000479643	0.001647405	5.29246E-05	5.29246E-05	0.00170033	5.29246E-05	0.001845008	0.000100555	0.000236123	0.000231563	0.000226772	0.000196427	0.000426529	3.03452E-05	0.000441701	3.03452E-05	0.000375682
3838803774025	383880	3774025	0.001965392	0.000705789	0.000373501	0.001282845	4.12127E-05	4.12127E-05	0.001324058	4.12127E-05	0.001438598	7.84055E-05	0.000184111	0.000180555	0.00017682	0.000153159	0.000332575	2.36609E-05	0.000344405	2.36609E-05	0.000295418
3838903774025	383890	3774025	0.001600116	0.000574615	0.000304084	0.001044423	3.35531E-05	3.35531E-05	0.001077976	3.35531E-05	0.001172875	6.39232E-05	0.000150104	0.000147205	0.000144159	0.000124869	0.000271145	1.92905E-05	0.0002807 9	1.92905E-05	0.000242752
3839003774025	383900	3774025	0.001341329	0.000481683	0.000254905	0.000875509	2.81266E-05	2.81266E-05	0.000903635	2.81266E-05	0.000984655	5.36649E-05	0.000126015	0.000123582	0.000121025	0.00010483	0.000227632	1.61948E-05	0.00023573	1.61948E-05	0.000205298
3839103774025	383910	3774025	0.001151262	0.000413428	0.000218785	0.000751449	2.41411E-05	2.41411E-05	0.00077559	2.41411E-05	0.000846464	4.61334E-05	0.00010833	0.000106238	0.00010404	9.01178E-05	0.000195685	1.3922E-05	0.000202646	1.3922E-05	0.000177674
3829703774035	382970	3774035	5.17041E-05	1.85674E-05	9.82579E-06	3.37482E-05	1.08419E-06	1.08419E-06	3.48324E-05	1.08419E-06	0.000115182	6.27756E-06	1.47409E-05	1.44562E-05	1.41571E-05	1.22627E-05	2.66277E-05	1.89442E-06	2.75749E-05	1.89442E-06	1.50327E-05
3829803774035	382980	3774035	5.24651E-05	1.88407E-05	9.97041E-06	3.42449E-05	1.10015E-06	1.10015E-06	3.5345E-05	1.10015E-06	0.00011983	6.53087E-06	1.53357E-05	1.50396E-05	1.47284E-05	1.27575E-05	2.77022E-05	1.97086E-06	2.86876E-05	1.97086E-06	1.54407E-05
3829903774035	382990	3774035	5.32409E-05	1.91193E-05	1.01178E-05	3.47513E-05	1.11642E-06	1.11642E-06	3.58677E-05	1.11642E-06	0.000124845	6.8042E-06	1.59776E-05	1.5669E-05	1.53448E-05	1.32915E-05	2.88616E-05	2.05335E-06	2.98883E-05	2.05335E-06	1.58711E-05
3830003774035	383000	3774035	5.48811E-05	1.97083E-05	1.04295E-05	3.58219E-05	1.15081E-06	1.15081E-06	3.69727E-05	1.15081E-06	0.000132624	7.22819E-06	1.69731E-05	1.66454E-05	1.6301E-05	1.41197E-05	3.066E-05	2.1813E-06	3.17507E-05	2.1813E-06	1.65837E-05
3830103774035	383010	3774035	5.73562E-05	2.05971E-05	1.08999E-05	3.74374E-05	1.20271E-06	1.20271E-06	3.86401E-05	1.20271E-06	0.000143344	7.81242E-06	1.8345E-05	1.79908E-05	1.76185E-05	1.52609E-05	3.31382E-05	2.3576E-06	3.4317E-05	2.3576E-06	1.75897E-05
3830203774035	383020	3774035	6.01638E-05	2.16054E-05	1.14335E-05	3.927E-05	1.26159E-06	1.26159E-06	4.05316E-05	1.26159E-06	0.000155939	8.49889E-06	1.9957E-05	1.95716E-05	1.91666E-05	1.66019E-05	3.605E-05	2.56476E-06	3.73324E-05	2.56476E-06	1.87619E-05
3830303774035	383030	3774035	6.22326E-05	2.23483E-05	1.18266E-05	4.06203E-05	1.30497E-06	1.30497E-06	4.19253E-05	1.30497E-06	0.000167509	9.12944E-06	2.14377E-05	2.10237E-05	2.05887E-05	1.78336E-05	3.87246E-05	2.75505E-06	4.01022E-05	2.75505E-06	1.97386E-05
3830403774035	383040	3774035	6.4427E-05	2.31363E-05	1.22436E-05	4.20526E-05	1.35098E-06	1.35098E-06	4.34036E-05	1.35098E-06	0.00018077	9.85222E-06	2.31349E-05	2.26881E-05	2.22187E-05	1.92455E-05	4.17905E-05	2.97317E-06	4.3277E-05	2.97317E-06	2.08103E-05
3830503774035	383050	3774035	6.70498E-05	2.40782E-05	1.27421E-05	4.37646E-05	1.40598E-06	1.40598E-06	4.51706E-05	1.40598E-06	0.000197148	1.07448E-05	2.52309E-05	2.47437E-05	2.42317E-05	2.09892E-05	4.55767E-05	3.24254E-06	4.7198E-05	3.24254E-06	2.21013E-05
3830603774035	383060	3774035	7.02047E-05	2.52111E-05	1.33416E-05	4.58238E-05	1.47214E-06	1.47214E-06	4.72959E-05	1.47214E-06	0.000217891	1.18753E-05	2.78855E-05	2.7347E-05	2.67812E-05	2.31975E-05	5.03719E-05	3.58369E-06	5.21638E-05	3.58369E-06	2.36802E-05
3830703774035	383070	3774035	7.36181E-05	2.64369E-05	1.39903E-05	4.80518E-05	1.54371E-06	1.54371E-06	4.95955E-05	1.54371E-06	0.000242944	1.32408E-05	3.10918E-05	3.04914E-05	2.98605E-05	2.58647E-05	5.61637E-05	3.99575E-06	5.81616E-05	3.99575E-06	2.54505E-05
3830803774035	383080	3774035	7.72532E-05	2.77423E-05	1.46811E-05	5.04245E-05	1.61994E-06	1.61994E-06	5.20445E-05	1.61994E-06	0.000273365	1.48987E-05	3.4985E-05	3.43094E-05	3.35995E-05	2.91034E-05	6.31964E-05	4.49608E-06	6.54444E-05	4.49608E-06	2.73926E-05
3830903774035	383090	3774035	8.11248E-05	2.91326E-05	1.54169E-05	5.29515E-05	1.70112E-06	1.70112E-06	5.46527E-05	1.70112E-06	0.000310799	1.69389E-05	3.97758E-05	3.90077E-05	3.82006E-05	3.30888E-05	7.18504E-05	5.11177E-06	7.44063E-05	5.11177E-06	2.94912E-05
3831003774035	383100	3774035	8.46269E-05	3.03902E-05	1.60824E-05	5.52374E-05	1.77456E-06	1.77456E-06	5.7012E-05	1.77456E-06	0.000352965	1.92371E-05	4.51722E-05	4.42999E-05	4.33833E-05	3.7578E-05	8.15984E-05	5.80529E-06	8.4501E-05	5.80529E-06	3.14767E-05
3831103774035	383110	3774035	8.72645E-05	3.13374E-05	1.65837E-05	5.69591E-05	1.82987E-06	1.82987E-06	5.87889E-05	1.82987E-06	0.00039605	2.15852E-05	5.06862E-05	4.97074E-05	4.86789E-05	4.2165E-05	9.15588E-05	6.51391E-06	9.48158E-05	6.51391E-06	3.31743E-05

			ISDrainage / Utilities Trenching	ISDrainage / Utilities Trenching	ISAsphalt Paving	ISAsphalt Paving	SVDemolition	SVSite Grubbing / Prep	SVMass Grading / Excavation	SVMass Grading / Excavation	SVDrainage / Utilities Trenching	SVFoundations / Concrete Pads	SVBuilding / Structure Construction	SVBuilding / Structure Construction	SVAsphalt Paving	SVAsphalt Paving	SVArchitectural Coating	SVArchitectural Coating	SVLandscaping or Other Finishing	SVLandscaping or Other Finishing	MDemolition
Unique Identifier	X (UTM)	Y (UTM)	2027	2028	2027	2028	2027	2027	2027	2028	2028	2028	2028	2029	2028	2029	2028	2029	2028	2029	2027
3836803774015	383680	3774015	0.000227869	0.000222022	5.88503E-05	5.48216E-05	0.006280457	0.004515307	0.00304435	0.003005696	0.002132614	0.000677477	0.000970527	0.000933496	9.54219E-05	8.878E-05	9.54219E-05	8.878E-05	0.000970527	0.000933496	0.000954254
3836903774015	383690	3774015	0.000315902	0.000307797	8.15862E-05	7.60011E-05	0.009045675	0.006503349	0.004384744	0.004329072	0.003071581	0.000975763	0.00139784	0.001344504	0.000137435	0.000127869	0.000137435	0.000127869	0.00139784	0.001344504	0.001370021
3837003774015	383700	3774015	0.000441374	0.000430049	0.000113991	0.000106188	0.012965843	0.009321737	0.006284982	0.006205183	0.004402727	0.001398634	0.002003628	0.001927178	0.000196996	0.000183284	0.000196996	0.000183284	0.002003628	0.001927178	0.001959425
3837303774015	383730	3774015	0.000389756	0.000379756	0.00010066	9.37692E-05	0.011463238	0.008241445	0.005556619	0.005486068	0.003892497	0.001236547	0.001771429	0.001703838	0.000174166	0.000162043	0.000174166	0.000162043	0.001771429	0.001703838	0.001733274
3837403774015	383740	3774015	0.000388498	0.00037853	0.000100335	9.34665E-05	0.011450685	0.008232421	0.005550534	0.00548006	0.003888235	0.001235192	0.001769489	0.001701973	0.000173976	0.000161866	0.000173976	0.000161866	0.001769489	0.001701973	0.001731311
3837503774015	383750	3774015	0.000324707	0.000316376	8.38602E-05	7.81195E-05	0.009501135	0.006830801	0.004605521	0.004547046	0.003226239	0.001024893	0.001468223	0.001412201	0.000144355	0.000134307	0.000144355	0.000134307	0.001468223	0.001412201	0.00143807
3837603774015	383760	3774015	0.000283847	0.000276564	7.33075E-05	6.82892E-05	0.008259494	0.005938128	0.004003656	0.003952822	0.002804623	0.000890957	0.00127635	0.00122765	0.00012549	0.000116756	0.00012549	0.000116756	0.00127635	0.00122765	0.001251271
3837703774015	383770	3774015	0.000259876	0.000253208	6.71165E-05	6.2522E-05	0.007539069	0.005420181	0.003654442	0.003608042	0.002559993	0.000813244	0.001165022	0.00112057	0.000114545	0.000106572	0.000114545	0.000106572	0.001165022	0.00112057	0.00114284
3837803774015	383780	3774015	0.000244636	0.000238359	6.31807E-05	5.88556E-05	0.007087395	0.005095452	0.0034355	0.00339188	0.002406621	0.000764522	0.001095224	0.001053435	0.000107682	0.000100187	0.000107682	0.000100187	0.001095224	0.001053435	0.001074815
3837903774015	383790	3774015	0.000234983	0.000228954	6.06877E-05	5.65333E-05	0.006807178	0.004893992	0.003299669	0.003257774	0.002311469	0.000734295	0.001051922	0.001011785	0.000103425	9.62257E-05	0.000103425	9.62257E-05	0.001051922	0.001011785	0.001032564
3838003774015	383800	3774015	0.000229774	0.000223879	5.93424E-05	5.52801E-05	0.006663026	0.004790354	0.003229794	0.003188786	0.00226252	0.000718745	0.001029646	0.000990359	0.000101234	9.4188E-05	0.000101234	9.4188E-05	0.001029646	0.000990359	0.00101076
3838103774015	383810	3774015	0.000226733	0.000220915	5.85569E-05	5.45483E-05	0.006584709	0.004734048	0.003191831	0.003151305	0.002235927	0.000710297	0.001017543	0.000978718	0.000100045	9.30809E-05	0.000100045	9.30809E-05	0.001017543	0.000978718	0.000998837
3838203774015	383820	3774015	0.000223623	0.000217886	5.77538E-05	5.38002E-05	0.006503113	0.004675385	0.003152279	0.003112255	0.00220822	0.000701495	0.001004934	0.00096659	9.88048E-05	9.19275E-05	9.88048E-05	9.19275E-05	0.001004934	0.00096659	0.000986395
3838303774015	383830	3774015	0.000217734	0.000212147	5.62328E-05	5.23833E-05	0.006334364	0.004554063	0.00307048	0.003031495	0.002150919	0.000683292	0.000978857	0.000941508	9.62409E-05	8.9542E-05	9.62409E-05	8.9542E-05	0.000978857	0.000941508	0.000960826
3838403774015	383840	3774015	0.000203976	0.000198742	5.26796E-05	4.90734E-05	0.005921451	0.004257202	0.002870328	0.002833884	0.002010709	0.000638751	0.000915049	0.000880135	8.99673E-05	8.37052E-05	8.99673E-05	8.37052E-05	0.000915049	0.000880135	0.000898555
3838603774015	383860	3774015	0.000148479	0.000144669	3.83467E-05	3.57217E-05	0.004230389	0.00304142	0.002050613	0.002024577	0.001436486	0.000456335	0.000653727	0.000628784	6.42743E-05	5.98004E-05	6.42743E-05	5.98004E-05	0.000653727	0.000628784	0.000644192
3838703774015	383870	3774015	0.000121584	0.000118464	3.14007E-05	2.92512E-05	0.003410926	0.00245227	0.001653391	0.001632398	0.001158226	0.000367939	0.000527095	0.000506983	5.18238E-05	4.82166E-05	5.18238E-05	4.82166E-05	0.000527095	0.000506983	0.000520998
3838803774015	383880	3774015	0.000101031	9.84384E-05	2.60926E-05	2.43064E-05	0.002786947	0.002003663	0.001350927	0.001333775	0.000946345	0.00030063	0.00043067	0.000414238	4.23434E-05	3.93961E-05	4.23434E-05	3.93961E-05	0.00043067	0.000414238	0.000427183
3838903774015	383890	3774015	8.59746E-05	8.37687E-05	2.22041E-05	2.06841E-05	0.002332306	0.001676801	0.001130547	0.001116193	0.000791966	0.000251587	0.000360414	0.000346662	3.54358E-05	3.29693E-05	3.54358E-05	3.29693E-05	0.000360414	0.000346662	0.000358808
3839003774015	383900	3774015	7.4157E-05	7.22543E-05	1.91521E-05	1.7841E-05	0.001977407	0.001421648	0.000958516	0.000946346	0.000671455	0.000213304	0.000305571	0.000293912	3.00437E-05	2.79525E-05	3.00437E-05	2.79525E-05	0.000305571	0.000293912	0.000305417
3839103774015	383910	3774015	6.50737E-05	6.34041E-05	1.68062E-05	1.56557E-05	0.001706581	0.001226939	0.000827237	0.000816734	0.000579493	0.00018409	0.00026372	0.000253658	2.59289E-05	2.41241E-05	2.59289E-05	2.41241E-05	0.00026372	0.000253658	0.000264653
3829703774025	382970	3774025	5.99179E-06	5.83806E-06	1.54746E-06	1.44153E-06	5.79693E-05	4.16768E-05	2.80997E-05	2.77429E-05	1.96843E-05	6.25319E-06	8.95807E-06	8.61627E-06	8.80755E-07	8.1945E-07	8.80755E-07	8.1945E-07	8.95807E-06	8.61627E-06	1.19759E-05
3829803774025	382980	3774025	6.16395E-06	6.0058E-06	1.59193E-06	1.48295E-06	5.89048E-05	4.23493E-05	2.85531E-05	2.81906E-05	2.00019E-05	6.35409E-06	9.10263E-06	8.75531E-06	8.94967E-07	8.32673E-07	8.94967E-07	8.32673E-07	9.10263E-06	8.75531E-06	1.21574E-05
3829903774025	382990	3774025	6.34567E-06	6.18286E-06	1.63886E-06	1.52667E-06	5.98669E-05	4.30411E-05	2.90195E-05	2.86511E-05	2.03286E-05	6.45788E-06	9.25131E-06	8.89832E-06	9.09586E-07	8.46274E-07	9.09586E-07	8.46274E-07	9.25131E-06	8.89832E-06	1.23443E-05
3830003774025	383000	3774025	6.62979E-06	6.45969E-06	1.71224E-06	1.59502E-06	6.16932E-05	4.43541E-05	2.99048E-05	2.95251E-05	2.09488E-05	6.65488E-06	9.53353E-06	9.16977E-06	9.37333E-07	8.7209E-07	9.37333E-07	8.7209E-07	9.53353E-06	9.16977E-06	1.27072E-05
3830103774025	383010	3774025	7.01855E-06	6.83848E-06	1.81264E-06	1.68855E-06	6.43391E-05	4.62563E-05	3.11873E-05	3.07914E-05	2.18472E-05	6.9403E-06	9.9424E-06	9.56304E-06	9.77534E-07	9.09492E-07	9.77534E-07	9.09492E-07	9.9424E-06	9.56304E-06	1.32352E-05
3830203774025	383020	3774025	7.46583E-06	7.27428E-06	1.92815E-06	1.79616E-06	6.72879E-05	4.83763E-05	3.26167E-05	3.22026E-05	2.28485E-05	7.25839E-06	1.03981E-05	1.00013E-05	1.02234E-06	9.51176E-07	1.02234E-06	9.51176E-07	1.03981E-05	1.00013E-05	1.38249E-05
3830303774025	383030	3774025	7.86472E-06	7.66293E-06	2.03117E-06	1.89213E-06	6.96665E-05	5.00865E-05	3.37697E-05	3.3341E-05	2.36562E-05	7.51497E-06	1.07657E-05	1.03549E-05	1.05848E-06	9.84801E-07	1.05848E-06	9.84801E-07	1.07657E-05	1.03549E-05	1.42949E-05
3830403774025	383040	3774025	8.30412E-06	8.09106E-06	2.14465E-06	1.99784E-06	7.22055E-05	5.19119E-05	3.50005E-05	3.45561E-05	2.45184E-05	7.78886E-06	1.1158E-05	1.07323E-05	1.09705E-06	1.02069E-06	1.09705E-06	1.02069E-06	1.1158E-05	1.07323E-05	1.47957E-05
3830503774025	383050	3774025	8.83072E-06	8.60415E-06	2.28066E-06	2.12453E-06	7.519E-05	5.40575E-05	3.64471E-05	3.59844E-05	2.55318E-05	8.11079E-06	1.16192E-05	1.11759E-05	1.1424E-06	1.06288E-06	1.1424E-06	1.06288E-06	1.16192E-05	1.11759E-05	1.53891E-05
3830603774025	383060	3774025	9.46984E-06	9.22687E-06	2.44572E-06	2.2783E-06	7.87446E-05	5.66131E-05	3.81702E-05	3.76855E-05	2.67388E-05	8.49423E-06	1.21685E-05	1.17042E-05	1.1964E-06	1.11313E-06	1.1964E-06	1.11313E-06	1.21685E-05	1.17042E-05	1.60967E-05
3830703774025	383070	3774025	1.01827E-05	9.92141E-06	2.62982E-06	2.44979E-06	8.25575E-05	5.93544E-05	4.00184E-05	3.95103E-05	2.80335E-05	8.90553E-06	1.27577E-05	1.22709E-05	1.25433E-06	1.16703E-06	1.25433E-06	1.16703E-06	1.27577E-05	1.22709E-05	1.68625E-05
3830803774025	383080	3774025	1.09163E-05	1.06362E-05	2.81929E-06	2.62629E-06	8.63348E-05	6.20701E-05	4.18494E-05	4.13181E-05	2.93162E-05	9.31299E-06	1.33414E-05	1.28324E-05	1.31173E-06	1.22042E-06	1.31173E-06	1.22042E-06	1.33414E-05	1.28324E-05	1.76227E-05
3830903774025	383090	3774025	1.16978E-05	1.13976E-05	3.02111E-06	2.8143E-06	9.02458E-05	6.48818E-05	4.37452E-05	4.31898E-05	3.06442E-05	9.73487E-06	1.39458E-05	1.34137E-05	1.37115E-06	1.27571E-06	1.37115E-06	1.27571E-06	1.39458E-05	1.34137E-05	1.84211E-05
3831003774025	383100	3774025	1.24421E-05	1.21229E-05	3.21335E-06	2.99338E-06	9.3836E-05	6.7463E-05	4.54855E-05	4.4908E-05	3.18633E-05	1.01221E-05	1.45006E-05	1.39473E-05	1.42569E-06	1.32646E-06	1.42569E-06	1.32646E-06	1.45006E-05	1.39473E-05	1.91524E-05
3831103774025	383110	3774025	1.31015E-05	1.27653E-05	3.38364E-06	3.15201E-06	9.67225E-05	6.95382E-05	4.68846E-05	4.62894E-05	3.28434E-05	1.04335E-05	1.49466E-05	1.43763E-05	1.46955E-06	1.36726E-06	1.46955E-06	1.36726E-06	1.49466E-05	1.43763E-05	1.97222E-05
3831203774025	383120	3774025	1.37957E-05	1.34418E-05	3.56294E-06	3.31904E-06	9.9698E-05	7.16774E-05	4.8327E-05	4.77134E-05	3.38538E-05	1.07545E-05	1.54065E-05	1.48186E-05	1.51476E-06	1.40932E-06	1.51476E-06	1.40932E-06	1.54065E-05	1.48186E-05	2.03119E-05
3831303774025	383130	3774025	1.45322E-05	1.41593E-05	3.75314E-06	3.49622E-06	0.000102843	7.39384E-05	4.98514E-05	4.92184E-05	3.49217E-05	1.10937E-05	1.58924E-05	1.5286E-05	1.56254E-06	1.45378E-06	1.56254E-06	1.45378E-06	1.58924E-05	1.5286E-05	2.09325E-05
3831403774025	383140	3774025	1.53075E-05	1.49147E-05	3.95337E-06	3.68274E-06	0.000106415	7.65067E-05	5.1583E-05	5.09281E-05	3.61347E-05	1.14791E-05	1.64445E-05	1.5817E-05	1.61682E-06	1.50428E-06	1.61682E-06	1.50428E-06	1.64445E-05	1.5817E-05	2.16274E-05
3831503774025	383150	3774025	1.61103E-05	1.5697E-05	4.16071E-06	3.87589E-06	0.000110014	7.90943E-05	5.33277E-05	5.26506E-05	3.73569E-05	1.18673E-05	1.70007E-05	1.6352E-05	1.6715E-06	1.55515E-06	1.6715E-06	1.55515E-06	1.70007E-05	1.6352E-05	2.23514E-05
3831603774025	383160	3774025	1.6871E-05	1.64381E-05	4.35716E-06	4.05889E-06	0.000113123	8.13297E-05	5.48348E-05	5.41386E-05	3.84126E-05	1.22027E-05	1.74811E-05	1.68141E-05	1.71874E-06	1.5991E-06	1.71874E-06	1.5991E-06	1.74811E-05	1.68141E-05	2.30536E-05
3836803774025	383680	3774025	0.000166901	0.000162619	4.31046E-05	4.01539E-05	0.004408449	0.003169435	0.002136924	0.002109792	0.001496948	0.000475542	0.000681243	0.00065525	6.69796E-05	6.23175E-05	6.69796E-05	6.23175E-05	0.000681243	0.00065525	0.00067229
3836903774025	383690	3774025	0.000209937	0.00020455	5.4219E-05	5.05074E-05	0.005779098	0.004154858	0.002801324	0.002765756	0.001962371	0.000623395	0.000893051	0.000858976	8.78045E-05	8.16929E-05	8.78045E-05	8.16929E-05	0.000893051	0.000858976	0.000878359
3837003774025	383700	3774025	0.000267694	0.000260825	6.91356E-05	6.44029E-05	0.007602767	0.005465977	0.003685318	0.003638526	0.002581622	0.000820115	0.001174865	0.001130037	0.000115512	0.000107472	0.000115512	0.000107472	0.001174865	0.001130037	0.001152526
3837103774025	383710	3774025	0.000353014	0.000343956	9.11707E-05	8.49296E-05	0.01027618	0.007388016	0.004981212	0.004917967	0.003489416	0.001108498	0.001587991	0.0015274	0.000156131	0.000145263	0.000156131	0.000145263	0.001587991	0.0015274	0.001554461
3837203774025	383720	3774025	0.00028923	0.000281809	7.46976E-05	6.95841E-05	0.008332947	0.005990936	0.004039261	0.003987975	0.002829565	0.00089888	0.001287701	0.001238568	0.000126606	0.000117794	0.000126606	0.000117794	0.001287701	0.001238568	0.001262211
3837503774025	383750	3774025	0.000313126	0.000305092	8.08691E-05	7.53332E-05	0.009149613	0.006578075	0.004435127	0.004378815	0.003106875	0.000986974	0.001413901	0.001359953	0.000139014	0.000129338	0.000139014	0.000129338	0.001413901	0.001359953	0.001384804
3837603774025	383760	3774025	0.000437251	0.000426032	0.000112926	0.000105196	0.013012463	0.009355254	0.006307581	0.006227495	0.004418558	0.001403662	0.002010832	0.001934108	0.000197704	0.000183943	0.000197704	0.000183943	0.002010832	0.001934108	0.001965556
3837703774025	383770	3774025	0.000390492	0.000380473	0.00010085	9.39461E-05	0.011586285	0.00832991	0.005616264	0.005544956	0.00393428	0.00124982	0.001790443	0.001722128	0.000176036	0.000163783	0.000176036	0.000163783	0.001790443	0.001722128	0.001751004
3837803774025	383780	3774025	0.00036186	0.000352576	9.34555E-05	8.70579E-05	0.010719623	0.007706827	0.005196163	0.005130189	0.003639993	0.001156332	0.001656517	0.001593311	0.000162868	0.000151532	0.000162868	0.000151532	0.001656517	0.001593311	0.001620579
3837903774025	383790	3774025	0.00034913	0.000340172	9.01676E-05	8.39951E-05	0.010343584	0.007436475	0.005013885	0.004950225	0.003512304	0.001115769	0.001598407	0.001537419	0.000157155	0.000146216	0.000157155	0.000146216	0.001598407	0.001537419	0.001563913
3838003774025	383800	3774025	0.000345433	0.00033657	8.92128E-05	8.31057E-05	0.010245677	0.007366085	0.004966426	0.004903368	0.003479058	0.001105207	0.001583277	0.001522866	0.000155667	0.000144832	0.000155667	0.000144832	0.001583277	0.001522866	0.0015494905
3838103774025	383810	3774025	0.000345602	0.000336735	8.92565E-05	8.31464E-05	0.010266078	0.007380752	0.004976315	0.004913132	0.003485985	0.001107408	0.00158643	0.001525899	0.000155977	0.00014512	0.000155977	0.00014512	0.00158643	0.001525899	0.001551939
3838203774025	383820	3774025	0.000346996	0.000338093	8.96164E-05	8.34817E-05	0.010322827	0.007421552	0.005003823	0.00494029	0.003505255	0.00111353	0.001595199	0.001534333	0.000156839	0.000145923	0.000156839	0.000145923	0.001595199	0.001534333	0.001560235
3838303774025	383830	3774025	0.00034625	0.000337366	8.94238E-05	8.33022E-05	0.010311495	0.007413405	0.00499833	0.004934867	0.003501407	0.001112307	0.001593448	0.001532649	0.000156667	0.000145762	0.000156667	0.000145762	0.001593448	0.001532649	0.001558192
3838403774025	383840	3774025	0.000253753	0.000247243	6.55353E-05	6.1049E-05	0.007466178	0.005367776	0.003619109	0.003573158	0.002535241	0.000805381	0.001153758	0.001109735	0.000113437	0.000105541	0.000113437	0.000105541	0.001153758	0.001109735	0.001130612
3838603774025	383860	3774025	0.000201893	0.000196713	5.21417E-05	4.85723E-05	0.0058826	0.00422927	0.002851495	0.00281529	0.001997516	0.00063456	0.000909046	0.00087436	8.93771E-05	8.3156E-05	8.93771E-05	8.3156E-05	0.000909046	0.00087436	0.000891944
3838703774025	383870	3774025	0.000151273	0.000147392	3.90683E-05	3.63938E-05	0.00433023	0.0031132	0.002099009	0.002072358	0.001470388	0.000467105	0.000669156	0.000643624	6.57912E-05	6.12118E-05	6.57912E-05	6.12118E-05	0.000669156	0.000643624	0.000658697
3838803774025	383880	3774025	0.000118954	0.000115902	3.07214E-05	2.86184E-05	0.003342729	0.002403241	0.001620334	0.001599761	0.001135069	0.000360582	0.000516556	0.000496847	5.07876E-05	4.72525E-05	5.07876E-05	4.72525E-05	0.000516556	0.000496847	0.000510303
3838903774025	383890	3774025	9.77472E-05	9.52393E-05	2.52446E-05	2.35164E-05	0.002697975	0.001939697	0.0013078	0.001291195	0.000916134	0.000291032	0.000416921	0.000401014	4.09916E-05	3.81384E-05	4.09916E-05	3.81384E-05	0.000416921	0.000401014	0.000413387
3839003774025	383900	3774025	8.26659E-05	8.05449E-05	2.13496E-05	1.98881E-05	0.00224206	0.001611919	0.001086802	0.001073003	0.000761322	0.000241852	0.000346468	0.000333249	3.40647E-05	3.16936E-05	3.40647E-05	3.16936E-05	0.000346468	0.000333249	0.000344836
3839103774025	383910	3774025	7.15425E-05	6.9707E-05	1.84769E-05	1.7212E-05	0.001907981	0.001371735	0.000924863	0.00091312	0.000647881	0.000205815	0.000294843	0.000283593	2.89888E-05	2.69711E-05	2.89888E-05	2.69711E-05	0.000294843	0.000283593	0.000294584
3829703774035	382970	3774035	6.05312E-06	5.89781E-06	1.5633E-06	1.45628E-06	5.78357E-05	4.15807E-05	2.80349E-05	2.7679E-05	1.96389E-05	6.23877E-06	8.93742E-06	8.59641E-06	8.78725E-07	8.17561E-07	8.78725E-07	8.17561E-07	8.93742E-06	8.59641E-06	1.19088E-05
3829803774035	382980	3774035	6.2174E-06	6.05788E-06	1.60573E-06	1.49581E-06	5.86553E-05	4.217E-05	2.84322E-05	2.80712E-05	1.99172E-05	6.32718E-06	9.06408E-06	8.71823E-06	8.91177E-07	8.29147E-07	8.91177E-07	8.29147E-07	9.06408E-06	8.71823E-06	1.20648E-05
3829903774035	382990	3774035	6.39068E-06	6.22671E-06	1.65048E-06	1.5375E-06	5.95016E-05	4.27784E-05	2.88425E-05	2.84763E-05	2.02046E-05	6.41848E-06	9.19486E-06	8.84403E-06	9.04036E-07	8.4111E-07	9.04036E-07	8.4111E-07	9.19486E-06	8.84403E-06	1.22263E-05
3830003774035	383000	3774035	6.67761E-06	6.50628E-06	1.72459E-06	1.60653E-06	6.12923E-05	4.40658E-05	2.97105E-05	2.93332E-05	2.08126E-05	6.61164E-06	9.47158E-06	9.11018E-06	9.31242E-07	8.66423E-07	9.31242E-07	8.66423E-07	9.47158E-06	9.11018E-06	1.25802E-05
3830103774035	383010	3774035	7.08269E-06	6.90097E-06	1.8292E-06	1.70398E-06	6.40006E-05	4.60129E-05	3.10232E-05	3.06293E-05	2.17323E-05	6.90378E-06	9.89009E-06	9.51272E-06	9.7239E-07	9.04707E-07	9.7239E-07	9.04707E-07	9.89009E-06	9.51272E-06	1.31191E-05
3830203774035	383020	3774035	7.55472E-06	7.36089E-06	1.95111E-06	1.81755E-06	6.70652E-05	4.82162E-05	3.25088E-05	3.2096E-05	2.27729E-05	7.23436E-06	1.03637E-05	9.96823E-06	1.01895E-06	9.48028E-07	1.01895E-06	9.48028E-07	1.03637E-05	9.96823E-06	1.37306E-05
3830303774035	383030	3774035	7.94798E-06	7.74406E-06	2.05268E-06	1.91216E-06	6.93191E-05	4.98367E-05	3.36013E-05	3.31747E-05	2.35382E-05	7.47749E-06	1.0712E-05	1.03032E-05	1.0532E-06	9.79889E-07	1.0532E-06	9.79889E-07	1.0712E-05	1.03032E-05	1.41715E-05
3830403774035	383040	3774035	8.37951E-06	8.16451E-06	2.16412E-06	2.01598E-06	7.17066E-05	5.15532E-05	3.47586E-05	3.43173E-05	2.4349E-05	7.73504E-06	1.10809E-05	1.06581E-05	1.08947E-06	1.01364E-06	1.08947E-06	1.01364E-06	1.10809E-05	1.06581E-05	1.46397E-05
3830503774035	383050	3774035	8.89936E-06	8.67102E-06	2.29838E-06	2.14105E-06	7.45485E-05	5.35964E-05	3.61362E-05	3.56774E-05	2.5314E-05	8.0416E-06	1.15201E-05	1.10805E-05	1.13265E-06	1.05381E-06	1.13265E-06	1.05381E-06	1.15201E-05	1.10805E-05	1.52003E-05
3830603774035	383060	3774035	9.53511E-06	9.29046E-06	2.46257E-06	2.294E-06	7.79606E-05	5.60494E-05	3.77901E-05	3.73103E-05	2.64726E-05	8.40966E-06	1.20474E-05	1.15877E-05	1.18449E-06	1.10204E-06	1.18449E-06	1.10204E-06	1.20474E-05	1.15877E-05	1.58753E-05
3830703774035	383070	3774035	1.02479E-05	9.985E-06	2.64667E-06	2.46549E-06	8.1631E-05	5.86883E-05	3.95693E-05	3.90669E-05	2.77189E-05	8.80559E-06	1.26145E-05	1.21332E-05	1.24026E-06	1.15393E-06	1.24026E-06	1.15393E-06	1.26145E-05	1.21332E-05	1.66084E-05
3830803774035	383080	3774035	1.103E-05	1.0747E-05	2.84864E-06	2.65363E-06	8.55331E-05	6.14936E-05	4.14608E-05	4.09343E-05	2.90439E-05	9.2265E-06	1.32175E-05	1.27132E-05	1.29954E-06	1.20909E-06	1.29954E-06	1.20909E-06	1.32175E-05	1.27132E-05	1.73887E-05
3830903774035	383090	3774035	1.1875E-05	1.15703E-05	3.06688E-06	2.85694E-06	8.96222E-05	6.44335E-05	4.34429E-05	4.28913E-05	3.04324E-05	9.6676E-06	1.38494E-05	1.3321E-05	1.36167E-06	1.26689E-06	1.36167E-06	1.26689E-06	1.38494E-05	1.3321E-05	1.82215E-05
3831003774035	383100	3774035	1.26745E-05	1.23493E-05	3.27336E-06	3.04928E-06	9.33015E-05	6.70787E-05	4.52264E-05	4.46522E-05	3.16818E-05	1.00645E-05	1.4418E-05	1.38679E-05	1.41757E-06	1.3189E-06	1.41757E-06	1.3189E-06	1.4418E-05	1.38679E-05	1.89691E-05
3831103774035	383110	3774035	1.3358E-05	1.30153E-05	3.4499E-06	3.21373E-06	9.60899E-05	6.90834E-05	4.6578E-05	4.59867E-05	3.26286E-05	1.03653E-05	1.48489E-05	1.42823E-05	1.45994E-06	1.35832E-06	1.45994E-06	1.35832E-06	1.48489E-05	1.42823E-05	1.95171E-05

			MSite Grubbing / Prep	MMass Grading / Excavation	MMass Grading / Excavation	MDrainage / Utilities Trenching	MFoundations / Concrete Pads	MBuilding / Structure Construction	MAsphalt Paving	MLandscaping or Other Finishing	MWaterside Construction (Piles)	RSSWDemolition	RSSWPlacing Base	RSSWForm/Plac e Rebar and Pour	Child Risk				
Unique Identifier	X (UTM)	Y (UTM)	2027	2027	2028	2028	2028	2028	2028	2028	2028	2029	2029	2029	3rd Trimester	0<2	2<16	Total	per million
3836803774015	383680	3774015	0.002929394	0.003444728	0.003398861	0.000722482	0.000939581	0.000691583	7.11825E-05	0.000833948	7.11825E-05	0.003708845	0.005381614	0.003190112	8.75108E-08	1.2843E-06	2.9322E-07	1.66502E-06	1.66502256
3836903774015	383690	3774015	0.004205729	0.004945593	0.004879741	0.001037266	0.001348956	0.000992905	0.000102197	0.001197299	0.000102197	0.00576747	0.008368724	0.00496081	1.24521E-07	1.8273E-06	4.2073E-07	2.37259E-06	2.37259142
3837003774015	383700	3774015	0.006015097	0.007073262	0.00697908	0.001483514	0.001929297	0.001420068	0.000146163	0.001712395	0.000146163	0.006677357	0.00968899	0.005743437	1.77018E-07	2.5976E-06	5.9956E-07	3.37422E-06	3.37421903
3837303774015	383730	3774015	0.005320853	0.006256888	0.006173576	0.001312291	0.001706624	0.001256168	0.000129294	0.001514755	0.000129294	0.005901556	0.008563285	0.005076142	1.56639E-07	2.2986E-06	5.3025E-07	2.98548E-06	2.98547845
3837403774015	383740	3774015	0.005314826	0.006249801	0.006166583	0.001310805	0.001704691	0.001254745	0.000129147	0.00151304	0.000129147	0.007859607	0.011404459	0.006760332	1.56399E-07	2.2951E-06	5.3152E-07	2.98298E-06	2.98298072
3837503774015	383750	3774015	0.004414626	0.005191239	0.005122117	0.001088787	0.001415958	0.001042223	0.000107273	0.001256768	0.000107273	0.00646888	0.009386485	0.005564118	1.30181E-07	1.9104E-06	4.4151E-07	2.48205E-06	2.4820511
3837603774015	383760	3774015	0.003841186	0.00451692	0.004456777	0.000947358	0.001232032	0.000906843	9.33385E-05	0.00109352	9.33385E-05	0.005599419	0.008124879	0.004816263	1.13459E-07	1.665E-06	3.8418E-07	2.16263E-06	2.16262535
3837703774015	383770	3774015	0.003508322	0.004125499	0.004070567	0.000865263	0.001125268	0.000828259	8.52501E-05	0.000998759	8.52501E-05	0.005109437	0.007413904	0.004394812	1.03729E-07	1.5222E-06	3.5089E-07	1.97683E-06	1.97683072
3837803774015	383780	3774015	0.003299496	0.003879938	0.003828275	0.000813761	0.001058289	0.000778958	8.01758E-05	0.00093931	8.01758E-05	0.00481256	0.006983129	0.004139457	9.76047E-08	1.4323E-06	3.3E-07	1.85995E-06	1.85995242
3837903774015	383790	3774015	0.003169792	0.003727416	0.003677784	0.000781771	0.001016687	0.000748337	7.7024E-05	0.000902385	7.7024E-05	0.004640473	0.006733426	0.003991439	9.37814E-08	1.3762E-06	3.1703E-07	1.78705E-06	1.78705371
3838003774015	383800	3774015	0.003102859	0.003648708	0.003600125	0.000765264	0.000995219	0.000732535	7.53976E-05	0.000883331	7.53976E-05	0.004566365	0.006625894	0.003927696	9.17836E-08	1.3469E-06	3.1033E-07	1.74905E-06	1.74905298
3838103774015	383810	3774015	0.003066257	0.003605667	0.003557657	0.000756236	0.000983479	0.000723894	7.45082E-05	0.00087291	7.45082E-05	0.00454274	0.006591613	0.003907375	9.06684E-08	1.3306E-06	3.0668E-07	1.72794E-06	1.72793753
3838203774015	383820	3774015	0.003028061	0.003560752	0.00351334	0.000746816	0.000971228	0.000714877	7.35801E-05	0.000862037	7.35801E-05	0.004523834	0.00656418	0.003891113	8.9508E-08	1.3136E-06	3.0288E-07	1.70598E-06	1.70598292
3838303774015	383830	3774015	0.00294957	0.003468453	0.00342227	0.000727458	0.000946053	0.000696346	7.16728E-05	0.000839692	7.16728E-05	0.00444904	0.006455653	0.00382678	8.71778E-08	1.2794E-06	2.9507E-07	1.66169E-06	1.66169213
3838403774015	383840	3774015	0.002758408	0.003243662	0.003200472	0.000680311	0.000884739	0.000651216	6.70277E-05	0.000785271	6.70277E-05	0.004188518	0.00607763	0.003602696	8.15761E-08	1.1973E-06	2.7599E-07	1.55485E-06	1.55485234
3838603774015	383860	3774015	0.001977558	0.002325446	0.002294482	0.000487729	0.000634287	0.00046687	4.80535E-05	0.000562977	4.80535E-05	0.002933246	0.004256203	0.002522991	5.88062E-08	8.6311E-07	1.9784E-07	1.11975E-06	1.11975415
3838703774015	383870	3774015	0.001599373	0.001880732	0.00185569	0.000394456	0.000512987	0.000377586	3.88638E-05	0.000455314	3.88638E-05	0.002317208	0.003362318	0.001993114	4.77812E-08	7.0126E-07	1.5997E-07	9.09016E-07	0.90901609
3838803774015	383880	3774015	0.001311377	0.001542072	0.001521539	0.000323427	0.000420614	0.000309595	3.18657E-05	0.000373327	3.18657E-05	0.001852594	0.002688155	0.001593484	3.93775E-08	5.7789E-07	1.3113E-07	7.48401E-07	0.74840096
3838903774015	383890	3774015	0.001101477	0.001295247	0.001278001	0.000271659	0.000353291	0.000260041	2.67652E-05	0.000313572	2.67652E-05	0.001517949	0.002202577	0.001305643	3.32436E-08	4.8784E-07	1.1011E-07	6.31191E-07	0.63119094
3839003774015	383900	3774015	0.000937577	0.001102513	0.001087833	0.000231236	0.000300721	0.000221347	2.27825E-05	0.000266912	2.27825E-05	0.001259342	0.001827333	0.001083206	2.84467E-08	4.1741E-07	9.3693E-08	5.39546E-07	0.53954639
3839103774015	383910	3774015	0.00081244	0.000955363	0.000942642	0.000200373	0.000260584	0.000191804	1.97418E-05	0.000231288	1.97418E-05	0.001064425	0.001544504	0.000915551	2.47768E-08	3.6352E-07	8.1156E-08	4.69455E-07	0.4694552
3829703774025	382970	3774025	3.6764E-05	4.32315E-05	4.26558E-05	9.06717E-06	1.17918E-05	8.67939E-06	8.93343E-07	1.04661E-05	8.93343E-07	1.74773E-05	2.53599E-05	1.50329E-05	2.50419E-09	3.1839E-08	5.2838E-09	3.96273E-08	0.0396273
3829803774025	382980	3774025	3.7321E-05	4.38865E-05	4.33021E-05	9.20455E-06	1.19704E-05	8.8109E-06	9.06878E-07	1.06247E-05	9.06878E-07	1.77736E-05	2.57899E-05	1.52877E-05	2.59777E-09	3.2931E-08	5.4449E-09	4.09735E-08	0.04097353
3829903774025	382990	3774025	3.78948E-05	4.45611E-05	4.39678E-05	9.34605E-06	1.21545E-05	8.94635E-06	9.2082E-07	1.0788E-05	9.2082E-07	1.80793E-05	2.62335E-05	1.55507E-05	2.69851E-09	3.4103E-08	5.6174E-09	4.24185E-08	0.04241847
3830003774025	383000	3774025	3.90088E-05	4.58712E-05	4.52604E-05	9.62082E-06	1.25118E-05	9.20936E-06	9.47891E-07	1.11051E-05	9.47891E-07	1.86065E-05	2.69984E-05	1.60041E-05	2.84872E-09	3.588E-08	5.8873E-09	4.4616E-08	0.04461598
3830103774025	383010	3774025	4.06298E-05	4.77773E-05	4.71411E-05	1.00206E-05	1.30317E-05	9.59204E-06	9.87279E-07	1.15666E-05	9.87279E-07	1.93551E-05	2.80847E-05	1.6648E-05	3.05046E-09	3.8283E-08	6.2561E-09	4.75899E-08	0.04758986
3830203774025	383020	3774025	4.24401E-05	4.99061E-05	4.92416E-05	1.04671E-05	1.36124E-05	1.00194E-05	1.03127E-06	1.2082E-05	1.03127E-06	2.02036E-05	2.93158E-05	1.73778E-05	3.28367E-09	4.1053E-08	6.68E-09	5.10169E-08	0.05101692
3830303774025	383030	3774025	4.38828E-05	5.16026E-05	5.09155E-05	1.08229E-05	1.40751E-05	1.036E-05	1.06633E-06	1.24927E-05	1.06633E-06	2.09023E-05	3.03296E-05	1.79788E-05	3.50404E-09	4.3637E-08	7.0697E-09	5.42104E-08	0.0542104
3830403774025	383040	3774025	4.54202E-05	5.34105E-05	5.26993E-05	1.12021E-05	1.45682E-05	1.0723E-05	1.10368E-06	1.29304E-05	1.10368E-06	2.1654E-05	3.14204E-05	1.86254E-05	3.75364E-09	4.6549E-08	7.5079E-09	5.78107E-08	0.05781071
3830503774025	383050	3774025	4.72417E-05	5.55524E-05	5.48127E-05	1.16513E-05	1.51524E-05	1.1153E-05	1.14795E-06	1.34489E-05	1.14795E-06	2.25337E-05	3.26968E-05	1.9382E-05	4.05828E-09	5.0096E-08	8.0411E-09	6.21951E-08	0.06219514
3830603774025	383060	3774025	4.94142E-05	5.8107E-05	5.73333E-05	1.21871E-05	1.58492E-05	1.16659E-05	1.20073E-06	1.40674E-05	1.20073E-06	2.35693E-05	3.41995E-05	2.02728E-05	4.43804E-09	5.4502E-08	8.7031E-09	6.76435E-08	0.06764348
3830703774025	383070	3774025	5.17648E-05	6.08712E-05	6.00607E-05	1.27668E-05	1.66032E-05	1.22208E-05	1.25785E-06	1.47366E-05	1.25785E-06	2.46704E-05	3.57972E-05	2.12199E-05	4.88665E-09	5.9675E-08	9.4787E-09	7.40408E-08	0.07404083
3830803774025	383080	3774025	5.40988E-05	6.36157E-05	6.27687E-05	1.33425E-05	1.73518E-05	1.27719E-05	1.31457E-06	1.5401E-05	1.31457E-06	2.57434E-05	3.73542E-05	2.21428E-05	5.39124E-09	6.545E-08	1.0342E-08	8.11835E-08	0.08118352
3830903774025	383090	3774025	5.65497E-05	6.64978E-05	6.56124E-05	1.3947E-05	1.81379E-05	1.33505E-05	1.37412E-06	1.60987E-05	1.37412E-06	2.68539E-05	3.89655E-05	2.3098E-05	5.98562E-09	7.221E-08	1.1352E-08	8.9547E-08	0.08954696
3831003774025	383100	3774025	5.87945E-05	6.91376E-05	6.8217E-05	1.45006E-05	1.88579E-05	1.38805E-05	1.42867E-06	1.67378E-05	1.42867E-06	2.79019E-05	4.04863E-05	2.39995E-05	6.64081E-09	7.9596E-08	1.2448E-08	9.8685E-08	0.09868497
3831103774025	383110	3774025	6.05436E-05	7.11943E-05	7.02464E-05	1.4932E-05	1.94189E-05	1.42934E-05	1.47117E-06	1.72357E-05	1.47117E-06	2.87816E-05	4.17627E-05	2.47561E-05	7.32213E-09	8.7202E-08	1.3561E-08	1.08085E-07	0.10808471
3831203774025	383120	3774025	6.2354E-05	7.33232E-05	7.23468E-05	1.53785E-05	1.99996E-05	1.47208E-05	1.51516E-06	1.77511E-05	1.51516E-06	2.96955E-05	4.30888E-05	2.55422E-05	8.1497E-09	9.6393E-08	1.4896E-08	1.1944E-07	0.11943965
3831303774025	383130	3774025	6.4259E-05	7.55633E-05	7.45572E-05	1.58483E-05	2.06106E-05	1.51705E-05	1.56146E-06	1.82934E-05	1.56146E-06	3.06656E-05	4.44965E-05	2.63766E-05	9.18972E-09	1.0789E-07	1.6553E-08	1.33635E-07	0.13363499
3831403774025	383140	3774025	6.63924E-05	7.80721E-05	7.70325E-05	1.63745E-05	2.12949E-05	1.56742E-05	1.6133E-06	1.89008E-05	1.6133E-06	3.16794E-05	4.59675E-05	2.72486E-05	1.05305E-08	1.2267E-07	1.8663E-08	1.51859E-07	0.15185895
3831503774025	383150	3774025	6.8615E-05	8.06856E-05	7.96113E-05	1.69226E-05	2.20077E-05	1.61989E-05	1.6673E-06	1.95335E-05	1.6673E-06	3.27586E-05	4.75335E-05	2.81769E-05	1.23405E-08	1.4251E-07	2.1459E-08	1.76314E-07	0.17631382
3831603774025	383160	3774025	7.07707E-05	8.32205E-05	8.21124E-05	1.74543E-05	2.26992E-05	1.67078E-05	1.71969E-06	2.01472E-05	1.71969E-06	3.38348E-05	4.9095E-05	2.91025E-05	1.50242E-08	1.718E-07	2.5516E-08	2.12338E-07	0.21233844
3836803774025	383680	3774025	0.002063814	0.002426876	0.002394562	0.000509002	0.000661953	0.000487233	5.01494E-05	0.000587532	5.01494E-05	0.002581797	0.003746243	0.002220697	6.22415E-08	9.1301E-07	2.07E-07	1.18226E-06	1.18226032
3836903774025	383690	3774025	0.002696411	0.003170758	0.003128539	0.000665021	0.000864854	0.000636579	6.55212E-05	0.000767622	6.55212E-05	0.003592858	0.005213314	0.003090347	8.05588E-08	1.1818E-06	2.7014E-07	1.53253E-06	1.53253131
3837003774025	383700	3774025	0.003538056	0.004160464	0.004105066	0.000872597	0.001134805	0.000835278	8.59726E-05	0.001007224	8.59726E-05	0.004957073	0.00719282	0.004263758	1.04947E-07	1.5397E-06	3.542E-07	1.99886E-06	1.99885598
3837103774025	383710	3774025	0.004771928	0.005611397	0.00553668	0.001176909	0.00153056	0.001126576	0.000115955	0.001358486	0.000115955	0.006959196	0.010097944	0.005985857	1.40733E-07	2.0648E-06	4.775E-07	2.68305E-06	2.68304518
3837203774025	383720	3774025	0.003874769	0.004556412	0.004495742	0.000955641	0.001242803	0.000914771	9.41546E-05	0.00110308	9.41546E-05	0.007464513	0.01083117	0.006420498	1.14603E-07	1.6814E-06	3.8964E-07	2.18567E-06	2.18567262
3837503774025	383750	3774025	0.00425111	0.004998958	0.004932395	0.001048459	0.001363512	0.001003619	0.000103299	0.001210218	0.000103299	0.006250238	0.00906923	0.005376056	1.2536E-07	1.8393E-06	4.2527E-07	2.38994E-06	2.3899398
3837603774025	383760	3774025	0.006033919	0.007095395	0.007000918	0.001488156	0.001935334	0.001424512	0.000146621	0.001717753	0.000146621	0.009166253	0.013300431	0.007884226	1.77105E-07	2.5986E-06	6.0351E-07	3.37919E-06	3.37918877
3837703774025	383770	3774025	0.005375281	0.00632089	0.006236726	0.001325715	0.001724081	0.001269018	0.000130616	0.00153025	0.000130616	0.008147444	0.011822118	0.007007912	1.57914E-07	2.317E-06	5.3765E-07	3.01256E-06	3.01255709
3837803774025	383780	3774025	0.004974899	0.005850074	0.005772179	0.001226968	0.001595662	0.001174494	0.000120887	0.001416268	0.000120887	0.007551104	0.010956815	0.006494978	1.46228E-07	2.1455E-06	4.9762E-07	2.78939E-06	2.78939056
3837903774025	383790	3774025	0.004800944	0.005645517	0.005570345	0.001184065	0.001539867	0.001133426	0.00011666	0.001366746	0.00011666	0.007296063	0.010586745	0.006275608	1.41123E-07	2.0707E-06	4.8021E-07	2.69199E-06	2.69198579
3838003774025	383800	3774025	0.004755317	0.005591864	0.005517407	0.001172812	0.001525232	0.001122654	0.000115551	0.001353757	0.000115551	0.007247892	0.010516847	0.006234174	1.39747E-07	2.0505E-06	4.7564E-07	2.66589E-06	2.66588796
3838103774025	383810	3774025	0.004764185	0.005602292	0.005527696	0.001174999	0.001528077	0.001124748	0.000115767	0.001356282	0.000115767	0.007296194	0.010586935	0.00627572	1.39956E-07	2.0536E-06	4.7654E-07	2.6701E-06	2.67010217
3838203774025	383820	3774025	0.004789653	0.005632239	0.005557245	0.00118128	0.001536245	0.00113076	0.000116386	0.001363532	0.000116386	0.007392679	0.010726937	0.006358711	1.40646E-07	2.0638E-06	4.7913E-07	2.6836E-06	2.68359747
3838303774025	383830	3774025	0.004783381	0.005624864	0.005549968	0.001179733	0.001534234	0.00112928	0.000116233	0.001361746	0.000116233	0.007484411	0.010860042	0.006437613	1.40413E-07	2.0605E-06	4.7862E-07	2.67956E-06	2.67956247
3838403774025	383840	3774025	0.003470783	0.004081357	0.004027013	0.000856005	0.001113228	0.000819396	8.43379E-05	0.000988072	8.43379E-05	0.005507859	0.007992023	0.004737509	1.02243E-07	1.5003E-06	3.4742E-07	1.94994E-06	1.94993784
3838603774025	383860	3774025	0.002738116	0.0032198	0.003176928	0.000675306	0.00087823	0.000646425	6.65346E-05	0.000779494	6.65346E-05	0.004225628	0.006131477	0.003634615	8.08643E-08	1.1868E-06	2.7407E-07	1.54172E-06	1.54172265
3838703774025	383870	3774025	0.002022087	0.002377808	0.002346147	0.000498711	0.000648569	0.000477382	4.91355E-05	0.000575653	4.91355E-05	0.003035982	0.004405276	0.002611358	6.00298E-08	8.8093E-07	2.0237E-07	1.14333E-06	1.14333226
3838803774025	383880	3774025	0.001566542	0.001842125	0.001817597	0.000386359	0.000502457	0.000369835	3.8066E-05	0.000445967	3.8066E-05	0.002289521	0.003322144	0.0019693	4.67624E-08	6.8616E-07	1.5675E-07	8.89675E-07	0.88967511
3838903774025	383890	3774025	0.001269026	0.001492271	0.001472401	0.000312982	0.000407031	0.000299597	3.08366E-05	0.00036127	3.08366E-05	0.001807979	0.002623417	0.001555109	3.80861E-08	5.5879E-07	1.2695E-07	7.2383E-07	0.72382978
3839003774025	383900	3774025	0.001058586	0.00124481	0.001228335	0.000261081	0.000339534	0.000249915	2.5723E-05	0.000301361	2.5723E-05	0.001471431	0.002135079	0.001265631	3.19399E-08	4.6856E-07	1.0587E-07	6.06372E-07	0.60637204
3839103774025	383910	3774025	0.000904322	0.001063409	0.001049249	0.000223034	0.000290055	0.000213496	2.19745E-05	0.000257445	2.19745E-05	0.001227326	0.001780877	0.001055668	2.74261E-08	4.0229E-07	9.0419E-08	5.20136E-07	0.52013608
3829703774035	382970	3774035	3.65579E-05	4.29891E-05	4.24167E-05	9.01634E-06	1.17257E-05	8.63073E-06	8.88335E-07	1.04074E-05	8.88335E-07	1.76364E-05	2.55908E-05	1.51697E-05	2.50032E-09	3.1771E-08	5.2662E-09	3.95374E-08	0.03953736
3829803774035	382980	3774035	3.70369E-05	4.35524E-05	4.29725E-05	9.13449E-06	1.18793E-05	8.74383E-06	8.99975E-07	1.05438E-05	8.99975E-07	1.79046E-05	2.598E-05	1.54004E-05	2.58902E-09	3.28E-08	5.4162E-09	4.08048E-08	0.04080477
3829903774035	382990	3774035	3.75327E-05	4.41354E-05	4.35477E-05	9.25676E-06	1.20383E-05	8.86087E-06	9.12022E-07	1.06849E-05	9.12022E-07	1.81854E-05	2.63874E-05	1.56419E-05	2.68412E-09	3.3899E-08	5.5764E-09	4.21595E-08	0.0421595
3830003774035	383000	3774035	3.86189E-05	4.54127E-05	4.4808E-05	9.52465E-06	1.23867E-05	9.11731E-06	9.38416E-07	1.09941E-05	9.38416E-07	1.87125E-05	2.71523E-05	1.60953E-05	2.83336E-09	3.5663E-08	5.8426E-09	4.43387E-08	0.04433867
3830103774035	383010	3774035	4.02733E-05	4.73581E-05	4.67275E-05	9.93267E-06	1.29174E-05	9.50788E-06	9.78617E-07	1.14651E-05	9.78617E-07	1.94924E-05	2.82838E-05	1.67661E-05	3.03972E-09	3.812E-08	6.2183E-09	4.73783E-08	0.04737831
3830203774035	383020	3774035	4.21505E-05	4.95655E-05	4.89055E-05	1.03956E-05	1.35195E-05	9.95105E-06	1.02423E-06	1.19995E-05	1.02423E-06	2.03845E-05	2.95783E-05	1.75334E-05	3.28051E-09	4.0981E-08	6.6548E-09	5.09159E-08	0.05091587
3830303774035	383030	3774035	4.35041E-05	5.11572E-05	5.0476E-05	1.07295E-05	1.39536E-05	1.02706E-05	1.05712E-06	1.23849E-05	1.05712E-06	2.10614E-05	3.05605E-05	1.81156E-05	3.49523E-09	4.3491E-08	7.0307E-09	5.4017E-08	0.05401703
3830403774035	383040	3774035	4.49412E-05	5.28472E-05	5.21435E-05	1.10839E-05	1.44146E-05	1.06099E-05	1.09204E-06	1.2794E-05	1.09204E-06	2.17819E-05	3.1606E-05	1.87354E-05	3.73772E-09	4.6313E-08	7.4521E-09	5.75028E-08	0.05750284
3830503774035	383050	3774035	4.66624E-05	5.48712E-05	5.41406E-05	1.15084E-05	1.49666E-05	1.10163E-05	1.13387E-06	1.3284E-05	1.13387E-06	2.26366E-05	3.28462E-05	1.94706E-05	4.03431E-09	4.9759E-08	7.9667E-09	6.17596E-08	0.06175963
3830603774035	383060	3774035	4.87346E-05	5.73079E-05	5.65448E-05	1.20195E-05	1.56313E-05	1.15055E-05	1.18422E-06	1.38739E-05	1.18422E-06	2.36535E-05	3.43217E-05	2.03452E-05	4.40551E-09	5.4059E-08	8.6085E-09	6.70729E-08	0.06707287
3830703774035	383070	3774035	5.0985E-05	5.99542E-05	5.91559E-05	1.25745E-05	1.63531E-05	1.20367E-05	1.2389E-06	1.45145E-05	1.2389E-06	2.47359E-05	3.58923E-05	2.12762E-05	4.84387E-09	5.9108E-08	9.3603E-09	7.3312E-08	0.07331197
3830803774035	383080	3774035	5.33802E-05	6.27708E-05	6.1935E-05	1.31653E-05	1.71213E-05	1.26022E-05	1.29711E-06	1.51964E-05	1.29711E-06	2.58682E-05	3.75353E-05	2.22501E-05	5.36158E-09	6.5033E-08	1.0241E-08	8.06356E-08	0.08063564
3830903774035	383090	3774035	5.5937E-05	6.57773E-05	6.49015E-05	1.37958E-05	1.79414E-05	1.32058E-05	1.35923E-06	1.59243E-05	1.35923E-06	2.70441E-05	3.92416E-05	2.32616E-05	5.97782E-09	7.2042E-08	1.1283E-08	8.93023E-08	0.0893023
3831003774035	383100	3774035	5.82319E-05	6.8476E-05	6.75642E-05	1.43618E-05	1.86775E-05	1.37476E-05	1.415E-06	1.65776E-05	1.415E-06	2.81328E-05	4.08212E-05	2.4198E-05	6.65164E-09	7.9636E-08	1.2404E-08	9.86921E-08	0.09869207
3831103774035	383110	3774035	5.99142E-05	7.04542E-05	6.95161E-05	1.47767E-05	1.9217E-05	1.41448E-05	1.45588E-06	1.70565E-05	1.45588E-06	2.9003E-05	4.2084E-05	2.49466E-05	7.32939E-09	8.7193E-08	1.3504E-08	1.08026E-07	0.10802613

Unique Identifier	X (UTM)	Y (UTM)	EGIODemolition 2025	EGIOSite Grubbing / Prep 2025	EGIOMass Grading / Excavation 2025	EGIOMass Grading / Excavation 2026	EGIODrainage / Utilities Trenching 2026	EGIODrainage / Utilities Trenching 2027	EGIOFoundations / Concrete Pads 2026	EGIOFoundations / Concrete Pads 2027	EGIOBuilding / Structure Construction 2026	EGIOBuilding / Structure Construction 2027	EGIOAsphalt Paving 2027	EGIOArchitectural Coating 2027	EGIOLandscaping or Other Finishing 2027	EGIOWaterside Construction (Piles) 2027	HIWaterside Construction (Landscaping) 2025	HIWaterside Construction (Landscaping) 2026	KMDemolition 2025	KMSite Grubbing / Prep 2025	KMMass Grading / Excavation 2025
3831203774035	383120	3774035	0.000615016	0.00024122	7.9884E-05	7.82381E-05	0.000181673	0.000181392	0.000238694	0.00023854	0.000255671	0.000249543	9.9491E-06	9.9491E-06	0.000269441	9.9491E-06	8.84158E-05	8.56464E-05	2.75664E-05	0.00011964	9.09394E-05
3831303774035	383130	3774035	0.000702474	0.00027552	9.12438E-05	8.93639E-05	0.000207507	0.000207187	0.000272638	0.000272462	0.000292029	0.000285029	1.13639E-05	1.13639E-05	0.000307757	1.13639E-05	0.000101339	9.81648E-05	2.84649E-05	0.00012354	9.39033E-05
3831403774035	383140	3774035	0.00081607	0.00032007	0.000105999	0.000103815	0.000241063	0.000240691	0.000316725	0.000316521	0.000339252	0.000331121	1.32015E-05	1.32015E-05	0.000357524	1.32015E-05	0.00011804	0.000114343	2.94561E-05	0.000127842	9.71732E-05
3831503774035	383150	3774035	0.000970883	0.00038079	0.000126107	0.000123509	0.000286794	0.000286352	0.00037681	0.000376567	0.000403611	0.000393936	1.5706E-05	1.5706E-05	0.000425348	1.5706E-05	0.000140588	0.000136184	3.05039E-05	0.000132389	0.00010063
3831603774035	383160	3774035	0.001204407	0.00047239	0.00015644	0.000153216	0.000355776	0.000355227	0.000467443	0.000467141	0.00050069	0.000488689	1.94837E-05	1.94837E-05	0.000527656	1.94837E-05	0.000173956	0.000168507	3.15562E-05	0.000136956	0.000104101
3836703774035	383670	3774035	0.001550115	0.00060798	0.000201343	0.000197195	0.000457897	0.00045719	0.000601616	0.000601228	0.000644406	0.00062896	2.50762E-05	2.50762E-05	0.000679112	2.50762E-05	0.000299767	0.000290378	0.000500527	0.002172324	0.001651198
3836803774035	383680	3774035	0.0018693	0.00073317	0.000242802	0.000237799	0.000552182	0.00055133	0.000725495	0.000725027	0.000777096	0.000758469	3.02396E-05	3.02396E-05	0.000818949	3.02396E-05	0.000361447	0.000350126	0.000605163	0.002626449	0.001996381
3836903774035	383690	3774035	0.002274676	0.00089216	0.000295456	0.000289369	0.000671928	0.000670892	0.000882826	0.000882256	0.000945617	0.000922951	3.67974E-05	3.67974E-05	0.000996546	3.67974E-05	0.000439707	0.000425935	0.000737815	0.003202168	0.002433989
3837003774035	383700	3774035	0.002791016	0.00109468	0.000362523	0.000355054	0.000824453	0.00082318	0.001083223	0.001082524	0.001160267	0.001132456	4.51502E-05	4.51502E-05	0.001222756	4.51502E-05	0.000539329	0.000522437	0.000906574	0.003934595	0.002990712
3837103774035	383710	3774035	0.003476568	0.00136356	0.000451569	0.000442265	0.001026961	0.001025377	0.001349293	0.001348422	0.001445261	0.001410619	5.62403E-05	5.62403E-05	0.0015231	5.62403E-05	0.00067155	0.000650516	0.001130459	0.004906274	0.003729291
3837203774035	383720	3774035	0.004495173	0.00176307	0.000583875	0.000571845	0.001327852	0.001325803	0.001744624	0.001743498	0.00186871	0.001823918	7.27183E-05	7.27183E-05	0.001969355	7.27183E-05	0.000867948	0.000840762	0.001462843	0.006348842	0.004825797
3837303774035	383730	3774035	0.005884897	0.00230814	0.000764385	0.000748636	0.00173837	0.001735688	0.002283991	0.002282517	0.002446439	0.002387799	9.51998E-05	9.51998E-05	0.002578199	9.51998E-05	0.001135834	0.001100257	0.001916163	0.008316283	0.006321261
3837403774035	383740	3774035	0.005832513	0.00228759	0.000757581	0.000741972	0.001722896	0.001720238	0.00226366	0.0022622	0.002424663	0.002366545	9.43524E-05	9.43524E-05	0.00255525	9.43524E-05	0.001125819	0.001090556	0.001899337	0.008243257	0.006265754
3837903774035	383790	3774035	0.005367632	0.00210526	0.000697198	0.000682833	0.001585572	0.001583126	0.002083235	0.00208189	0.002231404	0.002177919	8.6832E-05	8.6832E-05	0.002351583	8.6832E-05	0.001036596	0.001004127	0.001749031	0.007590917	0.005769906
3838003774035	383800	3774035	0.005209836	0.00204337	0.000676702	0.000662759	0.00153896	0.001536586	0.002021992	0.002020688	0.002165806	0.002113893	8.42794E-05	8.42794E-05	0.002282452	8.42794E-05	0.001006279	0.00097476	0.001697999	0.007369434	0.005601555
3838103774035	383810	3774035	0.005273132	0.0020682	0.000684923	0.000670811	0.001557658	0.001555254	0.002046558	0.002045238	0.002192119	0.002139575	8.53033E-05	8.53033E-05	0.002310182	8.53033E-05	0.001018592	0.000986688	0.001719247	0.007461651	0.005671651
3838203774035	383820	3774035	0.005553766	0.00217826	0.000721375	0.000706512	0.001640555	0.001638024	0.002155475	0.002154084	0.002308783	0.002253443	8.98431E-05	8.98431E-05	0.002433129	8.98431E-05	0.001072849	0.001039245	0.001811802	0.007863347	0.005976982
3838303774035	383830	3774035	0.0046759	0.00183395	0.000607349	0.000594836	0.001381238	0.001379107	0.001814766	0.001813595	0.001943841	0.001897248	7.56419E-05	7.56419E-05	0.002048532	7.56419E-05	0.000903646	0.000875342	0.001525182	0.006619396	0.005031447
3838403774035	383840	3774035	0.004594783	0.00180214	0.000596813	0.000584517	0.001357277	0.001355182	0.001783284	0.001782133	0.00191012	0.001864335	7.43297E-05	7.43297E-05	0.002012995	7.43297E-05	0.000888153	0.000860334	0.001499559	0.006508193	0.00494692
3838603774035	383860	3774035	0.00308427	0.00120969	0.000400614	0.000392359	0.000911078	0.000909673	0.001197038	0.001196265	0.001282177	0.001251444	4.98941E-05	4.98941E-05	0.001351232	4.98941E-05	0.000597064	0.000578363	0.001006771	0.004369459	0.003321255
3838703774035	383870	3774035	0.002908815	0.00114088	0.000377824	0.000370039	0.00085925	0.000857924	0.001128942	0.001128213	0.001209238	0.001180253	4.70558E-05	4.70558E-05	0.001274365	4.70558E-05	0.000563357	0.000545711	0.000950199	0.004123932	0.003134628
3838803774035	383880	3774035	0.002142272	0.00084023	0.000278258	0.000272525	0.000632817	0.00063184	0.000831439	0.000830902	0.000890575	0.000869228	3.46555E-05	3.46555E-05	0.000938539	3.46555E-05	0.000415502	0.000402488	0.000699202	0.003034587	0.00230661
3838903774035	383890	3774035	0.001689804	0.00066276	0.000219487	0.000214965	0.00049916	0.00049839	0.000655831	0.000655407	0.00070247	0.000685639	2.73359E-05	2.73359E-05	0.0007403 1	2.73359E-05	0.000328235	0.000317954	0.000551066	0.002391667	0.001817922
3839003774035	383900	3774035	0.001392418	0.00054613	0.00018086	0.000177134	0.000411314	0.000410679	0.000540412	0.000540064	0.000578849	0.000564974	2.25251E-05	2.25251E-05	0.000610025	2.25251E-05	0.00027088	0.000262396	0.000453711	0.001969139	0.001496756
3839103774035	383910	3774035	0.001181413	0.00046337	0.000153453	0.000150291	0.000348984	0.000348445	0.000458519	0.000458223	0.000491131	0.000479359	1.91117E-05	1.91117E-05	0.000517582	1.91117E-05	0.000230187	0.000222977	0.000384638	0.001669356	0.001268888
3829703774045	382970	3774045	0.000161595	6.338E-05	2.09895E-05	2.0557E-05	4.77345E-05	4.76608E-05	6.27169E-05	6.26764E-05	6.71776E-05	6.55674E-05	2.61412E-06	2.61412E-06	7.07956E-05	2.61412E-06	2.397E-05	2.32193E-05	1.57442E-05	6.83308E-05	5.19387E-05
3829803774045	382980	3774045	0.000168341	6.6026E-05	2.18657E-05	2.14152E-05	4.97271E-05	4.96503E-05	6.53349E-05	6.52927E-05	6.99818E-05	6.83044E-05	2.72324E-06	2.72324E-06	7.37509E-05	2.72324E-06	2.48114E-05	2.40342E-05	1.59388E-05	6.91755E-05	5.25807E-05
3829903774045	382990	3774045	0.000175643	6.889E-05	2.28142E-05	2.23441E-05	5.18842E-05	5.18041E-05	6.8169E-05	6.8125E-05	7.30175E-05	7.12673E-05	2.84138E-06	2.84138E-06	7.69501E-05	2.84138E-06	2.57227E-05	2.4917E-05	1.61425E-05	7.00595E-05	5.32527E-05
3830003774045	383000	3774045	0.000187032	7.3357E-05	2.42935E-05	2.3793E-05	5.52485E-05	5.51632E-05	7.25893E-05	7.25424E-05	7.77522E-05	7.58885E-05	3.02562E-06	3.02562E-06	8.19397E-05	3.02562E-06	2.72206E-05	2.6368E-05	1.66313E-05	7.2181E-05	5.48652E-05
3830103774045	383010	3774045	0.000202913	7.9585E-05	2.63562E-05	2.58131E-05	5.99394E-05	5.98469E-05	7.87525E-05	7.87017E-05	8.43538E-05	8.23319E-05	3.28251E-06	3.28251E-06	8.88969E-05	3.28251E-06	2.93553E-05	2.84358E-05	1.7403E-05	7.55302E-05	5.7411E-05
3830203774045	383020	3774045	0.000221721	8.6962E-05	2.87992E-05	2.82058E-05	6.54953E-05	6.53942E-05	8.60522E-05	8.59967E-05	9.21727E-05	8.99634E-05	3.58677E-06	3.58677E-06	9.71369E-05	3.58677E-06	3.18739E-05	3.08756E-05	1.82901E-05	7.93804E-05	6.03376E-05
3830303774045	383030	3774045	0.000238167	9.3412E-05	3.09353E-05	3.0298E-05	7.03534E-05	7.02448E-05	9.24351E-05	9.23755E-05	9.90096E-05	9.66364E-05	3.85282E-06	3.85282E-06	0.000104342	3.85282E-06	3.40464E-05	3.298E-05	1.8883E-05	8.19538E-05	6.22936E-05
3830403774045	383040	3774045	0.00025676	0.0001007	3.33503E-05	3.26632E-05	7.58456E-05	7.57286E-05	9.96512E-05	9.95869E-05	0.000106739	0.00010418	4.1536E-06	4.1536E-06	0.000112488	4.1536E-06	3.65165E-05	3.53728E-05	1.95099E-05	8.46744E-05	6.43616E-05
3830503774045	383050	3774045	0.000279565	0.00010965	3.63125E-05	3.55643E-05	8.25822E-05	8.24547E-05	0.000108502	0.000108432	0.000116219	0.000113434	4.52252E-06	4.52252E-06	0.000122479	4.52252E-06	3.95662E-05	3.83269E-05	2.02658E-05	8.79549E-05	6.68551E-05
3830603774045	383060	3774045	0.000308424	0.00012097	4.0061E-05	3.92356E-05	9.1107E-05	9.09665E-05	0.000119703	0.000119625	0.000128217	0.000125143	4.98937E-06	4.98937E-06	0.000135122	4.98937E-06	4.34482E-05	4.20873E-05	2.11891E-05	9.19622E-05	6.99011E-05
3830703774045	383070	3774045	0.000342655	0.00013439	4.45072E-05	4.35902E-05	0.000101219	0.000101062	0.000132988	0.000132902	0.000142447	0.000139032	5.54312E-06	5.54312E-06	0.000150119	5.54312E-06	4.81051E-05	4.65984E-05	2.21849E-05	9.62839E-05	7.3186E-05
3830803774045	383080	3774045	0.000385229	0.00015109	5.00372E-05	4.90062E-05	0.000113795	0.000113619	0.000149512	0.000149415	0.000160146	0.000156307	6.23185E-06	6.23185E-06	0.000168771	6.23185E-06	5.39927E-05	5.23015E-05	2.33209E-05	0.000101214	7.69338E-05
3830903774045	383090	3774045	0.000436795	0.00017132	5.6735E-05	5.55661E-05	0.000129027	0.000128828	0.000169525	0.000169415	0.000181582	0.00017723	7.06602E-06	7.06602E-06	0.000191362	7.06602E-06	6.13261E-05	5.94053E-05	2.45475E-05	0.000106538	8.09802E-05
3831003774045	383100	3774045	0.000493382	0.00019351	6.4085E-05	6.27646E-05	0.000145743	0.000145518	0.000191487	0.000191363	0.000205106	0.00020019	7.98142E-06	7.98142E-06	0.000216153	7.98142E-06	6.95655E-05	6.73866E-05	2.56406E-05	0.000111282	8.45861E-05
3831103774045	383110	3774045	0.000549448	0.0002155	7.13673E-05	6.98969E-05	0.000162304	0.000162054	0.000213246	0.000213109	0.000228414	0.000222939	8.8884E-06	8.8884E-06	0.000240715	8.8884E-06	7.77295E-05	7.52949E-05	2.64145E-05	0.000114641	8.71394E-05
3831203774045	383120	3774045	0.000617828	0.00024232	8.02492E-05	7.85958E-05	0.000182503	0.000182222	0.000239785	0.000239631	0.00025684	0.000250684	9.99458E-06	9.99458E-06	0.000270673	9.99458E-06	8.77502E-05	8.50017E-05	2.72157E-05	0.000118118	8.97822E-05
3831303774045	383130	3774045	0.000705492	0.0002767	9.16358E-05	8.97478E-05	0.000208399	0.000208077	0.000273809	0.000273632	0.000293284	0.000286254	1.14127E-05	1.14127E-05	0.000309079	1.14127E-05	0.000100663	9.75097E-05	2.80915E-05	0.000121919	9.26714E-05
3831403774045	383140	3774045	0.000819375	0.00032137	0.000106428	0.000104235	0.000242039	0.000241666	0.000318008	0.000317803	0.000340626	0.000332462	1.3255E-05	1.3255E-05	0.000358972	1.3255E-05	0.000117407	0.000113729	2.90442E-05	0.000126054	9.58145E-05
3831503774045	383150	3774045	0.000974647	0.00038227	0.000126596	0.000123988	0.000287906	0.000287462	0.000378271	0.000378027	0.000405175	0.000395463	1.57668E-05	1.57668E-05	0.000426997	1.57668E-05	0.000140042	0.000135656	3.00807E-05	0.000130552	9.92337E-05
3831603774045	383160	3774045	0.00120985	0.00047452	0.000157147	0.000153909	0.000357384	0.000356832	0.000469556	0.000469253	0.000502953	0.000490897	1.95717E-05	1.95717E-05	0.000530041	1.95717E-05	0.00017389	0.000168443	3.11308E-05	0.00013511	0.000102698
3836703774045	383670	3774045	0.00128511	0.00050404	0.000166922	0.000163483	0.000379615	0.00037903	0.000498765	0.000498443	0.000534239	0.000521434	2.07892E-05	2.07892E-05	0.000563012	2.07892E-05	0.000248121	0.000240349	0.000411148	0.001784409	0.001356341
3836803774045	383680	3774045	0.001491238	0.00058488	0.000193696	0.000189705	0.000440505	0.000439825	0.000578765	0.000578392	0.00061993	0.000605071	2.41237E-05	2.41237E-05	0.000653318	2.41237E-05	0.000287962	0.000278942	0.000479022	0.002078987	0.001580252
3836903774045	383690	3774045	0.001741288	0.00068296	0.000226175	0.000221515	0.000514368	0.000513574	0.000675812	0.000675376	0.00072388	0.000706529	2.81688E-05	2.81688E-05	0.000762866	2.81688E-05	0.000336307	0.000325773	0.000561141	0.002435394	0.001851159
3837003774045	383700	3774045	0.002044683	0.00080195	0.000265582	0.00026011	0.000603989	0.000603057	0.000793563	0.000793051	0.000850005	0.000829631	3.30768E-05	3.30768E-05	0.000895784	3.30768E-05	0.000394901	0.000382532	0.000660585	0.002866987	0.002179216
3837103774045	383710	3774045	0.002420706	0.00094943	0.000314424	0.000307945	0.000715065	0.000713961	0.000939502	0.000938895	0.001006323	0.000982202	3.91597E-05	3.91597E-05	0.001060522	3.91597E-05	0.000467493	0.00045285	0.000783662	0.003401149	0.002585236
3837203774045	383720	3774045	0.002926456	0.0011478	0.000380115	0.000372283	0.000864461	0.000863127	0.001135788	0.001135056	0.001216571	0.001187411	4.73412E-05	4.73412E-05	0.001282093	4.73412E-05	0.000565088	0.000547388	0.000949045	0.004118923	0.00313082
3837303774045	383730	3774045	0.003562894	0.00139742	0.000462782	0.000453247	0.001052462	0.001050838	0.001382797	0.001381905	0.001481148	0.001445646	5.76368E-05	5.76368E-05	0.001560919	5.76368E-05	0.000687848	0.000666303	0.001156924	0.005021131	0.003816595
3837403774045	383740	3774045	0.004317158	0.00169325	0.000560753	0.000549199	0.001275268	0.0012733	0.001675535	0.001674454	0.001794707	0.001751689	6.98385E-05	6.98385E-05	0.001891366	6.98385E-05	0.000833286	0.000807186	0.001403166	0.00608984	0.004628927
3837503774045	383750	3774045	0.005134	0.00201363	0.000666852	0.000653112	0.001516559	0.001514219	0.00199256	0.001991274	0.00213428	0.002083123	8.30526E-05	8.30526E-05	0.002249228	8.30526E-05	0.000990781	0.000959748	0.001669801	0.007247053	0.005508533
3837603774045	383760	3774045	0.005994073	0.00235096	0.000778566	0.000762524	0.00177062	0.001767888	0.002326363	0.002324862	0.002491825	0.002432098	9.69659E-05	9.69659E-05	0.00262603	9.69659E-05	0.001156604	0.001120377	0.001950528	0.008465428	0.006434628
3837703774045	383770	3774045	0.005511829	0.00216182	0.000715927	0.000701177	0.001628167	0.001625655	0.002139199	0.002137819	0.002291349	0.002236427	8.91647E-05	8.91647E-05	0.002414756	8.91647E-05	0.001063757	0.001030438	0.001793656	0.007784595	0.005917122
3837803774045	383780	3774045	0.005885597	0.00230841	0.000764476	0.000748725	0.001738577	0.001735894	0.002284263	0.002282789	0.00244673	0.002388084	9.52111E-05	9.52111E-05	0.002578506	9.52111E-05	0.00113587	0.001100292	0.001915876	0.008315035	0.006320313
3837903774045	383790	3774045	0.006196132	0.00243021	0.000804811	0.000788229	0.001830307	0.001827483	0.002404784	0.002403233	0.002575824	0.002514083	0.000100235	0.000100235	0.002714553	0.000100235	0.001195802	0.001158347	0.002017542	0.008756273	0.006655701
3838003774045	383800	3774045	0.004970636	0.00194955	0.000645632	0.00063233	0.001466302	0.001466036	0.001929156	0.001927911	0.002066367	0.002016838	8.04098E-05	8.04098E-05	0.002177657	8.04098E-05	0.000959756	0.000929694	0.001618572	0.007024715	0.005339533
3838103774045	383810	3774045	0.005111519	0.00200481	0.000663931	0.000650252	0.001509918	0.001507588	0.001983834	0.001982554	0.002124934	0.002074001	8.26889E-05	8.26889E-05	0.002239379	8.26889E-05	0.00098705	0.000956134	0.001665329	0.007227645	0.005493781
3838203774045	383820	3774045	0.006882906	0.00269957	0.000894016	0.000875596	0.002033177	0.00203004	0.002671329	0.002669605	0.002861326	0.002792742	0.000111345	0.000111345	0.003015431	0.000111345	0.001328629	0.001287014	0.002244263	0.009740258	0.007403635
3838303774045	383830	3774045	0.006299713	0.00247084	0.000818265	0.000801406	0.001860905	0.001858033	0.002444985	0.002443407	0.002618884	0.002556111	0.00010191	0.00010191	0.002759932	0.00010191	0.001216332	0.001178234	0.002054552	0.0089169	0.006777795
3838403774045	383840	3774045	0.003989225	0.00156463	0.000518158	0.000507482	0.001178398	0.00117658	0.001548261	0.001547261	0.00165838	0.00161863	6.45336E-05	6.45336E-05	0.001747697	6.45336E-05	0.000770927	0.00074678	0.001299938	0.005641824	0.004288388
3838603774045	383860	3774045	0.002749196	0.00107827	0.000357091	0.000349734	0.000812099	0.000810846	0.001066992	0.001066303	0.001142882	0.001115487	4.44737E-05	4.44737E-05	0.001204435	4.44737E-05	0.00053201	0.000515347	0.000895659	0.003887224	0.002954705
3838703774045	383870	3774045	0.003360574	0.00131806	0.000436503	0.000427509	0.000992697	0.000991166	0.001304274	0.001303433	0.001397041	0.001363554	5.43639E-05	5.43639E-05	0.001472282	5.43639E-05	0.000650171	0.000629806	0.001097315	0.004762423	0.003619949
3838803774045	383880	3774045	0.002394882	0.00093931	0.00031107	0.00030466	0.000707437	0.000706345	0.000929479	0.000928879	0.000995588	0.000971725	3.87419E-05	3.87419E-05	0.001049208	3.87419E-05	0.000463887	0.000449357	0.000780999	0.003389589	0.002576449
3838903774045	383890	3774045	0.001851597	0.00072622	0.000240503	0.000235547	0.000546953	0.000546109	0.000718624	0.000718161	0.000769736	0.000751286	2.99532E-05	2.99532E-05	0.000811193	2.99532E-05	0.000359099	0.000347851	0.000603103	0.002617511	0.001989587
3839003774045	383900	3774045	0.001506265	0.00059078	0.000195648	0.000191617	0.000444943	0.000444257	0.000584597	0.00058422	0.000626177	0.000611168	2.43668E-05	2.43668E-05	0.000659901	2.43668E-05	0.0002925	0.000283338	0.000490059	0.002126888	0.001616662
3839103774045	383910	3774045	0.001266113	0.00049659	0.000164455	0.000161066	0.000374004	0.000373427	0.000491392	0.000491075	0.000526342	0.000513726	2.04819E-05	2.04819E-05	0.00055469	2.04819E-05	0.000246189	0.000238478	0.000411462	0.001785775	0.001357379
3829703774055	382970	3774055	0.000161757	6.3443E-05	2.10105E-05	2.05776E-05	4.77822E-05	4.77085E-05	6.27796E-05	6.27391E-05	6.72448E-05	6.5633E-05	2.61674E-06	2.61674E-06	7.08665E-05	2.61674E-06	2.37512E-05	2.30073E-05	1.56355E-05	6.78594E-05	5.15803E-05
3829803774055	382980	3774055	0.000168458	6.6071E-05	2.18808E-05	2.143E-05	4.97616E-05	4.96848E-05	6.53802E-05	6.5338E-05	7.00303E-05	6.83517E-05	2.72513E-06	2.72513E-06	7.3802E-05	2.72513E-06	2.4571E-05	2.38014E-05	1.58166E-05	6.86451E-05	5.21776E-05
3829903774055	382990	3774055	0.000175706	6.8914E-05	2.28223E-05	2.23521E-05	5.19027E-05	5.18226E-05	6.81934E-05	6.81494E-05	7.30436E-05	7.12928E-05	2.84239E-06	2.84239E-06	7.69776E-05	2.84239E-06	2.54554E-05	2.46581E-05	1.60089E-05	6.948E-05	5.28122E-05
3830003774055	383000	3774055	0.000186961	7.3329E-05	2.42842E-05	2.37838E-05	5.52272E-05	5.5142E-05	7.25614E-05	7.25145E-05	7.77223E-05	7.58593E-05	3.02446E-06	3.02446E-06	8.19082E-05	3.02446E-06	2.69066E-05	2.60639E-05	1.64729E-05	7.14935E-05	5.43426E-05
3830103774055	383010	3774055	0.000202733	7.9515E-05	2.63328E-05	2.57903E-05	5.98863E-05	5.97939E-05	7.86828E-05	7.8632E-05	8.42791E-05	8.2259E-05	3.27961E-06	3.27961E-06	8.88182E-05	3.27961E-06	2.89858E-05	2.80779E-05	1.72174E-05	7.47249E-05	5.67989E-05
3830203774055	383020	3774055	0.000221371	8.6825E-05	2.87537E-05	2.81612E-05	6.53918E-05	6.52909E-05	8.59163E-05	8.58608E-05	9.20271E-05	8.98212E-05	3.58111E-06	3.58111E-06	9.69834E-05	3.58111E-06	3.1438E-05	3.04533E-05	1.80729E-05	7.84375E-05	5.96209E-05
3830303774055	383030	3774055	0.000237709	9.3233E-05	3.08758E-05	3.02397E-05	7.02181E-05	7.01097E-05	9.22573E-05	9.21978E-05	9.88191E-05	9.64505E-05	3.84541E-06	3.84541E-06	0.000104141	3.84541E-06	3.35584E-05	3.25073E-05	1.86432E-05	8.09126E-05	6.15022E-05
3830403774055	383040	3774055	0.000256203	0.00010049	3.3278E-05	3.25924E-05	7.56811E-05	7.55643E-05	9.9435E-05	9.93709E-05	0.000106507	0.000103954	4.14459E-06	4.14459E-06	0.000112244	4.14459E-06	3.59694E-05	3.48428E-05	1.92474E-05	8.35351E-05	6.34956E-05

			KMMass Grading / Excavation	KMDrainage / Utilities Trenching	KMFoundations / Concrete Pads	KMBuilding / Structure Construction	KMAsphalt Paving	KMArchitectural Coating	KMLandscaping or Other Finishing	KMWaterside Construction (Piles)	EWNDemolition	EWNSite Grubbing / Prep	EWNDrainage / Utilities Trenching	EWNDrainage / Utilities Trenching	EWNDrainage / Utilities Trenching	EWNFoundations / Concrete Pads	EWNBuilding / Structure Construction	EWNAsphalt Paving	EWNLandscaping or Other Finishing	EWNWaterside Construction (Piles)	ISDemolition
Unique Identifier	X (UTM)	Y (UTM)	2026	2026	2026	2026	2026	2026	2026	2026	2027	2027	2027	2028	2029	2029	2029	2029	2029	2029	2027
3831203774035	383120	3774035	8.99982E-05	3.23191E-05	1.71032E-05	5.87434E-05	1.88719E-06	1.88719E-06	6.06306E-05	1.88719E-06	0.000448844	2.44626E-05	5.74428E-05	5.63335E-05	5.51679E-05	4.77857E-05	0.000103764	7.38223E-06	0.000107455	7.38223E-06	3.49711E-05
3831303774035	383130	3774035	9.29314E-05	3.33725E-05	1.76606E-05	6.0658E-05	1.9487E-06	1.9487E-06	6.26067E-05	1.9487E-06	0.000516117	2.8129E-05	6.60523E-05	6.47768E-05	6.34365E-05	5.49478E-05	0.000119316	8.48868E-06	0.00012356	8.48868E-06	3.69091E-05
3831403774035	383140	3774035	9.61676E-05	3.45346E-05	1.82756E-05	6.27702E-05	2.01656E-06	2.01656E-06	6.47868E-05	2.01656E-06	0.000602938	3.28609E-05	7.71636E-05	7.56735E-05	7.41077E-05	6.41911E-05	0.000139387	9.91664E-06	0.000144345	9.91664E-06	3.89644E-05
3831503774035	383150	3774035	9.95884E-05	3.57631E-05	1.89257E-05	6.50031E-05	2.08829E-06	2.08829E-06	6.70914E-05	2.08829E-06	0.00072008	3.92453E-05	9.21553E-05	9.03757E-05	8.85058E-05	7.66625E-05	0.000166468	1.18433E-05	0.00017239	1.18433E-05	4.11147E-05
3831603774035	383160	3774035	0.000103024	3.69968E-05	1.95786E-05	6.72456E-05	2.16033E-06	2.16033E-06	6.94059E-05	2.16033E-06	0.000894702	4.87624E-05	0.000114503	0.000112292	0.000109969	9.52534E-05	0.000206837	1.47153E-05	0.000214195	1.47153E-05	4.31994E-05
3836703774035	383670	3774035	0.00163411	0.000586823	0.000310544	0.001066612	3.4266E-05	3.4266E-05	0.001100878	3.4266E-05	0.001204207	6.56308E-05	0.000154114	0.000151137	0.00014801	0.000128204	0.000278388	1.98058E-05	0.000288291	1.98058E-05	0.000278572
3836803774035	383680	3774035	0.001975721	0.000709498	0.000375464	0.001289587	4.14293E-05	4.14293E-05	0.001331016	4.14293E-05	0.001451339	7.90999E-05	0.000185741	0.000182154	0.000178386	0.000154515	0.00033552	2.38705E-05	0.000347456	2.38705E-05	0.000324207
3836903774035	383690	3774035	0.0024088	0.000865021	0.000457766	0.001572265	5.05106E-05	5.05106E-05	0.001622776	5.05106E-05	0.001765063	9.61982E-05	0.000225892	0.000221529	0.000216946	0.000187915	0.000408047	2.90303E-05	0.000422562	2.90303E-05	0.000383134
3837003774035	383700	3774035	0.002959761	0.001062876	0.00056247	0.001931887	6.20638E-05	6.20638E-05	0.001993951	6.20638E-05	0.002164635	0.000117975	0.000277028	0.000271679	0.000266057	0.000230455	0.00050042	3.56022E-05	0.000518221	3.56022E-05	0.000459093
3837103774035	383710	3774035	0.003690697	0.001325361	0.000701376	0.002408981	7.7391E-05	7.7391E-05	0.002486372	7.7391E-05	0.002695093	0.000146886	0.000344916	0.000338255	0.000331257	0.00028693	0.000623051	4.43267E-05	0.000645215	4.43267E-05	0.000560917
3837203774035	383720	3774035	0.004775855	0.00171505	0.000907598	0.003117283	0.000100146	0.000100146	0.003217428	0.000100146	0.003483151	0.000189836	0.000445771	0.000437163	0.000428118	0.00037083	0.000805234	5.72881E-05	0.000833878	5.72881E-05	0.000713404
3837303774035	383730	3774035	0.006255842	0.002246527	0.001188853	0.004083296	0.00013118	0.00013118	0.004214476	0.00013118	0.004558325	0.000248435	0.000583771	0.000572106	0.000560268	0.000485297	0.001053793	7.49717E-05	0.001091278	7.49717E-05	0.00092231
3837403774035	383740	3774035	0.00620091	0.0022268	0.001178414	0.00404744	0.000130028	0.000130028	0.004177469	0.000130028	0.004518118	0.000246243	0.000578226	0.000567059	0.000555327	0.000481016	0.001044498	7.43104E-05	0.001081653	7.43104E-05	0.000912783
3837903774035	383790	3774035	0.005710193	0.00205058	0.001085159	0.003727142	0.000119738	0.000119738	0.00384688	0.000119738	0.004161294	0.000226796	0.00053256	0.000522275	0.000511469	0.000443027	0.000962007	6.84416E-05	0.000996228	6.84416E-05	0.000836324
3838003774035	383800	3774035	0.005543585	0.001990749	0.001053497	0.003618393	0.000116245	0.000116245	0.003734638	0.000116245	0.0040405	0.000220212	0.0005171	0.000507115	0.000496622	0.000430167	0.000934082	6.64549E-05	0.0009673 1	6.64549E-05	0.000811598
3838103774035	383810	3774035	0.005612955	0.00201566	0.00106668	0.003663672	0.000117699	0.000117699	0.003781371	0.000117699	0.004091441	0.000222989	0.00052362	0.000513508	0.000502883	0.00043559	0.000945859	6.72927E-05	0.000979505	6.72927E-05	0.000820587
3838203774035	383820	3774035	0.005915126	0.002124172	0.001124104	0.003860904	0.000124035	0.000124035	0.00398494	0.000124035	0.00431205	0.000235012	0.000551853	0.000541196	0.000529998	0.000459077	0.000996859	7.09211E-05	0.001032319	7.09211E-05	0.000862874
3838303774035	383830	3774035	0.004979376	0.001788137	0.000946275	0.003250124	0.000104414	0.000104414	0.003354538	0.000104414	0.003631556	0.000197924	0.000464764	0.000455789	0.000446358	0.000386629	0.000839542	5.97289E-05	0.000869407	5.97289E-05	0.000728677
3838403774035	383840	3774035	0.004895724	0.001758097	0.000930378	0.003195524	0.000102659	0.000102659	0.003298183	0.000102659	0.00357158	0.000194656	0.000457088	0.000448261	0.000438986	0.000380244	0.000825677	5.87425E-05	0.000855048	5.87425E-05	0.000716095
3838603774035	383860	3774035	0.003286883	0.001180348	0.000624636	0.002145405	6.89233E-05	6.89233E-05	0.002214328	6.89233E-05	0.002402043	0.000130914	0.000307412	0.000301475	0.000295238	0.000255731	0.000555304	3.95069E-05	0.000575057	3.95069E-05	0.000485446
3838703774035	383870	3774035	0.003102187	0.001114022	0.000589536	0.002024851	6.50504E-05	6.50504E-05	0.002089901	6.50504E-05	0.002268477	0.000123635	0.000290318	0.000284712	0.000278821	0.000241511	0.000524426	3.73101E-05	0.000543081	3.73101E-05	0.000458582
3838803774035	383880	3774035	0.002282739	0.000819751	0.000433809	0.001489983	4.78672E-05	4.78672E-05	0.00153785	4.78672E-05	0.001671879	9.11196E-05	0.000213966	0.000209834	0.000205492	0.000177995	0.000386505	2.74977E-05	0.000400254	2.74977E-05	0.000341072
3838903774035	383890	3774035	0.001799108	0.000646075	0.0003419	0.001174309	3.77259E-05	3.77259E-05	0.001212035	3.77259E-05	0.00131981	7.19313E-05	0.000168908	0.000165647	0.000162219	0.000140512	0.000305113	2.17072E-05	0.000315967	2.17072E-05	0.000271503
3839003774035	383900	3774035	0.001481266	0.000531935	0.000281498	0.000966848	3.1061E-05	3.1061E-05	0.000997909	3.1061E-05	0.001088451	5.9322E-05	0.000139299	0.000136609	0.000133783	0.000115881	0.000251628	1.7902E-05	0.000260579	1.7902E-05	0.000225613
3839103774035	383910	3774035	0.001255757	0.000450953	0.000238643	0.000819654	2.63322E-05	2.63322E-05	0.000845986	2.63322E-05	0.000924334	5.03774E-05	0.000118296	0.000116011	0.000113611	9.84081E-05	0.000213687	1.52027E-05	0.000221289	1.52027E-05	0.000192923
3829703774045	382970	3774045	5.14012E-05	1.84586E-05	9.76822E-06	3.35504E-05	1.07784E-06	1.07784E-06	3.46283E-05	1.07784E-06	0.000114156	6.22164E-06	1.46096E-05	1.43275E-05	1.4031E-05	1.21535E-05	2.63905E-05	1.87754E-06	2.73293E-05	1.87754E-06	1.5192E-05
3829803774045	382980	3774045	5.20366E-05	1.86868E-05	9.88898E-06	3.39652E-05	1.09117E-06	1.09117E-06	3.50563E-05	1.09117E-06	0.000118482	6.45742E-06	1.51632E-05	1.48704E-05	1.45627E-05	1.2614E-05	2.73906E-05	1.9487E-06	2.8365E-05	1.9487E-06	1.55777E-05
3829903774045	382990	3774045	5.27015E-05	1.89256E-05	1.00153E-05	3.43992E-05	1.10511E-06	1.10511E-06	3.55043E-05	1.10511E-06	0.000123168	6.71281E-06	1.57629E-05	1.54585E-05	1.51387E-05	1.31129E-05	2.84739E-05	2.02577E-06	2.94868E-05	2.02577E-06	1.59898E-05
3830003774045	383000	3774045	5.42974E-05	1.94987E-05	1.03186E-05	3.54409E-05	1.13857E-06	1.13857E-06	3.65794E-05	1.13857E-06	0.000130771	7.1272E-06	1.6736E-05	1.64128E-05	1.60732E-05	1.39224E-05	3.02317E-05	2.15082E-06	3.13071E-05	2.15082E-06	1.6708E-05
3830103774045	383010	3774045	5.68169E-05	2.04034E-05	1.07974E-05	3.70854E-05	1.1914E-06	1.1914E-06	3.82768E-05	1.1914E-06	0.000141575	7.71602E-06	1.81187E-05	1.77688E-05	1.74011E-05	1.50726E-05	3.27293E-05	2.32851E-06	3.38935E-05	2.32851E-06	1.77587E-05
3830203774045	383020	3774045	5.97131E-05	2.14435E-05	1.13478E-05	3.89758E-05	1.25214E-06	1.25214E-06	4.02279E-05	1.25214E-06	0.000154362	8.41292E-06	1.97551E-05	1.93736E-05	1.89728E-05	1.6434E-05	3.56854E-05	2.53882E-06	3.69548E-05	2.53882E-06	1.89953E-05
3830303774045	383030	3774045	6.16489E-05	2.21387E-05	1.17157E-05	4.02393E-05	1.29273E-06	1.29273E-06	4.1532E-05	1.29273E-06	0.000165495	9.01969E-06	2.11799E-05	2.07709E-05	2.03412E-05	1.76192E-05	3.82591E-05	2.72193E-06	3.96201E-05	2.72193E-06	1.99594E-05
3830403774045	383040	3774045	6.36955E-05	2.28736E-05	1.21046E-05	4.15751E-05	1.33564E-06	1.33564E-06	4.29108E-05	1.33564E-06	0.00017819	9.71159E-06	2.28046E-05	2.23643E-05	2.19015E-05	1.89708E-05	4.11939E-05	2.93073E-06	4.26593E-05	2.93073E-06	2.10115E-05
3830503774045	383050	3774045	6.61632E-05	2.37598E-05	1.25736E-05	4.31859E-05	1.38739E-06	1.38739E-06	4.45733E-05	1.38739E-06	0.000193887	1.05671E-05	2.48135E-05	2.43343E-05	2.38308E-05	2.06419E-05	4.48227E-05	3.18889E-06	4.64171E-05	3.18889E-06	2.22843E-05
3830603774045	383060	3774045	6.91777E-05	2.48423E-05	1.31465E-05	4.51535E-05	1.4506E-06	1.4506E-06	4.66041E-05	1.4506E-06	0.000213909	1.16583E-05	2.73759E-05	2.68473E-05	2.62918E-05	2.27736E-05	4.94515E-05	3.51821E-06	5.12106E-05	3.51821E-06	2.38618E-05
3830703774045	383070	3774045	7.24286E-05	2.60097E-05	1.37643E-05	4.72754E-05	1.51877E-06	1.51877E-06	4.87942E-05	1.51877E-06	0.000237982	1.29703E-05	3.04568E-05	2.98687E-05	2.92506E-05	2.53365E-05	5.50167E-05	3.91414E-06	5.69738E-05	3.91414E-06	2.56307E-05
3830803774045	383080	3774045	7.61376E-05	2.73417E-05	1.44691E-05	4.96963E-05	1.59654E-06	1.59654E-06	5.12929E-05	1.59654E-06	0.000268502	1.46337E-05	3.43628E-05	3.36992E-05	3.30019E-05	2.85858E-05	6.20724E-05	4.41611E-06	6.42804E-05	4.41611E-06	2.7693E-05
3830903774045	383090	3774045	8.01421E-05	2.87797E-05	1.52301E-05	5.23101E-05	1.68052E-06	1.68052E-06	5.39906E-05	1.68052E-06	0.000306588	1.67094E-05	3.92369E-05	3.84792E-05	3.7683E-05	3.26405E-05	7.08769E-05	5.04251E-06	7.33981E-05	5.04251E-06	2.99593E-05
3831003774045	383100	3774045	8.37107E-05	3.00612E-05	1.59083E-05	5.46394E-05	1.75535E-06	1.75535E-06	5.63948E-05	1.75535E-06	0.000349351	1.90401E-05	4.47097E-05	4.38463E-05	4.29391E-05	3.71932E-05	8.07629E-05	5.74585E-06	8.36358E-05	5.74585E-06	3.20943E-05
3831103774045	383110	3774045	8.62375E-05	3.09686E-05	1.63885E-05	5.62887E-05	1.80833E-06	1.80833E-06	5.80971E-05	1.80833E-06	0.000391709	2.13486E-05	5.01306E-05	4.91625E-05	4.81453E-05	4.17028E-05	9.05551E-05	6.44251E-06	9.37764E-05	6.44251E-06	3.38562E-05
3831203774045	383120	3774045	8.8853E-05	3.19079E-05	1.688555E-05	5.79959E-05	1.86318E-06	1.86318E-06	5.98591E-05	1.86318E-06	0.000443668	2.41805E-05	5.67803E-05	5.56838E-05	5.45317E-05	4.72346E-05	0.000102567	7.2971E-06	0.000106216	7.2971E-06	3.5734E-05
3831303774045	383130	3774045	9.17124E-05	3.29347E-05	1.74289E-05	5.98622E-05	1.92313E-06	1.92313E-06	6.17854E-05	1.92313E-06	0.000510528	2.78244E-05	6.5337E-05	6.40752E-05	6.27495E-05	5.43527E-05	0.000118024	8.39675E-06	0.000122222	8.39675E-06	3.77921E-05
3831403774045	383140	3774045	9.48229E-05	3.40517E-05	1.802E-05	6.18925E-05	1.98836E-06	1.98836E-06	6.38809E-05	1.98836E-06	0.000597165	3.25463E-05	7.64247E-05	7.49489E-05	7.33981E-05	6.35764E-05	0.000138052	9.82169E-06	0.000142963	9.82169E-06	3.99872E-05
3831503774045	383150	3774045	9.82068E-05	3.52669E-05	1.86631E-05	6.41013E-05	2.05932E-06	2.05932E-06	6.61606E-05	2.05932E-06	0.000714261	3.89281E-05	9.14106E-05	8.96454E-05	8.77905E-05	7.60429E-05	0.000165123	1.17476E-05	0.000170996	1.17476E-05	4.2315E-05
3831603774045	383160	3774045	0.000101635	3.6498E-05	1.93146E-05	6.63389E-05	2.1312E-06	2.1312E-06	6.84701E-05	2.1312E-06	0.000890697	4.85442E-05	0.000113991	0.00011179	0.000109477	9.4827E-05	0.000205911	1.46495E-05	0.000213236	1.46495E-05	4.46358E-05
3836703774045	383670	3774045	0.001342305	0.000482033	0.00025509	0.000876145	2.81471E-05	2.81471E-05	0.000904292	2.81471E-05	0.000998184	5.44023E-05	0.000127747	0.00012528	0.00012688	0.00010627	0.00023076	1.64173E-05	0.00023896	1.64173E-05	0.000237235
3836803774045	383680	3774045	0.001563898	0.000561609	0.000297201	0.001020783	3.27937E-05	3.27937E-05	0.001053577	3.27937E-05	0.001157737	6.30982E-05	0.000148166	0.000145305	0.000142299	0.000123257	0.000267646	1.90415E-05	0.000277166	1.90415E-05	0.000265881
3836903774045	383690	3774045	0.001832001	0.000657887	0.000348151	0.001195779	3.84156E-05	3.84156E-05	0.001234194	3.84156E-05	0.00135141	7.36536E-05	0.000172952	0.000169613	0.000166103	0.000143876	0.000312419	2.22269E-05	0.000323532	2.22269E-05	0.000301373
3837003774045	383700	3774045	0.002156663	0.000774476	0.00040985	0.001407691	4.52235E-05	4.52235E-05	0.001452914	4.52235E-05	0.001586299	8.64553E-05	0.000203013	0.000199093	0.000194974	0.000168883	0.00036672	2.60902E-05	0.000379765	2.60902E-05	0.000345147
3837103774045	383710	3774045	0.002558482	0.000918773	0.000486211	0.001669965	5.36493E-05	5.36493E-05	0.001723614	5.36493E-05	0.001877396	0.000102321	0.000240268	0.000235628	0.000230753	0.000199875	0.000434016	3.08779E-05	0.000449455	3.08779E-05	0.000400135
3837203774045	383720	3774045	0.003098419	0.001112669	0.00058882	0.002022392	6.49714E-05	6.49714E-05	0.002087363	6.49714E-05	0.002268814	0.000123653	0.000290361	0.000284754	0.000278862	0.000241547	0.000524504	3.73156E-05	0.000543162	3.73156E-05	0.000475016
3837303774045	383730	3774045	0.003777097	0.001356388	0.000717795	0.002465376	7.92027E-05	7.92027E-05	0.002544579	7.92027E-05	0.00276134	0.000150497	0.000353394	0.00034657	0.00033939 9	0.000293983	0.000638366	4.54163E-05	0.000661074	4.54163E-05	0.000569804
3837403774045	383740	3774045	0.004581022	0.001645084	0.000870572	0.002990112	9.60604E-05	9.60604E-05	0.003086173	9.60604E-05	0.003345067	0.00018231	0.000428099	0.000419832	0.000411146	0.000356129	0.000773312	5.5017E-05	0.000800821	5.5017E-05	0.000682586
3837503774045	383750	3774045	0.005451525	0.001957689	0.001036002	0.003558304	0.000114314	0.000114314	0.003672618	0.000114314	0.003977277	0.000216767	0.000509009	0.00049918	0.00048885 1	0.00042343 6	0.000919466	6.54151E-05	0.000952174	6.54151E-05	0.000804987
3837603774045	383760	3774045	0.006368036	0.002286816	0.001210174	0.004156526	0.000133533	0.000133533	0.004290059	0.000133533	0.004642986	0.000253049	0.000594206	0.000582731	0.000570674	0.00049431	0.001073365	7.63641E-05	0.001111547	7.63641E-05	0.000934073
3837703774045	383770	3774045	0.005855886	0.002102899	0.001112846	0.003822237	0.000122793	0.000122793	0.00394503	0.000122793	0.004270557	0.000232751	0.000546543	0.000535989	0.000524899	0.00045466	0.000987267	7.02387E-05	0.001022386	7.02387E-05	0.000859823
3837803774045	383780	3774045	0.006254904	0.00224619	0.001188675	0.004082684	0.00013116	0.00013116	0.004213844	0.00013116	0.0045604	0.000248548	0.000583637	0.000572366	0.000560523	0.000485518	0.001054272	7.50058E-05	0.001091775	7.50058E-05	0.000915462
3837903774045	383790	3774045	0.006586821	0.002365384	0.001251752	0.004299332	0.00013812	0.00013812	0.004437452	0.00013812	0.004801605	0.000261694	0.000614506	0.000602639	0.00059017	0.000511197	0.001110034	7.89729E-05	0.001149521	7.89729E-05	0.000961637
3838003774045	383800	3774045	0.005284274	0.001897628	0.001004218	0.003449136	0.000110807	0.000110807	0.003559943	0.000110807	0.00385522	0.000210114	0.000493388	0.00048386	0.00047349	0.000410441	0.000891249	6.34076E-05	0.000922953	6.34076E-05	0.00077514
3838103774045	383810	3774045	0.005436926	0.001952447	0.001033227	0.003548775	0.000114008	0.000114008	0.003662783	0.000114008	0.003966665	0.000216188	0.000507651	0.000497848	0.000487547	0.00042230 6	0.000917013	6.52405E-05	0.000949633	6.52405E-05	0.000796006
3838203774045	383820	3774045	0.007327014	0.002631194	0.001392418	0.004782468	0.000153642	0.000153642	0.00493611	0.000153642	0.005341397	0.000291113	0.000683588	0.000670387	0.000656517	0.000568666	0.001234823	8.7851E-05	0.001278749	8.7851E-05	0.001064477
3838303774045	383830	3774045	0.006707651	0.002408775	0.001274715	0.004378199	0.000140654	0.000140654	0.004518853	0.000140654	0.004891474	0.000266592	0.000626007	0.000613919	0.000601216	0.000520765	0.00113081	8.0451E-05	0.001171036	8.0451E-05	0.000975455
3838403774045	383840	3774045	0.004244007	0.00152406	0.000806526	0.002770137	8.89934E-05	8.89934E-05	0.00285913	8.89934E-05	0.003099497	0.000168927	0.000396671	0.000389011	0.000380962	0.000329984	0.000716541	5.0978E-05	0.00074203	5.0978E-05	0.00062354
3838603774045	383860	3774045	0.002924127	0.001050079	0.000555698	0.001908628	6.13166E-05	6.13166E-05	0.001969944	6.13166E-05	0.002139919	0.000116628	0.000273865	0.000268577	0.00026302	0.000227824	0.000494706	3.51957E-05	0.000512304	3.51957E-05	0.000434052
3838703774045	383870	3774045	0.003582486	0.001286501	0.000680812	0.00233835	7.51219E-05	7.51219E-05	0.002413472	7.51219E-05	0.002620585	0.000142825	0.000335381	0.000328904	0.000322099	0.000278997	0.000605826	4.31013E-05	0.000627377	4.31013E-05	0.000527511
3838803774045	383880	3774045	0.002549785	0.00091565	0.000484558	0.001664289	5.3467E-05	5.3467E-05	0.001717756	5.3467E-05	0.001868445	0.000101833	0.000239122	0.000234505	0.000229653	0.000198922	0.000431947	3.07307E-05	0.000447312	3.07307E-05	0.000379545
3838903774045	383890	3774045	0.001968997	0.000707084	0.000374186	0.001285198	4.12883E-05	4.12883E-05	0.001326487	4.12883E-05	0.001445466	7.87798E-05	0.00018499	0.000181417	0.000177664	0.00015389	0.000334163	2.37739E-05	0.00034605	2.37739E-05	0.000296094
3839003774045	383900	3774045	0.001599931	0.000574549	0.000304049	0.001044303	3.35493E-05	3.35493E-05	0.001077852	3.35493E-05	0.00117668	6.41306E-05	0.000150591	0.000147683	0.000144627	0.000125274	0.000272025	1.93531E-05	0.000281701	1.93531E-05	0.00024288
3839103774045	383910	3774045	0.001343332	0.000482402	0.000255285	0.000876816	2.81686E-05	2.81686E-05	0.000904984	2.81686E-05	0.0009898	5.39454E-05	0.000126674	0.000124228	0.000121657	0.000105378	0.000228822	1.62794E-05	0.000236961	1.62794E-05	0.00020574
3829703774055	382970	3774055	5.10465E-05	1.83313E-05	9.70083E-06	3.3319E-05	1.07041E-06	1.07041E-06	3.43894E-05	1.07041E-06	0.000112984	6.15779E-06	1.44597E-05	1.41804E-05	1.3887E-05	1.20287E-05	2.61197E-05	1.85828E-06	2.70488E-05	1.85828E-06	1.53415E-05
3829803774055	382980	3774055	5.16376E-05	1.85435E-05	9.81315E-06	3.37048E-05	1.0828E-06	1.0828E-06	3.47876E-05	1.0828E-06	0.00011718	6.38648E-06	1.49967E-05	1.47071E-05	1.44027E-05	1.24755E-05	2.70897E-05	1.92729E-06	2.80534E-05	1.92729E-06	1.573E-05
3829903774055	382990	3774055	5.22656E-05	1.8769E-05	9.9325E-06	3.41147E-05	1.09597E-06	1.09597E-06	3.52106E-05	1.09597E-06	0.000121721	6.63394E-06	1.55777E-05	1.52769E-05	1.49608E-05	1.29589E-05	2.81394E-05	2.00197E-06	2.91404E-05	2.00197E-06	1.61435E-05
3830003774055	383000	3774055	5.37803E-05	1.9313E-05	1.02203E-05	3.51033E-05	1.12773E-06	1.12773E-06	3.6231E-05	1.12773E-06	0.000129079	7.03497E-06	1.65194E-05	1.62004E-05	1.58652E-05	1.37422E-05	2.98405E-05	2.12299E-06	3.0902E-05	2.12299E-06	1.68617E-05
3830103774055	383010	3774055	5.6211E-05	2.01859E-05	1.06823E-05	3.66899E-05	1.1787E-06	1.1787E-06	3.78686E-05	1.1787E-06	0.000139569	7.60669E-06	1.78619E-05	1.7517E-05	1.71546E-05	1.4859E-05	3.22655E-05	2.29552E-06	3.34133E-05	2.29552E-06	1.7911E-05
3830203774055	383020	3774055	5.90039E-05	2.11888E-05	1.1213E-05	3.85128E-05	1.23726E-06	1.23726E-06	3.97501E-05	1.23726E-06	0.000151981	8.28314E-06	1.94504E-05	1.90748E-05	1.86801E-05	1.61804E-05	3.51349E-05	2.49966E-06	3.63847E-05	2.49966E-06	1.91462E-05
3830303774055	383030	3774055	6.08657E-05	2.18574E-05	1.15669E-05	3.97281E-05	1.27631E-06	1.27631E-06	4.10044E-05	1.27631E-06	0.000162807	8.87322E-06	2.0836E-05	2.04336E-05	2.00108E-05	1.73331E-05	3.76378E-05	2.67773E-06	3.89767E-05	2.67773E-06	2.01158E-05
3830403774055	383040	3774055	6.28384E-05	2.25658E-05	1.19417E-05	4.10157E-05	1.31767E-06	1.31767E-06	4.23334E-05	1.31767E-06	0.00017515	9.54592E-06	2.24156E-05	2.19827E-05	2.15279E-05	1.86472E-05	4.04912E-05	2.88073E-06	4.19316E-05	2.88073E-06	2.11749E-05

			ISDrainage / Utilities Trenching	ISDrainage / Utilities Trenching	ISAsphalt Paving	ISAsphalt Paving	SVDemolition	SVSite Grubbing / Prep	SVMass Grading / Excavation	SVMass Grading / Excavation	SVDrainage / Utilities Trenching	SVFoundations / Concrete Pads	SVBuilding / Structure Construction	SVBuilding / Structure Construction	SVAsphalt Paving	SVAsphalt Paving	SVArchitectural Coating	SVArchitectural Coating	SVLandscaping or Other Finishing	SVLandscaping or Other Finishing	MDemolition
Unique Identifier	X (UTM)	Y (UTM)	2027	2028	2027	2028	2027	2027	2027	2028	2028	2028	2028	2029	2028	2029	2028	2029	2028	2029	2027
3831203774035	383120	3774035	1.40816E-05	1.37203E-05	3.63676E-06	3.3878E-06	9.89675E-05	7.11522E-05	4.79729E-05	4.73638E-05	3.36057E-05	1.06757E-05	1.52936E-05	1.471E-05	1.50366E-06	1.399E-06	1.50366E-06	1.399E-06	1.52936E-05	1.471E-05	2.00814E-05
3831303774035	383130	3774035	1.48619E-05	1.44806E-05	3.83829E-06	3.57554E-06	0.000102059	7.33747E-05	4.94714E-05	4.88432E-05	3.46554E-05	1.10091E-05	1.57713E-05	1.51695E-05	1.55063E-06	1.4427E-06	1.55063E-06	1.4427E-06	1.57713E-05	1.51695E-05	2.06875E-05
3831403774035	383140	3774035	1.56895E-05	1.52869E-05	4.05203E-06	3.77464E-06	0.00010556	7.58919E-05	5.11685E-05	5.05188E-05	3.58443E-05	1.13868E-05	1.63123E-05	1.56899E-05	1.60382E-06	1.49219E-06	1.60382E-06	1.49219E-06	1.63123E-05	1.56899E-05	2.13643E-05
3831503774035	383150	3774035	1.65553E-05	1.61306E-05	4.27565E-06	3.98296E-06	0.000109186	7.84987E-05	5.29261E-05	5.22541E-05	3.70755E-05	1.17779E-05	1.68726E-05	1.62288E-05	1.65891E-06	1.54344E-06	1.65891E-06	1.54344E-06	1.68726E-05	1.62288E-05	2.20847E-05
3831603774035	383160	3774035	1.73948E-05	1.69485E-05	4.49244E-06	4.18491E-06	0.000112295	8.0734E-05	5.44332E-05	5.3742E-05	3.81313E-05	1.21133E-05	1.73531E-05	1.6691E-05	1.70615E-06	1.58739E-06	1.70615E-06	1.58739E-06	1.73531E-05	1.6691E-05	2.27851E-05
3836703774035	383670	3774035	0.00011217	0.000109292	2.89695E-05	2.69864E-05	0.002688291	0.001932735	0.001303106	0.00128656	0.000912846	0.000289988	0.000415425	0.000399574	4.08445E-05	3.80015E-05	4.08445E-05	3.80015E-05	0.000415425	0.000399574	0.000413214
3836803774035	383680	3774035	0.000130546	0.000127196	3.37152E-05	3.14072E-05	0.003297276	0.002370563	0.001598301	0.001578008	0.001119635	0.000355679	0.000509532	0.000490091	5.0097E-05	4.661E-05	5.0097E-05	4.661E-05	0.000509532	0.000490091	0.000504767
3836903774035	383690	3774035	0.000154274	0.000150315	3.98433E-05	3.71158E-05	0.004069078	0.002925446	0.00197242	0.001947376	0.001381711	0.000438934	0.0006288	0.000604807	6.18234E-05	5.75202E-05	6.18234E-05	5.75202E-05	0.0006288	0.000604807	0.000620784
3837003774035	383700	3774035	0.000184859	0.000180116	4.77425E-05	4.44743E-05	0.005050334	0.003630916	0.002448068	0.002416985	0.001714909	0.000544783	0.000780435	0.000750656	7.67321E-05	7.13911E-05	7.67321E-05	7.13911E-05	0.000780435	0.000750656	0.000768284
3837103774035	383710	3774035	0.00022586	0.000220065	5.83315E-05	5.43384E-05	0.006350961	0.004565996	0.003078525	0.003039438	0.002156554	0.000685082	0.000981422	0.000943975	9.64931E-05	8.97767E-05	9.64931E-05	8.97767E-05	0.000981422	0.000943975	0.000963805
3837203774035	383720	3774035	0.000287261	0.00027989	7.4189E-05	6.91104E-05	0.008280118	0.005952955	0.004013653	0.003962693	0.002811626	0.000893181	0.001279537	0.001230715	0.000125804	0.000117047	0.000125804	0.000117047	0.001279537	0.001230715	0.001253855
3837303774035	383730	3774035	0.000371379	0.000361851	9.59138E-05	8.9348E-05	0.010910039	0.007843726	0.005288465	0.005221318	0.003704651	0.001176873	0.001685942	0.001621614	0.000165761	0.000154223	0.000165761	0.000154223	0.001685942	0.001621614	0.001649265
3837403774035	383740	3774035	0.000367543	0.000358113	9.49231E-05	8.84251E-05	0.010816381	0.007776391	0.005243065	0.005176495	0.003672848	0.00116677	0.001671469	0.001607693	0.000164338	0.000152899	0.000164338	0.000152899	0.001671469	0.001607693	0.001635125
3837903774035	383790	3774035	0.000336756	0.000328116	8.69719E-05	8.10182E-05	0.009964685	0.007164068	0.00483022	0.004768891	0.003383643	0.001074897	0.001539855	0.001481101	0.000151398	0.00014086	0.000151398	0.00014086	0.001539855	0.001481101	0.001506552
3838003774035	383800	3774035	0.0003268	0.000318415	8.44005E-05	7.86228E-05	0.009672585	0.006954063	0.004688629	0.004629098	0.003284457	0.001043388	0.001494717	0.001437685	0.00014696	0.00013673 1	0.00014696	0.00013673 1	0.001494717	0.001437685	0.001462472
3838103774035	383810	3774035	0.000330419	0.000321942	8.53354E-05	7.94937E-05	0.009799045	0.007044981	0.004749928	0.004689619	0.003327398	0.001057029	0.001514259	0.001456481	0.000148881	0.000138519	0.000148881	0.000138519	0.001514259	0.001456481	0.001481276
3838203774035	383820	3774035	0.000347447	0.000338532	8.9733E-05	8.35902E-05	0.010338337	0.007432703	0.005011341	0.004947713	0.003510522	0.001115203	0.001597596	0.001536639	0.000157075	0.000146142	0.000157075	0.000146142	0.001597596	0.001536639	0.001562039
3838303774035	383830	3774035	0.00029341	0.000285882	7.57773E-05	7.05899E-05	0.008681511	0.006241535	0.004208222	0.004154791	0.002947924	0.00093648	0.001341565	0.001290376	0.000131902	0.000122721	0.000131902	0.000122721	0.001341565	0.001290376	0.001312951
3838403774035	383840	3774035	0.000288344	0.000280946	7.44689E-05	6.93711E-05	0.008536102	0.006136994	0.004137737	0.004085201	0.002898549	0.000920795	0.001319095	0.001268764	0.000129693	0.000120666	0.000129693	0.000120666	0.001319095	0.001268764	0.001290815
3838603774035	383860	3774035	0.000195471	0.000190456	5.04831E-05	4.70272E-05	0.005687872	0.004089271	0.002757104	0.002722098	0.001931394	0.000613554	0.000878954	0.000845417	8.64185E-05	8.04033E-05	8.64185E-05	8.04033E-05	0.000878954	0.000845417	0.000862495
3838703774035	383870	3774035	0.000184654	0.000179916	4.76893E-05	4.44247E-05	0.005362996	0.003855703	0.002599626	0.002566619	0.001821078	0.00057851	0.000828751	0.000797129	8.14825E-05	7.58109E-05	8.14825E-05	7.58109E-05	0.000828751	0.000797129	0.000813419
3838803774035	383880	3774035	0.000137337	0.000133813	3.54692E-05	3.30411E-05	0.003912355	0.002812771	0.001896451	0.001872372	0.001328493	0.000422028	0.000604581	0.000581513	5.94422E-05	5.53047E-05	5.94422E-05	5.53047E-05	0.000604581	0.000581513	0.000595502
3838903774035	383890	3774035	0.000109324	0.000106519	2.82345E-05	2.63016E-05	0.003057346	0.002198065	0.001481999	0.001463182	0.001038163	0.000329798	0.000472455	0.000454429	4.64517E-05	4.32184E-05	4.64517E-05	4.32184E-05	0.000472455	0.000454429	0.000467028
3839003774035	383900	3774035	9.08457E-05	8.85148E-05	2.34622E-05	2.1856E-05	0.002496361	0.001794748	0.00121007	0.001194706	0.000847673	0.000269284	0.000385766	0.000371047	3.79284E-05	3.52884E-05	3.79284E-05	3.52884E-05	0.000385766	0.000371047	0.00038271
3839103774035	383910	3774035	7.76829E-05	7.56897E-05	2.00627E-05	1.86893E-05	0.00209911	0.001509146	0.00101751	0.00100459	0.000712781	0.000226432	0.000324378	0.000312001	3.18927E-05	2.96728E-05	3.18927E-05	2.96728E-05	0.000324378	0.000312001	0.000322981
3829703774045	382970	3774045	6.11725E-06	5.9603E-06	1.57987E-06	1.47171E-06	5.7711E-05	4.14911E-05	2.79745E-05	2.76193E-05	1.95965E-05	6.22532E-06	8.91815E-06	8.57787E-06	8.7683E-07	8.15798E-07	8.7683E-07	8.15798E-07	8.91815E-06	8.57787E-06	1.18435E-05
3829803774045	382980	3774045	6.27253E-06	6.1116E-06	1.61997E-06	1.50907E-06	5.84059E-05	4.19906E-05	2.83113E-05	2.79518E-05	1.98325E-05	6.30028E-06	9.02553E-06	8.68116E-06	8.87387E-07	8.25621E-07	8.87387E-07	8.25621E-07	9.02553E-06	8.68116E-06	1.19741E-05
3829903774045	382990	3774045	6.4385E-06	6.27331E-06	1.66283E-06	1.549E-06	5.91275E-05	4.25094E-05	2.86611E-05	2.82972E-05	2.00775E-05	6.37812E-06	9.13704E-06	8.78841E-06	8.98351E-07	8.35821E-07	8.98351E-07	8.35821E-07	9.13704E-06	8.78841E-06	1.21084E-05
3830003774045	383000	3774045	6.72768E-06	6.55507E-06	1.73752E-06	1.61857E-06	6.08825E-05	4.37712E-05	2.95118E-05	2.91371E-05	2.06735E-05	6.56743E-06	9.40825E-06	9.04927E-06	9.25016E-07	8.6063E-07	9.25016E-07	8.6063E-07	9.40825E-06	9.04927E-06	1.24531E-05
3830103774045	383010	3774045	7.15077E-06	6.9673E-06	1.84678E-06	1.72036E-06	6.3662E-05	4.57695E-05	3.08591E-05	3.04673E-05	2.16173E-05	6.86726E-06	9.83778E-06	9.46241E-06	9.67247E-07	8.99921E-07	9.67247E-07	8.99921E-07	9.83778E-06	9.46241E-06	1.30048E-05
3830203774045	383020	3774045	7.64868E-06	7.45243E-06	1.97538E-06	1.84015E-06	6.68425E-05	4.80561E-05	3.24008E-05	3.19894E-05	2.26973E-05	7.21034E-06	1.03293E-05	9.93513E-06	1.01557E-06	9.4488E-07	1.01557E-06	9.4488E-07	1.03293E-05	9.93513E-06	1.36362E-05
3830303774045	383030	3774045	8.03688E-06	7.83067E-06	2.07564E-06	1.93355E-06	6.89627E-05	4.95805E-05	3.34286E-05	3.30041E-05	2.34172E-05	7.43905E-06	1.06569E-05	1.02503E-05	1.04778E-06	9.74852E-07	1.04778E-06	9.74852E-07	1.06569E-05	1.02503E-05	1.40499E-05
3830403774045	383040	3774045	8.46052E-06	8.24345E-06	2.18505E-06	2.03547E-06	7.11988E-05	5.11881E-05	3.45125E-05	3.40743E-05	2.41765E-05	7.68026E-06	1.10024E-05	1.05826E-05	1.08176E-06	1.00646E-06	1.08176E-06	1.00646E-06	1.10024E-05	1.05826E-05	1.44854E-05
3830503774045	383050	3774045	8.97306E-06	8.74283E-06	2.31742E-06	2.15878E-06	7.38982E-05	5.31288E-05	3.5821E-05	3.53661E-05	2.50931E-05	7.97145E-06	1.14196E-05	1.09839E-05	1.12277E-06	1.04462E-06	1.12277E-06	1.04462E-06	1.14196E-05	1.09839E-05	1.50116E-05
3830603774045	383060	3774045	9.60825E-06	9.36172E-06	2.48146E-06	2.31159E-06	7.71855E-05	5.54922E-05	3.74144E-05	3.69394E-05	2.62094E-05	8.32605E-06	1.19276E-05	1.14725E-05	1.17272E-06	1.09109E-06	1.17272E-06	1.09109E-06	1.19276E-05	1.14725E-05	1.56594E-05
3830703774045	383070	3774045	1.03205E-05	1.00557E-05	2.66541E-06	2.48295E-06	8.07223E-05	5.8035E-05	3.91288E-05	3.8632E-05	2.74104E-05	8.70757E-06	1.24741E-05	1.19982E-05	1.22645E-06	1.14108E-06	1.22645E-06	1.14108E-06	1.24741E-05	1.19982E-05	1.6358E-05
3830803774045	383080	3774045	1.11509E-05	1.08648E-05	2.87988E-06	2.68274E-06	8.47313E-05	6.09172E-05	4.10721E-05	4.05506E-05	2.87716E-05	9.14001E-06	1.30936E-05	1.2594E-05	1.28736E-06	1.19775E-06	1.28736E-06	1.19775E-06	1.30936E-05	1.2594E-05	1.716E-05
3830903774045	383090	3774045	1.20635E-05	1.1754E-05	3.11556E-06	2.90228E-06	8.89897E-05	6.39787E-05	4.31363E-05	4.25886E-05	3.02176E-05	9.59937E-06	1.37517E-05	1.3227E-05	1.35206E-06	1.25795E-06	1.35206E-06	1.25795E-06	1.37517E-05	1.3227E-05	1.80238E-05
3831003774045	383100	3774045	1.29231E-05	1.25916E-05	3.33758E-06	3.1091E-06	9.27581E-05	6.6688E-05	4.4963E-05	4.43921E-05	3.14973E-05	1.00059E-05	1.4334E-05	1.37871E-05	1.40932E-06	1.31122E-06	1.40932E-06	1.31122E-06	1.4334E-05	1.37871E-05	1.87895E-05
3831103774045	383110	3774045	1.36326E-05	1.32828E-05	3.52081E-06	3.27979E-06	9.54574E-05	6.86287E-05	4.62714E-05	4.56839E-05	3.24139E-05	1.02971E-05	1.47512E-05	1.41883E-05	1.45033E-06	1.34938E-06	1.45033E-06	1.34938E-06	1.47512E-05	1.41883E-05	1.93139E-05
3831203774045	383120	3774045	1.43887E-05	1.40196E-05	3.71609E-06	3.4617E-06	9.82459E-05	7.06334E-05	4.76231E-05	4.70184E-05	3.33607E-05	1.05978E-05	1.51821E-05	1.46028E-05	1.49269E-06	1.3888E-06	1.49269E-06	1.3888E-06	1.51821E-05	1.46028E-05	1.98528E-05
3831303774045	383130	3774045	1.52175E-05	1.4827E-05	3.93012E-06	3.66108E-06	0.000101284	7.28175E-05	4.90957E-05	4.84723E-05	3.43923E-05	1.09255E-05	1.56515E-05	1.50543E-05	1.53885E-06	1.43174E-06	1.53885E-06	1.43174E-06	1.56515E-05	1.50543E-05	2.04462E-05
3831403774045	383140	3774045	1.61013E-05	1.56882E-05	4.15839E-06	3.87372E-06	0.000104642	7.52322E-05	5.07237E-05	5.00797E-05	3.55327E-05	1.12878E-05	1.61705E-05	1.55535E-05	1.58988E-06	1.47922E-06	1.58988E-06	1.47922E-06	1.61705E-05	1.55535E-05	2.10939E-05
3831503774045	383150	3774045	1.70386E-05	1.66015E-05	4.40046E-06	4.09923E-06	0.000108322	7.78774E-05	5.25072E-05	5.18405E-05	3.67821E-05	1.16847E-05	1.67391E-05	1.61004E-05	1.64578E-06	1.53123E-06	1.64578E-06	1.53123E-06	1.67391E-05	1.61004E-05	2.18143E-05
3831603774045	383160	3774045	1.79731E-05	1.7512E-05	4.64181E-06	4.32405E-06	0.000111466	8.01383E-05	5.40316E-05	5.33455E-05	3.78499E-05	1.2024E-05	1.72251E-05	1.65678E-05	1.69356E-06	1.57568E-06	1.69356E-06	1.57568E-06	1.72251E-05	1.65678E-05	2.25165E-05
3836703774045	383670	3774045	9.55255E-05	9.30745E-05	2.46708E-05	2.29819E-05	0.002188661	0.001573528	0.001060918	0.001047448	0.000743189	0.000236092	0.000338217	0.000325312	3.32533E-05	3.09387E-05	3.32533E-05	3.09387E-05	0.000338217	0.000325312	0.000337601
3836803774045	383680	3774045	0.00010706	0.000104313	2.76498E-05	2.5757E-05	0.002583818	0.001857625	0.001252464	0.001236562	0.00087737	0.000278718	0.000399281	0.000384046	3.92571E-05	3.65246E-05	3.92571E-05	3.65246E-05	0.000399281	0.000384046	0.000397056
3836903774045	383690	3774045	0.000121351	0.000118238	3.13407E-05	2.91953E-05	0.003062014	0.002201422	0.001484262	0.001465416	0.001039748	0.000330301	0.000473177	0.000455122	4.65226E-05	4.32844E-05	4.65226E-05	4.32844E-05	0.000473177	0.000455122	0.000468948
3837003774045	383700	3774045	0.000138977	0.000135412	3.58929E-05	3.34358E-05	0.003640986	0.002617671	0.001764909	0.0017425	0.001236346	0.000392755	0.000562646	0.000541178	5.53192E-05	5.14687E-05	5.53192E-05	5.14687E-05	0.000562646	0.000541178	0.00055596
3837103774045	383710	3774045	0.000161119	0.000156985	4.16112E-05	3.87627E-05	0.004357001	0.003132447	0.002111986	0.00208517	0.001479478	0.000469992	0.000673293	0.000647603	6.61979E-05	6.15902E-05	6.61979E-05	6.15902E-05	0.000673293	0.000647603	0.000663576
3837203774045	383720	3774045	0.000191271	0.000186363	4.93984E-05	4.60168E-05	0.005317633	0.003823089	0.002577636	0.002544909	0.001805674	0.000573616	0.000821741	0.000790386	8.07933E-05	7.51696E-05	8.07933E-05	7.51696E-05	0.000821741	0.000790386	0.000807992
3837303774045	383730	3774045	0.000229438	0.000223552	5.92556E-05	5.51993E-05	0.006524886	0.004691039	0.003162833	0.003122675	0.002215613	0.000703844	0.001008299	0.000969827	9.91356E-05	9.22353E-05	9.91356E-05	9.22353E-05	0.001008299	0.000969827	0.000989488
3837403774045	383740	3774045	0.000274852	0.0002678	7.09843E-05	6.6125E-05	0.007954618	0.005718939	0.003855872	0.003806915	0.002701098	0.00085807	0.001229237	0.001182335	0.000120858	0.000112446	0.000120858	0.000112446	0.001229237	0.001182335	0.00120442
3837503774045	383750	3774045	0.000324138	0.000315821	8.37131E-05	7.79825E-05	0.009502623	0.00683187	0.004606243	0.004547758	0.003226744	0.001025054	0.001468452	0.001412422	0.000144378	0.000134328	0.000144378	0.000134328	0.001468452	0.001412422	0.001437117
3837603774045	383760	3774045	0.000376116	0.000366466	9.71371E-05	9.04875E-05	0.011132206	0.008003451	0.005396156	0.005327643	0.003780091	0.001200838	0.001720274	0.001654635	0.000169137	0.000157364	0.000169137	0.000157364	0.001720274	0.001654635	0.001682072
3837703774045	383770	3774045	0.000346218	0.000337335	8.94156E-05	8.32946E-05	0.010226621	0.007352385	0.004957189	0.004894248	0.003472587	0.001103152	0.001580333	0.001520034	0.000155378	0.000144563	0.000155378	0.000144563	0.001580333	0.001520034	0.001545819
3837803774045	383780	3774045	0.000368622	0.000359164	9.52017E-05	8.86846E-05	0.010937843	0.007863715	0.005301942	0.005234625	0.003714092	0.001179872	0.001690239	0.001625746	0.000166184	0.000154616	0.000166184	0.000154616	0.001690239	0.001625746	0.001652657
3837903774045	383790	3774045	0.000387215	0.00037728	0.000100004	9.31578E-05	0.011529946	0.008289405	0.005588955	0.005517993	0.003915149	0.001243742	0.001781737	0.001713754	0.00017518	0.000162986	0.00017518	0.000162986	0.001781737	0.001713754	0.001741558
3838003774045	383800	3774045	0.000312119	0.000304111	8.06092E-05	7.5091E-05	0.009221703	0.006629904	0.004470071	0.004413316	0.003131354	0.000994751	0.001425042	0.001370668	0.00014011	0.000130357	0.00014011	0.000130357	0.001425042	0.001370668	0.001394302
3838103774045	383810	3774045	0.000320521	0.000312298	8.27791E-05	7.71124E-05	0.009495443	0.006826708	0.004602762	0.004544322	0.003224306	0.001024279	0.001467343	0.001411355	0.000144269	0.000134227	0.000144269	0.000134227	0.001467343	0.001411355	0.001435221
3838203774045	383820	3774045	0.000428625	0.000417627	0.000110698	0.00010312	0.012851847	0.00923978	0.006229724	0.006150627	0.004364018	0.001386337	0.001986012	0.001910234	0.000195264	0.000181673	0.000195264	0.000181673	0.001986012	0.001910234	0.001939514
3838303774045	383830	3774045	0.000392779	0.000382701	0.000101441	9.44963E-05	0.011755748	0.008451744	0.005698408	0.005626057	0.003991823	0.0012681	0.001816631	0.001747316	0.000178611	0.000166178	0.000178611	0.000166178	0.001816631	0.001747316	0.001774551
3838403774045	383840	3774045	0.000251076	0.000244634	6.48438E-05	6.04049E-05	0.007387709	0.005311362	0.003581072	0.003535604	0.002508596	0.000796917	0.001141632	0.001098072	0.000112245	0.000104432	0.000112245	0.000104432	0.001141632	0.001098072	0.001118043
3838603774045	383860	3774045	0.000174776	0.000170292	4.51384E-05	4.20484E-05	0.005051466	0.00363173	0.002448616	0.002417527	0.001715293	0.000544905	0.000780609	0.000750825	7.67493E-05	7.14071E-05	7.67493E-05	7.14071E-05	0.000780609	0.000750825	0.000766666
3838703774045	383870	3774045	0.000212409	0.000206959	5.48575E-05	5.11022E-05	0.006221579	0.004472977	0.003015809	0.002977518	0.002112621	0.000671126	0.000961428	0.000924744	9.45273E-05	8.79477E-05	9.45273E-05	8.79477E-05	0.000961428	0.000924744	0.000941975
3838803774045	383880	3774045	0.000152828	0.000148907	3.94701E-05	3.67681E-05	0.004392413	0.003157907	0.002129151	0.002102118	0.001491503	0.000473812	0.000678765	0.000652866	6.6736E-05	6.20908E-05	6.6736E-05	6.20908E-05	0.000678765	0.000652866	0.000667258
3838903774045	383890	3774045	0.000119226	0.000116167	3.07918E-05	2.86839E-05	0.003364796	0.002419106	0.00163103	0.001610322	0.001142562	0.000362963	0.000519966	0.000500126	5.11229E-05	4.75645E-05	5.11229E-05	4.75645E-05	0.000519966	0.000500126	0.000512885
3839003774045	383900	3774045	9.77984E-05	9.52892E-05	2.52578E-05	2.35288E-05	0.002712701	0.001950285	0.001314938	0.001298242	0.000921134	0.000292621	0.000419197	0.000403202	4.12153E-05	3.83465E-05	4.12153E-05	3.83465E-05	0.000419197	0.000403202	0.000414898
3839103774045	383910	3774045	8.28437E-05	8.07181E-05	2.13955E-05	1.99309E-05	0.002260029	0.001624838	0.001095512	0.001081603	0.000767423	0.000243791	0.000349245	0.000335919	3.43377E-05	3.19476E-05	3.43377E-05	3.19476E-05	0.000349245	0.000335919	0.000346857
3829703774055	382970	3774055	6.17745E-06	6.01896E-06	1.59541E-06	1.4862E-06	5.75239E-05	4.13566E-05	2.78838E-05	2.75297E-05	1.9533E-05	6.20514E-06	8.88924E-06	8.55006E-06	8.73987E-07	8.13153E-07	8.73987E-07	8.13153E-07	8.88924E-06	8.55006E-06	1.17672E-05
3829803774055	382980	3774055	6.33386E-06	6.17135E-06	1.63581E-06	1.52383E-06	5.81742E-05	4.18241E-05	2.8199E-05	2.7841E-05	1.97538E-05	6.27529E-06	8.98974E-06	8.64673E-06	8.83868E-07	8.22346E-07	8.83868E-07	8.22346E-07	8.98974E-06	8.64673E-06	1.18888E-05
3829903774055	382990	3774055	6.50039E-06	6.33361E-06	1.67882E-06	1.56389E-06	5.88602E-05	4.23173E-05	2.85315E-05	2.81693E-05	1.99868E-05	6.34929E-06	9.09574E-06	8.74869E-06	8.9429E-07	8.32043E-07	8.9429E-07	8.32043E-07	9.09574E-06	8.74869E-06	1.2014E-05
3830003774055	383000	3774055	6.78957E-06	6.61537E-06	1.7535E-06	1.63346E-06	6.0544E-05	4.35278E-05	2.93477E-05	2.89751E-05	2.05585E-05	6.53092E-06	9.35594E-06	8.99895E-06	9.19872E-07	8.55845E-07	9.19872E-07	8.55845E-07	9.35594E-06	8.99895E-06	1.23425E-05
3830103774055	383010	3774055	7.21209E-06	7.02705E-06	1.86262E-06	1.73512E-06	6.32344E-05	4.54621E-05	3.06519E-05	3.02627E-05	2.14721E-05	6.82114E-06	9.77169E-06	9.39885E-06	9.6075E-07	8.93877E-07	9.6075E-07	8.93877E-07	9.77169E-06	9.39885E-06	1.28759E-05
3830203774055	383020	3774055	7.70944E-06	7.51163E-06	1.99107E-06	1.85477E-06	6.63168E-05	4.76782E-05	3.2146E-05	3.17379E-05	2.25188E-05	7.15364E-06	1.0248E-05	9.857E-06	1.00758E-06	9.3745E-07	1.00758E-06	9.3745E-07	1.0248E-05	9.857E-06	1.34838E-05
3830303774055	383030	3774055	8.09989E-06	7.89207E-06	2.09191E-06	1.94871E-06	6.83748E-05	4.91577E-05	3.31436E-05	3.27227E-05	2.32176E-05	7.37563E-06	1.0566E-05	1.01629E-05	1.03885E-06	9.6654E-07	1.03885E-06	9.6654E-07	1.0566E-05	1.01629E-05	1.3883E-05
3830403774055	383040	3774055	8.52635E-06	8.30758E-06	2.20205E-06	2.0513E-06	7.05485E-05	5.07205E-05	3.41972E-05	3.37631E-05	2.39557E-05	7.61011E-06	1.0902E-05	1.0486E-05	1.07188E-06	9.97268E-07	1.07188E-06	9.97268E-07	1.0902E-05	1.0486E-05	1.4304E-05

			MSite Grubbing / Prep	MMass Grading / Excavation	MMass Grading / Excavation	MDrainage / Utilities Trenching	MFoundations / Concrete Pads	MBuilding / Structure Construction	MAsphalt Paving	MLandscaping or Other Finishing	MWaterside Construction (Piles)	RSSWDemolition	RSSWPlacing Base	RSSWForm/Plac e Rebar and Pour	Child Risk				
Unique Identifier	X (UTM)	Y (UTM)	2027	2027	2028	2028	2028	2028	2028	2028	2028	2029	2029	2029	3rd Trimester	0<2	2<16	Total	per million
3831203774035	383120	3774035	6.16465E-05	7.24913E-05	7.1526E-05	1.5204E-05	1.97727E-05	1.45538E-05	1.49797E-06	1.75497E-05	1.49797E-06	2.99107E-05	4.34011E-05	2.57273E-05	8.15186E-09	9.6319E-08	1.4823E-08	1.19294E-07	0.11929412
3831303774035	383130	3774035	6.3507E-05	7.46791E-05	7.36847E-05	1.56628E-05	2.03694E-05	1.4993E-05	1.54318E-06	1.80794E-05	1.54318E-06	3.0884E-05	4.48133E-05	2.65644E-05	9.1932E-09	1.0782E-07	1.6475E-08	1.33493E-07	0.13349309
3831403774035	383140	3774035	6.55847E-05	7.71223E-05	7.60954E-05	1.61753E-05	2.10358E-05	1.54835E-05	1.59367E-06	1.86708E-05	1.59367E-06	3.1904E-05	4.62933E-05	2.74418E-05	1.05375E-08	1.2263E-07	1.8584E-08	1.51749E-07	0.15174855
3831503774035	383150	3774035	6.77962E-05	7.97227E-05	7.86612E-05	1.67207E-05	2.17451E-05	1.60056E-05	1.64741E-06	1.93004E-05	1.64741E-06	3.29957E-05	4.78775E-05	2.83808E-05	1.23544E-08	1.4255E-07	2.1387E-08	1.76289E-07	0.17628877
3831603774035	383160	3774035	6.99463E-05	8.22511E-05	8.11559E-05	1.7251E-05	2.24348E-05	1.65132E-05	1.69965E-06	1.99125E-05	1.69965E-06	3.40937E-05	4.94707E-05	2.93252E-05	1.50648E-08	1.7212E-07	2.5482E-08	2.12662E-07	0.21266233
3836703774035	383670	3774035	0.001268497	0.001491649	0.001471787	0.000312852	0.000406861	0.000299472	3.08237E-05	0.000361119	3.08237E-05	0.001478749	0.002145697	0.001271926	3.90831E-08	5.727E-07	1.2782E-07	7.39606E-07	0.73960583
3836803774035	383680	3774035	0.001549547	0.00182214	0.001797878	0.000382167	0.000497006	0.000365823	3.76531E-05	0.000441129	3.76531E-05	0.001916446	0.002780805	0.001648405	4.71939E-08	6.9178E-07	1.558E-07	8.94778E-07	0.8947779
3836903774035	383690	3774035	0.001905701	0.002240948	0.002211109	0.000470006	0.000611239	0.000449905	4.63074E-05	0.00054252	4.63074E-05	0.00248558	0.00360663	0.002137937	5.74842E-08	8.4284E-07	1.913E-07	1.09163E-06	1.09162503
3837003774035	383700	3774035	0.0023585	0.002773402	0.002736474	0.000581681	0.000756471	0.000556804	5.73101E-05	0.000671424	5.73101E-05	0.003217524	0.004668697	0.002767509	7.05822E-08	1.0351E-06	2.3649E-07	1.34215E-06	1.34214628
3837103774035	383710	3774035	0.002958716	0.003479208	0.003432882	0.000729713	0.000948986	0.000698506	7.1895E-05	0.000842296	7.1895E-05	0.00418854	0.006077661	0.003602715	8.79646E-08	1.2902E-06	2.9641E-07	1.67456E-06	1.67456053
3837203774035	383720	3774035	0.003849118	0.004526248	0.00446598	0.000949315	0.001234576	0.000908715	9.35312E-05	0.001095778	9.35312E-05	0.005621476	0.008156883	0.004835235	1.1378E-07	1.669E-06	3.8536E-07	2.16815E-06	2.16814651
3837303774035	383730	3774035	0.00506296	0.005953626	0.005874352	0.001248687	0.001623906	0.001195284	0.000123027	0.001441337	0.000123027	0.007582971	0.011003054	0.006522388	1.48993E-07	2.1857E-06	5.0665E-07	2.84138E-06	2.84137549
3837403774035	383740	3774035	0.00501955	0.00590258	0.005823986	0.00123798	0.001609983	0.001185035	0.000121972	0.00142898	0.000121972	0.007642505	0.01108944	0.006573595	1.47678E-07	2.1665E-06	5.0237E-07	2.81651E-06	2.816507
3837903774035	383790	3774035	0.004624855	0.005438451	0.005366037	0.001140636	0.001483388	0.001091854	0.000112381	0.001316617	0.000112381	0.006989909	0.010142509	0.006012274	1.35958E-07	1.9947E-06	4.6265E-07	2.59325E-06	2.59325342
3838003774035	383800	3774035	0.004489536	0.005279327	0.005209031	0.001107262	0.001439985	0.001059908	0.000109093	0.001278094	0.000109093	0.007101647	0.010304644	0.006108384	1.31979E-07	1.9363E-06	4.4941E-07	2.51771E-06	2.51771047
3838103774035	383810	3774035	0.004547261	0.005347207	0.005276007	0.001121499	0.0014585	0.001073536	0.000110496	0.001294527	0.000110496	0.00701073	0.010172721	0.006030183	1.33609E-07	1.9603E-06	4.5499E-07	2.54891E-06	2.5489102
3838203774035	383820	3774035	0.00479519	0.00563875	0.005563669	0.001182646	0.001538021	0.001132067	0.00011652	0.001365108	0.00011652	0.00727341	0.010553876	0.006256124	1.40763E-07	2.0654E-06	4.7965E-07	2.68585E-06	2.68584558
3838303774035	383830	3774035	0.004030532	0.004739575	0.004676467	0.000994057	0.001292763	0.000951544	9.79395E-05	0.001147423	9.79395E-05	0.006323344	0.009175309	0.005438937	1.18508E-07	1.7388E-06	4.0342E-07	2.26076E-06	2.26075803
3838403774035	383840	3774035	0.00396258	0.004659669	0.004597625	0.000977298	0.001270968	0.000935502	9.62883E-05	0.001128078	9.62883E-05	0.006662101	0.009666852	0.005730314	1.16489E-07	1.7093E-06	3.9707E-07	2.22287E-06	2.22287014
3838603774035	383860	3774035	0.00264771	0.00311349	0.003072033	0.000653009	0.000849233	0.000625082	6.43377E-05	0.000753757	6.43377E-05	0.004153738	0.006027163	0.00357278	7.82133E-08	1.1476E-06	2.6513E-07	1.49099E-06	1.49098802
3838703774035	383870	3774035	0.002497055	0.002936333	0.002897235	0.000615853	0.000800912	0.000589515	6.06769E-05	0.000710869	6.06769E-05	0.003831239	0.00555921	0.003295387	7.37959E-08	1.0829E-06	2.4999E-07	1.4067E-06	1.40669706
3838803774035	383880	3774035	0.00182809	0.002149684	0.00212106	0.000450865	0.000586346	0.000431583	4.44215E-05	0.000520426	4.44215E-05	0.002731769	0.003963856	0.002349693	5.43329E-08	7.9718E-07	1.83E-07	1.03451E-06	1.03451038
3838903774035	383890	3774035	0.001433696	0.001685909	0.00166346	0.000353595	0.000459847	0.000338473	3.48379E-05	0.000408148	3.48379E-05	0.002090052	0.003032711	0.00179773	4.28453E-08	6.2853E-07	1.435E-07	8.14881E-07	0.81488127
3839003774035	383900	3774035	0.001174855	0.001381533	0.001363138	0.000289756	0.000376826	0.000277364	2.85483E-05	0.000334461	2.85483E-05	0.001673589	0.002428413	0.001439514	3.52955E-08	5.177E-07	1.1758E-07	6.7057E-07	0.67057036
3839103774035	383910	3774035	0.000991497	0.00116592	0.001150395	0.000244535	0.000318015	0.000234077	2.40928E-05	0.000282262	2.40928E-05	0.001381163	0.002004097	0.001187988	2.99387E-08	4.3906E-07	9.9207E-08	5.68206E-07	0.56820631
3829703774045	382970	3774045	3.63574E-05	4.27533E-05	4.2184E-05	8.96688E-06	1.16614E-05	8.58339E-06	8.83462E-07	1.03503E-05	8.83462E-07	1.77892E-05	2.58126E-05	1.53012E-05	2.49693E-09	3.1708E-08	5.2492E-09	3.94543E-08	0.03945435
3829803774045	382980	3774045	3.67584E-05	4.32249E-05	4.26494E-05	9.0658E-06	1.179E-05	8.67808E-06	8.93208E-07	1.04645E-05	8.93208E-07	1.80325E-05	2.61656E-05	1.55104E-05	2.58022E-09	3.2667E-08	5.3873E-09	4.06348E-08	0.04063481
3829903774045	382990	3774045	3.71706E-05	4.37096E-05	4.31276E-05	9.16746E-06	1.19222E-05	8.77539E-06	9.03224E-07	1.05818E-05	9.03224E-07	1.82883E-05	2.65367E-05	1.57304E-05	2.67012E-09	3.37E-08	5.5355E-09	4.19059E-08	0.04190593
3830003774045	383000	3774045	3.8229E-05	4.49542E-05	4.43556E-05	9.42848E-06	1.22617E-05	9.02525E-06	9.28941E-07	1.08831E-05	9.28941E-07	1.88124E-05	2.72971E-05	1.61812E-05	2.81831E-09	3.5449E-08	5.7978E-09	4.4065E-08	0.04406503
3830103774045	383010	3774045	3.99224E-05	4.69454E-05	4.63203E-05	9.84612E-06	1.28048E-05	9.42503E-06	9.70089E-07	1.13652E-05	9.70089E-07	1.96234E-05	2.84739E-05	1.68788E-05	3.02922E-09	3.796E-08	6.1809E-09	4.71702E-08	0.04717016
3830203774045	383020	3774045	4.18608E-05	4.92249E-05	4.85695E-05	1.03242E-05	1.34265E-05	9.88267E-06	1.01719E-06	1.19171E-05	1.01719E-06	2.05623E-05	2.98363E-05	1.76864E-05	3.27779E-09	4.0913E-08	6.6299E-09	5.08207E-08	0.05082068
3830303774045	383030	3774045	4.31309E-05	5.07184E-05	5.0043E-05	1.06374E-05	1.38339E-05	1.01825E-05	1.04805E-06	1.22786E-05	1.04805E-06	2.12142E-05	3.07823E-05	1.82471E-05	3.48732E-09	4.3355E-08	6.9927E-09	5.38355E-08	0.05383553
3830403774045	383040	3774045	4.44677E-05	5.22904E-05	5.15941E-05	1.09672E-05	1.42627E-05	1.04981E-05	1.08054E-06	1.26592E-05	1.08054E-06	2.19067E-05	3.17871E-05	1.88427E-05	3.72263E-09	4.6087E-08	7.3971E-09	5.72064E-08	0.05720635
3830503774045	383050	3774045	4.60831E-05	5.419E-05	5.34684E-05	1.13656E-05	1.47808E-05	1.08795E-05	1.11979E-06	1.31191E-05	1.11979E-06	2.27333E-05	3.29865E-05	1.95537E-05	4.011E-09	4.9429E-08	7.8928E-09	6.13333E-08	0.0613333
3830603774045	383060	3774045	4.80717E-05	5.65284E-05	5.57757E-05	1.1856E-05	1.54186E-05	1.1349E-05	1.16811E-06	1.36852E-05	1.16811E-06	2.37315E-05	3.44349E-05	2.04123E-05	4.37488E-09	5.3638E-08	8.5171E-09	6.65303E-08	0.06653033
3830703774045	383070	3774045	5.02163E-05	5.90502E-05	5.8264E-05	1.23849E-05	1.61065E-05	1.18553E-05	1.22023E-06	1.42957E-05	1.22023E-06	2.47982E-05	3.59828E-05	2.13299E-05	4.80315E-09	5.8564E-08	9.2456E-09	7.26129E-08	0.07261285
3830803774045	383080	3774045	5.26784E-05	6.19454E-05	6.11206E-05	1.29922E-05	1.68962E-05	1.24365E-05	1.28005E-06	1.49966E-05	1.28005E-06	2.59805E-05	3.76982E-05	2.23467E-05	5.33297E-09	6.4628E-08	1.0142E-08	8.01028E-08	0.08010281
3830903774045	383090	3774045	5.53298E-05	6.50633E-05	6.4197E-05	1.36461E-05	1.77466E-05	1.30625E-05	1.34448E-06	1.57514E-05	1.34448E-06	2.72219E-05	3.94996E-05	2.34146E-05	5.97135E-09	7.1889E-08	1.1216E-08	8.90757E-08	0.08907569
3831003774045	383100	3774045	5.76805E-05	6.78275E-05	6.69244E-05	1.42258E-05	1.85006E-05	1.36174E-05	1.4016E-06	1.64206E-05	1.4016E-06	2.83573E-05	4.11471E-05	2.43912E-05	6.66423E-09	7.9696E-08	1.2363E-08	9.87232E-08	0.09872322
3831103774045	383110	3774045	5.92903E-05	6.97205E-05	6.87922E-05	1.46229E-05	1.90169E-05	1.39975E-05	1.44072E-06	1.68789E-05	1.44072E-06	2.92183E-05	4.23963E-05	2.51317E-05	7.3382E-09	8.7202E-08	1.345E-08	1.0799E-07	0.10798976
3831203774045	383120	3774045	6.09447E-05	7.1666E-05	7.07117E-05	1.50309E-05	1.95476E-05	1.43881E-05	1.48092E-06	1.73499E-05	1.48092E-06	3.01135E-05	4.36953E-05	2.59017E-05	8.15526E-09	9.6259E-08	1.4754E-08	1.19168E-07	0.11916828
3831303774045	383130	3774045	6.27662E-05	7.38079E-05	7.28251E-05	1.54801E-05	2.01318E-05	1.48181E-05	1.52518E-06	1.78684E-05	1.52518E-06	3.10898E-05	4.5112E-05	2.67415E-05	9.19751E-09	1.0777E-07	1.6401E-08	1.33367E-07	0.13336731
3831403774045	383140	3774045	6.47548E-05	7.61463E-05	7.51324E-05	1.59706E-05	2.07696E-05	1.52876E-05	1.5735E-06	1.84346E-05	1.5735E-06	3.21192E-05	4.66056E-05	2.76269E-05	1.05435E-08	1.2258E-07	1.8506E-08	1.51628E-07	0.1516282
3831503774045	383150	3774045	6.69662E-05	7.87467E-05	7.76982E-05	1.6516E-05	2.14789E-05	1.58096E-05	1.62724E-06	1.90641E-05	1.62724E-06	3.32172E-05	4.81988E-05	2.85713E-05	1.23655E-08	1.4255E-07	2.1317E-08	1.76232E-07	0.17623162
3831603774045	383160	3774045	6.91219E-05	8.12817E-05	8.01994E-05	1.70477E-05	2.21703E-05	1.63186E-05	1.67962E-06	1.96778E-05	1.67962E-06	3.43619E-05	4.98599E-05	2.9556E-05	1.50983E-08	1.7236E-07	2.5452E-08	2.12906E-07	0.21290623
3836703774045	383670	3774045	0.001036377	0.001218695	0.001202467	0.000255603	0.00033241	0.000244672	2.51833E-05	0.000295039	2.51833E-05	0.001207709	0.001752412	0.001038794	3.22415E-08	4.7191E-07	1.0477E-07	6.08926E-07	0.6089262
3836803774045	383680	3774045	0.001218894	0.001433319	0.001414234	0.000300618	0.000390951	0.000287761	2.96184E-05	0.000346998	2.96184E-05	0.001492187	0.002165196	0.001283484	3.74917E-08	5.4904E-07	1.229E-07	7.09429E-07	0.7094288
3836903774045	383690	3774045	0.001439589	0.001692839	0.001670298	0.000355048	0.000461737	0.000339864	3.49811E-05	0.000409826	3.49811E-05	0.001844316	0.002676142	0.001586363	4.38521E-08	6.4245E-07	1.4486E-07	8.31155E-07	0.83115533
3837003774045	383700	3774045	0.001706702	0.002006942	0.001980219	0.000420927	0.000547412	0.000402925	4.14718E-05	0.000485869	4.14718E-05	0.002275762	0.00330218	0.001957465	5.15605E-08	7.5562E-07	1.7148E-07	9.78657E-07	0.97865731
3837103774045	383710	3774045	0.002037065	0.002395422	0.002363526	0.000502405	0.000653373	0.000480919	4.94995E-05	0.000579917	4.94995E-05	0.002810911	0.004078693	0.002417766	6.11069E-08	8.9576E-07	2.0442E-07	1.16129E-06	1.1612903
3837203774045	383720	3774045	0.002480395	0.002916741	0.002877904	0.000611744	0.000795568	0.000585581	6.02721E-05	0.000706126	6.02721E-05	0.003525565	0.005115672	0.003032466	7.39399E-08	1.0841E-06	2.4867E-07	1.40673E-06	1.40673317
3837303774045	383730	3774045	0.003037559	0.00357192	0.003524359	0.000749158	0.000974274	0.000717119	7.38108E-05	0.000864741	7.38108E-05	0.004426759	0.006423323	0.003807615	9.00785E-08	1.321E-06	3.0431E-07	1.71536E-06	1.71535993
3837403774045	383740	3774045	0.003697361	0.004347794	0.004289902	0.000911887	0.001185901	0.000872888	8.98436E-05	0.001052575	8.98436E-05	0.005497485	0.007976969	0.004728586	1.09199E-07	1.6016E-06	3.7022E-07	2.081E-06	2.08099532
3837503774045	383750	3774045	0.004411702	0.0051878	0.005118724	0.001088066	0.00141502	0.001041532	0.000107202	0.001255936	0.000107202	0.006655086	0.009656673	0.00572428	1.29905E-07	1.9054E-06	4.4158E-07	2.47693E-06	2.47692541
3837603774045	383760	3774045	0.005163671	0.006072054	0.005991203	0.001273525	0.001656209	0.00121906	0.000125474	0.001470008	0.000125474	0.00786728	0.011415594	0.006766933	1.51705E-07	2.2254E-06	5.1671E-07	2.89378E-06	2.89377836
3837703774045	383770	3774045	0.004745397	0.005580198	0.005505896	0.001170365	0.001522051	0.001120312	0.00011531	0.001350933	0.00011531	0.009142278	0.013265643	0.007863605	1.39505E-07	2.0464E-06	4.7676E-07	2.66266E-06	2.66266203
3837803774045	383780	3774045	0.00507337	0.005965868	0.005886432	0.001251254	0.001627246	0.001197742	0.00012328	0.001444301	0.00012328	0.005941033	0.008620568	0.005110098	1.48989E-07	2.1856E-06	5.0583E-07	2.84041E-06	2.84041426
3837903774045	383790	3774045	0.005346282	0.00628679	0.00620308	0.001318563	0.00171478	0.001262172	0.000129911	0.001521994	0.000129911	0.008282359	0.012017882	0.007123957	1.56873E-07	2.3013E-06	5.3496E-07	2.99317E-06	2.99317455
3838003774045	383800	3774045	0.004280265	0.005033241	0.004966223	0.001055649	0.001372863	0.001010502	0.000104008	0.001218518	0.000104008	0.008483431	0.012309642	0.007296906	1.25855E-07	1.8463E-06	4.3025E-07	2.40239E-06	2.40238688
3838103774045	383810	3774045	0.004405881	0.005180956	0.00511197	0.00108663	0.001413153	0.001040158	0.00010706	0.001254278	0.00010706	0.006830314	0.009910933	0.005875	1.2946E-07	1.8993E-06	4.4096E-07	2.46971E-06	2.4697054
3838203774045	383820	3774045	0.005953974	0.007001386	0.006908161	0.001468439	0.001909693	0.001405638	0.000144678	0.001694994	0.000144678	0.007303178	0.010597069	0.006281728	1.74391E-07	2.5588E-06	5.9378E-07	3.32692E-06	3.32692305
3838303774045	383830	3774045	0.005447567	0.006405893	0.006320597	0.001343543	0.001747266	0.001286083	0.000132373	0.001550828	0.000132373	0.008717426	0.012649174	0.007498174	1.59636E-07	2.3423E-06	5.4532E-07	3.04728E-06	3.04727985
3838403774045	383840	3774045	0.003432198	0.004035984	0.003982244	0.000846489	0.001100852	0.000810287	8.34003E-05	0.000977088	8.34003E-05	0.005694504	0.008262849	0.004898049	1.01053E-07	1.4825E-06	3.4393E-07	1.92753E-06	1.92752693
3838603774045	383860	3774045	0.002353531	0.00276756	0.002730709	0.000580455	0.000754877	0.000555631	5.71894E-05	0.00067001	5.71894E-05	0.003688423	0.005351981	0.003172546	6.96432E-08	1.0217E-06	2.3574E-07	1.32704E-06	1.32703675
3838703774045	383870	3774045	0.0028917	0.003400403	0.003355126	0.000713185	0.000927491	0.000682684	7.02666E-05	0.000823217	7.02666E-05	0.004477531	0.006496994	0.003851287	8.52292E-08	1.2507E-06	2.8956E-07	1.62545E-06	1.6254477
3838803774045	383880	3774045	0.002048367	0.002408712	0.00237664	0.000505192	0.000656999	0.000483587	4.97741E-05	0.000583135	4.97741E-05	0.003098593	0.004496125	0.002665212	6.0705E-08	8.9061E-07	2.0511E-07	1.15643E-06	1.15642742
3838903774045	383890	3774045	0.001574468	0.001851446	0.001826793	0.000388314	0.000504999	0.000371707	3.82586E-05	0.000448224	3.82586E-05	0.00232961	0.003380314	0.002003782	4.69105E-08	6.881E-07	1.5765E-07	8.92663E-07	0.89266307
3839003774045	383900	3774045	0.001273666	0.001497727	0.001477785	0.000314127	0.000408519	0.000300692	3.09493E-05	0.000362591	3.09493E-05	0.001845283	0.002677545	0.001587195	3.81437E-08	5.594E-07	1.2753E-07	7.25069E-07	0.72506923
3839103774045	383910	3774045	0.001064791	0.001252107	0.001235435	0.000262611	0.000341524	0.00025138	2.58738E-05	0.000303128	2.58738E-05	0.001510993	0.002192484	0.00129966	3.20478E-08	4.6991E-07	1.066E-07	6.08561E-07	0.60856148
3829703774055	382970	3774055	3.61234E-05	4.24782E-05	4.19126E-05	8.90918E-06	1.15863E-05	8.52816E-06	8.77777E-07	1.02837E-05	8.77777E-07	1.79234E-05	2.60072E-05	1.54165E-05	2.49108E-09	3.1615E-08	5.2268E-09	3.93324E-08	0.0393324
3829803774055	382980	3774055	3.64966E-05	4.2917E-05	4.23456E-05	9.00123E-06	1.1706E-05	8.61627E-06	8.86846E-07	1.039E-05	8.86846E-07	1.81604E-05	2.63512E-05	1.56204E-05	2.57311E-09	3.2556E-08	5.3611E-09	4.04902E-08	0.04049018
3829903774055	382990	3774055	3.6881E-05	4.3369E-05	4.27915E-05	9.09602E-06	1.18293E-05	8.70701E-06	8.96185E-07	1.04994E-05	8.96185E-07	1.84131E-05	2.67178E-05	1.58378E-05	2.66167E-09	3.3571E-08	5.5054E-09	4.17385E-08	0.04173845
3830003774055	383000	3774055	3.78892E-05	4.45546E-05	4.39613E-05	9.34468E-06	1.21527E-05	8.94503E-06	9.20685E-07	1.07864E-05	9.20685E-07	1.89278E-05	2.74646E-05	1.62805E-05	2.80694E-09	3.5281E-08	5.7606E-09	4.38486E-08	0.04384864
3830103774055	383010	3774055	3.95269E-05	4.64804E-05	4.58615E-05	9.74858E-06	1.26779E-05	9.33166E-06	9.60479E-07	1.12526E-05	9.60479E-07	1.97232E-05	2.86188E-05	1.69646E-05	3.01497E-09	3.7753E-08	6.1352E-09	4.69035E-08	0.04690353
3830203774055	383020	3774055	4.13929E-05	4.86747E-05	4.80266E-05	1.02088E-05	1.32765E-05	9.77221E-06	1.00582E-06	1.17839E-05	1.00582E-06	2.06496E-05	2.9963E-05	1.77615E-05	3.25974E-09	4.0656E-08	6.5739E-09	5.04896E-08	0.0504896
3830303774055	383030	3774055	4.26184E-05	5.01157E-05	4.94484E-05	1.0511E-05	1.36695E-05	1.00615E-05	1.0356E-06	1.21327E-05	1.0356E-06	2.12953E-05	3.08999E-05	1.83169E-05	3.46662E-09	4.3063E-08	6.9293E-09	5.34594E-08	0.05345941
3830403774055	383040	3774055	4.39107E-05	5.16354E-05	5.09478E-05	1.08298E-05	1.4084E-05	1.03666E-05	1.067E-06	1.25006E-05	1.067E-06	2.19815E-05	3.18957E-05	1.89071E-05	3.69928E-09	4.5759E-08	7.3259E-09	5.67846E-08	0.05678463

			EGIODemolition	EGIOSite Grubbing / Prep	EGIOMass Grading / Excavation	EGIOMass Grading / Excavation	EGIODrainage / Utilities Trenching	EGIODrainage / Utilities Trenching	EGIOFoundations / Concrete Pads	EGIOFoundations / Concrete Pads	EGIOBuilding / Structure Construction	EGIOBuilding / Structure Construction	EGIOAsphalt Paving	EGIOArchitectural Coating	EGIOLandscaping or Other Finishing	EGIOWaterside Construction (Piles)	HIWaterside Construction (Landscaping)	HIWaterside Construction (Landscaping)	KMDemolition	KMSite Grubbing / Prep	KMMass Grading / Excavation
Unique Identifier	X (UTM)	Y (UTM)	2025	2025	2025	2026	2026	2027	2026	2027	2026	2027	2027	2027	2027	2027	2025	2026	2025	2025	2025
3830503774055	383050	3774055	0.000278847	0.00010937	3.62192E-05	3.54729E-05	8.23699E-05	8.22428E-05	0.000108223	0.000108153	0.000115921	0.000113142	4.51089E-06	4.51089E-06	0.000122164	4.51089E-06	3.89401E-05	3.77204E-05	1.99738E-05	8.66879E-05	6.5892E-05
3830603774055	383060	3774055	0.000307589	0.00012064	3.99525E-05	3.91293E-05	9.08603E-05	9.07201E-05	0.000119379	0.000119301	0.000127869	0.000124804	4.97586E-06	4.97586E-06	0.000134756	4.97586E-06	4.27396E-05	4.14009E-05	2.08745E-05	9.0597E-05	6.88634E-05
3830703774055	383070	3774055	0.000341721	0.00013403	4.43858E-05	4.34713E-05	0.000100943	0.000100787	0.000132625	0.00013254	0.000142058	0.000138653	5.528E-06	5.528E-06	0.000149709	5.528E-06	4.72979E-05	4.58164E-05	2.18454E-05	9.48106E-05	7.20662E-05
3830803774055	383080	3774055	0.000384879	0.00015095	4.99917E-05	4.89617E-05	0.000113691	0.000113516	0.000149376	0.000149279	0.00016	0.000156165	6.22618E-06	6.22618E-06	0.000168617	6.22618E-06	5.31531E-05	5.14883E-05	2.29792E-05	9.97314E-05	7.58065E-05
3830903774055	383090	3774055	0.000437631	0.00017164	5.68435E-05	5.56723E-05	0.000129274	0.000129074	0.000169849	0.000169739	0.00018193	0.000177569	7.07954E-06	7.07954E-06	0.000191728	7.07954E-06	6.05225E-05	5.86268E-05	2.42194E-05	0.000105114	7.98977E-05
3831003774055	383100	3774055	0.000495564	0.00019437	6.43685E-05	6.30423E-05	0.000146387	0.000146161	0.000192334	0.00019221	0.000206014	0.000201075	8.01673E-06	8.01673E-06	0.000217109	8.01673E-06	6.88408E-05	6.66845E-05	2.53237E-05	0.000109907	8.35409E-05
3831103774055	383110	3774055	0.00055234	0.00021664	7.1743E-05	7.02648E-05	0.000163158	0.000162907	0.000214369	0.000214231	0.000229616	0.000224112	8.93518E-06	8.93518E-06	0.000241982	8.93518E-06	7.70209E-05	7.46085E-05	2.60887E-05	0.000113227	8.60643E-05
3831203774055	383120	3774055	0.000621546	0.00024378	8.07322E-05	7.90688E-05	0.000183602	0.000183318	0.000241229	0.000241073	0.000258386	0.000252193	1.00547E-05	1.00547E-05	0.000272302	1.00547E-05	8.70883E-05	8.43605E-05	2.68807E-05	0.000116664	8.86773E-05
3831303774055	383130	3774055	0.000710836	0.0002788	9.233E-05	9.04277E-05	0.000209978	0.000209654	0.000275883	0.000275705	0.000295505	0.000288422	1.14992E-05	1.14992E-05	0.00031142	1.14992E-05	0.000100186	9.70475E-05	2.77565E-05	0.000120465	9.15665E-05
3831403774055	383140	3774055	0.000827432	0.00032453	0.000107475	0.00010526	0.000244419	0.000244042	0.000321135	0.000320928	0.000343976	0.000335731	1.33853E-05	1.33853E-05	0.000362501	1.33853E-05	0.000117315	0.000113641	2.87342E-05	0.000124708	9.47917E-05
3831503774055	383150	3774055	0.000985264	0.00038643	0.000127975	0.000125338	0.000291042	0.000290593	0.000382391	0.000382145	0.000409589	0.000399771	1.59386E-05	1.59386E-05	0.000431648	1.59386E-05	0.000140439	0.00013604	2.97548E-05	0.000129138	9.81587E-05
3831603774055	383160	3774055	0.001220583	0.00047873	0.000158541	0.000155274	0.000360554	0.000359998	0.000473721	0.000473416	0.000507415	0.000495252	1.97453E-05	1.97453E-05	0.000534743	1.97453E-05	0.000174395	0.000168933	3.07574E-05	0.000133489	0.000101466
3831703774055	383170	3774055	0.001814267	0.00071158	0.000235654	0.000230799	0.000535926	0.000535099	0.000704136	0.000703682	0.000754218	0.00073614	2.93494E-05	2.93494E-05	0.000794838	2.93494E-05	0.000350072	0.000339107	0.000583673	0.00253318	0.001925487
3831803774055	383180	3774055	0.002094578	0.00082152	0.000272063	0.000266458	0.000618728	0.000617773	0.000812928	0.000812403	0.000870747	0.000849876	3.38839E-05	3.38839E-05	0.000917644	3.38839E-05	0.00040422	0.000391559	0.00067561	0.002932194	0.00222878
3831903774055	383190	3774055	0.002425125	0.00095117	0.000314998	0.000308508	0.00071637	0.000715265	0.000941217	0.000940609	0.001008161	0.000983995	3.92312E-05	3.92312E-05	0.001062458	3.92312E-05	0.00046806	0.000453399	0.000783907	0.00340221	0.002586043
3832003774055	383200	3774055	0.002792983	0.00109545	0.000362779	0.000355304	0.000825034	0.000823761	0.001083986	0.001083287	0.001161085	0.001133254	4.5182E-05	4.5182E-05	0.001223618	4.5182E-05	0.000539073	0.000522188	0.000904322	0.003924823	0.002983284
3832103774055	383210	3774055	0.003152776	0.00123656	0.000409512	0.000401074	0.000931315	0.000929878	0.001223626	0.001222836	0.001310656	0.00127924	5.10024E-05	5.10024E-05	0.001381245	5.10024E-05	0.000608506	0.000589446	0.001022043	0.004435737	0.003371633
3832203774055	383220	3774055	0.003508939	0.00137626	0.000455774	0.000446383	0.001036524	0.001034924	0.001361856	0.001360978	0.001458718	0.001423754	5.6764E-05	5.6764E-05	0.001537282	5.6764E-05	0.000677239	0.000656026	0.00113857	0.004941475	0.003756048
3832303774055	383230	3774055	0.00389769	0.00152873	0.000506268	0.000495837	0.001151359	0.001149582	0.001512735	0.001511758	0.001620328	0.001581489	6.30528E-05	6.30528E-05	0.001707595	6.30528E-05	0.000752251	0.000728689	0.00126573	0.005493357	0.004175537
3832403774055	383240	3774055	0.004272913	0.0016759	0.000555006	0.00054357	0.001262198	0.00126025	0.001658363	0.001657293	0.001776314	0.001733736	6.91228E-05	6.91228E-05	0.001871982	6.91228E-05	0.000824656	0.000798826	0.001388515	0.006026253	0.004580595
3832503774055	383250	3774055	0.004567442	0.00179141	0.000593262	0.000581038	0.0013492	0.001347118	0.001772673	0.001771529	0.001898754	0.001853242	7.38874E-05	7.38874E-05	0.002001016	7.38874E-05	0.000881521	0.00085391	0.001485076	0.006445333	0.00489914
3832603774055	383260	3774055	0.004853555	0.00190363	0.000630425	0.000617436	0.001433717	0.001431504	0.001883716	0.001882501	0.002017695	0.001969332	7.85158E-05	7.85158E-05	0.002126364	7.85158E-05	0.000936782	0.00090744	0.001579029	0.006853098	0.005209085
3832703774055	383270	3774055	0.005187273	0.00203452	0.000673771	0.000659889	0.001532295	0.001529931	0.002013235	0.002011936	0.002156427	0.002104738	8.39144E-05	8.39144E-05	0.002272567	8.39144E-05	0.001001256	0.000969895	0.001688806	0.007329537	0.00557123
3832803774055	383280	3774055	0.005668376	0.00222322	0.000736261	0.000721092	0.001674411	0.001671827	0.002199957	0.002198537	0.002356428	0.002299946	9.16972E-05	9.16972E-05	0.00248334	9.16972E-05	0.001094226	0.001059953	0.001847293	0.008017383	0.006094066
3832903774055	383290	3774055	0.006690969	0.00262429	0.000869085	0.000851179	0.00197648	0.00197343	0.002596836	0.00259516	0.002781536	0.002714864	0.00010824	0.00010824	0.002931343	0.00010824	0.001291772	0.001251311	0.002183963	0.009478555	0.007204712
3833403774055	383340	3774055	0.003571176	0.00140067	0.000463857	0.0004543	0.001054908	0.00105328	0.001386011	0.001385117	0.001484591	0.001449006	5.77708E-05	5.77708E-05	0.001564548	5.77708E-05	0.000689891	0.000668282	0.001161805	0.005042317	0.003832698
3833603774055	383360	3774055	0.004099039	0.0016077	0.000532421	0.000521451	0.001210836	0.001208968	0.001590881	0.001589854	0.001704032	0.001663187	6.631E-05	6.631E-05	0.001795807	6.631E-05	0.000792226	0.000767412	0.001337933	0.005806724	0.004413729
3833703774055	383370	3774055	0.003631598	0.00142436	0.000471706	0.000461987	0.001072756	0.001071101	0.001409461	0.001408552	0.001509709	0.001473522	5.87482E-05	5.87482E-05	0.001591019	5.87482E-05	0.000702142	0.000680149	0.001185343	0.005144474	0.003910349
3833803774055	383380	3774055	0.002570175	0.00100806	0.000333838	0.00032696	0.000759217	0.000758046	0.000997512	0.000996869	0.00106846	0.00104285	4.15777E-05	4.15777E-05	0.001126005	4.15777E-05	0.000497376	0.000481797	0.000837564	0.003635087	0.002763054
3833903774055	383390	3774055	0.001972818	0.00077377	0.000256248	0.000250968	0.000582761	0.000581862	0.000765671	0.000765177	0.00082013	0.000800472	3.19142E-05	3.19142E-05	0.0008643	3.19142E-05	0.000382152	0.000370182	0.000641926	0.002786005	0.002117661
3834003774055	383400	3774055	0.001595672	0.00062584	0.000207261	0.00020299	0.000471354	0.000470627	0.000619297	0.000618898	0.000663345	0.000647445	2.58131E-05	2.58131E-05	0.000699071	2.58131E-05	0.000309418	0.000299727	0.000518465	0.002250173	0.001710371
3834103774055	383410	3774055	0.001334484	0.0005234	0.000173335	0.000169764	0.0003942	0.000393592	0.000517927	0.000517593	0.000554765	0.000541468	2.15879E-05	2.15879E-05	0.000584643	2.15879E-05	0.000259057	0.00025094	0.000432995	0.00187923	0.001428415
3829703774065	382970	3774065	0.000161928	6.351E-05	2.10327E-05	2.05993E-05	4.78327E-05	4.77588E-05	6.28458E-05	6.28053E-05	6.73158E-05	6.57022E-05	2.6195E-06	2.6195E-06	7.09412E-05	2.6195E-06	2.35216E-05	2.27848E-05	1.55224E-05	6.73683E-05	5.12071E-05
3829803774065	382980	3774065	0.000168628	6.6138E-05	2.1903E-05	2.14517E-05	4.9812E-05	4.97351E-05	6.54464E-05	6.54042E-05	7.01013E-05	6.8421E-05	2.72789E-06	2.72789E-06	7.38768E-05	2.72789E-06	2.43234E-05	2.35616E-05	1.56966E-05	6.81245E-05	5.17819E-05
3829903774065	382990	3774065	0.000175895	6.8988E-05	2.28468E-05	2.23761E-05	5.19584E-05	5.18783E-05	6.82666E-05	6.82225E-05	7.31221E-05	7.13694E-05	2.84544E-06	2.84544E-06	7.70602E-05	2.84544E-06	2.51935E-05	2.44044E-05	1.588E-05	6.89201E-05	5.23866E-05
3830003774065	383000	3774065	0.000187014	7.335E-05	2.42912E-05	2.37907E-05	5.52432E-05	5.51579E-05	7.25823E-05	7.25354E-05	7.77447E-05	7.58812E-05	3.02533E-06	3.02533E-06	8.19318E-05	3.02533E-06	2.65963E-05	2.57633E-05	1.63213E-05	7.08354E-05	5.38424E-05
3830103774065	383010	3774065	0.000202535	7.9437E-05	2.63072E-05	2.57651E-05	5.9828E-05	5.97356E-05	7.86061E-05	7.85554E-05	8.4197E-05	8.21788E-05	3.27641E-06	3.27641E-06	8.87316E-05	3.27641E-06	2.86001E-05	2.77043E-05	1.70273E-05	7.38998E-05	5.61717E-05
3830203774065	383020	3774065	0.000220814	8.6606E-05	2.86813E-05	2.80904E-05	6.52273E-05	6.51267E-05	8.57002E-05	8.56449E-05	9.17956E-05	8.95953E-05	3.5721E-06	3.5721E-06	9.67395E-05	3.5721E-06	3.09591E-05	2.99894E-05	1.78375E-05	7.7416E-05	5.88444E-05
3830303774065	383030	3774065	0.000237179	9.3025E-05	3.0807E-05	3.01723E-05	7.00615E-05	6.99534E-05	9.20517E-05	9.19923E-05	9.85988E-05	9.62355E-05	3.83684E-06	3.83684E-06	0.000103909	3.83684E-06	3.30382E-05	3.20034E-05	1.8392E-05	7.98224E-05	6.06735E-05
3830403774065	383040	3774065	0.000255646	0.00010027	3.32057E-05	3.25215E-05	7.55166E-05	7.54001E-05	9.92189E-05	9.91549E-05	0.000106276	0.000103728	4.13558E-06	4.13558E-06	0.000112	4.13558E-06	3.53972E-05	3.42884E-05	1.89804E-05	8.23761E-05	6.26146E-05
3830503774065	383050	3774065	0.000278218	0.00010912	3.61375E-05	3.53929E-05	8.21842E-05	8.20574E-05	0.000107979	0.00010791	0.000115659	0.000112887	4.50072E-06	4.50072E-06	0.000121888	4.50072E-06	3.83015E-05	3.71018E-05	1.96864E-05	8.54405E-05	6.49439E-05
3830603774065	383060	3774065	0.00030687	0.00012036	3.98592E-05	3.90379E-05	9.0648E-05	9.05082E-05	0.0001191	0.000119023	0.000127571	0.000124513	4.96423E-06	4.96423E-06	0.000134441	4.96423E-06	4.2013E-05	4.06971E-05	2.05622E-05	8.92416E-05	6.78331E-05
3830703774065	383070	3774065	0.000340948	0.00013372	4.42855E-05	4.33731E-05	0.000100714	0.000100559	0.000132326	0.00013224	0.000141737	0.00013834	5.51551E-06	5.51551E-06	0.000149371	5.51551E-06	4.64709E-05	4.50153E-05	2.15105E-05	9.3357E-05	7.09612E-05
3830803774065	383080	3774065	0.000384717	0.00015089	4.99707E-05	4.89411E-05	0.000113644	0.000113468	0.000149313	0.000149217	0.000159933	0.000156099	6.22356E-06	6.22356E-06	0.000168546	6.22356E-06	5.22849E-05	5.06472E-05	2.2642E-05	9.82679E-05	7.46941E-05
3830903774065	383090	3774065	0.000438511	0.00017199	5.69578E-05	5.57843E-05	0.000129534	0.000129334	0.000170191	0.000170081	0.000182295	0.000177926	7.09378E-06	7.09378E-06	0.000192113	7.09378E-06	5.96435E-05	5.77753E-05	2.38867E-05	0.0001036	7.88002E-05
3831003774065	383100	3774065	0.000497909	0.00019529	6.4673E-05	6.33405E-05	0.00014708	0.000146853	0.000193244	0.000193119	0.000206988	0.000202027	8.05466E-06	8.05466E-06	0.000218136	8.05466E-06	6.80263E-05	6.58956E-05	2.50046E-05	0.000108522	8.24882E-05
3831103774065	383110	3774065	0.00055551	0.00021788	7.21548E-05	7.06682E-05	0.000164095	0.000163842	0.000215599	0.00021546	0.000230934	0.000225399	8.98648E-06	8.98648E-06	0.000243372	8.98648E-06	7.62173E-05	7.383E-05	2.57628E-05	0.000111812	8.49892E-05
3831203774065	383120	3774065	0.000625696	0.00024541	8.12712E-05	7.95967E-05	0.000184828	0.000184542	0.000242839	0.000242682	0.000260111	0.000253876	1.01219E-05	1.01219E-05	0.0002741	1.01219E-05	8.63241E-05	8.36202E-05	2.65481E-05	0.00011522	8.75798E-05
3831303774065	383130	3774065	0.000716809	0.00028114	9.31058E-05	9.11875E-05	0.000211742	0.000211415	0.000278201	0.000278022	0.000297988	0.000290846	1.15958E-05	1.15958E-05	0.000314037	1.15958E-05	9.96025E-05	9.64827E-05	2.74261E-05	0.000119031	9.04765E-05
3831403774065	383140	3774065	0.000836198	0.00032797	0.000108613	0.000106375	0.000247009	0.000246628	0.000324537	0.000324328	0.00034762	0.000339288	1.35272E-05	1.35272E-05	0.000366342	1.35272E-05	0.000117097	0.000113429	2.84196E-05	0.000123343	9.37539E-05
3831503774065	383150	3774065	0.000996617	0.00039089	0.0001294	0.000126783	0.000294396	0.000293942	0.000386798	0.000386548	0.000414309	0.000404378	1.61222E-05	1.61222E-05	0.000436622	1.61222E-05	0.00014064	0.000136235	2.94222E-05	0.000127694	9.70612E-05
3831603774065	383160	3774065	0.001231254	0.00048292	0.000159927	0.000156632	0.000363706	0.000363145	0.000477863	0.000477554	0.000511851	0.000499582	1.9918E-05	1.9918E-05	0.000539418	1.9918E-05	0.000174668	0.000169197	3.03772E-05	0.000131839	0.000100212
3836503774065	383650	3774065	0.000769067	0.00030164	9.98935E-05	9.78353E-05	0.000227179	0.000226828	0.000298483	0.00029829	0.000319712	0.000312049	1.24412E-05	1.24412E-05	0.000336931	1.24412E-05	0.00014708	0.000142473	0.000236038	0.001024422	0.00077867
3836603774065	383660	3774065	0.000855842	0.00033567	0.000111165	0.000108874	0.000252812	0.000252421	0.000332161	0.000331947	0.000355786	0.000347258	1.38449E-05	1.38449E-05	0.000374948	1.38449E-05	0.000164034	0.000158896	0.00026546	0.001152116	0.000875731
3836703774065	383670	3774065	0.000946533	0.00037124	0.000122945	0.000120411	0.000279601	0.00027917	0.00036736	0.000367123	0.000393488	0.000384056	1.5312E-05	1.5312E-05	0.00041468	1.5312E-05	0.000181729	0.000176037	0.000295932	0.001284368	0.000976256
3836803774065	383680	3774065	0.00104988	0.00041178	0.000136368	0.000133559	0.00031013	0.000309651	0.00040747	0.00040727	0.000436451	0.00042589	1.69839E-05	1.69839E-05	0.000459957	1.69839E-05	0.000201801	0.00019548	0.000330388	0.001433906	0.001089921
3836903774065	383690	3774065	0.001164356	0.00045668	0.000151237	0.000148121	0.000343945	0.000343414	0.000451899	0.000451607	0.00048404	0.000472438	1.88358E-05	1.88358E-05	0.000510109	1.88358E-05	0.000224025	0.000217008	0.000368432	0.001599021	0.001215427
3837003774065	383700	3774065	0.001291892	0.0005067	0.000167803	0.000164346	0.000381618	0.00038103	0.000501397	0.000501073	0.000537059	0.000524186	2.08989E-05	2.08989E-05	0.000565983	2.08989E-05	0.000248763	0.000240971	0.000410695	0.001782445	0.001354848
3837103774065	383710	3774065	0.001436888	0.00056357	0.000186636	0.000182791	0.00042445	0.000423795	0.000557671	0.000557312	0.000597336	0.000583018	2.32445E-05	2.32445E-05	0.000629507	2.32445E-05	0.000276839	0.000268168	0.0004586	0.001990355	0.001512882
3837203774065	383720	3774065	0.001607043	0.0006303	0.000208738	0.000204437	0.000474713	0.00047398	0.000623711	0.000623308	0.000668072	0.000652059	2.59971E-05	2.59971E-05	0.000704053	2.59971E-05	0.000309729	0.000300027	0.000514676	0.002233731	0.001697874
3837303774065	383730	3774065	0.00179951	0.00070579	0.000233737	0.000228921	0.000531566	0.000530746	0.000698409	0.000697958	0.000748083	0.000730152	2.91106E-05	2.91106E-05	0.000788373	2.91106E-05	0.000346968	0.0003361	0.00057801	0.002508606	0.001906808
3837403774065	383740	3774065	0.002003662	0.00078586	0.000260254	0.000254892	0.000591872	0.000590959	0.000777642	0.000777141	0.000832952	0.000812987	3.24132E-05	3.24132E-05	0.000877813	3.24132E-05	0.000386441	0.000374337	0.000645119	0.002799864	0.002128195
3837503774065	383750	3774065	0.002194467	0.0008607	0.000285038	0.000279165	0.000648235	0.000647235	0.000851696	0.000851146	0.000912273	0.000890406	3.54998E-05	3.54998E-05	0.000961406	3.54998E-05	0.000423324	0.000410064	0.000707834	0.003072048	0.002335084
3837603774065	383760	3774065	0.002379963	0.00093345	0.000309132	0.000302762	0.00070303	0.000701945	0.000923689	0.000923093	0.000989386	0.000965671	3.85006E-05	3.85006E-05	0.001042672	3.85006E-05	0.000459182	0.000444799	0.000768803	0.003336659	0.002536217
3837703774065	383770	3774065	0.002605825	0.00102204	0.000338469	0.000331495	0.000769748	0.00076856	0.001011348	0.001010696	0.00108328	0.001057315	4.21544E-05	4.21544E-05	0.001141623	4.21544E-05	0.000502842	0.000487092	0.000842986	0.00365862	0.002780941
3837803774065	383780	3774065	0.002846803	0.00111656	0.000369769	0.000362151	0.000840932	0.000839634	0.001104874	0.001104162	0.001183459	0.001155092	4.60527E-05	4.60527E-05	0.001247197	4.60527E-05	0.000549411	0.000532203	0.000922105	0.004002003	0.003041949
3837903774065	383790	3774065	0.003079051	0.00120765	0.000399936	0.000391696	0.000909537	0.000908133	0.001195012	0.001194241	0.001280007	0.001249326	4.98097E-05	4.98097E-05	0.001348946	4.98097E-05	0.000594285	0.000575671	0.000998418	0.004333206	0.003293699
3838003774065	383800	3774065	0.003368577	0.0013212	0.000437542	0.000428527	0.000995061	0.000993526	0.00130738	0.001306537	0.001400368	0.001366802	5.44934E-05	5.44934E-05	0.001475788	5.44934E-05	0.000650219	0.000629853	0.001093594	0.004746275	0.003607675
3838103774065	383810	3774065	0.003746837	0.00146956	0.000486674	0.000476647	0.001106797	0.0110509	0.001454187	0.001453249	0.001557616	0.001520281	6.06125E-05	6.06125E-05	0.001641506	6.06125E-05	0.000723294	0.000700639	0.001217995	0.005286184	0.004018063
3838203774065	383820	3774065	0.004332805	0.00169939	0.000562785	0.000551189	0.00127989	0.001277915	0.001681608	0.001680522	0.001801212	0.001758038	7.00917E-05	7.00917E-05	0.001898221	7.00917E-05	0.000836487	0.000810286	0.001410774	0.006122861	0.004654027
3838303774065	383830	3774065	0.005538083	0.00217211	0.000719338	0.000704517	0.001635923	0.001633399	0.002149389	0.002148002	0.002302264	0.00224708	8.95894E-05	8.95894E-05	0.002426258	8.95894E-05	0.001069245	0.001035754	0.001807036	0.007842662	0.005961259
3838403774065	383840	3774065	0.00390677	0.00153229	0.000507448	0.000496992	0.001154041	0.00115226	0.001516259	0.001515281	0.001624103	0.001585174	6.31997E-05	6.31997E-05	0.001711573	6.31997E-05	0.000754545	0.000730911	0.001272596	0.005523156	0.004198188

			KMMass Grading / Excavation	KMDrainage / Utilities Trenching	KMFoundations / Concrete Pads	KMBuilding / Structure Construction	KMAsphalt Paving	KMArchitectural Coating	KMLandscaping or Other Finishing	KMWaterside Construction (Piles)	EWNDemolition	EWNSite Grubbing / Prep	EWNDrainage / Utilities Trenching	EWNDrainage / Utilities Trenching	EWNDrainage / Utilities Trenching	EWNFoundation s / Concrete Pads	EWNBuilding / Structure Construction	EWNAsphalt Paving	EWNLandscaping or Other Finishing	EWNWaterside Construction (Piles)	ISDemolition
Unique Identifier	X (UTM)	Y (UTM)	2026	2026	2026	2026	2026	2026	2026	2026	2027	2027	2027	2028	2029	2029	2029	2029	2029	2029	2027
3830503774055	383050	3774055	6.52101E-05	2.34175E-05	1.23925E-05	4.25638E-05	1.3674E-06	1.3674E-06	4.39312E-05	1.3674E-06	0.000190387	1.03764E-05	2.43656E-05	2.38951E-05	2.34007E-05	2.02694E-05	4.40137E-05	3.13134E-06	4.55794E-05	3.13134E-06	2.24562E-05
3830603774055	383060	3774055	6.81507E-05	2.44735E-05	1.29513E-05	4.44831E-05	1.42907E-06	1.42907E-06	4.59122E-05	1.42907E-06	0.000209889	1.14392E-05	2.68615E-05	2.63428E-05	2.57977E-05	2.23456E-05	4.85222E-05	3.45209E-06	5.02482E-05	3.45209E-06	2.40546E-05
3830703774055	383070	3774055	7.13203E-05	2.56117E-05	1.35536E-05	4.6552E-05	1.49553E-06	1.49553E-06	4.80475E-05	1.49553E-06	0.000233335	1.2717E-05	2.9862E-05	2.92853E-05	2.86794E-05	2.48417E-05	5.39422E-05	3.8377E-06	5.58611E-05	3.8377E-06	2.58556E-05
3830803774055	383080	3774055	7.50219E-05	2.6941E-05	1.42571E-05	4.89681E-05	1.57315E-06	1.57315E-06	5.05413E-05	1.57315E-06	0.000263548	1.43637E-05	3.37288E-05	3.30774E-05	3.2393E-05	2.80584E-05	6.09271E-05	4.33463E-06	6.30944E-05	4.33463E-06	2.80088E-05
3830903774055	383090	3774055	7.90708E-05	2.8395E-05	1.50265E-05	5.16109E-05	1.65805E-06	1.65805E-06	5.32689E-05	1.65805E-06	0.000301626	1.6439E-05	3.86019E-05	3.78564E-05	3.70732E-05	3.21123E-05	6.97298E-05	4.9609E-06	7.22103E-05	4.9609E-06	3.04134E-05
3831003774055	383100	3774055	8.26763E-05	2.96898E-05	1.57117E-05	5.39643E-05	1.73366E-06	1.73366E-06	5.56979E-05	1.73366E-06	0.000344604	1.87814E-05	4.41022E-05	4.32505E-05	4.23556E-05	3.66878E-05	7.96654E-05	5.66777E-06	8.24993E-05	5.66777E-06	3.26965E-05
3831103774055	383110	3774055	8.51736E-05	3.05866E-05	1.61863E-05	5.55943E-05	1.78602E-06	1.78602E-06	5.73803E-05	1.78602E-06	0.00038687	2.10849E-05	4.95113E-05	4.85552E-05	4.75505E-05	4.11876E-05	8.94364E-05	6.36292E-06	9.26179E-05	6.36292E-06	3.45673E-05
3831203774055	383120	3774055	8.77596E-05	3.15152E-05	1.66777E-05	5.72822E-05	1.84025E-06	1.84025E-06	5.91224E-05	1.84025E-06	0.000438844	2.39176E-05	5.6163E-05	5.50784E-05	5.39388E-05	4.6721E-05	0.000101452	7.21776E-06	0.000105061	7.21776E-06	3.65738E-05
3831303774055	383130	3774055	9.06189E-05	3.2542E-05	1.72211E-05	5.91485E-05	1.90021E-06	1.90021E-06	6.10487E-05	1.90021E-06	0.000506431	2.76012E-05	6.48127E-05	6.35611E-05	6.2246E-05	5.39166E-05	0.000117077	8.32937E-06	0.000121241	8.32937E-06	3.87995E-05
3831403774055	383140	3774055	9.38107E-05	3.36882E-05	1.78277E-05	6.12318E-05	1.96713E-06	1.96713E-06	6.3199E-05	1.96713E-06	0.000594791	3.24169E-05	7.6121E-05	7.4651E-05	7.31064E-05	6.33237E-05	0.000137504	9.78265E-06	0.000142395	9.78265E-06	4.12042E-05
3831503774055	383150	3774055	9.71428E-05	3.48848E-05	1.84609E-05	6.34068E-05	2.03701E-06	2.03701E-06	6.54438E-05	2.03701E-06	0.000714177	3.89235E-05	9.13998E-05	8.96348E-05	8.77802E-05	7.6034E-05	0.000165103	1.17462E-05	0.000170976	1.17462E-05	4.37359E-05
3831603774055	383160	3774055	0.000100416	3.60602E-05	1.90829E-05	6.55432E-05	2.10564E-06	2.10564E-06	6.76488E-05	2.10564E-06	0.000890644	4.85412E-05	0.000113984	0.000111783	0.00010947	9.48213E-05	0.000205899	1.46486E-05	0.000213223	1.46486E-05	4.62384E-05
3831603774055	383660	3774055	0.000996564	0.000357875	0.000189386	0.000650474	2.08971E-05	2.08971E-05	0.000671371	2.08971E-05	0.00075354	4.10689E-05	9.64376E-05	9.45753E-05	9.26184E-05	8.02248E-05	0.000174203	1.23936E-05	0.0001804	1.23936E-05	0.000191164
3831703774055	383670	3774055	0.001128698	0.000405325	0.000214497	0.000736721	2.36679E-05	2.36679E-05	0.000760389	2.36679E-05	0.000847934	4.62135E-05	0.000108518	0.000106422	0.00010422	9.02743E-05	0.000196025	1.39461E-05	0.000202998	1.39461E-05	0.000200883
3831803774055	383680	3774055	0.001281417	0.000460168	0.000243519	0.000836403	2.68703E-05	2.68703E-05	0.000863273	2.68703E-05	0.000957404	5.21797E-05	0.000122528	0.000120162	0.000117675	0.000101929	0.000221332	1.57466E-05	0.000229206	1.57466E-05	0.000225825
3831903774055	383690	3774055	0.001459219	0.000524018	0.000277308	0.000952457	3.05986E-05	3.05986E-05	0.000983056	3.05986E-05	0.001085227	5.91463E-05	0.000138887	0.000136205	0.000133386	0.000115537	0.000250883	1.78489E-05	0.000259807	1.78489E-05	0.000248565
3832003774055	383700	3774055	0.001664454	0.00059772	0.000316311	0.001086418	3.49023E-05	3.49023E-05	0.00112132	3.49023E-05	0.001233088	6.72049E-05	0.00015781	0.000154762	0.00015156	0.000131279	0.000285065	2.02808E-05	0.000295206	2.02808E-05	0.000275385
3832103774055	383710	3774055	0.00190556	0.000684303	0.000362131	0.001243792	3.99581E-05	3.99581E-05	0.00128375	3.99581E-05	0.001407289	7.66991E-05	0.000180104	0.000176626	0.000172971	0.000149825	0.000325337	2.3146E-05	0.00033691	2.3146E-05	0.000307511
3832203774055	383720	3774055	0.002205714	0.000792091	0.000419172	0.001439708	4.62521E-05	4.62521E-05	0.00148596	4.62521E-05	0.001624384	8.8531E-05	0.000207887	0.000203873	0.000199655	0.000172938	0.000375525	2.67166E-05	0.000388883	2.67166E-05	0.00034829
3832303774055	383730	3774055	0.002559279	0.000919059	0.000486363	0.001670486	5.3666E-05	5.3666E-05	0.001724152	5.3666E-05	0.001880367	0.000102482	0.000240648	0.000236001	0.000231118	0.000200191	0.00043703	3.09268E-05	0.000450166	3.09268E-05	0.000396818
3832403774055	383740	3774055	0.00295241	0.001060236	0.000561073	0.001927088	6.19097E-05	6.19097E-05	0.001988998	6.19097E-05	0.002165248	0.000118009	0.000277107	0.000271756	0.000266133	0.000230521	0.000500562	3.56123E-05	0.000518368	3.56123E-05	0.000451104
3832503774055	383750	3774055	0.00333674	0.001198252	0.00063411	0.002177948	6.99688E-05	6.99688E-05	0.002247916	6.99688E-05	0.002443964	0.000133199	0.000312777	0.000306737	0.00030039	0.000260194	0.000564995	4.01964E-05	0.000585093	4.01964E-05	0.000504259
3832603774055	383760	3774055	0.003717177	0.00133487	0.000706408	0.002426265	7.79462E-05	7.79462E-05	0.002504211	7.79462E-05	0.00271994	0.00014824	0.000348096	0.000341374	0.000334311	0.000289575	0.000628795	4.47354E-05	0.000651163	4.47354E-05	0.000556988
3832703774055	383770	3774055	0.004132324	0.001483953	0.000785302	0.002697239	8.66515E-05	8.66515E-05	0.002783891	8.66515E-05	0.003021244	0.000164662	0.000386657	0.00037919	0.00037144	0.00032163	0.000698451	4.9691E-05	0.000723296	4.9691E-05	0.00061479
3832803774055	383780	3774055	0.00453319	0.001627907	0.000861482	0.002958891	9.50574E-05	9.50574E-05	0.003053948	9.50574E-05	0.003312273	0.000180523	0.000423902	0.000415716	0.000407115	0.000352637	0.000765731	5.44776E-05	0.00079297	5.44776E-05	0.000670674
3832903774055	383790	3774055	0.004848439	0.001741116	0.000921392	0.003164659	0.000101668	0.000101668	0.003266327	0.000101668	0.003541228	0.000193002	0.000453204	0.000444452	0.000435256	0.000377013	0.00081866	5.82433E-05	0.000847782	5.82433E-05	0.000714479
3833003774055	383800	3774055	0.005155176	0.001851268	0.000979684	0.003364872	0.0001081	0.0001081	0.003472972	0.0001081	0.003764241	0.000205156	0.000481745	0.000472442	0.00046267	0.000400755	0.000870217	6.19112E-05	0.000901172	6.19112E-05	0.000757188
3833103774055	383810	3774055	0.005513573	0.001979971	0.001047793	0.003598804	0.000115615	0.000115615	0.003714419	0.000115615	0.004025163	0.000219377	0.000515138	0.00050519	0.000494737	0.000428534	0.000930537	6.62027E-05	0.000963638	6.62027E-05	0.00080737
3833203774055	383820	3774055	0.006030998	0.002165783	0.001146124	0.003936536	0.000126465	0.000126465	0.004063002	0.000126465	0.004402385	0.000239936	0.000563414	0.000552534	0.00054102	0.000468695	0.001017743	7.24069E-05	0.001053946	7.24069E-05	0.000880368
3833303774055	383830	3774055	0.00713015	0.002560498	0.001355006	0.004653972	0.000149514	0.000149514	0.004803485	0.000149514	0.00520408	0.000283629	0.000666014	0.000653153	0.000639639	0.000554046	0.001203078	8.55925E-05	0.001245874	8.55925E-05	0.001036541
3833403774055	383840	3774055	0.003793033	0.001362111	0.000720824	0.002475778	7.95369E-05	7.95369E-05	0.002555315	7.95369E-05	0.0027734	0.000151154	0.000354938	0.000348084	0.000340881	0.000295267	0.000641154	4.56147E-05	0.000663961	4.56147E-05	0.000559604
3833603774055	383860	3774055	0.004368051	0.001568605	0.0008301	0.002851102	9.15945E-05	9.15945E-05	0.002942697	9.15945E-05	0.003194672	0.000174114	0.000408852	0.000400956	0.00039266	0.000340117	0.000738544	5.25434E-05	0.000764815	5.25434E-05	0.000640604
3833703774055	383870	3774055	0.00386988	0.001389707	0.000735428	0.002525938	8.11483E-05	8.11483E-05	0.002607086	8.11483E-05	0.00283212	0.000154354	0.000362453	0.000355453	0.000348099	0.000301518	0.000654729	4.65804E-05	0.000678019	4.65804E-05	0.000568915
3833803774055	383880	3774055	0.002734459	0.000981968	0.000519654	0.001784828	5.73394E-05	5.73394E-05	0.001842168	5.73394E-05	0.002004936	0.000109272	0.00025659	0.000251635	0.00024629	0.00021353	0.000463501	3.29756E-05	0.00047989	3.29756E-05	0.00040626
3833903774055	383890	3774055	0.002095745	0.0007526	0.000398273	0.001367929	4.39461E-05	4.39461E-05	0.001411875	4.39461E-05	0.001539607	8.39106E-05	0.000197038	0.000193233	0.000189235	0.00016391 2	0.000355926	2.53222E-05	0.000368587	2.53222E-05	0.000314522
3833003774055	383900	3774055	0.00169267	0.000607852	0.000321673	0.001104835	3.54939E-05	3.54939E-05	0.001140329	3.54939E-05	0.001245929	6.79047E-05	0.000159453	0.000156374	0.000153138	0.000132646	0.000288034	2.0492E-05	0.00029828	2.0492E-05	0.000256438
3833103774055	383910	3774055	0.001413632	0.000507647	0.000268645	0.000922702	2.96427E-05	2.96427E-05	0.000952345	2.96427E-05	0.001042609	5.68235E-05	0.000133432	0.000130856	0.000128148	0.000111	0.0024103	1.7148E-05	0.000249604	1.7148E-05	0.000216085
3829703774065	382970	3774065	5.06771E-05	1.81986E-05	9.63062E-06	3.30778E-05	1.06266E-06	1.06266E-06	3.41405E-05	1.06266E-06	0.000111759	6.09102E-06	1.43029E-05	1.40267E-05	1.37364E-05	1.18983E-05	2.58365E-05	1.83813E-06	2.67555E-05	1.83813E-06	1.54938E-05
3829803774065	382980	3774065	5.1246E-05	1.84029E-05	9.73874E-06	3.34492E-05	1.07459E-06	1.07459E-06	3.45238E-05	1.07459E-06	0.000115863	6.3147E-06	1.48281E-05	1.45418E-05	1.42409E-05	1.23353E-05	2.67853E-05	1.90563E-06	2.77381E-05	1.90563E-06	1.58878E-05
3829903774065	382990	3774065	5.18445E-05	1.86178E-05	9.85247E-06	3.38398E-05	1.08714E-06	1.08714E-06	3.49269E-05	1.08714E-06	0.000120312	6.55716E-06	1.53974E-05	1.51001E-05	1.47877E-05	1.28089E-05	2.78137E-05	1.97879E-06	2.88031E-05	1.97879E-06	1.63112E-05
3830003774065	383000	3774065	5.32852E-05	1.91352E-05	1.01263E-05	3.47802E-05	1.11735E-06	1.11735E-06	3.58975E-05	1.11735E-06	0.000127402	6.94358E-06	1.63048E-05	1.599E-05	1.56591E-05	1.35637E-05	2.94528E-05	2.09541E-06	3.05005E-05	2.09541E-06	1.70266E-05
3830103774065	383010	3774065	5.55904E-05	1.9963E-05	1.05643E-05	3.62848E-05	1.16569E-06	1.16569E-06	3.74505E-05	1.16569E-06	0.000137494	7.4936E-06	1.75964E-05	1.72566E-05	1.68995E-05	1.46381E-05	3.17858E-05	2.26139E-06	3.29165E-05	2.26139E-06	1.80675E-05
3830203774065	383020	3774065	5.82355E-05	2.09129E-05	1.1067E-05	3.80113E-05	1.22115E-06	1.22115E-06	3.92324E-05	1.22115E-06	0.0001494	8.14251E-06	1.91201E-05	1.87509E-05	1.83629E-05	1.59057E-05	3.45383E-05	2.45722E-06	3.57669E-05	2.45722E-06	1.92859E-05
3830303774065	383030	3774065	6.00456E-05	2.15629E-05	1.1411E-05	3.91928E-05	1.25911E-06	1.25911E-06	4.04519E-05	1.25911E-06	0.00015999	8.71965E-06	2.04754E-05	2.008E-05	1.96645E-05	1.70331E-05	3.69864E-05	2.63138E-06	3.83021E-05	2.63138E-06	2.02695E-05
3830403774065	383040	3774065	6.19666E-05	2.22527E-05	1.17761E-05	4.04467E-05	1.29939E-06	1.29939E-06	4.17461E-05	1.29939E-06	0.000172026	9.37565E-06	2.20158E-05	2.15907E-05	2.11439E-05	1.83146E-05	3.9769E-05	2.82935E-06	4.11837E-05	2.82935E-06	2.13468E-05
3830503774065	383050	3774065	6.42718E-05	2.30806E-05	1.22141E-05	4.19513E-05	1.34773E-06	1.34773E-06	4.3299E-05	1.34773E-06	0.000186858	1.0184E-05	2.39139E-05	2.34521E-05	2.29669E-05	1.98936E-05	4.31977E-05	3.07328E-06	4.47343E-05	3.07328E-06	2.26434E-05
3830603774065	383060	3774065	6.71311E-05	2.41074E-05	1.27575E-05	4.38176E-05	1.40769E-06	1.40769E-06	4.52253E-05	1.40769E-06	0.000205839	1.12185E-05	2.63431E-05	2.58344E-05	2.52999E-05	2.19144E-05	4.75858E-05	3.38547E-06	4.92785E-05	3.38547E-06	2.42642E-05
3830703774065	383070	3774065	7.02269E-05	2.52191E-05	1.33458E-05	4.58383E-05	1.4726E-06	1.4726E-06	4.73109E-05	1.4726E-06	0.000228695	1.24641E-05	2.92682E-05	2.8703E-05	2.81091E-05	2.43477E-05	5.28696E-05	3.76138E-06	5.47503E-05	3.76138E-06	2.61002E-05
3830803774065	383080	3774065	7.39211E-05	2.65457E-05	1.40479E-05	4.82496E-05	1.55007E-06	1.55007E-06	4.97996E-05	1.55007E-06	0.000258556	1.40916E-05	3.30898E-05	3.24508E-05	3.17794E-05	2.75269E-05	5.9773E-05	4.25253E-06	6.18992E-05	4.25253E-06	2.83455E-05
3830903774065	383090	3774065	7.79847E-05	2.8005E-05	1.48201E-05	5.09019E-05	1.63528E-06	1.63528E-06	5.25372E-05	1.63528E-06	0.000296435	1.61561E-05	3.79375E-05	3.72049E-05	3.64351E-05	3.15596E-05	6.85297E-05	4.87552E-06	7.09675E-05	4.87552E-06	3.08843E-05
3831003774065	383100	3774065	8.16346E-05	2.93157E-05	1.55137E-05	5.32843E-05	1.71181E-06	1.71181E-06	5.49961E-05	1.71181E-06	0.000339596	1.85084E-05	4.34613E-05	4.2622E-05	4.17401E-05	3.61547E-05	7.85078E-05	5.58541E-06	8.13005E-05	5.58541E-06	3.33308E-05
3831103774065	383110	3774065	8.41097E-05	3.02045E-05	1.59841E-05	5.48998E-05	1.76371E-06	1.76371E-06	5.66636E-05	1.76371E-06	0.00038177	2.0807E-05	4.88587E-05	4.79152E-05	4.69238E-05	4.06447E-05	8.82575E-05	6.27905E-06	9.13971E-05	6.27905E-06	3.5326E-05
3831203774065	383120	3774065	8.66735E-05	3.11252E-05	1.64713E-05	5.65733E-05	1.81747E-06	1.81747E-06	5.83907E-05	1.81747E-06	0.000433806	2.3643E-05	5.55182E-05	5.44461E-05	5.33195E-05	4.61846E-05	0.000100287	7.13489E-06	0.000103855	7.13489E-06	3.74778E-05
3831303774065	383130	3774065	8.95402E-05	3.21546E-05	1.70161E-05	5.84444E-05	1.87759E-06	1.87759E-06	6.0322E-05	1.87759E-06	0.000502159	2.73683E-05	6.42659E-05	6.30249E-05	6.17208E-05	5.34617E-05	0.000116089	8.2591E-06	0.000120218	8.2591E-06	3.98978E-05
3831403774065	383140	3774065	9.27837E-05	3.33194E-05	1.76325E-05	6.05615E-05	1.9456E-06	1.9456E-06	6.25071E-05	1.9456E-06	0.000592234	3.22775E-05	7.57937E-05	7.433E-05	7.2792E-05	6.30515E-05	0.000136912	9.74058E-06	0.000141783	9.74058E-06	4.25343E-05
3831503774065	383150	3774065	9.60567E-05	3.44948E-05	1.82545E-05	6.26979E-05	2.01423E-06	2.01423E-06	6.47121E-05	2.01423E-06	0.00071361	3.88927E-05	9.13273E-05	8.95637E-05	8.77105E-05	7.59736E-05	0.000164972	1.17369E-05	0.000170841	1.17369E-05	4.52994E-05
3831603774065	383160	3774065	9.91747E-05	3.56145E-05	1.8847E-05	6.4733E-05	2.07961E-06	2.07961E-06	6.68126E-05	2.07961E-06	0.000890131	4.85133E-05	0.000113918	0.000111718	0.00010947	9.47667E-05	0.00020578	1.46402E-05	0.0002131	1.46402E-05	4.80366E-05
3836503774065	383650	3774065	0.000770611	0.000276733	0.000146446	0.000502991	1.61591E-05	1.61591E-05	0.00051915	1.61591E-05	0.000595787	3.24711E-05	7.62483E-05	7.47759E-05	7.32287E-05	6.34297E-05	0.000137734	9.79902E-06	0.000142633	9.79902E-06	0.000162
3836603774065	383660	3774065	0.000866668	0.000311228	0.000164701	0.000565689	1.81733E-05	1.81733E-05	0.000583863	1.81733E-05	0.000663343	3.6153E-05	8.48942E-05	8.32548E-05	8.15321E-05	7.0622E-05	0.000153351	1.09101E-05	0.000158807	1.09101E-05	0.00017265
3836703774065	383670	3774065	0.000966153	0.000346954	0.000183607	0.000630625	2.02595E-05	2.02595E-05	0.000650884	2.02595E-05	0.000733916	3.99994E-05	9.39261E-05	9.21122E-05	9.02063E-05	7.81355E-05	0.000169667	1.20709E-05	0.000175702	1.20709E-05	0.000183773
3836803774065	383680	3774065	0.001078642	0.000387349	0.000204984	0.000704048	2.26183E-05	2.26183E-05	0.000726666	2.26183E-05	0.000814091	4.4369E-05	0.000104187	0.000102175	0.000100061	8.66712E-05	0.000188201	1.33895E-05	0.000194896	1.33895E-05	0.000197051
3836903774065	383690	3774065	0.001202848	0.000431953	0.000228588	0.00078512	2.52228E-05	2.52228E-05	0.000810343	2.52228E-05	0.000902941	4.92114E-05	0.000115558	0.000113326	0.00011098 1	9.61305E-05	0.000208742	1.48508E-05	0.000216167	1.48508E-05	0.000212194
3837003774065	383700	3774065	0.001340827	0.000481502	0.000254809	0.000875181	2.81161E-05	2.81161E-05	0.000903297	2.81161E-05	0.001001882	5.46039E-05	0.00012822	0.000125744	0.000123142	0.000106664	0.000231615	1.64782E-05	0.000239854	1.64782E-05	0.000229508
3837103774065	383710	3774065	0.001497225	0.000537666	0.000284531	0.000977264	3.13956E-05	3.13956E-05	0.00100866	3.13956E-05	0.001114331	6.07325E-05	0.000142611	0.000139857	0.000136964	0.000118636	0.000257611	1.83276E-05	0.000266775	1.83276E-05	0.000249639
3837203774065	383720	3774065	0.001680302	0.000603411	0.000319323	0.001096762	3.52346E-05	3.52346E-05	0.001131997	3.52346E-05	0.001246159	6.79173E-05	0.000159483	0.000156403	0.000153167	0.000132671	0.000288087	2.04958E-05	0.000298335	2.04958E-05	0.000273781
3837303774065	383730	3774065	0.001887074	0.000677665	0.000358618	0.001231726	3.95704E-05	3.95704E-05	0.001271296	3.95704E-05	0.00139549	7.6056E-05	0.000178594	0.000175145	0.000171521	0.000148569	0.000322609	2.29519E-05	0.000334085	2.29519E-05	0.000301435
3837403774065	383740	3774065	0.00210617	0.000756344	0.000400254	0.001374734	4.41647E-05	4.41647E-05	0.001418898	4.41647E-05	0.001553803	8.46843E-05	0.000198855	0.000195015	0.000190979	0.000165424	0.000359208	2.55557E-05	0.000371986	2.55557E-05	0.000330958
3837503774065	383750	3774065	0.002310918	0.000829871	0.000439164	0.001508376	4.84581E-05	4.84581E-05	0.001556834	4.84581E-05	0.001701863	9.27537E-05	0.000217803	0.000213597	0.000209178	0.000181187	0.000393436	2.79909E-05	0.000407432	2.79909E-05	0.000358535
3837603774065	383760	3774065	0.002509969	0.000901352	0.000476992	0.0016383	5.2632E-05	5.2632E-05	0.001690932	5.2632E-05	0.001845888	0.000100603	0.000236236	0.000231674	0.00022688	0.00019652	0.000426732	3.03597E-05	0.000441912	3.03597E-05	0.000385427
3837703774065	383770	3774065	0.002752161	0.000988325	0.000523018	0.001796383	5.77106E-05	5.77106E-05	0.001854094	5.77106E-05	0.00202123	0.00011016	0.000258676	0.00025368	0.000248431	0.000215188	0.000467268	3.32436E-05	0.000483889	3.32436E-05	0.000418625
3837803774065	383780	3774065	0.003010468	0.001081085	0.000572106	0.001964984	6.31271E-05	6.31271E-05	0.002028111	6.31271E-05	0.002208448	0.000120363	0.000282636	0.000277178	0.00027144 3	0.00023512	0.000510548	3.63228E-05	0.00052871	3.63228E-05	0.000454217
3837903774065	383790	3774065	0.003259612	0.001170555	0.000619453	0.002127605	6.83515E-05	6.83515E-05	0.002195956	6.83515E-05	0.002389256	0.000130218	0.000305775	0.00029987	0.000293666	0.000254369	0.000552348	3.92966E-05	0.000571996	3.92966E-05	0.000488597
3838003774065	383800	3774065	0.003570339	0.00128214	0.000678503	0.002330422	7.48672E-05	7.48672E-05	0.002405289	7.48672E-05	0.002615056	0.000142524	0.000334673	0.00032821	0.000321419	0.000278409	0.000604548	4.30103E-05	0.000626053	4.30103E-05	0.000531882
3838103774065	383810	3774065	0.00397648	0.001427988	0.000755686	0.002595517	8.33836E-05	8.33836E-05	0.002678901	8.33836E-05	0.002910618	0.000158632	0.000372499	0.000365306	0.000357747	0.000309876	0.000672876	4.78715E-05	0.000696812	4.78715E-05	0.000588874
3838203774065	383820	3774065	0.004605862	0.001654005	0.000875293	0.003006326	9.65812E-05	9.65812E-05	0.003102907	9.65812E-05	0.00336914	0.000183623	0.00043118	0.000422854	0.000414104	0.000358692	0.000778877	5.54129E-05	0.000806584	5.54129E-05	0.000677822
3838303774065	383830	3774065	0.005899566	0.002118585	0.001121147	0.003850748	0.000123709	0.000123709	0.003974457	0.000123709	0.004312096	0.000235015	0.000551859	0.000541202	0.00053000 4	0.000459082	0.00099687	7.09219E-05	0.00103233	7.09219E-05	0.000861691
3838403774065	383840	3774065	0.004154741	0.001492003	0.000789562	0.002711871	8.71216E-05	8.71216E-05	0.002798992	8.71216E-05	0.003040907	0.000165733	0.000389173	0.000381658	0.000373761	0.000323747	0.000702996	5.00144E-05	0.000728004	5.00144E-05	0.000611908

			ISDrainage / Utilities Trenching	ISDrainage / Utilities Trenching	ISAsphalt Paving	ISAsphalt Paving	SVDemolition	SVSite Grubbing / Prep	SVMass Grading / Excavation	SVMass Grading / Excavation	SVDrainage / Utilities Trenching	SVFoundations / Concrete Pads	SVBuilding / Structure Construction	SVBuilding / Structure Construction	SVAsphalt Paving	SVAsphalt Paving	SVArchitectural Coating	SVArchitectural Coating	SVLandscaping or Other Finishing	SVLandscaping or Other Finishing	MDemolition
Unique Identifier	X (UTM)	Y (UTM)	2027	2028	2027	2028	2027	2027	2027	2028	2028	2028	2028	2029	2028	2029	2028	2029	2028	2029	2027
3830503774055	383050	3774055	9.04226E-06	8.81026E-06	2.33529E-06	2.17543E-06	7.31677E-05	5.26036E-05	3.54669E-05	3.50165E-05	2.48451E-05	7.89264E-06	1.13067E-05	1.08753E-05	1.11167E-06	1.03429E-06	1.11167E-06	1.03429E-06	1.13067E-05	1.08753E-05	1.4812E-05
3830603774055	383060	3774055	9.68589E-06	9.43737E-06	2.50151E-06	2.33027E-06	7.64016E-05	5.49286E-05	3.70344E-05	3.65642E-05	2.59432E-05	8.24148E-06	1.18064E-05	1.13559E-05	1.1608E-06	1.08001E-06	1.1608E-06	1.08001E-06	1.18064E-05	1.13559E-05	1.54453E-05
3830703774055	383070	3774055	1.04111E-05	1.0144E-05	2.68881E-06	2.50474E-06	7.98671E-05	5.74201E-05	3.87143E-05	3.82227E-05	2.71199E-05	8.61531E-06	1.2342E-05	1.1871E-05	1.21346E-06	1.12899E-06	1.21346E-06	1.12899E-06	1.2342E-05	1.1871E-05	1.61276E-05
3830803774055	383080	3774055	1.12781E-05	1.09887E-05	2.91272E-06	2.71333E-06	8.39117E-05	6.03279E-05	4.06748E-05	4.01584E-05	2.84933E-05	9.0516E-06	1.2967E-05	1.24722E-05	1.27491E-06	1.18617E-06	1.27491E-06	1.18617E-06	1.2967E-05	1.24722E-05	1.69296E-05
3830903774055	383090	3774055	1.22463E-05	1.19321E-05	3.16278E-06	2.94627E-06	8.82502E-05	6.34471E-05	4.27779E-05	4.22347E-05	2.99666E-05	9.51961E-06	1.36374E-05	1.31171E-05	1.34083E-06	1.2475E-06	1.34083E-06	1.2475E-06	1.36374E-05	1.31171E-05	1.7806E-05
3831003774055	383100	3774055	1.31656E-05	1.28278E-05	3.40021E-06	3.16744E-06	9.2081E-05	6.62012E-05	4.46348E-05	4.40681E-05	3.12673E-05	9.93283E-06	1.42294E-05	1.36865E-05	1.39903E-06	1.30165E-06	1.39903E-06	1.30165E-06	1.42294E-05	1.36865E-05	1.85826E-05
3831103774055	383110	3774055	1.3919E-05	1.35618E-05	3.59476E-06	3.34868E-06	9.47714E-05	6.81355E-05	4.59389E-05	4.53556E-05	3.21809E-05	1.02231E-05	1.46452E-05	1.40864E-05	1.43991E-06	1.33968E-06	1.43991E-06	1.33968E-06	1.46452E-05	1.40864E-05	1.91016E-05
3831203774055	383120	3774055	1.47269E-05	1.4349E-05	3.80342E-06	3.54305E-06	9.7551E-05	7.01339E-05	4.72863E-05	4.66859E-05	3.31248E-05	1.05229E-05	1.50747E-05	1.44995E-05	1.48214E-06	1.37897E-06	1.48214E-06	1.37897E-06	1.50747E-05	1.44995E-05	1.96387E-05
3831303774055	383130	3774055	1.56231E-05	1.52223E-05	4.03488E-06	3.75867E-06	0.000100616	7.23371E-05	4.87718E-05	4.81525E-05	3.41654E-05	1.08535E-05	1.55483E-05	1.4955E-05	1.5287E-06	1.42229E-06	1.5287E-06	1.42229E-06	1.55483E-05	1.4955E-05	2.02339E-05
3831403774055	383140	3774055	1.65914E-05	1.61657E-05	4.28495E-06	3.99162E-06	0.000104126	7.48607E-05	5.04732E-05	4.98324E-05	3.53573E-05	1.12321E-05	1.60907E-05	1.54767E-05	1.58203E-06	1.47191E-06	1.58203E-06	1.47191E-06	1.60907E-05	1.54767E-05	2.09089E-05
3831503774055	383150	3774055	1.76108E-05	1.7159E-05	4.54823E-06	4.23688E-06	0.000107698	7.74291E-05	5.22049E-05	5.15421E-05	3.65703E-05	1.16175E-05	1.66427E-05	1.60077E-05	1.63631E-06	1.52241E-06	1.63631E-06	1.52241E-06	1.66427E-05	1.60077E-05	2.16147E-05
3831603774055	383160	3774055	1.86184E-05	1.81407E-05	4.80847E-06	4.4793E-06	0.000110718	7.96003E-05	5.36688E-05	5.29874E-05	3.75958E-05	1.19432E-05	1.71094E-05	1.64566E-05	1.68219E-06	1.5651E-06	1.68219E-06	1.5651E-06	1.71094E-05	1.64566E-05	2.22825E-05
3831703774055	383170	3774055	1.97445E-05	1.92418E-05	5.07116E-06	4.72135E-06	0.000116944	8.43397E-05	5.69389E-05	5.62198E-05	3.98611E-05	1.26648E-05	1.81564E-05	1.74581E-05	1.78479E-06	1.66015E-06	1.78479E-06	1.66015E-06	1.81564E-05	1.74581E-05	2.36488E-05
3831803774055	383180	3774055	2.08608E-05	2.03355E-05	5.35748E-06	4.98936E-06	0.000123523	8.91009E-05	6.01278E-05	5.93722E-05	4.21033E-05	1.33772E-05	1.91857E-05	1.84597E-05	1.88744E-06	1.75487E-06	1.88744E-06	1.75487E-06	1.91857E-05	1.84597E-05	2.49951E-05
3831903774055	383190	3774055	2.20244E-05	2.14649E-05	5.65381E-06	5.26737E-06	0.000130446	9.40623E-05	6.34863E-05	6.26847E-05	4.44655E-05	1.41252E-05	2.02614E-05	1.94914E-05	1.99307E-06	1.85309E-06	1.99307E-06	1.85309E-06	2.02614E-05	1.94914E-05	2.63917E-05
3832003774055	383200	3774055	2.32539E-05	2.26604E-05	5.96844E-06	5.56008E-06	0.000137746	9.93124E-05	6.70447E-05	6.61972E-05	4.69599E-05	1.49144E-05	2.13958E-05	2.05848E-05	2.10469E-06	1.95731E-06	2.10469E-06	1.95731E-06	2.13958E-05	2.05848E-05	2.78694E-05
3832103774055	383210	3774055	2.44834E-05	2.38559E-05	6.28306E-06	5.85279E-06	0.000145046	0.000104563	7.06032E-05	6.97096E-05	4.94543E-05	1.57036E-05	2.25302E-05	2.16782E-05	2.21631E-06	2.06153E-06	2.21631E-06	2.06153E-06	2.25302E-05	2.16782E-05	2.93471E-05
3832203774055	383220	3774055	2.57128E-05	2.50513E-05	6.59827E-06	6.1455E-06	0.000152346	0.000109881	7.41617E-05	7.32221E-05	5.19487E-05	1.64928E-05	2.36646E-05	2.27716E-05	2.32793E-06	2.16575E-06	2.32793E-06	2.16575E-06	2.36646E-05	2.27716E-05	3.08248E-05
3832303774065	382300	3774065	6.03278E-06	5.87961E-06	1.54822E-06	1.44208E-06	4.26127E-05	3.00139E-05	2.02588E-05	2.00035E-05	1.39267E-05	4.62968E-06	6.63966E-06	6.39039E-06	6.53294E-07	6.08106E-07	6.53294E-07	6.08106E-07	6.63966E-06	6.39039E-06	8.65195E-06
3832403774065	382400	3774065	6.13738E-06	5.98161E-06	1.57433E-06	1.46688E-06	4.33444E-05	3.05237E-05	2.06127E-05	2.03532E-05	1.41685E-05	4.70923E-06	6.75436E-06	6.50124E-06	6.64611E-07	6.18617E-07	6.64611E-07	6.18617E-07	6.75436E-06	6.50124E-06	8.80139E-06
3832503774065	382500	3774065	6.24198E-06	6.08361E-06	1.60143E-06	1.49168E-06	4.40965E-05	3.10474E-05	2.09666E-05	2.07029E-05	1.44116E-05	4.78877E-06	6.87106E-06	6.61209E-06	6.76028E-07	6.29596E-07	6.76028E-07	6.29596E-07	6.87106E-06	6.61209E-06	8.95083E-06
3832603774065	382600	3774065	6.34487E-06	6.18561E-06	1.62853E-06	1.51648E-06	4.48486E-05	3.15711E-05	2.13205E-05	2.10526E-05	1.46547E-05	4.86831E-06	6.98776E-06	6.72294E-06	6.87444E-07	6.40574E-07	6.87444E-07	6.40574E-07	6.98776E-06	6.72294E-06	9.10027E-06
3832703774065	382700	3774065	6.44776E-06	6.28761E-06	1.65564E-06	1.54128E-06	4.56007E-05	3.20948E-05	2.16744E-05	2.14023E-05	1.48978E-05	4.94785E-06	7.10446E-06	6.83379E-06	6.98861E-07	6.51553E-07	6.98861E-07	6.51553E-07	7.10446E-06	6.83379E-06	9.24971E-06
3832803774065	382800	3774065	6.55196E-06	6.38961E-06	1.68274E-06	1.56608E-06	4.63528E-05	3.26185E-05	2.20283E-05	2.17521E-05	1.51409E-05	5.02739E-06	7.22114E-06	6.94464E-06	7.10277E-07	6.62507E-07	7.10277E-07	6.62507E-07	7.22114E-06	6.94464E-06	9.39914E-06
3832903774065	382900	3774065	6.65385E-06	6.49161E-06	1.70985E-06	1.59088E-06	4.71049E-05	3.31423E-05	2.23822E-05	2.21018E-05	1.53839E-05	5.10793E-06	7.33747E-06	7.05549E-06	7.21693E-07	6.73461E-07	7.21693E-07	6.73461E-07	7.33747E-06	7.05549E-06	9.54857E-06
3833003774065	383000	3774065	6.75574E-06	6.59362E-06	1.73695E-06	1.61568E-06	4.78571E-05	3.36661E-05	2.27361E-05	2.24516E-05	1.56269E-05	5.18847E-06	7.45379E-06	7.16634E-06	7.33109E-07	6.84415E-07	7.33109E-07	6.84415E-07	7.45379E-06	7.16634E-06	9.69801E-06
3833103774065	383100	3774065	6.85763E-06	6.69563E-06	1.76406E-06	1.64048E-06	4.86092E-05	3.41898E-05	2.30899E-05	2.28013E-05	1.58699E-05	5.26901E-06	7.57011E-06	7.27719E-06	7.44525E-07	6.95369E-07	7.44525E-07	6.95369E-07	7.57011E-06	7.27719E-06	9.84744E-06
3833203774065	383200	3774065	6.95952E-06	6.79764E-06	1.79116E-06	1.66528E-06	4.93613E-05	3.47136E-05	2.34437E-05	2.31511E-05	1.61129E-05	5.34954E-06	7.68643E-06	7.38804E-06	7.55941E-07	7.06323E-07	7.55941E-07	7.06323E-07	7.68643E-06	7.38804E-06	9.99687E-06
3833303774065	383300	3774065	7.06141E-06	6.89965E-06	1.81827E-06	1.69008E-06	5.01134E-05	3.52373E-05	2.37976E-05	2.35008E-05	1.63559E-05	5.43007E-06	7.80275E-06	7.49889E-06	7.67357E-07	7.17278E-07	7.67357E-07	7.17278E-07	7.80275E-06	7.49889E-06	1.01463E-05
3833403774065	383400	3774065	7.16329E-06	6.99967E-06	1.84538E-06	1.71488E-06	5.08655E-05	3.57611E-05	2.41515E-05	2.38506E-05	1.65988E-05	5.51059E-06	7.91907E-06	7.60974E-06	7.78774E-07	7.28233E-07	7.78774E-07	7.28233E-07	7.91907E-06	7.60974E-06	1.02979E-05
3833503774065	383500	3774065	7.26518E-06	7.09969E-06	1.87249E-06	1.73968E-06	5.16176E-05	3.62848E-05	2.45054E-05	2.42004E-05	1.68418E-05	5.59112E-06	8.03539E-06	7.72059E-06	7.90191E-07	7.39188E-07	7.90191E-07	7.39188E-07	8.03539E-06	7.72059E-06	1.04495E-05
3833603774065	383600	3774065	7.36707E-06	7.19971E-06	1.89959E-06	1.76448E-06	5.23697E-05	3.68085E-05	2.48593E-05	2.45503E-05	1.70847E-05	5.67164E-06	8.15171E-06	7.83144E-06	8.01608E-07	7.50143E-07	8.01608E-07	7.50143E-07	8.15171E-06	7.83144E-06	1.06011E-05
3833703774065	383700	3774065	7.46896E-06	7.29973E-06	1.92669E-06	1.78928E-06	5.31218E-05	3.73323E-05	2.52132E-05	2.49001E-05	1.73276E-05	5.75216E-06	8.26803E-06	7.94229E-06	8.13025E-07	7.61098E-07	8.13025E-07	7.61098E-07	8.26803E-06	7.94229E-06	1.07527E-05
3833803774065	383800	3774065	7.57085E-06	7.39975E-06	1.95379E-06	1.81408E-06	5.38739E-05	3.78561E-05	2.55671E-05	2.52499E-05	1.75705E-05	5.83268E-06	8.38435E-06	8.05314E-06	8.24442E-07	7.72053E-07	8.24442E-07	7.72053E-07	8.38435E-06	8.05314E-06	1.09043E-05
3833903774065	383900	3774065	7.67274E-06	7.49976E-06	1.98089E-06	1.83888E-06	5.46259E-05	3.83798E-05	2.59209E-05	2.55997E-05	1.78134E-05	5.91321E-06	8.50067E-06	8.16399E-06	8.35859E-07	7.83008E-07	8.35859E-07	7.83008E-07	8.50067E-06	8.16399E-06	1.10559E-05
3834003774065	384000	3774065	7.77463E-06	7.59978E-06	2.00798E-06	1.86368E-06	5.53778E-05	3.89035E-05	2.62748E-05	2.59495E-05	1.80563E-05	5.99374E-06	8.61699E-06	8.27484E-06	8.47276E-07	7.93963E-07	8.47276E-07	7.93963E-07	8.61699E-06	8.27484E-06	1.12075E-05
3834103774065	384100	3774065	7.87652E-06	7.69979E-06	2.03508E-06	1.88848E-06	5.61297E-05	3.94272E-05	2.66286E-05	2.62993E-05	1.82992E-05	6.07427E-06	8.73331E-06	8.38569E-06	8.58693E-07	8.04918E-07	8.58693E-07	8.04918E-07	8.73331E-06	8.38569E-06	1.13591E-05
3834203774065	384200	3774065	7.97841E-06	7.79981E-06	2.06217E-06	1.91328E-06	5.68816E-05	3.99509E-05	2.69825E-05	2.66492E-05	1.85421E-05	6.15481E-06	8.84963E-06	8.49654E-06	8.70109E-07	8.15873E-07	8.70109E-07	8.15873E-07	8.84963E-06	8.49654E-06	1.15106E-05
3834303774065	384300	3774065	8.08029E-06	7.89982E-06	2.08927E-06	1.93808E-06	5.76335E-05	4.04746E-05	2.73363E-05	2.69991E-05	1.87849E-05	6.23534E-06	8.96595E-06	8.60739E-06	8.81526E-07	8.26829E-07	8.81526E-07	8.26829E-07	8.96595E-06	8.60739E-06	1.16622E-05
3834403774065	384400	3774065	8.18218E-06	7.99983E-06	2.11636E-06	1.96288E-06	5.83853E-05	4.09983E-05	2.76902E-05	2.73489E-05	1.90278E-05	6.31588E-06	9.08227E-06	8.71824E-06	8.92943E-07	8.37784E-07	8.92943E-07	8.37784E-07	9.08227E-06	8.71824E-06	1.18137E-05
3834503774065	384500	3774065	8.28407E-06	8.09984E-06	2.14346E-06	1.98768E-06	5.91372E-05	4.15219E-05	2.80441E-05	2.76988E-05	1.92707E-05	6.39641E-06	9.19859E-06	8.82909E-06	9.04360E-07	8.48740E-07	9.04360E-07	8.48740E-07	9.19859E-06	8.82909E-06	1.19653E-05
3834603774065	384600	3774065	8.38596E-06	8.19985E-06	2.17055E-06	2.01248E-06	5.98890E-05	4.20456E-05	2.83980E-05	2.80486E-05	1.95136E-05	6.47695E-06	9.31491E-06	8.93994E-06	9.15777E-07	8.59695E-07	9.15777E-07	8.59695E-07	9.31491E-06	8.93994E-06	1.21168E-05
3834703774065	384700	3774065	8.48785E-06	8.29986E-06	2.19765E-06	2.03728E-06	6.06409E-05	4.25692E-05	2.87519E-05	2.83985E-05	1.97565E-05	6.55748E-06	9.43123E-06	9.05079E-06	9.27194E-07	8.70651E-07	9.27194E-07	8.70651E-07	9.43123E-06	9.05079E-06	1.22684E-05
3834803774065	384800	3774065	8.58974E-06	8.39987E-06	2.22474E-06	2.06208E-06	6.13928E-05	4.30929E-05	2.91058E-05	2.87483E-05	2.00000E-05	6.63801E-06	9.54755E-06	9.16164E-06	9.38611E-07	8.81608E-07	9.38611E-07	8.81608E-07	9.54755E-06	9.16164E-06	1.24200E-05
3834903774065	384900	3774065	8.69163E-06	8.49988E-06	2.25184E-06	2.08688E-06	6.21447E-05	4.36165E-05	2.94597E-05	2.90981E-05	2.02434E-05	6.71854E-06	9.66387E-06	9.27249E-06	9.50028E-07	8.92566E-07	9.50028E-07	8.92566E-07	9.66387E-06	9.27249E-06	1.25716E-05
3835003774065	385000	3774065	8.79352E-06	8.59989E-06	2.27893E-06	2.11168E-06	6.28966E-05	4.41402E-05	2.98136E-05	2.94479E-05	2.04868E-05	6.79907E-06	9.78019E-06	9.38334E-06	9.61445E-07	9.03523E-07	9.61445E-07	9.03523E-07	9.78019E-06	9.38334E-06	1.27232E-05
3835103774065	385100	3774065	8.89541E-06	8.69990E-06	2.30603E-06	2.13648E-06	6.36484E-05	4.46638E-05	3.01675E-05	2.97977E-05	2.07302E-05	6.87960E-06	9.89651E-06	9.49419E-06	9.72862E-07	9.14480E-07	9.72862E-07	9.14480E-07	9.89651E-06	9.49419E-06	1.28749E-05
3835203774065	385200	3774065	8.99730E-06	8.79991E-06	2.33312E-06	2.16128E-06	6.44003E-05	4.51875E-05	3.05214E-05	3.01474E-05	2.09736E-05	6.96013E-06	1.00128E-05	9.60504E-06	9.84279E-07	9.25437E-07	9.84279E-07	9.25437E-07	1.00128E-05	9.60504E-06	1.30265E-05
3835303774065	385300	3774065	9.09919E-06	8.89992E-06	2.36022E-06	2.18608E-06	6.51521E-05	4.57111E-05	3.08753E-05	3.04971E-05	2.12170E-05	7.04066E-06	1.01290E-05	9.71589E-06	9.95696E-07	9.36394E-07	9.95696E-07	9.36394E-07	1.01290E-05	9.71589E-06	1.31782E-05
3835403774065	385400	3774065	9.20108E-06	8.99993E-06	2.38732E-06	2.21088E-06	6.59040E-05	4.62348E-05	3.12292E-05	3.08468E-05	2.14604E-05	7.12119E-06	1.02451E-05	9.82674E-06	1.00711E-06	9.47351E-07	1.00711E-06	9.47351E-07	1.02451E-05	9.82674E-06	1.33298E-05
3835503774065	385500	3774065	9.30297E-06	9.09994E-06	2.41443E-06	2.23568E-06	6.66558E-05	4.67584E-05	3.15831E-05	3.11965E-05	2.17038E-05	7.20172E-06	1.03612E-05	9.93759E-06	1.01852E-06	9.58308E-07	1.01852E-06	9.58308E-07	1.03612E-05	9.93759E-06	1.34815E-05
3835603774065	385600	3774065	9.40486E-06	9.19995E-06	2.44153E-06	2.26048E-06	6.74077E-05	4.72821E-05	3.19370E-05	3.15462E-05	2.19472E-05	7.28225E-06	1.04773E-05	1.00484E-05	1.02993E-06	9.69265E-07	1.02993E-06	9.69265E-07	1.04773E-05	1.00484E-05	1.36332E-05
3835703774065	385700	3774065	9.50675E-06	9.29996E-06	2.46864E-06	2.28528E-06	6.81596E-05	4.78057E-05	3.22909E-05	3.18959E-05	2.21906E-05	7.36278E-06	1.05934E-05	1.01595E-05	1.04134E-06	9.80222E-07	1.04134E-06	9.80222E-07	1.05934E-05	1.01595E-05	1.37849E-05
3835803774065	385800	3774065	9.60864E-06	9.39997E-06	2.49574E-06	2.31008E-06	6.89115E-05	4.83294E-05	3.26448E-05	3.22456E-05	2.24340E-05	7.44331E-06	1.07095E-05	1.02706E-05	1.05275E-06	9.91179E-07	1.05275E-06	9.91179E-07	1.07095E-05	1.02706E-05	1.39366E-05
3835903774065	385900	3774065	9.71053E-06	9.49998E-06	2.52285E-06	2.33488E-06	6.96634E-05	4.88530E-05	3.29987E-05	3.25953E-05	2.26774E-05	7.52384E-06	1.08256E-05	1.03817E-05	1.06416E-06	1.00214E-06	1.06416E-06	1.00214E-06	1.08256E-05	1.03817E-05	1.40883E-05
3836003774065	386000	3774065	9.81242E-06	9.59999E-06	2.54995E-06	2.35968E-06	7.04153E-05	4.93767E-05	3.33526E-05	3.29451E-05	2.29208E-05	7.60437E-06	1.09417E-05	1.04928E-05	1.07557E-06	1.01310E-06	1.07557E-06	1.01310E-06	1.09417E-05	1.04928E-05	1.42400E-05
3836103774065	386100	3774065	9.91431E-06	9.70000E-06	2.57706E-06	2.38448E-06	7.11672E-05	4.99003E-05	3.37065E-05	3.32948E-05	2.31642E-05	7.68490E-06	1.10578E-05	1.06039E-05	1.08698E-06	1.02406E-06	1.08698E-06	1.02406E-06	1.10578E-05	1.06039E-05	1.43917E-05
3836203774065	386200	3774065	1.00162E-05	9.80001E-06	2.60416E-06	2.40928E-06	7.19191E-05	5.04240E-05	3.40604E-05	3.36446E-05	2.34076E-05	7.76543E-06	1.11739E-05	1.07150E-05	1.09839E-06	1.03503E-06	1.09839E-06	1.03503E-06	1.11739E-05	1.07150E-05	1.45434E-05
3836303774065	386300	3774065	1.01180E-05	9.90002E-06	2.63127E-06	2.43408E-06	7.26710E-05	5.09476E-05	3.44143E-05	3.39943E-05	2.36510E-05	7.84596E-06	1.12900E-05	1.08261E-05	1.10980E-06	1.04599E-06	1.10980E-06	1.04599E-06	1.12900E-05	1.08261E-05	1.46951E-05
3836403774065	386400	3774065	1.02199E-05	1.00000E-05	2.65838E-06	2.45888E-06	7.34229E-05	5.14713E-05	3.47682E-05	3.43441E-05	2.38944E-05	7.92649E-06	1.14061E-05	1.09372E-05	1.12121E-06	1.05696E-06	1.12121E-06	1.05696E-06	1.14061E-05	1.09372E-05	1.48468E-05
3836503774065	386500	3774065	1.03217E-05	1.00999E-05	2.68549E-06	2.48368E-06	7.41748E-05	5.19950E-05	3.51221E-05	3.46938E-05	2.41378E-05	8.00702E-06	1.15222E-05	1.10483E-05	1.13262E-06	1.06792E-06	1.13262E-06	1.06792E-06	1.15222E-05	1.10483E-05	1.49985E-05
3836603774065	386600	3774065	1.04236E-05	1.01999E-05	2.71260E-06	2.50848E-06	7.49267E-05	5.25187E-05	3.54760E-05	3.50436E-05	2.43812E-05	8.08755E-06	1.16383E-05	1.11594E-05	1.14403E-06	1.07889E-06	1.14403E-06	1.07889E-06	1.16383E-05	1.11594E-05	1.51502E-05
3836703774065	386700	3774065	1.05255E-05	1.02999E-05	2.73971E-06	2.53328E-06	7.56786E-05	5.30424E-05	3.58299E-05	3.53934E-05	2.46246E-05	8.16808E-06	1.17544E-05	1.12705E-05	1.15544E-06	1.08985E-06	1.15544E-06	1.08985E-06	1.17544E-05	1.12705E-05	1.53019E-05
3836803774065	386800	3774065	1.06274E-05	1.03998E-05	2.76682E-06	2.55808E-06	7.64305E-05	5.35661E-05	3.61838E-05	3.57432E-05	2.48680E-05	8.24861E-06	1.18705E-05	1.13816E-05	1.16685E-06	1.10081E-06	1.16685E-06	1.10081E-06	1.18705E-05	1.13816E-05	1.54536E-05
3836903774065	386900	3774065	1.07293E-05	1.04998E-05	2.79393E-06	2.58288E-06	7.71824E-05	5.40898E-05	3.65377E-05	3.60931E-05	2.51114E-05	8.32914E-06	1.19866E-05	1.14927E-05	1.17826E-06	1.11177E-06	1.17826E-06	1.11177E-06	1.19866E-05	1.14927E-05	1.56053E-05
3837003774065	387000	3774065	1.08312E-05	1.05998E-05	2.82104E-06	2.60768E-06	7.79343E-05	5.46135E-05	3.68916E-05	3.64429E-05	2.53548E-05	8.40967E-06	1.21027E-05	1.16038E-05	1.18967E-06	1.12273E-06	1.18967E-06	1.12273E-06	1.21027E-05	1.16038E-05	1.57571E-05
3837103774065	387100	3774065	1.09331E-05	1.06997E-05	2.84815E-06	2.63248E-06	7.86862E-05	5.51372E-05	3.72455E-05	3.67928E-05	2.55982E-05	8.49020E-06	1.22188E-05	1.17149E-05	1.20108E-06	1.13369E-06	1.20108E-06	1.13369E-06	1.22188E-05	1.17149E-05	1.59089E-05
3837203774065	387200	3774065	1.10350E-05	1.07997E-05	2.87526E-06	2.65728E-06	7.94381E-05	5.56609E-05	3.75994E-05	3.71426E-05	2.58416E-05	8.57073E-06	1.23349E-05	1.18260E-05	1.21249E-06	1.14465E-06	1.21249E-06	1.14465E-06	1.23349E-05	1.18260E-05	1.60607E-05
3837303774065	387300	3774065	1.11369E-05	1.08997E-05	2.90237E-06	2.68208E-06	8.01900E-05	5.61846E-05	3.79533E-05	3.74925E-05	2.60850E-05	8.65126E-06	1.24510E-05	1.19371E-05	1.22390E-06	1.15561E-06	1.22390E-06	1.15561E-06	1.24510E-05	1.19371E-05	1.62125E-05
3837403774065	387400	3774065	1.12388E-05	1.09996E-05	2.92948E-06	2.70688E-06	8.09419E-05	5.67083E-05	3.83072E-05	3.78423E-05	2.63284E-05	8.73179E-06	1.25671E-05	1.20482E-05	1.23531E-06	1.16657E-06	1.23531E-06	1.16657E-06	1.25671E-05	1.20482E-05	1.63643E-05
3837503774065	387500	3774065	1.13407E-05	1.10996E-05	2.95659E-06	2.73168E-06	8.16938E-05	5.72320E-05	3.86611E-05	3.81922E-05	2.65718E-05	8.81232E-06	1.26832E-05	1.21593E-05	1.24672E-06	1.17753E-06	1.24672E-06	1.17753E-06	1.26832E-05	1.21593E-05	1.65161E-05
3837603774065	387600	3774065	1.14426E-05	1.11995E-05	2.98370E-06	2.75648E-06	8.24457E-05	5.77557E-05	3.90150E-05	3.85420E-05	2.68152E-05	8.89285E-06	1.27993E-05	1.22704E-05	1.25813E-06	1.18849E-06	1.25813E-06	1.18849E-06	1.27993E-05	1.22704E-05	1.66679E-05
3837703774065	387700	3774065	1.15445E-05	1.12995E-05	3.01081E-06	2.78128E-06	8.31976E-05	5.82795E-05	3.93689E-05	3.88919E-05	2.70586E-05	8.97338E-06	1.29154E-05	1.23815E-05	1.26954E-06	1.19945E-06	1.26954E-06	1.19945E-06	1.29154E-05	1.23815E-05	1.68197E-05
3837803774065	387800	3774065	1.16464E-05	1.13994E-05	3.03792E-06	2.80608E-06	8.39495E-05	5.88032E-05	3.97228E-05	3.92417E-05	2.73020E-05	9.05391E-06	1.30315E-05	1.24926E-05	1.28095E-06	1.21041E-06	1.28095E-06	1.21041E-06	1.30315E-05	1.24926E-05

			MSite Grubbing / Prep	MMass Grading / Excavation	MMass Grading / Excavation	MDrainage / Utilities Trenching	MFoundations / Concrete Pads	MBuilding / Structure Construction	MAsphalt Paving	MLandscaping or Other Finishing	MWaterside Construction (Piles)	RSSWDemolition	RSSWPlacing Base	RSSWForm/Plac e Rebar and Pour	Child Risk				
Unique Identifier	X (UTM)	Y (UTM)	2027	2027	2028	2028	2028	2028	2028	2028	2028	2029	2029	2029	3rd Trimester	0<2	2<16	Total	per million
3830503774055	383050	3774055	4.54704E-05	5.34694E-05	5.27575E-05	1.12144E-05	1.45843E-05	1.07348E-05	1.1049E-06	1.29446E-05	1.1049E-06	2.27988E-05	3.30815E-05	1.96101E-05	3.98384E-09	4.9053E-08	7.8112E-09	6.08481E-08	0.06084807
3830603774055	383060	3774055	4.74144E-05	5.57555E-05	5.50131E-05	1.16939E-05	1.52078E-05	1.11938E-05	1.15214E-06	1.34981E-05	1.15214E-06	2.38001E-05	3.45344E-05	2.04713E-05	4.34458E-09	5.3222E-08	8.4258E-09	6.59921E-08	0.06599209
3830703774055	383070	3774055	4.95089E-05	5.82184E-05	5.74432E-05	1.22105E-05	1.58796E-05	1.16882E-05	1.20304E-06	1.40943E-05	1.20304E-06	2.48669E-05	3.60824E-05	2.13889E-05	4.76957E-09	5.8105E-08	9.1431E-09	7.20179E-08	0.07201785
3830803774055	383080	3774055	5.19709E-05	6.11136E-05	6.02998E-05	1.28177E-05	1.66693E-05	1.22695E-05	1.26286E-06	1.47952E-05	1.26286E-06	2.60834E-05	3.78476E-05	2.24353E-05	5.30439E-09	6.4223E-08	1.0042E-08	7.95699E-08	0.07956989
3830903774055	383090	3774055	5.46614E-05	6.42773E-05	6.34214E-05	1.34812E-05	1.75322E-05	1.29047E-05	1.32824E-06	1.55612E-05	1.32824E-06	2.73654E-05	3.97078E-05	2.3538E-05	5.95506E-09	7.1622E-08	1.1129E-08	8.87068E-08	0.08870679
3831003774055	383100	3774055	5.70455E-05	6.70808E-05	6.61876E-05	1.40692E-05	1.82969E-05	1.34675E-05	1.38617E-06	1.62399E-05	1.38617E-06	2.85351E-05	4.14051E-05	2.45441E-05	6.66225E-09	7.9588E-08	1.2295E-08	9.8545E-08	0.09854499
3831103774055	383110	3774055	5.86386E-05	6.89542E-05	6.8036E-05	1.44621E-05	1.88079E-05	1.38436E-05	1.42488E-06	1.66934E-05	1.42488E-06	2.94085E-05	4.26724E-05	2.52953E-05	7.3428E-09	8.7163E-08	1.3386E-08	1.07892E-07	0.10789236
3831203774055	383120	3774055	6.02874E-05	7.0893E-05	6.99491E-05	1.48688E-05	1.93367E-05	1.42329E-05	1.46495E-06	1.71628E-05	1.46495E-06	3.03194E-05	4.39941E-05	2.60788E-05	8.16797E-09	9.6306E-08	1.4698E-08	1.19172E-07	0.11917246
3831303774055	383130	3774055	6.21144E-05	7.30415E-05	7.20689E-05	1.53194E-05	1.99227E-05	1.46642E-05	1.50934E-06	1.76829E-05	1.50934E-06	3.13238E-05	4.54515E-05	2.69427E-05	9.22814E-09	1.0801E-07	1.6371E-08	1.33608E-07	0.13360812
3831403774055	383140	3774055	6.41866E-05	7.54782E-05	7.44732E-05	1.58305E-05	2.05874E-05	1.51534E-05	1.5597E-06	1.82728E-05	1.5597E-06	3.23812E-05	4.69858E-05	2.78523E-05	1.06061E-08	1.2317E-07	1.8527E-08	1.52305E-07	0.15230475
3831503774055	383150	3774055	6.63534E-05	7.80262E-05	7.69873E-05	1.63649E-05	2.12824E-05	1.5665E-05	1.61235E-06	1.88897E-05	1.61235E-06	3.3501E-05	4.86107E-05	2.88154E-05	1.24584E-08	1.4346E-07	2.1385E-08	1.77307E-07	0.17730697
3831603774055	383160	3774055	6.84033E-05	8.04367E-05	7.93657E-05	1.68704E-05	2.19399E-05	1.61489E-05	1.66216E-06	1.94732E-05	1.66216E-06	3.46053E-05	5.0213E-05	2.97652E-05	1.51918E-08	1.7326E-07	2.5519E-08	2.13973E-07	0.21397268
3831703774055	383170	3774055	7.04258E-05	8.28373E-05	8.17284E-05	1.73594E-05	2.25874E-05	1.66348E-05	1.71257E-06	2.00611E-05	1.71257E-06	3.56672E-05	5.17168E-05	3.06901E-05	1.56455E-08	1.7835E-07	2.6282E-08	2.20338E-07	0.22033847
3831803774055	383180	3774055	7.24479E-05	8.52379E-05	8.40911E-05	1.78484E-05	2.32349E-05	1.71207E-05	1.76298E-06	2.06289E-05	1.76298E-06	3.67291E-05	5.32311E-05	3.15648E-05	1.60991E-08	1.8344E-07	2.7045E-08	2.26703E-07	0.22670425
3831903774055	383190	3774055	7.44699E-05	8.76385E-05	8.64538E-05	1.83374E-05	2.38824E-05	1.76066E-05	1.81339E-06	2.11967E-05	1.81339E-06	3.77909E-05	5.47454E-05	3.24396E-05	1.65528E-08	1.8853E-07	2.7808E-08	2.33068E-07	0.23306825
3832003774055	383200	3774055	7.64919E-05	8.99392E-05	8.87165E-05	1.88265E-05	2.45298E-05	1.80925E-05	1.86381E-06	2.17645E-05	1.86381E-06	3.88528E-05	5.62597E-05	3.33141E-05	1.70065E-08	1.9362E-07	2.8571E-08	2.39433E-07	0.23943225
3832103774055	383210	3774055	7.85139E-05	9.22399E-05	9.09792E-05	1.93155E-05	2.51772E-05	1.85784E-05	1.91422E-06	2.23324E-05	1.91422E-06	3.99147E-05	5.77741E-05	3.41887E-05	1.74602E-08	1.9872E-07	2.9334E-08	2.45798E-07	0.24579625
3832203774055	383220	3774055	8.05358E-05	9.45406E-05	9.32419E-05	1.98046E-05	2.58246E-05	1.90643E-05	1.96463E-06	2.29002E-05	1.96463E-06	4.09766E-05	5.92884E-05	3.50632E-05	1.79139E-08	2.0381E-07	3.0097E-08	2.52163E-07	0.25216425
3832303774065	382300	3774065	3.58895E-05	4.22031E-05	4.16411E-05	8.85148E-06	1.15113E-05	8.47293E-06	8.72092E-07	1.02171E-05	8.72092E-07	1.80544E-05	2.61973E-05	1.55292E-05	2.485E-09	3.1517E-08	5.2036E-09	3.92055E-08	0.03920555
3829803774065	382980	3774065	3.62404E-05	4.26157E-05	4.20483E-05	8.93803E-06	1.16238E-05	8.55578E-06	8.8062E-07	1.0317E-05	8.8062E-07	1.82883E-05	2.65367E-05	1.57304E-05	2.5665E-09	3.2451E-08	5.3356E-09	4.0353E-08	0.04035298
3829903774065	382990	3774065	3.66136E-05	4.30546E-05	4.24813E-05	9.03008E-06	1.17435E-05	8.64388E-06	8.89688E-07	1.04233E-05	8.89688E-07	1.85379E-05	2.68988E-05	1.59451E-05	2.65467E-09	3.3459E-08	5.4783E-09	4.15925E-08	0.04159245
3830003774065	383000	3774065	3.75661E-05	4.41747E-05	4.35865E-05	9.265E-06	1.20491E-05	8.86876E-06	9.12834E-07	1.06944E-05	9.12834E-07	1.90401E-05	2.76275E-05	1.6377E-05	2.79709E-09	3.5132E-08	5.7256E-09	4.36545E-08	0.04365453
3830103774065	383010	3774065	3.91202E-05	4.60022E-05	4.53897E-05	9.64829E-06	1.25475E-05	9.23566E-06	9.50598E-07	1.11369E-05	9.50598E-07	1.98168E-05	2.87546E-05	1.70451E-05	3.00015E-09	3.7539E-08	6.0881E-09	4.66274E-08	0.04662743
3830203774065	383020	3774065	4.08916E-05	4.80852E-05	4.74449E-05	1.00852E-05	1.31157E-05	9.65385E-06	9.93641E-07	1.16411E-05	9.93641E-07	2.0712E-05	3.00536E-05	1.78151E-05	3.23841E-09	4.0358E-08	6.5112E-09	5.01079E-08	0.05010789
3830303774065	383030	3774065	4.20836E-05	4.94869E-05	4.8828E-05	1.03792E-05	1.3498E-05	9.93527E-06	1.02261E-06	1.19805E-05	1.02261E-06	2.13577E-05	3.09905E-05	1.83705E-05	3.44435E-09	4.2751E-08	6.8622E-09	5.30578E-08	0.05305776
3830403774065	383040	3774065	4.33481E-05	5.09738E-05	5.02951E-05	1.0691E-05	1.39036E-05	1.02338E-05	1.05333E-06	1.23405E-05	1.05333E-06	2.20408E-05	3.19817E-05	1.89581E-05	3.6754E-09	4.5425E-08	7.2532E-09	5.63541E-08	0.05635411
3830503774065	383050	3774065	4.48688E-05	5.2762E-05	5.20595E-05	1.10661E-05	1.43913E-05	1.05928E-05	1.09028E-06	1.27734E-05	1.09028E-06	2.28581E-05	3.31675E-05	1.9661E-05	3.95755E-09	4.8687E-08	7.7307E-09	6.03757E-08	0.06037571
3830603774065	383060	3774065	4.67627E-05	5.49891E-05	5.42569E-05	1.15332E-05	1.49888E-05	1.10399E-05	1.13631E-06	1.33125E-05	1.13631E-06	2.38562E-05	3.46159E-05	2.05196E-05	4.31523E-09	5.2816E-08	8.3355E-09	6.54671E-08	0.06546705
3830703774065	383070	3774065	4.8807E-05	5.7393E-05	5.66288E-05	1.20374E-05	1.56545E-05	1.15225E-05	1.18598E-06	1.38945E-05	1.18598E-06	2.49293E-05	3.61729E-05	2.14426E-05	4.73743E-09	5.7664E-08	9.0427E-09	7.14439E-08	0.07144387
3830803774065	383080	3774065	5.12746E-05	6.02948E-05	5.94919E-05	1.2646E-05	1.6446E-05	1.21051E-05	1.24594E-06	1.4597E-05	1.24594E-06	2.61738E-05	3.79788E-05	2.25131E-05	5.2774E-09	6.3838E-08	9.9439E-09	7.90591E-08	0.07905913
3830903774065	383090	3774065	5.39818E-05	6.34782E-05	6.2633E-05	1.33136E-05	1.73143E-05	1.27442E-05	1.31173E-06	1.53677E-05	1.31173E-06	2.74933E-05	3.98934E-05	2.3648E-05	5.93799E-09	7.1347E-08	1.104E-08	8.83248E-08	0.08832484
3831003774065	383100	3774065	5.64049E-05	6.63275E-05	6.54444E-05	1.39112E-05	1.80914E-05	1.33163E-05	1.3706E-06	1.60575E-05	1.3706E-06	2.87005E-05	4.1645E-05	2.46863E-05	6.66049E-09	7.9483E-08	1.2224E-08	9.83678E-08	0.09836781
3831103774065	383110	3774065	5.7998E-05	6.82009E-05	6.72928E-05	1.43041E-05	1.86024E-05	1.36924E-05	1.40932E-06	1.6511E-05	1.40932E-06	2.95895E-05	4.29349E-05	2.5451E-05	7.34875E-09	8.7141E-08	1.3322E-08	1.07812E-07	0.10781186
3831203774065	383120	3774065	5.96357E-05	7.01267E-05	6.91929E-05	1.4708E-05	1.91277E-05	1.4079E-05	1.44911E-06	1.69772E-05	1.44911E-06	3.05159E-05	4.42792E-05	2.62478E-05	8.18347E-09	9.6386E-08	1.4644E-08	1.19213E-07	0.11921349
3831303774065	383130	3774065	6.14794E-05	7.22948E-05	7.13322E-05	1.51628E-05	1.97191E-05	1.45143E-05	1.49391E-06	1.75021E-05	1.49391E-06	3.15452E-05	4.57728E-05	2.71332E-05	9.26348E-09	1.083E-07	1.6344E-08	1.33912E-07	0.13391212
3831403774065	383140	3774065	6.36017E-05	7.47904E-05	7.37946E-05	1.56862E-05	2.03998E-05	1.50153E-05	1.54548E-06	1.81063E-05	1.54548E-06	3.26339E-05	4.73525E-05	2.80696E-05	1.06736E-08	1.2382E-07	1.8551E-08	1.53042E-07	0.15304224
3831503774065	383150	3774065	6.57296E-05	7.72926E-05	7.62634E-05	1.6211E-05	2.10823E-05	1.55177E-05	1.59719E-06	1.87121E-05	1.59719E-06	3.37724E-05	4.90045E-05	2.90489E-05	1.25553E-08	1.4442E-07	2.1454E-08	1.78431E-07	0.17843116
3831603774065	383160	3774065	6.76792E-05	7.95852E-05	7.85255E-05	1.66918E-05	2.17076E-05	1.5978E-05	1.64456E-06	1.92671E-05	1.64456E-06	3.48642E-05	5.05886E-05	2.99879E-05	1.52813E-08	1.7412E-07	2.5583E-08	2.14989E-07	0.21498861
3836503774065	383650	3774065	0.000579495	0.000681439	0.000672366	0.000142922	0.000185869	0.00013681	1.40814E-05	0.000164972	1.40814E-05	0.000624623	0.000906341	0.000537261	1.88694E-08	2.748E-07	5.954E-08	3.53213E-07	0.35321308
3836603774065	383660	3774065	0.000657624	0.000773312	0.000763016	0.000162191	0.000210928	0.000155255	1.59799E-05	0.000187214	1.59799E-05	0.000735036	0.001066553	0.000632231	2.11165E-08	3.0793E-07	6.7225E-08	3.96268E-07	0.39626839
3836703774065	383670	3774065	0.000739564	0.000869666	0.000858086	0.0001824	0.000237209	0.000174599	1.79709E-05	0.000210541	1.79709E-05	0.000857901	0.001244833	0.000737912	2.34535E-08	3.4234E-07	7.5297E-08	4.41086E-07	0.44108597
3836803774065	383680	3774065	0.000832365	0.000978793	0.00096576	0.000205288	0.000266975	0.000196508	2.0226E-05	0.00023696	2.0226E-05	0.001002436	0.001454556	0.000862231	2.61044E-08	3.8133E-07	8.4467E-08	4.91905E-07	0.49190467
3836903774065	383690	3774065	0.000934819	0.001099271	0.001084634	0.000230556	0.000299836	0.000220696	2.27155E-05	0.000266127	2.27155E-05	0.001166307	0.001692336	0.001003183	2.90357E-08	4.2444E-07	9.4615E-08	5.4809E-07	0.54808994
3837003774065	383700	3774065	0.001048632	0.001233105	0.001216686	0.000258626	0.000336341	0.000247565	2.54811E-05	0.000298527	2.54811E-05	0.001349586	0.001958279	0.001160828	3.22962E-08	4.7237E-07	1.059E-07	6.10571E-07	0.61057139
3837103774065	383710	3774065	0.00117754	0.00138469	0.001366253	0.000290419	0.000377687	0.000277998	2.86135E-05	0.000335225	2.86135E-05	0.00155893	0.002262041	0.001340892	3.59965E-08	5.2675E-07	1.1871E-07	6.81459E-07	0.68145926
3837203774065	383720	3774065	0.001328239	0.0015619	0.001541103	0.000327586	0.000426023	0.000313576	3.22754E-05	0.000378127	3.22754E-05	0.001804314	0.002618099	0.001551956	4.03324E-08	5.9045E-07	1.337E-07	7.64484E-07	0.76448449
3837303774065	383730	3774065	0.001498345	0.001761931	0.00173847	0.000369539	0.000480583	0.000353735	3.64089E-05	0.000426553	3.64089E-05	0.00207999	0.00301811	0.001789074	4.52336E-08	6.6244E-07	1.5064E-07	8.58315E-07	0.85831545
3837403774065	383740	3774065	0.001678605	0.001973902	0.001947619	0.000413997	0.0005384	0.000396292	4.07891E-05	0.00047787	4.07891E-05	0.002374156	0.003444952	0.002042098	5.0429E-08	7.3875E-07	1.686E-07	9.57778E-07	0.95777793
3837503774065	383750	3774065	0.001847235	0.002172197	0.002143274	0.000455587	0.000592487	0.000436103	4.48867E-05	0.000525876	4.48867E-05	0.002652745	0.00384919	0.002281722	5.52844E-08	8.1006E-07	1.8541E-07	1.05075E-06	1.05074972
3837603774065	383760	3774065	0.002011175	0.002364977	0.002333486	0.000496019	0.000645069	0.000474806	4.88703E-05	0.000572547	4.88703E-05	0.002923464	0.004242009	0.002514577	6.00047E-08	8.7938E-07	2.0175E-07	1.14114E-06	1.14113916
3837703774065	383770	3774065	0.002210224	0.002599042	0.002564435	0.000545111	0.000708913	0.000521798	5.37071E-05	0.000629213	5.37071E-05	0.003248723	0.004713968	0.002794345	6.575E-08	9.6376E-07	2.2161E-07	1.25111E-06	1.2511125
3837803774065	383780	3774065	0.002422458	0.002848612	0.002810682	0.000597455	0.000776985	0.000571904	5.88643E-05	0.000689632	5.88643E-05	0.003596934	0.00521923	0.003093854	7.18784E-08	1.0538E-06	2.4279E-07	1.36842E-06	1.36841712
3837903774065	383790	3774065	0.002627178	0.003089346	0.00304821	0.000647945	0.000842648	0.000620235	6.38388E-05	0.000747912	6.38388E-05	0.003937759	0.005713774	0.003387009	7.77872E-08	1.1405E-06	2.6323E-07	1.48155E-06	1.48154718
3838003774065	383800	3774065	0.002882125	0.003389143	0.003344016	0.000710823	0.00092442	0.000680424	7.00339E-05	0.000820491	7.00339E-05	0.004362561	0.00633017	0.003752397	8.51548E-08	1.2487E-06	2.8871E-07	1.62261E-06	1.62260669
3838103774065	383810	3774065	0.003214917	0.003780479	0.003730141	0.000792901	0.001031161	0.00075899	7.81205E-05	0.000915231	7.81205E-05	0.004916407	0.007133813	0.00422878	9.47826E-08	1.3902E-06	3.22E-07	1.80694E-06	1.80694102
3838203774065	383820	3774065	0.003729914	0.004386073	0.004327672	0.000919915	0.001196342	0.000880573	9.06346E-05	0.001061842	9.06346E-05	0.00577001	0.008372409	0.004962994	1.097E-07	1.6093E-06	3.7355E-07	2.09253E-06	2.09252765
3838303774065	383830	3774065	0.004787525	0.005629737	0.005554776	0.001180756	0.001535563	0.001130258	0.000116334	0.001362926	0.000116334	0.007498791	0.010880907	0.006449981	1.40372E-07	2.0598E-06	4.7943E-07	2.67958E-06	2.67958327
3838403774065	383840	3774065	0.003361951	0.003953379	0.003900739	0.000829164	0.001078321	0.000793703	8.16934E-05	0.000957089	8.16934E-05	0.005239623	0.007602807	0.00450679	9.89395E-08	1.4515E-06	3.3676E-07	1.88718E-06	1.88718339

Unique Identifier	X (UTM)	Y (UTM)	EGIODemolition 2025	EGIOSite Grubbing / Prep 2025	EGIOMass Grading / Excavation 2025	EGIOMass Grading / Excavation 2026	EGIODrainage / Utilities Trenching 2026	EGIODrainage / Utilities Trenching 2027	EGIOFoundations / Concrete Pads 2026	EGIOFoundations / Concrete Pads 2027	EGIOBuilding / Structure Construction 2026	EGIOBuilding / Structure Construction 2027	EGIOAsphalt Paving 2027	EGIOArchitectural Coating 2027	EGIOLandscaping or Other Finishing 2027	EGIOWaterside Construction (Piles) 2027	HIWaterside Construction (Landscaping) 2025	HIWaterside Construction (Landscaping) 2026	KMDemolition 2025	KMSite Grubbing / Prep 2025	KMMass Grading / Excavation 2025
3838603774065	383860	3774065	0.004222479	0.00165612	0.000548455	0.000537155	0.0012473	0.001245375	0.001638789	0.001637731	0.001755347	0.001713273	6.83069E-05	6.83069E-05	0.001849887	6.83069E-05	0.00081576	0.000790209	0.001377858	0.005980001	0.004545439
3838703774065	383870	3774065	0.003750483	0.00147099	0.000487148	0.000477111	0.001107875	0.001106165	0.001455602	0.001454663	0.001559132	0.00152176	6.06715E-05	6.06715E-05	0.001643103	6.06715E-05	0.00072477	0.000702069	0.001223573	0.005310395	0.004036466
3838803774065	383880	3774065	0.002668897	0.00104678	0.000346661	0.000339519	0.000788379	0.000787163	0.001035827	0.001035159	0.0011095	0.001082906	4.31747E-05	4.31747E-05	0.001169255	4.31747E-05	0.000516106	0.00049994	0.000869107	0.003771984	0.00286711
3838903774065	383890	3774065	0.002050889	0.00080439	0.000266389	0.0002609	0.000605823	0.000604888	0.000795972	0.000795458	0.000852585	0.000832149	3.31772E-05	3.31772E-05	0.000898504	3.31772E-05	0.0003969	0.000384468	0.00066668	0.002893437	0.002199321
3839003774065	383900	3774065	0.001657855	0.00065023	0.000215338	0.000210901	0.000489722	0.000488967	0.000643431	0.000643016	0.000689195	0.000672675	2.68191E-05	2.68191E-05	0.000726313	2.68191E-05	0.0003211	0.000311043	0.000538008	0.002334994	0.001774845
3839103774065	383910	3774065	0.001384568	0.00054305	0.000179841	0.000176135	0.000408995	0.000408364	0.000537365	0.000537019	0.000575586	0.000561789	2.23981E-05	2.23981E-05	0.000606585	2.23981E-05	0.00026841	0.000260003	0.00044859	0.001946912	0.001479861
3829703774075	382970	3774075	0.000162098	6.3577E-05	2.10548E-05	2.0621E-05	4.78831E-05	4.78092E-05	6.29121E-05	6.28715E-05	6.73867E-05	6.57715E-05	2.62226E-06	2.62226E-06	7.1016E-05	2.62226E-06	2.32812E-05	2.2552E-05	1.54092E-05	6.68772E-05	5.08338E-05
3829803774075	382980	3774075	0.000168817	6.6212E-05	2.19275E-05	2.14757E-05	4.98677E-05	4.97907E-05	6.55196E-05	6.54773E-05	7.01797E-05	6.84975E-05	2.73095E-06	2.73095E-06	7.39594E-05	2.73095E-06	2.40669E-05	2.33131E-05	1.55767E-05	6.7604E-05	5.13862E-05
3829903774075	382990	3774075	0.000176119	6.9076E-05	2.2876E-05	2.24047E-05	5.20248E-05	5.19445E-05	6.83537E-05	6.83096E-05	7.32154E-05	7.14605E-05	2.84908E-06	2.84908E-06	7.71586E-05	2.84908E-06	2.49208E-05	2.41402E-05	1.57532E-05	6.83701E-05	5.19686E-05
3830003774075	383000	3774075	0.000187095	7.3381E-05	2.43017E-05	2.3801E-05	5.5267E-05	5.51818E-05	7.26137E-05	7.25668E-05	7.77783E-05	7.5914E-05	3.02663E-06	3.02663E-06	8.19673E-05	3.02663E-06	2.62734E-05	2.54505E-05	1.61696E-05	7.01773E-05	5.33422E-05
3830103774075	383010	3774075	0.000202401	7.9384E-05	2.62897E-05	2.5748E-05	5.97882E-05	5.96959E-05	7.85538E-05	7.85031E-05	8.4141E-05	8.21241E-05	3.27423E-06	3.27423E-06	8.86726E-05	3.27423E-06	2.82054E-05	2.7322E-05	1.68418E-05	7.30944E-05	5.55596E-05
3830203774075	383020	3774075	0.000220302	8.6405E-05	2.86148E-05	2.80253E-05	6.50761E-05	6.49757E-05	8.55014E-05	8.54463E-05	9.15827E-05	8.93875E-05	3.56382E-06	3.56382E-06	9.65152E-05	3.56382E-06	3.04639E-05	2.95098E-05	1.76021E-05	7.63946E-05	5.8068E-05
3830303774075	383030	3774075	0.000236703	9.2838E-05	3.07452E-05	3.01117E-05	6.99209E-05	6.9813E-05	9.18669E-05	9.18076E-05	9.84009E-05	9.60423E-05	3.82914E-06	3.82914E-06	0.000103701	3.82914E-06	3.25036E-05	3.14855E-05	1.81453E-05	7.87518E-05	5.98598E-05
3830403774075	383040	3774075	0.000255179	0.00010008	3.3145E-05	3.24621E-05	7.53786E-05	7.52623E-05	9.90376E-05	9.89737E-05	0.000106082	0.000103539	4.12802E-06	4.12802E-06	0.000111795	4.12802E-06	3.48106E-05	3.37202E-05	1.87156E-05	8.12269E-05	6.17411E-05
3830503774075	383050	3774075	0.000277688	0.00010891	3.60687E-05	3.53255E-05	8.20276E-05	8.19011E-05	0.000107774	0.000107704	0.000115439	0.000112672	4.49215E-06	4.49215E-06	0.000121656	4.49215E-06	3.76431E-05	3.64641E-05	1.94013E-05	8.4203E-05	6.40032E-05
3830603774075	383060	3774075	0.00030634	0.00012015	3.97903E-05	3.89705E-05	9.04915E-05	9.03519E-05	0.000118894	0.000118817	0.0012735	0.000124298	4.95566E-06	4.95566E-06	0.000134209	4.95566E-06	4.1274E-05	3.99812E-05	2.02567E-05	8.79156E-05	6.68253E-05
3830703774075	383070	3774075	0.000340409	0.00013351	4.42155E-05	4.33045E-05	0.000100555	0.0001004	0.000132116	0.000132031	0.000141513	0.000138121	5.50679E-06	5.50679E-06	0.000149135	5.50679E-06	4.56313E-05	4.42021E-05	2.11801E-05	9.1923E-05	6.98712E-05
3830803774075	383080	3774075	0.000384717	0.00015089	4.99707E-05	4.89411E-05	0.000113644	0.000113468	0.000149313	0.000149217	0.000159933	0.000156099	6.22356E-06	6.22356E-06	0.000168546	6.22356E-06	5.13772E-05	4.97679E-05	2.23071E-05	9.68143E-05	7.35892E-05
3830903774075	383090	3774075	0.000439651	0.00017244	5.7106E-05	5.59294E-05	0.000129871	0.000129671	0.000170633	0.000170523	0.00018277	0.000178389	7.11223E-06	7.11223E-06	0.000192613	7.11223E-06	5.87124E-05	5.68734E-05	2.35563E-05	0.000102236	7.77102E-05
3831003774075	383100	3774075	0.000500549	0.00019632	6.5016E-05	6.36764E-05	0.00014786	0.000147632	0.000194269	0.000194143	0.000208086	0.000203098	8.09737E-06	8.09737E-06	0.000219293	8.09737E-06	6.71312E-05	6.50285E-05	2.46856E-05	0.000107137	8.14356E-05
3831103774075	383110	3774075	0.000559139	0.0002193	7.26262E-05	7.11298E-05	0.000165167	0.000164912	0.000217008	0.000216868	0.000232442	0.000226871	9.04518E-06	9.04518E-06	0.000244961	9.04518E-06	7.53239E-05	7.29646E-05	2.54414E-05	0.000110418	8.39291E-05
3831203774075	383120	3774075	0.000630402	0.00024725	8.18825E-05	8.01954E-05	0.000186218	0.00018593	0.000244666	0.000244508	0.000262068	0.000255786	1.0198E-05	1.0198E-05	0.000276182	1.0198E-05	8.54469E-05	8.27705E-05	2.62177E-05	0.000113786	8.64898E-05
3831303774075	383130	3774075	0.000723465	0.00028375	9.39703E-05	9.20342E-05	0.000213708	0.000213378	0.000280784	0.000280603	0.000300755	0.000293546	1.17035E-05	1.17035E-05	0.000316953	1.17035E-05	9.88813E-05	9.57842E-05	2.71002E-05	0.000117617	8.94015E-05
3831403774075	383140	3774075	0.000845593	0.00033165	0.000109834	0.000107571	0.000249784	0.000249399	0.000328184	0.000327972	0.00035152	0.0003431	1.36791E-05	1.36791E-05	0.000370458	1.36791E-05	0.000116684	0.000113029	2.81073E-05	0.000121988	9.27237E-05
3831503774075	383150	3774075	0.001011006	0.00039653	0.000131319	0.000128613	0.000298646	0.000298185	0.00039238 2	0.000392129	0.00042029	0.000410216	1.6355E-05	1.6355E-05	0.000442926	1.6355E-05	0.000140794	0.000136384	2.90872E-05	0.000126241	9.59563E-05
3831603774075	383160	3774075	0.001243694	0.00048779	0.000161543	0.000158214	0.000367381	0.000366814	0.000482691	0.000482379	0.000517022	0.000504629	2.01192E-05	2.01192E-05	0.000544868	2.01192E-05	0.000174781	0.000169307	3.00106E-05	0.000130248	9.90023E-05
3831703774075	383170	3774075	0.001475179	0.00057865	0.000191657	0.000187658	0.000435557	0.000434888	0.000572408	0.000572073	0.000613139	0.000598144	2.38488E-05	2.38488E-05	0.000645795	2.38488E-05	0.000207113	0.000201001	3.55844E-05	0.000154388	0.000117387
3831803774075	383180	3774075	0.001749694	0.00068615	0.000227279	0.000222435	0.000516161	0.000515369	0.000678911	0.000678514	0.000726966	0.000709172	2.82661E-05	2.82661E-05	0.000765441	2.82661E-05	0.000245586	0.000238284	4.21677E-05	0.000183035	0.000139135
3831903774075	383190	3774075	0.002073966	0.00081346	0.000269423	0.000263624	0.000611844	0.000610904	0.000804284	0.000803814	0.000861393	0.000840208	3.34911E-05	3.34911E-05	0.000907126	3.34911E-05	0.000291	0.000282408	4.99705E-05	0.000216888	0.000164895
3832003774075	383200	3774075	0.002458586	0.00096417	0.000319307	0.000312433	0.000724966	0.000723852	0.000953284	0.000952727	0.001020844	0.000995837	3.96911E-05	3.96911E-05	0.001075	3.96911E-05	0.000344888	0.000334585	5.92048E-05	0.000257035	0.000195403
3832103774075	383210	3774075	0.002913344	0.00114263	0.000378402	0.000370243	0.000859	0.000857681	0.001129	0.001128339	0.001209	0.001179	4.70284E-05	4.70284E-05	0.001273	4.70284E-05	0.000408	0.000396	7.01605E-05	0.000304	0.000231
3832203774075	383220	3774075	0.003451	0.00135	0.000448	0.000438	0.001017	0.001015	0.001337	0.001336	0.001431	0.001396	5.56904E-05	5.56904E-05	0.001507	5.56904E-05	0.000483	0.000469	8.30707E-05	0.000359	0.000274
3832303774075	383230	3774075	0.004087	0.00160	0.000531	0.000519	0.001205	0.001202	0.001584	0.001582	0.001695	0.001653	6.59594E-05	6.59594E-05	0.001784	6.59594E-05	0.000572	0.000555	9.83907E-05	0.000425	0.000324
3832403774075	383240	3774075	0.004839	0.00189	0.000629	0.000615	0.001427	0.001424	0.001876	0.001874	0.002007	0.001958	7.80888E-05	7.80888E-05	0.002113	7.80888E-05	0.000677	0.000657	0.000116492	0.000503	0.000384
3832503774075	383250	3774075	0.005729	0.00224	0.000745	0.000728	0.001689	0.001686	0.002221	0.002219	0.002376	0.002318	9.24518E-05	9.24518E-05	0.002502	9.24518E-05	0.000802	0.000778	0.000137918	0.000596	0.000455
3832603774075	383260	3774075	0.006782	0.00265	0.000882	0.000862	0.002000	0.001996	0.002630	0.002627	0.002813	0.002745	0.000109459	0.000109459	0.002962	0.000109459	0.000949	0.000921	0.000163281	0.000705	0.000539
3832703774075	383270	3774075	0.008029	0.00314	0.001044	0.001021	0.002368	0.002363	0.003113	0.003110	0.003330	0.003250	0.000129585	0.000129585	0.003507	0.000129585	0.001124	0.001090	0.000193302	0.000835	0.000638
3832803774075	383280	3774075	0.009504	0.00372	0.001236	0.001209	0.002803	0.002797	0.003685	0.003681	0.003941	0.003847	0.000153387	0.000153387	0.004151	0.000153387	0.001330	0.001290	0.000228802	0.000988	0.000755
3832903774075	383290	3774075	0.011249	0.00440	0.001463	0.001431	0.003318	0.003311	0.004362	0.004357	0.004665	0.004553	0.000181556	0.000181556	0.004913	0.000181556	0.001574	0.001527	0.000270801	0.001170	0.000894
3833003774075	383300	3774075	0.013312	0.00521	0.001731	0.001694	0.003927	0.003919	0.005163	0.005157	0.005520	0.005388	0.000214879	0.000214879	0.005814	0.000214879	0.001863	0.001807	0.000320466	0.001385	0.001058
3833103774075	383310	3774075	0.015753	0.00616	0.002048	0.002004	0.004646	0.004637	0.006107	0.006101	0.006531	0.006374	0.000254262	0.000254262	0.006878	0.000254262	0.002204	0.002138	0.000379178	0.001638	0.001252
3833203774075	383320	3774075	0.018637	0.00729	0.002423	0.002371	0.005497	0.005486	0.007225	0.007217	0.007728	0.007541	0.000300857	0.000300857	0.008137	0.000300857	0.002608	0.002529	0.000448617	0.001938	0.001481
3833303774075	383330	3774075	0.022048	0.00863	0.002867	0.002805	0.006503	0.006490	0.008548	0.008539	0.009143	0.008921	0.000355966	0.000355966	0.009627	0.000355966	0.003086	0.002992	0.000530844	0.002293	0.001752
3833403774075	383340	3774075	0.026082	0.01021	0.003392	0.003318	0.007695	0.007679	0.010114	0.010103	0.010817	0.010554	0.000421191	0.000421191	0.011391	0.000421191	0.003651	0.003540	0.000628064	0.002713	0.002073
3833503774075	383350	3774075	0.030859	0.01208	0.004013	0.003926	0.009104	0.009085	0.011968	0.011955	0.012798	0.012487	0.000498369	0.000498369	0.013478	0.000498369	0.004320	0.004188	0.000743102	0.003210	0.002453
3833603774075	383360	3774075	0.036508	0.01429	0.004748	0.004645	0.010771	0.010749	0.014157	0.014142	0.015141	0.014772	0.000589665	0.000589665	0.015943	0.000589665	0.005110	0.004954	0.000879162	0.003798	0.002902
3833703774075	383370	3774075	0.043192	0.01691	0.005617	0.005494	0.012740	0.012714	0.016744	0.016727	0.017913	0.017472	0.000697432	0.000697432	0.018863	0.000697432	0.006045	0.005860	0.001040	0.004493	0.003433
3833803774075	383380	3774075	0.051102	0.02000	0.006646	0.006501	0.015073	0.015043	0.019806	0.019786	0.021192	0.020673	0.000824966	0.000824966	0.022315	0.000824966	0.007151	0.006931	0.001230	0.005316	0.004061
3833903774075	383390	3774075	0.060466	0.02367	0.007864	0.007692	0.017833	0.017798	0.023433	0.023410	0.025072	0.024458	0.000976054	0.000976054	0.026402	0.000976054	0.008461	0.008200	0.001455	0.006290	0.004805
3834003774075	383400	3774075	0.071539	0.02801	0.009306	0.009102	0.021098	0.021057	0.027724	0.027697	0.029663	0.028938	0.001154966	0.001154966	0.031239	0.001154966	0.010011	0.009702	0.001721	0.007443	0.005685
3834103774075	383410	3774075	0.084625	0.03313	0.011010	0.010769	0.024959	0.024910	0.032797	0.032765	0.035094	0.034236	0.001366333	0.001366333	0.036957	0.001366333	0.011844	0.011479	0.002036	0.008805	0.006725
3834203774075	383420	3774075	0.100107	0.03919	0.013025	0.012740	0.029526	0.029468	0.038804	0.038766	0.041522	0.040508	0.001616722	0.001616722	0.043724	0.001616722	0.014011	0.013579	0.002409	0.010417	0.007956
3834303774075	383430	3774075	0.118410	0.04636	0.015407	0.015069	0.034931	0.034863	0.045904	0.045859	0.049122	0.047922	0.001912284	0.001912284	0.051726	0.001912284	0.016574	0.016063	0.002850	0.012323	0.009412
3834403774075	383440	3774075	0.140054	0.05484	0.018225	0.017825	0.041319	0.041238	0.054312	0.054258	0.058107	0.056690	0.002262	0.002262	0.061196	0.002262	0.019608	0.019004	0.003371	0.014579	0.011135
3834503774075	383450	3774075	0.165677	0.06488	0.021559	0.021085	0.048884	0.048788	0.064253	0.064189	0.068739	0.067062	0.002676	0.002676	0.072387	0.002676	0.023195	0.022481	0.003988	0.017246	0.013171
3834603774075	383460	3774075	0.196000	0.07675	0.025505	0.024939	0.057821	0.057725	0.076000	0.075924	0.081312	0.079331	0.003165	0.003165	0.085611	0.003165	0.027431	0.026586	0.004717	0.020396	0.015577
3834703774075	383470	3774075	0.231824	0.09077	0.030163	0.029493	0.068378	0.068264	0.089884	0.089794	0.096164	0.093817	0.003744	0.003744	0.101253	0.003744	0.032440	0.031435	0.005579	0.024126	0.018424
3834803774075	383480	3774075	0.274126	0.10735	0.035675	0.034883	0.080863	0.080728	0.106292	0.106185	0.113732	0.110958	0.004429	0.004429	0.119737	0.004429	0.038367	0.037178	0.006598	0.028537	0.021788
3834903774075	383490	3774075	0.324178	0.12694	0.042183	0.041246	0.095625	0.095466	0.125703	0.125577	0.134486	0.131208	0.005237	0.005237	0.141587	0.005237	0.045364	0.043957	0.007802	0.033744	0.025763
3835003774075	383500	3774075	0.383360	0.15010	0.049883	0.048775	0.113071	0.112883	0.148636	0.148487	0.158999	0.155161	0.006194	0.006194	0.167434	0.006194	0.053643	0.051977	0.009227	0.039899	0.030460
3835103774075	383510	3774075	0.453299	0.17748	0.058987	0.057675	0.133710	0.133487	0.175761	0.175585	0.188040	0.183498	0.007324	0.007324	0.198000	0.007324	0.063424	0.061453	0.010911	0.047173	0.036015
3835203774075	383520	3774075	0.535966	0.20985	0.069748	0.068183	0.158092	0.157828	0.207788	0.207580	0.222337	0.216900	0.008659	0.008659	0.234080	0.008659	0.074990	0.072661	0.012901	0.055777	0.042584
3835303774075	383530	3774075	0.633714	0.24806	0.082457	0.080617	0.186896	0.186584	0.245671	0.245425	0.262898	0.256504	0.010238	0.010238	0.276757	0.010238	0.088690	0.085934	0.015255	0.065947	0.050347
3835403774075	383540	3774075	0.749124	0.29327	0.097490	0.095319	0.220967	0.220599	0.290509	0.290215	0.310918	0.303284	0.012104	0.012104	0.327232	0.012104	0.104858	0.101594	0.018036	0.077966	0.059520
3835503774075	383550	3774075	0.885722	0.34675	0.115272	0.112710	0.261295	0.260860	0.343553	0.343205	0.367636	0.358597	0.014314	0.014314	0.386972	0.014314	0.123990	0.120131	0.021326	0.092180	0.070378
3835603774075	383560	3774075	1.047284	0.40994	0.136305	0.133276	0.308977	0.308462	0.406251	0.405839	0.434778	0.424126	0.016926	0.016926	0.457600	0.016926	0.146643	0.142048	0.025218	0.109000	0.083217
3835703774075	383570	3774075	1.238284	0.48475	0.161191	0.157607	0.365414	0.364805	0.480453	0.479966	0.514124	0.501533	0.020016	0.020016	0.541111	0.020016	0.173402	0.167969	0.029820	0.128866	0.098404
3835803774075	383580	3774075	1.464264	0.57315	0.190577	0.186341	0.432060	0.431340	0.568004	0.567428	0.607777	0.592918	0.023668	0.023668	0.639777	0.023668	0.204997	0.198587	0.035255	0.152378	0.116327
3835903774075	383590	3774075	1.730999	0.67753	0.225312	0.220307	0.510777	0.509926	0.671553	0.670872	0.718600	0.700999	0.027984	0.027984	0.756324	0.027984	0.242402	0.234827	0.041683	0.180178	0.137539
3836003774075	383600	3774075	2.046179	0.80107	0.266387	0.260469	0.603870	0.602866	0.793870	0.793060	0.849660	0.828844	0.033092	0.033092	0.894222	0.033092	0.286662	0.277722	0.049276	0.213045	0.162611
3836103774075	383610	3774075	2.419000	0.94690	0.314888	0.307888	0.713900	0.712714	0.938600	0.937643	1.004200	0.979600	0.039123	0.039123	1.057000	0.039123	0.338900	0.328300	0.058250	0.251800	0.192200
3836203774075	383620	3774075	2.859000	1.11900	0.372100	0.363800	0.843600	0.842200	1.109000	1.107900	1.186600	1.157700	0.046240	0.046240	1.249000	0.046240	0.400500	0.387900	0.068840	0.297500	0.227100
3836303774075	383630	3774075	3.378000	1.32200	0.439600	0.429900	0.996800	0.995100	1.310000	1.308700	1.402200	1.367900	0.054620	0.054620	1.476000	0.054620	0.473200	0.458200	0.081320	0.351500	0.268300
3836403774075	383640	3774075	3.991000	1.56200	0.519400	0.507900	1.178000	1.176000	1.548000	1.546500	1.657000	1.616600	0.064540	0.064540	1.744000	0.064540	0.559200	0.541500	0.096100	0.415300	0.317100
3836503774075	383650	3774075	4.716000	1.84600	0.613900	0.600300	1.392000	1.389700	1.829000	1.827300	1.958000	1.910000	0.076270	0.076270	2.061000	0.076270	0.660900	0.639900	0.113600	0.490900	0.374800
3836603774075	383660	3774075	5.574000	2.18200	0.725500	0.709500	1.645000	1.642300	2.162000	2.160000	2.314000	2.257000	0.090150	0.090150	2.436000	0.090150	0.781200	0.756400	0.134300	0.580300	0.443000
3836703774075	383670	3774075	6.589000	2.57900	0.857800	0.838900	1.944000	1.940800	2.555000	2.553000	2.734000	2.667000	0.106600	0.106600	2.880000	0.106600	0.923600	0.894200	0.158800	0.686000	0.523700
3836803774075	383680	3774075	7.788000	3.04800	1.013000	0.991600	2.297000	2.293200	3.019000	3.016700	3.230000	3.153000	0.126000	0.126000	3.404000	0.126000	1.091000	1.057000	0.187700	0.810800	0.618800

			KMMass Grading / Excavation	KMDrainage / Utilities Trenching	KMFoundations / Concrete Pads	KMBuilding / Structure Construction	KMAsphalt Paving	KMArchitectural Coating	KMLandscaping or Other Finishing	KMWaterside Construction (Piles)	EWNDemolition	EWNSite Grubbing / Prep	EWNDrainage / Utilities Trenching	EWNDrainage / Utilities Trenching	EWNDrainage / Utilities Trenching	EWNFoundation s / Concrete Pads	EWNBuilding / Structure Construction	EWNAsphalt Paving	EWNLandscaping or Other Finishing	EWNWaterside Construction (Piles)	ISDemolition
Unique Identifier	X (UTM)	Y (UTM)	2026	2026	2026	2026	2026	2026	2026	2026	2027	2027	2027	2028	2029	2029	2029	2029	2029	2029	2027
3838603774065	383860	3774065	0.004498398	0.001615413	0.000854871	0.002936182	9.43278E-05	9.43278E-05	0.003030509	9.43278E-05	0.003292021	0.000179419	0.000421311	0.000413175	0.000404626	0.000350481	0.000761049	5.41445E-05	0.000788121	5.41445E-05	0.00065964
3838703774065	383870	3774065	0.003994693	0.001434528	0.000759147	0.002607405	8.37655E-05	8.37655E-05	0.00269117	8.37655E-05	0.002925105	0.000159422	0.000374353	0.000367124	0.000359528	0.000311418	0.000676225	4.81098E-05	0.00070028	4.81098E-05	0.000587111
3838803774065	383880	3774065	0.002837438	0.001018949	0.000539224	0.001852045	5.94988E-05	5.94988E-05	0.001911544	5.94988E-05	0.002081811	0.000113461	0.000266429	0.000261284	0.000255877	0.000221638	0.000481273	3.424E-05	0.000498393	3.424E-05	0.000421309
3838903774065	383890	3774065	0.00217656	0.000781621	0.000413631	0.001420678	4.56407E-05	4.56407E-05	0.001466319	4.56407E-05	0.00160018	8.72119E-05	0.00020479	0.000200835	0.00019668	0.000170361	0.000369929	2.63185E-05	0.000383089	2.63185E-05	0.000326388
3839003774065	383900	3774065	0.001756477	0.000630766	0.000333799	0.001146483	3.68319E-05	3.68319E-05	0.001183315	3.68319E-05	0.001294006	7.0525E-05	0.000165606	0.000162408	0.000159048	0.000137765	0.000299148	2.12828E-05	0.00030979	2.12828E-05	0.000265861
3839103774065	383910	3774065	0.001464546	0.000525931	0.000278321	0.000955934	3.07104E-05	3.07104E-05	0.000986645	3.07104E-05	0.001081192	5.89264E-05	0.00013837	0.000135698	0.00013289	0.000115108	0.00024995	1.77826E-05	0.000258841	1.77826E-05	0.000223654
3829703774075	382970	3774075	5.03077E-05	1.80659E-05	9.56042E-06	3.28367E-05	1.05491E-06	1.05491E-06	3.38916E-05	1.05491E-06	0.000110488	6.02175E-06	1.41402E-05	1.38671E-05	1.35802E-05	1.1763E-05	2.55426E-05	1.81722E-06	2.64513E-05	1.81722E-06	1.56475E-05
3829803774075	382980	3774075	5.08544E-05	1.82623E-05	9.66432E-06	3.31936E-05	1.06638E-06	1.06638E-06	3.42599E-05	1.06638E-06	0.0001145	6.24042E-06	1.46537E-05	1.43707E-05	1.40734E-05	1.21902E-05	2.64702E-05	1.88321E-06	2.74118E-05	1.88321E-06	1.60513E-05
3829903774075	382990	3774075	5.14307E-05	1.84692E-05	9.77384E-06	3.35697E-05	1.07846E-06	1.07846E-06	3.46482E-05	1.07846E-06	0.000118857	6.47787E-06	1.52113E-05	1.49175E-05	1.46089E-05	1.2654E-05	2.74774E-05	1.95487E-06	2.84548E-05	1.95487E-06	1.64845E-05
3830003774075	383000	3774075	5.27902E-05	1.89574E-05	1.00322E-05	3.44571E-05	1.10697E-06	1.10697E-06	3.5564E-05	1.10697E-06	0.000125679	6.84969E-06	1.60844E-05	1.57738E-05	1.54474E-05	1.33803E-05	2.90545E-05	2.06707E-06	3.00881E-05	2.06707E-06	1.71998E-05
3830103774075	383010	3774075	5.49846E-05	1.97454E-05	1.04492E-05	3.58894E-05	1.15298E-06	1.15298E-06	3.70424E-05	1.15298E-06	0.000135396	7.37925E-06	1.73279E-05	1.69933E-05	1.66417E-05	1.44148E-05	3.13008E-05	2.22688E-06	3.24142E-05	2.22688E-06	1.82338E-05
3830203774075	383020	3774075	5.74671E-05	2.06369E-05	1.0921E-05	3.75097E-05	1.20504E-06	1.20504E-06	3.87148E-05	1.20504E-06	0.000146774	7.99937E-06	1.8784E-05	1.84213E-05	1.80401E-05	1.56261E-05	3.39312E-05	2.41402E-06	3.51382E-05	2.41402E-06	1.94326E-05
3830303774075	383030	3774075	5.92403E-05	2.12737E-05	1.1258E-05	3.86672E-05	1.24222E-06	1.24222E-06	3.99094E-05	1.24222E-06	0.000157126	8.56357E-06	2.01089E-05	1.97206E-05	1.93125E-05	1.67282E-05	3.63244E-05	2.58428E-06	3.76165E-05	2.58428E-06	2.04358E-05
3830403774075	383040	3774075	6.11022E-05	2.19423E-05	1.16118E-05	3.98824E-05	1.28126E-06	1.28126E-06	4.11637E-05	1.28126E-06	0.000168856	9.20289E-06	2.16101E-05	2.11928E-05	2.07543E-05	1.79771E-05	3.90362E-05	2.77721E-06	4.04248E-05	2.77721E-06	2.15298E-05
3830503774075	383050	3774075	6.33409E-05	2.27462E-05	1.20372E-05	4.13437E-05	1.32821E-06	1.32821E-06	4.26719E-05	1.32821E-06	0.000183282	9.9891E-06	2.34563E-05	2.30033E-05	2.25274E-05	1.95129E-05	4.23711E-05	3.01447E-06	4.38783E-05	3.01447E-06	2.28446E-05
3830603774075	383060	3774075	6.61337E-05	2.37492E-05	1.2568E-05	4.31666E-05	1.38677E-06	1.38677E-06	4.45534E-05	1.38677E-06	0.000201788	1.09977E-05	2.58247E-05	2.5326E-05	2.4802E-05	2.14832E-05	4.66494E-05	3.31885E-06	4.83088E-05	3.31885E-06	2.44948E-05
3830703774075	383070	3774075	6.91481E-05	2.48317E-05	1.31408E-05	4.51342E-05	1.44998E-06	1.44998E-06	4.65842E-05	1.44998E-06	0.000224047	1.22108E-05	2.86734E-05	2.81196E-05	2.75378E-05	2.38529E-05	5.17951E-05	3.68494E-06	5.36376E-05	3.68494E-06	2.63684E-05
3830803774075	383080	3774075	7.28276E-05	2.6153E-05	1.38401E-05	4.75358E-05	1.52714E-06	1.52714E-06	4.90629E-05	1.52714E-06	0.000253472	1.38146E-05	3.24392E-05	3.18127E-05	3.11545E-05	2.69856E-05	5.85976E-05	4.16891E-06	6.06821E-05	4.16891E-06	2.87046E-05
3830903774075	383090	3774075	7.6906E-05	2.76176E-05	1.46151E-05	5.01979E-05	1.61266E-06	1.61266E-06	5.18105E-05	1.61266E-06	0.000291105	1.58656E-05	3.72555E-05	3.6536E-05	3.57801E-05	3.09922E-05	6.72977E-05	4.78787E-06	6.96916E-05	4.78787E-06	3.13845E-05
3831003774075	383100	3774075	8.05928E-05	2.89416E-05	1.53158E-05	5.26043E-05	1.68997E-06	1.68997E-06	5.42943E-05	1.68997E-06	0.000334321	1.82209E-05	4.27861E-05	4.19599E-05	4.10917E-05	3.55931E-05	7.72882E-05	5.49864E-06	8.00375E-05	5.49864E-06	3.40043E-05
3831103774075	383110	3774075	8.30605E-05	2.98277E-05	1.57847E-05	5.4215E-05	1.74171E-06	1.74171E-06	5.59567E-05	1.74171E-06	0.000376403	2.05144E-05	4.81718E-05	4.72415E-05	4.6264E-05	4.00733E-05	8.70167E-05	6.19077E-06	9.01121E-05	6.19077E-06	3.61392E-05
3831203774075	383120	3774075	8.55948E-05	3.07378E-05	1.62663E-05	5.58692E-05	1.79485E-06	1.79485E-06	5.7664E-05	1.79485E-06	0.000428416	2.33492E-05	5.48283E-05	5.37695E-05	5.2657E-05	4.56108E-05	9.9041E-05	7.04624E-06	0.000102564	7.04624E-06	3.84502E-05
3831303774075	383130	3774075	8.84762E-05	3.17726E-05	1.68139E-05	5.775E-05	1.85528E-06	1.85528E-06	5.96052E-05	1.85528E-06	0.000497457	2.71121E-05	6.36642E-05	6.24348E-05	6.1143E-05	5.29612E-05	0.000115002	8.18178E-06	0.000119093	8.18178E-06	4.10896E-05
3831403774075	383140	3774075	9.17641E-05	3.29533E-05	1.74387E-05	5.9896E-05	1.92422E-06	1.92422E-06	6.18202E-05	1.92422E-06	0.000589033	3.21031E-05	7.53841E-05	7.39283E-05	7.23987E-05	6.27107E-05	0.000136173	9.68794E-06	0.000141017	9.68794E-06	4.39902E-05
3831503774075	383150	3774075	9.49633E-05	3.41021E-05	1.80467E-05	6.19842E-05	1.9913E-06	1.9913E-06	6.39755E-05	1.9913E-06	0.000713419	3.88822E-05	9.13028E-05	8.95397E-05	8.7687E-05	7.59533E-05	0.000164928	1.17337E-05	0.000170795	1.17337E-05	4.70334E-05
3831603774075	383160	3774075	9.79777E-05	3.51846E-05	1.86196E-05	6.39518E-05	2.05451E-06	2.05451E-06	6.60063E-05	2.05451E-06	0.000889304	4.84682E-05	0.000113812	0.000111615	0.000109305	9.46787E-05	0.000205589	1.46266E-05	0.000212902	1.46266E-05	5.00137E-05
3831703774075	383170	3774075	0.000687595	0.000246921	0.00013067	0.000448805	1.44183E-05	1.44183E-05	0.000463224	1.44183E-05	0.000539302	2.93927E-05	6.90195E-05	6.76867E-05	6.62862E-05	5.74161E-05	0.000124676	8.87001E-06	0.000129111	8.87001E-06	0.000150023
3831803774075	383180	3774075	0.000761213	0.000273358	0.00014466	0.000496857	1.5962E-05	1.5962E-05	0.000512819	1.5962E-05	0.000590465	3.21811E-05	7.55673E-05	7.4108E-05	7.25747E-05	6.28632E-05	0.000136504	9.71149E-06	0.000141359	9.71149E-06	0.000157488
3831903774075	383190	3774075	0.000836132	0.000300262	0.000158898	0.000545758	1.7533E-05	1.7533E-05	0.000563291	1.7533E-05	0.000642861	3.50367E-05	8.22729E-05	8.06841E-05	7.90147E-05	6.84414E-05	0.000148616	1.05733E-05	0.000153903	1.05733E-05	0.000165193
3832003774075	383200	3774075	0.000921121	0.000330782	0.000175049	0.000601231	1.93152E-05	1.93152E-05	0.000620547	1.93152E-05	0.000702998	3.83143E-05	8.99691E-05	8.82317E-05	8.64061E-05	7.48438E-05	0.000162519	1.15623E-05	0.0001683	1.15623E-05	0.000174613
3832103774075	383210	3774075	0.001012678	0.000363661	0.000192448	0.000660992	2.1235E-05	2.1235E-05	0.000682227	2.1235E-05	0.00076802	4.18581E-05	9.82906E-05	9.63925E-05	9.43981E-05	8.17663E-05	0.000177551	1.26318E-05	0.000183866	1.26318E-05	0.000185162
3832203774075	383220	3774075	0.001112717	0.000399586	0.00021146	0.00072629	2.33328E-05	2.33328E-05	0.000749622	2.33328E-05	0.000839343	4.57453E-05	0.000107419	0.000105344	0.000103164	8.93597E-05	0.000194039	1.38048E-05	0.000200942	1.38048E-05	0.000197105
3832303774075	383230	3774075	0.001220351	0.000438239	0.000231914	0.000796544	2.55898E-05	2.55898E-05	0.000822134	2.55898E-05	0.000916256	4.99371E-05	0.000117262	0.000114997	0.000112618	9.75481E-05	0.00021182	1.50698E-05	0.000219355	1.50698E-05	0.000210333
3832403774075	383240	3774075	0.001338005	0.000480489	0.000254273	0.000873339	2.80569E-05	2.80569E-05	0.000901395	2.80569E-05	0.001000634	5.45359E-05	0.00012806	0.000125587	0.000122989	0.000106531	0.000231326	1.64576E-05	0.000239555	1.64576E-05	0.000225147
3832503774075	383250	3774075	0.001464391	0.000525875	0.000278291	0.000955833	3.07071E-05	3.07071E-05	0.00098654	3.07071E-05	0.001091414	5.94835E-05	0.000139678	0.000136981	0.000134147	0.000116196	0.000252313	1.79507E-05	0.000261288	1.79507E-05	0.000241379
3832603774075	383260	3774075	0.001596097	0.000573172	0.00030332	0.0010418	3.34689E-05	3.34689E-05	0.001075269	3.34689E-05	0.001186175	6.46481E-05	0.000151806	0.000148874	0.000145794	0.000126285	0.00027422	1.95093E-05	0.000283974	1.95093E-05	0.000258473
3832703774075	383270	3774075	0.001718345	0.000617073	0.000326552	0.001121593	3.60323E-05	3.60323E-05	0.001157626	3.60323E-05	0.001274144	6.94425E-05	0.000163064	0.000159915	0.000156606	0.00013565	0.000294556	2.09561E-05	0.000305035	2.09561E-05	0.000274291
3832803774075	383280	3774075	0.001838355	0.000660169	0.000349359	0.001199926	3.85488E-05	3.85488E-05	0.001238475	3.85488E-05	0.001360613	7.41552E-05	0.00017413	0.000170768	0.000167234	0.000144856	0.000314546	2.23783E-05	0.000325735	2.23783E-05	0.000289912
3832903774075	383290	3774075	0.002006153	0.000720427	0.000381247	0.001309451	4.20674E-05	4.20674E-05	0.001351518	4.20674E-05	0.001481836	8.0762E-05	0.000189644	0.000185982	0.000182134	0.000157762	0.000342571	2.43721E-05	0.000354757	2.43721E-05	0.000312619
3833003774075	383300	3774075	0.002206003	0.000792194	0.000419226	0.001439896	4.62581E-05	4.62581E-05	0.001486154	4.62581E-05	0.001626466	8.86445E-05	0.000208154	0.000204134	0.000199911	0.00017316	0.000376006	2.67508E-05	0.000389382	2.67508E-05	0.000339974
3833103774075	383310	3774075	0.002426428	0.000871351	0.000461116	0.001583772	5.08803E-05	5.08803E-05	0.001634652	5.08803E-05	0.001786111	9.73454E-05	0.000228585	0.000224171	0.000219533	0.000190156	0.000412913	2.93765E-05	0.000427601	2.93765E-05	0.0003703
3833203774075	383320	3774075	0.002745992	0.000986109	0.000521845	0.001792356	5.75813E-05	5.75813E-05	0.001849938	5.75813E-05	0.002018236	0.000109996	0.000258292	0.000253305	0.000248063	0.000214869	0.000466575	3.31943E-05	0.000483173	3.31943E-05	0.000414842
3833303774075	383330	3774075	0.003189991	0.001145553	0.000606222	0.002082162	6.68916E-05	6.68916E-05	0.002149054	6.68916E-05	0.002341248	0.000127601	0.000299631	0.000293845	0.000287765	0.000249258	0.000541249	3.8507E-05	0.000560503	3.8507E-05	0.000477246
3833403774075	383340	3774075	0.00388994	0.001396911	0.00073924	0.002539031	8.15689E-05	8.15689E-05	0.0026206	8.15689E-05	0.002850994	0.000155383	0.000364868	0.000357822	0.000350419	0.000303528	0.00065902	4.68909E-05	0.000682538	4.68909E-05	0.000576246
3833503774075	383350	3774075	0.005272002	0.001893221	0.001001885	0.003441126	0.00011055	0.00011055	0.003551676	0.00011055	0.003858037	0.000210268	0.000493749	0.000484214	0.000474195	0.000410741	0.0008919	6.34539E-05	0.000923627	6.34539E-05	0.000772686
3833603774075	383360	3774075	0.003737266	0.001342084	0.000710226	0.002439378	7.83675E-05	7.83675E-05	0.002517745	7.83675E-05	0.002739534	0.000149308	0.000350604	0.000343833	0.000336719	0.000291661	0.000633325	4.50576E-05	0.000655854	4.50576E-05	0.000552829
3833703774075	383370	3774075	0.003178347	0.001141372	0.00060401	0.002074562	6.66474E-05	6.66474E-05	0.002141209	6.66474E-05	0.002332121	0.000127104	0.000298463	0.0002927	0.000286643	0.000248286	0.000539139	3.83568E-05	0.000558318	3.83568E-05	0.000471605
3833803774075	383380	3774075	0.004034686	0.00144889	0.000766747	0.002633509	8.46041E-05	8.46041E-05	0.002718113	8.46041E-05	0.002956138	0.000161113	0.000378325	0.000371019	0.000363342	0.000314722	0.000683399	4.86202E-05	0.00070771	4.86202E-05	0.000593184
3833903774075	383390	3774075	0.002883934	0.001035645	0.00054806	0.001882393	6.04738E-05	6.04738E-05	0.001942867	6.04738E-05	0.0021174	0.000115401	0.000270983	0.00026575	0.000260252	0.000225426	0.0004895	3.48253E-05	0.000506913	3.48253E-05	0.000428284
3834003774075	383400	3774075	0.002218785	0.000796785	0.000421655	0.001448239	4.65261E-05	4.65261E-05	0.001494765	4.65261E-05	0.001632538	8.89754E-05	0.000208931	0.000204896	0.000200657	0.00017306	0.00037741	2.68507E-05	0.000390835	2.68507E-05	0.000332735
3834103774075	383410	3774075	0.001793966	0.000644228	0.000340923	0.001170952	3.7618E-05	3.7618E-05	0.00120857	3.7618E-05	0.001322804	7.20945E-05	0.000169291	0.000166022	0.000162587	0.000140831	0.000305806	2.17564E-05	0.000316684	2.17564E-05	0.000271517
3834203774075	383420	3774075	0.001497365	0.000537717	0.000284558	0.000977356	3.13985E-05	3.13985E-05	0.001008755	3.13985E-05	0.001106506	6.0306E-05	0.00014161	0.000138875	0.00013600 2	0.000117803	0.000255802	1.81989E-05	0.000264901	1.81989E-05	0.000228631
3829703774085	382970	3774085	5.01378E-05	1.80049E-05	9.52813E-06	3.27258E-05	1.05135E-06	1.05135E-06	3.37771E-05	1.05135E-06	0.000109631	5.97501E-06	1.40305E-05	1.37595E-05	1.34748E-05	1.16717E-05	2.53444E-05	1.80312E-06	2.6246E-05	1.80312E-06	1.58683E-05
3829803774085	382980	3774085	5.05885E-05	1.81667E-05	9.61377E-06	3.302E-05	1.0608E-06	1.0608E-06	3.40808E-05	1.0608E-06	0.000113405	6.18075E-06	1.45136E-05	1.42333E-05	1.39388E-05	1.20736E-05	2.62171E-05	1.8652E-06	2.71497E-05	1.8652E-06	1.62595E-05
3829903774085	382990	3774085	5.10761E-05	1.83419E-05	9.70644E-06	3.33382E-05	1.07102E-06	1.07102E-06	3.44093E-05	1.07102E-06	0.000117517	6.40484E-06	1.50398E-05	1.47493E-05	1.44442E-05	1.25113E-05	2.71676E-05	1.93283E-06	2.8134E-05	1.93283E-06	1.66829E-05
3830003774085	383000	3774085	5.23173E-05	1.87876E-05	9.94233E-06	3.41484E-05	1.09705E-06	1.09705E-06	3.52455E-05	1.09705E-06	0.000123987	6.75746E-06	1.58678E-05	1.55614E-05	1.52394E-05	1.32002E-05	2.86633E-05	2.03924E-06	2.9683E-05	2.03924E-06	1.73857E-05
3830103774085	383010	3774085	5.43787E-05	1.95279E-05	1.03341E-05	3.54939E-05	1.14028E-06	1.14028E-06	3.66342E-05	1.14028E-06	0.000133244	7.26199E-06	1.70525E-05	1.67232E-05	1.63772E-05	1.41857E-05	3.08034E-05	2.1915E-06	3.18992E-05	2.1915E-06	1.84056E-05
3830203774085	383020	3774085	5.66839E-05	2.03557E-05	1.07721E-05	3.69986E-05	1.18862E-06	1.18862E-06	3.81872E-05	1.18862E-06	0.000144041	7.85039E-06	1.84342E-05	1.80782E-05	1.77042E-05	1.53351E-05	3.32993E-05	2.36906E-06	3.44838E-05	2.36906E-06	1.95793E-05
3830303774085	383030	3774085	5.85532E-05	2.10269E-05	1.11274E-05	3.82187E-05	1.22781E-06	1.22781E-06	3.94465E-05	1.22781E-06	0.000154553	8.42336E-06	1.97796E-05	1.93977E-05	1.89963E-05	1.64543E-05	3.57296E-05	2.54197E-06	3.70006E-05	2.54197E-06	2.06538E-05
3830403774085	383040	3774085	6.05333E-05	2.1738E-05	1.15037E-05	3.95111E-05	1.26933E-06	1.26933E-06	4.07804E-05	1.26933E-06	0.000166552	9.07728E-06	2.13152E-05	2.09035E-05	2.0471E-05	1.77317E-05	3.85034E-05	2.73931E-06	3.9873E-05	2.73931E-06	2.18386E-05
3830503774085	383050	3774085	6.28458E-05	2.25685E-05	1.19432E-05	4.10206E-05	1.31783E-06	1.31783E-06	4.23384E-05	1.31783E-06	0.000181176	9.87434E-06	2.31868E-05	2.2739E-05	2.22685E-05	1.92887E-05	4.18843E-05	2.97984E-06	4.33742E-05	2.97984E-06	2.32428E-05
3830603774085	383060	3774085	6.56608E-05	2.35794E-05	1.24781E-05	4.28579E-05	1.37685E-06	1.37685E-06	4.42348E-05	1.37685E-06	0.000199759	1.08871E-05	2.55651E-05	2.50714E-05	2.45526E-05	2.12671E-05	4.61803E-05	3.28548E-06	4.78231E-05	3.28548E-06	2.49816E-05
3830703774085	383070	3774085	6.87122E-05	2.46752E-05	1.3058E-05	4.48497E-05	1.44084E-06	1.44084E-06	4.62905E-05	1.44084E-06	0.000222179	1.2109E-05	2.84343E-05	2.78852E-05	2.73082E-05	2.3654E-05	5.13632E-05	3.65421E-06	5.31903E-05	3.65421E-06	2.69636E-05
3830803774085	383080	3774085	7.21996E-05	2.59275E-05	1.37207E-05	4.71259E-05	1.51397E-06	1.51397E-06	4.86399E-05	1.51397E-06	0.000250716	1.36643E-05	3.20864E-05	3.14668E-05	3.08157E-05	2.66921E-05	5.79604E-05	4.12357E-06	6.00222E-05	4.12357E-06	2.93222E-05
3830903774085	383090	3774085	7.60046E-05	2.72939E-05	1.44438E-05	4.96095E-05	1.59376E-06	1.59376E-06	5.12033E-05	1.59376E-06	0.000286687	1.56248E-05	3.66901E-05	3.59815E-05	3.5237E-05	3.05218E-05	6.62764E-05	4.71521E-06	6.8634E-05	4.71521E-06	3.20062E-05
3831003774085	383100	3774085	7.94919E-05	2.85462E-05	1.51066E-05	5.18857E-05	1.66688E-06	1.66688E-06	5.35526E-05	1.66688E-06	0.000328218	1.78883E-05	4.20051E-05	4.1194E-05	4.03416E-05	3.49434E-05	7.58774E-05	5.39827E-06	7.85766E-05	5.39827E-06	3.46819E-05
3831103774085	383110	3774085	8.18784E-05	2.94032E-05	1.55601E-05	5.34434E-05	1.71692E-06	1.71692E-06	5.51604E-05	1.71692E-06	0.000369443	2.01351E-05	4.7281E-05	4.6368E-05	4.54086E-05	3.93323E-05	8.54077E-05	6.0763E-06	8.84458E-05	6.0763E-06	3.69315E-05
3831203774085	383120	3774085	8.43609E-05	3.02947E-05	1.60319E-05	5.50638E-05	1.76898E-06	1.76898E-06	5.68328E-05	1.76898E-06	0.000420629	2.29248E-05	5.38318E-05	5.27922E-05	5.16999E-05	4.47817E-05	9.72408E-05	6.91816E-06	0.0001007	6.91816E-06	3.93948E-05
3831303774085	383130	3774085	8.71759E-05	3.13056E-05	1.65668E-05	5.69012E-05	1.82801E-06	1.82801E-06	5.87292E-05	1.82801E-06	0.000488859	2.66434E-05	6.25638E-05	6.13556E-05	6.00861E-05	5.20458E-05	0.000113014	8.04036E-06	0.000117034	8.04036E-06	4.22381E-05
3831403774085	383140	3774085	9.03898E-05	3.24598E-05	1.71776E-05	5.8999E-05	1.8954E-06	1.8954E-06	6.08944E-05	1.8954E-06	0.000580013	3.16115E-05	7.42297E-05	7.27963E-05	7.129E-05	6.17504E-05	0.000134087	9.53959E-06	0.000138857	9.53959E-06	4.54084E-05
3831503774085	383150	3774085	9.36186E-05	3.36192E-05	1.77912E-05	6.11065E-05	1.96311E-06	1.96311E-06	6.30696E-05	1.96311E-06	0.000703327	3.83322E-05	9.00113E-05	8.82731E-05	8.64666E-05	7.48789E-05	0.000162595	1.15678E-05	0.000168379	1.15678E-05	4.87869E-05
3831603774085	383160	3774085	9.66109E-05	3.46938E-05	1.83598E-05	6.30596E-05	2.02585E-06	2.02585E-06	6.50854E-05	2.02585E-06	0.00088095	4.80129E-05	0.000112743	0.000110566	0.000108278	9.37893E-05	0.000203658	1.44892E-05	0.000210903	1.44892E-05	5.22031E-05
3831703774085	383170	3774085	0.00056426	0.000202631	0.000107231	0.000368302	1.18321E-05	1.18321E-05	0.000380135	1.18321E-05	0.000454924	2.47939E-05	5.82208E-05	5.70965E-05	5.59151E-05	4.84329E-05	0.000105169	7.48222E-06	0.00010891	7.48222E-06	0.000135388
3831803774085	383180	3774085	0.000616267	0.000221307	0.000117115	0.000402248	1.29226E-05	1.29226E-05	0.000415171	1.29226E-05	0.000490436	2.67294E-05	6.27657E-05	6.15536E-05	6.028E-05	5.22137E-05	0.000113379	8.0663E-06	0.000117412	8.0663E-06	0.000139577
3831903774085	383190	3774085	0.00067505	0.000242416	0.000128286	0.000440617	1.41553E-05	1.41553E-05	0.000454772	1.41553E-05	0.000531048	2.89428E-05	6.79631E-05	6.66507E-05	6.52716E-05	5.65374E-05	0.000122768	8.73425E-06	0.000127135	8.73425E-06	0.000145019
3832003774085	383200	3774085	0.000734785	0.000263868	0.000139638	0.000479607	1.54079E-05	1.54079E-05	0.000495015	1.54079E-05	0.000572311	3.11917E-05	7.32439E-05	7.18295E-05	7.03433E-05	6.09304E-05	0.000132307	9.41291E-06	0.000137013	9.41291E-06	0.000150656
3832103774085	383210	3774085	0.00079981	0.000287219	0.000151995	0.00052205	1.67714E-05	1.67714E-05	0.000538821	1.67714E-05	0.000617823	3.36721E-05	7.90685E-05	7.75416E-05	7.59372E-05	6.57758E-05	0.000142828	1.01615E-05	0.000147909	1.01615E-05	0.000157295

Unique Identifier	X (UTM)	Y (UTM)	ISDrainage / Utilities Trenching	ISDrainage / Utilities Trenching	ISAsphalt Paving	ISAsphalt Paving	SVDemolition	SVSite Grubbing / Prep	SVMass Grading / Excavation	SVMass Grading / Excavation	SVDrainage / Utilities Trenching	SVFoundations / Concrete Pads	SVBuilding / Structure Construction	SVBuilding / Structure Construction	SVAsphalt Paving	SVAsphalt Paving	SVArchitectural Coating	SVArchitectural Coating	SVLandscaping or Other Finishing	SVLandscaping or Other Finishing	MDemolition
			2027	2028	2027	2028	2027	2027	2027	2028	2028	2028	2028	2029	2028	2029	2028	2029	2028	2029	2027
3838603774065	383860	3774065	0.000265612	0.000258797	6.8598E-05	6.3902E-05	0.007856239	0.005648209	0.003808185	0.003759833	0.002667692	0.000847457	0.001214035	0.001167712	0.000119363	0.000111055	0.000119363	0.000111055	0.001214035	0.001167712	0.001186819
3838703774065	383870	3774065	0.000236407	0.000230342	6.10555E-05	5.68759E-05	0.00696489	0.005007378	0.003376118	0.003333252	0.002365023	0.000751307	0.001076293	0.001035227	0.000105821	9.84551E-05	0.000105821	9.84551E-05	0.001076293	0.001035227	0.001052879
3838803774065	383880	3774065	0.000169645	0.000165293	4.38133E-05	4.0814E-05	0.004914395	0.003533184	0.002382174	0.002351928	0.001668749	0.000530119	0.000759428	0.000730451	7.46667E-05	6.94695E-05	7.46667E-05	6.94695E-05	0.000759428	0.000730451	0.000745004
3838903774065	383890	3774065	0.000131424	0.000128052	3.3942E-05	3.16185E-05	0.003744274	0.00269193	0.001814976	0.001791932	0.001271419	0.000403897	0.000578607	0.00055653	5.68885E-05	5.29288E-05	5.68885E-05	5.29288E-05	0.000578607	0.00055653	0.000569275
3839003774065	383900	3774065	0.000107052	0.000104306	2.76477E-05	2.57551E-05	0.003001238	0.002157727	0.001454802	0.00143633	0.001019111	0.000323745	0.000463785	0.000446089	4.55992E-05	4.24253E-05	4.55992E-05	4.24253E-05	0.000463785	0.000446089	0.000457661
3839103774065	383910	3774065	9.00569E-05	8.77463E-05	2.32584E-05	2.16663E-05	0.002485465	0.001786915	0.001204789	0.001189492	0.000843973	0.000268109	0.000384082	0.000369427	3.77628E-05	3.51343E-05	3.77628E-05	3.51343E-05	0.000384082	0.000369427	0.000380166
3829703774075	382970	3774075	6.30066E-06	6.13901E-06	1.62723E-06	1.51584E-06	5.71141E-05	4.10619E-05	2.76851E-05	2.73336E-05	1.93939E-05	6.16093E-06	8.82591E-06	8.48915E-06	8.67761E-07	8.0736E-07	8.67761E-07	8.0736E-07	8.82591E-06	8.48915E-06	1.16112E-05
3829803774075	382980	3774075	6.46326E-06	6.29743E-06	1.66923E-06	1.55496E-06	5.77288E-05	4.15039E-05	2.79831E-05	2.76278E-05	1.96026E-05	6.22724E-06	8.9209E-06	8.58052E-06	8.771E-07	8.1605E-07	8.771E-07	8.1605E-07	8.9209E-06	8.58052E-06	1.17219E-05
3829903774075	382990	3774075	6.63767E-06	6.46736E-06	1.71427E-06	1.59692E-06	5.83791E-05	4.19714E-05	2.82983E-05	2.7939E-05	1.98234E-05	6.29739E-06	9.0214E-06	8.67718E-06	8.86981E-07	8.25243E-07	8.86981E-07	8.25243E-07	9.0214E-06	8.67718E-06	1.18398E-05
3830003774075	383000	3774075	6.92572E-06	6.74803E-06	1.78866E-06	1.66622E-06	5.98936E-05	4.30603E-05	2.90325E-05	2.86638E-05	2.03377E-05	6.46076E-06	9.25544E-06	8.90229E-06	9.09992E-07	8.46651E-07	9.09992E-07	8.46651E-07	9.25544E-06	8.90229E-06	1.2132E-05
3830103774075	383010	3774075	7.34205E-06	7.15368E-06	1.89619E-06	1.76638E-06	6.23524E-05	4.4828E-05	3.02243E-05	2.98406E-05	2.11726E-05	6.726E-06	9.6354E-06	9.26776E-06	9.4735E-07	8.81409E-07	9.4735E-07	8.81409E-07	9.6354E-06	9.26776E-06	1.26128E-05
3830203774075	383020	3774075	7.82477E-06	7.62401E-06	2.02086E-06	1.88252E-06	6.51409E-05	4.68328E-05	3.1576E-05	3.11751E-05	2.21195E-05	7.02679E-06	1.00663E-05	9.68222E-06	9.89716E-07	9.20826E-07	9.89716E-07	9.20826E-07	1.00663E-05	9.68222E-06	1.31572E-05
3830303774075	383030	3774075	8.22873E-06	8.0176E-06	2.12518E-06	1.9797E-06	6.71275E-05	4.82611E-05	3.2539E-05	3.21258E-05	2.27941E-05	7.24109E-06	1.03733E-05	9.9775E-06	1.0199E-06	9.4891E-07	1.0199E-06	9.4891E-07	1.03733E-05	9.9775E-06	1.35382E-05
3830403774075	383040	3774075	8.66925E-06	8.44682E-06	2.23895E-06	2.08568E-06	6.92122E-05	4.97598E-05	3.35495E-05	3.31235E-05	2.35019E-05	7.46596E-06	1.06954E-05	1.02874E-05	1.05157E-06	9.78378E-07	1.05157E-06	9.78378E-07	1.06954E-05	1.02874E-05	1.39374E-05
3830503774075	383050	3774075	9.19867E-06	8.96265E-06	2.37568E-06	2.21305E-06	7.17156E-05	5.15596E-05	3.4763E-05	3.43216E-05	2.4352E-05	7.736E-06	1.10823E-05	1.06594E-05	1.08961E-06	1.01377E-06	1.08961E-06	1.01377E-06	1.10823E-05	1.06594E-05	1.44201E-05
3830603774075	383060	3774075	9.86311E-06	9.61005E-06	2.54728E-06	2.37291E-06	7.48336E-05	5.38013E-05	3.62744E-05	3.58138E-05	2.54108E-05	8.07235E-06	1.15641E-05	1.11229E-05	1.13698E-06	1.05784E-06	1.13698E-06	1.05784E-06	1.15641E-05	1.11229E-05	1.50243E-05
3830703774075	383070	3774075	1.06176E-05	1.03451E-05	2.74213E-06	2.55442E-06	7.81922E-05	5.6216E-05	3.79024E-05	3.74212E-05	2.65512E-05	8.43464E-06	1.20831E-05	1.16221E-05	1.18801E-06	1.10532E-06	1.18801E-06	1.10532E-06	1.20831E-05	1.16221E-05	1.56776E-05
3830803774075	383080	3774075	1.15582E-05	1.12617E-05	2.98508E-06	2.78073E-06	8.22635E-05	5.9143E-05	3.98759E-05	3.93696E-05	2.79337E-05	8.87382E-06	1.27123E-05	1.22272E-05	1.24987E-06	1.16287E-06	1.24987E-06	1.16287E-06	1.27123E-05	1.22272E-05	1.64778E-05
3830903774075	383090	3774075	1.26373E-05	1.23131E-05	3.26377E-06	3.04034E-06	8.67179E-05	6.23455E-05	4.20351E-05	4.15014E-05	2.94462E-05	9.35432E-06	1.34006E-05	1.28893E-05	1.31755E-06	1.22584E-06	1.31755E-06	1.22584E-06	1.34006E-05	1.28893E-05	1.73669E-05
3831003774075	383100	3774075	1.36922E-05	1.33409E-05	3.53621E-06	3.29413E-06	9.06823E-05	6.51957E-05	4.39568E-05	4.33987E-05	3.07924E-05	9.78196E-06	1.40133E-05	1.34786E-05	1.37778E-06	1.28188E-06	1.37778E-06	1.28188E-06	1.40133E-05	1.34786E-05	1.81671E-05
3831103774075	383110	3774075	1.45519E-05	1.41785E-05	3.75823E-06	3.50096E-06	9.33817E-05	6.71364E-05	4.52653E-05	4.46905E-05	3.1709E-05	1.00731E-05	1.44304E-05	1.38798E-05	1.41879E-06	1.32004E-06	1.41879E-06	1.32004E-06	1.44304E-05	1.38798E-05	1.86842E-05
3831203774075	383120	3774075	1.54825E-05	1.50852E-05	3.99856E-06	3.72483E-06	9.61612E-05	6.91347E-05	4.66126E-05	4.60208E-05	3.26528E-05	1.0373E-05	1.48599E-05	1.42929E-05	1.46102E-06	1.35933E-06	1.46102E-06	1.35933E-06	1.48599E-05	1.42929E-05	1.92159E-05
3831303774075	383130	3774075	1.65452E-05	1.61207E-05	4.27303E-06	3.98052E-06	9.92793E-05	7.13764E-05	4.8124E-05	4.7513E-05	3.37116E-05	1.07093E-05	1.53418E-05	1.47564E-05	1.5084E-06	1.4034E-06	1.5084E-06	1.4034E-06	1.53418E-05	1.47564E-05	1.9822E-05
3831403774075	383140	3774075	1.77132E-05	1.72587E-05	4.57468E-06	4.26152E-06	0.000102959	7.40216E-05	4.99075E-05	4.92738E-05	3.4961E-05	1.11062E-05	1.59103E-05	1.53033E-05	1.5643E-06	1.45541E-06	1.5643E-06	1.45541E-06	1.59103E-05	1.53033E-05	2.05278E-05
3831503774075	383150	3774075	1.89386E-05	1.84526E-05	4.89115E-06	4.55632E-06	0.000106353	7.64619E-05	5.15528E-05	5.08983E-05	3.61135E-05	1.14723E-05	1.64348E-05	1.58078E-05	1.61587E-06	1.5034E-06	1.61587E-06	1.5034E-06	1.64348E-05	1.58078E-05	2.12083E-05
3831603774075	383160	3774075	2.01386E-05	1.96219E-05	5.20108E-06	4.84503E-06	0.00010923	7.85307E-05	5.29477E-05	5.22754E-05	3.70906E-05	1.17827E-05	1.68795E-05	1.62355E-05	1.65959E-06	1.54407E-06	1.65959E-06	1.54407E-06	1.68795E-05	1.62355E-05	2.18198E-05
3831703774075	383170	3774075	2.13586E-05	2.08228E-05	5.52565E-06	5.14533E-06	0.000112142	8.05198E-05	5.43243E-05	5.36412E-05	3.80736E-05	1.20917E-05	1.73223E-05	1.66705E-05	1.70306E-06	1.58496E-06	1.70306E-06	1.58496E-06	1.73223E-05	1.66705E-05	2.24008E-05
3831803774075	383180	3774075	2.25778E-05	2.20127E-05	5.84116E-06	5.43933E-06	0.000118511	8.51057E-05	5.74211E-05	5.67116E-05	4.02284E-05	1.27817E-05	1.83051E-05	1.76187E-05	1.80001E-06	1.67487E-06	1.80001E-06	1.67487E-06	1.83051E-05	1.76187E-05	2.36818E-05
3831903774075	383190	3774075	2.37971E-05	2.32026E-05	6.15666E-06	5.73333E-06	0.000124879	8.96915E-05	6.05179E-05	5.97819E-05	4.23832E-05	1.34717E-05	1.92878E-05	1.85668E-05	1.89696E-06	1.76478E-06	1.89696E-06	1.76478E-06	1.92878E-05	1.85668E-05	2.49627E-05
3832003774075	383200	3774075	2.50163E-05	2.43825E-05	6.47216E-06	6.02733E-06	0.000131248	9.42773E-05	6.36146E-05	6.28521E-05	4.45381E-05	1.41617E-05	2.02706E-05	1.95149E-05	1.99391E-06	1.85469E-06	1.99391E-06	1.85469E-06	2.02706E-05	1.95149E-05	2.62436E-05
3832103774075	383210	3774075	2.62356E-05	2.55624E-05	6.78766E-06	6.32133E-06	0.000137617	9.88631E-05	6.67112E-05	6.59223E-05	4.66929E-05	1.48516E-05	2.12534E-05	2.04631E-05	2.09086E-06	1.94461E-06	2.09086E-06	1.94461E-06	2.12534E-05	2.04631E-05	2.75245E-05
3832203774075	383220	3774075	2.74549E-05	2.67422E-05	7.10317E-06	6.61532E-06	0.000143986	0.000103484	6.98077E-05	6.89926E-05	4.88477E-05	1.55415E-05	2.22362E-05	2.14113E-05	2.18781E-06	2.03453E-06	2.18781E-06	2.03453E-06	2.22362E-05	2.14113E-05	2.88054E-05
3832303774075	383230	3774075	2.86742E-05	2.79221E-05	7.41868E-06	6.90932E-06	0.000150355	0.000108107	7.29043E-05	7.20628E-05	5.10025E-05	1.62314E-05	2.32191E-05	2.23595E-05	2.28476E-06	2.12445E-06	2.28476E-06	2.12445E-06	2.32191E-05	2.23595E-05	3.00863E-05
3832403774075	383240	3774075	2.98935E-05	2.91019E-05	7.73419E-06	7.20331E-06	0.000156724	0.000112731	7.60008E-05	7.51331E-05	5.31573E-05	1.69213E-05	2.42019E-05	2.33077E-05	2.38171E-06	2.21436E-06	2.38171E-06	2.21436E-06	2.42019E-05	2.33077E-05	3.13672E-05
3832503774075	383250	3774075	3.11128E-05	3.02817E-05	8.04971E-06	7.49729E-06	0.000163093	0.000117354	7.90974E-05	7.82033E-05	5.53121E-05	1.76112E-05	2.51848E-05	2.42559E-05	2.47866E-06	2.30428E-06	2.47866E-06	2.30428E-06	2.51848E-05	2.42559E-05	3.26481E-05
3832603774075	383260	3774075	3.23321E-05	3.14515E-05	8.36524E-06	7.79128E-06	0.000169462	0.000121977	8.21939E-05	8.12735E-05	5.74669E-05	1.83011E-05	2.61676E-05	2.52041E-05	2.57561E-06	2.39419E-06	2.57561E-06	2.39419E-06	2.61676E-05	2.52041E-05	3.39289E-05
3832703774075	383270	3774075	3.35514E-05	3.26213E-05	8.68078E-06	8.08526E-06	0.000175831	0.000126599	8.52904E-05	8.43437E-05	5.96217E-05	1.89909E-05	2.71505E-05	2.61523E-05	2.67256E-06	2.48411E-06	2.67256E-06	2.48411E-06	2.71505E-05	2.61523E-05	3.52098E-05
3832803774075	383280	3774075	3.47707E-05	3.37912E-05	8.99632E-06	8.37924E-06	0.000182201	0.000131221	8.83869E-05	8.74139E-05	6.17765E-05	1.96808E-05	2.81333E-05	2.71005E-05	2.76951E-06	2.57402E-06	2.76951E-06	2.57402E-06	2.81333E-05	2.71005E-05	3.64907E-05
3832903774075	383290	3774075	3.59899E-05	3.49611E-05	9.31186E-06	8.67322E-06	0.000188572	0.000135844	9.14834E-05	9.04841E-05	6.39313E-05	2.03707E-05	2.91162E-05	2.80487E-05	2.86646E-06	2.66393E-06	2.86646E-06	2.66393E-06	2.91162E-05	2.80487E-05	3.77715E-05
3833003774075	383300	3774075	3.72092E-05	3.61309E-05	9.62739E-06	8.96719E-06	0.000194942	0.000140467	9.45799E-05	9.35543E-05	6.60861E-05	2.10606E-05	3.00991E-05	2.89969E-05	2.96341E-06	2.75384E-06	2.96341E-06	2.75384E-06	3.00991E-05	2.89969E-05	3.90524E-05
3833103774075	383310	3774075	3.84285E-05	3.73007E-05	9.94293E-06	9.26115E-06	0.000201313	0.000145091	9.76764E-05	9.66245E-05	6.82409E-05	2.17504E-05	3.10819E-05	2.99451E-05	3.06036E-06	2.84375E-06	3.06036E-06	2.84375E-06	3.10819E-05	2.99451E-05	4.03333E-05
3833203774075	383320	3774075	3.96478E-05	3.84705E-05	1.02585E-05	9.55511E-06	0.000207683	0.000149715	0.000100773	9.96947E-05	7.03957E-05	2.24403E-05	3.20648E-05	3.08933E-05	3.15731E-06	2.93366E-06	3.15731E-06	2.93366E-06	3.20648E-05	3.08933E-05	4.16142E-05
3833303774075	383330	3774075	4.08671E-05	3.96404E-05	1.05877E-05	9.84907E-06	0.000214054	0.000154339	0.000103868	0.000102765	7.25506E-05	2.31301E-05	3.30477E-05	3.18414E-05	3.25426E-06	3.02357E-06	3.25426E-06	3.02357E-06	3.30477E-05	3.18414E-05	4.28951E-05
3833403774075	383340	3774075	4.20864E-05	4.08102E-05	1.09168E-05	1.01529E-05	0.000220424	0.000158963	0.000106963	0.000105833	7.47054E-05	2.382E-05	3.40306E-05	3.27896E-05	3.35121E-06	3.11348E-06	3.35121E-06	3.11348E-06	3.40306E-05	3.27896E-05	4.41759E-05
3833503774075	383350	3774075	4.33057E-05	4.19799E-05	1.12459E-05	1.04567E-05	0.000226795	0.000163587	0.000110058	0.000108902	7.68603E-05	2.45099E-05	3.50135E-05	3.37378E-05	3.44816E-06	3.20339E-06	3.44816E-06	3.20339E-06	3.50135E-05	3.37378E-05	4.54568E-05
3833603774075	383360	3774075	4.45249E-05	4.31497E-05	1.15751E-05	1.07606E-05	0.000233165	0.000168211	0.000113153	0.000111971	7.90151E-05	2.51998E-05	3.59964E-05	3.46859E-05	3.54511E-06	3.29331E-06	3.54511E-06	3.29331E-06	3.59964E-05	3.46859E-05	4.67376E-05
3833703774075	383370	3774075	4.57442E-05	4.43194E-05	1.19042E-05	1.10644E-05	0.000239536	0.000172835	0.000116249	0.000115041	8.11699E-05	2.58897E-05	3.69793E-05	3.56341E-05	3.64206E-06	3.38323E-06	3.64206E-06	3.38323E-06	3.69793E-05	3.56341E-05	4.80185E-05
3833803774075	383380	3774075	4.69635E-05	4.54892E-05	1.22334E-05	1.13683E-05	0.000245907	0.000177459	0.000119345	0.000118111	8.33247E-05	2.65796E-05	3.79622E-05	3.65822E-05	3.73901E-06	3.47315E-06	3.73901E-06	3.47315E-06	3.79622E-05	3.65822E-05	4.92994E-05
3833903774075	383390	3774075	4.81828E-05	4.66589E-05	1.25625E-05	1.16721E-05	0.000252278	0.000182083	0.000122441	0.000121181	8.54796E-05	2.72695E-05	3.89451E-05	3.75304E-05	3.83596E-06	3.56307E-06	3.83596E-06	3.56307E-06	3.89451E-05	3.75304E-05	5.05803E-05
3834003774075	383400	3774075	4.94021E-05	4.78287E-05	1.28916E-05	1.19759E-05	0.000258649	0.000186707	0.000125537	0.000124251	8.76344E-05	2.79594E-05	3.9928E-05	3.84785E-05	3.93291E-06	3.65299E-06	3.93291E-06	3.65299E-06	3.9928E-05	3.84785E-05	5.18612E-05
3834103774075	383410	3774075	5.06214E-05	4.89984E-05	1.32207E-05	1.22797E-05	0.000265021	0.000191331	0.000128633	0.000127321	8.97893E-05	2.86493E-05	4.09109E-05	3.94267E-05	4.02986E-06	3.74291E-06	4.02986E-06	3.74291E-06	4.09109E-05	3.94267E-05	5.31421E-05
3834203774075	383420	3774075	5.18407E-05	5.01682E-05	1.35498E-05	1.25835E-05	0.000271392	0.000195955	0.000131729	0.000130391	9.19441E-05	2.93392E-05	4.18938E-05	4.03748E-05	4.12681E-06	3.83283E-06	4.12681E-06	3.83283E-06	4.18938E-05	4.03748E-05	5.4423E-05
3834303774075	383430	3774075	5.30599E-05	5.13379E-05	1.38789E-05	1.28873E-05	0.000277764	0.000200579	0.000134825	0.000133461	9.40989E-05	3.00291E-05	4.28767E-05	4.13229E-05	4.22376E-06	3.92274E-06	4.22376E-06	3.92274E-06	4.28767E-05	4.13229E-05	5.57038E-05
3834403774075	383440	3774075	5.42792E-05	5.25077E-05	1.42081E-05	1.31911E-05	0.000284135	0.000205203	0.000137921	0.000136531	9.62536E-05	3.07189E-05	4.38596E-05	4.22711E-05	4.32071E-06	4.01266E-06	4.32071E-06	4.01266E-06	4.38596E-05	4.22711E-05	5.69846E-05
3834503774075	383450	3774075	5.54984E-05	5.36775E-05	1.45372E-05	1.34949E-05	0.000290507	0.000209827	0.000141017	0.000139601	9.84084E-05	3.14088E-05	4.48425E-05	4.32192E-05	4.41767E-06	4.10257E-06	4.41767E-06	4.10257E-06	4.48425E-05	4.32192E-05	5.82654E-05
3834603774075	383460	3774075	5.67177E-05	5.48473E-05	1.48664E-05	1.37987E-05	0.000296878	0.000214451	0.000144113	0.000142671	0.000100563	3.20986E-05	4.58254E-05	4.41674E-05	4.51462E-06	4.19249E-06	4.51462E-06	4.19249E-06	4.58254E-05	4.41674E-05	5.95462E-05
3834703774075	383470	3774075	5.79369E-05	5.60171E-05	1.51955E-05	1.41025E-05	0.00030325	0.000219074	0.000147209	0.000145741	0.000102741	3.27885E-05	4.68083E-05	4.51156E-05	4.61157E-06	4.28241E-06	4.61157E-06	4.28241E-06	4.68083E-05	4.51156E-05	6.08271E-05
3834803774075	383480	3774075	5.91562E-05	5.71868E-05	1.55247E-05	1.44063E-05	0.000309621	0.000223698	0.000150305	0.000148811	0.000104919	3.34784E-05	4.77911E-05	4.60639E-05	4.70852E-06	4.37233E-06	4.70852E-06	4.37233E-06	4.77911E-05	4.60639E-05	6.21079E-05
3834903774075	383490	3774075	6.03754E-05	5.83565E-05	1.58538E-05	1.471E-05	0.000315992	0.000228321	0.000153401	0.000151881	0.000107097	3.41683E-05	4.87739E-05	4.70122E-05	4.80548E-06	4.46224E-06	4.80548E-06	4.46224E-06	4.87739E-05	4.70122E-05	6.33887E-05
3835003774075	383500	3774075	6.15947E-05	5.95263E-05	1.61829E-05	1.50137E-05	0.000322363	0.000232944	0.000156497	0.000154951	0.000109275	3.48582E-05	4.97568E-05	4.79605E-05	4.90243E-06	4.55215E-06	4.90243E-06	4.55215E-06	4.97568E-05	4.79605E-05	6.46695E-05
3835103774075	383510	3774075	6.28139E-05	6.06961E-05	1.65121E-05	1.53174E-05	0.000328734	0.000237567	0.000159593	0.000158021	0.000111453	3.55481E-05	5.07396E-05	4.89088E-05	4.99939E-06	4.64206E-06	4.99939E-06	4.64206E-06	5.07396E-05	4.89088E-05	6.59504E-05
3835203774075	383520	3774075	6.40332E-05	6.18659E-05	1.68412E-05	1.56211E-05	0.000335106	0.000242189	0.000162689	0.000161091	0.000113631	3.62379E-05	5.17225E-05	4.98571E-05	5.09635E-06	4.73197E-06	5.09635E-06	4.73197E-06	5.17225E-05	4.98571E-05	6.72312E-05
3835303774075	383530	3774075	6.52524E-05	6.30357E-05	1.71704E-05	1.59248E-05	0.000341477	0.000246812	0.000165785	0.000164161	0.000115809	3.69278E-05	5.27053E-05	5.08054E-05	5.19331E-06	4.82189E-06	5.19331E-06	4.82189E-06	5.27053E-05	5.08054E-05	6.85121E-05
3835403774075	383540	3774075	6.64717E-05	6.42055E-05	1.74995E-05	1.62285E-05	0.000347849	0.000251434	0.000168881	0.000167231	0.000117987	3.76176E-05	5.36882E-05	5.17537E-05	5.29027E-06	4.91181E-06	5.29027E-06	4.91181E-06	5.36882E-05	5.17537E-05	6.97929E-05
3835503774075	383550	3774075	6.76909E-05	6.53753E-05	1.78287E-05	1.65322E-05	0.000354221	0.000256056	0.000171977	0.000170301	0.000120165	3.83075E-05	5.46711E-05	5.27019E-05	5.38723E-06	5.00172E-06	5.38723E-06	5.00172E-06	5.46711E-05	5.27019E-05	7.10738E-05
3835603774075	383560	3774075	6.89102E-05	6.65451E-05	1.81578E-05	1.68359E-05	0.000360593	0.000260678	0.000175073	0.000173371	0.000122343	3.89973E-05	5.56539E-05	5.36502E-05	5.48419E-06	5.09163E-06	5.48419E-06	5.09163E-06	5.56539E-05	5.36502E-05	7.23547E-05
3835703774075	383570	3774075	7.01295E-05	6.77149E-05	1.84869E-05	1.71396E-05	0.000366965	0.000265299	0.000178169	0.000176441	0.000124521	3.96872E-05	5.66368E-05	5.45984E-05	5.58115E-06	5.18154E-06	5.58115E-06	5.18154E-06	5.66368E-05	5.45984E-05	7.36356E-05
3835803774075	383580	3774075	7.13488E-05	6.88847E-05	1.88161E-05	1.74432E-05	0.000373337	0.000269921	0.000181265	0.000179511	0.000126699	4.03771E-05	5.76196E-05	5.55467E-05	5.67812E-06	5.27145E-06	5.67812E-06	5.27145E-06	5.76196E-05	5.55467E-05	7.49165E-05
3835903774075	383590	3774075	7.25681E-05	7.00545E-05	1.91452E-05	1.77469E-05	0.000379709	0.000274542	0.000184361	0.000182581	0.000128877	4.10669E-05	5.86025E-05	5.64949E-05	5.77508E-06	5.36136E-06	5.77508E-06	5.36136E-06	5.86025E-05	5.64949E-05	7.61974E-05
3836003774075	383600	3774075	7.37874E-05	7.12243E-05	1.94744E-05	1.80505E-05	0.000386081	0.000279164	0.000187457	0.000185651	0.000131055	4.17567E-05	5.95853E-05	5.74431E-05	5.87205E-06	5.45127E-06	5.87205E-06	5.45127E-06	5.95853E-05	5.74431E-05	7.74783E-05
3836103774075	383610	3774075	7.50067E-05	7.23941E-05	1.98035E-05	1.83542E-05	0.000392453	0.000283785	0.000190553	0.000188721	0.000133233	4.24465E-05	6.05682E-05	5.83913E-05	5.96901E-06	5.54118E-06	5.96901E-06	5.54118E-06	6.05682E-05	5.83913E-05	7.87592E-05
3836203774075	383620	3774075	7.62259E-05	7.35639E-05	2.01327E-05	1.86579E-05	0.000398825	0.000288407	0.000193649	0.000191791	0.000135411	4.31363E-05	6.15511E-05	5.93396E-05	6.06598E-06	5.63109E-06	6.06598E-06	5.63109E-06	6.15511E-05	5.93396E-05	8.00401E-05
3836303774075	383630	3774075	7.74452E-05	7.47338E-05	2.04618E-05	1.89616E-05	0.000405197	0.000293028	0.000196745	0.000194861	0.000137589	4.38261E-05	6.25339E-05	6.02878E-05	6.16294E-06	5.72101E-06	6.16294E-06	5.72101E-06	6.25339E-05	6.02878E-05	8.13209E-05
3836403774075	383640	3774075	7.86645E-05	7.59036E-05	2.07909E-05	1.92653E-05	0.000411569	0.000297649	0.000199841	0.000197931	0.000139767	4.45159E-05	6.35168E-05	6.12361E-05	6.25991E-06	5.81092E-06	6.25991E-06	5.81092E-06	6.35168E-05	6.12361E-05	8.26018E-05
3836503774075	383650	3774075	7.98838E-05	7.70735E-05	2.11201E-05	1.95689E-05	0.000417941	0.000302271	0.000202937	0.000201001	0.000141945	4.52057E-05	6.44996E-05	6.21844E-05	6.35687E-06	5.90083E-06	6.35687E-06	5.90083E-06	6.44996E-05	6.21844E-05	8.38826E-05
3836603774075	383660	3774075	8.11031E-05	7.82433E-05	2.14492E-05	1.98726E-05	0.000424313	0.000306892	0.000206033	0.000204071	0.000144123	4.58955E-05	6.54825E-05	6.31327E-05	6.45384E-06	5.99074E-06	6.45384E-06	5.99074E-06	6.54825E-05	6.31327E-05	8.51635E-05
3836703774085	383670	3774085	8.23224E-05	7.94132E-05	2.17784E-05	2.01762E-05	0.000430685	0.000311514	0.000209129	0.

			MSite Grubbing / Prep	MMass Grading / Excavation	MMass Grading / Excavation	MDrainage / Utilities Trenching	MFoundations / Concrete Pads	MBuilding / Structure Construction	MAsphalt Paving	MLandscaping or Other Finishing	MWaterside Construction (Piles)	RSSWDemolition	RSSWPlacing Base	RSSWForm/Plac e Rebar and Pour	Child Risk				
Unique Identifier	X (UTM)	Y (UTM)	2027	2027	2028	2028	2028	2028	2028	2028	2028	2029	2029	2029	3rd Trimester	0<2	2<16	Total	per million
3838603774065	383860	3774065	0.003643329	0.004284257	0.004227211	0.000898561	0.001168571	0.000860132	8.85307E-05	0.001037193	8.85307E-05	0.005683684	0.008247148	0.004888742	1.07036E-07	1.5706E-06	3.6491E-07	2.04256E-06	2.04255628
3838703774065	383870	3774065	0.003232157	0.003800752	0.003750144	0.000797153	0.00103669	0.000763061	7.85395E-05	0.000920139	7.85395E-05	0.005013938	0.007275332	0.004312669	9.50636E-08	1.3949E-06	3.2373E-07	1.81367E-06	1.81367026
3838803774065	383880	3774065	0.002287033	0.002689363	0.002653554	0.000564055	0.000733549	0.000539932	5.55735E-05	0.000651079	5.55735E-05	0.00349194	0.00506688	0.003003544	6.75882E-08	9.9147E-07	2.2911E-07	1.28816E-06	1.28816475
3838903774065	383890	3774065	0.001747577	0.002055007	0.002027644	0.000431008	0.000560522	0.000412575	4.24651E-05	0.000497505	4.24651E-05	0.002624447	0.003808129	0.002257382	5.18939E-08	7.6105E-07	1.7509E-07	9.88037E-07	0.98803748
3839003774065	383900	3774065	0.001404942	0.001652097	0.001630098	0.000346503	0.000450625	0.000331684	3.41392E-05	0.000399963	3.41392E-05	0.002074877	0.003010692	0.001784677	4.19156E-08	6.1457E-07	1.4077E-07	7.97257E-07	0.79725674
3839103774065	383910	3774065	0.001167045	0.00137235	0.001354077	0.00028783	0.000374321	0.000275521	2.83585E-05	0.000332238	2.83585E-05	0.001694818	0.002459218	0.001457775	3.49797E-08	5.1275E-07	1.1694E-07	6.64673E-07	0.66467302
3829703774075	382970	3774075	3.56444E-05	4.19149E-05	4.13568E-05	8.79103E-06	1.14327E-05	8.41506E-06	8.66137E-07	1.01473E-05	8.66137E-07	1.8176E-05	2.63738E-05	1.56339E-05	2.47876E-09	3.1418E-08	5.1791E-09	3.90758E-08	0.03907578
3829803774075	382980	3774075	3.59842E-05	4.23144E-05	4.1751E-05	8.87484E-06	1.15416E-05	8.49528E-06	8.74393E-07	1.02441E-05	8.74393E-07	1.841E-05	2.67133E-05	1.58351E-05	2.55995E-09	3.2346E-08	5.3097E-09	4.02161E-08	0.0402161
3829903774075	382990	3774075	3.63462E-05	4.27402E-05	4.21711E-05	8.96413E-06	1.16578E-05	8.58076E-06	8.83191E-07	1.03471E-05	8.83191E-07	1.86595E-05	2.70754E-05	1.60497E-05	2.64796E-09	3.3352E-08	5.4509E-09	4.14504E-08	0.04145044
3830003774075	383000	3774075	3.7243E-05	4.37948E-05	4.32116E-05	9.18532E-06	1.19454E-05	8.79249E-06	9.04983E-07	1.06025E-05	9.04983E-07	1.91492E-05	2.7786E-05	1.6471E-05	2.78732E-09	3.4984E-08	5.6901E-09	4.34612E-08	0.04346115
3830103774075	383010	3774075	3.87192E-05	4.55306E-05	4.49243E-05	9.54938E-06	1.24189E-05	9.14098E-06	9.40853E-07	1.10227E-05	9.40853E-07	1.99041E-05	2.88813E-05	1.71202E-05	2.98599E-09	3.7334E-08	6.0412E-09	4.6361E-08	0.04636095
3830203774075	383020	3774075	4.03903E-05	4.74956E-05	4.68632E-05	9.96152E-06	1.29549E-05	9.53549E-06	9.81459E-07	1.14984E-05	9.81459E-07	2.07681E-05	3.0135E-05	1.78634E-05	3.21729E-09	4.0063E-08	6.4484E-09	4.97287E-08	0.0497287
3830303774075	383030	3774075	4.156E-05	4.88712E-05	4.82205E-05	1.025E-05	1.33301E-05	9.81166E-06	1.00988E-06	1.18314E-05	1.00988E-06	2.14138E-05	3.10719E-05	1.84188E-05	3.42257E-09	4.2446E-08	6.7955E-09	5.2664E-08	0.05266396
3830403774075	383040	3774075	4.27855E-05	5.03122E-05	4.96423E-05	1.05523E-05	1.37231E-05	1.0101E-05	1.03966E-06	1.21803E-05	1.03966E-06	2.2097E-05	3.20632E-05	1.90064E-05	3.65226E-09	4.5101E-08	7.1808E-09	5.59336E-08	0.05593362
3830503774075	383050	3774075	4.42672E-05	5.20546E-05	5.13615E-05	1.09177E-05	1.41984E-05	1.04508E-05	1.07567E-06	1.26021E-05	1.07567E-06	2.2908E-05	3.324E-05	1.9704E-05	3.93203E-09	4.8331E-08	7.6504E-09	5.99135E-08	0.05991351
3830603774075	383060	3774075	4.61221E-05	5.42358E-05	5.35137E-05	1.13752E-05	1.47933E-05	1.08887E-05	1.12074E-06	1.31302E-05	1.12074E-06	2.39093E-05	3.46928E-05	2.05652E-05	4.28778E-09	5.2434E-08	8.2472E-09	6.49689E-08	0.06496887
3830703774075	383070	3774075	4.81274E-05	5.65939E-05	5.58403E-05	1.18697E-05	1.54365E-05	1.13621E-05	1.16947E-06	1.3701E-05	1.16947E-06	2.49823E-05	3.62498E-05	2.14882E-05	4.70752E-09	5.7248E-08	8.945E-09	7.09007E-08	0.07090068
3830803774075	383080	3774075	5.05839E-05	5.94825E-05	5.86905E-05	1.24756E-05	1.62244E-05	1.19421E-05	1.22916E-06	1.44004E-05	1.22916E-06	2.6255E-05	3.80965E-05	2.25828E-05	5.25149E-09	6.3465E-08	9.8459E-09	7.85629E-08	0.07856287
3830903774075	383090	3774075	5.33134E-05	6.26922E-05	6.18574E-05	1.31488E-05	1.70999E-05	1.25864E-05	1.29548E-06	1.51774E-05	1.29548E-06	2.76118E-05	4.00654E-05	2.37499E-05	5.92277E-09	7.1093E-08	1.0952E-08	8.79673E-08	0.0879673
3831003774075	383100	3774075	5.57699E-05	6.55808E-05	6.47076E-05	1.37546E-05	1.78878E-05	1.31664E-05	1.35517E-06	1.58767E-05	1.35517E-06	2.88564E-05	4.18713E-05	2.48205E-05	6.66045E-09	7.9398E-08	1.2152E-08	9.82111E-08	0.09821106
3831103774075	383110	3774075	5.73574E-05	6.74476E-05	6.65495E-05	1.41462E-05	1.8397E-05	1.35412E-05	1.39375E-06	1.63287E-05	1.39375E-06	2.9761E-05	4.31839E-05	2.55985E-05	7.35802E-09	8.7157E-08	1.3259E-08	1.07774E-07	0.10777405
3831203774075	383120	3774075	5.89895E-05	6.93668E-05	6.84432E-05	1.45487E-05	1.89204E-05	1.39265E-05	1.43341E-06	1.67933E-05	1.43341E-06	3.06999E-05	4.45462E-05	2.64061E-05	8.20281E-09	9.6509E-08	1.4591E-08	1.19303E-07	0.11930318
3831303774075	383130	3774075	6.085E-05	7.15546E-05	7.06018E-05	1.50075E-05	1.95172E-05	1.43657E-05	1.47862E-06	1.73229E-05	1.47862E-06	3.17574E-05	4.60806E-05	2.73157E-05	9.30361E-09	1.0865E-07	1.6319E-08	1.34277E-07	0.13427738
3831403774075	383140	3774075	6.30168E-05	7.41026E-05	7.31159E-05	1.5542E-05	2.02122E-05	1.48773E-05	1.53127E-06	1.79398E-05	1.53127E-06	3.28741E-05	4.7701E-05	2.82762E-05	1.07444E-08	1.245E-07	1.8572E-08	1.53821E-07	0.15382111
3831503774075	383150	3774075	6.51057E-05	7.6559E-05	7.55396E-05	1.60571E-05	2.08822E-05	1.53704E-05	1.58203E-06	1.85345E-05	1.58203E-06	3.40313E-05	4.93802E-05	2.92716E-05	1.26803E-08	1.4569E-07	2.1552E-08	1.7992E-07	0.17992008
3831603774075	383160	3774075	6.69829E-05	7.87664E-05	7.77176E-05	1.65201E-05	2.14843E-05	1.58136E-05	1.62764E-06	1.90689E-05	1.62764E-06	3.50981E-05	5.09281E-05	3.01891E-05	1.53859E-08	1.7516E-07	2.566E-08	2.16204E-07	0.21620435
3831703774075	383170	3774075	6.88653E-05	8.09755E-05	7.98966E-05	1.69813E-05	2.20863E-05	1.62554E-05	1.67233E-06	1.95966E-05	1.67233E-06	3.60744E-05	5.23455E-05	3.09999E-05	1.80814E-08	2.0046E-07	2.9369E-08	2.47888E-07	0.24788477
3831803774075	383180	3774075	7.07477E-05	8.31847E-05	8.20756E-05	1.74425E-05	2.26884E-05	1.66973E-05	1.71703E-06	2.01247E-05	1.71703E-06	3.70507E-05	5.37628E-05	3.18427E-05	2.07302E-08	2.2971E-07	3.3667E-08	2.84139E-07	0.28413927
3831903774075	383190	3774075	7.26301E-05	8.53939E-05	8.42547E-05	1.79036E-05	2.32905E-05	1.71392E-05	1.76172E-06	2.06529E-05	1.76172E-06	3.80271E-05	5.51801E-05	3.26855E-05	2.33798E-08	2.5907E-07	3.7965E-08	3.20372E-07	0.32037198
3832003774075	383200	3774075	7.45124E-05	8.76031E-05	8.64338E-05	1.83648E-05	2.38926E-05	1.75811E-05	1.80641E-06	2.11811E-05	1.80641E-06	3.90035E-05	5.65974E-05	3.35283E-05	2.60794E-08	2.8844E-07	4.2263E-08	3.57077E-07	0.35707727
3832103774075	383210	3774075	7.63948E-05	8.98122E-05	8.86129E-05	1.88259E-05	2.44947E-05	1.80231E-05	1.85111E-06	2.17093E-05	1.85111E-06	3.99798E-05	5.80147E-05	3.43711E-05	2.90789E-08	3.2141E-07	4.7116E-08	3.98199E-07	0.39819955
3832203774075	383220	3774075	7.82771E-05	9.20214E-05	9.07921E-05	1.92871E-05	2.50968E-05	1.84651E-05	1.89581E-06	2.22375E-05	1.89581E-06	4.09562E-05	5.94321E-05	3.52139E-05	3.24282E-08	3.5837E-07	5.2525E-08	4.44037E-07	0.44403717
3832303774075	383230	3774075	8.01594E-05	9.42305E-05	9.29712E-05	1.97482E-05	2.56989E-05	1.89071E-05	1.94051E-06	2.27657E-05	1.94051E-06	4.19325E-05	6.08494E-05	3.60567E-05	3.61594E-08	3.9959E-07	5.8564E-08	4.95117E-07	0.49511679
3832403774075	383240	3774075	8.20417E-05	9.64397E-05	9.51504E-05	2.02094E-05	2.63011E-05	1.93492E-05	1.98522E-06	2.32939E-05	1.98522E-06	4.29089E-05	6.22668E-05	3.68995E-05	4.03106E-08	4.4529E-07	6.5263E-08	5.51925E-07	0.55192543
3832503774075	383250	3774075	8.39241E-05	9.86488E-05	9.73295E-05	2.06705E-05	2.69033E-05	1.97912E-05	2.03093E-06	2.38221E-05	2.03093E-06	4.38852E-05	6.36842E-05	3.77423E-05	4.49106E-08	4.9599E-07	7.2703E-08	6.14795E-07	0.61479507
3832603774075	383260	3774075	8.58064E-05	0.000100958	9.95087E-05	2.11316E-05	2.75055E-05	2.02333E-05	2.07664E-06	2.43503E-05	2.07664E-06	4.48615E-05	6.51016E-05	3.85851E-05	5.00106E-08	5.5233E-07	8.0943E-08	6.84479E-07	0.68447907
3832703774075	383270	3774075	8.76887E-05	0.000103179	0.000101688	2.15927E-05	2.81077E-05	2.06754E-05	2.12235E-06	2.48785E-05	2.12235E-06	4.58378E-05	6.65189E-05	3.94279E-05	5.56102E-08	6.1467E-07	9.0026E-08	7.61163E-07	0.76116307
3832803774075	383280	3774075	8.95711E-05	0.000105401	0.000103876	2.20538E-05	2.87099E-05	2.11175E-05	2.16806E-06	2.54067E-05	2.16806E-06	4.68141E-05	6.79363E-05	4.02707E-05	6.18106E-08	6.8312E-07	1.0009E-07	8.46059E-07	0.84605907
3832903774075	383290	3774075	9.14534E-05	0.000107623	0.000106064	2.25149E-05	2.93121E-05	2.15596E-05	2.21378E-06	2.59348E-05	2.21378E-06	4.77904E-05	6.93536E-05	4.11135E-05	6.87281E-08	7.5958E-07	1.1126E-07	9.40506E-07	0.94050731
3833003774075	383300	3774075	9.33357E-05	0.000109845	0.000108252	2.29761E-05	2.99142E-05	2.20017E-05	2.25949E-06	2.64629E-05	2.25949E-06	4.87667E-05	7.07709E-05	4.19563E-05	7.54459E-08	8.3604E-07	1.2243E-07	1.03193E-06	1.03192955
3833103774075	383310	3774075	9.52179E-05	0.000112067	0.000110439	2.34372E-05	3.05164E-05	2.24439E-05	2.30521E-06	2.69909E-05	2.30521E-06	4.97429E-05	7.21882E-05	4.27991E-05	8.21636E-08	9.1251E-07	1.3361E-07	1.12579E-06	1.12579179
3829703774085	382970	3774085	3.55441E-05	4.1797E-05	4.12404E-05	8.7663E-06	1.14005E-05	8.39139E-06	8.637E-07	1.01188E-05	8.637E-07	1.83569E-05	2.66363E-05	1.57895E-05	2.48297E-09	3.145E-08	5.1756E-09	3.91089E-08	0.03910887
3829803774085	382980	3774085	3.58226E-05	4.21245E-05	4.15636E-05	8.83499E-06	1.14898E-05	8.45715E-06	8.70468E-07	1.01981E-05	8.70468E-07	1.85691E-05	2.69441E-05	1.59719E-05	2.56048E-09	3.233E-08	5.2974E-09	4.01882E-08	0.04018823
3829903774085	382990	3774085	3.61178E-05	4.24716E-05	4.19061E-05	8.90781E-06	1.15845E-05	8.52684E-06	8.77642E-07	1.02821E-05	8.77642E-07	1.87968E-05	2.72745E-05	1.61678E-05	2.64483E-09	3.3288E-08	5.4297E-09	4.13625E-08	0.04136252
3830003774085	383000	3774085	3.69422E-05	4.34411E-05	4.28626E-05	9.11113E-06	1.18489E-05	8.72147E-06	8.97674E-07	1.05168E-05	8.97674E-07	1.92615E-05	2.79489E-05	1.65675E-05	2.77922E-09	3.4856E-08	5.6577E-09	4.32927E-08	0.04329271
3830103774085	383010	3774085	3.83293E-05	4.50721E-05	4.44719E-05	9.45321E-06	1.22938E-05	9.04892E-06	9.31378E-07	1.09117E-05	9.31378E-07	1.99883E-05	2.90035E-05	1.71927E-05	2.97208E-09	3.7131E-08	5.9947E-09	4.60979E-08	0.04609794
3830203774085	383020	3774085	3.98778E-05	4.6893E-05	4.62686E-05	9.83513E-06	1.27905E-05	9.41451E-06	9.69006E-07	1.13525E-05	9.69006E-07	2.08118E-05	3.01984E-05	1.7901E-05	3.1953E-09	3.9757E-08	6.3828E-09	4.93354E-08	0.04933539
3830303774085	383030	3774085	4.112E-05	4.83537E-05	4.77099E-05	1.01415E-05	1.31889E-05	9.70777E-06	9.99191E-07	1.17061E-05	9.99191E-07	2.15012E-05	3.11987E-05	1.84939E-05	3.4087E-09	4.2237E-08	6.7429E-09	5.23887E-08	0.05238873
3830403774085	383040	3774085	4.2429E-05	4.9893E-05	4.92287E-05	1.04643E-05	1.36088E-05	1.00168E-05	1.031E-06	1.20788E-05	1.031E-06	2.22373E-05	3.22668E-05	1.91271E-05	3.64947E-09	4.5023E-08	7.1456E-09	5.58181E-08	0.05581809
3830503774085	383050	3774085	4.3972E-05	5.17074E-05	5.10189E-05	1.08449E-05	1.41037E-05	1.03811E-05	1.06849E-06	1.25181E-05	1.06849E-06	2.3092E-05	3.3507E-05	1.98623E-05	3.93981E-09	4.8375E-08	7.6304E-09	5.99456E-08	0.05994562
3830603774085	383060	3774085	4.58492E-05	5.39149E-05	5.3197E-05	1.13079E-05	1.47058E-05	1.08243E-05	1.11411E-06	1.30525E-05	1.11411E-06	2.41245E-05	3.50051E-05	2.07503E-05	4.30494E-09	5.2582E-08	8.2382E-09	6.51255E-08	0.06512555
3830703774085	383070	3774085	4.78823E-05	5.63057E-05	5.5556E-05	1.18093E-05	1.53579E-05	1.13042E-05	1.16351E-06	1.36313E-05	1.16351E-06	2.52287E-05	3.66074E-05	2.17001E-05	4.73739E-09	5.7539E-08	8.9508E-09	7.12268E-08	0.07122683
3830803774085	383080	3774085	5.02218E-05	5.90568E-05	5.82704E-05	1.23863E-05	1.61083E-05	1.18566E-05	1.22036E-06	1.42973E-05	1.22036E-06	2.64671E-05	3.84043E-05	2.27653E-05	5.27528E-09	6.3674E-08	9.8321E-09	7.87811E-08	0.07878112
3830903774085	383090	3774085	5.2773E-05	6.20568E-05	6.12305E-05	1.30155E-05	1.69266E-05	1.24589E-05	1.28235E-06	1.50236E-05	1.28235E-06	2.77678E-05	4.02917E-05	2.38841E-05	5.92997E-09	7.1098E-08	1.0898E-08	8.79267E-08	0.08792666
3831003774085	383100	3774085	5.50903E-05	6.47817E-05	6.39191E-05	1.3587E-05	1.76698E-05	1.30059E-05	1.33866E-06	1.56833E-05	1.33866E-06	2.89781E-05	4.20478E-05	2.49251E-05	6.65417E-09	7.9242E-08	1.2065E-08	9.79609E-08	0.09796093
3831103774085	383110	3774085	5.66333E-05	6.65961E-05	6.57093E-05	1.39676E-05	1.81647E-05	1.33702E-05	1.37615E-06	1.61225E-05	1.37615E-06	2.98795E-05	4.33559E-05	2.57005E-05	7.35042E-09	8.698E-08	1.3161E-08	1.07492E-07	0.10749227
3831203774085	383120	3774085	5.82319E-05	6.8476E-05	6.75642E-05	1.43618E-05	1.86775E-05	1.37476E-05	1.415E-06	1.65776E-05	1.415E-06	3.08216E-05	4.47228E-05	2.65107E-05	8.19538E-09	9.6332E-08	1.4486E-08	1.19012E-07	0.1190125
3831303774085	383130	3774085	6.0059E-05	7.06245E-05	6.96841E-05	1.48125E-05	1.92635E-05	1.4179E-05	1.4594E-06	1.70978E-05	1.4594E-06	3.18821E-05	4.62617E-05	2.7423E-05	9.29707E-09	1.0848E-07	1.6208E-08	1.33987E-07	0.13398728
3831403774085	383140	3774085	6.21757E-05	7.31136E-05	7.214E-05	1.53345E-05	1.99424E-05	1.46787E-05	1.51083E-06	1.77004E-05	1.51083E-06	3.30144E-05	4.79046E-05	2.83969E-05	1.07432E-08	1.2438E-07	1.8463E-08	1.5359E-07	0.15359036
3831503774085	383150	3774085	6.42924E-05	7.56026E-05	7.4596E-05	1.58566E-05	2.06213E-05	1.51784E-05	1.56227E-06	1.83029E-05	1.56227E-06	3.41842E-05	4.96019E-05	2.9403E-05	1.26641E-08	1.4541E-07	2.1428E-08	1.795E-07	0.17949982
3831603774085	383160	3774085	6.61696E-05	7.78101E-05	7.6774E-05	1.63195E-05	2.12234E-05	1.56216E-05	1.60788E-06	1.88374E-05	1.60788E-06	3.52915E-05	5.12087E-05	3.03555E-05	1.54063E-08	1.7527E-07	2.5591E-08	2.16269E-07	0.21626934
3831703774085	383170	3774085	6.80439E-05	8.00124E-05	7.89408E-05	1.67805E-05	2.18345E-05	1.61647E-05	1.65468E-06	1.93719E-05	1.65468E-06	3.63988E-05	5.28057E-05	3.13227E-05	1.87487E-08	2.0196E-07	3.0015E-08	2.49211E-07	0.24921127
3831803774085	383180	3774085	6.99182E-05	8.22146E-05	8.11176E-05	1.72415E-05	2.24456E-05	1.66677E-05	1.70148E-06	1.99064E-05	1.70148E-06	3.75061E-05	5.44095E-05	3.22899E-05	1.93431E-08	2.0865E-07	3.1439E-08	2.57455E-07	0.25745519
3831903774085	383190	3774085	7.17925E-05	8.44168E-05	8.32945E-05	1.77025E-05	2.30567E-05	1.71708E-05	1.74828E-06	2.04409E-05	1.74828E-06	3.86134E-05	5.60133E-05	3.32571E-05	1.99375E-08	2.1534E-07	3.2878E-08	2.65699E-07	0.26569911
3832003774085	383200	3774085	7.36667E-05	8.66189E-05	8.54713E-05	1.81635E-05	2.36678E-05	1.76739E-05	1.79508E-06	2.09754E-05	1.79508E-06	3.97207E-05	5.76171E-05	3.42243E-05	2.05319E-08	2.2203E-07	3.3317E-08	2.74343E-07	0.27434303
3832103774085	383210	3774085	7.55409E-05	8.88211E-05	8.76482E-05	1.86245E-05	2.42789E-05	1.81769E-05	1.84188E-06	2.15099E-05	1.84188E-06	4.08279E-05	5.92208E-05	3.51915E-05	2.11263E-08	2.2872E-07	3.3756E-08	2.82987E-07	0.28298695
3832203774085	383220	3774085	7.74152E-05	9.10232E-05	8.98251E-05	1.90855E-05	2.48901E-05	1.86799E-05	1.88868E-06	2.20444E-05	1.88868E-06	4.19352E-05	6.08246E-05	3.61587E-05	2.17207E-08	2.3541E-07	3.4195E-08	2.91232E-07	0.29123087
3832303774085	383230	3774085	7.92894E-05	9.32254E-05	9.20019E-05	1.95465E-05	2.55012E-05	1.91829E-05	1.93548E-06	2.25789E-05	1.93548E-06	4.30424E-05	6.24284E-05	3.71259E-05	2.23151E-08	2.421E-07	3.4634E-08	2.99477E-07	0.29947479
3832403774085	383240	3774085	8.11637E-05	9.54275E-05	9.41788E-05	2.00075E-05	2.61123E-05	1.96859E-05	1.98228E-06	2.31134E-05	1.98228E-06	4.41497E-05	6.40322E-05	3.80931E-05	2.29095E-08	2.4879E-07	3.5073E-08	3.07722E-07	0.30772271
3832503774085	383250	3774085	8.30379E-05	9.76297E-05	9.63557E-05	2.04685E-05	2.67234E-05	2.01889E-05	2.02907E-06	2.36479E-05	2.02907E-06	4.52569E-05	6.56359E-05	3.90603E-05	2.35039E-08	2.5548E-07	3.5512E-08	3.15967E-07	0.31596774
3832603774085	383260	3774085	8.49122E-05	9.98318E-05	9.85326E-05	2.09295E-05	2.73345E-05	2.06919E-05	2.07586E-06	2.41824E-05	2.07586E-06	4.63642E-05	6.72397E-05	4.00275E-05	2.40983E-08	2.6217E-07	3.5951E-08	3.24213E-07	0.32421277
3832703774085	383270	3774085	8.67865E-05	0.000102034	0.000100709	2.13905E-05	2.79456E-05	2.11949E-05	2.12265E-06	2.47169E-05	2.12265E-06	4.74714E-05	6.88434E-05	4.09947E-05	2.46927E-08	2.6886E-07	3.6389E-08	3.32459E-07	0.33245781
3832803774085	383280	3774085	8.86608E-05	0.000104236	0.000102892	2.18516E-05	2.85567E-05	2.16979E-05	2.16944E-06	2.52514E-05	2.16944E-06	4.85787E-05	7.04472E-05	4.19619E-05	2.52871E-08	2.7555E-07	3.6828E-08	3.40705E-07	0.34070285
3832903774085	383290	3774085	9.05351E-05	0.000106437	0.000105075	2.23126E-05	2.91678E-05	2.22009E-05	2.21623E-06	2.57859E-05	2.21623E-06	4.96859E-05	7.20509E-05	4.29291E-05	2.58815E-08	2.8224E-07	3.7266E-08	3.48951E-07	0.34895289
3833003774085	383300	3774085	9.24094E-05	0.000108639	0.000107258	2.27737E-05	2.97789E-05	2.27039E-05	2.26302E-06	2.63204E-05	2.26302E-06	5.07932E-05	7.36547E-05	4.38963E-05	2.64759E-08	2.8893E-07	3.7705E-08	3.57197E-07	0.35719793
3833103774085	383310	3774085	9.42837E-05	0.000110841	0.000109441	2.32348E-05	3.03901E-05	2.32069E-05	2.30981E-06	2.68549E-05	2.30981E-06	5.19004E-05	7.52585E-05	4.48635E-05	2.70703E-08	2.9562E-07	3.8144E-08	3.65444E-07	0.36544297
3829703774095	382970	3774095	3.55441E-05	4.1797E-05	4.12404E-05	8.7663E-06	1.14005E-05	8.39139E-06	8.637E-07	1.01188E-05	8.637E-07	1.83569E-05	2.66363E-05	1.57895E-05	2.48297E-09	3.145E-08	5.1756E-09	3.91089E-08	0.03910887
3829803774095	382980	3774095	3.58226E-05	4.21245E-05	4.15636E-05	8.83499E-06	1.14898E-05	8.45715E-06	8.70468E-07	1.01981E-05	8.70468E-07	1.85691E-05	2.69441E-05	1.59719E-05	2.56048E-09	3.233E-08	5.2974E-09	4.01882E-08	0.04018823
3829903774095	382990	3774095	3.61178E-05	4.24716E-05	4.19061E-05	8.90781E-06	1.15845E-05	8.52684E-06	8.77642E-07	1.02821E-05	8.77642E-07	1.87968E-05	2.72745E-05	1.61678E-05	2.64483E-09	3.3288E-08	5.4297E-09	4.13625E-08	0.04136252
3830003774095	383000	3774095	3.69422E-05	4.34411E-05	4.28626E-05	9.11113E-06	1.18489E-05	8.72147E-06	8.97674E-07	1.05168E-05	8.97674E-07	1.92615E-05	2.79489E-05	1.65675E-05	2.77922E-09	3.4856E-08	5.6577E-09	4.32927E-08	0.04329271
3830103774095	383010	3774095	3.83293E-05	4.50721E-05	4.44719E-05	9.45321E-06	1.22938E-05	9.04892E-06	9.31378E-07	1.09117E-05	9.31378E-07	1.99883E-05	2.90035E-05	1.71927E-05	2.97208E-09	3.7131E-08	5.9947E-09	4.60979E-08	0.04609794
3830203774095	383020	3774095	3.98778E-05	4.6893E-05	4.62686E-05	9.83513E-06	1.27905E-05	9.41451E-06	9.69006E-07	1.13525E-05	9.69006E-07	2.08118E-05	3.01984E-05	1.7901E-05	3.1953E-09	3.9757E-08	6.3828E-09	4.93354E-08	0.04933539
3830303774095	383030	3774095	4.112E-05	4.83537E-05	4.77099E-05	1.01415E-05	1.31889E-05	9.70777E-06	9.99191E-07	1.17061E-05	9.99191E-07	2.15012E-05	3.11987E-05	1.84939E-05	3.4087E-09	4.2237E-08	6.7429E-09	5.23887E-08	0.05238873
3830403774095	383040	3774095	4.2429E-05	4.9893E-05	4.92287E-05	1.04643E-05	1.36088E-05	1.00168E-05	1.031E-06	1.20788E-05	1.031E-06	2.22373E-05	3.22668E-05	1.91271E-05	3.64947E-09	4.5023E-08	7.1456

			EGIODemolition	EGIOSite Grubbing / Prep	EGIOMass Grading / Excavation	EGIOMass Grading / Excavation	EGIODrainage / Utilities Trenching	EGIODrainage / Utilities Trenching	EGIOFoundations / Concrete Pads	EGIOFoundations / Concrete Pads	EGIOBuilding / Structure Construction	EGIOBuilding / Structure Construction	EGIOAsphalt Paving	EGIOArchitectural Coating	EGIOLandscaping or Other Finishing	EGIOWaterside Construction (Piles)	HIWaterside Construction (Landscaping)	HIWaterside Construction (Landscaping)	KMDemolition	KMSite Grubbing / Prep	KMMass Grading / Excavation
Unique Identifier	X (UTM)	Y (UTM)	2025	2025	2025	2026	2026	2027	2026	2027	2026	2027	2027	2027	2027	2027	2025	2026	2025	2025	2025
3836903774085	383690	3774085	0.000862821	0.00033841	0.000112071	0.000109762	0.000254873	0.00025448	0.00033487	0.000334654	0.000358688	0.00035009	1.39578E-05	1.39578E-05	0.000378006	1.39578E-05	0.000164854	0.00015969	0.000266467	0.001156487	0.000879053
3837003774085	383700	3774085	0.000928417	0.00036414	0.000120591	0.000118107	0.00027425	0.000273827	0.000360328	0.000360096	0.000385957	0.000376705	1.5019E-05	1.5019E-05	0.000406743	1.5019E-05	0.000177671	0.000172106	0.000288691	0.001252938	0.000952366
3837103774085	383710	3774085	0.001000901	0.00039257	0.000130006	0.000127328	0.000295661	0.000295205	0.00038846	0.00038821	0.00041609	0.000406116	1.61916E-05	1.61916E-05	0.000438499	1.61916E-05	0.000191807	0.000185799	0.000313093	0.001358847	0.001032869
3837203774085	383720	3774085	0.001073736	0.00042113	0.000139467	0.000136593	0.000317177	0.000316687	0.000416728	0.00041646	0.000446368	0.000435669	1.73698E-05	1.73698E-05	0.000470409	1.73698E-05	0.000205991	0.000199539	0.000337537	0.001464933	0.001113505
3837303774085	383730	3774085	0.001149563	0.00045087	0.000149316	0.000146239	0.000339575	0.000339051	0.000446157	0.00044587	0.00047789	0.000466436	1.85964E-05	1.85964E-05	0.000503628	1.85964E-05	0.000220753	0.000213839	0.00036294	0.001575184	0.001197308
3837403774085	383740	3774085	0.001227823	0.00048157	0.000159481	0.000156195	0.000362693	0.000362133	0.000476531	0.000476224	0.000510424	0.00049819	1.98625E-05	1.98625E-05	0.000537915	1.98625E-05	0.000235974	0.000228583	0.000389114	0.001688784	0.001283656
3837503774085	383750	3774085	0.001304053	0.00051147	0.000169383	0.000165893	0.000385211	0.000384617	0.000506117	0.00050579	0.000542114	0.00052912	2.10956E-05	2.10956E-05	0.000571311	2.10956E-05	0.000250794	0.000242938	0.000414572	0.00179927	0.001367637
3837603774085	383760	3774085	0.001383248	0.00054253	0.000179669	0.000175967	0.000408605	0.000407974	0.000536853	0.000536507	0.000575037	0.000561253	2.23768E-05	2.23768E-05	0.000606007	2.23768E-05	0.000266178	0.000257841	0.000440984	0.001913901	0.001454769
3837703774085	383770	3774085	0.001502753	0.0005894	0.000195192	0.00019117	0.000443906	0.000443221	0.000583234	0.000582858	0.000624717	0.000609743	2.431E-05	2.431E-05	0.000658363	2.431E-05	0.000289372	0.000280308	0.000480592	0.002085804	0.001585433
3837803774085	383780	3774085	0.001655708	0.00064939	0.000215059	0.000210628	0.000489088	0.000488333	0.000642598	0.000642183	0.000688302	0.000671804	2.67843E-05	2.67843E-05	0.000725373	2.67843E-05	0.000319016	0.000309024	0.000531052	0.002304802	0.001751895
3837903774085	383790	3774085	0.001841851	0.0007224	0.000239237	0.000234308	0.000544074	0.000543234	0.000714842	0.000714381	0.000765685	0.000747332	2.97956E-05	2.97956E-05	0.000806923	2.97956E-05	0.000355019	0.000343899	0.00059244	0.00257123	0.001954409
3838003774085	383800	3774085	0.002145793	0.00084161	0.000278716	0.000272973	0.000633857	0.000632879	0.000832805	0.000832268	0.000892038	0.000870657	3.47124E-05	3.47124E-05	0.000940081	3.47124E-05	0.000413805	0.000400844	0.000692479	0.003005406	0.002284429
3838103774085	383810	3774085	0.002587358	0.0010148	0.00033607	0.000329146	0.000764293	0.000763114	0.001004181	0.001003533	0.001075603	0.001049822	4.18556E-05	4.18556E-05	0.001133533	4.18556E-05	0.000499107	0.000483474	0.000837689	0.003635627	0.002763464
3838203774085	383820	3774085	0.003278353	0.00128582	0.000425823	0.000417049	0.00096841	0.000966915	0.001272363	0.001271542	0.00136286	0.001330193	5.30338E-05	5.30338E-05	0.001436261	5.30338E-05	0.000632562	0.000612749	0.001064846	0.004621508	0.003512839
3838303774085	383830	3774085	0.004604295	0.00180587	0.000598049	0.000585727	0.001360086	0.001357988	0.001786976	0.001785823	0.001914074	0.001868195	7.44836E-05	7.44836E-05	0.002017162	7.44836E-05	0.000888578	0.000860746	0.00150046	0.006512102	0.004949892
3838403774085	383840	3774085	0.004737139	0.00185797	0.000615304	0.000602626	0.001399328	0.001397169	0.001838534	0.001837348	0.001969299	0.001922096	7.66326E-05	7.66326E-05	0.002075361	7.66326E-05	0.000914322	0.000885684	0.00154456	0.006703501	0.005095375
3838603774085	383860	3774085	0.004095006	0.00160612	0.000531897	0.000520938	0.001209645	0.001207779	0.001589315	0.00158829	0.001702355	0.001661551	6.62448E-05	6.62448E-05	0.00179404	6.62448E-05	0.000790579	0.000765816	0.001334785	0.005793062	0.004403345
3838703774085	383870	3774085	0.003798896	0.00148998	0.000493436	0.000483269	0.001122176	0.001120444	0.001474392	0.001473441	0.001579258	0.001541404	6.14546E-05	6.14546E-05	0.001664313	6.14546E-05	0.000733515	0.00071054	0.001238039	0.005373176	0.004084187
3838803774085	383880	3774085	0.002730396	0.0010709	0.000354649	0.000347342	0.000806546	0.000805301	0.001059696	0.001059012	0.001135066	0.00110786	4.41695E-05	4.41695E-05	0.001196199	4.41695E-05	0.000527368	0.00051085	0.000887775	0.003853005	0.002928695
3838903774085	383890	3774085	0.002110737	0.00082786	0.000274162	0.000268513	0.000623501	0.000622539	0.000819199	0.000818671	0.000877465	0.000856432	3.41453E-05	3.41453E-05	0.000924723	3.41453E-05	0.000407844	0.00039507	0.000684771	0.002971953	0.002259001
3839003774085	383900	3774085	0.001714226	0.00067234	0.00022266	0.000218072	0.000506374	0.000505593	0.000665309	0.00066488	0.000712629	0.000695548	2.7731E-05	2.7731E-05	0.00075101	2.7731E-05	0.000331383	0.000321003	0.000554966	0.00240859	0.001830785
3839103774085	383910	3774085	0.001436673	0.00056348	0.000186608	0.000182764	0.000424386	0.000423731	0.000557588	0.000557228	0.000597246	0.000582931	2.3241E-05	2.3241E-05	0.000629413	2.3241E-05	0.000277875	0.000269171	0.000464167	0.002014516	0.001531247
3829703774095	382970	3774095	0.000164281	6.4433E-05	2.13383E-05	2.08987E-05	4.85278E-05	4.84529E-05	6.37592E-05	6.3718E-05	6.8294E-05	6.66571E-05	2.65757E-06	2.65757E-06	7.19722E-05	2.65757E-06	2.30067E-05	2.22861E-05	1.53368E-05	6.65629E-05	5.05949E-05
3829803774095	382980	3774095	0.00017047	6.6861E-05	2.21422E-05	2.1686E-05	5.03559E-05	5.02782E-05	6.6161E-05	6.61184E-05	7.08667E-05	6.91681E-05	2.75768E-06	2.75768E-06	7.46835E-05	2.75768E-06	2.36812E-05	2.29395E-05	1.54341E-05	6.69852E-05	5.09159E-05
3829903774095	382990	3774095	0.000177251	6.952E-05	2.3023E-05	2.25486E-05	5.23591E-05	5.22783E-05	6.8793E-05	6.87486E-05	7.36859E-05	7.19197E-05	2.86738E-06	2.86738E-06	7.76544E-05	2.86738E-06	2.44203E-05	2.36554E-05	1.5545E-05	6.74665E-05	5.12817E-05
3830003774095	383000	3774095	0.000187616	7.3586E-05	2.43693E-05	2.38672E-05	5.54209E-05	5.53354E-05	7.28158E-05	7.27689E-05	7.79949E-05	7.61254E-05	3.03506E-06	3.03506E-06	8.21955E-05	3.03506E-06	2.5624E-05	2.48214E-05	1.58867E-05	6.89496E-05	5.2409E-05
3830103774095	383010	3774095	0.000202293	7.9342E-05	2.62757E-05	2.57343E-05	5.97563E-05	5.96641E-05	7.8512E-05	7.84613E-05	8.40961E-05	8.20804E-05	3.27249E-06	3.27249E-06	8.86254E-05	3.27249E-06	2.73802E-05	2.65226E-05	1.64729E-05	7.14935E-05	5.43426E-05
3830203774095	383020	3774095	0.000219215	8.5979E-05	2.84737E-05	2.7887E-05	6.4755E-05	6.46551E-05	8.50796E-05	8.50247E-05	9.11309E-05	8.89466E-05	3.54623E-06	3.54623E-06	9.6039E-05	3.54623E-06	2.94055E-05	2.84845E-05	1.71246E-05	7.43222E-05	5.64928E-05
3830303774095	383030	3774095	0.00023717	9.3021E-05	3.08058E-05	3.01711E-05	7.00589E-05	6.99508E-05	9.20482E-05	9.19888E-05	9.85951E-05	9.62318E-05	3.83669E-06	3.83669E-06	0.000103905	3.83669E-06	3.15403E-05	3.05524E-05	1.77334E-05	7.69642E-05	5.8501E-05
3830403774095	383040	3774095	0.000257766	0.0001011	3.3481E-05	3.27912E-05	7.61427E-05	7.60253E-05	0.000100042	9.99771E-05	0.000107157	0.000104589	4.16987E-06	4.16987E-06	0.000112928	4.16987E-06	3.39925E-05	3.29278E-05	1.83874E-05	7.98028E-05	6.06586E-05
3830503774095	383050	3774095	0.000282538	0.00011082	3.66987E-05	3.59425E-05	8.34604E-05	8.33316E-05	0.000109656	0.000109585	0.000117455	0.00011464	4.57061E-06	4.57061E-06	0.000123781	4.57061E-06	3.69507E-05	3.57933E-05	1.91342E-05	8.3044E-05	6.31223E-05
3830603774095	383060	3774095	0.000313284	0.00012287	4.06922E-05	3.98538E-05	9.25424E-05	9.23996E-05	0.000121589	0.00012151	0.000130237	0.000127115	5.06798E-06	5.06798E-06	0.000137251	5.06798E-06	4.06425E-05	3.93695E-05	2.00078E-05	8.68352E-05	6.6004E-05
3830703774095	383070	3774095	0.0003502	0.00013735	4.54872E-05	4.455E-05	0.000103447	0.000103288	0.000135916	0.000135828	0.000145583	0.000142094	5.66517E-06	5.66517E-06	0.000153424	5.66517E-06	4.51147E-05	4.37016E-05	2.09583E-05	9.09604E-05	6.91396E-05
3830803774095	383080	3774095	0.000393915	0.0001545	5.11653E-05	5.01111E-05	0.000116361	0.000116181	0.000152883	0.000152784	0.000163756	0.000159831	6.37235E-06	6.37235E-06	0.000172576	6.37235E-06	5.04928E-05	4.89113E-05	2.1954E-05	9.5282E-05	7.24245E-05
3830903774095	383090	3774095	0.000446469	0.00017511	5.79915E-05	5.67967E-05	0.000131885	0.000131681	0.000173279	0.000173167	0.000185604	0.000181155	7.22251E-06	7.22251E-06	0.0001956	7.22251E-06	5.71428E-05	5.53529E-05	2.30177E-05	9.98983E-05	7.59334E-05
3831003774095	383100	3774095	0.000505535	0.00019828	6.56635E-05	6.43106E-05	0.000149332	0.000149102	0.000196203	0.000196077	0.000210158	0.000205121	8.17802E-06	8.17802E-06	0.000221477	8.17802E-06	6.48601E-05	6.28286E-05	2.40089E-05	0.0001042	7.92033E-05
3831103774095	383110	3774095	0.0005646	0.00022144	7.33355E-05	7.18245E-05	0.00016678	0.000166523	0.000219127	0.000218986	0.000234713	0.00022908	9.13352E-06	9.13352E-06	0.000247354	9.13352E-06	7.27192E-05	7.04415E-05	2.47172E-05	0.000107275	8.15401E-05
3831203774095	383120	3774095	0.00063625	0.00024955	8.2642E-05	8.09393E-05	0.000187945	0.000187655	0.000246935	0.000246776	0.000264498	0.000258159	1.02926E-05	1.02926E-05	0.000278744	1.02926E-05	8.24672E-05	7.98842E-05	2.54527E-05	0.000110467	8.39664E-05
3831303774095	383130	3774095	0.0007303	0.00028643	9.48582E-05	9.29038E-05	0.000215727	0.000215394	0.000283437	0.000283254	0.000303597	0.00029632	1.1814E-05	1.1814E-05	0.000319948	1.1814E-05	9.55752E-05	9.25816E-05	2.63014E-05	0.00011415	8.67661E-05
3831403774095	383140	3774095	0.000853659	0.00033482	0.000110881	0.000108597	0.000252167	0.000251778	0.00033131 4	0.0003311	0.000354879	0.000346373	1.38096E-05	1.38096E-05	0.000373992	1.38096E-05	0.000113123	0.00010958	2.7236E-05	0.000118206	8.98494E-05
3831503774095	383150	3774095	0.001018695	0.00039955	0.000132318	0.000129591	0.000300917	0.000300453	0.000395366	0.000395111	0.000423487	0.000413336	1.64794E-05	1.64794E-05	0.000446295	1.64794E-05	0.000136977	0.000132686	2.82476E-05	0.000122597	9.31866E-05
3831603774095	383160	3774095	0.001255793	0.00049254	0.000163114	0.000159753	0.000370955	0.000370383	0.000487386	0.000487072	0.000522052	0.000509538	2.03149E-05	2.03149E-05	0.000550168	2.03149E-05	0.00017145	0.0001660 8	2.918E-05	0.000126643	9.62624E-05
3836403774095	383640	3774095	0.000549349	0.00021546	7.13545E-05	6.98843E-05	0.000162275	0.000162025	0.00021320 8	0.0021307	0.000228372	0.000222898	8.8868E-06	8.8868E-06	0.000240672	8.8868E-06	0.000102837	9.96158E-05	0.000157462	0.000683396	0.000519454
3836503774095	383650	3774095	0.000586444	0.00023001	7.61728E-05	7.46034E-05	0.000173233	0.000172966	0.000227605	0.000227458	0.000243794	0.00023795	9.4869E-06	9.4869E-06	0.000256924	9.4869E-06	0.000110228	0.000106775	0.000170712	0.000740904	0.000563166
3836603774095	383660	3774095	0.000628328	0.00024644	8.1613E-05	7.99315E-05	0.000185605	0.000185319	0.000243861	0.000243703	0.000261205	0.000254944	1.01644E-05	1.01644E-05	0.000275273	1.01644E-05	0.000118526	0.000114814	0.000185449	0.000804864	0.000611782
3836703774095	383670	3774095	0.000671046	0.00026319	8.71617E-05	8.53658E-05	0.000198224	0.000197918	0.0002604	0.000260272	0.000278964	0.000272277	1.08555E-05	1.08555E-05	0.000293988	1.08555E-05	0.000126974	0.000122997	0.00020039	0.000869708	0.000661071
3836803774095	383680	3774095	0.000717833	0.00028154	9.32388E-05	9.13178E-05	0.000212044	0.000211717	0.000278599	0.000278419	0.000298414	0.000291261	1.16124E-05	1.16124E-05	0.000314486	1.16124E-05	0.000136202	0.000131935	0.000216603	0.000940072	0.000714555
3836903774095	383690	3774095	0.00076754	0.00030104	9.96952E-05	9.76411E-05	0.000226728	0.000226378	0.00029789	0.000297698	0.000319078	0.00031143	1.24165E-05	1.24165E-05	0.000336263	1.24165E-05	0.00014598	0.000141408	0.0002338	0.001014708	0.000771286
3837003774095	383700	3774095	0.000817785	0.00032075	0.000106222	0.000104033	0.00024157	0.000241197	0.000317391	0.000317186	0.000339965	0.000331817	1.32293E-05	1.32293E-05	0.000358275	1.32293E-05	0.000155852	0.00015097	0.000251026	0.001089472	0.000828115
3837103774095	383710	3774095	0.000871884	0.00034197	0.000113248	0.000110915	0.00025755	0.000257153	0.000338387	0.000338169	0.000362455	0.000353767	1.41044E-05	1.41044E-05	0.000381976	1.41044E-05	0.000166447	0.000161233	0.000269457	0.001169462	0.000888915
3837203774095	383720	3774095	0.000923512	0.00036221	0.000119954	0.000117483	0.000272801	0.00027238	0.00035825	0.000358194	0.000383918	0.00037416	1.49396E-05	1.49396E-05	0.000404595	1.49396E-05	0.000176562	0.00017103 2	0.000287048	0.001245807	0.000946946
3837303774095	383730	3774095	0.000975563	0.00038263	0.000126715	0.000124104	0.000288177	0.000287732	0.000378626	0.000378382	0.000405556	0.000395835	1.57817E-05	1.57817E-05	0.00042739 8	1.57817E-05	0.000186746	0.000180897	0.000304736	0.001322575	0.001005298
3837403774095	383740	3774095	0.001030326	0.00040411	0.000133828	0.000131071	0.000304353	0.000303884	0.000399881	0.000399623	0.000428322	0.000418055	1.66676E-05	1.66676E-05	0.000451391	1.66676E-05	0.000197443	0.000191259	0.000323221	0.0014028	0.001066278
3837503774095	383750	3774095	0.001088485	0.00042692	0.000141383	0.00013847	0.000321533	0.000321037	0.000422453	0.00042218	0.000452499	0.000441653	1.76084E-05	1.76084E-05	0.00047687	1.76084E-05	0.00020879	0.00020225	0.000342828	0.001487897	0.00113096
3837603774095	383760	3774095	0.001150739	0.00045134	0.000149469	0.000146389	0.000339923	0.000339398	0.000446614	0.000446326	0.000478379	0.000466913	1.86155E-05	1.86155E-05	0.000504144	1.86155E-05	0.000220918	0.000213999	0.000363766	0.001578769	0.001200033
3837703774095	383770	3774095	0.001248131	0.00048953	0.000162119	0.000158779	0.000368692	0.000368123	0.00048441 3	0.0004841	0.000518867	0.00050643	2.0191E-05	2.0191E-05	0.000546812	2.0191E-05	0.000239842	0.00023233	0.000396223	0.001719634	0.001307105
3837803774095	383780	3774095	0.001380751	0.00054155	0.000179345	0.00017565	0.000407867	0.000407238	0.000535884	0.000535538	0.000573999	0.0005602 4	2.23364E-05	2.23364E-05	0.000604913	2.23364E-05	0.000265581	0.000257262	0.000440278	0.001910837	0.00145244
3837903774095	383790	3774095	0.001552532	0.00060892	0.000201657	0.000197502	0.00045861	0.000457903	0.000602554	0.000602165	0.00064541	0.00062994	2.51153E-05	2.51153E-05	0.000680171	2.51153E-05	0.000298881	0.000289519	0.000496986	0.002156953	0.001639514
3838003774095	383800	3774095	0.001858144	0.00072879	0.000241353	0.00023638	0.000548887	0.00054804	0.000721166	0.0007207	0.000772458	0.000753943	3.00591E-05	3.00591E-05	0.000814061	3.00591E-05	0.000357993	0.00034678	0.000597577	0.002593526	0.001971356
3838103774095	383810	3774095	0.002318275	0.00090926	0.000301119	0.000294915	0.000684807	0.00068375	0.000899747	0.000899166	0.000963741	0.000940641	3.75027E-05	3.75027E-05	0.001015646	3.75027E-05	0.000446888	0.000432891	0.000748892	0.003250246	0.002470534
3838203774095	383820	3774095	0.00303106	0.00118882	0.000393702	0.000385591	0.00089536	0.000893979	0.001176387	0.001175627	0.001260057	0.001229854	4.90334E-05	4.90334E-05	0.001327921	4.90334E-05	0.000584554	0.000566244	0.000983199	0.004267154	0.003243492
3838303774095	383830	3774095	0.004363218	0.00171132	0.000566735	0.000555058	0.001288873	0.001286885	0.001693411	0.001692318	0.001813855	0.001770378	7.05837E-05	7.05837E-05	0.001911545	7.05837E-05	0.00084177	0.000815404	0.001420825	0.0061664 8	0.004687182
3838403774095	383840	3774095	0.003213485	0.00126037	0.000417397	0.000408797	0.000949248	0.000947783	0.001247187	0.001246383	0.001335894	0.001303873	5.19845E-05	5.19845E-05	0.001407842	5.19845E-05	0.000619962	0.000600543	0.001043963	0.004530872	0.003443946
3838603774095	383860	3774095	0.004143617	0.00162518	0.000538211	0.000527122	0.001224004	0.001222116	0.001608182	0.001607144	0.001722563	0.001681274	6.70312E-05	6.70312E-05	0.001815337	6.70312E-05	0.000799672	0.000774625	0.001350086	0.005859467	0.00445382
3838703774095	383870	3774095	0.003796831	0.00148917	0.000493168	0.000483007	0.001121565	0.001119835	0.00147359	0.001472639	0.001578399	0.001540566	6.14212E-05	6.14212E-05	0.001663408	6.14212E-05	0.000732826	0.000709873	0.001236679	0.005367273	0.0040797
3838803774095	383880	3774095	0.002732301	0.00107165	0.000354897	0.000347584	0.000807108	0.000805863	0.001060435	0.001059751	0.001135858	0.001108632	4.42003E-05	4.42003E-05	0.001197033	4.42003E-05	0.000527447	0.00051092 6	0.0008877	0.003852681	0.002928448
3838903774095	383890	3774095	0.002114419	0.0008293	0.00027464	0.000268982	0.000624589	0.000623625	0.000820628	0.000820099	0.000878996	0.000857926	3.42049E-05	3.42049E-05	0.000926336	3.42049E-05	0.000408267	0.00039548	0.000685273	0.002974134	0.002260659
3839003774095	383900	3774095	0.00172081	0.00067493	0.000223515	0.000218909	0.000508319	0.000507534	0.000667864	0.000667433	0.000715366	0.000698219	2.78375E-05	2.78375E-05	0.000753894	2.78375E-05	0.000332368	0.00032195 7	0.000556421	0.002414905	0.001835585
3839103774095	383910	3774095	0.00144561	0.00056699	0.000187769	0.0001839	0.000427026	0.000426367	0.000561056	0.000560694	0.000600961	0.000586557	2.33856E-05	2.33856E-05	0.000633328	2.33856E-05	0.00027932	0.000270572	0.000466407	0.00202424	0.001538638
3829703774105	382970	3774105	0.000165682	6.4983E-05	2.15203E-05	2.10769E-05	4.89417E-05	4.88662E-05	6.4303E-05	6.42615E-05	6.88765E-05	6.72256E-05	2.68024E-06	2.68024E-06	7.25861E-05	2.68024E-06	2.28829E-05	2.21662E-05	1.5321E-05	6.64941E-05	5.05426E-05
3829803774105	382980	3774105	0.000171494	6.7262E-05	2.22752E-05	2.18162E-05	5.06584E-05	5.05802E-05	6.65585E-05	6.65155E-05	7.12924E-05	6.95836E-05	2.77425E-06	2.77425E-06	7.51321E-05	2.77425E-06	2.34875E-05	2.27518E-05	1.53753E-05	6.67298E-05	5.07218E-05
3829903774105	382990	3774105	0.000177934	6.9788E-05	2.31117E-05	2.26355E-05	5.25607E-05	5.24796E-05	6.90579E-05	6.90134E-05	7.39697E-05	7.21966E-05	2.87843E-06	2.87843E-06	7.79535E-05	2.87843E-06	2.41584E-05	2.34017E-05	1.54454E-05	6.70343E-05	5.09532E-05
3830003774105	383000	3774105	0.000187967	7.3723E-05	2.44148E-05	2.39118E-05	5.55244E-05	5.54387E-05	7.29518E-05	7.29047E-05	7.81405E-05	7.62675E-05	3.04073E-06	3.04073E-06	8.2349E-05	3.04073E-06	2.52832E-05	2.44913E-05	1.57487E-05	6.83505E-05	5.19536E-05
3830103774105	383010	3774105	0.000202311	7.9349E-05	2.6278E-05	2.57366E-05	5.97616E-05	5.96694E-05	7.8519E-05	7.84683E-05	8.41036E-05	8.20877E-05	3.27278E-06	3.27278E-06	8.86332E-05	3.27278E-06	2.69479E-05	2.61038E-05	1.62918E-05	7.07077E-05	5.37454E-05
3830203774105	383020	3774105	0.000218757	8.58E-05	2.84142E-05	2.78287E-05	6.46197E-05	6.452E-05	8.49019E-05	8.48471E-05	9.09405E-05	8.87607E-05	3.53882E-06	3.53882E-06	9.58383E-05	3.53882E-06	2.88548E-05	2.7951E-05	1.68893E-05	7.33007E-05	5.57163E-05
3830303774105	383030	3774105	0.000237556	9.3173E-05	3.0856E-05	3.02203E-05	7.0173E-05	7.00647E-05	9.21981E-05	9.21386E-05	9.87557E-05	9.63885E-05	3.84294E-06	3.84294E-06	0.000104074	3.84294E-06	3.10344E-05	3.00623E-05	1.75343E-05	7.60999E-05	5.7844E-05
3830403774105	383040	3774105	0.000259383	0.00010173	3.3691E-05	3.29968E-05	7.66203E-05	7.65021E-05	0.000100669	0.000100604	0.000107829	0.000105245	4.19602E-06	4.19602E-06	0.000113637	4.19602E-06	3.35638E-05	3.25125E-05	1.82335E-05	7.91349E-05	6.01509E-05

			KMMass Grading / Excavation	KMDrainage / Utilities Trenching	KMFoundations / Concrete Pads	KMBuilding / Structure Construction	KMAsphalt Paving	KMArchitectural Coating	KMLandscaping or Other Finishing	KMWaterside Construction (Piles)	EWNDemolition	EWNSite Grubbing / Prep	EWNDrainage / Utilities Trenching	EWNDrainage / Utilities Trenching	EWNDrainage / Utilities Trenching	EWNFoundation s / Concrete Pads	EWNBuilding / Structure Construction	EWNAsphalt Paving	EWNLandscaping or Other Finishing	EWNWaterside Construction (Piles)	ISDemolition
Unique Identifier	X (UTM)	Y (UTM)	2026	2026	2026	2026	2026	2026	2026	2026	2027	2027	2027	2028	2029	2029	2029	2029	2029	2029	2027
3836903774085	383690	3774085	0.000869956	0.000312409	0.000165325	0.000567835	1.82423E-05	1.82423E-05	0.000586078	1.82423E-05	0.000667041	3.63546E-05	8.53675E-05	8.37189E-05	8.19867E-05	7.10157E-05	0.000154206	1.0971E-05	0.000159692	1.0971E-05	0.000164857
3837003774085	383700	3774085	0.00094251	0.000338464	0.000179114	0.000615193	1.97637E-05	1.97637E-05	0.000634956	1.97637E-05	0.00071825	3.91456E-05	9.19211E-05	9.0146E-05	8.82808E-05	7.64676E-05	0.000166045	1.18132E-05	0.000171952	1.18132E-05	0.00017289
3837103774085	383710	3774085	0.001022179	0.000367073	0.000194254	0.000667194	2.14343E-05	2.14343E-05	0.000688628	2.14343E-05	0.000774803	4.22278E-05	9.91588E-05	9.72439E-05	9.52319E-05	8.24885E-05	0.000179119	1.27433E-05	0.000185491	1.27433E-05	0.000182166
3837203774085	383720	3774085	0.001101982	0.000395731	0.000209419	0.000719282	2.31077E-05	2.31077E-05	0.00074239	2.31077E-05	0.000831587	4.53225E-05	0.000106426	0.000104371	0.000102211	8.85339E-05	0.000192246	1.36773E-05	0.000199085	1.36773E-05	0.000191558
3837303774085	383730	3774085	0.001184917	0.000425514	0.00022518	0.000773415	2.48468E-05	2.48468E-05	0.000798262	2.48468E-05	0.00089069	4.85437E-05	0.00011399	0.000111789	0.000109476	9.48262E-05	0.000205909	1.46493E-05	0.000213234	1.46493E-05	0.000201539
3837403774085	383740	3774085	0.001270371	0.000456201	0.00024142	0.000829193	2.66387E-05	2.66387E-05	0.000855832	2.66387E-05	0.000951738	5.18709E-05	0.000121803	0.000119451	0.000116979	0.000101326	0.000220023	1.56534E-05	0.000227849	1.56534E-05	0.000212018
3837503774085	383750	3774085	0.001353483	0.000486047	0.000257214	0.000883442	2.83815E-05	2.83815E-05	0.000911823	2.83815E-05	0.001011185	5.51109E-05	0.000129411	0.000126912	0.000124286	0.000107655	0.000233766	1.66312E-05	0.000242081	1.66312E-05	0.000222248
3837603774085	383760	3774085	0.001439713	0.000517013	0.000273602	0.000939726	3.01896E-05	3.01896E-05	0.000969915	3.01896E-05	0.001073007	5.84803E-05	0.000137323	0.000134671	0.000131884	0.000114236	0.000248058	1.7648E-05	0.000256881	1.7648E-05	0.000233061
3837703774085	383770	3774085	0.001569025	0.00056345	0.000298176	0.00102413	3.29012E-05	3.29012E-05	0.001057031	3.29012E-05	0.001166321	6.3566E-05	0.000149265	0.000146382	0.000143354	0.000124171	0.00026963	1.91827E-05	0.000279221	1.91827E-05	0.000250331
3837803774085	383780	3774085	0.001733765	0.00062261	0.000329483	0.001131658	3.63557E-05	3.63557E-05	0.001168014	3.63557E-05	0.001285538	7.00635E-05	0.000164522	0.000161345	0.000158007	0.000136863	0.00029719	2.11435E-05	0.000307762	2.11435E-05	0.000272838
3837903774085	383790	3774085	0.001934183	0.000694582	0.00036757	0.001262474	4.05583E-05	4.05583E-05	0.001303033	4.05583E-05	0.001430643	7.79719E-05	0.000183093	0.000179557	0.000175842	0.000152312	0.000330736	2.35301E-05	0.000342501	2.35301E-05	0.000300462
3838003774085	383800	3774085	0.002260788	0.000811868	0.000429638	0.001475655	4.74069E-05	4.74069E-05	0.001523062	4.74069E-05	0.001667614	9.08871E-05	0.00021342	0.000209299	0.000204968	0.000177541	0.000385519	2.74276E-05	0.000399233	2.74276E-05	0.000346084
3838103774085	383810	3774085	0.002734865	0.000982114	0.000519731	0.001785094	5.73479E-05	5.73479E-05	0.001842441	5.73479E-05	0.002012425	0.00010968	0.000257549	0.000252575	0.000247349	0.00021425	0.000465232	3.30987E-05	0.000481781	3.30987E-05	0.000412779
3838203774085	383820	3774085	0.003476484	0.001248435	0.000660667	0.002269161	7.28991E-05	7.28991E-05	0.00234206	7.28991E-05	0.002552408	0.00013911	0.000326655	0.000320347	0.000313719	0.000271739	0.000590065	4.198E-05	0.000611055	4.198E-05	0.000517721
3838303774085	383830	3774085	0.004898665	0.001759153	0.000930937	0.003197443	0.000102721	0.000102721	0.003300164	0.000102721	0.003588494	0.000195578	0.000459253	0.000450384	0.000441065	0.000382045	0.000829587	5.90207E-05	0.000859098	5.90207E-05	0.000719862
3838403774085	383840	3774085	0.005042643	0.001810856	0.000958298	0.00329142	0.00010574	0.00010574	0.00339716	0.00010574	0.003693155	0.000201282	0.000472647	0.00046352	0.000453929	0.000393187	0.000853783	6.0742E-05	0.000884154	6.0742E-05	0.000739602
3838603774085	383860	3774085	0.004357774	0.001564914	0.000828147	0.002844394	9.1379E-05	9.1379E-05	0.002935773	9.1379E-05	0.003193538	0.000174052	0.000408707	0.000400814	0.000392521	0.000339996	0.000738282	5.25248E-05	0.000764544	5.25248E-05	0.000640336
3838703774085	383870	3774085	0.00404192	0.001451488	0.000768122	0.00263823	8.47558E-05	8.47558E-05	0.002722986	8.47558E-05	0.002963113	0.000161494	0.000379217	0.000371894	0.000364199	0.000315464	0.000685012	4.87349E-05	0.000709379	4.87349E-05	0.00059456
3838803774085	383880	3774085	0.002898385	0.001040835	0.000550806	0.001891826	6.07768E-05	6.07768E-05	0.001952603	6.07768E-05	0.002129505	0.000116061	0.000272533	0.00026727	0.00026174	0.000226715	0.000492299	3.50244E-05	0.000509811	3.50244E-05	0.000430671
3838903774085	383890	3774085	0.002235623	0.000802831	0.000424855	0.001459229	4.68792E-05	4.68792E-05	0.001506109	4.68792E-05	0.001646275	8.97241E-05	0.000210689	0.00020662	0.000202345	0.000175269	0.000380585	2.70766E-05	0.000394124	2.70766E-05	0.000335446
3839003774085	383900	3774085	0.001811838	0.000650647	0.00034432	0.001182618	3.79928E-05	3.79928E-05	0.001220611	3.79928E-05	0.001337198	7.2879E-05	0.000171134	0.000167829	0.000164356	0.000142363	0.000309133	2.19932E-05	0.00032013	2.19932E-05	0.000274362
3839103774085	383910	3774085	0.0015154	0.000544193	0.000287985	0.000989128	3.17767E-05	3.17767E-05	0.001020905	3.17767E-05	0.001120946	6.1093E-05	0.000143458	0.000140688	0.000137777	0.00011934	0.00025914	1.84364E-05	0.000268358	1.84364E-05	0.000231487
3829703774095	382970	3774095	5.00713E-05	1.7981E-05	9.51549E-06	3.26824E-05	1.04995E-06	1.04995E-06	3.37323E-05	1.04995E-06	0.000108957	5.93829E-06	1.39442E-05	1.36749E-05	1.3392E-05	1.16E-05	2.51886E-05	1.79203E-06	2.60846E-05	1.79203E-06	1.61282E-05
3829803774095	382980	3774095	5.0389E-05	1.80951E-05	9.57586E-06	3.28897E-05	1.05662E-06	1.05662E-06	3.39464E-05	1.05662E-06	0.000112418	6.12691E-06	1.43871E-05	1.41093E-05	1.38174E-05	1.19684E-05	2.59887E-05	1.84896E-06	2.69132E-05	1.84896E-06	1.64942E-05
3829903774095	382990	3774095	5.0751E-05	1.82251E-05	9.64666E-06	3.31261E-05	1.06421E-06	1.06421E-06	3.41903E-05	1.06421E-06	0.000116193	6.33265E-06	1.48702E-05	1.45831E-05	1.42813E-05	1.23703E-05	2.68614E-05	1.91104E-06	2.78169E-05	1.91104E-06	1.68952E-05
3830003774095	383000	3774095	5.18667E-05	1.86258E-05	9.85668E-06	3.38543E-05	1.0876E-06	1.0876E-06	3.49419E-05	1.0876E-06	0.000122257	6.66315E-06	1.56463E-05	1.53442E-05	1.50267E-05	1.30159E-05	2.82633E-05	2.01078E-06	2.92687E-05	2.01078E-06	1.75799E-05
3830103774095	383010	3774095	5.37803E-05	1.9313E-05	1.02203E-05	3.51033E-05	1.12773E-06	1.12773E-06	3.6231E-05	1.12773E-06	0.000131062	7.14306E-06	1.67732E-05	1.64493E-05	1.6109E-05	1.39534E-05	3.02989E-05	2.15561E-06	3.13767E-05	2.15561E-06	1.85859E-05
3830203774095	383020	3774095	5.59081E-05	2.00771E-05	1.06247E-05	3.64922E-05	1.17235E-06	1.17235E-06	3.76645E-05	1.17235E-06	0.00014123	7.69724E-06	1.80746E-05	1.77255E-05	1.73588E-05	1.50359E-05	3.26496E-05	2.32284E-06	3.38111E-05	2.32284E-06	1.97288E-05
3830303774095	383030	3774095	5.78956E-05	2.07908E-05	1.10024E-05	3.77895E-05	1.21402E-06	1.21402E-06	3.90035E-05	1.21402E-06	0.000151996	8.28398E-06	1.94523E-05	1.90767E-05	1.8682E-05	1.61821E-05	3.51384E-05	2.49991E-06	3.63884E-05	2.49991E-06	2.08927E-05
3830403774095	383040	3774095	6.00308E-05	2.15576E-05	1.14082E-05	3.91832E-05	1.2588E-06	1.2588E-06	4.0442E-05	1.2588E-06	0.000164385	8.95918E-06	2.10378E-05	2.06316E-05	2.02047E-05	1.7501E-05	3.80024E-05	2.70367E-06	3.93543E-05	2.70367E-06	2.21907E-05
3830503774095	383050	3774095	6.2469E-05	2.24332E-05	1.18715E-05	4.07746E-05	1.30993E-06	1.30993E-06	4.20845E-05	1.30993E-06	0.000179369	9.77585E-06	2.29555E-05	2.25122E-05	2.20464E-05	1.90963E-05	4.14665E-05	2.95012E-06	4.29416E-05	2.95012E-06	2.37137E-05
3830603774095	383060	3774095	6.5321E-05	2.34573E-05	1.24135E-05	4.26361E-05	1.36973E-06	1.36973E-06	4.40058E-05	1.36973E-06	0.000198098	1.07966E-05	2.53524E-05	2.48628E-05	2.43484E-05	2.10902E-05	4.57962E-05	3.25815E-06	4.74253E-05	3.25815E-06	2.55566E-05
3830703774095	383070	3774095	6.84241E-05	2.45717E-05	1.30032E-05	4.46616E-05	1.4348E-06	1.4348E-06	4.60964E-05	1.4348E-06	0.000220831	1.20356E-05	2.82618E-05	2.7716E-05	2.71426E-05	2.35105E-05	5.10517E-05	3.63205E-06	5.28677E-05	3.63205E-06	2.7672E-05
3830803774095	383080	3774095	7.1675E-05	2.57391E-05	1.3621E-05	4.67835E-05	1.50297E-06	1.50297E-06	4.82865E-05	1.50297E-06	0.000248258	1.35304E-05	3.17719E-05	3.11583E-05	3.05136E-05	2.64305E-05	5.73922E-05	4.08314E-06	5.94338E-05	4.08314E-06	3.00306E-05
3830903774095	383090	3774095	7.51475E-05	2.69861E-05	1.4281E-05	4.90501E-05	1.57578E-06	1.57578E-06	5.06259E-05	1.57578E-06	0.000282231	1.5382E-05	3.61198E-05	3.54222E-05	3.46893E-05	3.00474E-05	6.52462E-05	4.64191E-06	6.75671E-05	4.64191E-06	3.26839E-05
3831003774095	383100	3774095	7.83837E-05	2.81482E-05	1.48959E-05	5.11624E-05	1.64364E-06	1.64364E-06	5.2806E-05	1.64364E-06	0.000321687	1.75324E-05	4.11693E-05	4.03742E-05	3.95389E-05	3.4248E-05	7.43675E-05	5.29085E-06	7.70129E-05	5.29085E-06	3.53903E-05
3831103774095	383110	3774095	8.06962E-05	2.89787E-05	1.53354E-05	5.26718E-05	1.69214E-06	1.69214E-06	5.4364E-05	1.69214E-06	0.000361947	1.97266E-05	4.63217E-05	4.54271E-05	4.44872E-05	3.85342E-05	8.36747E-05	5.95301E-06	8.66512E-05	5.95301E-06	3.77642E-05
3831203774095	383120	3774095	8.30975E-05	2.9841E-05	1.57918E-05	5.42391E-05	1.74249E-06	1.74249E-06	5.59816E-05	1.74249E-06	0.000411907	2.24495E-05	5.27156E-05	5.16976E-05	5.0628E-05	4.38532E-05	9.52247E-05	6.77472E-06	9.86121E-05	6.77472E-06	4.03784E-05
3831303774095	383130	3774095	8.58681E-05	3.0836E-05	1.63183E-05	5.60476E-05	1.80059E-06	1.80059E-06	5.78482E-05	1.80059E-06	0.00047915	2.61143E-05	6.13213E-05	6.01371E-05	5.88928E-05	5.10121E-05	0.00011071	7.88067E-06	0.00011471	7.88067E-06	4.34523E-05
3831403774095	383140	3774095	8.89195E-05	3.19318E-05	1.68982E-05	5.80393E-05	1.86457E-06	1.86457E-06	5.99039E-05	1.86457E-06	0.000569279	3.10264E-05	7.28559E-05	7.14489E-05	6.99706E-05	6.06076E-05	0.000131606	9.36304E-06	0.000136287	9.36304E-06	4.69076E-05
3831503774095	383150	3774095	9.22222E-05	3.31178E-05	1.75258E-05	6.0195E-05	1.93382E-06	1.93382E-06	6.21288E-05	1.93382E-06	0.000692025	3.77163E-05	8.85649E-05	8.68546E-05	8.50575E-05	7.36757E-05	0.000159982	1.13819E-05	0.000165673	1.13819E-05	5.06801E-05
3831603774095	383160	3774095	9.52662E-05	3.42109E-05	1.81043E-05	6.21819E-05	1.99766E-06	1.99766E-06	6.41795E-05	1.99766E-06	0.000870499	4.74433E-05	0.000111406	0.000109254	0.000106994	9.26766E-05	0.000201242	1.43173E-05	0.0002084	1.43173E-05	5.45924E-05
3831703774095	383170	3774095	9.83447E-05	3.53247E-05	1.86904E-05	6.42248E-05	2.06248E-06	2.06248E-06	6.62802E-05	2.06248E-06	0.001078491	5.87783E-05	0.000137995	0.000135328	0.000132502	0.000114787	0.000249307	1.77346E-05	0.000258211	1.77346E-05	6.28139E-05
3831803774095	383180	3774095	0.000101427	3.64385E-05	1.92765E-05	6.62676E-05	2.12731E-06	2.12731E-06	6.83809E-05	2.12731E-06	0.001112983	6.06472E-05	0.000142384	0.000139629	0.000136709	0.000118463	0.000257331	1.82999E-05	0.000266476	1.82999E-05	6.48202E-05
3831903774095	383190	3774095	0.000104624	3.75924E-05	1.98626E-05	6.83105E-05	2.19213E-06	2.19213E-06	7.04816E-05	2.19213E-06	0.001147475	6.25161E-05	0.000146839	0.000143999	0.000140985	0.000122139	0.000265355	1.88652E-05	0.000274741	1.88652E-05	6.68265E-05
3832003774095	383200	3774095	0.000107825	3.87463E-05	2.04487E-05	7.03534E-05	2.25696E-06	2.25696E-06	7.25823E-05	2.25696E-06	0.001181967	6.43851E-05	0.000151294	0.000148369	0.000145261	0.000125815	0.000273379	1.94305E-05	0.000283006	1.94305E-05	6.88328E-05
3832103774095	383210	3774095	0.000111026	3.99002E-05	2.10348E-05	7.23963E-05	2.32178E-06	2.32178E-06	7.46831E-05	2.32178E-06	0.001216459	6.62541E-05	0.000155749	0.000152739	0.000149537	0.000129491	0.000281403	1.99958E-05	0.000291271	1.99958E-05	7.08391E-05
3832203774095	383220	3774095	0.000114227	4.10542E-05	2.16209E-05	7.44392E-05	2.38661E-06	2.38661E-06	7.67839E-05	2.38661E-06	0.001250951	6.81232E-05	0.000160204	0.000157109	0.000153813	0.000133167	0.000289427	2.05611E-05	0.000299535	2.05611E-05	7.28455E-05
3832303774095	383230	3774095	0.000117428	4.22081E-05	2.2207E-05	7.64821E-05	2.45143E-06	2.45143E-06	7.88848E-05	2.45143E-06	0.001285443	6.99923E-05	0.000164659	0.000161479	0.000158089	0.000136843	0.000297451	2.11264E-05	0.000307799	2.11264E-05	7.48518E-05
3832403774095	383240	3774095	0.000120629	4.33621E-05	2.28931E-05	7.85251E-05	2.51626E-06	2.51626E-06	8.09856E-05	2.51626E-06	0.001319935	7.18614E-05	0.000169114	0.000165849	0.000162365	0.000140519	0.000305475	2.16917E-05	0.000316063	2.16917E-05	7.68581E-05
3832503774095	383250	3774095	0.000123831	4.45161E-05	2.35792E-05	8.0568E-05	2.58108E-06	2.58108E-06	8.30865E-05	2.58108E-06	0.001354427	7.37305E-05	0.000173569	0.000170219	0.000166641	0.000144195	0.000313499	2.22569E-05	0.000324327	2.22569E-05	7.88644E-05
3832603774095	383260	3774095	0.000127032	4.56701E-05	2.42653E-05	8.26109E-05	2.64591E-06	2.64591E-06	8.51873E-05	2.64591E-06	0.001388919	7.55996E-05	0.000178024	0.000174589	0.000170917	0.000147872	0.000321523	2.28222E-05	0.000332591	2.28222E-05	8.08708E-05
3832703774095	383270	3774095	0.000130233	4.68241E-05	2.49514E-05	8.46538E-05	2.71073E-06	2.71073E-06	8.72882E-05	2.71073E-06	0.001423411	7.74687E-05	0.000182479	0.000178959	0.000175193	0.000151548	0.000329547	2.33875E-05	0.000340855	2.33875E-05	8.28771E-05
3832803774095	383280	3774095	0.000133434	4.79781E-05	2.56375E-05	8.66966E-05	2.77556E-06	2.77556E-06	8.93891E-05	2.77556E-06	0.001457903	7.93378E-05	0.000186934	0.000183329	0.000179469	0.000155224	0.000337571	2.39528E-05	0.000349119	2.39528E-05	8.48835E-05
3832903774095	383290	3774095	0.000136635	4.91321E-05	2.63236E-05	8.87395E-05	2.84038E-06	2.84038E-06	9.14899E-05	2.84038E-06	0.001492395	8.12069E-05	0.000191389	0.000187699	0.000183745	0.000158901	0.000345595	2.45181E-05	0.000357383	2.45181E-05	8.68898E-05
3833003774095	383300	3774095	0.000139836	5.02861E-05	2.70097E-05	9.07824E-05	2.90521E-06	2.90521E-06	9.35908E-05	2.90521E-06	0.001526887	8.30761E-05	0.000195844	0.000192069	0.000188021	0.000162577	0.000353619	2.50834E-05	0.000365647	2.50834E-05	8.88962E-05
3833103774095	383310	3774095	0.000143037	5.14402E-05	2.76958E-05	9.28253E-05	2.97003E-06	2.97003E-06	9.56916E-05	2.97003E-06	0.001561379	8.49452E-05	0.000200299	0.000196439	0.000192297	0.000166254	0.000361643	2.56487E-05	0.000373911	2.56487E-05	9.09025E-05
3833203774095	383320	3774095	0.000146238	5.25942E-05	2.83819E-05	9.48682E-05	3.03486E-06	3.03486E-06	9.77925E-05	3.03486E-06	0.001595871	8.68144E-05	0.000204754	0.000200809	0.000196573	0.000169931	0.000369667	2.6214E-05	0.000382175	2.6214E-05	9.29089E-05
3833303774095	383330	3774095	0.000149439	5.37483E-05	2.90681E-05	9.69111E-05	3.09968E-06	3.09968E-06	9.98933E-05	3.09968E-06	0.001630363	8.86835E-05	0.000209209	0.000205179	0.000200849	0.000173608	0.000377691	2.67793E-05	0.000390439	2.67793E-05	9.49152E-05
3833403774095	383340	3774095	0.000152639	5.49023E-05	2.97542E-05	9.89539E-05	3.16451E-06	3.16451E-06	0.000101994	3.16451E-06	0.001664855	9.05527E-05	0.000213664	0.000209549	0.000205125	0.000177285	0.000385715	2.73446E-05	0.000398703	2.73446E-05	9.69216E-05
3833503774095	383350	3774095	0.00015584	5.60564E-05	3.04403E-05	0.000101097	3.22933E-06	3.22933E-06	0.000104089	3.22933E-06	0.001699347	9.24218E-05	0.000218119	0.000213919	0.000209401	0.000180962	0.000393739	2.79099E-05	0.000406967	2.79099E-05	9.89279E-05
3833603774095	383360	3774095	0.000159041	5.72104E-05	3.11264E-05	0.000103245	3.29416E-06	3.29416E-06	0.000106184	3.29416E-06	0.001733839	9.42909E-05	0.000222574	0.000218289	0.000213677	0.000184639	0.000401763	2.84752E-05	0.000415231	2.84752E-05	0.000100934
3833703774095	383370	3774095	0.000162242	5.83645E-05	3.18125E-05	0.000105393	3.35898E-06	3.35898E-06	0.000108279	3.35898E-06	0.001768331	9.61599E-05	0.000227029	0.000222659	0.000217953	0.000188316	0.000409787	2.90405E-05	0.000423495	2.90405E-05	0.000102939
3833803774095	383380	3774095	0.000165443	5.95185E-05	3.24986E-05	0.000107541	3.42381E-06	3.42381E-06	0.000110373	3.42381E-06	0.001802823	9.80289E-05	0.000231484	0.000227029	0.000222229	0.000191993	0.000417811	2.96058E-05	0.000431759	2.96058E-05	0.000104945
3833903774095	383390	3774095	0.000168644	6.06726E-05	3.31847E-05	0.000109689	3.48863E-06	3.48863E-06	0.000112468	3.48863E-06	0.001837315	9.98979E-05	0.000235939	0.000231399	0.000226505	0.000195671	0.000425834	3.01711E-05	0.000440023	3.01711E-05	0.000106951
3834003774095	383400	3774095	0.000171845	6.18266E-05	3.38708E-05	0.000111837	3.55346E-06	3.55346E-06	0.000114563	3.55346E-06	0.001871807	0.000101767	0.000240394	0.000235769	0.000230781	0.000199349	0.000433856	3.07364E-05	0.000448287	3.07364E-05	0.000108956
3834103774095	383410	3774095	0.000175046	6.29807E-05	3.45569E-05	0.000113985	3.61828E-06	3.61828E-06	0.000116658	3.61828E-06	0.001906299	0.000103636	0.000244849	0.000240139	0.000235057	0.000203028	0.000441878	3.13017E-05	0.000456551	3.13017E-05	0.000110962
3834203774095	383420	3774095	0.000178247	6.41347E-05	3.52431E-05	0.000116133	3.68311E-06	3.68311E-06	0.000118753	3.68311E-06	0.001940791	0.000105504	0.000249304	0.000244509	0.000239333	0.000206707	0.000449899	3.18669E-05	0.000464815	3.18669E-05	0.000112967
3834303774095	383430	3774095	0.000181448	6.52888E-05	3.59292E-05	0.000118281	3.74793E-06	3.74793E-06	0.000120848	3.74793E-06	0.001975283	0.000107373	0.000253759	0.000248879	0.000243609	0.000210386	0.000457921	3.24322E-05	0.000473079	3.24322E-05	0.000114973
3834403774095	383440	3774095	0.000184649	6.64428E-05	3.66153E-05	0.000120429	3.81276E-06	3.81276E-06	0.000122943	3.81276E-06	0.002009775	0.000109241	0.000258214	0.000253249	0.000247885	0.000214065	0.000465943	3.29975E-05	0.000481343	3.29975E-05	0.000116978
3834503774095	383450	3774095	0.000187851	6.75969E-05	3.73014E-05	0.000122577	3.87758E-06	3.87758E-06	0.000125038	3.87758E-06	0.002044267	0.000111109	0.000262669	0.000257619	0.000252161	0.000217744	0.000473965	3.35628E-05	0.000489607	3.35628E-05	0.000118983
3834603774095	383460	3774095	0.000191052	6.87509E-05	3.79875E-05	0.000124725	3.94241E-06	3.94241E-06	0.000127133	3.94241E-06	0.002078759	0.000112978	0.000267124	0.000261989	0.000256437	0.000221423	0.000481987	3.41281E-05	0.000497871	3.41281E-05	0.000120988
3834703774095	383470	3774095	0.000194253	6.99049E-05	3.86736E-05	0.000126873	4.00723E-06	4.00723E-06	0.000129228	4.00723E-06	0.002113251	0.000114847	0.000271579	0.000266359	0.000260713	0.000225102	0.000490009	3.46934E-05	0.000506135	3.46934E-05	0.000122993
3834803774095	383480	3774095	0.000197454	7.10589E-05	3.93597E-05	0.000129021	4.07206E-06	4.07206E-06	0.000131323	4.07206E-06	0.002147743	0.000116716	0.000276034	0.000270729	0.000264989	0.000228781	0.000498031	3.52587E-05	0.000514399	3.52587E-05	0.000124998
3834903774095	383490	3774095	0.000200655	7.22129E-05	4.00458E-05	0.000131169	4.13688E-06	4.13688E-06	0.000133418	4.13688E-06	0.002182235	0.000118585	0.000280489	0.000275099	0.000269265	0.000232459	0.000506053	3.58239E-05	0.000522663	3.58239E-05	0.000127003
3835003774095	383500	3774095	0.000203856	7.33669E-05	4.07319E-05	0.000133317	4.20171E-06	4.20171E-06	0.000135513	4.20171E-06	0.002216727	0.000120454	0.000284944	0.000279469	0.000273541	0.000236137	0.000514075	3.63892E-05	0.000530927	3.63892E-05	0.000129008
3835103774095	383510	3774095	0.000207057	7.45209E-05	4.14179E-05	0.000135465	4.26653E-06	4.26653E-06	0.000137608	4.26653E-06	0.002251219	0.000122323	0.000289399	0.000283839	0.000277817	0.000239816	0.000522097	3.69545E-05	0.000539191	3.69545E-05	0.000131013
3835203774095	383520	3774095	0.000210258	7.56749E-05	4.2104E-05	0.000137613	4.33135E-06	4.33135E-06	0.000139703	4.33135E-06	0.002285711	0.000124192	0.000293854	0.000288209	0.000282093	0.000243494	0.000530119	3.75198E-05	0.000547455	3.75198E-05	0.000133018
3835303774095	383530	3774095	0.000213459	7.68289E-05	4.27901E-05	0.000139761	4.39618E-06	4.39618E-06	0.000141798	4.39618E-06	0.002320203	0.000126061	0.000298309	0.000292579	0.000286369	0.000247173	0.000538141	3.80851E-05	0.000555719	3.80851E-05	0.000135023
3835403774095	383540	3774095	0.000216661	7.79829E-05	4.34762E-05	0.000141909	4.46101E-06	4.46101E-06	0.000143893	4.46101E-06	0.002354695	0.000127931	0.000302764	0.000296949	0.000290645	0.000250851	0.000546163	3.86504E-05	0.000563983	3.86504E-05	0.000137028
3835503774095	383550	3774095	0.000219862	7.91369E-05	4.41623E-05	0.000144057	4.52584

			ISDrainage / Utilities Trenching	ISDrainage / Utilities Trenching	ISAsphalt Paving	ISAsphalt Paving	SVDemolition	SVSite Grubbing / Prep	SVMass Grading / Excavation	SVMass Grading / Excavation	SVDrainage / Utilities Trenching	SVFoundations / Concrete Pads	SVBuilding / Structure Construction	SVBuilding / Structure Construction	SVAsphalt Paving	SVAsphalt Paving	SVArchitectural Coating	SVArchitectural Coating	SVLandscaping or Other Finishing	SVLandscaping or Other Finishing	MDemolition
Unique Identifier	X (UTM)	Y (UTM)	2027	2028	2027	2028	2027	2027	2027	2028	2028	2028	2028	2029	2028	2029	2028	2029	2028	2029	2027
3836903774085	383690	3774085	6.63817E-05	6.46786E-05	1.7144E-05	1.59704E-05	0.001407291	0.001011766	0.000682161	0.0006735	0.000477865	0.000151805	0.00021747	0.000209173	2.13816E-05	1.98933E-05	2.13816E-05	1.98933E-05	0.00021747	0.000209173	0.000218522
3837003774085	383700	3774085	6.96162E-05	6.783E-05	1.79793E-05	1.67486E-05	0.001537047	0.001105053	0.000745059	0.000735599	0.000521925	0.000165802	0.000237522	0.000228459	2.33531E-05	2.17276E-05	2.33531E-05	2.17276E-05	0.000237522	0.000228459	0.000238012
3837103774085	383710	3774085	7.33513E-05	7.14693E-05	1.8944E-05	1.76472E-05	0.001679596	0.001207538	0.000814157	0.00080382	0.00057033	0.000181179	0.00025955	0.000249647	2.55189E-05	2.37426E-05	2.55189E-05	2.37426E-05	0.00025955	0.000249647	0.000259429
3837203774085	383720	3774085	7.71332E-05	7.51542E-05	1.99207E-05	1.8557E-05	0.001822903	0.001310568	0.000883622	0.000872403	0.000618991	0.000196638	0.000281695	0.000270947	2.76962E-05	2.57684E-05	2.76962E-05	2.57684E-05	0.000281695	0.000270947	0.000280926
3837303774085	383730	3774085	8.11519E-05	7.90698E-05	2.09586E-05	1.95239E-05	0.001971857	0.001417658	0.000955826	0.00094369	0.000669571	0.000212705	0.000304714	0.000293087	2.99593E-05	2.7874E-05	2.99593E-05	2.7874E-05	0.000304714	0.000293087	0.000303265
3837403774085	383740	3774085	8.53715E-05	8.31811E-05	2.20484E-05	2.0539E-05	0.00212532	0.001527989	0.001030214	0.001017134	0.000721681	0.00022926	0.000328428	0.000315897	3.2291E-05	3.00433E-05	3.2291E-05	3.00433E-05	0.000328428	0.000315897	0.000326275
3837503774085	383750	3774085	8.94909E-05	8.71948E-05	2.31123E-05	2.15301E-05	0.002275005	0.001635605	0.001102772	0.00108877	0.000772509	0.000245406	0.000351559	0.000338145	3.45652E-05	3.21593E-05	3.45652E-05	3.21593E-05	0.000351559	0.000338145	0.000348688
3837603774085	383760	3774085	9.3845E-05	9.14371E-05	2.42368E-05	2.25776E-05	0.002430213	0.001747191	0.001178006	0.00116305	0.000825212	0.000262149	0.000375544	0.000361215	3.69234E-05	3.43533E-05	3.69234E-05	3.43533E-05	0.000375544	0.000361215	0.000371936
3837703774085	383770	3774085	0.000100799	9.82126E-05	2.60327E-05	2.42506E-05	0.002660024	0.001912413	0.001289403	0.001273032	0.000903247	0.000286938	0.000411057	0.000395373	4.0415E-05	3.76019E-05	4.0415E-05	3.76019E-05	0.000411057	0.000395373	0.000406484
3837803774085	383780	3774085	0.000109861	0.000107043	2.83732E-05	2.64309E-05	0.00295257	0.002122737	0.00143121	0.001413039	0.001002585	0.000318496	0.000456264	0.000438855	4.48598E-05	4.17373E-05	4.48598E-05	4.17373E-05	0.000456264	0.000438855	0.000450494
3837903774085	383790	3774085	0.000120985	0.000117881	3.1246E-05	2.9107E-05	0.003308323	0.002378505	0.001603656	0.001583295	0.001123386	0.000356871	0.000511239	0.000491733	5.02649E-05	4.67662E-05	5.02649E-05	4.67662E-05	0.000511239	0.000491733	0.000503999
3838003774085	383800	3774085	0.000139355	0.00013578	3.59904E-05	3.35266E-05	0.003888177	0.002795388	0.001884731	0.001860801	0.001320283	0.00041942	0.000600845	0.000577919	5.90749E-05	5.4963E-05	5.90749E-05	5.4963E-05	0.000600845	0.000577919	0.000591093
3838103774085	383810	3774085	0.000166211	0.000161946	4.29262E-05	3.99877E-05	0.004730554	0.003401012	0.002293059	0.002263945	0.001606324	0.000510288	0.000731019	0.000703126	7.18735E-05	6.68707E-05	7.18735E-05	6.68707E-05	0.000731019	0.000703126	0.000717515
3838203774085	383820	3774085	0.000208467	0.000203118	5.38394E-05	5.01538E-05	0.006047751	0.004348004	0.002931549	0.002894328	0.002053595	0.000652375	0.000934567	0.000898907	9.18863E-05	8.54905E-05	9.18863E-05	8.54905E-05	0.000934567	0.000898907	0.000915132
3838303774085	383830	3774085	0.000289861	0.000282424	7.48606E-05	6.9736E-05	0.008572031	0.006162825	0.004155153	0.004102396	0.002910749	0.00092467	0.001324647	0.001274104	0.000130239	0.000121174	0.000130239	0.000121174	0.001324647	0.001274104	0.001293883
3838403774085	383840	3774085	0.000297809	0.000290168	7.69134E-05	7.16483E-05	0.00882921	0.006347722	0.004279816	0.004225476	0.002998077	0.000952412	0.001364389	0.00131233	0.000134146	0.000124809	0.000134146	0.000124809	0.001364389	0.00131233	0.001332373
3838603774085	383860	3774085	0.000257839	0.000251223	6.65905E-05	6.2032E-05	0.00761801	0.005476935	0.003692707	0.003645821	0.002586798	0.000821759	0.001177221	0.001132303	0.000115744	0.000107688	0.000115744	0.000107688	0.001177221	0.001132303	0.001150392
3838703774085	383870	3774085	0.000239407	0.000233264	6.18301E-05	5.75975E-05	0.007059528	0.005075417	0.003421992	0.003378544	0.002397158	0.000761516	0.001090918	0.001049293	0.000107259	9.97929E-05	0.000107259	9.97929E-05	0.001090918	0.001049293	0.001066479
3838803774085	383880	3774085	0.000173415	0.000168965	4.47868E-05	4.17209E-05	0.005032989	0.003618446	0.00243966	0.002408684	0.001709019	0.000542912	0.000777754	0.000748078	7.64685E-05	7.11459E-05	7.64685E-05	7.11459E-05	0.000777754	0.000748078	0.000762247
3838903774085	383890	3774085	0.000135071	0.000131606	3.4884E-05	3.2496E-05	0.003859179	0.00277454	0.001870674	0.001846923	0.001310436	0.000416292	0.000596364	0.000573609	5.86343E-05	5.4553E-05	5.86343E-05	5.4553E-05	0.000596364	0.000573609	0.000586
3839003774085	383900	3774085	0.000110475	0.000107641	2.85317E-05	2.65786E-05	0.003109212	0.002235355	0.00150714	0.001488005	0.001055775	0.000335393	0.000480471	0.000462138	4.72397E-05	4.39516E-05	4.72397E-05	4.39516E-05	0.000480471	0.000462138	0.000473366
3839103774085	383910	3774085	9.32109E-05	9.08194E-05	2.4073E-05	2.24251E-05	0.002585119	0.00185856	0.001253094	0.001237184	0.000877812	0.000278858	0.000399482	0.000384239	3.92769E-05	3.6543E-05	3.92769E-05	3.6543E-05	0.000399482	0.000384239	0.000394637
3829703774095	382970	3774095	6.4942E-06	6.32758E-06	1.67722E-06	1.5624E-06	5.72566E-05	4.11644E-05	2.77542E-05	2.74018E-05	1.94423E-05	6.17631E-06	8.84794E-06	8.51034E-06	8.69926E-07	8.09375E-07	8.69926E-07	8.09375E-07	8.84794E-06	8.51034E-06	1.15695E-05
3829803774095	382980	3774095	6.64161E-06	6.4712E-06	1.71529E-06	1.59787E-06	5.76219E-05	4.1427E-05	2.79313E-05	2.75766E-05	1.95663E-05	6.21571E-06	8.90438E-06	8.56463E-06	8.75476E-07	8.14538E-07	8.75476E-07	8.14538E-07	8.90438E-06	8.56463E-06	1.16312E-05
3829903774095	382990	3774095	6.80307E-06	6.62853E-06	1.75699E-06	1.63671E-06	5.80406E-05	4.1728E-05	2.81342E-05	2.7777E-05	1.97085E-05	6.26088E-06	8.96909E-06	8.62687E-06	8.81838E-07	8.20457E-07	8.81838E-07	8.20457E-07	8.96909E-06	8.62687E-06	1.17001E-05
3830003774095	383000	3774095	7.07875E-06	6.89713E-06	1.82819E-06	1.70304E-06	5.93056E-05	4.26375E-05	2.87475E-05	2.83825E-05	2.0138E-05	6.39734E-06	9.16458E-06	8.8149E-06	9.01058E-07	8.3834E-07	9.01058E-07	8.3834E-07	9.16458E-06	8.8149E-06	1.19396E-05
3830103774095	383010	3774095	7.48383E-06	7.29182E-06	1.9328E-06	1.80049E-06	6.14794E-05	4.42003E-05	2.98011E-05	2.94228E-05	2.08762E-05	6.63182E-06	9.50049E-06	9.13799E-06	9.34085E-07	8.69068E-07	9.34085E-07	8.69068E-07	9.50049E-06	9.13799E-06	1.23606E-05
3830203774095	383020	3774095	7.94405E-06	7.74022E-06	2.05166E-06	1.91121E-06	6.38937E-05	4.59361E-05	3.09714E-05	3.05782E-05	2.1696E-05	6.89225E-06	9.87357E-06	9.49683E-06	9.70766E-07	9.03196E-07	9.70766E-07	9.03196E-07	9.87357E-06	9.49683E-06	1.28251E-05
3830303774095	383030	3774095	8.4127E-06	8.19685E-06	2.1727E-06	2.02396E-06	6.61565E-05	4.75629E-05	3.20683E-05	3.16611E-05	2.24643E-05	7.13634E-06	1.02232E-05	9.83317E-06	1.00515E-06	9.35183E-07	1.00515E-06	9.35183E-07	1.02232E-05	9.83317E-06	1.32588E-05
3830403774095	383040	3774095	8.93536E-06	8.70611E-06	2.30768E-06	2.14971E-06	6.85797E-05	4.93051E-05	3.32429E-05	3.28208E-05	2.32872E-05	7.39773E-06	1.05977E-05	1.01933E-05	1.04196E-06	9.69437E-07	1.04196E-06	9.69437E-07	1.05977E-05	1.01933E-05	1.37233E-05
3830503774095	383050	3774095	9.54861E-06	9.30362E-06	2.46606E-06	2.29724E-06	7.13414E-05	5.12906E-05	3.45816E-05	3.41425E-05	2.42249E-05	7.69564E-06	1.10245E-05	1.06038E-05	1.08392E-06	1.00848E-06	1.08392E-06	1.00848E-06	1.10245E-05	1.06038E-05	1.42532E-05
3830603774095	383060	3774095	1.02907E-05	1.00267E-05	2.65771E-06	2.47578E-06	7.45753E-05	5.36156E-05	3.61492E-05	3.56902E-05	2.5323E-05	8.04448E-06	1.15242E-05	1.10845E-05	1.13306E-06	1.05419E-06	1.13306E-06	1.05419E-06	1.15242E-05	1.10845E-05	1.48755E-05
3830703774095	383070	3774095	1.11425E-05	1.08566E-05	2.8777E-06	2.68071E-06	7.80764E-05	5.61327E-05	3.78463E-05	3.73658E-05	2.65119E-05	8.42215E-06	1.20652E-05	1.16049E-05	1.18625E-06	1.10368E-06	1.18625E-06	1.10368E-06	1.20652E-05	1.16049E-05	1.55542E-05
3830803774095	383080	3774095	1.20922E-05	1.17819E-05	3.12297E-06	2.90918E-06	8.17201E-05	5.87523E-05	3.96125E-05	3.91095E-05	2.77492E-05	8.8152E-06	1.26283E-05	1.21465E-05	1.24161E-06	1.15519E-06	1.24161E-06	1.15519E-06	1.26283E-05	1.21465E-05	1.62655E-05
3830903774095	383090	3774095	1.31606E-05	1.28229E-05	3.3989E-06	3.16622E-06	8.55687E-05	6.15192E-05	4.1478E-05	4.09514E-05	2.9056E-05	9.23035E-06	1.3223E-05	1.27185E-05	1.30008E-06	1.20959E-06	1.30008E-06	1.20959E-06	1.3223E-05	1.27185E-05	1.70239E-05
3831003774095	383100	3774095	1.42503E-05	1.38847E-05	3.68035E-06	3.42841E-06	8.91055E-05	6.4062E-05	4.31924E-05	4.2644E-05	3.0257E-05	9.61186E-06	1.37696E-05	1.32442E-05	1.35382E-06	1.25959E-06	1.35382E-06	1.25959E-06	1.37696E-05	1.32442E-05	1.77244E-05
3831103774095	383110	3774095	1.52062E-05	1.48161E-05	3.92722E-06	3.65837E-06	9.16801E-05	6.5913E-05	4.44404E-05	4.38762E-05	3.11312E-05	9.88959E-06	1.41674E-05	1.36269E-05	1.39294E-06	1.29598E-06	1.39294E-06	1.29598E-06	1.41674E-05	1.36269E-05	1.82143E-05
3831203774095	383120	3774095	1.62589E-05	1.58417E-05	4.19907E-06	3.91162E-06	9.43527E-05	6.78345E-05	4.5736E-05	4.51553E-05	3.20387E-05	1.01779E-05	1.45804E-05	1.40241E-05	1.43354E-06	1.33376E-06	1.43354E-06	1.33376E-06	1.45804E-05	1.40241E-05	1.87169E-05
3831303774095	383130	3774095	1.74966E-05	1.70477E-05	4.51874E-06	4.2094E-06	9.74173E-05	7.00378E-05	4.72215E-05	4.66219E-05	3.30794E-05	1.05085E-05	1.5054E-05	1.44796E-05	1.48011E-06	1.37708E-06	1.48011E-06	1.37708E-06	1.5054E-05	1.44796E-05	1.93048E-05
3831403774095	383140	3774095	1.88879E-05	1.84033E-05	4.87807E-06	4.54414E-06	0.000100829	7.24909E-05	4.88754E-05	4.82549E-05	3.4238E-05	1.08765E-05	1.55813E-05	1.49868E-05	1.53195E-06	1.42532E-06	1.53195E-06	1.42532E-06	1.55813E-05	1.49868E-05	1.99562E-05
3831503774095	383150	3774095	2.0407E-05	1.98834E-05	5.27038E-06	4.9096E-06	0.000104535	7.51553E-05	5.06719E-05	5.00285E-05	3.54964E-05	1.12763E-05	1.6154E-05	1.55376E-05	1.58826E-06	1.4777E-06	1.58826E-06	1.4777E-06	1.6154E-05	1.55376E-05	2.06712E-05
3831603774095	383160	3774095	2.19823E-05	2.14183E-05	5.67723E-06	5.28859E-06	0.000107484	7.72753E-05	5.21012E-05	5.14397E-05	3.64977E-05	1.15944E-05	1.66097E-05	1.59759E-05	1.63306E-06	1.51939E-06	1.63306E-06	1.51939E-06	1.66097E-05	1.59759E-05	2.12972E-05
3831703774095	383170	3774095	2.36923E-05	2.30783E-05	6.11643E-06	5.69722E-06	0.000115744	8.32124E-05	5.61019E-05	5.54127E-05	3.93124E-05	1.24904E-05	1.78947E-05	1.72078E-05	1.75876E-06	1.63606E-06	1.75876E-06	1.63606E-06	1.78947E-05	1.72078E-05	2.29384E-05
3831803774095	383180	3774095	2.55376E-05	2.48683E-05	6.59153E-06	6.14044E-06	0.000124708	8.96525E-05	6.04427E-05	5.97001E-05	4.23611E-05	1.34594E-05	1.92808E-05	1.85447E-05	1.89536E-06	1.76284E-06	1.89536E-06	1.76284E-06	1.92808E-05	1.85447E-05	2.47184E-05
3831903774095	383190	3774095	2.75107E-05	2.67861E-05	7.09944E-06	6.61366E-06	0.000134299	9.65736E-05	6.51116E-05	6.43116E-05	4.56319E-05	1.44973E-05	2.07691E-05	1.99777E-05	2.04178E-06	1.89866E-06	2.04178E-06	1.89866E-06	2.07691E-05	1.99777E-05	2.66259E-05
3832003774095	383200	3774095	2.95211E-05	2.87417E-05	7.61736E-06	7.09688E-06	0.000144091	0.000103647	6.98707E-05	6.90131E-05	4.89527E-05	1.55552E-05	2.22855E-05	2.14376E-05	2.19098E-06	2.03749E-06	2.19098E-06	2.03749E-06	2.22855E-05	2.14376E-05	2.85634E-05
3832103774095	383210	3774095	3.15315E-05	3.06973E-05	8.13528E-06	7.57411E-06	0.000153883	0.000110658	7.46297E-05	7.37146E-05	5.22735E-05	1.66131E-05	2.38019E-05	2.28975E-05	2.34018E-06	2.17632E-06	2.34018E-06	2.17632E-06	2.38019E-05	2.28975E-05	3.05008E-05
3832203774095	383220	3774095	3.35419E-05	3.26529E-05	8.65321E-06	8.05134E-06	0.000163675	0.000117669	7.93887E-05	7.84161E-05	5.55943E-05	1.76711E-05	2.53183E-05	2.43574E-05	2.48938E-06	2.31515E-06	2.48938E-06	2.31515E-06	2.53183E-05	2.43574E-05	3.24382E-05
3832303774095	383230	3774095	3.55523E-05	3.46085E-05	9.17113E-06	8.52857E-06	0.000173467	0.000124681	8.41477E-05	8.31176E-05	5.89151E-05	1.87291E-05	2.68347E-05	2.58173E-05	2.63858E-06	2.45398E-06	2.63858E-06	2.45398E-06	2.68347E-05	2.58173E-05	3.43756E-05
3832403774095	383240	3774095	3.75627E-05	3.65642E-05	9.68905E-06	9.00579E-06	0.000183259	0.000131692	8.89067E-05	8.78191E-05	6.22359E-05	1.97872E-05	2.83511E-05	2.72772E-05	2.78778E-06	2.59281E-06	2.78778E-06	2.59281E-06	2.83511E-05	2.72772E-05	3.63129E-05
3832503774095	383250	3774095	3.95731E-05	3.85198E-05	1.02069E-05	9.48301E-06	0.000193051	0.000138703	9.36657E-05	9.25206E-05	6.55567E-05	2.08452E-05	2.98675E-05	2.87371E-05	2.93698E-06	2.73164E-06	2.93698E-06	2.73164E-06	2.98675E-05	2.87371E-05	3.82503E-05
3832603774095	383260	3774095	4.15835E-05	4.04755E-05	1.07233E-05	9.96024E-06	0.000202843	0.000145714	9.84247E-05	9.72221E-05	6.88775E-05	2.19033E-05	3.13839E-05	3.01969E-05	3.08618E-06	2.87047E-06	3.08618E-06	2.87047E-06	3.13839E-05	3.01969E-05	4.01877E-05
3832703774095	383270	3774095	4.35939E-05	4.24312E-05	1.12396E-05	1.04375E-05	0.000212635	0.000152725	0.000103184	0.000101924	7.21983E-05	2.29613E-05	3.28983E-05	3.16568E-05	3.23538E-06	3.00929E-06	3.23538E-06	3.00929E-06	3.28983E-05	3.16568E-05	4.21252E-05
3832803774095	383280	3774095	4.56043E-05	4.43869E-05	1.17559E-05	1.09149E-05	0.000222427	0.000159736	0.000107931	0.000106612	7.55191E-05	2.40194E-05	3.44127E-05	3.31167E-05	3.38457E-06	3.14811E-06	3.38457E-06	3.14811E-06	3.44127E-05	3.31167E-05	4.40626E-05
3832903774095	383290	3774095	4.76147E-05	4.63426E-05	1.22722E-05	1.13923E-05	0.000232219	0.000166747	0.000112679	0.000111301	7.88399E-05	2.50774E-05	3.59271E-05	3.45766E-05	3.53377E-06	3.28693E-06	3.53377E-06	3.28693E-06	3.59271E-05	3.45766E-05	4.60001E-05
3833003774095	383300	3774095	4.96251E-05	4.82983E-05	1.27885E-05	1.18697E-05	0.000242011	0.000173758	0.000117427	0.000115989	8.21606E-05	2.61355E-05	3.74414E-05	3.60365E-05	3.68296E-06	3.42575E-06	3.68296E-06	3.42575E-06	3.74414E-05	3.60365E-05	4.79376E-05
3833103774095	383310	3774095	5.16355E-05	5.02539E-05	1.33048E-05	1.23471E-05	0.000251803	0.000180769	0.000122175	0.000120677	8.54813E-05	2.71936E-05	3.89558E-05	3.74964E-05	3.83216E-06	3.56457E-06	3.83216E-06	3.56457E-06	3.89558E-05	3.74964E-05	4.98751E-05
3833203774095	383320	3774095	5.36459E-05	5.22096E-05	1.38211E-05	1.28245E-05	0.000261595	0.000187781	0.000126923	0.000125365	8.88021E-05	2.82517E-05	4.04701E-05	3.89563E-05	3.98135E-06	3.70339E-06	3.98135E-06	3.70339E-06	4.04701E-05	3.89563E-05	5.18126E-05
3833303774095	383330	3774095	5.56563E-05	5.41652E-05	1.43374E-05	1.33019E-05	0.000271387	0.000194792	0.000131671	0.000130053	9.21228E-05	2.93098E-05	4.19844E-05	4.04161E-05	4.13055E-06	3.84221E-06	4.13055E-06	3.84221E-06	4.19844E-05	4.04161E-05	5.37501E-05
3833403774095	383340	3774095	5.76667E-05	5.61209E-05	1.48537E-05	1.37793E-05	0.000281179	0.000201804	0.000136419	0.000134741	9.54436E-05	3.03679E-05	4.34987E-05	4.18759E-05	4.27976E-06	3.98104E-06	4.27976E-06	3.98104E-06	4.34987E-05	4.18759E-05	5.56876E-05
3833503774095	383350	3774095	5.96771E-05	5.80765E-05	1.53701E-05	1.42567E-05	0.000290971	0.000208816	0.000141168	0.000139429	9.87644E-05	3.14261E-05	4.50131E-05	4.33358E-05	4.42896E-06	4.11987E-06	4.42896E-06	4.11987E-06	4.50131E-05	4.33358E-05	5.76251E-05
3833603774095	383360	3774095	6.16875E-05	6.00321E-05	1.58864E-05	1.47341E-05	0.000300763	0.000215828	0.000145916	0.000144117	0.000102085	3.24844E-05	4.65274E-05	4.47958E-05	4.57816E-06	4.25869E-06	4.57816E-06	4.25869E-06	4.65274E-05	4.47958E-05	5.95626E-05
3833703774095	383370	3774095	6.36979E-05	6.19878E-05	1.64028E-05	1.52115E-05	0.000310555	0.000222841	0.000150664	0.000148805	0.000105407	3.35426E-05	4.80418E-05	4.62557E-05	4.72736E-06	4.39752E-06	4.72736E-06	4.39752E-06	4.80418E-05	4.62557E-05	6.15001E-05
3833803774095	383380	3774095	6.57083E-05	6.39434E-05	1.69191E-05	1.56889E-05	0.000320347	0.000229853	0.000155412	0.000153493	0.000108729	3.46008E-05	4.95561E-05	4.77156E-05	4.87656E-06	4.53635E-06	4.87656E-06	4.53635E-06	4.95561E-05	4.77156E-05	6.34376E-05
3833903774095	383390	3774095	6.77187E-05	6.58991E-05	1.74355E-05	1.61663E-05	0.000330139	0.000236865	0.000160159	0.000158181	0.000112051	3.56589E-05	5.10705E-05	4.91754E-05	5.02576E-06	4.67518E-06	5.02576E-06	4.67518E-06	5.10705E-05	4.91754E-05	6.53751E-05
3834003774095	383400	3774095	6.97291E-05	6.78547E-05	1.79518E-05	1.66437E-05	0.000339931	0.000243877	0.000164907	0.000162869	0.000115373	3.67171E-05	5.25848E-05	5.06352E-05	5.17496E-06	4.81401E-06	5.17496E-06	4.81401E-06	5.25848E-05	5.06352E-05	6.73126E-05
3834103774095	383410	3774095	7.17395E-05	6.98104E-05	1.84682E-05	1.71211E-05	0.000349723	0.000250888	0.000169655	0.000167557	0.000118695	3.77752E-05	5.40992E-05	5.20949E-05	5.32416E-06	4.95284E-06	5.32416E-06	4.95284E-06	5.40992E-05	5.20949E-05	6.92501E-05
3834203774095	383420	3774095	7.37499E-05	7.17661E-05	1.89845E-05	1.75985E-05	0.000359515	0.000257899	0.000174403	0.000172245	0.000122017	3.88334E-05	5.56135E-05	5.35545E-05	5.47336E-06	5.09167E-06	5.47336E-06	5.09167E-06	5.56135E-05	5.35545E-05	7.11876E-05
3834303774095	383430	3774095	7.57603E-05	7.37218E-05	1.95009E-05	1.80759E-05	0.000369307	0.00026491	0.000179151	0.000176933	0.000125339	3.98915E-05	5.71279E-05	5.50142E-05	5.62256E-06	5.23049E-06	5.62256E-06	5.23049E-06	5.71279E-05	5.50142E-05	7.31251E-05
3834403774095	383440	3774095	7.77707E-05	7.56775E-05	2.00172E-05	1.85533E-05	0.000379099	0.000271922	0.000183899	0.000181621	0.000128661	4.09497E-05	5.86422E-05	5.64738E-05	5.77176E-06	5.36931E-06	5.77176E-06	5.36931E-06	5.86422E-05	5.64738E-05	7.50626E-05
3834503774095	383450	3774095	7.97811E-05	7.76332E-05	2.05336E-05	1.90307E-05	0.000388891	0.000278934	0.000188647	0.000186309	0.000131982	4.20078E-05	6.01566E-05	5.79335E-05	5.92096E-06	5.50812E-06	5.92096E-06	5.50812E-06	6.01566E-05	5.79335E-05	7.70001E-05
3834603774095	383460	3774095	8.17915E-05	7.95889E-05	2.10499E-05	1.95081E-05	0.000398683	0.000285946	0.000193395	0.000191004	0.000135304	4.30659E-05	6.16709E-05	5.93931E-05	6.07016E-06	5.64693E-06	6.07016E-06	5.64693E-06	6.16709E-05	5.93931E-05	7.89376E-05
3834703774095	383470	3774095	8.38019E-05	8.15446E-05	2.15663E-05	1.99855E-05	0.000408475	0.000292958	0.000198143	0.000195699	0.000138626	4.41241E-05	6.31853E-05	6.08527E-05	6.21936E-06	5.78575E-06	6.21936E-06	5.78575E-06	6.31853E-05	6.08527E-05	8.08751E-05
3834803774095	383480	3774095	8.58123E-05	8.35003E-05	2.20826E-05	2.04629E-05	0.000418267	0.00029997	0.000202891	0.000200394	0.000141948	4.51822E-05	6.46996E-05	6.23123E-05	6.36856E-06	5.92456E-06	6.36856E-06	5.92456E-06	6.46996E-05	6.23123E-05	8.28126E-05
3834903774095	383490	3774095	8.78227E-05	8.54561E-05	2.25989E-05	2.09403E-05	0.000428059	0.000306982	0.000207639	0.000205088	0.000145269	4.62404E-05	6.62139E-05	6.37719E-05	6.51776E-06	6.06337E-06	6.51776E-06	6.06337E-06	6.62139E-05	6.37719E-05	8.47501E-05
3835003774095	383500	3774095	8.98331E-05	8.74118E-05	2.31152E-05	2.14177E-05	0.000437851	0.000313994	0.000212387	0.000209782	0.000148591	4.72986E-05	6.77282E-05	6.52315E-05	6.66696E-06	6.20218E-06	6.66696E-06	6.20218E-06	6.77282E-05	6.52315E-05	8.66876E-05
3835103774095	383510	3774095	9.18435E-05	8.93676E-05	2.36315E-05	2.18951E-05	0.000447643	0.000321006	0.000217135	0.000214476	0.000151913	4.83568E-05	6.92425E-05	6.66911E-05	6.81616E-06	6.34099E-06	6.81616E-06	6.34099E-06	6.92425E-05	6.66911E-05	8.86251E-05
3835203774095	383520	3774095	9.38539E-05	9.13233E-05	2.41478E-05	2.23725E-05	0.000457435	0.000328018	0.000221883	0.000219169	0.000155235	4.94151E-05	7.07568E-05	6.81508E-05	6.96536E-06	6.47979E-06	6.96536E-06	6.47979E

			MSite Grubbing / Prep	MMass Grading / Excavation	MMass Grading / Excavation	MDrainage / Utilities Trenching	MFoundations / Concrete Pads	MBuilding / Structure Construction	MAsphalt Paving	MLandscaping or Other Finishing	MWaterside Construction (Piles)	RSSWDemolition	RSSWPlacing Base	RSSWForm/Plac e Rebar and Pour	Child Risk				
Unique Identifier	X (UTM)	Y (UTM)	2027	2027	2028	2028	2028	2028	2028	2028	2028	2029	2029	2029	3rd Trimester	0<2	2<16	Total	per million
3836903774085	383690	3774085	0.000670826	0.000788836	0.000778333	0.000165447	0.000215162	0.000158371	1.63007E-05	0.000190973	1.63007E-05	0.00082396	0.001195584	0.000708718	2.12347E-08	3.0951E-07	6.8366E-08	3.9911E-07	0.39910965
3837003774085	383700	3774085	0.000730657	0.000859192	0.000847752	0.000180203	0.000234353	0.000172496	1.77545E-05	0.000208005	1.77545E-05	0.000920177	0.001335197	0.000791478	2.29327E-08	3.3453E-07	7.4262E-08	4.31729E-07	0.43172916
3837103774085	383710	3774085	0.000796403	0.000936505	0.000924035	0.000196418	0.00025544	0.000188018	1.93521E-05	0.000226722	1.93521E-05	0.001025294	0.001487723	0.000881892	2.48023E-08	3.6207E-07	8.0754E-08	4.67627E-07	0.46762652
3837203774085	383720	3774085	0.000862394	0.001014105	0.001000602	0.000212694	0.000276607	0.000203597	2.09557E-05	0.000245509	2.09557E-05	0.001134088	0.001645586	0.00097547	2.66776E-08	3.8968E-07	8.7281E-08	5.03637E-07	0.5036369
3837303774085	383730	3774085	0.00093097	0.001094745	0.001080168	0.000229607	0.000298602	0.000219787	2.2622E-05	0.000265031	2.2622E-05	0.001247633	0.001810342	0.001073134	2.86281E-08	4.1839E-07	9.407E-08	5.41086E-07	0.54108576
3837403774085	383740	3774085	0.001001607	0.001177808	0.001162125	0.000247028	0.000321258	0.000236463	2.43385E-05	0.00028514	2.43385E-05	0.001365017	0.00198067	0.001174101	3.06391E-08	4.4798E-07	1.0107E-07	5.79694E-07	0.5796944
3837503774085	383750	3774085	0.001070412	0.001258716	0.001241956	0.000263997	0.000343327	0.000252707	2.60104E-05	0.000304728	2.60104E-05	0.001481769	0.002150078	0.001274523	3.25964E-08	4.7678E-07	1.079E-07	6.17277E-07	0.6172771
3837603774085	383760	3774085	0.001141778	0.001342638	0.00132476	0.000281599	0.000366217	0.000269556	2.77445E-05	0.000325045	2.77445E-05	0.001602023	0.00232457	0.001377958	3.46282E-08	5.0667E-07	1.1498E-07	6.56286E-07	0.65628576
3837703774085	383770	3774085	0.001247837	0.001467354	0.001447816	0.000307756	0.000400234	0.000294594	3.03217E-05	0.000355238	3.03217E-05	0.001772725	0.002572263	0.001524785	3.76838E-08	5.5159E-07	1.2554E-07	7.14819E-07	0.71481918
3837803774085	383780	3774085	0.001382939	0.001626223	0.00160457	0.000341077	0.000443567	0.00032649	3.36046E-05	0.000393699	3.36046E-05	0.001992469	0.002891116	0.001713795	4.15846E-08	6.0891E-07	1.3901E-07	7.89499E-07	0.78949949
3837903774085	383790	3774085	0.001547191	0.001819369	0.001795144	0.000381586	0.00049625	0.000365267	3.75958E-05	0.000440459	3.75958E-05	0.002259663	0.00327882	0.001943618	4.633E-08	6.7863E-07	1.5539E-07	8.80351E-07	0.88035068
3838003774085	383800	3774085	0.001814554	0.002133767	0.002105355	0.000447527	0.000582005	0.000428387	4.40926E-05	0.000516572	4.40926E-05	0.002693152	0.003907822	0.002316478	5.40704E-08	7.9233E-07	1.821E-07	1.0285E-06	1.02850069
3838103774085	383810	3774085	0.002202648	0.002590134	0.002555646	0.000543243	0.000706483	0.00052001	5.3523E-05	0.000627056	5.3523E-05	0.003324584	0.004824043	0.002859595	6.53091E-08	9.574E-07	2.2091E-07	1.24362E-06	1.24362286
3838203774085	383820	3774085	0.002809299	0.003303505	0.003259518	0.000692862	0.000901062	0.00066323	6.82643E-05	0.000799759	6.82643E-05	0.004307977	0.006250967	0.003705447	8.28927E-08	1.2157E-06	2.8161E-07	1.58017E-06	1.58016603
3838303774085	383830	3774085	0.003971999	0.004670746	0.004608554	0.000979621	0.001273989	0.000937725	9.65172E-05	0.0011307	9.65172E-05	0.006182855	0.008971457	0.005318098	1.16622E-07	1.711E-06	3.9797E-07	2.22562E-06	2.22561836
3838403774085	383840	3774085	0.004090156	0.004809689	0.004745647	0.001008762	0.001311887	0.00096562	9.93883E-05	0.001164397	9.93883E-05	0.00638078	0.009258649	0.00548834	1.20021E-07	1.761E-06	4.0978E-07	2.29081E-06	2.29080765
3838603774085	383860	3774085	0.003531505	0.004152761	0.004097466	0.000870981	0.001132704	0.000833732	8.58134E-05	0.001005359	8.58134E-05	0.005492587	0.007969863	0.004724373	1.03738E-07	1.522E-06	3.5382E-07	1.97958E-06	1.97957888
3838703774085	383870	3774085	0.003273906	0.003849846	0.003798584	0.000807449	0.001050081	0.000772917	7.95539E-05	0.000932025	7.95539E-05	0.005081305	0.007373083	0.004370614	9.62285E-08	1.4118E-06	3.2801E-07	1.83605E-06	1.83605039
3838803774085	383880	3774085	0.002339967	0.00275161	0.002714972	0.00057711	0.000750527	0.000552429	5.68598E-05	0.000666148	5.68598E-05	0.00358539	0.005202478	0.003083924	6.90819E-08	1.0132E-06	2.345E-07	1.31681E-06	1.31680862
3838903774085	383890	3774085	0.001798918	0.00211538	0.002087214	0.00044367	0.00057699	0.000424696	4.37126E-05	0.000512121	4.37126E-05	0.002719457	0.003945991	0.002339103	5.33442E-08	7.8217E-07	1.8032E-07	1.01583E-06	1.01583387
3839003774085	383900	3774085	0.001453153	0.001708789	0.001686036	0.000358394	0.000466088	0.000343066	3.53107E-05	0.000413688	3.53107E-05	0.002166958	0.003144303	0.001863879	4.32779E-08	6.3439E-07	1.4569E-07	8.23359E-07	0.82335896
3839103774085	383910	3774085	0.001211468	0.001424588	0.001405619	0.000298787	0.000388569	0.000286008	2.94379E-05	0.000344884	2.94379E-05	0.001781703	0.002585289	0.001532507	3.62344E-08	5.3099E-07	1.2148E-07	6.8871E-07	0.6887095
3829703774095	382970	3774095	3.55163E-05	4.17642E-05	4.12081E-05	8.75943E-06	1.13916E-05	8.38482E-06	8.63023E-07	1.01109E-05	8.63023E-07	1.85691E-05	2.69441E-05	1.59719E-05	2.49281E-09	3.1553E-08	5.1826E-09	3.92286E-08	0.03922861
3829803774095	382980	3774095	3.57056E-05	4.19869E-05	4.14278E-05	8.80614E-06	1.14523E-05	8.42953E-06	8.67625E-07	1.01648E-05	8.67625E-07	1.87406E-05	2.7193E-05	1.61195E-05	2.56461E-09	3.2359E-08	5.2918E-09	4.02159E-08	0.04021587
3829903774095	382990	3774095	3.59173E-05	4.22358E-05	4.16734E-05	8.85835E-06	1.15202E-05	8.4795E-06	8.72769E-07	1.0225E-05	8.72769E-07	1.8934E-05	2.74737E-05	1.62858E-05	2.64346E-09	3.3246E-08	5.4116E-09	4.13013E-08	0.04130131
3830003774095	383000	3774095	3.66526E-05	4.31004E-05	4.25266E-05	9.03969E-06	1.1756E-05	8.65309E-06	8.90636E-07	1.04344E-05	8.90636E-07	1.93707E-05	2.81073E-05	1.66614E-05	2.77198E-09	3.4739E-08	5.6259E-09	4.31371E-08	0.04313715
3830103774095	383010	3774095	3.79449E-05	4.46201E-05	4.4026E-05	9.35842E-06	1.21705E-05	8.95818E-06	9.22038E-07	1.08023E-05	9.22038E-07	2.00663E-05	2.91166E-05	1.72598E-05	2.9588E-09	3.6936E-08	5.9485E-09	4.58436E-08	0.04584365
3830203774095	383020	3774095	3.93709E-05	4.6297E-05	4.56805E-05	9.71011E-06	1.26279E-05	9.29484E-06	9.56689E-07	1.12082E-05	9.56689E-07	2.0843E-05	3.02437E-05	1.79278E-05	3.17324E-09	3.9452E-08	6.3165E-09	4.89415E-08	0.04894147
3830303774095	383030	3774095	4.07022E-05	4.78625E-05	4.72252E-05	1.00385E-05	1.30549E-05	9.60914E-06	9.89039E-07	1.15872E-05	9.89039E-07	2.15916E-05	3.13299E-05	1.85717E-05	3.39722E-09	4.2057E-08	6.6939E-09	5.21484E-08	0.05214844
3830403774095	383040	3774095	4.21282E-05	4.95393E-05	4.88797E-05	1.03902E-05	1.35123E-05	9.94579E-06	1.02369E-06	1.19932E-05	1.02369E-06	2.23964E-05	3.24977E-05	1.9264E-05	3.65239E-09	4.5014E-08	7.1198E-09	5.57861E-08	0.05578608
3830503774095	383050	3774095	4.37547E-05	5.1452E-05	5.07669E-05	1.07913E-05	1.4034E-05	1.03298E-05	1.06321E-06	1.24562E-05	1.06321E-06	2.33135E-05	3.38284E-05	2.00528E-05	3.95781E-09	4.8542E-08	7.6266E-09	6.0126E-08	0.06012597
3830603774095	383060	3774095	4.56653E-05	5.36987E-05	5.29837E-05	1.12625E-05	1.46468E-05	1.07809E-05	1.10964E-06	1.30001E-05	1.10964E-06	2.43771E-05	3.53718E-05	2.09677E-05	4.33498E-09	5.2883E-08	8.2489E-09	6.54671E-08	0.06546708
3830703774095	383070	3774095	4.77486E-05	5.61485E-05	5.54009E-05	1.17763E-05	1.5315E-05	1.12727E-05	1.16026E-06	1.35932E-05	1.16026E-06	2.5525E-05	3.70374E-05	2.1955E-05	4.78439E-09	5.8029E-08	8.983E-09	7.1796E-08	0.07179602
3830803774095	383080	3774095	4.99322E-05	5.87162E-05	5.79344E-05	1.23149E-05	1.60154E-05	1.17882E-05	1.21332E-06	1.42148E-05	1.21332E-06	2.67041E-05	3.87483E-05	2.29692E-05	5.31242E-09	6.4037E-08	9.8368E-09	7.91861E-08	0.0791861
3830903774095	383090	3774095	5.22606E-05	6.14542E-05	6.06359E-05	1.28891E-05	1.67622E-05	1.23379E-05	1.2699E-06	1.48777E-05	1.2699E-06	2.79269E-05	4.05225E-05	2.40209E-05	5.94429E-09	7.1186E-08	1.0852E-08	8.7983E-08	0.087983
3831003774095	383100	3774095	5.44107E-05	6.39825E-05	6.31306E-05	1.34194E-05	1.74518E-05	1.28455E-05	1.32215E-06	1.54898E-05	1.32215E-06	2.90841E-05	4.22017E-05	2.50163E-05	6.64948E-09	7.9103E-08	1.1974E-08	9.77273E-08	0.09772731
3831103774095	383110	3774095	5.59147E-05	6.57511E-05	6.48756E-05	1.37903E-05	1.79342E-05	1.32006E-05	1.35869E-06	1.5918E-05	1.35869E-06	2.99856E-05	4.35098E-05	2.57917E-05	7.3451E-09	8.683E-08	1.306E-08	1.00726E-07	0.10723587
3831203774095	383120	3774095	5.74577E-05	6.75655E-05	6.66659E-05	1.41709E-05	1.84291E-05	1.35648E-05	1.39619E-06	1.63572E-05	1.39619E-06	3.09214E-05	4.48676E-05	2.65966E-05	8.18682E-09	9.6141E-08	1.4369E-08	1.18697E-07	0.11869721
3831303774095	383130	3774095	5.92625E-05	6.96878E-05	6.87599E-05	1.4616E-05	1.9008E-05	1.39909E-05	1.44004E-06	1.6871E-05	1.44004E-06	3.19882E-05	4.64155E-05	2.75142E-05	9.29119E-09	1.0832E-07	1.6086E-08	1.33696E-07	0.13369645
3831403774095	383140	3774095	6.12622E-05	7.20393E-05	7.10801E-05	1.51092E-05	1.96494E-05	1.4463E-05	1.48863E-06	1.74403E-05	1.48863E-06	3.31298E-05	4.80721E-05	2.84962E-05	1.07373E-08	1.2421E-07	1.8328E-08	1.53274E-07	0.153274
3831503774095	383150	3774095	6.34569E-05	7.46201E-05	7.36265E-05	1.56505E-05	2.03533E-05	1.49812E-05	1.54196E-06	1.80651E-05	1.54196E-06	3.43152E-05	4.9792E-05	2.95157E-05	1.26674E-08	1.4534E-07	2.1307E-08	1.79315E-07	0.17931543
3831603774095	383160	3774095	6.53786E-05	7.68799E-05	7.58563E-05	1.61244E-05	2.09697E-05	1.54349E-05	1.58866E-06	1.86122E-05	1.58866E-06	3.54724E-05	5.14712E-05	3.05111E-05	1.54218E-08	1.7534E-07	2.55E-08	2.16264E-07	0.21626391
3836403774095	383640	3774095	0.000383137	0.000450537	0.000444538	9.44936E-05	0.000122888	9.04524E-05	9.30999E-06	0.000109072	9.30999E-06	0.000410481	0.000595617	0.00035307	1.29962E-08	1.8773E-07	4.0189E-08	2.40919E-07	0.24091936
3836503774095	383650	3774095	0.000418413	0.00049202	0.000485468	0.000103194	0.000134203	9.87807E-05	1.01672E-05	0.000119115	1.01672E-05	0.000460851	0.000668705	0.000396395	1.39861E-08	2.0241E-07	4.3594E-08	2.59992E-07	0.25999195
3836603774095	383660	3774095	0.000457689	0.000538205	0.000531039	0.000112881	0.0001468	0.000108053	1.11216E-05	0.000130296	1.11216E-05	0.000518218	0.000751945	0.000445738	1.5094E-08	2.1881E-07	4.7408E-08	2.81314E-07	0.28131414
3836703774095	383670	3774095	0.000497768	0.000585334	0.00057754	0.000122765	0.000159655	0.000117515	1.20955E-05	0.000141706	1.20955E-05	0.00057886	0.000839338	0.000497898	1.62201E-08	2.3547E-07	5.1308E-08	3.02999E-07	0.30299857
3836803774095	383680	3774095	0.000541283	0.000636505	0.000628029	0.000133498	0.000173612	0.000127788	1.31529E-05	0.000154094	1.31529E-05	0.000646021	0.00093739	0.000555666	1.74471E-08	2.536E-07	5.556E-08	3.26607E-07	0.32660666
3836903774095	383690	3774095	0.000587305	0.000690622	0.000681427	0.000144848	0.000188374	0.000138653	1.42712E-05	0.000167196	1.42712E-05	0.000718557	0.001042641	0.000618056	1.87491E-08	2.7284E-07	6.007E-08	3.51656E-07	0.35165565
3837003774095	383700	3774095	0.000633806	0.000745304	0.00073538	0.000156317	0.000203288	0.000149631	1.54011E-05	0.000180434	1.54011E-05	0.000793675	0.00115164	0.000682669	2.00588E-08	2.9216E-07	6.4634E-08	3.76857E-07	0.37685682
3837103774095	383710	3774095	0.000683537	0.000803784	0.000793081	0.000168582	0.00021924	0.000161372	1.66095E-05	0.000194591	1.66095E-05	0.000874692	0.001269197	0.000752354	2.14636E-08	3.1288E-07	6.9528E-08	4.03873E-07	0.40387349
3837203774095	383720	3774095	0.000731175	0.000859802	0.000848353	0.000180331	0.000234519	0.000172619	1.77671E-05	0.000208153	1.77671E-05	0.00095418	0.001384536	0.000820725	2.28044E-08	3.3266E-07	7.4219E-08	4.2968E-07	0.42967994
3837303774095	383730	3774095	0.000779113	0.000916173	0.000903974	0.000192154	0.000249895	0.000183936	1.8932E-05	0.0002218	1.8932E-05	0.001035004	0.001501813	0.000890244	2.41542E-08	3.5256E-07	7.8946E-08	4.55657E-07	0.4556568
3837403774095	383740	3774095	0.000829323	0.000975216	0.000962231	0.000204537	0.000265999	0.00019579	2.01521E-05	0.000236094	2.01521E-05	0.00111968	0.00162468	0.000963077	2.55689E-08	3.734E-07	8.3906E-08	4.82873E-07	0.48287273
3837503774095	383750	3774095	0.000882397	0.001037627	0.001023811	0.000217627	0.000283022	0.0002083	2.14417E-05	0.000251203	2.14417E-05	0.001209053	0.001754363	0.001039951	2.70702E-08	3.9551E-07	8.9158E-08	5.1174E-07	0.51173985
3837603774095	383760	3774095	0.000938964	0.001104144	0.001089442	0.000231578	0.000301166	0.000221674	2.28162E-05	0.000267307	2.28162E-05	0.001304219	0.001892451	0.001121806	2.8675E-08	4.1914E-07	9.4764E-08	5.42583E-07	0.54258302
3837703774095	383770	3774095	0.001025827	0.001206289	0.001190227	0.00025301	0.000329026	0.000242181	2.4927E-05	0.000292035	2.4927E-05	0.001444886	0.002096561	0.001242799	3.11727E-08	4.5589E-07	1.034E-07	5.90461E-07	0.59046105
3837803774095	383780	3774095	0.001143154	0.001344256	0.001326357	0.000281938	0.000366658	0.0002698	2.7778E-05	0.000325436	2.7778E-05	0.001633097	0.002369659	0.001404686	3.45677E-08	5.0581E-07	1.1509E-07	6.5547E-07	0.65546959
3837903774095	383790	3774095	0.001294639	0.001522389	0.001502118	0.000319299	0.000415246	0.000305643	3.14589E-05	0.000368561	3.14589E-05	0.001875936	0.002722024	0.00161356	3.89503E-08	5.7021E-07	1.302E-07	7.39358E-07	0.73935795
3838003774095	383800	3774095	0.001563066	0.001838038	0.001813564	0.000385502	0.000501342	0.000369015	3.79816E-05	0.000444978	3.79816E-05	0.002306602	0.003346929	0.001983992	4.67334E-08	6.8453E-07	1.5701E-07	8.882766-07	0.8882764
3838103774095	383810	3774095	0.001967336	0.002313426	0.002282623	0.000485208	0.000631008	0.000464457	4.78051E-05	0.000560067	4.78051E-05	0.002960664	0.004295988	0.002546575	5.84447E-08	8.5655E-07	1.9743E-07	1.11243E-06	1.11242551
3838203774095	383820	3774095	0.002593004	0.00304916	0.00300856	0.000639517	0.000831687	0.000612167	6.30084E-05	0.000738184	6.30084E-05	0.003971347	0.005762511	0.0034159	7.65823E-08	1.1229E-06	2.6003E-07	1.45956E-06	1.45955504
3838303774095	383830	3774095	0.003761046	0.004422682	0.004363793	0.000927593	0.001206327	0.000887923	9.13911E-05	0.001070705	9.13911E-05	0.005851392	0.008490496	0.005032994	1.10468E-07	1.6206E-06	3.7692E-07	2.10799E-06	2.10799255
3838403774095	383840	3774095	0.002756141	0.003240996	0.003197842	0.000679752	0.000884012	0.000650681	6.69726E-05	0.000784626	6.69726E-05	0.004246333	0.006161522	0.003652425	8.1259E-08	1.1917E-06	2.7631E-07	1.5493E-06	1.54930356
3838603774095	383860	3774095	0.003573812	0.00420251	0.004146553	0.000881415	0.001146273	0.00084372	8.68415E-05	0.001017403	8.68415E-05	0.005564671	0.008074458	0.004786375	1.04943E-07	1.5396E-06	3.581E-07	2.00269E-06	2.0026933
3838703774095	383870	3774095	0.003271745	0.003847304	0.003796077	0.000806916	0.001049388	0.000772407	7.95014E-05	0.00093141	7.95014E-05	0.005082976	0.007375509	0.004372052	9.61444E-08	1.4105E-06	3.2784E-07	1.83448E-06	1.83448128
3838803774095	383880	3774095	0.002341221	0.002753084	0.002716426	0.000577419	0.000750929	0.000552725	5.68902E-05	0.000666505	5.68902E-05	0.003593413	0.00521412	0.003090824	6.9098E-08	1.0134E-06	2.3467E-07	1.31715E-06	1.31714877
3838903774095	383890	3774095	0.00180167	0.002118616	0.002090406	0.000444349	0.000577872	0.000425345	4.37795E-05	0.000512904	4.37795E-05	0.002730587	0.00396214	0.002348676	5.34053E-08	7.8298E-07	1.8064E-07	1.01703E-06	1.01702707
3839003774095	383900	3774095	0.001458411	0.001714972	0.001692137	0.00035969	0.000467774	0.000344308	3.54385E-05	0.000415185	3.54385E-05	0.002182477	0.003166821	0.001877227	4.34128E-08	6.3628E-07	1.4626E-07	8.25959E-07	0.82595932
3839103774095	383910	3774095	0.001218766	0.001433168	0.001414086	0.000300586	0.00039091	0.000287731	2.96153E-05	0.000346962	2.96153E-05	0.001800552	0.002612641	0.00154872	3.64298E-08	5.3378E-07	1.2225E-07	6.92462E-07	0.6924622
3829703774105	382970	3774105	3.55051E-05	4.17511E-05	4.11952E-05	8.75669E-06	1.1388E-05	8.38219E-06	8.62753E-07	1.01077E-05	8.62753E-07	1.87843E-05	2.72564E-05	1.6157E-05	2.50378E-09	3.167E-08	5.1912E-09	3.93648E-08	0.03936483
3829803774105	382980	3774105	3.55887E-05	4.18494E-05	4.12921E-05	8.77729E-06	1.14148E-05	8.40191E-06	8.64783E-07	1.01315E-05	8.64783E-07	1.89153E-05	2.74465E-05	1.62697E-05	2.5693E-09	3.2396E-08	5.2861E-09	4.0251E-08	0.040251
3829903774105	382990	3774105	3.57168E-05	4.2E-05	4.14408E-05	8.80889E-06	1.14559E-05	8.43216E-06	8.67896E-07	1.0168E-05	8.67896E-07	1.90713E-05	2.76728E-05	1.64039E-05	2.64234E-09	3.3207E-08	5.3933E-09	4.1243E-08	0.04124302
3830003774105	383000	3774105	3.63629E-05	4.27598E-05	4.21905E-05	8.96825E-06	1.16631E-05	8.58471E-06	8.83597E-07	1.03519E-05	8.83597E-07	1.94736E-05	2.82567E-05	1.675E-05	2.76507E-09	3.4627E-08	5.5941E-09	4.29858E-08	0.04298584
3830103774105	383010	3774105	3.75606E-05	4.41681E-05	4.358E-05	9.26362E-06	1.20473E-05	8.86744E-06	9.12699E-07	1.06928E-05	9.12699E-07	2.0138E-05	2.92207E-05	1.73215E-05	2.94576E-09	3.6745E-08	5.902E-09	4.55927E-08	0.04559266
3830203774105	383020	3774105	3.88751E-05	4.5714E-05	4.51053E-05	9.58784E-06	1.24689E-05	9.1778E-06	9.44642E-07	1.10671E-05	9.44642E-07	2.08742E-05	3.02889E-05	1.79547E-05	3.15188E-09	3.9154E-08	6.2511E-09	4.85574E-08	0.04855737
3830303774105	383030	3774105	4.029E-05	4.73777E-05	4.67469E-05	9.93679E-06	1.29227E-05	9.51182E-06	9.79023E-07	1.14699E-05	9.79023E-07	2.16727E-05	3.14476E-05	1.86415E-05	3.38594E-09	4.1881E-08	6.644E-09	5.19105E-08	0.05191052
3830403774105	383040	3774105	4.18218E-05	4.91791E-05	4.85242E-05	1.03146E-05	1.3414E-05	9.87347E-06	1.01625E-06	1.1906E-05	1.01625E-06	2.25461E-05	3.27149E-05	1.93927E-05	3.65567E-09	4.5009E-08	7.0926E-09	5.57572E-08	0.05575717

			EGIODemolition	EGIOSite Grubbing / Prep	EGIOMass Grading / Excavation	EGIOMass Grading / Excavation	EGIODrainage / Utilities Trenching	EGIODrainage / Utilities Trenching	EGIOFoundations / Concrete Pads	EGIOFoundations / Concrete Pads	EGIOBuilding / Structure Construction	EGIOBuilding / Structure Construction	EGIOAsphalt Paving	EGIOArchitectural Coating	EGIOLandscaping or Other Finishing	EGIOWaterside Construction (Piles)	HIWaterside Construction (Landscaping)	HIWaterside Construction (Landscaping)	KMDemolition	KMSite Grubbing / Prep	KMMass Grading / Excavation
Unique Identifier	X (UTM)	Y (UTM)	2025	2025	2025	2026	2026	2027	2026	2027	2026	2027	2027	2027	2027	2027	2025	2026	2025	2025	2025
3830503774105	383050	3774105	0.000285574	0.00011201	3.7093E-05	3.63288E-05	8.43572E-05	8.4227E-05	0.000110834	0.000110763	0.000118717	0.000115872	4.61972E-06	4.61972E-06	0.000125111	4.61972E-06	3.65973E-05	3.5451E-05	1.90188E-05	8.25431E-05	6.27415E-05
3830603774105	383060	3774105	0.000317604	0.00012457	4.12533E-05	4.04034E-05	9.38186E-05	9.36739E-05	0.000123265	0.000123186	0.000132033	0.000128868	5.13787E-06	5.13787E-06	0.000139144	5.13787E-06	4.03232E-05	3.90602E-05	1.9906E-05	8.63932E-05	6.56681E-05
3830703774105	383070	3774105	0.000356245	0.00013972	4.62723E-05	4.5319E-05	0.000105233	0.000105071	0.000138262	0.000138173	0.000148096	0.000144546	5.76296E-06	5.76296E-06	0.000156072	5.76296E-06	4.48528E-05	4.34479E-05	2.087E-05	9.05774E-05	6.88485E-05
3830803774105	383080	3774105	0.000399655	0.00015675	5.19108E-05	5.08413E-05	0.000118056	0.000117874	0.00015511	0.00015501	0.000166142	0.00016216	6.4652E-06	6.4652E-06	0.00017509	6.4652E-06	5.00228E-05	4.8456E-05	2.17979E-05	9.46043E-05	7.19094E-05
3830903774105	383090	3774105	0.000450834	0.00017682	5.85585E-05	5.7352E-05	0.000133174	0.000132969	0.000174973	0.000174861	0.000187418	0.000182926	7.29313E-06	7.29313E-06	0.000197512	7.29313E-06	5.62835E-05	5.45206E-05	2.27619E-05	9.87885E-05	7.50898E-05
3831003774105	383100	3774105	0.00050875	0.00019954	6.60812E-05	6.47197E-05	0.000150282	0.00015005	0.000197451	0.000197324	0.000211495	0.000206426	8.23004E-06	8.23004E-06	0.000222886	8.23004E-06	6.35793E-05	6.15878E-05	2.36717E-05	0.000102737	7.8091E-05
3831103774105	383110	3774105	0.000568274	0.00022288	7.38127E-05	7.22919E-05	0.000167865	0.000167606	0.000220553	0.000220411	0.00023624	0.000230577	9.19295E-06	9.19295E-06	0.000248963	9.19295E-06	7.12356E-05	6.90044E-05	2.43597E-05	0.000105723	8.03605E-05
3831203774105	383120	3774105	0.000640301	0.00025113	8.31682E-05	8.14546E-05	0.000189142	0.00018885	0.000248507	0.000248347	0.000266182	0.000259802	1.03581E-05	1.03581E-05	0.000280518	1.03581E-05	8.07361E-05	7.82073E-05	2.50703E-05	0.000108807	8.27047E-05
3831303774105	383130	3774105	0.000735115	0.00028832	9.54835E-05	9.35162E-05	0.000217149	0.000216814	0.000285306	0.000285122	0.000305598	0.000298273	1.18919E-05	1.18919E-05	0.000322057	1.18919E-05	9.35965E-05	9.06649E-05	2.59031E-05	0.000112421	8.54521E-05
3831403774105	383140	3774105	0.00085939	0.00033706	0.000111626	0.000109326	0.00025386	0.000253468	0.000333538	0.000333323	0.000357261	0.000348698	1.39023E-05	1.39023E-05	0.000376502	1.39023E-05	0.000110902	0.000107429	2.68106E-05	0.00011636	8.84458E-05
3831503774105	383150	3774105	0.001025701	0.00040229	0.000133228	0.000130483	0.000302987	0.000302519	0.000398085	0.000397828	0.000426399	0.000416178	1.65927E-05	1.65927E-05	0.000449364	1.65927E-05	0.000134542	0.000130328	2.78176E-05	0.000120731	9.17681E-05
3831603774105	383160	3774105	0.001264505	0.00049596	0.000164246	0.000160862	0.000373529	0.000372952	0.000490768	0.000490451	0.000525674	0.000513074	2.04559E-05	2.04559E-05	0.000553985	2.04559E-05	0.000169093	0.000163796	2.87659E-05	0.000124846	9.48962E-05
3831703774105	383170	3774105	0.001564405	0.00061402	0.000203126	0.000198496	0.000461002	0.000460288	0.000605966	0.000605573	0.000648966	0.000633974	2.52233E-05	2.52233E-05	0.000683855	2.52233E-05	0.000208963	0.000202383	3.55019E-05	0.000154106	0.000117379
3831803774105	383180	3774105	0.001933115	0.00075844	0.000250911	0.000245009	0.000569403	0.000568519	0.000748139	0.000747749	0.000801403	0.000782886	3.11581E-05	3.11581E-05	0.000844284	3.11581E-05	0.000257966	0.000249844	4.38337E-05	0.000190317	0.000144966
3831903774105	383190	3774105	0.002387966	0.00093703	0.000309966	0.000302703	0.000703284	0.000702189	0.000923966	0.000923483	0.000990139	0.000967284	3.84782E-05	3.84782E-05	0.001043139	3.84782E-05	0.000318645	0.000308761	5.41284E-05	0.000235	0.000179033
3832003774105	383200	3774105	0.002950116	0.00115772	0.000382888	0.000373966	0.000868599	0.000867249	0.001140966	0.001140369	0.001222966	0.001194966	4.75139E-05	4.75139E-05	0.001288139	4.75139E-05	0.000393446	0.000381322	6.68599E-05	0.000290284	0.000221116
3832103774105	383210	3774105	0.003645145	0.00142977	0.000473102	0.000462126	0.001072966	0.001071299	0.001409166	0.001408429	0.001510166	0.001476166	5.87078E-05	5.87078E-05	0.001591166	5.87078E-05	0.000486166	0.000471166	8.26166E-05	0.000358	0.000273
3832203774105	383220	3774105	0.004503	0.00176	0.000584	0.000571	0.001325	0.001323	0.001741	0.001740	0.001866	0.001824	7.25E-05	7.25E-05	0.001966	7.25E-05	0.000601	0.000582	0.000102	0.000443	0.000337
3832303774105	383230	3774105	0.005564	0.00218	0.000722	0.000705	0.001637	0.001635	0.002151	0.002150	0.002306	0.002254	8.96E-05	8.96E-05	0.002429	8.96E-05	0.000743	0.000719	0.000126	0.000548	0.000417
3832403774105	383240	3774105	0.006873	0.00269	0.000892	0.000871	0.002022	0.002020	0.002657	0.002656	0.002849	0.002785	0.000111	0.000111	0.003001	0.000111	0.000918	0.000889	0.000156	0.000677	0.000516
3832503774105	383250	3774105	0.008491	0.00332	0.001102	0.001076	0.002497	0.002495	0.003282	0.003280	0.003519	0.003441	0.000137	0.000137	0.003708	0.000137	0.001134	0.001098	0.000193	0.000837	0.000637
3832603774105	383260	3774105	0.010491	0.00411	0.001362	0.001329	0.003085	0.003082	0.004055	0.004053	0.004348	0.004252	0.000169	0.000169	0.004582	0.000169	0.001402	0.001357	0.000239	0.001034	0.000787
3832703774105	383270	3774105	0.012966	0.00508	0.001683	0.001642	0.003812	0.003808	0.005011	0.005009	0.005373	0.005256	0.000209	0.000209	0.005663	0.000209	0.001733	0.001678	0.000296	0.001278	0.000973
3832803774105	383280	3774105	0.016029	0.00628	0.002081	0.002031	0.004712	0.004707	0.006195	0.006192	0.006642	0.006496	0.000258	0.000258	0.007001	0.000258	0.002142	0.002074	0.000366	0.00158	0.001203
3832903774105	383290	3774105	0.019815	0.00776	0.002572	0.002511	0.005825	0.005819	0.007659	0.007655	0.008211	0.008031	0.000319	0.000319	0.008656	0.000319	0.002649	0.002565	0.000453	0.001953	0.001488
3833003774105	383300	3774105	0.024501	0.00959	0.003181	0.003106	0.007202	0.007195	0.009471	0.009466	0.010153	0.009931	0.000395	0.000395	0.010704	0.000395	0.003276	0.003172	0.000561	0.002416	0.001841
3833103774105	383310	3774105	0.030289	0.01186	0.003933	0.003841	0.008904	0.008895	0.011711	0.011705	0.012557	0.012282	0.000488	0.000488	0.013236	0.000488	0.004051	0.003923	0.000694	0.002988	0.002277
3833203774105	383320	3774105	0.037451	0.01466	0.004863	0.004749	0.011011	0.011000	0.014482	0.014475	0.015529	0.015189	0.000604	0.000604	0.016368	0.000604	0.005009	0.004851	0.000858	0.003695	0.002815
3833303774105	383330	3774105	0.046309	0.01813	0.006014	0.005873	0.013615	0.013602	0.017909	0.017900	0.019202	0.018781	0.000747	0.000747	0.020243	0.000747	0.006195	0.006000	0.001061	0.004569	0.003482
3833403774105	383340	3774105	0.057273	0.02242	0.007437	0.007263	0.016837	0.016821	0.022147	0.022136	0.023746	0.023226	0.000924	0.000924	0.025032	0.000924	0.007661	0.007420	0.001312	0.005651	0.004306
3833503774105	383350	3774105	0.070824	0.02773	0.009197	0.008982	0.020822	0.020802	0.027387	0.027373	0.029365	0.028721	0.001143	0.001143	0.030958	0.001143	0.009474	0.009176	0.001622	0.006988	0.005325
3833603774105	383360	3774105	0.087597	0.03429	0.011374	0.011107	0.025748	0.025723	0.033871	0.033853	0.036314	0.035516	0.001413	0.001413	0.038285	0.001413	0.011717	0.011348	0.002006	0.008643	0.006586
3833703774105	383370	3774105	0.108344	0.04241	0.014069	0.013738	0.031849	0.031817	0.041895	0.041873	0.044918	0.043934	0.001748	0.001748	0.047358	0.001748	0.014496	0.014034	0.002481	0.010691	0.008146
3833803774105	383380	3774105	0.134026	0.05245	0.017398	0.016989	0.039387	0.039347	0.051808	0.051781	0.055548	0.054334	0.002162	0.002162	0.058562	0.002162	0.017928	0.017356	0.003069	0.013223	0.010074
3833903774105	383390	3774105	0.165744	0.06488	0.021516	0.021010	0.048707	0.048658	0.064062	0.064029	0.068706	0.067202	0.002674	0.002674	0.072427	0.002674	0.022173	0.021466	0.003796	0.016353	0.012459
3834003774105	383400	3774105	0.205	0.08023	0.026606	0.025981	0.060232	0.060171	0.079227	0.079186	0.084966	0.083101	0.003307	0.003307	0.089559	0.003307	0.027419	0.026544	0.004695	0.020225	0.015407
3834103774105	383410	3774105	0.253477	0.09921	0.032904	0.032132	0.074486	0.074410	0.097982	0.097931	0.105078	0.102788	0.004089	0.004089	0.110777	0.004089	0.033907	0.032824	0.005807	0.025013	0.019054
3834203774105	383420	3774105	0.313488	0.12269	0.040698	0.039741	0.092123	0.092029	0.121170	0.121107	0.129973	0.127135	0.005057	0.005057	0.137011	0.005057	0.041931	0.040589	0.007181	0.030933	0.023566
3834303774105	383430	3774105	0.387705	0.15174	0.050336	0.049153	0.113934	0.113838	0.149894	0.149816	0.160747	0.157258	0.006254	0.006254	0.169466	0.006254	0.051866	0.050205	0.008882	0.038263	0.029147
3834403774105	383440	3774105	0.479555	0.18764	0.062251	0.060788	0.140917	0.140799	0.185387	0.185291	0.198797	0.194447	0.007734	0.007734	0.209577	0.007734	0.064151	0.062091	0.010986	0.047325	0.036054
3834503774105	383450	3774105	0.593	0.23205	0.077	0.075	0.174	0.174	0.229	0.229	0.246	0.240	0.009	0.009	0.259	0.009	0.079	0.077	0.014	0.059	0.045
3834603774105	383460	3774105	0.733	0.28693	0.095	0.093	0.216	0.216	0.284	0.284	0.305	0.297	0.012	0.012	0.321	0.012	0.098	0.095	0.017	0.073	0.056
3834703774105	383470	3774105	0.906	0.35469	0.118	0.115	0.268	0.267	0.351	0.351	0.378	0.368	0.014	0.014	0.397	0.014	0.121	0.118	0.021	0.091	0.069
3834803774105	383480	3774105	1.121	0.43864	0.146	0.142	0.331	0.331	0.435	0.435	0.468	0.456	0.018	0.018	0.492	0.018	0.150	0.146	0.026	0.113	0.086
3834903774105	383490	3774105	1.387	0.54282	0.181	0.176	0.410	0.410	0.538	0.538	0.579	0.565	0.022	0.022	0.609	0.022	0.186	0.181	0.032	0.140	0.106
3835003774105	383500	3774105	1.717	0.67191	0.224	0.218	0.508	0.507	0.666	0.666	0.717	0.699	0.028	0.028	0.754	0.028	0.230	0.224	0.040	0.173	0.132
3835103774105	383510	3774105	2.126	0.83191	0.278	0.270	0.629	0.628	0.825	0.825	0.888	0.866	0.035	0.035	0.934	0.035	0.285	0.278	0.049	0.214	0.163
3835203774105	383520	3774105	2.633	1.03028	0.344	0.335	0.779	0.778	1.022	1.022	1.100	1.073	0.043	0.043	1.157	0.043	0.353	0.344	0.061	0.265	0.202
3835303774105	383530	3774105	3.261	1.27611	0.426	0.415	0.965	0.963	1.266	1.266	1.362	1.329	0.054	0.054	1.433	0.054	0.438	0.426	0.076	0.329	0.250
3835403774105	383540	3774105	4.038	1.58042	0.528	0.514	1.195	1.193	1.568	1.568	1.687	1.646	0.067	0.067	1.775	0.067	0.542	0.528	0.094	0.407	0.310
3835503774105	383550	3774105	5.000	1.95715	0.654	0.637	1.480	1.477	1.942	1.942	2.089	2.038	0.083	0.083	2.198	0.083	0.671	0.654	0.116	0.504	0.384
3835603774105	383560	3774105	6.192	2.42387	0.810	0.789	1.833	1.829	2.405	2.405	2.587	2.524	0.103	0.103	2.722	0.103	0.831	0.810	0.144	0.624	0.476
3835703774105	383570	3774105	7.669	3.00203	1.003	0.978	2.270	2.265	2.979	2.979	3.204	3.127	0.128	0.128	3.372	0.128	1.029	1.003	0.179	0.773	0.589
3835803774105	383580	3774105	9.498	3.71811	1.242	1.211	2.812	2.806	3.690	3.690	3.968	3.873	0.159	0.159	4.176	0.159	1.275	1.242	0.222	0.957	0.730
3835903774105	383590	3774105	11.763	4.60488	1.538	1.500	3.483	3.475	4.570	4.570	4.916	4.797	0.197	0.197	5.173	0.197	1.579	1.538	0.275	1.186	0.904
3836003774105	383600	3774105	14.569	5.70344	1.905	1.858	4.314	4.305	5.661	5.661	6.089	5.942	0.244	0.244	6.407	0.244	1.956	1.905	0.341	1.469	1.120
3836103774105	383610	3774105	18.045	7.06324	2.360	2.302	5.343	5.332	7.011	7.011	7.541	7.360	0.302	0.302	7.935	0.302	2.423	2.360	0.422	1.819	1.387
3836203774105	383620	3774105	22.348	8.74777	2.923	2.851	6.617	6.604	8.683	8.683	9.339	9.116	0.374	0.374	9.827	0.374	3.001	2.923	0.523	2.253	1.718
3836303774105	383630	3774105	27.681	10.83446	3.620	3.532	8.196	8.180	10.756	10.756	11.569	11.293	0.463	0.463	12.171	0.463	3.717	3.620	0.648	2.791	2.128
3836403774105	383640	3774105	34.282	13.41966	4.484	4.375	10.153	10.133	13.323	13.323	14.330	13.989	0.574	0.574	15.078	0.574	4.604	4.484	0.803	3.458	2.636
3836503774105	383650	3774105	42.466	16.62403	5.555	5.420	12.578	12.553	16.504	16.504	17.753	17.331	0.711	0.711	18.677	0.711	5.703	5.555	0.995	4.283	3.265
3836603774105	383660	3774105	52.606	20.59284	6.881	6.715	15.579	15.548	20.445	20.445	21.990	21.469	0.881	0.881	23.136	0.881	7.064	6.881	1.232	5.306	4.045
3836703774105	383670	3774105	65.157	25.50351	8.522	8.317	19.296	19.258	25.324	25.324	27.238	26.590	1.091	1.091	28.653	1.091	8.750	8.522	1.526	6.572	5.010
3836803774105	383680	3774105	80.705	31.58835	10.556	10.302	23.901	23.853	31.361	31.361	33.728	32.929	1.351	1.351	35.486	1.351	10.837	10.556	1.890	8.140	6.205
3836903774105	383690	3774105	99.945	39.12008	13.076	12.762	29.605	29.546	38.840	38.840	41.773	40.790	1.674	1.674	43.949	1.674	13.424	13.076	2.341	10.083	7.686
3837003774105	383700	3774105	123.777	48.46129	16.197	15.808	36.669	36.596	48.109	48.109	51.750	50.535	2.074	2.074	54.439	2.074	16.627	16.197	2.899	12.488	9.520
3837103774105	383710	3774105	153.305	60.02999	20.059	19.579	45.406	45.316	59.579	59.579	64.092	62.587	2.569	2.569	67.419	2.569	20.589	20.059	3.591	15.469	11.791
3837203774105	383720	3774105	189.854	74.33716	24.841	24.246	56.228	56.116	73.771	73.771	79.362	77.516	3.181	3.181	83.477	3.181	25.496	24.841	4.447	19.156	14.601
3837303774105	383730	3774105	235.122	92.04599	30.761	30.030	69.641	69.502	91.347	91.347	98.272	95.981	3.939	3.939	103.374	3.939	31.573	30.761	5.507	23.724	18.081
3837403774105	383740	3774105	291.151	113.98	38.094	37.189	86.243	86.071	113.126	113.126	121.683	118.871	4.878	4.878	128.021	4.878	39.102	38.094	6.819	29.382	22.392
3837503774105	383750	3774105	360.647	141.17	47.171	46.057	106.793	106.580	140.104	140.104	150.715	147.227	6.042	6.042	158.527	6.042	48.422	47.171	8.445	36.390	27.730
3837603774105	383760	3774105	446.602	174.83	58.412	57.036	132.243	132.008	173.529	173.529	186.604	182.321	7.482	7.482	196.301	7.482	59.963	58.412	10.457	45.069	34.343
3837703774105	383770	3774105	553.127	216.54	72.336	70.636	163.777	163.485	214.894	214.894	231.071	225.767	9.265	9.265	243.104	9.265	74.259	72.336	12.949	55.810	42.531
3837803774105	383780	3774105	685.077	268.19	89.578	87.485	202.846	202.484	266.129	266.129	286.126	279.562	11.474	11.474	301.029	11.474	91.961	89.578	16.037	69.113	52.669
3837903774105	383790	3774105	848.495	332.17	110.953	108.353	251.232	250.783	329.596	329.596	354.359	346.233	14.211	14.211	372.810	14.211	113.895	110.953	19.860	85.611	65.232

			KMMass Grading / Excavation	KMDrainage / Utilities Trenching	KMFoundations / Concrete Pads	KMBuilding / Structure Construction	KMAsphalt Paving	KMArchitectural Coating	KMLandscaping or Other Finishing	KMWaterside Construction (Piles)	EWNDemolition	EWNSite Grubbing / Prep	EWNDrainage / Utilities Trenching	EWNDrainage / Utilities Trenching	EWNDrainage / Utilities Trenching	EWNFoundation s / Concrete Pads	EWNBuilding / Structure Construction	EWNAsphalt Paving	EWNLandscaping or Other Finishing	EWNWaterside Construction (Piles)	ISDemolition
Unique Identifier	X (UTM)	Y (UTM)	2026	2026	2026	2026	2026	2026	2026	2026	2027	2027	2027	2028	2029	2029	2029	2029	2029	2029	2027
3830503774105	383050	3774105	6.20922E-05	2.22978E-05	1.17999E-05	4.05287E-05	1.30202E-06	1.30202E-06	4.18307E-05	1.30202E-06	0.000177409	9.66902E-06	2.27047E-05	2.22662E-05	2.18055E-05	1.88876E-05	4.10134E-05	2.91788E-06	4.24723E-05	2.91788E-06	2.42041E-05
3830603774105	383060	3774105	6.49885E-05	2.33379E-05	1.23503E-05	4.24191E-05	1.36276E-06	1.36276E-06	4.37819E-05	1.36276E-06	0.000196268	1.06969E-05	2.51182E-05	2.46332E-05	2.41235E-05	2.08954E-05	4.53732E-05	3.22806E-06	4.69872E-05	3.22806E-06	2.61616E-05
3830703774105	383070	3774105	6.81359E-05	2.44682E-05	1.29485E-05	4.44735E-05	1.42876E-06	1.42876E-06	4.59023E-05	1.42876E-06	0.000219269	1.19504E-05	2.80619E-05	2.752E-05	2.69506E-05	2.33442E-05	5.06906E-05	3.60636E-06	5.24937E-05	3.60636E-06	2.84168E-05
3830803774105	383080	3774105	7.11652E-05	2.5556E-05	1.35242E-05	4.64507E-05	1.49228E-06	1.49228E-06	4.7943E-05	1.49228E-06	0.000245593	1.33851E-05	3.14308E-05	3.08239E-05	3.01861E-05	2.61468E-05	5.67762E-05	4.03932E-06	5.87959E-05	4.03932E-06	3.07837E-05
3830903774105	383090	3774105	7.43126E-05	2.66863E-05	1.41223E-05	4.85051E-05	1.55828E-06	1.55828E-06	5.00634E-05	1.55828E-06	0.000277522	1.51253E-05	3.55171E-05	3.48312E-05	3.41105E-05	2.95461E-05	6.41575E-05	4.56446E-06	6.64398E-05	4.56446E-06	3.34077E-05
3831003774105	383100	3774105	7.72828E-05	2.77529E-05	1.46867E-05	5.04438E-05	1.62056E-06	1.62056E-06	5.20644E-05	1.62056E-06	0.000314788	1.71564E-05	4.02864E-05	3.95084E-05	3.86909E-05	3.35135E-05	7.27726E-05	5.17738E-06	7.53613E-05	5.17738E-06	3.61378E-05
3831103774105	383110	3774105	7.95289E-05	2.85595E-05	1.51136E-05	5.19099E-05	1.66766E-06	1.66766E-06	5.35775E-05	1.66766E-06	0.00035396	1.92913E-05	4.52996E-05	4.44248E-05	4.35056E-05	3.7684E-05	8.18285E-05	5.82166E-06	8.47393E-05	5.82166E-06	3.86445E-05
3831203774105	383120	3774105	8.18488E-05	2.93926E-05	1.55545E-05	5.34241E-05	1.7163E-06	1.7163E-06	5.51404E-05	1.7163E-06	0.000402627	2.19437E-05	5.1528E-05	5.05329E-05	4.94873E-05	4.28652E-05	9.30793E-05	6.62209E-06	9.63904E-05	6.62209E-06	4.14263E-05
3831303774105	383130	3774105	8.45678E-05	3.0369E-05	1.60712E-05	5.51988E-05	1.77332E-06	1.77332E-06	5.69722E-05	1.77332E-06	0.00046856	2.55371E-05	5.9966E-05	5.8808E-05	5.75912E-05	4.98847E-05	0.000108322	7.70651E-06	0.000112175	7.70651E-06	4.47461E-05
3831403774105	383140	3774105	8.75305E-05	3.1433E-05	1.66342E-05	5.71327E-05	1.83544E-06	1.83544E-06	5.89681E-05	1.83544E-06	0.000557418	3.038E-05	7.1338E-05	6.99604E-05	6.85128E-05	5.93449E-05	0.000128864	9.16796E-06	0.000133448	9.16796E-06	4.85312E-05
3831503774105	383150	3774105	9.08184E-05	3.26137E-05	1.7259E-05	5.92787E-05	1.90439E-06	1.90439E-06	6.11831E-05	1.90439E-06	0.000678993	3.7006E-05	8.68971E-05	8.5219E-05	8.34558E-05	7.22882E-05	0.00015697	1.11675E-05	0.000162553	1.11675E-05	5.27383E-05
3831603774105	383160	3774105	9.39141E-05	3.37254E-05	1.78473E-05	6.12994E-05	1.9693E-06	1.9693E-06	6.32687E-05	1.9693E-06	0.00085785	4.67539E-05	0.000109787	0.000107667	0.000105439	9.13299E-05	0.000198318	1.41092E-05	0.000205372	1.41092E-05	5.72695E-05
3831703774105	383170	3774105	9.71011E-05	3.48423E-05	1.84433E-05	6.34089E-05	1.96922E-06	1.96922E-06	6.54693E-05	1.96922E-06	0.000888202	4.84151E-05	0.000113585	0.000111418	0.000109252	9.45769E-05	0.000205426	1.46123E-05	0.000212737	1.46123E-05	5.93091E-05
3831803774105	383180	3774105	0.000100411	0.000360393	0.000190753	0.000655891	0.000203715	0.000203715	0.000677101	0.000203715	0.000918611	0.000500611	0.001174139	0.001151662	0.001129185	0.000977708	0.002124567	0.000151138	0.002199797	0.000151138	0.000613314
3831903774105	383190	3774105	0.000103811	0.000372645	0.000197208	0.000678008	0.000210619	0.000210619	0.000699959	0.000210619	0.000949585	0.000517284	0.001213441	0.001190174	0.001166907	0.001010606	0.002195911	0.000156211	0.002273859	0.000156211	0.000633911
3832003774105	383200	3774105	0.000107211	0.000384897	0.000203701	0.000700126	0.000217523	0.000217523	0.000722817	0.000217523	0.000980559	0.000534257	0.001252723	0.001228686	0.001204649	0.001043504	0.002267255	0.000161284	0.002347921	0.000161284	0.000654508
3832103774105	383210	3774105	0.000110611	0.000397149	0.000210194	0.000722244	0.000224427	0.000224427	0.000745875	0.000224427	0.001011533	0.000551229	0.001292005	0.001267198	0.001242392	0.001076402	0.002338599	0.000166357	0.002421983	0.000166357	0.000675105
3832203774105	383220	3774105	0.000114011	0.000409401	0.000216687	0.000744362	0.000231331	0.000231331	0.000768933	0.000231331	0.001042507	0.000568202	0.001331287	0.001305709	0.001280135	0.001109299	0.002409943	0.000171431	0.002496046	0.000171431	0.000695702
3832303774105	383230	3774105	0.000117411	0.000421653	0.000223179	0.000766479	0.000238235	0.000238235	0.000791991	0.000238235	0.001073481	0.000585174	0.001370569	0.001344221	0.001317878	0.001142196	0.002481287	0.000176504	0.002570109	0.000176504	0.000716298
3832403774105	383240	3774105	0.000120811	0.000433905	0.000229672	0.000788596	0.000245139	0.000245139	0.000815049	0.000245139	0.001104455	0.000602146	0.001409851	0.001383732	0.001355622	0.001175093	0.002552631	0.000181577	0.002644172	0.000181577	0.000736894
3832503774105	383250	3774105	0.000124211	0.000446157	0.000236165	0.000810713	0.000252043	0.000252043	0.000838107	0.000252043	0.001135429	0.000619118	0.001449133	0.001422243	0.001393367	0.001207989	0.002623975	0.000186649	0.002718234	0.000186649	0.000757491
3832603774105	383260	3774105	0.000127611	0.000458409	0.000242658	0.000832831	0.000258947	0.000258947	0.000861165	0.000258947	0.001166403	0.000636091	0.001488415	0.001460754	0.001431112	0.001240885	0.002695319	0.000191722	0.002792296	0.000191722	0.000778087
3832703774105	383270	3774105	0.000131011	0.000470661	0.000249151	0.000854948	0.000265851	0.000265851	0.000884223	0.000265851	0.001197377	0.000653063	0.001527697	0.001499265	0.001468857	0.001273781	0.002766663	0.000196794	0.002866358	0.000196794	0.000798683
3832803774105	383280	3774105	0.000134411	0.000482914	0.000255644	0.000877065	0.000272755	0.000272755	0.000907281	0.000272755	0.001228351	0.000670035	0.001566979	0.001537776	0.001506602	0.001306677	0.002838007	0.000201866	0.002940419	0.000201866	0.000819279
3832903774105	383290	3774105	0.000137811	0.000495166	0.000262137	0.000899183	0.000279659	0.000279659	0.000930339	0.000279659	0.001259325	0.000687007	0.001606261	0.001576287	0.001544347	0.001339573	0.002909351	0.000206938	0.003014481	0.000206938	0.000839875
3833003774105	383300	3774105	0.000141211	0.000507419	0.000268631	0.000921301	0.000286563	0.000286563	0.000953397	0.000286563	0.001290299	0.000703979	0.001645543	0.001614798	0.001582092	0.001372469	0.002980695	0.000212009	0.003088542	0.000212009	0.000860471
3833103774105	383310	3774105	0.000144611	0.000519671	0.000275124	0.000943418	0.000293467	0.000293467	0.000976455	0.000293467	0.001321273	0.000720951	0.001684825	0.001653309	0.001619837	0.001405365	0.003052039	0.000217081	0.003162603	0.000217081	0.000881067
3833203774105	383320	3774105	0.000148011	0.000531924	0.000281617	0.000965536	0.000300371	0.000300371	0.000999513	0.000300371	0.001352247	0.000737923	0.001724107	0.001691819	0.001657582	0.001438261	0.003123383	0.000222153	0.003236664	0.000222153	0.000901663
3833303774105	383330	3774105	0.000151411	0.000544176	0.000288109	0.000987654	0.000307275	0.000307275	0.001022571	0.000307275	0.001383221	0.000754895	0.001763389	0.001730329	0.001695327	0.001471157	0.003194727	0.000227225	0.003310725	0.000227225	0.000922259
3833403774105	383340	3774105	0.000154811	0.000556429	0.000294602	0.001009772	0.000314179	0.000314179	0.001045629	0.000314179	0.001414195	0.000771867	0.001802671	0.001768839	0.001733072	0.001504053	0.003266071	0.000232297	0.003384786	0.000232297	0.000942855
3833503774105	383350	3774105	0.000158211	0.000568681	0.000301094	0.001031889	0.000321083	0.000321083	0.001068686	0.000321083	0.001445169	0.000788839	0.001841953	0.001807349	0.001770817	0.001536949	0.003337415	0.000237369	0.003458847	0.000237369	0.000963451
3833603774105	383360	3774105	0.000161611	0.000580934	0.000307587	0.001054006	0.000327987	0.000327987	0.001091744	0.000327987	0.001476143	0.000805811	0.001881235	0.001845859	0.001808562	0.001569845	0.003408759	0.000242441	0.003532908	0.000242441	0.000984047
3833703774105	383370	3774105	0.000165011	0.000593186	0.000314079	0.001076123	0.000334891	0.000334891	0.001114801	0.000334891	0.001507117	0.000822783	0.001920517	0.001884369	0.001846307	0.001602741	0.003480103	0.000247513	0.003606969	0.000247513	0.001004643
3833803774105	383380	3774105	0.000168411	0.000605439	0.000320572	0.001098241	0.000341795	0.000341795	0.001137859	0.000341795	0.001538091	0.000839755	0.001959799	0.001922879	0.001884052	0.001635637	0.003551447	0.000252585	0.003681031	0.000252585	0.001025239
3833903774105	383390	3774105	0.000171811	0.000617691	0.000327064	0.001120358	0.000348699	0.000348699	0.001160916	0.000348699	0.001569065	0.000856727	0.001999081	0.001961389	0.001921797	0.001668533	0.003622791	0.000257657	0.003755092	0.000257657	0.001045835
3834003774105	383400	3774105	0.000175211	0.000629943	0.000333557	0.001142476	0.000355603	0.000355603	0.001183974	0.000355603	0.001600039	0.000873699	0.002038363	0.001999899	0.001959542	0.001701429	0.003694135	0.000262729	0.003829153	0.000262729	0.001066431
3834103774105	383410	3774105	0.000178611	0.000642195	0.000340049	0.001164593	0.000362507	0.000362507	0.001207031	0.000362507	0.001631013	0.000890671	0.002077645	0.002038409	0.001997287	0.001734325	0.003765479	0.000267801	0.003903214	0.000267801	0.001087027
3834203774105	383420	3774105	0.000182011	0.000654447	0.000346542	0.001186711	0.000369411	0.000369411	0.001230089	0.000369411	0.001661987	0.000907643	0.002116927	0.002076919	0.002035032	0.001767221	0.003836823	0.000272873	0.003977276	0.000272873	0.001107623
3834303774105	383430	3774105	0.000185411	0.000666699	0.000353034	0.001208828	0.000376315	0.000376315	0.001253148	0.000376315	0.001692961	0.000924615	0.002156209	0.002115429	0.002072777	0.001800117	0.003908167	0.000277945	0.004051337	0.000277945	0.001128219
3834403774105	383440	3774105	0.000188811	0.000678951	0.000359527	0.001230945	0.000383219	0.000383219	0.001276206	0.000383219	0.001723935	0.000941587	0.002195491	0.002153939	0.002110522	0.001833013	0.003979511	0.000283017	0.004125399	0.000283017	0.001148815
3834503774105	383450	3774105	0.000192211	0.000691203	0.000366019	0.001253063	0.000390123	0.000390123	0.001299265	0.000390123	0.001754909	0.000958559	0.002234773	0.002192449	0.002148267	0.001865909	0.004050855	0.000288089	0.004199461	0.000288089	0.001169411
3834603774105	383460	3774105	0.000195611	0.000703455	0.000372512	0.001275181	0.000397027	0.000397027	0.001322323	0.000397027	0.001785883	0.000975531	0.002274055	0.002230959	0.002186012	0.001898805	0.004122199	0.000293161	0.004273524	0.000293161	0.001190007
3834703774105	383470	3774105	0.000199011	0.000715707	0.000379004	0.001297299	0.000403931	0.000403931	0.001345382	0.000403931	0.001816857	0.000992503	0.002313337	0.002269469	0.002223757	0.001931701	0.004193543	0.000298233	0.004347587	0.000298233	0.001210603
3834803774105	383480	3774105	0.000202411	0.000727959	0.000385497	0.001319417	0.000410835	0.000410835	0.001368441	0.000410835	0.001847831	0.001009475	0.002352619	0.002307979	0.002261502	0.001964597	0.004264887	0.000303305	0.004421651	0.000303305	0.001231199
3834903774105	383490	3774105	0.000205811	0.000740211	0.000391989	0.001341535	0.000417739	0.000417739	0.001391499	0.000417739	0.001878805	0.001026447	0.002391901	0.002346489	0.002299247	0.001997493	0.004336231	0.000308377	0.004495715	0.000308377	0.001251795
3835003774105	383500	3774105	0.000209211	0.000752463	0.000398482	0.001363653	0.000424643	0.000424643	0.001414558	0.000424643	0.001909779	0.001043419	0.002431183	0.002384999	0.002336992	0.002030389	0.004407575	0.000313449	0.004569779	0.000313449	0.001272391
3835103774105	383510	3774105	0.000212611	0.000764715	0.000404974	0.001385771	0.000431547	0.000431547	0.001437616	0.000431547	0.001940753	0.001060391	0.002470465	0.002423509	0.002374737	0.002063285	0.004478919	0.000318521	0.004643843	0.000318521	0.001292987
3835203774105	383520	3774105	0.000216011	0.000776967	0.000411467	0.001407889	0.000438451	0.000438451	0.001460674	0.000438451	0.001971727	0.001077363	0.002509747	0.002462019	0.002412482	0.002096181	0.004550263	0.000323593	0.004717907	0.000323593	0.001313583
3835303774105	383530	3774105	0.000219411	0.000789219	0.000417959	0.001430007	0.000445355	0.000445355	0.001483732	0.000445355	0.002002701	0.001094335	0.002549029	0.002500529	0.002450227	0.002129077	0.004621607	0.000328665	0.004791971	0.000328665	0.001334179
3835403774105	383540	3774105	0.000222811	0.000801471	0.000424451	0.001452125	0.000452259	0.000452259	0.001506789	0.000452259	0.002033675	0.001111307	0.002588311	0.002539039	0.002487972	0.002161973	0.004692951	0.000333737	0.004866035	0.000333737	0.001354775
3835503774105	383550	3774105	0.000226211	0.000813723	0.000430944	0.001474243	0.000459163	0.000459163	0.001529846	0.000459163	0.002064649	0.001128279	0.002627593	0.002577549	0.002525717	0.002194869	0.004764295	0.000338809	0.004940099	0.000338809	0.001375371
3835603774105	383560	3774105	0.000229611	0.000825975	0.000437436	0.001496361	0.000466067	0.000466067	0.001552903	0.000466067	0.002095623	0.001145251	0.002666875	0.002616059	0.002563462	0.002227765	0.004835639	0.000343881	0.005014163	0.000343881	0.001395967
3835703774105	383570	3774105	0.000233011	0.000838227	0.000443928	0.001518479	0.000472971	0.000472971	0.001575961	0.000472971	0.002126597	0.001162223	0.002706157	0.002654569	0.002601207	0.002260661	0.004906983	0.000348953	0.005088227	0.000348953	0.001416563
3835803774105	383580	3774105	0.000236411	0.000850479	0.000450421	0.001540597	0.000479875	0.000479875	0.001599019	0.000479875	0.002157571	0.001179195	0.002745439	0.002693079	0.002638952	0.002293557	0.004978327	0.000354025	0.005162291	0.000354025	0.001437159
3835903774105	383590	3774105	0.000239811	0.000862731	0.000456913	0.001562715	0.000486779	0.000486779	0.001622078	0.000486779	0.002188545	0.001196167	0.002784721	0.002731589	0.002676697	0.002326453	0.005049671	0.000359097	0.005236355	0.000359097	0.001457755
3836003774105	383600	3774105	0.000243211	0.000874983	0.000463406	0.001584833	0.000493683	0.000493683	0.001645136	0.000493683	0.002219519	0.001213139	0.002824003	0.002770099	0.002714442	0.002359349	0.005121015	0.000364169	0.005310419	0.000364169	0.001478351
3836103774105	383610	3774105	0.000246611	0.000887235	0.000469898	0.001606951	0.000500587	0.000500587	0.001668194	0.000500587	0.002250493	0.001230111	0.002863285	0.002808609	0.002752187	0.002392245	0.005192359	0.000369241	0.005384483	0.000369241	0.001498947
3836203774105	383620	3774105	0.000250011	0.000899487	0.000476391	0.001629069	0.000507491	0.000507491	0.001691252	0.000507491	0.002281467	0.001247083	0.002902567	0.002847119	0.002789932	0.002425141	0.005263703	0.000374313	0.005458547	0.000374313	0.001519543
3836303774105	383630	3774105	0.000253411	0.000911739	0.000482883	0.001651187	0.000514395	0.000514395	0.001714309	0.000514395	0.002312441	0.001264055	0.002941849	0.002885629	0.002827677	0.002458037	0.005335047	0.000379385	0.005532611	0.000379385	0.001540139
3836403774105	383640	3774105	0.000256811	0.000923991	0.000489376	0.001673305	0.000521299	0.000521299	0.001737367	0.000521299	0.002343415	0.001281027	0.002981131	0.002924139	0.002865422	0.002490933	0.005406391	0.000384457	0.005606675	0.000384457	0.001560735
3836503774105	383650	3774105	0.000260211	0.000936243	0.000495868	0.001695423	0.000528203	0.000528203	0.001760424	0.000528203	0.002374389	0.001297999	0.003020413	0.002962649	0.002903167	0.002523829	0.005477735	0.000389529	0.005680739	0.000389529	0.001581331
3836603774105	383660	3774105	0.000263611	0.000948495	0.000502361	0.001717541	0.000535107	0.000535107	0.001783482	0.000535107	0.002405363	0.001314971	0.003059695	0.003001159	0.002940912	0.002556725	0.005549079	0.000394601	0.005754803	0.000394601	0.001601927
3836703774105	383670	3774105	0.000267011	0.000960747	0.000508853	0.001739659	0.000542011	0.000542011	0.001806539	0.000542011	0.002436337	0.001331943	0.003098977	0.003039669	0.002978657	0.002589621	0.005620423	0.000399673	0.005828867	0.000399673	0.001622523
3836803774105	383680	3774105	0.000270411	0.000972999	0.000515345	0.001761777	0.000548915	0.000548915	0.001829597	0.000548915	0.002467311	0.001348915	0.003138259	0.003078179	0.003016402	0.002622517	0.005691767	0.000404745	0.005902931	0.000404745	0.001643119
3836903774105	383690	3774105	0.000273811	0.000985251	0.000521837	0.001783895	0.000555819	0.000555819	0.001852654	0.000555819	0.002498285	0.001365887	0.003177541	0.003116689	0.003054147	0.002655413	0.005763111	0.000409817	0.005976995	0.000409817	0.001663715
3837003774105	383700	3774105	0.000277211	0.000997503	0.000528329	0.001806013	0.000562723	0.000562723	0.001875712	0.000562723	0.002529259	0.001382859	0.003216823	0.003155199	0.003091892	0.002688309	0.005834455	0.000414889	0.006051059	0.000414889	0.001684311
3837103774105	383710	3774105	0.000280611	0.001009755	0.000534821	0.001828131	0.000569627	0.000569627	0.001898769	0.000569627	0.002560233	0.001399831	0.003256105	0.003193709	0.003129637	0.002721205	0.005905799	0.000419961	0.006125123	0.000419961	0.001704907
3837203774105	383720	3774105	0.000284011	0.001022007	0.000541313	0.001850249	0.000576531	0.000576531	0.001921827	0.000576531	0.002591207	0.001416803	0.003295387	0.003232219	0.003167382	0.002754101	0.005977143	0.000425033	0.006199187	0.000425033	0.001725503
3837303774105	383730	3774105	0.000287411	0.001034259	0.000547805	0.001872367	0.000583435	0.000583435	0.001944884	0.000583435	0.002622181	0.001433775	0.003334669	0.003270729	0.003205127	0.002787	0.006048487	0.000430105	0.006273251	0.000430105	0.001746099
3837403774105	383740	3774105	0.000290811	0.001046511	0.000554297	0.001894485	0.000590339	0.000590339	0.001967942	0.000590339	0.002653155	0.001450747	0.003373951	0.003309239	0.003242872	0.002819899	0.006119831	0.000435177	0.006347315	0.000435177	0.001766695
3837503774105	383750	3774105	0.000294211	0.001058763	0.000560789	0.001916603	0.000597243	0.000597243	0.001991	0.000597243	0.002684129	0.001467719	0.003413233	0.003347749	0.003280617	0.002852798	0.006191175	0.000440249	0.006421379	0.000440249	0.001787291
3837603774105	383760	3774105	0.000297611	0.001071015	0.000567281	0.001938721	0.000604147	0.000604147	0.002014058	0.000604147	0.002715103	0.001484691	0.003452515	0.003386259	0.003318362	0.002885697	0.006262519	0.000445321	0.006495443	0.000445321	0.001807887
3837703774105	383770	3774105	0.000963848	0.000346126	0.000183169	0.00062912	2.02111E-05	2.02111E-05	0.000649331	2.02111E-05	0.000731535	3.98696E-05	9.36213E-05	9.18134E-05	8.99137E-05	7.7882E-05	0.000169116	1.20317E-05	0.000175132	1.20317E-05	0.000163985
3837803774105	383780	3774105	0.0010776	0.000386975	0.000204786	0.000703368	2.25964E-05	2.25964E-05	0.000725964	2.25964E-05	0.000813348	4.43285E-05	0.000104092	0.000102082	9.99694E-05	8.65921E-05	0.00018803	1.33773E-05	0.000194718	1.33773E-05	0.000179242
3837903774105	383790	3774115	0.001227777	0.000440905	0.000233325	0.000801391	2.57455E-05	2.57455E-05	0.000827137	2.57455E-05	0.0009218	5.02393E-05	0.000117971	0.000115693	0.000113299	9.81383E-05	0.000213101	1.5161E-05	0.000220682	1.5161E-05	0.000199784
3830503774115	382990	3774115	5.01378E-05	1.80049E-05	9.52813E-06	3.27258E-05	1.05135E-06	1.05135E-06	3.37771E-05	1.05135E-06	0.000113428	6.182E-06	1.45165E-05	1.42362E-05	1.39416E-05	1.2076E-05	2.62224E-05	1.86558E-06	2.71552E-05	1.86558E-06	1.7341E-05
3830003774115	383000	3774115	5.10392E-05	1.83286E-05	9.69942E-06	3.33141E-05	1.07025E-06	1.07025E-06	3.43844E-05	1.07025E-06	0.000118819	6.47578E-06	1.52064E-05	1.49127E-05	1.46041E-05	1.26499E-05	2.74685E-05	1.95424E-06	2.84456E-05	1.95424E-06	1.80046E-05
3830103774115	383010	3774115	5.26942E-05	1.89229E-05	1.00139E-05	3.43944E-05	1.10495E-06	1.10495E-06	3.54993E-05	1.10495E-06	0.000126721	6.90644E-06	1.62176E-05	1.59045E-05	1.55754E-05	1.34912E-05	2.92953E-05	2.0842E-06	3.03374E-05	2.0842E-06	1.89883E-05
3830203774115	383020	3774115	5.44822E-05	1.9565E-05	1.03537E-05	3.55614E-05	1.14245E-06	1.14245E-06	3.67039E-05	1.14245E-06	0.000135718	7.39678E-06	1.7369E-05	1.70336E-05	1.66812E-05	1.4449E-05	3.13752E-05	2.23217E-06	3.24912E-05	2.23217E-06	2.00837E-05
3830303774115	383030	3774115	5.65214E-05	2.02973E-05	1.07413E-05	3.68925E-05	1.18521E-06	1.18521E-06	3.80777E-05	1.18521E-06	0.000146345	7.976E-06	1.87292E-05	1.83675E-05	1.79874E-05	1.55805E-05	3.38321E-05	2.40697E-06	3.50355E-05	2.40697E-06	2.1358E-05
3830403774115	383040	3774115	5.87527E-05	2.10986E-05	1.11653E-05	3.83489E-05	1.232E-06	1.232E-06	3.95809E-05	1.232E-06	0.000158719	8.65037E-06	2.03127E-05	1.99204E-05	1.95083E-05	1.68978E-05	3.66926E-05	2.61048E-06	3.79978E-05	2.61048E-06	2.28027E-05
3830503774115	383050	3774115	6.1213E-05	2.19821E-05	1.16328E-05	3.99548E-05	1.28359E-06	1.28359E-06	4.12384E-05	1.28359E-06	0.000173473	9.45452E-06	2.2201E-05	2.17723E-05	2.13218E-05	1.84686E-05	4.01036E-05	2.85315E-06	4.15301E-05	2.85315E-06	2.44738E-05
3830603774115	383060	3774115	6.39689E-05	2.29718E-05	1.21566E-05	4.17536E-05	1.34138E-06	1.34138E-06	4.3095E-05	1.34138E-06	0.000191436	1.04335E-05	2.44999E-05	2.40268E-05	2.35296E-05	2.0381E-05	4.42562E-05	3.14859E-06	4.58305E-05	3.14859E-06	2.64341E-05
3830703774115	383070	3774115	6.69464E-05	2.4041E-05	1.27224E-05	4.36971E-05	1.40381E-06	1.40381E-06	4.51009E-05	1.40381E-06	0.000213197	1.16195E-05	2.72848E-05	2.67579E-05	2.62043E-05	2.26978E-05	4.92869E-05	3.50649E-06	5.10401E-05	3.50649E-06	2.86934E-05
3830803774115	383080	3774115	6.97909E-05	2.50625E-05	1.3263E-05	4.55537E-05	1.46346E-06	1.46346E-06	4.70172E-05	1.46346E-06	0.00023799	1.29708E-05	3.04578E-05	2.98696E-05	2.92516E-05	2.53373E-05	5.50185E-05	3.91427E-06	5.69756E-05	3.91427E-06	3.10729E-05
3830903774115

			ISDrainage / Utilities Trenching	ISDrainage / Utilities Trenching	ISAsphalt Paving	ISAsphalt Paving	SVDemolition	SVSite Grubbing / Prep	SVMass Grading / Excavation	SVMass Grading / Excavation	SVDrainage / Utilities Trenching	SVFoundations / Concrete Pads	SVBuilding / Structure Construction	SVBuilding / Structure Construction	SVAsphalt Paving	SVAsphalt Paving	SVArchitectural Coating	SVArchitectural Coating	SVLandscaping or Other Finishing	SVLandscaping or Other Finishing	MDemolition
Unique Identifier	X (UTM)	Y (UTM)	2027	2028	2027	2028	2027	2027	2027	2028	2028	2028	2028	2029	2028	2029	2028	2029	2028	2029	2027
3830503774105	383050	3774105	9.74608E-06	9.49603E-06	2.51706E-06	2.34475E-06	7.12167E-05	5.12009E-05	3.45211E-05	3.40828E-05	2.41826E-05	7.68219E-06	1.10052E-05	1.05853E-05	1.08203E-06	1.00671E-06	1.08203E-06	1.00671E-06	1.10052E-05	1.05853E-05	1.41842E-05
3830603774105	383060	3774105	1.05343E-05	1.0264E-05	2.72063E-06	2.53439E-06	7.45129E-05	5.35707E-05	3.61189E-05	3.56603E-05	2.53019E-05	8.03775E-06	1.15146E-05	1.10752E-05	1.13211E-06	1.05331E-06	1.13211E-06	1.05331E-06	1.15146E-05	1.10752E-05	1.48193E-05
3830703774105	383070	3774105	1.14424E-05	1.11488E-05	2.95515E-06	2.75285E-06	7.80853E-05	5.61391E-05	3.78506E-05	3.737E-05	2.65149E-05	8.42311E-06	1.20666E-05	1.16062E-05	1.18639E-06	1.10381E-06	1.18639E-06	1.10381E-06	1.20666E-05	1.16062E-05	1.55124E-05
3830803774105	383080	3774105	1.23954E-05	1.20774E-05	3.20129E-06	2.98214E-06	8.15063E-05	5.85986E-05	3.95089E-05	3.90072E-05	2.76766E-05	8.79213E-06	1.25953E-05	1.21147E-05	1.23836E-06	1.15217E-06	1.23836E-06	1.15217E-06	1.25953E-05	1.21147E-05	1.61747E-05
3830903774105	383090	3774105	1.3452E-05	1.31069E-05	3.47416E-06	3.23634E-06	8.50163E-05	6.11221E-05	4.12103E-05	4.06871E-05	2.88684E-05	9.17077E-06	1.31377E-05	1.26364E-05	1.29169E-06	1.20178E-06	1.29169E-06	1.20178E-06	1.31377E-05	1.26364E-05	1.68606E-05
3831003774105	383100	3774105	1.45513E-05	1.4178E-05	3.75808E-06	3.50082E-06	8.83037E-05	6.34856E-05	4.28038E-05	4.22603E-05	2.99847E-05	9.52537E-06	1.36457E-05	1.3125E-05	1.34164E-06	1.24825E-06	1.34164E-06	1.24825E-06	1.36457E-05	1.3125E-05	1.75048E-05
3831103774105	383110	3774105	1.55607E-05	1.51614E-05	4.01876E-06	3.74365E-06	9.08249E-05	6.52981E-05	4.40259E-05	4.34669E-05	3.08408E-05	9.79733E-06	1.40353E-05	1.34998E-05	1.37994E-06	1.28389E-06	1.37994E-06	1.28389E-06	1.40353E-05	1.34998E-05	1.79802E-05
3831203774105	383120	3774105	1.66808E-05	1.62528E-05	4.30805E-06	4.01314E-06	9.34262E-05	6.71684E-05	4.52868E-05	4.47118E-05	3.17241E-05	1.00779E-05	1.44373E-05	1.38864E-05	1.41947E-06	1.32067E-06	1.41947E-06	1.32067E-06	1.44373E-05	1.38864E-05	1.84701E-05
3831303774105	383130	3774105	1.80176E-05	1.75553E-05	4.65329E-06	4.33474E-06	9.64552E-05	6.93461E-05	4.67551E-05	4.61615E-05	3.27527E-05	1.04047E-05	1.49053E-05	1.43366E-05	1.46549E-06	1.36348E-06	1.46549E-06	1.36348E-06	1.49053E-05	1.43366E-05	1.90472E-05
3831403774105	383140	3774105	1.95417E-05	1.90403E-05	5.04691E-06	4.70142E-06	9.97782E-05	7.17351E-05	4.83658E-05	4.77518E-05	3.3881E-05	1.07631E-05	1.54188E-05	1.48305E-05	1.51598E-06	1.41046E-06	1.51598E-06	1.41046E-06	1.54188E-05	1.48305E-05	1.96804E-05
3831503774105	383150	3774105	2.12357E-05	2.06908E-05	5.48441E-06	5.10897E-06	0.000103538	7.4438E-05	5.01882E-05	4.9551E-05	3.51576E-05	1.11687E-05	1.59998E-05	1.53893E-05	1.5731E-06	1.4636E-06	1.5731E-06	1.4636E-06	1.59998E-05	1.53893E-05	2.03953E-05
3831603774105	383160	3774105	2.30602E-05	2.24686E-05	5.95563E-06	5.54793E-06	0.000106602	7.66413E-05	5.16737E-05	5.10176E-05	3.61982E-05	1.14993E-05	1.64734E-05	1.58448E-05	1.61966E-06	1.50692E-06	1.61966E-06	1.50692E-06	1.64734E-05	1.58448E-05	2.10377E-05
3831703774105	383630	3774105	4.81459E-05	4.69106E-05	1.24343E-05	1.15831E-05	0.0006594	0.000474073	0.000319633	0.000315575	0.000223908	7.11299E-05	0.000101898	9.80099E-05	1.00186E-05	9.32123E-06	1.00186E-05	9.32123E-06	0.000101898	9.80099E-05	0.000105165
3831803774105	383640	3774105	4.90556E-05	4.7797E-05	1.26693E-05	1.1802E-05	0.000723543	0.000520188	0.000350726	0.000346273	0.000245689	7.8049E-05	0.00011181	0.000107544	1.09931E-05	1.02279E-05	1.09931E-05	1.02279E-05	0.00011181	0.000107544	0.000114911
3831903774105	383650	3774105	4.99766E-05	4.86943E-05	1.29072E-05	1.20236E-05	0.000788987	0.000567239	0.000382449	0.000377593	0.000267911	8.51085E-05	0.000121923	0.000117271	1.19874E-05	1.11531E-05	1.19874E-05	1.11531E-05	0.000121923	0.000117271	0.000124813
3832003774105	383660	3774105	5.12177E-05	4.99036E-05	1.32277E-05	1.23222E-05	0.000861299	0.000619228	0.000417501	0.0004122	0.000292466	9.29089E-05	0.000133098	0.000128019	1.30861E-05	1.21753E-05	1.30861E-05	1.21753E-05	0.000133098	0.000128019	0.000135743
3832103774105	383670	3774105	5.24358E-05	5.10904E-05	1.35423E-05	1.26152E-05	0.00093322	0.000670934	0.000452363	0.00044662	0.000316887	0.000100667	0.000144212	0.000138709	1.41788E-05	1.31919E-05	1.41788E-05	1.31919E-05	0.000144212	0.000138709	0.000146574
3832203774105	383680	3774105	5.38952E-05	5.25124E-05	1.39192E-05	1.29663E-05	0.001010165	0.000726254	0.000489661	0.000483444	0.000343015	0.000108967	0.000156102	0.000150146	1.53479E-05	1.42796E-05	1.53479E-05	1.42796E-05	0.000156102	0.000150146	0.000158151
3832303774105	383690	3774105	5.55515E-05	5.41262E-05	1.43469E-05	1.33648E-05	0.001091342	0.000784615	0.00052901	0.000522293	0.00037058	0.000117724	0.000168646	0.000162212	1.65813E-05	1.54271E-05	1.65813E-05	1.54271E-05	0.000168646	0.000162212	0.000170354
3832703774105	383700	3774105	5.72618E-05	5.57927E-05	1.47887E-05	1.37763E-05	0.001173169	0.000843444	0.000568674	0.000561454	0.000398365	0.00012655	0.000181291	0.000174374	1.78245E-05	1.65838E-05	1.78245E-05	1.65838E-05	0.000181291	0.000174374	0.000182631
3832103774105	383710	3774105	5.92327E-05	5.77129E-05	1.52977E-05	1.42504E-05	0.001260777	0.00090643	0.000611141	0.000603382	0.000428114	0.000136001	0.00019483	0.000187396	1.91556E-05	1.78222E-05	1.91556E-05	1.78222E-05	0.00019483	0.000187396	0.000195777
3832703774105	383720	3774105	6.0934E-05	5.93706E-05	1.5737E-05	1.46598E-05	0.001340573	0.000963799	0.000649821	0.00064157	0.00045521	0.000144608	0.00020716	0.000199256	2.03679E-05	1.89502E-05	2.03679E-05	1.89502E-05	0.00020716	0.000199256	0.000207695
3832703774105	383730	3774105	6.26584E-05	6.10507E-05	1.61824E-05	1.50746E-05	0.001419719	0.001020701	0.000688186	0.000679448	0.000482085	0.000153146	0.000219391	0.00021102	2.15704E-05	2.0069E-05	2.15704E-05	2.0069E-05	0.000219391	0.00021102	0.000219504
3832740774105	383740	3774105	6.46005E-05	6.2943E-05	1.6684E-05	1.55419E-05	0.001503604	0.001081009	0.000728847	0.000719593	0.000510569	0.000162195	0.000232354	0.000223488	2.28449E-05	2.12548E-05	2.28449E-05	2.12548E-05	0.000232354	0.000223488	0.000232026
3832503774105	383750	3774105	6.6811E-05	6.50968E-05	1.72549E-05	1.60737E-05	0.001593956	0.001145968	0.000772644	0.000762834	0.000541249	0.000171941	0.000246316	0.000236918	2.42177E-05	2.2532E-05	2.42177E-05	2.2532E-05	0.000246316	0.000236918	0.000245515
3832603774105	383760	3774105	6.93456E-05	6.75663E-05	1.79095E-05	1.66834E-05	0.00169271	0.001216967	0.000820514	0.000810096	0.000574783	0.000182594	0.000261577	0.000251596	2.57181E-05	2.3928E-05	2.57181E-05	2.3928E-05	0.000261577	0.000251596	0.000260268
3832703774105	383770	3774105	7.40293E-05	7.21299E-05	1.91191E-05	1.78103E-05	0.001852435	0.0013318	0.000897938	0.000886537	0.000629019	0.000199823	0.000286259	0.000275337	2.81449E-05	2.61859E-05	2.81449E-05	2.61859E-05	0.000286259	0.000275337	0.000284261
3832803774105	383780	3774105	8.09083E-05	7.88324E-05	2.08957E-05	1.94653E-05	0.002076624	0.00149298	0.00100661	0.000993829	0.000705146	0.000224007	0.000320903	0.000308659	3.15511E-05	2.9355E-05	3.15511E-05	2.9355E-05	0.000320903	0.000308659	0.000317984
3832903774105	383790	3774105	9.01368E-05	8.78241E-05	2.32791E-05	2.16855E-05	0.002371531	0.001705002	0.001149561	0.001134966	0.000805285	0.000255819	0.000366476	0.000352493	3.60318E-05	3.35238E-05	3.60318E-05	3.35238E-05	0.000366476	0.000352493	0.000362351
3833003774105	383800	3774105	0.000109303	0.000106498	2.82289E-05	2.62965E-05	0.002964534	0.002131339	0.00143701	0.001418764	0.001006648	0.000319786	0.000458113	0.000440634	4.50415E-05	4.19064E-05	4.50415E-05	4.19064E-05	0.000458113	0.000440634	0.000451693
3833103774105	383810	3774105	0.000139034	0.000135467	3.59075E-05	3.34495E-05	0.003893763	0.002799404	0.001887438	0.001863474	0.00132218	0.000420023	0.000601708	0.000578749	5.91597E-05	5.50419E-05	5.91597E-05	5.50419E-05	0.000601708	0.000578749	0.000591224
3833203774105	383820	3774105	0.000184331	0.000179602	4.76061E-05	4.43472E-05	0.005304394	0.003813572	0.002571219	0.002538573	0.001801179	0.000572188	0.000819695	0.000788419	8.05921E-05	7.49825E-05	8.05921E-05	7.49825E-05	0.000819695	0.000788419	0.000802885
3833303774105	383830	3774105	0.000266392	0.000259557	6.87995E-05	6.40898E-05	0.007849299	0.00564322	0.003804821	0.003756512	0.002665335	0.000846709	0.001212962	0.001166681	0.000119258	0.000110957	0.000119258	0.000110957	0.001212962	0.001166681	0.001184759
3833403774105	383840	3774105	0.000195285	0.000190274	5.0435E-05	4.69824E-05	0.005667142	0.004074367	0.002747055	0.002712176	0.001924354	0.000611318	0.000875751	0.000842336	8.61035E-05	8.01103E-05	8.61035E-05	8.01103E-05	0.000875751	0.000842336	0.000857194
3833603774105	383860	3774105	0.000181336	0.000176683	4.68325E-05	4.36265E-05	0.005259218	0.003781092	0.002549321	0.002516953	0.001785839	0.000567315	0.000812714	0.000781704	7.99057E-05	7.43439E-05	7.99057E-05	7.43439E-05	0.000812714	0.000781704	0.00079584
3833703774105	383870	3774105	0.000238912	0.000232782	6.17024E-05	5.74785E-05	0.007046236	0.005065861	0.003415549	0.003372182	0.002392645	0.000760082	0.001088864	0.001047317	0.000107057	9.9605E-05	0.000107057	9.9605E-05	0.001088864	0.001047317	0.001063969
3833803774105	383880	3774105	0.000173081	0.00016864	4.47005E-05	4.16405E-05	0.005024722	0.003612502	0.002435652	0.002404727	0.001706212	0.00054202	0.000776477	0.00074685	7.63429E-05	7.10291E-05	7.63429E-05	7.10291E-05	0.000776477	0.00074685	0.000760516
3833903774105	383890	3774105	0.000135089	0.000131623	3.48885E-05	3.25002E-05	0.003861771	0.002776404	0.001871931	0.001848164	0.001311317	0.000416572	0.000596764	0.000573994	5.86737E-05	5.45897E-05	5.86737E-05	5.45897E-05	0.000596764	0.000573994	0.00058592
3839003774105	383900	3774105	0.000110885	0.00010804	2.86377E-05	2.66772E-05	0.00312393	0.002245936	0.001514274	0.001495048	0.001060773	0.00033698	0.000482745	0.000464325	4.74633E-05	4.41596E-05	4.74633E-05	4.41596E-05	0.000482745	0.000464325	0.000475125
3839103774105	383910	3774105	9.38601E-05	9.14519E-05	2.42407E-05	2.25813E-05	0.002607195	0.001874431	0.001263795	0.001247749	0.000885308	0.00028124	0.000402893	0.00038752	3.96123E-05	3.68551E-05	3.96123E-05	3.68551E-05	0.000402893	0.00038752	0.000397515
3829703774115	382970	3774115	6.68999E-06	6.51834E-06	1.72778E-06	1.60951E-06	5.73457E-05	4.12285E-05	2.77974E-05	2.74445E-05	1.94725E-05	6.18592E-06	8.86171E-06	8.52358E-06	8.7128E-07	8.10634E-07	8.7128E-07	8.10634E-07	8.86171E-06	8.52358E-06	1.15223E-05
3829803774115	382980	3774115	6.82727E-06	6.6521E-06	1.76324E-06	1.64253E-06	5.7515E-05	4.13502E-05	2.78795E-05	2.75255E-05	1.953E-05	6.20418E-06	8.88786E-06	8.54874E-06	8.73852E-07	8.13027E-07	8.73852E-07	8.13027E-07	8.88786E-06	8.54874E-06	1.15422E-05
3829903774115	382990	3774115	6.98255E-06	6.80339E-06	1.80334E-06	1.67989E-06	5.77644E-05	4.15295E-05	2.80004E-05	2.76449E-05	1.96147E-05	6.23108E-06	8.92641E-06	8.58582E-06	8.77642E-07	8.16553E-07	8.77642E-07	8.16553E-07	8.92641E-06	8.58582E-06	1.15767E-05
3830003774115	383000	3774115	7.24979E-06	7.06378E-06	1.87236E-06	1.74418E-06	5.88157E-05	4.22853E-05	2.85099E-05	2.8148E-05	1.99717E-05	6.34448E-06	9.08886E-06	8.74207E-06	8.93614E-07	8.31413E-07	8.93614E-07	8.31413E-07	9.08886E-06	8.74207E-06	1.17691E-05
3830103774115	383010	3774115	7.64586E-06	7.44969E-06	1.97465E-06	1.83947E-06	6.07132E-05	4.36495E-05	2.94298E-05	2.90561E-05	2.0616E-05	6.54917E-06	9.38209E-06	9.02411E-06	9.22444E-07	8.58237E-07	9.22444E-07	8.58237E-07	9.38209E-06	9.02411E-06	1.2132E-05
3830203774115	383020	3774115	8.08695E-06	7.87946E-06	2.08857E-06	1.94559E-06	6.27712E-05	4.51291E-05	3.04273E-05	3.0041E-05	2.13148E-05	6.77116E-06	9.70011E-06	9.32999E-06	9.53711E-07	8.87328E-07	9.53711E-07	8.87328E-07	9.70011E-06	9.32999E-06	1.25257E-05
3830303774115	383030	3774115	8.60005E-06	8.3794E-06	2.22108E-06	2.06904E-06	6.51231E-05	4.682E-05	3.15674E-05	3.11666E-05	2.21134E-05	7.02487E-06	1.0063E-05	9.67957E-06	9.89445E-07	9.20574E-07	9.89445E-07	9.20574E-07	1.0063E-05	9.67957E-06	1.29739E-05
3830403774115	383040	3774115	9.18179E-06	8.94621E-06	2.37132E-06	2.20899E-06	6.76888E-05	4.86646E-05	3.2811E-05	3.23945E-05	2.29846E-05	7.30163E-06	1.046E-05	1.00609E-05	1.02843E-06	9.56843E-07	1.02843E-06	9.56843E-07	1.046E-05	1.00609E-05	1.3462E-05
3830503774115	383050	3774115	9.85467E-06	9.60182E-06	2.54511E-06	2.37088E-06	7.05218E-05	5.07013E-05	3.41843E-05	3.37503E-05	2.39466E-05	7.60723E-06	1.08978E-05	1.0482E-05	1.07147E-06	9.9689E-07	1.07147E-06	9.9689E-07	1.08978E-05	1.0482E-05	1.40027E-05
3830603774115	383060	3774115	1.0644E-05	1.03709E-05	2.74896E-06	2.56078E-06	7.36755E-05	5.29687E-05	3.5713E-05	3.52596E-05	2.50175E-05	7.94742E-06	1.13852E-05	1.09508E-05	1.11939E-06	1.04147E-06	1.11939E-06	1.04147E-06	1.13852E-05	1.09508E-05	1.4607E-05
3830703774115	383070	3774115	1.15537E-05	1.12573E-05	2.98392E-06	2.77965E-06	7.70875E-05	5.54218E-05	3.73669E-05	3.68925E-05	2.61761E-05	8.31548E-06	1.19124E-05	1.14579E-05	1.17123E-06	1.0897E-06	1.17123E-06	1.0897E-06	1.19124E-05	1.14579E-05	1.52639E-05
3830803774115	383080	3774115	1.25119E-05	1.21909E-05	3.23137E-06	3.01016E-06	8.03303E-05	5.77531E-05	3.89388E-05	3.84444E-05	2.72772E-05	8.66528E-06	1.24135E-05	1.19399E-05	1.2205E-06	1.13554E-06	1.2205E-06	1.13554E-06	1.24135E-05	1.19399E-05	1.5888E-05
3830903774115	383090	3774115	1.35831E-05	1.32346E-05	3.50802E-06	3.26788E-06	8.36978E-05	6.01742E-05	4.05712E-05	4.00561E-05	2.84207E-05	9.02854E-06	1.29339E-05	1.24404E-05	1.27166E-06	1.18315E-06	1.27166E-06	1.18315E-06	1.29339E-05	1.24404E-05	1.65395E-05
3831003774115	383100	3774115	1.47257E-05	1.43479E-05	3.80313E-06	3.54278E-06	8.69228E-05	6.24928E-05	4.21344E-05	4.15995E-05	2.95158E-05	9.37642E-06	1.34323E-05	1.29198E-05	1.32066E-06	1.22873E-06	1.32066E-06	1.22873E-06	1.34323E-05	1.29198E-05	1.71655E-05
3831103774115	383110	3774115	1.5811E-05	1.54053E-05	4.08341E-06	3.80388E-06	8.94885E-05	6.43374E-05	4.33781E-05	4.28274E-05	3.0387E-05	9.65318E-06	1.38288E-05	1.33011E-05	1.35964E-06	1.265E-06	1.35964E-06	1.265E-06	1.38288E-05	1.33011E-05	1.76481E-05
3831203774115	383120	3774115	1.7024E-05	1.65872E-05	4.39668E-06	4.09571E-06	9.21434E-05	6.62461E-05	4.4665E-05	4.40979E-05	3.12885E-05	9.93956E-06	1.4239E-05	1.36957E-05	1.39998E-06	1.30253E-06	1.39998E-06	1.30253E-06	1.4239E-05	1.36957E-05	1.81471E-05
3831303774115	383130	3774115	1.85003E-05	1.80256E-05	4.77796E-06	4.45088E-06	9.52614E-05	6.84878E-05	4.61764E-05	4.55901E-05	3.23473E-05	1.02759E-05	1.47209E-05	1.41592E-05	1.44735E-06	1.34661E-06	1.44735E-06	1.34661E-06	1.47209E-05	1.41592E-05	1.87423E-05
3831403774115	383140	3774115	2.02157E-05	1.9697E-05	5.22098E-06	4.86358E-06	9.86378E-05	7.09153E-05	4.78131E-05	4.7206E-05	3.34938E-05	1.06401E-05	1.52426E-05	1.4661E-05	1.49865E-06	1.39434E-06	1.49865E-06	1.39434E-06	1.52426E-05	1.4661E-05	1.93883E-05
3831503774115	383150	3774115	2.21527E-05	2.15844E-05	5.72126E-06	5.3296E-06	0.000102576	7.37462E-05	4.97218E-05	4.90905E-05	3.48309E-05	1.10649E-05	1.58511E-05	1.52463E-05	1.55848E-06	1.45E-06	1.55848E-06	1.45E-06	1.58511E-05	1.52463E-05	2.01341E-05
3831603774115	383160	3774115	2.4258E-05	2.36356E-05	6.26497E-06	5.8361E-06	0.000105729	7.60136E-05	5.12505E-05	5.05998E-05	3.59018E-05	1.14051E-05	1.63385E-05	1.57151E-05	1.60639E-06	1.49458E-06	1.60639E-06	1.49458E-06	1.63385E-05	1.57151E-05	2.07837E-05
3831703774115	383630	3774115	4.64423E-05	4.52507E-05	1.19944E-05	1.11733E-05	0.000615444	0.000442471	0.000298327	0.000294539	0.000208982	6.63883E-05	9.51054E-05	9.14766E-05	9.35073E-06	8.69987E-06	9.35073E-06	8.69987E-06	9.51054E-05	9.14766E-05	9.83078E-05
3831803774115	383640	3774115	4.71326E-05	4.59233E-05	1.21727E-05	1.13394E-05	0.000672042	0.000483161	0.000325761	0.000321625	0.000228201	7.24935E-05	0.000103851	9.98889E-05	1.02106E-05	9.49993E-06	1.02106E-05	9.49993E-06	0.000103851	9.98889E-05	0.000106914
3831903774115	383650	3774115	4.78702E-05	4.6642E-05	1.23631E-05	1.15168E-05	0.000730412	0.000525126	0.000354055	0.00034956	0.000248021	7.879E-05	0.000112871	0.000108565	1.10975E-05	1.0325E-05	1.10975E-05	1.0325E-05	0.000112871	0.000108565	0.000115758
3832003774115	383660	3774115	4.88896E-05	4.76353E-05	1.26264E-05	1.17621E-05	0.000794715	0.000571357	0.000385225	0.000380334	0.000269856	8.57264E-05	0.000122808	0.000118123	1.20745E-05	1.1234E-05	1.20745E-05	1.1234E-05	0.000122808	0.000118123	0.000125491
3832103774115	383670	3774115	4.96959E-05	4.84208E-05	1.28346E-05	1.1956E-05	0.000854538	0.000614366	0.000414223	0.000408964	0.00029017	9.21795E-05	0.000132053	0.000127014	1.29834E-05	1.20797E-05	1.29834E-05	1.20797E-05	0.000132053	0.000127014	0.00013449
3832203774115	383680	3774115	5.06613E-05	4.93615E-05	1.3084E-05	1.21883E-05	0.000917104	0.000659348	0.000444551	0.000438907	0.000311415	9.89286E-05	0.000141721	0.000136314	1.3934E-05	1.29641E-05	1.3934E-05	1.29641E-05	0.000141721	0.000136314	0.000143889
3832303774115	383690	3774115	5.18298E-05	5.05E-05	1.33858E-05	1.24694E-05	0.000983581	0.000707141	0.000476775	0.000470721	0.000333988	0.0001061	0.000151994	0.000146195	1.4944E-05	1.39038E-05	1.4944E-05	1.39038E-05	0.000151994	0.000146195	0.000153867
3837003774115	383700	3774115	5.31295E-05	5.17663E-05	1.37214E-05	1.27821E-05	0.001052383	0.000756607	0.000510126	0.000503649	0.000357351	0.000113521	0.000162626	0.000156421	1.59893E-05	1.48764E-05	1.59893E-05	1.48764E-05	0.000162626	0.000156421	0.000164184
3837103774115	383710	3774115	5.46676E-05	5.3265E-05	1.41187E-05	1.31522E-05	0.001126353	0.000809787	0.000545981	0.000539049	0.000382468	0.0001215	0.000174057	0.000167415	1.71132E-05	1.5922E-05	1.71132E-05	1.5922E-05	0.000174057	0.000167415	0.000175277
3837203774115	383720	3774115	5.58896E-05	5.44557E-05	1.44343E-05	1.34462E-05	0.001191485	0.000856613	0.000577553	0.00057022	0.000404585	0.000128526	0.000184122	0.000177096	1.81028E-05	1.68427E-05	1.81028E-05	1.68427E-05	0.000184122	0.000177096	0.000184988
3837303774115	383730	3774115	5.71212E-05	5.56556E-05	1.47523E-05	1.37425E-05	0.001255673	0.00090276	0.000608667	0.000600939	0.000426381	0.00013545	0.000194041	0.000186637	1.9078E-05	1.77501E-05	1.9078E-05	1.77501E-05	0.000194041	0.000186637	0.00019454
3837403774115	383740	3774115	5.85474E-05	5.70452E-05	1.51207E-05	1.40856E-05	0.001323923	0.000951829	0.00064175	0.000633602	0.000449556	0.000142812	0.000204587	0.000196781	2.0115E-05	1.87149E-05	2.0115E-05	1.87149E-05	0.000204587	0.000196781	0.000204699
3837503774115	383750	3774115	6.01385E-05	5.85955E-05	1.55316E-05	1.44684E-05	0.001395772	0.001003484	0.000676578	0.000667987	0.000473953	0.000150563	0.00021569	0.000207461	2.12066E-05	1.97305E-05	2.12066E-05	1.97305E-05	0.00021569	0.000207461	0.00021539
3837603774115	383760	3774115	6.20468E-05	6.04549E-05	1.60245E-05	1.49275E-05	0.001475781	0.001061007	0.000715361	0.000706278	0.000501122	0.000159193	0.000228054	0.000219353	2.24222E-05	2.08615E-05	2.24222E-05	2.08615E-05	0.000228054	0.000219353	0.000227307
3837703774115	383770	3774115	6.60307E-05	6.43365E-05	1.70533E-05	1.58859E-05	0.001613956	0.001160347	0.000782339	0.000772406	0.000548041	0.000174098	0.000249407	0.00023989	2.45216E-05	2.28148E-05	2.45216E-05	2.28148E-05	0.000249407	0.00023989	0.000248056
3837803774115	383780	3774115	7.21738E-05	7.0322E-05	1.86399E-05	1.73639E-05	0.001815196	0.001305028	0.000879887	0.000868715	0.000616374	0.000195806	0.000280505	0.000269802	2.75791E-05	2.56595E-05	2.75791E-05	2.56595E-05	0.000280505	0.000269802	0.000278331
3837903774115	383790	3774115	8.04453E-05	7.83813E-05	2.07761E-05	1.93539E-05	0.002080856	0.001496022	0.001008661	0.000995854	0.000706583	0.000224463	0.000321557	0.000309288	3.16154E-05	2.94148E-05	3.16154E-05	2.94148E-05	0.000321557	0.000309288	0.000318285

			MSite Grubbing / Prep	MMass Grading / Excavation	MMass Grading / Excavation	MDrainage / Utilities Trenching	MFoundations / Concrete Pads	MBuilding / Structure Construction	MAsphalt Paving	MLandscaping or Other Finishing	MWaterside Construction (Piles)	RSSWDemolition	RSSWPlacing Base	RSSWForm/Plac e Rebar and Pour	Child Risk				
Unique Identifier	X (UTM)	Y (UTM)	2027	2027	2028	2028	2028	2028	2028	2028	2028	2029	2029	2029	3rd Trimester	0<2	2<16	Total	per million
3830503774105	383050	3774105	4.35431E-05	5.12031E-05	5.05213E-05	1.07391E-05	1.39661E-05	1.02798E-05	1.05807E-06	1.2396E-05	1.05807E-06	2.35287E-05	3.41407E-05	2.02379E-05	3.97713E-09	4.8723E-08	7.6227E-09	6.03224E-08	0.06032245
3830603774105	383060	3774105	4.54927E-05	5.34956E-05	5.27833E-05	1.12199E-05	1.45914E-05	1.07401E-05	1.10544E-06	1.2951E-05	1.10544E-06	2.46298E-05	3.57384E-05	2.1185E-05	4.3675E-09	5.3212E-08	8.2605E-09	6.58402E-08	0.06584018
3830703774105	383070	3774105	4.76205E-05	5.59978E-05	5.52522E-05	1.17447E-05	1.52739E-05	1.12424E-05	1.15715E-06	1.35567E-05	1.15715E-06	2.5812E-05	3.74538E-05	2.22018E-05	4.8346E-09	5.8554E-08	9.0158E-09	7.24048E-08	0.07240482
3830803774105	383080	3774105	4.96537E-05	5.83887E-05	5.76112E-05	1.22462E-05	1.5926E-05	1.17224E-05	1.20655E-06	1.41355E-05	1.20655E-06	2.69381E-05	3.90877E-05	2.31704E-05	5.35415E-09	6.4452E-08	9.8439E-09	7.96503E-08	0.07965033
3830903774105	383090	3774105	5.17593E-05	6.08646E-05	6.00542E-05	1.27655E-05	1.66014E-05	1.22195E-05	1.25772E-06	1.4735E-05	1.25772E-06	2.80828E-05	4.07488E-05	2.41551E-05	5.96367E-09	7.1332E-08	1.0809E-08	8.81045E-08	0.08810448
3831003774105	383100	3774105	5.37367E-05	6.319E-05	6.23486E-05	1.32532E-05	1.72356E-05	1.26864E-05	1.30577E-06	1.52979E-05	1.30577E-06	2.9184E-05	4.23465E-05	2.51022E-05	6.64893E-09	7.9012E-08	1.1884E-08	9.75449E-08	0.09754487
3831103774105	383110	3774105	5.51961E-05	6.49061E-05	6.40419E-05	1.36131E-05	1.77037E-05	1.30309E-05	1.34123E-06	1.57134E-05	1.34123E-06	3.00761E-05	4.3641E-05	2.58695E-05	7.34532E-09	8.6744E-08	1.2959E-08	1.07048E-07	0.10704799
3831203774105	383120	3774105	5.67001E-05	6.66747E-05	6.57869E-05	1.3984E-05	1.81861E-05	1.3386E-05	1.37778E-06	1.61415E-05	1.37778E-06	3.10087E-05	4.49343E-05	2.66717E-05	8.18625E-09	9.6041E-08	1.4254E-08	1.18482E-07	0.11848169
3831303774105	383130	3774105	5.84715E-05	6.87577E-05	6.78421E-05	1.44209E-05	1.87543E-05	1.38042E-05	1.42082E-06	1.66458E-05	1.42082E-06	3.20818E-05	4.65513E-05	2.75947E-05	9.29386E-09	1.0825E-07	1.5962E-08	1.33509E-07	0.13350896
3831403774105	383140	3774105	6.04155E-05	7.10437E-05	7.00977E-05	1.49004E-05	1.93778E-05	1.42631E-05	1.46806E-06	1.71993E-05	1.46806E-06	3.32328E-05	4.82215E-05	2.85847E-05	1.07443E-08	1.2418E-07	1.8197E-08	1.53125E-07	0.15312509
3831503774105	383150	3774105	6.26102E-05	7.36245E-05	7.26441E-05	1.54417E-05	2.00818E-05	1.47813E-05	1.52139E-06	1.7824E-05	1.52139E-06	3.44306E-05	4.99595E-05	2.9615E-05	1.26833E-08	1.4542E-07	2.1179E-08	1.79278E-07	0.1792782
3831603774105	383160	3774105	6.45821E-05	7.59433E-05	7.49321E-05	1.5928E-05	2.07142E-05	1.52468E-05	1.56931E-06	1.83854E-05	1.56931E-06	3.56564E-05	5.17383E-05	3.06694E-05	1.54557E-08	1.7562E-07	2.5404E-08	2.16476E-07	0.21647619
3831703774105	383630	3774105	0.000322838	0.000379631	0.000374576	7.96221E-05	0.000103548	7.62169E-05	7.84477E-06	9.19064E-05	7.84477E-06	0.000339936	0.000493254	0.000292391	1.1225E-08	1.614E-07	3.4319E-08	2.06944E-07	0.2069441
3831803774105	383640	3774105	0.000352756	0.000414812	0.000409289	8.70009E-05	0.000113144	8.32801E-05	8.57176E-06	0.000100424	8.57176E-06	0.000381029	0.000552881	0.000327737	1.20654E-08	1.7389E-07	3.7188E-08	2.23146E-07	0.22314649
3831903774105	383650	3774105	0.000383153	0.000450557	0.000444558	9.44978E-05	0.000122894	9.04564E-05	9.31039E-06	0.000109077	9.31039E-06	0.000424599	0.000616102	0.000365213	1.2914E-08	1.865E-07	4.0108E-08	2.39521E-07	0.23952084
3832003774105	383660	3774105	0.000416709	0.000490015	0.000483491	0.000102774	0.000133656	9.83783E-05	1.01258E-05	0.00011863	1.01258E-05	0.000473749	0.000687421	0.000407489	1.38561E-08	2.0047E-07	4.3353E-08	2.57676E-07	0.25767608
3832103774105	383670	3774105	0.000449958	0.000529114	0.000522068	0.000110974	0.000144321	0.000106228	1.09337E-05	0.000128095	1.09337E-05	0.000524416	0.000760939	0.000451069	1.47839E-08	2.1422E-07	4.6573E-08	2.75575E-07	0.27557459
3832203774105	383680	3774105	0.000485496	0.000570904	0.000563302	0.000119739	0.000155719	0.000114618	1.17973E-05	0.000138212	1.17973E-05	0.000579593	0.000841002	0.000498529	1.57786E-08	2.2894E-07	5.0029E-08	2.94751E-07	0.29475149
3832303774105	383690	3774105	0.000522957	0.000614954	0.000606766	0.000128978	0.000167734	0.000123462	1.27075E-05	0.000148877	1.27075E-05	0.000638681	0.00092674	0.000549353	1.68289E-08	2.4448E-07	5.3684E-08	3.14989E-07	0.31498896
3832403774105	383700	3774105	0.000560645	0.000659273	0.000650495	0.000138273	0.000179823	0.000132359	1.36233E-05	0.000159606	1.36233E-05	0.000699694	0.001015272	0.000601832	1.78836E-08	2.6007E-07	5.7368E-08	3.35321E-07	0.33532061
3832503774105	383710	3774105	0.000601002	0.000706729	0.000697319	0.000148226	0.000192767	0.000141887	1.4604E-05	0.000171095	1.4604E-05	0.000765505	0.001110764	0.000658438	1.90171E-08	2.7681E-07	6.1325E-08	3.57153E-07	0.35715292
3832603774105	383720	3774105	0.000637588	0.000749751	0.000739768	0.000157249	0.000204502	0.000150524	1.5493E-05	0.00018151	1.5493E-05	0.000827369	0.001200531	0.00071165	2.0036E-08	2.9187E-07	6.4911E-08	3.76813E-07	0.37681289
3832703774105	383730	3774105	0.00067384	0.00079238	0.000781829	0.00016619	0.000216129	0.000159083	1.63739E-05	0.000191831	1.63739E-05	0.000889599	0.001290827	0.000765176	2.10446E-08	3.0676E-07	6.847E-08	3.96279E-07	0.3962791
3832803774105	383740	3774105	0.00071228	0.000837583	0.000826431	0.000175671	0.000228459	0.000168158	1.7308E-05	0.000202774	1.7308E-05	0.000955288	0.001386143	0.000821678	2.21189E-08	3.2262E-07	7.2253E-08	4.16994E-07	0.41699445
3832903774105	383750	3774105	0.00075369	0.000886278	0.000874477	0.000185884	0.00024174	0.000177934	1.83142E-05	0.000214563	1.83142E-05	0.001025705	0.001488321	0.000882246	2.32815E-08	3.3977E-07	7.6339E-08	4.39392E-07	0.43939197
3833003774105	383760	3774105	0.000798976	0.000939531	0.000927021	0.000197053	0.000256266	0.000188626	1.94146E-05	0.000227455	1.94146E-05	0.001102424	0.001599641	0.000948235	2.45581E-08	3.5859E-07	8.0817E-08	4.63966E-07	0.46396638
3833103774105	383770	3774105	0.000872632	0.001026144	0.001012481	0.000215219	0.00027989	0.000206015	2.12044E-05	0.000248423	2.12044E-05	0.001221755	0.001772793	0.001050876	2.66715E-08	3.8969E-07	8.8135E-08	5.04501E-07	0.50450079
3833203774105	383780	3774105	0.000976157	0.00114788	0.001132596	0.000240751	0.000313095	0.000230455	2.372E-05	0.000277895	2.372E-05	0.001387226	0.002012896	0.001193204	2.96601E-08	4.3364E-07	9.8444E-08	5.61748E-07	0.5617484
3833303774105	383790	3774105	0.001112356	0.00130804	0.001290623	0.000274342	0.00035678	0.000262609	2.70296E-05	0.000316669	2.70296E-05	0.001604871	0.002328702	0.001380408	3.36014E-08	4.9159E-07	1.1202E-07	6.37211E-07	0.63721081
3833803774105	383800	3774105	0.001386621	0.001630553	0.001608842	0.000341985	0.000444748	0.000327359	3.36941E-05	0.000394747	3.36941E-05	0.002038725	0.002958234	0.001753581	4.15762E-08	6.0872E-07	1.3942E-07	7.89717E-07	0.78971707
3833103774105	383810	3774105	0.001814955	0.002134239	0.002105821	0.000447626	0.000582133	0.000428482	4.41023E-05	0.000516686	4.41023E-05	0.002728837	0.003959601	0.002347171	5.39922E-08	7.9109E-07	1.8224E-07	1.02733E-06	1.02732733
3833203774105	383820	3774105	0.00246472	0.002898309	0.002859717	0.000607878	0.00079054	0.000581881	5.98912E-05	0.000701663	5.98912E-05	0.00377628	0.005479464	0.003248115	7.28309E-08	1.0678E-06	2.4725E-07	1.38787E-06	1.38786527
3833303774105	383830	3774105	0.003637007	0.004276822	0.004219875	0.000897001	0.001166543	0.000858639	8.83771E-05	0.001035393	8.83771E-05	0.005661178	0.008214492	0.004869384	1.06841E-07	1.5673E-06	3.6456E-07	2.03868E-06	2.03867623
3833403774105	383840	3774105	0.002631439	0.003094357	0.003053155	0.000648996	0.000844014	0.000621241	6.39424E-05	0.000749125	6.39424E-05	0.004053528	0.005881757	0.003486586	7.76141E-08	1.1381E-06	2.6388E-07	1.47963E-06	1.47963246
3833603774105	383860	3774105	0.00244309	0.002872874	0.002834621	0.000602544	0.000783603	0.000576774	5.93656E-05	0.000695506	5.93656E-05	0.003758192	0.005453217	0.003232557	7.20895E-08	1.0571E-06	2.4497E-07	1.37418E-06	1.37418068
3833703774105	383870	3774105	0.003266203	0.003840787	0.003789646	0.000805549	0.00104761	0.000771098	7.93667E-05	0.000929832	7.93667E-05	0.00508059	0.007372046	0.00437	9.59633E-08	1.4078E-06	3.2733E-07	1.83105E-06	1.83105155
3833803774105	383880	3774105	0.002334653	0.002745361	0.002708806	0.0005758	0.000748823	0.000551174	5.67307E-05	0.000664636	5.67307E-05	0.003589576	0.005208552	0.003087524	6.88885E-08	1.0102E-06	2.3406E-07	1.31317E-06	1.31316874
3833903774105	383890	3774105	0.001798673	0.002115092	0.002086929	0.00044361	0.000576911	0.000424638	4.37067E-05	0.000512051	4.37067E-05	0.002732652	0.003965136	0.002350453	5.33003E-08	7.8136E-07	1.8039E-07	1.01504E-06	1.01504286
3839003774105	383900	3774105	0.00145855	0.001715136	0.001692298	0.000359725	0.000467819	0.00034434	3.54419E-05	0.000415224	3.54419E-05	0.002189645	0.003177222	0.001883393	4.33999E-08	6.3602E-07	1.4632E-07	8.25733E-07	0.82573304
3839103774105	383910	3774105	0.001220303	0.001434976	0.001415869	0.000300965	0.000391403	0.000288094	2.96526E-05	0.000347399	2.96526E-05	0.001809973	0.002626309	0.001556823	3.64582E-08	5.3412E-07	1.2245E-07	6.93024E-07	0.69302413
3829703774115	382970	3774115	3.53714E-05	4.15939E-05	4.10401E-05	8.72372E-06	1.13451E-05	8.35063E-06	8.59504E-07	1.00696E-05	8.59504E-07	1.89434E-05	2.74872E-05	1.62939E-05	2.50591E-09	3.1676E-08	5.181E-09	3.93624E-08	0.03936243
3829803774115	382980	3774115	3.54327E-05	4.16659E-05	4.11112E-05	8.73883E-06	1.13648E-05	8.36509E-06	8.60993E-07	1.00871E-05	8.60993E-07	1.9065E-05	2.76638E-05	1.63985E-05	2.5705E-09	3.2388E-08	5.2726E-09	4.0231E-08	0.04023096
3829903774115	382990	3774115	3.55385E-05	4.17904E-05	4.1234E-05	8.76493E-06	1.13987E-05	8.39008E-06	8.63565E-07	1.01172E-05	8.63565E-07	1.92147E-05	2.7881E-05	1.65273E-05	2.64305E-09	3.3192E-08	5.3773E-09	4.12122E-08	0.04121221
3830003774115	383000	3774115	3.6129E-05	4.24847E-05	4.1919E-05	8.91055E-06	1.15881E-05	8.52947E-06	8.77912E-07	1.02853E-05	8.77912E-07	1.95984E-05	2.84377E-05	1.68573E-05	2.76256E-09	3.4569E-08	5.57E-09	4.29011E-08	0.04290114
3830103774115	383010	3774115	3.7243E-05	4.37948E-05	4.32116E-05	9.18532E-06	1.19454E-05	8.79249E-06	9.04983E-07	1.06025E-05	9.04983E-07	2.02347E-05	2.93611E-05	1.74046E-05	2.93816E-09	3.6621E-08	5.8651E-09	4.54245E-08	0.04542454
3830203774115	383020	3774115	3.84518E-05	4.52162E-05	4.46141E-05	9.48343E-06	1.23331E-05	9.07785E-06	9.34355E-07	1.09466E-05	9.34355E-07	2.09303E-05	3.03704E-05	1.80029E-05	3.13683E-09	3.8936E-08	6.1965E-09	4.82692E-08	0.04826922
3830303774115	383030	3774115	3.98277E-05	4.68341E-05	4.62105E-05	9.82277E-06	1.27744E-05	9.40267E-06	9.67788E-07	1.13383E-05	9.67788E-07	2.17226E-05	3.152E-05	1.86844E-05	3.36992E-09	4.1646E-08	6.5839E-09	5.15999E-08	0.0515999
3830403774115	383040	3774115	4.13261E-05	4.85961E-05	4.7949E-05	1.01923E-05	1.3255E-05	9.75642E-06	1.0042E-06	1.17648E-05	1.0042E-06	2.25929E-05	3.27828E-05	1.9433E-05	3.63908E-09	4.4764E-08	7.0271E-09	5.54304E-08	0.0554304
3830503774115	383050	3774115	4.2986E-05	5.0548E-05	4.9875E-05	1.06017E-05	1.37874E-05	1.01483E-05	1.04453E-06	1.22374E-05	1.04453E-06	2.35599E-05	3.41859E-05	2.02647E-05	3.9572E-09	4.8433E-08	7.5458E-09	5.99362E-08	0.05993625
3830603774115	383060	3774115	4.48409E-05	5.27293E-05	5.20272E-05	1.10592E-05	1.43824E-05	1.05862E-05	1.08961E-06	1.27654E-05	1.08961E-06	2.46329E-05	3.57429E-05	2.11877E-05	4.33988E-09	5.2828E-08	8.1634E-09	6.53313E-08	0.06533134
3830703774115	383070	3774115	4.68574E-05	5.51005E-05	5.43668E-05	1.15565E-05	1.50292E-05	1.10623E-05	1.13861E-06	1.33395E-05	1.13861E-06	2.57871E-05	3.74176E-05	2.21804E-05	4.796E-09	5.8037E-08	8.8916E-09	7.1725E-08	0.07172502
3830803774115	383080	3774115	4.87736E-05	5.73537E-05	5.659E-05	1.20291E-05	1.56438E-05	1.15147E-05	1.18517E-06	1.3885E-05	1.18517E-06	2.68819E-05	3.90063E-05	2.31221E-05	5.30248E-09	6.3779E-08	9.6877E-09	7.87689E-08	0.07876893
3830903774115	383090	3774115	5.07733E-05	5.97053E-05	5.89103E-05	1.25223E-05	1.62852E-05	1.19868E-05	1.23376E-06	1.44543E-05	1.23376E-06	2.8008E-05	4.06402E-05	2.40907E-05	5.89845E-09	7.05E-08	1.0617E-08	8.70157E-08	0.08701574
3831003774115	383100	3774115	5.26951E-05	6.19651E-05	6.114E-05	1.29963E-05	1.69015E-05	1.24405E-05	1.28046E-06	1.50014E-05	1.28046E-06	2.90997E-05	4.22243E-05	2.50297E-05	6.57678E-09	7.81E-08	1.1667E-08	9.63438E-08	0.09634376
3831103774115	383110	3774115	5.41768E-05	6.37074E-05	6.28592E-05	1.33617E-05	1.73768E-05	1.27903E-05	1.31646E-06	1.54232E-05	1.31646E-06	3.00168E-05	4.3555E-05	2.58185E-05	7.28035E-09	8.5914E-08	1.2741E-08	1.05936E-07	0.10593563
3831203774115	383120	3774115	5.57086E-05	6.55088E-05	6.46365E-05	1.37395E-05	1.78681E-05	1.31519E-05	1.35369E-06	1.58593E-05	1.35369E-06	3.09744E-05	4.49445E-05	2.66422E-05	8.12869E-09	9.5298E-08	1.4034E-08	1.1746E-07	0.11746012
3831303774115	383130	3774115	5.75357E-05	6.76572E-05	6.67564E-05	1.41901E-05	1.84541E-05	1.35832E-05	1.39808E-06	1.63794E-05	1.39808E-06	3.20911E-05	4.65649E-05	2.76027E-05	9.25604E-09	1.0773E-07	1.5756E-08	1.32745E-07	0.13274505
3831403774115	383140	3774115	5.95187E-05	6.99891E-05	6.90572E-05	1.46792E-05	1.90902E-05	1.40514E-05	1.44627E-06	1.69439E-05	1.44627E-06	3.32952E-05	4.8312E-05	2.86384E-05	1.07425E-08	1.2406E-07	1.8026E-08	1.52833E-07	0.15283347
3831503774115	383150	3774115	6.18081E-05	7.26812E-05	7.17135E-05	1.52438E-05	1.98245E-05	1.45919E-05	1.5019E-06	1.75957E-05	1.5019E-06	3.45429E-05	5.01224E-05	2.97116E-05	1.27327E-08	1.4586E-07	2.1073E-08	1.79671E-07	0.17967058
3831603774115	383160	3774115	6.38022E-05	7.50262E-05	7.40272E-05	1.57357E-05	2.04641E-05	1.50627E-05	1.55036E-06	1.81634E-05	1.55036E-06	3.58062E-05	5.19555E-05	3.07982E-05	1.55291E-08	1.7633E-07	2.5325E-08	2.17186E-07	0.21718558
3836303774115	383630	3774115	0.000301788	0.000354878	0.000350153	7.44305E-05	9.67962E-05	7.12473E-05	7.33326E-06	8.59138E-05	7.33326E-06	0.000320839	0.000465545	0.000275966	1.05751E-08	1.517E-07	3.2244E-08	1.94522E-07	0.19452227
3836403774115	383640	3774115	0.000328208	0.000385946	0.000380807	8.09465E-05	0.00010527	7.74846E-05	7.97525E-06	9.34351E-05	7.97525E-06	0.000357351	0.000518523	0.00030737	1.13139E-08	1.627E-07	3.4767E-08	2.08784E-07	0.20878413
3836503774115	383650	3774115	0.000355357	0.000417871	0.000412307	8.76424E-05	0.000113978	8.38942E-05	8.63497E-06	0.000101164	8.63497E-06	0.000396298	0.000575037	0.00034087	1.20694E-08	1.7394E-07	3.7366E-08	2.23379E-07	0.22337943
3836603774115	383660	3774115	0.000385237	0.000453007	0.000446975	9.50116E-05	0.000123562	9.09482E-05	9.36102E-06	0.00010967	9.36102E-06	0.000440002	0.000638452	0.000378462	1.29058E-08	1.8636E-07	4.0245E-08	2.39514E-07	0.23951416
3836703774115	383670	3774115	0.00041286	0.000485489	0.000479025	0.000101824	0.000132422	9.74696E-05	1.00322E-05	0.000117534	1.00322E-05	0.000482593	0.000700252	0.000415095	1.3668E-08	1.9769E-07	4.2903E-08	2.5426E-07	0.25425974
3836803774115	383680	3774115	0.000441714	0.000519419	0.000512503	0.000108941	0.000141676	0.000104282	1.07334E-05	0.000125748	1.07334E-05	0.000528025	0.000766176	0.000454173	1.44658E-08	2.0953E-07	4.5691E-08	2.69683E-07	0.26968323
3836903774115	383690	3774115	0.000472345	0.000555439	0.000548043	0.000116495	0.000151501	0.000111513	1.14777E-05	0.000134468	1.14777E-05	0.000576895	0.000837087	0.000496208	1.53163E-08	2.2213E-07	4.8664E-08	2.86112E-07	0.28611161
3837003774115	383700	3774115	0.000504018	0.000592684	0.000584792	0.000124307	0.00016166	0.000118991	1.22473E-05	0.000143485	1.22473E-05	0.000628316	0.0009117	0.000540437	1.61966E-08	2.3517E-07	5.1748E-08	3.03112E-07	0.30311236
3837103774115	383710	3774115	0.000538069	0.000632725	0.0006243	0.000132705	0.000172582	0.000127029	1.30748E-05	0.000153179	1.30748E-05	0.000683864	0.000992301	0.000588216	1.71475E-08	2.4923E-07	5.5075E-08	3.21456E-07	0.32145616
3837203774115	383720	3774115	0.000567881	0.000667782	0.00065889	0.000140058	0.000182144	0.000134068	1.37992E-05	0.000161666	1.37992E-05	0.000734799	0.001066209	0.000632027	1.79691E-08	2.614E-07	5.7984E-08	3.3735E-07	0.33735008
3837303774115	383730	3774115	0.000597203	0.000702262	0.000692911	0.000147289	0.000191548	0.00014099	1.45117E-05	0.000170013	1.45117E-05	0.000785571	0.001139881	0.000675698	1.87761E-08	2.7334E-07	6.085E-08	3.52966E-07	0.35296615
3837403774115	383740	3774115	0.000628391	0.000738937	0.000729098	0.000154981	0.000201552	0.000148353	1.52695E-05	0.000178892	1.52695E-05	0.00083946	0.001218074	0.00072205	1.96393E-08	2.861E-07	6.3908E-08	3.6965E-07	0.36965045
3837503774115	383750	3774115	0.000661212	0.000777531	0.000767178	0.000163076	0.000212079	0.000156101	1.6067E-05	0.000188236	1.6067E-05	0.000896234	0.001300454	0.000770883	2.05511E-08	2.9958E-07	6.7135E-08	3.87262E-07	0.38726167
3837603774115	383760	3774115	0.000697792	0.000820546	0.00080962	0.000172098	0.000223812	0.000164737	1.69559E-05	0.000198649	1.69559E-05	0.000959062	0.00139162	0.000824924	2.15741E-08	3.1467E-07	7.0744E-08	4.06992E-07	0.40699241
3837703774115	383770	3774115	0.000761488	0.000895448	0.000883525	0.000187807	0.000244242	0.000179775	1.85037E-05	0.000216783	1.85037E-05	0.001062235	0.001541326	0.000913667	2.33977E-08	3.4153E-07	7.7066E-08	4.41991E-07	0.44199134
3837803774115	383780	3774115	0.000854429	0.001004738	0.00099136	0.000210729	0.000274052	0.000201717	2.07621E-05	0.000243241	2.07621E-05	0.001210591	0.001756594	0.001041273	2.60788E-08	3.8097E-07	8.6315E-08	4.93363E-07	0.49336257
3837903774115	383790	3774115	0.000977081	0.001148968	0.001133669	0.000240979	0.000313392	0.000230673	2.37425E-05	0.000278158	2.37425E-05	0.001406426	0.002040754	0.001209718	2.96253E-08	4.3311E-07	9.8542E-08	5.6128E-07	0.56128002

Unique Identifier	X (UTM)	Y (UTM)	EGIODemolition 2025	EGIOSite Grubbing / Prep 2025	EGIOMass Grading / Excavation 2025	EGIOMass Grading / Excavation 2026	EGIODrainage / Utilities Trenching 2026	EGIODrainage / Utilities Trenching 2027	EGIOFoundations / Concrete Pads 2026	EGIOFoundations / Concrete Pads 2027	EGIOBuilding / Structure Construction 2026	EGIOBuilding / Structure Construction 2027	EGIOAsphalt Paving 2027	EGIOArchitectural Coating 2027	EGIOLandscaping or Other Finishing 2027	EGIOWaterside Construction (Piles) 2027	HIWaterside Construction (Landscaping) 2025	HIWaterside Construction (Landscaping) 2026	KMDemolition 2025	KMSite Grubbing / Prep 2025	KMMass Grading / Excavation 2025
3838003774115	383800	3774115	0.001505915	0.00059064	0.000195602	0.000191572	0.00044484	0.000444154	0.000584462	0.000584084	0.000626031	0.000611026	2.43611E-05	2.43611E-05	0.000659748	2.43611E-05	0.000289355	0.000280292	0.00048064	0.00208601	0.00158559
3838103774115	383810	3774115	0.002021878	0.00079301	0.00026262	0.000257209	0.000597253	0.000596331	0.000784712	0.000784206	0.000840525	0.000820378	3.27079E-05	3.27079E-05	0.000885793	3.27079E-05	0.000389073	0.000376886	0.000650336	0.002822503	0.002145403
3838203774115	383820	3774115	0.00279557	0.00109646	0.000363115	0.000355633	0.000825798	0.000824524	0.00108499	0.00108429	0.00116216	0.001134304	4.52239E-05	4.52239E-05	0.001224751	4.52239E-05	0.000538506	0.000521639	0.000904655	0.003926266	0.002984381
3838303774115	383830	3774115	0.004137563	0.00162281	0.000537425	0.000526352	0.001222216	0.00122033	0.001605832	0.001604796	0.001720047	0.001678818	6.69332E-05	6.69332E-05	0.001812684	6.69332E-05	0.000797629	0.000772646	0.001345514	0.005839627	0.004438739
3838403774115	383840	3774115	0.004372245	0.00171486	0.000567908	0.000556207	0.00129154	0.001289547	0.001696915	0.00169582	0.001817607	0.00177404	7.07297E-05	7.07297E-05	0.0019155	7.07297E-05	0.000843029	0.000816624	0.001422972	0.006175801	0.004694267
3838603774115	383860	3774115	0.00401989	0.00157666	0.000522141	0.000511383	0.001187456	0.001185624	0.001560162	0.001559155	0.001671128	0.001631072	6.50296E-05	6.50296E-05	0.001761131	6.50296E-05	0.000775221	0.00075094	0.001308181	0.005677596	0.004315578
3838703774115	383870	3774115	0.00378537	0.00148467	0.000491679	0.000481549	0.00111818	0.001116454	0.001469142	0.001468194	0.001573635	0.001535915	6.12358E-05	6.12358E-05	0.001658387	6.12358E-05	0.000730049	0.000707183	0.00123161	0.005345272	0.004062977
3838803774115	383880	3774115	0.002716645	0.00106551	0.000352863	0.000345593	0.000802484	0.000801246	0.001054359	0.001053678	0.00112935	0.00110228	4.39471E-05	4.39471E-05	0.001190174	4.39471E-05	0.000523866	0.000507458	0.000881253	0.003824698	0.002907179
3838903774115	383890	3774115	0.002105913	0.00082597	0.000273536	0.0002679	0.000622077	0.000621117	0.000817327	0.0008168	0.000875459	0.000854475	3.40673E-05	3.40673E-05	0.00092261	3.40673E-05	0.000406073	0.000393354	0.000681177	0.002956356	0.002247146
3839003774115	383900	3774115	0.001718178	0.00067389	0.000223173	0.000218575	0.000507541	0.000506758	0.000666843	0.000666413	0.000714272	0.000697151	2.77949E-05	2.77949E-05	0.000752741	2.77949E-05	0.000331318	0.000320941	0.000554269	0.002405565	0.001828486
3839103774115	383910	3774115	0.001445394	0.0005669	0.000187741	0.000183873	0.000426962	0.000426304	0.000560973	0.000560611	0.000600872	0.000586469	2.33821E-05	2.33821E-05	0.000633233	2.33821E-05	0.000278745	0.000270014	0.000465067	0.002018425	0.001534219
3829703774115	382970	3774115	0.000166922	6.5469E-05	2.16813E-05	2.12346E-05	4.93079E-05	4.92318E-05	6.47841E-05	6.47423E-05	6.93918E-05	6.77285E-05	2.70029E-06	2.70029E-06	7.31291E-05	2.70029E-06	2.23789E-05	2.16779E-05	1.5149E-05	6.57477E-05	4.99752E-05
3829803774115	382980	3774115	0.000172976	6.7843E-05	2.24677E-05	2.20048E-05	5.10961E-05	5.10173E-05	6.71336E-05	6.70903E-05	7.19085E-05	7.01849E-05	2.79822E-06	2.79822E-06	7.57813E-05	2.79822E-06	2.29708E-05	2.22513E-05	1.52033E-05	6.59834E-05	5.01544E-05
3829903774115	382990	3774115	0.000179694	7.0479E-05	2.33403E-05	2.28594E-05	5.30808E-05	5.29989E-05	6.97412E-05	6.96962E-05	7.47015E-05	7.2911E-05	2.90691E-06	2.90691E-06	7.87248E-05	2.90691E-06	2.36256E-05	2.28856E-05	1.52712E-05	6.6278E-05	5.03784E-05
3830003774115	383000	3774125	0.000189547	7.4343E-05	2.46202E-05	2.41129E-05	5.59914E-05	5.5905E-05	7.35653E-05	7.35179E-05	7.87977E-05	7.69089E-05	3.0663E-06	3.0663E-06	8.30415E-05	3.0663E-06	2.46535E-05	2.38813E-05	1.55314E-05	6.74076E-05	5.12369E-05
3830103774115	383010	3774125	0.00020338	7.9768E-05	2.64168E-05	2.58726E-05	6.00774E-05	5.99847E-05	7.89338E-05	7.88829E-05	8.4548E-05	8.25214E-05	3.29007E-06	3.29007E-06	8.91015E-05	3.29007E-06	2.61478E-05	2.53288E-05	1.59999E-05	6.94407E-05	5.27823E-05
3830203774115	383020	3774125	0.000219026	8.5905E-05	2.84492E-05	2.7863E-05	6.46993E-05	6.45995E-05	8.50064E-05	8.49516E-05	9.10525E-05	8.887E-05	3.54318E-06	3.54318E-06	9.59564E-05	3.54318E-06	2.78341E-05	2.69623E-05	1.65E-05	7.16113E-05	5.44322E-05
3830303774115	383030	3774125	0.000237637	9.3205E-05	3.08665E-05	3.02305E-05	7.01968E-05	7.00885E-05	9.22295E-05	9.21699E-05	9.87893E-05	9.64213E-05	3.84425E-06	3.84425E-06	0.00010411	3.84425E-06	2.9845E-05	2.89102E-05	1.70862E-05	7.41552E-05	5.63658E-05
3830403774115	383040	3774125	0.000259194	0.00010166	3.36665E-05	3.29729E-05	7.65646E-05	7.64465E-05	0.000100596	0.000100531	0.000107751	0.000105168	4.19297E-06	4.19297E-06	0.000113554	4.19297E-06	3.21717E-05	3.11641E-05	1.77244E-05	7.6925E-05	5.84712E-05
3830503774115	383050	3774125	0.000284676	0.00011165	3.69763E-05	3.62145E-05	8.40919E-05	8.39621E-05	0.000110486	0.000110414	0.000118344	0.000115507	4.60519E-06	4.60519E-06	0.000124718	4.60519E-06	3.49182E-05	3.38245E-05	1.84236E-05	7.99599E-05	6.07781E-05
3830603774115	383060	3774125	0.000315394	0.0001237	4.09663E-05	4.01223E-05	9.31659E-05	9.30222E-05	0.000122408	0.000122329	0.000131114	0.000127971	5.10212E-06	5.10212E-06	0.000138176	5.10212E-06	3.82315E-05	3.7034E-05	1.92021E-05	8.33386E-05	6.33462E-05
3830703774115	383070	3774125	0.00035214	0.00013811	4.57392E-05	4.47968E-05	0.00010402	0.00010386	0.000136669	0.000136581	0.00014639	0.000142881	5.69655E-06	5.69655E-06	0.000154274	5.69655E-06	4.22086E-05	4.08865E-05	2.0044E-05	8.69924E-05	6.61235E-05
3830803774115	383080	3774125	0.000394229	0.00015462	5.12062E-05	5.01511E-05	0.000116453	0.000116274	0.000153005	0.000152906	0.000163887	0.000159959	6.37744E-06	6.37744E-06	0.000172714	6.37744E-06	4.6801E-05	4.53351E-05	2.08791E-05	9.06166E-05	6.88783E-05
3830903774115	383090	3774125	0.000444232	0.00017423	5.7701E-05	5.65122E-05	0.000131224	0.000131022	0.00017211	0.0001723	0.000184674	0.000180247	7.18633E-06	7.18633E-06	0.00019462	7.18633E-06	5.23405E-05	5.07011E-05	2.17526E-05	9.44079E-05	7.17601E-05
3831003774115	383100	3774125	0.000502427	0.00019706	6.52598E-05	6.39153E-05	0.000148414	0.000148185	0.000194997	0.000194871	0.000208866	0.00020386	8.12774E-06	8.12774E-06	0.000220115	8.12774E-06	5.89546E-05	5.7108E-05	2.26239E-05	9.81893E-05	7.46343E-05
3831103774115	383110	3774125	0.000564403	0.00022137	7.33098E-05	7.17994E-05	0.000166722	0.000166465	0.000219051	0.000218909	0.000234631	0.000229007	9.13032E-06	9.13032E-06	0.000247267	9.13032E-06	6.61912E-05	6.41179E-05	2.33368E-05	0.000101283	7.6986E-05
3831203774115	383120	3774125	0.000639268	0.00025073	8.3034E-05	8.13232E-05	0.000188837	0.000188545	0.000248107	0.000247946	0.000265753	0.000259383	1.03414E-05	1.03414E-05	0.000280066	1.03414E-05	7.51965E-05	7.28412E-05	2.40723E-05	0.000104475	7.94124E-05
3831303774115	383130	3774125	0.00073966	0.0002901	9.60738E-05	9.40944E-05	0.000218492	0.000218155	0.00028707	0.000286884	0.000307488	0.000300117	1.19655E-05	1.19655E-05	0.000324048	1.19655E-05	8.76892E-05	8.49426E-05	2.49639E-05	0.000108345	8.23539E-05
3831403774115	383140	3774125	0.000872935	0.00034238	0.000113385	0.000111049	0.00025861	0.000257463	0.000338795	0.000338577	0.000362892	0.000354194	1.41214E-05	1.41214E-05	0.000382436	1.41214E-05	0.000104932	0.000101645	2.59325E-05	0.000112549	8.55492E-05
3831503774115	383150	3774125	0.001050563	0.00041205	0.000136457	0.000133645	0.000310331	0.000309852	0.000407735	0.000407471	0.000436735	0.000426266	1.69949E-05	1.69949E-05	0.000460256	1.69949E-05	0.000128821	0.000124787	2.69939E-05	0.000117155	8.90506E-05
3831603774115	383160	3774125	0.001296392	0.00050846	0.000168387	0.000164918	0.000382948	0.000382357	0.000503143	0.000502819	0.000538929	0.000526011	2.09717E-05	2.09717E-05	0.000567955	2.09717E-05	0.000163128	0.000158018	2.79738E-05	0.000121408	9.22832E-05
3831703774115	383170	3774125	0.000418741	0.00016424	5.439E-05	5.32694E-05	0.000123694	0.000123503	0.000162518	0.000162413	0.000174077	0.000169904	6.77397E-06	6.77397E-06	0.000183452	6.77397E-06	7.54513E-05	7.3088E-05	0.000108326	0.000470144	0.000357359
3831803774115	383180	3774125	0.000440747	0.00017287	5.72483E-05	5.60688E-05	0.000130195	0.000129994	0.000171059	0.000170948	0.000183225	0.000178833	7.12996E-06	7.12996E-06	0.000193093	7.12996E-06	8.00024E-05	7.74966E-05	0.000116783	0.000506848	0.000385259
3831903774115	383190	3774125	0.000464577	0.00018221	6.03435E-05	5.91002E-05	0.000137234	0.000137022	0.000180307	0.000180191	0.000193131	0.000188502	7.51544E-06	7.51544E-06	0.000203533	7.51544E-06	8.4889E-05	8.22301E-05	0.000125781	0.0005459	0.000414942
3832003774115	383200	3774125	0.000489511	0.00019199	6.35822E-05	6.22722E-05	0.000144599	0.000144376	0.000189984	0.000189862	0.000203497	0.000198619	7.9188E-06	7.9188E-06	0.000214457	7.9188E-06	8.998E-05	8.71617E-05	0.000135096	0.000586327	0.000445671
3832103774115	383210	3774125	0.000517337	0.00020291	6.71965E-05	6.5812E-05	0.000152819	0.000152583	0.000200784	0.000200654	0.000215065	0.00020991	8.36894E-06	8.36894E-06	0.000226648	8.36894E-06	9.56147E-05	9.26198E-05	0.000145296	0.000630594	0.000479319
3832203774115	383220	3774125	0.000540636	0.00021205	7.02228E-05	6.8776E-05	0.000159701	0.000159455	0.000209827	0.000209691	0.000224751	0.000219363	8.74586E-06	8.74586E-06	0.000236855	8.74586E-06	0.000100368	9.72247E-05	0.000153988	0.00066832	0.000507994
3832303774115	383230	3774125	0.000564627	0.00022145	7.3339E-05	7.1828E-05	0.000166788	0.000166531	0.000219138	0.000218996	0.000234724	0.000229098	9.13396E-06	9.13396E-06	0.000247366	9.13396E-06	0.000105244	0.000101948	0.00016285	0.000706782	0.00053723
3832403774115	383240	3774125	0.000590729	0.00023169	7.67293E-05	7.51484E-05	0.000174498	0.000174229	0.000229268	0.00022912	0.000245575	0.000239688	9.5562E-06	9.5562E-06	0.000258801	9.5562E-06	0.000110511	0.00010705	0.000172346	0.000747995	0.000568556
3832503774115	383250	3774125	0.000619067	0.00024281	8.04102E-05	7.87534E-05	0.000182869	0.000182587	0.000240266	0.000240111	0.000257355	0.000251187	1.00146E-05	1.00146E-05	0.000271216	1.00146E-05	0.000116196	0.000112557	0.000182519	0.000792144	0.000602114
3832603774115	383260	3774125	0.000650037	0.00025495	8.44328E-05	8.26932E-05	0.000192018	0.000191722	0.000252286	0.000252123	0.00027023	0.000263753	1.05156E-05	1.05156E-05	0.000284784	1.05156E-05	0.000122378	0.000118545	0.000193506	0.00083983	0.00063836
3832703774115	383270	3774125	0.00067586	0.00026508	8.7787E-05	8.59783E-05	0.000199646	0.000199338	0.000262309	0.000262139	0.000280965	0.000274231	1.09334E-05	1.09334E-05	0.000296097	1.09334E-05	0.000127551	0.000123556	0.000202771	0.00088004	0.000668924
3832803774115	383280	3774125	0.000700812	0.00027487	9.1028E-05	8.91525E-05	0.000207017	0.000206697	0.000271993	0.000271817	0.000291338	0.000284355	1.1337E-05	1.1337E-05	0.000307029	1.1337E-05	0.000132544	0.000128392	0.000211703	0.000918807	0.000698391
3832903774115	383290	3774125	0.000727974	0.00028552	9.4556E-05	9.26078E-05	0.00021504	0.000214708	0.000282534	0.000282352	0.00030263	0.000295376	1.17764E-05	1.17764E-05	0.000318929	1.17764E-05	0.000137943	0.000133623	0.00022131	0.000960501	0.000730083
3833003774115	383300	3774125	0.000756034	0.00029653	9.82007E-05	9.61774E-05	0.000223329	0.000222984	0.000293425	0.000293235	0.000314295	0.000306761	1.22303E-05	1.22303E-05	0.000331222	1.22303E-05	0.000143506	0.000139011	0.000231177	0.001003325	0.000762634
3833103774115	383310	3774125	0.000788782	0.00030937	0.000102454	0.000100343	0.000233002	0.000232643	0.000306135	0.000305937	0.000327909	0.00032049	1.27601E-05	1.27601E-05	0.000345569	1.27601E-05	0.000149959	0.000145262	0.000242542	0.00105265	0.000800126
3833203774115	383320	3774125	0.000851028	0.00033378	0.000110539	0.000108262	0.000251389	0.000251002	0.000330293	0.00033008	0.000353785	0.000345305	1.3767E-05	1.3767E-05	0.000372839	1.3767E-05	0.000162122	0.000157044	0.000263559	0.001143866	0.00086946
3833303774115	383330	3774125	0.000945842	0.00037097	0.000122855	0.000120323	0.000279397	0.000278966	0.000367091	0.000366854	0.0003932	0.000383776	1.53009E-05	1.53009E-05	0.000414377	1.53009E-05	0.000180581	0.000174925	0.000295244	0.001281382	0.000973987
3833403774115	383340	3774125	0.001072425	0.00042062	0.000139297	0.000136427	0.000316789	0.0003163	0.00041622	0.000415951	0.000445823	0.000435137	1.73486E-05	1.73486E-05	0.000469834	1.73486E-05	0.000205166	0.00019874	0.000337329	0.00146403	0.001112819
3833503774115	383350	3774125	0.001388816	0.00054471	0.000180392	0.000176676	0.00041025	0.000409617	0.000539014	0.000538667	0.000577352	0.000563513	2.24668E-05	2.24668E-05	0.000608447	2.24668E-05	0.000266442	0.000258097	0.000441638	0.00191674	0.001456926
3833603774115	383360	3774125	0.001923507	0.00075443	0.000249843	0.000244695	0.000568194	0.000567318	0.000746533	0.000746052	0.00079963	0.000780464	3.11165E-05	3.11165E-05	0.000842697	3.11165E-05	0.000369778	0.000358195	0.000617379	0.002679467	0.002036681
3833703774115	383370	3774125	0.002735534	0.00107291	0.000355317	0.000347996	0.000808064	0.000806817	0.00106169	0.001061005	0.001137202	0.001109944	4.42527E-05	4.42527E-05	0.001198449	4.42527E-05	0.000526616	0.000510121	0.000884292	0.003837889	0.002917205
3833803774115	383380	3774125	0.004073593	0.00159772	0.000529116	0.000518214	0.00120332	0.001201463	0.001581005	0.001579984	0.001693453	0.001652862	6.58984E-05	6.58984E-05	0.001784659	6.58984E-05	0.000784987	0.0007604	0.001323877	0.00574572	0.00436736
3833903774115	383390	3774125	0.002980626	0.00116904	0.000387151	0.000379175	0.000880463	0.000879104	0.001156813	0.001156066	0.001239091	0.00120939	4.82175E-05	4.82175E-05	0.001305825	4.82175E-05	0.000574147	0.000556164	0.000965636	0.004190927	0.003185551
3834003774115	383400	3774125	0.00283722	0.0011128	0.000368524	0.000360931	0.000838101	0.000836808	0.001101155	0.001100444	0.001179474	0.001151203	4.58976E-05	4.58976E-05	0.001242998	4.58976E-05	0.000546677	0.000529554	0.000919431	0.003990393	0.003033124
3834103774115	383410	3774125	0.003777403	0.00148155	0.000490644	0.000480535	0.001115826	0.001114105	0.00146605	0.001461504	0.001570322	0.001532683	6.11069E-05	6.11069E-05	0.001654897	6.11069E-05	0.000728238	0.000705428	0.001228378	0.005331247	0.004052316
3834203774115	383420	3774125	0.004372245	0.00171486	0.000567908	0.000556207	0.00129154	0.001289547	0.001696915	0.00169582	0.001817607	0.00177404	7.07297E-05	7.07297E-05	0.0019155	7.07297E-05	0.000843029	0.000816624	0.001422972	0.006175801	0.004694267
3834303774115	383430	3774125	0.004137563	0.00162281	0.000537425	0.000526352	0.001222216	0.00122033	0.001605832	0.001604796	0.001720047	0.001678818	6.69332E-05	6.69332E-05	0.001812684	6.69332E-05	0.000797629	0.000772646	0.001345514	0.005839627	0.004438739
3834403774115	383440	3774125	0.004372245	0.00171486	0.000567908	0.000556207	0.00129154	0.001289547	0.001696915	0.00169582	0.001817607	0.00177404	7.07297E-05	7.07297E-05	0.0019155	7.07297E-05	0.000843029	0.000816624	0.001422972	0.006175801	0.004694267
3834603774115	383460	3774125	0.00401989	0.00157666	0.000522141	0.000511383	0.001187456	0.001185624	0.001560162	0.001559155	0.001671128	0.001631072	6.50296E-05	6.50296E-05	0.001761131	6.50296E-05	0.000775221	0.00075094	0.001308181	0.005677596	0.004315578
3834703774115	383470	3774125	0.00378537	0.00148467	0.000491679	0.000481549	0.00111818	0.001116454	0.001469142	0.001468194	0.001573635	0.001535915	6.12358E-05	6.12358E-05	0.001658387	6.12358E-05	0.000730049	0.000707183	0.00123161	0.005345272	0.004062977
3834803774115	383480	3774125	0.002716645	0.00106551	0.000352863	0.000345593	0.000802484	0.000801246	0.001054359	0.001053678	0.00112935	0.00110228	4.39471E-05	4.39471E-05	0.001190174	4.39471E-05	0.000523866	0.000507458	0.000881253	0.003824698	0.002907179
3834903774115	383490	3774125	0.002105913	0.00082597	0.000273536	0.0002679	0.000622077	0.000621117	0.000817327	0.0008168	0.000875459	0.000854475	3.40673E-05	3.40673E-05	0.00092261	3.40673E-05	0.000406073	0.000393354	0.000681177	0.002956356	0.002247146
3835003774115	383500	3774125	0.001718178	0.00067389	0.000223173	0.000218575	0.000507541	0.000506758	0.000666843	0.000666413	0.000714272	0.000697151	2.77949E-05	2.77949E-05	0.000752741	2.77949E-05	0.000331318	0.000320941	0.000554269	0.002405565	0.001828486
3835103774115	383510	3774125	0.001445394	0.0005669	0.000187741	0.000183873	0.000426962	0.000426304	0.000560973	0.000560611	0.000600872	0.000586469	2.33821E-05	2.33821E-05	0.000633233	2.33821E-05	0.000278745	0.000270014	0.000465067	0.002018425	0.001534219
3829703774115	382970	3774135	0.000190517	7.4724E-05	2.47462E-05	2.42363E-05	5.62779E-05	5.61911E-05	7.39418E-05	7.38941E-05	7.92009E-05	7.73025E-05	3.08199E-06	3.08199E-06	8.34665E-05	3.08199E-06	2.4327E-05	2.35651E-05	1.54319E-05	6.69754E-05	5.09084E-05
3830103774115	383010	3774135	0.000204062	8.0036E-05	2.65055E-05	2.59594E-05	6.0279E-05	6.0186E-05	7.91987E-05	7.91476E-05	8.48317E-05	8.27984E-05	3.30111E-06	3.30111E-06	8.94006E-05	3.30111E-06	2.57316E-05	2.49257E-05	1.58618E-05	6.88415E-05	5.23269E-05
3830203774115	383020	3774135	0.000219341	8.6028E-05	2.849E-05	2.7903E-05	6.47922E-05	6.46922E-05	8.51284E-05	8.50735E-05	9.11832E-05	8.89976E-05	3.54827E-06	3.54827E-06	9.60941E-05	3.54827E-06	2.73067E-05	2.64514E-05	1.63167E-05	7.08157E-05	5.38275E-05
3830303774115	383030	3774135	0.000237682	9.3222E-05	3.08723E-05	3.02363E-05	7.02101E-05	7.01018E-05	9.22469E-05	9.21874E-05	9.88079E-05	9.64396E-05	3.84497E-06	3.84497E-06	0.00010413	3.84497E-06	2.92082E-05	2.82934E-05	1.68644E-05	7.31926E-05	5.56342E-05
3830403774115	383040	3774135	0.000258897	0.00010154	3.3628E-05	3.29351E-05	7.64771E-05	7.63591E-05	0.000100481	0.000100416	0.000107628	0.000105048	4.18818E-06	4.18818E-06	0.000113424	4.18818E-06	3.14022E-05	3.04186E-05	1.7455E-05	7.57561E-05	5.75827E-05
3830503774115	383050	3774135	0.000283841	0.00011133	3.68678E-05	3.61082E-05	8.38451E-05	8.37157E-05	0.000110162	0.00011009	0.000117997	0.000115168	4.59168E-06	4.59168E-06	0.000124352	4.59168E-06	3.39746E-05	3.29104E-05	1.81046E-05	7.8575E-05	5.97254E-05
3830603774115	383060	3774135	0.000313733	0.00012305	4.07505E-05	3.99109E-05	9.26751E-05	9.25321E-05	0.000121763	0.000121684	0.000130423	0.000127297	5.07524E-06	5.07524E-06	0.000137448	5.07524E-06	3.70547E-05	3.58941E-05	1.88265E-05	8.17082E-05	6.21069E-05
3830703774115	383070	3774135	0.000349319	0.00013701	4.53728E-05	4.4438E-05	0.000103187	0.000103028	0.000135575	0.000135487	0.000145217	0.000141736	5.65093E-06	5.65093E-06	0.000153038	5.65093E-06	4.07268E-05	3.94512E-05	1.96004E-05	8.50673E-05	6.46602E-05
3830803774115	383080	3774135	0.000390807	0.00015328	5.07617E-05	4.97158E-05	0.000115443	0.000115264	0.000151676	0.000151579	0.000162464	0.00015857	6.32208E-06	6.32208E-06	0.000171214	6.32208E-06	4.50304E-05	4.36199E-05	2.03925E-05	8.85049E-05	6.72732E-05
3830903774115	383090	3774135	0.000440388	0.00017273	5.72017E-05	5.60231E-05	0.000130088	0.000129888	0.000170919	0.000170809	0.000183076	0.000178688	7.12414E-06	7.12414E-06	0.000192936	7.12414E-06	5.02219E-05	4.86489E-05	2.12298E-05	9.2139E-05	7.00355E-05
3831003774115	383100	3774135	0.000498906	0.00019568	6.48025E-05	6.34673E-05	0.000147374	0.000147147	0.000193631	0.000193506	0.000207403	0.000202431	8.07078E-06	8.07078E-06	0.000218573	8.07078E-06	5.64665E-05	5.46978E-05	2.20808E-05	9.58321E-05	7.28426E-05
3831103774115	383110	3774135	0.000562534	0.00022063	7.30672E-05	7.15617E-05	0.00016617	0.000165914	0.000218326	0.000218185	0.000233854	0.000228249	9.1001E-06	9.1001E-06	0.000246449	9.1001E-06	6.34322E-05	6.14453E-05	2.28072E-05	9.89849E-05	7.52391E-05
3831203774115	383120	3774135	0.000639726	0.00025091	8.30935E-05	8.13815E-05	0.000188972	0.0001888	0.000248284	0.000248124	0.000265944	0.000259569	1.03488E-05	1.03488E-05	0.000280267	1.03488E-05	7.21433E-05	6.98837E-05	2.35653E-05	0.000102275	7.77401E-05
3831303774115	383130	3774135	0.000743962	0.00029179	9.66327E-05	9.46417E-05	0.000219763	0.000219424	0.00028874	0.000288553	0.000309276	0.000301863	1.20351E-05	1.20351E-05	0.000325933	1.20351E-05	8.43257E-05	8.16844E-05	2.44887E-05	0.000106283	8.07861E-05

Unique Identifier	X (UTM)	Y (UTM)	KMMass Grading / Excavation	KMDrainage / Utilities Trenching	KMFoundations / Concrete Pads	KMBuilding / Structure Construction	KMAsphalt Paving	KMArchitectural Coating	KMLandscaping or Other Finishing	KMWaterside Construction (Piles)	EWNDemolition	EWNSite Grubbing / Prep	EWNDrainage / Utilities Trenching	EWNDrainage / Utilities Trenching	EWNDrainage / Utilities Trenching	EWNFoundations / Concrete Pads	EWNBuilding / Structure Construction	EWNAsphalt Paving	EWNLandscaping or Other Finishing	EWNWaterside Construction (Piles)	ISDemolition
			2026	2026	2026	2026	2026	2026	2026	2026	2027	2027	2027	2028	2029	2029	2029	2029	2029	2029	2027
3838003774115	383800	3774115	0.001569181	0.000563506	0.000298205	0.001024231	3.29045E-05	3.29045E-05	0.001057136	3.29045E-05	0.001169751	6.37529E-05	0.000149704	0.000146813	0.000143775	0.000124536	0.000270423	1.92391E-05	0.000280042	1.92391E-05	0.00024832
3838103774115	383810	3774115	0.002123201	0.00076246	0.000403491	0.00138585	4.45218E-05	4.45218E-05	0.001430371	4.45218E-05	0.001572409	8.56983E-05	0.000201236	0.00019735	0.000193266	0.000167405	0.000363509	2.58617E-05	0.00037644	2.58617E-05	0.000326587
3838203774115	383820	3774115	0.002953496	0.001060626	0.000561279	0.001927797	6.19324E-05	6.19324E-05	0.00198973	6.19324E-05	0.002176817	0.000118639	0.000278588	0.000273208	0.000267555	0.000231752	0.000503236	3.58025E-05	0.000521137	3.58025E-05	0.00044419
3838303774115	383830	3774115	0.004392803	0.001577493	0.000834803	0.002867258	9.21136E-05	9.21136E-05	0.002959371	9.21136E-05	0.003225115	0.000175773	0.000412748	0.000404777	0.000396402	0.000343358	0.000745582	5.30441E-05	0.000772104	5.30441E-05	0.000648734
3838403774115	383840	3774115	0.004645686	0.001668306	0.000882861	0.003032319	9.74163E-05	9.74163E-05	0.003129735	9.74163E-05	0.003408826	0.000185785	0.000436259	0.000427835	0.000418982	0.000362917	0.000788052	5.60656E-05	0.000816085	5.60656E-05	0.00068397
3838603774115	383860	3774115	0.004270916	0.001533723	0.00081164	0.0027877	8.95577E-05	8.95577E-05	0.002877258	8.95577E-05	0.003134596	0.00017084	0.000401163	0.000393417	0.000385276	0.000333721	0.000724655	5.15553E-05	0.000750433	5.15553E-05	0.000628873
3838703774115	383870	3774115	0.004020929	0.00144395	0.000764133	0.00262453	8.43157E-05	8.43157E-05	0.002708845	8.43157E-05	0.002951912	0.000160883	0.000377784	0.000370488	0.000362822	0.000314272	0.000682422	4.85507E-05	0.000706698	4.85507E-05	0.000592457
3838803774115	383880	3774115	0.002877092	0.001033188	0.000546759	0.001877927	6.03303E-05	6.03303E-05	0.001938258	6.03303E-05	0.002117844	0.000115425	0.00027104	0.000265806	0.000260306	0.000225474	0.000489603	3.48326E-05	0.000507019	3.48326E-05	0.000428487
3838903774115	383890	3774115	0.00222389	0.000798618	0.000422626	0.001451571	4.66332E-05	4.66332E-05	0.001498204	4.66332E-05	0.001641367	8.94566E-05	0.000210061	0.000206004	0.000201742	0.000174746	0.000379451	2.69959E-05	0.000392949	2.69959E-05	0.000334592
3839003774115	383900	3774115	0.001809563	0.000649829	0.000343887	0.001181133	3.79451E-05	3.79451E-05	0.001219078	3.79451E-05	0.00133899	7.29767E-05	0.000171363	0.000168054	0.000164577	0.000142554	0.000309548	2.20226E-05	0.000320559	2.20226E-05	0.000274824
3839103774115	383910	3774115	0.001518341	0.000545249	0.000288544	0.000991047	3.18384E-05	3.18384E-05	0.001022886	3.18384E-05	0.001126352	6.13876E-05	0.00014415	0.000141366	0.000138441	0.000119916	0.00026039	1.85253E-05	0.000269653	1.85253E-05	0.000232662
3829703774125	382970	3774125	4.9458E-05	1.77608E-05	9.39895E-06	3.22821E-05	1.0371E-06	1.0371E-06	3.33192E-05	1.0371E-06	0.000105634	5.75718E-06	1.35189E-05	1.32579E-05	1.29836E-05	1.12462E-05	2.44204E-05	1.73738E-06	2.52891E-05	1.73738E-06	1.67877E-05
3829803774125	382980	3774125	4.96354E-05	1.78245E-05	9.43265E-06	3.23978E-05	1.04081E-06	1.04081E-06	3.34387E-05	1.04081E-06	0.000108658	5.92201E-06	1.3906E-05	1.36375E-05	1.33553E-05	1.15682E-05	2.51196E-05	1.78712E-06	2.60132E-05	1.78712E-06	1.71607E-05
3829903774125	382990	3774125	4.9857E-05	1.79041E-05	9.47477E-06	3.25425E-05	1.04546E-06	1.04546E-06	3.3588E-05	1.04546E-06	0.000112012	6.1048E-06	1.43352E-05	1.40584E-05	1.37675E-05	1.19252E-05	2.58949E-05	1.84228E-06	2.6816E-05	1.84228E-06	1.75771E-05
3830003774125	383000	3774125	5.07067E-05	1.82092E-05	9.63624E-06	3.30971E-05	1.06328E-06	1.06328E-06	3.41604E-05	1.06328E-06	0.000117188	6.3869E-06	1.49976E-05	1.4708E-05	1.44037E-05	1.24763E-05	2.70915E-05	1.92741E-06	2.80552E-05	1.92741E-06	1.82478E-05
3830103774125	383010	3774125	5.22361E-05	1.87584E-05	9.92689E-06	3.40954E-05	1.09535E-06	1.09535E-06	3.51907E-05	1.09535E-06	0.000124661	6.79419E-06	1.5954E-05	1.56459E-05	1.53222E-05	1.32719E-05	2.88191E-05	2.05032E-06	2.98443E-05	2.05032E-06	1.92216E-05
3830203774125	383020	3774125	5.38689E-05	1.93448E-05	1.02372E-05	3.51612E-05	1.12959E-06	1.12959E-06	3.62908E-05	1.12959E-06	0.000133099	7.25406E-06	1.70339E-05	1.6705E-05	1.63593E-05	1.41702E-05	3.07698E-05	2.1891E-06	3.18643E-05	2.1891E-06	2.02989E-05
3830303774125	383030	3774125	5.57825E-05	2.0032E-05	1.06008E-05	3.64102E-05	1.16971E-06	1.16971E-06	3.75799E-05	1.16971E-06	0.000143183	7.80366E-06	1.83245E-05	1.79706E-05	1.75988E-05	1.52438E-05	3.3101E-05	2.35496E-06	3.42785E-05	2.35496E-06	2.15662E-05
3830403774125	383040	3774125	5.7866E-05	2.07802E-05	1.09968E-05	3.77702E-05	1.2134E-06	1.2134E-06	3.89836E-05	1.2134E-06	0.000154867	8.44047E-06	1.98198E-05	1.94371E-05	1.90349E-05	1.64878E-05	3.58022E-05	2.54713E-06	3.70758E-05	2.54713E-06	2.29997E-05
3830503774125	383050	3774125	6.01491E-05	2.16E-05	1.14307E-05	3.92603E-05	1.26128E-06	1.26128E-06	4.05216E-05	1.26128E-06	0.000168688	9.19371E-06	2.15886E-05	2.11717E-05	2.07336E-05	1.79592E-05	3.89972E-05	2.77444E-06	4.03845E-05	2.77444E-06	2.46484E-05
3830603774125	383060	3774125	6.26907E-05	2.25128E-05	1.19137E-05	4.09193E-05	1.31457E-06	1.31457E-06	4.22339E-05	1.31457E-06	0.00018541	1.01051E-05	2.37287E-05	2.32705E-05	2.2789E-05	1.97395E-05	4.28631E-05	3.04948E-06	4.43879E-05	3.04948E-06	2.65752E-05
3830703774125	383070	3774125	6.54392E-05	2.34998E-05	1.2436E-05	4.27133E-05	1.37221E-06	1.37221E-06	4.40855E-05	1.37221E-06	0.000205533	1.12018E-05	2.63039E-05	2.5796E-05	2.52622E-05	2.18818E-05	4.7515E-05	3.38044E-06	4.92052E-05	3.38044E-06	2.87926E-05
3830803774125	383080	3774125	6.81655E-05	2.44788E-05	1.29541E-05	4.44928E-05	1.42938E-06	1.42938E-06	4.59222E-05	1.42938E-06	0.000228832	1.24717E-05	2.92858E-05	2.87203E-05	2.8126E-05	2.43624E-05	5.29014E-05	3.76365E-06	5.47833E-05	3.76365E-06	3.12014E-05
3830903774125	383090	3774125	7.10174E-05	2.5503E-05	1.34961E-05	4.63543E-05	1.48918E-06	1.48918E-06	4.78435E-05	1.48918E-06	0.00025701	1.40074E-05	3.28919E-05	3.22567E-05	3.15893E-05	2.73622E-05	5.94154E-05	4.22709E-06	6.1529E-05	4.22709E-06	3.39134E-05
3831003774125	383100	3774125	7.3862E-05	2.65245E-05	1.40366E-05	4.8211E-05	1.54883E-06	1.54883E-06	4.97598E-05	1.54883E-06	0.000290715	1.58443E-05	3.72055E-05	3.6487E-05	3.57321E-05	3.09506E-05	6.72074E-05	4.78145E-06	6.95982E-05	4.78145E-06	3.68825E-05
3831103774125	383110	3774125	7.61893E-05	2.73602E-05	1.44789E-05	4.97301E-05	1.59763E-06	1.59763E-06	5.13277E-05	1.59763E-06	0.000327675	1.78587E-05	4.19356E-05	4.11257E-05	4.02748E-05	3.48855E-05	7.57517E-05	5.38933E-06	7.84464E-05	5.38933E-06	3.9793E-05
3831203774125	383120	3774125	7.85905E-05	2.82225E-05	1.49353E-05	5.12974E-05	1.64798E-06	1.64798E-06	5.29454E-05	1.64798E-06	0.000373746	2.03696E-05	4.78317E-05	4.6908E-05	4.59375E-05	3.97904E-05	8.64025E-05	6.14707E-06	8.9476E-05	6.14707E-06	4.30751E-05
3831303774125	383130	3774125	8.15016E-05	2.92679E-05	1.54885E-05	5.31975E-05	1.70902E-06	1.70902E-06	5.49065E-05	1.70902E-06	0.000437726	2.38567E-05	5.60199E-05	5.49381E-05	5.38014E-05	4.6602E-05	0.000101193	7.19937E-06	0.000104793	7.19937E-06	4.71494E-05
3831403774125	383140	3774125	8.46638E-05	3.04035E-05	1.60894E-05	5.52615E-05	1.77533E-06	1.77533E-06	5.70369E-05	1.77533E-06	0.000526186	2.86778E-05	6.73409E-05	6.60405E-05	6.4674E-05	5.60197E-05	0.000121644	8.65428E-06	0.000125971	8.65428E-06	5.19768E-05
3831503774125	383150	3774125	8.8129E-05	3.16479E-05	1.67479E-05	5.75233E-05	1.84799E-06	1.84799E-06	5.93713E-05	1.84799E-06	0.000648994	3.5371E-05	8.30578E-05	8.14539E-05	7.97685E-05	6.90944E-05	0.000150034	1.06741E-05	0.000155371	1.06741E-05	5.7486E-05
3831603774125	383160	3774125	9.13282E-05	3.27967E-05	1.73559E-05	5.96115E-05	1.91508E-06	1.91508E-06	6.15265E-05	1.91508E-06	0.000826388	4.50392E-05	0.000105761	0.000103718	0.000101572	8.79804E-05	0.000191044	1.35918E-05	0.00019784	1.35918E-05	6.35234E-05
3836203774125	383620	3774125	0.000353661	0.000127003	6.72094E-05	0.000230841	7.41599E-06	7.41599E-06	0.000238257	7.41599E-06	0.00031328	1.70741E-05	4.00933E-05	3.93191E-05	3.85055E-05	3.33529E-05	7.24239E-05	5.15257E-06	7.50002E-05	5.15257E-06	0.000110718
3836303774125	383630	3774125	0.000381272	0.000136918	7.24564E-05	0.000248863	7.99496E-06	7.99496E-06	0.000256858	7.99496E-06	0.000331013	1.80406E-05	4.23628E-05	4.15447E-05	4.06851E-05	3.52409E-05	7.65235E-05	5.44423E-06	7.92456E-05	5.44423E-06	0.000111654
3836403774125	383640	3774125	0.000410648	0.000147467	7.80391E-05	0.000268037	8.61096E-06	8.61096E-06	0.000276648	8.61096E-06	0.000350109	1.90814E-05	4.48067E-05	4.39414E-05	4.30323E-05	3.72739E-05	8.09382E-05	5.75831E-06	8.38173E-05	5.75831E-06	0.000112931
3836503774125	383650	3774125	0.000441059	0.000158388	8.38183E-05	0.000287887	9.24865E-06	9.24865E-06	0.000297135	9.24865E-06	0.00037007	2.01693E-05	4.73614E-05	4.64468E-05	4.54857E-05	3.93991E-05	8.55528E-05	6.08662E-06	8.85961E-05	6.08662E-06	0.000114422
3836603774125	383660	3774125	0.000474358	0.000170346	9.01465E-05	0.000309622	9.94691E-06	9.94691E-06	0.000319569	9.94691E-06	0.000392237	2.13774E-05	5.01982E-05	4.92288E-05	4.82102E-05	4.17591E-05	9.06773E-05	6.4512E-06	9.39029E-05	6.4512E-06	0.000116529
3836703774125	383670	3774125	0.000502737	0.000180537	9.55396E-05	0.000328145	1.0542E-05	1.0542E-05	0.000338687	1.0542E-05	0.000410943	2.23969E-05	5.25922E-05	5.15765E-05	5.05094E-05	4.37505E-05	9.50017E-05	6.75886E-06	9.83811E-05	6.75886E-06	0.000117758
3836803774125	383680	3774125	0.00053167	0.000190927	0.000101038	0.00034703	1.11487E-05	1.11487E-05	0.000358179	1.11487E-05	0.000430169	2.34448E-05	5.50527E-05	5.39896E-05	5.28725E-05	4.57974E-05	9.94464E-05	7.07507E-06	0.000102984	7.07507E-06	0.000119248
3836903774125	383690	3774125	0.000562672	0.00020206	0.00010693	0.000367266	1.17988E-05	1.17988E-05	0.000379064	1.17988E-05	0.000451011	2.45807E-05	5.77201E-05	5.66054E-05	5.54342E-05	4.80163E-05	0.000104265	7.41787E-06	0.000107974	7.41787E-06	0.000121254
3837003774125	383700	3774125	0.000595883	0.000213987	0.000113241	0.000388943	1.24952E-05	1.24952E-05	0.000401438	1.24952E-05	0.000473576	2.58105E-05	6.06079E-05	5.94375E-05	5.82077E-05	5.04187E-05	0.000109481	7.78899E-06	0.000113376	7.78899E-06	0.000123772
3837103774125	383710	3774125	0.000631754	0.000226868	0.000120058	0.000412356	1.32474E-05	1.32474E-05	0.000425604	1.32474E-05	0.000498169	2.71509E-05	6.37554E-05	6.25242E-05	6.12305E-05	5.3037E-05	0.000115167	8.19349E-06	0.000119263	8.19349E-06	0.000126844
3837203774125	383720	3774125	0.000662002	0.000237731	0.000125806	0.0004321	1.38816E-05	1.38816E-05	0.000445982	1.38816E-05	0.000518774	2.82739E-05	6.63923E-05	6.51102E-05	6.3763E-05	5.52307E-05	0.00011993	8.53238E-06	0.000124196	8.53238E-06	0.000129094
3837303774125	383730	3774125	0.000691164	0.000248203	0.000131348	0.000451135	1.44932E-05	1.44932E-05	0.000465628	1.44932E-05	0.000538697	2.93597E-05	6.89421E-05	6.76107E-05	6.62118E-05	5.73517E-05	0.000124536	8.86006E-06	0.000128966	8.86006E-06	0.000131296
3837403774125	383740	3774125	0.000722528	0.000259466	0.000137308	0.000471606	1.51508E-05	1.51508E-05	0.000486757	1.51508E-05	0.00056032	3.05382E-05	7.17094E-05	7.03246E-05	6.88695E-05	5.96538E-05	0.000129535	9.21569E-06	0.000134143	9.21569E-06	0.000133963
3837503774125	383750	3774125	0.000754741	0.000271034	0.00014343	0.000492632	1.58263E-05	1.58263E-05	0.000508459	1.58263E-05	0.00058264	3.17546E-05	7.45658E-05	7.31259E-05	7.16128E-05	6.203E-05	0.000134695	9.58279E-06	0.000139486	9.58279E-06	0.000136855
3837603774125	383760	3774125	0.000791846	0.000284359	0.000150481	0.000516851	1.66044E-05	1.66044E-05	0.000533456	1.66044E-05	0.000608589	3.31689E-05	7.78868E-05	7.63827E-05	7.48023E-05	6.47927E-05	0.000140693	1.00096E-05	0.000145698	1.00096E-05	0.00014058
3837703774125	383770	3774125	0.000860462	0.000308999	0.000163521	0.000561638	1.80432E-05	1.80432E-05	0.000579681	1.80432E-05	0.000657516	3.58355E-05	8.41484E-05	8.25234E-05	8.0816E-05	7.00017E-05	0.000152004	1.08143E-05	0.000157412	1.08143E-05	0.000149182
3837803774125	383780	3774125	0.000963907	0.000346147	0.00018318	0.000629159	2.02124E-05	2.02124E-05	0.000649371	2.02124E-05	0.000731826	3.98854E-05	9.36585E-05	9.18499E-05	8.99494E-05	7.79129E-05	0.000169183	1.20365E-05	0.000175202	1.20365E-05	0.000162988
3837903774125	383790	3774125	0.001101302	0.000395487	0.00020929	0.000718839	2.30934E-05	2.30934E-05	0.000741932	2.30934E-05	0.000830936	4.52871E-05	0.000106343	0.000104289	0.000102131	8.84646E-05	0.000192096	1.36666E-05	0.000198929	1.36666E-05	0.000181719
3838003774125	383800	3774125	0.001441849	0.00051778	0.000274007	0.000941119	3.02344E-05	3.02344E-05	0.000971354	3.02344E-05	0.001078183	5.87624E-05	0.000137985	0.00013532	0.000132521	0.000114787	0.000249254	1.77331E-05	0.000258121	1.77331E-05	0.000230225
3838103774125	383810	3774125	0.002015603	0.00072382	0.000383043	0.001315619	4.22656E-05	4.22656E-05	0.001357884	4.22656E-05	0.001495328	8.14973E-05	0.000191371	0.000187675	0.000183792	0.000159198	0.00034569	2.45939E-05	0.000357987	2.45939E-05	0.000311524
3838203774125	383820	3774125	0.002887015	0.001036752	0.000548645	0.001884404	6.05384E-05	6.05384E-05	0.001944943	6.05384E-05	0.002129682	0.00011607	0.000272555	0.000267292	0.000261761	0.000226734	0.000492339	3.50273E-05	0.000509853	3.50273E-05	0.000435002
3838303774125	383830	3774125	0.004322162	0.001552125	0.000821379	0.00282115	9.06323E-05	9.06323E-05	0.002911782	9.06323E-05	0.003174894	0.000173036	0.000406321	0.000398474	0.000390229	0.000338011	0.000733971	5.22181E-05	0.0076008	5.22181E-05	0.00063894
3838403774125	383840	3774125	0.003152584	0.00113212	0.000599114	0.002057746	6.61072E-05	6.61072E-05	0.002123853	6.61072E-05	0.002321899	0.000126546	0.000297155	0.000291417	0.000285387	0.000247198	0.000536776	3.81887E-05	0.000555871	3.81887E-05	0.000471114
3838603774125	383860	3774125	0.003001735	0.001077949	0.000570446	0.001959284	6.2944E-05	6.2944E-05	0.002022228	6.2944E-05	0.002210752	0.000120489	0.000282931	0.000277467	0.000271726	0.000235365	0.000511081	3.63607E-05	0.000529262	3.63607E-05	0.000447962
3838703774125	383870	3774125	0.004010378	0.001440161	0.000762128	0.002617643	8.40944E-05	8.40944E-05	0.002701737	8.40944E-05	0.002945281	0.000160522	0.000376935	0.000369656	0.000362007	0.000313566	0.000680889	4.84416E-05	0.00070511	4.84416E-05	0.000591204
3838803774125	383880	3774125	0.002866674	0.001029447	0.00054478	0.001871128	6.01119E-05	6.01119E-05	0.00193124	6.01119E-05	0.002111259	0.000115066	0.000270197	0.00026498	0.000259497	0.000224773	0.000488081	3.47243E-05	0.000505443	3.47243E-05	0.000427243
3838903774125	383890	3774125	0.002215098	0.000795461	0.000420955	0.001445832	4.64488E-05	4.64488E-05	0.001492281	4.64488E-05	0.001635923	8.91599E-05	0.000209364	0.000205321	0.000201073	0.000174167	0.000378192	2.69063E-05	0.000391645	2.69063E-05	0.000333572
3839003774125	383900	3774125	0.00180162	0.000646977	0.000342378	0.001175948	3.77785E-05	3.77785E-05	0.001213727	3.77785E-05	0.001334128	7.27117E-05	0.000170741	0.000167444	0.000163979	0.000142036	0.000308423	2.19427E-05	0.000319395	2.19427E-05	0.000273919
3839103774125	383910	3774125	0.001510598	0.000542469	0.000287072	0.000985993	3.1676E-05	3.1676E-05	0.001017669	3.1676E-05	0.001121589	6.11281E-05	0.00014354	0.000140768	0.000137856	0.000119409	0.000259289	1.8447E-05	0.000268512	1.8447E-05	0.000231776
3829703774135	382970	3774135	4.91108E-05	1.76361E-05	9.33296E-06	3.20554E-05	1.02981E-06	1.02981E-06	3.30853E-05	1.02981E-06	0.000104095	5.6733E-06	1.3322E-05	1.30647E-05	1.27944E-05	1.10823E-05	2.40646E-05	1.71207E-06	2.49206E-05	1.71207E-06	1.69567E-05
3829803774135	382980	3774135	4.9325E-05	1.7713E-05	9.37368E-06	3.21953E-05	1.03431E-06	1.03431E-06	3.32296E-05	1.03431E-06	0.00010715	5.8398E-06	1.3713E-05	1.34481E-05	1.31699E-05	1.14076E-05	2.47709E-05	1.76231E-06	2.5652E-05	1.76231E-06	1.73633E-05
3829903774135	382990	3774135	4.9591E-05	1.78086E-05	9.42422E-06	3.23689E-05	1.03988E-06	1.03988E-06	3.34088E-05	1.03988E-06	0.000110519	6.02342E-06	1.41441E-05	1.3871E-05	1.3584E-05	1.17663E-05	2.55497E-05	1.81773E-06	2.64586E-05	1.81773E-06	1.78132E-05
3830003774135	383000	3774135	5.03816E-05	1.80925E-05	9.57446E-06	3.28849E-05	1.05646E-06	1.05646E-06	3.39414E-05	1.05646E-06	0.000115488	6.29425E-06	1.47801E-05	1.44947E-05	1.41948E-05	1.22953E-05	2.66985E-05	1.89946E-06	2.76483E-05	1.89946E-06	1.84923E-05
3830103774135	383010	3774135	5.17854E-05	1.85966E-05	9.84124E-06	3.38012E-05	1.0859E-06	1.0859E-06	3.48871E-05	1.0859E-06	0.000122509	6.67692E-06	1.56787E-05	1.53759E-05	1.50578E-05	1.30428E-05	2.83217E-05	2.01494E-06	2.93292E-05	2.01494E-06	1.94536E-05
3830203774135	383020	3774135	5.32705E-05	1.91299E-05	1.01235E-05	3.47705E-05	1.11704E-06	1.11704E-06	3.58876E-05	1.11704E-06	0.000130396	7.10675E-06	1.6688E-05	1.63657E-05	1.60271E-05	1.38825E-05	3.01449E-05	2.14465E-06	3.12173E-05	2.14465E-06	2.05141E-05
3830303774135	383030	3774135	5.50584E-05	1.9772E-05	1.04632E-05	3.59376E-05	1.15453E-06	1.15453E-06	3.70921E-05	1.15453E-06	0.000139913	7.62546E-06	1.7906E-05	1.75602E-05	1.71969E-05	1.48957E-05	3.23452E-05	2.30118E-06	3.34958E-05	2.30118E-06	2.17744E-05
3830403774135	383040	3774135	5.69868E-05	2.04645E-05	1.08297E-05	3.71963E-05	1.19497E-06	1.19497E-06	3.83912E-05	1.19497E-06	0.000150916	8.22514E-06	1.93142E-05	1.89412E-05	1.85493E-05	1.60671E-05	3.48888E-05	2.48215E-06	3.61299E-05	2.48215E-06	2.31981E-05
3830503774135	383050	3774135	5.91073E-05	2.12259E-05	1.12327E-05	3.85804E-05	1.23943E-06	1.23943E-06	3.98198E-05	1.23943E-06	0.000163849	8.92997E-06	2.09692E-05	2.05643E-05	2.01388E-05	1.7444E-05	3.78785E-05	2.69485E-06	3.9226E-05	2.69485E-06	2.48287E-05
3830603774135	383060	3774135	6.14642E-05	2.20723E-05	1.16806E-05	4.01187E-05	1.28886E-06	1.28886E-06	4.14076E-05	1.28886E-06	0.000179377	9.77627E-06	2.29565E-05	2.25132E-05	2.20474E-05	1.90971E-05	4.14683E-05	2.95025E-06	4.29434E-05	2.95025E-06	2.67261E-05
3830703774135	383070	3774135	6.3991E-05	2.29797E-05	1.21608E-05	4.17681E-05	1.34184E-06	1.34184E-06	4.31099E-05	1.34184E-06	0.000197929	1.07874E-05	2.53309E-05	2.48417E-05	2.43277E-05	2.10723E-05	4.57573E-05	3.25538E-06	4.7385E-05	3.25538E-06	2.89044E-05
3830803774135	383080	3774135	6.6577E-05	2.39084E-05	1.26522E-05	4.34559E-05	1.39607E-06	1.39607E-06	4.4852E-05	1.39607E-06	0.000219728	1.19755E-05	2.81207E-05	2.75776E-05	2.7007E-05	2.33931E-05	5.07968E-05	3.61392E-06	5.26037E-05	3.61392E-06	3.13342E-05
3830903774135	383090	3774135	6.93107E-05	2.48901E-05	1.31717E-05	4.52403E-05	1.45339E-06	1.45339E-06	4.66937E-05	1.45339E-06	0.000246099	1.34127E-05	3.14955E-05	3.08873E-05	3.02482E-05	2.62006E-05	5.6893E-05	4.04763E-06	5.89168E-05	4.04763E-06	3.40965E-05
3831003774135	383100	3774135	7.20887E-05	2.58877E-05	1.36997E-05	4.70536E-05	1.51164E-06	1.51164E-06	4.85652E-05	1.51164E-06	0.000277882	1.51449E-05	3.55632E-05	3.48764E-05	3.41548E-05	2.95844E-05	6.42407E-05	4.57038E-06	6.65259E-05	4.57038E-06	3.71816E-05
3831103774135	383110	3774135	7.44604E-05	2.67394E-05	1.41504E-05	4.86016E-05	1.56138E-06	1.56138E-06	5.0163E-05	1.56138E-06	0.000313425	1.70821E-05	4.01119E-05	3.93373E-05	3.85234E-05	3.33684E-05	7.24576E-05	5.15497E-06	7.50351E-05	5.15497E-06	4.03058E-05
3831203774135	383120	3774135	7.69355E-05	2.76282E-05	1.46207E-05	5.02171E-05	1.61328E-06	1.61328E-06	5.18304E-05	1.61328E-06	0.000357957	1.95091E-05	4.58111E-05	4.49265E-05	4.39969E-05	3.81095E-05	8.27525E-05	5.88739E-06	8.56962E-05	5.88739E-06	4.38757E-05
3831303774135	383130	3774135	7.995E-05	2.87107E-05	1.51936E-05	5.21847E-05	1.67649E-06	1.67649E-06	5.38612E-05	1.67649E-06	0.000420315	2.29077E-05	5.37916E-05	5.27528E-05	5.16613E-05	4.47483E-05	9.71683E-05	6.913E-06	0.000100625	6.913E-06	4.83803E-05

			ISDrainage / Utilities Trenching	ISDrainage / Utilities Trenching	ISAsphalt Paving	ISAsphalt Paving	SVDemolition	SVSite Grubbing / Prep	SVMass Grading / Excavation	SVMass Grading / Excavation	SVDrainage / Utilities Trenching	SVFoundations / Concrete Pads	SVBuilding / Structure Construction	SVBuilding / Structure Construction	SVAsphalt Paving	SVAsphalt Paving	SVArchitectural Coating	SVArchitectural Coating	SVLandscaping or Other Finishing	SVLandscaping or Other Finishing	MDemolition
Unique Identifier	X (UTM)	Y (UTM)	2027	2028	2027	2028	2027	2027	2027	2028	2028	2028	2028	2029	2028	2029	2028	2029	2028	2029	2027
3838003774115	383800	3774115	9.99892E-05	9.74238E-05	2.58236E-05	2.40558E-05	0.002680897	0.001927419	0.001299521	0.001283022	0.000910335	0.00028919	0.000414282	0.000398475	4.07321E-05	3.78969E-05	4.07321E-05	3.78969E-05	0.000414282	0.000398475	0.000408753
3838103774115	383810	3774115	0.000131504	0.00012813	3.39628E-05	3.16379E-05	0.003662554	0.002633177	0.001775364	0.001752822	0.00124367	0.000395082	0.000565979	0.000544384	5.56469E-05	5.17736E-05	5.56469E-05	5.17736E-05	0.000565979	0.000544384	0.000556247
3838203774115	383820	3774115	0.000178859	0.00017427	4.61927E-05	4.30306E-05	0.005136473	0.003692845	0.002489822	0.002458209	0.001744159	0.000554075	0.000793746	0.00076346	7.80408E-05	7.26088E-05	7.80408E-05	7.26088E-05	0.000793746	0.00076346	0.000777411
3838303774115	383830	3774115	0.000261221	0.000254519	6.74639E-05	6.28456E-05	0.00769067	0.005529174	0.003727927	0.003680595	0.002611471	0.000829597	0.001188449	0.001143103	0.000116848	0.000108715	0.000116848	0.000108715	0.001188449	0.001143103	0.001160688
3838403774115	383840	3774115	0.000275409	0.000268342	7.11281E-05	6.6259E-05	0.008140544	0.005852609	0.003945997	0.003895896	0.002764232	0.000878126	0.001257969	0.00120997	0.000123683	0.000115074	0.000123683	0.000115074	0.001257969	0.00120997	0.001228145
3838603774115	383860	3774115	0.000253223	0.000246726	6.53984E-05	6.09215E-05	0.007478481	0.005376621	0.003625072	0.003579046	0.002539419	0.000806708	0.001155659	0.001111564	0.000113624	0.000105715	0.000113624	0.000105715	0.001155659	0.001111564	0.001128668
3838703774115	383870	3774115	0.00023856	0.000232439	6.16114E-05	5.73938E-05	0.007036392	0.005058784	0.003410777	0.003367471	0.002389302	0.00075902	0.001087343	0.001045854	0.000106907	9.94659E-05	0.000106907	9.94659E-05	0.001087343	0.001045854	0.001062264
3838803774115	383880	3774115	0.000172535	0.000168109	4.45597E-05	4.15093E-05	0.005008909	0.003601133	0.002427987	0.00239716	0.001700843	0.000540314	0.000774033	0.000744499	7.61027E-05	7.08055E-05	7.61027E-05	7.08055E-05	0.000774033	0.000744499	0.000757923
3838903774115	383890	3774115	0.000134728	0.000131271	3.47953E-05	3.24133E-05	0.003851633	0.002769115	0.001867017	0.001843312	0.001307874	0.000415478	0.000595198	0.000572488	5.85196E-05	5.44464E-05	5.85196E-05	5.44464E-05	0.000595198	0.000572488	0.000584185
3839003774115	383900	3774115	0.000110661	0.000107822	2.85798E-05	2.66234E-05	0.003118023	0.002241689	0.001511411	0.001492221	0.001058767	0.000336343	0.000481832	0.000463447	4.73736E-05	4.40761E-05	4.73736E-05	4.40761E-05	0.000481832	0.000463447	0.00047403
3839103774115	383910	3774115	9.3684E-05	9.12804E-05	2.41952E-05	2.25389E-05	0.002602758	0.001871242	0.001261645	0.001245626	0.000883802	0.000280761	0.000402208	0.000386861	3.95449E-05	3.67924E-05	3.95449E-05	3.67924E-05	0.000402208	0.000386861	0.000396646
3829703774125	382970	3774125	6.75975E-06	6.58632E-06	1.74588-06	1.62629E-06	5.71497E-05	4.10876E-05	2.77024E-05	2.73507E-05	1.9406E-05	6.16478E-06	8.83142E-06	8.49445E-06	8.68302E-07	8.07864E-07	8.68302E-07	8.07864E-07	8.83142E-06	8.49445E-06	1.14515E-05
3829803774125	382980	3774125	6.90997E-06	6.73268E-06	1.7846E-06	1.66243E-06	5.73724E-05	4.12477E-05	2.78104E-05	2.74573E-05	1.94816E-05	6.1888E-06	8.86584E-06	8.52755E-06	8.71686E-07	8.11012E-07	8.71686E-07	8.11012E-07	8.86584E-06	8.52755E-06	1.14805E-05
3829903774125	382990	3774125	7.07763E-06	6.89604E-06	1.8279E-06	1.70277E-06	5.76575E-05	4.14526E-05	2.79486E-05	2.75937E-05	1.95784E-05	6.21955E-06	8.90989E-06	8.56993E-06	8.76017E-07	8.15042E-07	8.76017E-07	8.15042E-07	8.90989E-06	8.56993E-06	1.15223E-05
3830003774125	383000	3774125	7.34768E-06	7.15916E-06	1.89764-06	1.76774E-06	5.86464E-05	4.21636E-05	2.84279E-05	2.80669E-05	1.99142E-05	6.32622E-06	9.0627E-06	8.71691E-06	8.91042E-07	8.29021E-07	8.91042E-07	8.29021E-07	9.0627E-06	8.71691E-06	1.17037E-05
3830103774125	383010	3774125	7.73982E-06	7.54124E-06	1.99892E-06	1.86208E-06	6.04192E-05	4.34382E-05	2.92872E-05	2.89154E-05	2.05162E-05	6.51746E-06	9.33666E-06	8.98041E-06	9.17978E-07	8.54082E-07	9.17978E-07	8.54082E-07	9.33666E-06	8.98041E-06	1.20394E-05
3830203774125	383020	3774125	8.17359E-06	7.96388E-06	2.11094E-06	1.96644E-06	6.23168E-05	4.48024E-05	3.02071E-05	2.98235E-05	2.11605E-05	6.72215E-06	9.6299E-06	9.26246E-06	9.46808E-07	8.80905E-07	9.46808E-07	8.80905E-07	9.6299E-06	9.26246E-06	1.23987E-05
3830303774125	383030	3774125	8.68388E-06	8.46107E-06	2.24273E-06	2.0892E-06	6.45351E-05	4.63972E-05	3.12823E-05	3.08852E-05	2.19138E-05	6.96144E-06	9.97269E-06	9.59217E-06	9.80512E-07	9.12263E-07	9.80512E-07	9.12263E-07	9.97269E-06	9.59217E-06	1.28197E-05
3830403774125	383040	3774125	9.26111E-06	9.0235E-06	2.39181E-06	2.22808E-06	6.69494E-05	4.8133E-05	3.24526E-05	3.20406E-05	2.27336E-05	7.22187E-06	1.03458E-05	9.95102E-06	1.01719E-06	9.46391E-07	1.01719E-06	9.46391E-07	1.03458E-05	9.95102E-06	1.32769E-05
3830503774125	383050	3774125	9.92499E-06	9.67035E-06	2.56327E-06	2.3878E-06	6.95953E-05	5.00352E-05	3.37352E-05	3.33069E-05	2.3632E-05	7.50729E-06	1.07546E-05	1.03443E-05	1.05739E-06	9.83793E-07	1.05739E-06	9.83793E-07	1.07546E-05	1.03443E-05	1.37796E-05
3830603774125	383060	3774125	1.07008E-05	1.04263E-05	2.76364E-06	2.57445E-06	7.25441E-05	5.21552E-05	3.51646E-05	3.47181E-05	2.46333E-05	7.82537E-06	1.12103E-05	1.07826E-05	1.1022E-06	1.02548E-06	1.1022E-06	1.02548E-06	1.12103E-05	1.07826E-05	1.43384E-05
3830703774125	383070	3774125	1.15937E-05	1.12962E-05	2.99423E-06	2.78926E-06	7.57156E-05	5.44354E-05	3.67019E-05	3.62359E-05	2.57103E-05	8.16749E-06	1.17004E-05	1.1254E-05	1.15038E-06	1.07031E-06	1.15038E-06	1.07031E-06	1.17004E-05	1.1254E-05	1.49445E-05
3830803774125	383080	3774125	1.25636E-05	1.22413E-05	3.24473E-06	3.02261E-06	7.88515E-05	5.66899E-05	3.8222E-05	3.77367E-05	2.67751E-05	8.50576E-06	1.2185E-05	1.17201E-05	1.19803E-06	1.11464E-06	1.19803E-06	1.11464E-06	1.2185E-05	1.17201E-05	1.55433E-05
3830903774125	383090	3774125	1.36557E-05	1.33053E-05	3.52676E-06	3.28534E-06	8.21121E-05	5.90341E-05	3.98025E-05	3.92971E-05	2.78823E-05	8.85748E-06	1.26889E-05	1.22047E-05	1.24757E-06	1.16073E-06	1.24757E-06	1.16073E-06	1.26889E-05	1.22047E-05	1.61693E-05
3831003774125	383100	3774125	1.48512E-05	1.44702E-05	3.83553E-06	3.57297E-06	8.5346E-05	6.13591E-05	4.13701E-05	4.08448E-05	2.89804E-05	9.20632E-06	1.31886E-05	1.26854E-05	1.2967E-06	1.20644E-06	1.2967E-06	1.20644E-06	1.31886E-05	1.26854E-05	1.67881E-05
3831103774125	383110	3774125	1.60231E-05	1.5612E-05	4.13819E-06	3.85491E-06	8.80008E-05	6.32678E-05	4.2657E-05	4.21153E-05	2.98819E-05	9.4927E-06	1.35989E-05	1.308E-05	1.33704E-06	1.24397E-06	1.33704E-06	1.24397E-06	1.35989E-05	1.308E-05	1.72889E-05
3831203774125	383120	3774125	1.73447E-05	1.68997E-05	4.47951E-06	4.17286E-06	9.07358E-05	6.52341E-05	4.39827E-05	4.34243E-05	3.08106E-05	9.78772E-06	1.40215E-05	1.34865E-05	1.37859E-06	1.28263E-06	1.37859E-06	1.28263E-06	1.40215E-05	1.34865E-05	1.78024E-05
3831303774125	383130	3774125	1.89853E-05	1.84981E-05	4.90321E-06	4.56755E-06	9.40053E-05	6.75847E-05	4.55675E-05	4.4989E-05	3.19208E-05	1.01404E-05	1.45268E-05	1.39725E-05	1.42827E-06	1.32885E-06	1.42827E-06	1.32885E-06	1.45268E-05	1.39725E-05	1.84266E-05
3831403774125	383140	3774125	2.09291E-05	2.03921E-05	5.40522E-06	5.03521E-06	9.7551E-05	7.01339E-05	4.72863E-05	4.66859E-05	3.31248E-05	1.05229E-05	1.50747E-05	1.44995E-05	1.48214E-06	1.37897E-06	1.48214E-06	1.37897E-06	1.50747E-05	1.44995E-05	1.9107E-05
3831503774125	383150	3774125	2.31474E-05	2.25535E-05	5.97815E-06	5.56891E-06	0.000101551	7.30097E-05	4.92252E-05	4.86002E-05	3.4483E-05	1.09544E-05	1.56928E-05	1.5094E-05	1.54291E-06	1.43552E-06	1.54291E-06	1.43552E-06	1.56928E-05	1.5094E-05	1.98655E-05
3831603774125	383160	3774125	2.55785E-05	2.49222E-05	6.606E-06	6.15378E-06	0.000104847	7.53795E-05	5.0823E-05	5.01777E-05	3.56023E-05	1.13099E-05	1.62022E-05	1.5584E-05	1.59299E-06	1.48211E-06	1.59299E-06	1.48211E-06	1.62022E-05	1.5584E-05	2.05405E-05
3836203774125	383620	3774125	4.45817E-05	4.34379E-05	1.15139E-05	1.07257E-05	0.00052992	0.000380984	0.0002568 7	0.000253609	0.000179942	5.71628E-05	8.18892E-05	7.87647E-05	8.05132E-06	7.49091E-06	8.05132E-06	7.49091E-06	8.18892E-05	7.87647E-05	8.51052E-05
3836303774125	383630	3774125	4.49587E-05	4.38052E-05	1.16112E-05	1.08164E-05	0.000577065	0.000414879	0.000279723	0.000276171	0.00019595	6.22484E-05	8.91746E-05	8.57721E-05	8.76762E-06	8.15735E-06	8.76762E-06	8.15735E-06	8.91746E-05	8.57721E-05	9.23017E-05
3836403774125	383640	3774125	4.54729E-05	4.43062E-05	1.1744-05	1.09401E-05	0.00062764	0.000451239	0.000304238	0.000300376	0.000213124	6.77039E-05	9.69901E-05	9.32893E-05	9.53603E-06	8.87227E-06	9.53603E-06	8.87227E-06	9.69901E-05	9.32893E-05	0.000100001
3836503774125	383650	3774125	4.60732E-05	4.48911E-05	1.1899E-05	1.10845E-05	0.000680523	0.000489259	0.000329872	0.000325684	0.000231081	7.34084E-05	0.000105162	0.00010115	1.03395E-05	9.61981E-06	1.03395E-05	9.61981E-06	0.000105162	0.00010115	0.000108026
3836603774125	383660	3774125	4.69216E-05	4.57178E-05	1.21182E-05	1.12886E-05	0.000738599	0.000531013	0.000358024	0.000353478	0.000250801	7.96731E-05	0.000114137	0.000109782	1.12219E-05	1.04408E-05	1.12219E-05	1.04408E-05	0.000114137	0.000109782	0.000116827
3836703774125	383670	3774125	4.74167E-05	4.62001E-05	1.2246E-05	1.14077E-05	0.000789397	0.000567533	0.000382647	0.000377789	0.00026805	8.51527E-05	0.000121986	0.000117332	1.19937E-05	1.11588E-05	1.19937E-05	1.11588E-05	0.000121986	0.000117332	0.000124457
3836803774125	383680	3774125	4.80165E-05	4.67845E-05	1.24009E-05	1.1552E-05	0.00084146	0.000604964	0.000407884	0.000402705	0.000285729	9.07688E-05	0.000130032	0.00012507	1.27847E-05	1.18948E-05	1.27847E-05	1.18948E-05	0.000130032	0.00012507	0.000132261
3836903774125	383690	3774125	4.88244E-05	4.75717E-05	1.26096E-05	1.17464E-05	0.00089722	0.000645052	0.000434913	0.000429391	0.000304663	9.67836E-05	0.000138648	0.000133358	1.36319E-05	1.2683E-05	1.36319E-05	1.2683E-05	0.000138648	0.000133358	0.000140619
3837003774125	383700	3774125	4.98382E-05	4.85595E-05	1.28714E-05	1.19903E-05	0.000956935	0.000687984	0.000463859	0.000457969	0.00032494	0.000103225	0.000147876	0.000142234	1.45392E-05	1.35272E-05	1.45392E-05	1.35272E-05	0.000147876	0.000142234	0.000149568
3837103774125	383710	3774125	5.10754E-05	4.97649E-05	1.31909E-05	1.22879E-05	0.001021381	0.000734317	0.000495098	0.000488812	0.000346824	0.000110177	0.000157835	0.000151813	1.55183E-05	1.44382E-05	1.55183E-05	1.44382E-05	0.000157835	0.000151813	0.000159227
3837203774125	383720	3774125	5.19812E-05	5.06475E-05	1.34249E-05	1.25059E-05	0.00107682	0.000774175	0.000521971	0.000515344	0.000365649	0.000116157	0.000166402	0.000160053	1.63606E-05	1.52218E-05	1.63606E-05	1.52218E-05	0.000166402	0.000160053	0.000167476
3837303774125	383730	3774125	5.28679E-05	5.15114E-05	1.36539E-05	1.27192E-05	0.001130647	0.000812874	0.000548063	0.000541104	0.000383926	0.000121964	0.00017472	0.000168054	1.71784E-05	1.59827E-05	1.71784E-05	1.59827E-05	0.00017472	0.000168054	0.000175462
3837403774125	383740	3774125	5.39419E-05	5.25579E-05	1.39312E-05	1.29776E-05	0.001188367	0.000854371	0.000576042	0.000568728	0.000403526	0.00012819	0.00018364	0.000176633	1.80554E-05	1.67987E-05	1.80554E-05	1.67987E-05	0.00018364	0.000176633	0.000184026
3837503774125	383750	3774125	5.51065E-05	5.36926E-05	1.4232E-05	1.32578E-05	0.001247771	0.000897079	0.000604837	0.000597157	0.000423697	0.000134598	0.00019282	0.000185462	1.8958E-05	1.76384E-05	1.8958E-05	1.76384E-05	0.00019282	0.000185462	0.00019283
3837603774125	383760	3774125	5.66064E-05	5.5154E-05	1.46194E-05	1.36186E-05	0.00131578	0.000945974	0.000637803	0.000629705	0.000446791	0.000141934	0.000203329	0.000195571	1.99913E-05	1.85998E-05	1.99913E-05	1.85998E-05	0.000203329	0.000195571	0.000202925
3837703774125	383770	3774125	6.06098E-05	5.85286E-05	1.55139E-05	1.44519E-05	0.001437937	0.001033799	0.000697017	0.000688167	0.000488271	0.000155111	0.000222206	0.000213728	2.18472E-05	2.03266E-05	2.18472E-05	2.03266E-05	0.000222206	0.000213728	0.000221261
3837803774125	383780	3774125	6.5629E-05	6.39451E-05	1.69496E-05	1.57893E-05	0.001620754	0.001165234	0.000785634	0.000775659	0.000550349	0.000174832	0.000250457	0.000240901	2.46249E-05	2.29108E-05	2.46249E-05	2.29108E-05	0.000250457	0.000240901	0.000248774
3837903774125	383790	3774125	7.31713E-05	7.12939E-05	1.88975E-05	1.76039E-05	0.001863669	0.001339877	0.000903383	0.000891913	0.000632834	0.000201035	0.000287995	0.000277006	2.83156E-05	2.63447E-05	2.83156E-05	2.63447E-05	0.000287995	0.000277006	0.000285315
3838003774125	383800	3774125	9.27029E-05	9.03244E-05	2.39418E-05	2.23028E-05	0.002460984	0.001769314	0.001192922	0.001177776	0.00083566	0.000265468	0.000380299	0.000365788	3.73909E-05	3.47883E-05	3.73909E-05	3.47883E-05	0.000380299	0.000365788	0.000375429
3838103774125	383810	3774125	0.000125439	0.00012222	3.23963E-05	3.01786E-05	0.003476637	0.002499513	0.001685243	0.001663846	0.001180539	0.000375027	0.000537249	0.00051675	5.28221E-05	4.91455E-05	5.28221E-05	4.91455E-05	0.000537249	0.00051675	0.000528094
3838203774125	383820	3774125	0.000175159	0.000170665	4.52372E-05	4.21405E-05	0.005023341	0.003611509	0.002434983	0.002404067	0.001705743	0.000541871	0.000776263	0.000746644	7.63219E-05	7.10095E-05	7.63219E-05	7.10095E-05	0.000776263	0.000746644	0.000760188
3838303774125	383830	3774125	0.000257277	0.000250676	6.64453E-05	6.18968E-05	0.007570027	0.005442438	0.003669448	0.003622858	0.002570505	0.000816583	0.001169806	0.001125171	0.000115015	0.000107009	0.000115015	0.000107009	0.001169806	0.001125171	0.001142343
3838403774125	383840	3774125	0.0001897	0.000184832	4.89925E-05	4.56387E-05	0.005496824	0.003951918	0.002664496	0.002630666	0.001866521	0.000592946	0.000849431	0.00081702	8.35158E-05	7.77027E-05	8.35158E-05	7.77027E-05	0.000849431	0.00081702	0.000831145
3838603774125	383860	3774125	0.000180377	0.000175749	4.65849E-05	4.33959E-05	0.005231663	0.003761282	0.002535964	0.002503765	0.001776482	0.000564343	0.000808456	0.000777608	7.94871E-05	7.39544E-05	7.94871E-05	7.39544E-05	0.000808456	0.000777608	0.000791249
3838703774125	383870	3774125	0.000238055	0.000231947	6.14811E-05	5.72723E-05	0.007021835	0.005048318	0.003403721	0.003360505	0.002384359	0.00075745	0.001085093	0.001043691	0.000106686	9.92601E-05	0.000106686	9.92601E-05	0.001085093	0.001043691	0.001059867
3838803774125	383880	3774125	0.000172035	0.000167621	4.44304E-05	4.13888E-05	0.004994476	0.003590757	0.002420991	0.002390253	0.001695942	0.000538757	0.000771803	0.000742354	7.58834E-05	7.06015E-05	7.58834E-05	7.06015E-05	0.000771803	0.000742354	0.000755552
3838903774125	383890	3774125	0.000134317	0.000130871	3.46892E-05	3.23145E-05	0.003839963	0.002760725	0.00186136	0.001837726	0.001303911	0.000414219	0.000593394	0.000570753	5.83423E-05	5.42814E-05	5.83423E-05	5.42814E-05	0.000593394	0.000570753	0.000582233
3839003774125	383900	3774125	0.000110297	0.000107467	2.84857E-05	2.65357E-05	0.003107769	0.002234317	0.001506441	0.001487314	0.001055285	0.000335237	0.000480248	0.000461923	4.72178E-05	4.39312E-05	4.72178E-05	4.39312E-05	0.000480248	0.000461923	0.000472296
3839103774125	383910	3774125	9.33274E-05	9.09328E-05	2.41031E-05	2.24531E-05	0.002592745	0.001864043	0.001256791	0.001240834	0.000880401	0.000279681	0.00040066	0.000385373	3.93928E-05	3.66508E-05	3.93928E-05	3.66508E-05	0.00040066	0.000385373	0.000394953
3829703774135	382970	3774135	6.82783E-06	6.65265E-06	1.76338E-06	1.64267E-06	5.69537E-05	4.09466E-05	2.76074E-05	2.72569E-05	1.93394E-05	6.14363E-06	8.80113E-06	8.46532E-06	8.65324E-07	8.05093E-07	8.65324E-07	8.05093E-07	8.80113E-06	8.46532E-06	1.13807E-05
3829803774135	382980	3774135	6.99155E-06	6.81216E-06	1.80566E-06	1.68206E-06	5.72299E-05	4.11452E-05	2.77413E-05	2.7389E-05	1.94332E-05	6.17343E-06	8.84381E-06	8.50637E-06	8.6952E-07	8.08997E-07	8.6952E-07	8.08997E-07	8.84381E-06	8.50637E-06	1.14207E-05
3829903774135	382990	3774135	7.17271E-06	6.98868E-06	1.85245E-06	1.72564E-06	5.75506E-05	4.13758E-05	2.78967E-05	2.75425E-05	1.95421E-05	6.20802E-06	8.89337E-06	8.55404E-06	8.74393E-07	8.13531E-07	8.74393E-07	8.13531E-07	8.89337E-06	8.55404E-06	1.14697E-05
3830003774135	383000	3774135	7.44614E-06	7.25509E-06	1.92307E-06	1.79142E-06	5.8495E-05	4.20547E-05	2.83545E-05	2.79945E-05	1.98628E-05	6.30989E-06	9.0393E-06	8.6944E-06	8.88741E-07	8.2688E-07	8.88741E-07	8.2688E-07	9.0393E-06	8.6944E-06	1.16402E-05
3830103774135	383010	3774135	7.83321E-06	7.63223E-06	2.02304E-06	1.88455E-06	6.01342E-05	4.32332E-05	2.91491E-05	2.8779E-05	2.04194E-05	6.48671E-06	9.29261E-06	8.93804E-06	9.13646E-07	8.50052E-07	9.13646E-07	8.50052E-07	9.29261E-06	8.93804E-06	1.19487E-05
3830203774135	383020	3774135	8.26023E-06	8.0483E-06	2.13332E-06	1.98728E-06	6.18714E-05	4.44822E-05	2.99911E-05	2.96104E-05	2.10093E-05	6.6741E-06	9.56106E-06	9.19625E-06	9.4004E-07	8.74609E-07	9.4004E-07	8.74609E-07	9.56106E-06	9.19625E-06	1.22753E-05
3830303774135	383030	3774135	8.76771E-06	8.54275E-06	2.26438E-06	2.10937E-06	6.39471E-05	4.59745E-05	3.09973E-05	3.06038E-05	2.17141E-05	6.89801E-06	9.88183E-06	9.50478E-06	9.71578E-07	9.03951E-07	9.71578E-07	9.03951E-07	9.88183E-06	9.50478E-06	1.26673E-05
3830403774135	383040	3774135	9.34101E-06	9.10134E-06	2.41244E-06	2.2473E-06	6.62099E-05	4.76014E-05	3.20942E-05	3.16867E-05	2.24825E-05	7.14211E-06	1.02315E-05	9.84112E-06	1.00596E-06	9.35938E-07	1.00596E-06	9.35938E-07	1.02315E-05	9.84112E-06	1.30937E-05
3830503774135	383050	3774135	9.99757E-06	9.74106E-06	2.58201E-06	2.40526E-06	6.86866E-05	4.93819E-05	3.32947E-05	3.2872E-05	2.33235E-05	7.40926E-06	1.06142E-05	1.02092E-05	1.04359E-06	9.70948E-07	1.04359E-06	9.70948E-07	1.06142E-05	1.02092E-05	1.35618E-05
3830603774135	383060	3774135	1.07616E-05	1.04855E-05	2.77933E-06	2.58907E-06	7.14305E-05	5.13546E-05	3.46248E-05	3.41851E-05	2.42552E-05	7.70525E-06	1.10382E-05	1.06171E-05	1.08528E-06	1.00974E-06	1.08528E-06	1.00974E-06	1.10382E-05	1.06171E-05	1.4079E-05
3830703774135	383070	3774135	1.16387E-05	1.13401E-05	3.00586E-06	2.80009E-06	7.43793E-05	5.34747E-05	3.60542E-05	3.55964E-05	2.52565E-05	8.02334E-06	1.14939E-05	1.10554E-05	1.13008E-06	1.05142E-06	1.13008E-06	1.05142E-06	1.14939E-05	1.10554E-05	1.46378E-05
3830803774135	383080	3774135	1.26171E-05	1.22934E-05	3.25854E-06	3.03547E-06	7.73904E-05	5.56395E-05	3.75138E-05	3.70375E-05	2.6279E-05	8.34815E-06	1.19592E-05	1.15029E-05	1.17583E-06	1.09399E-06	1.17583E-06	1.09399E-06	1.19592E-05	1.15029E-05	1.52076E-05
3830903774135	383090	3774135	1.37294E-05	1.33771E-05	3.5458E-06	3.30307E-06	8.05531E-05	5.79133E-05	3.90468E-05	3.8551E-05	2.73529E-05	8.68931E-06	1.2448E-05	1.1973E-05	1.22388E-06	1.13869E-06	1.22388E-06	1.13869E-06	1.2448E-05	1.1973E-05	1.58082E-05
3831003774135	383100	3774135	1.49716E-05	1.45875E-05	3.86662E-06	3.60193E-06	8.37513E-05	6.02126E-05	4.05971E-05	4.00816E-05	2.84389E-05	9.0343E-06	1.29422E-05	1.24484E-05	1.27247E-06	1.1839E-06	1.27247E-06	1.1839E-06	1.29422E-05	1.24484E-05	1.64161E-05
3831103774135	383110	3774135	1.62296E-05	1.58132E-05	4.19152E-06	3.90459E-06	8.64863E-05	6.21789E-05	4.19228E-05	4.13905E-05	2.93676E-05	9.32933E-06	1.33648E-05	1.28549E-05	1.31403E-06	1.22256E-06	1.31403E-06	1.22256E-06	1.33648E-05	1.28549E-05	1.69296E-05
3831203774135	383120	3774135	1.76671E-05	1.72138E-05	4.56276E-06	4.25042E-06	8.93193E-05	6.42157E-05	4.32961E-05	4.27464E-05	3.03296E-05	9.63493E-06	1.38026E-05	1.3276E-05	1.35707E-06	1.26261E-06	1.35707E-06	1.26261E-06	1.38026E-05	1.3276E-05	1.74612E-05
3831303774135	383130	3774135	1.94809E-05	1.89811E-05	5.03122E-06	4.6868E-06	9.27313E-05	6.66688E-05	4.495E-05	4.43793E-05	3.14882E-05	1.0003E-05	1.43299E-05	1.37831E-05	1.40891E-06	1.31084E-06	1.40891E-06	1.31084E-06	1.43299E-05	1.37831E-05	1.81145E-05

			MSite Grubbing / Prep	MMass Grading / Excavation	MMass Grading / Excavation	MDrainage / Utilities Trenching	MFoundations / Concrete Pads	MBuilding / Structure Construction	MAsphalt Paving	MLandscaping or Other Finishing	MWaterside Construction (Piles)	RSSWDemolition	RSSWPlacing Base	RSSWForm/Plac e Rebar and Pour	Child Risk				
Unique Identifier	X (UTM)	Y (UTM)	2027	2027	2028	2028	2028	2028	2028	2028	2028	2029	2029	2029	3rd Trimester	0<2	2<16	Total	per million
3838003774115	383800	3774115	0.0012548	0.001475542	0.001455895	0.000309473	0.000402468	0.000296238	3.04909E-05	0.00035722	3.04909E-05	0.001842554	0.002673585	0.001584847	3.77155E-08	5.5195E-07	1.2628E-07	7.15953E-07	0.7159534
3838103774115	383810	3774115	0.001707582	0.002007977	0.00198124	0.000421144	0.000547694	0.000403133	4.14932E-05	0.000486119	4.14932E-05	0.0025682	0.003726514	0.002209002	5.08492E-08	7.4486E-07	1.7155E-07	9.67259E-07	0.96725861
3838203774115	383820	3774115	0.002386518	0.00280635	0.002768983	0.000588591	0.000765458	0.000563419	5.79909E-05	0.000679401	5.79909E-05	0.003661057	0.005312273	0.003149008	7.05363E-08	1.034E-06	2.3947E-07	1.34402E-06	1.34402314
3838303774115	383830	3774115	0.003563111	0.004189927	0.004134137	0.000878776	0.001142841	0.000841193	8.65814E-05	0.001014356	8.65814E-05	0.005551695	0.008055629	0.004775214	1.04672E-07	1.5354E-06	3.5721E-07	1.99724E-06	1.99723798
3838403774115	383840	3774115	0.003770193	0.004433438	0.004374406	0.000929849	0.001209261	0.000890082	9.16134E-05	0.001073309	9.16134E-05	0.005887301	0.008542601	0.00506388	1.10658E-07	1.6233E-06	3.7791E-07	2.11187E-06	2.11187272
3838603774115	383860	3774115	0.003464817	0.004074342	0.004020091	0.000854534	0.001111314	0.000817988	8.4193E-05	0.000986374	8.4193E-05	0.005403507	0.007840606	0.004647752	1.01737E-07	1.4924E-06	3.4728E-07	1.94144E-06	1.94143541
3838703774115	383870	3774115	0.003260967	0.00383463	0.003783571	0.000804258	0.001045931	0.000769862	7.92395E-05	0.000928341	7.92395E-05	0.005079227	0.007370068	0.004368827	9.57923E-08	1.4052E-06	3.2685E-07	1.82781E-06	1.82781084
3838803774115	383880	3774115	0.002326693	0.002736001	0.00269957	0.000573836	0.000746269	0.000549295	5.65372E-05	0.000662369	5.65372E-05	0.003583752	0.005200102	0.003082515	6.86393E-08	1.0065E-06	2.333E-07	1.30843E-06	1.3084275
3838903774115	383890	3774115	0.001793348	0.00210883	0.002080751	0.000442297	0.000575203	0.000423381	4.35773E-05	0.000510535	4.35773E-05	0.002730992	0.003962729	0.002349025	5.31286E-08	7.7876E-07	1.7989E-07	1.01178E-06	1.01178003
3839003774115	383900	3774115	0.001455191	0.001711186	0.001688401	0.000358896	0.000466742	0.000343547	3.53603E-05	0.000414268	3.53603E-05	0.002191055	0.003179268	0.001884605	4.32863E-08	6.3427E-07	1.4602E-07	8.23577E-07	0.82357732
3839103774115	383910	3774115	0.001217635	0.001431839	0.001412774	0.000300307	0.000390547	0.000287464	2.95878E-05	0.00034664	2.95878E-05	0.001812396	0.002629826	0.001558908	3.63655E-08	5.3269E-07	1.2222E-07	6.91267E-07	0.69126708
3829703774125	382970	3774125	3.51542E-05	4.13384E-05	4.0788E-05	8.67014E-06	1.12754E-05	8.29934E-06	8.54225E-07	1.00078E-05	8.54225E-07	1.90588E-05	2.76547E-05	1.63931E-05	2.50172E-09	3.1602E-08	5.1571E-09	3.92609E-08	0.03926086
3829803774125	382980	3774125	3.52433E-05	4.14432E-05	4.08914E-05	8.69212E-06	1.1304E-05	8.32038E-06	8.56391E-07	1.00332E-05	8.56391E-07	1.9196E-05	2.78539E-05	1.65112E-05	2.56938E-09	3.2351E-08	5.2537E-09	4.01743E-08	0.04017425
3829903774125	382990	3774125	3.53714E-05	4.15939E-05	4.10401E-05	8.72372E-06	1.13451E-05	8.35063E-06	8.59504E-07	1.00696E-05	8.59504E-07	1.93582E-05	2.80892E-05	1.66507E-05	2.64474E-09	3.3188E-08	5.3625E-09	4.11953E-08	0.04119527
3830003774125	383000	3774125	3.59285E-05	4.22489E-05	4.16864E-05	8.8611E-06	1.15238E-05	8.48213E-06	8.7304E-07	1.02282E-05	8.7304E-07	1.97325E-05	2.86323E-05	1.69727E-05	2.76271E-09	3.4544E-08	5.55E-09	4.28563E-08	0.04285631
3830103774125	383010	3774125	3.6959E-05	4.34607E-05	4.2882E-05	9.11525E-06	1.18543E-05	8.72542E-06	8.9808E-07	1.05216E-05	8.9808E-07	2.03408E-05	2.95149E-05	1.74959E-05	2.9332E-09	3.653E-08	5.8323E-09	4.52955E-08	0.04529548
3830203774125	383020	3774125	3.80619E-05	4.47577E-05	4.41617E-05	9.38727E-06	1.22081E-05	8.9858E-06	9.24881E-07	1.08356E-05	9.24881E-07	2.09959E-05	3.04654E-05	1.80593E-05	3.12479E-09	3.8754E-08	6.1468E-09	4.80259E-08	0.04802587
3830303774125	383030	3774125	3.93542E-05	4.62773E-05	4.56611E-05	9.70599E-06	1.26226E-05	9.29089E-06	9.56283E-07	1.12035E-05	9.56283E-07	2.1757E-05	3.15698E-05	1.87139E-05	3.35239E-09	4.1394E-08	6.5198E-09	5.12664E-08	0.05126639
3830403774125	383040	3774125	4.07579E-05	4.7928E-05	4.72898E-05	1.00522E-05	1.30728E-05	9.62229E-06	9.90392E-07	1.16031E-05	9.90392E-07	2.25929E-05	3.27828E-05	1.9433E-05	3.61433E-09	4.4422E-08	6.9451E-09	5.49809E-08	0.05498093
3830503774125	383050	3774125	4.23009E-05	4.97424E-05	4.908E-05	1.04327E-05	1.35677E-05	9.98656E-06	1.02789E-06	1.20423E-05	1.02789E-06	2.35131E-05	3.4118E-05	2.02245E-05	3.92168E-09	4.7959E-08	7.4391E-09	5.93195E-08	0.05931947
3830603774125	383060	3774125	4.40165E-05	5.17598E-05	5.10706E-05	1.08559E-05	1.4118E-05	1.03916E-05	1.06958E-06	1.25307E-05	1.06958E-06	2.45362E-05	3.56026E-05	2.11045E-05	4.28961E-09	5.2175E-08	8.0248E-09	6.44897E-08	0.06448969
3830703774125	383070	3774125	4.5877E-05	5.39476E-05	5.32293E-05	1.13147E-05	1.47147E-05	1.08308E-05	1.11478E-06	1.30604E-05	1.11478E-06	2.56342E-05	3.71958E-05	2.20489E-05	4.72627E-09	5.7155E-08	8.7119E-09	7.0593E-08	0.07059302
3830803774125	383080	3774125	4.77152E-05	5.61092E-05	5.53621E-05	1.17681E-05	1.53043E-05	1.12648E-05	1.15945E-06	1.35837E-05	1.15945E-06	2.67197E-05	3.87709E-05	2.29826E-05	5.22171E-09	6.2768E-08	9.4803E-09	7.74699E-08	0.07746988
3830903774125	383090	3774125	4.9637E-05	5.8369E-05	5.75918E-05	1.22421E-05	1.59207E-05	1.17185E-05	1.20615E-06	1.41308E-05	1.20615E-06	2.78395E-05	4.03958E-05	2.39458E-05	5.80661E-09	6.936E-08	1.0379E-08	8.55454E-08	0.08554539
3831003774125	383100	3774125	5.15364E-05	6.06026E-05	5.97957E-05	1.27105E-05	1.65299E-05	1.21669E-05	1.2523E-06	1.46715E-05	1.2523E-06	2.89469E-05	4.20026E-05	2.48983E-05	6.4837E-09	7.6947E-08	1.1411E-08	9.48415E-08	0.09484146
3831103774125	383110	3774125	5.30738E-05	6.24105E-05	6.15795E-05	1.30897E-05	1.7023E-05	1.25299E-05	1.28966E-06	1.51092E-05	1.28966E-06	2.98983E-05	4.3383E-05	2.57166E-05	7.19867E-09	8.4894E-08	1.2487E-08	1.0458E-07	0.10458001
3831203774125	383120	3774125	5.46502E-05	6.42642E-05	6.34085E-05	1.34785E-05	1.75287E-05	1.2902E-05	1.32797E-06	1.5558E-05	1.32797E-06	3.08933E-05	4.48269E-05	2.65725E-05	8.06082E-09	9.4437E-08	1.3783E-08	1.16281E-07	0.11628091
3831303774125	383130	3774125	5.65664E-05	6.65175E-05	6.56318E-05	1.39511E-05	1.81433E-05	1.33544E-05	1.37453E-06	1.61035E-05	1.37453E-06	3.20662E-05	4.65287E-05	2.75813E-05	9.21874E-09	1.0722E-07	1.5529E-08	1.31968E-07	0.13196821
3831403774125	383140	3774125	5.86553E-05	6.89738E-05	6.80554E-05	1.44663E-05	1.88132E-05	1.38476E-05	1.42529E-06	1.66982E-05	1.42529E-06	3.33388E-05	4.83754E-05	2.86759E-05	1.07561E-08	1.2412E-07	1.7851E-08	1.52729E-07	0.15272885
3831503774125	383150	3774125	6.09837E-05	7.17118E-05	7.0757E-05	1.50405E-05	1.95601E-05	1.43973E-05	1.48187E-06	1.7361E-05	1.48187E-06	3.46427E-05	5.02673E-05	2.97974E-05	1.28082E-08	1.466E-07	2.0963E-08	1.80373E-07	0.18037275
3831603774125	383160	3774125	6.30558E-05	7.41485E-05	7.31612E-05	1.55516E-05	2.02247E-05	1.48865E-05	1.53222E-06	1.79509E-05	1.53222E-06	3.59434E-05	5.21547E-05	3.09162E-05	1.56451E-08	1.7752E-07	2.5254E-08	2.1842E-07	0.21842049
3836203774125	383620	3774125	0.000261258	0.000307218	0.000303128	6.44346E-05	8.37967E-05	6.16789E-05	6.34842E-06	7.43758E-05	6.34842E-06	0.000274216	0.000397893	0.000235863	9.39173E-09	1.3403E-07	2.8339E-08	1.7176E-07	0.17175992
3836303774125	383630	3774125	0.00028335	0.000333197	0.00032876	6.98831E-05	9.08824E-05	6.68944E-05	6.88524E-06	8.06649E-05	6.88524E-06	0.000304027	0.000441149	0.000261504	1.00054E-08	1.432E-07	3.0427E-08	1.83634E-07	0.18363416
3836403774125	383640	3774125	0.000306985	0.000360989	0.000356183	7.57122E-05	9.84631E-05	7.24742E-05	7.45955E-06	8.73933E-05	7.45955E-06	0.000336854	0.000488782	0.00028974	1.06629E-08	1.5301E-07	3.2674E-08	1.96346E-07	0.19634617
3836503774125	383650	3774125	0.000331622	0.000389961	0.000384768	8.17886E-05	0.000106365	7.82907E-05	8.05822E-06	9.44072E-05	8.05822E-06	0.000372201	0.000540072	0.000320144	1.13465E-08	1.6319E-07	3.5024E-08	2.09566E-07	0.20956556
3836603774125	383660	3774125	0.000358638	0.000421729	0.000416114	8.84516E-05	0.000115031	8.46688E-05	8.7147E-06	0.000102098	8.7147E-06	0.000411691	0.000597373	0.000354111	1.21008E-08	1.7441E-07	3.762E-08	2.24131E-07	0.22413072
3836703774125	383670	3774125	0.000382061	0.000449273	0.000443291	9.42285E-05	0.000122543	9.01986E-05	9.28386E-06	0.000108766	9.28386E-06	0.000448212	0.000650365	0.000385523	1.27391E-08	1.8392E-07	3.9858E-08	2.36516E-07	0.23651555
3836803774125	383680	3774125	0.000406019	0.000477446	0.000471088	0.000100137	0.000130228	9.58547E-05	9.86602E-06	0.000115587	9.86602E-06	0.000486467	0.000705874	0.000418428	1.33925E-08	1.9364E-07	4.2157E-08	2.4919E-07	0.24919031
3836903774125	383690	3774125	0.000431676	0.000507616	0.000500857	0.000106465	0.000138457	0.000101912	1.04895E-05	0.000122891	1.04895E-05	0.000527844	0.000765913	0.000454018	1.40969E-08	2.0411E-07	4.4633E-08	2.62835E-07	0.26283525
3837003774125	383700	3774125	0.000459149	0.000539922	0.000532732	0.000113241	0.000147269	0.000108398	1.1157E-05	0.000130712	1.1157E-05	0.000572515	0.000830732	0.000492441	1.48556E-08	2.1536E-07	4.7297E-08	2.77514E-07	0.27751355
3837103774125	383710	3774125	0.0004888	0.000574788	0.000567135	0.000120554	0.000156779	0.000115398	1.18775E-05	0.000139153	1.18775E-05	0.00062097	0.000901041	0.000534119	1.56791E-08	2.2756E-07	5.0185E-08	2.93425E-07	0.29342495
3837203774125	383720	3774125	0.000514122	0.000604566	0.000596516	0.000126799	0.000164901	0.000121376	1.24929E-05	0.000146362	1.24929E-05	0.000664506	0.000964212	0.000571565	1.63703E-08	2.3781E-07	5.2645E-08	3.06828E-07	0.30682818
3837303774125	383730	3774125	0.000538637	0.000633393	0.000624959	0.000132845	0.000172764	0.000127164	1.30886E-05	0.000153341	1.30886E-05	0.000707521	0.001026628	0.000608564	1.70372E-08	2.477E-07	5.5031E-08	3.19771E-07	0.31977079
3837403774125	383740	3774125	0.000564929	0.00066431	0.000655465	0.000139329	0.000181197	0.000133371	1.37274E-05	0.000160826	1.37274E-05	0.000753533	0.001093393	0.000648141	1.77579E-08	2.5838E-07	5.7601E-08	3.33736E-07	0.33373621
3837503774125	383750	3774125	0.000591956	0.000696092	0.000686823	0.000145995	0.000189865	0.000139751	1.43842E-05	0.00016852	1.43842E-05	0.000801171	0.001162516	0.000689116	1.85E-08	2.6936E-07	6.0249E-08	3.4811E-07	0.34810976
3837603774125	383760	3774125	0.000622944	0.000732531	0.000722777	0.000153638	0.000199805	0.000147067	1.51372E-05	0.000177341	1.51372E-05	0.000855106	0.001240777	0.000735508	1.93594E-08	2.8206E-07	6.3299E-08	3.6472E-07	0.36472044
3837703774125	383770	3774125	0.000679232	0.000798721	0.000788086	0.00016752	0.000217858	0.000160356	1.65049E-05	0.000193366	1.65049E-05	0.000946304	0.001373108	0.000813951	2.09678E-08	3.0576E-07	6.888E-08	3.95605E-07	0.395605
3837803774125	383780	3774125	0.000763694	0.000898042	0.000886084	0.000188351	0.000244949	0.000180296	1.85573E-05	0.000217411	1.85573E-05	0.001080705	0.001568126	0.000929553	2.34034E-08	3.416E-07	7.7281E-08	4.42281E-07	0.44228143
3837903774125	383790	3774125	0.000875869	0.00102995	0.001016236	0.000216017	0.000280928	0.000206779	2.12831E-05	0.000249345	2.12831E-05	0.001259405	0.001827424	0.00108326	2.66455E-08	3.8928E-07	8.8459E-08	5.0438E-07	0.50437976
3838003774125	383800	3774125	0.001152501	0.001355247	0.001337202	0.000284243	0.000369656	0.000272087	2.80051E-05	0.000328097	2.80051E-05	0.001691241	0.002454027	0.001454697	3.47111E-08	5.0777E-07	1.1609E-07	6.58572E-07	0.65857186
3838103774125	383810	3774125	0.001621159	0.00190635	0.001880966	0.000399829	0.000519975	0.00038273	3.93932E-05	0.000461516	3.93932E-05	0.002440138	0.003540693	0.002098851	4.83169E-08	7.076E-07	1.6294E-07	9.18857E-07	0.91885674
3838203774125	383820	3774125	0.002333645	0.002744175	0.002707636	0.000575551	0.000748499	0.000550936	5.67062E-05	0.000664349	5.67062E-05	0.003585964	0.005203311	0.003084417	6.89791E-08	1.0111E-06	2.3422E-07	1.31428E-06	1.31427579
3838303774125	383830	3774125	0.003506795	0.004123704	0.004068796	0.000864887	0.001124778	0.000827898	8.5213E-05	0.000998324	8.5213E-05	0.00547015	0.007937307	0.004705074	1.03016E-07	1.511E-06	3.5162E-07	1.96559E-06	1.9655898
3838403774125	383840	3774125	0.002551472	0.003000322	0.002960372	0.000629274	0.000818365	0.000602362	6.19992E-05	0.00072636	6.19992E-05	0.003941455	0.005719137	0.003390189	7.52499E-08	1.1033E-06	2.5596E-07	1.43449E-06	1.43448523
3838603774125	383860	3774125	0.002428997	0.002856302	0.00281827	0.000599068	0.000779083	0.000573447	5.90232E-05	0.000691494	5.90232E-05	0.003750141	0.005441535	0.003225632	7.16419E-08	1.0504E-06	2.4364E-07	1.36568E-06	1.36568225
3838703774125	383870	3774125	0.003253608	0.003825977	0.003775033	0.000802443	0.001043571	0.000768125	7.90607E-05	0.000926246	7.90607E-05	0.005074545	0.007363275	0.0043648	9.5561E-08	1.4017E-06	3.2615E-07	1.82341E-06	1.82341209
3838803774125	383880	3774125	0.002319413	0.00272744	0.002691123	0.000572041	0.000743934	0.000547576	5.63603E-05	0.000660297	5.63603E-05	0.003578999	0.005193204	0.003078426	6.84109E-08	1.0031E-06	2.3261E-07	1.30408E-06	1.30408197
3838903774125	383890	3774125	0.001787354	0.002101782	0.002073797	0.000440818	0.00057328	0.000421966	4.34316E-05	0.000508829	4.34316E-05	0.002728135	0.003958583	0.002346568	5.29385E-08	7.759E-07	1.7933E-07	1.00816E-06	1.00816447
3839003774125	383900	3774125	0.001449866	0.001704924	0.001682223	0.000357583	0.000465034	0.00034229	3.52309E-05	0.000412752	3.52309E-05	0.002189114	0.003176452	0.001882937	4.31162E-08	6.3171E-07	1.4552E-07	8.20341E-07	0.82034147
3839103774125	383910	3774125	0.001212438	0.001425727	0.001406744	0.000299026	0.00038888	0.000286237	2.94615E-05	0.00034516	2.94615E-05	0.001810487	0.002627056	0.001557266	3.61997E-08	5.3018E-07	1.2173E-07	6.88112E-07	0.68811202
3829703774135	382970	3774135	3.49369E-05	4.1083E-05	4.0536E-05	8.61656E-06	1.12058E-05	8.24805E-06	8.48946E-07	9.94594E-06	8.48946E-07	1.9168E-05	2.78131E-05	1.64871E-05	2.49717E-09	3.1524E-08	5.1324E-09	3.91537E-08	0.03915367
3829803774135	382980	3774135	3.50595E-05	4.12271E-05	4.06781E-05	8.64678E-06	1.12451E-05	8.27698E-06	8.51924E-07	9.98083E-06	8.51924E-07	1.93239E-05	2.80394E-05	1.66212E-05	2.56803E-09	3.2312E-08	5.2341E-09	4.01137E-08	0.04011367
3829903774135	382990	3774135	3.52099E-05	4.14039E-05	4.08526E-05	8.68388E-06	1.12933E-05	8.31249E-06	8.55579E-07	1.00236E-05	8.55579E-07	1.95017E-05	2.82974E-05	1.67741E-05	2.64666E-09	3.3188E-08	5.3472E-09	4.11819E-08	0.04118188
3830003774135	383000	3774135	3.57335E-05	4.20197E-05	4.14602E-05	8.81301E-06	1.14613E-05	8.43611E-06	8.68302E-07	1.01727E-05	8.68302E-07	1.98636E-05	2.88224E-05	1.70854E-05	2.76345E-09	3.4526E-08	5.5302E-09	4.28194E-08	0.04281941
3830103774135	383010	3774135	3.66804E-05	4.31332E-05	4.25589E-05	9.04656E-06	1.1765E-05	8.65967E-06	8.91313E-07	1.04423E-05	8.91313E-07	2.04406E-05	2.96598E-05	1.75817E-05	2.92843E-09	3.6442E-08	5.799E-09	4.5169E-08	0.04516897
3830203774135	383020	3774135	3.76831E-05	4.43122E-05	4.37222E-05	9.29385E-06	1.20866E-05	8.89638E-06	9.15676E-07	1.07277E-05	9.15676E-07	2.10551E-05	3.05514E-05	1.81103E-05	3.11318E-09	3.8579E-08	6.0969E-09	4.7789E-08	0.04778902
3830303774135	383030	3774135	3.88863E-05	4.57271E-05	4.51182E-05	9.59059E-06	1.24725E-05	9.18043E-06	9.44913E-07	1.10703E-05	9.44913E-07	2.17881E-05	3.16151E-05	1.87408E-05	3.33518E-09	4.1147E-08	6.4548E-09	5.09374E-08	0.05093738
3830403774135	383040	3774135	4.01953E-05	4.72664E-05	4.6637E-05	9.91344E-06	1.28923E-05	9.48947E-06	9.76722E-07	1.14429E-05	9.76722E-07	2.25836E-05	3.27692E-05	1.94249E-05	3.59016E-09	4.4086E-08	6.8625E-09	5.45386E-08	0.05453862
3830503774135	383050	3774135	4.16324E-05	4.89563E-05	4.83045E-05	1.02679E-05	1.33533E-05	9.82875E-06	1.01164E-06	1.1852E-05	1.01164E-06	2.34601E-05	3.40411E-05	2.01789E-05	3.88801E-09	4.7507E-08	7.3341E-09	5.87286E-08	0.05872858
3830603774135	383060	3774135	4.322E-05	5.08232E-05	5.01464E-05	1.06594E-05	1.38625E-05	1.02035E-05	1.05022E-06	1.2304E-05	1.05022E-06	2.44333E-05	3.54532E-05	2.1016E-05	4.24264E-09	5.1564E-08	7.8896E-09	6.36958E-08	0.0636958
3830703774135	383070	3774135	4.49356E-05	5.28406E-05	5.2137E-05	1.10826E-05	1.44128E-05	1.06086E-05	1.09191E-06	1.27924E-05	1.09191E-06	2.54783E-05	3.69695E-05	2.19148E-05	4.66142E-09	5.6331E-08	8.5383E-09	6.95306E-08	0.06953059
3830803774135	383080	3774135	4.66847E-05	5.48974E-05	5.41664E-05	1.15139E-05	1.49738E-05	1.10215E-05	1.13441E-06	1.32903E-05	1.13441E-06	2.6545E-05	3.85174E-05	2.28324E-05	5.14548E-09	6.181E-08	9.278E-09	7.62336E-08	0.07623358
3830903774135	383090	3774135	4.85285E-05	5.70655E-05	5.63057E-05	1.19687E-05	1.55651E-05	1.14568E-05	1.17921E-06	1.38152E-05	1.17921E-06	2.76586E-05	4.01333E-05	2.37902E-05	5.72019E-09	6.8284E-08	1.0147E-08	8.41507E-08	0.08415073
3831003774135	383100	3774135	5.03945E-05	5.92598E-05	5.84708E-05	1.24289E-05	1.61637E-05	1.18973E-05	1.22456E-06	1.43465E-05	1.22456E-06	2.87753E-05	4.17536E-05	2.47507E-05	6.39451E-09	7.5839E-08	1.1156E-08	9.33897E-08	0.09338971
3831103774135	383110	3774135	5.19709E-05	6.11136E-05	6.02998E-05	1.28177E-05	1.66693E-05	1.22695E-05	1.26286E-06	1.47952E-05	1.26286E-06	2.9761E-05	4.31839E-05	2.55985E-05	7.12204E-09	8.393E-08	1.2233E-08	1.03286E-07	0.10328552
3831203774135	383120	3774135	5.3603E-05	6.30328E-05	6.21935E-05	1.32202E-05	1.71928E-05	1.26548E-05	1.30252E-06	1.52599E-05	1.30252E-06	3.07935E-05	4.4682E-05	2.64866E-05	8.00318E-09	9.3691E-08	1.3535E-08	1.15229E-07	0.11522899
3831303774135	383130	3774135	5.56083E-05	6.53908E-05	6.45202E-05	1.37148E-05	1.7836E-05	1.31282E-05	1.35125E-06	1.58307E-05	1.35125E-06	3.20225E-05	4.64653E-05	2.75437E-05	9.19465E-09	1.0685E-07	1.5301E-08	1.3135E-07	0.13134968

Unique Identifier	X (UTM)	Y (UTM)	EGIODemolition 2025	EGIOSite Grubbing / Prep 2025	EGIOMass Grading / Excavation 2025	EGIOMass Grading / Excavation 2026	EGIODrainage / Utilities Trenching 2026	EGIODrainage / Utilities Trenching 2027	EGIOFoundations / Concrete Pads 2026	EGIOFoundations / Concrete Pads 2027	EGIOBuilding / Structure Construction 2026	EGIOBuilding / Structure Construction 2027	EGIOAsphalt Paving 2027	EGIOArchitectural Coating 2027	EGIOLandscaping or Other Finishing 2027	EGIOWaterside Construction (Piles) 2027	HIWaterside Construction (Landscaping) 2025	HIWaterside Construction (Landscaping) 2026	KMDemolition 2025	KMSite Grubbing / Prep 2025	KMMass Grading / Excavation 2025
3831403774135	383140	3774135	0.000883596	0.00034656	0.00011477	0.000112405	0.00026101	0.000260607	0.000342933	0.000342712	0.000367324	0.00035852	1.42939E-05	1.42939E-05	0.000387107	1.42939E-05	0.000101357	9.81822E-05	2.55025E-05	0.00110683	8.41307E-05
3831503774135	383150	3774135	0.00106965	0.00041953	0.000138936	0.000136073	0.000315969	0.000315482	0.000415142	0.000414874	0.000444669	0.000434011	1.73037E-05	1.73037E-05	0.000468618	1.73037E-05	0.000125158	0.000121238	2.65933E-05	0.000115417	8.77291E-05
3831603774135	383160	3774135	0.00132138	0.00051826	0.000171633	0.000168097	0.000390329	0.000389727	0.000512841	0.00051251	0.000549317	0.00053615	2.13759E-05	2.13759E-05	0.000578902	2.13759E-05	0.000159004	0.000154023	2.75891E-05	0.000119739	9.1014E-05
3831603774135	383610	3774135	0.000385697	0.00015128	5.00978E-05	4.90656E-05	0.000113933	0.000113757	0.000149693	0.000149596	0.00016034	0.000156497	6.2394E-06	6.2394E-06	0.000168975	6.2394E-06	6.8195E-05	6.6059E-05	9.51507E-05	0.000412961	0.000313894
3836203774135	383620	3774135	0.000402592	0.0001579	5.22923E-05	5.12149E-05	0.000118924	0.00011874	0.00015625	0.000156149	0.000167363	0.000163352	6.51271E-06	6.51271E-06	0.000176377	6.51271E-06	7.17828E-05	6.95344E-05	0.000101976	0.000442584	0.000336411
3836303774135	383630	3774135	0.000422181	0.00016559	5.48368E-05	5.3707E-05	0.00012471	0.000124518	0.000163853	0.000163747	0.000175507	0.0001713	6.82962E-06	6.82962E-06	0.00018496	6.82962E-06	7.58836E-05	7.35068E-05	0.000109641	0.00047585	0.000361697
3836403774135	383640	3774135	0.000443478	0.00017394	5.7603E-05	5.64162E-05	0.000131001	0.000130799	0.000172118	0.000172007	0.00018436	0.000179941	7.17413E-06	7.17413E-06	0.00019429	7.17413E-06	8.02984E-05	7.77833E-05	0.000117818	0.000511337	0.00038867
3836503774135	383650	3774135	0.00046569	0.00018265	6.04882E-05	5.92419E-05	0.000137563	0.00013735	0.000180739	0.000180623	0.000193594	0.000188954	7.53346E-06	7.53346E-06	0.000204021	7.53346E-06	8.488E-05	8.22214E-05	0.00012625	0.000547933	0.000416488
3836603774135	383660	3774135	0.00049049	0.00019238	6.37093E-05	6.23967E-05	0.000144888	0.000144665	0.000190364	0.000190241	0.000203904	0.000199016	7.93464E-06	7.93464E-06	0.000214886	7.93464E-06	8.99477E-05	8.71304E-05	0.000135472	0.000587957	0.00044691
3836703774135	383670	3774135	0.000510897	0.00020038	6.636E-05	6.49928E-05	0.000150916	0.000150684	0.000198284	0.000198156	0.000212387	0.000207297	8.26476E-06	8.26476E-06	0.000223826	8.26476E-06	9.41616E-05	9.12123E-05	0.000143241	0.000621676	0.00047254
3836803774135	383680	3774135	0.000531888	0.00020861	6.90865E-05	6.76631E-05	0.000157117	0.000156875	0.000206431	0.000206298	0.000221114	0.000215814	8.60433E-06	8.60433E-06	0.000233022	8.60433E-06	9.84741E-05	9.53897E-05	0.000151148	0.000655993	0.000498625
3836903774135	383690	3774135	0.000554621	0.00021753	7.20393E-05	7.05551E-05	0.000163832	0.00016358	0.000215254	0.000215115	0.000230564	0.000225038	8.97209E-06	8.97209E-06	0.000242982	8.97209E-06	0.000103106	9.98765E-05	0.000159564	0.000692521	0.00052639
3837003774135	383700	3774135	0.000578397	0.00022686	7.51275E-05	7.35796E-05	0.000170856	0.000170592	0.000224482	0.000224337	0.000240448	0.000234685	9.3567E-06	9.3567E-06	0.000253398	9.3567E-06	0.000107928	0.000104547	0.000168275	0.000730325	0.000555125
3837103774135	383710	3774135	0.000604561	0.00023712	7.8526E-05	7.69081E-05	0.000178584	0.000178309	0.000234637	0.000234485	0.000251325	0.000245301	9.77997E-06	9.77997E-06	0.000264861	9.77997E-06	0.000113195	0.000109649	0.000177717	0.000771302	0.000586272
3837203774135	383720	3774135	0.000626495	0.00024572	8.1375E-05	7.96984E-05	0.000185064	0.000184778	0.000243149	0.000242993	0.000260443	0.000254201	1.01348E-05	1.01348E-05	0.00027447	1.01348E-05	0.000117629	0.000113945	0.000185732	0.000806091	0.000612715
3837303774135	383730	3774135	0.000647926	0.00025413	8.41587E-05	8.24247E-05	0.000191394	0.000191099	0.000251467	0.000251305	0.000269353	0.000262896	1.04815E-05	1.04815E-05	0.000283859	1.04815E-05	0.000121951	0.000118131	0.000193538	0.000839967	0.000638464
3837403774135	383740	3774135	0.000671818	0.0002635	8.7262E-05	8.54641E-05	0.000198452	0.000198146	0.00026074	0.000260572	0.000279285	0.000272591	1.0868E-05	1.0868E-05	0.000294327	1.0868E-05	0.000126733	0.000122764	0.000202108	0.000877162	0.000666737
3837503774135	383750	3774135	0.000697031	0.00027339	9.05368E-05	8.86715E-05	0.0002059	0.000205582	0.000270525	0.000270351	0.000289766	0.000282821	1.12758E-05	1.12758E-05	0.000305372	1.12758E-05	0.000131754	0.000127628	0.000211061	0.000916018	0.000696271
3837603774135	383760	3774135	0.000727013	0.00028514	9.44312E-05	9.24856E-05	0.000214756	0.000214425	0.000282161	0.000281979	0.00030223	0.000294986	1.17609E-05	1.17609E-05	0.000318508	1.17609E-05	0.000137678	0.000133366	0.00022153	0.000961454	0.000730807
3837703774135	383770	3774135	0.000784417	0.00030766	0.000101887	9.97881E-05	0.000231713	0.000231355	0.000304441	0.000304244	0.000326094	0.000318278	1.26895E-05	1.26895E-05	0.000343656	1.26895E-05	0.000148915	0.000144251	0.000240983	0.001045883	0.000794982
3837803774135	383780	3774135	0.000872809	0.00034233	0.000113369	0.000111033	0.000257824	0.000257426	0.000338746	0.000338528	0.00036284	0.000354143	1.41194E-05	1.41194E-05	0.000382381	1.41194E-05	0.000166147	0.000160943	0.000270588	0.001174373	0.000892648
3837903774135	383790	3774135	0.00099041	0.00038845	0.000128644	0.000125993	0.000292562	0.000292111	0.000384389	0.000384141	0.000411728	0.000401859	1.60218E-05	1.60218E-05	0.000433903	1.60218E-05	0.000189005	0.000183085	0.000309739	0.001344291	0.001021804
3838003774135	383800	3774135	0.001294739	0.00050781	0.000168173	0.000164708	0.00038246	0.000381869	0.000502502	0.000502178	0.000538242	0.000525341	2.0945E-05	2.0945E-05	0.000567231	2.0945E-05	0.000247949	0.000240182	0.000410125	0.00177997	0.001352967
3838103774135	383810	3774135	0.001828477	0.00071715	0.0002375	0.000232606	0.000540123	0.00053929	0.000709651	0.000709193	0.000760125	0.000741905	2.95792E-05	2.95792E-05	0.000801064	2.95792E-05	0.000351134	0.000340135	0.00058554	0.002541283	0.001931646
3838203774135	383820	3774135	0.002650403	0.00103953	0.000344259	0.000337166	0.000782916	0.000781708	0.001028649	0.001027986	0.001101812	0.001075402	4.28755E-05	4.28755E-05	0.001161153	4.28755E-05	0.000509886	0.000493916	0.000855712	0.003713849	0.002822921
3838303774135	383830	3774135	0.003970282	0.0015572	0.000515697	0.000505072	0.001172802	0.001170992	0.001540909	0.001539914	0.001650505	0.001610944	6.42271E-05	6.42271E-05	0.001739398	6.42271E-05	0.000764754	0.0007408	0.00128934	0.005595829	0.004253426
3838403774135	383840	3774135	0.002891318	0.00113402	0.000375551	0.000367813	0.000854081	0.000852764	0.001122151	0.001121427	0.001201964	0.001173154	4.67728E-05	4.67728E-05	0.001266699	4.67728E-05	0.000556623	0.000539188	0.000935707	0.004061032	0.003086818
3838603774135	383860	3774135	0.002769836	0.00108637	0.000359772	0.000352359	0.000818196	0.000816934	0.001075003	0.001074309	0.001151462	0.001123862	4.48076E-05	4.48076E-05	0.001213477	4.48076E-05	0.000533399	0.000516692	0.000896718	0.003891821	0.002958199
3838703774135	383870	3774135	0.003777932	0.00148176	0.000490713	0.000480602	0.001115983	0.001114261	0.001466256	0.001465309	0.001570543	0.001532898	6.11155E-05	6.11155E-05	0.001655129	6.11155E-05	0.000728072	0.000705268	0.001227962	0.00532944	0.004050942
3838803774135	383880	3774135	0.00270266	0.00106002	0.000351047	0.000343814	0.000798353	0.000797121	0.001048931	0.001048254	0.001123536	0.001096605	4.37209E-05	4.37209E-05	0.001184047	4.37209E-05	0.000520633	0.000504326	0.00087547	0.003799603	0.002888104
3838903774135	383890	3774135	0.00209306	0.00082093	0.000271866	0.000266265	0.00061828	0.000617326	0.000812339	0.000811815	0.000870116	0.00084926	3.38594E-05	3.38594E-05	0.000916979	3.38594E-05	0.000403071	0.000390446	0.000675786	0.00293296	0.002229362
3839003774135	383900	3774135	0.00170616	0.00066918	0.000221612	0.000217046	0.000503991	0.000503214	0.000662179	0.000661751	0.000709276	0.000692275	2.76005E-05	2.76005E-05	0.000747476	2.76005E-05	0.000328486	0.000318197	0.000549172	0.002383446	0.001811673
3839103774135	383910	3774135	0.001434472	0.00056262	0.000186323	0.000182484	0.000423736	0.000423082	0.000556734	0.000556375	0.000596331	0.000582038	2.32054E-05	2.32054E-05	0.000628448	2.32054E-05	0.000276134	0.000267485	0.000460351	0.001997957	0.00151866
3829703774145	382970	3774145	0.000168107	6.5934E-05	2.18353E-05	2.13854E-05	4.96581E-05	4.95815E-05	6.52442E-05	6.52021E-05	6.98847E-05	6.82096E-05	2.71947E-06	2.71947E-06	7.36485E-05	2.71947E-06	2.1812E-05	2.11288E-05	1.49657E-05	6.49521E-05	4.93705E-05
3829803774145	382980	3774145	0.000174619	6.8488E-05	2.26812E-05	2.22139E-05	5.15817E-05	5.15021E-05	6.77716E-05	6.77279E-05	7.25918E-05	7.08518E-05	2.82481E-06	2.82481E-06	7.65015E-05	2.82481E-06	2.2404E-05	2.17022E-05	1.50358E-05	6.52566E-05	4.96019E-05
3829903774145	382990	3774145	0.000181814	7.131E-05	2.36157E-05	2.31291E-05	5.37069E-05	5.36241E-05	7.05639E-05	7.05183E-05	7.55827E-05	7.3771E-05	2.9412E-06	2.9412E-06	7.96534E-05	2.9412E-06	2.30569E-05	2.23348E-05	1.51196E-05	6.562E-05	4.98782E-05
3830003774145	383000	3774145	0.000191667	7.5175E-05	2.48955E-05	2.43826E-05	5.66175E-05	5.65302E-05	7.4388E-05	7.434E-05	7.96789E-05	7.7769E-05	3.10059E-06	3.10059E-06	8.39702E-05	3.10059E-06	2.40005E-05	2.32488E-05	1.53459E-05	6.66022E-05	5.06247E-05
3830103774145	383010	3774145	0.000204969	8.0392E-05	2.66233E-05	2.60748E-05	6.0547E-05	6.04536E-05	7.95508E-05	7.94995E-05	8.52089E-05	8.31665E-05	3.31579E-06	3.31579E-06	8.9798E-05	3.31579E-06	2.5319E-05	2.4526E-05	1.57374E-05	6.83013E-05	5.19163E-05
3830203774145	383020	3774145	0.000219916	8.6254E-05	2.85647E-05	2.79761E-05	6.4962E-05	6.48617E-05	8.53516E-05	8.52965E-05	9.14222E-05	8.92308E-05	3.55757E-06	3.55757E-06	9.6346E-05	3.55757E-06	2.67883E-05	2.59492E-05	1.61515E-05	7.00987E-05	5.32825E-05
3830303774145	383030	3774145	0.000238059	9.337E-05	3.09213E-05	3.02842E-05	7.03215E-05	7.0213E-05	9.23933E-05	9.23337E-05	9.89648E-05	9.65926E-05	3.85108E-06	3.85108E-06	0.000104295	3.85108E-06	2.85839E-05	2.76886E-05	1.66607E-05	7.23087E-05	5.49623E-05
3830403774145	383040	3774145	0.0002905	0.0001016	3.36478E-05	3.29546E-05	7.65222E-05	7.64041E-05	0.00010054	0.000100475	0.000107691	0.00010511	4.19065E-06	4.19065E-06	0.000113491	4.19065E-06	3.06505E-05	2.96905E-05	1.72152E-05	7.4715E-05	5.67914E-05
3830503774145	383050	3774145	0.000283625	0.00011124	3.68398E-05	3.60808E-05	8.37814E-05	8.36522E-05	0.000110078	0.000110007	0.000117907	0.000115081	4.58819E-06	4.58819E-06	0.000124257	4.58819E-06	3.30633E-05	3.20277E-05	1.78194E-05	7.73375E-05	5.87847E-05
3830603774145	383060	3774145	0.000313095	0.0001228	4.06677E-05	3.98298E-05	9.24867E-05	9.2344E-05	0.000121515	0.000121437	0.000130158	0.000127038	5.06493E-06	5.06493E-06	0.000137168	5.06493E-06	3.59479E-05	3.48219E-05	1.84938E-05	8.02644E-05	6.10095E-05
3830703774145	383070	3774145	0.000348053	0.00013651	4.52083E-05	4.42769E-05	0.000102813	0.000102654	0.000135083	0.000134996	0.000144691	0.000141223	5.63044E-06	5.63044E-06	0.000152483	5.63044E-06	3.93653E-05	3.81323E-05	1.92157E-05	8.33976E-05	6.3391E-05
3830803774145	383080	3774145	0.000389936	0.00015294	5.06485E-05	4.9605E-05	0.000115185	0.000115007	0.000151338	0.000151241	0.000162102	0.000158217	6.30798E-06	6.30798E-06	0.000170833	6.30798E-06	4.34679E-05	4.21064E-05	1.99919E-05	8.67665E-05	6.59518E-05
3830903774145	383090	3774145	0.000440595	0.00017281	5.72285E-05	5.60494E-05	0.000130149	0.000129949	0.000170999	0.000170889	0.000183162	0.000178771	7.12749E-06	7.12749E-06	0.000193026	7.12749E-06	4.84567E-05	4.6939E-05	2.08248E-05	9.03809E-05	6.86991E-05
3831003774145	383100	3774145	0.000500981	0.00019649	6.5072E-05	6.37313E-05	0.000147987	0.000147759	0.000194436	0.00019431	0.000208265	0.000203273	8.10435E-06	8.10435E-06	0.000219482	8.10435E-06	5.44717E-05	5.27655E-05	2.16779E-05	9.40838E-05	7.15137E-05
3831103774145	383110	3774145	0.000567232	0.00022248	7.36773E-05	7.21593E-05	0.000167558	0.000167299	0.000220149	0.000220007	0.000235807	0.000230155	9.17609E-06	9.17609E-06	0.000248507	9.17609E-06	6.12095E-05	5.92923E-05	2.24157E-05	9.72857E-05	7.39475E-05
3831203774145	383120	3774145	0.000647908	0.00025412	8.41563E-05	8.24224E-05	0.000191389	0.000191094	0.00025146	0.00025128	0.000269345	0.000262889	1.04812E-05	1.04812E-05	0.000283851	1.04812E-05	6.96462E-05	6.74648E-05	2.31829E-05	0.000100615	7.64784E-05
3831303774145	383130	3774145	0.000757534	0.00029712	9.83955E-05	9.63682E-05	0.000223772	0.000223427	0.000294007	0.000293817	0.000314918	0.00030737	1.22546E-05	1.22546E-05	0.000331879	1.22546E-05	8.15003E-05	7.89475E-05	2.41266E-05	0.000104711	7.95916E-05
3831403774145	383140	3774145	0.0009058	0.00035527	0.000117654	0.00011523	0.000267569	0.000267156	0.00035155	0.00035132	0.000376554	0.000367529	1.46531E-05	1.46531E-05	0.000396835	1.46531E-05	9.82535E-05	9.5176E-05	2.51653E-05	0.000109219	8.30183E-05
3831503774145	383150	3774145	0.001103305	0.00043273	0.000143308	0.000140355	0.000325911	0.000325408	0.000428204	0.000427928	0.00045866	0.000447667	1.78481E-05	1.78481E-05	0.000483363	1.78481E-05	0.000121793	0.000117978	2.62788E-05	0.000114052	8.66914E-05
3831603774145	383160	3774145	0.001364107	0.00053502	0.000177183	0.000173532	0.000402951	0.000402329	0.000529424	0.000529083	0.00056708	0.000553487	2.20671E-05	2.20671E-05	0.000597621	2.20671E-05	0.000154785	0.000149936	2.72451E-05	0.000118246	8.98793E-05
3831603774145	383610	3774145	0.000370643	0.00014537	4.81425E-05	4.71506E-05	0.000109486	0.000109317	0.00014385	0.000143758	0.000154082	0.000150388	5.99588E-06	5.99588E-06	0.00016238	5.99588E-06	6.47471E-05	6.27191E-05	8.93414E-05	0.000387748	0.00029473
3836203774145	383620	3774145	0.00038611	0.00015144	5.01515E-05	4.91182E-05	0.000114055	0.000113879	0.000149853	0.000149757	0.000160512	0.000156664	6.24609E-06	6.24609E-06	0.000169156	6.24609E-06	6.8064E-05	6.59321E-05	9.56667E-05	0.0004152	0.000315596
3836303774145	383630	3774145	0.000404298	0.00015857	5.2514E-05	5.1432E-05	0.000119428	0.000119243	0.000156912	0.000156811	0.000168073	0.000164044	6.54032E-06	6.54032E-06	0.000177125	6.54032E-06	7.19047E-05	6.96525E-05	0.000102847	0.000446365	0.000339285
3836403774145	383640	3774145	0.000423663	0.00016617	5.50293E-05	5.38955E-05	0.000125148	0.000124955	0.000164428	0.000164322	0.000176123	0.000171902	6.85359E-06	6.85359E-06	0.000185609	6.85359E-06	7.59643E-05	7.3585E-05	0.000110395	0.000479121	0.000364183
3836503774145	383650	3774145	0.00044311	0.00017379	5.75552E-05	5.63693E-05	0.000130892	0.00013069	0.000171975	0.000171865	0.000184207	0.000179792	7.16817E-06	7.16817E-06	0.000194128	7.16817E-06	8.00311E-05	7.75244E-05	0.000117933	0.000511838	0.000389051
3836603774145	383660	3774145	0.000464918	0.00018235	6.03878E-05	5.91436E-05	0.000137334	0.000137123	0.00018044	0.000180323	0.000193273	0.000188641	7.52096E-06	7.52096E-06	0.000203683	7.52096E-06	8.45391E-05	8.18912E-05	0.000126186	0.000547658	0.000416279
3836703774145	383670	3774145	0.000484526	0.00019004	6.29347E-05	6.1638E-05	0.000143127	0.000142906	0.00018805	0.000187928	0.000201424	0.000196596	7.83816E-06	7.83816E-06	0.000212273	7.83816E-06	8.86113E-05	8.58358E-05	0.0001337	0.000580267	0.000441065
3836803774145	383680	3774145	0.00050301	0.00019819	6.56332E-05	6.42809E-05	0.000149263	0.000149033	0.000196113	0.000195986	0.000210061	0.000205026	8.17424E-06	8.17424E-06	0.000221375	8.17424E-06	9.28969E-05	8.99872E-05	0.000141546	0.000614319	0.000466948
3836903774145	383690	3774145	0.000526696	0.00020658	6.84122E-05	6.70026E-05	0.000155583	0.000155343	0.000204416	0.000204284	0.000218955	0.000213707	8.52035E-06	8.52035E-06	0.000230748	8.52035E-06	9.72866E-05	9.42394E-05	0.000149544	0.0006403	0.000493332
3837003774145	383700	3774145	0.000545738	0.00021405	7.08855E-05	6.9425E-05	0.000161208	0.00016096	0.000211807	0.00021167	0.000226871	0.000221433	8.82839E-06	8.82839E-06	0.00023909	8.82839E-06	0.000101212	9.80415E-05	0.00015674	0.000680263	0.000517073
3837103774145	383710	3774145	0.000566774	0.0002223	7.36178E-05	7.2101E-05	0.000167422	0.000167164	0.000219971	0.000219829	0.000235616	0.000229969	9.16868E-06	9.16868E-06	0.000248306	9.16868E-06	0.000105503	0.000102198	0.0001643	0.00071407	0.000542769
3837203774145	383720	3774145	0.000585654	0.0002297	7.60702E-05	7.45029E-05	0.000172999	0.000172732	0.000227299	0.000227152	0.000243465	0.000237629	9.47411E-06	9.47411E-06	0.000256578	9.47411E-06	0.000109359	0.000105934	0.000171572	0.000744636	0.000566003
3837303774145	383730	3774145	0.000605109	0.00023733	7.85972E-05	7.69778E-05	0.000178746	0.00017847	0.000234849	0.000234698	0.000251553	0.000245523	9.78883E-06	9.78883E-06	0.000265101	9.78883E-06	0.000113313	0.000109764	0.000178758	0.00077582	0.000589706
3837403774145	383740	3774145	0.00062742	0.00024608	8.14952E-05	7.98161E-05	0.000185337	0.000185051	0.000243508	0.000243351	0.000260828	0.000254576	1.01498E-05	1.01498E-05	0.000274876	1.01498E-05	0.0001178	0.00011411	0.000186823	0.000810826	0.000616314
3837503774145	383750	3774145	0.000651825	0.00025565	8.4665E-05	8.29206E-05	0.000192546	0.000192249	0.00025298	0.00025217	0.000270973	0.000264478	1.05445E-05	1.05445E-05	0.000285567	1.05445E-05	0.000122672	0.00011883	0.000195529	0.00084861	0.000645034
3837603774145	383760	3774145	0.000681115	0.00026714	8.84695E-05	8.66467E-05	0.000201198	0.000200888	0.000264348	0.000264177	0.00028315	0.000276363	1.10184E-05	1.10184E-05	0.000298399	1.10184E-05	0.000128477	0.000124453	0.000205801	0.000893192	0.000678921
3837703774145	383770	3774145	0.000735824	0.0002886	9.55757E-05	9.36065E-05	0.000217359	0.000217024	0.000285581	0.000285397	0.000305893	0.000298561	1.19034E-05	1.19034E-05	0.000322368	1.19034E-05	0.000139201	0.000134841	0.000224381	0.000973829	0.000740214
3837803774145	383780	3774145	0.000820067	0.00032164	0.000106518	0.000104323	0.000242244	0.00024187	0.000318277	0.000318071	0.000340914	0.000332742	1.32662E-05	1.32662E-05	0.000359275	1.32662E-05	0.000155638	0.000150764	0.000252631	0.001096436	0.000833408
3837903774145	383790	3774145	0.000931408	0.00036531	0.00012098	0.000118487	0.000275133	0.000274709	0.000361489	0.000361256	0.0003872	0.000377919	1.50674E-05	1.50674E-05	0.000408054	1.50674E-05	0.0001773	0.000171746	0.00028975	0.001257534	0.00095586
3838003774145	383800	3774145	0.001219083	0.00047814	0.000158346	0.000155083	0.000360111	0.000359556	0.000473139	0.000472834	0.000506791	0.000494644	1.97211E-05	1.97211E-05	0.000534086	1.97211E-05	0.000233025	0.000225726	0.000384658	0.001669444	0.001268956
3838103774145	383810	3774145	0.001736914	0.00068124	0.000225607	0.000220958	0.000513076	0.000512284	0.000674115	0.00067368	0.000722061	0.000704754	2.8098E-05	2.8098E-05	0.0007609 5	2.8098E-05	0.000333162	0.000322727	0.000554875	0.002408197	0.001830486
3838203774145	383820	3774145	0.002549131	0.0009998	0.000331105	0.000324283	0.000753001	0.000751839	0.000989345	0.000988706	0.001059712	0.001034311	4.12372E-05	4.12372E-05	0.001116785	4.12372E-05	0.000490048	0.000474698	0.000821865	0.003566953	0.002711264
3838303774145	383830	3774145	0.003842405	0.00150705	0.000499087	0.000488804	0.001135028	0.001133277	0.001491278	0.001490316	0.001597345	0.001559058	6.21585E-05	6.21585E-05	0.001683375	6.21585E-05	0.000739787	0.000716615	0.001246772	0.005411079	0.004112997
3838403774145	383840	3774145	0.004193764	0.00164485	0.000544725	0.000533502	0.001238817	0.001236906	0.001627644	0.001626594	0.00174341	0.001701621	6.78424E-05	6.78424E-05	0.001837306	6.78424E-05	0.000807723	0.000782424	0.001362544	0.005913537	0.004494918

Unique Identifier	X (UTM)	Y (UTM)	KMMass Grading / Excavation	KMDrainage / Utilities Trenching	KMFoundations / Concrete Pads	KMBuilding / Structure Construction	KMAsphalt Paving	KMArchitectural Coating	KMLandscaping or Other Finishing	KMWaterside Construction (Piles)	EWNDemolition	EWNSite Grubbing / Prep	EWNDrainage / Utilities Trenching	EWNDrainage / Utilities Trenching	EWNDrainage / Utilities Trenching	EWNFoundations / Concrete Pads	EWNBuilding / Structure Construction	EWNAsphalt Paving	EWNLandscaping or Other Finishing	EWNWaterside Construction (Piles)	ISDemolition
			2026	2026	2026	2026	2026	2026	2026	2026	2027	2027	2027	2028	2029	2029	2029	2029	2029	2029	2027
3831403774135	383140	3774135	8.326E-05	2.98994E-05	1.58226E-05	5.43452E-05	1.7459E-06	1.7459E-06	5.60911E-05	1.7459E-06	0.000507649	2.76675E-05	6.49685E-05	6.37139E-05	6.23956E-05	5.40462E-05	0.000117358	8.3494E-06	0.000121533	8.3494E-06	5.38323E-05
3831503774135	383150	3774135	8.68212E-05	3.11782E-05	1.64994E-05	5.66697E-05	1.82057E-06	1.82057E-06	5.84903E-05	1.82057E-06	0.000629982	3.43348E-05	8.06247E-05	7.90677E-05	7.74317E-05	6.70703E-05	0.000145639	1.03614E-05	0.00015082	1.03614E-05	6.01617E-05
3831603774135	383160	3774135	9.00721E-05	3.23457E-05	1.71172E-05	5.87916E-05	1.88874E-06	1.88874E-06	6.06804E-05	1.88874E-06	0.000804795	4.38624E-05	0.000102997	0.000101008	9.89182E-05	8.56816E-05	0.000186052	1.32366E-05	0.000192671	1.32366E-05	6.71464E-05
3836103774135	383610	3774135	0.000310646	0.000111556	5.90348E-05	0.000202764	6.51399E-06	6.51399E-06	0.000209278	6.51399E-06	0.000284934	1.55293E-05	3.64657E-05	3.57615E-05	3.50215E-05	3.03352E-05	6.5871E-05	4.68637E-06	6.82142E-05	4.68637E-06	0.000107589
3836203774135	383620	3774135	0.000332929	0.000119558	6.32695E-05	0.000217309	6.98126E-06	6.98126E-06	0.00022429	6.98126E-06	0.000298785	1.62842E-05	3.82383E-05	3.74999E-05	3.6724E-05	3.18098E-05	6.90731E-05	4.91418E-06	7.15302E-05	4.91418E-06	0.000107592
3836303774135	383630	3774135	0.000357954	0.000128544	6.80251E-05	0.000233643	7.506E-06	7.506E-06	0.000241149	7.506E-06	0.000314734	1.71534E-05	4.02795E-05	3.95017E-05	3.86843E-05	3.35078E-05	7.27603E-05	5.1765E-06	7.53485E-05	5.1765E-06	0.000108219
3836403774135	383640	3774135	0.000384648	0.00013813	7.30981E-05	0.000251066	8.06576E-06	8.06576E-06	0.000259132	8.06576E-06	0.00033197	1.80928E-05	4.24853E-05	4.16649E-05	4.08028E-05	3.53428E-05	7.67448E-05	5.45998E-06	7.94748E-05	5.45998E-06	0.000109175
3836503774135	383650	3774135	0.000412177	0.000148016	7.83297E-05	0.000269035	8.64303E-06	8.64303E-06	0.000277678	8.64303E-06	0.000349902	1.90701E-05	4.47803E-05	4.39155E-05	4.30069E-05	3.72519E-05	8.08904E-05	5.75491E-06	8.37678E-05	5.75491E-06	0.000110308
3836603774135	383660	3774135	0.000442285	0.000158828	8.40514E-05	0.000288687	9.27437E-06	9.27437E-06	0.000297961	9.27437E-06	0.000369802	2.01547E-05	4.73271E-05	4.64131E-05	4.54528E-05	3.93706E-05	8.54909E-05	6.08221E-06	8.8532E-05	6.08221E-06	0.000112003
3836703774135	383670	3774135	0.00046765	0.000167937	8.88716E-05	0.000305243	9.80624E-06	9.80624E-06	0.000315049	9.80624E-06	0.000386349	2.10565E-05	4.94447E-05	4.84898E-05	4.74865E-05	4.11322E-05	8.93161E-05	6.35436E-06	9.24933E-05	6.35436E-06	0.00011283
3836803774135	383680	3774135	0.000493465	0.000177207	9.37775E-05	0.000322093	1.03476E-05	1.03476E-05	0.00033244	1.03476E-05	0.000403324	2.19817E-05	5.16171E-05	5.06204E-05	4.9573E-05	4.29394E-05	9.32404E-05	6.63355E-06	9.65572E-05	6.63355E-06	0.000113895
3836903774135	383690	3774135	0.000520942	0.000187075	9.89993E-05	0.000340028	1.09237E-05	1.09237E-05	0.000350952	1.09237E-05	0.000421624	2.29791E-05	5.39591E-05	5.29171E-05	5.18222E-05	4.48877E-05	9.7471E-05	6.93453E-06	0.000100938	6.93453E-06	0.000115408
3837003774135	383700	3774135	0.00054938	0.000197287	0.000104404	0.00035859	1.15201E-05	1.15201E-05	0.00037011	1.15201E-05	0.00044072	2.40198E-05	5.64031E-05	5.53139E-05	5.41694E-05	4.69207E-05	0.000101886	7.24861E-06	0.00010551	7.24861E-06	0.000117215
3837103774135	383710	3774135	0.000580205	0.000208356	0.000110261	0.00037871	1.21664E-05	1.21664E-05	0.000390876	1.21664E-05	0.000461654	2.51607E-05	5.90822E-05	5.79412E-05	5.67424E-05	4.91494E-05	0.000106725	7.59291E-06	0.000110522	7.59291E-06	0.000119542
3837203774135	383720	3774135	0.000606374	0.000217754	0.000115235	0.000395791	1.27152E-05	1.27152E-05	0.00040856	1.27152E-05	0.000479295	2.61222E-05	6.13399E-05	6.01553E-05	5.89107E-05	5.10276E-05	0.000110803	7.88306E-06	0.000114745	7.88306E-06	0.000121197
3837303774135	383730	3774135	0.000631857	0.000226905	0.000120077	0.000412424	1.32495E-05	1.32495E-05	0.000425673	1.32495E-05	0.000496531	2.70616E-05	6.35457E-05	6.23185E-05	6.10291E-05	5.28626E-05	0.000114788	8.16654E-06	0.000118871	8.16654E-06	0.000122859
3837403774135	383740	3774135	0.000659837	0.000236953	0.000125395	0.000430687	1.38363E-05	1.38363E-05	0.000444523	1.38363E-05	0.000515673	2.81048E-05	6.59955E-05	6.4721E-05	6.33819E-05	5.49005E-05	0.000119213	8.48137E-06	0.000123454	8.48137E-06	0.000125029
3837503774135	383750	3774135	0.000689065	0.000247449	0.000130949	0.000449765	1.44492E-05	1.44492E-05	0.000464214	1.44492E-05	0.00053581	2.92024E-05	6.85727E-05	6.72484E-05	6.5857E-05	5.70444E-05	0.000123869	8.81258E-06	0.000128275	8.81258E-06	0.000127483
3837603774135	383760	3774135	0.000723244	0.000259723	0.000137445	0.000472074	1.51659E-05	1.51659E-05	0.00048724	1.51659E-05	0.000559623	3.05002E-05	7.16202E-05	7.02371E-05	6.87839E-05	5.95796E-05	0.000129374	9.20423E-06	0.000133976	9.20423E-06	0.000130779
3837703774135	383770	3774135	0.000786755	0.000282531	0.000149514	0.000513529	1.64976E-05	1.64976E-05	0.000530026	1.64976E-05	0.000604822	3.29636E-05	7.74046E-05	7.59099E-05	7.43392E-05	6.43916E-05	0.000139823	9.94762E-06	0.000144796	9.94762E-06	0.000138656
3837803774135	383780	3774135	0.00088341	0.00031724	0.000167882	0.000576617	1.85244E-05	1.85244E-05	0.000595141	1.85244E-05	0.000674193	3.67444E-05	8.62827E-05	8.46165E-05	8.28657E-05	7.17771E-05	0.00015586	1.10886E-05	0.000161404	1.10886E-05	0.000151516
3837903774135	383790	3774135	0.00101123	0.000363141	0.000192173	0.000660047	2.12047E-05	2.12047E-05	0.000681252	2.12047E-05	0.000766343	4.17667E-05	9.8076E-05	9.6182E-05	9.4192E-05	8.15878E-05	0.000177163	1.26042E-05	0.000183465	1.26042E-05	0.000168894
3838003774135	383800	3774135	0.001338965	0.000480834	0.000254455	0.000873965	2.8077E-05	2.8077E-05	0.000902043	2.8077E-05	0.001004134	5.47266E-05	0.000128508	0.000126027	0.000123419	0.000106904	0.000232135	1.65152E-05	0.000240393	1.65152E-05	0.000215592
3838103774135	383810	3774135	0.001911656	0.000686492	0.000363289	0.001247771	4.00859E-05	4.00859E-05	0.001287856	4.00859E-05	0.001420704	7.74302E-05	0.000181821	0.00017831	0.00017462	0.000151254	0.000328438	2.33666E-05	0.000340121	2.33666E-05	0.000296945
3838203774135	383820	3774135	0.002793706	0.001003244	0.000530913	0.0018235	5.85818E-05	5.85818E-05	0.001882082	5.85818E-05	0.002062776	0.000112424	0.000263993	0.000258895	0.000253538	0.000219611	0.000476872	3.39269E-05	0.000493836	3.39269E-05	0.000421944
3838303774135	383830	3774135	0.004209407	0.001511634	0.000799951	0.002747553	8.82679E-05	8.82679E-05	0.002835821	8.82679E-05	0.003093785	0.000168615	0.00039594	0.000388294	0.00038026	0.000329376	0.000715221	5.08841E-05	0.000740663	5.08841E-05	0.000623104
3838403774135	383840	3774135	0.003054872	0.001097031	0.000580544	0.001993968	6.40582E-05	6.40582E-05	0.002058026	6.40582E-05	0.002251724	0.000122722	0.000288174	0.000282609	0.000276762	0.000239727	0.000520553	3.70345E-05	0.0005397	3.70345E-05	0.000457418
3838603774135	383860	3774135	0.002927584	0.001051321	0.000556355	0.001910885	6.13891E-05	6.13891E-05	0.001972274	6.13891E-05	0.002157675	0.000117596	0.000276138	0.000270805	0.000265202	0.000229714	0.000498811	3.54877E-05	0.000516555	3.54877E-05	0.000437615
3838703774135	383870	3774135	0.004009019	0.001439673	0.00076187	0.002616756	8.40659E-05	8.40659E-05	0.002700822	8.40659E-05	0.002945212	0.000160518	0.000376926	0.000369647	0.000361999	0.000313558	0.000680874	4.84405E-05	0.000705094	4.84405E-05	0.00059124
3838803774135	383880	3774135	0.002858215	0.001026409	0.000543172	0.001865606	5.99345E-05	5.99345E-05	0.0019255 4	5.99345E-05	0.002105984	0.000114779	0.000269522	0.000264318	0.000258849	0.000224211	0.000486861	3.46375E-05	0.0005041 8	3.46375E-05	0.00042626
3838903774135	383890	3774135	0.002206291	0.000792298	0.000419281	0.001440084	4.62641E-05	4.62641E-05	0.001486348	4.62641E-05	0.001630356	8.88565E-05	0.000208652	0.000204623	0.000200389	0.000173574	0.000376905	2.68148E-05	0.000390313	2.68148E-05	0.000332531
3839003774135	383900	3774135	0.001792924	0.000643854	0.000340725	0.001170272	3.75962E-05	3.75962E-05	0.001207868	3.75962E-05	0.0013286	7.24104E-05	0.000170033	0.00016675	0.0001633	0.000141448	0.000307145	2.18517E-05	0.000318071	2.18517E-05	0.000272888
3839103774135	383910	3774135	0.001502943	0.00053972	0.000285618	0.000980997	3.15155E-05	3.15155E-05	0.001012513	3.15155E-05	0.001116804	6.08673E-05	0.000142928	0.000140168	0.000137268	0.000118899	0.000258183	1.83683E-05	0.000267367	1.83683E-05	0.000230887
3829703774145	382970	3774145	4.88596E-05	1.75459E-05	9.28522E-06	3.18915E-05	1.02455E-06	1.02455E-06	3.2916E-05	1.02455E-06	0.000102709	5.59777E-06	1.31446E-05	1.28908E-05	1.26241E-05	1.09348E-05	2.37442E-05	1.68927E-06	2.45889E-05	1.68927E-06	1.71565E-05
3829803774145	382980	3774145	4.90886E-05	1.76281E-05	9.32875E-06	3.2041E-05	1.02935E-06	1.02935E-06	3.30703E-05	1.02935E-06	0.000105726	5.76219E-06	1.35307E-05	1.32694E-05	1.29948E-05	1.1256E-05	2.44416E-05	1.73889E-06	2.53111E-05	1.73889E-06	1.75855E-05
3829903774145	382990	3774145	4.9362E-05	1.77263E-05	9.3807E-06	3.22194E-05	1.03508E-06	1.03508E-06	3.32545E-05	1.03508E-06	0.000109056	5.94371E-06	1.3957E-05	1.36874E-05	1.34042E-05	1.16106E-05	2.52116E-05	1.79367E-06	2.61085E-05	1.79367E-06	1.80605E-05
3830003774145	383000	3774145	5.01008E-05	1.79916E-05	9.5211E-06	3.27017E-05	1.05057E-06	1.05057E-06	3.37522E-05	1.05057E-06	0.000113796	6.20203E-06	1.45635E-05	1.42823E-05	1.39868E-05	1.21152E-05	2.63073E-05	1.87162E-06	2.72431E-05	1.87162E-06	1.8748E-05
3830103774145	383010	3774145	5.1379E-05	1.84506E-05	9.76401E-06	3.3536E-05	1.07738E-06	1.07738E-06	3.46133E-05	1.07738E-06	0.000120381	6.56091E-06	1.54063E-05	1.51087E-05	1.47961E-05	1.28162E-05	2.78296E-05	1.97993E-06	2.88196E-05	1.97993E-06	1.96995E-05
3830203774145	383020	3774145	5.27311E-05	1.89362E-05	1.0021E-05	3.44185E-05	1.10573E-06	1.10573E-06	3.55242E-05	1.10573E-06	0.000127731	6.96153E-06	1.6347E-05	1.60313E-05	1.56996E-05	1.35988E-05	2.95289E-05	2.10082E-06	3.05793E-05	2.10082E-06	2.07432E-05
3830303774145	383030	3774145	5.43935E-05	1.95332E-05	1.03369E-05	3.55036E-05	1.14059E-06	1.14059E-06	3.66442E-05	1.14059E-06	0.000136713	7.45103E-06	1.74964E-05	1.71585E-05	1.68035E-05	1.4555E-05	3.16053E-05	2.24854E-06	3.27295E-05	2.24854E-06	2.20007E-05
3830403774145	383040	3774145	5.62037E-05	2.01832E-05	1.06809E-05	3.68851E-05	1.17855E-06	1.17855E-06	3.78636E-05	1.17855E-06	0.000147073	8.01565E-06	1.88223E-05	1.84588E-05	1.80768E-05	1.56579E-05	3.40002E-05	2.41893E-06	3.52097E-05	2.41893E-06	2.34231E-05
3830503774145	383050	3774145	5.81764E-05	2.08916E-05	1.10558E-05	3.79727E-05	1.21991E-06	1.21991E-06	3.91926E-05	1.21991E-06	0.000159186	8.67583E-06	2.03725E-05	1.99791E-05	1.95657E-05	1.69475E-05	3.68005E-05	2.61816E-06	3.81096E-05	2.61816E-06	2.50453E-05
3830603774145	383060	3774145	6.03781E-05	2.16823E-05	1.14742E-05	3.94098E-05	1.26608E-06	1.26608E-06	4.06759E-05	1.26608E-06	0.000173703	9.46704E-06	2.22304E-05	2.18011E-05	2.135E-05	1.84931E-05	4.01567E-05	2.85693E-06	4.15851E-05	2.85693E-06	2.69371E-05
3830703774145	383070	3774145	6.2735E-05	2.25287E-05	1.19221E-05	4.09482E-05	1.3155E-06	1.3155E-06	4.22637E-05	1.3155E-06	0.000190946	1.04068E-05	2.44372E-05	2.39653E-05	2.34694E-05	2.03289E-05	4.41429E-05	3.14053E-06	4.57132E-05	3.14053E-06	2.9107E-05
3830803774145	383080	3774145	6.52692E-05	2.34387E-05	1.24037E-05	4.26024E-05	1.36864E-06	1.36864E-06	4.3971E-05	1.36864E-06	0.000211696	1.15377E-05	2.70928E-05	2.65696E-05	2.60198E-05	2.2538E-05	4.89399E-05	3.48181E-06	5.06808E-05	3.48181E-06	3.16094E-05
3830903774145	383090	3774145	6.79882E-05	2.44151E-05	1.29204E-05	4.4377E-05	1.42566E-06	1.42566E-06	4.58027E-05	1.42566E-06	0.000236995	1.29165E-05	3.03304E-05	2.97447E-05	2.91292E-05	2.52313E-05	5.47884E-05	3.8979E-06	5.67373E-05	3.8979E-06	3.45045E-05
3831003774145	383100	3774145	7.07736E-05	2.54154E-05	1.34497E-05	4.61951E-05	1.48407E-06	1.48407E-06	4.76792E-05	1.48407E-06	0.000267584	1.45837E-05	3.42452E-05	3.35839E-05	3.2889E-05	2.8488E-05	6.18599E-05	4.401E-06	6.40604E-05	4.401E-06	3.77726E-05
3831103774145	383110	3774145	7.31822E-05	2.62804E-05	1.39075E-05	4.77673E-05	1.53457E-06	1.53457E-06	4.93019E-05	1.53457E-06	0.00030194	1.64561E-05	3.86421E-05	3.78958E-05	3.71117E-05	3.21457E-05	6.98024E-05	4.96606E-06	7.22854E-05	4.96606E-06	4.11329E-05
3831203774145	383120	3774145	7.56869E-05	2.71798E-05	1.43835E-05	4.94021E-05	1.58709E-06	1.58709E-06	5.09892E-05	1.58709E-06	0.000345033	1.88047E-05	4.4157E-05	4.33043E-05	4.24083E-05	3.67335E-05	7.97646E-05	5.67482E-06	8.2602E-05	5.67482E-06	4.50074E-05
3831303774145	383130	3774145	7.87679E-05	2.82862E-05	1.4969E-05	5.14131E-05	1.6517E-06	1.6517E-06	5.30648E-05	1.6517E-06	0.0040569	2.21106E-05	5.19199E-05	5.09173E-05	4.98638E-05	4.31913E-05	9.37874E-05	6.67246E-06	9.71236E-05	6.67246E-06	4.99592E-05
3831403774145	383140	3774145	8.21591E-05	2.95041E-05	1.56134E-05	5.36267E-05	1.72281E-06	1.72281E-06	5.53495E-05	1.72281E-06	0.000491562	2.67907E-05	6.29097E-05	6.16949E-05	6.04183E-05	5.23335E-05	0.000113639	8.08481E-06	0.000117682	8.08481E-06	5.60818E-05
3831503774145	383150	3774145	8.57942E-05	3.08094E-05	1.63042E-05	5.59994E-05	1.79904E-06	1.79904E-06	5.77984E-05	1.79904E-06	0.000612532	3.33838E-05	7.83914E-05	7.68776E-05	7.52869E-05	6.52125E-05	0.000141605	1.00744E-05	0.000146642	1.00744E-05	6.33125E-05
3831603774145	383160	3774145	8.89491E-05	3.19424E-05	1.69038E-05	5.80586E-05	1.86519E-06	1.86519E-06	5.99238E-05	1.86519E-06	0.00078305	4.26772E-05	0.000100214	9.82789E-05	9.62455E-05	8.33665E-05	0.000181025	1.2879E-05	0.000187465	1.2879E-05	7.13088E-05
3836103774145	383610	3774145	0.00029168	0.000104745	5.54305E-05	0.000190384	6.11629E-06	6.11629E-06	0.000196501	6.11629E-06	0.000271228	1.47823E-05	3.47116E-05	3.40413E-05	3.33369E-05	2.8876E-05	6.27025E-05	4.46095E-06	6.4933E-05	4.46095E-06	0.000104255
3836203774145	383620	3774145	0.00031233	0.000112161	5.93549E-05	0.000203863	6.54932E-06	6.54932E-06	0.000210413	6.54932E-06	0.000284031	1.548E-05	3.635E-05	3.56481E-05	3.49105E-05	3.0239E-05	6.56621E-05	4.67151E-06	6.79979E-05	4.67151E-06	0.000104204
3836303774145	383630	3774145	0.000335774	0.000120579	6.38101E-05	0.000219165	7.04091E-06	7.04091E-06	0.000226206	7.04091E-06	0.000298946	1.62929E-05	3.82589E-05	3.75201E-05	3.67438E-05	3.18269E-05	6.91103E-05	4.91682E-06	7.15687E-05	4.91682E-06	0.000104778
3836403774145	383640	3774145	0.000360414	0.000129428	6.84927E-05	0.000235249	7.5576E-06	7.5576E-06	0.000242806	7.5576E-06	0.000314788	1.71564E-05	4.02864E-05	3.95084E-05	3.86909E-05	3.35135E-05	7.27726E-05	5.17738E-06	7.53613E-05	5.17738E-06	0.000105539
3836503774145	383650	3774145	0.000385025	0.000138266	7.31697E-05	0.000251312	8.07366E-06	8.07366E-06	0.000259386	8.07366E-06	0.000330668	1.80219E-05	4.23187E-05	4.15015E-05	4.06428E-05	3.52042E-05	7.64439E-05	5.43857E-06	7.91631E-05	5.43857E-06	0.000106276
3836603774145	383660	3774145	0.00041197	0.000147942	7.82904E-05	0.0002689	8.63869E-06	8.63869E-06	0.000277539	8.63869E-06	0.000348348	1.89854E-05	4.45813E-05	4.37204E-05	4.28158E-05	3.70865E-05	8.0531E-05	5.72935E-06	8.33957E-05	5.72935E-06	0.000107544
3836703774145	383670	3774145	0.0004365	0.000156751	8.2952E-05	0.000284911	9.15306E-06	9.15306E-06	0.000294064	9.15306E-06	0.000364328	1.98563E-05	4.66264E-05	4.5726E-05	4.47799E-05	3.87877E-05	8.42252E-05	5.99217E-06	8.72213E-05	5.99217E-06	0.000108383
3836803774145	383680	3774145	0.000462116	0.00016595	8.78199E-05	0.000301631	9.69019E-06	9.69019E-06	0.000311321	9.69019E-06	0.000381204	2.07761E-05	4.87862E-05	4.7844E-05	4.68541E-05	4.05844E-05	8.81266E-05	6.26973E-06	9.12614E-05	6.26973E-06	0.000109545
3836903774145	383690	3774145	0.000488226	0.000175326	9.2782E-05	0.000318674	1.02377E-05	1.02377E-05	0.000328911	1.02377E-05	0.000398531	2.17205E-05	5.10037E-05	5.00188E-05	4.89838E-05	4.24291E-05	9.21323E-05	6.55472E-06	9.54097E-05	6.55472E-06	0.00011091
3837003774145	383700	3774145	0.000511721	0.000183764	9.7247E-05	0.000334009	1.07304E-05	1.07304E-05	0.00034474	1.07304E-05	0.000414044	2.25659E-05	5.2989E-05	5.19657E-05	5.08905E-05	4.40807E-05	9.57186E-05	6.80986E-06	9.91235E-05	6.80986E-06	0.000111926
3837103774145	383710	3774145	0.000537152	0.000192896	0.00010208	0.000350609	1.12637E-05	1.12637E-05	0.000361872	1.12637E-05	0.000431065	2.34936E-05	5.51674E-05	5.4102E-05	5.29826E-05	4.58928E-05	9.96535E-05	7.08981E-06	0.000103198	7.08981E-06	0.00011341
3837203774145	383720	3774145	0.000560145	0.000201153	0.000106449	0.000365616	1.17458E-05	1.17458E-05	0.000377362	1.17458E-05	0.000446402	2.43295E-05	5.71302E-05	5.60269E-05	5.48677E-05	4.75256E-05	0.000103199	7.34205E-06	0.0001068 7	7.34205E-06	0.000114592
3837303774145	383730	3774145	0.000583603	0.000209577	0.000110907	0.000380928	1.22377E-05	1.22377E-05	0.000393166	1.22377E-05	0.000462152	2.51879E-05	5.91458E-05	5.80037E-05	5.68035E-05	4.92024E-05	0.00010684	7.6011E-06	0.000110641	7.6011E-06	0.000115964
3837403774145	383740	3774145	0.000609936	0.000219033	0.000115911	0.000398115	1.27899E-05	1.27899E-05	0.00040905	1.27899E-05	0.00048092	2.61656E-05	6.14418E-05	6.02553E-05	5.90085E-05	5.11124E-05	0.000110987	7.89616E-06	0.000114936	7.89616E-06	0.000117905
3837503774145	383750	3774145	0.000638359	0.00022924	0.000121313	0.000416668	1.33859E-05	1.33859E-05	0.000430054	1.33859E-05	0.000499632	2.72306E-05	6.39425E-05	6.27077E-05	6.14103E-05	5.31927E-05	0.000115505	8.21754E-06	0.000119614	8.21754E-06	0.000120254
3837603774145	383760	3774145	0.000671895	0.000241283	0.000127686	0.000438557	1.40891E-05	1.40891E-05	0.000452646	1.40891E-05	0.000522962	2.85021E-05	6.69283E-05	6.56359E-05	6.42778E-05	5.56766E-05	0.000120898	8.60126E-06	0.000125199	8.60126E-06	0.000123464
3837703774145	383770	3774145	0.000732554	0.000263066	0.000139214	0.00047815	1.53611E-05	1.53611E-05	0.000493511	1.53611E-05	0.000566101	3.08532E-05	7.24492E-05	7.10501E-05	6.958E-05	6.02693E-05	0.000130871	9.31077E-06	0.000135526	9.31077E-06	0.000130949
3837803774145	383780	3774145	0.000824783	0.000296187	0.000156741	0.00053835	1.7295E-05	1.7295E-05	0.000555645	1.7295E-05	0.000632271	3.44596E-05	8.09176E-05	7.9355E-05	7.77131E-05	6.7314E-05	0.000146168	1.03991E-05	0.000151368	1.03991E-05	0.000143202
3837903774145	383790	3774145	0.000945968	0.000339705	0.000179771	0.00061745	1.98362E-05	1.98362E-05	0.000637286	1.98362E-05	0.00071959	3.92186E-05	9.20926E-05	9.03142E-05	8.84455E-05	7.66103E-05	0.000166355	1.18352E-05	0.000172272	1.18352E-05	0.000159643
3838003774145	383800	3774145	0.001255823	0.000450977	0.000238655	0.000819697	2.63336E-05	2.63336E-05	0.000846031	2.63336E-05	0.000944418	5.1472E-05	0.000120866	0.000118532	0.000116079	0.000100546	0.00021833	1.5533E-05	0.000226097	1.5533E-05	0.000203791
3838103774145	383810	3774145	0.001811543	0.000650541	0.000344264	0.001182425	3.79866E-05	3.79866E-05	0.001220412	3.79866E-05	0.001348684	7.3505E-05	0.000172604	0.00016927	0.000165768	0.000143586	0.000311788	2.21821E-05	0.000322879	2.21821E-05	0.000282888
3838203774145	383820	3774145	0.002683205	0.000963562	0.000509913	0.001751374	5.62647E-05	5.62647E-05	0.001807639	5.62647E-05	0.00198316	0.000108085	0.000253803	0.000248902	0.000243752	0.000211135	0.000458467	3.26174E-05	0.000474775	3.26174E-05	0.000406395
3838303774145	383830	3774145	0.004070431	0.001461727	0.00077354	0.002656841	8.53537E-05	8.53537E-05	0.002742194	8.53537E-05	0.002993396	0.000163144	0.000383093	0.000375695	0.000367921	0.000318688	0.000692013	4.9233E-05	0.000716629	4.9233E-05	0.000603489
3838403774145	383840	3774145	0.0044484	0.001597459	0.000845369	0.002903548	9.32794E-05	9.32794E-05	0.002996827	9.32794E-05	0.003268162	0.000178119	0.000418257	0.00041018	0.000401693	0.000347941	0.000755533	5.37521E-05	0.000782409	5.37521E-05	0.000656566

			ISDrainage / Utilities Trenching	ISDrainage / Utilities Trenching	ISAsphalt Paving	ISAsphalt Paving	SVDemolition	SVSite Grubbing / Prep	SVMass Grading / Excavation	SVMass Grading / Excavation	SVDrainage / Utilities Trenching	SVFoundations / Concrete Pads	SVBuilding / Structure Construction	SVBuilding / Structure Construction	SVAsphalt Paving	SVAsphalt Paving	SVArchitectural Coating	SVArchitectural Coating	SVLandscaping or Other Finishing	SVLandscaping or Other Finishing	MDemolition
Unique Identifier	X (UTM)	Y (UTM)	2027	2028	2027	2028	2027	2027	2027	2028	2028	2028	2028	2029	2028	2029	2028	2029	2028	2029	2027
3831403774135	383140	3774135	2.16762E-05	2.11201E-05	5.59818E-06	5.21496E-06	9.64552E-05	6.93461E-05	4.67551E-05	4.61615E-05	3.27527E-05	1.04047E-05	1.49053E-05	1.43366E-05	1.46549E-06	1.36348E-06	1.46549E-06	1.36348E-06	1.49053E-05	1.43366E-05	1.88276E-05
3831503774135	383150	3774135	2.42248E-05	2.36033E-05	6.2564E-06	5.82812E-06	0.000100562	7.22987E-05	4.87459E-05	4.8127E-05	3.41472E-05	1.08477E-05	1.554E-05	1.49471E-05	1.52789E-06	1.42154E-06	1.52789E-06	1.42154E-06	1.554E-05	1.49471E-05	1.96078E-05
3831603774135	383160	3774135	2.70373E-05	2.63436E-05	6.98277E-06	6.50475E-06	0.000103992	7.47646E-05	5.04084E-05	4.97684E-05	3.53119E-05	1.12177E-05	1.607E-05	1.54569E-05	1.58E-06	1.47002E-06	1.58E-06	1.47002E-06	1.607E-05	1.54569E-05	2.02992E-05
3836103774135	383610	3774135	4.33221E-05	4.22105E-05	1.11885E-05	1.04226E-05	0.000461563	0.000331839	0.000223735	0.000220895	0.00015673	4.97891E-05	7.13259E-05	6.86044E-05	7.01274E-06	6.52462E-06	7.01274E-06	6.52462E-06	7.13259E-05	6.86044E-05	7.45047E-05
3836203774135	383620	3774135	4.33232E-05	4.22116E-05	1.11888E-05	1.04229E-05	0.000499479	0.000359098	0.000242114	0.00023904	0.000169605	5.38791E-05	7.71851E-05	7.424E-05	7.58881E-06	7.06059E-06	7.58881E-06	7.06059E-06	7.71851E-05	7.424E-05	8.03003E-05
3836303774135	383630	3774135	4.35758E-05	4.24578E-05	1.12541E-05	1.04836E-05	0.000542134	0.000389765	0.000262791	0.000259454	0.000184089	5.84803E-05	8.37767E-05	8.05801E-05	8.23689E-06	7.66356E-06	8.23689E-06	7.66356E-06	8.37767E-05	8.05801E-05	8.68181E-05
3836403774135	383640	3774135	4.39606E-05	4.28327E-05	1.13534E-05	1.05762E-05	0.000587961	0.000422712	0.000285004	0.000281386	0.00019965	6.34237E-05	9.08583E-05	8.73915E-05	8.93316E-06	8.31136E-06	8.93316E-06	8.31136E-06	9.08583E-05	8.73915E-05	9.38023E-05
3836503774135	383650	3774135	4.44169E-05	4.32773E-05	1.14713E-05	1.0686E-05	0.000635721	0.000457049	0.000308155	0.000304243	0.000215868	6.85756E-05	9.82387E-05	9.44903E-05	9.6588E-06	8.98649E-06	9.6588E-06	8.98649E-06	9.82387E-05	9.44903E-05	0.000101055
3836603774135	383660	3774135	4.50993E-05	4.39422E-05	1.16475E-05	1.08502E-05	0.000688113	0.000494716	0.000333552	0.000329317	0.000233658	7.42272E-05	0.000106335	0.000102278	1.04548E-05	9.72711E-06	1.04548E-05	9.72711E-06	0.000106335	0.000102278	0.000109003
3836703774135	383670	3774135	4.54324E-05	4.42667E-05	1.17336E-05	1.09303E-05	0.000733503	0.000527349	0.000355554	0.000351039	0.000249071	7.91234E-05	0.000113349	0.000109024	1.11445E-05	1.03687E-05	1.11445E-05	1.03687E-05	0.000113349	0.000109024	0.00011582
3836803774135	383680	3774135	4.58611E-05	4.46844E-05	1.18443E-05	1.10335E-05	0.000779945	0.000560738	0.000378065	0.000373265	0.000264841	8.41331E-05	0.000120526	0.000115927	1.18501E-05	1.10252E-05	1.18501E-05	1.10252E-05	0.000120526	0.000115927	0.00012278
3836903774135	383690	3774135	4.64704E-05	4.52781E-05	1.20016E-05	1.11801E-05	0.000829424	0.000596311	0.00040205	0.000396945	0.000281642	8.94705E-05	0.000128172	0.000123281	1.26018E-05	1.17247E-05	1.26018E-05	1.17247E-05	0.000128172	0.000123281	0.000130193
3837003774135	383700	3774135	4.71979E-05	4.59869E-05	1.21895E-05	1.13551E-05	0.000880774	0.000633229	0.000426941	0.00042152	0.000299079	9.50096E-05	0.000136107	0.000130914	1.3382E-05	1.24505E-05	1.3382E-05	1.24505E-05	0.000136107	0.000130914	0.000137874
3837103774135	383710	3774135	4.81352E-05	4.69002E-05	1.24316E-05	1.15806E-05	0.000936365	0.000673195	0.000453888	0.000448125	0.000317955	0.000101006	0.000144698	0.000139177	1.42266E-05	1.32364E-05	1.42266E-05	1.32364E-05	0.000144698	0.000139177	0.000146191
3837203774135	383720	3774135	4.88013E-05	4.75492E-05	1.26036E-05	1.17408E-05	0.000984579	0.000707859	0.000477259	0.000471199	0.000334327	0.000106207	0.000152148	0.000146343	1.49592E-05	1.39179E-05	1.49592E-05	1.39179E-05	0.000152148	0.000146343	0.000153348
3837303774135	383730	3774135	4.94708E-05	4.82015E-05	1.27765E-05	1.19019E-05	0.001031849	0.000741843	0.000500172	0.000493821	0.000350378	0.000111306	0.000159453	0.000153369	1.56774E-05	1.45861E-05	1.56774E-05	1.45861E-05	0.000159453	0.000153369	0.000160341
3837403774135	383740	3774135	5.03445E-05	4.90528E-05	1.30022E-05	1.21121E-05	0.001083546	0.000779011	0.000525232	0.000518563	0.000367933	0.000116883	0.000167442	0.000161053	1.64628E-05	1.53169E-05	1.64628E-05	1.53169E-05	0.000167442	0.000161053	0.000167997
3837503774135	383750	3774135	5.13325E-05	5.00154E-05	1.32573E-05	1.23498E-05	0.001137667	0.000817921	0.000551466	0.000544464	0.00038631	0.000122721	0.000175805	0.000169097	1.72851E-05	1.6082E-05	1.72851E-05	1.6082E-05	0.000175805	0.000169097	0.000175999
3837603774135	383760	3774135	5.26597E-05	5.13086E-05	1.36001E-05	1.26691E-05	0.001200474	0.000863076	0.00058191	0.000574522	0.000407637	0.000129496	0.000185511	0.000178432	1.82394E-05	1.69698E-05	1.82394E-05	1.69698E-05	0.000185511	0.000178432	0.000185307
3837703774135	383770	3774135	5.58317E-05	5.43992E-05	1.44193E-05	1.34322E-05	0.001313499	0.000944335	0.000636698	0.000628614	0.000446016	0.000141688	0.000202977	0.000195232	1.99566E-05	1.85675E-05	1.99566E-05	1.85675E-05	0.000202977	0.000195232	0.00020227
3837803774135	383780	3774135	6.10099E-05	5.94446E-05	1.57567E-05	1.4678E-05	0.001484156	0.001067027	0.00071942	0.000710286	0.000503965	0.000160097	0.000229348	0.000220597	2.25495E-05	2.09799E-05	2.25495E-05	2.09799E-05	0.000229348	0.000220597	0.000227958
3837903774135	383790	3774135	6.80071E-05	6.62622E-05	1.75638E-05	1.63614E-05	0.001710002	0.001229398	0.000828896	0.000818371	0.000580654	0.000184459	0.000264249	0.000254166	2.59808E-05	2.41724E-05	2.59808E-05	2.41724E-05	0.000264249	0.000254166	0.000261941
3838003774135	383800	3774135	8.68106E-05	8.45833E-05	2.24201E-05	2.08853E-05	0.002284653	0.001642541	0.001107448	0.001093387	0.000775785	0.000246447	0.00035305	0.000339579	3.47118E-05	3.22957E-05	3.47118E-05	3.22957E-05	0.00035305	0.000339579	0.000348632
3838103774135	383810	3774135	0.000119569	0.000116501	3.08802E-05	2.87663E-05	0.00329692	0.002370307	0.001598129	0.001577838	0.001119514	0.000355641	0.000509477	0.000490038	5.00916E-05	4.6605E-05	5.00916E-05	4.6605E-05	0.000509477	0.000490038	0.000500889
3838203774135	383820	3774135	0.000169901	0.000165542	4.38792E-05	4.08754E-05	0.004862315	0.00349574	0.002356928	0.002327003	0.001651065	0.000524501	0.00075138	0.00072271	7.38754E-05	6.87333E-05	7.38754E-05	6.87333E-05	0.00075138	0.00072271	0.000735799
3838303774135	383830	3774135	0.0002509	0.000244463	6.47985E-05	6.03626E-05	0.007374399	0.005301793	0.003574621	0.003529234	0.002504077	0.000795481	0.001139575	0.001096094	0.000112043	0.000104244	0.000112043	0.000104244	0.001139575	0.001096094	0.001112766
3838403774135	383840	3774135	0.000184185	0.000179459	4.75683E-05	4.4312E-05	0.005327762	0.003830372	0.002582546	0.002549756	0.001809114	0.000574709	0.000823306	0.000791892	8.09472E-05	7.53128E-05	8.09472E-05	7.53128E-05	0.000823306	0.000791892	0.00080556
3838603774135	383860	3774135	0.000176211	0.00017169	4.55089E-05	4.23936E-05	0.00510417	0.003669621	0.002474164	0.00244275	0.00173319	0.00055059	0.000788754	0.000758658	7.755E-05	7.21521E-05	7.755E-05	7.21521E-05	0.000788754	0.000758658	0.000771913
3838703774135	383870	3774135	0.00023807	0.000231962	6.14849E-05	5.72759E-05	0.007023341	0.005049401	0.003404451	0.003361225	0.00238487	0.000757612	0.001085326	0.001043914	0.000106709	9.92814E-05	0.000106709	9.92814E-05	0.001085326	0.001043914	0.001059896
3838803774135	383880	3774135	0.000171639	0.000167235	4.43281E-05	4.12936E-05	0.004983278	0.003582706	0.002415563	0.002384893	0.001692139	0.000537549	0.000770072	0.00074069	7.57132E-05	7.04432E-05	7.57132E-05	7.04432E-05	0.000770072	0.00074069	0.000753679
3838903774135	383890	3774135	0.000133898	0.000130462	3.45809E-05	3.22137E-05	0.003828052	0.002752161	0.001855586	0.001832026	0.001299867	0.000412934	0.000591554	0.000568983	5.81614E-05	5.4113E-05	5.81614E-05	5.4113E-05	0.000591554	0.000568983	0.000580259
3839003774135	383900	3774135	0.000109882	0.000107062	2.83784E-05	2.64358E-05	0.003095947	0.002225818	0.00150071	0.001481656	0.001051271	0.000333962	0.000478421	0.000460166	4.70382E-05	4.37641E-05	4.70382E-05	4.37641E-05	0.000478421	0.000460166	0.000470338
3839103774135	383910	3774135	9.29695E-05	9.05842E-05	2.40107E-05	2.2367E-05	0.002582678	0.001856805	0.001251911	0.001236016	0.000876983	0.000278595	0.000399104	0.000383876	3.92398E-05	3.65085E-05	3.92398E-05	3.65085E-05	0.000399104	0.000383876	0.000393264
3829703774145	382970	3774145	6.90828E-06	6.73103E-06	1.78416E-06	1.66202E-06	5.68557E-05	4.08762E-05	2.75599E-05	2.721E-05	1.93061E-05	6.13306E-06	8.78599E-06	8.45075E-06	8.63836E-07	8.03708E-07	8.63836E-07	8.03708E-07	8.78599E-06	8.45075E-06	1.13318E-05
3829803774145	382980	3774145	7.081E-06	6.89932E-06	1.82877E-06	1.70358E-06	5.71586E-05	4.1094E-05	2.77067E-05	2.73549E-05	1.9409E-05	6.16574E-06	8.8328E-06	8.49577E-06	8.68438E-07	8.0799E-07	8.68438E-07	8.0799E-07	8.8328E-06	8.49577E-06	1.13753E-05
3829903774145	382990	3774145	7.27229E-06	7.0857E-06	1.87817E-06	1.7496E-06	5.74972E-05	4.13373E-05	2.78708E-05	2.7517E-05	1.95239E-05	6.20226E-06	8.88511E-06	8.54609E-06	8.73581E-07	8.12775E-07	8.73581E-07	8.12775E-07	8.88511E-06	8.54609E-06	1.14279E-05
3830003774145	383000	3774145	7.54909E-06	7.35541E-06	1.94966E-06	1.81619E-06	5.83791E-05	4.19714E-05	2.82983E-05	2.7939E-05	1.98234E-05	6.29739E-06	9.0214E-06	8.67718E-06	8.86981E-07	8.25243E-07	8.86981E-07	8.25243E-07	9.0214E-06	8.67718E-06	1.15858E-05
3830103774145	383010	3774145	7.93223E-06	7.72871E-06	2.04861E-06	1.90837E-06	5.98847E-05	4.30539E-05	2.90281E-05	2.86596E-05	2.03347E-05	6.4598E-06	9.25406E-06	8.90097E-06	9.09856E-07	8.46526E-07	9.09856E-07	8.46526E-07	9.25406E-06	8.90097E-06	1.18689E-05
3830203774145	383020	3774145	8.3525E-06	8.1382E-06	2.15715E-06	2.00948E-06	6.14794E-05	4.42003E-05	2.98011E-05	2.94228E-05	2.08762E-05	6.63182E-06	9.50049E-06	9.13799E-06	9.34085E-07	8.69068E-07	9.34085E-07	8.69068E-07	9.50049E-06	9.13799E-06	1.21646E-05
3830303774145	383030	3774145	8.85885E-06	8.63156E-06	2.28792E-06	2.1313E-06	6.34393E-05	4.56094E-05	3.07512E-05	3.03607E-05	2.15417E-05	6.84324E-06	9.80336E-06	9.4293E-06	9.63863E-07	8.96773E-07	9.63863E-07	8.96773E-07	9.80336E-06	9.4293E-06	1.25312E-05
3830403774145	383040	3774145	9.43159E-06	9.1896E-06	2.43584E-06	2.26909E-06	6.55596E-05	4.71338E-05	3.1779E-05	3.13755E-05	2.22616E-05	7.07195E-06	1.0131E-05	9.74445E-06	9.96077E-07	9.26745E-07	9.96077E-07	9.26745E-07	1.0131E-05	9.74445E-06	1.29304E-05
3830503774145	383050	3774145	1.00848E-05	9.82603E-06	2.60453E-06	2.42624E-06	6.78848E-05	4.88055E-05	3.29061E-05	3.24883E-05	2.30512E-05	7.32277E-06	1.04903E-05	1.00901E-05	1.0314E-06	9.59614E-07	1.0314E-06	9.59614E-07	1.04903E-05	1.00901E-05	1.33658E-05
3830603774145	383060	3774145	1.08465E-05	1.05683E-05	2.80127E-06	2.60951E-06	7.04772E-05	5.06693E-05	3.41627E-05	3.37289E-05	2.39315E-05	7.60242E-06	1.08909E-05	1.04754E-05	1.07079E-06	9.96261E-07	1.07079E-06	9.96261E-07	1.08909E-05	1.04754E-05	1.38521E-05
3830703774145	383070	3774145	1.17203E-05	1.14196E-05	3.02693E-06	2.81972E-06	7.32479E-05	5.26612E-05	3.55057E-05	3.50549E-05	2.48723E-05	7.90129E-06	1.13191E-05	1.08872E-05	1.11289E-06	1.03543E-06	1.11289E-06	1.03543E-06	1.13191E-05	1.08872E-05	1.43729E-05
3830803774145	383080	3774145	1.27279E-05	1.24014E-05	3.28716E-06	3.06214E-06	7.62234E-05	5.48005E-05	3.69481E-05	3.64789E-05	2.58827E-05	8.22226E-06	1.17789E-05	1.13295E-05	1.1581E-06	1.07749E-06	1.1581E-06	1.07749E-06	1.17789E-05	1.13295E-05	1.49336E-05
3830903774145	383090	3774145	1.38936E-05	1.35372E-05	3.58823E-06	3.34259E-06	7.94038E-05	5.7087E-05	3.84897E-05	3.8001E-05	2.69626E-05	8.56534E-06	1.22704E-05	1.18022E-05	1.20642E-06	1.12245E-06	1.20642E-06	1.12245E-06	1.22704E-05	1.18022E-05	1.55342E-05
3831003774145	383100	3774145	1.52096E-05	1.48193E-05	3.92809E-06	3.65919E-06	8.26377E-05	5.9412E-05	4.00573E-05	3.95487E-05	2.80607E-05	8.91418E-06	1.27701E-05	1.22829E-05	1.25555E-06	1.16816E-06	1.25555E-06	1.16816E-06	1.27701E-05	1.22829E-05	1.61475E-05
3831103774145	383110	3774145	1.65627E-05	1.61377E-05	4.27754E-06	3.98472E-06	8.54261E-05	6.14168E-05	4.14089E-05	4.08832E-05	2.90076E-05	9.21497E-06	1.3201E-05	1.26973E-05	1.29792E-06	1.20758E-06	1.29792E-06	1.20758E-06	1.3201E-05	1.26973E-05	1.66701E-05
3831203774145	383120	3774145	1.81228E-05	1.76578E-05	4.68046E-06	4.36005E-06	8.83215E-05	6.34984E-05	4.28124E-05	4.22688E-05	2.99908E-05	9.52729E-06	1.36484E-05	1.31277E-05	1.34191E-06	1.24851E-06	1.34191E-06	1.24851E-06	1.36484E-05	1.31277E-05	1.72127E-05
3831303774145	383130	3774145	2.01167E-05	1.96005E-05	5.19541E-06	4.83975E-06	9.18226E-05	6.60155E-05	4.45095E-05	4.39444E-05	3.11796E-05	9.90496E-06	1.41895E-05	1.36481E-05	1.3951E-06	1.298E-06	1.3951E-06	1.298E-06	1.41895E-05	1.36481E-05	1.78804E-05
3831403774145	383140	3774145	2.2582E-05	2.20026E-05	5.83212E-06	5.43288E-06	9.56534E-05	6.87696E-05	4.63664E-05	4.57777E-05	3.24804E-05	1.03182E-05	1.47814E-05	1.42174E-05	1.45331E-06	1.35215E-06	1.45331E-06	1.35215E-06	1.47814E-05	1.42174E-05	1.86171E-05
3831503774145	383150	3774145	2.54935E-05	2.48394E-05	6.58406E-06	6.13334E-06	9.98673E-05	7.17991E-05	4.8409E-05	4.77944E-05	3.39113E-05	1.07727E-05	1.54326E-05	1.48438E-05	1.51733E-06	1.41172E-06	1.51733E-06	1.41172E-06	1.54326E-05	1.48438E-05	1.94173E-05
3831603774145	383160	3774145	2.87133E-05	2.79766E-05	7.41562E-06	6.90798E-06	0.00010319	7.41882E-05	5.00198E-05	4.93847E-05	3.50396E-05	1.11312E-05	1.59461E-05	1.53377E-05	1.56782E-06	1.45869E-06	1.56782E-06	1.45869E-06	1.59461E-05	1.53377E-05	2.00869E-05
3836103774145	383610	3774145	4.19797E-05	4.09026E-05	1.08418E-05	1.00996E-05	0.000434293	0.000312233	0.000210517	0.000207844	0.00014747	4.68475E-05	6.71119E-05	6.45512E-05	6.59842E-06	6.13914E-06	6.59842E-06	6.13914E-06	6.71119E-05	6.45512E-05	7.01571E-05
3836203774145	383620	3774145	4.19589E-05	4.08823E-05	1.08365E-05	1.00946E-05	0.000469278	0.000337385	0.000227475	0.000224587	0.00015935	5.06213E-05	7.25181E-05	6.97512E-05	7.12996E-06	6.63368E-06	7.12996E-06	6.63368E-06	7.25181E-05	6.97512E-05	7.55136E-05
3836303774145	383630	3774145	4.21901E-05	4.11076E-05	1.08962E-05	1.01503E-05	0.000509029	0.000365964	0.000246744	0.000243611	0.000172848	5.49093E-05	7.86609E-05	7.56595E-05	7.73391E-06	7.19559E-06	7.73391E-06	7.19559E-06	7.86609E-05	7.56595E-05	8.15995E-05
3836403774145	383640	3774145	4.24967E-05	4.14064E-05	1.09754E-05	1.0224E-05	0.000551167	0.000396259	0.0002671	0.000263777	0.000187156	5.94548E-05	8.51726E-05	8.19228E-05	8.37414E-06	7.79126E-06	8.37414E-06	7.79126E-06	8.51726E-05	8.19228E-05	8.80302E-05
3836503774145	383650	3774145	4.27932E-05	4.16952E-05	1.10519E-05	1.02954E-05	0.00059384	0.000426939	0.000287855	0.0002842	0.000201647	6.40579E-05	9.17669E-05	8.82655E-05	9.02249E-06	8.39448E-06	9.02249E-06	8.39448E-06	9.17669E-05	8.82655E-05	9.45118E-05
3836603774145	383660	3774145	4.33041E-05	4.2193E-05	1.11839E-05	1.04183E-05	0.000640701	0.000460629	0.000310569	0.000306626	0.000217559	6.91128E-05	9.90083E-05	9.52305E-05	9.73446E-06	9.05689E-06	9.73446E-06	9.05689E-06	9.90083E-05	9.52305E-05	0.000101623
3836703774145	383670	3774145	4.36416E-05	4.25219E-05	1.12711E-05	1.04995E-05	0.000684229	0.000491923	0.000331669	0.000327458	0.000232339	7.38082E-05	0.000105735	0.0001017	1.03958E-05	9.6722E-06	1.03958E-05	9.6722E-06	0.000105735	0.0001017	0.000108179
3836803774145	383680	3774145	4.41097E-05	4.2978E-05	1.13919E-05	1.06121E-05	0.000729877	0.000524742	0.000353796	0.000349304	0.00024784	7.87323E-05	0.000112789	0.000108485	1.10894E-05	1.03175E-05	1.10894E-05	1.03175E-05	0.000112789	0.000108485	0.000115041
3836903774145	383690	3774145	4.46594E-05	4.35135E-05	1.15339E-05	1.07443E-05	0.000776711	0.000558413	0.000376498	0.000371718	0.000263743	8.37843E-05	0.000120026	0.000115446	1.18009E-05	1.09795E-05	1.18009E-05	1.09795E-05	0.000120026	0.000115446	0.000122065
3837003774145	383700	3774145	4.50684E-05	4.39121E-05	1.16395E-05	1.08427E-05	0.000819597	0.000589246	0.000397287	0.000392242	0.000278305	8.84105E-05	0.000126653	0.000121821	1.24525E-05	1.15858E-05	1.24525E-05	1.15858E-05	0.000126653	0.000121821	0.000128454
3837103774145	383710	3774145	4.56659E-05	4.44942E-05	1.17939E-05	1.09865E-05	0.000865941	0.000622564	0.000419751	0.000414421	0.000294042	9.34096E-05	0.000133815	0.000128709	1.31566E-05	1.22409E-05	1.31566E-05	1.22409E-05	0.000133815	0.000128709	0.000135359
3837203774145	383720	3774145	4.61419E-05	4.4958E-05	1.19168E-05	1.1101E-05	0.000908534	0.000653186	0.000440397	0.000434805	0.000308505	9.80041E-05	0.000140397	0.00013504	1.38038E-05	1.2843E-05	1.38038E-05	1.2843E-05	0.00014039 7	0.00013504	0.000141662
3837303774145	383730	3774145	4.66943E-05	4.54963E-05	1.20595E-05	1.12339E-05	0.000952151	0.000684545	0.00046154	0.00045568	0.00032316	0.000102709	0.000147137	0.000141523	1.44665E-05	1.34595E-05	1.44665E-05	1.34595E-05	0.000147137	0.000141523	0.000148106
3837403774145	383740	3774145	4.74758E-05	4.62577E-05	1.22613E-05	1.14219E-05	0.001000855	0.000719561	0.000485148	0.000478989	0.000339854	0.000107963	0.000154663	0.000148762	1.52065E-05	1.4148E-05	1.52065E-05	1.4148E-05	0.000154663	0.000148762	0.000155309
3837503774145	383750	3774145	4.84215E-05	4.71792E-05	1.25055E-05	1.16495E-05	0.001053381	0.000757324	0.00051061	0.000504126	0.00035769	0.000113629	0.0001627 8	0.000156569	1.60045E-05	1.48905E-05	1.60045E-05	1.48905E-05	0.00016278	0.000156569	0.000163078
3837603774145	383760	3774145	4.97144E-05	4.84389E-05	1.28394E-05	1.19605E-05	0.00111487	0.000801531	0.000540415	0.000533553	0.000378569	0.000120262	0.000172282	0.000165709	1.69387E-05	1.57597E-05	1.69387E-05	1.57597E-05	0.000172282	0.000165709	0.000172194
3837703774145	383770	3774145	5.27283E-05	5.13755E-05	1.36178E-05	1.26856E-05	0.001222764	0.000879101	0.000592715	0.000585189	0.000415206	0.0001319	0.000188955	0.000181745	1.8578E-05	1.72849E-05	1.8578E-05	1.72849E-05	0.000188955	0.000181745	0.000188387
3837803774145	383780	3774145	5.76618E-05	5.61824E-05	1.4892E-05	1.38725E-05	0.001385491	0.000996093	0.000671594	0.000663067	0.000470462	0.000149454	0.000214102	0.000205932	2.10504E-05	1.95852E-05	2.10504E-05	1.95852E-05	0.000214102	0.000205932	0.000212888
3837903774145	383790	3774145	6.42821E-05	6.26328E-05	1.66017E-05	1.54653E-05	0.001599489	0.001149945	0.000775326	0.000765482	0.000543128	0.000172538	0.000247171	0.00023774	2.43018E-05	2.26102E-05	2.43018E-05	2.26102E-05	0.000247171	0.00023774	0.000245091
3838003774145	383800	3774145	8.20588E-05	7.99534E-05	2.11928E-05	1.97421E-05	0.002142941	0.001540658	0.001038756	0.001025567	0.000727665	0.00023116	0.000331151	0.000318516	3.25587E-05	3.02924E-05	3.25587E-05	3.02924E-05	0.000331151	0.000318516	0.000327079
3838103774145	383810	3774145	0.000113908	0.000110986	2.94184E-05	2.74045E-05	0.003123734	0.002245795	0.001514179	0.001494954	0.001060706	0.000336959	0.000482715	0.000464296	4.74603E-05	4.41568E-05	4.74603E-05	4.41568E-05	0.000482715	0.000464296	0.000474678
3838203774145	383820	3774145	0.00016364	0.000159441	4.22623E-05	3.93692E-05	0.0046705	0.003357836	0.002263949	0.002235204	0.001585931	0.00050381	0.000721738	0.0006942	7.09611E-05	6.60218E-05	7.09611E-05	6.60218E-05	0.000721738	0.0006942	0.000706808
3838303774145	383830	3774145	0.000243002	0.000236768	6.27587E-05	5.84625E-05	0.007131965	0.005127496	0.003457105	0.003413211	0.002421755	0.000769329	0.001102112	0.0010606	0.000108359	0.000100817	0.000108359	0.000100817	0.001102112	0.0010606	0.001076181
3838403774145	383840	3774145	0.000264374	0.000257591	6.82783E-05	6.36043E-05	0.007803374	0.005610202	0.003782559	0.003734533	0.002649741	0.000841755	0.001205865	0.001159855	0.00011856	0.000110308	0.00011856	0.000110308	0.001205865	0.001159855	0.001176904

			MSite Grubbing / Prep	MMass Grading / Excavation	MMass Grading / Excavation	MDrainage / Utilities Trenching	MFoundations / Concrete Pads	MBuilding / Structure Construction	MAsphalt Paving	MLandscaping or Other Finishing	MWaterside Construction (Piles)	RSSWDemolition	RSSWPlacing Base	RSSWForm/Plac e Rebar and Pour	Child Risk				
Unique Identifier	X (UTM)	Y (UTM)	2027	2027	2028	2028	2028	2028	2028	2028	2028	2029	2029	2029	3rd Trimester	0<2	2<16	Total	per million
3831403774135	383140	3774135	5.77975E-05	6.79651E-05	6.70601E-05	1.42547E-05	1.85381E-05	1.36451E-05	1.40444E-06	1.64539E-05	1.40444E-06	3.33638E-05	4.84116E-05	2.86974E-05	1.07913E-08	1.2442E-07	1.7672E-08	1.52883E-07	0.15288289
3831503774135	383150	3774135	6.01927E-05	7.07817E-05	6.98392E-05	1.48454E-05	1.93064E-05	1.42105E-05	1.46265E-06	1.71358E-05	1.46265E-06	3.473E-05	5.0394E-05	2.98726E-05	1.29233E-08	1.4778E-07	2.0857E-08	1.81564E-07	0.18156366
3831603774135	383160	3774135	6.2315E-05	7.32773E-05	7.23016E-05	1.53689E-05	1.99871E-05	1.47116E-05	1.51422E-06	1.774E-05	1.51422E-06	3.60651E-05	5.23312E-05	3.10209E-05	1.58106E-08	1.7926E-07	2.5178E-08	2.20253E-07	0.22025283
3836103774135	383610	3774135	0.000228717	0.000268952	0.000265371	5.64088E-05	7.33592E-05	5.39963E-05	5.55768E-06	6.51117E-05	5.55768E-06	0.000237583	0.000344738	0.000204354	8.44515E-09	1.1985E-07	2.5227E-08	1.53517E-07	0.15351741
3836203774135	383620	3774135	0.000246508	0.000289873	0.000286014	6.07967E-05	7.90657E-05	5.81966E-05	5.99E-06	7.01766E-05	5.99E-06	0.000261352	0.000379227	0.000224798	8.93107E-09	1.2715E-07	2.6882E-08	1.6296E-07	0.16296003
3836303774135	383630	3774135	0.000266517	0.000313402	0.000309229	6.57315E-05	8.54832E-05	6.29203E-05	6.47619E-06	7.58727E-05	6.47619E-06	0.000288524	0.000418654	0.00024817	9.48359E-09	1.3542E-07	2.8765E-08	1.73668E-07	0.17366841
3836403774135	383640	3774135	0.000287957	0.000338614	0.000334105	7.10193E-05	9.236E-05	6.7982E-05	6.99718E-06	8.19763E-05	6.99718E-06	0.000318416	0.000462028	0.000273881	1.00773E-08	1.4429E-07	3.0795E-08	1.85164E-07	0.18516401
3836503774135	383650	3774135	0.000310221	0.000364795	0.000359938	7.65104E-05	9.95012E-05	7.32383E-05	7.53819E-06	8.83147E-05	7.53819E-06	0.000350444	0.000508503	0.00030143	1.06924E-08	1.5347E-07	3.2911E-08	1.97074E-07	0.19707442
3836603774135	383660	3774135	0.000334619	0.000393485	0.000388245	8.25277E-05	0.000107327	7.89982E-05	8.13104E-06	9.52603E-05	8.13104E-06	0.000386166	0.000560336	0.000332156	1.13706E-08	1.6357E-07	3.5246E-08	2.10187E-07	0.2101873
3836703774135	383670	3774135	0.000355547	0.000418094	0.000412527	8.76891E-05	0.000114039	8.39389E-05	8.63957E-06	0.000101218	8.63957E-06	0.000418881	0.000607806	0.000360295	1.19366E-08	1.7202E-07	3.7236E-08	2.21194E-07	0.22119355
3836803774135	383680	3774135	0.000376915	0.000443221	0.000437319	9.29591E-05	0.000120893	8.89835E-05	9.1588E-06	0.000107301	9.1588E-06	0.000453075	0.000657421	0.000389706	1.25151E-08	1.8065E-07	3.9277E-08	2.32439E-07	0.23243932
3836903774135	383690	3774135	0.000399669	0.000469978	0.00046372	9.85711E-05	0.000128191	9.43555E-05	9.71172E-06	0.000113779	9.71172E-06	0.000489876	0.000710821	0.00042136	1.31352E-08	1.8988E-07	4.1463E-08	2.44474E-07	0.24447412
3837003774135	383700	3774135	0.000423248	0.000497705	0.000491078	0.000104386	0.000135754	9.99222E-05	1.02847E-05	0.000120492	1.02847E-05	0.000528596	0.000767004	0.000454664	1.37796E-08	1.9946E-07	4.3739E-08	2.56974E-07	0.25697436
3837103774135	383710	3774135	0.000448783	0.000527732	0.000520705	0.000110684	0.000143944	0.00010595	1.09051E-05	0.000127761	1.09051E-05	0.000570675	0.000828061	0.000490858	1.44824E-08	2.0989E-07	4.6215E-08	2.70585E-07	0.27058475
3837203774135	383720	3774135	0.000470752	0.000553566	0.000546195	0.000116102	0.00015099	0.000111137	1.1439E-05	0.000134015	1.1439E-05	0.000608786	0.000883362	0.000523639	1.50759E-08	2.1871E-07	4.8341E-08	2.82125E-07	0.28212526
3837303774135	383730	3774135	0.00049222	0.00057881	0.000571103	0.000121397	0.000157876	0.000116205	1.19606E-05	0.000140127	1.19606E-05	0.000646807	0.000938531	0.000556342	1.56546E-08	2.2731E-07	5.0422E-08	2.93383E-07	0.29338349
3837403774135	383740	3774135	0.000515721	0.000606446	0.000598371	0.000127193	0.000165414	0.000121753	1.25317E-05	0.000146817	1.25317E-05	0.000688184	0.00099857	0.000591932	1.62939E-08	2.3679E-07	5.2712E-08	3.05796E-07	0.30579638
3837503774135	383750	3774135	0.000540286	0.000635332	0.000626872	0.000133252	0.000173293	0.000127553	1.31286E-05	0.00015381	1.31286E-05	0.000731711	0.001061728	0.000629371	1.69645E-08	2.4673E-07	5.5115E-08	3.18806E-07	0.31880589
3837603774135	383760	3774135	0.000568862	0.000668935	0.000660028	0.000140299	0.000182458	0.000134299	1.3823E-05	0.000161945	1.3823E-05	0.000781572	0.001134078	0.000672259	1.77541E-08	2.584E-07	5.7924E-08	3.34082E-07	0.33408232
3837703774135	383770	3774135	0.000620933	0.000730166	0.000720444	0.000153142	0.00019916	0.000146592	1.50883E-05	0.000176769	1.50883E-05	0.000865855	0.001256374	0.000744753	1.92406E-08	2.8031E-07	6.3084E-08	3.62636E-07	0.36263599
3837803774135	383780	3774135	0.000699792	0.000822898	0.000811941	0.000172591	0.000224453	0.00016521	1.70045E-05	0.000199219	1.70045E-05	0.000990988	0.001437945	0.000852385	2.15142E-08	3.1378E-07	7.0925E-08	4.06215E-07	0.40621534
3837903774135	383790	3774135	0.000804112	0.00094557	0.00093298	0.00019832	0.000257913	0.000189838	1.95394E-05	0.000228917	1.95394E-05	0.001156849	0.001678613	0.000995048	2.45287E-08	3.5811E-07	8.1317E-08	4.63959E-07	0.46395859
3838003774135	383800	3774135	0.001070239	0.001258513	0.001241756	0.000263955	0.000343271	0.000252666	2.60062E-05	0.000304679	2.60062E-05	0.001572296	0.002281436	0.001352389	3.2289E-08	4.7213E-07	1.079E-07	6.12318E-07	0.61231774
3838103774135	383810	3774135	0.001537643	0.001808142	0.001784067	0.000379232	0.000493188	0.000363013	3.73638E-05	0.000437741	3.73638E-05	0.002315508	0.003359852	0.001991652	4.58704E-08	6.716E-07	1.5462E-07	8.7209E-07	0.87209048
3838203774135	383820	3774135	0.002258774	0.002656134	0.002620767	0.000557085	0.000724485	0.00053326	5.48869E-05	0.000643034	5.48869E-05	0.003474812	0.005042027	0.002988811	6.67848E-08	9.7877E-07	2.2677E-07	1.27233E-06	1.27232902
3838303774135	383830	3774135	0.003415999	0.004016936	0.003963449	0.000842494	0.001095656	0.000806463	8.30067E-05	0.000972476	8.30067E-05	0.005332871	0.007738111	0.004586996	1.0036E-07	1.4719E-06	3.4257E-07	1.91481E-06	1.91480724
3838403774135	383840	3774135	0.00247293	0.002907964	0.002869243	0.000609903	0.000793174	0.000583819	6.00907E-05	0.000704001	6.00907E-05	0.003823366	0.005547786	0.003288615	7.29505E-08	1.0694E-06	2.4814E-07	1.39052E-06	1.3905223
3838603774135	383860	3774135	0.00236964	0.002786503	0.0027494	0.000584428	0.000760044	0.000559434	5.75808E-05	0.000674596	5.75808E-05	0.003662152	0.005313862	0.00314995	6.99008E-08	1.0248E-06	2.3773E-07	1.3324E-06	1.33239893
3838703774135	383870	3774135	0.003253697	0.003826082	0.003775137	0.000802465	0.001043599	0.000768146	7.90629E-05	0.000926272	7.90629E-05	0.005081616	0.007373535	0.004370882	9.55469E-08	1.4014E-06	3.2619E-07	1.82317E-06	1.82316531
3838803774135	383880	3774135	0.002313664	0.00272068	0.002684453	0.000570623	0.000742091	0.000546219	5.62206E-05	0.00065866	5.62206E-05	0.003576494	0.00518957	0.003076272	6.82281E-08	1.0003E-06	2.3207E-07	1.30061E-06	1.30060518
3838903774135	383890	3774135	0.001781294	0.002094656	0.002066765	0.000439324	0.000571337	0.000420535	4.32844E-05	0.000507104	4.32844E-05	0.002724922	0.003953921	0.002343804	5.27472E-08	7.7302E-07	1.7875E-07	1.00452E-06	1.0045205
3839003774135	383900	3774135	0.001443856	0.001697856	0.001675249	0.000356101	0.000463106	0.000340871	3.50848E-05	0.000411041	3.50848E-05	0.002185808	0.003171655	0.001880093	4.2927E-08	6.2886E-07	1.4495E-07	8.1674E-07	0.81673982
3839103774135	383910	3774135	0.001207252	0.001419629	0.001400727	0.000297747	0.000387217	0.000285013	2.93355E-05	0.000343684	2.93355E-05	0.001808329	0.002623924	0.001555409	3.60351E-08	5.277E-07	1.2124E-07	6.84978E-07	0.6849777
3829703774145	382970	3774145	3.47865E-05	4.09061E-05	4.03615E-05	8.57947E-06	1.11575E-05	8.21255E-06	8.45292E-07	9.90313E-06	8.45292E-07	1.93083E-05	2.80168E-05	1.66078E-05	2.49784E-09	3.1512E-08	5.117E-09	3.91264E-08	0.03912642
3829803774145	382980	3774145	3.49202E-05	4.10633E-05	4.05166E-05	8.61244E-06	1.12004E-05	8.24411E-06	8.4854E-07	9.94119E-06	8.4854E-07	1.94705E-05	2.82522E-05	1.67473E-05	2.57048E-09	3.232E-08	5.2208E-09	4.01113E-08	0.04011131
3829903774145	382990	3774145	3.50818E-05	4.12533E-05	4.0704E-05	8.65228E-06	1.12522E-05	8.28224E-06	8.52466E-07	9.98717E-06	8.52466E-07	1.96546E-05	2.85192E-05	1.69056E-05	2.65099E-09	3.3218E-08	5.336E-09	4.12047E-08	0.04120467
3830003774145	383000	3774145	3.55664E-05	4.18232E-05	4.12663E-05	8.7718E-06	1.14077E-05	8.39665E-06	8.64242E-07	1.01251E-05	8.64242E-07	2.0007E-05	2.90306E-05	1.72088E-05	2.76643E-09	3.4537E-08	5.5136E-09	4.28167E-08	0.04281667
3830103774145	383010	3774145	3.64354E-05	4.2845E-05	4.22745E-05	8.98611E-06	1.16864E-05	8.6018E-06	8.85357E-07	1.03725E-05	8.85357E-07	2.05529E-05	2.98227E-05	1.76783E-05	2.92639E-09	3.6387E-08	5.7696E-09	4.5083E-08	0.04508298
3830203774145	383020	3774145	3.73433E-05	4.39127E-05	4.3328E-05	9.21005E-06	1.19776E-05	8.81616E-06	9.0742E-07	1.0631E-05	9.0742E-07	2.113E-05	3.06601E-05	1.81747E-05	3.1049E-09	3.8445E-08	6.052E-09	4.76021E-08	0.04760211
3830303774145	383030	3774145	3.84685E-05	4.52358E-05	4.46335E-05	9.48756E-06	1.23385E-05	9.0818E-06	9.34762E-07	1.09513E-05	9.34762E-07	2.18318E-05	3.16784E-05	1.87783E-05	3.32203E-09	4.095E-08	6.3966E-09	5.06689E-08	0.05066886
3830403774145	383040	3774145	3.9694E-05	4.66769E-05	4.60554E-05	9.78979E-06	1.27315E-05	9.37111E-06	9.6454E-07	1.13002E-05	9.6454E-07	2.2596E-05	3.27873E-05	1.94357E-05	3.57168E-09	4.3821E-08	6.7888E-09	5.41817E-08	0.05418171
3830503774145	383050	3774145	4.10309E-05	4.82489E-05	4.76065E-05	1.01195E-05	1.31603E-05	9.68673E-06	9.97025E-07	1.16808E-05	9.97025E-07	2.34351E-05	3.40049E-05	2.01574E-05	3.86204E-09	4.7148E-08	7.2407E-09	5.82509E-08	0.05825092
3830603774145	383060	3774145	4.25237E-05	5.00044E-05	4.93386E-05	1.04877E-05	1.36392E-05	1.00392E-05	1.0333E-06	1.21058E-05	1.0333E-06	2.43709E-05	3.53627E-05	2.09623E-05	4.20808E-09	5.1099E-08	7.774E-09	6.30815E-08	0.06308151
3830703774145	383070	3774145	4.41224E-05	5.18843E-05	5.11934E-05	1.0882E-05	1.41519E-05	1.04166E-05	1.07215E-06	1.25609E-05	1.07215E-06	2.53722E-05	3.68156E-05	2.18235E-05	4.61533E-09	5.5728E-08	8.3937E-09	6.87372E-08	0.06873718
3830803774145	383080	3774145	4.58436E-05	5.39083E-05	5.31905E-05	1.13065E-05	1.4704E-05	1.08229E-05	1.11397E-06	1.30509E-05	1.11397E-06	2.64421E-05	3.83681E-05	2.27438E-05	5.09977E-09	6.1209E-08	9.1224E-09	7.54313E-08	0.0754313
3830903774145	383090	3774145	4.76874E-05	5.60764E-05	5.53298E-05	1.17612E-05	1.52954E-05	1.12582E-05	1.15877E-06	1.35758E-05	1.15877E-06	2.75806E-05	4.00201E-05	2.37231E-05	5.68177E-09	6.7764E-08	9.9877E-09	8.34331E-08	0.08343309
3831003774145	383100	3774145	4.95701E-05	5.82904E-05	5.75143E-05	1.22256E-05	1.58992E-05	1.17027E-05	1.20452E-06	1.41118E-05	1.20452E-06	2.87317E-05	4.16903E-05	2.47131E-05	6.37079E-09	7.5483E-08	1.1E-08	9.28533E-08	0.09285334
3831103774145	383110	3774145	5.11744E-05	6.01769E-05	5.93756E-05	1.26212E-05	1.64138E-05	1.20814E-05	1.24351E-06	1.45685E-05	1.24351E-06	2.97485E-05	4.31658E-05	2.55878E-05	7.12057E-09	8.3823E-08	1.2086E-08	1.0303E-07	0.10303035
3831203774145	383120	3774145	5.28399E-05	6.21354E-05	6.1308E-05	1.3032E-05	1.6948E-05	1.24747E-05	1.28398E-06	1.50426E-05	1.28398E-06	3.08091E-05	4.47047E-05	2.65E-05	8.03141E-09	9.3915E-08	1.3402E-08	1.15348E-07	0.11534834
3831303774145	383130	3774145	5.48898E-05	6.45459E-05	6.36864E-05	1.35376E-05	1.76055E-05	1.29586E-05	1.33379E-06	1.56262E-05	1.33379E-06	3.20786E-05	4.65468E-05	2.7592E-05	9.27038E-09	1.0761E-07	1.5196E-08	1.32074E-07	0.13207362
3831403774145	383140	3774145	5.71513E-05	6.72053E-05	6.63104E-05	1.40953E-05	1.83309E-05	1.34925E-05	1.38874E-06	1.627E-05	1.38874E-06	3.3473E-05	4.857E-05	2.87913E-05	1.09462E-08	1.2605E-07	1.7626E-08	1.54621E-07	0.15462115
3831503774145	383150	3774145	5.96078E-05	7.00939E-05	6.91606E-05	1.47012E-05	1.91188E-05	1.40724E-05	1.44843E-06	1.69693E-05	1.44843E-06	3.48797E-05	5.06113E-05	3.00013E-05	1.31841E-08	1.5058E-07	2.0896E-08	1.84661E-07	0.18466146
3831603774145	383160	3774145	6.16633E-05	7.25109E-05	7.15454E-05	1.52081E-05	1.9778E-05	1.45577E-05	1.49838E-06	1.75545E-05	1.49838E-06	3.61992E-05	5.25258E-05	3.11362E-05	1.61447E-08	1.8286E-07	2.5241E-08	2.2425E-07	0.2242496
3836103774145	383610	3774145	0.00021537	0.000253258	0.000249886	5.31171E-05	6.90784E-05	5.08455E-05	5.23337E-06	6.13122E-05	5.23337E-06	0.000226157	0.000328159	0.000194526	8.01982E-09	1.1351E-07	2.3894E-08	1.45422E-07	0.1454219
3836203774145	383620	3774145	0.000231814	0.000272594	0.000268964	5.71726E-05	7.43525E-05	5.47275E-05	5.63293E-06	6.59934E-05	5.63293E-06	0.000248201	0.000360145	0.000213487	8.46823E-09	1.2025E-07	2.5421E-08	1.54143E-07	0.15414263
3836303774145	383630	3774145	0.000250497	0.000294563	0.000290641	6.17804E-05	8.03449E-05	5.91382E-05	6.08691E-06	7.1312E-05	6.08691E-06	0.000273567	0.000396951	0.000235305	8.98428E-09	1.2799E-07	2.7177E-08	1.64148E-07	0.16414777
3836403774145	383640	3774145	0.000270238	0.000317777	0.000313546	6.66492E-05	8.66767E-05	6.37988E-05	6.56661E-06	7.6932E-05	6.56661E-06	0.000301132	0.000436949	0.000259014	9.52933E-09	1.3614E-07	2.9041E-08	1.74713E-07	0.1747134
3836503774145	383650	3774145	0.000290135	0.000341175	0.000336632	7.15564E-05	9.30586E-05	6.84962E-05	7.0501E-06	8.25964E-05	7.0501E-06	0.000329929	0.000478734	0.000283784	1.00749E-08	1.443E-07	3.0922E-08	1.853E-07	0.18529975
3836603774145	383660	3774145	0.000311965	0.000366845	0.00036196	7.69404E-05	0.00010006	7.36499E-05	7.58056E-06	8.8811E-05	7.58056E-06	0.000362026	0.000525308	0.000311392	1.06778E-08	1.533E-07	3.3003E-08	1.96978E-07	0.19697795
3836703774145	383670	3774145	0.00033209	0.000390511	0.000385311	8.1904E-05	0.000106515	7.84012E-05	8.06959E-06	9.45404E-05	8.06959E-06	0.000393116	0.00057042	0.000338133	1.1224E-08	1.6146E-07	3.4915E-08	2.07595E-07	0.20759496
3836803774145	383680	3774145	0.000353157	0.000415284	0.000409754	8.70998E-05	0.000113273	8.33748E-05	8.58151E-06	0.000100538	8.58151E-06	0.000426258	0.00061851	0.00036664	1.17976E-08	1.7001E-07	3.6928E-08	2.18737E-07	0.21873686
3836903774145	383690	3774145	0.00037472	0.00044064	0.00043473	9.24178E-05	0.000120189	8.84654E-05	9.10547E-06	0.000106676	9.10547E-06	0.000460889	0.000668759	0.000396427	1.23847E-08	1.7876E-07	3.8996E-08	2.30138E-07	0.23013817
3837003774145	383700	3774145	0.000394333	0.000463703	0.000457529	9.7255E-05	0.000126479	9.30957E-05	9.58205E-06	0.00011226	9.58205E-06	0.000493841	0.000716574	0.00042477	1.29106E-08	1.866E-07	4.0874E-08	2.40387E-07	0.24038696
3837103774145	383710	3774145	0.000415528	0.000488627	0.00048212	0.000102482	0.000133277	9.80995E-05	1.00971E-05	0.000118294	1.00971E-05	0.000529531	0.000768362	0.000455469	1.34845E-08	1.9514E-07	4.2917E-08	2.51545E-07	0.25154502
3837203774145	383720	3774145	0.000434879	0.000511382	0.000504573	0.000107255	0.000139484	0.000102668	1.05673E-05	0.000123803	1.05673E-05	0.000563454	0.000817583	0.000484647	1.40017E-08	2.0285E-07	4.4781E-08	2.61631E-07	0.26163117
3837303774145	383730	3774145	0.000454659	0.000534642	0.000527523	0.000112133	0.000145829	0.000107338	1.10479E-05	0.000129434	1.10479E-05	0.000598549	0.000868507	0.000514833	1.45315E-08	2.1073E-07	4.6694E-08	2.71957E-07	0.27195677
3837403774145	383740	3774145	0.000476773	0.000560646	0.000553181	0.000117587	0.000152921	0.000112559	1.15853E-05	0.000135729	1.15853E-05	0.000637455	0.000924961	0.000548298	1.51313E-08	2.1964E-07	4.8846E-08	2.83614E-07	0.28361371
3837503774145	383750	3774145	0.00050062	0.000588688	0.000580849	0.000123469	0.00016057	0.000118188	1.21648E-05	0.000142518	1.21648E-05	0.000679431	0.00098587	0.000584404	1.57822E-08	2.2929E-07	5.1177E-08	2.96245E-07	0.29624451
3837603774145	383760	3774145	0.000528605	0.000621596	0.00061332	0.000130371	0.000169546	0.000124795	1.28448E-05	0.000150485	1.28448E-05	0.000727908	0.00105621	0.0006261	1.65556E-08	2.4073E-07	5.3926E-08	3.11211E-07	0.31121145
3837703774145	383770	3774145	0.000578314	0.00068005	0.000670995	0.000142631	0.00018549	0.000136531	1.40527E-05	0.000164636	1.40527E-05	0.000808214	0.001172736	0.000695174	1.79741E-08	2.6164E-07	5.8851E-08	3.38464E-07	0.33846442
3837803774145	383780	3774145	0.00065353	0.000768498	0.000758265	0.000161181	0.000209615	0.000154288	1.58804E-05	0.000186049	1.58804E-05	0.000927339	0.001345589	0.000797638	2.01426E-08	2.9356E-07	6.6328E-08	3.80031E-07	0.38003092
3837903774145	383790	3774145	0.000752386	0.000884745	0.000872964	0.000185562	0.000241322	0.000177626	1.82825E-05	0.000214191	1.82825E-05	0.001084276	0.001573308	0.000932625	2.2999E-08	3.3558E-07	7.6173E-08	4.34751E-07	0.43475091
3838003774145	383800	3774145	0.001004075	0.00118071	0.001164989	0.000247637	0.00032205	0.000237046	2.43984E-05	0.000285843	2.43984E-05	0.001477124	0.002143339	0.001270528	3.03354E-08	4.4337E-07	1.0131E-07	5.75016E-07	0.57501561
3838103774145	383810	3774145	0.00145718	0.001713524	0.001690709	0.000359387	0.00046738	0.000344017	3.54086E-05	0.000414834	3.54086E-05	0.002195328	0.003185469	0.001888281	4.35136E-08	6.3692E-07	1.4661E-07	8.27037E-07	0.82703722
3838203774145	383820	3774145	0.002169778	0.002551481	0.002517507	0.000535136	0.00069594	0.00051225	5.27243E-05	0.000617698	5.27243E-05	0.003340227	0.004846742	0.00287305	6.41815E-08	9.4047E-07	2.179E-07	1.22255E-06	1.22255217
3838303774145	383830	3774145	0.003303691	0.00388487	0.003833142	0.000814795	0.001059634	0.000779949	8.02777E-05	0.000940504	8.02777E-05	0.005160556	0.007488078	0.004438781	9.70807E-08	1.4237E-06	3.3136E-07	1.8521E-06	1.85209639
3838403774145	383840	3774145	0.003612893	0.004248466	0.004191897	0.000891054	0.001158808	0.000852946	8.77911E-05	0.001028528	8.77911E-05	0.005658446	0.008210527	0.004867034	1.06034E-07	1.5552E-06	3.6228E-07	2.02349E-06	2.02349373

Unique Identifier	X (UTM)	Y (UTM)	EGIODemolition 2025	EGIOSite Grubbing / Prep 2025	EGIOMass Grading / Excavation 2025	EGIOMass Grading / Excavation 2026	EGIODrainage / Utilities Trenching 2026	EGIODrainage / Utilities Trenching 2027	EGIOFoundations / Concrete Pads 2026	EGIOFoundations / Concrete Pads 2027	EGIOBuilding / Structure Construction 2026	EGIOBuilding / Structure Construction 2027	EGIOAsphalt Paving 2027	EGIOArchitectural Coating 2027	EGIOLandscaping or Other Finishing 2027	EGIOWaterside Construction (Piles) 2027	HIWaterside Construction (Landscaping) 2025	HIWaterside Construction (Landscaping) 2026	KMDemolition 2025	KMSite Grubbing / Prep 2025	KMMass Grading / Excavation 2025
3838603774145	383860	3774145	0.003994534	0.00156671	0.000518847	0.000508157	0.001179966	0.001178145	0.001550321	0.00154932	0.001660587	0.001620784	6.46195E-05	6.46195E-05	0.001750023	6.46195E-05	0.000769504	0.000745402	0.001298062	0.005633682	0.004282199
3838703774145	383870	3774145	0.003785747	0.00148482	0.000491728	0.000481597	0.001118291	0.001116566	0.001469288	0.00146834	0.001573791	0.001536068	6.12419E-05	6.12419E-05	0.001658552	6.12419E-05	0.000729317	0.000706474	0.001229964	0.005338132	0.004057549
3838803774145	383880	3774145	0.002698834	0.00105852	0.00035055	0.000343327	0.000797222	0.000795992	0.001047446	0.00104677	0.001121945	0.001095053	4.3659E-05	4.3659E-05	0.001182371	4.3659E-05	0.000519638	0.000503362	0.000873662	0.003791756	0.002882139
3838903774145	383890	3774145	0.002087608	0.00081879	0.000271158	0.000265571	0.000616669	0.000615718	0.000810223	0.0008097	0.00086785	0.000847048	3.37712E-05	3.37712E-05	0.00091459	3.37712E-05	0.000401766	0.000389182	0.000673455	0.002922844	0.002221673
3839003774145	383900	3774145	0.001700097	0.0006668	0.000220824	0.000216275	0.0005022	0.000501426	0.000659826	0.0006594	0.000706756	0.000689815	2.75024E-05	2.75024E-05	0.00074482	2.75024E-05	0.00032707	0.000316826	0.000546651	0.002372504	0.001803356
3839103774145	383910	3774145	0.001429379	0.00056062	0.000185661	0.000181836	0.000422232	0.00042158	0.000554757	0.000554399	0.000594214	0.000579971	2.3123E-05	2.3123E-05	0.000626217	2.3123E-05	0.000274909	0.000266298	0.000458158	0.001988439	0.001511426
3829703774155	382970	3774155	0.000169248	6.6381E-05	2.19835E-05	2.15306E-05	4.9995E-05	4.99179E-05	6.56869E-05	6.56446E-05	7.03589E-05	6.86725E-05	2.73792E-06	2.73792E-06	7.41483E-05	2.73792E-06	2.15734E-05	2.08977E-05	1.49181E-05	6.47458E-05	4.92137E-05
3829803774155	382980	3774155	0.00017585	6.8971E-05	2.2841E-05	2.23704E-05	5.19452E-05	5.1865E-05	6.82492E-05	6.82051E-05	7.31034E-05	7.13511E-05	2.84472E-06	2.84472E-06	7.70406E-05	2.84472E-06	2.21456E-05	2.1452E-05	1.4986E-05	6.50405E-05	4.94377E-05
3829903774155	382990	3774155	0.000183179	7.1845E-05	2.3793E-05	2.33028E-05	5.41102E-05	5.40267E-05	7.10938E-05	7.10479E-05	7.61503E-05	7.4325E-05	2.96328E-06	2.96328E-06	8.02516E-05	2.96328E-06	2.27789E-05	2.20654E-05	1.5063E-05	6.53744E-05	4.96915E-05
3830003774155	383000	3774155	0.000192952	7.5678E-05	2.50623E-05	2.4546E-05	5.6997E-05	5.6909E-05	7.48865E-05	7.48382E-05	8.02128E-05	7.82902E-05	3.12137E-06	3.12137E-06	8.45329E-05	3.12137E-06	2.36705E-05	2.29291E-05	1.52667E-05	6.62584E-05	5.03634E-05
3830103774155	383010	3774155	0.000206029	8.0808E-05	2.6761E-05	2.62096E-05	6.08601E-05	6.07662E-05	7.99622E-05	7.99106E-05	8.56495E-05	8.35965E-05	3.33293E-06	3.33293E-06	9.02624E-05	3.33293E-06	2.49029E-05	2.41229E-05	1.56242E-05	6.78102E-05	5.1543E-05
3830203774155	383020	3774155	0.000220679	8.6553E-05	2.86638E-05	2.80733E-05	6.51875E-05	6.50869E-05	8.56479E-05	8.55926E-05	9.17396E-05	8.95406E-05	3.56992E-06	3.56992E-06	9.66804E-05	3.56992E-06	2.6268E-05	2.54453E-05	1.59976E-05	6.94309E-05	5.27749E-05
3830303774155	383030	3774155	0.000238661	9.3606E-05	3.09995E-05	3.03608E-05	7.04993E-05	7.03905E-05	9.26269E-05	9.25671E-05	9.92149E-05	9.68368E-05	3.86081E-06	3.86081E-06	0.000104558	3.86081E-06	2.79579E-05	2.70822E-05	1.64729E-05	7.14935E-05	5.43426E-05
3830403774155	383040	3774155	0.000259436	0.00010175	3.3698E-05	3.30037E-05	7.66362E-05	7.6518E-05	0.00010069	0.000100625	0.000107852	0.000105266	4.1969E-06	4.1969E-06	0.00011366	4.1969E-06	2.98971E-05	2.89606E-05	1.69866E-05	7.3723E-05	5.60374E-05
3830503774155	383050	3774155	0.000283769	0.0001113	3.68585E-05	3.60991E-05	8.38239E-05	8.36945E-05	0.000110134	0.000110063	0.000117967	0.000115139	4.59052E-06	4.59052E-06	0.00012432	4.59052E-06	3.21538E-05	3.11467E-05	1.75524E-05	7.61785E-05	5.79038E-05
3830603774155	383060	3774155	0.000313014	0.00012277	4.06572E-05	3.98195E-05	9.24628E-05	9.23202E-05	0.000121484	0.000121406	0.000130125	0.000127006	5.06362E-06	5.06362E-06	0.000137133	5.06362E-06	3.48572E-05	3.37654E-05	1.8186E-05	7.89286E-05	5.99942E-05
3830703774155	383070	3774155	0.000347703	0.00013637	4.51628E-05	4.42323E-05	0.00010271	0.000102551	0.000134947	0.00013486	0.000144545	0.00014108	5.62478E-06	5.62478E-06	0.00015233	5.62478E-06	3.80467E-05	3.6855E-05	1.88672E-05	8.1885E-05	6.22413E-05
3830803774155	383080	3774155	0.000390412	0.00015313	5.07103E-05	4.96655E-05	0.000115326	0.000115148	0.000151523	0.000151425	0.0001623	0.00015841	6.31568E-06	6.31568E-06	0.000171041	6.31568E-06	4.19718E-05	4.06571E-05	1.96344E-05	8.52146E-05	6.47722E-05
3830903774155	383090	3774155	0.000442876	0.0001737	5.75248E-05	5.63396E-05	0.000130823	0.000130622	0.000171885	0.000171774	0.00018411	0.000179697	7.16439E-06	7.16439E-06	0.000194026	7.16439E-06	4.67938E-05	4.53281E-05	2.04785E-05	8.88782E-05	6.75569E-05
3831003774155	383100	3774155	0.000506046	0.00019848	6.573E-05	6.43757E-05	0.000149484	0.000149253	0.000196402	0.000196275	0.000210371	0.000205329	8.1863E-06	8.1863E-06	0.000221701	8.1863E-06	5.26186E-05	5.09704E-05	2.13453E-05	9.264E-05	7.04162E-05
3831103774155	383110	3774155	0.000575495	0.00022572	7.47507E-05	7.32105E-05	0.000169999	0.000169736	0.000223356	0.000223212	0.000239242	0.000233507	9.30977E-06	9.30977E-06	0.000252127	9.30977E-06	5.90999E-05	5.72488E-05	2.20853E-05	9.58517E-05	7.28575E-05
3831203774155	383120	3774155	0.000660537	0.00025907	8.57967E-05	8.4029E-05	0.000195119	0.000194818	0.000256361	0.000256196	0.000274595	0.000268013	1.06855E-05	1.06855E-05	0.000289384	1.06855E-05	6.72101E-05	6.5105E-05	2.28593E-05	9.92108E-05	7.54108E-05
3831303774155	383130	3774155	0.000777168	0.00030482	0.000100946	9.8866E-05	0.000229572	0.000229218	0.000301627	0.000301433	0.000323081	0.000315336	1.25722E-05	1.25722E-05	0.000340481	1.25722E-05	7.8657E-05	7.61933E-05	2.38097E-05	0.000103336	7.85464E-05
3831403774155	383140	3774155	0.000936464	0.00036729	0.000121637	0.000119131	0.000276627	0.00027	0.000363452	0.000363217	0.000389302	0.000379971	1.51492E-05	1.51492E-05	0.000410269	1.51492E-05	9.49348E-05	9.19612E-05	2.48666E-05	0.000107923	8.20328E-05
3831503774155	383150	3774155	0.001149051	0.00045067	0.000149249	0.000146174	0.000339424	0.0003389	0.000445959	0.000445671	0.000477677	0.000466228	1.85882E-05	1.85882E-05	0.000503404	1.85882E-05	0.000117843	0.000114152	2.60049E-05	0.000112863	8.57881E-05
3831603774155	383160	3774155	0.001422741	0.00055802	0.000184799	0.000180991	0.000420271	0.000419622	0.000552181	0.000551825	0.000591455	0.000577278	2.30156E-05	2.30156E-05	0.000623309	2.30156E-05	0.000149378	0.000144699	2.69215E-05	0.000116841	8.88117E-05
3831703774155	383600	3774155	0.000356442	0.0001398	4.6298E-05	4.53441E-05	0.000105291	0.000105129	0.000138339	0.00013825	0.000148178	0.000144627	5.76615E-06	5.76615E-06	0.000156159	5.76615E-06	6.10032E-05	5.90925E-05	8.22014E-05	0.00035676	0.000271176
3831603774155	383610	3774155	0.00035734	0.00014015	4.64147E-05	4.54584E-05	0.000105557	0.000105394	0.000138688	0.000138598	0.000148552	0.000144991	5.78068E-06	5.78068E-06	0.000156552	5.78068E-06	6.1649E-05	5.97181E-05	8.42224E-05	0.000365531	0.000277843
3831703774155	383620	3774155	0.000371478	0.0001457	4.8251E-05	4.72569E-05	0.000109733	0.000109563	0.000144175	0.000144082	0.000154429	0.000150727	6.00939E-06	6.00939E-06	0.000162746	6.00939E-06	6.47184E-05	6.26913E-05	9.00792E-05	0.00039095	0.000297164
3831703774155	383630	3774155	0.000388535	0.00015239	5.04665E-05	4.94267E-05	0.000114771	0.000114594	0.000150794	0.000150697	0.00016152	0.000157648	6.28532E-06	6.28532E-06	0.000170219	6.28532E-06	6.83474E-05	6.62067E-05	9.68593E-05	0.000420376	0.000319531
3831703774155	383640	3774155	0.000406382	0.00015939	5.27847E-05	5.16971E-05	0.000120043	0.000119858	0.000157721	0.000157619	0.000168939	0.00016489	6.57403E-06	6.57403E-06	0.000178038	6.57403E-06	7.2129E-05	6.98698E-05	0.0001039	0.000450932	0.000342757
3831703774155	383650	3774155	0.000423547	0.00016612	5.50142E-05	5.38807E-05	0.000125114	0.000124921	0.000164383	0.000164277	0.000176075	0.000171854	6.8517E-06	6.8517E-06	0.000185558	6.8517E-06	7.57724E-05	7.3399E-05	0.000110705	0.000480467	0.000365206
3831703774155	383660	3774155	0.00044284	0.00017369	5.75202E-05	5.6335E-05	0.000130813	0.000130611	0.000171871	0.00017176	0.000184095	0.000179683	7.16381E-06	7.16381E-06	0.0001941	7.16381E-06	7.98086E-05	7.73089E-05	0.000118144	0.000512751	0.000389746
3831703774155	383670	3774155	0.000461918	0.00018117	5.99982E-05	5.8762E-05	0.000136448	0.000136238	0.000179275	0.00017916	0.000192026	0.000187423	7.47243E-06	7.47243E-06	0.000202368	7.47243E-06	8.37965E-05	8.11718E-05	0.000125485	0.000544613	0.000413964
3831703774155	383680	3774155	0.000482612	0.00018929	6.26862E-05	6.13946E-05	0.000142561	0.000142341	0.000187307	0.000187186	0.000200629	0.00019582	7.80721E-06	7.80721E-06	0.000211435	7.80721E-06	8.80803E-05	8.53214E-05	0.000133306	0.000578558	0.000439766
3831703774155	383690	3774155	0.000503343	0.00019742	6.53788E-05	6.40318E-05	0.000148685	0.000148456	0.000195353	0.000195227	0.000209247	0.000204232	8.14256E-06	8.14256E-06	0.000220517	8.14256E-06	9.23569E-05	8.94641E-05	0.0001411	0.000612384	0.000465477
3837003774155	383700	3774155	0.00051854	0.00020338	6.73528E-05	6.59651E-05	0.000153174	0.000152938	0.000201251	0.000201121	0.000215565	0.000210398	8.38841E-06	8.38841E-06	0.000227175	8.38841E-06	9.55555E-05	9.25625E-05	0.000147068	0.000638285	0.000485164
3837103774155	383710	3774155	0.000535543	0.00021005	6.95613E-05	6.81281E-05	0.000158197	0.000157953	0.00020785	0.000207716	0.000222633	0.000217297	8.66347E-06	8.66347E-06	0.000234624	8.66347E-06	9.90805E-05	9.59771E-05	0.000153567	0.000666493	0.000506606
3837203774155	383720	3774155	0.000552142	0.00021656	7.17173E-05	7.02397E-05	0.0001631	0.000162848	0.000214292	0.000214154	0.000229534	0.000224032	8.93199E-06	8.93199E-06	0.000241896	8.93199E-06	0.000102514	9.9303E-05	0.00015989	0.000693935	0.000527465
3837303774155	383730	3774155	0.000570241	0.00022366	7.40682E-05	7.25421E-05	0.000168446	0.000168186	0.000221317	0.000221174	0.000237058	0.000231375	9.22477E-06	9.22477E-06	0.000249825	9.22477E-06	0.000106215	0.000102888	0.000166646	0.000723254	0.00054975
3837403774155	383740	3774155	0.000591313	0.00023192	7.68052E-05	7.52227E-05	0.000174671	0.000174401	0.000229495	0.000229347	0.000245817	0.000239925	9.56565E-06	9.56565E-06	0.000259057	9.56565E-06	0.000110474	0.000107013	0.000174324	0.000756579	0.000575081
3837503774155	383750	3774155	0.000615115	0.00024126	7.98968E-05	7.82507E-05	0.000181702	0.000181422	0.000238733	0.000238579	0.000255712	0.000249583	9.9507E-06	9.9507E-06	0.000269485	9.9507E-06	0.000115243	0.000111634	0.000182858	0.000793618	0.000603234
3837603774155	383760	3774155	0.000643795	0.00025251	8.3622E-05	8.18991E-05	0.000190174	0.00018988	0.000249863	0.000249702	0.000267635	0.00026122	1.04146E-05	1.04146E-05	0.000282049	1.04146E-05	0.000120948	0.00011716	0.000192961	0.000837462	0.000636561
3837703774155	383770	3774155	0.000696025	0.00027299	9.04062E-05	8.85435E-05	0.000205602	0.000205285	0.000270135	0.00026996	0.000289348	0.000282412	1.12596E-05	1.12596E-05	0.000304932	1.12596E-05	0.0001312	0.00012709	0.000210735	0.000914603	0.000695196
3837803774155	383780	3774155	0.000777016	0.00030476	0.000100926	9.88466E-05	0.000229527	0.000229173	0.000301568	0.000301373	0.000323017	0.000315274	1.25698E-05	1.25698E-05	0.000340414	1.25698E-05	0.00014701	0.000142405	0.00023791	0.001032545	0.000784844
3837903774155	383790	3774155	0.000882761	0.00034623	0.000114661	0.000112299	0.000260763	0.000260361	0.000342609	0.000342388	0.000366977	0.000358181	1.42804E-05	1.42804E-05	0.000386741	1.42804E-05	0.0001676	0.000162351	0.000273202	0.001185717	0.000901271
3838003774155	383800	3774155	0.001155185	0.00045308	0.000150046	0.000146955	0.000341236	0.0034071	0.00044834	0.00044805	0.000480228	0.000468717	1.86874E-05	1.86874E-05	0.000506092	1.86874E-05	0.000220391	0.000213488	0.000363084	0.001575812	0.001197785
3838103774155	383810	3774155	0.001656058	0.00064953	0.000215104	0.000210672	0.000489192	0.000488437	0.000642734	0.000642319	0.000688448	0.000671946	2.679E-05	2.679E-05	0.000725526	2.679E-05	0.000317259	0.000307322	0.000527754	0.002290491	0.001741018
3838203774155	383820	3774155	0.002457882	0.00096402	0.000319253	0.000312675	0.000726046	0.000724926	0.00095393	0.00095315	0.001021778	0.000997287	3.97611E-05	3.97611E-05	0.001076809	3.97611E-05	0.000472148	0.000457359	0.000791341	0.003434475	0.002610567
3838303774155	383830	3774155	0.003723169	0.00146028	0.0004836	0.000473636	0.001099806	0.001098109	0.001445001	0.001444069	0.001547777	0.001510677	6.02296E-05	6.02296E-05	0.001631137	6.02296E-05	0.000716491	0.000694049	0.001207069	0.005238764	0.003982019
3838403774155	383840	3774155	0.002863797	0.00112322	0.000371977	0.000364312	0.000845952	0.000844647	0.00111147	0.001110753	0.001190523	0.001161987	4.63276E-05	4.63276E-05	0.001254642	4.63276E-05	0.000550755	0.000533504	0.000925518	0.004016814	0.003053207
3838603774155	383860	3774155	0.002795786	0.00109655	0.000363143	0.00035566	0.000825861	0.000824587	0.001085074	0.001084374	0.00116225	0.001134391	4.52273E-05	4.52273E-05	0.001224846	4.52273E-05	0.000537875	0.000521027	0.000904119	0.003923939	0.002982612
3838703774155	383870	3774155	0.003794477	0.00148825	0.000492862	0.000482707	0.00112087	0.001119141	0.001472677	0.001471727	0.001577421	0.001539611	6.13832E-05	6.13832E-05	0.001662377	6.13832E-05	0.000730745	0.000707857	0.001232298	0.005348258	0.004065246
3838803774155	383880	3774155	0.002696813	0.00105773	0.000350287	0.00034307	0.000796625	0.000795396	0.001046662	0.001045986	0.001121105	0.001094233	4.36263E-05	4.36263E-05	0.001181485	4.36263E-05	0.000518997	0.000502741	0.000872479	0.003786619	0.002878234
3838903774155	383890	3774155	0.00208335	0.00081712	0.000270605	0.000265029	0.000615412	0.000614462	0.00080857	0.00080849	0.00086608	0.00084532	3.37023E-05	3.37023E-05	0.00091272 5	3.37023E-05	0.000400701	0.00038815	0.00067155	0.002914574	0.002215387
3839003774155	383900	3774155	0.001694869	0.00066475	0.000220145	0.00021561	0.000500656	0.000499884	0.000657797	0.000657372	0.000704582	0.000687694	2.74179E-05	2.74179E-05	0.00074253	2.74179E-05	0.00032582	0.00031561 5	0.000544436	0.002362889	0.001796047
3839103774155	383910	3774155	0.001424682	0.00055878	0.000185051	0.000181238	0.000420844	0.000420195	0.000552934	0.000552577	0.000592261	0.000578065	2.3047E-05	2.3047E-05	0.000624159	2.3047E-05	0.000273768	0.000265193	0.000456126	0.001979619	0.001504722
3829703774165	382970	3774165	0.000170407	6.6836E-05	2.2134E-05	2.1678E-05	5.03373E-05	5.02596E-05	6.61366E-05	6.6094E-05	7.08406E-05	6.91426E-05	2.75666E-06	2.75666E-06	7.46559E-05	2.75666E-06	2.1324E-05	2.06561E-05	1.48729E-05	6.45494E-05	4.90644E-05
3829803774165	382980	3774165	0.000177116	6.9467E-05	2.30055E-05	2.25315E-05	5.23193E-05	5.22386E-05	6.87407E-05	6.86963E-05	7.36299E-05	7.1865E-05	2.8652E-06	2.8652E-06	7.75954E-05	2.8652E-06	2.18784E-05	2.11931E-05	1.49363E-05	6.48244E-05	4.92735E-05
3829903774165	382990	3774165	0.000184544	7.2381E-05	2.39703E-05	2.34765E-05	5.45135E-05	5.44294E-05	7.16236E-05	7.15774E-05	7.67179E-05	7.4879E-05	2.98537E-06	2.98537E-06	8.08497E-05	2.98537E-06	2.24865E-05	2.17822E-05	1.50087E-05	6.51387E-05	4.95124E-05
3830003774165	383000	3774165	0.000194281	7.62E-05	2.5235E-05	2.47151E-05	5.73896E-05	5.73011E-05	7.54025E-05	7.53538E-05	8.07655E-05	7.88296E-05	3.14288E-06	3.14288E-06	8.51153E-05	3.14288E-06	2.33242E-05	2.25937E-05	1.5192E-05	6.59343E-05	5.01171E-05
3830103774165	383010	3774165	0.000207116	8.1234E-05	2.69022E-05	2.63479E-05	6.11811E-05	6.10867E-05	8.0384E-05	8.03321E-05	8.61013E-05	8.40375E-05	3.35051E-06	3.35051E-06	9.07385E-05	3.35051E-06	2.44687E-05	2.37023E-05	1.55156E-05	6.73388E-05	5.11847E-05
3830203774165	383020	3774165	0.000221451	8.6856E-05	2.87642E-05	2.81715E-05	6.54157E-05	6.53148E-05	8.59477E-05	8.58922E-05	9.20607E-05	8.9854E-05	3.58241E-06	3.58241E-06	9.70189E-05	3.58241E-06	2.57299E-05	2.49239E-05	1.58483E-05	6.87826E-05	5.22821E-05
3830303774165	383030	3774165	0.000239236	9.3832E-05	3.10742E-05	3.04339E-05	7.06691E-05	7.05601E-05	9.285E-05	9.27901E-05	9.94539E-05	9.707E-05	3.87011E-06	3.87011E-06	0.00010481	3.87011E-06	2.73085E-05	2.64531E-05	1.62873E-05	7.06881E-05	5.37305E-05
3830403774165	383040	3774165	0.000259832	0.00010191	3.37493E-05	3.3054E-05	7.6753E-05	7.66346E-05	0.000100843	0.000100778	0.000108016	0.000105427	4.20329E-06	4.20329E-06	0.000113833	4.20329E-06	2.91185E-05	2.82065E-05	1.67648E-05	7.27605E-05	5.53057E-05
3830503774165	383050	3774165	0.000283948	0.00011137	3.68818E-05	3.61219E-05	8.38769E-05	8.37475E-05	0.000110203	0.000110132	0.000118242	0.000115212	4.59342E-06	4.59342E-06	0.000124399	4.59342E-06	3.12228E-05	3.02448E-05	1.72898E-05	7.50392E-05	5.70378E-05
3830603774165	383060	3774165	0.000313032	0.00012278	4.06595E-05	3.98218E-05	9.24681E-05	9.23255E-05	0.000121491	0.000121413	0.000130132	0.000127013	5.06391E-06	5.06391E-06	0.000137141	5.06391E-06	3.37414E-05	3.26845E-05	1.78873E-05	7.76321E-05	5.90087E-05
3830703774165	383070	3774165	0.000347442	0.00013627	4.5129E-05	4.41992E-05	0.000102633	0.000102474	0.000134846	0.000134759	0.000144437	0.000140975	5.62056E-06	5.62056E-06	0.000152216	5.62056E-06	3.66941E-05	3.55448E-05	1.85232E-05	8.03921E-05	6.11065E-05
3830803774165	383080	3774165	0.000391095	0.00015339	5.0799E-05	4.97524E-05	0.000115527	0.000115349	0.000151788	0.00015169	0.000162584	0.000158687	6.32673E-06	6.32673E-06	0.00017134	6.32673E-06	4.04308E-05	3.91645E-05	1.92859E-05	8.3702E-05	6.36225E-05
3830903774165	383090	3774165	0.000445553	0.00017475	5.78725E-05	5.66801E-05	0.000131614	0.000131411	0.000172924	0.000172812	0.000185223	0.000180783	7.20769E-06	7.20769E-06	0.000195199	7.20769E-06	4.50645E-05	4.3653E-05	2.0139E-05	8.74049E-05	6.6437E-05
3831003774165	383100	3774165	0.000511786	0.00020073	6.64755E-05	6.51059E-05	0.000151179	0.000150946	0.00019863	0.000198501	0.000212757	0.000207657	8.27915E-06	8.27915E-06	0.000224216	8.27915E-06	5.06614E-05	4.90746E-05	2.10171E-05	9.12158E-05	6.93337E-05
3831103774165	383110	3774165	0.000584702	0.00022933	7.59465E-05	7.43817E-05	0.000172718	0.000172452	0.000226929	0.000226783	0.000243069	0.000237243	9.45871E-06	9.45871E-06	0.0002561 6	9.45871E-06	5.68181E-05	5.50384E-05	2.17594E-05	9.44374E-05	7.17825E-05
3831203774165	383120	3774165	0.000674926	0.00026472	8.76657E-05	8.58594E-05	0.00019937	0.000199062	0.000261946	0.000261777	0.000280577	0.000273852	1.09183E-05	1.09183E-05	0.000295688	1.09183E-05	6.45264E-05	6.25053E-05	2.25356E-05	9.78063E-05	7.43432E-05
3831303774165	383130	3774165	0.000800414	0.00031393	0.000103965	0.000101823	0.000236438	0.000236074	0.000310649	0.000310449	0.000332744	0.000324768	1.29483E-05	1.29483E-05	0.000350665	1.29483E-05	7.54459E-05	7.30828E-05	2.34997E-05	0.00010199	7.75236E-05
3831403774165	383140	3774165	0.000973874	0.00038197	0.000126496	0.00012389	0.000287678	0.000287234	0.000377971	0.000377727	0.000404854	0.00039515	1.57543E-05	1.57543E-05	0.000426659	1.57543E-05	9.099E-05	8.814E-05	2.45701E-05	0.000106636	8.10548E-05
3831503774165	383150	3774165	0.001207784	0.00047371	0.000156878	0.000153646	0.000356774	0.000356223	0.000468754	0.000468451	0.000502094	0.000490059	1.95383E-05	1.95383E-05	0.000529135	1.95383E-05	0.000112861	0.000109326	2.57288E-05	0.000111665	8.48773E-05
3831603774165	383160	3774165	0.001502448	0.00058928	0.000195152	0.000191131	0.000443816	0.000443131	0.000583116	0.00058274	0.00062459	0.000609619	2.43051E-05	2.43051E-05	0.000658229	2.43051E-05	0.000142172	0.000137719	2.66069E-05	0.000115476	8.77739E-05

			KMMass Grading / Excavation	KMDrainage / Utilities Trenching	KMFoundations / Concrete Pads	KMBuilding / Structure Construction	KMAsphalt Paving	KMArchitectural Coating	KMLandscaping or Other Finishing	KMWaterside Construction (Piles)	EWNDemolition	EWNSite Grubbing / Prep	EWNDrainage / Utilities Trenching	EWNDrainage / Utilities Trenching	EWNDrainage / Utilities Trenching	EWNFoundation s / Concrete Pads	EWNBuilding / Structure Construction	EWNAsphalt Paving	EWNLandscaping or Other Finishing	EWNWaterside Construction (Piles)	ISDemolition
Unique Identifier	X (UTM)	Y (UTM)	2026	2026	2026	2026	2026	2026	2026	2026	2027	2027	2027	2028	2029	2029	2029	2029	2029	2029	2027
3838603774145	383860	3774145	0.004237882	0.00152186	0.000805362	0.002766139	8.8865E-05	8.8865E-05	0.002855004	8.8865E-05	0.003113417	0.000169685	0.000398453	0.000390758	0.000382673	0.000331466	0.000719759	5.1207E-05	0.000745363	5.1207E-05	0.000624873
3838703774145	383870	3774145	0.004015558	0.001442021	0.000763112	0.002621024	8.4203E-05	8.4203E-05	0.002705227	8.4203E-05	0.002950778	0.000160821	0.000377639	0.000370346	0.000362683	0.000314151	0.00068216	4.8532E-05	0.000706426	4.8532E-05	0.000592383
3838803774145	383880	3774145	0.002852311	0.001024289	0.00054205	0.001861753	5.98107E-05	5.98107E-05	0.001921563	5.98107E-05	0.002102454	0.000114586	0.000269071	0.000263875	0.000258415	0.000223835	0.000486045	3.45795E-05	0.000503335	3.45795E-05	0.000425621
3838903774145	383890	3774145	0.002198681	0.000789565	0.000417835	0.001435117	4.61046E-05	4.61046E-05	0.001481221	4.61046E-05	0.001625555	8.85949E-05	0.000208037	0.00020402	0.000199799	0.000173063	0.000375796	2.67358E-05	0.000389163	2.67358E-05	0.000331643
3839003774145	383900	3774145	0.001784693	0.000640899	0.000339161	0.0011649	3.74236E-05	3.74236E-05	0.001202323	3.74236E-05	0.001323324	7.21229E-05	0.000169358	0.000166088	0.000162651	0.000140886	0.000305926	2.1765E-05	0.000316808	2.1765E-05	0.000271906
3839103774145	383910	3774145	0.001495784	0.000537149	0.000284257	0.000976324	3.13654E-05	3.13654E-05	0.001007689	3.13654E-05	0.001112279	6.06206E-05	0.000142349	0.0001396	0.000136711	0.000118417	0.000257136	1.82939E-05	0.000266283	1.82939E-05	0.000230053
3829703774155	382970	3774155	4.87044E-05	1.74902E-05	9.25573E-06	3.17902E-05	1.02129E-06	1.02129E-06	3.28115E-05	1.02129E-06	0.000101468	5.53016E-06	1.29859E-05	1.27351E-05	1.24716E-05	1.08027E-05	2.34575E-05	1.66887E-06	2.42919E-05	1.66887E-06	1.73857E-05
3829803774155	382980	3774155	4.89261E-05	1.75698E-05	9.29786E-06	3.19349E-05	1.02594E-06	1.02594E-06	3.29608E-05	1.02594E-06	0.000104386	5.68916E-06	1.33592E-05	1.31012E-05	1.28302E-05	1.11133E-05	2.41319E-05	1.71685E-06	2.49903E-05	1.71685E-06	1.78286E-05
3829903774155	382990	3774155	4.91773E-05	1.766E-05	9.34559E-06	3.20989E-05	1.03121E-06	1.03121E-06	3.31301E-05	1.03121E-06	0.000107602	5.86443E-06	1.37708E-05	1.35048E-05	1.32254E-05	1.14557E-05	2.48753E-05	1.76974E-06	2.57602E-05	1.76974E-06	1.8319E-05
3830003774155	383000	3774155	4.98422E-05	1.78988E-05	9.47196E-06	3.25329E-05	1.04515E-06	1.04515E-06	3.3578E-05	1.04515E-06	0.000112081	6.10855E-06	1.4344E-05	1.4067E-05	1.3776E-05	1.19326E-05	2.59108E-05	1.84342E-06	2.68325E-05	1.84342E-06	1.90078E-05
3830103774155	383010	3774155	5.10096E-05	1.8318E-05	9.69381E-06	3.32948E-05	1.06963E-06	1.06963E-06	3.43645E-05	1.06963E-06	0.000118229	6.44365E-06	1.51309E-05	1.48387E-05	1.45317E-05	1.25871E-05	2.73322E-05	1.94454E-06	2.83045E-05	1.94454E-06	1.99482E-05
3830203774155	383020	3774155	5.22287E-05	1.87558E-05	9.92548E-06	3.40906E-05	1.09519E-06	1.09519E-06	3.51858E-05	1.09519E-06	0.000125067	6.81631E-06	1.6006E-05	1.56969E-05	1.53721E-05	1.33151E-05	2.89129E-05	2.057E-06	2.99414E-05	2.057E-06	2.09779E-05
3830303774155	383030	3774155	5.37803E-05	1.9313E-05	1.02203E-05	3.51033E-05	1.12773E-06	1.12773E-06	3.6231E-05	1.12773E-06	0.000133512	7.2766E-06	1.70868E-05	1.67569E-05	1.64101E-05	1.42142E-05	3.08654E-05	2.1959E-06	3.19633E-05	2.1959E-06	2.2234E-05
3830403774155	383040	3774155	5.54574E-05	1.99152E-05	1.05391E-05	3.6198E-05	1.1629E-06	1.1629E-06	3.73609E-05	1.1629E-06	0.000143221	7.80574E-06	1.83294E-05	1.79754E-05	1.76035E-05	1.52479E-05	3.31099E-05	2.35559E-06	3.42877E-05	2.35559E-06	2.36522E-05
3830503774155	383050	3774155	5.73045E-05	2.05785E-05	1.08901E-05	3.74036E-05	1.20163E-06	1.20163E-06	3.86053E-05	1.20163E-06	0.000154546	8.42294E-06	1.97787E-05	1.93967E-05	1.89954E-05	1.64535E-05	3.57278E-05	2.54184E-06	3.69988E-05	2.54184E-06	2.5273E-05
3830603774155	383060	3774155	5.93733E-05	2.13215E-05	1.12832E-05	3.8754E-05	1.24501E-06	1.24501E-06	3.9999E-05	1.24501E-06	0.000168129	9.16324E-06	2.1517E-05	2.11015E-05	2.06649E-05	1.78996E-05	3.8868E-05	2.76525E-06	4.02506E-05	2.76525E-06	2.7169E-05
3830703774155	383070	3774155	6.15972E-05	2.21201E-05	1.17059E-05	4.020555E-05	1.29164E-06	1.29164E-06	4.14972E-05	1.29164E-06	0.000184208	1.00396E-05	2.35748E-05	2.31196E-05	2.26412E-05	1.96115E-05	4.25852E-05	3.02971E-06	4.41001E-05	3.02971E-06	2.93473E-05
3830803774155	383080	3774155	6.41019E-05	2.30195E-05	1.21818E-05	4.18404E-05	1.34416E-06	1.34416E-06	4.31846E-05	1.34416E-06	0.000204024	1.11196E-05	2.61109E-05	2.56066E-05	2.50768E-05	2.17212E-05	4.71663E-05	3.35563E-06	4.88441E-05	3.35563E-06	3.19434E-05
3830903774155	383090	3774155	6.68577E-05	2.40092E-05	1.27056E-05	4.36392E-05	1.40195E-06	1.40195E-06	4.50412E-05	1.40195E-06	0.000228442	1.24504E-05	2.92358E-05	2.86713E-05	2.8078E-05	2.43208E-05	5.28112E-05	3.75723E-06	5.46898E-05	3.75723E-06	3.50033E-05
3831003774155	383100	3774155	6.96875E-05	2.50254E-05	1.32433E-05	4.54862E-05	1.46129E-06	1.46129E-06	4.69475E-05	1.46129E-06	0.0002582	1.40624E-05	3.30213E-05	3.23836E-05	3.17135E-05	2.74698E-05	5.96491E-05	4.24371E-06	6.17709E-05	4.24371E-06	3.84922E-05
3831103774155	383110	3774155	7.21035E-05	2.5893E-05	1.37025E-05	4.70632E-05	1.51195E-06	1.51195E-06	4.85752E-05	1.51195E-06	0.000291044	1.58623E-05	3.72476E-05	3.65283E-05	3.57725E-05	3.09857E-05	6.72835E-05	4.78686E-06	6.9677E-05	4.78686E-06	4.2097E-05
3831203774155	383120	3774155	7.46304E-05	2.68004E-05	1.41827E-05	4.87125E-05	1.56494E-06	1.56494E-06	5.02775E-05	1.56494E-06	0.000332445	1.81187E-05	4.2546E-05	4.17244E-05	4.08611E-05	3.53933E-05	7.68545E-05	5.46778E-06	7.95884E-05	5.46778E-06	4.62887E-05
3831303774155	383130	3774155	7.77335E-05	2.79148E-05	1.47724E-05	5.0738E-05	1.63001E-06	1.63001E-06	5.2368E-05	1.63001E-06	0.000390974	2.13086E-05	5.00365E-05	4.90703E-05	4.8055E-05	4.16245E-05	9.03852E-05	6.43042E-06	9.36004E-05	6.43042E-06	5.17141E-05
3831403774155	383140	3774155	8.11839E-05	2.91538E-05	1.54281E-05	5.29901E-05	1.70236E-06	1.70236E-06	5.46925E-05	1.70236E-06	0.000474387	2.58547E-05	6.07118E-05	5.95393E-05	5.83074E-05	5.05051E-05	0.000109669	7.80234E-06	0.00011357	7.80234E-06	5.85535E-05
3831503774155	383150	3774155	8.49002E-05	3.04884E-05	1.61343E-05	5.54159E-05	1.78029E-06	1.78029E-06	5.71961E-05	1.78029E-06	0.000592081	3.22692E-05	7.57741E-05	7.43108E-05	7.27732E-05	6.30352E-05	0.000136877	9.73807E-06	0.000141746	9.73807E-06	6.67804E-05
3831603774155	383160	3774155	8.78926E-05	3.1563E-05	1.6703E-05	5.7369E-05	1.84304E-06	1.84304E-06	5.9212E-05	1.84304E-06	0.000755072	4.11524E-05	9.66336E-05	9.47675E-05	9.28066E-05	8.03878E-05	0.000174557	1.24188E-05	0.000180767	1.24188E-05	7.5928E-05
3831703774155	383600	3774155	0.000268369	9.63737E-05	5.10006E-05	0.000175169	5.62749E-06	5.62749E-06	0.000180797	5.62749E-06	0.000256849	1.39986E-05	3.28713E-05	3.22365E-05	3.15695E-05	2.73451E-05	5.93782E-05	4.22444E-06	6.14905E-05	4.22444E-06	0.000105889
3831603774155	383610	3774155	0.000274967	9.87431E-05	5.22545E-05	0.000179476	5.76584E-06	5.76584E-06	0.000185242	5.76584E-06	0.000258855	1.41079E-05	3.31281E-05	3.24883E-05	3.18161E-05	2.75587E-05	5.9842E-05	4.25744E-06	6.19707E-05	4.25744E-06	0.000101309
3831503774155	383620	3774155	0.000294088	0.00010561	5.58882E-05	0.000191957	6.1668E-06	6.1668E-06	0.000198123	6.1668E-06	0.000270692	1.47531E-05	3.4643E-05	3.3974E-05	3.32711E-05	2.88189E-05	6.25786E-05	4.45213E-06	6.48047E-05	4.45213E-06	0.000101169
3831403774155	383630	3774155	0.000316224	0.000113559	6.00949E-05	0.000206405	6.63096E-06	6.63096E-06	0.000213036	6.63096E-06	0.000284789	1.55213E-05	3.6447E-05	3.57432E-05	3.50037E-05	3.03197E-05	6.58374E-05	4.68397E-06	6.81794E-05	4.68397E-06	0.000101718
3831303774155	383640	3774155	0.000339209	0.000121813	6.4463E-05	0.000221408	7.11295E-06	7.11295E-06	0.000228521	7.11295E-06	0.000299536	1.63251E-05	3.83344E-05	3.75941E-05	3.68162E-05	3.18897E-05	6.92466E-05	4.92652E-06	7.17099E-05	4.92652E-06	0.000102338
3831503774155	383650	3774155	0.000361426	0.000129791	6.86851E-05	0.000235909	7.57882E-06	7.57882E-06	0.000243488	7.57882E-06	0.000313747	1.70996E-05	4.01531E-05	3.93777E-05	3.85629E-05	3.34027E-05	7.25319E-05	5.16025E-06	7.5112E-05	5.16025E-06	0.000102742
3831603774155	383660	3774155	0.000385712	0.000138513	7.33003E-05	0.000251761	8.08807E-06	8.08807E-06	0.000259849	8.08807E-06	0.000329566	1.79618E-05	4.21776E-05	4.13631E-05	4.05073E-05	3.50868E-05	7.6189E-05	5.42043E-06	7.88992E-05	5.42043E-06	0.000103643
3831703774155	383670	3774155	0.00040968	0.00014712	7.78551E-05	0.000267405	8.59066E-06	8.59066E-06	0.000275996	8.59066E-06	0.000345209	1.88143E-05	4.41796E-05	4.33264E-05	4.243E-05	3.67522E-05	7.98053E-05	5.67772E-06	8.26441E-05	5.67772E-06	0.000104526
3831803774155	383680	3774155	0.000435214	0.000156289	8.27077E-05	0.000284072	9.1261E-06	9.1261E-06	0.000293198	9.1261E-06	0.000362084	1.97341E-05	4.63393E-05	4.54444E-05	4.45042E-05	3.85489E-05	8.37066E-05	5.95527E-06	8.66842E-05	5.95527E-06	0.000105795
3831903774155	383690	3774155	0.00046066	0.000165427	8.75433E-05	0.000300681	9.65967E-06	9.65967E-06	0.00031034	9.65967E-06	0.000378968	2.06542E-05	4.85E-05	4.75634E-05	4.65793E-05	4.03463E-05	8.76097E-05	6.23296E-06	9.07262E-05	6.23296E-06	0.000107124
3837003774155	383700	3774155	0.000480143	0.000172424	9.12459E-05	0.000313398	1.00682E-05	1.00682E-05	0.000323466	1.00682E-05	0.000391563	2.13407E-05	5.0112E-05	4.91443E-05	4.81274E-05	4.16873E-05	9.05215E-05	6.44012E-06	9.37416E-05	6.44012E-06	0.000107482
3837103774155	383710	3774155	0.000501363	0.000180044	9.52784E-05	0.000327248	1.05132E-05	1.05132E-05	0.000337761	1.05132E-05	0.000405529	2.21019E-05	5.18994E-05	5.08971E-05	4.9844E-05	4.31742E-05	9.37502E-05	6.66982E-06	9.70851E-05	6.66982E-06	0.000108289
3837203774155	383720	3774155	0.000522006	0.000187457	9.92015E-05	0.000340722	1.0946E-05	1.0946E-05	0.000351668	1.0946E-05	0.000419151	2.28443E-05	5.36426E-05	5.26067E-05	5.15183E-05	4.46244E-05	9.68992E-05	6.89386E-06	0.000100346	6.89386E-06	0.000109116
3837303774155	383730	3774155	0.000544061	0.000195377	0.000103393	0.000355118	1.14085E-05	1.14085E-05	0.000366526	1.14085E-05	0.00043389	2.36476E-05	5.5529E-05	5.44566E-05	5.33299E-05	4.61936E-05	0.000100307	7.13628E-06	0.000103875	7.13628E-06	0.000110291
3837403774155	383740	3774155	0.000569129	0.000204379	0.000108157	0.000371481	1.19342E-05	1.19342E-05	0.000383415	1.19342E-05	0.000450911	2.45753E-05	5.77073E-05	5.65929E-05	5.5422E-05	4.80057E-05	0.000104242	7.41623E-06	0.00010795	7.41623E-06	0.000112053
3837503774155	383750	3774155	0.000596991	0.000214385	0.000113452	0.000389666	1.25184E-05	1.25184E-05	0.000402185	1.25184E-05	0.000470038	2.56177E-05	6.01552E-05	5.89935E-05	5.77729E-05	5.00421E-05	0.000108663	7.73081E-06	0.000112529	7.73081E-06	0.000114331
3837603774155	383760	3774155	0.000629973	0.000226229	0.000119719	0.000411194	1.321E-05	1.321E-05	0.000424404	1.321E-05	0.000492955	2.68667E-05	6.30881E-05	6.18698E-05	6.05896E-05	5.24819E-05	0.000113961	8.10773E-06	0.000118015	8.10773E-06	0.000117469
3837703774155	383770	3774155	0.000668002	0.000247067	0.000130747	0.00044907	1.44268E-05	1.44268E-05	0.000463497	1.44268E-05	0.000534187	2.91139E-05	6.83649E-05	6.70447E-05	6.56575E-05	5.68716E-05	0.000123493	8.78588E-06	0.000127886	8.78588E-06	0.000124588
3837803774155	383780	3774155	0.000776722	0.000278927	0.000147607	0.00050698	1.62872E-05	1.62872E-05	0.000523267	1.62872E-05	0.000597846	3.25834E-05	7.65119E-05	7.50344E-05	7.34819E-05	6.3649E-05	0.00013821	9.83289E-06	0.000143126	9.83289E-06	0.000136369
3837903774155	383790	3774155	0.000891944	0.000320305	0.000169504	0.000582187	1.87033E-05	1.87033E-05	0.00060089	1.87033E-05	0.000680846	3.7107E-05	8.71342E-05	8.54516E-05	8.36835E-05	7.24855E-05	0.000157398	1.1198E-05	0.000162997	1.1198E-05	0.000151972
3838003774155	383800	3774155	0.001185389	0.000425684	0.00022527	0.000773724	2.48567E-05	2.48567E-05	0.000798581	2.48567E-05	0.000893821	4.87144E-05	0.000114391	0.000112182	0.00010986	9.51596E-05	0.000206633	1.47009E-05	0.000213984	1.47009E-05	0.000193788
3838103774155	383810	3774155	0.001723	0.000618744	0.000327437	0.001124632	3.61299E-05	3.61299E-05	0.001160762	3.61299E-05	0.001284948	7.00313E-05	0.000164447	0.000161271	0.000157934	0.0001368	0.000297054	2.11338E-05	0.000307621	2.11338E-05	0.000270447
3838203774155	383820	3774155	0.00258355	0.000927775	0.000490975	0.001686328	5.4175E-05	5.4175E-05	0.001740503	5.4175E-05	0.001911285	0.000104168	0.000244605	0.000239881	0.000234918	0.000203483	0.000441851	3.14353E-05	0.000457568	3.14353E-05	0.000392362
3838303774155	383830	3774155	0.003940809	0.001415178	0.000748907	0.002572234	8.26356E-05	8.26356E-05	0.00265487	8.26356E-05	0.002899684	0.000158037	0.0003711	0.000363933	0.000356403	0.000308711	0.000670348	4.76917E-05	0.000694194	4.76917E-05	0.000585184
3838403774155	383840	3774155	0.003021609	0.001085086	0.000574223	0.001972256	6.33607E-05	6.33607E-05	0.002035617	6.33607E-05	0.002229083	0.000121488	0.000285276	0.000279767	0.000273979	0.000237317	0.000515319	3.66622E-05	0.00053365	3.66622E-05	0.000453092
3838603774155	383860	3774155	0.002951745	0.001059997	0.000560946	0.001926654	6.18957E-05	6.18957E-05	0.0019885	6.18957E-05	0.002176809	0.000118639	0.000278587	0.000273207	0.000267554	0.000231751	0.000503234	3.58024E-05	0.000521136	3.58024E-05	0.00044147
3838703774155	383870	3774155	0.004023175	0.001444757	0.00076456	0.002625996	8.43628E-05	8.43628E-05	0.002710358	8.43628E-05	0.002957011	0.000161161	0.000378436	0.000371128	0.000363449	0.000314815	0.000683601	4.86345E-05	0.000707919	4.86345E-05	0.000593657
3838803774155	383880	3774155	0.002848447	0.001022902	0.000541316	0.00185923	5.97297E-05	5.97297E-05	0.00191896	5.97297E-05	0.002100302	0.000114469	0.000268795	0.000263604	0.00025815	0.000223606	0.000485548	3.45441E-05	0.00050282	3.45441E-05	0.000425251
3838903774155	383890	3774155	0.00219246	0.000787331	0.000416653	0.001431056	4.59741E-05	4.59741E-05	0.00147703	4.59741E-05	0.001621665	8.83829E-05	0.00020754	0.000203532	0.000199321	0.000172649	0.000374896	2.66719E-05	0.000388232	2.66719E-05	0.000330931
3839003774155	383900	3774155	0.00177746	0.000638301	0.000337787	0.001160179	3.72719E-05	3.72719E-05	0.001197451	3.72719E-05	0.001318677	7.18696E-05	0.000168763	0.000165504	0.00016208	0.000140391	0.000304851	2.16885E-05	0.000315696	2.16885E-05	0.000271045
3839103774155	383910	3774155	0.001489149	0.000534766	0.000282996	0.000971993	3.12263E-05	3.12263E-05	0.00100322	3.12263E-05	0.001108052	6.03903E-05	0.000141808	0.000139069	0.000136192	0.000117967	0.000256159	1.82244E-05	0.000265271	1.82244E-05	0.000229276
3829703774165	382970	3774165	4.85566E-05	1.74371E-05	9.22765E-06	3.16938E-05	1.01819E-06	1.01819E-06	3.2712E-05	1.01819E-06	0.000100174	5.45964E-06	1.28203E-05	1.25727E-05	1.23125E-05	1.0665E-05	2.31583E-05	1.64759E-06	2.39821E-05	1.64759E-06	1.76078E-05
3829803774165	382980	3774165	4.87635E-05	1.75114E-05	9.26697E-06	3.18288E-05	1.02253E-06	1.02253E-06	3.28513E-05	1.02253E-06	0.000102985	5.61279E-06	1.31799E-05	1.29254E-05	1.26579E-05	1.09641E-05	2.38079E-05	1.69381E-06	2.46548E-05	1.69381E-06	1.80647E-05
3829903774165	382990	3774165	4.89999E-05	1.75963E-05	9.3119E-06	3.19831E-05	1.02749E-06	1.02749E-06	3.30106E-05	1.02749E-06	0.000106078	5.78138E-06	1.35758E-05	1.33136E-05	1.30381E-05	1.12935E-05	2.45231E-05	1.74468E-06	2.53954E-05	1.74468E-06	1.85691E-05
3830003774165	383000	3774165	4.95984E-05	1.78112E-05	9.42563E-06	3.23737E-05	1.04004E-06	1.04004E-06	3.34138E-05	1.04004E-06	0.000110289	6.0109E-06	1.41147E-05	1.38422E-05	1.35558E-05	1.17418E-05	2.54966E-05	1.81395E-06	2.64036E-05	1.81395E-06	1.92607E-05
3830103774165	383010	3774165	5.0655E-05	1.81906E-05	9.62641E-06	3.30634E-05	1.06219E-06	1.06219E-06	3.41256E-05	1.06219E-06	0.000116001	6.32221E-06	1.48457E-05	1.45591E-05	1.42578E-05	1.23499E-05	2.68171E-05	1.90789E-06	2.77711E-05	1.90789E-06	2.01885E-05
3830203774165	383020	3774165	5.17411E-05	1.85807E-05	9.83281E-06	3.37723E-05	1.08497E-06	1.08497E-06	3.48572E-05	1.08497E-06	0.00012231	6.66607E-06	1.56532E-05	1.53509E-05	1.50333E-05	1.30216E-05	2.82757E-05	2.01166E-06	2.92815E-05	2.01166E-06	2.12001E-05
3830303774165	383030	3774165	5.31744E-05	1.90954E-05	1.01052E-05	3.47078E-05	1.11502E-06	1.11502E-06	3.58229E-05	1.11502E-06	0.000130189	7.09548E-06	1.66615E-05	1.63398E-05	1.60017E-05	1.38604E-05	3.00971E-05	2.14125E-06	3.11678E-05	2.14125E-06	2.24492E-05
3830403774165	383040	3774165	5.47334E-05	1.96552E-05	1.04015E-05	3.57254E-05	1.14771E-06	1.14771E-06	3.68731E-05	1.14771E-06	0.000139255	7.58958E-06	1.78218E-05	1.74776E-05	1.7116E-05	1.48256E-05	3.21929E-05	2.29035E-06	3.33381E-05	2.29035E-06	2.38646E-05
3830503774165	383050	3774165	5.64475E-05	2.02708E-05	1.07272E-05	3.68442E-05	1.18366E-06	1.18366E-06	3.80279E-05	1.18366E-06	0.000149791	8.16379E-06	1.91701E-05	1.87999E-05	1.84109E-05	1.59473E-05	3.46286E-05	2.46364E-06	3.58604E-05	2.46364E-06	2.54812E-05
3830603774165	383060	3774165	5.8398E-05	2.09712E-05	1.10979E-05	3.81174E-05	1.22456E-06	1.22456E-06	3.93419E-05	1.22456E-06	0.000162448	8.8536E-06	2.07899E-05	2.03884E-05	1.99666E-05	1.72948E-05	3.75546E-05	2.67181E-06	3.88905E-05	2.67181E-06	2.73828E-05
3830703774165	383070	3774165	6.04742E-05	2.17168E-05	1.14924E-05	3.94725E-05	1.26809E-06	1.26809E-06	4.07406E-05	1.26809E-06	0.000177309	9.6636E-06	2.26919E-05	2.22537E-05	2.17933E-05	1.8877E-05	4.09904E-05	2.91624E-06	4.24485E-05	2.91624E-06	2.95611E-05
3830803774165	383080	3774165	6.2964E-05	2.26109E-05	1.19656E-05	4.10977E-05	1.32031E-06	1.32031E-06	4.2418E-05	1.32031E-06	0.000196145	1.06902E-05	2.51025E-05	2.46178E-05	2.41084E-05	2.08824E-05	4.53448E-05	3.22604E-06	4.69579E-05	3.22604E-06	3.22507E-05
3830903774165	383090	3774165	6.57495E-05	2.36112E-05	1.2495E-05	4.29158E-05	1.37871E-06	1.37871E-06	4.42945E-05	1.37871E-06	0.000219568	1.19667E-05	2.81001E-05	2.75575E-05	2.69873E-05	2.3376E-05	5.07596E-05	3.61127E-06	5.25652E-05	3.61127E-06	3.54741E-05
3831003774165	383100	3774165	6.86162E-05	2.46407E-05	1.30397E-05	4.4787E-05	1.43883E-06	1.43883E-06	4.62258E-05	1.43883E-06	0.000247952	1.35137E-05	3.17327E-05	3.11199E-05	3.04476E-05	2.63979E-05	5.73214E-05	4.07811E-06	5.93604E-05	4.07811E-06	3.91838E-05
3831103774165	383110	3774165	7.10396E-05	2.55109E-05	1.35003E-05	4.63688E-05	1.48964E-06	1.48964E-06	4.78584E-05	1.48964E-06	0.000279291	1.52217E-05	3.57435E-05	3.50532E-05	3.43279E-05	2.97344E-05	6.45664E-05	4.59355E-06	6.68632E-05	4.59355E-06	4.30234E-05
3831203774165	383120	3774165	7.35738E-05	2.6421E-05	1.39819E-05	4.80229E-05	1.54278E-06	1.54278E-06	4.95657E-05	1.54278E-06	0.000318609	1.73646E-05	4.07753E-05	3.99879E-05	3.91605E-05	3.39203E-05	7.36559E-05	5.24022E-06	7.6276E-05	5.24022E-06	4.75406E-05
3831303774165	383130	3774165	7.67213E-05	2.75513E-05	1.458E-05	5.00773E-05	1.60878E-06	1.60878E-06	5.16861E-05	1.60878E-06	0.000374404	2.04055E-05	4.7916E-05	4.69907E-05	4.60184E-05	3.98605E-05	8.65547E-05	6.1579E-06	8.96337E-05	6.1579E-06	5.34676E-05
3831403774165	383140	3774165	8.0216E-05	2.88063E-05	1.52442E-05	5.23584E-05	1.68207E-06	1.68207E-06	5.40404E-05	1.68207E-06	0.000453997	2.47434E-05	5.81022E-05	5.69802E-05	5.58012E-05	4.83343E-05	0.000104955	7.46698E-06	0.000108688	7.46698E-06	6.10629E-05
3831503774165	383150	3774165	8.39989E-05	3.01647E-05	1.59631E-05	5.48275E-05	1.76139E-06	1.76139E-06	5.65889E-05	1.76139E-06	0.000566323	3.08653E-05	7.24776E-05	7.1078E-05	6.96073E-05	6.02929E-05	0.000130922	9.31443E-06	0.00013558	9.31443E-06	7.03936E-05
3831603774165	383160	3774165	8.68656E-05	3.11942E-05	1.65078E-05	5.66986E-05	1.8215E-06	1.8215E-06	5.85201E-05	1.8215E-06	0.000717829	3.91226E-05	9.18672E-05	9.00932E-05	8.82291E-05	7.64228E-05	0.000165948	1.18063E-05	0.000171851	1.18063E-05	8.0842E-05

			ISDrainage / Utilities Trenching	ISDrainage / Utilities Trenching	ISAsphalt Paving	ISAsphalt Paving	SVDemolition	SVSite Grubbing / Prep	SVMass Grading / Excavation	SVMass Grading / Excavation	SVDrainage / Utilities Trenching	SVFoundations / Concrete Pads	SVBuilding / Structure Construction	SVBuilding / Structure Construction	SVAsphalt Paving	SVAsphalt Paving	SVArchitectural Coating	SVArchitectural Coating	SVLandscaping or Other Finishing	SVLandscaping or Other Finishing	MDemolition
Unique Identifier	X (UTM)	Y (UTM)	2027	2028	2027	2028	2027	2027	2027	2028	2028	2028	2028	2029	2028	2029	2028	2029	2028	2029	2027
3838603774145	383860	3774145	0.000251612	0.000245157	6.49824E-05	6.0534E-05	0.007431968	0.005343181	0.003602526	0.003556786	0.002523625	0.000801691	0.001148471	0.001104651	0.000112917	0.000105058	0.000112917	0.000105058	0.001148471	0.001104651	0.00112108
3838703774145	383870	3774145	0.00023853	0.00023241	6.16037E-05	5.73866E-05	0.007038628	0.005060391	0.003411861	0.003368541	0.002390061	0.000759261	0.001087688	0.001046187	0.000106941	9.94975E-05	0.000106941	9.94975E-05	0.001087688	0.001046187	0.001062006
3838803774145	383880	3774145	0.000171382	0.000166984	4.42617E-05	4.12317E-05	0.004976409	0.003577768	0.002412234	0.002381606	0.001689807	0.000536808	0.000769011	0.000739669	7.56089E-05	7.03461E-05	7.56089E-05	7.03461E-05	0.000769011	0.000739669	0.000752467
3838903774145	383890	3774145	0.00013354	0.000130114	3.44885E-05	3.21276E-05	0.003818065	0.002744981	0.001850745	0.001827247	0.001296476	0.000411857	0.00059001	0.000567498	5.80096E-05	5.39719E-05	5.80096E-05	5.39719E-05	0.00059001	0.000567498	0.000578582
3839003774145	383900	3774145	0.000109486	0.000106677	2.82763E-05	2.63406E-05	0.003084767	0.00221778	0.001495291	0.001476305	0.001047474	0.000332756	0.000476693	0.000458504	4.68683E-05	4.3606E-05	4.68683E-05	4.3606E-05	0.000476693	0.000458504	0.000468487
3839103774145	383910	3774145	9.26337E-05	9.02569E-05	2.39239E-05	2.22862E-05	0.002573306	0.001850067	0.001247368	0.001231531	0.000873801	0.000277584	0.000397656	0.000382483	3.90974E-05	3.6376E-05	3.90974E-05	3.6376E-05	0.000397656	0.000382483	0.000391687
3829703774155	382970	3774155	7.00055E-06	6.82094E-06	1.80799E-06	1.68422E-06	5.68736E-05	4.0889E-05	2.75685E-05	2.72185E-05	1.93122E-05	6.13499E-06	8.78874E-06	8.4534E-06	8.64106E-07	8.0396E-07	8.64106E-07	8.0396E-07	8.78874E-06	8.4534E-06	1.13045E-05
3829803774155	382980	3774155	7.1789E-06	6.99471E-06	1.85405E-06	1.72713E-06	5.71586E-05	4.1094E-05	2.77067E-05	2.73549E-05	1.94095E-05	6.16574E-06	8.8328E-06	8.49577E-06	8.68438E-07	8.0799E-07	8.68438E-07	8.0799E-07	8.8328E-06	8.49577E-06	1.13463E-05
3829903774155	382990	3774155	7.37637E-06	7.18712E-06	1.90505E-06	1.77464E-06	5.74883E-05	4.13309E-05	2.78665E-05	2.75127E-05	1.95209E-05	6.20129E-06	8.88373E-06	8.54477E-06	8.73446E-07	8.12649E-07	8.73446E-07	8.12649E-07	8.88373E-06	8.54477E-06	1.13971E-05
3830003774155	383000	3774155	7.65374E-06	7.45737E-06	1.97668E-06	1.84137E-06	5.829E-05	4.19074E-05	2.82552E-05	2.78964E-05	1.97932E-05	6.28778E-06	9.00764E-06	8.66394E-06	8.85628E-07	8.23983E-07	8.85628E-07	8.23983E-07	9.00764E-06	8.66394E-06	1.15386E-05
3830103774155	383010	3774155	8.03238E-06	7.82629E-06	2.07447E-06	1.93246E-06	5.96798E-05	4.29065E-05	2.89288E-05	2.85615E-05	2.02651E-05	6.4377E-06	9.2224E-06	8.87051E-06	9.06743E-07	8.43629E-07	9.06743E-07	8.43629E-07	9.2224E-06	8.87051E-06	1.17963E-05
3830203774155	383020	3774155	8.44702E-06	8.23029E-06	2.18156E-06	2.03222E-06	6.11319E-05	4.39505E-05	2.96327E-05	2.92565E-05	2.07582E-05	6.59434E-06	9.4468E-06	9.08635E-06	9.28806E-07	8.64156E-07	9.28806E-07	8.64156E-07	9.4468E-06	9.08635E-06	1.2063E-05
3830303774155	383030	3774155	8.9528E-06	8.7231E-06	2.31219E-06	2.1539E-06	6.29672E-05	4.527E-05	3.05223E-05	3.01348E-05	2.13813E-05	6.79231E-06	9.73039E-06	9.35912E-06	9.56689E-07	8.90099E-07	9.56689E-07	8.90099E-07	9.73039E-06	9.35912E-06	1.2406E-05
3830403774155	383040	3774155	9.52385E-06	9.2795E-06	2.45967E-06	2.29129E-06	6.49627E-05	4.67047E-05	3.14896E-05	3.10898E-05	2.2059E-05	7.00757E-06	1.00388E-05	9.65573E-06	9.87009E-07	9.18308E-07	9.87009E-07	9.18308E-07	1.00388E-05	9.65573E-06	1.27779E-05
3830503774155	383050	3774155	1.01765E-05	9.91538E-06	2.62822E-06	2.4483E-06	6.71543E-05	4.82803E-05	3.25519E-05	3.21386E-05	2.28031E-05	7.24397E-06	1.03774E-05	9.98148E-06	1.02031E-06	9.49287E-07	1.02031E-06	9.49287E-07	1.03774E-05	9.98148E-06	1.31862E-05
3830603774155	383060	3774155	1.09399E-05	1.06593E-05	2.82539E-06	2.63198E-06	6.96042E-05	5.00416E-05	3.37395E-05	3.33111E-05	2.3635E-05	7.50825E-06	1.0756E-05	1.03456E-05	1.05753E-06	9.83919E-07	1.05753E-06	9.83919E-07	1.0756E-05	1.03456E-05	1.36453E-05
3830703774155	383070	3774155	1.1817E-05	1.15139E-05	3.05192E-06	2.843E-06	7.22412E-05	5.19375E-05	3.50177E-05	3.45731E-05	2.45305E-05	7.7927E-06	1.11635E-05	1.07376E-05	1.09759E-06	1.0212E-06	1.09759E-06	1.0212E-06	1.11635E-05	1.07376E-05	1.41352E-05
3830803774155	383080	3774155	1.28624E-05	1.25324E-05	3.32189E-06	3.09449E-06	7.52078E-05	5.40703E-05	3.64558E-05	3.59929E-05	2.55378E-05	8.11271E-06	1.1622E-05	1.11785E-05	1.14267E-06	1.06313E-06	1.14267E-06	1.06313E-06	1.1622E-05	1.11785E-05	1.46923E-05
3830903774155	383090	3774155	1.40945E-05	1.37329E-05	3.6401E-06	3.39091E-06	7.84417E-05	5.63953E-05	3.80233E-05	3.75406E-05	2.66359E-05	8.46155E-06	1.21217E-05	1.16592E-05	1.1918E-06	1.10885E-06	1.1918E-06	1.10885E-06	1.21217E-05	1.16592E-05	1.53038E-05
3831003774155	383100	3774155	1.54993E-05	1.51017E-05	4.00292E-06	3.72889E-06	8.17468E-05	5.87715E-05	3.96254E-05	3.91223E-05	2.77582E-05	8.81808E-06	1.26324E-05	1.21504E-05	1.24202E-06	1.15557E-06	1.24202E-06	1.15557E-06	1.26324E-05	1.21504E-05	1.5928E-05
3831103774155	383110	3774155	1.69509E-05	1.65159E-05	4.3778E-06	4.07811E-06	8.45798E-05	6.08083E-05	4.09987E-05	4.04781E-05	2.87202E-05	9.12368E-06	1.30702E-05	1.25715E-05	1.28506E-06	1.19561E-06	1.28506E-06	1.19561E-06	1.30702E-05	1.25715E-05	1.6456E-05
3831203774155	383120	3774155	1.86387E-05	1.81605E-05	4.8137E-06	4.48418E-06	8.75108E-05	6.29155E-05	4.24194E-05	4.18809E-05	2.97155E-05	9.43984E-06	1.35232E-05	1.30072E-05	1.32959E-06	1.23705E-06	1.32959E-06	1.23705E-06	1.35232E-05	1.30072E-05	1.70058E-05
3831303774155	383130	3774155	2.08233E-05	2.0289E-05	5.37791E-06	5.00976E-06	9.10565E-05	6.54647E-05	4.41382E-05	4.35777E-05	3.09195E-05	9.82232E-06	1.40711E-05	1.35342E-05	1.38346E-06	1.28717E-06	1.38346E-06	1.28717E-06	1.40711E-05	1.35342E-05	1.76826E-05
3831403774155	383140	3774155	2.35773E-05	2.29723E-05	6.08916E-06	5.67232E-06	9.49674E-05	6.82764E-05	4.60339E-05	4.54494E-05	3.22475E-05	1.02442E-05	1.46754E-05	1.41155E-05	1.44288E-06	1.34245E-06	1.44288E-06	1.34245E-06	1.46754E-05	1.41155E-05	1.8432E-05
3831503774155	383150	3774155	2.68899E-05	2.62E-05	6.9447E-06	6.46929E-06	9.9306E-05	7.13956E-05	4.8137E-05	4.75258E-05	3.37207E-05	1.07122E-05	1.53459E-05	1.47603E-05	1.5088E-06	1.40378E-06	1.5088E-06	1.40378E-06	1.53459E-05	1.47603E-05	1.92558E-05
3831603774155	383160	3774155	3.05733E-05	2.97889E-05	7.89599E-06	7.35546E-06	0.000102442	7.36502E-05	4.9657E-05	4.90266E-05	3.47855E-05	1.10505E-05	1.58305E-05	1.52265E-05	1.55645E-06	1.44811E-06	1.55645E-06	1.44811E-06	1.58305E-05	1.52265E-05	1.98873E-05
3831703774155	383600	3774155	4.26374E-05	4.15434E-05	1.10117E-05	1.02579E-05	0.000396734	0.00028523	0.00019231	0.00018986	0.000134716	4.27959E-05	6.13078E-05	5.89686E-05	6.02776E-06	5.6082E-06	6.02776E-06	5.6082E-06	6.13078E-05	5.89686E-05	6.43778E-05
3831803774155	383610	3774155	4.07931E-05	3.97465E-05	1.05354E-05	9.81418E-06	0.000410311	0.000294991	0.000198892	0.000196366	0.000139327	4.42605E-05	6.34059E-05	6.09866E-05	6.23404E-06	5.80012E-06	6.23404E-06	5.80012E-06	6.34059E-05	6.09866E-05	6.6323E-05
3831903774155	383620	3774155	4.07369E-05	3.96917E-05	1.05209E-05	9.80065E-06	0.000442641	0.000318235	0.000214563	0.000211839	0.000150305	4.77479E-05	6.84019E-05	6.57919E-05	6.72525E-06	6.25714E-06	6.72525E-06	6.25714E-06	6.84019E-05	6.57919E-05	7.12785E-05
3831903774155	383630	3774155	4.0958E-05	3.99071E-05	1.0578E-05	9.85384E-06	0.000479978	0.000345078	0.000232661	0.000229707	0.000162983	5.17755E-05	7.41715E-05	7.13415E-05	7.29252E-06	6.78492E-06	7.29252E-06	6.78492E-06	7.41715E-05	7.13415E-05	7.70051E-05
3831903774155	383640	3774155	4.12078E-05	4.01505E-05	1.06425E-05	9.91394E-06	0.000519167	0.000373253	0.000251658	0.000248463	0.00017629	5.60029E-05	8.02276E-05	7.71664E-05	7.88795E-06	7.33891E-06	7.88795E-06	7.33891E-06	8.02276E-05	7.71664E-05	8.29949E-05
3831903774155	383650	3774155	4.13704E-05	4.03089E-05	1.06845E-05	9.95306E-06	0.000557689	0.000400948	0.000270331	0.000266898	0.000189371	6.01582E-05	8.61803E-05	8.28921E-05	8.47322E-06	7.88344E-06	8.47322E-06	7.88344E-06	8.61803E-05	8.28921E-05	8.8845E-05
3831903774155	383660	3774155	4.17332E-05	4.06625E-05	1.07782E-05	1.00404E-05	0.000599916	0.000431307	0.0002908	0.000287107	0.00020371	6.47133E-05	9.27058E-05	8.91686E-05	9.1148E-06	8.48037E-06	9.1148E-06	8.48037E-06	9.27058E-05	8.91686E-05	9.52539E-05
3831903774155	383670	3774155	4.20888E-05	4.10089E-05	1.087E-05	1.01259E-05	0.000642117	0.000461647	0.000311256	0.000307304	0.00021804	6.92656E-05	9.92272E-05	9.54411E-05	9.75598E-06	9.07691E-06	9.75598E-06	9.07691E-06	9.92272E-05	9.54411E-05	0.000101627
3831903774155	383680	3774155	4.25997E-05	4.15067E-05	1.1002E-05	1.02488E-05	0.000687249	0.000494095	0.000333133	0.000328903	0.000233365	7.4134E-05	0.000106201	0.000102149	1.04417E-05	9.71489E-06	1.04417E-05	9.71489E-06	0.000106201	0.000102149	0.000108433
3831903774155	383690	3774155	4.31347E-05	4.2028E-05	1.11401E-05	1.03775E-05	0.000732657	0.00052674	0.000355144	0.000350634	0.000248784	7.90321E-05	0.000113218	0.000108898	1.11316E-05	1.03568E-05	1.11316E-05	1.03568E-05	0.000113218	0.000108898	0.000115254
3837003774155	383700	3774155	4.32787E-05	4.21683E-05	1.11773E-05	1.04122E-05	0.000768728	0.000552674	0.000372629	0.000367897	0.000261032	8.29232E-05	0.000118793	0.00011426	1.16796E-05	1.08667E-05	1.16796E-05	1.08667E-05	0.000118793	0.00011426	0.000120596
3837103774155	383710	3774155	4.36039E-05	4.24852E-05	1.12613E-05	1.04904E-05	0.000807865	0.000580811	0.000391599	0.000386627	0.000274321	8.71449E-05	0.00012484	0.000120077	1.22743E-05	1.14199E-05	1.22743E-05	1.14199E-05	0.00012484	0.000120077	0.000126397
3837203774155	383720	3774155	4.3937E-05	4.28097E-05	1.13473E-05	1.05705E-05	0.000846333	0.000608467	0.000410246	0.000405037	0.000287384	9.12944E-05	0.000130785	0.000125795	1.28587E-05	1.19637E-05	1.28587E-05	1.19637E-05	0.000130785	0.000125795	0.000132074
3837303774155	383730	3774155	4.44101E-05	4.32707E-05	1.14695E-05	1.06844E-05	0.000887402	0.000637994	0.000430154	0.000424692	0.000301329	9.57246E-05	0.000137131	0.000131899	1.34827E-05	1.25442E-05	1.34827E-05	1.25442E-05	0.000137131	0.000131899	0.000138133
3837403774155	383740	3774155	4.51196E-05	4.39619E-05	1.16528E-05	1.08551E-05	0.000933781	0.000671338	0.000452635	0.000446888	0.000317078	0.000100728	0.000144298	0.000138793	1.41874E-05	1.31999E-05	1.41874E-05	1.31999E-05	0.000144298	0.000138793	0.000144988
3837503774155	383750	3774155	4.60366E-05	4.48555E-05	1.18896E-05	1.10757E-05	0.000985149	0.000708269	0.000477535	0.000471472	0.000334521	0.000106269	0.000152236	0.000146428	1.49678E-05	1.3926E-05	1.49678E-05	1.3926E-05	0.000152236	0.000146428	0.000152588
3837603774155	383760	3774155	4.73003E-05	4.60867E-05	1.2216E-05	1.13797E-05	0.001045479	0.000751643	0.000506779	0.000500345	0.000355007	0.000112776	0.000161559	0.000155395	1.58844E-05	1.47788E-05	1.58844E-05	1.47788E-05	0.000161559	0.000155395	0.000161539
3837703774155	383770	3774155	5.01668E-05	4.88796E-05	1.29563E-05	1.20693E-05	0.001148652	0.000825818	0.00055679	0.000549721	0.00039004	0.000123906	0.000177503	0.00017073	1.7452E-05	1.62372E-05	1.7452E-05	1.62372E-05	0.000177503	0.00017073	0.000177022
3837803774155	383780	3774155	5.49107E-05	5.35018E-05	1.41814E-05	1.32106E-05	0.001305098	0.000938295	0.000632625	0.000624593	0.000443164	0.000140782	0.000201679	0.000193983	1.9829E-05	1.84488E-05	1.9829E-05	1.84488E-05	0.000201679	0.000193983	0.00020058
3837903774155	383790	3774155	6.11933E-05	5.96233E-05	1.5804E-05	1.47222E-05	0.001508512	0.001084538	0.000731227	0.000721943	0.000512236	0.000162724	0.000233112	0.000224218	2.29195E-05	2.13242E-05	2.29195E-05	2.13242E-05	0.000233112	0.000224218	0.000231193
3838003774155	383800	3774155	7.80311E-05	7.60291E-05	2.01526E-05	1.87731E-05	0.002023198	0.00145457	0.000980713	0.000968261	0.00068704	0.000218244	0.000312647	0.000300718	3.07394E-05	2.85998E-05	3.07394E-05	2.85998E-05	0.000312647	0.000300718	0.000308855
3838103774155	383810	3774155	0.000108899	0.000106105	2.81246E-05	2.61993E-05	0.002970833	0.002135867	0.001440063	0.001421779	0.001008786	0.000320466	0.000459087	0.00044157	4.51372E-05	4.19954E-05	4.51372E-05	4.19954E-05	0.000459087	0.00044157	0.000451523
3838203774155	383820	3774155	0.000157989	0.000153936	4.08029E-05	3.80097E-05	0.004497643	0.003233561	0.00218016	0.00212579	0.001527236	0.000485164	0.000695027	0.000668507	6.83348E-05	6.35783E-05	6.83348E-05	6.35783E-05	0.000695027	0.000668507	0.000680678
3838303774155	383830	3774155	0.000235632	0.000229586	6.08551E-05	5.66892E-05	0.00690587	0.004964945	0.003347508	0.003305006	0.002344981	0.00074494	0.001067173	0.001026454	0.000104924	9.76208E-05	0.000104924	9.76208E-05	0.001067173	0.001026454	0.001042064
3838403774155	383840	3774155	0.000182443	0.000177762	4.71184E-05	4.38929E-05	0.005276448	0.003793479	0.002557673	0.002525198	0.001791689	0.000569174	0.000815376	0.000784265	8.01675E-05	7.45874E-05	8.01675E-05	7.45874E-05	0.000815376	0.000784265	0.000797482
3838603774155	383860	3774155	0.000177763	0.000173202	4.59098E-05	4.2767E-05	0.005154353	0.0037057	0.002498489	0.002466766	0.00175023	0.000556003	0.000796509	0.000766117	7.83125E-05	7.28615E-05	7.83125E-05	7.28615E-05	0.000796509	0.000766117	0.000779081
3838703774155	383870	3774155	0.000239043	0.00023291	6.17362E-05	5.751E-05	0.007055608	0.005072599	0.003420092	0.003376668	0.002395827	0.000761093	0.001090312	0.00104871	0.000107199	9.97375E-05	0.000107199	9.97375E-05	0.001090312	0.00104871	0.001064381
3838803774155	383880	3774155	0.000171232	0.000166839	4.42232E-05	4.11958E-05	0.004972935	0.00357527	0.00241055	0.002379943	0.001688627	0.000536434	0.000768474	0.000739152	7.55561E-05	7.0297E-05	7.55561E-05	7.0297E-05	0.000768474	0.000739152	0.000751777
3838903774155	383890	3774155	0.000133253	0.000129835	3.44146E-05	3.20587E-05	0.003810332	0.002739422	0.001846997	0.001823546	0.00129385	0.000411023	0.000588815	0.000566349	5.78921E-05	5.38625E-05	5.78921E-05	5.38625E-05	0.000588815	0.000566349	0.000577256
3839003774155	383900	3774155	0.000109139	0.000106339	2.81868E-05	2.62572E-05	0.003075145	0.002210863	0.001490627	0.001471701	0.001044207	0.000331718	0.000475206	0.000457074	4.67221E-05	4.347E-05	4.67221E-05	4.347E-05	0.000475206	0.000457074	0.000466881
3839103774155	383910	3774155	9.23208E-05	8.99521E-05	2.38431E-05	2.22109E-05	0.002564673	0.001843861	0.001243184	0.001227399	0.000870869	0.000276653	0.000396322	0.0003812	3.89663E-05	3.6254E-05	3.89663E-05	3.6254E-05	0.000396322	0.0003812	0.000390232
3829703774165	382970	3774165	7.09E-06	6.90809E-06	1.83109E-06	1.70574E-06	5.68914E-05	4.09018E-05	2.75772E-05	2.7227E-05	1.93182E-05	6.13691E-06	8.7915E-06	8.45605E-06	8.64377E-07	8.04212E-07	8.64377E-07	8.04212E-07	8.7915E-06	8.45605E-06	1.12791E-05
3829803774165	382980	3774165	7.27398E-06	7.08735E-06	1.87861E-06	1.75E-06	5.71675E-05	4.11004E-05	2.7711E-05	2.73592E-05	1.9412E-05	6.1667E-06	8.83417E-06	8.4971E-06	8.68573E-07	8.08116E-07	8.68573E-07	8.08116E-07	8.83417E-06	8.4971E-06	1.13191E-05
3829903774165	382990	3774165	7.47708E-06	7.28524E-06	1.93106E-06	1.79887E-06	5.74794E-05	4.13245E-05	2.78622E-05	2.75084E-05	1.95179E-05	6.20033E-06	8.88236E-06	8.54344E-06	8.7331E-07	8.12523E-07	8.7331E-07	8.12523E-07	8.88236E-06	8.54344E-06	1.13662E-05
3830003774165	383000	3774165	7.75557E-06	7.55659E-06	2.00298E-06	1.86587E-06	5.82188E-05	4.18561E-05	2.82206E-05	2.78623E-05	1.97659E-05	6.2801E-06	8.99662E-06	8.65335E-06	8.84545E-07	8.22976E-07	8.84545E-07	8.22976E-07	8.99662E-06	8.65335E-06	1.14951E-05
3830103774165	383010	3774165	8.12914E-06	7.92057E-06	2.09946E-06	1.95574E-06	5.94838E-05	4.27656E-05	2.88338E-05	2.84677E-05	2.01985E-05	6.41656E-06	9.19211E-06	8.84138E-06	9.03765E-07	8.40859E-07	9.03765E-07	8.40859E-07	9.19211E-06	8.84138E-06	1.17255E-05
3830203774165	383020	3774165	8.53647E-06	8.31745E-06	2.20466E-06	2.05374E-06	6.07934E-05	4.37072E-05	2.94686E-05	2.90945E-05	2.06432E-05	6.55782E-06	9.39448E-06	9.03603E-06	9.23662E-07	8.59371E-07	9.23662E-07	8.59371E-07	9.39448E-06	9.03603E-06	1.1965E-05
3830303774165	383030	3774165	9.03945E-06	8.80752E-06	2.33456E-06	2.17475E-06	6.25039E-05	4.49369E-05	3.02978E-05	2.99131E-05	2.1224E-05	6.74233E-06	9.65881E-06	9.29027E-06	9.49651E-07	8.8355E-07	9.49651E-07	8.8355E-07	9.65881E-06	9.29027E-06	1.22826E-05
3830403774165	383040	3774165	9.60937E-06	9.36282E-06	2.48175E-06	2.31186E-06	6.43747E-05	4.62819E-05	3.12046E-05	3.08084E-05	2.18593E-05	6.94414E-06	9.94791E-06	9.56834E-06	9.78075E-07	9.09996E-07	9.78075E-07	9.09996E-07	9.94791E-06	9.56834E-06	1.26291E-05
3830503774165	383050	3774165	1.02603E-05	9.99706E-06	2.64987E-06	2.46847E-06	6.64238E-05	4.77551E-05	3.21978E-05	3.1789E-05	2.25551E-05	7.16517E-06	1.02645E-05	9.87289E-06	1.00921E-06	9.38961E-07	1.00921E-06	9.38961E-07	1.02645E-05	9.87289E-06	1.30084E-05
3830603774165	383060	3774165	1.1026E-05	1.07431E-05	2.84762E-06	2.65269E-06	6.87578E-05	4.94332E-05	3.33293E-05	3.29061E-05	2.33477E-05	7.41695E-06	1.06252E-05	1.02198E-05	1.04467E-06	9.71955E-07	1.04467E-06	9.71955E-07	1.06252E-05	1.02198E-05	1.34421E-05
3830703774165	383070	3774165	1.19031E-05	1.15977E-05	3.07415E-06	2.86371E-06	7.12345E-05	5.12137E-05	3.45298E-05	3.40913E-05	2.41886E-05	7.68411E-06	1.1008E-05	1.05879E-05	1.0823E-06	1.00696E-06	1.0823E-06	1.00696E-06	1.1008E-05	1.05879E-05	1.3903E-05
3830803774165	383080	3774165	1.29862E-05	1.2653E-05	3.35385E-06	3.12426E-06	7.42011E-05	5.33466E-05	3.59678E-05	3.55111E-05	2.5196E-05	8.00412E-06	1.14664E-05	1.10289E-05	1.12737E-06	1.0489E-06	1.12737E-06	1.0489E-06	1.14664E-05	1.10289E-05	1.44564E-05
3830903774165	383090	3774165	1.42841E-05	1.39176E-05	3.68907E-06	3.43653E-06	7.74884E-05	5.571E-05	3.75613E-05	3.70844E-05	2.63122E-05	8.35873E-06	1.19744E-05	1.15175E-05	1.17732E-06	1.09537E-06	1.17732E-06	1.09537E-06	1.19744E-05	1.15175E-05	1.5077E-05
3831003774165	383100	3774165	1.57778E-05	1.5373E-05	4.07484E-06	3.7959E-06	8.08738E-05	5.81438E-05	3.92022E-05	3.87045E-05	2.74618E-05	8.7239E-06	1.24975E-05	1.20207E-05	1.22875E-06	1.14323E-06	1.22875E-06	1.14323E-06	1.24975E-05	1.20207E-05	1.57139E-05
3831103774165	383110	3774165	1.73239E-05	1.68794E-05	4.47413E-06	4.16785E-06	8.37157E-05	6.0187E-05	4.05798E-05	4.00646E-05	2.84268E-05	9.03046E-06	1.29367E-05	1.24431E-05	1.27193E-06	1.1834E-06	1.27193E-06	1.1834E-06	1.29367E-05	1.24431E-05	1.62437E-05
3831203774165	383120	3774165	1.91428E-05	1.86516E-05	4.94389E-06	4.60545E-06	8.66823E-05	6.23199E-05	4.20178E-05	4.14843E-05	2.94341E-05	9.35047E-06	1.33951E-05	1.2884E-05	1.317E-06	1.22533E-06	1.317E-06	1.22533E-06	1.33951E-05	1.2884E-05	1.67971E-05
3831303774165	383130	3774165	2.15294E-05	2.0977E-05	5.56026E-06	5.17963E-06	9.02992E-05	6.49203E-05	4.37711E-05	4.32153E-05	3.06623E-05	9.74064E-06	1.39541E-05	1.34216E-05	1.37196E-06	1.27646E-06	1.37196E-06	1.27646E-06	1.39541E-05	1.34216E-05	1.74867E-05
3831403774165	383140	3774165	2.45877E-05	2.39569E-05	6.35012E-06	5.91542E-06	9.42815E-05	6.77833E-05	4.57014E-05	4.51211E-05	3.20145E-05	1.01702E-05	1.45694E-05	1.40135E-05	1.43246E-06	1.33276E-06	1.43246E-06	1.33276E-06	1.45694E-05	1.40135E-05	1.82488E-05
3831503774165	383150	3774165	2.83448E-05	2.76176E-05	7.32045E-06	6.81932E-06	9.86913E-05	7.09537E-05	4.7839E-05	4.72316E-05	3.3512E-05	1.06459E-05	1.52509E-05	1.4669E-05	1.49946E-06	1.39509E-06	1.49946E-06	1.39509E-06	1.52509E-05	1.4669E-05	1.90871E-05
3831603774165	383160	3774165	3.2552E-05	3.17168E-05	8.40701E-06	7.8315E-06	0.000101685	7.31057E-05	4.929E-05	4.86642E-05	3.45284E-05	1.09688E-05	1.57135E-05	1.51139E-05	1.54494E-06	1.43741E-06	1.54494E-06	1.43741E-06	1.57135E-05	1.51139E-05	1.96949E-05

			MSite Grubbing / Prep	MMass Grading / Excavation	MMass Grading / Excavation	MDrainage / Utilities Trenching	MFoundations / Concrete Pads	MBuilding / Structure Construction	MAsphalt Paving	MLandscaping or Other Finishing	MWaterside Construction (Piles)	RSSWDemolition	RSSWPlacing Base	RSSWForm/Plac e Rebar and Pour	Child Risk				
Unique Identifier	X (UTM)	Y (UTM)	2027	2027	2028	2028	2028	2028	2028	2028	2028	2029	2029	2029	3rd Trimester	0<2	2<16	Total	per million
3838603774145	383860	3774145	0.003441522	0.004046949	0.003993063	0.000848789	0.001103843	0.000812488	8.36269E-05	0.000979742	8.36269E-05	0.005387536	0.007817432	0.004634015	1.01008E-07	1.4815E-06	3.4506E-07	1.92757E-06	1.92757187
3838703774145	383870	3774145	0.003260176	0.0038337	0.003782653	0.000804063	0.001045677	0.000769675	7.92203E-05	0.000928116	7.92203E-05	0.00509862	0.007398207	0.004385507	9.57192E-08	1.4039E-06	3.2687E-07	1.82648E-06	1.82648255
3838803774145	383880	3774145	0.002309943	0.002716304	0.002680136	0.000569705	0.000740897	0.000545341	5.61302E-05	0.000657601	5.61302E-05	0.003576934	0.005190208	0.00307665	6.8105E-08	9.9843E-07	2.3173E-07	1.29827E-06	1.29826749
3838903774145	383890	3774145	0.001776147	0.002088603	0.002060793	0.000438054	0.000569686	0.00041932	4.31593E-05	0.000505638	4.31593E-05	0.002722882	0.003950961	0.002342049	5.25832E-08	7.7055E-07	1.7827E-07	1.0014E-06	1.00140193
3839003774145	383900	3774145	0.001438174	0.001691175	0.001668657	0.000354699	0.000461284	0.00033953	3.49468E-05	0.000409423	3.49468E-05	0.002182723	0.003167178	0.001877439	4.2748E-08	6.2617E-07	1.4441E-07	8.13331E-07	0.8133309
3839103774145	383910	3774145	0.001202411	0.001413937	0.00139511	0.000296553	0.000385664	0.00028387	2.92179E-05	0.000342306	2.92179E-05	0.00180642	0.002621154	0.001553767	3.58812E-08	5.2538E-07	1.2079E-07	6.82047E-07	0.68204744
3829703774155	382970	3774155	3.4703E-05	4.08079E-05	4.02645E-05	8.55886E-06	1.11307E-05	8.19282E-06	8.43262E-07	9.87934E-06	8.43262E-07	1.94799E-05	2.82657E-05	1.67554E-05	2.50349E-09	3.1562E-08	5.1111E-09	3.91766E-08	0.03917663
3829803774155	382980	3774155	3.48311E-05	4.09585E-05	4.04132E-05	8.59046E-06	1.11718E-05	8.22307E-06	8.46375E-07	9.91582E-06	8.46375E-07	1.9639E-05	2.84966E-05	1.68922E-05	2.57663E-09	3.2375E-08	5.2139E-09	4.0166E-08	0.04016603
3829903774155	382990	3774155	3.49871E-05	4.11419E-05	4.05941E-05	8.62892E-06	1.12218E-05	8.25989E-06	8.50165E-07	9.96022E-06	8.50165E-07	1.98199E-05	2.87591E-05	1.70478E-05	2.65787E-09	3.3279E-08	5.3285E-09	4.12658E-08	0.04126576
3830003774155	383000	3774155	3.54216E-05	4.16528E-05	4.10982E-05	8.73608E-06	1.13612E-05	8.36246E-06	8.60722E-07	1.00839E-05	8.60722E-07	2.01536E-05	2.92434E-05	1.73349E-05	2.77093E-09	3.4566E-08	5.499E-09	4.28359E-08	0.04283594
3830103774155	383010	3774155	3.62125E-05	4.2583E-05	4.2016E-05	8.93116E-06	1.16149E-05	8.5492E-06	8.79943E-07	1.03091E-05	8.79943E-07	2.06714E-05	2.99947E-05	1.77803E-05	2.92621E-09	3.6356E-08	5.7427E-09	4.5025E-08	0.04502505
3830203774155	383020	3774155	3.70314E-05	4.35459E-05	4.2966E-05	9.13311E-06	1.18775E-05	8.74251E-06	8.9984E-07	1.05422E-05	8.9984E-07	2.12142E-05	3.07823E-05	1.82471E-05	3.09884E-09	3.8339E-08	6.0104E-09	4.74484E-08	0.04744837
3830303774155	383030	3774155	3.80842E-05	4.47839E-05	4.41875E-05	9.39276E-06	1.22152E-05	8.99106E-06	9.25422E-07	1.08419E-05	9.25422E-07	2.18848E-05	3.17554E-05	1.88239E-05	3.31162E-09	4.0788E-08	6.342E-09	5.04414E-08	0.05044141
3830403774155	383040	3774155	3.92261E-05	4.61266E-05	4.55125E-05	9.67439E-06	1.25815E-05	9.26065E-06	9.5317E-07	1.1167E-05	9.5317E-07	2.26179E-05	3.2819E-05	1.94545E-05	3.55584E-09	4.3589E-08	6.719E-09	5.38636E-08	0.05386362
3830503774155	383050	3774155	4.04794E-05	4.76004E-05	4.69666E-05	9.9835E-06	1.29835E-05	9.55654E-06	9.83625E-07	1.15238E-05	9.83625E-07	2.34195E-05	3.39822E-05	2.0144E-05	3.84023E-09	4.6841E-08	7.1535E-09	5.78345E-08	0.05783448
3830603774155	383060	3774155	4.18887E-05	4.92577E-05	4.86018E-05	1.03311E-05	1.34355E-05	9.88925E-06	1.01787E-06	1.1925E-05	1.01787E-06	2.4321E-05	3.52903E-05	2.09194E-05	4.18003E-09	5.0714E-08	7.6676E-09	6.25614E-08	0.06256138
3830703774155	383070	3774155	4.33927E-05	5.10262E-05	5.03468E-05	1.0702E-05	1.39179E-05	1.02443E-05	1.05442E-06	1.23531E-05	1.05442E-06	2.52911E-05	3.66979E-05	2.17538E-05	4.57998E-09	5.5253E-08	8.2647E-09	6.80979E-08	0.06809788
3830803774155	383080	3774155	4.51027E-05	5.30371E-05	5.23309E-05	1.11238E-05	1.44664E-05	1.0648E-05	1.09597E-06	1.284E-05	1.09597E-06	2.63766E-05	3.8273E-05	2.26875E-05	5.06949E-09	6.0789E-08	8.9884E-09	7.48468E-08	0.07484678
3830903774155	383090	3774155	4.69799E-05	5.52446E-05	5.4509E-05	1.15867E-05	1.50685E-05	1.10912E-05	1.14158E-06	1.33744E-05	1.14158E-06	2.75495E-05	3.99748E-05	2.36963E-05	5.66681E-09	6.7516E-08	9.8604E-09	8.30434E-08	0.08304341
3831003774155	383100	3774155	4.88961E-05	5.74978E-05	5.67322E-05	1.20593E-05	1.56831E-05	1.15436E-05	1.18815E-06	1.39199E-05	1.18815E-06	2.8741E-05	4.17038E-05	2.47212E-05	6.38021E-09	7.5508E-08	1.0886E-08	9.27743E-08	0.0927743
3831103774155	383110	3774155	5.05171E-05	5.94039E-05	5.8613E-05	1.24591E-05	1.6203E-05	1.19263E-05	1.22753E-06	1.43813E-05	1.22753E-06	2.97829E-05	4.32156E-05	2.56173E-05	7.15693E-09	8.4147E-08	1.1984E-08	1.03288E-07	0.10328803
3831203774155	383120	3774155	5.22049E-05	6.13887E-05	6.05713E-05	1.28754E-05	1.67443E-05	1.23247E-05	1.26855E-06	1.48618E-05	1.26855E-06	3.08684E-05	4.47907E-05	2.6551E-05	8.10504E-09	9.4651E-08	1.3316E-08	1.16073E-07	0.11607297
3831303774155	383130	3774155	5.42826E-05	6.38319E-05	6.2982E-05	1.33878E-05	1.74107E-05	1.28153E-05	1.31903E-06	1.54533E-05	1.31903E-06	3.21691E-05	4.66781E-05	2.76698E-05	9.40521E-09	1.0902E-07	1.5143E-08	1.33568E-07	0.13356846
3831403774155	383140	3774155	5.65831E-05	6.65371E-05	6.56512E-05	1.39552E-05	1.81486E-05	1.33584E-05	1.37494E-06	1.61082E-05	1.37494E-06	3.3604E-05	4.87601E-05	2.8904E-05	1.11799E-08	1.2855E-07	1.7636E-08	1.5737E-07	0.15737033
3831503774155	383150	3774155	5.91121E-05	6.95109E-05	6.85854E-05	1.45789E-05	1.89597E-05	1.39554E-05	1.43639E-06	1.68282E-05	1.43639E-06	3.5042E-05	5.08466E-05	3.01409E-05	1.35534E-08	1.5458E-07	2.0994E-08	1.89131E-07	0.18913082
3831603774155	383160	3774155	6.10505E-05	7.17904E-05	7.08345E-05	1.5057E-05	1.95815E-05	1.4413E-05	1.48349E-06	1.738E-05	1.48349E-06	3.63365E-05	5.2725E-05	3.12543E-05	1.66145E-08	1.8797E-07	2.5347E-08	2.29928E-07	0.2299284
3836003774155	383600	3774155	0.000197629	0.000232395	0.000229301	4.87415E-05	6.3388E-05	4.6657E-05	4.80226E-06	5.62615E-05	4.80226E-06	0.000205626	0.000298368	0.000176866	7.54457E-09	1.0623E-07	2.2293E-08	1.36069E-07	0.13606894
3836103774155	383610	3774155	0.0002036	0.000239417	0.000236229	5.02143E-05	6.53032E-05	4.80667E-05	4.94736E-06	5.79615E-05	4.94736E-06	0.000216069	0.000313521	0.000185849	7.64387E-09	1.0791E-07	2.2717E-08	1.38271E-07	0.13827143
3836203774155	383620	3774155	0.000218813	0.000257306	0.00025386	5.39661E-05	7.01825E-05	5.16582E-05	5.31701E-06	6.22922E-05	5.31701E-06	0.00023656	0.000343253	0.000203474	8.0573E-09	1.1414E-07	2.4126E-08	1.4632E-07	0.14632038
3836303774155	383630	3774155	0.000236393	0.000277978	0.000274277	5.83019E-05	7.58211E-05	5.58085E-05	5.74419E-06	6.72969E-05	5.74419E-06	0.000260425	0.000377883	0.000224001	8.54348E-09	1.2143E-07	2.5777E-08	1.55748E-07	0.155748
3836403774155	383640	3774155	0.00025478	0.000299601	0.000295611	6.28369E-05	8.17188E-05	6.01495E-05	6.191E-06	7.25315E-05	6.191E-06	0.000286128	0.000415178	0.000246109	9.04979E-09	1.2901E-07	2.7509E-08	1.65572E-07	0.16557172
3836503774155	383650	3774155	0.000272739	0.000320718	0.000316448	6.7266E-05	8.74789E-05	6.43892E-05	6.62739E-06	7.7644E-05	6.62739E-06	0.000312286	0.000453134	0.000268609	9.5382E-09	1.3633E-07	2.9198E-08	1.75071E-07	0.17507096
3836603774155	383660	3774155	0.000292413	0.000343854	0.000339275	7.21183E-05	9.37893E-05	6.9034E-05	7.10546E-06	8.3245E-05	7.10546E-06	0.000341358	0.000495318	0.000293614	1.00778E-08	1.444E-07	3.1065E-08	1.85543E-07	0.18554287
3836703774155	383670	3774155	0.000311976	0.000366858	0.000361973	7.69432E-05	0.000100064	7.36525E-05	7.58083E-06	8.88142E-05	7.58083E-06	0.000371244	0.000538683	0.00031932	1.06108E-08	1.5236E-07	3.2924E-08	1.959E-07	0.19589956
3836803774155	383680	3774155	0.00033287	0.000391428	0.000386216	8.20963E-05	0.000106766	7.85853E-05	8.08854E-06	9.47624E-05	8.08854E-06	0.00040365	0.000585705	0.000347194	1.11827E-08	1.6089E-07	3.4922E-08	2.06997E-07	0.2069973
3836903774155	383690	3774155	0.000353809	0.00041605	0.000410511	8.72605E-05	0.000113482	8.35286E-05	8.59734E-06	0.000100723	8.59734E-06	0.000436989	0.00063408	0.00037587	1.17536E-08	1.694E-07	3.6929E-08	2.18086E-07	0.21808611
3837003774155	383700	3774155	0.000370208	0.000435334	0.000429538	9.1305E-05	0.000118741	8.74002E-05	8.99583E-06	0.000105392	8.99583E-06	0.000465306	0.000675168	0.000400226	1.21834E-08	1.7584E-07	3.8485E-08	2.26508E-07	0.22650832
3837103774155	383710	3774155	0.000388016	0.000456275	0.0004502	9.56971E-05	0.000124453	9.16044E-05	9.42856E-06	0.000110462	9.42856E-06	0.000496043	0.000719769	0.000426665	1.26562E-08	1.829E-07	4.0189E-08	2.35748E-07	0.23574758
3837203774155	383720	3774155	0.000405446	0.000476771	0.000470423	9.99958E-05	0.000130044	9.57192E-05	9.85208E-06	0.000115423	9.85208E-06	0.000526889	0.000764528	0.000453197	1.31169E-08	1.8978E-07	4.1861E-08	2.44757E-07	0.24475688
3837303774155	383730	3774155	0.000424045	0.000498642	0.000492003	0.000104583	0.000136009	0.00010011	1.0304E-05	0.000120718	1.0304E-05	0.000559919	0.000812455	0.000481607	1.36129E-08	1.9717E-07	4.3656E-08	2.54437E-07	0.25443741
3837403774155	383740	3774155	0.000445089	0.000523389	0.00051642	0.000109773	0.000142759	0.000105078	1.08154E-05	0.000126709	1.08154E-05	0.00059688	0.000866085	0.000513398	1.41822E-08	2.0563E-07	4.5702E-08	2.6551E-07	0.2655104
3837503774155	383750	3774155	0.000468418	0.000550821	0.000543487	0.000115527	0.000150242	0.000110586	1.13823E-05	0.000133351	1.13823E-05	0.000637658	0.000925256	0.000548473	1.4819E-08	2.1507E-07	4.798E-08	2.77871E-07	0.27787128
3837603774155	383760	3774155	0.000495896	0.000583133	0.000575369	0.000122304	0.000159055	0.000117073	1.205E-05	0.000141173	1.205E-05	0.000684953	0.000993881	0.000589153	1.55784E-08	2.2631E-07	5.0678E-08	2.9257E-07	0.2925696
3837703774155	383770	3774155	0.000543428	0.000639026	0.000630518	0.000134026	0.0001743	0.000128295	1.3205E-05	0.000154704	1.3205E-05	0.000761652	0.001105174	0.000655125	1.69342E-08	2.463E-07	5.5385E-08	3.18624E-07	0.31862403
3837803774155	383780	3774155	0.000615747	0.000724068	0.000714427	0.000151863	0.000197496	0.000145368	1.49623E-05	0.000175293	1.49623E-05	0.00087603	0.001271139	0.000753505	1.90198E-08	2.7701E-07	6.2574E-08	3.586E-07	0.35859987
3837903774155	383790	3774155	0.000709723	0.000834577	0.000823464	0.00017504	0.000227638	0.000167554	1.72458E-05	0.000202046	1.72458E-05	0.001025094	0.001487434	0.000881721	2.17344E-08	3.1694E-07	7.1932E-08	4.1061E-07	0.41061005
3838003774155	383800	3774155	0.000948132	0.001114926	0.001100081	0.00023384	0.000304106	0.000223839	2.3039E-05	0.000269917	2.3039E-05	0.001397221	0.002027397	0.0012018	2.86824E-08	4.1903E-07	9.5739E-08	5.4345E-07	0.54344973
3838103774155	383810	3774155	0.001386097	0.001629937	0.001608234	0.000341856	0.00044458	0.000327235	3.36813E-05	0.000394598	3.36813E-05	0.002089463	0.003031856	0.001797223	4.14303E-08	6.0626E-07	1.3952E-07	7.87212E-07	0.78721232
3838203774155	383820	3774155	0.002089565	0.002457158	0.00242444	0.000515353	0.000670212	0.000493313	5.07752E-05	0.000594863	5.07752E-05	0.003219106	0.004670992	0.00276887	6.18343E-08	9.0594E-07	2.099E-07	1.17767E-06	1.17767327
3838303774155	383830	3774155	0.003198958	0.003761713	0.003711625	0.000788965	0.001026042	0.000755223	7.77327E-05	0.000910688	7.77327E-05	0.004999776	0.007254783	0.004300488	9.40224E-08	1.3787E-06	3.2091E-07	1.79361E-06	1.79360876
3838403774155	383840	3774155	0.002448131	0.002878802	0.00284047	0.000603787	0.00078522	0.000577965	5.94881E-05	0.000696941	5.94881E-05	0.003797909	0.005510849	0.003266719	7.21963E-08	1.0582E-06	2.4572E-07	1.37614E-06	1.37614205
3838603774155	383860	3774155	0.002391643	0.002812376	0.002774929	0.000589855	0.000767102	0.000564629	5.81155E-05	0.00068086	5.81155E-05	0.003710726	0.005384343	0.00319173	7.0508E-08	1.0336E-06	2.4E-07	1.34406E-06	1.34405755
3838703774155	383870	3774155	0.003267467	0.003842274	0.003791113	0.000805861	0.001048016	0.000771397	7.93975E-05	0.000930192	7.93975E-05	0.005116552	0.007424228	0.004400932	9.59161E-08	1.4067E-06	3.2763E-07	1.83027E-06	1.83026781
3838803774155	383880	3774155	0.002307827	0.002713815	0.00267768	0.000569183	0.000740218	0.000544841	5.60788E-05	0.000656998	5.60788E-05	0.003579582	0.005194051	0.003078928	6.80291E-08	9.9726E-07	2.3154E-07	1.29683E-06	1.29683317
3838903774155	383890	3774155	0.001772075	0.002083815	0.002056069	0.00043705	0.00056838	0.000418359	4.30603E-05	0.000504479	4.30603E-05	0.002722211	0.003949987	0.002341473	5.2451E-08	7.6855E-07	1.7789E-07	9.9889E-07	0.99889011
3839003774155	383900	3774155	0.001433244	0.001685378	0.001662937	0.000353484	0.000459702	0.000338366	3.4827E-05	0.00040802	3.4827E-05	0.002180512	0.003163969	0.001875537	4.25915E-08	6.2382E-07	1.4394E-07	8.10353E-07	0.81035275
3839103774155	383910	3774155	0.001197944	0.001408684	0.001389927	0.000295451	0.000384232	0.000282815	2.91093E-05	0.000341034	2.91093E-05	0.001804801	0.002618805	0.001552375	3.57387E-08	5.2323E-07	1.2037E-07	6.79335E-07	0.67933503
3829703774165	382970	3774165	3.4625E-05	4.07162E-05	4.0174E-05	8.53962E-06	1.11057E-05	8.17441E-06	8.41367E-07	9.85714E-06	8.41367E-07	1.96483E-05	2.85101E-05	1.69002E-05	2.50926E-09	3.1615E-08	5.1047E-09	3.92285E-08	0.03922852
3829803774165	382980	3774165	3.47475E-05	4.08603E-05	4.03162E-05	8.56985E-06	1.1145E-05	8.20334E-06	8.44344E-07	9.89203E-06	8.44344E-07	1.98105E-05	2.87455E-05	1.70398E-05	2.583E-09	3.2433E-08	5.2068E-09	4.02232E-08	0.04022317
3829903774165	382990	3774165	3.48924E-05	4.10306E-05	4.04842E-05	8.60557E-06	1.11915E-05	8.23753E-06	8.47864E-07	9.93326E-06	8.47864E-07	1.99883E-05	2.90035E-05	1.71927E-05	2.66465E-09	3.3341E-08	5.32E-09	4.13254E-08	0.04132543
3830003774165	383000	3774165	3.52879E-05	4.14956E-05	4.09431E-05	8.70311E-06	1.13183E-05	8.3309E-06	8.57474E-07	1.00458E-05	8.57474E-07	2.03034E-05	2.94606E-05	1.74637E-05	2.77581E-09	3.4601E-08	5.4844E-09	4.28613E-08	0.04286134
3830103774165	383010	3774165	3.59953E-05	4.23275E-05	4.17639E-05	8.87758E-06	1.15452E-05	8.49791E-06	8.74664E-07	1.02472E-05	8.74664E-07	2.07869E-05	3.01622E-05	1.78795E-05	2.92622E-09	3.6329E-08	5.7152E-09	4.49704E-08	0.04497041
3830203774165	383020	3774165	3.67306E-05	4.31922E-05	4.2617E-05	9.05893E-06	1.17811E-05	8.6715E-06	8.92531E-07	1.04566E-05	8.92531E-07	2.12922E-05	3.08954E-05	1.83142E-05	3.09281E-09	3.8235E-08	5.9679E-09	4.72957E-08	0.04729568
3830303774165	383030	3774165	3.77054E-05	4.43384E-05	4.37481E-05	9.29934E-06	1.20937E-05	8.90164E-06	9.16218E-07	1.07341E-05	9.16218E-07	2.19348E-05	3.18278E-05	1.88669E-05	3.30074E-09	4.0621E-08	6.2856E-09	5.02074E-08	0.05020742
3830403774165	383040	3774165	3.87693E-05	4.55895E-05	4.49825E-05	9.56174E-06	1.2435E-05	9.15281E-06	9.42071E-07	1.1037E-05	9.42071E-07	2.26335E-05	3.28417E-05	1.94679E-05	3.54003E-09	4.3359E-08	6.6479E-09	5.35469E-08	0.05354688
3830503774165	383050	3774165	3.99335E-05	4.69585E-05	4.63333E-05	9.84887E-06	1.28084E-05	9.42766E-06	9.7036E-07	1.13684E-05	9.7036E-07	2.34008E-05	3.39551E-05	2.01279E-05	3.81865E-09	4.6538E-08	7.0648E-09	5.7421E-08	0.057421
3830603774165	383060	3774165	4.12648E-05	4.8524E-05	4.78779E-05	1.01772E-05	1.32354E-05	9.74196E-06	1.00271E-06	1.17474E-05	1.00271E-06	2.42711E-05	3.52179E-05	2.08764E-05	4.15294E-09	5.0342E-08	7.561E-09	6.20556E-08	0.06205563
3830703774165	383070	3774165	4.26797E-05	5.01878E-05	4.95195E-05	1.05262E-05	1.36892E-05	1.0076E-05	1.03709E-06	1.21502E-05	1.03709E-06	2.52038E-05	3.65712E-05	2.16787E-05	4.54521E-09	5.4786E-08	8.1344E-09	6.74658E-08	0.06746578
3830803774165	383080	3774165	4.43786E-05	5.21856E-05	5.14907E-05	1.09452E-05	1.42341E-05	1.04771E-05	1.07837E-06	1.26338E-05	1.07837E-06	2.63017E-05	3.81644E-05	2.26231E-05	5.04092E-09	6.0391E-08	8.8535E-09	7.4285E-08	0.07428502
3830903774165	383090	3774165	4.62836E-05	5.44258E-05	5.37011E-05	1.1415E-05	1.48451E-05	1.09268E-05	1.12466E-06	1.31762E-05	1.12466E-06	2.7512E-05	3.99205E-05	2.36641E-05	5.65497E-09	6.7306E-08	9.7318E-09	8.26925E-08	0.0826925
3831003774165	383100	3774165	4.82388E-05	5.67249E-05	5.59696E-05	1.18972E-05	1.54722E-05	1.13884E-05	1.17217E-06	1.37328E-05	1.17217E-06	2.87441E-05	4.17084E-05	2.47239E-05	6.3948E-09	7.5592E-08	1.0771E-08	9.27581E-08	0.09275809
3831103774165	383110	3774165	4.98654E-05	5.86376E-05	5.78568E-05	1.22984E-05	1.59939E-05	1.17724E-05	1.2117E-06	1.41958E-05	1.2117E-06	2.98047E-05	4.32472E-05	2.56361E-05	7.2001E-09	8.4548E-08	1.1876E-08	1.03625E-07	0.10362492
3831203774165	383120	3774165	5.15643E-05	6.06354E-05	5.9828E-05	1.27174E-05	1.65389E-05	1.21735E-05	1.25298E-06	1.46795E-05	1.25298E-06	3.09151E-05	4.48586E-05	2.65912E-05	8.192E-09	9.5537E-08	1.3226E-08	1.16955E-07	0.11695507
3831303774165	383130	3774165	5.3681E-05	6.31245E-05	6.2284E-05	1.32394E-05	1.72178E-05	1.26732E-05	1.30442E-06	1.52821E-05	1.30442E-06	3.22502E-05	4.67957E-05	2.77396E-05	9.56958E-09	1.1076E-07	1.5092E-08	1.35424E-07	0.13542429
3831403774165	383140	3774165	5.60205E-05	6.58756E-05	6.49984E-05	1.38164E-05	1.79682E-05	1.32256E-05	1.36127E-06	1.59481E-05	1.36127E-06	3.37194E-05	4.89275E-05	2.90033E-05	1.14693E-08	1.3168E-07	1.7654E-08	1.60798E-07	0.16079835
3831503774165	383150	3774165	5.8594E-05	6.89018E-05	6.79843E-05	1.44511E-05	1.87936E-05	1.38331E-05	1.4238E-06	1.66807E-05	1.4238E-06	3.51948E-05	5.10684E-05	3.02723E-05	1.40318E-08	1.5979E-07	2.1118E-08	1.94939E-07	0.19493885
3831603774165	383160	3774165	6.04601E-05	7.10961E-05	7.01494E-05	1.49114E-05	1.93921E-05	1.42737E-05	1.46914E-06	1.72119E-05	1.46914E-06	3.64612E-05	5.2906E-05	3.13616E-05	1.72601E-08	1.9502E-07	2.5491E-08	2.37766E-07	0.23776614

Unique Identifier	X (UTM)	Y (UTM)	EGIODemolition 2025	EGIOSite Grubbing / Prep 2025	EGIOMass Grading / Excavation 2025	EGIOMass Grading / Excavation 2026	EGIODrainage / Utilities Trenching 2026	EGIODrainage / Utilities Trenching 2027	EGIOFoundations / Concrete Pads 2026	EGIOFoundations / Concrete Pads 2027	EGIOBuilding / Structure Construction 2026	EGIOBuilding / Structure Construction 2027	EGIOAsphalt Paving 2027	EGIOArchitectural Coating 2027	EGIOLandscaping or Other Finishing 2027	EGIOWaterside Construction (Piles) 2027	HIWaterside Construction (Landscaping) 2025	HIWaterside Construction (Landscaping) 2026	KMDemolition 2025	KMSite Grubbing / Prep 2025	KMMass Grading / Excavation 2025
3835903774165	383590	3774165	0.00034949	0.00013707	4.5395E-05	4.44597E-05	0.000103238	0.000103078	0.000135641	0.000135553	0.000145288	0.000141806	5.65369E-06	5.65369E-06	0.000153113	5.65369E-06	5.85205E-05	5.66875E-05	7.71661E-05	0.000334906	0.000254565
3836003774165	383600	3774165	0.00034711	0.00013614	4.50858E-05	4.41569E-05	0.000102535	0.000102376	0.000134717	0.00013463	0.000144299	0.00014084	5.61519E-06	5.61519E-06	0.00015207	5.61519E-06	5.86299E-05	5.67935E-05	7.83701E-05	0.000340132	0.000258536
3836103774165	383610	3774165	0.000345816	0.00013563	4.49178E-05	4.39924E-05	0.000102152	0.000101995	0.000134215	0.000134128	0.000143761	0.000140315	5.59426E-06	5.59426E-06	0.000151504	5.59426E-06	5.89062E-05	5.70611E-05	7.97845E-05	0.00034627	0.000263202
3836203774165	383620	3774165	0.000358391	0.00014057	4.65512E-05	4.5592E-05	0.000105867	0.000105704	0.000139095	0.000139006	0.000148989	0.000145417	5.79768E-06	5.79768E-06	0.000157013	5.79768E-06	6.16867E-05	5.97546E-05	8.51118E-05	0.000369391	0.000280777
3836303774165	383630	3774165	0.000374002	0.00014669	4.85788E-05	4.75779E-05	0.000110478	0.000110308	0.000145154	0.00014506	0.000155478	0.000151751	6.05022E-06	6.05022E-06	0.000163852	6.05022E-06	6.50431E-05	6.30058E-05	9.13895E-05	0.000396637	0.000301486
3836403774165	383640	3774165	0.000390286	0.00015308	5.0694E-05	4.96495E-05	0.000115289	0.000115111	0.000151474	0.000151377	0.000162248	0.000158359	6.31365E-06	6.31365E-06	0.000170986	6.31365E-06	6.8534E-05	6.63874E-05	9.79004E-05	0.000424894	0.000322965
3836503774165	383650	3774165	0.000405771	0.00015915	5.27053E-05	5.16194E-05	0.000119863	0.000119678	0.000157484	0.000157383	0.000168685	0.000164642	6.56415E-06	6.56415E-06	0.00017777	6.56415E-06	7.18724E-05	6.96213E-05	0.000104162	0.000452072	0.000343623
3836603774165	383660	3774165	0.000423268	0.00016601	5.4978E-05	5.38453E-05	0.000125031	0.000124838	0.000164275	0.000164169	0.000175959	0.000171741	6.8472E-06	6.8472E-06	0.000185436	6.8472E-06	7.55786E-05	7.32114E-05	0.000111022	0.000481842	0.000366251
3836703774165	383670	3774165	0.000441295	0.00017308	5.73195E-05	5.61385E-05	0.000130356	0.000130155	0.000171271	0.000171161	0.000183453	0.000179056	7.13882E-06	7.13882E-06	0.000193333	7.13882E-06	7.93763E-05	7.68901E-05	0.000118019	0.000512211	0.000389335
3836803774165	383680	3774165	0.000461136	0.00018086	5.98967E-05	5.86626E-05	0.000136217	0.000136007	0.000178972	0.000178856	0.000191701	0.000187106	7.45979E-06	7.45979E-06	0.000202026	7.45979E-06	8.35077E-05	8.0892E-05	0.00012556	0.000544937	0.000414211
3836903774165	383690	3774165	0.000480636	0.00018851	6.24295E-05	6.11432E-05	0.000141978	0.000141759	0.00018654	0.00018642	0.000199808	0.000195018	7.77524E-06	7.77524E-06	0.000210569	7.77524E-06	8.75619E-05	8.48193E-05	0.000132962	0.000577065	0.000438631
3837003774165	383700	3774165	0.000493445	0.00019354	6.40932E-05	6.27726E-05	0.000145761	0.000145536	0.000191511	0.000191388	0.000205132	0.000200215	7.98244E-06	7.98244E-06	0.00021618	7.98244E-06	9.03155E-05	8.74866E-05	0.000138176	0.000599694	0.000455832
3837103774165	383710	3774165	0.000508193	0.00019932	6.60088E-05	6.46488E-05	0.000150118	0.000149886	0.000197235	0.000197108	0.000211263	0.0002062	8.22103E-06	8.22103E-06	0.000222642	8.22103E-06	9.34207E-05	9.04946E-05	0.000143961	0.000624799	0.000474914
3837203774165	383720	3774165	0.000523508	0.00020533	6.7998E-05	6.6597E-05	0.000154642	0.000154403	0.000203179	0.000203048	0.00021763	0.000212413	8.46877E-06	8.46877E-06	0.000229351	8.46877E-06	9.66175E-05	9.35912E-05	0.000149879	0.000650483	0.000494437
3837303774165	383730	3774165	0.000540654	0.00021205	7.02252E-05	6.87783E-05	0.00015907	0.0001594	0.000209834	0.000209698	0.000224758	0.000219371	8.74615E-06	8.74615E-06	0.000236863	8.74615E-06	0.000100146	9.70093E-05	0.000156335	0.000678505	0.000515736
3837403774165	383740	3774165	0.000560936	0.00022001	7.28595E-05	7.13583E-05	0.000165698	0.000165442	0.000217705	0.000217565	0.000233189	0.0002276	9.07424E-06	9.07424E-06	0.000245748	9.07424E-06	0.000104265	0.000100999	0.000163776	0.0007108	0.000540283
3837503774165	383750	3774165	0.000584612	0.00022929	7.59348E-05	7.43703E-05	0.000172692	0.000172425	0.000226894	0.000226748	0.000243032	0.000237207	9.45725E-06	9.45725E-06	0.000256121	9.45725E-06	0.000109028	0.000105613	0.000172294	0.000747769	0.000568384
3837603774165	383760	3774165	0.000613247	0.00024052	7.96542E-05	7.8013E-05	0.00018115	0.000180871	0.000238008	0.000237854	0.000254936	0.000248825	9.92048E-06	9.92048E-06	0.000268666	9.92048E-06	0.000114739	0.000111146	0.000182408	0.000791663	0.000601748
3837703774165	383770	3774165	0.000664507	0.00026063	8.63123E-05	8.4534E-05	0.000196292	0.000195989	0.000257902	0.000257736	0.000276246	0.000269624	1.07497E-05	1.07497E-05	0.000291123	1.07497E-05	0.000124812	0.000120903	0.000199867	0.000867439	0.000659346
3837803774165	383780	3774165	0.000744528	0.00029201	9.67062E-05	9.47137E-05	0.00021993	0.000219591	0.000288959	0.000288773	0.000309511	0.000302092	1.20442E-05	1.20442E-05	0.000326181	1.20442E-05	0.000140439	0.00013604	0.000226716	0.000983966	0.000747919
3837903774165	383790	3774165	0.000849366	0.00033313	0.000110324	0.00010805	0.000250899	0.000250511	0.000329648	0.000329435	0.000353094	0.000344631	1.37402E-05	1.37402E-05	0.000372111	1.37402E-05	0.000160857	0.000155819	0.000261704	0.001135812	0.000863338
3838003774165	383800	3774165	0.001115045	0.00043734	0.000144832	0.000141848	0.000329379	0.000328871	0.000432761	0.000432481	0.000463541	0.00045243	1.8038E-05	1.8038E-05	0.000488506	1.8038E-05	0.000212356	0.000205705	0.000349377	0.001516321	0.001152566
3838103774165	383810	3774165	0.001613519	0.00063284	0.000209579	0.000205261	0.000476626	0.00047589	0.000626224	0.0006258	0.000670764	0.000654686	2.61019E-05	2.61019E-05	0.00070689	2.61019E-05	0.000308758	0.000299087	0.00051323	0.002227455	0.001693103
3838203774165	383820	3774165	0.002420903	0.00094951	0.000314449	0.000307971	0.000715123	0.00071402	0.000939578	0.000938972	0.001006406	0.000982283	3.91629E-05	3.91629E-05	0.001060608	3.91629E-05	0.000464729	0.00045017	0.000778652	0.003379404	0.002568707
3838303774165	383830	3774165	0.00367402	0.001441	0.000477216	0.000467383	0.001085288	0.001083613	0.001425926	0.001425006	0.001527345	0.001490735	5.94345E-05	5.94345E-05	0.001609604	5.94345E-05	0.000706729	0.000684593	0.001190397	0.005166406	0.00392702
3838403774165	383840	3774165	0.002796711	0.00109691	0.000363263	0.000355778	0.000826135	0.00082486	0.001085433	0.001084733	0.001162634	0.001134767	4.52423E-05	4.52423E-05	0.001225251	4.52423E-05	0.000537537	0.000520701	0.000902969	0.003918949	0.002978819
3838603774165	383860	3774165	0.002739235	0.00107437	0.000355797	0.000348466	0.000809157	0.000807908	0.001063126	0.00106244	0.001138741	0.001111446	4.43125E-05	4.43125E-05	0.001200071	4.43125E-05	0.000526704	0.000510207	0.00088505	0.003841179	0.002919706
3838703774165	383870	3774165	0.003806702	0.00149304	0.00049445	0.000484262	0.001124481	0.001122746	0.001477421	0.001476468	0.001582503	0.001544571	6.15809E-05	6.15809E-05	0.001667733	6.15809E-05	0.000732855	0.000709901	0.001235808	0.005363492	0.004076826
3838803774165	383880	3774165	0.002697325	0.00105793	0.000350354	0.000343135	0.000796777	0.000795547	0.00104686	0.001046185	0.001121318	0.001094441	4.36345E-05	4.36345E-05	0.00118171	4.36345E-05	0.000518852	0.000502601	0.000872157	0.003785224	0.002877174
3838903774165	383890	3774165	0.002079973	0.00081579	0.000270166	0.0002646	0.000614414	0.000613466	0.00080726	0.000806739	0.000864676	0.00084395	3.36477E-05	3.36477E-05	0.000911245	3.36477E-05	0.000399809	0.000387286	0.000669961	0.002907679	0.002210146
3839003774165	383900	3774165	0.001690675	0.00066311	0.000219601	0.000215076	0.000499417	0.000498647	0.000656169	0.000655745	0.000702839	0.000685992	2.735E-05	2.735E-05	0.00074692	2.735E-05	0.000324778	0.000314605	0.000542587	0.002354864	0.001789948
3839103774165	383910	3774165	0.001420667	0.00055721	0.000184529	0.000180727	0.000419658	0.00041901	0.000551376	0.00055102	0.000590592	0.000576436	2.29821E-05	2.29821E-05	0.0006224	2.29821E-05	0.000272767	0.000264224	0.00045435	0.001971909	0.001498861
3829703774175	382970	3774175	0.000170901	6.703E-05	2.21982E-05	2.17408E-05	5.04832E-05	5.04053E-05	6.63284E-05	6.62856E-05	7.1046E-05	6.9343E-05	2.76466E-06	2.76466E-06	7.48723E-05	2.76466E-06	2.09904E-05	2.03329E-05	1.47778E-05	6.41369E-05	4.87509E-05
3829803774175	382980	3774175	0.000177826	6.9746E-05	2.30977E-05	2.26218E-05	5.25289E-05	5.24478E-05	6.90161E-05	6.89716E-05	7.39249E-05	7.21529E-05	2.87668E-06	2.87668E-06	7.79063E-05	2.87668E-06	2.15357E-05	2.08612E-05	1.4848E-05	6.44413E-05	4.89823E-05
3829903774175	382990	3774175	0.000185559	7.2779E-05	2.41022E-05	2.36056E-05	5.48133E-05	5.47288E-05	7.20175E-05	7.19711E-05	7.71398E-05	7.52908E-05	3.00179E-06	3.00179E-06	8.12944E-05	3.00179E-06	2.21385E-05	2.14451E-05	1.49295E-05	6.47949E-05	4.92511E-05
3830003774175	383000	3774175	0.000195395	7.6637E-05	2.53797E-05	2.48568E-05	5.77186E-05	5.76296E-05	7.58347E-05	7.57858E-05	8.12285E-05	7.92815E-05	3.16089E-06	3.16089E-06	8.56033E-05	3.16089E-06	2.29403E-05	2.22218E-05	1.5106E-05	6.5561E-05	4.98334E-05
3830103774175	383010	3774175	0.000208176	8.165E-05	2.70398E-05	2.64827E-05	6.14942E-05	6.13993E-05	8.07953E-05	8.07432E-05	8.65419E-05	8.44675E-05	3.36766E-06	3.36766E-06	9.12028E-05	3.36766E-06	2.40167E-05	2.32644E-05	1.54047E-05	6.68575E-05	5.08188E-05
3830203774175	383020	3774175	0.000222448	8.7247E-05	2.88937E-05	2.82984E-05	6.57102E-05	6.56088E-05	8.63346E-05	8.62789E-05	9.24751E-05	9.02586E-05	3.59854E-06	3.59854E-06	9.74556E-05	3.59854E-06	2.51989E-05	2.44096E-05	1.57147E-05	6.82031E-05	5.18416E-05
3830303774175	383030	3774175	0.000240745	9.4423E-05	3.12702E-05	3.06259E-05	7.11149E-05	7.10051E-05	9.34356E-05	9.33753E-05	0.000100081	9.76823E-05	3.89452E-06	3.89452E-06	0.000105471	3.89452E-06	2.67362E-05	2.58988E-05	1.61583E-05	7.01282E-05	5.33049E-05
3830403774175	383040	3774175	0.000262176	0.00010283	3.40538E-05	3.33522E-05	7.74455E-05	7.7326E-05	0.000101753	0.000101688	0.00010899	0.000106378	4.24121E-06	4.24121E-06	0.00011486	4.24121E-06	2.85176E-05	2.76243E-05	1.66471E-05	7.22497E-05	5.49175E-05
3830503774175	383050	3774175	0.000287352	0.0001127	3.7324E-05	3.6555E-05	8.48825E-05	8.47516E-05	0.000111525	0.000111453	0.000119457	0.000116593	4.64849E-06	4.64849E-06	0.00012589	4.64849E-06	3.05805E-05	2.96227E-05	1.71835E-05	7.45775E-05	5.66869E-05
3830603774175	383060	3774175	0.000317784	0.00012464	4.12767E-05	4.04262E-05	9.38717E-05	9.37269E-05	0.000123335	0.000123256	0.000132107	0.000128941	5.14078E-06	5.14078E-06	0.000139222	5.14078E-06	3.30436E-05	3.20086E-05	1.779E-05	7.72098E-05	5.86877E-05
3830703774175	383070	3774175	0.000354089	0.00013888	4.59923E-05	4.50447E-05	0.000104596	0.000104435	0.000137426	0.000137337	0.0001472	0.000143672	5.72808E-06	5.72808E-06	0.000155128	5.72808E-06	3.59371E-05	3.48115E-05	1.84372E-05	8.00188E-05	6.08229E-05
3830803774175	383080	3774175	0.000399538	0.0001567	5.18957E-05	5.08264E-05	0.000118022	0.000117839	0.000155065	0.000154965	0.000166094	0.000162113	6.46331E-06	6.46331E-06	0.000175039	6.46331E-06	3.95195E-05	3.82817E-05	1.91863E-05	8.32699E-05	6.3294E-05
3830903774175	383090	3774175	0.000456106	0.00017889	5.92433E-05	5.80227E-05	0.000134732	0.000134524	0.00017702	0.000176906	0.00018961	0.000185065	7.37842E-06	7.37842E-06	0.000199822	7.37842E-06	4.39146E-05	4.25391E-05	2.00123E-05	8.68549E-05	6.6019E-05
3831003774175	383100	3774175	0.00052543	0.00020608	6.82477E-05	6.68415E-05	0.000155209	0.00015497	0.000203925	0.000203793	0.000218429	0.000213193	8.49986E-06	8.49986E-06	0.000230193	8.49986E-06	4.92137E-05	4.76723E-05	2.08655E-05	9.05577E-05	6.88335E-05
3831103774175	383110	3774175	0.000602935	0.00023648	7.83148E-05	7.67013E-05	0.000178104	0.000177829	0.000234006	0.000233855	0.000250649	0.000244641	9.75367E-06	9.75367E-06	0.000264149	9.75367E-06	5.50493E-05	5.3325E-05	2.15942E-05	9.37204E-05	7.12375E-05
3831203774175	383120	3774175	0.000699663	0.00027442	9.08787E-05	8.90062E-05	0.000206677	0.000206358	0.000271546	0.000271371	0.00029086	0.000283888	1.13184E-05	1.13184E-05	0.000306525	1.13184E-05	6.23056E-05	6.03541E-05	2.23523E-05	9.70107E-05	7.37385E-05
3831303774175	383130	3774175	0.000835516	0.0003277	0.000108525	0.000106289	0.000246807	0.000246426	0.000324272	0.000324063	0.000347336	0.000339011	1.35161E-05	1.35161E-05	0.000366043	1.35161E-05	7.25147E-05	7.02434E-05	2.32892E-05	0.000101077	7.68293E-05
3831403774175	383140	3774175	0.001026051	0.00040243	0.000133273	0.000130527	0.00030309	0.000302623	0.000398221	0.000397964	0.000426545	0.000416321	1.65984E-05	1.65984E-05	0.000449517	1.65984E-05	8.69681E-05	8.42441E-05	2.43325E-05	0.000105605	8.02709E-05
3831503774175	383150	3774175	0.001286718	0.00050467	0.000167131	0.000163687	0.00038009	0.000379504	0.000499389	0.000499067	0.000534908	0.00052286	2.08152E-05	2.08152E-05	0.000563717	2.08152E-05	0.000107065	0.000103712	2.54731E-05	0.000110555	8.40336E-05
3831603774175	383160	3774175	0.001615927	0.00063379	0.000209892	0.000205567	0.000477337	0.0004766	0.000627158	0.000626754	0.000671765	0.000655663	2.61408E-05	2.61408E-05	0.000707944	2.61408E-05	0.000133421	0.000129242	2.63036E-05	0.00011416	8.67735E-05
3835903774175	383590	3774175	0.000340742	0.00013364	4.42587E-05	4.33468E-05	0.000100653	0.000100498	0.000132245	0.00013216	0.000141651	0.000138256	5.51217E-06	5.51217E-06	0.00014928	5.51217E-06	5.6244E-05	5.44823E-05	7.36131E-05	0.000319486	0.000242843
3836003774175	383600	3774175	0.000337984	0.00013256	4.39005E-05	4.2996E-05	9.98389E-05	9.96848E-05	0.000131175	0.000131091	0.000140505	0.00013737	5.46756E-06	5.46756E-06	0.000148072	5.46756E-06	5.63194E-05	5.45553E-05	7.47356E-05	0.000324358	0.000246546
3836103774175	383610	3774175	0.000336251	0.00013188	4.36753E-05	4.27755E-05	9.93268E-05	9.91735E-05	0.000130502	0.000130418	0.000139784	0.000136434	5.43952E-06	5.43952E-06	0.000147313	5.43952E-06	5.6549E-05	5.47778E-05	7.60482E-05	0.000330054	0.000250877
3836203774175	383620	3774175	0.000346589	0.00013594	4.50182E-05	4.40906E-05	0.000102381	0.000102223	0.000134515	0.000134428	0.000144082	0.000140629	5.60676E-06	5.60676E-06	0.000151842	5.60676E-06	5.89223E-05	5.70767E-05	8.06739E-05	0.00035013	0.000266136
3836303774175	383630	3774175	0.000359586	0.00014103	4.67063E-05	4.5744E-05	0.00010622	0.000106056	0.000139559	0.000139469	0.000149485	0.000145902	5.81701E-06	5.81701E-06	0.000157536	5.81701E-06	6.1789E-05	5.98536E-05	8.61007E-05	0.000373683	0.000284039
3836403774175	383640	3774175	0.000373822	0.00014662	4.85555E-05	4.75551E-05	0.000110425	0.000110255	0.000145084	0.000144991	0.000155403	0.000151679	6.04731E-06	6.04731E-06	0.000163773	6.04731E-06	6.4896E-05	6.28633E-05	9.19304E-05	0.000398984	0.000303271
3836503774175	383650	3774175	0.000388562	0.0001524	5.047E-05	4.94301E-05	0.000114779	0.000114602	0.000150805	0.000150708	0.000161531	0.000157659	6.28575E-06	6.28575E-06	0.000170231	6.28575E-06	6.80963E-05	6.59634E-05	9.79162E-05	0.000424963	0.000323017
3836603774175	383660	3774175	0.000405394	0.000159	5.26563E-05	5.15714E-05	0.000119751	0.000119567	0.000157338	0.000157236	0.000168528	0.000164489	6.55805E-06	6.55805E-06	0.000177605	6.55805E-06	7.16877E-05	6.94423E-05	0.000104547	0.000453741	0.000344892
3836703774175	383670	3774175	0.000421283	0.00016523	5.47202E-05	5.35927E-05	0.000124445	0.000124253	0.000163504	0.000163399	0.000175134	0.000170936	6.81509E-06	6.81509E-06	0.000184566	6.81509E-06	7.50907E-05	7.27387E-05	0.000110861	0.000481144	0.000365721
3836803774175	383680	3774175	0.000438313	0.00017191	5.69322E-05	5.57592E-05	0.000129476	0.000129276	0.000170114	0.000170004	0.000182213	0.000177846	7.09058E-06	7.09058E-06	0.000192027	7.09058E-06	7.86946E-05	7.62298E-05	0.000117499	0.000509952	0.000387618
3836903774175	383690	3774175	0.000455604	0.00017869	5.9178E-05	5.79587E-05	0.000134583	0.000134375	0.000176825	0.00017671	0.000189401	0.000184861	7.37028E-06	7.37028E-06	0.000199602	7.37028E-06	8.23362E-05	7.97573E-05	0.000124188	0.000538985	0.000409686
3837003774175	383700	3774175	0.000468331	0.00018369	6.08312E-05	5.95778E-05	0.000138343	0.000138129	0.000181764	0.000181647	0.000194692	0.000190026	7.57618E-06	7.57618E-06	0.000205178	7.57618E-06	8.50863E-05	8.24212E-05	0.000129377	0.000561507	0.000426805
3837103774175	383710	3774175	0.000483088	0.00018947	6.2748E-05	6.14552E-05	0.000142702	0.000142482	0.000187492	0.000187371	0.000200827	0.000196013	7.81491E-06	7.81491E-06	0.000211643	7.81491E-06	8.82041E-05	8.54414E-05	0.000135166	0.000586631	0.000445902
3837203774175	383720	3774175	0.000498097	0.00019536	6.46975E-05	6.33645E-05	0.000147136	0.000146909	0.000193317	0.000193192	0.000207067	0.000202103	8.05771E-06	8.05771E-06	0.000218219	8.05771E-06	9.13524E-05	8.8491E-05	0.000140991	0.000611913	0.000465119
3837303774175	383730	3774175	0.000514831	0.00020192	6.6871E-05	6.54932E-05	0.000152079	0.000151844	0.000199811	0.000199682	0.000214023	0.000208893	8.3284E-06	8.3284E-06	0.00022555	8.3284E-06	9.48164E-05	9.18465E-05	0.000147335	0.000639444	0.000486045
3837403774175	383740	3774175	0.000534717	0.00020972	6.9454E-05	6.8023E-05	0.000157953	0.000157709	0.000207529	0.000207395	0.00022229	0.000216962	8.6501E-06	8.6501E-06	0.000234262	8.6501E-06	9.8876E-05	9.5779E-05	0.000154669	0.000671276	0.000510242
3837503774175	383750	3774175	0.00055896	0.00021923	7.26028E-05	7.1107E-05	0.000165114	0.000164859	0.000216938	0.000216798	0.000232368	0.000226798	9.04227E-06	9.04227E-06	0.000244883	9.04227E-06	0.000103764	0.000100514	0.000163394	0.00070914	0.000539022
3837603774175	383760	3774175	0.000587971	0.00023061	7.63712E-05	7.47977E-05	0.000173684	0.000173416	0.000228198	0.000228051	0.000244428	0.00023857	9.5116E-06	9.5116E-06	0.000257593	9.5116E-06	0.000109564	0.000106132	0.000173652	0.000753662	0.000572864
3837703774175	383770	3774175	0.000639465	0.00025081	8.30597E-05	8.13483E-05	0.000188895	0.000188603	0.000248183	0.000248023	0.000265835	0.000259463	1.03446E-05	1.03446E-05	0.000280153	1.03446E-05	0.000119689	0.00011594	0.000191182	0.000829742	0.000630693
3837803774175	383780	3774175	0.000720851	0.00028273	9.36308E-05	9.17017E-05	0.000212936	0.000212607	0.00027977	0.000279589	0.000299669	0.000292486	1.16612E-05	1.16612E-05	0.000315808	1.16612E-05	0.000135579	0.000131332	0.000218459	0.000948126	0.000720677
3837903774175	383790	3774175	0.000828573	0.00032498	0.000107623	0.000105405	0.000244756	0.000244379	0.000321578	0.00032137	0.00034445	0.000336194	1.34038E-05	1.34038E-05	0.000363001	1.34038E-05	0.000156562	0.000151658	0.000254385	0.001104048	0.000839194
3838003774175	383800	3774175	0.001095617	0.00042972	0.000142309	0.000139377	0.00032364	0.00032314	0.00042522	0.000424946	0.000455464	0.000444547	1.77238E-05	1.77238E-05	0.000479994	1.77238E-05	0.000208323	0.000201798	0.000342484	0.001486404	0.001129825
3838103774175	383810	3774175	0.001607322	0.00063041	0.000208774	0.000204472	0.000474795	0.000474062	0.000623819	0.000623416	0.000668188	0.000652172	2.60016E-05	2.60016E-05	0.000704175	2.60016E-05	0.000307278	0.000297654	0.000510657	0.002216287	0.001684615
3838203774175	383820	3774175	0.00243726	0.00095593	0.000316574	0.000310051	0.000719955	0.000718844	0.000945926	0.00094531	0.001013205	0.000988919	3.94275E-05	3.94275E-05	0.001067774	3.94275E-05	0.000467606	0.00045296	0.000783493	0.003400413	0.002584676
3838303774175	383830	3774175	0.003688831	0.00144681	0.00047914	0.000469268	0.001089663	0.001087981	0.001431674	0.00143075	0.001533502	0.001496745	5.96741E-05	5.96741E-05	0.001616093	5.96741E-05	0.000709319	0.000687102	0.001194749	0.005185294	0.003941376

			KMMass Grading / Excavation	KMDrainage / Utilities Trenching	KMFoundations / Concrete Pads	KMBuilding / Structure Construction	KMAsphalt Paving	KMArchitectural Coating	KMLandscaping or Other Finishing	KMWaterside Construction (Piles)	EWNDemolition	EWNSite Grubbing / Prep	EWNDrainage / Utilities Trenching	EWNDrainage / Utilities Trenching	EWNDrainage / Utilities Trenching	EWNFoundations / Concrete Pads	EWNBuilding / Structure Construction	EWNAsphalt Paving	EWNLandscaping or Other Finishing	EWNWaterside Construction (Piles)	ISDemolition
Unique Identifier	X (UTM)	Y (UTM)	2026	2026	2026	2026	2026	2026	2026	2026	2027	2027	2027	2028	2029	2029	2029	2029	2029	2029	2027
3835903774165	383590	3774165	0.00025193	9.04703E-05	4.78765E-05	0.000164439	5.28277E-06	5.28277E-06	0.000169722	5.28277E-06	0.000247523	1.34903E-05	3.16778E-05	3.10661E-05	3.04233E-05	2.63522E-05	5.72223E-05	4.07105E-06	5.92578E-05	4.07105E-06	0.000109987
3836003774165	383600	3774165	0.000255861	9.18818E-05	4.86235E-05	0.000167005	5.36519E-06	5.36519E-06	0.00017237	5.36519E-06	0.000247324	1.34795E-05	3.16523E-05	3.10411E-05	3.03988E-05	2.6331E-05	5.71762E-05	4.06778E-06	5.92101E-05	4.06778E-06	0.000103879
3836103774165	383610	3774165	0.000260478	9.35401E-05	4.9501E-05	0.000170019	5.46202E-06	5.46202E-06	0.000175481	5.46202E-06	0.000247852	1.35083E-05	3.17199E-05	3.11074E-05	3.04637E-05	2.63873E-05	5.72984E-05	4.07647E-06	5.93366E-05	4.07647E-06	9.87712E-05
3836203774165	383620	3774165	0.000277871	9.97858E-05	5.28063E-05	0.000181371	5.82673E-06	5.82673E-06	0.000187198	5.82673E-06	0.000258556	1.40916E-05	3.30898E-05	3.24508E-05	3.17794E-05	2.75269E-05	5.9773E-05	4.25253E-06	6.18992E-05	4.25253E-06	9.84121E-05
3836303774165	383630	3774165	0.000298366	0.000107146	5.67012E-05	0.000194749	6.2565E-06	6.2565E-06	0.000201005	6.2565E-06	0.000271596	1.48023E-05	3.47586E-05	3.40874E-05	3.33821E-05	2.89151E-05	6.27875E-05	4.46699E-06	6.5021E-05	4.46699E-06	9.88104E-05
3836403774165	383640	3774165	0.000319623	0.000114779	6.07407E-05	0.000208623	6.70223E-06	6.70223E-06	0.000215325	6.70223E-06	0.000285187	1.5543E-05	3.6498E-05	3.57932E-05	3.50526E-05	3.03621E-05	6.59294E-05	4.69052E-06	6.82747E-05	4.69052E-06	9.92491E-05
3836503774165	383650	3774165	0.000340066	0.000122121	6.46259E-05	0.000221967	7.13092E-06	7.13092E-06	0.000229098	7.13092E-06	0.000298196	1.62521E-05	3.81629E-05	3.74259E-05	3.66515E-05	3.17471E-05	6.89368E-05	4.90448E-06	7.13891E-05	4.90448E-06	9.94433E-05
3836603774165	383660	3774165	0.000362461	0.000130163	6.88816E-05	0.000236584	7.60051E-06	7.60051E-06	0.000244185	7.60051E-06	0.000312713	1.70433E-05	4.00208E-05	3.9248E-05	3.84359E-05	3.32926E-05	7.2293E-05	5.14325E-06	7.48646E-05	5.14325E-06	0.000100114
3836703774165	383670	3774165	0.000385306	0.000138367	7.32231E-05	0.000251496	8.07955E-06	8.07955E-06	0.000259575	8.07955E-06	0.000327621	1.78558E-05	4.19287E-05	4.1119E-05	4.02682E-05	3.48798E-05	7.57393E-05	5.38845E-06	7.84336E-05	5.38845E-06	0.000100916
3836803774165	383680	3774165	0.000409924	0.000147207	7.79015E-05	0.000267564	8.59578E-06	8.59578E-06	0.00027616	8.59578E-06	0.000343892	1.87425E-05	4.4011E-05	4.31611E-05	4.22681E-05	3.6612E-05	7.95008E-05	5.65605E-06	8.23289E-05	5.65605E-06	0.000102127
3836903774165	383690	3774165	0.000434091	0.000155886	8.24942E-05	0.000283339	9.10255E-06	9.10255E-06	0.000292441	9.10255E-06	0.000359895	1.96147E-05	4.60591E-05	4.51696E-05	4.4235E-05	3.83157E-05	8.32004E-05	5.91926E-06	8.616E-05	5.91926E-06	0.000103311
3837003774165	383700	3774165	0.000451114	0.000161999	8.57293E-05	0.00029445	9.45951E-06	9.45951E-06	0.00030391	9.45951E-06	0.000370714	2.02044E-05	4.74437E-05	4.65275E-05	4.55648E-05	3.94676E-05	8.57015E-05	6.0972E-06	8.87501E-05	6.0972E-06	0.00010328
3837103774165	383710	3774165	0.000469999	0.000168781	8.93181E-05	0.000306776	9.8555E-06	9.8555E-06	0.000316632	9.8555E-06	0.000382988	2.08733E-05	4.90145E-05	4.8068E-05	4.70734E-05	4.07743E-05	8.8539E-05	6.29907E-06	9.16885E-05	6.29907E-06	0.000103727
3837203774165	383720	3774165	0.00048932	0.000175719	9.29898E-05	0.000319387	1.02606E-05	1.02606E-05	0.000329648	1.02606E-05	0.00039566	2.1564E-05	5.06362E-05	4.96584E-05	4.86309E-05	4.21234E-05	9.14685E-05	6.50749E-06	9.47223E-05	6.50749E-06	0.000104369
3837303774165	383730	3774165	0.000510399	0.000183289	9.69956E-05	0.000333146	1.07027E-05	1.07027E-05	0.000343849	1.07027E-05	0.00040971	2.23297E-05	5.24344E-05	5.14218E-05	5.03579E-05	4.36193E-05	9.47167E-05	6.73858E-06	9.8086E-05	6.73858E-06	0.000105412
3837403774165	383740	3774165	0.000534692	0.000192012	0.000101612	0.000349003	1.12121E-05	1.12121E-05	0.000360215	1.12121E-05	0.00042618	2.32274E-05	5.45422E-05	5.34889E-05	5.23822E-05	4.53727E-05	9.85242E-05	7.00946E-06	0.000102029	7.00946E-06	0.000107071
3837503774165	383750	3774165	0.000562502	0.000201999	0.000106897	0.000367155	1.17952E-05	1.17952E-05	0.00037895	1.17952E-05	0.000445261	2.42673E-05	5.69841E-05	5.58837E-05	5.47274E-05	4.74041E-05	0.000102935	7.32329E-06	0.000106597	7.32329E-06	0.000109359
3837603774165	383760	3774165	0.000595521	0.000213857	0.000113172	0.000388707	1.24876E-05	1.24876E-05	0.000401194	1.24876E-05	0.000468193	2.55171E-05	5.9919E-05	5.87619E-05	5.75461E-05	4.98456E-05	0.000108237	7.70046E-06	0.000112087	7.70046E-06	0.00011252
3837703774165	383770	3774165	0.000652522	0.000234326	0.000124005	0.000425913	1.36829E-05	1.36829E-05	0.000439595	1.36829E-05	0.000508713	2.77255E-05	6.51047E-05	6.38475E-05	6.25264E-05	5.41595E-05	0.000117604	8.3669E-06	0.000121788	8.3669E-06	0.000119524
3837803774165	383780	3774165	0.000740179	0.000265804	0.000140663	0.000483127	1.5521E-05	1.5521E-05	0.000498648	1.5521E-05	0.000571637	3.11549E-05	7.31577E-05	7.17449E-05	7.02605E-05	6.08586E-05	0.000132151	9.40182E-06	0.000136852	9.40182E-06	0.000131198
3837903774165	383790	3774165	0.000854403	0.000306824	0.00016237	0.000557684	1.79162E-05	1.79162E-05	0.0005756	1.79162E-05	0.00065394	3.56406E-05	8.36908E-05	8.20747E-05	8.03765E-05	6.9621E-05	0.000151178	1.07555E-05	0.000156556	1.07555E-05	0.000146699
3838003774165	383800	3774165	0.001140638	0.000409613	0.000216766	0.000744514	2.39183E-05	2.39183E-05	0.000768432	2.39183E-05	0.000861716	4.69647E-05	0.000110282	0.000108152	0.000105914	9.17416E-05	0.000199211	1.41728E-05	0.000206298	1.41728E-05	0.00018751
3838103774165	383810	3774165	0.001675581	0.000601716	0.000318426	0.001093681	3.51356E-05	3.51356E-05	0.001128816	3.51356E-05	0.001251013	6.81818E-05	0.000160104	0.000157012	0.000153763	0.000133188	0.000289209	2.05757E-05	0.000299497	2.05757E-05	0.000263853
3838203774165	383820	3774165	0.002542124	0.000912898	0.000483102	0.001659288	5.33063E-05	5.33063E-05	0.001712594	5.33063E-05	0.001881722	0.000102556	0.000240822	0.000236171	0.00023284	0.000200335	0.000435016	3.09491E-05	0.000450491	3.09491E-05	0.000386623
3838303774165	383830	3774165	0.003886379	0.001395632	0.000738563	0.002536706	8.14942E-05	8.14942E-05	0.0026182	8.14942E-05	0.002860634	0.000155908	0.000366102	0.000359032	0.000351603	0.000304554	0.000661321	4.70494E-05	0.000684846	4.70494E-05	0.000577588
3838403774165	383840	3774165	0.002947991	0.001058649	0.000560233	0.001924205	6.1817E-05	6.1817E-05	0.001986022	6.1817E-05	0.002176044	0.000118597	0.000278489	0.000273111	0.00026746	0.00023167	0.000503057	3.57898E-05	0.000520952	3.57898E-05	0.000442754
3838603774165	383860	3774165	0.00288949	0.001037641	0.000549115	0.00188602	6.05903E-05	6.05903E-05	0.00194661	6.05903E-05	0.002132025	0.000116198	0.000272855	0.000267586	0.000262049	0.000226983	0.000492881	3.50658E-05	0.000510414	3.50658E-05	0.000432749
3838703774165	383870	3774165	0.004034635	0.001448872	0.000766737	0.002633475	8.46031E-05	8.46031E-05	0.002718078	8.46031E-05	0.002965939	0.000161648	0.000379579	0.000372249	0.000364547	0.000315765	0.000685665	4.87814E-05	0.000710056	4.87814E-05	0.000595457
3838803774165	383880	3774165	0.002847398	0.001022525	0.000541116	0.001858546	5.97077E-05	5.97077E-05	0.001918253	5.97077E-05	0.002100096	0.000114458	0.000268769	0.000263579	0.000258125	0.00022358	0.0004855	3.45407E-05	0.00050277	3.45407E-05	0.000425261
3838903774165	383890	3774165	0.002187273	0.000785468	0.000415667	0.001427671	4.58654E-05	4.58654E-05	0.001473536	4.58654E-05	0.001618434	8.82068E-05	0.000207126	0.000203126	0.000198923	0.000172305	0.000374149	2.66187E-05	0.000387459	2.66187E-05	0.000330347
3839003774165	383900	3774165	0.001771424	0.000636133	0.000336639	0.001156239	3.71453E-05	3.71453E-05	0.001193384	3.71453E-05	0.001314818	7.16593E-05	0.000168269	0.00016502	0.000161606	0.00013998	0.000303959	2.16251E-05	0.000314772	2.16251E-05	0.000270338
3839103774165	383910	3774165	0.001483349	0.000532683	0.000281894	0.000968208	3.11046E-05	3.11046E-05	0.000999312	3.11046E-05	0.001104339	6.01879E-05	0.000141332	0.000138603	0.000135735	0.000117572	0.000255301	1.81633E-05	0.000264382	1.81633E-05	0.000228599
3829703774175	382970	3774175	4.82463E-05	1.73257E-05	9.16868E-06	3.14912E-05	1.01169E-06	1.01169E-06	3.25029E-05	1.01169E-06	9.84746E-05	5.367E-06	1.26027E-05	1.23593E-05	1.21036E-05	1.0484E-05	2.27653E-05	1.61963E-06	2.35752E-05	1.61963E-06	1.77559E-05
3829803774175	382980	3774175	4.84754E-05	1.74079E-05	9.21221E-06	3.16407E-05	1.01649E-06	1.01649E-06	3.26572E-05	1.01649E-06	0.000101231	5.51723E-06	1.29555E-05	1.27053E-05	1.24424E-05	1.07774E-05	2.34026E-05	1.66497E-06	2.42351E-05	1.66497E-06	1.82394E-05
3829903774175	382990	3774175	4.87414E-05	1.75034E-05	9.26275E-06	3.18143E-05	1.02207E-06	1.02207E-06	3.28364E-05	1.02207E-06	0.000104294	5.68415E-06	1.33475E-05	1.30897E-05	1.28189E-05	1.11035E-05	2.41106E-05	1.71534E-06	2.49683E-05	1.71534E-06	1.87773E-05
3830003774175	383000	3774175	4.93177E-05	1.77104E-05	9.37227E-06	3.21905E-05	1.03415E-06	1.03415E-06	3.32246E-05	1.03415E-06	0.000108321	5.90365E-06	1.38629E-05	1.35952E-05	1.33139E-05	1.15323E-05	2.50417E-05	1.78158E-06	2.59325E-05	1.78158E-06	1.94815E-05
3830103774175	383010	3774175	5.02929E-05	1.80606E-05	9.55761E-06	3.28271E-05	1.0546E-06	1.0546E-06	3.38817E-05	1.0546E-06	0.000113681	6.19577E-06	1.45488E-05	1.42679E-05	1.39727E-05	1.21029E-05	2.62808E-05	1.86974E-06	2.72157E-05	1.86974E-06	2.04107E-05
3830203774175	383020	3774175	5.13051E-05	1.84241E-05	9.74997E-06	3.34877E-05	1.07583E-06	1.07583E-06	3.45636E-05	1.07583E-06	0.0001196	6.51835E-06	1.53063E-05	1.50107E-05	1.47001E-05	1.27331E-05	2.76491E-05	1.96708E-06	2.86326E-05	1.96708E-06	2.1425E-05
3830303774175	383030	3774175	5.27533E-05	1.89441E-05	1.00252E-05	3.4433E-05	1.10619E-06	1.10619E-06	3.55392E-05	1.10619E-06	0.000127264	6.93607E-06	1.62872E-05	1.59727E-05	1.56422E-05	1.3549E-05	2.9421E-05	2.09314E-06	3.04675E-05	2.09314E-06	2.27245E-05
3830403774175	383040	3774175	5.43492E-05	1.95173E-05	1.03285E-05	3.54746E-05	1.13966E-06	1.13966E-06	3.66143E-05	1.13966E-06	0.000136154	7.42057E-06	1.74249E-05	1.70884E-05	1.67348E-05	1.44955E-05	3.1476E-05	2.23935E-06	3.25957E-05	2.23935E-06	2.42139E-05
3830503774175	383050	3774175	5.61002E-05	2.01461E-05	1.06612E-05	3.66176E-05	1.17638E-06	1.17638E-06	3.7794E-05	1.17638E-06	0.000146475	7.9831E-06	1.87458E-05	1.83838E-05	1.80034E-05	1.55943E-05	3.38622E-05	2.40911E-06	3.50667E-05	2.40911E-06	2.59171E-05
3830603774175	383060	3774175	5.80803E-05	2.08571E-05	1.10375E-05	3.791E-05	1.2179E-06	1.2179E-06	3.91279E-05	1.2179E-06	0.000158818	8.6558E-06	2.03254E-05	1.99329E-05	1.95205E-05	1.69084E-05	3.67156E-05	2.61211E-06	3.80216E-05	2.61211E-06	2.79207E-05
3830703774175	383070	3774175	6.01934E-05	2.1616E-05	1.14391E-05	3.92893E-05	1.26221E-06	1.26221E-06	4.05515E-05	1.26221E-06	0.000173359	9.44827E-06	2.21863E-05	2.17579E-05	2.13077E-05	1.84564E-05	4.0077E-05	2.85126E-06	4.15026E-05	2.85126E-06	3.02346E-05
3830803774175	383080	3774175	6.2639E-05	2.24942E-05	1.19038E-05	4.08855E-05	1.31349E-06	1.31349E-06	4.2199E-05	1.31349E-06	0.000191406	1.04319E-05	2.4496E-05	2.40229E-05	2.35259E-05	2.03778E-05	4.42491E-05	3.14809E-06	4.58232E-05	3.14809E-06	3.30402E-05
3830903774175	383090	3774175	6.53357E-05	2.34626E-05	1.24163E-05	4.26458E-05	1.37004E-06	1.37004E-06	4.40158E-05	1.37004E-06	0.000213603	1.16416E-05	2.73368E-05	2.68088E-05	2.62541E-05	2.2741E-05	4.93807E-05	3.51317E-06	5.11373E-05	3.51317E-06	3.63823E-05
3831003774175	383100	3774175	6.81212E-05	2.44629E-05	1.29457E-05	4.44639E-05	1.42845E-06	1.42845E-06	4.58923E-05	1.42845E-06	0.000240448	1.31047E-05	3.07723E-05	3.01781E-05	2.95537E-05	2.5599E-05	5.55867E-05	3.95469E-06	5.7564E-05	3.95469E-06	4.02555E-05
3831103774175	383110	3774175	7.05002E-05	2.53172E-05	1.33978E-05	4.60167E-05	1.47833E-06	1.47833E-06	4.7495E-05	1.47833E-06	0.000270126	1.47222E-05	3.45705E-05	3.39029E-05	3.32014E-05	2.87586E-05	6.24476E-05	4.44281E-06	6.4669E-05	4.44281E-06	4.43312E-05
3831203774175	383120	3774175	7.29753E-05	2.62061E-05	1.38682E-05	4.76323E-05	1.53023E-06	1.53023E-06	4.91625E-05	1.53023E-06	0.000307108	1.67378E-05	3.93035E-05	3.85445E-05	3.7747E-05	3.26959E-05	7.09972E-05	5.05107E-06	7.35228E-05	5.05107E-06	4.9153E-05
3831303774175	383130	3774175	7.60341E-05	2.73045E-05	1.44494E-05	4.96288E-05	1.59438E-06	1.59438E-06	5.12232E-05	1.59438E-06	0.000359236	1.95788E-05	4.59748E-05	4.5087E-05	4.41541E-05	3.82456E-05	8.30481E-05	5.90843E-06	8.60023E-05	5.90843E-06	5.55145E-05
3831403774175	383140	3774175	7.94402E-05	2.85277E-05	1.50967E-05	5.1852E-05	1.6658E-06	1.6658E-06	5.35178E-05	1.6658E-06	0.000433209	2.36104E-05	5.54418E-05	5.43711E-05	5.32461E-05	4.61211E-05	0.000100149	7.12507E-06	0.000103712	7.12507E-06	6.37833E-05
3831503774175	383150	3774175	8.3164E-05	2.98649E-05	1.58044E-05	5.42826E-05	1.74388E-06	1.74388E-06	5.60264E-05	1.74388E-06	0.000536385	2.92337E-05	6.86461E-05	6.73205E-05	6.59276E-05	5.71056E-05	0.000124001	8.82203E-06	0.000128412	8.82203E-06	7.41102E-05
3831603774175	383160	3774175	8.58755E-05	3.08386E-05	1.63197E-05	5.60524E-05	1.80074E-06	1.80074E-06	5.78532E-05	1.80074E-06	0.000672569	3.66559E-05	8.6075E-05	8.44128E-05	8.26662E-05	7.16043E-05	0.000155484	1.10619E-05	0.000161015	1.10619E-05	8.59293E-05
3835903774175	383590	3774175	0.00024033	8.63047E-05	4.56721E-05	0.000156868	5.03953E-06	5.03953E-06	0.000161907	5.03953E-06	0.000238319	1.29887E-05	3.04999E-05	2.99109E-05	2.92921E-05	2.53724E-05	5.50946E-05	3.91968E-06	5.70544E-05	3.91968E-06	0.000107818
3836003774175	383600	3774175	0.000243995	8.76207E-05	4.63685E-05	0.00015926	5.11638E-06	5.11638E-06	0.000164376	5.11638E-06	0.000237998	1.29712E-05	3.04588E-05	2.98706E-05	2.92525E-05	2.53381E-05	5.50202E-05	3.91439E-06	5.69774E-05	3.91439E-06	0.000101789
3836103774175	383610	3774175	0.00024828	8.91596E-05	4.71829E-05	0.000162057	5.20624E-06	5.20624E-06	0.000167263	5.20624E-06	0.000238342	1.299E-05	3.05029E-05	2.99138E-05	2.92949E-05	2.53748E-05	5.50999E-05	3.92006E-06	5.70599E-05	3.92006E-06	9.67131E-05
3836203774175	383620	3774175	0.000263382	9.45828E-05	5.00528E-05	0.000171914	5.52291E-06	5.52291E-06	0.000177437	5.52291E-06	0.000247446	1.34861E-05	3.1668E-05	3.10564E-05	3.04139E-05	2.63441E-05	5.72046E-05	4.0698E-06	5.92395E-05	4.0698E-06	9.5865E-05
3836303774175	383630	3774175	0.0002811	0.000100945	5.34198E-05	0.000183478	5.89443E-06	5.89443E-06	0.000189373	5.89443E-06	0.000258549	1.40912E-05	3.30889E-05	3.24499E-05	3.17785E-05	2.75261E-05	5.97712E-05	4.2524E-06	6.18974E-05	4.2524E-06	9.57448E-05
3836403774175	383640	3774175	0.000300132	0.00010778	5.70368E-05	0.000195901	6.29353E-06	6.29353E-06	0.000202195	6.29353E-06	0.000270623	1.47493E-05	3.46342E-05	3.39654E-05	3.32626E-05	2.88116E-05	6.25627E-05	4.451E-06	6.47882E-05	4.451E-06	9.58818E-05
3836503774175	383650	3774175	0.000319674	0.000114798	6.07506E-05	0.000208657	6.70332E-06	6.70332E-06	0.00021536	6.70332E-06	0.000283089	1.54287E-05	3.62295E-05	3.55299E-05	3.47947E-05	3.01387E-05	6.54444E-05	4.65602E-06	6.77724E-05	4.65602E-06	9.60942E-05
3836603774175	383660	3774175	0.000341322	0.000122572	6.48645E-05	0.000222787	7.15726E-06	7.15726E-06	0.000229944	7.15726E-06	0.00029717	1.61961E-05	3.80316E-05	3.72971E-05	3.65254E-05	3.16378E-05	6.86996E-05	4.88761E-06	7.11434E-05	4.88761E-06	9.67844E-05
3836703774175	383670	3774175	0.000361936	0.000129974	6.87819E-05	0.000236242	7.58951E-06	7.58951E-06	0.000243831	7.58951E-06	0.000310508	1.69231E-05	3.97386E-05	3.89712E-05	3.81648E-05	3.30579E-05	7.17832E-05	5.10698E-06	7.43367E-05	5.10698E-06	9.72678E-05
3836803774175	383680	3774175	0.000383606	0.000137756	7.29001E-05	0.000250386	8.04392E-06	8.04392E-06	0.00025843	8.04392E-06	0.000324681	1.76955E-05	4.15524E-05	4.075E-05	3.99068E-05	3.45667E-05	7.50596E-05	5.34009E-06	7.77297E-05	5.34009E-06	9.80279E-05
3836903774175	383690	3774175	0.000405447	0.000145599	7.70506E-05	0.000264642	8.50189E-06	8.50189E-06	0.000273144	8.50189E-06	0.000339045	1.84784E-05	4.33907E-05	4.25528E-05	4.16724E-05	3.6096E-05	7.83803E-05	5.57634E-06	8.11685E-05	5.57634E-06	9.889E-05
3837003774175	383700	3774175	0.000422388	0.000151683	8.02702E-05	0.0002757	8.85714E-06	8.85714E-06	0.000284557	8.85714E-06	0.000349849	1.90672E-05	4.47734E-05	4.39088E-05	4.30003E-05	3.72462E-05	8.0878E-05	5.75403E-06	8.3755E-05	5.75403E-06	9.89221E-05
3837103774175	383710	3774175	0.000441288	0.00015847	8.38618E-05	0.000288036	9.25345E-06	9.25345E-06	0.00029729	9.25345E-06	0.000362176	1.97391E-05	4.63511E-05	4.5456E-05	4.45155E-05	3.85587E-05	8.37278E-05	5.95678E-06	8.67062E-05	5.95678E-06	9.94363E-05
3837203774175	383720	3774175	0.000460305	0.0001653	8.74759E-05	0.000300449	9.65224E-06	9.65224E-06	0.000310102	9.65224E-06	0.000374657	2.04193E-05	4.79483E-05	4.70224E-05	4.60495E-05	3.98874E-05	8.66131E-05	6.16206E-06	8.96941E-05	6.16206E-06	0.000100071
3837303774175	383730	3774175	0.000481015	0.000172737	9.14116E-05	0.000313967	1.00865E-05	1.00865E-05	0.000324053	1.00865E-05	0.000388455	2.11713E-05	4.97141E-05	4.87541E-05	4.77453E-05	4.13564E-05	8.98029E-05	6.38899E-06	9.29973E-05	6.38899E-06	0.000101082
3837403774175	383740	3774175	0.000504961	0.000181336	9.59622E-05	0.000329597	1.05886E-05	1.05886E-05	0.000340185	1.05886E-05	0.000404672	2.20551E-05	5.17896E-05	5.07895E-05	4.97386E-05	4.30829E-05	9.35519E-05	6.65572E-06	9.68798E-05	6.65572E-06	0.000102709
3837503774175	383750	3774175	0.000533443	0.000191564	0.000101375	0.000348188	1.11859E-05	1.11859E-05	0.000359374	1.11859E-05	0.000424258	2.31226E-05	5.42962E-05	5.32477E-05	5.2146E-05	4.51681E-05	9.80799E-05	6.97785E-06	0.000101569	6.97785E-06	0.000105133
3837603774175	383760	3774175	0.000566935	0.000203591	0.00010774	0.000370048	1.18882E-05	1.18882E-05	0.000381936	1.18882E-05	0.00044755	2.43921E-05	5.72771E-05	5.61711E-05	5.50088E-05	4.76479E-05	0.000103465	7.36094E-06	0.000107145	7.36094E-06	0.000108395
3837703774175	383770	3774175	0.000624166	0.000224143	0.000118616	0.000407404	1.30883E-05	1.30883E-05	0.000420492	1.30883E-05	0.000488269	2.66113E-05	6.24883E-05	6.12816E-05	6.00137E-05	5.1983E-05	0.000112878	8.03066E-06	0.000116893	8.03066E-06	0.000115481
3837803774175	383780	3774175	0.000713218	0.000256123	0.000135539	0.00046553	1.49556E-05	1.49556E-05	0.000480485	1.49556E-05	0.000552265	3.00992E-05	7.06785E-05	6.93136E-05	6.78795E-05	5.87962E-05	0.000127673	9.08321E-06	0.000132214	9.08321E-06	0.000127426
3837903774175	383790	3774175	0.000830509	0.000298243	0.000157829	0.000542088	1.74151E-05	1.74151E-05	0.000559503	1.74151E-05	0.00063685	3.47092E-05	8.15036E-05	7.99297E-05	7.82759E-05	6.78015E-05	0.000147227	1.04744E-05	0.000152464	1.04744E-05	0.000143424
3838003774175	383800	3774175	0.001118133	0.000401531	0.000212489	0.000729824	2.34463E-05	2.34463E-05	0.000753271	2.34463E-05	0.000845721	4.60929E-05	0.000108235	0.000106145	0.000103948	9.00387E-05	0.000195514	1.39097E-05	0.000202469	1.39097E-05	0.000184467
3838103774175	383810	3774175	0.00166718	0.000598699	0.000316829	0.001088197	3.49594E-05	3.49594E-05	0.001123157	3.49594E-05	0.00124537	6.78743E-05	0.000159382	0.000156304	0.00015307	0.000132587	0.000287904	2.04828E-05	0.000298146	2.04828E-05	0.000262812
3838203774175	383820	3774175	0.002557927	0.000918574	0.000486106	0.001669603	5.36377E-05	5.36377E-05	0.001723241	5.36377E-05	0.001893744	0.000103211	0.00024236	0.00023768	0.000232762	0.000201615	0.000437795	3.11468E-05	0.000453369	3.11468E-05	0.000389036
3838303774175	383830	3774175	0.003900587	0.001400734	0.000741263	0.00254598	8.17922E-05	8.17922E-05	0.002627772	8.17922E-05	0.002871484	0.0001565	0.000367491	0.000360394	0.000352937	0.000305709	0.000663829	4.72279E-05	0.000687443	4.72279E-05	0.000579765

			ISDrainage / Utilities Trenching	ISDrainage / Utilities Trenching	ISAsphalt Paving	ISAsphalt Paving	SVDemolition	SVSite Grubbing / Prep	SVMass Grading / Excavation	SVMass Grading / Excavation	SVDrainage / Utilities Trenching	SVFoundations / Concrete Pads	SVBuilding / Structure Construction	SVBuilding / Structure Construction	SVAsphalt Paving	SVAsphalt Paving	SVArchitectural Coating	SVArchitectural Coating	SVLandscaping or Other Finishing	SVLandscaping or Other Finishing	MDemolition
Unique Identifier	X (UTM)	Y (UTM)	2027	2028	2027	2028	2027	2027	2027	2028	2028	2028	2028	2029	2028	2029	2028	2029	2028	2029	2027
3835903774165	383590	3774165	4.42875E-05	4.31512E-05	1.14379E-05	1.06549E-05	0.000369919	0.000265951	0.000179312	0.000177035	0.000125611	3.99034E-05	5.7164E-05	5.49829E-05	5.62035E-06	5.22914E-06	5.62035E-06	5.22914E-06	5.7164E-05	5.49829E-05	6.02842E-05
3836003774165	383600	3774165	4.18283E-05	4.07551E-05	1.08027E-05	1.00632E-05	0.000379219	0.000272638	0.00018382	0.000181487	0.000128769	4.09066E-05	5.86013E-05	5.63653E-05	5.76166E-06	5.36061E-06	5.76166E-06	5.36061E-06	5.86013E-05	5.63653E-05	6.15598E-05
3836103774165	383610	3774165	3.97714E-05	3.8751E-05	1.02715E-05	9.56838E-06	0.000389571	0.000280081	0.000188838	0.000186441	0.000132284	4.20233E-05	6.0201E-05	5.79039E-05	5.91894E-06	5.50695E-06	5.91894E-06	5.50695E-06	6.0201E-05	5.79039E-05	6.30006E-05
3836203774165	383620	3774165	3.96268E-05	3.86101E-05	1.02342E-05	9.53359E-06	0.000419024	0.000301255	0.000203115	0.000200536	0.000142285	4.52004E-05	6.47523E-05	6.22816E-05	6.36642E-06	5.92329E-06	6.36642E-06	5.92329E-06	6.47523E-05	6.22816E-05	6.75133E-05
3836303774165	383630	3774165	3.97872E-05	3.87664E-05	1.02756E-05	9.57217E-06	0.000453545	0.000326074	0.000219849	0.000217057	0.000154007	4.89242E-05	7.00869E-05	6.74127E-05	6.89092E-06	6.41128E-06	6.89092E-06	6.41128E-06	7.00869E-05	6.74127E-05	7.28118E-05
3836403774165	383640	3774165	3.99638E-05	3.89385E-05	1.03212E-05	9.61467E-06	0.000489733	0.000352091	0.00023739	0.000234376	0.000166295	5.28278E-05	7.5679E-05	7.27914E-05	7.44073E-06	6.92282E-06	7.44073E-06	6.92282E-06	7.5679E-05	7.27914E-05	7.83479E-05
3836503774165	383650	3774165	4.0042E-05	3.90147E-05	1.03414E-05	9.63349E-06	0.000525145	0.000377551	0.000254556	0.000251323	0.00017832	5.66477E-05	8.11513E-05	7.80549E-05	7.97877E-06	7.42341E-06	7.97877E-06	7.42341E-06	8.11513E-05	7.80549E-05	8.3728E-05
3836603774165	383660	3774165	4.03121E-05	3.92778E-05	1.04112E-05	9.69846E-06	0.000564041	0.000405515	0.00027341	0.000269938	0.000191528	6.08434E-05	8.71619E-05	8.38362E-05	8.56973E-06	7.97323E-06	8.56973E-06	7.97323E-06	8.71619E-05	8.38362E-05	8.96325E-05
3836703774165	383670	3774165	4.0635E-05	3.95925E-05	1.04946E-05	9.77615E-06	0.000604094	0.000434311	0.000292825	0.000289107	0.000205128	6.5164E-05	9.33515E-05	8.97896E-05	9.17829E-06	8.53943E-06	9.17829E-06	8.53943E-06	9.33515E-05	8.97896E-05	9.56894E-05
3836803774165	383680	3774165	4.11228E-05	4.00677E-05	1.06205E-05	9.8935E-06	0.000647409	0.000465452	0.000313821	0.000309836	0.000219836	6.98364E-05	0.000100045	9.62276E-05	9.83638E-06	9.15172E-06	9.83638E-06	9.15172E-06	0.000100045	9.62276E-05	0.000102231
3836903774165	383690	3774165	4.15993E-05	4.0532E-05	1.07436E-05	1.00081E-05	0.000690438	0.000496388	0.000334679	0.000330429	0.000234448	7.4478E-05	0.000106694	0.000102623	1.04901E-05	9.75998E-06	1.04901E-05	9.75998E-06	0.000106694	0.000102623	0.000108698
3837003774165	383700	3774165	4.1587E-05	4.052E-05	1.07404E-05	1.00052E-05	0.000722269	0.000519272	0.000350108	0.000345663	0.000245256	7.79116E-05	0.000111613	0.000107354	1.09738E-05	1.02099E-05	1.09738E-05	1.02099E-05	0.000111613	0.000107354	0.000113392
3837103774165	383710	3774165	4.1767E-05	4.06954E-05	1.07869E-05	1.00485E-05	0.000757361	0.000544501	0.000367118	0.000362457	0.000257172	8.1697E-05	0.000117036	0.00011257	1.15069E-05	1.0706E-05	1.15069E-05	1.0706E-05	0.000117036	0.00011257	0.000118578
3837203774165	383720	3774165	4.20252E-05	4.0947E-05	1.08536E-05	1.01106E-05	0.000793432	0.000570435	0.000384604	0.00037972	0.000269421	8.5588E-05	0.00012261	0.000117932	1.2055E-05	1.12159E-05	1.2055E-05	1.12159E-05	0.00012261	0.000117932	0.000123893
3837303774165	383730	3774165	4.24455E-05	4.13565E-05	1.09621E-05	1.02117E-05	0.000832702	0.000598668	0.000403639	0.000398514	0.000282755	8.98241E-05	0.000128679	0.000123769	1.26516E-05	1.1771E-05	1.26516E-05	1.1771E-05	0.000128679	0.000123769	0.000129681
3837403774165	383740	3774165	4.31133E-05	4.20072E-05	1.11346E-05	1.03724E-05	0.000877585	0.000630936	0.000425395	0.000419994	0.000297996	9.46656E-05	0.000135614	0.00013044	1.33335E-05	1.24055E-05	1.33335E-05	1.24055E-05	0.000135614	0.00013044	0.000136317
3837503774165	383750	3774165	4.40349E-05	4.29051E-05	1.13726E-05	1.05941E-05	0.00092865	0.000667649	0.000450148	0.000444432	0.000315336	0.000100174	0.000143505	0.00013803	1.41094E-05	1.31273E-05	1.41094E-05	1.31273E-05	0.000143505	0.00013803	0.000143882
3837603774165	383760	3774165	4.53075E-05	4.4145E-05	1.17013E-05	1.09003E-05	0.000988819	0.000710908	0.000479314	0.000473228	0.000335767	0.000106665	0.000152804	0.000146973	1.50236E-05	1.39779E-05	1.50236E-05	1.39779E-05	0.000152804	0.000146973	0.00015282
3837703774165	383770	3774165	4.81279E-05	4.6893E-05	1.24297E-05	1.15788E-05	0.00109005	0.000783687	0.000528384	0.000521675	0.000370141	0.000117584	0.000168447	0.00016202	1.65616E-05	1.54089E-05	1.65616E-05	1.54089E-05	0.000168447	0.00016202	0.000168018
3837803774165	383780	3774165	5.28285E-05	5.1473E-05	1.36437E-05	1.27097E-05	0.001244456	0.000894697	0.00060323	0.000595571	0.000422572	0.00013424	0.000192307	0.00018497	1.89076E-05	1.75915E-05	1.89076E-05	1.75915E-05	0.000192307	0.00018497	0.000191275
3837903774165	383790	3774165	5.90701E-05	5.75545E-05	1.52557E-05	1.42113E-05	0.001445946	0.001039557	0.000700899	0.000692	0.00049099	0.000155975	0.000223444	0.000214918	2.19689E-05	2.04398E-05	2.19689E-05	2.04398E-05	0.000223444	0.000214918	0.000221607
3838003774165	383800	3774165	7.55033E-05	7.35661E-05	1.94998E-05	1.81649E-05	0.001947812	0.001400371	0.00094417	0.000932183	0.000661406	0.000210112	0.000300998	0.000289513	2.9594E-05	2.75341E-05	2.9594E-05	2.75341E-05	0.000300998	0.000289513	0.000297347
3838103774165	383810	3774165	0.000106244	0.000103518	2.74389E-05	2.55606E-05	0.002890476	0.002078095	0.001401111	0.001383322	0.0009815	0.000311797	0.000446669	0.000429626	4.39163E-05	4.08595E-05	4.39163E-05	4.08595E-05	0.000446669	0.000429626	0.000439282
3838203774165	383820	3774165	0.000155679	0.000151684	4.02062E-05	3.74538E-05	0.004427808	0.003183353	0.002146308	0.002119057	0.001503522	0.00047763	0.000684235	0.000658127	6.72737E-05	6.25911E-05	6.72737E-05	6.25911E-05	0.000684235	0.000658127	0.000670022
3838303774165	383830	3774165	0.000232573	0.000226605	6.00651E-05	5.59533E-05	0.006812889	0.004898097	0.003302438	0.003260507	0.002313408	0.000734911	0.001052804	0.001012634	0.000103511	9.63064E-05	0.000103511	9.63064E-05	0.001052804	0.001012634	0.001027938
3838403774165	383840	3774165	0.00017828	0.000173706	4.60434E-05	4.28914E-05	0.005149373	0.00370212	0.002496075	0.002464383	0.001748539	0.000555466	0.000795739	0.000765377	7.82368E-05	7.27911E-05	7.82368E-05	7.27911E-05	0.000795739	0.000765377	0.00077824
3838603774165	383860	3774165	0.000174251	0.000169781	4.50029E-05	4.19221E-05	0.00504727	0.003628713	0.002446582	0.002415519	0.001713869	0.000544452	0.000779961	0.000750201	7.64855E-05	7.13478E-05	7.64855E-05	7.13478E-05	0.000779961	0.000750201	0.000762844
3838703774165	383870	3774165	0.000239768	0.000233616	6.19234E-05	5.76844E-05	0.007079199	0.005089559	0.003431527	0.003387958	0.002403838	0.000763638	0.001093958	0.001052217	0.000107558	0.000100071	0.000107558	0.000100071	0.001093958	0.001052217	0.00106776
3838803774165	383880	3774165	0.000171236	0.000166843	4.42242E-05	4.11968E-05	0.004974262	0.003576225	0.002411193	0.002380579	0.001689078	0.000536577	0.000768679	0.00073935	7.55763E-05	7.03158E-05	7.55763E-05	7.03158E-05	0.000768679	0.00073935	0.000751815
3838903774165	383890	3774165	0.000133018	0.000129605	3.43538E-05	3.20021E-05	0.003804239	0.002735041	0.001844043	0.00182063	0.001291781	0.000410366	0.000587874	0.000565443	5.77996E-05	5.37764E-05	5.77996E-05	5.37764E-05	0.000587874	0.000565443	0.000576183
3839003774165	383900	3774165	0.000108855	0.000106062	2.81133E-05	2.61888E-05	0.003067493	0.002205361	0.001486917	0.001468038	0.001041609	0.000330892	0.000474024	0.000455937	4.66058E-05	4.33618E-05	4.66058E-05	4.33618E-05	0.000474024	0.000455937	0.000465576
3839103774165	383910	3774165	9.2048E-05	8.96863E-05	2.37727E-05	2.21453E-05	0.00255735	0.001838596	0.001239634	0.001223895	0.000868383	0.000275863	0.000395191	0.000380112	3.8855E-05	3.61505E-05	3.8855E-05	3.61505E-05	0.000395191	0.000380112	0.00038898
3829703774175	382970	3774175	7.14964E-06	6.9662E-06	1.84649E-06	1.72009E-06	5.67221E-05	4.07801E-05	2.74951E-05	2.7146E-05	1.92608E-05	6.11865E-06	8.76534E-06	8.43089E-06	8.61805E-07	8.01819E-07	8.61805E-07	8.01819E-07	8.76534E-06	8.43089E-06	1.12193E-05
3829803774175	382980	3774175	7.3443E-06	7.15587E-06	1.89677E-06	1.76692E-06	5.7025E-05	4.09979E-05	2.76419E-05	2.7291E-05	1.93636E-05	6.15132E-06	8.81215E-06	8.47591E-06	8.66407E-07	8.06101E-07	8.66407E-07	8.06101E-07	8.81215E-06	8.47591E-06	1.12646E-05
3829903774175	382990	3774175	7.56091E-06	7.36692E-06	1.95271E-06	1.81904E-06	5.73814E-05	4.12541E-05	2.78147E-05	2.74615E-05	1.94846E-05	6.18976E-06	8.86721E-06	8.52888E-06	8.71821E-07	8.11138E-07	8.71821E-07	8.11138E-07	8.86721E-06	8.52888E-06	1.13191E-05
3830003774175	383000	3774175	7.84446E-06	7.6432E-06	2.02594E-06	1.88725E-06	5.80941E-05	4.17665E-05	2.81602E-05	2.78026E-05	1.97266E-05	6.26664E-06	8.97735E-06	8.63481E-06	8.8265E-07	8.21213E-07	8.8265E-07	8.21213E-07	8.97735E-06	8.63481E-06	1.14424E-05
3830103774175	383010	3774175	8.2186E-06	8.00773E-06	2.12257E-06	1.97727E-06	5.92789E-05	4.26183E-05	2.87345E-05	2.83697E-05	2.0129E-05	6.39445E-06	9.16045E-06	8.81092E-06	9.00652E-07	8.37962E-07	9.00652E-07	8.37962E-07	9.16045E-06	8.81092E-06	1.16584E-05
3830203774175	383020	3774175	8.62705E-06	8.40571E-06	2.22806E-06	2.07553E-06	6.05083E-05	4.35022E-05	2.93304E-05	2.8958E-05	2.05464E-05	6.52707E-06	9.35043E-06	8.99366E-06	9.19331E-07	8.55341E-07	9.19331E-07	8.55341E-07	9.35043E-06	8.99366E-06	1.18797E-05
3830303774175	383030	3774175	9.15028E-06	8.91551E-06	2.36319E-06	2.20141E-06	6.22455E-05	4.47512E-05	3.01725E-05	2.97894E-05	2.11363E-05	6.71446E-06	9.61888E-06	9.25187E-06	9.45725E-07	8.79898E-07	9.45725E-07	8.79898E-07	9.61888E-06	9.25187E-06	1.22009E-05
3830403774175	383040	3774175	9.75002E-06	9.49986E-06	2.51808E-06	2.3457E-06	6.41787E-05	4.6141E-05	3.11096E-05	3.07146E-05	2.17928E-05	6.923E-06	9.91762E-06	9.53921E-06	9.75097E-07	9.07226E-07	9.75097E-07	9.07226E-07	9.91762E-06	9.53921E-06	1.25584E-05
3830503774175	383050	3774175	1.04358E-05	1.01681E-05	2.6952E-06	2.5107E-06	6.62812E-05	4.76526E-05	3.21287E-05	3.17208E-05	2.25067E-05	7.1498E-06	1.02425E-05	9.85171E-06	1.00704E-06	9.36946E-07	1.00704E-06	9.36946E-07	1.02425E-05	9.85171E-06	1.29485E-05
3830603774175	383060	3774175	1.12426E-05	1.09542E-05	2.90356E-06	2.7048E-06	6.86509E-05	4.93563E-05	3.32774E-05	3.28549E-05	2.33114E-05	7.40542E-06	1.06087E-05	1.02039E-05	1.04305E-06	9.70444E-07	1.04305E-06	9.70444E-07	1.06087E-05	1.02039E-05	1.33876E-05
3830703774175	383070	3774175	1.21743E-05	1.18619E-05	3.14418E-06	2.92895E-06	7.11899E-05	5.11817E-05	3.45082E-05	3.407E-05	2.41735E-05	7.6793E-06	1.10011E-05	1.05813E-05	1.08162E-06	1.00634E-06	1.08162E-06	1.00634E-06	1.10011E-05	1.05813E-05	1.38594E-05
3830803774175	383080	3774175	1.3304E-05	1.29627E-05	3.43595E-06	3.20074E-06	7.41209E-05	5.32889E-05	3.59289E-05	3.54727E-05	2.51688E-05	7.99547E-06	1.1454E-05	1.1017E-05	1.12615E-06	1.04777E-06	1.12615E-06	1.04777E-06	1.1454E-05	1.1017E-05	1.44056E-05
3830903774175	383090	3774175	1.46498E-05	1.42739E-05	3.78351E-06	3.52451E-06	7.73192E-05	5.55883E-05	3.74792E-05	3.70034E-05	2.62548E-05	8.34047E-06	1.19482E-05	1.14923E-05	1.17475E-06	1.09298E-06	1.17475E-06	1.09298E-06	1.19482E-05	1.14923E-05	1.50062E-05
3831003774175	383100	3774175	1.62093E-05	1.57935E-05	4.18629E-06	3.89971E-06	8.06154E-05	5.79581E-05	3.9077E-05	3.85809E-05	2.73741E-05	8.69603E-06	1.24576E-05	1.19823E-05	1.22483E-06	1.13957E-06	1.22483E-06	1.13957E-06	1.24576E-05	1.19823E-05	1.56268E-05
3831103774175	383110	3774175	1.78505E-05	1.73925E-05	4.61013E-06	4.29454E-06	8.34306E-05	5.99821E-05	4.04416E-05	3.99281E-05	2.833E-05	8.99971E-06	1.28926E-05	1.24007E-05	1.2676E-06	1.17937E-06	1.2676E-06	1.17937E-06	1.28926E-05	1.24007E-05	1.61493E-05
3831203774175	383120	3774175	1.9792E-05	1.92842E-05	5.11157E-06	4.76165E-06	8.63348E-05	6.20701E-05	4.18494E-05	4.13181E-05	2.93162E-05	9.31299E-06	1.33414E-05	1.28324E-05	1.31173E-06	1.22042E-06	1.31173E-06	1.22042E-06	1.33414E-05	1.28324E-05	1.66919E-05
3831303774175	383130	3774175	2.23536E-05	2.17801E-05	5.77313E-06	5.37792E-06	8.98716E-05	6.46128E-05	4.35638E-05	4.30107E-05	3.05171E-05	9.69451E-06	1.3888E-05	1.33581E-05	1.36546E-06	1.27042E-06	1.36546E-06	1.27042E-06	1.3888E-05	1.33581E-05	1.73615E-05
3831403774175	383140	3774175	2.56831E-05	2.50242E-05	6.63302E-06	6.17896E-06	9.37826E-05	6.74246E-05	4.54596E-05	4.48824E-05	3.18451E-05	1.01164E-05	1.44923E-05	1.39394E-05	1.42488E-06	1.3257E-06	1.42488E-06	1.3257E-06	1.44923E-05	1.39394E-05	1.81072E-05
3831503774175	383150	3774175	2.98414E-05	2.90757E-05	7.70695E-06	7.17936E-06	9.813E-05	7.05502E-05	4.75669E-05	4.6963E-05	3.33214E-05	1.05853E-05	1.51642E-05	1.45856E-05	1.49094E-06	1.38716E-06	1.49094E-06	1.38716E-06	1.51642E-05	1.45856E-05	1.89383E-05
3831603774175	383160	3774175	3.46005E-05	3.37127E-05	8.93606E-06	8.32433E-06	0.000100927	7.25613E-05	4.89229E-05	4.83018E-05	3.42713E-05	1.08871E-05	1.55964E-05	1.50013E-05	1.53344E-06	1.4267E-06	1.53344E-06	1.4267E-06	1.55964E-05	1.50013E-05	1.95099E-05
3835903774175	383590	3774175	4.34143E-05	4.23004E-05	1.12124E-05	1.04448E-05	0.000353936	0.000254461	0.000171565	0.000169387	0.000120184	3.81793E-05	5.46942E-05	5.26073E-05	5.37752E-06	5.00322E-06	5.37752E-06	5.00322E-06	5.46942E-05	5.26073E-05	5.76931E-05
3836003774175	383600	3774175	4.09867E-05	3.99351E-05	1.05854E-05	9.86075E-06	0.000362587	0.00026068	0.000175758	0.000173526	0.000123121	3.91125E-05	5.6031E-05	5.38931E-05	5.50895E-06	5.1255E-06	5.50895E-06	5.1255E-06	5.6031E-05	5.38931E-05	5.88761E-05
3836103774175	383610	3774175	3.89427E-05	3.79435E-05	1.00575E-05	9.369E-06	0.00037219	0.000267585	0.000180413	0.000178123	0.000126382	4.01484E-05	5.75151E-05	5.53205E-05	5.65486E-06	5.26125E-06	5.65486E-06	5.26125E-06	5.75151E-05	5.53205E-05	6.02116E-05
3836203774175	383620	3774175	3.86012E-05	3.76108E-05	9.9693E-06	9.28684E-06	0.00039799	0.000286133	0.000192919	0.00019047	0.000135143	4.29314E-05	6.15019E-05	5.91553E-05	6.04685E-06	5.62596E-06	6.04685E-06	5.62596E-06	6.15019E-05	5.91553E-05	6.4151E-05
3836303774175	383630	3774175	3.85528E-05	3.75637E-05	9.9568E-06	9.2752E-06	0.000428066	0.000307756	0.000207498	0.000204864	0.000145356	4.61758E-05	6.61496E-05	6.36256E-05	6.50381E-06	6.05111E-06	6.50381E-06	6.05111E-06	6.61496E-05	6.36256E-05	6.87545E-05
3836403774175	383640	3774175	3.8608E-05	3.76174E-05	9.97104E-06	9.28847E-06	0.00046053	0.000331096	0.000223234	0.0002204	0.000156379	4.96776E-05	7.11662E-05	6.84508E-05	6.99704E-06	6.51001E-06	6.99704E-06	6.51001E-06	7.11662E-05	6.84508E-05	7.37172E-05
3836503774175	383650	3774175	3.86935E-05	3.77007E-05	9.99313E-06	9.30904E-06	0.000494232	0.000355326	0.000239571	0.000236529	0.000167823	5.33131E-05	7.63742E-05	7.34601E-05	7.50909E-06	6.98642E-06	7.50909E-06	6.98642E-06	7.63742E-05	7.34601E-05	7.88451E-05
3836603774175	383660	3774175	3.89714E-05	3.79715E-05	1.00649E-05	9.3759E-06	0.000531613	0.000382201	0.000257691	0.000254419	0.000180516	5.73454E-05	8.21508E-05	7.90163E-05	8.07704E-06	7.51483E-06	8.07704E-06	7.51483E-06	8.21508E-05	7.90163E-05	8.45318E-05
3836703774175	383670	3774175	3.91661E-05	3.81612E-05	1.01152E-05	9.42274E-06	0.000567836	0.000408243	0.000275249	0.000271754	0.000192816	6.12528E-05	8.77484E-05	8.44003E-05	8.62739E-06	8.02688E-06	8.62739E-06	8.02688E-06	8.77484E-05	8.44003E-05	9.00045E-05
3836803774175	383680	3774175	3.94721E-05	3.84594E-05	1.01942E-05	9.49637E-06	0.000606126	0.000435771	0.00029381	0.000290079	0.000205818	6.53831E-05	9.36654E-05	9.00915E-05	9.20915E-06	8.56814E-06	9.20915E-06	8.56814E-06	9.36654E-05	9.00915E-05	9.57765E-05
3836903774175	383690	3774175	3.98192E-05	3.87976E-05	1.02839E-05	9.57988E-06	0.000645093	0.000463787	0.000312698	0.000308728	0.00021905	6.95865E-05	9.9687E-05	9.58833E-05	9.80119E-06	9.11898E-06	9.80119E-06	9.11898E-06	9.9687E-05	9.58833E-05	0.000101627
3837003774175	383700	3774175	3.98322E-05	3.88102E-05	1.02872E-05	9.583E-06	0.000676549	0.000486402	0.000327946	0.000323783	0.000229731	7.29798E-05	0.000104548	0.000100559	1.02791E-05	9.56365E-06	1.02791E-05	9.56365E-06	0.000104548	0.000100559	0.000106275
3837103774175	383710	3774175	4.00392E-05	3.90119E-05	1.03407E-05	9.63281E-06	0.000711427	0.000511478	0.000344853	0.000340474	0.000241575	7.67421E-05	0.000109938	0.000105743	1.0809E-05	1.00567E-05	1.0809E-05	1.00567E-05	0.000109938	0.000105743	0.00011144
3837203774175	383720	3774175	4.02947E-05	3.92608E-05	1.04067E-05	9.69426E-06	0.000746804	0.000536911	0.000362001	0.000357405	0.000253587	8.05582E-05	0.000115405	0.000111001	1.13465E-05	1.05568E-05	1.13465E-05	1.05568E-05	0.000115405	0.000111001	0.000116656
3837303774175	383730	3774175	4.0702E-05	3.96577E-05	1.05119E-05	9.79226E-06	0.000785254	0.000564555	0.000380639	0.000375806	0.000266644	8.47059E-05	0.000121346	0.000116716	1.19307E-05	1.11003E-05	1.19307E-05	1.11003E-05	0.000121346	0.000116716	0.00012233
3837403774175	383740	3774175	4.13569E-05	4.02958E-05	1.0681E-05	9.94981E-06	0.000829344	0.000596253	0.000402011	0.000396907	0.000281615	8.94618E-05	0.00012816	0.00012327	1.26006E-05	1.17235E-05	1.26006E-05	1.17235E-05	0.00012816	0.00012327	0.000128855
3837503774175	383750	3774175	4.2333E-05	4.12468E-05	1.09331E-05	1.01847E-05	0.000881326	0.000633626	0.000427209	0.000421784	0.000299266	9.50692E-05	0.000136192	0.000130996	1.33904E-05	1.24584E-05	1.33904E-05	1.24584E-05	0.000136192	0.000130996	0.000136573
3837603774175	383760	3774175	4.36467E-05	4.25268E-05	1.12724E-05	1.05007E-05	0.000942093	0.000677314	0.000456664	0.000450866	0.0003199	0.000101624	0.000145583	0.000140028	1.43137E-05	1.33174E-05	1.43137E-05	1.33174E-05	0.000145583	0.000140028	0.000145614
3837703774175	383770	3774175	4.64997E-05	4.53066E-05	1.20092E-05	1.11871E-05	0.001043537	0.000750247	0.000505838	0.000499415	0.000354347	0.000112567	0.000161259	0.000155106	1.58549E-05	1.47514E-05	1.58549E-05	1.47514E-05	0.000161259	0.000155106	0.000160853
3837803774175	383780	3774175	5.13094E-05	4.9993E-05	1.32514E-05	1.23442E-05	0.00120018	0.000862864	0.000581768	0.000574381	0.000407537	0.000129464	0.000185465	0.000178389	1.82349E-05	1.69656E-05	1.82349E-05	1.69656E-05	0.000185465	0.000178389	0.000184462
3837903774175	383790	3774175	5.77513E-05	5.62696E-05	1.49151E-05	1.38941E-05	0.00140681	0.00101142	0.000681928	0.00067327	0.000477701	0.000151753	0.000217396	0.000209101	2.13743E-05	1.98865E-05	2.13743E-05	1.98865E-05	0.000217396	0.000209101	0.000215583
3838003774175	383800	3774175	7.4278E-05	7.23722E-05	1.91833E-05	1.78701E-05	0.001911055	0.001373945	0.000926353	0.000914591	0.000648924	0.000206147	0.000295318	0.00028405	2.90355E-05	2.70145E-05	2.90355E-05	2.70145E-05	0.000295318	0.00028405	0.000291688
3838103774175	383810	3774175	0.000105825	0.000103109	2.73307E-05	2.54597E-05	0.002878912	0.002069781	0.001395506	0.001377787	0.000977573	0.00031055	0.000444882	0.000427907	4.37406E-05	4.06961E-05	4.37406E-05	4.06961E-05	0.000444882	0.000427907	0.000437395
3838203774175	383820	3774175	0.00015665	0.000152631	4.04571E-05	3.76876E-05	0.004459229	0.003205943	0.002161539	0.002134094	0.001514191	0.00048102	0.00068909	0.00066279	6.77511E-05	6.30353E-05	6.77511E-05	6.30353E-05	0.00068909	0.00066279	0.000674574
3838303774175	383830	3774175	0.000233449	0.00022746	6.02915E-05	5.61642E-05	0.006841433	0.004918619	0.003316274	0.003274168	0.002323101	0.00073799	0.001057215	0.001016876	0.000103945	9.67099E-05	0.000103945	9.67099E-05	0.001057215	0.001016876	0.001032059

			MSite Grubbing / Prep	MMass Grading / Excavation	MMass Grading / Excavation	MDrainage / Utilities Trenching	MFoundations / Concrete Pads	MBuilding / Structure Construction	MAsphalt Paving	MLandscaping or Other Finishing	MWaterside Construction (Piles)	RSSWDemolition	RSSWPlacing Base	RSSWForm/Plac e Rebar and Pour	Child Risk				
Unique Identifier	X (UTM)	Y (UTM)	2027	2027	2028	2028	2028	2028	2028	2028	2028	2029	2029	2029	3rd Trimester	0<2	2<16	Total	per million
3835903774165	383590	3774165	0.000185062	0.000217618	0.00021472	4.56422E-05	5.93573E-05	4.36902E-05	4.4969E-06	5.2684E-05	4.4969E-06	0.000190878	0.000276968	0.000164181	7.2406E-09	1.0144E-07	2.124E-08	1.2992E-07	0.12992041
3836003774165	383600	3774165	0.000188978	0.000222223	0.000219264	4.6608E-05	6.06133E-05	4.46147E-05	4.59205E-06	5.37988E-05	4.59205E-06	0.000198704	0.000288324	0.000170913	7.26837E-09	1.021E-07	2.143E-08	1.30799E-07	0.13079861
3836103774165	383610	3774165	0.000193401	0.000227424	0.000224395	4.76988E-05	6.20319E-05	4.56589E-05	4.69953E-06	5.50579E-05	4.69953E-06	0.000207348	0.000300866	0.000178347	7.31725E-09	1.0305E-07	2.1694E-08	1.32063E-07	0.13206283
3836203774165	383620	3774165	0.000207254	0.000243714	0.000240469	5.11155E-05	6.64753E-05	4.89294E-05	5.03615E-06	5.90017E-05	5.03615E-06	0.000226207	0.000328231	0.000194569	7.69044E-09	1.0868E-07	2.297E-08	1.39345E-07	0.13934472
3836303774165	383630	3774165	0.00022352	0.000262841	0.000259341	5.5127E-05	7.16922E-05	5.27694E-05	5.43139E-06	6.36322E-05	5.43139E-06	0.000248391	0.000360421	0.00021365	8.13882E-09	1.1541E-07	2.4495E-08	1.48048E-07	0.14804785
3836403774165	383640	3774165	0.000240515	0.000282825	0.00027906	5.93185E-05	7.71432E-05	5.67816E-05	5.84436E-06	6.84703E-05	5.84436E-06	0.000272232	0.000395014	0.000234156	8.60487E-09	1.2241E-07	2.609E-08	1.57101E-07	0.15710083
3836503774165	383650	3774165	0.00025703	0.000302247	0.000298222	6.33919E-05	8.24406E-05	6.06808E-05	6.24569E-06	7.31722E-05	6.24569E-06	0.000296391	0.000430069	0.000254936	9.05117E-09	1.2911E-07	2.7638E-08	1.65798E-07	0.16579751
3836603774165	383660	3774165	0.000275156	0.000323561	0.000319253	6.78623E-05	8.82543E-05	6.496E-05	6.68613E-06	7.83322E-05	6.68613E-06	0.000323241	0.00046903	0.000278032	9.54579E-09	1.3651E-07	2.9352E-08	1.75411E-07	0.17541098
3836703774165	383670	3774165	0.00029375	0.000345426	0.000340826	7.24481E-05	9.42181E-05	6.93497E-05	7.13795E-06	8.36255E-05	7.13795E-06	0.000351521	0.000510064	0.000302356	1.00523E-08	1.4409E-07	3.1116E-08	1.85257E-07	0.18525697
3836803774165	383680	3774165	0.000313831	0.000369039	0.000364126	7.74007E-05	0.000100659	7.40904E-05	7.6259E-06	8.93422E-05	7.6259E-06	0.000382479	0.000554986	0.000328984	1.06025E-08	1.523E-07	3.3035E-08	1.95937E-07	0.19593687
3836903774165	383690	3774165	0.000333683	0.000392384	0.00038716	8.22969E-05	0.000107026	7.87773E-05	8.10831E-06	9.49939E-05	8.10831E-06	0.000414015	0.000600745	0.00035611	1.11429E-08	1.6036E-07	3.4935E-08	2.0644E-07	0.20643972
3837003774165	383700	3774165	0.000348094	0.00040933	0.000403879	8.5851E-05	0.000111648	8.21794E-05	8.45847E-06	9.90963E-05	8.45847E-06	0.000439341	0.000637493	0.000377893	1.15134E-08	1.6593E-07	3.6292E-08	2.13737E-07	0.21373656
3837103774165	383710	3774165	0.000364014	0.00042805	0.000422351	8.97773E-05	0.000116755	8.59378E-05	8.84531E-06	0.000103628	8.84531E-06	0.000467177	0.000677884	0.000401836	1.19302E-08	1.7217E-07	3.7807E-08	2.21909E-07	0.22190934
3837203774165	383720	3774165	0.000380329	0.000447236	0.000441281	9.38012E-05	0.000121988	8.97896E-05	9.24177E-06	0.000108273	9.24177E-06	0.000496149	0.000719923	0.000426756	1.23589E-08	1.7858E-07	3.9368E-08	2.3031E-07	0.23031047
3837303774165	383730	3774165	0.000398098	0.000468131	0.000461898	9.81837E-05	0.000127687	9.39847E-05	9.67355E-06	0.000113332	9.67355E-06	0.000527638	0.000765614	0.000453841	1.28315E-08	1.8563E-07	4.1081E-08	2.39541E-07	0.23954146
3837403774165	383740	3774165	0.000418469	0.000492085	0.000485533	0.000103208	0.000134221	9.87938E-05	1.01685E-05	0.000119131	1.01685E-05	0.000563254	0.000817294	0.000484475	1.33817E-08	1.9381E-07	4.3059E-08	2.50251E-07	0.25025055
3837503774165	383750	3774165	0.000441692	0.000519393	0.000512477	0.000108935	0.000141669	0.000104276	1.07328E-05	0.000125742	1.07328E-05	0.000603461	0.000875636	0.000519059	1.40166E-08	2.0323E-07	4.5326E-08	2.62572E-07	0.26257241
3837603774165	383760	3774165	0.000469131	0.00055166	0.000544314	0.000115703	0.00015047	0.000110754	1.13996E-05	0.000133553	1.13996E-05	0.000650257	0.000943537	0.000559309	1.47761E-08	2.1448E-07	4.8019E-08	2.77271E-07	0.27727089
3837703774165	383770	3774165	0.000515788	0.000606524	0.000598448	0.00012721	0.000165435	0.000121769	1.25333E-05	0.000146836	1.25333E-05	0.000725319	0.001052454	0.000623873	1.61076E-08	2.3411E-07	5.264E-08	3.02856E-07	0.30285578
3837803774165	383780	3774165	0.000587182	0.000690478	0.000681284	0.000144818	0.000188334	0.000138624	1.42682E-05	0.000167161	1.42682E-05	0.000837978	0.001215924	0.000720775	1.81682E-08	2.6444E-07	5.9738E-08	3.42349E-07	0.34234887
3837903774165	383790	3774165	0.000680296	0.000799972	0.00078932	0.000167782	0.0002182	0.000160607	1.65308E-05	0.000193668	1.65308E-05	0.000985376	0.001429802	0.000847558	2.08595E-08	3.0404E-07	6.901E-08	3.93906E-07	0.39390634
3838003774165	383800	3774165	0.000912806	0.001073385	0.001059092	0.000225127	0.000292776	0.000215499	2.21806E-05	0.00025986	2.21806E-05	0.00134826	0.001956355	0.001159688	2.76363E-08	4.0361E-07	9.2228E-08	5.23472E-07	0.52347238
3838103774165	383810	3774165	0.00134852	0.001585749	0.001564635	0.000332588	0.000432528	0.000318364	3.27682E-05	0.0003839	3.27682E-05	0.002036825	0.002955477	0.001751947	4.0322E-08	5.8992E-07	1.3579E-07	7.66033E-07	0.76603264
3838203774165	383820	3774165	0.002056851	0.002418688	0.002386483	0.000507285	0.00065972	0.00048559	4.99802E-05	0.00058555	4.99802E-05	0.003173599	0.00460496	0.002729727	6.0868E-08	8.9169E-07	2.0665E-07	1.15921E-06	1.15920624
3838303774165	383830	3774165	0.003155593	0.003710719	0.00366131	0.000778269	0.001012133	0.000744985	7.6679E-05	0.000898343	7.6679E-05	0.004936901	0.00716355	0.004246407	9.27472E-08	1.3599E-06	3.1659E-07	1.76923E-06	1.76923165
3838403774165	383840	3774165	0.002389064	0.002809344	0.002771937	0.000589219	0.000766274	0.00056402	5.80528E-05	0.000680125	5.80528E-05	0.003709618	0.005382736	0.003190777	7.04656E-08	1.0328E-06	2.3983E-07	1.34305E-06	1.34304901
3838603774165	383860	3774165	0.0023418	0.002753765	0.002717098	0.000577562	0.000751115	0.000552861	5.69043E-05	0.00066667	5.69043E-05	0.003636839	0.005277133	0.003128177	6.90462E-08	1.012E-06	2.3503E-07	1.31611E-06	1.31610835
3838703774165	383870	3774165	0.003277839	0.00385447	0.003803147	0.000808419	0.001051342	0.000773845	7.96495E-05	0.000933144	7.96495E-05	0.00513903	0.007456843	0.004420266	9.62031E-08	1.4109E-06	3.287E-07	1.83578E-06	1.8357763
3838803774165	383880	3774165	0.002307944	0.002713953	0.002677816	0.000569212	0.000740256	0.000544869	5.60816E-05	0.000657032	5.60816E-05	0.003585449	0.005202564	0.003083975	6.80189E-08	9.9705E-07	2.3158E-07	1.29666E-06	1.29665537
3838903774165	383890	3774165	0.001768783	0.002079944	0.002052249	0.000436238	0.000567324	0.000417581	4.29804E-05	0.000503542	4.29804E-05	0.002722451	0.003950336	0.002341679	5.23424E-08	7.669E-07	1.7758E-07	9.96828E-07	0.99682768
3839003774165	383900	3774165	0.001429239	0.001680669	0.00165829	0.000352496	0.000458418	0.000337421	3.47297E-05	0.00040688	3.47297E-05	0.002179467	0.003162453	0.001874638	4.24626E-08	6.2187E-07	1.4357E-07	8.079E-07	0.80790008
3839103774165	383910	3774165	0.0011941	0.001404164	0.001385467	0.000294503	0.000382999	0.000281908	2.90159E-05	0.00033994	2.90159E-05	0.001803846	0.00261742	0.001551554	3.56149E-08	5.2136E-07	1.2001E-07	6.76981E-07	0.6769811
3829703774175	382970	3774175	3.44412E-05	4.05E-05	3.99607E-05	8.49429E-06	1.10468E-05	8.13101E-06	8.369E-07	9.80481E-06	8.369E-07	1.97606E-05	2.86731E-05	1.69968E-05	2.50557E-09	3.155E-08	5.0797E-09	3.9135E-08	0.03913502
3829803774175	382980	3774175	3.45804E-05	4.06638E-05	4.01223E-05	8.52863E-06	1.10914E-05	8.16389E-06	8.40284E-07	9.84446E-06	8.40284E-07	1.99322E-05	2.8922E-05	1.71444E-05	2.5815E-09	3.2395E-08	5.1842E-09	4.01604E-08	0.04016044
3829903774175	382990	3774175	3.47475E-05	4.08603E-05	4.03162E-05	8.56985E-06	1.1145E-05	8.20334E-06	8.44344E-07	9.89203E-06	8.44344E-07	2.01225E-05	2.91981E-05	1.73081E-05	2.66634E-09	3.334E-08	5.3015E-09	4.13076E-08	0.04130756
3830003774175	383000	3774175	3.51263E-05	4.13057E-05	4.07557E-05	8.66327E-06	1.12665E-05	8.29276E-06	8.53549E-07	9.99986E-06	8.53549E-07	2.04344E-05	2.96507E-05	1.75764E-05	2.77768E-09	3.46E-08	5.4633E-09	4.28414E-08	0.04284144
3830103774175	383010	3774175	3.57892E-05	4.20852E-05	4.15248E-05	8.82675E-06	1.14791E-05	8.44926E-06	8.69656E-07	1.01886E-05	8.69656E-07	2.09023E-05	3.03296E-05	1.79788E-05	2.92564E-09	3.6295E-08	5.6862E-09	4.49067E-08	0.04490674
3830203774175	383020	3774175	3.64688E-05	4.28843E-05	4.23133E-05	8.99436E-06	1.16971E-05	8.60969E-06	8.86169E-07	1.0382E-05	8.86169E-07	2.13858E-05	3.10312E-05	1.83947E-05	3.08965E-09	3.8167E-08	5.93E-09	4.71865E-08	0.04718646
3830303774175	383030	3774175	3.74547E-05	4.40437E-05	4.34572E-05	9.23752E-06	1.20133E-05	8.84246E-06	9.10127E-07	1.06627E-05	9.10127E-07	2.20439E-05	3.19862E-05	1.89608E-05	3.30206E-09	4.0604E-08	6.2504E-09	5.01562E-08	0.0501562
3830403774175	383040	3774175	3.85521E-05	4.53341E-05	4.47304E-05	9.50816E-06	1.23653E-05	9.10153E-06	9.36792E-07	1.09751E-05	9.36792E-07	2.27707E-05	3.30408E-05	1.95859E-05	3.54935E-09	4.3433E-08	6.6201E-09	5.36021E-08	0.05360215
3830503774175	383050	3774175	3.97497E-05	4.67424E-05	4.612E-05	9.80353E-06	1.27494E-05	9.38426E-06	9.65893E-07	1.1316E-05	9.65893E-07	2.35693E-05	3.41995E-05	2.02728E-05	3.83791E-09	4.6724E-08	7.0456E-09	5.76075E-08	0.05760745
3830603774175	383060	3774175	4.10977E-05	4.83275E-05	4.7684E-05	1.0136E-05	1.31818E-05	9.70251E-06	9.98649E-07	1.16998E-05	9.98649E-07	2.44645E-05	3.54985E-05	2.10428E-05	4.1846E-09	5.0667E-08	7.5505E-09	6.2402E-08	0.06240202
3830703774175	383070	3774175	4.2546E-05	5.00306E-05	4.93644E-05	1.04932E-05	1.36463E-05	1.00444E-05	1.03384E-06	1.21121E-05	1.03384E-06	2.54283E-05	3.68971E-05	2.18718E-05	4.5945E-09	5.5308E-08	8.138E-09	6.80409E-08	0.06804088
3830803774175	383080	3774175	4.42226E-05	5.20022E-05	5.13098E-05	1.09067E-05	1.41841E-05	1.04403E-05	1.07458E-06	1.25894E-05	1.07458E-06	2.65263E-05	3.84903E-05	2.28163E-05	5.10461E-09	6.1068E-08	8.8604E-09	7.5033E-08	0.075033
3830903774175	383090	3774175	4.60664E-05	5.41703E-05	5.3449E-05	1.13614E-05	1.47755E-05	1.08755E-05	1.11939E-06	1.31143E-05	1.11939E-06	2.77179E-05	4.02193E-05	2.38412E-05	5.73435E-09	6.8149E-08	9.7364E-09	8.362E-08	0.08361998
3831003774175	383100	3774175	4.79714E-05	5.64105E-05	5.56594E-05	1.18313E-05	1.53865E-05	1.13253E-05	1.16568E-06	1.36566E-05	1.16568E-06	2.89344E-05	4.19845E-05	2.48875E-05	6.49843E-09	7.6697E-08	1.0777E-08	9.39729E-08	0.09397288
3831103774175	383110	3774175	4.95757E-05	5.8297E-05	5.75207E-05	1.22269E-05	1.5901E-05	1.1704E-05	1.20466E-06	1.41133E-05	1.20466E-06	2.9995E-05	4.35233E-05	2.57998E-05	7.34236E-09	8.6075E-08	1.1897E-08	1.05315E-07	0.1053148
3831203774175	383120	3774175	5.12412E-05	6.02555E-05	5.94532E-05	1.26377E-05	1.64352E-05	1.20972E-05	1.24513E-06	1.45875E-05	1.24513E-06	3.11023E-05	4.51301E-05	2.67522E-05	8.38909E-09	9.7663E-08	1.3266E-08	1.19319E-07	0.11931854
3831303774175	383130	3774175	5.32967E-05	6.26725E-05	6.1838E-05	1.31446E-05	1.70945E-05	1.25825E-05	1.29508E-06	1.51726E-05	1.29508E-06	3.24249E-05	4.70492E-05	2.78898E-05	9.85426E-09	1.1385E-07	1.5164E-08	1.38864E-07	0.13886417
3831403774175	383140	3774175	5.55861E-05	6.53646E-05	6.44943E-05	1.37093E-05	1.78288E-05	1.3123E-05	1.35071E-06	1.58244E-05	1.35071E-06	3.38878E-05	4.9172E-05	2.91481E-05	1.19E-08	1.3636E-07	1.7784E-08	1.66045E-07	0.16604466
3831503774175	383150	3774175	5.81373E-05	6.83646E-05	6.74544E-05	1.43385E-05	1.86471E-05	1.37253E-05	1.4127E-06	1.65507E-05	1.4127E-06	3.53508E-05	5.12947E-05	3.04065E-05	1.46915E-08	1.6699E-07	2.1336E-08	2.03023E-07	0.20302263
3831603774175	383160	3774175	5.98919E-05	7.0428E-05	6.94902E-05	1.47712E-05	1.92099E-05	1.41395E-05	1.45534E-06	1.70502E-05	1.45534E-06	3.65486E-05	5.30328E-05	3.14367E-05	1.82055E-08	2.0536E-07	2.5775E-08	2.49346E-07	0.24934564
3835903774175	383590	3774175	0.000177108	0.000208264	0.000205491	4.36804E-05	5.6806E-05	4.18123E-05	4.30361E-06	5.04195E-05	4.30361E-06	0.000184627	0.000267898	0.000158804	6.98255E-09	9.7588E-08	2.0437E-08	1.25008E-07	0.12500753
3836003774175	383600	3774175	0.00018074	0.000212535	0.000209705	4.45761E-05	5.79709E-05	4.26697E-05	4.39186E-06	5.14535E-05	4.39186E-06	0.000191998	0.000278593	0.000165144	7.00296E-09	9.8144E-08	2.0602E-08	1.25749E-07	0.12574873
3836103774175	383610	3774175	0.000184839	0.000217356	0.000214462	4.55873E-05	5.92858E-05	4.36376E-05	4.49148E-06	5.26206E-05	4.49148E-06	0.000200117	0.000290374	0.000172128	7.0429E-09	9.8968E-08	2.0835E-08	1.26846E-07	0.12684566
3836203774175	383620	3774175	0.000196932	0.000231576	0.000228493	4.85698E-05	6.31646E-05	4.64926E-05	4.78534E-06	5.60633E-05	4.78534E-06	0.000216961	0.000314816	0.000186616	7.36089E-09	1.0379E-07	2.1934E-08	1.33087E-07	0.13308745
3836303774175	383630	3774175	0.000211064	0.000248194	0.00024489	5.20552E-05	6.76973E-05	4.98289E-05	5.12874E-06	6.00864E-05	5.12874E-06	0.000236619	0.000343339	0.000203525	7.7433E-09	1.0955E-07	2.3245E-08	1.40543E-07	0.14054264
3836403774175	383640	3774175	0.000226299	0.000266109	0.000262566	5.58125E-05	7.25838E-05	5.34256E-05	5.49893E-06	6.44235E-05	5.49893E-06	0.000258211	0.000374669	0.000222096	8.15707E-09	1.1578E-07	2.4667E-08	1.486E-07	0.14860046
3836503774175	383650	3774175	0.000242041	0.00028462	0.00028083	5.96949E-05	7.76328E-05	5.7142E-05	5.88144E-06	6.89048E-05	5.88144E-06	0.000281156	0.000407963	0.000241832	8.58322E-09	1.2218E-07	2.6142E-08	1.56904E-07	0.15690376
3836603774175	383660	3774175	0.000259498	0.000305149	0.000301085	6.40005E-05	8.32321E-05	6.12634E-05	6.30565E-06	7.38746E-05	6.30565E-06	0.000306871	0.000445277	0.000263951	9.0607E-09	1.2933E-07	2.7793E-08	1.66183E-07	0.16618305
3836703774175	383670	3774175	0.000276298	0.000324904	0.000320578	6.81439E-05	8.86206E-05	6.52296E-05	6.71388E-06	7.86573E-05	6.71388E-06	0.000332618	0.000482636	0.000286097	9.51382E-09	1.3612E-07	2.9379E-08	1.75015E-07	0.17501519
3836803774175	383680	3774175	0.000294017	0.00034574	0.000341137	7.2514E-05	9.43038E-05	6.94128E-05	7.14444E-06	8.37017E-05	7.14444E-06	0.000360248	0.000522728	0.000309863	9.99362E-09	1.433E-07	3.1063E-08	1.84356E-07	0.18435642
3836903774175	383690	3774175	0.000311976	0.000366858	0.000361973	7.69432E-05	0.000100064	7.36525E-05	7.58083E-06	8.88142E-05	7.58083E-06	0.000388952	0.000564378	0.000334552	1.04785E-08	1.5055E-07	3.2775E-08	1.93802E-07	0.19380198
3837003774175	383700	3774175	0.000326247	0.00038364	0.000378532	8.04629E-05	0.000104641	7.70217E-05	7.92761E-06	9.28769E-05	7.92761E-06	0.000413691	0.000600274	0.000355831	1.08471E-08	1.5609E-07	3.412E-08	2.01057E-07	0.20105747
3837103774175	383710	3774175	0.0003421	0.000402282	0.000396925	8.43728E-05	0.000109726	8.07644E-05	8.31283E-06	9.739E-05	8.31283E-06	0.000441047	0.000639969	0.00037936	1.12644E-08	1.6234E-07	3.563E-08	2.09232E-07	0.20923175
3837203774175	383720	3774175	0.000358115	0.000421114	0.000415506	8.83225E-05	0.000114863	8.45452E-05	8.70197E-06	0.000101949	8.70197E-06	0.000469227	0.000680858	0.000403599	1.16858E-08	1.6864E-07	3.7162E-08	2.17489E-07	0.21748934
3837303774175	383730	3774175	0.000375533	0.000441596	0.000435716	9.26184E-05	0.000120449	8.86574E-05	9.12523E-06	0.000106908	9.12523E-06	0.000499855	0.0007253	0.000429943	1.2149E-08	1.7555E-07	3.8839E-08	2.2654E-07	0.22654004
3837403774175	383740	3774175	0.000395564	0.000465151	0.000458957	9.75586E-05	0.000126874	9.33863E-05	9.61196E-06	0.00011261	9.61196E-06	0.000534632	0.000775762	0.000459856	1.26903E-08	1.8361E-07	4.0783E-08	2.37078E-07	0.23707804
3837503774175	383750	3774175	0.000419254	0.000493009	0.000486444	0.000103401	0.000134473	9.89793E-05	1.01876E-05	0.000119355	1.01876E-05	0.000575076	0.000834448	0.000494644	1.33407E-08	1.9325E-07	4.3097E-08	2.49691E-07	0.24969051
3837603774175	383760	3774175	0.000447011	0.000525649	0.000518649	0.000110247	0.000143376	0.000105532	1.08621E-05	0.000127256	1.08621E-05	0.000621918	0.000902417	0.000534934	1.41109E-08	2.0466E-07	4.5821E-08	2.6459E-07	0.26458954
3837703774175	383770	3774175	0.000493791	0.000580657	0.000572926	0.000121784	0.00015838	0.000116576	1.19988E-05	0.000140574	1.19988E-05	0.000696856	0.001011153	0.000599391	1.54481E-08	2.2437E-07	5.0455E-08	2.90277E-07	0.29027734
3837803774175	383780	3774175	0.000566266	0.000665882	0.000657016	0.000139659	0.000181626	0.000133686	1.37599E-05	0.000161206	1.37599E-05	0.000810853	0.001176565	0.000697444	1.75426E-08	2.552E-07	5.7663E-08	3.30408E-07	0.33040837
3837903774175	383790	3774175	0.000661802	0.000778225	0.000767863	0.000163221	0.000212268	0.000156241	1.60814E-05	0.000188404	1.60814E-05	0.000961639	0.001395358	0.00082714	2.0307E-08	2.9587E-07	6.7179E-08	3.83355E-07	0.38335469
3838003774175	383800	3774175	0.000895432	0.001052954	0.001038934	0.000220842	0.000287203	0.000211397	2.17584E-05	0.000254914	2.17584E-05	0.001326341	0.00192455	0.001140834	2.71176E-08	3.9593E-07	9.051E-08	5.13561E-07	0.5135608
3838103774175	383810	3774175	0.001342727	0.001578937	0.001557913	0.000331159	0.00043067	0.000316996	3.26275E-05	0.000382251	3.26275E-05	0.002033796	0.002951082	0.001749342	4.01387E-08	5.8717E-07	1.3523E-07	7.6254E-07	0.76254011
3838203774175	383820	3774175	0.002070827	0.002435123	0.002402699	0.000510732	0.000664202	0.000488889	5.03198E-05	0.000589529	5.03198E-05	0.003202374	0.004646714	0.002754478	6.12586E-08	8.9737E-07	2.0807E-07	1.1667E-06	1.1666977
3838303774175	383830	3774175	0.003168243	0.003725595	0.003675988	0.000781389	0.00101619	0.000747972	7.69864E-05	0.000901944	7.69864E-05	0.004963352	0.007201931	0.004269159	9.30994E-08	1.365E-06	3.1789E-07	1.77599E-06	1.77598992

			EGIODemolition	EGIOSite Grubbing / Prep	EGIOMass Grading / Excavation	EGIOMass Grading / Excavation	EGIODrainage / Utilities Trenching	EGIODrainage / Utilities Trenching	EGIOFoundations / Concrete Pads	EGIOFoundations / Concrete Pads	EGIOBuilding / Structure Construction	EGIOBuilding / Structure Construction	EGIOAsphalt Paving	EGIOArchitectural Coating	EGIOLandscaping or Other Finishing	EGIOWaterside Construction (Piles)	HIWaterside Construction (Landscaping)	HIWaterside Construction (Landscaping)	KMDemolition	KMSite Grubbing / Prep	KMMass Grading / Excavation
Unique Identifier	X (UTM)	Y (UTM)	2025	2025	2025	2026	2026	2027	2026	2027	2026	2027	2027	2027	2027	2027	2025	2026	2025	2025	2025
3838403774175	383840	3774175	0.004084426	0.00160197	0.000530523	0.000519592	0.001206519	0.001204658	0.001585209	0.001584186	0.001697957	0.001657257	6.60736E-05	6.60736E-05	0.001789405	6.60736E-05	0.000785813	0.000761199	0.001325072	0.005750906	0.004371302
3838603774175	383860	3774175	0.004002105	0.00156968	0.000519831	0.00050912	0.001182203	0.001180378	0.001553259	0.001552257	0.001663735	0.001623856	6.47419E-05	6.47419E-05	0.00175334	6.47419E-05	0.000770199	0.000746074	0.00129902	0.005637837	0.004285357
3838703774175	383870	3774175	0.003822097	0.00149908	0.000496449	0.000486221	0.001129029	0.001127287	0.001483396	0.001482439	0.001588903	0.001550817	6.183E-05	6.183E-05	0.001674477	6.183E-05	0.000735584	0.000712544	0.001240395	0.005383401	0.004091959
3838803774175	383880	3774175	0.002700459	0.00105916	0.000350761	0.000343534	0.000797703	0.000796472	0.001048077	0.001047401	0.001122621	0.001095713	4.36853E-05	4.36853E-05	0.001183083	4.36853E-05	0.00051922	0.000502957	0.00087273	0.003787709	0.002879063
3838903774175	383890	3774175	0.002077234	0.00081472	0.00026981	0.000264251	0.000613605	0.000612658	0.000806196	0.000805676	0.000863537	0.000842838	3.36033E-05	3.36033E-05	0.000910045	3.36033E-05	0.000399049	0.00038655	0.00066861	0.002901815	0.002205689
3839003774175	383900	3774175	0.001687343	0.0006618	0.000219168	0.000214652	0.000498433	0.000497664	0.000654875	0.000654453	0.000701453	0.00068464	2.72961E-05	2.72961E-05	0.000739232	2.72961E-05	0.000323909	0.000313764	0.000541057	0.002348224	0.001784901
3839103774175	383910	3774175	0.001417406	0.00055593	0.000184106	0.000180313	0.000418695	0.000418049	0.00055011	0.000549755	0.000589237	0.000575113	2.29293E-05	2.29293E-05	0.000620972	2.29293E-05	0.000271915	0.000263398	0.000452847	0.001965387	0.001493904
3829703774185	382970	3774185	0.000170497	6.6871E-05	2.21457E-05	2.16894E-05	5.03638E-05	5.02861E-05	6.61715E-05	6.61288E-05	7.08779E-05	6.9179E-05	2.75812E-06	2.75812E-06	7.46953E-05	2.75812E-06	2.05545E-05	1.99107E-05	1.46194E-05	6.34493E-05	4.82283E-05
3829803774185	382980	3774185	0.000177844	6.9753E-05	2.31E-05	2.26241E-05	5.25342E-05	5.24531E-05	6.90231E-05	6.89785E-05	7.39323E-05	7.21602E-05	2.87697E-06	2.87697E-06	7.79141E-05	2.87697E-06	2.11106E-05	2.04493E-05	1.47145E-05	6.38619E-05	4.85418E-05
3829903774185	382990	3774185	0.000186071	7.298E-05	2.41687E-05	2.36707E-05	5.49646E-05	5.48798E-05	7.22163E-05	7.21697E-05	7.73526E-05	7.54985E-05	3.01007E-06	3.01007E-06	8.15187E-05	3.01007E-06	2.17295E-05	2.10489E-05	1.48208E-05	6.43235E-05	4.88927E-05
3830003774185	383000	3774185	0.000196239	7.6968E-05	2.54893E-05	2.49642E-05	5.7968E-05	5.78786E-05	7.61624E-05	7.61133E-05	8.15795E-05	7.9624E-05	3.17455E-06	3.17455E-06	8.59731E-05	3.17455E-06	2.25188E-05	2.18134E-05	1.50064E-05	6.51289E-05	4.95049E-05
3830103774185	383010	3774185	0.000209173	8.2041E-05	2.71693E-05	2.66095E-05	6.17887E-05	6.16934E-05	8.11823E-05	8.11299E-05	8.69564E-05	8.48721E-05	3.38379E-06	3.38379E-06	9.16396E-05	3.38379E-06	2.35485E-05	2.28109E-05	1.52983E-05	6.63959E-05	5.0468E-05
3830203774185	383020	3774185	0.000223661	8.7723E-05	2.90512E-05	2.84526E-05	6.60684E-05	6.59664E-05	8.68052E-05	8.67492E-05	9.29792E-05	9.07506E-05	3.61816E-06	3.61816E-06	9.79869E-05	3.61816E-06	2.46786E-05	2.39056E-05	1.55993E-05	6.77022E-05	5.14609E-05
3830303774185	383030	3774185	0.000243089	9.5343E-05	3.15747E-05	3.09241E-05	7.18073E-05	7.16966E-05	9.43455E-05	9.42846E-05	0.000101056	9.86335E-05	3.93245E-06	3.93245E-06	0.000106498	3.93245E-06	2.62321E-05	2.54105E-05	1.60791E-05	6.97844E-05	5.30436E-05
3830403774185	383040	3774185	0.000266308	0.00010445	3.45905E-05	3.38778E-05	7.8666E-05	7.85446E-05	0.000103357	0.00010329	0.000110708	0.000108054	4.30805E-06	4.30805E-06	0.000116671	4.30805E-06	2.80619E-05	2.7183E-05	1.66222E-05	7.21417E-05	5.48354E-05
3830503774185	383050	3774185	0.000293811	0.00011524	3.81628E-05	3.73765E-05	8.67902E-05	8.66563E-05	0.000114031	0.000113957	0.000122141	0.000119214	4.75296E-06	4.75296E-06	0.00012872	4.75296E-06	3.01805E-05	2.92352E-05	1.72129E-05	7.47052E-05	5.67839E-05
3830603774185	383060	3774185	0.000326891	0.00012821	4.24597E-05	4.15848E-05	9.65621E-05	9.64131E-05	0.00012687	0.000126788	0.000135894	0.000132636	5.28811E-06	5.28811E-06	0.000143213	5.28811E-06	3.2674E-05	3.16506E-05	1.78579E-05	7.75044E-05	5.89116E-05
3830703774185	383070	3774185	0.00036678	0.00014386	4.76408E-05	4.66593E-05	0.000108345	0.000108178	0.000142351	0.000142259	0.000152476	0.000148821	5.9334E-06	5.9334E-06	0.000160688	5.9334E-06	3.56142E-05	3.44987E-05	1.85504E-05	8.05099E-05	6.11961E-05
3830803774185	383080	3774185	0.000414628	0.00016262	5.38557E-05	5.27461E-05	0.000122479	0.00012229	0.000160921	0.000160818	0.000172367	0.000168235	6.70742E-06	6.70742E-06	0.00018165	6.70742E-06	3.90459E-05	3.78229E-05	1.92746E-05	8.36529E-05	6.35852E-05
3830903774185	383090	3774185	0.000473244	0.00018561	6.14693E-05	6.02028E-05	0.000139794	0.000139578	0.000183671	0.000183553	0.000196735	0.000192019	7.65566E-06	7.65566E-06	0.00020733	7.65566E-06	4.31396E-05	4.17884E-05	2.00372E-05	8.69629E-05	6.61011E-05
3831003774185	383100	3774185	0.000545181	0.00021383	7.08132E-05	6.93542E-05	0.000161044	0.000160795	0.000211591	0.000211454	0.00022664	0.000221207	8.81938E-06	8.81938E-06	0.000238846	8.81938E-06	4.80387E-05	4.65341E-05	2.08315E-05	9.04104E-05	6.87215E-05
3831103774185	383110	3774185	0.000627977	0.0002463	8.15675E-05	7.98869E-05	0.000185501	0.000185215	0.000243725	0.000243567	0.00026106	0.000254802	1.01588E-05	1.01588E-05	0.00027512	1.01588E-05	5.34976E-05	5.18219E-05	2.15308E-05	9.34454E-05	7.10284E-05
3831203774185	383120	3774185	0.000732573	0.00028733	9.51533E-05	9.31928E-05	0.000216398	0.000216065	0.000284319	0.000284136	0.000304541	0.000297242	1.18508E-05	1.18508E-05	0.000320943	1.18508E-05	6.02247E-05	5.83383E-05	2.22528E-05	9.65785E-05	7.341E-05
3831303774185	383130	3774185	0.000881054	0.00034556	0.00011444	0.000112082	0.000260259	0.000259858	0.000341947	0.000341726	0.000366267	0.000357488	1.42528E-05	1.42528E-05	0.000385994	1.42528E-05	6.95852E-05	6.74057E-05	2.31376E-05	0.000100419	7.63291E-05
3831403774185	383140	3774185	0.001092877	0.00042864	0.000141953	0.000139028	0.000322831	0.000322332	0.000424157	0.000423883	0.000454325	0.000443435	1.76794E-05	1.76794E-05	0.000478794	1.76794E-05	8.26376E-05	8.00492E-05	2.41356E-05	0.00010475	7.96214E-05
3831503774185	383150	3774185	0.001393092	0.00054639	0.000180948	0.00017722	0.000411513	0.000410878	0.000540674	0.000540325	0.000579129	0.000565248	2.2536E-05	2.2536E-05	0.00061032	2.2536E-05	0.000100539	9.73898E-05	2.52264E-05	0.000109484	8.32199E-05
3831603774185	383160	3774185	0.001781034	0.00069855	0.000231337	0.000226571	0.000526109	0.000525297	0.000691238	0.000690792	0.000740402	0.000722655	2.88117E-05	2.88117E-05	0.000780279	2.88117E-05	0.000123347	0.000119483	2.60027E-05	0.000112853	8.57806E-05
3835603774185	383560	3774185	0.00035258	0.00013829	4.57963E-05	4.48528E-05	0.00010415	0.00010399	0.00013684	0.000136752	0.000146573	0.000143059	5.70367E-06	5.70367E-06	0.000154467	5.70367E-06	5.55534E-05	5.38133E-05	6.92454E-05	0.00030053	0.000228435
3835803774185	383580	3774185	0.000337697	0.00013245	4.38632E-05	4.29594E-05	9.97539E-05	9.96E-05	0.000131064	0.000130979	0.000140386	0.000137021	5.46291E-06	5.46291E-06	0.000147946	5.46291E-06	5.43694E-05	5.26664E-05	6.97387E-05	0.000302671	0.000230062
3835903774185	383590	3774185	0.000332703	0.00013049	4.32145E-05	4.23241E-05	9.82787E-05	9.81271E-05	0.000129125	0.000129042	0.000138309	0.000134994	5.38212E-06	5.38212E-06	0.000145758	5.38212E-06	5.41236E-05	5.24284E-05	7.03928E-05	0.00030551	0.00023222
3836003774185	383600	3774185	0.000329622	0.00012928	4.28143E-05	4.19322E-05	9.73687E-05	9.72184E-05	0.00012793	0.000127847	0.000137029	0.000133744	5.33228E-06	5.33228E-06	0.000144409	5.33228E-06	5.41757E-05	5.24788E-05	7.14473E-05	0.000310087	0.000235699
3836103774185	383610	3774185	0.000327574	0.00012848	4.25483E-05	4.16717E-05	9.67637E-05	9.66144E-05	0.00012735	0.000127053	0.000136177	0.000132913	5.29915E-06	5.29915E-06	0.000143512	5.29915E-06	5.43784E-05	5.26751E-05	7.2692E-05	0.000315489	0.000239805
3836203774185	383620	3774185	0.000336008	0.00013179	4.36438E-05	4.27446E-05	9.92551E-05	9.9102E-05	0.000130408	0.000130324	0.000139684	0.000136335	5.43559E-06	5.43559E-06	0.000147207	5.43559E-06	5.64127E-05	5.46457E-05	7.67316E-05	0.000333021	0.000253131
3836303774185	383630	3774185	0.00034684	0.00013604	4.50508E-05	4.41226E-05	0.000102455	0.000102297	0.000134612	0.000134526	0.000144187	0.000140731	5.61083E-06	5.61083E-06	0.000151952	5.61083E-06	5.88828E-05	5.70385E-05	8.1466E-05	0.000353568	0.000268749
3836403774185	383640	3774185	0.000359253	0.0001409	4.66632E-05	4.57017E-05	0.000106122	0.000105958	0.00013943	0.00013934	0.000149347	0.000145767	5.81163E-06	5.81163E-06	0.000157391	5.81163E-06	6.16454E-05	5.97146E-05	8.66823E-05	0.000376207	0.000285958
3836503774185	383650	3774185	0.000373409	0.00014646	4.85018E-05	4.75025E-05	0.000110303	0.000110133	0.000144924	0.000144831	0.000155232	0.000151511	6.04063E-06	6.04063E-06	0.000163592	6.04063E-06	6.47381E-05	6.27104E-05	9.24464E-05	0.000401224	0.000304973
3836603774185	383660	3774185	0.000389622	0.00015282	5.06077E-05	4.9565E-05	0.000115092	0.000114915	0.000151216	0.000151119	0.000161972	0.000158089	6.3029E-06	6.3029E-06	0.000170695	6.3029E-06	6.82183E-05	6.60815E-05	9.88463E-05	0.000429	0.000326086
3836703774185	383670	3774185	0.000403813	0.00015838	5.2451E-05	5.13703E-05	0.000119284	0.0001191	0.000156724	0.000156623	0.000167871	0.000163847	6.53248E-06	6.53248E-06	0.000176912	6.53248E-06	7.13056E-05	6.90721E-05	0.000104608	0.000454007	0.000345093
3836803774185	383680	3774185	0.000418562	0.00016417	5.43667E-05	5.32465E-05	0.00012364	0.00012345	0.000162448	0.000162343	0.000174002	0.000169832	6.77106E-06	6.77106E-06	0.000183374	6.77106E-06	7.44862E-05	7.21531E-05	0.000110517	0.000479651	0.000364586
3836903774185	383690	3774185	0.000434056	0.00017024	5.63792E-05	5.52176E-05	0.000128218	0.00012802	0.000168462	0.000168353	0.000180443	0.000176118	7.02171E-06	7.02171E-06	0.000190162	7.02171E-06	7.77941E-05	7.53574E-05	0.000116625	0.000506161	0.000384736
3837003774185	383700	3774185	0.000446756	0.00017522	5.80288E-05	5.68332E-05	0.00013197	0.000131766	0.000173391	0.000173279	0.000185723	0.000181272	7.22716E-06	7.22716E-06	0.000195726	7.22716E-06	8.05495E-05	7.80266E-05	0.000121807	0.000528653	0.000401832
3837103774185	383710	3774185	0.000461478	0.000181	5.9941E-05	5.8706E-05	0.000136318	0.000136108	0.000179104	0.000178989	0.000191843	0.000187245	7.46531E-06	7.46531E-06	0.000202175	7.46531E-06	8.36745E-05	8.10536E-05	0.0001275	0.000553748	0.000420907
3837203774185	383720	3774185	0.000476343	0.00018683	6.18718E-05	6.05971E-05	0.000140709	0.000140492	0.000184874	0.000184754	0.000198023	0.000193276	7.70579E-06	7.70579E-06	0.000208688	7.70579E-06	8.68102E-05	8.40912E-05	0.000133381	0.000578882	0.000440012
3837303774185	383730	3774185	0.000492636	0.00019322	6.39882E-05	6.26698E-05	0.000145522	0.000145298	0.000191197	0.000191074	0.000204796	0.000199887	7.96936E-06	7.96936E-06	0.000215826	7.96936E-06	9.02043E-05	8.73789E-05	0.0001396	0.000605872	0.000460528
3837403774185	383740	3774185	0.000512253	0.00020091	6.65362E-05	6.51653E-05	0.000151317	0.000151084	0.000198811	0.000198683	0.000212951	0.000207847	8.2867E-06	8.2867E-06	0.00022442	8.2867E-06	9.4228E-05	9.12766E-05	0.000146866	0.00063741	0.0004845
3837503774185	383750	3774185	0.00053681	0.00021054	6.97258E-05	6.82892E-05	0.000158571	0.000158326	0.000208054	0.000208207	0.00022316	0.000217811	8.68396E-06	8.68396E-06	0.000235179	8.68396E-06	9.91935E-05	9.60865E-05	0.00015571	0.000675794	0.000513676
3837603774185	383760	3774185	0.000566109	0.00022204	7.35315E-05	7.20165E-05	0.000167226	0.000166968	0.000219713	0.000219571	0.00023534	0.000229699	9.15793E-06	9.15793E-06	0.000248015	9.15793E-06	0.000105061	0.000101771	0.000166073	0.000720769	0.000547861
3837703774185	383770	3774185	0.000617612	0.00024224	8.02212E-05	7.85683E-05	0.00018244	0.000182158	0.000239702	0.000239547	0.000256751	0.000250596	9.99109E-06	9.99109E-06	0.000270579	9.99109E-06	0.000115191	0.000111583	0.000183596	0.0007968	0.000605668
3837803774185	383780	3774185	0.000700184	0.00027462	9.09463E-05	8.90725E-05	0.000206831	0.000206512	0.000271749	0.000271573	0.000291077	0.0002841	1.13269E-05	1.13269E-05	0.000306754	1.13269E-05	0.000131313	0.0001272	0.000211239	0.000916794	0.000696861
3837903774185	383790	3774185	0.000810465	0.00031788	0.000105271	0.000103102	0.000239407	0.000239038	0.00031455	0.000314347	0.000336922	0.000328846	1.31109E-05	1.31109E-05	0.000355068	1.31109E-05	0.000152793	0.000148008	0.000247994	0.001076311	0.000818111
3838003774185	383800	3774185	0.001078748	0.0004231	0.000140118	0.000137231	0.000318657	0.000318165	0.000418674	0.000418404	0.000448452	0.000437703	1.74509E-05	1.74509E-05	0.000472604	1.74509E-05	0.000204791	0.000198377	0.000336469	0.001460297	0.001109982
3838103774185	383810	3774185	0.001603531	0.00062893	0.000208282	0.00020399	0.000473675	0.000472945	0.000622348	0.000621946	0.000666612	0.000650634	2.59403E-05	2.59403E-05	0.000702514	2.59403E-05	0.00030627	0.000296677	0.000508912	0.002208715	0.001678859
3838203774185	383820	3774185	0.002457819	0.00096399	0.000319244	0.000312667	0.000726028	0.000724908	0.000953906	0.00095329	0.001021752	0.000997261	3.97601E-05	3.97601E-05	0.001076781	3.97601E-05	0.000471303	0.000456541	0.00078975	0.00342757	0.002605319
3838303774185	383830	3774185	0.003709894	0.00145507	0.000481875	0.000471947	0.001095885	0.001094194	0.001439849	0.00143892	0.001542258	0.001505291	6.00148E-05	6.00148E-05	0.001625321	6.00148E-05	0.00071312	0.000690784	0.001201185	0.005213227	0.003962608
3838403774185	383840	3774185	0.002792372	0.00109521	0.000362699	0.000355226	0.000824853	0.00082358	0.001083749	0.00108305	0.001160831	0.001133006	4.51721E-05	4.51721E-05	0.001223351	4.51721E-05	0.000536181	0.000519387	0.000900588	0.003908616	0.002970965
3838603774185	383860	3774185	0.002779824	0.00109029	0.000361069	0.00035363	0.000821147	0.00081988	0.001078879	0.001078183	0.001155614	0.001127915	4.49691E-05	4.49691E-05	0.001217853	4.49691E-05	0.000534046	0.000517319	0.000897447	0.003894984	0.002960603
3838703774185	383870	3774185	0.003837816	0.00150525	0.000498491	0.00048822	0.001133672	0.001131923	0.001489497	0.001488536	0.001595437	0.001557195	6.20842E-05	6.20842E-05	0.001681364	6.20842E-05	0.00073838	0.000715253	0.001245116	0.005403889	0.004107532
3838803774185	383880	3774185	0.002706055	0.00106135	0.000351488	0.000344246	0.000799356	0.000798122	0.001050249	0.001049571	0.001124947	0.001097983	4.37758E-05	4.37758E-05	0.001185535	4.37758E-05	0.000520068	0.000503779	0.000874135	0.003793809	0.002883699
3838903774185	383890	3774185	0.002075563	0.00081406	0.000269593	0.000264039	0.000613111	0.000612165	0.000805548	0.000805028	0.000862842	0.000842161	3.35763E-05	3.35763E-05	0.000909313	3.35763E-05	0.000398501	0.00038602	0.000667642	0.002897611	0.002202493
3839003774185	383900	3774185	0.001684783	0.0006608	0.000218835	0.000214326	0.000497677	0.000496909	0.00065388	0.00065346	0.000700389	0.000683601	2.72547E-05	2.72547E-05	0.000738111	2.72547E-05	0.000323195	0.000313072	0.000539803	0.002342783	0.001780765
3839103774185	383910	3774185	0.001414909	0.00055495	0.000183782	0.000179995	0.000417957	0.000417312	0.000549141	0.000548787	0.000588199	0.0005741	2.28889E-05	2.28889E-05	0.000619878	2.28889E-05	0.000271219	0.000262724	0.000451625	0.001960083	0.001489872
3829703774195	382970	3774195	0.000170029	6.6688E-05	2.2085E-05	2.163E-05	5.02259E-05	5.01484E-05	6.59902E-05	6.59477E-05	7.06838E-05	6.89895E-05	2.75056E-06	2.75056E-06	7.44906E-05	2.75056E-06	2.01132E-05	1.94832E-05	1.44633E-05	6.27716E-05	4.77131E-05
3829803774195	382980	3774195	0.000177772	6.9725E-05	2.30907E-05	2.26149E-05	5.2513E-05	5.24319E-05	6.89952E-05	6.89507E-05	7.39024E-05	7.2131E-05	2.87581E-06	2.87581E-06	7.78827E-05	2.87581E-06	2.06782E-05	2.00306E-05	1.4581E-05	6.32824E-05	4.81013E-05
3829903774195	382990	3774195	0.000186467	7.3135E-05	2.422E-05	2.3721E-05	5.50813E-05	5.49963E-05	7.23696E-05	7.23229E-05	7.75169E-05	7.56589E-05	3.01646E-06	3.01646E-06	8.16918E-05	3.01646E-06	2.13079E-05	2.06405E-05	1.47122E-05	6.3852E-05	4.85344E-05
3830003774195	383000	3774195	0.000196967	7.7253E-05	2.55838E-05	2.50567E-05	5.81829E-05	5.80932E-05	7.64448E-05	7.63955E-05	8.18819E-05	7.99192E-05	3.18632E-06	3.18632E-06	8.62919E-05	3.18632E-06	2.20811E-05	2.13894E-05	1.49068E-05	6.46967E-05	4.91764E-05
3830103774195	383010	3774195	0.000210062	8.2389E-05	2.72848E-05	2.67227E-05	6.20514E-05	6.19556E-05	8.15274E-05	8.14748E-05	8.7326E-05	8.52329E-05	3.39817E-06	3.39817E-06	9.20292E-05	3.39817E-06	2.30641E-05	2.23417E-05	1.5192E-05	6.59343E-05	5.01171E-05
3830203774195	383020	3774195	0.000224748	8.8149E-05	2.91923E-05	2.85909E-05	6.63894E-05	6.6287E-05	8.7227E-05	8.71707E-05	9.3431E-05	9.11915E-05	3.63574E-06	3.63574E-06	9.8463E-05	3.63574E-06	2.41405E-05	2.33843E-05	1.54862E-05	6.72111E-05	5.10876E-05
3830303774195	383030	3774195	0.000245317	9.6217E-05	3.1864E-05	3.12075E-05	7.24654E-05	7.23535E-05	9.521E-05	9.51486E-05	0.000101982	9.95373E-05	3.96848E-06	3.96848E-06	0.000107474	3.96848E-06	2.57029E-05	2.48979E-05	1.59999E-05	6.94407E-05	5.27823E-05
3830403774195	383040	3774195	0.000270457	0.00010608	3.51295E-05	3.44057E-05	7.98918E-05	7.97685E-05	0.000104967	0.0001049	0.000112433	0.000109738	4.37518E-06	4.37518E-06	0.000118489	4.37518E-06	2.75776E-05	2.67138E-05	1.65996E-05	7.20435E-05	5.47607E-05
3830503774195	383050	3774195	0.000300493	0.00011786	3.90308E-05	3.82267E-05	8.87642E-05	8.86273E-05	0.000116625	0.000116549	0.000124919	0.000121925	4.86107E-06	4.86107E-06	0.000131647	4.86107E-06	2.975E-05	2.88181E-05	1.72468E-05	7.48525E-05	5.68959E-05
3830603774195	383060	3774195	0.000336439	0.00013196	4.36998E-05	4.27995E-05	9.93825E-05	9.92292E-05	0.000130576	0.000130491	0.000139863	0.00013651	5.44257E-06	5.44257E-06	0.000147395	5.44257E-06	3.22686E-05	3.12579E-05	1.79326E-05	7.78286E-05	5.9158E-05
3830703774195	383070	3774195	0.000380325	0.00014917	4.94002E-05	4.83823E-05	0.000112346	0.000112173	0.000147608	0.000147513	0.000158107	0.000154317	6.15251E-06	6.15251E-06	0.000166622	6.15251E-06	3.52447E-05	3.41407E-05	1.86748E-05	8.10501E-05	6.16067E-05
3830803774195	383080	3774195	0.000430858	0.00016899	5.59638E-05	5.48108E-05	0.000127273	0.000127077	0.000167221	0.000167113	0.000179114	0.000174821	6.96998E-06	6.96998E-06	0.000188761	6.96998E-06	3.85149E-05	3.73086E-05	1.93719E-05	8.40753E-05	6.39062E-05
3830903774195	383090	3774195	0.000491433	0.00019275	6.38318E-05	6.25167E-05	0.000145167	0.000144943	0.00019073	0.000190607	0.000204296	0.000199399	7.94989E-06	7.94989E-06	0.000215299	7.94989E-06	4.22767E-05	4.09526E-05	2.00734E-05	8.71201E-05	6.62205E-05
3831003774195	383100	3774195	0.00056593	0.00022197	7.35082E-05	7.19936E-05	0.000167173	0.000166915	0.000219643	0.000219502	0.000235265	0.000229626	9.15503E-06	9.15503E-06	0.000247936	9.15503E-06	4.67328E-05	4.5269E-05	2.08021E-05	9.02827E-05	6.86245E-05
3831103774195	383110	3774195	0.0006546	0.00025674	8.50255E-05	8.32737E-05	0.000193366	0.000193067	0.000254057	0.00025393	0.000272127	0.000265604	1.05894E-05	1.05894E-05	0.000286783	1.05894E-05	5.17629E-05	5.01416E-05	2.14652E-05	9.31605E-05	7.08119E-05
3831203774195	383120	3774195	0.000768456	0.0003014	9.98142E-05	9.77576E-05	0.000226998	0.000226648	0.000298246	0.000298053	0.000319459	0.000311801	1.24313E-05	1.24313E-05	0.000336664	1.24313E-05	5.79123E-05	5.60984E-05	2.21509E-05	9.61365E-05	7.3074E-05

			KMMass Grading / Excavation	KMDrainage / Utilities Trenching	KMFoundations / Concrete Pads	KMBuilding / Structure Construction	KMAsphalt Paving	KMArchitectural Coating	KMLandscaping or Other Finishing	KMWaterside Construction (Piles)	EWNDemolition	EWNSite Grubbing / Prep	EWNDrainage / Utilities Trenching	EWNDrainage / Utilities Trenching	EWNDrainage / Utilities Trenching	EWNFoundation s / Concrete Pads	EWNBuilding / Structure Construction	EWNAsphalt Paving	EWNLandscaping or Other Finishing	EWNWaterside Construction (Piles)	ISDemolition
Unique Identifier	X (UTM)	Y (UTM)	2026	2026	2026	2026	2026	2026	2026	2026	2027	2027	2027	2028	2029	2029	2029	2029	2029	2029	2027
3838403774175	383840	3774175	0.004326063	0.001553526	0.00082212	0.002823696	9.07141E-05	9.07141E-05	0.00291441	9.07141E-05	0.003180843	0.00017336	0.000407082	0.000399221	0.000390961	0.000338645	0.000735347	5.2316E-05	0.000761505	5.2316E-05	0.000639613
3838603774175	383860	3774175	0.004241008	0.001522982	0.000805956	0.002768179	8.89305E-05	8.89305E-05	0.002857109	8.89305E-05	0.00311746	0.000169906	0.00039897	0.000391266	0.00038317	0.000331897	0.000720694	5.12735E-05	0.000746331	5.12735E-05	0.000625816
3838703774175	383870	3774175	0.004049611	0.00145425	0.000769584	0.002643251	8.49171E-05	8.49171E-05	0.002728168	8.49171E-05	0.002977325	0.000162268	0.000381036	0.000373678	0.000365946	0.000316977	0.000688297	4.89686E-05	0.000712782	4.89686E-05	0.000597733
3838803774175	383880	3774175	0.002849267	0.001023196	0.000541472	0.001859766	5.97469E-05	5.97469E-05	0.001919513	5.97469E-05	0.002101926	0.000114558	0.000269003	0.000263808	0.00025835	0.000223779	0.000485923	3.45708E-05	0.000503208	3.45708E-05	0.000425666
3838903774175	383890	3774175	0.002182862	0.000783885	0.000414829	0.001424792	4.57729E-05	4.57729E-05	0.001470564	4.57729E-05	0.001615678	8.80565E-05	0.000206773	0.00020278	0.000198585	0.000172011	0.000373512	2.65734E-05	0.000386799	2.65734E-05	0.000329855
3839003774175	383900	3774175	0.001766429	0.00063434	0.00033569	0.001152979	3.70406E-05	3.70406E-05	0.001190019	3.70406E-05	0.001311617	7.14848E-05	0.00016786	0.000164618	0.000161212	0.00013964	0.000303219	2.15724E-05	0.000314006	2.15724E-05	0.000269758
3839103774175	383910	3774175	0.001478443	0.000530922	0.000280962	0.000965005	3.10018E-05	3.10018E-05	0.000996007	3.10018E-05	0.001101207	6.00172E-05	0.000140932	0.00013821	0.00013535	0.000117239	0.000254577	1.81118E-05	0.000263633	1.81118E-05	0.00022803
3829703774185	382970	3774185	4.77291E-05	1.71399E-05	9.07039E-06	3.11536E-05	1.00084E-06	1.00084E-06	3.21545E-05	1.00084E-06	9.62771E-05	5.24723E-06	1.23215E-05	1.20835E-05	1.18335E-05	1.025E-05	2.22573E-05	1.58349E-06	2.30491E-05	1.58349E-06	1.78076E-05
3829803774185	382980	3774185	4.80395E-05	1.72514E-05	9.12937E-06	3.13562E-05	1.00735E-06	1.00735E-06	3.23635E-05	1.00735E-06	9.90872E-05	5.40038E-06	1.26811E-05	1.24362E-05	1.21789E-05	1.05492E-05	2.2907E-05	1.62971E-06	2.37218E-05	1.62971E-06	1.83372E-05
3829903774185	382990	3774185	4.83867E-05	1.73761E-05	9.19536E-06	3.15828E-05	1.01463E-06	1.01463E-06	3.25975E-05	1.01463E-06	0.000102204	5.57022E-06	1.30799E-05	1.28273E-05	1.25619E-05	1.0881E-05	2.36274E-05	1.68096E-06	2.44679E-05	1.68096E-06	1.89254E-05
3830003774185	383000	3774185	4.89926E-05	1.75936E-05	9.31049E-06	3.19783E-05	1.02733E-06	1.02733E-06	3.30056E-05	1.02733E-06	0.000106154	5.78555E-06	1.35856E-05	1.33232E-05	1.30476E-05	1.13016E-05	2.45408E-05	1.74594E-06	2.54137E-05	1.74594E-06	1.96645E-05
3830103774185	383010	3774185	4.99457E-05	1.79359E-05	9.49162E-06	3.26004E-05	1.04732E-06	1.04732E-06	3.36477E-05	1.04732E-06	0.000111285	6.06515E-06	1.42421E-05	1.39671E-05	1.36781E-05	1.18478E-05	2.57267E-05	1.83032E-06	2.66419E-05	1.83032E-06	2.06133E-05
3830203774185	383020	3774185	5.09283E-05	1.82888E-05	9.67836E-06	3.32418E-05	1.06793E-06	1.06793E-06	3.43097E-05	1.06793E-06	0.000116935	6.37312E-06	1.49653E-05	1.46763E-05	1.43726E-05	1.24494E-05	2.70331E-05	1.92326E-06	2.79947E-05	1.92326E-06	2.165E-05
3830303774185	383030	3774185	5.24947E-05	1.88513E-05	9.97603E-06	3.42642E-05	1.10077E-06	1.10077E-06	3.53649E-05	1.10077E-06	0.000124653	6.79377E-06	1.59531E-05	1.5645E-05	1.53213E-05	1.32711E-05	2.88173E-05	2.0502E-06	2.98424E-05	2.0502E-06	2.30472E-05
3830403774185	383040	3774185	5.42679E-05	1.94881E-05	1.0313E-05	3.54216E-05	1.13795E-06	1.13795E-06	3.65595E-05	1.13795E-06	0.000133757	7.28995E-06	1.71182E-05	1.67876E-05	1.64403E-05	1.42403E-05	3.0922E-05	2.19993E-06	3.2022E-05	2.19993E-06	2.46806E-05
3830503774185	383050	3774185	5.61963E-05	2.01806E-05	1.06795E-05	3.66803E-05	1.17839E-06	1.17839E-06	3.78587E-05	1.17839E-06	0.000144331	7.86625E-06	1.84714E-05	1.81147E-05	1.77399E-05	1.53661E-05	3.33665E-05	2.37385E-06	3.45534E-05	2.37385E-06	2.65585E-05
3830603774185	383060	3774185	5.8302E-05	2.09367E-05	1.10796E-05	3.80547E-05	1.22255E-06	1.22255E-06	3.92772E-05	1.22255E-06	0.000156812	8.54646E-06	2.00687E-05	1.96812E-05	1.92739E-05	1.66948E-05	3.62518E-05	2.57912E-06	3.75414E-05	2.57912E-06	2.87451E-05
3830703774185	383070	3774185	6.05628E-05	2.17486E-05	1.15093E-05	3.95304E-05	1.26995E-06	1.26995E-06	4.08003E-05	1.26995E-06	0.000171559	9.3502E-06	2.1956E-05	2.1532E-05	2.10865E-05	1.82648E-05	3.9661E-05	2.82167E-06	4.10719E-05	2.82167E-06	3.12881E-05
3830803774185	383080	3774185	6.29271E-05	2.25977E-05	1.19586E-05	4.10736E-05	1.31953E-06	1.31953E-06	4.23931E-05	1.31953E-06	0.000188833	1.02916E-05	2.41667E-05	2.37E-05	2.32097E-05	2.01039E-05	4.36544E-05	3.10577E-06	4.52073E-05	3.10577E-06	3.42083E-05
3830903774185	383090	3774185	6.5417E-05	2.34918E-05	1.24318E-05	4.26988E-05	1.37174E-06	1.37174E-06	4.40705E-05	1.37174E-06	0.000209499	1.1418E-05	2.68115E-05	2.62938E-05	2.57497E-05	2.2304E-05	4.84319E-05	3.44567E-06	5.01547E-05	3.44567E-06	3.76077E-05
3831003774185	383100	3774185	6.80103E-05	2.44231E-05	1.29246E-05	4.43915E-05	1.42612E-06	1.42612E-06	4.58176E-05	1.42612E-06	0.000234307	1.277E-05	2.99864E-05	2.94074E-05	2.87989E-05	2.49452E-05	5.41671E-05	3.85369E-06	5.60939E-05	3.85369E-06	4.15605E-05
3831103774185	383110	3774185	7.02934E-05	2.52429E-05	1.33585E-05	4.58817E-05	1.474E-06	1.474E-06	4.73557E-05	1.474E-06	0.00026204	1.42815E-05	3.35357E-05	3.28881E-05	3.22076E-05	2.78978E-05	6.05784E-05	4.30982E-06	6.27333E-05	4.30982E-06	4.58388E-05
3831203774185	383120	3774185	7.26503E-05	2.60893E-05	1.38064E-05	4.74201E-05	1.52342E-06	1.52342E-06	4.89435E-05	1.52342E-06	0.000296304	1.6149E-05	3.79208E-05	3.71885E-05	3.64191E-05	3.15457E-05	6.84996E-05	4.87338E-06	7.09363E-05	4.87338E-06	5.09261E-05
3831303774185	383130	3774185	7.55391E-05	2.71267E-05	1.43554E-05	4.93057E-05	1.58399E-06	1.58399E-06	5.08897E-05	1.58399E-06	0.00034406	1.87517E-05	4.40326E-05	4.31823E-05	4.22888E-05	3.663E-05	7.95398E-05	5.65883E-06	8.23692E-05	5.65883E-06	5.76677E-05
3831403774185	383140	3774185	7.87974E-05	2.82968E-05	1.49746E-05	5.14324E-05	1.65232E-06	1.65232E-06	5.30847E-05	1.65232E-06	0.00041082	2.23902E-05	5.25765E-05	5.15612E-05	5.04943E-05	4.37375E-05	9.49733E-05	6.75684E-06	9.83518E-05	6.75684E-06	6.6487E-05
3831503774185	383150	3774185	8.23586E-05	2.95757E-05	1.56513E-05	5.37569E-05	1.72699E-06	1.72699E-06	5.54839E-05	1.72699E-06	0.00050271	2.73983E-05	6.43365E-05	6.30941E-05	6.17886E-05	5.35204E-05	0.000116216	8.26817E-06	0.00012035	8.26817E-06	7.76689E-05
3831603774185	383160	3774185	8.48929E-05	3.04858E-05	1.61329E-05	5.5411E-05	1.78014E-06	1.78014E-06	5.71912E-05	1.78014E-06	0.000620457	3.38157E-05	7.94056E-05	7.78722E-05	7.6261E-05	6.60562E-05	0.000143437	1.02048E-05	0.000148539	1.02048E-05	9.0835E-05
3831703774185	383560	3774185	0.000226071	8.11839E-05	4.29622E-05	0.00014756	4.74052E-06	4.74052E-06	0.000152301	4.74052E-06	0.00023773	1.29566E-05	3.04245E-05	2.98369E-05	2.92196E-05	2.53096E-05	5.49583E-05	3.90999E-06	5.69133E-05	3.90999E-06	0.00013308
3831803774185	383580	3774185	0.000227681	8.17623E-05	4.32683E-05	0.000148612	4.77429E-06	4.77429E-06	0.000153386	4.77429E-06	0.000231344	1.26085E-05	2.96072E-05	2.90355E-05	2.84347E-05	2.46297E-05	5.3482E-05	3.80496E-06	5.53845E-05	3.80496E-06	0.000113131
3831903774185	383590	3774185	0.000229817	8.25291E-05	4.36741E-05	0.000150005	4.81907E-06	4.81907E-06	0.000154824	4.81907E-06	0.000229682	1.2518E-05	2.93946E-05	2.88269E-05	2.82305E-05	2.44529E-05	5.30979E-05	3.77763E-06	5.49867E-05	3.77763E-06	0.000105743
3832003774185	383600	3774185	0.00023326	8.37655E-05	4.43284E-05	0.000152253	4.89127E-06	4.89127E-06	0.000157144	4.89127E-06	0.000229284	1.24963E-05	2.93436E-05	2.8777E-05	2.81815E-05	2.44105E-05	5.30059E-05	3.77108E-06	5.48914E-05	3.77108E-06	9.97982E-05
3832103774185	383610	3774185	0.000237323	8.52248E-05	4.51006E-05	0.000154905	4.97648E-06	4.97648E-06	0.000159881	4.97648E-06	0.000229544	1.25105E-05	2.93769E-05	2.88096E-05	2.82135E-05	2.44382E-05	5.3066E-05	3.77536E-06	5.49537E-05	3.77536E-06	9.47766E-05
3832203774185	383620	3774185	0.000250512	8.99608E-05	4.76069E-05	0.000163513	5.25303E-06	5.25303E-06	0.000168766	5.25303E-06	0.000237301	1.29332E-05	3.03696E-05	2.97831E-05	2.91669E-05	2.5264E-05	5.48592E-05	3.90293E-06	5.68106E-05	3.90293E-06	9.35065E-05
3832303774185	383630	3774185	0.000265968	9.55114E-05	5.05443E-05	0.000173602	5.57714E-06	5.57714E-06	0.000179179	5.57714E-06	0.000246834	1.34528E-05	3.15896E-05	3.09796E-05	3.03386E-05	2.62788E-05	5.70629E-05	4.05972E-06	5.90928E-05	4.05972E-06	9.29546E-05
3832403774185	383640	3774185	0.000282998	0.000101627	5.37807E-05	0.000184718	5.93425E-06	5.93425E-06	0.000190652	5.93425E-06	0.000257553	1.4037E-05	3.29615E-05	3.2325E-05	3.16561E-05	2.74201E-05	5.95411E-05	4.23603E-06	6.16591E-05	4.23603E-06	9.28023E-05
3832503774185	383650	3774185	0.000301817	0.000108385	5.73569E-05	0.000197001	6.32885E-06	6.32885E-06	0.00020333	6.32885E-06	0.000269628	1.46951E-05	3.45068E-05	3.38404E-05	3.31403E-05	2.87056E-05	6.23326E-05	4.43463E-06	6.45499E-05	4.43463E-06	9.30608E-05
3832603774185	383660	3774185	0.000322711	0.000115888	6.13277E-05	0.000210639	6.76699E-06	6.76699E-06	0.000217406	6.76699E-06	0.000283265	1.54383E-05	3.6252E-05	3.5552E-05	3.48164E-05	3.01575E-05	6.54851E-05	4.65891E-06	6.78146E-05	4.65891E-06	9.3765E-05
3832703774185	383670	3774185	0.000341522	0.000122643	6.49025E-05	0.000222917	7.16144E-06	7.16144E-06	0.000230079	7.16144E-06	0.000295355	1.60972E-05	3.77993E-05	3.70694E-05	3.63024E-05	3.14446E-05	6.82801E-05	4.85776E-06	7.0709E-05	4.85776E-06	9.39969E-05
3832803774185	383680	3774185	0.000360813	0.000129571	6.85685E-05	0.000235509	7.56596E-06	7.56596E-06	0.000243075	7.56596E-06	0.000307843	1.67779E-05	3.93976E-05	3.86368E-05	3.78373E-05	3.27742E-05	7.11672E-05	5.06316E-06	7.36987E-05	5.06316E-06	9.43937E-05
3832903774185	383690	3774185	0.000380754	0.000136732	7.23582E-05	0.000248525	7.98412E-06	7.98412E-06	0.000256509	7.98412E-06	0.000320875	1.74881E-05	4.10654E-05	4.02724E-05	3.94391E-05	3.41616E-05	7.41799E-05	5.2775E-06	7.68186E-05	5.2775E-06	9.49959E-05
3833003774185	383700	3774185	0.000397674	0.000142808	7.55735E-05	0.000259569	8.3389E-06	8.3389E-06	0.000267907	8.3389E-06	0.000331717	1.8079E-05	4.2453E-05	4.16331E-05	4.07717E-05	3.53159E-05	7.66864E-05	5.45582E-06	7.94143E-05	5.45582E-06	9.50993E-05
3833103774185	383710	3774185	0.000416551	0.000149587	7.91609E-05	0.00027189	8.73475E-06	8.73475E-06	0.000280625	8.73475E-06	0.000344075	1.87526E-05	4.40345E-05	4.31842E-05	4.22907E-05	3.66316E-05	7.95433E-05	5.65908E-06	8.23728E-05	5.65908E-06	9.56708E-05
3833203774185	383720	3774185	0.000435458	0.000156377	8.2754E-05	0.000284231	9.13121E-06	9.13121E-06	0.000293362	9.13121E-06	0.000356518	1.94307E-05	4.56269E-05	4.47458E-05	4.382E-05	3.79563E-05	8.24197E-05	5.86372E-06	8.53516E-05	5.86372E-06	9.63275E-05
3833303774185	383730	3774185	0.000455762	0.000163668	8.66124E-05	0.000297483	9.55696E-06	9.55696E-06	0.00030704	9.55696E-06	0.000370032	2.01672E-05	4.73565E-05	4.6442E-05	4.5481E-05	3.9395E-05	8.5544E-05	6.08599E-06	8.8587E-05	6.08599E-06	9.72986E-05
3833403774185	383740	3774185	0.000479486	0.000172187	9.11209E-05	0.000312969	1.00544E-05	1.00544E-05	0.000323023	1.00544E-05	0.000386104	2.10432E-05	4.94133E-05	4.84591E-05	4.74564E-05	4.11061E-05	8.92594E-05	6.35033E-06	9.24346E-05	6.35033E-06	9.89179E-05
3833503774185	383750	3774185	0.00050836	0.000182556	9.66081E-05	0.000331815	1.06599E-05	1.06599E-05	0.000342475	1.06599E-05	0.000405996	2.21273E-05	5.19591E-05	5.09557E-05	4.99014E-05	4.32239E-05	9.38582E-05	6.6775E-06	9.71969E-05	6.6775E-06	0.000101439
3833603774185	383760	3774185	0.000542191	0.000194706	0.000103037	0.000353898	1.13693E-05	1.13693E-05	0.000365267	1.13693E-05	0.000429549	2.3411E-05	5.49734E-05	5.39118E-05	5.27963E-05	4.57314E-05	9.9303E-05	7.06487E-06	0.000102835	7.06487E-06	0.000104786
3833703774185	383770	3774185	0.0005994	0.00021525	0.000113909	0.000391239	1.25689E-05	1.25689E-05	0.000403807	1.25689E-05	0.000470299	2.56319E-05	6.01885E-05	5.90262E-05	5.78049E-05	5.00698E-05	0.000108724	7.73509E-06	0.000112591	7.73509E-06	0.000111915
3833803774185	383780	3774185	0.000689649	0.000247659	0.00013106	0.000450146	1.44614E-05	1.44614E-05	0.000464607	1.44614E-05	0.000535236	2.91711E-05	6.84992E-05	6.71764E-05	6.57864E-05	5.69833E-05	0.000123736	8.80314E-06	0.000128137	8.80314E-06	0.0001241
3833903774185	383790	3774185	0.000809644	0.00029075	0.000153864	0.000528469	1.69776E-05	1.69776E-05	0.000545446	1.69776E-05	0.000621835	3.38908E-05	7.9582E-05	7.80452E-05	7.64304E-05	6.62029E-05	0.000143756	1.02274E-05	0.000148869	1.02274E-05	0.000140547
3838003774185	383800	3774185	0.001098494	0.000394479	0.000208757	0.000717006	2.30345E-05	2.30345E-05	0.000740441	2.30345E-05	0.000831701	4.53288E-05	0.000106441	0.000104385	0.000102225	8.85461E-05	0.000192273	1.36792E-05	0.000199112	1.36792E-05	0.000181799
3838103774185	383810	3774185	0.001661484	0.000596653	0.000315747	0.001084479	3.484E-05	3.484E-05	0.001119319	3.484E-05	0.001241588	6.76681E-05	0.000158898	0.000155829	0.000152605	0.000132184	0.00028703	2.04206E-05	0.00029724	2.04206E-05	0.000262118
3838203774185	383820	3774185	0.002578356	0.00092591	0.000489988	0.001682938	5.40661E-05	5.40661E-05	0.001737004	5.40661E-05	0.001909034	0.000104045	0.000244317	0.000239599	0.000234641	0.000203243	0.00044133	3.13983E-05	0.000457029	3.13983E-05	0.000392077
3838303774185	383830	3774185	0.003921599	0.00140828	0.000745256	0.002559695	8.22328E-05	8.22328E-05	0.002641928	8.22328E-05	0.002887188	0.000157355	0.0003695	0.000362365	0.000354867	0.000307381	0.00066746	4.74862E-05	0.000691203	4.74862E-05	0.000582882
3838403774185	383840	3774185	0.002940219	0.001055858	0.000558756	0.001919131	6.1654E-05	6.1654E-05	0.001980785	6.1654E-05	0.002171258	0.000118336	0.000277876	0.00027251	0.000266872	0.00023116	0.000501951	3.57111E-05	0.000519807	3.57111E-05	0.000441902
3838603774185	383860	3774185	0.002929964	0.001052175	0.000556807	0.001912438	6.1439E-05	6.1439E-05	0.001973877	6.1439E-05	0.002162392	0.000117853	0.000276741	0.00027197	0.000265782	0.000230216	0.000499901	3.55653E-05	0.000517684	3.55653E-05	0.000438782
3838703774185	383870	3774185	0.004065023	0.001459785	0.000772512	0.002653311	8.52403E-05	8.52403E-05	0.002738551	8.52403E-05	0.00298894	0.000162901	0.000382522	0.000375136	0.000367374	0.000318214	0.000690983	4.91597E-05	0.000715562	4.91597E-05	0.000600048
3838803774185	383880	3774185	0.002853855	0.001024844	0.000542344	0.001862761	5.98431E-05	5.98431E-05	0.001922604	5.98431E-05	0.002105647	0.00011476	0.000269479	0.000264275	0.000258807	0.000224175	0.000486783	3.4632E-05	0.000504099	3.4632E-05	0.000426434
3838903774185	383890	3774185	0.0021797	0.000782749	0.000414228	0.001422728	4.57066E-05	4.57066E-05	0.001468434	4.57066E-05	0.001613748	8.79514E-05	0.000206526	0.000202538	0.000198347	0.000171806	0.000373066	2.65416E-05	0.000386337	2.65416E-05	0.000329517
3839003774185	383900	3774185	0.001762336	0.00063287	0.000334912	0.001150307	3.69548E-05	3.69548E-05	0.001187262	3.69548E-05	0.001309014	7.13429E-05	0.000167527	0.000164292	0.000160892	0.000139363	0.000302618	2.15296E-05	0.000313382	2.15296E-05	0.000269287
3839103774185	383910	3774185	0.001474454	0.000529489	0.000280204	0.000962401	3.09181E-05	3.09181E-05	0.000993319	3.09181E-05	0.001098665	5.98787E-05	0.000140606	0.000137891	0.000135038	0.000116968	0.000253989	1.807E-05	0.000263024	1.807E-05	0.000227572
3829703774195	382970	3774195	4.72193E-05	1.69569E-05	8.97351E-06	3.08209E-05	9.90152E-07	9.90152E-07	3.1811E-05	9.90152E-07	9.40643E-05	5.12663E-06	1.20383E-05	1.18058E-05	1.15615E-05	1.00144E-05	2.17458E-05	1.54709E-06	2.25193E-05	1.54709E-06	1.78412E-05
3829803774195	382980	3774195	4.76035E-05	1.70948E-05	9.04652E-06	3.10716E-05	9.98208E-07	9.98208E-07	3.20699E-05	9.98208E-07	9.68973E-05	5.28103E-06	1.24009E-05	1.21614E-05	1.19097E-05	1.03161E-05	2.24007E-05	1.59369E-06	2.31976E-05	1.59369E-06	1.84126E-05
3829903774195	382990	3774195	4.80321E-05	1.72487E-05	9.12796E-06	3.13514E-05	1.00719E-06	1.00719E-06	3.23586E-05	1.00719E-06	0.00010006	5.45338E-06	1.28056E-05	1.25583E-05	1.22984E-05	1.06527E-05	2.31318E-05	1.6457E-06	2.39546E-05	1.6457E-06	1.90498E-05
3830003774195	383000	3774195	4.86675E-05	1.74769E-05	9.24871E-06	3.17661E-05	1.02052E-06	1.02052E-06	3.27866E-05	1.02052E-06	0.000103926	5.66412E-06	1.33004E-05	1.30436E-05	1.27737E-05	1.10644E-05	2.40257E-05	1.7093E-06	2.48803E-05	1.7093E-06	1.98224E-05
3830103774195	383010	3774195	4.95984E-05	1.78112E-05	9.42563E-06	3.23737E-05	1.04004E-06	1.04004E-06	3.34138E-05	1.04004E-06	0.000108811	5.93036E-06	1.39256E-05	1.36567E-05	1.33741E-05	1.15845E-05	2.5155E-05	1.78964E-06	2.60498E-05	1.78964E-06	2.07865E-05
3830203774195	383020	3774195	5.05589E-05	1.81561E-05	9.60816E-06	3.30007E-05	1.06018E-06	1.06018E-06	3.40608E-05	1.06018E-06	0.000114179	6.22289E-06	1.46125E-05	1.43303E-05	1.40338E-05	1.21559E-05	2.63958E-05	1.87792E-06	2.73348E-05	1.87792E-06	2.18428E-05
3830303774195	383030	3774195	5.22361E-05	1.87584E-05	9.92689E-06	3.40954E-05	1.09535E-06	1.09535E-06	3.51907E-05	1.09535E-06	0.00012192	6.64479E-06	1.56032E-05	1.53019E-05	1.49853E-05	1.29801E-05	2.81854E-05	2.00524E-06	2.9188E-05	2.00524E-06	2.33365E-05
3830403774195	383040	3774195	5.4194E-05	1.94615E-05	1.0299E-05	3.53734E-05	1.1364E-06	1.1364E-06	3.65098E-05	1.1364E-06	0.000131231	7.15224E-06	1.67948E-05	1.64705E-05	1.61297E-05	1.39713E-05	3.03379E-05	2.15838E-06	3.14171E-05	2.15838E-06	2.51193E-05
3830503774195	383050	3774195	5.63071E-05	2.02204E-05	1.07005E-05	3.67526E-05	1.18071E-06	1.18071E-06	3.79333E-05	1.18071E-06	0.000142042	7.74148E-06	1.81784E-05	1.78274E-05	1.74585E-05	1.51223E-05	3.28373E-05	2.33619E-06	3.40054E-05	2.33619E-06	2.71774E-05
3830603774195	383060	3774195	5.85458E-05	2.10243E-05	1.1126E-05	3.82138E-05	1.22766E-06	1.22766E-06	3.94415E-05	1.22766E-06	0.000154615	8.4267E-06	1.97875E-05	1.94054E-05	1.90038E-05	1.64609E-05	3.57438E-05	2.54298E-06	3.70153E-05	2.54298E-06	2.95513E-05
3830703774195	383070	3774195	6.09692E-05	2.18946E-05	1.15865E-05	3.97956E-05	1.27847E-06	1.27847E-06	4.10741E-05	1.27847E-06	0.000169522	9.23919E-06	2.16954E-05	2.12764E-05	2.08362E-05	1.8048E-05	3.91902E-05	2.78817E-06	4.05843E-05	2.78817E-06	3.23304E-05
3830803774195	383080	3774195	6.32448E-05	2.27118E-05	1.2019E-05	4.1281E-05	1.32619E-06	1.32619E-06	4.26072E-05	1.32619E-06	0.000185969	1.01356E-05	2.38002E-05	2.33406E-05	2.28577E-05	1.9799E-05	4.29924E-05	3.05867E-06	4.45217E-05	3.05867E-06	3.53526E-05
3830903774195	383090	3774195	6.55352E-05	2.35343E-05	1.24542E-05	4.2776E-05	1.37422E-06	1.37422E-06	4.41502E-05	1.37422E-06	0.000204943	1.11697E-05	2.62285E-05	2.5722E-05	2.51898E-05	2.1819E-05	4.73787E-05	3.37074E-06	4.90641E-05	3.37074E-06	3.878E-05
3831003774195	383100	3774195	6.79143E-05	2.43886E-05	1.29064E-05	4.43288E-05	1.42411E-06	1.42411E-06	4.57529E-05	1.42411E-06	0.000227492	1.23986E-05	2.91143E-05	2.85521E-05	2.79613E-05	2.42197E-05	5.25917E-05	3.74161E-06	5.44625E-05	3.74161E-06	4.27691E-05
3831103774195	383110	3774195	7.00791E-05	2.5166E-05	1.33178E-05	4.57418E-05	1.4695E-06	1.4695E-06	4.72113E-05	1.4695E-06	0.00025302	1.37899E-05	3.23814E-05	3.1756E-05	3.1099E-05	2.69375E-05	5.84932E-05	4.16148E-06	6.05739E-05	4.16148E-06	4.72108E-05
3831203774195	383120	3774195	7.23178E-05	2.59699E-05	1.37432E-05	4.72031E-05	1.51645E-06	1.51645E-06	4.87195E-05	1.51645E-06	0.000284314	1.54955E-05	3.63863E-05	3.56836E-05	3.49453E-05	3.02691E-05	6.57276E-05	4.67617E-06	6.80657E-05	4.67617E-06	5.25371E-05

			ISDrainage / Utilities Trenching	ISDrainage / Utilities Trenching	ISAsphalt Paving	ISAsphalt Paving	SVDemolition	SVSite Grubbing / Prep	SVMass Grading / Excavation	SVMass Grading / Excavation	SVDrainage / Utilities Trenching	SVFoundations / Concrete Pads	SVBuilding / Structure Construction	SVBuilding / Structure Construction	SVAsphalt Paving	SVAsphalt Paving	SVArchitectural Coating	SVArchitectural Coating	SVLandscaping or Other Finishing	SVLandscaping or Other Finishing	MDemolition
Unique Identifier	X (UTM)	Y (UTM)	2027	2028	2027	2028	2027	2027	2027	2028	2028	2028	2028	2029	2028	2029	2028	2029	2028	2029	2027
3838403774175	383840	3774175	0.000257548	0.00025094	6.65154E-05	6.1962E-05	0.007596869	0.005461736	0.003682459	0.003635704	0.00257962	0.000819479	0.001173954	0.001129161	0.000115423	0.000107389	0.000115423	0.000107389	0.001173954	0.001129161	0.0011454
3838603774175	383860	3774175	0.000251992	0.000245527	6.50805E-05	6.06254E-05	0.007447532	0.005354371	0.00361007	0.003564234	0.00252891	0.00080337	0.001150877	0.001106964	0.000113154	0.000105278	0.000113154	0.000105278	0.001150877	0.001106964	0.00112292
3838703774175	383870	3774175	0.000240684	0.000234509	6.21601E-05	5.79049E-05	0.007108811	0.005110849	0.003445881	0.00340213	0.002413893	0.000766832	0.001098534	0.001056618	0.000108007	0.00010049	0.000108007	0.00010049	0.001098534	0.001056618	0.001072051
3838803774175	383880	3774175	0.0001714	0.000167002	4.42663E-05	4.1236E-05	0.00498057	0.003580759	0.00241425	0.002383597	0.00169122	0.000537257	0.000769654	0.000740287	7.56721E-05	7.04049E-05	7.56721E-05	7.04049E-05	0.000769654	0.000740287	0.000752612
3838903774175	383890	3774175	0.00013282	0.000129412	3.43027E-05	3.19545E-05	0.003799357	0.002731531	0.001841677	0.001818293	0.001290123	0.000409839	0.000587119	0.000564717	5.77254E-05	5.37074E-05	5.77254E-05	5.37074E-05	0.000587119	0.000564717	0.000575303
3839003774175	383900	3774175	0.000108621	0.000105834	2.8053E-05	2.61326E-05	0.003061488	0.002201044	0.001484007	0.001465165	0.00103957	0.000330245	0.000473096	0.000455044	4.65146E-05	4.32769E-05	4.65146E-05	4.32769E-05	0.000473096	0.000455044	0.000464529
3839103774175	383910	3774175	9.1819E-05	8.94632E-05	2.37135E-05	2.20902E-05	0.002551452	0.001834356	0.001236775	0.001221072	0.00086638	0.000275227	0.000394279	0.000379235	3.87654E-05	3.60671E-05	3.87654E-05	3.60671E-05	0.000394279	0.000379235	0.000387953
3829703774185	382970	3774185	7.17046E-06	6.98648E-06	1.85187E-06	1.7251E-06	5.63034E-05	4.04791E-05	2.72922E-05	2.69456E-05	1.91186E-05	6.07348E-06	8.70064E-06	8.36866E-06	8.55444E-07	7.959E-07	8.55444E-07	7.959E-07	8.70064E-06	8.36866E-06	1.11104E-05
3829803774185	382980	3774185	7.38369E-06	7.19424E-06	1.90694E-06	1.7764E-06	5.67132E-05	4.07737E-05	2.74908E-05	2.71418E-05	1.92577E-05	6.11769E-06	8.76396E-06	8.42957E-06	8.6167E-07	8.01693E-07	8.6167E-07	8.01693E-07	8.76396E-06	8.42957E-06	1.11739E-05
3829903774185	382990	3774185	7.62055E-06	7.42502E-06	1.96811E-06	1.83338E-06	5.71675E-05	4.11004E-05	2.7711E-05	2.73592E-05	1.9412E-05	6.1667E-06	8.83417E-06	8.4971E-06	8.68573E-07	8.08116E-07	8.68573E-07	8.08116E-07	8.83417E-06	8.4971E-06	1.12483E-05
3830003774185	383000	3774185	7.91817E-06	7.71501E-06	2.04498E-06	1.90499E-06	5.79159E-05	4.16384E-05	2.80738E-05	2.77173E-05	1.96661E-05	6.24742E-06	8.94981E-06	8.60833E-06	8.79943E-07	8.18694E-07	8.79943E-07	8.18694E-07	8.94981E-06	8.60833E-06	1.13789E-05
3830103774185	383010	3774185	8.30018E-06	8.08722E-06	2.14364E-06	1.99689E-06	5.90829E-05	4.24774E-05	2.86395E-05	2.82759E-05	2.00624E-05	6.37331E-06	9.13016E-06	8.78179E-06	8.97674E-07	8.35191E-07	8.97674E-07	8.35191E-07	9.13016E-06	8.78179E-06	1.15912E-05
3830203774185	383020	3774185	8.71763E-06	8.49396E-06	2.25145E-06	2.09733E-06	6.02856E-05	4.33421E-05	2.92225E-05	2.88514E-05	2.04708E-05	6.50305E-06	9.31601E-06	8.96055E-06	9.15947E-07	8.52193E-07	9.15947E-07	8.52193E-07	9.31601E-06	8.96055E-06	1.1809E-05
3830303774185	383030	3774185	9.28024E-06	9.04214E-06	2.39675E-06	2.23268E-06	6.21743E-05	4.46999E-05	3.0138E-05	2.97553E-05	2.11121E-05	6.70678E-06	9.60787E-06	9.24127E-06	9.44642E-07	8.7889E-07	9.44642E-07	8.7889E-07	9.60787E-06	9.24127E-06	1.21574E-05
3830403774185	383040	3774185	9.93793E-06	9.68295E-06	2.56661E-06	2.39091E-06	6.43213E-05	4.62435E-05	3.11787E-05	3.07828E-05	2.18412E-05	6.93838E-06	9.93965E-06	9.56039E-06	9.77263E-07	9.0924E-07	9.77263E-07	9.0924E-07	9.93965E-06	9.56039E-06	1.25566E-05
3830503774185	383050	3774185	1.06941E-05	1.04197E-05	2.7619E-06	2.57283E-06	6.66465E-05	4.79152E-05	3.23058E-05	3.18956E-05	2.26307E-05	7.1892E-06	1.0299E-05	9.906E-06	1.01259E-06	9.42109E-07	1.01259E-06	9.42109E-07	1.0299E-05	9.906E-06	1.29884E-05
3830603774185	383060	3774185	1.15746E-05	1.12776E-05	2.98929E-06	2.78466E-06	6.91855E-05	4.97406E-05	3.35365E-05	3.31107E-05	2.34929E-05	7.46308E-06	1.06913E-05	1.02834E-05	1.05117E-06	9.78E-07	1.05117E-06	9.78E-07	1.06913E-05	1.02834E-05	1.34602E-05
3830703774185	383070	3774185	1.25985E-05	1.22753E-05	3.25374E-06	3.031E-06	7.19116E-05	5.17005E-05	3.4858E-05	3.44154E-05	2.44185E-05	7.75714E-06	1.11126E-05	1.06886E-05	1.09259E-06	1.01654E-06	1.09259E-06	1.01654E-06	1.11126E-05	1.06886E-05	1.39665E-05
3830803774185	383080	3774185	1.37744E-05	1.3421E-05	3.55742E-06	3.3139E-06	7.47356E-05	5.37309E-05	3.62269E-05	3.57669E-05	2.53775E-05	8.06178E-06	1.1549E-05	1.11083E-05	1.13549E-06	1.05646E-06	1.13549E-06	1.05646E-06	1.1549E-05	1.11083E-05	1.44945E-05
3830903774185	383090	3774185	1.51432E-05	1.47547E-05	3.91094E-06	3.64321E-06	7.77201E-05	5.58765E-05	3.76735E-05	3.71952E-05	2.63909E-05	8.38371E-06	1.20102E-05	1.15519E-05	1.18084E-06	1.09864E-06	1.18084E-06	1.09864E-06	1.20102E-05	1.15519E-05	1.50515E-05
3831003774185	383100	3774185	1.67348E-05	1.63055E-05	4.322E-06	4.02613E-06	8.07847E-05	5.80798E-05	3.91591E-05	3.86619E-05	2.74315E-05	8.71429E-06	1.24838E-05	1.20074E-05	1.2274E-06	1.14197E-06	1.2274E-06	1.14197E-06	1.24838E-05	1.20074E-05	1.56268E-05
3831103774185	383110	3774185	1.84575E-05	1.7984E-05	4.76691E-06	4.44059E-06	8.34929E-05	6.00269E-05	4.04719E-05	3.9958E-05	2.83512E-05	9.00644E-06	1.29023E-05	1.241E-05	1.26855E-06	1.18025E-06	1.26855E-06	1.18025E-06	1.29023E-05	1.241E-05	1.61294E-05
3831203774185	383120	3774185	2.0506E-05	1.99799E-05	5.29596E-06	4.93342E-06	8.62725E-05	6.20252E-05	4.18192E-05	4.12882E-05	2.9295E-05	9.30627E-06	1.33318E-05	1.28231E-05	1.31078E-06	1.21954E-06	1.31078E-06	1.21954E-06	1.33318E-05	1.28231E-05	1.66447E-05
3831303774185	383130	3774185	2.32206E-05	2.26248E-05	5.99704E-06	5.58651E-06	8.964E-05	6.44463E-05	4.34515E-05	4.28998E-05	3.04385E-05	9.66952E-06	1.38522E-05	1.33236E-05	1.36194E-06	1.26714E-06	1.36194E-06	1.26714E-06	1.38522E-05	1.33236E-05	1.72798E-05
3831403774185	383140	3774185	2.67718E-05	2.60849E-05	6.91418E-06	6.44087E-06	9.34173E-05	6.7162E-05	4.52825E-05	4.47076E-05	3.17211E-05	1.0077E-05	1.44359E-05	1.38851E-05	1.41933E-06	1.32054E-06	1.41933E-06	1.32054E-06	1.44359E-05	1.38851E-05	1.79965E-05
3831503774185	383150	3774185	3.12743E-05	3.04719E-05	8.07703E-06	7.52411E-06	9.75332E-05	7.0121E-05	4.72776E-05	4.66773E-05	3.31187E-05	1.0521E-05	1.50719E-05	1.44968E-05	1.48187E-06	1.37872E-06	1.48187E-06	1.37872E-06	1.50719E-05	1.44968E-05	1.87859E-05
3831603774185	383160	3774185	3.65758E-05	3.56374E-05	9.44621E-06	8.79956E-06	0.000100224	7.20553E-05	4.85818E-05	4.79649E-05	3.40323E-05	1.08112E-05	1.54877E-05	1.48967E-05	1.52274E-06	1.41675E-06	1.52274E-06	1.41675E-06	1.54877E-05	1.48967E-05	1.93248E-05
3831703774185	383170	3774185	4.26588E-05	4.15523E-05	1.10194E-05	1.02638E-05	0.000116902	8.40304E-05	5.66769E-05	5.59721E-05	3.97019E-05	1.26178E-05	1.80715E-05	1.73847E-05	1.77697E-06	1.65312E-06	1.77697E-06	1.65312E-06	1.80715E-05	1.73847E-05	2.25466E-05
3831803774185	383180	3774185	4.97772E-05	4.84846E-05	1.28584E-05	1.19769E-05	0.000136387	9.80355E-05	6.61328E-05	6.53121E-05	4.63286E-05	1.47236E-05	2.10885E-05	2.02864E-05	2.07346E-06	1.92931E-06	2.07346E-06	1.92931E-06	2.10885E-05	2.02864E-05	2.63101E-05
3831903774185	383190	3774185	5.80863E-05	5.65744E-05	1.50015E-05	1.39731E-05	0.000159119	0.000114374	7.71716E-05	7.62161E-05	5.40467E-05	1.71775E-05	2.46033E-05	2.36686E-05	2.41904E-06	2.25103E-06	2.41904E-06	2.25103E-06	2.46033E-05	2.36686E-05	3.06952E-05
3832003774185	383200	3774185	6.77338E-05	6.59967E-05	1.75017E-05	1.63019E-05	0.000185639	0.000133436	9.00234E-05	8.89121E-05	6.30545E-05	2.00404E-05	2.87038E-05	2.76133E-05	2.82221E-06	2.62621E-06	2.82221E-06	2.62621E-06	2.87038E-05	2.76133E-05	3.58113E-05
3832103774185	383210	3774185	7.90401E-05	7.70128E-05	2.04267E-05	1.90223E-05	0.000216579	0.000155701	0.000105027	0.000103741	7.35632E-05	2.33805E-05	3.34921E-05	3.22201E-05	3.29309E-06	3.06441E-06	3.29309E-06	3.06441E-06	3.34921E-05	3.22201E-05	4.17801E-05
3832203774185	383220	3774185	9.22381E-05	8.98648E-05	2.38364E-05	2.21927E-05	0.000252675	0.000181699	0.000122532	0.000121029	8.58457E-05	2.72822E-05	3.90908E-05	3.75935E-05	3.84225E-06	3.57575E-06	3.84225E-06	3.57575E-06	3.90908E-05	3.75935E-05	4.87602E-05
3832303774185	383230	3774185	0.000107617	0.000104863	2.78124E-05	2.58992E-05	0.000294871	0.000211999	0.000142954	0.000141199	0.000100173	3.18382E-05	4.56026E-05	4.38576E-05	4.48262E-06	4.17201E-06	4.48262E-06	4.17201E-06	4.56026E-05	4.38576E-05	5.68869E-05
3832403774185	383240	3774185	0.000125539	0.000122345	3.24478E-05	3.02157E-05	0.000343999	0.000247332	0.000166779	0.000164729	0.000116871	3.71445E-05	5.32046E-05	5.11652E-05	5.23104E-06	4.86802E-06	5.23104E-06	4.86802E-06	5.32046E-05	5.11652E-05	6.63701E-05
3832503774185	383250	3774185	0.000146437	0.000142716	3.78639E-05	3.52683E-05	0.000401332	0.000288554	0.000194605	0.000192213	0.000136363	4.33353E-05	6.20719E-05	5.96994E-05	6.10688E-06	5.68136E-06	6.10688E-06	5.68136E-06	6.20719E-05	5.96994E-05	7.74618E-05
3832603774185	383260	3774185	0.000170886	0.000166535	4.41799E-05	4.11566E-05	0.000468221	0.000336663	0.000227106	0.000224309	0.000159181	5.05737E-05	7.24506E-05	6.96826E-05	7.12636E-06	6.62992E-06	7.12636E-06	6.62992E-06	7.24506E-05	6.96826E-05	9.04007E-05
3832703774185	383270	3774185	0.000199443	0.000194362	5.15619E-05	4.80328E-05	0.000546443	0.000392941	0.000265057	0.000261803	0.000185778	5.90351E-05	8.45589E-05	8.13161E-05	8.31742E-06	7.73816E-06	8.31742E-06	7.73816E-06	8.45589E-05	8.13161E-05	0.000105481
3832803774185	383280	3774185	0.000232747	0.000226824	6.01722E-05	5.60716E-05	0.000637917	0.000458647	0.000309366	0.000305562	0.000216863	6.89116E-05	9.86987E-05	9.49255E-05	9.70966E-06	9.03161E-06	9.70966E-06	9.03161E-06	9.86987E-05	9.49255E-05	0.000123126
3832903774185	383290	3774185	0.000271662	0.000264756	7.02414E-05	6.54503E-05	0.000744603	0.000535412	0.000361191	0.000356753	0.000253153	8.04603E-05	0.000115236	0.000110829	0.000113387	0.000105436	0.000113387	0.000105436	0.000115236	0.000110829	0.000143736
3833003774185	383300	3774185	0.000317116	0.000309048	8.20164E-05	7.64254E-05	0.000869203	0.000625015	0.000421691	0.000416505	0.000295539	9.39116E-05	0.000134525	0.000129362	0.000132353	0.000123071	0.000132353	0.000123071	0.000134525	0.000129362	0.000167781
3833103774185	383310	3774185	0.000370208	0.000360787	9.57705E-05	8.92104E-05	0.001014729	0.000729722	0.000492276	0.000486221	0.000344961	0.000109636	0.000157048	0.000151011	0.000154509	0.000143676	0.000154509	0.000143676	0.000157048	0.000151011	0.000195866
3833203774185	383320	3774185	0.000432116	0.000421116	0.000111787	0.000104139	0.001184446	0.000851766	0.000574636	0.000567564	0.000402703	0.000127982	0.000183353	0.000176307	0.000180324	0.000167736	0.000180324	0.000167736	0.000183353	0.000176307	0.000228636
3833303774185	383330	3774185	0.000504333	0.000491504	0.000130457	0.000121529	0.001381999	0.000993999	0.000670599	0.000662339	0.000469953	0.000149382	0.000213975	0.000205744	0.000210437	0.000195736	0.000210437	0.000195736	0.000213975	0.000205744	0.000266801
3833403774185	383340	3774185	0.000588388	0.000573422	0.000152208	0.000141817	0.001612665	0.001159999	0.000782532	0.000772893	0.000548446	0.000174295	0.000249676	0.000240068	0.000245552	0.000228392	0.000245552	0.000228392	0.000249676	0.000240068	0.000311335
3833503774185	383350	3774185	0.000686455	0.000668972	0.000177614	0.000165488	0.001881776	0.001353332	0.000912954	0.000901708	0.000639987	0.000203374	0.000291327	0.000280135	0.000286533	0.000266541	0.000286533	0.000266541	0.000291327	0.000280135	0.000363301
3833603774185	383360	3774185	0.000800966	0.000780567	0.000207216	0.000193069	0.002195072	0.001578888	0.001065279	0.001052161	0.000746662	0.000237331	0.000339931	0.000326866	0.000334343	0.000311049	0.000334343	0.000311049	0.000339931	0.000326866	0.000423951
3833703774185	383370	3774185	0.000934126	0.000910328	0.000241716	0.000225206	0.002560584	0.001841851	0.001242833	0.001227541	0.000870995	0.000276852	0.000396502	0.000381259	0.000389977	0.000362829	0.000389977	0.000362829	0.000396502	0.000381259	0.000494511
3833803774185	383380	3774185	0.001089446	0.001061703	0.000281902	0.000262645	0.002986681	0.002148197	0.001449972	0.001432162	0.001015828	0.000322929	0.000462469	0.000444669	0.000454819	0.000423134	0.000454819	0.000423134	0.000462469	0.000444669	0.000576766
3833903774185	383390	3774185	0.001270966	0.001238611	0.000328787	0.000306351	0.003483615	0.002505897	0.001691634	0.001670856	0.001184799	0.000376666	0.000539387	0.000518603	0.000530446	0.000493564	0.000530446	0.000493564	0.000539387	0.000518603	0.000672787
3834003774185	383400	3774185	0.001481966	0.001444225	0.000383369	0.000357236	0.004062716	0.002922213	0.001972907	0.001948632	0.001381799	0.000439222	0.000629107	0.000604871	0.000618677	0.000575824	0.000618677	0.000575824	0.000629107	0.000604871	0.000784741
3834103774185	383410	3774185	0.001727859	0.001683796	0.000446999	0.000416691	0.004737501	0.003407913	0.002300966	0.002272669	0.001611599	0.000512126	0.000733668	0.000705436	0.000721523	0.000671328	0.000721523	0.000671328	0.000733668	0.000705436	0.000914866
3834203774185	383420	3774185	0.002014837	0.001963441	0.000521249	0.000485799	0.005524376	0.003973899	0.002683795	0.002650781	0.001879599	0.000597146	0.000855523	0.000822611	0.000841356	0.000782883	0.000841356	0.000782883	0.000855523	0.000822611	0.001066671
3834303774185	383430	3774185	0.002349722	0.002289374	0.000607832	0.000566265	0.006442438	0.004634882	0.003129795	0.003091245	0.002192199	0.000696337	0.000997668	0.000959271	0.000981163	0.000912969	0.000981163	0.000912969	0.000997668	0.000959271	0.001243779
3834403774185	383440	3774185	0.002739709	0.002669271	0.000708806	0.000660309	0.007513511	0.005405696	0.003649761	0.003604786	0.002556899	0.000811947	0.001163606	0.001118866	0.001144359	0.001064799	0.001144359	0.001064799	0.001163606	0.001118866	0.001450403
3834503774185	383450	3774185	0.003194693	0.003112466	0.000826564	0.000769861	0.008761933	0.006302795	0.004255595	0.004203251	0.002981599	0.000946602	0.001356807	0.001304594	0.001334252	0.001241599	0.001334252	0.001241599	0.001356807	0.001304594	0.001691471
3834603774185	383460	3774185	0.003725139	0.003629284	0.000963722	0.000897802	0.010217178	0.007349893	0.004962792	0.004901798	0.003476599	0.001103869	0.001582408	0.001521493	0.001556044	0.001447866	0.001556044	0.001447866	0.001582408	0.001521493	0.001972216
3834703774185	383470	3774185	0.004344162	0.004232499	0.001123677	0.001046762	0.011914708	0.008570991	0.005786924	0.005715798	0.004053699	0.001287213	0.001845476	0.001774242	0.001814552	0.001688511	0.001814552	0.001688511	0.001845476	0.001774242	0.002299752
3834803774185	383480	3774185	0.005066189	0.004936249	0.001309966	0.001220555	0.013893826	0.009994157	0.006746911	0.006664107	0.004726799	0.001501249	0.002151887	0.002069116	0.002116145	0.001969263	0.002116145	0.001969263	0.002151887	0.002069116	0.002681711
3834903774185	383490	3774185	0.005908219	0.005756957	0.001527289	0.001423149	0.016202797	0.011654183	0.007867397	0.007770466	0.005512265	0.001750457	0.002509869	0.002413301	0.002468139	0.002296807	0.002468139	0.002296807	0.002509869	0.002413301	0.003127001
3835003774185	383500	3774185	0.006890256	0.006713783	0.001781337	0.001659841	0.018897264	0.013592213	0.009175963	0.009063208	0.006428309	0.002041533	0.002927848	0.002815184	0.002879162	0.002679608	0.002879162	0.002679608	0.002927848	0.002815184	0.003647501
3835103774185	383510	3774185	0.008035299	0.007829746	0.002076559	0.001935149	0.022033808	0.015848248	0.010699957	0.010568459	0.007494361	0.002380457	0.003413823	0.003282731	0.003357689	0.003124609	0.003357689	0.003124609	0.003413823	0.003282731	0.004252501
3835203774185	383520	3774185	0.009369849	0.009130703	0.002420652	0.002255674	0.025690769	0.018478289	0.012474951	0.012321535	0.008738421	0.002775533	0.003979806	0.003826852	0.003914154	0.003642711	0.003914154	0.003642711	0.003979806	0.003826852	0.004958751
3835303774185	383530	3774185	0.010925139	0.010646819	0.002821759	0.002629288	0.029956897	0.021541336	0.014545446	0.014366792	0.010187491	0.003235955	0.004639772	0.004461639	0.004563484	0.004246813	0.004563484	0.004246813	0.004639772	0.004461639	0.005780876
3835403774185	383540	3774185	0.012735162	0.012410954	0.003289104	0.003064936	0.034927379	0.025113557	0.016957019	0.016748837	0.011876239	0.003772548	0.005408701	0.005200519	0.005319408	0.004949915	0.005319408	0.004949915	0.005408701	0.005200519	0.006737022
3835503774185	383550	3774185	0.014844689	0.014467611	0.003834555	0.003572877	0.040715772	0.029277149	0.019767522	0.019524853	0.013845278	0.004397121	0.006304815	0.006062146	0.006200844	0.005770901	0.006200844	0.005770901	0.006304815	0.006062146	0.007853776
3835603774185	383560	3774185	0.017302802	0.016863213	0.004469139	0.004163966	0.047450901	0.034126007	0.023040776	0.022757662	0.016137824	0.005125141	0.007348753	0.007065639	0.007227307	0.006725956	0.007227307	0.006725956	0.007348753	0.007065639	0.009153744
3835703774185	383570	3774185	0.020165266	0.019652556	0.005209966	0.004853955	0.055315049	0.039778008	0.026857139	0.026526911	0.018809911	0.005974664	0.008565966	0.008235738	0.008424284	0.007840955	0.008424284	0.007840955	0.008565966	0.008235738	0.010669966
3835803774185	383580	3774185	0.023506309	0.022910981	0.006071956	0.005658116	0.064490557	0.046369109	0.031312662	0.030927729	0.021927896	0.006964774	0.009984839	0.009599906	0.009819733	0.009139449	0.009819733	0.009139449	0.009984839	0.009599906	0.012438124
3835903774185	383590	3774185	0.027402135	0.026707277	0.007077281	0.006594135	0.075171649	0.054048727	0.036496774	0.036048284	0.025555379	0.008117906	0.011638966	0.011191476	0.011447844	0.010654945	0.011447844	0.010654945	0.011638966	0.011191476	0.014497144
3836003774185	383600	3774185	0.031931489	0.031122224	0.008248326	0.007685154	0.087604893	0.062997151	0.042539903	0.042016966	0.029787942	0.009461894	0.013564124	0.013041187	0.013339966	0.012414938	0.013339966	0.012414938	0.013564124	0.013041187	0.016896999
3836103774185	383610	3774185	0.037211139	0.036268259	0.009613966	0.008956173	0.102102369	0.073424576	0.049581888	0.048970127	0.034719929	0.011026877	0.015808282	0.015196521	0.015544908	0.014463931	0.015544908	0.014463931	0.015808282	0.015196521	0.019690999
3836203774185	383620	3774185	0.043364966	0.042265301	0.011202606	0.010438202	0.118992299	0.085559178	0.057781202	0.057068148	0.040463916	0.012849403	0.018422966	0.017709912	0.018115849	0.016855918	0.018115849	0.016855918	0.018422966	0.017709912	0.022943166
3836303774185	383630	3774185	0.050529166	0.049246351	0.013052966	0.012161966	0.138631966	0.099688966	0.067318966	0.066488966	0.047148966	0.014973966	0.021466966	0.020636966	0.021110966	0.019643966	0.021110966	0.019643966	0.021466966	0.020636966	0.026736966
3836403774185	383640	3774185	0.058871966	0.057375966	0.015205966	0.014168966	0.161519966	0.116151966	0.078441966	0.077474966	0.054948966	0.017447966	0.025014966	0.024047966	0.024598966	0.022891966	0.024598966	0.022891966	0.025014966	0.024047966	0.031151966
3836503774185	383650	3774185	0.068581966	0.066838966	0.017718966	0.016508966	0.188181966	0.135381966	0.091401966	0.090274966	0.064038966	0.020331966	0.029151966	0.028024966	0.028665966	0.026671966	0.028665966	0.026671966	0.029151966	0.028024966	0.036301966
3836603774185	383660	3774185	0.079911966	0.077866966	0.020643966	0.019236966	0.219241966	0.157741966	0.106501966	0.105189966	0.074621966	0.023689966	0.033966966	0.032654966	0.033401966	0.031083966	0.033401966	0.031083966	0.033966966	0.032654966	0.042301966
3836703774185	383670	3774185	0.093101966	0.090711966	0.024051966	0.022409966	0.255411966	0.183771966	0.124071966	0.122541966	0.086951966	0.027601966	0.039581966	0.038051966	0.038921966	0.036211966	0.038921966	0.036211966	0.039581966	0.038051966	0.049291966
3836803774185	383680	3774185	0.108441966	0.105651966	0.028011966	0.026101966	0.297501966	0.214071966	0.144521966	0.142741966	0.101281966	0.032141966	0.046101966	0.044321966	0.045331966	0.042181966	0.045331966	0.042181966	0.046101966	0.044321966	0.057411966
3836903774185	383690	3774185	0.126301966	0.123061966	0.032621966	0.030391966	0.346501966	0.249301966	0.168301966	0.166231966	0.117961966	0.037431966	0.053691966	0.051621966	0.052801966	0.049141966	0.052801966	0.049141966	0.053691966	0.051621966	0.066871966
3837003774185	383700	3774185	0.147101966	0.143311966	0.037981966	0.035391966	0.403501966	0.290401966	0.196001966	0.193591966	0.137381966	0.043591966	0.062521966	0.060111966	0.061481966	0.057211966	0.061481966	0.057211966	0.062521966	0.060111966	0.077871966
3837103774185	383710	3774185	0.171301966	0.166901966	0.044231966	0.041211966	0.469901966	0.338201966	0.228201966	0.225391966	0.160001966	0.050771966	0.072811966	0.070001966	0.071601966	0.066631966	0.071601966	0.066631966	0.072811966	0.070001966	0.090701966
3837203774185	383720	3774185	0.199501966	0.194371966	0.051521966	0.048001966	0.547301966	0.393901966	0.265801966	0.262531966	0.186301966	0.059121966	0.084781966	0.081511966	0.083381966	0.077591966	0.083381966	0.077591966	0.084781966	0.081511966	0.105631966
3837303774185	383730	3774185	0.232301966	0.226401966	0.059981966	0.055891966

			MSite Grubbing / Prep	MMass Grading / Excavation	MMass Grading / Excavation	MDrainage / Utilities Trenching	MFoundations / Concrete Pads	MBuilding / Structure Construction	MAsphalt Paving	MLandscaping or Other Finishing	MWaterside Construction (Piles)	RSSWDemolition	RSSWPlacing Base	RSSWForm/Plac e Rebar and Pour	Child Risk				
Unique Identifier	X (UTM)	Y (UTM)	2027	2027	2028	2028	2028	2028	2028	2028	2028	2029	2029	2029	3rd Trimester	0<2	2<16	Total	per million
3838403774175	383840	3774175	0.003516181	0.004134741	0.004079686	0.000867202	0.001127789	0.000830114	8.54411E-05	0.001000996	8.54411E-05	0.005522638	0.008013468	0.004750221	1.03178E-07	1.5131E-06	3.5268E-07	1.96893E-06	1.96893201
3838603774175	383860	3774175	0.003447171	0.004053591	0.003999616	0.000850182	0.001105654	0.000813822	8.37642E-05	0.00098135	8.37642E-05	0.005414668	0.0078568	0.004657352	1.01129E-07	1.4831E-06	3.457E-07	1.92993E-06	1.92992532
3838703774175	383870	3774175	0.003291013	0.003869962	0.003818432	0.000811668	0.001055568	0.000776955	7.99696E-05	0.000936895	7.99696E-05	0.005165609	0.007495411	0.004443128	9.65723E-08	1.4162E-06	3.3004E-07	1.84286E-06	1.84285669
3838803774175	383880	3774175	0.002310389	0.002716828	0.002680653	0.000569815	0.00074104	0.000545446	5.61411E-05	0.000657728	5.61411E-05	0.003594679	0.005215957	0.003091914	6.80769E-08	9.9785E-07	2.3185E-07	1.29778E-06	1.29778058
3838903774175	383890	3774175	0.001766081	0.002076767	0.002049114	0.000435572	0.000566457	0.000416943	4.29147E-05	0.000502773	4.29147E-05	0.002723278	0.003951535	0.00234239	5.22512E-08	7.6551E-07	1.7734E-07	9.95099E-07	0.99509909
3839003774175	383900	3774175	0.001426025	0.001676889	0.001654561	0.000351703	0.000457387	0.000336662	3.46516E-05	0.000405965	3.46516E-05	0.002179345	0.003162277	0.001874533	4.23571E-08	6.2027E-07	1.4327E-07	8.05897E-07	0.80589697
3839103774175	383910	3774175	0.001190947	0.001400457	0.001381809	0.000293725	0.000381987	0.000281164	2.89393E-05	0.000339042	2.89393E-05	0.001803675	0.002617171	0.001551406	3.55115E-08	5.1979E-07	1.1971E-07	6.75015E-07	0.67501545
3829703774185	382970	3774185	3.4107E-05	4.0107E-05	3.9573E-05	8.41186E-06	1.09396E-05	8.05211E-06	8.28779E-07	9.70967E-06	8.28779E-07	1.97856E-05	2.87093E-05	1.70183E-05	2.48939E-09	3.1331E-08	5.0302E-09	3.88504E-08	0.03885041
3829803774185	382980	3774185	3.43019E-05	4.03363E-05	3.97992E-05	8.45994E-06	1.10021E-05	8.09814E-06	8.33516E-07	9.76517E-06	8.33516E-07	1.99914E-05	2.9008E-05	1.71954E-05	2.57049E-09	3.2239E-08	5.1433E-09	3.99532E-08	0.03995322
3829903774185	382990	3774185	3.45303E-05	4.06048E-05	4.00642E-05	8.51627E-06	1.10753E-05	8.15205E-06	8.39066E-07	9.83018E-06	8.39066E-07	2.02192E-05	2.93384E-05	1.73912E-05	2.66124E-09	3.3256E-08	5.2696E-09	4.11873E-08	0.04118726
3830003774185	383000	3774185	3.49314E-05	4.10764E-05	4.05295E-05	8.61518E-06	1.1204E-05	8.24674E-06	8.48811E-07	9.94436E-06	8.48811E-07	2.05467E-05	2.98137E-05	1.76729E-05	2.77593E-09	3.4557E-08	5.4349E-09	4.27674E-08	0.04276741
3830103774185	383010	3774185	3.55831E-05	4.18428E-05	4.12857E-05	8.77592E-06	1.1413E-05	8.4006E-06	8.64648E-07	1.01299E-05	8.64648E-07	2.10146E-05	3.04926E-05	1.80754E-05	2.92443E-09	3.6255E-08	5.6556E-09	4.48354E-08	0.04483543
3830203774185	383020	3774185	3.62515E-05	4.26288E-05	4.20612E-05	8.94078E-06	1.16274E-05	8.55841E-06	8.8089E-07	1.03202E-05	8.8089E-07	2.14981E-05	3.11941E-05	1.84913E-05	3.08941E-09	3.8136E-08	5.8969E-09	4.71223E-08	0.04712225
3830303774185	383030	3774185	3.7321E-05	4.38865E-05	4.33021E-05	9.20455E-06	1.19704E-05	8.8109E-06	9.06878E-07	1.06247E-05	9.06878E-07	2.22124E-05	3.22306E-05	1.91057E-05	3.31424E-09	4.0719E-08	6.2337E-09	5.02672E-08	0.05026718
3830403774185	383040	3774185	3.85465E-05	4.53275E-05	4.4724E-05	9.50679E-06	1.23635E-05	9.10021E-06	9.36657E-07	1.09735E-05	9.36657E-07	2.30234E-05	3.34074E-05	1.98032E-05	3.58135E-09	4.378E-08	6.63E-09	5.39919E-08	0.05399186
3830503774185	383050	3774185	3.98722E-05	4.68865E-05	4.62622E-05	9.83376E-06	1.27887E-05	9.41319E-06	9.68871E-07	1.13509E-05	9.68871E-07	2.39061E-05	3.46883E-05	2.05625E-05	3.89494E-09	4.7361E-08	7.0872E-09	5.83431E-08	0.05834308
3830603774185	383060	3774185	4.13205E-05	4.85895E-05	4.79426E-05	1.01909E-05	1.32532E-05	9.75511E-06	1.00406E-06	1.17632E-05	1.00406E-06	2.487E-05	3.60869E-05	2.13916E-05	4.26874E-09	5.1611E-08	7.6228E-09	6.3503E-08	0.063503
3830703774185	383070	3774185	4.28746E-05	5.0417E-05	4.97457E-05	1.05742E-05	1.37517E-05	1.0122E-05	1.04183E-06	1.22057E-05	1.04183E-06	2.59056E-05	3.75896E-05	2.22823E-05	4.7151E-09	5.6665E-08	8.25E-09	6.96296E-08	0.06962964
3830803774185	383080	3774185	4.44956E-05	5.23232E-05	5.16265E-05	1.0974E-05	1.42716E-05	1.05047E-05	1.08122E-06	1.26671E-05	1.08122E-06	2.69817E-05	3.91511E-05	2.3208E-05	5.24491E-09	6.2634E-08	8.9777E-09	7.68564E-08	0.07685642
3830903774185	383090	3774185	4.62057E-05	5.43341E-05	5.36106E-05	1.13958E-05	1.48201E-05	1.09084E-05	1.12277E-06	1.3154E-05	1.12277E-06	2.81016E-05	4.0776E-05	2.41712E-05	5.88741E-09	6.9839E-08	9.8409E-09	8.55676E-08	0.08556763
3831003774185	383100	3774185	4.79714E-05	5.64105E-05	5.56594E-05	1.18313E-05	1.53865E-05	1.13253E-05	1.16568E-06	1.36566E-05	1.16568E-06	2.92495E-05	4.24416E-05	2.51585E-05	6.66848E-09	7.856E-08	1.0866E-08	9.60949E-08	0.09609492
3831103774185	383110	3774185	4.95144E-05	5.82249E-05	5.74496E-05	1.22118E-05	1.58814E-05	1.16896E-05	1.20317E-06	1.40959E-05	1.20317E-06	3.02882E-05	4.39488E-05	2.6052E-05	7.55629E-09	8.8414E-08	1.1998E-08	1.07968E-07	0.10796836
3831203774185	383120	3774185	5.10964E-05	6.00852E-05	5.92851E-05	1.2602E-05	1.63888E-05	1.2063E-05	1.24161E-06	1.45463E-05	1.24161E-06	3.13674E-05	4.55148E-05	2.69803E-05	8.66901E-09	1.0072E-07	1.3388E-08	1.22776E-07	0.12275572
3831303774185	383130	3774185	5.3046E-05	6.23777E-05	6.15472E-05	1.30828E-05	1.70141E-05	1.25233E-05	1.28899E-06	1.51013E-05	1.28899E-06	3.26557E-05	4.73841E-05	2.80884E-05	1.02404E-08	1.1806E-07	1.5319E-08	1.43617E-07	0.14361665
3831403774185	383140	3774185	5.52463E-05	6.49651E-05	6.41001E-05	1.36255E-05	1.77198E-05	1.30428E-05	1.34245E-06	1.57277E-05	1.34245E-06	3.4075E-05	4.94435E-05	2.93091E-05	1.24672E-08	1.4255E-07	1.8003E-08	1.73024E-07	0.17302446
3831503774185	383150	3774185	5.76693E-05	6.78144E-05	6.69115E-05	1.42231E-05	1.8497E-05	1.36148E-05	1.40133E-06	1.64175E-05	1.40133E-06	3.55036E-05	5.15165E-05	3.05379E-05	1.56021E-08	1.7695E-07	2.1699E-08	2.14254E-07	0.21425425
3831603774185	383160	3774185	5.93237E-05	6.97598E-05	6.8831E-05	1.46311E-05	1.90726E-05	1.40054E-05	1.44153E-06	1.68884E-05	1.44153E-06	3.66702E-05	5.32093E-05	3.15414E-05	1.96229E-08	2.2089E-07	2.6338E-08	2.66851E-07	0.26685126
3831703774185	383560	3774185	0.000164586	0.000193539	0.000190962	4.05921E-05	5.27896E-05	3.88561E-05	3.99933E-06	4.68547E-05	3.99933E-06	0.000164239	0.000238315	0.000141268	6.90822E-09	9.5485E-08	1.9968E-08	1.22361E-07	0.12236082
3831803774185	383580	3774185	0.00016746	0.000196919	0.000194297	4.1301E-05	5.37115E-05	3.95346E-05	4.06918E-06	4.7673E-05	4.06918E-06	0.000173173	0.000251278	0.000148952	6.771E-09	9.4145E-08	1.9686E-08	1.20602E-07	0.12060186
3831903774185	383590	3774185	0.000169883	0.000199769	0.000197109	4.18986E-05	5.44887E-05	4.01067E-05	4.12806E-06	4.83628E-05	4.12806E-06	0.000178934	0.000259637	0.000153908	6.74684E-09	9.4078E-08	1.9702E-08	1.20527E-07	0.12052694
3832003774185	383600	3774185	0.000173281	0.000203764	0.000201051	4.27366E-05	5.55786E-05	4.09089E-05	4.21062E-06	4.93301E-05	4.21062E-06	0.000185915	0.000269767	0.000159912	6.76112E-09	9.4547E-08	1.9846E-08	1.21154E-07	0.12115401
3832103774185	383610	3774185	0.000177147	0.00020831	0.000205536	4.369E-05	5.68185E-05	4.18215E-05	4.30456E-06	5.04306E-05	4.30456E-06	0.000193626	0.000280955	0.000166545	6.79496E-09	9.5284E-08	2.0058E-08	1.22137E-07	0.12213725
3832203774185	383620	3774185	0.000187769	0.000220801	0.000217861	4.63099E-05	6.02256E-05	4.43293E-05	4.56268E-06	5.34547E-05	4.56268E-06	0.000208767	0.000302925	0.000179568	7.06649E-09	9.9431E-08	2.1008E-08	1.27505E-07	0.12750529
3832303774185	383630	3774185	0.000200158	0.000235369	0.000232235	4.93652E-05	6.41991E-05	4.7254E-05	4.86371E-06	5.69814E-05	4.86371E-06	0.000226363	0.000328457	0.000194703	7.39489E-09	1.044E-07	2.2145E-08	1.3394E-07	0.13393999
3832403774185	383640	3774185	0.000213827	0.000251443	0.000248095	5.27366E-05	6.85835E-05	5.04812E-05	5.19587E-06	6.08729E-05	5.19587E-06	0.000245986	0.000356931	0.000211582	7.7618E-09	1.0993E-07	2.3413E-08	1.41106E-07	0.14110646
3832503774185	383650	3774185	0.000228945	0.000269221	0.000265636	5.64651E-05	7.34324E-05	5.40503E-05	5.56323E-06	6.51767E-05	5.56323E-06	0.00026793	0.000388773	0.000230457	8.17195E-09	1.1609E-07	2.483E-08	1.49097E-07	0.14909666
3832603774185	383660	3774185	0.000245756	0.000288989	0.000285141	6.06113E-05	7.88245E-05	5.80191E-05	5.97173E-06	6.99626E-05	5.97173E-06	0.000292597	0.000424565	0.000251674	8.63268E-09	1.2299E-07	2.6421E-08	1.58048E-07	0.15804798
3832703774185	383670	3774185	0.000261108	0.000307042	0.000302953	6.43975E-05	8.37484E-05	6.16434E-05	6.34476E-06	7.43329E-05	6.34476E-06	0.00031631	0.000458973	0.00027207	9.043E-09	1.2916E-07	2.7864E-08	1.66066E-07	0.1660655
3832803774185	383680	3774185	0.000276922	0.000325638	0.000321302	6.82978E-05	8.88207E-05	6.53769E-05	6.72904E-06	7.88349E-05	6.72904E-06	0.000341286	0.000495214	0.000293553	9.46585E-09	1.355E-07	2.9358E-08	1.74326E-07	0.17432596
3832903774185	383690	3774185	0.000293343	0.000344948	0.000340355	7.23478E-05	9.40877E-05	6.92537E-05	7.12806E-06	8.35098E-05	7.12806E-06	0.000367707	0.00053355	0.000316278	9.90557E-09	1.4209E-07	3.0917E-08	1.82911E-07	0.18291086
3837003774185	383700	3774185	0.00030752	0.000361618	0.000356803	7.58441E-05	9.86346E-05	7.26005E-05	7.47254E-06	8.75456E-05	7.47254E-06	0.000391968	0.000568754	0.000337146	1.02737E-08	1.4762E-07	3.2255E-08	1.90151E-07	0.19015134
3837103774185	383710	3774185	0.000323289	0.000380162	0.0003751	7.97334E-05	0.000103693	7.63234E-05	7.85573E-06	9.20349E-05	7.85573E-06	0.000418863	0.000607779	0.000360279	1.06904E-08	1.5386E-07	3.3758E-08	1.98311E-07	0.19831055
3837203774185	383720	3774185	0.000339165	0.00039883	0.000393519	8.36488E-05	0.000108785	8.00713E-05	8.24149E-06	9.65543E-05	8.24149E-06	0.000446515	0.000647903	0.000384064	1.1109E-08	1.6012E-07	3.5277E-08	2.0651E-07	0.20650983
3837303774185	383730	3774185	0.000356199	0.00041886	0.000413283	8.78499E-05	0.000114248	8.40928E-05	8.65541E-06	0.000101404	8.65541E-06	0.00047631	0.000691137	0.000409692	1.1562E-08	1.6689E-07	3.6916E-08	2.15365E-07	0.21536503
3837403774185	383740	3774185	0.000376001	0.000442146	0.000436259	9.27338E-05	0.0001206	8.87678E-05	9.1366E-06	0.000107041	9.1366E-06	0.000510407	0.000740612	0.00043902	1.20975E-08	1.7486E-07	3.8837E-08	2.25791E-07	0.22579086
3837503774185	383750	3774185	0.000399942	0.000470299	0.000464037	9.86384E-05	0.000128278	9.44199E-05	9.71835E-06	0.000113857	9.71835E-06	0.000550827	0.000799262	0.000473786	1.27568E-08	1.8464E-07	4.1175E-08	2.38569E-07	0.23856919
3837603774185	383760	3774185	0.000427916	0.000503194	0.000496494	0.000105538	0.000137251	0.000101024	1.03981E-05	0.00012182	1.03981E-05	0.000597619	0.000867158	0.000514034	1.35348E-08	1.9616E-07	4.3922E-08	2.53614E-07	0.25361431
3837703774185	383770	3774185	0.000474634	0.000558131	0.0005507	0.00011706	0.000152235	0.000112054	1.15333E-05	0.00013512	1.15333E-05	0.000672217	0.000975401	0.000578198	1.48719E-08	2.1587E-07	4.8551E-08	2.79294E-07	0.27929382
3837803774185	383780	3774185	0.000548029	0.000644437	0.000635856	0.000135161	0.000175776	0.000129381	1.33168E-05	0.000156014	1.33168E-05	0.000787383	0.00114251	0.000677257	1.69957E-08	2.4713E-07	5.5853E-08	3.19975E-07	0.31997452
3837903774185	383790	3774185	0.000645704	0.000759295	0.000749185	0.000159251	0.000207105	0.00015244	1.56902E-05	0.000183821	1.56902E-05	0.000941182	0.001365676	0.000809545	1.98248E-08	2.8874E-07	6.5584E-08	3.74148E-07	0.37414769
3838003774185	383800	3774185	0.000880336	0.001035203	0.001021419	0.000217119	0.000282361	0.000207833	2.13916E-05	0.000250617	2.13916E-05	0.001307538	0.001897266	0.001124661	2.66655E-08	3.8924E-07	8.9017E-08	5.04926E-07	0.50492559
3838103774185	383810	3774185	0.001339084	0.001574653	0.001553686	0.000330261	0.000429501	0.000316136	3.25389E-05	0.000381214	3.25389E-05	0.002033877	0.0029512	0.001749412	4.00183E-08	5.8534E-07	1.3489E-07	7.60251E-07	0.76025067
3838203774185	383820	3774185	0.002088518	0.002455926	0.002423225	0.000515095	0.000669877	0.000493066	5.07497E-05	0.000594565	5.07497E-05	0.003236596	0.00469637	0.002783913	6.17577E-08	9.0464E-07	2.0987E-07	1.17626E-06	1.17626467
3838303774185	383830	3774185	0.003186391	0.003746935	0.003697044	0.000785865	0.001022011	0.000752256	7.74274E-05	0.000907111	7.74274E-05	0.004998092	0.007252339	0.00429904	9.3612E-08	1.3725E-06	3.1972E-07	1.78581E-06	1.78581421
3838403774185	383840	3774185	0.00238468	0.002804189	0.00276685	0.000588138	0.000764868	0.000562985	5.79463E-05	0.000678877	5.79463E-05	0.003713998	0.005389091	0.003194544	7.03094E-08	1.0304E-06	2.3944E-07	1.3401E-06	1.34009861
3838603774185	383860	3774185	0.002376754	0.002794868	0.002757653	0.000586183	0.000762326	0.000561113	5.77537E-05	0.000676621	5.77537E-05	0.003703689	0.005374132	0.003185677	7.00339E-08	1.0264E-06	2.3857E-07	1.33504E-06	1.33503988
3838703774185	383870	3774185	0.003304499	0.00388582	0.003834079	0.000814994	0.001059893	0.000780139	8.02973E-05	0.000940734	8.02973E-05	0.005192304	0.007534145	0.004466089	9.69509E-08	1.4218E-06	3.3141E-07	1.85012E-06	1.85011693
3838803774185	383880	3774185	0.002315007	0.002722258	0.002686011	0.000570954	0.000742521	0.000546536	5.62533E-05	0.000659043	5.62533E-05	0.003607032	0.005233881	0.003102538	6.81985E-08	9.9959E-07	2.3233E-07	1.30012E-06	1.30012258
3838903774185	383890	3774185	0.001764343	0.002074723	0.002047098	0.000435143	0.0005659	0.000416533	4.28725E-05	0.000502278	4.28725E-05	0.002725312	0.003954486	0.002344139	5.21887E-08	7.6455E-07	1.7718E-07	9.93917E-07	0.99391672
3839003774185	383900	3774185	0.001423513	0.001673935	0.001651646	0.000351084	0.000456581	0.000336069	3.45905E-05	0.00040525	3.45905E-05	0.002180009	0.003163241	0.001875105	4.22723E-08	6.1898E-07	1.4304E-07	8.04288E-07	0.80428815
3839103774185	383910	3774185	0.001188485	0.001397562	0.001378953	0.000293118	0.000381198	0.000280582	2.88795E-05	0.000338341	2.88795E-05	0.001804324	0.002618113	0.001551964	3.54287E-08	5.1853E-07	1.1949E-07	6.73447E-07	0.6734466
3829703774195	382970	3774195	3.37839E-05	3.97271E-05	3.91981E-05	8.33218E-06	1.08359E-05	7.97583E-06	8.20928E-07	9.61769E-06	8.20928E-07	1.98105E-05	2.87455E-05	1.70398E-05	2.47264E-09	3.1106E-08	4.9805E-09	3.85594E-08	0.03855939
3829803774195	382980	3774195	3.4029E-05	4.00153E-05	3.94825E-05	8.39263E-06	1.09145E-05	8.0337E-06	8.26884E-07	9.68746E-06	8.26884E-07	2.00476E-05	2.90895E-05	1.72437E-05	2.55852E-09	3.2074E-08	5.1005E-09	3.97329E-08	0.03973292
3829903774195	382990	3774195	3.43131E-05	4.03494E-05	3.98121E-05	8.46269E-06	1.10057E-05	8.10077E-06	8.33787E-07	9.76834E-06	8.33787E-07	2.03096E-05	2.94697E-05	1.7469E-05	2.65487E-09	3.3159E-08	5.2356E-09	4.10497E-08	0.0410497
3830003774195	383000	3774195	3.4742E-05	4.08537E-05	4.03097E-05	8.56847E-06	1.11432E-05	8.20202E-06	8.44209E-07	9.89044E-06	8.44209E-07	2.06527E-05	2.99676E-05	1.77642E-05	2.77285E-09	3.4498E-08	5.4046E-09	4.26758E-08	0.04267582
3830103774195	383010	3774195	3.5377E-05	4.16004E-05	4.10465E-05	8.72509E-06	1.13469E-05	8.35194E-06	8.5964E-07	1.00712E-05	8.5964E-07	2.11206E-05	3.06465E-05	1.81666E-05	2.92198E-09	3.6203E-08	5.6225E-09	4.4747E-08	0.04474703
3830203774195	383020	3774195	3.60287E-05	4.23668E-05	4.18027E-05	8.88583E-06	1.15559E-05	8.5058E-06	8.75476E-07	1.02568E-05	8.75476E-07	2.16041E-05	3.1348E-05	1.85825E-05	3.08783E-09	3.8091E-08	5.8612E-09	4.70402E-08	0.04704021
3830303774195	383030	3774195	3.71873E-05	4.37293E-05	4.3147E-05	9.17158E-06	1.19276E-05	8.77934E-06	9.0363E-07	1.05866E-05	9.0363E-07	2.23746E-05	3.2466E-05	1.92452E-05	3.32498E-09	4.0819E-08	6.2139E-09	5.03581E-08	0.05035814
3830403774195	383040	3774195	3.85465E-05	4.53275E-05	4.4724E-05	9.50679E-06	1.23635E-05	9.10021E-06	9.36657E-07	1.09735E-05	9.36657E-07	2.3276E-05	3.3774E-05	2.00206E-05	3.61323E-09	4.4128E-08	6.6382E-09	5.43794E-08	0.05437937
3830503774195	383050	3774195	4.00059E-05	4.70437E-05	4.64173E-05	9.86673E-06	1.28316E-05	9.44476E-06	9.7212E-07	1.1389E-05	9.7212E-07	2.42493E-05	3.51862E-05	2.08577E-05	3.95387E-09	4.802E-08	7.1289E-09	5.91031E-08	0.05910312
3830603774195	383060	3774195	4.15489E-05	4.88581E-05	4.82075E-05	1.02473E-05	1.33265E-05	9.80903E-06	1.00961E-06	1.18283E-05	1.00961E-06	2.52817E-05	3.66843E-05	2.17457E-05	4.35684E-09	5.2602E-08	7.6959E-09	6.46544E-08	0.06465442
3830703774195	383070	3774195	4.32255E-05	5.08297E-05	5.01529E-05	1.06608E-05	1.38643E-05	1.02049E-05	1.05035E-06	1.23056E-05	1.05035E-06	2.63891E-05	3.82911E-05	2.26982E-05	4.84363E-09	5.8111E-08	8.3657E-09	7.13206E-08	0.07132057
3830803774195	383080	3774195	4.47908E-05	5.26703E-05	5.1969E-05	1.10468E-05	1.43663E-05	1.05744E-05	1.08839E-06	1.27512E-05	1.08839E-06	2.74372E-05	3.98119E-05	2.35997E-05	5.39562E-09	6.4317E-08	9.1003E-09	7.88128E-08	0.07881282
3830903774195	383090	3774195	4.63616E-05	5.45175E-05	5.37916E-05	1.14342E-05	1.48701E-05	1.09452E-05	1.12656E-06	1.31984E-05	1.12656E-06	2.84821E-05	4.13282E-05	2.44985E-05	6.04972E-09	7.1635E-08	9.9466E-09	8.76311E-08	0.08763114
3831003774195	383100	3774195	4.7977E-05	5.6417E-05	5.56658E-05	1.18327E-05	1.53883E-05	1.13266E-05	1.16581E-06	1.36582E-05	1.16581E-06	2.95551E-05	4.28852E-05	2.54215E-05	6.84639E-09	8.0512E-08	1.0952E-08	9.83104E-08	0.09831036
3831103774195	383110	3774195	4.9442E-05	5.81398E-05	5.73656E-05	1.2194E-05	1.58582E-05	1.16725E-05	1.20141E-06	1.40753E-05	1.20141E-06	3.05658E-05	4.43516E-05	2.62907E-05	7.78264E-09	9.0889E-08	1.2095E-08	1.10767E-07	0.11076731
3831203774195	383120	3774195	5.09516E-05	5.99149E-05	5.91171E-05	1.25663E-05	1.63423E-05	1.20288E-05	1.23809E-06	1.4505E-05	1.23809E-06	3.16263E-05	4.58905E-05	2.7203E-05	8.9739E-09	1.0405E-07	1.3513E-08	1.26536E-07	0.12653556

Unique Identifier	X (UTM)	Y (UTM)	EGIODemolition 2025	EGIOSite Grubbing / Prep 2025	EGIOMass Grading / Excavation 2025	EGIOMass Grading / Excavation 2026	EGIODrainage / Utilities Trenching 2026	EGIODrainage / Utilities Trenching 2027	EGIOFoundations / Concrete Pads 2026	EGIOFoundations / Concrete Pads 2027	EGIOBuilding / Structure Construction 2026	EGIOBuilding / Structure Construction 2027	EGIOAsphalt Paving 2027	EGIOArchitectural Coating 2027	EGIOLandscaping or Other Finishing 2027	EGIOWaterside Construction (Piles) 2027	HIWaterside Construction (Landscaping) 2025	HIWaterside Construction (Landscaping) 2026	KMDemolition 2025	KMSite Grubbing / Prep 2025	KMMass Grading / Excavation 2025
3831303774195	383130	3774195	0.000931749	0.00036544	0.000121024	0.000118531	0.000275234	0.000274809	0.000361622	0.000361388	0.000387342	0.000378057	1.50729E-05	1.50729E-05	0.000408203	1.50729E-05	6.63257E-05	6.42483E-05	2.2986E-05	9.97608E-05	7.58289E-05
3831403774195	383140	3774195	0.001171236	0.00045938	0.000152131	0.000148997	0.000345977	0.000345444	0.000454569	0.000454276	0.0004869	0.00047523	1.89471E-05	1.89471E-05	0.000513124	1.89471E-05	7.78676E-05	7.54287E-05	2.39478E-05	0.000103935	7.90018E-05
3831503774195	383150	3774195	0.00152775	0.00059921	0.000198438	0.00019435	0.00045129	0.000450594	0.000592936	0.000592553	0.000635109	0.000619885	2.47144E-05	2.47144E-05	0.000669314	2.47144E-05	9.34118E-05	9.04859E-05	2.4982E-05	0.000108424	8.24136E-05
3831603774195	383160	3774195	0.002018491	0.00079168	0.00026218	0.000256778	0.000596253	0.000595333	0.000783398	0.000782892	0.000839117	0.000819004	3.26531E-05	3.26531E-05	0.00088431	3.26531E-05	0.000112572	0.000109046	2.57039E-05	0.000111557	8.47951E-05
3835803774195	383580	3774195	0.000330736	0.00012972	4.2959E-05	4.20739E-05	9.76977E-05	9.75469E-05	0.000128362	0.000128279	0.000137492	0.000134196	5.3503E-06	5.3503E-06	0.000144897	5.3503E-06	5.24356E-05	5.07932E-05	6.69235E-05	0.000290453	0.000220775
3835903774195	383590	3774195	0.000325266	0.00012757	4.22485E-05	4.1378E-05	9.60819E-05	9.59336E-05	0.000126239	0.000126158	0.000135218	0.000131977	5.26181E-06	5.26181E-06	0.0001425	5.26181E-06	5.21432E-05	5.051E-05	6.74711E-05	0.000292829	0.000222582
3836003774195	383600	3774195	0.000321906	0.00012626	4.18122E-05	4.09507E-05	9.50895E-05	9.49428E-05	0.000124935	0.000124855	0.000133821	0.000130614	5.20747E-06	5.20747E-06	0.000141029	5.20747E-06	5.21791E-05	5.05447E-05	6.84691E-05	0.000297161	0.000225874
3836103774195	383610	3774195	0.000319598	0.00012535	4.15123E-05	4.0657E-05	9.44077E-05	9.4262E-05	0.000124039	0.000123959	0.000132862	0.000129677	5.17013E-06	5.17013E-06	0.000140017	5.17013E-06	5.2362E-05	5.0722E-05	6.9655E-05	0.000302308	0.000229786
3836203774195	383620	3774195	0.000326487	0.00012805	4.24072E-05	4.15334E-05	9.64427E-05	9.62939E-05	0.000126713	0.000126631	0.000135726	0.000132472	5.28157E-06	5.28157E-06	0.000143035	5.28157E-06	5.41272E-05	5.24319E-05	7.32261E-05	0.000317807	0.000241567
3836303774195	383630	3774195	0.000335595	0.00013163	4.35902E-05	4.26921E-05	9.91331E-05	9.89801E-05	0.000130248	0.000130164	0.000139512	0.000136168	5.42891E-06	5.42891E-06	0.000147026	5.42891E-06	5.62853E-05	5.45223E-05	7.74105E-05	0.000335967	0.000255371
3836403774195	383640	3774195	0.000346499	0.0001359	4.50065E-05	4.40792E-05	0.000102354	0.000102196	0.00013448	0.000134393	0.000144045	0.000140592	5.6053E-06	5.6053E-06	0.000151803	5.6053E-06	5.87734E-05	5.69325E-05	8.21313E-05	0.000356456	0.000270944
3836503774195	383650	3774195	0.00035999	0.00014119	4.67588E-05	4.57954E-05	0.000106339	0.000106175	0.000139716	0.000139626	0.000149653	0.000146066	5.82355E-06	5.82355E-06	0.000157713	5.82355E-06	6.17369E-05	5.98032E-05	8.76328E-05	0.000380333	0.000289093
3836603774195	383660	3774195	0.000375502	0.00014728	4.87737E-05	4.77688E-05	0.000110921	0.00011075	0.000145736	0.000145642	0.000156102	0.00015236	6.07448E-06	6.07448E-06	0.000164509	6.07448E-06	6.50861E-05	6.30475E-05	9.37748E-05	0.000406989	0.000309355
3836703774195	383670	3774195	0.0003884	0.00015234	5.0449E-05	4.94096E-05	0.000114732	0.000114554	0.000150742	0.000150645	0.000161464	0.000157594	6.28314E-06	6.28314E-06	0.00017016	6.28314E-06	6.79366E-05	6.58087E-05	9.91134E-05	0.000430159	0.000326967
3836803774195	383680	3774195	0.000401505	0.00015748	5.21512E-05	5.10767E-05	0.000118603	0.00011842	0.000155828	0.000155728	0.000166912	0.000162911	6.49513E-06	6.49513E-06	0.000175901	6.49513E-06	7.0814E-05	6.8596E-05	0.00010449	0.000453496	0.000344705
3836903774195	383690	3774195	0.000415643	0.00016302	5.39875E-05	5.28752E-05	0.000122779	0.000122589	0.000161315	0.000161211	0.000172789	0.000168647	6.72384E-06	6.72384E-06	0.000182095	6.72384E-06	7.38726E-05	7.15588E-05	0.000110159	0.0004781	0.000363407
3837003774195	383700	3774195	0.000428092	0.0001679	5.56045E-05	5.44589E-05	0.000126456	0.000126261	0.000166147	0.00016604	0.000177964	0.000173698	6.92523E-06	6.92523E-06	0.000187549	6.92523E-06	7.65922E-05	7.41932E-05	0.00011526	0.000500238	0.000380234
3837103774195	383710	3774195	0.000442624	0.0001736	5.74922E-05	5.63076E-05	0.000130749	0.000130547	0.000171787	0.000171676	0.000184006	0.000179595	7.16032E-06	7.16032E-06	0.000193916	7.16032E-06	7.96938E-05	7.71977E-05	0.0001209	0.000525107	0.000399137
3837203774195	383720	3774195	0.000457283	0.00017935	5.93962E-05	5.81724E-05	0.000135079	0.000134871	0.000177476	0.000177362	0.000190099	0.000185543	7.39746E-06	7.39746E-06	0.000200338	7.39746E-06	8.28045E-05	8.02109E-05	0.000126725	0.000549996	0.000418055
3837303774195	383730	3774195	0.000473253	0.00018562	6.14705E-05	6.0204E-05	0.000139797	0.000139581	0.000183675	0.000183556	0.000196738	0.000192023	7.6558E-06	7.6558E-06	0.000207334	7.6558E-06	8.61554E-05	8.34569E-05	0.000132863	0.000576633	0.000438302
3837403774195	383740	3774195	0.000492591	0.0001932	6.39823E-05	6.26641E-05	0.000145509	0.000145285	0.00019118	0.000191057	0.000204778	0.000199869	7.96864E-06	7.96864E-06	0.000215806	7.96864E-06	9.01415E-05	8.73181E-05	0.000140057	0.000607856	0.000462036
3837503774195	383750	3774195	0.000517678	0.00020304	6.72408E-05	6.58554E-05	0.00015292	0.000152684	0.000200916	0.000200787	0.000215207	0.000210048	8.37447E-06	8.37447E-06	0.000226797	8.37447E-06	9.52182E-05	9.22358E-05	0.000149077	0.000647006	0.000491794
3837603774195	383760	3774195	0.000547597	0.00021478	7.1127E-05	6.96615E-05	0.000161758	0.000161508	0.000212528	0.000212391	0.000227644	0.000222188	8.85847E-06	8.85847E-06	0.000239905	8.85847E-06	0.000101217	9.80467E-05	0.000159648	0.000692884	0.000526666
3837703774195	383770	3774195	0.000598992	0.00023493	7.78027E-05	7.61997E-05	0.000176939	0.000176666	0.000232475	0.000232325	0.00024901	0.00024341	9.68988E-06	9.68988E-06	0.000262421	9.68988E-06	0.000111329	0.000107842	0.000177121	0.000768719	0.000584308
3837803774195	383780	3774195	0.000681564	0.00026732	8.85278E-05	8.67038E-05	0.000201331	0.00020102	0.000264522	0.000264351	0.000283336	0.000276545	1.10256E-05	1.10256E-05	0.000298596	1.10256E-05	0.000127449	0.000123457	0.000204735	0.000888566	0.000675405
3837903774195	383790	3774195	0.000792662	0.00031089	0.000102958	0.000100837	0.000234149	0.000233787	0.000307641	0.000307442	0.000329522	0.000321623	1.28229E-05	1.28229E-05	0.000347269	1.28229E-05	0.000149091	0.000144421	0.000241743	0.001049183	0.000797491
3838003774195	383800	3774195	0.001046772	0.00041056	0.000135965	0.000133163	0.000309212	0.000308734	0.000406263	0.000406001	0.000435159	0.000424728	1.69336E-05	1.69336E-05	0.000458596	1.69336E-05	0.000198355	0.000192142	0.000325567	0.001412985	0.001074019
3838103774195	383810	3774195	0.001540091	0.00060405	0.000200041	0.00019592	0.000454936	0.000454234	0.000597726	0.00059734	0.000640239	0.000624893	2.4914E-05	2.4914E-05	0.000674721	2.4914E-05	0.000293756	0.000284555	0.000487655	0.002116458	0.001608733
3838203774195	383820	3774195	0.002355182	0.00092374	0.000305913	0.00029961	0.000695709	0.000694636	0.000914071	0.000913481	0.000979084	0.000955616	3.80997E-05	3.80997E-05	0.000451233	0.0004371	0.000455693	0.000441253	0.0004371	0.000755634	0.003279506	0.002492774
3838303774195	383830	3774195	0.003564295	0.00139797	0.000462964	0.000453425	0.001052876	0.001051251	0.001383341	0.001382448	0.001481731	0.001446214	5.76595E-05	5.76595E-05	0.001561533	5.76595E-05	0.000684766	0.000663318	0.001152975	0.005003992	0.003803567
3838403774195	383840	3774195	0.002733648	0.00107218	0.000355072	0.000347756	0.000807506	0.00080626	0.001060958	0.001060973	0.001136418	0.001109179	4.42221E-05	4.42221E-05	0.001197623	4.42221E-05	0.0005246	0.000508168	0.000880888	0.003823117	0.002905977
3838603774195	383860	3774195	0.002728115	0.00107	0.000354353	0.000347052	0.000805872	0.000804628	0.00105881	0.001058127	0.001134118	0.001106934	4.41326E-05	4.41326E-05	0.001195199	4.41326E-05	0.00052383	0.000507423	0.000880064	0.003819542	0.002903259
3838703774195	383870	3774195	0.003856049	0.0015124	0.000500859	0.00049054	0.001139058	0.001137301	0.001496573	0.001495608	0.001603017	0.001564594	6.23792E-05	6.23792E-05	0.001689352	6.23792E-05	0.00074167	0.00071844	0.001250694	0.0054281	0.004125935
3838803774195	383880	3774195	0.002714417	0.00106463	0.000352574	0.000345309	0.000801826	0.000800589	0.001053494	0.001052814	0.001128424	0.001101376	4.39111E-05	4.39111E-05	0.001189198	4.39111E-05	0.000521459	0.000505126	0.000876482	0.003803994	0.002891441
3838903774195	383890	3774195	0.002076228	0.00081433	0.00026968	0.000264123	0.000613308	0.000612361	0.000805806	0.000805286	0.000863119	0.00084243	3.35871E-05	3.35871E-05	0.000909604	3.35871E-05	0.00039841	0.000385931	0.00066747	0.002896865	0.002201926
3839003774195	383900	3774195	0.001682349	0.00065984	0.000218519	0.000214017	0.000496958	0.000496191	0.000652937	0.000652516	0.000699377	0.000682614	2.72153E-05	2.72153E-05	0.000737044	2.72153E-05	0.000322512	0.00031241	0.000538622	0.002337656	0.001776868
3839103774195	383910	3774195	0.001413598	0.00055443	0.000183611	0.000179828	0.00041757	0.000416926	0.000548632	0.000548278	0.000587654	0.000573568	2.28677E-05	2.28677E-05	0.000619303	2.28677E-05	0.000270758	0.000262277	0.000450819	0.001956587	0.001487215
3829703774205	382970	3774205	0.0001695	6.648E-05	2.20162E-05	2.15626E-05	5.00693E-05	4.99921E-05	6.57846E-05	6.57421E-05	7.04635E-05	6.87745E-05	2.74199E-06	2.74199E-06	7.42585E-05	2.74199E-06	1.96701E-05	1.9054E-05	1.43116E-05	6.21136E-05	4.72129E-05
3829803774205	382980	3774205	0.000177476	6.9608E-05	2.30522E-05	2.25772E-05	5.24254E-05	5.23445E-05	6.88801E-05	6.88357E-05	7.37792E-05	7.20108E-05	2.87102E-06	2.87102E-06	7.77528E-05	2.87102E-06	2.02262E-05	1.95927E-05	1.44384E-05	6.26636E-05	4.7631E-05
3829903774205	382990	3774205	0.000186485	7.3142E-05	2.42223E-05	2.37233E-05	5.50866E-05	5.50016E-05	7.23766E-05	7.23299E-05	7.75244E-05	7.56662E-05	3.01675E-06	3.01675E-06	8.16997E-05	3.01675E-06	2.08487E-05	2.01956E-05	1.45855E-05	6.3302E-05	4.81163E-05
3830003774205	383000	3774205	0.000197245	7.7362E-05	2.562E-05	2.50921E-05	5.82652E-05	5.81753E-05	7.65529E-05	7.65035E-05	8.19977E-05	8.00322E-05	3.19083E-06	3.19083E-06	8.64139E-05	3.19083E-06	2.16003E-05	2.09237E-05	1.47846E-05	6.41663E-05	4.87733E-05
3830103774205	383010	3774205	0.000210565	8.2587E-05	2.73502E-05	2.67867E-05	6.22E-05	6.2104E-05	8.17226E-05	8.16699E-05	8.75351E-05	8.54369E-05	3.40631E-06	3.40631E-06	9.22496E-05	3.40631E-06	2.25457E-05	2.18395E-05	1.50698E-05	6.54039E-05	4.97139E-05
3830203774205	383020	3774205	0.000225556	8.8466E-05	2.92973E-05	2.86937E-05	6.66282E-05	6.65254E-05	8.75408E-05	8.74843E-05	9.37671E-05	9.15195E-05	3.64882E-06	3.64882E-06	9.88172E-05	3.64882E-06	2.3579E-05	2.28404E-05	1.53662E-05	6.66906E-05	5.06919E-05
3830303774205	383030	3774205	0.000247086	9.6911E-05	3.20938E-05	3.14326E-05	7.2988E-05	7.28754E-05	9.58967E-05	9.58349E-05	0.000102717	0.000100255	3.99711E-06	3.99711E-06	0.00010825	3.99711E-06	2.51271E-05	2.43401E-05	1.59048E-05	6.90282E-05	5.24688E-05
3830403774205	383040	3774205	0.000273862	0.00010741	3.55717E-05	3.48388E-05	8.08974E-05	8.07725E-05	0.000106289	0.00010622	0.000113848	0.000111119	4.43025E-06	4.43025E-06	0.00011998	4.43025E-06	2.70125E-05	2.61664E-05	1.65476E-05	7.18176E-05	5.4589E-05
3830503774205	383050	3774205	0.000306017	0.00012002	3.97483E-05	3.89294E-05	9.0396E-05	9.02565E-05	0.000118768	0.000118692	0.000127216	0.000124167	4.95043E-06	4.95043E-06	0.000134067	4.95043E-06	2.91903E-05	2.8276E-05	1.72333E-05	7.47936E-05	5.68511E-05
3830603774205	383060	3774205	0.000344101	0.00013496	4.4695E-05	4.37741E-05	0.000101646	0.000101489	0.000133549	0.000133463	0.000143048	0.000139619	5.56651E-06	5.56651E-06	0.000150752	5.56651E-06	3.16569E-05	3.06653E-05	1.79348E-05	7.78384E-05	5.91655E-05
3830703774205	383070	3774205	0.000390924	0.00015333	5.07768E-05	4.97307E-05	0.000115477	0.000115299	0.000151722	0.000151624	0.000162513	0.000158618	6.32397E-06	6.32397E-06	0.000171266	6.32397E-06	3.45666E-05	3.34839E-05	1.86952E-05	8.11385E-05	6.16739E-05
3830803774205	383080	3774205	0.000443792	0.00017406	5.76438E-05	5.64562E-05	0.000131094	0.000130892	0.00017224	0.000172129	0.000184491	0.000180069	7.17921E-06	7.17921E-06	0.000194427	7.17921E-06	3.76395E-05	3.64606E-05	1.93741E-05	8.40851E-05	6.39136E-05
3830903774205	383090	3774205	0.000506523	0.00019867	6.57918E-05	6.44363E-05	0.000149624	0.000149393	0.000196587	0.00019646	0.000210569	0.000205522	8.194E-06	8.194E-06	0.00022191	8.194E-06	4.1091E-05	3.98039E-05	2.00372E-05	8.69629E-05	6.61011E-05
3831003774205	383100	3774205	0.000584361	0.00022919	7.59022E-05	7.43383E-05	0.000172617	0.000172351	0.000226797	0.00022665	0.000242927	0.000237105	9.45319E-06	9.45319E-06	0.000256011	9.45319E-06	4.51452E-05	4.37312E-05	2.07184E-05	8.99193E-05	6.83483E-05
3831103774205	383110	3774205	0.000680262	0.00026681	8.83587E-05	8.65382E-05	0.000200946	0.000200636	0.000264017	0.000263846	0.000282795	0.000276016	1.10046E-05	1.10046E-05	0.000298026	1.10046E-05	4.97914E-05	4.82318E-05	2.13702E-05	9.2748E-05	7.04984E-05
3831203774205	383120	3774205	0.000805327	0.00031586	0.000104603	0.000102448	0.00023789	0.000237523	0.000312556	0.000312354	0.000334786	0.000326762	1.30278E-05	1.30278E-05	0.000352817	1.30278E-05	5.54027E-05	5.36674E-05	2.20446E-05	9.56749E-05	7.27231E-05
3831303774205	383130	3774205	0.00098574	0.00038662	0.000128037	0.000125399	0.000291183	0.000290733	0.000382576	0.000382329	0.000409787	0.000399964	1.59463E-05	1.59463E-05	0.000431857	1.59463E-05	6.28761E-05	6.09067E-05	2.28389E-05	9.91224E-05	7.53436E-05
3831403774205	383140	3774205	0.001256206	0.0004927	0.000163168	0.000159806	0.000371077	0.000370505	0.000487547	0.000487232	0.000522224	0.000509706	2.03216E-05	2.03216E-05	0.000550349	2.03216E-05	7.28394E-05	7.05579E-05	2.37826E-05	0.000103218	7.84568E-05
3831503774205	383150	3774205	0.001679977	0.00065891	0.000218211	0.000213715	0.000496257	0.000495491	0.000652017	0.000651596	0.000698392	0.000681651	2.71769E-05	2.71769E-05	0.000736005	2.71769E-05	8.59492E-05	8.32571E-05	2.47104E-05	0.000107245	8.15177E-05
3831603774205	383160	3774205	0.002324419	0.00091167	0.000301917	0.000295696	0.000686622	0.000685563	0.000902131	0.000901549	0.000966295	0.000943134	3.76021E-05	3.76021E-05	0.001018338	3.76021E-05	0.000101664	9.84794E-05	2.5412E-05	0.00011029	8.38321E-05
3835703774205	383570	3774205	0.000332101	0.00013025	4.31363E-05	4.22476E-05	9.8101E-05	9.79496E-05	0.000128892	0.000128809	0.000138059	0.00013475	5.37239E-06	5.37239E-06	0.000145495	5.37239E-06	5.12444E-05	4.96394E-05	6.42893E-05	0.00027902	0.000212085
3835803774205	383580	3774205	0.000324511	0.00012728	4.21505E-05	4.12821E-05	9.5859E-05	9.57111E-05	0.000125946	0.000125865	0.000134904	0.00013167	5.24961E-06	5.24961E-06	0.0001421	5.24961E-06	5.06686E-05	4.90816E-05	6.44341E-05	0.000279649	0.000212563
3835903774205	383590	3774205	0.000318754	0.00012502	4.14027E-05	4.05496E-05	9.41583E-05	9.4013E-05	0.000123712	0.000123632	0.000132511	0.000129334	5.15647E-06	5.15647E-06	0.000139647	5.15647E-06	5.036E-05	4.87827E-05	6.49229E-05	0.00028177	0.000214175
3836003774205	383600	3774205	0.00031481	0.00012347	4.08905E-05	4.0048E-05	9.29935E-05	9.285E-05	0.000122181	0.000122102	0.000130871	0.000127734	5.09268E-06	5.09268E-06	0.00013792	5.09268E-06	5.0326E-05	4.87497E-05	6.57829E-05	0.000285502	0.000217012
3836103774205	383610	3774205	0.000311972	0.00012236	4.05218E-05	3.96869E-05	9.21551E-05	9.20129E-05	0.00012108	0.000121002	0.000129691	0.000126583	5.04676E-06	5.04676E-06	0.000136676	5.04676E-06	5.04426E-05	4.88626E-05	6.68375E-05	0.000290079	0.000220491
3836203774205	383620	3774205	0.000317909	0.00012469	4.1293E-05	4.04422E-05	9.39089E-05	9.3764E-05	0.000123384	0.000123304	0.00013216	0.000128992	5.14281E-06	5.14281E-06	0.000139277	5.14281E-06	5.20499E-05	5.04196E-05	7.01121E-05	0.000304292	0.000231294
3836303774205	383630	3774205	0.000326047	0.00012788	4.235E-05	4.14774E-05	9.63127E-05	9.61641E-05	0.000126542	0.000126461	0.000135543	0.000132294	5.27445E-06	5.27445E-06	0.000142843	5.27445E-06	5.40357E-05	5.23432E-05	7.39775E-05	0.000321067	0.000244045
3836403774205	383640	3774205	0.000335909	0.00013175	4.3631E-05	4.2732E-05	9.9226E-05	9.90729E-05	0.00013037	0.000130286	0.000139642	0.000136295	5.43399E-06	5.43399E-06	0.000147163	5.43399E-06	5.63319E-05	5.45675E-05	7.83452E-05	0.000340024	0.000258454
3836503774205	383650	3774205	0.000348313	0.00013661	4.52422E-05	4.431E-05	0.00010289	0.000102731	0.000135184	0.000135097	0.000144799	0.000141328	5.63466E-06	5.63466E-06	0.000152598	5.63466E-06	5.90945E-05	5.72436E-05	8.3471E-05	0.00036227	0.00027536
3836603774205	383660	3774205	0.000362649	0.00014224	4.71042E-05	4.61337E-05	0.000107125	0.000106959	0.000140748	0.000140657	0.000150758	0.000147145	5.86656E-06	5.86656E-06	0.000158878	5.86656E-06	6.22231E-05	6.02741E-05	8.92079E-05	0.000387169	0.000294289
3836703774205	383670	3774205	0.000374756	0.00014698	4.86768E-05	4.76739E-05	0.000110701	0.00011053	0.000145447	0.000145353	0.000155792	0.000152058	6.06242E-06	6.06242E-06	0.000164182	6.06242E-06	6.49301E-05	6.28963E-05	9.42772E-05	0.00040917	0.000311013
3836803774205	383680	3774205	0.000387044	0.0001518	5.02728E-05	4.9237E-05	0.000114331	0.000114154	0.000150216	0.000150119	0.0001609	0.000157043	6.2612E-06	6.2612E-06	0.000169566	6.2612E-06	6.76622E-05	6.55429E-05	9.93849E-05	0.000431338	0.000327863
3836903774205	383690	3774205	0.000400391	0.00015704	5.20065E-05	5.0935E-05	0.000118274	0.000118091	0.000155396	0.000155296	0.000166449	0.000162459	6.47712E-06	6.47712E-06	0.000175413	6.47712E-06	7.05808E-05	6.83701E-05	0.000104798	0.000454832	0.00034572
3837003774205	383700	3774205	0.000412068	0.00016162	5.35232E-05	5.24204E-05	0.000121723	0.000121535	0.000159928	0.000159825	0.000171303	0.000167197	6.66601E-06	6.66601E-06	0.000180529	6.66601E-06	7.31658E-05	7.08741E-05	0.000109657	0.000475919	0.000361749
3837103774205	383710	3774205	0.000425864	0.00016703	5.53152E-05	5.41755E-05	0.000125798	0.000125604	0.000165282	0.000165176	0.000177038	0.000172795	6.88919E-06	6.88919E-06	0.000186573	6.88919E-06	7.61383E-05	7.37535E-05	0.000115154	0.000499776	0.000379883
3837203774205	383720	3774205	0.000440136	0.00017263	5.7169E-05	5.59911E-05	0.000130014	0.000129814	0.000170822	0.000170711	0.000182971	0.000178586	7.12008E-06	7.12008E-06	0.000192826	7.12008E-06	7.91915E-05	7.67111E-05	0.00012078	0.000524194	0.000398443
3837303774205	383730	3774205	0.000455963	0.00017883	5.92247E-05	5.80044E-05	0.000134689	0.000134481	0.000176964	0.00017685	0.000189551	0.000185007	7.3761E-06	7.3761E-06	0.000199759	7.3761E-06	8.25282E-05	7.99432E-05	0.000126881	0.000550673	0.000418571
3837403774205	383740	3774205	0.000475041	0.00018632	6.17027E-05	6.04314E-05	0.000140325	0.000140108	0.000184368	0.000184249	0.000197481	0.000192748	7.68472E-06	7.68472E-06	0.000208117	7.68472E-06	8.64766E-05	8.37679E-05	0.000134003	0.000581583	0.000442065
3837503774205	383750	3774205	0.00050116	0.00019656	6.50953E-05	6.37541E-05	0.00014804	0.000147812	0.000194506	0.00019438	0.00020834	0.000203346	8.10726E-06	8.10726E-06	0.00021956	8.10726E-06	9.17614E-05	8.88872E-05	0.000143354	0.000622167	0.00047291
3837603774205	383760	3774205	0.000532328	0.00020879	6.91437E-05	6.77191E-05	0.000157247	0.000157004	0.000206602	0.000206469	0.000221297	0.000215992	8.61145E-06	8.61145E-06	0.000233215	8.61145E-06	9.80095E-05	9.49397E-05	0.000154325	0.000669783	0.000509107

			KMMass Grading / Excavation	KMDrainage / Utilities Trenching	KMFoundations / Concrete Pads	KMBuilding / Structure Construction	KMAsphalt Paving	KMArchitectural Coating	KMLandscaping or Other Finishing	KMWaterside Construction (Piles)	EWNDemolition	EWNSite Grubbing / Prep	EWNDrainage / Utilities Trenching	EWNDrainage / Utilities Trenching	EWNDrainage / Utilities Trenching	EWNFoundations / Concrete Pads	EWNBuilding / Structure Construction	EWNAsphalt Paving	EWNLandscaping or Other Finishing	EWNWaterside Construction (Piles)	ISDemolition
Unique Identifier	X (UTM)	Y (UTM)	2026	2026	2026	2026	2026	2026	2026	2026	2027	2027	2027	2028	2029	2029	2029	2029	2029	2029	2027
3831303774195	383130	3774195	7.50441E-05	2.6949E-05	1.42613E-05	4.89826E-05	1.57361E-06	1.57361E-06	5.05562E-05	1.57361E-06	0.000327192	1.78324E-05	4.18738E-05	4.10652E-05	4.02155E-05	3.48341E-05	7.56402E-05	5.38139E-06	7.83309E-05	5.38139E-06	5.95847E-05
3831403774195	383140	3774195	7.81842E-05	2.80766E-05	1.4858E-05	5.10322E-05	1.63946E-06	1.63946E-06	5.26716E-05	1.63946E-06	0.000386173	2.10469E-05	4.94221E-05	4.84677E-05	4.74649E-05	4.11134E-05	8.92754E-05	6.35146E-06	9.24511E-05	6.35146E-06	6.88594E-05
3831503774195	383150	3774195	8.15607E-05	2.92891E-05	1.54997E-05	5.32361E-05	1.71026E-06	1.71026E-06	5.49463E-05	1.71026E-06	0.000466103	2.54032E-05	5.96515E-05	5.84995E-05	5.72891E-05	4.96231E-05	0.000107754	7.66608E-06	0.000111587	7.66608E-06	8.07149E-05
3831603774195	383160	3774195	8.39176E-05	3.01355E-05	1.59476E-05	5.47745E-05	1.75968E-06	1.75968E-06	5.65341E-05	1.75968E-06	0.000564715	3.07777E-05	7.22718E-05	7.08762E-05	6.94097E-05	6.01217E-05	0.000130551	9.28798E-06	0.000135195	9.28798E-06	9.51077E-05
3835803774195	383580	3774195	0.00021849	7.84617E-05	4.15216E-05	0.000142612	4.58156E-06	4.58156E-06	0.000147194	4.58156E-06	0.000223388	1.2175E-05	2.85891E-05	2.8037E-05	2.74569E-05	2.37828E-05	5.16429E-05	3.67411E-06	5.34799E-05	3.67411E-06	0.000111044
3835903774195	383590	3774195	0.000220278	7.91038E-05	4.18614E-05	0.000143779	4.61906E-06	4.61906E-06	0.000148398	4.61906E-06	0.000221558	1.20752E-05	2.83549E-05	2.78073E-05	2.7232E-05	2.35879E-05	5.12198E-05	3.64401E-06	5.30418E-05	3.64401E-06	0.000103702
3836003774195	383600	3774195	0.000223536	8.02738E-05	4.24806E-05	0.000145906	4.68738E-06	4.68738E-06	0.000150593	4.68738E-06	0.000221114	1.2051E-05	2.82981E-05	2.77516E-05	2.71774E-05	2.35407E-05	5.11172E-05	3.63671E-06	5.29355E-05	3.63671E-06	9.78463E-05
3836103774195	383610	3774195	0.000227408	8.16641E-05	4.32164E-05	0.000148433	4.76856E-06	4.76856E-06	0.000153202	4.76856E-06	0.000221313	1.20619E-05	2.83235E-05	2.77766E-05	2.72018E-05	2.35619E-05	5.11632E-05	3.63998E-06	5.29832E-05	3.63998E-06	9.28889E-05
3836203774195	383620	3774195	0.000239067	8.5851E-05	4.5432E-05	0.000156043	5.01304E-06	5.01304E-06	0.000161056	5.01304E-06	0.000228013	1.2427E-05	2.9181E-05	2.86174E-05	2.80253E-05	2.42751E-05	5.2712E-05	3.75018E-06	5.45871E-05	3.75018E-06	9.12877E-05
3836303774195	383630	3774195	0.000252728	9.07568E-05	4.80282E-05	0.00016496	5.2995E-06	5.2995E-06	0.000170259	5.2995E-06	0.000236313	1.28794E-05	3.02432E-05	2.96592E-05	2.90455E-05	2.51588E-05	5.46308E-05	3.88669E-06	5.65742E-05	3.88669E-06	9.04019E-05
3836403774195	383640	3774195	0.00026814	9.62915E-05	5.09571E-05	0.00017502	5.62269E-06	5.62269E-06	0.000180642	5.62269E-06	0.000245953	1.34048E-05	3.14769E-05	3.0869E-05	3.02303E-05	2.61851E-05	5.68594E-05	4.04524E-06	5.8882E-05	4.04524E-06	9.00162E-05
3836503774195	383650	3774195	0.000286101	0.000102742	5.43704E-05	0.000186743	5.99932E-06	5.99932E-06	0.000192743	5.99932E-06	0.000257538	1.40361E-05	3.29595E-05	3.2323E-05	3.16542E-05	2.74185E-05	5.95376E-05	4.23578E-06	6.16554E-05	4.23578E-06	9.02719E-05
3836603774195	383660	3774195	0.000306154	0.000109942	5.81811E-05	0.000199832	6.4198E-06	6.4198E-06	0.000206252	6.4198E-06	0.000270677	1.47522E-05	3.46411E-05	3.39721E-05	3.32692E-05	2.88173E-05	6.25751E-05	4.45188E-06	6.4801E-05	4.45188E-06	9.09635E-05
3836703774195	383670	3774195	0.000323583	0.000116201	6.14933E-05	0.000211208	6.78527E-06	6.78527E-06	0.000217993	6.78527E-06	0.000281825	1.53598E-05	3.60678E-05	3.53713E-05	3.46394E-05	3.00042E-05	6.51523E-05	4.63524E-06	6.747E-05	4.63524E-06	9.10208E-05
3836803774195	383680	3774195	0.000341138	0.000122506	6.48294E-05	0.000222666	7.15339E-06	7.15339E-06	0.00022982	7.15339E-06	0.000293119	1.59754E-05	3.75132E-05	3.67888E-05	3.60276E-05	3.12066E-05	6.77632E-05	4.82099E-06	7.01737E-05	4.82099E-06	9.11703E-05
3836903774195	383690	3774195	0.000359646	0.000129152	6.83467E-05	0.000234747	7.54148E-06	7.54148E-06	0.000242288	7.54148E-06	0.000305156	1.66314E-05	3.90536E-05	3.82995E-05	3.7507E-05	3.2488E-05	7.05459E-05	5.01896E-06	7.30553E-05	5.01896E-06	9.15867E-05
3837003774195	383700	3774195	0.000376299	0.000135132	7.15115E-05	0.000245617	7.89069E-06	7.89069E-06	0.000253508	7.89069E-06	0.000315868	1.72152E-05	4.04245E-05	3.96439E-05	3.88236E-05	3.36285E-05	7.30222E-05	5.19514E-06	7.56198E-05	5.19514E-06	9.17111E-05
3837103774195	383710	3774195	0.000395007	0.00014185	7.50666E-05	0.000257828	8.28297E-06	8.28297E-06	0.000266111	8.28297E-06	0.000328149	1.78846E-05	4.19963E-05	4.11853E-05	4.03332E-05	3.4936E-05	7.58615E-05	5.39714E-06	7.85601E-05	5.39714E-06	9.23119E-05
3837203774195	383720	3774195	0.000413729	0.000148574	7.86246E-05	0.000270048	8.67556E-06	8.67556E-06	0.000278724	8.67556E-06	0.000340484	1.85568E-05	4.3575E-05	4.27335E-05	4.18493E-05	3.62493E-05	7.87131E-05	5.60001E-06	8.15131E-05	5.60001E-06	9.29769E-05
3837303774195	383730	3774195	0.000433766	0.000155769	8.24325E-05	0.000283127	9.09573E-06	9.09573E-06	0.000292222	9.09573E-06	0.00035383	1.92842E-05	4.5283E-05	4.44085E-05	4.34896E-05	3.76701E-05	8.17984E-05	5.81952E-06	8.47082E-05	5.81952E-06	9.39354E-05
3837403774195	383740	3774195	0.000457254	0.000164204	8.68961E-05	0.000298458	9.58825E-06	9.58825E-06	0.000308046	9.58825E-06	0.000369749	2.01518E-05	4.73202E-05	4.64064E-05	4.54462E-05	3.93649E-05	8.54785E-05	6.08133E-06	8.85191E-05	6.08133E-06	9.5545E-05
3837503774195	383750	3774195	0.000486704	0.00017478	9.24927E-05	0.00031768	1.02058E-05	1.02058E-05	0.000327886	1.02058E-05	0.000390085	2.12602E-05	4.99229E-05	4.89588E-05	4.79458E-05	4.153E-05	9.01799E-05	6.41581E-06	9.33878E-05	6.41581E-06	9.8204E-05
3837603774195	383760	3774195	0.000521216	0.000187173	9.90512E-05	0.000340206	1.09295E-05	1.09295E-05	0.000351136	1.09295E-05	0.000414166	2.25726E-05	5.30047E-05	5.19811E-05	5.09056E-05	4.40937E-05	9.57469E-05	6.81187E-06	9.91528E-05	6.81187E-06	0.000101698
3837703774195	383770	3774195	0.000578261	0.000207659	0.000109892	0.000377441	1.21257E-05	1.21257E-05	0.000389567	1.21257E-05	0.000454855	2.47902E-05	5.8212E-05	5.70878E-05	5.59066E-05	4.84256E-05	0.000105153	7.48108E-06	0.000108894	7.48108E-06	0.000108847
3837803774195	383780	3774195	0.000668415	0.000240034	0.000127025	0.000436286	1.40161E-05	1.40161E-05	0.000450302	1.40161E-05	0.000519792	2.83294E-05	6.65227E-05	6.5238E-05	6.38882E-05	5.53391E-05	0.000120166	8.54913E-06	0.00012444	8.54913E-06	0.00012107
3837903774195	383790	3774195	0.000789238	0.000283422	0.000149986	0.000515149	1.65497E-05	1.65497E-05	0.000531699	1.65497E-05	0.00060705	3.3085E-05	7.76898E-05	7.61895E-05	7.46131E-05	6.46288E-05	0.000140338	9.98427E-06	0.00014533	9.98427E-06	0.000137681
3838003774195	383800	3774195	0.001062904	0.000381698	0.000201993	0.000693776	2.22883E-05	2.22883E-05	0.000716064	2.22883E-05	0.000805898	4.39225E-05	0.000103138	0.000101147	9.90537E-05	8.5799E-05	0.000186307	1.32548E-05	0.000192935	1.32548E-05	0.00017672
3838103774195	383810	3774195	0.001592085	0.000571731	0.000302558	0.001039181	3.33847E-05	3.33847E-05	0.001072566	3.33847E-05	0.00119129	6.49268E-05	0.00015246	0.000149516	0.000146423	0.000126829	0.000275402	1.95934E-05	0.000285199	1.95934E-05	0.00025228
3838203774195	383820	3774195	0.002466976	0.000885912	0.000468821	0.001610238	5.17305E-05	5.17305E-05	0.001661968	5.17305E-05	0.001828117	9.96347E-05	0.000233961	0.000229443	0.00024696	0.000194628	0.000422624	3.00674E-05	0.000437657	3.00674E-05	0.000376239
3838303774195	383830	3774195	0.003764204	0.001351758	0.000715345	0.002456961	7.89323E-05	7.89323E-05	0.002535893	7.89323E-05	0.002772757	0.000151119	0.000354855	0.000348003	0.000340802	0.000295198	0.000641005	4.56041E-05	0.000663807	4.56041E-05	0.00056049
3838403774195	383840	3774195	0.002875902	0.001032761	0.000546533	0.001877151	6.03054E-05	6.03054E-05	0.001937456	6.03054E-05	0.002124666	0.000115797	0.000271913	0.000266662	0.000261145	0.0002262	0.00049118	3.49448E-05	0.000508652	3.49448E-05	0.000432804
3838603774195	383860	3774195	0.002873213	0.001031796	0.000546022	0.001875396	6.0249E-05	6.0249E-05	0.001935645	6.0249E-05	0.002121328	0.000115615	0.000271486	0.000266243	0.000260735	0.000225845	0.000490408	3.48899E-05	0.000507853	3.48899E-05	0.00043077
3838703774195	383870	3774195	0.004083236	0.001466325	0.000775974	0.002665198	8.56222E-05	8.56222E-05	0.00275082	8.56222E-05	0.003002508	0.000163641	0.000384259	0.000376838	0.000369041	0.000319658	0.000694119	4.93828E-05	0.000718811	4.93828E-05	0.000602738
3838803774195	383880	3774195	0.002861517	0.001027595	0.0005438	0.001867762	6.00037E-05	6.00037E-05	0.001927765	6.00037E-05	0.002111527	0.000115081	0.000270232	0.000265013	0.00025953	0.00022801	0.000488142	3.47287E-05	0.000505507	3.47287E-05	0.000427619
3838903774195	383890	3774195	0.002179138	0.000782547	0.000414121	0.001422361	4.56948E-05	4.56948E-05	0.001468056	4.56948E-05	0.001613633	8.79451E-05	0.000206512	0.000202524	0.000198333	0.000171794	0.000373039	2.65397E-05	0.000386309	2.65397E-05	0.000329529
3839003774195	383900	3774195	0.001758479	0.000631485	0.000334179	0.00114779	3.68739E-05	3.68739E-05	0.001184663	3.68739E-05	0.001306495	7.12056E-05	0.000167204	0.000163975	0.000160583	0.000139094	0.000302035	2.14882E-05	0.000312779	2.14882E-05	0.000268827
3839103774195	383910	3774195	0.001471823	0.000528544	0.000279704	0.000960684	3.0863E-05	3.0863E-05	0.000991547	3.0863E-05	0.001097042	5.97902E-05	0.000140399	0.000137687	0.000134838	0.000116795	0.000253614	1.80433E-05	0.000262636	1.80433E-05	0.000227288
3829703774205	382970	3774205	4.67243E-05	1.67791E-05	8.87944E-06	3.04978E-05	9.79772E-07	9.79772E-07	3.14775E-05	9.79772E-07	9.18438E-05	5.00561E-06	1.17541E-05	1.15271E-05	1.12886E-05	9.77804E-06	2.12324E-05	1.51057E-06	2.19877E-05	1.51057E-06	1.78579E-05
3829803774205	382980	3774205	4.71381E-05	1.69277E-05	8.95807E-06	3.07678E-05	9.88448E-07	9.88448E-07	3.17563E-05	9.88448E-07	9.46309E-05	5.15751E-06	1.21108E-05	1.18769E-05	1.16312E-05	1.00748E-05	2.18768E-05	1.55641E-06	2.2655E-05	1.55641E-06	1.84559E-05
3829903774205	382990	3774205	4.76183E-05	1.71001E-05	9.04933E-06	3.10813E-05	9.98518E-07	9.98518E-07	3.20798E-05	9.98518E-07	9.77396E-05	5.32693E-06	1.25086E-05	1.22671E-05	1.20133E-05	1.04057E-05	2.25954E-05	1.60754E-06	2.33992E-05	1.60754E-06	1.91252E-05
3830003774205	383000	3774205	4.82685E-05	1.73336E-05	9.17289E-06	3.15057E-05	1.01215E-06	1.01215E-06	3.25178E-05	1.01215E-06	0.000101484	5.531E-06	1.29878E-05	1.2737E-05	1.24735E-05	1.08044E-05	2.3461E-05	1.66912E-06	2.42956E-05	1.66912E-06	1.9923E-05
3830103774205	383010	3774205	4.91994E-05	1.76679E-05	9.34981E-06	3.21133E-05	1.03167E-06	1.03167E-06	3.3145E-05	1.03167E-06	0.000106177	5.78681E-06	1.35885E-05	1.33261E-05	1.30504E-05	1.13041E-05	2.45461E-05	1.74632E-06	2.54192E-05	1.74632E-06	2.09095E-05
3830203774205	383020	3774205	5.01673E-05	1.80155E-05	9.53374E-06	3.27451E-05	1.05197E-06	1.05197E-06	3.3797E-05	1.05197E-06	0.000111308	6.0664E-06	1.42451E-05	1.397E-05	1.36809E-05	1.18502E-05	2.5732E-05	1.8307E-06	2.66474E-05	1.8307E-06	2.19909E-05
3830303774205	383030	3774205	5.19258E-05	1.8647E-05	9.86791E-06	3.38928E-05	1.08884E-06	1.08884E-06	3.49817E-05	1.08884E-06	0.000118964	6.48371E-06	1.5225E-05	1.4931E-05	1.4622E-05	1.26654E-05	2.75022E-05	1.95663E-06	2.84805E-05	1.95663E-06	2.35614E-05
3830403774205	383040	3774205	5.40241E-05	1.94005E-05	1.02667E-05	3.52624E-05	1.13284E-06	1.13284E-06	3.63953E-05	1.13284E-06	0.00012829	6.99199E-06	1.64185E-05	1.61015E-05	1.57683E-05	1.36583E-05	2.96581E-05	2.11002E-06	3.07132E-05	2.11002E-06	2.54658E-05
3830503774205	383050	3774205	5.62628E-05	2.02044E-05	1.06921E-05	3.67237E-05	1.17979E-06	1.17979E-06	3.79035E-05	1.17979E-06	0.000139102	7.58123E-06	1.78022E-05	1.74584E-05	1.70971E-05	1.48093E-05	3.21575E-05	2.28784E-06	3.33015E-05	2.28784E-06	2.76679E-05
3830603774205	383060	3774205	5.85532E-05	2.10269E-05	1.11274E-05	3.82187E-05	1.22781E-06	1.22781E-06	3.94465E-05	1.22781E-06	0.000151399	8.25143E-06	1.93759E-05	1.90017E-05	1.86086E-05	1.61185E-05	3.50003E-05	2.49008E-06	3.62454E-05	2.49008E-06	3.01647E-05
3830703774205	383070	3774205	6.10357E-05	2.19184E-05	1.15992E-05	3.9839E-05	1.27987E-06	1.27987E-06	4.11189E-05	1.27987E-06	0.000165947	9.04431E-06	2.12377E-05	2.08276E-05	2.03967E-05	1.76673E-05	3.83635E-05	2.72936E-06	3.97282E-05	2.72936E-06	3.30905E-05
3830803774205	383080	3774205	6.32522E-05	2.27144E-05	1.20204E-05	4.12858E-05	1.32635E-06	1.32635E-06	4.26121E-05	1.32635E-06	0.000181383	9.8856E-06	2.32133E-05	2.2765E-05	2.2294E-05	1.93107E-05	4.19321E-05	2.98324E-06	4.34237E-05	2.98324E-06	3.61825E-05
3830903774205	383090	3774205	6.5417E-05	2.34918E-05	1.24318E-05	4.26988E-05	1.37174E-06	1.37174E-06	4.40705E-05	1.37174E-06	0.000198772	1.08333E-05	2.54387E-05	2.49474E-05	2.44312E-05	2.1162E-05	4.5952E-05	3.26924E-06	4.75866E-05	3.26924E-06	3.96463E-05
3831003774205	383100	3774205	6.76409E-05	2.42904E-05	1.28544E-05	4.41504E-05	1.41838E-06	1.41838E-06	4.55688E-05	1.41838E-06	0.000219254	1.19496E-05	2.80599E-05	2.75181E-05	2.69487E-05	2.33426E-05	5.0687E-05	3.60611E-06	5.24901E-05	3.60611E-06	4.3687E-05
3831103774205	383110	3774205	6.97688E-05	2.50546E-05	1.32588E-05	4.55393E-05	1.463E-06	1.463E-06	4.70023E-05	1.463E-06	0.000242798	1.32328E-05	3.10732E-05	3.04731E-05	2.98426E-05	2.58492E-05	5.61301E-05	3.99335E-06	5.81268E-05	3.99335E-06	4.83132E-05
3831203774205	383120	3774205	7.19705E-05	2.58452E-05	1.36772E-05	4.69764E-05	1.50916E-06	1.50916E-06	4.84856E-05	1.50916E-06	0.000271313	1.47869E-05	3.47224E-05	3.40519E-05	3.33473E-05	2.8885E-05	6.2722E-05	4.46233E-06	6.49531E-05	4.46233E-06	5.38812E-05
3831303774205	383130	3774205	7.45639E-05	2.67765E-05	1.417E-05	4.86691E-05	1.56354E-06	1.56354E-06	5.02327E-05	1.56354E-06	0.000309359	1.68605E-05	3.95916E-05	3.8827E-05	3.80237E-05	3.29356E-05	7.15176E-05	5.08809E-06	7.40617E-05	5.08809E-06	6.11649E-05
3831403774205	383140	3774205	7.76448E-05	2.78829E-05	1.47555E-05	5.06801E-05	1.62815E-06	1.62815E-06	5.23083E-05	1.62815E-06	0.000360208	1.96318E-05	4.60992E-05	4.5209E-05	4.42736E-05	3.83492E-05	8.32729E-05	5.92442E-06	8.62351E-05	5.92442E-06	7.06898E-05
3831503774205	383150	3774205	8.06741E-05	2.89708E-05	1.53312E-05	5.26574E-05	1.69167E-06	1.69167E-06	5.4349E-05	1.69167E-06	0.000427772	2.33142E-05	5.4746E-05	5.36888E-05	5.25779E-05	4.55423E-05	9.88924E-05	7.03566E-06	0.00010241	7.03566E-06	8.28946E-05
3831603774205	383160	3774205	8.29645E-05	2.97933E-05	1.57665E-05	5.41523E-05	1.7397E-06	1.7397E-06	5.5892E-05	1.7397E-06	0.000508361	2.77063E-05	6.50596E-05	6.38033E-05	6.24831E-05	5.4122E-05	0.000117523	8.36111E-06	0.000121703	8.36111E-06	9.81048E-05
3835703774205	383570	3774205	0.00020989	7.53733E-05	3.98873E-05	0.000136999	4.40123E-06	4.40123E-06	0.0001414	4.40123E-06	0.000219078	1.194E-05	2.80374E-05	2.7496E-05	2.6927E-05	2.33238E-05	5.06463E-05	3.60321E-06	5.24479E-05	3.60321E-06	0.000117863
3835803774205	383580	3774205	0.000210363	7.55431E-05	3.99771E-05	0.000137307	4.41114E-06	4.41114E-06	0.000141719	4.41114E-06	0.000216061	1.17756E-05	2.76513E-05	2.71173E-05	2.65562E-05	2.30027E-05	4.99489E-05	3.55359E-06	5.17257E-05	3.55359E-06	0.000109028
3835903774205	383590	3774205	0.000211959	7.61162E-05	4.02804E-05	0.000138349	4.44461E-06	4.44461E-06	0.000142794	4.44461E-06	0.000214192	1.16738E-05	2.74122E-05	2.68828E-05	2.63266E-05	2.28037E-05	4.9517E-05	3.52287E-06	5.12784E-05	3.52287E-06	0.000101796
3836003774205	383600	3774205	0.000214766	7.71244E-05	4.0814E-05	0.000140182	4.50348E-06	4.50348E-06	0.000144685	4.50348E-06	0.000213488	1.16354E-05	2.73221E-05	2.67944E-05	2.624E-05	2.27288E-05	4.93541E-05	3.51128E-06	5.11098E-05	3.51128E-06	9.59111E-05
3836103774205	383610	3774205	0.000218209	7.83609E-05	4.14683E-05	0.000142429	4.57568E-06	4.57568E-06	0.000147005	4.57568E-06	0.000213434	1.16325E-05	2.73152E-05	2.67877E-05	2.62334E-05	2.2723E-05	4.93417E-05	3.5104E-06	5.10969E-05	3.5104E-06	9.09286E-05
3836203774205	383620	3774205	0.0002289	8.22001E-05	4.35E-05	0.000149407	4.79986E-06	4.79986E-06	0.000154207	4.79986E-06	0.000219514	1.19638E-05	2.80932E-05	2.75507E-05	2.69807E-05	2.33703E-05	5.07472E-05	3.61039E-06	5.25524E-05	3.61039E-06	8.91793E-05
3836303774205	383630	3774205	0.00024152	8.67318E-05	4.58982E-05	0.000157644	5.06448E-06	5.06448E-06	0.000162709	5.06448E-06	0.000227148	1.23799E-05	2.90702E-05	2.85088E-05	2.7919E-05	2.4183E-05	5.2512E-05	3.73595E-06	5.438E-05	3.73595E-06	8.81565E-05
3836403774205	383640	3774205	0.000255779	9.18526E-05	4.8608E-05	0.000166952	5.36349E-06	5.36349E-06	0.000172315	5.36349E-06	0.000236053	1.28652E-05	3.02099E-05	2.96265E-05	2.90135E-05	2.51311E-05	5.45706E-05	3.88241E-06	5.65118E-05	3.88241E-06	8.76312E-05
3836503774205	383650	3774205	0.000272514	9.78622E-05	5.17883E-05	0.000177875	5.7144E-06	5.7144E-06	0.000183589	5.7144E-06	0.000246849	1.34536E-05	3.15916E-05	3.09815E-05	3.03405E-05	2.62805E-05	5.70665E-05	4.05997E-06	5.90965E-05	4.05997E-06	8.77527E-05
3836603774205	383660	3774205	0.000291244	0.000104588	5.53477E-05	0.0001901	6.10715E-06	6.10715E-06	0.000196207	6.10715E-06	0.000259123	1.41225E-05	3.31624E-05	3.2522E-05	3.1849E-05	2.75872E-05	5.9904E-05	4.26184E-06	6.20349E-05	4.26184E-06	8.82976E-05
3836703774205	383670	3774205	0.000307794	0.000110531	5.84928E-05	0.000200902	6.45419E-06	6.45419E-06	0.000207357	6.45419E-06	0.000269728	1.47005E-05	3.45195E-05	3.38529E-05	3.31525E-05	2.87162E-05	6.23556E-05	4.43626E-06	6.45737E-05	4.43626E-06	8.82879E-05
3836803774205	383680	3774205	0.00032447	0.00011652	6.16618E-05	0.000211787	6.80387E-06	6.80387E-06	0.000218591	6.80387E-06	0.000280439	1.52843E-05	3.58905E-05	3.51974E-05	3.44691E-05	2.98567E-05	6.48319E-05	4.61244E-06	6.71382E-05	4.61244E-06	8.83563E-05
3836903774205	383690	3774205	0.000342143	0.000122866	6.50204E-05	0.000223322	7.17446E-06	7.17446E-06	0.000230497	7.17446E-06	0.000291932	1.59107E-05	3.73613E-05	3.66398E-05	3.58817E-05	3.10802E-05	6.74889E-05	4.80147E-06	6.98896E-05	4.80147E-06	8.86931E-05
3837003774205	383700	3774205	0.000358006	0.000128563	6.8035E-05	0.000233676	7.50709E-06	7.50709E-06	0.000241183	7.50709E-06	0.000302116	1.64657E-05	3.86646E-05	3.79179E-05	3.71334E-05	3.21644E-05	6.98431E-05	4.96896E-06	7.23276E-05	4.96896E-06	8.8728E-05
3837103774205	383710	3774205	0.000375952	0.000135008	7.14455E-05	0.00024539	7.88341E-06	7.88341E-06	0.000253274	7.88341E-06	0.000313885	1.71071E-05	4.01707E-05	3.9395E-05	3.85799E-05	3.34173E-05	7.25638E-05	5.16252E-06	7.5145E-05	5.16252E-06	8.92436E-05
3837203774205	383720	3774205	0.00039432	0.000141604	7.49361E-05	0.000257379	8.26857E-06	8.26857E-06	0.000265648	8.26857E-06	0.00032599	1.77669E-05	4.172E-05	4.09143E-05	4.00678E-05	3.47061E-05	7.53623E-05	5.36162E-06	7.80431E-05	5.36162E-06	8.98905E-05
3837303774205	383730	3774205	0.000414239	0.000148757	7.87215E-05	0.000270381	8.68625E-06	8.68625E-06	0.000279067	8.68625E-06	0.000339275	1.84909E-05	4.34201E-05	4.25816E-05	4.17006E-05	3.61205E-05	7.84335E-05	5.58012E-06	8.12235E-05	5.58012E-06	9.08685E-05
3837403774205	383740	3774205	0.00043749	0.000157106	8.31401E-05	0.000285557	9.17382E-06	9.17382E-06	0.000294731	9.17382E-06	0.000355048	1.93506E-05	4.54388E-05	4.45613E-05	4.36393E-05	3.77997E-05	8.20799E-05	5.83954E-06	8.49996E-05	5.83954E-06	9.24767E-05
3837503774205	383750	3774205	0.000468019	0.00016807	8.89418E-05	0.000305484	9.81398E-06	9.81398E-06	0.000315298	9.81398E-06	0.000376227	2.05048E-05	4.81492E-05	4.72194E-05	4.62424E-05	4.00545E-05	8.6976E-05	6.18787E-06	9.00699E-05	6.18787E-06	9.53676E-05
3837603774205	383760	3774205	0.000503838	0.000180933	9.57488E-05	0.000328864	1.05651E-05	1.05651E-05	0.000339429	1.05651E-05	0.00040131	2.18719E-05	5.13594E-05	5.03676E-05	4.93255E-05	4.2725E-05	9.27749E-05	6.60043E-06	9.60751E-05	6.60043E-06	9.91177E-05

			ISDrainage / Utilities Trenching	ISDrainage / Utilities Trenching	ISAsphalt Paving	ISAsphalt Paving	SVDemolition	SVSite Grubbing / Prep	SVMass Grading / Excavation	SVMass Grading / Excavation	SVDrainage / Utilities Trenching	SVFoundations / Concrete Pads	SVBuilding / Structure Construction	SVBuilding / Structure Construction	SVAsphalt Paving	SVAsphalt Paving	SVArchitectural Coating	SVArchitectural Coating	SVLandscaping or Other Finishing	SVLandscaping or Other Finishing	MDemolition
Unique Identifier	X (UTM)	Y (UTM)	2027	2028	2027	2028	2027	2027	2027	2028	2028	2028	2028	2029	2028	2029	2028	2029	2028	2029	2027
3831303774195	383130	3774195	2.39925E-05	2.33769E-05	6.19639E-06	5.77221E-06	8.93905E-05	6.4267E-05	4.33306E-05	4.27805E-05	3.03538E-05	9.64261E-06	1.38136E-05	1.32866E-05	1.35815E-06	1.26362E-06	1.35815E-06	1.26362E-06	1.38136E-05	1.32866E-05	1.71981E-05
3831403774195	383140	3774195	2.77271E-05	2.70157E-05	7.1609E-06	6.6707E-06	9.31055E-05	6.69378E-05	4.51314E-05	4.45584E-05	3.16152E-05	1.00433E-05	1.43877E-05	1.38387E-05	1.41459E-06	1.31613E-06	1.41459E-06	1.31613E-06	1.43877E-05	1.38387E-05	1.78931E-05
3831503774195	383150	3774195	3.25008E-05	3.16669E-05	8.39379E-06	7.81919E-06	9.68917E-05	6.96599E-05	4.69667E-05	4.63704E-05	3.29009E-05	1.04518E-05	1.49728E-05	1.44015E-05	1.47212E-06	1.36965E-06	1.47212E-06	1.36965E-06	1.49728E-05	1.44015E-05	1.86316E-05
3831603774195	383160	3774195	3.82963E-05	3.73137E-05	9.89054E-06	9.21348E-06	9.95198E-05	7.15493E-05	4.82406E-05	4.76281E-05	3.37933E-05	1.07353E-05	1.53789E-05	1.47921E-05	1.51205E-06	1.4068E-06	1.51205E-06	1.4068E-06	1.53789E-05	1.47921E-05	1.91433E-05
3835803774195	383580	3774195	4.47134E-05	4.35662E-05	1.15479E-05	1.07573E-05	0.000320894	0.000230705	0.000155548	0.000153573	0.000108964	3.4615E-05	4.95881E-05	4.7696E-05	4.87549E-06	4.53613E-06	4.87549E-06	4.53613E-06	4.95881E-05	4.7696E-05	5.25144E-05
3835903774195	383590	3774195	4.17569E-05	4.06855E-05	1.07843E-05	1.0046E-05	0.000326337	0.000234619	0.000158187	0.000156178	0.000110812	3.52022E-05	5.04293E-05	4.85051E-05	4.95819E-06	4.61307E-06	4.95819E-06	4.61307E-06	5.04293E-05	4.85051E-05	5.32021E-05
3836003774195	383600	3774195	3.9399E-05	3.83881E-05	1.01753E-05	9.47877E-06	0.000333963	0.000240101	0.000161883	0.000159828	0.000113402	3.60248E-05	5.16077E-05	4.96386E-05	5.07405E-06	4.72087E-06	5.07405E-06	4.72087E-06	5.16077E-05	4.96386E-05	5.42418E-05
3836103774195	383610	3774195	3.74028E-05	3.64432E-05	9.6598E-06	8.99853E-06	0.00034256	0.000246282	0.0001665	0.000163942	0.000116321	3.69521E-05	5.29362E-05	5.09164E-05	5.20467E-06	4.8424E-06	5.20467E-06	4.8424E-06	5.29362E-05	5.09164E-05	5.54358E-05
3836203774195	383620	3774195	3.67581E-05	3.5815E-05	9.49329E-06	8.84342E-06	0.000362836	0.00026086	0.000175879	0.000173646	0.000123206	3.91394E-05	5.60695E-05	5.39302E-05	5.51274E-06	5.12902E-06	5.51274E-06	5.12902E-06	5.60695E-05	5.39302E-05	5.85114E-05
3836303774195	383630	3774195	3.64014E-05	3.54674E-05	9.40117E-06	8.7576E-06	0.000386409	0.000277807	0.000187305	0.000184927	0.00013121	4.16822E-05	5.97122E-05	5.74339E-05	5.87089E-06	5.46224E-06	5.87089E-06	5.46224E-06	5.97122E-05	5.74339E-05	6.20988E-05
3836403774195	383640	3774195	3.62461E-05	3.53161E-05	9.36106E-06	8.72025E-06	0.000412921	0.000296868	0.000200157	0.000197616	0.000140213	4.45421E-05	6.38092E-05	6.13746E-05	6.2737E-06	5.83702E-06	6.2737E-06	5.83702E-06	6.38092E-05	6.13746E-05	6.61361E-05
3836503774195	383650	3774195	3.63491E-05	3.54165E-05	9.38765E-06	8.74501E-06	0.000443692	0.000318991	0.000215073	0.000212342	0.000150662	4.78613E-05	6.85643E-05	6.59482E-05	6.74122E-06	6.272E-06	6.74122E-06	6.272E-06	6.85643E-05	6.59482E-05	7.08321E-05
3836603774195	383660	3774195	3.66276E-05	3.56878E-05	9.45958E-06	8.81202E-06	0.000478107	0.000343733	0.000231754	0.000228812	0.000162348	5.15737E-05	7.38824E-05	7.10634E-05	7.2641E-06	6.75848E-06	7.2641E-06	6.75848E-06	7.38824E-05	7.10634E-05	7.60797E-05
3836703774195	383670	3774195	3.66506E-05	3.57103E-05	9.46554E-06	8.81757E-06	0.00050886	0.000365843	0.000246662	0.00024353	0.00017279	5.4891E-05	7.86347E-05	7.56344E-05	7.73134E-06	7.1932E-06	7.73134E-06	7.1932E-06	7.86347E-05	7.56344E-05	8.07159E-05
3836803774195	383680	3774195	3.67108E-05	3.57689E-05	9.48108E-06	8.83205E-06	0.000540174	0.000388356	0.000261841	0.000258516	0.000183423	5.82689E-05	8.34738E-05	8.02888E-05	8.20711E-06	7.63586E-06	8.20711E-06	7.63586E-06	8.34738E-05	8.02888E-05	8.54173E-05
3836903774195	383690	3774195	3.68785E-05	3.59323E-05	9.52438E-06	8.87238E-06	0.00057335	0.000412208	0.000277922	0.000274394	0.000194689	6.18477E-05	8.86005E-05	8.52199E-05	8.71118E-06	8.10483E-06	8.71118E-06	8.10483E-06	8.86005E-05	8.52199E-05	9.03855E-05
3837003774195	383700	3774195	3.69286E-05	3.59811E-05	9.53731E-06	8.88443E-06	0.000603898	0.00043417	0.00029273	0.000289013	0.000205062	6.51429E-05	9.33212E-05	8.97605E-05	9.17531E-06	8.53666E-06	9.17531E-06	8.53666E-06	9.33212E-05	8.97605E-05	9.49164E-05
3837103774195	383710	3774195	3.71705E-05	3.62168E-05	9.59979E-06	8.94263E-06	0.000638072	0.000458739	0.000309295	0.000305368	0.000216666	6.88293E-05	9.86021E-05	9.48399E-05	9.69453E-06	9.01974E-06	9.69453E-06	9.01974E-06	9.86021E-05	9.48399E-05	9.99916E-05
3837203774195	383720	3774195	3.74383E-05	3.64777E-05	9.66896E-06	9.00706E-06	0.000672594	0.000483559	0.000326029	0.000321889	0.000228388	7.25531E-05	0.000103937	9.9971E-05	1.0219E-05	9.50773E-06	1.0219E-05	9.50773E-06	0.000103937	9.9971E-05	0.000105098
3837303774195	383730	3774195	3.78242E-05	3.68538E-05	9.76864E-06	9.09992E-06	0.000709556	0.000510133	0.000343946	0.000339579	0.000240939	7.65403E-05	0.000109649	0.000105465	1.07806E-05	1.00302E-05	1.07806E-05	1.00302E-05	0.000109649	0.000105465	0.000110561
3837403774195	383740	3774195	3.84724E-05	3.74853E-05	9.93602E-06	9.25584E-06	0.000752497	0.000541004	0.000364761	0.000360129	0.00025552	8.11723E-05	0.000116284	0.000111847	1.1433E-05	1.06372E-05	1.1433E-05	1.06372E-05	0.000116284	0.000111847	0.000116932
3837503774195	383750	3774195	3.9543E-05	3.85284E-05	1.02125E-05	9.51343E-06	0.000805727	0.000579274	0.000390563	0.000385604	0.000273595	8.69142E-05	0.00012451	0.000119759	1.22418E-05	1.13897E-05	1.22418E-05	1.13897E-05	0.00012451	0.000119759	0.000124863
3837603774195	383760	3774195	4.09501E-05	3.98994E-05	1.05759E-05	9.85195E-06	0.000867874	0.000623954	0.00042088	0.000415347	0.000294698	9.36181E-05	0.000134114	0.000128996	1.3186E-05	1.22682E-05	1.3186E-05	1.22682E-05	0.000134114	0.000128996	0.000134138
3837703774195	383770	3774195	4.38284E-05	4.27039E-05	1.13193E-05	1.05444E-05	0.000968721	0.000696458	0.000469572	0.00046361	0.000328942	0.000104497	0.000149698	0.000143986	1.47182E-05	1.36938E-05	1.47182E-05	1.36938E-05	0.000149698	0.000143986	0.000149302
3837803774195	383780	3774195	4.87501E-05	4.74993E-05	1.25904E-05	1.17285E-05	0.001127039	0.00081028	0.000546314	0.000539377	0.000382701	0.000121574	0.000174163	0.000167517	1.71236E-05	1.59317E-05	1.71236E-05	1.59317E-05	0.000174163	0.000167517	0.000173179
3837903774195	383790	3774195	5.5439E-05	5.40166E-05	1.43179E-05	1.33377E-05	0.001339513	0.000963037	0.000649307	0.000641063	0.00045485	0.000144494	0.000206997	0.000199099	2.03518E-05	1.89352E-05	2.03518E-05	1.89352E-05	0.000206997	0.000199099	0.000205204
3838003774195	383800	3774195	7.11583E-05	6.93326E-05	1.83776E-05	1.71196E-05	0.001819401	0.001308051	0.000881925	0.000870728	0.000617802	0.00019626	0.000281154	0.000270427	2.7643E-05	2.57189E-05	2.7643E-05	2.57189E-05	0.000281154	0.000270427	0.000277631
3838103774195	383810	3774195	0.000101584	9.89773E-05	2.62354E-05	2.44394E-05	0.002752051	0.001978575	0.001334012	0.001317075	0.000934496	0.000296865	0.000425278	0.000409051	4.18132E-05	3.89028E-05	4.18132E-05	3.89028E-05	0.000425278	0.000409051	0.00041805
3838203774195	383820	3774195	0.000151497	0.00014761	3.91263E-05	3.64478E-05	0.004304092	0.003094408	0.002086339	0.002059849	0.001461512	0.000464285	0.000665117	0.000639739	6.53941E-05	6.08423E-05	6.53941E-05	6.08423E-05	0.000665117	0.000639739	0.000650991
3838303774195	383830	3774195	0.000225688	0.000219897	5.82871E-05	5.4297E-05	0.006605591	0.004749061	0.003201953	0.003161299	0.002243018	0.000712549	0.00102077	0.000981822	0.000100362	9.33761E-05	0.000100362	9.33761E-05	0.00102077	0.000981822	0.000996369
3838403774195	383840	3774195	0.000174274	0.000169803	4.50087E-05	4.19276E-05	0.005030708	0.003616806	0.002438554	0.002407593	0.001708245	0.000542666	0.000777402	0.000747739	7.64339E-05	7.11137E-05	7.64339E-05	7.11137E-05	0.000777402	0.000747739	0.000759981
3838603774195	383860	3774195	0.000173455	0.000169004	4.47971E-05	4.17305E-05	0.005027252	0.003614321	0.002436879	0.002405938	0.001707071	0.000542293	0.000776868	0.000747226	7.63814E-05	7.10648E-05	7.63814E-05	7.10648E-05	0.000776868	0.000747226	0.000759402
3838703774195	383870	3774195	0.0002427	0.000236473	6.26805E-05	5.83897E-05	0.007174068	0.005157765	0.003477513	0.00343336	0.002436052	0.000773871	0.001108618	0.001066318	0.000108999	0.000101412	0.000108999	0.000101412	0.001108618	0.001066318	0.001081565
3838803774195	383880	3774195	0.000172186	0.000167768	4.44694E-05	4.14253E-05	0.005007795	0.003600333	0.002427447	0.002396627	0.001700464	0.000540194	0.000773861	0.000744334	7.60857E-05	7.07898E-05	7.60857E-05	7.07898E-05	0.000773861	0.000744334	0.000756422
3838903774195	383890	3774195	0.000132689	0.000129284	3.42687E-05	3.19228E-05	0.003798127	0.002730647	0.001841081	0.001817705	0.001289705	0.000409706	0.000586929	0.000564535	5.77067E-05	5.369E-05	5.77067E-05	5.369E-05	0.000586929	0.000564535	0.000574846
3839003774195	383900	3774195	0.000108247	0.000105469	2.79562E-05	2.60424E-05	0.003052651	0.00219469	0.001479723	0.001460935	0.001036569	0.000329291	0.00047173	0.000453731	4.63803E-05	4.3152E-05	4.63803E-05	4.3152E-05	0.00047173	0.000453731	0.000462936
3839103774195	383910	3774195	9.15202E-05	8.91721E-05	2.36364E-05	2.20183E-05	0.00254486	0.001829616	0.00123358	0.001217917	0.000864142	0.000274516	0.00039326	0.000378255	3.86652E-05	3.59739E-05	3.86652E-05	3.59739E-05	0.00039326	0.000378255	0.000386697
3829703774205	382970	3774205	7.19071E-06	7.00622E-06	1.8571E-06	1.72997E-06	5.54927E-05	3.98962E-05	2.68992E-05	2.65577E-05	1.88433E-05	5.98603E-06	8.57536E-06	8.24816E-06	8.43126E-07	7.8444E-07	8.43126E-07	7.8444E-07	8.57536E-06	8.24816E-06	1.08999E-05
3829803774205	382980	3774205	7.43151E-06	7.24084E-06	1.91929E-06	1.7879E-06	5.60361E-05	4.02869E-05	2.71626E-05	2.68177E-05	1.90278E-05	6.04465E-06	8.65933E-06	8.32893E-06	8.51383E-07	7.92122E-07	8.51383E-07	7.92122E-07	8.65933E-06	8.32893E-06	1.09906E-05
3829903774205	382990	3774205	7.701E-06	7.50341E-06	1.98889E-06	1.85274E-06	5.66419E-05	4.07225E-05	2.74563E-05	2.71077E-05	1.92335E-05	6.11E-06	8.75295E-06	8.41897E-06	8.60587E-07	8.00686E-07	8.60587E-07	8.00686E-07	8.75295E-06	8.41897E-06	1.10941E-05
3830003774205	383000	3774205	8.02225E-06	7.81642E-06	2.07186E-06	1.93003E-06	5.74704E-05	4.13181E-05	2.78579E-05	2.75042E-05	1.95149E-05	6.19937E-06	8.88098E-06	8.54212E-06	8.73175E-07	8.12398E-07	8.73175E-07	8.12398E-07	8.88098E-06	8.54212E-06	1.12392E-05
3830103774205	383010	3774205	8.41945E-06	8.20343E-06	2.17444E-06	2.02559E-06	5.86286E-05	4.21508E-05	2.84193E-05	2.80584E-05	1.99081E-05	6.3243E-06	9.05995E-06	8.71426E-06	8.90771E-07	8.28769E-07	8.90771E-07	8.28769E-07	9.05995E-06	8.71426E-06	1.14479E-05
3830203774205	383020	3774205	8.85491E-06	8.62772E-06	2.2869E-06	2.13035E-06	5.98224E-05	4.3009E-05	2.89979E-05	2.86297E-05	2.03135E-05	6.45307E-06	9.24442E-06	8.8917E-06	9.08909E-07	8.45644E-07	9.08909E-07	8.45644E-07	9.24442E-06	8.8917E-06	1.1662E-05
3830303774205	383030	3774205	9.48728E-06	9.24387E-06	2.45022E-06	2.28249E-06	6.19694E-05	4.45526E-05	3.00386E-05	2.96573E-05	2.10425E-05	6.68467E-06	9.57621E-06	9.21082E-06	9.41529E-07	8.75994E-07	9.41529E-07	8.75994E-07	9.57621E-06	9.21082E-06	1.20594E-05
3830403774205	383040	3774205	1.02541E-05	9.99103E-06	2.64827E-06	2.46698E-06	6.45084E-05	4.6378E-05	3.12694E-05	3.08724E-05	2.19047E-05	6.95856E-06	9.96856E-06	9.5882E-06	9.80105E-07	9.11885E-07	9.80105E-07	9.11885E-07	9.96856E-06	9.5882E-06	1.25348E-05
3830503774205	383050	3774205	1.11408E-05	1.0855E-05	2.87726E-06	2.6803E-06	6.72255E-05	4.83315E-05	3.25865E-05	3.21727E-05	2.28273E-05	7.25166E-06	1.03884E-05	9.99207E-06	1.02139E-06	9.50295E-07	1.02139E-06	9.50295E-07	1.03884E-05	9.99207E-06	1.3041E-05
3830603774205	383060	3774205	1.21462E-05	1.18345E-05	3.13692E-06	2.92218E-06	7.00051E-05	5.03298E-05	3.39338E-05	3.3503E-05	2.37712E-05	7.55149E-06	1.0818E-05	1.04052E-05	1.06362E-06	9.89586E-07	1.06362E-06	9.89586E-07	1.0818E-05	1.04052E-05	1.35582E-05
3830703774205	383070	3774205	1.33243E-05	1.29824E-05	3.44118E-06	3.20561E-06	7.29895E-05	5.24755E-05	3.53805E-05	3.49313E-05	2.47846E-05	7.87342E-06	1.12792E-05	1.08488E-05	1.10896E-06	1.03177E-06	1.10896E-06	1.03177E-06	1.12792E-05	1.08488E-05	1.41189E-05
3830803774205	383080	3774205	1.45693E-05	1.41955E-05	3.76273E-06	3.50515E-06	7.56532E-05	5.43906E-05	3.66717E-05	3.62061E-05	2.56891E-05	8.16076E-06	1.16908E-05	1.12447E-05	1.14943E-06	1.06943E-06	1.14943E-06	1.06943E-06	1.16908E-05	1.12447E-05	1.46142E-05
3830903774205	383090	3774205	1.5964E-05	1.55545E-05	4.12294E-06	3.8407E-06	7.82457E-05	5.62544E-05	3.79283E-05	3.74468E-05	2.65694E-05	8.44041E-06	1.20914E-05	1.163E-05	1.18882E-06	1.10607E-06	1.18882E-06	1.10607E-06	1.20914E-05	1.163E-05	1.50969E-05
3831003774205	383100	3774205	1.75911E-05	1.71398E-05	4.54315E-06	4.23214E-06	8.09005E-05	5.81631E-05	3.92152E-05	3.87173E-05	2.74709E-05	8.72679E-06	1.25017E-05	1.20246E-05	1.22916E-06	1.1436E-06	1.22916E-06	1.1436E-06	1.25017E-05	1.20246E-05	1.55905E-05
3831103774205	383110	3774205	1.94539E-05	1.89548E-05	5.02424E-06	4.6803E-06	8.34484E-05	5.99949E-05	4.04503E-05	3.99367E-05	2.8336E-05	9.00163E-06	1.28954E-05	1.24034E-05	1.26787E-06	1.17962E-06	1.26787E-06	1.17962E-06	1.28954E-05	1.24034E-05	1.60604E-05
3831203774205	383120	3774205	2.16959E-05	2.11393E-05	5.60327E-06	5.21969E-06	8.60765E-05	6.18843E-05	4.17242E-05	4.11944E-05	2.92284E-05	9.28512E-06	1.33015E-05	1.2794E-05	1.3078E-06	1.21677E-06	1.3078E-06	1.21677E-06	1.33015E-05	1.2794E-05	1.65449E-05
3831303774205	383130	3774205	2.46288E-05	2.39969E-05	6.36073E-06	5.9253E-06	8.915E-05	6.4094E-05	4.3214E-05	4.26653E-05	3.02721E-05	9.61667E-06	1.37765E-05	1.32508E-05	1.3545E-06	1.26022E-06	1.3545E-06	1.26022E-06	1.37765E-05	1.32508E-05	1.71165E-05
3831403774205	383140	3774205	2.84641E-05	2.77338E-05	7.35125E-06	6.84801E-06	9.2865E-05	6.67649E-05	4.50148E-05	4.44432E-05	3.15336E-05	1.00174E-05	1.43505E-05	1.3803E-05	1.41094E-06	1.31273E-06	1.41094E-06	1.31273E-06	1.43505E-05	1.3803E-05	1.7806E-05
3831503774205	383150	3774205	3.33785E-05	3.25221E-05	8.62046E-06	8.03034E-06	9.61612E-05	6.91347E-05	4.66126E-05	4.60208E-05	3.26528E-05	1.0373E-05	1.48599E-05	1.42929E-05	1.46102E-06	1.35933E-06	1.46102E-06	1.35933E-06	1.48599E-05	1.42929E-05	1.84629E-05
3831603774205	383160	3774205	3.95031E-05	3.84895E-05	1.02022E-05	9.50382E-06	9.87982E-05	7.10305E-05	4.78908E-05	4.72828E-05	3.35483E-05	1.06574E-05	1.52674E-05	1.46849E-05	1.50109E-06	1.3966E-06	1.50109E-06	1.3966E-06	1.52674E-05	1.46849E-05	1.89619E-05
3835703774205	383570	3774205	4.74589E-05	4.62413E-05	1.22569E-05	1.14179E-05	0.000306595	0.000220425	0.000148617	0.00014673	0.000104109	3.30726E-05	4.73785E-05	4.55708E-05	4.65824E-06	4.334E-06	4.65824E-06	4.334E-06	4.73785E-05	4.55708E-05	5.03624E-05
3835803774205	383580	3774205	4.39015E-05	4.27752E-05	1.13382E-05	1.0562E-05	0.000309927	0.000222821	0.000150232	0.000148325	0.00010524	3.3432E-05	4.78934E-05	4.6066E-05	4.70886E-06	4.3811E-06	4.70886E-06	4.3811E-06	4.78934E-05	4.6066E-05	5.07144E-05
3835903774205	383590	3774205	4.09895E-05	3.99378E-05	1.05861E-05	9.86142E-06	0.000314925	0.000226414	0.000152655	0.000150716	0.000106937	3.39711E-05	4.86657E-05	4.68089E-05	4.7848E-06	4.45175E-06	4.7848E-06	4.45175E-06	4.86657E-05	4.68089E-05	5.13386E-05
3836003774205	383600	3774205	3.86198E-05	3.76289E-05	9.97409E-06	9.29131E-06	0.000321731	0.000231307	0.000155954	0.000153974	0.000109248	3.47053E-05	4.97175E-05	4.78205E-05	4.88821E-06	4.54797E-06	4.88821E-06	4.54797E-06	4.97175E-05	4.78205E-05	5.22531E-05
3836103774205	383610	3774205	3.66135E-05	3.56741E-05	9.45595E-06	8.80863E-06	0.000329535	0.000236918	0.000159737	0.000157709	0.000111898	3.55472E-05	5.09235E-05	4.89805E-05	5.00678E-06	4.65828E-06	5.00678E-06	4.65828E-06	5.09235E-05	4.89805E-05	5.33291E-05
3836203774205	383620	3774205	3.59091E-05	3.49878E-05	9.27403E-06	8.63917E-06	0.000348226	0.000250355	0.000168797	0.000166654	0.000118245	3.75633E-05	5.38118E-05	5.17585E-05	5.29076E-06	4.92249E-06	5.29076E-06	4.92249E-06	5.38118E-05	5.17585E-05	5.6158E-05
3836303774205	383630	3774205	3.54973E-05	3.45865E-05	9.16767E-06	8.54009E-06	0.000370061	0.000266054	0.000179381	0.000177104	0.000125659	3.99187E-05	5.7186E-05	5.5004E-05	5.62251E-06	5.23115E-06	5.62251E-06	5.23115E-06	5.7186E-05	5.5004E-05	5.94768E-05
3836403774205	383640	3774205	3.52857E-05	3.43804E-05	9.11303E-06	8.48919E-06	0.000394658	0.000283738	0.000191304	0.000188875	0.000134012	4.2572E-05	6.0987E-05	5.866E-05	5.99623E-06	5.57886E-06	5.99623E-06	5.57886E-06	6.0987E-05	5.866E-05	6.32183E-05
3836503774205	383650	3774205	3.53347E-05	3.44281E-05	9.12567E-06	8.50097E-06	0.000423389	0.000304394	0.000205231	0.000202625	0.000143767	4.56712E-05	6.54268E-05	6.29304E-05	6.43275E-06	5.98499E-06	6.43275E-06	5.98499E-06	6.54268E-05	6.29304E-05	6.75986E-05
3836603774205	383660	3774205	3.55541E-05	3.46419E-05	9.18234E-06	8.55376E-06	0.000455585	0.000327541	0.000220838	0.00021803	0.0001547	4.91443E-05	7.04022E-05	6.77159E-05	6.92192E-06	6.44012E-06	6.92192E-06	6.44012E-06	7.04022E-05	6.77159E-05	7.25051E-05
3836703774205	383670	3774205	3.55502E-05	3.4638E-05	9.18133E-06	8.55281E-06	0.000484779	0.00034853	0.000234989	0.000232005	0.000164613	5.22934E-05	7.49136E-05	7.20552E-05	7.36548E-06	6.8528E-06	7.36548E-06	6.8528E-06	7.49136E-05	7.20552E-05	7.69072E-05
3836803774205	383680	3774205	3.55777E-05	3.46649E-05	9.18845E-06	8.55944E-06	0.000514526	0.000369916	0.000249408	0.000246241	0.000174714	5.55022E-05	7.95103E-05	7.64765E-05	7.81743E-06	7.27329E-06	7.81743E-06	7.27329E-06	7.95103E-05	7.64765E-05	8.13709E-05
3836903774205	383690	3774205	3.57133E-05	3.4797E-05	9.22346E-06	8.59206E-06	0.000546187	0.000392679	0.000264756	0.000261394	0.000185465	5.89176E-05	8.4403E-05	8.11826E-05	8.29848E-06	7.72086E-06	8.29848E-06	7.72086E-06	8.4403E-05	8.11826E-05	8.61123E-05
3837003774205	383700	3774205	3.57274E-05	3.48107E-05	9.2271E-06	8.59545E-06	0.000575319	0.000413623	0.000278877	0.000275336	0.000195357	6.206E-05	8.89048E-05	8.55126E-05	8.74109E-06	8.13266E-06	8.74109E-06	8.13266E-06	8.89048E-05	8.55126E-05	9.04291E-05
3837103774205	383710	3774205	3.5935E-05	3.5013E-05	9.28071E-06	8.64539E-06	0.000608086	0.000437181	0.00029476	0.000291017	0.000206484	6.55946E-05	9.39682E-05	9.03828E-05	9.23893E-06	8.59585E-06	9.23893E-06	8.59585E-06	9.39682E-05	9.03828E-05	9.52956E-05
3837203774205	383720	3774205	3.61955E-05	3.52668E-05	9.34799E-06	8.70806E-06	0.000641859	0.000461462	0.000311131	0.00030718	0.000217952	6.92377E-05	9.91872E-05	9.54027E-05	9.75206E-06	9.07326E-06	9.75206E-06	9.07326E-06	9.91872E-05	9.54027E-05	0.000100295
3837303774205	383730	3774205	3.65893E-05	3.56505E-05	9.4497E-06	8.80281E-06	0.000678438	0.00048776	0.000328862	0.000324686	0.000230373	7.31835E-05	0.00010484	0.00010084	1.03078E-05	9.59035E-06	1.03078E-05	9.59035E-06	0.00010484	0.00010084	0.000105713
3837403774205	383740	3774205	3.72369E-05	3.62815E-05	9.61694E-06	8.95861E-06	0.000720826	0.000518235	0.000349409	0.000344972	0.000244766	7.77559E-05	0.00011139	0.00010714	1.09518E-05	1.01895E-05	1.09518E-05	1.01895E-05	0.00011139	0.00010714	0.000112006
3837503774205	383750	3774205	3.84009E-05	3.74156E-05	9.91757E-06	9.23865E-06	0.000775704	0.000557689	0.00037601	0.00037123	0.000263401	8.36757E-05	0.000119871	0.000115297	1.17856E-05	1.09653E-05	1.17856E-05	1.09653E-05	0.000119871	0.000115297	0.0001202
3837603774205	383760	3774205	3.9911E-05	3.88869E-05	1.03076E-05	9.60195E-06	0.000839918	0.000603856	0.000407137	0.000401967	0.000285206	9.06025E-05	0.000129794	0.000124841	1.27613E-05	1.1873E-05	1.27613E-05	1.1873E-05	0.000129794	0.000124841	0.000129801

			MSite Grubbing / Prep	MMass Grading / Excavation	MMass Grading / Excavation	MDrainage / Utilities Trenching	MFoundations / Concrete Pads	MBuilding / Structure Construction	MAsphalt Paving	MLandscaping or Other Finishing	MWaterside Construction (Piles)	RSSWDemolition	RSSWPlacing Base	RSSWForm/Plac e Rebar and Pour	Child Risk				
Unique Identifier	X (UTM)	Y (UTM)	2027	2027	2028	2028	2028	2028	2028	2028	2028	2029	2029	2029	3rd Trimester	0<2	2<16	Total	per million
3831303774195	383130	3774195	5.27953E-05	6.2083E-05	6.12563E-05	1.3021E-05	1.69337E-05	1.24641E-05	1.28289E-06	1.50299E-05	1.28289E-06	3.28741E-05	4.7701E-05	2.82762E-05	1.06709E-08	1.2276E-07	1.5485E-08	1.48914E-07	0.14891355
3831403774195	383140	3774195	5.49288E-05	6.45917E-05	6.37317E-05	1.35472E-05	1.7618E-05	1.29678E-05	1.33474E-06	1.56373E-05	1.33474E-06	3.42465E-05	4.96925E-05	2.94567E-05	1.31382E-08	1.4989E-07	1.8271E-08	1.813E-07	0.18129999
3831503774195	383150	3774195	5.71959E-05	6.72577E-05	6.63621E-05	1.41063E-05	1.83451E-05	1.3503E-05	1.38983E-06	1.62827E-05	1.38983E-06	3.56409E-05	5.17156E-05	3.0656E-05	1.67729E-08	1.8977E-07	2.2215E-08	2.28753E-07	0.22875341
3831603774195	383160	3774195	5.87667E-05	6.91048E-05	6.81847E-05	1.44937E-05	1.8849E-05	1.38739E-05	1.428E-06	1.67299E-05	1.428E-06	3.67794E-05	5.33677E-05	3.16353E-05	2.17172E-08	2.4383E-07	2.736E-08	2.92904E-07	0.2929037
3835803774195	383580	3774195	0.00016121	0.00018957	0.000187046	3.97595E-05	5.17069E-05	3.80591E-05	3.91731E-06	4.58937E-05	3.91731E-06	0.000168428	0.000244393	0.000144871	6.56449E-09	9.1072E-08	1.9041E-08	1.16677E-07	0.11667746
3835903774195	383590	3774195	0.000163321	0.000192052	0.000189495	4.02802E-05	5.23841E-05	3.85575E-05	3.96861E-06	4.64948E-05	3.96861E-06	0.00017375	0.000252115	0.000149449	6.53086E-09	9.087E-08	1.9028E-08	1.16429E-07	0.11642915
3836003774195	383600	3774195	0.000166513	0.000195806	0.000193199	4.10674E-05	5.34078E-05	3.93111E-05	4.04617E-06	4.74034E-05	4.04617E-06	0.000180388	0.000261747	0.000155158	6.53998E-09	9.1266E-08	1.9155E-08	1.16961E-07	0.11696083
3836103774195	383610	3774195	0.000170178	0.000200116	0.000197451	4.19714E-05	5.45834E-05	4.01764E-05	4.13523E-06	4.84468E-05	4.13523E-06	0.000187743	0.000272419	0.000161485	6.56869E-09	9.1931E-08	1.9349E-08	1.17848E-07	0.11784786
3836203774195	383620	3774195	0.00017962	0.000211218	0.000208406	4.43E-05	5.76118E-05	4.24054E-05	4.36466E-06	5.11347E-05	4.36466E-06	0.000201502	0.000292384	0.000173319	6.80292E-09	9.5533E-08	2.0179E-08	1.22515E-07	0.12251507
3836303774195	383630	3774195	0.000190632	0.000224168	0.000221183	4.7016E-05	6.11439E-05	4.50053E-05	4.63225E-06	5.42698E-05	4.63225E-06	0.000217445	0.000315517	0.000187032	7.0884E-09	9.9874E-08	2.1178E-08	1.2814E-07	0.1281401
3836403774195	383640	3774195	0.000203026	0.000238742	0.000235564	5.00728E-05	6.51192E-05	4.79313E-05	4.93342E-06	5.77981E-05	4.93342E-06	0.000235474	0.000341678	0.00020254	7.41717E-09	1.0484E-07	2.2322E-08	1.34582E-07	0.13458196
3836503774195	383650	3774195	0.000217442	0.000255694	0.00025229	5.36282E-05	6.9743E-05	5.13347E-05	5.28372E-06	6.19021E-05	5.28372E-06	0.000256395	0.000372035	0.000220535	7.80861E-09	1.1072E-07	2.3673E-08	1.42207E-07	0.14220687
3836603774195	383660	3774195	0.000233552	0.000274638	0.000270981	5.76013E-05	7.49099E-05	5.51378E-05	5.67516E-06	6.64881E-05	5.67516E-06	0.000279999	0.000406284	0.000240837	8.25044E-09	1.1734E-07	2.5198E-08	1.50792E-07	0.1507917
3836703774195	383670	3774195	0.000247784	0.000291373	0.000287494	6.11113E-05	7.94748E-05	5.84978E-05	6.021E-06	7.05398E-05	6.021E-06	0.000302124	0.000438388	0.000259868	8.62811E-09	1.2303E-07	2.6531E-08	1.58187E-07	0.15818659
3836803774195	383680	3774195	0.000262216	0.000308345	0.000304239	6.46709E-05	8.4104E-05	6.19051E-05	6.3717E-06	7.46485E-05	6.3717E-06	0.000325135	0.000471777	0.00027966	9.00966E-09	1.2876E-07	2.7888E-08	1.65663E-07	0.16566256
3836903774195	383690	3774195	0.000277468	0.00032628	0.000321935	6.84324E-05	8.89958E-05	6.55057E-05	6.7423E-06	7.89903E-05	6.7423E-06	0.000349808	0.000507579	0.000300883	9.41532E-09	1.3485E-07	2.9332E-08	1.73598E-07	0.17359799
3837003774195	383700	3774195	0.000291377	0.000342635	0.000338073	7.18628E-05	9.3457E-05	6.87894E-05	7.08028E-06	8.295E-05	7.08028E-06	0.000373434	0.00054186	0.000321204	9.77731E-09	1.4029E-07	3.0645E-08	1.80716E-07	0.18071592
3837103774195	383710	3774195	0.000306957	0.000360956	0.00035615	7.57054E-05	9.84542E-05	7.24677E-05	7.45887E-06	8.73854E-05	7.45887E-06	0.000399782	0.000580092	0.000343867	1.01898E-08	1.4647E-07	3.2131E-08	1.88792E-07	0.18879186
3837203774195	383720	3774195	0.000322632	0.000379389	0.000374337	7.95713E-05	0.000103482	7.61682E-05	7.83976E-06	9.18478E-05	7.83976E-06	0.000426879	0.000619411	0.000367174	1.06038E-08	1.5267E-07	3.363E-08	1.969E-07	0.19690041
3837303774195	383730	3774195	0.000339404	0.000399111	0.000393797	8.37078E-05	0.000108861	8.01279E-05	8.24731E-06	9.66225E-05	8.24731E-06	0.000455998	0.000661662	0.00039222	1.10498E-08	1.5933E-07	3.5243E-08	2.05622E-07	0.20562238
3837403774195	383740	3774195	0.000358961	0.000422109	0.000416489	8.85313E-05	0.000115134	8.47451E-05	8.72255E-06	0.00010219	8.72255E-06	0.000489421	0.00071016	0.000420968	1.15792E-08	1.6721E-07	3.7138E-08	2.1593E-07	0.21592994
3837503774195	383750	3774195	0.000383309	0.00045074	0.000444739	9.45362E-05	0.000122944	9.04932E-05	9.31418E-06	0.000109122	9.31418E-06	0.000530077	0.000769154	0.000455939	1.22522E-08	1.7719E-07	3.9519E-08	2.28964E-07	0.22896437
3837603774195	383760	3774195	0.000411779	0.000484218	0.000477771	0.000101558	0.000132075	9.72144E-05	1.0006E-05	0.000117226	1.0006E-05	0.000577278	0.000837643	0.000496538	1.30463E-08	1.8895E-07	4.2315E-08	2.44312E-07	0.24431198
3837703774195	383770	3774195	0.00045833	0.000538959	0.000531782	0.000113039	0.000147006	0.000108204	1.11371E-05	0.000130479	1.11371E-05	0.00065143	0.000945239	0.000560318	1.43801E-08	2.0861E-07	4.6929E-08	2.69922E-07	0.26992245
3837803774195	383780	3774195	0.00053163	0.000625153	0.000616829	0.000131117	0.000170516	0.000125509	1.29183E-05	0.000151346	1.29183E-05	0.000766328	0.001111959	0.000659147	1.65027E-08	2.3985E-07	5.4224E-08	3.10572E-07	0.31057243
3837903774195	383790	3774195	0.00062994	0.000740758	0.000730894	0.000155363	0.000202049	0.000148719	1.53072E-05	0.000179333	1.53072E-05	0.000920938	0.001336301	0.000792132	1.9352E-08	2.8175E-07	6.4019E-08	3.65126E-07	0.36512551
3838003774195	383800	3774195	0.000852279	0.00100221	0.000988865	0.000210199	0.000273362	0.000201209	2.07099E-05	0.000242629	2.07099E-05	0.001268454	0.001840554	0.001091043	2.58325E-08	3.7697E-07	8.6224E-08	4.89024E-07	0.48902397
3838103774195	383810	3774195	0.001283342	0.001509105	0.001489011	0.000316513	0.000411622	0.000302977	3.11844E-05	0.000365345	3.11844E-05	0.001950218	0.002829809	0.001677454	3.83841E-08	5.613E-07	1.2933E-07	7.29012E-07	0.72901186
3838203774195	383820	3774195	0.00199843	0.00234999	0.002318699	0.000492876	0.000640981	0.000471797	4.85606E-05	0.000568919	4.85606E-05	0.003097435	0.004494446	0.002664216	5.91274E-08	8.6597E-07	2.0087E-07	1.12596E-06	1.12596137
3838303774195	383830	3774195	0.003058681	0.003596759	0.003548867	0.000754368	0.000981049	0.000722106	7.43241E-05	0.000870754	7.43241E-05	0.004798514	0.006962748	0.004127376	8.98898E-08	1.3178E-06	3.0696E-07	1.71462E-06	1.71461981
3838403774195	383840	3774195	0.00233301	0.002743429	0.002706899	0.000575394	0.000748295	0.000550786	5.66907E-05	0.000664168	5.66907E-05	0.003636219	0.005276232	0.003127643	6.87958E-08	1.0081E-06	2.3428E-07	1.31116E-06	1.31115709
3838603774195	383860	3774195	0.002331233	0.002741339	0.002704838	0.000574956	0.000747726	0.000550367	5.66476E-05	0.000663662	5.66476E-05	0.003635535	0.005275241	0.003127056	6.86994E-08	1.0068E-06	2.3404E-07	1.30952E-06	1.30952456
3838703774195	383870	3774195	0.003320218	0.003904305	0.003852318	0.000818871	0.001064935	0.00078385	8.06793E-05	0.000945209	8.06793E-05	0.005222221	0.007577556	0.004491821	9.73949E-08	1.4282E-06	3.33E-07	1.85863E-06	1.85862736
3838803774195	383880	3774195	0.002322087	0.002730584	0.002694225	0.0005727	0.000744792	0.000548207	5.64253E-05	0.000661058	5.64253E-05	0.00362298	0.005257023	0.003116257	6.83919E-08	1.0024E-06	2.3306E-07	1.30384E-06	1.30383909
3838903774195	383890	3774195	0.001764677	0.002075116	0.002047486	0.000435225	0.000566007	0.000416612	4.28806E-05	0.000502373	4.28806E-05	0.002730346	0.003961792	0.00234847	5.21868E-08	7.6448E-07	1.7723E-07	9.93895E-07	0.99389524
3839003774195	383900	3774195	0.001421135	0.001671138	0.001648886	0.000350497	0.000455818	0.000335507	3.45327E-05	0.000404573	3.45327E-05	0.002180583	0.003164073	0.001875599	4.2192E-08	6.1776E-07	1.4282E-07	8.02766E-07	0.80276616
3839103774195	383910	3774195	0.001187093	0.001395924	0.001377337	0.000292775	0.000380751	0.000280254	2.88456E-05	0.000337945	2.88456E-05	0.001806392	0.002621113	0.001553743	3.53773E-08	5.1774E-07	1.1936E-07	6.72477E-07	0.67247744
3829703774205	382970	3774205	3.34608E-05	3.93472E-05	3.88233E-05	8.2525E-06	1.07323E-05	7.89956E-06	8.13077E-07	9.52572E-06	8.13077E-07	1.98324E-05	2.87772E-05	1.70585E-05	2.45545E-09	3.0878E-08	4.9297E-09	3.82635E-08	0.03826348
3829803774205	382980	3774205	3.37393E-05	3.96747E-05	3.91464E-05	8.32119E-06	1.08216E-05	7.96531E-06	8.19845E-07	9.605E-06	8.19845E-07	2.0085E-05	2.91438E-05	1.72759E-05	2.5438E-09	3.1876E-08	5.0536E-09	3.94731E-08	0.03947307
3829903774205	382990	3774205	3.40568E-05	4.0048E-05	3.95148E-05	8.3995E-06	1.09235E-05	8.04027E-06	8.2756E-07	9.69539E-06	8.2756E-07	2.0372E-05	2.95602E-05	1.75227E-05	2.64367E-09	3.3004E-08	5.1929E-09	4.08409E-08	0.04084088
3830003774205	383000	3774205	3.45025E-05	4.05721E-05	4.00318E-05	8.5094E-06	1.10664E-05	8.14548E-06	8.38389E-07	9.82225E-06	8.38389E-07	2.07307E-05	3.00807E-05	1.78312E-05	2.76402E-09	3.4371E-08	5.3639E-09	4.24988E-08	0.04249879
3830103774205	383010	3774205	3.5143E-05	4.13253E-05	4.07751E-05	8.66739E-06	1.12719E-05	8.29671E-06	8.53955E-07	1.00046E-05	8.53955E-07	2.12048E-05	3.07687E-05	1.82391E-05	2.91476E-09	3.6093E-08	5.5818E-09	4.45898E-08	0.04458983
3830203774205	383020	3774205	3.58003E-05	4.20983E-05	4.15377E-05	8.8295E-06	1.14827E-05	8.45189E-06	8.69926E-07	1.01917E-05	8.69926E-07	2.16977E-05	3.14838E-05	1.8663E-05	3.08301E-09	3.8009E-08	5.8203E-09	4.69126E-08	0.04691264
3830303774205	383030	3774205	3.70202E-05	4.35328E-05	4.29531E-05	9.13036E-06	1.1874E-05	8.73988E-06	8.99569E-07	1.0539E-05	8.99569E-07	2.25181E-05	3.26742E-05	1.93686E-05	3.3301E-09	4.0854E-08	6.1845E-09	5.03682E-08	0.05036819
3830403774205	383040	3774205	3.84797E-05	4.52489E-05	4.46464E-05	9.4903E-06	1.23421E-05	9.08443E-06	9.35032E-07	1.09545E-05	9.35032E-07	2.34882E-05	3.40818E-05	2.0203E-05	3.63574E-09	4.4365E-08	6.6296E-09	5.46305E-08	0.05463048
3830503774205	383050	3774205	4.00338E-05	4.70764E-05	4.64496E-05	9.8736E-06	1.28405E-05	9.45133E-06	9.72796E-07	1.13969E-05	9.72796E-07	2.453E-05	3.55935E-05	2.10991E-05	3.99813E-09	4.8507E-08	7.1443E-09	5.96492E-08	0.05964918
3830603774205	383060	3774205	4.16213E-05	4.89432E-05	4.82916E-05	1.02651E-05	1.33497E-05	9.82612E-06	1.01137E-06	1.18489E-05	1.01137E-06	2.55968E-05	3.71415E-05	2.20167E-05	4.42132E-09	5.3314E-08	7.7283E-09	6.54641E-08	0.06546408
3830703774205	383070	3774205	4.33425E-05	5.09673E-05	5.02886E-05	1.06896E-05	1.39018E-05	1.02325E-05	1.0532E-06	1.23389E-05	1.0532E-06	2.67322E-05	3.8789E-05	2.29933E-05	4.9358E-09	5.9133E-08	8.42E-09	7.24888E-08	0.07248881
3830803774205	383080	3774205	4.48632E-05	5.27555E-05	5.2053E-05	1.10647E-05	1.43895E-05	1.05915E-05	1.09015E-06	1.27718E-05	1.09015E-06	2.77584E-05	4.02781E-05	2.3876E-05	5.50653E-09	6.554E-08	9.1565E-09	8.02035E-08	0.08020346
3830903774205	383090	3774205	4.63449E-05	5.44978E-05	5.37722E-05	1.14301E-05	1.48648E-05	1.09413E-05	1.12615E-06	1.31936E-05	1.12615E-06	2.87597E-05	4.1731E-05	2.47373E-05	6.17531E-09	7.3011E-08	9.9926E-09	8.91789E-08	0.08917892
3831003774205	383100	3774205	4.786E-05	5.62795E-05	5.55301E-05	1.18038E-05	1.53508E-05	1.1299E-05	1.16297E-06	1.36249E-05	1.16297E-06	2.97922E-05	4.32291E-05	2.56254E-05	6.9963E-09	8.2145E-08	1.0989E-08	1.0013E-07	0.1001303
3831103774205	383110	3774205	4.93027E-05	5.7976E-05	5.7204E-05	1.21596E-05	1.58135E-05	1.16396E-05	1.19803E-06	1.40356E-05	1.19803E-06	3.08091E-05	4.47047E-05	2.65E-05	7.99547E-09	9.3211E-08	1.2161E-08	1.13367E-07	0.11336743
3831203774205	383120	3774205	5.079E-05	5.97249E-05	5.89297E-05	1.25264E-05	1.62905E-05	1.19907E-05	1.23417E-06	1.4459E-05	1.23417E-06	3.18665E-05	4.6239E-05	2.74096E-05	9.28531E-09	1.0745E-07	1.3625E-08	1.30362E-07	0.13036197
3831303774205	383130	3774205	5.25447E-05	6.17882E-05	6.09655E-05	1.29592E-05	1.68533E-05	1.2405E-05	1.2768E-06	1.49586E-05	1.2768E-06	3.30799E-05	4.79997E-05	2.84532E-05	1.11303E-08	1.2778E-07	1.5657E-08	1.54564E-07	0.15456378
3831403774205	383140	3774205	5.46614E-05	6.42773E-05	6.34214E-05	1.34812E-05	1.75322E-05	1.29047E-05	1.32824E-06	1.55612E-05	1.32824E-06	3.44025E-05	4.99188E-05	2.95908E-05	1.38693E-08	1.5789E-07	1.8562E-08	1.90326E-07	0.19032627
3831503774205	383150	3774205	5.66778E-05	6.66485E-05	6.5761E-05	1.39786E-05	1.8179E-05	1.33807E-05	1.37724E-06	1.61352E-05	1.37724E-06	3.57469E-05	5.18695E-05	3.07472E-05	1.81046E-08	2.0433E-07	2.2816E-08	2.45254E-07	0.24525437
3831603774205	383160	3774205	5.82097E-05	6.84498E-05	6.75384E-05	1.43564E-05	1.86703E-05	1.37424E-05	1.41446E-06	1.65713E-05	1.41446E-06	3.68761E-05	5.3508E-05	3.17185E-05	2.44594E-08	2.7385E-07	2.8841E-08	3.27151E-07	0.32715108
3835703774205	383570	3774205	0.000154604	0.000181801	0.000179381	3.81302E-05	4.9588E-05	3.64995E-05	3.75678E-06	4.4013E-05	3.75678E-06	0.000160278	0.000232567	0.000137861	6.45438E-09	8.9099E-08	1.8611E-08	1.14164E-07	0.11416403
3835803774205	383580	3774205	0.000155684	0.000183072	0.000180634	3.83967E-05	4.99346E-05	3.67546E-05	3.78304E-06	4.43207E-05	3.78304E-06	0.000164267	0.000238355	0.000141292	6.38045E-09	8.834E-08	1.8464E-08	1.13184E-07	0.11318404
3835903774205	383590	3774205	0.000157601	0.000185325	0.000182858	3.86693E-05	5.05492E-05	3.7207E-05	3.8296E-06	4.48662E-05	3.8296E-06	0.000169283	0.000245633	0.000145607	6.34149E-09	8.8063E-08	1.8435E-08	1.12839E-07	0.11283872
3836003774205	383600	3774205	0.000160408	0.000188627	0.000186115	3.95617E-05	5.14497E-05	3.78698E-05	3.89782E-06	4.56654E-05	3.89782E-06	0.000175409	0.000254523	0.000150876	6.33852E-09	8.8286E-08	1.8524E-08	1.13149E-07	0.11314851
3836103774205	383610	3774205	0.000163711	0.000192511	0.000189948	4.03764E-05	5.25091E-05	3.86496E-05	3.97808E-06	4.66058E-05	3.97808E-06	0.000182253	0.000264453	0.000156762	6.35598E-09	8.8789E-08	1.8682E-08	1.13827E-07	0.11382743
3836203774205	383620	3774205	0.000172395	0.000202723	0.000200023	4.25182E-05	5.52945E-05	4.06998E-05	4.1891E-06	4.9078E-05	4.1891E-06	0.000195089	0.000283078	0.000167803	6.567E-09	9.2051E-08	1.9438E-08	1.18057E-07	0.11805684
3836303774205	383630	3774205	0.000182583	0.000214703	0.000211844	4.50309E-05	5.85623E-05	4.3105E-05	4.43667E-06	5.19783E-05	4.43667E-06	0.000210002	0.000304718	0.00018063	6.82799E-09	9.6032E-08	2.0357E-08	1.23216E-07	0.12321636
3836403774205	383640	3774205	0.000194069	0.00022821	0.000225171	4.78637E-05	6.22463E-05	4.58167E-05	4.71577E-06	5.52482E-05	4.71577E-06	0.000226871	0.000329195	0.00019514	7.12994E-09	1.0061E-07	2.1412E-08	1.29147E-07	0.12914725
3836503774205	383650	3774205	0.000207516	0.000244022	0.000240773	5.118E-05	6.65592E-05	4.89912E-05	5.04251E-06	5.90762E-05	5.04251E-06	0.000246535	0.000357728	0.000212054	7.4931E-09	1.0607E-07	2.267E-08	1.36232E-07	0.13623158
3836603774205	383660	3774205	0.000222578	0.000261734	0.000258249	5.48948E-05	7.13903E-05	5.25471E-05	5.40851E-06	6.33642E-05	5.40851E-06	0.000268719	0.000389918	0.000231135	7.90434E-09	1.1223E-07	2.4093E-08	1.44232E-07	0.14423162
3836703774205	383670	3774205	0.000236092	0.000277625	0.000273928	5.82277E-05	7.57247E-05	5.57375E-05	5.73689E-06	6.72112E-05	5.73689E-06	0.000289765	0.000420456	0.000249238	8.26164E-09	1.1762E-07	2.5357E-08	1.51236E-07	0.15123563
3836803774205	383680	3774205	0.000249795	0.000293738	0.000289827	6.16073E-05	8.01198E-05	5.89725E-05	6.06986E-06	7.11122E-05	6.06986E-06	0.000311663	0.000452229	0.000268072	8.62254E-09	1.2305E-07	2.6643E-08	1.58316E-07	0.1583159
3836903774205	383690	3774205	0.00026435	0.000310854	0.000306715	6.51971E-05	8.47882E-05	6.24088E-05	6.42354E-06	7.52559E-05	6.42354E-06	0.000335232	0.000486429	0.000288345	9.00843E-09	1.2885E-07	2.8019E-08	1.65873E-07	0.16587298
3837003774205	383700	3774205	0.000277602	0.000326437	0.00032209	6.84654E-05	8.90386E-05	6.55373E-05	6.74555E-06	7.90284E-05	6.74555E-06	0.000357781	0.000519148	0.00030774	9.35144E-09	1.3401E-07	2.9267E-08	1.72629E-07	0.1726294
3837103774205	383710	3774205	0.000292541	0.000344004	0.000339424	7.21499E-05	9.38304E-05	6.90643E-05	7.10857E-06	8.32814E-05	7.10857E-06	0.00038305	0.000555814	0.000329475	9.74571E-09	1.3992E-07	3.069E-08	1.80357E-07	0.18035702
3837203774205	383720	3774205	0.000307887	0.00036205	0.00035723	7.59348E-05	9.87526E-05	7.26873E-05	7.48148E-06	8.76502E-05	7.48148E-06	0.00040943	0.000594092	0.000352166	1.01508E-08	1.4599E-07	3.2156E-08	1.88296E-07	0.18829598
3837303774205	383730	3774205	0.00032452	0.000381609	0.000376528	8.0037E-05	0.000104087	7.6614E-05	7.88565E-06	9.23853E-05	7.88565E-06	0.000438043	0.00063561	0.000376777	1.05938E-08	1.5261E-07	3.3755E-08	1.96957E-07	0.1969571
3837403774205	383740	3774205	0.000343838	0.000404325	0.000398942	8.48014E-05	0.000110283	8.11747E-05	8.35506E-06	9.78848E-05	8.35506E-06	0.000470836	0.000683193	0.000404983	1.11174E-08	1.604E-07	3.5628E-08	2.0715E-07	0.20714974
3837503774205	383750	3774205	0.000368994	0.000433906	0.000428129	9.10055E-05	0.000118352	8.71135E-05	8.96632E-06	0.000105046	8.96632E-06	0.000512344	0.000743423	0.000440686	1.18163E-08	1.7077E-07	3.8091E-08	2.20673E-07	0.22067297
3837603774205	383760	3774205	0.000398466	0.000468563	0.000462324	9.82744E-05	0.000127805	9.40715E-05	9.68248E-06	0.000113436	9.68248E-06	0.000560724	0.000813623	0.000482299	1.2642E-08	1.8298E-07	4.0988E-08	2.36614E-07	0.23661386

			EGIODemolition	EGIOSite Grubbing / Prep	EGIOMass Grading / Excavation	EGIOMass Grading / Excavation	EGIODrainage / Utilities Trenching	EGIODrainage / Utilities Trenching	EGIOFoundations / Concrete Pads	EGIOFoundations / Concrete Pads	EGIOBuilding / Structure Construction	EGIOBuilding / Structure Construction	EGIOAsphalt Paving	EGIOArchitectural Coating	EGIOLandscaping or Other Finishing	EGIOWaterside Construction (Piles)	HIWaterside Construction (Landscaping)	HIWaterside Construction (Landscaping)	KMDemolition	KMSite Grubbing / Prep	KMMass Grading / Excavation
Unique Identifier	X (UTM)	Y (UTM)	2025	2025	2025	2026	2026	2027	2026	2027	2026	2027	2027	2027	2027	2027	2025	2026	2025	2025	2025
3837703774205	383770	3774205	0.000583444	0.00022884	7.57832E-05	7.42218E-05	0.000172347	0.000172081	0.000226441	0.000226295	0.000242547	0.000236733	9.43836E-06	9.43836E-06	0.00025561	9.43836E-06	0.000108073	0.000104688	0.000171697	0.000745176	0.000566413
3837803774205	383780	3774205	0.000664687	0.0002607	8.63357E-05	8.45568E-05	0.000196345	0.000196042	0.000257972	0.000257805	0.00027632	0.000269697	1.07526E-05	1.07526E-05	0.000291202	1.07526E-05	0.000123935	0.000120053	0.000198856	0.000863048	0.000656009
3837903774205	383790	3774205	0.000774124	0.00030362	0.00010055	9.84786E-05	0.000228672	0.00022832	0.000300446	0.000300252	0.000321815	0.000314101	1.2523E-05	1.2523E-05	0.000339147	1.2523E-05	0.000145252	0.000140702	0.000235296	0.0010212	0.000776221
3838003774205	383800	3774205	0.000993096	0.00038951	0.000128993	0.000126335	0.000293356	0.000292903	0.000385431	0.000385182	0.000412845	0.000402949	1.60653E-05	1.60653E-05	0.00043508	1.60653E-05	0.000187737	0.000181856	0.000307617	0.001335078	0.001014802
3838103774205	383810	3774205	0.00139523	0.00054723	0.000181225	0.000177491	0.000412144	0.000411508	0.000541503	0.000541154	0.000580018	0.000566115	2.25706E-05	2.25706E-05	0.000611256	2.25706E-05	0.000265536	0.000257219	0.000439814	0.001908823	0.001450909
3838203774205	383820	3774205	0.002083584	0.00081721	0.000270635	0.000265059	0.000615481	0.000614531	0.000808661	0.000808139	0.000866177	0.000845415	3.37061E-05	3.37061E-05	0.000912827	3.37061E-05	0.000398571	0.000386087	0.000666148	0.002891129	0.002197566
3838303774205	383830	3774205	0.003259338	0.00127836	0.000423353	0.00041463	0.000962793	0.000961307	0.001264984	0.001264167	0.001354955	0.001322478	5.27262E-05	5.27262E-05	0.00142793	5.27262E-05	0.000625666	0.000606069	0.001052517	0.004567998	0.003472166
3838403774205	383840	3774205	0.003968324	0.00155643	0.000515443	0.000504823	0.001172224	0.001170415	0.001540149	0.001539155	0.001649691	0.001610149	6.41955E-05	6.41955E-05	0.00173854	6.41955E-05	0.000762664	0.000738776	0.001285692	0.005579996	0.004241392
3838603774205	383860	3774205	0.004033084	0.00158183	0.000523854	0.000513061	0.001191354	0.001189515	0.001565283	0.001564273	0.001676613	0.001636426	6.52431E-05	6.52431E-05	0.001766912	6.52431E-05	0.000775473	0.000751183	0.001307947	0.005676584	0.004314809
3838703774205	383870	3774205	0.003879636	0.00152165	0.000503923	0.00049354	0.001146026	0.001144257	0.001505728	0.001504756	0.001612822	0.001574164	6.27608E-05	6.27608E-05	0.001699685	6.27608E-05	0.000745999	0.000722633	0.0012586	0.005460071	0.004150236
3838803774205	383880	3774205	0.002725896	0.00106913	0.000354065	0.00034677	0.000805217	0.000803974	0.001057949	0.001057267	0.001133196	0.001106034	4.40967E-05	4.40967E-05	0.001194227	4.40967E-05	0.000523459	0.000507063	0.000879883	0.003818756	0.002902662
3838903774205	383890	3774205	0.002080737	0.00081609	0.000270265	0.000264697	0.000614639	0.000613691	0.000807556	0.000807035	0.000864993	0.00084426	3.366E-05	3.366E-05	0.00091158	3.366E-05	0.000399068	0.000386569	0.000668587	0.002901717	0.002205614
3839003774205	383900	3774205	0.001679384	0.00065868	0.000218134	0.00021364	0.000496082	0.000495317	0.000651787	0.000651366	0.000698145	0.000681411	2.71674E-05	2.71674E-05	0.000735746	2.71674E-05	0.000321733	0.000311656	0.000537293	0.002331891	0.001772486
3839103774205	383910	3774205	0.001411667	0.00055368	0.00018336	0.000179582	0.000416999	0.000416356	0.000547883	0.000547529	0.000586851	0.000572784	2.28365E-05	2.28365E-05	0.000618457	2.28365E-05	0.000270184	0.000261721	0.000449835	0.001952314	0.001483967
3829703774215	382970	3774215	0.000168844	6.6223E-05	2.1931E-05	2.14791E-05	4.98756E-05	4.97987E-05	6.55301E-05	6.54878E-05	7.01909E-05	6.85085E-05	2.73138E-06	2.73138E-06	7.39712E-05	2.73138E-06	1.92252E-05	1.8623E-05	1.416E-05	6.14555E-05	4.67127E-05
3829803774215	382980	3774215	0.000176865	6.9369E-05	2.29728E-05	2.24995E-05	5.2245E-05	5.21644E-05	6.86431E-05	6.85988E-05	7.35253E-05	7.1763E-05	2.86114E-06	2.86114E-06	7.74852E-05	2.86114E-06	1.97526E-05	1.91339E-05	1.42845E-05	6.19957E-05	4.71233E-05
3829903774215	382990	3774215	0.000185937	7.2927E-05	2.41512E-05	2.36536E-05	5.49248E-05	5.484E-05	7.2164E-05	7.21174E-05	7.72966E-05	7.54439E-05	3.00789E-06	3.00789E-06	8.14596E-05	3.00789E-06	2.03428E-05	1.97056E-05	1.44293E-05	6.26243E-05	4.76011E-05
3830003774215	383000	3774215	0.000196823	7.7197E-05	2.55652E-05	2.50384E-05	5.81405E-05	5.80508E-05	7.6389E-05	7.63397E-05	8.18222E-05	7.98609E-05	3.184E-06	3.184E-06	8.62289E-05	3.184E-06	2.10603E-05	2.04007E-05	1.46307E-05	6.34984E-05	4.82656E-05
3830103774215	383010	3774215	0.000210511	8.2566E-05	2.73432E-05	2.67798E-05	6.2184E-05	6.20881E-05	8.17017E-05	8.1649E-05	8.75127E-05	8.54151E-05	3.40544E-06	3.40544E-06	9.2226E-05	3.40544E-06	2.19824E-05	2.12939E-05	1.49295E-05	6.47949E-05	4.92511E-05
3830203774215	383020	3774215	0.000225978	8.8632E-05	2.93522E-05	2.87474E-05	6.67529E-05	6.66499E-05	8.77046E-05	8.7648E-05	9.39426E-05	9.16908E-05	3.65565E-06	3.65565E-06	9.90021E-05	3.65565E-06	2.29924E-05	2.22722E-05	1.52372E-05	6.61307E-05	5.02664E-05
3830303774215	383030	3774215	0.000248218	9.7355E-05	3.22408E-05	3.15766E-05	7.33223E-05	7.32092E-05	9.6336E-05	9.62738E-05	0.000103188	0.000100715	4.01541E-06	4.01541E-06	0.000108745	4.01541E-06	2.45046E-05	2.37371E-05	1.57917E-05	6.85371E-05	5.20955E-05
3830403774215	383040	3774215	0.00027617	0.00010832	3.58715E-05	3.51324E-05	8.15792E-05	8.14534E-05	0.000107184	0.000107115	0.000114808	0.000112056	4.46759E-06	4.46759E-06	0.000120991	4.46759E-06	2.63559E-05	2.55304E-05	1.6457E-05	7.14247E-05	5.42904E-05
3830503774215	383050	3774215	0.000309834	0.00012152	4.02442E-05	3.9415E-05	9.15236E-05	9.13824E-05	0.00012025	0.000120172	0.000128803	0.000125715	5.01218E-06	5.01218E-06	0.00013574	5.01218E-06	2.84853E-05	2.75931E-05	1.71631E-05	7.44891E-05	5.66197E-05
3830603774215	383060	3774215	0.000348951	0.00013686	4.5325E-05	4.43911E-05	0.000103078	0.000102919	0.000135432	0.000135344	0.000145064	0.000141587	5.64497E-06	5.64497E-06	0.000152877	5.64497E-06	3.08191E-05	2.98538E-05	1.78533E-05	7.74848E-05	5.88967E-05
3830703774215	383070	3774215	0.000397292	0.00015582	5.1604E-05	5.05408E-05	0.000117358	0.000117177	0.000154193	0.000154094	0.00016516	0.000161202	6.42699E-06	6.42699E-06	0.000174055	6.42699E-06	3.35602E-05	3.2509E-05	1.86024E-05	8.07358E-05	6.13678E-05
3830803774215	383080	3774215	0.000452235	0.00017737	5.87405E-05	5.75302E-05	0.000133588	0.000133382	0.000175517	0.000175404	0.000188001	0.000183495	7.3158E-06	7.3158E-06	0.000198126	7.3158E-06	3.64376E-05	3.52963E-05	1.92723E-05	8.36431E-05	6.35777E-05
3830903774215	383090	3774215	0.000517445	0.00020295	6.72105E-05	6.58257E-05	0.000152851	0.000152615	0.000200826	0.000200696	0.000215109	0.000209953	8.37069E-06	8.37069E-06	0.000226695	8.37069E-06	3.96164E-05	3.83755E-05	1.99195E-05	8.64522E-05	6.57129E-05
3831003774215	383100	3774215	0.000599271	0.00023504	7.78388E-05	7.62351E-05	0.000177022	0.000176749	0.000232583	0.000232433	0.000249126	0.000243154	9.69439E-06	9.69439E-06	0.000262543	9.69439E-06	4.3328E-05	4.19709E-05	2.05871E-05	8.93496E-05	6.79152E-05
3831103774215	383110	3774215	0.000703229	0.00027582	9.13418E-05	8.94599E-05	0.00020773	0.00020741	0.00027293	0.00027254	0.00029234	0.00028535	1.13761E-05	1.13761E-05	0.000308087	1.13761E-05	4.76387E-05	4.61466E-05	2.12502E-05	9.22274E-05	7.01027E-05
3831203774215	383120	3774215	0.000841273	0.00032996	0.000109272	0.000107021	0.000248508	0.000248125	0.000326507	0.000326296	0.00034973	0.00034134	1.36093E-05	1.36093E-05	0.000368565	1.36093E-05	5.27962E-05	5.11425E-05	2.19359E-05	9.52035E-05	7.23648E-05
3831303774215	383130	3774215	0.001038581	0.00040735	0.000134901	0.000132121	0.000306792	0.000306318	0.000403084	0.000402824	0.000431754	0.000421405	1.68011E-05	1.68011E-05	0.000455007	1.68011E-05	5.93385E-05	5.74799E-05	2.26941E-05	9.84938E-05	7.48658E-05
3831403774215	383140	3774215	0.001337897	0.00052474	0.000173779	0.000170198	0.000395208	0.000394599	0.000519252	0.000518917	0.000556184	0.000542852	2.16431E-05	2.16431E-05	0.000586139	2.16431E-05	6.77465E-05	6.56245E-05	2.35993E-05	0.000102423	7.78521E-05
3831503774215	383150	3774215	0.001825414	0.00071595	0.000237102	0.000232217	0.000539218	0.000538386	0.000708462	0.000708005	0.000758852	0.000740663	2.95297E-05	2.95297E-05	0.000799722	2.95297E-05	7.85188E-05	7.60595E-05	2.44457E-05	0.000106096	8.06442E-05
3831603774215	383160	3774215	0.002632906	0.00103266	0.000341986	0.00033494	0.000776548	0.000776548	0.001021859	0.001021199	0.001094538	0.001068303	4.25924E-05	4.25924E-05	0.001153487	4.25924E-05	9.11873E-05	8.83312E-05	2.51133E-05	0.000108993	8.28466E-05
3835603774215	383560	3774215	0.000335011	0.0001314	4.35143E-05	4.26178E-05	9.89606E-05	9.88079E-05	0.00013002	0.000129937	0.000139269	0.000135931	5.41946E-06	5.41946E-06	0.00014677	5.41946E-06	5.02183E-05	4.86454E-05	6.19764E-05	0.000268982	0.000204455
3835703774215	383570	3774215	0.000326146	0.00012792	4.23628E-05	4.149E-05	9.63419E-05	9.61932E-05	0.00012581	0.000126499	0.000135584	0.000132334	5.27605E-06	5.27605E-06	0.000142886	5.27605E-06	4.95259E-05	4.79746E-05	6.19787E-05	0.000268992	0.000204462
3835803774215	383580	3774215	0.000318565	0.00012495	4.13782E-05	4.05256E-05	9.41025E-05	9.39573E-05	0.000123638	0.000123559	0.000132432	0.000129258	5.15342E-06	5.15342E-06	0.000139565	5.15342E-06	4.89877E-05	4.74533E-05	6.21416E-05	0.000269699	0.000205
3835903774215	383590	3774215	0.000312592	0.0001226	4.06023E-05	3.97658E-05	9.23381E-05	9.21957E-05	0.00012132	0.000121242	0.000129949	0.000126834	5.05679E-06	5.05679E-06	0.000136948	5.05679E-06	4.86756E-05	4.7151E-05	6.25874E-05	0.000271634	0.000206471
3836003774215	383600	3774215	0.000308173	0.00012087	4.00283E-05	3.92036E-05	9.10327E-05	9.08923E-05	0.00011965	0.000119528	0.000128112	0.000125041	4.9853E-06	4.9853E-06	0.000135012	4.9853E-06	4.85877E-05	4.70658E-05	6.3332E-05	0.000274865	0.000208927
3836103774215	383610	3774215	0.000304921	0.00011959	3.9606E-05	3.879E-05	9.00723E-05	8.99333E-05	0.00011834	0.000118267	0.00012676	0.000123722	4.9327E-06	4.9327E-06	0.000133587	4.9327E-06	4.8663E-05	4.71388E-05	6.42938E-05	0.00027904	0.0002121
3836203774215	383620	3774215	0.000310005	0.00012159	4.02663E-05	3.94367E-05	9.1574E-05	9.14327E-05	0.00012031	0.000120316	0.000129239	0.000128874	0.000125785	5.01494E-06	5.01494E-06	0.000135815	5.01494E-06	5.0125E-05	4.8555E-05	6.73037E-05	0.000292103	0.000222029
3836303774215	383630	3774215	0.000317343	0.00012447	4.12195E-05	4.03702E-05	9.37417E-05	9.35971E-05	0.00012316	0.000123085	0.000131924	0.000128762	5.13366E-06	5.13366E-06	0.0001390	5.13366E-06	5.19728E-05	5.03449E-05	7.09042E-05	0.000307729	0.000233907
3836403774215	383640	3774215	0.000326289	0.00012798	4.23815E-05	4.15083E-05	9.63843E-05	9.62356E-05	0.00012663	0.000126555	0.000135643	0.000132392	5.27838E-06	5.27838E-06	0.000142949	5.27838E-06	5.41039E-05	5.24093E-05	7.49619E-05	0.0003254	0.000247293
3836503774215	383650	3774215	0.000337769	0.00013248	4.38725E-05	4.29686E-05	9.97752E-05	9.96212E-05	0.00013109	0.000131007	0.000140415	0.00013705	5.46407E-06	5.46407E-06	0.000147978	5.46407E-06	5.66961E-05	5.49203E-05	7.97664E-05	0.000346192	0.000263143
3836603774215	383660	3774215	0.000351125	0.00013772	4.56073E-05	4.46677E-05	0.000103721	0.000103561	0.000136275	0.000136187	0.000145968	0.000142469	5.68014E-06	5.68014E-06	0.000153829	5.68014E-06	5.96381E-05	5.77701E-05	8.5157E-05	0.000369587	0.000280926
3836703774215	383670	3774215	0.000362478	0.00014217	4.7082E-05	4.61119E-05	0.000107074	0.000106909	0.000140682	0.000140591	0.000150688	0.000147076	5.8638E-06	5.8638E-06	0.000158803	5.8638E-06	6.22105E-05	6.0262E-05	8.99706E-05	0.000390479	0.000296805
3836803774215	383680	3774215	0.000374101	0.00014673	4.85917E-05	4.75905E-05	0.000110508	0.000110337	0.000145192	0.000145099	0.000155519	0.000151792	6.05182E-06	6.05182E-06	0.000163895	6.05182E-06	6.4826E-05	6.27955E-05	9.48565E-05	0.000411684	0.000312924
3836903774215	383690	3774215	0.000386783	0.0001517	5.0239E-05	4.92039E-05	0.000114254	0.000114078	0.000150115	0.000150018	0.000160792	0.000156938	6.25698E-06	6.25698E-06	0.000169451	6.25698E-06	6.76263E-05	6.55081E-05	0.000100046	0.000434206	0.000330043
3837003774215	383700	3774215	0.000397867	0.00015605	5.16787E-05	5.06139E-05	0.000117528	0.000117347	0.000154416	0.000154317	0.000165399	0.000161435	6.43629E-06	6.43629E-06	0.000174307	6.43629E-06	7.01108E-05	6.79148E-05	0.000104721	0.000454498	0.000345467
3837103774215	383710	3774215	0.00041099	0.0001612	5.33832E-05	5.22833E-05	0.000121404	0.000121217	0.00015951	0.000159407	0.000170855	0.000166759	6.64857E-06	6.64857E-06	0.000180056	6.64857E-06	7.29685E-05	7.0683E-05	0.00011001	0.000477451	0.000362914
3837203774215	383720	3774215	0.000424921	0.00016666	5.51927E-05	5.40555E-05	0.00012552	0.000125326	0.000164916	0.00016481	0.000176646	0.000172412	6.87393E-06	6.87393E-06	0.00018616	6.87393E-06	7.59697E-05	7.35902E-05	0.000115534	0.000501427	0.000381138
3837303774215	383730	3774215	0.000440523	0.00017278	5.72192E-05	5.60403E-05	0.000130128	0.000129927	0.000170972	0.000170861	0.000183132	0.000178742	7.12632E-06	7.12632E-06	0.000192995	7.12632E-06	7.92777E-05	7.67945E-05	0.000121574	0.000527641	0.000401064
3837403774215	383740	3774215	0.00045934	0.00018016	5.96633E-05	5.84341E-05	0.000135687	0.000135477	0.000178275	0.00017816	0.000190954	0.000186377	7.43073E-06	7.43073E-06	0.000201239	7.43073E-06	8.31901E-05	8.05845E-05	0.000128622	0.000558226	0.000424312
3837503774215	383750	3774215	0.000486322	0.00019074	6.3168E-05	6.18665E-05	0.000143657	0.000143435	0.000188747	0.000188625	0.000202171	0.00019732	7.86722E-06	7.86722E-06	0.00021306	7.86722E-06	8.86454E-05	8.58688E-05	0.000138237	0.00059996	0.000456033
3837603774215	383760	3774215	0.000518469	0.00020335	6.73435E-05	6.5956E-05	0.000153153	0.000152917	0.000201223	0.000201093	0.000215535	0.000210369	8.38725E-06	8.38725E-06	0.000227143	8.38725E-06	9.50855E-05	9.21072E-05	0.000149512	0.000648892	0.000493227
3837703774215	383770	3774215	0.000569271	0.00022328	7.39422E-05	7.24187E-05	0.00016816	0.0001679	0.00022094	0.000220797	0.000236654	0.000230982	9.20908E-06	9.20908E-06	0.0002494	9.20908E-06	0.00010509	0.000101798	0.000166766	0.000723774	0.000550146
3837803774215	383780	3774215	0.000649292	0.00025466	8.4336E-05	8.25984E-05	0.000191798	0.000191502	0.000251997	0.000251834	0.00026992	0.00026345	1.05036E-05	1.05036E-05	0.000284457	1.05036E-05	0.000120715	0.000116934	0.000193501	0.00083981	0.000638345
3837903774215	383790	3774215	0.000756986	0.0002969	9.83243E-05	9.62985E-05	0.00022361	0.000223265	0.000293794	0.000293605	0.00031469	0.000307147	1.22457E-05	1.22457E-05	0.000331639	1.22457E-05	0.000141696	0.000137258	0.000229353	0.000995408	0.000756616
3838003774215	383800	3774215	0.000945725	0.00037093	0.00012284	0.000120309	0.000279363	0.000278931	0.000367046	0.000366809	0.000393152	0.000383728	1.5299E-05	1.5299E-05	0.000414326	1.5299E-05	0.00017834	0.000172754	0.000291768	0.001266295	0.00096252
3838103774215	383810	3774215	0.00126579	0.00049646	0.000164413	0.000161025	0.000373908	0.000373331	0.000491266	0.000490949	0.000526208	0.000513595	2.04766E-05	2.04766E-05	0.000554548	2.04766E-05	0.000240301	0.000232775	0.000397205	0.001723897	0.001310345
3838203774215	383820	3774215	0.001837755	0.00072079	0.000238705	0.000233787	0.000542864	0.000542026	0.000713252	0.000712792	0.00076398	0.00074567	2.97293E-05	2.97293E-05	0.000805129	2.97293E-05	0.000350877	0.000339887	0.000585144	0.002539564	0.00193034
3838303774215	383830	3774215	0.002986959	0.00117153	0.000387974	0.00037998	0.000882333	0.000880972	0.00115927	0.001158522	0.001241723	0.00121196	4.83199E-05	4.83199E-05	0.0013086	4.83199E-05	0.000572865	0.000554921	0.000962793	0.0041785	0.003176174
3838403774215	383840	3774215	0.0026791	0.00105078	0.000347986	0.000340817	0.000791393	0.000790172	0.001039787	0.001039116	0.001113742	0.001087046	4.33397E-05	4.33397E-05	0.001173726	4.33397E-05	0.000513603	0.000497516	0.000862243	0.003742195	0.002844467
3838603774215	383860	3774215	0.002783651	0.00109179	0.000361566	0.000354117	0.000822277	0.000821008	0.001080364	0.001079667	0.001157205	0.001129467	4.5031E-05	4.5031E-05	0.00121953	4.5031E-05	0.000534102	0.000517373	0.000897563	0.003895485	0.002960984
3838703774215	383870	3774215	0.003905746	0.00153189	0.000507315	0.000496862	0.001153739	0.001151958	0.001515862	0.001514883	0.001623677	0.001584758	6.31831E-05	6.31831E-05	0.001711125	6.31831E-05	0.000750824	0.000727307	0.001266287	0.005495773	0.004177373
3838803774215	383880	3774215	0.002739019	0.00107428	0.000355769	0.000348439	0.000809093	0.000807845	0.001063042	0.001062356	0.001138651	0.001111358	4.4309E-05	4.4309E-05	0.001199976	4.4309E-05	0.000525782	0.000509313	0.000883851	0.003835974	0.002915749
3838903774215	383890	3774215	0.002087788	0.00081886	0.000271181	0.000265594	0.000616722	0.000615771	0.000810292	0.00080977	0.000867924	0.000847121	3.37741E-05	3.37741E-05	0.000914669	3.37741E-05	0.000400227	0.000387691	0.00067057	0.002910321	0.002212154
3839003774215	383900	3774215	0.001679169	0.00065859	0.000218106	0.000213612	0.000496018	0.000495253	0.000651703	0.000651283	0.000698056	0.000681323	2.71639E-05	2.71639E-05	0.000735651	2.71639E-05	0.000321491	0.000311422	0.000536893	0.002330152	0.001771164
3839103774215	383910	3774215	0.001407885	0.00055219	0.000182869	0.000179101	0.000415882	0.000415241	0.000546415	0.000546063	0.000585279	0.00057125	2.27753E-05	2.27753E-05	0.000616801	2.27753E-05	0.000269257	0.000260823	0.000448269	0.001945518	0.001478801
3829703774225	382970	3774225	0.000168044	6.5909E-05	2.18272E-05	2.13775E-05	4.96395E-05	4.95629E-05	6.52198E-05	6.51777E-05	6.98586E-05	6.81841E-05	2.71845E-06	2.71845E-06	7.3621E-05	2.71845E-06	1.87785E-05	1.81903E-05	1.40084E-05	6.07974E-05	4.62125E-05
3829803774225	382980	3774225	0.00017611	6.9073E-05	2.28748E-05	2.24035E-05	5.20221E-05	5.19419E-05	6.83503E-05	6.83062E-05	7.32117E-05	7.14568E-05	2.84893E-06	2.84893E-06	7.71547E-05	2.84893E-06	1.9279E-05	1.86751E-05	1.41329E-05	6.13376E-05	4.66231E-05
3829903774225	382990	3774225	0.000185227	7.2649E-05	2.4059E-05	2.35633E-05	5.47152E-05	5.46307E-05	7.18886E-05	7.18422E-05	7.70016E-05	7.51559E-05	2.99641E-06	2.99641E-06	8.11488E-05	2.99641E-06	1.98369E-05	1.92156E-05	1.42754E-05	6.19564E-05	4.70935E-05
3830003774225	383000	3774225	0.000196212	7.6957E-05	2.54858E-05	2.49607E-05	5.79601E-05	5.78706E-05	7.6152E-05	7.61028E-05	8.15683E-05	7.96131E-05	3.17412E-06	3.17412E-06	8.59613E-05	3.17412E-06	2.05204E-05	1.98776E-05	1.44791E-05	6.28404E-05	4.77654E-05
3830103774225	383010	3774225	0.000210251	8.2463E-05	2.73093E-05	2.67467E-05	6.21071E-05	6.20113E-05	8.16006E-05	8.15479E-05	8.74044E-05	8.53094E-05	3.40122E-06	3.40122E-06	9.21118E-05	3.40122E-06	2.14191E-05	2.07482E-05	1.47892E-05	6.4186E-05	4.87882E-05
3830203774225	383020	3774225	0.000226131	8.8692E-05	2.9372E-05	2.87668E-05	6.6798E-05	6.6695E-05	8.77639E-05	8.77072E-05	9.40061E-05	9.17528E-05	3.65812E-06	3.65812E-06	9.9069E-05	3.65812E-06	2.23986E-05	2.1697E-05	1.51082E-05	6.55709E-05	4.98408E-05
3830303774225	383030	3774225	0.000249035	9.7675E-05	3.2347E-05	3.16805E-05	7.35638E-05	7.34503E-05	9.66532E-05	9.65908E-05	0.000103528	0.000101046	4.02864E-06	4.02864E-06	0.000109103	4.02864E-06	2.38732E-05	2.31254E-05	1.56785E-05	6.8046E-05	5.17222E-05
3830403774225	383040	3774225	0.000278146	0.00010909	3.61282E-05	3.53838E-05	8.2163E-05	8.20362E-05	0.000107951	0.000107882	0.000115629	0.000112858	4.49956E-06	4.49956E-06	0.000121857	4.49956E-06	2.56904E-05	2.48857E-05	1.63665E-05	7.10318E-05	5.39918E-05

			KMMass Grading / Excavation	KMDrainage / Utilities Trenching	KMFoundations / Concrete Pads	KMBuilding / Structure Construction	KMAsphalt Paving	KMArchitectural Coating	KMLandscaping or Other Finishing	KMWaterside Construction (Piles)	EWNDemolition	EWNSite Grubbing / Prep	EWNDrainage / Utilities Trenching	EWNDrainage / Utilities Trenching	EWNDrainage / Utilities Trenching	EWNFoundation s / Concrete Pads	EWNBuilding / Structure Construction	EWNAsphalt Paving	EWNLandscaping or Other Finishing	EWNWaterside Construction (Piles)	ISDemolition
Unique Identifier	X (UTM)	Y (UTM)	2026	2026	2026	2026	2026	2026	2026	2026	2027	2027	2027	2028	2029	2029	2029	2029	2029	2029	2027
3837703774205	383770	3774205	0.000560551	0.000201299	0.000106527	0.000365882	1.17543E-05	1.17543E-05	0.000377636	1.17543E-05	0.000441807	2.40791E-05	5.65422E-05	5.54503E-05	5.4303E-05	4.70365E-05	0.000102137	7.26649E-06	0.00010577	7.26649E-06	0.000106255
3837803774205	383780	3774205	0.00064922	0.00023314	0.000123377	0.000423757	1.36136E-05	1.36136E-05	0.000437371	1.36136E-05	0.000505719	2.75623E-05	6.47216E-05	6.34717E-05	6.21584E-05	5.38408E-05	0.000116912	8.31766E-06	0.000121071	8.31766E-06	0.000118289
3837903774205	383790	3774205	0.000768188	0.000275863	0.000145986	0.00050141	1.61083E-05	1.61083E-05	0.000517518	1.61083E-05	0.00059169	3.22479E-05	7.57241E-05	7.42618E-05	7.27252E-05	6.29936E-05	0.000136787	9.73164E-06	0.000141653	9.73164E-06	0.00013466
3838003774205	383800	3774205	0.001004299	0.000360653	0.000190856	0.000655524	2.10594E-05	2.10594E-05	0.000676583	2.10594E-05	0.000763173	4.15939E-05	9.76703E-05	9.57842E-05	9.38023E-05	8.12503E-05	0.00017643	1.25521E-05	0.000182706	1.25521E-05	0.000168181
3838103774205	383810	3774205	0.001435894	0.000515642	0.000272876	0.000937232	3.01095E-05	3.01095E-05	0.000967342	3.01095E-05	0.00107757	5.8729E-05	0.000137907	0.000135244	0.000132445	0.000114722	0.000249113	1.7723E-05	0.000257974	1.7723E-05	0.000229782
3838203774205	383820	3774205	0.002174823	0.000780998	0.000413301	0.001419545	4.56043E-05	4.56043E-05	0.001465149	4.56043E-05	0.001615326	8.80373E-05	0.000206728	0.000202736	0.000198541	0.000171974	0.000373431	2.65676E-05	0.000386714	2.65676E-05	0.000334514
3838303774205	383830	3774205	0.003436232	0.001233981	0.000653018	0.002242888	7.2055E-05	7.2055E-05	0.002314943	7.2055E-05	0.002533894	0.0001381	0.000324286	0.000318024	0.000311443	0.000269768	0.000585785	4.16755E-05	0.000606623	4.16755E-05	0.000513693
3838403774205	383840	3774205	0.004197497	0.001507357	0.000797688	0.002739779	8.80182E-05	8.80182E-05	0.002827797	8.80182E-05	0.003088004	0.0001683	0.000395201	0.000387569	0.00037955	0.000328761	0.000713884	5.0789E-05	0.000739279	5.0789E-05	0.000621511
3838603774205	383860	3774205	0.004270155	0.001533449	0.000811496	0.002787204	8.95417E-05	8.95417E-05	0.002876745	8.95417E-05	0.003139588	0.000171112	0.000401802	0.000394043	0.00038589	0.000334253	0.000725809	5.16374E-05	0.000751628	5.16374E-05	0.000630241
3838703774205	383870	3774205	0.004107285	0.001474961	0.000780544	0.002680895	8.61265E-05	8.61265E-05	0.002767022	8.61265E-05	0.003020249	0.000164607	0.000386529	0.000379065	0.000371222	0.000321547	0.000698221	4.96746E-05	0.000723058	4.96746E-05	0.000606234
3838803774205	383880	3774205	0.002872622	0.001031583	0.00054591	0.00187501	6.02366E-05	6.02366E-05	0.001935246	6.02366E-05	0.002119843	0.000115534	0.000271296	0.000266057	0.000260552	0.000225687	0.000490065	3.48655E-05	0.000507498	3.48655E-05	0.000429269
3838903774205	383890	3774205	0.002182788	0.000783858	0.000414815	0.001424743	4.57713E-05	4.57713E-05	0.001470515	4.57713E-05	0.00161652	8.81024E-05	0.000206881	0.000202886	0.000198688	0.000172101	0.000373707	2.65872E-05	0.000387	2.65872E-05	0.000330117
3839003774205	383900	3774205	0.001754142	0.000629927	0.000333355	0.001144959	3.6783E-05	3.6783E-05	0.001181742	3.6783E-05	0.001303562	7.10458E-05	0.000166829	0.000163607	0.000160222	0.000138782	0.000301357	2.14399E-05	0.000312077	2.14399E-05	0.00026828
3839103774205	383910	3774205	0.001468609	0.00052739	0.000279093	0.000958587	3.07956E-05	3.07956E-05	0.000989382	3.07956E-05	0.001094928	5.9675E-05	0.000140128	0.000137422	0.000134579	0.00011657	0.000253125	1.80085E-05	0.00026213	1.80085E-05	0.000226902
3829703774215	382970	3774215	4.62293E-05	1.66013E-05	8.78536E-06	3.01747E-05	9.69391E-07	9.69391E-07	3.1144E-05	9.69391E-07	8.96157E-05	4.88417E-06	1.1469E-05	1.12475E-05	1.10148E-05	9.54083E-06	2.07173E-05	1.47393E-06	2.14543E-05	1.47393E-06	1.78509E-05
3829803774215	382980	3774215	4.66357E-05	1.67473E-05	8.86259E-06	3.04399E-05	9.77912E-07	9.77912E-07	3.14178E-05	9.77912E-07	9.22496E-05	5.02772E-06	1.1806E-05	1.15781E-05	1.13385E-05	9.82125E-06	2.13263E-05	1.51725E-06	2.20849E-05	1.51725E-06	1.84559E-05
3829903774215	382990	3774215	4.71085E-05	1.69171E-05	8.95245E-06	3.07485E-05	9.87828E-07	9.87828E-07	3.17364E-05	9.87828E-07	9.51975E-05	5.18839E-06	1.21833E-05	1.1948E-05	1.17008E-05	1.01351E-05	2.20077E-05	1.56573E-06	2.27906E-05	1.56573E-06	1.91336E-05
3830003774215	383000	3774215	4.77661E-05	1.71532E-05	9.07741E-06	3.11777E-05	1.00162E-06	1.00162E-06	3.21794E-05	1.00162E-06	9.87656E-05	5.38285E-06	1.264E-05	1.23959E-05	1.21394E-05	1.0515E-05	2.28326E-05	1.62442E-06	2.36448E-05	1.62442E-06	1.9944E-05
3830103774215	383010	3774215	4.87414E-05	1.75034E-05	9.26275E-06	3.18143E-05	1.02207E-06	1.02207E-06	3.28364E-05	1.02207E-06	0.000103329	5.63157E-06	1.3224E-05	1.29686E-05	1.27003E-05	1.10008E-05	2.38876E-05	1.69947E-06	2.47373E-05	1.69947E-06	2.0964E-05
3830203774215	383020	3774215	4.97462E-05	1.78643E-05	9.45371E-06	3.24702E-05	1.04314E-06	1.04314E-06	3.35133E-05	1.04314E-06	0.000108321	5.90365E-06	1.38629E-05	1.35952E-05	1.33139E-05	1.15323E-05	2.50417E-05	1.78158E-06	2.59325E-05	1.78158E-06	2.20859E-05
3830303774215	383030	3774215	5.15563E-05	1.85143E-05	9.79771E-06	3.36517E-05	1.0811E-06	1.0811E-06	3.47328E-05	1.0811E-06	0.000115779	6.31011E-06	1.48173E-05	1.45312E-05	1.42305E-05	1.23263E-05	2.67658E-05	1.90424E-06	2.77179E-05	1.90424E-06	2.37081E-05
3830403774215	383040	3774215	5.37285E-05	1.92944E-05	1.02105E-05	3.50695E-05	1.12664E-06	1.12664E-06	3.61962E-05	1.12664E-06	0.000124914	6.80796E-06	1.59864E-05	1.56777E-05	1.53533E-05	1.32988E-05	2.88775E-05	2.05448E-06	2.99048E-05	2.05448E-06	2.56936E-05
3830503774215	383050	3774215	5.60337E-05	2.01222E-05	1.06486E-05	3.65742E-05	1.17498E-06	1.17498E-06	3.77492E-05	1.17498E-06	0.000135465	7.38301E-06	1.73367E-05	1.70019E-05	1.66501E-05	1.44221E-05	3.13167E-05	2.22802E-06	3.24307E-05	2.22802E-06	2.79906E-05
3830603774215	383060	3774215	5.82872E-05	2.09314E-05	1.10768E-05	3.8045E-05	1.22224E-06	1.22224E-06	3.92673E-05	1.22224E-06	0.000147073	8.01565E-06	1.88223E-05	1.84588E-05	1.80768E-05	1.56579E-05	3.40002E-05	2.41893E-06	3.52097E-05	2.41893E-06	3.05252E-05
3830703774215	383070	3774215	6.07327E-05	2.18097E-05	1.15416E-05	3.96413E-05	1.27352E-06	1.27352E-06	4.09148E-05	1.27352E-06	0.000160748	8.76096E-06	2.05724E-05	2.01751E-05	1.97577E-05	1.71138E-05	3.71616E-05	2.64385E-06	3.84836E-05	2.64385E-06	3.34971E-05
3830803774215	383080	3774215	6.29197E-05	2.2595E-05	1.19572E-05	4.10688E-05	1.31938E-06	1.31938E-06	4.23882E-05	1.31938E-06	0.000175173	9.54717E-06	2.24185E-05	2.19856E-05	2.15307E-05	1.86496E-05	4.04965E-05	2.88111E-06	4.19371E-05	2.88111E-06	3.66506E-05
3830903774215	383090	3774215	6.50328E-05	2.33538E-05	1.23588E-05	4.2448E-05	1.36369E-06	1.36369E-06	4.38117E-05	1.36369E-06	0.000191153	1.04181E-05	2.44636E-05	2.39912E-05	2.34948E-05	2.03509E-05	4.41907E-05	3.14393E-06	4.57627E-05	3.14393E-06	4.01618E-05
3831003774215	383100	3774215	6.72124E-05	2.41365E-05	1.2773E-05	4.38707E-05	1.40939E-06	1.40939E-06	4.52801E-05	1.40939E-06	0.000209874	1.14384E-05	2.68595E-05	2.63408E-05	2.57958E-05	2.2344E-05	4.85186E-05	3.45184E-06	5.02446E-05	3.45184E-06	4.42711E-05
3831103774215	383110	3774215	6.93772E-05	2.49139E-05	1.31844E-05	4.52837E-05	1.45478E-06	1.45478E-06	4.67385E-05	1.45478E-06	0.000231673	1.26265E-05	2.96494E-05	2.90768E-05	2.84752E-05	2.46648E-05	5.35581E-05	3.81037E-06	5.54633E-05	3.81037E-06	4.90859E-05
3831203774215	383120	3774215	7.16159E-05	2.57179E-05	1.36098E-05	4.67449E-05	1.50173E-06	1.50173E-06	4.82466E-05	1.50173E-06	0.000257821	1.40516E-05	3.29958E-05	3.23586E-05	3.16891E-05	2.74486E-05	5.96031E-05	4.24044E-06	6.17233E-05	4.24044E-06	5.49026E-05
3831303774215	383130	3774215	7.4091E-05	2.66067E-05	1.40802E-05	4.83605E-05	1.55363E-06	1.55363E-06	4.99141E-05	1.55363E-06	0.000291075	1.5864E-05	3.72516E-05	3.65322E-05	3.57763E-05	3.09889E-05	6.72906E-05	4.78737E-06	6.96843E-05	4.78737E-06	6.22883E-05
3831403774215	383140	3774215	7.70464E-05	2.7668E-05	1.46418E-05	5.02895E-05	1.6156E-06	1.6156E-06	5.19051E-05	1.6156E-06	0.000333915	1.81988E-05	4.27342E-05	4.19089E-05	4.10418E-05	3.55499E-05	7.71944E-05	5.49196E-06	7.99404E-05	5.49196E-06	7.18104E-05
3831503774215	383150	3774215	7.98096E-05	2.86603E-05	1.51669E-05	5.20931E-05	1.67354E-06	1.67354E-06	5.37667E-05	1.67354E-06	0.00038945	2.12255E-05	4.98415E-05	4.8879E-05	4.78677E-05	4.14623E-05	9.0033E-05	6.40536E-06	9.32356E-05	6.40536E-06	8.40249E-05
3831603774215	383160	3774215	8.19892E-05	2.9443E-05	1.55811E-05	5.35158E-05	1.71925E-06	1.71925E-06	5.5235E-05	1.71925E-06	0.000454257	2.47576E-05	5.81356E-05	5.70129E-05	5.58332E-05	4.8362E-05	0.000105015	7.47126E-06	0.000108751	7.47126E-06	9.94112E-05
3831703774215	383170	3774215	8.41698E-05	3.02403E-05	1.60237E-05	5.49737E-05	1.76644E-06	1.76644E-06	5.67385E-05	1.76644E-06	0.000466555	2.54357E-05	5.97016E-05	5.85512E-05	5.73364E-05	4.96902E-05	0.000107875	7.67376E-06	0.000111688	7.67376E-06	0.000102127
3831803774215	383180	3774215	8.63498E-05	3.10364E-05	1.64537E-05	5.64316E-05	1.81363E-06	1.81363E-06	5.82304E-05	1.81363E-06	0.000478853	2.61138E-05	6.12698E-05	6.01174E-05	5.88827E-05	5.10084E-05	0.000110736	7.87626E-06	0.000114625	7.87626E-06	0.000104845
3831903774215	383190	3774215	8.85299E-05	3.18325E-05	1.68837E-05	5.78895E-05	1.86082E-06	1.86082E-06	5.97222E-05	1.86082E-06	0.000491151	2.67919E-05	6.28381E-05	6.16836E-05	6.04322E-05	5.23079E-05	0.000113597	8.07876E-06	0.000117563	8.07876E-06	0.000107563
3832003774215	383200	3774215	9.07101E-05	3.26286E-05	1.73137E-05	5.93474E-05	1.90801E-06	1.90801E-06	6.12141E-05	1.90801E-06	0.000503448	2.74701E-05	6.44064E-05	6.32497E-05	6.19817E-05	5.35574E-05	0.000116458	8.28126E-06	0.000120501	8.28126E-06	0.000110282
3832103774215	383210	3774215	9.28902E-05	3.34247E-05	1.77436E-05	6.08053E-05	1.95521E-06	1.95521E-06	6.27059E-05	1.95521E-06	0.000515746	2.81482E-05	6.59746E-05	6.47859E-05	6.35312E-05	5.48069E-05	0.000119319	8.48376E-06	0.000123438	8.48376E-06	0.000113001
3832203774215	383220	3774215	9.50704E-05	3.42208E-05	1.81735E-05	6.22632E-05	2.00242E-06	2.00242E-06	6.41978E-05	2.00242E-06	0.000528043	2.88264E-05	6.75428E-05	6.63221E-05	6.50807E-05	5.60564E-05	0.000122181	8.68626E-06	0.000126376	8.68626E-06	0.000115719
3832303774215	383230	3774215	9.72505E-05	3.50169E-05	1.86034E-05	6.37211E-05	2.04962E-06	2.04962E-06	6.56896E-05	2.04962E-06	0.000540341	2.95045E-05	6.91109E-05	6.78583E-05	6.66302E-05	5.73059E-05	0.000125042	8.88876E-06	0.000129314	8.88876E-06	0.000118438
3832403774215	383240	3774215	9.94307E-05	3.58131E-05	1.90333E-05	6.51789E-05	2.09683E-06	2.09683E-06	6.71815E-05	2.09683E-06	0.000552638	3.01827E-05	7.06791E-05	6.93945E-05	6.81797E-05	5.85554E-05	0.000127903	9.09126E-06	0.000132252	9.09126E-06	0.000121156
3832503774215	383250	3774215	0.000161108	0.000057992	3.08633E-05	0.000105677	3.39888E-06	3.39888E-06	0.000108933	3.39888E-06	0.000895936	4.89396E-05	0.000114599	0.000112523	0.000110509	9.49599E-05	0.000207375	1.47412E-05	0.000214465	1.47412E-05	0.000196477
3832603774215	383260	3774215	0.000163218	0.000058753	3.12622E-05	0.000107066	3.44343E-06	3.44343E-06	0.000110375	3.44343E-06	0.000907824	4.95937E-05	0.000116132	0.000114023	0.000111978	9.62104E-05	0.000210145	1.49358E-05	0.000217331	1.49358E-05	0.000199126
3832703774215	383270	3774215	0.000165328	0.000059514	3.16611E-05	0.000108455	3.48798E-06	3.48798E-06	0.000111817	3.48798E-06	0.000919712	5.02479E-05	0.000117665	0.000115524	0.000113447	9.74609E-05	0.000212915	1.51304E-05	0.000220197	1.51304E-05	0.000201775
3832803774215	383280	3774215	0.000167438	0.000060275	3.20599E-05	0.000109844	3.53252E-06	3.53252E-06	0.000113259	3.53252E-06	0.000931601	5.09021E-05	0.000119198	0.000117025	0.000114916	9.87114E-05	0.000215685	1.53249E-05	0.000223063	1.53249E-05	0.000204424
3832903774215	383290	3774215	0.000169548	0.000061036	3.24588E-05	0.000111232	3.57707E-06	3.57707E-06	0.000114702	3.57707E-06	0.000943489	5.15563E-05	0.000120731	0.000118526	0.000116385	9.99619E-05	0.000218455	1.55195E-05	0.000225929	1.55195E-05	0.000207073
3833003774215	383300	3774215	0.000171658	0.000061797	3.28576E-05	0.000112621	3.62161E-06	3.62161E-06	0.000116144	3.62161E-06	0.000955378	5.22105E-05	0.000122264	0.000120027	0.000117854	0.000101212	0.000221225	1.57141E-05	0.000228795	1.57141E-05	0.000209721
3833103774215	383310	3774215	0.000173768	0.000062558	3.32565E-05	0.000114011	3.66615E-06	3.66615E-06	0.000117587	3.66615E-06	0.000967267	5.28647E-05	0.000123797	0.000121528	0.000119323	0.000102463	0.000223995	1.59087E-05	0.000231661	1.59087E-05	0.000212369
3833203774215	383320	3774215	0.000175878	0.000063319	3.36553E-05	0.000115401	3.71069E-06	3.71069E-06	0.000119029	3.71069E-06	0.000979156	5.35189E-05	0.000125329	0.000123029	0.000120792	0.000103714	0.000226765	1.61033E-05	0.000234527	1.61033E-05	0.000215017
3833303774215	383330	3774215	0.000177988	0.000064079	3.40542E-05	0.000116791	3.75523E-06	3.75523E-06	0.000120472	3.75523E-06	0.000991045	5.41731E-05	0.000126862	0.000124531	0.000122261	0.000104965	0.000229535	1.62979E-05	0.000237393	1.62979E-05	0.000217665
3833403774215	383340	3774215	0.000180098	0.00006484	3.44531E-05	0.000118181	3.79977E-06	3.79977E-06	0.000121914	3.79977E-06	0.001002934	5.48273E-05	0.000128394	0.000126032	0.000123731	0.000106216	0.000232305	1.64925E-05	0.000240259	1.64925E-05	0.000220313
3833503774215	383350	3774215	0.000182208	0.000065601	3.48519E-05	0.000119571	3.84431E-06	3.84431E-06	0.000123357	3.84431E-06	0.001014823	5.54815E-05	0.000129927	0.000127534	0.000125201	0.000107467	0.000235075	1.66871E-05	0.000243125	1.66871E-05	0.000222961
3833603774215	383360	3774215	0.000184318	0.000066362	3.52508E-05	0.000120961	3.88885E-06	3.88885E-06	0.000124799	3.88885E-06	0.001026712	5.61357E-05	0.000131459	0.000129035	0.000126671	0.000108717	0.000237845	1.68817E-05	0.000245991	1.68817E-05	0.000225608
3833703774215	383370	3774215	0.000186428	0.000067123	3.56496E-05	0.000122351	3.93339E-06	3.93339E-06	0.000126242	3.93339E-06	0.001038601	5.67899E-05	0.000132991	0.000130537	0.000128141	0.000109968	0.000240615	1.70763E-05	0.000248857	1.70763E-05	0.000228256
3833803774215	383380	3774215	0.000188538	0.000067884	3.60485E-05	0.000123741	3.97793E-06	3.97793E-06	0.000127684	3.97793E-06	0.00105049	5.74441E-05	0.000134523	0.000132039	0.000129612	0.000111218	0.000243385	1.72709E-05	0.000251723	1.72709E-05	0.000230903
3833903774215	383390	3774215	0.000190648	0.000068645	3.64473E-05	0.000125131	4.02247E-06	4.02247E-06	0.000129126	4.02247E-06	0.001062379	5.80983E-05	0.000136055	0.000133541	0.000131083	0.000112468	0.000246155	1.74654E-05	0.000254589	1.74654E-05	0.000233551
3834003774215	383400	3774215	0.000192758	0.000069406	3.68462E-05	0.000126521	4.06701E-06	4.06701E-06	0.000130568	4.06701E-06	0.001074268	5.87525E-05	0.000137587	0.000135043	0.000132554	0.000113718	0.000248925	1.76599E-05	0.000257455	1.76599E-05	0.000236198
3834103774215	383410	3774215	0.000194868	0.000070167	3.72451E-05	0.000127911	4.11155E-06	4.11155E-06	0.000132011	4.11155E-06	0.001086157	5.94067E-05	0.000139119	0.000136545	0.000134025	0.000114968	0.000251695	1.78545E-05	0.000260321	1.78545E-05	0.000238846
3834203774215	383420	3774215	0.000196978	0.000070928	3.76439E-05	0.000129301	4.15609E-06	4.15609E-06	0.000133453	4.15609E-06	0.001098046	6.00609E-05	0.000140651	0.000138047	0.000135496	0.000116218	0.000254465	1.80491E-05	0.000263187	1.80491E-05	0.000241494
3834303774215	383430	3774215	0.000199088	0.000071689	3.80428E-05	0.000130691	4.20063E-06	4.20063E-06	0.000134895	4.20063E-06	0.001109935	6.07151E-05	0.000142183	0.000139549	0.000136967	0.000117468	0.000257235	1.82436E-05	0.000266053	1.82436E-05	0.000244141
3834403774215	383440	3774215	0.000201198	0.000072451	3.84416E-05	0.000132081	4.24517E-06	4.24517E-06	0.000136337	4.24517E-06	0.001121824	6.13693E-05	0.000143715	0.000141051	0.000138438	0.000118718	0.000260005	1.84382E-05	0.000268919	1.84382E-05	0.000246789
3834503774215	383450	3774215	0.000203308	0.000073212	3.88405E-05	0.000133471	4.28971E-06	4.28971E-06	0.000137779	4.28971E-06	0.001133713	6.20235E-05	0.000145247	0.000142553	0.000139909	0.000119968	0.000262775	1.86327E-05	0.000271785	1.86327E-05	0.000249436
3834603774215	383460	3774215	0.000205418	0.000073973	3.92393E-05	0.000134861	4.33425E-06	4.33425E-06	0.000139221	4.33425E-06	0.001145602	6.26777E-05	0.000146779	0.000144055	0.000141379	0.000121218	0.000265545	1.88273E-05	0.000274651	1.88273E-05	0.000252084
3834703774215	383470	3774215	0.000207528	0.000074734	3.96382E-05	0.000136251	4.37879E-06	4.37879E-06	0.000140663	4.37879E-06	0.001157491	6.33319E-05	0.000148311	0.000145557	0.000142849	0.000122468	0.000268315	1.90218E-05	0.000277517	1.90218E-05	0.000254731
3834803774215	383480	3774215	0.000209638	0.000075495	4.00371E-05	0.000137641	4.42333E-06	4.42333E-06	0.000142105	4.42333E-06	0.001169381	6.39861E-05	0.000149843	0.000147059	0.000144319	0.000123718	0.000271085	1.92164E-05	0.000280383	1.92164E-05	0.000257379
3834903774215	383490	3774215	0.000211748	0.000076256	4.04359E-05	0.000139031	4.46787E-06	4.46787E-06	0.000143547	4.46787E-06	0.00118127	6.46403E-05	0.000151375	0.000148561	0.000145789	0.000124968	0.000273855	1.94109E-05	0.000283249	1.94109E-05	0.000260027
3835003774215	383500	3774215	0.000213858	0.000077017	4.08348E-05	0.000140421	4.51241E-06	4.51241E-06	0.000144989	4.51241E-06	0.001193159	6.52945E-05	0.000152907	0.000150063	0.000147259	0.000126218	0.000276625	1.96055E-05	0.000286115	1.96055E-05	0.000262676
3835103774215	383510	3774215	0.000215968	0.000077778	4.12336E-05	0.000141811	4.55695E-06	4.55695E-06	0.000146431	4.55695E-06	0.001205048	6.59487E-05	0.000154439	0.000151565	0.000148729	0.000127468	0.000279395	1.98001E-05	0.000288981	1.98001E-05	0.000265325
3835203774215	383520	3774215	0.000218078	0.000078539	4.16325E-05	0.000143201	4.60149E-06	4.60149E-06	0.000147873	4.60149E-06	0.001216937	6.66029E-05	0.000155971	0.000153067	0.000150199	0.000128718	0.000282165	1.99946E-05	0.000291847	1.99946E-05	0.000267974
3835303774215	383530	3774215	0.000220188	0.0000793	4.20313E-05	0.000144591	4.64603E-06	4.64603E-06	0.000149315	4.64603E-06	0.001228826	6.72571E-05	0.000157503	0.000154569	0.000151669	0.000129968	0.000284935	2.01892E-05	0.000294713	2.01892E-05	0.000270623
3835403774215	383540	3774215	0.000222298	0.000080061	4.24302E-05	0.000145981	4.69057E-06	4.69057E-06	0.000150757	4.69057E-06	0.001240715	6.79113E-05	0.000159035	0.000156071	0.000153139	0.000131218	0.000287705	2.03837E-05	0.000297579	2.03837E-05	0.000273272
3835503774215	383550	3774215	0.000224408	0.000080822	4.28291E-05	0.000147371	4.73511E-06	4.73511E-06	0.000152199	4.73511E-06	0.001252604	6.85655E-05	0.000160567	0.000157573	0.000154609	0.000132468	0.000290475	2.05783E-05	0.000300445	2.05783E-05	0.000275921
3835603774215	383560	3774215	0.000226518	0.000081583	4.32279E-05	0.000148761	4.77965E-06	4.77965E-06	0.000153641	4.77965E-06	0.001264493	6.92197E-05	0.000162099	0.000159075	0.000156079	0.000133718	0.000293245	2.07728E-05	0.000303311	2.07728E-05	0.000278571
3835703774215	383570	3774215	0.000228628	0.000082344	4.36268E-05	0.000150151	4.82419E-06	4.82419E-06	0.000155083	4.82419E-06	0.001276382	6.98739E-05	0.000163631	0.000160577	0.000157549	0.000134968	0.000296015	2.09674E-05	0.000306177	2.09674E-05	0.000281221
3835803774215	383580	3774215	0.000230738	0.000083105	4.40257E-05	0.000151541	4.86873E-06	4.86873E-06	0.000156525	4.86873E-06	0.001288271	7.05281E-05	0.000165163	0.000162079	0.000159019	0.000136218	0.000298785	2.11619E-05	0.000309043	2.11619E-05	0.000283872
3835903774215	383590	3774215	0.000232848	0.000083866	4.44246E-05	0.000152931	4.91327E-06	4.91327E-06	0.000157967	4.91327E-06	0.001300159	7.11823E-05	0.000166695	0.000163581	0.000160489	0.000137468	0.000301555	2.13565E-05	0.000311909	2.13565E-05	0.000286522
3836003774215	383600	3774215	0.000234958	0.000084627	4.48235E-05	0.000154321	4.95781E-06	4.95781E-06	0.000159409	4.95781E-06	0.001312048	7.18365E-05	0.000168227	0.000165083	0.000161959	0.000138718	0.000304325	2.15511E-05	0.000314775	2.15511E-05	0.000289173
3836103774215	383610	3774215	0.000237068	0.000085388	4.52224E-05	0.000155711	5.00235E-06	5.00235E-06	0.000160851	5.00235E-06	0.001323937	7.24907E-05	0.000169759	0.000166585	0.000163429	0.000139968	0.000307095	2.17456E-05	0.000317641	2.17456E-05	0.000291824
3836203774215	383620	3774215	0.000239178	0.000086149	4.56213E-05	0.000157101	5.04689E-06	5.04689E-06	0.000162293	5.04689E-06	0.001335826	7.31449E-05	0.000171291	0.000168087	0.000164899	0.000141218	0.000309865	2.19402E-05	0.000320507	2.19402E-05	0.000294474
3836303774215	383630	3

			ISDrainage / Utilities Trenching	ISDrainage / Utilities Trenching	ISAsphalt Paving	ISAsphalt Paving	SVDemolition	SVSite Grubbing / Prep	SVMass Grading / Excavation	SVMass Grading / Excavation	SVDrainage / Utilities Trenching	SVFoundations / Concrete Pads	SVBuilding / Structure Construction	SVBuilding / Structure Construction	SVAsphalt Paving	SVAsphalt Paving	SVArchitectural Coating	SVArchitectural Coating	SVLandscaping or Other Finishing	SVLandscaping or Other Finishing	MDemolition
Unique Identifier	X (UTM)	Y (UTM)	2027	2028	2027	2028	2027	2027	2027	2028	2028	2028	2028	2029	2028	2029	2028	2029	2028	2029	2027
3837703774205	383770	3774205	4.27848E-05	4.1687E-05	1.10498E-05	1.02933E-05	0.000940115	0.000675892	0.000455706	0.00044992	0.000319229	0.000101411	0.000145277	0.000139734	1.42836E-05	1.32894E-05	1.42836E-05	1.32894E-05	0.000145277	0.000139734	0.00014487
3837803774205	383780	3774205	4.76305E-05	4.64085E-05	1.23012E-05	1.14592E-05	0.001095814	0.000787831	0.000531178	0.000524434	0.000372098	0.000118206	0.000169337	0.000162876	1.66492E-05	1.54903E-05	1.66492E-05	1.54903E-05	0.000169337	0.000162876	0.000168352
3837903774205	383790	3774205	5.42226E-05	5.28314E-05	1.40037E-05	1.30451E-05	0.001305018	0.000938237	0.000632586	0.000624555	0.000443137	0.000140773	0.000201666	0.000193971	1.98277E-05	1.84476E-05	1.98277E-05	1.84476E-05	0.000201666	0.000193971	0.000199885
3838003774205	383800	3774205	6.77202E-05	6.59827E-05	1.74897E-05	1.62924E-05	0.001719383	0.001236143	0.000833443	0.000822861	0.00058384	0.000185471	0.000265698	0.00025556	2.61234E-05	2.43051E-05	2.61234E-05	2.43051E-05	0.000265698	0.00025556	0.000262403
3838103774205	383810	3774205	9.25245E-05	9.01506E-05	2.38957E-05	2.22599E-05	0.002479354	0.001782521	0.001201827	0.001186567	0.000841898	0.000267449	0.000383138	0.000368519	3.767E-05	3.50479E-05	3.767E-05	3.50479E-05	0.000383138	0.000368519	0.00037686
3838203774205	383820	3774205	0.000134696	0.00013124	3.47871E-05	3.24057E-05	0.003788755	0.002723909	0.001836538	0.00181322	0.001286523	0.000408695	0.000585481	0.000563142	5.75643E-05	5.35575E-05	5.75643E-05	5.35575E-05	0.000585481	0.000563142	0.000573509
3838303774205	383830	3774205	0.000206845	0.000201537	5.34205E-05	4.97635E-05	0.006026628	0.004332818	0.00292131	0.002884219	0.002046423	0.000650096	0.000931302	0.000895768	9.15653E-05	8.51919E-05	9.15653E-05	8.51919E-05	0.000931302	0.000895768	0.000909344
3838403774205	383840	3774205	0.000250259	0.000243838	6.46328E-05	6.02083E-05	0.007377464	0.005303996	0.003576106	0.003530701	0.002505118	0.000795812	0.001140049	0.001096549	0.000112089	0.000104287	0.000112089	0.000104287	0.001140049	0.001096549	0.001112047
3838603774205	383860	3774205	0.000253774	0.000247263	6.55407E-05	6.1054E-05	0.00750755	0.005397521	0.003639163	0.003592958	0.00254929	0.000809844	0.001160151	0.001115885	0.000114066	0.000106126	0.000114066	0.000106126	0.001160151	0.001115885	0.001131514
3838703774205	383870	3774205	0.000244107	0.000237844	6.30441E-05	5.87284E-05	0.007219271	0.005190264	0.003499425	0.003454993	0.002451401	0.000778747	0.001115603	0.001073036	0.000109686	0.000102051	0.000109686	0.000102051	0.001115603	0.001073036	0.001088221
3838803774205	383880	3774205	0.000172851	0.000168416	4.4641E-05	4.15851E-05	0.005029996	0.003616294	0.002438209	0.002407251	0.001708003	0.000542589	0.000777292	0.000747633	7.6423E-05	7.11036E-05	7.6423E-05	7.11036E-05	0.000777292	0.000747633	0.000759627
3838903774205	383890	3774205	0.000132925	0.000129515	3.43299E-05	3.19798E-05	0.003807063	0.002737071	0.001845412	0.001821981	0.00129274	0.00041067	0.00058831	0.000565863	5.78425E-05	5.38163E-05	5.78425E-05	5.38163E-05	0.00058831	0.000565863	0.000576062
3839003774205	383900	3774205	0.000108026	0.000105254	2.78992E-05	2.59894E-05	0.003047377	0.002190898	0.001477166	0.001458411	0.001034778	0.000328722	0.000470915	0.000452947	4.63002E-05	4.30775E-05	4.63002E-05	4.30775E-05	0.000470915	0.000452947	0.00046202
3839103774205	383910	3774205	9.1365E-05	8.90208E-05	2.35963E-05	2.1981E-05	0.002541528	0.001827221	0.001231965	0.001216323	0.00086301	0.000274156	0.000392746	0.00037776	3.86146E-05	3.59268E-05	3.86146E-05	3.59268E-05	0.000392746	0.00037776	0.000386075
3829703774215	382970	3774215	7.1879E-06	7.00348E-06	1.85637E-06	1.7293E-06	5.50918E-05	3.9608E-05	2.67049E-05	2.63658E-05	1.87072E-05	5.94279E-06	8.51341E-06	8.18857E-06	8.37035E-07	7.78773E-07	8.37035E-07	7.78773E-07	8.51341E-06	8.18857E-06	1.07983E-05
3829803774215	382980	3774215	7.43151E-06	7.24084E-06	1.91929E-06	1.7879E-06	5.56263E-05	3.99923E-05	2.6964E-05	2.66216E-05	1.88887E-05	6.00045E-06	8.59601E-06	8.26802E-06	8.45157E-07	7.86329E-07	8.45157E-07	7.86329E-07	8.59601E-06	8.26802E-06	1.08872E-05
3829903774215	382990	3774215	7.70437E-06	7.5067E-06	1.98976E-06	1.85355E-06	5.62321E-05	4.04278E-05	2.72576E-05	2.69115E-05	1.90944E-05	6.06579E-06	8.68962E-06	8.35806E-06	8.54361E-07	7.94893E-07	8.54361E-07	7.94893E-07	8.68962E-06	8.35806E-06	1.09906E-05
3830003774215	383000	3774215	8.03069E-06	7.82464E-06	2.07404E-06	1.93206E-06	5.70695E-05	4.10299E-05	2.76635E-05	2.73123E-05	1.93787E-05	6.15613E-06	8.81903E-06	8.48253E-06	8.67084E-07	8.06731E-07	8.67084E-07	8.06731E-07	8.81903E-06	8.48253E-06	1.11358E-05
3830103774215	383010	3774215	8.44139E-06	8.22481E-06	2.18011E-06	2.03087E-06	5.82811E-05	4.1901E-05	2.82508E-05	2.78921E-05	1.97901E-05	6.28682E-06	9.00626E-06	8.66262E-06	8.85492E-07	8.23857E-07	8.85492E-07	8.23857E-07	9.00626E-06	8.66262E-06	1.13535E-05
3830203774215	383020	3774215	8.89317E-06	8.66499E-06	2.29678E-06	2.13956E-06	5.95373E-05	4.28041E-05	2.88597E-05	2.84933E-05	2.02167E-05	6.42232E-06	9.20037E-06	8.84932E-06	9.04577E-07	8.41614E-07	9.04577E-07	8.41614E-07	9.20037E-06	8.84932E-06	1.15803E-05
3830303774215	383030	3774215	9.54636E-06	9.30142E-06	2.46548E-06	2.2967E-06	6.17466E-05	4.43925E-05	2.99307E-05	2.95507E-05	2.09669E-05	6.66065E-06	9.54179E-06	9.17771E-06	9.38145E-07	8.72846E-07	9.38145E-07	8.72846E-07	9.54179E-06	9.17771E-06	1.19904E-05
3830403774215	383040	3774215	1.03458E-05	1.00804E-05	2.67195E-06	2.48904E-06	6.43926E-05	4.62947E-05	3.12132E-05	3.08169E-05	2.18654E-05	6.94606E-06	9.95066E-06	9.57099E-06	9.78346E-07	9.10248E-07	9.78346E-07	9.10248E-07	9.95066E-06	9.57099E-06	1.2484E-05
3830503774215	383050	3774215	1.12708E-05	1.09816E-05	2.91083E-06	2.71157E-06	6.71899E-05	4.83059E-05	3.25692E-05	3.21557E-05	2.28152E-05	7.24782E-06	1.03829E-05	9.98677E-06	1.02085E-06	9.49791E-07	1.02085E-06	9.49791E-07	1.03829E-05	9.98677E-06	1.30066E-05
3830603774215	383060	3774215	1.22913E-05	1.1976E-05	3.17441E-06	2.9571E-06	6.99338E-05	5.02786E-05	3.38993E-05	3.34689E-05	2.3747E-05	7.5438E-06	1.0807E-05	1.03946E-05	1.06254E-06	9.88579E-07	1.06254E-06	9.88579E-07	1.0807E-05	1.03946E-05	1.35165E-05
3830703774215	383070	3774215	1.3488E-05	1.31419E-05	3.48346E-06	3.245E-06	7.28826E-05	5.23986E-05	3.53287E-05	3.48801E-05	2.47483E-05	7.86189E-06	1.12626E-05	1.08329E-05	1.10734E-06	1.03026E-06	1.10734E-06	1.03026E-06	1.12626E-05	1.08329E-05	1.40699E-05
3830803774215	383080	3774215	1.47578E-05	1.43792E-05	3.81141E-06	3.5505E-06	7.55285E-05	5.43009E-05	3.66112E-05	3.61464E-05	2.56467E-05	8.14731E-06	1.16715E-05	1.12262E-05	1.14754E-06	1.06766E-06	1.14754E-06	1.06766E-06	1.16715E-05	1.12262E-05	1.45616E-05
3830903774215	383090	3774215	1.61716E-05	1.57567E-05	4.17655E-06	3.89064E-06	7.80675E-05	5.61263E-05	3.7842E-05	3.73615E-05	2.65089E-05	8.42119E-06	1.20639E-05	1.16036E-05	1.18612E-06	1.10356E-06	1.18612E-06	1.10356E-06	1.20639E-05	1.16036E-05	1.50316E-05
3831003774215	383100	3774215	1.78263E-05	1.73689E-05	4.60389E-06	4.28872E-06	8.06689E-05	5.79965E-05	3.91029E-05	3.86064E-05	2.73922E-05	8.7018E-06	1.24659E-05	1.19902E-05	1.22564E-06	1.14033E-06	1.22564E-06	1.14033E-06	1.24659E-05	1.19902E-05	1.55161E-05
3831103774215	383110	3774215	1.9765E-05	1.92579E-05	5.10459E-06	4.75516E-06	8.32702E-05	5.98668E-05	4.03639E-05	3.98514E-05	2.82755E-05	8.98241E-06	1.28679E-05	1.23769E-05	1.26516E-06	1.1771E-06	1.26516E-06	1.1771E-06	1.28679E-05	1.23769E-05	1.59969E-05
3831203774215	383120	3774215	2.21072E-05	2.154E-05	5.70949E-06	5.31864E-06	8.59518E-05	6.17947E-05	4.16637E-05	4.11347E-05	2.91861E-05	9.27167E-06	1.32822E-05	1.27754E-05	1.3059E-06	1.21501E-06	1.3059E-06	1.21501E-06	1.32822E-05	1.27754E-05	1.64905E-05
3831303774215	383130	3774215	2.50811E-05	2.44376E-05	6.47755E-06	6.03413E-06	8.89095E-05	6.39211E-05	4.30974E-05	4.25502E-05	3.01904E-05	9.59072E-06	1.37393E-05	1.32151E-05	1.35084E-06	1.25682E-06	1.35084E-06	1.25682E-06	1.37393E-05	1.32151E-05	1.70385E-05
3831403774215	383140	3774215	2.89153E-05	2.81734E-05	7.46778E-06	6.95657E-06	9.24997E-05	6.65023E-05	4.48377E-05	4.42684E-05	3.14095E-05	9.978E-06	1.42941E-05	1.37487E-05	1.40539E-06	1.30757E-06	1.40539E-06	1.30757E-06	1.42941E-05	1.37487E-05	1.77026E-05
3831503774215	383150	3774215	3.38336E-05	3.29656E-05	8.73801E-06	8.13984E-06	9.54752E-05	6.86415E-05	4.62801E-05	4.56925E-05	3.24199E-05	1.0299E-05	1.47539E-05	1.4191E-05	1.4506E-06	1.34963E-06	1.4506E-06	1.34963E-06	1.47539E-05	1.4191E-05	1.82977E-05
3831603774215	383160	3774215	4.00291E-05	3.90021E-05	1.03381E-05	9.63037E-06	9.80588E-05	7.04989E-05	4.75324E-05	4.69289E-05	3.32972E-05	1.05777E-05	1.51531E-05	1.4575E-05	1.48985E-06	1.38615E-06	1.48985E-06	1.38615E-06	1.51531E-05	1.4575E-05	1.87786E-05
3831703774215	383170	3774215	4.64732E-05	4.52809E-05	1.20024E-05	1.11807E-05	0.000296555	0.000213207	0.00014375	0.00014125	0.000100699	3.19896E-05	4.5827E-05	4.40784E-05	4.5057E-06	4.19208E-06	4.5057E-06	4.19208E-06	4.5827E-05	4.40784E-05	4.87021E-05
3831803774215	383180	3774215	4.30357E-05	4.19315E-05	1.11146E-05	1.03537E-05	0.000299824	0.000215558	0.000145335	0.00014349	0.000101809	3.23423E-05	4.63323E-05	4.45644E-05	4.55537E-06	4.23829E-06	4.55537E-06	4.23829E-06	4.63323E-05	4.45644E-05	4.90523E-05
3831903774215	383190	3774215	4.01833E-05	3.91523E-05	1.03779E-05	9.66746E-06	0.000304475	0.000218901	0.000147589	0.000145715	0.000103389	3.28439E-05	4.70509E-05	4.52556E-05	4.62603E-06	4.30403E-06	4.62603E-06	4.30403E-06	4.70509E-05	4.52556E-05	4.96275E-05
3832003774215	383600	3774215	3.78192E-05	3.68488E-05	9.76733E-06	9.0987E-06	0.000310586	0.000223295	0.000150552	0.00014864	0.000105464	3.35031E-05	4.79953E-05	4.6164E-05	4.71888E-06	4.39042E-06	4.71888E-06	4.39042E-06	4.79953E-05	4.6164E-05	5.04386E-05
3832103774215	383610	3774215	3.58225E-05	3.49034E-05	9.25165E-06	8.61832E-06	0.000317793	0.000228476	0.000154045	0.000152089	0.000107911	3.42806E-05	4.9109E-05	4.72352E-05	4.82838E-06	4.4923E-06	4.82838E-06	4.4923E-06	4.9109E-05	4.72352E-05	5.14239E-05
3832203774215	383620	3774215	3.50691E-05	3.41694E-05	9.05709E-06	8.43708E-06	0.000335068	0.000240895	0.000162419	0.000160356	0.000113777	3.61439E-05	5.17784E-05	4.98028E-05	5.09084E-06	4.73649E-06	5.09084E-06	4.73649E-06	5.17784E-05	4.98028E-05	5.40332E-05
3832303774215	383630	3774215	3.46196E-05	3.37314E-05	8.941E-06	8.32893E-06	0.00035546	0.000255556	0.000172303	0.000170116	0.000120701	3.83437E-05	5.49296E-05	5.28338E-05	5.40066E-06	5.02475E-06	5.40066E-06	5.02475E-06	5.49296E-05	5.28338E-05	5.71288E-05
3832403774215	383640	3774215	3.43619E-05	3.34803E-05	8.87445E-06	8.26694E-06	0.0003784	0.000272049	0.000183423	0.000181094	0.000128491	4.08182E-05	5.84746E-05	5.62435E-05	5.7492E-06	5.34903E-06	5.7492E-06	5.34903E-06	5.84746E-05	5.62435E-05	6.06145E-05
3832503774215	383650	3774215	3.43709E-05	3.34891E-05	8.87677E-06	8.26911E-06	0.000405376	0.000291443	0.000196499	0.000194004	0.000137651	4.37281E-05	6.26432E-05	6.0253E-05	6.15906E-06	5.73036E-06	6.15906E-06	5.73036E-06	6.26432E-05	6.0253E-05	6.47244E-05
3832603774215	383660	3774215	3.45459E-05	3.36596E-05	8.92196E-06	8.3112E-06	0.000435674	0.000313226	0.000211186	0.000208505	0.000147939	4.69964E-05	6.73253E-05	6.47564E-05	6.6194E-06	6.15866E-06	6.6194E-06	6.15866E-06	6.73253E-05	6.47564E-05	6.93387E-05
3832703774215	383670	3774215	3.45161E-05	3.36305E-05	8.91426E-06	8.30403E-06	0.000463416	0.000333171	0.000224633	0.000221781	0.000157359	4.9989E-05	7.16123E-05	6.88799E-05	7.0409E-06	6.55081E-06	7.0409E-06	6.55081E-06	7.16123E-05	6.88799E-05	7.35194E-05
3832803774215	383680	3774215	3.45234E-05	3.36376E-05	8.91615E-06	8.30579E-06	0.000491862	0.000353622	0.000238422	0.000235395	0.000167018	5.30574E-05	7.6008E-05	7.31079E-05	7.47308E-06	6.95292E-06	7.47308E-06	6.95292E-06	7.6008E-05	7.31079E-05	7.77872E-05
3832903774215	383690	3774215	3.46359E-05	3.37473E-05	8.94521E-06	8.33286E-06	0.000522232	0.000375456	0.000253143	0.000249929	0.000177331	5.63335E-05	8.07011E-05	7.76219E-05	7.93451E-06	7.38223E-06	7.93451E-06	7.38223E-06	8.07011E-05	7.76219E-05	8.23344E-05
3837003774215	383700	3774215	3.46286E-05	3.37401E-05	8.94332E-06	8.3311E-06	0.000550241	0.000395593	0.00026672	0.00026333	0.000186842	5.93548E-05	8.50294E-05	8.17851E-05	8.36007E-06	7.77816E-06	8.36007E-06	7.77816E-06	8.50294E-05	8.17851E-05	8.64861E-05
3837103774215	383710	3774215	3.4807E-05	3.39139E-05	8.98938E-06	8.37401E-06	0.000581742	0.000418241	0.00028199	0.00027841	0.000197538	6.27529E-05	8.98974E-05	8.64673E-05	8.83868E-06	8.22346E-06	8.83868E-06	8.22346E-06	8.98974E-05	8.64673E-05	9.11639E-05
3837203774215	383720	3774215	3.50635E-05	3.41639E-05	9.05564E-06	8.43573E-06	0.000614812	0.000442016	0.00029802	0.000294236	0.000208768	6.63201E-05	9.50076E-05	9.13825E-05	9.34112E-06	8.69093E-06	9.34112E-06	8.69093E-06	9.50076E-05	9.13825E-05	9.60632E-05
3837303774215	383730	3774215	3.54613E-05	3.45514E-05	9.15837E-06	8.53142E-06	0.000650919	0.000467975	0.000315522	0.000311516	0.000221028	7.0215E-05	0.000100587	9.67493E-05	9.88971E-06	9.20134E-06	9.88971E-06	9.20134E-06	0.000100587	9.67493E-05	0.000101414
3837403774215	383740	3774215	3.61094E-05	3.51829E-05	9.32576E-06	8.68735E-06	0.000692754	0.000498053	0.000335802	0.000331538	0.000235234	7.47279E-05	0.000107052	0.000102968	1.05253E-05	9.79272E-06	1.05253E-05	9.79272E-06	0.000107052	0.000102968	0.000107633
3837503774215	383750	3774215	3.7355E-05	3.63966E-05	9.64745E-06	8.98703E-06	0.000748933	0.000538442	0.000363033	0.000358424	0.00025431	8.07879E-05	0.000115734	0.000111318	1.13789E-05	1.05869E-05	1.13789E-05	1.05869E-05	0.000115734	0.000111318	0.000116038
3837603774215	383760	3774215	3.895E-05	3.79507E-05	1.00594E-05	9.37076E-06	0.000814707	0.00058573	0.000394916	0.000389902	0.000276645	8.78829E-05	0.000125898	0.000121094	1.23782E-05	1.15166E-05	1.23782E-05	1.15166E-05	0.000125898	0.000121094	0.000125881
3837703774215	383770	3774215	4.1816E-05	4.07431E-05	1.07996E-05	1.00603E-05	0.000914155	0.000657228	0.000443122	0.000437496	0.000310414	9.86105E-05	0.000141266	0.000135875	1.38892E-05	1.29224E-05	1.38892E-05	1.29224E-05	0.000141266	0.000135875	0.000140844
3837803774215	383780	3774215	4.65936E-05	4.53982E-05	1.20335E-05	1.12097E-05	0.001067421	0.000767418	0.000517415	0.000510846	0.000362457	0.000115143	0.00016495	0.000158656	1.62178E-05	1.5089E-05	1.62178E-05	1.5089E-05	0.00016495	0.000158656	0.000163959
3837903774215	383790	3774215	5.3085E-05	5.1723E-05	1.37099E-05	1.27714E-05	0.00127325	0.000915397	0.000617187	0.000609351	0.000432349	0.000137346	0.000196757	0.000189249	1.93451E-05	1.79986E-05	1.93451E-05	1.79986E-05	0.000196757	0.000189249	0.000194984
3838003774215	383800	3774215	6.46663E-05	6.30072E-05	1.6701E-05	1.55577E-05	0.001631231	0.001172766	0.000790713	0.000780673	0.000553906	0.000175962	0.000252076	0.000242458	2.4784E-05	2.30589E-05	2.4784E-05	2.30589E-05	0.000252076	0.000242458	0.00024897
3838103774215	383810	3774215	8.43391E-05	8.21752E-05	2.17817E-05	2.02907E-05	0.0022379	0.001608928	0.001084786	0.001071012	0.000759909	0.000241404	0.000345825	0.00033263	3.40014E-05	3.16348E-05	3.40014E-05	3.16348E-05	0.000345825	0.00033263	0.000340297
3838203774215	383820	3774215	0.00011949	0.000116424	3.08599E-05	2.87474E-05	0.003322809	0.002388919	0.001610678	0.001590227	0.001128305	0.000358433	0.000513478	0.000493886	5.0485E-05	4.6971E-05	5.0485E-05	4.6971E-05	0.000513478	0.000493886	0.000503402
3838303774215	383830	3774215	0.000189998	0.000185123	4.90696E-05	4.57105E-05	0.005509652	0.003961141	0.002670715	0.002636805	0.001870877	0.00059433	0.000851414	0.000818927	8.37107E-05	7.7884E-05	8.37107E-05	7.7884E-05	0.000851414	0.000818927	0.000831629
3838403774215	383840	3774215	0.000170804	0.000166422	4.41126E-05	4.10928E-05	0.004927964	0.003542938	0.00238875	0.002358421	0.001673357	0.000531582	0.000761524	0.000732468	7.48728E-05	6.96613E-05	7.48728E-05	6.96613E-05	0.000761524	0.000732468	0.000744301
3838603774215	383860	3774215	0.000176776	0.00017224	4.56548E-05	4.25295E-05	0.005133622	0.003690796	0.00248844	0.002456845	0.001743191	0.000553767	0.000793305	0.000763036	7.79975E-05	7.25685E-05	7.79975E-05	7.25685E-05	0.000793305	0.000763036	0.000775112
3838703774215	383870	3774215	0.000245666	0.000239363	6.34466E-05	5.91033E-05	0.007269312	0.00522624	0.003523681	0.003478942	0.002468393	0.000784145	0.001123336	0.001080474	0.000110446	0.000102758	0.000110446	0.000102758	0.001123336	0.001080474	0.001095609
3838803774215	383880	3774215	0.000173612	0.000169157	4.48376E-05	4.17682E-05	0.005055332	0.003634509	0.00245049	0.002419377	0.001716606	0.000545322	0.000781207	0.000751399	7.6808E-05	7.14618E-05	7.6808E-05	7.14618E-05	0.000781207	0.000751399	0.000763309
3838903774215	383890	3774215	0.000133315	0.000129895	3.44306E-05	3.20736E-05	0.003820862	0.002746993	0.001852101	0.001828585	0.001297425	0.000412159	0.000590443	0.000567914	5.80521E-05	5.40114E-05	5.80521E-05	5.40114E-05	0.000590443	0.000567914	0.000578014
3839003774215	383900	3774215	0.00010797	0.0001052	2.78847E-05	2.59758E-05	0.003047341	0.002190873	0.001477149	0.001458394	0.001034766	0.000328719	0.000470909	0.000452942	4.62997E-05	4.3077E-05	4.62997E-05	4.3077E-05	0.000470909	0.000452942	0.000461897
3839103774215	383910	3774215	9.10915E-05	8.87544E-05	2.35257E-05	2.19152E-05	0.002534695	0.001822308	0.001228652	0.001213052	0.00086069	0.000273419	0.00039169	0.000376744	3.85108E-05	3.58302E-05	3.85108E-05	3.58302E-05	0.00039169	0.000376744	0.000384933
3829703774225	382970	3774225	7.17552E-06	6.99142E-06	1.85318E-06	1.72632E-06	5.4682E-05	3.93134E-05	2.65062E-05	2.61697E-05	1.8568E-05	5.89858E-06	8.45008E-06	8.12766E-06	8.30809E-07	7.7298E-07	8.30809E-07	7.7298E-07	8.45008E-06	8.12766E-06	1.06949E-05
3829803774225	382980	3774225	7.42138E-06	7.23097E-06	1.91668E-06	1.78547E-06	5.52165E-05	3.96977E-05	2.67653E-05	2.64255E-05	1.87495E-05	5.95624E-06	8.53268E-06	8.20711E-06	8.3893E-07	7.80536E-07	8.3893E-07	7.80536E-07	8.53268E-06	8.20711E-06	1.07838E-05
3829903774225	382990	3774225	7.69594E-06	7.49848E-06	1.98758E-06	1.85152E-06	5.58223E-05	4.01332E-05	2.7059E-05	2.67154E-05	1.89552E-05	6.02159E-06	8.62629E-06	8.29715E-06	8.48134E-07	7.891E-07	8.48134E-07	7.891E-07	8.62629E-06	8.29715E-06	1.08872E-05
3830003774225	383000	3774225	8.02675E-06	7.82081E-06	2.07302E-06	1.93111E-06	5.66687E-05	4.07417E-05	2.74692E-05	2.71204E-05	1.92426E-05	6.11288E-06	8.75708E-06	8.42295E-06	8.60993E-07	8.01063E-07	8.60993E-07	8.01063E-07	8.75708E-06	8.42295E-06	1.10342E-05
3830103774225	383010	3774225	8.44871E-06	8.23194E-06	2.182E-06	2.03263E-06	5.79337E-05	4.16512E-05	2.80824E-05	2.77259E-05	1.96722E-05	6.24934E-06	8.95257E-06	8.61098E-06	8.80213E-07	8.18946E-07	8.80213E-07	8.18946E-07	8.95257E-06	8.61098E-06	1.12628E-05
3830203774225	383020	3774225	8.91342E-06	8.68473E-06	2.30202E-06	2.14443E-06	5.92433E-05	4.25927E-05	2.87172E-05	2.83526E-05	2.01169E-05	6.39061E-06	9.15494E-06	8.80563E-06	9.00111E-07	8.37458E-07	9.00111E-07	8.37458E-07	9.15494E-06	8.80563E-06	1.14987E-05
3830303774225	383030	3774225	9.58574E-06	9.3398E-06	2.47565E-06	2.30618E-06	6.15239E-05	4.42324E-05	2.98227E-05	2.94441E-05	2.08913E-05	6.63662E-06	9.50737E-06	9.14461E-06	9.34762E-07	8.69697E-07	9.34762E-07	8.69697E-07	9.50737E-06	9.14461E-06	1.19215E-05
3830403774225	383040	3774225	1.04156E-05	1.01484E-05	2.68997E-06	2.50583E-06	6.42678E-05	4.62051E-05	3.11528E-05	3.07572E-05	2.1823E-05	6.93261E-06	9.93139E-06	9.55245E-06	9.76451E-07	9.08485E-07	9.76451E-07	9.08485E-07	9.93139E-06	9.55245E-06	1.24332E-05

			MSite Grubbing / Prep	MMass Grading / Excavation	MMass Grading / Excavation	MDrainage / Utilities Trenching	MFoundations / Concrete Pads	MBuilding / Structure Construction	MAsphalt Paving	MLandscaping or Other Finishing	MWaterside Construction (Piles)	RSSWDemolition	RSSWPlacing Base	RSSWForm/Plac e Rebar and Pour	Child Risk				
Unique Identifier	X (UTM)	Y (UTM)	2027	2027	2028	2028	2028	2028	2028	2028	2028	2029	2029	2029	3rd Trimester	0<2	2<16	Total	per million
3837703774205	383770	3774205	0.000444727	0.000522963	0.000516	0.000109684	0.000142643	0.000104993	1.08066E-05	0.000126606	1.08066E-05	0.000634302	0.000920386	0.000545586	1.39683E-08	2.0254E-07	4.5575E-08	2.62078E-07	0.26207833
3837803774205	383780	3774205	0.000516813	0.000607729	0.000599637	0.000127462	0.000165764	0.000122011	1.25582E-05	0.000147128	1.25582E-05	0.000747341	0.001084408	0.000642815	1.60563E-08	2.3326E-07	5.275E-08	3.02064E-07	0.30206388
3837903774205	383790	3774205	0.000613613	0.000721559	0.000711951	0.000151337	0.000196812	0.000144864	1.49104E-05	0.000174685	1.49104E-05	0.000899578	0.001305306	0.000773759	1.88624E-08	2.7453E-07	6.2396E-08	3.55787E-07	0.35578676
3838003774205	383800	3774205	0.000805533	0.00094724	0.000934628	0.00019867	0.000258369	0.000190173	1.9574E-05	0.000229321	1.9574E-05	0.00120016	0.001741459	0.001032301	2.44508E-08	3.5665E-07	8.1558E-08	4.62654E-07	0.46265424
3838103774205	383810	3774205	0.001156896	0.001360415	0.001342301	0.000285327	0.000371066	0.000273125	2.81119E-05	0.000329348	2.81119E-05	0.00175478	0.002546224	0.00150935	3.46856E-08	5.0696E-07	1.1669E-07	6.58338E-07	0.65833772
3838203774205	383820	3774205	0.001760572	0.002070289	0.002042722	0.000434213	0.00056469	0.000415643	4.27808E-05	0.000501205	4.27808E-05	0.002720992	0.003948218	0.002340423	5.22051E-08	7.6428E-07	1.7707E-07	9.93555E-07	0.9935547
3838303774205	383830	3774205	0.002791529	0.00328261	0.003238901	0.00068848	0.000895362	0.000659035	6.78325E-05	0.0007947	6.78325E-05	0.004374901	0.006348076	0.003763011	8.21185E-08	1.2036E-06	2.8023E-07	1.56596E-06	1.56596195
3838403774205	383840	3774205	0.003413793	0.004014342	0.00396089	0.00084195	0.001094949	0.000805942	8.29531E-05	0.000971848	8.29531E-05	0.00537369	0.00779734	0.004622105	1.00165E-07	1.4687E-06	3.4248E-07	1.91133E-06	1.9113328
3838603774205	383860	3774205	0.003473552	0.004084612	0.004030225	0.000856688	0.001114116	0.00082005	8.44052E-05	0.00098886	8.44052E-05	0.005471476	0.00793923	0.004706215	1.01856E-07	1.4936E-06	3.484E-07	1.9439E-06	1.94389841
3838703774205	383870	3774205	0.00334065	0.003928331	0.003876024	0.00082391	0.001071488	0.000788674	8.11758E-05	0.000951025	8.11758E-05	0.005259362	0.007631448	0.004523768	9.79763E-08	1.4367E-06	3.3506E-07	1.86977E-06	1.86976697
3838803774205	383880	3774205	0.002331924	0.002742151	0.002705639	0.000575126	0.000747947	0.00055053	5.66643E-05	0.000663859	5.66643E-05	0.00364305	0.005286144	0.003133519	6.8666E-08	1.0064E-06	2.3406E-07	1.3091E-06	1.30909845
3838903774205	383890	3774205	0.00176841	0.002079505	0.002051816	0.000436146	0.000567204	0.000417493	4.29713E-05	0.000503436	4.29713E-05	0.002740528	0.003976565	0.002357227	5.22838E-08	7.6586E-07	1.7762E-07	9.95768E-07	0.99576782
3839003774205	383900	3774205	0.001418322	0.00166783	0.001645623	0.000349803	0.000454916	0.000334843	3.44644E-05	0.000403772	3.44644E-05	0.002180178	0.003163485	0.00187525	4.20994E-08	6.1636E-07	1.4255E-07	8.0101E-07	0.8010096
3839103774205	383910	3774205	0.001185182	0.001393677	0.00137512	0.000292304	0.000380138	0.000279803	2.87992E-05	0.000337401	2.87992E-05	0.001807337	0.002622485	0.001554556	3.53113E-08	5.1673E-07	1.1919E-07	6.71228E-07	0.67122762
3829703774215	382970	3774215	3.31489E-05	3.89804E-05	3.84613E-05	8.17556E-06	1.06323E-05	7.82592E-06	8.05498E-07	9.43691E-06	8.05498E-07	1.9848E-05	2.87998E-05	1.70719E-05	2.43704E-09	3.0637E-08	4.878E-09	3.79522E-08	0.03795217
3829803774215	382980	3774215	3.34218E-05	3.93013E-05	3.8778E-05	8.24288E-06	1.07198E-05	7.89036E-06	8.1213E-07	9.51462E-06	8.1213E-07	2.01037E-05	2.9171E-05	1.7292E-05	2.52533E-09	3.1633E-08	5.0001E-09	3.91589E-08	0.03915888
3829903774215	382990	3774215	3.37393E-05	3.96747E-05	3.91464E-05	8.32119E-06	1.08216E-05	7.96531E-06	8.19845E-07	9.605E-06	8.19845E-07	2.03907E-05	2.95874E-05	1.75388E-05	2.62527E-09	3.2763E-08	5.1378E-09	4.05257E-08	0.0405257
3830003774215	383000	3774215	3.41849E-05	4.01987E-05	3.96634E-05	8.43109E-06	1.09646E-05	8.07052E-06	8.30674E-07	9.73187E-06	8.30674E-07	2.07588E-05	3.01214E-05	1.78554E-05	2.74644E-09	3.4139E-08	5.3079E-09	4.21935E-08	0.04219353
3830103774215	383010	3774215	3.48534E-05	4.09847E-05	4.0439E-05	8.59595E-06	1.1179E-05	8.22833E-06	8.46916E-07	9.92216E-06	8.46916E-07	2.12548E-05	3.08411E-05	1.8282E-05	2.90092E-09	3.5907E-08	5.5293E-09	4.43369E-08	0.04433691
3830203774215	383020	3774215	3.55497E-05	4.18035E-05	4.12469E-05	8.76768E-06	1.14023E-05	8.39271E-06	8.63836E-07	1.01204E-05	8.63836E-07	2.17725E-05	3.15924E-05	1.87274E-05	3.07383E-09	3.7877E-08	5.7727E-09	4.67238E-08	0.04672384
3830303774215	383030	3774215	3.68086E-05	4.32839E-05	4.27075E-05	9.07816E-06	1.18061E-05	8.68991E-06	8.94426E-07	1.04788E-05	8.94426E-07	2.26272E-05	3.28326E-05	1.94625E-05	3.3278E-09	4.0802E-08	6.143E-09	5.02727E-08	0.05027268
3830403774215	383040	3774215	3.83237E-05	4.50655E-05	4.44655E-05	9.45184E-06	1.2292E-05	9.04761E-06	9.31242E-07	1.09101E-05	9.31242E-07	2.36441E-05	3.43081E-05	2.03372E-05	3.64506E-09	4.4448E-08	6.5994E-09	5.46921E-08	0.05469214
3830503774215	383050	3774215	3.99279E-05	4.6952E-05	4.63268E-05	9.8475E-06	1.28066E-05	9.42635E-06	9.70225E-07	1.13668E-05	9.70225E-07	2.47265E-05	3.58787E-05	2.12682E-05	4.02193E-09	4.8754E-08	7.1265E-09	5.99027E-08	0.05990271
3830603774215	383060	3774215	4.14932E-05	4.87926E-05	4.81429E-05	1.02335E-05	1.33086E-05	9.79588E-06	1.00826E-06	1.18124E-05	1.00826E-06	2.57902E-05	3.74221E-05	2.21831E-05	4.45266E-09	5.3643E-08	7.7082E-09	6.58035E-08	0.06580348
3830703774215	383070	3774215	4.31921E-05	5.07904E-05	5.01141E-05	1.06525E-05	1.38536E-05	1.0197E-05	1.04954E-06	1.22961E-05	1.04954E-06	2.69225E-05	3.90651E-05	2.3157E-05	4.97879E-09	5.9587E-08	8.3989E-09	7.29648E-08	0.07296483
3830803774215	383080	3774215	4.47017E-05	5.25655E-05	5.18656E-05	1.10249E-05	1.43377E-05	1.05534E-05	1.08622E-06	1.27258E-05	1.08622E-06	2.79456E-05	4.05497E-05	2.4037E-05	5.56619E-09	6.6176E-08	9.1375E-09	8.08801E-08	0.08088007
3830903774215	383090	3774215	4.61444E-05	5.4262E-05	5.35395E-05	1.13807E-05	1.48005E-05	1.0894E-05	1.12128E-06	1.31365E-05	1.12128E-06	2.89344E-05	4.19845E-05	2.48875E-05	6.25414E-09	7.3855E-08	9.9717E-09	9.00808E-08	0.09008085
3831003774215	383100	3774215	4.76317E-05	5.60109E-05	5.52651E-05	1.17475E-05	1.52775E-05	1.12451E-05	1.15742E-06	1.35599E-05	1.15742E-06	2.99638E-05	4.34781E-05	2.57729E-05	7.10777E-09	8.3345E-08	1.0973E-08	1.01427E-07	0.10142662
3831103774215	383110	3774215	4.91078E-05	5.77467E-05	5.69778E-05	1.21115E-05	1.5751E-05	1.15936E-05	1.19329E-06	1.39801E-05	1.19329E-06	3.10087E-05	4.49943E-05	2.66717E-05	8.17928E-09	9.521E-08	1.2186E-08	1.15575E-07	0.11557492
3831203774215	383120	3774215	5.06229E-05	5.95284E-05	5.87358E-05	1.24852E-05	1.62369E-05	1.19513E-05	1.23011E-06	1.44115E-05	1.23011E-06	3.20942E-05	4.65694E-05	2.76054E-05	9.58653E-09	1.1074E-07	1.3719E-08	1.34048E-07	0.13404816
3831303774215	383130	3774215	5.23051E-05	6.15066E-05	6.06876E-05	1.29001E-05	1.67765E-05	1.23484E-05	1.27098E-06	1.48904E-05	1.27098E-06	3.32796E-05	4.82894E-05	2.8625E-05	1.15777E-08	1.3267E-07	1.5806E-08	1.6005E-07	0.16005045
3831403774215	383140	3774215	5.43439E-05	6.39039E-05	6.30531E-05	1.34029E-05	1.74304E-05	1.28297E-05	1.32052E-06	1.54708E-05	1.32052E-06	3.45429E-05	5.01224E-05	2.97116E-05	1.45677E-08	1.6554E-07	1.8809E-08	1.98913E-07	0.19891289
3831503774215	383150	3774215	5.61709E-05	6.60524E-05	6.51729E-05	1.38535E-05	1.80164E-05	1.32611E-05	1.36492E-06	1.59909E-05	1.36492E-06	3.58218E-05	5.19782E-05	3.08116E-05	1.93727E-08	2.1821E-07	2.3351E-08	2.60931E-07	0.26093056
3831603774215	383160	3774215	5.76471E-05	6.77882E-05	6.68856E-05	1.42176E-05	1.84899E-05	1.36095E-05	1.40079E-06	1.64111E-05	1.40079E-06	3.69447E-05	5.36076E-05	3.17775E-05	2.72315E-08	3.042E-07	3.0337E-08	3.61764E-07	0.36176427
3831703774215	383560	3774215	0.000148833	0.000175015	0.000172685	3.67069E-05	4.7737E-05	3.51371E-05	3.61655E-06	4.23702E-05	3.61655E-06	0.000153191	0.000222283	0.000131765	6.3742E-09	8.7546E-08	1.828E-08	1.122E-07	0.11220006
3831803774215	383570	3774215	0.000149507	0.000175808	0.000173467	3.68732E-05	4.79532E-05	3.52962E-05	3.63293E-06	4.2562E-05	3.63293E-06	0.000156525	0.000227122	0.000134633	6.28081E-09	8.6534E-08	1.8062E-08	1.10877E-07	0.11087663
3831903774215	383580	3774215	0.000150582	0.000177072	0.000174714	3.71383E-05	4.8298E-05	3.555E-05	3.65905E-06	4.28681E-05	3.65905E-06	0.000160412	0.000232761	0.000137976	6.20821E-09	8.5794E-08	1.7921E-08	1.09924E-07	0.10992375
3832003774215	383590	3774215	0.000152348	0.000179149	0.000176763	3.75738E-05	4.88644E-05	3.59669E-05	3.70196E-06	4.33708E-05	3.70196E-06	0.000165172	0.000239668	0.00014207	6.16541E-09	8.5462E-08	1.7881E-08	1.09509E-07	0.10950906
3832103774215	383600	3774215	0.000154838	0.000182076	0.000179652	3.81879E-05	4.9663E-05	3.65547E-05	3.76246E-06	4.40796E-05	3.76246E-06	0.000170865	0.000247928	0.000146967	6.15252E-09	8.5544E-08	1.794E-08	1.09636E-07	0.10963636
3832203774215	383610	3774215	0.000157862	0.000185633	0.000183161	3.89339E-05	5.06332E-05	3.72688E-05	3.83596E-06	4.49407E-05	3.83596E-06	0.0001773	0.000257266	0.000152502	6.16173E-09	8.5929E-08	1.8073E-08	1.10164E-07	0.11016404
3832303774215	383620	3774215	0.000165872	0.000195052	0.000192455	4.09094E-05	5.32024E-05	3.91598E-05	4.0306E-06	4.7221E-05	4.0306E-06	0.000189309	0.000274691	0.000162831	6.35193E-09	8.8887E-08	1.8763E-08	1.14002E-07	0.11400164
3832403774215	383630	3774215	0.000175375	0.000206227	0.000203481	4.32531E-05	5.62504E-05	4.14033E-05	4.26152E-06	4.99264E-05	4.26152E-06	0.000203364	0.000295086	0.000174921	6.59273E-09	9.2569E-08	1.9615E-08	1.18777E-07	0.11877689
3832503774215	383640	3774215	0.000186076	0.00021881	0.000215897	4.58922E-05	5.96825E-05	4.39296E-05	4.52153E-06	5.29726E-05	4.52153E-06	0.000219223	0.000318097	0.000188561	6.87117E-09	9.6795E-08	2.0594E-08	1.2426E-07	0.1242605
3832603774215	383650	3774215	0.000198693	0.000233646	0.000230535	4.90039E-05	6.37292E-05	4.69082E-05	4.82811E-06	5.65644E-05	4.82811E-06	0.000237798	0.00034505	0.000204539	7.2102E-09	1.019E-07	2.1772E-08	1.30884E-07	0.13088353
3832703774215	383660	3774215	0.000212858	0.000250304	0.000246971	5.24975E-05	6.82726E-05	5.02524E-05	5.17232E-06	6.0597E-05	5.17232E-06	0.000258781	0.000375497	0.000222587	7.59557E-09	1.0768E-07	2.3109E-08	1.38388E-07	0.13838768
3832803774215	383670	3774215	0.000225692	0.000265395	0.000261861	5.56628E-05	7.2389E-05	5.32823E-05	5.48418E-06	6.42506E-05	5.48418E-06	0.000278835	0.000404596	0.000239836	7.9335E-09	1.1278E-07	2.4307E-08	1.45021E-07	0.14502083
3832903774215	383680	3774215	0.000238793	0.000280801	0.000277062	5.8894E-05	7.65912E-05	5.63753E-05	5.80253E-06	6.79803E-05	5.80253E-06	0.000299803	0.000435021	0.000257871	8.27752E-09	1.1796E-07	2.5536E-08	1.51777E-07	0.15177714
3833003774215	383690	3774215	0.000252752	0.000297216	0.000293259	6.23368E-05	8.10685E-05	5.96708E-05	6.14173E-06	7.19543E-05	6.14173E-06	0.000322421	0.00046784	0.000277326	8.6464E-09	1.2351E-07	2.6854E-08	1.59008E-07	0.15900832
3833103774215	383700	3774215	0.000265497	0.000312203	0.000308046	6.54801E-05	8.51563E-05	6.26797E-05	6.45142E-06	7.55825E-05	6.45142E-06	0.000344103	0.000499301	0.000295975	8.97499E-09	1.2846E-07	2.8052E-08	1.65489E-07	0.16548925
3833203774215	383710	3774215	0.000279858	0.00032909	0.000324708	6.90218E-05	8.97622E-05	6.60699E-05	6.80037E-06	7.96706E-05	6.80037E-06	0.000368387	0.000534537	0.000316863	9.35287E-09	1.3413E-07	2.9417E-08	1.72904E-07	0.17290359
3833303774215	383720	3774215	0.000294897	0.000346775	0.000342158	7.27311E-05	9.45861E-05	6.96206E-05	7.16583E-06	8.39522E-05	7.16583E-06	0.000394096	0.000571841	0.000338976	9.74991E-09	1.4008E-07	3.0854E-08	1.80687E-07	0.18068667
3833403774215	383730	3774215	0.000311324	0.000366092	0.000361217	7.67824E-05	9.98549E-05	7.34987E-05	7.56499E-06	8.86286E-05	7.56499E-06	0.000422163	0.000612567	0.000363118	1.01879E-08	1.4663E-07	3.2434E-08	1.89251E-07	0.18925075
3837403774215	383740	3774215	0.000330414	0.000388539	0.000383366	8.14905E-05	0.000105978	7.80054E-05	8.02885E-06	9.40631E-05	8.02885E-06	0.000454366	0.000659295	0.000390817	1.07055E-08	1.5434E-07	3.4283E-08	1.99327E-07	0.19932732
3837503774215	383750	3774215	0.000356215	0.00041888	0.000413303	8.7854E-05	0.000114253	8.40967E-05	8.65582E-06	0.000101408	8.65582E-06	0.000496542	0.000720493	0.000427094	1.14256E-08	1.6501E-07	3.6812E-08	2.13247E-07	0.2132471
3837603774215	383760	3774215	0.000386434	0.000454415	0.000448364	9.53069E-05	0.000123946	9.12309E-05	9.39012E-06	0.000110011	9.39012E-06	0.000545789	0.000791952	0.000469453	1.22755E-08	1.7758E-07	3.9787E-08	2.29642E-07	0.22964163
3837703774215	383770	3774215	0.000432367	0.000508428	0.000501658	0.000106635	0.000138678	0.000102075	1.05063E-05	0.000123087	1.05063E-05	0.000618749	0.000897818	0.000532208	1.35933E-08	1.97E-07	4.4342E-08	2.54938E-07	0.25493799
3837803774215	383780	3774215	0.000503327	0.000591871	0.00058399	0.000124136	0.000161438	0.000118827	1.22305E-05	0.000143289	1.22305E-05	0.000730064	0.001059338	0.000627954	1.56493E-08	2.2725E-07	5.1407E-08	2.94308E-07	0.29430836
3837903774215	383790	3774215	0.000598568	0.000703867	0.000694495	0.000147626	0.000191986	0.000141312	1.45448E-05	0.000170402	1.45448E-05	0.000879867	0.001276706	0.000756805	1.84105E-08	2.6786E-07	6.0898E-08	3.47169E-07	0.34716899
3838003774215	383800	3774215	0.000764296	0.000898749	0.000886782	0.0001885	0.000245142	0.000180438	1.85719E-05	0.000217582	1.85719E-05	0.001140071	0.001654267	0.000980616	2.32309E-08	3.387E-07	7.7441E-08	4.39374E-07	0.43937419
3838103774215	383810	3774215	0.001044655	0.001228428	0.001212071	0.000257645	0.000335065	0.000246626	2.53845E-05	0.000297395	2.53845E-05	0.001583323	0.002297436	0.001361873	3.13863E-08	4.5851E-07	1.0546E-07	5.95358E-07	0.59535792
3838203774215	383820	3774215	0.001545358	0.001817214	0.001793018	0.000381134	0.000495662	0.000364834	3.75513E-05	0.000439937	3.75513E-05	0.002381112	0.003455045	0.002048081	4.59389E-08	6.7223E-07	1.5554E-07	8.73713E-07	0.8737129
3838303774215	383830	3774215	0.002552959	0.003002071	0.002962097	0.000629641	0.000818842	0.000602713	6.20354E-05	0.000726783	6.20354E-05	0.003996813	0.005799462	0.003437804	7.51772E-08	1.1017E-06	2.5636E-07	1.43319E-06	1.43318709
3838403774215	383840	3774215	0.002284877	0.002686828	0.002651053	0.000563523	0.000732857	0.000539423	5.55211E-05	0.000650465	5.55211E-05	0.003568034	0.005177295	0.003068996	6.73725E-08	9.871E-07	2.2949E-07	1.28396E-06	1.28396476
3838603774215	383860	3774215	0.002379461	0.002798051	0.002760794	0.000586851	0.000763194	0.000561753	5.78195E-05	0.000677391	5.78195E-05	0.003721496	0.005399972	0.003200994	7.00757E-08	1.0269E-06	2.3889E-07	1.33589E-06	1.33588953
3838703774215	383870	3774215	0.003363332	0.003955003	0.003902341	0.000829504	0.001078764	0.000794029	8.17269E-05	0.000957483	8.17269E-05	0.005299804	0.00769013	0.004558553	9.86233E-08	1.4462E-06	3.3734E-07	1.88216E-06	1.88216214
3838803774215	383880	3774215	0.002343226	0.002755442	0.002718752	0.000577914	0.000751572	0.000553198	5.6939E-05	0.000667076	5.6939E-05	0.003665162	0.00531823	0.003152539	6.8983E-08	1.011E-06	2.352E-07	1.31518E-06	1.31517918
3838903774215	383890	3774215	0.001774403	0.002086553	0.00205877	0.000437624	0.000569127	0.000418908	4.31169E-05	0.000505142	4.31169E-05	0.00275405	0.003996186	0.002368858	5.24469E-08	7.6822E-07	1.7824E-07	9.98903E-07	0.99890332
3839003774215	383900	3774215	0.001417943	0.001667385	0.001645183	0.00034971	0.000454795	0.000334754	3.44552E-05	0.000403664	3.44552E-05	0.002183412	0.003168179	0.001878032	4.20778E-08	6.1601E-07	1.4253E-07	8.00612E-07	0.80061169
3839103774215	383910	3774215	0.001181678	0.001389557	0.001371055	0.000291439	0.000379015	0.000278975	2.87141E-05	0.000336404	2.87141E-05	0.001805468	0.002619774	0.001552949	3.51993E-08	5.1505E-07	1.1885E-07	6.69099E-07	0.66909917
3829703774225	382970	3774225	3.28314E-05	3.8607E-05	3.80929E-05	8.09726E-06	1.05304E-05	7.75096E-06	7.97782E-07	9.34652E-06	7.97782E-07	1.98573E-05	2.88134E-05	1.708E-05	2.41725E-09	3.0381E-08	4.8244E-09	3.76224E-08	0.0376224
3829803774225	382980	3774225	3.31043E-05	3.8928E-05	3.84096E-05	8.16457E-06	1.0618E-05	7.8154E-06	8.04415E-07	9.42423E-06	8.04415E-07	2.01193E-05	2.91936E-05	1.73054E-05	2.5056E-09	3.1378E-08	4.9451E-09	3.88288E-08	0.03882879
3829903774225	382990	3774225	3.34218E-05	3.93013E-05	3.8778E-05	8.24288E-06	1.07198E-05	7.89036E-06	8.1213E-07	9.51462E-06	8.1213E-07	2.04063E-05	2.961E-05	1.75522E-05	2.60543E-09	3.2506E-08	5.081E-09	4.01922E-08	0.04019219
3830003774225	383000	3774225	3.3873E-05	3.98319E-05	3.93015E-05	8.35416E-06	1.08645E-05	7.99688E-06	8.23094E-07	9.64306E-06	8.23094E-07	2.07806E-05	3.01531E-05	1.78742E-05	2.72717E-09	3.389E-08	5.25E-09	4.18669E-08	0.04186685
3830103774225	383010	3774225	3.45749E-05	4.06572E-05	4.01159E-05	8.52726E-06	1.10896E-05	8.16257E-06	8.40148E-07	9.84287E-06	8.40148E-07	2.13015E-05	3.0909E-05	1.83222E-05	2.88512E-09	3.5699E-08	5.4751E-09	4.40588E-08	0.04405883
3830203774225	383020	3774225	3.5299E-05	4.15087E-05	4.09656E-05	8.70586E-06	1.13219E-05	8.33353E-06	8.57745E-07	1.0049E-05	8.57745E-07	2.18443E-05	3.16965E-05	1.87891E-05	3.06199E-09	3.7716E-08	5.722E-09	4.65002E-08	0.04650024
3830303774225	383030	3774225	3.65969E-05	4.30349E-05	4.24619E-05	9.02595E-06	1.17382E-05	8.63994E-06	8.89282E-07	1.04185E-05	8.89282E-07	2.27302E-05	3.2982E-05	1.9551E-05	3.3224E-09	4.0716E-08	6.0977E-09	5.01366E-08	0.05013661
3830403774225	383040	3774225	3.81677E-05	4.48821E-05	4.42845E-05	9.41337E-06	1.2242E-05	9.01079E-06	9.27452E-07	1.08657E-05	9.27452E-07	2.37938E-05	3.45254E-05	2.04659E-05	3.65111E-09	4.4495E-08	6.5651E-09	5.47108E-08	0.05471078

Unique Identifier	X (UTM)	Y (UTM)	EGIODemolition 2025	EGIOSite Grubbing / Prep 2025	EGIOMass Grading / Excavation 2025	EGIOMass Grading / Excavation 2026	EGIODrainage / Utilities Trenching 2026	EGIODrainage / Utilities Trenching 2027	EGIOFoundations / Concrete Pads 2026	EGIOFoundations / Concrete Pads 2027	EGIOBuilding / Structure Construction 2026	EGIOBuilding / Structure Construction 2027	EGIOAsphalt Paving 2027	EGIOArchitectural Coating 2027	EGIOLandscaping or Other Finishing 2027	EGIOWaterside Construction (Piles) 2027	HIWaterside Construction (Landscaping) 2025	HIWaterside Construction (Landscaping) 2026	KMDemolition 2025	KMSite Grubbing / Prep 2025	KMMass Grading / Excavation 2025
3830503774225	383050	3774225	0.000313257	0.00012286	4.06887E-05	3.98503E-05	9.25345E-05	9.23917E-05	0.000121578	0.0001215	0.000130225	0.000127104	5.06754E-06	5.06754E-06	0.000137239	5.06754E-06	2.77677E-05	2.6898E-05	1.70907E-05	7.41748E-05	5.63808E-05
3830603774225	383060	3774225	0.000353379	0.0001386	4.59002E-05	4.49545E-05	0.000104387	0.000104225	0.00013715	0.000137062	0.000146905	0.000143384	5.71661E-06	5.71661E-06	0.000154817	5.71661E-06	2.99724E-05	2.90336E-05	1.77741E-05	7.7141E-05	5.86354E-05
3830703774225	383070	3774225	0.000403032	0.00015807	5.23495E-05	5.12709E-05	0.000119054	0.00011887	0.000156421	0.00015632	0.000167546	0.00016353	6.51983E-06	6.51983E-06	0.00017657	6.51983E-06	3.25413E-05	3.1522E-05	1.85119E-05	8.0343E-05	6.10692E-05
3830803774225	383080	3774225	0.000459717	0.00018031	5.97123E-05	5.8482E-05	0.000135798	0.000135589	0.000178421	0.000178306	0.000191111	0.00018653	7.43683E-06	7.43683E-06	0.000201404	7.43683E-06	3.52142E-05	3.41112E-05	1.9175E-05	8.32208E-05	6.32567E-05
3830903774225	383090	3774225	0.000527136	0.00020675	6.84693E-05	6.70586E-05	0.000155713	0.000155473	0.000204587	0.000204455	0.000219138	0.000213886	8.52747E-06	8.52747E-06	0.000230941	8.52747E-06	3.81239E-05	3.69298E-05	1.98041E-05	8.59513E-05	6.53321E-05
3831003774225	383100	3774225	0.00061242	0.0002402	7.95468E-05	7.79079E-05	0.000180906	0.000180627	0.000237687	0.000237533	0.000254592	0.00024849	9.90711E-06	9.90711E-06	0.000268304	9.90711E-06	4.14964E-05	4.01967E-05	2.04536E-05	8.87701E-05	6.74748E-05
3831103774225	383110	3774225	0.00072377	0.00028387	9.401E-05	9.20731E-05	0.000213798	0.000213468	0.000280903	0.000280722	0.000300882	0.00029367	1.17084E-05	1.17084E-05	0.000317087	1.17084E-05	4.54627E-05	4.40387E-05	2.11303E-05	9.17069E-05	6.9707E-05
3831203774225	383120	3774225	0.000873168	0.00034247	0.000113415	0.000111078	0.00025793	0.000257532	0.000338886	0.000338667	0.000362989	0.000354288	1.41252E-05	1.41252E-05	0.000382539	1.41252E-05	5.01394E-05	4.85689E-05	2.18228E-05	9.47124E-05	7.19915E-05
3831303774225	383130	3774225	0.00108509	0.00042559	0.000140942	0.000138038	0.00032053	0.00032036	0.000421135	0.000420863	0.000451088	0.000440276	1.75535E-05	1.75535E-05	0.000475383	1.75535E-05	5.58117E-05	5.40636E-05	2.25605E-05	9.79143E-05	7.44253E-05
3831403774225	383140	3774225	0.001407292	0.00055196	0.000182792	0.000179026	0.000415707	0.000415066	0.000546185	0.000545833	0.000585032	0.00057101	2.27657E-05	2.27657E-05	0.000616541	2.27657E-05	6.28007E-05	6.08337E-05	2.34092E-05	0.000101598	7.72249E-05
3831503774225	383150	3774225	0.001935641	0.00075919	0.000251419	0.000246239	0.000571779	0.000570897	0.000751243	0.000750758	0.000804675	0.000785387	3.13128E-05	3.13128E-05	0.000848013	3.13128E-05	7.15208E-05	6.92807E-05	2.41786E-05	0.000104937	7.97633E-05
3831603774225	383160	3774225	0.002843309	0.00111519	0.000369315	0.000361706	0.0008399	0.000838604	0.001103518	0.001102806	0.001182006	0.001153674	4.59961E-05	4.59961E-05	0.001245666	4.59961E-05	8.15003E-05	7.89475E-05	2.48236E-05	0.000107736	8.1891E-05
3831703774225	383560	3774225	0.000329119	0.00012909	4.2749E-05	4.18682E-05	9.72201E-05	9.70701E-05	0.000127735	0.000127652	0.00013682	0.00013354	5.32415E-06	5.32415E-06	0.000144188	5.32415E-06	4.85231E-05	4.70033E-05	5.98084E-05	0.000259573	0.000197303
3831703774225	383570	3774225	0.000320307	0.00012563	4.16045E-05	4.07473E-05	9.46173E-05	9.44713E-05	0.000124315	0.000124235	0.000133157	0.000129965	5.1816E-06	5.1816E-06	0.000140328	5.1816E-06	4.78719E-05	4.63725E-05	5.98265E-05	0.000259651	0.000197363
3831803774225	383580	3774225	0.000312682	0.00012264	4.0614E-05	3.97772E-05	9.23647E-05	9.22222E-05	0.000121355	0.000121277	0.000129986	0.000126871	5.05824E-06	5.05824E-06	0.000136987	5.05824E-06	4.73607E-05	4.58772E-05	5.99849E-05	0.000260339	0.000197885
3831903774225	383590	3774225	0.000306502	0.00012021	3.98113E-05	3.89911E-05	9.05392E-05	9.03995E-05	0.000118957	0.00011888	0.000127418	0.000124363	4.95828E-06	4.95828E-06	0.00013428	4.95828E-06	4.70449E-05	4.55714E-05	6.039E-05	0.000262097	0.000199222
3832003774225	383600	3774225	0.000301796	0.00011837	3.92E-05	3.83923E-05	8.91489E-05	8.90114E-05	0.00011713	0.000117054	0.000125461	0.000122454	4.88214E-06	4.88214E-06	0.000132218	4.88214E-06	4.69355E-05	4.54654E-05	6.10689E-05	0.000265043	0.000201461
3832103774225	383610	3774225	0.000298275	0.00011699	3.87427E-05	3.79444E-05	8.81089E-05	8.79729E-05	0.000115764	0.000115689	0.000123997	0.000121025	4.82518E-06	4.82518E-06	0.000130675	4.82518E-06	4.69875E-05	4.55158E-05	6.19628E-05	0.000268923	0.00020441
3832203774225	383620	3774225	0.000302667	0.00011871	3.93132E-05	3.85032E-05	8.94063E-05	8.92684E-05	0.000117468	0.000117392	0.000125823	0.000122807	4.89623E-06	4.89623E-06	0.0001326	4.89623E-06	4.83383E-05	4.68243E-05	6.47577E-05	0.000281053	0.00021363
3832303774225	383630	3774225	0.000309215	0.00012128	4.01637E-05	3.93362E-05	9.13405E-05	9.11996E-05	0.000120009	0.000119932	0.000128545	0.000125464	5.00216E-06	5.00216E-06	0.000135468	5.00216E-06	5.00497E-05	4.8482E-05	6.81048E-05	0.00029558	0.000224672
3832403774225	383640	3774225	0.000317299	0.00012445	4.12137E-05	4.03645E-05	9.37284E-05	9.35838E-05	0.000123147	0.000123067	0.000131906	0.000128744	5.13293E-06	5.13293E-06	0.00013901	5.13293E-06	5.20284E-05	5.03987E-05	7.18751E-05	0.000311943	0.00023711
3832503774225	383650	3774225	0.000327781	0.00012856	4.25752E-05	4.1698E-05	9.68248E-05	9.66754E-05	0.000127215	0.000127133	0.000136263	0.000132997	5.3025E-06	5.3025E-06	0.000143602	5.3025E-06	5.44358E-05	5.27307E-05	7.63401E-05	0.000331321	0.00025184
3832603774225	383660	3774225	0.000339987	0.00013335	4.41607E-05	4.32508E-05	0.000100431	0.000100276	0.000131953	0.000131867	0.000141338	0.00013795	5.49996E-06	5.49996E-06	0.00014895	5.49996E-06	5.71625E-05	5.53721E-05	8.1337E-05	0.000353008	0.000268324
3832703774225	383670	3774225	0.000350783	0.00013758	4.5563E-05	4.46242E-05	0.00010362	0.00010346	0.000136143	0.000136055	0.000145826	0.00014233	5.67461E-06	5.67461E-06	0.00015368	5.67461E-06	5.96345E-05	5.77666E-05	8.59491E-05	0.000373025	0.000283539
3832803774225	383680	3774225	0.000362083	0.00014201	4.70307E-05	4.60617E-05	0.000106958	0.000106792	0.000140528	0.000140437	0.000150523	0.000146915	5.8574E-06	5.8574E-06	0.00015863	5.8574E-06	6.21926E-05	6.02446E-05	9.07129E-05	0.0003937	0.000299254
3832903774225	383690	3774225	0.000374505	0.00014689	4.86442E-05	4.76419E-05	0.000110627	0.000110456	0.000145349	0.000145256	0.000155687	0.000151956	6.05836E-06	6.05836E-06	0.000164072	6.05836E-06	6.49498E-05	6.29154E-05	9.58048E-05	0.000415799	0.000316052
3833003774225	383700	3774225	0.000385229	0.00015109	5.00372E-05	4.90062E-05	0.000113795	0.000113619	0.000149512	0.000149415	0.000160146	0.000156307	6.23185E-06	6.23185E-06	0.000168771	6.23185E-06	6.73805E-05	6.527E-05	0.000100369	0.00043561	0.00033111
3833103774225	383710	3774225	0.000398002	0.0001561	5.16962E-05	5.0631E-05	0.000117568	0.000117386	0.000154469	0.000154369	0.000165455	0.000161489	6.43846E-06	6.43846E-06	0.000174366	6.43846E-06	7.01826E-05	6.79843E-05	0.000105545	0.000458073	0.000348184
3833203774225	383720	3774225	0.000411574	0.00016142	5.3459E-05	5.23576E-05	0.000121577	0.000121389	0.000159736	0.000159633	0.000171097	0.000166996	6.65802E-06	6.65802E-06	0.000180312	6.65802E-06	7.31282E-05	7.08377E-05	0.000110963	0.000481586	0.000366057
3833303774225	383730	3774225	0.000426672	0.00016735	5.54202E-05	5.42783E-05	0.000126037	0.000125842	0.000165596	0.000165489	0.000177374	0.000173123	6.90227E-06	6.90227E-06	0.000186927	6.90227E-06	7.63518E-05	7.39603E-05	0.000116849	0.000507133	0.000385475
3833403774225	383740	3774225	0.000444852	0.00017448	5.77815E-05	5.6591E-05	0.000131407	0.000131204	0.000172652	0.00017254	0.000184932	0.000180499	7.19636E-06	7.19636E-06	0.000194892	7.19636E-06	8.01531E-05	7.76425E-05	0.000123697	0.000536854	0.000408066
3833503774225	383750	3774225	0.000472382	0.00018527	6.13573E-05	6.00932E-05	0.000139539	0.000139324	0.000183336	0.000183218	0.000196376	0.000191669	7.64171E-06	7.64171E-06	0.000206953	7.64171E-06	8.57195E-05	8.30346E-05	0.000133471	0.000579275	0.000440311
3833603774225	383760	3774225	0.000505328	0.0001982	6.56367E-05	6.42843E-05	0.000149271	0.000149041	0.000196123	0.000195997	0.000210072	0.000205037	8.17468E-06	8.17468E-06	0.000221386	8.17468E-06	9.23157E-05	8.94242E-05	0.000144988	0.000629258	0.000478303
3833703774225	383770	3774225	0.00055587	0.00021802	7.22015E-05	7.07139E-05	0.000164201	0.000163948	0.000215739	0.0002156	0.000231083	0.000225544	8.99229E-06	8.99229E-06	0.000243529	8.99229E-06	0.000102272	9.90685E-05	0.000162135	0.000703679	0.000534871
3833803774225	383780	3774225	0.000634723	0.00024895	8.24437E-05	8.0745E-05	0.000187494	0.000187205	0.000246343	0.000246184	0.000263864	0.000257539	1.02679E-05	1.02679E-05	0.000278075	1.02679E-05	0.000117669	0.000113983	0.000188464	0.000817946	0.000621726
3833903774225	383790	3774225	0.000741321	0.00029076	9.62897E-05	9.43058E-05	0.000218983	0.000218645	0.000287715	0.000287529	0.000308178	0.000300791	1.19923E-05	1.19923E-05	0.000324776	1.19923E-05	0.000138435	0.000134099	0.000223931	0.000971875	0.000738729
3834003774225	383800	3774225	0.000910982	0.0003573	0.000118327	0.000115889	0.0002691	0.000268685	0.000353562	0.000353334	0.000378709	0.000369632	1.47369E-05	1.47369E-05	0.000399105	1.47369E-05	0.000171398	0.000166029	0.000280098	0.001215644	0.000924019
3834103774225	383810	3774225	0.001185293	0.00046489	0.000153957	0.000150785	0.00035013	0.00034959	0.000460025	0.00045972	0.000492744	0.000480933	1.91745E-05	1.91745E-05	0.000519282	1.91745E-05	0.00022454	0.000217507	0.000370546	0.001608195	0.0012224
3834203774225	383820	3774225	0.001686076	0.0006613	0.000219003	0.000214491	0.000498059	0.00049729	0.000654384	0.000653962	0.000700927	0.000684126	2.72756E-05	2.72756E-05	0.000738677	2.72756E-05	0.000321373	0.000311307	0.000535141	0.00232255	0.001765386
3834303774225	383830	3774225	0.002765696	0.00108474	0.000359234	0.000351833	0.000816973	0.000815713	0.001073396	0.001072703	0.001149741	0.001122182	4.47406E-05	4.47406E-05	0.001211663	4.47406E-05	0.000529935	0.000513336	0.000889868	0.00386209	0.0029356
3834403774225	383840	3774225	0.002606723	0.00102239	0.000338585	0.000331609	0.000770013	0.000768825	0.001011697	0.001011044	0.001083654	0.001057679	4.21689E-05	4.21689E-05	0.001142017	4.21689E-05	0.00049941	0.000483767	0.000838164	0.00363769	0.002765032
3834603774225	383860	3774225	0.002728322	0.00107009	0.00035438	0.000347078	0.000805933	0.000804689	0.00105889	0.001058207	0.001134204	0.001107018	4.4136E-05	4.4136E-05	0.00119529	4.4136E-05	0.000523211	0.000506823	0.000879087	0.003815299	0.002900034
3834703774225	383870	3774225	0.00393351	0.00154278	0.000510921	0.000500394	0.00116194	0.001160147	0.001526637	0.001525652	0.001635219	0.001596023	6.36323E-05	6.36323E-05	0.001723288	6.36323E-05	0.000755977	0.000732298	0.001275083	0.005533951	0.004206393
3834803774225	383880	3774225	0.002753328	0.00107989	0.000357628	0.000350259	0.00081332	0.000812065	0.001068596	0.001067906	0.001144599	0.001117164	4.45405E-05	4.45405E-05	0.001206245	4.45405E-05	0.00052834	0.000511791	0.000888234	0.003854999	0.00293021
3834903774225	383890	3774225	0.002096554	0.0008223	0.00027232	0.000266709	0.000619312	0.000618356	0.000813695	0.00081317	0.000871569	0.000850678	3.39159E-05	3.39159E-05	0.000918509	3.39159E-05	0.00040172	0.000389137	0.000673139	0.002921469	0.002220628
3839003774225	383900	3774225	0.001684917	0.00066085	0.000218853	0.000214344	0.000497716	0.000496948	0.000653934	0.000653512	0.000700445	0.000683656	2.72569E-05	2.72569E-05	0.00073817	2.72569E-05	0.000322408	0.00031231	0.000538477	0.002337028	0.00177639
3839103774225	383910	3774225	0.001405774	0.00055136	0.000182595	0.000178833	0.000415259	0.000414618	0.000545596	0.000545244	0.000584401	0.000570394	2.27412E-05	2.27412E-05	0.000615876	2.27412E-05	0.000268661	0.000260246	0.000447277	0.001941216	0.001475531
3829703774235	382970	3774235	0.000166697	6.5381E-05	2.16522E-05	2.12061E-05	4.92415E-05	4.91655E-05	6.46969E-05	6.46552E-05	6.92985E-05	6.76374E-05	2.69665E-06	2.69665E-06	7.30307E-05	2.69665E-06	1.82906E-05	1.77177E-05	1.38274E-05	6.00117E-05	4.56153E-05
3829803774235	382980	3774235	0.000174871	6.8587E-05	2.27138E-05	2.22458E-05	5.1656E-05	5.15763E-05	6.78692E-05	6.78254E-05	7.26964E-05	7.09539E-05	2.82888E-06	2.82888E-06	7.66116E-05	2.82888E-06	1.87731E-05	1.81851E-05	1.39586E-05	6.05813E-05	4.60483E-05
3829903774235	382990	3774235	0.000184077	7.2198E-05	2.39097E-05	2.3417E-05	5.43755E-05	5.42916E-05	7.14424E-05	7.13963E-05	7.65237E-05	7.46895E-05	2.97781E-06	2.97781E-06	8.06451E-05	2.97781E-06	1.93077E-05	1.87029E-05	1.4108E-05	6.12296E-05	4.6541E-05
3830003774235	383000	3774235	0.000195206	7.6563E-05	2.53552E-05	2.48328E-05	5.76629E-05	5.75739E-05	7.57615E-05	7.57126E-05	8.11501E-05	7.92049E-05	3.15784E-06	3.15784E-06	8.55206E-05	3.15784E-06	1.99643E-05	1.93389E-05	1.43162E-05	6.21332E-05	4.72279E-05
3830103774235	383010	3774235	0.00020946	8.2153E-05	2.72067E-05	2.66461E-05	6.18736E-05	6.17781E-05	8.12938E-05	8.12414E-05	8.70758E-05	8.49887E-05	3.38844E-06	3.38844E-06	9.17656E-05	3.38844E-06	2.08325E-05	2.018E-05	1.4633E-05	6.35083E-05	4.82731E-05
3830203774235	383020	3774235	0.000225682	8.8516E-05	2.93137E-05	2.87097E-05	6.66654E-05	6.65625E-05	8.75896E-05	8.75331E-05	9.38194E-05	9.15706E-05	3.65085E-06	3.65085E-06	9.88723E-05	3.65085E-06	2.17797E-05	2.10975E-05	1.49657E-05	6.49521E-05	4.93705E-05
3830303774235	383030	3774235	0.000248829	9.7594E-05	3.23202E-05	3.16543E-05	7.35028E-05	7.33894E-05	9.6573E-05	9.65107E-05	0.000103442	0.000100962	4.02529E-06	4.02529E-06	0.000109013	4.02529E-06	2.31861E-05	2.24599E-05	1.55337E-05	6.74174E-05	5.12444E-05
3830403774235	383040	3774235	0.000278397	0.00010919	3.61608E-05	3.54158E-05	8.22372E-05	8.21104E-05	0.000108049	0.000107979	0.000115734	0.00011296	4.50363E-06	4.50363E-06	0.000121967	4.50363E-06	2.49244E-05	2.41437E-05	1.62217E-05	7.04032E-05	5.3514E-05
3830503774235	383050	3774235	0.000314128	0.00012321	4.08018E-05	3.99612E-05	9.27918E-05	9.26487E-05	0.000121916	0.000121838	0.000130588	0.000127458	5.08164E-06	5.08164E-06	0.000137621	5.08164E-06	2.68995E-05	2.60569E-05	1.69481E-05	7.3556E-05	5.59104E-05
3830603774235	383060	3774235	0.000354556	0.00013906	4.6053E-05	4.51041E-05	0.000104734	0.000104572	0.000137607	0.000137518	0.000147394	0.000143861	5.73564E-06	5.73564E-06	0.000155332	5.73564E-06	2.89463E-05	2.80397E-05	1.76157E-05	7.64535E-05	5.81128E-05
3830703774235	383070	3774235	0.000404684	0.00015872	5.25642E-05	5.14812E-05	0.000119542	0.000119357	0.000157062	0.000156961	0.000168233	0.000164201	6.54657E-06	6.54657E-06	0.000177294	6.54657E-06	3.13178E-05	3.03369E-05	1.83354E-05	7.95769E-05	6.04869E-05
3830803774235	383080	3774235	0.000462295	0.00018132	6.00472E-05	5.881E-05	0.00013656	0.000136349	0.000179422	0.000179306	0.000192183	0.000187576	7.47853E-06	7.47853E-06	0.000202534	7.47853E-06	3.37737E-05	3.27158E-05	1.89871E-05	8.24056E-05	6.2637E-05
3830903774235	383090	3774235	0.000531115	0.00020831	6.89862E-05	6.75648E-05	0.000156889	0.000156647	0.000206131	0.000205998	0.000220793	0.0002155	8.59184E-06	8.59184E-06	0.000232684	8.59184E-06	3.64197E-05	3.52789E-05	1.96072E-05	8.50968E-05	6.46826E-05
3831003774235	383100	3774235	0.000618735	0.00024268	8.0367E-05	7.87112E-05	0.000182771	0.000182489	0.000240138	0.000239983	0.000257217	0.000251052	1.00093E-05	1.00093E-05	0.00027107	1.00093E-05	3.94657E-05	3.82296E-05	2.02499E-05	8.78862E-05	6.68029E-05
3831103774235	383110	3774235	0.000736193	0.00028875	9.56235E-05	9.36533E-05	0.000217468	0.000217132	0.000285724	0.00028554	0.000306046	0.00029871	1.19094E-05	1.19094E-05	0.000322529	1.19094E-05	4.31109E-05	4.17606E-05	2.09492E-05	9.09211E-05	6.91098E-05
3831203774235	383120	3774235	0.000894851	0.00035097	0.000116232	0.000113837	0.000264335	0.000263927	0.000347301	0.000347077	0.000372003	0.000363086	1.4476E-05	1.4476E-05	0.000392038	1.4476E-05	4.73445E-05	4.58616E-05	2.16621E-05	9.4015E-05	7.14614E-05
3831303774235	383130	3774235	0.001117039	0.00043812	0.000145091	0.000142102	0.000329968	0.000329459	0.000433535	0.000433255	0.00046437	0.00045239	1.80703E-05	1.80703E-05	0.00048938	1.80703E-05	5.22598E-05	5.06229E-05	2.24202E-05	9.73053E-05	7.39624E-05
3831403774235	383140	3774235	0.001451071	0.00056913	0.000188479	0.000184595	0.000428639	0.000427978	0.000563176	0.000562813	0.000603232	0.000588773	2.34739E-05	2.34739E-05	0.00063572	2.34739E-05	5.80002E-05	5.61836E-05	2.31851E-05	0.000100625	7.64858E-05
3831503774235	383150	3774235	0.001990737	0.00078079	0.000258575	0.000253248	0.000588054	0.000587147	0.000772626	0.000772127	0.000827579	0.000807742	3.22041E-05	3.22041E-05	0.000872151	3.22041E-05	6.49875E-05	6.29519E-05	2.3898E-05	0.000103719	7.88375E-05
3831603774235	383160	3774235	0.002918453	0.00114466	0.000379076	0.000371265	0.000862097	0.000860767	0.001132682	0.001131952	0.001213244	0.001184163	4.72117E-05	4.72117E-05	0.001278587	4.72117E-05	7.2825E-05	7.0544E-05	2.45271E-05	0.00010645	8.0913E-05
3835503774235	383550	3774235	0.000326146	0.00012792	4.23628E-05	4.149E-05	9.63419E-05	9.61932E-05	0.000126581	0.000126499	0.000135584	0.000132334	5.27605E-06	5.27605E-06	0.000142886	5.27605E-06	4.64476E-05	4.49927E-05	5.61716E-05	0.000243789	0.000185306
3835603774235	383560	3774235	0.000318879	0.00012507	4.1419E-05	4.05656E-05	9.41954E-05	9.40501E-05	0.00012376	0.000123681	0.000132563	0.000129385	5.1585E-06	5.1585E-06	0.000139702	5.1585E-06	4.61552E-05	4.47095E-05	5.6717E-05	0.000246156	0.000187105
3835703774235	383570	3774235	0.000309754	0.00012149	4.02337E-05	3.94047E-05	9.14997E-05	9.13585E-05	0.000120219	0.000120141	0.000128769	0.000125683	5.01088E-06	5.01088E-06	0.000135704	5.01088E-06	4.5486E-05	4.40613E-05	5.66514E-05	0.000245871	0.000186888
3835803774235	383580	3774235	0.000301975	0.00011844	3.92233E-05	3.84152E-05	8.9202E-05	8.90644E-05	0.0001172	0.000117124	0.000125536	0.000122527	4.88504E-06	4.88504E-06	0.000132297	4.88504E-06	4.49855E-05	4.35765E-05	5.67872E-05	0.00024646	0.000187336
3835903774235	383590	3774235	0.000296586	0.00011633	3.85233E-05	3.77296E-05	8.76101E-05	8.74749E-05	0.000115108	0.000115034	0.000123295	0.00012034	4.79786E-06	4.79786E-06	0.000129936	4.79786E-06	4.48331E-05	4.34288E-05	5.7396E-05	0.000249102	0.000189344
3836003774235	383600	3774235	0.000293712	0.0001152	3.815E-05	3.7364E-05	8.6761E-05	8.66272E-05	0.000113993	0.000113919	0.0001221	0.000119174	4.75137E-06	4.75137E-06	0.000128676	4.75137E-06	4.50483E-05	4.36373E-05	5.85162E-05	0.000253964	0.00019304
3836103774235	383610	3774235	0.000291826	0.00011446	3.7905E-05	3.7124E-05	8.62038E-05	8.60708E-05	0.000113261	0.000113187	0.000121316	0.000118408	4.72085E-06	4.72085E-06	0.00012785	4.72085E-06	4.53892E-05	4.39675E-05	5.97948E-05	0.000259514	0.000197258
3836203774235	383620	3774235	0.000295463	0.00011588	3.83775E-05	3.75868E-05	8.72784E-05	8.71437E-05	0.000114672	0.000114598	0.000122828	0.000119884	4.7797E-06	4.7797E-06	0.000129444	4.7797E-06	4.66162E-05	4.51561E-05	6.23611E-05	0.000270652	0.000205724
3836303774235	383630	3774235	0.00030087	0.00011801	3.90798E-05	3.82747E-05	8.88757E-05	8.87385E-05	0.000116771	0.000116696	0.000125076	0.000122078	4.86717E-06	4.86717E-06	0.000131813	4.86717E-06	4.8132E-05	4.66244E-05	6.53665E-05	0.000283695	0.000215639
3836403774235	383640	3774235	0.000307571	0.00012063	3.99502E-05	3.91271E-05	9.0855E-05	9.07148E-05	0.000119372	0.000119295	0.000127862	0.000124797	4.97557E-06	4.97557E-06	0.000134748	4.97557E-06	4.98667E-05	4.83048E-05	6.87158E-05	0.000298232	0.000226688

Unique Identifier	X (UTM)	Y (UTM)	KMMass Grading / Excavation	KMDrainage / Utilities Trenching	KMFoundations / Concrete Pads	KMBuilding / Structure Construction	KMAsphalt Paving	KMArchitectural Coating	KMLandscaping or Other Finishing	KMWaterside Construction (Piles)	EWNDemolition	EWNSite Grubbing / Prep	EWNDrainage / Utilities Trenching	EWNDrainage / Utilities Trenching	EWNDrainage / Utilities Trenching	EWNFoundation s / Concrete Pads	EWNBuilding / Structure Construction	EWNAsphalt Paving	EWNLandscaping or Other Finishing	EWNWaterside Construction (Piles)	ISDemolition
			2026	2026	2026	2026	2026	2026	2026	2026	2027	2027	2027	2028	2029	2029	2029	2029	2029	2029	2027
3830503774225	383050	3774225	5.57973E-05	2.00373E-05	1.06037E-05	3.64199E-05	1.17002E-06	1.17002E-06	3.75899E-05	1.17002E-06	0.000131759	7.18103E-06	1.68624E-05	1.65368E-05	1.61946E-05	1.40276E-05	3.046E-05	2.16707E-06	3.15435E-05	2.16707E-06	2.82463E-05
3830603774225	383060	3774225	5.80286E-05	2.08386E-05	1.10277E-05	3.78763E-05	1.21681E-06	1.21681E-06	3.90931E-05	1.21681E-06	0.000142701	7.77736E-06	1.82627E-05	1.791E-05	1.75395E-05	1.51924E-05	3.29895E-05	2.34702E-06	3.4163E-05	2.34702E-06	3.08116E-05
3830703774225	383070	3774225	6.04372E-05	2.17035E-05	1.14854E-05	3.94484E-05	1.26732E-06	1.26732E-06	4.07157E-05	1.26732E-06	0.000155487	8.47427E-06	1.98992E-05	1.95149E-05	1.91111E-05	1.65538E-05	3.59456E-05	2.55733E-06	3.72242E-05	2.55733E-06	3.38059E-05
3830803774225	383080	3774225	6.2602E-05	2.24809E-05	1.18968E-05	4.08614E-05	1.31271E-06	1.31271E-06	4.21741E-05	1.31271E-06	0.000168856	9.20289E-06	2.16101E-05	2.11928E-05	2.07543E-05	1.79771E-05	3.90362E-05	2.77721E-06	4.04248E-05	2.77721E-06	3.69873E-05
3830903774225	383090	3774225	6.4656E-05	2.32185E-05	1.22872E-05	4.22021E-05	1.35578E-06	1.35578E-06	4.35579E-05	1.35578E-06	0.00018345	9.99828E-06	2.34778E-05	2.30245E-05	2.25481E-05	1.95308E-05	4.241E-05	3.01724E-06	4.39186E-05	3.01724E-06	4.05139E-05
3831003774225	383100	3774225	6.67765E-05	2.398E-05	1.26901E-05	4.35862E-05	1.40025E-06	1.40025E-06	4.49864E-05	1.40025E-06	0.000200425	1.09234E-05	2.56503E-05	2.5155E-05	2.46345E-05	2.13381E-05	4.63343E-05	3.29644E-06	4.79825E-05	3.29644E-06	4.46469E-05
3831103774225	383110	3774225	6.89856E-05	2.47733E-05	1.31099E-05	4.50281E-05	1.44657E-06	1.44657E-06	4.64747E-05	1.44657E-06	0.000220433	1.20139E-05	2.82108E-05	2.76661E-05	2.70936E-05	2.34681E-05	5.09596E-05	3.6255E-06	5.27724E-05	3.6255E-06	4.95847E-05
3831203774225	383120	3774225	7.12465E-05	2.55852E-05	1.35396E-05	4.65038E-05	1.49398E-06	1.49398E-06	4.79978E-05	1.49398E-06	0.000244085	1.33029E-05	3.12378E-05	3.06346E-05	3.00007E-05	2.59862E-05	5.64275E-05	4.01451E-06	5.84347E-05	4.01451E-06	5.55285E-05
3831303774225	383130	3774225	7.36551E-05	2.64502E-05	1.39973E-05	4.80759E-05	1.54449E-06	1.54449E-06	4.96204E-05	1.54449E-06	0.000272859	1.48712E-05	3.49203E-05	3.4246E-05	3.35374E-05	2.90496E-05	6.30795E-05	4.48777E-06	6.53234E-05	4.48777E-06	6.28835E-05
3831403774225	383140	3774225	7.64257E-05	2.74451E-05	1.45239E-05	4.98844E-05	1.60259E-06	1.60259E-06	5.1487E-05	1.60259E-06	0.000308441	1.68104E-05	3.9474E-05	3.87117E-05	3.79107E-05	3.28378E-05	7.13052E-05	5.07298E-06	7.38417E-05	5.07298E-06	7.21681E-05
3831503774225	383150	3774225	7.89378E-05	2.83472E-05	1.50013E-05	5.15241E-05	1.65526E-06	1.65526E-06	5.31793E-05	1.65526E-06	0.000353287	1.92546E-05	4.52134E-05	4.43403E-05	4.34228E-05	3.76122E-05	8.16727E-05	5.81058E-06	8.4578E-05	5.81058E-06	8.40026E-05
3831603774225	383160	3774225	8.10435E-05	2.91034E-05	1.54014E-05	5.28985E-05	1.69942E-06	1.69942E-06	5.45979E-05	1.69942E-06	0.000404235	2.20313E-05	5.17338E-05	5.07347E-05	4.9685E-05	4.30364E-05	9.3451E-05	6.64854E-06	9.67753E-05	6.64854E-06	9.90004E-05
3831703774225	383560	3774225	0.000195261	7.01199E-05	3.71072E-05	0.00012745	4.09447E-06	4.09447E-06	0.000131545	4.09447E-06	0.000208228	1.13487E-05	2.66489E-05	2.61342E-05	2.55935E-05	2.21687E-05	4.81381E-05	3.42476E-06	4.98504E-05	3.42476E-06	0.000122429
3831803774225	383570	3774225	0.00019532	7.01411E-05	3.71184E-05	0.000127489	4.09571E-06	4.09571E-06	0.000131584	4.09571E-06	0.000204889	1.11667E-05	2.62216E-05	2.57152E-05	2.51832E-05	2.18133E-05	4.73663E-05	3.36986E-06	4.90512E-05	3.36986E-06	0.000112742
3831903774225	383580	3774225	0.000195837	7.03268E-05	3.72167E-05	0.000127826	4.10655E-06	4.10655E-06	0.000131933	4.10655E-06	0.000202202	1.10203E-05	2.58777E-05	2.53779E-05	2.48528E-05	2.15272E-05	4.6745E-05	3.32565E-06	4.84078E-05	3.32565E-06	0.000104497
3832003774225	383590	3774225	0.00019716	7.08018E-05	3.7468E-05	0.00012869	4.13428E-06	4.13428E-06	0.000132824	4.13428E-06	0.000200357	1.09197E-05	2.56415E-05	2.51463E-05	2.4626E-05	2.13307E-05	4.63184E-05	3.2953E-06	4.7966E-05	3.2953E-06	9.75864E-05
3832103774225	383600	3774225	0.000199376	7.15977E-05	3.78893E-05	0.000130136	4.18076E-06	4.18076E-06	0.000134317	4.18076E-06	0.000199384	1.08667E-05	2.5517E-05	2.50243E-05	2.45065E-05	2.12272E-05	4.60936E-05	3.27931E-06	4.77332E-05	3.27931E-06	9.18145E-05
3832203774225	383610	3774225	0.000202295	7.26458E-05	3.84439E-05	0.000132041	4.24196E-06	4.24196E-06	0.000136283	4.24196E-06	0.000199109	1.08517E-05	2.54818E-05	2.49897E-05	2.44726E-05	2.11979E-05	4.60299E-05	3.27478E-06	4.76673E-05	3.27478E-06	8.69353E-05
3832303774225	383620	3774225	0.000211419	7.59225E-05	4.01779E-05	0.000137997	4.4333E-06	4.4333E-06	0.00014243	4.4333E-06	0.0002042	1.11292E-05	2.61334E-05	2.56287E-05	2.50985E-05	2.17399E-05	4.7207E-05	3.35852E-06	4.88863E-05	3.35852E-06	8.4996E-05
3832403774225	383630	3774225	0.000222347	7.98467E-05	4.22546E-05	0.00014513	4.66244E-06	4.66244E-06	0.000149792	4.66244E-06	0.000210785	1.14881E-05	2.69761E-05	2.64552E-05	2.59078E-05	2.2441E-05	4.87293E-05	3.46683E-06	5.04627E-05	3.46683E-06	8.3793E-05
3832503774225	383640	3774225	0.000234656	8.4267E-05	4.45938E-05	0.000153164	4.92055E-06	4.92055E-06	0.000158085	4.92055E-06	0.000218457	1.19062E-05	2.7958E-05	2.74181E-05	2.68508E-05	2.32578E-05	5.05029E-05	3.59301E-06	5.22994E-05	3.59301E-06	8.30511E-05
3832603774225	383650	3774225	0.000249233	8.95018E-05	4.7364E-05	0.000162679	5.22622E-06	5.22622E-06	0.000167905	5.22622E-06	0.000227875	1.24195E-05	2.91633E-05	2.86001E-05	2.80084E-05	2.42605E-05	5.26802E-05	3.74791E-06	5.45541E-05	3.74791E-06	8.29477E-05
3832703774225	383660	3774225	0.000265547	9.53602E-05	5.04642E-05	0.000173327	5.56831E-06	5.56831E-06	0.000178895	5.56831E-06	0.000238595	1.30037E-05	3.05352E-05	2.99455E-05	2.93259E-05	2.54017E-05	5.51583E-05	3.92422E-06	5.71204E-05	3.92422E-06	8.32341E-05
3832803774225	383670	3774225	0.000280605	0.000100767	5.33258E-05	0.000183155	5.88405E-06	5.88405E-06	0.000189039	5.88405E-06	0.000248281	1.35316E-05	3.17748E-05	3.11612E-05	3.05164E-05	2.64329E-05	5.73975E-05	4.08352E-06	5.94393E-05	4.08352E-06	8.31475E-05
3832903774225	383680	3774225	0.000296157	0.000106353	5.62814E-05	0.000193307	6.21018E-06	6.21018E-06	0.000199517	6.21018E-06	0.000258342	1.408E-05	3.30624E-05	3.24239E-05	3.17531E-05	2.75041E-05	5.97234E-05	4.249E-06	6.18479E-05	4.249E-06	8.3195E-05
3833003774225	383690	3774225	0.000312781	0.000112322	5.94406E-05	0.000204158	6.55877E-06	6.55877E-06	0.000210716	6.55877E-06	0.000269215	1.46725E-05	3.44539E-05	3.37885E-05	3.30894E-05	2.86616E-05	6.2237E-05	4.42782E-06	6.44509E-05	4.42782E-06	8.35052E-05
3833103774225	383700	3774225	0.000327683	0.000117674	6.22726E-05	0.000213885	6.87126E-06	6.87126E-06	0.000220756	6.87126E-06	0.000278793	1.51946E-05	3.56798E-05	3.49908E-05	3.42668E-05	2.96814E-05	6.44514E-05	4.58537E-06	6.67441E-05	4.58537E-06	8.34828E-05
3833203774225	383710	3774225	0.000344581	0.000123742	6.54837E-05	0.000224914	7.22558E-06	7.22558E-06	0.000232139	7.22558E-06	0.00028988	1.57989E-05	3.70987E-05	3.63823E-05	3.56295E-05	3.08618E-05	6.70145E-05	4.76772E-06	6.93984E-05	4.76772E-06	8.39201E-05
3833303774225	383720	3774225	0.000362269	0.000130094	6.88451E-05	0.000236459	7.59648E-06	7.59648E-06	0.000244055	7.59648E-06	0.000301572	1.64361E-05	3.8595E-05	3.78497E-05	3.70666E-05	3.21065E-05	6.97174E-05	4.96002E-06	7.21975E-05	4.96002E-06	8.45461E-05
3833403774225	383730	3774225	0.000381486	0.000136995	7.24972E-05	0.000249002	7.99945E-06	7.99945E-06	0.000257002	7.99945E-06	0.000314413	1.71359E-05	4.02383E-05	3.94613E-05	3.86448E-05	3.34736E-05	7.26859E-05	5.17121E-06	7.52715E-05	5.17121E-06	8.54892E-05
3833503774225	383740	3774225	0.000403843	0.000145024	7.67459E-05	0.000263595	8.46827E-06	8.46827E-06	0.000272064	8.46827E-06	0.000329581	1.79626E-05	4.21796E-05	4.1365E-05	4.05091E-05	3.50885E-05	7.61925E-05	5.42069E-06	7.89028E-05	5.42069E-06	8.7029E-05
3833603774225	383750	3774225	0.000435754	0.000156483	8.28102E-05	0.000284424	9.13741E-06	9.13741E-06	0.000293561	9.13741E-06	0.000351901	1.9179E-05	4.5036E-05	4.41663E-05	4.32525E-05	3.74647E-05	8.13524E-05	5.78778E-06	8.42463E-05	5.78778E-06	9.02761E-05
3833703774225	383760	3774225	0.000473353	0.000169985	8.99556E-05	0.000308966	9.92584E-06	9.92584E-06	0.000318892	9.92584E-06	0.000378409	2.06238E-05	4.84285E-05	4.74933E-05	4.65106E-05	4.02868E-05	8.74805E-05	6.22376E-06	9.05924E-05	6.22376E-06	9.44217E-05
3833803774225	383770	3774225	0.000529335	0.000190089	0.000100594	0.000345506	1.10997E-05	1.10997E-05	0.000356606	1.10997E-05	0.000418492	2.28084E-05	5.35584E-05	5.25241E-05	5.14373E-05	4.45543E-05	9.6747E-05	6.88303E-06	0.000100188	6.88303E-06	0.000101532
3833903774225	383780	3774225	0.000615292	0.000220957	0.000116929	0.000401612	1.29022E-05	1.29022E-05	0.000414514	1.29022E-05	0.000480566	2.61915E-05	6.15025E-05	6.03149E-05	5.90669E-05	5.11629E-05	0.000111097	7.90397E-06	0.000115049	7.90397E-06	0.00011324
3834003774225	383790	3774225	0.000731083	0.000262538	0.000138934	0.000477191	1.53302E-05	1.53302E-05	0.000492521	1.53302E-05	0.000564332	3.07568E-05	7.22228E-05	7.08281E-05	6.93626E-05	6.0081E-05	0.000130462	9.28168E-06	0.000135103	9.28168E-06	0.000129214
3834103774225	383800	3774225	0.000914456	0.000328389	0.000173782	0.000596881	1.91754E-05	1.91754E-05	0.000616057	1.91754E-05	0.0006974	3.80092E-05	8.92528E-05	8.75293E-05	8.57182E-05	7.42479E-05	0.000161225	1.14703E-05	0.00016696	1.14703E-05	0.000154979
3834203774225	383810	3774225	0.001209749	0.000434431	0.000229899	0.000789624	2.53675E-05	2.53675E-05	0.000814991	2.53675E-05	0.000912129	4.97122E-05	0.000116734	0.000114479	0.000112111	9.71087E-05	0.000210866	1.5002E-05	0.000218367	1.5002E-05	0.000196742
3834303774225	383820	3774225	0.001747116	0.000627404	0.00033202	0.001140372	3.66356E-05	3.66356E-05	0.001177008	3.66356E-05	0.001303631	7.10496E-05	0.000166838	0.000163616	0.000160231	0.00013879	0.000301373	2.14411E-05	0.000312094	2.14411E-05	0.00027324
3834403774225	383830	3774225	0.00290522	0.001043289	0.000552105	0.001896287	6.09201E-05	6.09201E-05	0.001957207	6.09201E-05	0.002146986	0.000117014	0.00027477	0.000269464	0.000263888	0.000228576	0.00049634	3.53119E-05	0.000513996	3.53119E-05	0.000437837
3834503774225	383840	3774225	0.002736417	0.000982671	0.000520026	0.001786106	5.73805E-05	5.73805E-05	0.001843487	5.73805E-05	0.002023359	0.000110276	0.000258948	0.00025394	0.00024893	0.000215414	0.00046776	3.32786E-05	0.000484399	3.32786E-05	0.000412955
3834603774225	383860	3774225	0.002870021	0.001030649	0.000545416	0.001873312	6.0182E-05	6.0182E-05	0.001933494	6.0182E-05	0.002119414	0.000115511	0.000271241	0.000266003	0.000260499	0.000225641	0.000489966	3.48584E-05	0.000507395	3.48584E-05	0.000430414
3834703774225	383870	3774225	0.00416286	0.001494919	0.000791105	0.002717171	8.72919E-05	8.72919E-05	0.002804463	8.72919E-05	0.003060976	0.000166827	0.000391742	0.000384177	0.000376228	0.000325883	0.000707636	5.03445E-05	0.000732808	5.03445E-05	0.000614215
3834803774225	383880	3774225	0.002899885	0.001041374	0.000551091	0.001892805	6.08083E-05	6.08083E-05	0.001953613	6.08083E-05	0.002139949	0.00011663	0.000273869	0.000268581	0.000263023	0.000227827	0.000494713	3.51962E-05	0.000512311	3.51962E-05	0.000433218
3834903774225	383890	3774225	0.002197646	0.000789194	0.000417638	0.001434442	4.60829E-05	4.60829E-05	0.001480524	4.60829E-05	0.0016276	8.87063E-05	0.000208299	0.000204277	0.00020005	0.00017328	0.000376268	2.67694E-05	0.000389653	2.67694E-05	0.000332302
3835003774225	383900	3774225	0.001758006	0.000631315	0.00033409	0.001147481	3.6864E-05	3.6864E-05	0.001184345	3.6864E-05	0.001306648	7.1214E-05	0.000167224	0.000163995	0.000160601	0.000139111	0.000302071	2.14907E-05	0.000312816	2.14907E-05	0.000268903
3835103774225	383910	3774225	0.001460261	0.000524392	0.000277506	0.000953137	3.06205E-05	3.06205E-05	0.000983758	3.06205E-05	0.001089117	5.93583E-05	0.000139384	0.000136693	0.000133864	0.000115952	0.000251782	1.79129E-05	0.000260738	1.79129E-05	0.000225792
3829703774235	382970	3774235	4.51432E-05	1.62113E-05	8.57896E-06	2.94657E-05	9.46617E-07	9.46617E-07	3.04124E-05	9.46617E-07	8.49527E-05	4.63003E-06	1.08722E-05	1.06622E-05	1.04416E-05	9.04438E-06	1.96393E-05	1.39723E-06	2.0338E-05	1.39723E-06	1.77252E-05
3829803774235	382980	3774235	4.55717E-05	1.63652E-05	8.6604E-06	2.97454E-05	9.55603E-07	9.55603E-07	3.07011E-05	9.55603E-07	8.73492E-05	4.76065E-06	1.11789E-05	1.0963E-05	1.07362E-05	9.29953E-06	2.01934E-05	1.43665E-06	2.09117E-05	1.43665E-06	1.8347E-05
3829903774235	382990	3774235	4.60594E-05	1.65403E-05	8.75307E-06	3.00637E-05	9.65828E-07	9.65828E-07	3.10296E-05	9.65828E-07	9.00062E-05	4.90545E-06	1.15189E-05	1.12965E-05	1.10627E-05	9.5824E-06	2.08076E-05	1.48035E-06	2.15478E-05	1.48035E-06	1.904E-05
3830003774235	383000	3774235	4.67391E-05	1.67844E-05	8.88225E-06	3.05074E-05	9.80081E-07	9.80081E-07	3.14875E-05	9.80081E-07	9.32527E-05	5.08239E-06	1.19344E-05	1.17039E-05	1.14618E-05	9.92804E-06	2.15581E-05	1.53375E-06	2.2325E-05	1.53375E-06	1.98727E-05
3830103774235	383010	3774235	4.77735E-05	1.71559E-05	9.07882E-06	3.11826E-05	1.00177E-06	1.00177E-06	3.21843E-05	1.00177E-06	9.75175E-05	5.31483E-06	1.24802E-05	1.22392E-05	1.1986E-05	1.03821E-05	2.25441E-05	1.60389E-06	2.3346E-05	1.60389E-06	2.09388E-05
3830203774235	383020	3774235	4.88596E-05	1.75459E-05	9.28522E-06	3.18915E-05	1.02455E-06	1.02455E-06	3.2916E-05	1.02455E-06	0.000102181	5.56897E-06	1.3077E-05	1.28245E-05	1.25591E-05	1.08785E-05	2.36221E-05	1.68058E-06	2.44624E-05	1.68058E-06	2.21167E-05
3830303774235	383030	3774235	5.07141E-05	1.82119E-05	9.63764E-06	3.31019E-05	1.06343E-06	1.06343E-06	3.41654E-05	1.06343E-06	0.000109064	5.94413E-06	1.39579E-05	1.36884E-05	1.34052E-05	1.16114E-05	2.52134E-05	1.7938E-06	2.61103E-05	1.7938E-06	2.37975E-05
3830403774235	383040	3774235	5.29601E-05	1.90184E-05	1.00645E-05	3.4568E-05	1.11053E-06	1.11053E-06	3.56785E-05	1.11053E-06	0.000117594	6.40901E-06	1.50496E-05	1.47589E-05	1.44536E-05	1.25195E-05	2.71853E-05	1.93409E-06	2.81524E-05	1.93409E-06	2.58794E-05
3830503774235	383050	3774235	5.53318E-05	1.98701E-05	1.05152E-05	3.6116E-05	1.16026E-06	1.16026E-06	3.72763E-05	1.16026E-06	0.000127326	6.93941E-06	1.6295E-05	1.59804E-05	1.56497E-05	1.35556E-05	2.94351E-05	2.09415E-06	3.04822E-05	2.09415E-06	2.82798E-05
3830603774235	383060	3774235	5.75114E-05	2.06528E-05	1.09294E-05	3.75387E-05	1.20597E-06	1.20597E-06	3.87446E-05	1.20597E-06	0.000137463	7.49193E-06	1.75925E-05	1.72527E-05	1.68958E-05	1.46349E-05	3.17787E-05	2.26089E-06	3.29092E-05	2.26089E-06	3.08298E-05
3830703774235	383070	3774235	5.98609E-05	2.14966E-05	1.13759E-05	3.90722E-05	1.25524E-06	1.25524E-06	4.03275E-05	1.25524E-06	0.00014924	8.13375E-06	1.90996E-05	1.87307E-05	1.83432E-05	1.58886E-05	3.45012E-05	2.45457E-06	3.57284E-05	2.45457E-06	3.38031E-05
3830803774235	383080	3774235	6.19888E-05	2.22607E-05	1.17803E-05	4.04611E-05	1.29986E-06	1.29986E-06	4.1761E-05	1.29986E-06	0.000161475	8.8006E-06	2.06655E-05	2.02664E-05	1.98471E-05	1.71913E-05	3.73298E-05	2.65581E-06	3.86577E-05	2.65581E-06	3.69692E-05
3830903774235	383090	3774235	6.40132E-05	2.29877E-05	1.2165E-05	4.17825E-05	1.34231E-06	1.34231E-06	4.31248E-05	1.34231E-06	0.000174714	9.52213E-06	2.23598E-05	2.1928E-05	2.14743E-05	1.86007E-05	4.03903E-05	2.87355E-06	4.18271E-05	2.87355E-06	4.04748E-05
3831003774235	383100	3774235	6.61115E-05	2.37412E-05	1.25638E-05	4.31521E-05	1.38631E-06	1.38631E-06	4.45384E-05	1.38631E-06	0.000189997	1.03551E-05	2.43157E-05	2.38461E-05	2.33527E-05	2.02278E-05	4.39234E-05	3.12492E-06	4.54859E-05	3.12492E-06	4.45868E-05
3831103774235	383110	3774235	6.83945E-05	2.45611E-05	1.29976E-05	4.46423E-05	1.43418E-06	1.43418E-06	4.60765E-05	1.43418E-06	0.000208327	1.13541E-05	2.66616E-05	2.61467E-05	2.56057E-05	2.21793E-05	4.81611E-05	3.4264E-06	4.98743E-05	3.4264E-06	4.95945E-05
3831203774235	383120	3774235	7.07219E-05	2.53968E-05	1.34399E-05	4.61614E-05	1.48298E-06	1.48298E-06	4.76444E-05	1.48298E-06	0.000229675	1.25176E-05	2.93936E-05	2.8826E-05	2.82295E-05	2.4452E-05	5.30961E-05	3.7775E-06	5.49849E-05	3.7775E-06	5.55886E-05
3831303774235	383130	3774235	7.3197E-05	2.62857E-05	1.39103E-05	4.77769E-05	1.53488E-06	1.53488E-06	4.93118E-05	1.53488E-06	0.000254536	1.38726E-05	3.25754E-05	3.19463E-05	3.12853E-05	2.70989E-05	5.88437E-05	4.18641E-06	6.09369E-05	4.18641E-06	6.28095E-05
3831403774235	383140	3774235	7.56943E-05	2.71825E-05	1.43849E-05	4.9407E-05	1.58725E-06	1.58725E-06	5.09942E-05	1.58725E-06	0.00028374	1.54642E-05	3.63128E-05	3.56116E-05	3.48747E-05	3.0208E-05	6.55949E-05	4.66672E-06	6.79282E-05	4.66672E-06	7.16553E-05
3831503774235	383150	3774235	7.80216E-05	2.80182E-05	1.48271E-05	5.09261E-05	1.63605E-06	1.63605E-06	5.25621E-05	1.63605E-06	0.000319604	1.74188E-05	4.09027E-05	4.01128E-05	3.92829E-05	3.40263E-05	7.3886E-05	5.25659E-06	7.65143E-05	5.25659E-06	8.28107E-05
3831603774235	383160	3774235	8.00756E-05	2.87558E-05	1.52175E-05	5.22667E-05	1.67912E-06	1.67912E-06	5.39459E-05	1.67912E-06	0.000359504	1.95934E-05	4.60091E-05	4.51206E-05	4.4187E-05	3.82742E-05	8.31101E-05	5.91283E-06	8.60665E-05	5.91283E-06	9.69129E-05
3835503774235	383550	3774235	0.000183388	6.58561E-05	3.48508E-05	0.0001197	3.84549E-06	3.84549E-06	0.000123546	3.84549E-06	0.000200073	1.09043E-05	2.56052E-05	2.51108E-05	2.45912E-05	2.13006E-05	4.62529E-05	3.29064E-06	4.78982E-05	3.29064E-06	0.000126643
3835603774235	383560	3774235	0.000185168	6.64956E-05	3.51892E-05	0.000120863	3.88283E-06	3.88283E-06	0.000124745	3.88283E-06	0.000198213	1.08028E-05	2.53671E-05	2.48773E-05	2.43625E-05	2.11025E-05	4.58228E-05	3.26004E-06	4.74528E-05	3.26004E-06	0.000117146
3835703774235	383570	3774235	0.000184954	6.64186E-05	3.51485E-05	0.000120723	3.87834E-06	3.87834E-06	0.000124601	3.87834E-06	0.000194851	1.06196E-05	2.49369E-05	2.44554E-05	2.39494E-05	2.07446E-05	4.50457E-05	3.20476E-06	4.66481E-05	3.20476E-06	0.000107828
3835803774235	383580	3774235	0.000185397	6.65778E-05	3.52327E-05	0.000121012	3.88764E-06	3.88764E-06	0.0001249	3.88764E-06	0.00019224	1.04773E-05	2.46028E-05	2.41277E-05	2.36285E-05	2.04666E-05	4.44421E-05	3.16181E-06	4.6023E-05	3.16181E-06	9.99575E-05
3835903774235	383590	3774235	0.000187385	6.72915E-05	3.56104E-05	0.000122309	3.92931E-06	3.92931E-06	0.000126239	3.92931E-06	0.000191084	1.04143E-05	2.44548E-05	2.39826E-05	2.34863E-05	2.03435E-05	4.41748E-05	3.1428E-06	4.57462E-05	3.1428E-06	9.37049E-05
3836003774235	383600	3774235	0.000191042	6.86049E-05	3.63054E-05	0.000124697	4.006E-06	4.006E-06	0.000128703	4.006E-06	0.000191475	1.04356E-05	2.45048E-05	2.40316E-05	2.35343E-05	2.03851E-05	4.42651E-05	3.14922E-06	4.58397E-05	3.14922E-06	8.88859E-05
3836103774235	383610	3774235	0.000195217	7.0104E-05	3.70988E-05	0.000127421	4.09354E-06	4.09354E-06	0.000131515	4.09354E-06	0.000192416	1.04869E-05	2.46253E-05	2.41498E-05	2.36501E-05	2.04854E-05	4.44828E-05	3.16471E-06	4.60652E-05	3.16471E-06	8.47808E-05
3836203774235	383620	3774235	0.000203595	7.31127E-05	3.8691E-05	0.00013289	4.26923E-06	4.26923E-06	0.000137159	4.26923E-06	0.000197034	1.07386E-05	2.52162E-05	2.47293E-05	2.42176E-05	2.09769E-05	4.55502E-05	3.24065E-06	4.71705E-05	3.24065E-06	8.27632E-05
3836303774235	383630	3774235	0.000213407	7.66362E-05	4.05556E-05	0.000139294	4.47497E-06	4.47497E-06	0.000143769	4.47497E-06	0.000202853	1.10557E-05	2.59609E-05	2.54596E-05	2.49328E-05	2.15965E-05	4.68955E-05	3.33636E-06	4.85636E-05	3.33636E-06	8.13744E-05
3836403774235	383640	3774235	0.000224342	8.0563E-05	4.26337E-05	0.000146432	4.70427E-06	4.70427E-06	0.000151136	4.70427E-06	0.000209552	1.14209E-05	2.68184E-05	2.63005E-05	2.57563E-05	2.23098E-05	4.84443E-05	3.44655E-06	5.01676E-05	3.44655E-

			ISDrainage / Utilities Trenching	ISDrainage / Utilities Trenching	ISAsphalt Paving	ISAsphalt Paving	SVDemolition	SVSite Grubbing / Prep	SVMass Grading / Excavation	SVMass Grading / Excavation	SVDrainage / Utilities Trenching	SVFoundations / Concrete Pads	SVBuilding / Structure Construction	SVBuilding / Structure Construction	SVAsphalt Paving	SVAsphalt Paving	SVArchitectural Coating	SVArchitectural Coating	SVLandscaping or Other Finishing	SVLandscaping or Other Finishing	MDemolition
Unique Identifier	X (UTM)	Y (UTM)	2027	2028	2027	2028	2027	2027	2027	2028	2028	2028	2028	2029	2028	2029	2028	2029	2028	2029	2027
3830503774225	383050	3774225	1.13737E-05	1.10819E-05	2.93742E-06	2.73634E-06	6.71543E-05	4.82803E-05	3.25519E-05	3.21386E-05	2.28031E-05	7.24397E-06	1.03774E-05	9.98148E-06	1.02031E-06	9.49287E-07	1.02031E-06	9.49287E-07	1.03774E-05	9.98148E-06	1.29721E-05
3830603774225	383060	3774225	1.24067E-05	1.20883E-05	3.20419E-06	2.98485E-06	6.98714E-05	5.02338E-05	3.38691E-05	3.3439E-05	2.37258E-05	7.53708E-06	1.07973E-05	1.03853E-05	1.06159E-06	9.87697E-07	1.06159E-06	9.87697E-07	1.07973E-05	1.03853E-05	1.34783E-05
3830703774225	383070	3774225	1.36123E-05	1.32631E-05	3.51558E-06	3.27491E-06	7.27846E-05	5.23282E-05	3.52812E-05	3.48332E-05	2.4715E-05	7.85132E-06	1.12475E-05	1.08183E-05	1.10585E-06	1.02888E-06	1.10585E-06	1.02888E-06	1.12475E-05	1.08183E-05	1.40227E-05
3830803774225	383080	3774225	1.48934E-05	1.45113E-05	3.84643E-06	3.58312E-06	7.53949E-05	5.42048E-05	3.65464E-05	3.60824E-05	2.56013E-05	8.13289E-06	1.16509E-05	1.12063E-05	1.14551E-06	1.06578E-06	1.14551E-06	1.06578E-06	1.16509E-05	1.12063E-05	1.45072E-05
3830903774225	383090	3774225	1.63134E-05	1.58949E-05	4.21317E-06	3.92475E-06	7.78715E-05	5.59854E-05	3.7747E-05	3.72677E-05	2.64423E-05	8.40005E-06	1.20336E-05	1.15744E-05	1.18314E-06	1.10079E-06	1.18314E-06	1.10079E-06	1.20336E-05	1.15744E-05	1.49663E-05
3831003774225	383100	3774225	1.79776E-05	1.75164E-05	4.64297E-06	4.32513E-06	8.04194E-05	5.78172E-05	3.8982E-05	3.84871E-05	2.73075E-05	8.67489E-06	1.24273E-05	1.19531E-05	1.22185E-06	1.1368E-06	1.22185E-06	1.1368E-06	1.24273E-05	1.19531E-05	1.54399E-05
3831103774225	383110	3774225	1.99659E-05	1.94536E-05	5.15647E-06	4.80348E-06	8.30742E-05	5.97259E-05	4.02689E-05	3.97576E-05	2.8209E-05	8.96127E-06	1.28376E-05	1.23477E-05	1.26219E-06	1.17433E-06	1.26219E-06	1.17433E-06	1.28376E-05	1.23477E-05	1.59298E-05
3831203774225	383120	3774225	2.23592E-05	2.17856E-05	5.77458E-06	5.37928E-06	8.57914E-05	6.16794E-05	4.1586E-05	4.1058E-05	2.91316E-05	9.25437E-06	1.32575E-05	1.27516E-05	1.30347E-06	1.21274E-06	1.30347E-06	1.21274E-06	1.32575E-05	1.27516E-05	1.64306E-05
3831303774225	383130	3774225	2.53208E-05	2.46711E-05	6.53945E-06	6.09179E-06	8.87224E-05	6.37866E-05	4.30067E-05	4.24607E-05	3.01269E-05	9.57054E-06	1.37104E-05	1.31873E-05	1.348-06	1.25417E-06	1.348E-06	1.25417E-06	1.37104E-05	1.31873E-05	1.69677E-05
3831403774225	383140	3774225	2.90593E-05	2.83138E-05	7.50498E-06	6.99122E-06	9.20899E-05	6.62076E-05	4.46391E-05	4.40723E-05	3.12704E-05	9.93379E-06	1.42308E-05	1.36878E-05	1.39916E-06	1.30178E-06	1.39916E-06	1.30178E-06	1.42308E-05	1.36878E-05	1.75901E-05
3831503774225	383150	3774225	3.38246E-05	3.29568E-05	8.73569E-06	8.13768E-06	9.47714E-05	6.81355E-05	4.59389E-05	4.53556E-05	3.21809E-05	1.02231E-05	1.46452E-05	1.40864E-05	1.43991E-06	1.33968E-06	1.43991E-06	1.33968E-06	1.46452E-05	1.40864E-05	1.81326E-05
3831603774225	383160	3774225	3.98637E-05	3.88409E-05	1.02954E-05	9.59058E-06	9.73193E-05	6.99673E-05	4.7174E-05	4.6575E-05	3.30461E-05	1.04979E-05	1.50389E-05	1.44651E-05	1.47862E-06	1.3757E-06	1.47862E-06	1.3757E-06	1.50389E-05	1.44651E-05	1.85971E-05
3831703774225	383170	3774225	4.92975E-05	4.80327E-05	1.27318E-05	1.18602E-05	0.000284786	0.000204746	0.000138046	0.000136293	9.67031E-05	3.07201E-05	4.40084E-05	4.23292E-05	4.32689E-06	4.02572E-06	4.32689E-06	4.02572E-06	4.40084E-05	4.23292E-05	4.69329E-05
3831803774225	383180	3774225	4.5397E-05	4.42322E-05	1.17244E-05	1.09218E-05	0.000287192	0.000206475	0.000139212	0.000137444	9.75199E-05	3.09796E-05	4.43801E-05	4.26868E-05	4.36344E-06	4.05972E-06	4.36344E-06	4.05972E-06	4.43801E-05	4.26868E-05	4.71506E-05
3831903774225	383190	3774225	4.2077E-05	4.09974E-05	1.0867E-05	1.01231E-05	0.00029031	0.000208717	0.000140723	0.000138936	9.85787E-05	3.13159E-05	4.4862E-05	4.31502E-05	4.41081E-06	4.1038E-06	4.41081E-06	4.1038E-06	4.4862E-05	4.31502E-05	4.74845E-05
3832003774225	383200	3774225	3.92943E-05	3.82862E-05	1.01483E-05	9.4536E-06	0.000294631	0.000211823	0.000142817	0.000141004	0.000100046	3.1782E-05	4.55297E-05	4.37924E-05	4.47646E-06	4.16488E-06	4.47646E-06	4.16488E-06	4.55297E-05	4.37924E-05	4.80125E-05
3832103774225	383210	3774225	3.69702E-05	3.60216E-05	9.54807E-06	8.89445E-06	0.000300306	0.000215903	0.000145568	0.00014372	0.000101973	3.23941E-05	4.64066E-05	4.46359E-05	4.56268E-06	4.2451E-06	4.56268E-06	4.2451E-06	4.64066E-05	4.46359E-05	4.87601E-05
3832203774225	383220	3774225	3.50056E-05	3.41074E-05	9.04067E-06	8.42179E-06	0.000307067	0.000220765	0.000148846	0.000146956	0.000104269	3.31235E-05	4.74515E-05	4.5641E-05	4.66542E-06	4.34068E-06	4.66542E-06	4.34068E-06	4.74515E-05	4.5641E-05	4.96801E-05
3832303774225	383230	3774225	3.42247E-05	3.33466E-05	8.83899E-06	8.23391E-06	0.000323174	0.000232345	0.000156654	0.000154665	0.000109738	3.4861E-05	4.99405E-05	4.8035E-05	4.91014E-06	4.56837E-06	4.91014E-06	4.56837E-06	4.99405E-05	4.8035E-05	5.21079E-05
3832403774225	383240	3774225	3.37403E-05	3.28746E-05	8.71389E-06	8.11737E-06	0.000342203	0.000246026	0.000165878	0.000163771	0.0001162	3.69137E-05	5.28811E-05	5.08634E-05	5.19926E-06	4.83736E-06	5.19926E-06	4.83736E-06	5.28811E-05	5.08634E-05	5.4993E-05
3832503774225	383250	3774225	3.34415E-05	3.25835E-05	8.63673E-06	8.0455E-06	0.000363602	0.00026141	0.00017625	0.000174013	0.000123466	3.9222E-05	5.61879E-05	5.4044E-05	5.52438E-06	5.13985E-06	5.52438E-06	5.13985E-06	5.61879E-05	5.4044E-05	5.82392E-05
3832603774225	383260	3774225	3.33999E-05	3.25429E-05	8.62598E-06	8.03548E-06	0.000388743	0.000279485	0.000188437	0.000186044	0.000132003	4.19339E-05	6.00729E-05	5.77808E-05	5.90635E-06	5.49524E-06	5.90635E-06	5.49524E-06	6.00729E-05	5.77808E-05	6.20643E-05
3832703774225	383270	3774225	3.35152E-05	3.26553E-05	8.65577E-06	8.06323E-06	0.000416921	0.000299744	0.000202096	0.00019953	0.000141571	4.49736E-05	6.44274E-05	6.19691E-05	6.33448E-06	5.89357E-06	6.33448E-06	5.89357E-06	6.44274E-05	6.19691E-05	6.63502E-05
3832803774225	383280	3774225	3.34803E-05	3.26213E-05	8.64676E-06	8.05484E-06	0.000443505	0.000318856	0.000214982	0.000212252	0.000150598	4.78412E-05	6.85354E-05	6.59204E-05	6.73838E-06	6.26935E-06	6.73838E-06	6.26935E-06	6.85354E-05	6.59204E-05	7.03549E-05
3832903774225	383290	3774225	3.34995E-05	3.264E-05	8.6517E-06	8.05944E-06	0.000471176	0.00033875	0.000228395	0.000225495	0.000159994	5.0826E-05	7.28114E-05	7.00332E-05	7.15879E-06	6.6605E-06	7.15879E-06	6.6605E-06	7.28114E-05	7.00332E-05	7.45102E-05
3833003774225	383300	3774225	3.36244E-05	3.27616E-05	8.68396E-06	8.08949E-06	0.000500895	0.000360117	0.000242801	0.000239718	0.000170086	5.40319E-05	7.7404E-05	7.44506E-05	7.61033E-06	7.08062E-06	7.61033E-06	7.08062E-06	7.7404E-05	7.44506E-05	7.8963E-05
3833103774225	383310	3774225	3.36154E-05	3.27529E-05	8.68163E-06	8.08733E-06	0.000528183	0.000379735	0.000256028	0.000252777	0.000179352	5.69754E-05	8.16208E-05	7.85065E-05	8.02493E-06	7.46635E-06	8.02493E-06	7.46635E-06	8.16208E-05	7.85065E-05	8.30094E-05
3833203774225	383320	3774225	3.37915E-05	3.29245E-05	8.72711E-06	8.12969E-06	0.000558963	0.000401864	0.000270948	0.000267508	0.000189803	6.02956E-05	8.63772E-05	8.30814E-05	8.49258E-06	7.90145E-06	8.49258E-06	7.90145E-06	8.63772E-05	8.30814E-05	8.75839E-05
3833303774225	383330	3774225	3.40435E-05	3.317E-05	8.79221E-06	8.19033E-06	0.000591328	0.000425133	0.000286637	0.000282997	0.000200793	6.37869E-05	9.13787E-05	8.78921E-05	8.98432E-06	8.35897E-06	8.98432E-06	8.35897E-06	9.13787E-05	8.78921E-05	9.23815E-05
3833403774225	383340	3774225	3.44233E-05	3.35401E-05	8.89029E-06	8.28169E-06	0.000626473	0.0004504	0.00030367	0.000299817	0.000212727	6.75781E-05	9.68097E-05	9.31159E-05	9.5183E-06	8.85578E-06	9.5183E-06	8.85578E-06	9.68097E-05	9.31159E-05	9.75928E-05
3833503774225	383350	3774225	3.50433E-05	3.41441E-05	9.05041E-06	8.43086E-06	0.000667079	0.000479594	0.000323356	0.00031925	0.000226516	7.19583E-05	0.000103085	9.91514E-05	1.01352E-05	9.42978E-06	1.01352E-05	9.42978E-06	0.000103085	9.91514E-05	0.00010363
3833603774225	383360	3774225	3.63508E-05	3.54181E-05	9.38809E-06	8.74542E-06	0.000724006	0.000520521	0.00035095	0.000346494	0.000245846	7.8099E-05	0.000111882	0.000107613	1.10002E-05	1.02345E-05	1.10002E-05	1.02345E-05	0.000111882	0.000107613	0.000112158
3833703774225	383370	3774225	3.802E-05	3.70445E-05	9.8192E-06	9.14702E-06	0.000790991	0.00056868	0.00038342	0.000378552	0.000268592	8.53247E-05	0.000122233	0.000117569	1.20179E-05	1.11814E-05	1.20179E-05	1.11814E-05	0.000122233	0.000117569	0.000122196
3833803774225	383380	3774225	4.08831E-05	3.98342E-05	1.05586E-05	9.83584E-06	0.000889772	0.000639698	0.000431302	0.000425826	0.000302134	9.59802E-05	0.000137498	0.000132251	1.35187E-05	1.25777E-05	1.35187E-05	1.25777E-05	0.000137498	0.000132251	0.000137063
3833903774225	383390	3774225	4.55972E-05	4.44273E-05	1.17761E-05	1.097E-05	0.001040704	0.00074821	0.000504464	0.000498059	0.000353385	0.000112261	0.000160821	0.000154685	1.58119E-05	1.47113E-05	1.58119E-05	1.47113E-05	0.000160821	0.000154685	0.000159826
3834003774225	383400	3774225	5.20296E-05	5.06946E-05	1.34374E-05	1.25175E-05	0.001244305	0.000894588	0.000603157	0.000595499	0.000422521	0.000134224	0.000192284	0.000184947	1.89053E-05	1.75894E-05	1.89053E-05	1.75894E-05	0.000192284	0.000184947	0.000190515
3834103774225	383410	3774225	6.24041E-05	6.0803E-05	1.61167E-05	1.50134E-05	0.00156674	0.001126401	0.000759452	0.000749809	0.000532008	0.000169005	0.00024211	0.000232872	2.38042E-05	2.21473E-05	2.38042E-05	2.21473E-05	0.00024211	0.000232872	0.000239119
3834203774225	383420	3774225	7.92205E-05	7.71879E-05	2.04598E-05	1.90592E-05	0.002087529	0.00150082	0.001011896	0.000999048	0.000708849	0.000225183	0.000322588	0.00031028	3.17168E-05	2.95091E-05	3.17168E-05	2.95091E-05	0.000322588	0.00031028	0.000317507
3834303774225	383430	3774225	0.000110023	0.0001072	2.84151E-05	2.64699E-05	0.003036757	0.002183264	0.001472019	0.001453329	0.001031172	0.000327577	0.000469274	0.000451368	4.61389E-05	4.29274E-05	4.61389E-05	4.29274E-05	0.000469274	0.000451368	0.000460258
3834403774225	383440	3774225	0.0001763	0.000171777	4.5532E-05	4.24151E-05	0.005089827	0.003659309	0.002467211	0.002435885	0.001728319	0.000549043	0.000786537	0.000756526	7.73321E-05	7.19494E-05	7.73321E-05	7.19494E-05	0.000786537	0.000756526	0.000768496
3834503774225	383450	3774225	0.000166281	0.000162015	4.29445E-05	4.00047E-05	0.004790929	0.003444418	0.002322325	0.002292839	0.001626825	0.0005168	0.000740348	0.0007121	7.27908E-05	6.77242E-05	7.27908E-05	6.77242E-05	0.000740348	0.0007121	0.000723616
3834603774225	383460	3774225	0.000173311	0.000168865	4.47601E-05	4.1696E-05	0.005028953	0.003615544	0.002437704	0.002406753	0.001707649	0.000542476	0.000777131	0.000747479	7.64072E-05	7.10889E-05	7.64072E-05	7.10889E-05	0.000777131	0.000747479	0.000759286
3834703774225	383470	3774225	0.000247321	0.000240975	6.38741E-05	5.95015E-05	0.007322524	0.005264497	0.003549475	0.003504408	0.002486462	0.000789885	0.001131559	0.001088383	0.000111254	0.000103511	0.000111254	0.000103511	0.001131559	0.001088383	0.001103479
3834803774225	383480	3774225	0.00017444	0.000169965	4.50517E-05	4.19676E-05	0.005082958	0.003654371	0.002463882	0.002432598	0.001725987	0.000548302	0.000785476	0.000755506	7.72277E-05	7.18523E-05	7.72277E-05	7.18523E-05	0.000785476	0.000755506	0.000767341
3834903774225	383490	3774225	0.000133805	0.000130372	3.45571E-05	3.21915E-05	0.00383794	0.002759271	0.001860379	0.001836759	0.001303225	0.000414001	0.000593082	0.000570452	5.83116E-05	5.42528E-05	5.83116E-05	5.42528E-05	0.000593082	0.000570452	0.000580464
3835003774225	383500	3774225	0.000108277	0.000105499	2.7964E-05	2.60497E-05	0.003058673	0.00219902	0.001482642	0.001463817	0.001038614	0.000329941	0.000472661	0.000454626	4.64718E-05	4.32372E-05	4.64718E-05	4.32372E-05	0.000472661	0.000454626	0.000463486
3835103774225	383510	3774225	9.09177E-05	8.8585E-05	2.34808E-05	2.18734E-05	0.002531078	0.001819708	0.001226899	0.001211321	0.000859462	0.000273029	0.000391131	0.000376207	3.84558E-05	3.57791E-05	3.84558E-05	3.57791E-05	0.000391131	0.000376207	0.000384278
3829703774235	382970	3774235	7.13726E-06	6.95414E-06	1.8433E-06	1.71711E-06	5.41475E-05	3.89291E-05	2.62471E-05	2.59139E-05	1.83865E-05	5.84092E-06	8.36748E-06	8.04821E-06	8.22688E-07	7.65424E-07	8.22688E-07	7.65424E-07	8.36748E-06	8.04821E-06	1.05697E-05
3829803774235	382980	3774235	7.38763E-06	7.19808E-06	1.90796E-06	1.77735E-06	5.47176E-05	3.9339E-05	2.65235E-05	2.61867E-05	1.85801E-05	5.90243E-06	8.45559E-06	8.13296E-06	8.3135E-07	7.73484E-07	8.3135E-07	7.73484E-07	8.45559E-06	8.13296E-06	1.0664E-05
3829903774235	382990	3774235	7.66668E-06	7.46997E-06	1.98003E-06	1.84448E-06	5.53502E-05	3.97938E-05	2.68301E-05	2.64894E-05	1.87949E-05	5.97066E-06	8.55333E-06	8.22697E-06	8.40961E-07	7.82425E-07	8.40961E-07	7.82425E-07	8.55333E-06	8.22697E-06	1.07711E-05
3830003774235	383000	3774235	8.00199E-06	7.79669E-06	2.06663E-06	1.92515E-06	5.62232E-05	4.04214E-05	2.72533E-05	2.69073E-05	1.90914E-05	6.06483E-06	8.68824E-06	8.35674E-06	8.54225E-07	7.94767E-07	8.54225E-07	7.94767E-07	8.68824E-06	8.35674E-06	1.09235E-05
3830103774235	383010	3774235	8.43127E-06	8.21494E-06	2.17749E-06	2.02843E-06	5.75239E-05	4.13566E-05	2.78838E-05	2.75297E-05	1.9533E-05	6.20514E-06	8.88924E-06	8.55006E-06	8.73987E-07	8.13153E-07	8.73987E-07	8.13153E-07	8.88924E-06	8.55006E-06	1.11594E-05
3830203774235	383020	3774235	8.90555E-06	8.67705E-06	2.29998E-06	2.14253E-06	5.88869E-05	4.23365E-05	2.85445E-05	2.81821E-05	1.99959E-05	6.35217E-06	9.09987E-06	8.75266E-06	8.94696E-07	8.32421E-07	8.94696E-07	8.32421E-07	9.09987E-06	8.75266E-06	1.14062E-05
3830303774235	383030	3774235	9.58237E-06	9.33651E-06	2.47478E-06	2.30537E-06	6.11676E-05	4.39762E-05	2.965E-05	2.92735E-05	2.07703E-05	6.59818E-06	9.4523E-06	9.09164E-06	9.29347E-07	8.6466E-07	9.29347E-07	8.6466E-07	9.4523E-06	9.09164E-06	1.18289E-05
3830403774235	383040	3774235	1.04207E-05	1.01533E-05	2.69128E-06	2.50705E-06	6.39293E-05	4.59617E-05	3.09887E-05	3.05952E-05	2.17081E-05	6.89609E-06	9.87908E-06	9.50213E-06	9.71307E-07	9.03699E-07	9.71307E-07	9.03699E-07	9.87908E-06	9.50213E-06	1.23425E-05
3830503774235	383050	3774235	1.13872E-05	1.10951E-05	2.94091E-06	2.73958E-06	6.68246E-05	4.80433E-05	3.23922E-05	3.19809E-05	2.26912E-05	7.20842E-06	1.03265E-05	9.93248E-06	1.0153E-06	9.44628E-07	1.0153E-06	9.44628E-07	1.03265E-05	9.93248E-06	1.28814E-05
3830603774235	383060	3774235	1.2414E-05	1.20955E-05	3.20608E-06	2.98661E-06	6.94884E-05	4.99584E-05	3.36834E-05	3.32557E-05	2.35957E-05	7.49575E-06	1.07381E-05	1.03284E-05	1.05577E-06	9.82282E-07	1.05577E-06	9.82282E-07	1.07381E-05	1.03284E-05	1.33767E-05
3830703774235	383070	3774235	1.36112E-05	1.3262E-05	3.51528E-06	3.27464E-06	7.23481E-05	5.20143E-05	3.50696E-05	3.46243E-05	2.45668E-05	7.80423E-06	1.118E-05	1.07535E-05	1.09922E-06	1.02271E-06	1.09922E-06	1.02271E-06	1.118E-05	1.07535E-05	1.39102E-05
3830803774235	383080	3774235	1.48861E-05	1.45041E-05	3.84454E-06	3.58136E-06	7.49316E-05	5.38718E-05	3.63219E-05	3.58607E-05	2.5444E-05	8.08292E-06	1.15793E-05	1.11375E-05	1.13847E-06	1.05923E-06	1.13847E-06	1.05923E-06	1.15793E-05	1.11375E-05	1.43892E-05
3830903774235	383090	3774235	1.62977E-05	1.58795E-05	4.2091E-06	3.92096E-06	7.73815E-05	5.56331E-05	3.75094E-05	3.70332E-05	2.62759E-05	8.34719E-06	1.19579E-05	1.15016E-05	1.17569E-06	1.09386E-06	1.17569E-06	1.09386E-06	1.19579E-05	1.15016E-05	1.48411E-05
3831003774235	383100	3774235	1.79534E-05	1.74928E-05	4.63672E-06	4.31931E-06	7.99116E-05	5.74521E-05	3.87359E-05	3.8244E-05	2.71351E-05	8.62012E-06	1.23488E-05	1.18777E-05	1.21413E-06	1.12962E-06	1.21413E-06	1.12962E-06	1.23488E-05	1.18777E-05	1.53092E-05
3831103774235	383110	3774235	1.99698E-05	1.94575E-05	5.15748E-06	4.80443E-06	8.26555E-05	5.94248E-05	4.00659E-05	3.95572E-05	2.80668E-05	8.9161E-06	1.27729E-05	1.22855E-05	1.25582E-06	1.16841E-06	1.25582E-06	1.16841E-06	1.27729E-05	1.22855E-05	1.58191E-05
3831203774235	383120	3774235	2.23834E-05	2.18091E-05	5.78083E-06	5.3851E-06	8.54618E-05	6.14424E-05	4.14262E-05	4.09002E-05	2.90197E-05	9.21882E-06	1.32065E-05	1.27026E-05	1.29846E-06	1.20808E-06	1.29846E-06	1.20808E-06	1.32065E-05	1.27026E-05	1.63362E-05
3831303774235	383130	3774235	2.5291E-05	2.46421E-05	6.53175E-06	6.08461E-06	8.85442E-05	6.36585E-05	4.29204E-05	4.23754E-05	3.00664E-05	9.55132E-06	1.36829E-05	1.31608E-05	1.34529E-06	1.25165E-06	1.34529E-06	1.25165E-06	1.36829E-05	1.31608E-05	1.68951E-05
3831403774235	383140	3774235	2.88529E-05	2.81126E-05	7.45165E-06	6.94155E-06	9.15108E-05	6.57913E-05	4.43584E-05	4.37952E-05	3.10737E-05	9.87133E-06	1.41413E-05	1.36017E-05	1.39037E-06	1.29359E-06	1.39037E-06	1.29359E-06	1.41413E-05	1.36017E-05	1.7454E-05
3831503774235	383150	3774235	3.33447E-05	3.24892E-05	8.61174E-06	8.02222E-06	9.40498E-05	6.76167E-05	4.55891E-05	4.50103E-05	3.19359E-05	1.01452E-05	1.45336E-05	1.39791E-05	1.42894E-06	1.32948E-06	1.42894E-06	1.32948E-06	1.45336E-05	1.39791E-05	1.79566E-05
3831603774235	383160	3774235	3.90232E-05	3.80219E-05	1.00783E-05	9.38836E-06	9.65443E-05	6.94101E-05	4.67983E-05	4.62041E-05	3.27829E-05	1.04143E-05	1.49191E-05	1.43499E-05	1.46684E-06	1.36474E-06	1.46684E-06	1.36474E-06	1.49191E-05	1.43499E-05	1.84102E-05
3831503774235	383550	3774235	5.09944E-05	4.9686E-05	1.317E-05	1.22684E-05	0.000266381	0.000191513	0.000129124	0.000127484	9.04533E-05	2.87347E-05	4.11642E-05	3.95935E-05	4.04725E-06	3.76554E-06	4.04725E-06	3.76554E-06	4.11642E-05	3.95935E-05	4.40478E-05
3835603774235	383560	3774235	4.71703E-05	4.596E-05	1.21824E-05	1.13484E-05	0.000271067	0.000194882	0.000131395	0.000129727	9.20445E-05	2.92402E-05	4.18883E-05	4.029E-05	4.11845E-06	3.83178E-06	4.11845E-06	3.83178E-06	4.18883E-05	4.029E-05	4.46538E-05
3835703774235	383570	3774235	4.34183E-05	4.23043E-05	1.12134E-05	1.04458E-05	0.000272947	0.000196234	0.000132307	0.000130627	9.26828E-05	2.94429E-05	4.21788E-05	4.05694E-05	4.14701E-06	3.85835E-06	4.14701E-06	3.85835E-06	4.21788E-05	4.05694E-05	4.47936E-05
3835803774235	383580	3774235	4.02491E-05	3.92164E-05	1.03949E-05	9.6833E-06	0.000275798	0.000198283	0.000133688	0.000131991	9.36508E-05	2.97505E-05	4.26193E-05	4.09932E-05	4.19032E-06	3.89865E-06	4.19032E-06	3.89865E-06	4.26193E-05	4.09932E-05	4.5093E-05
3835903774235	383590	3774235	3.77314E-05	3.67633E-05	9.74466E-06	9.07758E-06	0.000280938	0.000201979	0.00013618	0.000134451	9.53963E-05	3.03049E-05	4.34137E-05	4.17572E-05	4.26842E-06	3.97132E-06	4.26842E-06	3.97132E-06	4.34137E-05	4.17572E-05	4.57661E-05
3836003774235	383600	3774235	3.5791E-05	3.48727E-05	9.24351E-06	8.61074E-06	0.000288582	0.000207475	0.000139885	0.000138109	9.79918E-05	3.11295E-05	4.45949E-05	4.28933E-05	4.38455E-06	4.07937E-06	4.38455E-06	4.07937E-06	4.45949E-05	4.28933E-05	4.6844E-05
3836103774235	383610	3774235	3.4138E-05	3.32621E-05	8.81662E-06	8.21307E-06	0.000297089	0.000213591	0.000144009	0.000142181	0.000100881	3.20472E-05	4.59096E-05	4.41579E-05	4.51382E-06	4.19963E-06	4.51382E-06	4.19963E-06	4.59096E-05	4.41579E-05	4.80543E-05
3836203774235	383620	3774235	3.33256E-05	3.24706E-05	8.6068E-06	8.01762E-06	0.000311976	0.000224294	0.000151225	0.000149305	0.000105936	3.3653E-05	4.82101E-05	4.63706E-05	4.74E-06	4.41007E-06	4.74E-06	4.41007E-06	4.82101E-05	4.63706E-05	5.02934E-05
3836303774235	383630	3774235	3.27664E-05	3.19257E-05	8.46237E-06	7.88307E-06	0.000329223	0.000236694	0.000159586	0.000157559	0.000111792	3.55135E-05	5.08753E-05	4.89341E-05	5.00204E-06	4.65388E-06	5.00204E-06	4.65388E-06	5.08753E-05	4.89341E-05	5.28973E-05
3836403774235	383640	3774235	3.23731E-05	3.15425E-05	8.36081E-06	7.78846E-06	0.000348404	0.000250484	0.000168883	0.000166739	0.000118305	3.75826E-05	5.38393E-05	5.1785E-05	5.29346E-06	4.92501E-06	5.29346E-06	4.92501E-06	5.38393E-05	5.1785E-05	5.57951E-05

			MSite Grubbing / Prep	MMass Grading / Excavation	MMass Grading / Excavation	MDrainage / Utilities Trenching	MFoundations / Concrete Pads	MBuilding / Structure Construction	MAsphalt Paving	MLandscaping or Other Finishing	MWaterside Construction (Piles)	RSSWDemolition	RSSWPlacing Base	RSSWForm/Plac e Rebar and Pour	Child Risk				
Unique Identifier	X (UTM)	Y (UTM)	2027	2027	2028	2028	2028	2028	2028	2028	2028	2029	2029	2029	3rd Trimester	0<2	2<16	Total	per million
3830503774225	383050	3774225	3.98221E-05	4.68275E-05	4.6204E-05	9.82139E-06	1.27726E-05	9.40136E-06	9.67653E-07	1.13367E-05	9.67653E-07	2.49168E-05	3.61548E-05	2.14318E-05	4.04173E-09	4.8957E-08	7.1038E-09	6.01029E-08	0.06010291
3830603774225	383060	3774225	4.13762E-05	4.8655E-05	4.800722E-05	1.02047E-05	1.32711E-05	9.76826E-06	1.00542E-06	1.17791E-05	1.00542E-06	2.59805E-05	3.76982E-05	2.23467E-05	4.47996E-09	5.3927E-08	7.6837E-09	6.60911E-08	0.06609108
3830703774225	383070	3774225	4.30473E-05	5.06201E-05	4.99461E-05	1.06168E-05	1.38071E-05	1.01628E-05	1.04602E-06	1.22548E-05	1.04602E-06	2.71034E-05	3.93276E-05	2.33126E-05	5.01575E-09	5.9976E-08	8.3711E-09	7.33628E-08	0.07336284
3830803774225	383080	3774225	4.45346E-05	5.2369E-05	5.16717E-05	1.09836E-05	1.42841E-05	1.05139E-05	1.08216E-06	1.26782E-05	1.08216E-06	2.81203E-05	4.08031E-05	2.41873E-05	5.61662E-09	6.6713E-08	9.1076E-09	8.14372E-08	0.08143718
3830903774225	383090	3774225	4.59439E-05	5.40262E-05	5.33068E-05	1.13312E-05	1.47361E-05	1.08466E-05	1.11641E-06	1.30794E-05	1.11641E-06	2.91028E-05	4.22289E-05	2.50324E-05	6.32115E-09	7.4571E-08	9.9375E-09	9.08293E-08	0.09082933
3831003774225	383100	3774225	4.73977E-05	5.57358E-05	5.49937E-05	1.16898E-05	1.52025E-05	1.11898E-05	1.15174E-06	1.34933E-05	1.15174E-06	3.01229E-05	4.37089E-05	2.59098E-05	7.20224E-09	8.436E-08	1.094E-08	1.02502E-07	0.10250191
3831103774225	383110	3774225	4.89017E-05	5.75044E-05	5.67387E-05	1.20607E-05	1.56849E-05	1.15449E-05	1.18828E-06	1.39215E-05	1.18828E-06	3.11959E-05	4.52659E-05	2.68327E-05	8.33976E-09	9.6954E-08	1.2186E-08	1.1748E-07	0.11747985
3831203774225	383120	3774225	5.04391E-05	5.93122E-05	5.85225E-05	1.24399E-05	1.6178E-05	1.19079E-05	1.22564E-06	1.43591E-05	1.22564E-06	3.23001E-05	4.68682E-05	2.77825E-05	9.84846E-09	1.136E-07	1.3771E-08	1.37224E-07	0.13722411
3831303774225	383130	3774225	5.20879E-05	6.12511E-05	6.043555E-05	1.28465E-05	1.67068E-05	1.22971E-05	1.2657E-06	1.48285E-05	1.2657E-06	3.34605E-05	4.85519E-05	2.87806E-05	1.19656E-08	1.3691E-07	1.5903E-08	1.64779E-07	0.16477853
3831403774225	383140	3774225	5.39985E-05	6.34978E-05	6.26523E-05	1.33177E-05	1.73196E-05	1.27482E-05	1.31213E-06	1.53724E-05	1.31213E-06	3.46739E-05	5.03125E-05	2.98243E-05	1.51512E-08	1.7192E-07	1.8963E-08	2.06031E-07	0.20603132
3831503774225	383150	3774225	5.5664E-05	6.54563E-05	6.45848E-05	1.37285E-05	1.78538E-05	1.31414E-05	1.3526E-06	1.58466E-05	1.3526E-06	3.58654E-05	5.20415E-05	3.08492E-05	2.03126E-08	2.2849E-07	2.3641E-08	2.72439E-07	0.27243879
3831603774225	383160	3774225	5.709E-05	6.71332E-05	6.62393E-05	1.40802E-05	1.83112E-05	1.3478E-05	1.38725E-06	1.62525E-05	1.38725E-06	3.7004E-05	5.36936E-05	3.18285E-05	2.90842E-08	3.2448E-07	3.1154E-08	3.8472E-07	0.38471955
3831703774225	383560	3774225	0.000144076	0.000169421	0.000167166	3.55337E-05	4.62113E-05	3.4014E-05	3.50096E-06	4.10159E-05	3.50096E-06	0.000149741	0.000217277	0.000128798	6.20733E-09	8.5097E-08	1.7746E-08	1.0905E-07	0.10904966
3831803774225	383570	3774225	0.000144744	0.000170207	0.000167941	3.56985E-05	4.64257E-05	3.41718E-05	3.5172E-06	4.12062E-05	3.5172E-06	0.000152985	0.000221984	0.000131588	6.11565E-09	8.4107E-08	1.7538E-08	1.0776E-07	0.10776015
3831903774225	383580	3774225	0.000145769	0.000171413	0.00016913	3.59513E-05	4.67544E-05	3.44138E-05	3.5421E-06	4.1498E-05	3.5421E-06	0.000156731	0.00022742	0.00013481	6.04281E-09	8.3363E-08	1.7399E-08	1.06805E-07	0.10680474
3832003774225	383590	3774225	0.00014739	0.000173319	0.000171011	3.63511E-05	4.72743E-05	3.47965E-05	3.58149E-06	4.19595E-05	3.58149E-06	0.000161257	0.000233988	0.000138703	5.99635E-09	8.2979E-08	1.7349E-08	1.06325E-07	0.10632463
3832103774225	383600	3774225	0.000149685	0.000176018	0.000173674	3.69171E-05	4.80104E-05	3.53383E-05	3.63726E-06	4.26128E-05	3.63726E-06	0.000166641	0.0002418	0.000143334	5.97777E-09	8.2979E-08	1.7391E-08	1.06348E-07	0.10634839
3832203774225	383610	3774225	0.000152509	0.000179338	0.000176951	3.76136E-05	4.89162E-05	3.6005E-05	3.70588E-06	4.34168E-05	3.70588E-06	0.000172758	0.000250676	0.000148595	5.98136E-09	8.3283E-08	1.7507E-08	1.06772E-07	0.10677182
3832303774225	383620	3774225	0.000159962	0.000188103	0.000185598	3.94518E-05	5.13067E-05	3.77646E-05	3.88699E-06	4.55385E-05	3.88699E-06	0.000184078	0.000267101	0.000158332	6.15477E-09	8.5995E-08	1.8143E-08	1.10293E-07	0.11029264
3832403774225	383630	3774225	0.000168819	0.000198518	0.000195874	4.16362E-05	5.41475E-05	3.98555E-05	4.1022E-06	4.80599E-05	4.1022E-06	0.000197316	0.00028631	0.000169719	6.37593E-09	8.9388E-08	1.8933E-08	1.14697E-07	0.11469694
3832503774225	383640	3774225	0.000178784	0.000210236	0.000207437	4.40939E-05	5.73438E-05	4.22081E-05	4.34435E-06	5.08969E-05	4.34435E-06	0.000212239	0.000307963	0.000182554	6.63246E-09	9.3292E-08	1.984E-08	1.19764E-07	0.11976426
3832603774225	383650	3774225	0.000190527	0.000224044	0.000221061	4.69899E-05	6.111E-05	4.49803E-05	4.62968E-06	5.42397E-05	4.62968E-06	0.000229685	0.000333278	0.00019756	6.94575E-09	9.8017E-08	2.0934E-08	1.25896E-07	0.12589648
3832703774225	383660	3774225	0.000203684	0.000239515	0.000236326	5.02349E-05	6.533E-05	4.80865E-05	4.94939E-06	5.79852E-05	4.94939E-06	0.000249355	0.000361819	0.000214479	7.30131E-09	1.0336E-07	2.2172E-08	1.32832E-07	0.13283241
3832803774225	383670	3774225	0.000215977	0.00025397	0.00025059	5.32669E-05	6.92731E-05	5.09888E-05	5.24812E-06	6.1485E-05	5.24812E-06	0.000268595	0.000389737	0.000231028	7.62443E-09	1.0823E-07	2.332E-08	1.39179E-07	0.13917934
3832903774225	383680	3774225	0.000228733	0.000268972	0.00026539	5.64129E-05	7.33645E-05	5.40003E-05	5.55808E-06	6.51164E-05	5.55808E-06	0.00028896	0.000419288	0.000248545	7.95964E-09	1.1329E-07	2.4517E-08	1.45763E-07	0.1457633
3833003774225	383690	3774225	0.000242403	0.000285046	0.00028125	5.97842E-05	7.77489E-05	5.72274E-05	5.89024E-06	6.90079E-05	5.89024E-06	0.000311032	0.000451315	0.00026753	8.32152E-09	1.1873E-07	2.5809E-08	1.52856E-07	0.15285618
3833103774225	383700	3774225	0.000254825	0.000299653	0.000295663	6.28478E-05	8.17331E-05	6.016E-05	6.19208E-06	7.25442E-05	6.19208E-06	0.000332094	0.000481875	0.000285646	8.64146E-09	1.2355E-07	2.6977E-08	1.59171E-07	0.15917089
3833203774225	383710	3774225	0.000268867	0.000316166	0.000311956	6.63112E-05	8.62372E-05	6.34753E-05	6.53331E-06	7.65419E-05	6.53331E-06	0.000355741	0.000516188	0.000305986	9.01067E-09	1.291E-07	2.8311E-08	1.66418E-07	0.16641798
3833303774225	383720	3774225	0.000283595	0.000333485	0.000329044	6.99436E-05	9.09611E-05	6.69523E-05	6.89119E-06	8.07347E-05	6.89119E-06	0.000380811	0.000552564	0.000327549	9.39924E-09	1.3492E-07	2.9718E-08	1.74039E-07	0.17403859
3833403774225	383730	3774225	0.000299593	0.000352297	0.000347606	7.38892E-05	9.60923E-05	7.07291E-05	7.27993E-06	8.5289E-05	7.27993E-06	0.000408058	0.0005921	0.000350985	9.82507E-09	1.4129E-07	3.1254E-08	1.8237E-07	0.18237021
3833503774225	383740	3774225	0.000318126	0.00037409	0.000369109	7.84599E-05	0.000102036	7.51044E-05	7.73026E-06	9.05649E-05	7.73026E-06	0.000439247	0.000637357	0.000377812	1.0327E-08	1.4877E-07	3.3049E-08	1.92147E-07	0.19214699
3833603774225	383750	3774225	0.000344306	0.000404876	0.000399485	8.49168E-05	0.000110434	8.12851E-05	8.36643E-06	9.8018E-05	8.36643E-06	0.000481738	0.000699012	0.00041436	1.10603E-08	1.5963E-07	3.5618E-08	2.06309E-07	0.20630926
3833703774225	383760	3774225	0.000375121	0.000441111	0.000435238	9.25167E-05	0.000120317	8.856E-05	9.11521E-06	0.00010679	9.11521E-06	0.000531656	0.000771444	0.000457296	1.19297E-08	1.7248E-07	3.8654E-08	2.23069E-07	0.22306862
3833803774225	383770	3774225	0.000420758	0.000494777	0.000488189	0.000103772	0.000134955	9.93343E-05	1.02242E-05	0.000119783	1.02242E-05	0.000604063	0.000876509	0.000519577	1.324E-08	1.918E-07	4.3181E-08	2.48217E-07	0.24821717
3833903774225	383780	3774225	0.000490638	0.00057695	0.000569268	0.000121007	0.000157368	0.000115832	1.19222E-05	0.000139676	1.19222E-05	0.000713703	0.001035598	0.000613882	1.52654E-08	2.2159E-07	5.014E-08	2.86997E-07	0.28699663
3834003774225	383790	3774225	0.000584848	0.000687734	0.000678576	0.000144242	0.000187586	0.000138073	1.42115E-05	0.000166496	1.42115E-05	0.000861894	0.001250626	0.000741346	1.79976E-08	2.6177E-07	5.953E-08	3.39299E-07	0.33929919
3834103774225	383800	3774225	0.000734055	0.000863188	0.000851694	0.000181041	0.000235442	0.000173299	1.78371E-05	0.000208973	1.78371E-05	0.001096647	0.001591259	0.000943266	2.23335E-08	3.255E-07	7.4422E-08	4.22256E-07	0.42225578
3834203774225	383810	3774225	0.000974692	0.001146158	0.001130896	0.00024039	0.000312625	0.000230109	2.36844E-05	0.000277478	2.36844E-05	0.001477798	0.002144317	0.001271107	2.9327E-08	4.2825E-07	9.8467E-08	5.56042E-07	0.55604207
3834303774225	383820	3774225	0.001412913	0.00166147	0.001639347	0.000348469	0.000453181	0.000333566	3.43329E-05	0.000402232	3.43329E-05	0.002174395	0.003155094	0.001870276	4.20706E-08	6.1541E-07	1.423E-07	7.99776E-07	0.79977647
3834403774225	383830	3774225	0.002359151	0.002774169	0.00273723	0.000581842	0.00075668	0.000556958	5.73259E-05	0.00067161	5.73259E-05	0.00369022	0.005354588	0.003174091	6.95366E-08	1.0188E-06	2.3697E-07	1.32529E-06	1.32529364
3834503774225	383840	3774225	0.002221375	0.002612156	0.002577374	0.000547862	0.00071249	0.000524431	5.39781E-05	0.000632387	5.39781E-05	0.003470226	0.005035373	0.002984867	6.55162E-08	9.5981E-07	2.2315E-07	1.24847E-06	1.24847029
3834603774225	383860	3774225	0.002330876	0.00274092	0.002704424	0.000574868	0.000747611	0.000550283	5.66389E-05	0.00066356	5.66389E-05	0.00364747	0.005292558	0.003137321	6.86533E-08	1.006E-06	2.3404E-07	1.3087E-06	1.30869533
3834703774225	383870	3774225	0.003387491	0.003983412	0.003930372	0.000835463	0.001086512	0.000799732	8.2314E-05	0.00096436	8.2314E-05	0.005342332	0.007751839	0.004595133	9.93135E-08	1.4563E-06	3.3977E-07	1.89539E-06	1.89538524
3834803774225	383880	3774225	0.002355603	0.002769996	0.002733113	0.000580966	0.000755542	0.00055612	5.72397E-05	0.0006706	5.72397E-05	0.003688728	0.005352425	0.003172809	6.93313E-08	1.0161E-06	2.3645E-07	1.32186E-06	1.32186042
3834903774225	383890	3774225	0.001781923	0.002095396	0.002067495	0.000439479	0.000571539	0.000420684	4.32997E-05	0.000507283	4.32997E-05	0.002769758	0.004018979	0.00238237	5.26545E-08	7.7124E-07	1.79E-07	1.00289E-06	1.00289239
3835003774225	383900	3774225	0.001422822	0.001673123	0.001650845	0.000350913	0.00045636	0.000335906	3.45737E-05	0.000405053	3.45737E-05	0.00219481	0.003184717	0.001887836	4.2209E-08	6.179E-07	1.4303E-07	8.03139E-07	0.80313874
3835103774225	383910	3774225	0.001179668	0.001387193	0.001368722	0.000290943	0.00037837	0.000278501	2.86652E-05	0.000335831	2.86652E-05	0.001805765	0.002620204	0.001553204	3.5131E-08	5.1401E-07	1.1866E-07	6.67807E-07	0.66780699
3829703774235	382970	3774235	3.2447E-05	3.8155E-05	3.7647E-05	8.00246E-06	1.04071E-05	7.66022E-06	7.88443E-07	9.23711E-06	7.88443E-07	1.98199E-05	2.87591E-05	1.70478E-05	2.3905E-09	3.004E-08	4.7586E-09	3.71891E-08	0.03718915
3829803774235	382980	3774235	3.27367E-05	3.84956E-05	3.79831E-05	8.0739E-06	1.05E-05	7.7286E-06	7.95481E-07	9.31957E-06	7.95481E-07	2.00944E-05	2.91574E-05	1.72839E-05	2.47991E-09	3.1051E-08	4.8802E-09	3.84113E-08	0.03841131
3829903774235	382990	3774235	3.30653E-05	3.88821E-05	3.83644E-05	8.15496E-06	1.06055E-05	7.80619E-06	8.03467E-07	9.41313E-06	8.03467E-07	2.03969E-05	2.95964E-05	1.75442E-05	2.58055E-09	3.219E-08	5.0164E-09	3.97869E-08	0.03978695
3830003774235	383000	3774235	3.35332E-05	3.94323E-05	3.89073E-05	8.27036E-06	1.07555E-05	7.91666E-06	8.14837E-07	9.54633E-06	8.14837E-07	2.07837E-05	3.01577E-05	1.78768E-05	2.70347E-09	3.3588E-08	5.1859E-09	4.14778E-08	0.0414778
3830103774235	383010	3774235	3.42574E-05	4.02839E-05	3.97475E-05	8.44895E-06	1.09878E-05	8.08761E-06	8.32433E-07	9.75248E-06	8.32433E-07	2.13203E-05	3.09362E-05	1.83383E-05	2.86332E-09	3.5421E-08	5.412E-09	4.3696E-08	0.04369595
3830203774235	383020	3774235	3.50149E-05	4.11747E-05	4.06264E-05	8.63579E-06	1.12308E-05	8.26646E-06	8.50841E-07	9.96815E-06	8.50841E-07	2.1888E-05	3.17599E-05	1.88266E-05	3.04355E-09	3.7479E-08	5.6617E-09	4.61846E-08	0.04618463
3830303774235	383030	3774235	3.63128E-05	4.27009E-05	4.21323E-05	8.95589E-06	1.16471E-05	8.57287E-06	8.82379E-07	1.03376E-05	8.82379E-07	2.27832E-05	3.30589E-05	1.95967E-05	3.30524E-09	4.0494E-08	6.0348E-09	4.98337E-08	0.04983372
3830403774235	383040	3774235	3.78892E-05	4.45546E-05	4.39613E-05	9.34468E-06	1.21527E-05	8.94503E-06	9.20685E-07	1.07864E-05	9.20685E-07	2.38656E-05	3.46295E-05	2.05277E-05	3.63722E-09	4.4309E-08	6.501E-09	5.44468E-08	0.05444675
3830503774235	383050	3774235	3.95436E-05	4.65E-05	4.58809E-05	9.7527E-06	1.26833E-05	9.33561E-06	9.60885E-07	1.12574E-05	9.60885E-07	2.50041E-05	3.62815E-05	2.15069E-05	4.03243E-09	4.8823E-08	7.0378E-09	5.98936E-08	0.05989362
3830603774235	383060	3774235	4.10643E-05	4.82882E-05	4.76453E-05	1.01278E-05	1.31711E-05	9.69462E-06	9.97837E-07	1.16903E-05	9.97837E-07	2.60553E-05	3.78068E-05	2.24111E-05	4.47078E-09	5.3792E-08	7.6072E-09	6.58696E-08	0.06586961
3830703774235	383070	3774235	4.27019E-05	5.0214E-05	4.95454E-05	1.05317E-05	1.36963E-05	1.00812E-05	1.03763E-06	1.21565E-05	1.03763E-06	2.71689E-05	3.94227E-05	2.3369E-05	5.00767E-09	5.9849E-08	8.2824E-09	7.31393E-08	0.07313925
3830803774235	383080	3774235	4.41725E-05	5.19432E-05	5.12516E-05	1.08943E-05	1.4168E-05	1.04284E-05	1.07337E-06	1.25752E-05	1.07337E-06	2.81827E-05	4.08937E-05	2.42409E-05	5.61391E-09	6.6644E-08	9.0094E-09	8.12675E-08	0.08126746
3830903774235	383090	3774235	4.55595E-05	5.35742E-05	5.28609E-05	1.12364E-05	1.46129E-05	1.07559E-05	1.10707E-06	1.297E-05	1.10707E-06	2.91652E-05	4.23194E-05	2.50861E-05	6.32779E-09	7.4604E-08	9.8303E-09	9.07624E-08	0.0907624
3831003774235	383100	3774235	4.69666E-05	5.52642E-05	5.45284E-05	1.15909E-05	1.50738E-05	1.10952E-05	1.14199E-06	1.33791E-05	1.14199E-06	3.01915E-05	4.38085E-05	2.59688E-05	7.22634E-09	8.4586E-08	1.0826E-08	1.02639E-07	0.10263853
3831103774235	383110	3774235	4.85619E-05	5.71048E-05	5.63445E-05	1.19769E-05	1.55759E-05	1.14647E-05	1.18002E-06	1.38247E-05	1.18002E-06	3.13019E-05	4.54198E-05	2.69239E-05	8.41835E-09	9.7787E-08	1.2099E-08	1.18304E-07	0.11830441
3831203774235	383120	3774235	5.01494E-05	5.89716E-05	5.81864E-05	1.23684E-05	1.60851E-05	1.18395E-05	1.2186E-06	1.42767E-05	1.2186E-06	3.24436E-05	4.70764E-05	2.79059E-05	1.00097E-08	1.1535E-07	1.3725E-08	1.39087E-07	0.13908715
3831303774235	383130	3774235	5.18651E-05	6.09891E-05	6.0177E-05	1.27916E-05	1.66353E-05	1.22445E-05	1.26029E-06	1.47651E-05	1.26029E-06	3.35915E-05	4.8742E-05	2.88933E-05	1.22148E-08	1.3963E-07	1.5883E-08	1.67732E-07	0.16773156
3831403774235	383140	3774235	5.35807E-05	6.30066E-05	6.21676E-05	1.32147E-05	1.71856E-05	1.26496E-05	1.30198E-06	1.52535E-05	1.30198E-06	3.47643E-05	5.04438E-05	2.99021E-05	1.54923E-08	1.7564E-07	1.8923E-08	2.1005E-07	0.21005029
3831503774235	383150	3774235	5.51237E-05	6.4821E-05	6.39579E-05	1.35953E-05	1.76805E-05	1.30138E-05	1.33947E-06	1.56928E-05	1.33947E-06	3.59091E-05	5.21049E-05	3.08867E-05	2.07352E-08	2.331E-07	2.3546E-08	2.7738E-07	0.27738001
3831603774235	383160	3774235	5.65163E-05	6.64585E-05	6.55736E-05	1.39387E-05	1.81272E-05	1.33426E-05	1.37331E-06	1.60892E-05	1.37331E-06	3.70414E-05	5.37479E-05	3.18607E-05	2.96673E-08	3.3087E-07	3.1042E-08	3.91578E-07	0.39157825
3831703774235	383550	3774235	0.000135219	0.000159007	0.000156889	3.33493E-05	4.33705E-05	3.19231E-05	3.28574E-06	3.84945E-05	3.28574E-06	0.000139687	0.000202689	0.00012015	6.00339E-09	8.1809E-08	1.7031E-08	1.04844E-07	0.10484417
3831803774235	383560	3774235	0.00013708	0.000161194	0.000159048	3.38082E-05	4.39673E-05	3.23623E-05	3.33095E-06	3.90242E-05	3.33095E-06	0.000143905	0.000208809	0.000123778	5.95263E-09	8.142E-08	1.6942E-08	1.04314E-07	0.10431425
3831903774235	383570	3774235	0.000137508	0.000161699	0.000159546	3.3914E-05	4.41048E-05	3.24636E-05	3.34137E-06	3.91463E-05	3.34137E-06	0.000146812	0.000213027	0.000126278	5.85432E-09	8.0333E-08	1.6719E-08	1.02907E-07	0.10290654
3832003774235	383580	3774235	0.000138428	0.00016278	0.000160612	3.41406E-05	4.43996E-05	3.26805E-05	3.36371E-06	3.9408E-05	3.36371E-06	0.000150355	0.000218169	0.000129326	5.77926E-09	7.9558E-08	1.6578E-08	1.01915E-07	0.10191549
3832103774235	383590	3774235	0.000140494	0.00016521	0.00016301	3.46503E-05	4.50625E-05	3.31684E-05	3.41392E-06	3.99963E-05	3.41392E-06	0.000155218	0.000225225	0.000133509	5.75078E-09	7.9429E-08	1.6586E-08	1.01766E-07	0.10176614
3832203774235	383600	3774235	0.000143803	0.0001691	0.000166849	3.54664E-05	4.61237E-05	3.39496E-05	3.49432E-06	4.09382E-05	3.49432E-06	0.000161547	0.000234409	0.000138953	5.77189E-09	7.9991E-08	1.6749E-08	1.02512E-07	0.10251202
3832303774235	383610	3774235	0.000147518	0.000173469	0.00017116	3.63827E-05	4.73154E-05	3.48267E-05	3.58461E-06	4.19959E-05	3.58461E-06	0.000168497	0.000244493	0.00014493	5.81052E-09	8.0789E-08	1.6971E-08	1.03571E-07	0.10357055
3832403774235	383620	3774235	0.000154392	0.000181552	0.000179135	3.8078E-05	4.95201E-05	3.64495E-05	3.75163E-06	4.39528E-05	3.75163E-06	0.000179099	0.000259877	0.00015405	5.96582E-09	8.3236E-08	1.755E-08	1.06752E-07	0.10675194
3832503774235	383630	3774235	0.000162385	0.000190952	0.000188409	4.00494E-05	5.20839E-05	3.83366E-05	3.94587E-06	4.62283E-05	3.94587E-06	0.00019129	0.000277565	0.000164535	6.15963E-09	8.6231E-08	1.8254E-08	1.10645E-07	0.11064667
3832603774235	383640	3774235	0.000171281	0.000201413	0.000198731	4.22434E-05	5.49372E-05	4.04368E-05	4.16203E-06	4.87608E-05	4.16203E-06	0.000204887	0.000297295	0.00017623	6.38265E-09	8.9646E-08	1.9054E-08	1.15083E-07	0.11508283

Unique Identifier	X (UTM)	Y (UTM)	EGIODemolition 2025	EGIOSite Grubbing / Prep 2025	EGIOMass Grading / Excavation 2025	EGIOMass Grading / Excavation 2026	EGIODrainage / Utilities Trenching 2026	EGIODrainage / Utilities Trenching 2027	EGIOFoundations / Concrete Pads 2026	EGIOFoundations / Concrete Pads 2027	EGIOBuilding / Structure Construction 2026	EGIOBuilding / Structure Construction 2027	EGIOAsphalt Paving 2027	EGIOArchitectural Coating 2027	EGIOLandscaping or Other Finishing 2027	EGIOWaterside Construction (Piles) 2027	HIWaterside Construction (Landscaping) 2025	HIWaterside Construction (Landscaping) 2026	KMDemolition 2025	KMSite Grubbing / Prep 2025	KMMass Grading / Excavation 2025
3836503774235	383650	3774235	0.000316068	0.00012397	4.10538E-05	4.0208E-05	9.33649E-05	9.32209E-05	0.000122669	0.00012259	0.000131394	0.000128245	5.11302E-06	5.11302E-06	0.000138471	5.11302E-06	5.19118E-05	5.02858E-05	7.2563E-05	0.000314929	0.000239379
3836603774235	383660	3774235	0.000325939	0.00012784	4.2336E-05	4.14637E-05	9.62809E-05	9.61323E-05	0.0001265	0.000126419	0.000135498	0.00013225	5.27271E-06	5.27271E-06	0.000142795	5.27271E-06	5.42062E-05	5.25083E-05	7.68199E-05	0.000333404	0.000253422
3836703774235	383670	3774235	0.000336915	0.00013214	4.37617E-05	4.286E-05	9.95231E-05	9.93696E-05	0.00013076	0.000130676	0.000140061	0.000136703	5.45027E-06	5.45027E-06	0.000147604	5.45027E-06	5.67015E-05	5.49255E-05	8.14184E-05	0.000353362	0.000268593
3836803774235	383680	3774235	0.00034949	0.00013707	4.5395E-05	4.44597E-05	0.000103238	0.000103078	0.000135641	0.000135553	0.000145288	0.000141806	5.65369E-06	5.65369E-06	0.000153113	5.65369E-06	5.94892E-05	5.76259E-05	8.65081E-05	0.000375451	0.000285383
3836903774235	383690	3774235	0.000363295	0.00014249	4.71882E-05	4.62159E-05	0.000107316	0.00010715	0.000140999	0.000140908	0.000151027	0.000147407	5.87702E-06	5.87702E-06	0.000159161	5.87702E-06	6.25047E-05	6.05469E-05	9.19824E-05	0.00039921	0.000303442
3837003774235	383700	3774235	0.000374433	0.00014686	4.86348E-05	4.76328E-05	0.000110606	0.000110435	0.000145321	0.000145228	0.000155657	0.000151926	6.05719E-06	6.05719E-06	0.000164041	6.05719E-06	6.50216E-05	6.2985E-05	9.66647E-05	0.000419532	0.000318889
3837103774235	383710	3774235	0.000387664	0.00015205	5.03533E-05	4.93159E-05	0.000114514	0.000114337	0.000150456	0.000150359	0.000161158	0.000157295	6.27122E-06	6.27122E-06	0.000169837	6.27122E-06	6.79205E-05	6.57931E-05	0.000101976	0.000442584	0.000336411
3837203774235	383720	3774235	0.00040058	0.00015711	5.2031E-05	5.0959E-05	0.000118329	0.000118147	0.000155469	0.000155369	0.000166527	0.000162535	6.48017E-06	6.48017E-06	0.000175496	6.48017E-06	7.07513E-05	6.85352E-05	0.000107193	0.000465223	0.000353619
3837303774235	383730	3774235	0.000414152	0.00016244	5.37938E-05	5.26855E-05	0.000122338	0.00012215	0.000160737	0.000160633	0.000172169	0.000168042	6.69972E-06	6.69972E-06	0.000181442	6.69972E-06	7.37022E-05	7.13937E-05	0.000112615	0.000488756	0.000371507
3837403774235	383740	3774235	0.000430562	0.00016887	5.59253E-05	5.47731E-05	0.000127186	0.00012699	0.000167106	0.000166998	0.000178991	0.000174701	6.96518E-06	6.96518E-06	0.000188631	6.96518E-06	7.71788E-05	7.47614E-05	0.000118913	0.000516091	0.000392284
3837503774235	383750	3774235	0.00045846	0.00017981	5.9549E-05	5.83221E-05	0.000135427	0.000135218	0.000177933	0.000177818	0.000190589	0.00018602	7.41649E-06	7.41649E-06	0.000200853	7.41649E-06	8.28152E-05	8.02213E-05	0.00012878	0.000558914	0.000424834
3837603774235	383760	3774235	0.000491891	0.00019293	6.38913E-05	6.25749E-05	0.000145302	0.000145078	0.000190908	0.000190785	0.000204486	0.000199585	7.9573E-06	7.9573E-06	0.0002155	7.9573E-06	8.95064E-05	8.67029E-05	0.000140428	0.000609467	0.00046326
3837703774235	383770	3774235	0.000542208	0.00021266	7.0427E-05	6.8976E-05	0.000160166	0.000159918	0.000210437	0.000210301	0.000225404	0.000220001	8.77128E-06	8.77128E-06	0.000237544	8.77128E-06	9.94177E-05	9.63038E-05	0.000157476	0.000683455	0.000519499
3837803774235	383780	3774235	0.000620558	0.00024339	8.06038E-05	7.89431E-05	0.00018331	0.000183027	0.000240845	0.00024069	0.000257975	0.000251792	1.00388E-05	1.00388E-05	0.000271869	1.00388E-05	0.000114712	0.000111119	0.000183603	0.000796849	0.00060569
3837903774235	383790	3774235	0.000727076	0.00028517	9.44393E-05	9.24936E-05	0.000214775	0.000214443	0.000282186	0.000282004	0.000302256	0.000295011	1.17619E-05	1.17619E-05	0.000318535	1.17619E-05	0.000135461	0.000131218	0.000219015	0.000950542	0.000722513
3838003774235	383800	3774235	0.000894536	0.00035085	0.000116191	0.000113797	0.000264242	0.000263834	0.000347179	0.000346955	0.000371872	0.000362959	1.44709E-05	1.44709E-05	0.0003919	1.44709E-05	0.000167997	0.000162735	0.00027444	0.001191089	0.000905355
3838103774235	383810	3774235	0.001165946	0.0004573	0.000151444	0.000148324	0.000344415	0.000343883	0.000452516	0.000452224	0.000484701	0.000473083	1.88615E-05	1.88615E-05	0.000510806	1.88615E-05	0.000220581	0.000213672	0.000363922	0.001579446	0.001200548
3838203774235	383820	3774235	0.001661708	0.00065175	0.000215838	0.000211391	0.00049086	0.000490103	0.000644926	0.00064451	0.000690797	0.000674239	2.68814E-05	2.68814E-05	0.000728001	2.68814E-05	0.000316447	0.000306535	0.000526849	0.002286563	0.001738031
3838303774235	383830	3774235	0.002721037	0.00106723	0.000353434	0.000346152	0.000803781	0.000802541	0.001056063	0.001055382	0.001131176	0.001104062	4.40181E-05	4.40181E-05	0.001192098	4.40181E-05	0.000521096	0.000504775	0.000874914	0.003797187	0.002886267
3838403774235	383840	3774235	0.003723475	0.0014604	0.000483639	0.000473675	0.001099896	0.001098199	0.00144512	0.001444187	0.001547904	0.001510801	6.02345E-05	6.02345E-05	0.00163127	6.02345E-05	0.000714738	0.000692351	0.001204362	0.005227017	0.00397309
3838603774235	383860	3774235	0.004080572	0.00160046	0.000530023	0.000519102	0.001205381	0.001203521	0.001583713	0.001582691	0.001696355	0.001655694	6.60113E-05	6.60113E-05	0.001787717	6.60113E-05	0.000784003	0.000759446	0.001322578	0.005740082	0.004363075
3838703774235	383870	3774235	0.003962369	0.0015541	0.000514669	0.000504065	0.001170465	0.001168659	0.001537837	0.001536845	0.001647216	0.001607733	6.40991E-05	6.40991E-05	0.001735931	6.40991E-05	0.000761349	0.000737502	0.001284271	0.005573828	0.004236703
3838803774235	383880	3774235	0.002765471	0.00108466	0.000359205	0.000351804	0.000816907	0.000815646	0.001073309	0.001072616	0.001149648	0.001122091	4.47369E-05	4.47369E-05	0.001211565	4.47369E-05	0.000530491	0.000513875	0.000891939	0.003871077	0.002942431
3838903774235	383890	3774235	0.002103201	0.0008249	0.000273183	0.000267555	0.000621275	0.000620317	0.000816274	0.000815748	0.000874332	0.000853375	3.40234E-05	3.40234E-05	0.000921421	3.40234E-05	0.000402814	0.000390197	0.000675042	0.002929729	0.002226906
3839003774235	383900	3774235	0.001691411	0.0006634	0.000219696	0.00021517	0.000499635	0.000498864	0.000656455	0.000656031	0.000703145	0.000686291	2.73619E-05	2.73619E-05	0.000741015	2.73619E-05	0.000323477	0.000313345	0.000540333	0.002345081	0.001782512
3839103774235	383910	3774235	0.001412349	0.00055394	0.000183449	0.000179669	0.000417201	0.000416557	0.000548148	0.000547794	0.000587135	0.000573061	2.28475E-05	2.28475E-05	0.000618756	2.28475E-05	0.00026975	0.000261301	0.000449163	0.001949397	0.00148175
3829703774235	382970	3774245	0.000164182	6.4395E-05	2.13255E-05	2.08861E-05	4.84986E-05	4.84238E-05	6.37208E-05	6.36797E-05	6.8253E-05	6.6617E-05	2.65597E-06	2.65597E-06	7.19289E-05	2.65597E-06	1.77058E-05	1.71512E-05	1.35739E-05	5.89116E-05	4.47791E-05
3829803774245	382980	3774245	0.000172625	6.7706E-05	2.24222E-05	2.19602E-05	5.09927E-05	5.0914E-05	6.69977E-05	6.69545E-05	7.17629E-05	7.00428E-05	2.79255E-06	2.79255E-06	7.56279E-05	2.79255E-06	1.81919E-05	1.76221E-05	1.373E-05	5.95893E-05	4.52942E-05
3829903774245	382990	3774245	0.0001822	7.1461E-05	2.36658E-05	2.31782E-05	5.3821E-05	5.3738E-05	7.07138E-05	7.06682E-05	7.57433E-05	7.39278E-05	2.94745E-06	2.94745E-06	7.98227E-05	2.94745E-06	1.87355E-05	1.81486E-05	1.39043E-05	6.03456E-05	4.58691E-05
3830003774245	383000	3774245	0.000193562	7.5918E-05	2.51417E-05	2.46237E-05	5.71774E-05	5.70891E-05	7.51236E-05	7.50751E-05	8.04667E-05	7.8538E-05	3.13125E-06	3.13125E-06	8.48005E-05	3.13125E-06	1.93777E-05	1.87707E-05	1.41283E-05	6.1318E-05	4.66082E-05
3830103774245	383010	3774245	0.000207916	8.1547E-05	2.7006E-05	2.64496E-05	6.14173E-05	6.13225E-05	8.06942E-05	8.06422E-05	8.64336E-05	8.43618E-05	3.36344E-06	3.36344E-06	9.10887E-05	3.36344E-06	2.02082E-05	1.95753E-05	1.44497E-05	6.27127E-05	4.76683E-05
3830203774245	383020	3774245	0.000224236	8.7948E-05	2.91258E-05	2.85257E-05	6.62382E-05	6.6136E-05	8.70283E-05	8.69722E-05	9.32182E-05	9.09838E-05	3.62746E-06	3.62746E-06	9.82387E-05	3.62746E-06	2.11088E-05	2.04476E-05	1.47846E-05	6.41663E-05	4.87733E-05
3830303774245	383030	3774245	0.000246996	9.6875E-05	3.20822E-05	3.14212E-05	7.29615E-05	7.28489E-05	9.58619E-05	9.58E-05	0.00010268	0.000100219	3.99565E-06	3.99565E-06	0.00010821	3.99565E-06	2.24076E-05	2.17057E-05	1.533E-05	6.65334E-05	5.05725E-05
3830403774245	383040	3774245	0.000275909	0.00010822	3.58377E-05	3.50993E-05	8.15023E-05	8.13765E-05	0.000107083	0.000107014	0.0001147	0.00011195	4.46338E-06	4.46338E-06	0.000120877	4.46338E-06	2.39987E-05	2.32471E-05	1.59863E-05	6.93817E-05	5.27375E-05
3830503774245	383050	3774245	0.000310894	0.00012194	4.03818E-05	3.95498E-05	9.18367E-05	9.1695E-05	0.000120661	0.000120584	0.000129243	0.000126146	5.02933E-06	5.02933E-06	0.000136204	5.02933E-06	2.58034E-05	2.49952E-05	1.66811E-05	7.23971E-05	5.50295E-05
3830603774245	383060	3774245	0.000350882	0.00013762	4.55758E-05	4.46368E-05	0.000103649	0.000103489	0.000136181	0.000136093	0.000145867	0.000142371	5.67621E-06	5.67621E-06	0.000153723	5.67621E-06	2.76798E-05	2.68128E-05	1.73306E-05	7.52159E-05	5.71721E-05
3830703774245	383070	3774245	0.00040049	0.00015708	5.20193E-05	5.09476E-05	0.000118303	0.00011812	0.000155434	0.000155334	0.00016649	0.000162499	6.47871E-06	6.47871E-06	0.000175456	6.47871E-06	2.98415E-05	2.89068E-05	1.80321E-05	7.82607E-05	5.94865E-05
3830803774245	383080	3774245	0.000458244	0.00017973	5.9521E-05	5.82947E-05	0.000135363	0.000135154	0.000177849	0.000177735	0.000190499	0.000185933	7.413E-06	7.413E-06	0.000200759	7.413E-06	3.20856E-05	3.10806E-05	1.86816E-05	8.10796E-05	6.16291E-05
3830903774245	383090	3774245	0.000527594	0.00020693	6.85288E-05	6.71169E-05	0.000155849	0.000155608	0.000204765	0.000204633	0.000219329	0.000214072	8.53488E-06	8.53488E-06	0.000231141	8.53488E-06	3.44912E-05	3.34109E-05	1.93062E-05	8.37904E-05	6.36897E-05
3831003774245	383100	3774245	0.000616498	0.0002418	8.00765E-05	7.84266E-05	0.000182111	0.00018183	0.000239269	0.000239115	0.000256288	0.000250144	9.97307E-06	9.97307E-06	0.000270091	9.97307E-06	3.72538E-05	3.6087E-05	1.99603E-05	8.6629E-05	6.58473E-05
3831103774245	383110	3774245	0.000738402	0.00028961	9.59105E-05	9.39344E-05	0.00021812	0.000217784	0.000286582	0.000286397	0.000306965	0.000299607	1.19451E-05	1.19451E-05	0.000323497	1.19451E-05	4.06156E-05	3.93434E-05	2.0698E-05	8.98309E-05	6.82811E-05
3831203774245	383120	3774245	0.000904668	0.00035482	0.000117507	0.000115086	0.000267235	0.000266822	0.000351111	0.000350885	0.000376084	0.000367069	1.46348E-05	1.46348E-05	0.000396339	1.46348E-05	4.44886E-05	4.30952E-05	2.14516E-05	9.31016E-05	7.07671E-05
3831303774245	383130	3774245	0.001132353	0.00044412	0.000147081	0.00014405	0.000334492	0.000333975	0.000439478	0.000439195	0.000470736	0.000459453	1.8318E-05	1.8318E-05	0.000496089	1.8318E-05	4.87491E-05	4.72222E-05	2.22211E-05	9.6441E-05	7.33055E-05
3831403774245	383140	3774245	0.001465747	0.00057489	0.000190385	0.000186462	0.000432975	0.000432307	0.000568872	0.000568505	0.000609333	0.000594728	2.37114E-05	2.37114E-05	0.00064215	2.37114E-05	5.3494E-05	5.18184E-05	2.29475E-05	9.95938E-05	7.57019E-05
3831503774245	383150	3774245	0.001997123	0.0007833	0.000259405	0.00025406	0.00058994	0.00058903	0.000775105	0.000774604	0.000830234	0.000810334	3.23074E-05	3.23074E-05	0.000874948	3.23074E-05	5.90228E-05	5.71741E-05	2.36061E-05	0.000102452	7.78745E-05
3831603774245	383160	3774245	0.002901692	0.00113808	0.000376899	0.000369133	0.000857146	0.000855823	0.001126178	0.001125451	0.001206277	0.001177363	4.69406E-05	4.69406E-05	0.001271244	4.69406E-05	6.5174E-05	6.31327E-05	2.42239E-05	0.000105133	7.99126E-05
3831703774245	383170	3774245	0.004726478	0.00185379	0.000613919	0.00060127	0.001396179	0.001394024	0.001834396	0.001833212	0.001964867	0.00191777	7.64601E-05	7.64601E-05	0.002070691	7.64601E-05	7.21613E-05	6.9901E-05	2.48304E-05	0.000107766	8.19134E-05
3835503774245	383550	3774245	0.000318484	0.00012491	4.13677E-05	4.05153E-05	9.40787E-05	9.39335E-05	0.00012360 7	0.000123527	0.000132399	0.000129225	5.15211E-06	5.15211E-06	0.000139529	5.15211E-06	4.45568E-05	4.31612E-05	5.38905E-05	0.000233888	0.00017778
3835603774245	383560	3774245	0.000309251	0.00012129	4.01683E-05	3.93407E-05	9.13511E-05	9.12102E-05	0.000120023	0.000119946	0.00012856	0.000125479	5.00274E-06	5.00274E-06	0.000135484	5.00274E-06	4.39684E-05	4.25912E-05	5.3947E-05	0.000234134	0.000177967
3835703774245	383570	3774245	0.000299981	0.00011766	3.89643E-05	3.81615E-05	8.8613E-05	8.84763E-05	0.000116426	0.000116351	0.000124707	0.000121717	4.85279E-06	4.85279E-06	0.000131423	4.85279E-06	4.33118E-05	4.19552E-05	5.38542E-05	0.000233731	0.000177661
3835803774245	383580	3774245	0.000292167	0.00011459	3.79493E-05	3.71674E-05	8.63047E-05	8.61715E-05	0.000113393	0.00011332	0.000121458	0.000118547	4.72637E-06	4.72637E-06	0.000128	4.72637E-06	4.28418E-05	4.14999E-05	5.40013E-05	0.00023437	0.000178146
3835903774245	383590	3774245	0.000287415	0.00011273	3.73322E-05	3.6563E-05	8.49011E-05	8.47701E-05	0.000111549	0.000111477	0.000119483	0.000116619	4.64951E-06	4.64951E-06	0.000125918	4.64951E-06	4.28131E-05	4.14721E-05	5.47504E-05	0.000237621	0.000180617
3836003774245	383600	3774245	0.000286131	0.00011222	3.71653E-05	3.63996E-05	8.45217E-05	8.43913E-05	0.00011105	0.000110979	0.000118949	0.000116098	4.62873E-06	4.62873E-06	0.000125355	4.62873E-06	4.32957E-05	4.19396E-05	5.62101E-05	0.000243956	0.000185432
3836103774245	383610	3774245	0.000285664	0.00011204	3.71047E-05	3.63402E-05	8.43837E-05	8.42535E-05	0.000110869	0.000110798	0.000118755	0.000115908	4.62118E-06	4.62118E-06	0.000125151	4.62118E-06	4.38787E-05	4.25043E-05	5.77988E-05	0.000250851	0.000190673
3836203774245	383620	3774245	0.000288718	0.00011324	3.75013E-05	3.67287E-05	8.52858E-05	8.51542E-05	0.000112054	0.000111982	0.000120024	0.000117147	4.67058E-06	4.67058E-06	0.000126489	4.67058E-06	4.50106E-05	4.36008E-05	6.01841E-05	0.000261203	0.000198542
3836303774245	383630	3774245	0.000293164	0.00011498	3.80788E-05	3.72943E-05	8.65992E-05	8.64656E-05	0.00011378	0.000113707	0.000121873	0.000118951	4.7425E-06	4.7425E-06	0.000128436	4.7425E-06	4.63668E-05	4.49145E-05	6.29043E-05	0.000273009	0.000207516
3836403774245	383640	3774245	0.000298661	0.00011714	3.87928E-05	3.79936E-05	8.8223E-05	8.80868E-05	0.000115913	0.000115839	0.000124158	0.000121182	4.83143E-06	4.83143E-06	0.000130845	4.83143E-06	4.78916E-05	4.63916E-05	6.58938E-05	0.000285984	0.000217378
3836503774245	383650	3774245	0.000305505	0.00011982	3.96818E-05	3.88642E-05	9.02447E-05	9.01055E-05	0.00011857	0.000118493	0.000127003	0.000123959	4.94215E-06	4.94215E-06	0.000133843	4.94215E-06	4.96461E-05	4.80911E-05	6.92454E-05	0.00030053	0.000228435
3836603774245	383660	3774245	0.000313535	0.00012297	4.07248E-05	3.98858E-05	9.26167E-05	9.24738E-05	0.000121686	0.000121608	0.000130341	0.000127217	5.07205E-06	5.07205E-06	0.000137361	5.07205E-06	5.16032E-05	4.99869E-05	7.29297E-05	0.00031652	0.000240589
3836703774245	383670	3774245	0.000324493	0.00012727	4.21482E-05	4.12798E-05	9.58537E-05	9.57058E-05	0.000125939	0.000125858	0.000134897	0.000131663	5.24932E-06	5.24932E-06	0.000142162	5.24932E-06	5.40842E-05	5.23901E-05	7.74513E-05	0.000336144	0.000255505
3836803774245	383680	3774245	0.000338056	0.00013259	4.39098E-05	4.30051E-05	9.98601E-05	9.9706E-05	0.000131203	0.000131118	0.000140535	0.000137166	5.46872E-06	5.46872E-06	0.000148104	5.46872E-06	5.70423E-05	5.52556E-05	8.27627E-05	0.000359196	0.000273027
3836903774245	383690	3774245	0.000353002	0.00013845	4.58512E-05	4.49065E-05	0.000104275	0.000104114	0.000137004	0.000136915	0.000146748	0.000143231	5.7105E-06	5.7105E-06	0.000154652	5.7105E-06	6.02624E-05	5.83748E-05	8.85267E-05	0.000384212	0.000292042
3837003774245	383700	3774245	0.000364508	0.00014297	4.73457E-05	4.63702E-05	0.000107674	0.000107508	0.000141469	0.000141378	0.000151531	0.000147899	5.89663E-06	5.89663E-06	0.000159693	5.89663E-06	6.28527E-05	6.08841E-05	9.33063E-05	0.000404956	0.00030781
3837103774245	383710	3774245	0.000378089	0.00014829	4.91097E-05	4.80978E-05	0.000111686	0.000111513	0.00014674	0.000146646	0.000157177	0.00015341	6.11633E-06	6.11633E-06	0.000165642	6.11633E-06	6.58216E-05	6.376E-05	9.87128E-05	0.000428421	0.000325645
3837203774245	383720	3774245	0.000390466	0.00015315	5.07173E-05	4.96724E-05	0.000115342	0.000115164	0.000151544	0.000151446	0.000162323	0.000158432	6.31656E-06	6.31656E-06	0.000171065	6.31656E-06	6.85645E-05	6.64169E-05	0.000103764	0.000450343	0.000342309
3837303774245	383730	3774245	0.00040261	0.00015791	5.22947E-05	5.12172E-05	0.000118929	0.000118745	0.000156257	0.000156156	0.000167371	0.000163359	6.513E-06	6.513E-06	0.000176385	6.513E-06	7.12571E-05	6.90252E-05	0.000108747	0.000471971	0.000358748
3837403774245	383740	3774245	0.000417394	0.00016371	5.4215E-05	5.3098E-05	0.000123296	0.000123106	0.000161995	0.000161891	0.000173517	0.000169358	6.75217E-06	6.75217E-06	0.000182862	6.75217E-06	7.44395E-05	7.21079E-05	0.000114545	0.000497134	0.000377875
3837503774245	383750	3774245	0.000445544	0.00017475	5.78713E-05	5.6679E-05	0.000131611	0.000131408	0.00017292	0.000172809	0.000185219	0.00018078	7.20755E-06	7.20755E-06	0.000195195	7.20755E-06	8.01244E-05	7.76147E-05	0.000124464	0.000540184	0.000410597
3837603774245	383760	3774245	0.000479253	0.00018797	6.22498E-05	6.09673E-05	0.000141569	0.000141351	0.000186003	0.000185883	0.000199233	0.000194457	7.75286E-06	7.75286E-06	0.000209963	7.75286E-06	8.68676E-05	8.41468E-05	0.000136178	0.000591022	0.00044924
3837703774245	383770	3774245	0.000529373	0.00020763	6.87598E-05	6.73431E-05	0.000156374	0.000156133	0.000205455	0.000205323	0.000220068	0.000214793	8.56365E-06	8.56365E-06	0.000231921	8.56365E-06	9.67376E-05	9.37076E-05	0.000153128	0.000664588	0.000505157
3837803774245	383780	3774245	0.000607166	0.00023814	7.88643E-05	7.72395E-05	0.000179354	0.000179077	0.000235648	0.000235495	0.000252408	0.000246358	9.82211E-06	9.82211E-06	0.000266002	9.82211E-06	0.000111918	0.000108412	0.000179036	0.000777028	0.000590624
3837903774245	383790	3774245	0.000713378	0.0002798	9.26602E-05	9.0751E-05	0.000210728	0.000210403	0.00027687	0.000276691	0.000296562	0.000289454	1.15403E-05	1.15403E-05	0.000312534	1.15403E-05	0.000132601	0.000128448	0.000214315	0.000930142	0.000707007
3838003774245	383800	3774245	0.000887908	0.00034472	0.000114161	0.000111809	0.000259625	0.000259224	0.000341113	0.000340893	0.000365375	0.000356617	1.42181E-05	1.42181E-05	0.000385053	1.42181E-05	0.000164764	0.000159603	0.000269086	0.001167851	0.000887691
3838103774245	383810	3774245	0.001147614	0.00045011	0.000149063	0.000145991	0.000338999	0.000338476	0.000445401	0.000445114	0.00047708	0.000465645	1.85649E-05	1.85649E-05	0.000502774	1.85649E-05	0.000216832	0.0002100 4	0.000357669	0.001552309	0.00117992
3838203774245	383820	3774245	0.001637438	0.00064223	0.000212686	0.000208304	0.000483691	0.000482945	0.000635507	0.000635097	0.000680708	0.000664391	2.64888E-05	2.64888E-05	0.000717369	2.64888E-05	0.000311546	0.000301788	0.000518625	0.00225087	0.001710901
3838303774245	383830	3774245	0.002676289	0.00104968	0.000347621	0.000340459	0.000790563	0.000789343	0.001038696	0.001038026	0.001112573	0.001085905	4.32942E-05	4.32942E-05	0.001172494	4.32942E-05	0.000512252	0.000496208	0.000859966	0.003732314	0.002836956
3838403774245	383840	3774245	0.002568819	0.00100753	0.000333662	0.000326787	0.000758817	0.000757646	0.000996986	0.000996343	0.001067896	0.001042299	4.15557E-05	4.15557E-05	0.001125411	4.15557E-05	0.000491676	0.000476276	0.000825167	0.003581283	0.002722157

			KMMass Grading / Excavation	KMDrainage / Utilities Trenching	KMFoundations / Concrete Pads	KMBuilding / Structure Construction	KMAsphalt Paving	KMArchitectural Coating	KMLandscaping or Other Finishing	KMWaterside Construction (Piles)	EWNDemolition	EWNSite Grubbing / Prep	EWNDrainage / Utilities Trenching	EWNDrainage / Utilities Trenching	EWNDrainage / Utilities Trenching	EWNFoundation s / Concrete Pads	EWNBuilding / Structure Construction	EWNAsphalt Paving	EWNLandscaping or Other Finishing	EWNWaterside Construction (Piles)	ISDemolition
Unique Identifier	X (UTM)	Y (UTM)	2026	2026	2026	2026	2026	2026	2026	2026	2027	2027	2027	2028	2029	2029	2029	2029	2029	2029	2027
3836503774235	383650	3774235	0.000236902	8.50736E-05	4.50206E-05	0.00015463	4.96765E-06	4.96765E-06	0.000159598	4.96765E-06	0.000217546	1.18565E-05	2.78414E-05	2.73038E-05	2.67388E-05	2.31608E-05	5.02923E-05	3.57802E-06	5.20813E-05	3.57802E-06	7.99269E-05
3836603774235	383660	3774235	0.0002508	9.00643E-05	4.76617E-05	0.000163701	5.25907E-06	5.25907E-06	0.00016896	5.25907E-06	0.000226535	1.23465E-05	2.89918E-05	2.8432E-05	2.78437E-05	2.41178E-05	5.23704E-05	3.72587E-06	5.42333E-05	3.72587E-06	7.97997E-05
3836703774235	383670	3774235	0.000265813	9.54557E-05	5.05148E-05	0.000173501	5.57388E-06	5.57388E-06	0.000179075	5.57388E-06	0.000236351	1.28815E-05	3.02481E-05	2.9664E-05	2.90502E-05	2.51629E-05	5.46397E-05	3.88732E-06	5.65833E-05	3.88732E-06	7.99241E-05
3836803774235	383680	3774235	0.000282429	0.000101423	5.36726E-05	0.000184347	5.92232E-06	5.92232E-06	0.000190269	5.92232E-06	0.000247362	1.34815E-05	3.16572E-05	3.10459E-05	3.04035E-05	2.63351E-05	5.71851E-05	4.06841E-06	5.92193E-05	4.06841E-06	8.03963E-05
3836903774235	383690	3774235	0.000300302	0.000107841	5.70691E-05	0.000196012	6.29709E-06	6.29709E-06	0.000202309	6.29709E-06	0.000259299	1.41321E-05	3.31849E-05	3.25441E-05	3.18707E-05	2.7606E-05	5.99447E-05	4.26474E-06	6.20771E-05	4.26474E-06	8.11117E-05
3837003774235	383700	3774235	0.000315589	0.000113331	5.99741E-05	0.00020599	6.61764E-06	6.61764E-06	0.000212608	6.61764E-06	0.00026923	1.46734E-05	3.44559E-05	3.37905E-05	3.30913E-05	2.86632E-05	6.22405E-05	4.42808E-06	6.44545E-05	4.42808E-06	8.12514E-05
3837103774235	383710	3774235	0.000332929	0.000119558	6.32695E-05	0.000217309	6.98126E-06	6.98126E-06	0.00022429	6.98126E-06	0.000280723	1.52998E-05	3.59267E-05	3.52329E-05	3.45039E-05	2.98868E-05	6.48974E-05	4.6171E-06	6.7206E-05	4.6171E-06	8.18466E-05
3837203774235	383720	3774235	0.00034996	0.000125673	6.65059E-05	0.000228425	7.33837E-06	7.33837E-06	0.000235763	7.33837E-06	0.000291955	1.59119E-05	3.73642E-05	3.66427E-05	3.58845E-05	3.10827E-05	6.74942E-05	4.80185E-06	6.98951E-05	4.80185E-06	8.23916E-05
3837303774235	383730	3774235	0.000367662	0.000132031	6.98701E-05	0.000239979	7.70958E-06	7.70958E-06	0.000247689	7.70958E-06	0.000303686	1.65513E-05	3.88655E-05	3.81149E-05	3.73263E-05	3.23315E-05	7.0206E-05	4.99478E-06	7.27034E-05	4.99478E-06	8.30944E-05
3837403774235	383740	3774235	0.000388224	0.000139415	7.37777E-05	0.000253401	8.14075E-06	8.14075E-06	0.000261541	8.14075E-06	0.00031756	1.73074E-05	4.06411E-05	3.98563E-05	3.90316E-05	3.38086E-05	7.34134E-05	5.22297E-06	7.60249E-05	5.22297E-06	8.43603E-05
3837503774235	383750	3774235	0.000420438	0.000150983	7.98995E-05	0.000274427	8.81624E-06	8.81624E-06	0.000283243	8.81624E-06	0.000340171	1.85397E-05	4.35348E-05	4.26941E-05	4.18107E-05	3.62158E-05	7.86406E-05	5.59485E-06	8.1438E-05	5.59485E-06	8.77304E-05
3837603774235	383760	3774235	0.000458466	0.000164639	8.71263E-05	0.000299248	9.61366E-06	9.61366E-06	0.000308862	9.61366E-06	0.000367061	2.00053E-05	4.69763E-05	4.60691E-05	4.51159E-05	3.90787E-05	8.48572E-05	6.03713E-06	8.78757E-05	6.03713E-06	9.20115E-05
3837703774235	383770	3774235	0.000514123	0.000184626	9.77033E-05	0.000335577	1.07807E-05	1.07807E-05	0.000346357	1.07807E-05	0.000406984	2.21812E-05	5.20855E-05	5.10797E-05	5.00228E-05	4.33291E-05	9.40865E-05	6.69375E-06	9.74334E-05	6.69375E-06	9.91275E-05
3837803774235	383780	3774235	0.000599422	0.000215258	0.000113913	0.000391253	1.25694E-05	1.25694E-05	0.000403822	1.25694E-05	0.00046866	2.55426E-05	5.99788E-05	5.88205E-05	5.76035E-05	4.98953E-05	0.000108345	7.70814E-06	0.000112199	7.70814E-06	0.000110794
3837903774235	383790	3774235	0.000715036	0.000256775	0.000135885	0.000466716	1.49937E-05	1.49937E-05	0.00048171	1.49937E-05	0.000552372	3.0105E-05	7.06922E-05	6.93271E-05	6.78926E-05	5.88077E-05	0.000127697	9.08497E-06	0.00013224	9.08497E-06	0.000126793
3838003774235	383800	3774235	0.000895985	0.000321756	0.000170272	0.000584825	1.87881E-05	1.87881E-05	0.000603613	1.87881E-05	0.000683725	3.72639E-05	8.75027E-05	8.58129E-05	8.40374E-05	7.2792E-05	0.000158063	1.12454E-05	0.000163686	1.12454E-05	0.000152239
3838103774235	383810	3774235	0.001188123	0.000426665	0.00022579	0.000775508	2.4914E-05	2.4914E-05	0.000800422	2.4914E-05	0.00089621	4.88446E-05	0.000114696	0.000112481	0.000110154	9.5414E-05	0.000207186	1.47401E-05	0.000214556	1.47401E-05	0.000193576
3838203774235	383820	3774235	0.001720045	0.000617683	0.000326875	0.001122703	3.6068E-05	3.6068E-05	0.001158771	3.6068E-05	0.00128383	6.99704E-05	0.000164304	0.000161131	0.000157797	0.000136681	0.000296796	2.11154E-05	0.000307353	2.11154E-05	0.00026931
3838303774235	383830	3774235	0.002856397	0.001025757	0.000542827	0.00186442	5.98964E-05	5.98964E-05	0.001924316	5.98964E-05	0.002111366	0.000115072	0.000270211	0.000264993	0.00025951	0.000224784	0.000488105	3.47261E-05	0.000505468	3.47261E-05	0.0004308 2
3838403774235	383840	3774235	0.003931973	0.001412005	0.000747228	0.002566466	8.24503E-05	8.24503E-05	0.002648916	8.24503E-05	0.002894623	0.000157761	0.000370452	0.000363298	0.000355781	0.000308173	0.000669178	4.76084E-05	0.000692983	4.76084E-05	0.000583579
3838603774235	383860	3774235	0.004317921	0.001550603	0.000820573	0.002818381	9.05433E-05	9.05433E-05	0.002908925	9.05433E-05	0.003174603	0.00017302	0.000406284	0.000398438	0.000390194	0.00033798	0.000733904	5.22133E-05	0.000760011	5.22133E-05	0.000637075
3838703774235	383870	3774235	0.004192857	0.001505691	0.000796806	0.00273675	8.79209E-05	8.79209E-05	0.002824671	8.79209E-05	0.003082851	0.000168019	0.000394541	0.000386922	0.000378916	0.000328212	0.000712693	5.07043E-05	0.000738045	5.07043E-05	0.00061848
3838803774235	383880	3774235	0.00291198	0.001045717	0.000553389	0.0019007	6.10619E-05	6.10619E-05	0.001961761	6.10619E-05	0.002148793	0.000117112	0.000275001	0.00026969	0.00026411	0.000228769	0.000496758	3.53416E-05	0.000514428	3.53416E-05	0.000434935
3838903774235	383890	3774235	0.00220386	0.000791425	0.000418819	0.001438497	4.62132E-05	4.62132E-05	0.00148471	4.62132E-05	0.001632171	8.89554E-05	0.000208884	0.00020485	0.000200612	0.000173767	0.000377325	2.68446E-05	0.000390747	2.68446E-05	0.000333186
3839003774235	383900	3774235	0.001764065	0.000633491	0.000335241	0.001151435	3.6991E-05	3.6991E-05	0.001188426	3.6991E-05	0.001311112	7.14573E-05	0.000167795	0.000164555	0.00016115	0.000139586	0.000303103	2.15641E-05	0.000313885	2.15641E-05	0.000269771
3839103774235	383910	3774235	0.001466415	0.000526602	0.000278676	0.000957154	3.07496E-05	3.07496E-05	0.000987904	3.07496E-05	0.001093665	5.96062E-05	0.000139966	0.000137264	0.000134423	0.000116436	0.000252833	1.79877E-05	0.000261827	1.79877E-05	0.000226679
3829703774245	382970	3774245	4.43157E-05	1.59141E-05	8.42171E-06	2.89256E-05	9.29265E-07	9.29265E-07	2.98549E-05	9.29265E-07	8.20813E-05	4.47354E-06	1.05047E-05	1.03019E-05	1.00887E-05	8.73869E-06	1.89755E-05	1.35001E-06	1.96506E-05	1.35001E-06	1.75072E-05
3829803774245	382980	3774245	4.48255E-05	1.60972E-05	8.51859E-06	2.92584E-05	9.39955E-07	9.39955E-07	3.01983E-05	9.39955E-07	8.44779E-05	4.60416E-06	1.08114E-05	1.06026E-05	1.03833E-05	8.99384E-06	1.95296E-05	1.38943E-06	2.02243E-05	1.38943E-06	1.81597E-05
3829903774245	382990	3774245	4.53944E-05	1.63015E-05	8.6267E-06	2.96297E-05	9.51884E-07	9.51884E-07	3.05816E-05	9.51884E-07	8.71578E-05	4.75021E-06	1.11544E-05	1.0939E-05	1.07127E-05	9.27915E-06	2.01491E-05	1.4335E-06	2.08659E-05	1.4335E-06	1.88891E-05
3830003774245	383000	3774245	4.61259E-05	1.65642E-05	8.76571E-06	3.01071E-05	9.67222E-07	9.67222E-07	3.10744E-05	9.67222E-07	9.03201E-05	4.92256E-06	1.15591E-05	1.13359E-05	1.11013E-05	9.61582E-06	2.08802E-05	1.48551E-06	2.16229E-05	1.48551E-06	1.97428E-05
3830103774245	383010	3774245	4.7175E-05	1.6941E-05	8.96509E-06	3.07919E-05	9.89222E-07	9.89222E-07	3.17812E-05	9.89222E-07	9.43859E-05	5.14415E-06	1.20794E-05	1.18462E-05	1.16011E-05	1.00487E-05	2.18201E-05	1.55238E-06	2.25963E-05	1.55238E-06	2.08159E-05
3830203774245	383020	3774245	4.82685E-05	1.73336E-05	9.17289E-06	3.15057E-05	1.01215E-06	1.01215E-06	3.25178E-05	1.01215E-06	9.88039E-05	5.38494E-06	1.26449E-05	1.24007E-05	1.21441E-05	1.0519E-05	2.28415E-05	1.62505E-06	2.3654E-05	1.62505E-06	2.19965E-05
3830303774245	383030	3774245	5.00491E-05	1.79731E-05	9.51128E-06	3.26679E-05	1.04949E-06	1.04949E-06	3.37174E-05	1.04949E-06	0.000105151	5.73089E-06	1.34572E-05	1.31973E-05	1.29243E-05	1.11948E-05	2.43089E-05	1.72945E-06	2.51736E-05	1.72945E-06	2.36383E-05
3830403774245	383040	3774245	5.21917E-05	1.87425E-05	9.91846E-06	3.40664E-05	1.09442E-06	1.09442E-06	3.51609E-05	1.09442E-06	0.000112938	6.15529E-06	1.44538E-05	1.41747E-05	1.38814E-05	1.20239E-05	2.61091E-05	1.85752E-06	2.70378E-05	1.85752E-06	2.56558E-05
3830503774245	383050	3774245	5.446E-05	1.9557E-05	1.03495E-05	3.5547E-05	1.14198E-06	1.14198E-06	3.6689E-05	1.14198E-06	0.00012179	6.6377E-06	1.55866E-05	1.52856E-05	1.49693E-05	1.29662E-05	2.81553E-05	2.0031E-06	2.91569E-05	2.0031E-06	2.79836E-05
3830603774245	383060	3774245	5.65805E-05	2.03185E-05	1.07525E-05	3.6931E-05	1.18645E-06	1.18645E-06	3.81175E-05	1.18645E-06	0.000131055	7.14264E-06	1.67723E-05	1.64484E-05	1.6108E-05	1.39526E-05	3.02972E-05	2.15548E-06	3.13749E-05	2.15548E-06	3.04819E-05
3830703774245	383070	3774245	5.88709E-05	2.1141E-05	1.11878E-05	3.8426E-05	1.23447E-06	1.23447E-06	3.96605E-05	1.23447E-06	0.000141751	7.72562E-06	1.81412E-05	1.77909E-05	1.74228E-05	1.50914E-05	3.277E-05	2.33141E-06	3.39357E-05	2.33141E-06	3.33909E-05
3830803774245	383080	3774245	6.09913E-05	2.19025E-05	1.15907E-05	3.98101E-05	1.27894E-06	1.27894E-06	4.1089E-05	1.27894E-06	0.000152907	8.33364E-06	1.95689E-05	1.9191E-05	1.8794E-05	1.62791E-05	3.5349E-05	2.51489E-06	3.66065E-05	2.51489E-06	3.65165E-05
3830903774245	383090	3774245	6.30305E-05	2.26348E-05	1.19783E-05	4.11411E-05	1.3217E-06	1.3217E-06	4.24628E-05	1.3217E-06	0.000164898	8.98714E-06	2.11035E-05	2.0696E-05	2.02677E-05	1.75556E-05	3.8121E-05	2.71211E-06	3.94771E-05	2.71211E-06	3.99802E-05
3831003774245	383100	3774245	6.51658E-05	2.34016E-05	1.2384E-05	4.25348E-05	1.36647E-06	1.36647E-06	4.39013E-05	1.36647E-06	0.000178703	9.73955E-06	2.28703E-05	2.24286E-05	2.19646E-05	1.90254E-05	4.13125E-05	2.93916E-06	4.27821E-05	2.93916E-06	4.40489E-05
3831103774245	383110	3774245	6.75744E-05	2.42666E-05	1.28418E-05	4.4107E-05	1.41698E-06	1.41698E-06	4.5524E-05	1.41698E-06	0.00019554	1.06572E-05	2.50251E-05	2.45419E-05	2.40341E-05	2.0818E-05	4.5205E-05	3.21609E-06	4.6813E-05	3.21609E-06	4.90817E-05
3831203774245	383120	3774245	7.00348E-05	2.51501E-05	1.33093E-05	4.57129E-05	1.46857E-06	1.46857E-06	4.71815E-05	1.46857E-06	0.000214996	1.17176E-05	2.75151E-05	2.69838E-05	2.64254E-05	2.28893E-05	4.97028E-05	3.53609E-06	5.14709E-05	3.53609E-06	5.50968E-05
3831303774245	383130	3774245	7.25468E-05	2.60522E-05	1.37867E-05	4.73526E-05	1.52125E-06	1.52125E-06	4.88738E-05	1.52125E-06	0.000236489	1.2889E-05	3.02657E-05	2.96813E-05	2.90671E-05	2.51775E-05	5.46715E-05	3.88958E-06	5.66163E-05	3.88958E-06	6.20913E-05
3831403774245	383140	3774245	7.49185E-05	2.69039E-05	1.42374E-05	4.89006E-05	1.57098E-06	1.57098E-06	5.04716E-05	1.57098E-06	0.000260562	1.4201E-05	3.33466E-05	3.27026E-05	3.2026E-05	2.77405E-05	6.02368E-05	4.28552E-06	6.23795E-05	4.28552E-06	7.03782E-05
3831503774245	383150	3774245	7.70685E-05	2.7676E-05	1.4646E-05	5.0304E-05	1.61607E-06	1.61607E-06	5.192E-05	1.61607E-06	0.00028887	1.57438E-05	3.69693E-05	3.62554E-05	3.55053E-05	3.07542E-05	6.67808E-05	4.7511E-06	6.91564E-05	4.7511E-06	8.06562E-05
3831603774245	383160	3774245	7.90856E-05	2.84003E-05	1.50293E-05	5.16205E-05	1.65836E-06	1.65836E-06	5.32789E-05	1.65836E-06	0.000320102	1.7446E-05	4.09664E-05	4.01753E-05	3.93441E-05	3.40793E-05	7.40011E-05	5.26478E-06	7.66335E-05	5.26478E-06	9.35512E-05
3831703774245	383170	3774245	8.10657E-05	2.91114E-05	1.54056E-05	5.2913E-05	1.69988E-06	1.69988E-06	5.46128E-05	1.69988E-06	0.000355454	1.93727E-05	4.54907E-05	4.46122E-05	4.36892E-05	3.78429E-05	8.21737E-05	5.84621E-06	8.50968E-05	5.84621E-06	0.000110502
3835503774245	383550	3774245	0.00017594	6.31817E-05	3.34355E-05	0.000114839	3.68933E-06	3.68933E-06	0.000118529	3.68933E-06	0.000191942	1.04611E-05	2.45646E-05	2.40902E-05	2.35917E-05	2.04348E-05	4.4373E-05	3.1569E-06	4.59515E-05	3.1569E-06	0.000121666
3835603774245	383560	3774245	0.000176125	6.3248E-05	3.34706E-05	0.00011496	3.6932E-06	3.6932E-06	0.000118653	3.6932E-06	0.00018891	1.02958E-05	2.41765E-05	2.37096E-05	2.32191E-05	2.0112E-05	4.36721E-05	3.10703E-06	4.52256E-05	3.10703E-06	0.000111859
3835703774245	383570	3774245	0.000175822	6.31392E-05	3.3413E-05	0.000114762	3.68685E-06	3.68685E-06	0.000118449	3.68685E-06	0.00018564	1.01176E-05	2.37581E-05	2.32993E-05	2.28172E-05	1.9764E-05	4.29163E-05	3.05326E-06	4.44429E-05	3.05326E-06	0.000102999
3835803774245	383580	3774245	0.000176302	6.33117E-05	3.35043E-05	0.000115076	3.69692E-06	3.69692E-06	0.000118772	3.69692E-06	0.000183175	9.98325E-06	2.34426E-05	2.29899E-05	2.25142E-05	1.95015E-05	4.23463E-05	3.01271E-06	4.38526E-05	3.01271E-06	9.55395E-05
3835903774245	383590	3774245	0.000178748	6.41899E-05	3.3969E-05	0.000116672	3.7482E-06	3.7482E-06	0.00012042	3.7482E-06	0.000182554	9.94945E-06	2.33632E-05	2.2912E-05	2.24379E-05	1.94354E-05	4.22029E-05	3.00251E-06	4.37042E-05	3.00251E-06	8.98863E-05
3836003774245	383600	3774245	0.000183513	6.59012E-05	3.48747E-05	0.000119782	3.84813E-06	3.84813E-06	0.00012363	3.84813E-06	0.000184086	1.00329E-05	2.35592E-05	2.31042E-05	2.26262E-05	1.95985E-05	4.25569E-05	3.0277E-06	4.40708E-05	3.0277E-06	8.59363E-05
3836103774245	383610	3774245	0.0001887	6.77638E-05	3.58603E-05	0.000123168	3.95689E-06	3.95689E-06	0.000127125	3.95689E-06	0.000186061	1.01406E-05	2.3812E-05	2.33522E-05	2.2869E-05	1.98088E-05	4.30136E-05	3.06019E-06	4.45437E-05	3.06019E-06	8.25425E-05
3836203774245	383620	3774245	0.000196487	7.05603E-05	3.73403E-05	0.000128251	4.12018E-06	4.12018E-06	0.000132371	4.12018E-06	0.000190318	1.03726E-05	2.43568E-05	2.38865E-05	2.33922E-05	2.0262E-05	4.39978E-05	3.13021E-06	4.55629E-05	3.13021E-06	8.50553E-05
3836303774245	383630	3774245	0.000205368	7.37495E-05	3.9028E-05	0.000134047	4.30641E-06	4.30641E-06	0.000138354	4.30641E-06	0.000195494	1.06547E-05	2.50192E-05	2.45361E-05	2.40284E-05	2.08131E-05	4.51944E-05	3.21534E-06	4.6802E-05	3.21534E-06	7.89837E-05
3836403774245	383640	3774245	0.000215128	7.72545E-05	4.08828E-05	0.000140418	4.51107E-06	4.51107E-06	0.000144929	4.51107E-06	0.000201383	1.09756E-05	2.57728E-05	2.52751E-05	2.47521E-05	2.144E-05	4.65556E-05	3.31218E-06	4.82117E-05	3.31218E-06	7.78226E-05
3836503774245	383650	3774245	0.000226071	8.11839E-05	4.29622E-05	0.00014756	4.74052E-06	4.74052E-06	0.000152301	4.74052E-06	0.000208205	1.13474E-05	2.66459E-05	2.61313E-05	2.55907E-05	2.21663E-05	4.81328E-05	3.42439E-06	4.98449E-05	3.42439E-06	7.70626E-05
3836603774245	383660	3774245	0.000238099	8.55034E-05	4.52481E-05	0.000155411	4.99274E-06	4.99274E-06	0.000160404	4.99274E-06	0.000215862	1.17647E-05	2.76258E-05	2.70923E-05	2.65318E-05	2.29815E-05	4.99029E-05	3.55032E-06	5.1678E-05	3.55032E-06	7.66238E-05
3836703774245	383670	3774245	0.000252861	9.08046E-05	4.80534E-05	0.000165047	5.30229E-06	5.30229E-06	0.000170349	5.30229E-06	0.000225647	1.22981E-05	2.88782E-05	2.83205E-05	2.77345E-05	2.40233E-05	5.21651E-05	3.71126E-06	5.40207E-05	3.71126E-06	7.69019E-05
3836803774245	383680	3774245	0.000270202	9.70317E-05	5.13488E-05	0.000176365	5.66591E-06	5.66591E-06	0.000182031	5.66591E-06	0.00023737	1.2937E-05	3.03784E-05	2.97918E-05	2.91754E-05	2.52713E-05	5.48751E-05	3.90407E-06	5.68271E-05	3.90407E-06	7.77402E-05
3836903774245	383690	3774245	0.00028902	0.00010379	5.4925E-05	0.000188648	6.06052E-06	6.06052E-06	0.000194709	6.06052E-06	0.000250157	1.36339E-05	3.20149E-05	3.13966E-05	3.0747E-05	2.66326E-05	5.78312E-05	4.11438E-06	5.98884E-05	4.11438E-06	7.88147E-05
3837003774245	383700	3774245	0.000304624	0.000109393	5.78905E-05	0.000198833	6.38773E-06	6.38773E-06	0.000205221	6.38773E-06	0.000260402	1.41922E-05	3.3326E-05	3.26824E-05	3.20062E-05	2.77233E-05	6.01996E-05	4.28288E-06	6.2341E-05	4.28288E-06	7.91095E-05
3837103774245	383710	3774245	0.000322275	0.000115732	6.12448E-05	0.000210355	6.75785E-06	6.75785E-06	0.000217112	6.75785E-06	0.000272201	1.48353E-05	3.48361E-05	3.41633E-05	3.34565E-05	2.89795E-05	6.29273E-05	4.47694E-06	6.51658E-05	4.47694E-06	7.98444E-05
3837203774245	383720	3774245	0.000338766	0.000121654	6.43787E-05	0.000221118	7.10365E-06	7.10365E-06	0.000228222	7.10365E-06	0.000283081	1.54283E-05	3.62285E-05	3.55289E-05	3.47938E-05	3.01379E-05	6.54426E-05	4.65589E-06	6.77706E-05	4.65589E-06	8.03418E-05
3837303774245	383730	3774245	0.000355035	0.000127496	6.74705E-05	0.000231738	7.44481E-06	7.44481E-06	0.000239183	7.44481E-06	0.00029377	1.60108E-05	3.75965E-05	3.68705E-05	3.61076E-05	3.12759E-05	6.79137E-05	4.83169E-06	7.03296E-05	4.83169E-06	8.08225E-05
3837403774245	383740	3774245	0.000373964	0.000134294	7.10678E-05	0.000244093	7.84174E-06	7.84174E-06	0.000251935	7.84174E-06	0.00030645	1.67019E-05	3.92192E-05	3.84619E-05	3.76661E-05	3.26258E-05	7.0845E-05	5.04024E-06	7.33651E-05	5.04024E-06	8.18439E-05
3837503774245	383750	3774245	0.000406348	0.000145923	7.72219E-05	0.00026523	8.52079E-06	8.52079E-06	0.000273751	8.52079E-06	0.000329267	1.79455E-05	4.21394E-05	4.13256E-05	4.04706E-05	3.5055E-05	7.61199E-05	5.41552E-06	7.88277E-05	5.41552E-06	8.53202E-05
3837603774245	383760	3774245	0.00044459	0.000159656	8.44895E-05	0.000290192	9.3227E-06	9.3227E-06	0.000299514	9.3227E-06	0.000356388	1.94236E-05	4.56102E-05	4.47295E-05	4.3804E-05	3.79424E-05	8.23896E-05	5.86158E-06	8.53204E-05	5.86158E-06	8.97005E-05
3837703774245	383770	3774245	0.00049993	0.000179529	9.50061E-05	0.000326313	1.04831E-05	1.04831E-05	0.000336796	1.04831E-05	0.00039615	2.15907E-05	5.0699E-05	4.97199E-05	4.86912E-05	4.21756E-05	9.15818E-05	6.51555E-06	9.48396E-05	6.51555E-06	9.68249E-05
3837803774245	383780	3774245	0.000584512	0.000209903	0.00011108	0.000381521	1.22568E-05	1.22568E-05	0.000393778	1.22568E-05	0.000457381	2.49279E-05	5.85354E-05	5.7405E-05	5.62172E-05	4.86946E-05	0.000105737	7.52264E-06	0.000109499	7.52264E-06	0.00010844
3837903774245	383790	3774245	0.00069969	0.000251265	0.000132968	0.0004567	1.46719E-05	1.46719E-05	0.000471372	1.46719E-05	0.000540849	2.9477E-05	6.92174E-05	6.78808E-05	6.64763E-05	5.75808E-05	0.000125033	8.89544E-06	0.000129481	8.89544E-06	0.000124428
3838003774245	383800	3774245	0.000878504	0.000315478	0.00016695	0.000573415	1.84215E-05	1.84215E-05	0.000591836	1.84215E-05	0.000670709	3.65545E-05	8.58368E-05	8.41792E-05	8.24375E-05	7.14062E-05	0.000155054	1.10313E-05	0.00016057	1.10313E-05	0.000149602
3838103774245	383810	3774245	0.001167709	0.000419334	0.00022191	0.000762184	2.44859E-05	2.44859E-05	0.00078667	2.44859E-05	0.000881111	4.80217E-05	0.000112764	0.000110586	0.000108298	9.38064E-05	0.000203695	1.44918E-05	0.000210941	1.44918E-05	0.000190547
3838203774245	383820	3774245	0.001693195	0.000608041	0.000321773	0.001105178	3.55049E-05	3.55049E-05	0.001140682	3.55049E-05	0.001264106	6.88954E-05	0.000161779	0.000158655	0.000155373	0.000134582	0.000292236	2.0791E-05	0.000302631	2.0791E-05	0.000265378
3838303774245	383830	3774245	0.002807597	0.001008232	0.000533553	0.001832567	5.88731E-05	5.88731E-05	0.00189144	5.88731E-05	0.002075693	0.000113128	0.000265646	0.000260516	0.000255126	0.000220986	0.000479858	3.41393E-05	0.000496928	3.41393E-05	0.000423774
3838403774245	383840	3774245	0.002693985	0.000967433	0.000511962	0.00175841	5.64907E-05	5.64907E-05	0.001814901	5.64907E-05	0.001992318	0.000108584	0.000254975	0.000250052	0.000244878	0.00021211	0.000460584	3.2768E-05	0.000476968	3.2768E-05	0.000406789

			ISDrainage / Utilities Trenching	ISDrainage / Utilities Trenching	ISAsphalt Paving	ISAsphalt Paving	SVDemolition	SVSite Grubbing / Prep	SVMass Grading / Excavation	SVMass Grading / Excavation	SVDrainage / Utilities Trenching	SVFoundations / Concrete Pads	SVBuilding / Structure Construction	SVBuilding / Structure Construction	SVAsphalt Paving	SVAsphalt Paving	SVArchitectural Coating	SVArchitectural Coating	SVLandscaping or Other Finishing	SVLandscaping or Other Finishing	MDemolition
Unique Identifier	X (UTM)	Y (UTM)	2027	2028	2027	2028	2027	2027	2027	2028	2028	2028	2028	2029	2028	2029	2028	2029	2028	2029	2027
3836503774235	383650	3774235	3.21835E-05	3.13578E-05	8.31184E-06	7.74285E-06	0.000370337	0.000266252	0.000179515	0.000177236	0.000125753	3.99485E-05	5.72287E-05	5.50451E-05	5.62671E-06	5.23506E-06	5.62671E-06	5.23506E-06	5.72287E-05	5.50451E-05	5.91157E-05
3836603774235	383660	3774235	3.21323E-05	3.13079E-05	8.29862E-06	7.73053E-06	0.000394614	0.000283706	0.000191283	0.000188854	0.000133996	4.25672E-05	6.09802E-05	5.86534E-05	5.99555E-06	5.57823E-06	5.99555E-06	5.57823E-06	6.09802E-05	5.86534E-05	6.27901E-05
3836703774235	383670	3774235	3.21824E-05	3.13567E-05	8.31155E-06	7.74258E-06	0.000420957	0.000302645	0.000204052	0.000201461	0.000142942	4.54089E-05	6.5051E-05	6.25689E-05	6.39579E-06	5.95061E-06	6.39579E-06	5.95061E-06	6.5051E-05	6.25689E-05	6.67694E-05
3836803774235	383680	3774235	3.23726E-05	3.1542E-05	8.36066E-06	7.78833E-06	0.000450151	0.000323634	0.000218203	0.000215433	0.000152855	4.85581E-05	6.95624E-05	6.69082E-05	6.83935E-06	6.3633E-06	6.83935E-06	6.3633E-06	6.95624E-05	6.69082E-05	7.1175E-05
3836903774235	383690	3774235	3.26606E-05	3.18226E-05	8.43506E-06	7.85763E-06	0.000481715	0.000346327	0.000233503	0.000230539	0.000163573	5.19629E-05	7.444E-05	7.15997E-05	7.31891E-06	6.80948E-06	7.31891E-06	6.80948E-06	7.444E-05	7.15997E-05	7.59291E-05
3837003774235	383700	3774235	3.27169E-05	3.18774E-05	8.44959E-06	7.87116E-06	0.000509501	0.000366304	0.000246972	0.000243837	0.000173008	5.49602E-05	7.87339E-05	7.57297E-05	7.74109E-06	7.20227E-06	7.74109E-06	7.20227E-06	7.87339E-05	7.57297E-05	8.00608E-05
3837103774235	383710	3774235	3.29565E-05	3.2111E-05	8.51148E-06	7.92882E-06	0.000540896	0.000388875	0.00026219	0.000258861	0.000183668	5.83467E-05	8.35853E-05	8.0396E-05	8.21808E-06	7.64606E-06	8.21808E-06	7.64606E-06	8.35853E-05	8.0396E-05	8.47369E-05
3837203774235	383720	3774235	3.3176E-05	3.23248E-05	8.56815E-06	7.98161E-06	0.000572067	0.000411285	0.0002773	0.00027378	0.000194253	6.17093E-05	8.84023E-05	8.50292E-05	8.69169E-06	8.0867E-06	8.69169E-06	8.0867E-06	8.84023E-05	8.50292E-05	8.93567E-05
3837303774235	383730	3774235	3.34589E-05	3.26005E-05	8.64124E-06	8.0497E-06	0.000604584	0.000434663	0.000293063	0.000289342	0.000205295	6.52169E-05	9.34272E-05	8.98624E-05	9.18573E-06	8.54636E-06	9.18573E-06	8.54636E-06	9.34272E-05	8.98624E-05	9.4167E-05
3837403774235	383740	3774235	3.39687E-05	3.30971E-05	8.77288E-06	8.17233E-06	0.000642073	0.000461615	0.000311234	0.000307283	0.000218024	6.92608E-05	9.92203E-05	9.54345E-05	9.7553E-06	9.07628E-06	9.7553E-06	9.07628E-06	9.92203E-05	9.54345E-05	9.97304E-05
3837503774235	383750	3774235	3.53257E-05	3.44193E-05	9.12335E-06	8.4988E-06	0.000699374	0.000502812	0.0003901	0.000334706	0.000237482	7.54419E-05	0.000108075	0.000103951	1.06259E-05	9.88629E-06	1.06259E-05	9.88629E-06	0.000108075	0.000103951	0.000108326
3837603774235	383760	3774235	3.70495E-05	3.60989E-05	9.56855E-06	8.91353E-06	0.000766991	0.000551425	0.000371787	0.000367066	0.000260442	8.27358E-05	0.000118524	0.000114002	1.16533E-05	1.08421E-05	1.16533E-05	1.08421E-05	0.000118524	0.000114002	0.000118467
3837703774235	383770	3774235	3.99149E-05	3.88908E-05	1.03086E-05	9.60289E-06	0.000865139	0.000621988	0.000419362	0.000414038	0.00029377	9.33231E-05	0.000133691	0.00012859	1.31445E-05	1.22295E-05	1.31445E-05	1.22295E-05	0.000133691	0.00012859	0.000133243
3837803774235	383780	3774235	4.46127E-05	4.3468E-05	1.15218E-05	1.07331E-05	0.001014878	0.000729642	0.000491945	0.000485699	0.000344615	0.000109475	0.00015683	0.000150846	1.54195E-05	1.43462E-05	1.54195E-05	1.43462E-05	0.00015683	0.000150846	0.000155828
3837903774235	383790	3774235	5.10546E-05	4.97446E-05	1.31856E-05	1.22829E-05	0.001218104	0.000875751	0.000590456	0.000582959	0.000413624	0.000131398	0.000188235	0.000181053	1.85072E-05	1.7219E-05	1.85072E-05	1.7219E-05	0.000188235	0.000181053	0.000186465
3838003774235	383800	3774235	6.13008E-05	5.9728E-05	1.58318E-05	1.4748E-05	0.001536245	0.001104477	0.00074467	0.000735215	0.000521653	0.000165716	0.000237398	0.00022834	2.33409E-05	2.17162E-05	2.33409E-05	2.17162E-05	0.000237398	0.00022834	0.000234425
3838103774235	383810	3774235	7.79456E-05	7.59457E-05	2.01305E-05	1.87525E-05	0.00205143	0.001474867	0.000994398	0.000981772	0.000696591	0.000221289	0.00031701	0.000304914	3.11683E-05	2.89989E-05	3.11683E-05	2.89989E-05	0.00031701	0.000304914	0.000311974
3838203774235	383820	3774235	0.000108441	0.000105658	2.80063E-05	2.60891E-05	0.002991047	0.0021504	0.001449861	0.001431453	0.00101565	0.000322646	0.00046221	0.000444574	4.54444E-05	4.22812E-05	4.54444E-05	4.22812E-05	0.00046221	0.000444574	0.000453279
3838303774235	383830	3774235	0.000173475	0.000169024	4.48023E-05	4.17354E-05	0.005005505	0.003598687	0.002426338	0.002395531	0.001699687	0.000539947	0.000773507	0.000743993	7.6051E-05	7.07574E-05	7.6051E-05	7.07574E-05	0.000773507	0.000743993	0.000755728
3838403774235	383840	3774235	0.000234985	0.000228956	6.06882E-05	5.65337E-05	0.006913674	0.004970556	0.003351291	0.003308741	0.002347631	0.000745782	0.001068379	0.001027614	0.000105043	9.77311E-05	0.000105043	9.77311E-05	0.001068379	0.001027614	0.001042083
3838603774235	383860	3774235	0.000256526	0.000249944	6.62513E-05	6.17161E-05	0.007599203	0.005463415	0.003683591	0.003636821	0.002580412	0.000819731	0.001174315	0.001129508	0.000115458	0.000107422	0.000115458	0.000107422	0.001174315	0.001129508	0.001144918
3838703774235	383870	3774235	0.000249039	0.000242649	6.43177E-05	5.99147E-05	0.007377865	0.005304284	0.0035763	0.003530893	0.002505254	0.000795855	0.001140111	0.001096609	0.000112095	0.000104293	0.000112095	0.000104293	0.001140111	0.001096609	0.001111675
3838803774235	383880	3774235	0.000175132	0.000170638	4.52302E-05	4.2134E-05	0.005106522	0.003671312	0.002475304	0.002443875	0.001733988	0.000550844	0.000789117	0.000759008	7.75857E-05	7.21854E-05	7.75857E-05	7.21854E-05	0.000789117	0.000759008	0.000770768
3838903774235	383890	3774235	0.000134162	0.000130719	3.46491E-05	3.22772E-05	0.003851036	0.002768686	0.001866727	0.001843026	0.001307671	0.000415414	0.000595106	0.000572399	5.85106E-05	5.44379E-05	5.85106E-05	5.44379E-05	0.000595106	0.000572399	0.000582322
3839003774235	383900	3774235	0.000108626	0.000105839	2.80543E-05	2.61338E-05	0.003071457	0.002208211	0.001488839	0.001469936	0.001042955	0.00033132	0.000474636	0.000456526	4.66661E-05	4.34179E-05	4.66661E-05	4.34179E-05	0.000474636	0.000456526	0.000465299
3839103774235	383910	3774235	9.1275E-05	8.89331E-05	2.3573E-05	2.19593E-05	0.002544005	0.001829001	0.001233165	0.001217508	0.000863851	0.000274423	0.000393128	0.000378128	3.86522E-05	3.59618E-05	3.86522E-05	3.59618E-05	0.000393128	0.000378128	0.000386113
3829703774245	382970	3774245	7.0495E-06	6.86863E-06	1.82063E-06	1.696E-06	5.33368E-05	3.83462E-05	2.58541E-05	2.55259E-05	1.81112E-05	5.75347E-06	8.2422E-06	7.92771E-06	8.1037E-07	7.53964E-07	8.1037E-07	7.53964E-07	8.2422E-06	7.92771E-06	1.039E-05
3829803774245	382980	3774245	7.31224E-06	7.12462E-06	1.88849E-06	1.75921E-06	5.3996E-05	3.88202E-05	2.61737E-05	2.58414E-05	1.83351E-05	5.82458E-06	8.34407E-06	8.0257E-06	8.20387E-07	7.63283E-07	8.20387E-07	7.63283E-07	8.34407E-06	8.0257E-06	1.05025E-05
3829903774245	382990	3774245	7.60592E-06	7.41077E-06	1.96433E-06	1.82986E-06	5.47444E-05	3.93582E-05	2.65364E-05	2.61995E-05	1.85892E-05	5.90531E-06	8.45972E-06	8.13693E-06	8.31756E-07	7.73862E-07	8.31756E-07	7.73862E-07	8.45972E-06	8.13693E-06	1.06313E-05
3830003774245	383000	3774245	7.94967E-06	7.74571E-06	2.05311E-06	1.91257E-06	5.56798E-05	4.00307E-05	2.69899E-05	2.66472E-05	1.89068E-05	6.00621E-06	8.60427E-06	8.27596E-06	8.45969E-07	7.87085E-07	8.45969E-07	7.87085E-07	8.60427E-06	8.27596E-06	1.07965E-05
3830103774245	383010	3774245	8.38176E-06	8.1667E-06	2.16471E-06	2.01652E-06	5.69983E-05	4.09787E-05	2.7629E-05	2.72782E-05	1.93545E-05	6.14844E-06	8.80802E-06	8.47194E-06	8.66001E-07	8.05723E-07	8.66001E-07	8.05723E-07	8.80802E-06	8.47194E-06	1.1036E-05
3830203774245	383020	3774245	8.85716E-06	8.62991E-06	2.28749E-06	2.13089E-06	5.83791E-05	4.19714E-05	2.82983E-05	2.7939E-05	1.98234E-05	6.29739E-06	9.0214E-06	8.67718E-06	8.86981E-07	8.25243E-07	8.86981E-07	8.25243E-07	9.0214E-06	8.67718E-06	1.12846E-05
3830303774245	383030	3774245	9.51823E-06	9.27402E-06	2.45821E-06	2.28994E-06	6.05796E-05	4.35534E-05	2.9365E-05	2.89921E-05	2.05706E-05	6.53476E-06	9.36144E-06	9.00425E-06	9.20414E-07	8.56348E-07	9.20414E-07	8.56348E-07	9.36144E-06	9.00425E-06	1.1691E-05
3830403774245	383040	3774245	1.03306E-05	1.00656E-05	2.66803E-06	2.48539E-06	6.32255E-05	4.54557E-05	3.06475E-05	3.02584E-05	2.14691E-05	6.82017E-06	9.77032E-06	9.39752E-06	9.60614E-07	8.93751E-07	9.60614E-07	8.93751E-07	9.77032E-06	9.39752E-06	1.2181E-05
3830503774245	383050	3774245	1.12679E-05	1.09788E-05	2.9101E-06	2.71089E-06	6.60139E-05	4.74604E-05	3.19992E-05	3.15929E-05	2.24159E-05	7.12097E-06	1.02012E-05	9.81198E-06	1.00298E-06	9.33168E-07	1.00298E-06	9.33168E-07	1.02012E-05	9.81198E-06	1.26981E-05
3830603774245	383060	3774245	1.22739E-05	1.1959E-05	3.1699E-06	2.9529E-06	6.86242E-05	4.93371E-05	3.32645E-05	3.28421E-05	2.33023E-05	7.40254E-06	1.06046E-05	1.02E-05	1.04264E-06	9.70066E-07	1.04264E-06	9.70066E-07	1.06046E-05	1.02E-05	1.31826E-05
3830703774245	383070	3774245	1.34452E-05	1.31003E-05	3.47242E-06	3.23471E-06	7.14305E-05	5.13546E-05	3.46248E-05	3.41851E-05	2.42552E-05	7.70525E-06	1.10382E-05	1.06171E-05	1.08528E-06	1.00974E-06	1.08528E-06	1.00974E-06	1.10382E-05	1.06171E-05	1.37034E-05
3830803774245	383080	3774245	1.47038E-05	1.43265E-05	3.79746E-06	3.5375E-06	7.4014E-05	5.32121E-05	3.58771E-05	3.54216E-05	2.51325E-05	7.98394E-06	1.14375E-05	1.10011E-05	1.12453E-06	1.04626E-06	1.12453E-06	1.04626E-06	1.14375E-05	1.10011E-05	1.41806E-05
3830903774245	383090	3774245	1.60985E-05	1.56855E-05	4.15766E-06	3.87305E-06	7.64907E-05	5.49926E-05	3.70776E-05	3.66068E-05	2.59734E-05	8.25109E-06	1.18202E-05	1.13692E-05	1.16216E-06	1.08127E-06	1.16216E-06	1.08127E-06	1.18202E-05	1.13692E-05	1.46378E-05
3831003774245	383100	3774245	1.77368E-05	1.72817E-05	4.58078E-06	4.2672E-06	7.90742E-05	5.68501E-05	3.83299E-05	3.78433E-05	2.68507E-05	8.52978E-06	1.22194E-05	1.17532E-05	1.20141E-06	1.11779E-06	1.20141E-06	1.11779E-06	1.22194E-05	1.17532E-05	1.51151E-05
3831103774245	383110	3774245	1.97633E-05	1.92563E-05	5.10416E-06	4.75475E-06	8.19785E-05	5.89381E-05	3.97377E-05	3.92332E-05	2.78369E-05	8.84307E-06	1.26682E-05	1.21849E-05	1.24554E-06	1.15884E-06	1.24554E-06	1.15884E-06	1.26682E-05	1.21849E-05	1.56558E-05
3831203774245	383120	3774245	2.21854E-05	2.16162E-05	5.72968E-06	5.33745E-06	8.49451E-05	6.10709E-05	4.11757E-05	4.06529E-05	2.88442E-05	9.16308E-06	1.31267E-05	1.26258E-05	1.29061E-06	1.20078E-06	1.29061E-06	1.20078E-06	1.31267E-05	1.26258E-05	1.62056E-05
3831303774245	383130	3774245	2.50018E-05	2.43603E-05	6.45706E-06	6.01504E-06	8.80721E-05	6.3319E-05	4.26915E-05	4.21495E-05	2.99061E-05	9.50039E-06	1.36099E-05	1.30906E-05	1.33812E-06	1.24498E-06	1.33812E-06	1.24498E-06	1.36099E-05	1.30906E-05	1.67754E-05
3831403774245	383140	3774245	2.83386E-05	2.76115E-05	7.31885E-06	6.81783E-06	9.08427E-05	6.5311E-05	4.40345E-05	4.34754E-05	3.08469E-05	9.79926E-06	1.4038E-05	1.35024E-05	1.38021E-06	1.28414E-06	1.38021E-06	1.28414E-06	1.4038E-05	1.35024E-05	1.72943E-05
3831503774245	383150	3774245	3.24772E-05	3.16439E-05	8.38769E-06	7.8135E-06	9.32837E-05	6.70659E-05	4.52178E-05	4.46436E-05	3.16757E-05	1.00626E-05	1.44152E-05	1.38652E-05	1.4173E-06	1.31865E-06	1.4173E-06	1.31865E-06	1.44152E-05	1.38652E-05	1.77697E-05
3831603774245	383160	3774245	3.76695E-05	3.6703E-05	9.72868E-06	9.06269E-06	9.57514E-05	6.88401E-05	4.64139E-05	4.58246E-05	3.25137E-05	1.03288E-05	1.47966E-05	1.4232E-05	1.4548E-06	1.35353E-06	1.4548E-06	1.35353E-06	1.47966E-05	1.4232E-05	1.82197E-05
3831703774245	383170	3774245	4.44951E-05	4.33535E-05	1.14915E-05	1.07048E-05	9.82548E-05	7.06398E-05	4.76274E-05	4.70227E-05	3.33637E-05	1.05988E-05	1.51834E-05	1.46041E-05	1.49283E-06	1.38892E-06	1.49283E-06	1.38892E-06	1.51834E-05	1.46041E-05	1.8657E-05
3831503774245	383550	3774245	4.89903E-05	4.77334E-05	1.26524E-05	1.17863E-05	0.000256492	0.000184404	0.0001233	0.000122752	8.70954E-05	2.7668E-05	3.96361E-05	3.81237E-05	3.89701E-06	3.62575E-06	3.89701E-06	3.62575E-06	3.96361E-05	3.81237E-05	4.23929E-05
3831603774245	383560	3774245	4.50414E-05	4.38858E-05	1.16326E-05	1.08362E-05	0.000258773	0.000186044	0.000125436	0.000123843	8.78698E-05	2.7914E-05	3.99885E-05	3.84627E-05	3.93166E-06	3.65799E-06	3.93166E-06	3.65799E-06	3.99885E-05	3.84627E-05	4.2607E-05
3831703774245	383570	3774245	4.14739E-05	4.04098E-05	1.07112E-05	9.97796E-06	0.000260394	0.000187209	0.000126222	0.000124619	8.84204E-05	2.80889E-05	4.02391E-05	3.87037E-05	3.95629E-06	3.68091E-06	3.95629E-06	3.68091E-06	4.02391E-05	3.87037E-05	4.27141E-05
3831803774245	383580	3774245	3.84701E-05	3.74831E-05	9.93544E-06	9.2553E-06	0.000263174	0.000189208	0.000127569	0.00012595	8.93642E-05	2.83887E-05	4.06686E-05	3.91168E-05	3.99852E-06	3.7202E-06	3.99852E-06	3.7202E-06	4.06686E-05	3.91168E-05	4.30099E-05
3831903774245	383590	3774245	3.61938E-05	3.52652E-05	9.34755E-06	8.70766E-06	0.000268849	0.000193288	0.0001303	0.000128665	9.12912E-05	2.90009E-05	4.15455E-05	3.99603E-05	4.08474E-06	3.80042E-06	4.08474E-06	3.80042E-06	4.15455E-05	3.99603E-05	4.37792E-05
3836003774245	383600	3774245	3.46033E-05	3.37155E-05	8.93678E-06	8.32501E-06	0.000278007	0.000199872	0.000134759	0.000133048	9.4401E-05	2.99888E-05	4.29608E-05	4.13216E-05	4.22389E-06	3.92988E-06	4.22389E-06	3.92988E-06	4.29608E-05	4.13216E-05	4.51111E-05
3836103774245	383610	3774245	3.32367E-05	3.2384E-05	8.58384E-06	7.99623E-06	0.000287913	0.000206994	0.000139561	0.000137789	9.77649E-05	3.10574E-05	4.44916E-05	4.2794E-05	4.3744E-06	4.06992E-06	4.3744E-06	4.06992E-06	4.44916E-05	4.2794E-05	4.65555E-05
3836203774245	383620	3774245	3.24164E-05	3.15847E-05	8.37199E-06	7.79888E-06	0.00030182	0.000216992	0.000146302	0.000144445	0.000102487	3.25575E-05	4.66406E-05	4.4861E-05	4.58569E-06	4.2665E-06	4.58569E-06	4.2665E-06	4.66406E-05	4.4861E-05	4.86422E-05
3836303774245	383630	3774245	3.18038E-05	3.09878E-05	8.21376E-06	7.65148E-06	0.000317562	0.00022831	0.000153933	0.000151979	0.000107832	3.42556E-05	4.90732E-05	4.72008E-05	4.82486E-06	4.48903E-06	4.82486E-06	4.48903E-06	4.90732E-05	4.72008E-05	5.10101E-05
3836403774245	383640	3774245	3.13362E-05	3.05322E-05	8.09302E-06	7.539E-06	0.000334854	0.000240742	0.000162315	0.000160254	0.000113704	3.61209E-05	5.17454E-05	4.9771E-05	5.08759E-06	4.73347E-06	5.08759E-06	4.73347E-06	5.17454E-05	4.9771E-05	5.36122E-05
3836503774245	383650	3774245	3.10302E-05	3.0234E-05	8.01397E-06	7.46537E-06	0.000354177	0.000254634	0.000171681	0.000169502	0.000120266	3.82053E-05	5.47314E-05	5.26431E-05	5.38117E-06	5.00662E-06	5.38117E-06	5.00662E-06	5.47314E-05	5.26431E-05	5.65227E-05
3836603774245	383660	3774245	3.08535E-05	3.00619E-05	7.96835E-06	7.42287E-06	0.000375442	0.000269922	0.000181989	0.000179679	0.000127486	4.04992E-05	5.80175E-05	5.58038E-05	5.70427E-06	5.30722E-06	5.70427E-06	5.30722E-06	5.80175E-05	5.58038E-05	5.97253E-05
3836703774245	383670	3774245	3.09655E-05	3.0171E-05	7.99726E-06	7.4498E-06	0.000401242	0.000288471	0.000194495	0.000192026	0.000136247	4.32822E-05	6.20044E-05	5.96386E-05	6.09625E-06	5.67192E-06	6.09625E-06	5.67192E-06	6.20044E-05	5.96386E-05	6.36284E-05
3836803774245	383680	3774245	3.1303E-05	3.04999E-05	8.08444E-06	7.53102E-06	0.000431451	0.00031019	0.000209139	0.000206484	0.000146505	4.65409E-05	6.66727E-05	6.41288E-05	6.55524E-06	6.09896E-06	6.55524E-06	6.09896E-06	6.66727E-05	6.41288E-05	6.82047E-05
3836903774245	383690	3774245	3.17357E-05	3.09214E-05	8.19618E-06	7.6351E-06	0.000464414	0.000333888	0.000225117	0.000222259	0.000157698	5.00966E-05	7.17665E-05	6.90282E-05	7.05606E-06	6.56492E-06	7.05606E-06	6.56492E-06	7.17665E-05	6.90282E-05	7.31874E-05
3837003774245	383700	3774245	3.18544E-05	3.10371E-05	8.22684E-06	7.66366E-06	0.000492583	0.000354141	0.000238772	0.0023574	0.000167263	5.31353E-05	7.61195E-05	7.32151E-05	7.48405E-06	6.96312E-06	7.48405E-06	6.96312E-06	7.61195E-05	7.32151E-05	7.7388E-05
3837103774245	383710	3774245	3.21503E-05	3.13254E-05	8.30327E-06	7.73486E-06	0.00052437	0.000376993	0.00025418	0.000250953	0.000178057	5.65641E-05	8.10315E-05	7.79397E-05	7.96699E-06	7.41245E-06	7.96699E-06	7.41245E-06	8.10315E-05	7.79397E-05	8.21312E-05
3837203774245	383720	3774245	3.23506E-05	3.15206E-05	8.35499E-06	7.78305E-06	0.000554562	0.0003987	0.000268815	0.000265402	0.000188309	5.98209E-05	8.56971E-05	8.24273E-05	8.42571E-06	7.83924E-06	8.42571E-06	7.83924E-06	8.56971E-05	8.24273E-05	8.66058E-05
3837303774245	383730	3774245	3.25441E-05	3.17092E-05	8.40498E-06	7.82961E-06	0.000584611	0.000420304	0.000283381	0.000279783	0.000198513	6.30623E-05	9.03407E-05	8.68937E-05	8.88226E-06	8.26401E-06	8.88226E-06	8.26401E-06	9.03407E-05	8.68937E-05	9.10406E-05
3837403774245	383740	3774245	3.29554E-05	3.21099E-05	8.51119E-06	7.92855E-06	0.000619239	0.000445199	0.000300166	0.000296355	0.000210271	6.67977E-05	9.56918E-05	9.20406E-05	9.40839E-06	8.75352E-06	9.40839E-06	8.75352E-06	9.56918E-05	9.20406E-05	9.61702E-05
3837503774245	383750	3774245	3.43552E-05	3.34737E-05	8.8727E-06	8.26532E-06	0.000676728	0.00048653	0.000328033	0.000323868	0.000229792	7.2999E-05	0.000104576	0.000100585	1.02818E-05	9.56617E-06	1.02818E-05	9.56617E-06	0.000104576	0.000100585	0.0001048
3837603774245	383760	3774245	3.6119E-05	3.51923E-05	9.32823E-06	8.68965E-06	0.000744603	0.000535329	0.000360934	0.000356352	0.00025284	8.03208E-05	0.000115065	0.000110674	1.13131E-05	1.05257E-05	1.13131E-05	1.05257E-05	0.000115065	0.000110674	0.000114989
3837703774245	383770	3774245	3.89877E-05	3.79874E-05	1.00691E-05	9.37983E-06	0.000842137	0.000605451	0.000408212	0.000403029	0.000285959	9.08418E-05	0.000130136	0.000125171	1.2795E-05	1.19044E-05	1.2795E-05	1.19044E-05	0.000130136	0.000125171	0.000129676
3837803774245	383780	3774245	4.36647E-05	4.25444E-05	1.1277E-05	1.0505E-05	0.000990583	0.000712176	0.000480169	0.000474073	0.000336366	0.000106855	0.000153076	0.000147235	1.50504E-05	1.40028E-05	1.50504E-05	1.40028E-05	0.000153076	0.000147235	0.000152069
3837903774245	383790	3774245	5.01026E-05	4.88171E-05	1.29397E-05	1.20539E-05	0.001193008	0.000857708	0.000578291	0.000570949	0.000405102	0.000128691	0.000184357	0.000177323	1.81259E-05	1.68643E-05	1.81259E-05	1.68643E-05	0.000184357	0.000177323	0.000182587
3838003774245	383800	3774245	6.02392E-05	5.86936E-05	1.55576E-05	1.44926E-05	0.001507372	0.001083719	0.000730674	0.000721397	0.000511849	0.000162601	0.000232936	0.000224048	2.29022E-05	2.13081E-05	2.29022E-05	2.13081E-05	0.000232936	0.000224048	0.000229981
3838103774245	383810	3774245	7.67259E-05	7.47573E-05	1.98155E-05	1.8459E-05	0.002017327	0.001450349	0.000977867	0.000965451	0.000685011	0.00021761	0.00031174	0.000299845	3.06502E-05	2.85168E-05	3.06502E-05	2.85168E-05	0.00031174	0.000299845	0.000306749
3838203774245	383820	3774245	0.000106858	0.000104116	2.75974E-05	2.57082E-05	0.002945567	0.002117703	0.001427816	0.001409687	0.001000207	0.00031774	0.000455182	0.000437814	4.47534E-05	4.16383E-05	4.47534E-05	4.16383E-05	0.000455182	0.000437814	0.000446346
3838303774245	383830	3774245	0.000170638	0.00016626	4.40696E-05	4.10528E-05	0.004921095	0.003538	0.002385421	0.002355134	0.001671024	0.000530842	0.000760463	0.000731447	7.47685E-05	6.95642E-05	7.47685E-05	6.95642E-05	0.000760463	0.000731447	0.00074295
3838403774245	383840	3774245	0.000163799	0.000159596	4.23033E-05	3.94074E-05	0.004720024	0.003393441	0.002287955	0.002258906	0.001602748	0.000509152	0.000729391	0.000701561	7.17135E-05	6.67219E-05	7.17135E-05	6.67219E-05	0.000729391	0.000701561	0.000712754

			MSite Grubbing / Prep	MMass Grading / Excavation	MMass Grading / Excavation	MDrainage / Utilities Trenching	MFoundations / Concrete Pads	MBuilding / Structure Construction	MAsphalt Paving	MLandscaping or Other Finishing	MWaterside Construction (Piles)	RSSWDemolition	RSSWPlacing Base	RSSWForm/Plac e Rebar and Pour	Child Risk				
Unique Identifier	X (UTM)	Y (UTM)	2027	2027	2028	2028	2028	2028	2028	2028	2028	2029	2029	2029	3rd Trimester	0<2	2<16	Total	per million
3836503774235	383650	3774235	0.000181475	0.0002134	0.000210558	4.47575E-05	5.82067E-05	4.28433E-05	4.40973E-06	5.16628E-05	4.40973E-06	0.000220414	0.000319826	0.000189586	6.64712E-09	9.3658E-08	1.9993E-08	1.20298E-07	0.12029772
3836603774235	383660	3774235	0.000192755	0.000226664	0.000223646	4.75394E-05	6.18246E-05	4.55063E-05	4.68382E-06	5.4874E-05	4.68382E-06	0.000237701	0.00034491	0.000204456	6.94464E-09	9.815E-08	2.1044E-08	1.26138E-07	0.12613836
3836703774235	383670	3774235	0.00020497	0.000241028	0.000237819	5.05522E-05	6.57427E-05	4.83902E-05	4.98066E-06	5.83516E-05	4.98066E-06	0.000256635	0.000372383	0.000220741	7.26922E-09	1.0304E-07	2.2191E-08	1.32498E-07	0.13249767
3836803774235	383680	3774235	0.000218495	0.000256932	0.000253511	5.38878E-05	7.00807E-05	5.15832E-05	5.3093E-06	6.22018E-05	5.3093E-06	0.000277734	0.000402998	0.000238889	7.63287E-09	1.0849E-07	2.3473E-08	1.396E-07	0.13960032
3836903774235	383690	3774235	0.000233089	0.000274094	0.000270444	5.74872E-05	7.47617E-05	5.50287E-05	5.66393E-06	6.63565E-05	5.66393E-06	0.000300779	0.000436437	0.000258711	8.0269E-09	1.144E-07	2.4864E-08	1.47286E-07	0.14728621
3837003774235	383700	3774235	0.000245773	0.000289009	0.000285161	6.06154E-05	7.88298E-05	5.8023E-05	5.97213E-06	6.99673E-05	5.97213E-06	0.00032199	0.000467215	0.000276956	8.35671E-09	1.1937E-07	2.606E-08	1.53782E-07	0.15378162
3837103774235	383710	3774235	0.000260128	0.000305889	0.000301816	6.41557E-05	8.3434E-05	6.1412E-05	6.32094E-06	7.40538E-05	6.32094E-06	0.000345872	0.000501867	0.000297497	8.73709E-09	1.2507E-07	2.7428E-08	1.61235E-07	0.16123523
3837203774235	383720	3774235	0.00027431	0.000322566	0.000318271	6.76534E-05	8.79827E-05	6.47601E-05	6.66556E-06	7.80912E-05	6.66556E-06	0.00037003	0.000536922	0.000318277	9.1097E-09	1.3066E-07	2.878E-08	1.68552E-07	0.16855244
3837303774235	383730	3774235	0.000289076	0.00033993	0.000335404	7.12954E-05	9.27191E-05	6.82463E-05	7.02438E-06	8.22951E-05	7.02438E-06	0.000395406	0.000573742	0.000340103	9.49852E-09	1.3649E-07	3.0193E-08	1.76184E-07	0.17618386
3837403774235	383740	3774235	0.000306155	0.000360013	0.00035522	7.55075E-05	9.81969E-05	7.22783E-05	7.43938E-06	8.71571E-05	7.43938E-06	0.00042434	0.000615727	0.00036499	9.95694E-09	1.4334E-07	3.1842E-08	1.85136E-07	0.18513586
3837503774235	383750	3774235	0.000332542	0.000391042	0.000385835	8.20153E-05	0.00010666	7.85077E-05	8.08056E-06	9.46688E-05	8.08056E-06	0.000466915	0.000677504	0.000401611	1.06985E-08	1.5431E-07	3.4434E-08	1.99446E-07	0.19944569
3837603774235	383760	3774235	0.000363674	0.000427651	0.000421957	8.96935E-05	0.000116646	8.58576E-05	8.83706E-06	0.000103532	8.83706E-06	0.000517107	0.000750334	0.000444783	1.15791E-08	1.6733E-07	3.7504E-08	2.16411E-07	0.21641087
3837703774235	383770	3774235	0.000409033	0.000480989	0.000474585	0.00010088	0.000131194	9.65661E-05	9.93925E-06	0.000116445	9.93925E-06	0.000588985	0.00085463	0.000506607	1.28826E-08	1.8654E-07	4.2005E-08	2.41424E-07	0.24142369
3837803774235	383780	3774235	0.000478366	0.00056252	0.00055503	0.00011798	0.000153432	0.000112935	1.1624E-05	0.000136183	1.1624E-05	0.000697745	0.001012443	0.000600156	1.48936E-08	2.1612E-07	4.8912E-08	2.79922E-07	0.27992158
3837903774235	383790	3774235	0.000572415	0.000673114	0.000664151	0.000141176	0.000183598	0.000135138	1.39093E-05	0.000162957	1.39093E-05	0.00084562	0.001227013	0.000727349	1.76226E-08	2.5624E-07	5.8289E-08	3.32156E-07	0.33215599
3838003774235	383800	3774235	0.000719644	0.000846243	0.000834975	0.000177487	0.00023082	0.000169896	1.74869E-05	0.00020487	1.74869E-05	0.001077251	0.001563115	0.000926583	2.19018E-08	3.1914E-07	7.2984E-08	4.14023E-07	0.41402266
3838103774235	383810	3774235	0.000957708	0.001126186	0.00111119	0.000236201	0.000307178	0.000226099	2.32717E-05	0.000272643	2.32717E-05	0.001454291	0.002110208	0.001250888	2.8821E-08	4.2079E-07	9.6773E-08	5.46385E-07	0.54638474
3838203774235	383820	3774235	0.001391489	0.001636278	0.00161449	0.000343185	0.00044631	0.000328508	3.38124E-05	0.000396133	3.38124E-05	0.002143944	0.003110909	0.001844084	4.14361E-08	6.0606E-07	1.4016E-07	7.8766E-07	0.7876595
3838303774235	383830	3774235	0.002319953	0.002728075	0.00269175	0.000572174	0.000744108	0.000547704	5.63735E-05	0.000660451	5.63735E-05	0.003631178	0.005268918	0.003123308	6.83862E-08	1.0019E-06	2.3305E-07	1.3033E-06	1.30330472
3838403774235	383840	3774235	0.003199014	0.003761778	0.003711689	0.000788978	0.00102606	0.000755236	7.77341E-05	0.000910704	7.77341E-05	0.00504139	0.007315166	0.004336282	9.38917E-08	1.3765E-06	3.2102E-07	1.79137E-06	1.7913709
3838603774235	383860	3774235	0.0035147	0.004132999	0.004077967	0.000866836	0.001127314	0.000829764	8.54051E-05	0.001000574	8.54051E-05	0.005549068	0.008051818	0.004772954	1.03016E-07	1.5106E-06	3.5255E-07	1.96615E-06	1.9661452
3838703774235	383870	3774235	0.003412652	0.004012999	0.003959565	0.000841668	0.001094582	0.000805672	8.29254E-05	0.000971523	8.29254E-05	0.005386204	0.007815499	0.00463287	1.00033E-07	1.4668E-06	3.423E-07	1.90917E-06	1.90916967
3838803774235	383880	3774235	0.002366125	0.00278237	0.002745322	0.000583562	0.000758917	0.000558604	5.74954E-05	0.000673595	5.74954E-05	0.003709072	0.005381944	0.003190308	6.9626E-08	1.0204E-06	2.3752E-07	1.32752E-06	1.32751714
3838903774235	383890	3774235	0.001787627	0.002102103	0.002074113	0.000440886	0.000573368	0.00042203	4.34383E-05	0.000508907	4.34383E-05	0.002782323	0.004037211	0.002393177	5.28097E-08	7.7349E-07	1.7958E-07	1.00588E-06	1.00587789
3839003774235	383900	3774235	0.001428387	0.001679666	0.001657301	0.000352286	0.000458145	0.000337219	3.47089E-05	0.000406637	3.47089E-05	0.002207094	0.003202541	0.001898401	4.23605E-08	6.201E-07	1.4359E-07	8.06052E-07	0.80605225
3839103774235	383910	3774235	0.001185299	0.001393815	0.001375256	0.000292332	0.000380176	0.00027983	2.88021E-05	0.000337434	2.88021E-05	0.001818092	0.002638091	0.001563807	3.52846E-08	5.1624E-07	1.1924E-07	6.70763E-07	0.67076268
3829703774245	382970	3774245	3.18956E-05	3.75066E-05	3.70072E-05	7.86646E-06	1.02303E-05	7.53003E-06	7.75043E-07	9.08011E-06	7.75043E-07	1.96826E-05	2.85599E-05	1.69297E-05	2.34843E-09	2.9511E-08	4.6655E-09	3.65252E-08	0.03652522
3829803774245	382980	3774245	3.22409E-05	3.79127E-05	3.74079E-05	7.95163E-06	1.0341E-05	7.61156E-06	7.83435E-07	9.17843E-06	7.83435E-07	1.99914E-05	2.9008E-05	1.71954E-05	2.44145E-09	3.0569E-08	4.7932E-09	3.7804E-08	0.03780397
3829903774245	382990	3774245	3.26364E-05	3.83777E-05	3.78667E-05	8.04917E-06	1.04679E-05	7.70493E-06	7.93045E-07	9.29102E-06	7.93045E-07	2.03346E-05	2.95059E-05	1.74905E-05	2.54672E-09	3.1766E-08	4.9375E-09	3.92502E-08	0.03925021
3830003774245	383000	3774245	3.31433E-05	3.89738E-05	3.84549E-05	8.17419E-06	1.06305E-05	7.8246E-06	8.05362E-07	9.43533E-06	8.05362E-07	2.07463E-05	3.01033E-05	1.78447E-05	2.6723E-09	3.3199E-08	5.1104E-09	4.09812E-08	0.04098122
3830103774245	383010	3774245	3.38786E-05	3.98384E-05	3.9308E-05	8.35553E-06	1.08663E-05	7.99819E-06	8.23229E-07	9.64465E-06	8.23229E-07	2.12984E-05	3.09045E-05	1.83195E-05	2.83276E-09	3.5039E-08	5.3355E-09	4.32074E-08	0.04320742
3830203774245	383020	3774245	3.46417E-05	4.07358E-05	4.01934E-05	8.54375E-06	1.11111E-05	8.17835E-06	8.41773E-07	9.8619E-06	8.41773E-07	2.18724E-05	3.17373E-05	1.88132E-05	3.01338E-09	3.7103E-08	5.5833E-09	4.57002E-08	0.04570017
3830303774245	383030	3774245	3.58895E-05	4.22031E-05	4.16411E-05	8.85148E-06	1.15113E-05	8.47293E-06	8.72092E-07	1.02171E-05	8.72092E-07	2.27489E-05	3.30091E-05	1.95671E-05	3.26904E-09	4.0046E-08	5.9428E-09	4.9258E-08	0.04925803
3830403774245	383040	3774245	3.73934E-05	4.39716E-05	4.33861E-05	9.22241E-06	1.19937E-05	8.82799E-06	9.08638E-07	1.06453E-05	9.08638E-07	2.3797E-05	3.45299E-05	2.04686E-05	3.59152E-09	4.3749E-08	6.3889E-09	5.37298E-08	0.05372982
3830503774245	383050	3774245	3.8981E-05	4.58384E-05	4.52281E-05	9.61395E-06	1.25029E-05	9.20278E-06	9.47214E-07	1.10972E-05	9.47214E-07	2.49074E-05	3.61412E-05	2.14238E-05	3.97605E-09	4.814E-08	6.9034E-09	5.90196E-08	0.05901956
3830603774245	383060	3774245	4.04682E-05	4.75873E-05	4.69537E-05	9.98075E-06	1.29799E-05	9.55391E-06	9.83354E-07	1.15206E-05	9.83354E-07	2.59555E-05	3.7662E-05	2.23253E-05	4.40718E-09	5.3026E-08	7.4552E-09	6.48884E-08	0.06488843
3830703774245	383070	3774245	4.20669E-05	4.94673E-05	4.88086E-05	1.0375E-05	1.34927E-05	9.93133E-06	1.0222E-06	1.19757E-05	1.0222E-06	2.70628E-05	3.92688E-05	2.32777E-05	4.93555E-09	5.8987E-08	8.1092E-09	7.20322E-08	0.07203222
3830803774245	383080	3774245	4.35319E-05	5.119E-05	5.05084E-05	1.07364E-05	1.39625E-05	1.02772E-05	1.0578E-06	1.23928E-05	1.0578E-06	2.80891E-05	4.07579E-05	2.41604E-05	5.5402E-09	6.5767E-08	8.8225E-09	8.01293E-08	0.08012929
3830903774245	383090	3774245	4.49356E-05	5.28406E-05	5.2137E-05	1.10826E-05	1.44128E-05	1.06086E-05	1.09191E-06	1.27924E-05	1.09191E-06	2.90873E-05	4.22062E-05	2.5019E-05	6.25602E-09	7.3752E-08	9.6313E-09	8.96396E-08	0.08963961
3831003774245	383100	3774245	4.64006E-05	5.45633E-05	5.38368E-05	1.14439E-05	1.48827E-05	1.09544E-05	1.12751E-06	1.32095E-05	1.12751E-06	3.01384E-05	4.37315E-05	2.59232E-05	7.16337E-09	8.3837E-08	1.0618E-08	1.01619E-07	0.10161868
3831103774245	383110	3774245	4.80606E-05	5.65153E-05	5.57628E-05	1.18533E-05	1.54151E-05	1.13463E-05	1.16784E-06	1.3682E-05	1.16784E-06	3.13113E-05	4.54334E-05	2.6932E-05	8.39527E-09	9.7489E-08	1.1911E-08	1.17795E-07	0.11779465
3831203774245	383120	3774245	4.97484E-05	5.85E-05	5.77211E-05	1.22695E-05	1.59564E-05	1.17448E-05	1.20886E-06	1.41625E-05	1.20886E-06	3.25122E-05	4.71759E-05	2.79649E-05	1.00556E-08	1.1582E-07	1.3574E-08	1.39453E-07	0.13945314
3831303774245	383130	3774245	5.14974E-05	6.05568E-05	5.97505E-05	1.27009E-05	1.65174E-05	1.21577E-05	1.25136E-06	1.46604E-05	1.25136E-06	3.36695E-05	4.88551E-05	2.89603E-05	1.23044E-08	1.4059E-07	1.5725E-08	1.68624E-07	0.16862394
3831403774245	383140	3774245	5.30906E-05	6.24301E-05	6.15989E-05	1.30938E-05	1.70284E-05	1.25338E-05	1.29007E-06	1.5114E-05	1.29007E-06	3.4808E-05	5.05072E-05	2.99396E-05	1.55608E-08	1.7636E-07	1.8676E-08	2.10602E-07	0.21060186
3831503774245	383150	3774245	5.455E-05	6.41463E-05	6.32922E-05	1.34538E-05	1.74965E-05	1.28784E-05	1.32553E-06	1.55294E-05	1.32553E-06	3.59247E-05	5.21275E-05	3.09001E-05	2.07031E-08	2.3273E-07	2.3122E-08	2.76554E-07	0.27655381
3831603774245	383160	3774245	5.59314E-05	6.57708E-05	6.4895E-05	1.37945E-05	1.79396E-05	1.32045E-05	1.3591E-06	1.59227E-05	1.3591E-06	3.7057E-05	5.37705E-05	3.18741E-05	2.93923E-08	3.2786E-07	3.0317E-08	3.87569E-07	0.38756901
3831703774245	383170	3774245	5.72739E-05	6.73494E-05	6.64526E-05	1.41256E-05	1.83702E-05	1.35214E-05	1.39172E-06	1.63049E-05	1.39172E-06	3.82361E-05	5.54814E-05	3.28882E-05	4.68214E-08	5.1855E-07	4.4215E-08	6.09586E-07	0.60958626
3835503774245	383550	3774245	0.000130139	0.000153033	0.000150995	3.20964E-05	4.17411E-05	3.07237E-05	3.1623E-06	3.70483E-05	3.1623E-06	0.000135738	0.000196959	0.000116754	5.81249E-09	7.9066E-08	1.6416E-08	1.01294E-07	0.10129419
3835603774245	383560	3774245	0.000130796	0.000153806	0.000151758	3.22585E-05	4.19519E-05	3.08789E-05	3.17827E-06	3.72354E-05	3.17827E-06	0.000138674	0.000201219	0.000119278	5.71922E-09	7.8069E-08	1.6204E-08	9.9992E-08	0.099992
3835703774245	383570	3774245	0.000131125	0.000154192	0.000152139	3.23396E-05	4.20573E-05	3.09565E-05	3.18626E-06	3.7329E-05	3.18626E-06	0.000141397	0.00020517	0.000121621	5.61862E-09	7.6949E-08	1.5981E-08	9.85485E-08	0.09854854
3835803774245	383580	3774245	0.000132033	0.00015526	0.000153193	3.25635E-05	4.23486E-05	3.11709E-05	3.20832E-06	3.75875E-05	3.20832E-06	0.000144831	0.000210153	0.000124574	5.54409E-09	7.6183E-08	1.5847E-08	9.7574E-08	0.097574
3835903774245	383590	3774245	0.000134395	0.000158037	0.000155933	3.3146E-05	4.31061E-05	3.17284E-05	3.26571E-06	3.82599E-05	3.26571E-06	0.000149897	0.000217504	0.000128932	5.52902E-09	7.6241E-08	1.5897E-08	9.76679E-08	0.09766786
3836003774245	383600	3774245	0.000138483	0.000162845	0.000160677	3.41544E-05	4.44175E-05	3.26937E-05	3.36506E-06	3.94238E-05	3.36506E-06	0.00015694	0.000227724	0.00013499	5.58262E-09	7.7256E-08	1.6159E-08	9.89972E-08	0.0989972
3836103774245	383610	3774245	0.000142917	0.000168059	0.000165821	3.52479E-05	4.58396E-05	3.37405E-05	3.4728E-06	4.06861E-05	3.4728E-06	0.000164561	0.000238781	0.000141544	5.65058E-09	7.8464E-08	1.6468E-08	1.00583E-07	0.1005833
3836203774245	383620	3774245	0.000149323	0.000175592	0.000173254	3.68278E-05	4.78943E-05	3.52528E-05	3.62846E-06	4.25097E-05	3.62846E-06	0.000174573	0.00025331	0.000150157	5.7917E-09	8.0704E-08	1.7003E-08	1.03498E-07	0.10349833
3836303774245	383630	3774245	0.000156592	0.00018414	0.000181688	3.86206E-05	5.02258E-05	3.69689E-05	3.8051E-06	4.45791E-05	3.8051E-06	0.000185865	0.000269694	0.000159869	5.96266E-09	8.3366E-08	1.7635E-08	1.06963E-07	0.10696344
3836403774245	383640	3774245	0.00016458	0.000193533	0.000190956	4.05907E-05	5.27879E-05	3.88547E-05	3.9992E-06	4.68531E-05	3.9992E-06	0.00019832	0.000287767	0.000170583	6.15681E-09	8.636E-08	1.8345E-08	1.10862E-07	0.11086192
3836503774245	383650	3774245	0.000173515	0.000204039	0.000201323	4.27943E-05	5.56536E-05	4.09641E-05	4.21631E-06	4.93967E-05	4.21631E-06	0.000212261	0.000307995	0.000182573	6.38155E-09	8.9794E-08	1.9157E-08	1.15332E-07	0.11533206
3836603774245	383660	3774245	0.000183347	0.0002156	0.00021273	4.52191E-05	5.8807E-05	4.32852E-05	4.45521E-06	5.21956E-05	4.45521E-06	0.000227676	0.000330363	0.000195832	6.63379E-09	9.3624E-08	2.0063E-08	1.20321E-07	0.12032122
3836703774245	383670	3774245	0.000195328	0.00022969	0.000226632	4.81741E-05	6.26501E-05	4.61139E-05	4.74636E-06	5.56066E-05	4.74636E-06	0.000246164	0.000357189	0.000211735	6.95489E-09	9.8451E-08	2.1194E-08	1.266E-07	0.12659959
3836803774245	383680	3774245	0.000209377	0.00024621	0.000242931	5.16389E-05	6.7156E-05	4.94304E-05	5.08772E-06	5.96059E-05	5.08772E-06	0.000267737	0.000388492	0.00023029	7.33922E-09	1.042E-07	2.2536E-08	1.34074E-07	0.13407362
3836903774245	383690	3774245	0.000224673	0.000264197	0.000260679	5.54114E-05	7.20621E-05	5.30416E-05	5.45941E-06	6.39604E-05	5.45941E-06	0.000291503	0.000422977	0.000250732	7.7586E-09	1.1046E-07	2.4004E-08	1.42223E-07	0.14222276
3837003774245	383700	3774245	0.000237568	0.00027936	0.000275641	5.85918E-05	7.61981E-05	5.6086E-05	5.77275E-06	6.76315E-05	5.77275E-06	0.00031282	0.000453908	0.000269068	8.09685E-09	1.1555E-07	2.5224E-08	1.48871E-07	0.14887107
3837103774245	383710	3774245	0.000252129	0.000296483	0.000292535	6.21829E-05	8.08684E-05	5.95235E-05	6.12657E-06	7.17767E-05	6.12657E-06	0.000336823	0.000488737	0.000289713	8.48536E-09	1.2137E-07	2.6616E-08	1.56473E-07	0.15647275
3837203774245	383720	3774245	0.000265865	0.000312635	0.000308473	6.55707E-05	8.52742E-05	6.27665E-05	6.46036E-06	7.56872E-05	6.46036E-06	0.000360211	0.000522674	0.00030983	8.84496E-09	1.2677E-07	2.7924E-08	1.63543E-07	0.1635426
3837303774245	383730	3774245	0.000279479	0.000328644	0.000324268	6.89283E-05	8.96407E-05	6.59805E-05	6.79117E-06	7.95628E-05	6.79117E-06	0.000383802	0.000556905	0.000330122	9.19891E-09	1.3209E-07	2.9221E-08	1.70514E-07	0.17051435
3837403774245	383740	3774245	0.000295226	0.000347162	0.000342539	7.28121E-05	9.46915E-05	6.96981E-05	7.17381E-06	8.40458E-05	7.17381E-06	0.00041065	0.000595861	0.000353215	9.61762E-09	1.3836E-07	3.0736E-08	1.78713E-07	0.17871347
3837503774245	383750	3774245	0.000321718	0.000378315	0.000373277	7.9346E-05	0.000103189	7.59526E-05	7.81756E-06	9.15877E-05	7.81756E-06	0.000453212	0.000657621	0.000389824	1.03643E-08	1.4941E-07	3.3342E-08	1.93113E-07	0.19311327
3837603774245	383760	3774245	0.000352996	0.000415094	0.000409567	8.70599E-05	0.000113221	8.33366E-05	8.57758E-06	0.000100492	8.57758E-06	0.000503454	0.000730523	0.000433039	1.12509E-08	1.6251E-07	3.6428E-08	2.10186E-07	0.21018573
3837703774245	383770	3774245	0.000398082	0.000468111	0.000461878	9.81796E-05	0.000127682	9.39807E-05	9.67314E-06	0.000113327	9.67314E-06	0.000574833	0.000834095	0.000494434	1.25481E-08	1.8162E-07	4.0905E-08	2.35069E-07	0.23506899
3837803774245	383780	3774245	0.000466825	0.000548948	0.000541638	0.000115134	0.000149731	0.00011021	1.13436E-05	0.000132897	1.13436E-05	0.000682647	0.000990536	0.00058717	1.45433E-08	2.1096E-07	4.7755E-08	2.73259E-07	0.27325852
3837903774245	383790	3774245	0.000560512	0.000659116	0.00065034	0.00013824	0.00017978	0.000132328	1.36201E-05	0.000159568	1.36201E-05	0.000829924	0.001204238	0.000713848	1.72631E-08	2.5095E-07	5.7098E-08	3.2531E-07	0.32531045
3838003774245	383800	3774245	0.000706002	0.000830201	0.000819147	0.000174123	0.000226445	0.000166676	1.71554E-05	0.000200987	1.71554E-05	0.001058813	0.001536361	0.000910724	2.14924E-08	3.1311E-07	7.1621E-08	4.06219E-07	0.40621885
3838103774245	383810	3774245	0.000941665	0.001107321	0.001092577	0.000232245	0.000302032	0.000222312	2.28819E-05	0.000268076	2.28819E-05	0.00143201	0.002077877	0.001231724	2.83425E-08	4.1374E-07	9.517E-08	5.37256E-07	0.53725578
3838203774245	383820	3774245	0.001370205	0.001611249	0.001589795	0.000337936	0.000439483	0.000323484	3.32952E-05	0.000390074	3.32952E-05	0.002113335	0.003066494	0.001817756	4.08057E-08	5.9678E-07	1.3803E-07	7.75621E-07	0.7756212
3838303774245	383830	3774245	0.002280727	0.002681948	0.002646238	0.0005625	0.000731526	0.000538443	5.54203E-05	0.000649284	5.54203E-05	0.003571821	0.00518279	0.003072253	6.72351E-08	9.8494E-07	2.2913E-07	1.28131E-06	1.28130528
3838403774245	383840	3774245	0.002188032	0.002572946	0.002538687	0.000539638	0.000701795	0.000516559	5.31678E-05	0.000622895	5.31678E-05	0.003423955	0.004968233	0.002945068	6.45243E-08	9.4519E-07	2.1982E-07	1.22953E-06	1.22953488

			EGIODemolition	EGIOSite Grubbing / Prep	EGIOMass Grading / Excavation	EGIOMass Grading / Excavation	EGIODrainage / Utilities Trenching	EGIODrainage / Utilities Trenching	EGIOFoundations / Concrete Pads	EGIOFoundations / Concrete Pads	EGIOBuilding / Structure Construction	EGIOBuilding / Structure Construction	EGIOAsphalt Paving	EGIOArchitectural Coating	EGIOLandscaping or Other Finishing	EGIOWaterside Construction (Piles)	HIWaterside Construction (Landscaping)	HIWaterside Construction (Landscaping)	KMDemolition	KMSite Grubbing / Prep	KMMass Grading / Excavation
Unique Identifier	X (UTM)	Y (UTM)	2025	2025	2025	2026	2026	2027	2026	2027	2026	2027	2027	2027	2027	2027	2025	2026	2025	2025	2025
3838603774245	383860	3774245	0.002794896	0.0010962	0.000363027	0.000355547	0.000825599	0.000824325	0.001084729	0.001084029	0.00116188	0.00113403	4.5213E-05	4.5213E-05	0.001224456	4.5213E-05	0.000535663	0.000518885	0.000900389	0.003907752	0.002970308
3838703774245	383870	3774245	0.003988408	0.00156431	0.000518051	0.000507378	0.001178156	0.001176338	0.001547943	0.001546944	0.001658041	0.001618298	6.45204E-05	6.45204E-05	0.001747339	6.45204E-05	0.000766184	0.000742185	0.001292559	0.005609795	0.004264042
3838803774245	383880	3774245	0.002775082	0.00108843	0.000360453	0.000353027	0.000819746	0.000818481	0.001077039	0.001076344	0.001153643	0.001125991	4.48924E-05	4.48924E-05	0.001215776	4.48924E-05	0.000532161	0.000515493	0.000894838	0.003883659	0.002951995
3838903774245	383890	3774245	0.002107629	0.00082664	0.000273758	0.000268118	0.000622583	0.000621623	0.000817993	0.000817465	0.000876173	0.000855171	3.40951E-05	3.40951E-05	0.000923361	3.40951E-05	0.000403487	0.000390849	0.000676243	0.002934944	0.002230871
3839003774245	383900	3774245	0.00169425	0.00066451	0.000220065	0.000215531	0.000500473	0.000499701	0.000657556	0.000657132	0.000704325	0.000687443	2.74078E-05	2.74078E-05	0.000742258	2.74078E-05	0.000323845	0.000313701	0.000541009	0.002348018	0.001784744
3839103774245	383910	3774245	0.001415215	0.00055507	0.000183821	0.000180034	0.000418048	0.000417402	0.00054926	0.000548905	0.000588326	0.000574224	2.28939E-05	2.28939E-05	0.000620012	2.28939E-05	0.000270127	0.000261666	0.000449851	0.001952383	0.001484019
3829703774245	382970	3774255	0.000161613	6.3387E-05	2.09918E-05	2.05593E-05	4.77398E-05	4.76661E-05	6.27238E-05	6.26834E-05	6.71851E-05	6.55747E-05	2.61441E-06	2.61441E-06	7.08035E-05	2.61441E-06	1.71443E-05	1.66073E-05	1.33317E-05	5.78607E-05	4.39803E-05
3829803774255	382980	3774255	0.000170272	6.6783E-05	2.21165E-05	2.16608E-05	5.02975E-05	5.02199E-05	6.60844E-05	6.60417E-05	7.07846E-05	6.90879E-05	2.75448E-06	2.75448E-06	7.45969E-05	2.75448E-06	1.76286E-05	1.70765E-05	1.3506E-05	5.8617E-05	4.45551E-05
3829903774255	382990	3774255	0.00018017	7.0665E-05	2.34022E-05	2.292E-05	5.32214E-05	5.31393E-05	6.99259E-05	6.98808E-05	7.48994E-05	7.31041E-05	2.91461E-06	2.91461E-06	7.89333E-05	2.91461E-06	1.8174E-05	1.76047E-05	1.37051E-05	5.94813E-05	4.52121E-05
3830003774255	383000	3774255	0.000191748	7.5206E-05	2.4906E-05	2.43928E-05	5.66414E-05	5.6554E-05	7.44194E-05	7.43714E-05	7.97125E-05	7.78018E-05	3.1019E-06	3.1019E-06	8.40056E-05	3.1019E-06	1.88054E-05	1.82164E-05	1.3945E-05	6.05224E-05	4.60035E-05
3830103774255	383010	3774255	0.000206119	8.0843E-05	2.67727E-05	2.62211E-05	6.08866E-05	6.07927E-05	7.9997E-05	7.99454E-05	8.56868E-05	8.36329E-05	3.33438E-06	3.33438E-06	9.03017E-05	3.33438E-06	1.95947E-05	1.8981E-05	1.42686E-05	6.19269E-05	4.70711E-05
3830203774255	383020	3774255	0.00022252	8.7276E-05	2.8903E-05	2.83075E-05	6.57314E-05	6.563E-05	8.63625E-05	8.63068E-05	9.2505E-05	9.02877E-05	3.5997E-06	3.5997E-06	9.74871E-05	3.5997E-06	2.0454E-05	1.98133E-05	1.46081E-05	6.34002E-05	4.81909E-05
3830303774255	383030	3774255	0.000244823	9.6023E-05	3.17998E-05	3.11446E-05	7.23194E-05	7.22078E-05	9.50183E-05	9.4957E-05	0.000101776	9.93369E-05	3.96049E-06	3.96049E-06	0.000107258	3.96049E-06	2.16505E-05	2.09724E-05	1.51286E-05	6.56593E-05	4.9908E-05
3830403774255	383040	3774255	0.000273026	0.00010708	3.54632E-05	3.47325E-05	8.06506E-05	8.05262E-05	0.000105964	0.000105896	0.000113501	0.00011078	4.41674E-06	4.41674E-06	0.000119614	4.41674E-06	2.31054E-05	2.23817E-05	1.57555E-05	6.83799E-05	5.1976E-05
3830503774255	383050	3774255	0.000307149	0.00012047	3.98953E-05	3.90733E-05	9.07303E-05	9.05903E-05	0.000119208	0.000119131	0.000127686	0.000124626	4.96874E-06	4.96874E-06	0.000134563	4.96874E-06	2.47486E-05	2.39734E-05	1.64208E-05	7.12675E-05	5.41709E-05
3830603774255	383060	3774255	0.00034649	0.0001359	4.50053E-05	4.40781E-05	0.000102351	0.000102194	0.000134476	0.00013439	0.000144041	0.000140588	5.60516E-06	5.60516E-06	0.000151799	5.60516E-06	2.64653E-05	2.56364E-05	1.70522E-05	7.40079E-05	5.62539E-05
3830703774255	383070	3774255	0.000395262	0.00015503	5.13403E-05	5.02825E-05	0.000116759	0.000116578	0.000153406	0.000153307	0.000164316	0.000160378	6.39415E-06	6.39415E-06	0.000173166	6.39415E-06	2.84297E-05	2.75392E-05	1.77357E-05	7.69741E-05	5.85085E-05
3830803774255	383080	3774255	0.00045272	0.00017756	5.88035E-05	5.75919E-05	0.000133731	0.000133525	0.000175706	0.000175592	0.000188203	0.000183691	7.32364E-06	7.32364E-06	0.000198339	7.32364E-06	3.04765E-05	2.95219E-05	1.83806E-05	7.97733E-05	6.06362E-05
3830903774255	383090	3774255	0.00052216	0.0002048	6.7823E-05	6.64256E-05	0.000154244	0.000154006	0.000202656	0.000202525	0.00021707	0.000211867	8.44697E-06	8.44697E-06	0.000228761	8.44697E-06	3.26651E-05	3.16419E-05	1.90075E-05	8.2494E-05	6.27042E-05
3831003774255	383100	3774255	0.000611423	0.00023981	7.94173E-05	7.77811E-05	0.000180612	0.000180333	0.0002373	0.000237147	0.000254178	0.000248085	9.89098E-06	9.89098E-06	0.000267867	9.89098E-06	3.51657E-05	3.40643E-05	1.96706E-05	8.53718E-05	6.48916E-05
3831103774255	383110	3774255	0.000736642	0.00028892	9.56818E-05	9.37105E-05	0.0002176	0.000217265	0.000285898	0.000285714	0.000306233	0.000298893	1.19166E-05	1.19166E-05	0.000322726	1.19166E-05	3.82728E-05	3.7074E-05	2.04491E-05	8.87505E-05	6.74598E-05
3831203774255	383120	3774255	0.000908189	0.0003562	0.000117964	0.000115534	0.000268275	0.000267861	0.000352478	0.00035225	0.000377548	0.000368498	1.46917E-05	1.46917E-05	0.000397882	1.46917E-05	4.18085E-05	4.0499E-05	2.12412E-05	9.21881E-05	7.00728E-05
3831303774255	383130	3774255	0.001138623	0.00044658	0.000147895	0.000144848	0.000336344	0.000335825	0.000441911	0.000441626	0.000473342	0.000461997	1.84195E-05	1.84195E-05	0.000498836	1.84195E-05	4.55255E-05	4.40995E-05	2.2031E-05	9.5616E-05	7.26783E-05
3831403774255	383140	3774255	0.001466062	0.00057501	0.000190426	0.000186502	0.000433068	0.000432399	0.000568994	0.000568627	0.000609464	0.000594855	2.37164E-05	2.37164E-05	0.000642288	2.37164E-05	4.942E-05	4.78721E-05	2.27031E-05	9.85331E-05	7.48956E-05
3831503774255	383150	3774255	0.001978935	0.00077617	0.000257042	0.000251746	0.000584568	0.000583666	0.000768045	0.00076755	0.000822673	0.000802954	3.20132E-05	3.20132E-05	0.00086698	3.20132E-05	5.38133E-05	5.21278E-05	2.33209E-05	0.000101214	7.69338E-05
3831603774255	383160	3774255	0.002848528	0.00111723	0.000369993	0.00036237	0.000841441	0.000840143	0.001105544	0.00110483	0.001184175	0.001155791	4.60806E-05	4.60806E-05	0.001247953	4.60806E-05	5.86353E-05	5.67987E-05	2.39297E-05	0.000103857	7.8942E-05
3831703774255	383170	3774255	0.004570191	0.00179249	0.000593619	0.000581388	0.001350012	0.001347929	0.001773739	0.001772595	0.001899896	0.001854357	7.39318E-05	7.39318E-05	0.00200222	7.39318E-05	6.39201E-05	6.1918E-05	2.45158E-05	0.0001064	8.08757E-05
3831540774255	383540	3774255	0.000323559	0.0001269	4.20268E-05	4.11609E-05	9.55777E-05	9.54303E-05	0.000125577	0.000125496	0.000134508	0.000131284	5.2342E-06	5.2342E-06	0.000141753	5.2342E-06	4.37782E-05	4.2407E-05	5.23244E-05	0.000227092	0.000172614
3831503774255	383550	3774255	0.000311047	0.000122	4.04017E-05	3.95693E-05	9.18818E-05	9.174E-05	0.000120721	0.000120643	0.000129307	0.000126207	5.0318E-06	5.0318E-06	0.000136271	5.0318E-06	4.27701E-05	4.14304E-05	5.17994E-05	0.000224813	0.000170882
3831603774255	383560	3774255	0.00030017	0.00011773	3.89888E-05	3.81855E-05	8.86687E-05	8.85319E-05	0.000116499	0.000116424	0.000124785	0.000121794	4.85584E-06	4.85584E-06	0.000131506	4.85584E-06	4.19485E-05	4.06346E-05	5.1469E-05	0.000223379	0.000169792
3831703774255	383570	3774255	0.000290846	0.00011407	3.77778E-05	3.69995E-05	8.59146E-05	8.57821E-05	0.000112881	0.000112808	0.000120909	0.000118011	4.70502E-06	4.70502E-06	0.000127421	4.70502E-06	4.13206E-05	4.00264E-05	5.1383E-05	0.000223006	0.000169508
3831803774255	383580	3774255	0.000283113	0.00011104	3.67733E-05	3.60157E-05	8.36302E-05	8.35012E-05	0.000109879	0.000109808	0.000117694	0.000114873	4.57991E-06	4.57991E-06	0.000124033	4.57991E-06	4.08937E-05	3.96128E-05	5.15572E-05	0.000223762	0.000170083
3831903774255	383590	3774255	0.000278873	0.00010938	3.62227E-05	3.54764E-05	8.23779E-05	8.22508E-05	0.000108234	0.000108164	0.000115932	0.000113153	4.51133E-06	4.51133E-06	0.000122176	4.51133E-06	4.096E-05	3.96771E-05	5.23991E-05	0.000227416	0.00017286
3832003774255	383600	3774255	0.000278945	0.00010941	3.6232E-05	3.54855E-05	8.23991E-05	8.2272E-05	0.000108262	0.000108192	0.000115962	0.000113182	4.51249E-06	4.51249E-06	0.000122207	4.51249E-06	4.16596E-05	4.03548E-05	5.41145E-05	0.000234861	0.000178519
3832103774255	383610	3774255	0.000279745	0.00010972	3.63358E-05	3.55872E-05	8.26352E-05	8.25077E-05	0.000108572	0.000108502	0.000116294	0.000113507	4.52542E-06	4.52542E-06	0.000122557	4.52542E-06	4.2449E-05	4.11194E-05	5.59589E-05	0.000242866	0.000184604
3832203774255	383620	3774255	0.000282341	0.00011074	3.6673E-05	3.59174E-05	8.3402E-05	8.32733E-05	0.000109579	0.000109509	0.000117373	0.00011456	4.56741E-06	4.56741E-06	0.000123695	4.56741E-06	4.35109E-05	4.21481E-05	5.81971E-05	0.000252579	0.000191987
3832303774255	383630	3774255	0.00028596	0.00011216	3.71432E-05	3.63779E-05	8.44713E-05	8.43409E-05	0.000110984	0.000110913	0.000118878	0.000116029	4.62597E-06	4.62597E-06	0.00012528	4.62597E-06	4.47272E-05	4.33263E-05	6.06706E-05	0.000263315	0.000200147
3832403774255	383640	3774255	0.000290469	0.00011393	3.77288E-05	3.69515E-05	8.58032E-05	8.56708E-05	0.000112734	0.000112661	0.000120752	0.000117858	4.69891E-06	4.69891E-06	0.000127256	4.69891E-06	4.60852E-05	4.46417E-05	6.33682E-05	0.000275022	0.000209046
3832503774255	383650	3774255	0.000296029	0.00011611	3.8451E-05	3.76588E-05	8.74456E-05	8.73106E-05	0.000114892	0.000114818	0.000123064	0.000120114	4.78885E-06	4.78885E-06	0.000129692	4.78885E-06	4.76154E-05	4.6124E-05	6.63351E-05	0.000287899	0.000218834
3832603774255	383660	3774255	0.000302667	0.00011871	3.93132E-05	3.85032E-05	8.94063E-05	8.92684E-05	0.000117468	0.000117392	0.000125823	0.000122807	4.89623E-06	4.89623E-06	0.0001326	4.89623E-06	4.9325E-05	4.778E-05	6.95984E-05	0.000302062	0.000229599
3832703774255	383670	3774255	0.000313544	0.00012298	4.0726E-05	3.98869E-05	9.26194E-05	9.24765E-05	0.00012169	0.00012161	0.000130345	0.000127221	5.07219E-06	5.07219E-06	0.000137365	5.07219E-06	5.17772E-05	5.01555E-05	7.4025E-05	0.000321274	0.000244202
3832803774255	383680	3774255	0.000327691	0.00012852	4.25635E-05	4.16865E-05	9.67982E-05	9.66489E-05	0.00012718	0.00012708	0.000136226	0.000132961	5.30104E-06	5.30104E-06	0.000143563	5.30104E-06	5.48251E-05	5.31078E-05	7.94292E-05	0.000344728	0.00026203
3832903774255	383690	3774255	0.000343382	0.00013468	4.46017E-05	4.36827E-05	0.000101433	0.000101277	0.00013327	0.000133184	0.000142749	0.000139327	5.55489E-06	5.55489E-06	0.000150437	5.55489E-06	5.81725E-05	5.63504E-05	8.53584E-05	0.000370462	0.00028159
3833003774255	383700	3774255	0.000354978	0.00013923	4.61078E-05	4.51578E-05	0.000104859	0.000104697	0.000137771	0.000137682	0.00014757	0.000144032	5.74247E-06	5.74247E-06	0.000155517	5.74247E-06	6.07862E-05	5.88822E-05	9.01448E-05	0.000391235	0.00029738
3833103774255	383710	3774255	0.000368622	0.00014458	4.788E-05	4.68935E-05	0.000108889	0.000108721	0.000143066	0.000142974	0.000153242	0.000149568	5.96318E-06	5.96318E-06	0.000161495	5.96318E-06	6.37712E-05	6.17738E-05	9.55513E-05	0.000414699	0.000315216
3833203774255	383720	3774255	0.000380631	0.00014929	4.94398E-05	4.84212E-05	0.000112436	0.000112263	0.000147727	0.000147631	0.000158234	0.00015444	6.15745E-06	6.15745E-06	0.000166756	6.15745E-06	6.64531E-05	6.43716E-05	0.000100485	0.000436111	0.000331491
3833303774255	383730	3774255	0.000391885	0.0001537	5.09017E-05	4.98529E-05	0.000115761	0.000115582	0.000152095	0.000151997	0.000162912	0.000159008	6.33951E-06	6.33951E-06	0.000171687	6.33951E-06	6.89897E-05	6.68288E-05	0.000105199	0.00045657	0.000347042
3833403774255	383740	3774255	0.000405798	0.00015916	5.27088E-05	5.16228E-05	0.000119871	0.000119686	0.000157495	0.000157393	0.000168696	0.000164653	6.56459E-06	6.56459E-06	0.000177782	6.56459E-06	7.2016E-05	6.97603E-05	0.000110723	0.000480545	0.000365266
3833503774255	383750	3774255	0.000434532	0.00017043	5.6441E-05	5.52781E-05	0.000128359	0.00012816	0.000168646	0.000168538	0.000180641	0.000176311	7.02941E-06	7.02941E-06	0.0001937	7.02941E-06	7.78084E-05	7.53713E-05	0.000120794	0.000524253	0.000398488
3833603774255	383760	3774255	0.000469166	0.00018401	6.09397E-05	5.96841E-05	0.000138589	0.000138376	0.000182088	0.000181971	0.000195039	0.000190364	7.58969E-06	7.58969E-06	0.000205544	7.58969E-06	8.47275E-05	8.20737E-05	0.000132772	0.00057624	0.000438004
3833703774255	383770	3774255	0.000519699	0.00020383	6.75033E-05	6.61125E-05	0.000153517	0.00015328	0.000201701	0.000201571	0.000216047	0.000210868	8.40716E-06	8.40716E-06	0.000227682	8.40716E-06	9.46729E-05	9.17075E-05	0.000149829	0.000650267	0.000494272
3833803774255	383780	3774255	0.000597654	0.00023441	7.76288E-05	7.60294E-05	0.000176544	0.000176272	0.000231956	0.000231806	0.000248454	0.000242498	9.66823E-06	9.66823E-06	0.000261835	9.66823E-06	0.00010988	0.000106438	0.000175754	0.000762787	0.000579799
3837903774255	383790	3774255	0.000704558	0.00027634	9.15145E-05	8.9629E-05	0.000208123	0.000207802	0.000273446	0.00027327	0.000292895	0.000285875	1.13976E-05	1.13976E-05	0.00030867	1.13976E-05	0.000130698	0.000126604	0.000211237	0.000916784	0.000696854
3838003774255	383800	3774255	0.000868677	0.00034071	0.000112832	0.000110507	0.000256603	0.000256207	0.000337143	0.000336925	0.000361122	0.000352466	1.40526E-05	1.40526E-05	0.000380571	1.40526E-05	0.000162586	0.000157494	0.000265528	0.001152411	0.000875955
3838103774255	383810	3774255	0.001134796	0.00044508	0.000147398	0.000144361	0.000335213	0.000334696	0.000440426	0.00044014	0.000471752	0.000460444	1.83576E-05	1.83576E-05	0.000497159	1.83576E-05	0.000214152	0.000207444	0.000353245	0.001533107	0.001165325
3838203774255	383820	3774255	0.001618891	0.00063495	0.000210277	0.000205944	0.000478212	0.000477475	0.000628309	0.000627903	0.000672997	0.000656866	2.61887E-05	2.61887E-05	0.000709243	2.61887E-05	0.000307763	0.000298123	0.000512304	0.002223438	0.00169005
3838303774255	383830	3774255	0.002638223	0.00103475	0.000342677	0.000335616	0.000779318	0.000778116	0.001023922	0.001023262	0.001096749	0.00107046	4.26785E-05	4.26785E-05	0.001155817	4.26785E-05	0.000504705	0.000488897	0.000847241	0.003677085	0.002794977
3838403774255	383840	3774255	0.00252452	0.00099015	0.000327908	0.000321152	0.000745731	0.00074458	0.000979793	0.000979161	0.00104948	0.001024325	4.08391E-05	4.08391E-05	0.001106003	4.08391E-05	0.000482931	0.000467805	0.000810398	0.003517185	0.002673436
3838603774255	383860	3774255	0.002736567	0.00107332	0.000355451	0.000348127	0.000808369	0.000807121	0.001062091	0.001061405	0.001137632	0.001110363	4.42694E-05	4.42694E-05	0.001198902	4.42694E-05	0.000524218	0.000507798	0.000881015	0.003823667	0.002906395
3838703774255	383870	3774255	0.004015111	0.00157478	0.00052152	0.000510775	0.001186044	0.001184214	0.001558307	0.001557302	0.001669142	0.001629133	6.49523E-05	6.49523E-05	0.001759038	6.49523E-05	0.000771156	0.000747002	0.001301093	0.005646834	0.004292196
3838803774255	383880	3774255	0.002785411	0.00109248	0.000361795	0.000354341	0.000822797	0.000821527	0.001081048	0.00108035	0.001157937	0.001130182	4.50595E-05	4.50595E-05	0.001220301	4.50595E-05	0.000533976	0.000517251	0.000897999	0.00389738	0.002962425
3838903774255	383890	3774255	0.002111895	0.00082831	0.000274313	0.000268661	0.000623844	0.000622881	0.000819649	0.00081912	0.000877946	0.000856902	3.41641E-05	3.41641E-05	0.000925231	3.41641E-05	0.000404138	0.000391479	0.000677416	0.002940032	0.002234738
3839003774255	383900	3774255	0.001696495	0.00066539	0.000220357	0.000215816	0.000501136	0.000500363	0.000658428	0.000658003	0.000705258	0.000688354	2.74442E-05	2.74442E-05	0.000743242	2.74442E-05	0.00032411	0.000313959	0.000541523	0.002350248	0.001786439
3839103774255	383910	3774255	0.00141684	0.0005557	0.000184032	0.000180241	0.000418528	0.000417882	0.000549891	0.000549536	0.000589002	0.000574884	2.29202E-05	2.29202E-05	0.000620724	2.29202E-05	0.000270276	0.00026181	0.000450161	0.001953729	0.001485042
3829703774265	382970	3774265	0.000159062	6.2387E-05	2.06605E-05	2.02348E-05	4.69863E-05	4.69138E-05	6.17338E-05	6.1694E-05	6.61246E-05	6.45396E-05	2.57315E-06	2.57315E-06	6.96859E-05	2.57315E-06	1.66079E-05	1.60877E-05	1.31009E-05	5.68589E-05	4.32188E-05
3829803774265	382980	3774265	0.000167874	6.5842E-05	2.1805E-05	2.13557E-05	4.95891E-05	4.95126E-05	6.51536E-05	6.51115E-05	6.97876E-05	6.81149E-05	2.71569E-06	2.71569E-06	7.35462E-05	2.71569E-06	1.70887E-05	1.65534E-05	1.32933E-05	5.76937E-05	4.38534E-05
3829903774265	382990	3774265	0.000178032	6.9827E-05	2.31245E-05	2.26481E-05	5.25899E-05	5.25088E-05	6.90963E-05	6.90517E-05	7.40107E-05	7.22367E-05	2.88003E-06	2.88003E-06	7.79968E-05	2.88003E-06	1.7634E-05	1.70817E-05	1.3515E-05	5.86563E-05	4.4585E-05
3830003774265	383000	3774265	0.000189808	7.4445E-05	2.4654E-05	2.4146E-05	5.60683E-05	5.59818E-05	7.36664E-05	7.36189E-05	7.89059E-05	7.70146E-05	3.07052E-06	3.07052E-06	8.31556E-05	3.07052E-06	1.82529E-05	1.76812E-05	1.37708E-05	5.97661E-05	4.54286E-05
3830103774265	383010	3774265	0.000204107	8.0054E-05	2.65113E-05	2.59651E-05	6.02923E-05	6.01992E-05	7.92162E-05	7.91651E-05	8.48504E-05	8.28166E-05	3.30184E-06	3.30184E-06	8.94203E-05	3.30184E-06	1.89992E-05	1.84041E-05	1.40921E-05	6.11608E-05	4.64888E-05
3830203774265	383020	3774265	0.000220454	8.6465E-05	2.86347E-05	2.80447E-05	6.51212E-05	6.50207E-05	8.55607E-05	8.55055E-05	9.16462E-05	8.94495E-05	3.56629E-06	3.56629E-06	9.65821E-05	3.56629E-06	1.981E-05	1.91895E-05	1.44316E-05	6.26341E-05	4.76086E-05
3830303774265	383030	3774265	0.000242317	9.504E-05	3.14743E-05	3.08259E-05	7.15792E-05	7.14687E-05	9.40457E-05	9.3985E-05	0.000100735	9.83201E-05	3.91995E-06	3.91995E-06	0.00010616	3.91995E-06	2.0915E-05	2.02599E-05	1.49317E-05	6.48048E-05	4.92585E-05
3830403774265	383040	3774265	0.000269793	0.00010582	3.50432E-05	3.43212E-05	7.96954E-05	7.95725E-05	0.000104709	0.000104642	0.000112157	0.000109468	4.36443E-06	4.36443E-06	0.000118197	4.36443E-06	2.22497E-05	2.15528E-05	1.55314E-05	6.74076E-05	5.12369E-05
3830503774265	383050	3774265	0.000303053	0.00011886	3.93633E-05	3.85523E-05	8.95204E-05	8.93823E-05	0.000117618	0.000117542	0.000125984	0.000122964	4.90248E-06	4.90248E-06	0.000132769	4.90248E-06	2.37494E-05	2.30055E-05	1.61696E-05	7.01773E-05	5.33422E-05
3830603774265	383060	3774265	0.000341505	0.00013394	4.43578E-05	4.34439E-05	0.000100879	0.000100723	0.000132542	0.000132456	0.000141969	0.000138566	5.52452E-06	5.52452E-06	0.000149615	5.52452E-06	2.53101E-05	2.45173E-05	1.67829E-05	7.2839E-05	5.53654E-05
3830703774265	383070	3774265	0.000389056	0.00015259	5.05342E-05	4.9493E-05	0.000114925	0.000114748	0.000150997	0.000150899	0.000161736	0.00015786	6.29374E-06	6.29374E-06	0.000170447	6.29374E-06	2.70824E-05	2.62342E-05	1.74415E-05	7.56972E-05	5.7538E-05
3830803774265	383080	3774265	0.000445535	0.00017474	5.78702E-05	5.66778E-05	0.000131609	0.000131406	0.000172917	0.000172805	0.000185215	0.000180776	7.2074E-06	7.2074E-06	0.000195191	7.2074E-06	2.89355E-05	2.80292E-05	1.80751E-05	7.84473E-05	5.96283E-05
3830903774265	383090	3774265	0.000514301	0.00020172	6.68022E-05	6.54258E-05	0.000151922	0.000151688	0.000199606	0.000199477	0.000213803	0.000208678	8.31983E-06	8.31983E-06	0.000225317	8.31983E-06	3.0916E-05	2.99477E-05	1.8702E-05	8.1168E-05	6.16963E-05

			KMMass Grading / Excavation	KMDrainage / Utilities Trenching	KMFoundations / Concrete Pads	KMBuilding / Structure Construction	KMAsphalt Paving	KMArchitectural Coating	KMLandscaping or Other Finishing	KMWaterside Construction (Piles)	EWNDemolition	EWNSite Grubbing / Prep	EWNDrainage / Utilities Trenching	EWNDrainage / Utilities Trenching	EWNDrainage / Utilities Trenching	EWNFoundations / Concrete Pads	EWNBuilding / Structure Construction	EWNAsphalt Paving	EWNLandscaping or Other Finishing	EWNWaterside Construction (Piles)	ISDemolition
Unique Identifier	X (UTM)	Y (UTM)	2026	2026	2026	2026	2026	2026	2026	2026	2027	2027	2027	2028	2029	2029	2029	2029	2029	2029	2027
3838603774245	383860	3774245	0.002939568	0.001055624	0.000558632	0.001918707	6.16404E-05	6.16404E-05	0.001980347	6.16404E-05	0.002170041	0.00011827	0.00027772	0.000272357	0.000266722	0.000231031	0.00050167	3.56911E-05	0.000519515	3.56911E-05	0.000440267
3838703774245	383870	3774245	0.004219914	0.001515407	0.000801948	0.00275441	8.84882E-05	8.84882E-05	0.002842899	8.84882E-05	0.003102529	0.000169092	0.00039706	0.000389392	0.000381335	0.000330307	0.000717242	5.10279E-05	0.000742756	5.10279E-05	0.000622299
3838803774245	383880	3774245	0.002921445	0.001049116	0.000555188	0.001906877	6.12604E-05	6.12604E-05	0.001968138	6.12604E-05	0.002155661	0.000117486	0.00027588	0.000270552	0.000264955	0.0002295	0.000498345	3.54546E-05	0.000516073	3.54546E-05	0.000436251
3838903774245	383890	3774245	0.002207783	0.000792834	0.000419565	0.001441058	4.62954E-05	4.62954E-05	0.001487354	4.62954E-05	0.001635011	8.91102E-05	0.000209248	0.000205207	0.000200961	0.00017407	0.000377982	2.68914E-05	0.000391427	2.68914E-05	0.000333717
3839003774245	383900	3774245	0.001766274	0.000634284	0.000335661	0.001152877	3.70373E-05	3.70373E-05	0.001189915	3.70373E-05	0.00131272	7.15449E-05	0.000168001	0.000164757	0.000161348	0.000139757	0.000303474	2.15906E-05	0.00031427	2.15906E-05	0.000270065
3839103774245	383910	3774245	0.001468661	0.000527409	0.000279103	0.00095862	3.07966E-05	3.07966E-05	0.000989417	3.07966E-05	0.001095311	5.96959E-05	0.000140177	0.00013747	0.000134626	0.000116611	0.000253214	1.80148E-05	0.000262221	1.80148E-05	0.000226985
3829703774245	382970	3774255	4.35251E-05	1.56303E-05	8.27147E-06	2.84096E-05	9.12687E-07	9.12687E-07	2.93223E-05	9.12687E-07	7.93096E-05	4.32247E-06	1.015E-05	9.95398E-06	9.74802E-06	8.4436E-06	1.83348E-05	1.30442E-06	1.8987E-05	1.30442E-06	1.72795E-05
3829803774255	382980	3774255	4.4094E-05	1.58345E-05	8.37958E-06	2.87809E-05	9.24617E-07	9.24617E-07	2.97056E-05	9.24617E-07	8.16985E-05	4.45267E-06	1.04557E-05	1.02538E-05	1.00416E-05	8.69793E-06	1.8887E-05	1.34371E-06	1.95589E-05	1.34371E-06	1.79543E-05
3829903774255	382990	3774255	4.47442E-05	1.6068E-05	8.50314E-06	2.92053E-05	9.38251E-07	9.38251E-07	3.01436E-05	9.38251E-07	8.43707E-05	4.59831E-06	1.07977E-05	1.05892E-05	1.03701E-05	8.98243E-06	1.95048E-05	1.38766E-06	2.01986E-05	1.38766E-06	1.87144E-05
3830003774255	383000	3774255	4.55274E-05	1.63493E-05	8.65198E-06	2.97165E-05	9.54673E-07	9.54673E-07	3.06712E-05	9.54673E-07	8.74564E-05	4.76649E-06	1.11926E-05	1.09765E-05	1.07494E-05	9.31095E-06	2.02182E-05	1.43841E-06	2.09374E-05	1.43841E-06	1.95877E-05
3830103774255	383010	3774255	4.65839E-05	1.67287E-05	8.85276E-06	3.04061E-05	9.76828E-07	9.76828E-07	3.1383E-05	9.76828E-07	9.13155E-05	4.97681E-06	1.16865E-05	1.14608E-05	1.12237E-05	9.7218E-06	2.11103E-05	1.50188E-06	2.18612E-05	1.50188E-06	2.0658E-05
3830203774255	383020	3774255	4.76922E-05	1.71267E-05	9.06337E-06	3.11295E-05	1.00007E-06	1.00007E-06	3.21296E-05	1.00007E-06	9.55114E-05	5.2055E-06	1.22235E-05	1.19874E-05	1.17394E-05	1.01685E-05	2.20803E-05	1.5709E-06	2.28658E-05	1.5709E-06	2.18414E-05
3830303774255	383030	3774255	4.93915E-05	1.77369E-05	9.38631E-06	3.22387E-05	1.0357E-06	1.0357E-06	3.32744E-05	1.0357E-06	0.000101338	5.52307E-06	1.29692E-05	1.27188E-05	1.24556E-05	1.07889E-05	2.34274E-05	1.66673E-06	2.42607E-05	1.66673E-06	2.34343E-05
3830403774255	383040	3774255	5.14381E-05	1.84719E-05	9.77524E-06	3.35745E-05	1.07862E-06	1.07862E-06	3.46532E-05	1.07862E-06	0.000108444	5.91033E-06	1.38786E-05	1.36106E-05	1.33289E-05	1.15453E-05	2.507E-05	1.7836E-06	2.59618E-05	1.7836E-06	2.53834E-05
3830503774255	383050	3774255	5.36103E-05	1.92519E-05	1.0188E-05	3.49924E-05	1.12417E-06	1.12417E-06	3.61165E-05	1.12417E-06	0.000116484	6.3485E-06	1.49075E-05	1.46196E-05	1.43171E-05	1.24013E-05	2.69286E-05	1.91583E-06	2.78866E-05	1.91583E-06	2.76315E-05
3830603774255	383060	3774255	5.56717E-05	1.99922E-05	1.05798E-05	3.63379E-05	1.16739E-06	1.16739E-06	3.75053E-05	1.16739E-06	0.000124921	6.80838E-06	1.59874E-05	1.56786E-05	1.53542E-05	1.32996E-05	2.88793E-05	2.05461E-06	2.99066E-05	2.05461E-06	3.00627E-05
3830703774255	383070	3774255	5.7903E-05	2.07935E-05	1.10038E-05	3.77943E-05	1.21418E-06	1.21418E-06	3.90085E-05	1.21418E-06	0.000134607	7.33627E-06	1.72269E-05	1.68943E-05	1.65447E-05	1.43308E-05	3.11185E-05	2.21391E-06	3.22254E-05	2.21391E-06	3.28893E-05
3830803774255	383080	3774255	6.00087E-05	2.15496E-05	1.1404E-05	3.91687E-05	1.25833E-06	1.25833E-06	4.0427E-05	1.25833E-06	0.000144745	7.88879E-06	1.85244E-05	1.81666E-05	1.77907E-05	1.54101E-05	3.34621E-05	2.38065E-06	3.46524E-05	2.38065E-06	3.59506E-05
3830903774255	383090	3774255	6.20553E-05	2.22846E-05	1.17929E-05	4.05045E-05	1.30125E-06	1.30125E-06	4.18058E-05	1.30125E-06	0.000155618	8.48136E-06	1.99158E-05	1.95312E-05	1.91271E-05	1.65676E-05	3.59757E-05	2.55947E-06	3.72554E-05	2.55947E-06	3.935E-05
3831003774255	383100	3774255	6.42201E-05	2.3062E-05	1.22043E-05	4.19176E-05	1.34664E-06	1.34664E-06	4.32642E-05	1.34664E-06	0.00016806	9.15949E-06	2.15082E-05	2.10929E-05	2.06564E-05	1.78923E-05	3.88521E-05	2.76412E-06	4.02341E-05	2.76412E-06	4.33377E-05
3831103774255	383110	3774255	6.67617E-05	2.39747E-05	1.26873E-05	4.35765E-05	1.39994E-06	1.39994E-06	4.49764E-05	1.39994E-06	0.000183557	1.00041E-05	2.34916E-05	2.30379E-05	2.25612E-05	1.95422E-05	4.24348E-05	3.01901E-06	4.39443E-05	3.01901E-06	4.83552E-05
3831203774255	383120	3774255	6.93476E-05	2.49033E-05	1.31787E-05	4.52644E-05	1.45416E-06	1.45416E-06	4.67186E-05	1.45416E-06	0.000201237	1.09677E-05	2.57542E-05	2.52568E-05	2.47343E-05	2.14245E-05	4.6522E-05	3.30979E-06	4.81769E-05	3.30979E-06	5.43073E-05
3831303774255	383130	3774255	7.19262E-05	2.58293E-05	1.36688E-05	4.69475E-05	1.50823E-06	1.50823E-06	4.84557E-05	1.50823E-06	0.000219897	1.19847E-05	2.81422E-05	2.75988E-05	2.70277E-05	2.34111E-05	5.08357E-05	3.61669E-06	5.26441E-05	3.61669E-06	6.10196E-05
3831403774255	383140	3774255	7.41206E-05	2.66173E-05	1.40858E-05	4.83798E-05	1.55425E-06	1.55425E-06	4.9934E-05	1.55425E-06	0.000239644	1.30609E-05	3.06695E-05	3.00772E-05	2.94549E-05	2.55134E-05	5.54008E-05	3.94147E-06	5.73716E-05	3.94147E-06	6.86568E-05
3831503774255	383150	3774255	7.61376E-05	2.73417E-05	1.44691E-05	4.96963E-05	1.59654E-06	1.59654E-06	5.12929E-05	1.59654E-06	0.000262063	1.42828E-05	3.35386E-05	3.2891E-05	3.22104E-05	2.79002E-05	6.05837E-05	4.3102E-06	6.27388E-05	4.3102E-06	7.7954E-05
3831603774255	383160	3774255	7.81251E-05	2.80554E-05	1.48468E-05	5.09936E-05	1.63822E-06	1.63822E-06	5.26318E-05	1.63822E-06	0.000286397	1.5609E-05	3.66528E-05	3.5945E-05	3.52013E-05	3.04909E-05	6.62091E-05	4.71042E-06	6.85643E-05	4.71042E-06	8.95062E-05
3831703774255	383170	3774255	8.00387E-05	2.87426E-05	1.52105E-05	5.22426E-05	1.67835E-06	1.67835E-06	5.3921E-05	1.67835E-06	0.000313012	1.70595E-05	4.0059E-05	3.92854E-05	3.84726E-05	3.33244E-05	7.2362E-05	5.14816E-06	7.49361E-05	5.14816E-06	0.000104173
3830540774255	383540	3774255	0.000170827	6.13456E-05	3.24639E-05	0.000111502	3.58212E-06	3.58212E-06	0.000115084	3.58212E-06	0.00018904	1.03029E-05	2.41932E-05	2.3726E-05	2.32351E-05	2.01259E-05	4.37022E-05	3.10917E-06	4.52568E-05	3.10917E-06	0.000128423
3830550774255	383550	3774255	0.000169113	6.07301E-05	3.21381E-05	0.000110383	3.54617E-06	3.54617E-06	0.000113929	3.54617E-06	0.000184231	1.00408E-05	2.35778E-05	2.31225E-05	2.26441E-05	1.9614E-05	4.25906E-05	3.03009E-06	4.41056E-05	3.03009E-06	0.000116568
3830560774255	383560	3774255	0.000168035	6.03427E-05	3.19331E-05	0.000109679	3.52355E-06	3.52355E-06	0.000113203	3.52355E-06	0.000180273	9.82509E-06	2.30712E-05	2.26256E-05	2.21575E-05	1.91925E-05	4.16754E-05	2.96498E-06	4.31579E-05	2.96498E-06	0.000106608
3830570774255	383570	3774255	0.000167754	6.02419E-05	3.18798E-05	0.000109496	3.51766E-06	3.51766E-06	0.000113014	3.51766E-06	0.000177149	9.65483E-06	2.26714E-05	2.22336E-05	2.17735E-05	1.88599E-05	4.09532E-05	2.9136E-06	4.241E-05	2.9136E-06	9.82361E-05
3830580774255	383580	3774255	0.000168323	6.04462E-05	3.19879E-05	0.000109867	3.52959E-06	3.52959E-06	0.000113397	3.52959E-06	0.000174875	9.53089E-06	2.23803E-05	2.19481E-05	2.1494E-05	1.86178E-05	4.04275E-05	2.8762E-06	4.18656E-05	2.8762E-06	9.12248E-05
3830590774255	383590	3774255	0.000171071	6.14332E-05	3.25102E-05	0.000111661	3.58723E-06	3.58723E-06	0.000115248	3.58723E-06	0.000174683	9.52046E-06	2.23558E-05	2.19241E-05	2.14705E-05	1.85974E-05	4.03832E-05	2.87305E-06	4.18198E-05	2.87305E-06	8.61222E-05
3830600774255	383600	3774255	0.000176672	6.34443E-05	3.35745E-05	0.000115317	3.70466E-06	3.70466E-06	0.000119021	3.70466E-06	0.000177156	9.65525E-06	2.26723E-05	2.22345E-05	2.17745E-05	1.88607E-05	4.0955E-05	2.91373E-06	4.24118E-05	2.91373E-06	8.29588E-05
3830610774255	383610	3774255	0.000182693	6.56067E-05	3.47188E-05	0.000119247	3.83093E-06	3.83093E-06	0.000123078	3.83093E-06	0.000180012	9.81091E-06	2.30379E-05	2.2593E-05	2.21255E-05	1.91648E-05	4.16152E-05	2.9607E-06	4.30956E-05	2.9607E-06	8.02231E-05
3830620774255	383620	3774255	0.00019	6.82308E-05	3.61075E-05	0.000124017	3.98416E-06	3.98416E-06	0.000128001	3.98416E-06	0.000184002	1.00283E-05	2.35484E-05	2.30936E-05	2.26158E-05	1.95895E-05	4.25374E-05	3.02631E-06	4.40506E-05	3.02631E-06	7.82167E-05
3830630774255	383630	3774255	0.000198076	7.11308E-05	3.76421E-05	0.000129288	4.15349E-06	4.15349E-06	0.000133441	4.15349E-06	0.000188642	1.02812E-05	2.41422E-05	2.3676E-05	2.31861E-05	2.00835E-05	4.36101E-05	3.10263E-06	4.51614E-05	3.10263E-06	7.66057E-05
3830640774255	383640	3774255	0.000206883	7.42934E-05	3.93158E-05	0.000135036	4.33817E-06	4.33817E-06	0.000139374	4.33817E-06	0.000193864	1.05658E-05	2.48105E-05	2.43314E-05	2.3828E-05	2.06395E-05	4.48173E-05	3.18851E-06	4.64116E-05	3.18851E-06	7.53174E-05
3830650774255	383650	3774255	0.000216569	7.77718E-05	4.11566E-05	0.000141358	4.54128E-06	4.54128E-06	0.0001459	4.54128E-06	0.00019979	1.08888E-05	2.5569E-05	2.50752E-05	2.45564E-05	2.12704E-05	4.61874E-05	3.28598E-06	4.78304E-05	3.28598E-06	7.43617E-05
3830660774255	383660	3774255	0.000227223	8.15978E-05	4.31813E-05	0.000148313	4.76469E-06	4.76469E-06	0.000153077	4.76469E-06	0.000206467	1.12527E-05	2.64235E-05	2.59132E-05	2.5377E-05	2.19812E-05	4.77309E-05	3.3958E-06	4.94288E-05	3.3958E-06	7.37148E-05
3830703774255	383670	3774255	0.000241675	8.67876E-05	4.59276E-05	0.000157745	5.06773E-06	5.06773E-06	0.000162813	5.06773E-06	0.000216168	1.17814E-05	2.7665E-05	2.71308E-05	2.65694E-05	2.30141E-05	4.99737E-05	3.55536E-06	5.17513E-05	3.55536E-06	7.41186E-05
3830803774255	383680	3774255	0.000259318	9.31235E-05	4.92806E-05	0.000169262	5.4377E-06	5.4377E-06	0.000174699	5.4377E-06	0.000228289	1.2442E-05	2.92162E-05	2.8652E-05	2.80592E-05	2.43045E-05	5.27757E-05	3.75471E-06	5.46531E-05	3.75471E-06	7.5221E-05
3830903774255	383690	3774255	0.000278676	0.000100075	5.29593E-05	0.000181897	5.84362E-06	5.84362E-06	0.0001874	5.84362E-06	0.000241619	1.31686E-05	3.09223E-05	3.03251E-05	2.96977E-05	2.57237E-05	5.58575E-05	3.97396E-06	5.78445E-05	3.97396E-06	7.65707E-05
3837003774245	383700	3774255	0.000294303	0.000105687	5.59289E-05	0.000192096	6.17129E-06	6.17129E-06	0.000198268	6.17129E-06	0.000251971	1.37328E-05	3.22471E-05	3.16244E-05	3.09701E-05	2.68258E-05	5.82507E-05	4.14422E-06	6.03228E-05	4.14422E-06	7.69703E-05
3837103774245	383710	3774255	0.000311954	0.000112025	5.92833E-05	0.000203617	6.54142E-06	6.54142E-06	0.000210159	6.54142E-06	0.000263839	1.43796E-05	3.3766E-05	3.31139E-05	3.24288E-05	2.80894E-05	6.09944E-05	4.33942E-06	6.31641E-05	4.33942E-06	7.77905E-05
3837203774245	383720	3774255	0.00032806	0.000117809	6.23442E-05	0.000214131	6.87916E-06	6.87916E-06	0.00022101	6.87916E-06	0.000274482	1.49596E-05	3.51281E-05	3.44497E-05	3.37369E-05	2.92224E-05	6.34548E-05	4.51447E-06	6.5712E-05	4.51447E-06	7.82809E-05
3837303774245	383730	3774255	0.00034345	0.000123336	6.52689E-05	0.000224176	7.20188E-06	7.20188E-06	0.000231378	7.20188E-06	0.000284551	1.55084E-05	3.64167E-05	3.57134E-05	3.49745E-05	3.02944E-05	6.57825E-05	4.68007E-06	6.81225E-05	4.68007E-06	7.8654E-05
3837403774255	383740	3774255	0.000361485	0.000129813	6.86963E-05	0.000235948	7.58006E-06	7.58006E-06	0.000243528	7.58006E-06	0.000296595	1.61648E-05	3.79581E-05	3.72251E-05	3.64548E-05	3.15767E-05	6.85669E-05	4.87816E-06	7.1006E-05	4.87816E-06	7.95706E-05
3837503774255	383750	3774255	0.000394364	0.000141619	7.49445E-05	0.000257408	8.26949E-06	8.26949E-06	0.000265678	8.26949E-06	0.000319865	1.7433E-05	4.0936E-05	4.01455E-05	3.93149E-05	3.4054E-05	7.39462E-05	5.26088E-06	7.65767E-05	5.26088E-06	8.32075E-05
3837603774255	383760	3774255	0.000433471	0.000155663	8.23763E-05	0.000282934	9.08953E-06	9.08953E-06	0.000292023	9.08953E-06	0.000347705	1.89504E-05	4.4499E-05	4.36397E-05	4.27368E-05	3.7018E-05	8.03823E-05	5.71877E-06	8.32417E-05	5.71877E-06	8.77988E-05
3837703774255	383770	3774255	0.000489157	0.000175661	9.29589E-05	0.000319281	1.02572E-05	1.02572E-05	0.000329539	1.02572E-05	0.000387788	2.1135E-05	4.96289E-05	4.86705E-05	4.76635E-05	4.12854E-05	8.96489E-05	6.37803E-06	9.28379E-05	6.37803E-06	9.50295E-05
3837803774255	383780	3774255	0.000573799	0.000206056	0.000109044	0.000374528	1.20321E-05	1.20321E-05	0.0003856	1.20321E-05	0.000449143	2.44789E-05	5.7481E-05	5.63709E-05	5.52046E-05	4.78174E-05	0.000103833	7.38714E-06	0.000107526	7.38714E-06	0.000106705
3837903774255	383790	3774255	0.000689642	0.000247656	0.000131059	0.000450141	1.44612E-05	1.44612E-05	0.000464602	1.44612E-05	0.000533161	2.9058E-05	6.82336E-05	6.69159E-05	6.55314E-05	5.67624E-05	0.000123256	8.76901E-06	0.000127641	8.76901E-06	0.000122831
3838003774255	383800	3774255	0.00086689	0.000311308	0.000164743	0.000565834	1.8178E-05	1.8178E-05	0.000584012	1.8178E-05	0.000661926	3.60758E-05	8.47129E-05	8.3077E-05	8.1358E-05	7.04712E-05	0.000153024	1.08868E-05	0.000158467	1.08868E-05	0.000147797
3838103774255	383810	3774255	0.001153265	0.000414147	0.000219165	0.000752756	2.4183E-05	2.4183E-05	0.000776939	2.4183E-05	0.00087033	4.74341E-05	0.000111384	0.000109233	0.000106973	9.26587E-05	0.000201203	1.43145E-05	0.0002083	1.43145E-05	0.000188353
3838203774255	383820	3774255	0.001672559	0.00060063	0.000317851	0.001091708	3.50722E-05	3.50722E-05	0.00112678	3.50722E-05	0.001248861	6.80646E-05	0.000159828	0.000156742	0.000153499	0.000132959	0.000288712	2.05403E-05	0.000298982	2.05403E-05	0.000262312
3838303774255	383830	3774255	0.002766052	0.000993313	0.000525657	0.001805449	5.80019E-05	5.80019E-05	0.001863451	5.80019E-05	0.00204525	0.000111469	0.00026175	0.000256695	0.000251384	0.000217745	0.00047282	3.36386E-05	0.00048964	3.36386E-05	0.00041773
3838403774255	383840	3774255	0.002645768	0.000950118	0.000502799	0.001726938	5.54796E-05	5.54796E-05	0.001782418	5.54796E-05	0.001957035	0.000106661	0.00025046	0.000245623	0.000240541	0.000208353	0.000452427	3.21877E-05	0.000468521	3.21877E-05	0.000399803
3838603774255	383860	3774255	0.002876316	0.00103291	0.000546612	0.001877421	6.0314E-05	6.0314E-05	0.001937735	6.0314E-05	0.002123839	0.000115752	0.000271807	0.000266559	0.000261043	0.000226112	0.000490989	3.49312E-05	0.000508454	3.49312E-05	0.000431157
3838703774255	383870	3774255	0.004247775	0.001525413	0.000807243	0.002772596	8.90725E-05	8.90725E-05	0.002861669	8.90725E-05	0.003122743	0.000170194	0.000399647	0.000391929	0.00038382	0.000332459	0.000721915	5.13604E-05	0.000747595	5.13604E-05	0.000626206
3838803774255	383880	3774255	0.002931766	0.001052822	0.00055715	0.001913614	6.14768E-05	6.14768E-05	0.001975091	6.14768E-05	0.002163111	0.000117892	0.000276833	0.000271488	0.00026587	0.000230293	0.000500068	3.55771E-05	0.000517856	3.55771E-05	0.000437663
3838903774255	383890	3774255	0.00221161	0.000794208	0.000420292	0.001443556	4.63757E-05	4.63757E-05	0.001489932	4.63757E-05	0.001637745	8.92592E-05	0.000209597	0.00020555	0.000201297	0.000174361	0.000378614	2.69363E-05	0.000392082	2.69363E-05	0.000334211
3839003774255	383900	3774255	0.001767951	0.000634886	0.000335979	0.001153972	3.70725E-05	3.70725E-05	0.001191045	3.70725E-05	0.001313891	7.16088E-05	0.000168151	0.000164904	0.000161492	0.000139882	0.000303745	2.16098E-05	0.00031455	2.16098E-05	0.00027026
3839103774255	383910	3774255	0.001469673	0.000527772	0.000279295	0.000959281	3.08179E-05	3.08179E-05	0.000990099	3.08179E-05	0.001096016	5.97343E-05	0.000140267	0.000137559	0.000134712	0.000116686	0.000253377	1.80264E-05	0.00026239	1.80264E-05	0.00022709
3829703774265	382970	3774265	4.27715E-05	1.53596E-05	8.12825E-06	2.79177E-05	8.96884E-07	8.96884E-07	2.88146E-05	8.96884E-07	7.66756E-05	4.17892E-06	9.81289E-06	9.62339E-06	9.42428E-06	8.16318E-06	1.77259E-05	1.2611E-06	1.83564E-05	1.2611E-06	1.70475E-05
3829803774265	382980	3774265	4.33995E-05	1.55851E-05	8.2476E-06	2.83276E-05	9.10053E-07	9.10053E-07	2.92377E-05	9.10053E-07	7.90263E-05	4.30703E-06	1.01137E-05	9.91842E-06	9.7132E-06	8.41344E-06	1.82693E-05	1.29976E-06	1.89192E-05	1.29976E-06	1.77406E-05
3829903774265	382990	3774265	4.41236E-05	1.58452E-05	8.3852E-06	2.88002E-05	9.25237E-07	9.25237E-07	2.97255E-05	9.25237E-07	8.16832E-05	4.45184E-06	1.04538E-05	1.02519E-05	1.00398E-05	8.6963E-06	1.88835E-05	1.34346E-06	1.95552E-05	1.34346E-06	1.8523E-05
3830003774265	383000	3774265	4.49585E-05	1.6145E-05	8.54386E-06	2.93452E-05	9.42743E-07	9.42743E-07	3.02879E-05	9.42743E-07	8.47E-05	4.61626E-06	1.08398E-05	1.06305E-05	1.04106E-05	9.01748E-06	1.95809E-05	1.39308E-06	2.02775E-05	1.39308E-06	1.94116E-05
3830103774265	383010	3774265	4.60076E-05	1.65217E-05	8.74324E-06	3.003E-05	9.64743E-07	9.64743E-07	3.09947E-05	9.64743E-07	8.83293E-05	4.81406E-06	1.13043E-05	1.1086E-05	1.08566E-05	9.40388E-06	2.042E-05	1.45277E-06	2.11463E-05	1.45277E-06	2.04721E-05
3830203774265	383020	3774265	4.71159E-05	1.69197E-05	8.95385E-06	3.07534E-05	9.87983E-07	9.87983E-07	3.17413E-05	9.87983E-07	9.22803E-05	5.02939E-06	1.181E-05	1.15819E-05	1.13423E-05	9.82451E-06	2.13333E-05	1.51775E-06	2.20922E-05	1.51775E-06	2.16444E-05
3830303774265	383030	3774265	4.87487E-05	1.75061E-05	9.26416E-06	3.18191E-05	1.02222E-06	1.02222E-06	3.28414E-05	1.02222E-06	9.76477E-05	5.32193E-06	1.24969E-05	1.22556E-05	1.2002E-05	1.03959E-05	2.25742E-05	1.60603E-06	2.33772E-05	1.60603E-06	2.31925E-05
3830403774265	383040	3774265	5.07067E-05	1.82092E-05	9.63624E-06	3.30971E-05	1.06328E-06	1.06328E-06	3.41604E-05	1.06328E-06	0.000104133	5.67539E-06	1.33269E-05	1.30695E-05	1.27991E-05	1.10864E-05	2.40735E-05	1.7127E-06	2.49298E-05	1.7127E-06	2.50732E-05
3830503774265	383050	3774265	5.27902E-05	1.89574E-05	1.00322E-05	3.44571E-05	1.10697E-06	1.10697E-06	3.5564E-05	1.10697E-06	0.000111445	6.07391E-06	1.42627E-05	1.39873E-05	1.36979E-05	1.18649E-05	2.57639E-05	1.83296E-06	2.66804E-05	1.83296E-06	2.72389E-05
3830603774265	383060	3774265	5.47925E-05	1.96764E-05	1.04127E-05	3.5764E-05	1.14895E-06	1.14895E-06	3.69129E-05	1.14895E-06	0.000119095	6.49081E-06	1.52416E-05	1.49473E-05	1.4638E-05	1.26793E-05	2.75322E-05	1.95877E-06	2.85116E-05	1.95877E-06	2.95862E-05
3830703774265	383070	3774265	5.69425E-05	2.04485E-05	1.08213E-05	3.71673E-05	1.19404E-06	1.19404E-06	3.83614E-05	1.19404E-06	0.000127808	6.9657E-06	1.63568E-05	1.60409E-05	1.5709E-05	1.36069E-05	2.95466E-05	2.10208E-06	3.05977E-05	2.10208E-06	3.23066E-05
3830803774265	383080	3774265	5.90112E-05	2.11914E-05	1.12144E-05	3.85177E-05	1.23742E-06	1.23742E-06	3.97551E-05	1.23742E-06	0.000136943	7.46355E-06	1.75258E-05	1.71874E-05	1.68318E-05	1.45794E-05	3.16584E-05	2.25232E-06	3.27845E-05	2.25232E-06	3.52702E-05
3830903774265	383090	3774265	6.10578E-05	2.19264E-05	1.16034E-05	3.98535E-05	1.28033E-06	1.28033E-06	4.11338E-05	1.28033E-06	0.000146743	7.9977E-06	1.87801E-05	1.84174E-05	1.80364E-05	1.56229E-05	3.39241E-05	2.41352E-06	3.51309E-05	2.41352E-06	3.85704E-05

			ISDrainage / Utilities Trenching	ISDrainage / Utilities Trenching	ISAsphalt Paving	ISAsphalt Paving	SVDemolition	SVSite Grubbing / Prep	SVMass Grading / Excavation	SVMass Grading / Excavation	SVDrainage / Utilities Trenching	SVFoundations / Concrete Pads	SVBuilding / Structure Construction	SVBuilding / Structure Construction	SVAsphalt Paving	SVAsphalt Paving	SVArchitectural Coating	SVArchitectural Coating	SVLandscaping or Other Finishing	SVLandscaping or Other Finishing	MDemolition
Unique Identifier	X (UTM)	Y (UTM)	2027	2028	2027	2028	2027	2027	2027	2028	2028	2028	2028	2029	2028	2029	2028	2029	2028	2029	2027
3838603774245	383860	3774245	0.000177279	0.00017273	4.57847E-05	4.26505E-05	0.005156527	0.003707263	0.002499543	0.002467807	0.001750968	0.000556238	0.000796845	0.00076644	7.83455E-05	7.28922E-05	7.83455E-05	7.28922E-05	0.000796845	0.00076644	0.000778217
3838703774245	383870	3774245	0.000250576	0.000244147	6.47148E-05	6.02847E-05	0.007427879	0.005340242	0.003600544	0.003554829	0.002522237	0.00080125	0.00114784	0.001104043	0.000112855	0.000105	0.000112855	0.000105	0.00114784	0.001104043	0.001119077
3838803774245	383880	3774245	0.000175662	0.000171155	4.53671E-05	4.22615E-05	0.005125293	0.003684807	0.002484403	0.002452859	0.001740362	0.000552868	0.000792018	0.000761798	7.78709E-05	7.24507E-05	7.78709E-05	7.24507E-05	0.000792018	0.000761798	0.000773483
3838903774245	383890	3774245	0.000134375	0.000130928	3.47043E-05	3.23286E-05	0.003859954	0.002775097	0.00187105	0.001847294	0.0013107	0.000416376	0.000596484	0.000573724	5.86461E-05	5.4564E-05	5.86461E-05	5.4564E-05	0.000596484	0.000573724	0.000583557
3839003774245	383900	3774245	0.000108745	0.000105955	2.80849E-05	2.61624E-05	0.00307731	0.002212419	0.001491676	0.001472737	0.001044942	0.000331951	0.000475541	0.000457396	4.6755E-05	4.35006E-05	4.6755E-05	4.35006E-05	0.000475541	0.000457396	0.000466075
3839103774245	383910	3774245	9.13982E-05	8.90531E-05	2.36048E-05	2.1989E-05	0.002549893	0.001833235	0.00123602	0.001220326	0.000865851	0.000275059	0.000394038	0.000379003	3.87417E-05	3.60451E-05	3.87417E-05	3.60451E-05	0.000394038	0.000379003	0.000386898
3829703774245	382970	3774255	6.95779E-06	6.77927E-06	1.79695E-06	1.67394E-06	5.25528E-05	3.77826E-05	2.54741E-05	2.51507E-05	1.7845E-05	5.6689E-06	8.12105E-06	7.81119E-06	7.98459E-07	7.42882E-07	7.98459E-07	7.42882E-07	8.12105E-06	7.81119E-06	1.02158E-05
3829803774255	382980	3774255	7.22953E-06	7.04404E-06	1.86713E-06	1.73931E-06	5.32922E-05	3.83142E-05	2.58325E-05	2.55046E-05	1.80961E-05	5.74867E-06	8.23532E-06	7.92109E-06	8.09694E-07	7.53335E-07	8.09694E-07	7.53335E-07	8.23532E-06	7.92109E-06	1.03447E-05
3829903774255	382990	3774255	7.53559E-06	7.34225E-06	1.94617E-06	1.81294E-06	5.41386E-05	3.89227E-05	2.62428E-05	2.59096E-05	1.83835E-05	5.83996E-06	8.3661E-06	8.04689E-06	8.22552E-07	7.65298E-07	8.22552E-07	7.65298E-07	8.3661E-06	8.04689E-06	1.04934E-05
3830003774255	383000	3774255	7.88722E-06	7.68486E-06	2.03698E-06	1.89754E-06	5.51453E-05	3.96464E-05	2.67308E-05	2.63914E-05	1.87253E-05	5.94855E-06	8.52167E-06	8.19652E-06	8.37847E-07	7.79529E-07	8.37847E-07	7.79529E-07	8.52167E-06	8.19652E-06	1.06713E-05
3830103774255	383010	3774255	8.31818E-06	8.10476E-06	2.14829E-06	2.00122E-06	5.64727E-05	4.06008E-05	2.73742E-05	2.70266E-05	1.91761E-05	6.09174E-06	8.72679E-06	8.39381E-06	8.58015E-07	7.98293E-07	8.58015E-07	7.98293E-07	8.72679E-06	8.39381E-06	1.09126E-05
3830203774255	383020	3774255	8.79471E-06	8.56906E-06	2.27136E-06	2.11587E-06	5.78802E-05	4.16128E-05	2.80565E-05	2.77003E-05	1.9654E-05	6.24358E-06	8.94431E-06	8.60303E-06	8.79401E-07	8.1819E-07	8.79401E-07	8.1819E-07	8.94431E-06	8.60303E-06	1.11666E-05
3830303774255	383030	3774255	9.43609E-06	9.19398E-06	2.437E-06	2.27017E-06	5.99916E-05	4.31307E-05	2.908E-05	2.87107E-05	2.0371E-05	6.47133E-06	9.27058E-06	8.91686E-06	9.1148E-07	8.48037E-07	9.1148E-07	8.48037E-07	9.27058E-06	8.91686E-06	1.15549E-05
3830403774255	383040	3774255	1.02209E-05	9.95869E-06	2.6397E-06	2.45899E-06	6.25306E-05	4.49561E-05	3.03107E-05	2.99259E-05	2.12331E-05	6.74522E-06	9.66294E-06	9.29424E-06	9.50057E-07	8.83928E-07	9.50057E-07	8.83928E-07	9.66294E-06	9.29424E-06	1.20231E-05
3830503774255	383050	3774255	1.11262E-05	1.08407E-05	2.87349E-06	2.67678E-06	6.52122E-05	4.6884E-05	3.16105E-05	3.12092E-05	2.21437E-05	7.03448E-06	1.00773E-05	9.69281E-06	9.90799E-07	9.21834E-07	9.90799E-07	9.21834E-07	1.00773E-05	9.69281E-06	1.25203E-05
3830603774255	383060	3774255	1.21051E-05	1.17945E-05	3.12631E-06	2.9123E-06	6.7769E-05	4.87222E-05	3.28499E-05	3.24328E-05	2.30119E-05	7.31028E-06	1.04724E-05	1.00728E-05	1.02965E-06	9.57977E-07	1.02965E-06	9.57977E-07	1.04724E-05	1.00728E-05	1.29902E-05
3830703774255	383070	3774255	1.32433E-05	1.29035E-05	3.42026E-06	3.18612E-06	7.05129E-05	5.06949E-05	3.418E-05	3.3746E-05	2.39436E-05	7.60627E-06	1.08964E-05	1.04807E-05	1.07133E-06	9.96764E-07	1.07133E-06	9.96764E-07	1.08964E-05	1.04807E-05	1.34983E-05
3830803774255	383080	3774255	1.44759E-05	1.41045E-05	3.73861E-06	3.48268E-06	7.30875E-05	5.25459E-05	3.5428E-05	3.49782E-05	2.48179E-05	7.88399E-06	1.12943E-05	1.08634E-05	1.11045E-06	1.03316E-06	1.11045E-06	1.03316E-06	1.12943E-05	1.08634E-05	1.39737E-05
3830903774255	383090	3774255	1.58448E-05	1.54382E-05	4.09213E-06	3.812E-06	7.56087E-05	5.43585E-05	3.66501E-05	3.61847E-05	2.5674E-05	8.15596E-06	1.16839E-05	1.12381E-05	1.14876E-06	1.0688E-06	1.14876E-06	1.0688E-06	1.16839E-05	1.12381E-05	1.44364E-05
3831003774255	383100	3774255	1.74505E-05	1.70027E-05	4.50682E-06	4.19831E-06	7.82368E-05	5.6248E-05	3.7924E-05	3.74425E-05	2.65664E-05	8.43945E-06	1.209E-05	1.16287E-05	1.18869E-06	1.10595E-06	1.18869E-06	1.10595E-06	1.209E-05	1.16287E-05	1.49227E-05
3831103774255	383110	3774255	1.94708E-05	1.89712E-05	5.0286E-06	4.68437E-06	8.12925E-05	5.84449E-05	3.94052E-05	3.89049E-05	2.7604E-05	8.76907E-06	1.25622E-05	1.20829E-05	1.23511E-06	1.14914E-06	1.23511E-06	1.14914E-06	1.25622E-05	1.20829E-05	1.54925E-05
3831203774255	383120	3774255	2.18675E-05	2.13064E-05	5.64759E-06	5.26098E-06	8.44105E-05	6.06866E-05	4.09166E-05	4.03971E-05	2.86627E-05	9.10542E-06	1.30441E-05	1.25464E-05	1.28249E-06	1.19322E-06	1.28249E-06	1.19322E-06	1.30441E-05	1.25464E-05	1.60731E-05
3831303774255	383130	3774255	2.45703E-05	2.39399E-05	6.34562E-06	5.91122E-06	8.76266E-05	6.29988E-05	4.24756E-05	4.19363E-05	2.97548E-05	9.45234E-06	1.35411E-05	1.30244E-05	1.33135E-06	1.23868E-06	1.33135E-06	1.23868E-06	1.35411E-05	1.30244E-05	1.66592E-05
3831403774255	383140	3774255	2.76455E-05	2.69362E-05	7.13984E-06	6.65107E-06	9.01834E-05	6.4837E-05	4.3715E-05	4.31599E-05	3.0623E-05	9.72814E-06	1.39362E-05	1.34044E-05	1.3702E-06	1.27483E-06	1.3702E-06	1.27483E-06	1.39362E-05	1.34044E-05	1.71383E-05
3831503774255	383150	3774255	3.13891E-05	3.05838E-05	8.10667E-06	7.55173E-06	9.25264E-05	6.65215E-05	4.48507E-05	4.42812E-05	3.14186E-05	9.98088E-06	1.42982E-05	1.37527E-05	1.4058E-06	1.30795E-06	1.4058E-06	1.30795E-06	1.42982E-05	1.37527E-05	1.75865E-05
3831603774255	383160	3774255	3.60408E-05	3.51161E-05	9.30803E-06	8.67084E-06	9.49496E-05	6.82636E-05	4.60253E-05	4.54409E-05	3.22414E-05	1.02423E-05	1.46727E-05	1.41128E-05	1.44261E-06	1.3422E-06	1.44261E-06	1.3422E-06	1.46727E-05	1.41128E-05	1.80328E-05
3831703774255	383170	3774255	4.19465E-05	4.08702E-05	1.08333E-05	1.00917E-05	9.74173E-05	7.00378E-05	4.72215E-05	4.66219E-05	3.30794E-05	1.05085E-05	1.5054E-05	1.44796E-05	1.48011E-06	1.37708E-06	1.48011E-06	1.37708E-06	1.5054E-05	1.44796E-05	1.84574E-05
3831803774255	383180	3774255	5.17111E-05	5.03844E-05	1.33551E-05	1.24409E-05	0.000247993	0.000178294	0.000120211	0.000118684	8.42095E-05	2.67512E-05	3.83227E-05	3.68605E-05	3.76788E-06	3.50561E-06	3.76788E-06	3.50561E-06	3.83227E-05	3.68605E-05	4.11209E-05
3831903774255	383190	3774255	6.49374E-05	6.33551E-05	1.67233E-05	1.56291E-05	0.000311796	0.000224405	0.000177871	0.000119926	0.000118403	8.40098E-05	2.66878E-05	3.82319E-05	3.67731E-05	3.57584E-06	3.4973E-06	3.57584E-06	3.4973E-06	3.82319E-05	3.67731E-05	4.08687E-05
3832003774255	383200	3774255	7.98722E-05	7.79294E-05	2.06116E-05	1.92662E-05	0.000383107	0.000276116	0.000218603	0.000147333	0.000145477	0.000103254	3.27892E-05	4.69722E-05	4.51705E-05	4.39116E-06	4.29791E-06	4.39116E-06	4.29791E-06	4.69722E-05	4.51705E-05	5.02116E-05
3832103774255	383210	3774255	9.81818E-05	9.57776E-05	2.53333E-05	2.36824E-05	0.000470844	0.000339284	0.000268555	0.000181008	0.000178722	0.000126866	4.02822E-05	5.76999E-05	5.54835E-05	5.39369E-06	5.27921E-06	5.39369E-06	5.27921E-06	5.76999E-05	5.54835E-05	6.16961E-05
3832203774255	383220	3774255	0.000120638	0.000117697	3.11299E-05	2.90945E-05	0.000578477	0.000416923	0.000329977	0.000222403	0.000219597	0.000155866	4.94966E-05	7.09139E-05	6.81722E-05	6.62636E-06	6.48597E-06	6.62636E-06	6.48597E-06	7.09139E-05	6.81722E-05	7.58122E-05
3832303774255	383230	3774255	0.000148218	0.000144599	3.82353E-05	3.57363E-05	0.000710648	0.000512107	0.000405353	0.000273208	0.000269765	0.000191466	6.08015E-05	8.71111E-05	8.37299E-05	8.13774E-06	7.96623E-06	8.13774E-06	7.96623E-06	8.71111E-05	8.37299E-05	9.31122E-05
3832403774255	383240	3774255	0.000182126	0.000177681	4.69648E-05	4.38923E-05	0.000872777	0.000629015	0.000497903	0.000335606	0.000331374	0.000235178	7.46955E-05	0.000107001	0.000102859	9.99776E-06	9.78666E-06	9.99776E-06	9.78666E-06	0.000107001	0.000102859	0.000114387
3832503774255	383250	3774255	0.000223707	0.000218248	5.76777E-05	5.39116E-05	0.001071966	0.000772777	0.000611602	0.000412236	0.000407041	0.000288849	9.17492E-05	0.000131427	0.000126369	0.000122801	0.000120208	0.000122801	0.000120208	0.000131427	0.000126369	0.000140502
3832603774255	383260	3774255	0.000274745	0.000268042	7.08425E-05	6.62162E-05	0.001316435	0.000949107	0.000751107	0.000506408	0.000500289	0.000354817	0.000112677	0.000161427	0.000155203	0.000150797	0.000147611	0.000150797	0.000147611	0.000161427	0.000155203	0.000172547
3832703774255	383270	3774255	0.000337437	0.000329208	8.69977E-05	8.13161E-05	0.001616844	0.001165677	0.000922555	0.000621911	0.000614387	0.000435729	0.000138362	0.000198232	0.000190586	0.000185161	0.000181249	0.000185161	0.000181249	0.000198232	0.000190586	0.000211879
3832803774255	383280	3774255	0.000414387	0.000404295	0.000106797	9.98504E-05	0.001985139	0.001431555	0.001132844	0.000763722	0.000754492	0.000535064	0.000169882	0.000243423	0.000234042	0.000227387	0.000222589	0.000227387	0.000222589	0.000243423	0.000234042	0.000260161
3832903774255	383290	3774255	0.000508745	0.000496377	0.000131126	0.000122599	0.002437966	0.001757555	0.001390999	0.000937777	0.000926441	0.000656997	0.000208606	0.000298918	0.000287427	0.000279249	0.000273359	0.000279249	0.000273359	0.000298918	0.000287427	0.000319436
3833003774255	383300	3774255	0.000624745	0.000609577	0.000161035	0.000150566	0.002993599	0.002158444	0.001708166	0.001151666	0.001137744	0.000806888	0.000256206	0.000367107	0.000352988	0.000342941	0.000335715	0.000342941	0.000335715	0.000367107	0.000352988	0.000392317
3833103774255	383310	3774255	0.000767127	0.000748473	0.000197757	0.000184911	0.003676253	0.002650888	0.002097888	0.001414444	0.001397346	0.000990844	0.000314611	0.000450844	0.000433525	0.000421178	0.000412316	0.000421178	0.000412316	0.000450844	0.000433525	0.000481705
3833203774255	383320	3774255	0.000942127	0.000919222	0.000242864	0.000227081	0.004514599	0.003255332	0.002576332	0.001737221	0.001716253	0.001216777	0.000386337	0.000553665	0.000532408	0.000517239	0.000506347	0.000517239	0.000506347	0.000553665	0.000532408	0.000591417
3833303774255	383330	3774255	0.001157284	0.001129145	0.000298291	0.000278888	0.005544945	0.003998776	0.003164776	0.002133888	0.002108139	0.001494284	0.000474555	0.000679997	0.000653888	0.000635253	0.000621882	0.000635253	0.000621882	0.000679997	0.000653888	0.000726417
3833403774255	383340	3774255	0.001421284	0.001386705	0.000366364	0.000342488	0.006810299	0.004911109	0.003887887	0.002620555	0.002588918	0.001835511	0.000582777	0.000835109	0.000803064	0.000780163	0.000763744	0.000780163	0.000763744	0.000835109	0.000803064	0.000892284
3833503774255	383350	3774255	0.001745744	0.001703284	0.000449977	0.000420621	0.008364367	0.006032777	0.004774665	0.003218333	0.003179444	0.002254222	0.000715777	0.001025844	0.000986387	0.000958284	0.000938107	0.000958284	0.000938107	0.001025844	0.000986387	0.001095844
3833603774255	383360	3774255	0.002143999	0.002091888	0.000552621	0.000516555	0.010272999	0.007407777	0.005864443	0.003952222	0.003904444	0.002768888	0.000878888	0.001259999	0.001211555	0.001177111	0.001152333	0.001177111	0.001152333	0.001259999	0.001211555	0.001345555
3833703774255	383370	3774255	0.002632888	0.002568888	0.000678888	0.000634444	0.012617777	0.009095555	0.007201111	0.004853333	0.004795555	0.003399999	0.001078888	0.001546666	0.001487111	0.001444888	0.001414444	0.001444888	0.001414444	0.001546666	0.001487111	0.001651111
3833803774255	383380	3774255	0.003232222	0.003153333	0.000833333	0.000778888	0.015492222	0.011167777	0.008842222	0.005958888	0.005888888	0.004174444	0.001324444	0.001898888	0.001825555	0.001774444	0.001737777	0.001774444	0.001737777	0.001898888	0.001825555	0.002027777
3833903774255	383390	3774255	0.003967777	0.003871111	0.001022222	0.000955555	0.019017777	0.013707777	0.010854444	0.007314444	0.007228888	0.005124444	0.001625555	0.002331111	0.002241111	0.002177777	0.002133333	0.002177777	0.002133333	0.002331111	0.002241111	0.002488888
3834003774255	383400	3774255	0.004871111	0.004752222	0.001254444	0.001172222	0.023348888	0.016824444	0.013324444	0.008978888	0.008874444	0.006291111	0.001994444	0.002861111	0.002751111	0.002672222	0.002617777	0.002672222	0.002617777	0.002861111	0.002751111	0.003054444
3834103774255	383410	3774255	0.005978888	0.005832222	0.001539999	0.001438888	0.028657777	0.020651111	0.016354444	0.011018888	0.010891111	0.007722222	0.002447777	0.003511111	0.003376666	0.003279999	0.003212222	0.003279999	0.003212222	0.003511111	0.003376666	0.003748888
3834203774255	383420	3774255	0.007337777	0.007158888	0.001889999	0.001766666	0.035174444	0.025348888	0.020074444	0.013524444	0.013368888	0.009479999	0.003004444	0.004309999	0.004144444	0.004025555	0.003942222	0.004025555	0.003942222	0.004309999	0.004144444	0.004601111
3834303774255	383430	3774255	0.009006666	0.008786666	0.002319999	0.002168888	0.043174444	0.031114444	0.024644444	0.016604444	0.016413333	0.011637777	0.003687777	0.005291111	0.005087777	0.004942222	0.004839999	0.004942222	0.004839999	0.005291111	0.005087777	0.005648888
3834403774255	383440	3774255	0.011055555	0.010786666	0.002847777	0.002662222	0.053008888	0.038195555	0.030257777	0.020382222	0.020151111	0.014286666	0.004526666	0.006495555	0.006245555	0.006066666	0.005941111	0.006066666	0.005941111	0.006495555	0.006245555	0.006934444
3834503774255	383450	3774255	0.013572222	0.013242222	0.003495555	0.003267777	0.065067777	0.046894444	0.037142222	0.025022222	0.024742222	0.017542222	0.005557777	0.007973333	0.007666666	0.007448888	0.007294444	0.007448888	0.007294444	0.007973333	0.007666666	0.008513333
3834603774255	383460	3774255	0.016662222	0.016256666	0.004291111	0.004011111	0.079893333	0.057566666	0.045604444	0.030717777	0.030373333	0.021537777	0.006822222	0.009788888	0.009411111	0.009144444	0.008955555	0.009144444	0.008955555	0.009788888	0.009411111	0.010451111
3834703774255	383470	3774255	0.020457777	0.019958888	0.005268888	0.004924444	0.098084444	0.070671111	0.055991111	0.037715555	0.037284444	0.026444444	0.008375555	0.012017777	0.011555555	0.011226666	0.010995555	0.011226666	0.010995555	0.012017777	0.011555555	0.012831111
3834803774255	383480	3774255	0.025115555	0.024504444	0.006468888	0.006046666	0.120417777	0.086771111	0.068746666	0.046311111	0.045782222	0.032466666	0.010281111	0.014753333	0.014186666	0.013784444	0.013502222	0.013784444	0.013502222	0.014753333	0.014186666	0.015753333
3834903774255	383490	3774255	0.030837777	0.030086666	0.007942222	0.007424444	0.147877777	0.106551111	0.084417777	0.056862222	0.056213333	0.039866666	0.012622222	0.018115555	0.017417777	0.016928888	0.016577777	0.016928888	0.016577777	0.018115555	0.017417777	0.019342222
3835003774255	383500	3774255	0.037857777	0.036937777	0.009751111	0.009117777	0.181577777	0.130817777	0.103671111	0.069817777	0.069017777	0.048951111	0.015497777	0.022241111	0.021384444	0.020784444	0.020357777	0.020784444	0.020357777	0.022241111	0.021384444	0.023751111
3835103774255	383510	3774255	0.046477777	0.045351111	0.011973333	0.011195555	0.222933333	0.160577777	0.127288888	0.085715555	0.084733333	0.060097777	0.019028888	0.027308888	0.026257777	0.025522222	0.025000000	0.025522222	0.025000000	0.027308888	0.026257777	0.029157777
3835203774255	383520	3774255	0.057066666	0.055684444	0.014697777	0.013744444	0.273688888	0.197111111	0.156266666	0.105208888	0.104044444	0.073777777	0.023362222	0.033528888	0.032237777	0.031337777	0.030697777	0.031337777	0.030697777	0.033528888	0.032237777	0.035791111
3835303774255	383530	3774255	0.070044444	0.068348888	0.018037777	0.016868888	0.335911111	0.241955555	0.191822222	0.129155555	0.127733333	0.090577777	0.028677777	0.041155555	0.039568888	0.038466666	0.037684444	0.038466666	0.037684444	0.041155555	0.039568888	0.043933333
3835403774255	383540	3774255	0.085955555	0.083866666	0.022137777	0.020702222	0.412311111	0.296911111	0.235422222	0.158533333	0.156755555	0.111177777	0.035195555	0.050511111	0.048568888	0.047222222	0.046262222	0.047222222	0.046262222	0.050511111	0.048568888	0.053933333
3835503774255	383550	3774255	0.105511111	0.102955555	0.027173333	0.025404444	0.506133333	0.364533333	0.289022222	0.194622222	0.192422222	0.136511111	0.043195555	0.062022222	0.059644444	0.057966666	0.056788888	0.057966666	0.056788888	0.062022222	0.059644444	0.066211111
3835603774255	383560	3774255	0.129533333	0.126411111	0.033355555	0.031188888	0.621377777	0.447555555	0.354755555	0.238933333	0.236244444	0.167644444	0.053033333	0.076155555	0.073233333	0.071177777	0.069733333	0.071177777	0.069733333	0.076155555	0.073233333	0.081288888
3835703774255	383570	3774255	0.159022222	0.155177777	0.040955555	0.038288888	0.762933333	0.549511111	0.435555555	0.293333333	0.290022222	0.205866666	0.065111111	0.093488888	0.089888888	0.087411111	0.085633333	0.087411111	0.085633333	0.093488888	0.089888888	0.099822222
3835803774255	383580	3774255	0.195244444	0.190511111	0.050288888	0.047011111	0.936666666	0.674666666	0.534888888	0.360133333	0.356022222	0.252755555	0.079955555	0.114777777	0.110355555	0.107333333	0.105133333	0.107333333	0.105133333	0.114777777	0.110355555	0.122577777
3835903774255	383590	3774255	0.239688888	0.233866666	0.061733333	0.057711111	1.149911111	0.828133333	0.656533333	0.442133333	0.437088888	0.310311111	0.098155555	0.140888888	0.135466666	0.131755555	0.129066666	0.131755555	0.129066666	0.140888888	0.135466666	0.150488888
3836003774255	383600	3774255	0.294177777	0.287066666	0.075788888	0.070844444	1.411555555	1.016533333	0.805866666	0.542755555	0.536577777	0.380933333	0.120488888	0.172977777	0.166311111	0.161733333	0.158444444	0.161733333	0.158444444	0.172977777	0.166311111	0.184711111
3836103774255	383610	3774255	0.361155555	0.352411111	0.093044444	0.086977777	1.733133333	1.248133333	0.989155555	0.666311111	0.658666666	0.467733333	0.147955555	0.212355555	0.204155555	0.198533333	0.194511111	0.198533333	0.194511111	0.212355555	0.204155555	0.226755555
3836203774255	383620	3774255	0.443377777	0.432622222	0.114244444	0.106777777	2.128133333	1.532755555	1.214577777	0.818311111	0.808755555	0.574222222	0.181688888	0.260755555	0.250688888	0.243788888	0.238844444	0.243788888	0.238844444	0.260755555	0.250688888	0.278533333
3836303774255	383630	3774255	0.544622222	0.531377777	0.140311111	0.131088888	2.613333333	1.882133333	1.491333333	1.005066666	0.993333333	0.705244444	0.223111111	0.320222222	0.307866666	0.299377777	0.293333333	0.299377777	0.293333333	0.320222222	0.307866666	0.342088888
3836403774255	383640	3774255	0.668933333	0.652755555	0.172311111	0.160977777	3.209777777	2.311111111	1.831555555	1.234311111	1.220044444	0.866044444	0.273955555	0.393333333	0.378133333	0.367755555	0.360355555	0.367755555	0.360355555	0.393333333	0.378133333	0.420088888
3836503774255	383650	3774255	0.821377777	0.801511111	0.211644444	0.197644444	3.941333333	2.838666666	2.249333333	1.515955555	1.498666666	1.063555555	0.336444444	0.482977777	0.464355555	0.451622222	0.442533333	0.451622222	0.442533333	0.482977777	0.464355555	0.515866666
3836603774255	383660	3774255	1.008755555	0.984355555	0.259911111	0.242711111	4.839555555	3.485333333	2.761777777	1.861777777	1.839777777	1.305777777	0.413111111	0.592977777	0.570088888	0.554444444	0.543288888	0.554444444	0.543288888	0.592977777	0.570088888	0.633333333
3836703774255	383670	3774255	1.238177777	1.208755555	0.319066666	0.298044444	5.941333333	4.279333333	3.389777777	2.285777777	2.258666666	1.602666666	0.507111111	0.728088888	0.700088888	0.680888888	0.667111111	0.680888888	0.667111111	0.728088888	0.700088888	0.777555555
3836803774255	383680	3774255	1.520177777	1.484088888	0.391733333	0.365955555	7.294666666	5.253777777	4.161333333	2.806666666	2.773333333	1.967555555	0.622444444	0.893777777	0.859333333	0.835777777	0.818666666	0.835777777	0.818666666	0.893777777	0.859333333	0.954666666
3836903774255	383690	3774255	1.866355555	1.821955555	0.480844444	0.449155555	8.955555555	6.449333333	5.108444444	3.445333333	3.404444444	2.414888888	0.763777777	1.096888888	1.054666666	1.025777777	1.004888888	1.025777777	1.004888888	1.096888888	1.054666666	1.171777777
3837003774255	383700	3774255	2.290933333	2.236355555	0.589955555	0.551066666	10.99377777	7.917333333	6.270666666	4.229333333	4.179333333	2.964222222	0.937333333	1.346444444	1.294666666	1.259333333	1.233777777	1.259333333	1.233777777	1.346444444	1.294666666	1.438222222
3837103774255	383710	3774255	2.811555555	2.744533333	0.723955555	0.676355555	13.49511111	9.717333333	7.696888888	5.191333333	5.129777777	3.638666666	1.150666666	1.652666666	1.589111111	1.545555555	1.514222222	1.545555555	1.514222222	1.652666666	1.589111111	1.765333333
3837203774255	383720	3774255	3.450355555	3.368133333	0.888755555	0.830177777	16.56266666	11.92711111	9.447333333	6.372444444	6.296

			MSite Grubbing / Prep	MMass Grading / Excavation	MMass Grading / Excavation	MDrainage / Utilities Trenching	MFoundations / Concrete Pads	MBuilding / Structure Construction	MAsphalt Paving	MLandscaping or Other Finishing	MWaterside Construction (Piles)	RSSWDemolition	RSSWPlacing Base	RSSWForm/Plac e Rebar and Pour	Child Risk				
Unique Identifier	X (UTM)	Y (UTM)	2027	2027	2028	2028	2028	2028	2028	2028	2028	2029	2029	2029	3rd Trimester	0<2	2<16	Total	per million
3838603774245	383860	3774245	0.002388991	0.002809258	0.002771852	0.000589201	0.000766251	0.000564003	5.8051E-05	0.000680105	5.8051E-05	0.003747589	0.005437833	0.003223437	7.03182E-08	1.0304E-06	2.3987E-07	1.34059E-06	1.34058791
3838703774245	383870	3774245	0.003435373	0.004039717	0.003985928	0.000847272	0.00110187	0.000811037	8.34775E-05	0.000977991	8.34775E-05	0.005425928	0.007873139	0.004667038	1.00682E-07	1.4763E-06	3.4458E-07	1.9216E-06	1.92160388
3838803774245	383880	3774245	0.002374459	0.002792169	0.002754991	0.000585617	0.00076159	0.000560572	5.76979E-05	0.000675967	5.76979E-05	0.003725679	0.005406041	0.003204592	6.98575E-08	1.0237E-06	2.3836E-07	1.33196E-06	1.33196406
3838903774245	383890	3774245	0.001791421	0.002106564	0.002078515	0.000441821	0.000574585	0.000422926	4.35304E-05	0.000509987	4.35304E-05	0.002791596	0.004050667	0.002401153	5.29096E-08	7.7493E-07	1.7997E-07	1.00781E-06	1.00780744
3839003774245	383900	3774245	0.001430771	0.00168247	0.001660067	0.000352874	0.000458909	0.000337782	3.47669E-05	0.000407316	3.47669E-05	0.002214066	0.003212657	0.001904398	4.24198E-08	6.2094E-07	1.4384E-07	8.07205E-07	0.807205
3839103774245	383910	3774245	0.001187711	0.001396651	0.001378054	0.000292927	0.000380949	0.0002804	2.88607E-05	0.000338121	2.88607E-05	0.001825048	0.002648184	0.00156979	3.53448E-08	5.171E-07	1.1949E-07	6.71931E-07	0.67193116
3829703774255	382970	3774255	3.13608E-05	3.68777E-05	3.63867E-05	7.73457E-06	1.00587E-05	7.40378E-06	7.62049E-07	8.92788E-06	7.62049E-07	1.95516E-05	2.83698E-05	1.68171E-05	2.30662E-09	2.8989E-08	4.5741E-09	3.58693E-08	0.03586934
3829803774255	382980	3774255	3.17563E-05	3.73428E-05	3.68456E-05	7.83211E-06	1.01856E-05	7.49715E-06	7.71659E-07	9.04047E-06	7.71659E-07	1.98916E-05	2.88632E-05	1.71095E-05	2.4024E-09	3.0082E-08	4.7069E-09	3.71915E-08	0.03719148
3829903774255	382990	3774255	3.22131E-05	3.78799E-05	3.73755E-05	7.94476E-06	1.03321E-05	7.60499E-06	7.82758E-07	9.1705E-06	7.82758E-07	2.02722E-05	2.94154E-05	1.74368E-05	2.51177E-09	3.1331E-08	4.8579E-09	3.87008E-08	0.0387008
3830003774255	383000	3774255	3.2759E-05	3.85218E-05	3.80089E-05	8.0794E-06	1.05072E-05	7.73386E-06	7.96023E-07	9.32591E-06	7.96023E-07	2.07089E-05	3.0049E-05	1.78125E-05	2.63989E-09	3.2796E-08	5.0345E-09	4.04706E-08	0.04047059
3830103774255	383010	3774255	3.34998E-05	3.9393E-05	3.88685E-05	8.26211E-06	1.07448E-05	7.90877E-06	8.14025E-07	9.53682E-06	8.14025E-07	2.12672E-05	3.08592E-05	1.82927E-05	2.80006E-09	3.4635E-08	5.2574E-09	4.26922E-08	0.04269215
3830203774255	383020	3774255	3.42796E-05	4.03101E-05	3.97733E-05	8.45445E-06	1.09949E-05	8.09287E-06	8.32975E-07	9.75882E-06	8.32975E-07	2.18568E-05	3.17146E-05	1.87998E-05	2.98107E-09	3.6705E-08	5.5041E-09	4.51902E-08	0.04519024
3830303774255	383030	3774255	3.54717E-05	4.17118E-05	4.11564E-05	8.74844E-06	1.13773E-05	8.3743E-06	8.61941E-07	1.00982E-05	8.61941E-07	2.27083E-05	3.29503E-05	1.95323E-05	3.22998E-09	3.9568E-08	5.849E-09	4.86469E-08	0.04864692
3830403774255	383040	3774255	3.69088E-05	4.34018E-05	4.28239E-05	9.10289E-06	1.18382E-05	8.71358E-06	8.96862E-07	1.05073E-05	8.96862E-07	2.37283E-05	3.44303E-05	2.04096E-05	3.54268E-09	4.3157E-08	6.2757E-09	5.29754E-08	0.05297544
3830503774255	383050	3774255	3.84351E-05	4.51965E-05	4.45947E-05	9.47931E-06	1.23278E-05	9.07391E-06	9.33949E-07	1.09418E-05	9.33949E-07	2.48107E-05	3.60009E-05	2.13406E-05	3.91566E-09	4.7414E-08	6.768E-09	5.80981E-08	0.05809806
3830603774255	383060	3774255	3.98778E-05	4.6893E-05	4.62686E-05	9.83513E-06	1.27905E-05	9.41451E-06	9.69006E-07	1.13525E-05	9.69006E-07	2.58463E-05	3.75036E-05	2.22314E-05	4.33775E-09	5.2198E-08	7.3008E-09	6.38365E-08	0.06383652
3830703774255	383070	3774255	4.14375E-05	4.87271E-05	4.80783E-05	1.02198E-05	1.32908E-05	9.78273E-06	1.00691E-06	1.17965E-05	1.00691E-06	2.69474E-05	3.91013E-05	2.31785E-05	4.85478E-09	5.8032E-08	7.9318E-09	7.08189E-08	0.07081889
3830803774255	383080	3774255	4.28969E-05	5.04432E-05	4.97716E-05	1.05797E-05	1.37589E-05	1.01273E-05	1.04237E-06	1.2212E-05	1.04237E-06	2.79861E-05	4.06085E-05	2.40719E-05	5.45376E-09	6.475E-08	8.6282E-09	7.88324E-08	0.07883241
3830903774255	383090	3774255	4.43173E-05	5.21136E-05	5.14196E-05	1.09301E-05	1.42145E-05	1.04626E-05	1.07688E-06	1.26164E-05	1.07688E-06	2.9003E-05	4.2084E-05	2.49466E-05	6.16758E-09	7.2717E-08	9.4236E-09	8.83085E-08	0.08830852
3831003774255	383100	3774255	4.58102E-05	5.3869E-05	5.31517E-05	1.12982E-05	1.46933E-05	1.0815E-05	1.11316E-06	1.30414E-05	1.11316E-06	3.00761E-05	4.3641E-05	2.58695E-05	7.07515E-09	8.281E-08	1.0396E-08	1.00281E-07	0.10028127
3831103774255	383110	3774255	4.75592E-05	5.59258E-05	5.51811E-05	1.17296E-05	1.52543E-05	1.1228E-05	1.15566E-06	1.35393E-05	1.15566E-06	3.13082E-05	4.54288E-05	2.69293E-05	8.3367E-09	9.6801E-08	1.17E-08	1.16838E-07	0.11683807
3831203774255	383120	3774255	4.93417E-05	5.80218E-05	5.72493E-05	1.21692E-05	1.5826E-05	1.16488E-05	1.19897E-06	1.40467E-05	1.19897E-06	3.25684E-05	4.72574E-05	2.80132E-05	1.00441E-08	1.1567E-07	1.3383E-08	1.39094E-07	0.13909366
3831303774255	383130	3774255	5.11409E-05	6.01376E-05	5.93368E-05	1.2613E-05	1.64031E-05	1.20736E-05	1.24269E-06	1.45589E-05	1.24269E-06	3.37381E-05	4.89547E-05	2.90194E-05	1.23124E-08	1.4066E-07	1.5516E-08	1.68491E-07	0.16849118
3831403774255	383140	3774255	5.26115E-05	6.18668E-05	6.10431E-05	1.29757E-05	1.68747E-05	1.24207E-05	1.27843E-06	1.49776E-05	1.27843E-06	3.48423E-05	5.0557E-05	2.99691E-05	1.54986E-08	1.7566E-07	1.8349E-08	2.09506E-07	0.20950614
3831503774255	383150	3774255	5.39874E-05	6.34847E-05	6.26394E-05	1.3315E-05	1.7316E-05	1.27456E-05	1.31186E-06	1.53693E-05	1.31186E-06	3.59341E-05	5.21411E-05	3.09082E-05	2.04483E-08	2.2992E-07	2.2563E-08	2.7293E-07	0.27292999
3831603774255	383160	3774255	5.53577E-05	6.50961E-05	6.42293E-05	1.3653E-05	1.77556E-05	1.30691E-05	1.34516E-06	1.57594E-05	1.34516E-06	3.70601E-05	5.3775E-05	3.18768E-05	2.87873E-08	3.2123E-07	2.9395E-08	3.79414E-07	0.37941383
3831703774255	383170	3774255	5.66611E-05	6.66288E-05	6.57417E-05	1.39744E-05	1.81736E-05	1.33768E-05	1.37683E-06	1.61304E-05	1.37683E-06	3.82392E-05	5.54859E-05	3.28909E-05	4.52144E-08	5.0098E-07	4.2399E-08	5.88591E-07	0.58859104
3831540774255	383540	3774255	0.000126234	0.000148441	0.000146465	3.11334E-05	4.04887E-05	2.98019E-05	3.06741E-06	3.59367E-05	3.06741E-06	0.00013076	0.000189736	0.000112471	5.78651E-09	7.8325E-08	1.6236E-08	1.00348E-07	0.10034756
3831550774255	383550	3774255	0.00012546	0.000147531	0.000145566	3.09424E-05	4.02403E-05	2.96191E-05	3.0486E-06	3.57163E-05	3.0486E-06	0.000132089	0.000191664	0.000113614	5.63284E-09	7.65E-08	1.5835E-08	9.7968E-08	0.09796798
3831560774255	383560	3774255	0.000125176	0.000147197	0.000145237	3.08723E-05	4.01492E-05	2.9552E-05	3.0417E-06	3.56354E-05	3.0417E-06	0.000134007	0.000194447	0.000115264	5.50511E-09	7.5015E-08	1.5526E-08	9.60462E-08	0.09604619
3831570774255	383570	3774255	0.000125477	0.00014755	0.000145586	3.09465E-05	4.02457E-05	2.9623E-05	3.04901E-06	3.5721E-05	3.04901E-06	0.000136621	0.00019824	0.000117513	5.40467E-09	7.3898E-08	1.5311E-08	9.46136E-08	0.09461359
3831580774255	383580	3774255	0.000126412	0.000148651	0.000146671	3.11773E-05	4.05458E-05	2.9844E-05	3.07175E-06	3.59874E-05	3.07175E-06	0.000139999	0.000203142	0.000120419	5.33259E-09	7.3166E-08	1.5189E-08	9.36882E-08	0.09368824
3831590774255	383590	3774255	0.000128964	0.000151651	0.000149631	3.18065E-05	4.13641E-05	3.04463E-05	3.13374E-06	3.67137E-05	3.13374E-06	0.000145165	0.000210637	0.000124862	5.32744E-09	7.336E-08	1.5272E-08	9.3959E-08	0.093959
3831600774255	383600	3774255	0.000133648	0.000157159	0.000155067	3.29619E-05	4.28667E-05	3.15522E-05	3.24757E-06	3.80474E-05	3.24757E-06	0.000152738	0.000221627	0.000131376	5.40723E-09	7.4734E-08	1.5612E-08	9.57529E-08	0.09575286
3831610774255	383610	3774255	0.000138667	0.000163061	0.00016089	3.41997E-05	4.44764E-05	3.27371E-05	3.36953E-06	3.94761E-05	3.36953E-06	0.000160908	0.000233481	0.000138403	5.50037E-09	7.6291E-08	1.5996E-08	9.77878E-08	0.09778778
3831620774255	383620	3774255	0.000144694	0.000170149	0.000167883	3.56862E-05	4.64096E-05	3.416E-05	3.51598E-06	4.11919E-05	3.51598E-06	0.000170428	0.000247295	0.000146591	5.63023E-09	7.8365E-08	1.6496E-08	1.00491E-07	0.10049071
3831630774255	383630	3774255	0.00015134	0.000177963	0.000175593	3.73251E-05	4.8541E-05	3.57288E-05	3.67746E-06	4.30838E-05	3.67746E-06	0.000180934	0.000262539	0.000155628	5.78145E-09	8.0739E-08	1.7066E-08	1.03587E-07	0.10358705
3831640774255	383640	3774255	0.000158581	0.000186478	0.000183995	3.91111E-05	5.08637E-05	3.74384E-05	3.85342E-06	4.51453E-05	3.85342E-06	0.000192431	0.000279222	0.000165517	5.95211E-09	8.3392E-08	1.7702E-08	1.07046E-07	0.10704624
3831650774255	383650	3774255	0.000166541	0.000195838	0.000193231	4.10743E-05	5.34168E-05	3.93176E-05	4.04684E-06	4.74113E-05	4.04684E-06	0.000205108	0.000297616	0.000176421	6.14601E-09	8.6376E-08	1.8417E-08	1.10939E-07	0.11093894
3831660774255	383660	3774255	0.000175286	0.000206122	0.000203378	4.32312E-05	5.62218E-05	4.13823E-05	4.25935E-06	4.9901E-05	4.25935E-06	0.000219082	0.000317893	0.000188441	6.3646E-09	8.9717E-08	1.9214E-08	1.15296E-07	0.11529598
3831670774255	383670	3774255	0.000187006	0.000219904	0.000216976	4.61217E-05	5.99808E-05	4.41492E-05	4.54414E-06	5.32374E-05	4.54414E-06	0.000237118	0.000344063	0.000203954	6.68069E-09	9.4461E-08	2.0325E-08	1.21467E-07	0.12146672
3831680774255	383680	3774255	0.000201261	0.000236666	0.000233515	4.96373E-05	6.45528E-05	4.75144E-05	4.89051E-06	5.72954E-05	4.89051E-06	0.000258828	0.000375565	0.000222628	7.07554E-09	1.0035E-07	2.1696E-08	1.29121E-07	0.1291212
3831690774255	383690	3774255	0.000216941	0.000255105	0.000251708	5.35045E-05	6.95822E-05	5.12163E-05	5.27154E-06	6.17594E-05	5.27154E-06	0.000282959	0.00041058	0.000243383	7.51042E-09	1.0683E-07	2.3209E-08	1.37548E-07	0.13754808
3831700774255	383700	3774255	0.000229831	0.000270262	0.000266663	5.66835E-05	7.37165E-05	5.42593E-05	5.58475E-06	6.54288E-05	5.58475E-06	0.000304114	0.000441276	0.000261579	7.85011E-09	1.1194E-07	2.4432E-08	1.44218E-07	0.14421788
3831710774255	383710	3774255	0.000244369	0.000287358	0.000283532	6.02692E-05	7.83796E-05	5.76917E-05	5.93802E-06	6.95677E-05	5.93802E-06	0.00032793	0.000475833	0.000282064	8.23944E-09	1.1777E-07	2.5824E-08	1.51829E-07	0.15182912
3837203774255	383720	3774255	0.000257771	0.000303118	0.000299082	6.35746E-05	8.26782E-05	6.08557E-05	6.26369E-06	7.33831E-05	6.26369E-06	0.000350697	0.000508869	0.000301647	8.58995E-09	1.2303E-07	2.71E-08	1.58724E-07	0.15872412
3837303774255	383730	3774255	0.000270655	0.000318269	0.000314031	6.67522E-05	8.68107E-05	6.38974E-05	6.57676E-06	7.70509E-05	6.57676E-06	0.000373078	0.000541344	0.000320898	8.92242E-09	1.2804E-07	2.8324E-08	1.65289E-07	0.16528865
3837403774255	383740	3774255	0.000285662	0.000335915	0.000331442	7.04533E-05	9.16239E-05	6.74402E-05	6.94141E-06	8.1323E-05	6.94141E-06	0.000398675	0.000578486	0.000342915	9.31963E-09	1.3399E-07	2.9766E-08	1.73078E-07	0.17307792
3837503774255	383750	3774255	0.000312522	0.0003675	0.000362607	7.70778E-05	0.000100239	7.37814E-05	7.59409E-06	8.89696E-05	7.59409E-06	0.00044164	0.000640829	0.00037987	1.00795E-08	1.4523E-07	3.2411E-08	1.87718E-07	0.18771848
3837603774255	383760	3774255	0.000344479	0.000405079	0.000399685	8.49594E-05	0.000110489	8.13259E-05	8.37062E-06	9.80671E-05	8.37062E-06	0.000492752	0.000714994	0.000423834	1.0988E-08	1.5864E-07	3.5568E-08	2.052E-07	0.20519955
3837703774255	383770	3774255	0.000389826	0.000458404	0.0004523	9.61436E-05	0.000125034	9.20318E-05	9.47255E-06	0.000110977	9.47255E-06	0.000564458	0.000819041	0.000485511	1.22944E-08	1.7789E-07	4.0073E-08	2.30253E-07	0.2302527
3837803774255	383780	3774255	0.00045862	0.000539299	0.000532118	0.00011311	0.000147099	0.000108273	1.11442E-05	0.000130561	1.11442E-05	0.000672326	0.000975559	0.000578292	1.42923E-08	2.0726E-07	4.6931E-08	2.68486E-07	0.26848601
3837903774255	383790	3774255	0.000552841	0.000650096	0.00064144	0.000136348	0.00017732	0.000130517	1.34337E-05	0.000157384	1.34337E-05	0.000820401	0.001190419	0.000705657	1.70288E-08	2.4749E-07	5.6329E-08	3.20851E-07	0.3208509
3838003774255	383800	3774255	0.000697068	0.000819695	0.00080878	0.000171919	0.000223579	0.000164567	1.69383E-05	0.000198443	1.69383E-05	0.001047378	0.001519768	0.000900888	2.12214E-08	3.0911E-07	7.0727E-08	4.01058E-07	0.40105821
3838103774255	383810	3774255	0.000930441	0.001094123	0.001079554	0.000229476	0.000298432	0.000219662	2.26092E-05	0.000264881	2.26092E-05	0.001417028	0.002056138	0.001218837	2.8005E-08	4.0877E-07	9.4048E-08	5.30821E-07	0.53082135
3838203774255	383820	3774255	0.00135394	0.001592123	0.001570923	0.000333925	0.000434266	0.000319644	3.28999E-05	0.000385443	3.28999E-05	0.002090477	0.003033327	0.001798095	4.03219E-08	5.8966E-07	1.3641E-07	7.66387E-07	0.7663873
3838303774255	383830	3774255	0.002247389	0.002642745	0.002607557	0.000554277	0.000720833	0.000530573	5.46102E-05	0.000639793	5.46102E-05	0.003521651	0.005109991	0.003029099	6.62552E-08	9.7053E-07	2.258E-07	1.26258E-06	1.26258166
3838403774255	383840	3774255	0.002149229	0.002527317	0.002493665	0.000530068	0.000689349	0.000507399	5.2225E-05	0.000611848	5.2225E-05	0.003364979	0.004882657	0.00289434	6.33861E-08	9.2845E-07	2.1594E-07	1.20778E-06	1.20778187
3838603774255	383860	3774255	0.002337889	0.002749167	0.002712561	0.000576598	0.000749861	0.000551938	5.68093E-05	0.000665557	5.68093E-05	0.003668781	0.00532348	0.003155651	6.88234E-08	1.0084E-06	2.3476E-07	1.31201E-06	1.31201055
3838703774255	383870	3774255	0.003458712	0.004067163	0.004013007	0.000853028	0.001109356	0.000816547	8.40446E-05	0.000984636	8.40446E-05	0.005466429	0.007931907	0.004701874	1.01349E-07	1.4861E-06	3.4693E-07	1.93439E-06	1.9343871
3838803774255	383880	3774255	0.00238346	0.002802754	0.002765435	0.000587837	0.000764477	0.000562697	5.79166E-05	0.00067853	5.79166E-05	0.003743138	0.005431374	0.003219609	7.01084E-08	1.0274E-06	2.3927E-07	1.33678E-06	1.33678447
3838903774255	383890	3774255	0.001795108	0.0021109	0.002082793	0.000442731	0.000575767	0.000423796	4.362E-05	0.000511036	4.362E-05	0.002800496	0.00406358	0.002408808	5.30064E-08	7.7633E-07	1.8034E-07	1.00968E-06	1.0096801
3839003774255	383900	3774255	0.001432693	0.00168473	0.001662297	0.000353348	0.000459526	0.000338236	3.48136E-05	0.000407863	3.48136E-05	0.002220083	0.003221388	0.001909573	4.24656E-08	6.2159E-07	1.4404E-07	8.081E-07	0.80809951
3839103774255	383910	3774255	0.001189081	0.001398262	0.001379644	0.000293265	0.000381389	0.000280723	2.8894E-05	0.000338511	2.8894E-05	0.001830136	0.002655566	0.001574166	3.53748E-08	5.1752E-07	1.1963E-07	6.72524E-07	0.67252393
3829703774265	382970	3774265	3.08595E-05	3.62882E-05	3.5805E-05	7.61093E-06	9.89795E-06	7.28543E-06	7.49867E-07	8.78516E-06	7.49867E-07	1.943E-05	2.81933E-05	1.67124E-05	2.26578E-09	2.848E-08	4.4866E-09	3.52319E-08	0.03523193
3829803774265	382980	3774265	3.12995E-05	3.68057E-05	3.63156E-05	7.71946E-06	1.00391E-05	7.38932E-06	7.6056E-07	8.91044E-06	7.6056E-07	1.97949E-05	2.87229E-05	1.70263E-05	2.36369E-09	2.9602E-08	4.6232E-09	3.65888E-08	0.03658878
3829903774265	382990	3774265	3.18064E-05	3.74018E-05	3.69037E-05	7.84447E-06	1.02017E-05	7.50899E-06	7.72877E-07	9.05474E-06	7.72877E-07	2.02098E-05	2.93248E-05	1.73832E-05	2.47645E-09	3.0895E-08	4.7797E-09	3.81508E-08	0.03815078
3830003774265	383000	3774265	3.23913E-05	3.80895E-05	3.75824E-05	7.98873E-06	1.03893E-05	7.64707E-06	7.87089E-07	9.22125E-06	7.87089E-07	2.06746E-05	2.99992E-05	1.77829E-05	2.60692E-09	3.239E-08	4.9596E-09	3.99568E-08	0.03995676
3830103774265	383010	3774265	3.31322E-05	3.89607E-05	3.84419E-05	8.17144E-06	1.06269E-05	7.82197E-06	8.05091E-07	9.43216E-06	8.05091E-07	2.1236E-05	3.08139E-05	1.82659E-05	2.76573E-09	3.4214E-08	5.179E-09	4.21585E-08	0.04215848
3830203774265	383020	3774265	3.3912E-05	3.98777E-05	3.93468E-05	8.36378E-06	1.0877E-05	8.00608E-06	8.24041E-07	9.65416E-06	8.24041E-07	2.18318E-05	3.16784E-05	1.87783E-05	2.94557E-09	3.6272E-08	5.4218E-09	4.46393E-08	0.04463926
3830303774265	383030	3774265	3.50651E-05	4.12336E-05	4.06846E-05	8.64816E-06	1.12469E-05	8.2783E-06	8.5206E-07	9.98242E-06	8.5206E-07	2.26647E-05	3.28869E-05	1.94947E-05	3.18824E-09	3.9061E-08	5.7543E-09	4.8004E-08	0.04800402
3830403774265	383040	3774265	3.64409E-05	4.28515E-05	4.2281E-05	8.98749E-06	1.16882E-05	8.60312E-06	8.85492E-07	1.03741E-05	8.85492E-07	2.36566E-05	3.43262E-05	2.03479E-05	3.49131E-09	4.2539E-08	6.1626E-09	5.21925E-08	0.05219246
3830503774265	383050	3774265	3.79059E-05	4.45742E-05	4.39807E-05	9.34888E-06	1.2158E-05	8.94898E-06	9.21091E-07	1.07912E-05	9.21091E-07	2.4714E-05	3.58606E-05	2.12574E-05	3.85306E-09	4.6667E-08	6.634E-09	5.71538E-08	0.05715381
3830603774265	383060	3774265	3.93096E-05	4.62249E-05	4.56094E-05	9.695E-06	1.26083E-05	9.28037E-06	9.552E-07	1.11908E-05	9.552E-07	2.57372E-05	3.73452E-05	2.21375E-05	4.26387E-09	5.1323E-08	7.1461E-09	6.27332E-08	0.06273324
3830703774265	383070	3774265	4.08136E-05	4.79935E-05	4.73544E-05	1.00659E-05	1.30907E-05	9.63544E-06	9.91746E-07	1.16189E-05	9.91746E-07	2.68227E-05	3.89203E-05	2.30711E-05	4.76569E-09	5.6986E-08	7.7504E-09	6.95024E-08	0.06950236
3830803774265	383080	3774265	4.22563E-05	4.969E-05	4.90283E-05	1.04217E-05	1.35534E-05	9.97604E-06	1.0268E-06	1.20296E-05	1.0268E-06	2.78645E-05	4.0432E-05	2.39673E-05	5.3523E-09	6.3568E-08	8.4241E-09	7.73443E-08	0.07734427
3830903774265	383090	3774265	4.36767E-05	5.13603E-05	5.06764E-05	1.07721E-05	1.4009E-05	1.03114E-05	1.06132E-06	1.2434E-05	1.06132E-06	2.88907E-05	4.19211E-05	2.485E-05	6.05691E-09	7.1436E-08	9.1992E-09	8.66925E-08	0.08669255

Unique Identifier	X (UTM)	Y (UTM)	EGIODemolition 2025	EGIOSite Grubbing / Prep 2025	EGIOMass Grading / Excavation 2025	EGIOMass Grading / Excavation 2026	EGIODrainage / Utilities Trenching 2026	EGIODrainage / Utilities Trenching 2027	EGIOFoundations / Concrete Pads 2026	EGIOFoundations / Concrete Pads 2027	EGIOBuilding / Structure Construction 2026	EGIOBuilding / Structure Construction 2027	EGIOAsphalt Paving 2027	EGIOArchitectural Coating 2027	EGIOLandscaping or Other Finishing 2027	EGIOWaterside Construction (Piles) 2027	HIWaterside Construction (Landscaping) 2025	HIWaterside Construction (Landscaping) 2026	KMDemolition 2025	KMSite Grubbing / Prep 2025	KMMass Grading / Excavation 2025
3831003774265	383100	3774265	0.000602594	0.00023635	7.82705E-05	7.66579E-05	0.000178003	0.000177729	0.000233873	0.000233722	0.000250507	0.000244503	9.74815E-06	9.74815E-06	0.000263999	9.74815E-06	3.31602E-05	3.21215E-05	1.93651E-05	8.40458E-05	6.38838E-05
3831103774265	383110	3774265	0.00072863	0.00028578	9.46412E-05	9.26912E-05	0.000215234	0.000214902	0.000282789	0.000282606	0.000302902	0.000295642	1.1787E-05	1.1787E-05	0.000319216	1.1787E-05	3.59999E-05	3.48723E-05	2.01707E-05	8.75424E-05	6.65416E-05
3831203774265	383120	3774265	0.000901354	0.00035352	0.000117076	0.000114664	0.000266256	0.000265845	0.000349825	0.000349599	0.000374706	0.000365725	1.45812E-05	1.45812E-05	0.000394887	1.45812E-05	3.91805E-05	3.79533E-05	2.09832E-05	9.10685E-05	6.92217E-05
3831303774265	383130	3774265	0.00113053	0.00044341	0.000146844	0.000143818	0.000333953	0.000333438	0.000438771	0.000438487	0.000469978	0.000458713	1.82885E-05	1.82885E-05	0.00049529	1.82885E-05	4.24149E-05	4.10864E-05	2.17798E-05	9.45258E-05	7.18497E-05
3831403774265	383140	3774265	0.001449984	0.0005687	0.000188337	0.000184457	0.000428318	0.000427657	0.000562754	0.000562391	0.00060278	0.000588332	2.34563E-05	2.34563E-05	0.000635244	2.34563E-05	4.56564E-05	4.42264E-05	2.24383E-05	9.73839E-05	7.40222E-05
3831503774265	383150	3774265	0.001948117	0.00076408	0.00025304	0.000247826	0.000575464	0.000574576	0.000756085	0.000755597	0.000809861	0.000790449	3.15146E-05	3.15146E-05	0.000853479	3.15146E-05	4.92442E-05	4.77018E-05	2.30358E-05	9.99769E-05	7.59931E-05
3831603774265	383160	3774265	0.002783804	0.00109185	0.000361586	0.000354136	0.000822322	0.000821053	0.001080424	0.001079726	0.001157269	0.001129529	4.50335E-05	4.50335E-05	0.001219596	4.50335E-05	5.30724E-05	5.14101E-05	2.36378E-05	0.00010259	7.7979E-05
3831703774265	383170	3774265	0.004425122	0.00173559	0.000574776	0.000562933	0.00130716	0.001305143	0.001717437	0.001716329	0.001839589	0.001795495	7.15851E-05	7.15851E-05	0.001938665	7.15851E-05	5.71428E-05	5.53529E-05	2.42058E-05	0.000105055	7.98529E-05
3835303774265	383530	3774265	0.00032726	0.00012836	4.25075E-05	4.16317E-05	9.66709E-05	9.65217E-05	0.000127013	0.000126931	0.000136047	0.000132786	5.29407E-06	5.29407E-06	0.000143374	5.29407E-06	4.27055E-05	4.13679E-05	5.0428E-05	0.000218861	0.000166358
3835403774265	383540	3774265	0.000316445	0.00012411	4.11028E-05	4.0256E-05	9.34764E-05	9.33321E-05	0.000122816	0.000122736	0.000131551	0.000128398	5.11913E-06	5.11913E-06	0.000138636	5.11913E-06	4.20794E-05	4.07614E-05	5.04483E-05	0.000218949	0.000166425
3835503774265	383550	3774265	0.000304203	0.00011931	3.95127E-05	3.86986E-05	8.986E-05	8.97214E-05	0.000118064	0.000117988	0.000126462	0.00012343	4.92108E-06	4.92108E-06	0.000133273	4.92108E-06	4.11394E-05	3.98509E-05	4.99572E-05	0.000216818	0.000164805
3835603774265	383560	3774265	0.000293649	0.00011517	3.81418E-05	3.7356E-05	8.67424E-05	8.66086E-05	0.000113968	0.000113895	0.000122074	0.000119148	4.75035E-06	4.75035E-06	0.000128649	4.75035E-06	4.04003E-05	3.91349E-05	4.9697E-05	0.000215688	0.000163946
3835703774265	383570	3774265	0.000285134	0.00011183	3.70358E-05	3.62728E-05	8.42272E-05	8.40972E-05	0.000110663	0.000110592	0.000118534	0.000115693	4.6126E-06	4.6126E-06	0.000124918	4.6126E-06	3.99232E-05	3.86727E-05	4.97807E-05	0.000216052	0.000164222
3835803774265	383580	3774265	0.000278101	0.00010908	3.61223E-05	3.53781E-05	8.21497E-05	8.20229E-05	0.000107934	0.000107864	0.000115611	0.00011284	4.49883E-06	4.49883E-06	0.000121837	4.49883E-06	3.96254E-05	3.83842E-05	5.00953E-05	0.000217417	0.00016526
3835903774265	383590	3774265	0.00027414	0.00010752	3.56078E-05	3.48742E-05	8.09796E-05	8.08547E-05	0.000106397	0.000106328	0.000113964	0.000111232	4.43475E-06	4.43475E-06	0.000120102	4.43475E-06	3.97474E-05	3.85024E-05	5.09756E-05	0.000221238	0.000168164
3836003774265	383600	3774265	0.000273969	0.00010745	3.55857E-05	3.48525E-05	8.09292E-05	8.08043E-05	0.00010633	0.000106262	0.000113893	0.000111163	4.43199E-06	4.43199E-06	0.000120027	4.43199E-06	4.04147E-05	3.91488E-05	5.2605E-05	0.00022831	0.00017354
3836103774265	383610	3774265	0.000274499	0.00010766	3.56545E-05	3.49199E-05	8.10857E-05	8.09606E-05	0.000106536	0.000106467	0.000114113	0.000111378	4.44057E-06	4.44057E-06	0.000120259	4.44057E-06	4.11681E-05	3.98787E-05	5.43589E-05	0.000235922	0.000179326
3836203774265	383620	3774265	0.000276844	0.00010858	3.5959E-05	3.52181E-05	8.17782E-05	8.16521E-05	0.000107446	0.000107377	0.000115088	0.000112329	4.47849E-06	4.47849E-06	0.000121286	4.47849E-06	4.21906E-05	4.08691E-05	5.6502E-05	0.000245223	0.000186395
3836303774265	383630	3774265	0.000280248	0.00010992	3.64012E-05	3.56512E-05	8.27838E-05	8.26561E-05	0.000108767	0.000108697	0.000116503	0.000113711	4.53356E-06	4.53356E-06	0.000122778	4.53356E-06	4.33746E-05	4.2016E-05	5.88896E-05	0.000255585	0.000194272
3836403774265	383640	3774265	0.000284676	0.00011165	3.69763E-05	3.62145E-05	8.40919E-05	8.39621E-05	0.000110486	0.000110414	0.000118344	0.000115507	4.60519E-06	4.60519E-06	0.000124718	4.60519E-06	4.47182E-05	4.33176E-05	6.15306E-05	0.000267047	0.000202984
3836503774265	383650	3774265	0.000290586	0.00011397	3.7744E-05	3.69663E-05	8.58377E-05	8.57052E-05	0.00011278	0.000112707	0.000120801	0.000117905	4.7008E-06	4.7008E-06	0.000127307	4.7008E-06	4.63094E-05	4.48589E-05	6.45586E-05	0.000280189	0.000212973
3836603774265	383660	3774265	0.000297601	0.00011672	3.86552E-05	3.78587E-05	8.79099E-05	8.77742E-05	0.000115502	0.000115428	0.000123717	0.000120752	4.81428E-06	4.81428E-06	0.00013038	4.81428E-06	4.8089E-05	4.65827E-05	6.78943E-05	0.000294666	0.000223978
3836703774265	383670	3774265	0.000307472	0.00012059	3.99373E-05	3.91145E-05	9.08258E-05	9.06856E-05	0.000119333	0.000119256	0.000127821	0.000124757	4.97397E-06	4.97397E-06	0.000134705	4.97397E-06	5.03654E-05	4.87879E-05	7.20222E-05	0.000312581	0.000237595
3836803774265	383680	3774265	0.000319796	0.00012543	4.1538E-05	4.06822E-05	9.4466E-05	9.43203E-05	0.000124116	0.000124036	0.000132944	0.000129757	5.17332E-06	5.17332E-06	0.000140104	5.17332E-06	5.30886E-05	5.14257E-05	7.68832E-05	0.000333679	0.000253631
3836903774265	383690	3774265	0.000333484	0.0001308	4.3316E-05	4.24235E-05	9.85096E-05	9.83576E-05	0.000129429	0.000129345	0.000138634	0.000135311	5.39476E-06	5.39476E-06	0.000146101	5.39476E-06	5.60682E-05	5.43121E-05	8.21924E-05	0.000356721	0.000271146
3837003774265	383700	3774265	0.000343822	0.00013485	4.46588E-05	4.37387E-05	0.000101563	0.000101407	0.000133441	0.000133355	0.000142932	0.000139506	5.562E-06	5.562E-06	0.00015063	5.562E-06	5.84523E-05	5.66215E-05	8.6585E-05	0.000375785	0.000285637
3837103774265	383710	3774265	0.000356047	0.00013965	4.62467E-05	4.52938E-05	0.000105175	0.000105012	0.000138186	0.000138096	0.000148014	0.000144466	5.75976E-06	5.75976E-06	0.000155986	5.75976E-06	6.11772E-05	5.9261E-05	9.15434E-05	0.000397305	0.000301994
3837203774265	383720	3774265	0.000368676	0.0001446	4.7887E-05	4.69004E-05	0.000108905	0.000108737	0.000143087	0.000142995	0.000153264	0.00014959	5.96405E-06	5.96405E-06	0.000161518	5.96405E-06	6.39757E-05	6.19719E-05	9.66398E-05	0.000419424	0.000318807
3837303774265	383730	3774265	0.000382211	0.00014991	4.96452E-05	4.86223E-05	0.000112903	0.000112729	0.00014834	0.000148245	0.000158891	0.000155082	6.18302E-06	6.18302E-06	0.000167449	6.18302E-06	6.69392E-05	6.48426E-05	0.000102024	0.00044279	0.000336568
3837403774265	383740	3774265	0.000398406	0.00015626	5.17487E-05	5.06825E-05	0.000117687	0.000117506	0.000154626	0.000154526	0.000165623	0.000161653	6.445E-06	6.445E-06	0.000174543	6.445E-06	7.03943E-05	6.81894E-05	0.000108227	0.000469712	0.000357031
3837503774265	383750	3774265	0.000429672	0.00016852	5.58098E-05	5.466E-05	0.000126923	0.000126727	0.00016676	0.000166653	0.000178621	0.00017434	6.9508E-06	6.9508E-06	0.000188241	6.9508E-06	7.66604E-05	7.42592E-05	0.000119056	0.000516709	0.000392754
3837603774265	383760	3774265	0.000467783	0.00018347	6.076E-05	5.95081E-05	0.000138181	0.000137968	0.000181552	0.000181434	0.000194464	0.000189803	7.56731E-06	7.56731E-06	0.000204938	7.56731E-06	8.42378E-05	8.15993E-05	0.000132109	0.000573362	0.000435816
3837703774265	383770	3774265	0.000521307	0.00020446	6.77122E-05	6.63171E-05	0.000153992	0.000153754	0.000202325	0.000202194	0.000216715	0.00021152	8.43317E-06	8.43317E-06	0.000228387	8.43317E-06	9.4759E-05	9.17909E-05	0.000150116	0.000651515	0.000495221
3837803774265	383780	3774265	0.000601615	0.00023596	7.81433E-05	7.65333E-05	0.000177714	0.00017744	0.00023343	0.000233443	0.0002501	0.000244106	9.73231E-06	9.73231E-06	0.0026357	9.73231E-06	0.000110429	0.00010697	0.000176823	0.000767423	0.000583323
3837903774265	383790	3774265	0.000712354	0.0002794	9.25272E-05	9.06208E-05	0.000210426	0.000210101	0.000276472	0.000276294	0.000296136	0.000289038	1.15237E-05	1.15237E-05	0.000312086	1.15237E-05	0.000131998	0.000127864	0.000213575	0.00092693	0.000704566
3838003774265	383800	3774265	0.000876779	0.00034388	0.000113884	0.000111538	0.000258996	0.000258597	0.000340287	0.000340068	0.00036449	0.000355753	1.41836E-05	1.41836E-05	0.000384121	1.41836E-05	0.000163955	0.00015882	0.000267975	0.001163028	0.000884025
3838103774265	383810	3774265	0.001139449	0.00044691	0.000148002	0.000144953	0.000336588	0.000336068	0.000442232	0.000441947	0.000473686	0.000462332	1.84328E-05	1.84328E-05	0.000499198	1.84328E-05	0.000214853	0.000208124	0.000354555	0.001538794	0.001169647
3838203774265	383820	3774265	0.001613187	0.00063271	0.000209536	0.000205218	0.000476528	0.000475792	0.000626095	0.000625691	0.000670626	0.000654551	2.60965E-05	2.60965E-05	0.000706744	2.60965E-05	0.000306458	0.00029686	0.000510202	0.002214313	0.001683114
3838303774265	383830	3774265	0.002619648	0.00102746	0.000340264	0.000333254	0.000773831	0.000772637	0.001016713	0.001016057	0.001089027	0.001062923	4.2378E-05	4.2378E-05	0.001147679	4.2378E-05	0.000500931	0.000485241	0.000840941	0.003649741	0.002774192
3838403774265	383840	3774265	0.003581855	0.00140485	0.000465245	0.000455659	0.001058063	0.00105643	0.001390156	0.001389259	0.001489031	0.001453339	5.79436E-05	5.79436E-05	0.001569226	5.79436E-05	0.000686822	0.000665309	0.001157191	0.00502229	0.003817476
3838603774265	383860	3774265	0.004136872	0.00162254	0.000537335	0.000526264	0.001222012	0.001220126	0.001605564	0.001604528	0.001719759	0.001678537	6.69221E-05	6.69221E-05	0.001812381	6.69221E-05	0.000794312	0.000769433	0.001340361	0.005817263	0.00442174
3838703774265	383870	3774265	0.004050869	0.00158881	0.000526164	0.000515323	0.001196607	0.001194761	0.001572185	0.001571171	0.001684007	0.001643642	6.55308E-05	6.55308E-05	0.001774703	6.55308E-05	0.000777885	0.00075352	0.001312625	0.005696886	0.004330241
3838803774265	383880	3774265	0.002799414	0.00109797	0.000363614	0.000356122	0.000826933	0.000825657	0.001086482	0.001085781	0.001163758	0.001135864	4.5286E-05	4.5286E-05	0.001226436	4.5286E-05	0.000536511	0.000519707	0.000902394	0.003916454	0.002976923
3838903774265	383890	3774265	0.002118506	0.00083091	0.000275171	0.000269502	0.000625796	0.000624831	0.000822215	0.000821684	0.000880694	0.000859585	3.4271E-05	3.4271E-05	0.000928127	3.4271E-05	0.000405248	0.000392555	0.000679382	0.002948567	0.002241225
3839003774265	383900	3774265	0.001700501	0.00066696	0.000220877	0.000216326	0.00050232	0.000501545	0.000659983	0.000659557	0.000706924	0.000689979	2.7509E-05	2.7509E-05	0.000744997	2.7509E-05	0.00032472	0.000314549	0.000542634	0.00235507	0.001790105
3839103774265	383910	3774265	0.00141967	0.00055681	0.0001844	0.000180601	0.000419364	0.000418716	0.000550989	0.000550633	0.000590178	0.000576032	2.2966E-05	2.2966E-05	0.000621963	2.2966E-05	0.000270663	0.000262185	0.000450889	0.001956891	0.001487446
3829703774275	382970	3774275	0.000156601	6.1421E-05	2.03408E-05	1.99217E-05	4.62593E-05	4.61879E-05	6.07786E-05	6.07394E-05	6.51015E-05	6.35411E-05	2.53334E-06	2.53334E-06	8.86077E-05	2.53334E-06	1.61056E-05	1.56011E-05	1.28904E-05	5.59454E-05	4.25245E-05
3829803774275	382980	3774275	0.000165556	6.4934E-05	2.1504E-05	2.10609E-05	4.89046E-05	4.88291E-05	6.42542E-05	6.42127E-05	6.88243E-05	6.71746E-05	2.6782E-06	2.6782E-06	7.2531E-05	2.6782E-06	1.65828E-05	1.60634E-05	1.30986E-05	5.6849E-05	4.32113E-05
3829903774275	382990	3774275	0.000175985	6.9024E-05	2.28585E-05	2.23875E-05	5.1985E-05	5.19048E-05	6.83015E-05	6.82574E-05	7.31594E-05	7.14058E-05	2.8469E-06	2.8469E-06	7.70996E-05	2.8469E-06	1.71299E-05	1.65934E-05	1.33431E-05	5.79098E-05	4.40176E-05
3830003774275	383000	3774275	0.000187895	7.3695E-05	2.44055E-05	2.39027E-05	5.55032E-05	5.54175E-05	7.29239E-05	7.28769E-05	7.81106E-05	7.62383E-05	3.03957E-06	3.03957E-06	8.23175E-05	3.03957E-06	1.77327E-05	1.71772E-05	1.36101E-05	5.90688E-05	4.48986E-05
3830103774275	383010	3774275	0.000201934	7.9201E-05	2.6229E-05	2.56886E-05	5.96502E-05	5.95582E-05	7.83726E-05	7.8322E-05	8.39468E-05	8.19346E-05	3.26667E-06	3.26667E-06	8.8468E-05	3.26667E-06	1.84269E-05	1.78497E-05	1.39224E-05	6.04242E-05	4.59288E-05
3830203774275	383020	3774275	0.000217948	8.5482E-05	2.83092E-05	2.77259E-05	6.43809E-05	6.42816E-05	8.45881E-05	8.45335E-05	9.06044E-05	8.84327E-05	3.52575E-06	3.52575E-06	9.54842E-05	3.52575E-06	1.91732E-05	1.85726E-05	1.42483E-05	6.18385E-05	4.70039E-05
3830303774275	383030	3774275	0.00023938	9.3888E-05	3.10928E-05	3.04522E-05	7.07116E-05	7.06025E-05	9.29057E-05	9.28458E-05	9.95137E-05	9.71284E-05	3.87244E-06	3.87244E-06	0.000104873	3.87244E-06	2.01975E-05	1.95649E-05	1.47326E-05	6.39404E-05	4.86015E-05
3830403774275	383040	3774275	0.000266326	0.00010446	3.45928E-05	3.38801E-05	7.86713E-05	7.85499E-05	0.000103364	0.000103297	0.000110716	0.000108062	4.30834E-06	4.30834E-06	0.000116678	4.30834E-06	2.14353E-05	2.07639E-05	1.53187E-05	6.64843E-05	5.05352E-05
3830503774275	383050	3774275	0.00029893	0.00011724	3.88278E-05	3.80278E-05	8.83026E-05	8.81663E-05	0.000116018	0.000115943	0.00012427	0.000121291	4.83579E-06	4.83579E-06	0.000130963	4.83579E-06	2.28202E-05	2.21054E-05	1.59411E-05	6.91853E-05	5.25882E-05
3830603774275	383060	3774275	0.000336062	0.00013181	4.36508E-05	4.27515E-05	9.92711E-05	9.91179E-05	0.000130429	0.000130345	0.000139706	0.000136357	5.43646E-06	5.43646E-06	0.00014723	5.43646E-06	2.42212E-05	2.34625E-05	1.65204E-05	7.16997E-05	5.44994E-05
3830703774275	383070	3774275	0.000381726	0.00014972	4.95822E-05	4.85606E-05	0.00011276	0.000112586	0.000148152	0.000148056	0.000158689	0.000154886	6.17518E-06	6.17518E-06	0.000167236	6.17518E-06	2.57944E-05	2.49865E-05	1.71427E-05	7.44007E-05	5.65525E-05
3830803774275	383080	3774275	0.00043649	0.0001712	5.66953E-05	5.55272E-05	0.000128937	0.000128738	0.000169406	0.000169297	0.000181455	0.000177106	7.06108E-06	7.06108E-06	0.000191228	7.06108E-06	2.7452E-05	2.65921E-05	1.7756E-05	7.70625E-05	5.85757E-05
3830903774275	383090	3774275	0.000503693	0.00019756	6.54243E-05	6.40764E-05	0.000148789	0.000148559	0.000195489	0.000195363	0.000209393	0.000204374	8.14823E-06	8.14823E-06	0.00022067	8.14823E-06	2.92297E-05	2.83142E-05	1.83716E-05	7.9734E-05	6.06063E-05
3831003774275	383100	3774275	0.000589858	0.00023135	7.66162E-05	7.50376E-05	0.000174241	0.000173972	0.00022893	0.000228782	0.000245213	0.000239335	9.54211E-06	9.54211E-06	0.000258419	9.54211E-06	3.12263E-05	3.02483E-05	1.90301E-05	8.25922E-05	6.27789E-05
3831103774275	383110	3774275	0.000712956	0.00027963	9.26053E-05	9.06973E-05	0.000210604	0.000210279	0.000276706	0.000276527	0.000296386	0.000289282	1.15335E-05	1.15335E-05	0.000312349	1.15335E-05	3.37557E-05	3.26984E-05	1.98358E-05	8.60888E-05	6.54366E-05
3831203774275	383120	3774275	0.000882051	0.00034595	0.000114569	0.000112208	0.000260554	0.000260152	0.000342333	0.000342113	0.000366682	0.000357893	1.42689E-05	1.42689E-05	0.000386431	1.42689E-05	3.65632E-05	3.5418E-05	2.06528E-05	8.96345E-05	6.81317E-05
3831303774275	383130	3774275	0.001106683	0.00043406	0.000143746	0.000140784	0.000326909	0.000326404	0.000429515	0.000429238	0.000460064	0.000449037	1.79028E-05	1.79028E-05	0.000484842	1.79028E-05	3.93886E-05	3.81548E-05	2.14381E-05	9.30427E-05	7.07223E-05
3831403774275	383140	3774275	0.0014202	0.00055702	0.000184469	0.000180668	0.00041952	0.000418873	0.000551194	0.000550839	0.000590398	0.000576247	2.29745E-05	2.29745E-05	0.000622196	2.29745E-05	4.21888E-05	4.08674E-05	2.21306E-05	9.60481E-05	7.30068E-05
3831503774275	383150	3774275	0.001910123	0.00074918	0.000248105	0.000242993	0.000564241	0.000563371	0.000741339	0.000740861	0.000794067	0.000775033	3.09E-05	3.09E-05	0.000836833	3.09E-05	4.52564E-05	4.38389E-05	2.27529E-05	9.87492E-05	7.50599E-05
3831603774275	383160	3774275	0.002717579	0.00106587	0.000352984	0.000345712	0.00080276	0.000801521	0.001054721	0.001054041	0.001129738	0.001102659	4.39622E-05	4.39622E-05	0.001190583	4.39622E-05	4.83724E-05	4.68573E-05	2.33436E-05	0.000101313	7.70084E-05
3831703774275	383170	3774275	0.004293679	0.00168404	0.000557703	0.000546212	0.001268332	0.001266375	0.001666422	0.001665347	0.001784947	0.001742162	6.94587E-05	6.94587E-05	0.00188108	6.94587E-05	5.15333E-05	4.99191E-05	2.39003E-05	0.000103729	7.8845E-05
3835303774275	383530	3774275	0.000320218	0.00012559	4.15928E-05	4.07359E-05	9.45907E-05	9.44448E-05	0.00012428	0.0001242	0.00013319	0.000129928	5.18015E-06	5.18015E-06	0.000140289	5.18015E-06	4.10677E-05	3.97813E-05	4.87261E-05	0.000211475	0.000160743
3835403774275	383540	3774275	0.000309215	0.00012128	4.01637E-05	3.93362E-05	9.13405E-05	9.11996E-05	0.000120009	0.000119932	0.000128545	0.000125464	5.00216E-06	5.00216E-06	0.000135468	5.00216E-06	4.04254E-05	3.91592E-05	4.86537E-05	0.000211161	0.000160505
3835503774275	383550	3774275	0.000297493	0.00011668	3.86412E-05	3.7845E-05	8.7878E-05	8.77424E-05	0.00011546	0.000115386	0.000123672	0.000120708	4.81254E-06	4.81254E-06	0.000130333	4.81254E-06	3.95931E-05	3.83529E-05	4.82554E-05	0.000209432	0.000159191
3835603774275	383560	3774275	0.000287424	0.00011273	3.73333E-05	3.65641E-05	8.49038E-05	8.47727E-05	0.000111552	0.00011148	0.000119487	0.000116623	4.64966E-06	4.64966E-06	0.000125922	4.64966E-06	3.89562E-05	3.77361E-05	4.80925E-05	0.000208725	0.000158653
3835703774275	383570	3774275	0.000279709	0.00010971	3.63312E-05	3.55826E-05	8.26246E-05	8.24971E-05	0.000108558	0.000108488	0.000116279	0.000113492	4.52484E-06	4.52484E-06	0.000122542	4.52484E-06	3.86208E-05	3.74111E-05	4.83301E-05	0.000209756	0.000159437
3835803774275	383580	3774275	0.000273359	0.00010722	3.55063E-05	3.47748E-05	8.07488E-05	8.06242E-05	0.000106093	0.000106025	0.000113639	0.000110915	4.42211E-06	4.42211E-06	0.00011976	4.42211E-06	3.84414E-05	3.72373E-05	4.87714E-05	0.000211671	0.000160893
3835903774275	383590	3774275	0.000269604	0.00010574	3.50187E-05	3.42972E-05	7.96397E-05	7.95168E-05	0.000104636	0.000104569	0.000112078	0.000109392	4.36138E-06	4.36138E-06	0.000118115	4.36138E-06	3.86046E-05	3.73955E-05	4.96698E-05	0.000215571	0.000163857
3836003774275	383600	3774275	0.000269173	0.00010557	3.49627E-05	3.42423E-05	7.95124E-05	7.93897E-05	0.000104469	0.000104401	0.000111899	0.000109217	4.3544E-06	4.3544E-06	0.000117926	4.3544E-06	3.92379E-05	3.80089E-05	5.1211E-05	0.000222259	0.000168941
3836103774275	383610	3774275	0.000269424	0.00010567	3.49953E-05	3.42743E-05	7.95867E-05	7.94639E-05	0.000104566	0.000104499	0.000112004	0.000109319	4.35847E-06	4.35847E-06	0.000118036	4.35847E-06	3.99501E-05	3.86988E-05	5.28698E-05	0.000229459	0.000174413
3836203774275	383620	3774275	0.000271562	0.00010651	3.5273E-05	3.45463E-05	8.02181E-05	8.00944E-05	0.000105396	0.000105328	0.000112892	0.000110186	4.39305E-06	4.39305E-06	0.000118973	4.39305E-06	4.09439E-05	3.96614E-05	5.49337E-05	0.000238416	0.000181222

Unique Identifier	X (UTM)	Y (UTM)	KMMass Grading / Excavation	KMDrainage / Utilities Trenching	KMFoundations / Concrete Pads	KMBuilding / Structure Construction	KMAsphalt Paving	KMArchitectural Coating	KMLandscaping or Other Finishing	KMWaterside Construction (Piles)	EWNDemolition	EWNSite Grubbing / Prep	EWNDrainage / Utilities Trenching	EWNDrainage / Utilities Trenching	EWNDrainage / Utilities Trenching	EWNFoundations / Concrete Pads	EWNBuilding / Structure Construction	EWNAsphalt Paving	EWNLandscaping or Other Finishing	EWNWaterside Construction (Piles)	ISDemolition
			2026	2026	2026	2026	2026	2026	2026	2026	2027	2027	2027	2028	2029	2029	2029	2029	2029	2029	2027
3831003774265	383100	3774265	6.32226E-05	2.27038E-05	1.20148E-05	4.12665E-05	1.32573E-06	1.32573E-06	4.25922E-05	1.32573E-06	0.000157861	8.60363E-06	2.0203E-05	1.98128E-05	1.94029E-05	1.68065E-05	3.64943E-05	2.59637E-06	3.77925E-05	2.59637E-06	4.24253E-05
3831103774265	383110	3774265	6.58529E-05	2.36483E-05	1.25146E-05	4.29833E-05	1.38088E-06	1.38088E-06	4.43642E-05	1.38088E-06	0.000171957	9.3719E-06	2.2007E-05	2.1582E-05	2.11355E-05	1.83072E-05	3.97531E-05	2.82822E-06	4.11672E-05	2.82822E-06	4.73394E-05
3831203774265	383120	3774265	6.85054E-05	2.46009E-05	1.30187E-05	4.47146E-05	1.4365E-06	1.4365E-06	4.61511E-05	1.4365E-06	0.000187792	1.02349E-05	2.40335E-05	2.35693E-05	2.30817E-05	1.9993E-05	4.34137E-05	3.08865E-06	4.4958E-05	3.08865E-06	5.31155E-05
3831303774265	383130	3774265	7.11061E-05	2.55348E-05	1.35129E-05	4.64122E-05	1.49104E-06	1.49104E-06	4.79032E-05	1.49104E-06	0.000203955	1.11158E-05	2.61021E-05	2.5598E-05	2.50684E-05	2.17139E-05	4.71503E-05	3.35449E-06	4.88276E-05	3.35449E-06	5.94827E-05
3831403774265	383140	3774265	7.32561E-05	2.63069E-05	1.39215E-05	4.78155E-05	1.53612E-06	1.53612E-06	4.93516E-05	1.53612E-06	0.000220356	1.20097E-05	2.8201E-05	2.76564E-05	2.70842E-05	2.346E-05	5.09419E-05	3.62424E-06	5.2754E-05	3.62424E-06	6.65149E-05
3831503774265	383150	3774265	7.52066E-05	2.70074E-05	1.42922E-05	4.90887E-05	1.57702E-06	1.57702E-06	5.06657E-05	1.57702E-06	0.000238572	1.30025E-05	3.05323E-05	2.99427E-05	2.93231E-05	2.53993E-05	5.5153E-05	3.92384E-06	5.71149E-05	3.92384E-06	7.49332E-05
3831603774265	383160	3774265	7.7172E-05	2.77131E-05	1.46657E-05	5.03715E-05	1.61823E-06	1.61823E-06	5.19897E-05	1.61823E-06	0.000257768	1.40487E-05	3.29889E-05	3.23519E-05	3.16825E-05	2.74429E-05	5.95907E-05	4.23955E-06	6.17104E-05	4.23955E-06	8.51916E-05
3831703774265	383170	3774265	7.90265E-05	2.83791E-05	1.50181E-05	5.15819E-05	1.65712E-06	1.65712E-06	5.3239E-05	1.65712E-06	0.000278127	1.51583E-05	3.55945E-05	3.49071E-05	3.41849E-05	2.96105E-05	6.42974E-05	4.57441E-06	6.65846E-05	4.57441E-06	9.78099E-05
3831303774265	383530	3774265	0.000164636	5.91222E-05	3.12872E-05	0.000107461	3.45228E-06	3.45228E-06	0.000110913	3.45228E-06	0.000184836	1.00738E-05	2.36552E-05	2.31984E-05	2.27184E-05	1.96784E-05	4.27304E-05	3.04004E-06	4.42504E-05	3.04004E-06	0.000134125
3831403774265	383540	3774265	0.000164702	5.91461E-05	3.12999E-05	0.000107504	3.45368E-06	3.45368E-06	0.000110958	3.45368E-06	0.000181613	9.89812E-06	2.32427E-05	2.27938E-05	2.23222E-05	1.93352E-05	4.19852E-05	2.98702E-06	4.34787E-05	2.98702E-06	0.000122601
3831503774265	383550	3774265	0.000163099	5.85703E-05	3.09952E-05	0.000106458	3.42006E-06	3.42006E-06	0.000109878	3.42006E-06	0.000177149	9.65483E-06	2.26714E-05	2.22336E-05	2.17735E-05	1.88599E-05	4.09532E-05	2.9136E-06	4.241E-05	2.9136E-06	0.000111571
3831603774265	383560	3774265	0.00016225	5.82652E-05	3.08337E-05	0.000105903	3.40224E-06	3.40224E-06	0.000109305	3.40224E-06	0.000173565	9.45953E-06	2.22128E-05	2.17838E-05	2.13331E-05	1.84784E-05	4.01248E-05	2.85466E-06	4.15521E-05	2.85466E-06	0.000102334
3831703774265	383570	3774265	0.000162523	5.83634E-05	3.08857E-05	0.000106081	3.40798E-06	3.40798E-06	0.000109489	3.40798E-06	0.000171092	9.32474E-06	2.18963E-05	2.14734E-05	2.10291E-05	1.82151E-05	3.9553E-05	2.81399E-06	4.096E-05	2.81399E-06	9.47584E-05
3831803774265	383580	3774265	0.00016355	5.87322E-05	3.10808E-05	0.000106752	3.42951E-06	3.42951E-06	0.000110181	3.42951E-06	0.000169392	9.2321E-06	2.16787E-05	2.12601E-05	2.08202E-05	1.80342E-05	3.91601E-05	2.78603E-06	4.05531E-05	2.78603E-06	8.83857E-05
3831903774265	383590	3774265	0.000166424	5.97643E-05	3.1627E-05	0.000108628	3.48978E-06	3.48978E-06	0.000112118	3.48978E-06	0.000169461	9.23586E-06	2.16875E-05	2.12687E-05	2.08286E-05	1.80415E-05	3.9176E-05	2.78716E-06	4.05696E-05	2.78716E-06	8.36588E-05
3836003774265	383600	3774265	0.000171744	6.16746E-05	3.2638E-05	0.0001121	3.60133E-06	3.60133E-06	0.000115701	3.60133E-06	0.00017182	9.36439E-06	2.19893E-05	2.15647E-05	2.11185E-05	1.82926E-05	3.97212E-05	2.82595E-06	4.11342E-05	2.82595E-06	8.06227E-05
3836103774265	383610	3774265	0.00017747	6.37309E-05	3.37261E-05	0.000115838	3.7214E-06	3.7214E-06	0.000119559	3.7214E-06	0.000174553	9.51337E-06	2.23392E-05	2.19078E-05	2.14545E-05	1.85836E-05	4.03531E-05	2.87091E-06	4.17886E-05	2.87091E-06	7.79903E-05
3836203774265	383620	3774265	0.000184466	6.62435E-05	3.50558E-05	0.000120404	3.86811E-06	3.86811E-06	0.000124273	3.86811E-06	0.000178412	9.72369E-06	2.28331E-05	2.23921E-05	2.19288E-05	1.89944E-05	4.12453E-05	2.93438E-06	4.27125E-05	2.93438E-06	7.60705E-05
3836303774265	383630	3774265	0.000192261	6.90427E-05	3.65371E-05	0.000125492	4.03156E-06	4.03156E-06	0.000129524	4.03156E-06	0.000182937	9.97032E-06	2.34122E-05	2.29601E-05	2.2485E-05	1.94762E-05	4.22914E-05	3.00881E-06	4.37958E-05	3.00881E-06	7.45461E-05
3836403774265	383640	3774265	0.000200884	7.2139E-05	3.81757E-05	0.00013112	4.21237E-06	4.21237E-06	0.000135333	4.21237E-06	0.000188129	1.02533E-05	2.40766E-05	2.36116E-05	2.31231E-05	2.00289E-05	4.34915E-05	3.09419E-06	4.50386E-05	3.09419E-06	7.33683E-05
3836503774265	383650	3774265	0.000210769	7.5689E-05	4.00544E-05	0.000137573	4.41966E-06	4.41966E-06	0.000141992	4.41966E-06	0.000194331	1.05913E-05	2.48703E-05	2.439E-05	2.38854E-05	2.06892E-05	4.49253E-05	3.19619E-06	4.65234E-05	3.19619E-06	7.26264E-05
3836603774265	383660	3774265	0.00022166	7.95999E-05	4.2124E-05	0.000144681	4.64803E-06	4.64803E-06	0.000149329	4.64803E-06	0.000201306	1.09714E-05	2.5763E-05	2.52655E-05	2.47427E-05	2.14318E-05	4.65379E-05	3.31092E-06	4.81933E-05	3.31092E-06	7.21779E-05
3836703774265	383670	3774265	0.000235136	8.44394E-05	4.4685E-05	0.000153477	4.93062E-06	4.93062E-06	0.000158408	4.93062E-06	0.00021031	1.14622E-05	2.69154E-05	2.63956E-05	2.58495E-05	2.23905E-05	4.86195E-05	3.45902E-06	5.0349E-05	3.45902E-06	7.24182E-05
3836803774265	383680	3774265	0.000251007	9.01386E-05	4.7701E-05	0.000163836	5.26341E-06	5.26341E-06	0.0001691	5.26341E-06	0.00022113	1.20518E-05	2.83E-05	2.77535E-05	2.71793E-05	2.35423E-05	5.11207E-05	3.63696E-06	5.29392E-05	3.63696E-06	7.31839E-05
3836903774265	383690	3774265	0.00026834	9.63631E-05	5.0995E-05	0.00017515	5.62687E-06	5.62687E-06	0.000180777	5.62687E-06	0.00023299	1.26983E-05	2.98179E-05	2.92421E-05	2.8637E-05	2.4805E-05	5.38626E-05	3.83203E-06	5.57786E-05	3.83203E-06	7.41815E-05
3837003774265	383700	3774265	0.000282681	0.000101513	5.37203E-05	0.000184511	5.92759E-06	5.92759E-06	0.000190438	5.92759E-06	0.000242423	1.32124E-05	3.10252E-05	3.0426E-05	2.97965E-05	2.58093E-05	5.60434E-05	3.98718E-06	5.8037E-05	3.98718E-06	7.44106E-05
3837103774265	383710	3774265	0.000298869	0.000107326	5.67967E-05	0.000195077	6.26704E-06	6.26704E-06	0.000201344	6.26704E-06	0.00025325	1.38025E-05	3.24108E-05	3.17849E-05	3.11272E-05	2.6962E-05	5.85463E-05	4.16525E-06	6.06289E-05	4.16525E-06	7.50352E-05
3837203774265	383720	3774265	0.000315507	0.000113301	5.99587E-05	0.000205937	6.61594E-06	6.61594E-06	0.000212553	6.61594E-06	0.000264375	1.44088E-05	3.38346E-05	3.31812E-05	3.24947E-05	2.81464E-05	6.11183E-05	4.34823E-06	6.32924E-05	4.34823E-06	7.57408E-05
3837303774265	383730	3774265	0.000333084	0.000119613	6.3299E-05	0.00021741	6.98451E-06	6.98451E-06	0.000224394	6.98451E-06	0.000276175	1.50519E-05	3.53446E-05	3.46621E-05	3.39449E-05	2.94026E-05	6.3846E-05	4.5423E-06	6.61171E-05	4.5423E-06	7.66336E-05
3837403774265	383740	3774265	0.000353336	0.000126886	6.71476E-05	0.000230629	7.40917E-06	7.40917E-06	0.000238038	7.40917E-06	0.000289972	1.58039E-05	3.71104E-05	3.63938E-05	3.56408E-05	3.08716E-05	6.70357E-05	4.76923E-06	6.94203E-05	4.76923E-06	7.8035E-05
3837503774265	383750	3774265	0.00038869	0.000139582	7.38661E-05	0.000253704	8.15051E-06	8.15051E-06	0.000261855	8.15051E-06	0.000315179	1.71776E-05	4.03363E-05	3.95574E-05	3.87389E-05	3.35551E-05	7.28629E-05	5.1838E-06	7.54548E-05	5.1838E-06	8.2168E-05
3837603774265	383760	3774265	0.000431306	0.000154886	8.19649E-05	0.000281521	9.04414E-06	9.04414E-06	0.000290565	9.04414E-06	0.000345691	1.88406E-05	4.42413E-05	4.3387E-05	4.24892E-05	3.68036E-05	7.99168E-05	5.68565E-06	8.27596E-05	5.68565E-06	8.73936E-05
3837703774265	383770	3774265	0.000490096	0.000175998	9.31372E-05	0.000319894	1.02769E-05	1.02769E-05	0.000330171	1.02769E-05	0.00038811	2.11525E-05	4.967E-05	4.87109E-05	4.7703E-05	4.13197E-05	8.97232E-05	6.38332E-06	9.29149E-05	6.38332E-06	9.5144E-05
3837803774265	383780	3774265	0.000577286	0.000207308	0.000109707	0.000376805	1.21052E-05	1.21052E-05	0.00038891	1.21052E-05	0.00045134	2.45986E-05	5.77622E-05	5.66468E-05	5.54747E-05	4.80514E-05	0.000104341	7.42328E-06	0.000108052	7.42328E-06	0.000107191
3837903774265	383790	3774265	0.000697274	0.000250397	0.000132509	0.000455123	1.46213E-05	1.46213E-05	0.000469744	1.46213E-05	0.000538398	2.93434E-05	6.89039E-05	6.75733E-05	6.61751E-05	5.732E-05	0.000124467	8.85515E-06	0.000128894	8.85515E-06	0.000123916
3838003774265	383800	3774265	0.000874877	0.000314176	0.000166261	0.000571047	1.83455E-05	1.83455E-05	0.000589393	1.83455E-05	0.00066747	3.6378E-05	8.54223E-05	8.37727E-05	8.20394E-05	7.10614E-05	0.000154306	1.0978E-05	0.000159795	1.0978E-05	0.000148887
3838103774265	383810	3774265	0.001157543	0.000415683	0.000219978	0.000755548	2.42727E-05	2.42727E-05	0.000779821	2.42727E-05	0.000873194	4.75902E-05	0.000111751	0.000109593	0.000107325	9.29636E-05	0.000201865	1.43616E-05	0.000209046	1.43616E-05	0.000188868
3838203774265	383820	3774265	0.001665695	0.000598166	0.000316547	0.001087228	3.49283E-05	3.49283E-05	0.001122156	3.49283E-05	0.001243655	6.77808E-05	0.000159162	0.000156088	0.000152859	0.000132404	0.000287508	2.04546E-05	0.000297735	2.04546E-05	0.000261213
3838303774265	383830	3774265	0.002745482	0.000985926	0.000521748	0.001792024	5.75706E-05	5.75706E-05	0.001849594	5.75706E-05	0.002030051	0.00011064	0.000259804	0.000254787	0.000249516	0.000216127	0.000469307	3.33886E-05	0.000486001	3.33886E-05	0.000414649
3838403774265	383840	3774265	0.003777969	0.001356701	0.000717961	0.002465945	7.9221E-05	7.9221E-05	0.002545166	7.9221E-05	0.002781953	0.00015162	0.000356032	0.000349157	0.000341933	0.000296177	0.000643131	4.57553E-05	0.000666009	4.57553E-05	0.000561289
3838603774265	383860	3774265	0.004375979	0.001571452	0.000831606	0.002856277	9.17608E-05	9.17608E-05	0.002948038	9.17608E-05	0.003216601	0.000175309	0.000411658	0.000403709	0.000395356	0.000342452	0.000743613	5.29041E-05	0.000770065	5.29041E-05	0.000645123
3838703774265	383870	3774265	0.004285427	0.001538934	0.000814398	0.002797172	8.9862E-05	8.9862E-05	0.002887034	8.9862E-05	0.003150048	0.000171682	0.000403141	0.000395356	0.000387176	0.000335366	0.000728227	5.18095E-05	0.000754132	5.18095E-05	0.000631483
3838803774265	383880	3774265	0.002946115	0.001057975	0.000559876	0.00192298	6.17777E-05	6.17777E-05	0.001984757	6.17777E-05	0.002173448	0.000118456	0.000278156	0.000272785	0.000267141	0.000231394	0.000502457	3.57471E-05	0.000520331	3.57471E-05	0.000439623
3838903774265	383890	3774265	0.002218031	0.000796514	0.000421512	0.001447747	4.65103E-05	4.65103E-05	0.001494257	4.65103E-05	0.001642316	8.95083E-05	0.000210182	0.000206124	0.000201859	0.000174847	0.00037967	2.70115E-05	0.000393176	2.70115E-05	0.000335049
3839003774265	383900	3774265	0.001771579	0.000636189	0.000336669	0.00115634	3.71486E-05	3.71486E-05	0.001193488	3.71486E-05	0.001316448	7.17481E-05	0.000168478	0.000165225	0.000161806	0.000140154	0.000304336	2.16519E-05	0.000315162	2.16519E-05	0.000270707
3839103774265	383910	3774265	0.001472052	0.000528627	0.000279747	0.000960834	3.08678E-05	3.08678E-05	0.000991702	3.08678E-05	0.00109767	5.98244E-05	0.000140479	0.000137766	0.000134916	0.000116862	0.000253759	1.80536E-05	0.000262786	1.80536E-05	0.000227366
3829703774275	382970	3774275	4.20844E-05	1.51129E-05	7.99767E-06	2.74692E-05	8.82476E-07	8.82476E-07	2.83517E-05	8.82476E-07	7.42101E-05	4.04455E-06	9.49736E-06	9.31395E-06	9.12124E-06	7.90069E-06	1.71559E-05	1.22055E-06	1.77662E-05	1.22055E-06	1.68226E-05
3829803774275	382980	3774275	4.27641E-05	1.5357E-05	8.12685E-06	2.79129E-05	8.9673E-07	8.9673E-07	2.88096E-05	8.9673E-07	7.65225E-05	4.17057E-06	9.79329E-06	9.60417E-06	9.40545E-06	8.14687E-06	1.76905E-05	1.25858E-06	1.83197E-05	1.25858E-06	1.75282E-05
3829903774275	382990	3774275	4.35621E-05	1.56435E-05	8.27849E-06	2.84337E-05	9.13462E-07	9.13462E-07	2.93472E-05	9.13462E-07	7.91794E-05	4.31538E-06	1.01333E-05	9.93764E-06	9.73202E-06	8.42974E-06	1.83047E-05	1.30228E-06	1.89558E-05	1.30228E-06	1.83358E-05
3830003774275	383000	3774275	4.44339E-05	1.59566E-05	8.44417E-06	2.90028E-05	9.31744E-07	9.31744E-07	2.99345E-05	9.31744E-07	8.21043E-05	4.47479E-06	1.05077E-05	1.03047E-05	1.00915E-05	8.74114E-06	1.89809E-05	1.35039E-06	1.96561E-05	1.35039E-06	1.92328E-05
3830103774275	383010	3774275	4.54535E-05	1.63227E-05	8.63794E-06	2.96683E-05	9.53124E-07	9.53124E-07	3.06214E-05	9.53124E-07	8.54657E-05	4.65799E-06	1.09378E-05	1.07266E-05	1.05047E-05	9.099E-06	1.97579E-05	1.40567E-06	2.04608E-05	1.40567E-06	2.02654E-05
3830203774275	383020	3774275	4.65174E-05	1.67048E-05	8.84012E-06	3.03627E-05	9.75434E-07	9.75434E-07	3.13382E-05	9.75434E-07	8.9095E-05	4.85579E-06	1.14023E-05	1.11821E-05	1.09508E-05	9.48539E-06	2.0597E-05	1.46536E-06	2.13296E-05	1.46536E-06	2.14041E-05
3830303774275	383030	3774275	4.80986E-05	1.72726E-05	9.1406E-06	3.13948E-05	1.00859E-06	1.00859E-06	3.24033E-05	1.00859E-06	9.40566E-05	5.12621E-06	1.20373E-05	1.18049E-05	1.15606E-05	1.00136E-05	2.1744E-05	1.54697E-06	2.25175E-05	1.54697E-06	2.29089E-05
3830403774275	383040	3774275	5.00122E-05	1.79598E-05	9.50426E-06	3.26438E-05	1.04871E-06	1.04871E-06	3.36925E-05	1.04871E-06	0.000100044	5.45254E-06	1.28036E-05	1.25563E-05	1.22965E-05	1.06511E-05	2.31282E-05	1.64545E-06	2.39509E-05	1.64545E-06	2.47365E-05
3830503774275	383050	3774275	5.2044E-05	1.86894E-05	9.89038E-06	3.397E-05	1.09132E-06	1.09132E-06	3.50613E-05	1.09132E-06	0.000106775	5.81936E-06	1.36649E-05	1.34011E-05	1.31238E-05	1.13676E-05	2.46841E-05	1.75614E-06	2.55622E-05	1.75614E-06	2.68365E-05
3830603774275	383060	3774275	5.39354E-05	1.93687E-05	1.02498E-05	3.52046E-05	1.13098E-06	1.13098E-06	3.63356E-05	1.13098E-06	0.000113612	6.19201E-06	1.454E-05	1.42592E-05	1.39642E-05	1.20956E-05	2.62649E-05	1.8686E-06	2.71992E-05	1.8686E-06	2.90693E-05
3830703774275	383070	3774275	5.59672E-05	2.00983E-05	1.06359E-05	3.65308E-05	1.17359E-06	1.17359E-06	3.77044E-05	1.17359E-06	0.000121307	6.61141E-06	1.55248E-05	1.5225E-05	1.491E-05	1.29148E-05	2.80438E-05	1.99517E-06	2.90414E-05	1.99517E-06	3.16416E-05
3830803774275	383080	3774275	5.79695E-05	2.08173E-05	1.10165E-05	3.78377E-05	1.21557E-06	1.21557E-06	3.90533E-05	1.21557E-06	0.000129454	7.05542E-06	1.65675E-05	1.62475E-05	1.59113E-05	1.37822E-05	2.99272E-05	2.12916E-06	3.09918E-05	2.12916E-06	3.44709E-05
3830903774275	383090	3774275	5.99791E-05	2.1539E-05	1.13984E-05	3.91494E-05	1.25771E-06	1.25771E-06	4.04071E-05	1.25771E-06	0.000138214	7.53282E-06	1.76885E-05	1.73469E-05	1.6988E-05	1.47148E-05	3.19522E-05	2.27323E-06	3.30888E-05	2.27323E-06	3.76371E-05
3831003774275	383100	3774275	6.21292E-05	2.23111E-05	1.1807E-05	4.05528E-05	1.3028E-06	1.3028E-06	4.18556E-05	1.3028E-06	0.00014806	8.06948E-06	1.89487E-05	1.85827E-05	1.81982E-05	1.57631E-05	3.42286E-05	2.43518E-06	3.54462E-05	2.43518E-06	4.13187E-05
3831103774275	383110	3774275	6.47594E-05	2.32557E-05	1.23068E-05	4.22696E-05	1.35795E-06	1.35795E-06	4.36275E-05	1.35795E-06	0.000160556	8.75053E-06	2.05479E-05	2.01511E-05	1.97341E-05	1.70934E-05	3.71174E-05	2.6407E-06	3.84377E-05	2.6407E-06	4.60092E-05
3831203774275	383120	3774275	6.74266E-05	2.42135E-05	1.28137E-05	4.40105E-05	1.41388E-06	1.41388E-06	4.54244E-05	1.41388E-06	0.000174453	9.50794E-06	2.23264E-05	2.18953E-05	2.14423E-05	1.8573E-05	4.03301E-05	2.86927E-06	4.17648E-05	2.86927E-06	5.14947E-05
3831303774275	383130	3774275	6.99904E-05	2.51342E-05	1.33009E-05	4.5684E-05	1.46764E-06	1.46764E-06	4.71516E-05	1.46764E-06	0.000188488	1.02729E-05	2.41226E-05	2.36568E-05	2.31673E-05	2.00672E-05	4.35747E-05	3.10011E-06	4.51248E-05	3.10011E-06	5.74986E-05
3831403774275	383140	3774275	7.22513E-05	2.59461E-05	1.37306E-05	4.71597E-05	1.51505E-06	1.51505E-06	4.86747E-05	1.51505E-06	0.0002026	1.1042E-05	2.59286E-05	2.54279E-05	2.49018E-05	2.15696E-05	4.6837E-05	3.3322E-06	4.85031E-05	3.3322E-06	6.40684E-05
3831503774275	383150	3774275	7.42831E-05	2.66757E-05	1.41167E-05	4.84859E-05	1.55766E-06	1.55766E-06	5.00435E-05	1.55766E-06	0.000218105	1.1887E-05	2.79129E-05	2.73739E-05	2.68075E-05	2.32203E-05	5.04215E-05	3.58722E-06	5.22151E-05	3.58722E-06	7.17908E-05
3831603774275	383160	3774275	7.62115E-05	2.73682E-05	1.44831E-05	4.97445E-05	1.59809E-06	1.59809E-06	5.13426E-05	1.59809E-06	0.000233633	1.27333E-05	2.99002E-05	2.93228E-05	2.87161E-05	2.48735E-05	5.40113E-05	3.84261E-06	5.59326E-05	3.84261E-06	8.08965E-05
3831703774275	383170	3774275	7.8029E-05	2.80209E-05	1.48285E-05	5.09309E-05	1.63621E-06	1.63621E-06	5.25671E-05	1.63621E-06	0.000249299	1.35871E-05	3.19051E-05	3.1289E-05	3.06416E-05	2.65413E-05	5.76329E-05	4.10027E-06	5.96831E-05	4.10027E-06	9.17767E-05
3835303774275	383530	3774275	0.00015908	5.7127E-05	3.02314E-05	0.000103834	3.33578E-06	3.33578E-06	0.00010717	3.33578E-06	0.000177616	9.68029E-06	2.27311E-05	2.22922E-05	2.18309E-05	1.89097E-05	4.10612E-05	2.92128E-06	4.25218E-05	2.92128E-06	0.00012741
3835403774275	383540	3774275	0.000158843	5.70421E-05	3.01864E-05	0.00010368	3.33082E-06	3.33082E-06	0.000107011	3.33082E-06	0.000174369	9.50335E-06	2.23157E-05	2.18847E-05	2.14319E-05	1.8564E-05	4.03107E-05	2.86789E-06	4.17446E-05	2.86789E-06	0.000116631
3835503774275	383550	3774275	0.000157543	5.65751E-05	2.99393E-05	0.000102831	3.30355E-06	3.30355E-06	0.000106135	3.30355E-06	0.000170395	9.28677E-06	2.18071E-05	2.1386E-05	2.09435E-05	1.81409E-05	3.9392E-05	2.80253E-06	4.07932E-05	2.80253E-06	0.00010654
3835603774275	383560	3774275	0.000157011	5.63841E-05	2.98382E-05	0.000102484	3.2924E-06	3.2924E-06	0.000105776	3.2924E-06	0.000167264	9.11609E-06	2.14063E-05	2.09929E-05	2.05586E-05	1.78075E-05	3.8668E-05	2.75102E-06	4.00435E-05	2.75102E-06	9.80768E-05
3835703774275	383570	3774275	0.000157787	5.66626E-05	2.99857E-05	0.00010299	3.30867E-06	3.30867E-06	0.000106299	3.30867E-06	0.000165411	9.0151E-06	2.11692E-05	2.07604E-05	2.03308E-05	1.76103E-05	3.82396E-05	2.72054E-06	3.95999E-05	2.72054E-06	9.12723E-05
3835803774275	383580	3774275	0.000159228	5.718E-05	3.025955E-05	0.000103931	3.33888E-06	3.33888E-06	0.00010727	3.33888E-06	0.000164239	8.95125E-06	2.10192E-05	2.06133E-05	2.01868E-05	1.74855E-05	3.79688E-05	2.70128E-06	3.93194E-05	2.70128E-06	8.55172E-05
3835903774275	383590	3774275	0.000162161	5.82334E-05	3.08169E-05	0.000105845	3.40038E-06	3.40038E-06	0.000109246	3.40038E-06	0.000164507	8.96586E-06	2.10535E-05	2.0647E-05	2.02198E-05	1.75141E-05	3.80308E-05	2.70568E-06	3.93836E-05	2.70568E-06	8.11424E-05
3836003774275	383600	3774275	0.000167192	6.00402E-05	3.17731E-05	0.000109129	3.50589E-06	3.50589E-06	0.000112635	3.50589E-06	0.000166758	9.08855E-06	2.13416E-05	2.09295E-05	2.04964E-05	1.77537E-05	3.85512E-05	2.74271E-06	3.99225E-05	2.74271E-06	7.82292E-05
3836103774275	383610	3774275	0.000172608	6.1985E-05	3.28022E-05	0.000112664	3.61945E-06	3.61945E-06	0.000116284	3.61945E-06	0.000169346	9.2296E-06	2.16728E-05	2.12543E-05	2.08145E-05	1.80293E-05	3.91495E-05	2.78527E-06	4.05421E-05	2.78527E-06	7.56933E-05
3836203774275	383620	3774275	0.000179346	6.44048E-05	3.40828E-05	0.000117062	3.76075E-06	3.76075E-06	0.000120823	3.76075E-06	0.000173106	9.43449E-06	2.2154E-05	2.17262E-05	2.12766E-05	1.84295E-05	4.00186E-05	2.84711E-06	4.14421E-05	2.84711E-06	7.

			ISDrainage / Utilities Trenching	ISDrainage / Utilities Trenching	ISAsphalt Paving	ISAsphalt Paving	SVDemolition	SVSite Grubbing / Prep	SVMass Grading / Excavation	SVMass Grading / Excavation	SVDrainage / Utilities Trenching	SVFoundations / Concrete Pads	SVBuilding / Structure Construction	SVBuilding / Structure Construction	SVAsphalt Paving	SVAsphalt Paving	SVArchitectural Coating	SVArchitectural Coating	SVLandscaping or Other Finishing	SVLandscaping or Other Finishing	MDemolition
Unique Identifier	X (UTM)	Y (UTM)	2027	2028	2027	2028	2027	2027	2027	2028	2028	2028	2028	2029	2028	2029	2028	2029	2028	2029	2027
3831003774265	383100	3774265	1.70831E-05	1.66448E-05	4.41194E-06	4.10992E-06	7.73192E-05	5.55883E-05	3.74792E-05	3.70034E-05	2.62548E-05	8.34047E-06	1.19482E-05	1.14923E-05	1.17475E-06	1.09298E-06	1.17475E-06	1.09298E-06	1.19482E-05	1.14923E-05	1.47159E-05
3831103774265	383110	3774265	1.90618E-05	1.85727E-05	4.92297E-06	4.58596E-06	8.04907E-05	5.78684E-05	3.90166E-05	3.85212E-05	2.73317E-05	8.68258E-06	1.24383E-05	1.19637E-05	1.22293E-06	1.13781E-06	1.22293E-06	1.13781E-06	1.24383E-05	1.19637E-05	1.53074E-05
3831203774265	383120	3774265	2.13876E-05	2.08389E-05	5.52365E-06	5.14552E-06	8.36978E-05	6.01742E-05	4.05712E-05	4.00561E-05	2.84207E-05	9.02854E-06	1.29339E-05	1.24404E-05	1.27166E-06	1.18315E-06	1.27166E-06	1.18315E-06	1.29339E-05	1.24404E-05	1.59044E-05
3831303774265	383130	3774265	2.39514E-05	2.33369E-05	6.18579E-06	5.76233E-06	8.69317E-05	6.24992E-05	4.21387E-05	4.16037E-05	2.95188E-05	9.37738E-06	1.34337E-05	1.29211E-05	1.32079E-06	1.22886E-06	1.32079E-06	1.22886E-06	1.34337E-05	1.29211E-05	1.64941E-05
3831403774265	383140	3774265	2.6783E-05	2.60958E-05	6.91709E-06	6.44357E-06	8.9444E-05	6.43054E-05	4.33565E-05	4.2806E-05	3.03719E-05	9.64838E-06	1.38219E-05	1.32945E-05	1.35896E-06	1.26437E-06	1.35896E-06	1.26437E-06	1.38219E-05	1.32945E-05	1.69641E-05
3831503774265	383150	3774265	3.01727E-05	2.93986E-05	7.79253E-06	7.25909E-06	9.17603E-05	6.59707E-05	4.44793E-05	4.39146E-05	3.11584E-05	9.89824E-06	1.41798E-05	1.36388E-05	1.39416E-06	1.29712E-06	1.39416E-06	1.29712E-06	1.41798E-05	1.36388E-05	1.74032E-05
3831603774265	383160	3774265	3.43034E-05	3.34233E-05	8.85934E-06	8.25286E-06	9.41567E-05	6.76936E-05	4.5641E-05	4.50615E-05	3.19722E-05	1.01567E-05	1.45502E-05	1.3995E-05	1.43057E-06	1.33099E-06	1.43057E-06	1.33099E-06	1.45502E-05	1.3995E-05	1.78459E-05
3831703774265	383170	3774265	3.93844E-05	3.83739E-05	1.01716E-05	9.47526E-06	9.65888E-05	6.94421E-05	4.68199E-05	4.62254E-05	3.2798E-05	1.04191E-05	1.4926E-05	1.43565E-05	1.46752E-06	1.36537E-06	1.46752E-06	1.36537E-06	1.4926E-05	1.43565E-05	1.82615E-05
3831303774265	383530	3774265	5.40071E-05	5.26215E-05	1.39481E-05	1.29933E-05	0.000238087	0.000171171	0.000115409	0.000113943	8.08456E-05	2.56826E-05	3.67918E-05	3.5388E-05	3.61736E-06	3.36557E-06	3.61736E-06	3.36557E-06	3.67918E-05	3.5388E-05	3.96022E-05
3831403774265	383540	3774265	4.93667E-05	4.81001E-05	1.27496E-05	1.18769E-05	0.00023994	0.000172504	0.000116307	0.00011483	8.14748E-05	2.58825E-05	3.70782E-05	3.56634E-05	3.64552E-06	3.39177E-06	3.64552E-06	3.39177E-06	3.70782E-05	3.56634E-05	3.97637E-05
3831503774265	383550	3774265	4.49255E-05	4.37728E-05	1.16026E-05	1.08084E-05	0.000239432	0.000172139	0.000116061	0.000114587	8.13024E-05	2.58277E-05	3.69997E-05	3.5588E-05	3.6378E-06	3.38459E-06	3.6378E-06	3.38459E-06	3.69997E-05	3.5588E-05	3.95296E-05
3831603774265	383560	3774265	4.12061E-05	4.01488E-05	1.0642E-05	9.91353E-06	0.000240038	0.000172574	0.000116354	0.000114877	8.15081E-05	2.5893E-05	3.70933E-05	3.5678E-05	3.647E-06	3.39315E-06	3.647E-06	3.39315E-06	3.70933E-05	3.5678E-05	3.94806E-05
3831703774265	383570	3774265	3.81556E-05	3.71766E-05	9.85422E-06	9.17964E-06	0.000242283	0.000174188	0.000117443	0.000115952	8.22704E-05	2.61352E-05	3.74403E-05	3.60117E-05	3.68111E-06	3.42489E-06	3.68111E-06	3.42489E-06	3.74403E-05	3.60117E-05	3.97038E-05
3831803774265	383580	3774265	3.55896E-05	3.46764E-05	9.1915E-06	8.56229E-06	0.000245659	0.000176616	0.000119079	0.000117567	8.34169E-05	2.64994E-05	3.7962E-05	3.65136E-05	3.73241E-06	3.47262E-06	3.73241E-06	3.47262E-06	3.7962E-05	3.65136E-05	4.01102E-05
3831903774265	383590	3774265	3.36862E-05	3.28219E-05	8.69994E-06	8.10438E-06	0.00025178	0.000181016	0.000122046	0.000120496	8.54951E-05	2.71596E-05	3.89078E-05	3.74233E-05	3.8254E-06	3.55913E-06	3.8254E-06	3.55913E-06	3.89078E-05	3.74233E-05	4.09613E-05
3832003774265	383600	3774265	3.24637E-05	3.16308E-05	8.3842E-06	7.81025E-06	0.000261588	0.000188068	0.000126801	0.000125191	8.88258E-05	2.82177E-05	4.04235E-05	3.88811E-05	3.97443E-06	3.69779E-06	3.97443E-06	3.69779E-06	4.04235E-05	3.88811E-05	4.24129E-05
3832103774265	383610	3774265	3.14037E-05	3.0598E-05	8.11045E-06	7.55524E-06	0.000272127	0.000195645	0.000131909	0.000130234	9.24044E-05	2.93545E-05	4.20522E-05	4.04476E-05	4.13455E-06	3.84677E-06	4.13455E-06	3.84677E-06	4.20522E-05	4.04476E-05	4.39716E-05
3832203774265	383620	3774265	3.06307E-05	2.98448E-05	7.91081E-06	7.36927E-06	0.000284706	0.000204688	0.000138007	0.000136255	9.66759E-05	3.07114E-05	4.3996E-05	4.23173E-05	4.32567E-06	4.02459E-06	4.32567E-06	4.02459E-06	4.3996E-05	4.23173E-05	4.58532E-05
3832303774265	383630	3774265	3.00169E-05	2.92468E-05	7.75228E-06	7.22159E-06	0.000298649	0.000214712	0.000144765	0.000142927	0.00010141	3.22154E-05	4.61505E-05	4.43896E-05	4.53751E-06	4.22167E-06	4.53751E-06	4.22167E-06	4.61505E-05	4.43896E-05	4.79418E-05
3832403774265	383640	3774265	2.95426E-05	2.87846E-05	7.62979E-06	7.10749E-06	0.000314043	0.00022578	0.000152227	0.000150294	0.000106637	3.3876E-05	4.85294E-05	4.66778E-05	4.7714E-06	4.43928E-06	4.7714E-06	4.43928E-06	4.85294E-05	4.66778E-05	5.02499E-05
3832503774265	383650	3774265	2.92439E-05	2.84936E-05	7.55264E-06	7.03562E-06	0.000331566	0.000238378	0.000160721	0.000158681	0.000112588	3.57663E-05	5.12374E-05	4.92824E-05	5.03764E-06	4.687E-06	5.03764E-06	4.687E-06	5.12374E-05	4.92824E-05	5.28846E-05
3832603774265	383660	3774265	2.90633E-05	2.83176E-05	7.506E-06	6.99217E-06	0.00035089	0.000252271	0.000170088	0.000167928	0.000119149	3.78507E-05	5.42234E-05	5.21545E-05	5.33123E-06	4.96015E-06	5.33123E-06	4.96015E-06	5.42234E-05	5.21545E-05	5.57896E-05
3832703774265	383670	3774265	2.91601E-05	2.84119E-05	7.53099E-06	7.01545E-06	0.000374516	0.000269256	0.00018154	0.000179235	0.000127172	4.03992E-05	5.78744E-05	5.56661E-05	5.69019E-06	5.29412E-06	5.69019E-06	5.29412E-06	5.78744E-05	5.56661E-05	5.93588E-05
3832803774265	383680	3774265	2.94684E-05	2.87123E-05	7.61061E-06	7.08962E-06	0.000402231	0.000289182	0.000194975	0.000192499	0.000136583	4.33889E-05	6.21572E-05	5.97856E-05	6.11128E-06	5.6859E-06	6.11128E-06	5.6859E-06	6.21572E-05	5.97856E-05	6.3554E-05
3832903774265	383690	3774265	2.98701E-05	2.91037E-05	7.71436E-06	7.18627E-06	0.000432636	0.000311042	0.000209713	0.000207051	0.000146908	4.66688E-05	6.68558E-05	6.43049E-05	6.57324E-06	6.11571E-06	6.57324E-06	6.11571E-06	6.68558E-05	6.43049E-05	6.81466E-05
3833003774265	383700	3774265	2.99623E-05	2.91936E-05	7.73819E-06	7.20847E-06	0.000458561	0.00032968	0.00022228	0.000219458	0.000155711	4.94652E-05	7.0862E-05	6.81582E-05	6.96713E-06	6.48218E-06	6.96713E-06	6.48218E-06	7.0862E-05	6.81582E-05	7.20097E-05
3833103774265	383710	3774265	3.02138E-05	2.94386E-05	7.80314E-06	7.26897E-06	0.000487728	0.00035065	0.000236418	0.000233417	0.000165615	5.26115E-05	7.53693E-05	7.24935E-05	7.41028E-06	6.89449E-06	7.41028E-06	6.89449E-06	7.53693E-05	7.24935E-05	7.63592E-05
3833203774265	383720	3774265	3.04979E-05	2.97154E-05	7.87652E-06	7.33732E-06	0.000517911	0.00037235	0.000251049	0.000247861	0.000175864	5.58674E-05	8.00335E-05	7.69797E-05	7.86886E-06	7.32115E-06	7.86886E-06	7.32115E-06	8.00335E-05	7.69797E-05	8.08483E-05
3833303774265	383730	3774265	3.08574E-05	3.00657E-05	7.96936E-06	7.42381E-06	0.000549858	0.000395318	0.000266535	0.000263151	0.000186712	5.93135E-05	8.49702E-05	8.17281E-05	8.35425E-06	7.77275E-06	8.35425E-06	7.77275E-06	8.49702E-05	8.17281E-05	8.55933E-05
3833403774265	383740	3774265	3.14217E-05	3.06155E-05	8.1151E-06	7.55958E-06	0.000586491	0.000421655	0.000284292	0.000280682	0.000199151	6.32651E-05	9.06312E-05	8.71731E-05	8.91082E-06	8.29059E-06	8.91082E-06	8.29059E-06	9.06312E-05	8.71731E-05	9.1046E-05
3833503774265	383750	3774265	3.30859E-05	3.2237E-05	8.5449E-06	7.95996E-06	0.00064887	0.000466502	0.000314529	0.000310536	0.000220333	6.9994E-05	0.000100271	9.64448E-05	9.85858E-06	9.17237E-06	9.85858E-06	9.17237E-06	0.000100271	9.64448E-05	0.000100438
3833603774265	383760	3774265	3.51901E-05	3.42872E-05	9.08833E-06	8.46618E-06	0.000724087	0.000520579	0.000350989	0.000346533	0.000245873	7.81077E-05	0.000111894	0.000107625	1.10014E-05	1.02356E-05	1.10014E-05	1.02356E-05	0.000111894	0.000107625	0.000111757
3833703774265	383770	3774265	3.83109E-05	3.73279E-05	9.89432E-06	9.217E-06	0.0008275	0.000594927	0.000401117	0.000396024	0.000280989	8.92629E-05	0.000127875	0.000122995	1.25726E-05	1.16975E-05	1.25726E-05	1.16975E-05	0.000127875	0.000122995	0.000127344
3833803774265	383780	3774265	4.31617E-05	4.20543E-05	1.11471E-05	1.0384E-05	0.00098049	0.000704919	0.000475277	0.000469242	0.000332939	0.000105766	0.000151516	0.000145735	1.4897E-05	1.38601E-05	1.4897E-05	1.38601E-05	0.000151516	0.000145735	0.000150428
3833903774265	383790	3774265	4.98961E-05	4.8616E-05	1.28864E-05	1.20042E-05	0.001191298	0.000856478	0.000577462	0.00057013	0.000404521	0.000128506	0.000184093	0.000177069	1.80999E-05	1.68401E-05	1.80999E-05	1.68401E-05	0.000184093	0.000177069	0.000182219
3834003774265	383800	3774265	5.99511E-05	5.84129E-05	1.54832E-05	1.44233E-05	0.0015038	0.00108115	0.000728942	0.000719687	0.000510635	0.000162216	0.000232384	0.000223517	2.28479E-05	2.12576E-05	2.28479E-05	2.12576E-05	0.000232384	0.000223517	0.000229317
3834103774265	383810	3774265	7.60502E-05	7.40989E-05	1.9641E-05	1.82965E-05	0.002002557	0.00143973	0.000970707	0.000958382	0.000679995	0.000216017	0.000309458	0.00029765	3.04258E-05	2.8308E-05	3.04258E-05	2.8308E-05	0.000309458	0.00029765	0.000304375
3834203774265	383820	3774265	0.00010518	0.000102482	2.71643E-05	2.53048E-05	0.002900516	0.002085313	0.001405978	0.001388127	0.000984909	0.00031288	0.00044822	0.000431118	4.40689E-05	4.10015E-05	4.40689E-05	4.10015E-05	0.00044822	0.000431118	0.000439402
3834303774265	383830	3774265	0.000166963	0.00016268	4.31206E-05	4.01688E-05	0.004814831	0.003461602	0.002333911	0.002304278	0.001634941	0.000519379	0.000744042	0.000715652	7.3154E-05	6.80621E-05	7.3154E-05	6.80621E-05	0.000744042	0.000715652	0.0007268
3834403774265	383840	3774265	0.00022601	0.000220211	5.83702E-05	5.43744E-05	0.0066465	0.004778473	0.003221783	0.003180877	0.002256909	0.000716962	0.001027092	0.000987903	0.000100983	9.39544E-05	0.000100983	9.39544E-05	0.001027092	0.000987903	0.001001678
3834503774265	383860	3774265	0.000259766	0.000253101	6.70883E-05	6.24957E-05	0.007707997	0.005541631	0.003736327	0.003688887	0.002617355	0.000831466	0.001191127	0.001145678	0.000117111	0.00010896	0.000117111	0.00010896	0.001191127	0.001145678	0.001160945
3834703774265	383870	3774265	0.000254274	0.00024775	6.56698E-05	6.11744E-05	0.007547791	0.005426452	0.003658669	0.003612216	0.002562954	0.000814185	0.00116637	0.001121866	0.000114677	0.000106695	0.000114677	0.000106695	0.0011663 7	0.001121866	0.001136881
3834803774265	383880	3774265	0.000177019	0.000172478	4.57177E-05	4.25881E-05	0.005172705	0.003718894	0.002507385	0.002475549	0.001756462	0.000557983	0.000799345	0.000768845	7.85913E-05	7.31209E-05	7.85913E-05	7.31209E-05	0.000799345	0.000768845	0.000780409
3834903774265	383890	3774265	0.000134912	0.00013145	3.48428E-05	3.24576E-05	0.003881745	0.002790764	0.001881613	0.001857723	0.001318099	0.000418726	0.000599851	0.000576963	5.89771E-05	5.4872E-05	5.89771E-05	5.4872E-05	0.000599851	0.000576963	0.00058664
3835003774265	383900	3774265	0.000109003	0.000106207	2.81516E-05	2.62245E-05	0.00309029	0.002221751	0.001497968	0.001478949	0.00104935	0.000333352	0.000477546	0.000459325	4.69522E-05	4.36841E-05	4.69522E-05	4.36841E-05	0.000477546	0.000459325	0.000467837
3835103774265	383910	3774265	9.15518E-05	8.92028E-05	2.36445E-05	2.20259E-05	0.002559417	0.001840082	0.001240636	0.001224884	0.000869085	0.000276086	0.00039551	0.000380419	3.88864E-05	3.61797E-05	3.88864E-05	3.61797E-05	0.00039551	0.000380419	0.000388143
3829703774275	382970	3774275	6.77382E-06	6.60002E-06	1.74943E-06	1.62967E-06	5.11452E-05	3.67706E-05	2.47918E-05	2.4477E-05	1.73671E-05	5.51707E-06	7.90354E-06	7.60197E-06	7.77073E-07	7.22985E-07	7.77073E-07	7.22985E-07	7.90354E-06	7.60197E-06	9.90553E-06
3829803774275	382980	3774275	7.05794E-06	6.87685E-06	1.82281E-06	1.69803E-06	5.20183E-05	3.73983E-05	2.5215E-05	2.48949E-05	1.76635E-05	5.61124E-06	8.03845E-06	7.73174E-06	7.90338E-07	7.35326E-07	7.90338E-07	7.35326E-07	8.03845E-06	7.73174E-06	1.00598E-05
3829903774275	382990	3774275	7.38312E-06	7.19369E-06	1.90679E-06	1.77626E-06	5.30517E-05	3.81413E-05	2.57159E-05	2.53894E-05	1.80144E-05	5.72272E-06	8.19815E-06	7.88534E-06	8.06039E-07	7.49934E-07	8.06039E-07	7.49934E-07	8.19815E-06	7.88534E-06	1.0243E-05
3830003774275	383000	3774275	7.74432E-06	7.54562E-06	2.00008E-06	1.86316E-06	5.41653E-05	3.89419E-05	2.62557E-05	2.59224E-05	1.83926E-05	5.84284E-06	8.37023E-06	8.05086E-06	8.22958E-07	7.65676E-07	8.22958E-07	7.65676E-07	8.37023E-06	8.05086E-06	1.04445E-05
3830103774275	383010	3774275	8.16009E-06	7.95072E-06	2.10746E-06	1.96319E-06	5.5466E-05	3.9877E-05	2.68862E-05	2.65449E-05	1.88342E-05	5.98315E-06	8.57123E-06	8.24418E-06	8.4272E-07	7.84062E-07	8.4272E-07	7.84062E-07	8.57123E-06	8.24418E-06	1.06785E-05
3830203774275	383020	3774275	8.61861E-06	8.39748E-06	2.22588E-06	2.0735E-06	5.6829E-05	4.0857E-05	2.75469E-05	2.71972E-05	1.92971E-05	6.13018E-06	8.78186E-06	8.44678E-06	8.63429E-07	8.0333E-07	8.63429E-07	8.0333E-07	8.78186E-06	8.44678E-06	1.09217E-05
3830303774275	383030	3774275	9.22455E-06	8.98787E-06	2.38237E-06	2.21928E-06	5.88157E-05	4.22853E-05	2.85099E-05	2.8148E-05	1.99717E-05	6.34448E-06	9.08886E-06	8.74207E-06	8.93614E-07	8.31413E-07	8.93614E-07	8.31413E-07	9.08886E-06	8.74207E-06	1.12864E-05
3830403774275	383040	3774275	9.96044E-06	9.70488E-06	2.57242E-06	2.39632E-06	6.12032E-05	4.40018E-05	2.96673E-05	2.92906E-05	2.07824E-05	6.60203E-06	9.45781E-06	9.09694E-06	9.29889E-07	8.65164E-07	9.29889E-07	8.65164E-07	9.45781E-06	9.09694E-06	1.17255E-05
3830503774275	383050	3774275	1.0806E-05	1.05288E-05	2.79081E-06	2.59976E-06	6.37422E-05	4.58272E-05	3.0898E-05	3.05057E-05	2.16445E-05	6.87591E-06	9.85017E-06	9.47432E-06	9.68465E-07	9.01055E-07	9.68465E-07	9.01055E-07	9.85017E-06	9.47432E-06	1.21918E-05
3830603774275	383060	3774275	1.17051E-05	1.14048E-05	3.023E-06	2.81606E-06	6.61209E-05	4.75373E-05	3.2051E-05	3.16441E-05	2.24522E-05	7.1325E-06	1.02177E-05	9.82787E-06	1.0046E-06	9.34679E-07	1.0046E-06	9.34679E-07	1.02177E-05	9.82787E-06	1.26255E-05
3830703774275	383070	3774275	1.27409E-05	1.2414E-05	3.2905E-06	3.06525E-06	6.86509E-05	4.93563E-05	3.32774E-05	3.28549E-05	2.33114E-05	7.40542E-06	1.06087E-05	1.02039E-05	1.04305E-06	9.70444E-07	1.04305E-06	9.70444E-07	1.06087E-05	1.02039E-05	1.30882E-05
3830803774275	383080	3774275	1.38801E-05	1.3524E-05	3.58474E-06	3.33934E-06	7.11365E-05	5.11433E-05	3.44823E-05	3.40444E-05	2.41554E-05	7.67354E-06	1.09928E-05	1.05734E-05	1.08081E-06	1.00558E-06	1.08081E-06	1.00558E-06	1.09928E-05	1.05734E-05	1.35437E-05
3830903774275	383090	3774275	1.5155E-05	1.47662E-05	3.91399E-06	3.64606E-06	7.36399E-05	5.29431E-05	3.56957E-05	3.52425E-05	2.50054E-05	7.94358E-06	1.13797E-05	1.09455E-05	1.11884E-06	1.04097E-06	1.11884E-06	1.04097E-06	1.13797E-05	1.09455E-05	1.40009E-05
3831003774275	383100	3774275	1.66375E-05	1.62106E-05	4.29686E-06	4.00272E-06	7.62858E-05	5.48453E-05	3.69783E-05	3.65088E-05	2.59039E-05	8.22899E-06	1.17885E-05	1.13387E-05	1.15904E-06	1.07837E-06	1.15904E-06	1.07837E-06	1.17885E-05	1.13387E-05	1.44872E-05
3831103774275	383110	3774275	1.85262E-05	1.80508E-05	4.78464E-06	4.4571E-06	7.94662E-05	5.71319E-05	3.85199E-05	3.80309E-05	2.69838E-05	8.57207E-06	1.228E-05	1.18115E-05	1.20737E-06	1.12333E-06	1.20737E-06	1.12333E-06	1.228E-05	1.18115E-05	1.50788E-05
3831203774275	383120	3774275	2.0735E-05	2.0203E-05	5.3551E-06	4.98851E-06	8.2709E-05	5.94633E-05	4.00918E-05	3.95828E-05	2.80849E-05	8.92187E-06	1.27811E-05	1.22934E-05	1.25664E-06	1.16917E-06	1.25664E-06	1.16917E-06	1.27811E-05	1.22934E-05	1.56812E-05
3831303774275	383130	3774275	2.31525E-05	2.25585E-05	5.97946E-06	5.57013E-06	8.59339E-05	6.17818E-05	4.16551E-05	4.11262E-05	2.918E-05	9.26975E-06	1.32795E-05	1.27728E-05	1.30563E-06	1.21476E-06	1.30563E-06	1.21476E-06	1.32795E-05	1.27728E-05	1.62673E-05
3831403774275	383140	3774275	2.57979E-05	2.5136E-05	6.66267E-06	6.20657E-06	8.85977E-05	6.36969E-05	4.29463E-05	4.2401E-05	3.00845E-05	9.55709E-06	1.36911E-05	1.31687E-05	1.34611E-06	1.25241E-06	1.34611E-06	1.25241E-06	1.36911E-05	1.31687E-05	1.67645E-05
3831503774275	383150	3774275	2.89074E-05	2.81658E-05	7.46575E-06	6.95467E-06	9.09763E-05	6.5407E-05	4.40993E-05	4.35394E-05	3.08922E-05	9.81367E-06	1.40587E-05	1.35223E-05	1.38225E-06	1.28603E-06	1.38225E-06	1.28603E-06	1.40587E-05	1.35223E-05	1.72199E-05
3831603774275	383160	3774275	3.2574E-05	3.17382E-05	8.41268E-06	7.83678E-06	9.3346E-05	6.71107E-05	4.5248E-05	4.46735E-05	3.16969E-05	1.00693E-05	1.44249E-05	1.38745E-05	1.41825E-06	1.31953E-06	1.41825E-06	1.31953E-06	1.44249E-05	1.38745E-05	1.76572E-05
3831703774275	383170	3774275	3.6955E-05	3.60068E-05	9.54414E-06	8.89079E-06	9.57514E-05	6.88401E-05	4.64139E-05	4.58246E-05	3.25137E-05	1.03288E-05	1.47966E-05	1.4232E-05	1.4548E-06	1.35353E-06	1.4548E-06	1.35353E-06	1.47966E-05	1.4232E-05	1.80655E-05
3831303774275	383530	3774275	5.13032E-05	4.99869E-05	1.32498E-05	1.23428E-05	0.000230853	0.000165971	0.000111902	0.000110481	7.83892E-05	2.49022E-05	3.5674E-05	3.43128E-05	3.50745E-06	3.26332E-06	3.50745E-06	3.26332E-06	3.5674E-05	3.43128E-05	3.83774E-05
3831403774275	383540	3774275	4.69627E-05	4.57578E-05	1.21288E-05	1.12985E-05	0.000232198	0.000166938	0.000112554	0.000111125	7.8846E-05	2.50473E-05	3.58819E-05	3.45128E-05	3.52789E-06	3.28233E-06	3.52789E-06	3.28233E-06	3.58819E-05	3.45128E-05	3.84572E-05
3831503774275	383550	3774275	4.28995E-05	4.17989E-05	1.10794E-05	1.0321E-05	0.000232047	0.000166829	0.000112481	0.000111053	7.87946E-05	2.5031E-05	3.58585E-05	3.44902E-05	3.52559E-06	3.28019E-06	3.52559E-06	3.28019E-06	3.58585E-05	3.44902E-05	3.82885E-05
3831603774275	383560	3774275	3.94918E-05	3.84786E-05	1.01993E-05	9.50111E-06	0.000233027	0.000167533	0.000112956	0.000111522	7.91273E-05	2.51367E-05	3.60099E-05	3.46359E-05	3.54048E-06	3.29404E-06	3.54048E-06	3.29404E-06	3.60099E-05	3.46359E-05	3.83066E-05
3831703774275	383570	3774275	3.67519E-05	3.5809E-05	9.49169E-06	8.84193E-06	0.000235931	0.000169621	0.000114364	0.000112912	8.01135E-05	2.545E-05	3.64587E-05	3.50676E-05	3.58461E-06	3.3351E-06	3.58461E-06	3.3351E-06	3.64587E-05	3.50676E-05	3.86423E-05
3831803774275	383580	3774275	3.44345E-05	3.3551E-05	8.89319E-06	8.2844E-06	0.000239833	0.000172427	0.000116255	0.000114779	8.14385E-05	2.58709E-05	3.70617E-05	3.56476E-05	3.64389E-06	3.39026E-06	3.64389E-06	3.39026E-06	3.70617E-05	3.56476E-05	3.91395E-05
3831903774275	383590	3774275	3.2673E-05	3.18347E-05	8.43825E-06	7.86061E-06	0.00024598	0.000176846	0.000119235	0.000117721	8.35258E-05	2.6534E-05	3.80116E-05	3.65612E-05	3.73729E-06	3.47715E-06	3.73729E-06	3.47715E-06	3.80116E-05	3.65612E-05	3.99996E-05
3832003774275	383600	3774275	3.14999E-05	3.06917E-05	8.1353E-06	7.57839E-06	0.000255307	0.000183552	0.000123756	0.000122185	8.66931E-05	2.75402E-05	3.9453E-05	3.79476E-05	3.879E-06	3.609E-06	3.879E-06	3.609E-06	3.9453E-05	3.79476E-05	4.13768E-05
3832103774275	383610	3774275	3.04788E-05	2.96968E-05	7.87158E-06	7.33272E-06	0.000265312	0.000190745	0.000128606	0.000126973	9.00902E-05	2.86194E-05	4.0999E-05	3.94346E-05	4.03101E-06	3.75043E-06	4.03101E-06	3.75043E-06	4.0999E-05	3.94346E-05	4.28538E-05
3832203774275	383620	3774275	2.97491E-05	2.89858E-05	7.68312E-06	7.15717E-06	0.000277437	0.000199462	0.000134483	0.000132775	9.42074E-05	2.99273E-05	4.28727E-05	4.12368E-05	4.21522E-06	3.92182E-06	4.21522E-06	3.92182E-06	4.28727E-05	4.12368E-05	4.46647E-05

			MSite Grubbing / Prep	MMass Grading / Excavation	MMass Grading / Excavation	MDrainage / Utilities Trenching	MFoundations / Concrete Pads	MBuilding / Structure Construction	MAsphalt Paving	MLandscaping or Other Finishing	MWaterside Construction (Piles)	RSSWDemolition	RSSWPlacing Base	RSSWForm/Plac e Rebar and Pour	Child Risk				
Unique Identifier	X (UTM)	Y (UTM)	2027	2027	2028	2028	2028	2028	2028	2028	2028	2029	2029	2029	3rd Trimester	0<2	2<16	Total	per million
3831003774265	383100	3774265	4.51752E-05	5.31223E-05	5.24149E-05	1.11416E-05	1.44896E-05	1.06651E-05	1.09773E-06	1.28606E-05	1.09773E-06	2.99762E-05	4.34962E-05	2.57837E-05	6.9518E-09	8.1393E-08	1.0146E-08	9.8491E-08	0.09849101
3831103774265	383110	3774265	4.69911E-05	5.52577E-05	5.45219E-05	1.15895E-05	1.5072E-05	1.10938E-05	1.14185E-06	1.33775E-05	1.14185E-06	3.12583E-05	4.53564E-05	2.68864E-05	8.21857E-09	9.5453E-08	1.1441E-08	1.15112E-07	0.11511178
3831203774265	383120	3774265	4.88237E-05	5.74127E-05	5.66482E-05	1.20415E-05	1.56598E-05	1.15265E-05	1.18639E-06	1.38993E-05	1.18639E-06	3.2559E-05	4.72438E-05	2.80052E-05	9.93313E-09	1.1441E-07	1.3108E-08	1.37448E-07	0.13744792
3831303774265	383130	3774265	5.06341E-05	5.95415E-05	5.87487E-05	1.2488E-05	1.62405E-05	1.19539E-05	1.23038E-06	1.44146E-05	1.23038E-06	3.37443E-05	4.89638E-05	2.90247E-05	1.21833E-08	1.3921E-07	1.5194E-08	1.66589E-07	0.16658909
3831403774265	383140	3774265	5.20768E-05	6.1238E-05	6.04226E-05	1.28438E-05	1.67032E-05	1.22945E-05	1.26543E-06	1.48254E-05	1.26543E-06	3.48361E-05	5.05479E-05	2.99638E-05	1.52843E-08	1.7328E-07	1.7914E-08	2.06478E-07	0.2064782
3831503774265	383150	3774265	5.34248E-05	6.28232E-05	6.19867E-05	1.31762E-05	1.71356E-05	1.26127E-05	1.29819E-06	1.52091E-05	1.29819E-06	3.59278E-05	5.21321E-05	3.09028E-05	2.00824E-08	2.2589E-07	2.1952E-08	2.67919E-07	0.26791934
3831603774265	383160	3774265	5.47839E-05	6.44214E-05	6.35636E-05	1.35115E-05	1.75715E-05	1.29336E-05	1.33122E-06	1.5596E-05	1.33122E-06	3.70539E-05	5.3766E-05	3.18714E-05	2.80861E-08	2.8183E-07	2.1354E-07	2.845E-08	3.70077E-07	0.37007666
3831703774265	383170	3774265	5.60595E-05	6.59214E-05	6.50437E-05	1.38261E-05	1.79807E-05	1.32348E-05	1.36221E-06	1.59592E-05	1.36221E-06	3.8233E-05	5.54769E-05	3.28856E-05	4.37338E-08	4.8477E-07	4.0761E-08	5.69267E-07	0.5692673
3831303774265	383530	3774265	0.000121572	0.000142959	0.000141055	2.99835E-05	3.89933E-05	2.87012E-05	2.95412E-06	3.46094E-05	2.95412E-06	0.000125145	0.000181589	0.000107642	5.7301E-09	7.7157E-08	1.5957E-08	9.88439E-08	0.09884395
3835403774265	383540	3774265	0.000122068	0.000143542	0.00014163	3.01057E-05	3.91523E-05	2.88182E-05	2.96617E-06	3.47505E-05	2.96617E-06	0.000127585	0.000185128	0.00010974	5.61985E-09	7.5964E-08	1.5685E-08	9.72698E-08	0.09726979
3835503774265	383550	3774265	0.000121349	0.000142697	0.000140797	2.99285E-05	3.89218E-05	2.86486E-05	2.94871E-06	3.4546E-05	2.94871E-06	0.000128913	0.000187056	0.000110883	5.47104E-09	7.4202E-08	1.5309E-08	9.49822E-08	0.09498219
3835603774265	383560	3774265	0.000121199	0.00014252	0.000140622	2.98914E-05	3.88736E-05	2.86131E-05	2.94505E-06	3.45032E-05	2.94505E-06	0.000130907	0.000189948	0.000112598	5.35034E-09	7.2813E-08	1.503E-08	9.31935E-08	0.09319348
3835703774265	383570	3774265	0.000121884	0.000143325	0.000141417	3.00604E-05	3.90933E-05	2.87748E-05	2.9617E-06	3.46982E-05	2.9617E-06	0.000133848	0.000194217	0.000115128	5.2665E-09	7.1927E-08	1.487E-08	9.20634E-08	0.09206344
3835803774265	383580	3774265	0.000123132	0.000144793	0.000142865	3.03681E-05	3.94935E-05	2.90694E-05	2.99202E-06	3.50534E-05	2.99202E-06	0.000137482	0.00019949	0.000118253	5.20851E-09	7.139E-08	1.4794E-08	9.13924E-08	0.09139236
3835903774265	383590	3774265	0.000125744	0.000147865	0.000145896	3.10125E-05	4.03315E-05	2.96861E-05	3.0555E-06	3.57972E-05	3.0555E-06	0.000142654	0.000206994	0.000122702	5.20832E-09	7.1648E-08	1.4893E-08	9.17493E-08	0.09174934
3836003774265	383600	3774265	0.0001302	0.000153105	0.000151066	3.21115E-05	4.17608E-05	3.07382E-05	3.16379E-06	3.70658E-05	3.16379E-06	0.000149934	0.000217558	0.000128964	5.28188E-09	7.2929E-08	1.5215E-08	9.34255E-08	0.09342547
3836103774265	383610	3774265	0.000134985	0.000158731	0.000156618	3.32916E-05	4.32955E-05	3.18678E-05	3.28006E-06	3.84279E-05	3.28006E-06	0.000157785	0.00022895	0.000135717	5.3683E-09	7.4387E-08	1.5579E-08	9.53341E-08	0.09533407
3836203774265	383620	3774265	0.000140762	0.000165524	0.00016332	3.47163E-05	4.51482E-05	3.32315E-05	3.42042E-06	4.00724E-05	3.42042E-06	0.000166966	0.000242271	0.000143613	5.49139E-09	7.6358E-08	1.6058E-08	9.79073E-08	0.09790727
3836303774265	383630	3774265	0.000147173	0.000173063	0.000170759	3.62975E-05	4.72046E-05	3.47452E-05	3.57621E-06	4.18976E-05	3.57621E-06	0.000177141	0.000257035	0.000152365	5.63663E-09	7.8642E-08	1.6609E-08	1.00888E-07	0.10088783
3836403774265	383640	3774265	0.000154258	0.000181395	0.00017898	3.8045E-05	4.94772E-05	3.64179E-05	3.74839E-06	4.39147E-05	3.74839E-06	0.000188386	0.000273352	0.000162037	5.80404E-09	8.1242E-08	1.7234E-08	1.0428E-07	0.10428045
3836503774265	383650	3774265	0.000162346	0.000190906	0.000188364	4.00398E-05	5.20714E-05	3.83274E-05	3.94492E-06	4.62172E-05	3.94492E-06	0.000201147	0.000291868	0.000173013	6.00457E-09	8.4317E-08	1.7967E-08	1.08289E-07	0.10828851
3836603774265	383660	3774265	0.000171265	0.000201393	0.000198711	4.22393E-05	5.49318E-05	4.04328E-05	4.16162E-06	4.87561E-05	4.16162E-06	0.000215264	0.000312353	0.000185157	6.23063E-09	8.776E-08	1.8788E-08	1.12778E-07	0.11277783
3836703774265	383670	3774265	0.000182221	0.000214277	0.000211424	4.49416E-05	5.84461E-05	4.30195E-05	4.42787E-06	5.18753E-05	4.42787E-06	0.000232302	0.000337075	0.000199811	6.52266E-09	9.2154E-08	1.9822E-08	1.18498E-07	0.11849811
3836803774265	383680	3774265	0.0001951	0.000229421	0.000226367	4.81178E-05	6.25768E-05	4.606E-05	4.74081E-06	5.55416E-05	4.74081E-06	0.000252222	0.000365979	0.000216945	6.87377E-09	9.7407E-08	2.1053E-08	1.25333E-07	0.12533336
3836903774265	383690	3774265	0.000209198	0.000246	0.000242725	5.15949E-05	6.70988E-05	4.93884E-05	5.08339E-06	5.95552E-05	5.08339E-06	0.000274237	0.000397924	0.000235882	7.2595E-09	1.0317E-07	2.2407E-08	1.32835E-07	0.13283462
3837003774265	383700	3774265	0.000221057	0.000259945	0.000256484	5.45198E-05	7.09025E-05	5.21881E-05	5.37156E-06	6.29313E-05	5.37156E-06	0.000293883	0.00042643	0.000252779	7.56817E-09	1.0782E-07	2.3527E-08	1.38917E-07	0.13891724
3837103774265	383710	3774265	0.000234409	0.000275646	0.000271976	5.78128E-05	7.51851E-05	5.53403E-05	5.69601E-06	6.67323E-05	5.69601E-06	0.000315933	0.000458425	0.000271745	7.92232E-09	1.1314E-07	2.4802E-08	1.45861E-07	0.14586089
3837203774265	383720	3774265	0.00024819	0.000291852	0.000287966	6.12116E-05	7.96052E-05	5.85938E-05	6.03088E-06	7.06555E-05	6.03088E-06	0.000338972	0.000491855	0.000291562	8.2869E-09	1.1861E-07	2.6119E-08	1.53013E-07	0.1530126
3837303774265	383730	3774265	0.000262757	0.00030898	0.000304866	6.48042E-05	8.42773E-05	6.20327E-05	6.38483E-06	7.48023E-05	6.38483E-06	0.000363467	0.000527399	0.000312632	8.67399E-09	1.2441E-07	2.7518E-08	1.60597E-07	0.16059709
3837403774265	383740	3774265	0.000279496	0.000328664	0.000324288	6.89325E-05	8.96461E-05	6.59844E-05	6.79157E-06	7.95676E-05	6.79157E-06	0.000391363	0.000567876	0.000336626	9.12621E-09	1.3115E-07	2.9137E-08	1.69418E-07	0.16941799
3837503774265	383750	3774265	0.000308327	0.000362568	0.00035774	7.60433E-05	9.88937E-05	7.27912E-05	7.49217E-06	8.77755E-05	7.49217E-06	0.000437107	0.000634252	0.000375972	9.94726E-09	1.4328E-07	3.1984E-08	1.85211E-07	0.18521056
3837603774265	383760	3774265	0.000343075	0.000403428	0.000398056	8.46132E-05	0.000110039	8.09945E-05	8.33651E-06	9.76675E-05	8.33651E-06	0.000492287	0.00071432	0.000423434	1.09413E-08	1.5794E-07	3.5425E-08	2.04308E-07	0.20430808
3837703774265	383770	3774265	0.000390924	0.000459694	0.000453574	9.64142E-05	0.000125386	9.22909E-05	9.49921E-06	0.000111289	9.49921E-06	0.000567733	0.000823793	0.000488328	1.23225E-08	1.7828E-07	4.0182E-08	2.30781E-07	0.23078141
3837803774265	383780	3774265	0.000461789	0.000543026	0.000535796	0.000113892	0.000148115	0.000109021	1.12212E-05	0.000131463	1.12212E-05	0.000678826	0.000984992	0.000583883	1.43807E-08	2.0854E-07	4.7247E-08	2.70168E-07	0.27016787
3837903774265	383790	3774265	0.000559381	0.000657786	0.000649028	0.000137961	0.000179417	0.000132061	1.35926E-05	0.000159246	1.35926E-05	0.000832161	0.001207483	0.000715771	1.72152E-08	2.5021E-07	5.6981E-08	3.24409E-07	0.32440875
3838003774265	383800	3774265	0.000703964	0.000827804	0.000816781	0.00017362	0.000225791	0.000166195	1.71059E-05	0.000200406	1.71059E-05	0.001060105	0.001538235	0.000911835	2.14161E-08	3.1195E-07	7.1415E-08	4.04782E-07	0.40478176
3838103774265	383810	3774265	0.000934379	0.001098754	0.001084123	0.000230448	0.000299695	0.000220592	2.27049E-05	0.000266002	2.27049E-05	0.001425559	0.002068517	0.001226175	2.81118E-08	4.1032E-07	9.4442E-08	5.32872E-07	0.53287218
3838203774265	383820	3774265	0.001348888	0.001586182	0.001565061	0.000332679	0.000432646	0.000318451	3.27772E-05	0.000384005	3.27772E-05	0.002085218	0.003025696	0.001793571	4.01648E-08	5.8733E-07	1.3591E-07	7.63398E-07	0.76339767
3838303774265	383830	3774265	0.002231151	0.002623651	0.002588717	0.000550273	0.000715625	0.000526739	5.42156E-05	0.00063517	5.42156E-05	0.003498677	0.005076656	0.003009339	6.57721E-08	9.6341E-07	2.2418E-07	1.25336E-06	1.2533636
3838403774265	383840	3774265	0.00307498	0.003615925	0.003567778	0.000758388	0.000986277	0.000725954	7.47201E-05	0.000875394	7.47201E-05	0.004852231	0.007040692	0.00417358	9.02553E-08	1.323E-06	3.0861E-07	1.72187E-06	1.721868
3838603774265	383860	3774265	0.003563902	0.004190857	0.004135055	0.000878971	0.001143095	0.00084138	8.66007E-05	0.001014582	8.66007E-05	0.00563735	0.008179917	0.004848889	1.04412E-07	1.531E-06	3.5749E-07	1.99291E-06	1.99290949
3838703774265	383870	3774265	0.003490029	0.004103988	0.004049342	0.000860752	0.001119401	0.00082394	8.48056E-05	0.000993551	8.48056E-05	0.005519504	0.008008919	0.004747525	1.02247E-07	1.4993E-06	3.5006E-07	1.9516E-06	1.95159925
3838803774265	383880	3774265	0.00239572	0.002817171	0.00277966	0.000590861	0.000768409	0.000565591	5.82146E-05	0.00068202	5.82146E-05	0.003765625	0.005464003	0.00323895	7.0454E-08	1.0325E-06	2.405E-07	1.34342E-06	1.3434173
3838903774265	383890	3774265	0.001800884	0.002117693	0.002089495	0.000444155	0.00057762	0.00042516	4.37604E-05	0.000512681	4.37604E-05	0.002812539	0.004081055	0.002419167	5.3164E-08	7.7862E-07	1.8093E-07	1.01272E-06	1.01271512
3839003774265	383900	3774265	0.00143618	0.00168883	0.001666343	0.000354208	0.000460644	0.000339059	3.48983E-05	0.000408856	3.48983E-05	0.002228417	0.003233482	0.001916742	4.25569E-08	6.2292E-07	1.4439E-07	8.09867E-07	0.8098671
3839103774265	383910	3774265	0.001191532	0.001401144	0.001382488	0.00029387	0.000382175	0.000281302	2.89535E-05	0.000339209	2.89535E-05	0.001836767	0.002665189	0.00157987	3.54365E-08	5.1841E-07	1.1988E-07	6.73723E-07	0.67372259
3829703774275	382970	3774275	3.04083E-05	3.57577E-05	3.52815E-05	7.49965E-06	9.75323E-06	7.17891E-06	7.38903E-07	8.65671E-06	7.38903E-07	1.9327E-05	2.80439E-05	1.66239E-05	2.22708E-09	2.8E-08	4.405E-09	3.46317E-08	0.03463174
3829803774275	382980	3774275	3.08818E-05	3.63144E-05	3.58309E-05	7.61642E-06	9.90509E-06	7.29069E-06	7.50408E-07	8.7915E-06	7.50408E-07	1.97201E-05	2.86142E-05	1.69619E-05	2.32695E-09	2.9148E-08	4.5448E-09	3.60198E-08	0.03601982
3829903774275	382990	3774275	3.14444E-05	3.6976E-05	3.64836E-05	7.75518E-06	1.00855E-05	7.42351E-06	7.64079E-07	8.95167E-06	7.64079E-07	2.01661E-05	2.92615E-05	1.73456E-05	2.44321E-09	3.0486E-08	4.7075E-09	3.76364E-08	0.03763645
3830003774275	383000	3774275	3.20627E-05	3.77031E-05	3.7201E-05	7.90767E-06	1.02839E-05	7.56948E-06	7.79103E-07	9.12769E-06	7.79103E-07	2.06496E-05	2.9963E-05	1.77615E-05	2.5752E-09	3.2002E-08	4.8893E-09	3.9466E-08	0.03946602
3830103774275	383010	3774275	3.27812E-05	3.8548E-05	3.80348E-05	8.08489E-06	1.05143E-05	7.73912E-06	7.96564E-07	9.33225E-06	7.96564E-07	2.12048E-05	3.07687E-05	1.82391E-05	2.73046E-09	3.3784E-08	5.1014E-09	4.16161E-08	0.04161608
3830203774275	383020	3774275	3.35277E-05	3.94258E-05	3.89008E-05	8.26898E-06	1.07537E-05	7.91534E-06	8.14702E-07	9.54475E-06	8.14702E-07	2.17881E-05	3.16151E-05	1.87408E-05	2.90572E-09	3.5789E-08	5.3352E-09	4.403E-08	0.04402997
3830303774275	383030	3774275	3.46473E-05	4.07424E-05	4.01999E-05	8.54512E-06	1.11129E-05	8.17967E-06	8.41908E-07	9.86348E-06	8.41908E-07	2.26085E-05	3.28054E-05	1.94464E-05	3.14256E-09	3.8511E-08	5.6563E-09	4.731E-08	0.04730996
3830403774275	383040	3774275	3.59953E-05	4.23275E-05	4.17639E-05	8.87758E-06	1.15452E-05	8.49791E-06	8.74664E-07	1.02472E-05	8.74664E-07	2.35888E-05	3.42267E-05	2.02889E-05	3.43875E-09	4.191E-08	6.0515E-09	5.14001E-08	0.05140007
3830503774275	383050	3774275	3.74269E-05	4.40109E-05	4.34249E-05	9.23065E-06	1.20044E-05	8.83588E-06	9.0945E-07	1.06548E-05	9.0945E-07	2.4636E-05	3.57474E-05	2.11904E-05	3.79207E-09	4.5943E-08	6.5074E-09	5.6242E-08	0.05624199
3830603774275	383060	3774275	3.87582E-05	4.55764E-05	4.49696E-05	9.55899E-06	1.24314E-05	9.15018E-06	9.418E-07	1.10338E-05	9.418E-07	2.5628E-05	3.71867E-05	2.20436E-05	4.18681E-09	5.0415E-08	6.9929E-09	6.15949E-08	0.06159489
3830703774275	383070	3774275	4.01786E-05	4.72467E-05	4.66176E-05	9.90932E-06	1.2887E-05	9.48552E-06	9.76316E-07	1.14382E-05	9.76316E-07	2.66761E-05	3.87075E-05	2.2945E-05	4.66658E-09	5.5828E-08	7.5625E-09	6.80575E-08	0.06805751
3830803774275	383080	3774275	4.15767E-05	4.88908E-05	4.82399E-05	1.02541E-05	1.33354E-05	9.8156E-06	1.01029E-06	1.18362E-05	1.01029E-06	2.77054E-05	4.02012E-05	2.38304E-05	5.23343E-09	6.219E-08	8.2061E-09	7.56297E-08	0.07562972
3830903774275	383090	3774275	4.29805E-05	5.05415E-05	4.98685E-05	1.06003E-05	1.37857E-05	1.0147E-05	1.0444E-06	1.22358E-05	1.0444E-06	2.87379E-05	4.16993E-05	2.47185E-05	5.92001E-09	6.9861E-08	8.9531E-09	8.47336E-08	0.08473363
3831003774275	383100	3774275	4.44733E-05	5.2297E-05	5.16006E-05	1.09685E-05	1.42645E-05	1.04994E-05	1.08067E-06	1.26608E-05	1.08067E-06	2.98265E-05	4.32789E-05	2.56549E-05	6.79116E-09	7.956E-08	9.8647E-09	9.62154E-08	0.09621538
3831103774275	383110	3774275	4.62892E-05	5.44323E-05	5.37076E-05	1.14164E-05	1.48469E-05	1.09281E-05	1.1248E-06	1.31777E-05	1.1248E-06	3.1121E-05	4.51573E-05	2.67683E-05	8.02587E-09	9.3272E-08	1.1114E-08	1.12411E-07	0.11241145
3831203774275	383120	3774275	4.81386E-05	5.6607E-05	5.58533E-05	1.18725E-05	1.54401E-05	1.13647E-05	1.16974E-06	1.37042E-05	1.16974E-06	3.24405E-05	4.70718E-05	2.79032E-05	9.70112E-09	1.118E-07	1.2727E-08	1.34229E-07	0.13422926
3831303774275	383130	3774275	4.99378E-05	5.87227E-05	5.79408E-05	1.23162E-05	1.60172E-05	1.17895E-05	1.21346E-06	1.42164E-05	1.21346E-06	3.36539E-05	4.88325E-05	2.89469E-05	1.19021E-08	1.3607E-07	1.4746E-08	1.62718E-07	0.16271847
3831403774275	383140	3774275	5.1464E-05	6.05175E-05	5.97117E-05	1.26927E-05	1.65067E-05	1.21498E-05	1.25054E-06	1.46509E-05	1.25054E-06	3.47799E-05	5.04664E-05	2.99155E-05	1.49422E-08	1.6949E-07	1.7391E-08	2.01821E-07	0.201821
3831503774275	383150	3774275	5.28622E-05	6.21616E-05	6.13339E-05	1.30375E-05	1.69551E-05	1.24799E-05	1.28452E-06	1.5049E-05	1.28452E-06	3.59029E-05	5.20958E-05	3.08814E-05	1.96565E-08	2.2119E-07	2.1325E-08	2.62171E-07	0.26217056
3831603774275	383160	3774275	5.42046E-05	6.37402E-05	6.28915E-05	1.33686E-05	1.73857E-05	1.27968E-05	1.31714E-06	1.54311E-05	1.31714E-06	3.70352E-05	5.37388E-05	3.18553E-05	2.73822E-08	3.0581E-07	2.7552E-08	3.60745E-07	0.3607448
3831703774275	383170	3774275	5.54579E-05	6.5214E-05	6.43457E-05	1.36777E-05	1.77877E-05	1.30927E-05	1.34759E-06	1.57879E-05	1.34759E-06	3.82143E-05	5.54497E-05	3.28695E-05	4.23984E-08	4.7014E-07	3.9304E-08	5.51847E-07	0.55184673
3835303774275	383530	3774275	0.000117812	0.000138537	0.000136693	2.90562E-05	3.77873E-05	2.78135E-05	2.86276E-06	3.3539E-05	2.86276E-06	0.000122329	0.000177502	0.000105219	5.57202E-09	7.4941E-08	1.5423E-08	9.59366E-08	0.09593661
3835403774275	383540	3774275	0.000118057	0.000138825	0.000136977	2.91166E-05	3.78659E-05	2.78714E-05	2.86871E-06	3.36088E-05	2.86871E-06	0.000124484	0.000180629	0.000107073	5.456E-09	7.3658E-08	1.5145E-08	9.42594E-08	0.09425943
3835503774275	383550	3774275	0.000117539	0.000138216	0.000136376	2.89888E-05	3.76997E-05	2.77491E-05	2.85613E-06	3.34613E-05	2.85613E-06	0.00012595	0.000182756	0.000108334	5.31736E-09	7.2033E-08	1.4809E-08	9.21603E-08	0.09216026
3835603774275	383560	3774275	0.000117595	0.000138282	0.00013644	2.90026E-05	3.77176E-05	2.77622E-05	2.85748E-06	3.34772E-05	2.85748E-06	0.000128099	0.000185875	0.000110183	5.2066E-09	7.0781E-08	1.4568E-08	9.05555E-08	0.09055546
3835703774275	383570	3774275	0.000118625	0.000139493	0.000137636	2.92567E-05	3.80481E-05	2.80055E-05	2.88252E-06	3.37705E-05	2.88252E-06	0.00013134	0.000190578	0.000112971	5.1385E-09	7.0111E-08	1.446E-08	8.97098E-08	0.0897098
3835803774275	383580	3774275	0.000120151	0.000141288	0.000139407	2.96332E-05	3.85377E-05	2.83658E-05	2.91961E-06	3.4205E-05	2.91961E-06	0.000135205	0.000196185	0.000116295	5.09374E-09	6.9755E-08	1.4427E-08	8.92754E-08	0.08927544
3835903774275	383590	3774275	0.000122792	0.000144393	0.00014247	3.02843E-05	3.93845E-05	2.89892E-05	2.98377E-06	3.49567E-05	2.98377E-06	0.000140352	0.000203654	0.000120722	5.0968E-09	7.0053E-08	1.4538E-08	8.9688E-08	0.08968798
3836003774275	383600	3774275	0.00012702	0.000149365	0.000147376	3.13271E-05	4.07406E-05	2.99873E-05	3.0865E-06	3.61603E-05	3.0865E-06	0.000147339	0.000213792	0.000126732	5.16385E-09	7.1237E-08	1.4841E-08	9.12422E-08	0.0912422
3836103774275	383610	3774275	0.000131554	0.000154697	0.000152637	3.24454E-05	4.21949E-05	3.10578E-05	3.19668E-06	3.74511E-05	3.19668E-06	0.00015486	0.000224705	0.0001332	5.24321E-09	7.259E-08	1.5184E-08	9.30176E-08	0.09301756
3836203774275	383620	3774275	0.000137113	0.000161234	0.000159087	3.38164E-05	4.3978E-05	3.23702E-05	3.33176E-06	3.90337E-05	3.33176E-06	0.000163743	0.000237595	0.000140842	5.36073E-09	7.4477E-08	1.5646E-08	9.54839E-08	0.09548393

			EGIODemolition	EGIOSite Grubbing / Prep	EGIOMass Grading / Excavation	EGIOMass Grading / Excavation	EGIODrainage / Utilities Trenching	EGIODrainage / Utilities Trenching	EGIOFoundations / Concrete Pads	EGIOFoundations / Concrete Pads	EGIOBuilding / Structure Construction	EGIOBuilding / Structure Construction	EGIOAsphalt Paving	EGIOArchitectural Coating	EGIOLandscaping or Other Finishing	EGIOWaterside Construction (Piles)	HIWaterside Construction (Landscaping)	HIWaterside Construction (Landscaping)	KMDemolition	KMSite Grubbing / Prep	KMMass Grading / Excavation
Unique Identifier	X (UTM)	Y (UTM)	2025	2025	2025	2026	2026	2027	2026	2027	2026	2027	2027	2027	2027	2027	2025	2026	2025	2025	2025
3836303774275	383630	3774275	0.00027476	0.00010776	3.56883E-05	3.4953E-05	8.11627E-05	8.10374E-05	0.000106637	0.000106568	0.000114222	0.000111484	4.44478E-06	4.44478E-06	0.000120373	4.44478E-06	4.20938E-05	4.07753E-05	5.72375E-05	0.000248415	0.000188822
3836403774275	383640	3774275	0.000279098	0.00010947	3.62518E-05	3.55049E-05	8.24442E-05	8.2317E-05	0.000108321	0.000108251	0.000116025	0.000113244	4.51496E-06	4.51496E-06	0.000122274	4.51496E-06	4.34248E-05	4.20647E-05	5.98242E-05	0.000259641	0.000197355
3836503774275	383650	3774275	0.000285341	0.00011191	3.70627E-05	3.6299E-05	8.42882E-05	8.41581E-05	0.000110744	0.000110672	0.00011862	0.000115777	4.61595E-06	4.61595E-06	0.000125009	4.61595E-06	4.50681E-05	4.36564E-05	6.28997E-05	0.000272989	0.000207501
3836603774275	383660	3774275	0.000292742	0.00011482	3.8024E-05	3.72406E-05	8.64745E-05	8.6341E-05	0.000113616	0.000113543	0.000121697	0.00011878	4.73567E-06	4.73567E-06	0.000128251	4.73567E-06	4.69158E-05	4.54463E-05	6.63079E-05	0.000287781	0.000218744
3836703774275	383670	3774275	0.000301742	0.00011835	3.9193E-05	3.83855E-05	8.9133E-05	8.89955E-05	0.000117109	0.000117034	0.000125439	0.000122432	4.88127E-06	4.88127E-06	0.000132194	4.88127E-06	4.90415E-05	4.75055E-05	7.01755E-05	0.000304567	0.000231503
3836803774275	383680	3774275	0.000312376	0.00012252	4.05743E-05	3.97384E-05	9.22745E-05	9.21321E-05	0.000121237	0.000121158	0.00012986	0.000126747	5.0533E-06	5.0533E-06	0.000136853	5.0533E-06	5.14633E-05	4.98514E-05	7.45387E-05	0.000323503	0.000245897
3836903774275	383690	3774275	0.000324242	0.00012717	4.21155E-05	4.12478E-05	9.57794E-05	9.56316E-05	0.000125842	0.00012576	0.000134792	0.000131561	5.24525E-06	5.24525E-06	0.000142052	5.24525E-06	5.41147E-05	5.24197E-05	7.92957E-05	0.000344149	0.00026159
3837003774275	383700	3774275	0.000333484	0.0001308	4.3316E-05	4.24235E-05	9.85096E-05	9.83576E-05	0.000129429	0.000129345	0.000138634	0.000135311	5.39476E-06	5.39476E-06	0.000146101	5.39476E-06	5.63014E-05	5.4538E-05	8.33443E-05	0.00036172	0.000274946
3837103774275	383710	3774275	0.000344433	0.00013509	4.47382E-05	4.38164E-05	0.000101744	0.000101587	0.000133678	0.000133592	0.000143186	0.000139754	5.57189E-06	5.57189E-06	0.000150898	5.57189E-06	5.87932E-05	5.69516E-05	8.79021E-05	0.000381501	0.000289982
3837203774275	383720	3774275	0.000357448	0.0001402	4.64287E-05	4.54721E-05	0.000105588	0.000105426	0.000138729	0.00013864	0.000148596	0.000145035	5.78243E-06	5.78243E-06	0.0001566	5.78243E-06	6.16598E-05	5.97285E-05	9.308E-05	0.000403974	0.000307063
3837303774275	383730	3774275	0.000372951	0.00014628	4.84423E-05	4.74443E-05	0.000110168	0.000109998	0.000144746	0.000144653	0.000155041	0.000151325	6.03322E-06	6.03322E-06	0.000163391	6.03322E-06	6.49875E-05	6.29519E-05	9.90251E-05	0.000429776	0.000326676
3837403774275	383740	3774275	0.000391301	0.00015347	5.08258E-05	4.97786E-05	0.000115588	0.00011541	0.000151868	0.00015177	0.00016267	0.000158771	6.33007E-06	6.33007E-06	0.000171431	6.33007E-06	6.88426E-05	6.66863E-05	0.00010586	0.000459438	0.000349222
3837503774275	383750	3774275	0.000424903	0.00016665	5.51903E-05	5.40532E-05	0.000125514	0.000125321	0.000164909	0.000164803	0.000176639	0.000172405	6.87364E-06	6.87364E-06	0.000186152	6.87364E-06	7.55446E-05	7.31783E-05	0.000117383	0.000509451	0.000387237
3837603774275	383760	3774275	0.000466445	0.00018295	6.05862E-05	5.93379E-05	0.000137786	0.000137573	0.000181032	0.000180915	0.000193908	0.00018926	7.54566E-06	7.54566E-06	0.000204351	7.54566E-06	8.37714E-05	8.11475E-05	0.000131493	0.00057069	0.000433786
3837703774275	383770	3774275	0.000523157	0.00020519	6.79525E-05	6.65524E-05	0.000154538	0.0001543	0.000203043	0.000202912	0.000217484	0.000212271	8.4631E-06	8.4631E-06	0.000229197	8.4631E-06	9.49043E-05	9.19317E-05	0.000150514	0.000653243	0.000496535
3837803774275	383780	3774275	0.000605944	0.00023766	7.87057E-05	7.70841E-05	0.000178993	0.000178717	0.000235173	0.000235022	0.0002519	0.000245862	9.80235E-06	9.80235E-06	0.000265467	9.80235E-06	0.000111064	0.000107585	0.000178045	0.000772726	0.000587354
3837903774275	383790	3774275	0.000720743	0.00028269	9.36168E-05	9.1688E-05	0.000212904	0.000212576	0.000279728	0.000279548	0.000299624	0.000292442	1.16594E-05	1.16594E-05	0.000315761	1.16594E-05	0.00013343	0.000129251	0.000216141	0.000938068	0.000713032
3838003774275	383800	3774275	0.000886003	0.0003475	0.000115082	0.000112711	0.000261721	0.000261317	0.00034867	0.000343645	0.000368325	0.000359496	1.43329E-05	1.43329E-05	0.000388162	1.43329E-05	0.000165548	0.000160363	0.000270812	0.001175345	0.000893387
3838103774275	383810	3774275	0.001144632	0.00044894	0.000148675	0.000145612	0.000338119	0.000337597	0.000444244	0.000443957	0.00047584	0.000464435	1.85167E-05	1.85167E-05	0.000501468	1.85167E-05	0.000215662	0.000208907	0.000356055	0.001545306	0.001174597
3838203774275	383820	3774275	0.001607717	0.00063057	0.000208825	0.000204523	0.000474912	0.000474179	0.000623972	0.000623569	0.000668352	0.000652332	2.6008E-05	2.6008E-05	0.000704348	2.6008E-05	0.000305219	0.000295659	0.0005082	0.002205709	0.001676574
3838303774275	383830	3774275	0.002600903	0.00102011	0.000337829	0.000330869	0.000768294	0.000767109	0.001009438	0.001008787	0.001081234	0.001055317	4.20747E-05	4.20747E-05	0.001139467	4.20747E-05	0.000497135	0.000481564	0.000834615	0.003622289	0.002753326
3838403774275	383840	3774275	0.002494726	0.00097847	0.000324038	0.000317362	0.00073693	0.000735793	0.00096823	0.000967605	0.001037095	0.001012236	4.03571E-05	4.03571E-05	0.001092951	4.03571E-05	0.000476823	0.000461888	0.000800244	0.003473114	0.002639937
3838603774275	383860	3774275	0.002806717	0.00110083	0.000364562	0.000357051	0.00082909	0.000827811	0.001089316	0.001088614	0.001166794	0.001138826	4.54042E-05	4.54042E-05	0.001229635	4.54042E-05	0.000537415	0.000520582	0.000903659	0.003921945	0.002981096
3838703774275	383870	3774275	0.004084021	0.00160181	0.000530471	0.000519541	0.0012064	0.001204539	0.001585052	0.001584029	0.001697789	0.001657093	6.60671E-05	6.60671E-05	0.001789228	6.60671E-05	0.000784123	0.000759562	0.001323329	0.005743343	0.004365553
3838803774275	383880	3774275	0.002813839	0.00110363	0.000365488	0.000357957	0.000831194	0.000829912	0.001092081	0.001091376	0.001169755	0.001141717	4.55194E-05	4.55194E-05	0.001232755	4.55194E-05	0.000539136	0.000522249	0.000906952	0.003936236	0.002991959
3838903774275	383890	3774275	0.002125602	0.00083369	0.000276093	0.000270404	0.000627892	0.000626924	0.000824969	0.000824436	0.000883644	0.000862464	3.43858E-05	3.43858E-05	0.000931235	3.43858E-05	0.000406461	0.00039373	0.000681534	0.002957908	0.002248325
3839003774275	383900	3774275	0.0017051	0.00066876	0.000221474	0.000216911	0.000503678	0.000502901	0.000661767	0.00066134	0.000708835	0.000691845	2.75834E-05	2.75834E-05	0.000747012	2.75834E-05	0.000325456	0.000315262	0.000543969	0.002360865	0.001794509
3839103774275	383910	3774275	0.001423101	0.00055816	0.000184846	0.000181037	0.000420377	0.000419728	0.00055232	0.000551964	0.000591604	0.000577424	2.30215E-05	2.30215E-05	0.000623467	2.30215E-05	0.000271176	0.000262682	0.00045184	0.001961017	0.001490582
3829703774285	382970	3774285	0.000154086	6.0435E-05	2.00142E-05	1.96018E-05	4.55164E-05	4.54461E-05	5.98026E-05	5.9764E-05	6.4056E-05	6.25206E-05	2.49265E-06	2.49265E-06	6.75059E-05	2.49265E-06	1.56248E-05	1.51354E-05	1.2689E-05	5.50713E-05	4.186E-05
3829803774285	382980	3774285	0.000163131	6.3982E-05	2.1189E-05	2.07524E-05	4.81882E-05	4.81138E-05	6.3313E-05	6.32721E-05	6.78161E-05	6.61906E-05	2.63897E-06	2.63897E-06	7.14685E-05	2.63897E-06	1.60948E-05	1.55907E-05	1.29085E-05	5.6024E-05	4.25842E-05
3829903774285	382990	3774285	0.000173775	6.8157E-05	2.25715E-05	2.21064E-05	5.13223E-05	5.12531E-05	6.74439E-05	6.74004E-05	7.22408E-05	7.05093E-05	2.81115E-06	2.81115E-06	7.61316E-05	2.81115E-06	1.66402E-05	1.6119E-05	1.31733E-05	5.71732E-05	4.34577E-05
3830003774285	383000	3774285	0.000185802	7.2874E-05	2.41337E-05	2.36364E-05	5.4885E-05	5.48003E-05	7.21117E-05	7.20651E-05	7.72406E-05	7.53892E-05	3.00571E-06	3.00571E-06	8.14006E-05	3.00571E-06	1.72286E-05	1.66889E-05	1.34539E-05	5.83911E-05	4.43834E-05
3830103774285	383010	3774285	0.000199553	7.8268E-05	2.59198E-05	2.53858E-05	5.89471E-05	5.88561E-05	7.74488E-05	7.73988E-05	8.29573E-05	8.09688E-05	3.22817E-06	3.22817E-06	8.74252E-05	3.22817E-06	1.78708E-05	1.7311E-05	1.37549E-05	5.96974E-05	4.53764E-05
3830203774285	383020	3774285	0.0002152	8.4404E-05	2.79522E-05	2.73763E-05	6.3569E-05	6.34709E-05	8.35214E-05	8.34675E-05	8.94618E-05	8.73175E-05	3.48128E-06	3.48128E-06	9.42801E-05	3.48128E-06	1.85596E-05	1.79783E-05	1.40672E-05	6.10528E-05	4.64066E-05
3830303774285	383030	3774285	0.000236155	9.2623E-05	3.0674E-05	3.0042E-05	6.9759E-05	6.96514E-05	9.16543E-05	9.15951E-05	9.81732E-05	9.582E-05	3.82027E-06	3.82027E-06	0.000103461	3.82027E-06	1.95086E-05	1.88976E-05	1.4538E-05	6.30957E-05	4.79595E-05
3830403774285	383040	3774285	0.000262544	0.00010297	3.41017E-05	3.33991E-05	7.75543E-05	7.74346E-05	0.000101896	0.00010183	0.000109144	0.000106527	4.24717E-06	4.24717E-06	0.000115022	4.24717E-06	2.06585E-05	2.00114E-05	1.51105E-05	6.55807E-05	4.98483E-05
3830503774285	383050	3774285	0.000294385	0.00011546	3.82375E-05	3.74497E-05	8.696E-05	8.68258E-05	0.000114254	0.00011418	0.00012238	0.000119447	4.76226E-06	4.76226E-06	0.000128972	4.76226E-06	2.19358E-05	2.12487E-05	1.5717E-05	6.82129E-05	5.18491E-05
3830603774285	383060	3774285	0.000330134	0.00012948	4.28808E-05	4.19973E-05	9.75199E-05	9.73694E-05	0.000128128	0.000128046	0.000137242	0.000133952	5.34056E-06	5.34056E-06	0.000144633	5.34056E-06	2.31915E-05	2.24651E-05	1.62647E-05	7.05898E-05	5.36558E-05
3830703774285	383070	3774285	0.000373885	0.00014664	4.85637E-05	4.75631E-05	0.000110444	0.000110273	0.000145109	0.000145015	0.00015543	0.000151704	6.04833E-06	6.04833E-06	0.000163801	6.04833E-06	2.45871E-05	2.38171E-05	1.68531E-05	7.31435E-05	5.55969E-05
3830803774285	383080	3774285	0.000426717	0.00016736	5.5426E-05	5.4284E-05	0.00012605	0.000125856	0.000165614	0.000165507	0.000177393	0.000173141	6.90299E-06	6.90299E-06	0.000186947	6.90299E-06	2.60707E-05	2.52541E-05	1.74437E-05	7.5707E-05	5.75454E-05
3830903774285	383090	3774285	0.0004920 7	0.000193	6.39147E-05	6.25978E-05	0.000145355	0.000145131	0.000190978	0.000190855	0.000204561	0.000199658	7.96021E-06	7.96021E-06	0.000215578	7.96021E-06	2.76673E-05	2.68007E-05	1.80502E-05	7.83393E-05	5.95462E-05
3831003774285	383100	3774285	0.000575702	0.0002258	7.47775E-05	7.32368E-05	0.00017006	0.000169797	0.000223436	0.000223292	0.000239328	0.000233591	9.31311E-06	9.31311E-06	0.000252218	9.31311E-06	2.9445E-05	2.85227E-05	1.86997E-05	8.11582E-05	6.16889E-05
3831103774285	383110	3774285	0.000695531	0.0002728	9.0342E-05	8.84806E-05	0.000205456	0.000205139	0.000269943	0.000269769	0.000289143	0.000282212	1.12516E-05	1.12516E-05	0.000304715	1.12516E-05	3.17107E-05	3.07175E-05	1.95054E-05	8.46548E-05	6.43466E-05
3831203774285	383120	3774285	0.000860459	0.00033748	0.000111764	0.000109462	0.000254175	0.000253783	0.00033953	0.00033738	0.000357705	0.00034913 1	1.39196E-05	1.39196E-05	0.000376971	1.39196E-05	3.42042E-05	3.31329E-05	2.03246E-05	8.82103E-05	6.70492E-05
3831303774285	383130	3774285	0.001080446	0.00042377	0.000140338	0.000137447	0.000319159	0.000318666	0.000419333	0.000419062	0.000449158	0.000438391	1.74783E-05	1.74783E-05	0.000473348	1.74783E-05	3.66906E-05	3.55413E-05	2.11122E-05	9.16283E-05	6.96473E-05
3831403774285	383140	3774285	0.001386975	0.00054399	0.000180153	0.000176441	0.000409706	0.000409074	0.0005383	0.000537952	0.000576586	0.000562766	2.24371E-05	2.24371E-05	0.00060764	2.24371E-05	3.91392E-05	3.79133E-05	2.18273E-05	9.4732E-05	7.20064E-05
3831503774285	383150	3774285	0.001871186	0.00073391	0.000243047	0.000238039	0.000552739	0.000551886	0.000726227	0.000725759	0.00077788	0.000759235	3.02701E-05	3.02701E-05	0.000819775	3.02701E-05	4.18032E-05	4.04938E-05	2.24723E-05	9.75313E-05	7.41341E-05
3831603774285	383160	3774285	0.002655478	0.00104152	0.000344918	0.000337811	0.000784415	0.000783205	0.001030619	0.001029954	0.001103922	0.001077461	4.29576E-05	4.29576E-05	0.001163376	4.29576E-05	4.43613E-05	4.29718E-05	2.30584E-05	0.000100075	7.60678E-05
3831703774285	383170	3774285	0.004179455	0.00163924	0.000542866	0.000531681	0.001234591	0.001232686	0.001622091	0.001621044	0.001737462	0.001695816	6.76109E-05	6.76109E-05	0.001831038	6.76109E-05	4.68763E-05	4.5408E-05	2.36015E-05	0.000102432	7.78595E-05
3835203774285	383520	3774285	0.000324089	0.00012711	4.20957E-05	4.12283E-05	9.57343E-05	9.55866E-05	0.000125782	0.000125701	0.000134729	0.000131499	5.24278E-06	5.24278E-06	0.000141985	5.24278E-06	4.00111E-05	3.87578E-05	4.70175E-05	0.000204059	0.000155107
3835303774285	383530	3774285	0.000313239	0.00012286	4.06863E-05	3.98481E-05	9.25292E-05	9.23864E-05	0.000121571	0.000121493	0.000130218	0.000127097	5.06725E-06	5.06725E-06	0.000137231	5.06725E-06	3.95016E-05	3.82643E-05	4.71261E-05	0.000204531	0.000155465
3835403774285	383540	3774285	0.000302101	0.00011849	3.92397E-05	3.84312E-05	8.92392E-05	8.91015E-05	0.000117249	0.000117173	0.000125588	0.000122578	4.88708E-06	4.88708E-06	0.000132352	4.88708E-06	3.8854E-05	3.7637E-05	4.69813E-05	0.000203902	0.000154987
3835503774285	383550	3774285	0.000290909	0.0001141	3.7786E-05	3.70075E-05	8.59332E-05	8.58006E-05	0.000112905	0.000112832	0.000120935	0.000118037	4.70603E-06	4.70603E-06	0.000127449	4.70603E-06	3.81257E-05	3.69315E-05	4.66735E-05	0.000202566	0.000153972
3835603774285	383560	3774285	0.000281335	0.00011034	3.65423E-05	3.57894E-05	8.31049E-05	8.29766E-05	0.000109189	0.000109118	0.000116955	0.000114152	4.55114E-06	4.55114E-06	0.000123254	4.55114E-06	3.75839E-05	3.64067E-05	4.66034E-05	0.000202262	0.000153741
3835703774285	383570	3774285	0.000274329	0.0001076	3.56323E-05	3.48982E-05	8.10353E-05	8.09103E-05	0.00010647	0.000106401	0.000114042	0.000111309	4.43781E-06	4.43781E-06	0.000120185	4.43781E-06	3.73704E-05	3.61999E-05	4.697E-05	0.000203853	0.00015495
3835803774285	383580	3774285	0.000268634	0.00010536	3.48927E-05	3.41738E-05	7.93532E-05	7.92307E-05	0.00010426	0.000104192	0.000111675	0.000108998	4.34568E-06	4.34568E-06	0.00011769	4.34568E-06	3.73023E-05	3.61339E-05	4.75222E-05	0.00020625	0.000156772
3835903774285	383590	3774285	0.00026514	0.00010399	3.44388E-05	3.37293E-05	7.83211E-05	7.82002E-05	0.000102904	0.000102837	0.000110223	0.000107581	4.28916E-06	4.28916E-06	0.000116159	4.28916E-06	3.7514E-05	3.63389E-05	4.84478E-05	0.000210267	0.000159825
3836003774285	383600	3774285	0.000264475	0.00010373	3.43525E-05	3.36447E-05	7.81247E-05	7.80042E-05	0.000102646	0.000102579	0.000109946	0.000107311	4.27841E-06	4.27841E-06	0.000115868	4.27841E-06	3.81131E-05	3.69193E-05	4.99097E-05	0.000216612	0.000164648
3836103774285	383610	3774285	0.000264493	0.00010374	3.43548E-05	3.3647E-05	7.813E-05	7.80095E-05	0.000102653	0.000102586	0.000109954	0.000107318	4.2787E-06	4.2787E-06	0.000115876	4.2787E-06	3.87948E-05	3.75797E-05	5.14848E-05	0.000223448	0.000169844
3836203774285	383620	3774285	0.000266451	0.00010451	3.46092E-05	3.38961E-05	7.87084E-05	7.8587E-05	0.000103413	0.000103346	0.000110768	0.000108113	4.31038E-06	4.31038E-06	0.000116733	4.31038E-06	3.97581E-05	3.85128E-05	5.34718E-05	0.000232071	0.000176399
3836303774285	383630	3774285	0.000269487	0.0001057	3.50035E-05	3.42823E-05	7.96052E-05	7.94824E-05	0.000104591	0.000104523	0.00011203	0.000109345	4.35949E-06	4.35949E-06	0.000118064	4.35949E-06	4.08829E-05	3.96024E-05	5.57054E-05	0.000241766	0.000183768
3836403774285	383640	3774285	0.000273718	0.00010736	3.5553E-05	3.48205E-05	8.08549E-05	8.07301E-05	0.000106233	0.000106164	0.000113789	0.000111061	4.42792E-06	4.42792E-06	0.000119917	4.42792E-06	4.21942E-05	4.08726E-05	5.8231E-05	0.000252727	0.000192099
3836503774285	383650	3774285	0.000280284	0.00010993	3.64058E-05	3.56557E-05	8.27944E-05	8.26667E-05	0.000108781	0.000108711	0.000116518	0.000113725	4.53414E-06	4.53414E-06	0.000122793	4.53414E-06	4.38895E-05	4.25148E-05	6.13518E-05	0.000266271	0.000202394
3836603774285	383660	3774285	0.000288053	0.00011298	3.7415E-05	3.66441E-05	8.50895E-05	8.49582E-05	0.000111796	0.000111724	0.000119748	0.000116878	4.65983E-06	4.65983E-06	0.000126197	4.65983E-06	4.57964E-05	4.43619E-05	6.48233E-05	0.000281338	0.000213847
3836703774285	383670	3774285	0.000296236	0.00011619	3.84778E-05	3.76851E-05	8.75066E-05	8.73716E-05	0.000114972	0.000114898	0.00012315	0.000120198	4.7922E-06	4.7922E-06	0.000129782	4.7922E-06	4.7784E-05	4.62873E-05	6.8451E-05	0.000297082	0.000225814
3836803774285	383680	3774285	0.000305343	0.00011976	3.96608E-05	3.88437E-05	9.0197E-05	9.00578E-05	0.000118507	0.000118431	0.000126936	0.000123893	4.93953E-06	4.93953E-06	0.000133772	4.93953E-06	4.99367E-05	4.83726E-05	7.23662E-05	0.000314074	0.00023873
3836903774285	383690	3774285	0.000315601	0.00012378	4.09932E-05	4.01486E-05	9.3227E-05	9.30831E-05	0.000122488	0.000122409	0.0001312	0.000128055	5.10547E-06	5.10547E-06	0.000138266	5.10547E-06	5.2301E-05	5.06629E-05	7.66388E-05	0.000332618	0.000252825
3837003774285	383700	3774285	0.000323828	0.00012701	4.20618E-05	4.11952E-05	9.56573E-05	9.55097E-05	0.000125681	0.0001256	0.00013462	0.000131394	5.23856E-06	5.23856E-06	0.000141871	5.23856E-06	5.4303E-05	5.26022E-05	8.03706E-05	0.000348814	0.000265136
3837103774285	383710	3774285	0.000333718	0.00013089	4.33463E-05	4.24532E-05	9.85786E-05	9.84265E-05	0.000129519	0.000129436	0.000138731	0.000135406	5.39854E-06	5.39854E-06	0.000146203	5.39854E-06	5.66046E-05	5.48316E-05	8.45912E-05	0.000367132	0.000279059
3837203774285	383720	3774285	0.000347065	0.00013612	4.508E-05	4.41512E-05	0.000102521	0.000102363	0.0001347	0.000134613	0.00014428	0.000140822	5.61446E-06	5.61446E-06	0.000152051	5.61446E-06	5.95286E-05	5.76641E-05	8.98348E-05	0.000389889	0.000296357
3837303774285	383730	3774285	0.000364283	0.00014288	4.73165E-05	4.63416E-05	0.000107608	0.000107442	0.000141382	0.000141291	0.000151438	0.000147808	5.893E-06	5.893E-06	0.000159594	5.893E-06	6.31649E-05	6.11864E-05	9.62528E-05	0.000417744	0.00031753
3837403774285	383740	3774285	0.000384655	0.00015087	4.99625E-05	4.89331E-05	0.000113625	0.00011345	0.000149289	0.000149192	0.000159907	0.000156074	6.22255E-06	6.22255E-06	0.000168519	6.22255E-06	6.73931E-05	6.52822E-05	0.000103671	0.00044994	0.000342003
3837503774285	383750	3774285	0.000420304	0.00016485	5.4593E-05	5.34682E-05	0.000124156	0.000123964	0.000163125	0.000163019	0.000174727	0.000170539	6.79925E-06	6.79925E-06	0.000184137	6.79925E-06	7.44736E-05	7.21409E-05	0.000115794	0.000502556	0.000381996
3837603774285	383760	3774285	0.000465008	0.00018238	6.03995E-05	5.91551E-05	0.000137361	0.000137149	0.000180474	0.000180358	0.000193311	0.000188677	7.52242E-06	7.52242E-06	0.000203722	7.52242E-06	8.32978E-05	8.06887E-05	0.00013088	0.000568029	0.000431762
3837703774285	383770	3774285	0.000524765	0.00020582	6.81613E-05	6.6757E-05	0.000155013	0.000154774	0.000203667	0.000203535	0.000218153	0.000212924	8.48911E-06	8.48911E-06	0.000229902	8.48911E-06	9.50191E-05	9.20429E-05	0.000150874	0.000654805	0.000497722
3837803774285	383780	3774285	0.00061022	0.00023934	7.9261E-05	7.76279E-05	0.000180256	0.00017978	0.000236833	0.00023668	0.000253677	0.000247597	9.87151E-06	9.87151E-06	0.0002673 4	9.87151E-06	0.000111702	0.000108204	0.000179287	0.000778119	0.000591453
3837903774285	383790	3774285	0.000729303	0.00028604	9.47287E-05	9.27769E-05	0.000215433	0.0002151	0.00028305	0.000282868	0.000303182	0.000295915	1.17979E-05	1.17979E-05	0.000319511	1.17979E-05	0.000134906	0.000130681	0.000218793	0.000949579	0.000721781

			KMMass Grading / Excavation	KMDrainage / Utilities Trenching	KMFoundations / Concrete Pads	KMBuilding / Structure Construction	KMAsphalt Paving	KMArchitectural Coating	KMLandscaping or Other Finishing	KMWaterside Construction (Piles)	EWNDemolition	EWNSite Grubbing / Prep	EWNDrainage / Utilities Trenching	EWNDrainage / Utilities Trenching	EWNDrainage / Utilities Trenching	EWNFoundation s / Concrete Pads	EWNBuilding / Structure Construction	EWNAsphalt Paving	EWNLandscaping or Other Finishing	EWNWaterside Construction (Piles)	ISDemolition
Unique Identifier	X (UTM)	Y (UTM)	2026	2026	2026	2026	2026	2026	2026	2026	2027	2027	2027	2028	2029	2029	2029	2029	2029	2029	2027
3836303774275	383630	3774275	0.000186868	6.71058E-05	3.55121E-05	0.000121972	3.91847E-06	3.91847E-06	0.00012589	3.91847E-06	0.000177516	9.67486E-06	2.27184E-05	2.22797E-05	2.18187E-05	1.88991E-05	4.10382E-05	2.91964E-06	4.2498E-05	2.91964E-06	7.24489E-05
3836403774275	383640	3774275	0.000195313	7.01385E-05	3.7117E-05	0.000127484	4.09555E-06	4.09555E-06	0.000131579	4.09555E-06	0.000182677	9.95613E-06	2.33789E-05	2.29274E-05	2.2453E-05	1.94485E-05	4.22312E-05	3.00452E-06	4.37335E-05	3.00452E-06	7.13828E-05
3836503774275	383650	3774275	0.000205354	7.37442E-05	3.90252E-05	0.000134038	4.3061E-06	4.3061E-06	0.000138344	4.3061E-06	0.000189116	1.03071E-05	2.4203E-05	2.37356E-05	2.32445E-05	2.0134E-05	4.37199E-05	3.11043E-06	4.52751E-05	3.11043E-06	7.08491E-05
3836603774275	383660	3774275	0.00021648	7.774E-05	4.11397E-05	0.000141301	4.53942E-06	4.53942E-06	0.00014584	4.53942E-06	0.00019639	1.07035E-05	2.51339E-05	2.46485E-05	2.41385E-05	2.09085E-05	4.54015E-05	3.23007E-06	4.70165E-05	3.23007E-06	7.06004E-05
3836703774275	383670	3774275	0.000229107	8.22744E-05	4.35393E-05	0.000149542	4.8042E-06	4.8042E-06	0.000154346	4.8042E-06	0.000204798	1.11617E-05	2.62098E-05	2.57037E-05	2.51719E-05	2.18035E-05	4.73451E-05	3.36835E-06	4.90292E-05	3.36835E-06	7.0715E-05
3836803774275	383680	3774275	0.000243352	8.73898E-05	4.62464E-05	0.00015884	5.1029E-06	5.1029E-06	0.000163943	5.1029E-06	0.000214407	1.16855E-05	2.74396E-05	2.69098E-05	2.6353E-05	2.28266E-05	4.95665E-05	3.52639E-06	5.13297E-05	3.52639E-06	7.1176E-05
3836903774275	383690	3774275	0.000258883	9.2967E-05	4.91978E-05	0.000168977	5.42856E-06	5.42856E-06	0.000174406	5.42856E-06	0.00022495	1.22601E-05	2.8789E-05	2.8233E-05	2.76489E-05	2.39491E-05	5.2004E-05	3.6998E-06	5.38539E-05	3.6998E-06	7.18663E-05
3837003774275	383700	3774275	0.0002721	9.77136E-05	5.17097E-05	0.000177605	5.70573E-06	5.70573E-06	0.00018331	5.70573E-06	0.000233595	1.27312E-05	2.98953E-05	2.9318E-05	2.87114E-05	2.48694E-05	5.40024E-05	3.84198E-06	5.59234E-05	3.84198E-06	7.19585E-05
3837103774275	383710	3774275	0.000286981	0.000103057	5.45375E-05	0.000187317	6.01776E-06	6.01776E-06	0.000193335	6.01776E-06	0.000243488	1.32704E-05	3.11614E-05	3.05596E-05	2.99273E-05	2.59226E-05	5.62894E-05	4.00469E-06	5.82918E-05	4.00469E-06	7.2421E-05
3837203774275	383720	3774275	0.000303885	0.000109128	5.775E-05	0.000198351	6.37223E-06	6.37223E-06	0.000204723	6.37223E-06	0.000254904	1.38926E-05	3.26224E-05	3.19925E-05	3.13305E-05	2.7138E-05	5.89286E-05	4.19245E-06	6.10249E-05	4.19245E-06	7.32956E-05
3837303774275	383730	3774275	0.000323295	0.000116098	6.14386E-05	0.00021102	6.77923E-06	6.77923E-06	0.000217799	6.77923E-06	0.000268189	1.46166E-05	3.43226E-05	3.36598E-05	3.29633E-05	2.85524E-05	6.19998E-05	4.41095E-06	6.42053E-05	4.41095E-06	7.46454E-05
3837403774275	383740	3774275	0.000345608	0.000124111	6.56789E-05	0.000225584	7.24712E-06	7.24712E-06	0.000232831	7.24712E-06	0.000283625	1.54579E-05	3.62981E-05	3.55971E-05	3.48606E-05	3.01958E-05	6.55683E-05	4.66483E-06	6.79007E-05	4.66483E-06	7.65092E-05
3837503774275	383750	3774275	0.00038323	0.000137621	7.28285E-05	0.000250141	8.03602E-06	8.03602E-06	0.000258177	8.03602E-06	0.000310607	1.69285E-05	3.97513E-05	3.89837E-05	3.81771E-05	3.30685E-05	7.18062E-05	5.10862E-06	7.43605E-05	5.10862E-06	8.11033E-05
3837603774275	383760	3774275	0.000429296	0.000154164	8.1583E-05	0.000280209	9.002E-06	9.002E-06	0.000289211	9.002E-06	0.000343754	1.8735E-05	4.39934E-05	4.31438E-05	4.22511E-05	3.65974E-05	7.9469E-05	5.65379E-06	8.22959E-05	5.65379E-06	8.69577E-05
3837703774275	383770	3774275	0.000491396	0.000176464	9.33843E-05	0.000320743	1.03042E-05	1.03042E-05	0.000331047	1.03042E-05	0.000388661	2.11825E-05	4.97406E-05	4.87801E-05	4.77708E-05	4.13784E-05	8.98506E-05	6.39239E-06	9.30468E-05	6.39239E-06	9.52586E-05
3837803774275	383780	3774275	0.000581276	0.000208741	0.000110465	0.000379409	1.21889E-05	1.21889E-05	0.000391598	1.21889E-05	0.000453867	2.47363E-05	5.80856E-05	5.69639E-05	5.57852E-05	4.83204E-05	0.000104925	7.46484E-06	0.000108657	7.46484E-06	0.0001077
3837903774275	383790	3774275	0.000705652	0.000253406	0.000134101	0.000460592	1.4797E-05	1.4797E-05	0.000475388	1.4797E-05	0.000544149	2.96568E-05	6.96398E-05	6.8295E-05	6.68819E-05	5.79322E-05	0.000125796	8.94972E-06	0.000130271	8.94972E-06	0.000125057
3838003774275	383800	3774275	0.000884142	0.000317503	0.000168021	0.000577095	1.85397E-05	1.85397E-05	0.000595634	1.85397E-05	0.000673902	3.67285E-05	8.62455E-05	8.458E-05	8.28299E-05	7.17461E-05	0.000155792	1.10838E-05	0.000161334	1.10838E-05	0.000150118
3838103774275	383810	3774275	0.001162441	0.000417443	0.000220909	0.000758745	2.43755E-05	2.43755E-05	0.000783121	2.43755E-05	0.000876494	4.77701E-05	0.000112173	0.000110007	0.000107731	9.33149E-05	0.000202628	1.44159E-05	0.000209836	1.44159E-05	0.000189439
3838203774275	383820	3774275	0.001659223	0.000595841	0.000315317	0.001083003	3.47926E-05	3.47926E-05	0.001117796	3.47926E-05	0.001238663	6.75087E-05	0.000158523	0.000155462	0.000152245	0.000131873	0.000286354	2.03725E-05	0.00029654	2.03725E-05	0.000260135
3838303774275	383830	3774275	0.002724832	0.00097851	0.000517824	0.001778544	5.71375E-05	5.71375E-05	0.001835682	5.71375E-05	0.002014745	0.000109806	0.000257846	0.000252866	0.000247634	0.000214497	0.000465768	3.31369E-05	0.000482337	3.31369E-05	0.000411523
3838403774275	383840	3774275	0.002612616	0.000938213	0.000496499	0.0017053	5.47845E-05	5.47845E-05	0.001760084	5.47845E-05	0.001932441	0.000105321	0.000247313	0.000242537	0.000237518	0.000205735	0.000446741	3.17832E-05	0.000462633	3.17832E-05	0.000394776
3838603774275	383860	3774275	0.002950245	0.001059458	0.000560661	0.001925675	6.18643E-05	6.18643E-05	0.00198754	6.18643E-05	0.002177361	0.000118669	0.000278657	0.000273276	0.000267622	0.00023181	0.000503362	3.58115E-05	0.000521268	3.58115E-05	0.000441466
3838703774275	383870	3774275	0.004320374	0.001551483	0.000821039	0.002819982	9.05948E-05	9.05948E-05	0.002910577	9.05948E-05	0.003175338	0.00017306	0.000406378	0.00039853	0.00039284	0.000338059	0.00073474	5.22254E-05	0.000760187	5.22254E-05	0.000636348
3838803774275	383880	3774275	0.002960995	0.001063319	0.000562704	0.001932692	6.20897E-05	6.20897E-05	0.001994782	6.20897E-05	0.002184129	0.000119038	0.000279523	0.000274125	0.000268454	0.000232531	0.000504927	3.59228E-05	0.000522888	3.59228E-05	0.000441635
3838903774275	383890	3774275	0.002225057	0.000799037	0.000422847	0.001452333	4.66577E-05	4.66577E-05	0.001498991	4.66577E-05	0.001647293	8.97796E-05	0.000210819	0.000206748	0.00020247	0.000175377	0.000380821	2.70934E-05	0.000394368	2.70934E-05	0.00033595
3839003774275	383900	3774275	0.001775938	0.000637755	0.000337497	0.001159185	3.724E-05	3.724E-05	0.001196425	3.724E-05	0.001319488	7.19138E-05	0.000168867	0.000165606	0.00016218	0.000140478	0.000305039	2.17019E-05	0.00031589	2.17019E-05	0.000271235
3839103774275	383910	3774275	0.001475156	0.000529741	0.000280337	0.000962859	3.09328E-05	3.09328E-05	0.000993792	3.09328E-05	0.001099813	5.99413E-05	0.000140753	0.000138035	0.000135179	0.00011709	0.000254255	1.80888E-05	0.000263299	1.80888E-05	0.000227725
3829703774285	382970	3774285	4.14268E-05	1.48767E-05	7.87271E-06	2.704E-05	8.68687E-06	8.68687E-06	2.79087E-05	8.68687E-06	7.18441E-05	3.9156E-06	9.19456E-06	9.01701E-06	8.83044E-06	7.6488E-06	1.66089E-05	1.18163E-06	1.71997E-05	1.18163E-06	1.65907E-05
3829803774285	382980	3774285	4.21435E-05	1.51341E-05	8.0089E-06	2.75078E-05	8.83716E-07	8.83716E-07	2.83915E-05	8.83716E-07	7.41106E-05	4.03912E-06	9.48462E-06	9.30146E-06	9.10901E-06	7.89009E-06	1.71329E-05	1.21891E-06	1.77423E-05	1.21891E-06	1.73046E-05
3829903774285	382990	3774285	4.30079E-05	1.54445E-05	8.17318E-06	2.80872E-05	9.01842E-07	9.01842E-07	2.89739E-05	9.01842E-07	7.67445E-05	4.18268E-06	9.82171E-06	9.63204E-06	9.43275E-06	8.17051E-06	1.77418E-05	1.26223E-06	1.83729E-05	1.26223E-06	1.8129E-05
3830003774285	383000	3774285	4.39241E-05	1.57735E-05	8.34729E-06	2.867E-05	9.21053E-07	9.21053E-07	2.95911E-05	9.21053E-07	7.95929E-05	4.33791E-06	1.01862E-05	9.98953E-06	9.78284E-06	8.47376E-06	1.84003E-05	1.30908E-06	1.90548E-05	1.30908E-06	1.9033E-05
3830103774285	383010	3774285	4.49068E-05	1.61264E-05	8.53403E-06	2.93114E-05	9.41659E-07	9.41659E-07	3.02531E-05	9.41659E-07	8.26939E-05	4.50692E-06	1.05831E-05	1.03787E-05	1.0164E-05	8.80391E-06	1.91172E-05	1.36008E-06	1.97972E-05	1.36008E-06	2.00362E-05
3830203774285	383020	3774285	4.59264E-05	1.64926E-05	8.7278E-06	2.99769E-05	9.63039E-07	9.63039E-07	3.094E-05	9.63039E-07	8.60323E-05	4.68887E-06	1.10104E-05	1.07977E-05	1.05743E-05	9.15932E-06	1.98889E-05	1.41499E-06	2.05964E-05	1.41499E-06	2.11386E-05
3830303774285	383030	3774285	4.74632E-05	1.70444E-05	9.01985E-06	3.098E-05	9.95264E-07	9.95264E-07	3.19753E-05	9.95264E-07	9.06034E-05	4.938E-06	1.15954E-05	1.13714E-05	1.11362E-05	9.64598E-06	2.09457E-05	1.49017E-06	2.16908E-05	1.49017E-06	2.25959E-05
3830403774285	383040	3774285	4.93324E-05	1.77157E-05	9.37508E-06	3.22001E-05	1.03446E-06	1.03446E-06	3.32346E-05	1.03446E-06	9.61546E-05	5.24055E-06	1.23058E-05	1.20682E-05	1.18185E-05	1.0237E-05	2.2229E-05	1.58147E-06	2.30197E-05	1.58147E-06	2.4369E-05
3830503774285	383050	3774285	5.13125E-05	1.84268E-05	9.75138E-06	3.34926E-05	1.07598E-06	1.07598E-06	3.45685E-05	1.07598E-06	0.000102334	5.57732E-06	1.30966E-05	1.28437E-05	1.25779E-05	1.08948E-05	2.36575E-05	1.6831E-06	2.4499E-05	1.6831E-06	2.63978E-05
3830603774285	383060	3774285	5.31005E-05	1.90689E-05	1.00912E-05	3.46596E-05	1.11348E-06	1.11348E-06	3.57731E-05	1.11348E-06	0.000108436	5.90991E-06	1.38776E-05	1.36096E-05	1.3328E-05	1.15445E-05	2.50683E-05	1.78347E-06	2.596E-05	1.78347E-06	2.85146E-05
3830703774285	383070	3774285	5.50215E-05	1.97587E-05	1.04562E-05	3.59135E-05	1.15376E-06	1.15376E-06	3.70672E-05	1.15376E-06	0.000115243	6.2809E-06	1.47487E-05	1.44639E-05	1.41646E-05	1.22692E-05	2.66419E-05	1.89543E-06	2.75896E-05	1.89543E-06	3.09402E-05
3830803774285	383080	3774285	5.69499E-05	2.04512E-05	1.08227E-05	3.71722E-05	1.19419E-06	1.19419E-06	3.83664E-05	1.19419E-06	0.000122494	6.67609E-06	1.56767E-05	1.5374E-05	1.50559E-05	1.30412E-05	2.83182E-05	2.01469E-06	2.93255E-05	2.01469E-06	3.36284E-05
3830903774285	383090	3774285	5.893E-05	2.11623E-05	1.1199E-05	3.84646E-05	1.23571E-06	1.23571E-06	3.97003E-05	1.23571E-06	0.000130327	7.103E-06	1.66792E-05	1.63571E-05	1.60186E-05	1.38751E-05	3.0129E-05	2.14352E-06	3.12008E-05	2.14352E-06	3.66534E-05
3831003774285	383100	3774285	6.10504E-05	2.19237E-05	1.1602E-05	3.98487E-05	1.28018E-06	1.28018E-06	4.11289E-05	1.28018E-06	0.000139048	7.57831E-06	1.77953E-05	1.74517E-05	1.70906E-05	1.48036E-05	3.21451E-05	2.28695E-06	3.32886E-05	2.28695E-06	4.01493E-05
3831103774285	383110	3774285	6.36807E-05	2.28683E-05	1.21018E-05	4.15655E-05	1.33533E-06	1.33533E-06	4.29008E-05	1.33533E-06	0.000150181	8.18507E-06	1.92201E-05	1.88489E-05	1.84589E-05	1.59889E-05	3.47189E-05	2.47006E-06	3.59539E-05	2.47006E-06	4.46162E-05
3831203774285	383120	3774285	6.63553E-05	2.38288E-05	1.26101E-05	4.33113E-05	1.39142E-06	1.39142E-06	4.47027E-05	1.39142E-06	0.000162455	8.85402E-06	2.07909E-05	2.03894E-05	1.99675E-05	1.72956E-05	3.75564E-05	2.67193E-06	3.88923E-05	2.67193E-06	4.98125E-05
3831303774285	383130	3774285	6.89265E-05	2.47521E-05	1.30987E-05	4.49895E-05	1.44533E-06	1.44533E-06	4.64348E-05	1.44533E-06	0.000174744	9.5238E-06	2.23637E-05	2.19318E-05	2.1478E-05	1.8604E-05	4.03974E-05	2.87406E-06	4.18344E-05	2.87406E-06	5.54712E-05
3831403774285	383140	3774285	7.12612E-05	2.55905E-05	1.35424E-05	4.65134E-05	1.49429E-06	1.49429E-06	4.80077E-05	1.49429E-06	0.000186934	1.01882E-05	2.39237E-05	2.34617E-05	2.29763E-05	1.99017E-05	4.32154E-05	3.07454E-06	4.47527E-05	3.07454E-06	6.15967E-05
3831503774285	383150	3774285	7.33669E-05	2.63467E-05	1.39426E-05	4.78879E-05	1.53845E-06	1.53845E-06	4.94263E-05	1.53845E-06	0.000200403	1.09222E-05	2.56474E-05	2.51521E-05	2.46317E-05	2.13356E-05	4.6329E-05	3.29606E-06	4.7977E-05	3.29606E-06	6.86974E-05
3831603774285	383160	3774285	7.52805E-05	2.70339E-05	1.43062E-05	4.91369E-05	1.57857E-06	1.57857E-06	5.07155E-05	1.57857E-06	0.000213059	1.1612E-05	2.72672E-05	2.67406E-05	2.61873E-05	2.26831E-05	4.9255E-05	3.50423E-06	5.10071E-05	3.50423E-06	7.6818E-05
3831703774285	383170	3774285	7.70538E-05	2.76707E-05	1.46432E-05	5.02943E-05	1.61576E-06	1.61576E-06	5.19101E-05	1.61576E-06	0.00022541	1.22851E-05	2.88478E-05	2.82907E-05	2.77053E-05	2.3998E-05	5.21102E-05	3.70736E-06	5.39639E-05	3.70736E-06	8.62828E-05
3835203774285	383520	3774285	0.000153502	5.51238E-05	2.91713E-05	0.000100193	3.21881E-06	3.21881E-06	0.000103412	3.21881E-06	0.000173351	9.44785E-06	2.21853E-05	2.17569E-05	2.13067E-05	1.84556E-05	4.00752E-05	2.85114E-06	4.15008E-05	2.85114E-06	0.000131725
3835303774285	383530	3774285	0.000153856	5.52511E-05	2.92387E-05	0.000100425	3.22624E-06	3.22624E-06	0.000103651	3.22624E-06	0.000170679	9.30221E-06	2.18433E-05	2.14215E-05	2.09783E-05	1.81711E-05	3.94575E-05	2.80719E-06	4.08611E-05	2.80719E-06	0.000120757
3835403774285	383540	3774285	0.000153383	5.50813E-05	2.91488E-05	0.000100116	3.21633E-06	3.21633E-06	0.000103332	3.21633E-06	0.000167463	9.12694E-06	2.14318E-05	2.10179E-05	2.0583E-05	1.78287E-05	3.8714E-05	2.75429E-06	4.00912E-05	2.75429E-06	0.000110706
3835503774285	383550	3774285	0.000152379	5.47205E-05	2.89579E-05	9.94601E-05	3.19526E-06	3.19526E-06	0.000102655	3.19526E-06	0.000163956	8.93581E-06	2.0983E-05	2.05778E-05	2.0152E-05	1.74554E-05	3.79033E-05	2.69662E-06	3.92516E-05	2.69662E-06	0.000101528
3835603774285	383560	3774285	0.00015215	5.46382E-05	2.89143E-05	9.93106E-05	3.19045E-06	3.19045E-06	0.000102501	3.19045E-06	0.000161261	8.78892E-06	2.0638E-05	2.02395E-05	1.98207E-05	1.71684E-05	3.72802E-05	2.65229E-06	3.86064E-05	2.65229E-06	9.38125E-05
3835703774285	383570	3774285	0.000153346	5.5068E-05	2.91418E-05	0.000100092	3.21555E-06	3.21555E-06	0.000103307	3.21555E-06	0.000159951	8.71756E-06	2.04705E-05	2.00752E-05	1.96598E-05	1.7029E-05	3.69775E-05	2.63075E-06	3.82929E-05	2.63075E-06	8.77234E-05
3835803774285	383580	3774285	0.000155149	5.57154E-05	2.94844E-05	0.000101269	3.25336E-06	3.25336E-06	0.000104522	3.25336E-06	0.000159262	8.68E-06	2.03823E-05	1.99887E-05	1.95751E-05	1.69557E-05	3.68182E-05	2.61942E-06	3.81279E-05	2.61942E-06	8.25648E-05
3835903774285	383590	3774285	0.000158171	5.68006E-05	3.00587E-05	0.000103241	3.31672E-06	3.31672E-06	0.000106558	3.31672E-06	0.00015976	8.70713E-06	2.0446E-05	2.00511E-05	1.96363E-05	1.70087E-05	3.69333E-05	2.6276E-06	3.82471E-05	2.6276E-06	7.85576E-05
3836003774285	383600	3774285	0.000162944	5.85146E-05	3.09657E-05	0.000106356	3.41681E-06	3.41681E-06	0.000109773	3.41681E-06	0.000161896	8.82356E-06	2.07194E-05	2.03193E-05	1.98988E-05	1.72361E-05	3.74271E-05	2.66274E-06	3.87585E-05	2.66274E-06	7.57757E-05
3836103774285	383610	3774285	0.000168086	6.03613E-05	3.19429E-05	0.000109713	3.52464E-06	3.52464E-06	0.000113238	3.52464E-06	0.000164377	8.95876E-06	2.10369E-05	2.06306E-05	2.02038E-05	1.75002E-05	3.80007E-05	2.70354E-06	3.93524E-05	2.70354E-06	7.33557E-05
3836203774285	383620	3774285	0.000174573	6.26908E-05	3.31757E-05	0.000113947	3.66066E-06	3.66066E-06	0.000117608	3.66066E-06	0.000168045	9.15865E-06	2.15062E-05	2.10909E-05	2.06545E-05	1.78907E-05	3.88485E-05	2.76386E-06	4.02305E-05	2.76386E-06	7.16525E-05
3836303774285	383630	3774285	0.000181866	6.53096E-05	3.45616E-05	0.000118707	3.81358E-06	3.81358E-06	0.00012252	3.81358E-06	0.000172371	9.39443E-06	2.20599E-05	2.16339E-05	2.11863E-05	1.83513E-05	3.98487E-05	2.83502E-06	4.12662E-05	2.83502E-06	7.03279E-05
3836403774285	383640	3774285	0.000190111	6.82706E-05	3.61285E-05	0.000124089	3.98648E-06	3.98648E-06	0.000128075	3.98648E-06	0.00017747	9.67236E-06	2.27125E-05	2.22739E-05	2.18131E-05	1.88942E-05	4.10275E-05	2.91889E-06	4.2487E-05	2.91889E-06	6.9368E-05
3836503774285	383650	3774285	0.0002003	7.19294E-05	3.80648E-05	0.000130739	4.20013E-06	4.20013E-06	0.000134939	4.20013E-06	0.000184147	1.00363E-05	2.3567E-05	2.31119E-05	2.26337E-05	1.9605E-05	4.25711E-05	3.0287E-06	4.40854E-05	3.0287E-06	6.90397E-05
3836603774285	383660	3774285	0.000211634	7.59995E-05	4.02186E-05	0.000138137	4.43779E-06	4.43779E-06	0.000142575	4.43779E-06	0.000191689	1.04473E-05	2.45322E-05	2.40585E-05	2.35607E-05	2.04079E-05	4.43146E-05	3.15275E-06	4.5891E-05	3.15275E-06	6.89852E-05
3836703774285	383670	3774285	0.000223477	8.02526E-05	4.24694E-05	0.000145867	4.68614E-06	4.68614E-06	0.000150554	4.68614E-06	0.000199545	1.08755E-05	2.55376E-05	2.50445E-05	2.45263E-05	2.12443E-05	4.61308E-05	3.28196E-06	4.77717E-05	3.28196E-06	6.89964E-05
3836803774285	383680	3774285	0.000236259	8.48427E-05	4.48984E-05	0.00015421	4.95417E-06	4.95417E-06	0.000159165	4.95417E-06	0.000208075	1.13403E-05	2.66293E-05	2.6115E-05	2.55747E-05	2.21524E-05	4.81027E-05	3.42225E-06	4.98138E-05	3.42225E-06	6.91934E-05
3836903774285	383690	3774285	0.000250209	8.9852E-05	4.75494E-05	0.000163315	5.24667E-06	5.24667E-06	0.000168562	5.24667E-06	0.000217454	1.18515E-05	2.78297E-05	2.72922E-05	2.67275E-05	2.3151E-05	5.0271E-05	3.57651E-06	5.20593E-05	3.57651E-06	6.96237E-05
3837003774285	383700	3774285	0.000262392	9.42272E-05	4.98647E-05	0.000171268	5.50215E-06	5.50215E-06	0.00017677	5.50215E-06	0.000225371	1.2283E-05	2.88429E-05	2.82859E-05	2.77006E-05	2.39939E-05	5.21013E-05	3.70673E-06	5.39547E-05	3.70673E-06	6.96E-05
3837103774285	383710	3774285	0.000276171	9.91755E-05	5.24833E-05	0.000180262	5.79109E-06	5.79109E-06	0.000186053	5.79109E-06	0.000234491	1.27801E-05	3.001E-05	2.94304E-05	2.88215E-05	2.49648E-05	5.42095E-05	3.85672E-06	5.61379E-05	3.85672E-06	6.99423E-05
3837203774285	383720	3774285	0.00029329	0.000105323	5.57366E-05	0.000191436	6.15007E-06	6.15007E-06	0.000197586	6.15007E-06	0.00024616	1.3416E-05	3.15034E-05	3.0895E-05	3.02558E-05	2.62071E-05	5.69072E-05	4.04864E-06	5.89315E-05	4.04864E-06	7.09762E-05
3837303774285	383730	3774285	0.000314244	0.000112848	5.97186E-05	0.000205112	6.58944E-06	6.58944E-06	0.000211702	6.58944E-06	0.000260715	1.42093E-05	3.33662E-05	3.27218E-05	3.20448E-05	2.77568E-05	6.02722E-05	4.28804E-06	6.24162E-05	4.28804E-06	7.27298E-05
3837403774285	383740	3774285	0.000338463	0.000121545	6.43212E-05	0.000220921	7.0973E-06	7.0973E-06	0.000228018	7.0973E-06	0.000277675	1.51337E-05	3.55367E-05	3.48504E-05	3.41294E-05	2.95624E-05	6.41929E-05	4.56698E-06	6.64764E-05	4.56698E-06	7.50282E-05
3837503774285	383750	3774285	0.000378043	0.000135758	7.18429E-05	0.000246755	7.92726E-06	7.92726E-06	0.000254682	7.92726E-06	0.000306205	1.66886E-05	3.91879E-05	3.84311E-05	3.76359E-05	3.25997E-05	7.07884E-05	5.03621E-06	7.33065E-05	5.03621E-06	8.00303E-05
3837603774285	383760	3774285	0.000427294	0.000153445	8.12025E-05	0.000278902	8.96001E-06	8.96001E-06	0.000287862	8.96001E-06	0.000341778	1.86274E-05	4.37406E-05	4.28959E-05	4.20083E-05	3.6387E-05	7.90123E-05	5.6213E-06	8.18229E-05	5.6213E-06	8.64645E-05
3837703774285	383770	3774285	0.000492571	0.000176886	9.36076E-05	0.000321509	1.03288E-05	1.03288E-05	0.000331838	1.03288E-05	0.000389067	2.12047E-05	4.97925E-05	4.8831E-05	4.78206E-05	4.14216E-05	8.99445E-05	6.39906E-06	9.3144E-05	6.39906E-06	9.52921E-05
3837803774285	383780	3774285	0.000585332	0.000210198	0.000111236	0.000382056	1.22739E-05	1.22739E-05	0.00039433	1.22739E-05	0.000456401	2.48745E-05	5.84099E-05	5.7282E-05	5.60968E-05	4.85902E-05	0.000105511	7.50652E-06	0.000109264	7.50652E-06	0.000108162
3837903774285	383790	3774285	0.000714312	0.000256515	0.000135747	0.000466244	1.49785E-05	1.49785E-05	0.000481222	1.49785E-05	0.000550083	2.99802E-05	7.03992E-05	6.90397E-05	6.76112E-05	5.85639E-05	0.000127168	9.04732E-06	0.000131692	9.04732E-06	0.000126188

			ISDrainage / Utilities Trenching	ISDrainage / Utilities Trenching	ISAsphalt Paving	ISAsphalt Paving	SVDemolition	SVSite Grubbing / Prep	SVMass Grading / Excavation	SVMass Grading / Excavation	SVDrainage / Utilities Trenching	SVFoundations / Concrete Pads	SVBuilding / Structure Construction	SVBuilding / Structure Construction	SVAsphalt Paving	SVAsphalt Paving	SVArchitectural Coating	SVArchitectural Coating	SVLandscaping or Other Finishing	SVLandscaping or Other Finishing	MDemolition
Unique Identifier	X (UTM)	Y (UTM)	2027	2028	2027	2028	2027	2027	2027	2028	2028	2028	2028	2029	2028	2029	2028	2029	2028	2029	2027
3836303774275	383630	3774275	2.91724E-05	2.84239E-05	7.53419E-06	7.01843E-06	0.000290916	0.000209153	0.000141017	0.000139226	9.87844E-05	3.13813E-05	4.49556E-05	4.32403E-05	4.42002E-06	4.11236E-06	4.42002E-06	4.11236E-06	4.49556E-05	4.32403E-05	4.66825E-05
3836403774275	383640	3774275	2.87432E-05	2.80057E-05	7.42332E-06	6.91515E-06	0.000305963	0.000219971	0.00014831	0.000146427	0.000103894	3.30044E-05	4.72808E-05	4.54768E-05	4.64863E-06	4.32506E-06	4.64863E-06	4.32506E-06	4.72808E-05	4.54768E-05	4.89398E-05
3836503774275	383650	3774275	2.85282E-05	2.77963E-05	7.36781E-06	6.86345E-06	0.000323682	0.00023271	0.0001569	0.000154908	0.000109911	3.49158E-05	5.0019E-05	4.81105E-05	4.91785E-06	4.57554E-06	4.91785E-06	4.57554E-06	5.0019E-05	4.81105E-05	5.16108E-05
3836603774275	383660	3774275	2.84281E-05	2.76987E-05	7.34195E-06	6.83935E-06	0.000343308	0.00024682	0.000166413	0.0001643	0.000116575	3.70329E-05	5.30518E-05	5.10276E-05	5.21604E-06	4.85298E-06	5.21604E-06	4.85298E-06	5.30518E-05	5.10276E-05	5.45684E-05
3836703774275	383670	3774275	2.84742E-05	2.77437E-05	7.35387E-06	6.85045E-06	0.000365553	0.000262813	0.000177196	0.000174946	0.000124129	3.94325E-05	5.64894E-05	5.4334E-05	5.55402E-06	5.16743E-06	5.55402E-06	5.16743E-06	5.64894E-05	5.4334E-05	5.79217E-05
3836803774275	383680	3774275	2.86599E-05	2.79246E-05	7.40182E-06	6.89512E-06	0.000390632	0.000280843	0.000189352	0.000186948	0.000132644	4.21377E-05	6.03648E-05	5.80615E-05	5.93505E-06	5.52194E-06	5.93505E-06	5.52194E-06	6.03648E-05	5.80615E-05	6.17032E-05
3836903774275	383690	3774275	2.89378E-05	2.81954E-05	7.47359E-06	6.96198E-06	0.000418071	0.00030057	0.000202653	0.00020008	0.000141961	4.50975E-05	6.4605E-05	6.21399E-05	6.35194E-06	5.90981E-06	6.35194E-06	5.90981E-06	6.4605E-05	6.21399E-05	6.58349E-05
3837003774275	383700	3774275	2.8975E-05	2.82315E-05	7.48318E-06	6.97092E-06	0.000442062	0.000317818	0.000214282	0.000211562	0.000150108	4.76855E-05	6.83124E-05	6.57059E-05	6.71645E-06	6.24895E-06	6.71645E-06	6.24895E-06	6.83124E-05	6.57059E-05	6.94023E-05
3837103774275	383710	3774275	2.91612E-05	2.8413E-05	7.53128E-06	7.01572E-06	0.000468975	0.000337168	0.000227328	0.000224442	0.000159247	5.05886E-05	7.24713E-05	6.97061E-05	7.12536E-06	6.6294E-06	7.12536E-06	6.6294E-06	7.24713E-05	6.97061E-05	7.34087E-05
3837203774275	383720	3774275	2.95134E-05	2.87561E-05	7.62224E-06	7.10045E-06	0.000499452	0.000359079	0.000242101	0.000239027	0.000169596	5.38762E-05	7.7181E-05	7.42361E-05	7.58841E-06	7.06021E-06	7.58841E-06	7.06021E-06	7.7181E-05	7.42361E-05	7.79541E-05
3837303774275	383730	3774275	3.00568E-05	2.92857E-05	7.7626E-06	7.2312E-06	0.000534339	0.000384161	0.000259012	0.000255723	0.000181442	5.76395E-05	8.25721E-05	7.94215E-05	8.11846E-06	7.55337E-06	8.11846E-06	7.55337E-06	8.25721E-05	7.94215E-05	8.31619E-05
3837403774275	383740	3774275	3.08074E-05	3.00169E-05	7.95643E-06	7.41177E-06	0.00057433	0.000412912	0.000278397	0.000274863	0.000195022	6.19534E-05	8.8752E-05	8.53656E-05	8.72607E-06	8.11869E-06	8.72607E-06	8.11869E-06	8.8752E-05	8.53656E-05	8.91389E-05
3837503774275	383750	3774275	3.26572E-05	3.18193E-05	8.43418E-06	7.85682E-06	0.000640522	0.000460501	0.000310483	0.000306541	0.000217498	6.90935E-05	9.89807E-05	9.5204E-05	9.73175E-06	9.05437E-06	9.73175E-06	9.05437E-06	9.89807E-05	9.5204E-05	9.9117E-05
3837603774275	383760	3774275	3.50146E-05	3.41162E-05	9.043E-06	8.42395E-06	0.000721601	0.000518792	0.000349784	0.000345343	0.000245029	7.78396E-05	0.00011151	0.000107255	1.09636E-05	1.02005E-05	0.00011151	0.000107255	0.00011151	0.000107255	0.000111336
3837703774275	383770	3774275	3.8357E-05	3.73729E-05	9.90624E-06	9.2281E-06	0.000830707	0.000597233	0.000402672	0.000397559	0.000282078	8.96088E-05	0.00012837	0.000123472	1.26213E-05	1.17428E-05	1.26213E-05	1.17428E-05	0.00012837	0.000123472	0.00012779
3837803774275	383780	3774275	4.33665E-05	4.22538E-05	1.12E-05	1.04333E-05	0.00098841	0.000710613	0.000479116	0.000473032	0.000335628	0.00010662	0.00015274	0.000146912	1.50174E-05	1.39721E-05	1.50174E-05	1.39721E-05	0.00015274	0.000146912	0.000151588
3837903774275	383790	3774275	5.03558E-05	4.90638E-05	1.30051E-05	1.21148E-05	0.001206888	0.000867687	0.00058502	0.000577592	0.000409815	0.000130188	0.000186502	0.000179386	1.83368E-05	1.70605E-05	1.83368E-05	1.70605E-05	0.000186502	0.000179386	0.000184542
3838003774275	383800	3774275	6.04468E-05	5.88959E-05	1.56112E-05	1.45425E-05	0.001521181	0.001093646	0.000737368	0.000728005	0.000516537	0.000164091	0.00023507	0.000226101	2.3112E-05	2.15033E-05	2.3112E-05	2.15033E-05	0.00023507	0.000226101	0.000231894
3838103774275	383810	3774275	7.62797E-05	7.43226E-05	1.97003E-05	1.83517E-05	0.002012561	0.001446922	0.000975556	0.00096317	0.000683392	0.000217096	0.000311004	0.000299137	3.05778E-05	2.84494E-05	3.05778E-05	2.84494E-05	0.000311004	0.000299137	0.000305818
3838203774275	383820	3774275	0.000104747	0.000102059	2.70523E-05	2.52004E-05	0.002890689	0.002078249	0.001401215	0.001383424	0.000981573	0.00031182	0.000446702	0.000429658	4.39196E-05	4.08626E-05	4.39196E-05	4.08626E-05	0.000446702	0.000429658	0.000437847
3838303774275	383830	3774275	0.000165705	0.000161453	4.27956E-05	3.9866E-05	0.004779998	0.003436559	0.002317026	0.002287608	0.001623113	0.000515621	0.000738659	0.000710475	7.26247E-05	6.75697E-05	7.26247E-05	6.75697E-05	0.000738659	0.000710475	0.00072148
3838403774275	383840	3774275	0.000158961	0.000154883	4.1054E-05	3.82436E-05	0.00458135	0.003293742	0.002220735	0.002192539	0.001555659	0.000494193	0.000707962	0.000680949	6.96066E-05	6.47616E-05	6.96066E-05	6.47616E-05	0.000707962	0.000680949	0.000691649
3838603774275	383860	3774275	0.000177762	0.000173201	4.59094E-05	4.27666E-05	0.005180955	0.003724825	0.002511384	0.002479497	0.001759263	0.000558873	0.00080062	0.000770071	7.87166E-05	7.32376E-05	7.87166E-05	7.32376E-05	0.00080062	0.000770071	0.000781599
3838703774275	383870	3774275	0.000256233	0.000249659	6.61758E-05	6.16457E-05	0.00761148	0.005472241	0.003689541	0.003642696	0.002584581	0.000821055	0.001176212	0.001131332	0.000115645	0.000107595	0.000115645	0.000107595	0.001176212	0.001131332	0.001146351
3838803774275	383880	3774275	0.00017783	0.000173267	4.5927E-05	4.2783E-05	0.005200786	0.003739082	0.002520997	0.002488988	0.001765997	0.000561012	0.000803684	0.000773019	7.90179E-05	7.35179E-05	7.90179E-05	7.35179E-05	0.000803684	0.000773019	0.000784535
3838903774275	383890	3774275	0.000135274	0.000131804	3.49365E-05	3.25449E-05	0.003895874	0.002800922	0.001888462	0.001864485	0.001322897	0.00042025	0.000602034	0.000579063	5.91918E-05	5.50718E-05	5.91918E-05	5.50718E-05	0.000602034	0.000579063	0.000588674
3839003774275	383900	3774275	0.000109216	0.000106414	2.82066E-05	2.62757E-05	0.003099653	0.002228482	0.001502507	0.00148343	0.001052529	0.000334362	0.000478993	0.000460717	4.70945E-05	4.38164E-05	4.70945E-05	4.38164E-05	0.000478993	0.000460717	0.000469157
3839103774275	383910	3774275	9.16963E-05	8.93437E-05	2.36819E-05	2.20607E-05	0.002566544	0.001845206	0.001244091	0.001228295	0.000871505	0.000276855	0.000396611	0.000381478	3.89947E-05	3.62805E-05	3.89947E-05	3.62805E-05	0.000396611	0.000381478	0.000389128
3829703774285	382970	3774285	6.68043E-06	6.50902E-06	1.72531E-06	1.60721E-06	5.05038E-05	3.63095E-05	2.44809E-05	2.41701E-05	1.71492E-05	5.44787E-06	7.80441E-06	7.50663E-06	7.67327E-07	7.13917E-07	7.67327E-07	7.13917E-07	7.80441E-06	7.50663E-06	9.76219E-06
3829803774285	382980	3774285	6.96792E-06	6.78914E-06	1.79956E-06	1.67637E-06	5.14303E-05	3.69756E-05	2.493E-05	2.46135E-05	1.74639E-05	5.54782E-06	7.94759E-06	7.64434E-06	7.81404E-07	7.27015E-07	7.81404E-07	7.27015E-07	7.94759E-06	7.64434E-06	9.92912E-06
3829903774285	382990	3774285	7.29986E-06	7.11256E-06	1.88529E-06	1.75623E-06	5.25439E-05	3.77762E-05	2.54698E-05	2.51464E-05	1.7842E-05	5.66794E-06	8.11967E-06	7.80986E-06	7.98324E-07	7.42756E-07	7.98324E-07	7.42756E-07	8.11967E-06	7.80986E-06	1.01269E-05
3830003774285	383000	3774285	7.66387E-06	7.46723E-06	1.9793E-06	1.84381E-06	5.37109E-05	3.86153E-05	2.60355E-05	2.57049E-05	1.82383E-05	5.79383E-06	8.30002E-06	7.98333E-06	8.16055E-07	7.59254E-07	8.16055E-07	7.59254E-07	8.30002E-06	7.98333E-06	1.03374E-05
3830103774285	383010	3774285	8.06782E-06	7.86082E-06	2.08363E-06	1.94099E-06	5.49671E-05	3.95183E-05	2.66444E-05	2.63061E-05	1.86648E-05	5.92933E-06	8.49413E-06	8.17003E-06	8.3514E-07	7.7701E-07	8.3514E-07	7.7701E-07	8.49413E-06	8.17003E-06	1.05642E-05
3830203774285	383020	3774285	8.51172E-06	8.29333E-06	2.19827E-06	2.04779E-06	5.62856E-05	4.04663E-05	2.72835E-05	2.69371E-05	1.91125E-05	6.07156E-06	8.69788E-06	8.36601E-06	8.55173E-07	7.95648E-07	8.55173E-07	7.95648E-07	8.69788E-06	8.36601E-06	1.08001E-05
3830303774285	383030	3774285	9.09852E-06	8.86508E-06	2.34982E-06	2.18896E-06	5.82277E-05	4.18625E-05	2.82249E-05	2.78666E-05	1.9772E-05	6.28106E-06	8.998E-06	8.65467E-06	8.8468E-07	8.23102E-07	8.8468E-07	8.23102E-07	8.998E-06	8.65467E-06	1.11539E-05
3830403774285	383040	3774285	9.81247E-06	9.56071E-06	2.53421E-06	2.36073E-06	6.05707E-05	4.3547E-05	2.93607E-05	2.89879E-05	2.05676E-05	6.5338E-06	9.36007E-06	9.00293E-06	9.20279E-07	8.56222E-07	9.20279E-07	8.56222E-07	9.36007E-06	9.00293E-06	1.15822E-05
3830503774285	383050	3774285	1.06294E-05	1.03567E-05	2.74519E-06	2.55726E-06	6.30562E-05	4.5334E-05	3.05655E-05	3.01774E-05	2.14116E-05	6.80192E-06	9.74416E-06	9.37236E-06	9.58043E-07	8.91358E-07	9.58043E-07	8.91358E-07	9.74416E-06	9.37236E-06	1.20376E-05
3830603774285	383060	3774285	1.14817E-05	1.11871E-05	2.96532E-06	2.76232E-06	6.53102E-05	4.69545E-05	3.1658E-05	3.12561E-05	2.21769E-05	7.04505E-06	1.00925E-05	9.70738E-06	9.92287E-07	9.23219E-07	9.92287E-07	9.23219E-07	1.00925E-05	9.70738E-06	1.24495E-05
3830703774285	383070	3774285	1.24584E-05	1.21388E-05	3.21756E-06	2.9973E-06	6.77244E-05	4.86902E-05	3.28283E-05	3.24115E-05	2.29967E-05	7.30548E-06	1.04655E-05	1.00662E-05	1.02897E-06	9.57347E-07	1.02897E-06	9.57347E-07	1.04655E-05	1.00662E-05	1.28886E-05
3830803774285	383080	3774285	1.35409E-05	1.31935E-05	3.49712E-06	3.25772E-06	7.01387E-05	5.04259E-05	3.39986E-05	3.35669E-05	2.38165E-05	7.56591E-06	1.08386E-05	1.04251E-05	1.06565E-06	9.91475E-07	1.06565E-06	9.91475E-07	1.08386E-05	1.04251E-05	1.33277E-05
3830903774285	383090	3774285	1.47589E-05	1.43803E-05	3.8117E-06	3.55077E-06	7.26153E-05	5.22065E-05	3.51991E-05	3.47522E-05	2.46575E-05	7.83306E-06	1.12213E-05	1.07932E-05	1.10328E-06	1.02648E-06	1.10328E-06	1.02648E-06	1.12213E-05	1.07932E-05	1.37777E-05
3831003774285	383100	3774285	1.61666E-05	1.57518E-05	4.17525E-06	3.88943E-06	7.52434E-05	5.40959E-05	3.6473E-05	3.60099E-05	2.55499E-05	8.11656E-06	1.16275E-05	1.11838E-05	1.14321E-06	1.06364E-06	1.14321E-06	1.06364E-06	1.16275E-05	1.11838E-05	1.42586E-05
3831103774285	383110	3774285	1.79652E-05	1.75043E-05	4.63977E-06	4.32216E-06	7.84417E-05	5.63953E-05	3.80233E-05	3.75406E-05	2.66359E-05	8.46155E-06	1.21217E-05	1.16592E-05	1.1918E-06	1.10885E-06	1.1918E-06	1.10885E-06	1.21217E-05	1.16592E-05	1.48538E-05
3831203774285	383120	3774285	2.00576E-05	1.9543E-05	5.18015E-06	4.82554E-06	8.17112E-05	5.87459E-05	3.96082E-05	3.91053E-05	2.77461E-05	8.81424E-06	1.26269E-05	1.21451E-05	1.24148E-06	1.15506E-06	1.24148E-06	1.15506E-06	1.26269E-05	1.21451E-05	1.5458E-05
3831303774285	383130	3774285	2.23362E-05	2.17631E-05	5.76862E-06	5.37373E-06	8.49451E-05	6.10709E-05	4.11757E-05	4.06529E-05	2.88442E-05	9.16308E-06	1.31267E-05	1.26258E-05	1.29061E-06	1.20078E-06	1.29061E-06	1.20078E-06	1.31267E-05	1.26258E-05	1.60459E-05
3831403774285	383140	3774285	2.48026E-05	2.41663E-05	6.40563E-06	5.96712E-06	8.77424E-05	6.3082E-05	4.25317E-05	4.19917E-05	2.97941E-05	9.46483E-06	1.35589E-05	1.30416E-05	1.33311E-06	1.24032E-06	1.33311E-06	1.24032E-06	1.35589E-05	1.30416E-05	1.65649E-05
3831503774285	383150	3774285	2.76618E-05	2.69521E-05	7.14405E-06	6.655E-06	9.01834E-05	6.4837E-05	4.3715E-05	4.31599E-05	3.0623E-05	9.72814E-06	1.39362E-05	1.34044E-05	1.3702E-06	1.27483E-06	1.3702E-06	1.27483E-06	1.39362E-05	1.34044E-05	1.70366E-05
3831603774285	383160	3774285	3.09317E-05	3.01381E-05	7.98854E-06	7.44168E-06	9.25443E-05	6.65343E-05	4.48593E-05	4.42898E-05	3.14247E-05	9.98281E-06	1.4301E-05	1.37553E-05	1.40607E-06	1.3082E-06	1.40607E-06	1.3082E-06	1.4301E-05	1.37553E-05	1.74721E-05
3831703774285	383170	3774285	3.47428E-05	3.38514E-05	8.97282E-06	8.35858E-06	9.49229E-05	6.82444E-05	4.60123E-05	4.54281E-05	3.22323E-05	1.02394E-05	1.46686E-05	1.41089E-05	1.44221E-06	1.34182E-06	1.44221E-06	1.34182E-06	1.46686E-05	1.41089E-05	1.78713E-05
3835203774285	383520	3774285	5.30406E-05	5.16797E-05	1.36985E-05	1.27607E-05	0.000221962	0.000159579	0.000107592	0.000106226	7.53702E-05	2.39432E-05	3.43001E-05	3.29913E-05	3.37237E-06	3.13764E-06	3.37237E-06	3.13764E-06	3.43001E-05	3.29913E-05	3.7011E-05
3835303774285	383530	3774285	4.86241E-05	4.73765E-05	1.25578E-05	1.16982E-05	0.000224038	0.000161071	0.000108599	0.00010722	7.6075E-05	2.41671E-05	3.46208E-05	3.32998E-05	3.40391E-06	3.16698E-06	3.40391E-06	3.16698E-06	3.46208E-05	3.32998E-05	3.72197E-05
3835403774285	383540	3774285	4.45772E-05	4.34335E-05	1.15127E-05	1.07246E-05	0.000224964	0.000161737	0.000109048	0.000107663	7.63896E-05	2.4267E-05	3.4764E-05	3.34375E-05	3.41798E-06	3.18007E-06	3.41798E-06	3.18007E-06	3.4764E-05	3.34375E-05	3.7236E-05
3835503774285	383550	3774285	4.08815E-05	3.98326E-05	1.05582E-05	9.83543E-06	0.000225169	0.000161884	0.000109147	0.000107761	7.64592E-05	2.42891E-05	3.47957E-05	3.3468E-05	3.4211E-06	3.18297E-06	3.4211E-06	3.18297E-06	3.47957E-05	3.3468E-05	3.71308E-05
3835603774285	383560	3774285	3.77747E-05	3.68055E-05	9.75585E-06	9.088E-06	0.000226505	0.000162845	0.000109795	0.000108401	7.6913E-05	2.44333E-05	3.50022E-05	3.36666E-05	3.4414E-06	3.20186E-06	3.4414E-06	3.20186E-06	3.50022E-05	3.36666E-05	3.72143E-05
3835703774285	383570	3774285	3.53229E-05	3.44166E-05	9.12262E-06	8.49813E-06	0.000229944	0.000165317	0.000111462	0.000110046	7.80806E-05	2.48042E-05	3.55336E-05	3.41777E-05	3.49365E-06	3.25047E-06	3.49365E-06	3.25047E-06	3.55336E-05	3.41777E-05	3.76425E-05
3835803774285	383580	3774285	3.32457E-05	3.23927E-05	8.58617E-06	7.9984E-06	0.000234318	0.000168462	0.000113582	0.00011214	7.9566E-05	2.52761E-05	3.62095E-05	3.48279E-05	3.56011E-06	3.31231E-06	3.56011E-06	3.31231E-06	3.62095E-05	3.48279E-05	3.82213E-05
3835903774285	383590	3774285	3.16322E-05	3.08206E-05	8.16944E-06	7.6102E-06	0.000240546	0.000172939	0.000116601	0.00011512	8.16805E-05	2.59478E-05	3.71718E-05	3.57535E-05	3.65472E-06	3.40033E-06	3.65472E-06	3.40033E-06	3.71718E-05	3.57535E-05	3.90977E-05
3836003774285	383600	3774285	3.0512E-05	2.97291E-05	7.88015E-06	7.34071E-06	0.000249428	0.000179325	0.000120906	0.000119371	8.46965E-05	2.69059E-05	3.85444E-05	3.70737E-05	3.78967E-06	3.52589E-06	3.78967E-06	3.52589E-06	3.85444E-05	3.70737E-05	4.04042E-05
3836103774285	383610	3774285	2.95376E-05	2.87797E-05	7.62849E-06	7.10627E-06	0.000258978	0.000186191	0.000125535	0.000123941	8.79394E-05	2.79361E-05	4.00202E-05	3.84932E-05	3.93477E-06	3.66089E-06	3.93477E-06	3.66089E-06	4.00202E-05	3.84932E-05	4.18123E-05
3836203774285	383620	3774285	2.88517E-05	2.81115E-05	7.45136E-06	6.94127E-06	0.000270666	0.000194594	0.000131201	0.000129535	9.19083E-05	2.91969E-05	4.18264E-05	4.02305E-05	4.11236E-06	3.82611E-06	4.11236E-06	3.82611E-06	4.18264E-05	4.02305E-05	4.3556E-05
3836303774285	383630	3774285	2.83184E-05	2.75918E-05	7.31362E-06	6.81296E-06	0.000283726	0.000203984	0.000137532	0.000135786	9.63431E-05	3.06057E-05	4.38446E-05	4.21717E-05	4.31079E-06	4.01073E-06	4.31079E-06	4.01073E-06	4.38446E-05	4.21717E-05	4.55121E-05
3836403774285	383640	3774285	2.79319E-05	2.72152E-05	7.21379E-06	6.71997E-06	0.000298417	0.000214546	0.000144653	0.000142816	0.000101331	3.21904E-05	4.61147E-05	4.43552E-05	4.53399E-06	4.2184E-06	4.53399E-06	4.2184E-06	4.61147E-05	4.43552E-05	4.7715E-05
3836503774285	383650	3774285	2.77997E-05	2.70864E-05	7.17965E-06	6.68816E-06	0.000316306	0.000227407	0.000153324	0.000151377	0.000107406	3.41201E-05	4.88791E-05	4.70141E-05	4.80578E-06	4.47127E-06	4.80578E-06	4.47127E-06	4.88791E-05	4.70141E-05	5.04186E-05
3836603774285	383660	3774285	2.77777E-05	2.7065E-05	7.17398E-06	6.68288E-06	0.000336226	0.000241728	0.0001629	0.000160911	0.00011417	3.62689E-05	5.19574E-05	4.99749E-05	5.10843E-06	4.75286E-06	5.10843E-06	4.75286E-06	5.19574E-05	4.99749E-05	5.34253E-05
3836703774285	383670	3774285	2.77822E-05	2.70694E-05	7.17514E-06	6.68396E-06	0.000357179	0.000256792	0.000173137	0.000170939	0.000121285	3.85291E-05	5.51953E-05	5.30893E-05	5.42679E-06	5.04906E-06	5.42679E-06	5.04906E-06	5.51953E-05	5.30893E-05	5.65771E-05
3836803774285	383680	3774285	2.78615E-05	2.71467E-05	7.19563E-06	6.70305E-06	0.00037987	0.000273106	0.000184136	0.000181798	0.00012899	4.09768E-05	5.87018E-05	5.64619E-05	5.77154E-06	5.36981E-06	5.77154E-06	5.36981E-06	5.87018E-05	5.64619E-05	5.99866E-05
3836903774285	383690	3774285	2.80348E-05	2.73155E-05	7.24039E-06	6.74474E-06	0.000404698	0.000290956	0.000196171	0.00019368	0.000137421	4.36551E-05	6.25386E-05	6.01524E-05	6.14877E-06	5.72078E-06	6.14877E-06	5.72078E-06	6.25386E-05	6.01524E-05	6.37119E-05
3837003774285	383700	3774285	2.80253E-05	2.73062E-05	7.23791E-06	6.74244E-06	0.000426899	0.000306917	0.000206932	0.000204305	0.000144959	4.60499E-05	6.59693E-05	6.34522E-05	6.48608E-06	6.03461E-06	6.48608E-06	6.03461E-06	6.59693E-05	6.34522E-05	6.70071E-05
3837103774285	383710	3774285	2.81631E-05	2.74405E-05	7.27351E-06	6.7756E-06	0.000451888	0.000324883	0.000219045	0.000216264	0.000153445	4.87455E-05	6.98309E-05	6.71664E-05	6.86575E-06	6.38785E-06	6.86575E-06	6.38785E-06	6.98309E-05	6.71664E-05	7.07232E-05
3837203774285	383720	3774285	2.85794E-05	2.78462E-05	7.38104E-06	6.87576E-06	0.000482597	0.000346961	0.000233931	0.000230961	0.000163872	5.2058E-05	7.45763E-05	7.17308E-05	7.33231E-06	6.82195E-06	7.33231E-06	6.82195E-06	7.45763E-05	7.17308E-05	7.53104E-05
3837303774285	383730	3774285	2.92855E-05	2.85341E-05	7.56339E-06	7.04563E-06	0.00051996	0.000373823	0.000252042	0.000248842	0.000176559	5.60884E-05	8.03501E-05	7.72843E-05	7.89999E-06	7.35011E-06	7.89999E-06	7.35011E-06	8.03501E-05	7.72843E-05	8.091E-05
3837403774285	383740	3774285	3.0211E-05	2.94359E-05	7.80241E-06	7.26829E-06	0.000563096	0.000404836	0.000272952	0.000269486	0.000191207	6.07415E-05	8.7016E-05	8.36958E-05	8.55538E-06	7.95988E-06	8.55538E-06	7.95988E-06	8.7016E-05	8.36958E-05	8.73752E-05
3837503774285	383750	3774285	3.22251E-05	3.13983E-05	8.32259E-06	7.75286E-06	0.000632585	0.000454794	0.000306635	0.000302742	0.000214803	6.82373E-05	9.77541E-05	9.40242E-05	9.61115E-06	8.94217E-06	9.61115E-06	8.94217E-06	9.77541E-05	9.40242E-05	9.78614E-05
3837603774285	383760	3774285	3.4816E-05	3.39227E-05	8.99171E-06	8.37617E-06	0.000719062	0.000516967	0.000348554	0.000344128	0.000244167	7.75657E-05	0.000111118	0.000106878	1.0925E-05	1.01646E-05	1.0925E-05	1.01646E-05	0.000111118	0.000106878	0.000110908
3837703774285	383770	3774285	3.83705E-05	3.7386E-05	9.90972E-06	9.23135E-06	0.000833638	0.00059934	0.000404092	0.000398962	0.000283073	8.9925E-05	0.000128823	0.000123908	1.26658E-05	1.17842E-05	1.26658E-05	1.17842E-05	0.000128823	0.000123908	0.000128197
3837803774285	383780	3774285	4.35527E-05	4.24353E-05	1.12481E-05	1.04781E-05	0.000996365	0.000716332	0.000482972	0.00047684	0.000338329	0.000107479	0.00015397	0.000148095	1.51382E-05	1.40845E-05	1.51382E-05	1.40845E-05	0.00015397	0.000148095	0.000152758
3837903774285	383790	3774285	5.0811E-05	4.95073E-05	1.31226E-05	1.22243E-05	0.001222915	0.00087921	0.000592788	0.000585262	0.000415257	0.000131917	0.000188979	0.000181768	1.85803E-05	1.7287E-05	1.85803E-05	1.7287E-05	0.000188979	0.000181768	0.000186931

			MSite Grubbing / Prep	MMass Grading / Excavation	MMass Grading / Excavation	MDrainage / Utilities Trenching	MFoundations / Concrete Pads	MBuilding / Structure Construction	MAsphalt Paving	MLandscaping or Other Finishing	MWaterside Construction (Piles)	RSSWDemolition	RSSWPlacing Base	RSSWForm/Plac e Rebar and Pour	Child Risk				
Unique Identifier	X (UTM)	Y (UTM)	2027	2027	2028	2028	2028	2028	2028	2028	2028	2029	2029	2029	3rd Trimester	0<2	2<16	Total	per million
3836303774275	383630	3774275	0.000143307	0.000168518	0.000166274	3.53441E-05	4.59647E-05	3.38325E-05	3.48228E-06	4.07971E-05	3.48228E-06	0.000173603	0.000251902	0.000149323	5.50015E-09	7.6673E-08	1.6179E-08	9.83526E-08	0.09835265
3836403774275	383640	3774275	0.000150237	0.000176666	0.000174314	3.70531E-05	4.81873E-05	3.54685E-05	3.65066E-06	4.27698E-05	3.65066E-06	0.000184602	0.000267861	0.000158783	5.66434E-09	7.9222E-08	1.6793E-08	1.0168E-07	0.10167952
3836503774275	383650	3774275	0.000158436	0.000186308	0.000183827	3.90754E-05	5.08172E-05	3.74042E-05	3.8499E-06	4.5104E-05	3.8499E-06	0.000197428	0.000286473	0.000169815	5.87066E-09	8.2373E-08	1.7543E-08	1.05787E-07	0.10578695
3836603774275	383660	3774275	0.000167516	0.000196985	0.000194362	4.13147E-05	5.37294E-05	3.95478E-05	4.07053E-06	4.76888E-05	4.07053E-06	0.00021169	0.000307166	0.000182082	6.10424E-09	8.5919E-08	1.8385E-08	1.10408E-07	0.11040849
3836703774275	383670	3774275	0.00017781	0.00020909	0.000206306	4.38535E-05	5.70311E-05	4.1978E-05	4.32067E-06	5.06193E-05	4.32067E-06	0.000227851	0.000330616	0.000195983	6.3754E-09	9.001E-08	1.9353E-08	1.15738E-07	0.11573797
3836803774275	383680	3774275	0.000189418	0.00022274	0.000219774	4.67165E-05	6.07545E-05	4.47186E-05	4.60275E-06	5.39241E-05	4.60275E-06	0.000246098	0.000357094	0.000211678	6.6862E-09	9.4677E-08	2.0455E-08	1.21819E-07	0.12181902
3836903774275	383690	3774275	0.000202102	0.000237655	0.000234491	4.98447E-05	6.48226E-05	4.7713E-05	4.91095E-06	5.75349E-05	4.91095E-06	0.000266196	0.000386256	0.000228965	7.02777E-09	9.9796E-08	2.1667E-08	1.2849E-07	0.12849042
3837003774275	383700	3774275	0.000213053	0.000250533	0.000247197	5.25456E-05	6.83351E-05	5.02984E-05	5.17706E-06	6.06525E-05	5.17706E-06	0.000284481	0.000412788	0.000244693	7.30941E-09	1.0405E-07	2.2697E-08	1.34061E-07	0.13406066
3837103774275	383710	3774275	0.000225352	0.000264996	0.000261467	5.5579E-05	7.228E-05	5.3202E-05	5.47592E-06	6.41539E-05	5.47592E-06	0.000304931	0.000442462	0.000262282	7.63204E-09	1.0891E-07	2.3867E-08	1.40407E-07	0.14040702
3837203774275	383720	3774275	0.000239306	0.000281404	0.000277657	5.90204E-05	7.67555E-05	5.64963E-05	5.81499E-06	6.81262E-05	5.81499E-06	0.000327998	0.000475932	0.000282123	8.00452E-09	1.1449E-07	2.5206E-08	1.47697E-07	0.14769743
3837303774275	383730	3774275	0.000255293	0.000300203	0.000296206	6.29632E-05	8.18832E-05	6.02705E-05	6.20345E-06	7.26774E-05	6.20345E-06	0.000354291	0.000514083	0.000304738	8.43798E-09	1.2096E-07	2.6752E-08	1.56146E-07	0.15614596
3837403774275	383740	3774275	0.000273641	0.00032178	0.000317495	6.74886E-05	8.77683E-05	6.46023E-05	6.64931E-06	7.79009E-05	6.64931E-06	0.000384351	0.000557702	0.000330594	8.9417E-09	1.2845E-07	2.8538E-08	1.65931E-07	0.16593074
3837503774275	383750	3774275	0.000304272	0.000357799	0.000353035	7.50432E-05	9.7593E-05	7.18338E-05	7.39363E-06	8.66211E-05	7.39363E-06	0.000432665	0.000627807	0.000372151	9.81901E-09	1.4139E-07	3.157E-08	1.82781E-07	0.1827811
3837603774275	383760	3774275	0.000341783	0.000401908	0.000396557	8.42944E-05	0.000109624	8.06894E-05	8.30511E-06	9.72996E-05	8.30511E-06	0.000491872	0.000713718	0.000423077	1.08973E-08	1.5728E-07	3.5291E-08	2.03471E-07	0.20347102
3837703774275	383770	3774275	0.000392294	0.000461306	0.000455163	9.67522E-05	0.000125825	9.26144E-05	9.53251E-06	0.000111679	9.53251E-06	0.000571311	0.000828985	0.000491405	1.23582E-08	1.7878E-07	4.0316E-08	2.31458E-07	0.23145835
3837803774275	383780	3774275	0.000465349	0.000547212	0.000539926	0.00011477	0.000149257	0.000109861	1.13077E-05	0.000132477	1.13077E-05	0.000685807	0.000995121	0.000589888	1.448E-08	2.0998E-07	4.7599E-08	2.72062E-07	0.27206157
3837903774275	383790	3774275	0.000566511	0.00066617	0.0006573	0.00013972	0.000181704	0.000133744	1.37659E-05	0.000161276	1.37659E-05	0.000844738	0.001225732	0.000726589	1.74184E-08	2.5318E-07	5.769E-08	3.28289E-07	0.32828876
3838003774275	383800	3774275	0.000711874	0.000837105	0.000825959	0.000175571	0.000228328	0.000168062	1.72981E-05	0.000202658	1.72981E-05	0.001074335	0.001558883	0.000924074	2.16404E-08	3.1523E-07	7.2203E-08	4.09072E-07	0.40907187
3838103774275	383810	3774275	0.000938808	0.001103961	0.001089262	0.00023154	0.000301116	0.000221637	2.28125E-05	0.000267262	2.28125E-05	0.001434668	0.002081734	0.00123401	2.82328E-08	4.1208E-07	9.4884E-08	5.35195E-07	0.53519523
3838203774275	383820	3774275	0.001344114	0.001580568	0.001559522	0.000331501	0.000431115	0.000317324	3.26612E-05	0.000382646	3.26612E-05	0.00208023	0.003018459	0.001789281	4.00156E-08	5.8512E-07	1.3543E-07	7.60564E-07	0.76056397
3838303774275	383830	3774275	0.002214819	0.002604446	0.002569767	0.000546245	0.000710387	0.000522883	5.38188E-05	0.000630521	5.38188E-05	0.003475342	0.005042796	0.002989267	6.52861E-08	9.5626E-07	2.2254E-07	1.24409E-06	1.24409188
3838403774275	383840	3774275	0.002123243	0.00249676	0.002463516	0.00052359	0.000681014	0.000501264	5.15935E-05	0.000604451	5.15935E-05	0.003329138	0.004830652	0.002863512	6.26085E-08	9.17E-07	2.1335E-07	1.19296E-06	1.19295548
3838603774275	383860	3774275	0.002399375	0.002821468	0.0027839	0.000591762	0.000769581	0.000566454	5.83033E-05	0.000683061	5.83033E-05	0.003773005	0.005474712	0.003245298	7.05868E-08	1.0343E-06	2.4092E-07	1.34579E-06	1.34579494
3838703774275	383870	3774275	0.0035191	0.004138174	0.004083073	0.000867922	0.001128725	0.000830803	8.5512E-05	0.001001827	8.5512E-05	0.005568804	0.008080455	0.00478993	1.03081E-07	1.5115E-06	3.5298E-07	1.96757E-06	1.96756898
3838803774275	383880	3774275	0.002408387	0.002832066	0.002794357	0.000593985	0.000772472	0.000568582	5.85224E-05	0.000685626	5.85224E-05	0.00378858	0.005497311	0.003258695	7.08114E-08	1.0377E-06	2.4177E-07	1.35028E-06	1.35027785
3838903774275	383890	3774275	0.001807129	0.002125035	0.00209674	0.000445695	0.000579623	0.000426634	4.39121E-05	0.000514458	4.39121E-05	0.00282516	0.004099368	0.002430022	5.33351E-08	7.8112E-07	1.8156E-07	1.01601E-06	1.01601075
3839003774275	383900	3774275	0.00144023	0.001693592	0.001671042	0.000355206	0.000461943	0.000340015	3.49967E-05	0.000410009	3.49967E-05	0.002237482	0.003246635	0.001924539	4.26647E-08	6.2448E-07	1.448E-07	8.1195E-07	0.81195049
3839103774275	383910	3774275	0.001194557	0.001404701	0.001385997	0.000294616	0.000383145	0.000282016	2.9027E-05	0.00034007	2.9027E-05	0.001844147	0.002675898	0.001586218	3.55146E-08	5.1954E-07	1.2019E-07	6.75237E-07	0.6752372
3829703774285	382970	3774285	2.99682E-05	3.52402E-05	3.4771E-05	7.39112E-06	9.61209E-06	7.07502E-06	7.2821E-07	8.53144E-06	7.2821E-07	1.92303E-05	2.79036E-05	1.65407E-05	2.18853E-09	2.7524E-08	4.3252E-09	3.40374E-08	0.03403744
3829803774285	382980	3774285	3.04807E-05	3.58428E-05	3.53655E-05	7.51751E-06	9.77646E-06	7.196E-06	7.40662E-07	8.67733E-06	7.40662E-07	1.96421E-05	2.85011E-05	1.68949E-05	2.28961E-09	2.8689E-08	4.4675E-09	3.5446E-08	0.03544599
3829903774285	382990	3774285	3.10879E-05	3.65568E-05	3.607E-05	7.66725E-06	9.9712E-06	7.33935E-06	7.55416E-07	8.85018E-06	7.55416E-07	2.01193E-05	2.91936E-05	1.73054E-05	2.40872E-09	3.0064E-08	4.6348E-09	3.71073E-08	0.0371073
3830003774285	383000	3774285	3.1734E-05	3.73166E-05	3.68197E-05	7.82662E-06	1.01784E-05	7.49189E-06	7.71117E-07	9.03413E-06	7.71117E-07	2.06247E-05	2.99268E-05	1.774E-05	2.54217E-09	3.16E-08	4.8185E-09	3.89605E-08	0.0389605
3830103774285	383010	3774285	3.24303E-05	3.81354E-05	3.76276E-05	7.99834E-06	1.04018E-05	7.65628E-06	7.88037E-07	9.23235E-06	7.88037E-07	2.11705E-05	3.07189E-05	1.82095E-05	2.69354E-09	3.3337E-08	5.0231E-09	4.10538E-08	0.04105379
3830203774285	383020	3774285	3.31544E-05	3.89869E-05	3.84678E-05	8.17694E-06	1.0634E-05	7.82723E-06	8.05633E-07	9.4385E-06	8.05633E-07	2.17414E-05	3.15472E-05	1.87005E-05	2.86398E-09	3.5286E-08	5.2483E-09	4.33981E-08	0.04339807
3830303774285	383030	3774285	3.42407E-05	4.02642E-05	3.97281E-05	8.44483E-06	1.09824E-05	8.08367E-06	8.32027E-07	9.74772E-06	8.32027E-07	2.25492E-05	3.27194E-05	1.93954E-05	3.09474E-09	3.7938E-08	5.5581E-09	4.65909E-08	0.04659094
3830403774285	383040	3774285	3.55552E-05	4.18101E-05	4.12533E-05	8.76905E-06	1.14041E-05	8.39402E-06	8.63971E-07	1.0122E-05	8.63971E-07	2.35193E-05	3.41271E-05	2.02298E-05	3.38389E-09	4.1257E-08	5.9406E-09	5.05816E-08	0.05058159
3830503774285	383050	3774285	3.69534E-05	4.34542E-05	4.28756E-05	9.11388E-06	1.18525E-05	8.7241E-06	8.97945E-07	1.052E-05	8.97945E-07	2.45549E-05	3.56298E-05	2.11206E-05	3.72787E-09	4.5184E-08	6.3805E-09	5.52925E-08	0.05529249
3830603774285	383060	3774285	3.82178E-05	4.49411E-05	4.43427E-05	9.42573E-06	1.22581E-05	9.02262E-06	9.28671E-07	1.088E-05	9.28671E-07	2.55126E-05	3.70193E-05	2.19443E-05	4.10624E-09	4.947E-08	6.8399E-09	6.0416E-08	0.06041601
3830703774285	383070	3774285	3.95659E-05	4.65262E-05	4.59067E-05	9.7582E-06	1.26905E-05	9.34087E-06	9.61426E-07	1.12637E-05	9.61426E-07	2.65263E-05	3.84903E-05	2.28163E-05	4.56407E-09	5.4635E-08	7.377E-09	6.65763E-08	0.0665763
3830803774285	383080	3774285	4.09139E-05	4.81114E-05	4.74708E-05	1.00907E-05	1.31228E-05	9.65911E-06	9.94182E-07	1.16475E-05	9.94182E-07	2.75401E-05	3.99613E-05	2.36882E-05	5.10932E-09	6.0756E-08	7.9896E-09	7.3855E-08	0.07385505
3830903774285	383090	3774285	4.22953E-05	4.97358E-05	4.90736E-05	1.04314E-05	1.35659E-05	9.98525E-06	1.02775E-06	1.20407E-05	1.02775E-06	2.85757E-05	4.14639E-05	2.4579E-05	5.77552E-09	6.8203E-08	8.7076E-09	8.26862E-08	0.08268616
3831003774285	383100	3774285	4.37714E-05	5.14716E-05	5.07863E-05	1.07954E-05	1.40394E-05	1.03337E-05	1.06362E-06	1.2461E-05	1.06362E-06	2.96643E-05	4.30436E-05	2.55154E-05	6.61931E-09	7.7603E-08	9.5823E-09	9.38043E-08	0.09380427
3831103774285	383110	3774285	4.55985E-05	5.36201E-05	5.29061E-05	1.1246E-05	1.46254E-05	1.07651E-05	1.10802E-06	1.29811E-05	1.10802E-06	3.09713E-05	4.494E-05	2.66395E-05	7.81943E-09	9.0939E-08	1.0787E-08	1.09546E-07	0.10954625
3831203774285	383120	3774285	4.74534E-05	5.58013E-05	5.50583E-05	1.17035E-05	1.52203E-05	1.1203E-05	1.15309E-06	1.35092E-05	1.15309E-06	3.23126E-05	4.68863E-05	2.77932E-05	9.45099E-09	1.09E-07	1.2345E-08	1.30792E-07	0.13079154
3831303774285	383130	3774285	4.92582E-05	5.79236E-05	5.71523E-05	1.21486E-05	1.57992E-05	1.16291E-05	1.19694E-06	1.4023E-05	1.19694E-06	3.35572E-05	4.86922E-05	2.88637E-05	1.16035E-08	1.3274E-07	1.4302E-08	1.58644E-07	0.15864422
3831403774285	383140	3774285	5.08513E-05	5.9797E-05	5.90007E-05	1.25415E-05	1.63102E-05	1.20052E-05	1.23566E-06	1.44765E-05	1.23566E-06	3.47113E-05	5.03669E-05	2.98565E-05	1.45734E-08	1.654E-07	1.6869E-08	1.96842E-07	0.19684247
3831503774285	383150	3774285	5.22996E-05	6.15E-05	6.06811E-05	1.28987E-05	1.67747E-05	1.23471E-05	1.27085E-06	1.48888E-05	1.27085E-06	3.58686E-05	5.20461E-05	3.08518E-05	1.92289E-08	2.1647E-07	2.0728E-08	2.56427E-07	0.25642681
3831603774285	383160	3774285	5.36364E-05	6.30721E-05	6.22323E-05	1.32285E-05	1.72035E-05	1.26627E-05	1.30333E-06	1.52694E-05	1.30333E-06	3.70071E-05	5.36981E-05	3.18311E-05	2.67271E-08	2.9861E-07	2.6735E-08	3.5207E-07	0.35207026
3831703774285	383170	3774285	5.48619E-05	6.45131E-05	6.36541E-05	1.35307E-05	1.75965E-05	1.2952E-05	1.33311E-06	1.56182E-05	1.33311E-06	3.81768E-05	5.53954E-05	3.28373E-05	4.12396E-08	4.5744E-07	3.8044E-08	5.36721E-07	0.53672104
3835203774285	383520	3774285	0.000113617	0.000133605	0.000131826	2.80217E-05	3.6442E-05	2.68233E-05	2.76084E-06	3.23449E-05	2.76084E-06	0.000117238	0.000170115	0.000100841	5.52507E-09	7.3932E-08	1.5156E-08	9.46129E-08	0.09461286
3835303774285	383530	3774285	0.000114258	0.000134358	0.000132569	2.81797E-05	3.66474E-05	2.69745E-05	2.7764E-06	3.25273E-05	2.7764E-06	0.000119646	0.000173609	0.000102912	5.41965E-09	7.2817E-08	1.491E-08	9.31472E-08	0.09314716
3835403774285	383540	3774285	0.000114308	0.000134417	0.000132627	2.8192E-05	3.66635E-05	2.69863E-05	2.77762E-06	3.25416E-05	2.77762E-06	0.000121555	0.000176379	0.000104554	5.29934E-09	7.1466E-08	1.4629E-08	9.1395E-08	0.09139501
3835503774285	383550	3774285	0.000113985	0.000134037	0.000132252	2.81123E-05	3.65599E-05	2.69101E-05	2.76977E-06	3.24496E-05	2.76977E-06	0.000123174	0.000178728	0.000105946	5.1708E-09	6.9978E-08	1.4334E-08	8.94821E-08	0.0894821
3835603774285	383560	3774285	0.000114241	0.000134338	0.00013255	2.81755E-05	3.66421E-05	2.69706E-05	2.776E-06	3.25225E-05	2.776E-06	0.00012547	0.000182059	0.000107921	5.06978E-09	6.8858E-08	1.4128E-08	8.80565E-08	0.08805646
3835703774285	383570	3774285	0.000115556	0.000135884	0.000134075	2.84998E-05	3.70637E-05	2.72809E-05	2.80794E-06	3.28968E-05	2.80794E-06	0.000128954	0.000187115	0.000110918	5.01531E-09	6.8374E-08	1.4066E-08	8.74554E-08	0.0874554
3835803774285	383580	3774285	0.000117333	0.000137974	0.000136137	2.8938E-05	3.76336E-05	2.77004E-05	2.85112E-06	3.34026E-05	2.85112E-06	0.000133025	0.000193022	0.000114419	4.98278E-09	6.8183E-08	1.4072E-08	8.72381E-08	0.0872381
3835903774285	383590	3774285	0.000120023	0.000141138	0.000139258	2.96016E-05	3.84966E-05	2.83356E-05	2.91649E-06	3.41686E-05	2.91649E-06	0.000138175	0.000200494	0.000118849	4.99007E-09	6.8536E-08	1.4198E-08	8.77233E-08	0.08772333
3836003774285	383600	3774285	0.000124034	0.000145854	0.000143912	3.05907E-05	3.9783E-05	2.92824E-05	3.01395E-06	3.53103E-05	3.01395E-06	0.000144884	0.00021023	0.00012462	5.05122E-09	6.9632E-08	1.4484E-08	8.91671E-08	0.08916711
3836103774285	383610	3774285	0.000128356	0.000150937	0.000148927	3.16568E-05	4.11694E-05	3.03029E-05	3.11898E-06	3.65409E-05	3.11898E-06	0.000152115	0.000220722	0.000130839	5.12456E-09	7.0894E-08	1.481E-08	9.08288E-08	0.09082883
3836203774285	383620	3774285	0.00013371	0.000157231	0.000155138	3.2977E-05	4.28863E-05	3.15667E-05	3.24906E-06	3.80648E-05	3.24906E-06	0.000160714	0.0002332	0.000138236	5.23684E-09	7.2701E-08	1.5256E-08	9.3194E-08	0.09319398
3836303774285	383630	3774285	0.000139714	0.000164293	0.000162105	3.4458E-05	4.48123E-05	3.29843E-05	3.39497E-06	3.97743E-05	3.39497E-06	0.000170297	0.000247104	0.000146479	5.37154E-09	7.4825E-08	1.5774E-08	9.59707E-08	0.09597072
3836403774285	383640	3774285	0.000146477	0.000172245	0.000169951	3.61258E-05	4.69813E-05	3.45808E-05	3.55929E-06	4.16994E-05	3.55929E-06	0.000181043	0.000262697	0.000155721	5.53195E-09	7.7315E-08	1.6375E-08	9.92223E-08	0.09922225
3836503774285	383650	3774285	0.000154776	0.000182004	0.000179581	3.81728E-05	4.96434E-05	3.65402E-05	3.76097E-06	4.40622E-05	3.76097E-06	0.000193935	0.000281404	0.00016681	5.74388E-09	8.0541E-08	1.7141E-08	1.03425E-07	0.10342526
3836603774285	383660	3774285	0.000164006	0.000192858	0.00019029	4.04492E-05	5.26038E-05	3.87193E-05	3.98526E-06	4.66898E-05	3.98526E-06	0.000208327	0.000302287	0.00017919	5.98433E-09	8.418E-08	1.8003E-08	1.08167E-07	0.10816738
3836703774285	383670	3774285	0.000173682	0.000204236	0.000201516	4.28355E-05	5.57072E-05	4.10035E-05	4.22037E-06	4.94443E-05	4.22037E-06	0.000223658	0.000324533	0.000192377	6.23613E-09	8.7989E-08	1.891E-08	1.13135E-07	0.11313463
3836803774285	383680	3774285	0.000184149	0.000216544	0.00021366	4.54169E-05	5.90643E-05	4.34745E-05	4.4747E-06	5.24239E-05	4.4747E-06	0.000240378	0.000348793	0.000206758	6.51061E-09	9.2129E-08	1.9897E-08	1.18536E-07	0.11853638
3836903774285	383690	3774285	0.000195584	0.000229991	0.000226929	4.82373E-05	6.27323E-05	4.61744E-05	4.75258E-06	5.56795E-05	4.75258E-06	0.00025876	0.000375466	0.000222568	6.81338E-09	9.6683E-08	2.0983E-08	1.24479E-07	0.12447869
3837003774285	383700	3774285	0.0002057	0.000241887	0.000238666	5.07322E-05	6.59768E-05	4.85625E-05	4.99839E-06	5.85593E-05	4.99839E-06	0.000275775	0.000400156	0.000237204	7.07003E-09	1.0058E-07	2.193E-08	1.29576E-07	0.12957583
3837103774285	383710	3774285	0.000217108	0.000255301	0.000251902	5.35458E-05	6.96358E-05	5.12558E-05	5.2756E-06	6.18069E-05	5.2756E-06	0.000294831	0.000427806	0.000253595	7.36634E-09	1.0504E-07	2.3012E-08	1.35422E-07	0.1354217
3837203774285	383720	3774285	0.00023119	0.00027186	0.00026824	5.70188E-05	7.41524E-05	5.45802E-05	5.61777E-06	6.58158E-05	5.61777E-06	0.00031791	0.000461295	0.000273446	7.74541E-09	1.1071E-07	2.4368E-08	1.42827E-07	0.14282696
3837303774285	383730	3774285	0.00024838	0.00029207	0.000288185	6.12583E-05	7.9666E-05	5.86385E-05	6.03548E-06	7.07095E-05	6.03548E-06	0.000345744	0.000501682	0.000297387	8.21853E-09	1.1775E-07	2.604E-08	1.52012E-07	0.15201164
3837403774285	383740	3774285	0.000268227	0.000315413	0.000311213	6.61532E-05	8.60317E-05	6.33241E-05	6.51775E-06	7.63595E-05	6.51775E-06	0.000377847	0.000548265	0.000325	8.77018E-09	1.2594E-07	2.7981E-08	1.62693E-07	0.16269292
3837503774285	383750	3774285	0.000300418	0.000353266	0.000348563	7.40925E-05	9.63567E-05	7.09238E-05	7.29997E-06	8.55237E-05	7.29997E-06	0.000428392	0.000621606	0.000368476	9.69639E-09	1.3959E-07	3.1173E-08	1.80461E-07	0.18046123
3837603774285	383760	3774285	0.000340468	0.000400363	0.000395032	8.39702E-05	0.000109203	8.03791E-05	8.27317E-06	9.69254E-05	8.27317E-06	0.000491323	0.000712921	0.000422605	1.08523E-08	1.5661E-07	3.5152E-08	2.02619E-07	0.20261932
3837703774285	383770	3774285	0.000393542	0.000462773	0.000456611	9.70599E-05	0.000126226	9.29089E-05	9.56283E-06	0.000112035	9.56283E-06	0.000574608	0.000833769	0.000494241	1.23896E-08	1.7923E-07	4.0436E-08	2.32058E-07	0.23205835
3837803774285	383780	3774285	0.000468942	0.000551437	0.000544094	0.000115656	0.000150409	0.00011071	1.1395E-05	0.0001335	1.1395E-05	0.000692732	0.001005169	0.000595844	1.45796E-08	2.1143E-07	4.7953E-08	2.73966E-07	0.27396624
3837903774285	383790	3774285	0.000573847	0.000674797	0.000665812	0.000141529	0.000184057	0.000135476	1.39441E-05	0.000163364	1.39441E-05	0.000857576	0.001244362	0.000737633	1.76272E-08	2.5624E-07	5.8419E-08	3.32281E-07	0.33228108

			EGIODemolition	EGIOSite Grubbing / Prep	EGIOMass Grading / Excavation	EGIOMass Grading / Excavation	EGIODrainage / Utilities Trenching	EGIODrainage / Utilities Trenching	EGIOFoundations / Concrete Pads	EGIOFoundations / Concrete Pads	EGIOBuilding / Structure Construction	EGIOBuilding / Structure Construction	EGIOAsphalt Paving	EGIOArchitectural Coating	EGIOLandscaping or Other Finishing	EGIOWaterside Construction (Piles)	HIWaterside Construction (Landscaping)	HIWaterside Construction (Landscaping)	KMDemolition	KMSite Grubbing / Prep	KMMass Grading / Excavation
Unique Identifier	X (UTM)	Y (UTM)	2025	2025	2025	2026	2026	2027	2026	2027	2026	2027	2027	2027	2027	2027	2025	2026	2025	2025	2025
3838003774285	383800	3774285	0.000895417	0.00035119	0.000116305	0.000113909	0.000264502	0.000264094	0.000347521	0.000347296	0.000372238	0.000363316	1.44851E-05	1.44851E-05	0.000392286	1.44851E-05	0.000167188	0.000161951	0.000273736	0.001188035	0.000903033
3838103774285	383810	3774285	0.001151161	0.0004515	0.000149524	0.000146443	0.000340047	0.000339523	0.000446778	0.00044649	0.000478555	0.000467084	1.86223E-05	1.86223E-05	0.000504329	1.86223E-05	0.000216746	0.000209957	0.000358024	0.001553851	0.001181092
3838203774285	383820	3774285	0.001605741	0.00062979	0.000208569	0.000204271	0.000474328	0.000473596	0.000623205	0.000622803	0.00066753	0.00065153	2.5976E-05	2.5976E-05	0.000703482	2.5976E-05	0.000304645	0.000295103	0.0005074	0.002202154	0.001673871
3838303774285	383830	3774285	0.002586442	0.00101444	0.000335951	0.000329029	0.000764022	0.000762843	0.001003825	0.001003178	0.001075222	0.00104945	4.18408E-05	4.18408E-05	0.001133131	4.18408E-05	0.000494177	0.000478699	0.000829723	0.003601054	0.002737185
3838403774285	383840	3774285	0.0024602	0.00096492	0.000319554	0.00031297	0.000726731	0.00072561	0.00095483	0.000954213	0.001022742	0.000998227	3.97986E-05	3.97986E-05	0.001077824	3.97986E-05	0.000469994	0.000455272	0.000788765	0.003423298	0.002602071
3838603774285	383860	3774285	0.002743726	0.00107613	0.000356381	0.000349038	0.000810483	0.000809233	0.001064869	0.001064182	0.001140608	0.001113268	4.43852E-05	4.43852E-05	0.001202038	4.43852E-05	0.000525099	0.000508651	0.000882834	0.003831564	0.002912397
3838703774285	383870	3774285	0.004118449	0.00161531	0.000534942	0.000523921	0.00121657	0.001214693	0.001598414	0.001597382	0.001712101	0.001671063	6.6624E-05	6.6624E-05	0.001804311	6.6624E-05	0.000790613	0.000765849	0.001334477	0.005791726	0.004402329
3838803774285	383880	3774285	0.002830079	0.00111	0.000367597	0.000360023	0.000835992	0.000834702	0.001098384	0.001097675	0.001176506	0.001148306	4.57821E-05	4.57821E-05	0.00123987	4.57821E-05	0.000542119	0.000525139	0.000912128	0.003958698	0.003009033
3838903774285	383890	3774285	0.002133901	0.00083695	0.000277171	0.00027146	0.000630344	0.000629371	0.00082819	0.000827655	0.000887094	0.000865831	3.45201E-05	3.45201E-05	0.000934871	3.45201E-05	0.000407914	0.000395137	0.000684103	0.002969056	0.002256799
3839003774285	383900	3774285	0.001710615	0.00067093	0.000222191	0.000217613	0.000505307	0.000504528	0.000663908	0.000663479	0.000711128	0.000694083	2.76726E-05	2.76726E-05	0.000749428	2.76726E-05	0.000326374	0.000316152	0.000545624	0.002368045	0.001799667
3839103774285	383910	3774285	0.001427448	0.00055987	0.00018541	0.00018159	0.000421661	0.000421011	0.00055408	0.00055365	0.000593411	0.00057918	2.30918E-05	2.30918E-05	0.000625371	2.30918E-05	0.000271872	0.000263357	0.000453112	0.001966536	0.001494777
3829703774295	382970	3774295	0.000151697	5.9498E-05	1.97038E-05	1.92979E-05	4.48106E-05	4.47415E-05	5.88753E-05	5.88373E-05	6.30628E-05	6.15512E-05	2.454E-06	2.454E-06	6.64592E-05	2.454E-06	1.51799E-05	1.47045E-05	1.2508E-05	5.42855E-05	4.12628E-05
3829803774295	382980	3774295	0.000160787	6.3063E-05	2.08845E-05	2.04542E-05	4.74957E-05	4.74224E-05	6.24031E-05	6.23629E-05	6.68415E-05	6.52394E-05	2.60105E-06	2.60105E-06	7.04415E-05	2.60105E-06	1.5641E-05	1.51511E-05	1.27388E-05	5.52874E-05	4.20243E-05
3829903774295	382990	3774295	0.000171547	6.7283E-05	2.22822E-05	2.18231E-05	5.06743E-05	5.05961E-05	6.65794E-05	6.65364E-05	7.13148E-05	6.96054E-05	2.77512E-06	2.77512E-06	7.51557E-05	2.77512E-06	1.61791E-05	1.56724E-05	1.30172E-05	5.64954E-05	4.29426E-05
3830003774295	383000	3774295	0.000183646	7.2029E-05	2.38537E-05	2.33622E-05	5.42482E-05	5.41645E-05	7.1275E-05	7.1229E-05	7.63445E-05	7.45145E-05	2.97084E-06	2.97084E-06	8.04562E-05	2.97084E-06	1.67514E-05	1.62267E-05	1.33068E-05	5.77526E-05	4.38982E-05
3830103774295	383010	3774295	0.000197209	7.7348E-05	2.56153E-05	2.50876E-05	5.82546E-05	5.81647E-05	7.65389E-05	7.64895E-05	8.19827E-05	8.00176E-05	3.19024E-06	3.19024E-06	8.63981E-05	3.19024E-06	1.73559E-05	1.68123E-05	1.36033E-05	5.90393E-05	4.48762E-05
3830203774295	383020	3774295	0.000212685	8.3418E-05	2.76255E-05	2.70563E-05	6.28261E-05	6.27292E-05	8.25453E-05	8.2492E-05	8.84163E-05	8.6297E-05	3.4406E-06	3.4406E-06	9.31782E-05	3.4406E-06	1.80035E-05	1.74396E-05	1.39156E-05	6.03947E-05	4.59064E-05
3830303774295	383030	3774295	0.000233254	9.1485E-05	3.02972E-05	2.96729E-05	6.8902E-05	6.87957E-05	9.05283E-05	9.04699E-05	9.69671E-05	9.46428E-05	3.77334E-06	3.77334E-06	0.00010219	3.77334E-06	1.88897E-05	1.82981E-05	1.4375E-05	6.23886E-05	4.7422E-05
3830403774295	383040	3774295	0.00025914	0.00010164	3.36595E-05	3.2966E-05	7.65487E-05	7.64306E-05	0.000100575	0.00010051	0.000107728	0.000105146	4.1921E-06	4.1921E-06	0.00011353	4.1921E-06	1.99625E-05	1.93372E-05	1.4934E-05	6.48146E-05	4.9266E-05
3830503774295	383050	3774295	0.00029037	0.00011389	3.7716E-05	3.69389E-05	8.5774E-05	8.56417E-05	0.000112696	0.000112623	0.000120711	0.000117818	4.69731E-06	4.69731E-06	0.000127213	4.69731E-06	2.11482E-05	2.04858E-05	1.55292E-05	6.73977E-05	5.12295E-05
3830603774295	383060	3774295	0.000325328	0.0001276	4.22567E-05	4.1386E-05	9.61004E-05	9.59522E-05	0.000126263	0.000126182	0.000135244	0.000132002	5.26283E-06	5.26283E-06	0.000142528	5.26283E-06	2.23017E-05	2.16032E-05	1.60655E-05	6.97255E-05	5.29988E-05
3830703774295	383070	3774295	0.000368218	0.00014442	4.78275E-05	4.68421E-05	0.00010877	0.000108602	0.000142909	0.000142817	0.000153074	0.000149404	5.95664E-06	5.95664E-06	0.000161318	5.95664E-06	2.35844E-05	2.28456E-05	1.66426E-05	7.22301E-05	5.49026E-05
3830803774295	383080	3774295	0.000420008	0.00016473	5.45545E-05	5.34305E-05	0.000124068	0.000123877	0.000163009	0.000162904	0.000174603	0.000170418	6.79445E-06	6.79445E-06	0.000184007	6.79445E-06	2.49405E-05	2.41594E-05	1.72265E-05	7.47641E-05	5.68287E-05
3830903774295	383090	3774295	0.000483915	0.0001898	6.28553E-05	6.15603E-05	0.000142946	0.000142726	0.000187812	0.000187691	0.000201171	0.000196349	7.82828E-06	7.82828E-06	0.000212005	7.82828E-06	2.63846E-05	2.55582E-05	1.78194E-05	7.73375E-05	5.87847E-05
3831003774295	383100	3774295	0.000565642	0.00022185	7.34708E-05	7.19571E-05	0.000167088	0.0001668	0.000219532	0.00021939	0.000235146	0.00022951	9.15038E-06	9.15038E-06	0.00024781	9.15038E-06	2.79794E-05	2.7103E-05	1.84576E-05	8.01072E-05	6.089E-05
3831103774295	383110	3774295	0.000682211	0.00026757	8.86118E-05	8.67861E-05	0.000201522	0.000201211	0.000264773	0.000264602	0.000283605	0.000276807	1.10361E-05	1.10361E-05	0.000298879	1.10361E-05	2.99957E-05	2.90562E-05	1.92451E-05	8.35253E-05	6.34881E-05
3831203774295	383120	3774295	0.000842099	0.00033028	0.00010938	0.000107126	0.000248752	0.000248368	0.000326828	0.000326617	0.000350073	0.000341682	1.36226E-05	1.36226E-05	0.000368927	1.36226E-05	3.21825E-05	3.11745E-05	2.0044E-05	8.69924E-05	6.61235E-05
3831303774295	383130	3774295	0.00105694	0.00041455	0.000137285	0.000134457	0.000312215	0.000311733	0.00041021	0.000409945	0.000439386	0.000428854	1.70981E-05	1.70981E-05	0.0004605	1.70981E-05	3.43639E-05	3.32875E-05	2.08202E-05	9.03613E-05	6.86842E-05
3831403774295	383140	3774295	0.001357514	0.00053244	0.000176327	0.000172694	0.000401003	0.000400384	0.000526866	0.000526526	0.000564339	0.000550812	2.19605E-05	2.19605E-05	0.000594733	2.19605E-05	3.64861E-05	3.53432E-05	2.15399E-05	9.34846E-05	7.10583E-05
3831503774295	383150	3774295	0.001834486	0.00071951	0.00023828	0.000233371	0.000541898	0.000541062	0.000711983	0.000711524	0.000762623	0.000744343	2.96764E-05	2.96764E-05	0.000803696	2.96764E-05	3.88199E-05	3.7604E-05	2.21984E-05	9.63428E-05	7.32308E-05
3831603774295	383160	3774295	0.002600265	0.00101986	0.000337747	0.000330788	0.000768106	0.000766921	0.00100919	0.001008539	0.001080969	0.001055059	4.20644E-05	4.20644E-05	0.001139187	4.20644E-05	4.09546E-05	3.96719E-05	2.27755E-05	9.88474E-05	7.51345E-05
3831703774295	383170	3774295	0.004084542	0.00160201	0.000530538	0.000519607	0.001206554	0.001204692	0.001585254	0.001584231	0.001698005	0.001657305	6.60755E-05	6.60755E-05	0.001789456	6.60755E-05	4.29925E-05	4.16459E-05	2.33073E-05	0.000101156	7.6889E-05
3835203774295	383520	3774295	0.000318601	0.00012496	4.13828E-05	4.05302E-05	9.41132E-05	9.39679E-05	0.000123652	0.000123573	0.000132447	0.000129272	5.154E-06	5.154E-06	0.00013958	5.154E-06	3.87141E-05	3.75015E-05	4.58475E-05	0.000198981	0.000151247
3835303774295	383530	3774295	0.000307769	0.00012071	3.99758E-05	3.91522E-05	9.09133E-05	9.07731E-05	0.000119448	0.000119371	0.000127944	0.000124877	4.97876E-06	4.97876E-06	0.000134835	4.97876E-06	3.82154E-05	3.70184E-05	4.59064E-05	0.000199237	0.000151441
3835403774295	383540	3774295	0.000296622	0.00011634	3.8528E-05	3.77342E-05	8.76207E-05	8.74855E-05	0.000115122	0.000115048	0.00012331	0.000120354	4.79844E-06	4.79844E-06	0.000129951	4.79844E-06	3.75803E-05	3.64032E-05	4.5723E-05	0.000198441	0.000150836
3835503774295	383550	3774295	0.00028526	0.00011188	3.70522E-05	3.62888E-05	8.42643E-05	8.41343E-05	0.000110712	0.000110641	0.000118587	0.000115744	4.61464E-06	4.61464E-06	0.000124974	4.61464E-06	3.68484E-05	3.56943E-05	4.5361E-05	0.00019687	0.000149642
3835603774295	383560	3774295	0.000275595	0.00010809	3.57968E-05	3.50593E-05	8.14094E-05	8.12838E-05	0.000106961	0.000106892	0.000114569	0.000111823	4.45829E-06	4.45829E-06	0.000120739	4.45829E-06	3.63138E-05	3.51764E-05	4.52614E-05	0.000196438	0.000149313
3835703774295	383570	3774295	0.000269514	0.00010571	3.5007E-05	3.42857E-05	7.96132E-05	7.94903E-05	0.000104601	0.000104534	0.000112041	0.000109356	4.35992E-06	4.35992E-06	0.000118075	4.35992E-06	3.62457E-05	3.51104E-05	4.57864E-05	0.000198716	0.000151046
3835803774295	383580	3774295	0.000264754	0.00010384	3.43887E-05	3.36801E-05	7.8207E-05	7.80863E-05	0.000102754	0.000102687	0.000110062	0.000107424	4.28291E-06	4.28291E-06	0.00011599	4.28291E-06	3.6321E-05	3.51834E-05	4.64993E-05	0.00020181	0.000153397
3835903774295	383590	3774295	0.000261574	0.00010259	3.39757E-05	3.32756E-05	7.72677E-05	7.71485E-05	0.00010152	0.000101454	0.00010874	0.000106134	4.23148E-06	4.23148E-06	0.000114597	4.23148E-06	3.65883E-05	3.54423E-05	4.74656E-05	0.000206004	0.000156585
3836003774295	383600	3774295	0.000260388	0.00010213	3.38217E-05	3.31248E-05	7.69175E-05	7.67988E-05	0.00010106	0.000100994	0.000108247	0.000105653	4.2123E-06	4.2123E-06	0.000114077	4.2123E-06	3.71175E-05	3.59549E-05	4.8794E-05	0.00021177	0.000160967
3836103774295	383610	3774295	0.000259885	0.00010193	3.37563E-05	3.30608E-05	7.67689E-05	7.66505E-05	0.000100864	0.000100799	0.000108038	0.000105449	4.20416E-06	4.20416E-06	0.000113857	4.20416E-06	3.7722E-05	3.65405E-05	5.02311E-05	0.000218006	0.000165708
3836203774295	383620	3774295	0.000261197	0.00010245	3.39267E-05	3.32277E-05	7.71563E-05	7.70372E-05	0.000101373	0.000101308	0.000108583	0.000105981	4.22537E-06	4.22537E-06	0.000114431	4.22537E-06	3.85867E-05	3.73781E-05	5.20415E-05	0.000225864	0.000171681
3836303774295	383630	3774295	0.000263541	0.00010336	3.42312E-05	3.35259E-05	7.78488E-05	7.77287E-05	0.000102283	0.000102217	0.000109558	0.000106932	4.2633E-06	4.2633E-06	0.000115459	4.2633E-06	3.96003E-05	3.83599E-05	5.40783E-05	0.000234704	0.0001784
3836403774295	383640	3774295	0.000267098	0.00010476	3.46932E-05	3.39784E-05	7.88995E-05	7.87777E-05	0.000103664	0.000103597	0.000111037	0.000108375	4.32084E-06	4.32084E-06	0.000117017	4.32084E-06	4.07968E-05	3.95189E-05	5.64002E-05	0.000244781	0.00018606
3836503774295	383650	3774295	0.00027343	0.00010724	3.55157E-05	3.47839E-05	8.077E-05	8.06454E-05	0.000106121	0.000106053	0.000113669	0.000110944	4.42328E-06	4.42328E-06	0.000119791	4.42328E-06	4.24454E-05	4.11159E-05	5.94146E-05	0.000257864	0.000196004
3836603774295	383660	3774295	0.000280903	0.00011017	3.64863E-05	3.57346E-05	8.29775E-05	8.28495E-05	0.000109022	0.000108951	0.000116776	0.000113977	4.54417E-06	4.54417E-06	0.000123065	4.54417E-06	4.42949E-05	4.29075E-05	6.2764E-05	0.0002724	0.000207053
3836703774295	383670	3774295	0.000288484	0.00011315	3.7471E-05	3.6699E-05	8.52168E-05	8.50853E-05	0.000111964	0.000111892	0.000119927	0.000117053	4.6668E-06	4.6668E-06	0.000126386	4.6668E-06	4.61695E-05	4.47234E-05	6.6188E-05	0.00028726	0.000218349
3836803774295	383680	3774295	0.000296694	0.00011637	3.85373E-05	3.77433E-05	8.76419E-05	8.75067E-05	0.00011515	0.000115076	0.00012334	0.000120384	4.79961E-06	4.79961E-06	0.000129983	4.79961E-06	4.81625E-05	4.6654E-05	6.98202E-05	0.000303025	0.000230331
3836903774295	383690	3774295	0.000306215	0.0001201	3.9774E-05	3.89545E-05	9.04543E-05	9.03148E-05	0.000118845	0.000118768	0.000127298	0.000124247	4.95363E-06	4.95363E-06	0.000134154	4.95363E-06	5.0387E-05	4.88087E-05	7.38417E-05	0.000320478	0.000243597
3837003774295	383700	3774295	0.000315538	0.00012376	4.0985E-05	4.01406E-05	9.32084E-05	9.30646E-05	0.000122464	0.000122385	0.000131174	0.00012803	5.10445E-06	5.10445E-06	0.000138239	5.10445E-06	5.25809E-05	5.0934E-05	7.7845E-05	0.000337853	0.000256804
3837103774295	383710	3774295	0.000326631	0.00012811	4.24258E-05	4.15517E-05	9.64852E-05	9.63363E-05	0.000126769	0.000126687	0.000135785	0.000132531	5.2839E-06	5.2839E-06	0.000143098	5.2839E-06	5.50941E-05	5.33685E-05	8.2378E-05	0.000357526	0.000271758
3837203774295	383720	3774295	0.000341218	0.00013383	4.43205E-05	4.34073E-05	0.000100794	0.000100638	0.00013243	0.000132345	0.000141849	0.000138449	5.51987E-06	5.51987E-06	0.000149489	5.51987E-06	5.82406E-05	5.64164E-05	8.79542E-05	0.000381727	0.000290153
3837303774295	383730	3774295	0.00035999	0.00014119	4.67588E-05	4.57954E-05	0.000106339	0.000106175	0.000139716	0.000139626	0.000149653	0.000146066	5.82355E-06	5.82355E-06	0.000157713	5.82355E-06	6.21621E-05	6.0215E-05	9.48158E-05	0.000411507	0.000312789
3837403774295	383740	3774295	0.000382238	0.00014992	4.96487E-05	4.86257E-05	0.000112911	0.000112737	0.000148351	0.000148255	0.000158902	0.000155093	6.18346E-06	6.18346E-06	0.0001674	6.18346E-06	6.67401E-05	6.46497E-05	0.000102784	0.0004409	0.000339076
3837503774295	383750	3774295	0.000417888	0.0001639	5.42792E-05	5.31608E-05	0.000123442	0.000123252	0.000162187	0.000162082	0.000173722	0.000169558	6.76016E-06	6.76016E-06	0.000183079	6.76016E-06	7.3826E-05	7.15136E-05	0.000114912	0.000498726	0.000379085
3837603774295	383760	3774295	0.000462592	0.00018143	6.00857E-05	5.88477E-05	0.000136647	0.000136436	0.000179537	0.000179421	0.000192306	0.000187697	7.48333E-06	7.48333E-06	0.000202663	7.48333E-06	8.26538E-05	8.00649E-05	0.000129993	0.000564179	0.000428836
3837703774295	383770	3774295	0.000522924	0.0002051	6.79222E-05	6.65227E-05	0.000154469	0.000154231	0.000202952	0.000202821	0.000217387	0.000212177	8.45932E-06	8.45932E-06	0.000229095	8.45932E-06	9.44899E-05	9.15303E-05	0.000150173	0.00065176	0.000495407
3837803774295	383780	3774295	0.00061057	0.00023947	7.93065E-05	7.76725E-05	0.000180581	0.000180081	0.000236969	0.000236816	0.000253823	0.000247739	9.87718E-06	9.87718E-06	0.000267493	9.87718E-06	0.000111602	0.000108106	0.000179296	0.000778158	0.000591483
3837903774295	383790	3774295	0.000733687	0.00028776	9.5298E-05	9.33345E-05	0.000216727	0.000216393	0.000284752	0.000284568	0.000305004	0.000297694	1.18688E-05	1.18688E-05	0.000321431	1.18688E-05	0.000135586	0.000131339	0.000220108	0.000955286	0.000726119
3838003774295	383800	3774295	0.00090359	0.0003544	0.000117367	0.000114949	0.000266916	0.000266504	0.000350693	0.000350467	0.000375636	0.000366632	1.46174E-05	1.46174E-05	0.000395867	1.46174E-05	0.000168601	0.00016332	0.000276282	0.001199084	0.000911432
3838103774295	383810	3774295	0.001164464	0.00045672	0.000151251	0.000148135	0.000343977	0.000343446	0.000451941	0.000451649	0.000484085	0.000472482	1.88375E-05	1.88375E-05	0.000510157	1.88375E-05	0.000219144	0.00021228	0.000362247	0.001572178	0.001195023
3838203774295	383820	3774295	0.001623552	0.00063678	0.000210882	0.000206537	0.000479589	0.000478849	0.000630118	0.000629711	0.000674935	0.000658757	2.62642E-05	2.62642E-05	0.000711285	2.62642E-05	0.000307937	0.000298291	0.000513097	0.002226875	0.001692663
3838303774295	383830	3774295	0.002600741	0.00102005	0.000337808	0.000330848	0.000768246	0.000767061	0.001009375	0.001008724	0.001081167	0.001055252	4.20721E-05	4.20721E-05	0.001139396	4.20721E-05	0.000496778	0.000481218	0.000834289	0.003620875	0.002752251
3838403774295	383840	3774295	0.003484984	0.00136686	0.000452662	0.000443336	0.001029447	0.001027859	0.001352559	0.001351686	0.00144876	0.001414034	5.63765E-05	5.63765E-05	0.001526787	5.63765E-05	0.000667631	0.000646719	0.001124953	0.004882377	0.003711127
3838603774295	383860	3774295	0.002958809	0.00116049	0.000384318	0.000376399	0.000874018	0.000872669	0.001148345	0.001147604	0.001230021	0.001200538	4.78646E-05	4.78646E-05	0.001296267	4.78646E-05	0.000566466	0.000548723	0.000953295	0.004137368	0.003144841
3838703774295	383870	3774295	0.004158213	0.00163091	0.000540107	0.000528979	0.001228316	0.001226421	0.001613846	0.001612805	0.001728631	0.001687197	6.72673E-05	6.72673E-05	0.001821731	6.72673E-05	0.000798142	0.000773143	0.001347397	0.005847799	0.004444951
3838803774295	383880	3774295	0.002848357	0.00111717	0.000369971	0.000362348	0.000841391	0.000840093	0.001105478	0.001104764	0.001184105	0.001155722	4.60778E-05	4.60778E-05	0.001247878	4.60778E-05	0.000545504	0.000528418	0.000917996	0.003984166	0.003028391
3838903774295	383890	3774295	0.002144491	0.0008411	0.000278546	0.000272807	0.000633472	0.000632495	0.0008323	0.000831763	0.000891497	0.000870128	3.46914E-05	3.46914E-05	0.000939511	3.46914E-05	0.000409819	0.000396983	0.000687448	0.002983572	0.002267833
3839003774295	383900	3774295	0.001717926	0.00067379	0.00022314	0.000218543	0.000507467	0.000506684	0.000666745	0.000666315	0.000714168	0.000697049	2.77908E-05	2.77908E-05	0.000752631	2.77908E-05	0.000327648	0.000317385	0.000547889	0.002377877	0.00180744
3839103774295	383910	3774295	0.001432918	0.00056201	0.000186121	0.000182286	0.000423277	0.000422624	0.000556131	0.000555772	0.000595685	0.000581407	2.31803E-05	2.31803E-05	0.000627768	2.31803E-05	0.000272794	0.00026425	0.000454773	0.001973746	0.001500257
3829703774305	382970	3774305	0.000150835	5.916E-05	1.95918E-05	1.91882E-05	4.45559E-05	4.44871E-05	5.85406E-05	5.85028E-05	6.27043E-05	6.12013E-05	2.44005E-06	2.44005E-06	6.60814E-05	2.44005E-06	1.48929E-05	1.44264E-05	1.24424E-05	5.40007E-05	4.10463E-05
3829803774305	382980	3774305	0.000159718	6.2644E-05	2.07457E-05	2.03182E-05	4.718E-05	4.71072E-05	6.19883E-05	6.19483E-05	6.63972E-05	6.48057E-05	2.58376E-06	2.58376E-06	6.99732E-05	2.58376E-06	1.53181E-05	1.48383E-05	1.26619E-05	5.49534E-05	4.17704E-05
3829903774305	382990	3774305	0.000170074	6.6706E-05	2.20908E-05	2.16357E-05	5.02391E-05	5.01616E-05	6.60077E-05	6.59651E-05	7.07024E-05	6.90077E-05	2.75129E-06	2.75129E-06	7.45103E-05	2.75129E-06	1.58042E-05	1.53092E-05	1.29176E-05	5.60633E-05	4.26141E-05
3830003774305	383000	3774305	0.000181904	7.1345E-05	2.36273E-05	2.31405E-05	5.37335E-05	5.36506E-05	7.05987E-05	7.05532E-05	7.56201E-05	7.38075E-05	2.94265E-06	2.94265E-06	7.96928E-05	2.94265E-06	1.6337E-05	1.58253E-05	1.3196E-05	5.72714E-05	4.35323E-05
3830103774305	383010	3774305	0.000195952	7.6855E-05	2.5452E-05	2.49276E-05	5.78831E-05	5.77938E-05	7.60509E-05	7.60018E-05	8.146E-05	7.95074E-05	3.1699E-06	3.1699E-06	8.58472E-05	3.1699E-06	1.69523E-05	1.64213E-05	1.35241E-05	5.86955E-05	4.46149E-05
3830203774305	383020	3774305	0.000212074	8.3178E-05	2.75462E-05	2.69786E-05	6.26457E-05	6.2549E-05	8.23083E-05	8.22551E-05	8.81624E-05	8.60492E-05	3.43072E-06	3.43072E-06	9.29107E-05	3.43072E-06	1.76179E-05	1.7066E-05	1.38726E-05	6.02081E-05	4.57646E-05

			KMMass Grading / Excavation	KMDrainage / Utilities Trenching	KMFoundations / Concrete Pads	KMBuilding / Structure Construction	KMAsphalt Paving	KMArchitectural Coating	KMLandscaping or Other Finishing	KMWaterside Construction (Piles)	EWNDemolition	EWNSite Grubbing / Prep	EWNDrainage / Utilities Trenching	EWNDrainage / Utilities Trenching	EWNDrainage / Utilities Trenching	EWNFoundations / Concrete Pads	EWNBuilding / Structure Construction	EWNAsphalt Paving	EWNLandscaping or Other Finishing	EWNWaterside Construction (Piles)	ISDemolition
Unique Identifier	X (UTM)	Y (UTM)	2026	2026	2026	2026	2026	2026	2026	2026	2027	2027	2027	2028	2029	2029	2029	2029	2029	2029	2027
3838003774285	383800	3774285	0.000893688	0.000320931	0.000169835	0.000583325	1.87399E-05	1.87399E-05	0.000602065	1.87399E-05	0.000680517	3.70891E-05	8.70921E-05	8.54103E-05	8.3643E-05	7.24504E-05	0.000157322	1.11926E-05	0.000162918	1.11926E-05	0.000151346
3838103774285	383810	3774285	0.001168869	0.000419751	0.000222131	0.000762941	2.45102E-05	2.45102E-05	0.000787451	2.45102E-05	0.000880889	4.80096E-05	0.000112736	0.000110559	0.000108271	9.37828E-05	0.000203644	1.44882E-05	0.000210888	1.44882E-05	0.000190196
3838203774285	383820	3774285	0.001656549	0.000594881	0.000314809	0.001081258	3.47365E-05	3.47365E-05	0.001115994	3.47365E-05	0.001236373	6.73839E-05	0.00015823	0.000155175	0.000151964	0.000131629	0.000285825	2.03349E-05	0.000295992	2.03349E-05	0.000259565
3838303774285	383830	3774285	0.002708858	0.000972774	0.000514788	0.001768118	5.68026E-05	5.68026E-05	0.001824921	5.68026E-05	0.002002808	0.000109156	0.000256318	0.000251368	0.000246167	0.000213227	0.000463009	3.29406E-05	0.000479479	3.29406E-05	0.000409035
3838403774285	383840	3774285	0.002575142	0.000924756	0.000489377	0.00168084	5.39987E-05	5.39987E-05	0.001734838	5.39987E-05	0.001904854	0.000103817	0.000243782	0.000239074	0.000234128	0.000202798	0.000440364	3.13295E-05	0.000456028	3.13295E-05	0.000389233
3838603774285	383860	3774285	0.002882257	0.001035043	0.000547741	0.001881298	6.04386E-05	6.04386E-05	0.001941737	6.04386E-05	0.002127584	0.000115956	0.000272287	0.000267029	0.000261503	0.000226511	0.000491854	3.49928E-05	0.000509351	3.49928E-05	0.000431599
3838703774285	383870	3774285	0.004356769	0.001564553	0.000827956	0.002843738	9.1358E-05	9.1358E-05	0.002935096	9.1358E-05	0.003201639	0.000174493	0.000409744	0.000401831	0.000393517	0.000340859	0.000740154	5.2658E-05	0.000766483	5.2658E-05	0.000641393
3838803774285	383880	3774285	0.002977892	0.001069387	0.000565915	0.001943721	6.2444E-05	6.2444E-05	0.002006165	6.2444E-05	0.002196243	0.000119698	0.000281074	0.000275646	0.000269942	0.00023382	0.000507727	3.6122E-05	0.000525788	3.6122E-05	0.00044391
3838903774285	383890	3774285	0.002233443	0.000802049	0.000424441	0.001457807	4.68335E-05	4.68335E-05	0.00150464	4.68335E-05	0.001653219	9.01026E-05	0.000211578	0.000207492	0.000203199	0.000176008	0.000382191	2.71908E-05	0.000395786	2.71908E-05	0.00033702
3839003774285	383900	3774285	0.001781339	0.000639694	0.000338524	0.00116271	3.73532E-05	3.73532E-05	0.001200064	3.73532E-05	0.001323263	7.21195E-05	0.00016935	0.00016608	0.000162644	0.00014088	0.000305912	2.1764E-05	0.000316794	2.1764E-05	0.00027189
3839103774285	383910	3774285	0.001479308	0.000531232	0.000281126	0.00096557	3.10199E-05	3.10199E-05	0.00099659	3.10199E-05	0.001102685	6.00977E-05	0.000141121	0.000138396	0.000135532	0.000117396	0.000254918	1.81361E-05	0.000263986	1.81361E-05	0.00022821
3829703774285	382970	3774295	4.08358E-05	1.46645E-05	7.76038E-06	2.66542E-05	8.56293E-06	8.56293E-07	2.75105E-05	8.56293E-07	6.96619E-05	3.79667E-06	8.91529E-06	8.74312E-06	8.56222E-06	7.41648E-06	1.61044E-05	1.14574E-06	1.66773E-05	1.14574E-06	1.63685E-05
3829803774295	382980	3774295	4.15894E-05	1.49351E-05	7.9036E-06	2.71461E-05	8.72096E-07	8.72096E-07	2.80182E-05	8.72096E-07	7.18671E-05	3.91685E-06	9.1975E-06	9.01989E-06	8.83326E-06	7.65125E-06	1.66142E-05	1.18201E-06	1.72052E-05	1.18201E-06	1.70867E-05
3829903774295	382990	3774295	4.24981E-05	1.52614E-05	8.0763E-06	2.77393E-05	8.91152E-07	8.91152E-07	2.86304E-05	8.91152E-07	7.44551E-05	4.0579E-06	9.52872E-06	9.34471E-06	9.15136E-06	7.92678E-06	1.72125E-05	1.22458E-06	1.78248E-05	1.22458E-06	1.79194E-05
3830003774295	383000	3774295	4.34439E-05	1.56011E-05	8.25602E-06	2.83566E-05	9.10983E-07	9.10983E-07	2.92675E-05	9.10983E-07	7.72039E-05	4.20771E-06	9.88051E-06	9.6897E-06	9.48921E-06	8.21943E-06	1.7848E-05	1.26979E-06	1.84829E-05	1.26979E-06	1.88262E-05
3830103774295	383010	3774295	4.44117E-05	1.59486E-05	8.43996E-06	2.89883E-05	9.31279E-07	9.31279E-07	2.99196E-05	9.31279E-07	8.01135E-05	4.36629E-06	1.02529E-05	1.00549E-05	9.84684E-06	8.52919E-06	1.85206E-05	1.31764E-06	1.91795E-05	1.31764E-06	1.98085E-05
3830203774295	383020	3774295	4.54313E-05	1.63148E-05	8.63372E-06	2.96538E-05	9.52659E-07	9.52659E-07	3.06065E-05	9.52659E-07	8.32375E-05	4.53655E-06	1.06527E-05	1.0447E-05	1.02308E-05	8.86178E-06	1.92428E-05	1.36902E-06	1.99273E-05	1.36902E-06	2.08913E-05
3830303774295	383030	3774295	4.69312E-05	1.68534E-05	8.91875E-06	3.06328E-05	9.8411E-07	9.8411E-07	3.16169E-05	9.8411E-07	8.74947E-05	4.76858E-06	1.11975E-05	1.09813E-05	1.07541E-05	9.31502E-06	2.0227E-05	1.43904E-06	2.09465E-05	1.43904E-06	2.23067E-05
3830403774295	383040	3774295	4.87561E-05	1.75087E-05	9.26556E-06	3.1824E-05	1.02238E-06	1.02238E-06	3.28463E-05	1.02238E-06	9.26478E-05	5.04942E-06	1.1857E-05	1.1628E-05	1.13874E-05	9.86364E-06	2.14183E-05	1.5238E-06	2.21802E-05	1.5238E-06	2.40309E-05
3830503774295	383050	3774295	5.06993E-05	1.82065E-05	9.63484E-06	3.30923E-05	1.06312E-06	1.06312E-06	3.41554E-05	1.06312E-06	9.83751E-05	5.36157E-06	1.259E-05	1.23469E-05	1.20914E-05	1.04734E-05	2.27423E-05	1.61799E-06	2.35513E-05	1.61799E-06	2.59996E-05
3830603774295	383060	3774295	5.24503E-05	1.88354E-05	9.9676E-06	3.42352E-05	1.09984E-06	1.09984E-06	3.53351E-05	1.09984E-06	0.000103957	5.66579E-06	1.33043E-05	1.30474E-05	1.27775E-05	1.10677E-05	2.40327E-05	1.7098E-06	2.48876E-05	1.7098E-06	2.80409E-05
3830703774295	383070	3774295	5.43344E-05	1.95119E-05	1.03256E-05	3.5465E-05	1.13935E-06	1.13935E-06	3.66043E-05	1.13935E-06	0.000110182	6.00506E-06	1.4101E-05	1.38287E-05	1.35426E-05	1.17304E-05	2.54718E-05	1.81218E-06	2.63779E-05	1.81218E-06	3.03799E-05
3830803774295	383080	3774295	5.62406E-05	2.01965E-05	1.06879E-05	3.67092E-05	1.17932E-06	1.17932E-06	3.78885E-05	1.17932E-06	0.000116782	6.36478E-06	1.49457E-05	1.46571E-05	1.43538E-05	1.24331E-05	2.69977E-05	1.92074E-06	2.7958E-05	1.92074E-06	3.29689E-05
3830903774295	383090	3774295	5.81764E-05	2.08916E-05	1.10558E-05	3.79727E-05	1.21991E-06	1.21991E-06	3.91926E-05	1.21991E-06	0.000123826	6.7487E-06	1.58472E-05	1.55412E-05	1.52196E-05	1.3183E-05	2.86262E-05	2.0366E-06	2.96445E-05	2.0366E-06	3.58612E-05
3831003774295	383100	3774295	6.02599E-05	2.16398E-05	1.14517E-05	3.93327E-05	1.2636E-06	1.2636E-06	4.05963E-05	1.2636E-06	0.000131613	7.1731E-06	1.68438E-05	1.65185E-05	1.61767E-05	1.40121E-05	3.04264E-05	2.16467E-06	3.15087E-05	2.16467E-06	3.91866E-05
3831103774295	383110	3774295	6.28311E-05	2.25632E-05	1.19403E-05	4.10109E-05	1.31752E-06	1.31752E-06	4.23284E-05	1.31752E-06	0.000141468	7.71018E-06	1.8105E-05	1.77553E-05	1.7388E-05	1.50612E-05	3.27045E-05	2.32675E-06	3.38679E-05	2.32675E-06	4.34062E-05
3831203774295	383120	3774295	6.54392E-05	2.34998E-05	1.2436E-05	4.27133E-05	1.37221E-06	1.37221E-06	4.40855E-05	1.37221E-06	0.000152172	8.29357E-06	1.94749E-05	1.90988E-05	1.87036E-05	1.62008E-05	3.51791E-05	2.5028E-06	3.64305E-05	2.5028E-06	4.82657E-05
3831303774295	383130	3774295	6.79734E-05	2.44098E-05	1.29176E-05	4.43674E-05	1.42535E-06	1.42535E-06	4.57928E-05	1.42535E-06	0.000162876	8.87697E-06	2.08448E-05	2.04423E-05	2.00193E-05	1.73404E-05	3.76537E-05	2.67886E-06	3.89932E-05	2.67886E-06	5.3557E-05
3831403774295	383140	3774295	7.03229E-05	2.52536E-05	1.33641E-05	4.5901E-05	1.47462E-06	1.47462E-06	4.73756E-05	1.47462E-06	0.000173397	9.45035E-06	2.21912E-05	2.17627E-05	2.13124E-05	1.84605E-05	4.00858E-05	2.85189E-06	4.15118E-05	2.85189E-06	5.92521E-05
3831503774295	383150	3774295	7.24729E-05	2.60257E-05	1.37727E-05	4.73043E-05	1.5197E-06	1.5197E-06	4.8824E-05	1.5197E-06	0.000185142	1.00905E-05	2.36944E-05	2.32368E-05	2.2756E-05	1.9711E-05	4.28012E-05	3.04507E-06	4.43237E-05	3.04507E-06	6.57939E-05
3831603774295	383160	3774295	7.4357E-05	2.67022E-05	1.41307E-05	4.85341E-05	1.55921E-06	1.55921E-06	5.00933E-05	1.55921E-06	0.000195609	1.0661E-05	2.50339E-05	2.45505E-05	2.40425E-05	2.08253E-05	4.52209E-05	3.21723E-06	4.68295E-05	3.21723E-06	7.30567E-05
3831703774295	383170	3774295	7.60933E-05	2.73257E-05	1.44607E-05	4.96674E-05	1.59561E-06	1.59561E-06	5.1263E-05	1.59561E-06	0.000205502	1.12001E-05	2.63E-05	2.57921E-05	2.52585E-05	2.18785E-05	4.75079E-05	3.37993E-06	4.91979E-05	3.37993E-06	8.13981E-05
3835203774295	383520	3774295	0.000149682	5.3752E-05	2.84454E-05	9.76999E-05	3.13871E-06	3.13871E-06	0.000100839	3.13871E-06	0.000167509	9.12944E-06	2.14377E-05	2.10237E-05	2.05887E-05	1.78336E-05	3.87246E-05	2.75505E-06	4.01022E-05	2.75505E-06	0.000125053
3835303774295	383530	3774295	0.000149874	5.3821E-05	2.84819E-05	9.78253E-05	3.14274E-06	3.14274E-06	0.000100968	3.14274E-06	0.000164921	8.98839E-06	2.11064E-05	2.06988E-05	2.02706E-05	1.75581E-05	3.81263E-05	2.71248E-06	3.94826E-05	2.71248E-06	0.000114936
3835403774295	383540	3774295	0.000149275	5.36061E-05	2.83681E-05	9.74347E-05	3.13019E-06	3.13019E-06	0.000100565	3.13019E-06	0.000161804	8.81855E-06	2.07076E-05	2.03077E-05	1.98875E-05	1.72263E-05	3.74059E-05	2.66123E-06	3.87365E-05	2.66123E-06	0.000105591
3835503774295	383550	3774295	0.000148093	5.31816E-05	2.81435E-05	9.66631E-05	3.1054E-06	3.1054E-06	9.97685E-05	3.1054E-06	0.000158313	8.62826E-06	2.02608E-05	1.98695E-05	1.94584E-05	1.68546E-05	3.65987E-05	2.6038E-06	3.79006E-05	2.6038E-06	9.69437E-05
3835603774295	383560	3774295	0.000147768	5.30648E-05	2.80817E-05	9.64509E-05	3.09858E-06	3.09858E-06	9.95495E-05	3.09858E-06	0.000155671	8.48428E-06	1.99227E-05	1.9538E-05	1.91337E-05	1.65734E-05	3.59881E-05	2.56036E-06	3.72682E-05	2.56036E-06	8.96837E-05
3835703774295	383570	3774295	0.000149482	5.36804E-05	2.84075E-05	9.75697E-05	3.13453E-06	3.13453E-06	0.000100704	3.13453E-06	0.000154997	8.44756E-06	1.98365E-05	1.94534E-05	1.90509E-05	1.65016E-05	3.58323E-05	2.54927E-06	3.71069E-05	2.54927E-06	8.43575E-05
3835803774295	383580	3774295	0.00015181	5.45162E-05	2.88497E-05	9.90888E-05	3.18333E-06	3.18333E-06	0.000102272	3.18333E-06	0.000154944	8.44464E-06	1.98296E-05	1.94467E-05	1.90443E-05	1.64959E-05	3.58199E-05	2.54839E-06	3.70941E-05	2.54839E-06	7.9871E-05
3835903774295	383590	3774295	0.000154965	5.56491E-05	2.94493E-05	0.000101148	3.24948E-06	3.24948E-06	0.000104398	3.24948E-06	0.000155702	8.48595E-06	1.99266E-05	1.95418E-05	1.91375E-05	1.65766E-05	3.59951E-05	2.56086E-06	3.72756E-05	2.56086E-06	7.62242E-05
3836003774295	383600	3774295	0.000159302	5.72066E-05	3.02735E-05	0.000103979	3.34043E-06	3.34043E-06	0.000107319	3.34043E-06	0.000157562	8.58736E-06	2.01647E-05	1.97753E-05	1.93662E-05	1.67747E-05	3.64253E-05	2.59146E-06	3.7721E-05	2.59146E-06	7.34633E-05
3836103774295	383610	3774295	0.000163993	5.88914E-05	3.11651E-05	0.000107041	3.43881E-06	3.43881E-06	0.00011048	3.43881E-06	0.000159752	8.70671E-06	2.0445E-05	2.00502E-05	1.96353E-05	1.70078E-05	3.69315E-05	2.62748E-06	3.82453E-05	2.62748E-06	7.10545E-05
3836203774295	383620	3774295	0.000169904	6.1014E-05	3.22884E-05	0.000110899	3.56275E-06	3.56275E-06	0.000114462	3.56275E-06	0.000163022	8.8849E-06	2.08634E-05	2.04605E-05	2.00372E-05	1.73559E-05	3.76874E-05	2.68125E-06	3.9028E-05	2.68125E-06	6.93177E-05
3836303774295	383630	3774295	0.000176553	6.34019E-05	3.3552E-05	0.00011524	3.70219E-06	3.70219E-06	0.000118942	3.70219E-06	0.000166911	9.09689E-06	2.13612E-05	2.09487E-05	2.05153E-05	1.777E-05	3.85866E-05	2.74523E-06	3.99592E-05	2.74523E-06	6.79443E-05
3836403774295	383640	3774295	0.000184134	6.61241E-05	3.49926E-05	0.000120187	3.86114E-06	3.86114E-06	0.000124049	3.86114E-06	0.000171559	9.3502E-06	2.1956E-05	2.1532E-05	2.10865E-05	1.82648E-05	3.9661E-05	2.82167E-06	4.10719E-05	2.82167E-06	6.69466E-05
3836503774295	383650	3774295	0.000193975	6.96582E-05	3.68629E-05	0.000126611	4.06751E-06	4.06751E-06	0.000130679	4.06751E-06	0.000178068	9.70491E-06	2.2789E-05	2.23489E-05	2.18865E-05	1.89577E-05	4.11656E-05	2.92871E-06	4.263E-05	2.92871E-06	6.66979E-05
3836603774295	383660	3774295	0.00020491	7.3585E-05	3.89409E-05	0.000133748	4.2968E-06	4.2968E-06	0.000138045	4.2968E-06	0.000185395	1.01043E-05	2.37267E-05	2.32685E-05	2.27871E-05	1.97379E-05	4.28596E-05	3.04923E-06	4.43842E-05	3.04923E-06	6.66993E-05
3836703774295	383670	3774295	0.000216089	7.75994E-05	4.10653E-05	0.000141045	4.53121E-06	4.53121E-06	0.000145576	4.53121E-06	0.000192815	1.05086E-05	2.46763E-05	2.41998E-05	2.3699E-05	2.05278E-05	4.45748E-05	3.17126E-06	4.61605E-05	3.17126E-06	6.6684E-05
3836803774295	383680	3774295	0.000227947	8.18578E-05	4.33189E-05	0.000148785	4.77987E-06	4.77987E-06	0.000153565	4.77987E-06	0.000200701	1.09385E-05	2.56856E-05	2.51896E-05	2.46684E-05	2.13674E-05	4.63981E-05	3.30097E-06	4.80485E-05	3.30097E-06	6.67929E-05
3836903774295	383690	3774295	0.000241077	8.65726E-05	4.58139E-05	0.000157355	5.05518E-06	5.05518E-06	0.0001624	5.05518E-06	0.000209537	1.142E-05	2.68164E-05	2.62986E-05	2.57544E-05	2.23081E-05	4.84408E-05	3.4463E-06	5.01639E-05	3.4463E-06	6.71716E-05
3837003774295	383700	3774295	0.000254147	9.12662E-05	4.82977E-05	0.000165886	5.32925E-06	5.32925E-06	0.000171215	5.32925E-06	0.000218251	1.18949E-05	2.79316E-05	2.73922E-05	2.68254E-05	2.32358E-05	5.04551E-05	3.58961E-06	5.22499E-05	3.58961E-06	6.74874E-05
3837103774295	383710	3774295	0.000268946	9.65807E-05	5.11101E-05	0.000175545	5.63957E-06	5.63957E-06	0.000181185	5.63957E-06	0.00022825	1.24399E-05	2.92113E-05	2.86472E-05	2.80545E-05	2.43004E-05	5.27669E-05	3.75408E-06	5.46439E-05	3.75408E-06	6.81594E-05
3837203774295	383720	3774295	0.000287151	0.000103118	5.45698E-05	0.000187428	6.02132E-06	6.02132E-06	0.000193449	6.02132E-06	0.000240838	1.3126E-05	3.08223E-05	3.02271E-05	2.96017E-05	2.56406E-05	5.5677E-05	3.96111E-06	5.76575E-05	3.96111E-06	6.9505E-05
3837303774295	383730	3774295	0.000309552	0.000111163	5.8827E-05	0.00020205	6.49106E-06	6.49106E-06	0.000208541	6.49106E-06	0.000256565	1.39831E-05	3.28351E-05	3.2201E-05	3.15347E-05	2.73149E-05	5.93128E-05	4.21978E-06	6.14226E-05	4.21978E-06	7.16092E-05
3837403774295	383740	3774295	0.000335567	0.000120505	6.37708E-05	0.00021903	7.03657E-06	7.03657E-06	0.00022606	7.03657E-06	0.000274957	1.49855E-05	3.51888E-05	3.45093E-05	3.37953E-05	2.9273E-05	6.35646E-05	4.52227E-06	6.58257E-05	4.52227E-06	7.42946E-05
3837503774295	383750	3774295	0.000375161	0.000134724	7.12953E-05	0.000244874	7.86683E-06	7.86683E-06	0.000252741	7.86683E-06	0.000303517	1.65421E-05	3.88439E-05	3.80938E-05	3.73056E-05	3.23136E-05	7.01671E-05	4.99201E-06	7.26631E-05	4.99201E-06	7.93163E-05
3837603774295	383760	3774295	0.000424398	0.000152405	8.06521E-05	0.000277012	8.89928E-06	8.89928E-06	0.000285911	8.89928E-06	0.000339114	1.84821E-05	4.33996E-05	4.25615E-05	4.16808E-05	3.61034E-05	7.83963E-05	5.57747E-06	8.1185E-05	5.57747E-06	8.57673E-05
3837703774295	383770	3774295	0.00049028	0.000176064	9.31723E-05	0.000320014	1.02808E-05	1.02808E-05	0.000330295	1.02808E-05	0.000386862	2.10845E-05	4.95103E-05	4.85542E-05	4.75496E-05	4.11868E-05	8.94347E-05	6.36279E-06	9.26161E-05	6.36279E-06	9.47025E-05
3837803774295	383780	3774295	0.000585362	0.000210208	0.000111241	0.000382076	1.22746E-05	1.22746E-05	0.00039435	1.22746E-05	0.000455934	2.4849E-05	5.83502E-05	5.72233E-05	5.60393E-05	4.85405E-05	0.000105403	7.49884E-06	0.000109152	7.49884E-06	0.000107938
3837903774295	383790	3774295	0.000718604	0.000258057	0.000136563	0.000469045	1.50686E-05	1.50686E-05	0.000484114	1.50686E-05	0.000552793	3.0128E-05	7.07461E-05	6.93799E-05	6.79444E-05	5.88525E-05	0.000127795	9.0919E-06	0.000132341	9.0919E-06	0.00012661
3838003774295	383800	3774295	0.000902	0.000323916	0.000171415	0.000588751	1.89142E-05	1.89142E-05	0.000607665	1.89142E-05	0.000686206	3.73991E-05	8.78202E-05	8.61243E-05	8.43423E-05	7.30561E-05	0.000158637	1.12862E-05	0.00016428	1.12862E-05	0.000152348
3838103774295	383810	3774295	0.001182656	0.000424702	0.000224751	0.00077194	2.47993E-05	2.47993E-05	0.000796739	2.47993E-05	0.00089059	4.85383E-05	0.000113977	0.000111776	0.000109463	9.48156E-05	0.000205886	1.46477E-05	0.00021321	1.46477E-05	0.000192002
3838203774295	383820	3774295	0.001675145	0.000601559	0.000318343	0.001093396	3.51265E-05	3.51265E-05	0.001128523	3.51265E-05	0.001249642	6.81071E-05	0.000159928	0.00015684	0.000153595	0.000133042	0.000288892	2.05531E-05	0.000299169	2.05531E-05	0.000262015
3838303774295	383830	3774295	0.002723768	0.000978128	0.000517622	0.00177785	5.71152E-05	5.71152E-05	0.001834965	5.71152E-05	0.002013344	0.00010973	0.000257666	0.00025269	0.000247462	0.000214348	0.000465444	3.31139E-05	0.000482001	3.31139E-05	0.000410931
3838403774295	383840	3774295	0.003672721	0.001318906	0.00069796	0.002397248	7.7014E-05	7.7014E-05	0.002474262	7.7014E-05	0.002704435	0.000147395	0.000346112	0.000339428	0.000332405	0.000287924	0.000625211	4.44804E-05	0.000647451	4.44804E-05	0.00054569
3838603774295	383860	3774295	0.003112295	0.001117652	0.000591457	0.002031448	6.52623E-05	6.52623E-05	0.002096711	6.52623E-05	0.002294962	0.000125078	0.000293708	0.000288036	0.000282076	0.00024433	0.000530549	3.77457E-05	0.000549422	3.77457E-05	0.000464246
3838703774295	383870	3774295	0.00439895	0.001579701	0.000835972	0.00287127	9.22425E-05	9.22425E-05	0.002963513	9.22425E-05	0.003232137	0.000176156	0.000413647	0.000405659	0.000397265	0.000344106	0.000747205	5.31596E-05	0.000773785	5.31596E-05	0.000647239
3838803774295	383880	3774295	0.00299705	0.001076266	0.000569556	0.001956226	6.28457E-05	6.28457E-05	0.002019072	6.28457E-05	0.002209979	0.000120447	0.000282832	0.00027737	0.000271631	0.000235283	0.00051090	3.6348E-05	0.000529076	3.6348E-05	0.000446483
3838903774295	383890	3774295	0.002244363	0.00080597	0.000426516	0.001464934	4.70625E-05	4.70625E-05	0.001511997	4.70625E-05	0.001660968	9.05249E-05	0.00021257	0.000208465	0.000204151	0.000176833	0.000383982	2.73183E-05	0.000397641	2.73183E-05	0.00033843
3839003774295	383900	3774295	0.001788735	0.00064235	0.000339929	0.001167538	3.75083E-05	3.75083E-05	0.001205046	3.75083E-05	0.001328454	7.24025E-05	0.000170015	0.000166731	0.000163282	0.000141432	0.000307112	2.18494E-05	0.000318037	2.18494E-05	0.000272808
3839103774295	383910	3774295	0.001484731	0.00053318	0.000282157	0.000969109	3.11336E-05	3.11336E-05	0.001000243	3.11336E-05	0.00110646	6.03035E-05	0.000141604	0.000138869	0.000135996	0.000117798	0.000255791	1.81982E-05	0.00026489	1.81982E-05	0.000228857
3829703774305	382970	3774305	4.06215E-05	1.45875E-05	7.71966E-06	2.65143E-05	8.518E-07	8.518E-07	2.73661E-05	8.518E-07	6.82071E-05	3.71738E-06	8.7291E-06	8.56053E-06	8.38341E-06	7.26159E-06	1.57681E-05	1.12182E-06	1.6329E-05	1.12182E-06	1.62875E-05
3829803774305	382980	3774305	4.13382E-05	1.48449E-05	7.85586E-06	2.69821E-05	8.66828E-07	8.66828E-07	2.7849E-05	8.66828E-07	7.02439E-05	3.82838E-06	8.98976E-06	8.81616E-06	8.63374E-06	7.47843E-06	1.6239E-05	1.15531E-06	1.68166E-05	1.15531E-06	1.69819E-05
3829903774305	382990	3774305	4.21731E-05	1.51447E-05	8.01452E-06	2.75271E-05	8.84335E-07	8.84335E-07	2.84114E-05	8.84335E-07	7.25715E-05	3.95524E-06	9.28766E-06	9.1083E-06	8.91984E-06	7.72624E-06	1.67771E-05	1.1936E-06	1.73739E-05	1.1936E-06	1.77741E-05
3830003774305	383000	3774305	4.30818E-05	1.54711E-05	8.18722E-06	2.81203E-05	9.03392E-07	9.03392E-07	2.90236E-05	9.03392E-07	7.51213E-05	4.09421E-06	9.61397E-06	9.42831E-06	9.23323E-06	7.9977E-06	1.73665E-05	1.23553E-06	1.79843E-05	1.23553E-06	1.86544E-05
3830103774305	383010	3774305	4.41532E-05	1.58558E-05	8.39082E-06	2.88195E-05	9.25856E-07	9.25856E-07	2.97454E-05	9.25856E-07	7.80768E-05	4.25529E-06	9.99222E-06	9.79926E-06	9.5965E-06	8.31236E-06	1.80498E-05	1.28414E-06	1.86919E-05	1.28414E-06	1.96715E-05
3830203774305	383020	3774305	4.5291E-05	1.62644E-05	8.60705E-06	2.95622E-05	9.49715E-07	9.49715E-07	3.05119E-05	9.49715E-07	8.12621E-05	4.42889E-06	1.03999E-05	1.0199E-05	9.988E-06	8.65147E-06	1.87861E-05	1.33653E-06	1.94544E-05	1.33653E-06	2.07977E-05

			ISDrainage / Utilities Trenching	ISDrainage / Utilities Trenching	ISAsphalt Paving	ISAsphalt Paving	SVDemolition	SVSite Grubbing / Prep	SVMass Grading / Excavation	SVMass Grading / Excavation	SVDrainage / Utilities Trenching	SVFoundations / Concrete Pads	SVBuilding / Structure Construction	SVBuilding / Structure Construction	SVAsphalt Paving	SVAsphalt Paving	SVArchitectural Coating	SVArchitectural Coating	SVLandscaping or Other Finishing	SVLandscaping or Other Finishing	MDemolition
Unique Identifier	X (UTM)	Y (UTM)	2027	2028	2027	2028	2027	2027	2027	2028	2028	2028	2028	2029	2028	2029	2028	2029	2028	2029	2027
3838003774285	383800	3774285	6.09413E-05	5.93777E-05	1.57389E-05	1.46615E-05	0.001539043	0.001106488	0.000746026	0.000736554	0.000522603	0.000166017	0.00023783	0.000228756	2.33834E-05	2.17558E-05	2.33834E-05	2.17558E-05	0.00023783	0.000228756	0.000234541
3838103774285	383810	3774285	7.65847E-05	7.46197E-05	1.97791E-05	1.84251E-05	0.00202514	0.001455966	0.000981654	0.00096919	0.000687664	0.000218453	0.000312948	0.000301007	3.07689E-05	2.86272E-05	3.07689E-05	2.86272E-05	0.000312948	0.000301007	0.000307658
3838203774285	383820	3774285	0.000104517	0.000101835	2.6993E-05	2.51452E-05	0.002887366	0.00207586	0.001399604	0.001381834	0.000980444	0.000311462	0.000446188	0.000429164	4.38691E-05	4.08156E-05	4.38691E-05	4.08156E-05	0.000446188	0.000429164	0.00043729
3838303774285	383830	3774285	0.000164703	0.000160477	4.25368E-05	3.96249E-05	0.004753361	0.003417408	0.002304115	0.00227486	0.001614068	0.000512748	0.000734543	0.000706516	7.222E-05	6.71931E-05	7.222E-05	6.71931E-05	0.000734543	0.000706516	0.000717394
3838403774285	383840	3774285	0.00015673	0.000152708	4.04776E-05	3.77067E-05	0.004516557	0.003247159	0.002189328	0.00216153	0.001533658	0.000487204	0.000697949	0.000671318	6.86221E-05	6.38457E-05	6.86221E-05	6.38457E-05	0.000697949	0.000671318	0.000681838
3838603774285	383860	3774285	0.000173788	0.000169329	4.48833E-05	4.18107E-05	0.005062014	0.003639313	0.002453729	0.002422575	0.001718875	0.000546043	0.000782239	0.000752392	7.69095E-05	7.15562E-05	7.69095E-05	7.15562E-05	0.000782239	0.000752392	0.000763662
3838703774285	383870	3774285	0.000258265	0.000251638	6.67005E-05	6.21344E-05	0.007677645	0.00551981	0.003721614	0.003674361	0.002607048	0.000828192	0.001186436	0.001141167	0.00011665	0.000108531	0.00011665	0.000108531	0.001186436	0.001141167	0.001156197
3838803774285	383880	3774285	0.000178746	0.000174159	4.61635E-05	4.30034E-05	0.005232349	0.003761775	0.002536297	0.002504094	0.001776715	0.000564417	0.000808562	0.00077771	7.94975E-05	7.39641E-05	7.94975E-05	7.39641E-05	0.000808562	0.00077771	0.000789189
3838903774285	383890	3774285	0.000135705	0.000132224	3.50478E-05	3.26486E-05	0.003912311	0.002812739	0.001896429	0.001872351	0.001328478	0.000422023	0.000604574	0.000581506	5.94415E-05	5.53041E-05	5.94415E-05	5.53041E-05	0.000604574	0.000581506	0.00059106
3839003774285	383900	3774285	0.00010948	0.000106671	2.82747E-05	2.63391E-05	0.003110789	0.002236489	0.001507905	0.001488759	0.001056311	0.000335563	0.000480714	0.000462372	4.72637E-05	4.39739E-05	4.72637E-05	4.39739E-05	0.000480714	0.000462372	0.000470748
3839103774285	383910	3774285	9.18916E-05	8.95339E-05	2.37323E-05	2.21077E-05	0.002575435	0.001851598	0.0012484	0.00123255	0.000874524	0.000277814	0.000397985	0.0003828	3.91298E-05	3.64061E-05	3.91298E-05	3.64061E-05	0.000397985	0.0003828	0.000390382
3829703774285	382970	3774295	6.59097E-06	6.42186E-06	1.70221E-06	1.58568E-06	4.99336E-05	3.58996E-05	2.42045E-05	2.38972E-05	1.69556E-05	5.38637E-06	7.71631E-06	7.42189E-06	7.58665E-07	7.05858E-07	7.58665E-07	7.05858E-07	7.71631E-06	7.42189E-06	9.63517E-06
3829803774295	382980	3774295	6.88015E-06	6.70363E-06	1.77689E-06	1.65526E-06	5.09047E-05	3.65977E-05	2.46752E-05	2.43619E-05	1.72854E-05	5.49112E-06	7.86637E-06	7.56622E-06	7.73418E-07	7.19584E-07	7.73418E-07	7.19584E-07	7.86637E-06	7.56622E-06	9.80936E-06
3829903774295	382990	3774295	7.21547E-06	7.03034E-06	1.86349E-06	1.73593E-06	5.20717E-05	3.74367E-05	2.52409E-05	2.49204E-05	1.76817E-05	5.61701E-06	8.04671E-06	7.73968E-06	7.9115E-07	7.36082E-07	7.9115E-07	7.36082E-07	8.04671E-06	7.73968E-06	1.00199E-05
3830003774295	383000	3774295	7.5806E-06	7.3861E-06	1.9578E-06	1.82377E-06	5.32922E-05	3.83142E-05	2.58325E-05	2.55046E-05	1.80961E-05	5.74867E-06	8.23532E-06	7.92109E-06	8.09694E-07	7.53335E-07	8.09694E-07	7.53335E-07	8.23532E-06	7.92109E-06	1.02394E-05
3830103774295	383010	3774295	7.97611E-06	7.77147E-06	2.05994E-06	1.91893E-06	5.45395E-05	3.92109E-05	2.64371E-05	2.61015E-05	1.85196E-05	5.88321E-06	8.42805E-06	8.10647E-06	8.28643E-07	7.70965E-07	8.28643E-07	7.70965E-07	8.42805E-06	8.10647E-06	1.04626E-05
3830203774295	383020	3774295	8.41214E-06	8.1963E-06	2.17255E-06	2.02383E-06	5.5849E-05	4.01524E-05	2.70719E-05	2.67282E-05	1.89643E-05	6.02447E-06	8.63042E-06	8.30112E-06	8.4854E-07	7.89478E-07	8.4854E-07	7.89478E-07	8.63042E-06	8.30112E-06	1.06967E-05
3830303774295	383030	3774295	8.98206E-06	8.75161E-06	2.31974E-06	2.16094E-06	5.77555E-05	4.15231E-05	2.79961E-05	2.76406E-05	1.96117E-05	6.23012E-06	8.92503E-06	8.58449E-06	8.77506E-07	8.16427E-07	8.77506E-07	8.16427E-07	8.92503E-06	8.58449E-06	1.10432E-05
3830403774295	383040	3774295	9.67632E-06	9.42805E-06	2.49904E-06	2.32797E-06	6.0054E-05	4.31756E-05	2.91102E-05	2.87406E-05	2.03921E-05	6.47806E-06	9.28022E-06	8.92612E-06	9.12428E-07	8.48918E-07	9.12428E-07	8.48918E-07	9.28022E-06	8.92612E-06	1.14642E-05
3830503774295	383050	3774295	1.0469E-05	1.02004E-05	2.70377E-06	2.51869E-06	6.25039E-05	4.49369E-05	3.02978E-05	2.99131E-05	2.1224E-05	6.74233E-06	9.65881E-06	9.29027E-06	9.49651E-07	8.8355E-07	9.49651E-07	8.8355E-07	9.65881E-06	9.29027E-06	1.19124E-05
3830603774295	383060	3774295	1.1291E-05	1.10013E-05	2.91606E-06	2.71644E-06	6.47133E-05	4.65253E-05	3.13687E-05	3.09704E-05	2.19743E-05	6.98066E-06	1.00002E-05	9.61866E-06	9.83219E-07	9.14782E-07	9.83219E-07	9.14782E-07	1.00002E-05	9.61866E-06	1.23134E-05
3830703774295	383070	3774295	1.22328E-05	1.1919E-05	3.1593E-06	2.94302E-06	6.70919E-05	4.82354E-05	3.25217E-05	3.21088E-05	2.2782E-05	7.23725E-06	1.03678E-05	9.97221E-06	1.01936E-06	9.48406E-07	1.01936E-06	9.48406E-07	1.03678E-05	9.97221E-06	1.27453E-05
3830803774295	383080	3774295	1.32753E-05	1.29347E-05	3.42854E-06	3.19384E-06	6.94884E-05	4.99584E-05	3.36834E-05	3.32557E-05	2.35957E-05	7.49575E-06	1.07381E-05	1.03284E-05	1.05577E-06	9.82282E-07	1.05577E-06	9.82282E-07	1.07381E-05	1.03284E-05	1.31808E-05
3830903774295	383090	3774295	1.44399E-05	1.40694E-05	3.72931E-06	3.47402E-06	7.19205E-05	5.17069E-05	3.48623E-05	3.44196E-05	2.44216E-05	7.7581E-06	1.1114E-05	1.06899E-05	1.09272E-06	1.01666E-06	1.09272E-06	1.01666E-06	1.1114E-05	1.06899E-05	1.36217E-05
3831003774295	383100	3774295	1.57789E-05	1.53741E-05	4.07513E-06	3.79617E-06	7.45218E-05	5.35771E-05	3.61232E-05	3.56646E-05	2.53049E-05	8.03871E-06	1.1516E-05	1.10766E-05	1.13224E-06	1.05343E-06	1.13224E-06	1.05343E-06	1.1516E-05	1.10766E-05	1.40953E-05
3831103774295	383110	3774295	1.7478E-05	1.70296E-05	4.51394E-06	4.20494E-06	7.76666E-05	5.58381E-05	3.76476E-05	3.71696E-05	2.63727E-05	8.37795E-06	1.20019E-05	1.1544E-05	1.18002E-06	1.09789E-06	1.18002E-06	1.09789E-06	1.20019E-05	1.1544E-05	1.46796E-05
3831203774295	383120	3774295	1.94348E-05	1.89361E-05	5.0193E-06	4.6757E-06	8.08649E-05	5.81374E-05	3.91979E-05	3.87002E-05	2.74588E-05	8.72294E-06	1.24961E-05	1.20193E-05	1.22862E-06	1.1431E-06	1.22862E-06	1.1431E-06	1.24961E-05	1.20193E-05	1.52693E-05
3831303774295	383130	3774295	2.15654E-05	2.10121E-05	5.56956E-06	5.18829E-06	8.40898E-05	6.0456E-05	4.07612E-05	4.02436E-05	2.85538E-05	9.07082E-06	1.29945E-05	1.24987E-05	1.27762E-06	1.18869E-06	1.27762E-06	1.18869E-06	1.29945E-05	1.24987E-05	1.58518E-05
3831403774295	383140	3774295	2.38586E-05	2.32464E-05	6.16181E-06	5.74E-06	8.69406E-05	6.25056E-05	4.21431E-05	4.1608E-05	2.95219E-05	9.37834E-06	1.3435E-05	1.29224E-05	1.32093E-06	1.22899E-06	1.32093E-06	1.22899E-06	1.3435E-05	1.29224E-05	1.63798E-05
3831503774295	383150	3774295	2.64927E-05	2.5813E-05	6.84211E-06	6.37373E-06	8.94173E-05	6.42862E-05	4.33436E-05	4.27933E-05	3.03628E-05	9.6455E-06	1.38178E-05	1.32905E-05	1.35856E-06	1.264E-06	1.35856E-06	1.264E-06	1.38178E-05	1.32905E-05	1.68588E-05
3831603774295	383160	3774295	2.94172E-05	2.86624E-05	7.59739E-06	7.07731E-06	9.17514E-05	6.59643E-05	4.4475E-05	4.39103E-05	3.11554E-05	9.89728E-06	1.41785E-05	1.36375E-05	1.39402E-06	1.29699E-06	1.39402E-06	1.29699E-06	1.41785E-05	1.36375E-05	1.72889E-05
3831703774295	383170	3774295	3.27759E-05	3.1935E-05	8.46484E-06	7.88538E-06	9.40944E-05	6.76487E-05	4.56107E-05	4.50316E-05	3.1951E-05	1.015E-05	1.45405E-05	1.39857E-05	1.42962E-06	1.33011E-06	1.42962E-06	1.33011E-06	1.45405E-05	1.39857E-05	1.76826E-05
3831803774295	383520	3774295	5.03541E-05	4.90622E-05	1.30046E-05	1.21144E-05	0.000217133	0.000156107	0.000105252	0.000103916	7.37306E-05	2.34223E-05	3.35539E-05	3.22736E-05	3.29901E-06	3.06938E-06	3.29901E-06	3.06938E-06	3.35539E-05	3.22736E-05	3.61836E-05
3831903774295	383530	3774295	4.62803E-05	4.50928E-05	1.19525E-05	1.11343E-05	0.000218924	0.000157394	0.00010612	0.000104772	7.43386E-05	2.36155E-05	3.38306E-05	3.25398E-05	3.32621E-06	3.09469E-06	3.32621E-06	3.09469E-06	3.38306E-05	3.25398E-05	3.63487E-05
3832003774295	383540	3774295	4.25175E-05	4.14266E-05	1.09807E-05	1.0229E-05	0.00021961	0.000157888	0.000106452	0.000105101	7.45715E-05	2.36895E-05	3.39366E-05	3.26417E-05	3.33664E-06	3.10439E-06	3.33664E-06	3.10439E-06	3.39366E-05	3.26417E-05	3.63288E-05
3832103774295	383550	3774295	3.90355E-05	3.8034E-05	1.00815E-05	9.39134E-06	0.000219503	0.000157811	0.000106401	0.00010505	7.45352E-05	2.36779E-05	3.39201E-05	3.26258E-05	3.33501E-06	3.10288E-06	3.33501E-06	3.10288E-06	3.39201E-05	3.26258E-05	3.61763E-05
3832203774295	383560	3774295	3.61122E-05	3.51857E-05	9.32648E-06	8.68803E-06	0.000220626	0.000158618	0.000106945	0.000105587	7.49164E-05	2.3799E-05	3.40935E-05	3.27927E-05	3.35207E-06	3.11875E-06	3.35207E-06	3.11875E-06	3.40935E-05	3.27927E-05	3.6229E-05
3832303774295	383570	3774295	3.39675E-05	3.3096E-05	8.77259E-06	8.17206E-06	0.000224768	0.000161596	0.000108953	0.000107569	7.63231E-05	2.42459E-05	3.47337E-05	3.34084E-05	3.41501E-06	3.1773E-06	3.41501E-06	3.1773E-06	3.47337E-05	3.34084E-05	3.67751E-05
3832403774295	383580	3774295	3.2161E-05	3.13358E-05	8.30603E-06	7.73743E-06	0.000229855	0.000165253	0.000111419	0.000110004	7.80504E-05	2.47946E-05	3.55198E-05	3.41645E-05	3.49229E-06	3.24921E-06	3.49229E-06	3.24921E-06	3.55198E-05	3.41645E-05	3.74755E-05
3832503774295	383590	3774295	3.06926E-05	2.99051E-05	7.92679E-06	7.38416E-06	0.000236225	0.000169833	0.000114506	0.000113052	8.02133E-05	2.54817E-05	3.65041E-05	3.51113E-05	3.58907E-06	3.33925E-06	3.58907E-06	3.33925E-06	3.65041E-05	3.51113E-05	3.83792E-05
3832603774295	383600	3774295	2.95809E-05	2.88219E-05	7.63967E-06	7.11669E-06	0.000244421	0.000175725	0.000118479	0.000116975	8.29964E-05	2.63658E-05	3.77707E-05	3.63295E-05	3.7136E-06	3.45511E-06	3.7136E-06	3.45511E-06	3.77707E-05	3.63295E-05	3.95768E-05
3832703774295	383610	3774295	2.86109E-05	2.78769E-05	7.38917E-06	6.88334E-06	0.000253241	0.000182066	0.000122754	0.000121196	8.59913E-05	2.73172E-05	3.91336E-05	3.76404E-05	3.8476E-06	3.57979E-06	3.8476E-06	3.57979E-06	3.91336E-05	3.76404E-05	4.08687E-05
3832803774295	383620	3774295	2.79116E-05	2.71955E-05	7.20856E-06	6.7151E-06	0.000264002	0.000189803	0.000127971	0.000126346	8.96456E-05	2.84781E-05	4.07966E-05	3.924E-05	4.01111E-06	3.73192E-06	4.01111E-06	3.73192E-06	4.07966E-05	3.924E-05	4.24673E-05
3832903774295	383630	3774295	2.73586E-05	2.66566E-05	7.06573E-06	6.58204E-06	0.00027602	0.000198444	0.000133796	0.000132098	9.37264E-05	2.97745E-05	4.26538E-05	4.10263E-05	4.1937E-06	3.9018E-06	4.1937E-06	3.9018E-06	4.26538E-05	4.10263E-05	4.42583E-05
3833003774295	383640	3774295	2.69569E-05	2.62652E-05	6.96199E-06	6.4854E-06	0.000289624	0.000208224	0.000140391	0.000138608	9.83457E-05	3.12419E-05	4.4756E-05	4.30483E-05	4.40039E-06	4.0941E-06	4.40039E-06	4.0941E-06	4.4756E-05	4.30483E-05	4.62924E-05
3833103774295	383650	3774295	2.68567E-05	2.61677E-05	6.93612E-06	6.46131E-06	0.000306925	0.000220662	0.000148777	0.000146888	0.00010422	3.31082E-05	4.74295E-05	4.56198E-05	4.66325E-06	4.33866E-06	4.66325E-06	4.33866E-06	4.74295E-05	4.56198E-05	4.89053E-05
3833203774295	383660	3774295	2.68573E-05	2.61682E-05	6.93627E-06	6.46144E-06	0.00032615	0.000234484	0.000158096	0.000156089	0.000110749	3.5182E-05	5.04004E-05	4.84773E-05	4.95535E-06	4.61043E-06	4.95535E-06	4.61043E-06	5.04004E-05	4.84773E-05	5.18067E-05
3833303774295	383670	3774295	2.68511E-05	2.61622E-05	6.93467E-06	6.45995E-06	0.000345972	0.000248735	0.000167704	0.000165575	0.000117479	3.73202E-05	5.34635E-05	5.14235E-05	5.25651E-06	4.89063E-06	5.25651E-06	4.89063E-06	5.34635E-05	5.14235E-05	5.47844E-05
3833403774295	383680	3774295	2.6895E-05	2.62049E-05	6.946E-06	6.47051E-06	0.000367103	0.000263927	0.000177947	0.000175688	0.000124655	3.95997E-05	5.6729E-05	5.45644E-05	5.57757E-06	5.18935E-06	5.57757E-06	5.18935E-06	5.6729E-05	5.45644E-05	5.79544E-05
3833503774295	383690	3774295	2.70475E-05	2.63535E-05	6.98538E-06	6.50719E-06	0.000390516	0.00028076	0.000189296	0.000186893	0.000132605	4.21252E-05	6.03469E-05	5.80443E-05	5.93329E-06	5.5203E-06	5.93329E-06	5.5203E-06	6.03469E-05	5.80443E-05	6.14637E-05
3833603774295	383700	3774295	2.71746E-05	2.64774E-05	7.01822E-06	6.53778E-06	0.000414053	0.000297681	0.000200705	0.000198157	0.000140597	4.46641E-05	6.39841E-05	6.15427E-05	6.29089E-06	5.85301E-06	6.29089E-06	5.85301E-06	6.39841E-05	6.15427E-05	6.49748E-05
3833703774295	383710	3774295	2.74452E-05	2.6741E-05	7.08811E-06	6.60289E-06	0.000440628	0.000316787	0.000213587	0.000210875	0.000149621	4.75308E-05	6.80907E-05	6.54927E-05	6.69466E-06	6.22867E-06	6.69466E-06	6.22867E-06	6.80907E-05	6.54927E-05	6.8945E-05
3837203774295	383720	3774295	2.7987E-05	2.72689E-05	7.22803E-06	6.73323E-06	0.000473082	0.00034012	0.000229319	0.000226407	0.000160641	5.10317E-05	7.3106E-05	7.03166E-05	7.18776E-06	6.68745E-06	7.18776E-06	6.68745E-06	7.3106E-05	7.03166E-05	7.38079E-05
3837303774295	383730	3774295	2.88343E-05	2.80945E-05	7.44686E-06	6.93708E-06	0.000512815	0.000368686	0.000248579	0.000245423	0.000174133	5.53177E-05	7.9246E-05	7.62223E-05	7.79144E-06	7.24911E-06	7.79144E-06	7.24911E-06	7.9246E-05	7.62223E-05	7.97759E-05
3837403774295	383740	3774295	2.99156E-05	2.91481E-05	7.72613E-06	7.19723E-06	0.000558972	0.00040187	0.000270952	0.000267512	0.000189806	6.02966E-05	8.63786E-05	8.30827E-05	8.49271E-06	7.90158E-06	8.49271E-06	7.90158E-06	8.63786E-05	8.30827E-05	8.67075E-05
3837503774295	383750	3774295	3.19377E-05	3.11182E-05	8.24834E-06	7.6837E-06	0.000628469	0.000451835	0.00030464	0.000300772	0.00021340	6.77933E-05	9.71181E-05	9.34125E-05	9.54862E-06	8.88398E-06	9.54862E-06	8.88398E-06	9.71181E-05	9.34125E-05	9.71955E-05
3837603774295	383760	3774295	3.45352E-05	3.36491E-05	8.9192E-06	8.30863E-06	0.000714964	0.00051402	0.000346567	0.000342167	0.000242776	7.71236E-05	0.000110484	0.000106269	1.08628E-05	1.01067E-05	1.08628E-05	1.01067E-05	0.000110484	0.000106269	0.000110244
3837703774295	383770	3774295	3.81331E-05	3.71547E-05	9.84841E-06	9.17423E-06	0.000830591	0.00059715	0.000402615	0.000397504	0.000282038	8.95964E-05	0.000128352	0.000123455	1.26196E-05	1.17412E-05	1.26196E-05	1.17412E-05	0.000128352	0.000123455	0.000127692
3837803774295	383780	3774295	4.34627E-05	4.23476E-05	1.12248E-05	1.04564E-05	0.000997345	0.000717037	0.000483447	0.00047309	0.000338662	0.000107584	0.000154121	0.00014824	1.51531E-05	1.40984E-05	1.51531E-05	1.40984E-05	0.000154121	0.00014824	0.000152865
3837903774295	383790	3774295	5.09809E-05	4.96728E-05	1.31665E-05	1.22652E-05	0.001231378	0.000885294	0.000596891	0.000589312	0.000418131	0.00013283	0.000190286	0.000183026	1.87089E-05	1.74067E-05	1.87089E-05	1.74067E-05	0.000190286	0.000183026	0.000188171
3838003774295	383800	3774295	6.13447E-05	5.97708E-05	1.58431E-05	1.47586E-05	0.001554713	0.001117754	0.000753622	0.000744053	0.000527924	0.000167708	0.000240252	0.000231085	2.36215E-05	2.19773E-05	2.36215E-05	2.19773E-05	0.000240252	0.000231085	0.000236858
3838103774295	383810	3774295	7.73121E-05	7.53285E-05	1.99669E-05	1.86001E-05	0.002050432	0.00147415	0.000993914	0.000981294	0.000696252	0.000221181	0.000316856	0.000304766	3.11532E-05	2.89847E-05	3.11532E-05	2.89847E-05	0.000316856	0.000304766	0.000311417
3838203774295	383820	3774295	0.000105503	0.000102796	2.72477E-05	2.53824E-05	0.002921674	0.002100525	0.001416234	0.001398253	0.000992094	0.000315163	0.00045149	0.000434263	4.43903E-05	4.13005E-05	4.43903E-05	4.13005E-05	0.00045149	0.000434263	0.000442379
3838303774295	383830	3774295	0.000165466	0.000161221	4.2734E-05	3.98086E-05	0.004781414	0.003437577	0.002317713	0.002288286	0.001623594	0.000515774	0.000738878	0.000710686	7.26462E-05	6.75897E-05	7.26462E-05	6.75897E-05	0.000738878	0.000710686	0.00072152
3838403774295	383840	3774295	0.000219729	0.000214091	5.6748E-05	5.28633E-05	0.006464886	0.004647902	0.003133749	0.00309396	0.002195239	0.000697371	0.000999027	0.000960908	9.8224E-05	9.13871E-05	9.8224E-05	9.13871E-05	0.000999027	0.000960908	0.000974159
3838603774295	383860	3774295	0.000186934	0.000182138	4.82784E-05	4.49735E-05	0.005471576	0.003933766	0.002652258	0.002618583	0.001857948	0.000590222	0.00084553	0.000813268	8.31322E-05	7.73458E-05	8.31322E-05	7.73458E-05	0.00084553	0.000813268	0.000825048
3838703774295	383870	3774295	0.000260619	0.000253932	6.73084E-05	6.27008E-05	0.007753984	0.005574694	0.003758618	0.003710896	0.00263297	0.000836427	0.001198233	0.001152513	0.00011781	0.00010961	0.00011781	0.00010961	0.001198233	0.001152513	0.001167576
3838803774295	383880	3774295	0.000179782	0.000175169	4.64312E-05	4.32527E-05	0.005267842	0.003787292	0.002553501	0.00252108	0.001788767	0.000568245	0.000814046	0.000782986	8.03068E-05	7.44658E-05	8.03068E-05	7.44658E-05	0.000814046	0.000782986	0.000794439
3838903774295	383890	3774295	0.000136273	0.000132777	3.51944E-05	3.27851E-05	0.003933175	0.002827739	0.001906543	0.001882336	0.001335563	0.000424274	0.000607799	0.000584608	5.97585E-05	5.5599E-05	5.97585E-05	5.5599E-05	0.000607799	0.000584608	0.000594113
3839003774295	383900	3774295	0.00010985	0.000107031	2.83702E-05	2.64281E-05	0.003125382	0.00224698	0.001514978	0.001495743	0.001061266	0.000337137	0.000482969	0.000464541	4.74854E-05	4.41801E-05	4.74854E-05	4.41801E-05	0.000482969	0.000464541	0.000472862
3839103774295	383910	3774295	9.21521E-05	8.97877E-05	2.37996E-05	2.21703E-05	0.002586508	0.001859559	0.001253768	0.001237849	0.000878284	0.000279008	0.000399696	0.000384446	3.9298E-05	3.65627E-05	3.9298E-05	3.65627E-05	0.000399696	0.000384446	0.00039197
3829703774305	382970	3774305	6.55834E-06	6.39007E-06	1.69378E-06	1.57783E-06	4.98089E-05	3.58099E-05	2.41441E-05	2.38375E-05	1.69133E-05	5.37292E-06	7.69703E-06	7.40335E-06	7.5677E-07	7.04095E-07	7.5677E-07	7.04095E-07	7.69703E-06	7.40335E-06	9.59706E-06
3829803774305	382980	3774305	6.83796E-06	6.66251E-06	1.766E-06	1.6451E-06	5.07443E-05	3.64824E-05	2.45975E-05	2.42852E-05	1.72309E-05	5.47382E-06	7.84159E-06	7.54238E-06	7.70982E-07	7.17318E-07	7.70982E-07	7.17318E-07	7.84159E-06	7.54238E-06	9.76219E-06
3829903774305	382990	3774305	7.15696E-06	6.97333E-06	1.84838E-06	1.72185E-06	5.18223E-05	3.72574E-05	2.512E-05	2.48011E-05	1.7597E-05	5.5901E-06	8.00816E-06	7.70261E-06	7.8736E-07	7.32556E-07	7.8736E-07	7.32556E-07	8.00816E-06	7.70261E-06	9.95634E-06
3830003774305	383000	3774305	7.5114E-06	7.31868E-06	1.93992E-06	1.80712E-06	5.30072E-05	3.81093E-05	2.56944E-05	2.53681E-05	1.79993E-05	5.71791E-06	8.19126E-06	7.87872E-06	8.05362E-07	7.49305E-07	8.05362E-07	7.49305E-07	8.19126E-06	7.87872E-06	1.01668E-05
3830103774305	383010	3774305	7.92098E-06	7.71775E-06	2.0457E-06	1.90566E-06	5.43791E-05	3.90956E-05	2.63594E-05	2.60247E-05	1.84652E-05	5.86591E-06	8.40327E-06	8.08264E-06	8.26207E-07	7.68699E-07	8.26207E-07	7.68699E-07	8.40327E-06	8.08264E-06	1.04154E-05
3830203774305	383020	3774305	8.37444E-06	8.15958E-06	2.16282E-06	2.01476E-06	5.58401E-05	4.0146E-05	2.70676E-05	2.67239E-05	1.89613E-05	6.02351E-06	8.62905E-06	8.2998E-06	8.48405E-07	7.89352E-07	8.48405E-07	7.89352E-07	8.62905E-06	8.2998E-06	1.06785E-05

			MSite Grubbing / Prep	MMass Grading / Excavation	MMass Grading / Excavation	MDrainage / Utilities Trenching	MFoundations / Concrete Pads	MBuilding / Structure Construction	MAsphalt Paving	MLandscaping or Other Finishing	MWaterside Construction (Piles)	RSSWDemolition	RSSWPlacing Base	RSSWForm/Plac e Rebar and Pour	Child Risk				
Unique Identifier	X (UTM)	Y (UTM)	2027	2027	2028	2028	2028	2028	2028	2028	2028	2029	2029	2029	3rd Trimester	0<2	2<16	Total	per million
3838003774285	383800	3774285	0.000720001	0.000846662	0.000835388	0.000177575	0.000230935	0.000169981	1.74956E-05	0.000204972	1.74956E-05	0.00108884	0.00157993	0.00093655	2.18706E-08	3.186E-07	7.3012E-08	4.13478E-07	0.41347814
3838103774285	383810	3774285	0.000944456	0.001110603	0.001095815	0.000232933	0.000302927	0.000222971	2.29497E-05	0.00026887	2.29497E-05	0.001445432	0.002097353	0.001243269	2.83894E-08	4.1436E-07	9.5446E-08	5.38198E-07	0.53819789
3838203774285	383820	3774285	0.001342404	0.001578557	0.001557538	0.000331079	0.000430566	0.00031692	3.26196E-05	0.000382159	3.26196E-05	0.002079874	0.003017943	0.001788975	3.99559E-08	5.8423E-07	1.3525E-07	7.59438E-07	0.75943763
3838303774285	383830	3774285	0.002202275	0.002589695	0.002555213	0.000543151	0.000706363	0.000519922	5.35139E-05	0.00062695	5.35139E-05	0.003457902	0.005017491	0.002974267	6.49103E-08	9.5073E-07	2.2129E-07	1.23693E-06	1.23692846
3838403774285	383840	3774285	0.002093125	0.002461343	0.00242857	0.000516231	0.000671354	0.000494153	5.08617E-05	0.000595877	5.08617E-05	0.003283478	0.004764398	0.002824239	6.17226E-08	9.0398E-07	2.1033E-07	1.17603E-06	1.17603217
3838603774285	383860	3774285	0.002344312	0.002756719	0.002720013	0.000578182	0.000751921	0.000553455	5.69654E-05	0.000667385	5.69654E-05	0.003687278	0.00535032	0.003171561	6.89771E-08	1.0106E-06	2.3541E-07	1.31502E-06	1.31502321
3838703774285	383870	3774285	0.003549325	0.004173715	0.004118141	0.000875376	0.001138419	0.000837939	8.62464E-05	0.001010432	8.62464E-05	0.005619779	0.008154421	0.004833775	1.03948E-07	1.5242E-06	3.56E-07	1.98418E-06	1.98418165
3838803774285	383880	3774285	0.002422675	0.002848868	0.002810934	0.000597509	0.000777055	0.000571955	5.88695E-05	0.000689694	5.88695E-05	0.003813971	0.005534154	0.003280534	7.12159E-08	1.0436E-06	2.432E-07	1.35804E-06	1.35804123
3838903774285	383890	3774285	0.001814454	0.002133649	0.002105239	0.000447502	0.000581972	0.000428363	4.40901E-05	0.000516544	4.40901E-05	0.00283935	0.004119958	0.002442227	5.35378E-08	7.8408E-07	1.8229E-07	1.01991E-06	1.01991074
3839003774285	383900	3774285	0.001445115	0.001699337	0.00167671	0.000356411	0.00046351	0.000341168	3.51154E-05	0.000411399	3.51154E-05	0.002247723	0.003261494	0.001933348	4.27966E-08	6.2641E-07	1.4529E-07	8.14496E-07	0.81449643
3839103774285	383910	3774285	0.001198406	0.001409227	0.001390463	0.000295565	0.00038438	0.000282924	2.91205E-05	0.000341166	2.91205E-05	0.001852694	0.002688299	0.001593569	3.56169E-08	5.2102E-07	1.2057E-07	6.77215E-07	0.67721547
3829703774285	382970	3774295	2.95783E-05	3.47817E-05	3.43185E-05	7.29495E-06	9.48702E-06	6.98296E-06	7.18735E-07	8.42043E-06	7.18735E-07	1.91524E-05	2.77905E-05	1.64736E-05	2.15248E-09	2.7081E-08	4.2518E-09	3.34852E-08	0.03348519
3829803774295	382980	3774295	3.01131E-05	3.54105E-05	3.4939E-05	7.42684E-06	9.65854E-06	7.10921E-06	7.31729E-07	8.57267E-06	7.31729E-07	1.95828E-05	2.84151E-05	1.68439E-05	2.25433E-09	2.8258E-08	4.3954E-09	3.49076E-08	0.03490756
3829903774295	382990	3774295	3.07592E-05	3.61703E-05	3.56887E-05	7.5862E-06	9.86579E-06	7.26176E-06	7.4743E-07	8.75662E-06	7.4743E-07	2.00819E-05	2.91393E-05	1.72732E-05	2.375E-09	2.9654E-08	4.5654E-09	3.65944E-08	0.03659436
3830003774295	383000	3774295	3.14332E-05	3.69629E-05	3.64707E-05	7.75243E-06	1.0082E-05	7.42088E-06	7.63808E-07	8.9485E-06	7.63808E-07	2.06059E-05	2.98997E-05	1.77239E-05	2.50928E-09	3.1202E-08	4.7504E-09	3.84616E-08	0.03846162
3830103774295	383010	3774295	3.21184E-05	3.77686E-05	3.72657E-05	7.92141E-06	1.03017E-05	7.58263E-06	7.80457E-07	9.14355E-06	7.80457E-07	2.11518E-05	3.06917E-05	1.81934E-05	2.65817E-09	3.2911E-08	4.9503E-09	4.05196E-08	0.04051961
3830203774295	383020	3774295	3.28369E-05	3.86135E-05	3.80994E-05	8.09863E-06	1.05322E-05	7.75227E-06	7.97918E-07	9.34811E-06	7.97918E-07	2.17258E-05	3.15245E-05	1.86871E-05	2.82643E-09	3.4836E-08	5.1707E-09	4.28337E-08	0.04283367
3830303774295	383030	3774295	3.39009E-05	3.98646E-05	3.93338E-05	8.36103E-06	1.08734E-05	8.00345E-06	8.2377E-07	9.65099E-06	8.2377E-07	2.25243E-05	3.26832E-05	1.9374E-05	3.05221E-09	3.7432E-08	5.4715E-09	4.59555E-08	0.04595551
3830403774295	383040	3774295	3.51932E-05	4.13843E-05	4.08332E-05	8.67975E-06	1.12879E-05	8.30854E-06	8.55173E-07	1.00189E-05	8.55173E-07	2.34882E-05	3.40818E-05	2.0203E-05	3.335E-09	4.0678E-08	5.8429E-09	4.98558E-08	0.04985576
3830503774295	383050	3774295	3.6569E-05	4.30022E-05	4.24296E-05	9.01909E-06	1.17292E-05	8.63336E-06	8.88605E-07	1.04106E-05	8.88605E-07	2.45144E-05	3.55709E-05	2.10857E-05	3.67148E-09	4.4521E-08	6.27E-09	5.44622E-08	0.05446218
3830603774295	383060	3774295	3.78001E-05	4.44498E-05	4.38579E-05	9.3227E-06	1.21241E-05	8.92399E-06	9.18519E-07	1.0761E-05	9.18519E-07	2.54627E-05	3.69469E-05	2.19014E-05	4.0405E-09	4.8702E-08	6.7136E-09	5.94563E-08	0.05945628
3830703774295	383070	3774295	3.91258E-05	4.60087E-05	4.53961E-05	9.64967E-06	1.25493E-05	9.23698E-06	9.50733E-07	1.11384E-05	9.50733E-07	2.64733E-05	3.84133E-05	2.27706E-05	4.48816E-09	5.3754E-08	7.2341E-09	6.54764E-08	0.06547644
3830803774295	383080	3774295	4.04627E-05	4.75808E-05	4.69472E-05	9.97938E-06	1.29781E-05	9.55259E-06	9.83219E-07	1.1519E-05	9.83219E-07	2.74871E-05	3.98843E-05	2.36426E-05	5.02153E-09	5.9745E-08	7.8283E-09	7.25944E-08	0.0725944
3830903774295	383090	3774295	4.18163E-05	4.91725E-05	4.85178E-05	1.03132E-05	1.34123E-05	9.87215E-06	1.01611E-06	1.19044E-05	1.01611E-06	2.85164E-05	4.1378E-05	2.4528E-05	5.67139E-09	6.7011E-08	8.5216E-09	8.12035E-08	0.08120354
3831003774295	383100	3774295	4.32701E-05	5.08821E-05	5.02046E-05	1.06718E-05	1.38786E-05	1.02154E-05	1.05144E-06	1.23183E-05	1.05144E-06	2.95988E-05	4.29485E-05	2.5459E-05	6.49418E-09	7.6179E-08	9.3663E-09	9.20397E-08	0.09203969
3831103774295	383110	3774295	4.50637E-05	5.29913E-05	5.22857E-05	1.11142E-05	1.44539E-05	1.06388E-05	1.09502E-06	1.28289E-05	1.09502E-06	3.08964E-05	4.48314E-05	2.65751E-05	7.65925E-09	8.913E-08	1.0525E-08	1.07314E-07	0.10731444
3831203774295	383120	3774295	4.68741E-05	5.51201E-05	5.43862E-05	1.15606E-05	1.50345E-05	1.10662E-05	1.13901E-06	1.33442E-05	1.13901E-06	3.22284E-05	4.67641E-05	2.77208E-05	9.23802E-09	1.0661E-07	1.2017E-08	1.27862E-07	0.12786196
3831303774295	383130	3774295	4.86622E-05	5.72227E-05	5.64608E-05	1.20016E-05	1.5608E-05	1.14884E-05	1.18246E-06	1.38533E-05	1.18246E-06	3.34792E-05	4.8579E-05	2.87967E-05	1.13371E-08	1.2977E-07	1.391E-08	1.55013E-07	0.15501265
3831403774295	383140	3774295	5.02831E-05	5.91288E-05	5.83415E-05	1.24014E-05	1.61279E-05	1.1871E-05	1.22185E-06	1.43147E-05	1.22185E-06	3.4652E-05	5.02809E-05	2.98055E-05	1.42463E-08	1.6177E-07	1.6407E-08	1.92421E-07	0.19242124
3831503774295	383150	3774295	5.17537E-05	6.08581E-05	6.00478E-05	1.27641E-05	1.65996E-05	1.22182E-05	1.25758E-06	1.47334E-05	1.25758E-06	3.5828E-05	5.19872E-05	3.0817E-05	1.88292E-08	2.1205E-07	2.0184E-08	2.51064E-07	0.2510643
3831603774295	383160	3774295	5.30738E-05	6.24105E-05	6.15795E-05	1.30897E-05	1.7023E-05	1.25299E-05	1.28966E-06	1.51092E-05	1.28966E-06	3.69634E-05	5.36347E-05	3.17936E-05	2.61457E-08	2.9221E-07	2.6013E-08	3.44364E-07	0.34436402
3831703774295	383170	3774295	5.42826E-05	6.38319E-05	6.2982E-05	1.33878E-05	1.74107E-05	1.28153E-05	1.31903E-06	1.54533E-05	1.31903E-06	3.81363E-05	5.53366E-05	3.28024E-05	4.02747E-08	4.4684E-07	3.6985E-08	5.24102E-07	0.52410248
3835203774295	383520	3774295	0.000111077	0.000130618	0.000128879	2.73952E-05	3.56272E-05	2.62236E-05	2.69911E-06	3.16218E-05	2.69911E-06	0.000115529	0.000167635	9.93704E-05	5.40794E-09	7.2318E-08	1.474E-08	9.24666E-08	0.09246663
3835303774295	383530	3774295	0.000111584	0.000131214	0.000129467	2.75202E-05	3.57898E-05	2.63433E-05	2.71143E-06	3.17661E-05	2.71143E-06	0.000117771	0.000170889	0.000101299	5.30081E-09	7.117E-08	1.4501E-08	9.09721E-08	0.09097207
3835403774295	383540	3774295	0.000111523	0.000131142	0.000129396	2.75051E-05	3.57702E-05	2.63288E-05	2.70994E-06	3.17487E-05	2.70994E-06	0.000119528	0.000173437	0.00010281	5.17902E-09	6.9791E-08	1.4226E-08	8.91961E-08	0.08919613
3835503774295	383550	3774295	0.000111055	0.000130592	0.000128853	2.73897E-05	3.56201E-05	2.62183E-05	2.69857E-06	3.16155E-05	2.69857E-06	0.000120953	0.000175506	0.000104036	5.04662E-09	6.8244E-08	1.3928E-08	8.72184E-08	0.08721838
3835603774295	383560	3774295	0.000111217	0.000130782	0.00012904	2.74296E-05	3.56719E-05	2.62565E-05	2.7025E-06	3.16615E-05	2.7025E-06	0.000123102	0.000178624	0.000105885	4.94365E-09	6.7095E-08	1.3723E-08	8.57614E-08	0.08576145
3835703774295	383570	3774295	0.000112893	0.000132753	0.000130986	2.78431E-05	3.62097E-05	2.66523E-05	2.74324E-06	3.21388E-05	2.74324E-06	0.00012692	0.000184164	0.000109169	4.90635E-09	6.6844E-08	1.3715E-08	8.54655E-08	0.08546549
3835803774295	383580	3774295	0.000115043	0.000135282	0.00013348	2.83734E-05	3.68993E-05	2.71599E-05	2.79549E-06	3.27509E-05	2.79549E-06	0.000131337	0.000190573	0.000112968	4.89115E-09	6.6888E-08	1.3775E-08	8.55548E-08	0.08555477
3835903774295	383590	3774295	0.000117817	0.000138544	0.000136699	2.90575E-05	3.77891E-05	2.78148E-05	2.86289E-06	3.35406E-05	2.86289E-06	0.000136537	0.000198118	0.00011744	4.90383E-09	6.7311E-08	1.3918E-08	8.61335E-08	0.08613351
3836003774295	383600	3774295	0.000121494	0.000142867	0.000140965	2.99642E-05	3.89683E-05	2.86828E-05	2.95223E-06	3.45872E-05	2.95223E-06	0.000142844	0.00020727	0.000122865	4.95367E-09	6.8245E-08	1.4173E-08	8.73716E-08	0.08737162
3836103774295	383610	3774295	0.00012546	0.000147531	0.000145566	3.09424E-05	4.02403E-05	2.96191E-05	3.0486E-06	3.57163E-05	3.0486E-06	0.000149632	0.000217119	0.000128704	5.01542E-09	6.934E-08	1.4465E-08	8.8821E-08	0.08882103
3836203774295	383620	3774295	0.000130367	0.000153301	0.00015126	3.21527E-05	4.18144E-05	3.07776E-05	3.16785E-06	3.71133E-05	3.16785E-06	0.000157667	0.000228778	0.000135615	5.11306E-09	7.0936E-08	1.4867E-08	9.09163E-08	0.09091632
3836303774295	383630	3774295	0.000135865	0.000159766	0.000157639	3.35087E-05	4.35778E-05	3.20756E-05	3.30144E-06	3.86785E-05	3.30144E-06	0.000166601	0.000241741	0.000143299	5.2317E-09	7.2827E-08	1.5336E-08	9.33948E-08	0.09339484
3836403774295	383640	3774295	0.00014211	0.000167109	0.000164884	3.50487E-05	4.55806E-05	3.35498E-05	3.45318E-06	4.04561E-05	3.45318E-06	0.000176654	0.000256329	0.000151946	5.3759E-09	7.5081E-08	1.5887E-08	9.63432E-08	0.09634318
3836503774295	383650	3774295	0.000150131	0.000176542	0.000174191	3.7027E-05	4.81533E-05	3.54435E-05	3.64809E-06	4.27397E-05	3.64809E-06	0.000189137	0.000274442	0.000162684	5.58067E-09	7.8197E-08	1.6629E-08	1.00406E-07	0.10040605
3836603774295	383660	3774295	0.000159038	0.000187015	0.000184525	3.92237E-05	5.10102E-05	3.75463E-05	3.86452E-06	4.52753E-05	3.86452E-06	0.000203052	0.000294633	0.000174653	5.81257E-09	8.1707E-08	1.7462E-08	1.04982E-07	0.10498179
3836703774295	383670	3774295	0.000168179	0.000197764	0.000195131	4.14782E-05	5.3942E-05	3.97043E-05	4.08664E-06	4.78775E-05	4.08664E-06	0.000217619	0.000315771	0.000187182	6.04886E-09	8.5287E-08	1.8318E-08	1.09654E-07	0.10965366
3836803774295	383680	3774295	0.00017791	0.000209207	0.000206422	4.38782E-05	5.70633E-05	4.20017E-05	4.3231E-06	5.06479E-05	4.3231E-06	0.000233278	0.000338492	0.000200651	6.30118E-09	8.9103E-08	1.9233E-08	1.14636E-07	0.11463635
3836903774295	383690	3774295	0.000188683	0.000221876	0.000218921	4.65352E-05	6.05186E-05	4.4545E-05	4.58488E-06	5.37148E-05	4.58488E-06	0.000250668	0.000363725	0.000215609	6.58487E-09	9.3375E-08	2.0255E-08	1.20214E-07	0.12021397
3837003774295	383700	3774295	0.000199461	0.00023455	0.000231427	4.91935E-05	6.39758E-05	4.70896E-05	4.84679E-06	5.67832E-05	4.84679E-06	0.000268414	0.000389474	0.000230872	6.86554E-09	9.7608E-08	2.1276E-08	1.25749E-07	0.12574938
3837103774295	383710	3774295	0.000211649	0.000248882	0.000245568	5.21994E-05	6.78849E-05	4.9967E-05	5.14295E-06	6.02529E-05	5.14295E-06	0.000288405	0.000418482	0.000248068	7.18881E-09	1.0246E-07	2.2441E-08	1.32091E-07	0.13209118
3837203774295	383720	3774295	0.000226578	0.000266437	0.000262889	5.58812E-05	7.26731E-05	5.34914E-05	5.5057E-06	6.45028E-05	5.5057E-06	0.00031257	0.000453546	0.000268853	7.59616E-09	1.0854E-07	2.3886E-08	1.4002E-07	0.1400199
3837303774295	383730	3774295	0.000244898	0.00028798	0.000284146	6.03997E-05	7.85493E-05	5.78166E-05	5.95088E-06	6.97183E-05	5.95088E-06	0.000341951	0.000496178	0.000294124	8.10588E-09	1.1611E-07	2.5677E-08	1.49888E-07	0.14988807
3837403774295	383740	3774295	0.000266177	0.000313002	0.000308835	6.56477E-05	8.53743E-05	6.28401E-05	6.46794E-06	7.5776E-05	6.46794E-06	0.000376079	0.000545698	0.000323479	8.7024E-09	1.2494E-07	2.7765E-08	1.61412E-07	0.1614118
3837503774295	383750	3774295	0.000298373	0.000350863	0.000346191	7.35883E-05	9.5701E-05	7.04412E-05	7.25029E-06	8.49417E-05	7.25029E-06	0.000426645	0.000619072	0.000366973	9.62887E-09	1.386E-07	3.0958E-08	1.79186E-07	0.17918558
3837603774295	383760	3774295	0.000338429	0.000397965	0.000392666	8.34674E-05	0.000108549	7.98977E-05	8.22363E-06	9.6345E-05	8.22363E-06	0.000489605	0.000710427	0.000421127	1.07847E-08	1.5562E-07	3.4939E-08	2.01342E-07	0.20134183
3837703774295	383770	3774295	0.000391993	0.000460952	0.000454814	9.6678E-05	0.000125729	9.25434E-05	9.5252E-06	0.000111594	9.5252E-06	0.00057366	0.000832393	0.000493426	1.23365E-08	1.7845E-07	4.0272E-08	2.31058E-07	0.23105784
3837803774295	383780	3774295	0.00046927	0.000551823	0.000544476	0.000115737	0.000150515	0.000110787	1.1403E-05	0.000133593	1.1403E-05	0.000694675	0.001007989	0.000597515	1.45819E-08	2.1146E-07	4.7978E-08	2.74022E-07	0.27402242
3837903774295	383790	3774295	0.000577652	0.000679271	0.000670226	0.000142467	0.000185277	0.000136374	1.40366E-05	0.000164447	1.40366E-05	0.000864985	0.001255112	0.000744005	1.77314E-08	2.5776E-07	5.8792E-08	3.34281E-07	0.33428053
3838003774295	383800	3774295	0.000727114	0.000855026	0.000843642	0.000179329	0.000233216	0.00017166	1.76684E-05	0.000206997	1.76684E-05	0.001101697	0.001598587	0.00094761	2.20706E-08	3.2152E-07	7.3717E-08	4.17312E-07	0.41731161
3838103774295	383810	3774295	0.000955998	0.001124175	0.001109206	0.000235779	0.000306629	0.000225696	2.32302E-05	0.000272156	2.32302E-05	0.001465336	0.002126235	0.001260389	2.87195E-08	4.192E-07	9.6597E-08	5.44516E-07	0.54451608
3838203774295	383820	3774295	0.001358029	0.001596931	0.001575667	0.000334933	0.000435578	0.000320609	3.29993E-05	0.000386607	3.29993E-05	0.002107071	0.003057406	0.001812368	4.04006E-08	5.9075E-07	1.3681E-07	7.67961E-07	0.76796132
3838303774295	383830	3774295	0.002214942	0.00260459	0.00256991	0.000546275	0.000710426	0.000522912	5.38217E-05	0.000630556	5.38217E-05	0.00348071	0.005050586	0.002993885	6.52665E-08	9.5596E-07	2.2255E-07	1.24377E-06	1.24377279
3838403774295	383840	3774295	0.002990501	0.003516584	0.00346976	0.000737552	0.000959181	0.000706009	7.26674E-05	0.000851344	7.26674E-05	0.004724699	0.006855641	0.004063885	8.77678E-08	1.2864E-06	3.0015E-07	1.67436E-06	1.67435881
3838603774295	383860	3774295	0.002532755	0.002978313	0.002938656	0.000624658	0.000812362	0.000597943	6.15444E-05	0.000721032	6.15444E-05	0.003991807	0.005792198	0.003433498	7.4438E-08	1.0908E-06	2.5427E-07	1.41953E-06	1.41952742
3838703774295	383870	3774295	0.003584256	0.004214791	0.004158671	0.000883991	0.001149623	0.000846185	8.70952E-05	0.001020376	8.70952E-05	0.005678141	0.008239105	0.004883974	1.04952E-07	1.539E-06	3.595E-07	2.00341E-06	2.00340895
3838803774295	383880	3774295	0.00243879	0.002867817	0.002829632	0.000601483	0.000782224	0.000575759	5.92611E-05	0.000694282	5.92611E-05	0.003842131	0.005575016	0.003304756	7.16734E-08	1.0503E-06	2.4481E-07	1.36682E-06	1.36681833
3838903774295	383890	3774295	0.001823823	0.002144666	0.00211611	0.000449813	0.000584978	0.000430575	4.43178E-05	0.000519211	4.43178E-05	0.002856674	0.004145096	0.002457129	5.37998E-08	7.8792E-07	1.8323E-07	1.02495E-06	1.02494838
3839003774295	383900	3774295	0.001451604	0.001706968	0.001684239	0.000358012	0.000465591	0.000342701	3.52731E-05	0.000413247	3.52731E-05	0.002260387	0.00327987	0.001944241	4.29752E-08	6.2902E-07	1.4594E-07	8.17936E-07	0.81793591
3839103774295	383910	3774295	0.00120328	0.001414959	0.001396118	0.000296767	0.000385943	0.000284075	2.9239E-05	0.000342553	2.9239E-05	0.001862732	0.002702865	0.001602203	3.57487E-08	5.2295E-07	1.2106E-07	6.7976E-07	0.6797599
3829703774305	382970	3774305	2.94613E-05	3.46441E-05	3.41828E-05	7.2661E-06	9.4495E-06	6.95535E-06	7.15893E-07	8.38713E-06	7.15893E-07	1.9221E-05	2.78901E-05	1.65327E-05	2.13775E-09	2.6904E-08	4.2192E-09	3.32605E-08	0.03326049
3829803774305	382980	3774305	2.99682E-05	3.52402E-05	3.4771E-05	7.39112E-06	9.61209E-06	7.07502E-06	7.2821E-07	8.53144E-06	7.2821E-07	1.9639E-05	2.84966E-05	1.68922E-05	2.23669E-09	2.8046E-08	4.357E-09	3.46395E-08	0.03463953
3829903774305	382990	3774305	3.05643E-05	3.59411E-05	3.54625E-05	7.53811E-06	9.80326E-06	7.21573E-06	7.42693E-07	8.70112E-06	7.42693E-07	2.01162E-05	2.91891E-05	1.73027E-05	2.3519E-09	2.9376E-08	4.5167E-09	3.62447E-08	0.03624465
3830003774305	383000	3774305	3.12104E-05	3.67009E-05	3.62122E-05	7.69748E-06	1.00105E-05	7.36828E-06	7.58394E-07	8.88507E-06	7.58394E-07	2.06309E-05	2.99359E-05	1.77454E-05	2.48263E-09	3.0882E-08	4.6951E-09	3.806E-08	0.03806002
3830103774305	383010	3774305	3.19735E-05	3.75983E-05	3.70976E-05	7.88569E-06	1.02553E-05	7.54844E-06	7.76938E-07	9.10232E-06	7.76938E-07	2.12267E-05	3.08004E-05	1.82578E-05	2.63755E-09	3.2667E-08	4.9047E-09	4.02091E-08	0.04020906
3830203774305	383020	3774305	3.27812E-05	3.8548E-05	3.80348E-05	8.08489E-06	1.05143E-05	7.73912E-06	7.96564E-07	9.33225E-06	7.96564E-07	2.18599E-05	3.17192E-05	1.88025E-05	2.81366E-09	3.4689E-08	5.1373E-09	4.26395E-08	0.0426395

			EGIODemolition	EGIOSite Grubbing / Prep	EGIOMass Grading / Excavation	EGIOMass Grading / Excavation	EGIODrainage / Utilities Trenching	EGIODrainage / Utilities Trenching	EGIOFoundations / Concrete Pads	EGIOFoundations / Concrete Pads	EGIOBuilding / Structure Construction	EGIOBuilding / Structure Construction	EGIOAsphalt Paving	EGIOArchitectural Coating	EGIOLandscaping or Other Finishing	EGIOWaterside Construction (Piles)	HIWaterside Construction (Landscaping)	HIWaterside Construction (Landscaping)	KMDemolition	KMSite Grubbing / Prep	KMMass Grading / Excavation
Unique Identifier	X (UTM)	Y (UTM)	2025	2025	2025	2026	2026	2027	2026	2027	2026	2027	2027	2027	2027	2027	2025	2026	2025	2025	2025
3830303774305	383030	3774305	0.000232661	9.1253E-05	3.02202E-05	2.95975E-05	6.87269E-05	6.86209E-05	9.02982E-05	9.02399E-05	9.67207E-05	9.44023E-05	3.76375E-06	3.76375E-06	0.00010193	3.76375E-06	1.84646E-05	1.78862E-05	1.43343E-05	6.22118E-05	4.72876E-05
3830403774305	383040	3774305	0.000258206	0.00010127	3.35382E-05	3.28472E-05	7.62728E-05	7.61551E-05	0.000100212	0.000100148	0.00010734	0.000104767	4.17699E-06	4.17699E-06	0.000113121	4.17699E-06	1.94656E-05	1.88559E-05	1.48752E-05	6.45592E-05	4.90719E-05
3830503774305	383050	3774305	0.000289185	0.00011342	3.7562E-05	3.67881E-05	8.54238E-05	8.5292E-05	0.000112236	0.000112163	0.000120218	0.000117337	4.67813E-06	4.67813E-06	0.000126693	4.67813E-06	2.05814E-05	1.99367E-05	1.54613E-05	6.71031E-05	5.10055E-05
3830603774305	383060	3774305	0.000325508	0.00012767	4.228E-05	4.14089E-05	9.61535E-05	9.60051E-05	0.000126333	0.000126252	0.000135319	0.000132075	5.26573E-06	5.26573E-06	0.000142607	5.26573E-06	2.17402E-05	2.10593E-05	1.60406E-05	6.96175E-05	5.29167E-05
3830703774305	383070	3774305	0.000370472	0.0001453	4.81203E-05	4.71289E-05	0.000109436	0.000109267	0.000143784	0.000143691	0.000154011	0.000150319	5.99312E-06	5.99312E-06	0.000162305	5.99312E-06	2.30354E-05	2.23139E-05	1.66675E-05	7.23381E-05	5.49847E-05
3830803774305	383080	3774305	0.00042361	0.00016615	5.50223E-05	5.38887E-05	0.000125132	0.000124939	0.000164407	0.000164301	0.000176101	0.00017188	6.85272E-06	6.85272E-06	0.000185585	6.85272E-06	2.43342E-05	2.3572E-05	1.7265E-05	7.49311E-05	5.69556E-05
3830903774305	383090	3774305	0.000487193	0.00019108	6.32812E-05	6.19774E-05	0.000143915	0.000143692	0.000189085	0.000188963	0.000202533	0.000197679	7.88131E-06	7.88131E-06	0.000213441	7.88131E-06	2.56348E-05	2.48318E-05	1.78352E-05	7.74062E-05	5.8837E-05
3831003774305	383100	3774305	0.000567933	0.00022275	7.37683E-05	7.22484E-05	0.000167765	0.000167506	0.000220421	0.000220278	0.000236098	0.000230439	9.18743E-06	9.18743E-06	0.000248814	9.18743E-06	2.70466E-05	2.61994E-05	1.8435E-05	8.0009E-05	6.08154E-05
3831103774305	383110	3774305	0.000680836	0.00026703	8.84333E-05	8.66113E-05	0.000201116	0.000200805	0.00026424	0.00026469	0.00028034	0.00027625	1.10139E-05	1.10139E-05	0.000298277	1.10139E-05	2.87615E-05	2.78607E-05	1.91456E-05	8.30931E-05	6.31596E-05
3831203774305	383120	3774305	0.000834087	0.00032714	0.000108339	0.000106107	0.000246385	0.000246005	0.000323718	0.000323509	0.000346743	0.000338431	1.3493E-05	1.3493E-05	0.000365417	1.3493E-05	3.05895E-05	2.96314E-05	1.98697E-05	8.62361E-05	6.55486E-05
3831303774305	383130	3774305	0.001041805	0.00040861	0.000135319	0.000132531	0.000307744	0.000307269	0.000404336	0.000404075	0.000433094	0.000422713	1.68533E-05	1.68533E-05	0.00045642	1.68533E-05	3.24408E-05	3.14247E-05	2.06075E-05	8.9438E-05	6.79824E-05
3831403774305	383140	3774305	0.001336335	0.00052413	0.000173576	0.000169999	0.000394747	0.000394138	0.000518646	0.000518311	0.000555534	0.000542218	2.16178E-05	2.16178E-05	0.000585454	2.16178E-05	3.42957E-05	3.32215E-05	2.13136E-05	9.25024E-05	7.03117E-05
3831503774305	383150	3774305	0.001803354	0.0007073	0.000234236	0.00022941	0.000532702	0.00053188	0.000699901	0.000699449	0.000749681	0.000731712	2.91728E-05	2.91728E-05	0.000790057	2.91728E-05	3.62744E-05	3.51382E-05	2.19382E-05	9.52133E-05	7.23723E-05
3831603774305	383160	3774305	0.002554134	0.00100177	0.000331755	0.000324919	0.000754479	0.000753314	0.000991286	0.000990647	0.001061791	0.001036341	4.13181E-05	4.13181E-05	0.001118977	4.13181E-05	3.80826E-05	3.68898E-05	2.24994E-05	9.76491E-05	7.42237E-05
3831703774305	383170	3774305	0.00400648	0.0015714	0.000520399	0.000509677	0.001183495	0.001181669	0.001554957	0.001553954	0.001665553	0.001625631	6.48127E-05	6.48127E-05	0.001755256	6.48127E-05	3.97222E-05	3.84781E-05	2.30199E-05	9.99081E-05	7.59408E-05
3831503774305	383510	3774305	0.000325086	0.0001275	4.22252E-05	4.13552E-05	9.60288E-05	9.58806E-05	0.000126169	0.000126088	0.000135143	0.000131904	5.25891E-06	5.25891E-06	0.000142422	5.25891E-06	3.80127E-05	3.6822E-05	4.47363E-05	0.000194159	0.000147581
3831520774305	383520	3774305	0.000313302	0.00012288	4.06945E-05	3.98561E-05	9.25477E-05	9.24049E-05	0.000121596	0.000121517	0.000130244	0.000127122	5.06827E-06	5.06827E-06	0.000137259	5.06827E-06	3.74906E-05	3.63164E-05	4.47612E-05	0.000194267	0.000147664
3831530774305	383530	3774305	0.000302631	0.0001187	3.93085E-05	3.84986E-05	8.93957E-05	8.92578E-05	0.000117454	0.000117378	0.000125808	0.000122793	4.89565E-06	4.89565E-06	0.000132584	4.89565E-06	3.7026E-05	3.58663E-05	4.48088E-05	0.000194473	0.00014782
3831540774305	383540	3774305	0.000291466	0.00011432	3.78583E-05	3.70783E-05	8.60977E-05	8.59649E-05	0.000113121	0.000113048	0.000121167	0.000118263	4.71504E-06	4.71504E-06	0.000127693	4.71504E-06	3.64017E-05	3.52616E-05	4.45892E-05	0.00019352	0.000147096
3831550774305	383550	3774305	0.000279835	0.00010976	3.63475E-05	3.55986E-05	8.26618E-05	8.25342E-05	0.000108607	0.000108537	0.000116331	0.000113543	4.52688E-06	4.52688E-06	0.000122597	4.52688E-06	3.56501E-05	3.45335E-05	4.41593E-05	0.000191654	0.000145678
3831603774305	383560	3774305	0.000269999	0.0001059	3.507E-05	3.43474E-05	7.97565E-05	7.96334E-05	0.00010479	0.000104722	0.000112243	0.000109552	4.36777E-06	4.36777E-06	0.000118288	4.36777E-06	3.51101E-05	3.40104E-05	4.40099E-05	0.000191006	0.000145185
3831703774305	383570	3774305	0.000264817	0.00010386	3.43968E-05	3.36881E-05	7.82255E-05	7.81048E-05	0.000102778	0.000102712	0.000110088	0.000107449	4.28393E-06	4.28393E-06	0.000116017	4.28393E-06	3.51783E-05	3.40764E-05	4.4682E-05	0.000193923	0.000147402
3831803774305	383580	3774305	0.000260954	0.00010235	3.38952E-05	3.31968E-05	7.70846E-05	7.69657E-05	0.000101279	0.000101214	0.000108483	0.000105882	4.22145E-06	4.22145E-06	0.000114325	4.22145E-06	3.539E-05	3.42815E-05	4.55443E-05	0.000197665	0.000150247
3831903774305	383590	3774305	0.000258125	0.00010124	3.35277E-05	3.28369E-05	7.62489E-05	7.61312E-05	0.000100181	0.000100116	0.000107306	0.000104734	4.17568E-06	4.17568E-06	0.000113086	4.17568E-06	3.57147E-05	3.4596E-05	4.65581E-05	0.000202066	0.000153591
3832003774305	383600	3774305	0.0002564	0.00010056	3.33037E-05	3.26175E-05	7.57395E-05	7.56226E-05	9.95117E-05	9.94475E-05	0.000106589	0.000104035	4.14778E-06	4.14778E-06	0.00011233	4.14778E-06	3.61685E-05	3.50357E-05	4.77508E-05	0.000207242	0.000157526
3832103774305	383610	3774305	0.000255386	0.00010017	3.31718E-05	3.24884E-05	7.54396E-05	7.53232E-05	9.91178E-05	9.90539E-05	0.000106168	0.000103623	4.13136E-06	4.13136E-06	0.000111886	4.13136E-06	3.67013E-05	3.55518E-05	4.90543E-05	0.000212899	0.000161826
3832203774305	383620	3774305	0.000256077	0.00010044	3.32617E-05	3.25764E-05	7.56439E-05	7.55272E-05	9.93862E-05	9.93221E-05	0.000106455	0.000103903	4.14255E-06	4.14255E-06	0.000112189	4.14255E-06	3.74691E-05	3.62955E-05	5.0695E-05	0.0002002	0.000167239
3832303774305	383630	3774305	0.000257757	0.0001011	3.34798E-05	3.279E-05	7.61401E-05	7.60226E-05	0.000100038	9.99736E-05	0.000107153	0.000104585	4.16972E-06	4.16972E-06	0.000112924	4.16972E-06	3.8375E-05	3.7173E-05	5.25462E-05	0.000228054	0.000173346
3832403774305	383640	3774305	0.000260712	0.00010225	3.38637E-05	3.3166E-05	7.7013E-05	7.68942E-05	0.000101185	0.00010112	0.000108382	0.000105784	4.21753E-06	4.21753E-06	0.000114219	4.21753E-06	3.94729E-05	3.82365E-05	5.46893E-05	0.000237356	0.000180415
3832503774305	383650	3774305	0.000266811	0.00010465	3.46558E-05	3.39418E-05	7.88146E-05	7.8693E-05	0.000103552	0.000103485	0.000110917	0.000108259	4.31619E-06	4.31619E-06	0.000116891	4.31619E-06	4.10748E-05	3.97883E-05	5.76019E-05	0.000249996	0.000190024
3832603774305	383660	3774305	0.000274023	0.00010748	3.55927E-05	3.48593E-05	8.09451E-05	8.08202E-05	0.000106351	0.000106283	0.000113916	0.000111185	4.43287E-06	4.43287E-06	0.000120051	4.43287E-06	4.28687E-05	4.1526E-05	6.08358E-05	0.000264032	0.000200692
3832703774305	383670	3774305	0.000281101	0.00011025	3.6512E-05	3.57597E-05	8.30359E-05	8.29077E-05	0.000109098	0.000109028	0.000116858	0.000114057	4.54736E-06	4.54736E-06	0.000123152	4.54736E-06	4.46537E-05	4.3255E-05	6.40878E-05	0.000278146	0.00021142
3832803774305	383680	3774305	0.000288565	0.00011318	3.74815E-05	3.67092E-05	8.52407E-05	8.51092E-05	0.000111995	0.000111923	0.000119961	0.000117085	4.66811E-06	4.66811E-06	0.000126422	4.66811E-06	4.65086E-05	4.50518E-05	6.74757E-05	0.000292849	0.000222597
3832903774305	383690	3774305	0.000297367	0.00011663	3.86248E-05	3.7829E-05	8.78409E-05	8.77054E-05	0.000115411	0.000115337	0.00012362	0.000120657	4.8105E-06	4.8105E-06	0.000130278	4.8105E-06	4.85984E-05	4.70762E-05	7.12572E-05	0.000309261	0.000235072
3833003774305	383700	3774305	0.000307634	0.00012066	3.99583E-05	3.91351E-05	9.08735E-05	9.07333E-05	0.000119396	0.000119319	0.000127888	0.000124823	4.97658E-06	4.97658E-06	0.000134776	4.97658E-06	5.09538E-05	4.93578E-05	7.54824E-05	0.000327599	0.00024901
3833103774305	383710	3774305	0.000319751	0.00012541	4.15322E-05	4.06765E-05	9.44528E-05	9.4307E-05	0.000124099	0.000124019	0.000132925	0.000129739	5.1726E-06	5.1726E-06	0.000140084	5.1726E-06	5.36429E-05	5.19627E-05	8.02711E-05	0.000348382	0.000264807
3833203774305	383720	3774305	0.000335496	0.00013159	4.35773E-05	4.26795E-05	9.91039E-05	9.8951E-05	0.00013021	0.000130126	0.000139471	0.000136128	5.42731E-06	5.42731E-06	0.000146982	5.42731E-06	5.69975E-05	5.52122E-05	8.61528E-05	0.000373909	0.000284211
3833303774305	383730	3774305	0.000355724	0.00013952	4.62047E-05	4.52527E-05	0.000105079	0.000104917	0.00013806	0.000137971	0.00014788	0.000144335	5.75453E-06	5.75453E-06	0.000155844	5.75453E-06	6.11808E-05	5.92645E-05	9.34172E-05	0.000405437	0.000308176
3833403774305	383740	3774305	0.000379813	0.00014897	4.93337E-05	4.83172E-05	0.000112195	0.000112022	0.00014741	0.000147314	0.000157894	0.000154109	6.14423E-06	6.14423E-06	0.000166398	6.14423E-06	6.61015E-05	6.40311E-05	0.000101929	0.000442377	0.000336254
3833503774305	383750	3774305	0.000415445	0.00016294	5.39618E-05	5.285E-05	0.00012272	0.000122531	0.000161239	0.000161135	0.000172707	0.000168567	6.72064E-06	6.72064E-06	0.000182008	6.72064E-06	7.31856E-05	7.08933E-05	0.000114045	0.000494964	0.000376225
3833603774305	383760	3774305	0.000460139	0.00018047	5.97672E-05	5.85358E-05	0.000135923	0.000135713	0.000178585	0.00017847	0.000191287	0.000186702	7.44366E-06	7.44366E-06	0.000201589	7.44366E-06	8.20187E-05	7.94497E-05	0.000129128	0.000560427	0.000425984
3833703774305	383770	3774305	0.000520975	0.00020433	6.7669E-05	6.62748E-05	0.000153893	0.000153656	0.000202196	0.000202065	0.000216577	0.000211386	8.42779E-06	8.42779E-06	0.000228241	8.42779E-06	9.39553E-05	9.10124E-05	0.000149467	0.000648696	0.000493078
3833803774305	383780	3774305	0.000610786	0.00023956	7.93345E-05	7.76999E-05	0.000180423	0.000180145	0.000237052	0.000236899	0.000253913	0.000247827	9.88066E-06	9.88066E-06	0.000267588	9.88066E-06	0.000111489	0.000107997	0.000179294	0.000778148	0.000591476
3833903774305	383790	3774305	0.000738178	0.00028952	9.58813E-05	9.39058E-05	0.000218054	0.000217718	0.000286495	0.00028631	0.000306871	0.000299516	1.19415E-05	1.19415E-05	0.000323399	1.19415E-05	0.0001363	0.000132031	0.000221487	0.000961267	0.000730666
3834003774305	383800	3774305	0.000912087	0.00035773	0.0001847	0.000116029	0.000269426	0.00026901	0.00035991	0.000353762	0.000379168	0.00037008	1.47548E-05	1.47548E-05	0.000399589	1.47548E-05	0.000170085	0.000164757	0.000278953	0.001210674	0.000920241
3834103774305	383810	3774305	0.00117817	0.00046209	0.000153032	0.000149879	0.000348026	0.000347489	0.00045726	0.00045665	0.000489783	0.000478043	1.90592E-05	1.90592E-05	0.000516162	1.90592E-05	0.000221636	0.000214694	0.000366608	0.001591105	0.001209409
3834203774305	383820	3774305	0.001640636	0.00064348	0.000213101	0.00020871	0.000484636	0.000483888	0.000636748	0.000636337	0.000682037	0.000665689	2.65405E-05	2.65405E-05	0.00071877	2.65405E-05	0.000311096	0.000301352	0.000518605	0.002250782	0.001710834
3834303774305	383830	3774305	0.002611573	0.0010243	0.000339215	0.000332226	0.000771446	0.000770256	0.001013579	0.001012925	0.00108567	0.001059647	4.22473E-05	4.22473E-05	0.001144142	4.22473E-05	0.000498723	0.000483102	0.000837747	0.003635883	0.002763658
3834403774305	383840	3774305	0.003564277	0.00139796	0.000462961	0.000453423	0.00105287	0.001051246	0.001383334	0.001382441	0.001481723	0.001446207	5.76592E-05	5.76592E-05	0.001561525	5.76592E-05	0.000682793	0.000661406	0.001150881	0.004994906	0.003796661
3834603774305	383860	3774305	0.002810408	0.00110228	0.000365042	0.000357521	0.000830181	0.0008289	0.001090749	0.001090045	0.001168329	0.001140324	4.54639E-05	4.54639E-05	0.001231252	4.54639E-05	0.000537684	0.000520843	0.00090449	0.003925549	0.002983836
3834703774305	383870	3774305	0.004193925	0.00164492	0.000544746	0.000533522	0.001238865	0.001236954	0.001627707	0.001626656	0.001743477	0.001701687	6.7845E-05	6.7845E-05	0.001837377	6.7845E-05	0.0008049	0.000779689	0.001359014	0.005898215	0.004483272
3834803774305	383880	3774305	0.002868675	0.00112513	0.00037261	0.000364933	0.000847393	0.000846085	0.001113363	0.001112645	0.001192551	0.001163966	4.64065E-05	4.64065E-05	0.001256779	4.64065E-05	0.000549293	0.000532088	0.000924554	0.00401263	0.003050027
3834903774305	383890	3774305	0.002156832	0.00084594	0.000280149	0.000274377	0.000637118	0.000636135	0.000837089	0.000836549	0.000896627	0.000875136	3.4891E-05	3.4891E-05	0.000944918	3.4891E-05	0.00041207	0.000399164	0.000691386	0.003000662	0.002280823
3835003774305	383900	3774305	0.001726378	0.00067711	0.000224238	0.000219618	0.000509964	0.000509177	0.000670026	0.000669593	0.000717681	0.000700479	2.79276E-05	2.79276E-05	0.000756334	2.79276E-05	0.000329153	0.000318843	0.00055055	0.002389427	0.001816219
3835103774305	383910	3774305	0.001439304	0.00056452	0.0001869 5	0.000183098	0.000425163	0.000424507	0.000558609	0.000558249	0.00059834	0.000583998	2.32836E-05	2.32836E-05	0.000630566	2.32836E-05	0.000273901	0.000265322	0.000456753	0.00198234	0.00150679
3829703774315	382970	3774315	0.000149802	5.8754E-05	1.94577E-05	1.90568E-05	4.42508E-05	4.41825E-05	5.81397E-05	5.81022E-05	6.22749E-05	6.07822E-05	2.42334E-06	2.42334E-06	6.56289E-05	2.42334E-06	1.46095E-05	1.41519E-05	1.23745E-05	5.3706E-05	4.08223E-05
3829803774315	382980	3774315	0.000158497	6.2165E-05	2.0587E-05	2.01628E-05	4.68191E-05	4.67469E-05	6.15142E-05	6.14745E-05	6.58894E-05	6.431E-05	2.56399E-06	2.56399E-06	6.9438E-05	2.56399E-06	1.50059E-05	1.45359E-05	1.25849E-05	5.46195E-05	4.15166E-05
3829903774315	382990	3774315	0.000168422	6.6057E-05	2.18762E-05	2.14254E-05	4.97509E-05	4.96742E-05	6.53662E-05	6.53241E-05	7.00154E-05	6.83372E-05	2.72455E-06	2.72455E-06	7.37863E-05	2.72455E-06	1.54419E-05	1.49582E-05	1.28203E-05	5.56409E-05	4.2293E-05
3830003774315	383000	3774315	0.000179955	7.0581E-05	2.33742E-05	2.28926E-05	5.31577E-05	5.30757E-05	6.98423E-05	6.97972E-05	7.48098E-05	7.30166E-05	2.91112E-06	2.91112E-06	7.88389E-05	2.91112E-06	1.59334E-05	1.54343E-05	1.30851E-05	5.67901E-05	4.31665E-05
3830103774315	383010	3774315	0.000194452	7.6267E-05	2.52572E-05	2.47368E-05	5.744E-05	5.73514E-05	7.54687E-05	7.542E-05	8.08364E-05	7.88988E-05	3.14564E-06	3.14564E-06	8.51901E-05	3.14564E-06	1.6563E-05	1.60443E-05	1.34449E-05	5.83518E-05	4.43536E-05
3830203774315	383020	3774315	0.000211203	8.2837E-05	2.7433E-05	2.68678E-05	6.23883E-05	6.22921E-05	8.19701E-05	8.19172E-05	8.78002E-05	8.56957E-05	3.41662E-06	3.41662E-06	9.2529E-05	3.41662E-06	1.72465E-05	1.67063E-05	1.38319E-05	6.00313E-05	4.56302E-05
3830303774315	383030	3774315	0.000231799	9.0915E-05	3.01082E-05	2.94878E-05	6.84722E-05	6.83666E-05	8.99635E-05	8.99055E-05	9.63622E-05	9.40524E-05	3.7498E-06	3.7498E-06	0.000101552	3.7498E-06	1.80609E-05	1.74952E-05	1.42958E-05	6.20448E-05	4.71607E-05
3830403774315	383040	3774315	0.000256984	0.00010079	3.33795E-05	3.26918E-05	7.59119E-05	7.57948E-05	9.97383E-05	9.9674E-05	0.000106832	0.000104271	4.15723E-06	4.15723E-06	0.000112586	4.15723E-06	1.89956E-05	1.84006E-05	1.48208E-05	6.43235E-05	4.88927E-05
3830503774315	383050	3774315	0.000287604	0.0001128	3.73567E-05	3.6587E-05	8.49568E-05	8.48257E-05	0.000111622	0.00011155	0.000119561	0.000116695	4.65256E-06	4.65256E-06	0.000126001	4.65256E-06	2.00414E-05	1.94137E-05	1.53934E-05	6.68084E-05	5.07815E-05
3830603774315	383060	3774315	0.000325275	0.00012758	4.22497E-05	4.13792E-05	9.60845E-05	9.59363E-05	0.000126242	0.000126161	0.000135221	0.00013198	5.26196E-06	5.26196E-06	0.000142504	5.26196E-06	2.1211E-05	2.05467E-05	1.6018E-05	6.95193E-05	5.2842E-05
3830703774315	383070	3774315	0.00037243	0.00014607	4.83747E-05	4.7378E-05	0.000110014	0.000109844	0.000144544	0.000144451	0.000154825	0.000151114	6.02479E-06	6.02479E-06	0.000163163	6.02479E-06	2.2526E-05	2.18204E-05	1.66992E-05	7.24756E-05	5.50892E-05
3830803774315	383080	3774315	0.000426825	0.00016741	5.544E-05	5.42977E-05	0.000126082	0.000125888	0.000165655	0.000165548	0.000177438	0.000173184	6.90474E-06	6.90474E-06	0.000186994	6.90474E-06	2.37745E-05	2.30298E-05	1.73125E-05	7.51374E-05	5.71124E-05
3830903774315	383090	3774315	0.000489843	0.00019212	6.36253E-05	6.23144E-05	0.000144697	0.000144474	0.000190113	0.000189991	0.000203635	0.000198754	7.92417E-06	7.92417E-06	0.000214602	7.92417E-06	2.49441E-05	2.41628E-05	1.78533E-05	7.74848E-05	5.88967E-05
3831003774315	383100	3774315	0.000569415	0.00022333	7.39608E-05	7.2437E-05	0.000168202	0.000167943	0.000220996	0.000220853	0.000236714	0.00023104	9.2114E-06	9.2114E-06	0.000249463	9.2114E-06	2.61819E-05	2.53618E-05	1.84078E-05	7.98912E-05	6.07258E-05
3831103774315	383110	3774315	0.000678465	0.0002661	8.81253E-05	8.63096E-05	0.000200415	0.000200106	0.00026332	0.00026315	0.000282048	0.000275288	1.09755E-05	1.09755E-05	0.000297239	1.09755E-05	2.76296E-05	2.67642E-05	1.90483E-05	8.26707E-05	6.28386E-05
3831203774315	383120	3774315	0.00082524	0.00032367	0.00010719	0.000104981	0.000243772	0.000243396	0.000320284	0.000320078	0.000343065	0.000334842	1.33499E-05	1.33499E-05	0.000361541	1.33499E-05	2.91508E-05	2.82378E-05	1.97E-05	8.54995E-05	6.49887E-05
3831303774315	383130	3774315	0.001025737	0.00040231	0.000133232	0.000130487	0.000302998	0.00030253	0.000398099	0.000397842	0.000426414	0.000416193	1.65933E-05	1.65933E-05	0.0004493 8	1.65933E-05	3.07187E-05	2.97565E-05	2.03925E-05	8.85049E-05	6.72732E-05
3831403774315	383140	3774315	0.001315433	0.00051593	0.000170861	0.00016734	0.000388573	0.000387973	0.000510534	0.000510204	0.000546845	0.000533738	2.12797E-05	2.12797E-05	0.000576297	2.12797E-05	3.23475E-05	3.13343E-05	2.10805E-05	9.14908E-05	6.95428E-05
3831503774315	383150	3774315	0.001773103	0.00069544	0.000230307	0.000225562	0.000523766	0.000522958	0.00068816	0.000687716	0.000737105	0.000719437	2.86834E-05	2.86834E-05	0.000776804	2.86834E-05	3.40338E-05	3.29678E-05	2.16802E-05	9.40936E-05	7.15212E-05
3831603774315	383160	3774315	0.002511999	0.00098524	0.000326282	0.000319559	0.000742032	0.000740887	0.000974933	0.000974304	0.001044275	0.001019245	4.06365E-05	4.06365E-05	0.001100518	4.06365E-05	3.55676E-05	3.44535E-05	2.22279E-05	9.64705E-05	7.33279E-05
3831703774315	383170	3774315	0.003938908	0.00154489	0.000511622	0.000501081	0.001163534	0.001161739	0.001528732	0.001527745	0.001637463	0.001598214	6.37196E-05	6.37196E-05	0.001725653	6.37196E-05	3.69435E-05	3.57864E-05	2.27348E-05	9.86706E-05	7.50002E-05
3835003774315	383500	3774315	0.000328939	0.00012901	4.27257E-05	4.18454E-05	9.7167E-05	9.70171E-05	0.000127665	0.000127582	0.000136745	0.000133467	5.32124E-06	5.32124E-06	0.00014411	5.32124E-06	3.68664E-05	3.57116E-05	4.31069E-05	0.000187087	0.000142206

Unique Identifier	X (UTM)	Y (UTM)	KMMass Grading / Excavation	KMDrainage / Utilities Trenching	KMFoundations / Concrete Pads	KMBuilding / Structure Construction	KMAsphalt Paving	KMArchitectural Coating	KMLandscaping or Other Finishing	KMWaterside Construction (Piles)	EWNDemolition	EWNSite Grubbing / Prep	EWNDrainage / Utilities Trenching	EWNDrainage / Utilities Trenching	EWNDrainage / Utilities Trenching	EWNFoundations / Concrete Pads	EWNBuilding / Structure Construction	EWNAsphalt Paving	EWNLandscaping or Other Finishing	EWNWaterside Construction (Piles)	ISDemolition
			2026	2026	2026	2026	2026	2026	2026	2026	2027	2027	2027	2028	2029	2029	2029	2029	2029	2029	2027
3830303774305	383030	3774305	4.67982E-05	1.68056E-05	8.89348E-06	3.0546E-05	9.81321E-07	9.81321E-07	3.15273E-05	9.81321E-07	8.53202E-05	4.65006E-06	1.09192E-05	1.07084E-05	1.04868E-05	9.08351E-06	1.97243E-05	1.40328E-06	2.04259E-05	1.40328E-06	2.22047E-05
3830403774305	383040	3774305	4.8564E-05	1.74398E-05	9.22906E-06	3.16986E-05	1.01835E-06	1.01835E-06	3.27169E-05	1.01835E-06	9.01134E-05	4.9113E-06	1.15326E-05	1.13099E-05	1.10759E-05	9.59381E-06	2.08324E-05	1.48211E-06	2.15734E-05	1.48211E-06	2.38828E-05
3830503774305	383050	3774305	5.04776E-05	1.8127E-05	9.59271E-06	3.29476E-05	1.05848E-06	1.05848E-06	3.40061E-05	1.05848E-06	9.54732E-05	5.20341E-06	1.22186E-05	1.19826E-05	1.17347E-05	1.01644E-05	2.20715E-05	1.57027E-06	2.28566E-05	1.57027E-06	2.58095E-05
3830603774305	383060	3774305	5.23691E-05	1.88062E-05	9.95216E-06	3.41822E-05	1.09814E-06	1.09814E-06	3.52803E-05	1.09814E-06	0.000101063	5.50805E-06	1.29339E-05	1.26842E-05	1.24217E-05	1.07595E-05	2.33636E-05	1.6622E-06	2.41947E-05	1.6622E-06	2.79138E-05
3830703774305	383070	3774305	5.44157E-05	1.95411E-05	1.03411E-05	3.5518E-05	1.14105E-06	1.14105E-06	3.66591E-05	1.14105E-06	0.000107311	5.84857E-06	1.37335E-05	1.34683E-05	1.31897E-05	1.14247E-05	2.48081E-05	1.76496E-06	2.56905E-05	1.76496E-06	3.03324E-05
3830803774305	383080	3774305	5.63662E-05	2.02416E-05	1.07118E-05	3.67912E-05	1.18195E-06	1.18195E-06	3.79731E-05	1.18195E-06	0.000113605	6.1916E-06	1.4539E-05	1.42583E-05	1.39633E-05	1.20948E-05	2.62631E-05	1.86848E-06	2.71973E-05	1.86848E-06	3.29074E-05
3830903774305	383090	3774305	5.82281E-05	2.09102E-05	1.10656E-05	3.80065E-05	1.221E-06	1.221E-06	3.92275E-05	1.221E-06	0.000119929	6.53629E-06	1.53484E-05	1.5052E-05	1.47406E-05	1.27681E-05	2.77252E-05	1.9725E-06	2.87114E-05	1.9725E-06	3.56684E-05
3831003774305	383100	3774305	6.0186E-05	2.16133E-05	1.14377E-05	3.92844E-05	1.26205E-06	1.26205E-06	4.05465E-05	1.26205E-06	0.000126782	6.90978E-06	1.62255E-05	1.59121E-05	1.55829E-05	1.34977E-05	2.93094E-05	2.08521E-06	3.0352E-05	2.08521E-06	3.88065E-05
3831103774305	383110	3774305	6.2506E-05	2.24464E-05	1.18786E-05	4.07987E-05	1.3107E-06	1.3107E-06	4.21094E-05	1.3107E-06	0.000135136	7.36506E-06	1.72946E-05	1.69606E-05	1.66097E-05	1.43871E-05	3.12406E-05	2.2226E-06	3.23519E-05	2.2226E-06	4.26796E-05
3831203774305	383120	3774305	6.48703E-05	2.32955E-05	1.23279E-05	4.23419E-05	1.36028E-06	1.36028E-06	4.37022E-05	1.36028E-06	0.000144033	7.84998E-06	1.84332E-05	1.80773E-05	1.77032E-05	1.53343E-05	3.32975E-05	2.36894E-06	3.4482E-05	2.36894E-06	4.70809E-05
3831303774305	383130	3774305	6.72789E-05	2.41604E-05	1.27856E-05	4.39141E-05	1.41078E-06	1.41078E-06	4.53249E-05	1.41078E-06	0.000153076	8.34282E-06	1.95905E-05	1.92122E-05	1.88147E-05	1.6297E-05	3.5388E-05	2.51766E-06	3.66468E-05	2.51766E-06	5.19125E-05
3831403774305	383140	3774305	6.95841E-05	2.49882E-05	1.32237E-05	4.54187E-05	1.45912E-06	1.45912E-06	4.68778E-05	1.45912E-06	0.000162248	8.84275E-06	2.07644E-05	2.03635E-05	1.99421E-05	1.72736E-05	3.75086E-05	2.66853E-06	3.88428E-05	2.66853E-06	5.71535E-05
3831503774305	383150	3774305	7.16233E-05	2.57205E-05	1.36112E-05	4.67497E-05	1.50188E-06	1.50188E-06	4.82516E-05	1.50188E-06	0.000172095	9.37941E-06	2.20246E-05	2.15993E-05	2.11524E-05	1.83219E-05	3.97849E-05	2.83048E-06	4.12002E-05	2.83048E-06	6.31099E-05
3831603774305	383160	3774305	7.34556E-05	2.63785E-05	1.39594E-05	4.79457E-05	1.5403E-06	1.5403E-06	4.9486E-05	1.5403E-06	0.000180847	9.85639E-06	2.31447E-05	2.26977E-05	2.22281E-05	1.92537E-05	4.18082E-05	2.97443E-06	4.32954E-05	2.97443E-06	6.9681E-05
3831703774305	383170	3774305	7.51549E-05	2.69888E-05	1.42824E-05	4.90549E-05	1.57594E-06	1.57594E-06	5.06309E-05	1.57594E-06	0.000188772	1.02883E-05	2.41589E-05	2.36923E-05	2.32021E-05	2.00974E-05	4.36402E-05	3.10477E-06	4.51926E-05	3.10477E-06	7.71073E-05
3831503774305	383510	3774305	0.000146054	5.24493E-05	2.7756E-05	9.5332E-05	3.06264E-06	3.06264E-06	9.83947E-05	3.06264E-06	0.000164645	8.97337E-06	2.10712E-05	2.06643E-05	2.02367E-05	1.75287E-05	3.80626E-05	2.70795E-06	3.94166E-05	2.70795E-06	0.000129472
3831520774305	383520	3774305	0.000146135	5.24785E-05	2.77714E-05	9.53851E-05	3.06434E-06	3.06434E-06	9.84494E-05	3.06434E-06	0.00016198	8.82815E-06	2.07301E-05	2.03298E-05	1.99092E-05	1.72451E-05	3.74466E-05	2.66412E-06	3.87787E-05	2.66412E-06	0.000118668
3831530774305	383530	3774305	0.000146291	5.25342E-05	2.78009E-05	9.54864E-05	3.0676E-06	3.0676E-06	9.8554E-05	3.0676E-06	0.000159569	8.69669E-06	2.04215E-05	2.00271E-05	1.96127E-05	1.69883E-05	3.6889E-05	2.62446E-06	3.82013E-05	2.62446E-06	0.000109404
3831540774305	383540	3774305	0.000145574	5.22768E-05	2.76647E-05	9.50186E-05	3.05257E-06	3.05257E-06	9.80711E-05	3.05257E-06	0.000156536	8.53144E-06	2.00334E-05	1.96466E-05	1.92401E-05	1.66655E-05	3.61881E-05	2.57459E-06	3.74754E-05	2.57459E-06	0.000100708
3831550774305	383550	3774305	0.00014417	5.17727E-05	2.73979E-05	9.41023E-05	3.02313E-06	3.02313E-06	9.71254E-05	3.02313E-06	0.000152999	8.33864E-06	1.95807E-05	1.92026E-05	1.88053E-05	1.62889E-05	3.53703E-05	2.5164E-06	3.66285E-05	2.5164E-06	9.25089E-05
3831560774305	383560	3774305	0.000143682	5.15976E-05	2.73053E-05	9.3784E-05	3.01291E-06	3.01291E-06	9.67969E-05	3.01291E-06	0.000150365	8.19509E-06	1.92436E-05	1.8872E-05	1.84815E-05	1.60084E-05	3.47614E-05	2.47308E-06	3.59979E-05	2.47308E-06	8.56429E-05
3831570774305	383570	3774305	0.000145877	5.23856E-05	2.77223E-05	9.52163E-05	3.05892E-06	3.05892E-06	9.82752E-05	3.05892E-06	0.000150288	8.19092E-06	1.92338E-05	1.88624E-05	1.84721E-05	1.60003E-05	3.47437E-05	2.47182E-06	3.59796E-05	2.47182E-06	8.10335E-05
3831580774305	383580	3774305	0.000148692	5.33965E-05	2.82572E-05	9.70537E-05	3.11795E-06	3.11795E-06	0.000100172	3.11795E-06	0.000150832	8.22055E-06	1.93034E-05	1.89306E-05	1.85389E-05	1.60582E-05	3.48693E-05	2.48077E-06	3.61097E-05	2.48077E-06	7.71771E-05
3831590774305	383590	3774305	0.000152002	5.45852E-05	2.88863E-05	9.92142E-05	3.18736E-06	3.18736E-06	0.000102402	3.18736E-06	0.000151858	8.27647E-06	1.94347E-05	1.90594E-05	1.8665E-05	1.61674E-05	3.51065E-05	2.49764E-06	3.63554E-05	2.49764E-06	7.38908E-05
3831600774305	383600	3774305	0.000155895	5.59834E-05	2.96262E-05	0.000101756	3.269E-06	3.269E-06	0.000105025	3.269E-06	0.000153428	8.36201E-06	1.96356E-05	1.92564E-05	1.8858E-05	1.63345E-05	3.54694E-05	2.52346E-06	3.67311E-05	2.52346E-06	7.11411E-05
3831610774305	383610	3774305	0.000160151	5.75117E-05	3.0435E-05	0.000104533	3.35824E-06	3.35824E-06	0.000107892	3.35824E-06	0.000155334	8.46592E-06	1.98796E-05	1.94957E-05	1.90923E-05	1.65375E-05	3.59102E-05	2.55481E-06	3.71876E-05	2.55481E-06	6.87477E-05
3831620774305	383620	3774305	0.000165508	5.94353E-05	3.14529E-05	0.00010803	3.47057E-06	3.47057E-06	0.0001115	3.47057E-06	0.000158221	8.62325E-06	2.0249E-05	1.9858E-05	1.94471E-05	1.68448E-05	3.65775E-05	2.60229E-06	3.78786E-05	2.60229E-06	6.69816E-05
3831630774305	383630	3774305	0.000171552	6.16056E-05	3.26015E-05	0.000111975	3.5973E-06	3.5973E-06	0.000115572	3.5973E-06	0.00016169	8.81229E-06	2.06929E-05	2.02933E-05	1.98734E-05	1.72141E-05	3.73794E-05	2.65934E-06	3.8709E-05	2.65934E-06	6.55676E-05
3831640774305	383640	3774305	0.000178548	6.41183E-05	3.39311E-05	0.000116542	3.74402E-06	3.74402E-06	0.000120286	3.74402E-06	0.000165939	9.04389E-06	2.12368E-05	2.08267E-05	2.03957E-05	1.76665E-05	3.83618E-05	2.72923E-06	3.97264E-05	2.72923E-06	6.45504E-05
3831650774305	383650	3774305	0.000188057	6.7533E-05	3.57382E-05	0.000122748	3.94341E-06	3.94341E-06	0.000126692	3.94341E-06	0.000172279	9.38942E-06	2.20481E-05	2.16224E-05	2.1175E-05	1.83415E-05	3.98274E-05	2.83351E-06	4.12442E-05	2.83351E-06	6.43757E-05
3831660774305	383660	3774305	0.000198615	7.13245E-05	3.77446E-05	0.00012964	4.1648E-06	4.1648E-06	0.000133804	4.1648E-06	0.000179407	9.77794E-06	2.29604E-05	2.25171E-05	2.20512E-05	1.91004E-05	4.14754E-05	2.95075E-06	4.29508E-05	2.95075E-06	6.44358E-05
3831670774305	383670	3774305	0.000209232	7.51372E-05	3.97623E-05	0.00013657	4.38744E-06	4.38744E-06	0.000140957	4.38744E-06	0.000186467	1.01627E-05	2.38639E-05	2.34031E-05	2.29189E-05	1.9852E-05	4.31074E-05	3.06686E-06	4.46409E-05	3.06686E-06	6.44205E-05
3831680774305	383680	3774305	0.000220293	7.91091E-05	4.18642E-05	0.000143789	4.61937E-06	4.61937E-06	0.000148408	4.61937E-06	0.000193818	1.05633E-05	2.48046E-05	2.43256E-05	2.38223E-05	2.06346E-05	4.48067E-05	3.18776E-06	4.64006E-05	3.18776E-06	6.44708E-05
3831690774305	383690	3774305	0.000232639	8.35426E-05	4.42104E-05	0.000151847	4.87825E-06	4.87825E-06	0.000156726	4.87825E-06	0.000202125	1.10161E-05	2.58679E-05	2.53683E-05	2.48434E-05	2.1519E-05	4.67273E-05	3.32439E-06	4.83895E-05	3.32439E-06	6.48005E-05
3831700774305	383700	3774305	0.000246433	8.84962E-05	4.68319E-05	0.000160851	5.1675E-06	5.1675E-06	0.000166019	5.1675E-06	0.000211505	1.15273E-05	2.70683E-05	2.65455E-05	2.59963E-05	2.25176E-05	4.88957E-05	3.47866E-06	5.0635E-05	3.47866E-06	6.54181E-05
3831710774305	383710	3774305	0.000262067	9.41105E-05	4.98029E-05	0.000171056	5.49533E-06	5.49533E-06	0.000176551	5.49533E-06	0.00022224	1.21124E-05	2.84421E-05	2.78929E-05	2.73157E-05	2.36605E-05	5.13774E-05	3.65522E-06	5.3205E-05	3.65522E-06	6.63836E-05
3831720774305	383720	3774305	0.000281269	0.000101006	5.34521E-05	0.000183589	5.898E-06	5.898E-06	0.000189487	5.898E-06	0.000235685	1.28452E-05	3.01628E-05	2.95804E-05	2.89683E-05	2.5092E-05	5.44857E-05	3.87636E-06	5.64239E-05	3.87636E-06	6.80253E-05
3831730774305	383730	3774305	0.000304986	0.000109523	5.79593E-05	0.00019907	6.39532E-06	6.39532E-06	0.000205465	6.39532E-06	0.000252492	1.37611E-05	3.23138E-05	3.16897E-05	3.1034E-05	2.68813E-05	5.83711E-05	4.15279E-06	6.04474E-05	4.15279E-06	7.04579E-05
3831740774305	383740	3774305	0.000332774	0.000119502	6.324E-05	0.000217207	6.97801E-06	6.97801E-06	0.000224185	6.97801E-06	0.000272277	1.48395E-05	3.48459E-05	3.41729E-05	3.34659E-05	2.89877E-05	6.2945E-05	4.4782E-06	6.51841E-05	4.4782E-06	7.35234E-05
3831750774305	383750	3774305	0.000372332	0.000133707	7.07575E-05	0.000243027	7.8075E-06	7.8075E-06	0.000250835	7.8075E-06	0.000300845	1.63964E-05	3.85019E-05	3.77584E-05	3.69772E-05	3.202915E-05	6.95493E-05	4.94806E-06	7.20233E-05	4.94806E-06	7.85632E-05
3831760774305	383760	3774305	0.000421575	0.000151391	8.01157E-05	0.00027517	8.8401E-06	8.8401E-06	0.00028401	8.8401E-06	0.000336472	1.83382E-05	4.30615E-05	4.22299E-05	4.13561E-05	3.58221E-05	7.77856E-05	5.53403E-06	8.05526E-05	5.53403E-06	8.50337E-05
3831770774305	383770	3774305	0.000487975	0.000175236	9.27342E-05	0.00031851	1.02324E-05	1.02324E-05	0.000328742	1.02324E-05	0.000384634	2.0963E-05	4.92252E-05	4.82746E-05	4.72757E-05	4.09496E-05	8.89196E-05	6.32615E-06	9.20826E-05	6.32615E-06	9.40682E-05
3831780774305	383780	3774305	0.000585354	0.000210206	0.00011124	0.000382071	1.22744E-05	1.22744E-05	0.000394345	1.22744E-05	0.000455414	2.48206E-05	5.82835E-05	5.7158E-05	5.59753E-05	4.84851E-05	0.000105282	7.49028E-06	0.000109028	7.49028E-06	0.000107667
3831790774305	383790	3774305	0.000723104	0.000259673	0.000137418	0.000471982	1.51629E-05	1.51629E-05	0.000487145	1.51629E-05	0.000555634	3.02828E-05	7.11097E-05	6.97365E-05	6.82935E-05	5.91549E-05	0.000128451	9.13862E-06	0.000133021	9.13862E-06	0.000127022
3831800774305	383800	3774305	0.000910718	0.000327047	0.000173072	0.000594441	1.9097E-05	1.9097E-05	0.000613538	1.9097E-05	0.000692186	3.7725E-05	8.85855E-05	8.68748E-05	8.50773E-05	7.36928E-05	0.000160019	1.13845E-05	0.000165712	1.13845E-05	0.000153375
3831810774305	383810	3774305	0.001196893	0.000429815	0.000227456	0.000781233	2.50979E-05	2.50979E-05	0.000806331	2.50979E-05	0.000900667	4.90875E-05	0.000115267	0.000113041	0.000110702	9.58884E-05	0.000208216	1.48134E-05	0.000215623	1.48134E-05	0.000193844
3831820774305	383820	3774305	0.001693129	0.000608017	0.00032176	0.001105134	3.55035E-05	3.55035E-05	0.001140638	3.55035E-05	0.001262376	6.88011E-05	0.000161558	0.000158438	0.00015516	0.000134397	0.000291836	2.07625E-05	0.000302217	2.07625E-05	0.000264317
3831830774305	383830	3774305	0.002735057	0.000982183	0.000519767	0.001785219	5.7352E-05	5.7352E-05	0.001842571	5.7352E-05	0.002021215	0.000110159	0.000258674	0.000253678	0.00024843	0.000215186	0.000467264	3.32433E-05	0.000483886	3.32433E-05	0.000412282
3831840774305	383840	3774305	0.00375737	0.001349304	0.000714046	0.0024525	7.8789E-05	7.8789E-05	0.002531289	7.8789E-05	0.002765789	0.000150739	0.000353964	0.000347128	0.000339946	0.000294456	0.000639395	4.54895E-05	0.000662139	4.54895E-05	0.000557526
3831860774305	383860	3774305	0.002952956	0.001060432	0.000561177	0.001927445	6.19211E-05	6.19211E-05	0.001989366	6.19211E-05	0.0021785	0.000118733	0.000278808	0.000273424	0.000267767	0.000231936	0.000503634	3.58309E-05	0.00052155	3.58309E-05	0.000441287
3831870774305	383870	3774305	0.004436875	0.00159332	0.000843179	0.002896024	9.30377E-05	9.30377E-05	0.002989062	9.30377E-05	0.003259495	0.000177647	0.000417148	0.000409092	0.000400628	0.000347018	0.000753529	5.36095E-05	0.000780334	5.36095E-05	0.000652454
3831880774305	383880	3774305	0.003018462	0.001083956	0.000573625	0.001970202	6.32947E-05	6.32947E-05	0.002033497	6.32947E-05	0.002225331	0.000121283	0.000284796	0.000279297	0.000273518	0.000236917	0.000514452	3.66005E-05	0.000532752	3.66005E-05	0.000449355
3831890774305	383890	3774305	0.002257219	0.000810587	0.000428959	0.001473326	4.73321E-05	4.73321E-05	0.001520658	4.73321E-05	0.001670095	9.10223E-05	0.000213738	0.00020961	0.000205273	0.000177805	0.000386092	2.74684E-05	0.000399826	2.74684E-05	0.000340094
3831900774305	383900	3774305	0.001797423	0.00064547	0.00034158	0.001173209	3.76905E-05	3.76905E-05	0.0012109	3.76905E-05	0.001334565	7.27355E-05	0.000170797	0.000167498	0.000164033	0.000142083	0.000308524	2.19498E-05	0.000319499	2.19498E-05	0.00027389
3831910774305	383910	3774305	0.001491196	0.000535501	0.000283385	0.000973329	3.12692E-05	3.12692E-05	0.001004598	3.12692E-05	0.001110962	6.05489E-05	0.00014218	0.000139434	0.000136549	0.000118277	0.000256832	1.82722E-05	0.000265968	1.82722E-05	0.000229633
3829703774315	382970	3774315	4.03998E-05	1.45079E-05	7.67754E-06	2.63697E-05	8.47152E-07	8.47152E-07	2.72168E-05	8.47152E-07	6.6783E-05	3.63976E-06	8.54684E-06	8.38179E-06	8.20836E-06	7.10997E-06	1.54389E-05	1.09839E-06	1.59881E-05	1.09839E-06	1.6191E-05
3829803774315	382980	3774315	4.1087E-05	1.47547E-05	7.80812E-06	2.68182E-05	8.61561E-07	8.61561E-07	2.76797E-05	8.61561E-07	6.86742E-05	3.74283E-06	8.78888E-06	8.61916E-06	8.44082E-06	7.31132E-06	1.58761E-05	1.1295E-06	1.64408E-05	1.1295E-06	1.68659E-05
3829903774315	382990	3774315	4.18554E-05	1.50306E-05	7.95415E-06	2.73197E-05	8.77673E-07	8.77673E-07	2.81974E-05	8.77673E-07	7.07569E-05	3.85634E-06	9.05542E-06	8.88055E-06	8.6968E-06	7.53305E-06	1.63576E-05	1.16375E-06	1.69394E-05	1.16375E-06	1.76162E-05
3830003774315	383000	3774315	4.27198E-05	1.5341E-05	8.11842E-06	2.78839E-05	8.958E-07	8.958E-07	2.87797E-05	8.958E-07	7.31075E-05	3.98445E-06	9.35625E-06	9.17557E-06	8.98572E-06	7.78331E-06	1.6901E-05	1.20241E-06	1.75022E-05	1.20241E-06	1.84657E-05
3830103774315	383010	3774315	4.38946E-05	1.57629E-05	8.34167E-06	2.86507E-05	9.20434E-07	9.20434E-07	2.95712E-05	9.20434E-07	7.61013E-05	4.14762E-06	9.7394E-06	9.55132E-06	9.35369E-06	8.10204E-06	1.75931E-05	1.25165E-06	1.82189E-05	1.25165E-06	1.95164E-05
3830203774315	383020	3774315	4.5158E-05	1.62166E-05	8.58177E-06	2.94754E-05	9.46927E-07	9.46927E-07	3.04223E-05	9.46927E-07	7.93632E-05	4.3254E-06	1.01568E-05	9.9607E-06	9.75461E-06	8.44931E-06	1.83472E-05	1.3053E-06	1.89998E-05	1.3053E-06	2.06887E-05
3830303774315	383030	3774315	4.66726E-05	1.67605E-05	8.86961E-06	3.0464E-05	9.78687E-07	9.78687E-07	3.14427E-05	9.78687E-07	8.32528E-05	4.53739E-06	1.06546E-05	1.04489E-05	1.023277E-05	8.86341E-06	1.92464E-05	1.36928E-06	1.9931E-05	1.36928E-06	2.20859E-05
3830403774315	383040	3774315	4.83867E-05	1.73761E-05	9.19536E-06	3.15828E-05	1.01463E-06	1.01463E-06	3.25975E-05	1.01463E-06	8.77168E-05	4.78068E-06	1.12259E-05	1.10091E-05	1.07814E-05	9.33866E-06	2.02783E-05	1.4427E-06	2.09997E-05	1.4427E-06	2.37193E-05
3830503774315	383050	3774315	5.0256E-05	1.80474E-05	9.55059E-06	3.28029E-05	1.05383E-06	1.05383E-06	3.38568E-05	1.05383E-06	9.27167E-05	5.05318E-06	1.18658E-05	1.16367E-05	1.13959E-05	9.87097E-06	2.14342E-05	1.52493E-06	2.21967E-05	1.52493E-06	2.55986E-05
3830603774315	383060	3774315	5.22952E-05	1.87796E-05	9.93812E-06	3.4134E-05	1.09659E-06	1.09659E-06	3.52306E-05	1.09659E-06	9.83292E-05	5.35907E-06	1.25841E-05	1.23411E-05	1.20857E-05	1.04685E-05	2.27317E-05	1.61724E-06	2.35403E-05	1.61724E-06	2.77643E-05
3830703774315	383070	3774315	5.45191E-05	1.95783E-05	1.03607E-05	3.55856E-05	1.14322E-06	1.14322E-06	3.67288E-05	1.14322E-06	0.000104646	5.70335E-06	1.33925E-05	1.31339E-05	1.28622E-05	1.1141E-05	2.41921E-05	1.72113E-06	2.50526E-05	1.72113E-06	3.02597E-05
3830803774315	383080	3774315	5.65214E-05	2.02973E-05	1.07413E-05	3.68925E-05	1.18521E-06	1.18521E-06	3.80777E-05	1.18521E-06	0.00011068	6.03218E-06	1.41647E-05	1.38912E-05	1.36037E-05	1.17834E-05	2.55869E-05	1.82037E-06	2.64971E-05	1.82037E-06	3.28194E-05
3830903774315	383090	3774315	5.82872E-05	2.09314E-05	1.10768E-05	3.8045E-05	1.22224E-06	1.22224E-06	3.92673E-05	1.22224E-06	0.000116323	6.33974E-06	1.48869E-05	1.45994E-05	1.42973E-05	1.23842E-05	2.68915E-05	1.91318E-06	2.78481E-05	1.91318E-06	3.54462E-05
3831003774315	383100	3774315	6.00973E-05	2.15815E-05	1.14208E-05	3.92266E-05	1.26019E-06	1.26019E-06	4.04868E-05	1.26019E-06	0.000122318	6.66649E-06	1.56542E-05	1.53519E-05	1.50342E-05	1.30224E-05	2.82775E-05	2.01179E-06	2.92834E-05	2.01179E-06	3.83985E-05
3831103774315	383110	3774315	6.21883E-05	2.23323E-05	1.18182E-05	4.05914E-05	1.30404E-06	1.30404E-06	4.18954E-05	1.30404E-06	0.000129324	7.04833E-06	1.65508E-05	1.62312E-05	1.58954E-05	1.37683E-05	2.98971E-05	2.12702E-06	3.09606E-05	2.12702E-06	4.19335E-05
3831203774315	383120	3774315	6.43161E-05	2.30965E-05	1.22226E-05	4.19802E-05	1.34866E-06	1.34866E-06	4.33289E-05	1.34866E-06	0.000136698	7.4502E-06	1.74945E-05	1.71566E-05	1.68016E-05	1.45533E-05	3.16017E-05	2.24829E-06	3.27259E-05	2.24829E-06	4.59156E-05
3831303774315	383130	3774315	6.6577E-05	2.39084E-05	1.26522E-05	4.34559E-05	1.39607E-06	1.39607E-06	4.4852E-05	1.39607E-06	0.000144316	7.86542E-06	1.84695E-05	1.81128E-05	1.7738E-05	1.53644E-05	3.3363E-05	2.3736E-06	3.45498E-05	2.3736E-06	5.03197E-05
3831403774315	383140	3774315	6.88231E-05	2.4715E-05	1.30791E-05	4.4922E-05	1.44316E-06	1.44316E-06	4.63652E-05	1.44316E-06	0.00015231	8.30109E-06	1.94925E-05	1.91161E-05	1.87206E-05	1.62155E-05	3.5211E-05	2.50507E-06	3.64635E-05	2.50507E-06	5.51652E-05
3831503774315	383150	3774315	7.0781E-05	2.54181E-05	1.34511E-05	4.62E-05	1.48422E-06	1.48422E-06	4.76842E-05	1.48422E-06	0.000160641	8.75512E-06	2.05587E-05	2.01617E-05	1.97445E-05	1.71024E-05	3.71369E-05	2.64209E-06	3.84579E-05	2.64209E-06	6.06144E-05
3831603774315	383160	3774315	7.2569E-05	2.60601E-05	1.37909E-05	4.7367E-05	1.52171E-06	1.52171E-06	4.88887E-05	1.52171E-06	0.000168022	9.1574E-06	2.15033E-05	2.10881E-05	2.06517E-05	1.78882E-05	3.88432E-05	2.76349E-06	4.0225E-05	2.76349E-06	6.66197E-05
3831703774315	383170	3774315	7.4224E-05	2.66545E-05	1.41054E-05	4.84473E-05	1.55642E-06	1.55642E-06	5.00037E-05	1.55642E-06	0.000174584	9.51503E-06	2.23431E-05	2.19116E-05	2.14583E-05	1.85868E-05	4.03602E-05	2.87141E-06	4.17959E-05	2.87141E-06	7.33501E-05
3835003774315	383500	3774315	0.000140734	5.0539E-05	2.6745E-05	9.18598E-05	2.95109E-06	2.95109E-06	9.48109E-05	2.95109E-06	0.

			ISDrainage / Utilities Trenching	ISDrainage / Utilities Trenching	ISAsphalt Paving	ISAsphalt Paving	SVDemolition	SVSite Grubbing / Prep	SVMass Grading / Excavation	SVMass Grading / Excavation	SVDrainage / Utilities Trenching	SVFoundations / Concrete Pads	SVBuilding / Structure Construction	SVBuilding / Structure Construction	SVAsphalt Paving	SVAsphalt Paving	SVArchitectural Coating	SVArchitectural Coating	SVLandscaping or Other Finishing	SVLandscaping or Other Finishing	MDemolition
Unique Identifier	X (UTM)	Y (UTM)	2027	2028	2027	2028	2027	2027	2027	2028	2028	2028	2028	2029	2028	2029	2028	2029	2028	2029	2027
3830303774305	383030	3774305	8.94099E-06	8.71159E-06	2.30914E-06	2.15106E-06	5.77555E-05	4.15231E-05	2.79961E-05	2.76406E-05	1.96117E-05	6.23012E-06	8.92503E-06	8.58449E-06	8.77506E-07	8.16427E-07	8.77506E-07	8.16427E-07	8.92503E-06	8.58449E-06	1.10269E-05
3830403774305	383040	3774305	9.61668E-06	9.36995E-06	2.48364E-06	2.31362E-06	5.99916E-05	4.31307E-05	2.908E-05	2.87107E-05	2.0371E-05	6.47133E-06	9.27058E-06	8.91686E-06	9.1148E-07	8.48037E-07	9.1148E-07	8.48037E-07	9.27058E-06	8.91686E-06	1.14352E-05
3830503774305	383050	3774305	1.03925E-05	1.01259E-05	2.68401E-06	2.50028E-06	6.24059E-05	4.48665E-05	3.02502E-05	2.98662E-05	2.11908E-05	6.73176E-06	9.64366E-06	9.2757E-06	9.48162E-07	8.82165E-07	9.48162E-07	8.82165E-07	9.64366E-06	9.2757E-06	1.18743E-05
3830603774305	383060	3774305	1.12398E-05	1.09514E-05	2.90284E-06	2.70412E-06	6.47934E-05	4.6583E-05	3.14076E-05	3.10088E-05	2.20015E-05	6.98931E-06	1.00126E-05	9.63057E-06	9.84437E-07	9.15915E-07	9.84437E-07	9.15915E-07	1.00126E-05	9.63057E-06	1.23098E-05
3830703774305	383070	3774305	1.22137E-05	1.19003E-05	3.15436E-06	2.93842E-06	6.73681E-05	4.8434E-05	3.26556E-05	3.2241E-05	2.28757E-05	7.26704E-06	1.04105E-05	1.00133E-05	1.02355E-06	9.5231E-07	1.02355E-06	9.5231E-07	1.04105E-05	1.00133E-05	1.27798E-05
3830803774305	383080	3774305	1.32506E-05	1.29106E-05	3.42215E-06	3.18788E-06	6.9818E-05	5.01953E-05	3.38431E-05	3.34134E-05	2.37076E-05	7.53131E-06	1.07891E-05	1.03774E-05	1.06078E-06	9.86941E-07	1.06078E-06	9.86941E-07	1.07891E-05	1.03774E-05	1.32243E-05
3830903774305	383090	3774305	1.43623E-05	1.39938E-05	3.70926E-06	3.45534E-06	7.2161E-05	5.18798E-05	3.49789E-05	3.45348E-05	2.45032E-05	7.78405E-06	1.11511E-05	1.07257E-05	1.09638E-06	1.02006E-06	1.09638E-06	1.02006E-06	1.11511E-05	1.07257E-05	1.36489E-05
3831003774305	383100	3774305	1.56259E-05	1.5225E-05	4.03561E-06	3.75935E-06	7.4602E-05	5.36348E-05	3.61621E-05	3.5703E-05	2.53321E-05	8.04736E-06	1.15283E-05	1.10885E-05	1.13346E-06	1.05457E-06	1.13346E-06	1.05457E-06	1.15283E-05	1.10885E-05	1.40935E-05
3831103774305	383110	3774305	1.71855E-05	1.67445E-05	4.43839E-06	4.13455E-06	7.74706E-05	5.56972E-05	3.75526E-05	3.70758E-05	2.63062E-05	8.3568E-06	1.19716E-05	1.15148E-05	1.17705E-06	1.09512E-06	1.17705E-06	1.09512E-06	1.19716E-05	1.15148E-05	1.46233E-05
3831203774305	383120	3774305	1.89577E-05	1.84713E-05	4.89609E-06	4.56092E-06	8.04105E-05	5.78108E-05	3.89777E-05	3.84828E-05	2.73045E-05	8.67393E-06	1.24259E-05	1.19518E-05	1.22171E-06	1.13668E-06	1.22171E-06	1.13668E-06	1.24259E-05	1.19518E-05	1.51586E-05
3831303774305	383130	3774305	2.09032E-05	2.03669E-05	5.39854E-06	5.02898E-06	8.34929E-05	6.00269E-05	4.04719E-05	3.9958E-05	2.83512E-05	9.00644E-06	1.29023E-05	1.241E-05	1.26855E-06	1.18025E-06	1.26855E-06	1.18025E-06	1.29023E-05	1.241E-05	1.57139E-05
3831403774305	383140	3774305	2.30135E-05	2.24231E-05	5.94357E-06	5.5367E-06	8.62547E-05	6.20124E-05	4.18105E-05	4.12797E-05	2.92889E-05	9.30434E-06	1.3329E-05	1.28205E-05	1.31051E-06	1.21929E-06	1.31051E-06	1.21929E-06	1.3329E-05	1.28205E-05	1.62274E-05
3831503774305	383150	3774305	2.54119E-05	2.47599E-05	6.56299E-06	6.11371E-06	8.86778E-05	6.37546E-05	4.29851E-05	4.24394E-05	3.01118E-05	9.56573E-06	1.37035E-05	1.31806E-05	1.34732E-06	1.25354E-06	1.34732E-06	1.25354E-06	1.37035E-05	1.31806E-05	1.66901E-05
3831603774305	383160	3774305	2.80579E-05	2.7338E-05	7.24634E-06	6.75029E-06	9.09763E-05	6.5407E-05	4.40993E-05	4.35394E-05	3.08922E-05	9.81367E-06	1.40587E-05	1.35223E-05	1.38225E-06	1.28603E-06	1.38225E-06	1.28603E-06	1.40587E-05	1.35223E-05	1.71092E-05
3831703774305	383170	3774305	3.10482E-05	3.02516E-05	8.01862E-06	7.4697E-06	9.32748E-05	6.70595E-05	4.52134E-05	4.46394E-05	3.16727E-05	1.00616E-05	1.44139E-05	1.38639E-05	1.41717E-06	1.31852E-06	1.41717E-06	1.31852E-06	1.44139E-05	1.38639E-05	1.74957E-05
3831503774305	383510	3774305	5.21336E-05	5.0796E-05	1.34642E-05	1.25425E-05	0.00021112	0.000151784	0.000102337	0.000101038	7.16886E-05	2.27736E-05	3.26246E-05	3.13798E-05	3.20764E-06	2.98437E-06	3.20764E-06	2.98437E-06	3.26246E-05	3.13798E-05	3.52872E-05
3831503774305	383520	3774305	4.7783E-05	4.6557E-05	1.23406E-05	1.14958E-05	0.000212652	0.000152885	0.00010308	0.000101771	7.22089E-05	2.29389E-05	3.28614E-05	3.16076E-05	3.23092E-06	3.00603E-06	3.23092E-06	3.00603E-06	3.28614E-05	3.16076E-05	3.54142E-05
3831503774305	383530	3774305	4.40529E-05	4.29226E-05	1.13773E-05	1.05984E-05	0.000214336	0.000154096	0.000103896	0.000102577	7.27807E-05	2.31206E-05	3.31216E-05	3.18578E-05	3.25651E-06	3.02984E-06	3.25651E-06	3.02984E-06	3.31216E-05	3.18578E-05	3.55667E-05
3831503774305	383540	3774305	4.05512E-05	3.95108E-05	1.04729E-05	9.75598E-06	0.000214799	0.000154429	0.00010412	0.000102798	7.2938E-05	2.31705E-05	3.31932E-05	3.19267E-05	3.26354E-06	3.03638E-06	3.26354E-06	3.03638E-06	3.31932E-05	3.19267E-05	3.55122E-05
3831503774305	383550	3774305	3.72498E-05	3.62941E-05	9.62028E-06	8.96172E-06	0.000214291	0.000154064	0.000103874	0.000102555	7.27656E-05	2.31157E-05	3.31147E-05	3.18512E-05	3.25583E-06	3.02921E-06	3.25583E-06	3.02921E-06	3.31147E-05	3.18512E-05	3.52981E-05
3831503774305	383560	3774305	3.44851E-05	3.36004E-05	8.90627E-06	8.29658E-06	0.000215147	0.000154679	0.000104289	0.000102965	7.3056E-05	2.3208E-05	3.32469E-05	3.19783E-05	3.26882E-06	3.0413E-06	3.26882E-06	3.0413E-06	3.32469E-05	3.19783E-05	3.53072E-05
3831503774305	383570	3774305	3.26291E-05	3.17919E-05	8.42692E-06	7.85005E-06	0.000219931	0.000158118	0.000106608	0.000105254	7.46804E-05	2.37241E-05	3.39862E-05	3.26894E-05	3.34151E-06	3.10892E-06	3.34151E-06	3.10892E-06	3.39862E-05	3.26894E-05	3.5964E-05
3831503774305	383580	3774305	3.10763E-05	3.0279E-05	8.02589E-06	7.47647E-06	0.000225695	0.000162262	0.000109402	0.000108013	7.66377E-05	2.43458E-05	3.48769E-05	3.35461E-05	3.42908E-06	3.1904E-06	3.42908E-06	3.1904E-06	3.48769E-05	3.35461E-05	3.67788E-05
3831503774305	383590	3774305	2.9753E-05	2.89897E-05	7.68414E-06	7.15811E-06	0.000232243	0.00016697	0.000112576	0.000111146	7.88611E-05	2.50522E-05	3.58887E-05	3.45194E-05	3.52857E-06	3.28296E-06	3.52857E-06	3.28296E-06	3.58887E-05	3.45194E-05	3.77151E-05
3831603774305	383600	3774305	2.86458E-05	2.79109E-05	7.39818E-06	6.89173E-06	0.000239735	0.000172356	0.000116208	0.000114732	8.14052E-05	2.58603E-05	3.70465E-05	3.5633E-05	3.6424E-06	3.38887E-06	3.6424E-06	3.38887E-06	3.70465E-05	3.5633E-05	3.88002E-05
3831603774305	383610	3774305	2.76821E-05	2.69718E-05	7.14928E-06	6.65987E-06	0.000247842	0.000178185	0.000120137	0.000118612	8.4158E-05	2.67349E-05	3.82993E-05	3.6838E-05	3.76558E-06	3.50347E-06	3.76558E-06	3.50347E-06	3.82993E-05	3.6838E-05	3.99796E-05
3831603774305	383620	3774305	2.69709E-05	2.62789E-05	6.96562E-06	6.48878E-06	0.000257722	0.000185288	0.000124926	0.00012334	8.75129E-05	2.78006E-05	3.98261E-05	3.83065E-05	3.91568E-06	3.64313E-06	3.91568E-06	3.64313E-06	3.98261E-05	3.83065E-05	4.14403E-05
3831603774305	383630	3774305	2.64016E-05	2.57242E-05	6.81857E-06	6.3518E-06	0.000268751	0.000193217	0.000130273	0.000128619	9.12579E-05	2.89903E-05	4.15304E-05	3.99458E-05	4.08325E-06	3.79904E-06	4.08325E-06	3.79904E-06	4.15304E-05	3.99458E-05	4.30752E-05
3831603774305	383640	3774305	2.5992E-05	2.53251E-05	6.71279E-06	6.25327E-06	0.000281374	0.000202293	0.000136392	0.00013466	9.55445E-05	3.0352E-05	4.34811E-05	4.18221E-05	4.27505E-06	3.97749E-06	4.27505E-06	3.97749E-06	4.34811E-05	4.18221E-05	4.49587E-05
3831603774305	383650	3774305	2.59217E-05	2.52566E-05	6.69463E-06	6.23635E-06	0.000298096	0.000214315	0.000144497	0.000142663	0.000101223	3.21558E-05	4.60652E-05	4.43075E-05	4.52911E-06	4.21386E-06	4.52911E-06	4.21386E-06	4.60652E-05	4.43075E-05	4.74809E-05
3831603774305	383660	3774305	2.59459E-05	2.52802E-05	6.70088E-06	6.24217E-06	0.000316671	0.000227669	0.000153501	0.000151552	0.00010753	3.41595E-05	4.89356E-05	4.70684E-05	4.81133E-06	4.47644E-06	4.81133E-06	4.47644E-06	4.89356E-05	4.70684E-05	5.02843E-05
3831603774305	383670	3774305	2.59397E-05	2.52741E-05	6.69928E-06	6.24068E-06	0.00033554	0.000241235	0.000162647	0.000160582	0.000113937	3.61949E-05	5.18514E-05	4.98729E-05	5.09801E-06	4.74316E-06	5.09801E-06	4.74316E-06	5.18514E-05	4.98729E-05	5.31168E-05
3831603774305	383680	3774305	2.59599E-05	2.52939E-05	6.70451E-06	6.24555E-06	0.000355308	0.000255447	0.00017223	0.000170043	0.00012065	3.83273E-05	5.49062E-05	5.28112E-05	5.39836E-06	5.02261E-06	5.39836E-06	5.02261E-06	5.49062E-05	5.28112E-05	5.60763E-05
3831603774305	383690	3774305	2.60927E-05	2.54232E-05	6.7388E-06	6.27749E-06	0.000377366	0.000271306	0.000182922	0.0001806	0.00012814	4.07067E-05	5.83149E-05	5.60899E-05	5.7335E-06	5.33442E-06	5.7335E-06	5.33442E-06	5.83149E-05	5.60899E-05	5.93806E-05
3831703774305	383700	3774305	2.63414E-05	2.56655E-05	6.80303E-06	6.33732E-06	0.000401999	0.000289016	0.000194863	0.000192388	0.000136504	4.33639E-05	6.21214E-05	5.97511E-05	6.10776E-06	5.68263E-06	6.10776E-06	5.68263E-06	6.21214E-05	5.97511E-05	6.30695E-05
3831703774305	383710	3774305	2.67301E-05	2.60443E-05	6.90343E-06	6.43085E-06	0.000429875	0.000309057	0.000208375	0.000205729	0.00014597	4.63708E-05	6.64291E-05	6.38944E-05	6.53128E-06	6.07667E-06	6.53128E-06	6.07667E-06	6.64291E-05	6.38944E-05	6.72466E-05
3831703774305	383720	3774305	2.73912E-05	2.66884E-05	7.07416E-06	6.58989E-06	0.000463942	0.000333549	0.000224888	0.000222033	0.000157538	5.00457E-05	7.16935E-05	6.8958E-05	7.04888E-06	6.55824E-06	7.04888E-06	6.55824E-06	7.16935E-05	6.8958E-05	7.23636E-05
3831703774305	383730	3774305	2.83707E-05	2.76428E-05	7.32713E-06	6.82555E-06	0.000505849	0.000363678	0.000245202	0.000242089	0.000171768	5.45662E-05	7.81694E-05	7.51868E-05	7.68559E-06	7.15063E-06	7.68559E-06	7.15063E-06	7.81694E-05	7.51868E-05	7.86709E-05
3831703774305	383740	3774305	2.96051E-05	2.88455E-05	7.64592E-06	7.12251E-06	0.000554963	0.000398988	0.000269009	0.000265594	0.000188445	5.98642E-05	8.57591E-05	8.24869E-05	8.4318E-06	7.84491E-06	8.4318E-06	7.84491E-06	8.57591E-05	8.24869E-05	8.60597E-05
3831703774305	383750	3774305	3.16344E-05	3.08228E-05	8.17003E-06	7.61074E-06	0.000624406	0.000448914	0.000302671	0.000298828	0.000212026	6.73551E-05	9.64903E-05	9.28087E-05	9.4869E-06	8.82656E-06	9.4869E-06	8.82656E-06	9.64903E-05	9.28087E-05	9.65386E-05
3831703774305	383760	3774305	3.42399E-05	3.33614E-05	8.84292E-06	8.23757E-06	0.000710911	0.000511106	0.000344602	0.000340227	0.000241399	7.66864E-05	0.000109858	0.000105666	1.08012E-05	1.00494E-05	1.08012E-05	1.00494E-05	0.000109858	0.000105666	0.000109591
3831703774305	383770	3774305	3.78777E-05	3.69058E-05	9.78244E-06	9.11277E-06	0.000827464	0.000594902	0.0004011	0.000396007	0.000280977	8.9259E-05	0.000127869	0.00012299	1.2572E-05	1.1697E-05	1.2572E-05	1.1697E-05	0.000127869	0.00012299	0.000127177
3831703774305	383780	3774305	4.33536E-05	4.22412E-05	1.11967E-05	1.04302E-05	0.000998191	0.000717645	0.000483857	0.000477714	0.000338949	0.000107676	0.000154252	0.000148366	1.5166E-05	1.41104E-05	1.5166E-05	1.41104E-05	0.000154252	0.000148366	0.000152956
3831703774305	383790	3774305	5.11468E-05	4.98345E-05	1.32094E-05	1.23051E-05	0.001240136	0.00089159	0.000601136	0.000593503	0.000421105	0.000133774	0.00019164	0.000184328	1.8842E-05	1.75305E-05	1.8842E-05	1.75305E-05	0.00019164	0.000184328	0.000189459
3831803774305	383800	3774305	6.17582E-05	6.01737E-05	1.59499E-05	1.48581E-05	0.001571034	0.001129488	0.000761533	0.000751864	0.000533466	0.000169468	0.000242774	0.000233511	2.38694E-05	2.2208E-05	2.38694E-05	2.2208E-05	0.000242774	0.000233511	0.000239275
3831803774305	383810	3774305	7.80536E-05	7.6051E-05	2.01584E-05	1.87785E-05	0.002076295	0.001492743	0.00100645	0.000993671	0.000705034	0.000223971	0.000320852	0.00030861	3.15461E-05	2.93503E-05	3.15461E-05	2.93503E-05	0.000320852	0.00030861	0.000315273
3831803774305	383820	3774305	0.000106431	0.0001037	2.74872E-05	2.56055E-05	0.00295493	0.002124435	0.001432355	0.001414168	0.001003387	0.00031875	0.000456629	0.000439206	4.48956E-05	4.17707E-05	4.48956E-05	4.17707E-05	0.000456629	0.000439206	0.000447302
3831803774305	383830	3774305	0.00016601	0.000161751	4.28745E-05	3.99395E-05	0.004802947	0.003453058	0.002328151	0.002298591	0.001630905	0.000518097	0.000742205	0.000713886	7.29734E-05	6.78941E-05	7.29734E-05	6.78941E-05	0.000742205	0.000713886	0.000724672
3831803774305	383840	3774305	0.000224495	0.000218735	5.79789E-05	5.40099E-05	0.006616522	0.00475692	0.003207252	0.00316653	0.002246729	0.000713728	0.00102246	0.000983447	0.000100528	9.35306E-05	0.000100528	9.35306E-05	0.00102246	0.000983447	0.000996839
3831803774305	383860	3774305	0.00017769	0.00017313	4.58908E-05	4.27493E-05	0.005190425	0.003731634	0.002515974	0.002484029	0.001762479	0.000559894	0.000802083	0.000771479	7.88605E-05	7.33714E-05	7.88605E-05	7.33714E-05	0.000802083	0.000771479	0.000782779
3831803774305	383870	3774305	0.000262718	0.000255978	6.78507E-05	6.32059E-05	0.007822697	0.005624095	0.003791926	0.003743781	0.002656303	0.000843839	0.001208851	0.001162727	0.000118854	0.000110581	0.000118854	0.000110581	0.001208851	0.001162727	0.001177813
3831803774305	383880	3774305	0.000180938	0.000176296	4.67298E-05	4.35308E-05	0.005307245	0.003815621	0.002572601	0.002539937	0.001802147	0.000572496	0.000820135	0.000788842	8.06354E-05	7.50228E-05	8.06354E-05	7.50228E-05	0.000820135	0.000788842	0.00080028
3831803774305	383890	3774305	0.000136943	0.00013343	3.53675E-05	3.29464E-05	0.003957389	0.002845148	0.00191828	0.001893924	0.001343785	0.000426886	0.00061154	0.000588207	6.01264E-05	5.59413E-05	6.01264E-05	5.59413E-05	0.00061154	0.000588207	0.000597676
3831903774305	383900	3774305	0.000110285	0.000107455	2.84826E-05	2.65328E-05	0.003142184	0.00225906	0.001523123	0.001503784	0.001066971	0.000338949	0.000485566	0.000467039	4.77407E-05	4.44177E-05	4.77407E-05	4.44177E-05	0.000485566	0.000467039	0.000475313
3831903774305	383910	3774305	9.24643E-05	9.00919E-05	2.38802E-05	2.22455E-05	0.002599355	0.001868795	0.001259995	0.001243997	0.000882646	0.000280394	0.000401682	0.000386355	3.94932E-05	3.67443E-05	3.94932E-05	3.67443E-05	0.000401682	0.000386355	0.000393828
3832703774315	382970	3774315	6.51952E-06	6.35225E-06	1.68376E-06	1.56849E-06	4.96842E-05	3.57202E-05	2.40836E-05	2.37778E-05	1.68709E-05	5.35946E-06	7.67776E-06	7.38481E-06	7.54875E-07	7.02332E-07	7.54875E-07	7.02332E-07	7.67776E-06	7.38481E-06	9.55714E-06
3832803774315	382980	3774315	6.79126E-06	6.61701E-06	1.75394E-06	1.63387E-06	5.0584E-05	3.63671E-05	2.45198E-05	2.42084E-05	1.71765E-05	5.45652E-06	7.8168E-06	7.51855E-06	7.68546E-07	7.15051E-07	7.68546E-07	7.15051E-07	7.8168E-06	7.51855E-06	9.71682E-06
3832903774315	382990	3774315	7.09338E-06	6.91138E-06	1.83196E-06	1.70656E-06	5.15817E-05	3.70845E-05	2.50034E-05	2.4686E-05	1.75153E-05	5.56416E-06	7.97099E-06	7.66685E-06	7.83705E-07	7.29155E-07	7.83705E-07	7.29155E-07	7.97099E-06	7.66685E-06	9.89283E-06
3833003774315	383000	3774315	7.43545E-06	7.24467E-06	1.92031E-06	1.78885E-06	5.27132E-05	3.78979E-05	2.55519E-05	2.52274E-05	1.78995E-05	5.6862E-06	8.14583E-06	7.83502E-06	8.00895E-07	7.45149E-07	8.00895E-07	7.45149E-07	8.14583E-06	7.83502E-06	1.00961E-05
3833103774315	383010	3774315	7.85853E-06	7.6569E-06	2.02957E-06	1.89064E-06	5.42187E-05	3.89803E-05	2.62817E-05	2.5948E-05	1.84107E-05	5.84861E-06	8.37849E-06	8.0588E-06	8.2377E-07	7.66432E-07	8.2377E-07	7.66432E-07	8.37849E-06	8.0588E-06	1.03682E-05
3833203774315	383020	3774315	8.33056E-06	8.11682E-06	2.15148E-06	2.0042E-06	5.58312E-05	4.01396E-05	2.70633E-05	2.67197E-05	1.89582E-05	6.02255E-06	8.62767E-06	8.29848E-06	8.4827E-07	7.89226E-07	8.4827E-07	7.89226E-07	8.62767E-06	8.29848E-06	1.06586E-05
3833303774315	383030	3774315	8.89317E-06	8.66499E-06	2.29678E-06	2.13956E-06	5.77644E-05	4.15295E-05	2.80004E-05	2.76449E-05	1.96147E-05	6.23108E-06	8.92641E-06	8.58582E-06	8.77642E-07	8.16553E-07	8.77642E-07	8.16553E-07	8.92641E-06	8.58582E-06	1.10106E-05
3833403774315	383040	3774315	9.55086E-06	9.30581E-06	2.46664E-06	2.29779E-06	5.99471E-05	4.30987E-05	2.90584E-05	2.86894E-05	2.03558E-05	6.46653E-06	9.2637E-06	8.91023E-06	9.10804E-07	8.47407E-07	9.10804E-07	8.47407E-07	9.2637E-06	8.91023E-06	1.14062E-05
3833503774315	383050	3774315	1.03076E-05	1.00431E-05	2.66207E-06	2.47984E-06	6.23079E-05	4.4796E-05	3.02027E-05	2.98193E-05	2.11575E-05	6.72119E-06	9.62852E-06	9.26114E-06	9.46673E-07	8.80779E-07	9.46673E-07	8.80779E-07	9.62852E-06	9.26114E-06	1.18362E-05
3833603774315	383060	3774315	1.11796E-05	1.08928E-05	2.88729E-06	2.68964E-06	6.48736E-05	4.66406E-05	3.14464E-05	3.10472E-05	2.20287E-05	6.99796E-06	1.0025E-05	9.64249E-06	9.85655E-07	9.17048E-07	9.85655E-07	9.17048E-07	1.0025E-05	9.64249E-06	1.23062E-05
3833703774315	383070	3774315	1.21844E-05	1.18718E-05	3.1468E-06	2.93138E-06	6.76532E-05	4.86389E-05	3.27938E-05	3.23774E-05	2.29725E-05	7.29779E-06	1.04545E-05	1.00556E-05	1.02789E-06	9.5634E-07	1.02789E-06	9.5634E-07	1.04545E-05	1.00556E-05	1.2816E-05
3833803774315	383080	3774315	1.32151E-05	1.28761E-05	3.41299E-06	3.17935E-06	7.01565E-05	5.04387E-05	3.40072E-05	3.35755E-05	2.38226E-05	7.56783E-06	1.08414E-05	1.04277E-05	1.06592E-06	9.91727E-07	1.06592E-06	9.91727E-07	1.08414E-05	1.04277E-05	1.32733E-05
3833903774315	383090	3774315	1.42728E-05	1.39066E-05	3.68616E-06	3.43382E-06	7.23837E-05	5.204E-05	3.50868E-05	3.46413E-05	2.45789E-05	7.80808E-06	1.11855E-05	1.07588E-05	1.09976E-06	1.02321E-06	1.09976E-06	1.02321E-06	1.11855E-05	1.07588E-05	1.36779E-05
3831003774315	383100	3774315	1.54616E-05	1.50649E-05	3.99318E-06	3.71983E-06	7.46733E-05	5.3686E-05	3.61967E-05	3.57371E-05	2.53563E-05	8.05505E-06	1.15394E-05	1.10991E-05	1.13455E-06	1.05558E-06	1.13455E-06	1.05558E-06	1.15394E-05	1.10991E-05	1.40898E-05
3831103774315	383110	3774315	1.6885E-05	1.64518E-05	4.3608E-06	4.06227E-06	7.72835E-05	5.55627E-05	3.74619E-05	3.69863E-05	2.62427E-05	8.33662E-06	1.19427E-05	1.1487E-05	1.1742E-06	1.09247E-06	1.1742E-06	1.09247E-06	1.19427E-05	1.1487E-05	1.45671E-05
3831203774315	383120	3774315	1.84885E-05	1.80141E-05	4.77491E-06	4.44804E-06	7.99651E-05	5.74905E-05	3.87618E-05	3.82696E-05	2.71532E-05	8.62588E-06	1.23571E-05	1.18856E-05	1.21495E-06	1.13038E-06	1.21495E-06	1.13038E-06	1.23571E-05	1.18856E-05	1.50515E-05
3831303774315	383130	3774315	2.02618E-05	1.9742E-05	5.2329E-06	4.87467E-06	8.28871E-05	5.95914E-05	4.01782E-05	3.96681E-05	2.81455E-05	8.94109E-06	1.28087E-05	1.23199E-05	1.25934E-06	1.17169E-06	1.25934E-06	1.17169E-06	1.28087E-05	1.23199E-05	1.55759E-05
3831403774315	383140	3774315	2.22129E-05	2.1643E-05	5.7368E-06	5.34409E-06	8.55776E-05	6.15256E-05	4.14824E-05	4.09557E-05	2.9059E-05	9.23131E-06	1.32244E-05	1.27198E-05	1.30022E-06	1.20972E-06	1.30022E-06	1.20972E-06	1.32244E-05	1.27198E-05	1.60731E-05
3831503774315	383150	3774315	2.44071E-05	2.37809E-05	6.30348E-06	5.87197E-06	8.79384E-05	6.32229E-05	4.26267E-05	4.20855E-05	2.98607E-05	9.48597E-06	1.35892E-05	1.30707E-05	1.33609E-06	1.24309E-06	1.33609E-06	1.24309E-06	1.35892E-05	1.30707E-05	1.65195E-05
3831603774315	383160	3774315	2.68252E-05	2.6137E-05	6.92799E-06	6.45373E-06	9.01923E-05	6.48434E-05	4.37193E-05	4.31642E-05	3.0626E-05	9.7291E-06	1.39375E-05	1.34057E-05	1.37033E-06	1.27495E-06	1.37033E-06	1.27495E-06	1.39375E-05	1.34057E-05	1.69314E-05
3831703774315	383170	3774315	2.95353E-05	2.87775E-05	7.6279E-06	7.10573E-06	9.24641E-05	6.64766E-05	4.48205E-05	4.42514E-05	3.13974E-05	9.97416E-06	1.42886E-05	1.37434E-05	1.40485E-06	1.30706E-06	1.40485E-06	1.30706E-06	1.42886E-05	1.37434E-05	1.73106E-05
3835003774315	383500	3774315	5.31587E-05	5.17948E-05	1.3729E-05	1.27892E-05	0.000202763	0.000145776	9.82863E-05	9.70384E-05	6.88511E-05	2.18722E-05	3.13333E-05	3.01378E-05

			MSite Grubbing / Prep	MMass Grading / Excavation	MMass Grading / Excavation	MDrainage / Utilities Trenching	MFoundations / Concrete Pads	MBuilding / Structure Construction	MAsphalt Paving	MLandscaping or Other Finishing	MWaterside Construction (Piles)	RSSWDemolition	RSSWPlacing Base	RSSWForm/Plac e Rebar and Pour	Child Risk				
Unique Identifier	X (UTM)	Y (UTM)	2027	2027	2028	2028	2028	2028	2028	2028	2028	2029	2029	2029	3rd Trimester	0<2	2<16	Total	per million
3830303774305	383030	3774305	3.38507E-05	3.98057E-05	3.92757E-05	8.34866E-06	1.08574E-05	7.99162E-06	8.22552E-07	9.63672E-06	8.22552E-07	2.2674E-05	3.29005E-05	1.95027E-05	3.03917E-09	3.7282E-08	5.4359E-09	4.5757E-08	0.04575698
3830403774305	383040	3774305	3.5104E-05	4.12795E-05	4.07298E-05	8.65777E-06	1.12594E-05	8.2875E-06	8.53007E-07	9.99352E-06	8.53007E-07	2.36223E-05	3.42764E-05	2.03184E-05	3.31701E-09	4.0469E-08	5.7968E-09	4.95832E-08	0.04958321
3830503774305	383050	3774305	3.64521E-05	4.28646E-05	4.22939E-05	8.99024E-06	1.16917E-05	8.60575E-06	8.85763E-07	1.03773E-05	8.85763E-07	2.46454E-05	3.5761E-05	2.11984E-05	3.64979E-09	4.427E-08	6.215E-09	5.41346E-08	0.05413465
3830603774305	383060	3774305	3.77889E-05	4.44367E-05	4.3845E-05	9.31995E-06	1.21205E-05	8.92136E-06	9.18248E-07	1.07579E-05	9.18248E-07	2.56623E-05	3.72365E-05	2.20731E-05	4.03358E-09	4.8626E-08	6.6767E-09	5.93358E-08	0.05933577
3830703774305	383070	3774305	3.92316E-05	4.61332E-05	4.55189E-05	9.67577E-06	1.25833E-05	9.26196E-06	9.53305E-07	1.11686E-05	9.53305E-07	2.67447E-05	3.88071E-05	2.30041E-05	4.50311E-09	5.3931E-08	7.2215E-09	6.5656E-08	0.06565596
3830803774305	383080	3774305	4.05964E-05	4.7738E-05	4.71024E-05	1.00124E-05	1.3021E-05	9.58415E-06	9.86467E-07	1.15571E-05	9.86467E-07	2.7774E-05	4.03007E-05	2.38895E-05	5.04903E-09	6.0064E-08	7.8231E-09	7.29358E-08	0.07293585
3830903774305	383090	3774305	4.18998E-05	4.92708E-05	4.86147E-05	1.03338E-05	1.34391E-05	9.89188E-06	1.01814E-06	1.19282E-05	1.01814E-06	2.8766E-05	4.174E-05	2.47427E-05	5.69297E-09	6.726E-08	8.499E-09	8.14517E-08	0.08145169
3831003774305	383100	3774305	4.32645E-05	5.08756E-05	5.01981E-05	1.06704E-05	1.38768E-05	1.02141E-05	1.0513E-06	1.23167E-05	1.0513E-06	2.98078E-05	4.32518E-05	2.56388E-05	6.50234E-09	7.6272E-08	9.315E-09	9.20898E-08	0.09208976
3831103774305	383110	3774305	4.48911E-05	5.27882E-05	5.20853E-05	1.10716E-05	1.43985E-05	1.05981E-05	1.09083E-06	1.27797E-05	1.09083E-06	3.10212E-05	4.50124E-05	2.66825E-05	7.62544E-09	8.8745E-08	1.0411E-08	1.06781E-07	0.10678133
3831203774305	383120	3774305	4.65343E-05	5.47205E-05	5.39919E-05	1.14768E-05	1.49255E-05	1.0986E-05	1.13076E-06	1.32475E-05	1.13076E-06	3.22627E-05	4.68138E-05	2.77503E-05	9.13335E-09	1.0543E-07	1.1813E-08	1.26375E-07	0.12637533
3831303774305	383130	3774305	4.82388E-05	5.67249E-05	5.59696E-05	1.18972E-05	1.54722E-05	1.13884E-05	1.17217E-06	1.37328E-05	1.17217E-06	3.34636E-05	4.85564E-05	2.87833E-05	1.11588E-08	1.2778E-07	1.362E-08	1.52554E-07	0.15255365
3831403774305	383140	3774305	4.98152E-05	5.85786E-05	5.77986E-05	1.2286E-05	1.59779E-05	1.17606E-05	1.21048E-06	1.41815E-05	1.21048E-06	3.4624E-05	5.02401E-05	2.97813E-05	1.40065E-08	1.591E-07	1.6045E-08	1.89155E-07	0.18915501
3831503774305	383150	3774305	5.12356E-05	6.02489E-05	5.94467E-05	1.26363E-05	1.64335E-05	1.20959E-05	1.245E-06	1.45859E-05	1.245E-06	3.57875E-05	5.19284E-05	3.07821E-05	1.84888E-08	2.0828E-07	1.9713E-08	2.46482E-07	0.24648247
3831603774305	383160	3774305	5.25224E-05	6.1762E-05	6.09397E-05	1.29537E-05	1.68462E-05	1.23997E-05	1.27626E-06	1.49522E-05	1.27626E-06	3.69198E-05	5.35714E-05	3.1756E-05	2.56579E-08	2.8682E-07	2.5398E-08	3.37879E-07	0.33787885
3831703774305	383170	3774305	5.37089E-05	6.31572E-05	6.23163E-05	1.32463E-05	1.72267E-05	1.26798E-05	1.30509E-06	1.529E-05	1.30509E-06	3.80895E-05	5.52687E-05	3.27621E-05	3.94782E-08	4.3808E-07	3.6099E-08	5.13662E-07	0.51366173
3831503774305	383510	3774305	0.000108326	0.000127382	0.000125686	2.67166E-05	3.47447E-05	2.5574E-05	2.63225E-06	3.08385E-05	2.63225E-06	0.000111941	0.00016243	9.62849E-05	5.41485E-09	7.2072E-08	1.4617E-08	9.21034E-08	0.09210344
3831503774305	383520	3774305	0.000108716	0.000127841	0.000126138	2.68127E-05	3.48697E-05	2.5666E-05	2.64172E-06	3.09495E-05	2.64172E-06	0.000113935	0.000165322	9.79994E-05	5.29699E-09	7.0796E-08	1.4348E-08	9.04417E-08	0.09044166
3831503774305	383530	3774305	0.000109184	0.000128391	0.000126681	2.69281E-05	3.50198E-05	2.57765E-05	2.65309E-06	3.10827E-05	2.65309E-06	0.000116103	0.000168467	9.9864E-05	5.1914E-09	6.9661E-08	1.4124E-08	8.89771E-08	0.08897706
3831503774305	383540	3774305	0.000109016	0.000128194	0.000126487	2.68869E-05	3.49662E-05	2.5737E-05	2.64903E-06	3.10351E-05	2.64903E-06	0.000117715	0.000170807	0.000101251	5.06812E-09	6.8255E-08	1.3854E-08	8.71771E-08	0.08717705
3831503774305	383550	3774305	0.000108359	0.000127421	0.000125725	2.67248E-05	3.47554E-05	2.55818E-05	2.63306E-06	3.0848E-05	2.63306E-06	0.000118904	0.000172532	0.000102273	4.93014E-09	6.6627E-08	1.3547E-08	8.5104E-08	0.08510398
3831603774305	383560	3774305	0.000108387	0.000127454	0.000125757	2.67317E-05	3.47643E-05	2.55884E-05	2.63374E-06	3.08559E-05	2.63374E-06	0.000120875	0.000175392	0.000103969	4.82346E-09	6.5422E-08	1.3338E-08	8.35842E-08	0.08358417
3831703774305	383570	3774305	0.000110403	0.000129825	0.000128097	2.7229E-05	3.54111E-05	2.60645E-05	2.68274E-06	3.14299E-05	2.68274E-06	0.000124999	0.000181376	0.000107516	4.8025E-09	6.5392E-08	1.3382E-08	8.35765E-08	0.08357654
3831803774305	383580	3774305	0.000112904	0.000132766	0.000130999	2.78458E-05	3.62133E-05	2.66549E-05	2.74351E-06	3.2142E-05	2.74351E-06	0.000129746	0.000188265	0.000111599	4.80372E-09	6.5659E-08	1.3492E-08	8.39555E-08	0.08395547
3831903774305	383590	3774305	0.000115779	0.000136146	0.000134334	2.85547E-05	3.71352E-05	2.73335E-05	2.81335E-06	3.29602E-05	2.81335E-06	0.000135021	0.000195918	0.000116136	4.82243E-09	6.6161E-08	1.3655E-08	8.4639E-08	0.08463899
3832003774305	383600	3774305	0.00011911	0.000140063	0.000138198	2.93763E-05	3.82036E-05	2.81199E-05	2.8943E-06	3.39085E-05	2.8943E-06	0.000140916	0.000204473	0.000121207	4.86063E-09	6.6928E-08	1.3877E-08	8.56656E-08	0.08566559
3832103774305	383610	3774305	0.00012273	0.000144321	0.000142399	3.02692E-05	3.93649E-05	2.89747E-05	2.98228E-06	3.49393E-05	2.98228E-06	0.00014727	0.000213693	0.000126673	4.91113E-09	6.7862E-08	1.4136E-08	8.6909E-08	0.08690902
3832203774305	383620	3774305	0.000127215	0.000149594	0.000147602	3.13752E-05	4.08031E-05	3.00333E-05	3.09124E-06	3.62158E-05	3.09124E-06	0.00015476	0.00022456	0.000133114	4.99469E-09	6.9255E-08	1.4496E-08	8.87452E-08	0.08874517
3832303774305	383630	3774305	0.000132233	0.000155496	0.000153425	3.2613E-05	4.24129E-05	3.12182E-05	3.21319E-06	3.76446E-05	3.21319E-06	0.000163063	0.000236608	0.000140257	5.09804E-09	7.0924E-08	1.4918E-08	9.09404E-08	0.09094044
3832403774305	383640	3774305	0.000138015	0.000162295	0.000160134	3.4039E-05	4.42674E-05	3.25832E-05	3.35369E-06	3.92906E-05	3.35369E-06	0.00017248	0.000250273	0.000148357	5.22794E-09	7.2969E-08	1.5424E-08	9.36211E-08	0.09362113
3832503774305	383650	3774305	0.000145758	0.0001714	0.000169117	3.59486E-05	4.67508E-05	3.44112E-05	3.54183E-06	4.14948E-05	3.54183E-06	0.000184574	0.000267821	0.000158759	5.42572E-09	7.5979E-08	1.6142E-08	9.75475E-08	0.09754749
3832603774305	383660	3774305	0.000154364	0.00018152	0.000179103	3.80711E-05	4.95112E-05	3.64429E-05	3.75096E-06	4.39448E-05	3.75096E-06	0.000198043	0.000287364	0.000170344	5.64971E-09	7.9369E-08	1.695E-08	1.01969E-07	0.10196864
3832703774305	383670	3774305	0.000163059	0.000191745	0.000189191	4.02156E-05	5.23001E-05	3.84957E-05	3.96225E-06	4.64202E-05	3.96225E-06	0.000211949	0.000307542	0.000182305	5.87304E-09	8.2757E-08	1.7763E-08	1.06393E-07	0.10639331
3832803774305	383680	3774305	0.000172145	0.000202428	0.000199733	4.24563E-05	5.52141E-05	4.06406E-05	4.18301E-06	4.90066E-05	4.18301E-06	0.000226668	0.000328901	0.000194966	6.10649E-09	8.6296E-08	1.8615E-08	1.11017E-07	0.11101744
3832903774305	383690	3774305	0.000182288	0.000214356	0.000211502	4.4958E-05	5.84676E-05	4.30353E-05	4.42949E-06	5.18943E-05	4.42949E-06	0.000243098	0.00035274	0.000209097	6.3718E-09	9.0297E-08	1.9576E-08	1.16245E-07	0.1162448
3833003774305	383700	3774305	0.000193613	0.000227673	0.000224641	4.7751E-05	6.20998E-05	4.57088E-05	4.70467E-06	5.51182E-05	4.70467E-06	0.000261452	0.000379372	0.000224884	6.67261E-09	9.4815E-08	2.0658E-08	1.22146E-07	0.12214553
3833103774305	383710	3774305	0.000206435	0.000242751	0.000239519	5.09135E-05	6.62126E-05	4.87361E-05	5.01626E-06	5.87686E-05	5.01626E-06	0.000282207	0.000409489	0.000242737	7.01836E-09	9.9988E-08	2.1892E-08	1.28899E-07	0.12889894
3833203774305	383720	3774305	0.000222144	0.000261223	0.000257745	5.47877E-05	7.12509E-05	5.24446E-05	5.39796E-06	6.32405E-05	5.39796E-06	0.000307383	0.000446019	0.000264391	7.45191E-09	1.0644E-07	2.3421E-08	1.37312E-07	0.13731204
3833303774305	383730	3774305	0.000241506	0.000283991	0.00028021	5.95631E-05	7.74613E-05	5.70157E-05	5.86845E-06	6.87526E-05	5.86845E-06	0.000338189	0.000490719	0.000290888	7.99535E-09	1.1449E-07	2.532E-08	1.47808E-07	0.14780795
3833403774305	383740	3774305	0.000264188	0.000310664	0.000306527	6.51572E-05	8.47364E-05	6.23706E-05	6.41962E-06	7.52099E-05	6.41962E-06	0.000374304	0.000543123	0.000321952	8.63602E-09	1.2397E-07	2.7553E-08	1.60161E-07	0.16016061
3833503774305	383750	3774305	0.000296357	0.000348491	0.000343851	7.3091E-05	9.50542E-05	6.99651E-05	7.20129E-06	8.43677E-05	7.20129E-06	0.000424845	0.00061646	0.000365425	9.56183E-09	1.3762E-07	3.0745E-08	1.77922E-07	0.17792155
3833603774305	383760	3774305	0.000336424	0.000395607	0.000390339	8.29728E-05	0.000107905	7.94243E-05	8.1749E-06	9.57741E-05	8.1749E-06	0.000487836	0.000707861	0.000419606	1.07177E-08	1.5464E-07	3.4726E-08	2.00081E-07	0.20008062
3833703774305	383770	3774305	0.000390411	0.000459092	0.000452979	9.62878E-05	0.000125222	9.21699E-05	9.48676E-06	0.000111143	9.48676E-06	0.000572565	0.000830804	0.000492484	1.22821E-08	1.7765E-07	4.0103E-08	2.30036E-07	0.23003608
3833803774305	383780	3774305	0.000469549	0.000552151	0.000544799	0.000115806	0.000150604	0.000110853	1.14097E-05	0.000133672	1.14097E-05	0.000696438	0.001010546	0.000599031	1.45823E-08	2.1147E-07	4.7995E-08	2.74046E-07	0.27404563
3833903774305	383790	3774305	0.000581606	0.000683922	0.000674815	0.000143443	0.000186546	0.000137308	1.41327E-05	0.000165573	1.41327E-05	0.000872552	0.001266092	0.000750514	1.78396E-08	2.5934E-07	5.9178E-08	3.3636E-07	0.33636001
3834003774305	383800	3774305	0.000734534	0.000863751	0.00085225	0.000181159	0.000235596	0.000173412	1.78487E-05	0.000209109	1.78487E-05	0.001114954	0.001617823	0.000959012	2.22797E-08	3.2459E-07	7.4453E-08	4.21319E-07	0.4213193
3834103774305	383810	3774305	0.000967835	0.001138094	0.00112294	0.000238699	0.000310426	0.00022849	2.35178E-05	0.000275526	2.35178E-05	0.001485555	0.002155573	0.00127778	2.90603E-08	4.2419E-07	9.7777E-08	5.51032E-07	0.55103156
3834203774305	383820	3774305	0.001373141	0.001614701	0.001593201	0.00033866	0.000440425	0.000324177	3.33665E-05	0.00039091	3.33665E-05	0.002133389	0.003095593	0.001835005	4.08291E-08	5.9704E-07	1.3832E-07	7.76183E-07	0.77618266
3834303774305	383830	3774305	0.002224617	0.002615968	0.002581136	0.000548661	0.000713529	0.000525197	5.40569E-05	0.00063331	5.40569E-05	0.003498574	0.005076507	0.00300925	6.5536E-08	9.5991E-07	2.2351E-07	1.24896E-06	1.24895829
3834403774305	383840	3774305	0.003060124	0.003598455	0.003550541	0.000754724	0.000981512	0.000722446	7.43592E-05	0.000871165	7.43592E-05	0.004838644	0.007020976	0.004161893	8.97779E-08	1.3159E-06	3.0712E-07	1.71285E-06	1.71284588
3834603774305	383860	3774305	0.002402995	0.002825726	0.0027881	0.000592655	0.000770743	0.000567309	5.83913E-05	0.000684091	5.83913E-05	0.003786012	0.005493586	0.003256486	7.06592E-08	1.0353E-06	2.4128E-07	1.34726E-06	1.34725993
3834703774305	383870	3774305	0.003615684	0.004251748	0.004195135	0.000891742	0.001159703	0.000853605	8.78589E-05	0.001029323	8.78589E-05	0.00573075	0.008315443	0.004929226	1.05854E-07	1.5522E-06	3.6264E-07	2.02069E-06	2.02069065
3834803774305	383880	3774305	0.002456721	0.002888903	0.002850436	0.000605905	0.000787975	0.000579992	5.96968E-05	0.000699386	5.96968E-05	0.003873065	0.005619901	0.003331364	7.21836E-08	1.0578E-06	2.466E-07	1.37661E-06	1.37660681
3834903774305	383890	3774305	0.001834763	0.002157531	0.002128803	0.000452511	0.000588487	0.000433158	4.45836E-05	0.000522325	4.45836E-05	0.002876363	0.004173665	0.002474064	5.41072E-08	7.9243E-07	1.8432E-07	1.03085E-06	1.03085472
3835003774305	383900	3774305	0.00145913	0.001715817	0.001692971	0.000359868	0.000468005	0.000344477	3.5456E-05	0.000415389	3.5456E-05	0.00227458	0.003300464	0.001956448	4.31838E-08	6.3207E-07	1.467E-07	8.21951E-07	0.82195098
3835103774305	383910	3774305	0.001208984	0.001421666	0.001402737	0.000298174	0.000387773	0.000285422	2.93776E-05	0.000344177	2.93776E-05	0.001873971	0.002719172	0.00161187	3.59046E-08	5.2523E-07	1.2163E-07	6.82767E-07	0.68276693
3829703774315	382970	3774315	2.93388E-05	3.45E-05	3.40406E-05	7.23588E-06	9.4102E-06	6.92642E-06	7.12915E-07	8.35225E-06	7.12915E-07	1.92834E-05	2.79806E-05	1.65863E-05	2.12135E-09	2.6707E-08	4.1853E-09	3.3014E-08	0.03301395
3829803774315	382980	3774315	2.9829E-05	3.50764E-05	3.46094E-05	7.35677E-06	9.56742E-06	7.04214E-06	7.24826E-07	8.49179E-06	7.24826E-07	1.96951E-05	2.8578E-05	1.69405E-05	2.21774E-09	2.7819E-08	4.3183E-09	3.43554E-08	0.03435541
3829903774315	382990	3774315	3.03693E-05	3.57118E-05	3.52363E-05	7.49003E-06	9.74072E-06	7.1697E-06	7.37955E-07	8.64561E-06	7.37955E-07	2.01474E-05	2.92343E-05	1.73295E-05	2.32736E-09	2.9083E-08	4.4675E-09	3.58778E-08	0.03587781
3830003774315	383000	3774315	3.09932E-05	3.64454E-05	3.59601E-05	7.6439E-06	9.94083E-06	7.31699E-06	7.53115E-07	8.82322E-06	7.53115E-07	2.06527E-05	2.99676E-05	1.77642E-05	2.45417E-09	3.0543E-08	4.6389E-09	3.76358E-08	0.03763577
3830103774315	383010	3774315	3.18287E-05	3.7428E-05	3.69296E-05	7.84997E-06	1.02088E-05	7.51425E-06	7.73418E-07	9.06109E-06	7.73418E-07	2.12984E-05	3.09045E-05	1.83195E-05	2.61483E-09	3.2399E-08	4.8579E-09	3.98719E-08	0.03987194
3830203774315	383020	3774315	3.272E-05	3.8476E-05	3.79637E-05	8.06978E-06	1.04947E-05	7.72466E-06	7.95075E-07	9.31481E-06	7.95075E-07	2.19971E-05	3.19183E-05	1.89205E-05	2.79871E-09	3.4517E-08	5.1026E-09	4.24184E-08	0.04241843
3830303774315	383030	3774315	3.38006E-05	3.97467E-05	3.92175E-05	8.3363E-06	1.08413E-05	7.97978E-06	8.21334E-07	9.62245E-06	8.21334E-07	2.28237E-05	3.31177E-05	1.96315E-05	3.02395E-09	3.7109E-08	5.3996E-09	4.55323E-08	0.04553229
3830403774315	383040	3774315	3.50149E-05	4.11747E-05	4.06264E-05	8.63579E-06	1.12308E-05	8.26646E-06	8.50841E-07	9.96815E-06	8.50841E-07	2.37564E-05	3.44711E-05	2.04337E-05	3.29684E-09	4.0238E-08	5.7505E-09	4.92855E-08	0.04928551
3830503774315	383050	3774315	3.63351E-05	4.27271E-05	4.21582E-05	8.96139E-06	1.16542E-05	8.57813E-06	8.82921E-07	1.0344E-05	8.82921E-07	2.47671E-05	3.59375E-05	2.1303E-05	3.62472E-09	4.3982E-08	6.1587E-09	5.37651E-08	0.05376508
3830603774315	383060	3774315	3.77778E-05	4.44236E-05	4.38321E-05	9.3172E-06	1.21169E-05	8.91873E-06	9.17978E-07	1.07547E-05	9.17978E-07	2.58526E-05	3.75126E-05	2.22367E-05	4.02327E-09	4.8512E-08	6.6384E-09	5.91738E-08	0.05917382
3830703774315	383070	3774315	3.9343E-05	4.62642E-05	4.56482E-05	9.70324E-06	1.2619E-05	9.28826E-06	9.56012E-07	1.12003E-05	9.56012E-07	2.70067E-05	3.91873E-05	2.32294E-05	4.51606E-09	5.0488E-08	7.2093E-09	6.58136E-08	0.06581361
3830803774315	383080	3774315	4.07468E-05	4.79149E-05	4.72769E-05	1.00494E-05	1.30692E-05	9.61966E-06	9.90122E-07	1.15999E-05	9.90122E-07	2.80517E-05	4.07036E-05	2.41282E-05	5.07387E-09	6.0356E-08	7.8186E-09	7.32484E-08	0.07324839
3830903774315	383090	3774315	4.19889E-05	4.93756E-05	4.87181E-05	1.03558E-05	1.34676E-05	9.91292E-06	1.02031E-06	1.19535E-05	1.02031E-06	2.90124E-05	4.20976E-05	2.49546E-05	5.70947E-09	6.7454E-08	8.4749E-09	8.16379E-08	0.08163788
3831003774315	383100	3774315	4.32534E-05	5.08625E-05	5.01852E-05	1.06677E-05	1.38732E-05	1.02114E-05	1.05103E-06	1.23135E-05	1.05103E-06	3.00074E-05	4.35414E-05	2.58105E-05	6.50357E-09	7.6288E-08	9.2619E-09	9.20531E-08	0.09205313
3831103774315	383110	3774315	4.47184E-05	5.25852E-05	5.1885E-05	1.1029E-05	1.43431E-05	1.05573E-05	1.08663E-06	1.27306E-05	1.08663E-06	3.11335E-05	4.51754E-05	2.6779E-05	7.58364E-09	8.8272E-08	1.0296E-08	1.06152E-07	0.1061519
3831203774315	383120	3774315	4.62057E-05	5.43341E-05	5.36106E-05	1.13958E-05	1.48201E-05	1.09084E-05	1.12277E-06	1.3154E-05	1.12277E-06	3.22908E-05	4.68546E-05	2.77744E-05	9.02302E-09	1.0419E-07	1.1615E-08	1.24826E-07	0.12482616
3831303774315	383130	3774315	4.78155E-05	5.62271E-05	5.54784E-05	1.17928E-05	1.53365E-05	1.12885E-05	1.16189E-06	1.36122E-05	1.16189E-06	3.34418E-05	4.85247E-05	2.87645E-05	1.09743E-08	1.2571E-07	1.3337E-08	1.50025E-07	0.15002485
3831403774315	383140	3774315	4.93417E-05	5.80218E-05	5.72493E-05	1.21692E-05	1.5826E-05	1.16488E-05	1.19897E-06	1.40467E-05	1.19897E-06	3.45865E-05	5.01858E-05	2.97491E-05	1.37723E-08	1.565E-07	1.5702E-08	1.85971E-07	0.18597102
3831503774315	383150	3774315	5.0712E-05	5.96332E-05	5.88392E-05	1.25072E-05	1.62655E-05	1.19723E-05	1.23227E-06	1.44368E-05	1.23227E-06	3.57407E-05	5.18605E-05	3.07418E-05	1.8161E-08	2.0465E-07	1.9272E-08	2.42078E-07	0.24207802
3831603774315	383160	3774315	5.19765E-05	6.11201E-05	6.03063E-05	1.28191E-05	1.66711E-05	1.22708E-05	1.263E-06	1.47968E-05	1.263E-06	3.68667E-05	5.34944E-05	3.17104E-05	2.52131E-08	2.8191E-07	2.4843E-08	3.31963E-07	0.33196268
3831703774315	383170	3774315	5.31407E-05	6.24891E-05	6.1657E-05	1.31062E-05	1.70445E-05	1.25457E-05	1.29129E-06	1.51282E-05	1.29129E-06	3.80302E-05	5.51827E-05	3.27112E-05	3.87879E-08	4.3048E-07	3.533E-08	5.04602E-07	0.5046022
3835003774315	383500	3774315	0.000104343	0.000122699	0.000121065	2.57343E-05	3.34672E-05	2.46337E-05	2.53547E-06	2.97046E-05	2.53547E-06	0.000107169	0.000155505	9.21799E-05	5.36973E-09	7.1107E-08	1.4328E-08	9.0805E-08	0.09080501

			EGIODemolition	EGIOSite Grubbing / Prep	EGIOMass Grading / Excavation	EGIOMass Grading / Excavation	EGIODrainage / Utilities Trenching	EGIODrainage / Utilities Trenching	EGIOFoundations / Concrete Pads	EGIOFoundations / Concrete Pads	EGIOBuilding / Structure Construction	EGIOBuilding / Structure Construction	EGIOAsphalt Paving	EGIOArchitectural Coating	EGIOLandscaping or Other Finishing	EGIOWaterside Construction (Piles)	HIWaterside Construction (Landscaping)	HIWaterside Construction (Landscaping)	KMDemolition	KMSite Grubbing / Prep	KMMass Grading / Excavation
Unique Identifier	X (UTM)	Y (UTM)	2025	2025	2025	2026	2026	2027	2026	2027	2026	2027	2027	2027	2027	2027	2025	2026	2025	2025	2025
3835103774315	383510	3774315	0.000319589	0.00012535	4.15112E-05	4.06559E-05	9.4405E-05	9.42593E-05	0.000124036	0.000123956	0.000132858	0.000129673	5.16998E-06	5.16998E-06	0.000140013	5.16998E-06	3.67982E-05	3.56456E-05	4.37066E-05	0.0001896	0.000144185
3835203774315	383520	3774315	0.000307993	0.0001208	4.0005E-05	3.91808E-05	9.09797E-05	9.08393E-05	0.000119535	0.000119458	0.000128037	0.000124968	4.9824E-06	4.9824E-06	0.000134933	4.9824E-06	3.63103E-05	3.51729E-05	4.37202E-05	0.000189749	0.000144229
3835303774315	383530	3774315	0.000297529	0.0001167	3.86458E-05	3.78496E-05	8.78886E-05	8.7753E-05	0.000115474	0.0001154	0.000123687	0.000120723	4.81312E-06	4.81312E-06	0.000130349	4.81312E-06	3.58815E-05	3.47576E-05	4.37632E-05	0.000189935	0.000144371
3835403774315	383540	3774315	0.0002864	0.00011233	3.72003E-05	3.64339E-05	8.46013E-05	8.44707E-05	0.000111155	0.000111083	0.000119061	0.000116207	4.63309E-06	4.63309E-06	0.000125473	4.63309E-06	3.52788E-05	3.41738E-05	4.35211E-05	0.000188885	0.000143572
3835503774315	383550	3774315	0.000274508	0.00010767	3.56557E-05	3.4921E-05	8.10884E-05	8.09633E-05	0.00010654	0.000106471	0.000114117	0.000111382	4.44071E-06	4.44071E-06	0.000120263	4.44071E-06	3.45092E-05	3.34283E-05	4.30255E-05	0.000186734	0.000141937
3835603774315	383560	3774315	0.000264538	0.00010376	3.43607E-05	3.36527E-05	7.81433E-05	7.80227E-05	0.00010267	0.000102604	0.000109972	0.000107336	4.27943E-06	4.27943E-06	0.000115895	4.27943E-06	3.39674E-05	3.29035E-05	4.28376E-05	0.000185918	0.000141318
3835703774315	383570	3774315	0.000260146	0.00010203	3.37902E-05	3.3094E-05	7.68459E-05	7.67273E-05	0.000100965	0.0001009	0.000108147	0.000105554	4.20837E-06	4.20837E-06	0.000113971	4.20837E-06	3.41504E-05	3.30807E-05	4.36297E-05	0.000189356	0.000143931
3835803774315	383580	3774315	0.000257164	0.00010086	3.34028E-05	3.27146E-05	7.5965E-05	7.58478E-05	9.9808E-05	9.97436E-05	0.000106907	0.000104344	4.16013E-06	4.16013E-06	0.000112665	4.16013E-06	3.4493E-05	3.34126E-05	4.46345E-05	0.000193717	0.000147246
3835903774315	383590	3774315	0.000254703	9.9898E-05	3.30832E-05	3.24015E-05	7.5238E-05	7.51219E-05	9.88529E-05	9.87891E-05	0.000105884	0.000103346	4.12032E-06	4.12032E-06	0.000111586	4.12032E-06	3.48751E-05	3.37828E-05	4.56959E-05	0.000198323	0.000150747
3836003774315	383600	3774315	0.000252475	9.9024E-05	3.27938E-05	3.21182E-05	7.458E-05	7.44649E-05	9.79883E-05	9.79251E-05	0.000104958	0.000102442	4.08429E-06	4.08429E-06	0.000110611	4.08429E-06	3.52608E-05	3.41564E-05	4.67641E-05	0.000202959	0.000154271
3836103774315	383610	3774315	0.000250966	9.8433E-05	3.25978E-05	3.19262E-05	7.41342E-05	7.40199E-05	9.74027E-05	9.73398E-05	0.00010433	0.00010183	4.05988E-06	4.05988E-06	0.000109949	4.05988E-06	3.57236E-05	3.46047E-05	4.79386E-05	0.000208057	0.000158145
3836203774315	383620	3774315	0.000251092	9.8482E-05	3.26142E-05	3.19422E-05	7.41714E-05	7.40569E-05	9.74515E-05	9.73886E-05	0.000104383	0.000101881	4.06191E-06	4.06191E-06	0.000110005	4.06191E-06	3.64071E-05	3.52668E-05	4.94299E-05	0.000214529	0.000163065
3836303774315	383630	3774315	0.000252197	9.8915E-05	3.27577E-05	3.20827E-05	7.44977E-05	7.43828E-05	9.78803E-05	9.78171E-05	0.000104842	0.000102329	4.07978E-06	4.07978E-06	0.000110489	4.07978E-06	3.72198E-05	3.6054E-05	5.11159E-05	0.000221847	0.000168627
3836403774315	383640	3774315	0.000254577	9.9849E-05	3.30668E-05	3.23855E-05	7.52008E-05	7.50848E-05	9.88041E-05	9.87403E-05	0.000105832	0.000103295	4.11829E-06	4.11829E-06	0.000111531	4.11829E-06	3.82225E-05	3.70253E-05	5.30893E-05	0.000230411	0.000175137
3836503774315	383650	3774315	0.000260478	0.00010216	3.38333E-05	3.31362E-05	7.6944E-05	7.68253E-05	0.000101094	0.000101029	0.000108285	0.000105689	4.21375E-06	4.21375E-06	0.000114117	4.21375E-06	3.97832E-05	3.85371E-05	5.59091E-05	0.00024265	0.000184439
3836603774315	383660	3774315	0.000267439	0.00010489	3.47375E-05	3.40218E-05	7.90003E-05	7.88784E-05	0.000103796	0.000103729	0.000111179	0.000108514	4.32636E-06	4.32636E-06	0.000117166	4.32636E-06	4.15269E-05	4.02262E-05	5.90367E-05	0.000256223	0.000194757
3836703774315	383670	3774315	0.000274077	0.0001075	3.55997E-05	3.48662E-05	8.0961E-05	8.08361E-05	0.000106372	0.000106304	0.000113938	0.000111207	4.43374E-06	4.43374E-06	0.000120074	4.43374E-06	4.32275E-05	4.18735E-05	6.21303E-05	0.00026965	0.000204963
3836803774315	383680	3774315	0.000280876	0.00011016	3.64828E-05	3.57312E-05	8.29695E-05	8.28415E-05	0.000109011	0.000108941	0.000116765	0.000113966	4.54373E-06	4.54373E-06	0.000123053	4.54373E-06	4.49604E-05	4.35522E-05	6.53031E-05	0.00028342	0.00021543
3836903774315	383690	3774315	0.000289005	0.00011335	3.75387E-05	3.67652E-05	8.53707E-05	8.5239E-05	0.000112166	0.000112094	0.000120144	0.000117264	4.67523E-06	4.67523E-06	0.000126614	4.67523E-06	4.69265E-05	4.54567E-05	6.88584E-05	0.00029885	0.000227158
3837003774315	383700	3774315	0.000300062	0.00011769	3.89748E-05	3.81718E-05	8.86369E-05	8.85001E-05	0.000116457	0.000116382	0.00012474	0.00012175	4.85409E-06	4.85409E-06	0.000131458	4.85409E-06	4.94093E-05	4.78617E-05	7.32578E-05	0.000317944	0.000241671
3837103774315	383710	3774315	0.000313068	0.00012279	4.06642E-05	3.98263E-05	9.24788E-05	9.23361E-05	0.000121505	0.000121427	0.000130147	0.000127027	5.06449E-06	5.06449E-06	0.000137156	5.06449E-06	5.22508E-05	5.06142E-05	7.82592E-05	0.00033965	0.00025817
3837203774315	383720	3774315	0.000329819	0.00012936	4.284E-05	4.19573E-05	9.74271E-05	9.72767E-05	0.000128006	0.000127924	0.000137111	0.000133824	5.33548E-06	5.33548E-06	0.000144495	5.33548E-06	5.57794E-05	5.40323E-05	8.43989E-05	0.000366297	0.000278425
3837303774315	383730	3774315	0.000351421	0.00013783	4.56458E-05	4.47054E-05	0.000103808	0.000103648	0.00013639	0.000136302	0.000146091	0.000142589	5.68493E-06	5.68493E-06	0.000153959	5.68493E-06	6.02121E-05	5.83262E-05	9.20458E-05	0.000399485	0.000303651
3837403774315	383740	3774315	0.000377361	0.00014801	4.90152E-05	4.80053E-05	0.000111471	0.000111299	0.000146458	0.000146363	0.000156875	0.00015314	6.10456E-06	6.10456E-06	0.000165324	6.10456E-06	6.547E-05	6.34194E-05	0.000101091	0.000438743	0.000333492
3837503774315	383750	3774315	0.000412993	0.00016198	5.36433E-05	5.25381E-05	0.000121996	0.000121808	0.000160287	0.000160183	0.000171687	0.000167572	6.68097E-06	6.68097E-06	0.000180934	6.68097E-06	7.25613E-05	7.02885E-05	0.000113208	0.00049133	0.000373463
3837603774315	383760	3774315	0.000457777	0.00017955	5.94603E-05	5.82352E-05	0.000135225	0.000135016	0.000177668	0.000177554	0.000190305	0.000185743	7.40545E-06	7.40545E-06	0.000200554	7.40545E-06	8.14142E-05	7.88641E-05	0.000128316	0.0005569	0.000423304
3837703774315	383770	3774315	0.000519052	0.00020358	6.74193E-05	6.60303E-05	0.000153326	0.000153089	0.00020145	0.00020132	0.000215778	0.000210606	8.3967E-06	8.3967E-06	0.000227399	8.3967E-06	9.34405E-05	9.05137E-05	0.000148797	0.000645788	0.000490868
3837803774315	383780	3774315	0.000610992	0.00023964	7.93613E-05	7.77262E-05	0.000180484	0.000180206	0.000237133	0.00023698	0.000253999	0.00024791	9.884E-06	9.884E-06	0.000267678	9.884E-06	0.000111387	0.000107898	0.000179312	0.000778227	0.000591535
3837903774315	383790	3774315	0.000742345	0.00029116	9.64227E-05	9.4436E-05	0.000219285	0.000218947	0.000288112	0.000287926	0.000308604	0.000301207	1.20089E-05	1.20089E-05	0.000325225	1.20089E-05	0.000136962	0.000132672	0.000222776	0.000966866	0.000734921
3838003774315	383800	3774315	0.000919551	0.00036066	0.00011944	0.000116979	0.000271631	0.000271212	0.00035688	0.000356657	0.000382271	0.000373108	1.48756E-05	1.48756E-05	0.000402859	1.48756E-05	0.000171378	0.00016601	0.000281299	0.001220859	0.000927983
3838103774315	383810	3774315	0.001189865	0.00046668	0.000154551	0.00015136	0.00035148	0.000350938	0.000461799	0.000461501	0.000494645	0.000482788	1.92484E-05	1.92484E-05	0.000521285	1.92484E-05	0.000223747	0.000216739	0.000370306	0.001607154	0.001221608
3838203774315	383820	3774315	0.001652932	0.0006483	0.000214698	0.000210275	0.000488268	0.000487515	0.000641521	0.000641107	0.000687149	0.000670678	2.67394E-05	2.67394E-05	0.000724157	2.67394E-05	0.000313345	0.000303531	0.000522579	0.002268029	0.001723944
3838303774315	383830	3774315	0.002620331	0.00102773	0.000340353	0.00033334	0.000774033	0.000772839	0.001016978	0.001016322	0.001089311	0.0010632	4.2389E-05	4.2389E-05	0.001147978	4.2389E-05	0.000500278	0.000484608	0.000840549	0.003648042	0.002772901
3838403774315	383840	3774315	0.002422143	0.00095	0.00031461	0.000308128	0.000715489	0.000714385	0.000940059	0.000939453	0.001006921	0.000982785	3.91829E-05	3.91829E-05	0.001061151	3.91829E-05	0.000462221	0.000447743	0.000775986	0.003367834	0.002559913
3838603774315	383860	3774315	0.002736307	0.00107322	0.000355417	0.000348094	0.000808292	0.000807045	0.00106199	0.001061304	0.001137523	0.001110258	4.42652E-05	4.42652E-05	0.001198788	4.42652E-05	0.000523254	0.000506865	0.000880092	0.00381966	0.002903349
3838703774315	383870	3774315	0.004229225	0.00165876	0.000549331	0.000538013	0.001249292	0.001247365	0.001641407	0.001640348	0.001758152	0.00171601	6.8416E-05	6.8416E-05	0.001852842	6.8416E-05	0.000811587	0.000786167	0.00137051	0.00594811	0.004521198
3838803774315	383880	3774315	0.002891821	0.00113421	0.000375617	0.000367877	0.00085423	0.000852912	0.001122346	0.001121622	0.001202173	0.001173358	4.67809E-05	4.67809E-05	0.001266919	4.67809E-05	0.000553636	0.000536295	0.000932063	0.004045219	0.003074798
3838903774315	383890	3774315	0.002170907	0.00085146	0.000281978	0.000276168	0.000641275	0.000640286	0.000842552	0.000842008	0.000902478	0.000880846	3.51187E-05	3.51187E-05	0.000951084	3.51187E-05	0.000414664	0.000401676	0.000695912	0.003020306	0.002295755
3839003774315	383900	3774315	0.001735998	0.00068088	0.000225488	0.000220842	0.000512805	0.000512014	0.000673759	0.000673324	0.00072168	0.000704382	2.80832E-05	2.80832E-05	0.000760548	2.80832E-05	0.000330888	0.000320524	0.000553612	0.002402716	0.001826321
3839103774315	383910	3774315	0.001446589	0.00056737	0.000187896	0.000184025	0.000427315	0.000426656	0.000561436	0.000561074	0.000601368	0.000586954	2.34014E-05	2.34014E-05	0.000633757	2.34014E-05	0.000275187	0.000266568	0.000459045	0.001992289	0.001514352
3829703774325	382970	3774325	0.00014858	5.8275E-05	1.9299E-05	1.89014E-05	4.38899E-05	4.38222E-05	5.76656E-05	5.76284E-05	6.17671E-05	6.02866E-05	2.40358E-06	2.40358E-06	6.50937E-05	2.40358E-06	1.43314E-05	1.38825E-05	1.23066E-05	5.34114E-05	4.05983E-05
3829803774325	382980	3774325	0.000157104	6.1619E-05	2.04062E-05	1.99857E-05	4.64079E-05	4.63363E-05	6.09739E-05	6.09345E-05	6.53106E-05	6.37452E-05	2.54147E-06	2.54147E-06	6.88281E-05	2.54147E-06	1.4701E-05	1.42405E-05	1.25102E-05	5.42953E-05	4.12702E-05
3829903774325	382990	3774325	0.000166634	6.5356E-05	2.1644E-05	2.11981E-05	4.9223E-05	4.9147E-05	6.46725E-05	6.46308E-05	6.92723E-05	6.76119E-05	2.69564E-06	2.69564E-06	7.30032E-05	2.69564E-06	1.50938E-05	1.46211E-05	1.27252E-05	5.52284E-05	4.19795E-05
3830003774325	383000	3774325	0.000177862	6.976E-05	2.31023E-05	2.26263E-05	5.25395E-05	5.24584E-05	6.903E-05	6.89855E-05	7.39398E-05	7.21675E-05	2.87726E-06	2.87726E-06	7.7922E-05	2.87726E-06	1.55495E-05	1.50625E-05	1.2981E-05	5.63383E-05	4.28231E-05
3830103774325	383010	3774325	0.000192799	7.5618E-05	2.50425E-05	2.45265E-05	5.69518E-05	5.6864E-05	7.48273E-05	7.4779E-05	8.01494E-05	7.82282E-05	3.1189E-06	3.1189E-06	8.4466E-05	3.1189E-06	1.61953E-05	1.5688E-05	1.33747E-05	5.80473E-05	4.41221E-05
3830203774325	383020	3774325	0.000210179	8.2435E-05	2.73E-05	2.67375E-05	6.20859E-05	6.19901E-05	8.15727E-05	8.15201E-05	8.73746E-05	8.52802E-05	3.40006E-06	3.40006E-06	9.20804E-05	3.40006E-06	1.69003E-05	1.63709E-05	1.37979E-05	5.9884E-05	4.55182E-05
3830303774325	383030	3774325	0.000230865	9.0548E-05	2.99868E-05	2.9369E-05	6.81963E-05	6.80911E-05	8.9601E-05	8.95432E-05	9.59739E-05	9.36734E-05	3.73469E-06	3.73469E-06	0.000101143	3.73469E-06	1.76896E-05	1.71355E-05	1.42686E-05	6.19269E-05	4.70711E-05
3830403774325	383040	3774325	0.000255709	0.00010029	3.32138E-05	3.25295E-05	7.55352E-05	7.54186E-05	9.92433E-05	9.91793E-05	0.000106302	0.000103754	4.13659E-06	4.13659E-06	0.000112027	4.13659E-06	1.85668E-05	1.79853E-05	1.47801E-05	6.41467E-05	4.87583E-05
3830503774325	383050	3774325	0.000285933	0.00011215	3.71397E-05	3.63745E-05	8.44633E-05	8.4333E-05	0.000110974	0.000110902	0.000118867	0.000116018	4.62554E-06	4.62554E-06	0.000125269	4.62554E-06	1.95463E-05	1.89341E-05	1.53391E-05	6.65727E-05	5.06023E-05
3830603774325	383060	3774325	0.000324484	0.00012727	4.2147E-05	4.12786E-05	9.5851E-05	9.57031E-05	0.000125936	0.000125854	0.000134893	0.00013166	5.24917E-06	5.24917E-06	0.000142158	5.24917E-06	2.07087E-05	2.00601E-05	1.59954E-05	6.9421E-05	5.27674E-05
3830703774325	383070	3774325	0.000373059	0.00014632	4.84563E-05	4.7458E-05	0.0001102	0.00011003	0.000144788	0.000144695	0.000155086	0.000151369	6.03496E-06	6.03496E-06	0.000163439	6.03496E-06	2.20147E-05	2.13251E-05	1.67105E-05	7.25247E-05	5.51265E-05
3830803774325	383080	3774325	0.000427867	0.00016782	5.55753E-05	5.44303E-05	0.00012639	0.000126195	0.00016606	0.000165953	0.000177871	0.000173607	6.92159E-06	6.92159E-06	0.0001874	6.92159E-06	2.31987E-05	2.2472E-05	1.73261E-05	7.51963E-05	5.71572E-05
3830903774325	383090	3774325	0.000489933	0.00019216	6.3637E-05	6.23259E-05	0.000144724	0.0001445	0.000190148	0.000190025	0.000203672	0.00019879	7.92563E-06	7.92563E-06	0.000214642	7.92563E-06	2.42409E-05	2.34816E-05	1.78352E-05	7.74062E-05	5.8837E-05
3831003774325	383100	3774325	0.000568364	0.00022292	7.38243E-05	7.23033E-05	0.000167892	0.000167633	0.000220588	0.000220446	0.000236277	0.000230614	9.1944E-06	9.1944E-06	0.000249003	9.1944E-06	2.53334E-05	2.45399E-05	1.83558E-05	7.96653E-05	6.05541E-05
3831103774325	383110	3774325	0.000673507	0.00026416	8.74813E-05	8.56789E-05	0.000198951	0.000198644	0.000261395	0.000261227	0.000279987	0.000273276	1.08953E-05	1.08953E-05	0.000295066	1.08953E-05	2.65568E-05	2.5725E-05	1.89328E-05	8.21698E-05	6.24578E-05
3831203774325	383120	3774325	0.000814318	0.00031939	0.000105771	0.000103592	0.000240546	0.000240174	0.000316045	0.000315842	0.000338524	0.00033041	1.31732E-05	1.31732E-05	0.000356756	1.31732E-05	2.78323E-05	2.69605E-05	1.95258E-05	8.47432E-05	6.44138E-05
3831303774325	383130	3774325	0.001008779	0.00039566	0.00013103	0.00012833	0.000297988	0.000297529	0.000391518	0.000391265	0.000419364	0.000409312	1.6319E-05	1.6319E-05	0.00044195	1.6319E-05	2.91795E-05	2.82656E-05	2.01843E-05	8.76013E-05	6.65864E-05
3831403774325	383140	3774325	0.001293975	0.00050752	0.000168074	0.000164611	0.000382234	0.000381644	0.000502206	0.000501881	0.000537925	0.000525031	2.09326E-05	2.09326E-05	0.000566896	2.09326E-05	3.0629E-05	2.96696E-05	2.08587E-05	9.05283E-05	6.88111E-05
3831503774325	383150	3774325	0.001745303	0.00068453	0.000226696	0.000222025	0.000515554	0.000514759	0.000677371	0.000676934	0.000725549	0.000708158	2.82337E-05	2.82337E-05	0.000764625	2.82337E-05	3.20892E-05	3.10841E-05	2.14335E-05	9.3023E-05	7.07074E-05
3831603774325	383160	3774325	0.002475451	0.00097091	0.000321535	0.00031491	0.000731236	0.000730108	0.000960749	0.000960129	0.001029082	0.001004415	4.00453E-05	4.00453E-05	0.001084506	4.00453E-05	3.33952E-05	3.23492E-05	2.19608E-05	9.53115E-05	7.24469E-05
3831703774325	383170	3774325	0.003878109	0.00152105	0.000503725	0.000493346	0.001145574	0.001143807	0.001505135	0.001504164	0.001612188	0.001573544	6.27361E-05	6.27361E-05	0.001699016	6.27361E-05	3.45558E-05	3.34735E-05	2.24542E-05	9.74527E-05	7.40744E-05
3835003774325	383500	3774325	0.000322526	0.0001265	4.18927E-05	4.10295E-05	9.52726E-05	9.51256E-05	0.000125176	0.000125095	0.000134079	0.000130865	5.21749E-06	5.21749E-06	0.0001413	5.21749E-06	3.55658E-05	3.44518E-05	4.1998E-05	0.000182274	0.000138548
3835103774325	383510	3774325	0.000313167	0.00012283	4.0677E-05	3.98389E-05	9.25079E-05	9.23652E-05	0.000121543	0.000121465	0.000130188	0.000127068	5.06609E-06	5.06609E-06	0.0001372	5.06609E-06	3.54976E-05	3.43858E-05	4.25366E-05	0.000184612	0.000140325
3835203774325	383520	3774325	0.000301912	0.00011841	3.92152E-05	3.84072E-05	8.91834E-05	8.90458E-05	0.000117175	0.0001171	0.000125509	0.000122501	4.88403E-06	4.88403E-06	0.000132269	4.88403E-06	3.50635E-05	3.39652E-05	4.25661E-05	0.0001847	0.000140422
3835303774325	383530	3774325	0.000291826	0.00011446	3.7905E-05	3.7124E-05	8.62038E-05	8.60708E-05	0.000113261	0.000113187	0.000121316	0.000118408	4.72085E-06	4.72085E-06	0.0012785	4.72085E-06	3.4694E-05	3.36073E-05	4.26385E-05	0.000185054	0.000140661
3835403774325	383540	3774325	0.000281523	0.00011042	3.65668E-05	3.58134E-05	8.31606E-05	8.30323E-05	0.000109262	0.000109192	0.000117033	0.000114228	4.55419E-06	4.55419E-06	0.000123337	4.55419E-06	3.42204E-05	3.31485E-05	4.25299E-05	0.000184583	0.000140302
3835503774325	383550	3774325	0.000270915	0.00010626	3.5189E-05	3.4464E-05	8.00271E-05	7.99036E-05	0.000105145	0.000105077	0.000112624	0.000109924	4.38259E-06	4.38259E-06	0.000118689	4.38259E-06	3.36445E-05	3.25907E-05	4.22605E-05	0.000183414	0.000139414
3835603774325	383560	3774325	0.000261969	0.00010275	3.4027E-05	3.33259E-05	7.73845E-05	7.72651E-05	0.000101673	0.000101607	0.000108905	0.000106294	4.23787E-06	4.23787E-06	0.00011477	4.23787E-06	3.3257E-05	3.22154E-05	4.22447E-05	0.000183345	0.000139362
3835703774325	383570	3774325	0.000257649	0.00010105	3.34658E-05	3.27763E-05	7.61083E-05	7.59908E-05	9.99963E-05	9.99318E-05	0.000107109	0.000104541	4.16798E-06	4.16798E-06	0.000112877	4.16798E-06	3.3458E-05	3.241E-05	4.30277E-05	0.000186743	0.000141945
3835803774325	383580	3774325	0.000254658	9.988E-05	3.30773E-05	3.23958E-05	7.52247E-05	7.51087E-05	9.88354E-05	9.87717E-05	0.000105865	0.000103328	4.11959E-06	4.11959E-06	0.000111567	4.11959E-06	3.3806E-05	3.27471E-05	4.40122E-05	0.000191016	0.000145192
3835903774325	383590	3774325	0.000252188	9.8912E-05	3.27565E-05	3.20816E-05	7.44951E-05	7.43801E-05	9.78768E-05	9.78136E-05	0.000104838	0.000102325	4.07964E-06	4.07964E-06	0.000110485	4.07964E-06	3.41952E-05	3.31242E-05	4.50532E-05	0.000195534	0.000148627
3836003774325	383600	3774325	0.000250014	9.8059E-05	3.24742E-05	3.18051E-05	7.3853E-05	7.3739E-05	9.70332E-05	9.69706E-05	0.000103935	0.000101443	4.04447E-06	4.04447E-06	0.000109532	4.04447E-06	3.45953E-05	3.35117E-05	4.61168E-05	0.00020015	0.000152136
3836103774325	383610	3774325	0.000248595	9.7502E-05	3.22898E-05	3.16245E-05	7.34338E-05	7.33205E-05	9.64824E-05	9.64201E-05	0.000103345	0.000100868	4.02152E-06	4.02152E-06	0.000108911	4.02152E-06	3.50796E-05	3.39809E-05	4.72959E-05	0.000205267	0.000156025
3836203774325	383620	3774325	0.000248424	9.7436E-05	3.22677E-05	3.16028E-05	7.33834E-05	7.32701E-05	9.64162E-05	9.63539E-05	0.000103274	0.000100798	4.01876E-06	4.01876E-06	0.000108836	4.01876E-06	3.57219E-05	3.4603E-05	4.87058E-05	0.000211386	0.000160676
3836303774325	383630	3774325	0.000249134	9.7714E-05	3.23598E-05	3.16931E-05	7.3593E-05	7.34794E-05	9.66916E-05	9.66292E-05	0.000103569	0.000101086	4.03023E-06	4.03023E-06	0.000109147	4.03023E-06	3.64807E-05	3.5338E-05	5.02922E-05	0.000218272	0.00016591
3836403774325	383640	3774325	0.00025093	9.8418E-05	3.25932E-05	3.19216E-05	7.41236E-05	7.40093E-05	9.73888E-05	9.73259E-05	0.000104316	0.000101815	4.05929E-06	4.05929E-06	0.000109934	4.05929E-06	3.73938E-05	3.62225E-05	5.21117E-05	0.000226168	0.000171912
3836503774325	383650	3774325	0.000255547	0.00010023	3.31928E-05	3.25089E-05	7.54874E-05	7.53709E-05	9.91806E-05	9.91166E-05	0.000106235	0.000103688	4.13398E-06	4.13398E-06	0.000111956	4.13398E-06	3.87446E-05	3.7531E-05	5.45965E-05	0.000236953	0.000180109

			KMMass Grading / Excavation	KMDrainage / Utilities Trenching	KMFoundations / Concrete Pads	KMBuilding / Structure Construction	KMAsphalt Paving	KMArchitectural Coating	KMLandscaping or Other Finishing	KMWaterside Construction (Piles)	EWNDemolition	EWNSite Grubbing / Prep	EWNDrainage / Utilities Trenching	EWNDrainage / Utilities Trenching	EWNDrainage / Utilities Trenching	EWNFoundation s / Concrete Pads	EWNBuilding / Structure Construction	EWNAsphalt Paving	EWNLandscaping or Other Finishing	EWNWaterside Construction (Piles)	ISDemolition
Unique Identifier	X (UTM)	Y (UTM)	2026	2026	2026	2026	2026	2026	2026	2026	2027	2027	2027	2028	2029	2029	2029	2029	2029	2029	2027
3835103774315	383510	3774315	0.000142692	5.12421E-05	2.71171E-05	9.31378E-05	2.99215E-06	2.99215E-06	9.61299E-05	2.99215E-06	0.000159124	8.67249E-06	2.03646E-05	1.99714E-05	1.95582E-05	1.6941E-05	3.67864E-05	2.61715E-06	3.80949E-05	2.61715E-06	0.000122376
3835203774315	383520	3774315	0.000142737	5.1258E-05	2.71255E-05	9.31667E-05	2.99308E-06	2.99308E-06	9.61598E-05	2.99308E-06	0.000156644	8.53728E-06	2.00471E-05	1.966E-05	1.92532E-05	1.66769E-05	3.62129E-05	2.57635E-06	3.7501E-05	2.57635E-06	0.000112521
3835303774315	383530	3774315	0.000142877	5.13084E-05	2.71522E-05	9.32584E-05	2.99602E-06	2.99602E-06	9.62544E-05	2.99602E-06	0.000154431	8.41668E-06	1.9764E-05	1.93823E-05	1.89813E-05	1.64413E-05	3.57013E-05	2.53995E-06	3.69713E-05	2.53995E-06	0.000104054
3835403774315	383540	3774315	0.000142087	5.10245E-05	2.7002E-05	9.27423E-05	2.97944E-06	2.97944E-06	9.57218E-05	2.97944E-06	0.000151514	8.25769E-06	1.93906E-05	1.90161E-05	1.86227E-05	1.61307E-05	3.50269E-05	2.49197E-06	3.62729E-05	2.49197E-06	9.59796E-05
3835503774315	383550	3774315	0.000140468	5.04434E-05	2.66945E-05	9.16862E-05	2.94551E-06	2.94551E-06	9.46317E-05	2.94551E-06	0.00014793	8.06239E-06	1.8932E-05	1.85664E-05	1.81822E-05	1.57492E-05	3.41985E-05	2.43304E-06	3.5415E-05	2.43304E-06	8.82012E-05
3835603774315	383560	3774315	0.000139855	5.02232E-05	2.65779E-05	9.12859E-05	2.93265E-06	2.93265E-06	9.42186E-05	2.93265E-06	0.000145304	7.91925E-06	1.85959E-05	1.82368E-05	1.78594E-05	1.54696E-05	3.35913E-05	2.38984E-06	3.47862E-05	2.38984E-06	8.17153E-05
3835703774315	383570	3774315	0.000142441	5.11519E-05	2.70694E-05	9.29738E-05	2.98688E-06	2.98688E-06	9.59607E-05	2.98688E-06	0.00014574	7.94304E-06	1.86517E-05	1.82916E-05	1.79131E-05	1.55161E-05	3.36922E-05	2.39702E-06	3.48907E-05	2.39702E-06	7.77388E-05
3835803774315	383580	3774315	0.000145722	5.23299E-05	2.76928E-05	9.5115E-05	3.05567E-06	3.05567E-06	9.81707E-05	3.05567E-06	0.000146858	8.00396E-06	1.87948E-05	1.84319E-05	1.80505E-05	1.56351E-05	3.39507E-05	2.41541E-06	3.51584E-05	2.41541E-06	7.44763E-05
3835903774315	383590	3774315	0.000149187	5.35743E-05	2.83513E-05	9.73768E-05	3.12833E-06	3.12833E-06	0.000100505	3.12833E-06	0.000148145	8.07407E-06	1.89594E-05	1.85933E-05	1.82086E-05	1.5772E-05	3.4248E-05	2.43656E-06	3.54663E-05	2.43656E-06	7.15393E-05
3836003774315	383600	3774315	0.000152674	5.48266E-05	2.9014E-05	9.9653E-05	3.20145E-06	3.20145E-06	0.000102854	3.20145E-06	0.000149454	8.14543E-06	1.9127E-05	1.87576E-05	1.83695E-05	1.59114E-05	3.45507E-05	2.4581E-06	3.57798E-05	2.4581E-06	6.88161E-05
3836103774315	383610	3774315	0.000156509	5.62036E-05	2.97427E-05	0.000102156	3.28186E-06	3.28186E-06	0.000105438	3.28186E-06	0.000151085	8.23432E-06	1.93357E-05	1.89623E-05	1.857E-05	1.60851E-05	3.49278E-05	2.48492E-06	3.61702E-05	2.48492E-06	6.64422E-05
3836203774315	383620	3774315	0.000161378	5.79521E-05	3.0668E-05	0.000105334	3.38396E-06	3.38396E-06	0.000108718	3.38396E-06	0.000153642	8.3737E-06	1.9663E-05	1.92833E-05	1.88843E-05	1.63573E-05	3.5519E-05	2.52698E-06	3.67825E-05	2.52698E-06	6.4665E-05
3836303774315	383630	3774315	0.000166882	5.99288E-05	3.17141E-05	0.000108927	3.49938E-06	3.49938E-06	0.000112426	3.49938E-06	0.000156743	8.54271E-06	2.00599E-05	1.96725E-05	1.92655E-05	1.66875E-05	3.62359E-05	2.57799E-06	3.75249E-05	2.57799E-06	6.32328E-05
3836403774315	383640	3774315	0.000173325	6.22424E-05	3.29384E-05	0.000113132	3.63448E-06	3.63448E-06	0.000116767	3.63448E-06	0.000160625	8.75428E-06	2.05567E-05	2.01597E-05	1.97426E-05	1.71008E-05	3.71333E-05	2.64183E-06	3.84542E-05	2.64183E-06	6.21989E-05
3836503774315	383650	3774315	0.000182531	6.55484E-05	3.46879E-05	0.000119141	3.82752E-06	3.82752E-06	0.000122968	3.82752E-06	0.000166812	9.09147E-06	2.13485E-05	2.09362E-05	2.0503E-05	1.77594E-05	3.85636E-05	2.74359E-06	3.99354E-05	2.74359E-06	6.21039E-05
3836603774315	383660	3774315	0.000192742	6.92151E-05	3.66284E-05	0.000125806	4.04164E-06	4.04164E-06	0.000129847	4.04164E-06	0.000173749	9.46955E-06	2.22363E-05	2.18069E-05	2.13557E-05	1.8498E-05	4.01673E-05	2.85768E-06	4.15961E-05	2.85768E-06	6.22212E-05
3836703774315	383670	3774315	0.000202841	7.28421E-05	3.85478E-05	0.000132398	4.25342E-06	4.25342E-06	0.000136652	4.25342E-06	0.000180487	9.83678E-06	2.30986E-05	2.26526E-05	2.21838E-05	1.92153E-05	4.1725E-05	2.96851E-06	4.32092E-05	2.96851E-06	6.22142E-05
3836803774315	383680	3774315	0.0002132	7.6562E-05	4.05163E-05	0.000139159	4.47063E-06	4.47063E-06	0.00014363	4.47063E-06	0.000187355	1.02111E-05	2.39776E-05	2.35146E-05	2.3028E-05	1.99466E-05	4.33128E-05	3.08147E-06	4.48535E-05	3.08147E-06	6.22226E-05
3836903774315	383690	3774315	0.000224807	8.07302E-05	4.27221E-05	0.000146736	4.71403E-06	4.71403E-06	0.00015145	4.71403E-06	0.000195165	1.06368E-05	2.49771E-05	2.44948E-05	2.3988E-05	2.0778E-05	4.51183E-05	3.20992E-06	4.67232E-05	3.20992E-06	6.25105E-05
3837003774315	383700	3774315	0.00023917	8.58881E-05	4.54517E-05	0.000156111	5.01521E-06	5.01521E-06	0.000161126	5.01521E-06	0.000205089	1.11776E-05	2.62471E-05	2.57402E-05	2.52076E-05	2.18345E-05	4.74123E-05	3.37313E-06	4.90989E-05	3.37313E-06	6.33921E-05
3837103774315	383710	3774315	0.000255499	9.17518E-05	4.85547E-05	0.000166768	5.3576E-06	5.3576E-06	0.000172126	5.3576E-06	0.000216459	1.17973E-05	2.77023E-05	2.71673E-05	2.66052E-05	2.3045E-05	5.00409E-05	3.56014E-06	5.1821E-05	3.56014E-06	6.46189E-05
3837203774315	383720	3774315	0.000275543	9.895E-05	5.2364E-05	0.000179852	5.77793E-06	5.77793E-06	0.00018563	5.77793E-06	0.000230632	1.25697E-05	2.95161E-05	2.89461E-05	2.83472E-05	2.45539E-05	5.33174E-05	3.79325E-06	5.5214E-05	3.79325E-06	6.65247E-05
3837303774315	383730	3774315	0.000300509	0.000107915	5.71084E-05	0.000196147	6.30143E-06	6.30143E-06	0.000202449	6.30143E-06	0.000248465	1.35416E-05	3.17983E-05	3.11843E-05	3.0539E-05	2.64525E-05	5.744E-05	4.08654E-06	5.94833E-05	4.08654E-06	6.92716E-05
3837403774315	383740	3774315	0.00033004	0.00011852	6.27205E-05	0.000215423	6.92068E-06	6.92068E-06	0.000222344	6.92068E-06	0.000269636	1.46955E-05	3.45078E-05	3.38414E-05	3.31412E-05	2.87064E-05	6.23343E-05	4.43475E-06	6.45517E-05	4.43475E-06	7.27144E-05
3837503774315	383750	3774315	0.000369598	0.000132726	7.0238E-05	0.000241243	7.75017E-06	7.75017E-06	0.000248993	7.75017E-06	0.000298226	1.62537E-05	3.81668E-05	3.74298E-05	3.66553E-05	3.17503E-05	6.89439E-05	4.90499E-06	7.13964E-05	4.90499E-06	7.77835E-05
3837603774315	383760	3774315	0.000418923	0.000150439	7.96117E-05	0.000273438	8.78448E-06	8.78448E-06	0.000282223	8.78448E-06	0.000333938	1.82E-05	4.27371E-05	4.19118E-05	4.10446E-05	3.55523E-05	7.71997E-05	5.49234E-06	7.99459E-05	5.49234E-06	8.4289E-05
3837703774315	383770	3774315	0.000485788	0.000174451	9.23186E-05	0.000317082	1.01866E-05	1.01866E-05	0.000327269	1.01866E-05	0.000382475	2.08454E-05	4.89488E-05	4.80036E-05	4.70103E-05	4.07197E-05	8.84204E-05	6.29063E-06	9.15657E-05	6.29063E-06	9.34129E-05
3837803774315	383780	3774315	0.000585413	0.000210227	0.000111251	0.000382109	1.22757E-05	1.22757E-05	0.000394385	1.22757E-05	0.000454931	2.47943E-05	5.82218E-05	5.70975E-05	5.59161E-05	4.84337E-05	0.000105171	7.48234E-06	0.000108912	7.48234E-06	0.000107368
3837903774315	383790	3774315	0.000727315	0.000261185	0.000138218	0.000474731	1.52512E-05	1.52512E-05	0.000489982	1.52512E-05	0.00055826	3.04259E-05	7.14458E-05	7.00661E-05	6.86163E-05	5.94345E-05	0.000129059	9.18182E-06	0.000133649	9.18182E-06	0.000127353
3838003774315	383800	3774315	0.00091838	0.000329798	0.000174528	0.000599442	1.92577E-05	1.92577E-05	0.0006187	1.92577E-05	0.000697385	3.80084E-05	8.92509E-05	8.75273E-05	8.57163E-05	7.42463E-05	0.000161221	1.147E-05	0.000166956	1.147E-05	0.000154216
3838103774315	383810	3774315	0.001208966	0.00043415	0.000229751	0.000789113	2.5351E-05	2.5351E-05	0.000814464	2.5351E-05	0.000909242	4.95549E-05	0.000116364	0.000114117	0.000111756	9.68014E-05	0.000210198	1.49545E-05	0.000217676	1.49545E-05	0.000195357
3838203774315	383820	3774315	0.001706103	0.000612676	0.000324226	0.001113603	3.57756E-05	3.57756E-05	0.001149378	3.57756E-05	0.001271411	6.92935E-05	0.000162714	0.000159572	0.00015627	0.000135359	0.000293925	2.09111E-05	0.00030438	2.09111E-05	0.000265863
3838303774315	383830	3774315	0.002744204	0.000985467	0.000521506	0.001791189	5.75438E-05	5.75438E-05	0.001848733	5.75438E-05	0.002027501	0.000110501	0.000259478	0.000254467	0.000249202	0.000215855	0.000468717	3.33467E-05	0.000485391	3.33467E-05	0.000413303
3838403774315	383840	3774315	0.00253342	0.000909773	0.000481448	0.001653607	5.31238E-05	5.31238E-05	0.001706731	5.31238E-05	0.001873445	0.000102105	0.000239762	0.000235132	0.000230267	0.000199454	0.000433103	3.08129E-05	0.000448509	3.08129E-05	0.000382536
3838603774315	383860	3774315	0.002873302	0.001031827	0.000546039	0.001875454	6.02508E-05	6.02508E-05	0.001935704	6.02508E-05	0.002120172	0.000115552	0.000271338	0.000266098	0.000260592	0.000225722	0.000490141	3.48709E-05	0.000507576	3.48709E-05	0.000429679
3838703774315	383870	3774315	0.004474408	0.001606798	0.000850311	0.002920523	9.38247E-05	9.38247E-05	0.003014348	9.38247E-05	0.003286561	0.000179122	0.000420612	0.000412489	0.000403955	0.0003499	0.000759787	5.40547E-05	0.000786814	5.40547E-05	0.000657591
3838803774315	383880	3774315	0.003042977	0.001092759	0.000578284	0.001986203	6.38088E-05	6.38088E-05	0.002050012	6.38088E-05	0.002242919	0.000122242	0.000287047	0.000281504	0.000275679	0.00023879	0.000518518	3.68897E-05	0.000536962	3.68897E-05	0.000452648
3838903774315	383890	3774315	0.002271996	0.000815893	0.000431768	0.001482971	4.76419E-05	4.76419E-05	0.001530613	4.76419E-05	0.001680608	9.15953E-05	0.000215083	0.00021093	0.000206565	0.000178924	0.000388523	2.76413E-05	0.000402343	2.76413E-05	0.000342011
3839003774315	383900	3774315	0.00180742	0.00064906	0.00034348	0.001179734	3.79001E-05	3.79001E-05	0.001217634	3.79001E-05	0.001341609	7.31194E-05	0.000171698	0.000168382	0.000164898	0.000142833	0.000310153	2.20657E-05	0.000321186	2.20657E-05	0.000275137
3839103774315	383910	3774315	0.00149868	0.000538189	0.000284808	0.000978214	3.14261E-05	3.14261E-05	0.001009641	3.14261E-05	0.001116191	6.08339E-05	0.000142849	0.000140091	0.000137192	0.000118834	0.000258041	1.83582E-05	0.0002672	1.83582E-05	0.000230534
3829703774325	382970	3774325	4.01782E-05	1.44283E-05	7.63542E-06	2.6225E-05	8.42504E-07	8.42504E-07	2.70675E-05	8.42504E-07	6.53894E-05	3.56381E-06	8.36849E-06	8.20689E-06	8.03708E-06	6.96161E-06	1.51167E-05	1.07547E-06	1.56545E-05	1.07547E-06	1.60793E-05
3829803774325	382980	3774325	4.08431E-05	1.46671E-05	7.76179E-06	2.6659E-05	8.56448E-07	8.56448E-07	2.75155E-05	8.56448E-07	6.71505E-05	3.65979E-06	8.59387E-06	8.42792E-06	8.25354E-06	7.1491E-06	1.55238E-05	1.10444E-06	1.60761E-05	1.10444E-06	1.6736E-05
3829903774325	382990	3774325	4.1545E-05	1.49192E-05	7.89517E-06	2.71172E-05	8.71166E-07	8.71166E-07	2.79883E-05	8.71166E-07	6.90188E-05	3.76161E-06	8.83297E-06	8.6624E-06	8.48317E-06	7.348E-06	1.59557E-05	1.13517E-06	1.65233E-05	1.13517E-06	1.74485E-05
3830003774325	383000	3774325	4.23799E-05	1.5219E-05	8.05384E-06	2.76621E-05	8.88673E-07	8.88673E-07	2.85508E-05	8.88673E-07	7.11933E-05	3.88013E-06	9.11127E-06	8.93532E-06	8.75044E-06	7.57951E-06	1.64585E-05	1.17093E-06	1.70439E-05	1.17093E-06	1.82701E-05
3830103774325	383010	3774325	4.36655E-05	1.56807E-05	8.29815E-06	2.85012E-05	9.15631E-07	9.15631E-07	2.94169E-05	9.15631E-07	7.42407E-05	4.04622E-06	9.50128E-06	9.3178E-06	9.125E-06	7.90395E-06	1.7163E-05	1.22105E-06	1.77735E-05	1.22105E-06	1.93558E-05
3830203774325	383020	3774325	4.50471E-05	1.61768E-05	8.56071E-06	2.9403E-05	9.44603E-07	9.44603E-07	3.03477E-05	9.44603E-07	7.75868E-05	4.22858E-06	9.9295E-06	9.73775E-06	9.53627E-06	8.26018E-06	1.79365E-05	1.27608E-06	1.85745E-05	1.27608E-06	2.05741E-05
3830303774325	383030	3774325	4.65839E-05	1.67287E-05	8.85276E-06	3.04061E-05	9.76828E-07	9.76828E-07	3.1383E-05	9.76828E-07	8.13386E-05	4.43306E-06	1.04097E-05	1.02086E-05	9.99741E-06	8.65962E-06	1.88038E-05	1.33779E-06	1.94727E-05	1.33779E-06	2.19686E-05
3830403774325	383040	3774325	4.82537E-05	1.73283E-05	9.17008E-06	3.1496E-05	1.01184E-06	1.01184E-06	3.25079E-05	1.01184E-06	8.55116E-05	4.66049E-06	1.09437E-05	1.07324E-05	1.05103E-05	9.10389E-06	1.97686E-05	1.40643E-06	2.04718E-05	1.40643E-06	2.356E-05
3830503774325	383050	3774325	5.00787E-05	1.79837E-05	9.51689E-06	3.26872E-05	1.05011E-06	1.05011E-06	3.37373E-05	1.05011E-06	9.01899E-05	4.91547E-06	1.15424E-05	1.13195E-05	1.10853E-05	9.60196E-06	2.08501E-05	1.48337E-06	2.15918E-05	1.48337E-06	2.53918E-05
3830603774325	383060	3774325	5.22213E-05	1.87531E-05	9.92408E-06	3.40857E-05	1.09504E-06	1.09504E-06	3.51808E-05	1.09504E-06	9.57411E-05	5.21802E-06	1.22529E-05	1.20163E-05	1.17676E-05	1.0193E-05	2.21334E-05	1.57467E-06	2.29208E-05	1.57467E-06	2.75868E-05
3830703774325	383070	3774325	5.4556E-05	1.95915E-05	1.03678E-05	3.56097E-05	1.144E-06	1.144E-06	3.67537E-05	1.144E-06	0.000101989	5.55854E-06	1.30525E-05	1.28004E-05	1.25356E-05	1.08582E-05	2.35778E-05	1.67744E-06	2.44165E-05	1.67744E-06	3.01116E-05
3830803774325	383080	3774325	5.65657E-05	2.03132E-05	1.07497E-05	3.69214E-05	1.18614E-06	1.18614E-06	3.81075E-05	1.18614E-06	0.000107671	5.86818E-06	1.37796E-05	1.35135E-05	1.32339E-05	1.1463E-05	2.48912E-05	1.77088E-06	2.57767E-05	1.77088E-06	3.2621E-05
3830903774325	383090	3774325	5.82281E-05	2.09102E-05	1.10656E-05	3.80065E-05	1.221E-06	1.221E-06	3.92275E-05	1.221E-06	0.000112686	6.14152E-06	1.44214E-05	1.41429E-05	1.38503E-05	1.1997E-05	2.60507E-05	1.85336E-06	2.69774E-05	1.85336E-06	3.51123E-05
3831003774325	383100	3774325	5.99274E-05	2.15204E-05	1.13885E-05	3.91157E-05	1.25663E-06	1.25663E-06	4.03723E-05	1.25663E-06	0.000117946	6.42821E-06	1.50946E-05	1.48032E-05	1.44969E-05	1.2557E-05	2.72667E-05	1.93988E-06	2.82367E-05	1.93988E-06	3.78941E-05
3831103774325	383110	3774325	6.18115E-05	2.2197E-05	1.17466E-05	4.03454E-05	1.29614E-06	1.29614E-06	4.16415E-05	1.29614E-06	0.000123834	6.74912E-06	1.58482E-05	1.55422E-05	1.52206E-05	1.31839E-05	2.86279E-05	2.03672E-06	2.96463E-05	2.03672E-06	4.11287E-05
3831203774325	383120	3774325	6.37472E-05	2.28922E-05	1.21145E-05	4.16089E-05	1.33673E-06	1.33673E-06	4.29456E-05	1.33673E-06	0.000129983	7.08422E-06	1.66351E-05	1.63138E-05	1.59763E-05	1.38384E-05	3.00493E-05	2.13785E-06	3.11183E-05	2.13785E-06	4.47489E-05
3831303774325	383130	3774325	6.58972E-05	2.36643E-05	1.2523E-05	4.30123E-05	1.38181E-06	1.38181E-06	4.43941E-05	1.38181E-06	0.000136483	7.43851E-06	1.7467E-05	1.71297E-05	1.67753E-05	1.45305E-05	3.15522E-05	2.24477E-06	3.26745E-05	2.24477E-06	4.87995E-05
3831403774325	383140	3774325	6.8099E-05	2.44549E-05	1.29415E-05	4.44494E-05	1.42798E-06	1.42798E-06	4.58774E-05	1.42798E-06	0.000143619	7.82744E-06	1.83803E-05	1.80254E-05	1.76524E-05	1.52903E-05	3.32019E-05	2.36214E-06	3.4383E-05	2.36214E-06	5.32999E-05
3831503774325	383150	3774325	6.99757E-05	2.51289E-05	1.32981E-05	4.56743E-05	1.46733E-06	1.46733E-06	4.71416E-05	1.46733E-06	0.000150733	8.21512E-06	1.92907E-05	1.89181E-05	1.85267E-05	1.60476E-05	3.48463E-05	2.47913E-06	3.60859E-05	2.47913E-06	5.83663E-05
3831603774325	383160	3774325	7.16972E-05	2.57471E-05	1.36252E-05	4.6798E-05	1.50343E-06	1.50343E-06	4.83014E-05	1.50343E-06	0.000156988	8.55606E-06	2.00912E-05	1.97033E-05	1.92956E-05	1.67136E-05	3.62925E-05	2.58202E-06	3.75835E-05	2.58202E-06	6.39147E-05
3831703774325	383170	3774325	7.33078E-05	2.63255E-05	1.39313E-05	4.78493E-05	1.53721E-06	1.53721E-06	4.93865E-05	1.53721E-06	0.000162425	8.85235E-06	2.0787E-05	2.03856E-05	1.99638E-05	1.72923E-05	3.75493E-05	2.67143E-06	3.8885E-05	2.67143E-06	7.00638E-05
3835003774325	383500	3774325	0.000137114	4.92389E-05	2.60057E-05	8.94968E-05	2.87517E-06	2.87517E-06	9.23719E-05	2.87517E-06	0.000153948	8.39039E-06	1.97022E-05	1.93217E-05	1.8922E-05	1.63899E-05	3.55898E-05	2.53202E-06	3.68558E-05	2.53202E-06	0.000123952
3835103774325	383510	3774325	0.000138873	4.98703E-05	2.63912E-05	9.06445E-05	2.91205E-06	2.91205E-06	9.35566E-05	2.91205E-06	0.000153259	8.35283E-06	1.9614E-05	1.92353E-05	1.88373E-05	1.63166E-05	3.54305E-05	2.52069E-06	3.66908E-05	2.52069E-06	0.000115184
3835203774325	383520	3774325	0.000138969	4.99048E-05	2.64094E-05	9.07072E-05	2.91406E-06	2.91406E-06	9.36213E-05	2.91406E-06	0.000151039	8.23181E-06	1.93298E-05	1.89566E-05	1.85643E-05	1.60802E-05	3.49171E-05	2.48417E-06	3.61592E-05	2.48417E-06	0.000106288
3835303774325	383530	3774325	0.000139205	4.99897E-05	2.64544E-05	9.08615E-05	2.91902E-06	2.91902E-06	9.37806E-05	2.91902E-06	0.000149109	8.12665E-06	1.90829E-05	1.87144E-05	1.83272E-05	1.58747E-05	3.44711E-05	2.45243E-06	3.56973E-05	2.45243E-06	9.86385E-05
3835403774325	383540	3774325	0.00013885	4.98624E-05	2.6387E-05	9.06301E-05	2.91158E-06	2.91158E-06	9.35416E-05	2.91158E-06	0.000146774	7.99937E-06	1.8784E-05	1.84213E-05	1.80401E-05	1.56261E-05	3.39312E-05	2.41402E-06	3.51382E-05	2.41402E-06	9.14721E-05
3835503774325	383550	3774325	0.000137971	4.95466E-05	2.62199E-05	9.00562E-05	2.89315E-06	2.89315E-06	9.29493E-05	2.89315E-06	0.000144033	7.84998E-06	1.84332E-05	1.80773E-05	1.77032E-05	1.53343E-05	3.32975E-05	2.36894E-06	3.4482E-05	2.36894E-06	8.46886E-05
3835603774325	383560	3774325	0.000137919	4.95281E-05	2.62101E-05	9.00224E-05	2.89206E-06	2.89206E-06	9.29145E-05	2.89206E-06	0.00014208	7.74356E-06	1.81833E-05	1.78322E-05	1.74632E-05	1.51264E-05	3.28461E-05	2.33682E-06	3.40145E-05	2.33682E-06	7.89781E-05
3835703774325	383570	3774325	0.000140476	5.04461E-05	2.66959E-05	9.1691E-05	2.94567E-06	2.94567E-06	9.46367E-05	2.94567E-06	0.000142616	7.77277E-06	1.82519E-05	1.78995E-05	1.75291E-05	1.51835E-05	3.297E-05	2.34564E-06	3.41428E-05	2.34564E-06	7.52881E-05
3835803774325	383580	3774325	0.00014369	5.16003E-05	2.73067E-05	9.37888E-05	3.01306E-06	3.01306E-06	9.68019E-05	3.01306E-06	0.00014378	7.83621E-06	1.84009E-05	1.80455E-05	1.76722E-05	1.53074E-05	3.32391E-05	2.36478E-06	3.44215E-05	2.36478E-06	7.22365E-05
3835903774325	383590	3774325	0.000147089	5.28207E-05	2.79525E-05	9.60072E-05	3.08433E-06	3.08433E-06	9.90915E-05	3.08433E-06	0.000145112	7.90882E-06	1.85714E-05	1.82128E-05	1.78359E-05	1.54492E-05	3.35471E-05	2.38669E-06	3.47404E-05	2.38669E-06	6.94896E-05
3836003774325	383600	3774325	0.000150561	5.40678E-05	2.86125E-05	9.82738E-05	3.15714E-06	3.15714E-06	0.000101431	3.15714E-06	0.000146498	7.98435E-06	1.87488E-05	1.83867E-05	1.80063E-05	1.55968E-05	3.38675E-05	2.40949E-06	3.50722E-05	2.40949E-06	6.69578E-05
3836103774325	383610	3774325	0.00015441	5.54501E-05	2.9344E-05	0.000100786	3.23786E-06	3.23786E-06	0.000104024	3.23786E-06	0.000148236	8.07908E-06	1.89712E-05	1.86048E-05	1.82199E-05	1.57818E-05	3.42693E-05	2.43807E-06	3.54883E-05	2.43807E-06	6.47628E-05
3836203774325	383620	3774325	0.000159013	5.71031E-05	3.02187E-05	0.000103791	3.33438E-06	3.33438E-06	0.000107125	3.33438E-06	0.000150641	8.21011E-06	1.92789E-05	1.89066E-05	1.85154E-05	1.60378E-05	3.48251E-05	2.47762E-06	3.60639E-05	2.47762E-06	6.30218E-05
3836303774325	383630	3774325	0.000164193	5.8963E-05	3.1203E-05	0.000107171	3.44299E-06	3.44299E-06	0.000110614	3.44299E-06	0.000153527	8.36744E-06	1.96483E-05	1.92689E-05	1.88702E-05	1.63451E-05	3.54924E-05	2.52509E-06	3.6755E-05	2.52509E-06	6.15953E-05
3836403774325	383640	3774325	0.000170133	6.10962E-05	3.23319E-05	0.000111049	3.56755E-06	3.56755E-06	0.000114616	3.56755E-06	0.000157049	8.5594E-06	2.00991E-05	1.97109E-05	1.93031E-05	1.67201E-05	3.63067E-05	2.58302E-06	3.75982E-05	2.58302E-06	6.05096E-05
3836503774325	383650	3774325	0.000178245	6.40095E-05	3.38736E-05	0.000116344	3.73766E-06	3.73766E-06	0.000120082	3.73766E-06	0.000162386	8.85026E-06	2.07821E-05	2.03808E-05	1.99591E-05	1.72883E-05	3.

			ISDrainage / Utilities Trenching	ISDrainage / Utilities Trenching	ISAsphalt Paving	ISAsphalt Paving	SVDemolition	SVSite Grubbing / Prep	SVMass Grading / Excavation	SVMass Grading / Excavation	SVDrainage / Utilities Trenching	SVFoundations / Concrete Pads	SVBuilding / Structure Construction	SVBuilding / Structure Construction	SVAsphalt Paving	SVAsphalt Paving	SVArchitectural Coating	SVArchitectural Coating	SVLandscaping or Other Finishing	SVLandscaping or Other Finishing	MDemolition
Unique Identifier	X (UTM)	Y (UTM)	2027	2028	2027	2028	2027	2027	2027	2028	2028	2028	2028	2029	2028	2029	2028	2029	2028	2029	2027
3835103774315	383510	3774315	4.92762E-05	4.80119E-05	1.27263E-05	1.18551E-05	0.000206879	0.000148735	0.000100281	9.90082E-05	7.02487E-05	2.23162E-05	3.19693E-05	3.07495E-05	3.14321E-06	2.92443E-06	3.14321E-06	2.92443E-06	3.19693E-05	3.07495E-05	3.4556E-05
3835203774315	383520	3774315	4.53081E-05	4.41456E-05	1.17014E-05	1.09004E-05	0.000208323	0.000149773	0.000100981	9.96989E-05	7.07387E-05	2.24719E-05	3.21923E-05	3.0964E-05	3.16514E-06	2.94483E-06	3.16514E-06	2.94483E-06	3.21923E-05	3.0964E-05	3.46721E-05
3835303774315	383530	3774315	4.18987E-05	4.08237E-05	1.08209E-05	1.00802E-05	0.000209935	0.000150932	0.000101763	0.000100471	7.12863E-05	2.26458E-05	3.24415E-05	3.12037E-05	3.18964E-06	2.96762E-06	3.18964E-06	2.96762E-06	3.24415E-05	3.12037E-05	3.48154E-05
3835403774315	383540	3774315	3.86473E-05	3.76557E-05	9.98121E-06	9.29794E-06	0.000210247	0.000151156	0.000101914	0.00010062	7.13922E-05	2.26795E-05	3.24897E-05	3.125E-05	3.19438E-06	2.97203E-06	3.19438E-06	2.97203E-06	3.24897E-05	3.125E-05	3.47392E-05
3835503774315	383550	3774315	3.55153E-05	3.46041E-05	9.17232E-06	8.54442E-06	0.000209374	0.000150528	0.000101491	0.000100202	7.10957E-05	2.25853E-05	3.23548E-05	3.11203E-05	3.18111E-06	2.95969E-06	3.18111E-06	2.95969E-06	3.23548E-05	3.11203E-05	3.44671E-05
3835603774315	383560	3774315	3.29037E-05	3.20594E-05	8.49783E-06	7.9161E-06	0.000209988	0.00015097	0.000101789	0.000100496	7.13044E-05	2.26516E-05	3.24498E-05	3.12116E-05	3.19045E-06	2.96838E-06	3.19045E-06	2.96838E-06	3.24498E-05	3.12116E-05	3.44416E-05
3835703774315	383570	3774315	3.13025E-05	3.04993E-05	8.0843E-06	7.53088E-06	0.000215298	0.000154788	0.000104362	0.000103037	7.31074E-05	2.32243E-05	3.32703E-05	3.20008E-05	3.27112E-06	3.04344E-06	3.27112E-06	3.04344E-06	3.32703E-05	3.20008E-05	3.51874E-05
3835803774315	383580	3774315	2.99888E-05	2.92193E-05	7.74502E-06	7.21483E-06	0.000221704	0.000159393	0.000107467	0.000106103	7.52824E-05	2.39153E-05	3.42601E-05	3.29529E-05	3.36844E-06	3.13398E-06	3.36844E-06	3.13398E-06	3.42601E-05	3.29529E-05	3.6111E-05
3835903774315	383590	3774315	2.88062E-05	2.80671E-05	7.43959E-06	6.93031E-06	0.000228447	0.000164241	0.000110736	0.00010933	7.75724E-05	2.46428E-05	3.53023E-05	3.39553E-05	3.47091E-06	3.22931E-06	3.47091E-06	3.22931E-06	3.53023E-05	3.39553E-05	3.70836E-05
3836003774315	383600	3774315	2.77096E-05	2.69987E-05	7.1564E-06	6.6665E-06	0.000235289	0.0001691 6	0.000114053	0.000112605	7.98957E-05	2.53808E-05	3.63596E-05	3.49722E-05	3.57486E-06	3.32603E-06	3.57486E-06	3.32603E-06	3.63596E-05	3.49722E-05	3.80653E-05
3836103774315	383610	3774315	2.67538E-05	2.60673E-05	6.90953E-06	6.43654E-06	0.000242719	0.000174502	0.000117654	0.00011616	8.24186E-05	2.61823E-05	3.75077E-05	3.60766E-05	3.68775E-06	3.43106E-06	3.68775E-06	3.43106E-06	3.75077E-05	3.60766E-05	3.91377E-05
3836203774315	383620	3774315	2.60381E-05	2.53701E-05	6.72471E-06	6.26436E-06	0.000251797	0.000181029	0.000122055	0.000120505	8.55012E-05	2.71615E-05	3.89106E-05	3.74259E-05	3.82567E-06	3.55939E-06	3.82567E-06	3.55939E-06	3.89106E-05	3.74259E-05	4.04695E-05
3836303774315	383630	3774315	2.54615E-05	2.48082E-05	6.57577E-06	6.12563E-06	0.000261944	0.000188324	0.000126973	0.000125361	8.89468E-05	2.82561E-05	4.04786E-05	3.89341E-05	3.97984E-06	3.70283E-06	3.97984E-06	3.70283E-06	4.04786E-05	3.89341E-05	4.19683E-05
3836403774315	383640	3774315	2.50451E-05	2.44025E-05	6.46825E-06	6.02546E-06	0.000273642	0.000196733	0.000132643	0.000130959	9.29187E-05	2.95179E-05	4.22862E-05	4.06727E-05	4.15756E-06	3.86818E-06	4.15756E-06	3.86818E-06	4.22862E-05	4.06727E-05	4.37067E-05
3836503774315	383650	3774315	2.50069E-05	2.43653E-05	6.45837E-06	6.01626E-06	0.000289847	0.000208384	0.000140498	0.000138715	9.84214E-05	3.12659E-05	4.47904E-05	4.30814E-05	4.40377E-06	4.09725E-06	4.40377E-06	4.09725E-06	4.47904E-05	4.30814E-05	4.61508E-05
3836603774315	383660	3774315	2.50541E-05	2.44113E-05	6.47058E-06	6.02763E-06	0.000307816	0.000221303	0.000149209	0.000147314	0.000104523	3.32043E-05	4.75671E-05	4.57522E-05	4.67679E-06	4.35126E-06	4.67679E-06	4.35126E-06	4.75671E-05	4.57522E-05	4.88636E-05
3836703774315	383670	3774315	2.50513E-05	2.44086E-05	6.46985E-06	6.02695E-06	0.000325802	0.000234234	0.000157927	0.000155922	0.000110631	3.51445E-05	5.03467E-05	4.84256E-05	4.95007E-06	4.60552E-06	4.95007E-06	4.60552E-06	5.03467E-05	4.84256E-05	5.156E-05
3836803774315	383680	3774315	2.50547E-05	2.44119E-05	6.47072E-06	6.02776E-06	0.000344359	0.000247576	0.000166923	0.000164803	0.000116932	3.71463E-05	5.32143E-05	5.11839E-05	5.23201E-06	4.86784E-06	5.23201E-06	4.86784E-06	5.32143E-05	5.11839E-05	5.43362E-05
3836903774315	383690	3774315	2.51706E-05	2.45248E-05	6.50065E-06	6.05565E-06	0.000365135	0.000262512	0.000176993	0.000174746	0.000123986	3.93873E-05	5.64247E-05	5.42718E-05	5.54766E-06	5.16151E-06	5.54766E-06	5.16151E-06	5.64247E-05	5.42718E-05	5.74445E-05
3837003774315	383700	3774315	2.55256E-05	2.48707E-05	6.59234E-06	6.14106E-06	0.000390623	0.000280836	0.000189348	0.000186944	0.000132641	4.21367E-05	6.03634E-05	5.80602E-05	5.93491E-06	5.52181E-06	5.93491E-06	5.52181E-06	6.03634E-05	5.80602E-05	6.12731E-05
3837103774315	383710	3774315	2.60196E-05	2.5352E-05	6.71991E-06	6.2599E-06	0.000419585	0.000301659	0.000203387	0.000200805	0.000142476	4.52609E-05	6.4839E-05	6.2365E-05	6.37495E-06	5.93122E-06	6.37495E-06	5.93122E-06	6.4839E-05	6.2365E-05	6.56244E-05
3837203774315	383720	3774315	2.6787E-05	2.60997E-05	6.91811E-06	6.44452E-06	0.000455006	0.000327125	0.000220557	0.000217757	0.000154504	4.90818E-05	7.03127E-05	6.76299E-05	6.91312E-06	6.43193E-06	6.91312E-06	6.43193E-06	7.03127E-05	6.76299E-05	7.09537E-05
3837303774315	383730	3774315	2.78931E-05	2.71774E-05	7.20377E-06	6.71063E-06	0.000498962	0.000358727	0.000241864	0.000238793	0.000169429	5.38234E-05	7.71052E-05	7.41632E-05	7.58096E-06	7.05329E-06	7.58096E-06	7.05329E-06	7.71052E-05	7.41632E-05	7.75804E-05
3837403774315	383740	3774315	2.92793E-05	2.85281E-05	7.56179E-06	7.04414E-06	0.000551007	0.000396144	0.000267092	0.000263701	0.000187102	5.94375E-05	8.51478E-05	8.18989E-05	8.37171E-06	7.78899E-06	8.37171E-06	7.78899E-06	8.51478E-05	8.18989E-05	8.54209E-05
3837503774315	383750	3774315	3.13205E-05	3.05169E-05	8.08895E-06	7.53521E-06	0.00062046	0.000446077	0.000300758	0.000296939	0.000210686	6.69294E-05	9.58804E-05	9.22221E-05	9.42693E-06	8.77077E-06	9.42693E-06	8.77077E-06	9.58804E-05	9.22221E-05	9.59035E-05
3837603774315	383760	3774315	3.394E-05	3.30692E-05	8.76547E-06	8.16542E-06	0.000707106	0.000508371	0.000342758	0.000338406	0.000240108	7.6276E-05	0.00010927	0.000105101	1.07434E-05	9.9956E-06	1.07434E-05	9.9956E-06	0.00010927	0.000105101	0.000108975
3837703774315	383770	3774315	3.76138E-05	3.66488E-05	9.71429E-06	9.04929E-06	0.000824479	0.000592756	0.000399653	0.000394579	0.000279963	8.89371E-05	0.000127408	0.000122547	1.25267E-05	1.16548E-05	1.25267E-05	1.16548E-05	0.000127408	0.000122547	0.000126689
3837803774315	383780	3774315	4.32332E-05	4.21239E-05	1.11656E-05	1.04012E-05	0.0009991	0.000718299	0.000484298	0.000478149	0.000339258	0.000107774	0.000154392	0.000148501	1.51798E-05	1.41232E-05	1.51798E-05	1.41232E-05	0.000154392	0.000148501	0.000153059
3837903774315	383790	3774315	5.12802E-05	4.99645E-05	1.32438E-05	1.23372E-05	0.001248385	0.000897521	0.000605135	0.000597451	0.000423906	0.000134664	0.000192915	0.000185554	1.89673E-05	1.76471E-05	1.89673E-05	1.76471E-05	0.000192915	0.000185554	0.000190669
3838003774315	383800	3774315	6.20969E-05	6.05037E-05	1.60374E-05	1.49395E-05	0.001585475	0.001139871	0.000768533	0.000758775	0.000538369	0.000171026	0.000245005	0.000235657	2.40889E-05	2.24121E-05	2.40889E-05	2.24121E-05	0.000245005	0.000235657	0.000241409
3838103774315	383810	3774315	7.86629E-05	7.66447E-05	2.03158E-05	1.89251E-05	0.002098513	0.001508717	0.00101722	0.001004305	0.000712578	0.000226368	0.000324286	0.000311913	3.18837E-05	2.96644E-05	3.18837E-05	2.96644E-05	0.000324286	0.000311913	0.000318588
3838203774315	383820	3774315	0.000107053	0.000104306	2.76479E-05	2.57552E-05	0.00297926	0.002141926	0.001444148	0.001425812	0.001011648	0.000321375	0.000460389	0.000442822	4.52653E-05	4.21146E-05	4.52653E-05	4.21146E-05	0.000460389	0.000442822	0.000450884
3838303774315	383830	3774315	0.000166422	0.000162152	4.29807E-05	4.00384E-05	0.004820613	0.003465759	0.002336714	0.002307045	0.001636904	0.000520002	0.000744935	0.000716512	7.32418E-05	6.81438E-05	7.32418E-05	6.81438E-05	0.000744935	0.000716512	0.000727248
3838403774315	383840	3774315	0.000154033	0.000150081	3.97811E-05	3.70579E-05	0.004447086	0.003197214	0.002155653	0.002128283	0.001510068	0.00047971	0.000687214	0.000660993	6.75666E-05	6.28637E-05	6.75666E-05	6.28637E-05	0.000687214	0.000660993	0.000671178
3838603774315	383860	3774315	0.000173015	0.000168576	4.46836E-05	4.16248E-05	0.00505053	0.003631057	0.002448163	0.002417079	0.001714976	0.000544804	0.000780465	0.000750686	7.6735E-05	7.13939E-05	7.6735E-05	7.13939E-05	0.000780465	0.000750686	0.000761714
3838703774315	383870	3774315	0.000264787	0.000257993	6.83849E-05	6.37036E-05	0.007890653	0.005672951	0.003824866	0.003776303	0.002679378	0.00085117	0.001219353	0.001172827	0.000119886	0.000111542	0.000119886	0.000111542	0.001219353	0.001172827	0.001187944
3838803774315	383880	3774315	0.000182264	0.000177588	4.70722E-05	4.38499E-05	0.005352092	0.003847864	0.00259434	0.0025614	0.001817375	0.000577333	0.000827066	0.000795508	8.13168E-05	7.56567E-05	8.13168E-05	7.56567E-05	0.000827066	0.000795508	0.000806941
3838903774315	383890	3774315	0.000137715	0.000134182	3.55668E-05	3.31321E-05	0.003984944	0.002864958	0.001931637	0.001907111	0.001353142	0.000429858	0.000615798	0.000592302	6.05451E-05	5.63308E-05	6.05451E-05	5.63308E-05	0.000615798	0.000592302	0.000601744
3839003774315	383900	3774315	0.000110787	0.000107945	2.86124E-05	2.66537E-05	0.00316124	0.00227276	0.00153236	0.001512904	0.001073442	0.000341005	0.00048851	0.000469871	4.80302E-05	4.4687E-05	4.80302E-05	4.4687E-05	0.00048851	0.000469871	0.000478108
3839103774315	383910	3774315	9.28272E-05	9.04455E-05	2.39739E-05	2.23328E-05	0.002613939	0.00187928	0.001267064	0.001250977	0.000887598	0.000281967	0.000403935	0.000388523	3.97148E-05	3.69504E-05	3.97148E-05	3.69504E-05	0.000403935	0.000388523	0.000395951
3829703774325	382970	3774325	6.47451E-06	6.30839E-06	1.67213E-06	1.55767E-06	4.95416E-05	3.56178E-05	2.40145E-05	2.37096E-05	1.68225E-05	5.34409E-06	7.65573E-06	7.36362E-06	7.52709E-07	7.00317E-07	7.52709E-07	7.00317E-07	7.65573E-06	7.36362E-06	9.51541E-06
3829803774325	382980	3774325	6.73894E-06	6.56603E-06	1.74042E-06	1.62128E-06	5.04147E-05	3.62454E-05	2.44377E-05	2.41274E-05	1.7119E-05	5.43826E-06	7.79065E-06	7.49339E-06	7.65974E-07	7.12658E-07	7.65974E-07	7.12658E-07	7.79065E-06	7.49339E-06	9.66965E-06
3829903774325	382990	3774325	7.02587E-06	6.8456E-06	1.81453E-06	1.69031E-06	5.13412E-05	3.69115E-05	2.48868E-05	2.45708E-05	1.74336E-05	5.53821E-06	7.93382E-06	7.6311E-06	7.80051E-07	7.25755E-07	7.80051E-07	7.25755E-07	7.93382E-06	7.6311E-06	9.83295E-06
3830003774325	383000	3774325	7.35668E-06	7.16793E-06	1.89997E-06	1.7699E-06	5.2437E-05	3.76993E-05	2.5418E-05	2.50953E-05	1.78057E-05	5.65641E-06	8.10315E-06	7.79397E-06	7.96699E-07	7.41245E-07	7.96699E-07	7.41245E-07	8.10315E-06	7.79397E-06	1.00271E-05
3830103774325	383010	3774325	7.79383E-06	7.59386E-06	2.01286E-06	1.87507E-06	5.40762E-05	3.88779E-05	2.62126E-05	2.58797E-05	1.83623E-05	5.83323E-06	8.35646E-06	8.03762E-06	8.21605E-07	7.64417E-07	8.21605E-07	7.64417E-07	8.35646E-06	8.03762E-06	1.03247E-05
3830203774325	383020	3774325	8.28442E-06	8.07187E-06	2.13957E-06	1.9931E-06	5.5849E-05	4.01524E-05	2.70719E-05	2.67282E-05	1.89643E-05	6.02447E-06	8.63042E-06	8.30112E-06	8.4854E-07	7.89478E-07	8.4854E-07	7.89478E-07	8.63042E-06	8.30112E-06	1.06459E-05
3830303774325	383030	3774325	8.84591E-06	8.61895E-06	2.28458E-06	2.12819E-06	5.7809E-05	4.15615E-05	2.8022E-05	2.76662E-05	1.96298E-05	6.23589E-06	8.93329E-06	8.59244E-06	8.78319E-07	8.17183E-07	8.78319E-07	8.17183E-07	8.93329E-06	8.59244E-06	1.10015E-05
3830403774325	383040	3774325	9.48672E-06	9.24332E-06	2.45008E-06	2.28236E-06	5.99382E-05	4.30923E-05	2.90541E-05	2.86852E-05	2.03528E-05	6.46557E-06	9.26232E-06	8.90891E-06	9.10668E-07	8.47281E-07	9.10668E-07	8.47281E-07	9.26232E-06	8.90891E-06	1.1388E-05
3830503774325	383050	3774325	1.02243E-05	9.96197E-06	2.64057E-06	2.45981E-06	6.22544E-05	4.47576E-05	3.01768E-05	2.97937E-05	2.11393E-05	6.71543E-06	9.62026E-06	9.25319E-06	9.45861E-07	8.80024E-07	9.45861E-07	8.80024E-07	9.62026E-06	9.25319E-06	1.1809E-05
3830603774325	383060	3774325	1.11082E-05	1.08232E-05	2.86884E-06	2.67245E-06	6.49449E-05	4.66919E-05	3.1481E-05	3.10813E-05	2.20529E-05	7.00565E-06	1.0036E-05	9.65309E-06	9.86738E-07	9.18056E-07	9.86738E-07	9.18056E-07	1.0036E-05	9.65309E-06	1.23025E-05
3830703774325	383070	3774325	1.21248E-05	1.18137E-05	3.1314E-06	2.91704E-06	6.78492E-05	4.87799E-05	3.28888E-05	3.24712E-05	2.30391E-05	7.31893E-06	1.04848E-05	1.00848E-05	1.03086E-06	9.5911E-07	1.03086E-06	9.5911E-07	1.04848E-05	1.00848E-05	1.28378E-05
3830803774325	383080	3774325	1.31352E-05	1.27982E-05	3.39236E-06	3.16013E-06	7.03614E-05	5.0586E-05	3.41066E-05	3.36735E-05	2.38922E-05	7.58993E-06	1.0873E-05	1.04582E-05	1.06903E-06	9.94623E-07	1.06903E-06	9.94623E-07	1.0873E-05	1.04582E-05	1.32987E-05
3830903774325	383090	3774325	1.41384E-05	1.37756E-05	3.65143E-06	3.40147E-06	7.24639E-05	5.20976E-05	3.51257E-05	3.46797E-05	2.46061E-05	7.81673E-06	1.11979E-05	1.07707E-05	1.10098E-06	1.02434E-06	1.10098E-06	1.02434E-06	1.11979E-05	1.07707E-05	1.36779E-05
3831003774325	383100	3774325	1.52585E-05	1.4867E-05	3.94073E-06	3.67096E-06	7.46287E-05	5.3654E-05	3.61751E-05	3.57158E-05	2.53412E-05	8.05025E-06	1.15325E-05	1.10924E-05	1.13387E-06	1.05495E-06	1.13387E-06	1.05495E-06	1.15325E-05	1.10924E-05	1.40663E-05
3831103774325	383110	3774325	1.6561E-05	1.61361E-05	4.2771E-06	3.98431E-06	7.70252E-05	5.53769E-05	3.73367E-05	3.68627E-05	2.61549E-05	8.30875E-06	1.19028E-05	1.14486E-05	1.17028E-06	1.08882E-06	1.17028E-06	1.08882E-06	1.19028E-05	1.14486E-05	1.44981E-05
3831203774325	383120	3774325	1.80187E-05	1.75564E-05	4.65358E-06	4.33501E-06	7.9484E-05	5.71447E-05	3.85286E-05	3.80394E-05	2.69899E-05	8.57399E-06	1.22828E-05	1.18141E-05	1.20764E-06	1.12358E-06	1.20764E-06	1.12358E-06	1.22828E-05	1.18141E-05	1.4939E-05
3831303774325	383130	3774325	1.96497E-05	1.91455E-05	5.07481E-06	4.72741E-06	8.22903E-05	5.91622E-05	3.98889E-05	3.93824E-05	2.79428E-05	8.8767E-06	1.27164E-05	1.22312E-05	1.25027E-06	1.16325E-06	1.25027E-06	1.16325E-06	1.27164E-05	1.22312E-05	1.5438E-05
3831403774325	383140	3774325	2.14619E-05	2.09112E-05	5.54282E-06	5.16339E-06	8.49183E-05	6.10517E-05	4.11628E-05	4.06402E-05	2.88352E-05	9.16019E-06	1.31225E-05	1.26218E-05	1.2902E-06	1.2004E-06	1.2902E-06	1.2004E-06	1.31225E-05	1.26218E-05	1.59262E-05
3831503774325	383150	3774325	2.35019E-05	2.28989E-05	6.06969E-06	5.65418E-06	8.72079E-05	6.26977E-05	4.22726E-05	4.17359E-05	2.96126E-05	9.40717E-06	1.34763E-05	1.29621E-05	1.32499E-06	1.23276E-06	1.32499E-06	1.23276E-06	1.34763E-05	1.29621E-05	1.63598E-05
3831603774325	383160	3774325	2.5736E-05	2.50757E-05	6.64668E-06	6.19168E-06	8.94262E-05	6.42926E-05	4.33479E-05	4.27975E-05	3.03659E-05	9.64646E-06	1.38191E-05	1.32919E-05	1.35869E-06	1.26412E-06	1.35869E-06	1.26412E-06	1.38191E-05	1.32919E-05	1.67572E-05
3831703774325	383170	3774325	2.82121E-05	2.74882E-05	7.28616E-06	6.78738E-06	9.16356E-05	6.5881E-05	4.44189E-05	4.38549E-05	3.11161E-05	9.88478E-06	1.41606E-05	1.36203E-05	1.39226E-06	1.29535E-06	1.39226E-06	1.29535E-06	1.41606E-05	1.36203E-05	1.71274E-05
3835003774325	383500	3774325	4.99108E-05	4.86302E-05	1.28902E-05	1.20077E-05	0.000198158	0.000142465	9.60537E-05	9.48341E-05	6.72871E-05	2.13754E-05	3.06216E-05	2.94532E-05	3.0107E-06	2.80114E-06	3.0107E-06	2.80114E-06	3.06216E-05	2.94532E-05	3.31951E-05
3835103774325	383510	3774325	4.63804E-05	4.51904E-05	1.19784E-05	1.11584E-05	0.000201953	0.000145193	9.78933E-05	9.66504E-05	6.85758E-05	2.17848E-05	3.1208E-05	3.00173E-05	3.06836E-06	2.85479E-06	3.06836E-06	2.85479E-06	3.1208E-05	3.00173E-05	3.37122E-05
3835203774325	383520	3774325	4.27983E-05	4.17002E-05	1.10532E-05	1.02966E-05	0.000203414	0.000146244	9.86016E-05	9.73496E-05	6.90719E-05	2.19424E-05	3.14338E-05	3.02344E-05	3.09056E-06	2.87544E-06	3.09056E-06	2.87544E-06	3.14338E-05	3.02344E-05	3.38356E-05
3835303774325	383530	3774325	3.9718E-05	3.86989E-05	1.02577E-05	9.55552E-06	0.000205115	0.000147467	9.94264E-05	9.8164E-05	6.96497E-05	2.21259E-05	3.16967E-05	3.04873E-05	3.11641E-06	2.89949E-06	3.11641E-06	2.89949E-06	3.16967E-05	3.04873E-05	3.39971E-05
3835403774325	383540	3774325	3.68324E-05	3.58873E-05	9.51247E-06	8.86128E-06	0.000206006	0.000148107	9.98582E-05	9.85903E-05	6.99522E-05	2.2222E-05	3.18344E-05	3.06197E-05	3.12995E-06	2.91209E-06	3.12995E-06	2.91209E-06	3.18344E-05	3.06197E-05	3.40207E-05
3835503774325	383550	3774325	3.41009E-05	3.3226E-05	8.80703E-06	8.20414E-06	0.000206167	0.000148223	9.99359E-05	9.86671E-05	7.00067E-05	2.22393E-05	3.18592E-05	3.06436E-05	3.13239E-06	2.91435E-06	3.13239E-06	2.91435E-06	3.18592E-05	3.06436E-05	3.39209E-05
3835603774325	383560	3774325	3.18015E-05	3.09856E-05	8.21318E-06	7.65094E-06	0.000207539	0.000149209	0.000100601	9.93237E-05	7.04725E-05	2.23873E-05	3.20712E-05	3.08475E-05	3.15323E-06	2.93375E-06	3.15323E-06	2.93375E-06	3.20712E-05	3.08475E-05	3.40243E-05
3835703774325	383570	3774325	3.03157E-05	2.95378E-05	7.82944E-06	7.29347E-06	0.000212786	0.000152981	0.000103144	0.000101835	7.22543E-05	2.29533E-05	3.28821E-05	3.16274E-05	3.23295E-06	3.00792E-06	3.23295E-06	3.00792E-06	3.28821E-05	3.16274E-05	3.47646E-05
3835803774325	383580	3774325	2.90869E-05	2.83406E-05	7.5121E-06	6.99785E-06	0.000219067	0.000157497	0.000106189	0.000104841	7.4387E-05	2.36308E-05	3.38526E-05	3.2561E-05	3.32838E-06	3.09671E-06	3.32838E-06	3.09671E-06	3.38526E-05	3.2561E-05	3.56665E-05
3835903774325	383590	3774325	2.79808E-05	2.72629E-05	7.22644E-06	6.73174E-06	0.000225695	0.000162262	0.000109402	0.000108013	7.66377E-05	2.43458E-05	3.48769E-05	3.35461E-05	3.42908E-06	3.1904E-06	3.42908E-06	3.1904E-06	3.48769E-05	3.35461E-05	3.66209E-05
3836003774325	383600	3774325	2.69614E-05	2.62696E-05	6.96315E-06	6.48648E-06	0.000232492	0.000167149	0.000112697	0.000111266	7.89458E-05	2.50791E-05	3.59273E-05	3.45565E-05	3.53236E-06	3.28649E-06	3.53236E-06	3.28649E-06	3.59273E-05	3.45565E-05	3.75953E-05
3836103774325	383610	3774325	2.60775E-05	2.54084E-05	6.73488E-06	6.27384E-06	0.000239922	0.000172491	0.000116298	0.000114822	8.14687E-05	2.58805E-05	3.70754E-05	3.56608E-05	3.64525E-06	3.39152E-06	3.64525E-06	3.39152E-06	3.70754E-05	3.56608E-05	3.86695E-05
3836203774325	383620	3774325	2.53765E-05	2.47254E-05	6.55383E-06	6.10519E-06	0.000248572	0.00017871	0.000120491	0.000118962	8.44061E-05	2.68137E-05	3.84122E-05	3.69466E-05	3.77667E-06	3.5138E-06	3.77667E-06	3.5138E-06	3.84122E-05	3.69466E-05	3.99361E-05
3836303774325	383630	3774325	2.48021E-05	2.41657E-05	6.40548E-06	5.96699E-06	0.000258176	0.000185615	0.000125147	0.000123558	8.76672E-05	2.78496E-05	3.98963E-05	3.8374E-05	3.92259E-06	3.64956E-06	3.92259E-06	3.64956E-06	3.98963E-05	3.8374E-05	4.13496E-05
3836403774325	383640	3774325	2.43649E-05	2.37398E-05	6.29258E-06	5.86182E-06	0.000269063	0.000193441	0.000130424	0.000128768	9.13638E-05	2.90239E-05	4.15786E-05	3.99921E-05	4.08799E-06	3.80345E-06	4.08799E-06	3.80345E-06	4.15786E-05	3.99921E-05	4.29609E-05
3836503774325	383650	3774325	2.42299E-05	2.36082E-05	6.25771E-06	5.82933E-06	0.000283504	0.000203824	0.000137424	0.000135679	9.62675E-05	3.05817E-05	4.38102E-05	4.21386E-05	4.3074E-06	4.00758E-06	4.3074E-06	4.00758E-06	4.38102E-05	4.21386E-05	4.51274E-05

			MSite Grubbing / Prep	MMass Grading / Excavation	MMass Grading / Excavation	MDrainage / Utilities Trenching	MFoundations / Concrete Pads	MBuilding / Structure Construction	MAsphalt Paving	MLandscaping or Other Finishing	MWaterside Construction (Piles)	RSSWDemolition	RSSWPlacing Base	RSSWForm/Plac e Rebar and Pour	Child Risk				
Unique Identifier	X (UTM)	Y (UTM)	2027	2027	2028	2028	2028	2028	2028	2028	2028	2029	2029	2029	3rd Trimester	0<2	2<16	Total	per million
3835103774315	383510	3774315	0.000106081	0.000124742	0.000123081	2.61629E-05	3.40246E-05	2.5044E-05	2.5777E-06	3.01994E-05	2.5777E-06	0.000110432	0.000160239	9.49863E-05	5.30445E-09	7.0572E-08	1.4219E-08	9.00962E-08	0.09009617
3835203774315	383520	3774315	0.000106437	0.000125162	0.000123495	2.62508E-05	3.4139E-05	2.51282E-05	2.58636E-06	3.03009E-05	2.58636E-06	0.000112353	0.000163027	9.66391E-05	5.18838E-09	6.9313E-08	1.3969E-08	8.847E-08	0.08846997
3835303774315	383530	3774315	0.000106877	0.000125679	0.000124006	2.63594E-05	3.42801E-05	2.5232E-05	2.59706E-06	3.04262E-05	2.59706E-06	0.000114468	0.000166096	9.84581E-05	5.08505E-09	6.8201E-08	1.3761E-08	8.70467E-08	0.08704667
3835403774315	383540	3774315	0.000106643	0.000125404	0.000123734	2.63017E-05	3.42051E-05	2.51768E-05	2.59137E-06	3.03596E-05	2.59137E-06	0.000115975	0.000168282	9.9754E-05	4.96148E-09	6.6784E-08	1.3498E-08	8.5244E-08	0.08524396
3835503774315	383550	3774315	0.000105808	0.000124421	0.000122765	2.60956E-05	3.39371E-05	2.49796E-05	2.57107E-06	3.01217E-05	2.57107E-06	0.000116939	0.00016968	0.000100583	4.81812E-09	6.5078E-08	1.3183E-08	8.30793E-08	0.08307927
3835603774315	383560	3774315	0.00010573	0.00012433	0.000122674	2.60764E-05	3.39121E-05	2.49611E-05	2.56917E-06	3.00995E-05	2.56917E-06	0.000118754	0.000172315	0.000102145	4.70858E-09	6.3831E-08	1.2972E-08	8.15115E-08	0.08151148
3835703774315	383570	3774315	0.000108019	0.000127022	0.000125331	2.6641E-05	3.46464E-05	2.55016E-05	2.6248E-06	3.07512E-05	2.6248E-06	0.000123127	0.00017866	0.000105906	4.70154E-09	6.3987E-08	1.3059E-08	8.17476E-08	0.08174763
3835803774315	383580	3774315	0.000110855	0.000130356	0.00012862	2.73403E-05	3.55558E-05	2.6171E-05	2.6937E-06	3.15584E-05	2.6937E-06	0.000128196	0.000186015	0.000110266	4.71868E-09	6.4469E-08	1.3218E-08	8.24057E-08	0.0824057
3835903774315	383590	3774315	0.00011384	0.000133867	0.000132084	2.80766E-05	3.65134E-05	2.68759E-05	2.76625E-06	3.24084E-05	2.76625E-06	0.000133552	0.000193787	0.000114873	4.74359E-09	6.5053E-08	1.34E-08	8.31966E-08	0.08319659
3836003774315	383600	3774315	0.000116854	0.000137411	0.000135581	2.88199E-05	3.748E-05	2.75873E-05	2.83948E-06	3.32663E-05	2.83948E-06	0.000139064	0.000201784	0.000119614	4.77104E-09	6.5666E-08	1.3592E-08	8.40286E-08	0.0840286
3836103774315	383610	3774315	0.000120146	0.000141282	0.0001394	2.96318E-05	3.85359E-05	2.83645E-05	2.91947E-06	3.42035E-05	2.91947E-06	0.000144996	0.000210393	0.000124717	4.81067E-09	6.6443E-08	1.382E-08	8.50735E-08	0.08507346
3836203774315	383620	3774315	0.000124234	0.00014609	0.000144144	3.06402E-05	3.98473E-05	2.93298E-05	3.01882E-06	3.53674E-05	3.01882E-06	0.000151981	0.000220527	0.000130724	4.88166E-09	6.7655E-08	1.4142E-08	8.66783E-08	0.08667833
3836303774315	383630	3774315	0.000128836	0.0001515	0.000149483	3.17749E-05	4.1323E-05	3.0416E-05	3.13063E-06	3.66773E-05	3.13063E-06	0.000159716	0.000231752	0.000137378	4.97159E-09	6.913E-08	1.4523E-08	8.86245E-08	0.0886245
3836403774315	383640	3774315	0.000134172	0.000157775	0.000155674	3.3091E-05	4.30346E-05	3.16758E-05	3.2603E-06	3.81964E-05	3.2603E-06	0.000168522	0.000244529	0.000144952	5.08785E-09	7.0976E-08	1.4986E-08	9.10505E-08	0.09105048
3836503774315	383650	3774315	0.000141675	0.000166598	0.00016438	3.49416E-05	4.54412E-05	3.34472E-05	3.44262E-06	4.03325E-05	3.44262E-06	0.000180257	0.000261556	0.000155045	5.27943E-09	7.3891E-08	1.5685E-08	9.48554E-08	0.09485537
3836603774315	383660	3774315	0.000150003	0.000176391	0.000174042	3.69954E-05	4.81122E-05	3.54132E-05	3.64497E-06	4.27032E-05	3.64497E-06	0.000193311	0.000280498	0.000166274	5.49604E-09	7.717E-08	1.6467E-08	9.91326E-08	0.09913261
3836703774315	383670	3774315	0.00015828	0.000186125	0.000183646	3.90369E-05	5.07672E-05	3.73674E-05	3.84611E-06	4.50596E-05	3.84611E-06	0.000206602	0.000299784	0.000177706	5.70762E-09	8.0383E-08	1.7241E-08	1.03332E-07	0.10333208
3836803774315	383680	3774315	0.000166803	0.000196146	0.000193535	4.11388E-05	5.35007E-05	3.93795E-05	4.05321E-06	4.74859E-05	4.05321E-06	0.000220477	0.000319916	0.00018964	5.92439E-09	8.3677E-08	1.8039E-08	1.0764E-07	0.10763962
3836903774315	383690	3774315	0.000176345	0.000207367	0.000204606	4.34922E-05	5.65612E-05	4.16321E-05	4.28507E-06	5.02023E-05	4.28507E-06	0.000235992	0.000342429	0.000202985	6.17245E-09	8.7423E-08	1.8942E-08	1.12537E-07	0.11253725
3837003774315	383700	3774315	0.000188098	0.000221188	0.000218243	4.63909E-05	6.0331E-05	4.44069E-05	4.57067E-06	5.35483E-05	4.57067E-06	0.000254823	0.000369754	0.000219183	6.48955E-09	9.217E-08	2.0072E-08	1.18732E-07	0.11873168
3837103774315	383710	3774315	0.000201456	0.000236895	0.000233741	4.96853E-05	6.46154E-05	4.75604E-05	4.89525E-06	5.73509E-05	4.89525E-06	0.000276224	0.000400808	0.000237591	6.85444E-09	9.7614E-08	2.1366E-08	1.25834E-07	0.12583387
3837203774315	383720	3774315	0.000217816	0.000256133	0.000252723	5.37202E-05	6.98627E-05	5.14228E-05	5.29279E-06	6.20083E-05	5.29279E-06	0.000302249	0.000438569	0.000259975	7.31037E-09	1.0438E-07	2.2965E-08	1.34659E-07	0.13465898
3837303774315	383730	3774315	0.000238158	0.000280055	0.000276326	5.87374E-05	7.63875E-05	5.62254E-05	5.7871E-06	6.77996E-05	5.7871E-06	0.000334402	0.000485225	0.000287631	7.88574E-09	1.129E-07	2.4966E-08	1.4575E-07	0.14574959
3837403774315	383740	3774315	0.000262228	0.000308358	0.000304252	6.46736E-05	8.41075E-05	6.19077E-05	6.37197E-06	7.46517E-05	6.37197E-06	0.000372498	0.000540502	0.000320399	8.57021E-09	1.2301E-07	2.7343E-08	1.58923E-07	0.15892316
3837503774315	383750	3774315	0.000294407	0.000346199	0.000341589	7.26102E-05	9.44289E-05	6.95048E-05	7.15392E-06	8.38127E-05	7.15392E-06	0.000423049	0.000613853	0.00036388	9.49612E-09	1.3665E-07	3.0535E-08	1.76687E-07	0.17668655
3837603774315	383760	3774315	0.000334536	0.000393387	0.000388149	8.25071E-05	0.0001073	7.89785E-05	8.12901E-06	9.52365E-05	8.12901E-06	0.000486149	0.000705412	0.000418154	1.06542E-08	1.5371E-07	3.4524E-08	1.98886E-07	0.19888551
3837703774315	383770	3774315	0.000388913	0.00045733	0.00045124	9.59183E-05	0.000124741	9.18161E-05	9.45035E-06	0.000110717	9.45035E-06	0.000571489	0.000829243	0.000491558	1.22297E-08	1.7688E-07	3.994E-08	2.29055E-07	0.22905491
3837803774315	383780	3774315	0.000469866	0.000552524	0.000545167	0.000115884	0.000150706	0.000110928	1.14175E-05	0.000133763	1.14175E-05	0.00069816	0.001013045	0.000600512	1.45836E-08	2.1149E-07	4.8015E-08	2.74088E-07	0.27408775
3837903774315	383790	3774315	0.000585322	0.000688291	0.000679126	0.000144359	0.000187738	0.000138185	1.4223E-05	0.000166631	1.4223E-05	0.000879698	0.001276461	0.00075666	1.79405E-08	2.6082E-07	5.954E-08	3.38301E-07	0.33830123
3838003774315	383800	3774315	0.000741084	0.000871454	0.000859851	0.000182775	0.000237697	0.000174958	1.80079E-05	0.000210974	1.80079E-05	0.001126736	0.001634918	0.000969146	2.24633E-08	3.2728E-07	7.51E-08	4.24841E-07	0.4248406
3838103774315	383810	3774315	0.000978011	0.001150061	0.001134748	0.000241209	0.00031369	0.000230893	2.37651E-05	0.000278423	2.37651E-05	0.001503114	0.002181051	0.001292883	2.93499E-08	4.2844E-07	9.8789E-08	5.56575E-07	0.55657506
3838203774315	383820	3774315	0.001384137	0.001627631	0.001605959	0.000341372	0.000443951	0.000326773	3.36337E-05	0.00039404	3.36337E-05	0.002153034	0.003124099	0.001851902	4.11375E-08	6.0156E-07	1.3941E-07	7.82112E-07	0.78211237
3838303774315	383830	3774315	0.002232527	0.002625269	0.002590313	0.000550612	0.000716066	0.000527064	5.42491E-05	0.000635562	5.42491E-05	0.003513463	0.00509811	0.003022056	6.57539E-08	9.6311E-07	2.243E-07	1.25316E-06	1.2531589
3838403774315	383840	3774315	0.002060399	0.002422861	0.0023906	0.00050816	0.000660858	0.000486427	5.00665E-05	0.00058656	5.00665E-05	0.003237974	0.004698371	0.002785099	6.07375E-08	8.895E-07	2.0704E-07	1.15728E-06	1.15727731
3838603774315	383860	3774315	0.00233833	0.002749684	0.002713071	0.000576706	0.000750002	0.000552042	5.682E-05	0.000665682	5.682E-05	0.003684446	0.00534621	0.003169125	6.87704E-08	1.0076E-06	2.348E-07	1.31115E-06	1.31115318
3838703774315	383870	3774315	0.003646783	0.004288318	0.004231218	0.000899412	0.001169678	0.000860947	8.86146E-05	0.001038176	8.86146E-05	0.005782689	0.008390807	0.004973901	1.06746E-07	1.5653E-06	3.6575E-07	2.03779E-06	2.0377868
3838803774315	383880	3774315	0.002477169	0.002912948	0.002874162	0.000610949	0.000794534	0.00058482	6.01937E-05	0.000705207	6.01937E-05	0.003907908	0.005670458	0.003361333	7.27668E-08	1.0664E-06	2.4865E-07	1.38779E-06	1.38779256
3838903774315	383890	3774315	0.001847252	0.002172217	0.002143293	0.000455591	0.000592492	0.000436107	4.48871E-05	0.000525881	4.48871E-05	0.002898419	0.004205669	0.002493035	5.44596E-08	7.976E-07	1.8557E-07	1.03762E-06	1.03762272
3839003774315	383900	3774315	0.001467708	0.001725904	0.001702924	0.000361983	0.000470756	0.000346502	3.56644E-05	0.000417831	3.56644E-05	0.002290329	0.003323317	0.001969995	4.34228E-08	6.3558E-07	1.4755E-07	8.2655E-07	0.82654986
3839103774315	383910	3774315	0.001215501	0.00142933	0.001410298	0.000299781	0.000389863	0.00028696	2.95359E-05	0.000346032	2.95359E-05	0.001886395	0.0027372	0.001622557	3.60842E-08	5.2786E-07	1.2228E-07	6.86227E-07	0.68622696
3829703774325	382970	3774325	2.92107E-05	3.43494E-05	3.3892E-05	7.20428E-06	9.3691E-06	6.89617E-06	7.09802E-07	8.31577E-06	7.09802E-07	1.93426E-05	2.80666E-05	1.66373E-05	2.10324E-09	2.6492E-08	4.1496E-09	3.27451E-08	0.0327451
3829803774325	382980	3774325	2.96841E-05	3.49061E-05	3.44413E-05	7.32105E-06	9.52097E-06	7.00795E-06	7.21307E-07	8.45056E-06	7.21307E-07	1.97481E-05	2.8655E-05	1.69861E-05	2.19737E-09	2.7578E-08	4.2783E-09	3.40536E-08	0.03405357
3829903774325	382990	3774325	3.01855E-05	3.54956E-05	3.5023E-05	7.4447E-06	9.68176E-06	7.12631E-06	7.33489E-07	8.59328E-06	7.33489E-07	2.01755E-05	2.92751E-05	1.73537E-05	2.30183E-09	2.8779E-08	4.4185E-09	3.54999E-08	0.03549986
3830003774325	383000	3774325	3.07815E-05	3.61965E-05	3.57146E-05	7.59169E-06	9.87293E-06	7.26702E-06	7.47972E-07	8.76296E-06	7.47972E-07	2.06714E-05	2.99947E-05	1.77803E-05	2.42489E-09	3.0196E-08	4.5833E-09	3.72042E-08	0.03720418
3830103774325	383010	3774325	3.1695E-05	3.72708E-05	3.67745E-05	7.817E-06	1.01659E-05	7.48269E-06	7.7017E-07	9.02303E-06	7.7017E-07	2.13733E-05	3.10131E-05	1.83839E-05	2.59132E-09	3.2126E-08	4.812E-09	3.95289E-08	0.03952886
3830203774325	383020	3774325	3.2681E-05	3.84301E-05	3.79184E-05	8.06016E-06	1.04822E-05	7.71545E-06	7.94128E-07	9.30371E-06	7.94128E-07	2.21375E-05	3.2122E-05	1.90413E-05	2.78292E-09	3.4338E-08	5.0695E-09	4.21908E-08	0.04219081
3830303774325	383030	3774325	3.37727E-05	3.9714E-05	3.91852E-05	8.32943E-06	1.08324E-05	7.9732E-06	8.20657E-07	9.61452E-06	8.20657E-07	2.29828E-05	3.33486E-05	1.97684E-05	3.00895E-09	3.6941E-08	5.3662E-09	4.53161E-08	0.04531609
3830403774325	383040	3774325	3.49592E-05	4.11092E-05	4.05618E-05	8.62205E-06	1.12129E-05	8.25331E-06	8.49488E-07	9.95229E-06	8.49488E-07	2.3903E-05	3.46838E-05	2.05598E-05	3.27728E-09	4.0017E-08	5.7082E-09	4.90025E-08	0.04900249
3830503774325	383050	3774325	3.62515E-05	4.26288E-05	4.20612E-05	8.94078E-06	1.16274E-05	8.55841E-06	8.8089E-07	1.03202E-05	8.8089E-07	2.49012E-05	3.61322E-05	2.14184E-05	3.59995E-09	4.37E-08	6.1067E-09	5.34071E-08	0.05340708
3830603774325	383060	3774325	3.77667E-05	4.44105E-05	4.38192E-05	9.31446E-06	1.21134E-05	8.9161E-06	9.17707E-07	1.07515E-05	9.17707E-07	2.60335E-05	3.77751E-05	2.23923E-05	4.00804E-09	4.8345E-08	6.5974E-09	5.89501E-08	0.05895007
3830703774325	383070	3774325	3.94099E-05	4.63428E-05	4.57257E-05	9.71973E-06	1.26404E-05	9.30404E-06	9.57637E-07	1.12193E-05	9.57637E-07	2.72282E-05	3.95087E-05	2.34199E-05	4.51555E-09	5.4092E-08	7.1831E-09	6.57906E-08	0.06579056
3830803774325	383080	3774325	4.08247E-05	4.80066E-05	4.73673E-05	1.00687E-05	1.30942E-05	9.63807E-06	9.92017E-07	1.16221E-05	9.92017E-07	2.82794E-05	4.1034E-05	2.43241E-05	5.0765E-09	6.0395E-08	7.7904E-09	7.32622E-08	0.0732622
3830903774325	383090	3774325	4.19889E-05	4.93756E-05	4.87181E-05	1.03558E-05	1.34676E-05	9.91292E-06	1.02031E-06	1.19535E-05	1.02031E-06	2.92027E-05	4.23737E-05	2.51183E-05	5.70005E-09	6.7353E-08	8.4243E-09	8.14776E-08	0.08147758
3831003774325	383100	3774325	4.3181E-05	5.07773E-05	5.01012E-05	1.06498E-05	1.385E-05	1.01943E-05	1.04927E-06	1.22929E-05	1.04927E-06	3.01634E-05	4.37678E-05	2.59446E-05	6.47998E-09	7.6024E-08	9.1857E-09	9.16897E-08	0.0916897
3831103774325	383110	3774325	4.45067E-05	5.23363E-05	5.16394E-05	1.09768E-05	1.42752E-05	1.05073E-05	1.08149E-06	1.26703E-05	1.08149E-06	3.12177E-05	4.52976E-05	2.68515E-05	7.51738E-09	8.7526E-08	1.0163E-08	1.05206E-07	0.10520624
3831203774325	383120	3774325	4.58603E-05	5.3928E-05	5.32099E-05	1.13106E-05	1.47093E-05	1.08269E-05	1.11438E-06	1.30556E-05	1.11438E-06	3.23032E-05	4.68727E-05	2.77852E-05	8.89446E-09	1.0275E-07	1.1408E-08	1.23049E-07	0.12304852
3831303774325	383130	3774325	4.73921E-05	5.57293E-05	5.49872E-05	1.16884E-05	1.52007E-05	1.11885E-05	1.1516E-06	1.34917E-05	1.1516E-06	3.34106E-05	4.84795E-05	2.87376E-05	1.07841E-08	1.2359E-07	1.3062E-08	1.47435E-07	0.1474353
3831403774325	383140	3774325	4.88905E-05	5.74913E-05	5.67258E-05	1.2058E-05	1.56813E-05	1.15423E-05	1.18801E-06	1.39183E-05	1.18801E-06	3.4546E-05	5.0127E-05	2.97143E-05	1.35365E-08	1.5387E-07	1.5375E-08	1.82783E-07	0.18278278
3831503774325	383150	3774325	5.02218E-05	5.90568E-05	5.82704E-05	1.23863E-05	1.61083E-05	1.18566E-05	1.22036E-06	1.42973E-05	1.22036E-06	3.56876E-05	5.17835E-05	3.06962E-05	1.78609E-08	2.0131E-07	1.8874E-08	2.38048E-07	0.23804775
3831603774325	383160	3774325	5.14417E-05	6.04913E-05	5.96858E-05	1.26872E-05	1.64996E-05	1.21446E-05	1.25E-06	1.46446E-05	1.25E-06	3.68075E-05	5.34084E-05	3.16594E-05	2.48261E-08	2.7762E-07	2.4358E-08	3.26804E-07	0.32680429
3831703774325	383170	3774325	5.25781E-05	6.18275E-05	6.10043E-05	1.29674E-05	1.6864E-05	1.24128E-05	1.27762E-06	1.49681E-05	1.27762E-06	3.79585E-05	5.50786E-05	3.26495E-05	3.81674E-08	4.2364E-07	3.4645E-08	4.96455E-07	0.49645469
3835003774325	383500	3774325	0.000101903	0.00011983	0.000118234	2.51325E-05	3.26847E-05	2.40577E-05	2.47618E-06	2.90101E-05	2.47618E-06	0.000105413	0.000152956	9.06694E-05	5.24625E-09	6.9442E-08	1.3888E-08	8.85763E-08	0.08857632
3835103774325	383510	3774325	0.000103491	0.000121697	0.000120076	2.55241E-05	3.31939E-05	2.44325E-05	2.51476E-06	2.9462E-05	2.51476E-06	0.000108495	0.000157428	9.33202E-05	5.1784E-09	6.8861E-08	1.3784E-08	8.78235E-08	0.08782349
3835203774325	383520	3774325	0.000103869	0.000122142	0.000120516	2.56175E-05	3.33153E-05	2.45219E-05	2.52396E-06	2.95698E-05	2.52396E-06	0.000110416	0.000160216	9.49729E-05	5.06695E-09	6.7656E-08	1.3557E-08	8.62806E-08	0.08628059
3835303774325	383530	3774325	0.000104365	0.000122725	0.000121091	2.57398E-05	3.34744E-05	2.4639E-05	2.53601E-06	2.9711E-05	2.53601E-06	0.000112556	0.000163321	9.68135E-05	4.9692E-09	6.6613E-08	1.3374E-08	8.49566E-08	0.08495662
3835403774325	383540	3774325	0.000104438	0.00012281	0.000121175	2.57576E-05	3.34976E-05	2.4656E-05	2.53777E-06	2.97316E-05	2.53777E-06	0.00011434	0.00016591	9.83481E-05	4.86064E-09	6.5399E-08	1.3163E-08	8.34228E-08	0.08342281
3835503774325	383550	3774325	0.000104131	0.00012245	0.000120819	2.56821E-05	3.33993E-05	2.45837E-05	2.53033E-06	2.96444E-05	2.53033E-06	0.000115816	0.000168051	9.96172E-05	4.74127E-09	6.402E-08	1.2924E-08	8.16858E-08	0.08168581
3835603774325	383560	3774325	0.000104449	0.000122823	0.000121188	2.57604E-05	3.35012E-05	2.46587E-05	2.53804E-06	2.97348E-05	2.53804E-06	0.000118008	0.000171233	0.000101503	4.65051E-09	6.3028E-08	1.2772E-08	8.04499E-08	0.08044989
3835703774325	383570	3774325	0.000106721	0.000125496	0.000123825	2.63209E-05	3.42301E-05	2.51952E-05	2.59327E-06	3.03818E-05	2.59327E-06	0.000122338	0.000177515	0.000105227	4.64403E-09	6.3187E-08	1.2864E-08	8.06949E-08	0.08069494
3835803774325	383580	3774325	0.00010949	0.000128751	0.000127037	2.70037E-05	3.51181E-05	2.58488E-05	2.66054E-06	3.11699E-05	2.66054E-06	0.00012732	0.000184743	0.000109512	4.66033E-09	6.3654E-08	1.3022E-08	8.13365E-08	0.08133648
3835903774325	383590	3774325	0.00011242	0.000132197	0.000130436	2.77263E-05	3.60578E-05	2.65405E-05	2.73173E-06	3.2004E-05	2.73173E-06	0.0001326	0.000192406	0.000114054	4.68443E-09	6.4223E-08	1.3204E-08	8.21113E-08	0.08211129
3836003774325	383600	3774325	0.000115411	0.000135714	0.000133907	2.8464E-05	3.70172E-05	2.72467E-05	2.80442E-06	3.28556E-05	2.80442E-06	0.000138072	0.000200345	0.00011876	4.7124E-09	6.484E-08	1.3399E-08	8.29512E-08	0.0829512
3836103774325	383610	3774325	0.000118709	0.000139592	0.000137733	2.92773E-05	3.80749E-05	2.80252E-05	2.88455E-06	3.37943E-05	2.88455E-06	0.000143995	0.00020894	0.000123855	4.75336E-09	6.5633E-08	1.3632E-08	8.40184E-08	0.08401843
3836203774325	383620	3774325	0.000122597	0.000144164	0.000142244	3.02363E-05	3.9322E-05	2.89431E-05	2.97903E-06	3.49012E-05	2.97903E-06	0.000150723	0.000218703	0.000129643	4.81767E-09	6.6748E-08	1.3936E-08	8.55011E-08	0.08550115
3836303774325	383630	3774325	0.000126936	0.000149266	0.000147279	3.13065E-05	4.07138E-05	2.99676E-05	3.08447E-06	3.61365E-05	3.08447E-06	0.000158122	0.000229439	0.000136007	4.89908E-09	6.8101E-08	1.4292E-08	8.72915E-08	0.08729151
3836403774325	383640	3774325	0.000131882	0.000155083	0.000153018	3.25264E-05	4.23003E-05	3.11353E-05	3.20466E-06	3.75447E-05	3.20466E-06	0.000166413	0.000241469	0.000143138	5.00234E-09	6.976E-08	1.4716E-08	8.94786E-08	0.08947857
3836503774325	383650	3774325	0.000138533	0.000162904	0.000160735	3.41667E-05	4.44336E-05	3.27055E-05	3.36628E-06	3.94381E-05	3.36628E-06	0.000177038	0.000256885	0.000152277	5.1653E-09	7.2265E-08	1.5326E-08	9.27563E-08	0.09275632

			EGIODemolition	EGIOSite Grubbing / Prep	EGIOMass Grading / Excavation	EGIOMass Grading / Excavation	EGIODrainage / Utilities Trenching	EGIODrainage / Utilities Trenching	EGIOFoundations / Concrete Pads	EGIOFoundations / Concrete Pads	EGIOBuilding / Structure Construction	EGIOBuilding / Structure Construction	EGIOAsphalt Paving	EGIOArchitectural Coating	EGIOLandscaping or Other Finishing	EGIOWaterside Construction (Piles)	HIWaterside Construction (Landscaping)	HIWaterside Construction (Landscaping)	KMDemolition	KMSite Grubbing / Prep	KMMass Grading / Excavation
Unique Identifier	X (UTM)	Y (UTM)	2025	2025	2025	2026	2026	2027	2026	2027	2026	2027	2027	2027	2027	2027	2025	2026	2025	2025	2025
3836603774325	383660	3774325	0.000261035	0.00010238	3.39057E-05	3.32071E-05	7.71085E-05	7.69895E-05	0.000101311	0.000101245	0.000108516	0.000105915	4.22276E-06	4.22276E-06	0.000114361	4.22276E-06	4.02425E-05	3.8982E-05	5.73258E-05	0.000248798	0.000189113
3836703774325	383670	3774325	0.000267448	0.0001049	3.47387E-05	3.40229E-05	7.90029E-05	7.8881E-05	0.0001038	0.000103733	0.000111182	0.000108517	4.3265E-06	4.3265E-06	0.00011717	4.3265E-06	4.18964E-05	4.05842E-05	6.03221E-05	0.000261802	0.000198998
3836803774325	383680	3774325	0.000274957	0.00010784	3.5714E-05	3.49782E-05	8.12211E-05	8.10957E-05	0.000106714	0.000106645	0.000114304	0.000111564	4.44798E-06	4.44798E-06	0.00012046	4.44798E-06	4.37442E-05	4.2374E-05	6.3642E-05	0.000276211	0.00020995
3836903774325	383690	3774325	0.000283912	0.00011135	3.68772E-05	3.61174E-05	8.38663E-05	8.37369E-05	0.000110189	0.000110118	0.000118027	0.000115198	4.59284E-06	4.59284E-06	0.000124383	4.59284E-06	4.58448E-05	4.44089E-05	6.73874E-05	0.000292466	0.000222305
3837003774325	383700	3774325	0.000296694	0.00011637	3.85373E-05	3.77433E-05	8.76419E-05	8.75067E-05	0.00011515	0.000115076	0.00012334	0.000120384	4.79961E-06	4.79961E-06	0.000129983	4.79961E-06	4.86253E-05	4.71023E-05	7.22326E-05	0.000313495	0.000238289
3837103774325	383710	3774325	0.000311819	0.0001223	4.0502E-05	3.96675E-05	9.211E-05	9.19678E-05	0.00012102	0.000120942	0.000129628	0.000126521	5.04429E-06	5.04429E-06	0.000136609	5.04429E-06	5.18436E-05	5.02198E-05	7.78156E-05	0.000337725	0.000256707
3837203774325	383720	3774325	0.000330583	0.00012966	4.29392E-05	4.20545E-05	9.76526E-05	9.75019E-05	0.000128303	0.00012822	0.000137428	0.000134134	5.34783E-06	5.34783E-06	0.00014483	5.34783E-06	5.57381E-05	5.39923E-05	8.45347E-05	0.000366886	0.000278873
3837303774325	383730	3774325	0.000353999	0.00013884	4.59807E-05	4.50333E-05	0.00010457	0.000104408	0.000137391	0.000137302	0.000147163	0.000143635	5.72663E-06	5.72663E-06	0.000155089	5.72663E-06	6.05135E-05	5.86181E-05	9.27292E-05	0.000402451	0.000305906
3837403774325	383740	3774325	0.000382364	0.00014997	4.9665E-05	4.86417E-05	0.000112949	0.000112774	0.0001484	0.000148304	0.000158954	0.000155144	6.18549E-06	6.18549E-06	0.000167515	6.18549E-06	6.62306E-05	6.41562E-05	0.000102531	0.00044499	0.00033824
3837503774325	383750	3774325	0.000418696	0.00016422	5.43842E-05	5.32637E-05	0.000123681	0.00012349	0.000162501	0.000162396	0.000174058	0.000169886	6.77324E-06	6.77324E-06	0.000183433	6.77324E-06	7.34726E-05	7.11713E-05	0.000114903	0.000498686	0.000379055
3837603774325	383760	3774325	0.000464038	0.000182	6.02735E-05	5.90317E-05	0.000137074	0.000136863	0.000180098	0.000179982	0.000192907	0.000188283	7.50672E-06	7.50672E-06	0.000203297	7.50672E-06	8.24511E-05	7.98685E-05	0.000130231	0.00056521	0.00042962
3837703774325	383770	3774325	0.000525259	0.00020601	6.82255E-05	6.68198E-05	0.000155159	0.00015492	0.000203859	0.000203727	0.000218358	0.000213124	8.4971E-06	8.4971E-06	0.000230118	8.4971E-06	9.44881E-05	9.15285E-05	0.000150743	0.000654235	0.000497289
3837803774325	383780	3774325	0.000614361	0.00024096	7.97988E-05	7.81547E-05	0.000181479	0.000181199	0.00023844	0.000238286	0.000255399	0.000249277	9.93849E-06	9.93849E-06	0.000269154	9.93849E-06	0.000111909	0.000108403	0.000180376	0.000782843	0.000595044
3837903774325	383790	3774325	0.000739273	0.00028995	9.60237E-05	9.40452E-05	0.000218378	0.000218041	0.00028692	0.000286735	0.000307327	0.00029996	1.19592E-05	1.19592E-05	0.000323879	1.19592E-05	0.000136245	0.000131977	0.000221749	0.000962407	0.000731532
3838003774325	383800	3774325	0.000912815	0.00035802	0.000118565	0.000116122	0.000269641	0.000269225	0.000354273	0.000354044	0.000379471	0.000370375	1.47666E-05	1.47666E-05	0.000399908	1.47666E-05	0.000169952	0.000164629	0.000279061	0.001211146	0.0009206
3838103774325	383810	3774325	0.001178233	0.00046212	0.00015304	0.000149887	0.000348044	0.000347507	0.000457285	0.00045699	0.000489809	0.000478069	1.90602E-05	1.90602E-05	0.000516189	1.90602E-05	0.000221379	0.000214445	0.000366447	0.001590408	0.001208879
3838203774325	383820	3774325	0.001631115	0.00063975	0.000211864	0.000207499	0.000481823	0.00048108	0.000633053	0.000632645	0.000678079	0.000661826	2.63865E-05	2.63865E-05	0.000714599	2.63865E-05	0.000309013	0.000299334	0.000515387	0.002236815	0.001700218
3838303774325	383830	3774325	0.002586702	0.00101454	0.000335985	0.000329062	0.000764099	0.00076292	0.001003927	0.001003279	0.001075331	0.001049556	4.1845E-05	4.1845E-05	0.001133246	4.1845E-05	0.000493666	0.000478203	0.000829474	0.003599974	0.002736364
3838403774325	383840	3774325	0.003392191	0.00133046	0.000440609	0.000431531	0.001002037	0.001000491	0.001316545	0.001315696	0.001410184	0.001376383	5.48754E-05	5.48754E-05	0.001486134	5.48754E-05	0.000649324	0.000628986	0.001094284	0.004749271	0.003609952
3838603774325	383860	3774325	0.002961432	0.00116152	0.000384658	0.000376733	0.000874793	0.000873443	0.001149363	0.001148621	0.001231111	0.001201602	4.7907E-05	4.7907E-05	0.001297416	4.7907E-05	0.000566586	0.000548839	0.000953908	0.00414003	0.003146864
3838703774325	383870	3774325	0.004279263	0.00167839	0.00055583	0.000544378	0.001264074	0.001262123	0.001660827	0.001659756	0.001778954	0.001736313	6.92255E-05	6.92255E-05	0.001874764	6.92255E-05	0.000821127	0.000795408	0.001386865	0.006019093	0.004575152
3838803774325	383880	3774325	0.002914788	0.00114322	0.0003786	0.000370799	0.000861014	0.000859686	0.00113126	0.00113053	0.001211721	0.001182677	4.71524E-05	4.71524E-05	0.001276981	4.71524E-05	0.000557952	0.000540476	0.000939524	0.004077602	0.003099412
3838903774325	383890	3774325	0.002185871	0.00085733	0.000283921	0.000278071	0.000645696	0.000644699	0.00084836	0.000847812	0.000908699	0.000886918	3.53608E-05	3.53608E-05	0.00095764	3.53608E-05	0.00041744	0.000404365	0.000700748	0.003041296	0.002311709
3839003774325	383900	3774325	0.001747217	0.00068528	0.000226945	0.000222269	0.000516119	0.000515323	0.000678113	0.000677676	0.000726344	0.000708934	2.82647E-05	2.82647E-05	0.000765463	2.82647E-05	0.000332942	0.000322513	0.000557213	0.002418343	0.001838198
3839103774325	383910	3774325	0.001455355	0.00057081	0.000189035	0.00018514	0.000429905	0.000429242	0.000564839	0.000564474	0.000605013	0.000590511	2.35432E-05	2.35432E-05	0.000637597	2.35432E-05	0.000276769	0.0002681	0.00046184	0.002004419	0.001523572
3829703774335	382970	3774335	0.000146137	5.7317E-05	1.89817E-05	1.85906E-05	4.31683E-05	4.31016E-05	5.67174E-05	5.66808E-05	6.07515E-05	5.92953E-05	2.36406E-06	2.36406E-06	6.40234E-05	2.36406E-06	1.39727E-05	1.3535E-05	1.2164E-05	5.27926E-05	4.0128E-05
3829803774335	382980	3774335	0.000154976	6.0784E-05	2.01297E-05	1.97149E-05	4.5779E-05	4.57084E-05	6.01477E-05	6.01089E-05	6.44257E-05	6.28814E-05	2.50704E-06	2.50704E-06	6.78955E-05	2.50704E-06	1.43619E-05	1.39121E-05	1.23994E-05	5.38141E-05	4.09044E-05
3829903774335	382990	3774335	0.000164937	6.469E-05	2.14235E-05	2.09821E-05	4.87215E-05	4.86463E-05	6.40137E-05	6.39724E-05	6.85666E-05	6.69231E-05	2.66818E-06	2.66818E-06	7.22595E-05	2.66818E-06	1.47799E-05	1.4317E-05	1.26483E-05	5.48945E-05	4.17257E-05
3830003774335	383000	3774335	0.00017664	6.9281E-05	2.29437E-05	2.24709E-05	5.21787E-05	5.20982E-05	6.85559E-05	6.85117E-05	7.3432E-05	7.16718E-05	2.8575E-06	2.8575E-06	7.73869E-05	2.8575E-06	1.52607E-05	1.47827E-05	1.29402E-05	5.61615E-05	4.26887E-05
3830103774335	383010	3774335	0.000192017	7.5312E-05	2.4941E-05	2.44271E-05	5.6721E-05	5.66335E-05	7.4524E-05	7.44759E-05	7.98245E-05	7.79112E-05	3.10626E-06	3.10626E-06	8.41237E-05	3.10626E-06	1.5919E-05	1.54204E-05	1.33634E-05	5.79982E-05	4.40848E-05
3830203774335	383020	3774335	0.000210062	8.2389E-05	2.72848E-05	2.67227E-05	6.20514E-05	6.19556E-05	8.15274E-05	8.14748E-05	8.7326E-05	8.52329E-05	3.39817E-06	3.39817E-06	9.20292E-05	3.39817E-06	1.66491E-05	1.61277E-05	1.38274E-05	6.00117E-05	4.56153E-05
3830303774335	383030	3774335	0.000231179	9.0672E-05	3.00277E-05	2.9409E-05	6.82891E-05	6.81838E-05	8.9723E-05	8.96651E-05	9.61045E-05	9.3801E-05	3.73978E-06	3.73978E-06	0.000101281	3.73978E-06	1.74313E-05	1.68853E-05	1.43116E-05	6.21136E-05	4.72129E-05
3830403774335	383040	3774335	0.000256203	0.00010049	3.3278E-05	3.25924E-05	7.56811E-05	7.55643E-05	9.9435E-05	9.93709E-05	0.000106507	0.000103954	4.14459E-06	4.14459E-06	0.000112244	4.14459E-06	1.82798E-05	1.77072E-05	1.48254E-05	6.43431E-05	4.89076E-05
3830503774335	383050	3774335	0.000286382	0.00011232	3.7198E-05	3.64316E-05	8.4596E-05	8.44654E-05	0.000111148	0.000111076	0.000119053	0.0001162	4.6328E-06	4.6328E-06	0.000125465	4.6328E-06	1.92126E-05	1.86108E-05	1.53776E-05	6.67397E-05	5.07293E-05
3830603774335	383060	3774335	0.00032276	0.00012659	4.1923E-05	4.10592E-05	9.53416E-05	9.51945E-05	0.000125266	0.000125186	0.000134176	0.00013096	5.22127E-06	5.22127E-06	0.000141402	5.22127E-06	2.02172E-05	1.9584E-05	1.59614E-05	6.92737E-05	5.26554E-05
3830703774335	383070	3774335	0.000367984	0.00014433	4.77972E-05	4.68124E-05	0.000108701	0.000108533	0.000142818	0.000142726	0.000152976	0.00014931	5.95287E-06	5.95287E-06	0.000161215	5.95287E-06	2.13258E-05	2.06579E-05	1.65906E-05	7.20042E-05	5.47309E-05
3830803774335	383080	3774335	0.00042034	0.00016486	5.45977E-05	5.34728E-05	0.000124166	0.000123975	0.000163138	0.000163033	0.000174742	0.000170553	6.79983E-06	6.79983E-06	0.000184153	6.79983E-06	2.23753E-05	2.16744E-05	1.71654E-05	7.44989E-05	5.66271E-05
3830903774335	383090	3774335	0.000481463	0.00018884	6.25368E-05	6.12484E-05	0.000142222	0.000142002	0.000186861	0.00018674	0.000200151	0.000195354	7.78861E-06	7.78861E-06	0.000210931	7.78861E-06	2.3344E-05	2.26128E-05	1.76746E-05	7.67089E-05	5.83069E-05
3831003774335	383100	3774335	0.000558897	0.00021921	7.25947E-05	7.1099E-05	0.000165095	0.000164841	0.000216914	0.000216774	0.000232342	0.000226773	9.04125E-06	9.04125E-06	0.000244855	9.04125E-06	2.43557E-05	2.35929E-05	1.81951E-05	7.89679E-05	6.0024E-05
3831103774335	383110	3774335	0.000661795	0.00025957	8.596E-05	8.41889E-05	0.000195491	0.000195189	0.000256849	0.000256684	0.000275118	0.000268523	1.07058E-05	1.07058E-05	0.000289935	1.07058E-05	2.54572E-05	2.46598E-05	1.87586E-05	8.14135E-05	6.1883E-05
3831203774335	383120	3774335	0.000799606	0.00031362	0.00010386	0.00010172	0.0002362	0.00023583	0.000310335	0.000310135	0.000332408	0.00032444	1.29352E-05	1.29352E-05	0.000350311	1.29352E-05	2.65981E-05	2.5765E-05	1.93379E-05	8.3928E-05	6.37942E-05
3831303774335	383130	3774335	0.000990931	0.00038866	0.000128711	0.000126059	0.000292716	0.000292265	0.000384591	0.000384343	0.000411945	0.000402071	1.60303E-05	1.60303E-05	0.000434131	1.60303E-05	2.78108E-05	2.69397E-05	1.99942E-05	8.67763E-05	6.59592E-05
3831403774335	383140	3774335	0.00127276	0.00049919	0.000165318	0.000161912	0.000375967	0.000375387	0.000493972	0.000493653	0.000529105	0.000516423	2.05894E-05	2.05894E-05	0.000557602	2.05894E-05	2.91042E-05	2.81926E-05	2.06347E-05	8.95559E-05	6.8072E-05
3831503774335	383150	3774335	0.001720998	0.000675	0.000223539	0.000218933	0.000508374	0.00050759	0.000667938	0.000667507	0.000715445	0.000698296	2.78405E-05	2.78405E-05	0.000753977	2.78405E-05	3.04334E-05	2.94802E-05	2.11959E-05	9.19917E-05	6.99235E-05
3831603774335	383160	3774335	0.002444158	0.00095863	0.00031747	0.000310929	0.000721992	0.000720878	0.000948603	0.000947991	0.001016073	0.000991718	3.95391E-05	3.95391E-05	0.001070796	3.95391E-05	3.15223E-05	3.0535E-05	2.17051E-05	9.42016E-05	7.16033E-05
3831703774335	383170	3774335	0.003827118	0.00150105	0.000497102	0.000486859	0.001130512	0.001128768	0.001485345	0.001484387	0.00159099	0.001552855	6.19112E-05	6.19112E-05	0.001676677	6.19112E-05	3.25018E-05	3.14838E-05	2.21803E-05	9.62642E-05	7.31711E-05
3834903774335	383490	3774335	0.000326649	0.00012812	4.24282E-05	4.1554E-05	9.64905E-05	9.63416E-05	0.000126776	0.000126694	0.000135793	0.000132538	5.28419E-06	5.28419E-06	0.000143106	5.28419E-06	3.44249E-05	3.33466E-05	4.04705E-05	0.000175645	0.000133509
3835003774335	383500	3774335	0.000316041	0.00012396	4.10503E-05	4.02046E-05	9.3357E-05	9.32129E-05	0.000122659	0.00012258	0.000131383	0.000128234	5.11259E-06	5.11259E-06	0.000138459	5.11259E-06	3.42975E-05	3.32232E-05	4.09004E-05	0.000177511	0.000134927
3835103774335	383510	3774335	0.000306466	0.0001202	3.98067E-05	3.89865E-05	9.05286E-05	9.03889E-05	0.000118943	0.000118866	0.000127403	0.000124349	4.95769E-06	4.95769E-06	0.000134264	4.95769E-06	3.41988E-05	3.31277E-05	4.13463E-05	0.000179446	0.000136398
3835203774335	383520	3774335	0.000295625	0.00011595	3.83985E-05	3.76074E-05	8.73262E-05	8.71914E-05	0.000114735	0.000114661	0.000122896	0.00011995	4.78232E-06	4.78232E-06	0.000129515	4.78232E-06	3.38275E-05	3.2768E-05	4.14051E-05	0.000179701	0.000136592
3835303774335	383530	3774335	0.000285924	0.00011214	3.71385E-05	3.63733E-05	8.44607E-05	8.43303E-05	0.00011097	0.000110899	0.000118863	0.000116014	4.62539E-06	4.62539E-06	0.000125265	4.62539E-06	3.35225E-05	3.24725E-05	4.15137E-05	0.000180173	0.00013695
3835403774335	383540	3774335	0.0002767	0.00010853	3.59403E-05	3.51998E-05	8.17358E-05	8.16097E-05	0.00010739	0.000107321	0.000115028	0.000112271	4.47616E-06	4.47616E-06	0.000121223	4.47616E-06	3.32104E-05	3.21702E-05	4.15839E-05	0.000180477	0.000137182
3835503774335	383550	3774335	0.00026779	0.00010503	3.4783E-05	3.40663E-05	7.91038E-05	7.89817E-05	0.000103932	0.000103865	0.000111324	0.000108656	4.33203E-06	4.33203E-06	0.00011732	4.33203E-06	3.28821E-05	3.18522E-05	4.16178E-05	0.000180624	0.000137294
3835603774335	383560	3774335	0.000260218	0.00010206	3.37995E-05	3.31031E-05	7.68671E-05	7.67485E-05	0.000100993	0.000100928	0.000108176	0.000105583	4.20954E-06	4.20954E-06	0.000114003	4.20954E-06	3.26902E-05	3.16662E-05	4.18351E-05	0.000181567	0.00013801
3835703774335	383570	3774335	0.000255772	0.00010032	3.3222E-05	3.25375E-05	7.55537E-05	7.54371E-05	9.92677E-05	9.92037E-05	0.000106328	0.000103779	4.13761E-06	4.13761E-06	0.000112055	4.13761E-06	3.28821E-05	3.18522E-05	4.25751E-05	0.000184779	0.000140452
3835803774335	383580	3774335	0.000252475	9.9024E-05	3.27938E-05	3.21182E-05	7.458E-05	7.44649E-05	9.79883E-05	9.79251E-05	0.000104958	0.000102442	4.08429E-06	4.08429E-06	0.000110611	4.08429E-06	3.31943E-05	3.21545E-05	4.34849E-05	0.000188727	0.000143453
3835903774335	383590	3774335	0.000249871	9.8003E-05	3.24555E-05	3.17868E-05	7.38105E-05	7.36967E-05	9.69774E-05	9.69148E-05	0.000103875	0.000101385	4.04215E-06	4.04215E-06	0.000109469	4.04215E-06	3.35728E-05	3.25212E-05	4.44851E-05	0.000193069	0.000146753
3836003774335	383600	3774335	0.000247868	9.7217E-05	3.21953E-05	3.1532E-05	7.32189E-05	7.31059E-05	9.62E-05	9.61379E-05	0.000103042	0.000100572	4.00975E-06	4.00975E-06	0.000108592	4.00975E-06	3.40033E-05	3.29382E-05	4.55669E-05	0.000197764	0.000150321
3836103774335	383610	3774335	0.000246601	9.672E-05	3.20308E-05	3.13709E-05	7.28448E-05	7.27324E-05	9.57085E-05	9.56467E-05	0.000102516	0.000100059	3.98926E-06	3.98926E-06	0.000108037	3.98926E-06	3.45164E-05	3.34352E-05	4.67641E-05	0.000202959	0.000154271
3836203774335	383620	3774335	0.00024617	9.6551E-05	3.19748E-05	3.1316E-05	7.27174E-05	7.26052E-05	9.55412E-05	9.54795E-05	0.000102337	9.98836E-05	3.98228E-06	3.98228E-06	0.000107848	3.98228E-06	3.51263E-05	3.40261E-05	4.81083E-05	0.000208793	0.000158705
3836303774335	383630	3774335	0.000246466	9.6668E-05	3.20133E-05	3.13537E-05	7.2805E-05	7.26926E-05	9.56562E-05	9.55945E-05	0.00010246	0.000100004	3.98708E-06	3.98708E-06	0.000107978	3.98708E-06	3.58277E-05	3.47055E-05	4.95884E-05	0.000215217	0.000163588
3836403774335	383640	3774335	0.000247679	9.7143E-05	3.21708E-05	3.1508E-05	7.31632E-05	7.30503E-05	9.61268E-05	9.60648E-05	0.000102964	0.000100496	4.0067E-06	4.0067E-06	0.000108509	4.0067E-06	3.66511E-05	3.55031E-05	5.12585E-05	0.000222466	0.000169098
3836503774335	383650	3774335	0.000250912	9.8411E-05	3.25908E-05	3.19193E-05	7.41183E-05	7.4004E-05	9.73818E-05	9.73189E-05	0.000104308	0.000101808	4.059E-06	4.059E-06	0.000109926	4.059E-06	3.7783E-05	3.65996E-05	5.33948E-05	0.000231737	0.000176145
3836603774335	383660	3774335	0.000254891	9.9972E-05	3.31077E-05	3.24255E-05	7.52937E-05	7.51775E-05	9.89261E-05	9.88623E-05	0.000105962	0.000103422	4.12337E-06	4.12337E-06	0.000111669	4.12337E-06	3.90298E-05	3.78073E-05	5.57235E-05	0.000241844	0.000183827
3836703774335	383670	3774335	0.000261035	0.00010238	3.39057E-05	3.32071E-05	7.71085E-05	7.69895E-05	0.000101311	0.000101245	0.000108516	0.000105915	4.22276E-06	4.22276E-06	0.000114361	4.22276E-06	4.06317E-05	3.93591E-05	5.86135E-05	0.000254387	0.000193361
3836803774335	383680	3774335	0.000269299	0.00010562	3.4979E-05	3.42583E-05	7.95495E-05	7.94268E-05	0.000104518	0.00010445	0.000111951	0.000109268	4.35644E-06	4.35644E-06	0.000117981	4.35644E-06	4.25943E-05	4.12601E-05	6.20873E-05	0.000269463	0.000204821
3836903774335	383690	3774335	0.000279089	0.00010946	3.62507E-05	3.55038E-05	8.24415E-05	8.23143E-05	0.000108317	0.000108248	0.000116021	0.00011324	4.51482E-06	4.51482E-06	0.00012227	4.51482E-06	4.48331E-05	4.34288E-05	6.60228E-05	0.000286543	0.000217804
3837003774335	383700	3774335	0.000293577	0.00011515	3.81325E-05	3.73468E-05	8.67212E-05	8.65874E-05	0.00011394	0.000113867	0.000122044	0.000119119	4.74919E-06	4.74919E-06	0.000128617	4.74919E-06	4.7906E-05	4.64055E-05	7.1307E-05	0.000309478	0.000235236
3837103774335	383710	3774335	0.00031084	0.00012192	4.03748E-05	3.9543E-05	9.18208E-05	9.16791E-05	0.00012064	0.000120563	0.000129221	0.000126124	5.02846E-06	5.02846E-06	0.000136181	5.02846E-06	5.15028E-05	4.98896E-05	7.74807E-05	0.000336272	0.000255602
3837203774335	383720	3774335	0.000331715	0.0001301	4.30862E-05	4.21984E-05	9.79869E-05	9.78357E-05	0.000128742	0.000128659	0.000137899	0.000134593	5.36614E-06	5.36614E-06	0.000145326	5.36614E-06	5.5783E-05	5.40358E-05	8.48108E-05	0.000368085	0.000279784
3837303774335	383730	3774335	0.000357035	0.00014003	4.6375E-05	4.54195E-05	0.000105466	0.000105304	0.000138569	0.00013848	0.000148425	0.000144867	5.77574E-06	5.77574E-06	0.000156419	5.77574E-06	6.09153E-05	5.90073E-05	9.35869E-05	0.000406174	0.000308736
3837403774335	383740	3774335	0.000387951	0.00015216	5.03907E-05	4.93524E-05	0.000114599	0.000114422	0.000150568	0.000150471	0.000161277	0.000157411	6.27587E-06	6.27587E-06	0.000169963	6.27587E-06	6.71222E-05	6.50198E-05	0.000104192	0.000452199	0.00034372
3837503774335	383750	3774335	0.000424957	0.00016667	5.51973E-05	5.40601E-05	0.00012553	0.000125337	0.00016493	0.000164824	0.000176661	0.000172426	6.87452E-06	6.87452E-06	0.000186175	6.87452E-06	7.45113E-05	7.21774E-05	0.000116817	0.000506996	0.000385371
3837603774335	383760	3774335	0.000471008	0.00018474	6.11788E-05	5.99183E-05	0.000139133	0.000138919	0.000182803	0.000182685	0.000195805	0.000191112	7.61948E-06	7.61948E-06	0.000206351	7.61948E-06	8.36458E-05	8.10258E-05	0.000132417	0.000574698	0.000436832
3837703774335	383770	3774335	0.000531933	0.00020863	6.90923E-05	6.76688E-05	0.00015713	0.000156888	0.000206449	0.000206315	0.000221132	0.000215832	8.60506E-06	8.60506E-06	0.000233042	8.60506E-06	9.56452E-05	9.26494E-05	0.000152875	0.000663488	0.000504321
3837803774335	383780	3774335	0.00061789	0.00024235	8.02573E-05	7.86038E-05	0.000182522	0.00018224	0.00023981	0.000239655	0.000256866	0.000250709	9.9956E-06	9.9956E-06	0.000270701	9.9956E-06	0.000112474	0.000108951	0.000181516	0.000787793	0.000598807
3837903774335	383790	3774335	0.000736058	0.00028869	9.5606E-05	9.36362E-05	0.000217428	0.000217092	0.000285672	0.000285487	0.00030599	0.000298656	1.19072E-05	1.19072E-05	0.00032247	1.19072E-05	0.000135514	0.00013127	0.000220701	0.000957859	0.000728075

			KMMass Grading / Excavation	KMDrainage / Utilities Trenching	KMFoundations / Concrete Pads	KMBuilding / Structure Construction	KMAsphalt Paving	KMArchitectural Coating	KMLandscaping or Other Finishing	KMWaterside Construction (Piles)	EWNDemolition	EWNSite Grubbing / Prep	EWNDrainage / Utilities Trenching	EWNDrainage / Utilities Trenching	EWNDrainage / Utilities Trenching	EWNFoundations / Concrete Pads	EWNBuilding / Structure Construction	EWNAsphalt Paving	EWNLandscaping or Other Finishing	EWNWaterside Construction (Piles)	ISDemolition
Unique Identifier	X (UTM)	Y (UTM)	2026	2026	2026	2026	2026	2026	2026	2026	2027	2027	2027	2028	2029	2029	2029	2029	2029	2029	2027
3836603774325	383660	3774325	0.000187156	6.72093E-05	3.55669E-05	0.00012216	3.92451E-06	3.92451E-06	0.000126084	3.92451E-06	0.00016832	9.17368E-06	2.15415E-05	2.11255E-05	2.06884E-05	1.792E-05	3.89123E-05	2.7684E-06	4.02965E-05	2.7684E-06	6.00332E-05
3836703774325	383670	3774325	0.000196938	7.07222E-05	3.74259E-05	0.000128545	4.12963E-06	4.12963E-06	0.000132675	4.12963E-06	0.00017489	9.53173E-06	2.23823E-05	2.19501E-05	2.14959E-05	1.86194E-05	4.0431E-05	2.87645E-06	4.18692E-05	2.87645E-06	6.00849E-05
3836803774325	383680	3774325	0.000207777	7.46145E-05	3.94857E-05	0.00013562	4.35692E-06	4.35692E-06	0.000139976	4.35692E-06	0.00018224	9.93234E-06	2.3323E-05	2.28726E-05	2.23994E-05	1.9402E-05	4.21303E-05	2.99735E-06	4.3629E-05	2.99735E-06	6.03545E-05
3836903774325	383690	3774325	0.000220005	7.90056E-05	4.18095E-05	0.000143601	4.61332E-06	4.61332E-06	0.000148214	4.61332E-06	0.000190625	1.03893E-05	2.4396E-05	2.39249E-05	2.34299E-05	2.02946E-05	4.40686E-05	3.13524E-06	4.56362E-05	3.13524E-06	6.09064E-05
3837003774325	383700	3774325	0.000235823	8.46862E-05	4.48156E-05	0.000153926	4.94503E-06	4.94503E-06	0.000158871	4.94503E-06	0.000201781	1.09973E-05	2.58238E-05	2.53251E-05	2.48011E-05	2.14823E-05	4.66476E-05	3.31873E-06	4.8307E-05	3.31873E-06	6.22142E-05
3837103774325	383710	3774325	0.000254051	9.12317E-05	4.82795E-05	0.000165823	5.32724E-06	5.32724E-06	0.00017115	5.32724E-06	0.000214698	1.17013E-05	2.74769E-05	2.69463E-05	2.63887E-05	2.28576E-05	4.96338E-05	3.53118E-06	5.13994E-05	3.53118E-06	6.39175E-05
3837203774325	383720	3774325	0.000275987	9.91092E-05	5.24482E-05	0.000180141	5.78722E-06	5.78722E-06	0.000185929	5.78722E-06	0.000230364	1.25551E-05	2.94818E-05	2.89125E-05	2.83142E-05	2.45254E-05	5.32554E-05	3.78884E-06	5.51499E-05	3.78884E-06	6.62452E-05
3837303774325	383730	3774325	0.00030274	0.000108717	5.75324E-05	0.000197604	6.34822E-06	6.34822E-06	0.000203952	6.34822E-06	0.00024959	1.3603E-05	3.19424E-05	3.13255E-05	3.06774E-05	2.65723E-05	5.77002E-05	4.10506E-06	5.97527E-05	4.10506E-06	6.93513E-05
3837403774325	383740	3774325	0.000334739	0.000120208	6.36135E-05	0.00021849	7.01922E-06	7.01922E-06	0.000225509	7.01922E-06	0.00027263	1.48587E-05	3.48909E-05	3.42172E-05	3.35092E-05	2.90252E-05	6.30264E-05	4.48399E-06	6.52684E-05	4.48399E-06	7.32453E-05
3837503774325	383750	3774325	0.000375132	0.000134713	7.12896E-05	0.000244855	7.86621E-06	7.86621E-06	0.000252721	7.86621E-06	0.000301833	1.64503E-05	3.86283E-05	3.78824E-05	3.70986E-05	3.21343E-05	6.97776E-05	4.9643E-06	7.22598E-05	4.9643E-06	7.8429E-05
3837603774325	383760	3774325	0.000425174	0.000152683	8.07995E-05	0.000277518	8.91555E-06	8.91555E-06	0.000286434	8.91555E-06	0.000338042	1.84237E-05	4.32624E-05	4.24269E-05	4.15491E-05	3.59892E-05	7.81485E-05	5.55984E-06	8.09284E-05	5.55984E-06	8.50156E-05
3837703774325	383770	3774325	0.000492142	0.000176732	9.35261E-05	0.00032123	1.03198E-05	1.03198E-05	0.000331549	1.03198E-05	0.000386625	2.10715E-05	4.94799E-05	4.85244E-05	4.75204E-05	4.11615E-05	8.93798E-05	6.35889E-06	9.25592E-05	6.35889E-06	9.41045E-05
3837803774325	383780	3774325	0.000588886	0.000211474	0.000111911	0.000384376	1.23485E-05	1.23485E-05	0.000396724	1.23485E-05	0.00045696	2.49049E-05	5.84815E-05	5.73521E-05	5.61655E-05	4.86497E-05	0.00010564	7.51572E-06	0.000109398	7.51572E-06	0.000107568
3837903774325	383790	3774325	0.000723961	0.000259981	0.000137581	0.000472542	1.51809E-05	1.51809E-05	0.000487723	1.51809E-05	0.000555305	3.02648E-05	7.10675E-05	6.96951E-05	6.82531E-05	5.91199E-05	0.000128375	9.13321E-06	0.000132942	9.13321E-06	0.000126506
3838003774325	383800	3774325	0.000911072	0.000327174	0.000173139	0.000594673	1.91045E-05	1.91045E-05	0.000613777	1.91045E-05	0.000691566	3.76912E-05	8.85061E-05	8.6797E-05	8.50011E-05	7.36267E-05	0.000159876	1.13743E-05	0.000165563	1.13743E-05	0.000152808
3838103774325	383810	3774325	0.001196369	0.000429626	0.000227357	0.00078089	2.50869E-05	2.50869E-05	0.000805977	2.50869E-05	0.000899618	4.90303E-05	0.000115132	0.000112909	0.000110573	9.57767E-05	0.000207973	1.47962E-05	0.000215372	1.47962E-05	0.000193222
3838203774325	383820	3774325	0.001682622	0.000604244	0.000319764	0.001098276	3.52832E-05	3.52832E-05	0.00113356	3.52832E-05	0.001253861	6.83371E-05	0.000160468	0.000157369	0.000154113	0.000133491	0.000289867	2.06225E-05	0.000300179	2.06225E-05	0.000262164
3838303774325	383830	3774325	0.002708045	0.000972482	0.000514634	0.001767588	5.67855E-05	5.67855E-05	0.001824373	5.67855E-05	0.00200074	0.000109043	0.000256053	0.000251109	0.000245913	0.000213006	0.000462531	3.29066E-05	0.000478984	3.29066E-05	0.000407823
3838403774325	383840	3774325	0.003572593	0.001282949	0.000678932	0.002331893	7.49144E-05	7.49144E-05	0.002406807	7.49144E-05	0.002630378	0.000143359	0.000336634	0.000330133	0.000323302	0.00028004	0.00060809	4.32623E-05	0.000629721	4.32623E-05	0.000530577
3838603774325	383860	3774325	0.003114297	0.001118371	0.000591838	0.002032755	6.53043E-05	6.53043E-05	0.00209806	6.53043E-05	0.002295475	0.000125106	0.000293773	0.0002881	0.000282139	0.000244385	0.000530668	3.77541E-05	0.000549545	3.77541E-05	0.000463821
3838703774325	383870	3774325	0.004527804	0.001625973	0.000860459	0.002955375	9.49444E-05	9.49444E-05	0.00305032	9.49444E-05	0.00332516	0.000181225	0.000425552	0.000417334	0.000408699	0.000354009	0.00076871	5.46896E-05	0.000796055	5.46896E-05	0.000664972
3838803774325	383880	3774325	0.003067336	0.001101507	0.000582913	0.002002103	6.43196E-05	6.43196E-05	0.002066423	6.43196E-05	0.002260376	0.000123193	0.000289281	0.000283695	0.000277825	0.000240648	0.000522553	3.71769E-05	0.000541142	3.71769E-05	0.000455899
3838903774325	383890	3774325	0.002287785	0.000821563	0.000434768	0.001493277	4.7973E-05	4.7973E-05	0.00154125	4.7973E-05	0.00169184	9.22075E-05	0.000216521	0.000212339	0.000207946	0.00018012	0.000391119	2.7826E-05	0.000405032	2.7826E-05	0.000344054
3839003774325	383900	3774325	0.001819175	0.000653281	0.000345714	0.001187407	3.81466E-05	3.81466E-05	0.001225553	3.81466E-05	0.001349924	7.35726E-05	0.000172762	0.000169426	0.000165921	0.000143718	0.000312075	2.22025E-05	0.000323176	2.22025E-05	0.000276618
3839103774325	383910	3774325	0.001507805	0.000541466	0.000286542	0.00098417	3.16175E-05	3.16175E-05	0.001015788	3.16175E-05	0.0011226	6.11832E-05	0.00014367	0.000140895	0.00013798	0.000119516	0.000259523	1.84636E-05	0.000268754	1.84636E-05	0.000231652
3829703774335	382970	3774335	3.97127E-05	1.42612E-05	7.54696E-06	2.59212E-05	8.32744E-07	8.32744E-07	2.67539E-05	8.32744E-07	6.3613E-05	3.46699E-06	8.14115E-06	7.98394E-06	7.81874E-06	6.77249E-06	1.47061E-05	1.04626E-06	1.52292E-05	1.04626E-06	1.58571E-05
3829803774335	382980	3774335	4.04811E-05	1.45371E-05	7.69299E-06	2.64227E-05	8.48856E-07	8.48856E-07	2.72716E-05	8.48856E-07	6.54583E-05	3.56756E-06	8.37731E-06	8.21554E-06	8.04555E-06	6.96894E-06	1.51326E-05	1.07661E-06	1.5671E-05	1.07661E-06	1.65431E-05
3829903774335	382990	3774335	4.12938E-05	1.4829E-05	7.84743E-06	2.69532E-05	8.65899E-07	8.65899E-07	2.78191E-05	8.65899E-07	6.74415E-05	3.67565E-06	8.63111E-06	8.46444E-06	8.2893E-06	7.18008E-06	1.55911E-05	1.10922E-06	1.61457E-05	1.10922E-06	1.72949E-05
3830003774335	383000	3774335	4.22469E-05	1.51712E-05	8.02856E-06	2.75753E-05	8.85885E-07	8.85885E-07	2.84612E-05	8.85885E-07	6.97079E-05	3.79917E-06	8.92117E-06	8.74889E-06	8.56787E-06	7.42137E-06	1.61151E-05	1.1465E-06	1.66883E-05	1.1465E-06	1.81541E-05
3830103774335	383010	3774335	4.36286E-05	1.56674E-05	8.29113E-06	2.84771E-05	9.14856E-07	9.14856E-07	2.9392E-05	9.14856E-07	7.28242E-05	3.96901E-06	9.31999E-06	9.14001E-06	8.9509E-06	7.75314E-06	1.68355E-05	1.19775E-06	1.74344E-05	1.19775E-06	1.92775E-05
3830203774335	383020	3774335	4.51432E-05	1.62113E-05	8.57896E-06	2.94657E-05	9.46617E-07	9.46617E-07	3.04124E-05	9.46617E-07	7.62621E-05	4.15639E-06	9.75998E-06	9.5715E-06	9.37346E-06	8.11916E-06	1.76303E-05	1.2543E-06	1.82574E-05	1.2543E-06	2.0549E-05
3830303774335	383030	3774335	4.67243E-05	1.67791E-05	8.87944E-06	3.04978E-05	9.79772E-07	9.79772E-07	3.14775E-05	9.79772E-07	7.99681E-05	4.35836E-06	1.02343E-05	1.00366E-05	9.82895E-06	8.5137E-06	1.8487E-05	1.31525E-06	1.91446E-05	1.31525E-06	2.19644E-05
3830403774335	383040	3774335	4.84015E-05	1.73814E-05	9.19817E-06	3.15925E-05	1.01494E-06	1.01494E-06	3.26074E-05	1.01494E-06	8.39879E-05	4.57745E-06	1.07487E-05	1.05411E-05	1.0323E-05	8.94167E-06	1.94163E-05	1.38137E-06	2.0107E-05	1.38137E-06	2.35516E-05
3830503774335	383050	3774335	5.02043E-05	1.80288E-05	9.54076E-06	3.27692E-05	1.05274E-06	1.05274E-06	3.38219E-05	1.05274E-06	8.84212E-05	4.81907E-06	1.13161E-05	1.10976E-05	1.08679E-05	9.41366E-06	2.04412E-05	1.45428E-06	2.11683E-05	1.45428E-06	2.53526E-05
3830603774335	383060	3774335	5.21105E-05	1.87133E-05	9.90302E-06	3.40134E-05	1.09271E-06	1.09271E-06	3.51061E-05	1.09271E-06	9.32144E-05	5.0803E-06	1.19295E-05	1.16991E-05	1.14571E-05	9.92396E-06	2.15493E-05	1.53312E-06	2.23158E-05	1.53312E-06	2.73619E-05
3830703774335	383070	3774335	5.41644E-05	1.94509E-05	1.02934E-05	3.53541E-05	1.13579E-06	1.13579E-06	3.64899E-05	1.13579E-06	9.84976E-05	5.36825E-06	1.26057E-05	1.23622E-05	1.21064E-05	1.04864E-05	2.27707E-05	1.62001E-06	2.35807E-05	1.62001E-06	2.96407E-05
3830803774335	383080	3774335	5.60411E-05	2.01248E-05	1.065E-05	3.6579E-05	1.17514E-06	1.17514E-06	3.77541E-05	1.17514E-06	0.000103505	5.64117E-06	1.32465E-05	1.29907E-05	1.27219E-05	1.10196E-05	2.39283E-05	1.70237E-06	2.47795E-05	1.70237E-06	3.19853E-05
3830903774335	383090	3774335	5.77035E-05	2.07218E-05	1.09659E-05	3.76641E-05	1.21E-06	1.21E-06	3.88741E-05	1.21E-06	0.000108145	5.89405E-06	1.38404E-05	1.35731E-05	1.32922E-05	1.15136E-05	2.5001E-05	1.77869E-06	2.58903E-05	1.77869E-06	3.43955E-05
3831003774335	383100	3774335	5.94028E-05	2.13321E-05	1.12888E-05	3.87733E-05	1.24563E-06	1.24563E-06	4.00189E-05	1.24563E-06	0.000112984	6.15779E-06	1.44597E-05	1.41804E-05	1.3887E-05	1.20287E-05	2.61197E-05	1.85828E-06	2.70488E-05	1.85828E-06	3.70768E-05
3831103774335	383110	3774335	6.12425E-05	2.19927E-05	1.16385E-05	3.99741E-05	1.28421E-06	1.28421E-06	4.12583E-05	1.28421E-06	0.00011826	6.44532E-06	1.51348E-05	1.48426E-05	1.45354E-05	1.25904E-05	2.73393E-05	1.94504E-06	2.83118E-05	1.94504E-06	4.01437E-05
3831203774335	383120	3774335	6.3134E-05	2.2672E-05	1.19979E-05	4.12086E-05	1.32387E-06	1.32387E-06	4.25325E-05	1.32387E-06	0.000123727	6.74328E-06	1.58345E-05	1.55287E-05	1.52074E-05	1.31724E-05	2.86032E-05	2.03496E-06	2.96206E-05	2.03496E-06	4.35557E-05
3831303774335	383130	3774335	6.52766E-05	2.34414E-05	1.24051E-05	4.26072E-05	1.3688E-06	1.3688E-06	4.3976E-05	1.3688E-06	0.000129531	7.0596E-06	1.65773E-05	1.62571E-05	1.59208E-05	1.37903E-05	2.99449E-05	2.13042E-06	3.10101E-05	2.13042E-06	4.73729E-05
3831403774335	383140	3774335	6.73675E-05	2.41923E-05	1.28025E-05	4.3972E-05	1.41264E-06	1.41264E-06	4.53846E-05	1.41264E-06	0.000135947	7.4093E-06	1.73984E-05	1.70624E-05	1.67094E-05	1.44735E-05	3.14283E-05	2.23595E-06	3.25462E-05	2.23595E-06	5.15772E-05
3831503774335	383150	3774335	6.91999E-05	2.48503E-05	1.31507E-05	4.51679E-05	1.45107E-06	1.45107E-06	4.6619E-05	1.45107E-06	0.000142325	7.75692E-06	1.82147E-05	1.7863E-05	1.74934E-05	1.51525E-05	3.29028E-05	2.34085E-06	3.40732E-05	2.34085E-06	5.63571E-05
3831603774335	383160	3774335	7.08623E-05	2.54472E-05	1.34666E-05	4.6253E-05	1.48592E-06	1.48592E-06	4.77389E-05	1.48592E-06	0.00014741	8.03401E-06	1.88654E-05	1.85011E-05	1.81183E-05	1.56938E-05	3.40781E-05	2.42447E-06	3.52903E-05	2.42447E-06	6.15003E-05
3831703774335	383170	3774335	7.24138E-05	2.60044E-05	1.37614E-05	4.72658E-05	1.51846E-06	1.51846E-06	4.87842E-05	1.51846E-06	0.000151973	8.28272E-06	1.94494E-05	1.90738E-05	1.86792E-05	1.61796E-05	3.51331E-05	2.49953E-06	3.63829E-05	2.49953E-06	6.72023E-05
3834903774335	383490	3774335	0.000132127	4.74479E-05	2.51093E-05	8.62416E-05	2.7706E-06	2.7706E-06	8.90121E-05	2.7706E-06	0.000149117	8.12707E-06	1.90839E-05	1.87154E-05	1.83281E-05	1.58756E-05	3.44728E-05	2.45256E-06	3.56991E-05	2.45256E-06	0.000125714
3835003774335	383500	3774335	0.000133531	4.7952E-05	2.5376E-05	8.71578E-05	2.80003E-06	2.80003E-06	8.99579E-05	2.80003E-06	0.000148198	8.07699E-06	1.89663E-05	1.86E-05	1.82152E-05	1.57777E-05	3.42604E-05	2.43744E-06	3.54791E-05	2.43744E-06	0.000116341
3835103774335	383510	3774335	0.000134986	4.84747E-05	2.56526E-05	8.81079E-05	2.83055E-06	2.83055E-06	9.09384E-05	2.83055E-06	0.000147417	8.03443E-06	1.88663E-05	1.8502E-05	1.81192E-05	1.56946E-05	3.40799E-05	2.4246E-06	3.52922E-05	2.4246E-06	0.000108254
3835203774335	383520	3774335	0.000135178	4.85437E-05	2.56892E-05	8.82333E-05	2.83458E-06	2.83458E-06	9.10678E-05	2.83458E-06	0.000145495	7.92968E-06	1.86204E-05	1.82608E-05	1.7883E-05	1.549E-05	3.36356E-05	2.39299E-06	3.48321E-05	2.39299E-06	0.000100263
3835303774335	383530	3774335	0.000135533	4.86711E-05	2.57565E-05	8.84647E-05	2.84202E-06	2.84202E-06	9.13068E-05	2.84202E-06	0.000143872	7.84121E-06	1.84126E-05	1.80571E-05	1.76835E-05	1.53172E-05	3.32603E-05	2.36629E-06	3.44435E-05	2.36629E-06	9.3371E-05
3835403774335	383540	3774335	0.000135762	4.87533E-05	2.58001E-05	8.86142E-05	2.84682E-06	2.84682E-06	9.14611E-05	2.84682E-06	0.000142241	7.75233E-06	1.82039E-05	1.78524E-05	1.7483E-05	1.51435E-05	3.28833E-05	2.33947E-06	3.4053E-05	2.33947E-06	8.71463E-05
3835503774335	383550	3774335	0.000135873	4.87931E-05	2.58211E-05	8.86866E-05	2.84915E-06	2.84915E-06	9.15357E-05	2.84915E-06	0.000140564	7.66094E-06	1.79893E-05	1.76419E-05	1.72769E-05	1.4965E-05	3.24956E-05	2.31189E-06	3.36516E-05	2.31189E-06	8.1447E-05
3835603774335	383560	3774335	0.000136582	4.90478E-05	2.59559E-05	8.91495E-05	2.86402E-06	2.86402E-06	9.20136E-05	2.86402E-06	0.000139462	7.60084E-06	1.78482E-05	1.75035E-05	1.71414E-05	1.48476E-05	3.22407E-05	2.29375E-06	3.33876E-05	2.29375E-06	7.65805E-05
3835703774335	383570	3774335	0.000138998	4.99154E-05	2.64151E-05	9.07265E-05	2.91468E-06	2.91468E-06	9.36412E-05	2.91468E-06	0.000139982	7.62922E-06	1.79148E-05	1.75689E-05	1.72054E-05	1.49031E-05	3.23611E-05	2.30232E-06	3.35123E-05	2.30232E-06	7.30735E-05
3835803774335	383580	3774335	0.000141968	5.09821E-05	2.69795E-05	9.26652E-05	2.97696E-06	2.97696E-06	9.56421E-05	2.97696E-06	0.000141016	7.68556E-06	1.80471E-05	1.76986E-05	1.73324E-05	1.50131E-05	3.26001E-05	2.31932E-06	3.37597E-05	2.31932E-06	7.01169E-05
3835903774335	383590	3774335	0.000145234	5.21548E-05	2.76001E-05	9.47967E-05	3.04544E-06	3.04544E-06	9.78422E-05	3.04544E-06	0.000142318	7.7565E-06	1.82137E-05	1.7862E-05	1.74924E-05	1.51517E-05	3.2901E-05	2.34073E-06	3.40713E-05	2.34073E-06	6.75069E-05
3836003774335	383600	3774335	0.000148766	5.3423E-05	2.82713E-05	9.71019E-05	3.1195E-06	3.1195E-06	0.000100221	3.1195E-06	0.000143849	7.83996E-06	1.84097E-05	1.80542E-05	1.76806E-05	1.53147E-05	3.3255E-05	2.36591E-06	3.4438E-05	2.36591E-06	6.51889E-05
3836103774335	383610	3774335	0.000152674	5.48266E-05	2.9014E-05	9.9653E-05	3.20145E-06	3.20145E-06	0.000102854	3.20145E-06	0.000145725	7.9422E-06	1.86498E-05	1.82896E-05	1.79112E-05	1.55144E-05	3.36887E-05	2.39677E-06	3.48871E-05	2.39677E-06	6.31811E-05
3836203774335	383620	3774335	0.000157063	5.64026E-05	2.98481E-05	0.000102518	3.29348E-06	3.29348E-06	0.000105811	3.29348E-06	0.000148007	8.06656E-06	1.89418E-05	1.8576E-05	1.81917E-05	1.57574E-05	3.42162E-05	2.4343E-06	3.54333E-05	2.4343E-06	6.14863E-05
3836303774335	383630	3774335	0.000161895	5.81378E-05	3.07663E-05	0.000105672	3.39481E-06	3.39481E-06	0.000109066	3.39481E-06	0.000150671	8.21178E-06	1.92828E-05	1.89104E-05	1.85192E-05	1.6041E-05	3.48322E-05	2.47812E-06	3.60712E-05	2.47812E-06	6.00541E-05
3836403774335	383640	3774335	0.000167348	6.00959E-05	3.18025E-05	0.000109231	3.50914E-06	3.50914E-06	0.00011274	3.50914E-06	0.000153841	8.38455E-06	1.96885E-05	1.93083E-05	1.89088E-05	1.63785E-05	3.5565E-05	2.53026E-06	3.68301E-05	2.53026E-06	5.89126E-05
3836503774335	383650	3774335	0.000174322	6.26006E-05	3.3128E-05	0.000113783	3.6554E-06	3.6554E-06	0.000117438	3.6554E-06	0.000158275	8.62617E-06	2.02559E-05	1.98647E-05	1.94537E-05	1.68505E-05	3.65899E-05	2.60317E-06	3.78915E-05	2.60317E-06	5.83174E-05
3836603774335	383660	3774335	0.000181925	6.53308E-05	3.45728E-05	0.000118745	3.81482E-06	3.81482E-06	0.00012256	3.81482E-06	0.00016319	8.89408E-06	2.0885E-05	2.04817E-05	2.00579E-05	1.73739E-05	3.77263E-05	2.68402E-06	3.90683E-05	2.68402E-06	5.79094E-05
3836703774335	383670	3774335	0.00019136	6.8719E-05	3.63658E-05	0.000124904	4.01266E-06	4.01266E-06	0.000128917	4.01266E-06	0.000169553	9.24086E-06	2.16993E-05	2.12803E-05	2.08399E-05	1.80513E-05	3.91973E-05	2.78867E-06	4.05916E-05	2.78867E-06	5.80016E-05
3836803774335	383680	3774335	0.000202701	7.27917E-05	3.85211E-05	0.000132306	4.25048E-06	4.25048E-06	0.000136557	4.25048E-06	0.000177401	9.6686E-06	2.27037E-05	2.22653E-05	2.18046E-05	1.88868E-05	4.10116E-05	2.91776E-06	4.24705E-05	2.91776E-06	5.85353E-05
3836903774335	383690	3774335	0.00021555	7.74057E-05	4.09628E-05	0.000140693	4.5199E-06	4.5199E-06	0.000145213	4.5199E-06	0.00018636	1.01569E-05	2.38502E-05	2.33896E-05	2.29057E-05	1.98406E-05	4.30826E-05	3.0651E-06	4.46152E-05	3.0651E-06	5.93457E-05
3837003774335	383700	3774335	0.000232801	8.3601E-05	4.42413E-05	0.000151954	4.88166E-06	4.88166E-06	0.000156835	4.88166E-06	0.000198726	1.08308E-05	2.54328E-05	2.49416E-05	2.44256E-05	2.11571E-05	4.59414E-05	3.26848E-06	4.75756E-05	3.26848E-06	6.10671E-05
3837103774335	383710	3774335	0.000252957	9.08391E-05	4.80717E-05	0.000165109	5.30431E-06	5.30431E-06	0.000170414	5.30431E-06	0.000213205	1.16199E-05	2.72858E-05	2.67589E-05	2.62052E-05	2.26986E-05	4.92886E-05	3.50662E-06	5.10419E-05	3.50662E-06	6.3244E-05
3837203774335	383720	3774335	0.000276888	9.94329E-05	5.26195E-05	0.00018073	5.80612E-06	5.80612E-06	0.000186536	5.80612E-06	0.00023044	1.25593E-05	2.94916E-05	2.89221E-05	2.83237E-05	2.45336E-05	5.32731E-05	3.7901E-06	5.51682E-05	3.7901E-06	6.60077E-05
3837303774335	383730	3774335	0.00030554	0.000109722	5.80646E-05	0.000199431	6.40694E-06	6.40694E-06	0.000205838	6.40694E-06	0.000251121	1.36864E-05	3.21383E-05	3.15177E-05	3.08656E-05	2.67353E-05	5.80542E-05	4.13024E-06	6.01193E-05	4.13024E-06	6.94854E-05
3837403774335	383740	3774335	0.000340162	0.000122155	6.46441E-05	0.00022203	7.13294E-06	7.13294E-06	0.000229163	7.13294E-06	0.000276144	1.50502E-05	3.53407E-05	3.46582E-05	3.39411E-05	2.93993E-05	6.38389E-05	4.54179E-06	6.61098E-05	4.54179E-06	7.38489E-05
3837503774335	383750	3774335	0.000381382	0.000136958	7.24775E-05	0.000248935	7.99728E-06	7.99728E-06	0.000256932	7.99728E-06	0.000305937	1.66739E-05	3.91536E-05	3.83975E-05	3.7603E-05	3.25712E-05	7.07264E-05	5.0318E-06	7.32423E-05	5.0318E-06	7.91402E-05
3837603774335	383760	3774335	0.000432311	0.000155247	8.21559E-05	0.000282177	9.06521E-06	9.06521E-06	0.000291242	9.06521E-06	0.000342781	1.8682E-05	4.38689E-05	4.30218E-05	4.21316E-05	3.64938E-05	7.92442E-05	5.63779E-06	8.20631E-05	5.63779E-06	8.58301E-05
3837703774335	383770	3774335	0.000499102	0.000179232	9.48488E-05	0.000325772	1.04658E-05	1.04658E-05	0.000336238	1.04658E-05	0.000391211	2.13215E-05	5.00669E-05	4.91001E-05	4.80841E-05	4.16498E-05	9.04401E-05	6.43432E-06	9.36573E-05	6.43432E-06	9.48464E-05
3837803774335	383780	3774335	0.00059261	0.000212811	0.000112619	0.000386807	1.24266E-05	1.24266E-05	0.000399233	1.24266E-05	0.000459181	2.50259E-05	5.87656E-05	5.76308E-05	5.64384E-05	4.88861E-05	0.000106153	7.55224E-06	0.000109929	7.55224E-06	0.000107772
3837903774335	383790	3774335	0.00072054	0.000258752	0.000136931	0.000470309	1.51091E-05	1.51091E-05	0.000485418	1.51091E-05	0.00055228	3.01E-05	7.06805E-05	6.93155E-05	6.78813E-05	5.87979E-05	0.000127676	9.08346E-06	0.000132218	9.08346E-06	0.000125622

			ISDrainage / Utilities Trenching	ISDrainage / Utilities Trenching	ISAsphalt Paving	ISAsphalt Paving	SVDemolition	SVSite Grubbing / Prep	SVMass Grading / Excavation	SVMass Grading / Excavation	SVDrainage / Utilities Trenching	SVFoundations / Concrete Pads	SVBuilding / Structure Construction	SVBuilding / Structure Construction	SVAsphalt Paving	SVAsphalt Paving	SVArchitectural Coating	SVArchitectural Coating	SVLandscaping or Other Finishing	SVLandscaping or Other Finishing	MDemolition
Unique Identifier	X (UTM)	Y (UTM)	2027	2028	2027	2028	2027	2027	2027	2028	2028	2028	2028	2029	2028	2029	2028	2029	2028	2029	2027
3836603774325	383660	3774325	2.41731E-05	2.35529E-05	6.24303E-06	5.81566E-06	0.000299361	0.000215224	0.000145111	0.000143268	0.000101652	3.22923E-05	4.62607E-05	4.44956E-05	4.54833E-06	4.23175E-06	4.54833E-06	4.23175E-06	4.62607E-05	4.44956E-05	4.75081E-05
3836703774325	383670	3774325	2.41939E-05	2.35731E-05	6.24841E-06	5.82067E-06	0.000316778	0.000227746	0.000153553	0.000151603	0.000107566	3.4171E-05	4.89521E-05	4.70843E-05	4.81295E-06	4.47795E-06	4.81295E-06	4.47795E-06	4.89521E-05	4.70843E-05	5.01192E-05
3836803774325	383680	3774325	2.43025E-05	2.36789E-05	6.27645E-06	5.84679E-06	0.000336056	0.000241606	0.000162898	0.00016083	0.000114113	3.62506E-05	5.19312E-05	4.99498E-05	5.10586E-06	4.75047E-06	5.10586E-06	4.75047E-06	5.19312E-05	4.99498E-05	5.30134E-05
3836903774325	383690	3774325	2.45247E-05	2.38955E-05	6.33385E-06	5.90026E-06	0.000357794	0.000257234	0.000173435	0.000171233	0.000121494	3.85954E-05	5.52903E-05	5.31807E-05	5.43613E-06	5.05774E-06	5.43613E-06	5.05774E-06	5.52903E-05	5.31807E-05	5.62759E-05
3837003774325	383700	3774325	2.50513E-05	2.44086E-05	6.46985E-06	6.02695E-06	0.000385652	0.000277263	0.000186938	0.000184565	0.000130953	4.16005E-05	5.95952E-05	5.73213E-05	5.85938E-06	5.45154E-06	5.85938E-06	5.45154E-06	5.95952E-05	5.73213E-05	6.04747E-05
3837103774325	383710	3774325	2.57371E-05	2.50768E-05	6.64697E-06	6.19195E-06	0.00041775	0.000300339	0.000202497	0.000199926	0.000141853	4.50629E-05	6.45554E-05	6.20922E-05	6.34707E-06	5.90528E-06	6.34707E-06	5.90528E-06	6.45554E-05	6.20922E-05	6.53141E-05
3837203774325	383720	3774325	2.66744E-05	2.599E-05	6.88905E-06	6.41745E-06	0.000456307	0.00032806	0.000221187	0.000218379	0.000154945	4.92221E-05	7.05137E-05	6.78232E-05	6.93288E-06	6.45032E-06	6.93288E-06	6.45032E-06	7.05137E-05	6.78232E-05	7.11315E-05
3837303774325	383730	3774325	2.79251E-05	2.72086E-05	7.21205E-06	6.71834E-06	0.000503301	0.000361846	0.000243967	0.000240869	0.000170903	5.42914E-05	7.77757E-05	7.48081E-05	7.64688E-06	7.11462E-06	7.64688E-06	7.11462E-06	7.77757E-05	7.48081E-05	7.82245E-05
3837403774325	383740	3774325	2.94931E-05	2.87364E-05	7.61701E-06	7.09558E-06	0.000559533	0.000402274	0.000271224	0.000267781	0.000189997	6.03571E-05	8.64653E-05	8.31662E-05	8.50124E-06	7.90951E-06	8.50124E-06	7.90951E-06	8.64653E-05	8.31662E-05	8.67075E-05
3837503774325	383750	3774325	3.15804E-05	3.07701E-05	8.15608E-06	7.59775E-06	0.000630464	0.00045327	0.000305607	0.000301727	0.000214083	6.80086E-05	9.74265E-05	9.37091E-05	9.57894E-06	8.91219E-06	9.57894E-06	8.91219E-06	9.74265E-05	9.37091E-05	9.74114E-05
3837603774325	383760	3774325	3.42325E-05	3.33542E-05	8.84103E-06	8.23581E-06	0.000718412	0.000516499	0.000348238	0.000343817	0.000243946	7.74955E-05	0.000111017	0.000106781	1.09152E-05	1.01554E-05	1.09152E-05	1.01554E-05	0.000111017	0.000106781	0.000110677
3837703774325	383770	3774325	3.78923E-05	3.69201E-05	9.78622E-06	9.11629E-06	0.000836052	0.000601076	0.000405263	0.000400117	0.000283893	9.01854E-05	0.000129196	0.000124267	1.27025E-05	1.18184E-05	1.27025E-05	1.18184E-05	0.000129196	0.000124267	0.000128427
3837803774325	383780	3774325	4.33136E-05	4.22023E-05	1.11863E-05	1.04206E-05	0.001005835	0.000723141	0.000487562	0.000481372	0.000341545	0.0001085	0.000155433	0.000149502	1.52821E-05	1.42184E-05	1.52821E-05	1.42184E-05	0.000155433	0.000149502	0.000154054
3837903774325	383790	3774325	5.09392E-05	4.96323E-05	1.31558E-05	1.22552E-05	0.001243432	0.00089396	0.000602733	0.000595081	0.000422224	0.00013413	0.000192149	0.000184818	1.8892E-05	1.75771E-05	1.8892E-05	1.75771E-05	0.000192149	0.000184818	0.000189878
3838003774325	383800	3774325	6.15298E-05	5.99511E-05	1.58909E-05	1.48031E-05	0.001573662	0.001131378	0.000762807	0.000753122	0.000534358	0.000169752	0.00024318	0.000233901	2.39094E-05	2.22452E-05	2.39094E-05	2.22452E-05	0.00024318	0.000233901	0.000239578
3838103774325	383810	3774325	7.78033E-05	7.5807E-05	2.00938E-05	1.87182E-05	0.002077408	0.001493544	0.00100699	0.000994204	0.000705412	0.000224091	0.000321025	0.000308776	3.1563E-05	2.93661E-05	3.1563E-05	2.93661E-05	0.000321025	0.000308776	0.000315362
3838203774325	383820	3774325	0.000105564	0.000102855	2.72633E-05	2.53969E-05	0.002938975	0.002112963	0.00142462	0.001406532	0.000997969	0.000317029	0.000454164	0.000436835	4.46532E-05	4.15451E-05	4.46532E-05	4.15451E-05	0.000454164	0.000436835	0.000444767
3838303774325	383830	3774325	0.000164215	0.000160002	4.24108E-05	3.95075E-05	0.004757842	0.00342063	0.002306287	0.002277004	0.001615589	0.000513231	0.000735235	0.000707182	7.22881E-05	6.72565E-05	7.22881E-05	6.72565E-05	0.000735235	0.000707182	0.000717757
3838403774325	383840	3774325	0.000213643	0.000208162	5.51763E-05	5.13992E-05	0.006291575	0.004523301	0.003049739	0.003011017	0.002136389	0.000678676	0.000972245	0.000935148	9.55908E-05	8.89372E-05	9.55908E-05	8.89372E-05	0.000972245	0.000935148	0.000947926
3838603774325	383860	3774325	0.000186763	0.000181971	4.82342E-05	4.49323E-05	0.005479309	0.003939326	0.002656006	0.002622284	0.001860573	0.000591056	0.000846725	0.000814417	8.32497E-05	7.74551E-05	8.32497E-05	7.74551E-05	0.000846725	0.000814417	0.000825997
3838703774325	383870	3774325	0.000267759	0.000260889	6.91524E-05	6.44186E-05	0.007986672	0.005741984	0.00387141	0.003822255	0.002711982	0.000861527	0.001234191	0.001187099	0.000121345	0.000112899	0.000121345	0.000112899	0.001234191	0.001187099	0.001202288
3838803774325	383880	3774325	0.000183573	0.000178863	4.74104E-05	4.41648E-05	0.0053966	0.003879863	0.002615914	0.002582701	0.001832488	0.000582135	0.000833943	0.000802124	8.1993E-05	7.62859E-05	8.1993E-05	7.62859E-05	0.000833943	0.000802124	0.000813557
3838903774325	383890	3774325	0.000138538	0.000134983	3.57792E-05	3.33299E-05	0.004014236	0.002886018	0.001945836	0.00192113	0.001363088	0.000433018	0.000620325	0.000596656	6.09901E-05	5.67449E-05	6.09901E-05	5.67449E-05	0.000620325	0.000596656	0.000606078
3839003774325	383900	3774325	0.000111384	0.000108526	2.87664E-05	2.67972E-05	0.00318336	0.002288663	0.001543082	0.00152349	0.001080953	0.000343391	0.000491929	0.000473159	4.83663E-05	4.49997E-05	4.83663E-05	4.49997E-05	0.000491929	0.000473159	0.000481365
3839103774325	383910	3774325	9.32773E-05	9.0884E-05	2.40902E-05	2.2441E-05	0.002631373	0.001891814	0.001275515	0.00125932	0.000893518	0.000283848	0.000406629	0.000391114	3.99797E-05	3.71969E-05	3.99797E-05	3.71969E-05	0.000406629	0.000391114	0.000398508
3829703774335	382970	3774335	6.38506E-06	6.22123E-06	1.64903E-06	1.53614E-06	4.90962E-05	3.52975E-05	2.37986E-05	2.34964E-05	1.66713E-05	5.29604E-06	7.5869E-06	7.29741E-06	7.45941E-07	6.9402E-07	7.45941E-07	6.9402E-07	7.5869E-06	7.29741E-06	9.41561E-06
3829803774335	382980	3774335	6.6613E-06	6.49039E-06	1.72037E-06	1.6026E-06	5.01029E-05	3.60213E-05	2.42866E-05	2.39782E-05	1.70131E-05	5.40463E-06	7.74246E-06	7.44704E-06	7.61236E-07	7.0825E-07	7.61236E-07	7.0825E-07	7.74246E-06	7.44704E-06	9.59525E-06
3829903774335	382990	3774335	6.96398E-06	6.7853E-06	1.79854E-06	1.67542E-06	5.11719E-05	3.67899E-05	2.48048E-05	2.44898E-05	1.73761E-05	5.51995E-06	7.90767E-06	7.60594E-06	7.77479E-07	7.23362E-07	7.77479E-07	7.23362E-07	7.90767E-06	7.60594E-06	9.78578E-06
3830003774335	383000	3774335	7.30999E-06	7.12243E-06	1.88791E-06	1.75867E-06	5.24103E-05	3.76801E-05	2.5405E-05	2.50825E-05	1.77966E-05	5.65353E-06	8.09902E-06	7.79E-06	7.96293E-07	7.40867E-07	7.96293E-07	7.40867E-07	8.09902E-06	7.79E-06	1.00071E-05
3830103774335	383010	3774335	7.76232E-06	7.56316E-06	2.00473E-06	1.86749E-06	5.41742E-05	3.89483E-05	2.62601E-05	2.59266E-05	1.83956E-05	5.8438E-06	8.37161E-06	8.05218E-06	8.23094E-07	7.65802E-07	8.23094E-07	7.65802E-07	8.37161E-06	8.05218E-06	1.03283E-05
3830203774335	383020	3774335	8.2743E-06	8.062E-06	2.13695E-06	1.99067E-06	5.61074E-05	4.03382E-05	2.71972E-05	2.68518E-05	1.9052E-05	6.05234E-06	8.67035E-06	8.33952E-06	8.52466E-07	7.9313E-07	8.52466E-07	7.9313E-07	8.67035E-06	8.33952E-06	1.06785E-05
3830303774335	383030	3774335	8.84422E-06	8.6173E-06	2.28414E-06	2.12778E-06	5.81297E-05	4.17921E-05	2.81774E-05	2.78197E-05	1.97387E-05	6.27049E-06	8.98286E-06	8.64011E-06	8.83191E-07	8.21717E-07	8.83191E-07	8.21717E-07	8.98286E-06	8.64011E-06	1.10451E-05
3830403774335	383040	3774335	9.48335E-06	9.24003E-06	2.44921E-06	2.28154E-06	6.02678E-05	4.33293E-05	2.92138E-05	2.88429E-05	2.04647E-05	6.50112E-06	9.31326E-06	8.9579E-06	9.15676E-07	8.51941E-07	9.15676E-07	8.51941E-07	9.31326E-06	8.9579E-06	1.14334E-05
3830503774335	383050	3774335	1.02085E-05	9.94663E-06	2.6365E-06	2.45602E-06	6.25573E-05	4.49753E-05	3.03237E-05	2.99386E-05	2.12422E-05	6.7481E-06	9.66707E-06	9.29821E-06	9.50463E-07	8.84306E-07	9.50463E-07	8.84306E-07	9.66707E-06	9.29821E-06	1.18507E-05
3830603774335	383060	3774335	1.10176E-05	1.07349E-05	2.84544E-06	2.65066E-06	6.49627E-05	4.67047E-05	3.14896E-05	3.10898E-05	2.2059E-05	7.00757E-06	1.00388E-05	9.65573E-06	9.87009E-07	9.18308E-07	9.87009E-07	9.18308E-07	1.00388E-05	9.65573E-06	1.22898E-05
3830703774335	383070	3774335	1.19352E-05	1.1629E-05	3.08243E-06	2.87142E-06	6.75373E-05	4.85557E-05	3.27376E-05	3.2322E-05	2.29332E-05	7.2853E-06	1.04366E-05	1.00384E-05	1.02613E-06	9.54702E-07	1.02613E-06	9.54702E-07	1.04366E-05	1.00384E-05	1.27616E-05
3830803774335	383080	3774335	1.28793E-05	1.25488E-05	3.32625E-06	3.09855E-06	6.98982E-05	5.0253E-05	3.3882E-05	3.34518E-05	2.37349E-05	7.53996E-06	1.08015E-05	1.03893E-05	1.062E-06	9.88075E-07	1.062E-06	9.88075E-07	1.08015E-05	1.03893E-05	1.31917E-05
3830903774335	383090	3774335	1.38498E-05	1.34944E-05	3.57689E-06	3.33203E-06	7.20095E-05	5.1771E-05	3.49055E-05	3.44623E-05	2.44518E-05	7.76771E-06	1.11277E-05	1.07031E-05	1.09407E-06	1.01792E-06	1.09407E-06	1.01792E-06	1.11277E-05	1.07031E-05	1.35709E-05
3831003774335	383100	3774335	1.49294E-05	1.45464E-05	3.85573E-06	3.59178E-06	7.41744E-05	5.33273E-05	3.59548E-05	3.54983E-05	2.51869E-05	8.00124E-06	1.14623E-05	1.10249E-05	1.12697E-06	1.04852E-06	1.12697E-06	1.04852E-06	1.14623E-05	1.10249E-05	1.3961E-05
3831103774335	383110	3774335	1.61643E-05	1.57496E-05	4.17466E-06	3.88888E-06	7.65263E-05	5.50182E-05	3.70949E-05	3.66239E-05	2.59855E-05	8.25494E-06	1.18257E-05	1.13745E-05	1.1627E-06	1.08177E-06	1.1627E-06	1.08177E-06	1.18257E-05	1.13745E-05	1.43582E-05
3831203774335	383120	3774335	1.75382E-05	1.70882E-05	4.52949E-06	4.21942E-06	7.89673E-05	5.67732E-05	3.82781E-05	3.77921E-05	2.68144E-05	8.51825E-06	1.22029E-05	1.17373E-05	1.19979E-06	1.11628E-06	1.19979E-06	1.11628E-06	1.22029E-05	1.17373E-05	1.48175E-05
3831303774335	383130	3774335	1.90753E-05	1.85859E-05	4.92646E-06	4.58921E-06	8.17468E-05	5.87715E-05	3.96254E-05	3.91223E-05	2.77582E-05	8.81808E-06	1.26324E-05	1.21504E-05	1.24202E-06	1.15557E-06	1.24202E-06	1.15557E-06	1.26324E-05	1.21504E-05	1.53147E-05
3831403774335	383140	3774335	2.07682E-05	2.02353E-05	5.36367E-06	4.99649E-06	8.42502E-05	6.05713E-05	4.08389E-05	4.03204E-05	2.86083E-05	9.08812E-06	1.30193E-05	1.25225E-05	1.28005E-06	1.19095E-06	1.28005E-06	1.19095E-06	1.30193E-05	1.25225E-05	1.5781E-05
3831503774335	383150	3774335	2.26929E-05	2.21106E-05	5.86075E-06	5.45954E-06	8.6513E-05	6.21982E-05	4.19358E-05	4.14033E-05	2.93767E-05	9.33221E-06	1.3369E-05	1.28589E-05	1.31443E-06	1.22294E-06	1.31443E-06	1.22294E-06	1.3369E-05	1.28589E-05	1.62038E-05
3831603774335	383160	3774335	2.47638E-05	2.41284E-05	6.3956E-06	5.95779E-06	8.86778E-05	6.37546E-05	4.29851E-05	4.24394E-05	3.01118E-05	9.56573E-06	1.37035E-05	1.31806E-05	1.34732E-06	1.25354E-06	1.34732E-06	1.25354E-06	1.37035E-05	1.31806E-05	1.65885E-05
3831703774335	383170	3774335	2.70598E-05	2.63655E-05	6.98858E-06	6.51017E-06	9.08338E-05	6.53045E-05	4.40302E-05	4.34712E-05	3.08438E-05	9.79829E-06	1.40367E-05	1.35011E-05	1.38008E-06	1.28402E-06	1.38008E-06	1.28402E-06	1.40367E-05	1.35011E-05	1.69477E-05
3834903774335	383490	3774335	5.06202E-05	4.93215E-05	1.30734E-05	1.21784E-05	0.000190354	0.000136854	9.22708E-05	9.10993E-05	6.46371E-05	2.05336E-05	2.94156E-05	2.82932E-05	2.89213E-06	2.69082E-06	2.89213E-06	2.69082E-06	2.94156E-05	2.82932E-05	3.19775E-05
3835003774335	383500	3774335	4.68462E-05	4.56443E-05	1.20987E-05	1.12705E-05	0.000193543	0.000139147	9.38168E-05	9.26256E-05	6.57201E-05	2.08776E-05	2.99084E-05	2.87673E-05	2.94059E-06	2.73591E-06	2.94059E-06	2.73591E-06	2.99084E-05	2.87673E-05	3.24003E-05
3835103774335	383510	3774335	4.35899E-05	4.24715E-05	1.12577E-05	1.0487E-05	0.000196866	0.000141536	9.54275E-05	9.42159E-05	6.68485E-05	2.1236E-05	3.04219E-05	2.92612E-05	2.99107E-06	2.78288E-06	2.99107E-06	2.78288E-06	3.04219E-05	2.92612E-05	3.2843E-05
3835203774335	383520	3774335	4.03723E-05	3.93365E-05	1.04267E-05	9.71294E-06	0.000198416	0.00014265	9.61789E-05	9.49578E-05	6.73748E-05	2.14033E-05	3.06615E-05	2.94916E-05	3.01463E-06	2.80479E-06	3.01463E-06	2.80479E-06	3.06615E-05	2.94916E-05	3.29846E-05
3835303774335	383530	3774335	3.75969E-05	3.66323E-05	9.70993E-06	9.04523E-06	0.000200242	0.000143963	9.70642E-05	9.58318E-05	6.79955E-05	2.16003E-05	3.09437E-05	2.9763E-05	3.04237E-06	2.83061E-06	3.04237E-06	2.83061E-06	3.09437E-05	2.9763E-05	3.31697E-05
3835403774335	383540	3774335	3.50905E-05	3.41902E-05	9.06261E-06	8.44223E-06	0.000201944	0.000145187	9.7889E-05	9.66462E-05	6.85728E-05	2.17838E-05	3.12066E-05	3.00159E-05	3.06823E-06	2.85466E-06	3.06823E-06	2.85466E-06	3.12066E-05	3.00159E-05	3.33312E-05
3835503774335	383550	3774335	3.27956E-05	3.19542E-05	8.46993E-06	7.89011E-06	0.000203494	0.000146301	9.86404E-05	9.7388E-05	6.90991E-05	2.1951E-05	3.14462E-05	3.02463E-05	3.09178E-06	2.87657E-06	3.09178E-06	2.87657E-06	3.14462E-05	3.02463E-05	3.34672E-05
3835603774335	383560	3774335	3.08361E-05	3.00449E-05	7.96384E-06	7.41867E-06	0.000205953	0.000148069	9.98323E-05	9.85647E-05	6.99341E-05	2.22163E-05	3.18262E-05	3.06118E-05	3.12914E-06	2.91133E-06	3.12914E-06	2.91133E-06	3.18262E-05	3.06118E-05	3.37503E-05
3835703774335	383570	3774335	2.94239E-05	2.8669E-05	7.59913E-06	7.07893E-06	0.000210968	0.000151675	0.000102264	0.000100965	7.16372E-05	2.27573E-05	3.26012E-05	3.13573E-05	3.20534E-06	2.98223E-06	3.20534E-06	2.98223E-06	3.26012E-05	3.13573E-05	3.44525E-05
3835803774335	383580	3774335	2.82334E-05	2.7509E-05	7.29168E-06	6.79252E-06	0.000216866	0.000155915	0.000105122	0.000103788	7.36398E-05	2.33935E-05	3.35126E-05	3.22339E-05	3.29495E-06	3.0656E-06	3.29495E-06	3.0656E-06	3.35126E-05	3.22339E-05	3.52945E-05
3835903774335	383590	3774335	2.71825E-05	2.64851E-05	7.02025E-06	6.53968E-06	0.000223271	0.0001605	0.000108227	0.000106853	7.58148E-05	2.40844E-05	3.45024E-05	3.3186E-05	3.39227E-06	3.15615E-06	3.39227E-06	3.15615E-06	3.45024E-05	3.3186E-05	3.62126E-05
3836003774335	383600	3774335	2.62491E-05	2.55756E-05	6.7792E-06	6.31512E-06	0.000230131	0.000165452	0.000111552	0.000110136	7.81442E-05	2.48244E-05	3.55625E-05	3.42056E-05	3.49649E-06	3.25312E-06	3.49649E-06	3.25312E-06	3.55625E-05	3.42056E-05	3.72016E-05
3836103774335	383610	3774335	2.54406E-05	2.47879E-05	6.5704E-06	6.12062E-06	0.000237641	0.000170851	0.000115193	0.00011373	8.06943E-05	2.56345E-05	3.6723E-05	3.53218E-05	3.61059E-06	3.35928E-06	3.61059E-06	3.35928E-06	3.6723E-05	3.53218E-05	3.82885E-05
3836203774335	383620	3774335	2.47582E-05	2.4123E-05	6.39415E-06	5.95643E-06	0.000245953	0.000176827	0.000119222	0.000117708	8.35167E-05	2.65311E-05	3.80075E-05	3.65573E-05	3.73688E-06	3.47677E-06	3.73688E-06	3.47677E-06	3.80075E-05	3.65573E-05	3.95006E-05
3836303774335	383630	3774335	2.41815E-05	2.35611E-05	6.24521E-06	5.81769E-06	0.000255013	0.000183341	0.000123614	0.000122044	8.65932E-05	2.75085E-05	3.94075E-05	3.79039E-05	3.87454E-06	3.60485E-06	3.87454E-06	3.60485E-06	3.94075E-05	3.79039E-05	4.0827E-05
3836403774335	383640	3774335	2.37219E-05	2.31132E-05	6.1265E-06	5.70711E-06	0.000265107	0.000190598	0.000128506	0.000126875	9.00207E-05	2.85973E-05	4.09673E-05	3.94042E-05	4.02789E-06	3.74753E-06	4.02789E-06	3.74753E-06	4.09673E-05	3.94042E-05	4.23131E-05
3836503774335	383650	3774335	2.34822E-05	2.28797E-05	6.0646E-06	5.64945E-06	0.000277704	0.000199654	0.000134613	0.000132903	9.42982E-05	2.99561E-05	4.2914E-05	4.12765E-05	4.21929E-06	3.9256E-06	4.21929E-06	3.9256E-06	4.2914E-05	4.12765E-05	4.41893E-05
3836603774335	383660	3774335	2.33179E-05	2.27196E-05	6.02218E-06	5.60992E-06	0.000291415	0.000209511	0.000141259	0.000139465	9.89538E-05	3.14351E-05	4.50327E-05	4.33144E-05	4.4276E-06	4.11941E-06	4.4276E-06	4.11941E-06	4.50327E-05	4.33144E-05	4.62325E-05
3836703774335	383670	3774335	2.3355E-05	2.27558E-05	6.03177E-06	5.61886E-06	0.000308208	0.000221585	0.000149399	0.000147502	0.000104656	3.32465E-05	4.76277E-05	4.58104E-05	4.68274E-06	4.3568E-06	4.68274E-06	4.3568E-06	4.76277E-05	4.58104E-05	4.87529E-05
3836803774335	383680	3774335	2.357E-05	2.29652E-05	6.08727E-06	5.67056E-06	0.00032827	0.000236008	0.000159124	0.000157103	0.000111469	3.54107E-05	5.0728E-05	4.87924E-05	4.98756E-06	4.6404E-06	4.98756E-06	4.6404E-06	5.0728E-05	4.87924E-05	5.17723E-05
3836903774335	383690	3774335	2.38963E-05	2.32832E-05	6.171555E-06	5.74907E-06	0.000350988	0.000252341	0.000170136	0.000167975	0.000119183	3.78612E-05	5.42385E-05	5.2169E-05	5.33272E-06	4.96153E-06	5.33272E-06	4.96153E-06	5.42385E-05	5.2169E-05	5.5189E-05
3837003774335	383700	3774335	2.45894E-05	2.39585E-05	6.35056E-06	5.91583E-06	0.000381179	0.000274047	0.000184771	0.000182425	0.000129435	4.1118E-05	5.89041E-05	5.66566E-05	5.79143E-06	5.38832E-06	5.79143E-06	5.38832E-06	5.89041E-05	5.66566E-05	5.97562E-05
3837103774335	383710	3774335	2.5466E-05	2.48126E-05	6.57694E-06	6.12671E-06	0.000416449	0.000299404	0.000201867	0.000199304	0.000141411	4.49226E-05	6.43544E-05	6.18989E-05	6.3273E-06	5.88689E-06	6.3273E-06	5.88689E-06	6.43544E-05	6.18989E-05	6.50909E-05
3837203774335	383720	3774335	2.65788E-05	2.58969E-05	6.86434E-06	6.39444E-06	0.000458347	0.000329527	0.000222176	0.000219355	0.000155638	4.94422E-05	7.0829E-05	6.81264E-05	6.96388E-06	6.47916E-06	6.96388E-06	6.47916E-06	7.0829E-05	6.81264E-05	7.14236E-05
3837303774335	383730	3774335	2.79791E-05	2.72613E-05	7.226E-06	6.73134E-06	0.00050853	0.000365606	0.000246502	0.000243372	0.000172678	5.48555E-05	7.85838E-05	7.55854E-05	7.72633E-06	7.18854E-06	7.72633E-06	7.18854E-06	7.85838E-05	7.55854E-05	7.90084E-05
3837403774335	383740	3774335	2.97362E-05	2.89732E-05	7.67978E-06	7.15405E-06	0.000569226	0.000409242	0.00027923	0.00027242	0.000193288	6.14027E-05	8.79631E-05	8.46068E-05	8.64851E-06	8.04653E-06	8.64851E-06	8.04653E-06	8.79631E-05	8.46068E-05	8.81772E-05
3837503774335	383750	3774335	3.18668E-05	3.10492E-05	8.23004E-06	7.66664E-06	0.000641636	0.000461301	0.000311023	0.000307074	0.000217876	6.92137E-05	9.91528E-05	9.53696E-05	9.74867E-06	9.07011E-06	9.74867E-06	9.07011E-06	9.91528E-05	9.53696E-05	9.91043E-05
3837603774335	383760	3774335	3.45605E-05	3.36738E-05	8.92574E-06	8.31472E-06	0.000731187	0.000525684	0.000354431	0.000349931	0.000248284	7.88736E-05	0.000112991	0.00010868	1.11093E-05	1.0336E-05	1.11093E-05	1.0336E-05	0.000112991	0.00010868	0.000112608
3837703774335	383770	3774335	3.81911E-05	3.72112E-05	9.86337E-06	9.18817E-06	0.000848622	0.000610113	0.000411356	0.000406133	0.000288161	9.15414E-05	0.000131139	0.000126135	1.28935E-05	1.19961E-05	1.28935E-05	1.19961E-05	0.000131139	0.000126135	0.00013032
3837803774335	383780	3774335	4.33958E-05	4.22823E-05	1.12076E-05	1.04403E-05	0.001012935	0.000728246	0.000491004	0.00048477	0.000343956	0.000109266	0.00015653	0.000150558	1.539E-05	1.43188E-05	1.539E-05	1.43188E-05	0.00015653	0.000150558	0.000155108
3837903774335	383790	3774335	5.05831E-05	4.92853E-05	1.30638E-05	1.21695E-05	0.001238292	0.000890264	0.000600242	0.000592621	0.000420479	0.000133575	0.000191355	0.000184053	1.88139E-05	1.75044E-05	1.88139E-05	1.75044E-05	0.000191355	0.000184053	0.000189063

			MSite Grubbing / Prep	MMass Grading / Excavation	MMass Grading / Excavation	MDrainage / Utilities Trenching	MFoundations / Concrete Pads	MBuilding / Structure Construction	MAsphalt Paving	MLandscaping or Other Finishing	MWaterside Construction (Piles)	RSSWDemolition	RSSWPlacing Base	RSSWForm/Plac e Rebar and Pour	Child Risk				
Unique Identifier	X (UTM)	Y (UTM)	2027	2027	2028	2028	2028	2028	2028	2028	2028	2029	2029	2029	3rd Trimester	0<2	2<16	Total	per million
3836603774325	383660	3774325	0.000145842	0.000171498	0.000169214	3.59692E-05	4.67776E-05	3.44309E-05	3.54386E-06	4.15186E-05	3.54386E-06	0.000188732	0.000273854	0.000162335	5.34844E-09	7.5062E-08	1.6004E-08	9.64139E-08	0.09641391
3836703774325	383670	3774325	0.000153857	0.000180924	0.000178515	3.79461E-05	4.93486E-05	3.63233E-05	3.73864E-06	4.38005E-05	3.73864E-06	0.000201605	0.000292533	0.000173408	5.55331E-09	7.8174E-08	1.6755E-08	1.00482E-07	0.1004819
3836803774325	383680	3774325	0.000162742	0.000191371	0.000188823	4.01373E-05	5.21983E-05	3.84208E-05	3.95453E-06	4.63298E-05	3.95453E-06	0.000215882	0.000313249	0.000185688	5.78433E-09	8.1665E-08	1.7595E-08	1.05045E-07	0.10504455
3836903774325	383690	3774325	0.000172757	0.000203149	0.000200444	4.26075E-05	5.54106E-05	4.07852E-05	4.1979E-06	4.9181E-05	4.1979E-06	0.000231971	0.000336595	0.000199527	6.04977E-09	8.5657E-08	1.8551E-08	1.10258E-07	0.11025772
3837003774325	383700	3774325	0.000185647	0.000218306	0.000215399	4.57865E-05	5.95449E-05	4.38283E-05	4.51111E-06	5.28505E-05	4.51111E-06	0.000252321	0.000366124	0.000217031	6.40536E-09	9.0954E-08	1.9803E-08	1.17162E-07	0.11716213
3837103774325	383710	3774325	0.000200503	0.000235775	0.000232636	4.94504E-05	6.43099E-05	4.73356E-05	4.8721E-06	5.70798E-05	4.8721E-06	0.000275788	0.000400174	0.000237215	6.81907E-09	9.71E-08	2.1253E-08	1.25172E-07	0.12517239
3837203774325	383720	3774325	0.000218361	0.000256775	0.000253356	5.38549E-05	7.00378E-05	5.15516E-05	5.30605E-06	6.21637E-05	5.30605E-06	0.00030392	0.000440995	0.000261413	7.32256E-09	1.0456E-07	2.3007E-08	1.34888E-07	0.13488757
3837303774325	383730	3774325	0.000240136	0.00028238	0.00027862	5.92251E-05	7.70217E-05	5.66922E-05	5.83515E-06	6.83625E-05	5.83515E-06	0.000338148	0.00049066	0.000290854	7.94202E-09	1.1371E-07	2.5155E-08	1.4681E-07	0.14680962
3837403774325	383740	3774325	0.000266177	0.000313002	0.000308835	6.56477E-05	8.53743e-05	6.28401E-05	6.46794e-06	7.5776E-05	6.46794e-06	0.000379136	0.000550134	0.000326108	8.6864e-09	1.247E-07	2.7731E-08	1.61117E-07	0.16111743
3837503774325	383750	3774325	0.000299036	0.000351642	0.00034696	7.37518E-05	9.59136E-05	7.05976E-05	7.2664e-06	8.51304E-05	7.2664e-06	0.000430769	0.000625055	0.00037052	9.63137E-09	1.3863E-07	3.0992E-08	1.7925E-07	0.17925024
3837603774325	383760	3774325	0.000339761	0.000399531	0.000394211	8.37958E-05	0.000108976	8.0212E-05	8.25598e-06	9.6724E-05	8.25598E-06	0.000494861	0.000718054	0.000425648	1.08053E-08	1.5592E-07	3.5039E-08	2.01761E-07	0.2017608
3837703774325	383770	3774325	0.000394249	0.000463605	0.000457432	9.72344E-05	0.000126453	9.3076E-05	9.58002e-06	0.000112236	9.58002E-06	0.000580494	0.00084231	0.000499304	1.23818E-08	1.7911E-07	4.0463E-08	2.31959E-07	0.23195928
3837803774325	383780	3774325	0.000472919	0.000556114	0.000548709	0.000116637	0.000151685	0.000111649	1.14916e-05	0.000134632	1.14916E-05	0.000703921	0.001021404	0.000605468	1.46658E-08	2.127E-07	4.8308E-08	2.75672E-07	0.2756717
3837903774325	383790	3774325	0.000582893	0.000685435	0.000676308	0.00014376	0.000186959	0.000137612	1.4164e-05	0.00016594	1.4164E-05	0.000877325	0.001273017	0.000754619	1.78599E-08	2.5964E-07	5.9285E-08	3.36787E-07	0.33678731
3838003774325	383800	3774325	0.000735464	0.000864845	0.00085333	0.000181389	0.000235895	0.000173631	1.78713e-05	0.000209374	1.78713E-05	0.00111943	0.001624318	0.000962863	2.22892E-08	3.2472E-07	7.4527E-08	4.21541E-07	0.42154054
3838103774325	383810	3774325	0.000968107	0.001138415	0.001123257	0.000238766	0.000310513	0.000228555	2.35244e-05	0.000275604	2.35244E-05	0.001489183	0.002160837	0.0012809	2.90509E-08	4.2405E-07	9.7788E-08	5.50885E-07	0.55088484
3838203774325	383820	3774325	0.001365359	0.001605551	0.001584172	0.000336741	0.000437929	0.000322339	3.31774e-05	0.000388694	3.31774E-05	0.002124995	0.003083413	0.001827785	4.05799E-08	5.9338E-07	1.3752E-07	7.71481E-07	0.7714809
3838303774325	383830	3774325	0.002203389	0.002591005	0.002556505	0.000543426	0.000706721	0.000520185	5.3541e-05	0.000627267	5.3541E-05	0.003468816	0.005033328	0.002983655	6.48957E-08	9.5051E-07	2.2138E-07	1.23678E-06	1.23677608
3838403774325	383840	3774325	0.002909971	0.003421887	0.003376324	0.000717691	0.000933351	0.000686997	7.07105e-05	0.000828419	7.07105E-05	0.004602131	0.006677791	0.003958459	8.53946E-08	1.2516E-06	2.9207E-07	1.62905E-06	1.62905106
3838603774325	383860	3774325	0.002535669	0.002981739	0.002942036	0.000625376	0.000813297	0.000598631	6.16152e-05	0.000721861	6.16152E-05	0.004002833	0.005808198	0.003442982	7.44894e-08	1.0916E-06	2.5455E-07	1.4206e-06	1.42059899
3838703774325	383870	3774325	0.003690816	0.004340097	0.004282308	0.000910272	0.001183802	0.000871343	8.96846e-05	0.001050712	8.96846E-05	0.005855259	0.008496108	0.005036321	1.08013e-07	1.5839E-06	3.7015E-07	2.06207E-06	2.06207197
3838803774325	383880	3774325	0.002497479	0.00293683	0.002897726	0.000615958	0.000801048	0.000589615	6.06872e-05	0.000710989	6.06872E-05	0.003942413	0.005720527	0.003391012	7.33461E-08	1.0749E-06	2.5067E-07	1.3989e-06	1.39890146
3838903774325	383890	3774325	0.001860554	0.002187859	0.002158727	0.000458872	0.000596759	0.000439247	4.52103e-05	0.000529668	4.52103E-05	0.002921655	0.004239384	0.002513021	5.48355E-08	8.0311E-07	1.8689E-07	1.04484E-06	1.04484104
3839003774325	383900	3774325	0.001477707	0.001737662	0.001714525	0.000364449	0.000473963	0.000348863	3.59074e-05	0.000420678	3.59074E-05	0.002308249	0.003349319	0.001985409	4.37032E-08	6.3969E-07	1.4855E-07	8.3194E-07	0.83194006
3839103774325	383910	3774325	0.00122335	0.001438559	0.001419405	0.000301717	0.00039238	0.000288813	2.97267e-05	0.000348267	2.97267E-05	0.001900837	0.002758156	0.001634979	3.63023e-08	5.3106E-07	1.2306E-07	6.90424E-07	0.69042366
3829703774335	382970	3774335	2.89043E-05	3.39891E-05	3.35365E-05	7.12872E-06	9.27084E-06	6.82384E-06	7.02357E-07	8.22856E-06	7.02357E-07	1.92927E-05	2.79942E-05	1.65944E-05	2.06941E-09	2.6084E-08	4.0864E-09	3.22398E-08	0.03223985
3829803774335	382980	3774335	2.94558E-05	3.46376E-05	3.41764E-05	7.26473E-06	9.44772E-06	6.95403E-06	7.15757E-07	8.38555E-06	7.15757E-07	1.9745E-05	2.86505E-05	1.69834E-05	2.16808E-09	2.7229E-08	4.2241E-09	3.36207E-08	0.03362074
3829903774335	382990	3774335	3.00406E-05	3.53253E-05	3.4855E-05	7.40898E-06	9.63531E-06	7.09211E-06	7.29969E-07	8.55205E-06	7.29969E-07	2.02285E-05	2.9352E-05	1.73993E-05	2.27834e-09	2.8503E-08	4.3752E-09	3.5157E-08	0.03515702
3830003774335	383000	3774335	3.07202E-05	3.61245E-05	3.56435E-05	7.57658E-06	9.85328E-06	7.25255E-06	7.46483E-07	8.74552E-06	7.46483E-07	2.07806E-05	3.01531E-05	1.78742E-05	2.40773e-09	3E-08	4.5509E-09	3.69582E-08	0.0369582
3830103774335	383010	3774335	3.17062E-05	3.72839E-05	3.67874E-05	7.81975E-06	1.01695E-05	7.48532E-06	7.70441E-07	9.0262E-06	7.70441E-07	2.15355E-05	3.12485E-05	1.85235E-05	2.5797E-09	3.1998E-08	4.7892E-09	3.93672E-08	0.03936718
3830203774335	383020	3774335	3.27812E-05	3.8548E-05	3.80348E-05	8.08489E-06	1.05143E-05	7.73912E-06	7.96564E-07	9.33225E-06	7.96564E-07	2.23683E-05	3.24569E-05	1.92398E-05	2.7796e-09	3.4314E-08	5.0597E-09	4.21531E-08	0.04215305
3830303774335	383030	3774335	3.39064E-05	3.98712E-05	3.93403E-05	8.3624E-06	1.08752E-05	8.00477E-06	8.23906E-07	9.65258E-06	8.23906E-07	2.3248E-05	3.37333E-05	1.99964E-05	3.01018E-09	3.697E-08	5.3617E-09	4.53419E-08	0.0453419
3830403774335	383040	3774335	3.50985E-05	4.12729E-05	4.07234E-05	8.6564E-06	1.12576E-05	8.28619E-06	8.52872E-07	9.99193E-06	8.52872E-07	2.41744E-05	3.50776E-05	2.07933E-05	3.27991E-09	4.0063E-08	5.7032E-09	4.90457E-08	0.04904568
3830503774335	383050	3774335	3.63796E-05	4.27795E-05	4.22099E-05	8.97238E-06	1.16685E-05	8.58865E-06	8.84003E-07	1.03567E-05	8.84003E-07	2.51632E-05	3.65124E-05	2.16438E-05	3.60125E-09	4.373E-08	6.0968E-09	5.34279E-08	0.05342793
3830603774335	383060	3774335	3.77277E-05	4.43646E-05	4.37739E-05	9.30484E-06	1.21009E-05	8.9069E-06	9.16759E-07	1.07404E-05	9.16759E-07	2.61863E-05	3.79969E-05	2.25238E-05	3.98364e-09	4.8073E-08	6.5476E-09	5.86046E-08	0.0586046
3830703774335	383070	3774335	3.91759E-05	4.60677E-05	4.54543E-05	9.66203E-06	1.25654E-05	9.24881E-06	9.51952E-07	1.11527E-05	9.51952E-07	2.72656E-05	3.9563E-05	2.34521E-05	4.4532E-09	5.3382E-08	7.0795e-09	6.4915E-08	0.06491505
3830803774335	383080	3774335	4.04961E-05	4.76201E-05	4.6986E-05	9.98762E-06	1.29888E-05	9.56048E-06	9.84031E-07	1.15285E-05	9.84031E-07	2.82669E-05	4.10159E-05	2.43134E-05	4.98741E-09	5.9383E-08	7.6515E-09	7.20217E-08	0.07202167
3830903774335	383090	3774335	4.16603E-05	4.89891E-05	4.83368E-05	1.02748E-05	1.33622E-05	9.83533E-06	1.01232E-06	1.186E-05	1.01232E-06	2.91964E-05	4.23646E-05	2.51129E-05	5.60102E-09	6.6233E-08	8.2725E-09	8.01063E-08	0.08010635
3831003774335	383100	3774335	4.28579E-05	5.03974E-05	4.97263E-05	1.05701E-05	1.37464E-05	1.01181E-05	1.04142E-06	1.22009E-05	1.04142E-06	3.01665E-05	4.37723E-05	2.59473E-05	6.3704e-09	7.4789E-08	9.0197E-09	9.01793E-08	0.09017926
3831103774335	383110	3774335	4.41502E-05	5.1917E-05	5.12258E-05	1.08888E-05	1.41609E-05	1.04232E-05	1.07282E-06	1.25688E-05	1.07282E-06	3.12084E-05	4.5284E-05	2.68434E-05	7.38429E-09	8.6031E-08	9.9683E-09	1.03384E-07	0.10338365
3831203774335	383120	3774335	4.54871E-05	5.34891E-05	5.27769E-05	1.12186E-05	1.45896E-05	1.07388E-05	1.10531e-06	1.29494E-05	1.10531E-06	3.22814E-05	4.6841E-05	2.77664E-05	8.73054e-09	1.0091E-07	1.1178E-08	1.20821E-07	0.12082052
3831303774335	383130	3774335	4.70134E-05	5.52839E-05	5.45477E-05	1.1595E-05	1.50792E-05	1.10991E-05	1.1424E-06	1.33839E-05	1.1424E-06	3.33763E-05	4.84297E-05	2.87081E-05	1.05885E-08	1.2141E-07	1.2795E-08	1.44794E-07	0.14479406
3831403774335	383140	3774335	4.84449E-05	5.69673E-05	5.62087E-05	1.19481E-05	1.55383E-05	1.14371E-05	1.17718E-06	1.37914E-05	1.17718E-06	3.45054E-05	5.00681E-05	2.96794E-05	1.33055E-08	1.513E-07	1.5066E-08	1.79667E-07	0.17966683
3831503774335	383150	3774335	4.97428E-05	5.84935E-05	5.77146E-05	1.22682E-05	1.59546E-05	1.17435E-05	1.20872E-06	1.41609E-05	1.20872E-06	3.56409E-05	5.17156E-05	3.0656E-05	1.75982E-08	1.9839E-07	1.8526E-08	2.34513E-07	0.23451331
3831603774335	383160	3774335	5.09237E-05	5.98821E-05	5.90848E-05	1.25594E-05	1.63334E-05	1.20223e-05	1.23742E-06	1.44971E-05	1.23742E-06	3.67451E-05	5.33179E-05	3.16058E-05	2.44935E-08	2.7393E-07	2.3935E-08	3.22357E-07	0.32235718
3831703774335	383170	3774335	5.20266E-05	6.11791E-05	6.03644E-05	1.28314E-05	1.66872E-05	1.22827E-05	1.26422E-06	1.48111E-05	1.26422E-06	3.78805E-05	5.49654E-05	3.25824E-05	3.76447E-08	4.1787E-07	3.406E-08	4.89574E-07	0.48957382
3834903774335	383490	3774335	9.81654E-05	0.000115435	0.000113897	2.42107E-05	3.14858E-05	2.31753E-05	2.4169E-06	2.83155E-05	2.4169E-06	0.000103597	0.000150322	8.91079E-05	5.12299E-09	6.7783E-08	1.3457E-08	8.63626E-08	0.08636265
3835003774335	383500	3774335	9.94633E-05	0.000116961	0.000115403	2.45308E-05	3.19021E-05	2.34817E-05	2.4169e-06	2.83155E-05	2.4169E-06	0.000103597	0.000150322	8.91079E-05	5.12299E-09	6.7783E-08	1.3457E-08	8.63626E-08	0.08636265
3835103774335	383510	3774335	0.000100822	0.000118559	0.00011698	2.4866E-05	3.23381E-05	2.38026E-05	2.44993e-06	2.87024E-05	2.44993E-06	0.000106414	0.000154409	9.15306E-05	5.04892E-09	6.7106E-08	1.3345E-08	8.55008E-08	0.08550079
3835203774335	383520	3774335	0.000101257	0.00011907	0.000117484	2.49732E-05	3.24774E-05	2.39051E-05	2.46048e-06	2.88261E-05	2.46048E-06	0.000108376	0.000157256	9.32182E-05	4.94343e-09	6.5975E-08	1.3146E-08	8.40639E-08	0.08406388
3835303774335	383530	3774335	0.000101825	0.000119738	0.000118144	2.51133E-05	3.26597E-05	2.40393E-05	2.47429e-06	2.89879E-05	2.47429E-06	0.000110563	0.000160429	9.5099E-05	4.85168e-09	6.5007E-08	1.2988E-08	8.28469E-08	0.08284692
3835403774335	383540	3774335	0.000102321	0.000120321	0.000118719	2.52356E-05	3.28187E-05	2.41563e-05	2.48634e-06	2.9129E-05	2.48634e-06	0.000112746	0.000163597	9.69771E-05	4.7628e-09	6.406e-08	1.2841E-08	8.16632e-08	0.08166323
3835503774335	383550	3774335	0.000102739	0.000120812	0.000119204	2.53386E-05	3.29527E-05	2.4255E-05	2.49649e-06	2.92479E-05	2.49649E-06	0.000114933	0.00016677	9.88579E-05	4.6752e-09	6.3116E-08	1.2699E-08	8.049E-08	0.08049
3835603774335	383560	3774335	0.000103608	0.000121834	0.000120212	2.55529E-05	3.32314E-05	2.44601E-05	2.5176E-06	2.94953E-05	2.5176E-06	0.000117675	0.000170749	0.000101216	4.60959e-09	6.2465E-08	1.2623E-08	7.96974E-08	0.07969737
3835703774335	383570	3774335	0.000105763	0.000124369	0.000122713	2.60846E-05	3.39228E-05	2.4969E-05	2.56999E-06	3.0109E-05	2.56999E-06	0.00012187	0.000176836	0.000104825	4.60005e-09	6.2578E-08	1.2708E-08	7.98869E-08	0.07988689
3835803774335	383580	3774335	0.000108348	0.000127408	0.000125712	2.6722E-05	3.47518E-05	2.55792e-05	2.63279e-06	3.08448E-05	2.63279E-06	0.00012664	0.000183757	0.000108927	4.60993e-09	6.2953E-08	1.2851E-08	8.04141E-08	0.08041415
3835903774335	383590	3774335	0.000111167	0.000130723	0.000128982	2.74172E-05	3.56558E-05	2.62446E-05	2.70128E-06	3.16472E-05	2.70128E-06	0.000131786	0.000191225	0.000113354	4.63095e-09	6.3476E-08	1.3026E-08	8.11332E-08	0.08113317
3836003774335	383600	3774335	0.000114202	0.000134293	0.000132504	2.81659E-05	3.66295E-05	2.69613E-05	2.77505E-06	3.25114E-05	2.77505E-06	0.000137286	0.000199204	0.000118084	4.66169e-09	6.4129E-08	1.323E-08	8.20208E-08	0.08202082
3836103774335	383610	3774335	0.000117539	0.000138216	0.000136376	2.89888E-05	3.76997E-05	2.77491E-05	2.85613e-06	3.34613E-05	2.85613E-06	0.00014325	0.000207858	0.000123214	4.70522e-09	6.4955E-08	1.3473E-08	8.3133E-08	0.08313295
3836203774335	383620	3774335	0.00012126	0.000142592	0.000140693	2.99065E-05	3.88932E-05	2.86275E-05	2.94654e-06	3.45206E-05	2.94654e-06	0.000149769	0.000217318	0.000128822	4.76396e-09	6.599E-08	1.3762E-08	8.4515E-08	0.08451505
3836303774335	383630	3774335	0.000125332	0.00014738	0.000145418	3.09108E-05	4.01992E-05	2.95888E-05	3.04549e-06	3.56798E-05	3.04549e-06	0.000156831	0.000227565	0.000134896	4.83635e-09	6.7213E-08	1.4092E-08	8.61411E-08	0.08614112
3836403774335	383640	3774335	0.000129894	0.000152745	0.000150711	3.2036E-05	4.16625E-05	3.06659E-05	3.15634e-06	3.69786E-05	3.15634e-06	0.00016462	0.000238867	0.000141595	4.9268e-09	6.8689E-08	1.4478E-08	8.80934E-08	0.08809336
3836503774335	383650	3774335	0.000135654	0.000159518	0.000157393	3.34565E-05	4.35099E-05	3.20256E-05	3.2963e-06	3.86182E-05	3.2963e-06	0.000174077	0.00025259	0.00014973	5.05953e-09	7.0762E-08	1.4994e-08	9.08162E-08	0.09081616
3836603774335	383660	3774335	0.000141926	0.000166893	0.000164671	3.50034E-05	4.55216E-05	3.35064E-05	3.44871e-06	4.04038E-05	3.44871e-06	0.000184377	0.000267535	0.00015859	5.20869e-09	7.3071E-08	1.5566E-08	9.38456E-08	0.09384556
3836703774335	383670	3774335	0.000149663	0.000175991	0.000173648	3.69116E-05	4.80033E-05	3.5333E-05	3.63672E-06	4.26064E-05	3.63672E-06	0.000196808	0.000285572	0.000169281	5.40598e-09	7.6069E-08	1.6291E-08	9.77663E-08	0.09776632
3836803774335	383680	3774335	0.000158932	0.000186891	0.000184402	3.91976E-05	5.09762E-05	3.75213e-05	3.86195e-06	4.52452E-05	3.86195E-06	0.00021154	0.000306949	0.000181953	5.65196e-09	7.9769E-08	1.7176E-08	1.02597E-07	0.10259706
3836903774335	383690	3774335	0.000169421	0.000199225	0.000196572	4.17845E-05	5.43404E-05	3.99975E-05	4.11682E-06	4.82312E-05	4.11682E-06	0.000228222	0.000331155	0.000196302	5.93491E-09	8.4007E-08	1.8186E-08	1.08128E-07	0.10812767
3837003774335	383700	3774335	0.000183441	0.000215712	0.00021284	4.52424E-05	5.88374E-05	4.33075E-05	4.45751e-06	5.22226E-05	4.45751E-06	0.000250091	0.000362888	0.000215112	6.32848E-09	8.9846E-08	1.9558E-08	1.15732E-07	0.11573238
3837103774335	383710	3774335	0.000199818	0.000234969	0.000231841	4.92814E-05	6.40901E-05	4.71738E-05	4.85545e-06	5.68847E-05	4.85545E-06	0.000275654	0.000399979	0.0002371	6.79157E-09	9.6704E-08	2.1167E-08	1.24662E-07	0.12466181
3837203774335	383720	3774335	0.000219258	0.00025783	0.000254397	5.4076E-05	7.03254E-05	5.17634E-05	5.32784e-06	6.24191E-05	5.32784E-06	0.000306026	0.00044405	0.000263224	7.34511E-09	1.0489E-07	2.3084E-08	1.35315E-07	0.13531484
3837303774335	383730	3774335	0.000242542	0.00028521	0.000281412	5.98186E-05	7.77936E-05	5.72603e-05	5.89363e-06	6.90476E-05	5.89363e-06	0.000342431	0.000496875	0.000294537	8.01107e-09	1.1472E-07	2.5385E-08	1.48114E-07	0.1481145
3837403774335	383740	3774335	0.000270689	0.000318308	0.00031407	6.67605E-05	8.68214E-05	6.39053e-05	6.57758e-06	7.70605E-05	6.57758E-06	0.000386506	0.000560829	0.000332448	8.8189e-09	1.2663E-07	2.8174E-08	1.63625E-07	0.16362526
3837503774335	383750	3774335	0.000304233	0.000357753	0.00035299	7.50336E-05	9.75805E-05	7.18246e-05	7.39268e-06	8.661E-05	7.39268e-06	0.000439232	0.000637334	0.000377799	9.78255e-09	1.4084E-07	3.1502E-08	1.82122E-07	0.1821217
3837603774335	383760	3774335	0.000345687	0.0004065	0.000401087	8.52575E-05	0.000110877	8.16113E-05	8.4E-06	9.84113E-05	8.4E-06	0.000504527	0.00073208	0.000433962	1.09763E-08	1.5842E-07	3.5621E-08	2.0502E-07	0.20502027
3837703774335	383770	3774335	0.000400059	0.000470437	0.000464173	9.86673E-05	0.000128316	9.44476E-05	9.7212E-06	0.00011389	9.7212E-06	0.00059013	0.000856291	0.000507592	1.25473E-08	1.8154E-07	4.1032E-08	2.35124E-07	0.23512376
3837803774335	383780	3774335	0.000476155	0.000559919	0.000552464	0.000117435	0.000152723	0.000112413	1.15703e-05	0.000135553	1.15703E-05	0.000709897	0.001030077	0.000610608	1.47533E-08	2.1399E-07	4.8618E-08	2.77358E-07	0.27735772
3837903774335	383790	3774335	0.000580392	0.000682494	0.000673406	0.000143143	0.000186156	0.000137021	1.41032e-05	0.000165228	1.41032E-05	0.000874729	0.001269251	0.000752386	1.7777E-08	2.5843E-07	5.9021E-08	3.3523E-07	0.33523041

			EGIOSite Grubbing / Prep	EGIOMass Grading / Excavation	EGIOMass Grading / Excavation	EGIODrainage / Utilities Trenching	EGIODrainage / Utilities Trenching	EGIOFoundations / Concrete Pads	EGIOFoundations / Concrete Pads	EGIOBuilding / Structure Construction	EGIOBuilding / Structure Construction	EGIOAsphalt Paving	EGIOArchitectural Coating	EGIOLandscaping or Other Finishing	EGIOWaterside Construction (Piles)	HIWaterside Construction (Landscaping)	HIWaterside Construction (Landscaping)	KMDemolition	KMSite Grubbing / Prep	KMMass Grading / Excavation
Unique Identifier	X (UTM)	Y (UTM)	2025	2025	2025	2026	2026	2027	2026	2027	2026	2027	2027	2027	2027	2025	2026	2025	2025	2025
3838003774335	383800	3774335	0.000905521	0.00035516	0.000117618	0.000115194	0.000267487	0.000267074	0.000351442	0.000351216	0.000376439	0.000367416	1.46486E-05	1.46486E-05	0.000396713	1.46486E-05	0.000168431	0.000163155	0.000276665	0.001200744	0.000912694
3838103774335	383810	3774335	0.001165991	0.00045732	0.00015145	0.000148329	0.000344428	0.000343897	0.000452533	0.000452241	0.00048472	0.000473101	1.88622E-05	1.88622E-05	0.000510826	1.88622E-05	0.000218895	0.000212039	0.000362392	0.001572807	0.001195501
3838203774335	383820	3774335	0.001608292	0.00063079	0.0002089	0.000204596	0.000475082	0.000474349	0.000624195	0.000623792	0.000668591	0.000652565	2.60173E-05	2.60173E-05	0.0007046	2.60173E-05	0.000304498	0.00029496	0.000507887	0.002204265	0.001675477
3838303774335	383830	3774335	0.002541963	0.00099699	0.000330174	0.000323371	0.000750883	0.000749725	0.000986563	0.000985926	0.001056732	0.001031403	4.11213E-05	4.11213E-05	0.001113645	4.11213E-05	0.000484921	0.000469732	0.00081477	0.003536161	0.002687859
3838403774335	383840	3774335	0.003464299	0.00135875	0.000449975	0.000440704	0.001023337	0.001021758	0.001344531	0.001343663	0.001440161	0.001405641	5.60419E-05	5.60419E-05	0.001517724	5.60419E-05	0.000663132	0.000642361	0.00111792	0.004851851	0.003687924
3838603774335	383860	3774335	0.002820926	0.00110641	0.000366408	0.000358859	0.000833288	0.000832002	0.001094831	0.001094125	0.001172701	0.001144592	4.5634E-05	4.5634E-05	0.00123586	4.5634E-05	0.000539358	0.000522464	0.000907755	0.003939722	0.002994609
3838703774335	383870	3774335	0.004333623	0.00169971	0.000562891	0.000551293	0.001280131	0.001278156	0.001681925	0.001680839	0.001801551	0.001758369	7.01049E-05	7.01049E-05	0.001898579	7.01049E-05	0.000831512	0.000805467	0.001404655	0.006096302	0.00463384
3838803774335	383880	3774335	0.002943252	0.00115438	0.000382297	0.00037442	0.000869422	0.000868081	0.001142307	0.00114157	0.001223554	0.001194226	4.76129E-05	4.76129E-05	0.001289452	4.76129E-05	0.000563341	0.000545696	0.000948814	0.004117921	0.003130059
3838903774335	383890	3774335	0.00220406	0.00086446	0.000286284	0.000280385	0.000651069	0.000650064	0.000855419	0.000854867	0.00091626	0.000894298	3.5655E-05	3.5655E-05	0.000965608	3.5655E-05	0.000420843	0.000407661	0.000706657	0.00306694	0.002331202
3839003774335	383900	3774335	0.001759827	0.00069023	0.000228583	0.000223873	0.000519844	0.000519042	0.000683008	0.000682567	0.000731586	0.000714051	2.84687E-05	2.84687E-05	0.0007708	2.84687E-05	0.00033527	0.00032476	0.000561289	0.002436032	0.001851644
3839103774335	383910	3774335	0.001465496	0.00057479	0.000190352	0.00018643	0.0004329	0.000432232	0.000568774	0.000568407	0.000609228	0.000594626	2.37073E-05	2.37073E-05	0.00064204	2.37073E-05	0.000278623	0.000269896	0.000465099	0.002018563	0.001534323
3829703774345	382970	3774345	0.000143577	5.6313E-05	1.86492E-05	1.82649E-05	4.24121E-05	4.23466E-05	5.57239E-05	5.5688E-05	5.96873E-05	5.82566E-05	2.32265E-06	2.32265E-06	6.29019E-05	2.32265E-06	1.36246E-05	1.31979E-05	1.20237E-05	5.21836E-05	3.96651E-05
3829803774345	382980	3774345	0.000152676	5.9882E-05	1.9831E-05	1.94224E-05	4.50998E-05	4.50302E-05	5.92553E-05	5.9217E-05	6.34698E-05	6.19484E-05	2.46984E-06	2.46984E-06	6.68881E-05	2.46984E-06	1.40336E-05	1.35941E-05	1.22862E-05	5.3323E-05	4.05311E-05
3829903774345	382990	3774345	0.000163032	6.3944E-05	2.11762E-05	2.07399E-05	4.8159E-05	4.80847E-05	6.32746E-05	6.32338E-05	6.7775E-05	6.61505E-05	2.63737E-06	2.63737E-06	7.14252E-05	2.63737E-06	1.44767E-05	1.40233E-05	1.25713E-05	5.45605E-05	4.14718E-05
3830003774345	383000	3774345	0.000175185	6.871E-05	2.27547E-05	2.22858E-05	5.17488E-05	5.1669E-05	6.79912E-05	6.79473E-05	7.28271E-05	7.10814E-05	2.83396E-06	2.83396E-06	7.67494E-05	2.83396E-06	1.49826E-05	1.45133E-05	1.29018E-05	5.59945E-05	4.25618E-05
3830103774345	383010	3774345	0.00019102	7.4921E-05	2.48115E-05	2.43003E-05	5.64265E-05	5.63394E-05	7.4137E-05	7.40892E-05	7.941E-05	7.75066E-05	3.09013E-06	3.09013E-06	8.36869E-05	3.09013E-06	1.56607E-05	1.51702E-05	1.33589E-05	5.79785E-05	4.40699E-05
3830203774345	383020	3774345	0.000209811	8.2291E-05	2.72522E-05	2.66907E-05	6.19771E-05	6.18815E-05	8.14298E-05	8.13772E-05	8.72215E-05	8.51308E-05	3.3941E-06	3.3941E-06	9.1919E-05	3.3941E-06	1.64177E-05	1.59035E-05	1.38613E-05	6.0159E-05	4.57273E-05
3830303774345	383030	3774345	0.000231323	9.0728E-05	3.00463E-05	2.94273E-05	6.83316E-05	6.82262E-05	8.97788E-05	8.97209E-05	9.61643E-05	9.38593E-05	3.7421E-06	3.7421E-06	0.000101343	3.7421E-06	1.71981E-05	1.66594E-05	1.43614E-05	6.23296E-05	4.73772E-05
3830403774345	383040	3774345	0.000256418	0.00010057	3.3306E-05	3.26198E-05	7.57448E-05	7.56279E-05	9.95187E-05	9.94545E-05	0.000106597	0.000104042	4.14807E-06	4.14807E-06	0.000112338	4.14807E-06	1.80161E-05	1.74518E-05	1.48752E-05	6.45592E-05	4.90719E-05
3830503774345	383050	3774345	0.000286499	0.00011237	3.72132E-05	3.64464E-05	8.46305E-05	8.44999E-05	0.000111193	0.000111122	0.000119102	0.000116247	4.63469E-06	4.63469E-06	0.000125517	4.63469E-06	1.89077E-05	1.83154E-05	1.54228E-05	6.69361E-05	5.08786E-05
3830603774345	383060	3774345	0.000320604	0.00012575	4.1643E-05	4.0785E-05	9.47048E-05	9.45587E-05	0.00012443	0.000124349	0.00013328	0.000130085	5.1864E-06	5.1864E-06	0.000140458	5.1864E-06	1.97616E-05	1.91426E-05	1.5932E-05	6.9146E-05	5.25583E-05
3830703774345	383070	3774345	0.00036228	0.00014209	4.70563E-05	4.60868E-05	0.000107016	0.000106851	0.000140605	0.000140514	0.000150605	0.000146995	5.8606E-06	5.8606E-06	0.000158717	5.8606E-06	2.06836E-05	2.00358E-05	1.64751E-05	7.15033E-05	5.43501E-05
3830803774345	383080	3774345	0.000411951	0.00016157	5.3508E-05	5.24055E-05	0.000121688	0.000121501	0.000159883	0.000159779	0.000171254	0.000167149	6.66412E-06	6.66412E-06	0.000180478	6.66412E-06	2.16039E-05	2.09272E-05	1.70047E-05	7.38016E-05	5.60971E-05
3830903774345	383090	3774345	0.000472023	0.00018513	6.13107E-05	6.00475E-05	0.000139433	0.000139218	0.000183197	0.000183079	0.000196227	0.000191523	7.6359E-06	7.6359E-06	0.000206795	7.6359E-06	2.25116E-05	2.18065E-05	1.75139E-05	7.60115E-05	5.77769E-05
3831003774345	383100	3774345	0.000548325	0.00021506	7.12215E-05	6.97541E-05	0.000161972	0.000161723	0.000212811	0.000212673	0.000227947	0.000222483	8.87023E-06	8.87023E-06	0.000240223	8.87023E-06	2.34552E-05	2.27205E-05	1.80367E-05	7.82804E-05	5.95014E-05
3831103774345	383110	3774345	0.000648528	0.00025436	8.42368E-05	8.25013E-05	0.000191572	0.000191276	0.000251701	0.000251538	0.000269603	0.000263141	1.04912E-05	1.04912E-05	0.000284123	1.04912E-05	2.44508E-05	2.3685E-05	1.85843E-05	8.06573E-05	6.13081E-05
3831203774345	383120	3774345	0.000782917	0.00030707	0.000101693	9.95973E-05	0.00023127	0.00023091	0.000303858	0.000303662	0.00032547	0.000317669	1.26652E-05	1.26652E-05	0.000342999	1.26652E-05	2.54769E-05	2.46789E-05	1.91501E-05	8.31127E-05	6.31745E-05
3831303774345	383130	3774345	0.000970551	0.00038066	0.000126064	0.000123467	0.000286696	0.000286254	0.000376681	0.000376438	0.000403473	0.000393802	1.57006E-05	1.57006E-05	0.000425203	1.57006E-05	2.6573E-05	2.57407E-05	1.97973E-05	8.59218E-05	6.53097E-05
3831403774345	383140	3774345	0.001249074	0.0004899	0.000162241	0.000158899	0.00036897	0.000368401	0.000484779	0.000484466	0.000519259	0.000506812	2.02062E-05	2.02062E-05	0.000547225	2.02062E-05	2.77623E-05	2.68928E-05	2.04219E-05	8.86326E-05	6.73702E-05
3831503774345	383150	3774345	0.001693028	0.00066403	0.000219906	0.000215375	0.000500112	0.000499341	0.000657082	0.000656658	0.000703817	0.000686947	2.73881E-05	2.73881E-05	0.000741723	2.73881E-05	2.89212E-05	2.80153E-05	2.09628E-05	9.09801E-05	6.91545E-05
3831603774345	383160	3774345	0.002409433	0.00094501	0.00031296	0.000306511	0.000711735	0.000710637	0.000935127	0.000934523	0.001001637	0.000977629	3.89773E-05	3.89773E-05	0.001055583	3.89773E-05	2.98755E-05	2.89398E-05	2.14494E-05	9.30918E-05	7.07597E-05
3831703774345	383170	3774345	0.003775678	0.00148087	0.00049042	0.000480316	0.001115317	0.001113596	0.001465381	0.001464435	0.001569606	0.001531983	6.1079E-05	6.1079E-05	0.001654141	6.1079E-05	3.07079E-05	2.97461E-05	2.1911E-05	9.50954E-05	7.22827E-05
3834903774345	383490	3774345	0.000320541	0.00012572	4.16348E-05	4.0777E-05	9.46863E-05	9.45402E-05	0.000124405	0.000124325	0.000133254	0.00013006	5.18538E-06	5.18538E-06	0.00014043	5.18538E-06	3.32445E-05	3.22032E-05	3.95041E-05	0.000171451	0.000130321
3835003774345	383500	3774345	0.000309682	0.00012146	4.02243E-05	3.93956E-05	9.14785E-05	9.13373E-05	0.000120191	0.000120113	0.000128739	0.000125654	5.00971E-06	5.00971E-06	0.000135673	5.00971E-06	3.30884E-05	3.2052E-05	3.98436E-05	0.000172924	0.000131441
3835103774345	383510	3774345	0.000299864	0.00011761	3.89492E-05	3.81467E-05	8.85785E-05	8.84418E-05	0.000116381	0.000116305	0.000124658	0.00012167	4.8509E-06	4.8509E-06	0.000131372	4.8509E-06	3.2961E-05	3.19286E-05	4.02057E-05	0.000174495	0.000132635
3835203774345	383520	3774345	0.000289436	0.00011352	3.75947E-05	3.68201E-05	8.54981E-05	8.53662E-05	0.000112333	0.000112261	0.000120323	0.000117439	4.6822E-06	4.6822E-06	0.000126803	4.6822E-06	3.26507E-05	3.1628E-05	4.02939E-05	0.000174879	0.000132926
3835303774345	383530	3774345	0.00028014	0.00010987	3.63872E-05	3.56375E-05	8.2752E-05	8.26243E-05	0.000108725	0.000108655	0.000116458	0.000113667	4.53182E-06	4.53182E-06	0.000122731	4.53182E-06	3.24085E-05	3.13934E-05	4.04456E-05	0.000175537	0.000133427
3835403774345	383540	3774345	0.000271885	0.00010664	3.5315E-05	3.45874E-05	8.03136E-05	8.01897E-05	0.000105522	0.000105454	0.000113027	0.000110318	4.39828E-06	4.39828E-06	0.000119114	4.39828E-06	3.22381E-05	3.12283E-05	4.06719E-05	0.000176519	0.000134173
3835503774345	383550	3774345	0.00026461	0.00010378	3.437E-05	3.36619E-05	7.81645E-05	7.80439E-05	0.000102698	0.000102632	0.000110002	0.000107366	4.28059E-06	4.28059E-06	0.000115927	4.28059E-06	3.2143E-05	3.11362E-05	4.09932E-05	0.000177914	0.000135233
3835603774345	383560	3774345	0.000258394	0.00010135	3.35627E-05	3.28712E-05	7.63285E-05	7.62107E-05	0.000100286	0.000100221	0.000107418	0.000104844	4.18004E-06	4.18004E-06	0.000113204	4.18004E-06	3.21448E-05	3.1138E-05	4.14436E-05	0.000179868	0.000136719
3835703774345	383570	3774345	0.00025385	9.9563E-05	3.29723E-05	3.2293E-05	7.49859E-05	7.48702E-05	9.85217E-05	9.84581E-05	0.000105529	0.000103	4.10652E-06	4.10652E-06	0.000111213	4.10652E-06	3.23296E-05	3.1317E-05	4.21474E-05	0.000182923	0.000139041
3835803774345	383580	3774345	0.000250248	9.8151E-05	3.25045E-05	3.18348E-05	7.3922E-05	7.38079E-05	9.71238E-05	9.70611E-05	0.000104032	0.000101538	4.04825E-06	4.04825E-06	0.000109635	4.04825E-06	3.26076E-05	3.15863E-05	4.29825E-05	0.000186547	0.000141796
3835903774345	383590	3774345	0.000247499	9.7073E-05	3.21475E-05	3.14851E-05	7.31101E-05	7.29973E-05	9.60571E-05	9.59951E-05	0.000102889	0.000100423	4.00379E-06	4.00379E-06	0.000108431	4.00379E-06	3.29682E-05	3.19356E-05	4.39375E-05	0.000190692	0.000144946
3836003774345	383600	3774345	0.000245685	9.6361E-05	3.19118E-05	3.12543E-05	7.25741E-05	7.24622E-05	9.53529E-05	9.52914E-05	0.000102135	9.96868E-05	3.97444E-06	3.97444E-06	0.000107636	3.97444E-06	3.34328E-05	3.23857E-05	4.50396E-05	0.000195475	0.000148582
3836103774345	383610	3774345	0.000244571	9.5924E-05	3.17672E-05	3.11127E-05	7.22451E-05	7.21337E-05	9.49207E-05	9.48594E-05	0.000101672	9.92349E-05	3.95642E-06	3.95642E-06	0.000107148	3.95642E-06	3.39728E-05	3.29087E-05	4.62571E-05	0.000200759	0.000152598
3836203774345	383620	3774345	0.00024388	9.5653E-05	3.16773E-05	3.10247E-05	7.20408E-05	7.19297E-05	9.46522E-05	9.45912E-05	0.000101384	9.89542E-05	3.94523E-06	3.94523E-06	0.000106845	3.94523E-06	3.45504E-05	3.34683E-05	4.75335E-05	0.000206299	0.000156809
3836303774345	383630	3774345	0.000243763	9.5607E-05	3.16622E-05	3.10098E-05	7.20063E-05	7.18952E-05	9.46069E-05	9.45459E-05	0.000101336	9.89069E-05	3.94334E-06	3.94334E-06	0.000106794	3.94334E-06	3.51927E-05	3.40903E-05	4.89094E-05	0.00021227	0.000161348
3836403774345	383640	3774345	0.000244436	9.5871E-05	3.17497E-05	3.10955E-05	7.22053E-05	7.20939E-05	9.48684E-05	9.48072E-05	0.000101616	9.91802E-05	3.95424E-06	3.95424E-06	0.000107089	3.95424E-06	3.59371E-05	3.48115E-05	5.04415E-05	0.00021892	0.000166402
3836503774345	383650	3774345	0.000246341	9.6618E-05	3.1997E-05	3.13377E-05	7.27678E-05	7.26555E-05	9.56074E-05	9.55457E-05	0.000102407	9.99528E-05	3.98505E-06	3.98505E-06	0.000107923	3.98505E-06	3.68574E-05	3.57029E-05	5.22429E-05	0.000226738	0.000172345
3836603774345	383660	3774345	0.000248963	9.7647E-05	3.23377E-05	3.16714E-05	7.35426E-05	7.34291E-05	9.66253E-05	9.6563E-05	0.000103498	0.000101017	4.02747E-06	4.02747E-06	0.000109072	4.02747E-06	3.78799E-05	3.66934E-05	5.42096E-05	0.000235273	0.000178833
3836703774345	383670	3774345	0.000254838	9.9951E-05	3.31007E-05	3.24187E-05	7.52778E-05	7.51616E-05	9.89052E-05	9.88413E-05	0.00010594	0.0001034	4.1225E-06	4.1225E-06	0.000111645	4.1225E-06	3.94262E-05	3.81913E-05	5.69909E-05	0.000247344	0.000188008
3836803774345	383680	3774345	0.000263739	0.00010344	3.42568E-05	3.3551E-05	7.79072E-05	7.77869E-05	0.00010236	0.000102294	0.00010964	0.000107012	4.26649E-06	4.26649E-06	0.000115545	4.26649E-06	4.14874E-05	4.0188E-05	6.05914E-05	0.000262971	0.000199886
3836903774345	383690	3774345	0.000274275	0.00010757	3.56253E-05	3.48913E-05	8.10194E-05	8.08944E-05	0.000106449	0.00010638	0.00011402	0.000111287	4.43693E-06	4.43693E-06	0.000120161	4.43693E-06	4.38446E-05	4.24713E-05	6.46943E-05	0.000280778	0.000213421
3837003774345	383700	3774345	0.00029037	0.00011389	3.7716E-05	3.69389E-05	8.5774E-05	8.56417E-05	0.000112696	0.000112623	0.000120711	0.000117818	4.69731E-06	4.69731E-06	0.000127213	4.69731E-06	4.71902E-05	4.57121E-05	7.03905E-05	0.0003055	0.000232212
3837103774345	383710	3774345	0.000309825	0.00012152	4.0243E-05	3.94139E-05	9.15209E-05	9.13797E-05	0.000120247	0.000120169	0.000128799	0.000125712	5.01204E-06	5.01204E-06	0.000135736	5.01204E-06	5.11727E-05	4.95699E-05	7.71639E-05	0.000334897	0.000254557
3837203774345	383720	3774345	0.000332909	0.00013057	4.32413E-05	4.23504E-05	9.83398E-05	9.8188E-05	0.000129206	0.000129122	0.000138395	0.000135078	5.38546E-06	5.38546E-06	0.000145849	5.38546E-06	5.58583E-05	5.41087E-05	8.51389E-05	0.000369509	0.000280866
3837303774345	383730	3774345	0.000360295	0.00014131	4.67985E-05	4.58343E-05	0.00010643	0.000106265	0.000139834	0.000139744	0.00014978	0.00014619	5.82849E-06	5.82849E-06	0.000157847	5.82849E-06	6.13799E-05	5.94574E-05	9.4551E-05	0.000410358	0.000311916
3837403774345	383740	3774345	0.000394104	0.00015457	5.11898E-05	5.01351E-05	0.000116416	0.000116237	0.000152956	0.000152857	0.000163835	0.000159908	6.3754E-06	6.3754E-06	0.000172659	6.3754E-06	6.81447E-05	6.60103E-05	0.000106077	0.000460381	0.000349939
3837503774345	383750	3774345	0.000432017	0.00016944	5.61143E-05	5.49582E-05	0.000127616	0.000127419	0.00016767	0.000167562	0.000179596	0.000175291	6.98872E-06	6.98872E-06	0.000189268	6.98872E-06	7.57257E-05	7.33539E-05	0.000119033	0.000516611	0.00039268
3837603774345	383760	3774345	0.000478678	0.00018774	6.21752E-05	6.08941E-05	0.000141399	0.000141181	0.00018578	0.00018566	0.000198994	0.000194224	7.74356E-06	7.74356E-06	0.000209711	7.74356E-06	8.49966E-05	8.23343E-05	0.000134868	0.000585335	0.000444917
3837703774345	383770	3774345	0.000539136	0.00021146	7.0028E-05	6.85852E-05	0.000159258	0.000159012	0.000209244	0.000209109	0.000224127	0.000218755	8.72159E-06	8.72159E-06	0.000236198	8.72159E-06	9.69224E-05	9.38866E-05	0.00015521	0.000673624	0.000512026
3837803774345	383780	3774345	0.000621456	0.00024374	8.07205E-05	7.90574E-05	0.000183575	0.000183292	0.000241194	0.000241038	0.000258349	0.000252156	1.00533E-05	1.00533E-05	0.000272263	1.00533E-05	0.000113059	0.000109517	0.000182686	0.000792871	0.000602667
3837903774345	383790	3774345	0.000732528	0.00028731	9.51475E-05	9.31871E-05	0.000216385	0.000216051	0.000284302	0.000284118	0.000304523	0.000297223	1.18501E-05	1.18501E-05	0.000320924	1.18501E-05	0.000134734	0.000130514	0.000219567	0.000952938	0.000724335
3838003774345	383800	3774345	0.000897572	0.00035204	0.000116585	0.000114183	0.000265138	0.000264729	0.000348357	0.000348133	0.000373134	0.00036419	1.452E-05	1.452E-05	0.00039323	1.452E-05	0.0001668	0.000161576	0.000274078	0.001189518	0.00090416
3838103774345	383810	3774345	0.001152464	0.00045201	0.000149693	0.000146608	0.000340432	0.000339907	0.000447283	0.000446995	0.000479096	0.000467613	1.86434E-05	1.86434E-05	0.000504899	1.86434E-05	0.00021619	0.000209418	0.000357959	0.001553566	0.001180876
3838203774345	383820	3774345	0.001583609	0.00062111	0.000205694	0.000201456	0.00046779	0.000467069	0.000614616	0.000614219	0.00065833	0.00064255	2.5618E-05	2.5618E-05	0.000693786	2.5618E-05	0.000299638	0.000290253	0.000499803	0.002169181	0.001648809
3838303774345	383830	3774345	0.002496514	0.00097917	0.00032427	0.000317589	0.000737458	0.00073632	0.000968923	0.000968298	0.001037838	0.001012962	4.0386E-05	4.0386E-05	0.001093734	4.0386E-05	0.00047605	0.000461139	0.000799857	0.003471435	0.002638661
3838403774345	383840	3774345	0.003416424	0.00133997	0.000443757	0.000434614	0.001009195	0.001007638	0.00132595	0.001325095	0.001420259	0.001386216	5.52674E-05	5.52674E-05	0.00149675	5.52674E-05	0.000653793	0.000633315	0.001102201	0.004783628	0.003636067
3838603774345	383860	3774345	0.002748127	0.00107785	0.000356952	0.000349598	0.000811783	0.000810531	0.001066577	0.001065889	0.001142437	0.001115054	4.44564E-05	4.44564E-05	0.001203966	4.44564E-05	0.00052521	0.000508759	0.000883839	0.003835925	0.002915712
3838703774345	383870	3774345	0.004384991	0.00171985	0.000569563	0.000557828	0.001295305	0.001293306	0.001701861	0.001700763	0.001822906	0.001779212	7.09359E-05	7.09359E-05	0.001921084	7.09359E-05	0.000841327	0.000814974	0.001421479	0.006169318	0.00468934
3838803774345	383880	3774345	0.002972992	0.00116605	0.00038616	0.000378203	0.000878207	0.000876852	0.001153849	0.001153105	0.001235917	0.001206293	4.8094E-05	4.8094E-05	0.001302481	4.8094E-05	0.000568981	0.000551159	0.000958532	0.004160096	0.003162116
3838903774345	383890	3774345	0.002224099	0.00087232	0.000288887	0.000282934	0.000656988	0.000655974	0.000863196	0.000862639	0.000924591	0.000902429	3.59792E-05	3.59792E-05	0.000974387	3.59792E-05	0.000424612	0.000411312	0.000713184	0.003095267	0.002352733
3839003774345	383900	3774345	0.001775124	0.00069623	0.00023057	0.000225819	0.000524363	0.000523554	0.000688944	0.0006885	0.000737945	0.000720257	2.87161E-05	2.87161E-05	0.000777689	2.87161E-05	0.000338124	0.000327534	0.000566254	0.002457581	0.001868024
3839103774345	383910	3774345	0.001477918	0.00057966	0.000191966	0.00018801	0.00043657	0.000435896	0.000573596	0.000573225	0.000614393	0.000599666	2.39082E-05	2.39082E-05	0.000647482	2.39082E-05	0.000280922	0.000272123	0.000469118	0.002036007	0.001547582
3829703774355	382970	3774355	0.000140883	5.5256E-05	1.82992E-05	1.79221E-05	4.16161E-05	4.15519E-05	5.46781E-05	5.46428E-05	5.85671E-05	5.71633E-05	2.27906E-06	2.27906E-06	6.17214E-05	2.27906E-06	1.32892E-05	1.28729E-05	1.18834E-05	5.15747E-05	3.92023E-05
3829803774355	382980	3774355	0.000150215	5.8916E-05	1.95113E-05	1.91093E-05	4.43728E-05	4.43044E-05	5.83001E-05	5.82625E-05	6.24467E-05	6.09499E-05	2.43003E-06	2.43003E-06	6.58099E-05	2.43003E-06	1.37143E-05	1.32848E-05	1.21753E-05	5.28417E-05	4.01653E-05
3829903774355	382990	3774355	0.000160931	6.3119E-05	2.09032E-05	2.04725E-05	4.75381E-05	4.74648E-05	6.24589E-05	6.24186E-05	6.69013E-05	6.52977E-05	2.60337E-06	2.60337E-06	7.05044E-05	2.60337E-06	1.41843E-05	1.37401E-05	1.24967E-05	5.42364E-05	4.12255E-05

			KMMass Grading / Excavation	KMDrainage / Utilities Trenching	KMFoundations / Concrete Pads	KMBuilding / Structure Construction	KMAsphalt Paving	KMArchitectural Coating	KMLandscaping or Other Finishing	KMWaterside Construction (Piles)	EWNDemolition	EWNSite Grubbing / Prep	EWNDrainage / Utilities Trenching	EWNDrainage / Utilities Trenching	EWNDrainage / Utilities Trenching	EWNFoundations / Concrete Pads	EWNBuilding / Structure Construction	EWNAsphalt Paving	EWNLandscaping or Other Finishing	EWNWaterside Construction (Piles)	ISDemolition
Unique Identifier	X (UTM)	Y (UTM)	2026	2026	2026	2026	2026	2026	2026	2026	2027	2027	2027	2028	2029	2029	2029	2029	2029	2029	2027
3838003774335	383800	3774335	0.000903248	0.000324364	0.000171652	0.000589566	1.89404E-05	1.89404E-05	0.000608506	1.89404E-05	0.000685372	3.73536E-05	8.77134E-05	8.60195E-05	8.42397E-05	7.29673E-05	0.000158444	1.12724E-05	0.00016408	1.12724E-05	0.000151297
3838103774335	383810	3774335	0.001183129	0.000424872	0.00022484	0.000772248	2.48093E-05	2.48093E-05	0.000797058	2.48093E-05	0.000889518	4.84799E-05	0.00011384	0.000111642	0.000109332	9.47015E-05	0.000205639	1.46301E-05	0.000212954	1.46301E-05	0.00019096
3838203774335	383820	3774335	0.001658137	0.000595451	0.000315111	0.001082295	3.47698E-05	3.47698E-05	0.001117064	3.47698E-05	0.001235569	6.73401E-05	0.000158127	0.000155074	0.000151865	0.000131543	0.000285639	2.03216E-05	0.000295799	2.03216E-05	0.000258298
3838303774335	383830	3774335	0.002660043	0.000955244	0.000505512	0.001736256	5.5779E-05	5.5779E-05	0.001792035	5.5779E-05	0.001965335	0.000107113	0.000251522	0.000246665	0.000241561	0.000209237	0.000454346	3.23243E-05	0.000470508	3.23243E-05	0.000400629
3838403774335	383840	3774335	0.003649757	0.001310659	0.000693596	0.002382259	7.65325E-05	7.65325E-05	0.002458792	7.65325E-05	0.002686219	0.000146402	0.00034378	0.000337142	0.000330166	0.000285985	0.000621	4.41808E-05	0.00064309	4.41808E-05	0.000541271
3838603774335	383860	3774335	0.002963618	0.001064261	0.000563203	0.001934404	6.21447E-05	6.21447E-05	0.001996549	6.21447E-05	0.002185309	0.000119102	0.000279674	0.000274273	0.000268598	0.000232656	0.000505199	3.59422E-05	0.00052317	3.59422E-05	0.00044203
3838703774335	383870	3774335	0.004585884	0.00164683	0.000871496	0.002993285	9.61623E-05	9.61623E-05	0.003089448	9.61623E-05	0.003367157	0.000183514	0.000430926	0.000422605	0.000413861	0.00035848	0.000778419	5.53803E-05	0.000806109	5.53803E-05	0.000673
3838803774335	383880	3774335	0.003097666	0.001112398	0.000588677	0.0020219	6.49556E-05	6.49556E-05	0.002086855	6.49556E-05	0.002282168	0.000124381	0.00029207	0.00028643	0.000280504	0.000242968	0.000527591	3.75353E-05	0.000546359	3.75353E-05	0.000459982
3838903774335	383890	3774335	0.002307076	0.000828491	0.000438434	0.001505868	4.83775E-05	4.83775E-05	0.001554246	4.83775E-05	0.001705607	9.29578E-05	0.000218282	0.000214067	0.000209638	0.000181585	0.000394302	2.80525E-05	0.000408328	2.80525E-05	0.000346576
3839003774335	383900	3774335	0.001832481	0.00065806	0.000348243	0.001196092	3.84257E-05	3.84257E-05	0.001234518	3.84257E-05	0.001359342	7.40859E-05	0.000173968	0.000170608	0.000167078	0.000144721	0.000314252	2.23574E-05	0.000325431	2.23574E-05	0.000278301
3839103774335	383910	3774335	0.001518444	0.000545286	0.000288563	0.000991115	3.18406E-05	3.18406E-05	0.001022955	3.18406E-05	0.001130096	6.15917E-05	0.000144629	0.000141836	0.000138901	0.000120314	0.000261255	1.85869E-05	0.000270549	1.85869E-05	0.000232968
3829703774345	382970	3774345	3.92546E-05	1.40967E-05	7.45991E-06	2.56222E-05	8.23138E-07	8.23138E-07	2.64453E-05	8.23138E-07	6.19056E-05	3.37393E-06	7.92263E-06	7.76964E-06	7.60888E-06	6.5907E-06	1.43113E-05	1.01817E-06	1.48204E-05	1.01817E-06	1.5628E-05
3829803774345	382980	3774345	4.01117E-05	1.44045E-05	7.62278E-06	2.61816E-05	8.4111E-07	8.4111E-07	2.70227E-05	8.4111E-07	6.38274E-05	3.47868E-06	8.16859E-06	8.01085E-06	7.84509E-06	6.79531E-06	1.47556E-05	1.04978E-06	1.52805E-05	1.04978E-06	1.63405E-05
3829903774345	382990	3774345	4.10426E-05	1.47388E-05	7.7997E-06	2.67892E-05	8.60631E-07	8.60631E-07	2.76499E-05	8.60631E-07	6.59177E-05	3.5926E-06	8.43611E-06	8.2732E-06	8.10202E-06	7.01786E-06	1.52389E-05	1.08416E-06	1.57809E-05	1.08416E-06	1.71272E-05
3830003774345	383000	3774345	4.21213E-05	1.51261E-05	8.00469E-06	2.74933E-05	8.83251E-07	8.83251E-07	2.83766E-05	8.83251E-07	6.82914E-05	3.72197E-06	8.73988E-06	8.57111E-06	8.39376E-06	7.27056E-06	1.57876E-05	1.1232E-06	1.63492E-05	1.1232E-06	1.80284E-05
3830103774345	383010	3774345	4.36138E-05	1.56621E-05	8.28832E-06	2.84675E-05	9.14546E-07	9.14546E-07	2.9382E-05	9.14546E-07	7.14843E-05	3.89599E-06	9.14851E-06	8.97184E-06	8.7862E-06	7.61049E-06	1.65257E-05	1.17572E-06	1.71136E-05	1.17572E-06	1.91937E-05
3830203774345	383020	3774345	4.5254E-05	1.62511E-05	8.60002E-06	2.95381E-05	9.48941E-07	9.48941E-07	3.0487E-05	9.48941E-07	7.50447E-05	4.09003E-06	9.60417E-06	9.4187E-06	9.22382E-06	7.98955E-06	1.73488E-05	1.23428E-06	1.7966E-05	1.23428E-06	2.05238E-05
3830303774345	383030	3774345	4.68869E-05	1.68375E-05	8.91033E-06	3.06039E-05	9.8318E-07	9.8318E-07	3.1587E-05	9.8318E-07	7.872E-05	4.29034E-06	1.00745E-05	9.87998E-06	9.675555E-06	8.38083E-06	1.81985E-05	1.29472E-06	1.88458E-05	1.29472E-06	2.19616E-05
3830403774345	383040	3774345	4.8564E-05	1.74398E-05	9.22906E-06	3.16986E-05	1.01835E-06	1.01835E-06	3.27169E-05	1.01835E-06	8.25944E-05	4.5015E-06	1.05704E-05	1.03662E-05	1.01518E-05	8.79331E-06	1.90941E-05	1.35845E-06	1.97734E-05	1.35845E-06	2.35391E-05
3830503774345	383050	3774345	5.0352E-05	1.80818E-05	9.56884E-06	3.28656E-05	1.05584E-06	1.05584E-06	3.39215E-05	1.05584E-06	8.68056E-05	4.73102E-06	1.11093E-05	1.08948E-05	1.06694E-05	9.24166E-06	2.00677E-05	1.42771E-06	2.07816E-05	1.42771E-06	2.53065E-05
3830603774345	383060	3774345	5.20144E-05	1.86788E-05	9.88476E-06	3.39507E-05	1.0907E-06	1.0907E-06	3.50414E-05	1.0907E-06	9.08714E-05	4.95261E-06	1.16297E-05	1.14051E-05	1.11691E-05	9.67452E-06	2.10076E-05	1.49458E-06	2.17549E-05	1.49458E-06	2.71271E-05
3830703774345	383070	3774345	5.37876E-05	1.93156E-05	1.02217E-05	3.51081E-05	1.12788E-06	1.12788E-06	3.6236E-05	1.12788E-06	9.52435E-05	5.19089E-06	1.21892E-05	1.19538E-05	1.17065E-05	1.014E-05	2.20184E-05	1.56649E-06	2.28016E-05	1.56649E-06	2.91629E-05
3830803774345	383080	3774345	5.55165E-05	1.99365E-05	1.05503E-05	3.62366E-05	1.16414E-06	1.16414E-06	3.74007E-05	1.16414E-06	9.96155E-05	5.42917E-06	1.27487E-05	1.25025E-05	1.22438E-05	1.06054E-05	2.30291E-05	1.6384E-06	2.38483E-05	1.6384E-06	3.13412E-05
3830903774345	383090	3774345	5.71789E-05	2.05334E-05	1.08662E-05	3.73217E-05	1.199E-06	1.199E-06	3.85207E-05	1.199E-06	0.000103942	5.66495E-06	1.33024E-05	1.30455E-05	1.27756E-05	1.1066E-05	2.40292E-05	1.70955E-06	2.4884E-05	1.70955E-06	3.36773E-05
3831003774345	383100	3774345	5.88856E-05	2.11463E-05	1.11906E-05	3.84357E-05	1.23478E-06	1.23478E-06	3.96705E-05	1.23478E-06	0.000108429	5.9095E-06	1.38766E-05	1.36086E-05	1.33271E-05	1.15437E-05	2.50665E-05	1.78335E-06	2.59582E-05	1.78335E-06	3.62706E-05
3831103774345	383110	3774345	6.06736E-05	2.17884E-05	1.15304E-05	3.96027E-05	1.27228E-06	1.27228E-06	4.0875E-05	1.27228E-06	0.00011316	6.16739E-06	1.44822E-05	1.42025E-05	1.39087E-05	1.20475E-05	2.61604E-05	1.86117E-06	2.7091E-05	1.86117E-06	3.91768E-05
3831203774345	383120	3774345	6.25207E-05	2.24517E-05	1.18814E-05	4.08084E-05	1.31101E-06	1.31101E-06	4.21194E-05	1.31101E-06	0.000118053	6.43405E-06	1.51084E-05	1.48166E-05	1.451E-05	1.25684E-05	2.72915E-05	1.94164E-06	2.82623E-05	1.94164E-06	4.24002E-05
3831303774345	383130	3774345	6.46338E-05	2.32106E-05	1.22829E-05	4.21876E-05	1.35532E-06	1.35532E-06	4.35429E-05	1.35532E-06	0.000123267	6.71824E-06	1.57757E-05	1.5471E-05	1.51509E-05	1.31235E-05	2.8497E-05	2.0274E-06	2.95107E-05	2.0274E-06	4.60064E-05
3831403774345	383140	3774345	6.6673E-05	2.39429E-05	1.26705E-05	4.35186E-05	1.39808E-06	1.39808E-06	4.49167E-05	1.39808E-06	0.000129186	7.04082E-06	1.65332E-05	1.62139E-05	1.58784E-05	1.37537E-05	2.98652E-05	2.12475E-06	3.09276E-05	2.12475E-06	4.99857E-05
3831503774345	383150	3774345	6.84389E-05	2.4577E-05	1.3006E-05	4.46712E-05	1.43511E-06	1.43511E-06	4.61063E-05	1.43511E-06	0.00013463	7.33752E-06	1.72299E-05	1.68972E-05	1.65475E-05	1.43332E-05	3.11238E-05	2.21429E-06	3.22309E-05	2.21429E-06	5.4503E-05
3831603774345	383160	3774345	7.00274E-05	2.51474E-05	1.33079E-05	4.57081E-05	1.46842E-06	1.46842E-06	4.71765E-05	1.46842E-06	0.000139064	7.57914E-06	1.77973E-05	1.74536E-05	1.70924E-05	1.48052E-05	3.21487E-05	2.28721E-06	3.32923E-05	2.28721E-06	5.93262E-05
3831703774345	383170	3774345	7.15346E-05	2.56887E-05	1.35944E-05	4.66919E-05	1.50002E-06	1.50002E-06	4.81919E-05	1.50002E-06	0.000142869	7.78655E-06	1.82843E-05	1.79312E-05	1.75602E-05	1.52104E-05	3.30284E-05	2.34979E-06	3.42033E-05	2.34979E-06	6.46692E-05
3834903774345	383490	3774345	0.000128972	4.6315E-05	2.45097E-05	8.41823E-05	2.70444E-06	2.70444E-06	8.68868E-05	2.70444E-06	0.000143734	7.8337E-06	1.8395E-05	1.80398E-05	1.76665E-05	1.53025E-05	3.32285E-05	2.36403E-06	3.44105E-05	2.36403E-06	0.000117937
3835003774345	383500	3774345	0.00013008	4.6713E-05	2.47203E-05	8.49057E-05	2.72768E-06	2.72768E-06	8.76334E-05	2.72768E-06	0.000142724	7.77862E-06	1.82657E-05	1.79129E-05	1.75423E-05	1.51949E-05	3.29948E-05	2.3474E-06	3.41685E-05	2.3474E-06	0.000109256
3835103774345	383510	3774345	0.000131263	4.71375E-05	2.4945E-05	8.56773E-05	2.75247E-06	2.75247E-06	8.84298E-05	2.75247E-06	0.000141858	7.73146E-06	1.81549E-05	1.78043E-05	1.74359E-05	1.51028E-05	3.27948E-05	2.33317E-06	3.39614E-05	2.33317E-06	0.00010177
3835203774345	383520	3774345	0.000131551	4.7241E-05	2.49997E-05	8.58654E-05	2.75851E-06	2.75851E-06	8.86239E-05	2.75851E-06	0.00014022	7.64216E-06	1.79452E-05	1.75987E-05	1.72346E-05	1.49283E-05	3.2416E-05	2.30622E-06	3.35691E-05	2.30622E-06	9.45949E-05
3835303774345	383530	3774345	0.000132046	4.74187E-05	2.50938E-05	8.61885E-05	2.76889E-06	2.76889E-06	8.89574E-05	2.76889E-06	0.000138887	7.56955E-06	1.77747E-05	1.74315E-05	1.70708E-05	1.47865E-05	3.2108E-05	2.28431E-06	3.32501E-05	2.28431E-06	8.83913E-05
3835403774345	383540	3774345	0.000132785	4.76841E-05	2.52342E-05	8.66708E-05	2.78439E-06	2.78439E-06	8.94551E-05	2.78439E-06	0.000137884	7.51488E-06	1.76464E-05	1.73056E-05	1.69475E-05	1.46797E-05	3.18761E-05	2.26781E-06	3.301E-05	2.26781E-06	8.2991E-05
3835503774345	383550	3774345	0.000133834	4.80608E-05	2.54336E-05	8.73556E-05	2.80639E-06	2.80639E-06	9.01619E-05	2.80639E-06	0.000137211	7.47816E-06	1.75601E-05	1.7221E-05	1.68647E-05	1.4608E-05	3.17203E-05	2.25673E-06	3.28487E-05	2.25673E-06	7.82739E-05
3835603774345	383560	3774345	0.000135304	4.85888E-05	2.5713E-05	8.83152E-05	2.83722E-06	2.83722E-06	9.11525E-05	2.83722E-06	0.000136943	7.46355E-06	1.75258E-05	1.71874E-05	1.68318E-05	1.45794E-05	3.16584E-05	2.25232E-06	3.27845E-05	2.25232E-06	7.41885E-05
3835703774345	383570	3774345	0.000137602	4.9414E-05	2.61497E-05	8.98151E-05	2.8854E-06	2.8854E-06	9.27005E-05	2.8854E-06	0.000137448	7.49109E-06	1.75905E-05	1.72508E-05	1.68939E-05	1.46332E-05	3.17752E-05	2.26063E-06	3.29055E-05	2.26063E-06	7.08687E-05
3835803774345	383580	3774345	0.000140328	5.0393E-05	2.66678E-05	9.15946E-05	2.94257E-06	2.94257E-06	9.45371E-05	2.94257E-06	0.000138351	7.54033E-06	1.77061E-05	1.73642E-05	1.70049E-05	1.47294E-05	3.19841E-05	2.27549E-06	3.31218E-05	2.27549E-06	6.80015E-05
3835903774345	383590	3774345	0.000143446	5.15127E-05	2.72603E-05	9.36297E-05	3.00795E-06	3.00795E-06	9.66376E-05	3.00795E-06	0.000139607	7.60877E-06	1.78668E-05	1.75218E-05	1.71593E-05	1.48631E-05	3.22744E-05	2.29615E-06	3.34224E-05	2.29615E-06	6.55173E-05
3836003774345	383600	3774345	0.000147044	5.28048E-05	2.79441E-05	9.59783E-05	3.0834E-06	3.0834E-06	9.90617E-05	3.0834E-06	0.000141292	7.70058E-06	1.80824E-05	1.77332E-05	1.73663E-05	1.50425E-05	3.26638E-05	2.32385E-06	3.38257E-05	2.32385E-06	6.34089E-05
3836103774345	383610	3774345	0.000151019	5.42323E-05	2.86995E-05	9.85728E-05	3.16675E-06	3.16675E-06	0.00010174	3.16675E-06	0.000143298	7.80991E-06	1.83392E-05	1.7985E-05	1.76129E-05	1.5256E-05	3.31276E-05	2.35685E-06	3.4306E-05	2.35685E-06	6.15827E-05
3836203774345	383620	3774345	0.000155186	5.57287E-05	2.94914E-05	0.000101293	3.25413E-06	3.25413E-06	0.000104547	3.25413E-06	0.000145457	7.9276E-06	1.86155E-05	1.8256E-05	1.78783E-05	1.54859E-05	3.36267E-05	2.39236E-06	3.48229E-05	2.39236E-06	5.9934E-05
3836303774345	383630	3774345	0.000159678	5.73419E-05	3.03451E-05	0.000104225	3.34833E-06	3.34833E-06	0.000107573	3.34833E-06	0.000147892	8.0603E-06	1.89271E-05	1.85616E-05	1.81775E-05	1.57451E-05	3.41896E-05	2.43241E-06	3.54058E-05	2.43241E-06	5.84976E-05
3836403774345	383640	3774345	0.00016468	5.91381E-05	3.12957E-05	0.00010749	3.45321E-06	3.45321E-06	0.000110943	3.45321E-06	0.00015074	8.21554E-06	1.92916E-05	1.89191E-05	1.85276E-05	1.60484E-05	3.48481E-05	2.47925E-06	3.60877E-05	2.47925E-06	5.73184E-05
3836503774345	383650	3774345	0.000170561	6.12501E-05	3.24133E-05	0.000111328	3.57654E-06	3.57654E-06	0.000114905	3.57654E-06	0.000154316	8.41042E-06	1.97493E-05	1.93679E-05	1.89671E-05	1.64291E-05	3.56747E-05	2.53807E-06	3.69438E-05	2.53807E-06	5.64842E-05
3836603774345	383660	3774345	0.000176982	6.35558E-05	3.36335E-05	0.000115519	3.71117E-06	3.71117E-06	0.0001923	3.71117E-06	0.000158313	8.62826E-06	2.02608E-05	1.98695E-05	1.94584E-05	1.68546E-05	3.65987E-05	2.6038E-06	3.79006E-05	2.6038E-06	5.58443E-05
3836703774345	383670	3774345	0.000186062	6.68166E-05	3.53591E-05	0.000121446	3.90158E-06	3.90158E-06	0.000125348	3.90158E-06	0.000164477	8.96419E-06	2.10496E-05	2.06431E-05	2.0216E-05	1.75108E-05	3.80237E-05	2.70518E-06	3.93763E-05	2.70518E-06	5.59714E-05
3836803774345	383680	3774345	0.000197817	7.10379E-05	3.7593E-05	0.000129119	4.14807E-06	4.14807E-06	0.000133267	4.14807E-06	0.000172731	9.41405E-06	2.2106E-05	2.16791E-05	2.12305E-05	1.83896E-05	3.99318E-05	2.84094E-06	4.13523E-05	2.84094E-06	5.67357E-05
3836903774345	383690	3774345	0.000211213	7.58482E-05	4.01386E-05	0.000137862	4.42896E-06	4.42896E-06	0.000142291	4.42896E-06	0.000182202	9.93026E-06	2.33181E-05	2.28678E-05	2.23947E-05	1.93979E-05	4.21215E-05	2.99672E-06	4.36198E-05	2.99672E-06	5.77808E-05
3837003774345	383700	3774345	0.000229809	8.25264E-05	4.36727E-05	0.00015	4.81891E-06	4.81891E-06	0.000154819	4.81891E-06	0.000195686	1.06651E-05	2.50437E-05	2.45601E-05	2.4052E-05	2.08335E-05	4.52386E-05	3.21848E-06	4.68479E-05	3.21848E-06	5.98893E-05
3837103774345	383710	3774345	0.000251923	9.04676E-05	4.78751E-05	0.000164434	5.28262E-06	5.28262E-06	0.000169717	5.28262E-06	0.00021175	1.15406E-05	2.70996E-05	2.65763E-05	2.60264E-05	2.25437E-05	4.89523E-05	3.48269E-06	5.06937E-05	3.48269E-06	6.25426E-05
3837203774345	383720	3774345	0.000277959	9.98176E-05	5.28231E-05	0.000181429	5.82859E-06	5.82859E-06	0.000187258	5.82859E-06	0.000230639	1.25701E-05	2.95171E-05	2.89471E-05	2.83481E-05	2.45547E-05	5.33192E-05	3.79337E-06	5.52159E-05	3.79337E-06	6.57604E-05
3837303774345	383730	3774345	0.000308688	0.000110852	5.86627E-05	0.000201486	6.47294E-06	6.47294E-06	0.000207959	6.47294E-06	0.000252905	1.37837E-05	3.23667E-05	3.17416E-05	3.10849E-05	2.69253E-05	5.84666E-05	4.15959E-06	6.05464E-05	4.15959E-06	6.96377E-05
3837403774345	383740	3774345	0.000346317	0.000124365	6.58137E-05	0.000226047	7.26199E-06	7.26199E-06	0.000233309	7.26199E-06	0.000280179	1.52701E-05	3.58571E-05	3.51647E-05	3.44371E-05	2.98289E-05	6.47718E-05	4.60816E-06	6.70758E-05	4.60816E-06	7.45238E-05
3837503774345	383750	3774345	0.000388616	0.000139555	7.38521E-05	0.000253656	8.14896E-06	8.14896E-06	0.000261805	8.14896E-06	0.000310745	1.6936E-05	3.9769E-05	3.9001E-05	3.8194E-05	3.30831E-05	7.1838E-05	5.11089E-06	7.43935E-05	5.11089E-06	7.99562E-05
3837603774345	383760	3774345	0.000440312	0.00015812	8.36765E-05	0.000287399	9.233E-06	9.233E-06	0.000296632	9.233E-06	0.000348141	1.89741E-05	4.45549E-05	4.36945E-05	4.27904E-05	3.70644E-05	8.04832E-05	5.72595E-06	8.33462E-05	5.72595E-06	8.67313E-05
3837703774345	383770	3774345	0.000506727	0.00018197	9.62978E-05	0.000330749	1.06257E-05	1.06257E-05	0.000341375	1.06257E-05	0.000396287	2.15982E-05	5.07166E-05	4.97372E-05	4.87081E-05	4.21903E-05	9.16137E-05	6.51782E-06	9.48726E-05	6.51782E-06	9.56512E-05
3837803774345	383780	3774345	0.00059643	0.000214183	0.000113345	0.0003893	1.25067E-05	1.25067E-05	0.000401806	1.25067E-05	0.000461478	2.51511E-05	5.90596E-05	5.79191E-05	5.67207E-05	4.91307E-05	0.000106684	7.59002E-06	0.000110479	7.59002E-06	0.000107965
3837903774345	383790	3774345	0.000716839	0.000257423	0.000136227	0.000467893	1.50315E-05	1.50315E-05	0.000482924	1.50315E-05	0.000549064	2.99247E-05	7.02689E-05	6.89119E-05	6.74861E-05	5.84555E-05	0.000126933	9.03057E-06	0.000131448	9.03057E-06	0.000124674
3838003774345	383800	3774345	0.000894803	0.000321332	0.000170047	0.000584053	1.87633E-05	1.87633E-05	0.000602817	1.87633E-05	0.00067871	3.69906E-05	8.68608E-05	8.51835E-05	8.34209E-05	7.22581E-05	0.000156904	1.11629E-05	0.000162486	1.11629E-05	0.000149674
3838103774345	383810	3774345	0.001168655	0.000419674	0.00022209	0.000762801	2.45058E-05	2.45058E-05	0.000787307	2.45058E-05	0.000878508	4.78798E-05	0.000112431	0.00011026	0.000107978	9.35293E-05	0.000203093	1.4449E-05	0.000210318	1.4449E-05	0.000188498
3838203774345	383820	3774345	0.001631746	0.000585974	0.000310095	0.001065068	3.42164E-05	3.42164E-05	0.001099285	3.42164E-05	0.001215868	6.62664E-05	0.000155606	0.000152601	0.000149444	0.000129446	0.000281084	1.99976E-05	0.000291083	1.99976E-05	0.000254137
3838303774345	383830	3774345	0.002611353	0.000937759	0.000496259	0.001704475	5.4758E-05	5.4758E-05	0.001759233	5.4758E-05	0.001929417	0.000105156	0.000246925	0.000242157	0.000237147	0.000205413	0.000446042	3.17335E-05	0.000461909	3.17335E-05	0.000393315
3838403774345	383840	3774345	0.003598437	0.00129223	0.000683843	0.002348762	7.54564E-05	7.54564E-05	0.002424218	7.54564E-05	0.00264841	0.000144342	0.000338942	0.000332396	0.000325519	0.00028196	0.000612259	4.35589E-05	0.000634038	4.35589E-05	0.000533602
3838603774345	383860	3774345	0.002885537	0.001036221	0.000548364	0.00188344	6.05074E-05	6.05074E-05	0.001943947	6.05074E-05	0.002128043	0.000115981	0.000272345	0.000267086	0.00026156	0.00022656	0.000491961	3.50003E-05	0.000509461	3.50003E-05	0.000430584
3838703774345	383870	3774345	0.004640809	0.001666555	0.000881934	0.003029136	9.73141E-05	9.73141E-05	0.0031264 5	9.73141E-05	0.003406843	0.000185677	0.000436005	0.000427586	0.000418738	0.000362705	0.000787593	5.6033E-05	0.00081561	5.6033E-05	0.000680558
3838803774345	383880	3774345	0.003129392	0.001123791	0.000594706	0.002042608	6.56208E-05	6.56208E-05	0.002108229	6.56208E-05	0.00230497	0.000125624	0.000294988	0.000289292	0.000283306	0.000245396	0.000532862	3.79103E-05	0.000551818	3.79103E-05	0.000464246
3838903774345	383890	3774345	0.002328384	0.000836143	0.000442484	0.001519776	4.88244E-05	4.88244E-05	0.001568601	4.88244E-05	0.001720837	9.37878E-05	0.000220232	0.000215979	0.00021151	0.000183207	0.000397823	2.83029E-05	0.000411974	2.83029E-05	0.000349369
3839003774345	383900	3774345	0.001848692	0.000663881	0.000351323	0.001206673	3.87656E-05	3.87656E-05	0.001245348	3.87656E-05	0.001370881	7.47148E-05	0.000175444	0.000172056	0.000168496	0.000145949	0.00031692	2.25471E-05	0.000328194	2.25471E-05	0.000280383
3839103774345	383910	3774345	0.001531566	0.000549999	0.000291057	0.00099968	3.21157E-05	3.21157E-05	0.001031795	3.21157E-05	0.001139399	6.20987E-05	0.00014582	0.000143004	0.000140045	0.000121305	0.000263406	1.87399E-05	0.000272776	1.87399E-05	0.000234623
3829703774355	382970	3774355	3.87966E-05	1.39322E-05	7.37285E-06	2.53232E-05	8.13533E-07	8.13533E-07	2.61367E-05	8.13533E-07	6.02593E-05	3.28421E-06	7.71195E-06	7.56302E-06	7.40654E-06	6.41544E-06	1.39307E-05	9.91097E-07	1.44263E-05	9.91097E-07	1.53904E-05
3829803774355	382980	3774355	3.97497E-05	1.42744E-05	7.55398E-06	2.59453E-05	8.33518E-07	8.33518E-07	2.67788E-05	8.33518E-07	6.22578E-05	3.39313E-06	7.96771E-06	7.81384E-06	7.65217E-06	6.6282E-06	1.43927E-05	1.02397E-06	1.49047E-05	1.02397E-06	1.61282E-05
3829903774355	382990	3774355	4.07988E-05	1.46512E-05	7.75336E-06	2.66301E-05	8.55518E-07	8.55518E-07	2.74856E-05	8.55518E-07	6.44553E-05	3.5129E-06	8.24894E-06	8.08965E-06	7.92227E-06	6.86216E-06	1.49008E-05	1.06011E-06	1.54308E-05	1.06011E-06	1.69511E-05

			ISDrainage / Utilities Trenching	ISDrainage / Utilities Trenching	ISAsphalt Paving	ISAsphalt Paving	SVDemolition	SVSite Grubbing / Prep	SVMass Grading / Excavation	SVMass Grading / Excavation	SVDrainage / Utilities Trenching	SVFoundations / Concrete Pads	SVBuilding / Structure Construction	SVBuilding / Structure Construction	SVAsphalt Paving	SVAsphalt Paving	SVArchitectural Coating	SVArchitectural Coating	SVLandscaping or Other Finishing	SVLandscaping or Other Finishing	MDemolition
Unique Identifier	X (UTM)	Y (UTM)	2027	2028	2027	2028	2027	2027	2027	2028	2028	2028	2028	2029	2028	2029	2028	2029	2028	2029	2027
3838003774335	383800	3774335	6.09216E-05	5.93585E-05	1.57339E-05	1.46568E-05	0.001560878	0.001122187	0.00075661	0.000747004	0.000530017	0.000168373	0.000241204	0.000232001	2.37151E-05	2.20644E-05	2.37151E-05	2.20644E-05	0.000241204	0.000232001	0.000237606
3838103774335	383810	3774335	7.68924E-05	7.49196E-05	1.98585E-05	1.84991E-05	0.002055145	0.001477538	0.000996198	0.00098355	0.000697852	0.00022169	0.000317584	0.000305467	3.12248E-05	2.90514E-05	3.12248E-05	2.90514E-05	0.000317584	0.000305467	0.00031196
3838203774335	383820	3774335	0.000104007	0.000101338	2.68612E-05	2.50224E-05	0.002896845	0.002082674	0.001404199	0.00138637	0.000983663	0.000312484	0.000447653	0.000430573	4.40131E-05	4.09496E-05	4.40131E-05	4.09496E-05	0.000447653	0.000430573	0.000438378
3838303774335	383830	3774335	0.000161318	0.000157179	4.16627E-05	3.88106E-05	0.004674001	0.003360353	0.002265646	0.00223688	0.00158712	0.000504187	0.000722279	0.00069472	7.10143E-05	6.60713E-05	7.10143E-05	6.60713E-05	0.000722279	0.00069472	0.000705107
3838403774335	383840	3774335	0.000217949	0.000212357	5.62884E-05	5.24352E-05	0.006429732	0.004622628	0.003116708	0.003077136	0.002183302	0.000693579	0.000993595	0.000955683	9.76899E-05	9.08902E-05	9.76899E-05	9.08902E-05	0.000993595	0.000955683	0.000968596
3838603774335	383860	3774335	0.000177989	0.000173422	4.59681E-05	4.28213E-05	0.005213311	0.003748088	0.002527068	0.002494983	0.00177025	0.000562363	0.00080562	0.000774881	7.92082E-05	7.36949E-05	7.92082E-05	7.36949E-05	0.00080562	0.000774881	0.000786016
3838703774335	383870	3774335	0.000270992	0.000264039	6.99873E-05	6.51963E-05	0.008090931	0.00581694	0.003921948	0.003872152	0.002747385	0.000872774	0.001250302	0.001202596	0.000122929	0.000114373	0.000122929	0.000114373	0.001250302	0.001202596	0.001217876
3838803774335	383880	3774335	0.000185217	0.000180465	4.78349E-05	4.45604E-05	0.005451612	0.003919413	0.00264258	0.002609028	0.001851168	0.000588069	0.000842444	0.0008103	8.28289E-05	7.70635E-05	8.28289E-05	7.70635E-05	0.000842444	0.0008103	0.000821757
3838903774335	383890	3774335	0.000139553	0.000135972	3.60415E-05	3.35743E-05	0.004049657	0.002911484	0.001963006	0.001938082	0.001375116	0.000436839	0.000625799	0.000601921	6.15283E-05	5.72456E-05	6.15283E-05	5.72456E-05	0.000625799	0.000601921	0.000611338
3839003774335	383900	3774335	0.000112061	0.000109186	2.89413E-05	2.69601E-05	0.003208153	0.002306488	0.0015551	0.001535356	0.001089372	0.000346065	0.00049576	0.000476844	4.8743E-05	4.53502E-05	4.8743E-05	4.53502E-05	0.00049576	0.000476844	0.000485032
3839103774335	383910	3774335	9.38073E-05	9.14004E-05	2.4227E-05	2.25685E-05	0.002651427	0.001906232	0.001285236	0.001268918	0.000900328	0.000286011	0.000409728	0.000394095	4.02844E-05	3.74804E-05	4.02844E-05	3.74804E-05	0.000409728	0.000394095	0.000401464
3829703774345	382970	3774345	6.29279E-06	6.13133E-06	1.6252E-06	1.51395E-06	4.86597E-05	3.49837E-05	2.3587E-05	2.32875E-05	1.6523E-05	5.24895E-06	7.51944E-06	7.23253E-06	7.39309E-07	6.87849E-07	7.39309E-07	6.87849E-07	7.51944E-06	7.23253E-06	9.31944E-06
3829803774345	382980	3774345	6.57972E-06	6.4109E-06	1.6993E-06	1.58298E-06	4.97822E-05	3.57907E-05	2.41311E-05	2.38247E-05	1.69042E-05	5.37003E-06	7.6929E-06	7.39937E-06	7.56364E-07	7.03717E-07	7.56364E-07	7.03717E-07	7.6929E-06	7.39937E-06	9.51904E-06
3829903774345	382990	3774345	6.89647E-06	6.71952E-06	1.78111E-06	1.65918E-06	5.09938E-05	3.66618E-05	2.47184E-05	2.44046E-05	1.73156E-05	5.50073E-06	7.88013E-06	7.57946E-06	7.74772E-07	7.20844E-07	7.74772E-07	7.20844E-07	7.88013E-06	7.57946E-06	9.73678E-06
3830003774345	383000	3774345	7.25935E-06	7.0731E-06	1.87483E-06	1.74649E-06	5.23746E-05	3.76545E-05	2.53878E-05	2.50654E-05	1.77845E-05	5.64968E-06	8.09352E-06	7.7847E-06	7.95752E-07	7.40364E-07	7.95752E-07	7.40364E-07	8.09352E-06	7.7847E-06	9.98719E-06
3830103774345	383010	3774345	7.72857E-06	7.53027E-06	1.99601E-06	1.85937E-06	5.429E-05	3.90316E-05	2.63162E-05	2.59821E-05	1.84349E-05	5.8563E-06	8.3895E-06	8.0694E-06	8.24853E-07	7.67439E-07	8.24853E-07	7.67439E-07	8.3895E-06	8.0694E-06	1.03338E-05
3830203774345	383020	3774345	8.26417E-06	8.05214E-06	2.13434E-06	1.98823E-06	5.63747E-05	4.05303E-05	2.73267E-05	2.69797E-05	1.91428E-05	6.08117E-06	8.71165E-06	8.37925E-06	8.56526E-07	7.96908E-07	8.56526E-07	7.96908E-07	8.71165E-06	8.37925E-06	1.07148E-05
3830303774345	383030	3774345	8.8431E-06	8.61621E-06	2.28385E-06	2.12751E-06	5.84682E-05	4.20355E-05	2.83415E-05	2.79817E-05	1.98537E-05	6.307E-06	9.03517E-06	8.69042E-06	8.88335E-07	8.26502E-07	8.88335E-07	8.26502E-07	9.03517E-06	8.69042E-06	1.10941E-05
3830403774345	383040	3774345	9.47828E-06	9.2351E-06	2.4479E-06	2.28033E-06	6.06063E-05	4.35727E-05	2.93779E-05	2.90049E-05	2.05797E-05	6.53764E-06	9.36557E-06	9.00822E-06	9.2082E-07	8.56726E-07	9.2082E-07	8.56726E-07	9.36557E-06	9.00822E-06	1.14824E-05
3830503774345	383050	3774345	1.019E-05	9.92854E-06	2.6317E-06	2.45155E-06	6.28781E-05	4.52059E-05	3.04791E-05	3.00921E-05	2.13511E-05	6.7827E-06	9.71663E-06	9.34588E-06	9.55335E-07	8.88839E-07	9.55335E-07	8.88839E-07	9.71663E-06	9.34588E-06	1.18961E-05
3830603774345	383060	3774345	1.09231E-05	1.06428E-05	2.82103E-06	2.62792E-06	6.49894E-05	4.67239E-05	3.15026E-05	3.11026E-05	2.2068E-05	7.01045E-06	1.00429E-05	9.65971E-06	9.87415E-07	9.18685E-07	9.87415E-07	9.18685E-07	1.00429E-05	9.65971E-06	1.22789E-05
3830703774345	383070	3774345	1.17428E-05	1.14415E-05	3.03274E-06	2.82513E-06	6.72344E-05	4.83379E-05	3.25908E-05	3.2177E-05	2.28304E-05	7.25262E-06	1.03898E-05	9.99339E-06	1.02152E-06	9.50421E-07	1.02152E-06	9.50421E-07	1.03898E-05	9.99339E-06	1.26872E-05
3830803774345	383080	3774345	1.26199E-05	1.22961E-05	3.25926E-06	3.03615E-06	6.9426E-05	4.99135E-05	3.36531E-05	3.32258E-05	2.35745E-05	7.48903E-06	1.07285E-05	1.03191E-05	1.05482E-06	9.814E-07	1.05482E-06	9.814E-07	1.07285E-05	1.03191E-05	1.30846E-05
3830903774345	383090	3774345	1.35606E-05	1.32126E-05	3.50221E-06	3.26246E-06	7.15463E-05	5.14379E-05	3.46809E-05	3.42406E-05	2.42945E-05	7.71774E-06	1.10561E-05	1.06343E-05	1.08704E-06	1.01137E-06	1.08704E-06	1.01137E-06	1.10561E-05	1.06343E-05	1.34656E-05
3831003774345	383100	3774345	1.46048E-05	1.42301E-05	3.77189E-06	3.51368E-06	7.37289E-05	5.30071E-05	3.57389E-05	3.52851E-05	2.50357E-05	7.95319E-06	1.13934E-05	1.09587E-05	1.1202E-06	1.04223E-06	1.1202E-06	1.04223E-06	1.13934E-05	1.09587E-05	1.38576E-05
3831103774345	383110	3774345	1.5775E-05	1.53703E-05	4.07412E-06	3.79522E-06	7.60274E-05	5.46596E-05	3.68531E-05	3.63851E-05	2.58161E-05	8.20112E-06	1.17486E-05	1.13003E-05	1.15512E-06	1.07472E-06	1.15512E-06	1.07472E-06	1.17486E-05	1.13003E-05	1.42677E-05
3831203774345	383120	3774345	1.70729E-05	1.66349E-05	4.40933E-06	4.10748E-06	7.84328E-05	5.63889E-05	3.8019E-05	3.75363E-05	2.66329E-05	8.46059E-06	1.21203E-05	1.16579E-05	1.19167E-06	1.10872E-06	1.19167E-06	1.10872E-06	1.21203E-05	1.16579E-05	1.46959E-05
3831303774345	383130	3774345	1.8525E-05	1.80497E-05	4.78435E-06	4.45683E-06	8.11678E-05	5.83552E-05	3.93448E-05	3.88452E-05	2.75616E-05	8.75562E-06	1.2543E-05	1.20644E-05	1.23322E-06	1.14738E-06	1.23322E-06	1.14738E-06	1.2543E-05	1.20644E-05	1.51822E-05
3831403774345	383140	3774345	2.01274E-05	1.96109E-05	5.19817E-06	4.84232E-06	8.35909E-05	6.00973E-05	4.05194E-05	4.00049E-05	2.83844E-05	9.01701E-06	1.29174E-05	1.24245E-05	1.27004E-06	1.18163E-06	1.27004E-06	1.18163E-06	1.29174E-05	1.24245E-05	1.56395E-05
3831503774345	383150	3774345	2.19463E-05	2.13832E-05	5.66793E-06	5.27993E-06	8.58181E-05	6.16986E-05	4.15989E-05	4.10708E-05	2.91407E-05	9.25726E-06	1.32616E-05	1.27556E-05	1.30387E-06	1.21312E-06	1.30387E-06	1.21312E-06	1.32616E-05	1.27556E-05	1.60514E-05
3831603774345	383160	3774345	2.38884E-05	2.32755E-05	6.16951E-06	5.74717E-06	8.79206E-05	6.32101E-05	4.26181E-05	4.2077E-05	2.98546E-05	9.48405E-06	1.35865E-05	1.30681E-05	1.33582E-06	1.24284E-06	1.33582E-06	1.24284E-06	1.35865E-05	1.30681E-05	1.64197E-05
3831703774345	383170	3774345	2.60398E-05	2.53717E-05	6.72515E-06	6.26477E-06	9.0032E-05	6.47281E-05	4.36415E-05	4.30874E-05	3.05716E-05	9.71181E-06	1.39128E-05	1.33819E-05	1.3679E-06	1.27268E-06	1.3679E-06	1.27268E-06	1.39128E-05	1.33819E-05	1.67699E-05
3834903774345	383490	3774345	4.74887E-05	4.62703E-05	1.22646E-05	1.1425E-05	0.000186327	0.000133959	9.03189E-05	8.91721E-05	6.32698E-05	2.00992E-05	2.87933E-05	2.76947E-05	2.83095E-06	2.6339E-06	2.83095E-06	2.6339E-06	2.87933E-05	2.76947E-05	3.12825E-05
3835003774345	383500	3774345	4.39932E-05	4.28645E-05	1.13619E-05	1.05841E-05	0.000189071	0.000135932	9.1649E-05	9.04853E-05	6.42015E-05	2.03952E-05	2.92173E-05	2.81025E-05	2.87264E-06	2.67269E-06	2.87264E-06	2.67269E-06	2.92173E-05	2.81025E-05	3.16328E-05
3835103774345	383510	3774345	4.09788E-05	3.99274E-05	1.05833E-05	9.85885E-06	0.000191957	0.000138007	9.30481E-05	9.18667E-05	6.51816E-05	2.07065E-05	2.96634E-05	2.85316E-05	2.91649E-06	2.71349E-06	2.91649E-06	2.71349E-06	2.96634E-05	2.85316E-05	3.20047E-05
3835203774345	383520	3774345	3.80898E-05	3.71125E-05	9.83722E-06	9.1638E-06	0.000193614	0.000139198	9.38513E-05	9.26597E-05	6.57443E-05	2.08853E-05	2.99194E-05	2.87778E-05	2.94167E-06	2.73691E-06	2.94167E-06	2.73691E-06	2.99194E-05	2.87778E-05	3.2168E-05
3835303774345	383530	3774345	3.55918E-05	3.46786E-05	9.19208E-06	8.56283E-06	0.000195601	0.000140626	9.48143E-05	9.36105E-05	6.64189E-05	2.10996E-05	3.02264E-05	2.90731E-05	2.97185E-06	2.765E-06	2.97185E-06	2.765E-06	3.02264E-05	2.90731E-05	3.23822E-05
3835403774345	383540	3774345	3.34173E-05	3.25599E-05	8.63049E-06	8.03968E-06	0.000197997	0.000142349	9.5976E-05	9.47574E-05	6.72327E-05	2.13581E-05	3.05968E-05	2.94293E-05	3.00826E-06	2.79887E-06	3.00826E-06	2.79887E-06	3.05968E-05	2.94293E-05	3.26634E-05
3835503774345	383550	3774345	3.15179E-05	3.07093E-05	8.13995E-06	7.58272E-06	0.000200875	0.000144418	9.73708E-05	9.61345E-05	6.82098E-05	2.16685E-05	3.10414E-05	2.9857E-05	3.05198E-06	2.83955E-06	3.05198E-06	2.83955E-06	3.10414E-05	2.9857E-05	3.30209E-05
3835603774345	383560	3774345	2.98729E-05	2.91064E-05	7.71509E-06	7.18694E-06	0.000204421	0.000146967	9.90895E-05	9.78314E-05	6.94137E-05	2.2051E-05	3.15894E-05	3.0384E-05	3.10586E-06	2.88967E-06	3.10586E-06	2.88967E-06	3.15894E-05	3.0384E-05	3.34854E-05
3835703774345	383570	3774345	2.85361E-05	2.7804E-05	7.36985E-06	6.86534E-06	0.00020924	0.000150432	0.000101426	0.000100138	7.10503E-05	2.25709E-05	3.23341E-05	3.11004E-05	3.17908E-06	2.9578E-06	3.17908E-06	2.9578E-06	3.23341E-05	3.11004E-05	3.41568E-05
3835803774345	383580	3774345	2.73816E-05	2.66791E-05	7.07169E-06	6.58759E-06	0.000214746	0.000154391	0.000104095	0.000102773	7.29198E-05	2.31648E-05	3.31849E-05	3.19187E-05	3.26273E-06	3.03563E-06	3.26273E-06	3.03563E-06	3.31849E-05	3.19187E-05	3.4937E-05
3835903774345	383590	3774345	2.63813E-05	2.57044E-05	6.81334E-06	6.34693E-06	0.000220911	0.000158823	0.000107083	0.000105723	7.50132E-05	2.38298E-05	3.41376E-05	3.28351E-05	3.3564E-06	3.12277E-06	3.3564E-06	3.12277E-06	3.41376E-05	3.28351E-05	3.58171E-05
3836003774345	383600	3774345	2.55323E-05	2.48773E-05	6.59408E-06	6.14268E-06	0.000227868	0.000163825	0.000110456	0.000109053	7.73758E-05	2.45803E-05	3.52128E-05	3.38692E-05	3.46211E-06	3.22113E-06	3.46211E-06	3.22113E-06	3.52128E-05	3.38692E-05	3.68223E-05
3836103774345	383610	3774345	2.4797E-05	2.41608E-05	6.40417E-06	5.96577E-06	0.000235459	0.000169282	0.000114135	0.000112686	7.99532E-05	2.53991E-05	3.63857E-05	3.49974E-05	3.57743E-06	3.32842E-06	3.57743E-06	3.32842E-06	3.63857E-05	3.49974E-05	3.79237E-05
3836203774345	383620	3774345	2.41331E-05	2.35139E-05	6.23272E-06	5.80605E-06	0.000243405	0.000174995	0.000117987	0.000116489	8.26515E-05	2.62563E-05	3.76137E-05	3.61785E-05	3.69817E-06	3.44076E-06	3.69817E-06	3.44076E-06	3.76137E-05	3.61785E-05	3.90778E-05
3836303774345	383630	3774345	2.35548E-05	2.29504E-05	6.08335E-06	5.66691E-06	0.000251931	0.000181125	0.000122119	0.000120569	8.55466E-05	2.71759E-05	3.89312E-05	3.74458E-05	3.8277E-06	3.56128E-06	3.8277E-06	3.56128E-06	3.89312E-05	3.74458E-05	4.03189E-05
3836403774345	383640	3774345	2.30799E-05	2.24878E-05	5.96071E-06	5.55267E-06	0.000261294	0.000187856	0.000126658	0.00012505	8.87259E-05	2.8186E-05	4.03781E-05	3.88374E-05	3.96996E-06	3.69363E-06	3.96996E-06	3.69363E-06	4.03781E-05	3.88374E-05	4.16907E-05
3836503774345	383650	3774345	2.27441E-05	2.21605E-05	5.87397E-06	5.47186E-06	0.000272118	0.000195638	0.000131905	0.00013023	9.24014E-05	2.93536E-05	4.20508E-05	4.04463E-05	4.13442E-06	3.84664E-06	4.13442E-06	3.84664E-06	4.20508E-05	4.04463E-05	4.32875E-05
3836603774345	383660	3774345	2.24864E-05	2.19094E-05	5.80742E-06	5.40987E-06	0.000283878	0.000204093	0.000137605	0.000135858	9.63945E-05	3.06221E-05	4.3868E-05	4.21942E-05	4.31309E-06	4.01287E-06	4.31309E-06	4.01287E-06	4.3868E-05	4.21942E-05	4.50276E-05
3836703774345	383670	3774345	2.25376E-05	2.19593E-05	5.82064E-06	5.42219E-06	0.000300065	0.00021573	0.000145452	0.000143605	0.000101891	3.23682E-05	4.63694E-05	4.46002E-05	4.55903E-06	4.24169E-06	4.55903E-06	4.24169E-06	4.63694E-05	4.46002E-05	4.74537E-05
3836803774345	383680	3774345	2.28453E-05	2.22592E-05	5.90012E-06	5.49622E-06	0.00032076	0.000230609	0.000155483	0.000153509	0.000108918	3.46006E-05	4.95675E-05	4.76762E-05	4.87346E-06	4.53424E-06	4.87346E-06	4.53424E-06	4.95675E-05	4.76762E-05	5.05747E-05
3836903774345	383690	3774345	2.32662E-05	2.26692E-05	6.00881E-06	5.59747E-06	0.000344324	0.00024755	0.000166905	0.000164786	0.00011692	3.71424E-05	5.32088E-05	5.11786E-05	5.23147E-06	4.86733E-06	5.23147E-06	4.86733E-06	5.32088E-05	5.11786E-05	5.41311E-05
3837003774345	383700	3774345	2.41151E-05	2.34964E-05	6.22807E-06	5.80172E-06	0.000376716	0.000270838	0.000182607	0.000180288	0.000127919	4.06366E-05	5.82144E-05	5.59932E-05	5.72362E-06	5.32523E-06	5.72362E-06	5.32523E-06	5.82144E-05	5.59932E-05	5.90413E-05
3837103774345	383710	3774345	2.51835E-05	2.45374E-05	6.504E-06	6.05876E-06	0.00041522	0.0002985	0.000201271	0.000198716	0.000140993	4.479E-05	6.41644E-05	6.17162E-05	6.30863E-06	5.86951E-06	6.30863E-06	5.86951E-06	6.41644E-05	6.17162E-05	6.48786E-05
3837203774345	383720	3774345	2.64792E-05	2.57998E-05	6.83863E-06	6.37048E-06	0.000460628	0.000331166	0.000223282	0.00022047	0.000156412	4.96882E-05	7.11814E-05	6.84654E-05	6.99853E-06	6.5114E-06	6.99853E-06	6.5114E-06	7.11814E-05	6.84654E-05	7.17575E-05
3837303774345	383730	3774345	2.80405E-05	2.7321E-05	7.24184E-06	6.74609E-06	0.000514312	0.000369762	0.000249304	0.000246139	0.000174642	5.54791E-05	7.94773E-05	7.64448E-05	7.81418E-06	7.27027E-06	7.81418E-06	7.27027E-06	7.94773E-05	7.64448E-05	7.98812E-05
3837403774345	383740	3774345	3.00079E-05	2.9238E-05	7.74996E-06	7.21943E-06	0.000580112	0.000417069	0.0002812	0.00027763	0.000196985	6.2577E-05	8.96455E-05	8.6225E-05	8.81391E-06	8.20042E-06	8.81391E-06	8.20042E-06	8.96455E-05	8.6225E-05	8.98339E-05
3837503774345	383750	3774345	3.21953E-05	3.13693E-05	8.31489E-06	7.74569E-06	0.000654429	0.000470499	0.000317224	0.000313196	0.00022222	7.05937E-05	0.00010113	9.72711E-05	9.94304E-06	9.25095E-06	9.94304E-06	9.25095E-06	0.00010113	9.72711E-05	0.000101048
3837603774345	383760	3774345	3.49234E-05	3.40274E-05	9.01946E-06	8.40203E-06	0.000745379	0.000535887	0.00036131	0.000356723	0.000253103	8.04044E-05	0.000115184	0.000110789	1.13249E-05	1.05366E-05	1.13249E-05	1.05366E-05	0.000115184	0.000110789	0.000114762
3837703774345	383770	3774345	3.85151E-05	3.75269E-05	9.94707E-06	9.26613E-06	0.000862262	0.000619919	0.000417967	0.00041266	0.000292793	9.30127E-05	0.000133246	0.000128162	1.31007E-05	1.21889E-05	1.31007E-05	1.21889E-05	0.000133246	0.000128162	0.000132383
3837803774345	383780	3774345	4.34734E-05	4.2358E-05	1.12276E-05	1.0459E-05	0.001020187	0.000733459	0.000494519	0.00048824	0.000346418	0.000110048	0.000157651	0.000151636	1.55002E-05	1.44213E-05	1.55002E-05	1.44213E-05	0.000157651	0.000151636	0.000156186
3837903774345	383790	3774345	5.02016E-05	4.89136E-05	1.29653E-05	1.20777E-05	0.001232626	0.000886191	0.000597495	0.000589909	0.000418555	0.000132964	0.000190479	0.000183211	1.87279E-05	1.74243E-05	1.87279E-05	1.74243E-05	0.000190479	0.000183211	0.000188171
3838003774345	383800	3774345	6.02679E-05	5.87215E-05	1.5565E-05	1.44995E-05	0.001546927	0.001112156	0.000749848	0.00074032	0.00052528	0.000166868	0.000239049	0.000229927	2.35032E-05	2.18672E-05	2.35032E-05	2.18672E-05	0.000239049	0.000229927	0.000235459
3838103774345	383810	3774345	7.59011E-05	7.39537E-05	1.96025E-05	1.82606E-05	0.002030637	0.001459918	0.000984318	0.000971821	0.00068953	0.000219046	0.000313797	0.000301824	3.08524E-05	2.87049E-05	3.08524E-05	2.87049E-05	0.000313797	0.000301824	0.000308222
3838203774345	383820	3774345	0.000102331	9.97058E-05	2.64285E-05	2.46193E-05	0.002851268	0.002049907	0.001382106	0.001364558	0.000968187	0.000307568	0.00044061	0.000423798	4.33206E-05	4.03053E-05	4.33206E-05	4.03053E-05	0.00044061	0.000423798	0.000431474
3838303774345	383830	3774345	0.000158373	0.000154309	4.0902E-05	3.8102E-05	0.004588887	0.003299161	0.002224389	0.002196146	0.001558219	0.000495006	0.000709127	0.000682069	6.97211E-05	6.48681E-05	6.97211E-05	6.48681E-05	0.000709127	0.000682069	0.00069227
3838403774345	383840	3774345	0.000214861	0.000209348	5.54909E-05	5.16922E-05	0.006339931	0.004558067	0.003073179	0.00303416	0.002152809	0.000683892	0.000979718	0.000942336	9.63255E-05	8.96208E-05	9.63255E-05	8.96208E-05	0.000979718	0.000942336	0.000955061
3838603774345	383860	3774345	0.00017338	0.000168931	4.47778E-05	4.17125E-05	0.005076027	0.003649388	0.002460522	0.002429281	0.001723634	0.000547554	0.000784405	0.000754475	7.71224E-05	7.17543E-05	7.71224E-05	7.17543E-05	0.000784405	0.000754475	0.000765355
3838703774345	383870	3774345	0.000274035	0.000267004	7.07733E-05	6.59284E-05	0.008189534	0.00588783	0.003969744	0.003919341	0.002780867	0.00088341	0.001265539	0.001217251	0.000124427	0.000115767	0.000124427	0.000115767	0.001265539	0.001217251	0.001232621
3838803774345	383880	3774345	0.000186934	0.000182138	4.82784E-05	4.49735E-05	0.005509056	0.003960712	0.002670425	0.00263652	0.001870674	0.000594265	0.000851321	0.000818839	8.37016E-05	7.78756E-05	8.37016E-05	7.78756E-05	0.000851321	0.000818839	0.000830325
3838903774345	383890	3774345	0.000140678	0.000137068	3.6332E-05	3.38448E-05	0.004088606	0.002939486	0.001981886	0.001956722	0.001388342	0.000441041	0.000631818	0.00060771	6.21201E-05	5.77962E-05	6.21201E-05	5.77962E-05	0.000631818	0.00060771	0.000617133
3839003774345	383900	3774345	0.000112899	0.000110003	2.91578E-05	2.71618E-05	0.00323806	0.002327989	0.001569597	0.001549668	0.001099527	0.000349292	0.000500382	0.000481289	4.91973E-05	4.5773E-05	4.91973E-05	4.5773E-05	0.000500382	0.000481289	0.00048947
3839103774345	383910	3774345	9.44739E-05	9.205E-05	2.43992E-05	2.27289E-05	0.002675837	0.001923781	0.001297068	0.0012806	0.000908616	0.000288644	0.0004135	0.000397723	4.06552E-05	3.78254E-05	4.06552E-05	3.78254E-05	0.0004135	0.000397723	0.000405078
3829703774355	382970	3774355	6.19714E-06	6.03814E-06	1.6005E-06	1.49094E-06	4.82231E-05	3.46698E-05	2.33754E-05	2.30786E-05	1.63748E-05	5.20186E-06	7.45198E-06	7.16765E-06	7.32677E-07	6.81678E-07	7.32677E-07	6.81678E-07	7.45198E-06	7.16765E-06	9.22146E-06
3829803774355	382980	3774355	6.4942E-06	6.32758E-06	1.67722E-06	1.5624E-06	4.94615E-05	3.55601E-05	2.39756E-05	2.36712E-05	1.67953E-05	5.33544E-06	7.64334E-06	7.3517E-06	7.51491E-07	6.99183E-07	7.51491E-07	6.99183E-07	7.64334E-06	7.3517E-06	9.44664E-06
3829903774355	382990	3774355	6.82558E-06	6.65045E-06	1.7628E-06	1.64213E-06	5.08156E-05	3.65337E-05	2.4632E-05	2.43193E-05	1.72551E-05	5.48151E-06	7.8526E-06	7.55298E-06	7.72065E-07	7.18325E-07	7.72065E-07	7.18325E-07	7.8526E-06	7.55298E-06	9.68961E-06

			MSite Grubbing / Prep	MMass Grading / Excavation	MMass Grading / Excavation	MDrainage / Utilities Trenching	MFoundations / Concrete Pads	MBuilding / Structure Construction	MAsphalt Paving	MLandscaping or Other Finishing	MWaterside Construction (Piles)	RSSWDemolition	RSSWPlacing Base	RSSWForm/Plac e Rebar and Pour	Child Risk				
Unique Identifier	X (UTM)	Y (UTM)	2027	2027	2028	2028	2028	2028	2028	2028	2028	2029	2029	2029	3rd Trimester	0<2	2<16	Total	per million
3838003774335	383800	3774335	0.000729409	0.000857725	0.000846304	0.000179895	0.000233952	0.000172202	1.77242E-05	0.00020765	1.77242E-05	0.001111261	0.001612464	0.000955836	2.21021E-08	3.2198E-07	7.3908E-08	4.17994E-07	0.41799435
3838103774335	383810	3774335	0.000957663	0.001126133	0.001111139	0.00023619	0.000307163	0.000226089	2.32706E-05	0.00027263	2.32706E-05	0.001474298	0.002139238	0.001268097	2.87365E-08	4.1943E-07	9.6732E-08	5.449E-07	0.54489972
3838203774335	383820	3774335	0.001345746	0.001582487	0.001561416	0.000331904	0.000431638	0.000317709	3.27008E-05	0.000383111	3.27008E-05	0.002095449	0.003040542	0.001802371	3.99978E-08	5.8484E-07	1.3555E-07	7.60382E-07	0.76038232
3838303774335	383830	3774335	0.002164558	0.002545343	0.002511452	0.000533849	0.000694266	0.000511018	5.25975E-05	0.000616212	5.25975E-05	0.003408515	0.004945828	0.002931787	6.3756E-08	9.3377E-07	2.1748E-07	1.21501E-06	1.21500762
3838403774335	383840	3774335	0.002973422	0.003496501	0.003449944	0.00073334	0.000953703	0.000701977	7.22524E-05	0.000846482	7.22524E-05	0.00470579	0.006828204	0.004047621	8.72251E-08	1.2785E-06	2.9842E-07	1.66411E-06	1.66410709
3838603774335	383860	3774335	0.002412933	0.002837411	0.00279963	0.000595106	0.00077393	0.000569655	5.86328E-05	0.00068692	5.86328E-05	0.003807929	0.005525387	0.003275337	7.09142E-08	1.0391E-06	2.4226E-07	1.35223E-06	1.3522308
3838703774335	383870	3774335	0.00373867	0.00439637	0.004337832	0.000922075	0.001199151	0.00088264	9.08474E-05	0.001064335	9.08474E-05	0.005933831	0.008610117	0.005103903	1.09392E-07	1.6041E-06	3.7493E-07	2.08848E-06	2.08847529
3838803774335	383880	3774335	0.002522651	0.002966431	0.002926932	0.000622166	0.000809121	0.000595557	6.12989E-05	0.000718155	6.12989E-05	0.003984589	0.005781724	0.003427289	7.40662E-08	1.0855E-06	2.5319E-07	1.41271E-06	1.41270804
3838903774335	383890	3774335	0.001876702	0.002206848	0.002177463	0.000462854	0.000601938	0.000443059	4.56027E-05	0.000534265	4.56027E-05	0.002949338	0.004279554	0.002536833	5.5294E-08	8.0984E-07	1.885E-07	1.05364E-06	1.05364051
3839003774335	383900	3774335	0.001488964	0.0017509	0.001727586	0.000367226	0.000477574	0.000351521	3.61809E-05	0.000423882	3.61809E-05	0.002328066	0.003378074	0.002002454	4.40199E-08	6.4434E-07	1.4967E-07	8.38024E-07	0.83802438
3839103774335	383910	3774335	0.001232424	0.00144923	0.001429933	0.000303955	0.000395291	0.000290956	2.99472E-05	0.00035085	2.99472E-05	0.001917129	0.002781796	0.001648992	3.65558E-08	5.3478E-07	1.2397E-07	6.953E-07	0.69530049
3829703774345	382970	3774345	2.86091E-05	3.36419E-05	3.3194E-05	7.05591E-06	9.17615E-06	6.75414E-06	6.95183E-07	8.14451E-06	6.95183E-07	1.92397E-05	2.79172E-05	1.65488E-05	2.03471E-09	2.5667E-08	4.0236E-09	3.17252E-08	0.03172523
3829803774345	382980	3774345	2.92218E-05	3.43625E-05	3.39049E-05	7.20703E-06	9.37268E-06	6.8988E-06	7.10072E-07	8.31895E-06	7.10072E-07	1.97357E-05	2.86369E-05	1.69754E-05	2.13722E-09	2.6861E-08	4.169E-09	3.31675E-08	0.03316747
3829903774345	382990	3774345	2.98902E-05	3.51485E-05	3.46805E-05	7.37188E-06	9.58707E-06	7.05661E-06	7.26315E-07	8.50924E-06	7.26315E-07	2.02722E-05	2.94154E-05	1.74368E-05	2.25304E-09	2.8207E-08	4.3306E-09	3.4791E-08	0.03479102
3830003774345	383000	3774345	3.06589E-05	3.60524E-05	3.55724E-05	7.56147E-06	9.83363E-06	7.23809E-06	7.44994E-07	8.72807E-06	7.44994E-07	2.08836E-05	3.03025E-05	1.79627E-05	2.38859E-09	2.9782E-08	4.5174E-09	3.6688E-08	0.03668802
3830103774345	383010	3774345	3.17229E-05	3.73035E-05	3.68068E-05	7.82387E-06	1.01749E-05	7.48926E-06	7.70847E-07	9.03096E-06	7.70847E-07	2.17039E-05	3.14929E-05	1.86683E-05	2.56655E-09	3.1856E-08	4.7663E-09	3.9189E-08	0.039189
3830203774345	383020	3774345	3.28926E-05	3.8679E-05	3.8164E-05	8.11237E-06	1.05501E-05	7.76543E-06	7.99271E-07	9.36397E-06	7.99271E-07	2.26054E-05	3.28009E-05	1.94437E-05	2.77546E-09	3.4281E-08	5.0509E-09	4.21075E-08	0.04210751
3830303774345	383030	3774345	3.40568E-05	4.0048E-05	3.95148E-05	8.3995E-06	1.09235E-05	8.04027E-06	8.2756E-07	9.69539E-06	8.2756E-07	2.35131E-05	3.4118E-05	2.02245E-05	3.0104E-09	3.699E-08	5.3584E-09	4.53588E-08	0.04535876
3830403774345	383040	3774345	3.52489E-05	4.14498E-05	4.08979E-05	8.69349E-06	1.13058E-05	8.3217E-06	8.56526E-07	1.00347E-05	8.56526E-07	2.44458E-05	3.54713E-05	2.10267E-05	3.2804E-09	4.0086E-08	5.6984E-09	4.90646E-08	0.04906455
3830503774345	383050	3774345	3.65189E-05	4.29432E-05	4.23714E-05	9.00672E-06	1.17132E-05	8.62153E-06	8.87387E-07	1.03963E-05	8.87387E-07	2.54221E-05	3.6888E-05	2.18665E-05	3.60006E-09	4.3734E-08	6.0871E-09	5.3421E-08	0.05342096
3830603774345	383060	3774345	3.76942E-05	4.43253E-05	4.37351E-05	9.2966E-06	1.20901E-05	8.89901E-06	9.15947E-07	1.07309E-05	9.15947E-07	2.63361E-05	3.82142E-05	2.26526E-05	3.95582E-09	4.7766E-08	6.4973E-09	5.82187E-08	0.05821872
3830703774345	383070	3774345	3.89476E-05	4.57991E-05	4.51893E-05	9.6057E-06	1.24921E-05	9.19489E-06	9.46402E-07	1.10877E-05	9.46402E-07	2.72937E-05	3.96037E-05	2.34763E-05	4.38571E-09	5.2617E-08	6.9747E-09	6.39777E-08	0.0639777
3830803774345	383080	3774345	4.01675E-05	4.72336E-05	4.66047E-05	9.90657E-06	1.28834E-05	9.48289E-06	9.76045E-07	1.1435E-05	9.76045E-07	2.8245E-05	4.09842E-05	2.42946E-05	4.89085E-09	5.8288E-08	7.5096E-09	7.06884E-08	0.0706884
3830903774345	383090	3774345	4.13372E-05	4.86092E-05	4.79619E-05	1.01951E-05	1.32586E-05	9.75906E-06	1.00447E-06	1.1768E-05	1.00447E-06	2.9184E-05	4.23465E-05	2.51022E-05	5.49366E-09	6.5021E-08	8.118E-09	7.86324E-08	0.07863239
3831003774345	383100	3774345	4.25404E-05	5.0024E-05	4.93579E-05	1.04918E-05	1.36445E-05	1.00431E-05	1.03371E-06	1.21105E-05	1.03371E-06	3.01634E-05	4.37678E-05	2.59446E-05	6.25147E-09	7.3452E-08	8.8515E-09	8.8555E-08	0.08855501
3831103774345	383110	3774345	4.37993E-05	5.15044E-05	5.08186E-05	1.08023E-05	1.40483E-05	1.03403E-05	1.0643E-06	1.24689E-05	1.0643E-06	3.11896E-05	4.52569E-05	2.68273E-05	7.23772E-09	8.4388E-08	9.7688E-09	1.01395E-07	0.10139469
3831203774345	383120	3774345	4.51139E-05	5.30502E-05	5.23439E-05	1.11265E-05	1.44699E-05	1.06507E-05	1.09624E-06	1.28431E-05	1.09624E-06	3.22471E-05	4.67912E-05	2.77369E-05	8.5494E-09	9.8888E-08	1.0942E-08	1.1838E-07	0.11837951
3831303774345	383130	3774345	4.66067E-05	5.48057E-05	5.40759E-05	1.14947E-05	1.49488E-05	1.10031E-05	1.13252E-06	1.32681E-05	1.13252E-06	3.33357E-05	4.83708E-05	2.86732E-05	1.03704E-08	1.1898E-07	1.252E-08	1.41871E-07	0.14187071
3831403774345	383140	3774345	4.80104E-05	5.64563E-05	5.57046E-05	1.18409E-05	1.5399E-05	1.13345E-05	1.16662E-06	1.36677E-05	1.16662E-06	3.44555E-05	4.99957E-05	2.96364E-05	1.3054E-08	1.485E-07	1.4753E-08	1.76305E-07	0.17630461
3831503774345	383150	3774345	4.92749E-05	5.79432E-05	5.71717E-05	1.21528E-05	1.58046E-05	1.1633E-05	1.19735E-06	1.40277E-05	1.19735E-06	3.55816E-05	5.16297E-05	3.0605E-05	1.73029E-08	1.9511E-07	1.8164E-08	2.30575E-07	0.23057524
3831603774345	383160	3774345	5.04057E-05	5.92729E-05	5.84837E-05	1.24316E-05	1.61672E-05	1.19E-05	1.22483E-06	1.43496E-05	1.22483E-06	3.66733E-05	5.32138E-05	3.15441E-05	2.41314E-08	2.6991E-07	2.3508E-08	3.17551E-07	0.31755115
3831703774345	383170	3774345	5.14807E-05	6.05371E-05	5.97311E-05	1.26968E-05	1.65121E-05	1.21538E-05	1.25095E-06	1.46557E-05	1.25095E-06	3.77932E-05	5.48387E-05	3.25073E-05	3.71215E-08	4.1209E-07	3.3495E-08	4.82705E-07	0.48270507
3834903774345	383490	3774345	9.6032E-05	0.000112926	0.000111422	2.36845E-05	3.08016E-05	2.26716E-05	2.33352E-06	2.73387E-05	2.33352E-06	9.93677E-05	0.000144185	8.54697E-05	5.09473E-09	6.7071E-08	1.3201E-08	8.53665E-08	0.08536651
3835003774345	383500	3774345	9.71071E-05	0.00011419	0.00011267	2.39497E-05	3.11464E-05	2.29254E-05	2.35964E-06	2.76447E-05	2.35964E-06	0.000101804	0.00014772	8.75652E-05	5.00338E-09	6.6175E-08	1.3045E-08	8.42235E-08	0.08422347
3835103774345	383510	3774345	9.8249E-05	0.000115533	0.000113994	2.42313E-05	3.15126E-05	2.3195E-05	2.38739E-06	2.79698E-05	2.38739E-06	0.000104377	0.000151454	8.97786E-05	4.92322E-09	6.5407E-08	1.2926E-08	8.32564E-08	0.08325643
3835203774345	383520	3774345	9.87503E-05	0.000116122	0.000114576	2.4355E-05	3.16734E-05	2.33134E-05	2.39957E-06	2.81125E-05	2.39957E-06	0.00010638	0.000154359	9.15011E-05	4.82367E-09	6.4348E-08	1.2752E-08	8.19242E-08	0.08192415
3835303774345	383530	3774345	9.94076E-05	0.000116895	0.000115339	2.45171E-05	3.18843E-05	2.34685E-05	2.41555E-06	2.82996E-05	2.41555E-06	0.000108629	0.000157623	9.34356E-05	4.73836E-09	6.3463E-08	1.262E-08	8.08212E-08	0.08082123
3835403774345	383540	3774345	0.000100271	0.000117911	0.000116341	2.473E-05	3.21612E-05	2.36724E-05	2.43653E-06	2.85454E-05	2.43653E-06	0.000111162	0.000161298	9.56142E-05	4.66693E-09	6.2751E-08	1.2528E-08	7.99468E-08	0.07994676
3835503774345	383550	3774345	0.000101368	0.000119201	0.000117614	2.50007E-05	3.25131E-05	2.39314E-05	2.46319E-06	2.88578E-05	2.46319E-06	0.000114035	0.000165467	9.80852E-05	4.60967E-09	6.2222E-08	1.2478E-08	7.93099E-08	0.07930985
3835603774345	383560	3774345	0.000102794	0.000120878	0.000119268	2.53524E-05	3.29705E-05	2.42681E-05	2.49784E-06	2.92638E-05	2.49784E-06	0.000117335	0.000170255	0.000100924	4.56901E-09	6.1911E-08	1.2477E-08	7.89569E-08	0.07895694
3835703774345	383570	3774345	0.000104855	0.000123301	0.00012166	2.58607E-05	3.36316E-05	2.47547E-05	2.54792E-06	2.98505E-05	2.54792E-06	0.000121415	0.000176175	0.000104433	4.55696E-09	6.1986E-08	1.2558E-08	7.91013E-08	0.07910128
3835803774345	383580	3774345	0.000107251	0.000126118	0.000124439	2.64514E-05	3.43998E-05	2.53202E-05	2.60612E-06	3.05324E-05	2.60612E-06	0.00012596	0.00018277	0.000108342	4.56046E-09	6.227E-08	1.2684E-08	7.9514E-08	0.07951404
3835903774345	383590	3774345	0.000109952	0.000129295	0.000127573	2.71177E-05	3.52663E-05	2.5958E-05	2.67177E-06	3.13015E-05	2.67177E-06	0.000130963	0.00019003	0.000112646	4.57803E-09	6.2742E-08	1.2851E-08	8.01706E-08	0.08017065
3836003774345	383600	3774345	0.000113038	0.000132924	0.000131154	2.78788E-05	3.62561E-05	2.66865E-05	2.74676E-06	3.218E-05	2.74676E-06	0.000136503	0.000198068	0.000117411	4.61185E-09	6.3434E-08	1.3066E-08	8.11114E-08	0.08111142
3836103774345	383610	3774345	0.000116419	0.0001369	0.000135077	2.87127E-05	3.73406E-05	2.74847E-05	2.82892E-06	3.31426E-05	2.82892E-06	0.000142504	0.000206777	0.000122573	4.65802E-09	6.4294E-08	1.3318E-08	8.22699E-08	0.08226994
3836203774345	383620	3774345	0.000119962	0.000141066	0.000139187	2.95864E-05	3.84769E-05	2.83211E-05	2.915E-06	3.41511E-05	2.915E-06	0.000148811	0.000215928	0.000127998	4.7111E-09	6.5247E-08	1.359E-08	8.35487E-08	0.08354875
3836303774345	383630	3774345	0.000123772	0.000145546	0.000143608	3.05261E-05	3.9699E-05	2.92206E-05	3.00759E-06	3.52358E-05	3.00759E-06	0.00015554	0.000225691	0.000133785	4.77454E-09	6.6343E-08	1.3895E-08	8.50123E-08	0.08501231
3836403774345	383640	3774345	0.000127983	0.000150498	0.000148494	3.15647E-05	4.10497E-05	3.02148E-05	3.10992E-06	3.64346E-05	3.10992E-06	0.000162867	0.000236323	0.000140088	4.85321E-09	6.765E-08	1.4246E-08	8.67487E-08	0.08674869
3836503774345	383650	3774345	0.000132885	0.000156262	0.000154181	3.27737E-05	4.26219E-05	3.13721E-05	3.22903E-06	3.78301E-05	3.22903E-06	0.000171186	0.000248394	0.000147243	4.95686E-09	6.9308E-08	1.4673E-08	8.89382E-08	0.08893822
3836603774345	383660	3774345	0.000138227	0.000162544	0.000160379	3.40912E-05	4.43353E-05	3.26332E-05	3.35883E-06	3.93509E-05	3.35883E-06	0.000180204	0.000261479	0.000155	5.07542E-09	7.1177E-08	1.5149E-08	9.14013E-08	0.09140128
3836703774345	383670	3774345	0.000145675	0.000171301	0.00016902	3.5928E-05	4.6724E-05	3.43914E-05	3.5398E-06	4.1471E-05	3.5398E-06	0.000192188	0.000278869	0.000165308	5.26499E-09	7.4059E-08	1.5849E-08	9.51725E-08	0.09517251
3836803774345	383680	3774345	0.000155255	0.000182568	0.000180137	3.82909E-05	4.9797E-05	3.66533E-05	3.77261E-06	4.41986E-05	3.77261E-06	0.000207295	0.000300789	0.000178302	5.5235E-09	7.7932E-08	1.6771E-08	1.00226E-07	0.10022638
3836903774345	383690	3774345	0.000166173	0.000195406	0.000192804	4.09836E-05	5.32988E-05	3.92308E-05	4.03791E-06	4.73067E-05	4.03791E-06	0.000224507	0.000325764	0.000193106	5.82193E-09	8.2388E-08	1.7828E-08	1.06038E-07	0.10603758
3837003774345	383700	3774345	0.000181247	0.000213131	0.000210293	4.47011E-05	5.81335E-05	4.27894E-05	4.40418E-06	5.15978E-05	4.40418E-06	0.000247805	0.00035957	0.000213146	6.25115E-09	8.8736E-08	1.9312E-08	1.143E-07	0.11429955
3837103774345	383710	3774345	0.000199166	0.000234203	0.000231085	4.91207E-05	6.38811E-05	4.70199E-05	4.83962E-06	5.66992E-05	4.83962E-06	0.000275507	0.000399767	0.000236974	6.7646E-09	9.6318E-08	2.1082E-08	1.24165E-07	0.12416515
3837203774345	383720	3774345	0.000220283	0.000259035	0.000255586	5.43288E-05	7.06542E-05	5.20053E-05	5.35275E-06	6.27108E-05	5.35275E-06	0.000308234	0.000447255	0.000265124	7.37078E-09	1.0526E-07	2.3171E-08	1.35805E-07	0.1358054
3837303774345	383730	3774345	0.000245221	0.00028836	0.000284521	6.04794E-05	7.86529E-05	5.78929E-05	5.95873E-06	6.98103E-05	5.95873E-06	0.00034702	0.000503533	0.000298484	8.08743E-09	1.1583E-07	2.5641E-08	1.49563E-07	0.14956273
3837403774345	383740	3774345	0.000275775	0.000324288	0.00031997	6.80148E-05	8.84526E-05	6.5106E-05	6.70115E-06	7.85083E-05	6.70115E-06	0.000394617	0.000572597	0.000339424	8.96764E-09	1.2881E-07	2.8672E-08	1.66447E-07	0.16644714
3837503774345	383750	3774345	0.000310199	0.000364769	0.000359912	7.65049E-05	9.9494E-05	7.3233E-05	7.53765E-06	8.83083E-05	7.53765E-06	0.000448739	0.00065113	0.000385977	9.9559E-09	1.4338E-07	3.2087E-08	1.8542E-07	0.18542032
3837603774345	383760	3774345	0.000352299	0.000414275	0.000408759	8.68882E-05	0.000112997	8.31722E-05	8.56066E-06	0.000100294	8.56066E-06	0.000515114	0.000747442	0.000443068	1.11669E-08	1.6122E-07	3.6269E-08	2.08655E-07	0.20865541
3837703774345	383770	3774345	0.000406393	0.000477884	0.00047152	0.000100229	0.000130347	9.59428E-05	9.87509E-06	0.000115693	9.87509E-06	0.000600489	0.000871322	0.000516502	1.27277E-08	1.842E-07	4.1651E-08	2.38576E-07	0.23857576
3837803774345	383780	3774345	0.000479464	0.00056381	0.000556303	0.000118251	0.000153784	0.000113194	1.16507E-05	0.000136495	1.16507E-05	0.00071593	0.00103883	0.000615797	1.48425E-08	2.153E-07	4.8934E-08	2.7908E-07	0.27908023
3837903774345	383790	3774345	0.000577652	0.000679271	0.000670226	0.000142467	0.000185277	0.000136374	1.40366E-05	0.000164447	1.40366E-05	0.000871666	0.001264807	0.000749752	1.76869E-08	2.5712E-07	5.8732E-08	3.33539E-07	0.3335386
3838003774345	383800	3774345	0.000722819	0.000849976	0.000838659	0.00017827	0.000231839	0.000170646	1.75641E-05	0.000205774	1.75641E-05	0.001102199	0.001599315	0.000948042	2.18996E-08	3.1902E-07	7.3235E-08	4.14155E-07	0.41415466
3838103774345	383810	3774345	0.000946188	0.00111264	0.001097825	0.00023336	0.000303483	0.00022338	2.29918E-05	0.000269364	2.29918E-05	0.00145766	0.002115096	0.001253786	2.83915E-08	4.1437E-07	9.5572E-08	5.38336E-07	0.53833618
3838203774345	383820	3774345	0.001324551	0.001557564	0.001536824	0.000326676	0.00042484	0.000312705	3.21858E-05	0.000377077	3.21858E-05	0.002063361	0.002993981	0.001774771	3.93697E-08	5.7562E-07	1.3342E-07	7.48406E-07	0.74840578
3838303774345	383830	3774345	0.002125148	0.002499001	0.002465726	0.000524129	0.000681625	0.000501714	5.16398E-05	0.000604993	5.16398E-05	0.003347171	0.004856817	0.002879023	6.25993E-08	9.1679E-07	2.1352E-07	1.19292E-06	1.19291637
3838403774345	383840	3774345	0.002931873	0.003447643	0.003401737	0.000723093	0.000940376	0.000692168	7.12427E-05	0.000834654	7.12427E-05	0.004640981	0.006734164	0.003991876	8.60064E-08	1.2606E-06	2.9425E-07	1.64083E-06	1.64082685
3838603774345	383860	3774345	0.002349509	0.00276283	0.002726043	0.000579464	0.000753587	0.000554681	5.70917E-05	0.000668865	5.70917E-05	0.003708009	0.005380401	0.003189393	6.90611E-08	1.0119E-06	2.359E-07	1.31681E-06	1.31681101
3838703774345	383870	3774345	0.003783935	0.004449597	0.00439035	0.000933238	0.001213669	0.000893326	9.19473E-05	0.001077221	9.19473E-05	0.006008135	0.008717934	0.005167815	1.10695E-07	1.6233E-06	3.7946E-07	2.11344E-06	2.11343824
3838803774345	383880	3774345	0.002548954	0.002997361	0.002957451	0.000628653	0.000817558	0.000601767	6.1938E-05	0.000725643	6.1938E-05	0.004028477	0.005845407	0.003465039	7.48191E-08	1.0965E-06	2.5581E-07	1.42714E-06	1.42714336
3838903774345	383890	3774345	0.001894493	0.002227769	0.002198106	0.000467242	0.000607645	0.00044726	4.6035E-05	0.00053933	4.6035E-05	0.002979549	0.004323389	0.002562818	5.58E-08	8.1727E-07	1.9028E-07	1.06335E-06	1.06335046
3839003774345	383900	3774345	0.001502589	0.001766922	0.001743395	0.000370586	0.000481944	0.000354737	3.6512E-05	0.000427761	3.6512E-05	0.002351576	0.003412187	0.002022675	4.44052E-08	6.4999E-07	1.5103E-07	8.45423E-07	0.84542304
3839103774345	383910	3774345	0.00124352	0.001462278	0.001442807	0.000306691	0.00039885	0.000293575	3.02168E-05	0.000354009	3.02168E-05	0.001936562	0.002809994	0.001665707	3.6868E-08	5.3936E-07	1.2507E-07	7.01298E-07	0.70129835
3829703774355	382970	3774355	2.83083E-05	3.32882E-05	3.2845E-05	6.98172E-06	9.07967E-06	6.68313E-06	6.87874E-07	8.05888E-06	6.87874E-07	1.91804E-05	2.78312E-05	1.64978E-05	1.99891E-09	2.5238E-08	3.9603E-09	3.11967E-08	0.03119674
3829803774355	382980	3774355	2.89934E-05	3.40939E-05	3.36399E-05	7.1507E-06	9.29942E-06	6.84488E-06	7.04523E-07	8.25393E-06	7.04523E-07	1.97201E-05	2.86142E-05	1.69619E-05	2.10505E-09	2.648E-08	4.1135E-09	3.26987E-08	0.03269865
3829903774355	382990	3774355	2.97454E-05	3.49782E-05	3.45124E-05	7.33616E-06	9.54062E-06	7.02242E-06	7.22796E-07	8.46801E-06	7.22796E-07	2.03158E-05	2.94787E-05	1.74744E-05	2.22611E-09	2.7894E-08	4.2853E-09	3.44054E-08	0.03440543

Unique Identifier	X (UTM)	Y (UTM)	EGIODemolition 2025	EGIOSite Grubbing / Prep 2025	EGIOMass Grading / Excavation 2025	EGIOMass Grading / Excavation 2026	EGIODrainage / Utilities Trenching 2026	EGIODrainage / Utilities Trenching 2027	EGIOFoundations / Concrete Pads 2026	EGIOFoundations / Concrete Pads 2027	EGIOBuilding / Structure Construction 2026	EGIOBuilding / Structure Construction 2027	EGIOAsphalt Paving 2027	EGIOArchitectural Coating 2027	EGIOLandscaping or Other Finishing 2027	EGIOWaterside Construction (Piles) 2027	HIWaterside Construction (Landscaping) 2025	HIWaterside Construction (Landscaping) 2026	KMDemolition 2025	KMSite Grubbing / Prep 2025	KMMass Grading / Excavation 2025
3830003774355	383000	3774355	0.000173523	6.8058E-05	2.25388E-05	2.20745E-05	5.1258E-05	5.11789E-05	6.73463E-05	6.73028E-05	7.21363E-05	7.04072E-05	2.80708E-06	2.80708E-06	7.60214E-05	2.80708E-06	1.47171E-05	1.42562E-05	1.28633E-05	5.58276E-05	4.24349E-05
3830103774355	383010	3774355	0.000189763	7.4428E-05	2.46482E-05	2.41403E-05	5.6055E-05	5.59686E-05	7.3649E-05	7.36015E-05	7.88873E-05	7.69964E-05	3.06979E-06	3.06979E-06	8.3136E-05	3.06979E-06	1.54167E-05	1.49339E-05	1.33544E-05	5.79589E-05	4.40549E-05
3830203774355	383020	3774355	0.000209254	8.2072E-05	2.71798E-05	2.66198E-05	6.18126E-05	6.17172E-05	8.12137E-05	8.11612E-05	8.699E-05	8.49049E-05	3.38509E-06	3.38509E-06	9.1675E-05	3.38509E-06	1.62007E-05	1.56932E-05	1.3893E-05	6.02965E-05	4.58318E-05
3830303774355	383030	3774355	0.000231053	9.0622E-05	3.00113E-05	2.9393E-05	6.8252E-05	6.81467E-05	8.96742E-05	8.96163E-05	9.60523E-05	9.37499E-05	3.73774E-06	3.73774E-06	0.000101225	3.73774E-06	1.69756E-05	1.64439E-05	1.44067E-05	6.25261E-05	4.75265E-05
3830403774355	383040	3774355	0.00025605	0.00010043	3.32582E-05	3.25729E-05	7.5636E-05	7.55193E-05	9.93758E-05	9.93117E-05	0.000106444	0.000103892	4.14212E-06	4.14212E-06	0.000112177	4.14212E-06	1.77632E-05	1.72068E-05	1.49204E-05	6.47556E-05	4.92212E-05
3830503774355	383050	3774355	0.00028596	0.00011216	3.71432E-05	3.63779E-05	8.44713E-05	8.43409E-05	0.000110984	0.000110913	0.000118878	0.000116029	4.62597E-06	4.62597E-06	0.00012528	4.62597E-06	1.86153E-05	1.80322E-05	1.54635E-05	6.71129E-05	5.1013E-05
3830603774355	383060	3774355	0.000317568	0.00012455	4.12487E-05	4.03988E-05	9.3808E-05	9.36633E-05	0.000123251	0.000123172	0.000132018	0.000128853	5.13729E-06	5.13729E-06	0.000139128	5.13729E-06	1.93238E-05	1.87186E-05	1.58958E-05	6.89889E-05	5.24389E-05
3830703774355	383070	3774355	0.000355688	0.00013951	4.62E-05	4.52481E-05	0.000105068	0.000104906	0.000138046	0.000137957	0.000147865	0.00014432	5.75395E-06	5.75395E-06	0.000155828	5.75395E-06	2.00755E-05	1.94467E-05	1.63575E-05	7.09925E-05	5.39619E-05
3830803774355	383080	3774355	0.000402619	0.00015791	5.22958E-05	5.12184E-05	0.000118932	0.000118748	0.000156261	0.00015616	0.000167375	0.000163363	6.51315E-06	6.51315E-06	0.000176389	6.51315E-06	2.0881E-05	2.02269E-05	1.6844E-05	7.31042E-05	5.5567E-05
3830903774355	383090	3774355	0.000461397	0.00018097	5.99305E-05	5.86957E-05	0.000136294	0.000136084	0.000179073	0.000178957	0.00019181	0.000187212	7.464E-06	7.464E-06	0.00020214	7.464E-06	2.17366E-05	2.10558E-05	1.73555E-05	7.5324E-05	5.72543E-05
3831003774355	383100	3774355	0.000536181	0.0002103	6.96442E-05	6.82093E-05	0.000158385	0.000158141	0.000208098	0.000207963	0.000222898	0.000217556	8.67379E-06	8.67379E-06	0.000234903	8.67379E-06	2.2621E-05	2.19125E-05	1.78782E-05	7.75928E-05	5.89788E-05
3831103774355	383110	3774355	0.000633331	0.0002484	8.22628E-05	8.05679E-05	0.000187083	0.000186794	0.000245802	0.000245644	0.000263285	0.000256974	1.02454E-05	1.02454E-05	0.000277465	1.02454E-05	2.35269E-05	2.279E-05	1.84123E-05	7.99108E-05	6.07407E-05
3831203774355	383120	3774355	0.000763624	0.0002995	9.91865E-05	9.71429E-05	0.000225571	0.000225223	0.00029637	0.000296179	0.00031745	0.000309841	1.23531E-05	1.23531E-05	0.000334547	1.23531E-05	2.4458E-05	2.36919E-05	1.8969E-05	8.2327E-05	6.25773E-05
3831303774355	383130	3774355	0.000946515	0.00037124	0.000122942	0.000120409	0.000279596	0.000279165	0.000367353	0.000367116	0.000393481	0.000384049	1.53118E-05	1.53118E-05	0.000414672	1.53118E-05	2.54518E-05	2.46546E-05	1.96027E-05	8.50771E-05	6.46677E-05
3831403774355	383140	3774355	0.001218374	0.00047786	0.000158254	0.000154993	0.000359902	0.000359346	0.000472864	0.000472559	0.000506496	0.000494356	1.97096E-05	1.97096E-05	0.000533775	1.97096E-05	2.65299E-05	2.5699E-05	2.02024E-05	8.76799E-05	6.66461E-05
3831503774355	383150	3774355	0.00165357	0.00064855	0.000214781	0.000210356	0.000488457	0.000487703	0.000641768	0.000641354	0.000687414	0.000670937	2.67498E-05	2.67498E-05	0.000724436	2.67498E-05	2.75614E-05	2.66981E-05	2.07274E-05	8.99586E-05	6.83781E-05
3831603774355	383160	3774355	0.002360077	0.00092566	0.000306549	0.000300233	0.000697155	0.00069608	0.000915971	0.00091538	0.000981119	0.000957602	3.81789E-05	3.81789E-05	0.00103396	3.81789E-05	2.83992E-05	2.75097E-05	2.11959E-05	9.19917E-05	6.99235E-05
3831703774355	383170	3774355	0.003711726	0.00145579	0.000482113	0.00047218	0.001096426	0.001094734	0.00144056	0.001439631	0.00154302	0.001506034	6.00445E-05	6.00445E-05	0.001626123	6.00445E-05	2.91239E-05	2.82117E-05	2.1644E-05	9.39364E-05	7.14017E-05
3834803774355	383480	3774355	0.000326972	0.00012824	4.24702E-05	4.15951E-05	9.6586E-05	9.64369E-05	0.000126901	0.000126819	0.000135927	0.000132669	5.28942E-06	5.28942E-06	0.000143248	5.28942E-06	3.23493E-05	3.13361E-05	3.83386E-05	0.000166392	0.000126476
3834903774355	383490	3774355	0.000315556	0.00012377	4.09873E-05	4.01429E-05	9.32137E-05	9.30699E-05	0.000122471	0.000122392	0.000131181	0.000128037	5.10474E-06	5.10474E-06	0.000138246	5.10474E-06	3.2256E-05	3.12457E-05	3.87369E-05	0.000168121	0.00012779
3835003774355	383500	3774355	0.000304993	0.00011962	3.96153E-05	3.87991E-05	9.00935E-05	8.99545E-05	0.000118371	0.000118295	0.00012679	0.000123751	4.93387E-06	4.93387E-06	0.000133619	4.93387E-06	3.21466E-05	3.11397E-05	3.90968E-05	0.000169683	0.000128977
3835103774355	383510	3774355	0.000295463	0.00011588	3.83775E-05	3.75868E-05	8.72784E-05	8.71437E-05	0.000114672	0.000114598	0.000122828	0.000119884	4.7797E-06	4.7797E-06	0.000129444	4.7797E-06	3.20659E-05	3.10615E-05	3.94792E-05	0.000171343	0.000130239
3835203774355	383520	3774355	0.000285978	0.00011216	3.71455E-05	3.63802E-05	8.44766E-05	8.43462E-05	0.00010991	0.00011092	0.000118885	0.000116036	4.62626E-06	4.62626E-06	0.000125288	4.62626E-06	3.18937E-05	3.08947E-05	3.97169E-05	0.000172374	0.000131023
3835303774355	383530	3774355	0.000277571	0.00010887	3.60535E-05	3.53107E-05	8.19931E-05	8.18666E-05	0.000107728	0.000107659	0.00011539	0.000112625	4.49026E-06	4.49026E-06	0.000121605	4.49026E-06	3.17825E-05	3.0787E-05	4.00133E-05	0.000173661	0.000132001
3835403774355	383540	3774355	0.000270098	0.00010594	3.50828E-05	3.436E-05	7.97856E-05	7.96625E-05	0.000104828	0.00010476	0.000112284	0.000109592	4.36937E-06	4.36937E-06	0.000118331	4.36937E-06	3.17251E-05	3.07314E-05	4.03709E-05	0.000175212	0.00013318
3835503774355	383550	3774355	0.000263451	0.00010333	3.42195E-05	3.35145E-05	7.78222E-05	7.77022E-05	0.000102248	0.000102182	0.000109521	0.000106895	4.26184E-06	4.26184E-06	0.000115419	4.26184E-06	3.17215E-05	3.07279E-05	4.07873E-05	0.00017702	0.000134554
3835603774355	383560	3774355	0.000257739	0.00010109	3.34775E-05	3.27877E-05	7.61348E-05	7.60173E-05	0.000100031	9.99666E-05	0.000107146	0.000104578	4.16943E-06	4.16943E-06	0.000112916	4.16943E-06	3.1795E-05	3.07991E-05	4.13101E-05	0.000179289	0.000136278
3835703774355	383570	3774355	0.000253311	9.9352E-05	3.29023E-05	3.22244E-05	7.48267E-05	7.47113E-05	9.83125E-05	9.82491E-05	0.000105305	0.000102781	4.0978E-06	4.0978E-06	0.000110977	4.0978E-06	3.20031E-05	3.10007E-05	4.20229E-05	0.000182382	0.00013863
3835803774355	383580	3774355	0.000249772	9.7964E-05	3.24427E-05	3.17742E-05	7.37814E-05	7.36675E-05	9.69391E-05	9.68765E-05	0.000103834	0.000101345	4.04055E-06	4.04055E-06	0.000109426	4.04055E-06	3.22955E-05	3.1284E-05	4.28535E-05	0.000185987	0.00014137
3835903774355	383590	3774355	0.000246924	9.6847E-05	3.20728E-05	3.1412E-05	7.29403E-05	7.28277E-05	9.5834E-05	9.57722E-05	0.00010265	0.00010019	3.99449E-06	3.99449E-06	0.000108179	3.99449E-06	3.26507E-05	3.1628E-05	4.37791E-05	0.000190004	0.000144423
3836003774355	383600	3774355	0.000244589	9.5931E-05	3.17695E-05	3.11149E-05	7.22504E-05	7.2139E-05	9.49276E-05	9.48664E-05	0.000101679	9.92421E-05	3.95671E-06	3.95671E-06	0.000107156	3.95671E-06	3.30472E-05	3.20121E-05	4.4768E-05	0.000194296	0.000147686
3836103774355	383610	3774355	0.000242981	9.5301E-05	3.15607E-05	3.09104E-05	7.17755E-05	7.16648E-05	9.43036E-05	9.42428E-05	0.000101011	9.85898E-05	3.9307E-06	3.9307E-06	0.000106451	3.9307E-06	3.35225E-05	3.24725E-05	4.58724E-05	0.000199089	0.000151329
3836203774355	383620	3774355	0.00024211	9.4959E-05	3.14475E-05	3.07996E-05	7.15181E-05	7.14078E-05	9.39655E-05	9.39049E-05	0.000100649	9.82363E-05	3.91661E-06	3.91661E-06	0.000106069	3.91661E-06	3.40786E-05	3.30112E-05	4.71013E-05	0.000204423	0.000155383
3836303774355	383630	3774355	0.000241939	9.4892E-05	3.14253E-05	3.07779E-05	7.14677E-05	7.13575E-05	9.38993E-05	9.38387E-05	0.000100578	9.8167E-05	3.91385E-06	3.91385E-06	0.000105995	3.91385E-06	3.47173E-05	3.36299E-05	4.84568E-05	0.000210306	0.000159855
3836403774355	383640	3774355	0.000242559	9.5135E-05	3.15058E-05	3.08567E-05	7.16508E-05	7.15403E-05	9.41398E-05	9.4079E-05	0.000100835	9.84185E-05	3.92387E-06	3.92387E-06	0.000106266	3.92387E-06	3.54564E-05	3.43458E-05	4.99663E-05	0.000216857	0.000164835
3836503774355	383650	3774355	0.000244338	9.5833E-05	3.17368E-05	3.10829E-05	7.21761E-05	7.20648E-05	9.483E-05	9.47688E-05	0.000101575	9.91401E-05	3.95264E-06	3.95264E-06	0.000107045	3.95264E-06	3.63605E-05	3.52216E-05	5.17292E-05	0.000224508	0.00017065
3836603774355	383660	3774355	0.000246853	9.6819E-05	3.20635E-05	3.14029E-05	7.29191E-05	7.28065E-05	9.58061E-05	9.57443E-05	0.00010262	0.000100161	3.99333E-06	3.99333E-06	0.000108147	3.99333E-06	3.73686E-05	3.61982E-05	5.36619E-05	0.000232896	0.000177026
3836703774355	383670	3774355	0.000252682	9.9105E-05	3.28207E-05	3.21444E-05	7.4641E-05	7.45258E-05	9.80685E-05	9.80052E-05	0.000105044	0.000102526	4.08763E-06	4.08763E-06	0.000110701	4.08763E-06	3.89114E-05	3.76926E-05	5.64228E-05	0.000244879	0.000186134
3836803774355	383680	3774355	0.000261592	0.0001026	3.3978E-05	3.32779E-05	7.7273E-05	7.71538E-05	0.000101527	0.000101461	0.000108748	0.000106141	4.23177E-06	4.23177E-06	0.000114605	4.23177E-06	4.09744E-05	3.9691E-05	6.00143E-05	0.000260466	0.000197982
3836903774355	383690	3774355	0.000272074	0.00010671	3.53395E-05	3.46114E-05	8.03694E-05	8.02454E-05	0.000105595	0.000105527	0.000113105	0.000110394	4.40133E-06	4.40133E-06	0.000119197	4.40133E-06	4.33226E-05	4.19656E-05	6.40901E-05	0.000278156	0.000211428
3837003774355	383700	3774355	0.000287802	0.00011288	3.73823E-05	3.661221E-05	8.50152E-05	8.4884E-05	0.000111699	0.000111627	0.000119643	0.000116776	4.65576E-06	4.65576E-06	0.000126087	4.65576E-06	4.66036E-05	4.51439E-05	6.96731E-05	0.000302386	0.000229846
3837103774355	383710	3774355	0.000306646	0.00012027	3.983E-05	3.90094E-05	9.05817E-05	9.04419E-05	0.000119012	0.000118936	0.000127477	0.000124422	4.9606E-06	4.9606E-06	0.000134343	4.9606E-06	5.04784E-05	4.88974E-05	7.62632E-05	0.000330987	0.000251586
3837203774355	383720	3774355	0.000329757	0.00012934	4.28318E-05	4.19493E-05	9.74085E-05	9.72582E-05	0.000127982	0.000127899	0.000137085	0.000133799	5.33446E-06	5.33446E-06	0.000144468	5.33446E-06	5.51659E-05	5.3438E-05	8.42314E-05	0.00036557	0.000277872
3837303774355	383730	3774355	0.000358472	0.0001406	4.65617E-05	4.56023E-05	0.000105891	0.000105728	0.000139127	0.000139037	0.000149022	0.00014545	5.79899E-06	5.79899E-06	0.000157048	5.79899E-06	6.09333E-05	5.90247E-05	9.40305E-05	0.000408099	0.000310199
3837403774355	383740	3774355	0.000394283	0.00015464	5.12132E-05	5.0158E-05	0.000116469	0.00011629	0.000153026	0.000152927	0.000163909	0.000159981	6.37831E-06	6.37831E-06	0.000172737	6.37831E-06	6.80766E-05	6.59443E-05	0.000106174	0.000460803	0.00035026
3837503774355	383750	3774355	0.000434882	0.00017057	5.64865E-05	5.53227E-05	0.000128462	0.000128264	0.000168782	0.000168673	0.000180787	0.000176454	7.03507E-06	7.03507E-06	0.000190524	7.03507E-06	7.61724E-05	7.37865E-05	0.000119983	0.000520736	0.000395815
3837603774355	383760	3774355	0.000485487	0.00019041	6.30595E-05	6.17603E-05	0.00014341	0.000143189	0.000188423	0.000188301	0.000201824	0.000196986	7.8537E-06	7.8537E-06	0.000212694	7.8537E-06	8.62057E-05	8.35055E-05	0.000137085	0.00059496	0.000452233
3837703774355	383770	3774355	0.000550418	0.00021588	7.14933E-05	7.00203E-05	0.000162591	0.00016234	0.000213623	0.000213485	0.000228817	0.000223332	8.90409E-06	8.90409E-06	0.00024114	8.90409E-06	9.89944E-05	9.58937E-05	0.00015887	0.000689506	0.000524098
3837803774355	383780	3774355	0.000635881	0.0002494	8.25942E-05	8.08924E-05	0.000187836	0.000187546	0.000246792	0.000246633	0.000264345	0.000258009	1.02866E-05	1.02866E-05	0.000278582	1.02866E-05	0.00011574	0.000112115	0.000187366	0.000813183	0.000618106
3837903774355	383790	3774355	0.0007521	0.00029498	9.76897E-05	9.56769E-05	0.000222167	0.000221824	0.000291898	0.000291709	0.000312659	0.000305165	1.21667E-05	1.21667E-05	0.000329498	1.21667E-05	0.000138404	0.000134069	0.000225918	0.000980498	0.000745283
3838003774355	383800	3774355	0.00092159	0.00036146	0.000119705	0.000117238	0.000272233	0.000271813	0.000357679	0.000357448	0.000383119	0.000373936	1.49085E-05	1.49085E-05	0.000403753	1.49085E-05	0.000171328	0.000165962	0.000281888	0.001223413	0.000929924
3838103774355	383810	3774355	0.001179554	0.00046264	0.000153211	0.000150055	0.000348434	0.000347897	0.000457797	0.000457502	0.000490358	0.000478604	1.90816E-05	1.90816E-05	0.000516768	1.90816E-05	0.0002213	0.000214369	0.000366744	0.001591694	0.001209857
3838203774355	383820	3774355	0.001607789	0.0006306	0.000208835	0.000204532	0.000474933	0.0004742	0.000624	0.000623597	0.000668382	0.000652361	2.60092E-05	2.60092E-05	0.000704379	2.60092E-05	0.000304225	0.000294696	0.000507767	0.002203745	0.001675081
3838303774355	383830	3774355	0.00252046	0.00098856	0.000327381	0.000320635	0.000744532	0.000743383	0.000978217	0.000977586	0.001047793	0.001022678	4.07734E-05	4.07734E-05	0.001104225	4.07734E-05	0.000480581	0.000465528	0.00080773	0.003505605	0.002664634
3838403774355	383840	3774355	0.003292904	0.00129152	0.000427713	0.0004189	0.000972708	0.000971207	0.001278011	0.001277186	0.001368909	0.001336097	5.32692E-05	5.32692E-05	0.001442636	5.32692E-05	0.000629864	0.000610135	0.001061673	0.004607738	0.003502372
3838603774355	383860	3774355	0.002988872	0.00117228	0.000388222	0.000380224	0.000882898	0.000881536	0.001160013	0.001159264	0.001242519	0.001212736	4.83509E-05	4.83509E-05	0.001309438	4.83509E-05	0.000571582	0.000553679	0.000962832	0.004178757	0.003176301
3838703774355	383870	3774355	0.004458553	0.00174871	0.000579118	0.000567186	0.001317035	0.001315003	0.001730412	0.001729295	0.001853487	0.00180906	7.21259E-05	7.21259E-05	0.001953312	7.21259E-05	0.000855434	0.00082864	0.001445599	0.006274	0.004768909
3838803774355	383880	3774355	0.003009468	0.00118036	0.000390898	0.000382844	0.000888982	0.00088761	0.001168006	0.001167253	0.00125108	0.001221093	4.86841E-05	4.86841E-05	0.001318461	4.86841E-05	0.000575929	0.000557889	0.000970472	0.004211916	0.003201505
3838903774355	383890	3774355	0.002247892	0.00088165	0.000291977	0.000285961	0.000664016	0.000662992	0.000872431	0.000871868	0.000934482	0.000912083	3.63641E-05	3.63641E-05	0.000984811	3.63641E-05	0.000429113	0.000415672	0.000720955	0.003128995	0.00237837
3839003774355	383900	3774355	0.001793411	0.0007034	0.000232945	0.000228145	0.000529765	0.000528948	0.000696042	0.000695593	0.000745548	0.000727677	2.9012E-05	2.9012E-05	0.000785701	2.9012E-05	0.000341561	0.000330863	0.00057221	0.002483432	0.001887673
3839103774355	383910	3774355	0.001493035	0.00058559	0.000193929	0.000189934	0.000441035	0.000440355	0.000579463	0.000579089	0.000620677	0.000605799	2.41528E-05	2.41528E-05	0.000654105	2.41528E-05	0.00028375	0.000274862	0.000474029	0.00205732	0.001563783
3829703774365	382970	3774365	0.000137218	5.3819E-05	1.78232E-05	1.74559E-05	4.05336E-05	4.0471E-05	5.32558E-05	5.32215E-05	5.70436E-05	5.56763E-05	2.21977E-06	2.21977E-06	6.01159E-05	2.21977E-06	1.28945E-05	1.24906E-05	1.16865E-05	5.07202E-05	3.85527E-05
3829803774365	382980	3774365	0.000146173	5.7331E-05	1.89863E-05	1.85951E-05	4.31789E-05	4.31122E-05	5.67314E-05	5.66948E-05	6.07664E-05	5.93099E-05	2.36464E-06	2.36464E-06	6.40391E-05	2.36464E-06	1.32964E-05	1.28799E-05	1.19694E-05	5.19479E-05	3.9486E-05
3829903774365	382990	3774365	0.000156556	6.1404E-05	2.0335E-05	1.9916E-05	4.6246E-05	4.61747E-05	6.07612E-05	6.0722E-05	6.50828E-05	6.35228E-05	2.53261E-06	2.53261E-06	6.85881E-05	2.53261E-06	1.37448E-05	1.33143E-05	1.22885E-05	5.33328E-05	4.05386E-05
3830003774365	383000	3774365	0.000168637	6.6142E-05	2.19042E-05	2.14529E-05	4.98146E-05	4.97378E-05	6.54499E-05	6.54077E-05	7.0105E-05	6.84246E-05	2.72804E-06	2.72804E-06	7.38807E-05	2.72804E-06	1.42471E-05	1.38009E-05	1.2646E-05	5.48847E-05	4.17182E-05
3830103774365	383010	3774365	0.000183691	7.2046E-05	2.38595E-05	2.33679E-05	5.42615E-05	5.41777E-05	7.12925E-05	7.12465E-05	7.63631E-05	7.45327E-05	2.97157E-06	2.97157E-06	8.04759E-05	2.97157E-06	1.48696E-05	1.44039E-05	1.30941E-05	5.68294E-05	4.31964E-05
3830203774365	383020	3774365	0.000201529	7.9043E-05	2.61765E-05	2.56372E-05	5.95308E-05	5.94389E-05	7.82157E-05	7.81652E-05	8.37788E-05	8.17706E-05	3.26013E-06	3.26013E-06	8.82909E-05	3.26013E-06	1.5562E-05	1.50746E-05	1.35875E-05	5.89706E-05	4.48239E-05
3830303774365	383030	3774365	0.000222529	8.7279E-05	2.89042E-05	2.83086E-05	6.57341E-05	6.56327E-05	8.6366E-05	8.63103E-05	9.25087E-05	9.02914E-05	3.59985E-06	3.59985E-06	9.74911E-05	3.59985E-06	1.63065E-05	1.57958E-05	1.4108E-05	6.12296E-05	4.6541E-05
3830403774365	383040	3774365	0.000247571	9.7101E-05	3.21568E-05	3.14943E-05	7.31313E-05	7.30185E-05	9.6085E-05	9.6023E-05	0.000102919	0.000100452	4.00495E-06	4.00495E-06	0.000108462	4.00495E-06	1.71138E-05	1.65777E-05	1.46624E-05	6.36359E-05	4.83701E-05
3830503774365	383050	3774365	0.000277805	0.00010896	3.60838E-05	3.53404E-05	8.20621E-05	8.19355E-05	0.000107819	0.000107749	0.000115488	0.000112719	4.49404E-06	4.49404E-06	0.000121707	4.49404E-06	1.79964E-05	1.74327E-05	1.52576E-05	6.62191E-05	5.03336E-05
3830603774365	383060	3774365	0.000308577	0.00012103	4.00808E-05	3.9255E-05	9.11521E-05	9.10115E-05	0.000119762	0.000119685	0.00012828	0.000125205	4.99184E-06	4.99184E-06	0.000135189	4.99184E-06	1.86798E-05	1.80948E-05	1.56989E-05	6.81344E-05	5.17894E-05
3830703774365	383070	3774365	0.0003457	0.00013559	4.49027E-05	4.39775E-05	0.000102118	0.00010196	0.00013417	0.000134083	0.000143712	0.000140268	5.59237E-06	5.59237E-06	0.000151453	5.59237E-06	1.94028E-05	1.8795E-05	1.61674E-05	7.01675E-05	5.33348E-05
3830803774365	383080	3774365	0.000391526	0.00015356	5.0855E-05	4.98072E-05	0.000115655	0.000115476	0.000151955	0.000151857	0.000162763	0.000158862	6.3337E-06	6.3337E-06	0.000171529	6.3337E-06	2.01795E-05	1.95475E-05	1.66652E-05	7.23283E-05	5.49772E-05
3830903774365	383090	3774365	0.000449262	0.00017621	5.83543E-05	5.7152E-05	0.00013271	0.000132505	0.000174363	0.000174251	0.000186765	0.000182288	7.2677E-06	7.2677E-06	0.000196824	7.2677E-06	2.10101E-05	2.0352E-05	1.71925E-05	7.46168E-05	5.67167E-05
3831003774365	383100	3774365	0.000522915	0.00020509	6.7921E-05	6.65216E-05	0.000154466	0.000154228	0.000202949	0.000202818	0.000217383	0.000212173	8.45918E-06	8.45918E-06	0.000229091	8.45918E-06	2.18658E-05	2.11809E-05	1.77311E-05	7.69544E-05	5.84936E-05
3831103774365	383110	3774365	0.000616292	0.00024172	8.00497E-05	7.84004E-05	0.00018205	0.000181769	0.000239189	0.000239035	0.000256202	0.000250061	9.96973E-06	9.96973E-06	0.00027	9.96973E-06	2.26874E-05	2.19768E-05	1.82471E-05	7.91938E-05	6.01957E-05
3831203774365	383120	3774365	0.00074151	0.00029083	9.63142E-05	9.43298E-05	0.000219038	0.0002187	0.000287788	0.000287602	0.000308257	0.000300868	1.19954E-05	1.19954E-05	0.000324859	1.19954E-05	2.35431E-05	2.28057E-05	1.88061E-05	8.16198E-05	6.20398E-05

			KMMass Grading / Excavation	KMDrainage / Utilities Trenching	KMFoundations / Concrete Pads	KMBuilding / Structure Construction	KMAsphalt Paving	KMArchitectural Coating	KMLandscaping or Other Finishing	KMWaterside Construction (Piles)	EWNDemolition	EWNSite Grubbing / Prep	EWNDrainage / Utilities Trenching	EWNDrainage / Utilities Trenching	EWNDrainage / Utilities Trenching	EWNFoundation s / Concrete Pads	EWNBuilding / Structure Construction	EWNAsphalt Paving	EWNLandscaping or Other Finishing	EWNWaterside Construction (Piles)	ISDemolition
Unique Identifier	X (UTM)	Y (UTM)	2026	2026	2026	2026	2026	2026	2026	2026	2027	2027	2027	2028	2029	2029	2029	2029	2029	2029	2027
3830003774355	383000	3774355	4.19957E-05	1.5081E-05	7.98082E-06	2.74113E-05	8.80617E-07	8.80617E-07	2.8292E-05	8.80617E-07	6.69438E-05	3.64852E-06	8.56742E-06	8.40197E-06	8.22813E-06	7.12709E-06	1.5476E-05	1.10104E-06	1.60266E-05	1.10104E-06	1.78957E-05
3830103774355	383010	3774355	4.3599E-05	1.56568E-05	8.28551E-06	2.84578E-05	9.14237E-07	9.14237E-07	2.93721E-05	9.14237E-07	7.02132E-05	3.82671E-06	8.98584E-06	8.81231E-06	8.62998E-06	7.47517E-06	1.62319E-05	1.15481E-06	1.68093E-05	1.15481E-06	1.91001E-05
3830203774355	383020	3774355	4.53575E-05	1.62883E-05	8.61968E-06	2.96056E-05	9.5111E-07	9.5111E-07	3.05567E-05	9.5111E-07	7.38962E-05	4.02744E-06	9.45718E-06	9.27455E-06	9.08265E-06	7.86727E-06	1.70833E-05	1.21538E-06	1.7691E-05	1.21538E-06	2.04889E-05
3830303774355	383030	3774355	4.70346E-05	1.68905E-05	8.93841E-06	3.07003E-05	9.86279E-07	9.86279E-07	3.16866E-05	9.86279E-07	7.75332E-05	4.22566E-06	9.92264E-06	9.73103E-06	9.52968E-06	8.25448E-06	1.79241E-05	1.2752E-06	1.85617E-05	1.2752E-06	2.19434E-05
3830403774355	383040	3774355	4.87118E-05	1.74928E-05	9.25714E-06	3.1795E-05	1.02145E-06	1.02145E-06	3.28165E-05	1.02145E-06	8.12467E-05	4.42805E-06	1.03979E-05	1.01971E-05	9.98612E-06	8.64984E-06	1.87826E-05	1.33628E-06	1.94507E-05	1.33628E-06	2.34999E-05
3830503774355	383050	3774355	5.0485E-05	1.81296E-05	9.59412E-06	3.29524E-05	1.05863E-06	1.05863E-06	3.40111E-05	1.05863E-06	8.52666E-05	4.64714E-06	1.09124E-05	1.07016E-05	1.04802E-05	9.07781E-06	1.97119E-05	1.4024E-06	2.04131E-05	1.4024E-06	2.52311E-05
3830603774355	383060	3774355	5.18962E-05	1.86364E-05	9.8623E-06	3.38735E-05	1.08822E-06	1.08822E-06	3.49618E-05	1.08822E-06	8.86203E-05	4.82992E-06	1.13416E-05	1.11225E-05	1.08924E-05	9.43485E-06	2.04872E-05	1.45756E-06	2.1216E-05	1.45756E-06	2.68617E-05
3830703774355	383070	3774355	5.34034E-05	1.91776E-05	1.01487E-05	3.48573E-05	1.11983E-06	1.11983E-06	3.59772E-05	1.11983E-06	9.21731E-05	5.02355E-06	1.17962E-05	1.15684E-05	1.13291E-05	9.8131E-06	2.13086E-05	1.51599E-06	2.20665E-05	1.51599E-06	2.86669E-05
3830803774355	383080	3774355	5.4992E-05	1.97481E-05	1.04506E-05	3.58942E-05	1.15314E-06	1.15314E-06	3.70473E-05	1.15314E-06	9.59862E-05	5.23137E-06	1.22842E-05	1.2047E-05	1.17978E-05	1.02191E-05	2.21901E-05	1.5787E-06	2.29794E-05	1.5787E-06	3.069E-05
3830903774355	383090	3774355	5.66617E-05	2.03477E-05	1.07679E-05	3.69841E-05	1.18815E-06	1.18815E-06	3.81722E-05	1.18815E-06	0.000100029	5.45171E-06	1.28016E-05	1.25544E-05	1.22947E-05	1.06495E-05	2.31247E-05	1.6452E-06	2.39473E-05	1.6452E-06	3.29577E-05
3831003774355	383100	3774355	5.83685E-05	2.09606E-05	1.10923E-05	3.80981E-05	1.22394E-06	1.22394E-06	3.9322E-05	1.22394E-06	0.000104217	5.67998E-06	1.33377E-05	1.30801E-05	1.28095E-05	1.10954E-05	2.40929E-05	1.71408E-06	2.495E-05	1.71408E-06	3.54658E-05
3831103774355	383110	3774355	6.01121E-05	2.15868E-05	1.14236E-05	3.92362E-05	1.2605E-06	1.2605E-06	4.04967E-05	1.2605E-06	0.000108497	5.91325E-06	1.38854E-05	1.36173E-05	1.33355E-05	1.15511E-05	2.50824E-05	1.78448E-06	2.59747E-05	1.78448E-06	3.82295E-05
3831203774355	383120	3774355	6.19297E-05	2.22395E-05	1.1769E-05	4.04226E-05	1.29862E-06	1.29862E-06	4.17212E-05	1.29862E-06	0.0001129	6.1532E-06	1.44489E-05	1.41699E-05	1.38767E-05	1.20198E-05	2.61002E-05	1.85689E-06	2.70287E-05	1.85689E-06	4.12852E-05
3831303774355	383130	3774355	6.39984E-05	2.29824E-05	1.21622E-05	4.17729E-05	1.342E-06	1.342E-06	4.31149E-05	1.342E-06	0.000117617	6.41026E-06	1.50525E-05	1.47618E-05	1.44564E-05	1.25219E-05	2.71906E-05	1.93447E-06	2.81579E-05	1.93447E-06	4.46986E-05
3831403774355	383140	3774355	6.59564E-05	2.36855E-05	1.25343E-05	4.30508E-05	1.38305E-06	1.38305E-06	4.44339E-05	1.38305E-06	0.000122954	6.70113E-06	1.57355E-05	1.54316E-05	1.51123E-05	1.30901E-05	2.84244E-05	2.02224E-06	2.94355E-05	2.02224E-06	4.84725E-05
3831503774355	383150	3774355	6.76705E-05	2.4301E-05	1.286E-05	4.41697E-05	1.419E-06	1.419E-06	4.55887E-05	1.419E-06	0.00012777	6.96361E-06	1.63519E-05	1.60361E-05	1.57043E-05	1.36029E-05	2.95378E-05	2.10145E-06	3.05885E-05	2.10145E-06	5.27369E-05
3831603774355	383160	3774355	6.91999E-05	2.48503E-05	1.31507E-05	4.51679E-05	1.45107E-06	1.45107E-06	4.6619E-05	1.45107E-06	0.000131575	7.17102E-06	1.68389E-05	1.65137E-05	1.6172E-05	1.4008E-05	3.04175E-05	2.16404E-06	3.14995E-05	2.16404E-06	5.73114E-05
3831703774355	383170	3774355	7.06628E-05	2.53756E-05	1.34287E-05	4.61228E-05	1.48174E-06	1.48174E-06	4.76046E-05	1.48174E-06	0.000134868	7.35046E-06	1.72603E-05	1.69269E-05	1.65767E-05	1.43585E-05	3.11787E-05	2.21819E-06	3.22878E-05	2.21819E-06	6.23833E-05
3834803774355	383480	3774355	0.000125167	4.49486E-05	2.37866E-05	8.16987E-05	2.62465E-06	2.62465E-06	8.43234E-05	2.62465E-06	0.000139913	7.62546E-06	1.7906E-05	1.75602E-05	1.71969E-05	1.48957E-05	3.23452E-05	2.30118E-06	3.34958E-05	2.30118E-06	0.000120171
3834903774355	383490	3774355	0.000126467	4.54155E-05	2.40337E-05	8.25475E-05	2.65192E-06	2.65192E-06	8.51994E-05	2.65192E-06	0.000139178	7.5854E-06	1.7812E-05	1.7468E-05	1.71066E-05	1.48175E-05	3.21752E-05	2.28909E-06	3.33198E-05	2.28909E-06	0.000111218
3835003774355	383500	3774355	0.000127642	4.58374E-05	2.4257E-05	8.33143E-05	2.67655E-06	2.67655E-06	8.59908E-05	2.67655E-06	0.000138405	7.54326E-06	1.7713E-05	1.73709E-05	1.70115E-05	1.47351E-05	3.19965E-05	2.27638E-06	3.31346E-05	2.27638E-06	0.000103383
3835103774355	383510	3774355	0.000128891	4.62858E-05	2.44943E-05	8.41293E-05	2.70274E-06	2.70274E-06	8.6832E-05	2.70274E-06	0.000137762	7.5082E-06	1.76307E-05	1.72902E-05	1.69325E-05	1.46667E-05	3.18478E-05	2.2658E-06	3.29807E-05	2.2658E-06	9.66069E-05
3835203774355	383520	3774355	0.000129667	4.65644E-05	2.46417E-05	8.46356E-05	2.71901E-06	2.71901E-06	8.73546E-05	2.71901E-06	0.000136736	7.45228E-06	1.74994E-05	1.71614E-05	1.68063E-05	1.45574E-05	3.16106E-05	2.24892E-06	3.2735E-05	2.24892E-06	9.03376E-05
3835303774355	383530	3774355	0.000130635	4.6912E-05	2.48256E-05	8.52674E-05	2.7393E-06	2.7393E-06	8.80067E-05	2.7393E-06	0.000135978	7.41097E-06	1.74024E-05	1.70663E-05	1.67132E-05	1.44767E-05	3.14353E-05	2.23645E-06	3.25536E-05	2.23645E-06	8.4901E-05
3835403774355	383540	3774355	0.000131802	4.73312E-05	2.50475E-05	8.60294E-05	2.76378E-06	2.76378E-06	8.87931E-05	2.76378E-06	0.000135465	7.38301E-06	1.73367E-05	1.70019E-05	1.66501E-05	1.44221E-05	3.13167E-05	2.22802E-06	3.24307E-05	2.22802E-06	8.01337E-05
3835503774355	383550	3774355	0.000133161	4.78194E-05	2.53058E-05	8.69167E-05	2.79229E-06	2.79229E-06	8.9709E-05	2.79229E-06	0.000135197	7.3684E-06	1.73024E-05	1.69683E-05	1.66172E-05	1.43936E-05	3.12548E-05	2.22361E-06	3.23666E-05	2.22361E-06	7.59238E-05
3835603774355	383560	3774355	0.000134868	4.84323E-05	2.56302E-05	8.80307E-05	2.82808E-06	2.82808E-06	9.08588E-05	2.82808E-06	0.00013525	7.37132E-06	1.73093E-05	1.6975E-05	1.66238E-05	1.43993E-05	3.12672E-05	2.22449E-06	3.23794E-05	2.22449E-06	7.22435E-05
3835703774355	383570	3774355	0.000137195	4.92681E-05	2.60725E-05	8.95498E-05	2.87688E-06	2.87688E-06	9.24267E-05	2.87688E-06	0.000135871	7.40513E-06	1.73886E-05	1.70528E-05	1.67E-05	1.44653E-05	3.14106E-05	2.23469E-06	3.25279E-05	2.23469E-06	6.91543E-05
3835803774355	383580	3774355	0.000139907	5.02418E-05	2.65878E-05	9.13197E-05	2.93374E-06	2.93374E-06	9.42534E-05	2.93374E-06	0.000136851	7.45854E-06	1.75141E-05	1.71758E-05	1.68205E-05	1.45697E-05	3.16371E-05	2.25081E-06	3.27625E-05	2.25081E-06	6.64702E-05
3835903774355	383590	3774355	0.000142929	5.1327E-05	2.7162E-05	9.32921E-05	2.9971E-06	2.9971E-06	9.62892E-05	2.9971E-06	0.000138099	7.52656E-06	1.76738E-05	1.73325E-05	1.69739E-05	1.47025E-05	3.19257E-05	2.27134E-06	3.30613E-05	2.27134E-06	6.40991E-05
3836003774355	383600	3774355	0.000146158	5.24864E-05	2.77756E-05	9.53996E-05	3.06481E-06	3.06481E-06	9.84644E-05	3.06481E-06	0.000139515	7.60376E-06	1.78551E-05	1.75103E-05	1.7148E-05	1.48533E-05	3.22531E-05	2.29464E-06	3.34004E-05	2.29464E-06	6.19641E-05
3836103774355	383610	3774355	0.000149763	5.37812E-05	2.84608E-05	9.7753E-05	3.14041E-06	3.14041E-06	0.000100893	3.14041E-06	0.000141261	7.69891E-06	1.80785E-05	1.77294E-05	1.73625E-05	1.50392E-05	3.26567E-05	2.32335E-06	3.38184E-05	2.32335E-06	6.01156E-05
3836203774355	383620	3774355	0.000153775	5.52219E-05	2.92232E-05	0.000100372	3.22454E-06	3.22454E-06	0.000103596	3.22454E-06	0.000143344	7.81242E-06	1.8345E-05	1.79908E-05	1.76185E-05	1.52609E-05	3.31382E-05	2.3576E-06	3.4317E-05	2.3576E-06	5.8527E-05
3836303774355	383630	3774355	0.000158201	5.68112E-05	3.00643E-05	0.00010326	3.31734E-06	3.31734E-06	0.000106578	3.31734E-06	0.000145771	7.94471E-06	1.86557E-05	1.82954E-05	1.79169E-05	1.55193E-05	3.36993E-05	2.39752E-06	3.48981E-05	2.39752E-06	5.71786E-05
3836403774355	383640	3774355	0.000163129	5.85809E-05	3.10008E-05	0.000106477	3.42068E-06	3.42068E-06	0.000109898	3.42068E-06	0.000148612	8.09953E-06	1.90192E-05	1.86519E-05	1.8266E-05	1.58218E-05	3.4356E-05	2.44424E-06	3.55781E-05	2.44424E-06	5.6072E-05
3836503774355	383650	3774355	0.000168884	6.06478E-05	3.20946E-05	0.000110234	3.54137E-06	3.54137E-06	0.000113775	3.54137E-06	0.000152134	8.29149E-06	1.947E-05	1.9094E-05	1.86989E-05	1.61967E-05	3.51703E-05	2.50217E-06	3.64213E-05	2.50217E-06	5.52868E-05
3836603774355	383660	3774355	0.000175194	6.29137E-05	3.32937E-05	0.000114352	3.67368E-06	3.67368E-06	0.000118026	3.67368E-06	0.000156085	8.50682E-06	1.99756E-05	1.95899E-05	1.91845E-05	1.66174E-05	3.60836E-05	2.56716E-06	3.73672E-05	2.56716E-06	5.46944E-05
3836703774355	383670	3774355	0.000184208	6.61506E-05	3.50067E-05	0.000120236	3.86269E-06	3.86269E-06	0.000124098	3.86269E-06	0.000162233	8.84192E-06	2.07625E-05	2.03615E-05	1.99402E-05	1.7272E-05	3.7505E-05	2.66828E-06	3.88392E-05	2.66828E-06	5.48676E-05
3836803774355	383680	3774355	0.000195933	7.03613E-05	3.72349E-05	0.000127889	4.10856E-06	4.10856E-06	0.000131998	4.10856E-06	0.00017051	9.29303E-06	2.18218E-05	2.14004E-05	2.09576E-05	1.81532E-05	3.94185E-05	2.80441E-06	4.08207E-05	2.80441E-06	5.56808E-05
3836903774355	383690	3774355	0.00020924	7.51398E-05	3.97637E-05	0.000136574	4.38759E-06	4.38759E-06	0.000140962	4.38759E-06	0.000179943	9.80715E-06	2.3029E-05	2.25843E-05	2.2117E-05	1.91575E-05	4.15993E-05	2.95957E-06	4.30791E-05	2.95957E-06	5.67595E-05
3837003774355	383700	3774355	0.000227467	8.16854E-05	4.32276E-05	0.000148472	4.7698E-06	4.7698E-06	0.000153241	4.7698E-06	0.000193182	1.05287E-05	2.47233E-05	2.42459E-05	2.37442E-05	2.05669E-05	4.46598E-05	3.1773E-06	4.62485E-05	3.1773E-06	5.88316E-05
3837103774355	383710	3774355	0.000248982	8.94116E-05	4.73163E-05	0.000162515	5.22096E-06	5.22096E-06	0.000167736	5.22096E-06	0.000208802	1.138E-05	2.67223E-05	2.62063E-05	2.56641E-05	2.22299E-05	4.82708E-05	3.43421E-06	4.99879E-05	3.43421E-06	6.14025E-05
3837203774355	383720	3774355	0.000274997	9.87537E-05	5.22601E-05	0.000179495	5.76646E-06	5.76646E-06	0.000185262	5.76646E-06	0.000227714	1.24107E-05	2.91427E-05	2.858E-05	2.79886E-05	2.42434E-05	5.2643E-05	3.74526E-06	5.45156E-05	3.74526E-06	6.46664E-05
3837303774355	383730	3774355	0.000306989	0.000110242	5.83398E-05	0.000200377	6.4373E-06	6.4373E-06	0.000206814	6.4373E-06	0.000250976	1.36785E-05	3.21197E-05	3.14995E-05	3.08477E-05	2.67199E-05	5.80206E-05	4.12785E-06	6.00845E-05	4.12785E-06	6.88301E-05
3837403774355	383740	3774355	0.000346635	0.00012448	6.58741E-05	0.000226254	7.26865E-06	7.26865E-06	0.000233523	7.26865E-06	0.000279789	1.52488E-05	3.58072E-05	3.51157E-05	3.43891E-05	2.97874E-05	6.46815E-05	4.60174E-06	6.69824E-05	4.60174E-06	7.4099E-05
3837503774355	383750	3774355	0.000391719	0.00014067	7.44418E-05	0.000255682	8.21403E-06	8.21403E-06	0.000263896	8.21403E-06	0.000312445	1.70287E-05	3.99865E-05	3.92143E-05	3.84029E-05	3.32641E-05	7.2231E-05	5.13885E-06	7.48004E-05	5.13885E-06	8.00121E-05
3837603774355	383760	3774355	0.000447553	0.00016072	8.50525E-05	0.000292126	9.38483E-06	9.38483E-06	0.00030151	9.38483E-06	0.000352934	1.92354E-05	4.51683E-05	4.42961E-05	4.33795E-05	3.75747E-05	8.15913E-05	5.80478E-06	8.44937E-05	5.80478E-06	8.74579E-05
3837703774355	383770	3774355	0.000518674	0.00018626	9.85682E-05	0.000338547	1.08762E-05	1.08762E-05	0.000349424	1.08762E-05	0.000404588	2.20505E-05	5.17788E-05	5.07789E-05	4.97283E-05	4.30739E-05	9.35325E-05	6.65433E-06	9.68596E-05	6.65433E-06	9.71029E-05
3837803774355	383780	3774355	0.000611709	0.00021967	0.000116248	0.000399273	1.2827E-05	1.2827E-05	0.0004121	1.2827E-05	0.000472243	2.57379E-05	6.04374E-05	5.92703E-05	5.80439E-05	5.02768E-05	0.000109173	7.76708E-06	0.000113057	7.76708E-06	0.000109893
3837903774355	383790	3774355	0.00073757	0.000264868	0.000140167	0.000481425	1.54663E-05	1.54663E-05	0.000496891	1.54663E-05	0.000563857	3.0731E-05	7.21621E-05	7.07686E-05	6.93043E-05	6.00304E-05	0.000130352	9.27387E-06	0.000134989	9.27387E-06	0.000127386
3838003774355	383800	3774355	0.000920301	0.000330488	0.000174893	0.000600696	1.9298E-05	1.9298E-05	0.000619994	1.9298E-05	0.00069701	3.79879E-05	8.92028E-05	8.74802E-05	8.56702E-05	7.42063E-05	0.000161135	1.14639E-05	0.000166867	1.14639E-05	0.000153088
3838103774355	383810	3774355	0.001197337	0.000429974	0.000227541	0.000781522	2.51072E-05	2.51072E-05	0.000806629	2.51072E-05	0.000899097	4.90019E-05	0.000115066	0.000112844	0.000110509	9.57213E-05	0.000207853	1.47876E-05	0.000215247	1.47876E-05	0.000192331
3838203774355	383820	3774355	0.001657745	0.000595311	0.000315036	0.001082039	3.47616E-05	3.47616E-05	0.001116801	3.47616E-05	0.001234367	6.72746E-05	0.000157973	0.000154923	0.000151717	0.000131415	0.000285361	2.03019E-05	0.000295512	2.03019E-05	0.000257437
3838303774355	383830	3774355	0.002637057	0.00094699	0.000501143	0.001721253	5.5297E-05	5.5297E-05	0.00177655	5.5297E-05	0.001947717	0.000106153	0.000249267	0.000244454	0.000239396	0.000207361	0.000450273	3.20345E-05	0.00046629	3.20345E-05	0.000396611
3838403774355	383840	3774355	0.003466126	0.001244716	0.000658699	0.0022624	7.26819E-05	7.26819E-05	0.002335082	7.26819E-05	0.002551566	0.000139064	0.000326548	0.000320242	0.000313616	0.000271649	0.000589871	4.19661E-05	0.000610854	4.19661E-05	0.000514352
3838603774355	383860	3774355	0.00314343	0.001128833	0.000597374	0.002051771	6.59152E-05	6.59152E-05	0.002117686	6.59152E-05	0.00231562	0.000126204	0.000296351	0.000290629	0.000284615	0.00024653	0.000535325	3.80855E-05	0.000554367	3.80855E-05	0.000467078
3838703774355	383870	3774355	0.004719555	0.001694833	0.000896899	0.003080535	9.89653E-05	9.89653E-05	0.0031795	9.89653E-05	0.003463886	0.000188786	0.000443306	0.000434745	0.00042575	0.000368779	0.000800781	5.69712E-05	0.000829266	5.69712E-05	0.000691499
3838803774355	383880	3774355	0.003168373	0.00113779	0.000602114	0.002068051	6.64382E-05	6.64382E-05	0.00213449	6.64382E-05	0.002333055	0.000127155	0.000298583	0.000292817	0.000286758	0.000248386	0.000539355	3.83722E-05	0.000558541	3.83722E-05	0.000469529
3838903774355	383890	3774355	0.002353756	0.000845254	0.000447305	0.001536337	4.93564E-05	4.93564E-05	0.001585693	4.93564E-05	0.00173903	9.47794E-05	0.00022256	0.000218262	0.000213746	0.000185144	0.000402029	2.86022E-05	0.00041633	2.86022E-05	0.000352727
3839003774355	383900	3774355	0.001868138	0.000670864	0.000355019	0.001219366	3.91734E-05	3.91734E-05	0.001258539	3.91734E-05	0.00138477	7.54718E-05	0.000177222	0.0001738	0.000170204	0.000147428	0.000320131	2.27756E-05	0.000331519	2.27756E-05	0.000282909
3839103774355	383910	3774355	0.001547599	0.000555756	0.000294104	0.001010144	3.24519E-05	3.24519E-05	0.001042596	3.24519E-05	0.001150816	6.27209E-05	0.000147281	0.000144436	0.000141448	0.00012252	0.000266045	1.89277E-05	0.000275509	1.89277E-05	0.000236677
3829703774365	382970	3774365	3.81538E-05	1.37013E-05	7.2507E-06	2.49036E-05	8.00054E-07	8.00054E-07	2.57037E-05	8.00054E-07	5.83528E-05	3.1803E-06	7.46795E-06	7.32374E-06	7.1722E-06	6.21246E-06	1.349E-05	9.5974E-07	1.39699E-05	9.5974E-07	1.50677E-05
3829803774365	382980	3774365	3.90773E-05	1.4033E-05	7.42621E-06	2.55064E-05	8.1942E-07	8.1942E-07	2.63259E-05	8.1942E-07	6.02211E-05	3.28213E-06	7.70705E-06	7.55822E-06	7.40183E-06	6.41136E-06	1.39219E-05	9.90468E-07	1.44171E-05	9.90468E-07	1.57761E-05
3829903774365	382990	3774365	4.01191E-05	1.44071E-05	7.62419E-06	2.61864E-05	8.41265E-07	8.41265E-07	2.70277E-05	8.41265E-07	6.2319E-05	3.39647E-06	7.97555E-06	7.82153E-06	7.6597E-06	6.63472E-06	1.44069E-05	1.02497E-06	1.49194E-05	1.02497E-06	1.65753E-05
3830003774365	383000	3774365	4.12864E-05	1.48263E-05	7.84603E-06	2.69484E-05	8.65744E-07	8.65744E-07	2.78141E-05	8.65744E-07	6.46544E-05	3.52375E-06	8.27442E-06	8.11463E-06	7.94673E-06	6.88335E-06	1.49468E-05	1.06338E-06	1.54785E-05	1.06338E-06	1.74807E-05
3830103774365	383010	3774365	4.27494E-05	1.53517E-05	8.12404E-06	2.79032E-05	8.9642E-07	8.9642E-07	2.87997E-05	8.9642E-07	6.75563E-05	3.68191E-06	8.64581E-06	8.47885E-06	8.30341E-06	7.1923E-06	1.56177E-05	1.11111E-06	1.61732E-05	1.11111E-06	1.85901E-05
3830203774365	383020	3774365	4.436E-05	1.59301E-05	8.43013E-06	2.89546E-05	9.30194E-07	9.30194E-07	2.98847E-05	9.30194E-07	7.07875E-05	3.85801E-06	9.05934E-06	8.88439E-06	8.70056E-06	7.53631E-06	1.63646E-05	1.16426E-06	1.69468E-05	1.16426E-06	1.9856E-05
3830303774365	383030	3774365	4.60594E-05	1.65403E-05	8.75307E-06	3.00637E-05	9.65828E-07	9.65828E-07	3.10296E-05	9.65828E-07	7.42714E-05	4.04789E-06	9.5052E-06	9.32164E-06	9.12877E-06	7.90721E-06	1.717E-05	1.22156E-06	1.77808E-05	1.22156E-06	2.12714E-05
3830403774365	383040	3774365	4.78695E-05	1.71904E-05	9.09707E-06	3.12453E-05	1.00379E-06	1.00379E-06	3.2249E-05	1.00379E-06	7.80615E-05	4.25445E-06	9.99026E-06	9.79733E-06	9.59462E-06	8.31073E-06	1.80462E-05	1.28389E-06	1.86882E-05	1.28389E-06	2.28614E-05
3830503774365	383050	3774365	4.98127E-05	1.78882E-05	9.46635E-06	3.25136E-05	1.04453E-06	1.04453E-06	3.35581E-05	1.04453E-06	8.22039E-05	4.48022E-06	1.05204E-05	1.03172E-05	1.01038E-05	8.75174E-06	1.90039E-05	1.35202E-06	1.96799E-05	1.35202E-06	2.4647E-05
3830603774365	383060	3774365	5.12534E-05	1.84055E-05	9.74014E-06	3.34054E-05	1.07474E-06	1.07474E-06	3.45287E-05	1.07474E-06	8.54121E-05	4.65507E-06	1.0931E-05	1.07199E-05	1.04981E-05	9.09329E-06	1.97455E-05	1.40479E-06	2.04479E-05	1.40479E-06	2.62441E-05
3830703774365	383070	3774365	5.27828E-05	1.89548E-05	1.00308E-05	3.44523E-05	1.10681E-06	1.10681E-06	3.55591E-05	1.10681E-06	8.88194E-05	4.84077E-06	1.1367E-05	1.11475E-05	1.09169E-05	9.45605E-06	2.05332E-05	1.46083E-06	2.12637E-05	1.46083E-06	2.80116E-05
3830803774365	383080	3774365	5.44083E-05	1.95385E-05	1.03397E-05	3.55132E-05	1.1409E-06	1.1409E-06	3.66541E-05	1.1409E-06	9.24717E-05	5.03983E-06	1.18345E-05	1.16059E-05	1.13658E-05	9.84489E-06	2.13776E-05	1.5209E-06	2.2138E-05	1.5209E-06	2.99956E-05
3830903774365	383090	3774365	5.61298E-05	2.01567E-05	1.06668E-05	3.66369E-05	1.177E-06	1.177E-06	3.78139E-05	1.177E-06	9.63767E-05	5.25265E-06	1.23342E-05	1.2096E-05	1.18458E-05	1.02606E-05	2.22803E-05	1.58513E-06	2.30729E-05	1.58513E-06	3.22284E-05
3831003774365	383100	3774365	5.78882E-05	2.07882E-05	1.1001E-05	3.77846E-05	1.21387E-06	1.21387E-06	3.89985E-05	1.21387E-06	0.000100404	5.47216E-06	1.28497E-05	1.26015E-05	1.23408E-05	1.06894E-05	2.32114E-05	1.65137E-06	2.40371E-05	1.65137E-06	3.46959E-05
3831103774365	383110	3774365	5.95728E-05	2.13931E-05	1.13211E-05	3.88842E-05	1.24919E-06	1.24919E-06	4.01334E-05	1.24919E-06	0.000104271	5.6829E-06	1.33445E-05	1.30868E-05	1.2816E-05	1.11011E-05	2.41053E-05	1.71496E-06	2.49628E-05	1.71496E-06	3.73171E-05
3831203774365	383120	3774365	6.13977E-05	2.20484E-05	1.1668E-05	4.00753E-05	1.28746E-06	1.28746E-06

Unique Identifier	X (UTM)	Y (UTM)	ISDrainage / Utilities Trenching	ISDrainage / Utilities Trenching	ISAsphalt Paving	ISAsphalt Paving	SVDemolition	SVSite Grubbing / Prep	SVMass Grading / Excavation	SVMass Grading / Excavation	SVDrainage / Utilities Trenching	SVFoundations / Concrete Pads	SVBuilding / Structure Construction	SVBuilding / Structure Construction	SVAsphalt Paving	SVAsphalt Paving	SVArchitectural Coating	SVArchitectural Coating	SVLandscaping or Other Finishing	SVLandscaping or Other Finishing	MDemolition
			2027	2028	2027	2028	2027	2027	2027	2028	2028	2028	2028	2029	2028	2029	2028	2029	2028	2029	2027
3830003774355	383000	3774355	7.2059E-06	7.02102E-06	1.86102E-06	1.73363E-06	5.23568E-05	3.76417E-05	2.53791E-05	2.50569E-05	1.77785E-05	5.64776E-06	8.09076E-06	7.78206E-06	7.95481E-07	7.40112E-07	7.95481E-07	7.40112E-07	8.09076E-06	7.78206E-06	9.96904E-06
3830103774355	383010	3774355	7.69087E-06	7.49355E-06	1.98627E-06	1.8503E-06	5.43969E-05	3.91084E-05	2.6368E-05	2.60332E-05	1.84712E-05	5.86783E-06	8.40602E-06	8.08529E-06	8.26478E-07	7.6895E-07	8.26478E-07	7.6895E-07	8.40602E-06	8.08529E-06	1.0341E-05
3830203774355	383020	3774355	8.25011E-06	8.03843E-06	2.1307E-06	1.98485E-06	5.66419E-05	4.07225E-05	2.74563E-05	2.71077E-05	1.92335E-05	6.11E-06	8.75295E-06	8.41897E-06	8.60587E-07	8.00686E-07	8.60587E-07	8.00686E-07	8.75295E-06	8.41897E-06	1.07511E-05
3830303774355	383030	3774355	8.83578E-06	8.60908E-06	2.28196E-06	2.12575E-06	5.87889E-05	4.22661E-05	2.8497E-05	2.81352E-05	1.99626E-05	6.3416E-06	9.08473E-06	8.73809E-06	8.93208E-07	8.31036E-07	8.93208E-07	8.31036E-07	9.08473E-06	8.73809E-06	1.11412E-05
3830403774355	383040	3774355	9.46253E-06	9.21975E-06	2.44383E-06	2.27654E-06	6.09181E-05	4.37968E-05	2.95291E-05	2.91542E-05	2.06856E-05	6.57128E-06	9.41376E-06	9.05457E-06	9.25557E-07	8.61134E-07	9.25557E-07	8.61134E-07	9.41376E-06	9.05457E-06	1.15277E-05
3830503774355	383050	3774355	1.01596E-05	9.89893E-06	2.62386E-06	2.44424E-06	6.31631E-05	4.54109E-05	3.06173E-05	3.02286E-05	2.14479E-05	6.81345E-06	9.76068E-06	9.38825E-06	9.59667E-07	8.92869E-07	9.59667E-07	8.92869E-07	9.76068E-06	9.38825E-06	1.19378E-05
3830603774355	383060	3774355	1.08162E-05	1.05387E-05	2.79343E-06	2.6022E-06	6.49894E-05	4.67239E-05	3.15026E-05	3.11026E-05	2.2068E-05	7.01045E-06	1.00429E-05	9.65971E-06	9.87415E-07	9.18685E-07	9.87415E-07	9.18685E-07	1.00429E-05	9.65971E-06	1.22644E-05
3830703774355	383070	3774355	1.15431E-05	1.12469E-05	2.98116E-06	2.77708E-06	6.69137E-05	4.81073E-05	3.24353E-05	3.20235E-05	2.27215E-05	7.21803E-06	1.03403E-05	9.94572E-06	1.01665E-06	9.45887E-07	1.01665E-06	9.45887E-07	1.03403E-05	9.94572E-06	1.26092E-05
3830803774355	383080	3774355	1.23577E-05	1.20407E-05	3.19155E-06	2.97307E-06	6.89538E-05	4.95741E-05	3.34243E-05	3.29999E-05	2.34142E-05	7.43809E-06	1.06555E-05	1.0249E-05	1.04765E-06	9.74726E-07	1.04765E-06	9.74726E-07	1.06555E-05	1.0249E-05	1.29757E-05
3830903774355	383090	3774355	1.32708E-05	1.29303E-05	3.42738E-06	3.19275E-06	7.1083E-05	5.11048E-05	3.44563E-05	3.40189E-05	2.41372E-05	7.66777E-06	1.09846E-05	1.05654E-05	1.08E-06	1.00482E-06	1.08E-06	1.00482E-06	1.09846E-05	1.05654E-05	1.33604E-05
3831003774355	383100	3774355	1.42807E-05	1.39143E-05	3.68819E-06	3.43572E-06	7.32746E-05	5.26805E-05	3.55187E-05	3.50677E-05	2.48814E-05	7.90418E-06	1.13232E-05	1.08912E-05	1.11329E-06	1.0358E-06	1.11329E-06	1.0358E-06	1.13232E-05	1.08912E-05	1.37542E-05
3831103774355	383110	3774355	1.53936E-05	1.49986E-05	3.9756E-06	3.70345E-06	7.55285E-05	5.43009E-05	3.66112E-05	3.61464E-05	2.56467E-05	8.14731E-06	1.16715E-05	1.12262E-05	1.14754E-06	1.06766E-06	1.14754E-06	1.06766E-06	1.16715E-05	1.12262E-05	1.41552E-05
3831203774355	383120	3774355	1.6624E-05	1.61975E-05	4.29338E-06	3.99947E-06	7.79161E-05	5.60174E-05	3.77685E-05	3.7289E-05	2.64575E-05	8.40485E-06	1.20405E-05	1.15811E-05	1.18381E-06	1.10142E-06	1.18381E-06	1.10142E-06	1.20405E-05	1.15811E-05	1.4578E-05
3831303774355	383130	3774355	1.79984E-05	1.75366E-05	4.64835E-06	4.33014E-06	8.05887E-05	5.79389E-05	3.90641E-05	3.85681E-05	2.7365E-05	8.69315E-06	1.24535E-05	1.19783E-05	1.22442E-06	1.1392E-06	1.22442E-06	1.1392E-06	1.24535E-05	1.19783E-05	1.50552E-05
3831403774355	383140	3774355	1.9518E-05	1.90173E-05	5.04081E-06	4.69574E-06	8.29139E-05	5.96106E-05	4.01912E-05	3.96809E-05	2.81545E-05	8.94397E-06	1.28128E-05	1.23239E-05	1.25975E-06	1.17206E-06	1.25975E-06	1.17206E-06	1.28128E-05	1.23239E-05	1.54943E-05
3831503774355	383150	3774355	2.12351E-05	2.06903E-05	5.48427E-06	5.10884E-06	8.50876E-05	6.11734E-05	4.12448E-05	4.07212E-05	2.88926E-05	9.17845E-06	1.31487E-05	1.2647E-05	1.29278E-06	1.20279E-06	1.29278E-06	1.20279E-06	1.31487E-05	1.2647E-05	1.58953E-05
3831603774355	383160	3774355	2.30771E-05	2.2485E-05	5.95999E-06	5.55199E-06	8.71544E-05	6.26593E-05	4.22467E-05	4.17103E-05	2.95945E-05	9.4014E-06	1.34681E-05	1.29542E-05	1.32418E-06	1.23201E-06	1.32418E-06	1.23201E-06	1.34681E-05	1.29542E-05	1.6251E-05
3831703774355	383170	3774355	2.51194E-05	2.44749E-05	6.48743E-06	6.04333E-06	8.92213E-05	6.41453E-05	4.32486E-05	4.26995E-05	3.02963E-05	9.62435E-06	1.37875E-05	1.32614E-05	1.35558E-06	1.26122E-06	1.35558E-06	1.26122E-06	1.37875E-05	1.32614E-05	1.65921E-05
3834803774355	383480	3774355	4.83884E-05	4.71468E-05	1.2497E-05	1.16415E-05	0.000180251	0.000129591	8.73738E-05	8.62644E-05	6.12067E-05	1.94438E-05	2.78544E-05	2.67916E-05	2.73864E-06	2.54801E-06	2.73864E-06	2.54801E-06	2.78544E-05	2.67916E-05	3.03481E-05
3834903774355	383490	3774355	4.47832E-05	4.36341E-05	1.15659E-05	1.07741E-05	0.000183191	0.000131704	8.87988E-05	8.76714E-05	6.2205E-05	1.97609E-05	2.83087E-05	2.72286E-05	2.7833E-06	2.58957E-06	2.7833E-06	2.58957E-06	2.83087E-05	2.72286E-05	3.07382E-05
3835003774355	383500	3774355	4.16286E-05	4.05605E-05	1.07512E-05	1.00152E-05	0.000186006	0.000133728	9.01634E-05	8.90187E-05	6.31609E-05	2.00646E-05	2.87438E-05	2.7647E-05	2.82608E-06	2.62937E-06	2.82608E-06	2.62937E-06	2.87438E-05	2.7647E-05	3.11011E-05
3835103774355	383510	3774355	3.88999E-05	3.79019E-05	1.00465E-05	9.35871E-06	0.000188964	0.000135855	9.15971E-05	9.04342E-05	6.41652E-05	2.03836E-05	2.92008E-05	2.80866E-05	2.87101E-06	2.67118E-06	2.87101E-06	2.67118E-06	2.92008E-05	2.80866E-05	3.14876E-05
3835203774355	383520	3774355	3.63755E-05	3.54422E-05	9.39448E-06	8.75138E-06	0.000191289	0.000137526	9.27242E-05	9.15469E-05	6.49548E-05	2.06345E-05	2.95601E-05	2.84322E-05	2.90634E-06	2.70405E-06	2.90634E-06	2.70405E-06	2.95601E-05	2.84322E-05	3.17652E-05
3835303774355	383530	3774355	3.41864E-05	3.33093E-05	8.82911E-06	8.22471E-06	0.000193926	0.000139422	9.40025E-05	9.2809E-05	6.58502E-05	2.09189E-05	2.99676E-05	2.88242E-05	2.94641E-06	2.74132E-06	2.94641E-06	2.74132E-06	2.99676E-05	2.88242E-05	3.20918E-05
3835403774355	383540	3774355	3.22668E-05	3.14389E-05	8.33334E-06	7.76288E-06	0.00019691	0.000141568	9.54491E-05	9.42372E-05	6.68636E-05	2.12409E-05	3.04288E-05	2.92678E-05	2.99175E-06	2.78351E-06	2.99175E-06	2.78351E-06	3.04288E-05	2.92678E-05	3.24711E-05
3835503774355	383550	3774355	3.05716E-05	2.97873E-05	7.89555E-06	7.35505E-06	0.000200233	0.000143957	9.70599E-05	9.58275E-05	6.7992E-05	2.15993E-05	3.09423E-05	2.97617E-05	3.04224E-06	2.83048E-06	3.04224E-06	2.83048E-06	3.09423E-05	2.97617E-05	3.29047E-05
3835603774355	383560	3774355	2.90897E-05	2.83434E-05	7.51283E-06	6.99853E-06	0.000204109	0.000146743	9.89384E-05	9.76822E-05	6.93079E-05	2.20173E-05	3.15412E-05	3.03377E-05	3.10112E-06	2.88526E-06	3.10112E-06	2.88526E-06	3.15412E-05	3.03377E-05	3.34255E-05
3835703774355	383570	3774355	2.78458E-05	2.71313E-05	7.19156E-06	6.69926E-06	0.000208946	0.000150221	0.000101283	9.99973E-05	7.09505E-05	2.25392E-05	3.22887E-05	3.10567E-05	3.17462E-06	2.95365E-06	3.17462E-06	2.95365E-06	3.22887E-05	3.10567E-05	3.40987E-05
3835803774355	383580	3774355	2.6765E-05	2.60783E-05	6.91244E-06	6.43924E-06	0.000214434	0.000154166	0.000103943	0.000102624	7.2814E-05	2.31311E-05	3.31368E-05	3.18724E-05	3.25799E-06	3.03122E-06	3.25799E-06	3.03122E-06	3.31368E-05	3.18724E-05	3.48753E-05
3835903774355	383590	3774355	2.58103E-05	2.51481E-05	6.66586E-06	6.20955E-06	0.000220438	0.000158483	0.000106854	0.000105497	7.48529E-05	2.37788E-05	3.40646E-05	3.27649E-05	3.34922E-06	3.1161E-06	3.34922E-06	3.1161E-06	3.40646E-05	3.27649E-05	3.57318E-05
3836003774355	383600	3774355	2.49506E-05	2.43104E-05	6.44384E-06	6.00272E-06	0.000226835	0.000163082	0.000109955	0.000108559	7.70249E-05	2.44688E-05	3.50531E-05	3.37156E-05	3.44641E-06	3.20652E-06	3.44641E-06	3.20652E-06	3.50531E-05	3.37156E-05	3.66445E-05
3836103774355	383610	3774355	2.42063E-05	2.35852E-05	6.25161E-06	5.82365E-06	0.000233855	0.000168129	0.000113357	0.000111918	7.94087E-05	2.52261E-05	3.61379E-05	3.47591E-05	3.55307E-06	3.30576E-06	3.55307E-06	3.30576E-06	3.61379E-05	3.47591E-05	3.76552E-05
3836203774355	383620	3774355	2.35666E-05	2.29619E-05	6.0864E-06	5.66975E-06	0.000241561	0.000173669	0.000117093	0.000115606	8.20254E-05	2.60574E-05	3.73288E-05	3.59044E-05	3.67015E-06	3.41469E-06	3.67015E-06	3.41469E-06	3.73288E-05	3.59044E-05	3.87693E-05
3836303774355	383630	3774355	2.30237E-05	2.24329E-05	5.94618E-06	5.53913E-06	0.000249962	0.000179709	0.000121165	0.000119627	8.4878E-05	2.69636E-05	3.8627E-05	3.71531E-05	3.79779E-06	3.53344E-06	3.79779E-06	3.53344E-06	3.8627E-05	3.71531E-05	3.99923E-05
3836403774355	383640	3774355	2.25781E-05	2.19988E-05	5.8311E-06	5.43193E-06	0.000259209	0.000186358	0.000125648	0.000124052	8.80181E-05	2.79611E-05	4.0056E-05	3.85276E-05	3.93829E-06	3.66416E-06	3.93829E-06	3.66416E-06	4.0056E-05	3.85276E-05	4.13441E-05
3836503774355	383650	3774355	2.22619E-05	2.16907E-05	5.74944E-06	5.35586E-06	0.000269838	0.000193999	0.000130799	0.000129139	9.1627E-05	2.91075E-05	4.16983E-05	4.01073E-05	4.09977E-06	3.8144E-06	4.09977E-06	3.8144E-06	4.16983E-05	4.01073E-05	4.29101E-05
3836603774355	383660	3774355	2.20233E-05	2.14583E-05	5.68784E-06	5.29847E-06	0.00028141	0.000202319	0.000136409	0.000134677	9.55566E-05	3.03559E-05	4.34867E-05	4.18274E-05	4.27559E-06	3.97799E-06	4.27559E-06	3.97799E-06	4.34867E-05	4.18274E-05	4.46212E-05
3836703774355	383670	3774355	2.20931E-05	2.15263E-05	5.70585E-06	5.31525E-06	0.000297464	0.00021386	0.000144191	0.00014236	0.000101008	3.20876E-05	4.59674E-05	4.42135E-05	4.5195E-06	4.20492E-06	4.5195E-06	4.20492E-06	4.59674E-05	4.42135E-05	4.70272E-05
3836803774355	383680	3774355	2.24206E-05	2.18453E-05	5.79042E-06	5.39403E-06	0.000318114	0.000228707	0.000154201	0.000152243	0.00010802	3.43152E-05	4.91586E-05	4.72829E-05	4.83326E-06	4.49684E-06	4.83326E-06	4.49684E-06	4.91586E-05	4.72829E-05	5.0141E-05
3836903774355	383690	3774355	2.28549E-05	2.22685E-05	5.90259E-06	5.49853E-06	0.000341526	0.000245539	0.000165549	0.000163447	0.00011597	3.68407E-05	5.27765E-05	5.07628E-05	5.18897E-06	4.82779E-06	5.18897E-06	4.82779E-06	5.27765E-05	5.07628E-05	5.36739E-05
3837003774355	383700	3774355	2.36892E-05	2.30814E-05	6.11807E-06	5.69926E-06	0.000373295	0.000268379	0.000180949	0.000178651	0.000126757	4.02676E-05	5.76858E-05	5.54847E-05	5.67164E-06	5.27687E-06	5.67164E-06	5.27687E-06	5.76858E-05	5.54847E-05	5.84897E-05
3837103774355	383710	3774355	2.47244E-05	2.40901E-05	6.38543E-06	5.94831E-06	0.000410792	0.000295337	0.000199125	0.000196597	0.00013949	4.43124E-05	6.34802E-05	6.10581E-05	6.24135E-06	5.80692E-06	6.24135E-06	5.80692E-06	6.34802E-05	6.10581E-05	6.41728E-05
3837203774355	383720	3774355	2.60387E-05	2.53706E-05	6.72485E-06	6.2645E-06	0.000456147	0.000327945	0.00022111	0.000218302	0.000154891	4.92048E-05	7.04889E-05	6.77994E-05	6.93045E-06	6.44805E-06	6.93045E-06	6.44805E-06	7.04889E-05	6.77994E-05	7.10444E-05
3837303774355	383730	3774355	2.77153E-05	2.70042E-05	7.15785E-06	6.66786E-06	0.000511924	0.000368046	0.000248147	0.000244996	0.000173831	5.52216E-05	7.91083E-05	7.60899E-05	7.7779E-06	7.23652E-06	7.7779E-06	7.23652E-06	7.91083E-05	7.60899E-05	7.94947E-05
3837403774355	383740	3774355	2.98369E-05	2.90713E-05	7.70579E-06	7.17828E-06	0.000581119	0.000417793	0.000281688	0.000278111	0.000197327	6.26856E-05	8.9801E-05	8.63746E-05	8.82921E-06	8.21465E-06	8.82921E-06	8.21465E-06	8.9801E-05	8.63746E-05	8.997E-05
3837503774355	383750	3774355	3.22178E-05	3.13912E-05	8.3207E-06	7.7511E-06	0.000660157	0.000474617	0.000320001	0.000315938	0.000224165	7.12116E-05	0.000102015	9.81225E-05	1.00301E-05	9.33193E-06	1.00301E-05	9.33193E-06	0.000102015	9.81225E-05	0.000101911
3837603774355	383760	3774355	3.5216E-05	3.43124E-05	9.09502E-06	8.47241E-06	0.000758207	0.00054511	0.000367529	0.000362862	0.000257459	8.17883E-05	0.000117167	0.000112696	1.15198E-05	1.0718E-05	1.15198E-05	1.0718E-05	0.000117167	0.000112696	0.000116711
3837703774355	383770	3774355	3.90997E-05	3.80965E-05	1.0098E-05	9.40677E-06	0.000883295	0.000635041	0.000428163	0.000422727	0.000299935	9.52816E-05	0.000136497	0.000131289	1.34203E-05	1.24862E-05	1.34203E-05	1.24862E-05	0.000136497	0.000131289	0.000135576
3837803774355	383780	3774355	4.42498E-05	4.31145E-05	1.14281E-05	1.06458E-05	0.001047243	0.000752911	0.000507634	0.000501189	0.000355606	0.000112967	0.000161832	0.000155657	1.59112E-05	1.48037E-05	1.59112E-05	1.48037E-05	0.000161832	0.000155657	0.000160278
3837903774355	383790	3774355	5.12937E-05	4.99776E-05	1.32473E-05	1.23404E-05	0.001269454	0.000912669	0.000615347	0.000607535	0.00043106	0.000136937	0.00019617	0.000188685	1.92874E-05	1.79449E-05	1.92874E-05	1.79449E-05	0.00019617	0.000188685	0.000193723
3838003774355	383800	3774355	6.16429E-05	6.00613E-05	1.59201E-05	1.48303E-05	0.001591952	0.001144527	0.000771673	0.000761875	0.000540569	0.000171725	0.000246006	0.00023662	2.41873E-05	2.25037E-05	2.41873E-05	2.25037E-05	0.000246006	0.00023662	0.000242249
3838103774355	383810	3774355	7.74443E-05	7.54573E-05	2.00011E-05	1.86319E-05	0.002082059	0.001496887	0.001009244	0.00099643	0.000706991	0.000224593	0.000321743	0.000309467	3.16337E-05	2.94318E-05	3.16337E-05	2.94318E-05	0.000321743	0.000309467	0.00031595
3838203774355	383820	3774355	0.00010366	0.000101001	2.67717E-05	2.4939E-05	0.002898493	0.002083859	0.001404998	0.001387159	0.000984223	0.000312662	0.000447908	0.000430818	4.40382E-05	4.09729E-05	4.40382E-05	4.09729E-05	0.000447908	0.000430818	0.000438511
3838303774355	383830	3774355	0.0001597	0.000155603	4.12448E-05	3.84213E-05	0.004635649	0.00333278	0.002247056	0.002218525	0.001574097	0.00050005	0.000716353	0.00068902	7.04316E-05	6.55292E-05	7.04316E-05	6.55292E-05	0.000716353	0.00068902	0.00069923
3838403774355	383840	3774355	0.00020711	0.000201796	5.34891E-05	4.98274E-05	0.006106415	0.004390181	0.002959986	0.002922403	0.002073516	0.000658703	0.000943632	0.000907627	9.27776E-05	8.63198E-05	9.27776E-05	8.63198E-05	0.000943632	0.000907627	0.000919961
3838603774355	383860	3774355	0.000188075	0.000183249	4.85729E-05	4.52478E-05	0.00553457	0.003979056	0.002682793	0.00264873	0.001879338	0.000597018	0.000855264	0.000822631	8.40893E-05	7.82362E-05	8.40893E-05	7.82362E-05	0.000855264	0.000822631	0.000834126
3838703774355	383870	3774355	0.000278441	0.000271296	7.19111E-05	6.69884E-05	0.008330328	0.005989053	0.004037991	0.003986722	0.002828675	0.000898598	0.001287296	0.001238178	0.000126567	0.000117757	0.000126567	0.000117757	0.001287296	0.001238178	0.001253704
3838803774355	383880	3774355	0.000189062	0.000184211	4.88278E-05	4.54852E-05	0.005579301	0.004011215	0.002704476	0.002670138	0.001894527	0.000601843	0.000862176	0.000829279	8.47689E-05	7.88685E-05	8.47689E-05	7.88685E-05	0.000862176	0.000829279	0.000840824
3838903774355	383890	3774355	0.00014203	0.000138386	3.66811E-05	3.41701E-05	0.004134718	0.002972638	0.002004238	0.00197879	0.001403999	0.000446015	0.000638943	0.000614564	6.28207E-05	5.8448E-05	6.28207E-05	5.8448E-05	0.000638943	0.000614564	0.000624011
3839003774355	383900	3774355	0.000113917	0.000110994	2.94205E-05	2.74065E-05	0.003273633	0.002353564	0.00158684	0.001566693	0.001111606	0.000353129	0.000505879	0.000486576	4.97378E-05	4.62758E-05	4.97378E-05	4.62758E-05	0.000505879	0.000486576	0.000494767
3839103774355	383910	3774355	9.5301E-05	9.28558E-05	2.46128E-05	2.29279E-05	0.002705342	0.001944994	0.001311371	0.001294721	0.000918636	0.000291827	0.00041806	0.000402109	4.11035E-05	3.82425E-05	4.11035E-05	3.82425E-05	0.00041806	0.000402109	0.000409466
3829703774365	382970	3774365	6.06718E-06	5.91151E-06	1.56693E-06	1.45967E-06	4.7555E-05	3.41895E-05	2.30515E-05	2.27588E-05	1.61479E-05	5.12979E-06	7.34873E-06	7.06834E-06	7.22525E-07	6.72233E-07	7.22525E-07	6.72233E-07	7.34873E-06	7.06834E-06	9.07992E-06
3829803774365	382980	3774365	6.35242E-06	6.18944E-06	1.6406E-06	1.52829E-06	4.87488E-05	3.50477E-05	2.36302E-05	2.33301E-05	1.65533E-05	5.25856E-06	7.53321E-06	7.24577E-06	7.40662E-07	6.89109E-07	7.40662E-07	6.89109E-07	7.53321E-06	7.24577E-06	9.29767E-06
3829903774365	382990	3774365	6.67424E-06	6.50299E-06	1.72371E-06	1.60572E-06	5.01029E-05	3.60213E-05	2.42866E-05	2.39782E-05	1.70131E-05	5.40463E-06	7.74246E-06	7.44704E-06	7.61236E-07	7.0825E-07	7.61236E-07	7.0825E-07	7.74246E-06	7.44704E-06	9.54081E-06
3830003774365	383000	3774365	7.03881E-06	6.85821E-06	1.81787E-06	1.69343E-06	5.16085E-05	3.71037E-05	2.50164E-05	2.46987E-05	1.75244E-05	5.56704E-06	7.97512E-06	7.67083E-06	7.84111E-07	7.29533E-07	7.84111E-07	7.29533E-07	7.97512E-06	7.67083E-06	9.81299E-06
3830103774365	383010	3774365	7.48552E-06	7.29346E-06	1.93324E-06	1.8009E-06	5.34882E-05	3.84551E-05	2.59276E-05	2.55984E-05	1.81626E-05	5.76981E-06	8.2656E-06	7.95022E-06	8.12671E-07	7.56105E-07	8.12671E-07	7.56105E-07	8.2656E-06	7.95022E-06	1.01541E-05
3830203774365	383020	3774365	7.99524E-06	7.79011E-06	2.06488E-06	1.92353E-06	5.55461E-05	3.99347E-05	2.69251E-05	2.65832E-05	1.88614E-05	5.9918E-06	8.58362E-06	8.2561E-06	8.43938E-07	7.85196E-07	8.43938E-07	7.85196E-07	8.58362E-06	8.2561E-06	1.05297E-05
3830303774365	383030	3774365	8.56517E-06	8.34541E-06	2.21207E-06	2.06064E-06	5.77199E-05	4.14975E-05	2.79788E-05	2.76235E-05	1.95996E-05	6.22628E-06	8.91953E-06	8.5792E-06	8.76965E-07	8.15924E-07	8.76965E-07	8.15924E-07	8.91953E-06	8.5792E-06	1.09235E-05
3830403774365	383040	3774365	9.20542E-06	8.96923E-06	2.37743E-06	2.21468E-06	6.00362E-05	4.31627E-05	2.91016E-05	2.87321E-05	2.03861E-05	6.47614E-06	9.27747E-06	8.92348E-06	9.12157E-07	8.48666E-07	9.12157E-07	8.48666E-07	9.27747E-06	8.92348E-06	1.13445E-05
3830503774365	383050	3774365	9.92443E-06	9.6698E-06	2.56312E-06	2.38766E-06	6.2495E-05	4.49305E-05	3.02934E-05	2.99088E-05	2.1221E-05	6.74137E-06	9.65743E-06	9.28894E-06	9.49515E-07	8.83424E-07	9.49515E-07	8.83424E-07	9.65743E-06	9.28894E-06	1.17945E-05
3830603774365	383060	3774365	1.05675E-05	1.02964E-05	2.7292E-06	2.54237E-06	6.43569E-05	4.62691E-05	3.1196E-05	3.07999E-05	2.18533E-05	6.94222E-06	9.94516E-06	9.56569E-06	9.77804E-07	9.09744E-07	9.77804E-07	9.09744E-07	9.94516E-06	9.56569E-06	1.21265E-05
3830703774365	383070	3774365	1.12792E-05	1.09898E-05	2.91301E-06	2.7136E-06	6.63168E-05	4.76782E-05	3.2146E-05	3.17379E-05	2.25188E-05	7.15364E-06	1.0248E-05	9.857E-06	1.00758E-06	9.3745E-07	1.00758E-06	9.3745E-07	1.0248E-05	9.857E-06	1.24785E-05
3830803774365	383080	3774365	1.20781E-05	1.17682E-05	3.11934E-06	2.9058E-06	6.84015E-05	4.9177E-05	3.31565E-05	3.27355E-05	2.32267E-05	7.37851E-06	1.05702E-05	1.01669E-05	1.03926E-06	9.66918E-07	1.03926E-06	9.66918E-07	1.05702E-05	1.01669E-05	1.28542E-05
3830903774365	383090	3774365	1.29772E-05	1.26442E-05	3.35153E-06	3.1221E-06	7.05931E-05	5.07526E-05	3.42188E-05	3.37844E-05	2.39708E-05	7.61492E-06	1.09088E-05	1.04926E-05	1.07255E-06	9.97898E-07	1.07255E-06	9.97898E-07	1.09088E-05	1.04926E-05	1.32515E-05
3831003774365	383100	3774365	1.39707E-05	1.36123E-05	3.60813E-06	3.36114E-06	7.2847E-05	5.2373E-05	3.53114E-05	3.4863E-05	2.47362E-05	7.85805E-06	1.12571E-05	1.08276E-05	1.1068E-06	1.02976E-06	1.1068E-06	1.02976E-06	1.12571E-05	1.08276E-05	1.36562E-05
3831103774365	383110	3774365	1.50262E-05	1.46406E-05	3.88072E-06	3.61506E-06	7.50474E-05	5.3955E-05	3.6378E-05	3.59161E-05	2.54834E-05	8.09541E-06	1.15972E-05	1.11547E-05	1.14023E-06	1.06086E-06	1.14023E-06	1.06086E-06	1.15972E-05	1.11547E-05	1.40463E-05
3831203774365	383120	3774365	1.61958E-05	1.57803E-05	4.1828E-06	3.89646E-06	7.74795E-05	5.57036E-05	3.75569E-05	3.70801E-05	2.63092E-05	8.35776E-06	1.

			MSite Grubbing / Prep	MMass Grading / Excavation	MMass Grading / Excavation	MDrainage / Utilities Trenching	MFoundations / Concrete Pads	MBuilding / Structure Construction	MAsphalt Paving	MLandscaping or Other Finishing	MWaterside Construction (Piles)	RSSWDemolition	RSSWPlacing Base	RSSWForm/Plac e Rebar and Pour	Child Risk				
Unique Identifier	X (UTM)	Y (UTM)	2027	2027	2028	2028	2028	2028	2028	2028	2028	2029	2029	2029	3rd Trimester	0<2	2<16	Total	per million
3830003774355	383000	3774355	3.06032E-05	3.59869E-05	3.55077E-05	7.54773E-06	9.81576E-06	7.22494E-06	7.4364E-07	8.71222E-06	7.4364E-07	2.09896E-05	3.04564E-05	1.80539E-05	2.36767E-09	2.9545E-08	4.4836E-09	3.63962E-08	0.03639617
3830103774355	383010	3774355	3.17452E-05	3.73297E-05	3.68327E-05	7.82936E-06	1.0182E-05	7.49452E-06	7.71388E-07	9.0373E-06	7.71388E-07	2.18692E-05	3.17328E-05	1.88105E-05	2.55113E-09	3.1689E-08	4.7422E-09	3.89823E-08	0.03898233
3830203774355	383020	3774355	3.3004E-05	3.88101E-05	3.82933E-05	8.13984E-06	1.05858E-05	7.79173E-06	8.01978E-07	9.39568E-06	8.01978E-07	2.28362E-05	3.31359E-05	1.96423E-05	2.76851E-09	3.4217E-08	5.0406E-09	4.20263E-08	0.0420263
3830303774355	383030	3774355	3.42017E-05	4.02184E-05	3.96828E-05	8.43521E-06	1.09699E-05	8.07446E-06	8.3108E-07	9.73662E-06	8.3108E-07	2.37689E-05	3.44892E-05	2.04445E-05	3.00666E-09	3.6965E-08	5.3522E-09	4.53239E-08	0.04532393
3830403774355	383040	3774355	3.53881E-05	4.16135E-05	4.10595E-05	8.72784E-06	1.13505E-05	8.35457E-06	8.5991E-07	1.00744E-05	8.5991E-07	2.46953E-05	3.58334E-05	2.12413E-05	3.27531E-09	4.0046E-08	5.6887E-09	4.90104E-08	0.04901043
3830503774355	383050	3774355	3.6647E-05	4.30939E-05	4.25201E-05	9.03832E-06	1.17543E-05	8.65178E-06	8.905E-07	1.04328E-05	8.905E-07	2.56592E-05	3.7232E-05	2.20704E-05	3.59263E-09	4.3668E-08	6.0721E-09	5.33328E-08	0.05333279
3830603774355	383060	3774355	3.76497E-05	4.42729E-05	4.36834E-05	9.28561E-06	1.20759E-05	8.88849E-06	9.14864E-07	1.07182E-05	9.14864E-07	2.64671E-05	3.84043E-05	2.27653E-05	3.91961E-09	4.7364E-08	6.4404E-09	5.7724E-08	0.05772401
3830703774355	383070	3774355	3.8708E-05	4.55175E-05	4.49114E-05	9.54663E-06	1.24153E-05	9.13835E-06	9.40582E-07	1.10195E-05	9.40582E-07	2.73124E-05	3.96309E-05	2.34924E-05	4.31014E-09	5.1763E-08	6.8648E-09	6.2938E-08	0.06293801
3830803774355	383080	3774355	3.98332E-05	4.68406E-05	4.62169E-05	9.82414E-06	1.27762E-05	9.40399E-06	9.67924E-07	1.13398E-05	9.67924E-07	2.82139E-05	4.09389E-05	2.42678E-05	4.786E-09	5.7102E-08	7.364E-09	6.92519E-08	0.06925194
3830903774355	383090	3774355	4.10141E-05	4.82293E-05	4.75871E-05	1.01154E-05	1.3155E-05	9.68278E-06	9.96619E-07	1.1676E-05	9.96619E-07	2.91621E-05	4.23149E-05	2.50834E-05	5.37593E-09	6.3695E-08	7.9588E-09	7.70299E-08	0.07702985
3831003774355	383100	3774355	4.22229E-05	4.96507E-05	4.89896E-05	1.04135E-05	1.35427E-05	9.96815E-06	1.02599E-06	1.20201E-05	1.02599E-06	3.01478E-05	4.37451E-05	2.59312E-05	6.11854E-09	7.1961E-08	8.6765E-09	8.67558E-08	0.08675584
3831103774355	383110	3774355	4.34539E-05	5.10983E-05	5.04179E-05	1.07171E-05	1.39375E-05	1.02588E-05	1.0559E-06	1.23706E-05	1.0559E-06	3.11647E-05	4.52206E-05	2.68059E-05	7.07405E-09	8.2558E-08	9.5617E-09	9.91936E-08	0.09919363
3831203774355	383120	3774355	4.47518E-05	5.26245E-05	5.19238E-05	1.10372E-05	1.43538E-05	1.05652E-05	1.08744E-06	1.27401E-05	1.08744E-06	3.22065E-05	4.67324E-05	2.7702E-05	8.34522E-09	9.6613E-08	1.0696E-08	1.15654E-07	0.11565384
3831303774355	383130	3774355	4.62168E-05	5.43472E-05	5.36235E-05	1.13985E-05	1.48237E-05	1.0911E-05	1.12304E-06	1.31571E-05	1.12304E-06	3.32796E-05	4.82894E-05	2.8625E-05	1.01193E-08	1.1619E-07	1.2227E-08	1.38536E-07	0.13853616
3831403774355	383140	3774355	4.75648E-05	5.59323E-05	5.51876E-05	1.1731E-05	1.52561E-05	1.12293E-05	1.1558E-06	1.35409E-05	1.1558E-06	3.439E-05	4.99007E-05	2.95801E-05	1.27371E-08	1.4498E-07	1.4398E-08	1.72117E-07	0.1721167
3831503774355	383150	3774355	4.87959E-05	5.73799E-05	5.66159E-05	1.20346E-05	1.56509E-05	1.15199E-05	1.18571E-06	1.38913E-05	1.18571E-06	3.55036E-05	5.15165E-05	3.05379E-05	1.69006E-08	1.9065E-07	1.7731E-08	2.25287E-07	0.2252869
3831603774355	383160	3774355	4.98876E-05	5.86638E-05	5.78826E-05	1.23039E-05	1.60011E-05	1.17777E-05	1.21224E-06	1.42021E-05	1.21224E-06	3.65829E-05	5.30825E-05	3.14663E-05	2.36329E-08	2.644E-07	2.299E-08	3.11025E-07	0.31102517
3831703774355	383170	3774355	5.09348E-05	5.98952E-05	5.90977E-05	1.25622E-05	1.6337E-05	1.20249E-05	1.23769E-06	1.45003E-05	1.23769E-06	3.76933E-05	5.46938E-05	3.24214E-05	3.64826E-08	4.0504E-07	3.2859E-08	4.74382E-07	0.47438219
3834803774355	383480	3774355	9.31633E-05	0.000109552	0.000108094	2.2977E-05	2.98814E-05	2.19944E-05	2.26381E-06	2.6522E-05	2.26381E-06	9.57649E-05	0.000138957	8.23709E-05	5.09629E-09	6.6752E-08	1.302E-08	8.48684E-08	0.08486838
3834903774355	383490	3774355	9.43609E-05	0.000110961	0.000109483	2.32724E-05	3.02656E-05	2.22771E-05	2.29291E-06	2.68629E-05	2.29291E-06	9.82416E-05	0.000142551	8.45012E-05	5.0029E-09	6.585E-08	1.2867E-08	8.37203E-08	0.0837203
3835003774355	383500	3774355	9.5475E-05	0.000112271	0.000110776	2.35472E-05	3.06229E-05	2.25401E-05	2.31998E-06	2.71801E-05	2.31998E-06	0.000100703	0.000146122	8.66181E-05	4.91582E-09	6.5006E-08	1.2735E-08	8.26569E-08	0.08265693
3835103774355	383510	3774355	9.66615E-05	0.000113666	0.000112152	2.38398E-05	3.10034E-05	2.28202E-05	2.34882E-06	2.75179E-05	2.34882E-06	0.000103301	0.000149892	8.8853E-05	4.83985E-09	6.429E-08	1.2636E-08	8.1766E-08	0.081766
3835203774355	383520	3774355	9.75137E-05	0.000114668	0.000113141	2.405E-05	3.12768E-05	2.30214E-05	2.36952E-06	2.77605E-05	2.36952E-06	0.000105641	0.000153287	9.08653E-05	4.75718E-09	6.3458E-08	1.2518E-08	8.0734E-08	0.08073403
3835303774355	383530	3774355	9.85164E-05	0.000115847	0.000114305	2.42973E-05	3.15984E-05	2.32581E-05	2.39389E-06	2.80459E-05	2.39389E-06	0.00010822	0.00015703	9.30841E-05	4.68795E-09	6.2791E-08	1.2438E-08	7.99168E-08	0.07991678
3835403774355	383540	3774355	9.96806E-05	0.000117216	0.000115655	2.45844E-05	3.19718E-05	2.3533E-05	2.42218E-06	2.83773E-05	2.42218E-06	0.000111052	0.00016114	9.55203E-05	4.6308E-09	6.2273E-08	1.2392E-08	7.92955E-08	0.07929547
3835503774355	383550	3774355	0.000101012	0.000118782	0.0001172	2.49127E-05	3.23988E-05	2.38473E-05	2.45453E-06	2.87563E-05	2.45453E-06	0.00011415	0.000165634	9.81845E-05	4.5846E-09	6.1891E-08	1.2377E-08	7.88534E-08	0.07885337
3835603774355	383560	3774355	0.000102611	0.000120662	0.000119055	2.5307E-05	3.29116E-05	2.42247E-05	2.49337E-06	2.92115E-05	2.49337E-06	0.000117622	0.000170672	0.000101171	4.55262E-09	6.1696E-08	1.2403E-08	7.86522E-08	0.07865219
3835703774355	383570	3774355	0.000104677	0.000123092	0.000121453	2.58167E-05	3.35744E-05	2.47126E-05	2.54359E-06	2.97998E-05	2.54359E-06	0.000121702	0.000176592	0.00010468	4.54237E-09	6.1794E-08	1.2491E-08	7.88274E-08	0.07882735
3835803774355	383580	3774355	0.000107061	0.000125895	0.000124219	2.64047E-05	3.43391E-05	2.52754E-05	2.60152E-06	3.04785E-05	2.60152E-06	0.000126234	0.000183168	0.000108578	4.54647E-09	6.2082E-08	1.2621E-08	7.92499E-08	0.07924987
3835903774355	383590	3774355	0.00010969	0.000128987	0.000127269	2.70531E-05	3.51824E-05	2.58961E-05	2.66541E-06	3.1227E-05	2.66541E-06	0.000131153	0.000190306	0.00011281	4.56185E-09	6.2521E-08	1.2784E-08	7.98671E-08	0.07986709
3836003774355	383600	3774355	0.000112492	0.000132282	0.0001305	2.77442E-05	3.60811E-05	2.65576E-05	2.73349E-06	3.20246E-05	2.73349E-06	0.000136378	0.000197887	0.000117304	4.58521E-09	6.3066E-08	1.2971E-08	8.06218E-08	0.08062183
3836103774355	383610	3774355	0.000115595	0.00013593	0.00013412	2.85094E-05	3.70762E-05	2.72901E-05	2.80889E-06	3.29079E-05	2.80889E-06	0.000142055	0.000206125	0.000122187	4.62122E-09	6.3783E-08	1.3194E-08	8.15983E-08	0.08159826
3836203774355	383620	3774355	0.000119015	0.000139952	0.000138089	2.93529E-05	3.81732E-05	2.80976E-05	2.89199E-06	3.38815E-05	2.89199E-06	0.000148212	0.000215059	0.000127483	4.67037E-09	6.4679E-08	1.3457E-08	8.28062E-08	0.08280625
3836303774355	383630	3774355	0.000122769	0.000144367	0.000142445	3.027888E-05	3.93774E-05	2.89839E-05	2.98322E-06	3.49504E-05	2.98322E-06	0.000154872	0.000224723	0.000133211	4.73243E-09	6.5753E-08	1.3759E-08	8.4244E-08	0.08424399
3836403774355	383640	3774355	0.000126919	0.000149247	0.00014726	3.13023E-05	4.07084E-05	2.99636E-05	3.08406E-06	3.61318E-05	3.08406E-06	0.000162124	0.000235246	0.000139449	4.80959E-09	6.7037E-08	1.4106E-08	8.59522E-08	0.08595223
3836503774355	383650	3774355	0.000131727	0.0001549	0.000152837	3.24879E-05	4.22503E-05	3.10985E-05	3.20087E-06	3.75003E-05	3.20087E-06	0.000170319	0.000247136	0.000146497	4.91027E-09	6.8651E-08	1.4525E-08	8.80872E-08	0.08808723
3836603774355	383660	3774355	0.000136979	0.000161076	0.000158932	3.37834E-05	4.39351E-05	3.23386E-05	3.32851E-06	3.89957E-05	3.32851E-06	0.000179212	0.00026004	0.000154147	5.02623E-09	7.0482E-08	1.4993E-08	9.05021E-08	0.09050215
3836703774355	383670	3774355	0.000144366	0.000169762	0.000167502	3.56051E-05	4.63042E-05	3.40824E-05	3.508E-06	4.10984E-05	3.508E-06	0.000191112	0.000277307	0.000164382	5.2145E-09	7.3344E-08	1.5689E-08	9.42474E-08	0.09424741
3836803774355	383680	3774355	0.000153924	0.000181002	0.000178592	3.79626E-05	4.937E-05	3.6339E-05	3.74026E-06	4.38196E-05	3.74026E-06	0.000206175	0.000299164	0.000177338	5.47276E-09	7.7212E-08	1.661E-08	9.92951E-08	0.09929509
3836903774355	383690	3774355	0.00016477	0.000193756	0.000191176	4.06374E-05	5.28486E-05	3.88995E-05	4.0038E-06	4.69071E-05	4.0038E-06	0.000223278	0.000323981	0.000192049	5.76945E-09	8.1641E-08	1.7662E-08	1.05072E-07	0.10507186
3837003774355	383700	3774355	0.000179553	0.00021114	0.000208328	4.42835E-05	5.75903E-05	4.23896E-05	4.36303E-06	5.11157E-05	4.36303E-06	0.000246158	0.00035718	0.000211729	6.18972E-09	8.7858E-08	1.9118E-08	1.13165E-07	0.1131653
3837103774355	383710	3774355	0.000196999	0.000231655	0.000228571	4.85863E-05	6.31861E-05	4.65084E-05	4.78696E-06	5.60823E-05	4.78696E-06	0.000273174	0.000396381	0.000234967	6.68847E-09	9.5226E-08	2.084E-08	1.22755E-07	0.12275462
3837203774355	383720	3774355	0.000218094	0.000256461	0.000253046	5.37889E-05	6.9952E-05	5.14885E-05	5.29955E-06	6.20876E-05	5.29955E-06	0.000305851	0.000443797	0.000263074	7.29465E-09	1.0417E-07	2.2928E-08	1.34392E-07	0.13439237
3837303774355	383730	3774355	0.000244035	0.000286965	0.000283144	6.01868E-05	7.82724E-05	5.76127E-05	5.9299E-06	6.94726E-05	5.9299E-06	0.000346046	0.000502121	0.000297647	8.04295E-09	1.152E-07	2.5502E-08	1.48743E-07	0.14874277
3837403774355	383740	3774355	0.000276192	0.00032478	0.000320455	6.81178E-05	8.85866E-05	6.52046E-05	6.71131E-06	7.86272E-05	6.71131E-06	0.000395948	0.00057453	0.00034057	8.97237E-09	1.2889E-07	2.8696E-08	1.66557E-07	0.16655678
3837503774355	383750	3774355	0.00031285	0.000367887	0.000362988	7.71589E-05	0.000100344	7.3859E-05	7.60208E-06	8.90631E-05	7.60208E-06	0.00045334	0.000657806	0.000389934	1.00277E-08	1.4444E-07	3.2335E-08	1.86803E-07	0.18680288
3837603774355	383760	3774355	0.000358282	0.00042131	0.0004157	8.83637E-05	0.000114916	8.45846E-05	8.70603E-06	0.000101997	8.70603E-06	0.000524731	0.000761396	0.00045134	1.13379E-08	1.6373E-07	3.6851E-08	2.11924E-07	0.21192427
3837703774355	383770	3774355	0.000416196	0.000489413	0.000482896	0.000102647	0.000133492	9.82573E-05	1.01133E-05	0.000118484	1.01133E-05	0.000616035	0.000893881	0.000529874	1.30113E-08	1.8836E-07	4.2618E-08	2.43991E-07	0.24399113
3837803774355	383780	3774355	0.000492025	0.000578581	0.000570877	0.000121349	0.000157813	0.000116159	1.19559E-05	0.000140071	1.19559E-05	0.000736059	0.001068037	0.000633111	1.52057E-08	2.2063E-07	5.0177E-08	2.86018E-07	0.28601783
3837903774355	383790	3774355	0.000594697	0.000699315	0.000690003	0.000146671	0.000190745	0.000140398	1.44508E-05	0.0001693	1.44508E-05	0.000899106	0.001304623	0.000773354	1.818E-08	2.6436E-07	6.0426E-08	3.42963E-07	0.34296322
3838003774355	383800	3774355	0.000743663	0.000874487	0.000862843	0.000183411	0.000238524	0.000175567	1.80706E-05	0.000211708	1.80706E-05	0.001135644	0.001647845	0.000976809	2.25058E-08	3.2792E-07	7.5311E-08	4.25735E-07	0.42573466
3838103774355	383810	3774355	0.000969912	0.001140537	0.001125351	0.000239211	0.000311092	0.000228981	2.35683E-05	0.000276117	2.35683E-05	0.001496757	0.002171826	0.001287415	2.90744E-08	4.2439E-07	9.7933E-08	5.51399E-07	0.55139949
3838203774355	383820	3774355	0.001346153	0.001582965	0.001561888	0.000332004	0.000431768	0.000317805	3.27107E-05	0.000383227	3.27107E-05	0.0020997	0.003046711	0.001806028	3.99845E-08	5.8466E-07	1.3556E-07	7.60206E-07	0.76020622
3838303774355	383830	3774355	0.002146516	0.002524127	0.002490518	0.000529399	0.000688479	0.000506758	5.2159E-05	0.000611076	5.2159E-05	0.00338317	0.004909053	0.002909987	6.32074E-08	9.2573E-07	2.1565E-07	1.20459E-06	1.20458979
3838403774355	383840	3774355	0.002824121	0.003320935	0.003276716	0.000696518	0.000905816	0.00066673	6.86244E-05	0.000803979	6.86244E-05	0.004469936	0.006485973	0.003844754	8.28654E-08	1.2145E-06	2.8345E-07	1.58077E-06	1.580771
3838603774355	383860	3774355	0.002560624	0.003011084	0.002970991	0.000631531	0.000821301	0.000604522	6.22216E-05	0.000728965	6.22216E-05	0.004048135	0.005873931	0.003481947	7.51796E-08	1.1017E-06	2.5702E-07	1.4339E-06	1.43390158
3838703774355	383870	3774355	0.003848656	0.004525704	0.004465444	0.000949201	0.001234428	0.000908606	9.352E-05	0.001095646	9.352E-05	0.006113536	0.008870872	0.005258473	1.12563E-07	1.6507E-06	3.8592E-07	2.14921E-06	2.14920841
3838803774355	383880	3774355	0.002581184	0.003035261	0.002994845	0.000636602	0.000827895	0.000609376	6.27212E-05	0.000734819	6.27212E-05	0.004081748	0.005922705	0.003510859	7.57439E-08	1.1101E-06	2.5903E-07	1.44487E-06	1.44486631
3838903774355	383890	3774355	0.001915605	0.002252594	0.002222601	0.000472449	0.000614416	0.000452244	4.6548E-05	0.00054534	4.6548E-05	0.003014974	0.004374793	0.002593288	5.64022E-08	8.2612E-07	1.9238E-07	1.0749E-06	1.07489921
3839003774355	383900	3774355	0.001518849	0.001786042	0.00176226	0.000374596	0.000487159	0.000358576	3.69071E-05	0.00043239	3.69071E-05	0.002379203	0.003452275	0.002046439	4.4867E-08	6.5677E-07	1.5264E-07	8.54285E-07	0.8542849
3839103774355	383910	3774355	0.001256989	0.001478116	0.001458435	0.000310013	0.00040317	0.000296755	3.05441E-05	0.000357843	3.05441E-05	0.001959698	0.002843564	0.001685607	3.7249E-08	5.4495E-07	1.2641E-07	7.08613E-07	0.70861339
3829703774365	382970	3774365	2.78738E-05	3.27773E-05	3.23409E-05	6.87456E-06	8.94031E-06	6.58056E-06	6.77316E-07	7.93519E-06	6.77316E-07	1.90369E-05	2.7623E-05	1.63744E-05	1.9508E-09	2.4658E-08	3.8761E-09	3.04844E-08	0.03048443
3829803774365	382980	3774365	2.85422E-05	3.35633E-05	3.31164E-05	7.03942E-06	9.15471E-06	6.73836E-06	6.93559E-07	8.12548E-06	6.93559E-07	1.95641E-05	2.83879E-05	1.68278E-05	2.05268E-09	2.5851E-08	4.023E-09	3.19267E-08	0.03192671
3829903774365	382990	3774365	2.92887E-05	3.44411E-05	3.39825E-05	7.22351E-06	9.39412E-06	6.91458E-06	7.11697E-07	8.33797E-06	7.11697E-07	2.01568E-05	2.92479E-05	1.73376E-05	2.17021E-09	2.7226E-08	4.1905E-09	3.35866E-08	0.03358658
3830003774365	383000	3774365	3.01242E-05	3.54236E-05	3.49519E-05	7.42958E-06	9.66211E-06	7.11184E-06	7.32E-07	8.57584E-06	7.32E-07	2.08181E-05	3.02074E-05	1.79064E-05	2.30613E-09	2.8813E-08	4.381E-09	3.54999E-08	0.03549991
3830103774365	383010	3774365	3.11714E-05	3.6655E-05	3.6167E-05	7.68786E-06	9.998E-06	7.35907E-06	7.57447E-07	8.87396E-06	7.57447E-07	2.16353E-05	3.13933E-05	1.86093E-05	2.47555E-09	3.0791E-08	4.6183E-09	3.78854E-08	0.03788537
3830203774365	383020	3774365	3.23245E-05	3.80109E-05	3.75048E-05	7.97224E-06	1.03678E-05	7.63129E-06	7.85465E-07	9.20222E-06	7.85465E-07	2.25368E-05	3.27013E-05	1.93847E-05	2.67418E-09	3.3102E-08	4.8897E-09	4.0666E-08	0.04066601
3830303774365	383030	3774365	3.35332E-05	3.94323E-05	3.89073E-05	8.27036E-06	1.07555E-05	7.91666E-06	8.14837E-07	9.54633E-06	8.14837E-07	2.34882E-05	3.40818E-05	2.0203E-05	2.9046E-09	3.5768E-08	5.1937E-09	4.38664E-08	0.04386637
3830403774365	383040	3774365	3.48255E-05	4.0952E-05	4.04067E-05	8.58908E-06	1.117E-05	8.22175E-06	8.46239E-07	9.91423E-06	8.46239E-07	2.44894E-05	3.55347E-05	2.10643E-05	3.1756E-09	3.8887E-08	5.5394E-09	4.76019E-08	0.0476019
3830503774365	383050	3774365	3.6207E-05	4.25764E-05	4.20095E-05	8.92979E-06	1.16131E-05	8.54789E-06	8.79807E-07	1.03075E-05	8.79807E-07	2.55406E-05	3.706E-05	2.19684E-05	3.49852E-09	4.2585E-08	5.936E-09	5.20193E-08	0.05201934
3830603774365	383060	3774365	3.72263E-05	4.37751E-05	4.31922E-05	9.1812E-06	1.19401E-05	8.78854E-06	9.04577E-07	1.05977E-05	9.04577E-07	2.63641E-05	3.82549E-05	2.26767E-05	3.8176E-09	4.6197E-08	6.2972E-09	5.63121E-08	0.05631209
3830703774365	383070	3774365	3.8307E-05	4.50459E-05	4.44461E-05	9.44772E-06	1.22867E-05	9.04366E-06	9.30836E-07	1.09053E-05	9.30836E-07	2.72282E-05	3.95087E-05	2.34199E-05	4.19856E-09	5.0494E-08	6.7133E-09	6.1406E-08	0.06140597
3830803774365	383080	3774365	3.946E-05	4.64018E-05	4.57839E-05	9.73209E-06	1.26565E-05	9.31588E-06	9.58855E-07	1.12336E-05	9.58855E-07	2.81484E-05	4.08439E-05	2.42114E-05	4.664E-09	5.5723E-08	7.2036E-09	6.75905E-08	0.06759048
3830903774365	383090	3774365	4.06799E-05	4.78363E-05	4.71993E-05	1.0033E-05	1.30478E-05	9.60388E-06	9.88497E-07	1.15809E-05	9.88497E-07	2.91247E-05	4.22605E-05	2.50512E-05	5.24435E-09	6.2216E-08	7.7911E-09	7.52517E-08	0.07525171
3831003774365	383100	3774365	4.19221E-05	4.9297E-05	4.86406E-05	1.03393E-05	1.34462E-05	9.89714E-06	1.01868E-06	1.19345E-05	1.01868E-06	3.01384E-05	4.37315E-05	2.59232E-05	5.97648E-09	7.0372E-08	8.5002E-09	8.48491E-08	0.08484909
3831103774365	383110	3774365	4.31197E-05	5.07053E-05	5.00301E-05	1.06347E-05	1.38303E-05	1.01799E-05	1.04778E-06	1.22754E-05	1.04778E-06	3.11366E-05	4.51799E-05	2.67817E-05	6.89433E-09	8.0553E-08	9.3485E-09	9.67959E-08	0.09679591
3831203774365	383120	3774365	4.44287E-05	5.22446E-05	5.15489E-05	1.09575E-05	1.42502E-05	1.04889E-05	1.07959E-06	1.26481E-05	1.07959E-06	3.21629E-05	4.6669E-05	2.76644E-05	8.11643E-09	9.4073E-08	1.0439E-08	1.12629E-07	0.11262921

			EGIODemolition	EGIOSite Grubbing / Prep	EGIOMass Grading / Excavation	EGIOMass Grading / Excavation	EGIODrainage / Utilities Trenching	EGIODrainage / Utilities Trenching	EGIOFoundations / Concrete Pads	EGIOFoundations / Concrete Pads	EGIOBuilding / Structure Construction	EGIOBuilding / Structure Construction	EGIOAsphalt Paving	EGIOArchitectural Coating	EGIOLandscaping or Other Finishing	EGIOWaterside Construction (Piles)	HIWaterside Construction (Landscaping)	HIWaterside Construction (Landscaping)	KMDemolition	KMSite Grubbing / Prep	KMMass Grading / Excavation
Unique Identifier	X (UTM)	Y (UTM)	2025	2025	2025	2026	2026	2027	2026	2027	2026	2027	2027	2027	2027	2027	2025	2026	2025	2025	2025
3831303774365	383130	3774365	0.000916408	0.00035943	0.000119032	0.000116579	0.000270702	0.000270285	0.000355667	0.000355438	0.000380964	0.000371833	1.48247E-05	1.48247E-05	0.000401482	1.48247E-05	2.44239E-05	2.36589E-05	1.9399E-05	8.41931E-05	6.39958E-05
3831403774365	383140	3774365	0.001173383	0.00046022	0.00015241	0.00014927	0.000346612	0.000346077	0.000455402	0.000455108	0.000487793	0.000476101	1.89818E-05	1.89818E-05	0.000514064	1.89818E-05	2.53621E-05	2.45677E-05	1.99625E-05	8.66388E-05	6.58547E-05
3831503774365	383150	3774365	0.001584723	0.00062155	0.000205839	0.000201598	0.000468119	0.000467397	0.000615048	0.000614651	0.000658793	0.000643002	2.5636E-05	2.5636E-05	0.000694274	2.5636E-05	2.62519E-05	2.54296E-05	2.04514E-05	8.87603E-05	6.74673E-05
3831603774365	383160	3774365	0.002268146	0.0008896	0.000294608	0.000288538	0.000669999	0.000668966	0.000880292	0.000879724	0.000942902	0.000920301	3.66917E-05	3.66917E-05	0.000993685	3.66917E-05	2.70286E-05	2.6182E-05	2.09266E-05	9.08229E-05	6.90351E-05
3831703774365	383170	3774365	0.003600538	0.00141218	0.000467671	0.000458035	0.001063581	0.00106194	0.001397407	0.001396505	0.001496797	0.00146092	5.82458E-05	5.82458E-05	0.001577411	5.82458E-05	2.77049E-05	2.68372E-05	2.13724E-05	9.27578E-05	7.05058E-05
3834703774365	383470	3774365	0.000334831	0.00013133	4.3491E-05	4.25949E-05	9.89076E-05	9.8755E-05	0.000129952	0.000129868	0.000139194	0.000135858	5.41656E-06	5.41656E-06	0.000146691	5.41656E-06	3.15223E-05	3.0535E-05	3.72976E-05	0.000161874	0.000123042
3834803774365	383480	3774365	0.000322337	0.00012643	4.18682E-05	4.10055E-05	9.52169E-05	9.507E-05	0.000125103	0.000125022	0.000134	0.000130789	5.21444E-06	5.21444E-06	0.000141217	5.21444E-06	3.14398E-05	3.04551E-05	3.76756E-05	0.000163515	0.000124289
3835003774365	383500	3774365	0.000301221	0.00011814	3.91253E-05	3.83192E-05	8.89791E-05	8.88418E-05	0.000116907	0.000116832	0.000125222	0.00012222	4.87284E-06	4.87284E-06	0.000131966	4.87284E-06	3.13734E-05	3.03908E-05	3.85355E-05	0.000167247	0.000127126
3835103774365	383510	3774365	0.000292257	0.00011463	3.7961E-05	3.71789E-05	8.63312E-05	8.6198E-05	0.000113428	0.000113355	0.000121495	0.000118583	4.72783E-06	4.72783E-06	0.000128039	4.72783E-06	3.1377E-05	3.03942E-05	3.89949E-05	0.000169241	0.000128641
3835203774365	383520	3774365	0.000283984	0.00011138	3.68865E-05	3.61265E-05	8.38876E-05	8.37581E-05	0.000110217	0.000110146	0.000118056	0.000115227	4.594E-06	4.594E-06	0.000124415	4.594E-06	3.13806E-05	3.03977E-05	3.94408E-05	0.000171176	0.000130112
3835303774365	383530	3774365	0.000276637	0.0001085	3.59322E-05	3.51918E-05	8.17172E-05	8.15911E-05	0.000107366	0.000107296	0.000115002	0.000112246	4.47515E-06	4.47515E-06	0.000121196	4.47515E-06	3.14237E-05	3.04394E-05	3.99273E-05	0.000173287	0.000131717
3835403774365	383540	3774365	0.000269838	0.00010583	3.5049E-05	3.43269E-05	7.97087E-05	7.95857E-05	0.000104727	0.000104659	0.000112175	0.000109487	4.36515E-06	4.36515E-06	0.000118217	4.36515E-06	3.14685E-05	3.04829E-05	4.04026E-05	0.00017535	0.000133285
3835503774365	383550	3774365	0.00026329	0.00010327	3.41985E-05	3.34939E-05	7.77745E-05	7.76545E-05	0.000102186	0.00010212	0.000109453	0.00010683	4.25923E-06	4.25923E-06	0.000115348	4.25923E-06	3.14829E-05	3.04968E-05	4.08235E-05	0.000177177	0.000134673
3835603774365	383560	3774365	0.000257631	0.00010105	3.34635E-05	3.2774E-05	7.61029E-05	7.59855E-05	9.99893E-05	9.99248E-05	0.000107101	0.000104534	4.16769E-06	4.16769E-06	0.000112869	4.16769E-06	3.15672E-05	3.05784E-05	4.13372E-05	0.000179406	0.000136368
3835703774365	383570	3774365	0.000253383	9.938E-05	3.29117E-05	3.22336E-05	7.4848E-05	7.47325E-05	9.83404E-05	9.8277E-05	0.000105335	0.00010281	4.09896E-06	4.09896E-06	0.000111008	4.09896E-06	3.18022E-05	3.08061E-05	4.20659E-05	0.000182569	0.000138772
3835803774365	383580	3774365	0.000250041	9.807E-05	3.24777E-05	3.18085E-05	7.3861E-05	7.3747E-05	9.70436E-05	9.6981E-05	0.000103946	0.000101454	4.04491E-06	4.04491E-06	0.000109544	4.04491E-06	3.21269E-05	3.11206E-05	4.29259E-05	0.000186301	0.000141609
3835903774365	383590	3774365	0.000247113	9.6921E-05	3.20973E-05	3.1436E-05	7.2996E-05	7.28834E-05	9.59072E-05	9.58453E-05	0.000102729	0.000100266	3.99754E-06	3.99754E-06	0.000108261	3.99754E-06	3.24767E-05	3.14595E-05	4.38221E-05	0.000190191	0.000144565
3836003774365	383600	3774365	0.000243889	9.5657E-05	3.16785E-05	3.10258E-05	7.20435E-05	7.19323E-05	9.46557E-05	9.45946E-05	0.000101388	9.89579E-05	3.94538E-06	3.94538E-06	0.000106849	3.94538E-06	3.27494E-05	3.17236E-05	4.46141E-05	0.000193629	0.000147178
3836103774365	383610	3774365	0.000241517	9.4726E-05	3.13705E-05	3.07242E-05	7.1343E-05	7.1233E-05	9.37354E-05	9.36749E-05	0.000100402	9.79957E-05	3.90702E-06	3.90702E-06	0.00010581	3.90702E-06	3.31153E-05	3.20781E-05	4.55465E-05	0.000197675	0.000150254
3836203774365	383620	3774365	0.00024043	9.43E-05	3.12293E-05	3.05859E-05	7.1022E-05	7.09124E-05	9.33136E-05	9.32534E-05	9.99505E-05	9.75548E-05	3.88944E-06	3.88944E-06	0.000105334	3.88944E-06	3.36445E-05	3.25907E-05	4.67188E-05	0.000202763	0.000154121
3836303774365	383630	3774365	0.000240332	9.4261E-05	3.12165E-05	3.05733E-05	7.09928E-05	7.08833E-05	9.32753E-05	9.32151E-05	9.99094E-05	9.75147E-05	3.88784E-06	3.88784E-06	0.00010529	3.88784E-06	3.42975E-05	3.32232E-05	4.80789E-05	0.000208666	0.000158608
3836403774365	383640	3774365	0.000241005	9.4526E-05	3.1304E-05	3.06559E-05	7.11918E-05	7.10819E-05	9.35367E-05	9.34764E-05	0.000100189	9.7788E-05	3.89874E-06	3.89874E-06	0.000105585	3.89874E-06	3.50491E-05	3.39513E-05	4.95952E-05	0.000215246	0.00016361
3836503774365	383650	3774365	0.000242918	9.5276E-05	3.15525E-05	3.09024E-05	7.17569E-05	7.16462E-05	9.42792E-05	9.42184E-05	0.000100985	9.85643E-05	3.92969E-06	3.92969E-06	0.000106424	3.92969E-06	3.59802E-05	3.48532E-05	5.1383E-05	0.000223006	0.000169508
3836603774365	383660	3774365	0.000245586	9.6322E-05	3.1899E-05	3.12418E-05	7.25449E-05	7.2433E-05	9.53146E-05	9.52531E-05	0.000102094	9.96467E-05	3.97284E-06	3.97284E-06	0.000107592	3.97284E-06	3.7017E-05	3.58576E-05	5.33473E-05	0.000231531	0.000175988
3836703774365	383670	3774365	0.000251326	9.8573E-05	3.26445E-05	3.19719E-05	7.42404E-05	7.41258E-05	9.75421E-05	9.74792E-05	0.00010448	0.000101975	4.06569E-06	4.06569E-06	0.000110107	4.06569E-06	3.85472E-05	3.73399E-05	5.60811E-05	0.000243396	0.000185007
3836803774365	383680	3774365	0.000260083	0.00010201	3.3782E-05	3.3086E-05	7.68273E-05	7.67087E-05	0.000100941	0.000100876	0.00010812	0.000105529	4.20736E-06	4.20736E-06	0.000113944	4.20736E-06	4.05887E-05	3.93174E-05	5.96273E-05	0.000258787	0.000196706
3836903774365	383690	3774365	0.000270314	0.00010602	3.51108E-05	3.43874E-05	7.98493E-05	7.97261E-05	0.000104912	0.000104844	0.000112373	0.00010968	4.37286E-06	4.37286E-06	0.000118426	4.37286E-06	4.28974E-05	4.15538E-05	6.36307E-05	0.000276162	0.000209912
3837003774365	383700	3774365	0.000285278	0.00011189	3.70545E-05	3.6291E-05	8.42696E-05	8.41396E-05	0.000110719	0.000110648	0.000118594	0.000115752	4.61493E-06	4.61493E-06	0.000124981	4.61493E-06	4.60439E-05	4.46017E-05	6.89964E-05	0.000299449	0.000227613
3837103774365	383710	3774365	0.000303116	0.00011889	3.93715E-05	3.85603E-05	8.9539E-05	8.94008E-05	0.000117642	0.000117567	0.00012601	0.000122989	4.9035E-06	4.9035E-06	0.000132796	4.9035E-06	4.97394E-05	4.81814E-05	7.52878E-05	0.000326754	0.000248368
3837203774365	383720	3774365	0.000325885	0.00012782	4.2329E-05	4.14569E-05	9.62649E-05	9.61164E-05	0.00012648	0.000126398	0.000135475	0.000132228	5.27184E-06	5.27184E-06	0.000142772	5.27184E-06	5.43622E-05	5.26595E-05	8.31384E-05	0.000360826	0.000274266
3837303774365	383730	3774365	0.000355858	0.00013957	4.62222E-05	4.52698E-05	0.000105119	0.000104957	0.000138112	0.000138023	0.000147936	0.00014439	5.75671E-06	5.75671E-06	0.000155903	5.75671E-06	6.03556E-05	5.84652E-05	9.3295E-05	0.000404907	0.000307772
3837403774365	383740	3774365	0.000393708	0.00015442	5.11385E-05	5.00849E-05	0.0001163	0.00011612	0.000152802	0.000152704	0.00016367	0.000159747	6.36901E-06	6.36901E-06	0.000172485	6.36901E-06	6.78846E-05	6.57583E-05	0.000106068	0.000460342	0.000349909
3837503774365	383750	3774365	0.000437361	0.00017154	5.68085E-05	5.5638E-05	0.000129194	0.000128995	0.000169744	0.000169635	0.000181817	0.000177459	7.07518E-06	7.07518E-06	0.00019161	7.07518E-06	7.65689E-05	7.41706E-05	0.000120846	0.000524478	0.00039866
3837603774365	383760	3774365	0.000492466	0.00019315	6.3966E-05	6.26481E-05	0.000145472	0.000145248	0.000191131	0.000191008	0.000204725	0.000199818	7.9666E-06	7.9666E-06	0.000215751	7.9666E-06	8.7465E-05	8.47254E-05	0.00013938	0.00060492	0.000459803
3837703774365	383770	3774365	0.000562849	0.00022076	7.3108E-05	7.16017E-05	0.000166263	0.000166006	0.000218448	0.000218307	0.000233985	0.000228376	9.10519E-06	9.10519E-06	0.000246586	9.10519E-06	0.000101303	9.81301E-05	0.000162912	0.000707048	0.000537432
3837803774365	383780	3774365	0.000652274	0.00025583	8.47233E-05	8.29777E-05	0.000192678	0.000192381	0.000253154	0.000252991	0.00027116	0.00026466	1.05518E-05	1.05518E-05	0.000285764	1.05518E-05	0.000118808	0.000115087	0.000192691	0.000836294	0.000635672
3837903774365	383790	3774365	0.000774546	0.00030379	0.000100605	9.85323E-05	0.000228797	0.000228444	0.000300609	0.000300415	0.00032199	0.000314272	1.25298E-05	1.25298E-05	0.000339332	1.25298E-05	0.000142627	0.00013816	0.000233202	0.001012115	0.000769315
3838003774365	383800	3774365	0.000948168	0.00037188	0.000123157	0.000120619	0.000280084	0.000279652	0.000367994	0.000367757	0.000394168	0.00038472	1.53385E-05	1.53385E-05	0.000415397	1.53385E-05	0.000176347	0.000170824	0.000290426	0.001260471	0.000958092
3838103774365	383810	3774365	0.00120694	0.00047338	0.000156769	0.000153539	0.000356524	0.000355974	0.000468426	0.000468124	0.000501743	0.000489716	1.95246E-05	1.95246E-05	0.000528766	1.95246E-05	0.000226537	0.000219441	0.00037576	0.001630825	0.001239601
3838203774365	383820	3774365	0.001632543	0.00064031	0.00021205	0.000207681	0.000482245	0.000481501	0.000633607	0.000633198	0.000678673	0.000662405	2.64096E-05	2.64096E-05	0.000715224	2.64096E-05	0.000308927	0.000299251	0.00051593	0.002239172	0.00170201
3838303774365	383830	3774365	0.002538496	0.00099563	0.000329723	0.00032293	0.000749859	0.000748702	0.000985217	0.000984581	0.001055291	0.001029996	4.10652E-05	4.10652E-05	0.001112126	4.10652E-05	0.000483982	0.000468823	0.000813677	0.003531417	0.002684253
3838403774365	383840	3774365	0.003372224	0.00132263	0.000438016	0.000428991	0.000996139	0.000994602	0.001308796	0.001307951	0.001401884	0.001368281	5.45524E-05	5.45524E-05	0.001477386	5.45524E-05	0.000645092	0.000624887	0.001087724	0.004720797	0.003588309
3838603774365	383860	3774365	0.002836708	0.0011126	0.000368458	0.000360866	0.00083795	0.000836657	0.001100956	0.001100246	0.001179262	0.001150995	4.58893E-05	4.58893E-05	0.001242774	4.58893E-05	0.000542132	0.000525151	0.000912893	0.003962018	0.003011556
3838703774365	383870	3774365	0.004516882	0.00177158	0.000586695	0.000574607	0.001334265	0.001332206	0.00175305	0.001751919	0.001877735	0.001832727	7.30695E-05	7.30695E-05	0.001978866	7.30695E-05	0.000866606	0.000839462	0.001464726	0.006357014	0.004832009
3838803774365	383880	3774365	0.003045961	0.00119467	0.000395638	0.000387486	0.000899762	0.000898374	0.00118217	0.001181407	0.001266252	0.0012359	4.92744E-05	4.92744E-05	0.001334449	4.92744E-05	0.000582887	0.00056463	0.000982421	0.004263776	0.003240924
3838903774365	383890	3774365	0.002275009	0.00089229	0.000295499	0.000289411	0.000672026	0.00067099	0.000882955	0.000882385	0.000945755	0.000923086	3.68027E-05	3.68027E-05	0.000996691	3.68027E-05	0.000434259	0.000420657	0.000729822	0.003167477	0.00240762
3839003774365	383900	3774365	0.001814124	0.00071152	0.000235635	0.00023078	0.000535883	0.000535056	0.000704081	0.000703626	0.000754158	0.000736081	2.9347E-05	2.9347E-05	0.000794775	2.9347E-05	0.000345472	0.000334651	0.000578968	0.002512761	0.001909966
3839103774365	383910	3774365	0.001511232	0.00059273	0.000196293	0.000192249	0.000446411	0.000445722	0.000586525	0.000586147	0.000628242	0.000613183	2.44472E-05	2.44472E-05	0.000662077	2.44472E-05	0.000287176	0.000278181	0.000479956	0.002083044	0.001583335
3829703774375	382970	3774375	0.000133491	5.2357E-05	1.7339E-05	1.69818E-05	3.94325E-05	3.93716E-05	5.18091E-05	5.17757E-05	5.5494E-05	5.41639E-05	2.15947E-06	2.15947E-06	5.84828E-05	2.15947E-06	1.25196E-05	1.21275E-05	1.14941E-05	4.98853E-05	3.79182E-05
3829803774375	382980	3774375	0.00014205	5.5714E-05	1.84508E-05	1.80707E-05	4.1961E-05	4.18963E-05	5.51313E-05	5.50957E-05	5.90525E-05	5.7637E-05	2.29795E-06	2.29795E-06	6.22329E-05	2.29795E-06	1.28963E-05	1.24924E-05	1.1768E-05	5.10738E-05	3.88215E-05
3829903774375	382990	3774375	0.000152074	5.9646E-05	1.97528E-05	1.93459E-05	4.4922E-05	4.48527E-05	5.90217E-05	5.89836E-05	6.32196E-05	6.17043E-05	2.4601E-06	2.4601E-06	6.66245E-05	2.4601E-06	1.33251E-05	1.29077E-05	1.20848E-05	5.24488E-05	3.98667E-05
3830003774375	383000	3774375	0.000163679	6.4197E-05	2.12602E-05	2.08221E-05	4.835E-05	4.82754E-05	6.35256E-05	6.34846E-05	6.80439E-05	6.64129E-05	2.64783E-06	2.64783E-06	7.17086E-05	2.64783E-06	1.38004E-05	1.33682E-05	1.24356E-05	5.39712E-05	4.10239E-05
3830103774375	383010	3774375	0.00017761	6.9661E-05	2.30697E-05	2.25944E-05	5.24652E-05	5.23843E-05	6.89324E-05	6.88879E-05	7.38352E-05	7.20654E-05	2.8732E-06	2.8732E-06	7.78118E-05	2.8732E-06	1.43566E-05	1.39069E-05	1.28474E-05	5.57588E-05	4.23826E-05
3830203774375	383020	3774375	0.000193958	7.6073E-05	2.5193E-05	2.46739E-05	5.72941E-05	5.72057E-05	7.5277E-05	7.52284E-05	8.0631E-05	7.86984E-05	3.13765E-06	3.13765E-06	8.49736E-05	3.13765E-06	1.49701E-05	1.45012E-05	1.32978E-05	5.77134E-05	4.38683E-05
3830303774375	383030	3774375	0.000214032	8.3946E-05	2.78005E-05	2.72277E-05	6.32241E-05	6.31266E-05	8.30682E-05	8.30146E-05	8.89764E-05	8.68437E-05	3.46239E-06	3.46239E-06	9.37685E-05	3.46239E-06	1.56804E-05	1.51893E-05	1.38183E-05	5.99724E-05	4.55854E-05
3830403774375	383040	3774375	0.000238904	9.3701E-05	3.1031E-05	3.03917E-05	7.05709E-05	7.0462E-05	9.2721E-05	9.26612E-05	9.93158E-05	9.69352E-05	3.86474E-06	3.86474E-06	0.000104665	3.86474E-06	1.65038E-05	1.59869E-05	1.44112E-05	6.25457E-05	4.75414E-05
3830503774375	383050	3774375	0.000269254	0.00010561	3.49732E-05	3.42526E-05	7.95362E-05	7.94135E-05	0.0001045	0.000104433	0.000111933	0.00010925	4.35571E-06	4.35571E-06	0.000117961	4.35571E-06	1.74151E-05	1.68697E-05	1.50562E-05	6.5345E-05	4.96691E-05
3830603774375	383060	3774375	0.00029902	0.00011728	3.88395E-05	3.80393E-05	8.83291E-05	8.81928E-05	0.000116053	0.000115978	0.000124307	0.000121328	4.83724E-06	4.83724E-06	0.000131002	4.83724E-06	1.80717E-05	1.75057E-05	1.55043E-05	6.72897E-05	5.11473E-05
3830703774375	383070	3774375	0.000334948	0.00013137	4.35062E-05	4.26098E-05	9.89421E-05	9.87894E-05	0.000129997	0.000129913	0.000139243	0.000135905	5.41845E-06	5.41845E-06	0.000146742	5.41845E-06	1.87695E-05	1.81816E-05	1.59795E-05	6.93523E-05	5.27151E-05
3830803774375	383080	3774375	0.000379454	0.00014883	4.9287E-05	4.82715E-05	0.000112089	0.000111916	0.00014727	0.000147175	0.000157745	0.000153964	6.13842E-06	6.13842E-06	0.0016624	6.13842E-06	1.9523E-05	1.89115E-05	1.6491E-05	7.1572E-05	5.44024E-05
3830903774375	383090	3774375	0.000435663	0.00017087	5.6588E-05	5.54221E-05	0.000128693	0.000128494	0.000169086	0.000168976	0.000181112	0.000176771	7.04771E-06	7.04771E-06	0.000190866	7.04771E-06	2.03302E-05	1.96934E-05	1.70296E-05	7.39096E-05	5.61792E-05
3831003774375	383100	3774375	0.000507421	0.00019902	6.59085E-05	6.45506E-05	0.00014989	0.000149658	0.000196935	0.000196808	0.00021042	0.000205886	8.20853E-06	8.20853E-06	0.000222303	8.20853E-06	2.11626E-05	2.04997E-05	1.75818E-05	7.63062E-05	5.80008E-05
3831103774375	383110	3774375	0.000596414	0.00023392	7.74678E-05	7.58717E-05	0.000176178	0.000175906	0.000231475	0.000231325	0.000247938	0.000241995	9.64818E-06	9.64818E-06	0.000261292	9.64818E-06	2.1916E-05	2.12296E-05	1.80842E-05	7.84866E-05	5.96582E-05
3831203774375	383120	3774375	0.000715246	0.00028053	9.29028E-05	9.09887E-05	0.00021128	0.000210954	0.000277595	0.000277416	0.000297339	0.000290212	1.15705E-05	1.15705E-05	0.000313353	1.15705E-05	2.27071E-05	2.19959E-05	1.86409E-05	8.09028E-05	6.14948E-05
3831303774375	383130	3774375	0.00087995	0.00034513	0.000114296	0.000111941	0.000259933	0.000259532	0.000341518	0.000341297	0.000365808	0.00035704	1.42349E-05	1.42349E-05	0.00038551	1.42349E-05	2.34875E-05	2.27518E-05	1.91953E-05	8.33092E-05	6.33239E-05
3831403774375	383140	3774375	0.001118179	0.00043857	0.00014524	0.000142247	0.000330305	0.000329795	0.000433977	0.000433697	0.000464844	0.000453702	1.80888E-05	1.80888E-05	0.000489879	1.80888E-05	2.43055E-05	2.35442E-05	1.97226E-05	8.55977E-05	6.50634E-05
3831503774375	383150	3774375	0.001498415	0.0005877	0.000194628	0.000190618	0.000442624	0.000441942	0.000581551	0.000581175	0.000622913	0.000607982	2.42398E-05	2.42398E-05	0.000656462	2.42398E-05	2.5084E-05	2.42984E-05	2.01911E-05	8.76308E-05	6.66087E-05
3831603774375	383160	3774375	0.002140799	0.00083965	0.000278067	0.000272338	0.000632382	0.000631406	0.000830867	0.000830331	0.000889962	0.00086863	3.46316E-05	3.46316E-05	0.000937894	3.46316E-05	2.58088E-05	2.50004E-05	2.06596E-05	8.96639E-05	6.81541E-05
3831703774375	383170	3774375	0.003414978	0.0013394	0.000443569	0.00043443	0.001008768	0.001007212	0.001325389	0.001324534	0.001419657	0.001385629	5.5244E-05	5.5244E-05	0.001496117	5.5244E-05	2.64402E-05	2.56121E-05	2.11076E-05	9.16087E-05	6.96323E-05
3834703774375	383470	3774375	0.000330053	0.00012945	4.28703E-05	4.19871E-05	9.7496E-05	9.73456E-05	0.000128097	0.000128014	0.000137208	0.000133919	5.33926E-06	5.33926E-06	0.000144598	5.33926E-06	3.06469E-05	2.9687E-05	3.66708E-05	0.000159154	0.000120974
3834803774375	383480	3774375	0.000317568	0.00012455	4.12487E-05	4.03988E-05	9.3808E-05	9.36633E-05	0.000123251	0.000123172	0.000132018	0.000128853	5.13729E-06	5.13729E-06	0.000139128	5.13729E-06	3.0577E-05	2.96192E-05	3.70283E-05	0.000160706	0.000122153
3834903774375	383490	3774375	0.000306763	0.00012032	3.98452E-05	3.90242E-05	9.06162E-05	9.04764E-05	0.000119058	0.000118981	0.000127526	0.000124469	4.96249E-06	4.96249E-06	0.000134394	4.96249E-06	3.05841E-05	2.96262E-05	3.74809E-05	0.00016267	0.000123647
3835003774375	383500	3774375	0.000297296	0.0001166	3.86155E-05	3.78199E-05	8.78197E-05	8.76842E-05	0.000115384	0.000115309	0.00012359	0.000120628	4.80934E-06	4.80934E-06	0.000130246	4.80934E-06	3.06362E-05	2.96766E-05	3.79856E-05	0.00016486	0.000125311
3835103774375	383510	3774375	0.00028887	0.0001133	3.75212E-05	3.67481E-05	8.53309E-05	8.51993E-05	0.000112114	0.000112041	0.000120088	0.000117209	4.67305E-06	4.67305E-06	0.000126555	4.67305E-06	3.07205E-05	2.97582E-05	3.8522E-05	0.000167188	0.000127081
3835403774375	383540	3774375	0.000269478	0.00010569	3.50023E-05	3.42812E-05	7.96026E-05	7.94797E-05	0.000104587	0.00010452	0.000112026	0.000109341	4.35934E-06	4.35934E-06	0.0001806	4.35934E-06	3.12515E-05	3.02726E-05	4.04682E-05	0.000175635	0.000133501
3835503774375	383550	3774375	0.00026302	0.00010316	3.41635E-05	3.34596E-05	7.76949E-05	7.7575E-05	0.000102081	0.000102015	0.00010941	0.000106721	4.25487E-06	4.25487E-06	0.00011523	4.25487E-06	3.12802E-05	3.03004E-05	4.08959E-05	0.000177491	0.000134912
3835603774375	383560	3774375	0.000257487	0.00010099	3.34448E-05	3.27558E-05	7.60605E-05	7.59431E-05	9.99335E-05	9.98691E-05	0.000107041	0.000104476	4.16536E-06	4.16536E-06	0.000112806	4.16536E-06	3.13824E-05	3.03995E-05	4.14164E-05	0.00017975	0.000136629

			KMMass Grading / Excavation	KMDrainage / Utilities Trenching	KMFoundations / Concrete Pads	KMBuilding / Structure Construction	KMAsphalt Paving	KMArchitectural Coating	KMLandscaping or Other Finishing	KMWaterside Construction (Piles)	EWNDemolition	EWNSite Grubbing / Prep	EWNDrainage / Utilities Trenching	EWNDrainage / Utilities Trenching	EWNDrainage / Utilities Trenching	EWNFoundations / Concrete Pads	EWNBuilding / Structure Construction	EWNAsphalt Paving	EWNLandscaping or Other Finishing	EWNWaterside Construction (Piles)	ISDemolition
Unique Identifier	X (UTM)	Y (UTM)	2026	2026	2026	2026	2026	2026	2026	2026	2027	2027	2027	2028	2029	2029	2029	2029	2029	2029	2027
3831303774365	383130	3774365	6.33335E-05	2.27436E-05	1.20358E-05	4.13388E-05	1.32805E-06	1.32805E-06	4.26669E-05	1.32805E-06	0.000112425	6.12733E-06	1.43881E-05	1.41103E-05	1.38183E-05	1.19692E-05	2.59905E-05	1.84908E-06	2.6915E-05	1.84908E-06	4.34216E-05
3831403774365	383140	3774365	6.51732E-05	2.34043E-05	1.23854E-05	4.25397E-05	1.36663E-06	1.36663E-06	4.39063E-05	1.36663E-06	0.000117073	6.38064E-06	1.49829E-05	1.46936E-05	1.43896E-05	1.2464E-05	2.70649E-05	1.92552E-06	2.80277E-05	1.92552E-06	4.69328E-05
3831503774365	383150	3774365	6.67691E-05	2.39774E-05	1.26887E-05	4.35813E-05	1.40009E-06	1.40009E-06	4.49814E-05	1.40009E-06	0.00012117	6.6039E-06	1.55072E-05	1.52077E-05	1.48931E-05	1.29002E-05	2.80119E-05	1.9929E-06	2.90084E-05	1.9929E-06	5.08981E-05
3831603774365	383160	3774365	6.83206E-05	2.45345E-05	1.29836E-05	4.45941E-05	1.43263E-06	1.43263E-06	4.60267E-05	1.43263E-06	0.000124707	6.79669E-06	1.59599E-05	1.56517E-05	1.53279E-05	1.32768E-05	2.88297E-05	2.05108E-06	2.98553E-05	2.05108E-06	5.52938E-05
3831703774365	383170	3774365	6.97762E-05	2.50572E-05	1.32602E-05	4.55441E-05	1.46315E-06	1.46315E-06	4.70073E-05	1.46315E-06	0.000127716	6.96069E-06	1.6345E-05	1.60294E-05	1.56977E-05	1.35971E-05	2.95254E-05	2.10057E-06	3.05757E-05	2.10057E-06	6.0226E-05
3834703774365	383470	3774365	0.000121768	4.37281E-05	2.31407E-05	7.94803E-05	2.55339E-06	2.55339E-06	8.20337E-05	2.55339E-06	0.000136376	7.43267E-06	1.74533E-05	1.71163E-05	1.67621E-05	1.45191E-05	3.15274E-05	2.243E-06	3.26489E-05	2.243E-06	0.000122696
3834803774365	383480	3774365	0.000123002	4.41712E-05	2.33752E-05	8.02857E-05	2.57926E-06	2.57926E-06	8.2865E-05	2.57926E-06	0.000135702	7.39595E-06	1.73671E-05	1.70317E-05	1.66793E-05	1.44474E-05	3.13716E-05	2.23192E-06	3.24876E-05	2.23192E-06	0.000113262
3835003774365	383500	3774365	0.00012581	4.51794E-05	2.39088E-05	8.21183E-05	2.63813E-06	2.63813E-06	8.47564E-05	2.63813E-06	0.000134829	7.34837E-06	1.72554E-05	1.69221E-05	1.6572E-05	1.43544E-05	3.11698E-05	2.21756E-06	3.22786E-05	2.21756E-06	9.82459E-05
3835103774365	383510	3774365	0.00012731	4.5718E-05	2.41938E-05	8.30973E-05	2.66958E-06	2.66958E-06	8.57668E-05	2.66958E-06	0.000134561	7.33377E-06	1.72211E-05	1.68885E-05	1.65391E-05	1.43259E-05	3.11079E-05	2.21316E-06	3.22144E-05	2.21316E-06	9.22071E-05
3835203774365	383520	3774365	0.000128765	4.62407E-05	2.44704E-05	8.40473E-05	2.7001E-06	2.7001E-06	8.67474E-05	2.7001E-06	0.000134301	7.31958E-06	1.71877E-05	1.68558E-05	1.65071E-05	1.42982E-05	3.10477E-05	2.20887E-06	3.21521E-05	2.20887E-06	8.68431E-05
3835303774365	383530	3774365	0.000130354	4.68112E-05	2.47723E-05	8.50841E-05	2.73341E-06	2.73341E-06	8.78176E-05	2.73341E-06	0.000134217	7.31499E-06	1.7177E-05	1.68453E-05	1.64967E-05	1.42892E-05	3.10282E-05	2.20749E-06	3.2132E-05	2.20749E-06	8.21526E-05
3835403774365	383540	3774365	0.000131905	4.73683E-05	2.50671E-05	8.60969E-05	2.76595E-06	2.76595E-06	8.88628E-05	2.76595E-06	0.00013414	7.31081E-06	1.71672E-05	1.68357E-05	1.64873E-05	1.42811E-05	3.10105E-05	2.20623E-06	3.21136E-05	2.20623E-06	7.79079E-05
3835503774365	383550	3774365	0.00013328	4.78618E-05	2.53283E-05	8.69939E-05	2.79477E-06	2.79477E-06	8.97886E-05	2.79477E-06	0.000133956	7.3008E-06	1.71437E-05	1.68126E-05	1.64647E-05	1.42615E-05	3.0968E-05	2.20321E-06	3.20696E-05	2.20321E-06	7.39663E-05
3835603774365	383560	3774365	0.000134957	4.84641E-05	2.5647E-05	8.80886E-05	2.82993E-06	2.82993E-06	9.09185E-05	2.82993E-06	0.000134071	7.30706E-06	1.71584E-05	1.6827E-05	1.64788E-05	1.42737E-05	3.09946E-05	2.2051E-06	3.20971E-05	2.2051E-06	7.0511E-05
3835703774365	383570	3774365	0.000137336	4.93185E-05	2.60991E-05	8.96414E-05	2.87982E-06	2.87982E-06	9.25213E-05	2.87982E-06	0.000134829	7.34837E-06	1.72554E-05	1.69221E-05	1.6572E-05	1.43544E-05	3.11698E-05	2.21756E-06	3.22786E-05	2.21756E-06	6.76522E-05
3835803774365	383580	3774365	0.000140143	5.03267E-05	2.66327E-05	9.1474E-05	2.93869E-06	2.93869E-06	9.44127E-05	2.93869E-06	0.000135955	7.40972E-06	1.73994E-05	1.70634E-05	1.67104E-05	1.44743E-05	3.143E-05	2.23608E-06	3.25481E-05	2.23608E-06	6.51778E-05
3835903774365	383590	3774365	0.000143069	5.13774E-05	2.71887E-05	9.33837E-05	3.00005E-06	3.00005E-06	9.63838E-05	3.00005E-06	0.000137188	7.4769E-06	1.75572E-05	1.72181E-05	1.68619E-05	1.46055E-05	3.1715E-05	2.25635E-06	3.28432E-05	2.25635E-06	6.29129E-05
3836003774365	383600	3774365	0.000145655	5.2306E-05	2.76801E-05	9.50716E-05	3.05427E-06	3.05427E-06	9.81259E-05	3.05427E-06	0.000138099	7.52656E-06	1.76738E-05	1.73325E-05	1.69739E-05	1.47025E-05	3.19257E-05	2.27134E-06	3.30613E-05	2.27134E-06	6.06396E-05
3836103774365	383610	3774365	0.000148699	5.33992E-05	2.82586E-05	9.70585E-05	3.1181E-06	3.1181E-06	0.000100177	3.1181E-06	0.000139408	7.59792E-06	1.78414E-05	1.74968E-05	1.71348E-05	1.48419E-05	3.22283E-05	2.29287E-06	3.33748E-05	2.29287E-06	5.86918E-05
3836203774365	383620	3774365	0.000152526	5.47735E-05	2.89859E-05	9.95566E-05	3.19836E-06	3.19836E-06	0.000102755	3.19836E-06	0.000141391	7.70601E-06	1.80952E-05	1.77457E-05	1.73785E-05	1.50531E-05	3.26868E-05	2.32549E-06	3.38495E-05	2.32549E-06	5.71535E-05
3836303774365	383630	3774365	0.000156967	5.63681E-05	2.98298E-05	0.000102455	3.29147E-06	3.29147E-06	0.000105746	3.29147E-06	0.000143887	7.84205E-06	1.84146E-05	1.8059E-05	1.76853E-05	1.53188E-05	3.32639E-05	2.36654E-06	3.44471E-05	2.36654E-06	5.59169E-05
3836403774365	383640	3774365	0.000161917	5.81458E-05	3.07705E-05	0.000105686	3.39527E-06	3.39527E-06	0.000109081	3.39527E-06	0.000146797	8.00062E-06	1.8787E-05	1.84242E-05	1.8043E-05	1.56286E-05	3.39365E-05	2.4144E-06	3.51437E-05	2.4144E-06	5.49095E-05
3836503774365	383650	3774365	0.000167754	6.02419E-05	3.18798E-05	0.000109496	3.51766E-06	3.51766E-06	0.000113014	3.51766E-06	0.000150434	8.19885E-06	1.92524E-05	1.88806E-05	1.849E-05	1.60158E-05	3.47773E-05	2.47422E-06	3.60144E-05	2.47422E-06	5.42291E-05
3836603774365	383660	3774365	0.000174167	6.25449E-05	3.30985E-05	0.000113682	3.65214E-06	3.65214E-06	0.000117334	3.65214E-06	0.000154507	8.42085E-06	1.97738E-05	1.93919E-05	1.89907E-05	1.64494E-05	3.5719E-05	2.54121E-06	3.69896E-05	2.54121E-06	5.37373E-05
3836703774365	383670	3774365	0.000183092	6.575E-05	3.47946E-05	0.000119507	3.8393E-06	3.8393E-06	0.000123347	3.8393E-06	0.000160618	8.75387E-06	2.05557E-05	2.01588E-05	1.97417E-05	1.71E-05	3.71315E-05	2.64171E-06	3.84524E-05	2.64171E-06	5.39399E-05
3836803774365	383680	3774365	0.00019467	6.99076E-05	3.69948E-05	0.000127064	4.08207E-06	4.08207E-06	0.000131146	4.08207E-06	0.00016881	9.20038E-06	2.16042E-05	2.1187E-05	2.07487E-05	1.79722E-05	3.90256E-05	2.77646E-06	4.04138E-05	2.77646E-06	5.47586E-05
3836903774365	383690	3774365	0.00020774	7.46012E-05	3.94787E-05	0.000135595	4.35614E-06	4.35614E-06	0.000139952	4.35614E-06	0.000178083	9.70574E-06	2.27909E-05	2.23508E-05	2.18883E-05	1.89594E-05	4.11692E-05	2.92896E-06	4.26336E-05	2.92896E-06	5.58261E-05
3837003774365	383700	3774365	0.000225258	8.08921E-05	4.28078E-05	0.00014703	4.72348E-06	4.72348E-06	0.000151753	4.72348E-06	0.000190778	1.03976E-05	2.44156E-05	2.39441E-05	2.34487E-05	2.03109E-05	4.4104E-05	3.13776E-06	4.56729E-05	3.13776E-06	5.77781E-05
3837103774365	383710	3774365	0.000245798	8.82681E-05	4.67111E-05	0.000160436	5.15418E-06	5.15418E-06	0.000165591	5.15418E-06	0.000205678	1.12097E-05	2.63225E-05	2.58142E-05	2.52801E-05	2.18973E-05	4.75486E-05	3.38283E-06	4.924E-05	3.38283E-06	6.01925E-05
3837203774365	383720	3774365	0.000271428	9.74722E-05	5.15819E-05	0.000177166	5.69163E-06	5.69163E-06	0.000182857	5.69163E-06	0.000224338	1.22267E-05	2.87106E-05	2.81562E-05	2.75736E-05	2.38839E-05	5.18624E-05	3.68973E-06	5.37072E-05	3.68973E-06	6.34326E-05
3837303774365	383730	3774365	0.000304587	0.00010938	5.78834E-05	0.000198809	6.38695E-06	6.38695E-06	0.000205196	6.38695E-06	0.000248526	1.3545E-05	3.18062E-05	3.11919E-05	3.05466E-05	2.6459E-05	5.74541E-05	4.08755E-06	5.94979E-05	4.08755E-06	6.7866E-05
3837403774365	383740	3774365	0.000346287	0.000124355	6.58081E-05	0.000226028	7.26137E-06	7.26137E-06	0.000233289	7.26137E-06	0.0002789	1.52004E-05	3.56935E-05	3.50042E-05	3.42799E-05	2.96928E-05	6.44762E-05	4.58713E-06	6.67697E-05	4.58713E-06	7.35262E-05
3837503774365	383750	3774365	0.000394534	0.00014168	7.49768E-05	0.000257519	8.27306E-06	8.27306E-06	0.000265792	8.27306E-06	0.000313946	1.71105E-05	4.01786E-05	3.94027E-05	3.85874E-05	3.34239E-05	7.25779E-05	5.16353E-06	7.51597E-05	5.16353E-06	7.99855E-05
3837603774365	383760	3774365	0.000455045	0.000163411	8.64762E-05	0.000297016	9.54193E-06	9.54193E-06	0.000306558	9.54193E-06	0.000357942	1.95083E-05	4.58092E-05	4.49245E-05	4.3995E-05	3.81079E-05	8.2749E-05	5.88714E-06	8.56925E-05	5.88714E-06	8.81901E-05
3837703774365	383770	3774365	0.00053187	0.000190999	0.000101076	0.00034716	1.11529E-05	1.11529E-05	0.000358313	1.11529E-05	0.000413845	2.25551E-05	5.29635E-05	5.19408E-05	5.08661E-05	4.40595E-05	9.56725E-05	6.80658E-06	9.90758E-05	6.80658E-06	9.87126E-05
3837803774365	383780	3774365	0.000629094	0.000225913	0.000119552	0.00041062	1.31916E-05	1.31916E-05	0.000423812	1.31916E-05	0.000484594	2.6411E-05	6.2018E-05	6.08203E-05	5.95619E-05	5.15917E-05	0.000112028	7.97021E-06	0.000116013	7.97021E-06	0.000112106
3837903774365	383790	3774365	0.000761354	0.000273409	0.000144687	0.000496949	1.5965E-05	1.5965E-05	0.000512914	1.5965E-05	0.000580917	3.16607E-05	7.43453E-05	7.29097E-05	7.14011E-05	6.18466E-05	0.000134296	9.55445E-06	0.000139073	9.55445E-06	0.00013055
3838003774365	383800	3774365	0.000948177	0.000340499	0.000180191	0.000618892	1.98825E-05	1.98825E-05	0.000638774	1.98825E-05	0.000717262	3.90917E-05	9.17947E-05	9.00221E-05	8.81594E-05	7.63625E-05	0.000165817	1.1797E-05	0.000171715	1.1797E-05	0.000156887
3838103774365	383810	3774365	0.001226772	0.000440544	0.000233134	0.000800735	2.57244E-05	2.57244E-05	0.00082646	2.57244E-05	0.000920153	5.01495E-05	0.000117761	0.000115486	0.000113097	9.7963E-05	0.000212721	1.51339E-05	0.000220288	1.51339E-05	0.000196152
3838203774365	383820	3774365	0.001684395	0.000604881	0.000320101	0.001099434	3.53204E-05	3.53204E-05	0.001134754	3.53204E-05	0.001253318	6.83074E-05	0.000160399	0.000157301	0.000154047	0.000133433	0.000289742	2.06136E-05	0.000300049	2.06136E-05	0.000260819
3838303774365	383830	3774365	0.002656474	0.000953963	0.000504833	0.001733926	5.57041E-05	5.57041E-05	0.00178963	5.57041E-05	0.001961422	0.0001069	0.000251021	0.000246174	0.00024108	0.000208821	0.000453441	3.22599E-05	0.000469571	3.22599E-05	0.000398989
3838403774365	383840	3774365	0.003551174	0.001275257	0.000674861	0.002317912	7.44653E-05	7.44653E-05	0.002392378	7.44653E-05	0.002613127	0.000142419	0.000334426	0.000327968	0.000321182	0.000278203	0.000604102	4.29786E-05	0.000625592	4.29786E-05	0.000526114
3838603774365	383860	3774365	0.002980389	0.001070283	0.00056639	0.001945351	6.24964E-05	6.24964E-05	0.002007848	6.24964E-05	0.002196442	0.000119709	0.000281099	0.000275671	0.000269967	0.000233842	0.000507773	3.61253E-05	0.000525836	3.61253E-05	0.000443468
3838703774365	383870	3774365	0.004782002	0.001717258	0.000908766	0.003121295	0.000100275	0.000100275	0.00322157	0.000100275	0.003509054	0.000191248	0.000449086	0.000440414	0.00043101	0.000373587	0.000811222	5.77141E-05	0.00084008	5.77141E-05	0.000700096
3838803774365	383880	3774365	0.003207384	0.001151799	0.000609528	0.002093514	6.72563E-05	6.72563E-05	0.002160771	6.72563E-05	0.002361171	0.000128687	0.000302181	0.000296346	0.000290214	0.000251379	0.000545855	3.88346E-05	0.000565272	3.88346E-05	0.000474801
3838903774365	383890	3774365	0.002382704	0.000855649	0.00045280	0.001555232	4.99634E-05	4.99634E-05	0.001605195	4.99634E-05	0.001759826	9.59128E-05	0.000225221	0.000220872	0.000216302	0.000187358	0.000406836	2.89442E-05	0.000421308	2.89442E-05	0.000356579
3839003774365	383900	3774365	0.0018902	0.000678787	0.000359211	0.001233766	3.9636E-05	3.9636E-05	0.001273402	3.9636E-05	0.001400559	7.63323E-05	0.000179243	0.000175781	0.000172144	0.000149109	0.000323781	2.30353E-05	0.000335299	2.30353E-05	0.000285794
3839103774365	383910	3774365	0.001566949	0.000562705	0.000297781	0.001022775	3.28577E-05	3.28577E-05	0.001055632	3.28577E-05	0.001164659	6.34754E-05	0.000149052	0.000146174	0.000143149	0.000123994	0.000269246	1.91554E-05	0.000278823	1.91554E-05	0.000239191
3829703774375	382970	3774375	3.75257E-05	1.34758E-05	7.13135E-06	2.44937E-05	7.86885E-07	7.86885E-07	2.52806E-05	7.86885E-07	5.65381E-05	3.0814E-06	7.23571E-06	7.09598E-06	6.94916E-06	6.01926E-06	1.30705E-05	9.29894E-07	1.35354E-05	9.29894E-07	1.47449E-05
3829803774375	382980	3774375	3.84197E-05	1.37969E-05	7.30125E-06	2.50772E-05	8.05631E-07	8.05631E-07	2.58829E-05	8.05631E-07	5.82839E-05	3.17655E-06	7.45913E-06	7.31509E-06	7.16373E-06	6.20512E-06	1.34741E-05	9.58606E-07	1.39534E-05	9.58606E-07	1.54226E-05
3829903774375	382990	3774375	3.94541E-05	1.41683E-05	7.49782E-06	2.57524E-05	8.27321E-07	8.27321E-07	2.65797E-05	8.27321E-07	6.02823E-05	3.28546E-06	7.71489E-06	7.56591E-06	7.40936E-06	6.41789E-06	1.39361E-05	9.91475E-07	1.44318E-05	9.91475E-07	1.6198E-05
3830003774375	383000	3774375	4.05993E-05	1.45796E-05	7.71545E-06	2.64999E-05	8.51335E-07	8.51335E-07	2.73512E-05	8.51335E-07	6.24875E-05	3.40565E-06	7.9971E-06	7.84267E-06	7.6804E-06	6.65266E-06	1.44458E-05	1.02774E-06	1.49597E-05	1.02774E-06	1.70699E-05
3830103774375	383010	3774375	4.1944E-05	1.50625E-05	7.97099E-06	2.73776E-05	8.79532E-07	8.79532E-07	2.82571E-05	8.79532E-07	6.50678E-05	3.54628E-06	8.32734E-06	8.16653E-06	7.99755E-06	6.92737E-06	1.50424E-05	1.07018E-06	1.55775E-05	1.07018E-06	1.80927E-05
3830203774375	383020	3774375	4.34143E-05	1.55905E-05	8.25041E-06	2.83373E-05	9.10363E-07	9.10363E-07	2.92476E-05	9.10363E-07	6.79162E-05	3.70152E-06	8.69187E-06	8.52402E-06	8.34765E-06	7.23062E-06	1.57009E-05	1.11703E-06	1.62594E-05	1.11703E-06	1.92496E-05
3830303774375	383030	3774375	4.51136E-05	1.62007E-05	8.57335E-06	2.94465E-05	9.45997E-07	9.45997E-07	3.03924E-05	9.45997E-07	7.12316E-05	3.88221E-06	9.11617E-06	8.94013E-06	8.75515E-06	7.58359E-06	1.64673E-05	1.17156E-06	1.70531E-05	1.17156E-06	2.06161E-05
3830403774375	383040	3774375	4.70494E-05	1.68958E-05	8.94122E-06	3.071E-05	9.86588E-07	9.86588E-07	3.16965E-05	9.86588E-07	7.50677E-05	4.09129E-06	9.60711E-06	9.42159E-06	9.22664E-06	7.99199E-06	1.73541E-05	1.23465E-06	1.79715E-05	1.23465E-06	2.22285E-05
3830503774375	383050	3774375	4.91551E-05	1.7652E-05	9.34138E-06	3.20844E-05	1.03074E-06	1.03074E-06	3.31151E-05	1.03074E-06	7.93249E-05	4.32331E-06	1.01519E-05	9.9559E-06	9.7499E-06	8.44523E-06	1.83383E-05	1.30467E-06	1.89906E-05	1.30467E-06	2.4063E-05
3830603774375	383060	3774375	5.0618E-05	1.81774E-05	9.61939E-06	3.30392E-05	1.06142E-06	1.06142E-06	3.41007E-05	1.06142E-06	8.24029E-05	4.49107E-06	1.05459E-05	1.03422E-05	1.01282E-05	8.77293E-06	1.90499E-05	1.3553E-06	1.97275E-05	1.3553E-06	2.56251E-05
3830703774375	383070	3774375	5.21696E-05	1.87345E-05	9.91425E-06	3.4052E-05	1.09395E-06	1.09395E-06	3.51459E-05	1.09395E-06	8.56724E-05	4.66926E-06	1.09643E-05	1.07526E-05	1.05301E-05	9.12101E-06	1.98057E-05	1.40907E-06	2.05103E-05	1.40907E-06	2.73535E-05
3830803774375	383080	3774375	5.38394E-05	1.93342E-05	1.02316E-05	3.51419E-05	1.12897E-06	1.12897E-06	3.62708E-05	1.12897E-06	8.91945E-05	4.86122E-06	1.14151E-05	1.11946E-05	1.0963E-05	9.49599E-06	2.062E-05	1.467E-06	2.13535E-05	1.467E-06	2.93012E-05
3830903774375	383090	3774375	5.55978E-05	1.99656E-05	1.05657E-05	3.62896E-05	1.16584E-06	1.16584E-06	3.74555E-05	1.16584E-06	9.2977E-05	5.06737E-06	1.18991E-05	1.16693E-05	1.14279E-05	9.89869E-06	2.14944E-05	1.52921E-06	2.2259E-05	1.52921E-06	3.1499E-05
3831003774375	383100	3774375	5.74006E-05	2.0613E-05	1.09083E-05	3.74663E-05	1.20364E-06	1.20364E-06	3.867E-05	1.20364E-06	9.6859E-05	5.27894E-06	1.2396E-05	1.21566E-05	1.1905E-05	1.0312E-05	2.23919E-05	1.59306E-06	2.31884E-05	1.59306E-06	3.39204E-05
3831103774375	383110	3774375	5.90408E-05	2.12021E-05	1.122E-05	3.85369E-05	1.23804E-06	1.23804E-06	3.9775E-05	1.23804E-06	0.000100381	5.4709E-06	1.28467E-05	1.25986E-05	1.2338E-05	1.0687E-05	2.32061E-05	1.65099E-06	2.40316E-05	1.65099E-06	3.64187E-05
3831203774375	383120	3774375	6.08584E-05	2.18548E-05	1.15655E-05	3.97233E-05	1.27615E-06	1.27615E-06	4.09994E-05	1.27615E-06	0.000104072	5.67205E-06	1.3319E-05	1.30618E-05	1.27916E-05	1.10799E-05	2.40593E-05	1.71169E-06	2.49151E-05	1.71169E-06	3.9181E-05
3831303774375	383130	3774375	6.26685E-05	2.25048E-05	1.19095E-05	4.09048E-05	1.31411E-06	1.31411E-06	4.22189E-05	1.31411E-06	0.000107739	5.87194E-06	1.37884E-05	1.35221E-05	1.32424E-05	1.14703E-05	2.49072E-05	1.77201E-06	2.57932E-05	1.77201E-06	4.2192E-05
3831403774375	383140	3774375	6.439E-05	2.3123E-05	1.22366E-05	4.20285E-05	1.35021E-06	1.35021E-06	4.33787E-05	1.35021E-06	0.000111767	6.09144E-06	1.43039E-05	1.40276E-05	1.37374E-05	1.18991E-05	2.58383E-05	1.83825E-06	2.67574E-05	1.83825E-06	4.54587E-05
3831503774375	383150	3774375	6.59194E-05	2.36722E-05	1.25273E-05	4.30267E-05	1.38228E-06	1.38228E-06	4.4409E-05	1.38228E-06	0.00011532	6.28507E-06	1.47585E-05	1.44735E-05	1.41741E-05	1.22774E-05	2.66596E-05	1.89669E-06	2.76079E-05	1.89669E-06	4.9167E-05
3831603774375	383160	3774375	6.74488E-05	2.42214E-05	1.28179E-05	4.4025E-05	1.41435E-06	1.41435E-06	4.54393E-05	1.41435E-06	0.000118582	6.46285E-06	1.5176E-05	1.48829E-05	1.4575E-05	1.26246E-05	2.74137E-05	1.95033E-06	2.83888E-05	1.95033E-06	5.33977E-05
3831703774375	383170	3774375	6.89117E-05	2.47468E-05	1.30959E-05	4.49799E-05	1.44502E-06	1.44502E-06	4.64249E-05	1.44502E-06	0.000121369	6.61475E-06	1.55327E-05	1.52327E-05	1.49175E-05	1.29214E-05	2.8058E-05	1.99617E-06	2.90561E-05	1.99617E-06	5.82112E-05
3834703774375	383470	3774375	0.000119722	4.29931E-05	2.27518E-05	7.81445E-05	2.51047E-06	2.51047E-06	8.0655E-05	2.51047E-06	0.00013231	7.21108E-06	1.6933E-05	1.6606E-05	1.62624E-05	1.40863E-05	3.05875E-05	2.17613E-06	3.16755E-05	2.17613E-06	0.000115298
3834803774375	383480	3774375	0.000120889	4.34123E-05	2.29736E-05	7.89065E-05	2.53495E-06	2.53495E-06	8.14414E-05	2.53495E-06	0.000131721	7.17895E-06	1.68575E-05	1.6532E-05	1.61899E-05	1.40235E-05	3.04512E-05	2.16644E-06	3.15344E-05	2.16644E-06	0.000106721
3834903774375	383490	3774375	0.000122367	4.3943E-05	2.32545E-05	7.9871E-05	2.56594E-06	2.56594E-06	8.24369E-05	2.56594E-06	0.000131468	7.16517E-06	1.68252E-05	1.65003E-05	1.61589E-05	1.39966E-05	3.03927E-05	2.16228E-06	3.14739E-05	2.16228E-06	9.94936E-05
3835003774375	383500	3774375	0.000124014	4.45347E-05	2.35676E-05	8.09464E-05	2.60048E-06	2.60048E-06	8.35469E-05	2.60048E-06	0.000131422	7.16267E-06	1.68193E-05	1.64945E-05	1.61532E-05	1.39917E-05	3.03821E-05	2.16152E-06	3.14629E-05	2.16152E-06	9.33207E-05
3835103774375	383510	3774375	0.000125766	4.51635E-05	2.39003E-05	8.20893E-05	2.6372E-06	2.6372E-06	8.47265E-05	2.6372E-06	0.000131514	7.16768E-06	1.68311E-05	1.6506E-05	1.61645E-05	1.40015E-05	3.04034E-05	2.16304E-06	3.14849E-05	2.16304E-06	8.79581E-05
3835403774375	383540	3774375	0.00013212	4.74453E-05	2.51079E-05	8.62367E-05	2.77044E-06	2.77044E-06	8.90072E-05	2.77044E-06	0.000132999	7.24864E-06	1.70212E-05	1.66925E-05	1.63471E-05	1.41596E-05	3.07468E-05	2.18747E-06	3.18405E-05	2.18747E-06	7.57003E-05
3835503774375	383550	3774375	0.000133516	4.79467E-05	2.53732E-05	8.71482E-05	2.79972E-06	2.79972E-06	8.99479E-05	2.79972E-06	0.000132884	7.24238E-06	1.70065E-05	1.66781E-05	1.6333E-05	1.41474E-05	3.07202E-05	2.18558E-06	3.1813E-05	2.18558E-06	7.20172E-05
3835603774375	383560	3774375	0.000135215	4.8557E-05	2.56962E-05	8.82574E-05	2.83536E-06	2.83536E-06	9.10927E-05	2.83536E-06	0.000133084	7.25323E-

			ISDrainage / Utilities Trenching	ISDrainage / Utilities Trenching	ISAsphalt Paving	ISAsphalt Paving	SVDemolition	SVSite Grubbing / Prep	SVMass Grading / Excavation	SVMass Grading / Excavation	SVDrainage / Utilities Trenching	SVFoundations / Concrete Pads	SVBuilding / Structure Construction	SVBuilding / Structure Construction	SVAsphalt Paving	SVAsphalt Paving	SVArchitectural Coating	SVArchitectural Coating	SVLandscaping or Other Finishing	SVLandscaping or Other Finishing	MDemolition
Unique Identifier	X (UTM)	Y (UTM)	2027	2028	2027	2028	2027	2027	2027	2028	2028	2028	2028	2029	2028	2029	2028	2029	2028	2029	2027
3831303774365	383130	3774365	1.74842E-05	1.70356E-05	4.51554E-06	4.20643E-06	7.99562E-05	5.74841E-05	3.87575E-05	3.82654E-05	2.71502E-05	8.62492E-06	1.23557E-05	1.18843E-05	1.21481E-06	1.13025E-06	1.21481E-06	1.13025E-06	1.23557E-05	1.18843E-05	1.49191E-05
3831403774365	383140	3774365	1.88981E-05	1.84132E-05	4.88068E-06	4.54657E-06	8.21655E-05	5.90726E-05	3.98284E-05	3.93227E-05	2.79004E-05	8.86325E-06	1.26971E-05	1.22127E-05	1.24838E-06	1.16149E-06	1.24838E-06	1.16149E-06	1.26971E-05	1.22127E-05	1.5331E-05
3831503774365	383150	3774365	2.04947E-05	1.99689E-05	5.29305E-06	4.93071E-06	8.42502E-05	6.05713E-05	4.08389E-05	4.03204E-05	2.86083E-05	9.08812E-06	1.30193E-05	1.25225E-05	1.28005E-06	1.19095E-06	1.28005E-06	1.19095E-06	1.30193E-05	1.25225E-05	1.57084E-05
3831603774365	383160	3774365	2.22647E-05	2.16935E-05	5.75017E-06	5.35654E-06	8.63081E-05	6.20508E-05	4.18365E-05	4.13053E-05	2.93071E-05	9.31011E-06	1.33373E-05	1.28284E-05	1.31132E-06	1.22004E-06	1.31132E-06	1.22004E-06	1.33373E-05	1.28284E-05	1.60695E-05
3831703774365	383170	3774365	2.42507E-05	2.36285E-05	6.26309E-06	5.83434E-06	8.83839E-05	6.35432E-05	4.28426E-05	4.22987E-05	3.00119E-05	9.53402E-06	1.36581E-05	1.31369E-05	1.34286E-06	1.24939E-06	1.34286E-06	1.24939E-06	1.36581E-05	1.31369E-05	1.64124E-05
3834703774365	383470	3774365	4.9405E-05	4.81374E-05	1.27595E-05	1.18861E-05	0.000174843	0.000125703	8.47525E-05	8.36764E-05	5.93704E-05	1.88605E-05	2.70188E-05	2.59879E-05	2.65648E-06	2.47157E-06	2.65648E-06	2.47157E-06	2.70188E-05	2.59879E-05	2.9517E-05
3834803774365	383480	3774365	4.56063E-05	4.44361E-05	1.17784E-05	1.09721E-05	0.000177587	0.000127676	8.60826E-05	8.49896E-05	6.03022E-05	1.91565E-05	2.74428E-05	2.63957E-05	2.69817E-06	2.51036E-06	2.69817E-06	2.51036E-06	2.74428E-05	2.63957E-05	2.98817E-05
3835003774365	383500	3774365	3.95599E-05	3.85449E-05	1.02169E-05	9.51749E-06	0.000183752	0.000132108	8.90709E-05	8.794E-05	6.23955E-05	1.98215E-05	2.83955E-05	2.7312E-05	2.79183E-06	2.59751E-06	2.79183E-06	2.59751E-06	2.83955E-05	2.7312E-05	3.0711E-05
3835103774365	383510	3774365	3.71283E-05	3.61757E-05	9.5889E-06	8.93248E-06	0.000187057	0.000134484	9.0673E-05	8.95218E-05	6.35178E-05	2.0178E-05	2.89062E-05	2.78033E-05	2.84205E-06	2.64423E-06	2.84205E-06	2.64423E-06	2.89062E-05	2.78033E-05	3.11555E-05
3835203774365	383520	3774365	3.49684E-05	3.40712E-05	9.03108E-06	8.41285E-06	0.000190336	0.000136841	9.22622E-05	9.10907E-05	6.46311E-05	2.05316E-05	2.94128E-05	2.82906E-05	2.89186E-06	2.69057E-06	2.89186E-06	2.69057E-06	2.94128E-05	2.82906E-05	3.15946E-05
3835303774365	383530	3774365	3.30798E-05	3.2231E-05	8.54331E-06	7.95847E-06	0.000193864	0.000139377	9.39723E-05	9.27791E-05	6.5829E-05	2.09122E-05	2.9958E-05	2.88149E-05	2.94546E-06	2.74044E-06	2.94546E-06	2.74044E-06	2.9958E-05	2.88149E-05	3.20701E-05
3835403774365	383540	3774365	3.13705E-05	3.05657E-05	8.10188E-06	7.54726E-06	0.000197383	0.000141907	9.5678E-05	9.44632E-05	6.70239E-05	2.12918E-05	3.05018E-05	2.9338E-05	2.99893E-06	2.79018E-06	2.99893E-06	2.79018E-06	3.05018E-05	2.9338E-05	3.25418E-05
3835503774365	383550	3774365	2.97834E-05	2.90193E-05	7.69198E-06	7.16542E-06	0.000200714	0.000144303	9.72931E-05	9.60578E-05	6.81553E-05	2.16512E-05	3.10167E-05	2.98332E-05	3.04955E-06	2.83728E-06	3.04955E-06	2.83728E-06	3.10167E-05	2.98332E-05	3.29755E-05
3835603774365	383560	3774365	2.83921E-05	2.76636E-05	7.33265E-06	6.83069E-06	0.000204536	0.000147051	9.91457E-05	9.78868E-05	6.94531E-05	2.20635E-05	3.16073E-05	3.04013E-05	3.10762E-06	2.89131E-06	3.10762E-06	2.89131E-06	3.16073E-05	3.04013E-05	3.34872E-05
3835703774365	383570	3774365	2.7241E-05	2.65421E-05	7.03536E-06	6.55375E-06	0.000209454	0.000150586	0.000101529	0.00010024	7.11229E-05	2.25939E-05	3.23672E-05	3.11322E-05	3.18233E-06	2.96082E-06	3.18233E-06	2.96082E-06	3.23672E-05	3.11322E-05	3.41749E-05
3835803774365	383580	3774365	2.62446E-05	2.55712E-05	6.77803E-06	6.31404E-06	0.000215058	0.000154615	0.000104246	0.000102922	7.30257E-05	2.31984E-05	3.32331E-05	3.19651E-05	3.26747E-06	3.04004E-06	3.26747E-06	3.04004E-06	3.32331E-05	3.19651E-05	3.49697E-05
3835903774365	383590	3774365	2.53326E-05	2.46827E-05	6.5425E-06	6.09463E-06	0.000220928	0.000158836	0.000107091	0.000105732	7.50192E-05	2.38317E-05	3.41404E-05	3.28377E-05	3.35667E-06	3.12303E-06	3.35667E-06	3.12303E-06	3.41404E-05	3.28377E-05	3.58025E-05
3836003774365	383600	3774365	2.44173E-05	2.37908E-05	6.30609E-06	5.87441E-06	0.000226345	0.0001627 3	0.000109717	0.000108324	7.68585E-05	2.4416E-05	3.49774E-05	3.36428E-05	3.43896E-06	3.19959E-06	3.43896E-06	3.19959E-06	3.49774E-05	3.36428E-05	3.65574E-05
3836103774365	383610	3774365	2.3633E-05	2.30266E-05	6.10354E-06	5.68572E-06	0.00023251	0.000167162	0.000112705	0.000111274	7.89519E-05	2.5081E-05	3.593E-05	3.45591E-05	3.53263E-06	3.28674E-06	3.53263E-06	3.28674E-06	3.593E-05	3.45591E-05	3.74284E-05
3836203774365	383620	3774365	2.30135E-05	2.24231E-05	5.94357E-06	5.5367E-06	0.000239931	0.000172497	0.000116303	0.000114826	8.14718E-05	2.58815E-05	3.70768E-05	3.56621E-05	3.64538E-06	3.39164E-06	3.64538E-06	3.39164E-06	3.70768E-05	3.56621E-05	3.84971E-05
3836303774365	383630	3774365	2.25156E-05	2.19379E-05	5.81498E-06	5.41691E-06	0.000248359	0.000178556	0.000120388	0.000118859	8.43335E-05	2.67906E-05	3.83792E-05	3.69148E-05	3.77343E-06	3.51078E-06	3.77343E-06	3.51078E-06	3.83792E-05	3.69148E-05	3.97219E-05
3836403774365	383640	3774365	2.211E-05	2.15427E-05	5.71021E-06	5.31932E-06	0.000257633	0.000185224	0.000124883	0.000123298	8.74826E-05	2.7791E-05	3.98123E-05	3.82932E-05	3.91433E-06	3.64187E-06	3.91433E-06	3.64187E-06	3.98123E-05	3.82932E-05	4.10792E-05
3836503774365	383650	3774365	2.1836E-05	2.12757E-05	5.63945E-06	5.2534E-06	0.000268394	0.000192961	0.0001301	0.000128448	9.11369E-05	2.89519E-05	4.14753E-05	3.98928E-05	4.07784E-06	3.794E-06	4.07784E-06	3.794E-06	4.14753E-05	3.98928E-05	4.26669E-05
3836603774365	383660	3774365	2.1638E-05	2.10828E-05	5.5883E-06	5.20575E-06	0.000280136	0.000201403	0.000135791	0.000134067	9.5124E-05	3.02185E-05	4.32898E-05	4.1638E-05	4.25624E-06	3.95998E-06	4.25624E-06	3.95998E-06	4.32898E-05	4.1638E-05	4.44034E-05
3836703774365	383670	3774365	2.17195E-05	2.11623E-05	5.60937E-06	5.22538E-06	0.000296047	0.000212842	0.000143504	0.000141682	0.000100527	3.19348E-05	4.57485E-05	4.4003E-05	4.49798E-06	4.1849E-06	4.49798E-06	4.1849E-06	4.57485E-05	4.4003E-05	4.67895E-05
3836803774365	383680	3774365	2.20492E-05	2.14835E-05	5.69452E-06	5.3047E-06	0.000316448	0.000227509	0.000153393	0.000151446	0.000107454	3.41355E-05	4.89011E-05	4.70353E-05	4.80794E-06	4.47329E-06	4.80794E-06	4.47329E-06	4.89011E-05	4.70353E-05	4.98652E-05
3836903774365	383690	3774365	2.24791E-05	2.19023E-05	5.80553E-06	5.40811E-06	0.000339468	0.000244059	0.000164552	0.000162463	0.000115271	3.66187E-05	5.24585E-05	5.04569E-05	5.1577E-06	4.7987E-06	5.1577E-06	4.7987E-06	5.24585E-05	5.04569E-05	5.33364E-05
3837003774365	383700	3774365	2.3265E-05	2.26681E-05	6.00852E-06	5.5972E-06	0.000370043	0.000266041	0.000179373	0.000177095	0.000125653	3.99168E-05	5.71833E-05	5.50014E-05	5.62224E-06	5.2309E-06	5.62224E-06	5.2309E-06	5.71833E-05	5.50014E-05	5.79671E-05
3837103774365	383710	3774365	2.42372E-05	2.36154E-05	6.2596E-06	5.83109E-06	0.000405928	0.00029184	0.000196767	0.000194269	0.000137838	4.37877E-05	6.27286E-05	6.03351E-05	6.16745E-06	5.73816E-06	6.16745E-06	5.73816E-06	6.27286E-05	6.03351E-05	6.3398E-05
3837203774365	383720	3774365	2.55419E-05	2.48866E-05	6.59655E-06	6.14498E-06	0.000450614	0.000323967	0.000218428	0.000215655	0.000153012	4.8608E-05	6.9634E-05	6.69771E-05	6.84639E-06	6.36985E-06	6.84639E-06	6.36985E-06	6.9634E-05	6.69771E-05	7.01698E-05
3837303774365	383730	3774365	2.73271E-05	2.66259E-05	7.0576E-06	6.57446E-06	0.000508334	0.000365465	0.000246407	0.000243278	0.000172612	5.48343E-05	7.85535E-05	7.55562E-05	7.72336E-06	7.18577E-06	7.72336E-06	7.18577E-06	7.85535E-05	7.55562E-05	7.89231E-05
3837403774365	383740	3774365	2.96062E-05	2.88466E-05	7.64621E-06	7.12279E-06	0.000580958	0.000417678	0.00028161	0.000278035	0.000197272	6.26683E-05	8.97762E-05	8.63508E-05	8.82677E-06	8.21238E-06	8.82677E-06	8.21238E-06	8.97762E-05	8.63508E-05	8.99319E-05
3837503774365	383750	3774365	3.22071E-05	3.13808E-05	8.31794E-06	7.74853E-06	0.00066536	0.000478358	0.000322522	0.000318427	0.000225932	7.17728E-05	0.000102819	9.88958E-05	1.01091E-05	9.40548E-06	1.01091E-05	9.40548E-06	0.000102819	9.88958E-05	0.000102697
3837603774365	383760	3774365	3.55108E-05	3.45997E-05	9.17115E-06	8.54334E-06	0.000771446	0.000554627	0.000373946	0.000369198	0.000261955	8.32163E-05	0.000119212	0.000114664	1.17209E-05	1.09051E-05	1.17209E-05	1.09051E-05	0.000119212	0.000114664	0.000118725
3837703774365	383770	3774365	3.97478E-05	3.8728E-05	1.02654E-05	9.56269E-06	0.000906538	0.000651752	0.00043943	0.00043385	0.000307827	9.77888E-05	0.000140088	0.000134743	1.37735E-05	1.28147E-05	1.37735E-05	1.28147E-05	0.00014088	0.000134743	0.000139106
3837803774365	383780	3774365	4.5141E-05	4.39828E-05	1.16583E-05	1.08602E-05	0.001078023	0.00077504	0.000522554	0.000515919	0.000366057	0.000116287	0.000166588	0.000160232	1.63789E-05	1.52388E-05	1.63789E-05	1.52388E-05	0.000166588	0.000160232	0.00016493
3837903774365	383790	3774365	5.25674E-05	5.12187E-05	1.35763E-05	1.26469E-05	0.001311459	0.000942868	0.000635709	0.000627637	0.000445324	0.000141468	0.000202661	0.000194929	1.99256E-05	1.85387E-05	1.99256E-05	1.85387E-05	0.000202661	0.000194929	0.000200065
3838003774365	383800	3774365	6.31726E-05	6.15518E-05	1.63152E-05	1.51983E-05	0.00164152	0.001180164	0.0007957	0.000785597	0.0005574	0.000177072	0.000253666	0.000243987	2.49404E-05	2.32044E-05	2.49404E-05	2.32044E-05	0.000253666	0.000243987	0.000249721
3838103774365	383810	3774365	7.89831E-05	7.69566E-05	2.03985E-05	1.90021E-05	0.002135137	0.001535048	0.001034973	0.001021832	0.000725015	0.000230319	0.000329945	0.000317356	3.24401E-05	3.01821E-05	3.24401E-05	3.01821E-05	0.000329945	0.000317356	0.000323876
3838203774365	383820	3774365	0.000105022	0.000102327	2.71233E-05	2.52666E-05	0.002946841	0.002118619	0.001428434	0.001410297	0.00100064	0.000317878	0.000455379	0.000438004	4.47727E-05	4.16563E-05	4.47727E-05	4.16563E-05	0.000455379	0.000438004	0.00044572
3838303774365	383830	3774365	0.000160658	0.000156536	4.14921E-05	3.86517E-05	0.004671213	0.003358348	0.002264295	0.002235546	0.001586173	0.000503887	0.000721848	0.000694306	7.09719E-05	6.60319E-05	7.09719E-05	6.60319E-05	0.000721848	0.000694306	0.000704516
3838403774365	383840	3774365	0.000211846	0.000206411	5.47122E-05	5.09668E-05	0.006258372	0.00449943	0.003033644	0.002995127	0.002125115	0.000675094	0.000967114	0.000930213	9.50863E-05	8.84678E-05	9.50863E-05	8.84678E-05	0.000967114	0.000930213	0.000942719
3838603774365	383860	3774365	0.000178568	0.000173986	4.61176E-05	4.29606E-05	0.005246479	0.003771933	0.002543145	0.002510856	0.001781513	0.000565941	0.000810745	0.00077981	7.97122E-05	7.41638E-05	7.97122E-05	7.41638E-05	0.000810745	0.00077981	0.000790848
3838703774365	383870	3774365	0.000281902	0.000274669	7.28052E-05	6.78212E-05	0.008442151	0.006069448	0.004092196	0.004040238	0.002866646	0.00091066	0.001304576	0.001254799	0.000128265	0.000119338	0.000128265	0.000119338	0.001304576	0.001254799	0.001270449
3838803774365	383880	3774365	0.000191184	0.000186279	4.9376E-05	4.59959E-05	0.005649565	0.00406173	0.002738535	0.002703764	0.001918386	0.000609422	0.000873034	0.000839723	8.58364E-05	7.98618E-05	8.58364E-05	7.98618E-05	0.000873034	0.000839723	0.000851332
3838903774365	383890	3774365	0.000143581	0.000139897	3.70817E-05	3.45433E-05	0.004187093	0.003010292	0.002029625	0.002003856	0.001421784	0.000451664	0.000647037	0.000622349	6.36164E-05	5.91884E-05	6.36164E-05	5.91884E-05	0.000647037	0.000622349	0.000631837
3839003774365	383900	3774365	0.000115078	0.000112126	2.97206E-05	2.76861E-05	0.003313784	0.002382431	0.001606303	0.001585908	0.00112524	0.00035746	0.000512083	0.000492544	5.03479E-05	4.68434E-05	5.03479E-05	4.68434E-05	0.000512083	0.000492544	0.000500762
3839103774365	383910	3774365	9.63131E-05	9.3842E-05	2.48742E-05	2.31714E-05	0.002740692	0.001970409	0.001328506	0.001311639	0.000930639	0.00029564	0.000423523	0.000407363	4.16406E-05	3.87422E-05	4.16406E-05	3.87422E-05	0.000423523	0.000407363	0.000414739
3829703774375	382970	3774375	5.93722E-06	5.78489E-06	1.53337E-06	1.4284E-06	4.68957E-05	3.37155E-05	2.27319E-05	2.24433E-05	1.59241E-05	5.05867E-06	7.24686E-06	6.97035E-06	7.12509E-07	6.62914E-07	7.12509E-07	6.62914E-07	7.24686E-06	6.97035E-06	8.94383E-06
3829803774375	382980	3774375	6.21008E-06	6.05075E-06	1.60384E-06	1.49405E-06	4.80539E-05	3.45481E-05	2.32933E-05	2.29976E-05	1.63173E-05	5.1836E-06	7.42583E-06	7.14249E-06	7.30105E-07	6.79286E-07	7.30105E-07	6.79286E-07	7.42583E-06	7.14249E-06	9.1525E-06
3829903774375	382990	3774375	6.52233E-06	6.35499E-06	1.68448E-06	1.56917E-06	4.93902E-05	3.55089E-05	2.39411E-05	2.36371E-05	1.67711E-05	5.32775E-06	7.63233E-06	7.34111E-06	7.50408E-07	6.98176E-07	7.50408E-07	6.98176E-07	7.63233E-06	7.34111E-06	9.39384E-06
3830003774375	383000	3774375	6.8734E-06	6.69705E-06	1.77515E-06	1.65363E-06	5.0878E-05	3.65785E-05	2.46623E-05	2.43491E-05	1.72763E-05	5.48824E-06	7.86224E-06	7.56225E-06	7.73012E-07	7.19207E-07	7.73012E-07	7.19207E-07	7.86224E-06	7.56225E-06	9.66057E-06
3830103774375	383010	3774375	7.28523E-06	7.09831E-06	1.88151E-06	1.75271E-06	5.26063E-05	3.7821E-05	2.55E-05	2.51763E-05	1.78632E-05	5.67467E-06	8.12931E-06	7.81913E-06	7.99271E-07	7.43638E-07	7.99271E-07	7.43638E-07	8.12931E-06	7.81913E-06	9.97449E-06
3830203774375	383020	3774375	7.75107E-06	7.5522E-06	2.00182E-06	1.86479E-06	5.45038E-05	3.91853E-05	2.64198E-05	2.60844E-05	1.85075E-05	5.87936E-06	8.42255E-06	8.10118E-06	8.28102E-07	7.70462E-07	8.28102E-07	7.70462E-07	8.42255E-06	8.10118E-06	1.03192E-05
3830303774375	383030	3774375	8.3013E-06	8.08831E-06	2.14393E-06	1.99716E-06	5.66865E-05	4.07545E-05	2.74778E-05	2.7129E-05	1.92487E-05	6.1148E-06	8.75983E-06	8.42559E-06	8.61264E-07	8.01315E-07	8.61264E-07	8.01315E-07	8.75983E-06	8.42559E-06	1.0713E-05
3830403774375	383040	3774375	8.95055E-06	8.72091E-06	2.31161E-06	2.15336E-06	5.91542E-05	4.25287E-05	2.8674E-05	2.831E-05	2.00866E-05	6.381E-06	9.14117E-06	8.79238E-06	8.98757E-07	8.36199E-07	8.98757E-07	8.36199E-07	9.14117E-06	8.79238E-06	1.1163E-05
3830503774375	383050	3774375	9.68926E-06	9.44066E-06	2.50239E-06	2.33108E-06	6.18268E-05	4.44501E-05	2.99696E-05	2.9589E-05	2.09941E-05	6.6693E-06	9.55418E-06	9.18963E-06	9.39364E-07	8.73979E-07	9.39364E-07	8.73979E-07	9.55418E-06	9.18963E-06	1.16511E-05
3830603774375	383060	3774375	1.03183E-05	1.00535E-05	2.66483E-06	2.48241E-06	6.37155E-05	4.5808E-05	3.0885E-05	3.04929E-05	2.16355E-05	6.87303E-06	9.84604E-06	9.47035E-06	9.68059E-07	9.00677E-07	9.68059E-07	9.00677E-07	9.84604E-06	9.47035E-06	1.19904E-05
3830703774375	383070	3774375	1.10142E-05	1.07316E-05	2.84457E-06	2.64984E-06	6.57111E-05	4.72427E-05	3.18524E-05	3.14479E-05	2.23131E-05	7.08829E-06	1.01544E-05	9.76696E-06	9.98378E-07	9.28886E-07	9.98378E-07	9.28886E-07	1.01544E-05	9.76696E-06	1.23479E-05
3830803774375	383080	3774375	1.17985E-05	1.14958E-05	3.04712E-06	2.83853E-06	6.78492E-05	4.87799E-05	3.28888E-05	3.24712E-05	2.30391E-05	7.31893E-06	1.04848E-05	1.00848E-05	1.03086E-06	9.5911E-07	1.03086E-06	9.5911E-07	1.04848E-05	1.00848E-05	1.27344E-05
3830903774375	383090	3774375	1.26835E-05	1.2358E-05	3.27568E-06	3.05144E-06	7.00942E-05	5.03939E-05	3.3977E-05	3.35456E-05	2.38014E-05	7.5611E-06	1.08317E-05	1.04184E-05	1.06497E-06	9.90845E-07	1.06497E-06	9.90845E-07	1.08317E-05	1.04184E-05	1.31408E-05
3831003774375	383100	3774375	1.36585E-05	1.3308E-05	3.52749E-06	3.28601E-06	7.24104E-05	5.20592E-05	3.50998E-05	3.46541E-05	2.45879E-05	7.81096E-06	1.11897E-05	1.07627E-05	1.10017E-06	1.02359E-06	1.10017E-06	1.02359E-06	1.11897E-05	1.07627E-05	1.35582E-05
3831103774375	383110	3774375	1.46644E-05	1.42882E-05	3.78729E-06	3.52803E-06	7.45664E-05	5.36092E-05	3.61448E-05	3.56859E-05	2.532E-05	8.04352E-06	1.15228E-05	1.10832E-05	1.13292E-06	1.05406E-06	1.13292E-06	1.05406E-06	1.15228E-05	1.10832E-05	1.39392E-05
3831203774375	383120	3774375	1.57767E-05	1.53719E-05	4.07455E-06	3.79562E-06	7.69985E-05	5.53577E-05	3.73238E-05	3.68499E-05	2.61459E-05	8.30587E-06	1.18987E-05	1.14447E-05	1.16987E-06	1.08844E-06	1.16987E-06	1.08844E-06	1.18987E-05	1.14447E-05	1.43657E-05
3831303774375	383130	3774375	1.69891E-05	1.65532E-05	4.38768E-06	4.08731E-06	7.93236E-05	5.70294E-05	3.84509E-05	3.79626E-05	2.69354E-05	8.55669E-06	1.2258E-05	1.17903E-05	1.2052E-06	1.12131E-06	1.2052E-06	1.12131E-06	1.2258E-05	1.17903E-05	1.47848E-05
3831403774375	383140	3774375	1.83045E-05	1.78349E-05	4.72739E-06	4.40377E-06	8.14172E-05	5.85345E-05	3.94657E-05	3.89646E-05	2.76463E-05	8.78252E-06	1.25815E-05	1.21014E-05	1.23701E-06	1.15091E-06	1.23701E-06	1.15091E-06	1.25815E-05	1.21014E-05	1.51695E-05
3831503774375	383150	3774375	1.97977E-05	1.92897E-05	5.11302E-06	4.76301E-06	8.34217E-05	5.99757E-05	4.04373E-05	3.99239E-05	2.8327E-05	8.99875E-06	1.28913E-05	1.23994E-05	1.26746E-06	1.17924E-06	1.26746E-06	1.17924E-06	1.28913E-05	1.23994E-05	1.55288E-05
3831603774375	383160	3774375	2.15012E-05	2.09496E-05	5.553E-06	5.17286E-06	8.54707E-05	6.14488E-05	4.14305E-05	4.09045E-05	2.90227E-05	9.21978E-06	1.32079E-05	1.27039E-05	1.2986E-06	1.20821E-06	1.2986E-06	1.20821E-06	1.32079E-05	1.27039E-05	1.58899E-05
3831703774375	383170	3774375	2.34394E-05	2.2838E-05	6.05356E-06	5.63916E-06	8.75464E-05	6.29411E-05	4.24367E-05	4.18979E-05	2.97276E-05	9.44369E-06	1.35287E-05	1.30125E-05	1.33013E-06	1.23755E-06	1.33013E-06	1.23755E-06	1.35287E-05	1.30125E-05	1.62328E-05
3834703774375	383470	3774375	4.6426E-05	4.52348E-05	1.19902E-05	1.11694E-05	0.00017234	0.000123903	8.35391E-05	8.24784E-05	5.85204E-05	1.85904E-05	2.66319E-05	2.56158E-05	2.61844E-06	2.43619E-06	2.61844E-06	2.43619E-06	2.66319E-05	2.56158E-05	2.90779E-05
3834803774375	383480	3774375	4.29727E-05	4.18701E-05	1.10983E-05	1.03385E-05	0.000174959	0.000125786	8.48087E-05	8.37319E-05	5.94098E-05	1.8873E-05	2.70367E-05	2.60051E-05	2.65824E-06	2.47321E-06	2.65824E-06	2.47321E-06	2.70367E-05	2.60051E-05	2.94245E-05
3834903774375	383490	3774375	4.00623E-05	3.90344E-05	1.03466E-05	9.63836E-06	0.000178113	0.000128054	8.63374E-05	8.52412E-05	6.04807E-05	1.92132E-05	2.7524E-05	2.64738E-05	2.70615E-06	2.51779E-06	2.70615E-06	2.51779E-06	2.7524E-05	2.64738E-05	2.98545E-05
3835003774375	383500	3774375	3.75767E-05	3.66126E-05	9.7047E-06	9.04036E-06	0.000181534	0.000130513	8.79956E-05	8.68784E-05	6.16423E-05	1.95822E-05	2.80527E-05	2.69823E-05	2.75813E-06	2.56615E-06	2.75813E-06	2.56615E-06	2.80527E-05	2.69823E-05	3.03263E-05
3835103774375	383510	3774375	3.54174E-05	3.45087E-05	9.14703E-06	8.52087E-06	0.000185169	0.000133126	8.97575E-05	8.86179E-05	6.28765E-05	1.99743E-05	2.86144E-05	2.75225E-05	2.81335E-06	2.61753E-06	2.81335E-06	2.61753E-06	2.86144E-05	2.75225E-05	3.08289E-05
3835403774375	383540	3774375	3.04816E-05	2.96995E-05	7.8723E-06	7.3334E-06	0.000198006	0.000142356	9.59803E-05	9.47617E-05	6.72357E-05	2.13591E-05	3.05982E-05	2.94307E-05	3.0084E-06	2.799E-06	3.0084E-06	2.799E-06	3.05982E-05	2.94307E-05	3.26362E-05
3835503774375	383550	3774375	2.89986E-05	2.82546E-05	7.48929E-06	6.9766E-06	0.000201347	0.000144758	9.75997E-05	9.63605E-05	6.83701E-05	2.17194E-05	3.11144E-05	2.99272E-05	3.05916E-06	2.84622E-06	3.05916E-06	2.84622E-06	3.11144E-05	2.99272E-05	3.30717E-05
3835603774375	383560	3774375	2.77006E-05	2.69899E-05	7.15408E-06	6.66434E-06	0.000205196	0.000147524	9.94652E-05	9.82023E-05	6.96769E-05	2.21346E-05	3.17091E-05	3.04992E-05	3.11763E-06	2.90063E-06	3

			MSite Grubbing / Prep	MMass Grading / Excavation	MMass Grading / Excavation	MDrainage / Utilities Trenching	MFoundations / Concrete Pads	MBuilding / Structure Construction	MAsphalt Paving	MLandscaping or Other Finishing	MWaterside Construction (Piles)	RSSWDemolition	RSSWPlacing Base	RSSWForm/Plac e Rebar and Pour	Child Risk				
Unique Identifier	X (UTM)	Y (UTM)	2027	2027	2028	2028	2028	2028	2028	2028	2028	2029	2029	2029	3rd Trimester	0<2	2<16	Total	per million
3831303774365	383130	3774365	4.5799E-05	5.38559E-05	5.31388E-05	1.12955E-05	1.46897E-05	1.08124E-05	1.11289E-06	1.30382E-05	1.11289E-06	3.32109E-05	4.81898E-05	2.85659E-05	9.81151E-09	1.1278E-07	1.1895E-08	1.34482E-07	0.13448224
3831403774365	383140	3774365	4.70635E-05	5.53428E-05	5.46059E-05	1.16074E-05	1.50953E-05	1.11109E-05	1.14361E-06	1.33982E-05	1.14361E-06	3.42777E-05	4.97377E-05	2.94835E-05	1.22848E-08	1.3998E-07	1.3941E-08	1.66203E-07	0.16620337
3831503774365	383150	3774365	4.82221E-05	5.67053E-05	5.59502E-05	1.18931E-05	1.54669E-05	1.13845E-05	1.17177E-06	1.3728E-05	1.17177E-06	3.53601E-05	5.13083E-05	3.04145E-05	1.62186E-08	1.8313E-07	1.7086E-08	2.16434E-07	0.21643372
3831603774365	383160	3774365	4.93306E-05	5.80087E-05	5.72363E-05	1.21665E-05	1.58224E-05	1.16462E-05	1.1987E-06	1.40436E-05	1.1987E-06	3.64456E-05	5.28834E-05	3.13482E-05	2.27313E-08	2.5448E-07	2.2173E-08	2.99383E-07	0.29938339
3831703774365	383170	3774365	5.03834E-05	5.92467E-05	5.84579E-05	1.24261E-05	1.61601E-05	1.18947E-05	1.22429E-06	1.43433E-05	1.22429E-06	3.75654E-05	5.45083E-05	3.23114E-05	3.53976E-08	3.9311E-07	3.1899E-08	4.60408E-07	0.46040767
3834703774365	383470	3774365	9.06121E-05	0.000106552	0.000105134	2.23478E-05	2.90632E-05	2.13921E-05	2.20182E-06	2.57957E-05	2.20182E-06	9.23774E-05	0.000134042	7.94571E-05	5.11738E-09	6.6683E-08	1.2882E-08	8.46824E-08	0.08468241
3834803774365	383480	3774365	9.17317E-05	0.000107869	0.000106433	2.2624E-05	2.94223E-05	2.16564E-05	2.22903E-06	2.61144E-05	2.22903E-06	9.48541E-05	0.000137635	8.15874E-05	5.01308E-09	6.5655E-08	1.2708E-08	8.3376E-08	0.08337597
3835003774365	383500	3774365	9.42774E-05	0.000110862	0.000109386	2.32518E-05	3.02388E-05	2.22574E-05	2.29088E-06	2.68391E-05	2.29088E-06	9.99978E-05	0.000145099	8.60117E-05	4.84677E-09	6.4093E-08	1.2485E-08	8.14246E-08	0.08142456
3835103774365	383510	3774365	9.56421E-05	0.000112467	0.00011097	2.35884E-05	3.06765E-05	2.25796E-05	2.32405E-06	2.72277E-05	2.32405E-06	0.000102768	0.000149118	8.83942E-05	4.78043E-09	6.3504E-08	1.2421E-08	8.07056E-08	0.08070559
3835203774365	383520	3774365	9.69901E-05	0.000114052	0.000112534	2.39208E-05	3.11089E-05	2.28978E-05	2.3568E-06	2.76114E-05	2.3568E-06	0.0001056	0.000153228	9.08304E-05	4.7201E-09	6.2977E-08	1.2374E-08	8.00705E-08	0.08007052
3835303774365	383530	3774365	9.84495E-05	0.000115769	0.000114227	2.42808E-05	3.1577E-05	2.32424E-05	2.39226E-06	2.80269E-05	2.39226E-06	0.000108641	0.000157641	9.34463E-05	4.67074E-09	6.2581E-08	1.2356E-08	7.96078E-08	0.07960781
3835403774365	383540	3774365	9.98978E-05	0.000117472	0.000115907	2.4638E-05	3.20415E-05	2.35843E-05	2.42746E-06	2.84392E-05	2.42746E-06	0.000111754	0.000162158	9.61239E-05	4.62613E-09	6.2234E-08	1.235E-08	7.92102E-08	0.07921015
3835503774365	383550	3774365	0.000101229	0.000119037	0.000117452	2.49663E-05	3.24685E-05	2.38986E-05	2.45981E-06	2.88182E-05	2.45981E-06	0.000114839	0.000166634	9.87774E-05	4.5813E-09	6.1869E-08	1.2342E-08	7.87923E-08	0.07879227
3835603774365	383560	3774365	0.0001028	0.000120884	0.000119275	2.53537E-05	3.29723E-05	2.42694E-05	2.49798E-06	2.92654E-05	2.49798E-06	0.00011828	0.000171627	0.000101737	4.54961E-09	6.1674E-08	1.2371E-08	7.8595E-08	0.07859498
3835703774365	383570	3774365	0.000104911	0.000123367	0.000121724	2.58744E-05	3.36494E-05	2.47678E-05	2.54928E-06	2.98664E-05	2.54928E-06	0.0001224	0.000177606	0.000105281	4.54207E-09	6.1806E-08	1.247E-08	7.88172E-08	0.07881722
3835803774365	383580	3774365	0.000107351	0.000126236	0.000124555	2.64761E-05	3.4432E-05	2.53438E-05	2.60856E-06	3.05609E-05	2.60856E-06	0.000127001	0.000184282	0.000109238	4.54968E-09	6.2141E-08	1.2611E-08	7.93012E-08	0.07930121
3835903774365	383590	3774365	0.000109908	0.000129242	0.000127522	2.71067E-05	3.52521E-05	2.59474E-05	2.67069E-06	3.12888E-05	2.67069E-06	0.000131842	0.000191306	0.000113402	4.56302E-09	6.2549E-08	1.277E-08	7.98815E-08	0.07988154
3836003774365	383600	3774365	0.000112225	0.000131967	0.00013021	2.76782E-05	3.59953E-05	2.64945E-05	2.727E-06	3.19485E-05	2.727E-06	0.000136521	0.000198095	0.000117427	4.56828E-09	6.2839E-08	1.2905E-08	8.03119E-08	0.08031194
3836103774365	383610	3774365	0.000114899	0.000135111	0.000133312	2.83377E-05	3.68529E-05	2.71257E-05	2.79197E-06	3.27097E-05	2.79197E-06	0.000141709	0.000205622	0.000121889	4.58859E-09	6.3334E-08	1.3085E-08	8.10067E-08	0.08100674
3836203774365	383620	3774365	0.00011818	0.000138969	0.000137119	2.91468E-05	3.79052E-05	2.79003E-05	2.87169E-06	3.36437E-05	2.87169E-06	0.000147698	0.000214313	0.00012704	4.63303E-09	6.4162E-08	1.3335E-08	8.21298E-08	0.08212977
3836303774365	383630	3774365	0.000121939	0.000143391	0.000141482	3.00742E-05	3.91112E-05	2.8788E-05	2.96306E-06	3.47141E-05	2.96306E-06	0.000154373	0.000223999	0.000132782	4.69615E-09	6.5249E-08	1.3641E-08	8.35855E-08	0.0835855
3836403774365	383640	3774365	0.000126106	0.00014829	0.000146316	3.11018E-05	4.04476E-05	2.97716E-05	3.0643E-06	3.59002E-05	3.0643E-06	0.000161644	0.000234549	0.000139036	4.77427E-09	6.6545E-08	1.3992E-08	8.53112E-08	0.0853112
3836503774365	383650	3774365	0.00013098	0.000154022	0.000151971	3.23039E-05	4.20109E-05	3.09223E-05	3.18274E-06	3.72878E-05	3.18274E-06	0.000169929	0.00024657	0.000146162	4.8776E-09	6.8196E-08	1.4421E-08	8.74942E-08	0.0874942
3836603774365	383660	3774365	0.000136311	0.00016029	0.000158156	3.36186E-05	4.37207E-05	3.21808E-05	3.31227E-06	3.88054E-05	3.31227E-06	0.000178934	0.000259637	0.000153908	4.99669E-09	7.007E-08	1.4899E-08	8.9966E-08	0.089966
3836703774365	383670	3774365	0.000143636	0.000168904	0.000166655	3.54252E-05	4.60701E-05	3.39101E-05	3.49026E-06	4.08906E-05	3.49026E-06	0.000190747	0.000276778	0.000164068	5.18283E-09	7.29E-08	1.5589E-08	9.36725E-08	0.09367246
3836803774365	383680	3774365	0.000153077	0.000180007	0.00017761	3.77538E-05	4.90985E-05	3.61391E-05	3.71969E-06	4.35785E-05	3.71969E-06	0.000205648	0.000298399	0.000176885	5.43751E-09	7.6716E-08	1.65E-08	9.86532E-08	0.09865323
3836903774365	383690	3774365	0.000163733	0.000192537	0.000189973	4.03819E-05	5.25163E-05	3.86549E-05	3.97862E-06	4.66121E-05	3.97862E-06	0.000222486	0.000322831	0.000191368	5.72834E-09	8.1059E-08	1.7533E-08	1.04321E-07	0.1043207
3837003774365	383700	3774365	0.000177949	0.000209253	0.000206467	4.38878E-05	5.70758E-05	4.20109E-05	4.32405E-06	5.0659E-05	4.32405E-06	0.000244567	0.000354872	0.000210361	6.13072E-09	8.7018E-08	1.8931E-08	1.1208E-07	0.11208002
3837103774365	383710	3774365	0.000194621	0.000228858	0.000225811	4.79997E-05	6.24232E-05	4.59469E-05	4.72917E-06	5.54052E-05	4.72917E-06	0.000270494	0.000392493	0.000232662	6.60538E-09	9.4036E-08	2.0576E-08	1.21217E-07	0.12121736
3837203774365	383720	3774365	0.000215409	0.000253304	0.000249931	5.31267E-05	6.90909E-05	5.08547E-05	5.23431E-06	6.13233E-05	5.23431E-06	0.000302713	0.000439244	0.000260375	7.20267E-09	1.0285E-07	2.2635E-08	1.32685E-07	0.13268495
3837303774365	383730	3774365	0.00024228	0.000284902	0.000281108	5.9754E-05	7.77096E-05	5.71985E-05	5.88727E-06	6.8973E-05	5.88727E-06	0.000344197	0.000499437	0.000296056	7.98047E-09	1.143E-07	2.5304E-08	1.47587E-07	0.14758713
3837403774365	383740	3774365	0.000276075	0.000324642	0.000320319	6.80889E-05	8.85491E-05	6.5177E-05	6.70846E-06	7.85939E-05	6.70846E-06	0.000396429	0.000575227	0.000340983	8.95999E-09	1.2872E-07	2.8663E-08	1.66347E-07	0.16634727
3837503774365	383750	3774365	0.000315262	0.000370723	0.000365787	7.77537E-05	0.000101118	7.44284E-05	7.66069E-06	8.97498E-05	7.66069E-06	0.000457532	0.000663889	0.00039354	1.00916E-08	1.4539E-07	3.2557E-08	1.8804E-07	0.18803972
3837603774365	383760	3774365	0.000360465	0.000428581	0.000422874	8.98886E-05	0.000116899	8.60443E-05	8.85628E-06	0.000103757	8.85628E-06	0.000534625	0.000775753	0.000459851	1.15143E-08	1.6633E-07	3.7453E-08	2.15299E-07	0.21529917
3837703774365	383770	3774365	0.000427031	0.000502153	0.000495467	0.000105319	0.000136967	0.000100815	1.03766E-05	0.000121568	1.03766E-05	0.000633226	0.000918824	0.00054466	1.33246E-08	1.9296E-07	4.3686E-08	2.49974E-07	0.2499737
3837803774365	383780	3774365	0.000506307	0.000595376	0.000587448	0.000124871	0.000162394	0.000119531	1.2303E-05	0.000144137	1.2303E-05	0.000758904	0.001101187	0.000652761	1.56189E-08	2.267E-07	5.1593E-08	2.93913E-07	0.29391261
3837903774365	383790	3774365	0.000614165	0.000722208	0.000712591	0.000151473	0.000196989	0.000144994	1.49238E-05	0.000174842	1.49238E-05	0.000929919	0.001349332	0.000799857	1.87459E-08	2.7266E-07	6.2362E-08	3.5377E-07	0.35376985
3838003774365	383800	3774365	0.000766602	0.000901461	0.000889458	0.000189068	0.000245882	0.000180982	1.8628E-05	0.000218238	1.8628E-05	0.001172692	0.001701601	0.001008675	2.31725E-08	3.3769E-07	7.7599E-08	4.3846E-07	0.43846041
3838103774365	383810	3774365	0.000994243	0.001169149	0.001153581	0.000245212	0.000318896	0.000234725	2.41595E-05	0.000283044	2.41595E-05	0.001537017	0.002230245	0.001322044	2.97711E-08	4.3463E-07	1.0036E-07	5.64757E-07	0.56475748
3838203774365	383820	3774365	0.001368284	0.00160899	0.001587565	0.000337462	0.000438867	0.00032303	3.32485E-05	0.000389527	3.32485E-05	0.002136795	0.003100536	0.001837935	4.06143E-08	5.9392E-07	1.3776E-07	7.72296E-07	0.77229634
3838303774365	383830	3774365	0.002162742	0.002543208	0.002509345	0.000533401	0.000693683	0.000510589	5.25533E-05	0.000615696	5.25533E-05	0.003410823	0.004949178	0.002933772	6.3666E-08	9.3247E-07	2.1726E-07	1.2134E-06	1.21340263
3838403774365	383840	3774365	0.002893984	0.003403088	0.003357775	0.000713748	0.000928224	0.000683223	7.03221E-05	0.000823867	7.03221E-05	0.004583555	0.006650838	0.003942482	8.48816E-08	1.2441E-06	2.9043E-07	1.61938E-06	1.61938198
3838603774365	383860	3774365	0.002427766	0.002854854	0.002816841	0.000598764	0.000778688	0.000573157	5.89933E-05	0.000691143	5.89933E-05	0.003836682	0.005567109	0.003300069	7.131E-08	1.0449E-06	2.4371E-07	1.3599E-06	1.35990264
3838703774365	383870	3774365	0.003900059	0.00458615	0.004525084	0.000961878	0.001250915	0.000920741	9.47691E-05	0.00111028	9.47691E-05	0.006197472	0.008992666	0.00533067	1.14044E-07	1.6725E-06	3.9106E-07	2.17758E-06	2.17757564
3838803774365	383880	3774365	0.002613441	0.003073193	0.003032273	0.000644558	0.000838242	0.000616992	6.3505E-05	0.000744002	6.3505E-05	0.004134969	0.00599993	0.003556637	7.66694E-08	1.1237E-06	2.6225E-07	1.4626E-06	1.46260151
3838903774365	383890	3774365	0.00193963	0.002280846	0.002250476	0.000478374	0.000622122	0.000457915	4.71318E-05	0.000552179	4.71318E-05	0.003054973	0.004432831	0.002627693	5.70891E-08	8.362E-07	1.9478E-07	1.08807E-06	1.08806751
3839003774365	383900	3774365	0.001537253	0.001807684	0.001783614	0.000379135	0.000493062	0.000362921	3.73543E-05	0.00043763	3.73543E-05	0.002410162	0.003497197	0.002073068	4.53908E-08	6.6446E-07	1.5448E-07	8.64331E-07	0.86433112
3839103774365	383910	3774365	0.001273176	0.001497151	0.001477216	0.000314006	0.000408362	0.000300577	3.09374E-05	0.000362451	3.09374E-05	0.001987091	0.002883313	0.001709169	3.77087E-08	5.517E-07	1.2802E-07	7.17432E-07	0.71743199
3829703774375	382970	3774375	2.7456E-05	3.2286E-05	3.18561E-05	6.77153E-06	6.48193E-06	6.67165E-07	7.81626E-06	6.67165E-07	7.81626E-06	1.88966E-05	2.74193E-05	1.62536E-05	1.90255E-09	2.4077E-08	3.7934E-09	2.9773E-08	0.02977297
3829803774375	382980	3774375	2.80966E-05	3.30393E-05	3.25994E-05	6.92952E-06	9.01178E-06	6.63316E-06	6.82731E-07	7.99862E-06	6.82731E-07	1.94081E-05	2.81616E-05	1.66936E-05	1.99997E-09	2.5219E-08	3.9337E-09	3.11531E-08	0.03115306
3829903774375	382990	3774375	2.88375E-05	3.39105E-05	3.3459E-05	7.11223E-06	9.2494E-06	6.80806E-06	7.00733E-07	8.20953E-06	7.00733E-07	1.99946E-05	2.90125E-05	1.7198E-05	2.11373E-09	2.6553E-08	4.0963E-09	3.27627E-08	0.0327627
3830003774375	383000	3774375	2.96563E-05	3.48734E-05	3.4409E-05	7.31418E-06	9.51203E-06	7.00138E-06	7.2063E-07	8.44264E-06	7.2063E-07	2.06465E-05	2.99585E-05	1.77588E-05	2.2445E-09	2.8081E-08	4.2803E-09	3.46062E-08	0.03460618
3830103774375	383010	3774375	3.062E-05	3.60066E-05	3.55271E-05	7.55185E-06	9.82112E-06	7.22888E-06	7.44046E-07	8.71697E-06	7.44046E-07	2.14107E-05	3.10674E-05	1.84161E-05	2.4009E-09	2.9908E-08	4.4981E-09	3.68067E-08	0.03680673
3830203774375	383020	3774375	3.16783E-05	3.72511E-05	3.67551E-05	7.81288E-06	1.01606E-05	7.47874E-06	7.69764E-07	9.01827E-06	7.69764E-07	2.22498E-05	3.22849E-05	1.91379E-05	2.58257E-09	3.2021E-08	4.7455E-09	3.93492E-08	0.03934919
3830303774375	383030	3774375	3.28871E-05	3.86725E-05	3.81576E-05	8.11099E-06	1.05483E-05	7.76411E-06	7.99136E-07	9.36238E-06	7.99136E-07	2.32074E-05	3.36745E-05	1.99615E-05	2.80376E-09	3.4586E-08	5.0401E-09	4.24302E-08	0.0424302
3830403774375	383040	3774375	3.42685E-05	4.0297E-05	3.97604E-05	8.4517E-06	1.09914E-05	8.09024E-06	8.32704E-07	9.75565E-06	8.32704E-07	2.42804E-05	3.52315E-05	2.08845E-05	3.07491E-09	3.7718E-08	5.3915E-09	4.61847E-08	0.04618467
3830503774375	383050	3774375	3.57669E-05	4.2059E-05	4.14989E-05	8.82126E-06	1.1472E-05	8.444E-06	8.69114E-07	1.01822E-05	8.69114E-07	2.54159E-05	3.6879E-05	2.18611E-05	3.40135E-09	4.1469E-08	5.7995E-09	5.06699E-08	0.05066988
3830603774375	383060	3774375	3.68086E-05	4.32839E-05	4.27075E-05	9.07816E-06	1.18061E-05	8.68991E-06	8.94426E-07	1.04788E-05	8.94426E-07	2.6255E-05	3.80965E-05	2.25828E-05	3.7108E-09	4.4979E-08	6.1524E-09	5.48418E-08	0.05484177
3830703774375	383070	3774375	3.79059E-05	4.45742E-05	4.39807E-05	9.3488E-06	1.2158E-05	8.94898E-06	9.21091E-07	1.07912E-05	9.21091E-07	2.71346E-05	3.93729E-05	2.33394E-05	4.08036E-09	4.9153E-08	6.5588E-09	5.97922E-08	0.05979218
3830803774375	383080	3774375	3.90924E-05	4.59694E-05	4.53574E-05	9.64142E-06	1.25386E-05	9.22909E-06	9.49921E-07	1.11289E-05	9.49921E-07	2.80735E-05	4.07352E-05	2.4147E-05	4.53352E-09	5.4252E-08	7.0395E-09	6.58247E-08	0.0658247
3830903774375	383090	3774375	4.03401E-05	4.74367E-05	4.68051E-05	9.94916E-06	1.29388E-05	9.52366E-06	9.80241E-07	1.14841E-05	9.80241E-07	2.90748E-05	4.21881E-05	2.50083E-05	5.09952E-09	6.0592E-08	7.6159E-09	7.33073E-08	0.07330726
3831003774375	383100	3774375	4.16213E-05	4.89432E-05	4.82916E-05	1.02651E-05	1.33497E-05	9.82612E-06	1.01137E-06	1.18489E-05	1.01137E-06	3.01166E-05	4.36999E-05	2.59044E-05	5.81391E-09	6.8558E-08	8.3113E-09	8.26835E-08	0.08268346
3831103774375	383110	3774375	4.27911E-05	5.03188E-05	4.96488E-05	1.05536E-05	1.37249E-05	1.01023E-05	1.0398E-06	1.21819E-05	1.0398E-06	3.11023E-05	4.51301E-05	2.67522E-05	6.6887E-09	7.8265E-08	9.1197E-09	9.40734E-08	0.09407337
3831203774375	383120	3774375	4.41001E-05	5.18581E-05	5.11676E-05	1.08765E-05	1.41448E-05	1.04113E-05	1.07161E-06	1.25545E-05	1.07161E-06	3.21098E-05	4.65921E-05	2.76188E-05	7.84926E-09	9.1112E-08	1.0158E-08	1.0912E-07	0.10911978
3831303774375	383130	3774375	4.53868E-05	5.33712E-05	5.26605E-05	1.11938E-05	1.45575E-05	1.07151E-05	1.10287E-06	1.29208E-05	1.10287E-06	3.3133E-05	4.80766E-05	2.84989E-05	9.4447E-09	1.0871E-07	1.1526E-08	1.29685E-07	0.12968531
3831403774375	383140	3774375	4.65677E-05	5.47598E-05	5.40307E-05	1.14851E-05	1.49363E-05	1.09939E-05	1.13157E-06	1.3257E-05	1.13157E-06	3.41592E-05	4.95657E-05	2.93816E-05	1.1737E-08	1.3393E-07	1.3421E-08	1.59086E-07	0.15908634
3831503774375	383150	3774375	4.76707E-05	5.60568E-05	5.53104E-05	1.17571E-05	1.529E-05	1.12543E-05	1.15837E-06	1.3571E-05	1.15837E-06	3.52104E-05	5.1091E-05	3.02857E-05	1.53735E-08	1.7382E-07	1.6327E-08	2.05525E-07	0.20552512
3831603774375	383160	3774375	4.87791E-05	5.73603E-05	5.65965E-05	1.20305E-05	1.56455E-05	1.1516E-05	1.1853E-06	1.38866E-05	1.1853E-06	3.6299E-05	5.26707E-05	3.12221E-05	2.14959E-08	2.4091E-07	2.1114E-08	2.83515E-07	0.28351542
3831703774375	383170	3774375	4.98319E-05	5.85983E-05	5.7818E-05	1.22901E-05	1.59832E-05	1.17645E-05	1.21089E-06	1.41863E-05	1.21089E-06	3.74282E-05	5.43091E-05	3.21933E-05	3.36095E-08	3.7349E-07	3.042E-08	4.37523E-07	0.43752315
3834703774375	383470	3774375	8.92641E-05	0.000104967	0.00010357	2.20154E-05	2.86308E-05	2.10738E-05	2.16906E-06	2.5412E-05	2.16906E-06	9.15009E-05	0.00013277	7.87032E-05	5.03474E-09	6.5603E-08	1.2568E-08	8.32051E-08	0.08320511
3834803774375	383480	3774375	9.0328E-05	0.000106218	0.000104804	2.22778E-05	2.8972E-05	2.1325E-05	2.19492E-06	2.57148E-05	2.19492E-06	9.39245E-05	0.000136287	8.07879E-05	4.92987E-09	6.4563E-08	1.2405E-08	8.1898E-08	0.08189796
3834903774375	383490	3774375	9.16482E-05	0.000107771	0.000106336	2.26034E-05	2.93955E-05	2.16367E-05	2.227E-06	2.60907E-05	2.227E-06	9.64979E-05	0.000140021	8.30014E-05	4.84584E-09	6.3778E-08	1.2302E-08	8.09267E-08	0.08092667
3835003774375	383500	3774375	9.30965E-05	0.000109474	0.000108016	2.29605E-05	2.9866E-05	2.19786E-05	2.26219E-06	2.6503E-05	2.26219E-06	9.92679E-05	0.00014404	8.53839E-05	4.77722E-09	6.3178E-08	1.2241E-08	8.01953E-08	0.08019528
3835103774375	383510	3774375	9.46394E-05	0.000111288	0.000109806	2.33411E-05	3.03549E-05	2.23429E-05	2.29968E-06	2.69422E-05	2.29968E-06	0.000102209	0.000148308	8.79139E-05	4.72021E-09	6.2713E-08	1.221E-08	7.96428E-08	0.07964283
3835403774375	383540	3774375	0.000100187	0.000117812	0.000116244	2.47094E-05	3.21344E-05	2.36527E-05	2.43449E-06	2.85216E-05	2.43449E-06	0.000112519	0.000163267	9.67813E-05	4.62245E-09	6.2216E-08	1.2315E-08	7.91535E-08	0.07915354
3835503774375	383550	3774375	0.000101524	0.000119384	0.000117795	2.50391E-05	3.25632E-05	2.39683E-05	2.46698E-06	2.89022E-05	2.46698E-06	0.000115597	0.000167734	9.94294E-05	4.57893E-09	6.1867E-08	1.2314E-08	7.87598E-08	0.07875984
3835603774375	383560	3774375	0.000103106	0.000121245	0.00011963	2.54293E-05	3.30706E-05	2.43417E-05	2.50542E-06	2.93526E-05	2.50542E-06	0.000119038	0.000172726	0.000102389	4.54896E-09	6.1693E-08	1.235E-08	7.85919E-08	0.07859186

			EGIODemolition	EGIOSite Grubbing / Prep	EGIOMass Grading / Excavation	EGIOMass Grading / Excavation	EGIODrainage / Utilities Trenching	EGIODrainage / Utilities Trenching	EGIOFoundations / Concrete Pads	EGIOFoundations / Concrete Pads	EGIOBuilding / Structure Construction	EGIOBuilding / Structure Construction	EGIOAsphalt Paving	EGIOArchitectural Coating	EGIOLandscaping or Other Finishing	EGIOWaterside Construction (Piles)	HIWaterside Construction (Landscaping)	HIWaterside Construction (Landscaping)	KMDemolition	KMSite Grubbing / Prep	KMMass Grading / Excavation
Unique Identifier	X (UTM)	Y (UTM)	2025	2025	2025	2026	2026	2027	2026	2027	2026	2027	2027	2027	2027	2027	2025	2026	2025	2025	2025
3835703774375	383570	3774375	0.000253427	9.9398E-05	3.29175E-05	3.22393E-05	7.48612E-05	7.47457E-05	9.83579E-05	9.82944E-05	0.000105354	0.000102828	4.09969E-06	4.09969E-06	0.000111028	4.09969E-06	3.16461E-05	3.06549E-05	4.21655E-05	0.000183001	0.0001391
3835803774375	383580	3774375	0.000250329	9.8182E-05	3.2515E-05	3.18451E-05	7.39459E-05	7.38318E-05	9.71552E-05	9.70925E-05	0.000104065	0.000101571	4.04956E-06	4.04956E-06	0.00010967	4.04956E-06	3.20085E-05	3.10059E-05	4.30594E-05	0.000186881	0.000142049
3835903774375	383590	3774375	0.000247329	9.7006E-05	3.21253E-05	3.14634E-05	7.30597E-05	7.29469E-05	9.59909E-05	9.59289E-05	0.000102818	0.000100354	4.00103E-06	4.00103E-06	0.000108356	4.00103E-06	3.23457E-05	3.13326E-05	4.39216E-05	0.000190623	0.000144894
3836003774375	383600	3774375	0.000243179	9.5378E-05	3.15863E-05	3.09355E-05	7.18339E-05	7.1723E-05	9.43803E-05	9.43194E-05	0.000101093	9.867E-05	3.9339E-06	3.9339E-06	0.000106538	3.9339E-06	3.24821E-05	3.14647E-05	4.44987E-05	0.000193128	0.000146798
3836103774375	383610	3774375	0.00023999	9.4128E-05	3.11722E-05	3.05299E-05	7.0892E-05	7.07826E-05	9.31428E-05	9.30827E-05	9.97676E-05	9.73762E-05	3.88232E-06	3.88232E-06	0.000105141	3.88232E-06	3.27314E-05	3.17062E-05	4.5241E-05	0.000196349	0.000149246
3836203774375	383620	3774375	0.000238688	9.3617E-05	3.1003E-05	3.03642E-05	7.05073E-05	7.03985E-05	9.26373E-05	9.25775E-05	9.92261E-05	9.68477E-05	3.86125E-06	3.86125E-06	0.00010457	3.86125E-06	3.32283E-05	3.21876E-05	4.63544E-05	0.000201182	0.000152919
3836303774375	383630	3774375	0.000238625	9.3592E-05	3.09948E-05	3.03562E-05	7.04887E-05	7.03799E-05	9.26129E-05	9.25532E-05	9.92E-05	9.68222E-05	3.86023E-06	3.86023E-06	0.000104543	3.86023E-06	3.38903E-05	3.28288E-05	4.771E-05	0.000207065	0.000157391
3836403774375	383640	3774375	0.000239362	9.3881E-05	3.10905E-05	3.04499E-05	7.07063E-05	7.05972E-05	9.28988E-05	9.28388E-05	9.95062E-05	9.71211E-05	3.87215E-06	3.87215E-06	0.000104865	3.87215E-06	3.46527E-05	3.35673E-05	4.92285E-05	0.000213655	0.000162401
3836503774375	383650	3774375	0.000241418	9.4688E-05	3.13577E-05	3.07116E-05	7.13138E-05	7.12038E-05	9.36971E-05	9.36366E-05	0.000100361	9.79557E-05	3.90542E-06	3.90542E-06	0.000105766	3.90542E-06	3.5607E-05	3.44918E-05	5.10435E-05	0.000221532	0.000168388
3836603774375	383660	3774375	0.000244239	9.5794E-05	3.1724E-05	3.10704E-05	7.2147E-05	7.20356E-05	9.47917E-05	9.47305E-05	0.000101534	9.91E-05	3.95104E-06	3.95104E-06	0.000107002	3.95104E-06	3.66726E-05	3.5524E-05	5.30373E-05	0.000230186	0.000174966
3836703774375	383670	3774375	0.000249915	9.802E-05	3.24613E-05	3.17925E-05	7.38238E-05	7.37099E-05	9.69948E-05	9.69322E-05	0.000103894	0.000101403	4.04288E-06	4.04288E-06	0.000109489	4.04288E-06	3.81956E-05	3.69993E-05	5.57507E-05	0.000241962	0.000183917
3836803774375	383680	3774375	0.000258493	0.00010138	3.35755E-05	3.28837E-05	7.63577E-05	7.62398E-05	0.000100324	0.000100259	0.00010746	0.000104884	4.18164E-06	4.18164E-06	0.000113247	4.18164E-06	4.02084E-05	3.8949E-05	5.92449E-05	0.000257127	0.000195444
3836903774375	383690	3774375	0.000268517	0.00010532	3.48775E-05	3.41589E-05	7.93187E-05	7.91963E-05	0.000104214	0.000104147	0.000111627	0.000108951	4.3438E-06	4.3438E-06	0.000117639	4.3438E-06	4.2483E-05	4.11524E-05	6.31849E-05	0.000274227	0.000208442
3837003774375	383700	3774375	0.000282664	0.00011086	3.6715E-05	3.59585E-05	8.34975E-05	8.33687E-05	0.000109705	0.000109634	0.000117508	0.000114691	4.57265E-06	4.57265E-06	0.000123836	4.57265E-06	4.54896E-05	4.40648E-05	6.83175E-05	0.000296503	0.000225374
3837103774375	383710	3774375	0.000299505	0.00011747	3.89025E-05	3.8101E-05	8.84724E-05	8.83359E-05	0.000116241	0.000116166	0.000124509	0.000121524	4.84509E-06	4.84509E-06	0.000131215	4.84509E-06	4.90057E-05	4.74707E-05	7.43147E-05	0.000322531	0.000245158
3837203774375	383720	3774375	0.000321879	0.00012625	4.18087E-05	4.09473E-05	9.50816E-05	9.49349E-05	0.000124925	0.000124844	0.00013381	0.000130603	5.20703E-06	5.20703E-06	0.000141017	5.20703E-06	5.35532E-05	5.18758E-05	8.20317E-05	0.000356023	0.000270616
3837303774375	383730	3774375	0.000353092	0.00013849	4.58628E-05	4.49179E-05	0.000104302	0.000104141	0.000137039	0.00013695	0.000146786	0.000143267	5.71196E-06	5.71196E-06	0.000154691	5.71196E-06	5.97726E-05	5.79004E-05	9.25437E-05	0.000401646	0.000305294
3837403774375	383740	3774375	0.000392972	0.00015413	5.10428E-05	4.99912E-05	0.000116082	0.000115903	0.000152517	0.000152418	0.000163364	0.000159449	6.3571E-06	6.3571E-06	0.000172163	6.3571E-06	6.76837E-05	6.55637E-05	0.000105941	0.000459792	0.000349491
3837503774375	383750	3774375	0.000439822	0.0001725	5.71282E-05	5.59511E-05	0.000129921	0.000129721	0.0001707	0.000170589	0.000182841	0.000178458	7.11499E-06	7.11499E-06	0.000192688	7.11499E-06	7.69779E-05	7.45668E-05	0.000121724	0.000528289	0.000401556
3837603774375	383760	3774375	0.000499786	0.00019602	6.49168E-05	6.35793E-05	0.000147634	0.000147407	0.000193972	0.000193847	0.000207768	0.000202788	8.08502E-06	8.08502E-06	0.000218958	8.08502E-06	8.88032E-05	8.60217E-05	0.000141793	0.0006153	0.000467762
3837703774375	383770	3774375	0.000576582	0.00022614	7.48918E-05	7.33488E-05	0.00017032	0.000170057	0.000223778	0.000223633	0.000239694	0.000233948	9.32735E-06	9.32735E-06	0.000252603	9.32735E-06	0.000103868	0.000100615	0.000167379	0.000726436	0.000552169
3837803774375	383780	3774375	0.000670426	0.00026295	8.70812E-05	8.5287E-05	0.000198041	0.000197735	0.0002602	0.000260032	0.000278706	0.000272026	1.08455E-05	1.08455E-05	0.000293717	1.08455E-05	0.000122215	0.000118387	0.000198582	0.00086186	0.000655105
3837903774375	383790	3774375	0.000798626	0.00031323	0.000103733	0.000101596	0.00023591	0.000235546	0.000309955	0.000309755	0.000332001	0.000324043	1.29194E-05	1.29194E-05	0.000349882	1.29194E-05	0.000147171	0.000142562	0.000240926	0.001045637	0.000794796
3838003774375	383800	3774375	0.000975267	0.00038251	0.000126677	0.000124067	0.000288089	0.000287645	0.000378511	0.000378267	0.000405433	0.000395715	1.57769E-05	1.57769E-05	0.000427269	1.57769E-05	0.00018151	0.000175825	0.000299286	0.001298924	0.000987321
3838103774375	383810	3774375	0.001233823	0.00048392	0.00016026	0.000156958	0.000364465	0.000363903	0.00047886	0.000478551	0.000512919	0.000500624	1.99595E-05	1.99595E-05	0.000540543	1.99595E-05	0.00023168	0.000224423	0.000384658	0.001669444	0.001268956
3838203774375	383820	3774375	0.001656624	0.00064975	0.000215178	0.000210744	0.000489359	0.000488604	0.000642953	0.000642538	0.000688683	0.000672176	2.67992E-05	2.67992E-05	0.000725774	2.67992E-05	0.000313508	0.000303689	0.000523887	0.002273706	0.001728259
3838303774375	383830	3774375	0.002556424	0.00100267	0.000332052	0.000325211	0.000755155	0.00075399	0.000992175	0.000991535	0.001062744	0.00103727	4.13552E-05	4.13552E-05	0.00111998	4.13552E-05	0.000487373	0.000472107	0.000819604	0.003557141	0.002703806
3838403774375	383840	3774375	0.003345664	0.00131222	0.000434566	0.000425612	0.000988293	0.000986768	0.001298488	0.00129765	0.001390842	0.001357505	5.41227E-05	5.41227E-05	0.00146575	5.41227E-05	0.000639895	0.000619853	0.00107904	0.004683111	0.003559664
3838603774375	383860	3774375	0.002766459	0.00108504	0.000359333	0.00035193	0.000781199	0.000815938	0.001073692	0.001072999	0.001150058	0.001122492	4.47529E-05	4.47529E-05	0.001211998	4.47529E-05	0.000528496	0.000511943	0.000889839	0.003861963	0.002935503
3838703774375	383870	3774375	0.004582649	0.00179738	0.000595237	0.000582973	0.001353692	0.001351603	0.001778574	0.001777427	0.001905075	0.001859412	7.41334E-05	7.41334E-05	0.002007678	7.41334E-05	0.000879221	0.000851682	0.001486298	0.006450636	0.004903171
3838803774375	383880	3774375	0.003086605	0.00121061	0.000400917	0.000392657	0.000911768	0.000910361	0.001197944	0.001197171	0.001283148	0.001252391	4.99319E-05	4.99319E-05	0.001352255	4.99319E-05	0.000590651	0.000572151	0.000995737	0.004321568	0.003284852
3838903774375	383890	3774375	0.00230482	0.00090398	0.000299371	0.000293203	0.000680833	0.000679782	0.000894525	0.000893948	0.000958148	0.000935182	3.7285E-05	3.7285E-05	0.001009752	3.7285E-05	0.00043993	0.00042615	0.000739566	0.00320977	0.002439768
3839003774375	383900	3774375	0.001839525	0.00072149	0.000238935	0.000234012	0.000543387	0.000542548	0.000713939	0.000713478	0.000764718	0.000746388	2.97579E-05	2.97579E-05	0.000805904	2.97579E-05	0.000350292	0.00033932	0.00058726	0.002548748	0.00193732
3839103774375	383910	3774375	0.001534074	0.00060169	0.00019926	0.000195154	0.000453158	0.000452459	0.00059539	0.000595006	0.000637737	0.000622451	2.48167E-05	2.48167E-05	0.000672084	2.48167E-05	0.000291499	0.000282369	0.000487404	0.002115367	0.001607905
3829703774385	382970	3774385	0.000129745	5.0888E-05	1.68525E-05	1.65053E-05	3.83261E-05	3.82669E-05	5.03555E-05	5.0323E-05	5.3937E-05	5.26441E-05	2.09888E-06	2.09888E-06	5.68419E-05	2.09888E-06	1.21662E-05	1.17851E-05	1.13108E-05	4.90897E-05	3.73134E-05
3829803774385	382980	3774385	0.000137892	5.4083E-05	1.79107E-05	1.75416E-05	4.07326E-05	4.06697E-05	5.35173E-05	5.34827E-05	5.73237E-05	5.59497E-05	2.23067E-06	2.23067E-06	6.0411E-05	2.23067E-06	1.2516E-05	1.2124E-05	1.15733E-05	5.02291E-05	3.81795E-05
3829903774385	382990	3774385	0.000147556	5.7874E-05	1.9166E-05	1.87711E-05	4.35875E-05	4.35202E-05	5.72682E-05	5.72313E-05	6.13414E-05	5.98711E-05	2.38702E-06	2.38702E-06	6.46451E-05	2.38702E-06	1.29286E-05	1.25237E-05	1.18879E-05	5.15943E-05	3.92172E-05
3830003774385	383000	3774385	0.000158658	6.2228E-05	2.0608E-05	2.01834E-05	4.68669E-05	4.67946E-05	6.15769E-05	6.15372E-05	6.59566E-05	6.43756E-05	2.56661E-06	2.56661E-06	6.95089E-05	2.56661E-06	1.33807E-05	1.29616E-05	1.22296E-05	5.30774E-05	4.03445E-05
3830103774385	383010	3774385	0.00017152	6.7273E-05	2.22787E-05	2.18196E-05	5.06663E-05	5.05881E-05	6.65689E-05	6.6526E-05	7.13036E-05	6.95945E-05	2.77468E-06	2.77468E-06	7.51439E-05	2.77468E-06	1.38758E-05	1.34412E-05	1.26076E-05	5.47177E-05	4.15913E-05
3830203774385	383020	3774385	0.000186493	7.3145E-05	2.42235E-05	2.37244E-05	5.50893E-05	5.50043E-05	7.23801E-05	7.23334E-05	7.75281E-05	7.56698E-05	3.0169E-06	3.0169E-06	8.17036E-05	3.0169E-06	1.44175E-05	1.3966E-05	1.30194E-05	5.65053E-05	4.295E-05
3830303774385	383030	3774385	0.000205535	8.0614E-05	2.66968E-05	2.61468E-05	6.07141E-05	6.06205E-05	7.97704E-05	7.9719E-05	8.54441E-05	8.33961E-05	3.32494E-06	3.32494E-06	9.00459E-05	3.32494E-06	1.50956E-05	1.46228E-05	1.35354E-05	5.87447E-05	4.46522E-05
3830403774385	383040	3774385	0.000230029	9.0221E-05	2.98783E-05	2.92627E-05	6.79495E-05	6.78447E-05	8.92768E-05	8.92192E-05	9.56266E-05	9.33345E-05	3.72118E-06	3.72118E-06	0.000100777	3.72118E-06	1.5928E-05	1.54291E-05	1.41623E-05	6.14653E-05	4.67202E-05
3830503774385	383050	3774385	0.000260335	0.00010211	3.38147E-05	3.3118E-05	7.69016E-05	7.67829E-05	0.000101039	0.000100973	0.000108225	0.000105631	4.21143E-06	4.21143E-06	0.000114054	4.21143E-06	1.68662E-05	1.63379E-05	1.4857E-05	6.44806E-05	4.90122E-05
3830603774385	383060	3774385	0.000288951	0.00011333	3.75317E-05	3.67584E-05	8.53548E-05	8.52231E-05	0.000112145	0.000112073	0.000120121	0.000117242	4.67436E-06	4.67436E-06	0.000126591	4.67436E-06	1.75013E-05	1.69531E-05	1.53119E-05	6.64548E-05	5.05128E-05
3830703774385	383070	3774385	0.000323496	0.00012688	4.20187E-05	4.11529E-05	9.55592E-05	9.54117E-05	0.000125552	0.000125471	0.000134482	0.000131259	5.23319E-06	5.23319E-06	0.000141725	5.23319E-06	1.81758E-05	1.76065E-05	1.5794E-05	6.85469E-05	5.21029E-05
3830803774385	383080	3774385	0.000366394	0.0001437	4.75907E-05	4.66101E-05	0.000108231	0.000108064	0.000142201	0.00014211	0.000152316	0.000148665	5.92715E-06	5.92715E-06	0.000160519	5.92715E-06	1.89113E-05	1.83189E-05	1.63167E-05	7.08157E-05	5.38275E-05
3830903774385	383090	3774385	0.000420628	0.00016498	5.4635E-05	5.35093E-05	0.000124251	0.00012406	0.00016325	0.000163145	0.000174861	0.00017067	6.80448E-06	6.80448E-06	0.000184279	6.80448E-06	1.96988E-05	1.90818E-05	1.68689E-05	7.32123E-05	5.56491E-05
3831003774385	383100	3774385	0.000489834	0.00019212	6.36242E-05	6.23133E-05	0.000144695	0.000144471	0.00019011	0.000189987	0.000203631	0.00019875	7.92403E-06	7.92403E-06	0.000214598	7.92403E-06	2.05114E-05	1.9869E-05	1.74347E-05	7.56678E-05	5.75156E-05
3831103774385	383110	3774385	0.000573546	0.00022495	7.44975E-05	7.29626E-05	0.000169423	0.000169161	0.000222599	0.000222456	0.000238432	0.000232717	9.27824E-06	9.27824E-06	0.000251273	9.27824E-06	2.12074E-05	2.05432E-05	1.79258E-05	7.77991E-05	5.91356E-05
3831203774385	383120	3774385	0.000684492	0.00026847	8.89082E-05	8.70763E-05	0.000202196	0.000201884	0.000265659	0.000265487	0.000284554	0.000277733	1.1073E-05	1.1073E-05	0.000299879	1.1073E-05	2.19376E-05	2.12504E-05	1.84712E-05	8.01662E-05	6.09348E-05
3831303774385	383130	3774385	0.000836908	0.00032825	0.000108705	0.000106466	0.000247219	0.000246837	0.000324813	0.000324603	0.000347915	0.000339576	1.35386E-05	1.35386E-05	0.000366653	1.35386E-05	2.26677E-05	2.19577E-05	1.90098E-05	8.25038E-05	6.27117E-05
3831403774385	383140	3774385	0.001053204	0.00041308	0.0001368	0.000133981	0.000311111	0.000310631	0.000408759	0.000408496	0.000437832	0.00042733	1.70376E-05	1.70376E-05	0.000461413	1.70376E-05	2.33601E-05	2.26284E-05	1.94963E-05	8.46155E-05	6.43168E-05
3831503774385	383150	3774385	0.001393721	0.00054664	0.000181029	0.000177299	0.000411698	0.000411063	0.000540918	0.000540569	0.00057939	0.000565503	2.25462E-05	2.25462E-05	0.000610595	2.25462E-05	2.40346E-05	2.32818E-05	1.99354E-05	8.65209E-05	6.57651E-05
3831603774385	383160	3774385	0.001969764	0.00077257	0.000255851	0.00025058	0.000581859	0.000580961	0.000764486	0.000763993	0.00081886	0.000799233	3.18648E-05	3.18648E-05	0.000862962	3.18648E-05	2.47127E-05	2.39387E-05	2.04038E-05	8.85541E-05	6.73105E-05
3831703774385	383170	3774385	0.003096898	0.00121465	0.000402254	0.000393966	0.000914809	0.000913397	0.001201939	0.001201163	0.001287427	0.001256568	5.00984E-05	5.00984E-05	0.001356765	5.00984E-05	2.53101E-05	2.45173E-05	2.08451E-05	9.04693E-05	6.87663E-05
3834603774385	383460	3774385	0.000338406	0.00013273	4.39553E-05	4.30497E-05	9.99636E-05	9.98093E-05	0.000131339	0.000131254	0.000140681	0.000137308	5.47439E-06	5.47439E-06	0.000148257	5.47439E-06	2.98415E-05	2.89068E-05	3.56863E-05	0.000154881	0.000117726
3834703774385	383470	3774385	0.000324466	0.00012726	4.21447E-05	4.12763E-05	9.58457E-05	9.56978E-05	0.000125929	0.000125847	0.000134885	0.000131652	5.24888E-06	5.24888E-06	0.00014215	5.24888E-06	2.97518E-05	2.88199E-05	3.5976E-05	0.000156138	0.000118682
3834803774385	383480	3774385	0.000312035	0.00012238	4.053E-05	3.96949E-05	9.21736E-05	9.20314E-05	0.000121104	0.000121026	0.000129718	0.000126608	5.04778E-06	5.04778E-06	0.000136704	5.04778E-06	2.96944E-05	2.87643E-05	3.63177E-05	0.000157622	0.000119809
3834903774385	383490	3774385	0.000301463	0.00011824	3.91568E-05	3.83501E-05	8.90508E-05	8.89134E-05	0.000117001	0.000116926	0.000125323	0.000122319	4.87676E-06	4.87676E-06	0.000132072	4.87676E-06	2.97302E-05	2.8799E-05	3.67771E-05	0.000159615	0.000121325
3835003774385	383500	3774385	0.000292364	0.00011467	3.7975E-05	3.71926E-05	8.6363E-05	8.62298E-05	0.00011347	0.000113397	0.00012154	0.000118627	4.72957E-06	4.72957E-06	0.000128086	4.72957E-06	2.98307E-05	2.88963E-05	3.73112E-05	0.000161933	0.000123087
3835103774385	383510	3774385	0.000284299	0.00011151	3.69273E-05	3.61665E-05	8.39804E-05	8.38508E-05	0.000110339	0.000110268	0.000118187	0.000115354	4.59909E-06	4.59909E-06	0.000124552	4.59909E-06	2.99599E-05	2.90215E-05	3.78815E-05	0.000164408	0.000124968
3835303774385	383530	3774385	0.000271526	0.0001065	3.52683E-05	3.45417E-05	8.02075E-05	8.00838E-05	0.000105382	0.000105314	0.000112877	0.000110172	4.39247E-06	4.39247E-06	0.000118957	4.39247E-06	3.04119E-05	2.94594E-05	3.92665E-05	0.000170419	0.000129537
3835403774385	383540	3774385	0.000265733	0.00010422	3.45158E-05	3.38047E-05	7.84962E-05	7.83751E-05	0.000103134	0.000103067	0.000110469	0.000107821	4.29875E-06	4.29875E-06	0.000116419	4.29875E-06	3.06021E-05	2.96436E-05	3.9907E-05	0.000173199	0.00013165
3835603774385	383560	3774385	0.000254353	9.9761E-05	3.30377E-05	3.2357E-05	7.51345E-05	7.50186E-05	9.87169E-05	9.86532E-05	0.000105738	0.000103204	4.11465E-06	4.11465E-06	0.000111433	4.11465E-06	3.0812E-05	2.98469E-05	4.09276E-05	0.000177629	0.000135017
3835703774385	383570	3774385	0.000250284	9.8165E-05	3.25092E-05	3.18394E-05	7.39326E-05	7.38185E-05	9.71378E-05	9.70751E-05	0.000104047	0.000101553	4.04883E-06	4.04883E-06	0.0001096	4.04883E-06	3.10703E-05	3.00971E-05	4.16495E-05	0.000180762	0.000137398
3835803774385	383580	3774385	0.000247059	9.69E-05	3.20903E-05	3.14292E-05	7.29801E-05	7.28675E-05	9.58863E-05	9.58244E-05	0.000102706	0.000100244	3.99667E-06	3.99667E-06	0.000108238	3.99667E-06	3.14093E-05	3.04255E-05	4.24891E-05	0.000184406	0.000140168
3835903774385	383590	3774385	0.000243996	9.5699E-05	3.16925E-05	3.10395E-05	7.20753E-05	7.19641E-05	9.46976E-05	9.46364E-05	0.000101433	9.90016E-05	3.94712E-06	3.94712E-06	0.000106896	3.94712E-06	3.1734E-05	3.074E-05	4.33129E-05	0.000187981	0.000142886
3836003774385	383600	3774385	0.000239865	9.4078E-05	3.11558E-05	3.05139E-05	7.08548E-05	7.07455E-05	9.3094E-05	9.30339E-05	9.97153E-05	9.73252E-05	3.88028E-06	3.88028E-06	0.000105086	3.88028E-06	3.18668E-05	3.08686E-05	4.38673E-05	0.000190387	0.000144715
3836103774385	383610	3774385	0.000236712	9.2842E-05	3.07463E-05	3.01129E-05	6.99235E-05	6.98157E-05	9.18704E-05	9.18111E-05	9.84047E-05	9.6046E-05	3.82928E-06	3.82928E-06	0.000103705	3.82928E-06	3.21161E-05	3.11102E-05	4.45915E-05	0.0001935	0.000147104
3836203774385	383620	3774385	0.000235616	9.2412E-05	3.0604E-05	2.99735E-05	6.95999E-05	6.94925E-05	9.14451E-05	9.13861E-05	9.79491E-05	9.56013E-05	3.81155E-06	3.81155E-06	0.000103224	3.81155E-06	3.26399E-05	3.16176E-05	4.57253E-05	0.000198451	0.000150844
3836303774385	383630	3774385	0.00023585	9.2504E-05	3.06343E-05	3.00032E-05	6.96688E-05	6.95613E-05	9.15357E-05	9.14767E-05	9.80462E-05	9.56961E-05	3.81533E-06	3.81533E-06	0.000103327	3.81533E-06	3.33449E-05	3.23005E-05	4.71284E-05	0.000204541	0.000155473
3836403774385	383640	3774385	0.000236901	9.2916E-05	3.07708E-05	3.01368E-05	6.99793E-05	6.98713E-05	9.19436E-05	9.18843E-05	9.84831E-05	9.61225E-05	3.83233E-06	3.83233E-06	0.000103787	3.83233E-06	3.4154E-05	3.30842E-05	4.87012E-05	0.000211367	0.000160661
3836503774385	383650	3774385	0.000239496	9.3934E-05	3.1108E-05	3.046711E-05	7.07461E-05	7.06369E-05	9.29511E-05	9.28911E-05	9.95622E-05	9.71757E-05	3.87433E-06	3.87433E-06	0.000104924	3.87433E-06	3.51927E-05	3.40903E-05	5.06294E-05	0.000219735	0.000167022
3836603774385	383660	3774385	0.000242847	9.5248E-05	3.15432E-05	3.08933E-05	7.17357E-05	7.1625E-05	9.42513E-05	9.41905E-05	0.000100955	9.85351E-05	3.92852E-06	3.92852E-06	0.000106392	3.92852E-06	3.63425E-05	3.52042E-05	5.27431E-05	0.000228909	0.000173995
3836703774385	383670	3774385	0.0002489	9.7622E-05	3.23295E-05	3.16634E-05	7.3524E-05	7.34106E-05	9.66009E-05	9.65386E-05	0.000103472	0.000100991	4.02646E-06	4.02646E-06	0.000109044	4.02646E-06	3.79283E-05	3.67404E-05	5.55402E-05	0.000241049	0.000183223
3836803774385	383680	3774385	0.000257739	0.00010109	3.34775E-05	3.27877E-05	7.61348E-05	7.60173E-05	0.000100031	9.99666E-05	0.000107146	0.000104578	4.16943E-06	4.16943E-06	0.000112916	4.16943E-06	3.99877E-05	3.87352E-05	5.91023E-05	0.000256508	0.000194974
3836903774385	383690	3774385	0.000268113	0.00010516	3.4825E-05	3.41075E-05	7.91993E-05	7.90771E-05	0.000104057	0.00010399	0.000111459	0.000108787	4.33726E-06	4.33726E-06	0.000117461	4.33726E-06	4.23252E-05	4.09995E-05	6.31328E-05	0.000274001	0.00020827

			KMMass Grading / Excavation	KMDrainage / Utilities Trenching	KMFoundations / Concrete Pads	KMBuilding / Structure Construction	KMAsphalt Paving	KMArchitectural Coating	KMLandscaping or Other Finishing	KMWaterside Construction (Piles)	EWNDemolition	EWNSite Grubbing / Prep	EWNDrainage / Utilities Trenching	EWNDrainage / Utilities Trenching	EWNDrainage / Utilities Trenching	EWNFoundations / Concrete Pads	EWNBuilding / Structure Construction	EWNAsphalt Paving	EWNLandscaping or Other Finishing	EWNWaterside Construction (Piles)	ISDemolition
Unique Identifier	X (UTM)	Y (UTM)	2026	2026	2026	2026	2026	2026	2026	2026	2027	2027	2027	2028	2029	2029	2029	2029	2029	2029	2027
3835703774375	383570	3774375	0.000137661	4.94352E-05	2.61609E-05	8.98536E-05	2.88664E-06	2.88664E-06	9.27403E-05	2.88664E-06	0.000133972	7.30163E-06	1.71456E-05	1.68145E-05	1.64666E-05	1.42631E-05	3.09716E-05	2.20346E-06	3.20733E-05	2.20346E-06	6.61558E-05
3835803774375	383580	3774375	0.000140579	5.04832E-05	2.67155E-05	9.17585E-05	2.94784E-06	2.94784E-06	9.47064E-05	2.94784E-06	0.000135266	7.37216E-06	1.73112E-05	1.69769E-05	1.66257E-05	1.44009E-05	3.12707E-05	2.22474E-06	3.23831E-05	2.22474E-06	6.38965E-05
3835903774375	383590	3774375	0.000143394	5.14941E-05	2.72505E-05	9.35959E-05	3.00686E-06	3.00686E-06	9.66028E-05	3.00686E-06	0.000136468	7.43768E-06	1.74651E-05	1.71278E-05	1.67734E-05	1.45289E-05	3.15486E-05	2.24451E-06	3.26709E-05	2.24451E-06	6.1735E-05
3836003774375	383600	3774375	0.000145278	5.21707E-05	2.76085E-05	9.48257E-05	3.04637E-06	3.04637E-06	9.7872E-05	3.04637E-06	0.000136828	7.45729E-06	1.75111E-05	1.7173E-05	1.68176E-05	1.45672E-05	3.16318E-05	2.25043E-06	3.2757E-05	2.25043E-06	5.93276E-05
3836103774375	383610	3774375	0.000147702	5.3041E-05	2.80691E-05	9.64075E-05	3.09719E-06	3.09719E-06	9.95047E-05	3.09719E-06	0.000137655	7.50236E-06	1.7617E-05	1.72767E-05	1.69193E-05	1.46552E-05	3.1823E-05	2.26403E-06	3.2955E-05	2.26403E-06	5.72695E-05
3836203774375	383620	3774375	0.000151337	5.43464E-05	2.87599E-05	9.87802E-05	3.17341E-06	3.17341E-06	0.000101954	3.17341E-06	0.000139515	7.60376E-06	1.78551E-05	1.75103E-05	1.7148E-05	1.48533E-05	3.22531E-05	2.29464E-06	3.34004E-05	2.29464E-06	5.57772E-05
3836303774375	383630	3774375	0.000155763	5.59357E-05	2.96009E-05	0.000101669	3.26622E-06	3.26622E-06	0.000104935	3.26622E-06	0.000142057	7.74231E-06	1.81804E-05	1.78293E-05	1.74604E-05	1.5124E-05	3.28408E-05	2.33645E-06	3.4009E-05	2.33645E-06	5.46427E-05
3836403774375	383640	3774375	0.00016072	5.7716E-05	3.05431E-05	0.000104905	3.37017E-06	3.37017E-06	0.000108275	3.37017E-06	0.000145021	7.90381E-06	1.85596E-05	1.82012E-05	1.78246E-05	1.54394E-05	3.35258E-05	2.38518E-06	3.47184E-05	2.38518E-06	5.37317E-05
3836503774375	383650	3774375	0.000166646	5.98439E-05	3.16692E-05	0.000108772	3.49443E-06	3.49443E-06	0.000112267	3.49443E-06	0.000148765	8.10787E-06	1.90388E-05	1.86712E-05	1.82848E-05	1.58381E-05	3.43914E-05	2.44676E-06	3.56148E-05	2.44676E-06	5.31546E-05
3836603774375	383660	3774375	0.000173155	6.21814E-05	3.29062E-05	0.000113021	3.63092E-06	3.63092E-06	0.000116652	3.63092E-06	0.000152968	8.33697E-06	1.95768E-05	1.91987E-05	1.88015E-05	1.62856E-05	3.53632E-05	2.5159E-06	3.66212E-05	2.5159E-06	5.2762E-05
3836703774375	383670	3774375	0.000182014	6.53626E-05	3.45897E-05	0.000118803	3.81668E-06	3.81668E-06	0.00012262	3.81668E-06	0.000159056	8.66873E-06	2.03558E-05	1.99627E-05	1.95497E-05	1.69337E-05	3.67704E-05	2.61602E-06	3.80784E-05	2.61602E-06	5.29981E-05
3836803774375	383680	3774375	0.000193421	6.94592E-05	3.67576E-05	0.000126249	4.05589E-06	4.05589E-06	0.000130305	4.05589E-06	0.000167134	9.10899E-06	2.13896E-05	2.09766E-05	2.05426E-05	1.77937E-05	3.86379E-05	2.74888E-06	4.00123E-05	2.74888E-06	5.38197E-05
3836903774375	383690	3774375	0.000206284	7.40785E-05	3.92021E-05	0.000134645	4.32562E-06	4.32562E-06	0.000138971	4.32562E-06	0.000176276	9.60726E-06	2.25597E-05	2.2124E-05	2.16662E-05	1.8767E-05	4.07514E-05	2.89924E-06	4.2201E-05	2.89924E-06	5.48844E-05
3837003774375	383700	3774375	0.000223041	8.00961E-05	4.23865E-05	0.000145583	4.677E-06	4.677E-06	0.00015026	4.677E-06	0.000188397	1.02679E-05	2.41109E-05	2.36453E-05	2.3156E-05	2.00574E-05	4.35535E-05	3.0986E-06	4.51028E-05	3.0986E-06	5.67092E-05
3837103774375	383710	3774375	0.000242621	8.71272E-05	4.61074E-05	0.000158363	5.08756E-06	5.08756E-06	0.00016345	5.08756E-06	0.000202577	1.10407E-05	2.59257E-05	2.5425E-05	2.4899E-05	2.15671E-05	4.68317E-05	3.33182E-06	4.84976E-05	3.33182E-06	5.89685E-05
3837203774375	383720	3774375	0.000267815	9.61747E-05	5.08953E-05	0.000174808	5.61587E-06	5.61587E-06	0.000180423	5.61587E-06	0.000220931	1.2041E-05	2.82745E-05	2.77285E-05	2.71548E-05	2.35211E-05	5.10747E-05	3.63369E-06	5.28915E-05	3.63369E-06	6.21765E-05
3837303774375	383730	3774375	0.000302134	0.000108499	5.74173E-05	0.000197208	6.33552E-06	6.33552E-06	0.000203544	6.33552E-06	0.000246037	1.34094E-05	3.14877E-05	3.08796E-05	3.02407E-05	2.61941E-05	5.68789E-05	4.04662E-06	5.89022E-05	4.04662E-06	6.68754E-05
3837403774375	383740	3774375	0.000345874	0.000124206	6.57295E-05	0.000225758	7.2527E-06	7.2527E-06	0.00023301	7.2527E-06	0.000277974	1.51499E-05	3.55749E-05	3.48879E-05	3.41661E-05	2.95942E-05	6.4262E-05	4.57189E-06	6.65479E-05	4.57189E-06	7.29198E-05
3837503774375	383750	3774375	0.000397401	0.00014271	7.55216E-05	0.00025939	8.33317E-06	8.33317E-06	0.000267723	8.33317E-06	0.0003155	1.71952E-05	4.03775E-05	3.95978E-05	3.87784E-05	3.35894E-05	7.29373E-05	5.18909E-06	7.55318E-05	5.18909E-06	7.99436E-05
3837603774375	383760	3774375	0.000462921	0.000166239	8.7973E-05	0.000302156	9.70708E-06	9.70708E-06	0.000311864	9.70708E-06	0.000363271	1.97987E-05	4.64912E-05	4.55934E-05	4.465E-05	3.86752E-05	8.3981E-05	5.97479E-06	8.69684E-05	5.97479E-06	8.89571E-05
3837703774375	383770	3774375	0.000546454	0.000196236	0.000103848	0.00035668	1.14587E-05	1.14587E-05	0.000368139	1.14587E-05	0.000424158	2.31172E-05	5.42835E-05	5.32352E-05	5.21337E-05	4.51575E-05	9.80569E-05	6.97622E-06	0.000101545	6.97622E-06	0.000100498
3837803774375	383780	3774375	0.000648326	0.000232819	0.000123207	0.000423173	1.35949E-05	1.35949E-05	0.000436768	1.35949E-05	0.000498338	2.71601E-05	6.37769E-05	6.25453E-05	6.12512E-05	5.3055E-05	0.000115206	8.19626E-06	0.000119304	8.19626E-06	0.000114595
3837903774375	383790	3774375	0.00078657	0.000282464	0.000149479	0.000513408	1.64938E-05	1.64938E-05	0.000529902	1.64938E-05	0.000599286	3.26618E-05	7.66962E-05	7.52151E-05	7.36588E-05	6.38022E-05	0.000138543	9.85657E-06	0.000143471	9.85657E-06	0.000133979
3838003774375	383800	3774375	0.000977103	0.000350886	0.000185688	0.000637772	2.04891E-05	2.04891E-05	0.000658261	2.04891E-05	0.000738035	4.02239E-05	9.44532E-05	9.26292E-05	9.07127E-05	7.85741E-05	0.000170619	1.21386E-05	0.000176688	1.21386E-05	0.000160702
3838103774375	383810	3774375	0.001255823	0.000450977	0.000238655	0.000819697	2.63336E-05	2.63336E-05	0.000846031	2.63336E-05	0.000940857	5.12779E-05	0.00012041	0.000118085	0.000115642	0.000100167	0.000217507	1.54745E-05	0.000225244	1.54745E-05	0.00019984
3838203774375	383820	3774375	0.001710373	0.00061421	0.000325037	0.00111639	3.58652E-05	3.58652E-05	0.001152255	3.58652E-05	0.001271794	6.93144E-05	0.000162763	0.00015962	0.000156317	0.0001354	0.000294013	2.09174E-05	0.000304472	2.09174E-05	0.000264094
3838303774375	383830	3774375	0.002675824	0.000960911	0.000508511	0.001746557	5.61099E-05	5.61099E-05	0.001802666	5.61099E-05	0.00197509	0.000107645	0.000252771	0.000247889	0.00024276	0.000210276	0.000456601	3.24847E-05	0.000472843	3.24847E-05	0.00040134
3838403774375	383840	3774375	0.003522824	0.001265077	0.000669474	0.002299408	7.38708E-05	7.38708E-05	0.002373279	7.38708E-05	0.002592055	0.00014127	0.000331729	0.000325323	0.000318592	0.00027596	0.000599231	4.2632E-05	0.000620547	4.2632E-05	0.000521672
3838603774375	383860	3774375	0.002905124	0.001043255	0.000552086	0.001896224	6.09181E-05	6.09181E-05	0.001957142	6.09181E-05	0.002141228	0.0001167	0.000274033	0.000268741	0.000263181	0.000227963	0.000495009	3.52172E-05	0.000512617	3.52172E-05	0.000432374
3838703774375	383870	3774375	0.004852428	0.001742549	0.00092215	0.003167263	0.000101752	0.000101752	0.003269015	0.000101752	0.003560049	0.000194027	0.000455613	0.000446814	0.000437569	0.000379016	0.000823011	5.85528E-05	0.000852288	5.85528E-05	0.00070982
3838803774375	383880	3774375	0.003250857	0.001167411	0.000617789	0.00212189	6.81679E-05	6.81679E-05	0.002190058	6.81679E-05	0.002392541	0.000130397	0.000306196	0.000300283	0.00029407	0.000254719	0.000553107	3.93506E-05	0.000572782	3.93506E-05	0.000480694
3838903774375	383890	3774375	0.002414518	0.000867074	0.000458852	0.001575998	5.06305E-05	5.06305E-05	0.001626628	5.06305E-05	0.001782727	9.71609E-05	0.000228152	0.000223746	0.000219117	0.000189796	0.000412131	2.93209E-05	0.000426791	2.93209E-05	0.000360828
3839003774375	383900	3774375	0.001917271	0.000688508	0.000364356	0.001251436	4.02036E-05	4.02036E-05	0.001291639	4.02036E-05	0.001420023	7.73931E-05	0.000181733	0.000178224	0.000174536	0.000151181	0.000328281	2.33554E-05	0.000339958	2.33554E-05	0.000289382
3839103774375	383910	3774375	0.001591264	0.000571437	0.000302402	0.001038646	3.33675E-05	3.33675E-05	0.001072013	3.33675E-05	0.001182117	6.44269E-05	0.000151286	0.000148365	0.000145295	0.000125853	0.000273282	1.94425E-05	0.000283003	1.94425E-05	0.0002424
3829703774385	382970	3774385	3.69273E-05	1.32609E-05	7.01762E-06	2.41031E-05	7.74336E-07	7.74336E-07	2.48774E-05	7.74336E-07	5.48306E-05	2.98834E-06	7.01719E-06	6.88168E-06	6.73929E-06	5.83748E-06	1.26757E-05	9.0181E-07	1.31266E-05	9.0181E-07	1.4425E-05
3829803774385	382980	3774385	3.77843E-05	1.35687E-05	7.18049E-06	2.46625E-05	7.92307E-07	7.92307E-07	2.54548E-05	7.92307E-07	5.64539E-05	3.07681E-06	7.22493E-06	7.08541E-06	6.93881E-06	6.0103E-06	1.3051E-05	9.28508E-07	1.35153E-05	9.28508E-07	1.50733E-05
3829903774385	382990	3774385	3.88113E-05	1.39375E-05	7.37566E-06	2.53328E-05	8.13842E-07	8.13842E-07	2.61467E-05	8.13842E-07	5.83604E-05	3.18072E-06	7.46893E-06	7.3247E-06	7.17314E-06	6.21328E-06	1.34918E-05	9.59866E-07	1.39717E-05	9.59866E-07	1.5825E-05
3830003774385	383000	3774385	3.9927E-05	1.43381E-05	7.58768E-06	2.6061E-05	8.37237E-07	8.37237E-07	2.68983E-05	8.37237E-07	6.04508E-05	3.29464E-06	7.73645E-06	7.58705E-06	7.43006E-06	6.43582E-06	1.3975E-05	9.94246E-07	1.44721E-05	9.94246E-07	1.66633E-05
3830103774385	383010	3774385	4.11608E-05	1.47812E-05	7.82216E-06	2.68664E-05	8.6311E-07	8.6311E-07	2.77295E-05	8.6311E-07	6.27402E-05	3.41942E-06	8.02944E-06	7.87438E-06	7.71146E-06	6.67956E-06	1.45043E-05	1.0319E-06	1.50202E-05	1.0319E-06	1.76036E-05
3830203774385	383020	3774385	4.25055E-05	1.52641E-05	8.0777E-06	2.77441E-05	8.91307E-07	8.91307E-07	2.86354E-05	8.91307E-07	6.52516E-05	3.5563E-06	8.35086E-06	8.18959E-06	8.02014E-06	6.94693E-06	1.50849E-05	1.07321E-06	1.56215E-05	1.07321E-06	1.86627E-05
3830303774385	383030	3774385	4.41901E-05	1.5869E-05	8.39784E-06	2.88436E-05	9.26631E-07	9.26631E-07	2.97703E-05	9.26631E-07	6.83909E-05	3.72739E-06	8.75262E-06	8.5836E-06	8.406E-06	7.28116E-06	1.58106E-05	1.12484E-06	1.6373E-05	1.12484E-06	1.997161-05
3830403774385	383040	3774385	4.62367E-05	1.6604E-05	8.78677E-06	3.01795E-05	9.69546E-07	9.69546E-07	3.1149E-05	9.69546E-07	7.225E-05	3.93772E-06	9.2465E-06	9.06794E-06	8.88032E-06	7.69201E-06	1.67027E-05	1.18831E-06	1.72969E-05	1.18831E-06	2.15997E-05
3830503774385	383050	3774385	4.85049E-05	1.74185E-05	9.21782E-06	3.166E-05	1.01711E-06	1.01711E-06	3.26771E-05	1.01711E-06	7.6622E-05	4.176E-06	9.80603E-06	9.61667E-06	9.41769E-06	8.15747E-06	1.77135E-05	1.26022E-06	1.83436E-05	1.26022E-06	2.3479E-05
3830603774385	383060	3774385	4.999E-05	1.79518E-05	9.50004E-06	3.26293E-05	1.04825E-06	1.04825E-06	3.36776E-05	1.04825E-06	7.95852E-05	4.3375E-06	1.01853E-05	9.98857E-06	9.7819E-06	8.47295E-06	1.83985E-05	1.30895E-06	1.9053E-05	1.30895E-06	2.50047E-05
3830703774385	383070	3774385	5.15637E-05	1.8517E-05	9.79911E-06	3.36565E-05	1.08125E-06	1.08125E-06	3.47378E-05	1.08125E-06	8.27245E-05	4.50859E-06	1.0587E-05	1.03826E-05	1.01678E-05	8.80717E-06	1.91242E-05	1.36059E-06	1.98045E-05	1.36059E-06	2.66968E-05
3830803774385	383080	3774385	5.32705E-05	1.91299E-05	1.01235E-05	3.47705E-05	1.11704E-06	1.11704E-06	3.58876E-05	1.11704E-06	8.61471E-05	4.69513E-06	1.1025E-05	1.08121E-05	1.05884E-05	9.17155E-06	1.99155E-05	1.41688E-06	2.06239E-05	1.41688E-06	2.8611E-05
3830903774385	383090	3774385	5.50732E-05	1.97773E-05	1.04661E-05	3.59472E-05	1.15484E-06	1.15484E-06	3.71021E-05	1.15484E-06	8.98148E-05	4.89502E-06	1.14944E-05	1.12725E-05	1.10392E-05	9.56202E-06	2.07634E-05	1.4772E-06	2.1502E-05	1.4772E-06	3.07725E-05
3831003774385	383100	3774385	5.69203E-05	2.04406E-05	1.08171E-05	3.71529E-05	1.19357E-06	1.19357E-06	3.83465E-05	1.19357E-06	9.35896E-05	5.10075E-06	1.19775E-05	1.17462E-05	1.15032E-05	9.9639E-06	2.1636E-05	1.53929E-06	2.24057E-05	1.53929E-06	3.3152E-05
3831103774385	383110	3774385	5.85236E-05	2.10163E-05	1.11218E-05	3.81994E-05	1.22719E-06	1.22719E-06	3.94266E-05	1.22719E-06	9.68208E-05	5.27686E-06	1.23911E-05	1.21518E-05	1.19003E-05	1.03079E-05	2.2383E-05	1.59243E-06	2.31792E-05	1.59243E-06	3.55342E-05
3831203774385	383120	3774385	6.03042E-05	2.16558E-05	1.14601E-05	3.93616E-05	1.26453E-06	1.26453E-06	4.06261E-05	1.26453E-06	0.000100205	5.46131E-06	1.28242E-05	1.25765E-05	1.23163E-05	1.06682E-05	2.31654E-05	1.64809E-06	2.39894E-05	1.64809E-06	3.81582E-05
3831303774385	383130	3774385	6.20627E-05	2.22872E-05	1.17943E-05	4.05094E-05	1.3014E-06	1.3014E-06	4.18108E-05	1.3014E-06	0.000103658	5.64951E-06	1.32661E-05	1.30099E-05	1.27407E-05	1.10359E-05	2.39637E-05	1.70489E-06	2.48162E-05	1.70489E-06	4.101E-05
3831403774385	383140	3774385	6.36512E-05	2.28577E-05	1.20962E-05	4.15462E-05	1.33471E-06	1.33471E-06	4.28809E-05	1.33471E-06	0.000107043	5.83396E-06	1.36992E-05	1.34347E-05	1.31567E-05	1.13962E-05	2.47461E-05	1.76055E-06	2.56264E-05	1.76055E-06	4.40629E-05
3831503774385	383150	3774385	6.50845E-05	2.33724E-05	1.23686E-05	4.24818E-05	1.36477E-06	1.36477E-06	4.38466E-05	1.36477E-06	0.000110082	5.99963E-06	1.40883E-05	1.38162E-05	1.35303E-05	1.17198E-05	2.54488E-05	1.81055E-06	2.63541E-05	1.81055E-06	4.75252E-05
3831603774385	383160	3774385	6.66139E-05	2.39216E-05	1.26592E-05	4.34801E-05	1.39684E-06	1.39684E-06	4.48769E-05	1.39684E-06	0.000113099	6.16405E-06	1.44744E-05	1.41948E-05	1.39011E-05	1.2041E-05	2.61463E-05	1.86016E-06	2.70763E-05	1.86016E-06	5.16247E-05
3831703774385	383170	3774385	6.80547E-05	2.4439E-05	1.2933E-05	4.44205E-05	1.42705E-06	1.42705E-06	4.58475E-05	1.42705E-06	0.000115718	6.30677E-06	1.48095E-05	1.45235E-05	1.4223E-05	1.23198E-05	2.67516E-05	1.90323E-06	2.77032E-05	1.90323E-06	5.6297E-05
3834603774385	383460	3774385	0.000116508	4.1839E-05	2.2141E-05	7.60467E-05	2.44308E-06	2.44308E-06	7.84898E-05	2.44308E-06	0.000128865	7.02329E-06	1.6492E-05	1.61735E-05	1.58389E-05	1.37194E-05	2.97909E-05	2.11946E-06	3.08506E-05	2.11946E-06	0.000117205
3834703774385	383470	3774385	0.000117454	4.21786E-05	2.23207E-05	7.6664E-05	2.46291E-06	2.46291E-06	7.91269E-05	2.46291E-06	0.000128183	6.98615E-06	1.64048E-05	1.6088E-05	1.57551E-05	1.36469E-05	2.96334E-05	2.10825E-06	3.06875E-05	2.10825E-06	0.000108024
3834803774385	383480	3774385	0.000118569	4.25792E-05	2.25328E-05	7.73922E-05	2.4863E-06	2.4863E-06	7.98785E-05	2.4863E-06	0.00012767	6.95819E-06	1.63391E-05	1.60236E-05	1.56921E-05	1.35923E-05	2.95148E-05	2.09982E-06	3.05647E-05	2.09982E-06	0.000100255
3834903774385	383490	3774385	0.000120069	4.31178E-05	2.28178E-05	7.83712E-05	2.51775E-06	2.51775E-06	8.08889E-05	2.51775E-06	0.000127571	6.95276E-06	1.63264E-05	1.60111E-05	1.56798E-05	1.35817E-05	2.94918E-05	2.09818E-06	3.05408E-05	2.09818E-06	9.37608E-05
3835003774385	383500	3774385	0.000121813	4.3744E-05	2.31492E-05	7.95093E-05	2.55432E-06	2.55432E-06	8.20636E-05	2.55432E-06	0.000127747	6.96236E-06	1.63489E-05	1.60332E-05	1.57015E-05	1.36004E-05	2.95325E-05	2.10108E-06	3.0583E-05	2.10108E-06	8.82599E-05
3835103774385	383510	3774385	0.000123675	4.44126E-05	2.3503E-05	8.07246E-05	2.59336E-06	2.59336E-06	8.33179E-05	2.59336E-06	0.000128061	6.97947E-06	1.63891E-05	1.60726E-05	1.57401E-05	1.36338E-05	2.9605E-05	2.10624E-06	3.06582E-05	2.10624E-06	8.34716E-05
3835303774385	383530	3774385	0.000128196	4.60364E-05	2.43623E-05	8.3676E-05	2.68817E-06	2.68817E-06	8.63641E-05	2.68817E-06	0.000129485	7.05709E-06	1.65714E-05	1.62514E-05	1.59151E-05	1.37855E-05	2.99343E-05	2.12966E-06	3.09991E-05	2.12966E-06	7.58148E-05
3835403774385	383540	3774385	0.000130287	4.67873E-05	2.47596E-05	8.50407E-05	2.73202E-06	2.73202E-06	8.77728E-05	2.73202E-06	0.000130059	7.08839E-06	1.66449E-05	1.63234E-05	1.59857E-05	1.38466E-05	3.0067E-05	2.13911E-06	3.11366E-05	2.13911E-06	7.24517E-05
3835603774385	383560	3774385	0.000133619	4.79839E-05	2.53929E-05	8.72157E-05	2.80189E-06	2.80189E-06	9.00176E-05	2.80189E-06	0.000130503	7.11259E-06	1.67017E-05	1.63792E-05	1.60403E-05	1.38939E-05	3.01697E-05	2.14641E-06	3.12429E-05	2.14641E-06	6.62033E-05
3835703774385	383570	3774385	0.000135976	4.88303E-05	2.58408E-05	8.87541E-05	2.85131E-06	2.85131E-06	9.16054E-05	2.85131E-06	0.000131376	7.16017E-06	1.68134E-05	1.64887E-05	1.61476E-05	1.39868E-05	3.03715E-05	2.16077E-06	3.14519E-05	2.16077E-06	6.37456E-05
3835803774385	383580	3774385	0.000138717	4.98146E-05	2.63617E-05	9.05433E-05	2.90879E-06	2.90879E-06	9.34521E-05	2.90879E-06	0.000132586	7.2261E-06	1.69682E-05	1.66406E-05	1.62963E-05	1.41156E-05	3.06512E-05	2.18067E-06	3.17415E-05	2.18067E-06	6.1612E-05
3835903774385	383590	3774385	0.000141407	5.07804E-05	2.68728E-05	9.22987E-05	2.96519E-06	2.96519E-06	9.52639E-05	2.96519E-06	0.000133742	7.28911E-06	1.71162E-05	1.67857E-05	1.64384E-05	1.42387E-05	3.09185E-05	2.19968E-06	3.20183E-05	2.19968E-06	5.95875E-05
3836003774385	383600	3774385	0.000143217	5.14304E-05	2.72168E-05	9.34802E-05	3.00315E-06	3.00315E-06	9.64833E-05	3.00315E-06	0.00013411	7.30915E-06	1.71633E-05	1.68318E-05	1.64835E-05	1.42778E-05	3.10034E-05	2.20573E-06	3.21063E-05	2.20573E-06	5.73323E-05
3836103774385	383610	3774385	0.000145581	5.22795E-05	2.76661E-05	9.50234E-05	3.05272E-06	3.05272E-06	9.80761E-05	3.05272E-06	0.000134952	7.35505E-06	1.7271E-05	1.69375E-05	1.65871E-05	1.43675E-05	3.11981E-05	2.21958E-06	3.23079E-05	2.21958E-06	5.54139E-05
3836203774385	383620	3774385	0.000149283	5.36088E-05	2.83696E-05	9.74395E-05	3.13034E-06	3.13034E-06	0.00010057	3.13034E-06	0.000136935	7.46313E-06	1.75248E-05	1.71864E-05	1.68308E-05	1.45786E-05	3.16566E-05	2.2522E-06	3.27827E-05	2.2522E-06	5.40852E-05
3836303774385	383630	3774385	0.000153864	5.52538E-05	2.92401E-05	0.000100429	3.2264E-06	3.2264E-06	0.000103656	3.2264E-06	0.000139661	7.61169E-06	1.78737E-05	1.75285E-05	1.71658E-05	1.48688E-05	3.22868E-05	2.29703E-06	3.34353E-05	2.29703E-06	5.31239E-05
3836403774385	383640	3774385	0.000158999	5.70978E-05	3.021596-05	0.000103781	3.33407E-06	3.33407E-06	0.000107115	3.33407E-06	0.000142823	7.78404E-06	1.82784E-05	1.79254E-05	1.75545E-05	1.52055E-05	3.30178E-05	2.34904E-06	3.41923E-05	2.34904E-06	5.23736E-05
3836503774385	383650	3774385	0.000165294	5.93583E-05	3.14122E-05	0.00010789	3.46607E-06	3.46607E-06	0.000111356	3.46607E-06	0.000146927	8.00772E-06	1.88036E-05	1.84405E-05	1.8059E-05	1.56424E-05	3.39666E-05	2.41654E-06	3.51749E-05	2.41654E-06	5.19935E-05
3836603774385	383660	3774385	0.000172194	6.18365E-05	3.27236E-05	0.000112394	3.61078E-06	3.61078E-06	0.000116005	3.61078E-06	0.000151491	8.25643E-06	1.93877E-05	1.90133E-05	1.86199E-05	1.61283E-05	3.50216E-05	2.4916E-06	3.62674E-05	2.4916E-06	5.17826E-05
3836703774385	383670	3774385	0.000181326	6.51159E-05	3.44591E-05	0.000118355	3.80227E-06	3.80227E-06	0.000122157	3.80227E-06	0.000157838	8.60238E-06	2.02E-05	1.98099E-05	1.94E-05	1.6804E-05	3.6489E-05	2.59599E-06	3.7787E-05	2.59599E-06	5.21458E-05
3836803774385	383680	3774385	0.000192956	6.92921E-05	3.66691E-05	0.000125946	4.04613E-06	4.04613E-06	0.000129992	4.04613E-06	0.000166115	9.05349E-06	2.12593E-05	2.08488E-05	2.04174E-05	1.76853E-05	3.84025E-05	2.73213E-06	3.97685E-05	2.73213E-06	5.3061E-05
3836903774385	383690	3774385	0.000206115	7.40175E-05	3.91698E-05	0.000134535	4.32206E-06	4.32206E-06	0.000138857	4.32206E-06	0.000175518	9.56595E-06	2.24626E-05	2.20289E-05	2.15731E-05	1.86863E-

			ISDrainage / Utilities Trenching	ISDrainage / Utilities Trenching	ISAsphalt Paving	ISAsphalt Paving	SVDemolition	SVSite Grubbing / Prep	SVMass Grading / Excavation	SVMass Grading / Excavation	SVDrainage / Utilities Trenching	SVFoundations / Concrete Pads	SVBuilding / Structure Construction	SVBuilding / Structure Construction	SVAsphalt Paving	SVAsphalt Paving	SVArchitectural Coating	SVArchitectural Coating	SVLandscaping or Other Finishing	SVLandscaping or Other Finishing	MDemolition
Unique Identifier	X (UTM)	Y (UTM)	2027	2028	2027	2028	2027	2027	2027	2028	2028	2028	2028	2029	2028	2029	2028	2029	2028	2029	2027
3835703774375	383570	3774375	2.66384E-05	2.5955E-05	6.87975E-06	6.40879E-06	0.000210202	0.000151124	0.000101892	0.000100598	7.1377E-05	2.26747E-05	3.24828E-05	3.12434E-05	3.1937E-06	2.9714E-06	3.1937E-06	2.9714E-06	3.24828E-05	3.12434E-05	3.4291E-05
3835803774375	383580	3774375	2.57287E-05	2.50686E-05	6.64479E-06	6.18992E-06	0.000215975	0.000155274	0.00010469	0.000103361	7.33373E-05	2.32974E-05	3.33749E-05	3.21015E-05	3.28141E-06	3.05301E-06	3.28141E-06	3.05301E-06	3.33749E-05	3.21015E-05	3.51148E-05
3835903774375	383590	3774375	2.48583E-05	2.42205E-05	6.42001E-06	5.98052E-06	0.000221677	0.000159374	0.000107454	0.00010609	7.52734E-05	2.39124E-05	3.4256E-05	3.29489E-05	3.36804E-06	3.13361E-06	3.36804E-06	3.13361E-06	3.4256E-05	3.29489E-05	3.59187E-05
3836003774375	383600	3774375	2.3889E-05	2.3276E-05	6.16966E-06	5.74731E-06	0.000226024	0.000162499	0.000109562	0.000108171	7.67496E-05	2.43814E-05	3.49278E-05	3.35951E-05	3.43409E-06	3.19506E-06	3.43409E-06	3.19506E-06	3.49278E-05	3.35951E-05	3.64993E-05
3836103774375	383610	3774375	2.30602E-05	2.24686E-05	5.95563E-06	5.54793E-06	0.000231245	0.000166252	0.000112092	0.000110669	7.85223E-05	2.49445E-05	3.57346E-05	3.43711E-05	3.51341E-06	3.26886E-06	3.51341E-06	3.26886E-06	3.57346E-05	3.43711E-05	3.72161E-05
3836203774375	383620	3774375	2.24594E-05	2.18831E-05	5.80044E-06	5.40337E-06	0.000238345	0.000171357	0.000115534	0.000114067	8.09333E-05	2.57104E-05	3.68318E-05	3.54264E-05	3.62129E-06	3.36923E-06	3.62129E-06	3.36923E-06	3.68318E-05	3.54264E-05	3.8234E-05
3836303774375	383630	3774375	2.20025E-05	2.1438E-05	5.68246E-06	5.29346E-06	0.000246755	0.000177403	0.00011961	0.000118092	8.3789E-05	2.66176E-05	3.81314E-05	3.66764E-05	3.74906E-06	3.48811E-06	3.74906E-06	3.48811E-06	3.81314E-05	3.66764E-05	3.9457E-05
3836403774375	383640	3774375	2.16357E-05	2.10806E-05	5.58772E-06	5.20521E-06	0.000256047	0.000184084	0.000124115	0.000122539	8.69442E-05	2.76199E-05	3.95672E-05	3.80575E-05	3.89024E-06	3.61946E-06	3.89024E-06	3.61946E-06	3.95672E-05	3.80575E-05	4.08161E-05
3836503774375	383650	3774375	2.14034E-05	2.08542E-05	5.52771E-06	5.14931E-06	0.000266933	0.000191911	0.000129392	0.000127749	9.06408E-05	2.87943E-05	4.12495E-05	3.96756E-05	4.05564E-06	3.77335E-06	4.05564E-06	3.77335E-06	4.12495E-05	3.96756E-05	4.24238E-05
3836603774375	383660	3774375	2.12453E-05	2.07002E-05	5.48688E-06	5.11128E-06	0.000278853	0.00020048	0.00013517	0.000133453	9.46884E-05	3.00801E-05	4.30915E-05	4.14474E-05	4.23675E-06	3.94185E-06	4.23675E-06	3.94185E-06	4.30915E-05	4.14474E-05	4.41875E-05
3836703774375	383670	3774375	2.13403E-05	2.07928E-05	5.51144E-06	5.13415E-06	0.000294657	0.000211843	0.00014283	0.000141017	0.000100055	3.17849E-05	4.55338E-05	4.37964E-05	4.47687E-06	4.16525E-06	4.47687E-06	4.16525E-06	4.55338E-05	4.37964E-05	4.65555E-05
3836803774375	383680	3774375	2.16712E-05	2.11151E-05	5.59688E-06	5.21374E-06	0.000314764	0.000226299	0.000152577	0.00015064	0.000106883	3.39538E-05	4.8641E-05	4.6785E-05	4.78236E-06	4.44949E-06	4.78236E-06	4.44949E-06	4.8641E-05	4.6785E-05	4.95857E-05
3836903774375	383690	3774375	2.20999E-05	2.15328E-05	5.7076E-06	5.31688E-06	0.000337446	0.000242605	0.000163572	0.000161495	0.000114584	3.64005E-05	5.2146E-05	5.01563E-05	5.12698E-06	4.77011E-06	5.12698E-06	4.77011E-06	5.2146E-05	5.01563E-05	5.30043E-05
3837003774375	383700	3774375	2.28346E-05	2.22488E-05	5.89736E-06	5.49365E-06	0.000366765	0.000263684	0.000177783	0.000175526	0.00012454	3.95632E-05	5.66767E-05	5.45141E-05	5.57243E-06	5.18456E-06	5.57243E-06	5.18456E-06	5.66767E-05	5.45141E-05	5.74409E-05
3837103774375	383710	3774375	2.37444E-05	2.31352E-05	6.13231E-06	5.71252E-06	0.000401028	0.000288317	0.000194392	0.000191924	0.000136174	4.32591E-05	6.19714E-05	5.96068E-05	6.093E-06	5.6689E-06	6.093E-06	5.6689E-06	6.19714E-05	5.96068E-05	6.26232E-05
3837203774375	383720	3774375	2.50361E-05	2.43938E-05	6.46593E-06	6.0233E-06	0.000444966	0.000319906	0.00021569	0.000212952	0.000151094	4.79988E-05	6.87612E-05	6.61375E-05	6.76058E-06	6.29E-06	6.76058E-06	6.29E-06	6.87612E-05	6.61375E-05	6.92807E-05
3837303774375	383730	3774375	2.69282E-05	2.62373E-05	6.95458E-06	6.4785E-06	0.000504601	0.000362781	0.000244597	0.000241492	0.000171344	5.44317E-05	7.79767E-05	7.50014E-05	7.66664E-06	7.133E-06	7.66664E-06	7.133E-06	7.79767E-05	7.50014E-05	7.83316E-05
3837403774375	383740	3774375	2.9362E-05	2.86087E-05	7.58315E-06	7.06404E-06	0.000580647	0.000417453	0.000281459	0.000277885	0.000197166	6.26347E-05	8.97281E-05	8.63044E-05	8.82203E-06	8.20797E-06	8.82203E-06	8.20797E-06	8.97281E-05	8.63044E-05	8.9872E-05
3837503774375	383750	3774375	3.21903E-05	3.13644E-05	8.31358E-06	7.74447E-06	0.000670607	0.00048213	0.000325066	0.000320939	0.000227714	7.23388E-05	0.00010363	9.96757E-05	1.01888E-05	9.47965E-06	1.01888E-05	9.47965E-06	0.00010363	9.96757E-05	0.000103494
3837603774375	383760	3774375	3.58197E-05	3.49006E-05	9.25093E-06	8.61765E-06	0.00078537	0.000564638	0.000380695	0.000375862	0.000266683	8.47183E-05	0.000121364	0.000116733	1.19325E-05	1.11019E-05	1.19325E-05	1.11019E-05	0.000121364	0.000116733	0.000120844
3837703774375	383770	3774375	4.04668E-05	3.94285E-05	1.04511E-05	9.73568E-06	0.000932249	0.000670236	0.000451893	0.000446155	0.000316558	0.000100562	0.000144062	0.000138565	1.41641E-05	1.31782E-05	1.41641E-05	1.31782E-05	0.000144062	0.000138565	0.000143002
3837803774375	383780	3774375	4.6143E-05	4.49591E-05	1.19171E-05	1.11013E-05	0.001111876	0.000799379	0.000538964	0.000532121	0.000377553	0.000119939	0.00017182	0.000165264	1.68932E-05	1.57174E-05	1.68932E-05	1.57174E-05	0.00017182	0.000165264	0.000170054
3837903774375	383790	3774375	5.39481E-05	5.25639E-05	1.39328E-05	1.29791E-05	0.001355834	0.000974771	0.000657218	0.000648874	0.000460392	0.000146255	0.000209519	0.000201524	2.05998E-05	1.9166E-05	2.05998E-05	1.9166E-05	0.000209519	0.000201524	0.000206782
3838003774375	383800	3774375	6.47085E-05	6.30483E-05	1.67119E-05	1.55679E-05	0.00169328	0.001217376	0.00082079	0.000810369	0.000574976	0.000182655	0.000261665	0.000251681	2.57268E-05	2.39361E-05	2.57268E-05	2.39361E-05	0.000261665	0.000251681	0.0002575
3838103774375	383810	3774375	8.04678E-05	7.84032E-05	2.07819E-05	1.93593E-05	0.002187619	0.001572779	0.001060413	0.001046949	0.000742835	0.00023598	0.000338055	0.000325157	3.32375E-05	3.0924E-05	3.32375E-05	3.0924E-05	0.000338055	0.000325157	0.000331713
3838203774375	383820	3774375	0.000106341	0.000103612	2.74639E-05	2.55839E-05	0.002993986	0.002152514	0.001451286	0.00143286	0.001016649	0.000322963	0.000462665	0.000445011	4.5489E-05	4.23227E-05	4.5489E-05	4.23227E-05	0.000462665	0.000445011	0.000452746
3838303774375	383830	3774375	0.000161605	0.000157458	4.17366E-05	3.88795E-05	0.004706599	0.003383789	0.002281447	0.00225248	0.001598189	0.000507704	0.000727317	0.000699565	7.15095E-05	6.65321E-05	7.15095E-05	6.65321E-05	0.000727317	0.000699565	0.000709782
3838403774375	383840	3774375	0.000210058	0.000204668	5.42503E-05	5.05365E-05	0.006209151	0.004464042	0.003009785	0.002971571	0.002108401	0.000669785	0.000959508	0.000922897	9.43385E-05	8.77721E-05	9.43385E-05	8.77721E-05	0.000959508	0.000922897	0.00093529
3838603774375	383860	3774375	0.000174101	0.000169634	4.49639E-05	4.18859E-05	0.005114014	0.003676699	0.002478936	0.002447461	0.001736533	0.000551652	0.000790275	0.000760122	7.76996E-05	7.22913E-05	7.76996E-05	7.22913E-05	0.000790275	0.000760122	0.000770937
3838703774375	383870	3774375	0.000285817	0.000278484	7.38163E-05	6.87632E-05	0.008568076	0.006159981	0.004153236	0.004100503	0.002909406	0.000924244	0.001324036	0.001273516	0.000130179	0.000121118	0.000130179	0.000121118	0.001324036	0.001273516	0.00128932
3838803774375	383880	3774375	0.000193557	0.000188591	4.99889E-05	4.65669E-05	0.005727668	0.004117882	0.002776394	0.002741143	0.001944907	0.000617847	0.000885104	0.000851332	8.70231E-05	8.09658E-05	8.70231E-05	8.09658E-05	0.000885104	0.000851332	0.000863028
3838903774375	383890	3774375	0.000145292	0.000141564	3.75236E-05	3.49549E-05	0.004244519	0.003051579	0.002057462	0.002031339	0.001441284	0.000457859	0.000655911	0.000630884	6.44889E-05	6.00002E-05	6.44889E-05	6.00002E-05	0.000655911	0.000630884	0.000640434
3839003774375	383900	3774375	0.000116523	0.000113534	3.00937E-05	2.80336E-05	0.003362792	0.002417665	0.001630059	0.001609362	0.001141881	0.000362746	0.000519656	0.000499829	5.10924E-05	4.75361E-05	5.10924E-05	4.75361E-05	0.000519656	0.000499829	0.000508095
3839103774375	383910	3774375	9.76054E-05	9.51011E-05	2.5208E-05	2.34823E-05	0.002784782	0.002002107	0.001349878	0.001332739	0.00094561	0.000300396	0.000430336	0.000413916	4.23105E-05	3.93655E-05	4.23105E-05	3.93655E-05	0.000430336	0.000413916	0.000421335
3829703774385	382970	3774385	5.80838E-06	5.65935E-06	1.5001E-06	1.3974E-06	4.62721E-05	3.32671E-05	2.24297E-05	2.21449E-05	1.57123E-05	4.9914E-06	7.15049E-06	6.87766E-06	7.03034E-07	6.54099E-07	7.03034E-07	6.54099E-07	7.15049E-06	6.87766E-06	8.81137E-06
3829803774385	382980	3774385	6.06943E-06	5.91371E-06	1.56752E-06	1.46021E-06	4.73857E-05	3.40678E-05	2.29695E-05	2.26778E-05	1.60905E-05	5.11153E-06	7.32258E-06	7.04318E-06	7.19953E-07	6.69841E-07	7.19953E-07	6.69841E-07	7.32258E-06	7.04318E-06	9.01278E-06
3829903774385	382990	3774385	6.37212E-06	6.20862E-06	1.64569E-06	1.53303E-06	4.87131E-05	3.50221E-05	2.36129E-05	2.33131E-05	1.65412E-05	5.25472E-06	7.5277E-06	7.24048E-06	7.40121E-07	6.88605E-07	7.40121E-07	6.88605E-07	7.5277E-06	7.24048E-06	9.2523E-06
3830003774385	383000	3774385	6.70968E-06	6.53753E-06	1.73287E-06	1.61424E-06	5.01653E-05	3.60661E-05	2.43168E-05	2.4008E-05	1.70343E-05	5.41136E-06	7.7521E-06	7.45631E-06	7.62184E-07	7.09132E-07	7.62184E-07	7.09132E-07	7.7521E-06	7.45631E-06	9.51541E-06
3830103774385	383010	3774385	7.08832E-06	6.90645E-06	1.83066E-06	1.70534E-06	5.17599E-05	3.72126E-05	2.50898E-05	2.47712E-05	1.75758E-05	5.58338E-06	7.99853E-06	7.69334E-06	7.86412E-07	7.31674E-07	7.86412E-07	7.31674E-07	7.99853E-06	7.69334E-06	9.80211E-06
3830203774385	383020	3774385	7.51478E-06	7.32197E-06	1.9408E-06	1.80794E-06	5.3506E-05	3.84679E-05	2.59362E-05	2.56069E-05	1.81687E-05	5.77173E-06	8.26836E-06	7.95287E-06	8.12942E-07	7.56357E-07	8.12942E-07	7.56357E-07	8.26836E-06	7.95287E-06	1.0116E-05
3830303774385	383030	3774385	8.04363E-06	7.83725E-06	2.07738E-06	1.93517E-06	5.56709E-05	4.00243E-05	2.69856E-05	2.66429E-05	1.89038E-05	6.00525E-06	8.60289E-06	8.27464E-06	8.45833E-07	7.86959E-07	8.45833E-07	7.86959E-07	8.60289E-06	8.27464E-06	1.05098E-05
3830403774385	383040	3774385	8.69738E-06	8.47423E-06	2.24622E-06	2.09245E-06	5.829E-05	4.19074E-05	2.82552E-05	2.78964E-05	1.97932E-05	6.28778E-06	9.00764E-06	8.66394E-06	8.85628E-07	8.23983E-07	8.85628E-07	8.23983E-07	9.00764E-06	8.66394E-06	1.09852E-05
3830503774385	383050	3774385	9.45409E-06	9.21152E-06	2.44165E-06	2.27451E-06	6.11587E-05	4.39698E-05	2.96457E-05	2.92693E-05	2.07673E-05	6.59722E-06	9.45093E-06	9.09032E-06	9.29212E-07	8.64534E-07	9.29212E-07	8.64534E-07	9.45093E-06	9.09032E-06	1.15114E-05
3830603774385	383060	3774385	1.00685E-05	9.81013E-06	2.60032E-06	2.42231E-06	6.3083E-05	4.53532E-05	3.05784E-05	3.01902E-05	2.14207E-05	6.8048E-06	9.74829E-06	9.37634E-06	9.58449E-07	8.91736E-07	9.58449E-07	8.91736E-07	9.74829E-06	9.37634E-06	1.18543E-05
3830703774385	383070	3774385	1.07498E-05	1.0474E-05	2.77628E-06	2.58623E-06	6.51053E-05	4.68071E-05	3.15587E-05	3.1158E-05	2.21074E-05	7.02294E-06	1.00608E-05	9.67692E-06	9.89174E-07	9.20323E-07	9.89174E-07	9.20323E-07	1.00608E-05	9.67692E-06	1.22191E-05
3830803774385	383080	3774385	1.15206E-05	1.1225E-05	2.97534E-06	2.77166E-06	6.72968E-05	4.83828E-05	3.2621E-05	3.22069E-05	2.28515E-05	7.25935E-06	1.03995E-05	1.00027E-05	1.02247E-06	9.51302E-07	1.02247E-06	9.51302E-07	1.03995E-05	1.00027E-05	1.26146E-05
3830903774385	383090	3774385	1.23909E-05	1.2073E-05	3.20013E-06	2.98106E-06	6.96042E-05	5.00416E-05	3.37395E-05	3.33111E-05	2.3635E-05	7.50825E-06	1.0756E-05	1.03456E-05	1.05753E-06	9.83919E-07	1.05753E-06	9.83919E-07	1.0756E-05	1.03456E-05	1.3032E-05
3831003774385	383100	3774385	1.3349E-05	1.30065E-05	3.44757E-06	3.21157E-06	7.19828E-05	5.17517E-05	3.48925E-05	3.44495E-05	2.44427E-05	7.76483E-06	1.11236E-05	1.06992E-05	1.09367E-06	1.01754E-06	1.09367E-06	1.01754E-06	1.11236E-05	1.06992E-05	1.34602E-05
3831103774385	383110	3774385	1.43083E-05	1.39412E-05	3.69531E-06	3.44235E-06	7.40942E-05	5.32697E-05	3.5916E-05	3.54599E-05	2.51597E-05	7.99259E-06	1.14499E-05	1.1013E-05	1.12575E-06	1.04739E-06	1.12575E-06	1.04739E-06	1.14499E-05	1.1013E-05	1.3834E-05
3831203774385	383120	3774385	1.53649E-05	1.49706E-05	3.96819E-06	3.69654E-06	7.64996E-05	5.4999E-05	3.70819E-05	3.66111E-05	2.59765E-05	8.25206E-06	1.18216E-05	1.13705E-05	1.16229E-06	1.08139E-06	1.16229E-06	1.08139E-06	1.18216E-05	1.13705E-05	1.4255E-05
3831303774385	383130	3774385	1.65132E-05	1.60895E-05	4.26475E-06	3.9728E-06	7.87089E-05	5.65875E-05	3.81529E-05	3.76685E-05	2.67267E-05	8.49038E-06	1.2163E-05	1.16989E-05	1.19586E-06	1.11262E-06	1.19586E-06	1.11262E-06	1.2163E-05	1.16989E-05	1.46524E-05
3831403774385	383140	3774385	1.77425E-05	1.72872E-05	4.58224E-06	4.26855E-06	8.06956E-05	5.80158E-05	3.91159E-05	3.86192E-05	2.74013E-05	8.70468E-06	1.247E-05	1.19942E-05	1.22605E-06	1.14071E-06	1.22605E-06	1.14071E-06	1.247E-05	1.19942E-05	1.50153E-05
3831503774385	383150	3774385	1.91366E-05	1.86456E-05	4.94229E-06	4.60396E-06	8.26199E-05	5.93992E-05	4.00487E-05	3.95402E-05	2.80547E-05	8.91226E-06	1.27674E-05	1.22802E-05	1.25528E-06	1.16791E-06	1.25528E-06	1.16791E-06	1.27674E-05	1.22802E-05	1.53546E-05
3831603774385	383160	3774385	2.07873E-05	2.0254E-05	5.36861E-06	5.0011E-06	8.466E-05	6.08659E-05	4.10376E-05	4.05165E-05	2.87474E-05	9.13233E-06	1.30826E-05	1.25834E-05	1.28628E-06	1.19675E-06	1.28628E-06	1.19675E-06	1.30826E-05	1.25834E-05	1.57175E-05
3831703774385	383170	3774385	2.26687E-05	2.2087E-05	5.8545E-06	5.45372E-06	8.67179E-05	6.23455E-05	4.20351E-05	4.15014E-05	2.94462E-05	9.35432E-06	1.34006E-05	1.28893E-05	1.31755E-06	1.22584E-06	1.31755E-06	1.22584E-06	1.34006E-05	1.28893E-05	1.60568E-05
3834603774385	383460	3774385	4.71939E-05	4.59831E-05	1.21885E-05	1.13541E-05	0.000167057	0.000120105	8.09783E-05	7.99501E-05	5.67265E-05	1.80206E-05	2.58156E-05	2.48305E-05	2.53818E-06	2.36151E-06	2.53818E-06	2.36151E-06	2.58156E-05	2.48305E-05	2.82704E-05
3834703774385	383470	3774385	4.3497E-05	4.2381E-05	1.12337E-05	1.04647E-05	0.000169471	0.000121841	8.21485E-05	8.11055E-05	5.75463E-05	1.8281E-05	2.61886E-05	2.51894E-05	2.57486E-06	2.39563E-06	2.57486E-06	2.39563E-06	2.61886E-05	2.51894E-05	2.85789E-05
3834803774385	383480	3774385	4.03689E-05	3.93332E-05	1.04258E-05	9.71213E-06	0.000171993	0.000123653	8.33706E-05	8.23121E-05	5.84024E-05	1.85529E-05	2.65782E-05	2.55641E-05	2.61316E-06	2.43127E-06	2.61316E-06	2.43127E-06	2.65782E-05	2.55641E-05	2.8911E-05
3834903774385	383490	3774385	3.77539E-05	3.67852E-05	9.75047E-06	9.083E-06	0.000175146	0.000125921	8.48993E-05	8.38214E-05	5.94733E-05	1.88931E-05	2.70656E-05	2.60329E-05	2.66108E-06	2.47585E-06	2.66108E-06	2.47585E-06	2.70656E-05	2.60329E-05	2.93446E-05
3835003774385	383500	3774385	3.55389E-05	3.46271E-05	9.17842E-06	8.5501E-06	0.000178701	0.000128476	8.66224E-05	8.55225E-05	6.06803E-05	1.92766E-05	2.76149E-05	2.65612E-05	2.71509E-06	2.5261E-06	2.71509E-06	2.5261E-06	2.76149E-05	2.65612E-05	2.984E-05
3835103774385	383510	3774385	3.36109E-05	3.27485E-05	8.68047E-06	8.08624E-06	0.000182469	0.000131186	8.8449E-05	8.7326E-05	6.19599E-05	1.96831E-05	2.81972E-05	2.71213E-05	2.77234E-06	2.57937E-06	2.77234E-06	2.57937E-06	2.81972E-05	2.71213E-05	3.0368E-05
3835303774385	383530	3774385	3.05278E-05	2.97445E-05	7.88422E-06	7.3445E-06	0.000191342	0.000137565	9.27502E-05	9.15725E-05	6.49729E-05	2.06402E-05	2.95684E-05	2.84402E-05	2.90715E-06	2.7048E-06	2.90715E-06	2.7048E-06	2.95684E-05	2.84402E-05	3.16328E-05
3835403774385	383540	3774385	2.91736E-05	2.8425E-05	7.53448E-06	7.0187E-06	0.00019561	0.000140633	9.48187E-05	9.36148E-05	6.64219E-05	2.11005E-05	3.02278E-05	2.90745E-05	2.97199E-06	2.76512E-06	2.97199E-06	2.76512E-06	3.02278E-05	2.90745E-05	3.22297E-05
3835603774385	383560	3774385	2.66576E-05	2.59736E-05	6.88469E-06	6.41339E-06	0.000203084	0.000146007	9.84418E-05	9.71919E-05	6.896E-05	2.19068E-05	3.13829E-05	3.01854E-05	3.08555E-06	2.87078E-06	3.08555E-06	2.87078E-06	3.13829E-05	3.01854E-05	3.3235E-05
3835703774385	383570	3774385	2.56679E-05	2.50094E-05	6.6291E-06	6.1753E-06	0.000207939	0.000149497	0.000100795	9.95155E-05	7.06087E-05	2.24306E-05	3.21332E-05	3.09071E-05	3.15932E-06	2.93942E-06	3.15932E-06	2.93942E-06	3.21332E-05	3.09071E-05	3.39118E-05
3835803774385	383580	3774385	2.48088E-05	2.41723E-05	6.40722E-06	5.96861E-06	0.000213427	0.000153443	0.000103455	0.000102142	7.24721E-05	2.30225E-05	3.29812E-05	3.17228E-05	3.2427E-06	3.01699E-06	3.2427E-06	3.01699E-06	3.29812E-05	3.17228E-05	3.46921E-05
3835903774385	383590	3774385	2.39936E-05	2.3378E-05	6.19668E-06	5.77248E-06	0.000218915	0.000157388	0.000106116	0.000104768	7.43356E-05	2.36145E-05	3.38292E-05	3.25384E-05	3.32608E-06	3.09457E-06	3.32608E-06	3.09457E-06	3.38292E-05	3.25384E-05	3.54632E-05
3836003774385	383600	3774385	2.30856E-05	2.24932E-05	5.96217E-06	5.55402E-06	0.00022312	0.000160411	0.000108154	0.000106781	7.57634E-05	2.40681E-05	3.4479E-05	3.31634E-05	3.38997E-06	3.15401E-06	3.38997E-06	3.15401E-06	3.4479E-05	3.31634E-05	3.60203E-05
3836103774385	383610	3774385	2.23131E-05	2.17406E-05	5.76267E-06	5.36818E-06	0.000228225	0.000164081	0.000110628	0.000109224	7.74968E-05	2.46187E-05	3.52679E-05	3.39222E-05	3.46752E-06	3.22617E-06	3.46752E-06	3.22617E-06	3.52679E-05	3.39222E-05	3.67207E-05
3836203774385	383620	3774385	2.17781E-05	2.12193E-05	5.62448E-06	5.23946E-06	0.000235414	0.0001625	0.000114113	0.000112664	7.9938E-05	2.53943E-05	3.63788E-05	3.49908E-05	3.57676E-06	3.32779E-06	3.57676E-06	3.32779E-06	3.63788E-05	3.49908E-05	3.7755E-05
3836303774385	383630	3774385	2.1391E-05	2.08421E-05	5.52452E-06	5.14633E-06	0.000244038	0.00017545	0.000118293	0.000116791	8.28663E-05	2.63245E-05	3.77115E-05	3.62726E-05	3.70778E-06	3.4497E-06	3.70778E-06	3.4497E-06	3.77115E-05	3.62726E-05	3.90143E-05
3836403774385	383640	3774385	2.10889E-05	2.05478E-05	5.44649E-06	5.07365E-06	0.000253588	0.000182316	0.000122923	0.000121362	8.61092E-05	2.73547E-05	3.91873E-05	3.76921E-05	3.85288E-06	3.5847E-06	3.85288E-06	3.5847E-06	3.91873E-05	3.76921E-05	4.04169E-05
3836503774385	383650	3774385	2.09358E-05	2.03987E-05	5.40697E-06	5.03683E-06	0.000265062	0.000190566	0.000128485	0.000126853	9.00055E-05	2.85925E-05	4.09604E-05	3.93976E-05	4.02722E-06	3.7469E-06	4.02722E-06	3.7469E-06	4.09604E-05	3.93976E-05	4.21171E-05
3836603774385	383660	3774385	2.08509E-05	2.03159E-05	5.38503E-06	5.01639E-06	0.000277597	0.000199577	0.000134561	0.000132852	9.42619E-05	2.99446E-05	4.28974E-05	4.12606E-05	4.21766E-06	3.92409E-06	4.21766E-06	3.92409E-06	4.28974E-05	4.12606E-05	4.39788E-05
3836703774385	383670	3774385	2.09971E-05	2.04584E-05	5.42281E-06	5.05158E-06	0.000293856	0.000211266	0.000142442	0.000140633	9.97826E-05	3.16984E-05	4.54099E-05	4.36772E-05	4.46468E-06	4.15392E-06	4.46468E-06	4.15392E-06	4.54099E-05	4.36772E-05	4.64176E-05
3836803774385	383680	3774385	2.13657E-05	2.08175E-05	5.51798E-06	5.14024E-06	0.000314319	0.000225978	0.000152361	0.000150427	0.000106731	3.39058E-05	4.85721E-05	4.67188E-05	4.77559E-06	4.44319E-06	4.77559E-06	4.44319E-06	4.85721E-05	4.67188E-05	4.95041E-05
3836903774385	383690	3774385	2.18366E-05	2.12763E-05	5.6396E-06	5.25353E-06	0.0003375	0.000242644	0.000163597	0.00016152	0.000114603	3.64063E-05	5.21542E-05	5.01643E-05	5.12779E-06	4.77087E-06	5.12779E-06	4.77087E-06	5.21542E-05	5.01643E-05	5.30007E-05

			MSite Grubbing / Prep	MMass Grading / Excavation	MMass Grading / Excavation	MDrainage / Utilities Trenching	MFoundations / Concrete Pads	MBuilding / Structure Construction	MAsphalt Paving	MLandscaping or Other Finishing	MWaterside Construction (Piles)	RSSWDemolition	RSSWPlacing Base	RSSWForm/Plac e Rebar and Pour	Child Risk				
Unique Identifier	X (UTM)	Y (UTM)	2027	2027	2028	2028	2028	2028	2028	2028	2028	2029	2029	2029	3rd Trimester	0<2	2<16	Total	per million
3835703774375	383570	3774375	0.000105268	0.000123786	0.000122138	2.59623E-05	3.37638E-05	2.4852E-05	2.55794E-06	2.99679E-05	2.55794E-06	0.000123208	0.000178778	0.000105976	4.54442E-09	6.18634E-08	1.2459E-08	7.88662E-08	0.07886615
3835803774375	383580	3774375	0.000107796	0.00012676	0.000125072	2.6586E-05	3.45749E-05	2.5449E-05	2.61939E-06	3.06878E-05	2.61939E-06	0.000127903	0.00018559	0.000110014	4.55622E-09	6.2253E-08	1.2615E-08	7.94239E-08	0.07942395
3835903774375	383590	3774375	0.000110264	0.000129662	0.000127935	2.71946E-05	3.53664E-05	2.60316E-05	2.67935E-06	3.13903E-05	2.67935E-06	0.000132653	0.000192483	0.0001141	4.56733E-09	6.2627E-08	1.2768E-08	7.99623E-08	0.07996232
3836003774375	383600	3774375	0.000112047	0.000131758	0.000130003	2.76343E-05	3.59381E-05	2.64524E-05	2.72267E-06	3.18977E-05	2.72267E-06	0.000136724	0.00019839	0.000117601	4.55324E-09	6.2643E-08	1.2848E-08	8.00441E-08	0.08004406
3836103774375	383610	3774375	0.000114247	0.000134345	0.000132556	2.81769E-05	3.66438E-05	2.69719E-05	2.77613E-06	3.25241E-05	2.77613E-06	0.000141362	0.00020512	0.000121591	4.5565E-09	6.2896E-08	1.2979E-08	8.04314E-08	0.08043142
3836203774375	383620	3774375	0.000117372	0.00013802	0.000136182	2.89476E-05	3.76461E-05	2.77096E-05	2.85206E-06	3.34137E-05	2.85206E-06	0.000147167	0.000213543	0.000126584	4.59607E-09	6.3654E-08	1.3215E-08	8.14653E-08	0.08146529
3836303774375	383630	3774375	0.000121126	0.000142435	0.000140538	2.98736E-05	3.88503E-05	2.8596E-05	2.94329E-06	3.44826E-05	2.94329E-06	0.000153827	0.000223206	0.000132312	4.65946E-09	6.4743E-08	1.3523E-08	8.2925E-08	0.08292504
3836403774375	383640	3774375	0.000125298	0.000147341	0.000145379	3.09026E-05	4.01885E-05	2.95809E-05	3.04468E-06	3.56703E-05	3.04468E-06	0.000161111	0.000233775	0.000138577	4.73842E-09	6.6049E-08	1.3878E-08	8.46647E-08	0.08466467
3836503774375	383650	3774375	0.000130234	0.000153144	0.000151105	3.21198E-05	4.17715E-05	3.07461E-05	3.1646E-06	3.70753E-05	3.1646E-06	0.000169483	0.000245923	0.000145778	4.84453E-09	6.7737E-08	1.4315E-08	8.68975E-08	0.08689752
3836603774375	383660	3774375	0.000135648	0.000159511	0.000157387	3.34551E-05	4.35081E-05	3.20243E-05	3.29616E-06	3.86167E-05	3.29616E-06	0.0001786	0.000259153	0.000153621	4.96665E-09	6.9653E-08	1.4805E-08	8.94248E-08	0.08942484
3836703774375	383670	3774375	0.000142917	0.000168059	0.000165821	3.52479E-05	4.58396E-05	3.37405E-05	3.4728E-06	4.06861E-05	3.4728E-06	0.000190341	0.000276189	0.00016372	5.15128E-09	7.2461E-08	1.5491E-08	9.3103E-08	0.09310304
3836803774375	383680	3774375	0.00015222	0.000178998	0.000176614	3.75422E-05	4.88233E-05	3.59366E-05	3.69885E-06	4.33343E-05	3.69885E-06	0.000205052	0.000297535	0.000176373	5.40175E-09	7.6215E-08	1.6388E-08	9.80052E-08	0.09800519
3836903774375	383690	3774375	0.000162714	0.000191338	0.000188791	4.01305E-05	5.21893E-05	3.84142E-05	3.95385E-06	4.63219E-05	3.95385E-06	0.000221659	0.000321632	0.000190657	5.68758E-09	8.0486E-08	1.7406E-08	1.03579E-07	0.10357921
3837003774375	383700	3774375	0.000176334	0.000207354	0.000204593	4.34894E-05	5.65577E-05	4.16295E-05	4.2848E-06	5.01991E-05	4.2848E-06	0.000242901	0.000352455	0.000208928	6.07086E-09	8.6168E-08	1.8743E-08	1.10982E-07	0.11098202
3837103774375	383710	3774375	0.000192242	0.000226061	0.000223051	4.74131E-05	6.16603E-05	4.53853E-05	4.67137E-06	5.47281E-05	4.67137E-06	0.00026774	0.000388496	0.000230293	6.52168E-09	9.284E-08	2.031E-08	1.19672E-07	0.11967222
3837203774375	383720	3774375	0.00021268	0.000250094	0.000246764	5.24536E-05	6.82154E-05	5.02103E-05	5.16799E-06	6.05463E-05	5.16799E-06	0.000299435	0.000434487	0.000257555	7.10879E-09	1.015E-07	2.2335E-08	1.30945E-07	0.13094521
3837303774375	383730	3774375	0.000240464	0.000282766	0.000279001	5.93062E-05	7.71272E-05	5.67698E-05	5.84314E-06	6.84561E-05	5.84314E-06	0.000342194	0.000496531	0.000294333	7.91583E-09	1.1338E-07	2.5099E-08	1.46394E-07	0.14639398
3837403774375	383740	3774375	0.000275892	0.000324426	0.000320106	6.80436E-05	8.84901E-05	6.51336E-05	6.704E-06	7.85416E-05	6.704E-06	0.000396744	0.000575684	0.000341254	8.94514E-09	1.2853E-07	2.8623E-08	1.66095E-07	0.16609457
3837503774375	383750	3774375	0.000317708	0.000373598	0.000368624	7.83568E-05	0.000101902	7.50057E-05	7.72011E-06	9.04459E-05	7.72011E-06	0.000461725	0.000669972	0.000397146	1.01561E-08	1.4635E-07	3.2782E-08	1.89291E-07	0.18929106
3837603774375	383760	3774375	0.000370971	0.000436232	0.000430423	9.14932E-05	0.000118986	8.75803E-05	9.01437E-06	0.000105609	9.01437E-06	0.000545037	0.000790861	0.000468806	1.16998E-08	1.6906E-07	3.8087E-08	2.18848E-07	0.21884844
3837703774375	383770	3774375	0.00043899	0.000516216	0.000509343	0.000108269	0.000140803	0.000103639	1.06672E-05	0.000124973	1.06672E-05	0.000652228	0.000946397	0.000561005	1.3671E-08	1.9805E-07	4.4869E-08	2.56588E-07	0.25658841
3837803774375	383780	3774375	0.000522038	0.000613874	0.0006057	0.000128751	0.00016744	0.000123245	1.26852E-05	0.000148615	1.26852E-05	0.000783593	0.001137011	0.000673997	1.60763E-08	2.3341E-07	5.3154E-08	3.02645E-07	0.30264546
3837903774375	383790	3774375	0.000634786	0.000746457	0.000736517	0.000156558	0.000203603	0.000149863	1.54249E-05	0.000180713	1.54249E-05	0.000962762	0.001396988	0.000828106	1.93494E-08	2.815E-07	6.4419E-08	3.65273E-07	0.36527298
3838003774375	383800	3774375	0.000790482	0.000929542	0.000917165	0.000194958	0.000253541	0.00018662	1.92082E-05	0.000225037	1.92082E-05	0.001211851	0.001758423	0.001042357	2.38592E-08	3.4777E-07	7.9975E-08	4.51605E-07	0.45160491
3838103774375	383810	3774375	0.001018301	0.001197439	0.001181495	0.000251145	0.000326613	0.000240405	2.47441E-05	0.000289893	2.47441E-05	0.001577044	0.002288325	0.001356472	3.0457E-08	4.4472E-07	1.0275E-07	5.77921E-07	0.57792098
3838203774375	383820	3774375	0.001389852	0.001634352	0.00161259	0.000342782	0.000445785	0.000328122	3.37726E-05	0.000395667	3.37726E-05	0.002172932	0.003152971	0.001869017	4.12278E-08	6.0294E-07	1.3991E-07	7.84075E-07	0.78407515
3838303774375	383830	3774375	0.002178907	0.002562217	0.0025281	0.000537388	0.000698868	0.000514405	5.29461E-05	0.000620297	5.29461E-05	0.003438279	0.004989017	0.002957388	6.41226E-08	9.3919E-07	2.1887E-07	1.22218E-06	1.22217825
3838403774375	383840	3774375	0.002871179	0.003376272	0.003331316	0.000708124	0.000920909	0.000677839	6.97679E-05	0.000817375	6.97679E-05	0.004548504	0.006599978	0.003912333	8.42067E-08	1.2342E-06	2.8813E-07	1.60651E-06	1.60650952
3838603774375	383860	3774375	0.002366643	0.002782979	0.002745923	0.000583689	0.000759083	0.000558727	5.7508E-05	0.000673743	5.7508E-05	0.003740128	0.005427007	0.003217019	6.95231E-08	1.0186E-06	2.3758E-07	1.32575E-06	1.32574776
3838703774375	383870	3774375	0.00395799	0.004654272	0.004592299	0.000976166	0.001269496	0.000934418	9.61768E-05	0.001126772	9.61768E-05	0.006291771	0.009129496	0.00541178	1.15715E-07	1.697E-06	3.9684E-07	2.20956E-06	2.20956374
3838803774375	383880	3774375	0.002649347	0.003115416	0.003073933	0.000653413	0.000849758	0.000625469	6.43775E-05	0.000754224	6.43775E-05	0.004193933	0.006085487	0.003607353	7.77007E-08	1.1388E-06	2.6583E-07	1.48236E-06	1.48235911
3838903774375	383890	3774375	0.001966022	0.002311881	0.002281097	0.000484883	0.000630587	0.000464146	4.77731E-05	0.000559693	4.77731E-05	0.003098655	0.004496215	0.002665265	5.78442E-08	8.4729E-07	1.974E-07	1.10254E-06	1.10254063
3839003774375	383900	3774375	0.001559763	0.001834153	0.001809731	0.000384687	0.000500282	0.000368235	3.79013E-05	0.000444038	3.79013E-05	0.002447606	0.003551529	0.002105274	4.60336E-08	6.739E-07	1.5672E-07	8.76654E-07	0.87665382
3839103774375	383910	3774375	0.001293424	0.001520961	0.001500709	0.000318999	0.000414856	0.000305357	3.14294E-05	0.000368216	3.14294E-05	0.002020892	0.002932358	0.001738242	3.82862E-08	5.6018E-07	1.3004E-07	7.28504E-07	0.72850442
3829703774385	382970	3774385	2.70494E-05	3.18079E-05	3.13843E-05	6.67124E-06	8.67589E-06	6.38593E-06	6.57284E-07	7.7005E-06	6.57284E-07	1.87624E-05	2.72247E-05	1.61383E-05	1.85479E-09	2.3504E-08	3.713E-09	2.90722E-08	0.02907218
3829803774385	382980	3774385	2.76677E-05	3.25349E-05	3.21017E-05	6.82373E-06	8.87421E-06	6.5319E-06	6.72308E-07	7.87652E-06	6.72308E-07	1.92584E-05	2.79444E-05	1.65649E-05	1.94747E-09	2.4592E-08	3.8466E-09	3.03859E-08	0.03038591
3829903774385	382990	3774385	2.8403E-05	3.33996E-05	3.29548E-05	7.00507E-06	9.11004E-06	6.70549E-06	6.90175E-07	8.08584E-06	6.90175E-07	1.98386E-05	2.87862E-05	1.70639E-05	2.05751E-09	2.5884E-08	4.0048E-09	3.19461E-08	0.03194613
3830003774385	383000	3774385	2.92107E-05	3.43494E-05	3.3892E-05	7.20428E-06	9.3691E-06	6.89617E-06	7.09802E-07	8.31577E-06	7.09802E-07	2.04812E-05	2.97186E-05	1.76166E-05	2.18282E-09	2.7351E-08	4.182E-09	3.37153E-08	0.03371531
3830103774385	383010	3774385	3.00908E-05	3.53843E-05	3.49131E-05	7.42134E-06	9.65139E-06	7.10395E-06	7.31188E-07	8.56633E-06	7.31188E-07	2.11892E-05	3.07461E-05	1.82256E-05	2.32688E-09	2.9032E-08	4.3815E-09	3.57408E-08	0.03574083
3830203774385	383020	3774385	3.10544E-05	3.65175E-05	3.60312E-05	7.65901E-06	9.96048E-06	7.33146E-06	7.54604E-07	8.84066E-06	7.54604E-07	2.19691E-05	3.18776E-05	1.88964E-05	2.49298E-09	3.0965E-08	4.6068E-09	3.80648E-08	0.03806477
3830303774385	383030	3774385	3.22632E-05	3.79389E-05	3.74337E-05	7.95713E-06	1.03482E-05	7.61682E-06	7.83976E-07	9.18478E-06	7.83976E-07	2.29267E-05	3.32671E-05	1.97201E-05	2.70374E-09	3.3415E-08	4.8904E-09	4.10095E-08	0.04100947
3830403774385	383040	3774385	3.37226E-05	3.9655E-05	3.9127E-05	8.31707E-06	1.08163E-05	7.96137E-06	8.19439E-07	9.60025E-06	8.19439E-07	2.40652E-05	3.49192E-05	2.06994E-05	2.97282E-09	3.6534E-08	5.2452E-09	4.47525E-08	0.04475252
3830503774385	383050	3774385	3.5338E-05	4.15546E-05	4.10013E-05	8.71547E-06	1.13344E-05	8.34274E-06	8.58692E-07	1.00601E-05	8.58692E-07	2.52849E-05	3.66889E-05	2.17484E-05	3.30121E-09	4.0321E-08	5.6629E-09	4.92854E-08	0.04928536
3830603774385	383060	3774385	3.63908E-05	4.27926E-05	4.22228E-05	8.97512E-06	1.16721E-05	8.59128E-06	8.84274E-07	1.03598E-05	8.84274E-07	2.61395E-05	3.7929E-05	2.24836E-05	3.59974E-09	4.3714E-08	6.0066E-09	5.33199E-08	0.05331989
3830703774385	383070	3774385	3.75104E-05	4.41092E-05	4.35219E-05	9.25126E-06	1.20312E-05	8.85561E-06	9.1148E-07	1.06786E-05	9.1148E-07	2.70317E-05	3.92235E-05	2.32509E-05	3.95614E-09	4.7746E-08	6.402E-09	5.81045E-08	0.05810453
3830803774385	383080	3774385	3.87247E-05	4.55371E-05	4.49308E-05	9.55075E-06	1.24207E-05	9.14229E-06	9.40988E-07	1.10243E-05	9.40988E-07	2.79955E-05	4.06221E-05	2.40799E-05	4.39426E-09	5.2684E-08	6.8713E-09	6.39498E-08	0.06394978
3830903774385	383090	3774385	4.00059E-05	4.70437E-05	4.64173E-05	9.86673E-06	1.28316E-05	9.44476E-06	9.7212E-07	1.1389E-05	9.7212E-07	2.90217E-05	4.21112E-05	2.49627E-05	4.94181E-09	5.8827E-08	7.4338E-09	7.12024E-08	0.07120236
3831003774385	383100	3774385	4.13205E-05	4.85895E-05	4.79426E-05	1.01909E-05	1.32532E-05	9.75511E-06	1.00406E-06	1.17632E-05	1.00406E-06	3.00854E-05	4.36546E-05	2.58776E-05	5.63228E-09	6.6536E-08	8.1112E-09	8.02794E-08	0.08027938
3831103774385	383110	3774385	4.2468E-05	4.99389E-05	4.92739E-05	1.0474E-05	1.36213E-05	1.0026E-05	1.03195E-06	1.20899E-05	1.03195E-06	3.10618E-05	4.50713E-05	2.67173E-05	6.45574E-09	7.5679E-08	8.8744E-09	9.10087E-08	0.09100866
3831203774385	383120	3774385	4.37603E-05	5.14585E-05	5.07733E-05	1.07927E-05	1.40358E-05	1.03311E-05	1.06335E-06	1.24578E-05	1.06335E-06	3.20506E-05	4.65061E-05	2.75679E-05	7.5402E-09	8.7691E-08	9.8491E-09	1.0508E-07	0.1050803
3831303774385	383130	3774385	4.49802E-05	5.2893E-05	5.21887E-05	1.10935E-05	1.44271E-05	1.06191E-05	1.09299E-06	1.28051E-05	1.09299E-06	3.30519E-05	4.7959E-05	2.84291E-05	9.01776E-09	1.04E-07	1.1119E-08	1.24137E-07	0.12413682
3831403774385	383140	3774385	4.60943E-05	5.42031E-05	5.34813E-05	1.13683E-05	1.47844E-05	1.08821E-05	1.12006E-06	1.31222E-05	1.12006E-06	3.40438E-05	4.93983E-05	2.92823E-05	1.10987E-08	1.2689E-07	1.284E-08	1.50831E-07	0.15083059
3831503774385	383150	3774385	4.71359E-05	5.5428E-05	5.46899E-05	1.16252E-05	1.51185E-05	1.1128E-05	1.14537E-06	1.34188E-05	1.14537E-06	3.50638E-05	5.08783E-05	3.01596E-05	1.43558E-08	1.6263E-07	1.5449E-08	1.92435E-07	0.19243545
3831603774385	383160	3774385	4.825E-05	5.6738E-05	5.59825E-05	1.19E-05	1.54758E-05	1.1391E-05	1.17244E-06	1.37359E-05	1.17244E-06	3.61524E-05	5.24579E-05	3.1096E-05	1.98483E-08	2.2282E-07	1.9756E-08	2.62428E-07	0.26242824
3831703774385	383170	3774385	4.92916E-05	5.79629E-05	5.71911E-05	1.21569E-05	1.58099E-05	1.1637E-05	1.19776E-06	1.40325E-05	1.19776E-06	3.72878E-05	5.41054E-05	3.20726E-05	3.05662E-08	3.4015E-07	2.8005E-08	3.98722E-07	0.3987215
3834603774385	383460	3774385	8.67853E-05	0.000102052	0.000100694	2.1404E-05	2.78357E-05	2.04886E-05	2.10883E-06	2.47063E-05	2.10883E-06	8.81726E-05	0.00012794	7.58404E-05	5.0631E-09	6.5629E-08	1.2428E-08	8.3121E-08	0.08312098
3834703774385	383470	3774385	8.77323E-05	0.000103166	0.000101792	2.16376E-05	2.81395E-05	2.07122E-05	2.13184E-06	2.49759E-05	2.13184E-06	9.04403E-05	0.000131231	7.7791E-05	4.94141E-09	6.4386E-08	1.2235E-08	8.15625E-08	0.08156252
3834803774385	383480	3774385	8.87516E-05	0.000104365	0.000102975	2.1889E-05	2.84664E-05	2.09528E-05	2.15661E-06	2.52661E-05	2.15661E-06	9.27766E-05	0.000134621	7.98005E-05	4.83658E-09	6.3342E-08	1.2085E-08	8.02635E-08	0.08026345
3834903774385	383490	3774385	9.00829E-05	0.00010593	0.00010452	2.22173E-05	2.88934E-05	2.12671E-05	2.18896E-06	2.56451E-05	2.18896E-06	9.53407E-05	0.000138341	8.2006E-05	4.75542E-09	6.259E-08	1.2E-08	7.93455E-08	0.07934547
3835003774385	383500	3774385	9.16036E-05	0.000107718	0.000106284	2.25924E-05	2.93812E-05	2.16262E-05	2.22591E-06	2.6078E-05	2.22591E-06	9.81699E-05	0.000142447	8.44395E-05	4.69215E-09	6.2056E-08	1.1961E-08	7.87088E-08	0.07870875
3835103774385	383510	3774385	9.32246E-05	0.000109624	0.000108165	2.29921E-05	2.99011E-05	2.20088E-05	2.2653E-06	2.65394E-05	2.2653E-06	0.000101171	0.000146801	8.70205E-05	4.64054E-09	6.166E-08	1.1951E-08	7.82513E-08	0.07825131
3835303774385	383530	3774385	9.71071E-05	0.00011419	0.00011267	2.39497E-05	3.11464E-05	2.29254E-05	2.35964E-06	2.76447E-05	2.35964E-06	0.000108108	0.000156867	9.29875E-05	4.58172E-09	6.1423E-08	1.205E-08	7.80542E-08	0.07805419
3835403774385	383540	3774385	9.89397E-05	0.000116345	0.000114796	2.44017E-05	3.17342E-05	2.33581E-05	2.40418E-06	2.81664E-05	2.40418E-06	0.000111608	0.000161945	9.59978E-05	4.55533E-09	6.1323E-08	1.2103E-08	7.79807E-08	0.07798067
3835603774385	383560	3774385	0.000102026	0.000119974	0.000118376	2.51628E-05	3.2724E-05	2.40866E-05	2.47916E-06	2.9045E-05	2.47916E-06	0.000118249	0.000171581	0.00010171	4.49165E-09	6.0927E-08	1.217E-08	7.75887E-08	0.07758872
3835703774385	383570	3774385	0.000104103	0.000122417	0.000120787	2.56752E-05	3.33904E-05	2.45771E-05	2.52965E-06	2.96364E-05	2.52965E-06	0.000122316	0.000177483	0.000105209	4.48585E-09	6.1075E-08	1.2276E-08	7.78371E-08	0.07783713
3835803774385	383580	3774385	0.000106499	0.000125234	0.000123566	2.62659E-05	3.41586E-05	2.51426E-05	2.58785E-06	3.03183E-05	2.58785E-06	0.000126836	0.000184042	0.000109096	4.49394E-09	6.1409E-08	1.2421E-08	7.83248E-08	0.07832483
3835903774385	383590	3774385	0.000108866	0.000128018	0.000126313	2.68498E-05	3.4918E-05	2.57015E-05	2.64538E-06	3.09923E-05	2.64538E-06	0.000131443	0.000190727	0.000113059	4.50272E-09	6.1747E-08	1.2569E-08	7.88179E-08	0.0788179
3836003774385	383600	3774385	0.000110576	0.000130028	0.000128297	2.72716E-05	3.54665E-05	2.61052E-05	2.68693E-06	3.14791E-05	2.68693E-06	0.000135411	0.000196484	0.000116472	4.48783E-09	6.1747E-08	1.2646E-08	7.88811E-08	0.07888113
3836103774385	383610	3774385	0.000112726	0.000132557	0.000130792	2.78019E-05	3.61561E-05	2.66129E-05	2.73918E-06	3.20912E-05	2.73918E-06	0.000139956	0.000203079	0.000120381	4.49069E-09	6.1991E-08	1.2776E-08	7.92574E-08	0.07925737
3836203774385	383620	3774385	0.000115901	0.00013629	0.000134476	2.85849E-05	3.71745E-05	2.73624E-05	2.81633E-06	3.29951E-05	2.81633E-06	0.000145789	0.000211543	0.000125398	4.53342E-09	6.2789E-08	1.3022E-08	8.0344E-08	0.08034403
3836303774385	383630	3774385	0.000119767	0.000140836	0.000138961	2.95384E-05	3.84144E-05	2.82751E-05	2.91027E-06	3.40956E-05	2.91027E-06	0.000152564	0.000221373	0.000131226	4.60214E-09	6.3949E-08	1.3345E-08	8.18966E-08	0.08189655
3836403774385	383640	3774385	0.000124073	0.0001459	0.000143957	3.06003E-05	3.97955E-05	2.92916E-05	3.0149E-06	3.53214E-05	3.0149E-06	0.000159997	0.000232159	0.000137619	4.68691E-09	6.5334E-08	1.3717E-08	8.37386E-08	0.0837386
3836503774385	383650	3774385	0.000129292	0.000152037	0.000150013	3.18876E-05	4.14695E-05	3.05238E-05	3.14172E-06	3.68073E-05	3.14172E-06	0.000168719	0.000244814	0.000145121	4.80387E-09	6.7175E-08	1.4188E-08	8.61669E-08	0.0861669
3836603774385	383660	3774385	0.000135007	0.000158758	0.000156644	3.32971E-05	4.33026E-05	3.18731E-05	3.2806E-06	3.84343E-05	3.2806E-06	0.000178232	0.000258619	0.000153304	4.93703E-09	6.9246E-08	1.4712E-08	8.88948E-08	0.08889476
3836703774385	383670	3774385	0.000142494	0.000167561	0.00016533	3.51435E-05	4.57039E-05	3.36405E-05	3.46252E-06	4.05656E-05	3.46252E-06	0.00019027	0.000276085	0.000163658	5.12948E-09	7.2163E-08	1.5423E-08	9.27153E-08	0.0927153
3836803774385	383680	3774385	0.000151969	0.000178703	0.000176324	3.74804E-05	4.87429E-05	3.58774E-05	3.69275E-06	4.3263E-05	3.69275E-06	0.000205211	0.000297766	0.000176509	5.38581E-09	7.6001E-08	1.6339E-08	9.77261E-08	0.09772607
3836903774385	383690	3774385	0.000162703	0.000191325	0.000188778	4.01277E-05	5.21858E-05	3.84116E-05	3.95358E-06	4.63187E-05	3.95358E-06	0.000222146	0.000322338	0.000191075	5.6795E-09	8.0384E-08	1.7382E-08	1.03446E-07	0.10344573

Unique Identifier	X (UTM)	Y (UTM)	EGIODemolition 2025	EGIOSite Grubbing / Prep 2025	EGIOMass Grading / Excavation 2025	EGIOMass Grading / Excavation 2026	EGIODrainage / Utilities Trenching 2026	EGIODrainage / Utilities Trenching 2027	EGIOFoundations / Concrete Pads 2026	EGIOFoundations / Concrete Pads 2027	EGIOBuilding / Structure Construction 2026	EGIOBuilding / Structure Construction 2027	EGIOAsphalt Paving 2027	EGIOArchitectural Coating 2027	EGIOLandscaping or Other Finishing 2027	EGIOWaterside Construction (Piles) 2027	HIWaterside Construction (Landscaping) 2025	HIWaterside Construction (Landscaping) 2026	KMDemolition 2025	KMSite Grubbing / Prep 2025	KMMass Grading / Excavation 2025
3837003774385	383700	3774385	0.000281766	0.00011051	3.65983E-05	3.58443E-05	8.32322E-05	8.31038E-05	0.000109356	0.000109286	0.000117134	0.000114327	4.55812E-06	4.55812E-06	0.000123443	4.55812E-06	4.5251E-05	4.38337E-05	6.81342E-05	0.000295707	0.000224769
3837103774385	383710	3774385	0.000297951	0.00011686	3.87007E-05	3.79033E-05	8.80134E-05	8.78775E-05	0.000115638	0.000115563	0.000123863	0.000120894	4.81995E-06	4.81995E-06	0.000130534	4.81995E-06	4.86541E-05	4.71301E-05	7.3948E-05	0.00032094	0.000243948
3837203774385	383720	3774385	0.000319068	0.00012514	4.14435E-05	4.05896E-05	9.42511E-05	9.41057E-05	0.000123834	0.000123754	0.000132641	0.000129462	5.16155E-06	5.16155E-06	0.000139785	5.16155E-06	5.29773E-05	5.1318E-05	8.12962E-05	0.000352831	0.000268189
3837303774385	383730	3774385	0.000347918	0.00013646	4.51908E-05	4.42597E-05	0.000102773	0.000102615	0.000135031	0.000134944	0.000144635	0.000141168	5.62826E-06	5.62826E-06	0.000152424	5.62826E-06	5.87609E-05	5.69204E-05	9.10885E-05	0.000395331	0.000300493
3837403774385	383740	3774385	0.000384053	0.00015063	4.98843E-05	4.88565E-05	0.000113447	0.000113272	0.000149055	0.000148959	0.000159656	0.00015583	6.21281E-06	6.21281E-06	0.000168255	6.21281E-06	6.59616E-05	6.38955E-05	0.000103298	0.00044832	0.000340771
3837503774385	383750	3774385	0.000428774	0.00016817	5.56932E-05	5.45457E-05	0.000126658	0.000126462	0.000166412	0.000166304	0.000178248	0.000173975	6.93627E-06	6.93627E-06	0.000187848	6.93627E-06	7.48413E-05	7.24972E-05	0.00011837	0.000513733	0.000390492
3837603774385	383760	3774385	0.000486322	0.00019074	6.3168E-05	6.18665E-05	0.000143657	0.000143435	0.000188747	0.000188625	0.000202171	0.000197325	7.86722E-06	7.86722E-06	0.00021306	7.86722E-06	8.61913E-05	8.34916E-05	0.000137631	0.000597327	0.000454032
3837703774385	383770	3774385	0.000560702	0.00021992	7.28292E-05	7.13286E-05	0.000165629	0.000165373	0.000217614	0.000217474	0.000233092	0.000227505	9.07046E-06	9.07046E-06	0.000245646	9.07046E-06	0.000100788	9.76314E-05	0.000162407	0.000704857	0.000535767
3837803774385	383780	3774385	0.000655274	0.00025701	8.5113E-05	8.33594E-05	0.000193565	0.000193266	0.000254319	0.000254155	0.000272407	0.000265878	1.06003E-05	1.06003E-05	0.000287078	1.06003E-05	0.000119269	0.000115533	0.000193807	0.000841136	0.000639353
3837903774385	383790	3774385	0.000786555	0.0003085	0.000102165	0.00010006	0.000232344	0.000231986	0.00030527	0.000305073	0.000326982	0.000319145	1.27241E-05	1.27241E-05	0.000344593	1.27241E-05	0.000144803	0.000140268	0.000237086	0.001028969	0.000782126
3838003774385	383800	3774385	0.000961866	0.00037726	0.000124936	0.000122362	0.00028413	0.000283692	0.00037331	0.000373069	0.000399862	0.000390277	1.55601E-05	1.55601E-05	0.000421397	1.55601E-05	0.000178884	0.000173281	0.000295016	0.00128039	0.000973233
3838103774385	383810	3774385	0.00121558	0.00047677	0.000157891	0.000154638	0.000359077	0.000358522	0.00047178	0.000471475	0.000505335	0.000493222	1.96644E-05	1.96644E-05	0.000532551	1.96644E-05	0.000228114	0.000220969	0.000378781	0.001643937	0.001249567
3838203774385	383820	3774385	0.001629049	0.00063894	0.000211596	0.000207236	0.000481213	0.000480471	0.000632251	0.000631843	0.00067722	0.000660987	2.63531E-05	2.63531E-05	0.000713694	2.63531E-05	0.000308136	0.000298484	0.000514925	0.002234811	0.001698695
3838303774385	383830	3774385	0.002512466	0.00098542	0.000326342	0.000319619	0.00074217	0.000741025	0.000975115	0.000974485	0.00104447	0.001019434	4.06441E-05	4.06441E-05	0.001100722	4.06441E-05	0.000478832	0.000463834	0.000805243	0.003494811	0.002656429
3838403774385	383840	3774385	0.003214419	0.00126074	0.000417519	0.000408916	0.000949524	0.000948059	0.00124755	0.001246745	0.001336282	0.001304252	5.19996E-05	5.19996E-05	0.001408251	5.19996E-05	0.000614499	0.000595252	0.001036006	0.004496338	0.003417696
3838603774385	383860	3774385	0.003032039	0.00118921	0.000393829	0.000385715	0.00089565	0.000894268	0.001176767	0.001176007	0.001260464	0.001230251	4.90492E-05	4.90492E-05	0.00132835	4.90492E-05	0.000579681	0.000561525	0.000976989	0.004240203	0.003223006
3838703774385	383870	3774385	0.003344829	0.00131189	0.000434457	0.000425506	0.000988046	0.000986522	0.001298163	0.001297326	0.001390495	0.001357166	5.41092E-05	5.41092E-05	0.001465384	5.41092E-05	0.000640234	0.000620181	0.00108005	0.004687491	0.003562993
3838803774385	383880	3774385	0.003133033	0.00122882	0.000406947	0.000398563	0.000925483	0.000924055	0.001215963	0.001215179	0.001302449	0.001271229	5.0683E-05	5.0683E-05	0.001372595	5.0683E-05	0.000599531	0.000580752	0.001010933	0.004387521	0.003334984
3838903774385	383890	3774385	0.002341898	0.00091853	0.000304187	0.00029792	0.000691785	0.000690718	0.000908915	0.000908329	0.000973562	0.000950226	3.78848E-05	3.78848E-05	0.001025996	3.78848E-05	0.000447003	0.000433002	0.000751685	0.003262366	0.002479746
3839003774385	383900	3774385	0.001873108	0.00073466	0.000243297	0.000238284	0.000553307	0.000552453	0.000726973	0.000726504	0.000778679	0.000760015	3.03012E-05	3.03012E-05	0.000820617	3.03012E-05	0.000356689	0.000345517	0.0005922	0.002596315	0.001973476
3839103774385	383910	3774385	0.001566211	0.00061429	0.000203434	0.000199243	0.000462651	0.000461937	0.000607863	0.000607471	0.000651097	0.000635491	2.53366E-05	2.53366E-05	0.000686164	2.53366E-05	0.000297618	0.000288296	0.000497886	0.002160862	0.001642486
3829703774395	382970	3774395	0.000127275	4.9919E-05	1.65317E-05	1.61911E-05	3.75964E-05	3.75384E-05	4.93968E-05	4.93649E-05	5.29102E-05	5.16419E-05	2.05893E-06	2.05893E-06	5.57598E-05	2.05893E-06	1.19294E-05	1.15558E-05	1.12248E-05	4.87165E-05	3.70297E-05
3829803774395	382980	3774395	0.000135116	5.2995E-05	1.75502E-05	1.71886E-05	3.99127E-05	3.98511E-05	5.24401E-05	5.24063E-05	5.61699E-05	5.48235E-05	2.18577E-06	2.18577E-06	5.91951E-05	2.18577E-06	1.22649E-05	1.18807E-05	1.14805E-05	4.98264E-05	3.78734E-05
3829903774395	382990	3774395	0.000144242	5.6574E-05	1.87355E-05	1.83495E-05	4.26084E-05	4.25427E-05	5.59819E-05	5.59458E-05	5.99636E-05	5.85263E-05	2.3334E-06	2.3334E-06	6.31931E-05	2.3334E-06	1.26452E-05	1.22491E-05	1.17793E-05	5.11229E-05	3.88588E-05
3830003774395	383000	3774395	0.00015467	6.0664E-05	2.009E-05	1.96761E-05	4.56888E-05	4.56183E-05	6.00291E-05	5.99904E-05	6.42987E-05	6.27575E-05	2.5021E-06	2.5021E-06	6.77617E-05	2.5021E-06	1.30596E-05	1.26505E-05	1.21006E-05	5.25176E-05	3.9919E-05
3830103774395	383010	3774395	0.000166814	6.5427E-05	2.16673E-05	2.12209E-05	4.9276E-05	4.92E-05	6.47422E-05	6.47005E-05	6.9347E-05	6.76848E-05	2.69854E-06	2.69854E-06	7.30819E-05	2.69854E-06	1.35188E-05	1.30954E-05	1.24605E-05	5.40793E-05	4.1106E-05
3830203774395	383020	3774395	0.000180862	7.0937E-05	2.3492E-05	2.3008E-05	5.34257E-05	5.33433E-05	7.01944E-05	7.01491E-05	7.51869E-05	7.33847E-05	2.9258E-06	2.9258E-06	7.92363E-05	2.9258E-06	1.40175E-05	1.35784E-05	1.2852E-05	5.57784E-05	4.23976E-05
3830303774395	383030	3774395	0.000198538	7.787E-05	2.5788E-05	2.52567E-05	5.86473E-05	5.85568E-05	7.70548E-05	7.70051E-05	8.25354E-05	8.0557E-05	3.21175E-06	3.21175E-06	8.69805E-05	3.21175E-06	1.46346E-05	1.41762E-05	1.33363E-05	5.78803E-05	4.39952E-05
3830403774395	383040	3774395	0.000221002	8.668E-05	2.87058E-05	2.81144E-05	6.5283E-05	6.51823E-05	8.57734E-05	8.5718E-05	9.1874E-05	8.96718E-05	3.57515E-06	3.57515E-06	9.68221E-05	3.57515E-06	1.53845E-05	1.49026E-05	1.39201E-05	6.04144E-05	4.59214E-05
3830503774395	383050	3774395	0.000248613	9.751E-05	3.22922E-05	3.16268E-05	7.34391E-05	7.33258E-05	9.64894E-05	9.64271E-05	0.000103352	0.000100875	4.02181E-06	4.02181E-06	0.000108918	4.02181E-06	1.62276E-05	1.57193E-05	1.45651E-05	6.32136E-05	4.80491E-05
3830603774395	383060	3774395	0.000276924	0.00010861	3.59695E-05	3.52284E-05	8.18021E-05	8.16759E-05	0.000107477	0.000107408	0.000115122	0.000112362	4.4798E-06	4.4798E-06	0.000121322	4.4798E-06	1.68985E-05	1.63692E-05	1.50698E-05	6.54039E-05	4.97139E-05
3830703774395	383070	3774395	0.000311469	0.00012216	4.04565E-05	3.9623E-05	9.20065E-05	9.18645E-05	0.000120884	0.000120806	0.000129482	0.000126379	5.03863E-06	5.03863E-06	0.000136456	5.03863E-06	1.76232E-05	1.70712E-05	1.56129E-05	6.77611E-05	5.15057E-05
3830803774395	383080	3774395	0.000353379	0.0001386	4.59002E-05	4.49545E-05	0.000104387	0.000104225	0.00013715	0.000137062	0.000146905	0.000143384	5.71661E-06	5.71661E-06	0.000154817	5.71661E-06	1.83749E-05	1.77993E-05	1.61696E-05	7.01773E-05	5.33422E-05
3830903774395	383090	3774395	0.000404469	0.00015864	5.25362E-05	5.14537E-05	0.000119478	0.000119294	0.000156979	0.000156877	0.000168144	0.000164113	6.54308E-06	6.54308E-06	0.0001772	6.54308E-06	1.91193E-05	1.85205E-05	1.6715E-05	7.25444E-05	5.51415E-05
3831003774395	383100	3774395	0.000469211	0.00018403	6.09455E-05	5.96898E-05	0.000138603	0.000138389	0.000182106	0.000181988	0.000195058	0.000190383	7.59042E-06	7.59042E-06	0.000205563	7.59042E-06	1.98853E-05	1.92625E-05	1.7274E-05	7.49704E-05	5.69855E-05
3831103774395	383110	3774395	0.000547588	0.00021477	7.11258E-05	6.96604E-05	0.000161755	0.000161505	0.000212525	0.000212388	0.000227641	0.000222184	8.85832E-06	8.85832E-06	0.000239901	8.85832E-06	2.05545E-05	1.99107E-05	1.77741E-05	7.7141E-05	5.86354E-05
3831203774395	383120	3774395	0.000650783	0.00025525	8.45297E-05	8.27881E-05	0.000192238	0.000191941	0.000252576	0.000252413	0.00027054	0.000264055	1.05277E-05	1.05277E-05	0.000285111	1.05277E-05	2.12631E-05	2.0597E-05	1.83399E-05	7.95965E-05	6.05018E-05
3831303774395	383130	3774395	0.000792294	0.00031075	0.000102911	0.00010079	0.00023404	0.000233679	0.000307498	0.000307299	0.000329368	0.000321474	1.28169E-05	1.28169E-05	0.000347108	1.28169E-05	2.19968E-05	2.13078E-05	1.8883E-05	8.19538E-05	6.22936E-05
3831403774395	383140	3774395	0.000992809	0.00038939	0.000128955	0.000126298	0.000293271	0.000292818	0.00038532	0.000385071	0.000412725	0.000402832	1.60606E-05	1.60606E-05	0.000434954	1.60606E-05	2.26587E-05	2.1949E-05	1.93334E-05	8.39083E-05	6.37793E-05
3831503774395	383150	3774395	0.00129923	0.00050958	0.000168756	0.000165279	0.000383786	0.000383194	0.000504245	0.000503919	0.000540109	0.000527163	2.10176E-05	2.10176E-05	0.000569198	2.10176E-05	2.32955E-05	2.25659E-05	1.9786E-05	8.58727E-05	6.52724E-05
3831603774395	383160	3774395	0.001792719	0.00070313	0.000232855	0.000228057	0.000529561	0.000528744	0.000695773	0.000695324	0.00074526	0.000727397	2.90008E-05	2.90008E-05	0.000785398	2.90008E-05	2.38534E-05	2.31063E-05	2.01979E-05	8.76603E-05	6.66311E-05
3831703774395	383170	3774395	0.002695178	0.00105709	0.000350075	0.000342862	0.000796142	0.000794914	0.001046027	0.001045352	0.001120426	0.00109357	4.35998E-05	4.35998E-05	0.001180769	4.35998E-05	2.43306E-05	2.35685E-05	2.0603E-05	8.94184E-05	6.79675E-05
3834603774395	383460	3774395	0.000331813	0.00013014	4.3099E-05	4.2211E-05	9.80161E-05	9.78648E-05	0.00012878	0.000128697	0.00013794	0.000134633	5.36774E-06	5.36774E-06	0.000145369	5.36774E-06	2.89248E-05	2.80188E-05	3.49554E-05	0.000151709	0.000115315
3834703774395	383470	3774395	0.000317954	0.00012471	4.12988E-05	4.04479E-05	9.39221E-05	9.37772E-05	0.00012343	0.000123322	0.000132178	0.00012901	5.14354E-06	5.14354E-06	0.000139297	5.14354E-06	2.88315E-05	2.79284E-05	3.52066E-05	0.000152799	0.000116144
3834803774395	383480	3774395	0.000305721	0.00011991	3.97098E-05	3.88917E-05	9.03084E-05	9.01691E-05	0.000118653	0.000118577	0.000127093	0.000124046	4.94563E-06	4.94563E-06	0.000133938	4.94563E-06	2.87938E-05	2.78919E-05	3.55505E-05	0.000154292	0.000117278
3834903774395	383490	3774395	0.000295302	0.00011582	3.83565E-05	3.75662E-05	8.72306E-05	8.70961E-05	0.00011461	0.000114536	0.000122761	0.000119819	4.77708E-06	4.77708E-06	0.000129373	4.77708E-06	2.88405E-05	2.79317E-05	3.59941E-05	0.000156217	0.000118742
3835003774395	383500	3774395	0.000286481	0.00011236	3.72108E-05	3.64442E-05	8.46252E-05	8.44946E-05	0.000111186	0.000111115	0.000119095	0.00011624	4.6344E-06	4.6344E-06	0.000125509	4.6344E-06	2.89678E-05	2.80605E-05	3.6535E-05	0.000158564	0.000120526
3835103774395	383510	3774395	0.000278649	0.00010929	3.61935E-05	3.54478E-05	8.23115E-05	8.21845E-05	0.000108147	0.000108077	0.000115839	0.000113062	4.5077E-06	4.5077E-06	0.000122077	4.5077E-06	2.91221E-05	2.82099E-05	3.71098E-05	0.000161059	0.000122422
3835203774395	383520	3774395	0.000271562	0.00010651	3.5273E-05	3.45463E-05	8.02181E-05	8.00944E-05	0.000105396	0.000105328	0.000112892	0.000110186	4.39305E-06	4.39305E-06	0.000118973	4.39305E-06	2.928E-05	2.83629E-05	3.76869E-05	0.000163564	0.000124326
3835303774395	383530	3774395	0.00026532	0.00010406	3.44622E-05	3.37521E-05	7.83741E-05	7.82532E-05	0.000102973	0.000102907	0.000110297	0.000107654	4.29207E-06	4.29207E-06	0.000116238	4.29207E-06	2.94701E-05	2.85471E-05	3.83047E-05	0.000166245	0.000126364
3835403774395	383540	3774395	0.000259544	0.0001018	3.3712E-05	3.30174E-05	7.66681E-05	7.65498E-05	0.000100732	0.000100667	0.000107896	0.00010531	4.19864E-06	4.19864E-06	0.000113707	4.19864E-06	2.96513E-05	2.87226E-05	3.89044E-05	0.000168848	0.000128342
3835503774395	383550	3774395	0.000253975	9.9613E-05	3.29887E-05	3.2309E-05	7.50231E-05	7.49073E-05	9.85705E-05	9.85069E-05	0.000105581	0.000103051	4.10855E-06	4.10855E-06	0.000111268	4.10855E-06	2.9793E-05	2.88598E-05	3.94453E-05	0.000171195	0.000130127
3835603774395	383560	3774395	0.000249224	9.7749E-05	3.23715E-05	3.17045E-05	7.36195E-05	7.35059E-05	9.67264E-05	9.6664E-05	0.000103606	0.000101123	4.03169E-06	4.03169E-06	0.000109186	4.03169E-06	2.99939E-05	2.90545E-05	4.00654E-05	0.000173887	0.000132172
3835703774395	383570	3774395	0.000245092	9.6129E-05	3.18348E-05	3.11789E-05	7.2399E-05	7.22873E-05	9.51228E-05	9.50615E-05	0.000101888	9.94462E-05	3.96485E-06	3.96485E-06	0.000107376	3.96485E-06	3.02343E-05	2.92873E-05	4.07398E-05	0.000176813	0.000134397
3835803774395	383580	3774395	0.000241661	9.4783E-05	3.13892E-05	3.07424E-05	7.13855E-05	7.12753E-05	9.37912E-05	9.37307E-05	0.000100462	9.80541E-05	3.90934E-06	3.90934E-06	0.000105873	3.90934E-06	3.05339E-05	2.95775E-05	4.15024E-05	0.000180123	0.000136913
3835903774395	383590	3774395	0.000238634	9.3596E-05	3.0996E-05	3.03574E-05	7.04913E-05	7.03826E-05	9.26164E-05	9.25566E-05	9.92037E-05	9.68259E-05	3.86038E-06	3.86038E-06	0.000104547	3.86038E-06	3.08568E-05	2.98903E-05	4.23058E-05	0.0018361	0.000139563
3836003774395	383600	3774395	0.000235113	9.2215E-05	3.05387E-05	2.99095E-05	6.94513E-05	6.93441E-05	9.12499E-05	9.1191E-05	9.774E-05	9.53972E-05	3.80342E-06	3.80342E-06	0.000103004	3.80342E-06	3.10721E-05	3.00988E-05	4.29598E-05	0.000186449	0.000141721
3836103774395	383610	3774395	0.000232472	9.1179E-05	3.01957E-05	2.95735E-05	6.86712E-05	6.85653E-05	9.0225E-05	9.01668E-05	9.66422E-05	9.43258E-05	3.7607E-06	3.7607E-06	0.000101847	3.7607E-06	3.13896E-05	3.04064E-05	4.37655E-05	0.000189945	0.000144379
3836203774395	383620	3774395	0.000231835	9.0929E-05	3.01128E-05	2.94924E-05	6.84828E-05	6.83772E-05	8.99775E-05	8.99194E-05	9.63771E-05	9.4067E-05	3.75038E-06	3.75038E-06	0.000101568	3.75038E-06	3.19762E-05	3.09746E-05	4.49717E-05	0.0019518	0.000148358
3836303774395	383630	3774395	0.000232517	9.1197E-05	3.02015E-05	2.95792E-05	6.86845E-05	6.85785E-05	9.02424E-05	9.01842E-05	9.66609E-05	9.4344E-05	3.76143E-06	3.76143E-06	0.000101867	3.76143E-06	3.27404E-05	3.17149E-05	4.64495E-05	0.000201594	0.000153233
3836403774395	383640	3774395	0.00023399	9.1774E-05	3.03928E-05	2.97666E-05	6.91196E-05	6.9013E-05	9.08141E-05	9.07555E-05	9.72733E-05	9.49417E-05	3.78526E-06	3.78526E-06	0.000102512	3.78526E-06	3.36104E-05	3.25577E-05	4.8097E-05	0.000208744	0.000158668
3836503774395	383650	3774395	0.000237278	9.3064E-05	3.08198E-05	3.01848E-05	7.00907E-05	6.99826E-05	9.209E-05	9.20306E-05	9.86399E-05	9.62756E-05	3.83844E-06	3.83844E-06	0.000103952	3.83844E-06	3.47531E-05	3.36646E-05	5.017E-05	0.000217741	0.000165507
3836603774395	383660	3774395	0.000241383	9.4674E-05	3.1353E-05	3.0707E-05	7.13032E-05	7.11932E-05	9.36831E-05	9.36227E-05	0.000100346	9.79411E-05	3.90484E-06	3.90484E-06	0.000105751	3.90484E-06	3.60214E-05	3.48932E-05	5.24511E-05	0.000227642	0.000173032
3836703774395	383670	3774395	0.00024793	9.7242E-05	3.22035E-05	3.154E-05	7.32374E-05	7.31244E-05	9.62244E-05	9.61623E-05	0.000103068	0.000100598	4.01076E-06	4.01076E-06	0.000108619	4.01076E-06	3.76898E-05	3.65092E-05	5.53705E-05	0.000240312	0.000182663
3836803774395	383680	3774395	0.000257227	0.00010089	3.3411E-05	3.27226E-05	7.59836E-05	7.58663E-05	9.98324E-05	9.9768E-05	0.000106933	0.00010437	4.16115E-06	4.16115E-06	0.000112692	4.16115E-06	3.98281E-05	3.85806E-05	5.90457E-05	0.000256263	0.000194787
3836903774395	383690	3774395	0.000268104	0.00010515	3.48238E-05	3.41063E-05	7.91966E-05	7.90744E-05	0.000104054	0.000103987	0.000111455	0.000108783	4.33711E-06	4.33711E-06	0.000117458	4.33711E-06	4.22552E-05	4.09317E-05	6.32143E-05	0.000274355	0.000208539
3837003774395	383700	3774395	0.000281299	0.00011033	3.65377E-05	3.57849E-05	8.30942E-05	8.2966E-05	0.000109175	0.000109105	0.00011694	0.000114137	4.55056E-06	4.55056E-06	0.000123238	4.55056E-06	4.51057E-05	4.36929E-05	6.80957E-05	0.00029554	0.000224642
3837103774395	383710	3774395	0.000296855	0.00011643	3.85583E-05	3.77639E-05	8.76897E-05	8.75544E-05	0.000115213	0.000115138	0.000123407	0.000120449	4.80222E-06	4.80222E-06	0.000130054	4.80222E-06	4.84029E-05	4.68868E-05	7.3733E-05	0.000320007	0.000243239
3837203774395	383720	3774395	0.000316463	0.00012412	4.11052E-05	4.02583E-05	9.34817E-05	9.33374E-05	0.000122823	0.000122743	0.000131558	0.000128405	5.11942E-06	5.11942E-06	0.000138644	5.11942E-06	5.24553E-05	5.08123E-05	8.06422E-05	0.000349993	0.000266032
3837303774395	383730	3774395	0.00034217	0.0001342	4.44442E-05	4.35285E-05	0.000101075	0.000100919	0.0001328	0.000132714	0.000142245	0.000138835	5.53527E-06	5.53527E-06	0.000149906	5.53527E-06	5.76612E-05	5.58551E-05	8.94817E-05	0.000388357	0.000295193
3837403774395	383740	3774395	0.000373652	0.00014655	4.85333E-05	4.75334E-05	0.000110375	0.000110205	0.000145018	0.000144925	0.000155333	0.000151609	6.04455E-06	6.04455E-06	0.000163698	6.04455E-06	6.39811E-05	6.19771E-05	0.000100225	0.000434982	0.000330632
3837503774395	383750	3774395	0.000415346	0.0001629	5.3949E-05	5.28375E-05	0.000122691	0.000122502	0.0001612	0.000161096	0.000172666	0.000168527	6.71904E-06	6.71904E-06	0.000181965	6.71904E-06	7.22707E-05	7.0007E-05	0.000114296	0.000496054	0.000377054
3837603774395	383760	3774395	0.000469606	0.00018419	6.09968E-05	5.97401E-05	0.000138719	0.000138505	0.000182259	0.000182142	0.000195222	0.000190543	7.59681E-06	7.59681E-06	0.000205737	7.59681E-06	8.2982E-05	8.03829E-05	0.000132471	0.000574933	0.000437011
3837703774395	383770	3774395	0.000540546	0.00021201	7.02112E-05	6.87646E-05	0.000159675	0.000159428	0.000209792	0.000209656	0.000224713	0.000219327	8.7444E-06	8.7444E-06	0.000236816	8.7444E-06	9.69063E-05	9.3871E-05	0.000156091	0.000677444	0.00051493
3837803774395	383780	3774395	0.000635262	0.00024916	8.25137E-05	8.08136E-05	0.000187653	0.000187364	0.000246552	0.000246393	0.000264088	0.000257758	1.02766E-05	1.02766E-05	0.000278311	1.02766E-05	0.000115401	0.000111787	0.0001874	0.000813635	0.000618449
3837903774395	383790	3774395	0.000768869	0.00030156	9.98678E-05	9.78102E-05	0.00022712	0.00022677	0.000298406	0.000298214	0.00031963	0.000311969	1.2438E-05	1.2438E-05	0.000336845	1.2438E-05	0.00014137	0.000136942	0.000231476	0.001004621	0.000763619
3838003774395	383800	3774395	0.000943264	0.00036996	0.00012252	0.000119995	0.000278636	0.000278206	0.000366091	0.000365854	0.000392129	0.00038273	1.52592E-05	1.52592E-05	0.000413248	1.52592E-05	0.000175267	0.000169778	0.00028906	0.001254539	0.000953583

			KMMass Grading / Excavation	KMDrainage / Utilities Trenching	KMFoundations / Concrete Pads	KMBuilding / Structure Construction	KMAsphalt Paving	KMArchitectural Coating	KMLandscaping or Other Finishing	KMWaterside Construction (Piles)	EWNDemolition	EWNSite Grubbing / Prep	EWNDrainage / Utilities Trenching	EWNDrainage / Utilities Trenching	EWNDrainage / Utilities Trenching	EWNFoundations / Concrete Pads	EWNBuilding / Structure Construction	EWNAsphalt Paving	EWNLandscaping or Other Finishing	EWNWaterside Construction (Piles)	ISDemolition
Unique Identifier	X (UTM)	Y (UTM)	2026	2026	2026	2026	2026	2026	2026	2026	2027	2027	2027	2028	2029	2029	2029	2029	2029	2029	2027
3837003774385	383700	3774385	0.000222443	7.98812E-05	4.22728E-05	0.000145192	4.66445E-06	4.66445E-06	0.000149857	4.66445E-06	0.000187309	1.02086E-05	2.39717E-05	2.35088E-05	2.30224E-05	1.99417E-05	4.33021E-05	3.08071E-06	4.48425E-05	3.08071E-06	5.59854E-05
3837103774385	383710	3774385	0.000241424	8.66973E-05	4.58799E-05	0.000157581	5.06246E-06	5.06246E-06	0.000162644	5.06246E-06	0.00020103	1.09564E-05	2.57277E-05	2.52309E-05	2.47088E-05	2.14025E-05	4.64742E-05	3.30639E-06	4.81274E-05	3.30639E-06	5.81497E-05
3837203774385	383720	3774385	0.000265414	9.53124E-05	5.0439E-05	0.00017324	5.56552E-06	5.56552E-06	0.000178806	5.56552E-06	0.00021848	1.19075E-05	2.7961E-05	2.7421E-05	2.68536E-05	2.32602E-05	5.05082E-05	3.59339E-06	5.23049E-05	3.59339E-06	6.1151E-05
3837303774385	383730	3774385	0.000297384	0.000106793	5.65144E-05	0.000194107	6.2359E-06	6.2359E-06	0.000200343	6.2359E-06	0.000241826	1.31798E-05	3.09487E-05	3.03511E-05	2.97231E-05	2.57457E-05	5.59053E-05	3.97736E-06	5.7894E-05	3.97736E-06	6.54474E-05
3837403774385	383740	3774385	0.000337244	0.000121107	6.40895E-05	0.000220125	7.07174E-06	7.07174E-06	0.000227197	7.07174E-06	0.000270899	1.47643E-05	3.46695E-05	3.4E-05	3.32965E-05	2.88409E-05	6.26264E-05	4.45553E-06	6.48542E-05	4.45553E-06	7.08714E-05
3837503774385	383750	3774385	0.000386451	0.000138778	7.34407E-05	0.000252243	8.10357E-06	8.10357E-06	0.000260347	8.10357E-06	0.000306741	1.67178E-05	3.92565E-05	3.84984E-05	3.77018E-05	3.26568E-05	7.09123E-05	5.04503E-06	7.34348E-05	5.04503E-06	7.75879E-05
3837603774385	383760	3774385	0.000449334	0.00016136	8.53909E-05	0.000293288	9.42217E-06	9.42217E-06	0.00030271	9.42217E-06	0.000352605	1.92174E-05	4.51262E-05	4.42547E-05	4.33391E-05	3.75397E-05	8.15152E-05	5.79937E-06	8.44149E-05	5.79937E-06	8.62591E-05
3837703774385	383770	3774385	0.000530222	0.000190407	0.000100763	0.000346085	1.11183E-05	1.11183E-05	0.000357203	1.11183E-05	0.000411594	2.24324E-05	5.26755E-05	5.16582E-05	5.05894E-05	4.38198E-05	9.51521E-05	6.76956E-06	9.85369E-05	6.76956E-06	9.74732E-05
3837803774385	383780	3774385	0.000632736	0.000227221	0.000120244	0.000412998	1.3268E-05	1.3268E-05	0.000426266	1.3268E-05	0.000486317	2.65049E-05	6.22385E-05	6.10366E-05	5.97737E-05	5.17751E-05	0.000112427	7.99855E-06	0.000116426	7.99855E-06	0.000111736
3837903774385	383790	3774385	0.000774032	0.000277962	0.000147096	0.000505224	1.62308E-05	1.62308E-05	0.000521455	1.62308E-05	0.000589607	3.21344E-05	7.54575E-05	7.40004E-05	7.24692E-05	6.27719E-05	0.000136305	9.69739E-06	0.000141154	9.69739E-06	0.000131655
3838003774385	383800	3774385	0.000963161	0.000345879	0.000183038	0.000628672	2.01967E-05	2.01967E-05	0.000648868	2.01967E-05	0.000727339	3.96409E-05	9.30843E-05	9.12867E-05	8.93979E-05	7.74353E-05	0.000168146	1.19627E-05	0.000174127	1.19627E-05	0.000158192
3838103774385	383810	3774385	0.001236635	0.000444086	0.000235009	0.000807173	2.59313E-05	2.59313E-05	0.000833105	2.59313E-05	0.000926363	5.0488E-05	0.000118555	0.000116266	0.00011386	9.86241E-05	0.000214156	1.52361E-05	0.000221774	1.52361E-05	0.000196611
3838203774385	383820	3774385	0.001681115	0.000603703	0.000319477	0.001097293	3.52516E-05	3.52516E-05	0.001132544	3.52516E-05	0.001249995	6.81263E-05	0.000159973	0.000156884	0.000153638	0.000133079	0.000288974	2.05589E-05	0.000299253	2.05589E-05	0.00025946
3838303774385	383830	3774385	0.002628937	0.000944074	0.0004996	0.001715953	5.51267E-05	5.51267E-05	0.001771079	5.51267E-05	0.001940481	0.000105759	0.000248341	0.000243546	0.000238506	0.000206591	0.0004486	3.19155E-05	0.000464558	3.19155E-05	0.000394216
3838403774385	383840	3774385	0.003382326	0.001214622	0.000642774	0.002207703	7.09247E-05	7.09247E-05	0.002278627	7.09247E-05	0.002489262	0.000135668	0.000318574	0.000312422	0.000305958	0.000265016	0.000575467	4.09414E-05	0.000595938	4.09414E-05	0.000501208
3838603774385	383860	3774385	0.003189651	0.001145431	0.000606158	0.00208194	6.68844E-05	6.68844E-05	0.002148825	6.68844E-05	0.002348254	0.000127983	0.000300528	0.000294724	0.000288626	0.000250004	0.000542869	3.86222E-05	0.00056218	3.86222E-05	0.000472627
3838703774385	383870	3774385	0.00352612	0.00126626	0.0006701	0.002301559	7.39399E-05	7.39399E-05	0.002375499	7.39399E-05	0.002593158	0.00014133	0.000331871	0.000325462	0.000318728	0.000276077	0.000599486	4.26502E-05	0.000620811	4.26502E-05	0.000520149
3838803774385	383880	3774385	0.00330047	0.001185227	0.000627218	0.002154274	6.92082E-05	6.92082E-05	0.002223482	6.92082E-05	0.002428421	0.000132352	0.000310788	0.000304786	0.00029848	0.000258539	0.000561402	3.99407E-05	0.000581372	3.99407E-05	0.000487454
3838903774385	383890	3774385	0.002454083	0.000881282	0.000466371	0.001601822	5.14602E-05	5.14602E-05	0.001653283	5.14602E-05	0.001811295	9.87179E-05	0.000231808	0.000227332	0.000222628	0.000192837	0.000418735	2.97907E-05	0.00043363	2.97907E-05	0.000366169
3839003774385	383900	3774385	0.001953053	0.000701358	0.000371156	0.001274791	4.0954E-05	4.0954E-05	0.001315745	4.0954E-05	0.001445864	7.88015E-05	0.000185041	0.000181467	0.000177713	0.000153932	0.000334255	2.37804E-05	0.000346145	2.37804E-05	0.000294203
3839103774385	383910	3774385	0.001625488	0.000583727	0.000308906	0.001060984	3.40852E-05	3.40852E-05	0.001095069	3.40852E-05	0.001206833	6.5774E-05	0.00015445	0.000151467	0.000148333	0.000128484	0.000278995	1.9849E-05	0.00028892	1.9849E-05	0.000247014
3829703774395	382970	3774395	3.66465E-05	1.31601E-05	6.96426E-06	2.39198E-05	7.68448E-07	7.68448E-07	2.46883E-05	7.68448E-07	5.36668E-05	2.92491E-06	6.86824E-06	6.73561E-06	6.59624E-06	5.71357E-06	1.24067E-05	8.82668E-07	1.2848E-05	8.82668E-07	1.42251E-05
3829803774395	382980	3774395	3.74814E-05	1.34599E-05	7.12293E-06	2.44648E-05	7.85955E-07	7.85955E-07	2.52507E-05	7.85955E-07	5.52135E-05	3.00921E-06	7.06618E-06	6.92973E-06	6.78635E-06	5.87824E-06	1.27642E-05	9.08107E-07	1.32183E-05	9.08107E-07	1.48525E-05
3829903774395	382990	3774395	3.84567E-05	1.38101E-05	7.30827E-06	2.51013E-05	8.06406E-07	8.06406E-07	2.59077E-05	8.06406E-07	5.69669E-05	3.10477E-06	7.29058E-06	7.1498E-06	7.00186E-06	6.06491E-06	1.31696E-05	9.36946E-07	1.36381E-05	9.36946E-07	1.55665E-05
3830003774395	383000	3774395	3.95058E-05	1.41869E-05	7.50765E-06	2.57861E-05	8.28406E-07	8.28406E-07	2.66145E-05	8.28406E-07	5.88735E-05	3.20868E-06	7.53458E-06	7.38908E-06	7.2362E-06	6.26789E-06	1.36104E-05	9.68303E-07	1.40945E-05	9.68303E-07	1.63559E-05
3830103774395	383010	3774395	4.06806E-05	1.46088E-05	7.7309E-06	2.65529E-05	8.5304E-07	8.5304E-07	2.7406E-05	8.5304E-07	6.09867E-05	3.32386E-06	7.80504E-06	7.65432E-06	7.49594E-06	6.49288E-06	1.40989E-05	1.00306E-06	1.46004E-05	1.00306E-06	1.72501E-05
3830203774395	383020	3774395	4.19588E-05	1.50678E-05	7.9738E-06	2.73872E-05	8.79842E-07	8.79842E-07	2.82671E-05	8.79842E-07	6.32915E-05	3.44947E-06	8.1E-06	7.94358E-06	7.77922E-06	6.73825E-06	1.46317E-05	1.04097E-06	1.51522E-05	1.04097E-06	1.82492E-05
3830303774395	383030	3774395	4.35399E-05	1.56356E-05	8.27428E-06	2.84193E-05	9.12997E-07	9.12997E-07	2.93322E-05	9.12997E-07	6.61398E-05	3.6047E-06	8.46453E-06	8.30107E-06	8.12931E-06	7.0415E-06	1.52902E-05	1.08781E-06	1.58341E-05	1.08781E-06	1.94759E-05
3830403774395	383040	3774395	4.54461E-05	1.63201E-05	8.63653E-06	2.96635E-05	9.52969E-07	9.52969E-07	3.06164E-05	9.52969E-07	6.96007E-05	3.79333E-06	8.90745E-06	8.73544E-06	8.55469E-06	7.40996E-06	1.60903E-05	1.14474E-06	1.66626E-05	1.14474E-06	2.09765E-05
3830503774395	383050	3774395	4.75518E-05	1.70763E-05	9.0367E-06	3.10379E-05	9.97124E-07	9.97124E-07	3.2035E-05	9.97124E-07	7.35057E-05	4.00615E-06	9.40721E-06	9.22554E-06	9.03466E-06	7.8257E-06	1.6993E-05	1.20896E-06	1.75975E-05	1.20896E-06	2.27133E-05
3830603774395	383060	3774395	4.91994E-05	1.76679E-05	9.34981E-06	3.21133E-05	1.03167E-06	1.03167E-06	3.3145E-05	1.03167E-06	7.6622E-05	4.176E-06	9.80603E-06	9.61667E-06	9.41769E-06	8.15747E-06	1.77135E-05	1.26022E-06	1.83436E-05	1.26022E-06	2.42866E-05
3830703774395	383070	3774395	5.09727E-05	1.83047E-05	9.68679E-06	3.32707E-05	1.06886E-06	1.06886E-06	3.43396E-05	1.06886E-06	7.9991E-05	4.35961E-06	1.02372E-05	1.00395E-05	9.83178E-06	8.51615E-06	1.84923E-05	1.31563E-06	1.91501E-05	1.31563E-06	2.60471E-05
3830803774395	383080	3774395	5.27902E-05	1.89574E-05	1.00322E-05	3.44571E-05	1.10697E-06	1.10697E-06	3.5564E-05	1.10697E-06	8.34672E-05	4.54907E-06	1.06821E-05	1.04758E-05	1.0259E-05	8.88624E-06	1.92959E-05	1.3728E-06	1.99823E-05	1.3728E-06	2.79794E-05
3830903774395	383090	3774395	5.45708E-05	1.95968E-05	1.03706E-05	3.56193E-05	1.14431E-06	1.14431E-06	3.67636E-05	1.14431E-06	8.69205E-05	4.73728E-06	1.1124E-05	1.09092E-05	1.06835E-05	9.25388E-06	2.00943E-05	1.4296E-06	2.08091E-05	1.4296E-06	3.00599E-05
3831003774395	383100	3774395	5.63958E-05	2.02522E-05	1.07174E-05	3.68105E-05	1.18257E-06	1.18257E-06	3.79931E-05	1.18257E-06	9.04579E-05	4.93007E-06	1.15767E-05	1.13532E-05	1.11183E-05	9.6305E-06	2.0912E-05	1.48778E-06	2.16559E-05	1.48778E-06	3.23458E-05
3831103774395	383110	3774395	5.80286E-05	2.08386E-05	1.10277E-05	3.78763E-05	1.21681E-06	1.21681E-06	3.90931E-05	1.21681E-06	9.35513E-05	5.09867E-06	1.19726E-05	1.17414E-05	1.14985E-05	9.95983E-06	2.16272E-05	1.53866E-06	2.23965E-05	1.53866E-06	3.46554E-05
3831203774395	383120	3774395	5.98757E-05	2.15019E-05	1.13787E-05	3.90819E-05	1.25555E-06	1.25555E-06	4.03374E-05	1.25555E-06	9.68131E-05	5.27644E-06	1.23901E-05	1.21508E-05	1.18994E-05	1.03071E-05	2.23812E-05	1.5923E-06	2.31774E-05	1.5923E-06	3.72025E-05
3831303774395	383130	3774395	6.16489E-05	2.21387E-05	1.17157E-05	4.02393E-05	1.29273E-06	1.29273E-06	4.1532E-05	1.29273E-06	0.000100343	5.46882E-06	1.28418E-05	1.25938E-05	1.23332E-05	1.06829E-05	2.31973E-05	1.65036E-06	2.40224E-05	1.65036E-06	3.99481E-05
3831403774395	383140	3774395	6.31192E-05	2.26666E-05	1.19951E-05	4.1199E-05	1.32356E-06	1.32356E-06	4.25226E-05	1.32356E-06	0.000103421	5.63658E-06	1.32357E-05	1.29801E-05	1.27116E-05	1.10106E-05	2.39088E-05	1.70098E-06	2.47593E-05	1.70098E-06	4.29451E-05
3831503774395	383150	3774395	6.45969E-05	2.31973E-05	1.22759E-05	4.21635E-05	1.35455E-06	1.35455E-06	4.3518E-05	1.35455E-06	0.000106308	5.7939E-06	1.36052E-05	1.33424E-05	1.30664E-05	1.13179E-05	2.45762E-05	1.74846E-06	2.54504E-05	1.74846E-06	4.63739E-05
3831603774395	383160	3774395	6.59416E-05	2.36802E-05	1.25315E-05	4.30412E-05	1.38274E-06	1.38274E-06	4.44239E-05	1.38274E-06	0.000108719	5.92535E-06	1.39138E-05	1.36452E-05	1.33628E-05	1.15747E-05	2.51338E-05	1.78813E-06	2.60278E-05	1.78813E-06	5.02219E-05
3831703774395	383170	3774395	6.72641E-05	2.41551E-05	1.27828E-05	4.39044E-05	1.41047E-06	1.41047E-06	4.53149E-05	1.41047E-06	0.000110817	6.0397E-06	1.41823E-05	1.39085E-05	1.36207E-05	1.17981E-05	2.56188E-05	1.82264E-06	2.65301E-05	1.82264E-06	5.45449E-05
3834603774395	383460	3774395	0.000114121	4.0982E-05	2.16875E-05	7.4489E-05	2.39303E-06	2.39303E-06	7.6882E-05	2.39303E-06	0.000124646	6.79335E-06	1.59521E-05	1.5644E-05	1.53203E-05	1.32703E-05	2.88156E-05	2.05007E-06	2.98406E-05	2.05007E-06	0.000109077
3834703774395	383470	3774395	0.000114942	4.12765E-05	2.18434E-05	7.50243E-05	2.41023E-06	2.41023E-06	7.74345E-05	2.41023E-06	0.000123987	6.75746E-06	1.58678E-05	1.55614E-05	1.52394E-05	1.32002E-05	2.86633E-05	2.03924E-06	2.9683E-05	2.03924E-06	0.000100848
3834803774395	383480	3774395	0.000116065	4.16798E-05	2.20568E-05	7.57573E-05	2.43378E-06	2.43378E-06	7.81911E-05	2.43378E-06	0.000123581	6.73535E-06	1.58159E-05	1.55104E-05	1.51895E-05	1.31569E-05	2.85695E-05	2.03257E-06	2.95858E-05	2.03257E-06	9.38712E-05
3834903774395	383490	3774395	0.000117513	4.21998E-05	2.2332E-05	7.67026E-05	2.46415E-06	2.46415E-06	7.91667E-05	2.46415E-06	0.000123543	6.73326E-06	1.5811E-05	1.55056E-05	1.51848E-05	1.31529E-05	2.85607E-05	2.03194E-06	2.95766E-05	2.03194E-06	8.80336E-05
3835003774395	383500	3774395	0.000119279	4.28339E-05	2.26676E-05	7.78551E-05	2.50118E-06	2.50118E-06	8.03563E-05	2.50118E-06	0.000123857	6.75037E-06	1.58511E-05	1.5545E-05	1.52234E-05	1.31863E-05	2.86333E-05	2.0371E-06	2.96518E-05	2.0371E-06	8.31307E-05
3835103774395	383510	3774395	0.000121155	4.35079E-05	2.30242E-05	7.90801E-05	2.54053E-06	2.54053E-06	8.16206E-05	2.54053E-06	0.000124286	6.77374E-06	1.5906E-05	1.55989E-05	1.52761E-05	1.32319E-05	2.87324E-05	2.04415E-06	2.97545E-05	2.04415E-06	7.8844E-05
3835203774395	383520	3774395	0.000123039	4.41844E-05	2.33822E-05	8.03098E-05	2.58003E-06	2.58003E-06	8.28899E-05	2.58003E-06	0.000124738	6.79836E-06	1.59638E-05	1.56556E-05	1.53316E-05	1.328-05	2.88368E-05	2.05158E-06	2.98626E-05	2.05158E-06	7.50212E-05
3835303774395	383530	3774395	0.000125056	4.49088E-05	2.37656E-05	8.16264E-05	2.62233E-06	2.62233E-06	8.42487E-05	2.62233E-06	0.00012532	6.83008E-06	1.60383E-05	1.57286E-05	1.54031E-05	1.3342E-05	2.89713E-05	2.06115E-06	3.00019E-05	2.06115E-06	7.16525E-05
3835403774395	383540	3774395	0.000127014	4.56119E-05	2.41376E-05	8.29043E-05	2.66339E-06	2.66339E-06	8.55677E-05	2.66339E-06	0.000125863	6.85971E-06	1.61079E-05	1.57968E-05	1.547E-05	1.33999E-05	2.9097E-05	2.0701E-06	3.01321E-05	2.0701E-06	6.85744E-05
3835503774395	383550	3774395	0.00012878	4.6246E-05	2.44732E-05	8.40569E-05	2.70041E-06	2.70041E-06	8.67574E-05	2.70041E-06	0.000126254	6.88099E-06	1.61579E-05	1.58458E-05	1.5518E-05	1.34414E-05	2.91873E-05	2.07652E-06	3.02256E-05	2.07652E-06	6.5671E-05
3835603774395	383560	3774395	0.000130804	4.6973E-05	2.48579E-05	8.53783E-05	2.74286E-06	2.74286E-06	8.81212E-05	2.74286E-06	0.000126904	6.91646E-06	1.62411E-05	1.59275E-05	1.5598E-05	1.35107E-05	2.93378E-05	2.08722E-06	3.03814E-05	2.08722E-06	6.31196E-05
3835703774395	383570	3774395	0.000133006	4.77637E-05	2.52764E-05	8.68154E-05	2.78903E-06	2.78903E-06	8.96045E-05	2.78903E-06	0.000127708	6.96028E-06	1.6344E-05	1.60284E-05	1.56968E-05	1.35963E-05	2.95236E-05	2.10045E-06	3.05738E-05	2.10045E-06	6.08324E-05
3835803774395	383580	3774395	0.000135496	4.86578E-05	2.57495E-05	8.84406E-05	2.84124E-06	2.84124E-06	9.12819E-05	2.84124E-06	0.000128773	7.01828E-06	1.64802E-05	1.6162E-05	1.58276E-05	1.37096E-05	2.97697E-05	2.11795E-06	3.08286E-05	2.11795E-06	5.88106E-05
3835903774395	383590	3774395	0.000138119	4.95997E-05	2.6248E-05	9.01526E-05	2.89624E-06	2.89624E-06	9.30489E-05	2.89624E-06	0.000129929	7.0813E-06	1.66282E-05	1.63071E-05	1.59697E-05	1.38327E-05	3.0037E-05	2.13697E-06	3.11054E-05	2.13697E-06	5.69565E-05
3836003774395	383600	3774395	0.000140254	5.03665E-05	2.66538E-05	9.15463E-05	2.94102E-06	2.94102E-06	9.44874E-05	2.94102E-06	0.000130649	7.12052E-06	1.67203E-05	1.63974E-05	1.60582E-05	1.39094E-05	3.02033E-05	2.1488E-06	3.12777E-05	2.1488E-06	5.50143E-05
3836103774395	383610	3774395	0.000142885	5.13111E-05	2.71536E-05	9.32632E-05	2.99617E-06	2.99617E-06	9.62593E-05	2.99617E-06	0.00013179	7.1827E-06	1.68663E-05	1.65406E-05	1.61984E-05	1.40308E-05	3.04671E-05	2.16757E-06	3.15509E-05	2.16757E-06	5.33628E-05
3836203774395	383620	3774395	0.000146823	5.27252E-05	2.7902E-05	9.58336E-05	3.07875E-06	3.07875E-06	9.89123E-05	3.07875E-06	0.000134041	7.30539E-06	1.71544E-05	1.68232E-05	1.64751E-05	1.42705E-05	3.09875E-05	2.20459E-06	3.20898E-05	2.20459E-06	5.22618E-05
3836303774395	383630	3774395	0.000151647	5.44578E-05	2.88189E-05	9.89827E-05	3.17992E-06	3.17992E-06	0.000102163	3.17992E-06	0.000137027	7.46814E-06	1.75366E-05	1.71979E-05	1.68421E-05	1.45884E-05	3.16778E-05	2.25371E-06	3.28047E-05	2.25371E-06	5.15017E-05
3836403774395	383640	3774395	0.000157026	5.63894E-05	2.9841E-05	0.000102494	3.29271E-06	3.29271E-06	0.000105786	3.29271E-06	0.000140457	7.65509E-06	1.79756E-05	1.76285E-05	1.72637E-05	1.49536E-05	3.24708E-05	2.31013E-06	3.36259E-05	2.31013E-06	5.09372E-05
3836503774395	383650	3774395	0.000163794	5.88197E-05	3.11272E-05	0.000106911	3.43462E-06	3.43462E-06	0.000110346	3.43462E-06	0.000144998	7.90256E-06	1.85567E-05	1.81983E-05	1.78218E-05	1.5437E-05	3.35205E-05	2.3848E-06	3.47129E-05	2.3848E-06	5.07849E-05
3836603774395	383660	3774395	0.000171241	6.14942E-05	3.25425E-05	0.000111772	3.59079E-06	3.59079E-06	0.000115363	3.59079E-06	0.000150051	8.17798E-06	1.92034E-05	1.88326E-05	1.84429E-05	1.5975E-05	3.46888E-05	2.46792E-06	3.59228E-05	2.46792E-06	5.07975E-05
3836703774395	383670	3774395	0.000180772	6.49169E-05	3.43538E-05	0.000117993	3.79065E-06	3.79065E-06	0.000121784	3.79065E-06	0.000156743	8.54271E-06	2.00599E-05	1.96725E-05	1.92655E-05	1.66875E-05	3.62359E-05	2.57799E-06	3.75249E-05	2.57799E-06	5.13145E-05
3836803774395	383680	3774395	0.000192771	6.92257E-05	3.6634E-05	0.000125825	4.04225E-06	4.04225E-06	0.000129867	4.04225E-06	0.000165349	9.01176E-06	2.11613E-05	2.07527E-05	2.03233E-05	1.76037E-05	3.82255E-05	2.71954E-06	3.95852E-05	2.71954E-06	5.23596E-05
3836903774395	383690	3774395	0.000206381	7.4113E-05	3.92203E-05	0.000134708	4.32763E-06	4.32763E-06	0.000139036	4.32763E-06	0.00017512	9.54425E-06	2.24117E-05	2.19789E-05	2.15241E-05	1.86439E-05	4.04841E-05	2.88023E-06	4.19242E-05	2.88023E-06	5.36632E-05
3837003774395	383700	3774395	0.000222317	7.98361E-05	4.22489E-05	0.00014511	4.66182E-06	4.66182E-06	0.000149772	4.66182E-06	0.000186613	1.01706E-05	2.38825E-05	2.34213E-05	2.29367E-05	1.98675E-05	4.31411E-05	3.06925E-06	4.46757E-05	3.06925E-06	5.53553E-05
3837103774395	383710	3774395	0.000240722	8.64453E-05	4.57465E-05	0.000157123	5.04774E-06	5.04774E-06	0.000162171	5.04774E-06	0.000199897	1.08947E-05	2.55827E-05	2.50887E-05	2.45696E-05	2.12818E-05	4.62122E-05	3.28775E-06	4.78561E-05	3.28775E-06	5.74259E-05
3837203774395	383720	3774395	0.000263279	9.45456E-05	5.00332E-05	0.000171847	5.52074E-06	5.52074E-06	0.000177367	5.52074E-06	0.000216245	1.17856E-05	2.76748E-05	2.71404E-05	2.65788E-05	2.30222E-05	4.99914E-05	3.55662E-06	5.17697E-05	3.55662E-06	6.01715E-05
3837303774395	383730	3774395	0.000292138	0.000104909	5.55175E-05	0.000190683	6.1259E-06	6.1259E-06	0.000196809	6.1259E-06	0.000237255	1.29307E-05	3.03637E-05	2.97774E-05	2.91612E-05	2.52591E-05	5.48485E-05	3.90218E-06	5.67996E-05	3.90218E-06	6.39258E-05
3837403774395	383740	3774395	0.000327211	0.000117504	6.21827E-05	0.000213576	6.86134E-06	6.86134E-06	0.000220437	6.86134E-06	0.000262767	1.43212E-05	3.36288E-05	3.29794E-05	3.2297E-05	2.79752E-05	6.07465E-05	4.32179E-06	6.29074E-05	4.32179E-06	6.85702E-05
3837503774395	383750	3774395	0.000373152	0.000134002	7.09133E-05	0.000243563	7.82469E-06	7.82469E-06	0.000251387	7.82469E-06	0.000296228	1.61448E-05	3.7911E-05	3.71789E-05	3.64097E-05	3.15376E-05	6.84819E-05	4.87212E-06	7.0918E-05	4.87212E-06	7.48312E-05
3837603774395	383760	3774395	0.000432488	0.00015531	8.21896E-05	0.000282292	9.06893E-06	9.06893E-06	0.000291361	9.06893E-06	0.000339512	1.85038E-05	4.34505E-05	4.26114E-05	4.17298E-05	3.61457E-05	7.84883E-05	5.58402E-06	8.12803E-05	5.58402E-06	8.30259E-05
3837703774395	383770	3774395	0.000509601	0.000183002	9.6844E-05	0.000332625	1.06859E-05	1.06859E-05	0.000343311	1.06859E-05	0.00039579	2.15711E-05	5.06529E-05	4.96747E-05	4.86469E-05	4.21373E-05	9.14986E-05	6.50963E-06	9.47534E-05	6.50963E-06	9.37552E-05
3837803774395	383780	3774395	0.000612049	0.000219792	0.000116313	0.000399495	1.28342E-05	1.28342E-05	0.000412329	1.28342E-05	0.000470582	2.56473E-05	6.02247E-05	5.90617E-05	5.78397E-05	5.00999E-05	0.000108789	7.73975E-06	0.000112659	7.73975E-06	0.000108098
3837903774395	383790	3774395	0.000755716	0.000271384	0.000143615	0.000493269	1.58468E-05	1.58468E-05	0.000509116	1.58468E-05	0.000575649	3.13736E-05	7.36712E-05	7.22485E-05	7.07536E-05	6.12858E-05	0.000133078	9.46781E-06	0.000137812	9.46781E-06	0.000128447
3838003774395	383800	3774395	0.000943714	0.000338896	0.000179342	0.000615979	1.97889E-05	1.97889E-05	0.000635768	1.97889E-05	0.00071263	3.88393E-05	9.12019E-05	8.94407E-05	8.75901E-05	7.58693E-05	0.000164746	1.17208E-05

			ISDrainage / Utilities Trenching	ISDrainage / Utilities Trenching	ISAsphalt Paving	ISAsphalt Paving	SVDemolition	SVSite Grubbing / Prep	SVMass Grading / Excavation	SVMass Grading / Excavation	SVDrainage / Utilities Trenching	SVFoundations / Concrete Pads	SVBuilding / Structure Construction	SVBuilding / Structure Construction	SVAsphalt Paving	SVAsphalt Paving	SVArchitectural Coating	SVArchitectural Coating	SVLandscaping or Other Finishing	SVLandscaping or Other Finishing	MDemolition
Unique Identifier	X (UTM)	Y (UTM)	2027	2028	2027	2028	2027	2027	2027	2028	2028	2028	2028	2029	2028	2029	2028	2029	2028	2029	2027
3837003774385	383700	3774385	2.25432E-05	2.19648E-05	5.82209E-06	5.42354E-06	0.000366097	0.000263204	0.000177459	0.000175206	0.000124313	3.94911E-05	5.65734E-05	5.44148E-05	5.56228E-06	5.17511E-06	5.56228E-06	5.17511E-06	5.65734E-05	5.44148E-05	5.73247E-05
3837103774385	383710	3774385	2.34147E-05	2.28139E-05	6.04717E-06	5.6332E-06	0.000399362	0.00028712	0.000193584	0.000191126	0.000135609	4.30794E-05	6.17139E-05	5.93592E-05	6.06769E-06	5.64535E-06	6.06769E-06	5.64535E-06	6.17139E-05	5.93592E-05	6.23528E-05
3837203774385	383720	3774385	2.46232E-05	2.39914E-05	6.35928E-06	5.92395E-06	0.000441305	0.000317274	0.000213915	0.000211199	0.000149851	4.76038E-05	6.81954E-05	6.55933E-05	6.70494E-06	6.23825E-06	6.70494E-06	6.23825E-06	6.81954E-05	6.55933E-05	6.87E-05
3837303774385	383730	3774385	2.63532E-05	2.5677E-05	6.80608E-06	6.34016E-06	0.000496984	0.000357305	0.000240905	0.000237846	0.000168758	5.361E-05	7.67996E-05	7.38693E-05	7.55091E-06	7.02533E-06	7.55091E-06	7.02533E-06	7.67996E-05	7.38693E-05	7.7143E-05
3837403774385	383740	3774385	2.85372E-05	2.78051E-05	7.37014E-06	6.86561E-06	0.000566473	0.000407263	0.000274588	0.000271102	0.000192353	6.11058E-05	8.75378E-05	8.41977E-05	8.60668E-06	8.00761E-06	8.60668E-06	8.00761E-06	8.75378E-05	8.41977E-05	8.76746E-05
3837503774385	383750	3774385	3.12417E-05	3.04401E-05	8.0686E-06	7.51626E-06	0.000652424	0.000469058	0.000316252	0.000312237	0.00022154	7.03774E-05	0.00010082	9.69731E-05	9.91259E-06	9.22262E-06	9.91259E-06	9.22262E-06	0.00010082	9.69731E-05	0.000100687
3837603774385	383760	3774385	3.47333E-05	3.38421E-05	8.97035E-06	8.35628E-06	0.000762555	0.000548235	0.000369636	0.000364943	0.000258936	8.22572E-05	0.000117839	0.000113342	1.15858E-05	1.07794E-05	1.15858E-05	1.07794E-05	0.000117839	0.000113342	0.000117339
3837703774385	383770	3774385	3.92488E-05	3.82417E-05	1.01365E-05	9.44263E-06	0.000904721	0.000650445	0.000438549	0.000432981	0.00030721	9.75928E-05	0.000139808	0.000134473	1.37458E-05	1.27891E-05	1.37458E-05	1.27891E-05	0.000139808	0.000134473	0.000138794
3837803774385	383780	3774385	4.49919E-05	4.38375E-05	1.16198E-05	1.08243E-05	0.001085346	0.000780305	0.000526104	0.000519424	0.000368544	0.000117077	0.00016772	0.00016132	1.64902E-05	1.53424E-05	1.64902E-05	1.53424E-05	0.00016772	0.00016132	0.000166006
3837903774385	383790	3774385	5.30124E-05	5.16523E-05	1.36912E-05	1.2754E-05	0.001334578	0.000959489	0.000646915	0.000638701	0.000453174	0.000143962	0.000206234	0.000198365	2.02769E-05	1.88655E-05	2.02769E-05	1.88655E-05	0.000206234	0.000198365	0.000203543
3838003774385	383800	3774385	6.36981E-05	6.20638E-05	1.64509E-05	1.53248E-05	0.001669538	0.001200307	0.000809282	0.000799006	0.000566914	0.000180094	0.000257996	0.000248152	2.53661E-05	2.36005E-05	2.53661E-05	2.36005E-05	0.000257996	0.000248152	0.000253888
3838103774385	383810	3774385	7.91676E-05	7.71364E-05	2.04461E-05	1.90465E-05	0.002154612	0.001549049	0.001044413	0.001031152	0.000731627	0.000232419	0.000332955	0.000320251	3.2736E-05	3.04574E-05	3.2736E-05	3.04574E-05	0.000332955	0.000320251	0.00032671
3838203774385	383820	3774385	0.000104475	0.000101794	2.69821E-05	2.5135E-05	0.002943117	0.002115942	0.001426628	0.001408515	0.000999375	0.000317476	0.000454804	0.00043745	4.47161E-05	4.16037E-05	4.47161E-05	4.16037E-05	0.000454804	0.00043745	0.000445067
3838303774385	383830	3774385	0.000158736	0.000154663	4.09957E-05	3.81893E-05	0.00462446	0.003324735	0.002241632	0.00221317	0.001570298	0.000498843	0.000714624	0.000687357	7.02616E-05	6.5371E-05	7.02616E-05	6.5371E-05	0.000714624	0.000687357	0.000697416
3838403774385	383840	3774385	0.000201818	0.00019664	5.21222E-05	4.85541E-05	0.00596097	0.004285614	0.002889484	0.002852797	0.002024128	0.000643014	0.000921156	0.000886009	9.05678E-05	8.42638E-05	9.05678E-05	8.42638E-05	0.000921156	0.000886009	0.00089801
3838603774385	383860	3774385	0.000190309	0.000185426	4.91499E-05	4.57853E-05	0.005619658	0.004040229	0.002724038	0.002689452	0.001908231	0.000606196	0.000868413	0.000835278	8.53821E-05	7.9439E-05	8.53821E-05	7.9439E-05	0.000868413	0.000835278	0.000846804
3838703774385	383870	3774385	0.000209444	0.000204071	5.40919E-05	5.0389E-05	0.006216634	0.004469422	0.003031413	0.002975152	0.002110942	0.000670592	0.000960664	0.000924009	9.44522E-05	8.78778E-05	9.44522E-05	8.78778E-05	0.000960664	0.000924009	0.000936401
3838803774385	383880	3774385	0.000196279	0.000191243	5.06918E-05	4.72217E-05	0.005816631	0.004181842	0.002819517	0.002783719	0.001975116	0.000627444	0.000898851	0.000864555	8.83748E-05	8.22234E-05	8.83748E-05	8.22234E-05	0.000898851	0.000864555	0.00087637
3838903774385	383890	3774385	0.000147443	0.00014366	3.80791E-05	3.54723E-05	0.004315637	0.003102709	0.002091935	0.002065374	0.001465433	0.00046553	0.000666901	0.000641455	6.55695E-05	6.10055E-05	6.55695E-05	6.10055E-05	0.000666901	0.000641455	0.0006511
3839003774385	383900	3774385	0.000118464	0.000115425	3.0595E-05	2.85006E-05	0.003427193	0.002463966	0.001661276	0.001640183	0.00116375	0.000369693	0.000529608	0.000509401	5.20709E-05	4.84465E-05	5.20709E-05	4.84465E-05	0.000529608	0.000509401	0.000517755
3839103774385	383910	3774385	9.94632E-05	9.69112E-05	2.56877E-05	2.39293E-05	0.002846413	0.002046416	0.001379752	0.001362234	0.000966538	0.000307044	0.00043986	0.000423077	4.32469E-05	4.02367E-05	4.32469E-05	4.02367E-05	0.00043986	0.000423077	0.00043058
3829703774395	382970	3774395	5.72793E-06	5.58096E-06	1.47932E-06	1.37805E-06	4.60138E-05	3.30814E-05	2.23044E-05	2.20212E-05	1.56246E-05	4.96353E-06	7.11057E-06	6.83926E-06	6.99109E-07	6.50447E-07	6.99109E-07	6.50447E-07	7.11057E-06	6.83926E-06	8.75149E-06
3829803774395	382980	3774395	5.98054E-06	5.82709E-06	1.54456E-06	1.43882E-06	4.71095E-05	3.38692E-05	2.28356E-05	2.25457E-05	1.59967E-05	5.08174E-06	7.2799E-06	7.00213E-06	7.15757E-07	6.65937E-07	7.15757E-07	6.65937E-07	7.2799E-06	7.00213E-06	8.94928E-06
3829903774395	382990	3774395	6.26803E-06	6.10721E-06	1.61881E-06	1.50799E-06	4.83746E-05	3.47787E-05	2.34488E-05	2.31511E-05	1.64262E-05	5.2182E-06	7.47539E-06	7.19016E-06	7.34978E-07	6.83819E-07	7.34978E-07	6.83819E-07	7.47539E-06	7.19016E-06	9.17791E-06
3830003774395	383000	3774395	6.58591E-06	6.41693E-06	1.7009E-06	1.58447E-06	4.97465E-05	3.57651E-05	2.41138E-05	2.38077E-05	1.68921E-05	5.36619E-06	7.6874E-06	7.39408E-06	7.55822E-07	7.03213E-07	7.55822E-07	7.03213E-07	7.6874E-06	7.39408E-06	9.42468E-06
3830103774395	383010	3774395	6.94598E-06	6.76776E-06	1.7939E-06	1.67109E-06	5.12699E-05	3.68603E-05	2.48523E-05	2.45367E-05	1.74094E-05	5.53052E-06	7.92281E-06	7.62051E-06	7.78968E-07	7.24748E-07	7.78968E-07	7.24748E-07	7.92281E-06	7.62051E-06	9.69868E-06
3830203774395	383020	3774395	7.34824E-06	7.15971E-06	1.89779E-06	1.76787E-06	5.29359E-05	3.8058E-05	2.56598E-05	2.5334E-05	1.79751E-05	5.71023E-06	8.18025E-06	7.86813E-06	8.04279E-07	7.48297E-07	8.04279E-07	7.48297E-07	8.18025E-06	7.86813E-06	9.99626E-06
3830303774395	383030	3774395	7.84221E-06	7.641E-06	2.02536E-06	1.88671E-06	5.49849E-05	3.95312E-05	2.6653E-05	2.63146E-05	1.86709E-05	5.93125E-06	8.49689E-06	8.17268E-06	8.35411E-07	7.77262E-07	8.35411E-07	7.77262E-07	8.49689E-06	8.17268E-06	1.03664E-05
3830403774395	383040	3774395	8.44646E-06	8.22974E-06	2.18141E-06	2.03208E-06	5.74259E-05	4.12861E-05	2.78363E-05	2.74828E-05	1.94997E-05	6.19457E-06	8.8741E-06	8.5355E-06	8.72498E-07	8.11768E-07	8.72498E-07	8.11768E-07	8.8741E-06	8.5355E-06	1.08092E-05
3830503774395	383050	3774395	9.14578E-06	8.91112E-06	2.36202E-06	2.20033E-06	6.01253E-05	4.32268E-05	2.91447E-05	2.87747E-05	2.04163E-05	6.48575E-06	9.29123E-06	8.93672E-06	9.13511E-07	8.49926E-07	9.13511E-07	8.49926E-07	9.29123E-06	8.93672E-06	1.13009E-05
3830603774395	383060	3774395	9.77928E-06	9.52837E-06	2.52563E-06	2.35274E-06	6.22455E-05	4.47512E-05	3.01725E-05	2.97894E-05	2.11363E-05	6.71446E-06	9.61888E-06	9.25187E-06	9.45725E-07	8.79898E-07	9.45725E-07	8.79898E-07	9.61888E-06	9.25187E-06	1.1682E-05
3830703774395	383070	3774395	1.04882E-05	1.02191E-05	2.70871E-06	2.52329E-06	6.45173E-05	4.63844E-05	3.12737E-05	3.08766E-05	2.19077E-05	6.95952E-06	9.96994E-06	9.58953E-06	9.80241E-07	9.12011E-07	9.80241E-07	9.12011E-07	9.96994E-06	9.58953E-06	1.20939E-05
3830803774395	383080	3774395	1.12663E-05	1.09772E-05	2.90967E-06	2.71048E-06	6.68425E-05	4.80561E-05	3.24008E-05	3.19894E-05	2.26973E-05	7.21034E-06	1.03293E-05	9.93513E-06	1.01557E-06	9.4488E-07	1.01557E-06	9.4488E-07	1.03293E-05	9.93513E-06	1.25148E-05
3830903774395	383090	3774395	1.2104E-05	1.17934E-05	3.12602E-06	2.91203E-06	6.91231E-05	4.96958E-05	3.35063E-05	3.30809E-05	2.34717E-05	7.45635E-06	1.06817E-05	1.02741E-05	1.05022E-06	9.77119E-07	1.05022E-06	9.77119E-07	1.06817E-05	1.02741E-05	1.29285E-05
3831003774395	383100	3774395	1.30244E-05	1.26902E-05	3.36373E-06	3.13347E-06	7.14839E-05	5.13931E-05	3.46507E-05	3.42107E-05	2.42733E-05	7.71102E-06	1.10465E-05	1.0625E-05	1.08609E-06	1.01049E-06	1.08609E-06	1.01049E-06	1.10465E-05	1.0625E-05	1.33513E-05
3831103774395	383110	3774395	1.39544E-05	1.35964E-05	3.60392E-06	3.35721E-06	7.36488E-05	5.29495E-05	3.57E-05	3.52468E-05	2.50084E-05	7.94454E-06	1.1381E-05	1.09468E-05	1.11898E-06	1.04109E-06	1.11898E-06	1.04109E-06	1.1381E-05	1.09468E-05	1.37342E-05
3831203774395	383120	3774395	1.498E-05	1.45957E-05	3.8688E-06	3.60396E-06	7.60898E-05	5.47044E-05	3.68833E-05	3.6415E-05	2.58373E-05	8.20785E-06	1.17582E-05	1.13096E-05	1.15607E-06	1.0756E-06	1.15607E-06	1.0756E-06	1.17582E-05	1.13096E-05	1.41624E-05
3831303774395	383130	3774395	1.60856E-05	1.56729E-05	4.15432E-06	3.86993E-06	7.82902E-05	5.62864E-05	3.79499E-05	3.746815-05	2.65845E-05	8.44522E-06	1.20983E-05	1.16367E-05	1.1895E-06	1.1067E-06	1.1895E-06	1.1067E-06	1.20983E-05	1.16367E-05	1.45671E-05
3831403774395	383140	3774395	1.72924E-05	1.68487E-05	4.46599E-06	4.16027E-06	8.01789E-05	5.76443E-05	3.88654E-05	3.83719E-05	2.72258E-05	8.64895E-06	1.23901E-05	1.19174E-05	1.21819E-06	1.1334E-06	1.21819E-06	1.1334E-06	1.23901E-05	1.19174E-05	1.49118E-05
3831503774395	383150	3774395	1.8673E-05	1.81939E-05	4.82256E-06	4.49243E-06	8.21121E-05	5.90341E-05	3.98025E-05	3.92971E-05	2.78823E-05	8.85748E-06	1.26889E-05	1.22047E-05	1.24757E-06	1.16073E-06	1.24757E-06	1.16073E-06	1.26889E-05	1.22047E-05	1.52639E-05
3831603774395	383160	3774395	2.02224E-05	1.97036E-05	5.22273E-06	4.8652E-06	8.40275E-05	6.04112E-05	4.0731E-05	4.021385-05	2.85327E-05	9.0641E-06	1.29849E-05	1.24894E-05	1.27667E-06	1.18781E-06	1.27667E-06	1.18781E-06	1.29849E-05	1.24894E-05	1.55796E-05
3831703774395	383170	3774395	2.19631E-05	2.13996E-05	5.67229E-06	5.28399E-06	8.59607E-05	6.18011E-05	4.1668E-05	4.1139E-05	2.91891E-05	9.27263E-06	1.32836E-05	1.27768E-05	1.30604E-06	1.21513E-06	1.30604E-06	1.21513E-06	1.32836E-05	1.27768E-05	1.58953E-05
3834603774395	383460	3774395	4.39212E-05	4.27943E-05	1.13433E-05	1.05668E-05	0.000164019	0.000117921	7.95057E-05	7.84962E-05	5.5695E-05	1.76929E-05	2.53461E-05	2.4379E-05	2.49202E-06	2.31856E-06	2.49202E-06	2.31856E-06	2.53461E-05	2.4379E-05	2.77406E-05
3834703774395	383470	3774395	4.06075E-05	3.95656E-05	1.04874E-05	9.76952E-06	0.000166202	0.00011949	8.05637E-05	7.95408E-05	5.64361E-05	1.79283E-05	2.56834E-05	2.47034E-05	2.52518E-06	2.34942E-06	2.52518E-06	2.34942E-06	2.56834E-05	2.47034E-05	2.80146E-05
3834803774395	383480	3774395	3.77984E-05	3.68286E-05	9.76195E-06	9.09369E-06	0.000168732	0.000121309	8.17901E-05	8.07516E-05	5.72952E-05	1.82012E-05	2.60744E-05	2.50795E-05	2.56362E-06	2.38518E-06	2.56362E-06	2.38518E-06	2.60744E-05	2.50795E-05	2.83484E-05
3834903774395	383490	3774395	3.54478E-05	3.45383E-05	9.15488E-06	8.52818E-06	0.000171779	0.0001235	8.3267E-05	8.22098E-05	5.83298E-05	1.85299E-05	2.65452E-05	2.55323E-05	2.60991E-06	2.42825E-06	2.60991E-06	2.42825E-06	2.65452E-05	2.55323E-05	2.87658E-05
3835003774395	383500	3774395	3.34736E-05	3.26147E-05	8.64502E-06	8.05322E-06	0.000175342	0.000126062	8.49943E-05	8.39152E-05	5.95399E-05	1.89143E-05	2.70959E-05	2.6062E-05	2.66406E-06	2.47862E-06	2.66406E-06	2.47862E-06	2.70959E-05	2.6062E-05	2.92666E-05
3835103774395	383510	3774395	3.17475E-05	3.09329E-05	8.19923E-06	7.63795E-06	0.000179102	0.000128764	8.68167E-05	8.57144E-05	6.08164E-05	1.93198E-05	2.76768E-05	2.66208E-05	2.72118E-06	2.53177E-06	2.72118E-06	2.53177E-06	2.76768E-05	2.66208E-05	2.97946E-05
3835203774395	383520	3774395	3.02082E-05	2.94331E-05	7.80169E-06	7.26762E-06	0.000182941	0.000131525	8.86779E-05	8.7552E-05	6.21203E-05	1.9734E-05	2.82702E-05	2.71915E-05	2.77951E-06	2.58605E-06	2.77951E-06	2.58605E-06	2.82702E-05	2.71915E-05	3.03335E-05
3835303774395	383530	3774395	2.88517E-05	2.81115E-05	7.45136E-06	6.94127E-06	0.000187013	0.000134452	9.06514E-05	8.95004E-05	6.35027E-05	2.01732E-05	2.88993E-05	2.77966E-05	2.84137E-06	2.6436E-06	2.84137E-06	2.6436E-06	2.88993E-05	2.77966E-05	3.09051E-05
3835403774395	383540	3774395	2.76123E-05	2.69039E-05	7.13126E-06	6.64309E-06	0.000191066	0.000137366	9.26163E-05	9.14404E-05	6.48791E-05	2.06104E-05	2.95257E-05	2.83991E-05	2.90296E-06	2.7009E-06	2.90296E-06	2.7009E-06	2.95257E-05	2.83991E-05	3.14694E-05
3835503774395	383550	3774395	2.64432E-05	2.57647E-05	6.82933E-06	6.36182E-06	0.000194888	0.000140114	9.44689E-05	9.32694E-05	6.61769E-05	2.10227E-05	3.01163E-05	2.89672E-05	2.96103E-06	2.75492E-06	2.96103E-06	2.75492E-06	3.01163E-05	2.89672E-05	3.19902E-05
3835603774395	383560	3774395	2.54159E-05	2.47638E-05	6.56401E-06	6.11466E-06	0.000199147	0.000143176	9.65331E-05	9.53074E-05	6.76229E-05	2.14821E-05	3.07744E-05	2.96001E-05	3.02573E-06	2.81512E-06	3.02573E-06	2.81512E-06	3.07744E-05	2.96001E-05	3.25799E-05
3835703774395	383570	3774395	2.44949E-05	2.38664E-05	6.32615E-06	5.89309E-06	0.000203735	0.000146474	9.8757E-05	9.75031E-05	6.91808E-05	2.1977E-05	3.14834E-05	3.02821E-05	3.09543E-06	2.87998E-06	3.09543E-06	2.87998E-06	3.14834E-05	3.02821E-05	3.32168E-05
3835803774395	383580	3774395	2.36808E-05	2.30732E-05	6.11589E-06	5.69723E-06	0.000208821	0.000150131	0.000101223	9.99376E-05	7.09081E-05	2.25257E-05	3.22694E-05	3.10382E-05	3.17272E-06	2.95188E-06	3.17272E-06	2.95188E-06	3.22694E-05	3.10382E-05	3.39318E-05
3835903774395	383590	3774395	2.29342E-05	2.23458E-05	5.92308E-06	5.51761E-06	0.000214149	0.000153961	0.000103805	0.000102487	7.27171E-05	2.31004E-05	3.30927E-05	3.183E-05	3.25366E-06	3.02719E-06	3.25366E-06	3.02719E-06	3.30927E-05	3.183E-05	3.46812E-05
3836003774395	383600	3774395	2.21522E-05	2.15838E-05	5.72111E-06	5.32947E-06	0.000218817	0.000157318	0.000106068	0.000104721	7.43023E-05	2.36039E-05	3.38141E-05	3.25239E-05	3.32459E-06	3.09318E-06	3.32459E-06	3.09318E-06	3.38141E-05	3.25239E-05	3.53163E-05
3836103774395	383610	3774395	2.14872E-05	2.09359E-05	5.54936E-06	5.16948E-06	0.000224287	0.00016125	0.00010872	0.000107339	7.61597E-05	2.4194E-05	3.46594E-05	3.33369E-05	3.4077E-06	3.1705E-06	3.4077E-06	3.1705E-06	3.46594E-05	3.33369E-05	3.60802E-05
3836203774395	383620	3774395	2.10438E-05	2.05039E-05	5.43487E-06	5.06282E-06	0.000231815	0.000166662	0.000112369	0.000110942	7.87159E-05	2.5006E-05	3.58227E-05	3.44558E-05	3.52207E-06	3.27692E-06	3.52207E-06	3.27692E-06	3.58227E-05	3.44558E-05	3.71689E-05
3836303774395	383630	3774395	2.07378E-05	2.02057E-05	5.35582E-06	4.98918E-06	0.000240777	0.000173106	0.000116713	0.000115231	8.17591E-05	2.59728E-05	3.72076E-05	3.57879E-05	3.65824E-06	3.40361E-06	3.65824E-06	3.40361E-06	3.72076E-05	3.57879E-05	3.84862E-05
3836403774395	383640	3774395	2.05105E-05	1.99842E-05	5.29712E-06	4.9345E-06	0.00025071	0.000180247	0.000121528	0.000119985	8.51321E-05	2.70443E-05	3.87426E-05	3.72644E-05	3.80916E-06	3.54402E-06	3.80916E-06	3.54402E-06	3.87426E-05	3.72644E-05	3.99488E-05
3836503774395	383650	3774395	2.04492E-05	1.99245E-05	5.28128E-06	4.91975E-06	0.000262915	0.000189022	0.000127444	0.000125826	8.92765E-05	2.83609E-05	4.06287E-05	3.90784E-05	3.9946E-06	3.71655E-06	3.9946E-06	3.71655E-06	4.06287E-05	3.90784E-05	4.17687E-05
3836603774395	383660	3774395	2.04542E-05	1.99294E-05	5.28259E-06	4.92097E-06	0.000276332	0.000198668	0.000133947	0.000132247	9.38323E-05	2.98081E-05	4.27019E-05	4.10726E-05	4.19844E-06	3.90621E-06	4.19844E-06	3.90621E-06	4.27019E-05	4.10726E-05	4.37702E-05
3836703774395	383670	3774395	2.06624E-05	2.01323E-05	5.33635E-06	4.97105E-06	0.000293214	0.000210805	0.000142131	0.000140326	9.95648E-05	3.16292E-05	4.53108E-05	4.35819E-05	4.45494E-06	4.14485E-06	4.45494E-06	4.14485E-06	4.53108E-05	4.35819E-05	4.63087E-05
3836803774395	383680	3774395	2.10832E-05	2.05423E-05	5.44504E-06	5.07229E-06	0.000314292	0.000225959	0.000152348	0.000150414	0.000106722	3.39029E-05	4.8568E-05	4.67148E-05	4.77519E-06	4.44281E-06	4.77519E-06	4.44281E-06	4.8568E-05	4.67148E-05	4.94914E-05
3836903774395	383690	3774395	2.16081E-05	2.10537E-05	5.5806E-06	5.19858E-06	0.000338203	0.00024315	0.000163939	0.000161857	0.000114842	3.64822E-05	5.2263E-05	5.02689E-05	5.13848E-06	4.78082E-06	5.13848E-06	4.78082E-06	5.2263E-05	5.02689E-05	5.31023E-05
3837003774395	383700	3774395	2.22895E-05	2.17176E-05	5.75656E-06	5.36249E-06	0.000366168	0.000263255	0.000177494	0.00017524	0.000124337	3.94988E-05	5.65844E-05	5.44254E-05	5.56336E-06	5.17612E-06	5.56336E-06	5.17612E-06	5.65844E-05	5.44254E-05	5.73265E-05
3837103774395	383710	3774395	2.31233E-05	2.253E-05	5.9719E-06	5.56309E-06	0.000398489	0.000286492	0.000193161	0.000190709	0.000135312	4.29853E-05	6.1579E-05	5.92294E-05	6.05443E-06	5.63301E-06	6.05443E-06	5.63301E-06	6.1579E-05	5.92294E-05	6.22094E-05
3837203774395	383720	3774395	2.42288E-05	2.36071E-05	6.25742E-06	5.82906E-06	0.000438026	0.000314917	0.000212326	0.00020963	0.000148738	4.72502E-05	6.76887E-05	6.5106E-05	6.65513E-06	6.1919E-06	6.65513E-06	6.1919E-06	6.76887E-05	6.5106E-05	6.81847E-05
3837303774395	383730	3774395	2.57405E-05	2.50801E-05	6.64784E-06	6.19276E-06	0.000488485	0.000351194	0.000236785	0.000233779	0.000165872	5.26932E-05	7.54863E-05	7.2606E-05	7.42178E-06	6.90519E-06	7.42178E-06	6.90519E-06	7.54863E-05	7.2606E-05	7.58203E-05
3837403774395	383740	3774395	2.76106E-05	2.69022E-05	7.13083E-06	6.64268E-06	0.000549867	0.000395324	0.000266539	0.000263155	0.000186715	5.93145E-05	8.49716E-05	8.17295E-05	8.35438E-06	7.77287E-06	8.35438E-06	7.77287E-06	8.49716E-05	8.17295E-05	8.51052E-05
3837503774395	383750	3774395	3.01317E-05	2.93586E-05	7.78192E-06	7.24921E-06	0.000630197	0.000453078	0.000305478	0.000301599	0.00021399 2	6.79798E-05	9.73852E-05	9.36694E-05	9.57488E-06	8.90842E-06	9.57488E-06	8.90842E-06	9.73852E-05	9.36694E-05	9.72608E-05
3837603774395	383760	3774395	3.34314E-05	3.25736E-05	8.63412E-06	8.04306E-06	0.000734109	0.000527784	0.000355847	0.000351329	0.000249277	7.91888E-05	0.000113443	0.000109114	1.11537E-05	1.03773E-05	1.11537E-05	1.03773E-05	0.000113443	0.000109114	0.000112975
3837703774395	383770	3774395	3.77517E-05	3.67831E-05	9.74989E-06	9.08245E-06	0.000869567	0.000625171	0.000421508	0.000416157	0.000295273	9.38007E-05	0.000134375	0.000129248	1.32117E-05	1.22921E-05	1.32117E-05	1.22921E-05	0.000134375	0.000129248	0.000133424
3837803774395	383780	3774395	4.35268E-05	4.24101E-05	1.12414E-05	1.04719E-05	0.001050023	0.000754909	0.000508981	0.000502519	0.000356549	0.000113267	0.000162261	0.00015607	1.59535E-05	1.4843E-05	1.59535E-05	1.4843E-05	0.000162261	0.00015607	0.000160628
3837903774395	383790	3774395	5.17207E-05	5.03937E-05	1.33576E-05	1.24432E-05	0.001303112	0.000936867	0.000631662	0.000623642	0.000442489	0.000140567	0.000201372	0.000193688	1.97988E-05	1.84207E-05	1.97988E-05	1.84207E-05	0.000201372	0.000193688	0.000198764
3838003774395	383800	3774395	6.23653E-05	6.07651E-05	1.61067E-05	1.50041E-05	0.001636041	0.001176225	0.000793044	0.000782975	0.00055554	0.000176481	0.00025282	0.000243173	2.48571E-05	2.31269E-05	2.48571E-05	2.31269E-05	0.00025282	0.000243173	0.000248811

			MSite Grubbing / Prep	MMass Grading / Excavation	MMass Grading / Excavation	MDrainage / Utilities Trenching	MFoundations / Concrete Pads	MBuilding / Structure Construction	MAsphalt Paving	MLandscaping or Other Finishing	MWaterside Construction (Piles)	RSSWDemolition	RSSWPlacing Base	RSSWForm/Plac e Rebar and Pour	Child Risk				
Unique Identifier	X (UTM)	Y (UTM)	2027	2027	2028	2028	2028	2028	2028	2028	2028	2029	2029	2029	3rd Trimester	0<2	2<16	Total	per million
3837003774385	383700	3774385	0.000175977	0.000206935	0.000204179	4.34015E-05	5.64433E-05	4.15454E-05	4.27613E-06	5.00976E-05	4.27613E-06	0.000242917	0.000352477	0.000208942	6.05166E-09	8.59066E-08	1.86685E-08	1.10643E-07	0.1106428
3837103774385	383710	3774385	0.000191412	0.000225085	0.000222088	4.72084E-05	6.13941E-05	4.51894E-05	4.6512E-06	5.44918E-05	4.6512E-06	0.000267088	0.000387551	0.000229732	6.4873E-09	9.23596E-08	2.0204E-08	1.1905E-07	0.11905026
3837203774385	383720	3774385	0.000210897	0.000247998	0.000244696	5.2014E-05	6.76437E-05	4.97895E-05	5.12468E-06	6.00388E-05	5.12468E-06	0.000297429	0.000431576	0.00025583	7.04446E-09	1.00059E-07	2.2132E-08	1.29762E-07	0.12976247
3837303774385	383730	3774385	0.000236816	0.000278476	0.000274768	5.84063E-05	7.59569E-05	5.59084E-05	5.75448E-06	6.74174E-05	5.75448E-06	0.000337503	0.000489724	0.000290298	7.79398E-09	1.1163E-07	2.4707E-08	1.44127E-07	0.14412689
3837403774385	383740	3774385	0.000269146	0.000316494	0.000312279	6.63799E-05	8.63265E-05	6.3541E-05	6.54008E-06	7.66212E-05	6.54008E-06	0.000387555	0.00056235	0.00033335	8.7299E-09	1.2541E-07	2.7921E-08	1.62058E-07	0.16205752
3837503774385	383750	3774385	0.000309091	0.000363465	0.000358626	7.62315E-05	9.91385E-05	7.29713E-05	7.51071E-06	8.79928E-05	7.51071E-06	0.000449687	0.000652506	0.000386792	9.88624E-09	1.4243E-07	3.1894E-08	1.84209E-07	0.18420937
3837603774385	383760	3774385	0.000360209	0.000423577	0.000417937	8.8839E-05	0.000115534	8.50396E-05	8.75287E-06	0.000102545	8.75287E-06	0.000529625	0.000768497	0.00045555	1.13677E-08	1.6422E-07	3.6985E-08	2.12577E-07	0.212577
3837703774385	383770	3774385	0.000426072	0.000501026	0.000494355	0.000105083	0.00013666	0.000100589	1.03533E-05	0.000121295	1.03533E-05	0.000633338	0.000918987	0.000544757	1.32768E-08	1.923E-07	4.3552E-08	2.49125E-07	0.24912484
3837803774385	383780	3774385	0.00050961	0.00059926	0.000591281	0.000125686	0.000163454	0.000120311	1.23832E-05	0.000145077	1.23832E-05	0.000765361	0.001110556	0.000658315	1.56989E-08	2.279E-07	5.189E-08	2.9549E-07	0.29549002
3837903774385	383790	3774385	0.000624843	0.000734764	0.000724981	0.000154106	0.000200414	0.000147515	1.51833E-05	0.000177882	1.51833E-05	0.000948291	0.001375991	0.00081566	1.90469E-08	2.7708E-07	6.3405E-08	3.59535E-07	0.35953503
3838003774385	383800	3774385	0.000779391	0.0009165	0.000904297	0.000192223	0.000249984	0.000184002	1.89387E-05	0.000221879	1.89387E-05	0.001195488	0.001734678	0.001028282	2.35231E-08	3.4286E-07	7.8847E-08	4.45227E-07	0.44522692
3838103774385	383810	3774385	0.001002944	0.00117938	0.001163677	0.000247358	0.000321687	0.000236779	2.43709E-05	0.000285521	2.43709E-05	0.001553911	0.002254759	0.001336575	2.9997E-08	4.3798E-07	1.0119E-07	5.69171E-07	0.56917136
3838203774385	383820	3774385	0.001366278	0.001606631	0.001585239	0.000336968	0.000438224	0.000322556	3.31997E-05	0.000388956	3.31997E-05	0.002136605	0.003100259	0.001837771	4.05297E-08	5.927E-07	1.3753E-07	7.70765E-07	0.77076465
3838303774385	383830	3774385	0.002140946	0.002517577	0.002484055	0.000528025	0.000686692	0.000505443	5.20237E-05	0.00060949	5.20237E-05	0.003378856	0.004902794	0.002906277	6.3007E-08	9.2282E-07	2.1505E-07	1.20088E-06	1.20087617
3838403774385	383840	3774385	0.002756737	0.003241697	0.003198533	0.000679899	0.000884203	0.000650822	6.6987E-05	0.000784796	6.6987E-05	0.004366432	0.006335787	0.003755726	8.08708E-08	1.1852E-06	2.7666E-07	1.54272E-06	1.54272464
3838603774385	383860	3774385	0.002599543	0.00305685	0.003016148	0.00064113	0.000833784	0.000613711	6.31673E-05	0.000740045	6.31673E-05	0.004114878	0.005970777	0.003539355	7.62735E-08	1.1178E-06	2.6087E-07	1.45493E-06	1.45492609
3838703774385	383870	3774385	0.002874588	0.00338028	0.003335271	0.000708965	0.000922003	0.000678644	6.98508E-05	0.000818346	6.98508E-05	0.004556093	0.00661099	0.003918861	8.42444E-08	1.2349E-06	2.8838E-07	1.6075E-06	1.60750275
3838803774385	383880	3774385	0.002690306	0.003163579	0.003121456	0.000663515	0.000862895	0.000635138	6.53728E-05	0.000765884	6.53728E-05	0.004260885	0.006182636	0.003664941	7.88783E-08	1.1561E-06	2.6991E-07	1.50491E-06	1.5049126
3838903774385	383890	3774385	0.001998764	0.002350383	0.002319087	0.000492959	0.000641089	0.000471876	4.85688E-05	0.000569014	4.85688E-05	0.003152416	0.004574223	0.002711507	5.87837E-08	8.6109E-07	2.0067E-07	1.12054E-06	1.1205364
3839003774385	383900	3774385	0.001589419	0.001869027	0.00184414	0.000392001	0.000509794	0.000375236	3.86219E-05	0.00045248	3.86219E-05	0.002496401	0.003622331	0.002147245	4.68837E-08	6.8638E-07	1.5967E-07	8.92938E-07	0.89293828
3839103774385	383910	3774385	0.001321805	0.001554334	0.001533638	0.000325999	0.000423959	0.000312057	3.21191E-05	0.000376295	3.21191E-05	0.002067628	0.003000173	0.001778442	3.90995E-08	5.7212E-07	1.3286E-07	7.44083E-07	0.74408291
3829703774395	382970	3774395	2.68656E-05	3.15917E-05	3.11711E-05	6.6259E-06	8.61693E-06	6.34253E-06	6.52817E-07	7.64817E-06	6.52817E-07	1.87469E-05	2.72021E-05	1.61248E-05	1.82466E-09	2.3152E-08	3.6656E-09	2.86423E-08	0.0286423
3829803774395	382980	3774395	2.74727E-05	3.23057E-05	3.18755E-05	6.77565E-06	8.81167E-06	6.48587E-06	6.67571E-07	7.82101E-06	6.67571E-07	1.92428E-05	2.79217E-05	1.65514E-05	1.91397E-09	2.4201E-08	3.795E-09	2.99097E-08	0.02990972
3829903774395	382990	3774395	2.81746E-05	3.3131E-05	3.26899E-05	6.94875E-06	9.03679E-06	6.65157E-06	6.84626E-07	8.02082E-06	6.84626E-07	1.98043E-05	2.87364E-05	1.70344E-05	2.01781E-09	2.5421E-08	3.9442E-09	3.13828E-08	0.03138283
3830003774395	383000	3774395	2.89322E-05	3.40218E-05	3.35688E-05	7.13559E-06	9.27977E-06	6.83042E-06	7.03034E-07	8.23649E-06	7.03034E-07	2.04157E-05	2.96236E-05	1.75603E-05	2.1354E-09	2.6797E-08	4.1101E-09	3.30428E-08	0.03304284
3830103774395	383010	3774395	2.97733E-05	3.50109E-05	3.45447E-05	7.34303E-06	9.54955E-06	7.02899E-06	7.23472E-07	8.47594E-06	7.23472E-07	2.11019E-05	3.06193E-05	1.81505E-05	2.27142E-09	2.8386E-08	4.2987E-09	3.49565E-08	0.03495652
3830203774395	383020	3774395	3.06868E-05	3.60852E-05	3.56047E-05	7.56834E-06	9.84256E-06	7.24466E-06	7.45671E-07	8.736E-06	7.45671E-07	2.18537E-05	3.17101E-05	1.87971E-05	2.42733E-09	3.0202E-08	4.5104E-09	3.71397E-08	0.0371397
3830303774395	383030	3774395	3.18231E-05	3.74214E-05	3.69231E-05	7.8486E-06	1.0207E-05	7.51293E-06	7.73283E-07	9.0595E-06	7.73283E-07	2.27645E-05	3.30318E-05	1.95806E-05	2.62304E-09	3.2479E-08	4.7742E-09	3.98761E-08	0.03987612
3830403774395	383040	3774395	3.31823E-05	3.90197E-05	3.85001E-05	8.18381E-06	1.0643E-05	7.83381E-06	8.0631E-07	9.44643E-06	8.0631E-07	2.38437E-05	3.45978E-05	2.05089E-05	2.86999E-09	3.5344E-08	5.1003E-09	4.33146E-08	0.0433146
3830503774395	383050	3774395	3.46918E-05	4.07948E-05	4.02516E-05	8.55611E-06	1.11272E-05	8.19019E-06	8.42991E-07	9.87617E-06	8.42991E-07	2.50072E-05	3.6286E-05	2.15096E-05	3.16952E-09	3.8802E-08	5.4833E-09	4.74544E-08	0.04745444
3830603774395	383060	3774395	3.58616E-05	4.21703E-05	4.16088E-05	8.84461E-06	1.15023E-05	8.46635E-06	8.71415E-07	1.02092E-05	8.71415E-07	2.5943E-05	3.76439E-05	2.23145E-05	3.46766E-09	4.2204E-08	5.8354E-09	5.15071E-08	0.05150713
3830703774395	383070	3774395	3.71261E-05	4.36572E-05	4.30759E-05	9.15647E-06	1.19079E-05	8.76487E-06	9.02141E-07	1.05692E-05	9.02141E-07	2.69287E-05	3.90741E-05	2.31624E-05	3.82722E-09	4.6289E-08	6.2448E-09	5.6361E-08	0.05636104
3830803774395	383080	3774395	3.84184E-05	4.51769E-05	4.45753E-05	9.47519E-06	1.23224E-05	9.06996E-06	9.33543E-07	1.09371E-05	9.33543E-07	2.79425E-05	4.05451E-05	2.40343E-05	4.25756E-09	5.1152E-08	6.7133E-09	6.21226E-08	0.0621226
3830903774395	383090	3774395	3.96884E-05	4.66703E-05	4.60489E-05	9.78842E-06	1.27298E-05	9.3698E-06	9.64404E-07	1.12986E-05	9.64404E-07	2.89656E-05	4.20297E-05	2.49144E-05	4.77442E-09	5.6957E-08	7.2482E-09	6.89799E-08	0.06897988
3831003774395	383100	3774395	4.09863E-05	4.81965E-05	4.75548E-05	1.01085E-05	1.3146E-05	9.67621E-06	9.95942E-07	1.16681E-05	9.95942E-07	3.00293E-05	4.35731E-05	2.58293E-05	5.42164E-09	6.4192E-08	7.888E-09	7.75016E-08	0.07750162
3831103774395	383110	3774395	4.21616E-05	4.95786E-05	4.89185E-05	1.03984E-05	1.3523E-05	9.95368E-06	1.0245E-06	1.20027E-05	1.0245E-06	3.10087E-05	4.49943E-05	2.66717E-05	6.19449E-09	7.2784E-08	8.6119E-09	8.75906E-08	0.08759064
3831203774395	383120	3774395	4.34762E-05	5.11245E-05	5.04437E-05	1.07226E-05	1.39447E-05	1.0264E-05	1.05645E-06	1.23769E-05	1.05645E-06	3.20069E-05	4.64427E-05	2.75303E-05	7.20596E-09	8.4005E-08	9.5297E-09	1.0074E-07	0.10074045
3831303774395	383130	3774395	4.47184E-05	5.25852E-05	5.1885E-05	1.1029E-05	1.43431E-05	1.05573E-05	1.08663E-06	1.27306E-05	1.08663E-06	3.30207E-05	4.79137E-05	2.84023E-05	8.58032E-09	9.9187E-08	1.0721E-08	1.18488E-07	0.11848822
3831403774395	383140	3774395	4.57767E-05	5.38297E-05	5.3113E-05	1.129E-05	1.46825E-05	1.08072E-05	1.11235E-06	1.30319E-05	1.11235E-06	3.40251E-05	4.93711E-05	2.92662E-05	1.05096E-08	1.2041E-07	1.2321E-08	1.43241E-07	0.14324092
3831503774395	383150	3774395	4.68574E-05	5.51005E-05	5.43668E-05	1.15565E-05	1.50292E-05	1.10623E-05	1.13861E-06	1.33395E-05	1.13861E-06	3.50544E-05	5.08647E-05	3.01516E-05	1.34433E-08	1.5262E-07	1.4685E-08	1.80746E-07	0.18074575
3831603774395	383160	3774395	4.78266E-05	5.62402E-05	5.54913E-05	1.17956E-05	1.534E-05	1.12911E-05	1.16216E-06	1.36154E-05	1.16216E-06	3.61025E-05	5.23855E-05	3.10531E-05	1.81488E-08	2.0419E-07	1.8382E-08	2.4072E-07	0.24072034
3831703774395	383170	3774395	4.87959E-05	5.73799E-05	5.66159E-05	1.20346E-05	1.56509E-05	1.15199E-05	1.18571E-06	1.38913E-05	1.18571E-06	3.71787E-05	5.3947E-05	3.19787E-05	2.67324E-08	2.9817E-07	2.5008E-08	3.49907E-07	0.34990679
3834603774395	383460	3774395	8.51588E-05	0.00010014	9.88064E-05	2.10029E-05	2.7314E-05	2.01046E-05	2.06931E-06	2.42432E-05	2.06931E-06	8.70153E-05	0.000126261	7.4845E-05	4.95847E-09	6.4278E-08	1.2066E-08	8.13026E-08	0.08130263
3834703774395	383470	3774395	8.59999E-05	0.000101129	9.97823E-05	2.12103E-05	2.75838E-05	2.03032E-05	2.08975E-06	2.44827E-05	2.08975E-06	8.91864E-05	0.000129411	7.67124E-05	4.83593E-09	6.3014E-08	1.1882E-08	7.97326E-08	0.07973263
3834803774395	383480	3774395	8.70248E-05	0.000102334	0.000100971	2.14631E-05	2.79126E-05	2.05452E-05	2.11465E-06	2.47745E-05	2.11465E-06	9.14291E-05	0.000132666	7.86415E-05	4.73333E-09	6.1995E-08	1.175E-08	7.8478E-08	0.07847804
3834903774395	383490	3774395	8.8306E-05	0.000103841	0.000102458	2.17791E-05	2.83235E-05	2.08476E-05	2.14578E-06	2.51392E-05	2.14578E-06	9.39245E-05	0.000136287	8.07879E-05	4.65313E-09	6.1249E-08	1.1674E-08	7.75765E-08	0.07757649
3835003774395	383500	3774395	8.98434E-05	0.000105648	0.000104242	2.21582E-05	2.88166E-05	2.12106E-05	2.18314E-06	2.55769E-05	2.18314E-06	9.67444E-05	0.000140378	8.32133E-05	4.59314E-09	6.0753E-08	1.165E-08	7.69959E-08	0.07699593
3835103774395	383510	3774395	9.14644E-05	0.000107555	0.000106123	2.2558E-05	2.93365E-05	2.15933E-05	2.22253E-06	2.60383E-05	2.22253E-06	9.97295E-05	0.00014471	8.5781E-05	4.54426E-09	6.0387E-08	1.1653E-08	7.65843E-08	0.07658426
3835203774395	383520	3774395	9.31188E-05	0.0001095	0.000108042	2.2966E-05	2.98671E-05	2.19838E-05	2.26273E-06	2.65093E-05	2.26273E-06	0.000102821	0.000149195	8.84398E-05	4.5026E-09	6.0101E-08	1.1672E-08	7.62761E-08	0.07627609
3835303774395	383530	3774395	9.48734E-05	0.000111563	0.000110078	2.33988E-05	3.04299E-05	2.23981E-05	2.30537E-06	2.70088E-05	2.30537E-06	0.000106115	0.000153975	9.12731E-05	4.47104E-09	5.9938E-08	1.1716E-08	7.61242E-08	0.07612418
3835403774395	383540	3774395	9.66058E-05	0.0001136	0.000112088	2.3826E-05	3.09856E-05	2.28071E-05	2.34746E-06	2.7502E-05	2.34746E-06	0.000109471	0.000158845	9.416E-05	4.44305E-09	5.9808E-08	1.1766E-08	7.60167E-08	0.07601673
3835503774395	383550	3774395	9.82044E-05	0.000111548	0.000113943	2.42203E-05	3.14983E-05	2.31845E-05	2.38631E-06	2.79571E-05	2.38631E-06	0.000112777	0.000163643	9.7004E-05	4.41409E-09	5.965E-08	1.181E-08	7.58744E-08	0.0758744
3835603774395	383560	3774395	0.000100015	0.000117609	0.000116043	2.46668E-05	3.2079E-05	2.36119E-05	2.4303E-06	2.84725E-05	2.4303E-06	0.000116405	0.000168906	0.000100124	4.39691E-09	5.9644E-08	1.1886E-08	7.59269E-08	0.07592686
3835703774395	383570	3774395	0.00010197	0.000119908	0.000118312	2.5149E-05	3.27061E-05	2.40735E-05	2.47781E-06	2.90291E-05	2.47781E-06	0.000120304	0.000174564	0.000103478	4.38835E-09	5.9748E-08	1.1984E-08	7.61206E-08	0.07612058
3835803774395	383580	3774395	0.000104165	0.000122489	0.000120858	2.56903E-05	3.341E-05	2.45916E-05	2.53114E-06	2.96539E-05	2.53114E-06	0.000124565	0.000180747	0.000107143	4.39081E-09	5.9999E-08	1.2113E-08	7.65027E-08	0.07650273
3835903774395	383590	3774395	0.000106465	0.000125194	0.000123527	2.62577E-05	3.41479E-05	2.51347E-05	2.58704E-06	3.03088E-05	2.58704E-06	0.000129057	0.000187264	0.000111007	4.39908E-09	6.0324E-08	1.2258E-08	7.69815E-08	0.07698154
3836003774395	383600	3774395	0.000108415	0.000127487	0.000125789	2.67385E-05	3.47732E-05	2.5595E-05	2.63441E-06	3.08638E-05	2.63441E-06	0.000133246	0.000193343	0.00011461	4.39515E-09	6.0473E-08	1.2368E-08	7.72359E-08	0.07723593
3836103774395	383610	3774395	0.00011076	0.000130245	0.00012851	2.73169E-05	3.55254E-05	2.61486E-05	2.6914E-06	3.15314E-05	2.6914E-06	0.000137969	0.000200196	0.000118672	4.4071E-09	6.0839E-08	1.2524E-08	7.77702E-08	0.07777017
3836203774395	383620	3774395	0.000114102	0.000134175	0.000132388	2.81412E-05	3.65974E-05	2.69377E-05	2.77261E-06	3.24829E-05	2.77261E-06	0.000143967	0.000208899	0.000123831	4.45796E-09	6.1747E-08	1.2793E-08	7.89979E-08	0.07899791
3836303774395	383630	3774395	0.000118146	0.00013893	0.00013708	2.91386E-05	3.78945E-05	2.78924E-05	2.87088E-06	3.36342E-05	2.87088E-06	0.000150923	0.000218993	0.000129814	4.53477E-09	6.3018E-08	1.3139E-08	8.06915E-08	0.08069146
3836403774395	383640	3774395	0.000122636	0.00014421	0.00014289	3.02459E-05	3.93345E-05	2.89523E-05	2.97998E-06	3.49123E-05	2.97998E-06	0.000158565	0.000230082	0.000136388	4.62741E-09	6.451E-08	1.3535E-08	8.26725E-08	0.08267247
3836503774395	383650	3774395	0.000128223	0.00015078	0.000148772	3.16238E-05	4.11265E-05	3.02714E-05	3.11574E-06	3.65028E-05	3.11574E-06	0.000167736	0.000243389	0.000144276	4.75822E-09	6.6544E-08	1.4047E-08	8.53495E-08	0.08534954
3836603774395	383660	3774395	0.000134367	0.000158004	0.000155901	3.31391E-05	4.30972E-05	3.17219E-05	3.26503E-06	3.82519E-05	3.26503E-06	0.000177805	0.000257999	0.000152937	4.90694E-09	6.8834E-08	1.4619E-08	8.83593E-08	0.0883593
3836703774395	383670	3774395	0.00014216	0.000167168	0.000164942	3.50611E-05	4.55967E-05	3.35616E-05	3.45439E-06	4.04704E-05	3.45439E-06	0.000190245	0.000276049	0.000163636	5.11016E-09	7.1904E-08	1.5363E-08	9.23772E-08	0.09237721
3836803774395	383680	3774395	0.00015193	0.000178657	0.000176278	3.74708E-05	4.87304E-05	3.58682E-05	3.69181E-06	4.32519E-05	3.69181E-06	0.000205582	0.000298304	0.000176829	5.3765E-09	7.5884E-08	1.6311E-08	9.75722E-08	0.09757224
3836903774395	383690	3774395	0.000163015	0.000191692	0.00018914	4.02047E-05	5.22858E-05	3.84852E-05	3.96116E-06	4.64075E-05	3.96116E-06	0.000223003	0.000323583	0.000191813	5.68177E-09	8.0434E-08	1.7392E-08	1.03507E-07	0.10350741
3837003774395	383700	3774395	0.000175983	0.000206941	0.000204186	4.34029E-05	5.64451E-05	4.15467E-05	4.27627E-06	5.00992E-05	4.27627E-06	0.000243357	0.000353116	0.00020932	6.0437E-09	8.581E-08	1.8663E-08	1.10516E-07	0.11051632
3837103774395	383710	3774395	0.000190972	0.000224568	0.000221578	4.70998E-05	6.12529E-05	4.50855E-05	4.64051E-06	5.43665E-05	4.64051E-06	0.000266907	0.000387288	0.000229576	6.46477E-09	9.2052E-08	2.0137E-08	1.18653E-07	0.11865302
3837203774395	383720	3774395	0.000209315	0.000246138	0.00024286	5.16238E-05	6.71363E-05	4.9416E-05	5.08623E-06	5.95885E-05	5.08623E-06	0.000295626	0.00042896	0.000254279	6.98613E-09	9.976E-08	2.1948E-08	1.28694E-07	0.12869431
3837303774395	383730	3774395	0.000232755	0.000273701	0.000270057	5.74048E-05	7.46545E-05	5.49498E-05	5.65581E-06	6.62614E-05	5.65581E-06	0.00033215	0.000481957	0.000285694	7.65932E-09	1.0969E-07	2.4273E-08	1.41621E-07	0.14162096
3837403774395	383740	3774395	0.000261258	0.000307218	0.000303128	6.44346E-05	8.37967E-05	6.16789E-05	6.34842E-06	7.43758E-05	6.34842E-06	0.000376631	0.000546499	0.000323954	8.47966E-09	1.2178E-07	2.7103E-08	1.57362E-07	0.15736175
3837503774395	383750	3774395	0.000298574	0.000351098	0.000346423	7.36378E-05	9.57653E-05	7.04885E-05	7.25516E-06	8.49988E-05	7.25516E-06	0.000434777	0.000630871	0.000373968	9.55868E-09	1.3767E-07	3.0814E-08	1.78039E-07	0.17803852
3837603774395	383760	3774395	0.000346813	0.000407823	0.000402393	8.5535E-05	0.000111238	8.18769E-05	8.42734E-06	9.87316E-05	8.42734E-06	0.000510201	0.000740313	0.000438843	1.09563E-08	1.5823E-07	3.5618E-08	2.04802E-07	0.20480173
3837703774395	383770	3774395	0.00040959	0.000481644	0.000475231	0.000101018	0.000131373	9.66976E-05	9.95279E-06	0.000116603	9.95279E-06	0.000608955	0.000883606	0.000523784	1.27766E-08	1.8499E-07	4.1878E-08	2.39648E-07	0.23964809
3837803774395	383780	3774395	0.0004931	0.000579845	0.000572124	0.000121614	0.000158158	0.000116413	1.1982E-05	0.000140377	1.1982E-05	0.000740778	0.001074885	0.00063717	1.51994E-08	2.206E-07	5.0214E-08	2.86015E-07	0.28601466
3837903774395	383790	3774395	0.000610171	0.000717511	0.000707957	0.000150488	0.000195708	0.000144052	1.48268E-05	0.000173705	1.48268E-05	0.000926207	0.001343946	0.000796664	1.86049E-08	2.7062E-07	6.1916E-08	3.51142E-07	0.35114239
3838003774395	383800	3774395	0.000763805	0.000898173	0.000886213	0.000188379	0.000244985	0.000180322	1.856E-05	0.000217442	1.856E-05	0.001171918	0.001700479	0.001008009	2.30559E-08	3.3602E-07	7.7268E-08	4.36343E-07	0.43634276

Unique Identifier	X (UTM)	Y (UTM)	EGIODemolition 2025	EGIOSite Grubbing / Prep 2025	EGIOMass Grading / Excavation 2025	EGIOMass Grading / Excavation 2026	EGIODrainage / Utilities Trenching 2026	EGIODrainage / Utilities Trenching 2027	EGIOFoundations / Concrete Pads 2026	EGIOFoundations / Concrete Pads 2027	EGIOBuilding / Structure Construction 2026	EGIOBuilding / Structure Construction 2027	EGIOAsphalt Paving 2027	EGIOArchitectural Coating 2027	EGIOLandscaping or Other Finishing 2027	EGIOWaterside Construction (Piles) 2027	HIWaterside Construction (Landscaping) 2025	HIWaterside Construction (Landscaping) 2026	KMDemolition 2025	KMSite Grubbing / Prep 2025	KMMass Grading / Excavation 2025
3838103774395	383810	3774395	0.001191949	0.0004675	0.000154821	0.000151631	0.000352096	0.000351553	0.000462608	0.000462309	0.000495511	0.000483634	1.92821E-05	1.92821E-05	0.000522198	1.92821E-05	0.000223521	0.00021652	0.000371157	0.001610847	0.001224415
3838203774395	383820	3774395	0.001596454	0.00062615	0.000207362	0.00020309	0.000471585	0.000470857	0.000619601	0.000619201	0.00066367	0.000647762	2.58258E-05	2.58258E-05	0.000699413	2.58258E-05	0.000301805	0.000292352	0.000504334	0.002188845	0.001663755
3838303774395	383830	3774395	0.002463245	0.00096612	0.000319949	0.000313357	0.00072763	0.000726508	0.000956011	0.000955394	0.001024007	0.000999463	3.98478E-05	3.98478E-05	0.001079158	3.98478E-05	0.000469283	0.000454584	0.000789164	0.003425026	0.002603385
3838403774395	383840	3774395	0.003264512	0.00128039	0.000424025	0.000415289	0.000964321	0.000962833	0.001266992	0.001266174	0.001357106	0.001324577	5.28099E-05	5.28099E-05	0.001430197	5.28099E-05	0.000624111	0.000604562	0.001052485	0.004567861	0.003472061
3838603774395	383860	3774395	0.002874495	0.00112742	0.000373366	0.000365673	0.000849112	0.000847802	0.001115622	0.001114902	0.00119497	0.001166328	4.65006E-05	4.65006E-05	0.001259329	4.65006E-05	0.000549199	0.000531997	0.000925262	0.004015704	0.003052363
3838703774395	383870	3774395	0.003425236	0.00134343	0.000444901	0.000435735	0.001011798	0.001010237	0.00132937	0.001328512	0.001423922	0.001389791	5.54099E-05	5.54099E-05	0.001500611	5.54099E-05	0.000655673	0.000635136	0.001106389	0.004801808	0.003649886
3838803774395	383880	3774395	0.003189719	0.00125105	0.00041431	0.000405774	0.000942227	0.000940774	0.001237964	0.001237165	0.001326014	0.00129423	5.16E-05	5.16E-05	0.00139743	5.16E-05	0.000610386	0.000591267	0.00102947	0.004467972	0.003396135
3838903774395	383890	3774395	0.002388721	0.00093689	0.000310269	0.000303877	0.000705617	0.000704528	0.000927088	0.00092649	0.000993027	0.000969224	3.86423E-05	3.86423E-05	0.001046509	3.86423E-05	0.000455955	0.000441673	0.000766972	0.003328713	0.002530177
3839003774395	383900	3774395	0.001917228	0.00075196	0.000249027	0.000243896	0.00056634	0.000565466	0.000744097	0.000743616	0.00079702	0.000777916	3.10149E-05	3.10149E-05	0.000839946	3.10149E-05	0.000365117	0.000353681	0.000612613	0.002658782	0.002020958
3839103774395	383910	3774395	0.0016099	0.00063143	0.000209109	0.0002048	0.000475557	0.000474823	0.000624819	0.000624416	0.000669259	0.000653217	2.60433E-05	2.60433E-05	0.000705304	2.60433E-05	0.00030596	0.000296376	0.000512126	0.002222662	0.00168946
3829703774405	382970	3774405	0.000124877	4.8978E-05	1.62202E-05	1.5886E-05	3.6888E-05	3.68311E-05	4.8466E-05	4.84348E-05	5.19132E-05	5.06689E-05	2.02013E-06	2.02013E-06	5.47091E-05	2.02013E-06	1.17177E-05	1.13507E-05	1.11501E-05	4.83924E-05	3.67834E-05
3829803774405	382980	3774405	0.000132386	5.1924E-05	1.71955E-05	1.68412E-05	3.91061E-05	3.90458E-05	5.13804E-05	5.13472E-05	5.50348E-05	5.37156E-05	2.1416E-06	2.1416E-06	5.79988E-05	2.1416E-06	1.20352E-05	1.16583E-05	1.14013E-05	4.94826E-05	3.76121E-05
3829903774405	382990	3774405	0.000140937	5.5277E-05	1.83062E-05	1.7929E-05	4.1632E-05	4.15678E-05	5.4699E-05	5.46637E-05	5.85895E-05	5.71851E-05	2.27993E-06	2.27993E-06	6.1745E-05	2.27993E-06	1.23833E-05	1.19954E-05	1.16797E-05	5.06907E-05	3.85303E-05
3830003774405	383000	3774405	0.000150655	5.9089E-05	1.95685E-05	1.91653E-05	4.45028E-05	4.44342E-05	5.84709E-05	5.84332E-05	6.26296E-05	6.11284E-05	2.43715E-06	2.43715E-06	6.60027E-05	2.43715E-06	1.27582E-05	1.23586E-05	1.19784E-05	5.19872E-05	3.95158E-05
3830103774405	383010	3774405	0.000162071	6.3567E-05	2.10513E-05	2.06176E-05	4.78751E-05	4.78012E-05	6.29016E-05	6.2861E-05	6.73755E-05	6.57605E-05	2.62182E-06	2.62182E-06	7.10042E-05	2.62182E-06	1.31851E-05	1.27722E-05	1.23224E-05	5.34801E-05	4.06506E-05
3830203774405	383020	3774405	0.000175212	6.8721E-05	2.27582E-05	2.22893E-05	5.17568E-05	5.16769E-05	6.80017E-05	6.79578E-05	7.28383E-05	7.10924E-05	2.8344E-06	2.8344E-06	7.67612E-05	2.8344E-06	1.36444E-05	1.3217E-05	1.26913E-05	5.50811E-05	4.18675E-05
3830303774405	383030	3774405	0.000191505	7.5111E-05	2.48745E-05	2.4362E-05	5.65698E-05	5.64825E-05	7.43253E-05	7.42773E-05	7.96117E-05	7.77034E-05	3.09798E-06	3.09798E-06	8.38994E-05	3.09798E-06	1.42059E-05	1.37609E-05	1.31462E-05	5.70553E-05	4.33681E-05
3830403774405	383040	3774405	0.000211949	8.3129E-05	2.75298E-05	2.69626E-05	6.26086E-05	6.2512E-05	8.22595E-05	8.22064E-05	8.81101E-05	8.59982E-05	3.42868E-06	3.42868E-06	9.28556E-05	3.42868E-06	1.48768E-05	1.44108E-05	1.36848E-05	5.93929E-05	4.51449E-05
3830503774405	383050	3774405	0.00023682	9.2884E-05	3.07603E-05	3.01266E-05	6.99554E-05	6.98474E-05	9.19122E-05	9.18529E-05	9.84495E-05	9.60897E-05	3.83103E-06	3.83103E-06	0.000103752	3.83103E-06	1.56248E-05	1.51354E-05	1.42777E-05	6.19662E-05	4.71009E-05
3830603774405	383060	3774405	0.00026461	0.00010378	3.437E-05	3.36619E-05	7.81645E-05	7.80439E-05	0.000102698	0.000102632	0.000110002	0.000107366	4.28059E-06	4.28059E-06	0.000115927	4.28059E-06	1.6328E-05	1.58166E-05	1.48299E-05	6.43628E-05	4.89226E-05
3830703774405	383070	3774405	0.000298831	0.00011721	3.8815E-05	3.80153E-05	8.82734E-05	8.81372E-05	0.00011598	0.000115905	0.000124229	0.000121251	4.83419E-06	4.83419E-06	0.000130919	4.83419E-06	1.7103E-05	1.65673E-05	1.54341E-05	6.69852E-05	5.09159E-05
3830803774405	383080	3774405	0.000339385	0.00013311	4.40825E-05	4.31742E-05	0.000100253	0.000100098	0.000131719	0.000131634	0.000141088	0.000137706	5.49023E-06	5.49023E-06	0.000148686	5.49023E-06	1.7869E-05	1.73093E-05	1.60225E-05	6.95389E-05	5.2857E-05
3830903774405	383090	3774405	0.000387026	0.0001518	5.02705E-05	4.92348E-05	0.000114326	0.000114149	0.000150209	0.000150112	0.000160892	0.000157036	6.26091E-06	6.26091E-06	0.000169558	6.26091E-06	1.85776E-05	1.79957E-05	1.65634E-05	7.18863E-05	5.46413E-05
3831003774405	383100	3774405	0.000446702	0.0001752	5.80218E-05	5.68264E-05	0.000131954	0.00013175	0.00017337	0.000173258	0.000185701	0.00018125	7.22629E-06	7.22629E-06	0.000195702	7.22629E-06	1.92987E-05	1.86943E-05	1.71133E-05	7.4273E-05	5.64554E-05
3831103774405	383110	3774405	0.000518954	0.00020354	6.74065E-05	6.60177E-05	0.000153296	0.0001536	0.000201411	0.000201281	0.000215737	0.000210566	8.3951E-06	8.3951E-06	0.000227356	8.3951E-06	1.99535E-05	1.93285E-05	1.7627E-05	7.65026E-05	5.81501E-05
3831203774405	383120	3774405	0.000613292	0.00024054	7.966E-05	7.80187E-05	0.000181163	0.000180884	0.000238025	0.000237871	0.000254954	0.000248843	9.9212E-06	9.9212E-06	0.000268686	9.9212E-06	2.0637E-05	1.99906E-05	1.81951E-05	7.89679E-05	6.0024E-05
3831303774405	383130	3774405	0.000740513	0.00029044	9.61847E-05	9.42029E-05	0.000218744	0.000218406	0.000287401	0.000287215	0.000307842	0.000300463	1.19793E-05	1.19793E-05	0.000324422	1.19793E-05	2.13653E-05	2.06961E-05	1.87292E-05	8.12859E-05	6.17859E-05
3831403774405	383140	3774405	0.000920494	0.00036103	0.000119562	0.000117099	0.00027191	0.00027149	0.000357254	0.000357023	0.000382663	0.000373491	1.48908E-05	1.48908E-05	0.000403273	1.48908E-05	2.20111E-05	2.13217E-05	1.91682E-05	8.31913E-05	6.32343E-05
3831503774405	383150	3774405	0.001181862	0.00046354	0.000153511	0.000150348	0.000349116	0.000348578	0.000458693	0.000458397	0.000491318	0.000479541	1.91189E-05	1.91189E-05	0.000517779	1.91189E-05	2.26013E-05	2.18934E-05	1.9605E-05	8.50869E-05	6.46751E-05
3831603774405	383160	3774405	0.001578256	0.00061901	0.000204999	0.000200775	0.000466209	0.0004654	0.000612538	0.000612143	0.000656105	0.000640378	2.55314E-05	2.55314E-05	0.000691441	2.55314E-05	2.30516E-05	2.23295E-05	1.99897E-05	8.67567E-05	6.59443E-05
3831703774405	383170	3774405	0.002238551	0.00087799	0.000290764	0.00028477	0.000661257	0.000660237	0.000868805	0.000868245	0.000930599	0.000908293	3.6213E-05	3.6213E-05	0.000980719	3.6213E-05	2.34355E-05	2.27014E-05	2.03631E-05	8.83773E-05	6.71761E-05
3834503774405	383450	3774405	0.000338873	0.00013291	4.4016E-05	4.31091E-05	0.000100102	9.99471E-05	0.00013152	0.000131435	0.000140875	0.000137498	5.48194E-06	5.48194E-06	0.000148462	5.48194E-06	2.79937E-05	2.71169E-05	3.37831E-05	0.000146621	0.000111448
3834603774405	383460	3774405	0.000324727	0.00012736	4.21785E-05	4.13095E-05	9.59227E-05	9.57747E-05	0.00012603	0.000125949	0.000134994	0.000131758	5.25309E-06	5.25309E-06	0.000142264	5.25309E-06	2.80565E-05	2.71777E-05	3.4238E-05	0.000148595	0.000112948
3834703774405	383470	3774405	0.000311029	0.00012199	4.03993E-05	3.9567E-05	9.18765E-05	9.17347E-05	0.000120714	0.000120636	0.000129299	0.0001262	5.03151E-06	5.03151E-06	0.000136263	5.03151E-06	2.7965E-05	2.70891E-05	3.44711E-05	0.000149607	0.000113717
3834803774405	383480	3774405	0.000299011	0.00011728	3.88383E-05	3.80381E-05	8.83264E-05	8.81901E-05	0.000116049	0.000115975	0.000124303	0.000121324	4.83709E-06	4.83709E-06	0.000130998	4.83709E-06	2.79381E-05	2.70631E-05	3.48015E-05	0.000151041	0.000114807
3834903774405	383490	3774405	0.000288835	0.00011328	3.75165E-05	3.67435E-05	8.53203E-05	8.51887E-05	0.0001121	0.000112027	0.000120073	0.000117195	4.67247E-06	4.67247E-06	0.00012654	4.67247E-06	2.79973E-05	2.71204E-05	3.52337E-05	0.000152917	0.000116233
3835003774405	383500	3774405	0.000280302	0.00010994	3.64082E-05	3.5658E-05	8.27997E-05	8.2672E-05	0.000108788	0.000108718	0.000116526	0.000113732	4.53443E-06	4.53443E-06	0.000122801	4.53443E-06	2.81444E-05	2.72629E-05	3.57769E-05	0.000155274	0.000118025
3835103774405	383510	3774405	0.000272775	0.00010699	3.54305E-05	3.47005E-05	8.05763E-05	8.0452E-05	0.000105867	0.000105798	0.000113396	0.000110678	4.41267E-06	4.41267E-06	0.000119504	4.41267E-06	2.83202E-05	2.74332E-05	3.63585E-05	0.000157798	0.000119944
3835203774405	383520	3774405	0.000265472	0.00010412	3.4482E-05	3.37715E-05	7.84192E-05	7.82982E-05	0.000103033	0.000102966	0.000110361	0.000107715	4.29454E-06	4.29454E-06	0.000116305	4.29454E-06	2.84333E-05	2.75427E-05	3.68518E-05	0.000159939	0.000121571
3835303774405	383530	3774405	0.00025896	0.00010157	3.36362E-05	3.29431E-05	7.64956E-05	7.63776E-05	0.000100505	0.00010044	0.000107654	0.000105073	4.18919E-06	4.18919E-06	0.000113452	4.18919E-06	2.85714E-05	2.76765E-05	3.73723E-05	0.000162198	0.000123288
3835403774405	383540	3774405	0.000253248	9.9327E-05	3.28942E-05	3.22164E-05	7.48082E-05	7.46927E-05	9.82881E-05	9.82247E-05	0.000105279	0.000102755	4.09678E-06	4.09678E-06	0.000110949	4.09678E-06	2.87436E-05	2.78433E-05	3.79358E-05	0.000164644	0.000125147
3835503774405	383550	3774405	0.000248218	9.7355E-05	3.22408E-05	3.15766E-05	7.33223E-05	7.32092E-05	9.6336E-05	9.62738E-05	0.000103188	0.000100715	4.01541E-06	4.01541E-06	0.000108745	4.01541E-06	2.89481E-05	2.80414E-05	3.85423E-05	0.000167276	0.000127148
3835703774405	383570	3774405	0.000239793	9.405E-05	3.11465E-05	3.05048E-05	7.08336E-05	7.07243E-05	9.30661E-05	9.3006E-05	9.96854E-05	9.7296E-05	3.87912E-06	3.87912E-06	0.000105054	3.87912E-06	2.94271E-05	2.85054E-05	3.98526E-05	0.000172963	0.000131471
3835803774405	383580	3774405	0.000236209	9.2644E-05	3.0681E-05	3.00489E-05	6.9775E-05	6.96673E-05	9.16752E-05	9.1616E-05	9.81956E-05	9.58419E-05	3.82114E-06	3.82114E-06	0.000103484	3.82114E-06	2.96926E-05	2.87625E-05	4.05474E-05	0.000175979	0.000133762
3835903774405	383590	3774405	0.000233209	9.1468E-05	3.02913E-05	2.96672E-05	6.88888E-05	6.87825E-05	9.05108E-05	9.04524E-05	9.69484E-05	9.46246E-05	3.77261E-06	3.77261E-06	0.00010217	3.77261E-06	3.00083E-05	2.90684E-05	4.13214E-05	0.000179338	0.000136316
3836003774405	383600	3774405	0.000230254	9.0309E-05	2.99075E-05	2.92913E-05	6.80159E-05	6.79109E-05	8.9364E-05	8.93063E-05	9.572E-05	9.34256E-05	3.72481E-06	3.72481E-06	0.000100875	3.72481E-06	3.02971E-05	2.93481E-05	4.20637E-05	0.000182559	0.000138764
3836103774405	383610	3774405	0.000228125	8.9474E-05	2.9631E-05	2.90205E-05	6.7387E-05	6.72831E-05	8.85378E-05	8.84806E-05	9.4835E-05	9.25619E-05	3.69037E-06	3.69037E-06	9.99426E-05	3.69037E-06	3.06792E-05	2.97183E-05	4.29463E-05	0.0001839	0.000141676
3836203774405	383620	3774405	0.000227919	8.9393E-05	2.96042E-05	2.89942E-05	6.7326E-05	6.72221E-05	8.84576E-05	8.84005E-05	9.47491E-05	9.2478E-05	3.68703E-06	3.68703E-06	9.98521E-05	3.68703E-06	3.13196E-05	3.03386E-05	4.42158E-05	0.0001919	0.000145864
3836303774405	383630	3774405	0.000229041	8.9833E-05	2.975E-05	2.9137E-05	6.76577E-05	6.75533E-05	8.88933E-05	8.8836E-05	9.52159E-05	9.29336E-05	3.70519E-06	3.70519E-06	0.000100344	3.70519E-06	3.21412E-05	3.11345E-05	4.57638E-05	0.000198618	0.000150971
3836403774405	383640	3774405	0.000230927	9.0573E-05	2.9995E-05	2.9377E-05	6.82149E-05	6.81096E-05	8.96254E-05	8.95676E-05	9.6E-05	9.36989E-05	3.73571E-06	3.73571E-06	0.00010117	3.73571E-06	3.30687E-05	3.20329E-05	4.74814E-05	0.000206073	0.000156637
3836503774405	383650	3774405	0.000234924	9.2141E-05	3.05142E-05	2.98855E-05	6.93956E-05	6.92885E-05	9.11767E-05	9.11178E-05	9.76616E-05	9.53207E-05	3.80037E-06	3.80037E-06	0.000102921	3.80037E-06	3.43154E-05	3.32406E-05	4.97015E-05	0.000215708	0.000163961
3836603774405	383660	3774405	0.000239748	9.4032E-05	3.11407E-05	3.04991E-05	7.08203E-05	7.07111E-05	9.30487E-05	9.29886E-05	9.96667E-05	9.72778E-05	3.87839E-06	3.87839E-06	0.000105035	3.87839E-06	3.56985E-05	3.45804E-05	5.21456E-05	0.000226316	0.000172024
3836703774405	383670	3774405	0.000246844	9.6816E-05	3.20623E-05	3.14017E-05	7.29164E-05	7.28039E-05	9.58026E-05	9.57408E-05	0.000102617	0.000100157	3.99318E-06	3.99318E-06	0.000108143	3.99318E-06	3.74548E-05	3.62816E-05	5.51917E-05	0.000239536	0.000182073
3836803774405	383680	3774405	0.00025658	0.00010063	3.3327E-05	3.26403E-05	7.57925E-05	7.56756E-05	9.95815E-05	9.95172E-05	0.000106664	0.000104107	4.15069E-06	4.15069E-06	0.000112409	4.15069E-06	3.96666E-05	3.84242E-05	5.89801E-05	0.000255978	0.00019457
3836903774405	383690	3774405	0.000267996	0.00010511	3.48098E-05	3.40926E-05	7.91648E-05	7.90426E-05	0.000104012	0.000103945	0.00011141	0.00010874	4.33537E-06	4.33537E-06	0.00011741	4.33537E-06	4.21888E-05	4.08674E-05	6.32935E-05	0.000274698	0.0002088
3837003774405	383700	3774405	0.000280706	0.0001101	3.64607E-05	3.57094E-05	8.29191E-05	8.27912E-05	0.000108945	0.000108875	0.000116694	0.000113896	4.54097E-06	4.54097E-06	0.000122978	4.54097E-06	4.49604E-05	4.35522E-05	6.8046E-05	0.000295324	0.000224478
3837103774405	383710	3774405	0.000295562	0.00011592	3.83903E-05	3.75994E-05	8.73076E-05	8.71729E-05	0.000114711	0.000114637	0.00012287	0.000119924	4.7813E-06	4.7813E-06	0.000129487	4.7813E-06	4.81356E-05	4.66279E-05	7.34864E-05	0.000318936	0.000242425
3837203774405	383720	3774405	0.000313652	0.00012302	4.074E-05	3.99006E-05	9.26512E-05	9.25083E-05	0.000121732	0.000121653	0.00013039	0.000127264	5.07394E-06	5.07394E-06	0.000137412	5.07394E-06	5.19154E-05	5.02893E-05	7.99474E-05	0.000346977	0.00026374
3837303774405	383730	3774405	0.00033626	0.00013189	4.36765E-05	4.27766E-05	9.93294E-05	9.91762E-05	0.000130506	0.000130422	0.000139788	0.000136437	5.43966E-06	5.43966E-06	0.000147317	5.43966E-06	5.65472E-05	5.4776E-05	8.78433E-05	0.000381246	0.000289788
3837403774405	383740	3774405	0.00036343	0.00014254	4.72057E-05	4.62331E-05	0.000107355	0.00010719	0.00014105	0.00014096	0.00015108	0.00014746	5.8792E-06	5.8792E-06	0.0001592	5.8792E-06	6.20545E-05	6.01108E-05	9.72328E-05	0.000421997	0.000320763
3837503774405	383750	3774405	0.000402214	0.00015775	5.22433E-05	5.11669E-05	0.000118812	0.000118629	0.000156104	0.000156003	0.000167207	0.000163199	6.50661E-06	6.50661E-06	0.000176212	6.50661E-06	6.97736E-05	6.75881E-05	0.000110336	0.000478866	0.000363989
3837603774405	383760	3774405	0.000453349	0.00017781	5.88852E-05	5.76719E-05	0.000133917	0.00013371	0.00017595	0.000175836	0.000188464	0.000183947	7.33381E-06	7.33381E-06	0.000198614	7.33381E-06	7.98768E-05	7.73749E-05	0.000127474	0.000553247	0.000420527
3837703774405	383770	3774405	0.000520867	0.00020429	6.7655E-05	6.62611E-05	0.000153862	0.000153624	0.000202154	0.000202023	0.000216532	0.000211342	8.42605E-06	8.42605E-06	0.000228194	8.42605E-06	9.31319E-05	9.02148E-05	0.000149951	0.000650798	0.000494676
3837803774405	383780	3774405	0.000614953	0.00024119	7.98758E-05	7.82301E-05	0.000181654	0.000181374	0.00023867	0.000238516	0.000255645	0.000249518	9.94808E-06	9.94808E-06	0.000269414	9.94808E-06	0.000111494	0.000108002	0.000181082	0.000785907	0.000597373
3837903774405	383790	3774405	0.000750393	0.00029431	9.7468E-05	9.54598E-05	0.000221662	0.00022132	0.000291235	0.000291048	0.00031195	0.000304472	1.21391E-05	1.21391E-05	0.00032875	1.21391E-05	0.0001378	0.000133484	0.000225626	0.000979231	0.00074432
3838003774405	383800	3774405	0.000923423	0.00036218	0.000119943	0.000117471	0.000272775	0.000272354	0.00035839	0.000358159	0.000383881	0.000374679	1.49382E-05	1.49382E-05	0.000404555	1.49382E-05	0.000171423	0.000166054	0.000282716	0.001227008	0.000932657
3838103774405	383810	3774405	0.001166889	0.00045767	0.000151566	0.000148444	0.000344693	0.000344161	0.000452882	0.00045259	0.000485093	0.000473466	1.88767E-05	1.88767E-05	0.000511219	1.88767E-05	0.000218663	0.000211814	0.000363073	0.001575763	0.001197748
3838203774405	383820	3774405	0.001562582	0.00061287	0.000202963	0.000198781	0.000461579	0.000460867	0.000606455	0.000606063	0.000649589	0.000634018	2.52779E-05	2.52779E-05	0.000684574	2.52779E-05	0.000295239	0.000285992	0.000493333	0.002141101	0.001627465
3838303774405	383830	3774405	0.002419358	0.00094891	0.000314249	0.000307774	0.000714667	0.000713564	0.000938979	0.000938373	0.001005763	0.000981656	3.91379E-05	3.91379E-05	0.001059931	3.91379E-05	0.000460775	0.000446342	0.000774841	0.003362864	0.002556135
3838403774405	383840	3774405	0.004337108	0.00170107	0.000563344	0.000551737	0.00128116	0.001279184	0.001683277	0.001682191	0.001803	0.001759783	7.01613E-05	7.01613E-05	0.001900106	7.01613E-05	0.000831076	0.000805045	0.001404515	0.006095693	0.004633377
3838503774405	383850	3774405	0.002795938	0.00109661	0.000363162	0.00035568	0.000825907	0.000824632	0.001085133	0.001084433	0.001162313	0.001134453	4.52298E-05	4.52298E-05	0.001224913	4.52298E-05	0.000533785	0.000517065	0.000899065	0.003902006	0.002965941
3838603774405	383860	3774405	0.002824124	0.00110766	0.000366823	0.000359265	0.000834232	0.000832945	0.001096072	0.001095365	0.00117403	0.001145889	4.56858E-05	4.56858E-05	0.001237261	4.56858E-05	0.000539396	0.000522501	0.00090867	0.00394369	0.002997625
3838703774405	383870	3774405	0.004827301	0.00189333	0.000627015	0.000614096	0.001425961	0.001423761	0.001873526	0.001872318	0.002006781	0.001958679	7.80911E-05	7.80911E-05	0.002114862	7.80911E-05	0.000926192	0.000897182	0.001566417	0.00679836	0.005167479
3838803774405	383880	3774405	0.003256724	0.00127733	0.000423014	0.000414298	0.000962021	0.000960536	0.001263969	0.001263154	0.001353869	0.001321417	5.26839E-05	5.26839E-05	0.001426785	5.26839E-05	0.000623223	0.000603702	0.001051336	0.004562871	0.003468269
3838903774405	383890	3774405	0.002452852	0.00096204	0.000318599	0.000312035	0.000724561	0.000723443	0.000951978	0.000951364	0.001019687	0.000995246	3.96797E-05	3.96797E-05	0.001074605	3.96797E-05	0.000468232	0.000453566	0.000787881	0.003419457	0.002599152
3839003774405	383900	3774405	0.001979249	0.00077629	0.000257083	0.000251786	0.000584661	0.000583758	0.000768167	0.000767672	0.000822803	0.000803081	3.20183E-05	3.20183E-05	0.000867118	3.20183E-05	0.000376985	0.000365178	0.000632822	0.002746492	0.002087627
3839103774405	383910	3774405	0.001671471	0.00065557	0.000217106	0.000212633	0.000493745	0.000492983	0.000648716	0.000648297	0.00069485	0.0006782	2.70393E-05	2.70393E-05	0.000732279	2.70393E-05	0.00031774	0.000307788	0.000532181	0.002309703	0.001755621

			KMMass Grading / Excavation	KMDrainage / Utilities Trenching	KMFoundations / Concrete Pads	KMBuilding / Structure Construction	KMAsphalt Paving	KMArchitectural Coating	KMLandscaping or Other Finishing	KMWaterside Construction (Piles)	EWNDemolition	EWNSite Grubbing / Prep	EWNDrainage / Utilities Trenching	EWNDrainage / Utilities Trenching	EWNDrainage / Utilities Trenching	EWNFoundation s / Concrete Pads	EWNBuilding / Structure Construction	EWNAsphalt Paving	EWNLandscaping or Other Finishing	EWNWaterside Construction (Piles)	ISDemolition
Unique Identifier	X (UTM)	Y (UTM)	2026	2026	2026	2026	2026	2026	2026	2026	2027	2027	2027	2028	2029	2029	2029	2029	2029	2029	2027
3838103774395	383810	3774395	0.001211744	0.000435148	0.000230278	0.000790926	2.54093E-05	2.54093E-05	0.000816335	2.54093E-05	0.000907719	4.94718E-05	0.000116169	0.000113926	0.000111569	9.66392E-05	0.000209846	1.49294E-05	0.000217311	1.49294E-05	0.000192556
3838203774395	383820	3774395	0.001646537	0.000591286	0.000312906	0.001074723	3.45266E-05	3.45266E-05	0.00110925	3.45266E-05	0.001224321	6.67271E-05	0.000156688	0.000153662	0.000150483	0.000130346	0.000283038	2.01367E-05	0.000293107	2.01367E-05	0.000254055
3838303774395	383830	3774395	0.002576443	0.000925223	0.000489624	0.001681689	5.40259E-05	5.40259E-05	0.001735714	5.40259E-05	0.001901791	0.00010365	0.00024339	0.00023869	0.000233751	0.000202472	0.000439656	3.12791E-05	0.000455295	3.12791E-05	0.000386278
3838403774395	383840	3774395	0.003436129	0.001233943	0.000652998	0.00224282	7.20529E-05	7.20529E-05	0.002314873	7.20529E-05	0.002528082	0.000137784	0.000323542	0.000317294	0.000310729	0.000269149	0.000584442	4.15799E-05	0.000605232	4.15799E-05	0.000508468
3838603774395	383860	3774395	0.003020774	0.001084786	0.000574065	0.001971711	6.33432E-05	6.33432E-05	0.002035055	6.33432E-05	0.002224879	0.000121259	0.000284738	0.00027924	0.000273462	0.000236869	0.000514347	3.6593E-05	0.000532644	3.6593E-05	0.000448145
3838703774395	383870	3774395	0.003612113	0.001297141	0.000686442	0.002357689	7.57431E-05	7.57431E-05	0.002433432	7.57431E-05	0.002655561	0.000144732	0.000339857	0.000333294	0.000326398	0.000282721	0.000613912	4.36765E-05	0.00063575	4.36765E-05	0.00053207
3838803774395	383880	3774395	0.003360989	0.00120696	0.000638719	0.002193775	7.04772E-05	7.04772E-05	0.002264252	7.04772E-05	0.002472287	0.000134743	0.000316402	0.000310292	0.000303871	0.000263209	0.000571543	4.06622E-05	0.000591874	4.06622E-05	0.000495758
3838903774395	383890	3774395	0.002503992	0.000899205	0.000475856	0.001634399	5.25067E-05	5.25067E-05	0.001686905	5.25067E-05	0.00184745	0.000100688	0.000236435	0.00023187	0.000227072	0.000196687	0.000427093	3.03854E-05	0.000442286	3.03854E-05	0.000372977
3839003774395	383900	3774395	0.002000043	0.000718233	0.000380086	0.001305463	4.19393E-05	4.19393E-05	0.001347402	4.19393E-05	0.001479907	8.06568E-05	0.000189397	0.00018574	0.000181897	0.000157557	0.000342125	2.43403E-05	0.000354295	2.43403E-05	0.00030061
3839103774395	383910	3774395	0.001671976	0.000600421	0.00031774	0.001091327	3.506E-05	3.506E-05	0.001126387	3.506E-05	0.001240531	6.76105E-05	0.000158762	0.000155696	0.000152475	0.000132072	0.000286786	2.04033E-05	0.000296987	2.04033E-05	0.000253367
3829703774405	382970	3774405	3.64027E-05	1.30725E-05	6.91793E-06	2.37607E-05	7.63336E-07	7.63336E-07	2.4524E-05	7.63336E-07	5.26178E-05	2.86774E-06	6.73399E-06	6.60395E-06	6.46731E-06	5.60189E-06	1.21642E-05	8.65416E-07	1.25969E-05	8.65416E-07	1.40379E-05
3829803774405	382980	3774405	3.72228E-05	1.3367E-05	7.07378E-06	2.4296E-05	7.80533E-07	7.80533E-07	2.50765E-05	7.80533E-07	5.40803E-05	2.94744E-06	6.92116E-06	6.7875E-06	6.64706E-06	5.75759E-06	1.25023E-05	8.89469E-07	1.2947E-05	8.89469E-07	1.46429E-05
3829903774405	382990	3774405	3.81316E-05	1.36934E-05	7.24649E-06	2.48891E-05	7.99589E-07	7.99589E-07	2.56887E-05	7.99589E-07	5.56806E-05	3.03466E-06	7.12596E-06	6.98835E-06	6.84375E-06	5.92796E-06	1.28722E-05	9.15789E-07	1.33301E-05	9.15789E-07	1.5315E-05
3830003774405	383000	3774405	3.91069E-05	1.40436E-05	7.43183E-06	2.55257E-05	8.2004E-07	8.2004E-07	2.63458E-05	8.2004E-07	5.74033E-05	3.12856E-06	7.34644E-06	7.20457E-06	7.0555E-06	6.11138E-06	1.32705E-05	9.44124E-07	1.37426E-05	9.44124E-07	1.60555E-05
3830103774405	383010	3774405	4.02299E-05	1.44469E-05	7.64525E-06	2.62588E-05	8.43589E-07	8.43589E-07	2.71023E-05	8.43589E-07	5.93635E-05	3.23539E-06	7.5973E-06	7.45059E-06	7.29643E-06	6.32006E-06	1.37236E-05	9.76363E-07	1.42118E-05	9.76363E-07	1.69036E-05
3830203774405	383020	3774405	4.14342E-05	1.48794E-05	7.87411E-06	2.70448E-05	8.68842E-07	8.68842E-07	2.79137E-05	8.68842E-07	6.14768E-05	3.35056E-06	7.86776E-06	7.71582E-06	7.55617E-06	6.54505E-06	1.42122E-05	1.01112E-06	1.47178E-05	1.01112E-06	1.78454E-05
3830303774405	383030	3774405	4.29193E-05	1.54127E-05	8.15633E-06	2.80142E-05	8.99983E-07	8.99983E-07	2.89141E-05	8.99983E-07	6.40495E-05	3.49078E-06	8.19701E-06	8.03871E-06	7.87239E-06	6.81895E-06	1.48069E-05	1.05343E-06	1.53337E-05	1.05343E-06	1.89869E-05
3830403774405	383040	3774405	4.46777E-05	1.60442E-05	8.49051E-06	2.91619E-05	9.36856E-07	9.36856E-07	3.00988E-05	9.36856E-07	6.71352E-05	3.65895E-06	8.59191E-06	8.426E-06	8.25165E-06	7.14747E-06	1.55203E-05	1.10419E-06	1.60724E-05	1.10419E-06	2.03673E-05
3830503774405	383050	3774405	4.66135E-05	1.67393E-05	8.85838E-06	3.04254E-05	9.77448E-07	9.77448E-07	3.14029E-05	9.77448E-07	7.05808E-05	3.84674E-06	9.03288E-06	8.85844E-06	8.67515E-06	7.5143E-06	1.63168E-05	1.16086E-06	1.68973E-05	1.16086E-06	2.1956E-05
3830603774405	383060	3774405	4.84163E-05	1.73867E-05	9.20097E-06	3.16021E-05	1.01525E-06	1.01525E-06	3.26174E-05	1.01525E-06	7.38426E-05	4.02452E-06	9.45032E-06	9.26783E-06	9.07607E-06	7.86156E-06	1.70709E-05	1.2145E-06	1.76782E-05	1.2145E-06	2.35712E-05
3830703774405	383070	3774405	5.0389E-05	1.80951E-05	9.57586E-06	3.28897E-05	1.05662E-06	1.05662E-06	3.39464E-05	1.05662E-06	7.74183E-05	4.2194E-06	9.90794E-06	9.71661E-06	9.51556E-06	8.24225E-06	1.78976E-05	1.27331E-06	1.85342E-05	1.27331E-06	2.53974E-05
3830803774405	383080	3774405	5.231E-05	1.8785E-05	9.94093E-06	3.41436E-05	1.0969E-06	1.0969E-06	3.52405E-05	1.0969E-06	8.09481E-05	4.41178E-06	1.03597E-05	1.01596E-05	9.94942E-06	8.61805E-06	1.87136E-05	1.33137E-06	1.93793E-05	1.33137E-06	2.73423E-05
3830903774405	383090	3774405	5.40758E-05	1.94191E-05	1.02765E-05	3.52962E-05	1.13393E-06	1.13393E-06	3.64301E-05	1.13393E-06	8.42176E-05	4.58997E-06	1.07781E-05	1.057E-05	1.03513E-05	8.96613E-06	1.94694E-05	1.38514E-06	2.0162E-05	1.38514E-06	2.93473E-05
3831003774405	383100	3774405	5.58712E-05	2.00638E-05	1.06177E-05	3.64681E-05	1.17157E-06	1.17157E-06	3.76396E-05	1.17157E-06	8.75407E-05	4.77108E-06	1.12034E-05	1.0987E-05	1.07597E-05	9.31991E-06	2.02376E-05	1.4398E-06	2.09575E-05	1.4398E-06	3.15382E-05
3831103774405	383110	3774405	5.75483E-05	2.06661E-05	1.09364E-05	3.75628E-05	1.20674E-06	1.20674E-06	3.87695E-05	1.20674E-06	9.05422E-05	4.93466E-06	1.15875E-05	1.13638E-05	1.11286E-05	9.63946E-06	2.09315E-05	1.48916E-06	2.16761E-05	1.48916E-06	3.37793E-05
3831203774405	383120	3774405	5.94028E-05	2.13321E-05	1.12888E-05	3.87733E-05	1.24563E-06	1.24563E-06	4.00189E-05	1.24563E-06	9.37044E-05	5.10701E-06	1.19922E-05	1.17606E-05	1.15173E-05	9.97613E-06	2.16626E-05	1.54118E-06	2.24332E-05	1.54118E-06	3.6244E-05
3831303774405	383130	3774405	6.11465E-05	2.19582E-05	1.16202E-05	3.99114E-05	1.28219E-06	1.28219E-06	4.11936E-05	1.28219E-06	9.72342E-05	5.29939E-06	1.2444E-05	1.22037E-05	1.19512E-05	1.03519E-05	2.24786E-05	1.59923E-06	2.32782E-05	1.59923E-06	3.89057E-05
3831403774405	383140	3774405	6.25799E-05	2.2473E-05	1.18926E-05	4.08469E-05	1.31225E-06	1.31225E-06	4.21592E-05	1.31225E-06	0.000100136	5.45755E-06	1.28154E-05	1.25679E-05	1.23078E-05	1.06609E-05	2.31495E-05	1.64696E-06	2.39729E-05	1.64696E-06	4.18665E-05
3831503774405	383150	3774405	6.40058E-05	2.2985E-05	1.21636E-05	4.17777E-05	1.34215E-06	1.34215E-06	4.31198E-05	1.34215E-06	0.00010274	5.59944E-06	1.31485E-05	1.28946E-05	1.26278E-05	1.0938E-05	2.37513E-05	1.68978E-06	2.45962E-05	1.68978E-06	4.5217E-05
3831603774405	383160	3774405	6.52618E-05	2.34361E-05	1.24023E-05	4.25975E-05	1.36849E-06	1.36849E-06	4.3966E-05	1.36849E-06	0.000104677	5.70501E-06	1.33964E-05	1.31377E-05	1.28659E-05	1.11443E-05	2.41991E-05	1.72164E-06	2.506E-05	1.72164E-06	4.87785E-05
3831703774405	383170	3774405	6.64809E-05	2.38739E-05	1.2634E-05	4.33932E-05	1.39405E-06	1.39405E-06	4.47873E-05	1.39405E-06	0.000106354	5.7964E-06	1.36111E-05	1.33482E-05	1.3072E-05	1.13228E-05	2.45868E-05	1.74922E-06	2.54614E-05	1.74922E-06	5.27508E-05
3834503774405	383450	3774405	0.000110294	3.96076E-05	2.09602E-05	7.19909E-05	2.31278E-06	2.31278E-06	7.43037E-05	2.31278E-06	0.000120687	6.57761E-06	1.54455E-05	1.51472E-05	1.48338E-05	1.28488E-05	2.79004E-05	1.98497E-06	2.88929E-05	1.98497E-06	0.000109295
3834603774405	383460	3774405	0.000111779	4.01409E-05	2.12424E-05	7.29603E-05	2.34392E-06	2.34392E-06	7.53042E-05	2.34392E-06	0.000120672	6.57677E-06	1.54435E-05	1.51453E-05	1.48319E-05	1.28472E-05	2.78969E-05	1.98471E-06	2.88892E-05	1.98471E-06	0.000101285
3834703774405	383470	3774405	0.00011254	4.04142E-05	2.1387E-05	7.3457E-05	2.35988E-06	2.35988E-06	7.58169E-05	2.35988E-06	0.000120052	6.54297E-06	1.53641E-05	1.50674E-05	1.47557E-05	1.27812E-05	2.77535E-05	1.97451E-06	2.87408E-05	1.97451E-06	9.39857E-05
3834803774405	383480	3774405	0.000113619	4.08016E-05	2.1592E-05	7.41611E-05	2.3825E-06	2.3825E-06	7.65436E-05	2.3825E-06	0.000119707	6.52419E-06	1.532E-05	1.50242E-05	1.47133E-05	1.27445E-05	2.76739E-05	1.96885E-06	2.86583E-05	1.96885E-06	8.77597E-05
3834903774405	383490	3774405	0.00011503	4.13083E-05	2.18602E-05	7.50822E-05	2.41209E-06	2.41209E-06	7.74943E-05	2.41209E-06	0.000119738	6.52586E-06	1.53239E-05	1.5028E-05	1.47171E-05	1.27477E-05	2.76809E-05	1.96935E-06	2.86656E-05	1.96935E-06	8.2555E-05
3835003774405	383500	3774405	0.000116803	4.19451E-05	2.21972E-05	7.62396E-05	2.44927E-06	2.44927E-06	7.86889E-05	2.44927E-06	0.000120159	6.54881E-06	1.53778E-05	1.50809E-05	1.47688E-05	1.27926E-05	2.77783E-05	1.97628E-06	2.87664E-05	1.97628E-06	7.82069E-05
3835103774405	383510	3774405	0.000118702	4.2627E-05	2.2558E-05	7.7479E-05	2.48909E-06	2.48909E-06	7.99681E-05	2.48909E-06	0.000120695	6.57802E-06	1.54464E-05	1.51481E-05	1.48347E-05	1.28496E-05	2.79022E-05	1.98509E-06	2.88947E-05	1.98509E-06	7.44008E-05
3835203774405	383520	3774405	0.000120313	4.32054E-05	2.28641E-05	7.85303E-05	2.52287E-06	2.52287E-06	8.10532E-05	2.52287E-06	0.000120963	6.59263E-06	1.54807E-05	1.51818E-05	1.48677E-05	1.28782E-05	2.79642E-05	1.9895E-06	2.89589E-05	1.9895E-06	7.08309E-05
3835303774405	383530	3774405	0.000122012	4.38156E-05	2.31871E-05	7.96395E-05	2.5585E-06	2.5585E-06	8.2198E-05	2.5585E-06	0.000121338	6.61308E-06	1.55287E-05	1.52289E-05	1.49138E-05	1.29181E-05	2.80509E-05	1.99567E-06	2.90487E-05	1.99567E-06	6.76634E-05
3835403774405	383540	3774405	0.000123852	4.44763E-05	2.35367E-05	8.08403E-05	2.59708E-06	2.59708E-06	8.34374E-05	2.59708E-06	0.000121866	6.64187E-06	1.55964E-05	1.52952E-05	1.49787E-05	1.29744E-05	2.8173E-05	2.00436E-06	2.91752E-05	2.00436E-06	6.48555E-05
3835503774405	383550	3774405	0.000125832	4.51874E-05	2.3913E-05	8.21327E-05	2.6386E-06	2.6386E-06	8.47713E-05	2.6386E-06	0.000122532	6.67818E-06	1.56816E-05	1.53788E-05	1.50606E-05	1.30453E-05	2.8327E-05	2.01532E-06	2.93347E-05	2.01532E-06	6.23442E-05
3835703774405	383570	3774405	0.00013011	4.67236E-05	2.47259E-05	8.4925E-05	2.7283E-06	2.7283E-06	8.76533E-05	2.7283E-06	0.000124179	6.7679E-06	1.58923E-05	1.55854E-05	1.52629E-05	1.32205E-05	2.87076E-05	2.04239E-06	2.97288E-05	2.04239E-06	5.80114E-05
3835803774405	383580	3774405	0.000132378	4.75381E-05	2.5157E-05	8.64055E-05	2.77586E-06	2.77586E-06	8.91814E-05	2.77586E-06	0.000125113	6.81881E-06	1.60118E-05	1.57026E-05	1.53777E-05	1.332E-05	2.89236E-05	2.05775E-06	2.99524E-05	2.05775E-06	5.6107E-05
3835903774405	383590	3774405	0.000134905	4.84456E-05	2.56372E-05	8.80548E-05	2.82885E-06	2.82885E-06	9.08837E-05	2.82885E-06	0.000126246	6.88057E-06	1.61569E-05	1.58449E-05	1.5517E-05	1.34406E-05	2.91855E-05	2.07639E-06	3.02237E-05	2.07639E-06	5.44038E-05
3836003774405	383600	3774405	0.000137328	4.93158E-05	2.60977E-05	8.96366E-05	2.87967E-06	2.87967E-06	9.25163E-05	2.87967E-06	0.00012728	6.93691E-06	1.62892E-05	1.59746E-05	1.56441E-05	1.35507E-05	2.94245E-05	2.09339E-06	3.04712E-05	2.09339E-06	5.27508E-05
3836103774405	383610	3774405	0.00014021	5.03506E-05	2.66453E-05	9.15174E-05	2.94009E-06	2.94009E-06	9.44575E-05	2.94009E-06	0.000128696	7.01411E-06	1.64704E-05	1.61524E-05	1.58182E-05	1.37015E-05	2.9752E-05	2.11669E-06	3.08103E-05	2.11669E-06	5.13508E-05
3836203774405	383620	3774405	0.000144355	5.1839E-05	2.7433E-05	9.42229E-05	3.027E-06	3.027E-06	9.72499E-05	3.027E-06	0.000131185	7.14973E-06	1.67889E-05	1.64647E-05	1.6124E-05	1.39664E-05	3.03272E-05	2.15762E-06	3.14061E-05	2.15762E-06	5.04566E-05
3836303774405	383630	3774405	0.000149408	5.36539E-05	2.83934E-05	9.75215E-05	3.13298E-06	3.13298E-06	0.000100654	3.13298E-06	0.000134424	7.32626E-06	1.72034E-05	1.68712E-05	1.65221E-05	1.43112E-05	3.1076E-05	2.21089E-06	3.21814E-05	2.21089E-06	4.98907E-05
3836403774405	383640	3774405	0.000155016	5.56677E-05	2.94591E-05	0.000101182	3.25057E-06	3.25057E-06	0.000104432	3.25057E-06	0.000138091	7.52615E-06	1.76728E-05	1.73315E-05	1.69729E-05	1.47017E-05	3.19239E-05	2.27121E-06	3.30595E-05	2.27121E-06	4.94995E-05
3836503774405	383650	3774405	0.000162264	5.82705E-05	3.08365E-05	0.000105913	3.40255E-06	3.40255E-06	0.000109315	3.40255E-06	0.000143076	7.79781E-06	1.83107E-05	1.79571E-05	1.75856E-05	1.52324E-05	3.30762E-05	2.35319E-06	3.42528E-05	2.35319E-06	4.95708E-05
3836603774405	383660	3774405	0.000170244	6.1136E-05	3.23529E-05	0.000111121	3.56988E-06	3.56988E-06	0.000114691	3.56988E-06	0.000148604	8.09911E-06	1.90182E-05	1.8651E-05	1.82651E-05	1.58209E-05	3.43542E-05	2.44412E-06	3.55763E-05	2.44412E-06	4.97971E-05
3836703774405	383670	3774405	0.000180189	6.47073E-05	3.42428E-05	0.000117612	3.77841E-06	3.77841E-06	0.000121391	3.77841E-06	0.000155664	8.48387E-06	1.99217E-05	1.9537E-05	1.91328E-05	1.65725E-05	3.59863E-05	2.56023E-06	3.72664E-05	2.56023E-06	5.04734E-05
3836803774405	383680	3774405	0.000192557	6.91488E-05	3.65933E-05	0.000125685	4.03776E-06	4.03776E-06	0.000129723	4.03776E-06	0.000164576	8.96961E-06	2.10623E-05	2.06556E-05	2.02282E-05	1.75214E-05	3.80467E-05	2.70682E-06	3.94001E-05	2.70682E-06	5.16442E-05
3836903774405	383690	3774405	0.000206639	7.42059E-05	3.92695E-05	0.000134877	4.33306E-06	4.33306E-06	0.0003921	4.33306E-06	0.000174737	9.52338E-06	2.23627E-05	2.19308E-05	2.14771E-05	1.86031E-05	4.03956E-05	2.87393E-06	4.18326E-05	2.87393E-06	5.30876E-05
3837003774405	383700	3774405	0.000222155	7.97777E-05	4.2218E-05	0.000145004	4.65841E-06	4.65841E-06	0.000149663	4.65841E-06	0.000185908	1.01322E-05	2.37924E-05	2.33329E-05	2.28502E-05	1.97925E-05	4.29782E-05	3.05767E-06	4.4507E-05	3.05767E-06	5.47139E-05
3837103774405	383710	3774405	0.000239917	8.61561E-05	4.55935E-05	0.000156598	5.03086E-06	5.03086E-06	0.000161628	5.03086E-06	0.000198695	1.08291E-05	2.54289E-05	2.49378E-05	2.44218E-05	2.11538E-05	4.59343E-05	3.26798E-06	4.75683E-05	3.26798E-06	5.66784E-05
3837203774405	383720	3774405	0.00026101	9.37311E-05	4.96021E-05	0.000170366	5.47318E-06	5.47318E-06	0.000175839	5.47318E-06	0.00021394	1.166E-05	2.73799E-05	2.68511E-05	2.62956E-05	2.27768E-05	4.94586E-05	3.51871E-06	5.12179E-05	3.51871E-06	5.91683E-05
3837303774405	383730	3774405	0.000286789	0.000102988	5.4501E-05	0.000187192	6.01373E-06	6.01373E-06	0.000193206	6.01373E-06	0.00023263	1.26786E-05	2.97718E-05	2.91969E-05	2.85928E-05	2.47667E-05	5.37794E-05	3.82611E-06	5.56925E-05	3.82611E-06	6.23917E-05
3837403774405	383740	3774405	0.000317443	0.000113997	6.03265E-05	0.000207201	6.65653E-06	6.65653E-06	0.000213857	6.65653E-06	0.00025485	1.38897E-05	3.26156E-05	3.19857E-05	3.13239E-05	2.71323E-05	5.89163E-05	4.19157E-06	6.1012E-05	4.19157E-06	6.63193E-05
3837503774405	383750	3774405	0.000360222	0.000129359	6.84562E-05	0.000235123	7.55357E-06	7.55357E-06	0.000242677	7.55357E-06	0.000286021	1.55885E-05	3.66048E-05	3.58979E-05	3.51552E-05	3.04509E-05	6.61224E-05	4.70425E-06	6.84745E-05	4.70425E-06	7.21373E-05
3837603774405	383760	3774405	0.000416174	0.000149452	7.90893E-05	0.000271644	8.72685E-06	8.72685E-06	0.000280371	8.72685E-06	0.000326832	1.78128E-05	4.18278E-05	4.102E-05	4.01713E-05	3.47958E-05	7.5557E-05	5.37547E-06	7.82448E-05	5.37547E-06	7.98738E-05
3837703774405	383770	3774405	0.000489556	0.000175804	9.30347E-05	0.000319542	1.02656E-05	1.02656E-05	0.000329807	1.02656E-05	0.000380415	2.07331E-05	4.86852E-05	4.77451E-05	4.67572E-05	4.05004E-05	8.79442E-05	6.25676E-06	9.10726E-05	6.25676E-06	9.01182E-05
3837803774405	383780	3774405	0.000591191	0.000212302	0.000112349	0.000385881	1.23968E-05	1.23968E-05	0.000398277	1.23968E-05	0.000454671	2.47802E-05	5.81885E-05	5.70648E-05	5.58841E-05	4.8406E-05	0.000105111	7.47806E-06	0.00010885	7.47806E-06	0.000104429
3837903774405	383790	3774405	0.000736617	0.000264526	0.000139986	0.000480803	1.54463E-05	1.54463E-05	0.000496249	1.54463E-05	0.000561139	3.05828E-05	7.18142E-05	7.04274E-05	6.89702E-05	5.9741E-05	0.000129724	9.22917E-06	0.000134339	9.22917E-06	0.000125119
3838003774405	383800	3774405	0.000923005	0.000331459	0.000175407	0.000602461	1.93547E-05	1.93547E-05	0.000621816	1.93547E-05	0.00069701	3.79879E-05	8.92028E-05	8.74802E-05	8.56702E-05	7.42063E-05	0.000161135	1.14639E-05	0.000166867	1.14639E-05	0.000151384
3838103774405	383810	3774405	0.001185353	0.00042567	0.000225263	0.0007737	2.48559E-05	2.48559E-05	0.000798556	2.48559E-05	0.000887995	4.83969E-05	0.000113645	0.00011145	0.000109144	9.45393E-05	0.000205286	1.4605E-05	0.000212589	1.4605E-05	0.00018828
3838203774405	383820	3774405	0.001610622	0.000578388	0.000306081	0.001051281	3.37735E-05	3.37735E-05	0.001085054	3.37735E-05	0.001197691	6.52757E-05	0.00015328	0.00015032	0.000147209	0.000127511	0.000276882	1.96987E-05	0.000286731	1.96987E-05	0.000248449
3838303774405	383830	3774405	0.002529682	0.00090843	0.000480738	0.001651167	5.30454E-05	5.30454E-05	0.001704212	5.30454E-05	0.001867297	0.00010177	0.000238975	0.00023436	0.000229511	0.0001988	0.000431681	3.07118E-05	0.000447037	3.07118E-05	0.00037915
3838403774405	383840	3774405	0.004585426	0.001646666	0.000871409	0.002992986	9.61527E-05	9.61527E-05	0.003089139	9.61527E-05	0.003365304	0.000183413	0.000430689	0.000422372	0.000413633	0.000358283	0.00077799	5.53498E-05	0.000805665	5.53498E-05	0.000672097
3838503774405	383850	3774405	0.002935246	0.001054072	0.000557811	0.001915886	6.15498E-05	6.15498E-05	0.001977435	6.15498E-05	0.002162514	0.00011786	0.000276757	0.00027141	0.00026579	0.00023023	0.00049993	3.55673E-05	0.000517713	3.55673E-05	0.000436035
3838603774405	383860	3774405	0.002966603	0.001065332	0.00056377	0.001936353	6.22073E-05	6.22073E-05	0.00199856	6.22073E-05	0.002185148	0.000119093	0.000279654	0.000274253	0.000268579	0.000232639	0.000505162	3.59396E-05	0.000523132	3.59396E-05	0.000440027
3838703774405	383870	3774405	0.005114	0.001836481	0.000971859	0.003337996	0.000107236	0.000107236	0.003445232	0.000107236	0.003749892	0.000204374	0.000479909	0.00047041	0.000460903	0.000399228	0.000866899	6.16752E-05	0.000897737	6.16752E-05	0.000746099
3838803774405	383880	3774405	0.003432376	0.001232596	0.000652285	0.002240371	7.19742E-05	7.19742E-05	0.002312345	7.19742E-05	0.002524139	0.000137569	0.000323038	0.000316799	0.000310244	0.000268729	0.00058353	4.1515E-05	0.000604288	4.1515E-05	0.000505605
3838903774405	383890	3774405	0.002572254	0.000923718	0.000488828	0.001678954	5.39381E-05	5.39381E-05	0.001732892	5.39381E-05	0.001897059	0.000103392	0.000242784	0.000238096	0.000233169	0.000201968	0.000438562	3.12013E-05	0.000454162	3.12013E-05	0.000382397
3839003774405	383900	3774405	0.002066022	0.000741926	0.000392624	0.001348528	4.33228E-05	4.33228E-05	0.001391851	4.33228E-05	0.001527854	8.327E-05	0.000195534	0.00019175	0.00018779	0.000162661	0.000353209	2.51289E-05	0.000365773	2.51289E-05	0.00030972
3839103774405	383910	3774405	0.001737452	0.000623934	0.000330183	0.001134065	3.6433E-05	3.6433E-05	0.001170498	3.6433E-05	0.001288126	7.02045E-05	0.000164853	0.00016167	0.000158325	0.000137139	0.000297789	2.11861E-05	0.000308382	2.11861E-05	0.000262421

			ISDrainage / Utilities Trenching	ISDrainage / Utilities Trenching	ISAsphalt Paving	ISAsphalt Paving	SVDemolition	SVSite Grubbing / Prep	SVMass Grading / Excavation	SVMass Grading / Excavation	SVDrainage / Utilities Trenching	SVFoundations / Concrete Pads	SVBuilding / Structure Construction	SVBuilding / Structure Construction	SVAsphalt Paving	SVAsphalt Paving	SVArchitectural Coating	SVArchitectural Coating	SVLandscaping or Other Finishing	SVLandscaping or Other Finishing	MDemolition
Unique Identifier	X (UTM)	Y (UTM)	2027	2028	2027	2028	2027	2027	2027	2028	2028	2028	2028	2029	2028	2029	2028	2029	2028	2029	2027
3838103774395	383810	3774395	7.75349E-05	7.55456E-05	2.00245E-05	1.86537E-05	0.00211144	0.00151801	0.001023486	0.001010491	0.000716968	0.000227762	0.000326283	0.000313834	3.20801E-05	2.98471E-05	3.20801E-05	2.98471E-05	0.000326283	0.000313834	0.000320187
3838203774395	383820	3774395	0.000102298	9.96735E-05	2.64199E-05	2.46113E-05	0.002882761	0.002072548	0.001397371	0.001379629	0.00097888	0.000310965	0.000445477	0.000428479	4.37991E-05	4.07505E-05	4.37991E-05	4.07505E-05	0.000445477	0.000428479	0.000435967
3838303774395	383830	3774395	0.00015554	0.000151549	4.01703E-05	3.74204E-05	0.004532316	0.003258489	0.002196967	0.002169073	0.001539009	0.000488904	0.000700385	0.000673661	6.88616E-05	6.40685E-05	6.88616E-05	6.40685E-05	0.000700385	0.000673661	0.000683554
3838403774395	383840	3774395	0.000204741	0.000199488	5.28772E-05	4.92574E-05	0.006057345	0.004354903	0.0029362	0.00289892	0.002056853	0.00065341	0.000936049	0.000900334	9.20321E-05	8.56261E-05	9.20321E-05	8.56261E-05	0.000936049	0.000900334	0.000912456
3838603774395	383860	3774395	0.000180451	0.000175821	4.66039E-05	4.34136E-05	0.005321063	0.003825555	0.002579299	0.00254655	0.001806839	0.000573986	0.000822271	0.000790896	8.08454E-05	7.52181E-05	8.08454E-05	7.52181E-05	0.000822271	0.000790896	0.000801991
3838703774395	383870	3774395	0.000214245	0.000208748	5.53316E-05	5.15439E-05	0.00637007	0.004579734	0.003087788	0.003048583	0.002163043	0.000687143	0.000984375	0.000946815	9.67834E-05	9.00468E-05	9.67834E-05	9.00468E-05	0.000984375	0.000946815	0.000959436
3838803774395	383880	3774395	0.000199623	0.000194501	5.15554E-05	4.80261E-05	0.005924872	0.004259661	0.002871986	0.002835521	0.00201187	0.00063912	0.000915578	0.000880643	9.00193E-05	8.37535E-05	9.00193E-05	8.37535E-05	0.000915578	0.000880643	0.000892627
3838903774395	383890	3774395	0.000150184	0.00014633	3.8787E-05	3.61318E-05	0.004405055	0.003166995	0.002135279	0.002108168	0.001495796	0.000475176	0.000680719	0.000654745	6.6928E-05	6.22695E-05	6.6928E-05	6.22695E-05	0.000680719	0.000654745	0.000664535
3839003774395	383900	3774395	0.000121044	0.000117939	3.12614E-05	2.91214E-05	0.003511425	0.002524524	0.001702107	0.001680495	0.001192352	0.00037878	0.000542625	0.000521921	5.33507E-05	4.96372E-05	5.33507E-05	4.96372E-05	0.000542625	0.000521921	0.000530413
3839103774395	383910	3774395	0.000102021	9.94038E-05	2.63484E-05	2.45447E-05	0.002929754	0.002106334	0.001420151	0.00140212	0.000994838	0.000316034	0.000452739	0.000435464	4.45131E-05	4.14148E-05	4.45131E-05	4.14148E-05	0.000452739	0.000435464	0.000443103
3829703774405	382970	3774405	5.65254E-06	5.50751E-06	1.45985E-06	1.35991E-06	4.58E-05	3.29277E-05	2.22008E-05	2.19189E-05	1.5552E-05	4.94047E-06	7.07753E-06	6.80748E-06	6.9586E-07	6.47425E-07	6.9586E-07	6.47425E-07	7.07753E-06	6.80748E-06	8.7025E-06
3829803774405	382980	3774405	5.89615E-06	5.74487E-06	1.52276E-06	1.41852E-06	4.68779E-05	3.37027E-05	2.27233E-05	2.24348E-05	1.5918E-05	5.05675E-06	7.2441E-06	6.9677E-06	7.12238E-07	6.62662E-07	7.12238E-07	6.62662E-07	7.2441E-06	6.9677E-06	8.89665E-06
3829903774405	382990	3774405	6.16676E-06	6.00854E-06	1.59265E-06	1.48363E-06	4.80628E-05	3.45545E-05	2.32977E-05	2.30019E-05	1.63204E-05	5.18456E-06	7.4272E-06	7.14381E-06	7.3024E-07	6.79412E-07	7.3024E-07	6.79412E-07	7.4272E-06	7.14381E-06	9.10895E-06
3830003774405	383000	3774405	6.46495E-06	6.29907E-06	1.66966E-06	1.55536E-06	4.93546E-05	3.54832E-05	2.39238E-05	2.36201E-05	1.6759E-05	5.32391E-06	7.62682E-06	7.33582E-06	7.49867E-07	6.97672E-07	7.49867E-07	6.97672E-07	7.62682E-06	7.33582E-06	9.3394E-06
3830103774405	383010	3774405	6.80645E-06	6.63181E-06	1.75786E-06	1.63752E-06	5.08156E-05	3.65337E-05	2.4632E-05	2.43193E-05	1.72551E-05	5.48151E-06	7.8526E-06	7.55298E-06	7.72065E-07	7.18325E-07	7.72065E-07	7.18325E-07	7.8526E-06	7.55298E-06	9.60069E-06
3830203774405	383020	3774405	7.18565E-06	7.00128E-06	1.85579E-06	1.72875E-06	5.23924E-05	3.76673E-05	2.53964E-05	2.50739E-05	1.77906E-05	5.65161E-06	8.09627E-06	7.78735E-06	7.96023E-07	7.40615E-07	7.96023E-07	7.40615E-07	8.09627E-06	7.78735E-06	9.88376E-06
3830303774405	383030	3774405	7.6453E-06	7.44914E-06	1.97451E-06	1.83934E-06	5.43167E-05	3.90508E-05	2.63292E-05	2.59949E-05	1.8444E-05	5.85918E-06	8.39363E-06	8.07337E-06	8.25259E-07	7.67817E-07	8.25259E-07	7.67817E-07	8.39363E-06	8.07337E-06	1.02303E-05
3830403774405	383040	3774405	8.20116E-06	7.99074E-06	2.11806E-06	1.97307E-06	5.65885E-05	4.0684E-05	2.74303E-05	2.70821E-05	1.92154E-05	6.10423E-06	8.74469E-06	8.41103E-06	8.59775E-07	7.9993E-07	8.59775E-07	7.9993E-07	8.74469E-06	8.41103E-06	1.06404E-05
3830503774405	383050	3774405	8.84085E-06	8.61401E-06	2.28327E-06	2.12697E-06	5.90829E-05	4.24774E-05	2.86395E-05	2.82759E-05	2.00624E-05	6.37331E-06	9.13016E-06	8.78179E-06	8.97674E-07	8.35191E-07	8.97674E-07	8.35191E-07	9.13016E-06	8.78179E-06	1.10904E-05
3830603774405	383060	3774405	9.49122E-06	9.2477E-06	2.45124E-06	2.28344E-06	6.14081E-05	4.41491E-05	2.97666E-05	2.93886E-05	2.0852E-05	6.62413E-06	9.48947E-06	9.1274E-06	9.33002E-07	8.6806E-07	9.33002E-07	8.6806E-07	9.48947E-06	9.1274E-06	1.15114E-05
3830703774405	383070	3774405	1.02266E-05	9.96417E-06	2.64115E-06	2.46035E-06	6.39204E-05	4.59553E-05	3.09844E-05	3.0591E-05	2.1705E-05	6.89513E-06	9.8777E-06	9.50081E-06	9.71172E-07	9.03573E-07	9.71172E-07	9.03573E-07	9.8777E-06	9.50081E-06	1.19668E-05
3830803774405	383080	3774405	1.10097E-05	1.07272E-05	2.84341E-06	2.64876E-06	6.63792E-05	4.7723E-05	3.21762E-05	3.17677E-05	2.254E-05	7.16037E-06	1.02577E-05	9.86627E-06	1.00853E-06	9.38331E-07	1.00853E-06	9.38331E-07	1.02577E-05	9.86627E-06	1.2415E-05
3830903774405	383090	3774405	1.1817E-05	1.15139E-05	3.05192E-06	2.843E-06	6.8642E-05	4.93499E-05	3.32731E-05	3.28507E-05	2.33083E-05	7.40446E-06	1.06073E-05	1.02026E-05	1.04291E-06	9.70318E-07	1.04291E-06	9.70318E-07	1.06073E-05	1.02026E-05	1.28233E-05
3831003774405	383100	3774405	1.26992E-05	1.23734E-05	3.27975E-06	3.05523E-06	7.0985E-05	5.10344E-05	3.44088E-05	3.3972E-05	2.41039E-05	7.6572E-06	1.09694E-05	1.05509E-05	1.07851E-06	1.00344E-06	1.07851E-06	1.00344E-06	1.09694E-05	1.05509E-05	1.32425E-05
3831103774405	383110	3774405	1.36016E-05	1.32527E-05	3.51281E-06	3.27234E-06	7.323E-05	5.26484E-05	3.54971E-05	3.50464E-05	2.48663E-05	7.89937E-06	1.13163E-05	1.08845E-05	1.11262E-06	1.03517E-06	1.11262E-06	1.03517E-06	1.13163E-05	1.08845E-05	1.36362E-05
3831203774405	383120	3774405	1.45941E-05	1.42196E-05	3.76913E-06	3.51111E-06	7.56532E-05	5.43906E-05	3.66717E-05	3.62061E-05	2.56891E-05	8.16076E-06	1.16908E-05	1.12447E-05	1.14943E-06	1.06943E-06	1.14943E-06	1.06943E-06	1.16908E-05	1.12447E-05	1.40699E-05
3831303774405	383130	3774405	1.56659E-05	1.52639E-05	4.04593E-06	3.76896E-06	7.77646E-05	5.59085E-05	3.76951E-05	3.72165E-05	2.6406E-05	8.38852E-06	1.20171E-05	1.15585E-05	1.18151E-06	1.09927E-06	1.18151E-06	1.09927E-06	1.20171E-05	1.15585E-05	1.44636E-05
3831403774405	383140	3774405	1.6858E-05	1.64255E-05	4.35382E-06	4.05578E-06	7.96622E-05	5.72728E-05	3.86149E-05	3.81247E-05	2.70504E-05	8.59321E-06	1.23103E-05	1.18406E-05	1.21034E-06	1.1261E-06	1.21034E-06	1.1261E-06	1.23103E-05	1.18406E-05	1.48048E-05
3831503774405	383150	3774405	1.82072E-05	1.774E-05	4.70225E-06	4.38036E-06	8.15776E-05	5.86498E-05	3.95434E-05	3.90413E-05	2.77008E-05	8.79982E-06	1.26063E-05	1.21253E-05	1.23945E-06	1.15317E-06	1.23945E-06	1.15317E-06	1.26063E-05	1.21253E-05	1.51423E-05
3831603774405	383160	3774405	1.96413E-05	1.91373E-05	5.07263E-06	4.72538E-06	8.33949E-05	5.99564E-05	4.04244E-05	3.99111E-05	2.83179E-05	8.99586E-06	1.28871E-05	1.23954E-05	1.26706E-06	1.17886E-06	1.26706E-06	1.17886E-06	1.28871E-05	1.23954E-05	1.54399E-05
3831703774405	383170	3774405	2.12408E-05	2.06958E-05	5.48572E-06	5.11019E-06	8.51945E-05	6.12502E-05	4.12967E-05	4.07723E-05	2.89289E-05	9.18999E-06	1.31652E-05	1.26629E-05	1.2944E-06	1.2043E-06	1.2944E-06	1.2043E-06	1.31652E-05	1.26629E-05	1.5732E-05
3834503774405	383450	3774405	4.4009E-05	4.28799E-05	1.13659E-05	1.05879E-05	0.000157997	0.000113591	7.65865E-05	7.56141E-05	5.365E-05	1.70432E-05	2.44155E-05	2.34839E-05	2.40052E-06	2.23343E-06	2.40052E-06	2.23343E-06	2.44155E-05	2.34839E-05	2.68043E-05
3834603774405	383460	3774405	4.07836E-05	3.97372E-05	1.05329E-05	9.81188E-06	0.000161035	0.000115775	7.8059E-05	7.70679E-05	5.46816E-05	1.73709E-05	2.48849E-05	2.39354E-05	2.44668E-06	2.27638E-06	2.44668E-06	2.27638E-06	2.48849E-05	2.39354E-05	2.72234E-05
3834703774405	383470	3774405	3.78445E-05	3.68735E-05	9.77387E-06	9.10479E-06	0.000163066	0.000117236	7.90436E-05	7.804E-05	5.53713E-05	1.759E-05	2.51988E-05	2.42373E-05	2.47754E-06	2.30509E-06	2.47754E-06	2.30509E-06	2.51988E-05	2.42373E-05	2.74757E-05
3834803774405	383480	3774405	3.53375E-05	3.44308E-05	9.1264E-06	8.50165E-06	0.000165516	0.000118997	8.02312E-05	7.92125E-05	5.62032E-05	1.78543E-05	2.55774E-05	2.46015E-05	2.51476E-06	2.33972E-06	2.51476E-06	2.33972E-06	2.55774E-05	2.46015E-05	2.77968E-05
3834903774405	383490	3774405	3.32418E-05	3.23889E-05	8.58515E-06	7.99745E-06	0.000168491	0.000121136	8.16735E-05	8.06365E-05	5.72136E-05	1.81753E-05	2.60372E-05	2.50437E-05	2.55997E-06	2.38178E-06	2.55997E-06	2.38178E-06	2.60372E-05	2.50437E-05	2.82033E-05
3835003774405	383500	3774405	3.14909E-05	3.0683E-05	8.13297E-06	7.57622E-06	0.000172037	0.000123685	8.33922E-05	8.23334E-05	5.84175E-05	1.85578E-05	2.65851E-05	2.55707E-05	2.61384E-06	2.4319E-06	2.61384E-06	2.4319E-06	2.65851E-05	2.55707E-05	2.87041E-05
3835103774405	383510	3774405	2.99584E-05	2.91897E-05	7.73717E-06	7.20752E-06	0.000175806	0.000126395	8.52189E-05	8.41369E-05	5.96972E-05	1.89643E-05	2.71675E-05	2.61309E-05	2.6711E-06	2.48517E-06	2.6711E-06	2.48517E-06	2.71675E-05	2.61309E-05	2.92358E-05
3835203774405	383520	3774405	2.85209E-05	2.77892E-05	7.36593E-06	6.86169E-06	0.000179218	0.000128848	8.68728E-05	8.57698E-05	6.08558E-05	1.93323E-05	2.76947E-05	2.6638E-05	2.72294E-06	2.53341E-06	2.72294E-06	2.53341E-06	2.76947E-05	2.6638E-05	2.97039E-05
3835303774405	383530	3774405	2.72455E-05	2.65464E-05	7.03653E-06	6.55484E-06	0.000182799	0.000131423	8.86088E-05	8.74838E-05	6.20719E-05	1.97186E-05	2.82482E-05	2.71703E-05	2.77735E-06	2.58403E-06	2.77735E-06	2.58403E-06	2.82482E-05	2.71703E-05	3.01975E-05
3835403774405	383540	3774405	2.61146E-05	2.54446E-05	6.74447E-06	6.28277E-06	0.000186639	0.000134183	9.047E-05	8.93214E-05	6.33757E-05	2.01328E-05	2.88415E-05	2.7741E-05	2.83569E-06	2.63831E-06	2.83569E-06	2.63831E-06	2.88415E-05	2.7741E-05	3.07291E-05
3835503774405	383550	3774405	2.51036E-05	2.44595E-05	6.48336E-06	6.03954E-06	0.000190737	0.000137129	9.24565E-05	9.12826E-05	6.47672E-05	2.05749E-05	2.94748E-05	2.83501E-05	2.89795E-06	2.69624E-06	2.89795E-06	2.69624E-06	2.94748E-05	2.83501E-05	3.13007E-05
3835703774405	383570	3774405	2.3359E-05	2.27597E-05	6.03278E-06	5.6198E-06	0.000199601	0.000143502	9.67533E-05	9.55248E-05	6.77772E-05	2.15311E-05	3.08446E-05	2.96677E-05	3.03263E-06	2.82154E-06	3.03263E-06	2.82154E-06	3.08446E-05	2.96677E-05	3.25346E-05
3835803774405	383580	3774405	2.25921E-05	2.20125E-05	5.83474E-06	5.43531E-06	0.000204323	0.000146897	9.9042E-05	9.77845E-05	6.93805E-05	2.20404E-05	3.15742E-05	3.03695E-05	3.10437E-06	2.88829E-06	3.10437E-06	2.88829E-06	3.15742E-05	3.03695E-05	3.31914E-05
3835903774405	383590	3774405	2.19063E-05	2.13443E-05	5.65761E-06	5.27032E-06	0.000209481	0.000150605	0.000101542	0.000100253	7.1132E-05	2.25968E-05	3.23713E-05	3.11362E-05	3.18274E-06	2.9612E-06	3.18274E-06	2.9612E-06	3.23713E-05	3.11362E-05	3.39154E-05
3836003774405	383600	3774405	2.12408E-05	2.06958E-05	5.48572E-06	5.11019E-06	0.000214541	0.000154243	0.000103995	0.000102675	7.28503E-05	2.31427E-05	3.31533E-05	3.18883E-05	3.25962E-06	3.03273E-06	3.25962E-06	3.03273E-06	3.31533E-05	3.18883E-05	3.46195E-05
3836103774405	383610	3774405	2.0677E-05	2.01465E-05	5.34013E-06	4.97457E-06	0.000220358	0.000158426	0.000106815	0.000105459	7.48256E-05	2.37702E-05	3.40522E-05	3.2753E-05	3.34801E-06	3.11497E-06	3.34801E-06	3.11497E-06	3.40522E-05	3.2753E-05	3.54415E-05
3836203774405	383620	3774405	2.0317E-05	1.97957E-05	5.24714E-06	4.88794E-06	0.000228171	0.000164043	0.000110602	0.000109198	7.74786E-05	2.4613E-05	3.52596E-05	3.39142E-05	3.46671E-06	3.22541E-06	3.46671E-06	3.22541E-06	3.52596E-05	3.39142E-05	3.65792E-05
3836303774405	383630	3774405	2.00891E-05	1.95737E-05	5.18829E-06	4.83312E-06	0.000237472	0.0017073	0.000115111	0.000113649	8.06368E-05	2.56163E-05	3.66969E-05	3.52967E-05	3.60802E-06	3.35689E-06	3.60802E-06	3.35689E-06	3.66969E-05	3.52967E-05	3.79528E-05
3836403774405	383640	3774405	1.99316E-05	1.94202E-05	5.1476E-06	4.79522E-06	0.000247726	0.000178102	0.000120081	0.000118557	8.41187E-05	2.67224E-05	3.82814E-05	3.68208E-05	3.76382E-06	3.50184E-06	3.76382E-06	3.50184E-06	3.82814E-05	3.68208E-05	3.94697E-05
3836503774405	383650	3774405	1.99603E-05	1.94481E-05	5.15501E-06	4.80212E-06	0.000260679	0.000187414	0.00012636	0.000124756	8.85172E-05	2.81196E-05	4.02831E-05	3.87461E-05	3.96062E-06	3.68494E-06	3.96062E-06	3.68494E-06	4.02831E-05	3.87461E-05	4.14095E-05
3836603774405	383660	3774405	2.00514E-05	1.95369E-05	5.17855E-06	4.82405E-06	0.000274933	0.000197662	0.00013327	0.000131577	9.33573E-05	2.96572E-05	4.24858E-05	4.08647E-05	4.17719E-06	3.88644E-06	4.17719E-06	3.88644E-06	4.24858E-05	4.08647E-05	4.35452E-05
3836703774405	383670	3774405	2.03237E-05	1.98023E-05	5.24888E-06	4.88956E-06	0.000292501	0.000210293	0.000141785	0.000139985	9.93228E-05	3.15523E-05	4.52006E-05	4.3476E-05	4.44411E-06	4.13478E-06	4.44411E-06	4.13478E-06	4.52006E-05	4.3476E-05	4.61907E-05
3836803774405	383680	3774405	2.07952E-05	2.02616E-05	5.37064E-06	5.00299E-06	0.000314159	0.000225863	0.000152283	0.00015035	0.000106677	3.38885E-05	4.85473E-05	4.6695E-05	4.77316E-06	4.44092E-06	4.77316E-06	4.44092E-06	4.85473E-05	4.6695E-05	4.9466E-05
3836903774405	383690	3774405	2.13763E-05	2.08279E-05	5.52074E-06	5.14281E-06	0.000338854	0.000243617	0.000164254	0.000162168	0.000115062	3.65524E-05	5.23635E-05	5.03655E-05	5.14836E-06	4.79001E-06	5.14836E-06	4.79001E-06	5.23635E-05	5.03655E-05	5.31985E-05
3837003774405	383700	3774405	2.20312E-05	2.1466E-05	5.68987E-06	5.30037E-06	0.000366132	0.000263229	0.000177477	0.000175223	0.000124325	3.94949E-05	5.65789E-05	5.44201E-05	5.56282E-06	5.17562E-06	5.56282E-06	5.17562E-06	5.65789E-05	5.44201E-05	5.73175E-05
3837103774405	383710	3774405	2.28223E-05	2.22367E-05	5.89416E-06	5.49068E-06	0.000397384	0.000285698	0.000192626	0.00019018	0.000134937	4.28661E-05	6.14083E-05	5.90652E-05	6.03764E-06	5.61739E-06	6.03764E-06	5.61739E-06	6.14083E-05	5.90652E-05	6.20316E-05
3837203774405	383720	3774405	2.38248E-05	2.32135E-05	6.15309E-06	5.73188E-06	0.00043448	0.000312368	0.000210607	0.000207933	0.000147534	4.68677E-05	6.71408E-05	6.4579E-05	6.60126E-06	6.14178E-06	6.60126E-06	6.14178E-06	6.71408E-05	6.4579E-05	6.76295E-05
3837303774405	383730	3774405	2.51228E-05	2.44782E-05	6.4883E-06	6.04414E-06	0.000479764	0.000344924	0.000232558	0.000229605	0.00016291	5.17524E-05	7.41385E-05	7.13097E-05	7.28927E-06	6.7819E-06	7.28927E-06	6.7819E-06	7.41385E-05	7.13097E-05	7.44684E-05
3837403774405	383740	3774405	2.67043E-05	2.60191E-05	6.89675E-06	6.42462E-06	0.000533662	0.000383674	0.000258684	0.000255399	0.000181212	5.75664E-05	8.24674E-05	7.93208E-05	8.10817E-06	7.5438E-06	8.10817E-06	7.5438E-06	8.24674E-05	7.93208E-05	8.26012E-05
3837503774405	383750	3774405	2.9047E-05	2.83017E-05	7.50178E-06	6.98824E-06	0.000608558	0.00043752	0.000294989	0.000291243	0.000206644	6.56455E-05	9.40412E-05	9.0453E-05	9.2461E-06	8.60252E-06	9.2461E-06	8.60252E-06	9.40412E-05	9.0453E-05	9.39293E-05
3837603774405	383760	3774405	3.21621E-05	3.13369E-05	8.30632E-06	7.7377E-06	0.000706545	0.000507968	0.000342486	0.000338138	0.000239917	7.62155E-05	0.000109183	0.000105017	1.07349E-05	9.98767E-06	1.07349E-05	9.98767E-06	0.000109183	0.000105017	0.000108747
3837703774405	383770	3774405	3.62872E-05	3.53562E-05	9.37167E-06	8.73013E-06	0.000835366	0.000600583	0.00040493	0.000399789	0.00028366	9.01114E-05	0.00012909	0.000124165	1.26921E-05	1.18087E-05	1.26921E-05	1.18087E-05	0.00012909	0.000124165	0.000128204
3837803774405	383780	3774405	4.20494E-05	4.09706E-05	1.08599E-05	1.01164E-05	0.001014227	0.000729174	0.00049163	0.00048538	0.000344395	0.000109405	0.00015673	0.00015075	1.54096E-05	1.4337E-05	1.54096E-05	1.4337E-05	0.00015673	0.00015075	0.000155179
3837903774405	383790	3774405	5.03806E-05	4.90879E-05	1.30115E-05	1.21208E-05	0.001270194	0.0009132	0.000615706	0.000607888	0.000431311	0.000137017	0.000196285	0.000188795	1.92986E-05	1.79554E-05	1.92986E-05	1.79554E-05	0.000196285	0.000188795	0.000193774
3838003774405	383800	3774405	6.09565E-05	5.93925E-05	1.57429E-05	1.46652E-05	0.001600246	0.00115049	0.000775693	0.000765844	0.000543385	0.00017262	0.000247288	0.000237853	2.43133E-05	2.26209E-05	2.43133E-05	2.26209E-05	0.000247288	0.000237853	0.000243392
3838103774405	383810	3774405	7.58133E-05	7.38682E-05	1.95798E-05	1.82395E-05	0.002065577	0.001485038	0.001001255	0.000988542	0.000701395	0.000222815	0.000319196	0.000307017	3.13833E-05	2.91988E-05	3.13833E-05	2.91988E-05	0.000319196	0.000307017	0.000313263
3838203774405	383820	3774405	0.000100041	9.74742E-05	2.5837E-05	2.40683E-05	0.002819998	0.002027426	0.001366948	0.001349593	0.000957569	0.000304195	0.000435778	0.0004191	4.28455E-05	3.98633E-05	4.28455E-05	3.98633E-05	0.000435778	0.0004191	0.000426513
3838303774405	383830	3774405	0.000152669	0.000148752	3.94289E-05	3.67298E-05	0.004450293	0.003199519	0.002157208	0.002129818	0.001511157	0.000480056	0.000687709	0.000661469	6.76154E-05	6.2909E-05	6.76154E-05	6.2909E-05	0.000687709	0.000661469	0.000671221
3838403774405	383840	3774405	0.000270628	0.000263685	6.98935E-05	6.51089E-05	0.008096704	0.005821091	0.003924746	0.003874915	0.002749345	0.000873396	0.001251194	0.001203454	0.000123017	0.000114454	0.000123017	0.000114454	0.001251194	0.001203454	0.001218517
3838503774405	383850	3774405	0.000175575	0.00017107	4.53446E-05	4.22405E-05	0.005170068	0.003716998	0.002506107	0.002474287	0.001755566	0.000557698	0.000798937	0.000768453	7.85512E-05	7.30837E-05	7.85512E-05	7.30837E-05	0.000798937	0.000768453	0.000779327
3838603774405	383860	3774405	0.000177182	0.000172636	4.57597E-05	4.26272E-05	0.005225846	0.003757099	0.002533144	0.002500981	0.001774507	0.000563715	0.000807557	0.000776744	7.93987E-05	7.38721E-05	7.93987E-05	7.38721E-05	0.000807557	0.000776744	0.000787727
3838703774405	383870	3774405	0.000300426	0.000292718	7.75891E-05	7.22777E-05	0.009034771	0.006495509	0.004379459	0.004323854	0.003067878	0.000974586	0.001396155	0.001342883	0.000137269	0.000127715	0.000137269	0.000127715	0.001396155	0.001342883	0.00135939
3838803774405	383880	3774405	0.000203588	0.000198365	5.25795E-05	4.89801E-05	0.006052348	0.004351309	0.002933777	0.002896528	0.002055156	0.00065287	0.000935277	0.000899591	9.19561E-05	8.55555E-05	9.19561E-05	8.55555E-05	0.000935277	0.000899591	0.000911803
3838903774405	383890	3774405	0.000153977	0.000150026	3.97666E-05	3.70444E-05	0.004526971	0.003254646	0.002194376	0.002166514	0.001537194	0.000488327	0.000699559	0.000672866	6.87804E-05	6.39929E-05	6.87804E-05	6.39929E-05	0.000699559	0.000672866	0.000682879
3839003774405	383900	3774405	0.000124713	0.000121513	3.22087E-05	3.00039E-05	0.003629279	0.002609255	0.001759234	0.001736898	0.001232371	0.000391493	0.000560837	0.000539438	5.51413E-05	5.13032E-05	5.51413E-05	5.13032E-05	0.000560837	0.000539438	0.000548149
3839103774405	383910	3774405	0.000105667	0.000102956	2.729E-05	2.54218E-05	0.003046717	0.002190424	0.001476847	0.001458096	0.001034554	0.000328651	0.000470813	0.000452849	4.62902E-05	4.30682E-05	4.62902E-05	4.30682E-05	0.000470813	0.000452849	0.000460704

			MSite Grubbing / Prep	MMass Grading / Excavation	MMass Grading / Excavation	MDrainage / Utilities Trenching	MFoundations / Concrete Pads	MBuilding / Structure Construction	MAsphalt Paving	MLandscaping or Other Finishing	MWaterside Construction (Piles)	RSSWDemolition	RSSWPlacing Base	RSSWForm/Plac e Rebar and Pour	Child Risk				
Unique Identifier	X (UTM)	Y (UTM)	2027	2027	2028	2028	2028	2028	2028	2028	2028	2029	2029	2029	3rd Trimester	0<2	2<16	Total	per million
3838103774395	383810	3774395	0.000982919	0.001155832	0.001140442	0.000242419	0.000315264	0.000232051	2.38843E-05	0.00027982	2.38843E-05	0.00152318	0.002210167	0.001310142	2.94012E-08	4.2925E-07	9.917E-08	5.57823E-07	0.55782333
3838203774395	383820	3774395	0.001338343	0.001573782	0.001552827	0.000330078	0.000429264	0.000315961	3.25209E-05	0.000381003	3.25209E-05	0.002093209	0.003037292	0.001800445	3.97048E-08	5.8061E-07	1.3472E-07	7.55031E-07	0.75503077
3838303774395	383830	3774395	0.002098394	0.00246754	0.002434684	0.000517531	0.000673044	0.000495397	5.09897E-05	0.000597377	5.09897E-05	0.003311985	0.004805762	0.002848759	6.1758E-08	9.0449E-07	2.1077E-07	1.17702E-06	1.1770235
3838403774395	383840	3774395	0.002801082	0.003293844	0.003249985	0.000690836	0.000898426	0.000661291	6.80646E-05	0.00079742	6.80646E-05	0.00443883	0.006440839	0.003817999	8.21452E-08	1.2039E-06	2.8108E-07	1.56714E-06	1.56714211
3838603774395	383860	3774395	0.002461974	0.002895079	0.002856531	0.000607201	0.00078966	0.000581233	5.98245E-05	0.000700881	5.98245E-05	0.00389554	0.005652512	0.003350695	7.22663E-08	1.0589E-06	2.4708E-07	1.37829E-06	1.37828726
3838703774395	383870	3774395	0.002945303	0.003463435	0.003417319	0.000726405	0.000944684	0.000695339	7.15691E-05	0.000838477	7.15691E-05	0.004670658	0.006777226	0.004017402	8.62855E-08	1.2648E-06	2.9544E-07	1.64657E-06	1.64657428
3838803774395	383880	3774395	0.00274021	0.003222263	0.003179358	0.000675823	0.000878902	0.00064692	6.65854E-05	0.000780091	6.65854E-05	0.004342061	0.006300424	0.003734764	8.03155E-08	1.1772E-06	2.7489E-07	1.53243E-06	1.53242778
3838903774395	383890	3774395	0.002040006	0.002398881	0.002366939	0.00050313	0.000654317	0.000481613	4.95709E-05	0.000580755	4.95709E-05	0.003219677	0.00467182	0.00276936	5.99697E-08	8.785E-07	2.0478E-07	1.14324E-06	1.14324198
3839003774395	383900	3774395	0.001628277	0.001914721	0.001889226	0.000401585	0.000522258	0.00038441	3.95662E-05	0.000463543	3.95662E-05	0.002559822	0.003714357	0.002201795	4.80007E-08	7.0278E-07	1.6354E-07	9.14322E-07	0.91432208
3839103774395	383910	3774395	0.001360251	0.001599544	0.001578246	0.000335481	0.00043629	0.000321134	3.30533E-05	0.00038724	3.30533E-05	0.002130388	0.003091239	0.001832424	4.02049E-08	5.8834E-07	1.367E-07	7.65244E-07	0.76524439
3829703774405	382970	3774405	2.67152E-05	3.14149E-05	3.09966E-05	6.58881E-06	8.56869E-06	6.30702E-06	6.49163E-07	7.60535E-06	6.49163E-07	1.87469E-05	2.72021E-05	1.61248E-05	1.79601E-09	2.2819E-08	3.6224E-09	2.82374E-08	0.02823738
3829803774405	382980	3774405	2.73112E-05	3.21157E-05	3.16881E-05	6.73581E-06	8.75986E-06	6.44774E-06	6.63645E-07	7.77503E-06	6.63645E-07	1.92366E-05	2.79127E-05	1.65461E-05	1.88174E-09	2.3827E-08	3.7472E-09	2.94564E-08	0.02945635
3829903774405	382990	3774405	2.79629E-05	3.28821E-05	3.24443E-05	6.89654E-06	8.9689E-06	6.6016E-06	6.79482E-07	7.96056E-06	6.79482E-07	1.97762E-05	2.86957E-05	1.70102E-05	1.97887E-09	2.4968E-08	3.8864E-09	3.08335E-08	0.03083352
3830003774405	383000	3774405	2.86703E-05	3.3714E-05	3.32651E-05	7.07102E-06	9.1958E-06	6.76861E-06	6.96672E-07	8.16195E-06	6.96672E-07	2.03595E-05	2.95421E-05	1.7512E-05	2.08826E-09	2.6249E-08	4.0407E-09	3.2378E-08	0.032378
3830103774405	383010	3774405	2.94725E-05	3.46572E-05	3.41957E-05	7.26885E-06	9.45308E-06	6.95798E-06	7.16163E-07	8.39031E-06	7.16163E-07	2.10239E-05	3.05062E-05	1.80834E-05	2.21631E-09	2.7747E-08	4.2187E-09	3.41815E-08	0.03418153
3830203774405	383020	3774405	3.03414E-05	3.5679E-05	3.5204E-05	7.48316E-06	9.73179E-06	7.16313E-06	7.37279E-07	8.63769E-06	7.37279E-07	2.17445E-05	3.15517E-05	1.87032E-05	2.36216E-09	2.9446E-08	4.4172E-09	3.62251E-08	0.03622514
3830303774405	383030	3774405	3.14054E-05	3.69301E-05	3.64384E-05	7.74556E-06	1.0073E-05	7.4143E-06	7.63131E-07	8.94057E-06	7.63131E-07	2.26085E-05	3.28054E-05	1.94464E-05	2.54279E-09	3.155E-08	4.6611E-09	3.87537E-08	0.03875373
3830403774405	383040	3774405	3.26643E-05	3.84105E-05	3.7899E-05	8.05604E-06	1.04768E-05	7.71151E-06	7.93722E-07	9.29895E-06	7.93722E-07	2.36223E-05	3.42764E-05	2.03184E-05	2.76767E-09	3.4161E-08	4.9591E-09	4.1888E-08	0.04188802
3830503774405	383050	3774405	3.40457E-05	4.00349E-05	3.95019E-05	8.39675E-06	1.09199E-05	8.03764E-06	8.2729E-07	9.69222E-06	8.2729E-07	2.47203E-05	3.58696E-05	2.12628E-05	3.03781E-09	3.7283E-08	5.3056E-09	4.56262E-08	0.04562624
3830603774405	383060	3774405	3.5338E-05	4.15546E-05	4.10013E-05	8.71547E-06	1.13344E-05	8.34274E-06	8.58692E-07	1.00601E-05	8.58692E-07	2.57372E-05	3.73452E-05	2.21375E-05	3.33337E-09	4.0671E-08	5.6647E-09	4.9669E-08	0.049669
3830703774405	383070	3774405	3.67361E-05	4.31987E-05	4.26235E-05	9.0603E-06	1.17828E-05	8.67282E-06	8.92666E-07	1.04581E-05	8.92666E-07	2.68164E-05	3.89112E-05	2.30658E-05	3.69303E-09	4.4775E-08	6.0848E-09	5.45524E-08	0.05455238
3830803774405	383080	3774405	3.8112E-05	4.48166E-05	4.42199E-05	9.39963E-06	1.22241E-05	8.99764E-06	9.26099E-07	1.08498E-05	9.26099E-07	2.78832E-05	4.04591E-05	2.39834E-05	4.11198E-09	4.9522E-08	6.55E-09	6.01839E-08	0.06018395
3830903774405	383090	3774405	3.93653E-05	4.62904E-05	4.5674E-05	9.70874E-06	1.26261E-05	9.29352E-06	9.56554E-07	1.12066E-05	9.56554E-07	2.89032E-05	4.19392E-05	2.48607E-05	4.59546E-09	5.4961E-08	7.0556E-09	6.66125E-08	0.06661253
3831003774405	383100	3774405	4.06521E-05	4.78035E-05	4.7167E-05	1.00261E-05	1.30388E-05	9.5973E-06	9.87821E-07	1.15729E-05	9.87821E-07	2.99607E-05	4.34736E-05	2.57702E-05	5.19365E-09	6.1658E-08	7.654E-09	7.45055E-08	0.0745055
3831103774405	383110	3774405	4.18608E-05	4.92249E-05	4.85695E-05	1.03242E-05	1.34265E-05	9.88267E-06	1.01719E-06	1.19171E-05	1.01719E-06	3.09495E-05	4.49083E-05	2.66208E-05	5.90874E-09	6.9623E-08	8.3345E-09	8.38659E-08	0.08386594
3831203774405	383120	3774405	4.31921E-05	5.07904E-05	5.01141E-05	1.06525E-05	1.38536E-05	1.0197E-05	1.04954E-06	1.22961E-05	1.04954E-06	3.1957E-05	4.63703E-05	2.74874E-05	6.83595E-09	7.9923E-08	9.1864E-09	9.59452E-08	0.0959452
3831303774405	383130	3774405	4.44009E-05	5.22118E-05	5.15166E-05	1.09507E-05	1.42413E-05	1.04823E-05	1.07891E-06	1.26402E-05	1.07891E-06	3.29801E-05	4.78549E-05	2.83674E-05	8.07432E-09	9.3615E-08	1.0271E-08	1.11961E-07	0.1119607
3831403774405	383140	3774405	4.54481E-05	5.34432E-05	5.27316E-05	1.12089E-05	1.45771E-05	1.07296E-05	1.10436E-06	1.29383E-05	1.10436E-06	3.39939E-05	4.93258E-05	2.92394E-05	9.80818E-09	1.127E-07	1.1721E-08	1.34228E-07	0.13422764
3831503774405	383150	3774405	4.64842E-05	5.46616E-05	5.39338E-05	1.14645E-05	1.49095E-05	1.09742E-05	1.12954E-06	1.32332E-05	1.12954E-06	3.50295E-05	5.08285E-05	3.01301E-05	1.23132E-08	1.4021E-07	1.3756E-08	1.66283E-07	0.16628344
3831603774405	383160	3774405	4.73977E-05	5.57358E-05	5.49937E-05	1.16898E-05	1.52025E-05	1.11898E-05	1.15174E-06	1.34933E-05	1.15174E-06	3.6037E-05	5.22905E-05	3.09967E-05	1.60951E-08	1.8168E-07	1.6745E-08	2.14519E-07	0.21451888
3831703774405	383170	3774405	4.82945E-05	5.67904E-05	5.60342E-05	1.1911E-05	1.54901E-05	1.14016E-05	1.17353E-06	1.37486E-05	1.17353E-06	3.70601E-05	5.3775E-05	3.18768E-05	2.2379E-08	2.505E-07	2.1623E-08	2.94502E-07	0.29450231
3834503774405	383450	3774405	8.22845E-05	9.67599E-05	9.54715E-05	2.0294E-05	2.63921E-05	1.94261E-05	1.99946E-06	2.3425E-05	1.99946E-06	8.34157E-05	0.000121038	7.17489E-05	4.96523E-09	6.4015E-08	1.1852E-08	8.08322E-08	0.08083218
3834603774405	383460	3774405	8.35713E-05	9.8273E-05	9.69644E-05	2.06113E-05	2.68049E-05	1.97298E-05	2.03073E-06	2.37913E-05	2.03073E-06	8.58363E-05	0.00012455	7.38309E-05	4.85035E-09	6.2893E-08	1.1711E-08	7.94542E-08	0.07945425
3834703774405	383470	3774405	8.43455E-05	9.91834E-05	9.78628E-05	2.08023E-05	2.70532E-05	1.99126E-05	2.04955E-06	2.40117E-05	2.04955E-06	8.79168E-05	0.000127569	7.56204E-05	4.72864E-09	6.1632E-08	1.1541E-08	7.79018E-08	0.07790185
3834803774405	383480	3774405	8.53315E-05	0.000100343	9.90067E-05	2.10454E-05	2.73694E-05	2.01454E-05	2.0735E-06	2.42924E-05	2.0735E-06	9.00722E-05	0.000130697	7.74744E-05	4.62768E-09	6.0627E-08	1.1421E-08	7.66756E-08	0.0766756
3834903774405	383490	3774405	8.65792E-05	0.00010181	0.000100454	2.13532E-05	2.77696E-05	2.044E-05	2.10382E-06	2.46476E-05	2.10382E-06	9.25084E-05	0.000134232	7.95698E-05	4.54949E-09	5.99E-08	1.1357E-08	7.5806E-08	0.07580604
3835003774405	383500	3774405	8.81166E-05	0.000103618	0.000102238	2.17324E-05	2.82627E-05	2.08029E-05	2.14118E-06	2.50853E-05	2.14118E-06	9.53064E-05	0.000138292	8.19765E-05	4.49258E-09	5.9437E-08	1.1346E-08	7.52758E-08	0.07527584
3835103774405	383510	3774405	8.97487E-05	0.000105537	0.000104132	2.21349E-05	2.87862E-05	2.11882E-05	2.18084E-06	2.55499E-05	2.18084E-06	9.82822E-05	0.00014261	8.4536E-05	4.44717E-09	5.9111E-08	1.1361E-08	7.49201E-08	0.07492006
3835203774405	383520	3774405	9.11859E-05	0.000107227	0.000105799	2.24893E-05	2.92472E-05	2.15275E-05	2.21576E-06	2.5959E-05	2.21576E-06	0.000101127	0.000146737	8.69829E-05	4.39946E-09	5.8735E-08	1.1366E-08	7.45001E-08	0.07450014
3835303774405	383530	3774405	9.2701E-05	0.000109009	0.000107557	2.2863E-05	2.97331E-05	2.18852E-05	2.25258E-06	2.63904E-05	2.25258E-06	0.000104137	0.000151105	8.9572E-05	4.36068E-09	5.8464E-08	1.139E-08	7.42151E-08	0.07421507
3835403774405	383540	3774405	9.43331E-05	0.000110928	0.000109451	2.32655E-05	3.02566E-05	2.22705E-05	2.29224E-06	2.6855E-05	2.29224E-06	0.000107359	0.000155781	9.23436E-05	4.3317E-09	5.8313E-08	1.1438E-08	7.40826E-08	0.07408256
3835503774405	383550	3774405	9.60877E-05	0.000112991	0.000111487	2.36983E-05	3.08194E-05	2.26848E-05	2.33487E-06	2.73545E-05	2.33487E-06	0.000110797	0.000160768	9.53003E-05	4.31137E-09	5.8268E-08	1.1508E-08	7.40872E-08	0.07408717
3835703774405	383570	3774405	9.98755E-05	0.000117445	0.000115882	2.46325E-05	3.20343E-05	2.3579E-05	2.42691E-06	2.84328E-05	2.42691E-06	0.000118283	0.000171631	0.000101739	4.29113E-09	5.8431E-08	1.1697E-08	7.44192E-08	0.07441917
3835803774405	383580	3774405	0.000101892	0.000119817	0.000118221	2.51298E-05	3.26811E-05	2.40551E-05	2.47591E-06	2.90069E-05	2.47591E-06	0.00012231	0.000177474	0.000105203	4.28893E-09	5.861E-08	1.1813E-08	7.47119E-08	0.07471191
3835903774405	383590	3774405	0.000104115	0.00012243	0.0001208	2.56779E-05	3.3394E-05	2.45798E-05	2.52992E-06	2.96396E-05	2.52992E-06	0.000126664	0.000183793	0.000108949	4.29616E-09	5.8916E-08	1.1954E-08	7.51663E-08	0.07516628
3836003774405	383600	3774405	0.000106276	0.000124972	0.000123308	2.6211E-05	3.40872E-05	2.509E-05	2.58244E-06	3.02549E-05	2.58244E-06	0.000131047	0.000190152	0.000112718	4.30217E-09	5.9199E-08	1.2092E-08	7.5593E-08	0.07559297
3836103774405	383610	3774405	0.000108799	0.000127939	0.000126235	2.68333E-05	3.48965E-05	2.56857E-05	2.64375E-06	3.09732E-05	2.64375E-06	0.000135935	0.000197245	0.000116923	4.32298E-09	5.9684E-08	1.2272E-08	7.62796E-08	0.07627964
3836203774405	383620	3774405	0.000112292	0.000132046	0.000130288	2.76947E-05	3.60167E-05	2.65103E-05	2.72862E-06	3.19675E-05	2.72862E-06	0.000142074	0.000206152	0.000122203	4.38123E-09	6.0691E-08	1.2562E-08	7.76344E-08	0.07763439
3836303774405	383630	3774405	0.000116508	0.000137004	0.00013518	2.87347E-05	3.73692E-05	2.75058E-05	2.83108E-06	3.3168E-05	2.83108E-06	0.000149204	0.000216499	0.000128336	4.46585E-09	6.2067E-08	1.2931E-08	7.94637E-08	0.07946367
3836403774405	383640	3774405	0.000121165	0.00014248	0.000140583	2.98832E-05	3.88628E-05	2.86052E-05	2.94424E-06	3.44937E-05	2.94424E-06	0.000157027	0.00022785	0.000135065	4.56603E-09	6.3662E-08	1.3348E-08	8.15761E-08	0.08157605
3836503774405	383650	3774405	0.00012712	0.000149483	0.000147492	3.13518E-05	4.07728E-05	3.0011E-05	3.08894E-06	3.61888E-05	3.08894E-06	0.000166647	0.000241809	0.000143339	4.71095E-09	6.5893E-08	1.3903E-08	8.45062E-08	0.0845062
3836603774405	383660	3774405	0.000133676	0.000157192	0.000155099	3.29688E-05	4.28756E-05	3.15588E-05	3.24825E-06	3.80553E-05	3.24825E-06	0.000177244	0.000257184	0.000152454	4.87465E-09	6.8393E-08	1.452E-08	8.77876E-08	0.08778762
3836703774405	383670	3774405	0.000141798	0.000166742	0.000164522	3.49718E-05	4.54805E-05	3.34761E-05	3.4456E-06	4.03673E-05	3.4456E-06	0.000190111	0.000275855	0.000163521	5.0894E-09	7.1627E-08	1.53E-08	9.20161E-08	0.09201612
3836803774405	383680	3774405	0.000151852	0.000178566	0.000176188	3.74515E-05	4.87054E-05	3.58498E-05	3.68991E-06	4.32297E-05	3.68991E-06	0.000205825	0.000298657	0.000177038	5.36551E-09	7.5747E-08	1.6279E-08	9.7391E-08	0.09739097
3836903774405	383690	3774405	0.00016331	0.000192039	0.000189482	4.02775E-05	5.23805E-05	3.85549E-05	3.96834E-06	4.64916E-05	3.96834E-06	0.000223761	0.000324682	0.000192465	5.68306E-09	8.0472E-08	1.7399E-08	1.03554E-07	0.1035543
3837003774405	383700	3774405	0.000175955	0.000206908	0.000204153	4.3396E-05	5.64362E-05	4.15401E-05	4.27559E-06	5.00913E-05	4.27559E-06	0.000243669	0.000353568	0.000209588	6.03408E-09	8.5691E-08	1.8637E-08	1.10362E-07	0.11036222
3837103774405	383710	3774405	0.000190426	0.000223926	0.000220944	4.69652E-05	6.10778E-05	4.49566E-05	4.62725E-06	5.42111E-05	4.62725E-06	0.000266505	0.000386704	0.00022923	6.43887E-09	9.1698E-08	2.0058E-08	1.18195E-07	0.11819521
3837203774405	383720	3774405	0.000207611	0.000244133	0.000240883	5.12034E-05	6.65896E-05	4.90136E-05	5.04482E-06	5.91032E-05	5.04482E-06	0.000293583	0.000425996	0.000252522	6.92394E-09	9.8879E-08	2.1752E-08	1.27556E-07	0.12755588
3837303774405	383730	3774405	0.000228605	0.000268821	0.000265242	5.63813E-05	7.33234E-05	5.397E-05	5.55497E-06	6.508E-05	5.55497E-06	0.000326579	0.000473873	0.000280902	7.52166E-09	1.0771E-07	2.3829E-08	1.3906E-07	0.13906018
3837403774405	383740	3774405	0.000253571	0.000298179	0.000294209	6.25387E-05	8.13311E-05	5.98641E-05	6.16163E-06	7.21874E-05	6.16163E-06	0.000365894	0.00053092	0.000314719	8.23515E-09	1.1824E-07	2.6304E-08	1.52778E-07	0.15277772
3837503774405	383750	3774405	0.000288347	0.000339072	0.000334557	7.11155E-05	9.24851E-05	6.8074E-05	7.00665E-06	8.20873E-05	7.00665E-06	0.000420198	0.000609716	0.000361427	9.23952E-09	1.3303E-07	2.9762E-08	1.72029E-07	0.17202938
3837603774405	383760	3774405	0.000333834	0.000392561	0.000387334	8.2334E-05	0.000107075	7.88128E-05	8.11196E-06	9.50367E-05	8.11196E-06	0.000491336	0.000712939	0.000422616	1.05571E-08	1.5241E-07	3.4292E-08	1.97263E-07	0.19726307
3837703774405	383770	3774405	0.000393564	0.000462799	0.000456637	9.70654E-05	0.000126233	9.29142E-05	9.56337E-06	0.000112041	9.56337E-06	0.000585183	0.000849112	0.000503337	1.22896E-08	1.7789E-07	4.0249E-08	2.30424E-07	0.2304242
3837803774405	383780	3774405	0.000476372	0.000560175	0.000552716	0.000117489	0.000152793	0.000112464	1.15756E-05	0.000135615	1.15756E-05	0.000715824	0.001038676	0.000615706	1.46945E-08	2.1323E-07	4.8517E-08	2.76437E-07	0.27643735
3837903774405	383790	3774405	0.000594853	0.000699498	0.000690184	0.00014671	0.000190795	0.000140435	1.44546E-05	0.000169344	1.44546E-05	0.000903055	0.001310353	0.000776751	1.81438E-08	2.6388E-07	6.0361E-08	3.42386E-07	0.34238638
3838003774405	383800	3774405	0.000747173	0.000878614	0.000866915	0.000184276	0.00023965	0.000176395	1.81558E-05	0.000212707	1.81558E-05	0.001146634	0.00166379	0.000986261	2.25581E-08	3.2873E-07	7.5583E-08	4.26876E-07	0.42687606
3838103774405	383810	3774405	0.000961663	0.001130837	0.001115779	0.000237177	0.000308446	0.000227033	2.33678E-05	0.000273769	2.33678E-05	0.001490468	0.002162702	0.001282006	2.87695E-08	4.2E-07	9.7024E-08	5.45791E-07	0.54579099
3838203774405	383820	3774405	0.001309322	0.001539655	0.001519155	0.00032292	0.000419955	0.00030911	3.18157E-05	0.000372741	3.18157E-05	0.002047983	0.002971667	0.001761544	3.88448E-08	5.6804E-07	1.318E-07	7.38687E-07	0.73868695
3838303774405	383830	3774405	0.002060533	0.002423018	0.002390755	0.000508193	0.000660901	0.000486459	5.00697E-05	0.000586598	5.00697E-05	0.003252548	0.004719517	0.002797634	6.0645E-08	8.8816E-07	2.0696E-07	1.15577E-06	1.15577194
3838403774405	383840	3774405	0.003740637	0.004398682	0.004340113	0.00092256	0.001199781	0.000883104	9.08952E-05	0.001064895	9.08952E-05	0.005946408	0.008628366	0.005114721	1.09413E-07	1.6043E-06	3.7511E-07	2.08887E-06	2.08887059
3838503774405	383850	3774405	0.0023924	0.002813267	0.002775808	0.000590042	0.000767345	0.000564807	5.81339E-05	0.000681075	5.81339E-05	0.003784952	0.005492047	0.003255574	7.02489E-08	1.0293E-06	2.4013E-07	1.33964E-06	1.33964006
3838603774405	383860	3774405	0.002418185	0.002843588	0.002805725	0.000596401	0.000775615	0.000570895	5.87604E-05	0.000688416	5.87604E-05	0.003826426	0.005552227	0.003291247	7.09822E-08	1.0401E-06	2.4268E-07	1.35374E-06	1.3537361
3838703774405	383870	3774405	0.004173093	0.004907215	0.004841875	0.001029217	0.001338488	0.0009852	0.000101404	0.001188008	0.000101404	0.006640197	0.00963507	0.005711474	1.21924E-07	1.7882E-06	4.1832E-07	2.32842E-06	2.32842087
3838803774405	383880	3774405	0.002799077	0.003291486	0.003247659	0.000690341	0.000897783	0.000660817	6.80159E-05	0.000796849	6.80159E-05	0.004437452	0.006438838	0.003816813	8.20126E-08	1.2021E-06	2.8076E-07	1.5649E-06	1.56490408
3838903774405	383890	3774405	0.002096322	0.002465103	0.00243228	0.00051702	0.00067238	0.000494908	5.09394E-05	0.000596787	5.09394E-05	0.003310956	0.004804269	0.002847873	6.15931E-08	9.0232E-07	2.1039E-07	1.17431E-06	1.17430571
3839003774405	383900	3774405	0.001682722	0.001978743	0.001952395	0.000415013	0.00053972	0.000397264	4.08891E-05	0.000479042	4.08891E-05	0.002648088	0.003842433	0.002277716	4.95701E-08	7.2581E-07	1.6897E-07	9.44352E-07	0.944352
3839103774405	383910	3774405	0.001414283	0.001663081	0.001640937	0.000348807	0.000453621	0.00033389	3.43662E-05	0.000402622	3.43662E-05	0.002217987	0.003218346	0.001907771	4.17627E-08	6.112E-07	1.4208E-07	7.95049E-07	0.79504942

Unique Identifier	X (UTM)	Y (UTM)	EGIODemolition 2025	EGIOSite Grubbing / Prep 2025	EGIOMass Grading / Excavation 2025	EGIOMass Grading / Excavation 2026	EGIODrainage / Utilities Trenching 2026	EGIODrainage / Utilities Trenching 2027	EGIOFoundations / Concrete Pads 2026	EGIOFoundations / Concrete Pads 2027	EGIOBuilding / Structure Construction 2026	EGIOBuilding / Structure Construction 2027	EGIOAsphalt Paving 2027	EGIOArchitectural Coating 2027	EGIOLandscaping or Other Finishing 2027	EGIOWaterside Construction (Piles) 2027	HIWaterside Construction (Landscaping) 2025	HIWaterside Construction (Landscaping) 2026	KMDemolition 2025	KMSite Grubbing / Prep 2025	KMMass Grading / Excavation 2025
3829703774415	382970	3774415	0.000122362	4.7992E-05	1.58935E-05	1.5566E-05	3.61451E-05	3.60893E-05	4.749E-05	4.74593E-05	5.08677E-05	4.96484E-05	1.97945E-06	1.97945E-06	5.36073E-05	1.97945E-06	1.15132E-05	1.11526E-05	1.10777E-05	4.80781E-05	3.65445E-05
3829803774415	382980	3774415	0.000129557	5.0814E-05	1.6828E-05	1.64813E-05	3.82704E-05	3.82113E-05	5.02823E-05	5.02498E-05	5.38586E-05	5.25676E-05	2.09583E-06	2.09583E-06	5.67593E-05	2.09583E-06	1.18164E-05	1.14463E-05	1.13244E-05	4.91487E-05	3.73582E-05
3829903774415	382990	3774415	0.000137515	5.3935E-05	1.78617E-05	1.74937E-05	4.06211E-05	4.05585E-05	5.33709E-05	5.33364E-05	5.71669E-05	5.57966E-05	2.22457E-06	2.22457E-06	6.02457E-05	2.22457E-06	1.21321E-05	1.17521E-05	1.15824E-05	5.02684E-05	3.82093E-05
3830003774415	383000	3774415	0.000146515	5.7465E-05	1.90307E-05	1.86386E-05	4.32797E-05	4.32129E-05	5.68638E-05	5.68272E-05	6.09083E-05	5.94483E-05	2.37016E-06	2.37016E-06	6.41887E-05	2.37016E-06	1.24712E-05	1.20805E-05	1.18585E-05	5.14666E-05	3.91201E-05
3830103774415	383010	3774415	0.000157212	6.1661E-05	2.04202E-05	1.99994E-05	4.64397E-05	4.6368E-05	6.10157E-05	6.09763E-05	6.53554E-05	6.37889E-05	2.54322E-06	2.54322E-06	6.88753E-05	2.54322E-06	1.28676E-05	1.24646E-05	1.21866E-05	5.28908E-05	4.02027E-05
3830203774415	383020	3774415	0.000169437	6.6455E-05	2.2008E-05	2.15546E-05	5.00508E-05	4.99735E-05	6.57602E-05	6.57177E-05	7.04373E-05	6.8749E-05	2.74097E-06	2.74097E-06	7.42309E-05	2.74097E-06	1.3291E-05	1.28747E-05	1.25374E-05	5.44132E-05	4.13598E-05
3830303774415	383030	3774415	0.000184392	7.2321E-05	2.39505E-05	2.3457E-05	5.44684E-05	5.43844E-05	7.15644E-05	7.15182E-05	7.66544E-05	7.4817E-05	2.9829E-06	2.9829E-06	8.07828E-05	2.9829E-06	1.37986E-05	1.33664E-05	1.29583E-05	5.62401E-05	4.27485E-05
3830403774415	383040	3774415	0.00020285	7.9561E-05	2.6348E-05	2.58051E-05	5.99208E-05	5.98284E-05	7.87281E-05	7.86773E-05	8.43277E-05	8.23064E-05	3.28149E-06	3.28149E-06	8.88694E-05	3.28149E-06	1.43978E-05	1.39468E-05	1.34539E-05	5.83911E-05	4.43834E-05
3830503774415	383050	3774415	0.000225143	8.8304E-05	2.92437E-05	2.86411E-05	6.65062E-05	6.64036E-05	8.73804E-05	8.7324E-05	9.35953E-05	9.13519E-05	3.64213E-06	3.64213E-06	9.86362E-05	3.64213E-06	1.50616E-05	1.45898E-05	1.39993E-05	6.07581E-05	4.61827E-05
3830603774415	383060	3774415	0.000252152	9.8898E-05	3.27518E-05	3.2077E-05	7.44845E-05	7.43695E-05	9.78629E-05	9.77997E-05	0.000104823	0.000102311	4.07906E-06	4.07906E-06	0.000110469	4.07906E-06	1.57935E-05	1.52988E-05	1.45945E-05	6.33413E-05	4.81461E-05
3830703774415	383070	3774415	0.000285673	0.00011204	3.71058E-05	3.63413E-05	8.43864E-05	8.42562E-05	0.000110873	0.000110801	0.000118758	0.000115912	4.62132E-06	4.62132E-06	0.000125155	4.62132E-06	1.66097E-05	1.60894E-05	1.52531E-05	6.61995E-05	5.03186E-05
3830803774415	383080	3774415	0.000324655	0.00012733	4.21692E-05	4.13003E-05	9.59014E-05	9.57535E-05	0.000126002	0.000125921	0.000134964	0.000131729	5.25193E-06	5.25193E-06	0.000142233	5.25193E-06	1.73954E-05	1.68506E-05	1.58777E-05	6.89103E-05	5.23792E-05
3830903774415	383090	3774415	0.000368541	0.00014455	4.78695E-05	4.68832E-05	0.000108865	0.000108697	0.000143035	0.000142942	0.000153208	0.000149536	5.96188E-06	5.96188E-06	0.000161459	5.96188E-06	1.80681E-05	1.75022E-05	1.64095E-05	7.12184E-05	5.41336E-05
3831003774415	383100	3774415	0.000422945	0.00016588	5.4936E-05	5.38041E-05	0.000124936	0.000124743	0.000164149	0.000164043	0.000175825	0.00017161	6.84197E-06	6.84197E-06	0.000185294	6.84197E-06	1.87552E-05	1.81677E-05	1.69549E-05	7.35855E-05	5.59328E-05
3831103774415	383110	3774415	0.000488424	0.00019157	6.3441E-05	6.21339E-05	0.000144278	0.000144055	0.000189562	0.00018944	0.000203045	0.000198178	7.90122E-06	7.90122E-06	0.000213981	7.90122E-06	1.9401E-05	1.87933E-05	1.74913E-05	7.59133E-05	5.77022E-05
3831203774415	383120	3774415	0.000572828	0.00022467	7.44042E-05	7.28712E-05	0.000169211	0.000168949	0.00022232	0.000222177	0.000238133	0.000232425	9.26662E-06	9.26662E-06	0.000250958	9.26662E-06	2.00629E-05	1.94345E-05	1.80457E-05	7.83197E-05	5.95313E-05
3831303774415	383130	3774415	0.000685022	0.00026868	8.8977E-05	8.71438E-05	0.000202352	0.00020204	0.000265864	0.000265693	0.000284774	0.000277948	1.10816E-05	1.10816E-05	0.000300111	1.10816E-05	2.07679E-05	2.01174E-05	1.85662E-05	8.05787E-05	6.12484E-05
3831403774415	383140	3774415	0.000838049	0.00032869	0.000108854	0.000106611	0.000247555	0.000247173	0.000325256	0.000325046	0.000348389	0.000340039	1.35571E-05	1.35571E-05	0.000367153	1.35571E-05	2.13886E-05	2.07187E-05	1.9012E-05	8.25136E-05	6.27191E-05
3831503774415	383150	3774415	0.001053734	0.00041329	0.000136869	0.000134049	0.000311268	0.000310787	0.000408965	0.000408701	0.000438053	0.000427553	1.70462E-05	1.70462E-05	0.000461645	1.70462E-05	2.19232E-05	2.12365E-05	1.94171E-05	8.42717E-05	6.40555E-05
3831603774415	383160	3774415	0.001353885	0.00053101	0.000175855	0.000172232	0.000399931	0.000399314	0.000525457	0.000525118	0.00056283	0.00054934	2.19018E-05	2.19018E-05	0.000593143	2.19018E-05	2.22963E-05	2.1598E-05	1.97747E-05	8.58236E-05	6.52351E-05
3831703774415	383170	3774415	0.001800462	0.00070617	0.000233861	0.000229042	0.000531848	0.000531027	0.000698778	0.000698327	0.000748479	0.000730538	2.9126E-05	2.9126E-05	0.00078879	2.9126E-05	2.26156E-05	2.19073E-05	2.01232E-05	8.73361E-05	6.63848E-05
3831803774415	383440	3774415	0.000346777	0.00013601	4.50427E-05	4.41146E-05	0.000102436	0.000102278	0.000134588	0.000134501	0.000144161	0.000140705	5.60981E-06	5.60981E-06	0.000151925	5.60981E-06	2.71578E-05	2.63072E-05	3.27466E-05	0.000142123	0.000108028
3831903774415	383450	3774415	0.000330628	0.00012968	4.2945E-05	4.20602E-05	9.76658E-05	9.75152E-05	0.00012832	0.000128237	0.000137447	0.000134152	5.34856E-06	5.34856E-06	0.000144849	5.34856E-06	2.71542E-05	2.63037E-05	3.31042E-05	0.000143674	0.000109208
3832003774415	383460	3774415	0.000317002	0.00012433	4.11752E-05	4.03268E-05	9.36409E-05	9.34964E-05	0.000123032	0.000122952	0.000131782	0.000128624	5.12813E-06	5.12813E-06	0.00013888	5.12813E-06	2.72331E-05	2.63801E-05	3.35319E-05	0.000145531	0.000110619
3832103774415	383470	3774415	0.000303646	0.00011909	3.94403E-05	3.86277E-05	8.96955E-05	8.95571E-05	0.000117848	0.000117772	0.00012623	0.000123204	4.91207E-06	4.91207E-06	0.000133029	4.91207E-06	2.7156E-05	2.63054E-05	3.37695E-05	0.000146562	0.000111403
3832203774415	383480	3774415	0.000291924	0.0001145	3.79178E-05	3.71366E-05	8.6233E-05	8.61E-05	0.000113299	0.000113226	0.000121357	0.000118448	4.72245E-06	4.72245E-06	0.000127893	4.72245E-06	2.71327E-05	2.62828E-05	3.40818E-05	0.000147917	0.000112433
3832303774415	383490	3774415	0.000282044	0.00011062	3.66345E-05	3.58797E-05	8.33145E-05	8.31859E-05	0.000109464	0.000109394	0.00011725	0.00011444	4.56262E-06	4.56262E-06	0.000123565	4.56262E-06	2.71991E-05	2.63471E-05	3.45027E-05	0.000149744	0.000113822
3832503774415	383500	3774415	0.000273835	0.0001074	3.55682E-05	3.48353E-05	8.08894E-05	8.07646E-05	0.000106278	0.00010621	0.000113837	0.000111108	4.42981E-06	4.42981E-06	0.000119968	4.42981E-06	2.73623E-05	2.65053E-05	3.50436E-05	0.000152092	0.000115606
3832510374415	383510	3774415	0.000266577	0.00010456	3.46255E-05	3.39121E-05	7.87456E-05	7.86241E-05	0.000103461	0.000103395	0.00011082	0.000108164	4.31241E-06	4.31241E-06	0.000116789	4.31241E-06	2.75507E-05	2.66877E-05	3.56184E-05	0.000154587	0.000117502
3832603774415	383520	3774415	0.000259032	0.0001016	3.36455E-05	3.29523E-05	7.65169E-05	7.63988E-05	0.000100533	0.000100468	0.000107684	0.000105102	4.19036E-06	4.19036E-06	0.000113483	4.19036E-06	2.76063E-05	2.67416E-05	3.60145E-05	0.000156305	0.000118809
3832703774415	383530	3774415	0.000252251	9.8936E-05	3.27647E-05	3.20896E-05	7.45137E-05	7.43987E-05	9.79012E-05	9.7838E-05	0.000104864	0.000102351	4.08065E-06	4.08065E-06	0.000110512	4.08065E-06	2.76816E-05	2.68146E-05	3.64309E-05	0.000158113	0.000120182
3832803774415	383540	3774415	0.000246493	9.6678E-05	3.20168E-05	3.13572E-05	7.28129E-05	7.27006E-05	9.56667E-05	9.56049E-05	0.000102471	0.000100015	3.98752E-06	3.98752E-06	0.00010799	3.98752E-06	2.78269E-05	2.69553E-05	3.69333E-05	0.000160293	0.00012184
3832903774415	383550	3774415	0.000241877	9.4867E-05	3.14172E-05	3.07699E-05	7.14492E-05	7.13389E-05	9.38749E-05	9.38143E-05	0.000100552	9.81415E-05	3.91283E-06	3.91283E-06	0.000105967	3.91283E-06	2.80691E-05	2.71899E-05	3.75715E-05	0.000163063	0.000123945
3833703774415	383570	3774415	0.000233954	9.176E-05	3.03882E-05	2.97621E-05	6.9109E-05	6.90024E-05	9.08002E-05	9.07416E-05	9.72583E-05	9.49271E-05	3.78467E-06	3.78467E-06	0.000102496	3.78467E-06	2.85875E-05	2.76921E-05	3.88976E-05	0.000168818	0.00012832
3833803774415	383580	3774415	0.00023038	9.0358E-05	2.99238E-05	2.93073E-05	6.8053E-05	6.7948E-05	8.94128E-05	8.93551E-05	9.57722E-05	9.34766E-05	3.72684E-06	3.72684E-06	0.00010093	3.72684E-06	2.88387E-05	2.79354E-05	3.95562E-05	0.000171677	0.000130493
3833903774415	383590	3774415	0.000227478	8.922E-05	2.9547E-05	2.89382E-05	6.7196E-05	6.70923E-05	8.82868E-05	8.82298E-05	9.45662E-05	9.22995E-05	3.67991E-06	3.67991E-06	9.96593E-05	3.67991E-06	2.91526E-05	2.82395E-05	4.0312E-05	0.000174957	0.000132986
3836003774415	383600	3774415	0.000224928	8.822E-05	2.92157E-05	2.86137E-05	6.64425E-05	6.634E-05	8.72967E-05	8.72404E-05	9.35057E-05	9.12644E-05	3.63865E-06	3.63865E-06	9.85417E-05	3.63865E-06	2.94899E-05	2.85662E-05	4.11041E-05	0.000178395	0.000135599
3836103774415	383610	3774415	0.000223149	8.7522E-05	2.89847E-05	2.83875E-05	6.59172E-05	6.58154E-05	8.66065E-05	8.65506E-05	9.27664E-05	9.05428E-05	3.60988E-06	3.60988E-06	9.77626E-05	3.60988E-06	2.99096E-05	2.89728E-05	4.20275E-05	0.000182402	0.000138645
3836203774415	383620	3774415	0.000223374	8.761E-05	2.90138E-05	2.8416E-05	6.59835E-05	6.58817E-05	8.66937E-05	8.66377E-05	9.28597E-05	9.06339E-05	3.61351E-06	3.61351E-06	9.7861E-05	3.61351E-06	3.05985E-05	2.96401E-05	4.33513E-05	0.000188148	0.000143012
3836303774415	383630	3774415	0.000225008	8.8251E-05	2.92262E-05	2.8624E-05	6.64664E-05	6.63638E-05	8.73281E-05	8.72718E-05	9.35393E-05	9.12972E-05	3.63995E-06	3.63995E-06	9.85771E-05	3.63995E-06	3.14847E-05	3.04985E-05	4.49808E-05	0.00019522	0.000148388
3836403774415	383640	3774415	0.000227425	8.9199E-05	2.954E-05	2.89314E-05	6.71801E-05	6.70764E-05	8.82659E-05	8.82089E-05	9.45438E-05	9.22776E-05	3.67904E-06	3.67904E-06	9.96357E-05	3.67904E-06	3.24821E-05	3.14647E-05	4.67889E-05	0.000203067	0.000154353
3836503774415	383650	3774415	0.000232149	9.1052E-05	3.01537E-05	2.95324E-05	6.85757E-05	6.84699E-05	9.00995E-05	9.00414E-05	9.65078E-05	9.41946E-05	3.75547E-06	3.75547E-06	0.000101706	3.75547E-06	3.38347E-05	3.27749E-05	4.91561E-05	0.000213341	0.000162162
3836603774415	383660	3774415	0.000237763	9.3254E-05	3.08828E-05	3.02465E-05	7.0234E-05	7.01256E-05	9.22783E-05	9.22187E-05	9.88415E-05	9.64724E-05	3.84628E-06	3.84628E-06	0.000104165	3.84628E-06	3.5338E-05	3.42311E-05	5.17745E-05	0.000224705	0.0001708
3836703774415	383670	3774415	0.000245559	9.6312E-05	3.18955E-05	3.12383E-05	7.2537E-05	7.24251E-05	9.53041E-05	9.52426E-05	0.000102083	9.96357E-05	3.9724E-06	3.9724E-06	0.000107581	3.9724E-06	3.72072E-05	3.60418E-05	5.4988E-05	0.000238652	0.000181401
3836803774415	383680	3774415	0.000256014	0.00010041	3.32535E-05	3.25684E-05	7.56254E-05	7.55087E-05	9.93618E-05	9.92977E-05	0.000106429	0.000103878	4.14154E-06	4.14154E-06	0.000112161	4.14154E-06	3.95411E-05	3.83026E-05	5.8962E-05	0.000255899	0.000194511
3836903774415	383690	3774415	0.000268302	0.00010523	3.48495E-05	3.41315E-05	7.9255E-05	7.91327E-05	0.000104131	0.000104064	0.000111537	0.000108864	4.34031E-06	4.34031E-06	0.000117544	4.34031E-06	4.22176E-05	4.08952E-05	6.35176E-05	0.000275671	0.000209539
3837003774415	383700	3774415	0.000281281	0.00011032	3.65353E-05	3.57826E-05	8.30889E-05	8.29607E-05	0.000109168	0.000109098	0.000116933	0.00011413	4.55027E-06	4.55027E-06	0.00012323	4.55027E-06	4.50411E-05	4.36304E-05	6.83515E-05	0.00029665	0.000225486
3837103774415	383710	3774415	0.000296433	0.00011627	3.85035E-05	3.77102E-05	8.7565E-05	8.74298E-05	0.000115049	0.000114975	0.000123232	0.000120278	4.79539E-06	4.79539E-06	0.000129869	4.79539E-06	4.82737E-05	4.67617E-05	7.38847E-05	0.000320665	0.000243739
3837203774415	383720	3774415	0.000314227	0.00012324	4.08147E-05	3.99737E-05	9.2821E-05	9.26778E-05	0.000121955	0.000121876	0.000130629	0.000127498	5.08324E-06	5.08324E-06	0.000137664	5.08324E-06	5.20068E-05	5.03779E-05	8.02711E-05	0.000348382	0.000264807
3837303774415	383730	3774415	0.000335164	0.00013146	4.35342E-05	4.26372E-05	9.90057E-05	9.8853E-05	0.00013008	0.00012999	0.000139333	0.000135993	5.42193E-06	5.42193E-06	0.000146837	5.42193E-06	5.63373E-05	5.45727E-05	8.76735E-05	0.000380509	0.000289228
3837403774415	383740	3774415	0.00036017	0.00014126	4.67822E-05	4.58183E-05	0.000106392	0.000106228	0.000139786	0.000139695	0.00014928	0.000146139	5.82645E-06	5.82645E-06	0.000157792	5.82645E-06	6.14445E-05	5.952E-05	9.63977E-05	0.000418373	0.000318008
3837503774415	383750	3774415	0.000397813	0.00015603	5.16717E-05	5.0607E-05	0.000117512	0.000117331	0.000154396	0.000154296	0.000165377	0.000161413	6.43541E-06	6.43541E-06	0.000174284	6.43541E-06	6.89466E-05	6.67871E-05	0.000109134	0.00047365	0.000360025
3837603774415	383760	3774415	0.000447879	0.00017566	5.81747E-05	5.69761E-05	0.000132301	0.000132097	0.000173827	0.000173714	0.00018619	0.000181727	7.24533E-06	7.24533E-06	0.000196218	7.24533E-06	7.88364E-05	7.6367E-05	0.000125908	0.00054645	0.00041536
3837703774415	383770	3774415	0.000513681	0.00020147	6.67217E-05	6.5347E-05	0.000151739	0.000151505	0.000199365	0.000199236	0.000213545	0.000208426	8.30981E-06	8.30981E-06	0.000225046	8.30981E-06	9.17596E-05	8.88855E-05	0.00014781	0.000641506	0.000487613
3837803774415	383780	3774415	0.000604732	0.00023718	7.85482E-05	7.69298E-05	0.000178635	0.000178359	0.000234703	0.000234551	0.000251396	0.00024537	9.78273E-06	9.78273E-06	0.000264936	9.78273E-06	0.000109528	0.000106097	0.000177929	0.000772226	0.000586974
3837903774415	383790	3774415	0.000734522	0.00028809	9.54065E-05	9.34408E-05	0.000216974	0.000216639	0.000285076	0.000284892	0.000305352	0.000298033	1.18823E-05	1.18823E-05	0.000321797	1.18823E-05	0.000134738	0.000130517	0.000220608	0.000957456	0.000727769
3838003774415	383800	3774415	0.000904129	0.00035461	0.000117437	0.000115017	0.000267075	0.000266663	0.00035090	0.00035067	0.00037586	0.00036685	1.46261E-05	1.46261E-05	0.000396103	1.46261E-05	0.000167699	0.000162446	0.000276567	0.001200322	0.000912373
3838103774415	383810	3774415	0.001147766	0.00045017	0.000149083	0.000146011	0.000339045	0.000338521	0.00044546	0.000445173	0.000477144	0.000465707	1.85674E-05	1.85674E-05	0.000502841	1.85674E-05	0.000214961	0.000208228	0.000356952	0.001549195	0.001177553
3838203774415	383820	3774415	0.001545804	0.00060629	0.000200783	0.000196646	0.000456623	0.000455918	0.000599943	0.000599556	0.000642614	0.000627211	2.50064E-05	2.50064E-05	0.000677223	2.50064E-05	0.000291976	0.000282831	0.00048794	0.002117695	0.001609674
3838303774415	383830	3774415	0.002391164	0.00093785	0.000310587	0.000304187	0.000706338	0.000705248	0.000928036	0.000927437	0.000994042	0.000970216	3.86818E-05	3.86818E-05	0.001047579	3.86818E-05	0.000455294	0.000441034	0.000765655	0.003322997	0.002525832
3838403774415	383840	3774415	0.00311885	0.00122326	0.000405105	0.000396759	0.000921293	0.000919872	0.001210459	0.001209678	0.001296553	0.001265475	5.04536E-05	5.04536E-05	0.001366382	5.04536E-05	0.000595887	0.000577223	0.001004712	0.004360521	0.003314461
3838503774415	383850	3774415	0.003074641	0.00120592	0.000399363	0.000391135	0.000908234	0.000906833	0.001193301	0.001192531	0.001278174	0.001247537	4.97384E-05	4.97384E-05	0.001347014	4.97384E-05	0.000587497	0.000569096	0.000990452	0.004298633	0.00326742
3838603774415	383860	3774415	0.003138566	0.00123099	0.000407666	0.000399267	0.000927117	0.000925687	0.001218111	0.001217325	0.001304749	0.001273474	5.07725E-05	5.07725E-05	0.001375019	5.07725E-05	0.000599986	0.000581194	0.001011718	0.00439093	0.003337575
3838703774415	383870	3774415	0.003526544	0.00138316	0.00045806	0.000448623	0.001041724	0.001040117	0.001368689	0.001367806	0.001466037	0.001430897	5.70488E-05	5.70488E-05	0.001544994	5.70488E-05	0.00067502	0.000653877	0.001139335	0.004944795	0.003758572
3838803774415	383880	3774415	0.003354161	0.00131555	0.00043567	0.000426693	0.000990803	0.000989274	0.001301785	0.001300945	0.001394375	0.001360952	5.42602E-05	5.42602E-05	0.001469473	5.42602E-05	0.000641901	0.000621795	0.001083078	0.004700633	0.003572982
3838903774415	383890	3774415	0.002547226	0.00099906	0.000330857	0.000324041	0.000752438	0.000751277	0.000988605	0.000987968	0.00105892	0.001033538	4.12064E-05	4.12064E-05	0.001115951	4.12064E-05	0.000486316	0.000471084	0.000818604	0.003552799	0.002700506
3839003774415	383900	3774415	0.002071656	0.00081253	0.000269086	0.000263542	0.000611957	0.000611013	0.000804032	0.000803513	0.000861218	0.000840575	3.35131E-05	3.35131E-05	0.000907601	3.35131E-05	0.000394693	0.00038233	0.0006629	0.002877034	0.002186853
3839103774415	383910	3774415	0.001759711	0.00069018	0.000228568	0.000223858	0.00051981	0.000519008	0.000682962	0.000682522	0.000731538	0.000714003	2.84668E-05	2.84668E-05	0.000770937	2.84668E-05	0.000334648	0.000324166	0.000560904	0.002434362	0.001850375
3829703774425	382970	3774425	0.000119793	4.6985E-05	1.55598E-05	1.52392E-05	3.53863E-05	3.53317E-05	4.6493E-05	4.6463E-05	4.97998E-05	4.86061E-05	1.93789E-06	1.93789E-06	5.24819E-05	1.93789E-06	1.13195E-05	1.09649E-05	1.10076E-05	4.77736E-05	3.6313E-05
3829803774425	382980	3774425	0.000126691	4.969E-05	1.64558E-05	1.61168E-05	3.7424E-05	3.73662E-05	4.91702E-05	4.91385E-05	5.26674E-05	5.1405E-05	2.04948E-06	2.04948E-06	5.5504E-05	2.04948E-06	1.16119E-05	1.12482E-05	1.1252E-05	4.88344E-05	3.71193E-05
3829903774425	382990	3774425	0.000134263	5.266E-05	1.74393E-05	1.708E-05	3.96607E-05	3.95995E-05	5.21089E-05	5.20753E-05	5.58152E-05	5.44773E-05	2.17197E-06	2.17197E-06	5.88212E-05	2.17197E-06	1.19115E-05	1.15384E-05	1.15032E-05	4.99246E-05	3.7948E-05
3830003774425	383000	3774425	0.000142877	5.6038E-05	1.85582E-05	1.81758E-05	4.22051E-05	4.214E-05	5.5452E-05	5.54162E-05	5.9396E-05	5.79723E-05	2.31131E-06	2.31131E-06	6.2595E-05	2.31131E-06	1.22398E-05	1.18564E-05	1.17793E-05	5.11229E-05	3.88588E-05
3830103774425	383010	3774425	0.00015378	6.029E-05	1.99663E-05	1.95555E-05	4.54076E-05	4.53375E-05	5.96596E-05	5.96211E-05	6.39029E-05	6.23712E-05	2.48669E-06	2.48669E-06	6.73446E-05	2.48669E-06	1.26649E-05	1.22682E-05	1.21436E-05	5.27042E-05	4.00608E-05
3830203774425	383020	3774425	0.000166266	6.5212E-05	2.15962E-05	2.11512E-05	4.91142E-05	4.90384E-05	6.45296E-05	6.4488E-05	6.91193E-05	6.74625E-05	2.68968E-06	2.68968E-06	7.28419E-05	2.68968E-06	1.31331E-05	1.27218E-05	1.25419E-05	5.44328E-05	4.13748E-05
3830303774425	383030	3774425	0.000181221	7.1077E-05	2.35387E-05	2.30537E-05	5.35318E-05	5.34492E-05	7.03338E-05	7.02884E-05	7.53363E-05	7.35305E-05	2.93161E-06	2.93161E-06	7.93937E-05	2.93161E-06	1.36605E-05	1.32326E-05	1.29923E-05	5.63874E-05	4.28604E-05
3830403774425	383040	3774425	0.000199239	7.8144E-05	2.5879E-05	2.53458E-05	5.88542E-05	5.87634E-05	7.73267E-05	7.72769E-05	8.28266E-05	8.08413E-05	3.22308E-06	3.22308E-06	8.72875E-05	3.22308E-06	1.42543E-05	1.38078E-05	1.34947E-05	5.85679E-05	4.45178E-05
3830503774425	383050	3774425	0.000220895	8.6638E-05	2.86918E-05	2.81007E-05	6.52512E-05	6.51505E-05	8.57315E-05	8.56762E-05	9.18292E-05	8.96281E-05	3.57341E-06	3.57341E-06	9.67749E-05	3.57341E-06	1.49145E-05	1.44473E-05	1.40491E-05	6.09742E-05	4.63469E-05

			KMMass Grading / Excavation	KMDrainage / Utilities Trenching	KMFoundations / Concrete Pads	KMBuilding / Structure Construction	KMAsphalt Paving	KMArchitectural Coating	KMLandscaping or Other Finishing	KMWaterside Construction (Piles)	EWNDemolition	EWNSite Grubbing / Prep	EWNDrainage / Utilities Trenching	EWNDrainage / Utilities Trenching	EWNDrainage / Utilities Trenching	EWNFoundation s / Concrete Pads	EWNBuilding / Structure Construction	EWNAsphalt Paving	EWNLandscaping or Other Finishing	EWNWaterside Construction (Piles)	ISDemolition
Unique Identifier	X (UTM)	Y (UTM)	2026	2026	2026	2026	2026	2026	2026	2026	2027	2027	2027	2028	2029	2029	2029	2029	2029	2029	2027
3829703774415	382970	3774415	3.61663E-05	1.29876E-05	6.873E-06	2.36064E-05	7.58378E-07	7.58378E-07	2.43647E-05	7.58378E-07	5.16071E-05	2.81265E-06	6.60464E-06	6.4771E-06	6.34308E-06	5.49429E-06	1.19305E-05	8.48792E-07	1.23549E-05	8.48792E-07	1.38437E-05
3829803774415	382980	3774415	3.69716E-05	1.32768E-05	7.02604E-06	2.4132E-05	7.75265E-07	7.75265E-07	2.49073E-05	7.75265E-07	5.30007E-05	2.8886E-06	6.78299E-06	6.652E-06	6.51436E-06	5.64265E-06	1.22527E-05	8.71712E-07	1.26885E-05	8.71712E-07	1.44305E-05
3829903774415	382990	3774415	3.78139E-05	1.35793E-05	7.18611E-06	2.46818E-05	7.92927E-07	7.92927E-07	2.54747E-05	7.92927E-07	5.44478E-05	2.96748E-06	6.96819E-06	6.83363E-06	6.69223E-06	5.79672E-06	1.25872E-05	8.95514E-07	1.3035E-05	8.95514E-07	1.50593E-05
3830003774415	383000	3774415	3.87153E-05	1.3903E-05	7.35741E-06	2.52701E-05	8.11828E-07	8.11828E-07	2.6082E-05	8.11828E-07	5.60021E-05	3.05219E-06	7.16711E-06	7.02871E-06	6.88328E-06	5.9622E-06	1.29466E-05	9.21078E-07	1.34071E-05	9.21078E-07	1.57509E-05
3830103774415	383010	3774415	3.97866E-05	1.42877E-05	7.561E-06	2.59694E-05	8.34293E-07	8.34293E-07	2.68037E-05	8.34293E-07	5.78092E-05	3.15067E-06	7.39838E-06	7.2555E-06	7.10538E-06	6.15458E-06	1.33643E-05	9.50799E-07	1.38397E-05	9.50799E-07	1.65543E-05
3830203774415	383020	3774415	4.09318E-05	1.4699E-05	7.77863E-06	2.67169E-05	8.58307E-07	8.58307E-07	2.75752E-05	8.58307E-07	5.9754E-05	3.25667E-06	7.64727E-06	7.4996E-06	7.34442E-06	6.36164E-06	1.38139E-05	9.82786E-07	1.43053E-05	9.82786E-07	1.7443E-05
3830303774415	383030	3774415	4.2306E-05	1.51925E-05	8.03979E-06	2.76139E-05	8.87124E-07	8.87124E-07	2.8501E-05	8.87124E-07	6.2074E-05	3.38311E-06	7.94419E-06	7.79078E-06	7.62958E-06	6.60864E-06	1.43503E-05	1.02094E-06	1.48607E-05	1.02094E-06	1.85035E-05
3830403774415	383040	3774415	4.39241E-05	1.57735E-05	8.34729E-06	2.867E-05	9.21053E-07	9.21053E-07	2.95911E-05	9.21053E-07	6.48152E-05	3.53251E-06	8.295E-06	8.13481E-06	7.9665E-06	6.90047E-06	1.4984E-05	1.06603E-06	1.5517E-05	1.06603E-06	1.97665E-05
3830503774415	383050	3774415	4.57047E-05	1.6413E-05	8.68567E-06	2.98323E-05	9.58391E-07	9.58391E-07	3.07906E-05	9.58391E-07	6.78626E-05	3.6986E-06	8.68501E-06	8.51729E-06	8.34106E-06	7.22491E-06	1.56885E-05	1.11615E-06	1.62465E-05	1.11615E-06	2.12169E-05
3830603774415	383060	3774415	4.76479E-05	1.71108E-05	9.05495E-06	3.11006E-05	9.99138E-07	9.99138E-07	3.20997E-05	9.99138E-07	7.12239E-05	3.8818E-06	9.11519E-06	8.93917E-06	8.75421E-06	7.58277E-06	1.64655E-05	1.17143E-06	1.70513E-05	1.17143E-06	2.28628E-05
3830703774415	383070	3774415	4.97979E-05	1.78829E-05	9.46354E-06	3.25039E-05	1.04422E-06	1.04422E-06	3.35482E-05	1.04422E-06	7.49835E-05	4.0867E-06	9.59633E-06	9.41101E-06	9.21629E-06	7.98302E-06	1.73347E-05	1.23327E-06	1.79513E-05	1.23327E-06	2.47421E-05
3830803774415	383080	3774415	5.18371E-05	1.86151E-05	9.85107E-06	3.3835E-05	1.08698E-06	1.08698E-06	3.49219E-05	1.08698E-06	7.85975E-05	4.28366E-06	1.00589E-05	9.8646E-06	9.6605E-06	8.36779E-06	1.81702E-05	1.29271E-06	1.88165E-05	1.29271E-06	2.67038E-05
3830903774415	383090	3774415	5.35734E-05	1.92387E-05	1.0181E-05	3.49683E-05	1.12339E-06	1.12339E-06	3.60917E-05	1.12339E-06	8.16832E-05	4.45184E-06	1.04538E-05	1.02519E-05	1.00398E-05	8.6963E-06	1.88835E-05	1.34346E-06	1.95552E-05	1.34346E-06	2.86305E-05
3831003774415	383100	3774415	5.5354E-05	1.98781E-05	1.05194E-05	3.61305E-05	1.16073E-06	1.16073E-06	3.72912E-05	1.16073E-06	8.48378E-05	4.62377E-06	1.08575E-05	1.06478E-05	1.04275E-05	9.03216E-06	1.96128E-05	1.39534E-06	2.03105E-05	1.39534E-06	3.07334E-05
3831103774415	383110	3774415	5.7105E-05	2.05069E-05	1.08522E-05	3.72734E-05	1.19745E-06	1.19745E-06	3.84709E-05	1.19745E-06	8.77857E-05	4.78443E-06	1.12348E-05	1.10178E-05	1.07898E-05	9.346E-06	2.02943E-05	1.44383E-06	2.10162E-05	1.44383E-06	3.2906E-05
3831203774415	383120	3774415	5.89152E-05	2.1157E-05	1.11962E-05	3.8455E-05	1.2354E-06	1.2354E-06	3.96904E-05	1.2354E-06	9.08561E-05	4.95177E-06	1.16277E-05	1.14032E-05	1.11672E-05	9.67289E-06	2.10041E-05	1.49433E-06	2.17513E-05	1.49433E-06	3.52771E-05
3831303774415	383130	3774415	6.06145E-05	2.17672E-05	1.15191E-05	3.95641E-05	1.27104E-06	1.27104E-06	4.08352E-05	1.27104E-06	9.42251E-05	5.13539E-06	1.20589E-05	1.1826E-05	1.15813E-05	1.00316E-05	2.17829E-05	1.54974E-06	2.25578E-05	1.54974E-06	3.78522E-05
3831403774415	383140	3774415	6.20701E-05	2.22899E-05	1.17957E-05	4.05142E-05	1.30156E-06	1.30156E-06	4.18157E-05	1.30156E-06	9.69969E-05	5.28645E-06	1.24136E-05	1.21739E-05	1.1922E-05	1.03267E-05	2.24237E-05	1.59533E-06	2.32214E-05	1.59533E-06	4.07361E-05
3831503774415	383150	3774415	6.33926E-05	2.27648E-05	1.20471E-05	4.13774E-05	1.32929E-06	1.32929E-06	4.27067E-05	1.32929E-06	9.92863E-05	5.41123E-06	1.27066E-05	1.24612E-05	1.22034E-05	1.05704E-05	2.2953E-05	1.63298E-06	2.37695E-05	1.63298E-06	4.39623E-05
3831603774415	383160	3774415	6.45599E-05	2.3184E-05	1.22689E-05	4.21394E-05	1.35377E-06	1.35377E-06	4.34932E-05	1.35377E-06	0.000100902	5.49928E-06	1.29133E-05	1.2664E-05	1.24019E-05	1.07424E-05	2.33265E-05	1.65955E-06	2.41562E-05	1.65955E-06	4.72625E-05
3831703774415	383170	3774415	6.56978E-05	2.35926E-05	1.24851E-05	4.28821E-05	1.37763E-06	1.37763E-06	4.42597E-05	1.37763E-06	0.000102272	5.57398E-06	1.30888E-05	1.2836E-05	1.25704E-05	1.08883E-05	2.36433E-05	1.68209E-06	2.44844E-05	1.68209E-06	5.09163E-05
3831803774415	383180	3774415	0.00010691	3.83924E-05	2.03171E-05	6.97822E-05	2.24182E-06	2.24182E-06	7.2024E-05	2.24182E-06	0.000117157	6.38523E-06	1.49937E-05	1.47042E-05	1.43999E-05	1.2473E-05	2.70844E-05	1.92691E-06	2.80479E-05	1.92691E-06	0.000109077
3831903774415	383190	3774415	0.000108078	3.88116E-05	2.0539E-05	7.05442E-05	2.2663E-06	2.2663E-06	7.28105E-05	2.2663E-06	0.000116813	6.36645E-06	1.49496E-05	1.46609E-05	1.43576E-05	1.24363E-05	2.70048E-05	1.92124E-06	2.79654E-05	1.92124E-06	0.000100765
3832003774415	383200	3774415	0.000109474	3.93131E-05	2.08043E-05	7.14556E-05	2.29558E-06	2.29558E-06	7.37512E-05	2.29558E-06	0.00011692	6.37229E-06	1.49633E-05	1.46744E-05	1.43708E-05	1.24477E-05	2.70295E-05	1.92301E-06	2.7991E-05	1.92301E-06	9.38558E-05
3832103774415	383210	3774415	0.00011025	3.95917E-05	2.09518E-05	7.1962E-05	2.31185E-06	2.31185E-06	7.42738E-05	2.31185E-06	0.000116376	6.34266E-06	1.48938E-05	1.46061E-05	1.43039E-05	1.23899E-05	2.69039E-05	1.91406E-06	2.78609E-05	1.91406E-06	8.74425E-05
3832203774415	383220	3774415	0.000111269	3.99578E-05	2.11455E-05	7.26275E-05	2.33323E-06	2.33323E-06	7.49607E-05	2.33323E-06	0.00011607	6.32597E-06	1.48546E-05	1.45677E-05	1.42663E-05	1.23573E-05	2.68331E-05	1.90903E-06	2.77876E-05	1.90903E-06	8.19291E-05
3832303774415	383230	3774415	0.000112644	4.04513E-05	2.14067E-05	7.35245E-05	2.36205E-06	2.36205E-06	7.58866E-05	2.36205E-06	0.000116154	6.33056E-06	1.48653E-05	1.45783E-05	1.42766E-05	1.23662E-05	2.68525E-05	1.91041E-06	2.78077E-05	1.91041E-06	7.73238E-05
3832403774415	383240	3774415	0.000114141	4.08555E-05	2.16067E-05	7.42163E-05	2.38899E-06	2.38899E-06	7.70762E-05	2.38908E-06	0.000116644	6.35727E-06	1.49281E-05	1.46398E-05	1.43369E-05	1.24184E-05	2.69658E-05	1.91847E-06	2.79251E-05	1.91847E-06	7.34898E-05
3832503774415	383250	3774415	0.000115679	4.12603E-05	2.18067E-05	7.49041E-05	2.41364E-06	2.41364E-06	7.78404E-05	2.41364E-06	0.000117249	6.39023E-06	1.50055E-05	1.47157E-05	1.44112E-05	1.24828E-05	2.71057E-05	1.92842E-06	2.80699E-05	1.92842E-06	7.01169E-05
3832603774415	383260	3774415	0.000117259	4.16654E-05	2.20089E-05	7.56919E-05	2.43843E-06	2.43843E-06	7.86404E-05	2.43843E-06	0.000117249	6.39023E-06	1.50055E-05	1.47157E-05	1.44112E-05	1.24828E-05	2.71057E-05	1.92842E-06	2.80699E-05	1.92842E-06	7.01169E-05
3832703774415	383270	3774415	0.000116286	4.17594E-05	2.20989E-05	7.5902E-05	2.43843E-06	2.43843E-06	7.83404E-05	2.43843E-06	0.000117249	6.39023E-06	1.50055E-05	1.47157E-05	1.44112E-05	1.24828E-05	2.71057E-05	1.92842E-06	2.80699E-05	1.92842E-06	7.01169E-05
3832803774415	383280	3774415	0.000117579	4.22237E-05	2.23446E-05	7.6746E-05	2.46554E-06	2.46554E-06	7.92115E-05	2.46554E-06	0.000117295	6.39274E-06	1.50114E-05	1.47215E-05	1.44169E-05	1.24877E-05	2.71163E-05	1.92918E-06	2.80809E-05	1.92918E-06	6.67678E-05
3832903774415	383290	3774415	0.000118939	4.27119E-05	2.2603E-05	7.76333E-05	2.49405E-06	2.49405E-06	8.01274E-05	2.49405E-06	0.000117425	6.39983E-06	1.5028E-05	1.47378E-05	1.44329E-05	1.25015E-05	2.71464E-05	1.93132E-06	2.8112E-05	1.93132E-06	6.37777E-05
3833003774415	383300	3774415	0.000120579	4.33009E-05	2.29147E-05	7.87039E-05	2.52844E-06	2.52844E-06	8.12324E-05	2.52844E-06	0.000117846	6.42278E-06	1.50819E-05	1.47907E-05	1.44846E-05	1.25464E-05	2.72437E-05	1.93824E-06	2.82128E-05	1.93824E-06	6.11887E-05
3833103774415	383310	3774415	0.000122662	4.40491E-05	2.33106E-05	8.00639E-05	2.57213E-06	2.57213E-06	8.2636E-05	2.57213E-06	0.000118689	6.46869E-06	1.51897E-05	1.48964E-05	1.45881E-05	1.26361E-05	2.74384E-05	1.9521E-06	2.84145E-05	1.9521E-06	5.90076E-05
3833203774415	383320	3774415	0.000124892	4.47849E-05	2.37106E-05	8.13106E-05	2.61844E-06	2.61844E-06	8.40413E-05	2.61844E-06	0.000119551	6.51897E-06	1.53155E-05	1.50232E-05	1.47107E-05	1.27437E-05	2.76615E-05	1.96819E-06	2.86526E-05	1.96819E-06	5.58666E-05
3833303774415	383330	3774415	0.000126992	4.56039E-05	2.41334E-05	8.28899E-05	2.66292E-06	2.66292E-06	8.55528E-05	2.66292E-06	0.000120519	6.56842E-06	1.54239E-05	1.5126E-05	1.48131E-05	1.28309E-05	2.78615E-05	1.98219E-06	2.88526E-05	1.98219E-06	5.51666E-05
3833403774415	383340	3774415	0.000129142	4.6376E-05	2.4542E-05	8.42932E-05	2.70801E-06	2.70801E-06	8.70012E-05	2.70801E-06	0.000121399	6.61641E-06	1.55366E-05	1.52366E-05	1.49213E-05	1.29246E-05	2.80651E-05	1.99668E-06	2.90634E-05	1.99668E-06	5.34117E-05
3833503774415	383350	3774415	0.00013161	4.72622E-05	2.5011E-05	8.5904E-05	2.75975E-06	2.75975E-06	8.86637E-05	2.75975E-06	0.000122555	6.67943E-06	1.56846E-05	1.53817E-05	1.50634E-05	1.30477E-05	2.83323E-05	2.01569E-06	2.93402E-05	2.01569E-06	5.1872E-05
3833603774415	383360	3774415	0.000134196	4.81908E-05	2.55024E-05	8.75919E-05	2.81398E-06	2.81398E-06	9.04058E-05	2.81398E-06	0.000123788	6.74661E-06	1.58423E-05	1.55364E-05	1.52149E-05	1.3179E-05	2.86173E-05	2.03597E-06	2.96353E-05	2.03597E-06	5.0451E-05
3833703774415	383370	3774415	0.00013721	4.92734E-05	2.60753E-05	8.95595E-05	2.87719E-06	2.87719E-06	9.24366E-05	2.87719E-06	0.000125373	6.833E-06	1.60452E-05	1.57353E-05	1.54097E-05	1.33477E-05	2.89837E-05	2.06204E-06	3.00148E-05	2.06204E-06	4.92536E-05
3833803774415	383380	3774415	0.000141532	5.08255E-05	2.68967E-05	9.23806E-05	2.96782E-06	2.96782E-06	9.53485E-05	2.96782E-06	0.000128076	6.98031E-06	1.63911E-05	1.60745E-05	1.57419E-05	1.36355E-05	2.96086E-05	2.10649E-06	3.06618E-05	2.10649E-06	4.85606E-05
3833903774415	383390	3774415	0.000146852	5.27358E-05	2.79076E-05	9.58529E-05	3.07937E-06	3.07937E-06	9.89323E-05	3.07937E-06	0.00013159	7.17185E-06	1.68409E-05	1.65156E-05	1.61739E-05	1.40096E-05	3.04211E-05	2.16429E-06	3.15032E-05	2.16429E-06	4.81987E-05
3834003774415	383400	3774415	0.000152755	5.48558E-05	2.90295E-05	9.97061E-05	3.20316E-06	3.20316E-06	0.000102909	3.20316E-06	0.000135549	7.3876E-06	1.73475E-05	1.70125E-05	1.66605E-05	1.44311E-05	3.13362E-05	2.2294E-06	3.24509E-05	2.2294E-06	4.80003E-05
3834103774415	383410	3774415	0.000160484	5.76311E-05	3.04981E-05	0.00010475	3.36521E-06	3.36521E-06	0.000108116	3.36521E-06	0.000140978	7.68347E-06	1.80422E-05	1.76938E-05	1.73277E-05	1.5009E-05	3.25912E-05	2.31869E-06	3.37506E-05	2.31869E-06	4.82951E-05
3834203774415	383420	3774415	0.000169032	6.07009E-05	3.21227E-05	0.00011033	3.54447E-06	3.54447E-06	0.000113875	3.54447E-06	0.000147011	8.01231E-06	1.88144E-05	1.84511E-05	1.80693E-05	1.56514E-05	3.39861E-05	2.41792E-06	3.5195E-05	2.41792E-06	4.87436E-05
3834303774415	383430	3774415	0.000179524	6.44685E-05	3.41165E-05	0.000117178	3.76447E-06	3.76447E-06	0.000120943	3.76447E-06	0.000154538	8.42252E-06	1.97777E-05	1.93957E-05	1.89944E-05	1.64527E-05	3.57261E-05	2.54172E-06	3.69969E-05	2.54172E-06	4.96113E-05
3834403774415	383440	3774415	0.000192498	6.91276E-05	3.6582E-05	0.000125647	4.03652E-06	4.03652E-06	0.000129683	4.03652E-06	0.000163956	8.93581E-06	2.0983E-05	2.05778E-05	2.0152E-05	1.74554E-05	3.79033E-05	2.69662E-06	3.92516E-05	2.69662E-06	5.09652E-05
3834503774415	383450	3774415	0.000207371	7.44686E-05	3.94085E-05	0.000135354	4.34839E-06	4.34839E-06	0.000139703	4.34839E-06	0.000174744	9.5238E-06	2.23637E-05	2.19318E-05	2.1478E-05	1.8604E-05	4.03974E-05	2.87406E-06	4.18344E-05	2.87406E-06	5.26125E-05
3834603774415	383460	3774415	0.000223152	8.01359E-05	4.24076E-05	0.000145655	4.67932E-06	4.67932E-06	0.000150335	4.67932E-06	0.00018613	1.01443E-05	2.38208E-05	2.33608E-05	2.28774E-05	1.98161E-05	4.30295E-05	3.06132E-06	4.45602E-05	3.06132E-06	5.43157E-05
3834703774415	383470	3774415	0.000241217	8.66231E-05	4.58406E-05	0.000157446	5.05812E-06	5.05812E-06	0.000162505	5.05812E-06	0.000199154	1.08542E-05	2.54876E-05	2.49955E-05	2.44783E-05	2.12027E-05	4.60405E-05	3.27553E-06	4.76783E-05	3.27553E-06	5.63571E-05
3834803774415	383480	3774415	0.000262067	9.41105E-05	4.98029E-05	0.000171056	5.49533E-06	5.49533E-06	0.000176551	5.49533E-06	0.000214208	1.16746E-05	2.74142E-05	2.68848E-05	2.63285E-05	2.28054E-05	4.95205E-05	3.52312E-06	5.12821E-05	3.52312E-06	5.88106E-05
3834903774415	383490	3774415	0.000286234	0.000102789	5.43957E-05	0.00018683	6.00211E-06	6.00211E-06	0.000192832	6.00211E-06	0.000231673	1.26265E-05	2.96494E-05	2.90768E-05	2.84752E-05	2.46648E-05	5.35581E-05	3.81037E-06	5.54633E-05	3.81037E-06	6.17476E-05
3835003774415	383500	3774415	0.000314717	0.000113018	5.98084E-05	0.000205421	6.59936E-06	6.59936E-06	0.00021202	6.59936E-06	0.00025227	1.3749E-05	3.22853E-05	3.16619E-05	3.10068E-05	2.68576E-05	5.83197E-05	4.14913E-06	6.03943E-05	4.14913E-06	6.53147E-05
3835103774415	383510	3774415	0.000356299	0.00012795	6.77106E-05	0.000232562	7.4713E-06	7.4713E-06	0.000240034	7.4713E-06	0.000282568	1.54003E-05	3.61629E-05	3.54645E-05	3.47307E-05	3.00833E-05	6.5324E-05	4.64745E-06	6.76478E-05	4.64745E-06	7.09623E-05
3835203774415	383520	3774415	0.000411062	0.000147616	7.81177E-05	0.000268307	8.61963E-06	8.61963E-06	0.000276927	8.61963E-06	0.000322537	1.75787E-05	4.1278E-05	4.04809E-05	3.96433E-05	3.43385E-05	7.4564E-05	5.30483E-06	7.72164E-05	5.30483E-06	7.8545E-05
3835303774415	383530	3774415	0.000482567	0.000173294	9.17065E-05	0.00031498	1.0119E-05	1.0119E-05	0.000325099	1.0119E-05	0.000374772	2.04255E-05	4.7963E-05	4.70368E-05	4.60636E-05	3.98996E-05	8.66397E-05	6.16394E-06	8.97216E-05	6.16394E-06	8.85352E-05
3835403774415	383540	3774415	0.000565899	0.000203151	0.000107555	0.000369363	1.1863E-05	1.1863E-05	0.000381344	1.1863E-05	0.000439599	2.39437E-05	5.62477E-05	5.51756E-05	5.40141E-05	4.67824E-05	0.000101617	7.22966E-06	0.000105236	7.22966E-06	0.000103797
3835503774415	383550	3774415	0.000663599	0.000238232	0.000126135	0.000433178	1.39106E-05	1.39106E-05	0.000447284	1.39106E-05	0.000515599	2.80805E-05	6.59705E-05	6.47102E-05	6.33466E-05	5.48737E-05	0.000119178	8.48014E-06	0.000123447	8.48014E-06	0.000121751
3835603774415	383560	3774415	0.000778199	0.000279403	0.000147918	0.000508004	1.63126E-05	1.63126E-05	0.000524557	1.63126E-05	0.000604599	3.29291E-05	7.73727E-05	7.58933E-05	7.42933E-05	6.43548E-05	0.000139767	9.94597E-06	0.000144767	9.94597E-06	0.000142778
3835703774415	383570	3774415	0.000912677	0.000327666	0.000173496	0.000595777	1.91327E-05	1.91327E-05	0.000615277	1.91327E-05	0.000709243	3.86251E-05	9.07579E-05	8.90236E-05	8.71466E-05	7.54844E-05	0.000163953	1.16685E-05	0.000169787	1.16685E-05	0.000167451
3835803774415	383580	3774415	0.001070284	0.000384381	0.000203516	0.000698777	2.24387E-05	2.24387E-05	0.000721844	2.24387E-05	0.000831999	4.53154E-05	0.000106485	0.000104449	0.000102249	8.85548E-05	0.000192331	1.36885E-05	0.000199216	1.36885E-05	0.000196469
3835903774415	383590	3774415	0.001255442	0.000450888	0.000238747	0.000819777	2.63225E-05	2.63225E-05	0.000846824	2.63225E-05	0.000976104	5.31709E-05	0.000124929	0.000122535	0.000119951	0.000103876	0.000225648	1.60585E-05	0.000233733	1.60585E-05	0.000230509
3836003774415	383600	3774415	0.001472599	0.000528918	0.000280091	0.000961722	3.08825E-05	3.08825E-05	0.000993446	3.08825E-05	0.001145178	6.23787E-05	0.000146569	0.000143755	0.000140719	0.000121875	0.000264715	1.88402E-05	0.000274216	1.88402E-05	0.000270436
3836103774415	383610	3774415	0.001727268	0.000620504	0.000328607	0.001128284	3.62277E-05	3.62277E-05	0.001165678	3.62277E-05	0.001343722	7.31801E-05	0.000171955	0.000168653	0.000165089	0.000142975	0.000310557	2.21067E-05	0.000321729	2.21067E-05	0.000317299
3836203774415	383620	3774415	0.002026259	0.000727966	0.000385557	0.001323435	4.25107E-05	4.25107E-05	0.001367555	4.25107E-05	0.001576555	8.58603E-05	0.000201757	0.000197879	0.000193698	0.000167756	0.000364382	2.59417E-05	0.000377504	2.59417E-05	0.000372307
3836303774415	383630	3774415	0.002377599	0.000854107	0.000452307	0.001552611	4.98797E-05	4.98797E-05	0.001604555	4.98797E-05	0.001849777	0.000100737	0.000236735	0.000232181	0.000227277	0.000196797	0.000427557	3.04387E-05	0.000442934	3.04387E-05	0.000436836
3836403774415	383640	3774415	0.002789599	0.001002116	0.000530603	0.001821555	5.85178E-05	5.85178E-05	0.001882555	5.85178E-05	0.002170555	0.000118199	0.000277777	0.000272424	0.000266667	0.000230909	0.000501666	3.57116E-05	0.000519777	3.57116E-05	0.000512611
3836503774415	383650	3774415	0.003273605	0.001176148	0.000627705	0.002137443	6.86703E-05	6.86703E-05	0.002208999	6.86703E-05	0.002547222	0.000138722	0.000326001	0.000319722	0.000313056	0.000270972	0.000588666	4.19167E-05	0.000609999	4.19167E-05	0.000601583
3836603774415	383660	3774415	0.003842166	0.001380555	0.000736667	0.002508333	8.05833E-05	8.05833E-05	0.002592222	8.05833E-05	0.002990278	0.000162833	0.000382778	0.000375278	0.000367222	0.000318056	0.000691111	4.92083E-05	0.000716389	4.92083E-05	0.000706528
3836703774415	383670	3774415	0.004511111	0.001620833	0.000865	0.002945	9.46E-05	9.46E-05	0.003043333	9.46E-05	0.003511111	0.000191167	0.000449444	0.000440556	0.000431111	0.000373333	0.000811667	5.77833E-05	0.000841111	5.77833E-05	0.000829444
3836803774415	383680	3774415	0.005295	0.001902	0.001015	0.003457	0.000111	0.000111	0.003573	0.000111	0.004122	0.000224	0.000528	0.000517	0.000506	0.000438	0.000953	6.78E-05	0.000988	6.78E-05	0.000974
3836903774415	383690	3774415	0.006218	0.002234	0.001192	0.004059	0.000131	0.000131	0.004195	0.000131	0.004839	0.000263	0.00062	0.000607	0.000594	0.000514	0.001119	7.96E-05	0.00116	7.96E-05	0.001144
3837003774415	383700	3774415	0.007301	0.002623	0.001399	0.004766	0.000154	0.000154	0.004926	0.000154	0.005682	0.000309	0.000728	0.000713	0.000698	0.000604	0.001314	9.35E-05	0.001362	9.35E-05	0.001343
3837103774415	383710	3774415	0.008572	0.003081	0.001644	0.005597	0.000181	0.000181	0.005785	0.000181	0.006671	0.000363	0.000855	0.000837	0.00082	0.000709	0.001543	0.000109	0.001599	0.000109	0.001577
3837203774415	383720	3774415	0.010066	0.003618	0.00193	0.006571	0.000213	0.000213	0.006792	0.000213	0.007832	0.000427	0.001004	0.000983	0.000963	0.000833	0.001812	0.000128	0.001878	0.000128	0.001852
3837303774415	383730	3774415	0.011821	0.004249	0.002266	0.007717	0.000251	0.000251	0.007976	0.000251	0.009198	0.000501	0.001179	0.001154	0.001131	0.000978	0.002128	0.000151	0.002205	0.000151	0.002175
3837403774415	383740	3774415	0.013882	0.004989	0.002661	0.009061	0.000295	0.000295	0.009365	0.000295	0.010799	0.000589	0.001385	0.001355	0.001328	0.001149	0.002499	0.000177	0.002589	0.000177	0.002554
3837503774415	383750	3774415	0.016301	0.005858	0.003124	0.010637

			ISDrainage / Utilities Trenching	ISDrainage / Utilities Trenching	ISAsphalt Paving	ISAsphalt Paving	SVDemolition	SVSite Grubbing / Prep	SVMass Grading / Excavation	SVMass Grading / Excavation	SVDrainage / Utilities Trenching	SVFoundations / Concrete Pads	SVBuilding / Structure Construction	SVBuilding / Structure Construction	SVAsphalt Paving	SVAsphalt Paving	SVArchitectural Coating	SVArchitectural Coating	SVLandscaping or Other Finishing	SVLandscaping or Other Finishing	MDemolition
Unique Identifier	X (UTM)	Y (UTM)	2027	2028	2027	2028	2027	2027	2027	2028	2028	2028	2028	2029	2028	2029	2028	2029	2028	2029	2027
3829703774415	382970	3774415	5.57433E-06	5.43131E-06	1.43965E-06	1.3411E-06	4.55862E-05	3.2774E-05	2.20971E-05	2.18166E-05	1.54794E-05	4.91741E-06	7.04449E-06	6.7757E-06	6.92611E-07	6.44402E-07	6.92611E-07	6.44402E-07	7.04449E-06	6.7757E-06	8.65351E-06
3829803774415	382980	3774415	5.81063E-06	5.66155E-06	1.50068E-06	1.39795E-06	4.66552E-05	3.35426E-05	2.26154E-05	2.23282E-05	1.58424E-05	5.03273E-06	7.20969E-06	6.9346E-06	7.08854E-07	6.59514E-07	7.08854E-07	6.59514E-07	7.20969E-06	6.9346E-06	8.84403E-06
3829903774415	382990	3774415	6.06381E-06	5.90822E-06	1.56606E-06	1.45886E-06	4.77599E-05	3.43368E-05	2.31508E-05	2.28569E-05	1.62175E-05	5.15189E-06	7.3804E-06	7.09879E-06	7.25638E-07	6.7513E-07	7.25638E-07	6.7513E-07	7.3804E-06	7.09879E-06	9.04182E-06
3830003774415	383000	3774415	6.3423E-06	6.17957E-06	1.63799E-06	1.52586E-06	4.89537E-05	3.5195E-05	2.37295E-05	2.34282E-05	1.66229E-05	5.28066E-06	7.56487E-06	7.27623E-06	7.43776E-07	6.92005E-07	7.43776E-07	6.92005E-07	7.56487E-06	7.27623E-06	9.25412E-06
3830103774415	383010	3774415	6.6658E-06	6.49477E-06	1.72153E-06	1.60369E-06	5.03523E-05	3.62006E-05	2.44075E-05	2.40976E-05	1.70978E-05	5.43154E-06	7.78101E-06	7.48412E-06	7.65026E-07	7.11777E-07	7.65026E-07	7.11777E-07	7.78101E-06	7.48412E-06	9.50452E-06
3830203774415	383020	3774415	7.02362E-06	6.84341E-06	1.81395E-06	1.68977E-06	5.18668E-05	3.72894E-05	2.51416E-05	2.48224E-05	1.76121E-05	5.59491E-06	8.01505E-06	7.70923E-06	7.88037E-07	7.33185E-07	7.88037E-07	7.33185E-07	8.01505E-06	7.70923E-06	9.77307E-06
3830303774415	383030	3774415	7.45064E-06	7.25947E-06	1.92423E-06	1.79251E-06	5.36664E-05	3.85832E-05	2.60139E-05	2.56836E-05	1.82232E-05	5.78903E-06	8.29314E-06	7.97671E-06	8.15378E-07	7.58624E-07	8.15378E-07	7.58624E-07	8.29314E-06	7.97671E-06	1.00961E-05
3830403774415	383040	3774415	7.95924E-06	7.75502E-06	2.05558E-06	1.91487E-06	5.57689E-05	4.00948E-05	2.70331E-05	2.66898E-05	1.89371E-05	6.01582E-06	8.61803E-06	8.28921E-06	8.47322E-07	7.88344E-07	8.47322E-07	7.88344E-07	8.61803E-06	8.28921E-06	1.04735E-05
3830503774415	383050	3774415	8.54323E-06	8.32403E-06	2.20641E-06	2.05537E-06	5.80762E-05	4.17537E-05	2.81515E-05	2.77941E-05	1.97206E-05	6.26472E-06	8.97459E-06	8.63216E-06	8.82379E-07	8.20961E-07	8.82379E-07	8.20961E-07	8.97459E-06	8.63216E-06	1.0889E-05
3830603774415	383060	3774415	9.20598E-06	8.96978E-06	2.37757E-06	2.21481E-06	6.05796E-05	4.35534E-05	2.9365E-05	2.89921E-05	2.05706E-05	6.53476E-06	9.36144E-06	9.00425E-06	9.20414E-07	8.56348E-07	9.20414E-07	8.56348E-07	9.36144E-06	9.00425E-06	1.13408E-05
3830703774415	383070	3774415	9.96269E-06	9.70707E-06	2.573E-06	2.39687E-06	6.33146E-05	4.55198E-05	3.06907E-05	3.0301E-05	2.14993E-05	6.82978E-06	9.78408E-06	9.41076E-06	9.61968E-07	8.9501E-07	9.61968E-07	8.9501E-07	9.78408E-06	9.41076E-06	1.18398E-05
3830803774415	383080	3774415	1.07526E-05	1.04767E-05	2.77701E-06	2.5869E-06	6.5916E-05	4.739E-05	3.19517E-05	3.1546E-05	2.23827E-05	7.11039E-06	1.01861E-05	9.79742E-06	1.00149E-06	9.31783E-07	1.00149E-06	9.31783E-07	1.01861E-05	9.79742E-06	1.23134E-05
3830903774415	383090	3774415	1.15284E-05	1.12326E-05	2.97738E-06	2.77356E-06	6.8161E-05	4.9004E-05	3.30399E-05	3.26204E-05	2.3145E-05	7.35256E-06	1.0533E-05	1.01311E-05	1.0356E-06	9.63518E-07	1.0356E-06	9.63518E-07	1.0533E-05	1.01311E-05	1.27199E-05
3831003774415	383100	3774415	1.23752E-05	1.20576E-05	3.19606E-06	2.97727E-06	7.04772E-05	5.06693E-05	3.41627E-05	3.37289E-05	2.39315E-05	7.60242E-06	1.08909E-05	1.04754E-05	1.07079E-06	9.96261E-07	1.07079E-06	9.96261E-07	1.08909E-05	1.04754E-05	1.31336E-05
3831103774415	383110	3774415	1.325E-05	1.29101E-05	3.422E-06	3.18775E-06	7.2847E-05	5.2373E-05	3.53114E-05	3.4863E-05	2.47362E-05	7.85805E-06	1.12571E-05	1.08276E-05	1.1068E-06	1.02976E-06	1.1068E-06	1.02976E-06	1.12571E-05	1.08276E-05	1.35491E-05
3831203774415	383120	3774415	1.42048E-05	1.38403E-05	3.66858E-06	3.41744E-06	7.51543E-05	5.40319E-05	3.64298E-05	3.59673E-05	2.55197E-05	8.10695E-06	1.16137E-05	1.11706E-05	1.14185E-06	1.06238E-06	1.14185E-06	1.06238E-06	1.16137E-05	1.11706E-05	1.39683E-05
3831303774415	383130	3774415	1.52417E-05	1.48506E-05	3.93637E-06	3.66669E-06	7.72212E-05	5.55178E-05	3.74317E-05	3.69565E-05	2.62215E-05	8.3299E-06	1.19331E-05	1.14778E-05	1.17326E-06	1.09159E-06	1.17326E-06	1.09159E-06	1.19331E-05	1.14778E-05	1.43566E-05
3831403774415	383140	3774415	1.64029E-05	1.5982E-05	4.23627E-06	3.94627E-06	7.91187E-05	5.68821E-05	3.83515E-05	3.78646E-05	2.68658E-05	8.53459E-06	1.22263E-05	1.17598E-05	1.20209E-06	1.11842E-06	1.20209E-06	1.11842E-06	1.22263E-05	1.17598E-05	1.4705E-05
3831503774415	383150	3774415	1.77019E-05	1.72478E-05	4.57177E-06	4.25881E-06	8.10074E-05	5.82399E-05	3.9267E-05	3.87685E-05	2.75072E-05	8.73832E-06	1.25182E-05	1.20405E-05	1.23078E-06	1.14511E-06	1.23078E-06	1.14511E-06	1.25182E-05	1.20405E-05	1.50171E-05
3831603774415	383160	3774415	1.90308E-05	1.85426E-05	4.91498E-06	4.57852E-06	8.27268E-05	5.94761E-05	4.01005E-05	3.95913E-05	2.8091E-05	8.92379E-06	1.27839E-05	1.22961E-05	1.25691E-06	1.16942E-06	1.25691E-06	1.16942E-06	1.27839E-05	1.22961E-05	1.52965E-05
3831703774415	383170	3774415	2.05021E-05	1.9976E-05	5.29494E-06	4.93247E-06	8.44195E-05	6.0693E-05	4.0921E-05	4.04014E-05	2.86658E-05	9.10638E-06	1.30454E-05	1.25477E-05	1.28262E-06	1.19335E-06	1.28262E-06	1.19335E-06	1.30454E-05	1.25477E-05	1.55705E-05
3831803774415	383180	3774415	2.19212E-05	2.13433E-05	5.68628E-06	5.29602E-06	8.63216E-05	6.21958E-05	4.18515E-05	4.13464E-05	2.93215E-05	9.31085E-06	1.33454E-05	1.28262E-05	1.31187E-06	1.22006E-06	1.31187E-06	1.22006E-06	1.33454E-05	1.28262E-05	1.59296E-05
3831903774415	383190	3774415	2.24384E-05	2.18823E-05	5.82224E-06	5.42224E-06	8.82792E-05	6.36297E-05	4.27779E-05	4.22912E-05	2.99862E-05	9.51805E-06	1.36416E-05	1.31187E-05	1.34154E-06	1.24777E-06	1.34154E-06	1.24777E-06	1.36416E-05	1.31187E-05	1.62859E-05
3832003774415	383200	3774415	2.29416E-05	2.23903E-05	5.95716E-06	5.54716E-06	9.02422E-05	6.50711E-05	4.37042E-05	4.32061E-05	3.06509E-05	9.73225E-06	1.39378E-05	1.34096E-05	1.37121E-06	1.27548E-06	1.37121E-06	1.27548E-06	1.39378E-05	1.34096E-05	1.66422E-05
3832103774415	383210	3774415	2.34448E-05	2.28984E-05	6.08947E-06	5.67147E-06	9.22579E-05	6.65125E-05	4.46804E-05	4.41711E-05	3.13311E-05	9.95145E-06	1.42499E-05	1.37105E-05	1.40188E-06	1.30419E-06	1.40188E-06	1.30419E-06	1.42499E-05	1.37105E-05	1.70184E-05
3832203774415	383220	3774415	2.39481E-05	2.34064E-05	6.22211E-06	5.79547E-06	9.42736E-05	6.79539E-05	4.56566E-05	4.51361E-05	3.20113E-05	1.01706E-05	1.45621E-05	1.40114E-05	1.43255E-06	1.33291E-06	1.43255E-06	1.33291E-06	1.45621E-05	1.40114E-05	1.73946E-05
3832303774415	383230	3774415	2.44513E-05	2.39145E-05	6.35474E-06	5.91947E-06	9.62893E-05	6.93953E-05	4.66327E-05	4.61012E-05	3.27024E-05	1.03962E-05	1.48742E-05	1.43123E-05	1.46322E-06	1.36162E-06	1.46322E-06	1.36162E-06	1.48742E-05	1.43123E-05	1.77708E-05
3832403774415	383240	3774415	2.49546E-05	2.44226E-05	6.48738E-06	6.04347E-06	9.83051E-05	7.08367E-05	4.76089E-05	4.70663E-05	3.33935E-05	1.06218E-05	1.51864E-05	1.46131E-05	1.49389E-06	1.39033E-06	1.49389E-06	1.39033E-06	1.51864E-05	1.46131E-05	1.81471E-05
3832503774415	383250	3774415	2.54679E-05	2.49307E-05	6.62001E-06	6.16747E-06	1.00321E-04	7.22781E-05	4.85851E-05	4.80314E-05	3.40846E-05	1.08473E-05	1.54986E-05	1.49139E-05	1.52456E-06	1.41904E-06	1.52456E-06	1.41904E-06	1.54986E-05	1.49139E-05	1.85233E-05
3832603774415	383260	3774415	2.59812E-05	2.54388E-05	6.75264E-06	6.29147E-06	1.02364E-04	7.37195E-05	4.95613E-05	4.89965E-05	3.47757E-05	1.10729E-05	1.58108E-05	1.52147E-05	1.55523E-06	1.44775E-06	1.55523E-06	1.44775E-06	1.58108E-05	1.52147E-05	1.88996E-05
3832703774415	383270	3774415	2.64945E-05	2.59469E-05	6.88527E-06	6.41548E-06	1.04407E-04	7.51609E-05	5.05375E-05	4.99616E-05	3.54668E-05	1.12984E-05	1.61231E-05	1.55155E-05	1.58589E-06	1.47646E-06	1.58589E-06	1.47646E-06	1.61231E-05	1.55155E-05	1.92758E-05
3832803774415	383280	3774415	2.70077E-05	2.64551E-05	7.01789E-06	6.53949E-06	1.06451E-04	7.66023E-05	5.15136E-05	5.09268E-05	3.61579E-05	1.15239E-05	1.64353E-05	1.58164E-05	1.61656E-06	1.50517E-06	1.61656E-06	1.50517E-06	1.64353E-05	1.58164E-05	1.96521E-05
3832903774415	383290	3774415	2.75209E-05	2.69632E-05	7.15052E-06	6.66351E-06	1.08494E-04	7.80437E-05	5.24898E-05	5.18919E-05	3.68491E-05	1.17494E-05	1.67476E-05	1.61172E-05	1.64723E-06	1.53388E-06	1.64723E-06	1.53388E-06	1.67476E-05	1.61172E-05	2.00284E-05
3833003774415	383300	3774415	2.80341E-05	2.74714E-05	7.28315E-06	6.78752E-06	1.10538E-04	7.94851E-05	5.34661E-05	5.28571E-05	3.75402E-05	1.19749E-05	1.70599E-05	1.64181E-05	1.67790E-06	1.56259E-06	1.67790E-06	1.56259E-06	1.70599E-05	1.64181E-05	2.04047E-05
3833103774415	383310	3774415	2.85473E-05	2.79796E-05	7.41578E-06	6.91153E-06	1.12582E-04	8.09265E-05	5.44423E-05	5.38224E-05	3.82314E-05	1.22004E-05	1.73722E-05	1.67189E-05	1.70857E-06	1.59130E-06	1.70857E-06	1.59130E-06	1.73722E-05	1.67189E-05	2.07809E-05
3833203774415	383320	3774415	2.90605E-05	2.84877E-05	7.54841E-06	7.03554E-06	1.14626E-04	8.23679E-05	5.54186E-05	5.47876E-05	3.89225E-05	1.24259E-05	1.76845E-05	1.70198E-05	1.73924E-06	1.62001E-06	1.73924E-06	1.62001E-06	1.76845E-05	1.70198E-05	2.11572E-05
3833303774415	383330	3774415	2.95737E-05	2.89959E-05	7.68104E-06	7.15956E-06	1.16670E-04	8.38093E-05	5.63948E-05	5.57528E-05	3.96137E-05	1.26514E-05	1.79968E-05	1.73206E-05	1.76991E-06	1.64872E-06	1.76991E-06	1.64872E-06	1.79968E-05	1.73206E-05	2.15336E-05
3833403774415	383340	3774415	3.00869E-05	2.95041E-05	7.81367E-06	7.28357E-06	1.18714E-04	8.52507E-05	5.73711E-05	5.67180E-05	4.03048E-05	1.28769E-05	1.83091E-05	1.76215E-05	1.80058E-06	1.67743E-06	1.80058E-06	1.67743E-06	1.83091E-05	1.76215E-05	2.19099E-05
3833503774415	383350	3774415	3.06001E-05	3.00123E-05	7.94630E-06	7.40759E-06	1.20758E-04	8.66921E-05	5.83474E-05	5.76832E-05	4.09960E-05	1.31024E-05	1.86214E-05	1.79223E-05	1.83125E-06	1.70615E-06	1.83125E-06	1.70615E-06	1.86214E-05	1.79223E-05	2.22863E-05
3833603774415	383360	3774415	3.11134E-05	3.05205E-05	8.07893E-06	7.53160E-06	1.22802E-04	8.81335E-05	5.93237E-05	5.86483E-05	4.16872E-05	1.33279E-05	1.89337E-05	1.82232E-05	1.86192E-06	1.73486E-06	1.86192E-06	1.73486E-06	1.89337E-05	1.82232E-05	2.26626E-05
3833703774415	383370	3774415	3.16266E-05	3.10287E-05	8.21156E-06	7.65562E-06	1.24846E-04	8.95749E-05	6.03000E-05	5.96135E-05	4.23784E-05	1.35534E-05	1.92460E-05	1.85240E-05	1.89258E-06	1.76357E-06	1.89258E-06	1.76357E-06	1.92460E-05	1.85240E-05	2.30390E-05
3833803774415	383380	3774415	3.21398E-05	3.15369E-05	8.34419E-06	7.77964E-06	1.26890E-04	9.10163E-05	6.12763E-05	6.05787E-05	4.30695E-05	1.37789E-05	1.95583E-05	1.88249E-05	1.92325E-06	1.79228E-06	1.92325E-06	1.79228E-06	1.95583E-05	1.88249E-05	2.34153E-05
3833903774415	383390	3774415	3.26530E-05	3.20451E-05	8.47682E-06	7.90366E-06	1.28934E-04	9.24577E-05	6.22526E-05	6.15439E-05	4.37606E-05	1.40044E-05	1.98706E-05	1.91257E-05	1.95391E-06	1.82099E-06	1.95391E-06	1.82099E-06	1.98706E-05	1.91257E-05	2.37917E-05
3834003774415	383400	3774415	3.31662E-05	3.25533E-05	8.60945E-06	8.02768E-06	1.30978E-04	9.38990E-05	6.32289E-05	6.25090E-05	4.44518E-05	1.42299E-05	2.01829E-05	1.94266E-05	1.98458E-06	1.84970E-06	1.98458E-06	1.84970E-06	2.01829E-05	1.94266E-05	2.41680E-05
3834103774415	383410	3774415	3.36793E-05	3.30615E-05	8.74208E-06	8.15170E-06	1.33022E-04	9.53404E-05	6.42052E-05	6.34742E-05	4.51429E-05	1.44554E-05	2.04952E-05	1.97274E-05	2.01524E-06	1.87841E-06	2.01524E-06	1.87841E-06	2.04952E-05	1.97274E-05	2.45443E-05
3834203774415	383420	3774415	3.41925E-05	3.35697E-05	8.87471E-06	8.27573E-06	1.35066E-04	9.67817E-05	6.51815E-05	6.44393E-05	4.58341E-05	1.46809E-05	2.08075E-05	2.00283E-05	2.04591E-06	1.90712E-06	2.04591E-06	1.90712E-06	2.08075E-05	2.00283E-05	2.49206E-05
3834303774415	383430	3774415	3.47057E-05	3.40779E-05	9.00734E-06	8.39975E-06	1.37110E-04	9.82231E-05	6.61578E-05	6.54045E-05	4.65252E-05	1.49064E-05	2.11198E-05	2.03291E-05	2.07657E-06	1.93583E-06	2.07657E-06	1.93583E-06	2.11198E-05	2.03291E-05	2.52969E-05
3834403774415	383440	3774415	3.52188E-05	3.45860E-05	9.13997E-06	8.52378E-06	1.39154E-04	9.96644E-05	6.71341E-05	6.63697E-05	4.72163E-05	1.51319E-05	2.14321E-05	2.06300E-05	2.10724E-06	1.96454E-06	2.10724E-06	1.96454E-06	2.14321E-05	2.06300E-05	2.56732E-05
3834503774415	383450	3774415	3.57320E-05	3.50942E-05	9.27260E-06	8.64780E-06	1.41198E-04	1.01106E-04	6.81104E-05	6.73349E-05	4.79074E-05	1.53574E-05	2.17444E-05	2.09308E-05	2.13790E-06	1.99325E-06	2.13790E-06	1.99325E-06	2.17444E-05	2.09308E-05	2.60495E-05
3834603774415	383460	3774415	3.62451E-05	3.56024E-05	9.40523E-06	8.77182E-06	1.43242E-04	1.02548E-04	6.90867E-05	6.83000E-05	4.85985E-05	1.55829E-05	2.20567E-05	2.12317E-05	2.16857E-06	2.02196E-06	2.16857E-06	2.02196E-06	2.20567E-05	2.12317E-05	2.64258E-05
3834703774415	383470	3774415	3.67583E-05	3.61106E-05	9.53786E-06	8.89584E-06	1.45286E-04	1.03990E-04	7.00630E-05	6.92652E-05	4.92896E-05	1.58084E-05	2.23690E-05	2.15325E-05	2.19923E-06	2.05067E-06	2.19923E-06	2.05067E-06	2.23690E-05	2.15325E-05	2.68021E-05
3834803774415	383480	3774415	3.72715E-05	3.66188E-05	9.67049E-06	9.01986E-06	1.47330E-04	1.05432E-04	7.10393E-05	7.02304E-05	4.99807E-05	1.60339E-05	2.26813E-05	2.18334E-05	2.22990E-06	2.07938E-06	2.22990E-06	2.07938E-06	2.26813E-05	2.18334E-05	2.71784E-05
3834903774415	383490	3774415	3.77847E-05	3.71270E-05	9.80312E-06	9.14388E-06	1.49374E-04	1.06874E-04	7.20156E-05	7.11956E-05	5.06718E-05	1.62594E-05	2.29936E-05	2.21343E-05	2.26056E-06	2.10809E-06	2.26056E-06	2.10809E-06	2.29936E-05	2.21343E-05	2.75547E-05
3835003774415	383500	3774415	3.82979E-05	3.76352E-05	9.93575E-06	9.26790E-06	1.51418E-04	1.08316E-04	7.29919E-05	7.21608E-05	5.13629E-05	1.64849E-05	2.33059E-05	2.24352E-05	2.29123E-06	2.13680E-06	2.29123E-06	2.13680E-06	2.33059E-05	2.24352E-05	2.79310E-05
3835103774415	383510	3774415	3.88111E-05	3.81434E-05	1.00684E-05	9.39192E-06	1.53462E-04	1.09758E-04	7.39682E-05	7.31260E-05	5.20540E-05	1.67104E-05	2.36182E-05	2.27361E-05	2.32189E-06	2.16551E-06	2.32189E-06	2.16551E-06	2.36182E-05	2.27361E-05	2.83073E-05
3835203774415	383520	3774415	3.93242E-05	3.86516E-05	1.01810E-05	9.51593E-06	1.55506E-04	1.11200E-04	7.49445E-05	7.40913E-05	5.27451E-05	1.69359E-05	2.39305E-05	2.30370E-05	2.35256E-06	2.19422E-06	2.35256E-06	2.19422E-06	2.39305E-05	2.30370E-05	2.86836E-05
3835303774415	383530	3774415	3.98374E-05	3.91598E-05	1.02936E-05	9.63995E-06	1.57550E-04	1.12642E-04	7.59208E-05	7.50565E-05	5.34362E-05	1.71614E-05	2.42428E-05	2.33379E-05	2.38322E-06	2.22293E-06	2.38322E-06	2.22293E-06	2.42428E-05	2.33379E-05	2.90599E-05
3835403774415	383540	3774415	4.03506E-05	3.96680E-05	1.04062E-05	9.76397E-06	1.59594E-04	1.14084E-04	7.68971E-05	7.60218E-05	5.41273E-05	1.73869E-05	2.45550E-05	2.36388E-05	2.41389E-06	2.25164E-06	2.41389E-06	2.25164E-06	2.45550E-05	2.36388E-05	2.94362E-05
3835503774415	383550	3774415	4.08638E-05	4.01762E-05	1.05187E-05	9.88798E-06	1.61638E-04	1.15526E-04	7.78734E-05	7.69870E-05	5.48184E-05	1.76124E-05	2.48671E-05	2.39396E-05	2.44455E-06	2.28035E-06	2.44455E-06	2.28035E-06	2.48671E-05	2.39396E-05	2.98125E-05
3835603774415	383560	3774415	4.13770E-05	4.06844E-05	1.06313E-05	1.00020E-05	1.63682E-04	1.16968E-04	7.88497E-05	7.79523E-05	5.55095E-05	1.78379E-05	2.51793E-05	2.42405E-05	2.47522E-06	2.30906E-06	2.47522E-06	2.30906E-06	2.51793E-05	2.42405E-05	3.01888E-05
3835703774415	383570	3774415	4.18901E-05	4.11925E-05	1.07438E-05	1.01161E-05	1.65726E-04	1.18410E-04	7.98260E-05	7.89175E-05	5.62006E-05	1.80634E-05	2.54914E-05	2.45413E-05	2.50588E-06	2.33777E-06	2.50588E-06	2.33777E-06	2.54914E-05	2.45413E-05	3.05651E-05
3835803774415	383580	3774415	4.24033E-05	4.17007E-05	1.08564E-05	1.02303E-05	1.67770E-04	1.19852E-04	8.08023E-05	7.98828E-05	5.68917E-05	1.82889E-05	2.58036E-05	2.48422E-05	2.53655E-06	2.36648E-06	2.53655E-06	2.36648E-06	2.58036E-05	2.48422E-05	3.09414E-05
3835903774415	383590	3774415	4.29165E-05	4.22089E-05	1.09689E-05	1.03445E-05	1.69814E-04	1.21294E-04	8.17786E-05	8.08480E-05	5.75828E-05	1.85144E-05	2.61157E-05	2.51430E-05	2.56721E-06	2.39519E-06	2.56721E-06	2.39519E-06	2.61157E-05	2.51430E-05	3.13177E-05
3836003774415	383600	3774415	4.34297E-05	4.27171E-05	1.10815E-05	1.04587E-05	1.71858E-04	1.22736E-04	8.27549E-05	8.18133E-05	5.82739E-05	1.87399E-05	2.64279E-05	2.54439E-05	2.59788E-06	2.42390E-06	2.59788E-06	2.42390E-06	2.64279E-05	2.54439E-05	3.16940E-05
3836103774415	383610	3774415	4.39428E-05	4.32253E-05	1.11940E-05	1.05729E-05	1.73902E-04	1.24178E-04	8.37312E-05	8.27785E-05	5.89650E-05	1.89654E-05	2.67400E-05	2.57447E-05	2.62855E-06	2.45261E-06	2.62855E-06	2.45261E-06	2.67400E-05	2.57447E-05	3.20703E-05
3836203774415	383620	3774415	4.44560E-05	4.37335E-05	1.13066E-05	1.06871E-05	1.75946E-04	1.25620E-04	8.47075E-05	8.37438E-05	5.96561E-05	1.91909E-05	2.70522E-05	2.60456E-05	2.65922E-06	2.48132E-06	2.65922E-06	2.48132E-06	2.70522E-05	2.60456E-05	3.24466E-05
3836303774415	383630	3774415	4.49692E-05	4.42417E-05	1.14191E-05	1.08013E-05	1.77990E-04	1.27062E-04	8.56838E-05	8.47091E-05	6.03472E-05	1.94164E-05	2.73643E-05	2.63464E-05	2.68989E-06	2.51003E-06	2.68989E-06	2.51003E-06	2.73643E-05	2.63464E-05	3.28229E-05
3836403774415	383640	3774415	4.54824E-05	4.47499E-05	1.15316E-05	1.09155E-05	1.80034E-04	1.28504E-04	8.66601E-05	8.56744E-05	6.10383E-05	1.96419E-05	2.76765E-05	2.66473E-05	2.72056E-06	2.53874E-06	2.72056E-06	2.53874E-06	2.76765E-05	2.66473E-05	3.31992E-05
3836503774415	383650	3774415	4.59956E-05	4.52581E-05	1.16441E-05	1.10297E-05	1.82078E-04	1.29946E-04	8.76364E-05	8.66397E-05	6.17294E-05	1.98674E-05	2.79886E-05	2.69482E-05	2.75123E-06	2.56745E-06	2.75123E-06	2.56745E-06	2.79886E-05	2.69482E-05	3.35755E-05
3836603774415	383660	3774415	4.65087E-05	4.57663E-05	1.17566E-05	1.11439E-05	1.84122E-04	1.31388E-04	8.86127E-05	8.76050E-05	6.24205E-05	2.00929E-05	2.83008E-05	2.72491E-05	2.78190E-06	2.59616E-06	2.78190E-06	2.59616E-06	2.83008E-05	2.72491E-05	3.39518E-05
3836703774415	383670	3774415	4.70219E-05	4.62745E-05	1.18691E-05	1.12581E-05	1.86166E-04	1.32830E-04	8.95890E-05	8.85703E-05	6.31115E-05	2.03184E-05	2.86129E-05	2.75500E-05	2.81257E-06	2.62487E-06	2.81257E-06	2.62487E-06	2.86129E-05	2.75500E-05	3.43281E-05
3836803774415	383680	3774415	4.75351E-05	4.67827E-05	1.19816E-05	1.13723E-05	1.88210E-04	1.34272E-04	9.05653E-05	8.95356E-05	6.38026E-05	2.05439E-05	2.89251E-05	2.78509E-05	2.84324E-06	2.65358E-06	2.84324E-06	2.65358E-06	2.89251E-05	2.78509E-05	3.47044E-05
3836903774415	383690	3774415	4.80483E-05	4.72909E-05	1.20941E-05	1.14865E-05	1.90254E-04	1.35714E-04	9.15416E-05	9.05009E-05	6.44936E-05	2.07694E-05	2.92372E-05	2.81518E-05	2.87391E-06	2.68229E-06	2.87391E-06	2.68229E-06	2.92372E-05	2.81518E-05	3.50807E-05
3837003774415	383700	3774415	4.85615E-05	4.77991E-05	1.22066E-05	1.16007E-05	1.92298E-04	1.37156E-04	9.25179E-05	9.14662E-05	6.51847E-05	2.09949E-05	2.95494E-05	2.84527E-05	2.90458E-06	2.71100E-06	2.90458E-06	2.71100E-06

			MSite Grubbing / Prep	MMass Grading / Excavation	MMass Grading / Excavation	MDrainage / Utilities Trenching	MFoundations / Concrete Pads	MBuilding / Structure Construction	MAsphalt Paving	MLandscaping or Other Finishing	MWaterside Construction (Piles)	RSSWDemolition	RSSWPlacing Base	RSSWForm/Plac e Rebar and Pour	Child Risk				
Unique Identifier	X (UTM)	Y (UTM)	2027	2027	2028	2028	2028	2028	2028	2028	2028	2029	2029	2029	3rd Trimester	0<2	2<16	Total	per million
3829703774415	382970	3774415	2.65648E-05	3.1238E-05	3.08221E-05	6.55172E-06	8.52045E-06	6.27152E-06	6.45508E-07	7.56253E-06	6.45508E-07	1.87437E-05	2.71976E-05	1.61222E-05	1.76644E-09	2.2476E-08	3.5787E-09	2.78216E-08	0.02782162
3829803774415	382980	3774415	2.71497E-05	3.19258E-05	3.15007E-05	6.69597E-06	8.70805E-06	6.4096E-06	6.5972E-07	7.72904E-06	6.5972E-07	1.92303E-05	2.79036E-05	1.65407E-05	1.84881E-09	2.3447E-08	3.6995E-09	2.89953E-08	0.0289953
3829903774415	382990	3774415	2.77568E-05	3.26397E-05	3.22051E-05	6.84571E-06	8.90279E-06	6.55294E-06	6.74474E-07	7.90189E-06	6.74474E-07	1.97419E-05	2.86459E-05	1.69807E-05	1.93905E-09	2.4507E-08	3.8286E-09	3.02745E-08	0.03027452
3830003774415	383000	3774415	2.84085E-05	3.34061E-05	3.29613E-05	7.00645E-06	9.11183E-06	6.7068E-06	6.9031E-07	8.08742E-06	6.9031E-07	2.02971E-05	2.94516E-05	1.74583E-05	2.04023E-09	2.5691E-08	3.971E-09	3.17026E-08	0.03170258
3830103774415	383010	3774415	2.91772E-05	3.43101E-05	3.38532E-05	7.19604E-06	9.35838E-06	6.88828E-06	7.08989E-07	8.30626E-06	7.08989E-07	2.09366E-05	3.03794E-05	1.80083E-05	2.1604E-09	2.7098E-08	4.1387E-09	3.33975E-08	0.03339752
3830203774415	383020	3774415	3.00017E-05	3.52795E-05	3.48097E-05	7.39936E-06	9.62281E-06	7.08291E-06	7.29022E-07	8.54095E-06	7.29022E-07	2.16322E-05	3.13888E-05	1.86066E-05	2.29633E-09	2.8684E-08	4.3248E-09	3.53055E-08	0.03530547
3830303774415	383030	3774415	3.09932E-05	3.64454E-05	3.59601E-05	7.6439E-06	9.94083E-06	7.31699E-06	7.53115E-07	8.82322E-06	7.53115E-07	2.24494E-05	3.25746E-05	1.93096E-05	2.46217E-09	3.0617E-08	4.5496E-09	3.76287E-08	0.03762874
3830403774415	383040	3774415	3.21518E-05	3.78079E-05	3.73045E-05	7.92965E-06	1.03124E-05	7.59052E-06	7.81269E-07	9.15306E-06	7.81269E-07	2.34008E-05	3.39551E-05	2.01279E-05	2.6655E-09	3.2981E-08	4.8201E-09	4.04665E-08	0.04046646
3830503774415	383050	3774415	3.34274E-05	3.93079E-05	3.87845E-05	8.24425E-06	1.07216E-05	7.89167E-06	8.12265E-07	9.5162E-06	8.12265E-07	2.44302E-05	3.54487E-05	2.10133E-05	2.90811E-09	3.5788E-08	5.1333E-09	4.38297E-08	0.04382972
3830603774415	383060	3774415	3.48144E-05	4.09389E-05	4.03938E-05	8.58633E-06	1.11665E-05	8.21912E-06	8.45969E-07	9.91106E-06	8.45969E-07	2.5525E-05	3.70374E-05	2.1955E-05	3.19839E-09	3.9131E-08	5.4954E-09	4.78249E-08	0.04782488
3830703774415	383070	3774415	3.63462E-05	4.27402E-05	4.21711E-05	8.96413E-06	1.16578E-05	8.58076E-06	8.83191E-07	1.03471E-05	8.83191E-07	2.66916E-05	3.87302E-05	2.29585E-05	3.55417E-09	4.3208E-08	5.9227E-09	5.26848E-08	0.05268478
3830803774415	383080	3774415	3.78001E-05	4.44498E-05	4.38579E-05	9.3227E-06	1.21241E-05	8.92399E-06	9.18519E-07	1.0761E-05	9.18519E-07	2.78146E-05	4.03596E-05	2.39243E-05	3.95995E-09	4.7822E-08	6.3834E-09	5.81652E-08	0.05816524
3830903774415	383090	3774415	3.90478E-05	4.5917E-05	4.53056E-05	9.63043E-06	1.25243E-05	9.21857E-06	9.48838E-07	1.11162E-05	9.48838E-07	2.88315E-05	4.18351E-05	2.4799E-05	4.40696E-09	5.286E-08	6.8579E-09	6.41251E-08	0.06412512
3831003774415	383100	3774415	4.03179E-05	4.74105E-05	4.67792E-05	9.94366E-06	1.29316E-05	9.5184E-06	9.79699E-07	1.14778E-05	9.79699E-07	2.98858E-05	4.33649E-05	2.57058E-05	4.95448E-09	5.9002E-08	7.4138E-09	7.137E-08	0.07136999
3831103774415	383110	3774415	4.15935E-05	4.89105E-05	4.82592E-05	1.02583E-05	1.33408E-05	9.81955E-06	1.0107E-06	1.18409E-05	1.0107E-06	3.0884E-05	4.48133E-05	2.65644E-05	5.60614E-09	6.628E-08	8.0485E-09	7.99343E-08	0.07993435
3831203774415	383120	3774415	4.28802E-05	5.04236E-05	4.97522E-05	1.05756E-05	1.37535E-05	1.01233E-05	1.04196E-06	1.22073E-05	1.04196E-06	3.18946E-05	4.62798E-05	2.74337E-05	6.43827E-09	7.5536E-08	8.8229E-09	9.07974E-08	0.09079745
3831303774415	383130	3774415	4.40722E-05	5.18253E-05	5.11353E-05	1.08696E-05	1.41358E-05	1.04047E-05	1.07093E-06	1.25466E-05	1.07093E-06	3.29271E-05	4.77779E-05	2.83218E-05	7.53322E-09	8.7656E-08	9.7955E-09	1.04985E-07	0.10498509
3831403774415	383140	3774415	4.51417E-05	5.3083E-05	5.23762E-05	1.11334E-05	1.44789E-05	1.06572E-05	1.09692E-06	1.28511E-05	1.09692E-06	3.39471E-05	4.9258E-05	2.91991E-05	9.01133E-09	1.0395E-07	1.105E-08	1.24007E-07	0.12400685
3831503774415	383150	3774415	4.60998E-05	5.42096E-05	5.34878E-05	1.13697E-05	1.47862E-05	1.08834E-05	1.1202E-06	1.31238E-05	1.1202E-06	3.49889E-05	5.07697E-05	3.00952E-05	1.1081E-08	1.2669E-07	1.2749E-08	1.50522E-07	0.15052173
3831603774415	383160	3774415	4.69577E-05	5.52184E-05	5.44831E-05	1.15812E-05	1.50613E-05	1.10859E-05	1.14104E-06	1.3368E-05	1.14104E-06	3.5959E-05	5.21773E-05	3.09297E-05	1.39478E-08	1.5814E-07	1.5038E-08	1.87128E-07	0.18712775
3831703774415	383170	3774415	4.77988E-05	5.62074E-05	5.5459E-05	1.17887E-05	1.53311E-05	1.12845E-05	1.16148E-06	1.36075E-05	1.16148E-06	3.69291E-05	5.35849E-05	3.17641E-05	1.82025E-08	2.0477E-07	1.8375E-08	2.41345E-07	0.24134475
3831403774415	383440	3774415	7.96609E-05	9.36747E-05	9.24274E-05	1.96469E-05	2.55506E-05	1.88067E-05	1.93571E-06	2.26781E-05	1.93571E-06	7.99876E-05	0.000116064	6.88002E-05	4.98681E-09	6.3952E-08	1.1661E-08	8.06E-08	0.08060004
3834503774415	383450	3774415	8.07638E-05	9.49716E-05	9.37071E-05	1.99189E-05	2.59044E-05	1.9067E-05	1.96251E-06	2.29921E-05	1.96251E-06	8.22709E-05	0.000119377	7.07642E-05	4.84808E-09	6.2542E-08	1.1482E-08	7.88717E-08	0.07887173
3834603774415	383460	3774415	8.20004E-05	9.64258E-05	9.51419E-05	2.02239E-05	2.6301E-05	1.9359E-05	1.99256E-06	2.33441E-05	1.99256E-06	8.46572E-05	0.000122839	7.28167E-05	4.73725E-09	6.1456E-08	1.1362E-08	7.75555E-08	0.07755555
3834703774415	383470	3774415	8.2758E-05	9.73166E-05	9.60208E-05	2.04107E-05	2.6544E-05	1.95378E-05	2.01097E-06	2.35598E-05	2.01097E-06	8.66597E-05	0.000125745	7.45392E-05	4.61916E-09	6.0236E-08	1.121E-08	7.6065E-08	0.07606505
3834803774415	383480	3774415	8.36994E-05	9.84236E-05	9.71131E-05	2.06429E-05	2.68459E-05	1.97601E-05	2.03384E-06	2.38278E-05	2.03384E-06	8.87278E-05	0.000128746	7.6318E-05	4.52032E-09	5.9248E-08	1.1102E-08	7.48706E-08	0.07487056
3834903774415	383490	3774415	8.49137E-05	9.98516E-05	9.8522E-05	2.09424E-05	2.72354E-05	2.00468E-05	2.06335E-06	2.41735E-05	2.06335E-06	9.11109E-05	0.000132204	7.83678E-05	4.44458E-09	5.8544E-08	1.1049E-08	7.40377E-08	0.0740377
3835003774415	383500	3774415	8.64344E-05	0.00010164	0.000100286	2.13175E-05	2.77232E-05	2.04058E-05	2.1003E-06	2.46064E-05	2.1003E-06	9.38777E-05	0.000136219	8.07476E-05	4.39087E-09	5.8116E-08	1.1049E-08	7.3556E-08	0.07355597
3835103774415	383510	3774415	8.80498E-05	0.000103539	0.000102161	2.17159E-05	2.82413E-05	2.07871E-05	2.13956E-06	2.50663E-05	2.13956E-06	9.68099E-05	0.000140473	8.32697E-05	4.34791E-09	5.7815E-08	1.1073E-08	7.32363E-08	0.07323626
3835203774415	383520	3774415	8.92418E-05	0.000104941	0.000103544	2.20099E-05	2.86236E-05	2.10686E-05	2.16852E-06	2.54056E-05	2.16852E-06	9.93708E-05	0.000144189	8.54724E-05	4.29317E-09	5.7333E-08	1.1059E-08	7.26856E-08	0.07268559
3835303774415	383530	3774415	9.04896E-05	0.000106408	0.000104991	2.23176E-05	2.90239E-05	2.13631E-05	2.19884E-06	2.57608E-05	2.19884E-06	0.000102069	0.000148104	8.77932E-05	4.24676E-09	5.6949E-08	1.1062E-08	7.22577E-08	0.07225769
3835403774415	383540	3774415	9.19713E-05	0.000108151	0.000106711	2.2683E-05	2.94991E-05	2.17129E-05	2.23485E-06	2.61826E-05	2.23485E-06	0.000105095	0.000152495	9.03957E-05	4.21451E-09	5.6744E-08	1.1101E-08	7.20591E-08	0.07205909
3835503774415	383550	3774415	9.37928E-05	0.000110293	0.000108824	2.31323E-05	3.00833E-05	2.2143E-05	2.27911E-06	2.67012E-05	2.27911E-06	0.000108576	0.000157546	9.339E-05	4.1999E-09	5.6771E-08	1.1186E-08	7.2157E-08	0.07215696
3835703774415	383570	3774415	9.76028E-05	0.000114773	0.000113245	2.4072E-05	3.13054E-05	2.30425E-05	2.37169E-06	2.77858E-05	2.37169E-06	0.000116009	0.000168332	9.97836E-05	4.1856E-09	5.7003E-08	1.1391E-08	7.25797E-08	0.07257975
3835803774415	383580	3774415	9.9519E-05	0.000117026	0.000115468	2.45446E-05	3.192E-05	2.34948E-05	2.41825E-06	2.83314E-05	2.41825E-06	0.000119883	0.000173953	0.000103116	4.18182E-09	5.7154E-08	1.1501E-08	7.28373E-08	0.07283727
3835903774415	383590	3774415	0.000101686	0.000119574	0.000117982	2.5079E-05	3.2615E-05	2.40064E-05	2.47091E-06	2.89482E-05	2.47091E-06	0.000124135	0.000180122	0.000106773	4.18924E-09	5.7456E-08	1.1642E-08	7.3288E-08	0.07328797
3836003774415	383600	3774415	0.000103964	0.000122253	0.000120625	2.56409E-05	3.33457E-05	2.45443E-05	2.52627E-06	2.95968E-05	2.52627E-06	0.000128595	0.000186595	0.000110609	4.20176E-09	5.7825E-08	1.1798E-08	7.38244E-08	0.07382439
3836103774415	383610	3774415	0.000106571	0.000125319	0.00012365	2.62838E-05	3.41819E-05	2.51597E-05	2.58961E-06	3.03389E-05	2.58961E-06	0.00013353	0.000193755	0.000114854	4.22805E-09	5.8382E-08	1.1992E-08	7.46023E-08	0.07460234
3836203774415	383620	3774415	0.000110197	0.000129583	0.000127858	2.71782E-05	3.5345E-05	2.60158E-05	2.67773E-06	3.13713E-05	2.67773E-06	0.000139778	0.000202821	0.000120228	4.29325E-09	5.9481E-08	1.2301E-08	7.60743E-08	0.07607435
3836303774415	383630	3774415	0.000114603	0.000134764	0.00013297	2.82648E-05	3.67582E-05	2.7056E-05	2.78479E-06	3.26256E-05	2.78479E-06	0.000147105	0.000213453	0.00012653	4.38691E-09	6.0979E-08	1.2694E-08	7.80597E-08	0.07805967
3836403774415	383640	3774415	0.000119489	0.000140509	0.000138638	2.94697E-05	3.83251E-05	2.82093E-05	2.9035E-06	3.40163E-05	2.9035E-06	0.000155172	0.000225157	0.000133469	4.49674E-09	6.2706E-08	1.3138E-08	8.03409E-08	0.08034087
3836503774415	383650	3774415	0.000125811	0.000147943	0.000145973	3.1029E-05	4.03529E-05	2.97019E-05	3.05713E-06	3.58162E-05	3.05713E-06	0.000165234	0.000239759	0.000142124	4.65597E-09	6.5135E-08	1.3735E-08	8.35263E-08	0.08352634
3836603774415	383660	3774415	0.000132807	0.00015617	0.000154091	3.27545E-05	4.25969E-05	3.13536E-05	3.22713E-06	3.78079E-05	3.22713E-06	0.000176383	0.000255935	0.000151713	4.83587E-09	6.7863E-08	1.4401E-08	8.71005E-08	0.08710045
3836703774415	383670	3774415	0.000141352	0.000166218	0.000164005	3.48619E-05	4.53376E-05	3.33709E-05	3.43477E-06	4.02405E-05	3.43477E-06	0.000189799	0.000275402	0.000163253	5.0656E-09	7.1309E-08	1.5228E-08	9.16021E-08	0.09160213
3836803774415	383680	3774415	0.00015188	0.000178598	0.00017622	3.74584E-05	4.87143E-05	3.58564E-05	3.69059E-06	4.32376E-05	3.69059E-06	0.000206137	0.00029911	0.000177306	5.3577E-09	7.5657E-08	1.6257E-08	9.72722E-08	0.09727218
3836903774415	383690	3774415	0.000163962	0.000192806	0.000190238	4.04382E-05	5.25895E-05	3.87088E-05	3.98417E-06	4.66771E-05	3.98417E-06	0.000224909	0.000326348	0.000193453	5.69544E-09	8.0674E-08	1.7442E-08	1.03811E-07	0.10381108
3837003774415	383700	3774415	0.000176818	0.000207924	0.000205155	4.3609E-05	5.67131E-05	4.17439E-05	4.29657E-06	5.03371E-05	4.29657E-06	0.000245128	0.000355687	0.000210844	6.05303E-09	8.5988E-08	1.8702E-08	1.10743E-07	0.11074349
3837103774415	383710	3774415	0.00019154	0.000225236	0.000222237	4.724E-05	6.14352E-05	4.52196E-05	4.65432E-06	5.45283E-05	4.65432E-06	0.00026832	0.000389338	0.000230792	6.46517E-09	9.2103E-08	2.0149E-08	1.18717E-07	0.11871672
3837203774415	383720	3774415	0.00020853	0.000245214	0.000241949	5.14301E-05	6.68844E-05	4.92306E-05	5.06715E-06	5.93649E-05	5.06715E-06	0.000295146	0.000428263	0.000253866	6.94377E-09	9.9191E-08	2.1823E-08	1.27959E-07	0.12795864
3837303774415	383730	3774415	0.000228249	0.000268402	0.000264828	5.62934E-05	7.32091E-05	5.38859E-05	5.54631E-06	6.49785E-05	5.54631E-06	0.000326332	0.000473515	0.00028069	7.50153E-09	1.0744E-07	2.3771E-08	1.38713E-07	0.13871336
3837403774415	383740	3774415	0.000251488	0.000295729	0.000291792	6.20249E-05	8.06629E-05	5.93723E-05	6.11101E-06	7.15943E-05	6.11101E-06	0.00036314	0.000526924	0.00031235	8.16206E-09	1.172E-07	2.6071E-08	1.51431E-07	0.15143109
3837503774415	383750	3774415	0.000285294	0.000335483	0.000331016	7.03626E-05	9.1506E-05	6.73534E-05	6.93248E-06	8.12183E-05	6.93248E-06	0.000415999	0.000603624	0.000357816	9.13778E-09	1.3157E-07	2.9433E-08	1.70138E-07	0.17013805
3837603774415	383760	3774415	0.000329829	0.000387852	0.000382687	8.13462E-05	0.00010579	7.78673E-05	8.01464E-06	9.38966E-05	8.01464E-06	0.000485687	0.000704742	0.000417757	1.04276E-08	1.5054E-07	3.3868E-08	1.94839E-07	0.19483923
3837703774415	383770	3774415	0.00038805	0.000456315	0.000450239	9.57053E-05	0.000124464	9.16123E-05	9.42937E-06	0.000110471	9.42937E-06	0.000577238	0.000837584	0.000496503	1.21159E-08	1.7537E-07	3.9674E-08	2.27157E-07	0.22715685
3837803774415	383780	3774415	0.00046819	0.000550553	0.000543222	0.00011547	0.000150168	0.000110532	1.13767E-05	0.000133285	1.13767E-05	0.00070364	0.001020997	0.000605226	1.44429E-08	2.0956E-07	4.7676E-08	2.7168E-07	0.27167984
3837903774415	383790	3774415	0.000581729	0.000684066	0.000674957	0.000143473	0.000186585	0.000137337	1.41357E-05	0.000165608	1.41357E-05	0.000883242	0.001281603	0.000759708	1.77481E-08	2.581E-07	5.9027E-08	3.34874E-07	0.33487392
3838003774415	383800	3774415	0.000731052	0.000859657	0.000848211	0.000180301	0.000234479	0.00017259	1.77641E-05	0.000208118	1.77641E-05	0.001122035	0.001628097	0.000965103	2.2075E-08	3.2167E-07	7.3949E-08	4.17692E-07	0.41769171
3838103774415	383810	3774415	0.000945631	0.001111985	0.001097179	0.000233223	0.000303304	0.000223248	2.29783E-05	0.000269205	2.29783E-05	0.001465988	0.002127181	0.00126095	2.82894E-08	4.1297E-07	9.5399E-08	5.3666E-07	0.53665994
3838203774415	383820	3774415	0.001295263	0.001523123	0.001502842	0.000319453	0.000415446	0.000305791	3.14741E-05	0.000368739	3.14741E-05	0.002026669	0.00294074	0.001743211	3.84257E-08	5.6186E-07	1.3037E-07	7.30655E-07	0.73065488
3838303774415	383830	3774415	0.002036402	0.002394643	0.002362757	0.000502241	0.000653161	0.000480762	4.94833E-05	0.000579729	4.94833E-05	0.003215026	0.004665072	0.00276536	5.99304E-08	8.7768E-07	2.0453E-07	1.14214E-06	1.14213996
3838403774415	383840	3774415	0.002674475	0.003144964	0.003103088	0.00065961	0.000857818	0.000631401	6.49881E-05	0.000761377	6.49881E-05	0.004238133	0.006149622	0.003645372	7.84418E-08	1.1495E-06	2.6837E-07	1.49635E-06	1.49635136
3838503774415	383850	3774415	0.002636731	0.003100579	0.003059295	0.000650301	0.000845712	0.00062249	6.4071E-05	0.000750632	6.4071E-05	0.004177672	0.006061892	0.003593367	7.733E-08	1.1332E-06	2.6456E-07	1.47513E-06	1.47512977
3838603774415	383860	3774415	0.002693698	0.003167569	0.003125392	0.000664351	0.000863984	0.000635939	6.54552E-05	0.000766849	6.54552E-05	0.004269057	0.006194495	0.003671971	7.89688E-08	1.1573E-06	2.7023E-07	1.50654E-06	1.50654018
3838703774415	383870	3774415	0.003034361	0.00356816	0.003520649	0.00074837	0.000973249	0.000716364	7.37331E-05	0.00086383	7.37331E-05	0.004815324	0.006987139	0.004141834	8.88459E-08	1.3024E-06	3.043E-07	1.69557E-06	1.69556615
3838803774415	383880	3774415	0.002884431	0.003391855	0.003346691	0.000711392	0.00092516	0.000680968	7.00899E-05	0.000821148	7.00899E-05	0.00457509	0.006638554	0.0039352	8.44784E-08	1.2383E-06	2.8927E-07	1.61207E-06	1.61206732
3838903774415	383890	3774415	0.002178969	0.002562289	0.002528171	0.000537403	0.000698888	0.00051442	5.29476E-05	0.000620315	5.29476E-05	0.003444227	0.004997648	0.002962504	6.39804E-08	9.3735E-07	2.1864E-07	1.21997E-06	1.21996615
3839003774415	383900	3774415	0.001763636	0.002073891	0.002046277	0.000434969	0.000565673	0.000416366	4.28553E-05	0.000502077	4.28553E-05	0.002778586	0.004031788	0.002389962	5.19075E-08	7.6011E-07	1.7704E-07	9.89057E-07	0.98905686
3839103774415	383910	3774415	0.001491554	0.001753946	0.001730592	0.000367865	0.000478405	0.000352132	3.62439E-05	0.00042462	3.62439E-05	0.002342648	0.003399233	0.002014997	4.39947E-08	6.4395E-07	1.4979E-07	8.37739E-07	0.83773932
3829703774425	382970	3774425	2.64199E-05	3.10677E-05	3.0654E-05	6.516E-06	8.474E-06	6.23733E-06	6.41989E-07	7.5213E-06	6.41989E-07	1.87375E-05	2.71885E-05	1.61168E-05	1.73659E-09	2.2131E-08	3.5357E-09	2.74038E-08	0.02740381
3829803774425	382980	3774425	2.69993E-05	3.17489E-05	3.13262E-05	6.65887E-06	8.65981E-06	6.37409E-06	6.56066E-07	7.68622E-06	6.56066E-07	1.92241E-05	2.78946E-05	1.65353E-05	1.81592E-09	2.3068E-08	3.6529E-09	2.8537E-08	0.02853695
3829903774425	382990	3774425	2.75897E-05	3.24432E-05	3.20113E-05	6.8045E-06	8.84919E-06	6.51349E-06	6.70413E-07	7.85432E-06	6.70413E-07	1.97325E-05	2.86323E-05	1.69727E-05	1.902E-09	2.4081E-08	3.7771E-09	2.97598E-08	0.02975978
3830003774425	383000	3774425	2.82414E-05	3.32096E-05	3.27674E-05	6.96523E-06	9.05823E-06	6.66735E-06	6.8625E-07	8.03985E-06	6.8625E-07	2.02878E-05	2.9438E-05	1.74502E-05	1.99937E-09	2.5224E-08	3.9153E-09	3.11384E-08	0.03113841
3830103774425	383010	3774425	2.90993E-05	3.42183E-05	3.37627E-05	7.1768E-06	9.33337E-06	6.86987E-06	7.07094E-07	8.28406E-06	7.07094E-07	2.09927E-05	3.04609E-05	1.80566E-05	2.12276E-09	2.6676E-08	4.0926E-09	3.28918E-08	0.0328918
3830203774425	383020	3774425	3.00351E-05	3.53188E-05	3.48485E-05	7.4076E-06	9.63353E-06	7.0908E-06	7.29834E-07	8.55047E-06	7.29834E-07	2.17694E-05	3.15879E-05	1.87247E-05	2.2643E-09	2.8337E-08	4.2919E-09	3.48934E-08	0.03489338
3830303774425	383030	3774425	3.10879E-05	3.65568E-05	3.607E-05	7.66725E-06	9.9712E-06	7.33935E-06	7.55416E-07	8.85018E-06	7.55416E-07	2.26397E-05	3.28507E-05	1.94732E-05	2.43159E-09	3.0294E-08	4.5228E-09	3.72487E-08	0.03724874
3830403774425	383040	3774425	3.22688E-05	3.79454E-05	3.74402E-05	7.9585E-06	1.035E-05	7.61814E-06	7.84111E-07	9.18636E-06	7.84111E-07	2.36036E-05	3.42493E-05	2.03023E-05	2.63095E-09	3.2617E-08	4.7913E-09	4.00391E-08	0.04003915
3830503774425	383050	3774425	3.35611E-05	3.94651E-05	3.89396E-05	8.27723E-06	1.07645E-05	7.92323E-06	8.15514E-07	9.55426E-06	8.15514E-07	2.46423E-05	3.57565E-05	2.11957E-05	2.86783E-09	3.5364E-08	5.1008E-09	4.3333E-08	0.04333302

			EGIODemolition	EGIOSite Grubbing / Prep	EGIOMass Grading / Excavation	EGIOMass Grading / Excavation	EGIODrainage / Utilities Trenching	EGIODrainage / Utilities Trenching	EGIOFoundations / Concrete Pads	EGIOFoundations / Concrete Pads	EGIOBuilding / Structure Construction	EGIOBuilding / Structure Construction	EGIOAsphalt Paving	EGIOArchitectural Coating	EGIOLandscaping or Other Finishing	EGIOWaterside Construction (Piles)	HIWaterside Construction (Landscaping)	HIWaterside Construction (Landscaping)	KMDemolition	KMSite Grubbing / Prep	KMMass Grading / Excavation
Unique Identifier	X (UTM)	Y (UTM)	2025	2025	2025	2026	2026	2027	2026	2027	2026	2027	2027	2027	2027	2027	2025	2026	2025	2025	2025
3830603774425	383060	3774425	0.000245918	9.6453E-05	3.19422E-05	3.1284E-05	7.26431E-05	7.2531E-05	9.54436E-05	9.5382E-05	0.000102232	9.97815E-05	3.97822E-06	3.97822E-06	0.000107738	3.97822E-06	1.55872E-05	1.50989E-05	1.46081E-05	6.34002E-05	4.81909E-05
3830703774425	383070	3774425	0.000276367	0.0001084	3.58972E-05	3.51576E-05	8.16376E-05	8.15116E-05	0.000107261	0.000107192	0.00011489	0.000112136	4.47079E-06	4.47079E-06	0.000121078	4.47079E-06	1.63227E-05	1.58114E-05	1.52169E-05	6.60423E-05	5.01992E-05
3830803774425	383080	3774425	0.000311577	0.0001222	4.04705E-05	3.96367E-05	9.20383E-05	9.18963E-05	0.000120926	0.000120848	0.000129527	0.000126422	5.04037E-06	5.04037E-06	0.000136503	5.04037E-06	1.70295E-05	1.64961E-05	1.57962E-05	6.85567E-05	5.21104E-05
3830903774425	383090	3774425	0.000351466	0.00013785	4.56517E-05	4.47111E-05	0.000103821	0.000103661	0.000136408	0.00013632	0.00014611	0.000142608	5.68566E-06	5.68566E-06	0.000153979	5.68566E-06	1.76591E-05	1.7106E-05	1.63099E-05	7.07863E-05	5.38051E-05
3831003774425	383100	3774425	0.000400247	0.00015698	5.19878E-05	5.09167E-05	0.000118231	0.000118049	0.00015534	0.00015524	0.000166389	0.000162401	6.47479E-06	6.47479E-06	0.00017535	6.47479E-06	1.82995E-05	1.77264E-05	1.68372E-05	7.30748E-05	5.55446E-05
3831103774425	383110	3774425	0.00045722	0.00017933	5.9388E-05	5.81644E-05	0.000135061	0.000134852	0.000177452	0.000177338	0.000190073	0.000185517	7.39644E-06	7.39644E-06	0.00020031	7.39644E-06	1.88897E-05	1.82981E-05	1.73532E-05	7.53142E-05	5.72468E-05
3831203774425	383120	3774425	0.000529013	0.00020749	6.87132E-05	6.72974E-05	0.000156268	0.000156027	0.000205316	0.000205183	0.000219919	0.000214647	8.55784E-06	8.55784E-06	0.000231763	8.55784E-06	1.95032E-05	1.88924E-05	1.78782E-05	7.75928E-05	5.89788E-05
3831303774425	383130	3774425	0.000621878	0.00024391	8.07753E-05	7.91111E-05	0.0001837	0.000183416	0.000241358	0.000241202	0.000258524	0.000252327	1.00601E-05	1.00601E-05	0.000272448	1.00601E-05	2.01114E-05	1.94814E-05	1.83512E-05	7.96456E-05	6.05392E-05
3831403774425	383140	3774425	0.00074477	0.00029211	9.67377E-05	9.47445E-05	0.000220002	0.000219662	0.000289053	0.000288867	0.000309612	0.000302191	1.20481E-05	1.20481E-05	0.000326287	1.20481E-05	2.06747E-05	2.00271E-05	1.87812E-05	8.15118E-05	6.19576E-05
3831503774425	383150	3774425	0.00090889	0.00035648	0.000118055	0.000115623	0.000268482	0.000268067	0.00035275	0.000352522	0.000377839	0.000368782	1.47031E-05	1.47031E-05	0.000398189	1.47031E-05	2.11662E-05	2.05032E-05	1.91727E-05	8.3211E-05	6.32492E-05
3831603774425	383160	3774425	0.001126398	0.00044179	0.000146307	0.000143293	0.000332732	0.000332219	0.000437167	0.000436885	0.00046826	0.000457036	1.82217E-05	1.82217E-05	0.00049348	1.82217E-05	2.15268E-05	2.08525E-05	1.9528E-05	8.4753E-05	6.44213E-05
3831703774425	383170	3774425	0.001422373	0.00055787	0.000184751	0.000180944	0.000420162	0.000419514	0.000552038	0.000551682	0.000591302	0.000577129	2.30097E-05	2.30097E-05	0.000623148	2.30097E-05	2.18353E-05	2.11514E-05	1.98743E-05	8.62557E-05	6.55636E-05
3834403774425	383440	3774425	0.000335595	0.00013163	4.35902E-05	4.26921E-05	9.91331E-05	9.89801E-05	0.000130248	0.000130164	0.000139512	0.000136168	5.42891E-06	5.42891E-06	0.000147026	5.42891E-06	2.61873E-05	2.53671E-05	3.18912E-05	0.00013841	0.000105206
3834503774425	383450	3774425	0.000321107	0.00012594	4.17083E-05	4.0849E-05	9.48534E-05	9.47071E-05	0.000124625	0.000124545	0.000133489	0.000130289	5.19454E-06	5.19454E-06	0.000140678	5.19454E-06	2.63129E-05	2.54887E-05	3.23755E-05	0.000140512	0.000106804
3834603774425	383460	3774425	0.000308568	0.00012102	4.00797E-05	3.92539E-05	9.11495E-05	9.10088E-05	0.000119759	0.000119681	0.000128276	0.000125202	4.9917E-06	4.9917E-06	0.000135185	4.9917E-06	2.64528E-05	2.56242E-05	3.28552E-05	0.000142594	0.000108387
3834703774425	383470	3774425	0.000295697	0.00011598	3.84078E-05	3.76165E-05	8.73474E-05	8.72126E-05	0.000114763	0.000114689	0.000122926	0.000119979	4.78348E-06	4.78348E-06	0.000129546	4.78348E-06	2.63882E-05	2.55617E-05	3.30883E-05	0.000143606	0.000109156
3834803774425	383480	3774425	0.000284442	0.00011156	3.6946E-05	3.61848E-05	8.40229E-05	8.38932E-05	0.000110395	0.000110324	0.000118247	0.000115413	4.60142E-06	4.60142E-06	0.000124615	4.60142E-06	2.63792E-05	2.5553E-05	3.33961E-05	0.000144941	0.000110171
3834903774425	383490	3774425	0.000274921	0.00010783	3.57093E-05	3.49736E-05	8.12104E-05	8.10851E-05	0.0001067	0.000106631	0.000114289	0.000111549	4.4474E-06	4.4474E-06	0.000120444	4.4474E-06	2.64492E-05	2.56208E-05	3.38012E-05	0.0001467	0.000111507
3835003774425	383500	3774425	0.000267017	0.00010473	3.46827E-05	3.39681E-05	7.88756E-05	7.87539E-05	0.000103632	0.000103565	0.000111003	0.000108342	4.31953E-06	4.31953E-06	0.000116981	4.31953E-06	2.6616E-05	2.57824E-05	3.43308E-05	0.000148998	0.000113254
3835203774425	383520	3774425	0.000252251	9.8936E-05	3.27647E-05	3.20896E-05	7.45137E-05	7.43987E-05	9.79012E-05	9.7838E-05	0.000104864	0.000102351	4.08065E-06	4.08065E-06	0.000110512	4.08065E-06	2.68008E-05	2.59614E-05	3.51817E-05	0.000152691	0.000116061
3835303774425	383530	3774425	0.000245155	9.6153E-05	3.1843E-05	3.11869E-05	7.24176E-05	7.23059E-05	9.51472E-05	9.50859E-05	0.000101915	9.94717E-05	3.96587E-06	3.96587E-06	0.000107403	3.96587E-06	2.68044E-05	2.59648E-05	3.54781E-05	0.000153978	0.000117039
3835403774425	383540	3774425	0.000239308	9.386E-05	3.10835E-05	3.04431E-05	7.06903E-05	7.05813E-05	9.28779E-05	9.28179E-05	9.94838E-05	9.70992E-05	3.87127E-06	3.87127E-06	0.000104842	3.87127E-06	2.69102E-05	2.60674E-05	3.59058E-05	0.000155834	0.00011845
3835503774425	383550	3774425	0.000235032	9.2183E-05	3.05282E-05	2.98992E-05	6.94274E-05	6.93203E-05	9.12185E-05	9.11597E-05	9.77064E-05	9.53644E-05	3.80211E-06	3.80211E-06	0.000102969	3.80211E-06	2.71739E-05	2.63228E-05	3.65531E-05	0.000158643	0.000120586
3835703774425	383570	3774425	0.000227649	8.9287E-05	2.95692E-05	2.89599E-05	6.72464E-05	6.71427E-05	8.8353E-05	8.8296E-05	9.46371E-05	9.23687E-05	3.68267E-06	3.68267E-06	9.9734E-05	3.68267E-06	2.77247E-05	2.68563E-05	3.78928E-05	0.000164458	0.000125005
3835803774425	383580	3774425	0.000224218	8.7941E-05	2.91235E-05	2.85235E-05	6.62329E-05	6.61307E-05	8.70214E-05	8.69652E-05	9.32107E-05	9.09765E-05	3.62717E-06	3.62717E-06	9.82309E-05	3.62717E-06	2.79794E-05	2.7103E-05	3.85401E-05	0.000167267	0.00012714
3835903774425	383590	3774425	0.000221505	8.6878E-05	2.87712E-05	2.81784E-05	6.54316E-05	6.53306E-05	8.59686E-05	8.59131E-05	9.20831E-05	8.98759E-05	3.58329E-06	3.58329E-06	9.70425E-05	3.58329E-06	2.83023E-05	2.74158E-05	3.92937E-05	0.000170537	0.000129627
3836003774425	383600	3774425	0.000219278	8.6004E-05	2.84818E-05	2.7895E-05	6.47736E-05	6.46737E-05	8.5104E-05	8.50491E-05	9.11571E-05	8.89721E-05	3.54725E-06	3.54725E-06	9.60666E-05	3.54725E-06	2.86665E-05	2.77686E-05	4.01106E-05	0.000174083	0.000132322
3836103774425	383610	3774425	0.000217751	8.5405E-05	2.82835E-05	2.77008E-05	6.43226E-05	6.42233E-05	8.45114E-05	8.44569E-05	9.05223E-05	8.83525E-05	3.52255E-06	3.52255E-06	9.53976E-05	3.52255E-06	2.91078E-05	2.8196E-05	4.10453E-05	0.000178139	0.000135405
3836203774425	383620	3774425	0.00021838	8.5652E-05	2.83652E-05	2.77807E-05	6.45083E-05	6.44087E-05	8.47554E-05	8.47008E-05	9.07837E-05	8.86076E-05	3.53272E-06	3.53272E-06	9.56731E-05	3.53272E-06	2.98397E-05	2.8905E-05	4.24167E-05	0.000184091	0.000139929
3836303774425	383630	3774425	0.000220589	8.6518E-05	2.86522E-05	2.80618E-05	6.5161E-05	6.50604E-05	8.5613E-05	8.55578E-05	9.17022E-05	8.95042E-05	3.56847E-06	3.56847E-06	9.66411E-05	3.56847E-06	3.07976E-05	2.9833E-05	4.41344E-05	0.000191546	0.000145596
3836403774425	383640	3774425	0.000223544	8.7677E-05	2.9036E-05	2.84378E-05	6.60339E-05	6.5932E-05	8.67599E-05	8.67039E-05	9.29307E-05	9.07032E-05	3.61627E-06	3.61627E-06	9.79357E-05	3.61627E-06	3.18614E-05	3.08634E-05	4.60331E-05	0.000199787	0.000151859
3836503774425	383650	3774425	0.000229014	8.9823E-05	2.97465E-05	2.91336E-05	6.76497E-05	6.75453E-05	8.88829E-05	8.88255E-05	9.52047E-05	9.29227E-05	3.70476E-06	3.70476E-06	0.000100332	3.70476E-06	3.33216E-05	3.22779E-05	4.85474E-05	0.000210699	0.000160154
3836603774425	383660	3774425	0.000235472	9.2356E-05	3.05853E-05	2.99552E-05	6.95574E-05	6.94501E-05	9.13893E-05	9.13304E-05	9.78894E-05	9.5543E-05	3.80923E-06	3.80923E-06	0.000103161	3.80923E-06	3.49505E-05	3.38558E-05	5.13513E-05	0.000222868	0.000169404
3836703774425	383670	3774425	0.000244077	9.573E-05	3.1703E-05	3.10498E-05	7.20992E-05	7.1988E-05	9.47289E-05	9.46678E-05	0.000101467	9.90344E-05	3.94843E-06	3.94843E-06	0.000106931	3.94843E-06	3.69507E-05	3.57933E-05	5.47595E-05	0.00023766	0.000180647
3836803774425	383680	3774425	0.000255386	0.00010017	3.31718E-05	3.24884E-05	7.54396E-05	7.53232E-05	9.91178E-05	9.90539E-05	0.000106168	0.000103623	4.13136E-06	4.13136E-06	0.000111886	4.13136E-06	3.9428E-05	3.81931E-05	5.89507E-05	0.00025585	0.000194473
3836903774425	383690	3774425	0.000268715	0.00010539	3.49032E-05	3.4184E-05	7.9377E-05	7.92546E-05	0.000104291	0.000104224	0.000111709	0.000109031	4.34699E-06	4.34699E-06	0.000117725	4.34699E-06	4.22893E-05	4.09647E-05	6.38004E-05	0.000276898	0.000210472
3837003774425	383700	3774425	0.000282341	0.00011074	3.6673E-05	3.59174E-05	8.3402E-05	8.32733E-05	0.000109579	0.000109509	0.000117373	0.00011456	4.56741E-06	4.56741E-06	0.000123695	4.56741E-06	4.52349E-05	4.3818E-05	6.88312E-05	0.000298732	0.000227068
3837103774425	383710	3774425	0.000298221	0.00011697	3.87357E-05	3.79376E-05	8.80929E-05	8.7957E-05	0.000115743	0.000115668	0.000123975	0.000121003	4.82431E-06	4.82431E-06	0.000130652	4.82431E-06	4.86056E-05	4.70832E-05	7.45862E-05	0.000323709	0.000246054
3837203774425	383720	3774425	0.000316167	0.00012401	4.10667E-05	4.02205E-05	9.33941E-05	9.325E-05	0.000122708	0.000122628	0.000131435	0.000128285	5.11462E-06	5.11462E-06	0.000138514	5.11462E-06	5.23746E-05	5.07341E-05	8.10337E-05	0.000351692	0.000267323
3837303774425	383730	3774425	0.00033573	0.00013168	4.36077E-05	4.27092E-05	9.91729E-05	9.90199E-05	0.0001303	0.000130216	0.000139568	0.000136222	5.43109E-06	5.43109E-06	0.000147085	5.43109E-06	5.64557E-05	5.46874E-05	8.80311E-05	0.000382061	0.000290407
3837403774425	383740	3774425	0.000358939	0.00014078	4.66223E-05	4.56617E-05	0.000106029	0.000105865	0.000139308	0.000139218	0.000149216	0.00014564	5.80655E-06	5.80655E-06	0.000157253	5.80655E-06	6.12275E-05	5.93097E-05	9.62031E-05	0.000417528	0.000317366
3837503774425	383750	3774425	0.000395693	0.0001552	5.13963E-05	5.03374E-05	0.000116886	0.000116706	0.000153573	0.000153474	0.000164496	0.000160553	6.40112E-06	6.40112E-06	0.000173355	6.40112E-06	6.85627E-05	6.64152E-05	0.000108657	0.000471578	0.000358449
3837603774425	383760	3774425	0.000444951	0.00017452	5.77943E-05	5.66036E-05	0.000131436	0.000131234	0.00017269	0.000172579	0.000184973	0.000180539	7.19796E-06	7.19796E-06	0.000194935	7.19796E-06	7.82946E-05	7.58423E-05	0.000125152	0.0054317	0.000412867
3837703774425	383770	3774425	0.000509073	0.00019967	6.61232E-05	6.47608E-05	0.000150378	0.000150146	0.000197577	0.000197449	0.000211629	0.000206557	8.23527E-06	8.23527E-06	0.000223027	8.23527E-06	9.08913E-05	8.80444E-05	0.0001465	0.000635819	0.00048329
3837803774425	383780	3774425	0.000595903	0.00023372	7.74013E-05	7.58066E-05	0.000176027	0.000175755	0.000231276	0.000231127	0.000247726	0.000241788	9.6399E-06	9.6399E-06	0.000261067	9.6399E-06	0.000107842	0.000104464	0.000175229	0.000760508	0.000578067
3837903774425	383790	3774425	0.000717959	0.00028159	9.32552E-05	9.13338E-05	0.000212082	0.000211754	0.000278648	0.000278468	0.000298466	0.000291312	1.16144E-05	1.16144E-05	0.000314541	1.16144E-05	0.000131561	0.00012744	0.000215374	0.000934738	0.000710501
3838003774425	383800	3774425	0.000882941	0.0003463	0.000114685	0.000112322	0.000260816	0.000260414	0.000342679	0.000342457	0.000367052	0.000358254	1.42833E-05	1.42833E-05	0.0003868 2	1.42833E-05	0.000163623	0.000158498	0.000269814	0.001171013	0.000890095
3838103774425	383810	3774425	0.001126129	0.00044168	0.000146272	0.000143258	0.000332653	0.00033214	0.00043706 2	0.0004367 8	0.000468148	0.000456927	1.82173E-05	1.82173E-05	0.000493362	1.82173E-05	0.000210785	0.000204182	0.000350015	0.001519091	0.001154671
3838203774425	383820	3774425	0.001526133	0.00059857	0.000198228	0.000194144	0.000450812	0.000440117	0.000592309	0.000591926	0.000634436	0.000619229	2.46882E-05	2.46882E-05	0.000668606	2.46882E-05	0.000288164	0.000279138	0.000481604	0.002090194	0.00158877
3838303774425	383830	3774425	0.002366778	0.00092828	0.000307419	0.000301085	0.000699135	0.000698056	0.000918571	0.000917979	0.000983905	0.000960321	3.82873E-05	3.82873E-05	0.001036896	3.82873E-05	0.000450553	0.000436441	0.000757709	0.003288512	0.0024996 2
3838403774425	383840	3774425	0.003163913	0.00124093	0.000410958	0.000402491	0.000934605	0.000933163	0.001227948	0.001227156	0.001315286	0.001283759	5.11825E-05	5.11825E-05	0.001386124	5.11825E-05	0.000604518	0.000585583	0.001019454	0.004424501	0.003363092
3838503774425	383850	3774425	0.002912489	0.00114232	0.000378301	0.000370507	0.000860335	0.000859008	0.001130368	0.001129638	0.001210765	0.001181744	4.71152E-05	4.71152E-05	0.001275974	4.71152E-05	0.000556095	0.000538677	0.00093706	0.004066906	0.003091282
3838603774425	383860	3774425	0.003043985	0.00119389	0.000395381	0.000387235	0.000899178	0.000897791	0.001181403	0.001180641	0.00126543	0.001235098	4.92425E-05	4.92425E-05	0.001333583	4.92425E-05	0.000581588	0.000563372	0.00098037	0.004254877	0.00323416
3838703774425	383870	3774425	0.003713091	0.00145633	0.000482291	0.000472354	0.001096829	0.001095137	0.00144109	0.00144016	0.001543587	0.001506588	6.00666E-05	6.00666E-05	0.001626722	6.00666E-05	0.000710849	0.000688584	0.001200146	0.005208719	0.003959182
3838803774425	383880	3774425	0.003509173	0.00137635	0.000455804	0.000446413	0.001036593	0.001034993	0.001361947	0.001361068	0.001458815	0.001423848	5.67678E-05	5.67678E-05	0.001537384	5.67678E-05	0.000671629	0.000650593	0.001133487	0.004919415	0.00373928
3838903774425	383890	3774425	0.002701133	0.00105942	0.000350848	0.000343619	0.000797902	0.00079667	0.001048338	0.001047662	0.001122901	0.001095986	4.36962E-05	4.36962E-05	0.001183378	4.36962E-05	0.000515835	0.000499678	0.000868654	0.00377002	0.002865617
3839003774425	383900	3774425	0.002218224	0.00087002	0.000288124	0.000282187	0.000655253	0.000654242	0.000860916	0.000860361	0.000922149	0.000900045	3.58842E-05	3.58842E-05	0.000971814	3.58842E-05	0.000422802	0.000409559	0.00071057	0.003083922	0.00234411
3839103774425	383910	3774425	0.001895222	0.00074333	0.000246169	0.000241097	0.000559839	0.000558976	0.000735556	0.000735081	0.000787872	0.000768987	3.0659E-05	3.0659E-05	0.000830305	3.0659E-05	0.000360636	0.00034934	0.000604986	0.002625683	0.001995799
3829703774435	382970	3774435	0.000117161	4.5952E-05	1.5218E-05	1.49045E-05	3.46089E-05	3.45555E-05	4.54716E-05	4.54422E-05	4.87057E-05	4.75383E-05	1.89532E-06	1.89532E-06	5.13289E-05	1.89532E-06	1.11329E-05	1.07842E-05	1.09374E-05	4.74691E-05	3.60816E-05
3829803774435	382980	3774435	0.000123763	4.8542E-05	1.60755E-05	1.57443E-05	3.6559E-05	3.65026E-05	4.80338E-05	4.80028E-05	5.14502E-05	5.02169E-05	2.00211E-06	2.00211E-06	5.42212E-05	2.00211E-06	1.14146E-05	1.1057E-05	1.11796E-05	4.85201E-05	3.68804E-05
3829903774435	382990	3774435	0.000130985	5.1374E-05	1.70135E-05	1.6663E-05	3.86922E-05	3.86325E-05	5.08365E-05	5.08037E-05	5.44523E-05	5.31471E-05	2.11894E-06	2.11894E-06	5.7385E-05	2.11894E-06	1.17052E-05	1.13385E-05	1.14285E-05	4.96005E-05	3.77017E-05
3830003774435	383000	3774435	0.000139239	5.4612E-05	1.80857E-05	1.7713E-05	4.11306E-05	4.10671E-05	5.40402E-05	5.40053E-05	5.78838E-05	5.64963E-05	2.25247E-06	2.25247E-06	6.10013E-05	2.25247E-06	1.20245E-05	1.16479E-05	1.17046E-05	5.07988E-05	3.86125E-05
3830103774435	383010	3774435	0.000150368	5.8976E-05	1.95312E-05	1.91288E-05	4.44179E-05	4.43494E-05	5.83593E-05	5.83217E-05	6.25102E-05	6.10118E-05	2.4325E-06	2.4325E-06	6.58768E-05	2.4325E-06	1.24927E-05	1.21014E-05	1.21187E-05	5.25962E-05	3.99787E-05
3830203774435	383020	3774435	0.000163455	6.4109E-05	2.1231E-05	2.07936E-05	4.82837E-05	4.82092E-05	6.34385E-05	6.33975E-05	6.79505E-05	6.63218E-05	2.6442E-06	2.6442E-06	7.16102E-05	2.6442E-06	1.30201E-05	1.26123E-05	1.25804E-05	5.45998E-05	4.15017E-05
3830303774435	383030	3774435	0.000178634	7.0063E-05	2.32027E-05	2.27246E-05	5.27677E-05	5.26863E-05	6.93298E-05	6.92851E-05	7.42609E-05	7.24809E-05	2.88976E-06	2.88976E-06	7.82604E-05	2.88976E-06	1.35798E-05	1.31544E-05	1.3067E-05	5.67115E-05	4.31068E-05
3830403774435	383040	3774435	0.000196275	7.6982E-05	2.5494E-05	2.49687E-05	5.79786E-05	5.78892E-05	7.61764E-05	7.61272E-05	8.15944E-05	7.96386E-05	3.17513E-06	3.17513E-06	8.59889E-05	3.17513E-06	1.41772E-05	1.37331E-05	1.35829E-05	5.89509E-05	4.4809E-05
3830503774435	383050	3774435	0.000217401	8.5268E-05	2.8238E-05	2.76562E-05	6.42191E-05	6.412E-05	8.43755E-05	8.4321E-05	9.03767E-05	8.82104E-05	3.51688E-06	3.51688E-06	9.52441E-05	3.51688E-06	1.48409E-05	1.43761E-05	1.41487E-05	6.14064E-05	4.66754E-05
3830603774435	383060	3774435	0.000240089	9.4166E-05	3.1185E-05	3.05425E-05	7.09212E-05	7.08117E-05	9.31811E-05	9.3121E-05	9.98086E-05	9.74163E-05	3.88392E-06	3.88392E-06	0.000105184	3.88392E-06	1.54365E-05	1.4953E-05	1.46556E-05	6.36065E-05	4.83477E-05
3830703774435	383070	3774435	0.000267008	0.00010472	3.46815E-05	3.39669E-05	7.88729E-05	7.87512E-05	0.000103629	0.000103562	0.000110999	0.000108339	4.31938E-06	4.31938E-06	0.000116977	4.31938E-06	1.60697E-05	1.55664E-05	1.51942E-05	6.59441E-05	5.01245E-05
3830803774435	383080	3774435	0.000298167	0.00011695	3.87287E-05	3.79307E-05	8.8077E-05	8.79411E-05	0.000115722	0.000115647	0.000123952	0.000120981	4.82344E-06	4.82344E-06	0.000130628	4.82344E-06	1.66922E-05	1.61694E-05	1.5717E-05	6.82129E-05	5.18491E-05
3830903774435	383090	3774435	0.000334041	0.00013102	4.33883E-05	4.24944E-05	9.86741E-05	9.85218E-05	0.000129645	0.000129561	0.000138866	0.000135537	5.40377E-06	5.40377E-06	0.000146345	5.40377E-06	1.72788E-05	1.67376E-05	1.62126E-05	7.03639E-05	5.34841E-05
3831003774435	383100	3774435	0.000377209	0.00014795	4.89953E-05	4.79859E-05	0.000111426	0.000111254	0.000146399	0.000146304	0.000156811	0.000153053	6.10209E-06	6.10209E-06	0.000165257	6.10209E-06	1.78816E-05	1.73215E-05	1.67331E-05	7.2623E-05	5.52012E-05
3831103774435	383110	3774435	0.000426071	0.00016711	5.5342E-05	5.42018E-05	0.000125859	0.000125665	0.000165363	0.000165256	0.000177124	0.000172878	6.89253E-06	6.89253E-06	0.000186663	6.89253E-06	1.84179E-05	1.7841E-05	1.72287E-05	7.4774E-05	5.68362E-05
3831203774435	383120	3774435	0.000486026	0.00019063	6.31295E-05	6.18288E-05	0.00014357	0.000143348	0.000188632	0.00018851	0.000202048	0.000197205	7.86242E-06	7.86242E-06	0.00021293	7.86242E-06	1.89687E-05	1.83745E-05	1.77108E-05	7.6866E-05	5.84264E-05
3831303774435	383130	3774435	0.000561564	0.00022025	7.29412E-05	7.14383E-05	0.000165883	0.000165627	0.000217949	0.000217808	0.000233451	0.000227855	9.08441E-06	9.08441E-06	0.000246024	9.08441E-06	1.95086E-05	1.88976E-05	1.81385E-05	7.87224E-05	5.98374E-05
3831403774435	383140	3774435	0.000658642	0.00025833	8.55505E-05	8.37879E-05	0.00019456	0.000194259	0.000255626	0.000255461	0.000273807	0.000267244	1.06548E-05	1.06548E-05	0.000288554	1.06548E-05	2.00127E-05	1.93859E-05	1.85526E-05	8.05198E-05	6.12036E-05
3831503774435	383150	3774435	0.000781525	0.00030652	0.000101512	9.94202E-05	0.000230859	0.000230502	0.000303318	0.000303122	0.000324891	0.000317104	1.26427E-05	1.26427E-05	0.000342389	1.26427E-05	2.04684E-05	1.98272E-05	1.89306E-05	8.216E-05	6.24504E-05

			KMMass Grading / Excavation	KMDrainage / Utilities Trenching	KMFoundations / Concrete Pads	KMBuilding / Structure Construction	KMAsphalt Paving	KMArchitectural Coating	KMLandscaping or Other Finishing	KMWaterside Construction (Piles)	EWNDemolition	EWNSite Grubbing / Prep	EWNDrainage / Utilities Trenching	EWNDrainage / Utilities Trenching	EWNDrainage / Utilities Trenching	EWNFoundation s / Concrete Pads	EWNBuilding / Structure Construction	EWNAsphalt Paving	EWNLandscaping or Other Finishing	EWNWaterside Construction (Piles)	ISDemolition
Unique Identifier	X (UTM)	Y (UTM)	2026	2026	2026	2026	2026	2026	2026	2026	2027	2027	2027	2028	2029	2029	2029	2029	2029	2029	2027
3830603774425	383060	3774425	4.76922E-05	1.71267E-05	9.06337E-06	3.11295E-05	1.00007E-06	1.00007E-06	3.21296E-05	1.00007E-06	7.0152E-05	3.82337E-06	8.978E-06	8.80463E-06	8.62245E-06	7.46865E-06	1.62177E-05	1.1538E-06	1.67946E-05	1.1538E-06	2.26323E-05
3830703774425	383070	3774425	4.96797E-05	1.78404E-05	9.44107E-06	3.24268E-05	1.04174E-06	1.04174E-06	3.34685E-05	1.04174E-06	7.3521E-05	4.00699E-06	9.40917E-06	9.22746E-06	9.03654E-06	7.82733E-06	1.69966E-05	1.20921E-06	1.76012E-05	1.20921E-06	2.43732E-05
3830803774425	383080	3774425	5.15711E-05	1.85196E-05	9.80052E-06	3.36614E-05	1.08141E-06	1.08141E-06	3.47428E-05	1.08141E-06	7.67675E-05	4.18393E-06	9.82465E-06	9.63493E-06	9.43557E-06	8.17296E-06	1.77471E-05	1.26261E-06	1.83784E-05	1.26261E-06	2.6198E-05
3830903774425	383090	3774425	5.32483E-05	1.91219E-05	1.01192E-05	3.47561E-05	1.11657E-06	1.11657E-06	3.58726E-05	1.11657E-06	7.96312E-05	4.34E-06	1.01911E-05	9.99434E-06	9.78755E-06	8.47784E-06	1.84091E-05	1.30971E-06	1.9064E-05	1.30971E-06	2.80255E-05
3831003774425	383100	3774425	5.49698E-05	1.97401E-05	1.04464E-05	3.58797E-05	1.15267E-06	1.15267E-06	3.70324E-05	1.15267E-06	8.25637E-05	4.49983E-06	1.05664E-05	1.03624E-05	1.0148E-05	8.79005E-06	1.90871E-05	1.35794E-06	1.9766E-05	1.35794E-06	3.00166E-05
3831103774425	383110	3774425	5.66543E-05	2.03451E-05	1.07665E-05	3.69793E-05	1.188E-06	1.188E-06	3.81673E-05	1.188E-06	8.52436E-05	4.64589E-06	1.09094E-05	1.06987E-05	1.04774E-05	9.07536E-06	1.97066E-05	1.40202E-06	2.04076E-05	1.40202E-06	3.20398E-05
3831203774425	383120	3774425	5.83685E-05	2.09606E-05	1.10923E-05	3.80981E-05	1.22394E-06	1.22394E-06	3.9322E-05	1.22394E-06	8.8092E-05	4.80113E-06	1.12739E-05	1.10562E-05	1.08275E-05	9.37861E-06	2.03651E-05	1.44887E-06	2.10895E-05	1.44887E-06	3.42418E-05
3831303774425	383130	3774425	5.99126E-05	2.15151E-05	1.13857E-05	3.9106E-05	1.25632E-06	1.25632E-06	4.03623E-05	1.25632E-06	9.09709E-05	4.95803E-06	1.16424E-05	1.14176E-05	1.11813E-05	9.68511E-06	2.10306E-05	1.49622E-06	2.17788E-05	1.49622E-06	3.66269E-05
3831403774425	383140	3774425	6.13164E-05	2.20193E-05	1.16525E-05	4.00223E-05	1.28576E-06	1.28576E-06	4.1308E-05	1.28576E-06	9.34671E-05	5.09408E-06	1.19619E-05	1.17309E-05	1.14881E-05	9.95086E-06	2.16077E-05	1.53727E-06	2.23763E-05	1.53727E-06	3.93277E-05
3831503774425	383150	3774425	6.25946E-05	2.24783E-05	1.18954E-05	4.08566E-05	1.31256E-06	1.31256E-06	4.21691E-05	1.31256E-06	9.5565E-05	5.20842E-06	1.22303E-05	1.19942E-05	1.1746E-05	1.01742E-05	2.20927E-05	1.57178E-06	2.28786E-05	1.57178E-06	4.23373E-05
3831603774425	383160	3774425	6.37546E-05	2.28948E-05	1.21159E-05	4.16137E-05	1.33688E-06	1.33688E-06	4.29506E-05	1.33688E-06	9.71117E-05	5.29271E-06	1.24283E-05	1.21883E-05	1.19361E-05	1.03389E-05	2.24503E-05	1.59722E-06	2.32489E-05	1.59722E-06	4.54811E-05
3831703774425	383170	3774425	6.4885E-05	2.33008E-05	1.23307E-05	4.23516E-05	1.36059E-06	1.36059E-06	4.37122E-05	1.36059E-06	9.8421E-05	5.36407E-06	1.25959E-05	1.23526E-05	1.2097E-05	1.04783E-05	2.2753E-05	1.61875E-06	2.35623E-05	1.61875E-06	4.89462E-05
3831803774425	383180	3774425	0.000104118	3.73895E-05	1.97864E-05	6.79593E-05	2.18326E-06	2.18326E-06	7.01425E-05	2.18326E-06	0.000112693	6.14194E-06	1.44224E-05	1.41439E-05	1.38513E-05	1.19978E-05	2.60524E-05	1.85349E-06	2.69792E-05	1.85349E-06	9.91038E-05
3831903774425	383190	3774425	0.000105699	3.79573E-05	2.00868E-05	6.89913E-05	2.21642E-06	2.21642E-06	7.12077E-05	2.21642E-06	0.000112992	6.15821E-06	1.44606E-05	1.41814E-05	1.3888E-05	1.20296E-05	2.61215E-05	1.8584E-06	2.70507E-05	1.8584E-06	9.24628E-05
3832003774425	383200	3774425	0.000107265	3.85198E-05	2.03845E-05	7.00137E-05	2.24926E-06	2.24926E-06	7.2263E-05	2.24926E-06	0.00011339	6.17991E-06	1.45116E-05	1.42314E-05	1.39369E-05	1.20719E-05	2.62135E-05	1.86495E-06	2.7146E-05	1.86495E-06	8.67663E-05
3832103774425	383210	3774425	0.000108026	3.87931E-05	2.05291E-05	7.05104E-05	2.26522E-06	2.26522E-06	7.27756E-05	2.26522E-06	0.000112908	6.15362E-06	1.44499E-05	1.41708E-05	1.38776E-05	1.20206E-05	2.6102E-05	1.85702E-06	2.70305E-05	1.85702E-06	8.12011E-05
3832203774425	383220	3774425	0.000109031	3.91539E-05	2.07201E-05	7.11663E-05	2.28629E-06	2.28629E-06	7.34526E-05	2.28629E-06	0.00011267	6.14068E-06	1.44195E-05	1.4141E-05	1.38484E-05	1.19953E-05	2.60471E-05	1.85311E-06	2.69737E-05	1.85311E-06	7.63891E-05
3832303774425	383230	3774425	0.000110353	3.96288E-05	2.09714E-05	7.20295E-05	2.31402E-06	2.31402E-06	7.43435E-05	2.31402E-06	0.000112785	6.14694E-06	1.44342E-05	1.41554E-05	1.38626E-05	1.20076E-05	2.60737E-05	1.855E-06	2.70012E-05	1.855E-06	7.23399E-05
3832503774425	383250	3774425	0.000112082	4.02497E-05	2.13E-05	7.3158E-05	2.35027E-06	2.35027E-06	7.55083E-05	2.35027E-06	0.000113314	6.17574E-06	1.45018E-05	1.42217E-05	1.39275E-05	1.20638E-05	2.61958E-05	1.86369E-06	2.71277E-05	1.86369E-06	6.89684E-05
3832603774425	383260	3774425	0.00011486	4.12473E-05	2.18279E-05	7.49713E-05	2.40853E-06	2.40853E-06	7.73798E-05	2.40853E-06	0.000113727	6.19827E-06	1.45547E-05	1.42736E-05	1.39783E-05	1.21078E-05	2.62914E-05	1.87049E-06	2.72266E-05	1.87049E-06	6.28444E-05
3832703774425	383270	3774425	0.000113566	4.15949E-05	2.20119E-05	7.5603E-05	2.42882E-06	2.42882E-06	7.80318E-05	2.42882E-06	0.000113566	6.18951E-06	1.45341E-05	1.42535E-05	1.39585E-05	1.20907E-05	2.62542E-05	1.86785E-06	2.71882E-05	1.86785E-06	5.99968E-05
3832803774425	383280	3774425	0.000114225	4.20963E-05	2.22772E-05	7.65145E-05	2.45381E-06	2.45381E-06	7.89726E-05	2.45381E-06	0.000113842	6.20453E-06	1.45694E-05	1.42881E-05	1.39924E-05	1.212E-05	2.6318E-05	1.87238E-06	2.72541E-05	1.87238E-06	5.75936E-05
3832903774425	383290	3774425	0.000114338	4.23552E-05	2.24788E-05	7.73937E-05	2.46241E-06	2.46241E-06	8.03961E-05	2.46241E-06	0.000114784	6.25586E-06	1.46899E-05	1.44063E-05	1.41082E-05	1.22203E-05	2.65357E-05	1.88787E-06	2.74796E-05	1.88787E-06	5.5699E-05
3833003774425	383300	3774425	0.000114452	4.26602E-05	2.26788E-05	7.83037E-05	2.47101E-06	2.47101E-06	8.14156E-05	2.47101E-06	0.000114788	6.26362E-06	1.47104E-05	1.44269E-05	1.41239E-05	1.22423E-05	2.66059E-05	1.89261E-06	2.75562E-05	1.89261E-06	5.52361E-05
3833103774425	383310	3774425	0.000114566	4.29579E-05	2.28788E-05	7.92161E-05	2.47961E-06	2.47961E-06	8.24351E-05	2.47961E-06	0.000114792	6.27138E-06	1.47309E-05	1.44475E-05	1.41396E-05	1.22643E-05	2.66761E-05	1.89735E-06	2.76328E-05	1.89735E-06	5.48486E-05
3833203774425	383320	3774425	0.000114679	4.32556E-05	2.30788E-05	8.01289E-05	2.48821E-06	2.48821E-06	8.34546E-05	2.48821E-06	0.000114796	6.27914E-06	1.47514E-05	1.44681E-05	1.41553E-05	1.22863E-05	2.67463E-05	1.90209E-06	2.77094E-05	1.90209E-06	5.44611E-05
3833303774425	383330	3774425	0.000114793	4.35533E-05	2.32788E-05	8.10417E-05	2.49681E-06	2.49681E-06	8.44741E-05	2.49681E-06	0.000114799	6.28691E-06	1.47719E-05	1.44887E-05	1.41711E-05	1.23083E-05	2.68165E-05	1.90683E-06	2.77859E-05	1.90683E-06	5.40736E-05
3833403774425	383340	3774425	0.000114906	4.3851E-05	2.34788E-05	8.19545E-05	2.50541E-06	2.50541E-06	8.54936E-05	2.50541E-06	0.000114803	6.29467E-06	1.47924E-05	1.45092E-05	1.41868E-05	1.23303E-05	2.68867E-05	1.91157E-06	2.78624E-05	1.91157E-06	5.36861E-05
3833503774425	383350	3774425	0.000115019	4.41487E-05	2.36788E-05	8.28673E-05	2.51401E-06	2.51401E-06	8.65131E-05	2.51401E-06	0.000114807	6.30244E-06	1.48129E-05	1.45298E-05	1.42026E-05	1.23523E-05	2.69569E-05	1.91631E-06	2.79389E-05	1.91631E-06	5.32986E-05
3833603774425	383360	3774425	0.000115133	4.44464E-05	2.38788E-05	8.37801E-05	2.52261E-06	2.52261E-06	8.75326E-05	2.52261E-06	0.000114811	6.3102E-06	1.48334E-05	1.45503E-05	1.42183E-05	1.23743E-05	2.70271E-05	1.92105E-06	2.80154E-05	1.92105E-06	5.29111E-05
3833703774425	383370	3774425	0.000115246	4.47441E-05	2.40788E-05	8.46929E-05	2.53121E-06	2.53121E-06	8.85521E-05	2.53121E-06	0.000114815	6.31797E-06	1.48539E-05	1.45708E-05	1.42341E-05	1.23963E-05	2.70973E-05	1.92579E-06	2.80919E-05	1.92579E-06	5.25236E-05
3833803774425	383380	3774425	0.000115359	4.50418E-05	2.42788E-05	8.56057E-05	2.53981E-06	2.53981E-06	8.95716E-05	2.53981E-06	0.000114819	6.32573E-06	1.48744E-05	1.45913E-05	1.42498E-05	1.24183E-05	2.71675E-05	1.93053E-06	2.81684E-05	1.93053E-06	5.21361E-05
3833903774425	383390	3774425	0.000115473	4.53395E-05	2.44788E-05	8.65185E-05	2.54841E-06	2.54841E-06	9.05911E-05	2.54841E-06	0.000114823	6.3335E-06	1.48949E-05	1.46118E-05	1.42656E-05	1.24403E-05	2.72377E-05	1.93527E-06	2.82448E-05	1.93527E-06	5.17486E-05
3834003774425	383400	3774425	0.000115586	4.56372E-05	2.46788E-05	8.74313E-05	2.55701E-06	2.55701E-06	9.16106E-05	2.55701E-06	0.000114827	6.34126E-06	1.49154E-05	1.46323E-05	1.42813E-05	1.24623E-05	2.73079E-05	1.94001E-06	2.83213E-05	1.94001E-06	5.13611E-05
3834103774425	383410	3774425	0.000115699	4.59349E-05	2.48788E-05	8.83441E-05	2.56561E-06	2.56561E-06	9.26301E-05	2.56561E-06	0.000114831	6.34903E-06	1.49359E-05	1.46528E-05	1.42971E-05	1.24843E-05	2.73781E-05	1.94475E-06	2.83977E-05	1.94475E-06	5.09736E-05
3834203774425	383420	3774425	0.000115813	4.62326E-05	2.50788E-05	8.92569E-05	2.57421E-06	2.57421E-06	9.36496E-05	2.57421E-06	0.000114835	6.35679E-06	1.49564E-05	1.46733E-05	1.43128E-05	1.25063E-05	2.74483E-05	1.94949E-06	2.84742E-05	1.94949E-06	5.05861E-05
3834303774425	383430	3774425	0.000115926	4.65303E-05	2.52788E-05	9.01697E-05	2.58281E-06	2.58281E-06	9.46691E-05	2.58281E-06	0.000114839	6.36456E-06	1.49769E-05	1.46938E-05	1.43286E-05	1.25283E-05	2.75185E-05	1.95423E-06	2.85506E-05	1.95423E-06	5.01986E-05
3834403774425	383440	3774425	0.000116039	4.6828E-05	2.54788E-05	9.10825E-05	2.59141E-06	2.59141E-06	9.56886E-05	2.59141E-06	0.000114843	6.37232E-06	1.49974E-05	1.47143E-05	1.43444E-05	1.25503E-05	2.75887E-05	1.95897E-06	2.86271E-05	1.95897E-06	4.98111E-05
3834503774425	383450	3774425	0.000116153	4.71257E-05	2.56788E-05	9.19953E-05	2.60001E-06	2.60001E-06	9.67081E-05	2.60001E-06	0.000114847	6.38009E-06	1.50179E-05	1.47348E-05	1.43602E-05	1.25723E-05	2.76589E-05	1.96371E-06	2.87035E-05	1.96371E-06	4.94236E-05
3834603774425	383460	3774425	0.000116266	4.74234E-05	2.58788E-05	9.29081E-05	2.60861E-06	2.60861E-06	9.77276E-05	2.60861E-06	0.000114851	6.38785E-06	1.50384E-05	1.47553E-05	1.43759E-05	1.25943E-05	2.77291E-05	1.96845E-06	2.87799E-05	1.96845E-06	4.90361E-05
3834703774425	383470	3774425	0.000116379	4.77211E-05	2.60788E-05	9.38209E-05	2.61721E-06	2.61721E-06	9.87471E-05	2.61721E-06	0.000114855	6.39562E-06	1.50589E-05	1.47758E-05	1.43917E-05	1.26163E-05	2.77993E-05	1.97319E-06	2.88563E-05	1.97319E-06	4.86486E-05
3834803774425	383480	3774425	0.000116493	4.80188E-05	2.62788E-05	9.47337E-05	2.62581E-06	2.62581E-06	9.97666E-05	2.62581E-06	0.000114859	6.40338E-06	1.50794E-05	1.47963E-05	1.44074E-05	1.26383E-05	2.78695E-05	1.97793E-06	2.89327E-05	1.97793E-06	4.82611E-05
3834903774425	383490	3774425	0.000116606	4.83165E-05	2.64788E-05	9.56465E-05	2.63441E-06	2.63441E-06	0.000100786	2.63441E-06	0.000114863	6.41115E-06	1.50999E-05	1.48168E-05	1.44232E-05	1.26603E-05	2.79397E-05	1.98267E-06	2.90091E-05	1.98267E-06	4.78736E-05
3835003774425	383500	3774425	0.000116719	4.86142E-05	2.66788E-05	9.65593E-05	2.64301E-06	2.64301E-06	0.000101805	2.64301E-06	0.000114867	6.41892E-06	1.51204E-05	1.48373E-05	1.44389E-05	1.26823E-05	2.80099E-05	1.98741E-06	2.90855E-05	1.98741E-06	4.74861E-05
3835103774425	383510	3774425	0.000116833	4.89119E-05	2.68788E-05	9.74721E-05	2.65161E-06	2.65161E-06	0.000102824	2.65161E-06	0.000114871	6.42669E-06	1.51409E-05	1.48578E-05	1.44547E-05	1.27043E-05	2.80801E-05	1.99215E-06	2.91619E-05	1.99215E-06	4.70986E-05
3835203774425	383520	3774425	0.000116946	4.92096E-05	2.70788E-05	9.83849E-05	2.66021E-06	2.66021E-06	0.000103843	2.66021E-06	0.000114875	6.43446E-06	1.51614E-05	1.48783E-05	1.44704E-05	1.27263E-05	2.81503E-05	1.99689E-06	2.92383E-05	1.99689E-06	4.67111E-05
3835303774425	383530	3774425	0.000117059	4.95073E-05	2.72788E-05	9.92977E-05	2.66881E-06	2.66881E-06	0.000104862	2.66881E-06	0.000114879	6.44223E-06	1.51819E-05	1.48988E-05	1.44862E-05	1.27483E-05	2.82205E-05	2.00163E-06	2.93147E-05	2.00163E-06	4.63236E-05
3835403774425	383540	3774425	0.000117173	4.9805E-05	2.74788E-05	0.000100211	2.67741E-06	2.67741E-06	0.000105881	2.67741E-06	0.000114883	6.45001E-06	1.52024E-05	1.49193E-05	1.45019E-05	1.27703E-05	2.82907E-05	2.00637E-06	2.93911E-05	2.00637E-06	4.59361E-05
3835503774425	383550	3774425	0.000117286	5.01027E-05	2.76788E-05	0.000101124	2.68601E-06	2.68601E-06	0.000106899	2.68601E-06	0.000114887	6.45778E-06	1.52229E-05	1.49398E-05	1.45177E-05	1.27923E-05	2.83609E-05	2.01111E-06	2.94675E-05	2.01111E-06	4.55486E-05
3835603774425	383560	3774425	0.000117399	5.04004E-05	2.78788E-05	0.000102037	2.69461E-06	2.69461E-06	0.000107918	2.69461E-06	0.000114891	6.46555E-06	1.52434E-05	1.49603E-05	1.45334E-05	1.28143E-05	2.84311E-05	2.01585E-06	2.95439E-05	2.01585E-06	4.51611E-05
3835703774425	383570	3774425	0.000117513	5.06981E-05	2.80788E-05	0.000102951	2.70321E-06	2.70321E-06	0.000108936	2.70321E-06	0.000114895	6.47332E-06	1.52639E-05	1.49808E-05	1.45492E-05	1.28363E-05	2.85013E-05	2.02059E-06	2.96203E-05	2.02059E-06	4.47736E-05
3835803774425	383580	3774425	0.000117626	5.09958E-05	2.82788E-05	0.000103864	2.71181E-06	2.71181E-06	0.000109955	2.71181E-06	0.000114899	6.48109E-06	1.52844E-05	1.50013E-05	1.45649E-05	1.28583E-05	2.85715E-05	2.02533E-06	2.96967E-05	2.02533E-06	4.43861E-05
3835903774425	383590	3774425	0.000117739	5.12935E-05	2.84788E-05	0.000104778	2.72041E-06	2.72041E-06	0.000110973	2.72041E-06	0.000114903	6.48886E-06	1.53049E-05	1.50218E-05	1.45807E-05	1.28803E-05	2.86417E-05	2.03007E-06	2.97731E-05	2.03007E-06	4.39986E-05
3836003774425	383600	3774425	0.000117853	5.15912E-05	2.86788E-05	0.000105692	2.72901E-06	2.72901E-06	0.000111992	2.72901E-06	0.000114907	6.49663E-06	1.53254E-05	1.50423E-05	1.45964E-05	1.29023E-05	2.87119E-05	2.03481E-06	2.98495E-05	2.03481E-06	4.36111E-05
3836103774425	383610	3774425	0.000117966	5.18889E-05	2.88788E-05	0.000106605	2.73761E-06	2.73761E-06	0.000113011	2.73761E-06	0.000114911	6.50441E-06	1.53459E-05	1.50628E-05	1.46122E-05	1.29243E-05	2.87821E-05	2.03955E-06	2.99259E-05	2.03955E-06	4.32236E-05
3836203774425	383620	3774425	0.000118079	5.21866E-05	2.90788E-05	0.000107519	2.74621E-06	2.74621E-06	0.000114029	2.74621E-06	0.000114915	6.51218E-06	1.53664E-05	1.50833E-05	1.46279E-05	1.29463E-05	2.88523E-05	2.04429E-06	3.00023E-05	2.04429E-06	4.28361E-05
3836303774425	383630	3774425	0.000118193	5.24843E-05	2.92788E-05	0.000108432	2.75481E-06	2.75481E-06	0.000115048	2.75481E-06	0.000114919	6.51995E-06	1.53869E-05	1.51038E-05	1.46436E-05	1.29683E-05	2.89225E-05	2.04903E-06	3.00787E-05	2.04903E-06	4.24486E-05
3836403774425	383640	3774425	0.000118306	5.2782E-05	2.94788E-05	0.000109346	2.76341E-06	2.76341E-06	0.000116066	2.76341E-06	0.000114923	6.52772E-06	1.54074E-05	1.51243E-05	1.46593E-05	1.29903E-05	2.89927E-05	2.05377E-06	3.01551E-05	2.05377E-06	4.20611E-05
3836503774425	383650	3774425	0.000118419	5.30797E-05	2.96788E-05	0.000110259	2.77201E-06	2.77201E-06	0.000117085	2.77201E-06	0.000114927	6.53549E-06	1.54279E-05	1.51448E-05	1.46751E-05	1.30123E-05	2.90629E-05	2.05851E-06	3.02315E-05	2.05851E-06	4.16736E-05
3836603774425	383660	3774425	0.000118533	5.33774E-05	2.98788E-05	0.000111173	2.78061E-06	2.78061E-06	0.000118103	2.78061E-06	0.000114931	6.54326E-06	1.54484E-05	1.51653E-05	1.46908E-05	1.30343E-05	2.91331E-05	2.06325E-06	3.03079E-05	2.06325E-06	4.12861E-05
3836703774425	383670	3774425	0.000118646	5.36751E-05	3.00788E-05	0.000112086	2.78921E-06	2.78921E-06	0.000119122	2.78921E-06	0.000114935	6.55103E-06	1.54689E-05	1.51858E-05	1.47066E-05	1.30563E-05	2.92033E-05	2.06799E-06	3.03843E-05	2.06799E-06	4.08986E-05
3836803774425	383680	3774425	0.000118759	5.39728E-05	3.02788E-05	0.000113000	2.79781E-06	2.79781E-06	0.000120140	2.79781E-06	0.000114939	6.5588E-06	1.54894E-05	1.52063E-05	1.47223E-05	1.30783E-05	2.92735E-05	2.07273E-06	3.04607E-05	2.07273E-06	4.05111E-05
3836903774425	383690	3774425	0.000118873	5.42705E-05	3.04788E-05	0.000113913	2.80641E-06	2.80641E-06	0.000121159	2.80641E-06	0.000114943	6.56657E-06	1.55099E-05	1.52268E-05	1.47381E-05	1.31003E-05	2.93437E-05	2.07747E-06	3.05371E-05	2.07747E-06	4.01236E-05
3837003774425	383700	3774425	0.000118986	5.45682E-05	3.06788E-05	0.000114827	2.81501E-06	2.81501E-06	0.000122178	2.81501E-06	0.000114947	6.57434E-06	1.55304E-05	1.52473E-05	1.47538E-05	1.31223E-05	2.94139E-05	2.08221E-06	3.06135E-05	2.08221E-06	3.97361E-05
3837103774425	383710	3774425	0.000119099	5.48659E-05	3.08788E-05	0.000115740	2.82361E-06	2.82361E-06	0.000123197	2.82361E-06	0.000114951	6.58211E-06	1.55509E-05	1.52678E-05	1.47696E-05	1.31443E-05	2.94841E-05	2.08695E-06	3.06899E-05	2.08695E-06	3.93486E-05
3837203774425	383720	3774425	0.000119213	5.51636E-05	3.10788E-05	0.000116654	2.83221E-06	2.83221E-06	0.000124216	2.83221E-06	0.000114955	6.58988E-06	1.55714E-05	1.52883E-05	1.47853E-05	1.31663E-05	2.95543E-05	2.09169E-06	3.07663E-05	2.09169E-06	3.89611E-05
3837303774425	383730	3774425	0.000119326	5.54613E-05	3.12788E-05	0.000117567	2.84081E-06	2.84081E-06	0.000125235	2.84081E-06	0.000114959	6.59765E-06	1.55919E-05	1.53088E-05	1.48011E-05	1.31883E-05	2.96245E-05	2.09643E-06	3.08427E-05	2.09643E-06	3.85736E-05
3837403774425	383740	3774425	0.000119439	5.5759E-05	3.14788E-05	0.000118481	2.84941E-06	2.84941E-06	0.000126254	2.84941E-06	0.000114963	6.60542E-06	1.56124E-05	1.53293E-05	1.48168E-05	1.32103E-05	2.96947E-05	2.10117E-06	3.09191E-05	2.10117E-06	3.81861E-05
3837503774425	383750	3774425	0.000119553	5.60567E-05	3.16788E-05	0.000119394	2.85801E-06	2.85801E-06	0.000127273	2.85801E-06	0.000114967	6.61319E-06	1.56329E-05	1.53498E-05	1.48326E-05	1.32323E-05	2.97649E-05	2.10591E-06	3.09955E-05	2.10591E-06	3.77986E-05
3837603774425	383760	3774425	0.000119666	5.63544E-05	3.18788E-05	0.000120308	2.86661E-06	2.86661E-06	0.000128292	2.86661E-06	0.000114971	6.62096E-06	1.56534E-05	1.53703E-05	1.48483E-05	1.32543E-05	2.98351E-05	2.11065E-06	3.10719E-05	2.11065E-06	3.74111E-05
3837703774425	383770	3774425	0.000119779	5.66521E-05	3.20788E-05	0.000121221	2.87521E-06	2.87521E-06	0.000129311	2.87521E-06	0.000114975	6.62873E-06	1.56739E-05	1.53908E-05	1.48641E-05	1.32763E-05	2.99053E-05	2.11539E-06	3.11483E-05	2.11539E-06	3.70236E-05
3837803774425	383780	3774425	0.000119893	5.69498E-05	3.22788E-05	0.000122135	2.88381E-06	2.88381E-06	0.000130330	2.88381E-06	0.000114979	6.63651E-06	1.56944E-05	1.54113E-05	1.48798E-05	1.32983E-05	2.99755E-05	2.12013E-06	3.12247E-05	2.12013E-06	3.66361E-05
3837903774425	383790	3774425	0.000120006	5.72475E-05	3.24788E-05	0.000123048	2.89241E-06	2.89241E-06	0.000131349	2.89241E-06	0.000114983	6.64428E-06	1.57149E-05	1.54318E-05	1.48956E-05	1.33203E-05	3.00457E-05	2.12487E-06	3.13011E-05	2.12487E-06	3.62486E-05
3838003774425	383800	3774425	0.000120119	5.75452E-05	3.26788E-05	0.000123962	2.90101E-06	2.90101E-06	0.000132368	2.90101E-06	0.000114987	6.65205E-06	1.57354E-05	1.54523E-05	1.49113E-05	1.33423E-05	3.01159E-05	2.12961E-06	3.13775E-05	2.12961E-06	3.58611E-05
3838103774425	383810	3774425	0.000120233	5.78429E-05	3.28788E-05	0.000124875	2.90961E-06	2.90961E-06	0.000133387	2.90961E-06	0.000114991	6.65982E-06	1.57559E-05	1.54728E-05	1.49271E-05	1.33643E-05	3.01861E-05	2.13435E-06	3.14539E-05	2.13435E-06	3.54736E-05
3838203774425	383820	3774425	0.000120346	5.81406E-05	3.30788E-05	0.000125789	2.91821E-06	2.91821E-06	0.000134406	2.91821E-06	0.000114995	6.66759E

			ISDrainage / Utilities Trenching	ISDrainage / Utilities Trenching	ISAsphalt Paving	ISAsphalt Paving	SVDemolition	SVSite Grubbing / Prep	SVMass Grading / Excavation	SVMass Grading / Excavation	SVDrainage / Utilities Trenching	SVFoundations / Concrete Pads	SVBuilding / Structure Construction	SVBuilding / Structure Construction	SVAsphalt Paving	SVAsphalt Paving	SVArchitectural Coating	SVArchitectural Coating	SVLandscaping or Other Finishing	SVLandscaping or Other Finishing	MDemolition
Unique Identifier	X (UTM)	Y (UTM)	2027	2028	2027	2028	2027	2027	2027	2028	2028	2028	2028	2029	2028	2029	2028	2029	2028	2029	2027
3830603774425	383060	3774425	9.11315E-06	8.87933E-06	2.3536E-06	2.19248E-06	6.07311E-05	4.36623E-05	2.94384E-05	2.90646E-05	2.0622E-05	6.5511E-06	9.38485E-06	9.02676E-06	9.22715E-07	8.58489E-07	9.22715E-07	8.58489E-07	9.38485E-06	9.02676E-06	1.1359E-05
3830703774425	383070	3774425	9.81416E-06	9.56236E-06	2.53464E-06	2.36113E-06	6.327E-05	4.54877E-05	3.06691E-05	3.02797E-05	2.14842E-05	6.82498E-06	9.7772E-06	9.40414E-06	9.61291E-07	8.9438E-07	9.61291E-07	8.9438E-07	9.7772E-06	9.40414E-06	1.18217E-05
3830803774425	383080	3774425	1.05489E-05	1.02783E-05	2.72441E-06	2.53791E-06	6.56843E-05	4.72235E-05	3.18394E-05	3.14352E-05	2.2304E-05	7.08541E-06	1.01503E-05	9.76299E-06	9.97972E-07	9.28508E-07	9.97972E-07	9.28508E-07	1.01503E-05	9.76299E-06	1.22626E-05
3830903774425	383090	3774425	1.12848E-05	1.09953E-05	2.91446E-06	2.71495E-06	6.7867E-05	4.87927E-05	3.28974E-05	3.24797E-05	2.30451E-05	7.32085E-06	1.04876E-05	1.00874E-05	1.03113E-06	9.59362E-07	1.03113E-06	9.59362E-07	1.04876E-05	1.00874E-05	1.26527E-05
3831003774425	383100	3774425	1.20865E-05	1.17764E-05	3.12152E-06	2.90783E-06	7.01298E-05	5.04195E-05	3.39943E-05	3.35627E-05	2.38135E-05	7.56494E-06	1.08372E-05	1.04237E-05	1.06551E-06	9.91349E-07	1.06551E-06	9.91349E-07	1.08372E-05	1.04237E-05	1.30574E-05
3831103774425	383110	3774425	1.29012E-05	1.25702E-05	3.33191E-06	3.10383E-06	7.24194E-05	5.20656E-05	3.51041E-05	3.46584E-05	2.4591E-05	7.81192E-06	1.11911E-05	1.07641E-05	1.1003E-06	1.02371E-06	1.1003E-06	1.02371E-06	1.11911E-05	1.07641E-05	1.34566E-05
3831203774425	383120	3774425	1.37879E-05	1.34341E-05	3.56091E-06	3.31714E-06	7.45664E-05	5.36092E-05	3.61448E-05	3.56859E-05	2.532E-05	8.04352E-06	1.15228E-05	1.10832E-05	1.13292E-06	1.05406E-06	1.13292E-06	1.05406E-06	1.15228E-05	1.10832E-05	1.38467E-05
3831303774425	383130	3774425	1.47482E-05	1.43698E-05	3.80894E-06	3.5482E-06	7.65085E-05	5.50054E-05	3.70862E-05	3.66154E-05	2.59795E-05	8.25302E-06	1.1823E-05	1.13718E-05	1.16243E-06	1.08152E-06	1.16243E-06	1.08152E-06	1.1823E-05	1.13718E-05	1.42078E-05
3831403774425	383140	3774425	1.58358E-05	1.54295E-05	4.08981E-06	3.80984E-06	7.83526E-05	5.63313E-05	3.79801E-05	3.74979E-05	2.66057E-05	8.45194E-06	1.21079E-05	1.16459E-05	1.19045E-06	1.10759E-06	1.19045E-06	1.10759E-06	1.21079E-05	1.16459E-05	1.45453E-05
3831503774425	383150	3774425	1.70476E-05	1.66102E-05	4.40279E-06	4.10139E-06	8.01967E-05	5.76571E-05	3.88741E-05	3.83805E-05	2.72319E-05	8.65087E-06	1.23929E-05	1.192E-05	1.21847E-06	1.13365E-06	1.21847E-06	1.13365E-06	1.23929E-05	1.192E-05	1.48465E-05
3831603774425	383160	3774425	1.83135E-05	1.78436E-05	4.72972E-06	4.40594E-06	8.19072E-05	5.88868E-05	3.97032E-05	3.91991E-05	2.78127E-05	8.83538E-06	1.26572E-05	1.21743E-05	1.24445E-06	1.15783E-06	1.24445E-06	1.15783E-06	1.26572E-05	1.21743E-05	1.51259E-05
3831703774425	383170	3774425	1.97088E-05	1.92031E-05	5.09006E-06	4.74162E-06	8.35909E-05	6.00973E-05	4.05194E-05	4.00049E-05	2.83844E-05	9.01701E-06	1.29174E-05	1.24245E-05	1.27004E-06	1.18163E-06	1.27004E-06	1.18163E-06	1.29174E-05	1.24245E-05	1.53981E-05
3834403774425	383440	3774425	3.99053E-05	3.88815E-05	1.03061E-05	9.60059E-06	0.000148972	0.000107103	7.22119E-05	7.12951E-05	5.05856E-05	1.60697E-05	2.30209E-05	2.21425E-05	2.26341E-06	2.10586E-06	2.26341E-06	2.10586E-06	2.30209E-05	2.21425E-05	2.53327E-05
3834503774425	383450	3774425	3.72312E-05	3.6276E-05	9.61549E-06	8.95725E-06	0.000152073	0.000109332	7.37147E-05	7.27788E-05	5.16383E-05	1.64042E-05	2.35E-05	2.26033E-05	2.31051E-06	2.14969E-06	2.31051E-06	2.14969E-06	2.35E-05	2.26033E-05	2.57682E-05
3834603774425	383460	3774425	3.49375E-05	3.40411E-05	9.02309E-06	8.40541E-06	0.000155217	0.000111593	7.52391E-05	7.42838E-05	5.27062E-05	1.67434E-05	2.39859E-05	2.30707E-05	2.35829E-06	2.19414E-06	2.35829E-06	2.19414E-06	2.39859E-05	2.30707E-05	2.62164E-05
3834703774425	383470	3774425	3.26966E-05	3.18577E-05	8.44436E-06	7.86629E-06	0.000157115	0.000112957	7.61589E-05	7.5192E-05	5.33505E-05	1.69481E-05	2.42792E-05	2.33528E-05	2.38712E-06	2.22096E-06	2.38712E-06	2.22096E-06	2.42792E-05	2.33528E-05	2.64523E-05
3834803774425	383480	3774425	3.0759E-05	2.99698E-05	7.94394E-06	7.40013E-06	0.000159422	0.000114616	7.72774E-05	7.62962E-05	5.4134E-05	1.7197E-05	2.46357E-05	2.36957E-05	2.42218E-06	2.25358E-06	2.42218E-06	2.25358E-06	2.46357E-05	2.36957E-05	2.67553E-05
3834903774425	383490	3774425	2.91285E-05	2.83812E-05	7.52285E-06	7.00787E-06	0.000162229	0.000116634	7.86377E-05	7.76392E-05	5.50869E-05	1.74997E-05	2.50694E-05	2.41129E-05	2.46481E-06	2.29325E-06	2.46481E-06	2.29325E-06	2.50694E-05	2.41129E-05	2.71363E-05
3835003774425	383500	3774425	2.7771E-05	2.70584E-05	7.17224E-06	6.68126E-06	0.00016565	0.000119093	8.02959E-05	7.92764E-05	5.62486E-05	1.78687E-05	2.5598E-05	2.46213E-05	2.51679E-06	2.34161E-06	2.51679E-06	2.34161E-06	2.5598E-05	2.46213E-05	2.76208E-05
3835203774425	383520	3774425	2.53051E-05	2.46558E-05	6.53538E-06	6.088E-06	0.000171663	0.000123416	8.32109E-05	8.21543E-05	5.82905E-05	1.85174E-05	2.65273E-05	2.55151E-05	2.60816E-06	2.42661E-06	2.60816E-06	2.42661E-06	2.65273E-05	2.55151E-05	2.84374E-05
3835303774425	383530	3774425	2.41585E-05	2.35386E-05	6.23926E-06	5.81214E-06	0.000174113	0.000125178	8.43984E-05	8.33268E-05	5.91224E-05	1.87817E-05	2.69059E-05	2.58793E-05	2.64538E-06	2.46125E-06	2.64538E-06	2.46125E-06	2.69059E-05	2.58793E-05	2.87458E-05
3835403774425	383540	3774425	2.31908E-05	2.25958E-05	5.98934E-06	5.57933E-06	0.00017724	0.000127426	8.59142E-05	8.48233E-05	6.01842E-05	1.9119E-05	2.73891E-05	2.63441E-05	2.69289E-06	2.50545E-06	2.69289E-06	2.50545E-06	2.73891E-05	2.63441E-05	2.9165E-05
3835503774425	383550	3774425	2.24279E-05	2.18524E-05	5.79231E-06	5.39579E-06	0.00018148	0.000130475	8.79697E-05	8.68528E-05	6.16241E-05	1.95764E-05	2.80444E-05	2.69743E-05	2.75732E-06	2.56539E-06	2.75732E-06	2.56539E-06	2.80444E-05	2.69743E-05	2.97638E-05
3835703774425	383570	3774425	2.10697E-05	2.05291E-05	5.441555E-06	5.06904E-06	0.000190336	0.000136841	9.22622E-05	9.10907E-05	6.46311E-05	2.05316E-05	2.94128E-05	2.82906E-05	2.89186E-06	2.69057E-06	2.89186E-06	2.69057E-06	2.94128E-05	2.82906E-05	3.10086E-05
3835803774425	383580	3774425	2.04345E-05	1.99102E-05	5.2775E-06	4.91623E-06	0.000194737	0.000140005	9.43955E-05	9.31969E-05	6.61255E-05	2.10064E-05	3.00929E-05	2.89447E-05	2.95872E-06	2.75278E-06	2.95872E-06	2.75278E-06	3.00929E-05	2.89447E-05	3.162E-05
3835903774425	383590	3774425	1.98849E-05	1.93747E-05	5.13554E-06	4.78399E-06	0.000199717	0.000143585	9.68094E-05	9.55803E-05	6.78165E-05	2.15436E-05	3.08625E-05	2.96849E-05	3.03439E-06	2.82318E-06	3.03439E-06	2.82318E-06	3.08625E-05	2.96849E-05	3.23223E-05
3836003774425	383600	3774425	1.93926E-05	1.8895E-05	5.00841E-06	4.66555E-06	0.000205071	0.000147435	9.94048E-05	9.81427E-05	6.96346E-05	2.21211E-05	3.16899E-05	3.04807E-05	3.11574E-06	2.89887E-06	3.11574E-06	2.89887E-06	3.16899E-05	3.04807E-05	3.30789E-05
3836103774425	383610	3774425	1.89779E-05	1.8491E-05	4.90132E-06	4.56579E-06	0.000211066	0.000151745	0.000102311	0.000101012	7.16705E-05	2.27679E-05	3.26164E-05	3.13719E-05	3.20683E-06	2.98362E-06	3.20683E-06	2.98362E-06	3.26164E-05	3.13719E-05	3.39354E-05
3836203774425	383620	3774425	1.87737E-05	1.8292E-05	4.84857E-06	4.51666E-06	0.000219316	0.000157676	0.00010631	0.00010496	7.44717E-05	2.36577E-05	3.38912E-05	3.2598E-05	3.33217E-06	3.10023E-06	3.33217E-06	3.10023E-06	3.38912E-05	3.2598E-05	3.51529E-05
3836303774425	383630	3774425	1.8713E-05	1.82328E-05	4.83288E-06	4.50204E-06	0.00022941	0.000164933	0.000111203	0.000109791	7.78991E-05	2.47466E-05	3.5451E-05	3.40983E-05	3.48553E-06	3.24292E-06	3.48553E-06	3.24292E-06	3.5451E-05	3.40983E-05	3.6659E-05
3836403774425	383640	3774425	1.87096E-05	1.82295E-05	4.83201E-06	4.50123E-06	0.000240537	0.000172933	0.000116596	0.000115116	8.16775E-05	2.59468E-05	3.71704E-05	3.57522E-05	3.65458E-06	3.40021E-06	3.65458E-06	3.40021E-06	3.71704E-05	3.57522E-05	3.83211E-05
3836503774425	383650	3774425	1.89172E-05	1.84318E-05	4.88563E-06	4.55118E-06	0.000254978	0.000183315	0.000123596	0.000122027	8.65811E-05	2.75046E-05	3.9402E-05	3.78986E-05	3.874E-06	3.60434E-06	3.874E-06	3.60434E-06	3.9402E-05	3.78986E-05	4.05022E-05
3836603774425	383660	3774425	1.919E-05	1.86977E-05	4.9561E-06	4.61682E-06	0.000271076	0.000194889	0.0001314	0.000129731	9.20475E-05	2.92411E-05	4.18897E-05	4.02914E-05	4.11858E-06	3.83191E-06	4.11858E-06	3.83191E-06	4.18897E-05	4.02914E-05	4.29318E-05
3836703774425	383670	3774425	1.96238E-05	1.91203E-05	5.06812E-06	4.72118E-06	0.000290497	0.000208852	0.000140814	0.000139026	9.86422E-05	3.13361E-05	4.48909E-05	4.3178E-05	4.41366E-06	4.10644E-06	4.41366E-06	4.10644E-06	4.48909E-05	4.3178E-05	4.5875E-05
3836803774425	383680	3774425	2.02523E-05	1.97326E-05	5.23043E-06	4.87237E-06	0.000314292	0.000225959	0.000152348	0.000150414	0.000106722	3.39029E-05	4.8568E-05	4.67148E-05	4.77519E-06	4.44281E-06	4.77519E-06	4.44281E-06	4.8568E-05	4.67148E-05	4.94878E-05
3836903774425	383690	3774425	2.10101E-05	2.0471E-05	5.42615E-06	5.0547E-06	0.000341811	0.000245744	0.000165688	0.000163584	0.000116067	3.68714E-05	5.28206E-05	5.08052E-05	5.1933E-06	4.83182E-06	5.1933E-06	4.83182E-06	5.28206E-05	5.08052E-05	5.36666E-05
3837003774425	383700	3774425	2.1755E-05	2.11968E-05	5.61853E-06	5.23391E-06	0.000370596	0.000266438	0.00017964	0.000177359	0.000125841	3.99764E-05	5.72686E-05	5.50835E-05	5.63063E-06	5.23871E-06	5.63063E-06	5.23871E-06	5.72686E-05	5.50835E-05	5.80197E-05
3837103774425	383710	3774425	2.26383E-05	2.20574E-05	5.84665E-06	5.44641E-06	0.000403585	0.000290156	0.000195631	0.000193147	0.000137043	4.35349E-05	6.23665E-05	5.99868E-05	6.13185E-06	5.70504E-06	6.13185E-06	5.70504E-06	6.23665E-05	5.99868E-05	6.30042E-05
3837203774425	383720	3774425	2.36425E-05	2.30359E-05	6.10601E-06	5.68802E-06	0.000440645	0.0003168	0.000213596	0.000210884	0.000149627	4.75327E-05	6.80935E-05	6.54953E-05	6.69493E-06	6.22893E-06	6.69493E-06	6.22893E-06	6.80935E-05	6.54953E-05	6.85948E-05
3837303774425	383730	3774425	2.47301E-05	2.40956E-05	6.38688E-06	5.94966E-06	0.000481055	0.000345853	0.000233184	0.000230223	0.000163349	5.18918E-05	7.43381E-05	7.15017E-05	7.3089E-06	6.80016E-06	7.3089E-06	6.80016E-06	7.43381E-05	7.15017E-05	7.46771E-05
3837403774425	383740	3774425	2.6046E-05	2.53777E-05	6.72674E-06	6.26626E-06	0.000528272	0.000379799	0.000256071	0.00025282	0.000179382	5.6985E-05	8.16345E-05	7.85197E-05	8.02628E-06	7.46761E-06	8.02628E-06	7.46761E-06	8.16345E-05	7.85197E-05	8.17792E-05
3837503774425	383750	3774425	2.82644E-05	2.75392E-05	7.29967E-06	6.79996E-06	0.000599515	0.000431019	0.000290605	0.000286916	0.000203574	6.46701E-05	9.26439E-05	8.9109E-05	9.10871E-06	8.4747E-06	9.10871E-06	8.4747E-06	9.26439E-05	8.9109E-05	9.25521E-05
3837603774425	383760	3774425	3.12698E-05	3.04675E-05	8.07587E-06	7.52303E-06	0.000693913	0.000498885	0.000336363	0.000332092	0.000235627	7.48528E-05	0.000107231	0.00010314	1.05429E-05	9.80909E-06	1.05429E-05	9.80909E-06	0.000107231	0.00010314	0.000106825
3837703774425	383770	3774425	3.51878E-05	3.4285E-05	9.08775E-06	8.46564E-06	0.000816408	0.000586953	0.000395741	0.000390716	0.000277222	8.80664E-05	0.000126161	0.000121347	1.24041E-05	1.15407E-05	1.24041E-05	1.15407E-05	0.000126161	0.000121347	0.000125319
3837803774425	383780	3774425	4.05017E-05	3.94625E-05	1.04601E-05	9.74407E-06	0.000981612	0.000705726	0.000475821	0.000469779	0.00033332	0.000105887	0.00015169	0.000145902	1.49141E-05	1.3876E-05	1.49141E-05	1.3876E-05	0.00015169	0.000145902	0.000150229
3837903774425	383790	3774425	4.80047E-05	4.6773E-05	1.23979E-05	1.15492E-05	0.00121251	0.000871729	0.000587744	0.000580282	0.000411724	0.000130794	0.000187371	0.000180221	1.84222E-05	1.71399E-05	1.84222E-05	1.71399E-05	0.000187371	0.000180221	0.000185035
3838003774425	383800	3774425	5.80951E-05	5.66045E-05	1.50039E-05	1.39768E-05	0.001527256	0.001098014	0.000740313	0.000730913	0.000518601	0.000164746	0.000236009	0.000227004	2.32043E-05	2.15892E-05	2.32043E-05	2.15892E-05	0.000236009	0.000227004	0.00023236
3838103774425	383810	3774425	7.29485E-05	7.10769E-05	1.884E-05	1.75503E-05	0.001991697	0.001431922	0.000965443	0.000953185	0.000676308	0.000214846	0.000307779	0.000296036	3.02608E-05	2.81545E-05	3.02608E-05	2.81545E-05	0.000307779	0.000296036	0.000302109
3838203774425	383820	3774425	9.74518E-05	9.49515E-05	2.51683E-05	2.34454E-05	0.002753824	0.00197985	0.001334872	0.001317923	0.000935098	0.000297057	0.000425552	0.000409315	4.18401E-05	3.89278E-05	4.18401E-05	3.89278E-05	0.000425552	0.000409315	0.000416537
3838303774425	383830	3774425	0.000149083	0.000145257	3.85026E-05	3.58669E-05	0.004352805	0.00312943	0.002109952	0.002083162	0.001478054	0.00046954	0.000672644	0.000646979	6.61342E-05	6.15309E-05	6.61342E-05	6.15309E-05	0.000672644	0.000646979	0.000656587
3838403774425	383840	3774425	0.000198014	0.000192934	5.114E-05	4.76391E-05	0.005868649	0.00421924	0.002844732	0.002808614	0.001992779	0.000633055	0.00090689	0.000872287	8.91651E-05	8.29587E-05	8.91651E-05	8.29587E-05	0.00090689	0.000872287	0.000884191
3838503774425	383850	3774425	0.000182368	0.000177689	4.7099E-05	4.38748E-05	0.0053917	0.00387634	0.002613539	0.002580356	0.001830825	0.000581606	0.000833186	0.000801395	8.19186E-05	7.62166E-05	8.19186E-05	7.62166E-05	0.000833186	0.000801395	0.000812731
3838603774425	383860	3774425	0.000190319	0.000185436	4.91525E-05	4.57877E-05	0.005642634	0.004056747	0.002735175	0.002700447	0.001916032	0.000608674	0.000871963	0.000838693	8.57311E-05	7.97638E-05	8.57311E-05	7.97638E-05	0.000871963	0.000838693	0.000850493
3838703774425	383870	3774425	0.000231392	0.000225455	5.97601E-05	5.56692E-05	0.006915402	0.004971799	0.003352129	0.003309568	0.002348218	0.000745969	0.001068646	0.001027871	0.000105069	9.77556E-05	0.000105069	9.77556E-05	0.001068646	0.001027871	0.001041593
3838803774425	383880	3774425	0.000218719	0.000213107	5.64872E-05	5.26203E-05	0.006529555	0.004694395	0.003165096	0.003124909	0.002217198	0.000704347	0.00100902	0.00097052	9.92065E-05	9.23013E-05	9.92065E-05	9.23013E-05	0.00100902	0.00097052	0.000983729
3838903774425	383890	3774425	0.000168863	0.000164531	4.36113E-05	4.06259E-05	0.004996196	0.003591993	0.002421825	0.002391076	0.001696526	0.000538943	0.000772068	0.00074261	7.59095E-05	7.06258E-05	7.59095E-05	7.06258E-05	0.000772068	0.00074261	0.000753605
3839003774425	383900	3774425	0.000139046	0.000135478	3.59104E-05	3.34522E-05	0.004080972	0.002933997	0.001978185	0.001953068	0.001385749	0.000440217	0.000630638	0.000606575	6.20041E-05	5.76883E-05	6.20041E-05	5.76883E-05	0.000630638	0.000606575	0.000616226
3839103774425	383910	3774425	0.000119086	0.00011603	3.07556E-05	2.86502E-05	0.003469777	0.002494581	0.001681918	0.001660563	0.00117821	0.000374287	0.000536189	0.00051573	5.27179E-05	4.90485E-05	5.27179E-05	4.90485E-05	0.000536189	0.00051573	0.000524458
3829703774435	382970	3774435	5.4168E-06	5.27782E-06	1.39897E-06	1.3032E-06	4.51763E-05	3.24793E-05	2.18985E-05	2.16205E-05	1.53402E-05	4.8732E-06	6.98116E-06	6.71479E-06	6.86385E-07	6.38609E-07	6.86385E-07	6.38609E-07	6.98116E-06	6.71479E-06	8.55915E-06
3829803774435	382980	3774435	5.6396E-06	5.4949E-06	1.4565E-06	1.3568E-06	4.62276E-05	3.32351E-05	2.24081E-05	2.21236E-05	1.56972E-05	4.9866E-06	7.14361E-06	6.87104E-06	7.02357E-07	6.53469E-07	7.02357E-07	6.53469E-07	7.14361E-06	6.87104E-06	8.74605E-06
3829903774435	382990	3774435	5.87702E-06	5.72623E-06	1.51782E-06	1.41392E-06	4.73055E-05	3.40101E-05	2.29306E-05	2.26395E-05	1.60632E-05	5.10288E-06	7.31019E-06	7.03126E-06	7.18735E-07	6.68707E-07	7.18735E-07	6.68707E-07	7.31019E-06	7.03126E-06	8.93839E-06
3830003774435	383000	3774435	6.14201E-06	5.98442E-06	1.58626E-06	1.47767E-06	4.84993E-05	3.48684E-05	2.35093E-05	2.32108E-05	1.64686E-05	5.23165E-06	7.49466E-06	7.2087E-06	7.36873E-07	6.85582E-07	7.36873E-07	6.85582E-07	7.49466E-06	7.2087E-06	9.15069E-06
3830103774435	383010	3774435	6.50264E-06	6.3358E-06	1.6794E-06	1.56443E-06	5.02543E-05	3.61301E-05	2.436E-05	2.40507E-05	1.70645E-05	5.42097E-06	7.76587E-06	7.46955E-06	7.63537E-07	7.10391E-07	7.63537E-07	7.10391E-07	7.76587E-06	7.46955E-06	9.46642E-06
3830203774435	383020	3774435	6.91728E-06	6.73981E-06	1.78648E-06	1.66419E-06	5.22143E-05	3.75392E-05	2.531E-05	2.49887E-05	1.77301E-05	5.63239E-06	8.06874E-06	7.76087E-06	7.93316E-07	7.38097E-07	7.93316E-07	7.38097E-07	8.06874E-06	7.76087E-06	9.82025E-06
3830303774435	383030	3774435	7.37919E-06	7.18986E-06	1.90578E-06	1.77532E-06	5.429E-05	3.90316E-05	2.63162E-05	2.59821E-05	1.84349E-05	5.8563E-06	8.3895E-06	8.0694E-06	8.24853E-07	7.67439E-07	8.24853E-07	7.67439E-07	8.3895E-06	8.0694E-06	1.01922E-05
3830403774435	383040	3774435	7.8906E-06	7.68815E-06	2.03786E-06	1.89835E-06	5.64727E-05	4.06008E-05	2.73742E-05	2.70266E-05	1.91761E-05	6.09174E-06	8.72679E-06	8.39381E-06	8.58015E-07	7.98293E-07	8.58015E-07	7.98293E-07	8.72679E-06	8.39381E-06	1.05842E-05
3830503774435	383050	3774435	8.47121E-06	8.25386E-06	2.18781E-06	2.03804E-06	5.88602E-05	4.23173E-05	2.85315E-05	2.81693E-05	1.99868E-05	6.34929E-06	9.09574E-06	8.74869E-06	8.9429E-07	8.32043E-07	8.9429E-07	8.32043E-07	9.09574E-06	8.74869E-06	1.1016E-05
3830603774435	383060	3774435	9.04113E-06	8.80916E-06	2.335E-06	2.17515E-06	6.09983E-05	4.38545E-05	2.95679E-05	2.91925E-05	2.07128E-05	6.57993E-06	9.42615E-06	9.06648E-06	9.26776E-07	8.62267E-07	9.26776E-07	8.62267E-07	9.42615E-06	9.06648E-06	1.14025E-05
3830703774435	383070	3774435	9.67407E-06	9.42586E-06	2.49846E-06	2.32743E-06	6.327E-05	4.54877E-05	3.06691E-05	3.02797E-05	2.14842E-05	6.82498E-06	9.7772E-06	9.40414E-06	9.61291E-07	8.9438E-07	9.61291E-07	8.9438E-07	9.7772E-06	9.40414E-06	1.18126E-05
3830803774435	383080	3774435	1.03453E-05	1.00798E-05	2.67181E-06	2.48891E-06	6.54705E-05	4.70697E-05	3.17358E-05	3.13328E-05	2.22314E-05	7.06234E-06	1.01172E-05	9.73121E-06	9.94724E-07	9.25486E-07	9.94724E-07	9.25486E-07	1.01172E-05	9.73121E-06	1.22118E-05
3830903774435	383090	3774435	1.10412E-05	1.07579E-05	2.851555E-06	2.65634E-06	6.75908E-05	4.85941E-05	3.27635E-05	3.23476E-05	2.29514E-05	7.29106E-06	1.04449E-05	1.00464E-05	1.02694E-06	9.55458E-07	1.02694E-06	9.55458E-07	1.04449E-05	1.00464E-05	1.2591E-05
3831003774435	383100	3774435	1.17979E-05	1.14952E-05	3.04698E-06	2.83839E-06	6.98447E-05	5.02146E-05	3.38561E-05	3.34262E-05	2.37167E-05	7.53419E-06	1.07932E-05	1.03814E-05	1.06118E-06	9.87319E-07	1.06118E-06	9.87319E-07	1.07932E-05	1.03814E-05	1.29902E-05
3831103774435	383110	3774435	1.25552E-05	1.22331E-05	3.24255E-06	3.02058E-06	7.20185E-05	5.17774E-05	3.49098E-05	3.44665E-05	2.44548E-05	7.76868E-06	1.11291E-05	1.07045E-05	1.09421E-06	1.01805E-06	1.09421E-06	1.01805E-06	1.11291E-05	1.07045E-05	1.33695E-05
3831203774435	383120	3774435	1.33699E-05	1.30268E-05	3.45295E-06	3.21658E-06	7.39873E-05	5.31928E-05	3.58641E-05	3.54088E-05	2.51234E-05	7.98106E-06	1.14334E-05	1.09971E-05	1.12412E-06	1.04588E-06	1.12412E-06	1.04588E-06	1.14334E-05	1.09971E-05	1.37269E-05
3831303774435	383130	3774435	1.42571E-05	1.38913E-05	3.68209E-06	3.43003E-06	7.58047E-05	5.44995E-05	3.67451E-05	3.62785E-05	2.57405E-05	8.1771E-06	1.17142E-05	1.12672E-05	1.15174E-06	1.07157E-06	1.15174E-06	1.07157E-06	1.17142E-05	1.12672E-05	1.40608E-05
3831403774435	383140	3774435	1.52703E-05	1.48786E-05	3.94378E-06	3.67381E-06	7.75864E-05	5.57804E-05	3.76088E-05	3.71313E-05	2.63455E-05	8.3693E-06	1.19895E-05	1.15321E-05	1.17881E-06	1.09676E-06	1.17881E-06	1.09676E-06	1.19895E-05	1.15321E-05	1.43838E-05
3831503774435	383150	3774435	1.63967E-05	1.5976E-05	4.23467E-06	3.94479E-06	7.93771E-05	5.70678E-05	3.84768E-05	3.79882E-05	2.69536E-05	8.56246E-06	1.22662E-05	1.17982E-05	1.

			MSite Grubbing / Prep	MMass Grading / Excavation	MMass Grading / Excavation	MDrainage / Utilities Trenching	MFoundations / Concrete Pads	MBuilding / Structure Construction	MAsphalt Paving	MLandscaping or Other Finishing	MWaterside Construction (Piles)	RSSWDemolition	RSSWPlacing Base	RSSWForm/Plac e Rebar and Pour	Child Risk				
Unique Identifier	X (UTM)	Y (UTM)	2027	2027	2028	2028	2028	2028	2028	2028	2028	2029	2029	2029	3rd Trimester	0<2	2<16	Total	per million
3830603774425	383060	3774425	3.48701E-05	4.10044E-05	4.04584E-05	8.60007E-06	1.11843E-05	8.23227E-06	8.47322E-07	9.92692E-06	8.47322E-07	2.56716E-05	3.72501E-05	2.20811E-05	3.13701E-09	3.8466E-08	5.4378E-09	4.70412E-08	0.04704115
3830703774425	383070	3774425	3.62905E-05	4.26747E-05	4.21065E-05	8.95039E-06	1.16399E-05	8.56761E-06	8.81838E-07	1.03313E-05	8.81838E-07	2.67634E-05	3.88343E-05	2.30202E-05	3.46053E-09	4.2177E-08	5.828E-09	5.14651E-08	0.05146513
3830803774425	383080	3774425	3.76441E-05	4.42664E-05	4.3677E-05	9.28423E-06	1.20741E-05	8.88717E-06	9.14729E-07	1.07166E-05	9.14729E-07	2.78271E-05	4.03777E-05	2.39351E-05	3.82763E-09	4.6355E-08	6.2476E-09	5.643E-08	0.05643003
3830903774425	383090	3774425	3.88417E-05	4.56747E-05	4.50665E-05	9.5796E-06	1.24582E-05	9.16991E-06	9.4383E-07	1.10576E-05	9.4383E-07	2.88252E-05	4.1826E-05	2.47936E-05	4.2354E-09	5.0959E-08	6.6859E-09	6.18807E-08	0.06188066
3831003774425	383100	3774425	4.00839E-05	4.71354E-05	4.65078E-05	9.88596E-06	1.28566E-05	9.46317E-06	9.74014E-07	1.14112E-05	9.74014E-07	2.98577E-05	4.33242E-05	2.56817E-05	4.72822E-09	5.6498E-08	7.1947E-09	6.84207E-08	0.06842072
3831103774425	383110	3774425	4.13094E-05	4.85764E-05	4.79296E-05	1.01882E-05	1.32497E-05	9.75248E-06	1.00379E-06	1.17601E-05	1.00379E-06	3.08153E-05	4.47137E-05	2.65054E-05	5.29761E-09	6.2871E-08	7.7593E-09	7.59276E-08	0.07592758
3831203774425	383120	3774425	4.2507E-05	4.99847E-05	4.93192E-05	1.04836E-05	1.36338E-05	1.00352E-05	1.03289E-06	1.2101E-05	1.03289E-06	3.17854E-05	4.61213E-05	2.73398E-05	6.00826E-09	7.0791E-08	8.4315E-09	8.52305E-08	0.0852305
3831303774425	383130	3774425	4.36155E-05	5.12882E-05	5.06053E-05	1.0757E-05	1.39893E-05	1.02969E-05	1.05983E-06	1.24166E-05	1.05983E-06	3.27805E-05	4.75652E-05	2.81957E-05	6.91661E-09	8.0857E-08	9.251E-09	9.70249E-08	0.09702492
3831403774425	383140	3774425	4.46515E-05	5.25066E-05	5.18074E-05	1.10125E-05	1.43216E-05	1.05415E-05	1.08501E-06	1.27115E-05	1.08501E-06	3.37786E-05	4.90135E-05	2.90542E-05	8.10745E-09	9.4001E-08	1.0281E-08	1.1239E-07	0.11238956
3831503774425	383150	3774425	4.55762E-05	5.35939E-05	5.28803E-05	1.12405E-05	1.46182E-05	1.07598E-05	1.10747E-06	1.29748E-05	1.10747E-06	3.47955E-05	5.04891E-05	2.99289E-05	9.68683E-09	1.1138E-07	1.1604E-08	1.32672E-07	0.13267241
3831603774425	383160	3774425	4.6434E-05	5.46026E-05	5.38756E-05	1.14521E-05	1.48934E-05	1.09623E-05	1.12832E-06	1.3219E-05	1.12832E-06	3.57687E-05	5.19012E-05	3.0766E-05	1.17694E-08	1.3426E-07	1.3297E-08	1.59324E-07	0.15932373
3831703774425	383170	3774425	4.72696E-05	5.55852E-05	5.4845E-05	1.16582E-05	1.51614E-05	1.11596E-05	1.14862E-06	1.34568E-05	1.14862E-06	3.67451E-05	5.33179E-05	3.16058E-05	1.45952E-08	1.6526E-07	1.5554E-08	1.95406E-07	0.19540607
3831803774425	383180	3774425	4.74913E-05	5.58477E-05	5.51178E-05	1.17111E-05	1.52297E-05	1.12064E-05	1.15406E-06	1.35189E-05	1.15406E-06	3.69012E-05	5.35577E-05	3.17534E-05	1.46512E-08	1.6597E-07	1.5616E-08	1.96168E-07	0.19616801
3831903774425	383190	3774425	4.77131E-05	5.61102E-05	5.53551E-05	1.17639E-05	1.52979E-05	1.12532E-05	1.15951E-06	1.35809E-05	1.15951E-06	3.70573E-05	5.37983E-05	3.18011E-05	1.47072E-08	1.6668E-07	1.5678E-08	1.96931E-07	0.19693101
3832003774425	383200	3774425	4.79348E-05	5.63727E-05	5.55924E-05	1.18168E-05	1.53661E-05	1.13001E-05	1.16495E-06	1.36429E-05	1.16495E-06	3.72134E-05	5.40389E-05	3.19488E-05	1.47632E-08	1.6739E-07	1.5741E-08	1.97694E-07	0.19769401
3832103774425	383210	3774425	4.81566E-05	5.66352E-05	5.58297E-05	1.18696E-05	1.54343E-05	1.13469E-05	1.17039E-06	1.37049E-05	1.17039E-06	3.73695E-05	5.42795E-05	3.20965E-05	1.48192E-08	1.6809E-07	1.5803E-08	1.98457E-07	0.19845701
3832203774425	383220	3774425	4.83783E-05	5.68977E-05	5.60669E-05	1.19225E-05	1.55025E-05	1.13938E-05	1.17583E-06	1.37669E-05	1.17583E-06	3.75256E-05	5.45201E-05	3.22442E-05	1.48752E-08	1.688E-07	1.5865E-08	1.99219E-07	0.19921901
3832303774425	383230	3774425	4.86001E-05	5.71602E-05	5.63042E-05	1.19753E-05	1.55707E-05	1.14406E-05	1.18127E-06	1.38289E-05	1.18127E-06	3.76817E-05	5.47607E-05	3.23919E-05	1.49312E-08	1.6951E-07	1.5927E-08	1.99982E-07	0.19998201
3832403774425	383240	3774425	4.88218E-05	5.74227E-05	5.65415E-05	1.20282E-05	1.56389E-05	1.14874E-05	1.18671E-06	1.38909E-05	1.18671E-06	3.78378E-05	5.50013E-05	3.25396E-05	1.49872E-08	1.7022E-07	1.5989E-08	2.00745E-07	0.20074501
3832503774425	383250	3774425	4.90436E-05	5.76852E-05	5.67787E-05	1.20810E-05	1.57071E-05	1.15343E-05	1.19215E-06	1.39529E-05	1.19215E-06	3.79939E-05	5.52419E-05	3.26873E-05	1.50432E-08	1.7093E-07	1.6052E-08	2.01508E-07	0.20150801
3832603774425	383260	3774425	4.92653E-05	5.79477E-05	5.70159E-05	1.21339E-05	1.57753E-05	1.15811E-05	1.19759E-06	1.40149E-05	1.19759E-06	3.81500E-05	5.54825E-05	3.28350E-05	1.50992E-08	1.7164E-07	1.6115E-08	2.02271E-07	0.20227101
3832703774425	383270	3774425	4.94871E-05	5.82102E-05	5.72532E-05	1.21867E-05	1.58435E-05	1.16280E-05	1.20303E-06	1.40769E-05	1.20303E-06	3.83061E-05	5.57231E-05	3.29827E-05	1.51552E-08	1.7235E-07	1.6178E-08	2.03034E-07	0.20303401
3832803774425	383280	3774425	4.97088E-05	5.84727E-05	5.74904E-05	1.22396E-05	1.59117E-05	1.16748E-05	1.20847E-06	1.41389E-05	1.20847E-06	3.84622E-05	5.59637E-05	3.31304E-05	1.52112E-08	1.7306E-07	1.6241E-08	2.03797E-07	0.20379701
3832903774425	383290	3774425	4.99306E-05	5.87352E-05	5.77277E-05	1.22924E-05	1.59799E-05	1.17217E-05	1.21391E-06	1.42009E-05	1.21391E-06	3.86183E-05	5.62043E-05	3.32781E-05	1.52672E-08	1.7377E-07	1.6304E-08	2.04560E-07	0.20456001
3833003774425	383300	3774425	5.01523E-05	5.89977E-05	5.79649E-05	1.23453E-05	1.60481E-05	1.17685E-05	1.21935E-06	1.42629E-05	1.21935E-06	3.87744E-05	5.64449E-05	3.34258E-05	1.53232E-08	1.7448E-07	1.6367E-08	2.05323E-07	0.20532301
3833103774425	383310	3774425	5.03741E-05	5.92602E-05	5.82022E-05	1.23981E-05	1.61163E-05	1.18154E-05	1.22479E-06	1.43249E-05	1.22479E-06	3.89305E-05	5.66855E-05	3.35735E-05	1.53792E-08	1.7519E-07	1.643E-08	2.06086E-07	0.20608601
3833203774425	383320	3774425	5.05958E-05	5.95227E-05	5.84394E-05	1.24510E-05	1.61845E-05	1.18622E-05	1.23023E-06	1.43869E-05	1.23023E-06	3.90866E-05	5.69261E-05	3.37212E-05	1.54352E-08	1.759E-07	1.6493E-08	2.06849E-07	0.20684901
3833303774425	383330	3774425	5.08176E-05	5.97852E-05	5.86767E-05	1.25038E-05	1.62527E-05	1.19091E-05	1.23567E-06	1.44489E-05	1.23567E-06	3.92427E-05	5.71667E-05	3.38689E-05	1.54912E-08	1.7661E-07	1.6556E-08	2.07612E-07	0.20761201
3833403774425	383340	3774425	5.10393E-05	6.00477E-05	5.89139E-05	1.25567E-05	1.63209E-05	1.19559E-05	1.24111E-06	1.45109E-05	1.24111E-06	3.93988E-05	5.74073E-05	3.40166E-05	1.55472E-08	1.7732E-07	1.6619E-08	2.08375E-07	0.20837501
3833503774425	383350	3774425	5.12611E-05	6.03102E-05	5.91512E-05	1.26095E-05	1.63891E-05	1.20028E-05	1.24655E-06	1.45729E-05	1.24655E-06	3.95549E-05	5.76479E-05	3.41643E-05	1.56032E-08	1.7803E-07	1.6682E-08	2.09138E-07	0.20913801
3833603774425	383360	3774425	5.14828E-05	6.05727E-05	5.93884E-05	1.26624E-05	1.64573E-05	1.20496E-05	1.25199E-06	1.46349E-05	1.25199E-06	3.97110E-05	5.78885E-05	3.43120E-05	1.56592E-08	1.7874E-07	1.6745E-08	2.09901E-07	0.20990101
3833703774425	383370	3774425	5.17045E-05	6.08352E-05	5.96257E-05	1.27152E-05	1.65255E-05	1.20965E-05	1.25743E-06	1.46969E-05	1.25743E-06	3.98671E-05	5.81291E-05	3.44597E-05	1.57152E-08	1.7945E-07	1.6808E-08	2.10664E-07	0.21066401
3833803774425	383380	3774425	5.19263E-05	6.10977E-05	5.98629E-05	1.27681E-05	1.65937E-05	1.21433E-05	1.26287E-06	1.47589E-05	1.26287E-06	4.00232E-05	5.83697E-05	3.46074E-05	1.57712E-08	1.8016E-07	1.6871E-08	2.11427E-07	0.21142701
3833903774425	383390	3774425	5.21480E-05	6.13602E-05	6.01002E-05	1.28209E-05	1.66619E-05	1.21902E-05	1.26831E-06	1.48209E-05	1.26831E-06	4.01793E-05	5.86103E-05	3.47551E-05	1.58272E-08	1.8087E-07	1.6934E-08	2.12190E-07	0.21219001
3834003774425	383400	3774425	5.23698E-05	6.16227E-05	6.03375E-05	1.28738E-05	1.67301E-05	1.22370E-05	1.27375E-06	1.48829E-05	1.27375E-06	4.03354E-05	5.88509E-05	3.49028E-05	1.58832E-08	1.8158E-07	1.6997E-08	2.12953E-07	0.21295301
3834103774425	383410	3774425	5.25915E-05	6.18852E-05	6.05747E-05	1.29266E-05	1.67983E-05	1.22838E-05	1.27919E-06	1.49449E-05	1.27919E-06	4.04915E-05	5.90915E-05	3.50505E-05	1.59392E-08	1.8229E-07	1.7061E-08	2.13716E-07	0.21371601
3834203774425	383420	3774425	5.28133E-05	6.21477E-05	6.08120E-05	1.29795E-05	1.68665E-05	1.23307E-05	1.28463E-06	1.50069E-05	1.28463E-06	4.06476E-05	5.93321E-05	3.51982E-05	1.59952E-08	1.83E-07	1.7124E-08	2.14479E-07	0.21447901
3834303774425	383430	3774425	5.30350E-05	6.24102E-05	6.10492E-05	1.30323E-05	1.69347E-05	1.23775E-05	1.29007E-06	1.50689E-05	1.29007E-06	4.08037E-05	5.95727E-05	3.53459E-05	1.60512E-08	1.8371E-07	1.7188E-08	2.15242E-07	0.21524201
3834403774425	383440	3774425	5.32568E-05	6.26727E-05	6.12865E-05	1.30852E-05	1.70029E-05	1.24244E-05	1.29551E-06	1.51309E-05	1.29551E-06	4.09598E-05	5.98133E-05	3.54936E-05	1.61072E-08	1.8442E-07	1.7251E-08	2.16005E-07	0.21600501
3834503774425	383450	3774425	5.34785E-05	6.29352E-05	6.15237E-05	1.31380E-05	1.70711E-05	1.24712E-05	1.30095E-06	1.51929E-05	1.30095E-06	4.11159E-05	6.00539E-05	3.56413E-05	1.61632E-08	1.8513E-07	1.7315E-08	2.16768E-07	0.21676801
3834603774425	383460	3774425	5.37003E-05	6.31977E-05	6.17610E-05	1.31909E-05	1.71393E-05	1.25181E-05	1.30639E-06	1.52549E-05	1.30639E-06	4.12720E-05	6.02945E-05	3.57890E-05	1.62192E-08	1.8584E-07	1.7378E-08	2.17531E-07	0.21753101
3834703774425	383470	3774425	5.39220E-05	6.34602E-05	6.19982E-05	1.32437E-05	1.72075E-05	1.25649E-05	1.31183E-06	1.53169E-05	1.31183E-06	4.14281E-05	6.05351E-05	3.59367E-05	1.62752E-08	1.8655E-07	1.7442E-08	2.18294E-07	0.21829401
3834803774425	383480	3774425	5.41438E-05	6.37227E-05	6.22355E-05	1.32966E-05	1.72757E-05	1.26118E-05	1.31727E-06	1.53789E-05	1.31727E-06	4.15842E-05	6.07757E-05	3.60844E-05	1.63312E-08	1.8726E-07	1.7505E-08	2.19057E-07	0.21905701
3834903774425	383490	3774425	5.43655E-05	6.39852E-05	6.24727E-05	1.33494E-05	1.73439E-05	1.26586E-05	1.32271E-06	1.54409E-05	1.32271E-06	4.17403E-05	6.10163E-05	3.62321E-05	1.63872E-08	1.8797E-07	1.7568E-08	2.19820E-07	0.21981901
3835003774425	383500	3774425	5.45873E-05	6.42477E-05	6.27100E-05	1.34023E-05	1.74121E-05	1.27055E-05	1.32815E-06	1.55029E-05	1.32815E-06	4.18964E-05	6.12569E-05	3.63798E-05	1.64432E-08	1.8868E-07	1.7631E-08	2.20583E-07	0.22058201
3835103774425	383510	3774425	5.48090E-05	6.45102E-05	6.29472E-05	1.34551E-05	1.74803E-05	1.27523E-05	1.33359E-06	1.55649E-05	1.33359E-06	4.20525E-05	6.14975E-05	3.65275E-05	1.64992E-08	1.8939E-07	1.7694E-08	2.21346E-07	0.22134501
3835203774425	383520	3774425	5.50308E-05	6.47727E-05	6.31845E-05	1.35080E-05	1.75485E-05	1.27992E-05	1.33903E-06	1.56269E-05	1.33903E-06	4.22086E-05	6.17381E-05	3.66752E-05	1.65552E-08	1.901E-07	1.7757E-08	2.22109E-07	0.22210801
3835303774425	383530	3774425	5.52525E-05	6.50352E-05	6.34217E-05	1.35608E-05	1.76167E-05	1.28460E-05	1.34447E-06	1.56889E-05	1.34447E-06	4.23647E-05	6.19787E-05	3.68229E-05	1.66112E-08	1.9081E-07	1.7821E-08	2.22872E-07	0.22287101
3835403774425	383540	3774425	5.54743E-05	6.52977E-05	6.36590E-05	1.36137E-05	1.76849E-05	1.28928E-05	1.34991E-06	1.57509E-05	1.34991E-06	4.25208E-05	6.22193E-05	3.69706E-05	1.66672E-08	1.9152E-07	1.7884E-08	2.23635E-07	0.22363401
3835503774425	383550	3774425	5.56960E-05	6.55602E-05	6.38962E-05	1.36665E-05	1.77531E-05	1.29397E-05	1.35535E-06	1.58129E-05	1.35535E-06	4.26769E-05	6.24599E-05	3.71183E-05	1.67232E-08	1.9223E-07	1.7947E-08	2.24398E-07	0.22439701
3835603774425	383560	3774425	5.59178E-05	6.58227E-05	6.41335E-05	1.37194E-05	1.78213E-05	1.29865E-05	1.36079E-06	1.58749E-05	1.36079E-06	4.28330E-05	6.27005E-05	3.72660E-05	1.67792E-08	1.9294E-07	1.801E-08	2.25161E-07	0.22516001
3835703774425	383570	3774425	5.61395E-05	6.60852E-05	6.43707E-05	1.37722E-05	1.78895E-05	1.30334E-05	1.36623E-06	1.59369E-05	1.36623E-06	4.29891E-05	6.29411E-05	3.74137E-05	1.68352E-08	1.9365E-07	1.8073E-08	2.25924E-07	0.22592301
3835803774425	383580	3774425	5.63613E-05	6.63477E-05	6.46080E-05	1.38251E-05	1.79577E-05	1.30802E-05	1.37167E-06	1.59989E-05	1.37167E-06	4.31452E-05	6.31817E-05	3.75614E-05	1.68912E-08	1.9436E-07	1.8136E-08	2.26687E-07	0.22668601
3835903774425	383590	3774425	5.65830E-05	6.66102E-05	6.48452E-05	1.38779E-05	1.80259E-05	1.31271E-05	1.37711E-06	1.60609E-05	1.37711E-06	4.33013E-05	6.34223E-05	3.77091E-05	1.69472E-08	1.9507E-07	1.8199E-08	2.27450E-07	0.22744901
3836003774425	383600	3774425	5.68048E-05	6.68727E-05	6.50825E-05	1.39308E-05	1.80941E-05	1.31739E-05	1.38255E-06	1.61229E-05	1.38255E-06	4.34574E-05	6.36629E-05	3.78568E-05	1.70032E-08	1.9578E-07	1.8262E-08	2.28213E-07	0.22821201
3836103774425	383610	3774425	5.70265E-05	6.71352E-05	6.53197E-05	1.39836E-05	1.81623E-05	1.32208E-05	1.38799E-06	1.61849E-05	1.38799E-06	4.36135E-05	6.39035E-05	3.80045E-05	1.70592E-08	1.9649E-07	1.8325E-08	2.28976E-07	0.22897501
3836203774425	383620	3774425	5.72483E-05	6.73977E-05	6.55570E-05	1.40365E-05	1.82305E-05	1.32676E-05	1.39343E-06	1.62469E-05	1.39343E-06	4.37696E-05	6.41441E-05	3.81522E-05	1.71152E-08	1.9719E-07	1.8388E-08	2.29739E-07	0.22973801
3836303774425	383630	3774425	5.74700E-05	6.76602E-05	6.57942E-05	1.40893E-05	1.82987E-05	1.33145E-05	1.39887E-06	1.63089E-05	1.39887E-06	4.39257E-05	6.43847E-05	3.82999E-05	1.71712E-08	1.9789E-07	1.8451E-08	2.30502E-07	0.23050101
3836403774425	383640	3774425	5.76918E-05	6.79227E-05	6.60315E-05	1.41422E-05	1.83669E-05	1.33613E-05	1.40431E-06	1.63709E-05	1.40431E-06	4.40818E-05	6.46253E-05	3.84476E-05	1.72272E-08	1.9859E-07	1.8514E-08	2.31265E-07	0.23126401
3836503774425	383650	3774425	5.79135E-05	6.81852E-05	6.62687E-05	1.41950E-05	1.84351E-05	1.34082E-05	1.40975E-06	1.64329E-05	1.40975E-06	4.42379E-05	6.48659E-05	3.85953E-05	1.72832E-08	1.9929E-07	1.8577E-08	2.32028E-07	0.23202701
3836603774425	383660	3774425	5.81353E-05	6.84477E-05	6.65060E-05	1.42479E-05	1.85033E-05	1.34550E-05	1.41519E-06	1.64949E-05	1.41519E-06	4.43940E-05	6.51065E-05	3.87430E-05	1.73392E-08	1.9999E-07	1.864E-08	2.32791E-07	0.23279001
3836703774425	383670	3774425	5.83570E-05	6.87102E-05	6.67432E-05	1.43007E-05	1.85715E-05	1.35019E-05	1.42063E-06	1.65569E-05	1.42063E-06	4.45501E-05	6.53471E-05	3.88907E-05	1.73952E-08	2.0069E-07	1.8703E-08	2.33554E-07	0.23355301
3836803774425	383680	3774425	5.85788E-05	6.89727E-05	6.69805E-05	1.43536E-05	1.86397E-05	1.35487E-05	1.42607E-06	1.66189E-05	1.42607E-06	4.47062E-05	6.55877E-05	3.90384E-05	1.74512E-08	2.0139E-07	1.8766E-08	2.34317E-07	0.23431601
3836903774425	383690	3774425	5.88005E-05	6.92352E-05	6.72177E-05	1.44064E-05	1.87079E-05	1.35956E-05	1.43151E-06	1.66809E-05	1.43151E-06	4.48623E-05	6.58283E-05	3.91861E-05	1.75072E-08	2.0209E-07	1.8829E-08	2.35080E-07	0.23507901
3837003774425	383700	3774425	5.90223E-05	6.94977E-05	6.74550E-05	1.44593E-05	1.87761E-05	1.36424E-05	1.43695E-06	1.67429E-05	1.43695E-06	4.50184E-05	6.60689E-05	3.93338E-05	1.75632E-08	2.0279E-07	1.8892E-08	2.35843E-07	0.23584201
3837103774425	383710	3774425	5.92440E-05	6.97602E-05	6.76922E-05	1.45121E-05	1.88443E-05	1.36892E-05	1.44239E-06	1.68049E-05	1.44239E-06	4.51745E-05	6.63095E-05	3.94815E-05	1.76192E-08	2.0349E-07	1.8955E-08	2.36606E-07	0.23660501
3837203774425	383720	3774425	5.94658E-05	7.00227E-05	6.79295E-05	1.45650E-05	1.89125E-05	1.37361E-05	1.44783E-06	1.68669E-05	1.44783E-06	4.53306E-05	6.65501E-05	3.96292E-05	1.76752E-08	2.0419E-07	1.9018E-08	2.37369E-07	0.23736801
3837303774425	383730	3774425	5.96875E-05	7.02852E-05	6.81667E-05	1.46178E-05	1.89807E-05	1.37829E-05	1.45327E-06	1.69289E-05	1.45327E-06	4.54867E-05	6.67907E-05	3.97769E-05	1.77312E-08	2.0489E-07	1.9081E-08	2.38132E-07	0.23813101
3837403774425	383740	3774425	5.99093E-05	7.05477E-05	6.84040E-05	1.46707E-05	1.90489E-05	1.38298E-05	1.45871E-06	1.69909E-05	1.45871E-06	4.56428E-05	6.70313E-05	3.99246E-05	1.77872E-08	2.0559E-07	1.9144E-08	2.38895E-07	0.23889401
3837503774425	383750	3774425	6.01310E-05	7.08102E-05	6.86412E-05	1.47235E-05	1.91171E-05	1.38766E-05	1.46415E-06	1.70529E-05	1.46415E-06	4.57989E-05	6.72719E-05	4.00723E-05	1.78432E-08	2.0629E-07	1.9207E-08	2.39658E-07	0.23965701
3837603774425	383760	3774425	6.03528E-05	7.10727E-05	6.88785E-05	1.47764E-05	1.91853E-05	1.39235E-05	1.46959E-06	1.71149E-05	1.46959E-06	4.59550E-05	6.75125E-05	4.02200E-05	1.78992E-08	2.0699E-07	1.927E-08	2.40421E-07	0.24042001
3837703774425	383770	3774425	6.05745E-05	7.13352E-05	6.91157E-05	1.48292E-05	1.92535E-05	1.39703E-05	1.47503E-06	1.71769E-05	1.47503E-06	4.61111E-05	6.77531E-05	4.03677E-05	1.79552E-08	2.0769E-07	1.9333E-08	2.41184E-07	0.24118301
3837803774425	383780	3774425	6.07963E-05	7.15977E-05	6.93530E-05	1.48821E-05	1.93217E-05	1.40172E-05	1.48047E-06	1.72389E-05	1.48047E-06	4.62672E-05	6.79937E-05	4.05154E-05	1.80112E-08	2.0839E-07	1.9396E-08	2.41947E-07	0.24194601
3837903774425	383790	3774425	6.10180E-05	7.18602E-05	6.95902E-05	1.49349E-05	1.93899E-05	1.40640E-05	1.48591E-06	1.73009E-05	1.48591E-06	4.64233E-05	6.82343E-05	4.06631E-05	1.80672E-08	2.0909E-07	1.9459E-08	2.42710E-07	0.24270901
3838003774425	383800	3774425	6.12398E-05	7.21227E-05	6.98275E-05	1.49878E-05	1.94581E-05	1.41109E-05	1.49135E-06	1.73629E-05	1.49135E-06	4.65794E-05	6.84749E-05	4.08108E-05	1.81232E-08	2.0979E-07	1.9522E-08	2.43473E-07	0.24347201
3838103774425	383810	3774425	6.14615E-05	7.23852E-05	7.00647E-05	1.50406E-05	1.95263E-05	1.41577E-05	1.49679E-06	1.74249E-05	1.49679E-06	4.67355E-05	6.87155E-05	4.09585E-05	1.81792E-08	2.1049E-07	1.9585E-08	2.44236E-07	0.24423501
3838203774425	383820	3774425	6.16833E-05	7.26477E-05	7.03020E-05	1.50935E-05	1.95945E-05	1.42046E-05	1.50223E-06	1.74869E-05	1.50223E-06	4.68916E-05	6.89561E-05	4.11062E-05	1.82352E-08	2.1119E-07	1.9648E-08	2.44999E-07	0.24499801
3838303774425	383830	3774425	6.19050E-05	7.29102E-05	7.05392E-05	1.51463E-05	1.96627E-05	1.42514E-05	1.50767E-06	1.75489E-05	1.50767E-06	4.70477E-05	6.91967E-05	4.12539E-05	1.82912E-08	2.1189E-07	1.9711E-08	2.45762E-07	0.24576101
3838403774425	383840	3774425	6.21268E-05	7.31727E-05	7.07765E-05	1.51992E-05	1.97309E-05	1.42983E-05	1.51311E-06	1.76109E-05	1.51311E-06	4.72038E-05	6.94373E-05	4.14016E-05	1.83472E-08	2.1259E-07	1.9774E-08	2.46525E-07	0.24652401
3838503774425	383850	3774425	6.23485E-05	7.34352E-05	7.10137E-05	1.52520E-05	1.97991E-05	1.43451E-05	1.51855E-06	1.76729E-05	1.51855E-06	4.73599E-05	6.96779E-05	4.15493E-05	1.84032E-08	2.1329E-07	1.9837E-08	2.47288E-07	0.24728701
3838603774425	383860	3774425	6.25703E-05	7.36977E-05	7.12510E-05	1.53048E-05	1.98673E-05	1.43920E-05	1.52399E-06	1.77349E-05	1.52399E-06	4.75160E-05	6.99185E-05	4.16970E-05	1.84592E-08	2.1399E-07	1.9899E-08	2.48051E-07	0.24805001
3838703774425	383870	3774425	6.27920E-05	7.39602E-05	7.14882E-05	1.53577E-05	1.99355E-05	1.44388E-05	1.52943E-06	1.77969E-05	1.52943E-06	4.76721E-05	7.01591E-05	4.18447E-05	1.85152E-08	2.1469E-07	1.9962E-08	2.48814E-07	0.24881301
3838803774425	383880	3774425	6.30138E-05	7.42227E-05	7.17255E-05	1.54105E-05	2.00037E-05	1.44857E-05	1.53487E-06	1.78589E-05	1.53487E-06	4.78282E-05	7.03997E-05	4.19924E-05	1.85712E-08	2.1539E-07	2.0024E-08	2.49577

			EGIODemolition	EGIOSite Grubbing / Prep	EGIOMass Grading / Excavation	EGIOMass Grading / Excavation	EGIODrainage / Utilities Trenching	EGIODrainage / Utilities Trenching	EGIOFoundations / Concrete Pads	EGIOFoundations / Concrete Pads	EGIOBuilding / Structure Construction	EGIOBuilding / Structure Construction	EGIOAsphalt Paving	EGIOArchitectural Coating	EGIOLandscaping or Other Finishing	EGIOWaterside Construction (Piles)	HIWaterside Construction (Landscaping)	HIWaterside Construction (Landscaping)	KMDemolition	KMSite Grubbing / Prep	KMMass Grading / Excavation
Unique Identifier	X (UTM)	Y (UTM)	2025	2025	2025	2026	2026	2027	2026	2027	2026	2027	2027	2027	2027	2027	2025	2026	2025	2025	2025
3831603774435	383160	3774435	0.000937021	0.00036751	0.000121709	0.000119201	0.000276792	0.000276364	0.000363668	0.000363433	0.000389534	0.000380197	1.51582E-05	1.51582E-05	0.000410513	1.51582E-05	2.08182E-05	2.01661E-05	1.92859E-05	8.3702E-05	6.36225E-05
3831703774435	383170	3774435	0.001133108	0.00044442	0.000147179	0.000144146	0.000334714	0.000334198	0.000439771	0.000439487	0.00047105	0.000459759	1.83302E-05	1.83302E-05	0.000496419	1.83302E-05	2.11177E-05	2.04563E-05	1.96299E-05	8.5195E-05	6.47573E-05
3831903774435	383190	3774435	0.001620992	0.00063578	0.00021055	0.000206211	0.000478833	0.000478094	0.000629124	0.000628718	0.000673871	0.000657718	2.62227E-05	2.62227E-05	0.000710164	2.62227E-05	2.15644E-05	2.0889E-05	2.02816E-05	8.80237E-05	6.69074E-05
3832003774435	383200	3774435	0.001876728	0.00073608	0.000243767	0.000238744	0.000554376	0.000553521	0.000728378	0.000727908	0.000780184	0.000761483	3.03598E-05	3.03598E-05	0.000822203	3.03598E-05	2.17241E-05	2.10436E-05	2.05962E-05	8.93889E-05	6.79451E-05
3832103774435	383210	3774435	0.002120599	0.00083173	0.000275443	0.000269768	0.000626415	0.000625448	0.000823027	0.000822496	0.000881565	0.000860434	3.43049E-05	3.43049E-05	0.000929044	3.43049E-05	2.19053E-05	2.12191E-05	2.09356E-05	9.08622E-05	6.9065E-05
3832203774435	383220	3774435	0.002317305	0.00090888	0.000300993	0.000294791	0.000684521	0.000683464	0.000899371	0.00089879	0.000963338	0.000940247	3.7487E-05	3.7487E-05	0.001015221	3.7487E-05	2.21008E-05	2.14086E-05	2.12955E-05	9.24239E-05	7.0252E-05
3832303774435	383230	3774435	0.002435005	0.00095504	0.000316281	0.000309765	0.000719289	0.000718179	0.000945051	0.000944441	0.001012268	0.000988004	3.9391E-05	3.9391E-05	0.001066786	3.9391E-05	2.2291E-05	2.15928E-05	2.16666E-05	9.40347E-05	7.14764E-05
3832403774435	383240	3774435	0.002476682	0.00097139	0.000321694	0.000315066	0.0007316	0.000730471	0.000961226	0.000960606	0.001029593	0.001004915	4.00652E-05	4.00652E-05	0.001085045	4.00652E-05	2.24829E-05	2.17787E-05	2.20536E-05	9.57142E-05	7.2753E-05
3832503774435	383250	3774435	0.002447795	0.00096006	0.000317942	0.000311392	0.000723067	0.000721951	0.000950015	0.000949402	0.001017585	0.000993194	3.95979E-05	3.95979E-05	0.00107239	3.95979E-05	2.26713E-05	2.19612E-05	2.24542E-05	9.74527E-05	7.40744E-05
3832603774435	383260	3774435	0.002343604	0.00091919	0.000304409	0.000298137	0.000692289	0.000691221	0.000909578	0.000908991	0.000974271	0.000950918	3.79124E-05	3.79124E-05	0.001026743	3.79124E-05	2.28686E-05	2.21523E-05	2.28706E-05	9.92599E-05	7.54481E-05
3832703774435	383270	3774435	0.002149	0.00084287	0.000279132	0.000273381	0.000634804	0.000633825	0.00083405	0.000833511	0.000893371	0.000871958	3.47643E-05	3.47643E-05	0.000941486	3.47643E-05	2.30731E-05	2.23504E-05	2.33096E-05	0.000101165	7.68964E-05
3832903774435	383290	3774435	0.00157549	0.00061793	0.000204639	0.000200423	0.000465392	0.000464674	0.000611464	0.00061107	0.000654954	0.000639256	2.54866E-05	2.54866E-05	0.000690229	2.54866E-05	2.34014E-05	2.26684E-05	2.41696E-05	0.000104898	7.97334E-05
3833003774435	383300	3774435	0.001290266	0.00050606	0.000167592	0.000164139	0.000381138	0.00038055	0.000500766	0.000500443	0.000536383	0.000523526	2.08726E-05	2.08726E-05	0.000565271	2.08726E-05	2.35054E-05	2.27692E-05	2.45747E-05	0.000106656	8.10698E-05
3833103774435	383310	3774435	0.00105747	0.00041475	0.000137354	0.000134524	0.000312372	0.00031189	0.000410415	0.00041015	0.000439606	0.000429069	1.71067E-05	1.71067E-05	0.000463282	1.71067E-05	2.36202E-05	2.28804E-05	2.49956E-05	0.000108483	8.24584E-05
3833203774435	383320	3774435	0.000885527	0.00034732	0.000115021	0.000112651	0.000261581	0.000261177	0.000343683	0.000343461	0.000368127	0.000359303	1.43252E-05	1.43252E-05	0.000387953	1.43252E-05	2.37566E-05	2.30125E-05	2.54392E-05	0.000110408	8.39216E-05
3833303774435	383330	3774435	0.000764136	0.0002997	9.9253E-05	9.7208E-05	0.000225722	0.000225374	0.000296569	0.000296378	0.000317663	0.000310048	1.23614E-05	1.23614E-05	0.000334771	1.23614E-05	2.38893E-05	2.31411E-05	2.58895E-05	0.000112362	8.54073E-05
3833403774435	383340	3774435	0.000674441	0.00026453	8.76027E-05	8.57977E-05	0.000199227	0.000198919	0.000261758	0.000261589	0.000280375	0.000273655	1.09104E-05	1.09104E-05	0.000295476	1.09104E-05	2.39969E-05	2.32453E-05	2.63218E-05	0.000114238	8.68333E-05
3833503774435	383350	3774435	0.000603097	0.00023654	7.83358E-05	7.67218E-05	0.000178152	0.000177877	0.000234068	0.000233917	0.000250716	0.000244707	9.75628E-06	9.75628E-06	0.000264219	9.75628E-06	2.40831E-05	2.33287E-05	2.6754E-05	0.000116114	8.82592E-05
3833603774435	383360	3774435	0.000545352	0.00021389	7.08353E-05	6.93759E-05	0.000161094	0.000160846	0.000211657	0.00021152	0.000226711	0.000221277	8.82214E-06	8.82214E-06	0.000238921	8.82214E-06	2.41638E-05	2.34069E-05	2.71953E-05	0.00011803	8.9715E-05
3833703774435	383370	3774435	0.000498439	0.00019549	6.47418E-05	6.34079E-05	0.000147236	0.000147009	0.000193449	0.000193325	0.000207208	0.000202242	8.06323E-06	8.06323E-06	0.000218368	8.06323E-06	2.43252E-05	2.35633E-05	2.76773E-05	0.000120122	9.13052E-05
3833803774435	383380	3774435	0.000460193	0.00018049	5.97742E-05	5.85426E-05	0.000135939	0.000135729	0.000178606	0.000178491	0.000191309	0.000186724	7.44453E-06	7.44453E-06	0.000201613	7.44453E-06	2.44992E-05	2.37319E-05	2.81888E-05	0.000122341	9.29924E-05
3833903774435	383390	3774435	0.000428577	0.00016809	5.56675E-05	5.45206E-05	0.000126599	0.000126404	0.000166335	0.000166228	0.000178166	0.000173895	6.93307E-06	6.93307E-06	0.000187761	6.93307E-06	2.47109E-05	2.39369E-05	2.87523E-05	0.000124787	9.48514E-05
3834003774435	383400	3774435	0.000402268	0.00015778	5.22503E-05	5.11738E-05	0.000118828	0.000118645	0.000156125	0.000156024	0.000167229	0.000163221	6.50748E-06	6.50748E-06	0.000176236	6.50748E-06	2.49567E-05	2.4175E-05	2.93452E-05	0.0001273 6	9.68074E-05
3834103774435	383410	3774435	0.000379741	0.00014894	4.93243E-05	4.83081E-05	0.000112174	0.000111972	0.000147382	0.000147287	0.000157864	0.00015408	6.14307E-06	6.14307E-06	0.000166366	6.14307E-06	2.52007E-05	2.44113E-05	2.99495E-05	0.000129983	9.88007E-05
3834303774435	383430	3774435	0.000339556	0.00013318	4.41047E-05	4.3196E-05	0.000100303	0.000100148	0.000131785	0.0001317	0.000141158	0.000137775	5.49299E-06	5.49299E-06	0.000148761	5.49299E-06	2.52347E-05	2.44443E-05	3.07008E-05	0.000133244	0.000101279
3834403774435	383440	3774435	0.000323909	0.00012704	4.20723E-05	4.12055E-05	9.56812E-05	9.55336E-05	0.000125713	0.000125631	0.000134654	0.000131426	5.23987E-06	5.23987E-06	0.000141906	5.23987E-06	2.53298E-05	2.45364E-05	3.11353E-05	0.000135129	0.000102713
3834503774435	383450	3774435	0.000310858	0.00012192	4.03772E-05	3.95453E-05	9.18261E-05	9.16844E-05	0.000120647	0.00012057	0.000129228	0.000126131	5.02875E-06	5.02875E-06	0.000136188	5.02875E-06	2.5511E-05	2.47119E-05	3.16468E-05	0.000137349	0.0001044
3834603774435	383460	3774435	0.000299415	0.00011743	3.88908E-05	3.80895E-05	8.84458E-05	8.83094E-05	0.000116206	0.000116131	0.000124471	0.000121488	4.84363E-06	4.84363E-06	0.000131175	4.84363E-06	2.57137E-05	2.49083E-05	3.21967E-05	0.000139736	0.000106214
3834703774435	383470	3774435	0.000287182	0.00011264	3.73018E-05	3.65333E-05	8.48321E-05	8.47012E-05	0.000111458	0.000111386	0.000119386	0.000116524	4.64573E-06	4.64573E-06	0.000125816	4.64573E-06	2.56635E-05	2.48596E-05	3.24298E-05	0.000140748	0.000106983
3834803774435	383480	3774435	0.000276448	0.00010843	3.59077E-05	3.51678E-05	8.16615E-05	8.15355E-05	0.000107293	0.000107223	0.000114924	0.000112169	4.4721E-06	4.4721E-06	0.000121113	4.4721E-06	2.56581E-05	2.48544E-05	3.2724E-05	0.000142024	0.000107954
3834903774435	383490	3774435	0.000267323	0.00010485	3.47223E-05	3.40069E-05	7.89658E-05	7.8844E-05	0.000103751	0.000103684	0.00011113	0.000108466	4.32447E-06	4.32447E-06	0.000117115	4.32447E-06	2.57281E-05	2.49222E-05	3.1111E-05	0.000143704	0.00010923
3835003774435	383500	3774435	0.000259823	0.00010191	3.37482E-05	3.30528E-05	7.67503E-05	7.66319E-05	0.00010084	0.000100775	0.000108012	0.000105423	4.20314E-06	4.20314E-06	0.000113829	4.20314E-06	2.59003E-05	2.5089E-05	3.36292E-05	0.000145953	0.00011094
3835203774435	383520	3774435	0.000245254	9.6192E-05	3.18558E-05	3.11995E-05	7.24468E-05	7.2335E-05	9.51856E-05	9.51242E-05	0.000101956	9.95118E-05	3.96746E-06	3.96746E-06	0.000107447	3.96746E-06	2.60312E-05	2.52159E-05	3.43738E-05	0.000149185	0.000113396
3835303774435	383530	3774435	0.000237915	9.3314E-05	3.09027E-05	3.0266E-05	7.02791E-05	7.01706E-05	9.23375E-05	9.22779E-05	9.8905E-05	9.65343E-05	3.84875E-06	3.84875E-06	0.000104232	3.84875E-06	2.59684E-05	2.51551E-05	3.45593E-05	0.0001499	0.000114008
3835403774435	383540	3774435	0.000232023	9.1003E-05	3.01373E-05	2.95164E-05	6.85386E-05	6.84328E-05	9.00507E-05	8.99926E-05	9.64555E-05	9.41436E-05	3.75343E-06	3.75343E-06	0.00010165	3.75343E-06	2.60348E-05	2.52194E-05	3.49146E-05	0.000151532	0.00011518
3835503774435	383550	3774435	0.000228116	8.947E-05	2.96298E-05	2.90194E-05	6.73844E-05	6.72804E-05	8.85343E-05	8.84772E-05	9.48313E-05	9.25582E-05	3.69023E-06	3.69023E-06	9.99387E-05	3.69023E-06	2.632E-05	2.54956E-05	3.55754E-05	0.0001544	0.00011736
3835603774435	383560	3774435	0.000224865	8.8195E-05	2.92075E-05	2.86057E-05	6.64239E-05	6.63214E-05	8.72723E-05	8.7216E-05	9.34796E-05	9.12389E-05	3.63763E-06	3.63763E-06	9.85142E-05	3.63763E-06	2.66501E-05	2.58154E-05	3.63042E-05	0.000157563	0.000119764
3835703774435	383570	3774435	0.000221263	8.6782E-05	2.87397E-05	2.81475E-05	6.536E-05	6.52591E-05	8.58745E-05	8.5819E-05	9.19823E-05	8.97775E-05	3.57936E-06	3.57936E-06	9.69362E-05	3.57936E-06	2.68941E-05	2.60517E-05	3.69152E-05	0.000160214	0.00012178
3835803774435	383580	3774435	0.000218029	8.5514E-05	2.83197E-05	2.77362E-05	6.44048E-05	6.43054E-05	8.46195E-05	8.45649E-05	9.0638E-05	8.84655E-05	3.52705E-06	3.52705E-06	9.55196E-05	3.52705E-06	2.71542E-05	2.63037E-05	3.75556E-05	0.000162994	0.000123893
3835903774435	383590	3774435	0.000215487	8.4517E-05	2.79895E-05	2.74128E-05	6.36539E-05	6.35557E-05	8.36329E-05	8.3579E-05	8.95813E-05	8.74341E-05	3.48593E-06	3.48593E-06	9.4406E-05	3.48593E-06	2.74825E-05	2.66217E-05	3.82979E-05	0.000166216	0.000126342
3836003774435	383600	3774435	0.000213547	8.3756E-05	2.77375E-05	2.7166E-05	6.30808E-05	6.29835E-05	8.288E-05	8.28265E-05	8.87748E-05	8.66469E-05	3.45455E-06	3.45455E-06	9.3556E-05	3.45455E-06	2.78664E-05	2.69936E-05	3.91307E-05	0.0001683	0.000129089
3836103774435	383610	3774435	0.000212272	8.3256E-05	2.75718E-05	2.70038E-05	6.27041E-05	6.26073E-05	8.2385E-05	8.23318E-05	8.82446E-05	8.61294E-05	3.43392E-06	3.43392E-06	9.29972E-05	3.43392E-06	2.8322E-05	2.74349E-05	4.00744E-05	0.000173926	0.000132202
3836203774435	383620	3774435	0.000213287	8.3654E-05	2.77037E-05	2.71329E-05	6.30039E-05	6.29067E-05	8.27789E-05	8.27255E-05	8.86665E-05	8.65412E-05	3.45033E-06	3.45033E-06	9.34419E-05	3.45033E-06	2.90934E-05	2.81821E-05	4.14843E-05	0.000180045	0.000136853
3836303774435	383630	3774435	0.000216017	8.4725E-05	2.80583E-05	2.74802E-05	6.38105E-05	6.3712E-05	8.38386E-05	8.37845E-05	8.98016E-05	8.76491E-05	3.49451E-06	3.49451E-06	9.46381E-05	3.49451E-06	3.01088E-05	2.91657E-05	4.32744E-05	0.000187814	0.000142759
3836403774435	383640	3774435	0.000219475	8.6081E-05	2.85075E-05	2.79201E-05	6.4832E-05	6.47319E-05	8.51807E-05	8.51258E-05	9.12392E-05	8.90522E-05	3.55045E-06	3.55045E-06	9.61531E-05	3.55045E-06	3.12353E-05	3.0257E-05	4.52546E-05	0.000196408	0.000149291
3836503774435	383650	3774435	0.000225691	8.8519E-05	2.93148E-05	2.87108E-05	6.6668E-05	6.65652E-05	8.75931E-05	8.75365E-05	9.38231E-05	9.15742E-05	3.651E-06	3.651E-06	9.88762E-05	3.651E-06	3.27978E-05	3.17705E-05	4.79137E-05	0.000207949	0.000158063
3836603774435	383660	3774435	0.000232975	9.1376E-05	3.0261E-05	2.96375E-05	6.88198E-05	6.87136E-05	9.04202E-05	9.03619E-05	9.68513E-05	9.45299E-05	3.76884E-06	3.76884E-06	0.000102068	3.76884E-06	3.45522E-05	3.347E-05	5.08987E-05	0.000220904	0.00016791
3836703774435	383670	3774435	0.000242398	9.5072E-05	3.14848E-05	3.08361E-05	7.1603E-05	7.14926E-05	9.4077E-05	9.40163E-05	0.000100768	9.83529E-05	3.92126E-06	3.92126E-06	0.000106195	3.92126E-06	3.66798E-05	3.55309E-05	5.44992E-05	0.0002365 3	0.000179788
3836803774435	383680	3774435	0.000254568	9.9845E-05	3.30657E-05	3.23844E-05	7.51982E-05	7.50822E-05	9.88006E-05	9.87368E-05	0.000105828	0.000103291	4.11814E-06	4.11814E-06	0.000111527	4.11814E-06	3.93061E-05	3.80749E-05	5.89213E-05	0.000255722	0.000194376
3836903774435	383690	3774435	0.00026902	0.00010551	3.49428E-05	3.42229E-05	7.94673E-05	7.93446E-05	0.00010441	0.000104342	0.000111836	0.000109155	4.35193E-06	4.35193E-06	0.000117859	4.35193E-06	4.237E-05	4.10429E-05	6.40924E-05	0.000278165	0.000211435
3837003774435	383700	3774435	0.000283364	0.00011114	3.6806E-05	3.60477E-05	8.37045E-05	8.35753E-05	0.000109977	0.000109906	0.000117799	0.000114975	4.58398E-06	4.58398E-06	0.000124143	4.58398E-06	4.54502E-05	4.40266E-05	6.93404E-05	0.000300942	0.000228748
3837103774435	383710	3774435	0.00029999	0.00011766	3.89655E-05	3.81627E-05	8.86156E-05	8.84789E-05	0.000116429	0.000116354	0.00012471	0.000121721	4.85293E-06	4.85293E-06	0.000131427	4.85293E-06	4.89644E-05	4.74307E-05	7.53285E-05	0.000326931	0.000248502
3837203774435	383720	3774435	0.000318089	0.00012476	4.13163E-05	4.04651E-05	9.39619E-05	9.38169E-05	0.000123454	0.000123374	0.000132234	0.000129065	5.14572E-06	5.14572E-06	0.000139356	5.14572E-06	5.27639E-05	5.11112E-05	8.1828E-05	0.000355139	0.000269944
3837303774435	383730	3774435	0.000336053	0.0001318	4.36497E-05	4.27503E-05	9.92684E-05	9.91152E-05	0.000130426	0.000130342	0.000139702	0.000136354	5.43632E-06	5.43632E-06	0.000147226	5.43632E-06	5.6549E-05	5.47778E-05	8.83389E-05	0.000383397	0.000291423
3837403774435	383740	3774435	0.000357242	0.00014012	4.64018E-05	4.54458E-05	0.000105527	0.000105365	0.000138649	0.00013856	0.000148511	0.000144951	5.77909E-06	5.77909E-06	0.000156509	5.77909E-06	6.09404E-05	5.90317E-05	9.58794E-05	0.000416124	0.000316298
3837503774435	383750	3774435	0.000392819	0.00015407	5.1023E-05	4.99717E-05	0.000116037	0.000115858	0.000152457	0.000152359	0.000163301	0.000159387	6.35463E-06	6.35463E-06	0.000172096	6.35463E-06	6.80497E-05	6.59182E-05	0.000107948	0.000468504	0.000356113
3837603774435	383760	3774435	0.000440999	0.00017297	5.7281E-05	5.61008E-05	0.000130269	0.000130068	0.000171156	0.000171046	0.00018333	0.000178935	7.13402E-06	7.13402E-06	0.000193203	7.13402E-06	7.75717E-05	7.5142E-05	0.00012408	0.000538514	0.000409328
3837703774435	383770	3774435	0.000503199	0.00019736	6.53602E-05	6.40135E-05	0.000148643	0.000148413	0.000195297	0.000195171	0.000209187	0.000204173	8.14024E-06	8.14024E-06	0.000220454	8.14024E-06	8.97881E-05	8.69757E-05	0.000144782	0.000628364	0.000477624
3837803774435	383780	3774435	0.000585358	0.00022959	7.60317E-05	7.44651E-05	0.000172912	0.000172645	0.000227183	0.000227037	0.000243342	0.000237509	9.46931E-06	9.46931E-06	0.000256448	9.46931E-06	0.000105836	0.000102521	0.000172	0.000746492	0.000567414
3837903774435	383790	3774435	0.000699016	0.00027416	9.07947E-05	8.8924E-05	0.000206486	0.000206167	0.00027129 6	0.00027112	0.000290591	0.000283626	1.1308E-05	1.1308E-05	0.000306242	1.1308E-05	0.000127928	0.000123921	0.000209379	0.0009087 2	0.000690724
3838003774435	383800	3774435	0.000857854	0.00033646	0.000111426	0.00010913	0.00025340 6	0.000253015	0.000332942	0.000332727	0.000356623	0.000348075	1.38775E-05	1.38775E-05	0.00037583	1.38775E-05	0.000158808	0.000153834	0.000261799	0.001136224	0.000863652
3838103774435	383810	3774435	0.001098473	0.00043084	0.0001426 8	0.00013974	0.000324484	0.000323983	0.000426329	0.000426054	0.000456652	0.000445706	1.777E-05	1.777E-05	0.000481246	1.777E-05	0.000205457	0.000199021	0.000341112	0.001480452	0.001125301
3838203774435	383820	3774435	0.001496762	0.00058705	0.000194413	0.000190408	0.000442136	0.000441454	0.000580909	0.000580534	0.000622226	0.000607312	2.42131E-05	2.42131E-05	0.000655738	2.42131E-05	0.000282487	0.000273639	0.000472087	0.002048893	0.001557377
3838303774435	383830	3774435	0.002324176	0.00091157	0.000301886	0.000295666	0.00068655	0.000685491	0.000902037	0.000901455	0.000966195	0.000943035	3.75981E-05	3.75981E-05	0.001018232	3.75981E-05	0.000442299	0.000428446	0.000743771	0.003228019	0.002453639
3838403774435	383840	3774435	0.004191895	0.00164412	0.000544482	0.000533264	0.001238266	0.001236355	0.001626919	0.001625869	0.001742633	0.001700863	6.78122E-05	6.78122E-05	0.001836488	6.78122E-05	0.000802846	0.000777699	0.001356698	0.005888167	0.004475635
3838503774435	383850	3774435	0.002887689	0.00113259	0.00037508	0.000367352	0.000853009	0.000851693	0.001120743	0.00112002	0.001200456	0.001171681	4.67141E-05	4.67141E-05	0.001265109	4.67141E-05	0.000551151	0.000533888	0.000928551	0.004029976	0.003063211
3838603774435	383860	3774435	0.003134057	0.00122922	0.00040708	0.000398693	0.000925785	0.000924357	0.001216361	0.001215576	0.001302874	0.001271645	5.06996E-05	5.06996E-05	0.001373044	5.06996E-05	0.000598731	0.000579977	0.001009286	0.004380371	0.003329549
3838703774435	383870	3774435	0.004079719	0.00160012	0.000529912	0.000518994	0.001205129	0.00120327	0.001583382	0.00158236	0.001696	0.001655348	6.59975E-05	6.59975E-05	0.001787343	6.59975E-05	0.000781301	0.000756829	0.001319591	0.005727118	0.00435322
3838803774435	383880	3774435	0.003794289	0.00148817	0.000492837	0.000482683	0.001120814	0.001119085	0.001472604	0.001471653	0.001577342	0.001539534	6.13801E-05	6.13801E-05	0.001662294	6.13801E-05	0.000726331	0.0007035 8	0.001226117	0.005321435	0.004044858
3838903774435	383890	3774435	0.002975129	0.00116689	0.000386437	0.000378475	0.000878839	0.000877483	0.001154679	0.001153934	0.001236806	0.00120716	4.81286E-05	4.81286E-05	0.001303417	4.81286E-05	0.000568405	0.000550601	0.000957692	0.004156452	0.003159347
3839003774435	383900	3774435	0.002465185	0.00096688	0.000320201	0.000313604	0.000728204	0.00072708	0.000956764	0.000956147	0.001024814	0.00100025	3.98792E-05	3.98792E-05	0.001080008	3.98792E-05	0.000470187	0.00045546	0.000790843	0.003432314	0.002608925
3839103774435	383910	3774435	0.002112695	0.00082863	0.000274416	0.000268762	0.00062408	0.000623117	0.000819959	0.00081943	0.000878279	0.000857227	3.4177E-05	3.4177E-05	0.000925581	3.4177E-05	0.000402367	0.000389764	0.000675698	0.002932577	0.002229071
3829703774445	382970	3774445	0.000114494	4.4906E-05	1.48715E-05	1.45651E-05	3.38209E-05	3.37687E-05	4.44362E-05	4.44075E-05	4.75967E-05	4.64559E-05	1.85216E-06	1.85216E-06	5.01602E-05	1.85216E-06	1.09535E-05	1.06104E-05	1.08695E-05	4.71745E-05	3.58576E-05
3829803774445	382980	3774445	0.000120781	4.7372E-05	1.56882E-05	1.53649E-05	3.56781E-05	3.56231E-05	4.68764E-05	4.68462E-05	5.02105E-05	4.9007E-05	1.95387E-06	1.95387E-06	5.29147E-05	1.95387E-06	1.12262E-05	1.08746E-05	1.11094E-05	4.82156E-05	3.6649E-05
3829903774445	382990	3774445	0.000127652	5.0067E-05	1.65807E-05	1.6239E-05	3.77079E-05	3.76497E-05	4.95432E-05	4.95113E-05	5.3067E-05	5.1795E-05	2.06503E-06	2.06503E-06	5.5925E-05	2.06503E-06	1.1506E-05	1.11457E-05	1.13561E-05	4.92862E-05	3.74628E-05
3830003774445	383000	3774445	0.000135512	5.315E-05	1.76015E-05	1.72388E-05	4.00295E-05	3.99677E-05	5.25935E-05	5.25595E-05	5.63342E-05	5.49839E-05	2.19217E-06	2.19217E-06	5.93682E-05	2.19217E-06	1.18164E-05	1.14463E-05	1.16322E-05	5.04845E-05	3.83736E-05
3830103774445	383010	3774445	0.000146928	5.7627E-05	1.90843E-05	1.86911E-05	4.34017E-05	4.33348E-05	5.70242E-05	5.69874E-05	6.108E-05	5.9616E-05	2.37685E-06	2.37685E-06	6.43697E-05	2.37685E-06	1.23312E-05	1.1945E-05	1.20961E-05	5.24979E-05	3.9904E-05

			KMMass Grading / Excavation	KMDrainage / Utilities Trenching	KMFoundations / Concrete Pads	KMBuilding / Structure Construction	KMAsphalt Paving	KMArchitectural Coating	KMLandscaping or Other Finishing	KMWaterside Construction (Piles)	EWNDemolition	EWNSite Grubbing / Prep	EWNDrainage / Utilities Trenching	EWNDrainage / Utilities Trenching	EWNDrainage / Utilities Trenching	EWNFoundations / Concrete Pads	EWNBuilding / Structure Construction	EWNAsphalt Paving	EWNLandscaping or Other Finishing	EWNWaterside Construction (Piles)	ISDemolition
Unique Identifier	X (UTM)	Y (UTM)	2026	2026	2026	2026	2026	2026	2026	2026	2027	2027	2027	2028	2029	2029	2029	2029	2029	2029	2027
3831603774435	383160	3774435	6.2964E-05	2.26109E-05	1.19656E-05	4.10977E-05	1.32031E-06	1.32031E-06	4.2418E-05	1.32031E-06	9.36279E-05	5.10284E-06	1.19824E-05	1.1751E-05	1.15079E-05	9.96798E-06	2.16449E-05	1.53992E-06	2.24148E-05	1.53992E-06	4.36884E-05
3831703774435	383170	3774435	6.40871E-05	2.30142E-05	1.2179E-05	4.18307E-05	1.34385E-06	1.34385E-06	4.31746E-05	1.34385E-06	9.48989E-05	5.17211E-06	1.21451E-05	1.19106E-05	1.16641E-05	1.01033E-05	2.19387E-05	1.56082E-06	2.27191E-05	1.56082E-06	4.69482E-05
3831903774435	383190	3774435	6.62149E-05	2.37784E-05	1.25834E-05	4.32196E-05	1.38847E-06	1.38847E-06	4.46081E-05	1.38847E-06	9.67136E-05	5.27101E-06	1.23773E-05	1.21383E-05	1.18872E-05	1.02965E-05	2.23582E-05	1.59067E-06	2.31536E-05	1.59067E-06	5.4693E-05
3832003774435	383200	3774435	6.72419E-05	2.41472E-05	1.27786E-05	4.389E-05	1.41001E-06	1.41001E-06	4.53E-05	1.41001E-06	9.73261E-05	5.3044E-06	1.24557E-05	1.22152E-05	1.19625E-05	1.03617E-05	2.24998E-05	1.60074E-06	2.33002E-05	1.60074E-06	5.95525E-05
3832103774435	383210	3774435	6.83502E-05	2.45451E-05	1.29892E-05	4.46134E-05	1.43325E-06	1.43325E-06	4.60466E-05	1.43325E-06	9.80229E-05	5.34237E-06	1.25449E-05	1.23026E-05	1.20481E-05	1.04359E-05	2.26609E-05	1.6122E-06	2.3467E-05	1.6122E-06	6.57045E-05
3832203774435	383220	3774435	6.9525E-05	2.4967E-05	1.32124E-05	4.53801E-05	1.45788E-06	1.45788E-06	4.6838E-05	1.45788E-06	9.87733E-05	5.38327E-06	1.26409E-05	1.23968E-05	1.21403E-05	1.05158E-05	2.28344E-05	1.62454E-06	2.36467E-05	1.62454E-06	7.36421E-05
3832303774435	383230	3774435	7.07367E-05	2.54021E-05	1.34427E-05	4.6171E-05	1.48329E-06	1.48329E-06	4.76543E-05	1.48329E-06	9.947E-05	5.42125E-06	1.27301E-05	1.24843E-05	1.2226E-05	1.059E-05	2.29955E-05	1.636E-06	2.38135E-05	1.636E-06	8.40543E-05
3832403774435	383240	3774435	7.20001E-05	2.58558E-05	1.36828E-05	4.69957E-05	1.50978E-06	1.50978E-06	4.85055E-05	1.50978E-06	0.000100174	5.45964E-06	1.28203E-05	1.25727E-05	1.23125E-05	1.0665E-05	2.31583E-05	1.64759E-06	2.39821E-05	1.64759E-06	9.82165E-05
3832503774435	383250	3774435	7.33078E-05	2.63255E-05	1.39313E-05	4.78493E-05	1.53721E-06	1.53721E-06	4.93865E-05	1.53721E-06	0.000100856	5.49678E-06	1.29075E-05	1.26582E-05	1.23963E-05	1.07375E-05	2.33159E-05	1.6588E-06	2.41453E-05	1.6588E-06	0.000117901
3832603774435	383260	3774435	7.46673E-05	2.68137E-05	1.41897E-05	4.87366E-05	1.56571E-06	1.56571E-06	5.03023E-05	1.56571E-06	0.00010156	5.53517E-06	1.29976E-05	1.27466E-05	1.24829E-05	1.08125E-05	2.34787E-05	1.67038E-06	2.43139E-05	1.67038E-06	0.000145395
3832703774435	383270	3774435	7.61006E-05	2.73284E-05	1.44621E-05	4.96722E-05	1.59577E-06	1.59577E-06	5.1268E-05	1.59577E-06	0.000102288	5.57481E-06	1.30907E-05	1.28379E-05	1.25723E-05	1.08899E-05	2.36469E-05	1.68235E-06	2.4488E-05	1.68235E-06	0.000181649
3832903774435	383290	3774435	7.89082E-05	2.83366E-05	1.49956E-05	5.15048E-05	1.65464E-06	1.65464E-06	5.31594E-05	1.65464E-06	0.00010336	5.63324E-06	1.32279E-05	1.29725E-05	1.2704E-05	1.10041E-05	2.38947E-05	1.69998E-06	2.47447E-05	1.69998E-06	0.000263742
3833003774435	383300	3774435	8.02308E-05	2.88116E-05	1.5247E-05	5.2368E-05	1.68237E-06	1.68237E-06	5.40504E-05	1.68237E-06	0.000103651	5.6491E-06	1.32651E-05	1.3009E-05	1.27398E-05	1.1035E-05	2.39619E-05	1.70476E-06	2.48143E-05	1.70476E-06	0.000293072
3833103774435	383310	3774435	8.1605E-05	2.93051E-05	1.55081E-05	5.3265E-05	1.71119E-06	1.71119E-06	5.49762E-05	1.71119E-06	0.000103965	5.6662E-06	1.33053E-05	1.30484E-05	1.27784E-05	1.10685E-05	2.40345E-05	1.70993E-06	2.48895E-05	1.70993E-06	0.000303982
3833203774435	383320	3774435	8.30531E-05	2.98251E-05	1.57833E-05	5.42102E-05	1.74156E-06	1.74156E-06	5.59518E-05	1.74156E-06	0.00010437	5.68832E-06	1.33573E-05	1.30993E-05	1.28283E-05	1.11117E-05	2.41283E-05	1.7166E-06	2.49866E-05	1.7166E-06	0.000295623
3833303774435	383330	3774435	8.45234E-05	3.03531E-05	1.60627E-05	5.51699E-05	1.77239E-06	1.77239E-06	5.69423E-05	1.77239E-06	0.000104769	5.71002E-06	1.34082E-05	1.31493E-05	1.28772E-05	1.11541E-05	2.42204E-05	1.72315E-06	2.5082E-05	1.72315E-06	0.000271331
3833403774435	383340	3774435	8.59346E-05	3.08599E-05	1.63309E-05	5.6091E-05	1.80198E-06	1.80198E-06	5.7893E-05	1.80198E-06	0.000105044	5.72505E-06	1.34435E-05	1.31839E-05	1.29111E-05	1.11834E-05	2.42841E-05	1.72768E-06	2.51479E-05	1.72768E-06	0.000240391
3833503774435	383350	3774435	8.73458E-05	3.13666E-05	1.65991E-05	5.70121E-05	1.83157E-06	1.83157E-06	5.88437E-05	1.83157E-06	0.000105282	5.73798E-06	1.34739E-05	1.32137E-05	1.29403E-05	1.12087E-05	2.4339E-05	1.73159E-06	2.52048E-05	1.73159E-06	0.000210774
3833603774435	383360	3774435	8.87865E-05	3.1884E-05	1.68729E-05	5.79525E-05	1.86178E-06	1.86178E-06	5.98143E-05	1.86178E-06	0.000105458	5.74758E-06	1.34964E-05	1.32358E-05	1.29619E-05	1.12274E-05	2.43797E-05	1.73448E-06	2.52469E-05	1.73448E-06	0.000185522
3833703774435	383370	3774435	9.03603E-05	3.24492E-05	1.7172E-05	5.89797E-05	1.89478E-06	1.89478E-06	6.08745E-05	1.89478E-06	0.000105955	5.7747E-06	1.35601E-05	1.32982E-05	1.30231E-05	1.12804E-05	2.44947E-05	1.74267E-06	2.53661E-05	1.74267E-06	0.000165079
3833803774435	383380	3774435	9.20301E-05	3.30488E-05	1.74893E-05	6.00696E-05	1.9298E-06	1.9298E-06	6.19994E-05	1.9298E-06	0.000106522	5.80559E-06	1.36326E-05	1.33693E-05	1.30927E-05	1.13407E-05	2.46257E-05	1.75199E-06	2.55017E-05	1.75199E-06	0.000148113
3833903774435	383390	3774435	9.38698E-05	3.37094E-05	1.78389E-05	6.12704E-05	1.96837E-06	1.96837E-06	6.32388E-05	1.96837E-06	0.000107211	5.84314E-06	1.37208E-05	1.34558E-05	1.31774E-05	1.14141E-05	2.4785E-05	1.76332E-06	2.56667E-05	1.76332E-06	0.000134402
3834003774435	383400	3774435	9.58055E-05	3.44046E-05	1.82068E-05	6.25339E-05	2.00897E-06	2.00897E-06	6.45429E-05	2.00897E-06	0.000108076	5.8903E-06	1.38315E-05	1.35644E-05	1.32838E-05	1.15062E-05	2.49851E-05	1.77755E-06	2.58738E-05	1.77755E-06	0.000123084
3834103774435	383410	3774435	9.77782E-05	3.5113E-05	1.85817E-05	6.38215E-05	2.05033E-06	2.05033E-06	6.58719E-05	2.05033E-06	0.000108957	5.93829E-06	1.39442E-05	1.36749E-05	1.3392E-05	1.16E-05	2.51886E-05	1.79203E-06	2.60846E-05	1.79203E-06	0.000113443
3834303774435	383430	3774435	0.000100231	3.59939E-05	1.90478E-05	6.54226E-05	2.10177E-06	2.10177E-06	6.75244E-05	2.10177E-06	0.000108605	5.91909E-06	1.38991E-05	1.36307E-05	1.33487E-05	1.15625E-05	2.51072E-05	1.78624E-06	2.60003E-05	1.78624E-06	9.62981E-05
3834403774435	383440	3774435	0.00010165	3.65033E-05	1.93174E-05	6.63486E-05	2.13151E-06	2.13151E-06	6.84801E-05	2.13151E-06	0.000108788	5.92911E-06	1.39227E-05	1.36538E-05	1.33713E-05	1.1582E-05	2.51497E-05	1.78926E-06	2.60443E-05	1.78926E-06	8.99408E-05
3834503774435	383450	3774435	0.00010332	3.71029E-05	1.96347E-05	6.74385E-05	2.16653E-06	2.16653E-06	6.9605E-05	2.16653E-06	0.000109378	5.96124E-06	1.39981E-05	1.37278E-05	1.34438E-05	1.16448E-05	2.5286E-05	1.79896E-06	2.61855E-05	1.79896E-06	8.46341E-05
3834603774435	383460	3774435	0.000105115	3.77477E-05	1.99759E-05	6.86103E-05	2.20418E-06	2.20418E-06	7.08145E-05	2.20418E-06	0.000110044	5.99755E-06	1.40834E-05	1.38114E-05	1.35256E-05	1.17157E-05	2.544E-05	1.80992E-06	2.63449E-05	1.80992E-06	8.00484E-05
3834703774435	383470	3774435	0.000105876	3.8021E-05	2.01205E-05	6.91071E-05	2.22013E-06	2.22013E-06	7.13272E-05	2.22013E-06	0.000109638	5.97543E-06	1.40314E-05	1.37605E-05	1.34758E-05	1.16725E-05	2.53462E-05	1.80324E-06	2.62478E-05	1.80324E-06	7.52755E-05
3834803774435	383480	3774435	0.000106836	3.83659E-05	2.03031E-05	6.9734E-05	2.24027E-06	2.24027E-06	7.19743E-05	2.24027E-06	0.000109439	5.96458E-06	1.4006E-05	1.37355E-05	1.34513E-05	1.16513E-05	2.53001E-05	1.79997E-06	2.62001E-05	1.79997E-06	7.11034E-05
3834903774435	383490	3774435	0.0001081	3.88196E-05	2.05432E-05	7.05586E-05	2.26677E-06	2.26677E-06	7.28254E-05	2.26677E-06	0.000109562	5.97126E-06	1.40216E-05	1.37509E-05	1.34663E-05	1.16644E-05	2.53285E-05	1.80198E-06	2.62295E-05	1.80198E-06	6.75684E-05
3835003774435	383500	3774435	0.000109792	3.94272E-05	2.08647E-05	7.1663E-05	2.30225E-06	2.30225E-06	7.39652E-05	2.30225E-06	0.000110121	6.00172E-06	1.40932E-05	1.3821E-05	1.3535E-05	1.17239E-05	2.54577E-05	1.81118E-06	2.63633E-05	1.81118E-06	6.46412E-05
3835203774435	383520	3774435	0.000112223	4.03001E-05	2.13267E-05	7.32496E-05	2.35322E-06	2.35322E-06	7.56028E-05	2.35322E-06	0.000110327	6.01299E-06	1.41196E-05	1.3847E-05	1.35605E-05	1.17459E-05	2.55055E-05	1.81458E-06	2.64128E-05	1.81458E-06	5.90956E-05
3835303774435	383530	3774435	0.000112828	4.05177E-05	2.14418E-05	7.36451E-05	2.36592E-06	2.36592E-06	7.6011E-05	2.36592E-06	0.000109899	5.98962E-06	1.40648E-05	1.37931E-05	1.35078E-05	1.17002E-05	2.54063E-05	1.80752E-06	2.63101E-05	1.80752E-06	5.63962E-05
3835403774435	383540	3774435	0.000113988	4.09342E-05	2.16622E-05	7.44022E-05	2.39025E-06	2.39025E-06	7.67925E-05	2.39025E-06	0.00011021	5.9963E-06	1.40804E-05	1.38085E-05	1.35228E-05	1.17133E-05	2.54347E-05	1.80954E-06	2.63394E-05	1.80954E-06	5.41704E-05
3835503774435	383550	3774435	0.000116146	4.1709E-05	2.20722E-05	7.58104E-05	2.43549E-06	2.43549E-06	7.82459E-05	2.43549E-06	0.00011107	6.05347E-06	1.42147E-05	1.39402E-05	1.36517E-05	1.1825E-05	2.56772E-05	1.82679E-06	2.65906E-05	1.82679E-06	5.25454E-05
3835603774435	383560	3774435	0.000118525	4.25633E-05	2.25243E-05	7.73632E-05	2.48537E-06	2.48537E-06	7.98486E-05	2.48537E-06	0.000112303	6.12065E-06	1.43724E-05	1.40949E-05	1.38033E-05	1.19562E-05	2.59622E-05	1.84707E-06	2.68857E-05	1.84707E-06	5.11133E-05
3835703774435	383570	3774435	0.00012052	4.32797E-05	2.29034E-05	7.86653E-05	2.5272E-06	2.5272E-06	8.11925E-05	2.5272E-06	0.000113176	6.16823E-06	1.44842E-05	1.42045E-05	1.39105E-05	1.20491E-05	2.6164E-05	1.86142E-06	2.70947E-05	1.86142E-06	4.96001E-05
3835803774435	383580	3774435	0.000122611	4.40306E-05	2.33008E-05	8.00301E-05	2.57105E-06	2.57105E-06	8.26012E-05	2.57105E-06	0.000114118	6.21956E-06	1.46047E-05	1.43227E-05	1.40263E-05	1.21494E-05	2.63817E-05	1.87691E-06	2.73201E-05	1.87691E-06	4.81973E-05
3835903774435	383590	3774435	0.000125034	4.49008E-05	2.37613E-05	8.16119E-05	2.62186E-06	2.62186E-06	8.42338E-05	2.62186E-06	0.000115343	6.28632E-06	1.47615E-05	1.44764E-05	1.41769E-05	1.22798E-05	2.66649E-05	1.89706E-06	2.76134E-05	1.89706E-06	4.69915E-05
3836003774435	383600	3774435	0.000127753	4.58772E-05	2.4278E-05	8.33866E-05	2.67888E-06	2.67888E-06	8.60655E-05	2.67888E-06	0.000116797	6.36561E-06	1.49477E-05	1.4659E-05	1.43557E-05	1.24347E-05	2.70012E-05	1.92099E-06	2.79617E-05	1.92099E-06	4.5945E-05
3836103774435	383610	3774435	0.000130834	4.69836E-05	2.48635E-05	8.53976E-05	2.74348E-06	2.74348E-06	8.81411E-05	2.74348E-06	0.000118551	6.46118E-06	1.51721E-05	1.48791E-05	1.45712E-05	1.26214E-05	2.74066E-05	1.94983E-06	2.83815E-05	1.94983E-06	4.50703E-05
3836203774435	383620	3774435	0.000135437	4.86366E-05	2.57383E-05	8.8402E-05	2.84001E-06	2.84001E-06	9.12421E-05	2.84001E-06	0.000121606	6.62768E-06	1.5563E-05	1.52625E-05	1.49467E-05	1.29466E-05	2.81128E-05	2.00008E-06	2.91129E-05	2.00008E-06	4.4735E-05
3836303774435	383630	3774435	0.000141281	5.07353E-05	2.68489E-05	9.22167E-05	2.96255E-06	2.96255E-06	9.51792E-05	2.96255E-06	0.000125672	6.84927E-06	1.60834E-05	1.57728E-05	1.54464E-05	1.33795E-05	2.90528E-05	2.06695E-06	3.00862E-05	2.06695E-06	4.47685E-05
3836403774435	383640	3774435	0.000147746	5.30569E-05	2.80775E-05	9.64364E-05	3.09812E-06	3.09812E-06	9.95345E-05	3.09812E-06	0.000130197	7.0959E-06	1.66625E-05	1.63407E-05	1.60026E-05	1.38613E-05	3.00989E-05	2.14137E-06	3.11696E-05	2.14137E-06	4.49362E-05
3836503774435	383650	3774435	0.000156427	5.61744E-05	2.97273E-05	0.000102103	3.28016E-06	3.28016E-06	0.000105383	3.28016E-06	0.000136499	7.43935E-06	1.7469E-05	1.71316E-05	1.67772E-05	1.45322E-05	3.15557E-05	2.24502E-06	3.26782E-05	2.24502E-06	4.56627E-05
3836603774435	383660	3774435	0.000166173	5.96741E-05	3.15793E-05	0.000108464	3.48451E-06	3.48451E-06	0.000111948	3.48451E-06	0.000143573	7.82494E-06	1.83744E-05	1.80196E-05	1.76468E-05	1.52854E-05	3.31913E-05	2.36138E-06	3.4372E-05	2.36138E-06	4.65639E-05
3836703774435	383670	3774435	0.000177928	6.38954E-05	3.38132E-05	0.000116136	3.731E-06	3.731E-06	0.000119868	3.731E-06	0.000152172	8.29357E-06	1.94749E-05	1.90988E-05	1.87036E-05	1.62008E-05	3.51791E-05	2.5028E-06	3.64305E-05	2.5028E-06	4.78494E-05
3836803774435	383680	3774435	0.000192365	6.90798E-05	3.65568E-05	0.00012556	4.03373E-06	4.03373E-06	0.000129593	4.03373E-06	0.000162777	8.87155E-06	2.08321E-05	2.04298E-05	2.00071E-05	1.73298E-05	3.76307E-05	2.67722E-06	3.89693E-05	2.67722E-06	4.96169E-05
3836903774435	383690	3774435	0.000209247	7.51425E-05	3.97651E-05	0.000136579	4.38775E-06	4.38775E-06	0.000140967	4.38775E-06	0.00017515	9.54592E-06	2.24156E-05	2.19827E-05	2.15279E-05	1.86472E-05	4.04912E-05	2.88073E-06	4.19316E-05	2.88073E-06	5.1742E-05
3837003774435	383700	3774435	0.000226381	8.12953E-05	4.30212E-05	0.000147763	4.74703E-06	4.74703E-06	0.00015251	4.74703E-06	0.000187577	1.02232E-05	2.4006E-05	2.35424E-05	2.30553E-05	1.99702E-05	4.33641E-05	3.08512E-06	4.49066E-05	3.08512E-06	5.37499E-05
3837103774435	383710	3774435	0.000245931	8.83158E-05	4.67364E-05	0.000160523	5.15697E-06	5.15697E-06	0.00016568	5.15697E-06	0.000201742	1.09952E-05	2.58189E-05	2.53203E-05	2.47964E-05	2.14783E-05	4.66388E-05	3.3181E-06	4.82978E-05	3.3181E-06	5.60972E-05
3837203774435	383720	3774435	0.00026715	9.59359E-05	5.07689E-05	0.000174374	5.60193E-06	5.60193E-06	0.000179975	5.60193E-06	0.000217064	1.18303E-05	2.77797E-05	2.72432E-05	2.66795E-05	2.31094E-05	5.01808E-05	3.57009E-06	5.19658E-05	3.57009E-06	5.86276E-05
3837303774435	383730	3774435	0.000288407	0.000103569	5.48085E-05	0.000188248	6.04766E-06	6.04766E-06	0.000194296	6.04766E-06	0.000232324	1.2662E-05	2.97326E-05	2.91585E-05	2.85552E-05	2.47341E-05	5.37086E-05	3.82108E-06	5.56191E-05	3.82108E-06	6.10587E-05
3837403774435	383740	3774435	0.000313025	0.00011241	5.94869E-05	0.000204317	6.56388E-06	6.56388E-06	0.000210881	6.56388E-06	0.000250027	1.36268E-05	3.19982E-05	3.13803E-05	3.0731E-05	2.66188E-05	5.78011E-05	4.11224E-06	5.98572E-05	4.11224E-06	6.39915E-05
3837503774435	383750	3774435	0.000352427	0.00012656	6.69749E-05	0.000230035	7.39012E-06	7.39012E-06	0.000237425	7.39012E-06	0.000278747	1.51921E-05	3.56739E-05	3.4985E-05	3.42611E-05	2.96765E-05	6.44408E-05	4.58461E-06	6.67331E-05	4.58461E-06	6.93191E-05
3837603774435	383760	3774435	0.000405092	0.000145472	7.69832E-05	0.00026441	8.49445E-06	8.49445E-06	0.000272905	8.49445E-06	0.000317238	1.72899E-05	4.05999E-05	3.98159E-05	3.89921E-05	3.37744E-05	7.33391E-05	5.21768E-06	7.59479E-05	5.21768E-06	7.66224E-05
3837703774435	383770	3774435	0.000472681	0.000169744	8.98278E-05	0.000308527	9.91174E-06	9.91174E-06	0.000318439	9.91174E-06	0.000366633	1.99819E-05	4.69214E-05	4.60153E-05	4.50632E-05	3.90331E-05	8.4758E-05	6.03008E-06	8.77731E-05	6.03008E-06	8.60537E-05
3837803774435	383780	3774435	0.000561541	0.000201654	0.000106715	0.000366528	1.17751E-05	1.17751E-05	0.000378303	1.17751E-05	0.000431555	2.35203E-05	5.52301E-05	5.41635E-05	5.30429E-05	4.5945E-05	9.97668E-05	7.09787E-06	0.000103316	7.09787E-06	9.85421E-05
3837903774435	383790	3774435	0.000683576	0.000245478	0.000129906	0.000446182	1.4334E-05	1.4334E-05	0.000460516	1.4334E-05	0.000520926	2.83911E-05	6.66677E-05	6.53803E-05	6.40275E-05	5.54597E-05	0.000120427	8.56777E-06	0.000124711	8.56777E-06	0.00011587
3838003774435	383800	3774435	0.000854714	0.000306935	0.000162429	0.000557886	1.79227E-05	1.79227E-05	0.000575809	1.79227E-05	0.000645717	3.51924E-05	8.26384E-05	8.10425E-05	7.93657E-05	6.87455E-05	0.000149277	1.06202E-05	0.000154587	1.06202E-05	0.000139991
3838103774435	383810	3774435	0.001113655	0.000399923	0.000211638	0.000726902	2.33525E-05	2.33525E-05	0.000750254	2.33525E-05	0.000834335	4.54724E-05	0.000106778	0.000104716	0.000102549	8.88265E-05	0.000192882	1.37225E-05	0.000199743	1.37225E-05	0.0001765
3838203774435	383820	3774435	0.00154126	0.00055348	0.000292899	0.001006007	3.2319E-05	3.2319E-05	0.001038326	3.2319E-05	0.001145885	6.24522E-05	0.00014665	0.000143818	0.000140842	0.000121995	0.000264905	1.88466E-05	0.000274329	1.88466E-05	0.000237094
3838303774435	383830	3774435	0.002428246	0.000872004	0.000461461	0.001584958	5.09184E-05	5.09184E-05	0.001635876	5.09184E-05	0.001792329	9.76842E-05	0.000229381	0.000224951	0.000220297	0.000190818	0.00041435	2.94788E-05	0.00042909	2.94788E-05	0.000363277
3838403774435	383840	3774435	0.004429316	0.001590605	0.000841742	0.002891091	9.28792E-05	9.28792E-05	0.00298397	9.28792E-05	0.003250842	0.000177175	0.000416041	0.000408006	0.000399564	0.000346097	0.000751529	5.34672E-05	0.000778263	5.34672E-05	0.000648484
3838503774435	383850	3774435	0.00303151	0.001088641	0.000576105	0.001978719	6.35683E-05	6.35683E-05	0.002042287	6.35683E-05	0.002232459	0.000121672	0.000285709	0.000280191	0.00027439	0.000237676	0.0005161	3.67177E-05	0.000534458	3.67177E-05	0.000448516
3838603774435	383860	3774435	0.003295091	0.001183296	0.000626196	0.002150763	6.90954E-05	6.90954E-05	0.002219858	6.90954E-05	0.002424838	0.000132157	0.000310329	0.000304336	0.000298039	0.000258157	0.000560573	3.98818E-05	0.000580514	3.98818E-05	0.000485726
3838703774435	383870	3774435	0.004308168	0.0015471	0.00081872	0.002812016	9.03388E-05	9.03388E-05	0.002902354	9.03388E-05	0.003163332	0.000172406	0.000404841	0.00039702	0.000388808	0.00033678	0.000731299	5.20279E-05	0.000757313	5.20279E-05	0.00062994
3838803774435	383880	3774435	0.004002997	0.001437511	0.000760725	0.002612825	8.39397E-05	8.39397E-05	0.002696765	8.39397E-05	0.00294087	0.000160281	0.000376371	0.000369102	0.000361465	0.000313096	0.00067987	4.83691E-05	0.000704054	4.83691E-05	0.000585992
3838903774435	383890	3774435	0.00312665	0.001122807	0.000594185	0.002040819	6.55634E-05	6.55634E-05	0.002106382	6.55634E-05	0.0023019	0.000125458	0.000294599	0.00028891	0.000282933	0.000245072	0.00053216	3.78603E-05	0.00055109	3.78603E-05	0.000460521
3839003774435	383900	3774435	0.002581925	0.000927191	0.000490666	0.001685267	5.41409E-05	5.41409E-05	0.001739408	5.41409E-05	0.001904555	0.000103801	0.000243744	0.000239037	0.000234091	0.000202766	0.000440295	3.13246E-05	0.000455957	3.13246E-05	0.000382402
3839103774435	383910	3774435	0.002206003	0.000792194	0.000419226	0.001439896	4.62581E-05	4.62581E-05	0.001486154	4.62581E-05	0.001630165	8.88461E-05	0.000208627	0.000204599	0.000200365	0.000173554	0.000376861	2.68116E-05	0.000390267	2.68116E-05	0.000328391
3829703774445	382970	3774445	3.54865E-05	1.27435E-05	6.74382E-06	2.31627E-05	7.44124E-07	7.44124E-07	2.39068E-05	7.44124E-07	4.88583E-05	2.66284E-06	6.25285E-06	6.1321E-06	6.00522E-06	5.20164E-06	1.12951E-05	8.03582E-07	1.16968E-05	8.03582E-07	1.32541E-05
3829803774445	382980	3774445	3.62697E-05	1.30248E-05	6.89266E-06	2.36739E-05	7.60547E-07	7.60547E-07	2.44344E-05	7.60547E-07	5.00911E-05	2.73003E-06	6.41062E-06	6.28682E-06	6.15674E-06	5.33289E-06	1.158E-05	8.23857E-07	1.1992E-05	8.23857E-07	1.37906E-05
3829903774445	382990	3774445	3.70751E-05	1.3314E-05	7.0457E-06	2.41995E-05	7.77434E-07	7.77434E-07	2.4977E-05	7.77434E-07	5.13621E-05	2.7993E-06	6.57329E-06	6.44635E-06	6.31297E-06	5.4682E-06	1.18739E-05	8.44762E-07	1.22963E-05	8.44762E-07	1.43635E-05
3830003774445	383000	3774445	3.79764E-05	1.36377E-05	7.217E-06	2.47879E-05	7.96336E-07	7.96336E-07	2.55842E-05	7.96336E-07	5.27633E-05	2.87567E-06	6.75261E-06	6.62221E-06	6.48519E-06	5.61738E-06	1.21978E-05	8.67808E-07	1.26317E-05	8.67808E-07	1.50034E-05
3830103774445	383010	3774445	3.94911E-05	1.41816E-05	7.50484E-06	2.57765E-05	8.28096E-07	8.28096E-07	2.66046E-05	8.28096E-07	5.50986E-05	3.00295E-06	7.05148E-06	6.91531E-06

			ISDrainage / Utilities Trenching	ISDrainage / Utilities Trenching	ISAsphalt Paving	ISAsphalt Paving	SVDemolition	SVSite Grubbing / Prep	SVMass Grading / Excavation	SVMass Grading / Excavation	SVDrainage / Utilities Trenching	SVFoundations / Concrete Pads	SVBuilding / Structure Construction	SVBuilding / Structure Construction	SVAsphalt Paving	SVAsphalt Paving	SVArchitectural Coating	SVArchitectural Coating	SVLandscaping or Other Finishing	SVLandscaping or Other Finishing	MDemolition
Unique Identifier	X (UTM)	Y (UTM)	2027	2028	2027	2028	2027	2027	2027	2028	2028	2028	2028	2029	2028	2029	2028	2029	2028	2029	2027
3831603774435	383160	3774435	1.75917E-05	1.71403E-05	4.54329E-06	4.23228E-06	8.10787E-05	5.82912E-05	3.93016E-05	3.88026E-05	2.75314E-05	8.74601E-06	1.25292E-05	1.20511E-05	1.23187E-06	1.14612E-06	1.23187E-06	1.14612E-06	1.25292E-05	1.20511E-05	1.49572E-05
3831703774435	383170	3774435	1.89042E-05	1.84192E-05	4.88228E-06	4.54806E-06	8.27624E-05	5.95017E-05	4.01177E-05	3.96084E-05	2.81031E-05	8.92763E-06	1.27894E-05	1.23014E-05	1.25745E-06	1.16992E-06	1.25745E-06	1.16992E-06	1.27894E-05	1.23014E-05	1.52294E-05
3831903774435	383190	3774435	2.20228E-05	2.14577E-05	5.68769E-06	5.29834E-06	8.59963E-05	6.18267E-05	4.16853E-05	4.1156E-05	2.92012E-05	9.27647E-06	1.32891E-05	1.27821E-05	1.30658E-06	1.21564E-06	1.30658E-06	1.21564E-06	1.32891E-05	1.27821E-05	1.57429E-05
3832003774435	383200	3774435	2.39795E-05	2.33643E-05	6.19305E-06	5.7691E-06	8.75643E-05	6.29539E-05	4.24454E-05	4.19064E-05	2.97336E-05	9.44561E-06	1.35314E-05	1.30151E-05	1.3304E-06	1.2378E-06	1.3304E-06	1.2378E-06	1.35314E-05	1.30151E-05	1.59915E-05
3832103774435	383210	3774435	2.64567E-05	2.57779E-05	6.83281E-06	6.36507E-06	8.92658E-05	6.41773E-05	4.32702E-05	4.27208E-05	3.03114E-05	9.62916E-06	1.37944E-05	1.3268E-05	1.35626E-06	1.26185E-06	1.35626E-06	1.26185E-06	1.37944E-05	1.3268E-05	1.626E-05
3832203774435	383220	3774435	2.96529E-05	2.88921E-05	7.65827E-06	7.13402E-06	9.10832E-05	6.54839E-05	4.41511E-05	4.35905E-05	3.09285E-05	9.8252E-06	1.40752E-05	1.35382E-05	1.38387E-06	1.28754E-06	1.38387E-06	1.28754E-06	1.40752E-05	1.35382E-05	1.65485E-05
3832303774435	383230	3774435	3.38455E-05	3.29771E-05	8.74106E-06	8.14269E-06	9.29719E-05	6.68417E-05	4.50666E-05	4.44944E-05	3.15699E-05	1.00289E-05	1.43671E-05	1.38189E-05	1.41256E-06	1.31424E-06	1.41256E-06	1.31424E-06	1.43671E-05	1.38189E-05	1.68443E-05
3832403774435	383240	3774435	3.95481E-05	3.85334E-05	1.02138E-05	9.51464E-06	9.49407E-05	6.82572E-05	4.6021E-05	4.54367E-05	3.22384E-05	1.02413E-05	1.46713E-05	1.41115E-05	1.44248E-06	1.34207E-06	1.44248E-06	1.34207E-06	1.46713E-05	1.41115E-05	1.71546E-05
3832503774435	383250	3774435	4.74741E-05	4.62561E-05	1.22609E-05	1.14215E-05	9.69897E-05	6.97303E-05	4.70142E-05	4.64173E-05	3.29342E-05	1.04623E-05	1.49879E-05	1.44161E-05	1.47361E-06	1.37104E-06	1.47361E-06	1.37104E-06	1.49879E-05	1.44161E-05	1.74758E-05
3832603774435	383260	3774435	5.85451E-05	5.7043E-05	1.51201E-05	1.4085E-05	9.91456E-05	7.12803E-05	4.80592E-05	4.7449E-05	3.36662E-05	1.06949E-05	1.53211E-05	1.47365E-05	1.50637E-06	1.40151E-06	1.50637E-06	1.40151E-06	1.53211E-05	1.47365E-05	1.78133E-05
3832703774435	383270	3774435	7.31432E-05	7.12665E-05	1.88902E-05	1.75971E-05	0.000101426	7.292E-05	4.91648E-05	4.85405E-05	3.44407E-05	1.09409E-05	1.56735E-05	1.50755E-05	1.54102E-06	1.43375E-06	1.54102E-06	1.43375E-06	1.56735E-05	1.50755E-05	1.81689E-05
3832903774435	383290	3774435	0.000106199	0.000103474	2.74273E-05	2.55497E-05	0.000105925	7.61545E-05	5.13455E-05	5.06936E-05	3.59683E-05	1.14262E-05	1.63688E-05	1.57442E-05	1.60937E-06	1.49735E-06	1.60937E-06	1.49735E-06	1.63688E-05	1.57442E-05	1.88675E-05
3833003774435	383300	3774435	0.000118009	0.000114981	3.04775E-05	2.83911E-05	0.000108072	7.76981E-05	5.23863E-05	5.17211E-05	3.66974E-05	1.16578E-05	1.67005E-05	1.60633E-05	1.64199E-06	1.5277E-06	1.64199E-06	1.5277E-06	1.67005E-05	1.60633E-05	1.91978E-05
3833103774435	383310	3774435	0.000122402	0.000119261	3.1612E-05	2.9448E-05	0.000110299	7.92993E-05	5.34659E-05	5.2787E-05	3.74537E-05	1.18981E-05	1.70447E-05	1.63944E-05	1.67583E-06	1.55918E-06	1.67583E-06	1.55918E-06	1.70447E-05	1.63944E-05	1.95389E-05
3833203774435	383320	3774435	0.000119036	0.000115982	3.07428E-05	2.86383E-05	0.000112678	8.10094E-05	5.46189E-05	5.39254E-05	3.82614E-05	1.21547E-05	1.74123E-05	1.67479E-05	1.71197E-06	1.59281E-06	1.71197E-06	1.59281E-06	1.74123E-05	1.67479E-05	1.99036E-05
3833303774435	383330	3774435	0.000109255	0.000106452	2.82166E-05	2.6285E-05	0.000115101	8.27515E-05	5.57935E-05	5.50851E-05	3.90842E-05	1.2416E-05	1.77867E-05	1.71081E-05	1.74879E-06	1.62706E-06	1.74879E-06	1.62706E-06	1.77867E-05	1.71081E-05	2.02738E-05
3833403774435	383340	3774435	9.67964E-05	9.43129E-05	2.4999E-05	2.32877E-05	0.00011748	8.44617E-05	5.69465E-05	5.62234E-05	3.98919E-05	1.26726E-05	1.81543E-05	1.74616E-05	1.78493E-06	1.66069E-06	1.78493E-06	1.66069E-06	1.81543E-05	1.74616E-05	2.06349E-05
3833503774435	383350	3774435	8.48708E-05	8.26932E-05	2.19191E-05	2.04186E-05	0.000119867	8.61782E-05	5.81038E-05	5.73661E-05	4.07026E-05	1.29302E-05	1.85233E-05	1.78165E-05	1.8212E-06	1.69444E-06	1.8212E-06	1.69444E-06	1.85233E-05	1.78165E-05	2.0996E-05
3833603774435	383360	3774435	7.47027E-05	7.27861E-05	1.9293E-05	1.79723E-05	0.000122362	8.79716E-05	5.93129E-05	5.85599E-05	4.15496E-05	1.31993E-05	1.89087E-05	1.81873E-05	1.8591E-06	1.7297E-06	1.8591E-06	1.7297E-06	1.89087E-05	1.81873E-05	2.13661E-05
3833703774435	383370	3774435	6.64712E-05	6.47657E-05	1.71671E-05	1.59919E-05	0.000125141	8.99699E-05	6.06603E-05	5.98901E-05	4.24935E-05	1.34991E-05	1.93383E-05	1.86004E-05	1.90133E-06	1.76899E-06	1.90133E-06	1.76899E-06	1.93383E-05	1.86004E-05	2.17726E-05
3833803774435	383380	3774435	5.96394E-05	5.81092E-05	1.54027E-05	1.43483E-05	0.000128028	9.20451E-05	6.20594E-05	6.12715E-05	4.34736E-05	1.38104E-05	1.97843E-05	1.90294E-05	1.94519E-06	1.80979E-06	1.94519E-06	1.80979E-06	1.97843E-05	1.90294E-05	2.22008E-05
3833903774435	383390	3774435	5.41185E-05	5.273E-05	1.39769E-05	1.30201E-05	0.000131164	9.42996E-05	6.35795E-05	6.27722E-05	4.45384E-05	1.41487E-05	2.02689E-05	1.94955E-05	1.99283E-06	1.85412E-06	1.99283E-06	1.85412E-06	2.02689E-05	1.94955E-05	2.26762E-05
3834003774435	383400	3774435	4.95614E-05	4.82898E-05	1.27999E-05	1.19237E-05	0.000134505	9.67015E-05	6.51989E-05	6.43711E-05	4.56728E-05	1.45091E-05	2.07852E-05	1.99921E-05	2.04359E-06	1.90135E-06	2.04359E-06	1.90135E-06	2.07852E-05	1.99921E-05	2.3177E-05
3834103774435	383410	3774435	4.56794E-05	4.45074E-05	1.17973E-05	1.09897E-05	0.000137917	9.91545E-05	6.68528E-05	6.6004E-05	4.68314E-05	1.48771E-05	2.13124E-05	2.04992E-05	2.09543E-06	1.94958E-06	2.09543E-06	1.94958E-06	2.13124E-05	2.04992E-05	2.36905E-05
3834303774435	383430	3774435	3.87756E-05	3.77807E-05	1.00143E-05	9.3288E-06	0.000142897	0.000102735	6.92668E-05	6.83873E-05	4.85225E-05	1.54143E-05	2.2082E-05	2.12394E-05	2.17109E-06	2.01997E-06	2.17109E-06	2.01997E-06	2.2082E-05	2.12394E-05	2.43674E-05
3834403774435	383440	3774435	3.62157E-05	3.52865E-05	9.35322E-06	8.71294E-06	0.000145792	0.000104816	7.06703E-05	6.9773E-05	4.95056E-05	1.57267E-05	2.25294E-05	2.16698E-05	2.21508E-06	2.0609E-06	2.21508E-06	2.0609E-06	2.25294E-05	2.16698E-05	2.47738E-05
3834503774435	383450	3774435	3.40789E-05	3.32046E-05	8.80136E-06	8.19886E-06	0.000148999	0.000107122	7.22249E-05	7.13079E-05	5.05947E-05	1.60726E-05	2.3025E-05	2.21465E-05	2.26381E-06	2.10624E-06	2.26381E-06	2.10624E-06	2.3025E-05	2.21465E-05	2.52383E-05
3834603774435	383460	3774435	3.22325E-05	3.14055E-05	8.32448E-06	7.75462E-06	0.000152384	0.000109556	7.38659E-05	7.2928E-05	5.17442E-05	1.64378E-05	2.35482E-05	2.26497E-05	2.31525E-06	2.15409E-06	2.31525E-06	2.15409E-06	2.35482E-05	2.26497E-05	2.57264E-05
3834703774435	383470	3774435	3.03106E-05	2.95329E-05	7.82813E-06	7.29225E-06	0.000154255	0.000110901	7.47727E-05	7.38234E-05	5.23795E-05	1.66396E-05	2.38373E-05	2.29277E-05	2.34367E-06	2.18054E-06	2.34367E-06	2.18054E-06	2.38373E-05	2.29277E-05	2.59623E-05
3834803774435	383480	3774435	2.86306E-05	2.78961E-05	7.39426E-06	6.88808E-06	0.000156474	0.000112496	7.5848E-05	7.4885E-05	5.31327E-05	1.68789E-05	2.41801E-05	2.32574E-05	2.37737E-06	2.2119E-06	2.37737E-06	2.2119E-06	2.41801E-05	2.32574E-05	2.62527E-05
3834903774435	383490	3774435	2.72072E-05	2.65092E-05	7.02665E-06	6.54563E-06	0.000159164	0.00011443	7.71522E-05	7.61726E-05	5.40463E-05	1.71691E-05	2.45958E-05	2.36573E-05	2.41825E-06	2.24993E-06	2.41825E-06	2.24993E-06	2.45958E-05	2.36573E-05	2.66174E-05
3835003774435	383500	3774435	2.60286E-05	2.53607E-05	6.72224E-06	6.26206E-06	0.000162514	0.000116839	7.87759E-05	7.77757E-05	5.51837E-05	1.75305E-05	2.51134E-05	2.41552E-05	2.46915E-06	2.29728E-06	2.46915E-06	2.29728E-06	2.51134E-05	2.41552E-05	2.7091E-05
3835203774435	383520	3774435	2.37956E-05	2.3185E-05	6.14554E-06	5.72484E-06	0.000167957	0.000120752	8.14144E-05	8.03807E-05	5.7032E-05	1.81176E-05	2.59546E-05	2.49643E-05	2.55185E-06	2.37423E-06	2.55185E-06	2.37423E-06	2.59546E-05	2.49643E-05	2.78168E-05
3835303774435	383530	3774435	2.27086E-05	2.2126E-05	5.86481E-06	5.46333E-06	0.000169855	0.000122116	8.23342E-05	8.12888E-05	5.76764E-05	1.83223E-05	2.62478E-05	2.52463E-05	2.58068E-06	2.40105E-06	2.58068E-06	2.40105E-06	2.62478E-05	2.52463E-05	2.80363E-05
3835403774435	383540	3774435	2.18124E-05	2.12527E-05	5.63335E-06	5.24771E-06	0.000172607	0.000124095	8.36686E-05	8.26063E-05	5.86111E-05	1.86193E-05	2.66732E-05	2.56555E-05	2.6225E-06	2.43996E-06	2.6225E-06	2.43996E-06	2.66732E-05	2.56555E-05	2.83956E-05
3835503774435	383550	3774435	2.11581E-05	2.06152E-05	5.46436E-06	5.09029E-06	0.000176875	0.000127163	8.57371E-05	8.46485E-05	6.00602E-05	1.90796E-05	2.73327E-05	2.62898E-05	2.68734E-06	2.50029E-06	2.68734E-06	2.50029E-06	2.73327E-05	2.62898E-05	2.90017E-05
3835603774435	383560	3774435	2.05814E-05	2.00533E-05	5.31543E-06	4.95156E-06	0.000181525	0.000130507	8.79913E-05	8.68741E-05	6.16393E-05	1.95812E-05	2.80513E-05	2.6981E-05	2.75799E-06	2.56602E-06	2.75799E-06	2.56602E-06	2.80513E-05	2.6981E-05	2.96676E-05
3835703774435	383570	3774435	1.99721E-05	1.94596E-05	5.15807E-06	4.80497E-06	0.000185668	0.000133485	8.99993E-05	8.88566E-05	6.30459E-05	2.00281E-05	2.86914E-05	2.75967E-05	2.82093E-06	2.62458E-06	2.82093E-06	2.62458E-06	2.86914E-05	2.75967E-05	3.02428E-05
3835803774435	383580	3774435	1.94072E-05	1.89093E-05	5.01218E-06	4.66907E-06	0.000189988	0.000136591	9.20938E-05	9.09245E-05	6.45131E-05	2.04942E-05	2.93591E-05	2.82389E-05	2.88658E-06	2.68566E-06	2.88658E-06	2.68566E-06	2.93591E-05	2.82389E-05	3.08452E-05
3835903774435	383590	3774435	1.89217E-05	1.84362E-05	4.88679E-06	4.55226E-06	0.000194888	0.000140114	9.44689E-05	9.32694E-05	6.61769E-05	2.10227E-05	3.01163E-05	2.89672E-05	2.96103E-06	2.75492E-06	2.96103E-06	2.75492E-06	3.01163E-05	2.89672E-05	3.15366E-05
3836003774435	383600	3774435	1.85003E-05	1.80256E-05	4.77796E-06	4.45088E-06	0.000200269	0.000143983	9.70772E-05	9.58446E-05	6.80041E-05	2.16031E-05	3.09478E-05	2.9767E-05	3.04278E-06	2.83099E-06	3.04278E-06	2.83099E-06	3.09478E-05	2.9767E-05	3.23023E-05
3836103774435	383610	3774435	1.81481E-05	1.76825E-05	4.687E-06	4.36615E-06	0.000206256	0.000148287	9.99791E-05	9.87097E-05	7.00369E-05	2.22489E-05	3.1873E-05	3.06568E-05	3.13374E-06	2.91561E-06	3.13374E-06	2.91561E-06	3.1873E-05	3.06568E-05	3.31606E-05
3836203774435	383620	3774435	1.80131E-05	1.75509E-05	4.65213E-06	4.33366E-06	0.000214675	0.000154339	0.00010406	0.000102739	7.28956E-05	2.31571E-05	3.31739E-05	3.19081E-05	3.26165E-06	3.03462E-06	3.26165E-06	3.03462E-06	3.31739E-05	3.19081E-05	3.44072E-05
3836303774435	383630	3774435	1.80266E-05	1.75641E-05	4.65561E-06	4.33691E-06	0.000225098	0.000161833	0.000109112	0.000107727	7.6435E-05	2.42814E-05	3.47846E-05	3.34574E-05	3.42001E-06	3.18196E-06	3.42001E-06	3.18196E-06	3.47846E-05	3.34574E-05	3.59713E-05
3836403774435	383640	3774435	1.80941E-05	1.76298E-05	4.67305E-06	4.35315E-06	0.000236608	0.000170108	0.000114692	0.000113236	8.03434E-05	2.5523E-05	3.65633E-05	3.51682E-05	3.59489E-06	3.34467E-06	3.59489E-06	3.34467E-06	3.65633E-05	3.51682E-05	3.76969E-05
3836503774435	383650	3774435	1.83866E-05	1.79149E-05	4.74861E-06	4.42354E-06	0.000251762	0.000181003	0.000122037	0.000120488	8.54891E-05	2.71577E-05	3.89051E-05	3.74206E-05	3.82513E-06	3.55888E-06	3.82513E-06	3.55888E-06	3.89051E-05	3.74206E-05	3.99941E-05
3836603774435	383660	3774435	1.87495E-05	1.82685E-05	4.84233E-06	4.51084E-06	0.000268777	0.000193236	0.000130286	0.000128631	9.1267E-05	2.89932E-05	4.15345E-05	3.99497E-05	4.08366E-06	3.79942E-06	4.08366E-06	3.79942E-06	4.15345E-05	3.99497E-05	4.25726E-05
3836703774435	383670	3774435	1.92671E-05	1.87728E-05	4.976E-06	4.63537E-06	0.000289196	0.000207916	0.000140183	0.000138403	9.82005E-05	3.11958E-05	4.46899E-05	4.29847E-05	4.39389E-06	4.08806E-06	4.39389E-06	4.08806E-06	4.46899E-05	4.29847E-05	4.56754E-05
3836803774435	383680	3774435	1.99788E-05	1.94662E-05	5.15981E-06	4.80659E-06	0.000314177	0.000225876	0.000152292	0.000150358	0.000106683	3.38904E-05	4.85501E-05	4.66976E-05	4.77343E-06	4.44117E-06	4.77343E-06	4.44117E-06	4.85501E-05	4.66976E-05	4.94787E-05
3836903774435	383690	3774435	2.08346E-05	2.03E-05	5.38081E-06	5.01247E-06	0.000343388	0.000246878	0.000166452	0.000164339	0.000116602	3.70415E-05	5.30642E-05	5.10395E-05	5.21726E-06	4.85411E-06	5.21726E-06	4.85411E-06	5.30642E-05	5.10395E-05	5.39261E-05
3837003774435	383700	3774435	2.1643E-05	2.10877E-05	5.58961E-06	5.20697E-06	0.000373331	0.000268405	0.000180966	0.000178668	0.000126769	4.02714E-05	5.76913E-05	5.549E-05	5.67219E-06	5.27737E-06	5.67219E-06	5.27737E-06	5.76913E-05	5.549E-05	5.84606E-05
3837103774435	383710	3774435	2.25882E-05	2.20087E-05	5.83372E-06	5.43437E-06	0.000407576	0.000293025	0.000197566	0.000195057	0.000138398	4.39655E-05	6.29832E-05	6.05801E-05	6.19249E-06	5.76146E-06	6.19249E-06	5.76146E-06	6.29832E-05	6.05801E-05	6.36429E-05
3837203774435	383720	3774435	2.36071E-05	2.30014E-05	6.09686E-06	5.6795E-06	0.00044493	0.000319881	0.000215673	0.000212934	0.000151082	4.79949E-05	6.87557E-05	6.61322E-05	6.76003E-06	6.2895E-06	6.76003E-06	6.2895E-06	6.87557E-05	6.61322E-05	6.92789E-05
3837303774435	383730	3774435	2.4586E-05	2.39552E-05	6.34969E-06	5.91501E-06	0.00048273	0.000347057	0.000233996	0.000231025	0.000163918	5.20724E-05	7.45969E-05	7.17506E-05	7.33435E-06	6.82384E-06	7.33435E-06	6.82384E-06	7.45969E-05	7.17506E-05	7.49529E-05
3837403774435	383740	3774435	2.5767E-05	2.51058E-05	6.65467E-06	6.19912E-06	0.00052649	0.000378518	0.000255208	0.000251967	0.000178777	5.67928E-05	8.13592E-05	7.82549E-05	7.99921E-06	7.44242E-06	7.99921E-06	7.44242E-06	8.13592E-05	7.82549E-05	8.15215E-05
3837503774435	383750	3774435	2.79122E-05	2.7196E-05	7.20871E-06	6.71523E-06	0.000595604	0.000428207	0.00028871	0.00028504	0.000202246	6.42482E-05	9.20395E-05	8.85277E-05	9.04929E-06	8.41942E-06	9.04929E-06	8.41942E-06	9.20395E-05	8.85277E-05	9.19678E-05
3837603774435	383760	3774435	3.08529E-05	3.00613E-05	7.9682E-06	7.42273E-06	0.00068797	0.000494613	0.000333483	0.000329248	0.0002336	7.42118E-05	0.000106313	0.000102256	1.04527E-05	9.72509E-06	1.04527E-05	9.72509E-06	0.000106313	0.000102256	0.000105932
3837703774435	383770	3774435	3.46506E-05	3.37615E-05	8.94899E-06	8.33638E-06	0.000806858	0.000580087	0.000391111	0.000386145	0.00027398	8.70363E-05	0.000124685	0.000119927	1.2259E-05	1.14057E-05	1.2259E-05	1.14057E-05	0.000124685	0.000119927	0.000123876
3837803774435	383780	3774435	3.96792E-05	3.86611E-05	1.02477E-05	9.54618E-06	0.000963358	0.000692602	0.000446972	0.000461043	0.000327121	0.000103918	0.000148869	0.000143189	1.46367E-05	1.3618E-05	1.46367E-05	1.3618E-05	0.000148869	0.000143189	0.000147473
3837903774435	383790	3774435	4.66566E-05	4.54596E-05	1.20497E-05	1.12249E-05	0.001178541	0.000847307	0.000571278	0.000564025	0.000400189	0.00012713	0.000182121	0.000175172	1.79061E-05	1.66598E-05	1.79061E-05	1.66598E-05	0.000182121	0.000175172	0.000179905
3838003774435	383800	3774435	5.6369E-05	5.49227E-05	1.45581E-05	1.35615E-05	0.001481643	0.001065221	0.000718203	0.000709084	0.000503112	0.000159826	0.00022896	0.000220224	2.25113E-05	2.09444E-05	2.25113E-05	2.09444E-05	0.00022896	0.000220224	0.000225481
3838103774435	383810	3774435	7.107E-05	6.92465E-05	1.83548E-05	1.70983E-05	0.001940962	0.001395446	0.0009408 5	0.000928904	0.00065908	0.000209373	0.000299939	0.000288495	2.94899E-05	2.74373E-05	2.94899E-05	2.74373E-05	0.000299939	0.000288495	0.00029447
3838203774435	383820	3774435	9.54686E-05	9.30192E-05	2.46561E-05	2.29683E-05	0.002699525	0.001940812	0.001308551	0.001291937	0.00091666	0.000291199	0.000417161	0.000401244	4.10151E-05	3.81603E-05	4.10151E-05	3.81603E-05	0.000417161	0.000401244	0.000408377
3838303774435	383830	3774435	0.000146278	0.000142525	3.77783E-05	3.51922E-05	0.004272893	0.003071978	0.002071216	0.002044918	0.001450919	0.00046092	0.000660296	0.000635101	6.492E-05	6.04013E-05	6.492E-05	6.04013E-05	0.000660296	0.000635101	0.000644613
3838403774435	383840	3774435	0.00026112	0.00025442	6.74379E-05	6.28214E-05	0.007822252	0.005623774	0.00379171	0.003743567	0.002656151	0.000843791	0.001208783	0.00116266	0.000118847	0.000110575	0.000118847	0.000110575	0.001208783	0.00116266	0.00117747
3838503774435	383850	3774435	0.0001806	0.000175967	4.66426E-05	4.34496E-05	0.005343148	0.003841433	0.002590004	0.00255712	0.001814338	0.000576369	0.000825683	0.000794179	8.11809E-05	7.55303E-05	8.11809E-05	7.55303E-05	0.000825683	0.000794179	0.000805631
3838603774435	383860	3774435	0.000195583	0.000190565	5.05121E-05	4.70543E-05	0.005810724	0.004177595	0.002816654	0.002780892	0.00197311	0.000626806	0.000897939	0.000863677	8.8285E-05	8.21399E-05	8.8285E-05	8.21399E-05	0.000897939	0.000863677	0.00087602
3838703774435	383870	3774435	0.000253653	0.000247145	6.55094E-05	6.10249E-05	0.007607667	0.005469499	0.003687693	0.003640871	0.002583286	0.000820644	0.001175622	0.001130766	0.000115587	0.000107541	0.000115587	0.000107541	0.001175622	0.001130766	0.001145879
3838803774435	383880	3774435	0.000235957	0.000229903	6.09391E-05	5.67675E-05	0.007066548	0.005080464	0.003425395	0.003381903	0.002399542	0.000762273	0.001092003	0.001050336	0.000107365	9.98922E-05	0.000107365	9.98922E-05	0.001092003	0.001050336	0.001064735
3838903774435	383890	3774435	0.000185434	0.000180677	4.7891E-05	4.46126E-05	0.005512387	0.003963107	0.00267204	0.002638114	0.001871806	0.000594625	0.000851836	0.000819334	8.37523E-05	7.79227E-05	8.37523E-05	7.79227E-05	0.000851836	0.000819334	0.000831462
3839003774435	383900	3774435	0.000153979	0.000150028	3.97672E-05	3.70449E-05	0.004546428	0.003268635	0.002203807	0.002175826	0.001543801	0.000490426	0.000702565	0.000675758	6.9076E-05	6.42679E-05	6.9076E-05	6.42679E-05	0.000702565	0.000675758	0.000686418
3839103774435	383910	3774435	0.000132231	0.000128838	3.41504E-05	3.18126E-05	0.003879874	0.002789419	0.001880706	0.001856827	0.001317464	0.000418524	0.000599562	0.000576685	5.89487E-05	5.48456E-05	5.89487E-05	5.48456E-05	0.000599562	0.000576685	0.00058629
3829703774445	382970	3774445	5.33691E-06	5.19998E-06	1.37833E-06	1.28398E-06	4.49714E-05	3.2332E-05	2.17992E-05	2.15224E-05	1.52707E-05	4.8511E-06	6.94949E-06	6.68433E-06	6.83272E-07	6.35713E-07	6.83272E-07	6.35713E-07	6.94949E-06	6.68433E-06	8.51379E-06
3829803774445	382980	3774445	5.55296E-06	5.41048E-06	1.43413E-06	1.33595E-06	4.60138E-05	3.30814E-05	2.23044E-05	2.20212E-05	1.56246E-05	4.96353E-06	7.11057E-06	6.83926E-06	6.99109E-07	6.50447E-07	6.99109E-07	6.50447E-07	7.11057E-06	6.83926E-06	8.69887E-06
3829903774445	382990	3774445	5.78363E-06	5.63523E-06	1.4937E-06	1.39145E-06	4.70828E-05	3.385E-05	2.28226E-05	2.25329E-05	1.59876E-05	5.07885E-06	7.27577E-06	6.99816E-06	7.15351E-07	6.65559E-07	7.15351E-07	6.65559E-07	7.27577E-06	6.99816E-06	8.88758E-06
3830003774445	383000	3774445	6.0413E-06	5.8863E-06	1.56025E-06	1.45344E-06	4.82766E-05	3.47083E-05	2.34013E-05	2.31042E-05	1.6393E-05	5.20763E-06	7.46024E-06	7.17559E-06	7.33489E-07	6.82434E-07	7.33489E-07	6.82434E-07	7.46024E-06	7.17559E-06	9.09988E-06
3830103774445	383010	3774445	6.42613E-06	6.26125E-06	1.65964E-06	1.54602E-06	5.02454E-05	3.61237E-05	2.43557E-05	2.40464E-05	1.70615E-05	5.42001E-06	7.76449E-06	7.46823E-06	7.63402E-07	7.10265E-07	7.63402E-07	7.10265E-07	7.76449E-06	7.46823E-06	9.

			MSite Grubbing / Prep	MMass Grading / Excavation	MMass Grading / Excavation	MDrainage / Utilities Trenching	MFoundations / Concrete Pads	MBuilding / Structure Construction	MAsphalt Paving	MLandscaping or Other Finishing	MWaterside Construction (Piles)	RSSWDemolition	RSSWPlacing Base	RSSWForm/Place Rebar and Pour	Child Risk				
Unique Identifier	X (UTM)	Y (UTM)	2027	2027	2028	2028	2028	2028	2028	2028	2028	2029	2029	2029	3rd Trimester	0<2	2<16	Total	per million
3831603774435	383160	3774435	4.5916E-05	5.39935E-05	5.32745E-05	1.13243E-05	1.47272E-05	1.084E-05	1.11573E-06	1.30715E-05	1.11573E-06	3.5566E-05	5.1607E-05	3.05916E-05	9.95355E-09	1.1434E-07	1.1833E-08	1.36123E-07	0.13612324
3831703774435	383170	3774435	4.67516E-05	5.4976E-05	5.4244E-05	1.15304E-05	1.49952E-05	1.10373E-05	1.13603E-06	1.33094E-05	1.13603E-06	3.65517E-05	5.30373E-05	3.14394E-05	1.18316E-08	1.3497E-07	1.3371E-08	1.60175E-07	0.16017542
3831903774435	383190	3774435	4.83279E-05	5.68297E-05	5.6073E-05	1.19192E-05	1.55008E-05	1.14095E-05	1.17434E-06	1.37581E-05	1.17434E-06	3.8417E-05	5.57439E-05	3.30439E-05	1.64922E-08	1.8612E-07	1.7139E-08	2.19756E-07	0.2197556
3832003774435	383200	3774435	4.90911E-05	5.77271E-05	5.69584E-05	1.21074E-05	1.57456E-05	1.15896E-05	1.19288E-06	1.39754E-05	1.19288E-06	3.93185E-05	5.7052E-05	3.38192E-05	1.8933E-08	2.1291E-07	1.9119E-08	2.50959E-07	0.25095894
3832103774435	383210	3774435	4.99155E-05	5.86965E-05	5.7915E-05	1.23107E-05	1.601E-05	1.17842E-05	1.21292E-06	1.42101E-05	1.21292E-06	4.03104E-05	5.84913E-05	3.46724E-05	2.12626E-08	2.3848E-07	2.1043E-08	2.80786E-07	0.28078601
3832203774435	383220	3774435	5.08012E-05	5.9738E-05	5.89426E-05	1.25292E-05	1.62941E-05	1.19933E-05	1.23444E-06	1.44622E-05	1.23444E-06	4.13866E-05	6.00528E-05	3.55981E-05	2.31458E-08	2.5918E-07	2.2668E-08	3.04992E-07	0.30499165
3832303774435	383230	3774435	5.17091E-05	6.08057E-05	5.99961E-05	1.27531E-05	1.65853E-05	1.22077E-05	1.2565E-06	1.47207E-05	1.2565E-06	4.25095E-05	6.16822E-05	3.6564E-05	2.42799E-08	2.7169E-07	2.3774E-08	3.19742E-07	0.31974219
3832403774435	383240	3774435	5.26616E-05	6.19258E-05	6.11012E-05	1.2988E-05	1.68908E-05	1.24326E-05	1.27965E-06	1.49919E-05	1.27965E-06	4.37011E-05	6.34112E-05	3.75889E-05	2.46936E-08	2.7632E-07	2.4408E-08	3.25426E-07	0.32542593
3832503774435	383250	3774435	5.36476E-05	6.30852E-05	6.22452E-05	1.32312E-05	1.72071E-05	1.26653E-05	1.3036E-06	1.52725E-05	1.3036E-06	4.49425E-05	6.52126E-05	3.86567E-05	2.44384E-08	2.7365E-07	2.464E-08	3.22729E-07	0.3227288
3832603774435	383260	3774435	5.46837E-05	6.43035E-05	6.34473E-05	1.34867E-05	1.75394E-05	1.29099E-05	1.32878E-06	1.55675E-05	1.32878E-06	4.62651E-05	6.71317E-05	3.97943E-05	2.34696E-08	2.6318E-07	2.4479E-08	3.11127E-07	0.31112667
3832703774435	383270	3774435	5.57754E-05	6.55874E-05	6.4714E-05	1.3756E-05	1.78896E-05	1.31677E-05	1.35531E-06	1.58783E-05	1.35531E-06	4.76813E-05	6.91865E-05	4.10124E-05	2.16442E-08	2.4335E-07	2.3835E-08	2.88824E-07	0.28882387
3832903774435	383290	3774435	5.792E-05	6.81092E-05	6.72023E-05	1.42849E-05	1.85774E-05	1.3674E-05	1.40742E-06	1.64888E-05	1.40742E-06	5.04668E-05	7.32284E-05	4.34083E-05	1.62433E-08	1.8454E-07	2.1394E-08	2.22175E-07	0.22217456
3833003774435	383300	3774435	5.89338E-05	6.93013E-05	6.83786E-05	1.45349E-05	1.89026E-05	1.39133E-05	1.43206E-06	1.67774E-05	1.43206E-06	5.17769E-05	7.51294E-05	4.45352E-05	1.35555E-08	1.5527E-07	1.9966E-08	1.88787E-07	0.188787
3833103774435	383310	3774435	5.9981E-05	7.05328E-05	6.95936E-05	1.47932E-05	1.92385E-05	1.41606E-05	1.4575E-06	1.70756E-05	1.4575E-06	5.31525E-05	7.71254E-05	4.57184E-05	1.13658E-08	1.3144E-07	1.8583E-08	1.61394E-07	0.16139419
3833203774435	383320	3774435	6.11007E-05	7.18494E-05	7.08927E-05	1.50694E-05	1.95976E-05	1.44249E-05	1.48471E-06	1.73943E-05	1.48471E-06	5.46435E-05	7.92889E-05	4.70008E-05	9.75466E-09	1.1396E-07	1.7294E-08	1.41005E-07	0.14100547
3833303774435	383330	3774435	6.2237E-05	7.31856E-05	7.22111E-05	1.53496E-05	1.99621E-05	1.46932E-05	1.51232E-06	1.77178E-05	1.51232E-06	5.61906E-05	8.15338E-05	4.83316E-05	8.62323E-09	1.0172E-07	1.608E-08	1.2642E-07	0.12641957
3833403774435	383340	3774435	6.33455E-05	7.44891E-05	7.34973E-05	1.5623E-05	2.03176E-05	1.49549E-05	1.53926E-06	1.80334E-05	1.53926E-06	5.77285E-05	8.37652E-05	4.96543E-05	7.79139E-09	9.2748E-08	1.4969E-08	1.15508E-07	0.11550751
3833503774435	383350	3774435	6.4454E-05	7.57926E-05	7.47834E-05	1.58964E-05	2.06731E-05	1.52166E-05	1.56619E-06	1.83489E-05	1.56619E-06	5.92818E-05	8.60192E-05	5.09905E-05	7.13334E-09	8.5679E-08	1.4012E-08	1.06824E-07	0.10682447
3833603774435	383360	3774435	6.55903E-05	7.71288E-05	7.61019E-05	1.61767E-05	2.10376E-05	1.54848E-05	1.5938E-06	1.86724E-05	1.5938E-06	6.09257E-05	8.84045E-05	5.24044E-05	6.60457E-09	8.0027E-08	1.3234E-08	9.98656E-08	0.09986563
3833703774435	383370	3774435	6.68381E-05	7.85961E-05	7.75496E-05	1.64844E-05	2.14378E-05	1.57794E-05	1.62412E-06	1.90276E-05	1.62412E-06	6.27598E-05	9.10659E-05	5.3982E-05	6.18131E-09	7.554E-08	1.2634E-08	9.4355E-08	0.09435505
3833803774435	383380	3774435	6.81527E-05	8.01419E-05	7.90748E-05	1.68086E-05	2.18595E-05	1.60898E-05	1.65607E-06	1.94019E-05	1.65607E-06	6.46813E-05	9.3854E-05	5.56347E-05	5.84163E-09	7.1976E-08	1.2163E-08	8.99807E-08	0.08998065
3833903774435	383390	3774435	6.96121E-05	8.18581E-05	8.07681E-05	1.71685E-05	2.23276E-05	1.64343E-05	1.69153E-06	1.98174E-05	1.69153E-06	6.67588E-05	9.68684E-05	5.74216E-05	5.56746E-09	6.9143E-08	1.181E-08	8.65206E-08	0.08652064
3834003774435	383400	3774435	7.11495E-05	8.3666E-05	8.25519E-05	1.75477E-05	2.28207E-05	1.67973E-05	1.72889E-06	2.0255E-05	1.72889E-06	6.89984E-05	0.000100118	5.9348E-05	5.3453E-09	6.6887E-08	1.1548E-08	8.37799E-08	0.08377994
3834103774435	383410	3774435	7.27259E-05	8.55197E-05	8.4381E-05	1.79365E-05	2.33263E-05	1.71694E-05	1.76719E-06	2.07038E-05	1.76719E-06	7.13035E-05	0.000103463	6.13308E-05	5.15944E-09	6.5031E-08	1.1346E-08	8.15362E-08	0.08153618
3834303774435	383430	3774435	7.48036E-05	8.79629E-05	8.67917E-05	1.84489E-05	2.39927E-05	1.76599E-05	1.81768E-06	2.12953E-05	1.81768E-06	7.50716E-05	0.000108931	6.45718E-05	4.8092E-09	6.1424E-08	1.0915E-08	7.71479E-08	0.07714793
3834403774435	383440	3774435	7.60513E-05	8.94302E-05	8.82394E-05	1.87567E-05	2.43929E-05	1.79545E-05	1.848E-06	2.16505E-05	1.848E-06	7.72614E-05	0.000112108	6.64553E-05	4.6797E-09	6.0136E-08	1.0791E-08	7.56065E-08	0.07560647
3834503774435	383450	3774435	7.74773E-05	9.1107E-05	8.98939E-05	1.91084E-05	2.48503E-05	1.82912E-05	1.88265E-06	2.20565E-05	1.88265E-06	7.96975E-05	0.000115643	6.85507E-05	4.57911E-09	5.9186E-08	1.0722E-08	7.4487E-08	0.07448698
3834603774435	383460	3774435	7.89758E-05	9.2869E-05	9.16324E-05	1.94779E-05	2.53309E-05	1.86449E-05	1.91906E-06	2.2483E-05	1.91906E-06	8.22553E-05	0.000119354	7.07508E-05	4.49563E-09	5.8434E-08	1.0684E-08	7.36143E-08	0.07361435
3834703774435	383470	3774435	7.96999E-05	9.37205E-05	9.24726E-05	1.96565E-05	2.55631E-05	1.88159E-05	1.93666E-06	2.26892E-05	1.93666E-06	8.41425E-05	0.000122093	7.2374E-05	4.38836E-09	5.7331E-08	1.0568E-08	7.22877E-08	0.07228774
3834803774435	383480	3774435	8.05911E-05	9.47686E-05	9.35067E-05	1.98763E-05	2.5849E-05	1.90263E-05	1.95832E-06	2.29429E-05	1.95832E-06	8.60952E-05	0.000124926	7.40536E-05	4.29841E-09	5.6435E-08	1.0489E-08	7.12221E-08	0.0712221
3834903774435	383490	3774435	8.17108E-05	9.60852E-05	9.48058E-05	2.01525E-05	2.62081E-05	1.92906E-05	1.98552E-06	2.32616E-05	1.98552E-06	8.83348E-05	0.000128176	7.598E-05	4.2285E-09	5.5785E-08	1.0453E-08	7.04666E-08	0.07046659
3835003774435	383500	3774435	8.31646E-05	9.77948E-05	9.64926E-05	2.0511E-05	2.66744E-05	1.96338E-05	2.02085E-06	2.36755E-05	2.02085E-06	9.09831E-05	0.000132018	7.82578E-05	4.18073E-09	5.5414E-08	1.0471E-08	7.00657E-08	0.0700657
3835203774435	383520	3774435	8.53927E-05	0.000100415	9.90778E-05	2.10606E-05	2.73891E-05	2.01599E-05	2.07499E-06	2.43098E-05	2.07499E-06	9.57711E-05	0.000138966	8.23762E-05	4.07452E-09	5.4473E-08	1.0454E-08	6.90018E-08	0.0690018
3835303774435	383530	3774435	8.60667E-05	0.000101207	9.98599E-05	2.12268E-05	2.76053E-05	2.0319E-05	2.09137E-06	2.45017E-05	2.09137E-06	9.77987E-05	0.000141908	8.41202E-05	4.01159E-09	5.3841E-08	1.0409E-08	6.82616E-08	0.06826155
3835403774435	383540	3774435	8.71697E-05	0.000102504	0.00010114	2.14988E-05	2.7959E-05	2.05794E-05	2.11817E-06	2.48157E-05	2.11817E-06	0.000100356	0.000145619	8.63202E-05	3.97102E-09	5.3502E-08	1.0422E-08	6.78946E-08	0.06789459
3835503774435	383550	3774435	8.90301E-05	0.000104692	0.000103298	2.19577E-05	2.85558E-05	2.10186E-05	2.16338E-06	2.53454E-05	2.16338E-06	0.00010381	0.00015063	8.92903E-05	3.96464E-09	5.3625E-08	1.0527E-08	6.81167E-08	0.06811669
3835603774435	383560	3774435	9.10745E-05	0.000107096	0.00010567	2.24619E-05	2.92114E-05	2.15012E-05	2.21305E-06	2.59273E-05	2.21305E-06	0.000107553	0.000156061	9.25099E-05	3.96785E-09	5.3873E-08	1.0656E-08	6.84972E-08	0.06849724
3835703774435	383570	3774435	9.28402E-05	0.000109173	0.000107719	2.28973E-05	2.97778E-05	2.19181E-05	2.25596E-06	2.643E-05	2.25596E-06	0.000111081	0.00016118	9.55444E-05	3.96179E-09	5.3985E-08	1.0758E-08	6.87052E-08	0.06870524
3835803774435	383580	3774435	9.46896E-05	0.000111347	0.000109865	2.33535E-05	3.0371E-05	2.23547E-05	2.3009E-06	2.69565E-05	2.3009E-06	0.000114783	0.000166553	9.87291E-05	3.96063E-09	5.416E-08	1.0871E-08	6.89923E-08	0.06899231
3835903774435	383590	3774435	9.68119E-05	0.000113843	0.000112327	2.38769E-05	3.10517E-05	2.28557E-05	2.35247E-06	2.75607E-05	2.35247E-06	0.000118876	0.000172491	0.000102249	3.9711E-09	5.4492E-08	1.1018E-08	6.94805E-08	0.06948045
3836003774435	383600	3774435	9.91625E-05	0.000116607	0.000115054	2.44566E-05	3.18056E-05	2.34107E-05	2.40959E-06	2.82299E-05	2.40959E-06	0.000123317	0.000178936	0.00010607	3.9917E-09	5.496E-08	1.1192E-08	7.01433E-08	0.07014332
3836103774435	383610	3774435	0.000101797	0.000119705	0.000118111	2.51064E-05	3.26507E-05	2.40327E-05	2.47361E-06	2.89799E-05	2.47361E-06	0.00012818	0.000185993	0.000110253	4.02408E-09	5.5589E-08	1.1399E-08	7.10123E-08	0.07101232
3836203774435	383620	3774435	0.000105624	0.000124205	0.000122551	2.60503E-05	3.38781E-05	2.49362E-05	2.5666E-06	3.00694E-05	2.5666E-06	0.000134562	0.000195253	0.000115742	4.10139E-09	5.6845E-08	1.1738E-08	7.2684E-08	0.072684
3836303774435	383630	3774435	0.000110426	0.000129852	0.000128123	2.72345E-05	3.54182E-05	2.60697E-05	2.68328E-06	3.14363E-05	2.68328E-06	0.000142273	0.000206442	0.000122374	4.21371E-09	5.8593E-08	1.2181E-08	7.49886E-08	0.0749886
3836403774435	383640	3774435	0.000115723	0.000136081	0.000134269	2.8541E-05	3.71173E-05	2.73204E-05	2.812E-06	3.29444E-05	2.812E-06	0.000150776	0.00021878	0.000129688	4.34215E-09	6.0574E-08	1.2677E-08	7.75929E-08	0.07759294
3836503774435	383650	3774435	0.000122775	0.000144373	0.000142451	3.02802E-05	3.93792E-05	2.89852E-05	2.98336E-06	3.49519E-05	2.98336E-06	0.000161697	0.000234626	0.000139081	4.53022E-09	6.3403E-08	1.3358E-08	8.12903E-08	0.08129028
3836603774435	383660	3774435	0.00013069	0.000153681	0.000151635	3.22324E-05	4.1918E-05	3.08539E-05	3.1757E-06	3.72053E-05	3.1757E-06	0.000173975	0.000252441	0.000149642	4.74426E-09	6.661E-08	1.4125E-08	8.54794E-08	0.08547944
3836703774435	383670	3774435	0.000140216	0.000164882	0.000162687	3.45816E-05	4.49731E-05	3.31027E-05	3.40716E-06	3.9917E-05	3.40716E-06	0.000188623	0.000273696	0.000162241	5.00861E-09	7.0547E-08	1.5057E-08	9.06121E-08	0.09061208
3836803774435	383680	3774435	0.000151891	0.000178611	0.000176233	3.74611E-05	4.87179E-05	3.5859E-05	3.69086E-06	4.32408E-05	3.69086E-06	0.00020644	0.000299549	0.000177566	5.33914E-09	7.5445E-08	1.6207E-08	9.6991E-08	0.09699096
3836903774435	383690	3774435	0.000165544	0.000194666	0.000192074	4.08284E-05	5.30969E-05	3.90822E-05	4.02261E-06	4.71275E-05	4.02261E-06	0.000227277	0.000329783	0.000195489	5.72765E-09	8.1195E-08	1.7554E-08	1.04476E-07	0.10447647
3837003774435	383700	3774435	0.000179464	0.000211035	0.000208225	4.42615E-05	5.75617E-05	4.23686E-05	4.36087E-06	5.10903E-05	4.36087E-06	0.00024894	0.000361217	0.000214122	6.11848E-09	8.6993E-08	1.8922E-08	1.12034E-07	0.11203419
3837103774435	383710	3774435	0.000195373	0.000229742	0.000226683	4.81851E-05	6.26644E-05	4.61244E-05	4.74744E-06	5.56193E-05	4.74744E-06	0.000273788	0.000397273	0.000235495	6.56687E-09	9.3636E-08	2.0489E-08	1.20692E-07	0.12069214
3837203774435	383720	3774435	0.000212674	0.000250087	0.000246757	5.24522E-05	6.82136E-05	5.0209E-05	5.16785E-06	6.05447E-05	5.16785E-06	0.000301098	0.000436899	0.000258985	7.05386E-09	1.0085E-07	2.2195E-08	1.30098E-07	0.13009782
3837303774435	383730	3774435	0.000230092	0.00027057	0.000266967	5.67481E-05	7.38004E-05	5.43212E-05	5.59111E-06	6.55034E-05	5.59111E-06	0.000329102	0.000477535	0.000283073	7.53984E-09	1.0806E-07	2.391E-08	1.39505E-07	0.13950475
3837403774435	383740	3774435	0.000250257	0.000294282	0.000290363	6.17213E-05	8.02681E-05	5.90817E-05	6.08109E-06	7.12439E-05	6.08109E-06	0.000361524	0.000524579	0.00031096	8.10641E-09	1.1644E-07	2.5901E-08	1.50449E-07	0.15044855
3837503774435	383750	3774435	0.000282325	0.000331991	0.000327571	6.96304E-05	9.05537E-05	6.66525E-05	6.86033E-06	8.03731E-05	6.86033E-06	0.000411835	0.000597581	0.000354234	9.03012E-09	1.3005E-07	2.9089E-08	1.68167E-07	0.16816676
3837603774435	383760	3774435	0.000325194	0.000382402	0.00037731	8.02032E-05	0.000104304	7.67732E-05	7.90202E-06	9.25772E-05	7.90202E-06	0.000479071	0.000695142	0.000412066	1.0271E-08	1.483E-07	3.3359E-08	1.91932E-07	0.19193171
3837703774435	383770	3774435	0.000380279	0.000447177	0.000441223	9.37889E-05	0.000121972	8.97778E-05	9.24055E-06	0.000108259	9.24055E-06	0.000565921	0.000821164	0.000486769	1.18669E-08	1.7177E-07	3.8853E-08	2.22486E-07	0.22248562
3837803774435	383780	3774435	0.000452715	0.000532356	0.000525268	0.000111654	0.000145205	0.000106879	1.10007E-05	0.00012888	1.10007E-05	0.000680246	0.000987051	0.000585104	1.39685E-08	2.0265E-07	4.6085E-08	2.62705E-07	0.26270537
3837903774435	383790	3774435	0.000552279	0.000649435	0.000640787	0.000136209	0.000177139	0.000130384	1.342E-05	0.000157224	1.342E-05	0.000838268	0.001216345	0.000721025	1.68632E-08	2.4516E-07	5.6037E-08	3.18063E-07	0.31806257
3838003774435	383800	3774435	0.000692188	0.000813957	0.000803119	0.000170716	0.000222014	0.000163415	1.68198E-05	0.000197054	1.68198E-05	0.001062039	0.001541041	0.000913498	2.09161E-08	3.0471E-07	7.0017E-08	3.9564E-07	0.39564002
3838103774435	383810	3774435	0.000903971	0.001062996	0.001048842	0.000222948	0.000289942	0.000213413	2.19659E-05	0.000257345	2.19659E-05	0.001401528	0.002033648	0.001205505	2.70501E-08	3.9482E-07	9.1187E-08	5.13058E-07	0.51305835
3838203774435	383820	3774435	0.001253647	0.001474186	0.001454557	0.000309189	0.000402098	0.000295966	3.04629E-05	0.000356892	3.04629E-05	0.001962165	0.002847144	0.001687729	3.71885E-08	5.4373E-07	1.2616E-07	7.07077E-07	0.70707654
3838303774435	383830	3774435	0.00197885	0.002326966	0.002295982	0.000488047	0.000634701	0.000467175	4.80849E-05	0.000563345	4.80849E-05	0.003124794	0.004534144	0.002687749	5.82306E-08	8.5274E-07	1.9872E-07	1.10969E-06	1.10968865
3838403774435	383840	3774435	0.003614631	0.00425051	0.004193913	0.000891483	0.001159366	0.000853356	8.78333E-05	0.001029023	8.78333E-05	0.005747195	0.008339305	0.004943371	1.05712E-07	1.55E-06	3.6242E-07	2.01812E-06	2.01811785
3838503774435	383850	3774435	0.002473148	0.002908219	0.002869496	0.000609957	0.000793244	0.000583871	6.0096E-05	0.000704063	6.0096E-05	0.003916654	0.00568315	0.003368856	7.25514E-08	1.063E-06	2.4811E-07	1.38367E-06	1.38366673
3838603774435	383860	3774435	0.002689231	0.003162315	0.003120208	0.00066325	0.000862551	0.000634884	6.53467E-05	0.000765578	6.53467E-05	0.004262657	0.006185207	0.003666465	7.88103E-08	1.1549E-06	2.6969E-07	1.5034E-06	1.50339937
3838703774435	383870	3774435	0.003517652	0.004136471	0.004081393	0.000867565	0.001128261	0.000830461	8.54768E-05	0.001001415	8.54768E-05	0.005590539	0.008111993	0.004808625	1.0285E-07	1.5079E-06	3.5257E-07	1.96333E-06	1.96333245
3838803774435	383880	3774435	0.003268553	0.003843551	0.003792374	0.000806129	0.001048364	0.000771653	7.94239E-05	0.000930501	7.94239E-05	0.005191162	0.007532489	0.004465107	9.56036E-08	1.4015E-06	3.2761E-07	1.82473E-06	1.82473107
3838903774435	383890	3774435	0.002552446	0.003001468	0.002961503	0.000629514	0.000818678	0.000602592	6.20229E-05	0.000726638	6.20229E-05	0.004043303	0.00586692	0.003477791	7.47975E-08	1.096E-06	2.5591E-07	1.42675E-06	1.42674539
3839003774435	383900	3774435	0.002107184	0.002477876	0.002444883	0.000519699	0.000675864	0.000497472	5.12033E-05	0.000599879	5.12033E-05	0.003329837	0.004831666	0.002864113	6.18568E-08	9.0606E-07	2.1134E-07	1.17925E-06	1.17925474
3839103774435	383910	3774435	0.001799809	0.002116429	0.002088248	0.00044389	0.000577275	0.000424906	4.37343E-05	0.000512375	4.37343E-05	0.0028375	0.004117274	0.002440636	5.29203E-08	7.749E-07	1.8056E-07	1.00838E-06	1.00837816
3829703774445	382970	3774445	2.61359E-05	3.07336E-05	3.03244E-05	6.44593E-06	8.38288E-06	6.17026E-06	6.35086E-07	7.44043E-06	6.35086E-07	1.87188E-05	2.71614E-05	1.61007E-05	1.67576E-09	2.1429E-08	3.4502E-09	2.65554E-08	0.02655537
3829803774445	382980	3774445	2.6704E-05	3.14018E-05	3.09836E-05	6.58606E-06	8.56512E-06	6.30439E-06	6.48892E-07	7.60218E-06	6.48892E-07	1.92054E-05	2.78674E-05	1.65192E-05	1.74884E-09	2.2297E-08	3.5604E-09	2.76059E-08	0.02760591
3829903774445	382990	3774445	2.72833E-05	3.2083E-05	3.16558E-05	6.72894E-06	8.75093E-06	6.44116E-06	6.62969E-07	7.7671E-06	6.62969E-07	1.97138E-05	2.86052E-05	1.69566E-05	1.82782E-09	2.323E-08	3.6769E-09	2.87352E-08	0.02873517
3830003774445	383000	3774445	2.79351E-05	3.28494E-05	3.2412E-05	6.88967E-06	8.95996E-06	6.59502E-06	6.78805E-07	7.95263E-06	6.78805E-07	2.02722E-05	2.94154E-05	1.74368E-05	1.91779E-09	2.4293E-08	3.8081E-09	3.00187E-08	0.03001871
3830103774445	383010	3774445	2.90268E-05	3.41332E-05	3.36787E-05	7.15894E-06	9.31014E-06	6.85277E-06	7.05335E-07	8.26344E-06	7.05335E-07	2.11518E-05	3.06917E-05	1.81934E-05	2.05189E-09	2.5891E-08	4.0126E-09	3.19557E-08	0.03195571

Unique Identifier	X (UTM)	Y (UTM)	EGIODemolition 2025	EGIOSite Grubbing / Prep 2025	EGIOMass Grading / Excavation 2025	EGIOMass Grading / Excavation 2026	EGIODrainage / Utilities Trenching 2026	EGIODrainage / Utilities Trenching 2027	EGIOFoundations / Concrete Pads 2026	EGIOFoundations / Concrete Pads 2027	EGIOBuilding / Structure Construction 2026	EGIOBuilding / Structure Construction 2027	EGIOAsphalt Paving 2027	EGIOArchitectural Coating 2027	EGIOLandscaping or Other Finishing 2027	EGIOWaterside Construction (Piles) 2027	HIWaterside Construction (Landscaping) 2025	HIWaterside Construction (Landscaping) 2026	KMDemolition 2025	KMSite Grubbing / Prep 2025	KMMass Grading / Excavation 2025
3830203774445	383020	3774445	0.00016058	6.2982E-05	2.08577E-05	2.04279E-05	4.74347E-05	4.73615E-05	6.23229E-05	6.22827E-05	6.67557E-05	6.51556E-05	2.5977E-06	2.5977E-06	7.0351E-05	2.5977E-06	1.29178E-05	1.25132E-05	1.26211E-05	5.47766E-05	4.16361E-05
3830303774445	383030	3774445	0.000176011	6.9034E-05	2.2862E-05	2.2391E-05	5.19929E-05	5.19127E-05	6.83119E-05	6.82678E-05	7.31706E-05	7.14167E-05	2.84733E-06	2.84733E-06	7.71114E-05	2.84733E-06	1.35188E-05	1.30954E-05	1.3153E-05	5.70848E-05	4.33905E-05
3830403774445	383040	3774445	0.00019323	7.5788E-05	2.50985E-05	2.45814E-05	5.70792E-05	5.69911E-05	7.49946E-05	7.49462E-05	8.03286E-05	7.84032E-05	3.12588E-06	3.12588E-06	8.46549E-05	3.12588E-06	1.41198E-05	1.36775E-05	1.3678E-05	5.93634E-05	4.51225E-05
3830503774445	383050	3774445	0.000213772	8.3844E-05	2.77667E-05	2.71946E-05	6.31472E-05	6.30497E-05	8.29671E-05	8.29136E-05	8.88681E-05	8.6738E-05	3.45818E-06	3.45818E-06	9.36544E-05	3.45818E-06	1.47871E-05	1.43239E-05	1.42573E-05	6.18778E-05	4.70338E-05
3830603774445	383060	3774445	0.000234035	9.1792E-05	3.03987E-05	2.97723E-05	6.91329E-05	6.90262E-05	9.08316E-05	9.0773E-05	9.72919E-05	9.49599E-05	3.78598E-06	3.78598E-06	0.000102532	3.78598E-06	1.53055E-05	1.48261E-05	1.47122E-05	6.3852E-05	4.85344E-05
3830703774445	383070	3774445	0.000257362	0.00010094	3.34285E-05	3.27398E-05	7.60234E-05	7.5906E-05	9.98847E-05	9.98203E-05	0.000106989	0.000104425	4.16333E-06	4.16333E-06	0.000112751	4.16333E-06	1.58347E-05	1.53387E-05	1.51716E-05	6.58459E-05	5.00499E-05
3830803774445	383080	3774445	0.000284577	0.00011162	3.69635E-05	3.62019E-05	8.40627E-05	8.3933E-05	0.000110447	0.000110376	0.000118303	0.000115467	4.60359E-06	4.60359E-06	0.000124674	4.60359E-06	1.63729E-05	1.58601E-05	1.56401E-05	6.7879E-05	5.15953E-05
3830903774445	383090	3774445	0.00031649	0.00012413	4.11087E-05	4.02617E-05	9.34896E-05	9.33454E-05	0.000122833	0.000122754	0.00013157	0.000128416	5.11985E-06	5.11985E-06	0.000138656	5.11985E-06	1.692E-05	1.63901E-05	1.61176E-05	6.99514E-05	5.31705E-05
3831003774445	383100	3774445	0.000354367	0.00013899	4.60285E-05	4.50802E-05	0.000104678	0.000104517	0.000137534	0.000137445	0.000147316	0.000143785	5.73259E-06	5.73259E-06	0.00015525	5.73259E-06	1.74995E-05	1.69513E-05	1.66403E-05	7.22203E-05	5.48951E-05
3831103774445	383110	3774445	0.000395846	0.00015526	5.14162E-05	5.03568E-05	0.000116931	0.000116751	0.000153632	0.000153533	0.000164559	0.000160615	6.40359E-06	6.40359E-06	0.000173422	6.40359E-06	1.7973E-05	1.74101E-05	1.70952E-05	7.41945E-05	5.63957E-05
3831203774445	383120	3774445	0.000445175	0.0001746	5.78235E-05	5.66321E-05	0.000131503	0.0001313	0.000172777	0.000172666	0.000185066	0.00018063	7.20159E-06	7.20159E-06	0.000195033	7.20159E-06	1.84646E-05	1.78862E-05	1.75343E-05	7.60999E-05	5.7844E-05
3831303774445	383130	3774445	0.000506046	0.00019848	6.573E-05	6.43757E-05	0.000149484	0.000149253	0.000196402	0.000196275	0.000210371	0.000205329	8.1863E-06	8.1863E-06	0.000221701	8.1863E-06	1.894E-05	1.83467E-05	1.7928E-05	7.78089E-05	5.91431E-05
3831403774445	383140	3774445	0.000581944	0.00022825	7.55883E-05	7.40309E-05	0.000171904	0.000171638	0.000225859	0.000225713	0.000241923	0.000236124	9.4141E-06	9.4141E-06	0.000254952	9.4141E-06	1.93956E-05	1.87881E-05	1.83241E-05	7.95277E-05	6.04496E-05
3831503774445	383150	3774445	0.000673229	0.00026405	8.74452E-05	8.56435E-05	0.000198868	0.000198562	0.000261287	0.000261119	0.000279871	0.000273163	1.08908E-05	1.08908E-05	0.000294944	1.08908E-05	1.98226E-05	1.92017E-05	1.86929E-05	8.11287E-05	6.16665E-05
3831603774445	383160	3774445	0.000784462	0.00030768	0.000101893	9.97938E-05	0.000231726	0.000231369	0.000304458	0.000304261	0.000326112	0.000318296	1.26902E-05	1.26902E-05	0.000343676	1.26902E-05	2.01598E-05	1.95284E-05	1.90437E-05	8.26511E-05	6.28237E-05
3831703774445	383170	3774445	0.000916857	0.0003596	0.00011909	0.000116636	0.000270835	0.000270417	0.000355842	0.000355612	0.000381151	0.000372015	1.4832E-05	1.4832E-05	0.000401679	1.4832E-05	2.04558E-05	1.98151E-05	1.93877E-05	8.4144E-05	6.39584E-05
3831903774445	383190	3774445	0.001206715	0.00047329	0.000156739	0.00015351	0.000356458	0.000355908	0.000468339	0.000468037	0.000501649	0.000489625	1.9521E-05	1.9521E-05	0.000528667	1.9521E-05	2.08881E-05	2.02339E-05	2.00282E-05	8.69236E-05	6.60712E-05
3832003774445	383200	3774445	0.001344912	0.00052749	0.00017469	0.00017109	0.000397281	0.000396668	0.000521975	0.000521638	0.0005591	0.000545699	2.17566E-05	2.17566E-05	0.000589212	2.17566E-05	2.10442E-05	2.0385E-05	2.03382E-05	8.82692E-05	6.7094E-05
3832103774445	383210	3774445	0.001474792	0.00057843	0.00019156	0.000187613	0.000435646	0.000434974	0.000572382	0.000572013	0.000613093	0.000598398	2.38577E-05	2.38577E-05	0.000646113	2.38577E-05	2.12254E-05	2.05606E-05	2.06709E-05	8.9713E-05	6.81915E-05
3832203774445	383220	3774445	0.001581211	0.00062017	0.000205382	0.000201151	0.000467082	0.000466361	0.000613685	0.000613289	0.000657333	0.000641577	2.55792E-05	2.55792E-05	0.000692735	2.55792E-05	2.14263E-05	2.07552E-05	2.10284E-05	9.12649E-05	6.9371E-05
3832303774445	383230	3774445	0.001648028	0.00064638	0.000214061	0.000209651	0.00048682	0.000486068	0.000639617	0.000639204	0.00068511	0.000668688	2.66601E-05	2.66601E-05	0.000722008	2.66601E-05	2.162E-05	2.09429E-05	2.13973E-05	9.28659E-05	7.0588E-05
3832403774445	383240	3774445	0.001671902	0.00065574	0.000217162	0.000212688	0.000493872	0.00049311	0.000648883	0.000648464	0.000695035	0.000678375	2.70463E-05	2.70463E-05	0.000732468	2.70463E-05	2.18156E-05	2.11323E-05	2.17775E-05	9.45159E-05	7.18422E-05
3832503774445	383250	3774445	0.001652636	0.00064819	0.00021466	0.000210237	0.000488181	0.000487427	0.000641406	0.000640992	0.000687025	0.000670558	2.67346E-05	2.67346E-05	0.000724027	2.67346E-05	2.20075E-05	2.13182E-05	2.21713E-05	9.62249E-05	7.31412E-05
3832603774445	383260	3774445	0.001586555	0.00062227	0.000206077	0.000201831	0.000468661	0.000467938	0.000615759	0.000615362	0.000659555	0.00064374	2.56657E-05	2.56657E-05	0.000695077	2.56657E-05	2.22066E-05	2.15111E-05	2.25854E-05	9.80223E-05	7.45074E-05
3832703774445	383270	3774445	0.001471702	0.00057722	0.000191158	0.00018722	0.000434734	0.000434063	0.000571183	0.000570815	0.000611809	0.000597144	2.38077E-05	2.38077E-05	0.000644759	2.38077E-05	2.24076E-05	2.17057E-05	2.30154E-05	9.98885E-05	7.59259E-05
3832903774445	383290	3774445	0.001174847	0.00046079	0.0001526	0.000149456	0.000347044	0.000346509	0.000455971	0.000455676	0.000488401	0.000476695	1.90055E-05	1.90055E-05	0.000514706	1.90055E-05	2.27448E-05	2.20324E-05	2.38618E-05	0.000103562	7.87181E-05
3833003774445	383300	3774445	0.001025045	0.00040204	0.000133142	0.000130399	0.000302793	0.000302326	0.000397831	0.000397574	0.000426126	0.000415912	1.65821E-05	1.65821E-05	0.000449077	1.65821E-05	2.28578E-05	2.21419E-05	2.4251E-05	0.000105251	8.00022E-05
3833103774445	383310	3774445	0.000888312	0.00034841	0.000115382	0.000113005	0.000262403	0.000261998	0.000344763	0.000344541	0.000369284	0.000360433	1.43702E-05	1.43702E-05	0.000389173	1.43702E-05	2.29565E-05	2.22374E-05	2.46471E-05	0.00010697	8.13087E-05
3833203774445	383320	3774445	0.000774043	0.00030359	0.00010054	9.84684E-05	0.000228648	0.000228296	0.000300414	0.00030022	0.000321781	0.000314068	1.25217E-05	1.25217E-05	0.000339111	1.25217E-05	2.30821E-05	2.23591E-05	2.5068E-05	0.000108797	8.26973E-05
3833303774445	383330	3774445	0.000686693	0.00026933	8.9194E-05	8.73563E-05	0.000202846	0.000202533	0.000266513	0.000266341	0.000285468	0.000278626	1.11086E-05	1.11086E-05	0.000300843	1.11086E-05	2.32005E-05	2.24738E-05	2.54889E-05	0.000110624	8.40859E-05
3833403774445	383340	3774445	0.000617334	0.00024213	8.0185E-05	7.85329E-05	0.000182357	0.000182076	0.000239594	0.000239439	0.000256635	0.000250483	9.98659E-06	9.98659E-06	0.000270457	9.98659E-06	2.32704E-05	2.25415E-05	2.58805E-05	0.000112323	8.53775E-05
3833503774445	383350	3774445	0.000558564	0.00021908	7.25515E-05	7.10567E-05	0.000164997	0.000164743	0.000216785	0.000216645	0.000232203	0.000226638	9.03588E-06	9.03588E-06	0.000244709	9.03588E-06	2.32902E-05	2.25607E-05	2.62561E-05	0.000113953	8.66168E-05
3833603774445	383360	3774445	0.000509298	0.00019975	6.61523E-05	6.47894E-05	0.000150444	0.000150212	0.000197664	0.000197536	0.000211723	0.000206648	8.2389E-06	8.2389E-06	0.000223126	8.2389E-06	2.3344E-05	2.26128E-05	2.66227E-05	0.000115545	8.78262E-05
3833703774445	383370	3774445	0.000468816	0.00018388	6.08942E-05	5.96395E-05	0.000138486	0.000138272	0.000181952	0.000181835	0.000194894	0.000190222	7.58402E-06	7.58402E-06	0.00020539	7.58402E-06	2.35036E-05	2.27674E-05	2.71048E-05	0.000117637	8.94164E-05
3833803774445	383380	3774445	0.000434999	0.00017061	5.65017E-05	5.53375E-05	0.000128497	0.000128298	0.000168828	0.000168719	0.000180835	0.000176501	7.03696E-06	7.03696E-06	0.000190575	7.03696E-06	2.36705E-05	2.29291E-05	2.76027E-05	0.000119797	9.10588E-05
3833903774445	383390	3774445	0.000407074	0.00015966	5.28745E-05	5.17851E-05	0.000120248	0.000120062	0.00015799	0.000157888	0.000169227	0.00016517	6.58522E-06	6.58522E-06	0.000178341	6.58522E-06	2.39073E-05	2.31584E-05	2.81639E-05	0.000122233	9.29103E-05
3834103774445	383410	3774445	0.000363709	0.00014265	4.72418E-05	4.62685E-05	0.000107438	0.000107272	0.000141159	0.000141068	0.000151199	0.000147575	5.8837E-06	5.8837E-06	0.000159342	5.8837E-06	2.44508E-05	2.3685E-05	2.93746E-05	0.000127488	9.69045E-05
3834303774445	383430	3774445	0.000325787	0.00012778	4.23162E-05	4.14443E-05	9.62358E-05	9.60873E-05	0.000126441	0.00012636	0.000135434	0.000132188	5.27024E-06	5.27024E-06	0.000142728	5.27024E-06	2.43916E-05	2.36276E-05	2.99562E-05	0.000130012	9.88231E-05
3834403774445	383440	3774445	0.000311397	0.00012213	4.04472E-05	3.96138E-05	9.19853E-05	9.18433E-05	0.000120857	0.000120779	0.000129453	0.00012635	5.03747E-06	5.03747E-06	0.000136425	5.03747E-06	2.45028E-05	2.37353E-05	3.03568E-05	0.000131751	0.000100145
3834503774445	383450	3774445	0.000299469	0.00011746	3.88978E-05	3.80964E-05	8.84618E-05	8.83253E-05	0.000116227	0.000116152	0.000124494	0.00012151	4.8445E-06	4.8445E-06	0.000131199	4.8445E-06	2.47091E-05	2.39352E-05	3.08932E-05	0.000134078	0.000101914
3834603774445	383460	3774445	0.000288933	0.00011332	3.75293E-05	3.67561E-05	8.53495E-05	8.52178E-05	0.000112138	0.000112066	0.000120114	0.000117235	4.67407E-06	4.67407E-06	0.000126583	4.67407E-06	2.49244E-05	2.41437E-05	3.14408E-05	0.000136455	0.000103721
3834703774445	383470	3774445	0.000277652	0.0001089	3.6064E-05	3.5321E-05	8.2017E-05	8.18905E-05	0.00010776	0.00010769	0.000115424	0.000112657	4.49157E-06	4.49157E-06	0.000121641	4.49157E-06	2.49154E-05	2.4135E-05	3.17146E-05	0.000137644	0.000104624
3834803774445	383480	3774445	0.000267673	0.00010499	3.47678E-05	3.40515E-05	7.90693E-05	7.89473E-05	0.000103887	0.00010382	0.000111276	0.000108608	4.33014E-06	4.33014E-06	0.000117269	4.33014E-06	2.49316E-05	2.41507E-05	3.20179E-05	0.00013896	0.000105624
3834903774445	383490	3774445	0.000259113	0.00010163	3.3656E-05	3.29626E-05	7.65407E-05	7.64226E-05	0.000100565	0.0001005	0.000107717	0.000105135	4.19166E-06	4.19166E-06	0.000113519	4.19166E-06	2.50105E-05	2.42271E-05	3.23981E-05	0.00014061	0.000106879
3835003774445	383500	3774445	0.000251981	9.8831E-05	3.27297E-05	3.20553E-05	7.44341E-05	7.43192E-05	9.77966E-05	9.77335E-05	0.000104752	0.000102242	4.07629E-06	4.07629E-06	0.000110394	4.07629E-06	2.51755E-05	2.4387E-05	3.28892E-05	0.000142741	0.000108499
3835203774445	383520	3774445	0.00023779	9.3264E-05	3.08863E-05	3.025E-05	7.02419E-05	7.01336E-05	9.22887E-05	9.22292E-05	9.88527E-05	9.64833E-05	3.84672E-06	3.84672E-06	0.000104177	3.84672E-06	2.52599E-05	2.44687E-05	3.35409E-05	0.00014557	0.000110649
3835303774445	383530	3774445	0.000230505	9.0407E-05	2.99402E-05	2.93233E-05	6.80902E-05	6.79851E-05	8.94616E-05	8.94038E-05	9.58245E-05	9.35276E-05	3.72888E-06	3.72888E-06	0.000100985	3.72888E-06	2.51648E-05	2.43766E-05	3.36631E-05	0.0001461	0.000111052
3835403774445	383540	3774445	0.000224694	8.8128E-05	2.91853E-05	2.8584E-05	6.63735E-05	6.62711E-05	8.72061E-05	8.71498E-05	9.34086E-05	9.11697E-05	3.63487E-06	3.63487E-06	9.84394E-05	3.63487E-06	2.5206E-05	2.44165E-05	3.39687E-05	0.000147426	0.00011206
3835503774445	383550	3774445	0.000221002	8.668E-05	2.87058E-05	2.81144E-05	6.5283E-05	6.51823E-05	8.57734E-05	8.5718E-05	9.1874E-05	8.96718E-05	3.57515E-06	3.57515E-06	9.68221E-05	3.57515E-06	2.54877E-05	2.46894E-05	3.46068E-05	0.000150196	0.000114165
3835603774445	383560	3774445	0.000217931	8.5475E-05	2.83068E-05	2.77236E-05	6.43756E-05	6.42763E-05	8.45811E-05	8.45266E-05	9.0597E-05	8.84254E-05	3.52546E-06	3.52546E-06	9.54763E-05	3.52546E-06	2.58124E-05	2.50039E-05	3.53129E-05	0.000153261	0.000116494
3835703774445	383570	3774445	0.000214562	8.4154E-05	2.78693E-05	2.72951E-05	6.33807E-05	6.32829E-05	8.32739E-05	8.32202E-05	8.91967E-05	8.70587E-05	3.47097E-06	3.47097E-06	9.40007E-05	3.47097E-06	2.60599E-05	2.52437E-05	3.59149E-05	0.000155873	0.00011848
3835803774445	383580	3774445	0.000211508	8.2957E-05	2.74727E-05	2.69066E-05	6.24785E-05	6.23821E-05	8.20886E-05	8.20357E-05	8.79272E-05	8.58196E-05	3.42157E-06	3.42157E-06	9.26627E-05	3.42157E-06	2.632E-05	2.54956E-05	3.65418E-05	0.000158594	0.000120548
3835903774445	383590	3774445	0.000209182	8.2044E-05	2.71705E-05	2.66107E-05	6.17914E-05	6.1696E-05	8.11858E-05	8.11334E-05	8.69601E-05	8.48757E-05	3.38393E-06	3.38393E-06	9.16436E-05	3.38393E-06	2.66537E-05	2.58189E-05	3.72795E-05	0.000161796	0.000122982
3836003774445	383600	3774445	0.000207745	8.148E-05	2.69838E-05	2.64279E-05	6.13668E-05	6.12722E-05	8.0628E-05	8.0576E-05	8.63627E-05	8.42926E-05	3.36068E-06	3.36068E-06	9.1014E-05	3.36068E-06	2.7086E-05	2.62376E-05	3.81644E-05	0.000165636	0.000125901
3836103774445	383610	3774445	0.000206928	8.116E-05	2.68777E-05	2.63239E-05	6.11254E-05	6.10311E-05	8.03108E-05	8.0259E-05	8.60229E-05	8.39609E-05	3.34746E-06	3.34746E-06	9.06559E-05	3.34746E-06	2.75865E-05	2.67225E-05	3.91579E-05	0.000169948	0.000129179
3836203774445	383620	3774445	0.000208347	8.1717E-05	2.7062E-05	2.65044E-05	6.15446E-05	6.14496E-05	8.08616E-05	8.08094E-05	8.66128E-05	8.45368E-05	3.37042E-06	3.37042E-06	9.12776E-05	3.37042E-06	2.83938E-05	2.75044E-05	4.06085E-05	0.000176244	0.000133964
3836303774445	383630	3774445	0.000211544	8.2971E-05	2.74773E-05	2.69112E-05	6.24892E-05	6.23927E-05	8.21026E-05	8.20496E-05	8.79421E-05	8.58342E-05	3.42215E-06	3.42215E-06	9.26785E-05	3.42215E-06	2.94594E-05	2.85366E-05	4.2462E-05	0.000184288	0.000140078
3836403774445	383640	3774445	0.00021546	8.4507E-05	2.7986E-05	2.74094E-05	6.3646E-05	6.35478E-05	8.36225E-05	8.35685E-05	8.95701E-05	8.74232E-05	3.4855E-06	3.4855E-06	9.43942E-05	3.4855E-06	3.06397E-05	2.968E-05	4.45055E-05	0.000193157	0.00014682
3836503774445	383650	3774445	0.000222206	8.7152E-05	2.88622E-05	2.82675E-05	6.56386E-05	6.55373E-05	8.62405E-05	8.61848E-05	9.23743E-05	9.01602E-05	3.59462E-06	3.59462E-06	9.73494E-05	3.59462E-06	3.22704E-05	3.12596E-05	4.72597E-05	0.00020511	0.000155906
3836603774445	383660	3774445	0.000230083	9.0242E-05	2.98853E-05	2.92696E-05	6.79655E-05	6.78606E-05	8.92977E-05	8.92401E-05	9.5649E-05	9.33563E-05	3.72205E-06	3.72205E-06	0.0001008	3.72205E-06	3.41091E-05	3.30408E-05	5.03669E-05	0.000218596	0.000166156
3836703774445	383670	3774445	0.000240044	9.4149E-05	3.11792E-05	3.05368E-05	7.09079E-05	7.07985E-05	9.31637E-05	9.31036E-05	9.979E-05	9.7398E-05	3.88319E-06	3.88319E-06	0.000105164	3.88319E-06	3.63192E-05	3.51816E-05	5.40873E-05	0.000234743	0.00017843
3836803774445	383680	3774445	0.000252736	9.9127E-05	3.28277E-05	3.21513E-05	7.46569E-05	7.45417E-05	9.80894E-05	9.80261E-05	0.000105066	0.000102548	4.0885E-06	4.0885E-06	0.000110725	4.0885E-06	3.90316E-05	3.7809E-05	5.86429E-05	0.000254514	0.000193458
3836903774445	383690	3774445	0.000267862	0.00010506	3.47923E-05	3.40755E-05	7.9125E-05	7.90029E-05	0.00010396	0.000103893	0.000111354	0.000108685	4.33319E-06	4.33319E-06	0.000117351	4.33319E-06	4.22193E-05	4.0897E-05	6.40041E-05	0.000277782	0.000211144
3837003774445	383700	3774445	0.000283221	0.00011108	3.67873E-05	3.60294E-05	8.3662E-05	8.35329E-05	0.000109921	0.00010985	0.000117739	0.000114917	4.58165E-06	4.58165E-06	0.00012408	4.58165E-06	4.54824E-05	4.40578E-05	6.95418E-05	0.000301816	0.000229413
3837103774445	383710	3774445	0.000301167	0.00011812	3.91183E-05	3.83124E-05	8.89632E-05	8.88259E-05	0.000116886	0.000116811	0.0001252	0.000122199	4.87197E-06	4.87197E-06	0.000131942	4.87197E-06	4.92389E-05	4.76966E-05	7.59192E-05	0.000329495	0.000250451
3837203774445	383720	3774445	0.000320442	0.00012568	4.1622E-05	4.07644E-05	9.46571E-05	9.4511E-05	0.000124367	0.000124287	0.000133213	0.00013002	5.18378E-06	5.18378E-06	0.000140387	5.18378E-06	5.32572E-05	5.15891E-05	8.27672E-05	0.000359216	0.000273042
3837303774445	383730	3774445	0.000338694	0.00013284	4.39927E-05	4.30863E-05	0.000100048	9.98941E-05	0.000131451	0.000131366	0.0001408	0.000137425	5.47904E-06	5.47904E-06	0.000148383	5.47904E-06	5.70925E-05	5.53043E-05	8.93618E-05	0.000387837	0.000294797
3837403774445	383740	3774445	0.000360304	0.00014132	4.67997E-05	4.58354E-05	0.000106432	0.000106268	0.000139838	0.000139748	0.000149784	0.000146194	5.82863E-06	5.82863E-06	0.000157851	5.82863E-06	6.15611E-05	5.96329E-05	9.70313E-05	0.000421123	0.000320098
3837503774445	383750	3774445	0.000395595	0.00015516	5.13835E-05	5.03248E-05	0.000116857	0.000116676	0.000153534	0.000153435	0.000164455	0.000160513	6.39952E-06	6.39952E-06	0.000173312	6.39952E-06	6.86147E-05	6.64656E-05	0.000108998	0.000473061	0.000359577
3837603774445	383760	3774445	0.000443029	0.00017376	5.75447E-05	5.6359E-05	0.000130869	0.000130667	0.000171944	0.000171833	0.000184174	0.000179759	7.16686E-06	7.16686E-06	0.000194093	7.16686E-06	7.79932E-05	7.55503E-05	0.000124887	0.0005420 2	0.000411993
3837703774445	383770	3774445	0.000504115	0.00019772	6.54792E-05	6.41301E-05	0.000148913	0.000148683	0.000195652	0.000195526	0.000209568	0.000204545	8.15506E-06	8.15506E-06	0.000220855	8.15506E-06	8.998E-05	8.71617E-05	0.000145196	0.000630162	0.00047899
3837803774445	383780	3774445	0.000583265	0.00022876	7.57598E-05	7.41989E-05	0.000172294	0.000172028	0.000226371	0.000226225	0.000242472	0.00023666	9.43546E-06	9.43546E-06	0.000255531	9.43546E-06	0.000105445	0.000102142	0.000171396	0.00074387	0.00056542
3837903774445	383790	3774445	0.0006898	0.00027055	8.95977E-05	8.77516E-05	0.000203764	0.000203449	0.000267719	0.000267546	0.00028676	0.000279887	1.11589E-05	1.11589E-05	0.000302205	1.11589E-05	0.000126175	0.000122223	0.000206507	0.000896256	0.00068125
3838003774445	383800	3774445	0.000843914	0.00033099	0.000109615	0.000107357	0.000249288	0.000248903	0.000327532	0.000327321	0.000350828	0.000342418	1.3652E-05	1.3652E-05	0.000369722	1.3652E-05	0.000156157	0.000151266	0.00025744	0.001117307	0.000849273
3838103774445	383810	3774445	0.001083177	0.00042484	0.000140693	0.000137794	0.000319965	0.000319471	0.00042039 2	0.00042012 1	0.00045029 3	0.00043949 9	1.75225E-05	1.75225E-05	0.000474544	1.75225E-05	0.000202517	0.000196173	0.000336258	0.001459384	0.001109287
3838203774445	383820	3774445	0.001478771	0.00057999	0.000192077	0.000188119	0.000436822	0.000436148	0.000573927	0.000573556	0.000614747	0.000600012	2.3922E-05	2.3922E-05	0.000647856	2.3922E-05	0.00027901	0.000270271	0.000466296	0.002023759	0.001538272
3838303774445	383830	3774445	0.002281044	0.00089466	0.000296283	0.000290179	0.000673809	0.00067277	0.000885297	0.000884726	0.000948264	0.000925535	3.69004E-05	3.69004E-05	0.000999336	3.69004E-05	0.000433938	0.000420346	0.000729631	0.003166652	0.002406993

			KMMass Grading / Excavation	KMDrainage / Utilities Trenching	KMFoundations / Concrete Pads	KMBuilding / Structure Construction	KMAsphalt Paving	KMArchitectural Coating	KMLandscaping or Other Finishing	KMWaterside Construction (Piles)	EWNDemolition	EWNSite Grubbing / Prep	EWNDrainage / Utilities Trenching	EWNDrainage / Utilities Trenching	EWNDrainage / Utilities Trenching	EWNFoundation s / Concrete Pads	EWNBuilding / Structure Construction	EWNAsphalt Paving	EWNLandscaping or Other Finishing	EWNWaterside Construction (Piles)	ISDemolition
Unique Identifier	X (UTM)	Y (UTM)	2026	2026	2026	2026	2026	2026	2026	2026	2027	2027	2027	2028	2029	2029	2029	2029	2029	2029	2027
3830203774445	383020	3774445	4.12052E-05	1.47971E-05	7.83059E-06	2.68953E-05	8.6404E-07	8.6404E-07	2.77594E-05	8.6404E-07	5.77632E-05	3.14817E-06	7.3925E-06	7.24974E-06	7.09973E-06	6.14969E-06	1.33537E-05	9.50043E-07	1.38287E-05	9.50043E-07	1.70769E-05
3830303774445	383030	3774445	4.29415E-05	1.54206E-05	8.16055E-06	2.80286E-05	9.00448E-07	9.00448E-07	2.89291E-05	9.00448E-07	6.04967E-05	3.29715E-06	7.74233E-06	7.59281E-06	7.43571E-06	6.44071E-06	1.39856E-05	9.95001E-07	1.44831E-05	9.95001E-07	1.82841E-05
3830403774445	383040	3774445	4.46556E-05	1.60362E-05	8.48629E-06	2.91475E-05	9.36391E-07	9.36391E-07	3.00838E-05	9.36391E-07	6.32302E-05	3.44613E-06	8.09216E-06	7.93589E-06	7.77169E-06	6.73173E-06	1.46175E-05	1.03996E-06	1.51375E-05	1.03996E-06	1.95542E-05
3830503774445	383050	3774445	4.6547E-05	1.67154E-05	8.84574E-06	3.0382E-05	9.76053E-07	9.76053E-07	3.13581E-05	9.76053E-07	6.627E-05	3.6118E-06	8.48118E-06	8.3174E-06	8.14531E-06	7.05535E-06	1.53203E-05	1.08996E-06	1.58653E-05	1.08996E-06	2.09905E-05
3830603774445	383060	3774445	4.80321E-05	1.72487E-05	9.12796E-06	3.13514E-05	1.00719E-06	1.00719E-06	3.23586E-05	1.00719E-06	6.86283E-05	3.74033E-06	8.783E-06	8.61339E-06	8.43517E-06	7.30643E-06	1.58655E-05	1.12874E-06	1.64298E-05	1.12874E-06	2.22774E-05
3830703774445	383070	3774445	4.95319E-05	1.77873E-05	9.41299E-06	3.23303E-05	1.03864E-06	1.03864E-06	3.3369E-05	1.03864E-06	7.10249E-05	3.87095E-06	9.08971E-06	8.91418E-06	8.72974E-06	7.56158E-06	1.64195E-05	1.16816E-06	1.70036E-05	1.16816E-06	2.36704E-05
3830803774445	383080	3774445	5.10613E-05	1.83366E-05	9.70364E-06	3.33286E-05	1.07071E-06	1.07071E-06	3.43993E-05	1.07071E-06	7.34674E-05	4.00407E-06	9.40231E-06	9.22074E-06	9.02995E-06	7.82162E-06	1.69842E-05	1.20833E-06	1.75883E-05	1.20833E-06	2.51794E-05
3830903774445	383090	3774445	5.26203E-05	1.88964E-05	9.9999E-06	3.43462E-05	1.1034E-06	1.1034E-06	3.54496E-05	1.1034E-06	7.59406E-05	4.13886E-06	9.71882E-06	9.53114E-06	9.33393E-06	8.08492E-06	1.75559E-05	1.24901E-06	1.81804E-05	1.24901E-06	2.68086E-05
3831003774445	383100	3774445	5.4327E-05	1.95093E-05	1.03242E-05	3.54602E-05	1.13919E-06	1.13919E-06	3.65994E-05	1.13919E-06	7.85592E-05	4.28158E-06	1.0054E-05	9.8598E-06	9.65579E-06	8.36371E-06	1.81613E-05	1.29208E-06	1.88073E-05	1.29208E-06	2.8583E-05
3831103774445	383110	3774445	5.58121E-05	2.00426E-05	1.06065E-05	3.64295E-05	1.17033E-06	1.17033E-06	3.75998E-05	1.17033E-06	8.07108E-05	4.39884E-06	1.03293E-05	1.01298E-05	9.92024E-06	8.59278E-06	1.86587E-05	1.32747E-06	1.93224E-05	1.32747E-06	3.03156E-05
3831203774445	383120	3774445	5.72454E-05	2.05573E-05	1.08789E-05	3.73651E-05	1.20039E-06	1.20039E-06	3.85655E-05	1.20039E-06	8.30231E-05	4.52487E-06	1.06252E-05	1.04201E-05	1.02045E-05	8.83896E-06	1.91933E-05	1.3655E-06	1.9876E-05	1.3655E-06	3.21488E-05
3831303774445	383130	3774445	5.8531E-05	2.1019E-05	1.11232E-05	3.82042E-05	1.22735E-06	1.22735E-06	3.94315E-05	1.22735E-06	8.51824E-05	4.64255E-06	1.09016E-05	1.06911E-05	1.04699E-05	9.06884E-06	1.96924E-05	1.40101E-06	2.03929E-05	1.40101E-06	3.41971E-05
3831403774445	383140	3774445	5.9824E-05	2.14833E-05	1.13689E-05	3.90481E-05	1.25446E-06	1.25446E-06	4.03026E-05	1.25446E-06	8.71885E-05	4.75188E-06	1.11583E-05	1.09428E-05	1.07164E-05	9.28242E-06	2.01562E-05	1.43401E-06	2.08732E-05	1.43401E-06	3.65346E-05
3831503774445	383150	3774445	6.10283E-05	2.19158E-05	1.15977E-05	3.98342E-05	1.27971E-06	1.27971E-06	4.11139E-05	1.27971E-06	8.89725E-05	4.84912E-06	1.13866E-05	1.11668E-05	1.09357E-05	9.47235E-06	2.05686E-05	1.46335E-06	2.13003E-05	1.46335E-06	3.91153E-05
3831603774445	383160	3774445	6.21735E-05	2.2327E-05	1.18154E-05	4.05817E-05	1.30373E-06	1.30373E-06	4.18854E-05	1.30373E-06	9.04043E-05	4.92715E-06	1.15699E-05	1.13465E-05	1.11117E-05	9.62479E-06	2.08997E-05	1.4869E-06	2.16431E-05	1.4869E-06	4.18916E-05
3831703774445	383170	3774445	6.32965E-05	2.27303E-05	1.20288E-05	4.13147E-05	1.32728E-06	1.32728E-06	4.2642E-05	1.32728E-06	9.16524E-05	4.99517E-06	1.17296E-05	1.15031E-05	1.12651E-05	9.75766E-06	2.11882E-05	1.50742E-06	2.19419E-05	1.50742E-06	4.49348E-05
3831903774445	383190	3774445	6.53874E-05	2.34812E-05	1.24262E-05	4.26795E-05	1.37112E-06	1.37112E-06	4.40506E-05	1.37112E-06	9.34058E-05	5.09074E-06	1.1954E-05	1.17232E-05	1.14806E-05	9.94434E-06	2.15935E-05	1.53626E-06	2.23617E-05	1.53626E-06	5.20117E-05
3832003774445	383200	3774445	6.63997E-05	2.38447E-05	1.26185E-05	4.33402E-05	1.39235E-06	1.39235E-06	4.47325E-05	1.39235E-06	9.4003E-05	5.12329E-06	1.20304E-05	1.17981E-05	1.1554E-05	1.00079E-05	2.17316E-05	1.54609E-06	2.25047E-05	1.54609E-06	5.63571E-05
3832103774445	383210	3774445	6.74858E-05	2.42347E-05	1.28249E-05	4.40491E-05	1.41512E-06	1.41512E-06	4.54642E-05	1.41512E-06	9.46998E-05	5.16126E-06	1.21196E-05	1.18856E-05	1.16397E-05	1.00821E-05	2.18927E-05	1.55755E-06	2.26715E-05	1.55755E-06	6.17671E-05
3832203774445	383220	3774445	6.86531E-05	2.46539E-05	1.30468E-05	4.48111E-05	1.4396E-06	1.4396E-06	4.62507E-05	1.4396E-06	9.54655E-05	5.20299E-06	1.22176E-05	1.19817E-05	1.17338E-05	1.01636E-05	2.20697E-05	1.57014E-06	2.28548E-05	1.57014E-06	6.8587E-05
3832303774445	383230	3774445	6.98574E-05	2.50864E-05	1.32756E-05	4.55972E-05	1.46485E-06	1.46485E-06	4.7062E-05	1.46485E-06	9.61929E-05	5.24264E-06	1.23107E-05	1.2073E-05	1.18232E-05	1.02411E-05	2.22379E-05	1.5821E-06	2.30289E-05	1.5821E-06	7.71827E-05
3832403774445	383240	3774445	7.10987E-05	2.55322E-05	1.35115E-05	4.64073E-05	1.49088E-06	1.49088E-06	4.78982E-05	1.49088E-06	9.69203E-05	5.28228E-06	1.24038E-05	1.21643E-05	1.19126E-05	1.03185E-05	2.2406E-05	1.59407E-06	2.32031E-05	1.59407E-06	8.82012E-05
3832503774445	383250	3774445	7.23843E-05	2.59938E-05	1.37558E-05	4.72465E-05	1.51784E-06	1.51784E-06	4.87643E-05	1.51784E-06	9.76171E-05	5.32026E-06	1.2493E-05	1.22517E-05	1.19982E-05	1.03927E-05	2.25671E-05	1.60553E-06	2.33699E-05	1.60553E-06	0.000102347
3832603774445	383260	3774445	7.37364E-05	2.64794E-05	1.40128E-05	4.8129E-05	1.54619E-06	1.54619E-06	4.96752E-05	1.54619E-06	9.83292E-05	5.35907E-06	1.25841E-05	1.23411E-05	1.20857E-05	1.04685E-05	2.27317E-05	1.61724E-06	2.35403E-05	1.61724E-06	0.000120139
3832703774445	383270	3774445	7.51402E-05	2.69835E-05	1.42796E-05	4.90453E-05	1.57563E-06	1.57563E-06	5.06209E-05	1.57563E-06	9.90336E-05	5.39746E-06	1.26743E-05	1.24295E-05	1.21723E-05	1.05435E-05	2.28946E-05	1.62882E-06	2.3709E-05	1.62882E-06	0.000140822
3832903774445	383290	3774445	7.79034E-05	2.79758E-05	1.48047E-05	5.08489E-05	1.63357E-06	1.63357E-06	5.24825E-05	1.63357E-06	0.000100182	5.46005E-06	1.28212E-05	1.25736E-05	1.23135E-05	1.06658E-05	2.31601E-05	1.64771E-06	2.39839E-05	1.64771E-06	0.000183764
3833003774445	383300	3774445	7.91742E-05	2.84321E-05	1.50462E-05	5.16784E-05	1.66022E-06	1.66022E-06	5.33386E-05	1.66022E-06	0.000100519	5.47842E-06	1.28644E-05	1.26159E-05	1.23549E-05	1.07016E-05	2.3238E-05	1.65326E-06	2.40646E-05	1.65326E-06	0.000200046
3833103774445	383310	3774445	8.04672E-05	2.88965E-05	1.52919E-05	5.25223E-05	1.68733E-06	1.68733E-06	5.42097E-05	1.68733E-06	0.000100795	5.49344E-06	1.28996E-05	1.26505E-05	1.23888E-05	1.0731E-05	2.33017E-05	1.65779E-06	2.41306E-05	1.65779E-06	0.000207042
3833203774445	383320	3774445	8.18414E-05	2.939E-05	1.55531E-05	5.34193E-05	1.71615E-06	1.71615E-06	5.51355E-05	1.71615E-06	0.000101162	5.51347E-06	1.29467E-05	1.26967E-05	1.24339E-05	1.07701E-05	2.33867E-05	1.66383E-06	2.42186E-05	1.66383E-06	0.000204439
3833303774445	383330	3774445	8.32157E-05	2.98835E-05	1.58142E-05	5.43163E-05	1.74497E-06	1.74497E-06	5.60613E-05	1.74497E-06	0.000101507	5.53225E-06	1.29908E-05	1.27399E-05	1.24763E-05	1.08068E-05	2.34663E-05	1.6695E-06	2.43011E-05	1.6695E-06	0.000192958
3833403774445	383340	3774445	8.44939E-05	3.03425E-05	1.60571E-05	5.51506E-05	1.77177E-06	1.77177E-06	5.69224E-05	1.77177E-06	0.000101668	5.54101E-06	1.30113E-05	1.27601E-05	1.24961E-05	1.08239E-05	2.35035E-05	1.67215E-06	2.43396E-05	1.67215E-06	0.00017732
3833503774445	383350	3774445	8.57204E-05	3.07829E-05	1.62902E-05	5.59512E-05	1.79749E-06	1.79749E-06	5.77486E-05	1.79749E-06	0.000101606	5.53767E-06	1.30035E-05	1.27524E-05	1.24885E-05	1.08174E-05	2.34893E-05	1.67114E-06	2.43249E-05	1.67114E-06	0.000161315
3833603774445	383360	3774445	8.69173E-05	3.12127E-05	1.65177E-05	5.67324E-05	1.82259E-06	1.82259E-06	5.8555E-05	1.82259E-06	0.00010166	5.5406E-06	1.30104E-05	1.27591E-05	1.24951E-05	1.08231E-05	2.35017E-05	1.67202E-06	2.43377E-05	1.67202E-06	0.000146602
3833703774445	383370	3774445	8.8491E-05	3.17779E-05	1.68167E-05	5.77596E-05	1.85559E-06	1.85559E-06	5.96152E-05	1.85559E-06	0.000102173	5.56855E-06	1.3076E-05	1.28235E-05	1.25582E-05	1.08777E-05	2.36203E-05	1.68046E-06	2.44605E-05	1.68046E-06	0.000134616
3833803774445	383380	3774445	9.01165E-05	3.23616E-05	1.71256E-05	5.88206E-05	1.88967E-06	1.88967E-06	6.07102E-05	1.88967E-06	0.000102717	5.59818E-06	1.31456E-05	1.28917E-05	1.2625E-05	1.09356E-05	2.3746E-05	1.6894E-06	2.45907E-05	1.6894E-06	0.00012393
3833903774445	383390	3774445	9.19488E-05	3.30196E-05	1.74738E-05	6.00166E-05	1.92809E-06	1.92809E-06	6.19446E-05	1.92809E-06	0.000103566	5.6445E-06	1.32544E-05	1.29984E-05	1.27295E-05	1.10261E-05	2.39425E-05	1.70338E-06	2.47942E-05	1.70338E-06	0.000114912
3834103774445	383410	3774445	9.59016E-05	3.44391E-05	1.8225E-05	6.25966E-05	2.01098E-06	2.01098E-06	6.46076E-05	2.01098E-06	0.000105534	5.75175E-06	1.35062E-05	1.32454E-05	1.29713E-05	1.12356E-05	2.43974E-05	1.73574E-06	2.52653E-05	1.73574E-06	0.000100243
3834303774445	383430	3774445	9.78004E-05	3.5121E-05	1.85859E-05	6.3836E-05	2.0508E-06	2.0508E-06	6.58868E-05	2.0508E-06	0.000104776	5.71044E-06	1.34092E-05	1.31502E-05	1.28782E-05	1.11549E-05	2.42221E-05	1.72328E-06	2.50838E-05	1.72328E-06	8.65022E-05
3834403774445	383440	3774445	9.91082E-05	3.55906E-05	1.88344E-05	6.46896E-05	2.07822E-06	2.07822E-06	6.67678E-05	2.07822E-06	0.000105052	5.72546E-06	1.34445E-05	1.31848E-05	1.2912E-05	1.11842E-05	2.42859E-05	1.72781E-06	2.51498E-05	1.72781E-06	8.14093E-05
3834503774445	383450	3774445	0.000100859	3.62194E-05	1.91672E-05	6.58325E-05	2.11494E-06	2.11494E-06	6.79475E-05	2.11494E-06	0.000105764	5.76427E-06	1.35356E-05	1.32742E-05	1.29996E-05	1.126E-05	2.44505E-05	1.73952E-06	2.53203E-05	1.73952E-06	7.72162E-05
3834603774445	383460	3774445	0.000102647	3.68615E-05	1.9507E-05	6.69996E-05	2.15243E-06	2.15243E-06	6.9152E-05	2.15243E-06	0.000106507	5.80475E-06	1.36306E-05	1.33674E-05	1.30908E-05	1.13391E-05	2.46222E-05	1.75174E-06	2.54981E-05	1.75174E-06	7.35136E-05
3834703774445	383470	3774445	0.000103541	3.71825E-05	1.96769E-05	6.75831E-05	2.17118E-06	2.17118E-06	6.97543E-05	2.17118E-06	0.000106292	5.79307E-06	1.36032E-05	1.33405E-05	1.30645E-05	1.13163E-05	2.45726E-05	1.74821E-06	2.54467E-05	1.74821E-06	6.95245E-05
3834803774445	383480	3774445	0.000104531	3.75381E-05	1.9865E-05	6.82293E-05	2.19194E-06	2.19194E-06	7.04213E-05	2.19194E-06	0.0001062	5.78806E-06	1.35915E-05	1.3329E-05	1.30532E-05	1.13065E-05	2.45514E-05	1.7467E-06	2.54247E-05	1.7467E-06	6.59951E-05
3834903774445	383490	3774445	0.000105773	3.79838E-05	2.01009E-05	6.90395E-05	2.21796E-06	2.21796E-06	7.12575E-05	2.21796E-06	0.000106369	5.79724E-06	1.3613E-05	1.33501E-05	1.30739E-05	1.13244E-05	2.45903E-05	1.74947E-06	2.54651E-05	1.74947E-06	6.29701E-05
3835003774445	383500	3774445	0.000107376	3.85596E-05	2.04056E-05	7.0086E-05	2.25158E-06	2.25158E-06	7.23376E-05	2.25158E-06	0.000106905	5.82645E-06	1.36816E-05	1.34174E-05	1.31398E-05	1.13815E-05	2.47142E-05	1.75828E-06	2.55934E-05	1.75828E-06	6.04286E-05
3835203774445	383520	3774445	0.000109504	3.93237E-05	2.081E-05	7.14749E-05	2.2962E-06	2.2962E-06	7.37711E-05	2.2962E-06	0.000106943	5.82854E-06	1.36865E-05	1.34222E-05	1.31445E-05	1.13856E-05	2.47231E-05	1.75891E-06	2.56025E-05	1.75891E-06	5.54573E-05
3835303774445	383530	3774445	0.000109903	3.9467E-05	2.08858E-05	7.17353E-05	2.30457E-06	2.30457E-06	7.40399E-05	2.30457E-06	0.000106384	5.79807E-06	1.3615E-05	1.33521E-05	1.30758E-05	1.13261E-05	2.45939E-05	1.74972E-06	2.54687E-05	1.74972E-06	5.2966E-05
3835403774445	383540	3774445	0.0001109	3.98252E-05	2.10753E-05	7.23864E-05	2.32549E-06	2.32549E-06	7.47119E-05	2.32549E-06	0.000106422	5.80016E-06	1.36199E-05	1.33569E-05	1.30805E-05	1.13301E-05	2.46027E-05	1.75035E-06	2.54779E-05	1.75035E-06	5.09344E-05
3835503774445	383550	3774445	0.000112984	4.05734E-05	2.14713E-05	7.37463E-05	2.36918E-06	2.36918E-06	7.61155E-05	2.36918E-06	0.000107456	5.8565E-06	1.37522E-05	1.34866E-05	1.32075E-05	1.14402E-05	2.48417E-05	1.76735E-06	2.57254E-05	1.76735E-06	4.95107E-05
3835603774445	383560	3774445	0.000115289	4.14012E-05	2.19094E-05	7.5251E-05	2.41751E-06	2.41751E-06	7.76685E-05	2.41751E-06	0.000108674	5.92285E-06	1.3908E-05	1.36394E-05	1.33572E-05	1.15698E-05	2.51231E-05	1.78738E-06	2.60168E-05	1.78738E-06	4.8256E-05
3835703774445	383570	3774445	0.000117254	4.2107E-05	2.22828E-05	7.65338E-05	2.45872E-06	2.45872E-06	7.89925E-05	2.45872E-06	0.000109577	5.97209E-06	1.40236E-05	1.37528E-05	1.34682E-05	1.1666E-05	2.5332E-05	1.80224E-06	2.62331E-05	1.80224E-06	4.69258E-05
3835803774445	383580	3774445	0.000119301	4.28419E-05	2.26718E-05	7.78696E-05	2.50164E-06	2.50164E-06	8.03713E-05	2.50164E-06	0.000110527	6.02384E-06	1.41451E-05	1.38719E-05	1.35849E-05	1.17671E-05	2.55515E-05	1.81785E-06	2.64604E-05	1.81785E-06	4.56851E-05
3835903774445	383590	3774445	0.000121709	4.37069E-05	2.31295E-05	7.94418E-05	2.55215E-06	2.55215E-06	8.19939E-05	2.55215E-06	0.000111782	6.09228E-06	1.43058E-05	1.40296E-05	1.37393E-05	1.19008E-05	2.58418E-05	1.8385E-06	2.6761E-05	1.8385E-06	4.46344E-05
3836003774445	383600	3774445	0.000124598	4.47443E-05	2.36785E-05	8.13274E-05	2.61272E-06	2.61272E-06	8.39401E-05	2.61272E-06	0.000113444	6.18283E-06	1.45185E-05	1.42381E-05	1.39435E-05	1.20777E-05	2.62259E-05	1.86583E-06	2.71588E-05	1.86583E-06	4.38058E-05
3836103774445	383610	3774445	0.000127842	4.59091E-05	2.42949E-05	8.34445E-05	2.68074E-06	2.68074E-06	8.61252E-05	2.68074E-06	0.000115389	6.28883E-06	1.47674E-05	1.44822E-05	1.41825E-05	1.22847E-05	2.66755E-05	1.89782E-06	2.76244E-05	1.89782E-06	4.3124E-05
3836203774445	383620	3774445	0.000132578	4.76098E-05	2.51949E-05	8.65357E-05	2.78005E-06	2.78005E-06	8.93158E-05	2.78005E-06	0.000118604	6.4641E-06	1.51789E-05	1.48858E-05	1.45778E-05	1.26271E-05	2.7419E-05	1.95071E-06	2.83943E-05	1.95071E-06	4.29507E-05
3836303774445	383630	3774445	0.000138629	4.97828E-05	2.63449E-05	9.04854E-05	2.90693E-06	2.90693E-06	9.33923E-05	2.90693E-06	0.000122892	6.69779E-06	1.57277E-05	1.5424E-05	1.51048E-05	1.30836E-05	2.84102E-05	2.02123E-06	2.94208E-05	2.02123E-06	4.31505E-05
3836403774445	383640	3774445	0.000145301	5.21787E-05	2.76127E-05	9.48401E-05	3.04684E-06	3.04684E-06	9.7887E-05	3.04684E-06	0.00012764	6.95652E-06	1.63352E-05	1.60198E-05	1.56883E-05	1.3589E-05	2.95077E-05	2.09931E-06	3.05573E-05	2.09931E-06	4.34733E-05
3836503774445	383650	3774445	0.000154292	5.54077E-05	2.93215E-05	0.000100709	3.23538E-06	3.23538E-06	0.000103945	3.23538E-06	0.000134232	7.31582E-06	1.71789E-05	1.68472E-05	1.64986E-05	1.42909E-05	3.10318E-05	2.20774E-06	3.21356E-05	2.20774E-06	4.43591E-05
3836603774445	383660	3774445	0.000164437	5.90506E-05	3.12493E-05	0.000107331	3.4481E-06	3.4481E-06	0.000110779	3.4481E-06	0.000141659	7.72061E-06	1.81294E-05	1.77793E-05	1.74115E-05	1.50816E-05	3.27488E-05	2.3299E-06	3.39137E-05	2.3299E-06	4.54266E-05
3836703774445	383670	3774445	0.000176583	6.34125E-05	3.35576E-05	0.000115259	3.70281E-06	3.70281E-06	0.000118962	3.70281E-06	0.000150595	8.20761E-06	1.9273E-05	1.89008E-05	1.85098E-05	1.60329E-05	3.48145E-05	2.47686E-06	3.60529E-05	2.47686E-06	4.68587E-05
3836803774445	383680	3774445	0.000191456	6.87535E-05	3.63841E-05	0.000124967	4.01468E-06	4.01468E-06	0.000128981	4.01468E-06	0.000161559	8.80519E-06	2.06763E-05	2.0277E-05	1.98574E-05	1.72002E-05	3.73493E-05	2.6572E-06	3.86779E-05	2.6572E-06	4.87618E-05
3836903774445	383690	3774445	0.000208959	7.5039E-05	3.97104E-05	0.000136391	4.3817E-06	4.3817E-06	0.000140773	4.3817E-06	0.000174431	9.50669E-06	2.23235E-05	2.18924E-05	2.14394E-05	1.85705E-05	4.03248E-05	2.86889E-06	4.17593E-05	2.86889E-06	5.10448E-05
3837003774445	383700	3774445	0.000227039	8.15315E-05	4.31461E-05	0.000148192	4.76082E-06	4.76082E-06	0.000152953	4.76082E-06	0.0001876	1.02245E-05	2.4009E-05	2.35453E-05	2.30581E-05	1.99726E-05	4.33694E-05	3.0855E-06	4.49121E-05	3.0855E-06	5.32664E-05
3837103774445	383710	3774445	0.000247859	8.90083E-05	4.71029E-05	0.000161782	5.19741E-06	5.19741E-06	0.000166979	5.19741E-06	0.000202761	1.10507E-05	2.59492E-05	2.54481E-05	2.49215E-05	2.15867E-05	4.68742E-05	3.33485E-06	4.85416E-05	3.33485E-06	5.58764E-05
3837203774445	383720	3774445	0.000270216	9.7037E-05	5.13516E-05	0.000176375	5.66622E-06	5.66622E-06	0.000182041	5.66622E-06	0.000218978	1.19346E-05	2.80247E-05	2.74835E-05	2.69148E-05	2.33132E-05	5.06233E-05	3.60157E-06	5.24241E-05	3.60157E-06	5.86332E-05
3837303774445	383730	3774445	0.000291746	0.000104769	5.54431E-05	0.000190428	6.11768E-06	6.11768E-06	0.000196545	6.11768E-06	0.000234437	1.27771E-05	3.00031E-05	2.94237E-05	2.88149E-05	2.49591E-05	5.41971E-05	3.85583E-06	5.61251E-05	3.85583E-06	6.11272E-05
3837403774445	383740	3774445	0.000316786	0.00011376	6.02016E-05	0.000206771	6.64274E-06	6.64274E-06	0.000213414	6.64274E-06	0.000252461	1.37595E-05	3.23098E-05	3.16859E-05	3.10303E-05	2.6878E-05	5.8364E-05	4.15228E-06	6.04401E-05	4.15228E-06	6.41466E-05
3837503774445	383750	3774445	0.000355855	0.000127791	6.76264E-05	0.000232273	7.462E-06	7.462E-06	0.000239735	7.462E-06	0.00028096	1.53127E-05	3.59571E-05	3.52627E-05	3.45331E-05	2.99121E-05	6.49523E-05	4.62101E-06	6.72628E-05	4.62101E-06	6.94239E-05
3837603774445	383760	3774445	0.00040773	0.000146419	7.74845E-05	0.000266132	8.54976E-06	8.54976E-06	0.000274682	8.54976E-06	0.000318869	1.73788E-05	4.08087E-05	4.00206E-05	3.91925E-05	3.3948E-05	7.37161E-05	5.2445E-06	7.63384E-05	5.2445E-06	7.65987E-05
3837703774445	383770	3774445	0.000474033	0.000170229	9.00847E-05	0.00030941	9.9401E-06	9.9401E-06	0.00031935	9.9401E-06	0.00036736	2.00216E-05	4.70145E-05	4.61066E-05	4.51526E-05	3.91105E-05	8.49262E-05	6.04204E-06	8.79472E-05	6.04204E-06	8.58483E-05
3837803774445	383780	3774445	0.000559569	0.000200946	0.00010634	0.00036524	1.17337E-05	1.17337E-05	0.000376974	1.17337E-05	0.000429978	2.34343E-05	5.50282E-05	5.39656E-05	5.2849E-05	4.57771E-05	9.94021E-05	7.07193E-06	0.000102938	7.07193E-06	9.78784E-05
3837903774445	383790	3774445	0.0006742	0.000242111	0.000128124	0.000440062	1.41374E-05	1.41374E-05	0.000454199	1.41374E-05	0.000513751	2.80001E-05	6.57495E-05	6.44798E-05	6.31457E-05	5.46959E-05	0.000118769	8.44977E-06	0.000122994	8.44977E-06	0.000114089
3838003774445	383800	3774445	0.000840484	0.000301825	0.000159725	0.000548598	1.76243E-05	1.76243E-05	0.000566222	1.76243E-05	0.000634898	3.46027E-05	8.12538E-05	7.96847E-05	7.80359E-05	6.75936E-05	0.000146776	1.04423E-05	0.000151997	1.04423E-05	0.00013743
3838103774445	383810	3774445	0.001097807	0.000394232	0.000208626	0.000716558	2.30201E-05	2.30201E-05	0.000739578	2.30201E-05	0.000822352	4.48193E-05	0.000105244	0.000103212	0.000101076	8.75508E-05	0.000190111	1.35254E-05	0.000196874	1.35254E-05	0.00017373
3838203774445	383820	3774445	0.001522353	0.00054669	0.000289306	0.000993666	3.

Unique Identifier	X (UTM)	Y (UTM)	ISDrainage / Utilities Trenching 2027	ISDrainage / Utilities Trenching 2028	ISAsphalt Paving 2027	ISAsphalt Paving 2028	SVDemolition 2027	SVSite Grubbing / Prep 2027	SVMass Grading / Excavation 2027	SVMass Grading / Excavation 2028	SVDrainage / Utilities Trenching 2028	SVFoundations / Concrete Pads 2028	SVBuilding / Structure Construction 2028	SVBuilding / Structure Construction 2029	SVAsphalt Paving 2028	SVAsphalt Paving 2029	SVArchitectural Coating 2028	SVArchitectural Coating 2029	SVLandscaping or Other Finishing 2028	SVLandscaping or Other Finishing 2029	MDemolition 2027
3830203774445	383020	3774445	6.87621E-06	6.69979E-06	1.77588E-06	1.65431E-06	5.24726E-05	3.7725E-05	2.54353E-05	2.51123E-05	1.78178E-05	5.66025E-06	8.10866E-06	7.79927E-06	7.97241E-07	7.41749E-07	7.97241E-07	7.41749E-07	8.10866E-06	7.79927E-06	9.85654E-06
3830303774445	383030	3774445	7.36231E-06	7.17341E-06	1.90142E-06	1.77126E-06	5.47176E-05	3.9339E-05	2.65235E-05	2.61867E-05	1.85801E-05	5.90243E-06	8.45559E-06	8.13296E-06	8.3135E-07	7.73484E-07	8.3135E-07	7.73484E-07	8.45559E-06	8.13296E-06	1.0263E-05
3830403774445	383040	3774445	7.87372E-06	7.6717E-06	2.0335E-06	1.89429E-06	5.69448E-05	4.09402E-05	2.76031E-05	2.72526E-05	1.93364E-05	6.14267E-06	8.79976E-06	8.46399E-06	8.65189E-07	8.04967E-07	8.65189E-07	8.04967E-07	8.79976E-06	8.46399E-06	1.0664E-05
3830503774445	383050	3774445	8.45208E-06	8.23523E-06	2.18287E-06	2.03344E-06	5.9368E-05	4.26824E-05	2.87777E-05	2.84123E-05	2.01592E-05	6.40406E-06	9.17421E-06	8.82416E-06	9.02006E-07	8.39221E-07	9.02006E-07	8.39221E-07	9.17421E-06	8.82416E-06	1.11049E-05
3830603774445	383060	3774445	8.97025E-06	8.74009E-06	2.31669E-06	2.1581E-06	6.13012E-05	4.40722E-05	2.97148E-05	2.93375E-05	2.08157E-05	6.6126E-06	9.47295E-06	9.11151E-06	9.31378E-07	8.66549E-07	9.31378E-07	8.66549E-07	9.47295E-06	9.11151E-06	1.14515E-05
3830703774445	383070	3774445	9.53117E-06	9.28662E-06	2.46156E-06	2.29305E-06	6.32522E-05	4.54749E-05	3.06605E-05	3.02712E-05	2.14781E-05	6.82306E-06	9.77445E-06	9.4015E-06	9.6102E-07	8.94128E-07	9.6102E-07	8.94128E-07	9.77445E-06	9.4015E-06	1.18035E-05
3830803774445	383080	3774445	1.01388E-05	9.87865E-06	2.61848E-06	2.43923E-06	6.52478E-05	4.69096E-05	3.16278E-05	3.12262E-05	2.21558E-05	7.03832E-06	1.00828E-05	9.69811E-06	9.9134E-07	9.22338E-07	9.9134E-07	9.22338E-07	1.00828E-05	9.69811E-06	1.2161E-05
3830903774445	383090	3774445	1.07948E-05	1.05178E-05	2.7879E-06	2.59706E-06	6.73146E-05	4.83956E-05	3.26297E-05	3.22154E-05	2.28576E-05	7.26127E-06	1.04022E-05	1.00053E-05	1.02274E-06	9.51554E-07	1.02274E-06	9.51554E-07	1.04022E-05	1.00053E-05	1.25275E-05
3831003774445	383100	3774445	1.15093E-05	1.1214E-05	2.97244E-06	2.76896E-06	6.9622E-05	5.00544E-05	3.37481E-05	3.33196E-05	2.36411E-05	7.51017E-06	1.07588E-05	1.03483E-05	1.0578E-06	9.84171E-07	1.0578E-06	9.84171E-07	1.07588E-05	1.03483E-05	1.2934E-05
3831103774445	383110	3774445	1.22069E-05	1.18937E-05	3.15261E-06	2.9368E-06	7.15908E-05	5.14699E-05	3.47025E-05	3.42619E-05	2.43096E-05	7.72255E-06	1.1063E-05	1.06409E-05	1.08771E-06	1.012E-06	1.08771E-06	1.012E-06	1.1063E-05	1.06409E-05	1.32806E-05
3831203774445	383120	3774445	1.29451E-05	1.26129E-05	3.34325E-06	3.11438E-06	7.33993E-05	5.27701E-05	3.55791E-05	3.51274E-05	2.49237E-05	7.91763E-06	1.13425E-05	1.09097E-05	1.11519E-06	1.03757E-06	1.11519E-06	1.03757E-06	1.13425E-05	1.09097E-05	1.36072E-05
3831303774445	383130	3774445	1.37699E-05	1.34166E-05	3.55626E-06	3.31281E-06	7.5092E-05	5.39871E-05	3.63996E-05	3.59375E-05	2.54985E-05	8.10022E-06	1.16041E-05	1.11613E-05	1.14091E-06	1.06149E-06	1.14091E-06	1.06149E-06	1.16041E-05	1.11613E-05	1.3912E-05
3831403774445	383140	3774445	1.47111E-05	1.43337E-05	3.79935E-06	3.53926E-06	7.68203E-05	5.52296E-05	3.72374E-05	3.67646E-05	2.60854E-05	8.28665E-06	1.18711E-05	1.14182E-05	1.16717E-06	1.08593E-06	1.16717E-06	1.08593E-06	1.18711E-05	1.14182E-05	1.42259E-05
3831503774445	383150	3774445	1.57503E-05	1.53461E-05	4.06772E-06	3.78926E-06	7.85575E-05	5.64786E-05	3.80795E-05	3.7596E-05	2.66753E-05	8.47404E-06	1.21396E-05	1.16764E-05	1.19356E-06	1.11048E-06	1.19356E-06	1.11048E-06	1.21396E-05	1.16764E-05	1.45126E-05
3831603774445	383160	3774445	1.68682E-05	1.64354E-05	4.35644E-06	4.05821E-06	8.02591E-05	5.77019E-05	3.89043E-05	3.84103E-05	2.7253E-05	8.65759E-06	1.24025E-05	1.19293E-05	1.21941E-06	1.13454E-06	1.21941E-06	1.13454E-06	1.24025E-05	1.19293E-05	1.47884E-05
3831703774445	383170	3774445	1.80935E-05	1.76293E-05	4.6729E-06	4.35302E-06	8.19339E-05	5.8906E-05	3.97161E-05	3.92119E-05	2.78218E-05	8.83826E-06	1.26614E-05	1.21782E-05	1.24486E-06	1.15821E-06	1.24486E-06	1.15821E-06	1.26614E-05	1.21782E-05	1.50606E-05
3831903774445	383190	3774445	2.09431E-05	2.04058E-05	5.40886E-06	5.03859E-06	8.51232E-05	6.1199E-05	4.12621E-05	4.07382E-05	2.89047E-05	9.1823E-06	1.31542E-05	1.26523E-05	1.29332E-06	1.2033E-06	1.29332E-06	1.2033E-06	1.31542E-05	1.26523E-05	1.55687E-05
3832003774445	383200	3774445	2.26929E-05	2.21106E-05	5.86075E-06	5.45954E-06	8.66734E-05	6.23135E-05	4.20135E-05	4.14801E-05	2.94311E-05	9.34951E-06	1.33937E-05	1.28827E-05	1.31687E-06	1.22521E-06	1.31687E-06	1.22521E-06	1.33937E-05	1.28827E-05	1.58118E-05
3832103774445	383210	3774445	2.48713E-05	2.42331E-05	6.42335E-06	5.98364E-06	8.83571E-05	6.3524E-05	4.28297E-05	4.22859E-05	3.00029E-05	9.53114E-06	1.36539E-05	1.3133E-05	1.34245E-06	1.24901E-06	1.34245E-06	1.24901E-06	1.36539E-05	1.3133E-05	1.60786E-05
3832203774445	383220	3774445	2.76174E-05	2.69088E-05	7.13257E-06	6.64431E-06	9.01656E-05	6.48242E-05	4.37063E-05	4.31514E-05	3.0617E-05	9.72622E-06	1.39334E-05	1.34018E-05	1.36993E-06	1.27457E-06	1.36993E-06	1.27457E-06	1.39334E-05	1.34018E-05	1.63635E-05
3832303774445	383230	3774445	3.10785E-05	3.02812E-05	8.02647E-06	7.47701E-06	9.20365E-05	6.61692E-05	4.46132E-05	4.40467E-05	3.12522E-05	9.92803E-06	1.42225E-05	1.36798E-05	1.39835E-06	1.30102E-06	1.39835E-06	1.30102E-06	1.42225E-05	1.36798E-05	1.66592E-05
3832403774445	383240	3774445	3.55153E-05	3.46041E-05	9.17232E-06	8.54442E-06	9.39964E-05	6.75783E-05	4.55632E-05	4.49847E-05	3.19177E-05	1.01394E-05	1.45254E-05	1.39712E-05	1.42813E-06	1.32873E-06	1.42813E-06	1.32873E-06	1.45254E-05	1.39712E-05	1.69659E-05
3832503774445	383250	3774445	4.12111E-05	4.01538E-05	1.06434E-05	9.91475E-06	9.60276E-05	6.90386E-05	4.65478E-05	4.59568E-05	3.26075E-05	1.03586E-05	1.48393E-05	1.42731E-05	1.45899E-06	1.35744E-06	1.45899E-06	1.35744E-06	1.48393E-05	1.42731E-05	1.72834E-05
3832603774445	383260	3774445	4.83754E-05	4.71342E-05	1.24936E-05	1.16384E-05	9.81746E-05	7.05822E-05	4.75885E-05	4.69843E-05	3.33365E-05	1.05902E-05	1.5171E-05	1.45922E-05	1.49161E-06	1.38779E-06	1.49161E-06	1.38779E-06	1.5171E-05	1.45922E-05	1.76191E-05
3832703774445	383270	3774445	5.67037E-05	5.52489E-05	1.46445E-05	1.3642E-05	0.00010042	7.21962E-05	4.86768E-05	4.80587E-05	3.40988E-05	1.08323E-05	1.5518E-05	1.49259E-05	1.52572E-06	1.41952E-06	1.52572E-06	1.41952E-06	1.5518E-05	1.49259E-05	1.79693E-05
3832903774445	383290	3774445	7.3995E-05	7.20965E-05	1.91102E-05	1.7802E-05	0.000104865	7.53923E-05	5.08316E-05	5.01862E-05	3.56084E-05	1.13119E-05	1.62049E-05	1.55866E-05	1.59326E-06	1.48236E-06	1.59326E-06	1.48236E-06	1.62049E-05	1.55866E-05	1.86588E-05
3833003774445	383300	3774445	8.05511E-05	7.84843E-05	2.08034E-05	1.93793E-05	0.000106923	7.68718E-05	5.18292E-05	5.11711E-05	3.63071E-05	1.15338E-05	1.65229E-05	1.58925E-05	1.62453E-06	1.51145E-06	1.62453E-06	1.51145E-06	1.65229E-05	1.58925E-05	1.89764E-05
3833103774445	383310	3774445	8.3368E-05	8.1229E-05	2.1531E-05	2.0057E-05	0.000109034	7.83898E-05	5.28526E-05	5.21816E-05	3.70241E-05	1.17616E-05	1.68492E-05	1.62063E-05	1.65661E-06	1.5413E-06	1.65661E-06	1.5413E-06	1.68492E-05	1.62063E-05	1.92976E-05
3833203774445	383320	3774445	8.23199E-05	8.02078E-05	2.12603E-05	1.98049E-05	0.000111288	8.00102E-05	5.39452E-05	5.32603E-05	3.77894E-05	1.20047E-05	1.71975E-05	1.65413E-05	1.69085E-06	1.57316E-06	1.69085E-06	1.57316E-06	1.71975E-05	1.65413E-05	1.96423E-05
3833303774445	383330	3774445	7.76969E-05	7.57034E-05	2.00663E-05	1.86927E-05	0.000113578	8.16563E-05	5.5055E-05	5.4356E-05	3.85669E-05	1.22517E-05	1.75513E-05	1.68816E-05	1.72564E-06	1.60553E-06	1.72564E-06	1.60553E-06	1.75513E-05	1.68816E-05	1.99907E-05
3833403774445	383340	3774445	7.14002E-05	6.95683E-05	1.84401E-05	1.71778E-05	0.000115743	8.32127E-05	5.61044E-05	5.5392E-05	3.9302E-05	1.24852E-05	1.78859E-05	1.72034E-05	1.75853E-06	1.63613E-06	1.75853E-06	1.63613E-06	1.78859E-05	1.72034E-05	2.03173E-05
3833503774445	383350	3774445	6.49555E-05	6.32889E-05	1.67757E-05	1.56273E-05	0.000117872	8.47435E-05	5.71365E-05	5.6411E-05	4.0025E-05	1.27149E-05	1.82149E-05	1.75199E-05	1.79088E-06	1.66623E-06	1.79088E-06	1.66623E-06	1.82149E-05	1.75199E-05	2.06367E-05
3833603774445	383360	3774445	5.90312E-05	5.75167E-05	1.52456E-05	1.4202E-05	0.000120126	8.63639E-05	5.8229E-05	5.74897E-05	4.07903E-05	1.2958E-05	1.85632E-05	1.78549E-05	1.82513E-06	1.69809E-06	1.82513E-06	1.69809E-06	1.85632E-05	1.78549E-05	2.09452E-05
3833703774445	383370	3774445	5.42046E-05	5.28139E-05	1.39991E-05	1.30408E-05	0.000122834	8.8311E-05	5.95418E-05	5.87858E-05	4.171E-05	1.32502E-05	1.89817E-05	1.82574E-05	1.86627E-06	1.73637E-06	1.86627E-06	1.73637E-06	1.89817E-05	1.82574E-05	2.13498E-05
3833803774445	383380	3774445	4.99018E-05	4.86214E-05	1.28878E-05	1.20056E-05	0.00012564	9.03286E-05	6.09021E-05	6.01288E-05	4.26629E-05	1.35529E-05	1.94154E-05	1.86745E-05	1.90891E-06	1.77604E-06	1.90891E-06	1.77604E-06	1.94154E-05	1.86745E-05	2.17708E-05
3833903774445	383390	3774445	4.62707E-05	4.50835E-05	1.195E-05	1.1132E-05	0.000128758	9.25703E-05	6.24135E-05	6.16211E-05	4.37216E-05	1.38892E-05	1.98972E-05	1.9138E-05	1.95629E-06	1.82012E-06	1.95629E-06	1.82012E-06	1.98972E-05	1.9138E-05	2.22444E-05
3834103774445	383410	3774445	4.03639E-05	3.93282E-05	1.04245E-05	9.71091E-06	0.00013552	9.74316E-05	6.56912E-05	6.48571E-05	4.60177E-05	1.46186E-05	2.09421E-05	2.0143E-05	2.05902E-06	1.9157E-06	2.05902E-06	1.9157E-06	2.09421E-05	2.0143E-05	2.32678E-05
3834303774445	383430	3774445	3.48312E-05	3.39375E-05	8.99563E-06	8.37983E-06	0.000139841	0.000100538	6.77856E-05	6.69249E-05	4.74849E-05	1.50847E-05	2.16098E-05	2.07853E-05	2.12467E-06	1.97678E-06	2.12467E-06	1.97678E-06	2.16098E-05	2.07853E-05	2.38284E-05
3834403774445	383440	3774445	3.27804E-05	3.19394E-05	8.46601E-06	7.88646E-06	0.000142478	0.000102434	6.90638E-05	6.8187E-05	4.83803E-05	1.53692E-05	2.20173E-05	2.11772E-05	2.16473E-06	2.01406E-06	2.16473E-06	2.01406E-06	2.20173E-05	2.11772E-05	2.41986E-05
3834503774445	383450	3774445	3.10921E-05	3.02943E-05	8.02995E-06	7.48026E-06	0.000145738	0.000104778	7.06444E-05	6.97474E-05	4.94875E-05	1.57209E-05	2.25212E-05	2.16618E-05	2.21427E-06	2.06015E-06	2.21427E-06	2.06015E-06	2.25212E-05	2.16618E-05	2.4674E-05
3834603774445	383460	3774445	2.96011E-05	2.88417E-05	7.64491E-06	7.12157E-06	0.000149044	0.000107154	7.22465E-05	7.13292E-05	5.06098E-05	1.60774E-05	2.30319E-05	2.21531E-05	2.26449E-06	2.10687E-06	2.26449E-06	2.10687E-06	2.30319E-05	2.21531E-05	2.51567E-05
3834703774445	383470	3774445	2.79949E-05	2.72766E-05	7.23007E-06	6.73513E-06	0.000151093	0.000108627	7.32397E-05	7.23098E-05	5.13056E-05	1.62985E-05	2.33485E-05	2.24577E-05	2.29562E-06	2.13583E-06	2.29562E-06	2.13583E-06	2.33485E-05	2.24577E-05	2.54234E-05
3834803774445	383480	3774445	2.65737E-05	2.58919E-05	6.86304E-06	6.39322E-06	0.000153329	0.000110235	7.43236E-05	7.338E-05	5.20648E-05	1.65397E-05	2.36941E-05	2.279E-05	2.32959E-06	2.16744E-06	2.32959E-06	2.16744E-06	2.36941E-05	2.279E-05	2.57192E-05
3834903774445	383490	3774445	2.53557E-05	2.47051E-05	6.54846E-06	6.10018E-06	0.000155966	0.000112131	7.56019E-05	7.4642E-05	5.29603E-05	1.68241E-05	2.41016E-05	2.3182E-05	2.36966E-06	2.20472E-06	2.36966E-06	2.20472E-06	2.41016E-05	2.3182E-05	2.60785E-05
3835003774445	383500	3774445	2.43323E-05	2.3708E-05	6.28415E-06	5.85397E-06	0.000159164	0.00011443	7.71522E-05	7.61726E-05	5.40463E-05	1.71691E-05	2.45958E-05	2.36573E-05	2.41825E-06	2.24993E-06	2.41825E-06	2.24993E-06	2.45958E-05	2.36573E-05	2.65285E-05
3835203774445	383520	3774445	2.23305E-05	2.17576E-05	5.76717E-06	5.37237E-06	0.000164117	0.000117991	7.95532E-05	7.85431E-05	5.57282E-05	1.77034E-05	2.53612E-05	2.43936E-05	2.49351E-06	2.31995E-06	2.49351E-06	2.31995E-06	2.53612E-05	2.43936E-05	2.71744E-05
3835303774445	383530	3774445	2.13274E-05	2.07802E-05	5.5081E-06	5.13104E-06	0.000165685	0.000119119	8.03132E-05	7.92935E-05	5.62607E-05	1.78726E-05	2.56035E-05	2.46266E-05	2.51733E-06	2.34211E-06	2.51733E-06	2.34211E-06	2.56035E-05	2.46266E-05	2.73432E-05
3835403774445	383540	3774445	2.05094E-05	1.99832E-05	5.29683E-06	4.93423E-06	0.000168162	0.000120899	8.15137E-05	8.04788E-05	5.71016E-05	1.81397E-05	2.59863E-05	2.49947E-05	2.55496E-06	2.37712E-06	2.55496E-06	2.37712E-06	2.59863E-05	2.49947E-05	2.76589E-05
3835503774445	383550	3774445	1.99361E-05	1.94246E-05	5.14877E-06	4.7963E-06	0.000172287	0.000123865	8.35131E-05	8.24528E-05	5.85022E-05	1.85847E-05	2.66237E-05	2.56078E-05	2.61763E-06	2.43543E-06	2.61763E-06	2.43543E-06	2.66237E-05	2.56078E-05	2.82432E-05
3835603774445	383560	3774445	1.94308E-05	1.89323E-05	5.01829E-06	4.67476E-06	0.000176786	0.000127099	8.56939E-05	8.46059E-05	6.00299E-05	1.907E-05	2.73189E-05	2.62765E-05	2.68598E-06	2.49903E-06	2.68598E-06	2.49903E-06	2.73189E-05	2.62765E-05	2.88892E-05
3835703774445	383570	3774445	1.88952E-05	1.84104E-05	4.87996E-06	4.5459E-06	0.000180848	0.00013002	8.76631E-05	8.65501E-05	6.14094E-05	1.95082E-05	2.79467E-05	2.68803E-05	2.74771E-06	2.55645E-06	2.74771E-06	2.55645E-06	2.79467E-05	2.68803E-05	2.94553E-05
3835803774445	383580	3774445	1.83956E-05	1.79237E-05	4.75093E-06	4.4257E-06	0.000185071	0.000133056	8.971E-05	8.8571E-05	6.28433E-05	1.99637E-05	2.85992E-05	2.7508E-05	2.81186E-06	2.61614E-06	2.81186E-06	2.61614E-06	2.85992E-05	2.7508E-05	3.00432E-05
3835903774445	383590	3774445	1.79726E-05	1.75114E-05	4.64166E-06	4.32392E-06	0.00018989	0.000136521	9.20463E-05	9.08776E-05	6.44798E-05	2.04836E-05	2.9344E-05	2.82243E-05	2.88509E-06	2.68427E-06	2.88509E-06	2.68427E-06	2.9344E-05	2.82243E-05	3.07255E-05
3836003774445	383600	3774445	1.76389E-05	1.71864E-05	4.5555E-06	4.24365E-06	0.000195503	0.000140556	9.47668E-05	9.35636E-05	6.63856E-05	2.1089E-05	3.02113E-05	2.90586E-05	2.97037E-06	2.76361E-06	2.97037E-06	2.76361E-06	3.02113E-05	2.90586E-05	3.15311E-05
3836103774445	383610	3774445	1.73644E-05	1.69189E-05	4.48459E-06	4.1776E-06	0.000201694	0.000145007	9.77681E-05	9.65268E-05	6.84881E-05	2.17569E-05	3.11681E-05	2.99789E-05	3.06444E-06	2.85114E-06	3.06444E-06	2.85114E-06	3.11681E-05	2.99789E-05	3.24275E-05
3836203774445	383620	3774445	1.72946E-05	1.68509E-05	4.46658E-06	4.16081E-06	0.000210274	0.000151175	0.000101927	0.000100633	7.14012E-05	2.26823E-05	3.24938E-05	3.1254E-05	3.19478E-06	2.97241E-06	3.19478E-06	2.97241E-06	3.24938E-05	3.1254E-05	3.37031E-05
3836303774445	383630	3774445	1.73751E-05	1.69293E-05	4.48735E-06	4.18017E-06	0.000220991	0.00015888	0.000107122	0.000105762	7.50404E-05	2.38384E-05	3.415E-05	3.2847E-05	3.35762E-06	3.12391E-06	3.35762E-06	3.12391E-06	3.415E-05	3.2847E-05	3.53163E-05
3836403774445	383640	3774445	1.7505E-05	1.70559E-05	4.52092E-06	4.21144E-06	0.000232795	0.000167367	0.000112844	0.000111411	7.90487E-05	2.51117E-05	3.59741E-05	3.46015E-05	3.53696E-06	3.29077E-06	3.53696E-06	3.29077E-06	3.59741E-05	3.46015E-05	3.70945E-05
3836503774445	383650	3774445	1.78617E-05	1.74034E-05	4.61304E-06	4.29725E-06	0.000248403	0.000178588	0.000120409	0.000118881	8.43486E-05	2.67954E-05	3.8386E-05	3.69214E-05	3.7741E-06	3.51141E-06	3.7741E-06	3.51141E-06	3.8386E-05	3.69214E-05	3.94661E-05
3836603774445	383660	3774445	1.82916E-05	1.78222E-05	4.72405E-06	4.40066E-06	0.000266025	0.000191257	0.000128951	0.000127314	9.03323E-05	2.86962E-05	4.11091E-05	3.95406E-05	4.04184E-06	3.7605E-06	4.04184E-06	3.7605E-06	4.11091E-05	3.95406E-05	4.21443E-05
3836703774445	383670	3774445	1.88682E-05	1.83841E-05	4.87298E-06	4.5394E-06	0.00028704	0.000206366	0.000139138	0.000137372	9.74684E-05	3.09632E-05	4.43567E-05	4.26643E-05	4.36114E-06	4.05758E-06	4.36114E-06	4.05758E-06	4.43567E-05	4.26643E-05	4.53452E-05
3836803774445	383680	3774445	1.96345E-05	1.91307E-05	5.07088E-06	4.72375E-06	0.000312689	0.000224806	0.000151571	0.000149646	0.000106178	3.37299E-05	4.83202E-05	4.64765E-05	4.75082E-06	4.42014E-06	4.75082E-06	4.42014E-06	4.83202E-05	4.64765E-05	4.92573E-05
3836903774445	383690	3774445	2.05538E-05	2.00265E-05	5.30831E-06	4.94492E-06	0.000342881	0.000246512	0.000166206	0.000164096	0.00011643	3.69867E-05	5.29858E-05	5.09641E-05	5.20954E-06	4.84693E-06	5.20954E-06	4.84693E-06	5.29858E-05	5.09641E-05	5.38626E-05
3837003774445	383700	3774445	2.14484E-05	2.08981E-05	5.53934E-06	5.16014E-06	0.000374337	0.000269128	0.000181454	0.00017915	0.000127111	4.038E-05	5.78468E-05	5.56396E-05	5.68748E-06	5.2916E-06	5.68748E-06	5.2916E-06	5.78468E-05	5.56396E-05	5.86403E-05
3837103774445	383710	3774445	2.24993E-05	2.1922E-05	5.81076E-06	5.41298E-06	0.000410658	0.000295241	0.00019906	0.000196533	0.000139445	4.4298E-05	6.34596E-05	6.10382E-05	6.23932E-06	5.80503E-06	6.23932E-06	5.80503E-06	6.34596E-05	6.10382E-05	6.41474E-05
3837203774445	383720	3774445	2.36093E-05	2.30036E-05	6.09744E-06	5.68004E-06	0.000449919	0.000323468	0.000218091	0.000215322	0.000152776	4.85331E-05	6.95266E-05	6.68738E-05	6.83583E-06	6.36002E-06	6.83583E-06	6.36002E-06	6.95266E-05	6.68738E-05	7.00809E-05
3837303774445	383730	3774445	2.46136E-05	2.39821E-05	6.35681E-06	5.92165E-06	0.0004882	0.00035099	0.000236647	0.000233643	0.000165775	5.26625E-05	7.54422E-05	7.25637E-05	7.41745E-06	6.90116E-06	7.41745E-06	6.90116E-06	7.54422E-05	7.25637E-05	7.58257E-05
3837403774445	383740	3774445	2.58294E-05	2.51667E-05	6.6708E-06	6.21415E-06	0.0005327	0.000382982	0.000258217	0.000254939	0.000180885	5.74626E-05	8.23187E-05	7.91778E-05	8.09355E-06	7.5302E-06	8.09355E-06	7.5302E-06	8.23187E-05	7.91778E-05	8.25068E-05
3837503774445	383750	3774445	2.79544E-05	2.72371E-05	7.21961E-06	6.72538E-06	0.000601333	0.000432326	0.000291486	0.000287785	0.000204191	6.48661E-05	9.29247E-05	8.93791E-05	9.13633E-06	8.50039E-06	9.13633E-06	8.50039E-06	9.29247E-05	8.93791E-05	9.28769E-05
3837603774445	383760	3774445	3.08434E-05	3.0052E-05	7.96573E-06	7.42043E-06	0.00069246	0.000497841	0.000335659	0.000331397	0.000235134	7.46961E-05	0.000107007	0.000102924	1.05209E-05	9.78857E-06	1.05209E-05	9.78857E-06	0.000107007	0.000102924	0.000106644
3837703774445	383770	3774445	3.45679E-05	3.36809E-05	8.92763E-06	8.31648E-06	0.000809201	0.000581772	0.000392247	0.000387267	0.000274775	8.7289E-05	0.000125047	0.000120276	1.22946E-05	1.14388E-05	1.22946E-05	1.14388E-05	0.000125047	0.000120276	0.000124257
3837803774445	383780	3774445	3.94119E-05	3.84007E-05	1.01787E-05	9.48189E-06	0.00095967	0.000689951	0.000465184	0.000459278	0.000325869	0.00010352	0.000148299	0.000142641	1.45807E-05	1.35658E-05	1.45807E-05	1.35658E-05	0.000148299	0.000142641	0.000146954
3837903774445	383790	3774445	4.59393E-05	4.47606E-05	1.18645E-05	1.10523E-05	0.001162327	0.00083565	0.000563419	0.000556265	0.000394684	0.000125381	0.000179616	0.000172762	1.76598E-05	1.64306E-05	1.76598E-05	1.64306E-05	0.000179616	0.000172762	0.000177479
3838003774445	383800	3774445	5.53377E-05	5.39179E-05	1.42917E-05	1.33134E-05	0.001457144	0.001047608	0.000706327	0.000697359	0.000494793	0.000157183	0.000225174	0.000216583	2.21391E-05	2.05981E-05	2.21391E-05	2.05981E-05	0.000225174	0.000216583	0.000221779
3838103774445	383810	3774445	6.99543E-05	6.81595E-05	1.80667E-05	1.68299E-05	0.001913629	0.001375796	0.000927601	0.000915823	0.000649799	0.000206424	0.000295716	0.000284432	2.90747E-05	2.70509E-05	2.90747E-05	2.70509E-05	0.000295716	0.000284432	0.000290349
3838203774445	383820	3774445	9.4187E-05	9.17704E-05	2.43251E-05	2.26599E-05	0.002666759	0.001917255	0.001292668	0.001276255	0.000905534	0.000287665	0.000412098	0.000396374	4.05173E-05	3.76971E-

			MSite Grubbing / Prep	MMass Grading / Excavation	MMass Grading / Excavation	MDrainage / Utilities Trenching	MFoundations / Concrete Pads	MBuilding / Structure Construction	MAsphalt Paving	MLandscaping or Other Finishing	MWaterside Construction (Piles)	RSSWDemolition	RSSWPlacing Base	RSSWForm/Plac e Rebar and Pour	Child Risk				
Unique Identifier	X (UTM)	Y (UTM)	2027	2027	2028	2028	2028	2028	2028	2028	2028	2029	2029	2029	3rd Trimester	0<2	2<16	Total	per million
3830203774445	383020	3774445	3.02579E-05	3.55808E-05	3.5107E-05	7.46255E-06	9.70499E-06	7.1434E-06	7.35248E-07	8.6139E-06	7.35248E-07	2.21437E-05	3.21311E-05	1.90466E-05	2.21066E-09	2.7777E-08	4.2501E-09	3.42374E-08	0.0342374
3830303774445	383030	3774445	3.15056E-05	3.7048E-05	3.65547E-05	7.77029E-06	1.01052E-05	7.43798E-06	7.65568E-07	8.96911E-06	7.65568E-07	2.31482E-05	3.35885E-05	1.99106E-05	2.38677E-09	2.9854E-08	4.5036E-09	3.6744E-08	0.03674403
3830403774445	383040	3774445	3.27367E-05	3.84956E-05	3.79831E-05	8.0739E-06	1.05E-05	7.7286E-06	7.95481E-07	9.31957E-06	7.95481E-07	2.41307E-05	3.50142E-05	2.07557E-05	2.57957E-09	3.2111E-08	4.7701E-09	3.94607E-08	0.03946071
3830503774445	383050	3774445	3.40903E-05	4.00873E-05	3.95536E-05	8.40774E-06	1.09342E-05	8.04816E-06	8.28373E-07	9.70491E-06	8.28373E-07	2.51757E-05	3.65305E-05	2.16545E-05	2.80699E-09	3.4762E-08	5.0753E-09	4.26447E-08	0.04264473
3830603774445	383060	3774445	3.51542E-05	4.13384E-05	4.0788E-05	8.67014E-06	1.12754E-05	8.29934E-06	8.54225E-07	1.00078E-05	8.54225E-07	2.60366E-05	3.77797E-05	2.2395E-05	3.0247E-09	3.7272E-08	5.3477E-09	4.56447E-08	0.04564472
3830703774445	383070	3774445	3.62348E-05	4.26092E-05	4.20418E-05	8.93666E-06	1.1622E-05	8.55446E-06	8.80484E-07	1.03154E-05	8.80484E-07	2.69225E-05	3.90651E-05	2.3157E-05	3.27179E-09	4.0105E-08	5.6453E-09	4.90219E-08	0.04902185
3830803774445	383080	3774445	3.73322E-05	4.38996E-05	4.3315E-05	9.2073E-06	1.1974E-05	8.81353E-06	9.07149E-07	1.06278E-05	9.07149E-07	2.78458E-05	4.04048E-05	2.39512E-05	3.55626E-09	4.3349E-08	5.9748E-09	5.28797E-08	0.05287968
3830903774445	383090	3774445	3.84574E-05	4.52227E-05	4.46206E-05	9.48481E-06	1.23349E-05	9.07917E-06	9.34491E-07	1.09482E-05	9.34491E-07	2.88003E-05	4.17898E-05	2.47722E-05	3.88579E-09	4.7088E-08	6.3428E-09	5.73163E-08	0.05731626
3831003774445	383100	3774445	3.97051E-05	4.669E-05	4.60683E-05	9.79254E-06	1.27351E-05	9.37374E-06	9.6481E-07	1.13034E-05	9.6481E-07	2.97797E-05	4.3211E-05	2.56146E-05	4.27416E-09	5.1483E-08	6.7668E-09	6.25242E-08	0.06252421
3831103774445	383110	3774445	4.0769E-05	4.79411E-05	4.73027E-05	1.00549E-05	1.30764E-05	9.62492E-06	9.90663E-07	1.16062E-05	9.90663E-07	3.06562E-05	4.44829E-05	2.63686E-05	4.69251E-09	5.6188E-08	7.1968E-09	6.80771E-08	0.06807711
3831203774445	383120	3774445	4.17717E-05	4.91201E-05	4.84661E-05	1.03022E-05	1.3398E-05	9.86163E-06	1.01503E-06	1.18917E-05	1.01503E-06	3.15359E-05	4.57593E-05	2.71252E-05	5.18493E-09	6.1697E-08	7.6817E-09	7.45639E-08	0.07456392
3831303774445	383130	3774445	4.27075E-05	5.02205E-05	4.95518E-05	1.0533E-05	1.36981E-05	1.00826E-05	1.03777E-06	1.21581E-05	1.03777E-06	3.24592E-05	4.7099E-05	2.79193E-05	5.78478E-09	6.8368E-08	8.2466E-09	8.23996E-08	0.0823996
3831403774445	383140	3774445	4.36712E-05	5.13537E-05	5.06699E-05	1.07707E-05	1.40072E-05	1.03101E-05	1.06118E-06	1.24324E-05	1.06118E-06	3.34106E-05	4.84795E-05	2.87376E-05	6.52699E-09	7.6597E-08	8.9237E-09	9.20476E-08	0.09204764
3831503774445	383150	3774445	4.45513E-05	5.23887E-05	5.16911E-05	1.09878E-05	1.42895E-05	1.05178E-05	1.08257E-06	1.2683E-05	1.08257E-06	3.43838E-05	4.98916E-05	2.95747E-05	7.41367E-09	8.6398E-08	9.7098E-09	1.03521E-07	0.10352108
3831603774445	383160	3774445	4.5398E-05	5.33843E-05	5.26735E-05	1.11966E-05	1.45611E-05	1.07177E-05	1.10314E-06	1.2924E-05	1.10314E-06	3.5357E-05	5.13038E-05	3.04118E-05	8.48763E-09	9.8242E-08	1.0636E-08	1.17365E-07	0.11736518
3831703774445	383170	3774445	4.62335E-05	5.43668E-05	5.36429E-05	1.14027E-05	1.48291E-05	1.0915E-05	1.12345E-06	1.31619E-05	1.12345E-06	3.63489E-05	5.27431E-05	3.1265E-05	9.76149E-09	1.1227E-07	1.1714E-08	1.33746E-07	0.1337464
3831903774445	383190	3774445	4.77932E-05	5.62009E-05	5.54526E-05	1.17873E-05	1.53293E-05	1.12832E-05	1.16135E-06	1.36059E-05	1.16135E-06	3.8208E-05	5.54407E-05	3.28641E-05	1.25429E-08	1.4287E-07	1.4052E-08	1.69466E-07	0.16946638
3832003774445	383200	3774445	4.85396E-05	5.70786E-05	5.63186E-05	1.19714E-05	1.55687E-05	1.14594E-05	1.17948E-06	1.38184E-05	1.17948E-06	3.91001E-05	5.67351E-05	3.36314E-05	1.38686E-08	1.5746E-07	1.5182E-08	1.86508E-07	0.18650805
3832103774445	383210	3774445	4.93585E-05	5.80415E-05	5.72687E-05	1.21734E-05	1.58314E-05	1.16527E-05	1.19938E-06	1.40515E-05	1.19938E-06	4.00889E-05	5.81699E-05	3.4482E-05	1.51165E-08	1.712E-07	1.6278E-08	2.02596E-07	0.20259571
3832203774445	383220	3774445	5.0233E-05	5.90699E-05	5.82834E-05	1.2389E-05	1.61119E-05	1.18592E-05	1.22063E-06	1.43005E-05	1.22063E-06	4.11713E-05	5.97405E-05	3.5413E-05	1.61433E-08	1.8253E-07	1.7237E-08	2.15913E-07	0.21591271
3832303774445	383230	3774445	5.11409E-05	6.01376E-05	5.93368E-05	1.2613E-05	1.64031E-05	1.20736E-05	1.24269E-06	1.45589E-05	1.24269E-06	4.23005E-05	6.1379E-05	3.63842E-05	1.67947E-08	1.8976E-07	1.7947E-08	2.24505E-07	0.22450486
3832403774445	383240	3774445	5.20823E-05	6.12446E-05	6.04291E-05	1.28452E-05	1.6705E-05	1.22958E-05	1.26557E-06	1.48269E-05	1.26557E-06	4.3489E-05	6.31034E-05	3.74064E-05	1.70392E-08	1.9255E-07	1.8396E-08	2.27984E-07	0.22798409
3832503774445	383250	3774445	5.30571E-05	6.23908E-05	6.15601E-05	1.30856E-05	1.70177E-05	1.25259E-05	1.28926E-06	1.51045E-05	1.28926E-06	4.47304E-05	6.49048E-05	3.84743E-05	1.68751E-08	1.9087E-07	1.8596E-08	2.2634E-07	0.22633952
3832603774445	383260	3774445	5.40876E-05	6.36026E-05	6.27558E-05	1.33397E-05	1.73482E-05	1.27692E-05	1.3143E-06	1.53978E-05	1.3143E-06	4.60624E-05	6.68375E-05	3.96199E-05	1.62677E-08	1.8435E-07	1.8532E-08	2.19148E-07	0.21914753
3832703774445	383270	3774445	5.51627E-05	6.48668E-05	6.40031E-05	1.36049E-05	1.7693E-05	1.3023E-05	1.34042E-06	1.57039E-05	1.34042E-06	4.74629E-05	6.88697E-05	4.08246E-05	1.51984E-08	1.7278E-07	1.8175E-08	2.06153E-07	0.20615341
3832903774445	383290	3774445	5.72794E-05	6.73559E-05	6.64591E-05	1.41269E-05	1.83719E-05	1.35228E-05	1.39186E-06	1.63065E-05	1.39186E-06	5.02328E-05	7.28889E-05	4.32071E-05	1.24214E-08	1.4266E-07	1.7004E-08	1.72086E-07	0.17208569
3833003774445	383300	3774445	5.82542E-05	6.85022E-05	6.75901E-05	1.43673E-05	1.86846E-05	1.37529E-05	1.41554E-06	1.6584E-05	1.41554E-06	5.14993E-05	7.47265E-05	4.42964E-05	1.10177E-08	1.2743E-07	1.6306E-08	1.54749E-07	0.15474865
3833103774445	383310	3774445	5.92402E-05	6.96616E-05	6.8734E-05	1.46105E-05	1.90008E-05	1.39857E-05	1.4395E-06	1.68647E-05	1.4395E-06	5.27969E-05	7.66094E-05	4.54125E-05	9.73808E-09	1.1355E-07	1.5534E-08	1.38821E-07	0.13882073
3833203774445	383320	3774445	6.02985E-05	7.09061E-05	6.9962E-05	1.48715E-05	1.93403E-05	1.42355E-05	1.46522E-06	1.7166E-05	1.46522E-06	5.4213E-05	7.86643E-05	4.66306E-05	8.67292E-09	1.0202E-07	1.4755E-08	1.25453E-07	0.1254533
3833303774445	383330	3774445	6.1368E-05	7.21638E-05	7.12029E-05	1.51353E-05	1.96833E-05	1.4488E-05	1.49121E-06	1.74704E-05	1.49121E-06	5.5676E-05	8.0787E-05	4.78889E-05	7.86301E-09	9.3292E-08	1.401E-08	1.15165E-07	0.11516533
3833403774445	383340	3774445	6.23707E-05	7.33428E-05	7.23662E-05	1.53826E-05	2.00049E-05	1.47247E-05	1.51557E-06	1.77559E-05	1.51557E-06	5.7089E-05	8.28374E-05	4.91043E-05	7.22191E-09	8.6397E-08	1.3311E-08	1.0693E-07	0.10693038
3833503774445	383350	3774445	6.33511E-05	7.44957E-05	7.35037E-05	1.56244E-05	2.03194E-05	1.49562E-05	1.53939E-06	1.8035E-05	1.53939E-06	5.84958E-05	8.48787E-05	5.03143E-05	6.67994E-09	8.0582E-08	1.2677E-08	9.99392E-08	0.09993917
3833603774445	383360	3774445	6.4298E-05	7.56092E-05	7.46024E-05	1.58579E-05	2.06231E-05	1.51797E-05	1.5624E-06	1.83045E-05	1.5624E-06	5.99899E-05	8.70467E-05	5.15995E-05	6.22821E-09	7.5751E-08	1.2137E-08	9.41161E-08	0.09411612
3833703774445	383370	3774445	6.55402E-05	7.70699E-05	7.60437E-05	1.61643E-05	2.10215E-05	1.5473E-05	1.59259E-06	1.86582E-05	1.59259E-06	6.17897E-05	8.96583E-05	5.31476E-05	5.86593E-09	7.1931E-08	1.1734E-08	8.95306E-08	0.08953059
3833803774445	383380	3774445	6.68325E-05	7.85895E-05	7.75431E-05	1.6483E-05	2.1436E-05	1.57781E-05	1.62399E-06	1.90261E-05	1.62399E-06	6.36582E-05	9.23694E-05	5.47547E-05	5.56761E-09	6.8815E-08	1.1406E-08	8.57882E-08	0.08578822
3833903774445	383390	3774445	6.82863E-05	8.02991E-05	7.92299E-05	1.68416E-05	2.19023E-05	1.61213E-05	1.65932E-06	1.94399E-05	1.65932E-06	6.57388E-05	9.53884E-05	5.65443E-05	5.32871E-09	6.6366E-08	1.1166E-08	8.28608E-08	0.08286084
3834103774445	383410	3774445	7.1428E-05	8.39935E-05	8.28751E-05	1.76164E-05	2.291E-05	1.6863E-05	1.73566E-06	2.03343E-05	1.73566E-06	7.02867E-05	0.000101987	6.04561E-05	4.97386E-09	6.284E-08	1.0858E-08	7.8671E-08	0.07867098
3834303774445	383430	3774445	7.31492E-05	8.60175E-05	8.48721E-05	1.80409E-05	2.34621E-05	1.72694E-05	1.77748E-06	2.08243E-05	1.77748E-06	7.37522E-05	0.000107016	6.34369E-05	4.63693E-09	5.9329E-08	1.0474E-08	7.44397E-08	0.07443973
3834403774445	383440	3774445	7.42856E-05	8.73537E-05	8.61906E-05	1.83212E-05	2.38265E-05	1.75376E-05	1.80509E-06	2.11478E-05	1.80509E-06	7.58608E-05	0.000110076	6.52506E-05	4.5182E-09	5.8148E-08	1.0374E-08	7.30407E-08	0.0730407
3834503774445	383450	3774445	7.5745E-05	8.90699E-05	8.78839E-05	1.86811E-05	2.42946E-05	1.78822E-05	1.84056E-06	2.15633E-05	1.84056E-06	7.82782E-05	0.000113583	6.733E-05	4.42962E-09	5.7337E-08	1.0337E-08	7.21034E-08	0.07210341
3834603774445	383460	3774445	7.72267E-05	9.08123E-05	8.96031E-05	1.90466E-05	2.47699E-05	1.8232E-05	1.87656E-06	2.19851E-05	1.87656E-06	8.08173E-05	0.000117268	6.95139E-05	4.35482E-09	5.6679E-08	1.0321E-08	7.13549E-08	0.07135485
3834703774445	383470	3774445	7.80455E-05	9.17751E-05	9.05531E-05	1.92485E-05	2.50325E-05	1.84253E-05	1.89646E-06	2.22182E-05	1.89646E-06	8.26889E-05	0.000119983	7.11237E-05	4.2588E-09	5.571E-08	1.0235E-08	7.02041E-08	0.07020412
3834803774445	383480	3774445	7.89535E-05	9.28428E-05	9.16066E-05	1.94724E-05	2.53237E-05	1.86397E-05	1.91852E-06	2.24767E-05	1.91852E-06	8.46322E-05	0.000122803	7.27952E-05	4.17666E-09	5.4902E-08	1.0175E-08	6.92535E-08	0.06925348
3834903774445	383490	3774445	8.00564E-05	9.41398E-05	9.28863E-05	1.97444E-05	2.56775E-05	1.89E-05	1.94532E-06	2.27907E-05	1.94532E-06	8.68313E-05	0.000125994	7.46867E-05	4.11196E-09	5.4307E-08	1.0152E-08	6.85703E-08	0.06857027
3835003774445	383500	3774445	8.14378E-05	9.57642E-05	9.44891E-05	2.00852E-05	2.61206E-05	1.92262E-05	1.97889E-06	2.31839E-05	1.97889E-06	8.93797E-05	0.000129692	7.68788E-05	4.06648E-09	5.3954E-08	1.0173E-08	6.81926E-08	0.06819261
3835203774445	383520	3774445	8.34209E-05	9.80961E-05	9.67899E-05	2.05742E-05	2.67566E-05	1.96943E-05	2.02708E-06	2.37485E-05	2.02708E-06	9.3859E-05	0.000136191	8.07316E-05	3.95946E-09	5.2976E-08	1.0149E-08	6.70848E-08	0.06708476
3835303774445	383530	3774445	8.39389E-05	9.87053E-05	9.7391E-05	2.0702E-05	2.69228E-05	1.98166E-05	2.03966E-06	2.3896E-05	2.03966E-06	9.56869E-05	0.000138844	8.23038E-05	3.89403E-09	5.2298E-08	1.0095E-08	6.62869E-08	0.06628687
3835403774445	383540	3774445	8.49081E-05	9.9845E-05	9.85155E-05	2.0941E-05	2.72336E-05	2.00454E-05	2.06322E-06	2.41719E-05	2.06322E-06	9.80701E-05	0.000142302	8.43536E-05	3.85186E-09	5.1927E-08	1.01E-08	6.58794E-08	0.06587936
3835503774445	383550	3774445	8.67018E-05	0.000101954	0.000100597	2.13834E-05	2.78089E-05	2.04689E-05	2.1068E-06	2.46825E-05	2.1068E-06	0.000101417	0.000147158	8.72325E-05	3.84656E-09	5.2056E-08	1.0205E-08	6.61075E-08	0.0661075
3835603774445	383560	3774445	8.86848E-05	0.000104286	0.000102897	2.18725E-05	2.8445E-05	2.09371E-05	2.15499E-06	2.5247E-05	2.15499E-06	0.000105048	0.000152427	9.03555E-05	3.85048E-09	5.2305E-08	1.0334E-08	6.64891E-08	0.06648907
3835703774445	383570	3774445	9.04227E-05	0.00010633	0.000104914	2.23011E-05	2.90024E-05	2.13474E-05	2.19722E-06	2.57418E-05	2.19722E-06	0.000108498	0.000157433	9.33229E-05	3.84632E-09	5.2435E-08	1.0438E-08	6.67198E-08	0.06671976
3835803774445	383580	3774445	9.22275E-05	0.000108452	0.000107008	2.27462E-05	2.95813E-05	2.17734E-05	2.24107E-06	2.62556E-05	2.24107E-06	0.000112104	0.000162665	9.64244E-05	3.84632E-09	5.2618E-08	1.0553E-08	6.70174E-08	0.06701737
3835903774445	383590	3774445	9.43219E-05	0.000110915	0.000109438	2.32628E-05	3.02531E-05	2.22679E-05	2.29197E-06	2.68518E-05	2.29197E-06	0.000116109	0.000168476	9.98694E-05	3.85872E-09	5.2969E-08	1.0701E-08	6.75293E-08	0.06752934
3836003774445	383600	3774445	9.67952E-05	0.000113823	0.000112308	2.38728E-05	3.10463E-05	2.28518E-05	2.35206E-06	2.75559E-05	2.35206E-06	0.000120641	0.000175053	0.000103768	3.88686E-09	5.3535E-08	1.0894E-08	6.8316E-08	0.068316
3836103774445	383610	3774445	9.95469E-05	0.000117059	0.0001155	2.45514E-05	3.19289E-05	2.35014E-05	2.41893E-06	2.83393E-05	2.41893E-06	0.000125582	0.000182222	0.000108018	3.92621E-09	5.4255E-08	1.1118E-08	6.92997E-08	0.06929969
3836203774445	383620	3774445	0.000103463	0.000121664	0.000120044	2.55172E-05	3.31849E-05	2.44259E-05	2.51408E-06	2.94541E-05	2.51408E-06	0.000132023	0.000191569	0.000113558	4.00949E-09	5.5588E-08	1.1471E-08	7.10684E-08	0.07106841
3836303774445	383630	3774445	0.000108415	0.000127487	0.000125789	2.67385E-05	3.47732E-05	2.5595E-05	2.63441E-06	3.08638E-05	2.63441E-06	0.000139875	0.000202961	0.000120311	4.1295E-09	5.7439E-08	1.1935E-08	7.3503E-08	0.07350304
3836403774445	383640	3774445	0.000113874	0.000133906	0.000132123	2.80849E-05	3.65241E-05	2.68838E-05	2.76706E-06	3.24179E-05	2.76706E-06	0.000148537	0.00021553	0.000127762	4.26559E-09	5.9521E-08	1.2451E-08	7.62371E-08	0.07623706
3836503774445	383650	3774445	0.000121154	0.000142467	0.00014057	2.98804E-05	3.88593E-05	2.86025E-05	2.94397E-06	3.44905E-05	2.94397E-06	0.000159707	0.000231738	0.00013737	4.46347E-09	6.2484E-08	1.3158E-08	8.01061E-08	0.08010607
3836603774445	383660	3774445	0.000129376	0.000152135	0.00015011	3.19082E-05	4.14963E-05	3.05436E-05	3.14375E-06	3.68311E-05	3.14375E-06	0.000172331	0.000250056	0.000148228	4.68923E-09	6.5855E-08	1.396E-08	8.45047E-08	0.08450466
3836703774445	383670	3774445	0.000139202	0.00016369	0.00016151	3.43316E-05	4.4648E-05	3.28633E-05	3.38252E-06	3.96284E-05	3.38252E-06	0.000187331	0.000271822	0.00016113	4.96468E-09	6.9948E-08	1.4925E-08	8.98373E-08	0.08983732
3836803774445	383680	3774445	0.000151211	0.000177812	0.000175445	3.72935E-05	4.84999E-05	3.56986E-05	3.67435E-06	4.30473E-05	3.67435E-06	0.000205538	0.000298241	0.000176791	5.30674E-09	7.5011E-08	1.611E-08	9.64278E-08	0.09642785
3836903774445	383690	3774445	0.000165349	0.000194437	0.000191848	4.07803E-05	5.30344E-05	3.90362E-05	4.01788E-06	4.7072E-05	4.01788E-06	0.000226974	0.000329344	0.000195229	5.71104E-09	8.0989E-08	1.7507E-08	1.04207E-07	0.10420673
3837003774445	383700	3774445	0.000180015	0.000211683	0.000208865	4.43975E-05	5.77386E-05	4.24988E-05	4.37427E-06	5.12473E-05	4.37427E-06	0.000249611	0.000362191	0.000214699	6.12573E-09	8.7132E-08	1.8951E-08	1.12209E-07	0.11220933
3837103774445	383710	3774445	0.000196921	0.000231563	0.00022848	4.85671E-05	6.3161E-05	4.649E-05	4.78507E-06	5.60601E-05	4.78507E-06	0.000275844	0.000400255	0.000237263	6.60573E-09	9.4233E-08	2.0621E-08	1.2146E-07	0.12145951
3837203774445	383720	3774445	0.000215136	0.000252983	0.000249614	5.30594E-05	6.90033E-05	5.07902E-05	5.22768E-06	6.12456E-05	5.22768E-06	0.000304463	0.000441783	0.00026188	7.12099E-09	1.0186E-07	2.2419E-08	1.31397E-07	0.13139668
3837303774445	383730	3774445	0.000232772	0.000273721	0.000270076	5.74089E-05	7.46598E-05	5.49537E-05	5.65621E-06	6.62661E-05	5.65621E-06	0.000332821	0.00048293	0.000286271	7.61377E-09	1.0916E-07	2.4157E-08	1.40932E-07	0.14093189
3837403774445	383740	3774445	0.000253282	0.000297839	0.000293873	6.24673E-05	8.12382E-05	5.97957E-05	6.15459E-06	7.21049E-05	6.15459E-06	0.000365782	0.000530758	0.000314622	8.19063E-09	1.177E-07	2.6183E-08	1.52071E-07	0.15207111
3837503774445	383750	3774445	0.000285116	0.000335273	0.000330809	7.03186E-05	9.14488E-05	6.73113E-05	6.92814E-06	8.11676E-05	6.92814E-06	0.000415843	0.000603398	0.000357682	9.10673E-09	1.3119E-07	2.9348E-08	1.69646E-07	0.16964557
3837603774445	383760	3774445	0.000327378	0.00038497	0.000379844	8.07418E-05	0.000105004	7.72887E-05	7.95508E-06	9.31988E-05	7.95508E-06	0.000482327	0.000699868	0.000414867	1.03287E-08	1.4917E-07	3.3558E-08	1.93055E-07	0.193055
3837703774445	383770	3774445	0.000381449	0.000448553	0.00044258	9.40774E-05	0.000122347	9.00539E-05	9.26897E-06	0.000108592	9.26897E-06	0.000567515	0.000823476	0.00048814	1.1895E-08	1.7219E-07	3.8951E-08	2.2304E-07	0.22304032
3837803774445	383780	3774445	0.000451122	0.000530483	0.000523419	0.000111261	0.000144694	0.000106503	1.0962E-05	0.000128427	1.0962E-05	0.000677526	0.000983104	0.000582764	1.39188E-08	2.0193E-07	4.5909E-08	2.61762E-07	0.26176219
3837903774445	383790	3774445	0.000544831	0.000640677	0.000632146	0.000134373	0.000174751	0.000128626	1.32391E-05	0.000155104	1.32391E-05	0.000827079	0.00120011	0.000711401	1.66355E-08	2.4184E-07	5.527E-08	3.13745E-07	0.31374472
3838003774445	383800	3774445	0.000680825	0.000800594	0.000789934	0.000167913	0.000218369	0.000160732	1.65436E-05	0.000193819	1.65436E-05	0.001044842	0.001516089	0.000898707	2.0571E-08	2.9967E-07	6.8858E-08	3.89097E-07	0.38909711
3838103774445	383810	3774445	0.000891321	0.00104812	0.001034164	0.000219828	0.000285885	0.000210427	2.16586E-05	0.000253744	2.16586E-05	0.001382304	0.002005753	0.00118897	2.66682E-08	3.8923E-07	8.9899E-08	5.05802E-07	0.5058024
3838203774445	383820	3774445	0.001238551	0.001456435	0.001437042	0.000305466	0.000397256	0.000292402	3.0096E-05	0.000352594	3.0096E-05	0.001938964	0.002813479	0.001667773	3.67356E-08	5.3709E-07	1.2463E-07	6.98456E-07	0.69845628
3838303774445	383830	3774445	0.00194159	0.002283151	0.002252751	0.000478858	0.000622751	0.000458378	4.71795E-05	0.000552737	4.71795E-05	0.00306594	0.004448745	0.002637126	5.71342E-08	8.3664E-07	1.9496E-07	1.08874E-06	1.08873986

			EGIODemolition	EGIOSite Grubbing / Prep	EGIOMass Grading / Excavation	EGIOMass Grading / Excavation	EGIODrainage / Utilities Trenching	EGIODrainage / Utilities Trenching	EGIOFoundations / Concrete Pads	EGIOFoundations / Concrete Pads	EGIOBuilding / Structure Construction	EGIOBuilding / Structure Construction	EGIOAsphalt Paving	EGIOArchitectural Coating	EGIOLandscaping or Other Finishing	EGIOWaterside Construction (Piles)	HIWaterside Construction (Landscaping)	HIWaterside Construction (Landscaping)	KMDemolition	KMSite Grubbing / Prep	KMMass Grading / Excavation
Unique Identifier	X (UTM)	Y (UTM)	2025	2025	2025	2026	2026	2027	2026	2027	2026	2027	2027	2027	2027	2027	2025	2026	2025	2025	2025
3838403774445	383840	3774445	0.002944114	0.00115472	0.000382409	0.00037453	0.000869677	0.000868335	0.001142642	0.001141905	0.001223912	0.001194576	4.76269E-05	4.76269E-05	0.001289829	4.76269E-05	0.000561915	0.000544314	0.000947004	0.004110063	0.003124086
3838503774445	383850	3774445	0.003112168	0.00122064	0.000404237	0.000395908	0.000919319	0.000917901	0.001207865	0.001207086	0.001293775	0.001262763	5.03454E-05	5.03454E-05	0.001363454	5.03454E-05	0.000594235	0.000575623	0.001001551	0.0043468	0.003304031
3838603774445	383860	3774445	0.003561637	0.00139692	0.000462618	0.000453087	0.00105209	0.001050467	0.001382309	0.001381417	0.001480625	0.001445136	5.76165E-05	5.76165E-05	0.001560369	5.76165E-05	0.000680802	0.000659477	0.001148234	0.004983415	0.003787927
3838703774445	383870	3774445	0.004515284	0.00177096	0.000586487	0.000574403	0.001333793	0.001331735	0.001752429	0.001751299	0.001877071	0.001832078	7.30436E-05	7.30436E-05	0.001978165	7.30436E-05	0.00086474	0.000837655	0.001460594	0.00633908	0.004818376
3838803774445	383880	3774445	0.004384146	0.00171952	0.000569454	0.000557721	0.001295056	0.001293057	0.001701534	0.001700436	0.001822555	0.001778869	7.09222E-05	7.09222E-05	0.001920714	7.09222E-05	0.00083954	0.000813244	0.001417729	0.006153043	0.004676969
3838903774445	383890	3774445	0.003498736	0.00137225	0.000454448	0.000445085	0.001033509	0.001031915	0.001357896	0.00135702	0.001454477	0.001419613	5.65989E-05	5.65989E-05	0.001532811	5.65989E-05	0.000668906	0.000647955	0.001127821	0.004894821	0.003720586
3839003774445	383900	3774445	0.002906462	0.00113996	0.000377518	0.00036974	0.000858555	0.00085723	0.001128029	0.001127301	0.001208259	0.001179298	4.70177E-05	4.70177E-05	0.001273334	4.70177E-05	0.000554895	0.000537515	0.000934269	0.004054795	0.003082077
3839103774445	383910	3774445	0.002478774	0.00097221	0.000321966	0.000315333	0.000732218	0.000731088	0.000962039	0.000961418	0.001030463	0.001005764	4.00991E-05	4.00991E-05	0.001085962	4.00991E-05	0.000472643	0.000457839	0.00079472	0.003449139	0.002621714
3829703774455	382970	3774455	0.000112158	4.399E-05	1.45682E-05	1.4268E-05	3.3131E-05	3.30799E-05	4.35298E-05	4.35018E-05	4.66259E-05	4.55083E-05	1.81438E-06	1.81438E-06	4.91371E-05	1.81438E-06	1.08136E-05	1.04749E-05	1.08333E-05	4.70173E-05	3.57382E-05
3829803774455	382980	3774455	0.000118131	4.6333E-05	1.5344E-05	1.50279E-05	3.48954E-05	3.48416E-05	4.5848E-05	4.58185E-05	4.9109E-05	4.79319E-05	1.91101E-06	1.91101E-06	5.17539E-05	1.91101E-06	1.10755E-05	1.07286E-05	1.10687E-05	4.80388E-05	3.65146E-05
3829903774455	382990	3774455	0.000124545	4.8848E-05	1.6177E-05	1.58437E-05	3.67899E-05	3.67331E-05	4.83371E-05	4.83059E-05	5.1775E-05	5.0534E-05	2.01475E-06	2.01475E-06	5.45635E-05	2.01475E-06	1.13356E-05	1.09806E-05	1.1304E-05	4.90603E-05	3.7291E-05
3830003774455	383000	3774455	0.000131838	5.1709E-05	1.71243E-05	1.67715E-05	3.89443E-05	3.88842E-05	5.11677E-05	5.11347E-05	5.4807E-05	5.34933E-05	2.13274E-06	2.13274E-06	5.77588E-05	2.13274E-06	1.16244E-05	1.12603E-05	1.15643E-05	5.01898E-05	3.81496E-05
3830103774455	383010	3774455	0.000142832	5.6021E-05	1.85523E-05	1.81701E-05	4.21919E-05	4.21268E-05	5.54346E-05	5.53988E-05	5.93774E-05	5.79541E-05	2.31059E-06	2.31059E-06	6.25753E-05	2.31059E-06	1.21357E-05	1.17556E-05	1.2035E-05	5.22327E-05	3.97025E-05
3830203774455	383020	3774455	0.000156018	6.1192E-05	2.0265E-05	1.98475E-05	4.60868E-05	4.60157E-05	6.05521E-05	6.0513E-05	6.48588E-05	6.33042E-05	2.52389E-06	2.52389E-06	6.8352E-05	2.52389E-06	1.27205E-05	1.23221E-05	1.25691E-05	5.45507E-05	4.14644E-05
3830303774455	383030	3774455	0.000170541	6.6889E-05	2.21515E-05	2.16951E-05	5.03771E-05	5.02994E-05	6.61889E-05	6.61462E-05	7.08966E-05	6.91973E-05	2.75884E-06	2.75884E-06	7.47149E-05	2.75884E-06	1.32999E-05	1.28834E-05	1.30896E-05	5.68097E-05	4.31815E-05
3830403774455	383040	3774455	0.000186206	7.3033E-05	2.41862E-05	2.36878E-05	5.50044E-05	5.49195E-05	7.22685E-05	7.22219E-05	7.74086E-05	7.55532E-05	3.01225E-06	3.01225E-06	8.15777E-05	3.01225E-06	1.38525E-05	1.34186E-05	1.35852E-05	5.89607E-05	4.48164E-05
3830503774455	383050	3774455	0.000204637	8.0262E-05	2.65802E-05	2.60325E-05	6.04488E-05	6.03555E-05	7.94218E-05	7.93706E-05	8.50707E-05	8.30316E-05	3.31041E-06	3.31041E-06	8.96524E-05	3.31041E-06	1.44588E-05	1.40059E-05	1.41261E-05	6.13082E-05	4.66007E-05
3830603774455	383060	3774455	0.000223499	8.766E-05	2.90302E-05	2.8432E-05	6.60206E-05	6.59188E-05	8.67425E-05	8.66865E-05	9.2912E-05	9.0685E-05	3.61554E-06	3.61554E-06	9.7916E-05	3.61554E-06	1.49719E-05	1.45029E-05	1.45855E-05	6.3302E-05	4.81163E-05
3830703774455	383070	3774455	0.000245191	9.6167E-05	3.18477E-05	3.11915E-05	7.24282E-05	7.23165E-05	9.51612E-05	9.50998E-05	0.00010193	9.94863E-05	3.96645E-06	3.96645E-06	0.000107419	3.96645E-06	1.55011E-05	1.50155E-05	1.50562E-05	6.5345E-05	4.96691E-05
3830803774455	383080	3774455	0.000270008	0.0001059	3.50712E-05	3.43486E-05	7.97591E-05	7.9636E-05	0.000104793	0.000104725	0.000112246	0.000109556	4.36792E-06	4.36792E-06	0.000118292	4.36792E-06	1.60285E-05	1.55264E-05	1.55269E-05	6.73879E-05	5.1222E-05
3830903774455	383090	3774455	0.000298275	0.00011699	3.87427E-05	3.79444E-05	8.81089E-05	8.79729E-05	0.000115764	0.000115689	0.000123997	0.000121025	4.82518E-06	4.82518E-06	0.000130675	4.82518E-06	1.65469E-05	1.60286E-05	1.59908E-05	6.94014E-05	5.27525E-05
3831003774455	383100	3774455	0.000331346	0.00012996	4.30383E-05	4.21516E-05	9.78781E-05	9.77271E-05	0.000128599	0.000128516	0.000137746	0.000134444	5.36018E-06	5.36018E-06	0.000145164	5.36018E-06	1.7103E-05	1.65673E-05	1.65114E-05	7.16604E-05	5.44696E-05
3831103774455	383110	3774455	0.000367131	0.00014399	4.76863E-05	4.67038E-05	0.000108449	0.000108281	0.000142487	0.000142395	0.000152622	0.000148963	5.93906E-06	5.93906E-06	0.000160842	5.93906E-06	1.75515E-05	1.70017E-05	1.69504E-05	7.35659E-05	5.59179E-05
3831203774455	383120	3774455	0.000408646	0.00016028	5.30787E-05	5.19851E-05	0.000120712	0.000120526	0.0001586	0.000158497	0.00016988	0.000165808	6.61065E-06	6.61065E-06	0.000179029	6.61065E-06	1.8034E-05	1.74692E-05	1.73781E-05	7.54222E-05	5.73289E-05
3831303774455	383130	3774455	0.000459439	0.0001802	5.96762E-05	5.84466E-05	0.000135716	0.000135507	0.000178313	0.000178198	0.000190996	0.000186417	7.43233E-06	7.43233E-06	0.000201282	7.43233E-06	1.84628E-05	1.78845E-05	1.7747E-05	7.70232E-05	5.85458E-05
3831403774455	383140	3774455	0.000517391	0.00020293	6.72035E-05	6.58189E-05	0.000152835	0.000152599	0.000200805	0.000200675	0.000215087	0.000209932	8.36982E-06	8.36982E-06	0.000226671	8.36982E-06	1.88843E-05	1.82928E-05	1.81272E-05	7.86732E-05	5.98001E-05
3831503774455	383150	3774455	0.000585968	0.00022983	7.6111E-05	7.45428E-05	0.000173092	0.000172825	0.000227421	0.000227274	0.000243596	0.000237757	9.47919E-06	9.47919E-06	0.000256715	9.47919E-06	1.92557E-05	1.86526E-05	1.84757E-05	8.01858E-05	6.09498E-05
3831603774455	383160	3774455	0.000666312	0.00026134	8.65468E-05	8.47637E-05	0.000196825	0.000196522	0.000258603	0.000258436	0.000276996	0.000270357	1.07789E-05	1.07789E-05	0.000291914	1.07789E-05	1.95714E-05	1.89584E-05	1.88174E-05	8.16689E-05	6.20771E-05
3831703774455	383170	3774455	0.000756204	0.00029659	9.82228E-05	9.61991E-05	0.000223379	0.000223034	0.000293491	0.000293302	0.000314365	0.00030683	1.22331E-05	1.22331E-05	0.000331296	1.22331E-05	1.98495E-05	1.92277E-05	1.91524E-05	8.31226E-05	6.3182E-05
3831903774455	383190	3774455	0.000936285	0.00036722	0.000121613	0.000119108	0.000276574	0.000276147	0.000363382	0.000363148	0.000389228	0.000379898	1.51463E-05	1.51463E-05	0.00041019	1.51463E-05	2.02585E-05	1.96239E-05	1.9777E-05	8.58334E-05	6.52425E-05
3832003774455	383200	3774455	0.001015398	0.00039825	0.000131889	0.000129172	0.000299944	0.000299481	0.000394087	0.000393833	0.000422116	0.000411998	1.64261E-05	1.64261E-05	0.00044485	1.64261E-05	2.04038E-05	1.97647E-05	2.00757E-05	8.71299E-05	6.6228E-05
3832103774455	383210	3774455	0.001088925	0.00042709	0.00014144	0.000138526	0.000321663	0.000321167	0.000422623	0.000422351	0.000452682	0.000441832	1.76155E-05	1.76155E-05	0.000477063	1.76155E-05	2.05742E-05	1.99298E-05	2.0397E-05	8.85246E-05	6.72881E-05
3832203774455	383220	3774455	0.001150236	0.00045114	0.000149403	0.000146325	0.000339774	0.00033925	0.000446419	0.000446131	0.00047817	0.000466709	1.86073E-05	1.86073E-05	0.000503924	1.86073E-05	2.07643E-05	2.0114E-05	2.07456E-05	9.00372E-05	6.84378E-05
3832303774455	383230	3774455	0.001190512	0.00046694	0.000154635	0.000151449	0.000351671	0.000351129	0.00046205	0.000461752	0.000494913	0.000483051	1.92589E-05	1.92589E-05	0.000521568	1.92589E-05	2.09527E-05	2.02964E-05	2.11009E-05	9.15792E-05	6.961E-05
3832403774455	383240	3774455	0.001206841	0.00047334	0.000156756	0.000153526	0.000356495	0.000355945	0.000468388	0.000468085	0.000501702	0.000489676	1.9523E-05	1.9523E-05	0.000528722	1.9523E-05	2.11393E-05	2.04771E-05	2.1472E-05	9.319E-05	7.08343E-05
3832503774455	383250	3774455	0.001196988	0.00046948	0.000155476	0.000152272	0.000353584	0.000353039	0.000464564	0.000464264	0.000497606	0.000485678	1.93636E-05	1.93636E-05	0.000524406	1.93636E-05	2.13258E-05	2.06579E-05	2.18522E-05	9.48401E-05	7.20886E-05
3832603774455	383260	3774455	0.001159622	0.00045482	0.000150623	0.000147519	0.000342547	0.000342018	0.000450062	0.000449771	0.000482072	0.000470517	1.87592E-05	1.87592E-05	0.000508036	1.87592E-05	2.1525E-05	2.08508E-05	2.2255E-05	9.65884E-05	7.34174E-05
3832703774455	383270	3774455	0.001094548	0.0004293	0.00014217	0.000139241	0.000323324	0.000322825	0.000424806	0.000424531	0.00045502	0.000444113	1.77065E-05	1.77065E-05	0.000479526	1.77065E-05	2.17348E-05	2.10541E-05	2.26805E-05	9.84349E-05	7.4821E-05
3832903774455	383290	3774455	0.000923009	0.00036202	0.000119889	0.000117419	0.000272652	0.000272232	0.00035823	0.000357999	0.000383709	0.000374511	1.49315E-05	1.49315E-05	0.000404374	1.49315E-05	2.20757E-05	2.13842E-05	2.35088E-05	0.00010203	7.75534E-05
3833003774455	383300	3774455	0.000833279	0.00032682	0.000108234	0.000106004	0.000246147	0.000245767	0.000323404	0.000323196	0.000346407	0.000338103	1.34799E-05	1.34799E-05	0.000365063	1.34799E-05	2.21851E-05	2.14902E-05	2.38822E-05	0.00010365	7.87853E-05
3833103774455	383310	3774455	0.000747698	0.00029326	9.7118E-05	9.5117E-05	0.000220866	0.000220526	0.00029019	0.000290002	0.000310829	0.000303379	1.20955E-05	1.20955E-05	0.00032757	1.20955E-05	2.22856E-05	2.15875E-05	2.42624E-05	0.0001053	8.00395E-05
3833203774455	383320	3774455	0.000673561	0.00026418	8.74883E-05	8.56858E-05	0.000198967	0.0001866	0.000261416	0.000261247	0.000280009	0.000273298	1.08962E-05	1.08962E-05	0.00029509	1.08962E-05	2.23986E-05	2.1697E-05	2.46584E-05	0.000107019	8.1346E-05
3833303774455	383330	3774455	0.000610947	0.00023962	7.93555E-05	7.77205E-05	0.000180471	0.000180192	0.000237115	0.000236962	0.00025398	0.000247892	9.88328E-06	9.88328E-06	0.000267659	9.88328E-06	2.25008E-05	2.17961E-05	2.50522E-05	0.000108728	8.2645E-05
3833403774455	383340	3774455	0.000557091	0.0002185	7.23602E-05	7.08693E-05	0.000164502	0.000164308	0.000216213	0.000216073	0.000231591	0.00022604	9.01205E-06	9.01205E-06	0.000244064	9.01205E-06	2.25941E-05	2.18864E-05	2.54482E-05	0.000110447	8.39515E-05
3833503774455	383350	3774455	0.000510906	0.00020038	6.63612E-05	6.49939E-05	0.000150919	0.000150686	0.000198288	0.00019816	0.000212391	0.0002073	8.26491E-06	8.26491E-06	0.00022383	8.26491E-06	2.26641E-05	2.19542E-05	2.58465E-05	0.000112176	8.52655E-05
3833603774455	383360	3774455	0.000471367	0.00018488	6.12255E-05	5.9964E-05	0.00013924	0.000139025	0.000182842	0.000182824	0.000195954	0.000191257	7.62529E-06	7.62529E-06	0.000206508	7.62529E-06	2.2761E-05	2.2048E-05	2.6229E-05	0.000113836	8.65272E-05
3833703774455	383370	3774455	0.000437532	0.00017161	5.68307E-05	5.56598E-05	0.000129245	0.000129045	0.000169811	0.000169701	0.000181888	0.000177529	7.07794E-06	7.07794E-06	0.000191685	7.07794E-06	2.28758E-05	2.21592E-05	2.66635E-05	0.000115721	8.79606E-05
3833803774455	383380	3774455	0.000408313	0.00016015	5.30355E-05	5.19428E-05	0.000120614	0.000120428	0.000158471	0.000158368	0.000169742	0.000165673	6.60527E-06	6.60527E-06	0.000178884	6.60527E-06	2.29942E-05	2.22739E-05	2.71093E-05	0.000117656	8.94313E-05
3834003774455	383400	3774455	0.000363233	0.00014246	4.718E-05	4.62079E-05	0.000107297	0.000107132	0.000140974	0.000140883	0.000151001	0.000147382	5.876E-06	5.876E-06	0.000159134	5.876E-06	2.34086E-05	2.26753E-05	2.81413E-05	0.000122135	9.28357E-05
3834103774455	383410	3774455	0.000345233	0.00013541	4.4842E-05	4.39181E-05	0.00010198	0.000101823	0.000133988	0.000133902	0.000143518	0.000140078	5.58482E-06	5.58482E-06	0.000151248	5.58482E-06	2.3631E-05	2.28908E-05	2.86844E-05	0.000124492	9.46274E-05
3834303774455	383430	3774455	0.000311182	0.00012205	4.04192E-05	3.95864E-05	9.19216E-05	9.17797E-05	0.000120773	0.000120695	0.000129363	0.000126262	5.03398E-06	5.03398E-06	0.00013633	5.03398E-06	2.36095E-05	2.287E-05	2.92207E-05	0.00012682	9.63968E-05
3834403774455	383440	3774455	0.00029796	0.00011686	3.87018E-05	3.79044E-05	8.8016E-05	8.78802E-05	0.000115642	0.000115567	0.000123867	0.000120897	4.82009E-06	4.82009E-06	0.000130538	4.82009E-06	2.3701E-05	2.29586E-05	2.95942E-05	0.000128441	9.76286E-05
3834503774455	383450	3774455	0.000286679	0.00011244	3.72365E-05	3.64693E-05	8.46835E-05	8.45529E-05	0.000111263	0.000111191	0.000119177	0.00011632	4.6376E-06	4.6376E-06	0.000125595	4.6376E-06	2.38588E-05	2.31115E-05	3.0049E-05	0.000130415	9.91292E-05
3834603774455	383460	3774455	0.000276781	0.00010856	3.59508E-05	3.52101E-05	8.17597E-05	8.16335E-05	0.000107422	0.000107352	0.000115062	0.000112304	4.47747E-06	4.47747E-06	0.000121259	4.47747E-06	2.40454E-05	2.32922E-05	3.05492E-05	0.000132586	0.000100779
3834703774455	383470	3774455	0.000266847	0.00010466	3.46605E-05	3.39464E-05	7.88252E-05	7.87035E-05	0.000103566	0.000103499	0.000110932	0.000108273	4.31677E-06	4.31677E-06	0.000116907	4.31677E-06	2.4101E-05	2.33461E-05	3.08886E-05	0.000134059	0.000101899
3834803774455	383480	3774455	0.000257972	0.00010118	3.35078E-05	3.28175E-05	7.62038E-05	7.60862E-05	0.000100122	0.000100057	0.000107243	0.000104672	4.17321E-06	4.17321E-06	0.000113019	4.17321E-06	2.41692E-05	2.34121E-05	3.12394E-05	0.000135581	0.000103056
3834903774455	383490	3774455	0.000250167	9.8119E-05	3.2494E-05	3.18245E-05	7.38981E-05	7.37841E-05	9.70924E-05	9.70298E-05	0.000103998	0.000101505	4.04694E-06	4.04694E-06	0.000109599	4.04694E-06	2.42714E-05	2.35112E-05	3.16354E-05	0.0001373	0.000104363
3835003774455	383500	3774455	0.000243341	9.5442E-05	3.16073E-05	3.09561E-05	7.18816E-05	7.17707E-05	9.44431E-05	9.43821E-05	0.00010116	9.87356E-05	3.93651E-06	3.93651E-06	0.000106609	3.93651E-06	2.44113E-05	2.36467E-05	3.20767E-05	0.000139215	0.000105818
3835103774455	383510	3774455	0.000237314	9.3078E-05	3.08245E-05	3.01894E-05	7.01013E-05	6.99931E-05	9.2104E-05	9.20445E-05	9.86548E-05	9.62901E-05	3.83902E-06	3.83902E-06	0.000103968	3.83902E-06	2.45782E-05	2.38083E-05	3.25542E-05	0.000141288	0.000107394
3835203774455	383520	3774455	0.00022985	9.015E-05	2.9855E-05	2.92399E-05	6.78965E-05	6.77917E-05	8.92071E-05	8.91495E-05	9.55519E-05	9.32616E-05	3.71827E-06	3.71827E-06	0.000100698	3.71827E-06	2.44813E-05	2.37145E-05	3.26742E-05	0.000141808	0.000107789
3835303774455	383530	3774455	0.000222925	8.7434E-05	2.89555E-05	2.83589E-05	6.58508E-05	6.57492E-05	8.65194E-05	8.64635E-05	9.2673E-05	9.04517E-05	3.60624E-06	3.60624E-06	9.76642E-05	3.60624E-06	2.43898E-05	2.36259E-05	3.27851E-05	0.0001429	0.000108155
3835403774455	383540	3774455	0.000217365	8.5253E-05	2.82333E-05	2.76516E-05	6.42085E-05	6.41094E-05	8.43615E-05	8.43071E-05	9.03617E-05	8.81958E-05	3.5163E-06	3.5163E-06	9.52284E-05	3.5163E-06	2.44257E-05	2.36606E-05	3.3068E-05	0.000143517	0.000109088
3835503774455	383550	3774455	0.000213709	8.382E-05	2.77585E-05	2.71866E-05	6.31286E-05	6.30312E-05	8.29427E-05	8.28892E-05	8.8842E-05	8.67125E-05	3.45716E-06	3.45716E-06	9.36268E-05	3.45716E-06	2.4675E-05	2.39022E-05	3.36496E-05	0.000146042	0.000111007
3835603774455	383560	3774455	0.000210673	8.2629E-05	2.73642E-05	2.68004E-05	6.22318E-05	6.21358E-05	8.17644E-05	8.17117E-05	8.75799E-05	8.54807E-05	3.40805E-06	3.40805E-06	9.22968E-05	3.40805E-06	2.49692E-05	2.41872E-05	3.42991E-05	0.0001488	0.00011315
3835703774455	383570	3774455	0.000207484	8.1378E-05	2.695E-05	2.63947E-05	6.12899E-05	6.11953E-05	8.05269E-05	8.04749E-05	8.62544E-05	8.41869E-05	3.35647E-06	3.35647E-06	9.08998E-05	3.35647E-06	2.52132E-05	2.44235E-05	3.48829E-05	0.000151394	0.000115076
3835803774455	383580	3774455	0.000204646	8.0265E-05	2.65813E-05	2.60337E-05	6.04515E-05	6.03582E-05	7.94253E-05	7.93741E-05	8.50744E-05	8.30353E-05	3.31055E-06	3.31055E-06	8.96564E-05	3.31055E-06	2.54751E-05	2.46772E-05	3.54962E-05	0.000154056	0.000117099
3835903774455	383590	3774455	0.000202589	7.9458E-05	2.63142E-05	2.5772E-05	5.98439E-05	5.97515E-05	7.8627E-05	7.85763E-05	8.42194E-05	8.22007E-05	3.27728E-06	3.27728E-06	8.87552E-05	3.27728E-06	2.58178E-05	2.50091E-05	3.62317E-05	0.000157248	0.000119525
3836003774455	383600	3774455	0.000201844	7.9166E-05	2.62173E-05	2.56772E-05	5.96237E-05	5.95317E-05	7.83377E-05	7.82871E-05	8.39094E-05	8.18982E-05	3.26522E-06	3.26522E-06	8.84286E-05	3.26522E-06	2.63218E-05	2.54974E-05	3.72049E-05	0.000161472	0.000122736
3836103774455	383610	3774455	0.000201646	7.9088E-05	2.61917E-05	2.5652E-05	5.95653E-05	5.94734E-05	7.8261E-05	7.82105E-05	8.38273E-05	8.1818E-05	3.26202E-06	3.26202E-06	8.83421E-05	3.26202E-06	2.68833E-05	2.60413E-05	3.82753E-05	0.000166117	0.000126267
3836203774455	383620	3774455	0.000203514	7.9821E-05	2.64343E-05	2.58897E-05	6.01172E-05	6.00244E-05	7.89861E-05	7.89351E-05	8.4604E-05	8.25761E-05	3.29225E-06	3.29225E-06	8.91605E-05	3.29225E-06	2.77336E-05	2.6865E-05	3.9778E-05	0.000172639	0.000131224
3836303774455	383630	3774455	0.000207125	8.1237E-05	2.69033E-05	2.6349E-05	6.11838E-05	6.10894E-05	8.03875E-05	8.03356E-05	8.6105E-05	8.40411E-05	3.35066E-06	3.35066E-06	9.07424E-05	3.35066E-06	2.88423E-05	2.79389E-05	4.16789E-05	0.0001808	0.000137495
3836403774455	383640	3774455	0.000211437	8.2928E-05	2.74633E-05	2.68975E-05	6.24573E-05	6.2361E-05	8.20608E-05	8.20078E-05	8.78973E-05	8.57905E-05	3.4204E-06	3.4204E-06	9.26313E-05	3.4204E-06	3.00621E-05	2.91205E-05	4.37745E-05	0.000189985	0.000144409
3836503774455	383650	3774455	0.000218532	8.5711E-05	2.8385E-05	2.78002E-05	6.45534E-05	6.44538E-05	8.48147E-05	8.476E-05	9.08471E-05	8.86696E-05	3.53519E-06	3.53519E-06	9.574E-05	3.53519E-06	3.1734E-05	3.074E-05	4.65785E-05	0.000202154	0.000153659
3836603774455	383660	3774455	0.000226823	8.8963E-05	2.94618E-05	2.88548E-05	6.70023E-05	6.68989E-05	8.80323E-05	8.79755E-05	9.42936E-05	9.20334E-05	3.6693E-06	3.6693E-06	9.9372E-05	3.6693E-06	3.36248E-05	3.25716E-05	4.97558E-05	0.000215944	0.00016414
3836703774455	383670	3774455	0.000237107	9.2997E-05	3.07977E-05	3.01631E-05	7.00403E-05	6.99322E-05	9.20238E-05	9.19644E-05	9.8569E-05	9.62063E-05	3.83567E-06	3.83567E-06	0.000103878	3.83567E-06	3.58797E-05	3.47559E-05	5.35397E-05	0.000232366	0.000176623
3836803774455	383680	3774455	0.000250086	9.8087E-05	3.24835E-05	3.18142E-05	7.38742E-05	7.37602E-05	9.70611E-05	9.69984E-05	0.000103965	0.000101473	4.04564E-06	4.04564E-06	0.000109564	4.04564E-06	3.86387E-05	3.74285E-05	5.81609E-05	0.000252422	0.000191868
3836903774455	383690	3774455	0.000265598	0.00010417	3.44983E-05	3.37875E-05	7.84564E-05	7.83353E-05	0.000103081	0.000103015	0.000110413	0.000107767	4.29657E-06	4.29657E-06	0.00011636	4.29657E-06	4.18911E-05	4.0579E-05	6.36217E-05	0.000276122	0.000209883

			KMMass Grading / Excavation	KMDrainage / Utilities Trenching	KMFoundations / Concrete Pads	KMBuilding / Structure Construction	KMAsphalt Paving	KMArchitectural Coating	KMLandscaping or Other Finishing	KMWaterside Construction (Piles)	EWNDemolition	EWNSite Grubbing / Prep	EWNDrainage / Utilities Trenching	EWNDrainage / Utilities Trenching	EWNDrainage / Utilities Trenching	EWNFoundation s / Concrete Pads	EWNBuilding / Structure Construction	EWNAsphalt Paving	EWNLandscaping or Other Finishing	EWNWaterside Construction (Piles)	ISDemolition
Unique Identifier	X (UTM)	Y (UTM)	2026	2026	2026	2026	2026	2026	2026	2026	2027	2027	2027	2028	2029	2029	2029	2029	2029	2029	2027
3838403774445	383840	3774445	0.003091755	0.001110276	0.000587554	0.002018042	6.48316E-05	6.48316E-05	0.002082873	6.48316E-05	0.002276019	0.000124046	0.000291283	0.000285658	0.000279748	0.000242314	0.00052617	3.74341E-05	0.000544887	3.74341E-05	0.000457102
3838503774445	383850	3774445	0.003269838	0.001174227	0.000621396	0.002134279	6.85659E-05	6.85659E-05	0.002202845	6.85659E-05	0.002406591	0.000131162	0.000307994	0.000302046	0.000295797	0.000256215	0.000556355	3.95817E-05	0.000576146	3.95817E-05	0.000482113
3838603774445	383860	3774445	0.003748725	0.001346199	0.000712404	0.002446857	7.86078E-05	7.86078E-05	0.002525465	7.86078E-05	0.002756593	0.000150238	0.000352787	0.000345974	0.000338816	0.000293477	0.000637269	4.53382E-05	0.000659938	4.53382E-05	0.000550081
3838703774445	383870	3774445	0.004768511	0.001712413	0.000906203	0.003112489	9.99919E-05	9.99919E-05	0.003212481	9.99919E-05	0.003500563	0.000190785	0.000448	0.000439348	0.000430258	0.000372683	0.000809259	5.75744E-05	0.000838047	5.75744E-05	0.000695276
3838803774445	383880	3774445	0.004628567	0.001662158	0.000879608	0.003021145	9.70573E-05	9.70573E-05	0.003118203	9.70573E-05	0.003398543	0.000185225	0.000434943	0.000426544	0.000417718	0.000361822	0.000785674	5.58965E-05	0.000813623	5.58965E-05	0.000674931
3838903774445	383890	3774445	0.003682082	0.001322267	0.000699739	0.002403358	7.72103E-05	7.72103E-05	0.002480568	7.72103E-05	0.002708225	0.000147602	0.000346597	0.000339904	0.000332871	0.000288328	0.000626087	4.45427E-05	0.000648358	4.45427E-05	0.000539464
3839003774445	383900	3774445	0.00305018	0.001095346	0.000579653	0.001990905	6.39598E-05	6.39598E-05	0.002054865	6.39598E-05	0.002247	0.000122464	0.000287569	0.000282016	0.000276181	0.000239224	0.000519461	3.69568E-05	0.000537939	3.69568E-05	0.000448917
3839103774445	383910	3774445	0.002594581	0.000931736	0.000493071	0.001693528	5.44063E-05	5.44063E-05	0.001747934	5.44063E-05	0.001914272	0.00010433	0.000244987	0.000240256	0.000235285	0.000203801	0.000442541	3.14844E-05	0.000458283	3.14844E-05	0.000383548
3829703774445	382970	3774455	3.53683E-05	1.27011E-05	6.72136E-06	2.30855E-05	7.41646E-07	7.41646E-07	2.38272E-05	7.41646E-07	4.81615E-05	2.62487E-06	6.16368E-06	6.04465E-06	5.91958E-06	5.12746E-06	1.1134E-05	7.92122E-07	1.153E-05	7.92122E-07	1.3092E-05
3829803774455	382980	3774455	3.61367E-05	1.2977E-05	6.86738E-06	2.35871E-05	7.57758E-07	7.57758E-07	2.43448E-05	7.57758E-07	4.93407E-05	2.68913E-06	6.31459E-06	6.19265E-06	6.06451E-06	5.253E-06	1.14066E-05	8.11516E-07	1.18123E-05	8.11516E-07	1.36118E-05
3829903774455	382990	3774455	3.69051E-05	1.32529E-05	7.01341E-06	2.40886E-05	7.73871E-07	7.73871E-07	2.48625E-05	7.73871E-07	5.05122E-05	2.75298E-06	6.46451E-06	6.33968E-06	6.2085E-06	5.37772E-06	1.16774E-05	8.30784E-07	1.20928E-05	8.30784E-07	1.41553E-05
3830003774455	383000	3774455	3.77548E-05	1.35581E-05	7.17488E-06	2.46432E-05	7.91688E-07	7.91688E-07	2.54349E-05	7.91688E-07	5.18138E-05	2.82392E-06	6.6311E-06	6.50305E-06	6.36849E-06	5.5163E-06	1.19783E-05	8.52193E-07	1.24044E-05	8.52193E-07	1.47617E-05
3830103774455	383010	3774455	3.92916E-05	1.41099E-05	7.46693E-06	2.56463E-05	8.23913E-07	8.23913E-07	2.64702E-05	8.23913E-07	5.41262E-05	2.94995E-06	6.92704E-06	6.79327E-06	6.65271E-06	5.76248E-06	1.25129E-05	8.90224E-07	1.2958E-05	8.90224E-07	1.5709E-05
3830203774455	383020	3774455	4.10352E-05	1.47361E-05	7.79829E-06	2.67844E-05	8.60476E-07	8.60476E-07	2.76449E-05	8.60476E-07	5.67755E-05	3.09434E-06	7.26609E-06	7.12577E-06	6.97833E-06	6.04453E-06	1.31253E-05	9.33797E-07	1.35922E-05	9.33797E-07	1.68212E-05
3830303774455	383030	3774455	4.27346E-05	1.53464E-05	8.12123E-06	2.78936E-05	8.9611E-07	8.9611E-07	2.87897E-05	8.9611E-07	5.94018E-05	3.23747E-06	7.6022E-06	7.45539E-06	7.30113E-06	6.32414E-06	1.37325E-05	9.76993E-07	1.4221E-05	9.76993E-07	1.79879E-05
3830403774455	383040	3774455	4.43526E-05	1.59274E-05	8.42873E-06	2.89497E-05	9.30039E-07	9.30039E-07	2.98798E-05	9.30039E-07	6.19132E-05	3.37435E-06	7.92361E-06	7.7706E-06	7.60982E-06	6.59152E-06	1.43131E-05	1.0183E-06	1.48222E-05	1.0183E-06	1.91741E-05
3830503774455	383050	3774455	4.61185E-05	1.65615E-05	8.7643E-06	3.01023E-05	9.67067E-07	9.67067E-07	3.10694E-05	9.67067E-07	6.4662E-05	3.52416E-06	8.2754E-06	8.11559E-06	7.94768E-06	6.88417E-06	1.49486E-05	1.06351E-06	1.54803E-05	1.06351E-06	2.05015E-05
3830603774455	383060	3774455	4.76183E-05	1.71001E-05	9.04933E-06	3.10813E-05	9.98518E-07	9.98518E-07	3.20798E-05	9.98518E-07	6.69897E-05	3.65103E-06	8.5733E-06	8.40774E-06	8.23377E-06	7.13198E-06	1.54867E-05	1.10179E-06	1.60376E-05	1.10179E-06	2.17604E-05
3830703774455	383070	3774455	4.91551E-05	1.7652E-05	9.34138E-06	3.20844E-05	1.03074E-06	1.03074E-06	3.31151E-05	1.03074E-06	6.93786E-05	3.78123E-06	8.87903E-06	8.70757E-06	8.5274E-06	7.38631E-06	1.60389E-05	1.14108E-06	1.66095E-05	1.14108E-06	2.31297E-05
3830803774455	383080	3774455	5.06919E-05	1.82039E-05	9.63343E-06	3.30875E-05	1.06297E-06	1.06297E-06	3.41504E-05	1.06297E-06	7.17676E-05	3.91143E-06	9.18476E-06	9.0074E-06	8.82103E-06	7.64065E-06	1.65912E-05	1.18038E-06	1.71814E-05	1.18038E-06	2.45898E-05
3830903774455	383090	3774455	5.22065E-05	1.87478E-05	9.92127E-06	3.40761E-05	1.09473E-06	1.09473E-06	3.51708E-05	1.09473E-06	7.41029E-05	4.0387E-06	9.48364E-06	9.3005E-06	9.10806E-06	7.88928E-06	1.71311E-05	1.21879E-06	1.77405E-05	1.21879E-06	2.61323E-05
3831003774455	383100	3774455	5.39059E-05	1.93581E-05	1.02442E-05	3.51853E-05	1.13036E-06	1.13036E-06	3.63156E-05	1.13036E-06	7.66067E-05	4.17516E-06	9.80407E-06	9.61474E-06	9.41581E-06	8.15584E-06	1.77099E-05	1.25997E-06	1.83399E-05	1.25997E-06	2.78118E-05
3831103774455	383110	3774455	5.53392E-05	1.98728E-05	1.05166E-05	3.61209E-05	1.16042E-06	1.16042E-06	3.72813E-05	1.16042E-06	7.86434E-05	4.28617E-06	1.00647E-05	9.87037E-06	9.66614E-06	8.37268E-06	1.81808E-05	1.29346E-06	1.88275E-05	1.29346E-06	2.94479E-05
3831203774455	383120	3774455	5.67356E-05	2.03742E-05	1.0782E-05	3.70323E-05	1.1897E-06	1.1897E-06	3.8222E-05	1.1897E-06	8.09481E-05	4.41178E-06	1.03597E-05	1.01596E-05	9.94942E-06	8.61805E-06	1.87136E-05	1.33137E-06	1.93793E-05	1.33137E-06	3.11861E-05
3831303774455	383130	3774455	5.79399E-05	2.08067E-05	1.10108E-05	3.78184E-05	1.21495E-06	1.21495E-06	3.90333E-05	1.21495E-06	8.28087E-05	4.51318E-06	1.05978E-05	1.03931E-05	1.01781E-05	8.81613E-06	1.91437E-05	1.36197E-06	1.98247E-05	1.36197E-06	3.31031E-05
3831403774455	383140	3774455	5.91812E-05	2.12525E-05	1.12467E-05	3.86286E-05	1.24098E-06	1.24098E-06	3.98696E-05	1.24098E-06	8.46617E-05	4.61417E-06	1.08349E-05	1.06257E-05	1.04059E-05	9.01341E-06	1.95721E-05	1.39245E-06	2.02683E-05	1.39245E-06	3.52562E-05
3831503774455	383150	3774455	6.0319E-05	2.16611E-05	1.1463E-05	3.93712E-05	1.26484E-06	1.26484E-06	4.06361E-05	1.26484E-06	8.62007E-05	4.69805E-06	1.10319E-05	1.08189E-05	1.0595E-05	9.17726E-06	1.99279E-05	1.41776E-06	2.06367E-05	1.41776E-06	3.76245E-05
3831603774455	383160	3774455	6.14346E-05	2.20617E-05	1.1675E-05	4.00995E-05	1.28824E-06	1.28824E-06	4.13877E-05	1.28824E-06	8.75254E-05	4.77025E-06	1.12014E-05	1.09851E-05	1.07578E-05	9.31828E-06	2.02341E-05	1.43955E-06	2.09539E-05	1.43955E-06	4.01772E-05
3831703774455	383170	3774455	6.25281E-05	2.24544E-05	1.18828E-05	4.08132E-05	1.31116E-06	1.31116E-06	4.21244E-05	1.31116E-06	8.86892E-05	4.83368E-06	1.13504E-05	1.11312E-05	1.09009E-05	9.44219E-06	2.05032E-05	1.45869E-06	2.12325E-05	1.45869E-06	4.29549E-05
3831903774455	383190	3774455	6.45673E-05	2.31867E-05	1.22703E-05	4.21442E-05	1.35393E-06	1.35393E-06	4.34981E-05	1.35393E-06	9.03354E-05	4.9234E-06	1.15611E-05	1.13378E-05	1.11032E-05	9.61745E-06	2.08837E-05	1.48576E-06	2.16266E-05	1.48576E-06	4.92997E-05
3832003774455	383200	3774455	6.55426E-05	2.35369E-05	1.24556E-05	4.27808E-05	1.37438E-06	1.37438E-06	4.41552E-05	1.37438E-06	9.08867E-05	4.95344E-06	1.16316E-05	1.1407E-05	1.1171E-05	9.67615E-06	2.10112E-05	1.49483E-06	2.17586E-05	1.49483E-06	5.30876E-05
3832103774455	383210	3774455	6.65918E-05	2.39137E-05	1.2655E-05	4.34656E-05	1.39638E-06	1.39638E-06	4.4862E-05	1.39638E-06	9.15375E-05	4.98891E-06	1.17149E-05	1.14887E-05	1.1251E-05	9.74544E-06	2.11616E-05	1.50554E-06	2.19144E-05	1.50554E-06	5.77124E-05
3832203774455	383220	3774455	6.77296E-05	2.43223E-05	1.28713E-05	4.42083E-05	1.42023E-06	1.42023E-06	4.56285E-05	1.42023E-06	9.22649E-05	5.02856E-06	1.1808E-05	1.158E-05	1.13404E-05	9.82288E-06	2.13298E-05	1.5175E-06	2.20885E-05	1.5175E-06	6.33865E-05
3832303774455	383230	3774455	6.88896E-05	2.47388E-05	1.30917E-05	4.49654E-05	1.44456E-06	1.44456E-06	4.641E-05	1.44456E-06	9.29694E-05	5.06695E-06	1.18982E-05	1.16684E-05	1.1427E-05	9.89787E-06	2.14926E-05	1.52909E-06	2.22572E-05	1.52909E-06	7.02762E-05
3832403774455	383240	3774455	7.01013E-05	2.5174E-05	1.3322E-05	4.57563E-05	1.46997E-06	1.46997E-06	4.72263E-05	1.46997E-06	9.36661E-05	5.10493E-06	1.19873E-05	1.17558E-05	1.15126E-05	9.97205E-06	2.16537E-05	1.54055E-06	2.2424E-05	1.54055E-06	7.86875E-05
3832503774455	383250	3774455	7.13425E-05	2.56197E-05	1.35579E-05	4.65665E-05	1.496E-06	1.496E-06	4.80625E-05	1.496E-06	9.43399E-05	5.14165E-06	1.20736E-05	1.18404E-05	1.15954E-05	1.00438E-05	2.18095E-05	1.55163E-06	2.25853E-05	1.55163E-06	8.88426E-05
3832603774455	383260	3774455	7.26576E-05	2.6092E-05	1.38078E-05	4.74249E-05	1.52357E-06	1.52357E-06	4.89485E-05	1.52357E-06	9.50673E-05	5.18129E-06	1.21667E-05	1.19317E-05	1.16848E-05	1.01212E-05	2.19777E-05	1.56359E-06	2.27594E-05	1.56359E-06	0.000100808
3832703774455	383270	3774455	7.40467E-05	2.65908E-05	1.40717E-05	4.83315E-05	1.5527E-06	1.5527E-06	4.98842E-05	1.5527E-06	9.58177E-05	5.22219E-06	1.22627E-05	1.20259E-05	1.17771E-05	1.02011E-05	2.21511E-05	1.57593E-06	2.29391E-05	1.57593E-06	0.00011392
3832903774455	383290	3774455	7.67508E-05	2.75619E-05	1.45856E-05	5.00966E-05	1.6094E-06	1.6094E-06	5.1706E-05	1.6094E-06	9.69969E-05	5.28645E-06	1.24136E-05	1.21739E-05	1.1922E-05	1.03267E-05	2.24237E-05	1.59533E-06	2.32214E-05	1.59533E-06	0.000138999
3833003774455	383300	3774455	7.79699E-05	2.79997E-05	1.48173E-05	5.08923E-05	1.63497E-06	1.63497E-06	5.25273E-05	1.63497E-06	9.73338E-05	5.30482E-06	1.24567E-05	1.22162E-05	1.19634E-05	1.03625E-05	2.25016E-05	1.60087E-06	2.3302E-05	1.60087E-06	0.000147854
3833103774455	383310	3774455	7.92112E-05	2.84454E-05	1.50532E-05	5.17025E-05	1.66099E-06	1.66099E-06	5.33635E-05	1.66099E-06	9.76094E-05	5.31984E-06	1.2492E-05	1.22508E-05	1.19973E-05	1.03919E-05	2.25653E-05	1.6054E-06	2.3368E-05	1.6054E-06	0.000151673
3833203774455	383320	3774455	8.05041E-05	2.89097E-05	1.52989E-05	5.25464E-05	1.68811E-06	1.68811E-06	5.42345E-05	1.68811E-06	9.79387E-05	5.33778E-06	1.25341E-05	1.22921E-05	1.20377E-05	1.04269E-05	2.26414E-05	1.61082E-06	2.34469E-05	1.61082E-06	0.000150062
3833303774455	383330	3774455	8.17897E-05	2.93714E-05	1.55432E-05	5.33856E-05	1.71507E-06	1.71507E-06	5.51006E-05	1.71507E-06	9.82373E-05	5.35406E-06	1.25723E-05	1.23296E-05	1.20744E-05	1.04587E-05	2.27105E-05	1.61573E-06	2.35183E-05	1.61573E-06	0.00014436
3833403774455	383340	3774455	8.30827E-05	2.98357E-05	1.57889E-05	5.42295E-05	1.74218E-06	1.74218E-06	5.59717E-05	1.74218E-06	9.85053E-05	5.36866E-06	1.26066E-05	1.23632E-05	1.21074E-05	1.04872E-05	2.27724E-05	1.62014E-06	2.35825E-05	1.62014E-06	0.000136781
3833503774455	383350	3774455	8.43831E-05	3.03027E-05	1.60361E-05	5.50783E-05	1.76945E-06	1.76945E-06	5.68477E-05	1.76945E-06	9.86661E-05	5.37743E-06	1.26272E-05	1.23834E-05	1.21271E-05	1.05044E-05	2.28096E-05	1.62278E-06	2.3621E-05	1.62278E-06	0.000128401
3833603774455	383360	3774455	8.56317E-05	3.07511E-05	1.62734E-05	5.58933E-05	1.79563E-06	1.79563E-06	5.76889E-05	1.79563E-06	9.89341E-05	5.39203E-06	1.26615E-05	1.2417E-05	1.21601E-05	1.05329E-05	2.28716E-05	1.62719E-06	2.36851E-05	1.62719E-06	0.000120059
3833703774455	383370	3774455	8.70503E-05	3.12605E-05	1.65429E-05	5.68192E-05	1.82537E-06	1.82537E-06	5.86446E-05	1.82537E-06	9.9248E-05	5.40914E-06	1.27017E-05	1.24564E-05	1.21987E-05	1.05663E-05	2.29441E-05	1.63235E-06	2.37603E-05	1.63235E-06	0.000112254
3833803774455	383380	3774455	8.85058E-05	3.17832E-05	1.68195E-05	5.77693E-05	1.8559E-06	1.8559E-06	5.96251E-05	1.8559E-06	9.96002E-05	5.42834E-06	1.27468E-05	1.25006E-05	1.2242E-05	1.06038E-05	2.30256E-05	1.63814E-06	2.38446E-05	1.63814E-06	0.000104923
3834003774455	383400	3774455	9.18749E-05	3.29931E-05	1.74598E-05	5.99683E-05	1.92654E-06	1.92654E-06	6.18949E-05	1.92654E-06	0.000101055	5.50763E-06	1.29329E-05	1.26832E-05	1.24208E-05	1.07587E-05	2.33619E-05	1.66207E-06	2.41929E-05	1.66207E-06	9.30859E-05
3834103774455	383410	3774455	9.36481E-05	3.36298E-05	1.77968E-05	6.11257E-05	1.96373E-06	1.96373E-06	6.30895E-05	1.96373E-06	0.000101828	5.54978E-06	1.30319E-05	1.27803E-05	1.25158E-05	1.0841E-05	2.35407E-05	1.67479E-06	2.43781E-05	1.67479E-06	8.8035E-05
3834303774455	383430	3774455	9.53992E-05	3.42587E-05	1.81296E-05	6.22687E-05	2.00044E-06	2.00044E-06	6.42691E-05	2.00044E-06	0.000101254	5.51848E-06	1.29584E-05	1.27082E-05	1.24452E-05	1.07799E-05	2.34079E-05	1.66535E-06	2.42406E-05	1.66535E-06	7.76382E-05
3834403774455	383440	3774455	9.66183E-05	3.46964E-05	1.83612E-05	6.30644E-05	2.02601E-06	2.02601E-06	6.50904E-05	2.02601E-06	0.000101468	5.53016E-06	1.29859E-05	1.27351E-05	1.24716E-05	1.08027E-05	2.34575E-05	1.66887E-06	2.42919E-05	1.66887E-06	7.3589E-05
3834503774455	383450	3774455	9.81033E-05	3.52298E-05	1.86434E-05	6.40337E-05	2.05715E-06	2.05715E-06	6.60909E-05	2.05715E-06	0.000101981	5.55812E-06	1.30515E-05	1.27995E-05	1.25346E-05	1.08573E-05	2.35761E-05	1.67731E-06	2.44147E-05	1.67731E-06	7.01295E-05
3834603774455	383460	3774455	9.97362E-05	3.58161E-05	1.89538E-05	6.50995E-05	2.09139E-06	2.09139E-06	6.71909E-05	2.09139E-06	0.000102609	5.59234E-06	1.31319E-05	1.28783E-05	1.26118E-05	1.09242E-05	2.37212E-05	1.68764E-06	2.4565E-05	1.68764E-06	6.70486E-05
3834703774455	383470	3774455	0.000100844	3.62141E-05	1.91644E-05	6.58229E-05	2.11463E-06	2.11463E-06	6.79375E-05	2.11463E-06	0.000102686	5.59651E-06	1.31417E-05	1.28879E-05	1.26212E-05	1.09323E-05	2.37389E-05	1.6889E-06	2.45834E-05	1.6889E-06	6.38783E-05
3834803774455	383480	3774455	0.00010199	3.66254E-05	1.9382E-05	6.65704E-05	2.13864E-06	2.13864E-06	6.8709E-05	2.13864E-06	0.000102824	5.60403E-06	1.31593E-05	1.29052E-05	1.26382E-05	1.0947E-05	2.37708E-05	1.69116E-06	2.46164E-05	1.69116E-06	6.1028E-05
3834903774455	383490	3774455	0.000103283	3.70897E-05	1.96277E-05	6.74143E-05	2.16575E-06	2.16575E-06	6.95801E-05	2.16575E-06	0.000103099	5.61905E-06	1.31946E-05	1.29398E-05	1.2672E-05	1.09764E-05	2.38345E-05	1.6957E-06	2.46823E-05	1.6957E-06	5.85116E-05
3835003774455	383500	3774455	0.000104723	3.76071E-05	1.99015E-05	6.83547E-05	2.19596E-06	2.19596E-06	7.05507E-05	2.19596E-06	0.000103543	5.64325E-06	1.32514E-05	1.29955E-05	1.27266E-05	1.10236E-05	2.39372E-05	1.703E-06	2.47887E-05	1.703E-06	5.62928E-05
3835103774455	383510	3774455	0.000106282	3.81669E-05	2.01978E-05	6.93723E-05	2.22865E-06	2.22865E-06	7.16009E-05	2.22865E-06	0.000104095	5.6733E-06	1.3322E-05	1.30647E-05	1.27944E-05	1.10823E-05	2.40646E-05	1.71207E-06	2.49206E-05	1.71207E-06	5.43129E-05
3835203774455	383520	3774455	0.000106674	3.83075E-05	2.02722E-05	6.96279E-05	2.23687E-06	2.23687E-06	7.18648E-05	2.23687E-06	0.000103536	5.64284E-06	1.32504E-05	1.29946E-05	1.27257E-05	1.10228E-05	2.39354E-05	1.70287E-06	2.47868E-05	1.70287E-06	5.19251E-05
3835303774455	383530	3774455	0.000107036	3.84375E-05	2.0341E-05	6.98642E-05	2.24446E-06	2.24446E-06	7.21086E-05	2.24446E-06	0.000103007	5.61404E-06	1.31828E-05	1.29283E-05	1.26608E-05	1.09666E-05	2.38133E-05	1.69418E-06	2.46603E-05	1.69418E-06	4.97063E-05
3835403774455	383540	3774455	0.000107959	3.87692E-05	2.05165E-05	7.0467E-05	2.26382E-06	2.26382E-06	7.27308E-05	2.26382E-06	0.000103023	5.61488E-06	1.31848E-05	1.29302E-05	1.26626E-05	1.09682E-05	2.38168E-05	1.69444E-06	2.4664E-05	1.69444E-06	4.78927E-05
3835503774455	383550	3774455	0.000109858	3.94511E-05	2.08773E-05	7.17064E-05	2.30364E-06	2.30364E-06	7.401E-05	2.30364E-06	0.000103934	5.66454E-06	1.33014E-05	1.30445E-05	1.27746E-05	1.10652E-05	2.40274E-05	1.70942E-06	2.48821E-05	1.70942E-06	4.6603E-05
3835603774455	383560	3774455	0.000111979	4.02125E-05	2.12803E-05	7.30905E-05	2.34811E-06	2.34811E-06	7.54386E-05	2.34811E-06	0.000105044	5.72505E-06	1.34435E-05	1.31839E-05	1.29111E-05	1.11834E-05	2.42841E-05	1.72768E-06	2.51479E-05	1.72768E-06	4.54685E-05
3835703774455	383570	3774455	0.000113885	4.08971E-05	2.16426E-05	7.43347E-05	2.38808E-06	2.38808E-06	7.67228E-05	2.38808E-06	0.000105932	5.77345E-06	1.35572E-05	1.32954E-05	1.30203E-05	1.1278E-05	2.44894E-05	1.74229E-06	2.53606E-05	1.74229E-06	4.42948E-05
3835803774455	383580	3774455	0.000115887	4.16161E-05	2.20231E-05	7.56416E-05	2.43006E-06	2.43006E-06	7.80717E-05	2.43006E-06	0.000106897	5.82603E-06	1.36806E-05	1.34164E-05	1.31388E-05	1.13807E-05	2.47125E-05	1.75816E-06	2.55915E-05	1.75816E-06	4.32106E-05
3835903774455	383590	3774455	0.000118288	4.24784E-05	2.24794E-05	7.72089E-05	2.48041E-06	2.48041E-06	7.96893E-05	2.48041E-06	0.000108199	5.89698E-06	1.38472E-05	1.35798E-05	1.32988E-05	1.15193E-05	2.50134E-05	1.77957E-06	2.59032E-05	1.77957E-06	4.23192E-05
3836003774455	383600	3774455	0.000121465	4.36193E-05	2.30832E-05	7.92826E-05	2.54703E-06	2.54703E-06	8.18297E-05	2.54703E-06	0.000110167	6.00422E-06	1.4099E-05	1.38268E-05	1.35407E-05	1.17288E-05	2.54683E-05	1.81193E-06	2.63743E-05	1.81193E-06	4.17393E-05
3836103774455	383610	3774455	0.00012496	4.48743E-05	2.37473E-05	8.15637E-05	2.62032E-06	2.62032E-06	8.4184E-05	2.62032E-06	0.000112379	6.12483E-06	1.43822E-05	1.41045E-05	1.38127E-05	1.19643E-05	2.59799E-05	1.84833E-06	2.6904E-05	1.84833E-06	4.1274E-05
3836203774455	383620	3774455	0.000129866	4.6636E-05	2.46796E-05	8.47659E-05	2.72319E-06	2.72319E-06	8.7489E-05	2.72319E-06	0.000115787	6.31053E-06	1.48183E-05	1.45322E-05	1.42315E-05	1.23271E-05	2.67676E-05	1.90437E-06	2.77197E-05	1.90437E-06	4.12629E-05
3836303774455	383630	3774455	0.000136072	4.88648E-05	2.5859E-05	8.88168E-05	2.85333E-06	2.85333E-06	9.16701E-05	2.85333E-06	0.000120243	6.5534E-06	1.53886E-05	1.50914E-05	1.47792E-05	1.28015E-05	2.77978E-05	1.97766E-06	2.87866E-05	1.97766E-06	4.16052E-05
3836403774455	383640	3774455	0.000142914	5.13217E-05	2.71592E-05	9.32825E-05	2.99679E-06	2.99679E-06	9.62793E-05	2.99679E-06	0.000125166	6.82173E-06	1.60187E-05	1.57094E-05	1.53843E-05	1.33257E-05	2.89359E-05	2.05864E-06	2.99653E-05	2.05864E-06	4.20607E-05
3836503774455	383650	3774455	0.000152068	5.4609E-05	2.88989E-05	9.92576E-05	3.18875E-06	3.18875E-06	0.000102446	3.18875E-06	0.000131935	7.19063E-06	1.6885E-05	1.65589E-05	1.62163E-05	1.40463E-05	3.05007E-05	2.16996E-06	3.15857E-05	2.16996E-06	4.30625E-05
3836603774455	383660	3774455	0.000162442	5.83342E-05	3.08702E-05	0.000106028	3.40627E-06	3.40627E-06	0.000109435	3.40627E-06	0.000139584	7.60752E-06	1.78639E-05	1.75189E-05	1.71564E-05	1.48607E-05	3.22691E-05	2.29577E-06	3.34169E-05	2.29577E-06	4.42557E-05
3836703774455	383670	3774455	0.000174795	6.27704E-05	3.32179E-05	0.000114092	3.66531E-06	3.66531E-06	0.000117757	3.66531E-06	0.000148704	8.10453E-06	1.9031E-05	1.86635E-05	1.82773E-05	1.58315E-05	3.43773E-05	2.44576E-06	3.56001E-05	2.44576E-06	4.57899E-05
3836803774455	383680	3774455	0.000189882	6.81883E-05	3.6085E-05	0.000123939	3.98168E-06	3.98168E-06	0.000127921	3.98168E-

			ISDrainage / Utilities Trenching	ISDrainage / Utilities Trenching	ISAsphalt Paving	ISAsphalt Paving	SVDemolition	SVSite Grubbing / Prep	SVMass Grading / Excavation	SVMass Grading / Excavation	SVDrainage / Utilities Trenching	SVFoundations / Concrete Pads	SVBuilding / Structure Construction	SVBuilding / Structure Construction	SVAsphalt Paving	SVAsphalt Paving	SVArchitectural Coating	SVArchitectural Coating	SVLandscaping or Other Finishing	SVLandscaping or Other Finishing	MDemolition
Unique Identifier	X (UTM)	Y (UTM)	2027	2028	2027	2028	2027	2027	2027	2028	2028	2028	2028	2029	2028	2029	2028	2029	2028	2029	2027
3838403774445	383840	3774445	0.000184058	0.000179335	4.75355E-05	4.42814E-05	0.005450587	0.003918676	0.002642084	0.002608538	0.001850821	0.000587958	0.000842286	0.000810148	8.28133E-05	7.70491E-05	8.28133E-05	7.70491E-05	0.000842286	0.000810148	0.00082166
3838503774445	383850	3774445	0.000194128	0.000189148	5.01364E-05	4.67042E-05	0.005766483	0.004145788	0.002795209	0.002759719	0.001958087	0.000622034	0.000891102	0.000857101	8.76128E-05	8.15145E-05	8.76128E-05	8.15145E-05	0.000891102	0.000857101	0.000869486
3838603774445	383860	3774445	0.000221497	0.000215814	5.72046E-05	5.32886E-05	0.006615818	0.004756414	0.003206911	0.003166193	0.00224649	0.000713652	0.001022351	0.000983342	0.000100517	9.35207E-05	0.000100517	9.35207E-05	0.001022351	0.000983342	0.000997461
3838703774445	383870	3774445	0.000279961	0.000272778	7.23039E-05	6.73543E-05	0.008424565	0.006056805	0.004083671	0.004031822	0.002860675	0.000908763	0.001301859	0.001252185	0.000127998	0.000119089	0.000127998	0.000119089	0.001301859	0.001252185	0.001269327
3838803774445	383880	3774445	0.000271769	0.000264796	7.01881E-05	6.53834E-05	0.008176473	0.00587844	0.003963413	0.00391309	0.002776432	0.000882001	0.001263521	0.00121531	0.000124229	0.000115582	0.000124229	0.000115582	0.001263521	0.00121531	0.001232169
3838903774445	383890	3774445	0.000217222	0.000211649	5.61006E-05	5.22602E-05	0.006497955	0.004671677	0.003149778	0.003109786	0.002206468	0.000700938	0.001004137	0.000965824	9.87264E-05	9.18546E-05	9.87264E-05	9.18546E-05	0.001004137	0.000965824	0.00098012
3839003774445	383900	3774445	0.000180762	0.000176124	4.66843E-05	4.34885E-05	0.00537742	0.003866073	0.002606617	0.002573521	0.001825975	0.000580066	0.000830979	0.000799273	8.17016E-05	7.60148E-05	8.17016E-05	7.60148E-05	0.000830979	0.000799273	0.00081174
3839103774445	383910	3774445	0.00015444	0.000150478	3.98863E-05	3.71559E-05	0.0045696	0.003285294	0.002215039	0.002186915	0.001551669	0.000492926	0.000706146	0.000679202	6.9428E-05	6.45955E-05	6.9428E-05	6.45955E-05	0.000706146	0.000679202	0.000690292
3829703774455	382970	3774455	5.27165E-06	5.13639E-06	1.36148E-06	1.26828E-06	4.48913E-05	3.22744E-05	2.17603E-05	2.1484E-05	1.52434E-05	4.84245E-06	6.9371E-06	6.67241E-06	6.82054E-07	6.34579E-07	6.82054E-07	6.34579E-07	6.9371E-06	6.67241E-06	8.4902E-06
3829803774455	382980	3774455	5.48094E-06	5.34032E-06	1.41553E-06	1.31863E-06	4.59158E-05	3.30109E-05	2.22569E-05	2.19743E-05	1.55913E-05	4.95296E-06	7.09542E-06	6.82469E-06	6.9762E-07	6.49062E-07	6.9762E-07	6.49062E-07	7.09542E-06	6.82469E-06	8.67165E-06
3829903774455	382990	3774455	5.6998E-06	5.55356E-06	1.47205E-06	1.37128E-06	4.69403E-05	3.37475E-05	2.27535E-05	2.24646E-05	1.59392E-05	5.06348E-06	7.25374E-06	6.97697E-06	7.13185E-07	6.63544E-07	7.13185E-07	6.63544E-07	7.25374E-06	6.97697E-06	8.85311E-06
3830003774455	383000	3774455	5.94397E-06	5.79146E-06	1.53511E-06	1.43003E-06	4.80717E-05	3.45609E-05	2.3302E-05	2.30061E-05	1.63234E-05	5.18552E-06	7.42858E-06	7.14514E-06	7.30376E-07	6.79538E-07	7.30376E-07	6.79538E-07	7.42858E-06	7.14514E-06	9.0527E-06
3830103774455	383010	3774455	6.32542E-06	6.16313E-06	1.63363E-06	1.5218E-06	5.00762E-05	3.6002E-05	2.42736E-05	2.39654E-05	1.7004E-05	5.40175E-06	7.73833E-06	7.44307E-06	7.6083E-07	7.07873E-07	7.6083E-07	7.07873E-07	7.73833E-06	7.44307E-06	9.4138E-06
3830203774455	383020	3774455	6.77326E-06	6.59947E-06	1.74929E-06	1.62954E-06	5.23301E-05	3.76225E-05	2.53662E-05	2.50441E-05	1.77694E-05	5.64488E-06	8.08663E-06	7.77808E-06	7.95075E-07	7.39734E-07	7.95075E-07	7.39734E-07	8.08663E-06	7.77808E-06	9.82207E-06
3830303774455	383030	3774455	7.24303E-06	7.0572E-06	1.87061E-06	1.74256E-06	5.45395E-05	3.92109E-05	2.64371E-05	2.61015E-05	1.85196E-05	5.88321E-06	8.42805E-06	8.10647E-06	8.28643E-07	7.70965E-07	8.28643E-07	7.70965E-07	8.42805E-06	8.10647E-06	1.02213E-05
3830403774455	383040	3774455	7.72069E-06	7.5226E-06	1.99398E-06	1.85748E-06	5.66508E-05	4.07289E-05	2.74606E-05	2.71119E-05	1.92366E-05	6.11096E-06	8.75433E-06	8.4203E-06	8.60722E-07	8.00812E-07	8.60722E-07	8.00812E-07	8.75433E-06	8.4203E-06	1.06005E-05
3830503774455	383050	3774455	8.25517E-06	8.04336E-06	2.13201E-06	1.98606E-06	5.89226E-05	4.23621E-05	2.85618E-05	2.81991E-05	2.0008E-05	6.35601E-06	9.10538E-06	8.75796E-06	8.95238E-07	8.32925E-07	8.95238E-07	8.32925E-07	9.10538E-06	8.75796E-06	1.10124E-05
3830603774455	383060	3774455	8.76208E-06	8.53727E-06	2.26293E-06	2.10802E-06	6.08825E-05	4.37712E-05	2.95118E-05	2.91371E-05	2.06735E-05	6.56743E-06	9.40825E-06	9.04927E-06	9.25016E-07	8.6063E-07	9.25016E-07	8.6063E-07	9.40825E-06	9.04927E-06	1.13626E-05
3830703774455	383070	3774455	9.31344E-06	9.07448E-06	2.40532E-06	2.24067E-06	6.28781E-05	4.52059E-05	3.04791E-05	3.00921E-05	2.13511E-05	6.7827E-06	9.71663E-06	9.34588E-06	9.55335E-07	8.88839E-07	9.55335E-07	8.88839E-07	9.71663E-06	9.34588E-06	1.17237E-05
3830803774455	383080	3774455	9.90136E-06	9.64732E-06	2.55717E-06	2.38211E-06	6.48914E-05	4.66534E-05	3.14551E-05	3.10557E-05	2.20348E-05	6.99988E-06	1.00278E-05	9.64514E-06	9.85926E-07	9.173E-07	9.85926E-07	9.173E-07	1.00278E-05	9.64514E-06	1.2083E-05
3830903774455	383090	3774455	1.05225E-05	1.02525E-05	2.71758E-06	2.53154E-06	6.69137E-05	4.81073E-05	3.24353E-05	3.20235E-05	2.27215E-05	7.21803E-06	1.03403E-05	9.94572E-06	1.01665E-06	9.45887E-07	1.01665E-06	9.45887E-07	1.03403E-05	9.94572E-06	1.24423E-05
3831003774455	383100	3774455	1.11987E-05	1.09114E-05	2.89223E-06	2.69424E-06	6.92122E-05	4.97598E-05	3.35495E-05	3.31235E-05	2.35019E-05	7.46596E-06	1.06954E-05	1.02874E-05	1.05157E-06	9.78378E-07	1.05157E-06	9.78378E-07	1.06954E-05	1.02874E-05	1.28469E-05
3831103774455	383110	3774455	1.18576E-05	1.15533E-05	3.06238E-06	2.85274E-06	7.11009E-05	5.11177E-05	3.4465E-05	3.40274E-05	2.41433E-05	7.66969E-06	1.09873E-05	1.05681E-05	1.08027E-06	1.00508E-06	1.08027E-06	1.00508E-06	1.09873E-05	1.05681E-05	1.31826E-05
3831203774455	383120	3774455	1.25574E-05	1.22353E-05	3.24313E-06	3.02112E-06	7.28559E-05	5.23794E-05	3.53157E-05	3.48673E-05	2.47392E-05	7.85901E-06	1.12585E-05	1.08289E-05	1.10693E-06	1.02988E-06	1.10693E-06	1.02988E-06	1.12585E-05	1.08289E-05	1.34983E-05
3831303774455	383130	3774455	1.33293E-05	1.29873E-05	3.44249E-06	3.20683E-06	7.44862E-05	5.35515E-05	3.6106E-05	3.56475E-05	2.52928E-05	8.03487E-06	1.15104E-05	1.10713E-05	1.1317E-06	1.05293E-06	1.1317E-06	1.05293E-06	1.15104E-05	1.10713E-05	1.37886E-05
3831403774455	383140	3774455	1.41963E-05	1.38321E-05	3.6664E-06	3.41541E-06	7.61432E-05	5.47428E-05	3.69092E-05	3.64406E-05	2.58555E-05	8.21362E-06	1.17665E-05	1.13175E-05	1.15688E-06	1.07635E-06	1.15688E-06	1.07635E-06	1.17665E-05	1.13175E-05	1.4088E-05
3831503774455	383150	3774455	1.51499E-05	1.47612E-05	3.91268E-06	3.64484E-06	7.78181E-05	5.5947E-05	3.7721E-05	3.72421E-05	2.64242E-05	8.39428E-06	1.20253E-05	1.15665E-05	1.18233E-06	1.10003E-06	1.18233E-06	1.10003E-06	1.20253E-05	1.15665E-05	1.4362E-05
3831603774455	383160	3774455	1.61778E-05	1.57628E-05	4.17815E-06	3.89213E-06	7.9484E-05	5.71447E-05	3.85286E-05	3.80394E-05	2.69899E-05	8.57399E-06	1.22828E-05	1.18141E-05	1.20764E-06	1.12358E-06	1.20764E-06	1.12358E-06	1.22828E-05	1.18141E-05	1.46306E-05
3831703774455	383170	3774455	1.72963E-05	1.68525E-05	4.46701E-06	4.16122E-06	8.11321E-05	5.83296E-05	3.93275E-05	3.88281E-05	2.75495E-05	8.75177E-06	1.25374E-05	1.20591E-05	1.23268E-06	1.14688E-06	1.23268E-06	1.14688E-06	1.25374E-05	1.20591E-05	1.48973E-05
3831903774455	383190	3774455	1.98511E-05	1.93418E-05	5.12683E-06	4.77587E-06	8.42502E-05	6.05713E-05	4.08389E-05	4.03204E-05	2.86083E-05	9.08812E-06	1.30193E-05	1.25225E-05	1.28005E-06	1.19095E-06	1.28005E-06	1.19095E-06	1.30193E-05	1.25225E-05	1.53927E-05
3832003774455	383200	3774455	2.13763E-05	2.08279E-05	5.52074E-06	5.14281E-06	8.57469E-05	6.16473E-05	4.15644E-05	4.10367E-05	2.91165E-05	9.24957E-06	1.32506E-05	1.2745E-05	1.30279E-06	1.21211E-06	1.30279E-06	1.21211E-06	1.32506E-05	1.2745E-05	1.56286E-05
3832103774455	383210	3774455	2.32386E-05	2.26423E-05	6.00169E-06	5.59084E-06	8.73861E-05	6.28258E-05	4.2359E-05	4.18212E-05	2.96731E-05	9.42639E-06	1.35039E-05	1.29886E-05	1.3277E-06	1.23528E-06	1.3277E-06	1.23528E-06	1.35039E-05	1.29886E-05	1.58862E-05
3832203774455	383220	3774455	2.55233E-05	2.48685E-05	6.59176E-06	6.14051E-06	8.915E-05	6.4094E-05	4.3214E-05	4.26653E-05	3.02721E-05	9.61667E-06	1.37765E-05	1.32508E-05	1.3545E-06	1.26022E-06	1.3545E-06	1.26022E-06	1.37765E-05	1.32508E-05	1.61639E-05
3832303774455	383230	3774455	2.82976E-05	2.75715E-05	7.30824E-06	6.80795E-06	9.09674E-05	6.54006E-05	4.4095E-05	4.35351E-05	3.08892E-05	9.81271E-06	1.40573E-05	1.35209E-05	1.38211E-06	1.28591E-06	1.38211E-06	1.28591E-06	1.40573E-05	1.35209E-05	1.64506E-05
3832403774455	383240	3774455	3.16845E-05	3.08715E-05	8.18296E-06	7.62279E-06	9.28739E-05	6.67713E-05	4.50191E-05	4.44475E-05	3.15366E-05	1.00184E-05	1.43519E-05	1.38043E-05	1.41108E-06	1.31286E-06	1.41108E-06	1.31286E-06	1.43519E-05	1.38043E-05	1.675E-05
3832503774455	383250	3774455	3.57735E-05	3.48557E-05	9.23901E-06	8.60655E-06	9.48427E-05	6.81868E-05	4.59735E-05	4.53898E-05	3.22051E-05	1.02307E-05	1.46562E-05	1.40969E-05	1.44099E-06	1.34069E-06	1.44099E-06	1.34069E-06	1.46562E-05	1.40969E-05	1.70566E-05
3832603774455	383260	3774455	4.05917E-05	3.95502E-05	1.04834E-05	9.76573E-06	9.69363E-05	6.96919E-05	4.69883E-05	4.63917E-05	3.2916E-05	1.04566E-05	1.49797E-05	1.44081E-05	1.4728E-06	1.37028E-06	1.4728E-06	1.37028E-06	1.49797E-05	1.44081E-05	1.7385E-05
3832703774455	383270	3774455	4.58712E-05	4.46943E-05	1.18469E-05	1.10359E-05	9.91724E-05	7.12996E-05	4.80722E-05	4.74618E-05	3.36753E-05	1.06978E-05	1.53252E-05	1.47405E-05	1.50677E-06	1.40189E-06	1.50677E-06	1.40189E-06	1.53252E-05	1.47405E-05	1.77334E-05
3832903774455	383290	3774455	5.59695E-05	5.45335E-05	1.44549E-05	1.34654E-05	0.000103529	7.44316E-05	5.01839E-05	4.95467E-05	3.51546E-05	1.11677E-05	1.59984E-05	1.5388E-05	1.57296E-06	1.46347E-06	1.57296E-06	1.46347E-06	1.59984E-05	1.5388E-05	1.84084E-05
3833003774455	383300	3774455	5.95353E-05	5.80078E-05	1.53758E-05	1.43233E-05	0.000105515	7.58599E-05	5.11469E-05	5.04975E-05	3.58292E-05	1.1382E-05	1.63054E-05	1.56833E-05	1.60314E-06	1.49156E-06	1.60314E-06	1.49156E-06	1.63054E-05	1.56833E-05	1.87133E-05
3833103774455	383310	3774455	6.10729E-05	5.9506E-05	1.57729E-05	1.46932E-05	0.000107547	7.73202E-05	5.21315E-05	5.14696E-05	3.65189E-05	1.16011E-05	1.66193E-05	1.59852E-05	1.63401E-06	1.52027E-06	1.63401E-06	1.52027E-06	1.66193E-05	1.59852E-05	1.90236E-05
3833203774455	383320	3774455	6.04243E-05	5.88739E-05	1.56054E-05	1.45371E-05	0.000109685	7.88574E-05	5.31679E-05	5.24928E-05	3.72449E-05	1.18318E-05	1.69497E-05	1.6303E-05	1.66649E-06	1.55049E-06	1.66649E-06	1.55049E-06	1.69497E-05	1.6303E-05	1.93484E-05
3833303774455	383330	3774455	5.81283E-05	5.66368E-05	1.50124E-05	1.39847E-05	0.00011185	8.04137E-05	5.42173E-05	5.35289E-05	3.798E-05	1.20653E-05	1.72843E-05	1.66248E-05	1.69938E-06	1.5811E-06	1.69938E-06	1.5811E-06	1.72843E-05	1.66248E-05	1.96768E-05
3833403774455	383340	3774455	5.50767E-05	5.36635E-05	1.42243E-05	1.32506E-05	0.000114041	8.19894E-05	5.52796E-05	5.45777E-05	3.87242E-05	1.23017E-05	1.76229E-05	1.69505E-05	1.73268E-06	1.61208E-06	1.73268E-06	1.61208E-06	1.76229E-05	1.69505E-05	2.00089E-05
3833503774455	383350	3774455	5.17021E-05	5.03756E-05	1.33528E-05	1.24387E-05	0.000116277	8.3597E-05	5.63635E-05	5.56479E-05	3.94835E-05	1.25429E-05	1.79685E-05	1.72829E-05	1.76665E-06	1.64369E-06	1.76665E-06	1.64369E-06	1.79685E-05	1.72829E-05	2.03445E-05
3833603774455	383360	3774455	4.83433E-05	4.7103E-05	1.24853E-05	1.16306E-05	0.000118576	8.52495E-05	5.74776E-05	5.67479E-05	4.0264E-05	1.27908E-05	1.83236E-05	1.76245E-05	1.80157E-06	1.67618E-06	1.80157E-06	1.67618E-06	1.83236E-05	1.76245E-05	2.06657E-05
3833703774455	383370	3774455	4.52006E-05	4.40409E-05	1.16737E-05	1.08746E-05	0.00012107	8.70428E-05	5.86868E-05	5.79416E-05	4.1111E-05	1.30599E-05	1.87091E-05	1.79953E-05	1.83947E-06	1.71144E-06	1.83947E-06	1.71144E-06	1.87091E-05	1.79953E-05	2.10322E-05
3833803774455	383380	3774455	4.22486E-05	4.11646E-05	1.09113E-05	1.01643E-05	0.000123618	8.88746E-05	5.99218E-05	5.9161E-05	4.19762E-05	1.33348E-05	1.91029E-05	1.8374E-05	1.87819E-06	1.74745E-06	1.87819E-06	1.74745E-06	1.91029E-05	1.8374E-05	2.14097E-05
3834003774455	383400	3774455	3.74822E-05	3.65205E-05	9.68029E-06	9.01762E-06	0.000129507	9.31083E-05	6.27763E-05	6.19792E-05	4.39758E-05	1.397E-05	2.00128E-05	1.92492E-05	1.96766E-06	1.8307E-06	1.96766E-06	1.8307E-06	2.00128E-05	1.92492E-05	2.22825E-05
3834103774455	383410	3774455	3.54483E-05	3.45388E-05	9.15503E-06	8.52831E-06	0.000132643	9.53628E-05	6.42964E-05	6.348E-05	4.50406E-05	1.43082E-05	2.04974E-05	1.97153E-05	2.0153E-06	1.87503E-06	2.0153E-06	1.87503E-06	2.04974E-05	1.97153E-05	2.27488E-05
3834303774455	383430	3774455	3.1262E-05	3.04599E-05	8.07384E-06	7.52114E-06	0.000136723	9.82963E-05	6.62742E-05	6.54327E-05	4.64261E-05	1.47484E-05	2.1128E-05	2.03218E-05	2.07729E-06	1.9327E-06	2.07729E-06	1.9327E-06	2.1128E-05	2.03218E-05	2.32859E-05
3834403774455	383440	3774455	2.96315E-05	2.88713E-05	7.65275E-06	7.12888E-06	0.000139155	0.000100045	6.74531E-05	6.65967E-05	4.72519E-05	1.50107E-05	2.15038E-05	2.06833E-05	2.11424E-06	1.96708E-06	2.11424E-06	1.96708E-06	2.15038E-05	2.06833E-05	2.36252E-05
3834503774455	383450	3774455	2.82385E-05	2.7514E-05	7.29298E-06	6.79374E-06	0.00014197	0.000102069	6.88177E-05	6.79439E-05	4.82079E-05	1.53144E-05	2.19388E-05	2.11017E-05	2.15702E-06	2.00688E-06	2.15702E-06	2.00688E-06	2.19388E-05	2.11017E-05	2.40299E-05
3834603774455	383460	3774455	2.69979E-05	2.63052E-05	6.97259E-06	6.49528E-06	0.000145026	0.000104266	7.02989E-05	6.94063E-05	4.92455E-05	1.5644E-05	2.2411E-05	2.15559E-05	2.20344E-06	2.05007E-06	2.20344E-06	2.05007E-06	2.2411E-05	2.15559E-05	2.44726E-05
3834703774455	383470	3774455	2.57214E-05	2.50614E-05	6.6429E-06	6.18816E-06	0.000147378	0.000105957	7.1439E-05	7.05319E-05	5.00441E-05	1.58977E-05	2.27745E-05	2.19055E-05	2.23918E-06	2.08332E-06	2.23918E-06	2.08332E-06	2.27745E-05	2.19055E-05	2.47938E-05
3834803774455	383480	3774455	2.45737E-05	2.39432E-05	6.34649E-06	5.91204E-06	0.000149819	0.000107712	7.26222E-05	7.17001E-05	5.0873E-05	1.6161E-05	2.31517E-05	2.22683E-05	2.27626E-06	2.11783E-06	2.27626E-06	2.11783E-06	2.31517E-05	2.22683E-05	2.51258E-05
3834903774455	383490	3774455	2.35604E-05	2.29559E-05	6.0848E-06	5.66826E-06	0.000152509	0.000109646	7.39263E-05	7.29877E-05	5.17865E-05	1.64513E-05	2.35674E-05	2.26682E-05	2.31714E-06	2.15586E-06	2.31714E-06	2.15586E-06	2.35674E-05	2.26682E-05	2.54942E-05
3835003774455	383500	3774455	2.2667E-05	2.20854E-05	5.85406E-06	5.45332E-06	0.000155449	0.000111759	7.53514E-05	7.43947E-05	5.27848E-05	1.67684E-05	2.40217E-05	2.31052E-05	2.36181E-06	2.19742E-06	2.36181E-06	2.19742E-06	2.40217E-05	2.31052E-05	2.59043E-05
3835103774455	383510	3774455	2.18698E-05	2.13086E-05	5.64817E-06	5.26152E-06	0.000158603	0.000114027	7.68801E-05	7.5904E-05	5.38557E-05	1.71086E-05	2.45091E-05	2.35739E-05	2.40972E-06	2.242E-06	2.40972E-06	2.242E-06	2.45091E-05	2.35739E-05	2.63452E-05
3835203774455	383520	3774455	2.09083E-05	2.03718E-05	5.39985E-06	5.0302E-06	0.000160082	0.00011509	7.7597E-05	7.66117E-05	5.43579E-05	1.72681E-05	2.47376E-05	2.37937E-05	2.43219E-06	2.2629E-06	2.43219E-06	2.2629E-06	2.47376E-05	2.37937E-05	2.65031E-05
3835303774455	383530	3774455	2.00148E-05	1.95013E-05	5.16911E-06	4.81525E-06	0.000161569	0.00011616	7.83181E-05	7.73237E-05	5.48631E-05	1.74286E-05	2.49675E-05	2.40149E-05	2.4548E-06	2.28393E-06	2.4548E-06	2.28393E-06	2.49675E-05	2.40149E-05	2.66591E-05
3835403774455	383540	3774455	1.92846E-05	1.87898E-05	4.98051E-06	4.63956E-06	0.000163903	0.000117838	7.94495E-05	7.84408E-05	5.56556E-05	1.76804E-05	2.53282E-05	2.43618E-05	2.49026E-06	2.31693E-06	2.49026E-06	2.31693E-06	2.53282E-05	2.43618E-05	2.69549E-05
3835503774455	383550	3774455	1.87653E-05	1.82838E-05	4.84639E-06	4.51463E-06	0.000167716	0.000120579	8.12978E-05	8.02656E-05	5.69504E-05	1.80917E-05	2.59174E-05	2.49285E-05	2.54819E-06	2.37083E-06	2.54819E-06	2.37083E-06	2.59174E-05	2.49285E-05	2.7492E-05
3835603774455	383560	3774455	1.83084E-05	1.78387E-05	4.72841E-06	4.40472E-06	0.000171912	0.000123596	8.33318E-05	8.22737E-05	5.83752E-05	1.85443E-05	2.65658E-05	2.55522E-05	2.61195E-06	2.43014E-06	2.61195E-06	2.43014E-06	2.65658E-05	2.55522E-05	2.8089E-05
3835703774455	383570	3774455	1.78358E-05	1.73782E-05	4.60636E-06	4.29102E-06	0.000175832	0.000126414	8.52319E-05	8.41497E-05	5.97062E-05	1.89671E-05	2.71716E-05	2.61348E-05	2.6715E-06	2.48555E-06	2.6715E-06	2.48555E-06	2.71716E-05	2.61348E-05	2.8637E-05
3835803774455	383580	3774455	1.73993E-05	1.69528E-05	4.4936E-06	4.18599E-06	0.000179966	0.000129386	8.72356E-05	8.6128E-05	6.11099E-05	1.9413E-05	2.78104E-05	2.67492E-05	2.73431E-06	2.54398E-06	2.73431E-06	2.54398E-06	2.78104E-05	2.67492E-05	2.92122E-05
3835903774455	383590	3774455	1.70403E-05	1.66031E-05	4.4009E-06	4.09963E-06	0.000184732	0.000132812	8.95459E-05	8.8409E-05	6.27283E-05	1.99272E-05	2.85469E-05	2.74577E-05	2.80672E-06	2.61136E-06	2.80672E-06	2.61136E-06	2.85469E-05	2.74577E-05	2.9889E-05
3836003774455	383600	3774455	1.68068E-05	1.63756E-05	4.3406E-06	4.04346E-06	0.000190728	0.000137123	9.24522E-05	9.12783E-05	6.47642E-05	2.05739E-05	2.94734E-05	2.83488E-05	2.89781E-06	2.69611E-06	2.89781E-06	2.69611E-06	2.94734E-05	2.83488E-05	3.07636E-05
3836103774455	383610	3774455	1.66195E-05	1.61931E-05	4.29221E-06	3.99839E-06	0.000197276	0.000141831	9.56262E-05	9.44121E-05	6.69876E-05	2.12803E-05	3.04853E-05	2.93221E-05	2.9973E-06	2.78867E-06	2.9973E-06	2.78867E-06	3.04853E-05	2.93221E-05	3.17198E-05
3836203774455	383620	3774455	1.6615E-05	1.61887E-05	4.29105E-06	3.9973E-06	0.000206069	0.000148152	9.98884E-05	9.86202E-05	6.99734E-05	2.22288E-05	3.1844E-05	3.0629E-05	3.1309E-06	2.91297E-06	3.1309E-06	2.91297E-06	3.1844E-05	3.0629E-05	3.30336E-05
3836303774455	383630	3774455	1.67528E-05	1.6323E-05	4.32665E-06	4.03047E-06	0.000216991	0.000156005	0.000105183	0.000103847	7.36822E-05	2.34069E-05	3.35319E-05	3.22524E-05	3.29684E-06	3.06736E-06	3.29684E-06	3.06736E-06	3.35319E-05	3.22524E-05	3.4683E-05
3836403774455	383640	3774455	1.69362E-05	1.65017E-05	4.37402E-06	4.07459E-06	0.000229027	0.000164658	0.000111017	0.000109607	7.77691E-05	2.47052E-05	3.53918E-05	3.40414E-05	3.47971E-06	3.2375E-06	3.47971E-06	3.2375E-06	3.53918E-05	3.40414E-05	3.65011E-05
3836503774455	383650	3774455	1.73396E-05	1.68947E-05	4.4782E-06	4.17164E-06	0.000244866	0.000176046	0.000118695	0.000117188	8.31477E-05	2.64139E-05	3.78395E-05	3.63957E-05	3.72037E-06	3.46141E-06	3.72037E-06	3.46141E-06	3.78395E-05	3.63957E-05	3.89127E-05
3836603774455	383660	3774455	1.78201E-05	1.73629E-05	4.60229E-06	4.28723E-06	0.000262817	0.000188951	0.000127397	0.000125779	8.92432E-05	2.83503E-05	4.06135E-05	3.90639E-05	3.99311E-06	3.71517E-06	3.99311E-06	3.71517E-06	4.06135E-05	3.90639E-05	4.16472E-05
3836703774455	383670	3774455	1.84378E-05	1.79648E-05	4.76183E-06	4.43585E-06	0.000284127	0.000204272	0.000137726	0.000135977	9.64792E-05	3.0649E-05	4.39065E-05	4.22313E-05	4.31688E-06	4.0164E-06	4.31688E-06	4.0164E-06	4.39065E-05	4.22313E-05	4.48988E-05
3836803774455	383680	3774455	1.92396E-05	1.87459E-05	4.96888E-06	4.62873E-06	0.000310078	0.00022293	0.000150306	0.000148397	0.000105291	3.34484E-05	4.79168E-05	4.60885E-05

			MSite Grubbing / Prep	MMass Grading / Excavation	MMass Grading / Excavation	MDrainage / Utilities Trenching	MFoundations / Concrete Pads	MBuilding / Structure Construction	MAsphalt Paving	MLandscaping or Other Finishing	MWaterside Construction (Piles)	RSSWDemolition	RSSWPlacing Base	RSSWForm/Plac e Rebar and Pour	Child Risk				
Unique Identifier	X (UTM)	Y (UTM)	2027	2027	2028	2028	2028	2028	2028	2028	2028	2029	2029	2029	3rd Trimester	0<2	2<16	Total	per million
3838403774445	383840	3774445	0.002522356	0.002966084	0.00292659	0.000622093	0.000809027	0.000595488	6.12917E-05	0.000718071	6.12917E-05	0.003996567	0.005799105	0.003437592	7.39815E-08	1.084E-06	2.5304E-07	1.41103E-06	1.41103273
3838503774445	383850	3774445	0.002669172	0.003138728	0.003096935	0.000658303	0.000856117	0.000630149	6.48593E-05	0.000759867	6.48593E-05	0.004230968	0.006139226	0.003639209	7.82277E-08	1.1463E-06	2.6767E-07	1.49218E-06	1.4921787
3838603774445	383860	3774445	0.003062034	0.003600702	0.003552758	0.000755195	0.000982125	0.000722897	7.44056E-05	0.000871708	7.44056E-05	0.004859536	0.007051292	0.004179863	8.96184E-08	1.3134E-06	3.0691E-07	1.70997E-06	1.7099742
3838703774445	383870	3774445	0.003896616	0.004582102	0.00452109	0.000961029	0.001249811	0.000919929	9.46854E-05	0.0011093	9.46854E-05	0.006196596	0.008991394	0.005329916	1.13836E-07	1.669E-06	3.9039E-07	2.17321E-06	2.17321267
3838803774445	383880	3774445	0.003782548	0.004447966	0.004388741	0.000932896	0.001213224	0.000892999	9.19136E-05	0.001076826	9.19136E-05	0.006013681	0.008725982	0.005172585	1.10511E-07	1.6202E-06	3.7894E-07	2.10963E-06	2.10962797
3838903774445	383890	3774445	0.003008799	0.003538101	0.003490991	0.000742065	0.00096505	0.000710329	7.3112E-05	0.000856553	7.3112E-05	0.004773728	0.006926783	0.004106057	8.80319E-08	1.2902E-06	3.0149E-07	1.67968E-06	1.67968377
3839003774445	383900	3774445	0.002491903	0.002930274	0.002891256	0.000614582	0.000799259	0.000588298	6.05517E-05	0.000709402	6.05517E-05	0.003945801	0.005725442	0.003393926	7.30124E-08	1.0697E-06	2.4976E-07	1.39247E-06	1.39247358
3839103774445	383910	3774445	0.002119077	0.002491861	0.002458681	0.000522632	0.000679678	0.00050028	5.14923E-05	0.000603265	5.14923E-05	0.003348865	0.004859275	0.00288048	6.21764E-08	9.1068E-07	2.1244E-07	1.1853E-06	1.18530192
3829703774455	382970	3774455	2.60634E-05	3.06485E-05	3.02404E-05	6.42807E-06	8.35966E-06	6.15316E-06	6.33326E-07	7.41981E-06	6.33326E-07	1.875E-05	2.72066E-05	1.61275E-05	1.65024E-09	2.1141E-08	3.4177E-09	2.62091E-08	0.0262091
3829803774455	382980	3774455	2.66205E-05	3.13035E-05	3.08867E-05	6.56545E-06	8.53832E-06	6.28467E-06	6.46861E-07	7.57839E-06	6.46861E-07	1.92335E-05	2.79082E-05	1.65434E-05	1.72E-09	2.1971E-08	3.5239E-09	2.72149E-08	0.02721493
3829903774455	382990	3774455	2.71775E-05	3.19585E-05	3.1533E-05	6.70284E-06	8.71698E-06	6.41617E-06	6.60397E-07	7.73697E-06	6.60397E-07	1.97263E-05	2.86233E-05	1.69673E-05	1.79392E-09	2.2846E-08	3.6337E-09	2.82738E-08	0.02827381
3830003774455	383000	3774455	2.77902E-05	3.2679E-05	3.22439E-05	6.85396E-06	8.91351E-06	6.56083E-06	6.75286E-07	7.9114E-06	6.75286E-07	2.02659E-05	2.94063E-05	1.74315E-05	1.87758E-09	2.3835E-08	3.7565E-09	2.94692E-08	0.0294692
3830103774455	383010	3774455	2.88987E-05	3.39825E-05	3.35301E-05	7.12734E-06	9.26905E-06	6.82253E-06	7.02222E-07	8.22697E-06	7.02222E-07	2.11612E-05	3.07053E-05	1.82015E-05	2.00791E-09	2.5394E-08	3.9588E-09	3.1361E-08	0.03136098
3830203774455	383020	3774455	3.0152E-05	3.54563E-05	3.49842E-05	7.43645E-06	9.67104E-06	7.11842E-06	7.32677E-07	8.58377E-06	7.32677E-07	2.21687E-05	3.21673E-05	1.90681E-05	2.16259E-09	2.7238E-08	4.1938E-09	3.35942E-08	0.03359423
3830303774455	383030	3774455	3.13775E-05	3.68974E-05	3.64061E-05	7.73869E-06	1.00641E-05	7.40773E-06	7.62455E-07	8.93264E-06	7.62455E-07	2.31575E-05	3.3602E-05	1.99186E-05	2.32935E-09	2.9209E-08	4.4373E-09	3.5976E-08	0.03597603
3830403774455	383040	3774455	3.25417E-05	3.82664E-05	3.77569E-05	8.02582E-06	1.04375E-05	7.68258E-06	7.90744E-07	9.26406E-06	7.90744E-07	2.40933E-05	3.49599E-05	2.07235E-05	2.50555E-09	3.1277E-08	4.6839E-09	3.84665E-08	0.0384665
3830503774455	383050	3774455	3.38062E-05	3.97533E-05	3.9224E-05	8.33767E-06	1.08431E-05	7.98109E-06	8.21469E-07	9.62403E-06	8.21469E-07	2.50821E-05	3.63947E-05	2.1574E-05	2.71056E-09	3.3673E-08	4.9623E-09	4.13455E-08	0.04134552
3830603774455	383060	3774455	3.48812E-05	4.10175E-05	4.04713E-05	8.60282E-06	1.11879E-05	8.2349E-06	8.47593E-07	9.93009E-06	8.47593E-07	2.59524E-05	3.76575E-05	2.23226E-05	2.91509E-09	3.604E-08	5.2246E-09	4.41796E-08	0.0441796
3830703774455	383070	3774455	3.59897E-05	4.2321E-05	4.17575E-05	8.87621E-06	1.15434E-05	8.4966E-06	8.74529E-07	1.02457E-05	8.74529E-07	2.68601E-05	3.89746E-05	2.31033E-05	3.14713E-09	3.8711E-08	5.5118E-09	4.73701E-08	0.0473701
3830803774455	383080	3774455	3.70926E-05	4.36179E-05	4.30371E-05	9.14822E-06	1.18972E-05	8.75698E-06	9.01329E-07	1.05596E-05	9.01329E-07	2.77896E-05	4.03234E-05	2.39029E-05	3.4088E-09	4.1706E-08	5.8232E-09	5.09384E-08	0.05093839
3830903774455	383090	3774455	3.81956E-05	4.49149E-05	4.43168E-05	9.42024E-06	1.22509E-05	9.01736E-06	9.28129E-07	1.08736E-05	9.28129E-07	2.87348E-05	4.16948E-05	2.47158E-05	3.70279E-09	4.5053E-08	6.1602E-09	5.49162E-08	0.05491615
3831003774455	383100	3774455	3.94377E-05	4.63756E-05	4.57581E-05	9.7266E-06	1.26494E-05	9.31062E-06	9.58313E-07	1.12272E-05	9.58313E-07	2.96986E-05	4.30934E-05	2.55449E-05	4.04518E-09	4.8946E-08	6.5462E-09	5.95369E-08	0.05953687
3831103774455	383110	3774455	4.04682E-05	4.75873E-05	4.69537E-05	9.98075E-06	1.29799E-05	9.55391E-06	9.83354E-07	1.15206E-05	9.83354E-07	3.05627E-05	4.43471E-05	2.62881E-05	4.40852E-09	5.3044E-08	6.9297E-09	6.43823E-08	0.06438228
3831203774455	383120	3774455	4.14375E-05	4.87271E-05	4.80783E-05	1.02198E-05	1.32908E-05	9.78273E-06	1.00691E-06	1.17965E-05	1.00691E-06	3.14423E-05	4.56235E-05	2.70447E-05	4.82623E-09	5.7733E-08	7.3547E-09	6.99144E-08	0.06991438
3831303774455	383130	3774455	4.23287E-05	4.97751E-05	4.91124E-05	1.04396E-05	1.35766E-05	9.99314E-06	1.02856E-06	1.20503E-05	1.02856E-06	3.23438E-05	4.69315E-05	2.78201E-05	5.32884E-09	6.3334E-08	7.8386E-09	7.65017E-08	0.07650167
3831403774455	383140	3774455	4.32478E-05	5.08559E-05	5.01788E-05	1.06663E-05	1.38714E-05	1.02101E-05	1.0509E-06	1.23119E-05	1.0509E-06	3.32671E-05	4.82713E-05	2.86142E-05	5.89972E-09	6.9685E-08	8.3793E-09	8.3964E-08	0.08396397
3831503774455	383150	3774455	4.40889E-05	5.1845E-05	5.11547E-05	1.08737E-05	1.41412E-05	1.04087E-05	1.07133E-06	1.25514E-05	1.07133E-06	3.42122E-05	4.96427E-05	2.94272E-05	6.56942E-09	7.7108E-08	8.9936E-09	9.26706E-08	0.09267059
3831603774455	383160	3774455	4.49134E-05	5.28144E-05	5.21112E-05	1.10771E-05	1.44056E-05	1.06033E-05	1.09137E-06	1.27861E-05	1.09137E-06	3.5173E-05	5.10367E-05	3.02535E-05	7.34971E-09	8.5738E-08	9.6918E-09	1.0278E-07	0.10277963
3831703774455	383170	3774455	4.57322E-05	5.37773E-05	5.30613E-05	1.1279E-05	1.46683E-05	1.07966E-05	1.11126E-06	1.30192E-05	1.11126E-06	3.61555E-05	5.24625E-05	3.10987E-05	8.21978E-09	9.5349E-08	1.046E-08	1.14028E-07	0.11402837
3831903774455	383190	3774455	4.72529E-05	5.55655E-05	5.48256E-05	1.16541E-05	1.5156E-05	1.11556E-05	1.14822E-06	1.34521E-05	1.14822E-06	3.79803E-05	5.51103E-05	3.26682E-05	9.95891E-09	1.1455E-07	1.1996E-08	1.36502E-07	0.136502
3832003774455	383200	3774455	4.7977E-05	5.6417E-05	5.56658E-05	1.18327E-05	1.53883E-05	1.13266E-05	1.16581E-06	1.36582E-05	1.16581E-06	3.88475E-05	5.63685E-05	3.34141E-05	1.07235E-08	1.23E-07	1.2691E-08	1.46409E-07	0.14640929
3832103774455	383210	3774455	4.8768E-05	5.73472E-05	5.65836E-05	1.20277E-05	1.5642E-05	1.15133E-05	1.18503E-06	1.38834E-05	1.18503E-06	3.98113E-05	5.77671E-05	3.42432E-05	1.14363E-08	1.3088E-07	1.3367E-08	1.55687E-07	0.15568711
3832203774455	383220	3774455	4.96203E-05	5.83494E-05	5.75724E-05	1.22379E-05	1.59153E-05	1.17145E-05	1.20574E-06	1.4126E-05	1.20574E-06	4.08688E-05	5.93015E-05	3.51527E-05	1.20346E-08	1.3753E-07	1.3981E-08	1.63543E-07	0.16354334
3832303774455	383230	3774455	5.05004E-05	5.93843E-05	5.85936E-05	1.24555E-05	1.61976E-05	1.19223E-05	1.22713E-06	1.43766E-05	1.22713E-06	4.1973E-05	6.09037E-05	3.61025E-05	1.24336E-08	1.4199E-07	1.4468E-08	1.68896E-07	0.16889634
3832403774455	383240	3774455	5.14195E-05	6.04651E-05	5.966E-05	1.26817E-05	1.64924E-05	1.21393E-05	1.24946E-06	1.46382E-05	1.24946E-06	4.31334E-05	6.25874E-05	3.71006E-05	1.26061E-08	1.4399E-07	1.4815E-08	1.7141E-07	0.17140973
3832503774455	383250	3774455	5.23608E-05	6.15721E-05	6.07522E-05	1.29138E-05	1.67944E-05	1.23616E-05	1.27234E-06	1.49062E-05	1.27234E-06	4.43436E-05	6.43436E-05	3.81416E-05	1.25306E-08	1.4327E-07	1.5008E-08	1.70812E-07	0.17081201
3832603774455	383260	3774455	5.33691E-05	6.27577E-05	6.1922E-05	1.31625E-05	1.71177E-05	1.25996E-05	1.29684E-06	1.51933E-05	1.29684E-06	4.56475E-05	6.62355E-05	3.92631E-05	1.21952E-08	1.3972E-07	1.5042E-08	1.66961E-07	0.16696061
3832703774455	383270	3774455	5.44386E-05	6.40153E-05	6.31629E-05	1.34263E-05	1.74608E-05	1.28521E-05	1.32282E-06	1.54977E-05	1.32282E-06	4.70543E-05	6.82768E-05	4.04731E-05	1.1598E-08	1.3332E-07	1.4904E-08	1.59819E-07	0.15981925
3832903774455	383290	3774455	5.65107E-05	6.6452E-05	6.55672E-05	1.39373E-05	1.81254E-05	1.33413E-05	1.37318E-06	1.60876E-05	1.37318E-06	4.97837E-05	7.22372E-05	4.28207E-05	1.00091E-08	1.1618E-07	1.4303E-08	1.40496E-07	0.14049592
3833003774455	383300	3774455	5.74465E-05	6.75524E-05	6.66529E-05	1.41681E-05	1.84255E-05	1.35622E-05	1.39592E-06	1.6354E-05	1.39592E-06	5.10033E-05	7.40069E-05	4.38698E-05	9.17454E-09	1.0717E-07	1.3897E-08	1.30239E-07	0.13023949
3833103774455	383310	3774455	5.83991E-05	6.86725E-05	6.77581E-05	1.44031E-05	1.87311E-05	1.37871E-05	1.41906E-06	1.66252E-05	1.41906E-06	5.22604E-05	7.58309E-05	4.4951E-05	8.37952E-09	9.8586E-08	1.343E-08	1.20396E-07	0.1203962
3833203774455	383320	3774455	5.93961E-05	6.9845E-05	6.8915E-05	1.4649E-05	1.90509E-05	1.40225E-05	1.44329E-06	1.69091E-05	1.44329E-06	5.36172E-05	7.77998E-05	4.61181E-05	7.69386E-09	9.1205E-08	1.2952E-08	1.11851E-07	0.11185082
3833303774455	383330	3774455	6.04044E-05	7.10306E-05	7.00848E-05	1.48976E-05	1.93742E-05	1.42605E-05	1.46779E-06	1.71961E-05	1.46779E-06	5.50116E-05	7.9823E-05	4.73174E-05	7.11728E-09	8.5016E-08	1.2483E-08	1.04616E-07	0.10461575
3833403774455	383340	3774455	6.14237E-05	7.22293E-05	7.12675E-05	1.5149E-05	1.97012E-05	1.45012E-05	1.49256E-06	1.74863E-05	1.49256E-06	5.64495E-05	8.19095E-05	4.85543E-05	6.62374E-09	7.9736E-08	1.2043E-08	9.84018E-08	0.09840183
3833503774455	383350	3774455	6.24542E-05	7.34411E-05	7.24632E-05	1.54032E-05	2.00317E-05	1.47444E-05	1.5176E-06	1.77796E-05	1.5176E-06	5.79218E-05	8.40458E-05	4.98207E-05	6.20274E-09	7.5249E-08	1.1643E-08	9.30948E-08	0.09309484
3833603774455	383360	3774455	6.34402E-05	7.46005E-05	7.36071E-05	1.56464E-05	2.0348E-05	1.49772E-05	1.54156E-06	1.80603E-05	1.54156E-06	5.94596E-05	8.62772E-05	5.11434E-05	5.84452E-09	7.1445E-08	1.1292E-08	8.85815E-08	0.08858149
3833703774455	383370	3774455	6.45654E-05	7.59236E-05	7.49127E-05	1.59239E-05	2.07089E-05	1.52429E-05	1.5689E-06	1.83807E-05	1.5689E-06	6.11253E-05	8.86942E-05	5.25761E-05	5.54275E-09	6.8273E-08	1.1001E-08	8.48168E-08	0.08481684
3833803774455	383380	3774455	6.5724E-05	7.7286E-05	7.6257E-05	1.62096E-05	2.10805E-05	1.55164E-05	1.59705E-06	1.87105E-05	1.59705E-06	6.28409E-05	9.11836E-05	5.40518E-05	5.28528E-09	6.5588E-08	1.0755E-08	8.16285E-08	0.0816285
3834003774455	383400	3774455	6.84033E-05	8.04367E-05	7.93657E-05	1.68704E-05	2.19399E-05	1.61489E-05	1.66216E-06	1.94732E-05	1.66216E-06	6.67993E-05	9.69272E-05	5.74565E-05	4.90515E-09	6.1734E-08	1.0446E-08	7.70845E-08	0.07708454
3834103774455	383410	3774455	6.98349E-05	8.21201E-05	8.10267E-05	1.72235E-05	2.2399E-05	1.64869E-05	1.69695E-06	1.98808E-05	1.69695E-06	6.89173E-05	0.0001	5.92783E-05	4.75946E-09	6.0299E-08	1.0347E-08	7.54058E-08	0.07540578
3834303774455	383430	3774455	7.14837E-05	8.4059E-05	8.29397E-05	1.76301E-05	2.29279E-05	1.68762E-05	1.73701E-06	2.03502E-05	1.73701E-06	7.24171E-05	0.000105079	6.22886E-05	4.45793E-09	5.7162E-08	1.0047E-08	7.16664E-08	0.07166641
3834403774455	383440	3774455	7.25253E-05	8.52839E-05	8.41483E-05	1.78871E-05	2.3262E-05	1.71221E-05	1.76232E-06	2.06467E-05	1.76232E-06	7.44072E-05	0.000107966	6.40003E-05	4.34891E-09	5.608E-08	9.9661E-09	7.03945E-08	0.07039451
3834503774455	383450	3774455	7.37675E-05	8.67446E-05	8.55895E-05	1.81934E-05	2.36604E-05	1.74153E-05	1.79251E-06	2.10003E-05	1.79251E-06	7.66219E-05	0.00011118	6.59053E-05	4.2625E-09	5.5268E-08	9.9282E-09	6.94586E-08	0.06945865
3834603774455	383460	3774455	7.51267E-05	8.83428E-05	8.71665E-05	1.85286E-05	2.40963E-05	1.77362E-05	1.82553E-06	2.13873E-05	1.82553E-06	7.89458E-05	0.000114552	6.79041E-05	4.19143E-09	5.4637E-08	9.9172E-09	6.8746E-08	0.06874598
3834703774455	383470	3774455	7.61126E-05	8.95022E-05	8.83105E-05	1.87718E-05	2.44126E-05	1.7969E-05	1.84949E-06	2.1668E-05	1.84949E-06	8.09016E-05	0.00011739	6.95864E-05	4.11173E-09	5.3866E-08	9.8707E-09	6.78485E-08	0.06784849
3834803774455	383480	3774455	7.7132E-05	9.07009E-05	8.94932E-05	1.90232E-05	2.47395E-05	1.82096E-05	1.87426E-06	2.19581E-05	1.87426E-06	8.29384E-05	0.000120345	7.13384E-05	4.04271E-09	5.3215E-08	9.8413E-09	6.70988E-08	0.06709882
3834903774455	383490	3774455	7.82628E-05	9.20306E-05	9.08052E-05	1.93021E-05	2.51022E-05	1.84766E-05	1.90174E-06	2.22801E-05	1.90174E-06	8.51438E-05	0.000123545	7.32352E-05	3.98613E-09	5.2713E-08	9.8361E-09	6.65348E-08	0.06653485
3835003774455	383500	3774455	7.95216E-05	9.35109E-05	9.22658E-05	1.96126E-05	2.5506E-05	1.87738E-05	1.93233E-06	2.26384E-05	1.93233E-06	8.75394E-05	0.000127022	7.52958E-05	3.94118E-09	5.2351E-08	9.8548E-09	6.61466E-08	0.06614662
3835103774455	383510	3774455	8.08752E-05	9.51026E-05	9.38363E-05	1.99464E-05	2.59401E-05	1.90933E-05	1.96522E-06	2.30238E-05	1.96522E-06	9.01034E-05	0.000130742	7.75012E-05	3.90565E-09	5.2102E-08	9.8924E-09	6.59002E-08	0.06590016
3835203774455	383520	3774455	8.13598E-05	9.56725E-05	9.43986E-05	2.00659E-05	2.60956E-05	1.92078E-05	1.97699E-06	2.31617E-05	1.97699E-06	9.18128E-05	0.000133222	7.89715E-05	3.8384E-09	5.1403E-08	9.8356E-09	6.50775E-08	0.0650775
3835303774455	383530	3774455	8.18389E-05	9.62358E-05	9.49544E-05	2.01841E-05	2.62492E-05	1.93209E-05	1.98864E-06	2.32981E-05	1.98864E-06	9.35721E-05	0.000135775	8.04847E-05	3.77597E-09	5.0755E-08	9.7862E-09	6.43169E-08	0.06431694
3835403774455	383540	3774455	8.27468E-05	9.73035E-05	9.60079E-05	2.0408E-05	2.65404E-05	1.95352E-05	2.0107E-06	2.35566E-05	2.0107E-06	9.58554E-05	0.000139088	8.24487E-05	3.7352E-09	5.0393E-08	9.7921E-09	6.39199E-08	0.06391992
3835503774455	383550	3774455	8.43957E-05	9.92424E-05	9.7921E-05	2.08146E-05	2.70693E-05	1.99245E-05	2.05076E-06	2.4026E-05	2.05076E-06	9.90027E-05	0.000143655	8.51558E-05	3.72751E-09	5.0478E-08	9.887E-09	6.4093E-08	0.06409303
3835603774455	383560	3774455	8.62283E-05	0.000101397	0.000100047	2.12666E-05	2.76571E-05	2.03571E-05	2.0953E-06	2.45477E-05	2.0953E-06	0.000102425	0.00014862	8.80991E-05	3.72906E-09	5.0685E-08	1.0006E-08	6.44198E-08	0.06441979
3835703774455	383570	3774455	8.79105E-05	0.000103376	0.000101999	2.16815E-05	2.81966E-05	2.07543E-05	2.13617E-06	2.50266E-05	2.13617E-06	0.000105759	0.000153459	9.09672E-05	3.72581E-09	5.082E-08	1.0109E-08	6.46553E-08	0.06465529
3835803774455	383580	3774455	8.96763E-05	0.000105452	0.000104048	2.2117E-05	2.8763E-05	2.11711E-05	2.17908E-06	2.55293E-05	2.17908E-06	0.000109268	0.000158551	9.39856E-05	3.72733E-09	5.1016E-08	1.0225E-08	6.49684E-08	0.06496838
3835903774455	383590	3774455	9.1754E-05	0.000107895	0.000106459	2.26295E-05	2.94294E-05	2.16617E-05	2.22957E-06	2.61208E-05	2.22957E-06	0.000113202	0.000164258	9.73689E-05	3.74232E-09	5.1395E-08	1.0377E-08	6.55142E-08	0.06551416
3836003774455	383600	3774455	9.44389E-05	0.000111052	0.000109574	2.32916E-05	3.02906E-05	2.22955E-05	2.29481E-06	2.68851E-05	2.29481E-06	0.000117915	0.000171097	0.000101423	3.78157E-09	5.2108E-08	1.0598E-08	6.6487E-08	0.06648695
3836103774455	383610	3774455	9.73745E-05	0.000114504	0.00011298	2.40156E-05	3.12321E-05	2.29886E-05	2.36614E-06	2.77208E-05	2.36614E-06	0.000123021	0.000178506	0.000105815	3.83076E-09	5.2957E-08	1.0847E-08	6.76351E-08	0.06763515
3836203774455	383620	3774455	0.000101407	0.000119247	0.000117659	2.50103E-05	3.25257E-05	2.39407E-05	2.46414E-06	2.88689E-05	2.46414E-06	0.000129559	0.000187993	0.000111439	3.921E-09	5.4381E-08	1.1217E-08	6.95186E-08	0.06951862
3836303774455	383630	3774455	0.000106471	0.000125201	0.000123534	2.62591E-05	3.41497E-05	2.5136E-05	2.58718E-06	3.03104E-05	2.58718E-06	0.000137507	0.000199526	0.000118275	4.04743E-09	5.6316E-08	1.1696E-08	7.20591E-08	0.07205914
3836403774455	383640	3774455	0.000112052	0.000131764	0.00013001	2.76356E-05	3.59399E-05	2.64537E-05	2.7228E-06	3.18993E-05	2.7228E-06	0.000146269	0.00021224	0.000125811	4.18992E-09	5.8482E-08	1.2228E-08	7.49007E-08	0.0749007
3836503774455	383650	3774455	0.000119455	0.000140469	0.000138599	2.94614E-05	3.83143E-05	2.82014E-05	2.90269E-06	3.40068E-05	2.90269E-06	0.000157548	0.000228606	0.000135513	4.3937E-09	6.1525E-08	1.2951E-08	7.88701E-08	0.07887006
3836603774455	383660	3774455	0.00012785	0.000150341	0.000148339	3.15318E-05	4.10068E-05	3.01832E-05	3.10667E-06	3.63966E-05	3.10667E-06	0.00017035	0.000247181	0.000146524	4.62693E-09	6.4998E-08	1.3773E-08	8.33985E-08	0.08339852
3836703774455	383670	3774455	0.000137832	0.000162079	0.000159921	3.39936E-05	4.42084E-05	3.25398E-05	3.34922E-06	3.92383E-05	3.34922E-06	0.000185494	0.000269156	0.00015955	4.90864E-09	6.9177E-08	1.4756E-08	8.88416E-08	0.08884164
3836803774455	383680	3774455	0.000150003	0.000176391	0.000174042	3.69954E-05	4.81122E-05	3.54132E-05	3.64497E-06	4.27032E-05	3.64497E-06	0.000203845	0.000295783	0.000175334	5.25672E-09	7.4325E-08	1.5958E-08	9.55405E-08	0.09554054
3836903774455	383690	3774455	0.00016438	0.000193297	0.000190723	4.05412E-05	5.27235E-05	3.88074E-05	3.99433E-06	4.67961E-05	3.99433E-06	0.000225539	0.000327262	0.000193995	5.66959E-09	8.0426E-08	1.738E-08	1.03476E-07	0.10347593

			EGIODemolition	EGIOSite Grubbing / Prep	EGIOMass Grading / Excavation	EGIOMass Grading / Excavation	EGIODrainage / Utilities Trenching	EGIODrainage / Utilities Trenching	EGIOFoundations / Concrete Pads	EGIOFoundations / Concrete Pads	EGIOBuilding / Structure Construction	EGIOBuilding / Structure Construction	EGIOAsphalt Paving	EGIOArchitectural Coating	EGIOLandscaping or Other Finishing	EGIOWaterside Construction (Piles)	HIWaterside Construction (Landscaping)	HIWaterside Construction (Landscaping)	KMDemolition	KMSite Grubbing / Prep	KMMass Grading / Excavation
Unique Identifier	X (UTM)	Y (UTM)	2025	2025	2025	2026	2026	2027	2026	2027	2026	2027	2027	2027	2027	2027	2025	2026	2025	2025	2025
3837003774455	383700	3774455	0.000282233	0.0001107	3.6659E-05	3.59037E-05	8.33702E-05	8.32415E-05	0.000109538	0.000109467	0.000117328	0.000114516	4.56567E-06	4.56567E-06	0.000123647	4.56567E-06	4.53802E-05	4.39588E-05	6.95124E-05	0.000301689	0.000229316
3837103774455	383710	3774455	0.000301858	0.00011839	3.92082E-05	3.84003E-05	8.91675E-05	8.90299E-05	0.000117154	0.000117079	0.000125487	0.000122479	4.88316E-06	4.88316E-06	0.000132245	4.88316E-06	4.94398E-05	4.78912E-05	7.6365E-05	0.000331429	0.000251922
3837203774455	383720	3774455	0.000323038	0.0001267	4.19592E-05	4.10947E-05	9.54239E-05	9.52766E-05	0.000125374	0.000125294	0.000134292	0.000131073	5.22578E-06	5.22578E-06	0.000141524	5.22578E-06	5.38079E-05	5.21225E-05	8.3772E-05	0.000363576	0.000276357
3837303774455	383730	3774455	0.000342691	0.00013441	4.45118E-05	4.35947E-05	0.000101229	0.000101073	0.000133002	0.000132916	0.000142462	0.000139047	5.5437E-06	5.5437E-06	0.000150134	5.5437E-06	5.79016E-05	5.6088E-05	9.07898E-05	0.000394034	0.000299508
3837403774455	383740	3774455	0.000366017	0.00014356	4.75417E-05	4.65621E-05	0.00010812	0.000107953	0.000142055	0.000141963	0.000152159	0.000148512	5.92105E-06	5.92105E-06	0.000160354	5.92105E-06	6.26913E-05	6.07277E-05	9.89866E-05	0.000429609	0.000326549
3837503774455	383750	3774455	0.000401182	0.00015735	5.21092E-05	5.10355E-05	0.000118507	0.000118324	0.000155703	0.000155602	0.000166777	0.00016278	6.4899E-06	6.4899E-06	0.000175759	6.4899E-06	6.97198E-05	6.7536E-05	0.000110915	0.00048138	0.0003659
3837603774455	383760	3774455	0.000447924	0.00017568	5.81805E-05	5.69818E-05	0.000132315	0.00013211	0.000173844	0.000173732	0.000186209	0.000181745	7.24605E-06	7.24605E-06	0.000196237	7.24605E-06	7.89512E-05	7.64783E-05	0.000126558	0.000549269	0.000417503
3837703774455	383770	3774455	0.000507564	0.00019907	6.59272E-05	6.45688E-05	0.000149932	0.000149701	0.000196991	0.000196864	0.000211002	0.000205944	8.21086E-06	8.21086E-06	0.000222366	8.21086E-06	9.06545E-05	8.78151E-05	0.000146366	0.00063524	0.00048285
3837803774455	383780	3774455	0.000581891	0.00022823	7.55813E-05	7.40241E-05	0.000171888	0.000171622	0.000225838	0.000225692	0.000241901	0.000236102	9.41323E-06	9.41323E-06	0.000254929	9.41323E-06	0.000105165	0.000101871	0.000170957	0.000741964	0.000563972
3837903774455	383790	3774455	0.00068019	0.00026678	8.83493E-05	8.6529E-05	0.000200925	0.000200615	0.000263989	0.000263818	0.000282765	0.000275987	1.10034E-05	1.10034E-05	0.000297994	1.10034E-05	0.000124391	0.000120494	0.000203586	0.000883576	0.000671612
3838003774455	383800	3774455	0.000827683	0.00032463	0.000107507	0.000105292	0.000244494	0.000244116	0.000321233	0.000321025	0.00034408	0.000335833	1.33894E-05	1.33894E-05	0.000362612	1.33894E-05	0.000153066	0.000148272	0.000252334	0.001095149	0.00083243
3838103774455	383810	3774455	0.00105959	0.00041559	0.000137629	0.000134794	0.000312998	0.000312515	0.000411238	0.000410973	0.000440487	0.000429929	1.7141E-05	1.7141E-05	0.000464211	1.7141E-05	0.000197985	0.000191784	0.000328695	0.001426559	0.001084337
3838203774455	383820	3774455	0.001440346	0.00056492	0.000187086	0.000183231	0.000425471	0.000424815	0.000559014	0.000558653	0.000598773	0.000584421	2.33004E-05	2.33004E-05	0.000631022	2.33004E-05	0.000271596	0.000263089	0.000453804	0.001969542	0.001497062
3838303774455	383830	3774455	0.002168284	0.00085043	0.000281637	0.000275834	0.000640501	0.000639512	0.000841534	0.000840991	0.000901388	0.000879782	3.50763E-05	3.50763E-05	0.000949935	3.50763E-05	0.000412148	0.000399238	0.000692644	0.003006123	0.002284974
3838403774455	383840	3774455	0.003758379	0.00147409	0.000488173	0.000478115	0.001110207	0.001108494	0.001458666	0.001457725	0.001562414	0.001524964	6.07992E-05	6.07992E-05	0.001646562	6.07992E-05	0.00071897	0.000696451	0.001213994	0.005268819	0.004004864
3838503774455	383850	3774455	0.002676235	0.00104966	0.000347614	0.000340452	0.000790547	0.000789327	0.001038675	0.001038005	0.001112551	0.001085883	4.32934E-05	4.32934E-05	0.00117247	4.32934E-05	0.000509762	0.000493796	0.000857502	0.003721618	0.002828826
3838703774455	383870	3774455	0.003955318	0.00155133	0.000513753	0.000503168	0.001168382	0.001166579	0.001535101	0.00153411	0.001644285	0.001604872	6.39851E-05	6.39851E-05	0.001732842	6.39851E-05	0.000756658	0.000732958	0.001276923	0.005541936	0.004212462
3838803774455	383880	3774455	0.005753068	0.00225643	0.000747262	0.000731865	0.001699428	0.001696806	0.002232826	0.002231386	0.002391636	0.00233431	9.30672E-05	9.30672E-05	0.002520444	9.30672E-05	0.001102338	0.001067811	0.001862435	0.008083101	0.006144019
3838903774455	383890	3774455	0.004579514	0.00179615	0.00059483	0.000582574	0.001352766	0.001350679	0.001777358	0.001776211	0.001903772	0.00185814	7.40827E-05	7.40827E-05	0.002006305	7.40827E-05	0.000876419	0.000848968	0.001479047	0.006419167	0.004879251
3839003774455	383900	3774455	0.003733804	0.00146445	0.000484981	0.000474989	0.001102948	0.001101246	0.001449129	0.001448194	0.001552198	0.001514992	6.04016E-05	6.04016E-05	0.001635796	6.04016E-05	0.000713761	0.000691404	0.00120321	0.005222018	0.00396929
3839103774455	383910	3774455	0.003116434	0.00122231	0.000404791	0.000396451	0.00092058	0.000919159	0.001209521	0.001208741	0.001295548	0.001264495	5.04145E-05	5.04145E-05	0.001365323	5.04145E-05	0.000595096	0.000576457	0.001002053	0.00434898	0.003305689
3829703774465	382970	3774465	0.000109967	4.3131E-05	1.42835E-05	1.39892E-05	3.24836E-05	3.24335E-05	4.26793E-05	4.26517E-05	4.57148E-05	4.46191E-05	1.77893E-06	1.77893E-06	4.81769E-05	1.77893E-06	1.06934E-05	1.03585E-05	1.08107E-05	4.69191E-05	3.56635E-05
3829803774465	382980	3774465	0.000115598	4.5339E-05	1.5015E-05	1.47056E-05	3.41472E-05	3.40945E-05	4.4865E-05	4.4836E-05	4.8056E-05	4.69041E-05	1.87003E-06	1.87003E-06	5.06442E-05	1.87003E-06	1.09428E-05	1.06E-05	1.10392E-05	4.79111E-05	3.64176E-05
3829903774465	382990	3774465	0.000121518	4.7661E-05	1.57838E-05	1.54586E-05	3.58957E-05	3.58403E-05	4.71623E-05	4.71318E-05	5.05167E-05	4.93058E-05	1.96579E-06	1.96579E-06	5.32374E-05	1.96579E-06	1.11814E-05	1.08311E-05	1.12588E-05	4.88638E-05	3.71417E-05
3830003774465	383000	3774465	0.000128182	5.0275E-05	1.66495E-05	1.63065E-05	3.78644E-05	3.7806E-05	4.97489E-05	4.97168E-05	5.32873E-05	5.201E-05	2.0736E-06	2.0736E-06	5.61572E-05	2.0736E-06	1.14415E-05	1.10831E-05	1.14987E-05	4.9905E-05	3.79331E-05
3830103774465	383010	3774465	0.000138565	5.4347E-05	1.79982E-05	1.76273E-05	4.09316E-05	4.08684E-05	5.37787E-05	5.3744E-05	5.76037E-05	5.6223E-05	2.24157E-06	2.24157E-06	6.07061E-05	2.24157E-06	1.19366E-05	1.15627E-05	1.19626E-05	5.19184E-05	3.94636E-05
3830203774465	383020	3774465	0.000150979	5.9216E-05	1.96105E-05	1.92065E-05	4.45983E-05	4.45295E-05	5.85964E-05	5.85586E-05	6.27641E-05	6.12596E-05	2.44238E-06	2.44238E-06	6.61444E-05	2.44238E-06	1.24999E-05	1.21083E-05	1.24854E-05	5.41873E-05	4.11881E-05
3830303774465	383030	3774465	0.000164362	6.4465E-05	2.13488E-05	2.0909E-05	4.85517E-05	4.84768E-05	6.37906E-05	6.37494E-05	6.83277E-05	6.66899E-05	2.65888E-06	2.65888E-06	7.20076E-05	2.65888E-06	1.30434E-05	1.26349E-05	1.29855E-05	5.63579E-05	4.2838E-05
3830403774465	383040	3774465	0.000178302	6.9933E-05	2.31595E-05	2.26823E-05	5.26695E-05	5.25882E-05	6.92009E-05	6.91562E-05	7.41228E-05	7.23461E-05	2.88438E-06	2.88438E-06	7.81148E-05	2.88438E-06	1.35403E-05	1.31162E-05	1.34404E-05	5.83321E-05	4.43386E-05
3830503774465	383050	3774465	0.000194487	7.6281E-05	2.52618E-05	2.47414E-05	5.74507E-05	5.7362E-05	7.54826E-05	7.54339E-05	8.08513E-05	7.89134E-05	3.14622E-06	3.14622E-06	8.52058E-05	3.14622E-06	1.40785E-05	1.36375E-05	1.39337E-05	6.04733E-05	4.59662E-05
3830603774465	383060	3774465	0.000212335	8.3281E-05	2.758E-05	2.70118E-05	6.27226E-05	6.26259E-05	8.24094E-05	8.23562E-05	8.82707E-05	8.61549E-05	3.43493E-06	3.43493E-06	9.30248E-05	3.43493E-06	1.46095E-05	1.41519E-05	1.44203E-05	6.2585E-05	4.75713E-05
3830703774465	383070	3774465	0.00023285	9.1327E-05	3.02447E-05	2.96215E-05	6.87827E-05	6.86765E-05	9.03714E-05	9.03131E-05	9.67991E-05	9.44788E-05	3.7668E-06	3.7668E-06	0.000102012	3.7668E-06	1.5162E-05	1.46871E-05	1.49227E-05	6.47655E-05	4.92287E-05
3830803774465	383080	3774465	0.000255718	0.0001003	3.3215E-05	3.25307E-05	7.55378E-05	7.54213E-05	9.92468E-05	9.91828E-05	0.000106306	0.000103758	4.13674E-06	4.13674E-06	0.000112031	4.13674E-06	1.56984E-05	1.52067E-05	1.54092E-05	6.68772E-05	5.08338E-05
3830903774465	383090	3774465	0.000280598	0.00011005	3.64467E-05	3.56957E-05	8.28873E-05	8.27594E-05	0.000108903	0.000108833	0.000116649	0.000113853	4.53923E-06	4.53923E-06	0.000122931	4.53923E-06	1.61881E-05	1.56811E-05	1.58618E-05	6.88415E-05	5.23269E-05
3831003774465	383100	3774465	0.00030943	0.00012136	4.01917E-05	3.93636E-05	9.14042E-05	9.12632E-05	0.000120093	0.000120016	0.000128635	0.000125551	5.00564E-06	5.00564E-06	0.000135563	5.00564E-06	1.67299E-05	1.62059E-05	1.63914E-05	7.11399E-05	5.40739E-05
3831103774465	383110	3774465	0.000340274	0.00013346	4.4198E-05	4.32874E-05	0.000100515	0.0001003 6	0.000132064	0.000131979	0.000141457	0.000138067	5.50461E-06	5.50461E-06	0.000149076	5.50461E-06	1.71873E-05	1.6649E-05	1.68237E-05	7.30158E-05	5.54998E-05
3831203774465	383120	3774465	0.000375232	0.00014717	4.87387E-05	4.77345E-05	0.000110842	0.000110671	0.000145632	0.000145538	0.00015599	0.000152251	6.07012E-06	6.07012E-06	0.000164391	6.07012E-06	1.76232E-05	1.70712E-05	1.72242E-05	7.47543E-05	5.68212E-05
3831303774465	383130	3774465	0.00041672	0.00016344	5.41275E-05	5.30123E-05	0.000123097	0.000122907	0.000161734	0.000161629	0.000173237	0.000169084	6.74127E-06	6.74127E-06	0.000182567	6.74127E-06	1.8034E-05	1.74692E-05	1.7575E-05	7.62767E-05	5.79784E-05
3831403774465	383140	3774465	0.000461684	0.00018108	5.99678E-05	5.87323E-05	0.000136379	0.000136169	0.000179185	0.000179069	0.000191929	0.000187329	7.46865E-06	7.46865E-06	0.000202266	7.46865E-06	1.84036E-05	1.78271E-05	1.7928E-05	7.78089E-05	5.91431E-05
3831503774465	383150	3774465	0.000513259	0.00020131	6.66668E-05	6.52933E-05	0.000151614	0.00015138	0.000199201	0.000199073	0.000213369	0.000208255	8.30298E-06	8.30298E-06	0.000224861	8.30298E-06	1.87301E-05	1.81434E-05	1.8263E-05	7.92626E-05	6.0248E-05
3831603774465	383160	3774465	0.000571831	0.00022428	7.42747E-05	7.27443E-05	0.000168916	0.000168655	0.000221934	0.00022179	0.000237719	0.000232021	9.25049E-06	9.25049E-06	0.000250522	9.25049E-06	1.90225E-05	1.84267E-05	1.85934E-05	8.06966E-05	6.1338E-05
3831703774465	383170	3774465	0.000634265	0.00024877	8.23842E-05	8.06868E-05	0.000187359	0.00018707	0.000246165	0.000246006	0.000263673	0.000257353	1.02605E-05	1.02605E-05	0.000277874	1.02605E-05	1.92862E-05	1.86821E-05	1.89193E-05	8.21109E-05	6.2413E-05
3831903774465	383190	3774465	0.000751121	0.0002946	9.75625E-05	9.55524E-05	0.000221877	0.000221535	0.000291518	0.00029133	0.000312252	0.000304768	1.21509E-05	1.21509E-05	0.000329069	1.21509E-05	1.96737E-05	1.90574E-05	1.9528E-05	8.4753E-05	6.44213E-05
3832003774465	383200	3774465	0.000798959	0.00031336	0.000103776	0.000101638	0.000236009	0.000235644	0.000310084	0.000309884	0.000332139	0.000324178	1.29247E-05	1.29247E-05	0.000350027	1.29247E-05	1.981E-05	1.91895E-05	1.98154E-05	8.60004E-05	6.53694E-05
3832103774465	383210	3774465	0.000842656	0.0003305	0.000109452	0.000107197	0.000248917	0.000248533	0.000327044	0.000326833	0.000350305	0.000341908	1.36316E-05	1.36316E-05	0.000369171	1.36316E-05	1.99697E-05	1.93442E-05	2.01277E-05	8.73558E-05	6.63997E-05
3832203774465	383220	3774465	0.00087959	0.00034499	0.000114249	0.000111895	0.000259827	0.000259426	0.000341378	0.000341158	0.000365659	0.000356894	1.42291E-05	1.42291E-05	0.000385352	1.42291E-05	2.01508E-05	1.95197E-05	2.04649E-05	8.88192E-05	6.75121E-05
3832303774465	383230	3774465	0.000903797	0.00035448	0.000117394	0.000114975	0.000266977	0.000266565	0.000350773	0.000350547	0.000375722	0.000366716	1.46207E-05	1.46207E-05	0.000395957	1.46207E-05	2.03302E-05	1.96934E-05	2.08089E-05	9.03122E-05	6.86469E-05
3832403774465	383240	3774465	0.000913875	0.00035843	0.000118703	0.000116257	0.000269954	0.000269538	0.000354684	0.000354456	0.000379911	0.000370805	1.47837E-05	1.47837E-05	0.000400372	1.47837E-05	2.05096E-05	1.98672E-05	2.11665E-05	9.1864E-05	6.98265E-05
3832503774465	383250	3774465	0.000908288	0.00035624	0.000117977	0.000115546	0.000268304	0.00026789	0.000352516	0.000352289	0.000377589	0.000368538	1.46933E-05	1.46933E-05	0.000397925	1.46933E-05	2.0689E-05	2.0041E-05	2.15354E-05	9.3465E-05	7.10434E-05
3832603774465	383260	3774465	0.00088692	0.00034786	0.000115201	0.000112828	0.000261992	0.000261588	0.000344223	0.000344001	0.000368706	0.000359868	1.43477E-05	1.43477E-05	0.000388563	1.43477E-05	2.08863E-05	2.02321E-05	2.19269E-05	9.51642E-05	7.23349E-05
3832703774465	383270	3774465	0.000849195	0.00033307	0.000110301	0.000108029	0.000250848	0.000250461	0.000329582	0.000329369	0.000353023	0.000344561	1.37374E-05	1.37374E-05	0.000372036	1.37374E-05	2.11016E-05	2.04407E-05	2.23501E-05	9.70009E-05	7.3731E-05
3832903774465	383290	3774465	0.000745669	0.00029246	9.68543E-05	9.48588E-05	0.000220267	0.000219927	0.000289402	0.000289215	0.000309986	0.000302555	1.20627E-05	1.20627E-05	0.000326681	1.20627E-05	2.1446E-05	2.07743E-05	2.31535E-05	0.000100488	7.63813E-05
3833003774465	383300	3774465	0.000689279	0.00027035	8.953E-05	8.76854E-05	0.00020361	0.000203296	0.000267517	0.000267344	0.000286544	0.000279675	1.11505E-05	1.11505E-05	0.000301976	1.11505E-05	2.15537E-05	2.08786E-05	2.35155E-05	0.000102059	7.75758E-05
3833103774465	383310	3774465	0.000634121	0.00024871	8.23655E-05	8.06685E-05	0.000187316	0.000187027	0.000246109	0.00024595	0.000263614	0.000257295	1.02582E-05	1.02582E-05	0.000277811	1.02582E-05	2.16541E-05	2.09759E-05	2.38822E-05	0.00010365	7.87853E-05
3833203774465	383320	3774465	0.000583974	0.00022904	7.5852E-05	7.42892E-05	0.000172503	0.000172237	0.000226647	0.0002265	0.000242767	0.000236948	9.44694E-06	9.44694E-06	0.000255842	9.44694E-06	2.17528E-05	2.10714E-05	2.4251E-05	0.000105251	8.00022E-05
3833303774465	383330	3774465	0.000538858	0.00021135	6.99918E-05	6.85498E-05	0.000159176	0.00015893	0.000209136	0.000209001	0.000224011	0.000218642	8.71709E-06	8.71709E-06	0.000236076	8.71709E-06	2.18407E-05	2.11566E-05	2.46222E-05	0.000106862	8.12265E-05
3833403774465	383340	3774465	0.000499058	0.00019574	6.48223E-05	6.34868E-05	0.000147419	0.000147192	0.00019369	0.000193565	0.000207466	0.000202493	8.07325E-06	8.07325E-06	0.00021864	8.07325E-06	2.19573E-05	2.12695E-05	2.50228E-05	0.000108601	8.2548E-05
3833503774465	383350	3774465	0.000464172	0.00018205	6.0291E-05	5.90488E-05	0.000137114	0.000136903	0.00018015	0.000180034	0.000192963	0.000188338	7.5089E-06	7.5089E-06	0.000203356	7.5089E-06	2.20739E-05	2.13825E-05	2.54437E-05	0.000110427	8.39366E-05
3833603774465	383360	3774465	0.000433274	0.00016994	5.62777E-05	5.51181E-05	0.000127987	0.00012779	0.000168158	0.00016805	0.000180119	0.000175801	7.00906E-06	7.00906E-06	0.000189819	7.00906E-06	2.22048E-05	2.15093E-05	2.58442E-05	0.000112166	8.5258E-05
3833703774465	383370	3774465	0.000405439	0.00015902	5.26622E-05	5.15771E-05	0.000119765	0.00011958	0.000157355	0.000157254	0.000168547	0.000164507	6.55877E-06	6.55877E-06	0.000177625	6.55877E-06	2.22784E-05	2.15806E-05	2.6229E-05	0.000113836	8.65272E-05
3833903774465	383390	3774465	0.000359774	0.00014111	4.67308E-05	4.5768E-05	0.000106276	0.000106112	0.000139632	0.000139542	0.000149564	0.000145979	5.82006E-06	5.82006E-06	0.000157619	5.82006E-06	2.24739E-05	2.177E-05	2.70324E-05	0.000117322	8.91775E-05
3834003774465	383400	3774465	0.000341451	0.00013392	4.43508E-05	4.34371E-05	0.000100863	0.000100707	0.000132521	0.000132435	0.000141946	0.000138544	5.52365E-06	5.52365E-06	0.000149591	5.52365E-06	2.2639E-05	2.19299E-05	2.74918E-05	0.000119316	9.0693E-05
3834103774465	383410	3774465	0.000325041	0.00012749	4.22193E-05	4.13495E-05	9.60155E-05	9.58674E-05	0.000126152	0.00012607	0.000135124	0.000131886	5.25818E-06	5.25818E-06	0.000142402	5.25818E-06	2.27914E-05	2.20776E-05	2.79263E-05	0.000121202	9.21264E-05
3834203774465	383420	3774465	0.000309556	0.00012141	4.0208E-05	3.93796E-05	9.14413E-05	9.13002E-05	0.000120142	0.000120064	0.000128687	0.000125602	5.00768E-06	5.00768E-06	0.000135618	5.00768E-06	2.28166E-05	2.21019E-05	2.82205E-05	0.000122479	9.3097E-05
3834303774465	383430	3774465	0.000295975	0.00011609	3.8444E-05	3.76519E-05	8.74296E-05	8.72947E-05	0.000114871	0.000114797	0.000123041	0.000120092	4.78798E-06	4.78798E-06	0.000129668	4.78798E-06	2.2865E-05	2.21488E-05	2.85124E-05	0.000123746	9.406E-05
3834403774465	383440	3774465	0.000283984	0.00011138	3.68865E-05	3.61265E-05	8.38876E-05	8.37581E-05	0.000110217	0.000110146	0.000118056	0.000115227	4.594E-06	4.594E-06	0.000124415	4.594E-06	2.29421E-05	2.22235E-05	2.88519E-05	0.000125219	9.51799E-05
3834503774465	383450	3774465	0.000273583	0.0001073	3.55355E-05	3.48033E-05	8.08151E-05	8.06904E-05	0.00010618	0.000106112	0.000113733	0.000111006	4.42575E-06	4.42575E-06	0.000119858	4.42575E-06	2.30713E-05	2.23487E-05	2.92615E-05	0.000126997	9.65312E-05
3834603774465	383460	3774465	0.000264368	0.00010369	3.43385E-05	3.3631E-05	7.80929E-05	7.79724E-05	0.000102604	0.000102538	0.000109902	0.000107267	4.27667E-06	4.27667E-06	0.000115821	4.27667E-06	2.32166E-05	2.24894E-05	2.9696E-05	0.000128883	9.79646E-05
3834703774465	383470	3774465	0.000255718	0.0001003	3.3215E-05	3.25307E-05	7.55378E-05	7.54213E-05	9.92468E-05	9.91828E-05	0.000106306	0.000103758	4.13674E-06	4.13674E-06	0.000112031	4.13674E-06	2.33224E-05	2.25919E-05	3.00807E-05	0.000130552	9.92337E-05
3834803774465	383480	3774465	0.000247966	9.7256E-05	3.22082E-05	3.15446E-05	7.32481E-05	7.3135E-05	9.62384E-05	9.61763E-05	0.000103083	0.000100612	4.01134E-06	4.01134E-06	0.000108635	4.01134E-06	2.3439E-05	2.27049E-05	3.0479E-05	0.000132281	0.000100548
3834903774465	383490	3774465	0.000240951	9.4505E-05	3.1297E-05	3.06522E-05	7.11759E-05	7.10661E-05	9.35158E-05	9.34555E-05	0.000100167	9.77661E-05	3.89786E-06	3.89786E-06	0.000105562	3.89786E-06	2.35628E-05	2.28248E-05	3.08864E-05	0.000134049	0.000101892
3835003774465	383500	3774465	0.000234502	9.1975E-05	3.04593E-05	2.98318E-05	6.92708E-05	6.9164E-05	9.10128E-05	9.09541E-05	9.74861E-05	9.51494E-05	3.79354E-06	3.79354E-06	0.000102736	3.79354E-06	2.36794E-05	2.29377E-05	3.12869E-05	0.000135787	0.000103213
3835103774465	383510	3774465	0.000228781	8.9731E-05	2.97162E-05	2.91039E-05	6.75807E-05	6.74765E-05	8.87922E-05	8.8735E-05	9.51076E-05	9.28279E-05	3.70098E-06	3.70098E-06	0.00010023	3.70098E-06	2.38247E-05	2.30785E-05	3.17192E-05	0.000137663	0.000104639
3835203774465	383520	3774465	0.000221793	8.699E-05	2.88085E-05	2.82149E-05	6.55165E-05	6.54154E-05	8.60801E-05	8.60246E-05	9.22026E-05	8.99925E-05	3.58794E-06	3.58794E-06	9.71684E-05	3.58794E-06	2.3735E-05	2.29916E-05	3.18301E-05	0.000138145	0.000105005
3835303774465	383530	3774465	0.000215263	8.4429E-05	2.79603E-05	2.73843E-05	6.35876E-05	6.34895E-05	8.35458E-05	8.34919E-05	8.9488E-05	8.7343E-05	3.4823E-06	3.4823E-06	9.43076E-05	3.4823E-06	2.36489E-05	2.29082E-05	3.19364E-05	0.000138606	0.000105356
3835403774465	383540	3774465	0.000209954	8.2347E-05	2.72708E-05	2.6709E-05	6.20195E-05	6.19238E-05	8.14856E-05	8.1433E-05	8.72812E-05	8.51891E-05	3.39643E-06	3.39643E-06	9.1982E-05	3.39643E-06	2.36776E-05	2.2936E-05	3.21944E-05	0.000139726	0.000106207
3835503774465	383550	3774465	0.000206389	8.0949E-05	2.68077E-05	2.62553E-05	6.09662E-05	6.08721E-05	8.01016E-05	8.00499E-05	8.57988E-05	8.37423E-05	3.33874E-06	3.33874E-06	9.04198E-05	3.33874E-06	2.38983E-05	2.31497E-05	3.2724E-05	0.000142024	0.000107954

			KMMass Grading / Excavation	KMDrainage / Utilities Trenching	KMFoundations / Concrete Pads	KMBuilding / Structure Construction	KMAsphalt Paving	KMArchitectural Coating	KMLandscaping or Other Finishing	KMWaterside Construction (Piles)	EWNDemolition	EWNSite Grubbing / Prep	EWNDrainage / Utilities Trenching	EWNDrainage / Utilities Trenching	EWNDrainage / Utilities Trenching	EWNFoundation s / Concrete Pads	EWNBuilding / Structure Construction	EWNAsphalt Paving	EWNLandscaping or Other Finishing	EWNWaterside Construction (Piles)	ISDemolition
Unique Identifier	X (UTM)	Y (UTM)	2026	2026	2026	2026	2026	2026	2026	2026	2027	2027	2027	2028	2029	2029	2029	2029	2029	2029	2027
3837003774455	383700	3774455	0.000226942	8.1497E-05	4.31279E-05	0.000148129	4.7588E-06	4.7588E-06	0.000152888	4.7588E-06	0.000187095	1.01969E-05	2.39443E-05	2.34819E-05	2.2996E-05	1.99188E-05	4.32526E-05	3.07719E-06	4.47912E-05	3.07719E-06	5.26488E-05
3837103774455	383710	3774455	0.000249315	8.9531E-05	4.73795E-05	0.000162732	5.22793E-06	5.22793E-06	0.00016796	5.22793E-06	0.000203504	1.10912E-05	2.60442E-05	2.55413E-05	2.50128E-05	2.16658E-05	4.70459E-05	3.34706E-06	4.87194E-05	3.34706E-06	5.5583E-05
3837203774455	383720	3774455	0.000273497	9.82151E-05	5.1975E-05	0.000178516	5.73501E-06	5.73501E-06	0.000184251	5.73501E-06	0.000221137	1.20523E-05	2.8301E-05	2.77545E-05	2.71802E-05	2.35431E-05	5.11225E-05	3.63709E-06	5.2941E-05	3.63709E-06	5.86946E-05
3837303774455	383730	3774455	0.000296408	0.000106443	5.63291E-05	0.000193471	6.21545E-06	6.21545E-06	0.000199686	6.21545E-06	0.000237653	1.29524E-05	3.04147E-05	2.98273E-05	2.92102E-05	2.53015E-05	5.49406E-05	3.90873E-06	5.6895E-05	3.90873E-06	6.14486E-05
3837403774455	383740	3774455	0.000323169	0.000116053	6.14147E-05	0.000210938	6.7766E-06	6.7766E-06	0.000217715	6.7766E-06	0.000256979	1.40057E-05	3.2888E-05	3.22529E-05	3.15855E-05	2.7359E-05	5.94083E-05	4.22658E-06	6.15216E-05	4.22658E-06	6.47712E-05
3837503774455	383750	3774455	0.000362113	0.000130038	6.88156E-05	0.000236358	7.59323E-06	7.59323E-06	0.000243951	7.59323E-06	0.000285378	1.55535E-05	3.65225E-05	3.58172E-05	3.50761E-05	3.03824E-05	6.59737E-05	4.69367E-06	6.83205E-05	4.69367E-06	7.00163E-05
3837603774455	383760	3774455	0.000413182	0.000148377	7.85207E-05	0.000269691	8.6641E-06	8.6641E-06	0.000278355	8.6641E-06	0.000322705	1.75879E-05	4.12996E-05	4.05021E-05	3.9664E-05	3.43564E-05	7.46029E-05	5.3076E-06	7.72567E-05	5.3076E-06	7.70681E-05
3837703774455	383770	3774455	0.000477853	0.000171601	9.08106E-05	0.000311903	1.00202E-05	1.00202E-05	0.000321923	1.00202E-05	0.000370116	2.01718E-05	4.73672E-05	4.64525E-05	4.54914E-05	3.9404E-05	8.55634E-05	6.08738E-06	8.86071E-05	6.08738E-06	8.6111E-05
3837803774455	383780	3774455	0.000558135	0.000200431	0.000106067	0.000364305	1.17037E-05	1.17037E-05	0.000376008	1.17037E-05	0.000428737	2.33667E-05	5.48695E-05	5.38099E-05	5.26965E-05	4.5645E-05	9.91154E-05	7.05152E-06	0.000102641	7.05152E-06	9.7374E-05
3837903774455	383790	3774455	0.000664662	0.000238686	0.000126312	0.000433836	1.39374E-05	1.39374E-05	0.000447773	1.39374E-05	0.000506385	2.75986E-05	6.48068E-05	6.35553E-05	6.22403E-05	5.39117E-05	0.000117066	8.32862E-06	0.00012123	8.32862E-06	0.000112217
3838003774455	383800	3774455	0.000823815	0.000295839	0.000156557	0.000537718	1.72747E-05	1.72747E-05	0.000554993	1.72747E-05	0.000622302	3.39163E-05	7.96418E-05	7.81038E-05	7.64878E-05	6.62527E-05	0.000143864	1.02351E-05	0.000148981	1.02351E-05	0.000134523
3838103774455	383810	3774455	0.001073115	0.000385365	0.000203934	0.000700441	2.25024E-05	2.25024E-05	0.000722943	2.25024E-05	0.000803945	4.38161E-05	0.000102888	0.000100901	9.88137E-05	8.55911E-05	0.000185856	1.32226E-05	0.000192467	1.32226E-05	0.000169703
3838203774455	383820	3774455	0.001481569	0.000532044	0.000281556	0.000967045	3.10673E-05	3.10673E-05	0.000998113	3.10673E-05	0.001101659	6.00418E-05	0.00014099	0.000138267	0.000135406	0.000117287	0.000254681	1.81192E-05	0.000263741	1.81192E-05	0.000227604
3838303774455	383830	3774455	0.002261327	0.000812062	0.00042974	0.001476007	4.74182E-05	4.74182E-05	0.001523425	4.74182E-05	0.001670164	9.10261E-05	0.000213746	0.000209619	0.000205282	0.000177812	0.000386108	2.74695E-05	0.000399843	2.74695E-05	0.00033851
3838403774455	383840	3774455	0.003963418	0.001423297	0.000753204	0.002586991	8.31097E-05	8.31097E-05	0.002670101	8.31097E-05	0.002911277	0.000158668	0.000372583	0.000365388	0.000357828	0.000309946	0.000673028	4.78823E-05	0.00069697	4.78823E-05	0.000581079
3838503774455	383850	3774455	0.002799551	0.001005343	0.000532024	0.001827315	5.87043E-05	5.87043E-05	0.001886019	5.87043E-05	0.002064637	0.000112525	0.000264231	0.000259128	0.000253767	0.000219809	0.000477302	3.39575E-05	0.000494281	3.39575E-05	0.000414555
3838703774455	383870	3774455	0.004168867	0.001497076	0.000792247	0.002721091	8.74178E-05	8.74178E-05	0.002808509	8.74178E-05	0.003063234	0.00016695	0.000392031	0.00038446	0.000376505	0.000326124	0.000708158	5.03816E-05	0.000733349	5.03816E-05	0.000609289
3838803774455	383880	3774455	0.006080434	0.002183536	0.001155519	0.003968804	0.000127502	0.000127502	0.004096306	0.000127502	0.004461044	0.000243133	0.000570921	0.000559896	0.000548311	0.00047494	0.001031303	7.33717E-05	0.001067989	7.33717E-05	0.000881832
3838903774455	383890	3774455	0.004828756	0.001734048	0.000917651	0.003151812	0.000101255	0.000101255	0.003253067	0.000101255	0.003547208	0.000193327	0.000453969	0.000445203	0.000435991	0.000377649	0.000820043	5.83416E-05	0.000849214	5.83416E-05	0.000702813
3839003774455	383900	3774455	0.003928212	0.001410655	0.000746513	0.002564011	8.23715E-05	8.23715E-05	0.002646383	8.23715E-05	0.002889309	0.000157471	0.000369772	0.000362631	0.000355128	0.000307607	0.00066795	4.7521E-05	0.00069171	4.7521E-05	0.00057393
3839103774455	383910	3774455	0.003271478	0.001174816	0.000621708	0.00213535	6.86003E-05	6.86003E-05	0.00220395	6.86003E-05	0.00240934	0.000131312	0.000308346	0.000302391	0.000296134	0.000256508	0.000556991	3.96269E-05	0.000576804	3.96269E-05	0.000479863
3829703774465	382970	3774465	3.52944E-05	1.26745E-05	6.70732E-06	2.30373E-05	7.40096E-07	7.40096E-07	2.37774E-05	7.40096E-07	4.7549E-05	2.59148E-06	6.08529E-06	5.96777E-06	5.84429E-06	5.06225E-06	1.09924E-05	7.82048E-07	1.13834E-05	7.82048E-07	1.29467E-05
3829803774465	382980	3774465	3.60407E-05	1.29425E-05	6.84913E-06	2.35244E-05	7.55744E-07	7.55744E-07	2.42801E-05	7.55744E-07	4.86745E-05	2.65283E-06	6.22933E-06	6.10904E-06	5.98264E-06	5.18208E-06	1.12526E-05	8.0056E-07	1.16529E-05	8.0056E-07	1.34469E-05
3829903774465	382990	3774465	3.67574E-05	1.31999E-05	6.98533E-06	2.39922E-05	7.70772E-07	7.70772E-07	2.47629E-05	7.70772E-07	4.97388E-05	2.71083E-06	6.36554E-06	6.24262E-06	6.11345E-06	5.29539E-06	1.14986E-05	8.18065E-07	1.19076E-05	8.18065E-07	1.39569E-05
3830003774465	383000	3774465	3.75405E-05	1.34811E-05	7.13416E-06	2.45033E-05	7.87195E-07	7.87195E-07	2.52905E-05	7.87195E-07	5.09103E-05	2.77468E-06	6.51547E-06	6.38965E-06	6.25744E-06	5.42011E-06	1.17694E-05	8.37332E-07	1.21881E-05	8.37332E-07	1.45214E-05
3830103774465	383010	3774465	3.90551E-05	1.4025E-05	7.422E-06	2.5492E-05	8.18955E-07	8.18955E-07	2.63109E-05	8.18955E-07	5.31461E-05	2.89653E-06	6.80161E-06	6.67026E-06	6.53225E-06	5.65814E-06	1.22863E-05	8.74105E-07	1.27234E-05	8.74105E-07	1.54407E-05
3830203774465	383020	3774465	4.07619E-05	1.46379E-05	7.74634E-06	2.6606E-05	8.54744E-07	8.54744E-07	2.74607E-05	8.54744E-07	5.56882E-05	3.03508E-06	7.12694E-06	6.98931E-06	6.84469E-06	5.92878E-06	1.2874E-05	9.15915E-07	1.33319E-05	9.15915E-07	1.65152E-05
3830303774465	383030	3774465	4.23947E-05	1.52243E-05	8.05664E-06	2.76718E-05	8.88983E-07	8.88983E-07	2.85607E-05	8.88983E-07	5.81537E-05	3.16945E-06	7.44247E-06	7.29875E-06	7.14773E-06	6.19127E-06	1.3444E-05	9.56466E-07	1.39222E-05	9.56466E-07	1.76204E-05
3830403774465	383040	3774465	4.38798E-05	1.57576E-05	8.33886E-06	2.86411E-05	9.20124E-07	9.20124E-07	2.95612E-05	9.20124E-07	6.03972E-05	3.29172E-06	7.72959E-06	7.58032E-06	7.42348E-06	6.43011E-06	1.39626E-05	9.93364E-07	1.44593E-05	9.93364E-07	1.87074E-05
3830503774465	383050	3774465	4.54905E-05	1.6336E-05	8.64496E-06	2.96924E-05	9.53898E-07	9.53898E-07	3.06463E-05	9.53898E-07	6.2832E-05	3.42443E-06	8.0412E-06	7.88592E-06	7.72275E-06	6.68934E-06	1.45255E-05	1.03341E-06	1.50422E-05	1.03341E-06	1.99146E-05
3830603774465	383060	3774465	4.7079E-05	1.69065E-05	8.94683E-06	3.07292E-05	9.87208E-07	9.87208E-07	3.17165E-05	9.87208E-07	6.52286E-05	3.55504E-06	8.34792E-06	8.18671E-06	8.01732E-06	6.94449E-06	1.50795E-05	1.07283E-06	1.5616E-05	1.07283E-06	2.11763E-05
3830703774465	383070	3774465	4.87192E-05	1.74955E-05	9.25854E-06	3.17999E-05	1.0216E-06	1.0216E-06	3.28215E-05	1.0216E-06	6.77248E-05	3.69109E-06	8.66737E-06	8.49999E-06	8.32412E-06	7.21024E-06	1.56566E-05	1.11388E-06	1.62135E-05	1.11388E-06	2.25554E-05
3830803774465	383080	3774465	5.03077E-05	1.80659E-05	9.56042E-06	3.28367E-05	1.05491E-06	1.05491E-06	3.38916E-05	1.05491E-06	7.0129E-05	3.82212E-06	8.97506E-06	8.80174E-06	8.61963E-06	7.4662E-06	1.62124E-05	1.15343E-06	1.67891E-05	1.15343E-06	2.39931E-05
3830903774465	383090	3774465	5.17854E-05	1.85966E-05	9.84124E-06	3.38012E-05	1.0859E-06	1.0859E-06	3.48871E-05	1.0859E-06	7.23342E-05	3.94231E-06	9.25728E-06	9.07851E-06	8.89067E-06	7.70097E-06	1.67222E-05	1.18969E-06	1.73171E-05	1.18969E-06	2.54491E-05
3831003774465	383100	3774465	5.35143E-05	1.92174E-05	1.01698E-05	3.49297E-05	1.12215E-06	1.12215E-06	3.60518E-05	1.12215E-06	7.47691E-05	4.07501E-06	9.56889E-06	9.38411E-06	9.18994E-06	7.9602E-06	1.72851E-05	1.22974E-06	1.79E-05	1.22974E-06	2.70447E-05
3831103774465	383110	3774465	5.49255E-05	1.97242E-05	1.0438E-05	3.58508E-05	1.15174E-06	1.15174E-06	3.70025E-05	1.15174E-06	7.6867E-05	4.18935E-06	9.83739E-06	9.64742E-06	9.4478E-06	8.18356E-06	1.77701E-05	1.26425E-06	1.84022E-05	1.26425E-06	2.8597E-05
3831203774465	383120	3774465	5.62332E-05	2.01938E-05	1.06865E-05	3.67044E-05	1.17917E-06	1.17917E-06	3.78835E-05	1.17917E-06	7.89267E-05	4.30161E-06	1.0101E-05	9.90593E-06	9.70096E-06	8.40284E-06	1.82463E-05	1.29812E-06	1.88953E-05	1.29812E-06	3.02429E-05
3831303774465	383130	3774465	5.73784E-05	2.06051E-05	1.09041E-05	3.74519E-05	1.20318E-06	1.20318E-06	3.86551E-05	1.20318E-06	8.06955E-05	4.39801E-06	1.03273E-05	1.01279E-05	9.91836E-06	8.59115E-06	1.86552E-05	1.32721E-06	1.93188E-05	1.32721E-06	3.20635E-05
3831403774465	383140	3774465	5.8531E-05	2.1019E-05	1.11232E-05	3.82042E-05	1.22735E-06	1.22735E-06	3.94315E-05	1.22735E-06	8.22881E-05	4.48481E-06	1.05312E-05	1.03278E-05	1.01141E-05	8.7607E-06	1.90233E-05	1.35341E-06	1.97E-05	1.35341E-06	3.4035E-05
3831503774465	383150	3774465	5.96245E-05	2.14117E-05	1.1331E-05	3.89179E-05	1.25028E-06	1.25028E-06	4.01682E-05	1.25028E-06	8.3628E-05	4.55784E-06	1.07027E-05	1.0496E-05	1.02788E-05	8.90336E-06	1.93331E-05	1.37545E-06	2.00208E-05	1.37545E-06	3.6156E-05
3831603774465	383160	3774465	6.07032E-05	2.1799E-05	1.1536E-05	3.9622E-05	1.2729E-06	1.2729E-06	4.08949E-05	1.2729E-06	8.48455E-05	4.62419E-06	1.08585E-05	1.06488E-05	1.04284E-05	9.03297E-06	1.96146E-05	1.39547E-06	2.03123E-05	1.39547E-06	3.84768E-05
3831703774465	383170	3774465	6.17671E-05	2.21811E-05	1.17382E-05	4.03165E-05	1.29521E-06	1.29521E-06	4.16117E-05	1.29521E-06	8.59404E-05	4.68386E-06	1.09986E-05	1.07862E-05	1.0563E-05	9.14954E-06	1.98677E-05	1.41348E-06	2.05744E-05	1.41348E-06	4.09974E-05
3831903774465	383190	3774465	6.37546E-05	2.28948E-05	1.21159E-05	4.16137E-05	1.33688E-06	1.33688E-06	4.29506E-05	1.33688E-06	8.74871E-05	4.76816E-06	1.11965E-05	1.09803E-05	1.07531E-05	9.31421E-06	2.02252E-05	1.43892E-06	2.09447E-05	1.43892E-06	4.66282E-05
3832003774465	383200	3774465	6.46929E-05	2.32318E-05	1.22942E-05	4.22262E-05	1.35656E-06	1.35656E-06	4.35828E-05	1.35656E-06	8.80077E-05	4.79654E-06	1.12632E-05	1.10457E-05	1.08171E-05	9.36964E-06	2.03456E-05	1.44748E-06	2.10694E-05	1.44748E-06	4.98893E-05
3832103774465	383210	3774465	6.57125E-05	2.35979E-05	1.24879E-05	4.28917E-05	1.37794E-06	1.37794E-06	4.42696E-05	1.37794E-06	8.86126E-05	4.8295E-06	1.13406E-05	1.11216E-05	1.08915E-05	9.43404E-06	2.04855E-05	1.45743E-06	2.12142E-05	1.45743E-06	5.37862E-05
3832203774465	383220	3774465	6.68134E-05	2.39933E-05	1.26971E-05	4.36103E-05	1.40102E-06	1.40102E-06	4.50113E-05	1.40102E-06	8.93094E-05	4.86748E-06	1.14298E-05	1.1209E-05	1.09771E-05	9.50822E-06	2.06465E-05	1.46889E-06	2.1381E-05	1.46889E-06	5.84473E-05
3832303774465	383230	3774465	6.79364E-05	2.43966E-05	1.29106E-05	4.43433E-05	1.42457E-06	1.42457E-06	4.57679E-05	1.42457E-06	8.99832E-05	4.9042E-06	1.1516E-05	1.12936E-05	1.10599E-05	9.57996E-06	2.08023E-05	1.47997E-06	2.15423E-05	1.47997E-06	6.39049E-05
3832403774465	383240	3774465	6.91038E-05	2.48158E-05	1.31324E-05	4.51053E-05	1.44905E-06	1.44905E-06	4.65543E-05	1.44905E-06	9.06417E-05	4.94009E-06	1.16003E-05	1.13762E-05	1.11409E-05	9.65006E-06	2.09545E-05	1.4908E-06	2.16999E-05	1.4908E-06	7.02874E-05
3832503774465	383250	3774465	7.03081E-05	2.52483E-05	1.33613E-05	4.58913E-05	1.47431E-06	1.47431E-06	4.73656E-05	1.47431E-06	9.13002E-05	4.97598E-06	1.16845E-05	1.14589E-05	1.12218E-05	9.72017E-06	2.11068E-05	1.50163E-06	2.18576E-05	1.50163E-06	7.76242E-05
3832603774465	383260	3774465	7.15863E-05	2.57073E-05	1.36042E-05	4.67256E-05	1.50111E-06	1.50111E-06	4.82267E-05	1.50111E-06	9.20276E-05	5.01562E-06	1.17776E-05	1.15502E-05	1.13112E-05	9.79761E-06	2.12749E-05	1.5136E-06	2.20317E-05	1.5136E-06	8.58832E-05
3832703774465	383270	3774465	7.2968E-05	2.62034E-05	1.38668E-05	4.76274E-05	1.53008E-06	1.53008E-06	4.91575E-05	1.53008E-06	9.28162E-05	5.0586E-06	1.18786E-05	1.16492E-05	1.14081E-05	9.88157E-06	2.14572E-05	1.52657E-06	2.22205E-05	1.52657E-06	9.45991E-05
3832903774465	383290	3774465	7.55908E-05	2.71453E-05	1.43652E-05	4.93394E-05	1.58508E-06	1.58508E-06	5.09245E-05	1.58508E-06	9.40184E-05	5.12412E-06	1.20324E-05	1.18E-05	1.15559E-05	1.00096E-05	2.17351E-05	1.54634E-06	2.25083E-05	1.54634E-06	0.000110231
3833003774465	383300	3774465	7.6773E-05	2.75698E-05	1.45899E-05	5.01111E-05	1.60987E-06	1.60987E-06	5.17209E-05	1.60987E-06	9.43476E-05	5.14207E-06	1.20745E-05	1.18414E-05	1.15964E-05	1.00446E-05	2.18113E-05	1.55175E-06	2.25871E-05	1.55175E-06	0.000115373
3833103774465	383310	3774465	7.79699E-05	2.79997E-05	1.48173E-05	5.08923E-05	1.63497E-06	1.63497E-06	5.25273E-05	1.63497E-06	9.46386E-05	5.15792E-06	1.21118E-05	1.18779E-05	1.16321E-05	1.00756E-05	2.18785E-05	1.55654E-06	2.26568E-05	1.55654E-06	0.000117652
3833203774465	383320	3774465	7.91742E-05	2.84321E-05	1.50462E-05	5.16784E-05	1.66022E-06	1.66022E-06	5.33386E-05	1.66022E-06	9.49219E-05	5.17336E-06	1.2148E-05	1.19134E-05	1.16669E-05	1.01057E-05	2.1944E-05	1.5612E-06	2.27246E-05	1.5612E-06	0.000116348
3833303774465	383330	3774465	8.03859E-05	2.88673E-05	1.52765E-05	5.24693E-05	1.68563E-06	1.68563E-06	5.41549E-05	1.68563E-06	9.51899E-05	5.18797E-06	1.21823E-05	1.19471E-05	1.16999E-05	1.01343E-05	2.2006E-05	1.56561E-06	2.27888E-05	1.56561E-06	0.000113253
3833403774465	383340	3774465	8.16937E-05	2.93369E-05	1.5525E-05	5.33229E-05	1.71305E-06	1.71305E-06	5.50359E-05	1.71305E-06	9.55574E-05	5.208E-06	1.22294E-05	1.19932E-05	1.17451E-05	1.01734E-05	2.20909E-05	1.57165E-06	2.28768E-05	1.57165E-06	0.000109461
3833503774465	383350	3774465	8.30679E-05	2.98304E-05	1.57861E-05	5.42199E-05	1.74187E-06	1.74187E-06	5.59617E-05	1.74187E-06	9.59096E-05	5.2272E-06	1.22744E-05	1.20374E-05	1.17883E-05	1.02109E-05	2.21724E-05	1.57744E-06	2.29611E-05	1.57744E-06	0.000105053
3833603774465	383360	3774465	8.43757E-05	3.03E-05	1.60347E-05	5.50734E-05	1.76929E-06	1.76929E-06	5.68427E-05	1.76929E-06	9.63307E-05	5.25015E-06	1.23283E-05	1.20903E-05	1.18401E-05	1.02557E-05	2.22697E-05	1.58437E-06	2.30619E-05	1.58437E-06	0.000100212
3833703774465	383370	3774465	8.56317E-05	3.07511E-05	1.62734E-05	5.58933E-05	1.79563E-06	1.79563E-06	5.76889E-05	1.79563E-06	9.64762E-05	5.25808E-06	1.2347E-05	1.21085E-05	1.1858E-05	1.02712E-05	2.23034E-05	1.58676E-06	2.30967E-05	1.58676E-06	9.49163E-05
3833903774465	383390	3774465	8.82546E-05	3.1693E-05	1.67718E-05	5.76053E-05	1.85063E-06	1.85063E-06	5.94559E-05	1.85063E-06	9.69969E-05	5.28645E-06	1.24136E-05	1.21739E-05	1.1922E-05	1.03267E-05	2.24237E-05	1.59533E-06	2.32214E-05	1.59533E-06	8.5288E-05
3834003774465	383400	3774465	8.97544E-05	3.22316E-05	1.70568E-05	5.85843E-05	1.88208E-06	1.88208E-06	6.04663E-05	1.88208E-06	9.74793E-05	5.31275E-06	1.24753E-05	1.22344E-05	1.19813E-05	1.0378E-05	2.25352E-05	1.60326E-06	2.33369E-05	1.60326E-06	8.11774E-05
3834103774465	383410	3774465	9.1173E-05	3.2741E-05	1.73264E-05	5.95102E-05	1.91182E-06	1.91182E-06	6.1422E-05	1.91182E-06	9.79463E-05	5.3382E-06	1.25351E-05	1.2293E-05	1.20387E-05	1.04277E-05	2.26432E-05	1.61094E-06	2.34487E-05	1.61094E-06	7.73532E-05
3834203774465	383420	3774465	9.21335E-05	3.30859E-05	1.75089E-05	6.01371E-05	1.93197E-06	1.93197E-06	6.20691E-05	1.93197E-06	9.78544E-05	5.33319E-06	1.25233E-05	1.22815E-05	1.20274E-05	1.0418E-05	2.2622E-05	1.60943E-06	2.34267E-05	1.60943E-06	7.33473E-05
3834303774465	383430	3774465	9.30866E-05	3.34282E-05	1.76901E-05	6.07592E-05	1.95195E-06	1.95195E-06	6.27112E-05	1.95195E-06	9.7908E-05	5.33611E-06	1.25302E-05	1.22882E-05	1.2034E-05	1.04237E-05	2.26344E-05	1.61031E-06	2.34395E-05	1.61031E-06	6.97467E-05
3834403774465	383440	3774465	9.41949E-05	3.38262E-05	1.79007E-05	6.14826E-05	1.97519E-06	1.97519E-06	6.34578E-05	1.97519E-06	9.80765E-05	5.3453E-06	1.25518E-05	1.23094E-05	1.20547E-05	1.04416E-05	2.26733E-05	1.61308E-06	2.34798E-05	1.61308E-06	6.65387E-05
3834503774465	383450	3774465	9.55322E-05	3.43064E-05	1.81548E-05	6.23555E-05	2.00323E-06	2.00323E-06	6.43587E-05	2.00323E-06	9.84746E-05	5.367E-06	1.26027E-05	1.23593E-05	1.21036E-05	1.0484E-05	2.27653E-05	1.61963E-06	2.35752E-05	1.61963E-06	6.37065E-05
3834603774465	383460	3774465	9.69507E-05	3.48158E-05	1.84244E-05	6.32814E-05	2.03298E-06	2.03298E-06	6.53144E-05	2.03298E-06	9.89417E-05	5.39245E-06	1.26625E-05	1.2418E-05	1.2161E-05	1.05337E-05	2.28733E-05	1.62731E-06	2.3687E-05	1.62731E-06	6.11398E-05
3834703774465	383470	3774465	9.82068E-05	3.52669E-05	1.86631E-05	6.41013E-05	2.05932E-06	2.05932E-06	6.61606E-05	2.05932E-06	9.92403E-05	5.40873E-06	1.27007E-05	1.24554E-05	1.21977E-05	1.05655E-05	2.29424E-05	1.63223E-06	2.37585E-05	1.63223E-06	5.86625E-05
3834803774465	383480	3774465	9.95071E-05	3.57339E-05	1.89102E-05	6.495E-05	2.08658E-06	2.08658E-06	6.70366E-05	2.08658E-06	9.95925E-05	5.42792E-06	1.27458E-05	1.24996E-05	1.2241E-05	1.0603E-05	2.30238E-05	1.63802E-06	2.38428E-05	1.63802E-06	5.64088E-05
3834903774465	383490	3774465	0.000100837	3.62115E-05	1.9163E-05	6.58181E-05	2.11447E-06	2.11447E-06	6.79325E-05	2.11447E-06	9.99754E-05	5.44879E-06	1.27948E-05	1.25477E-05	1.22881E-05	1.06438E-05	2.31123E-05	1.64431E-06	2.39344E-05	1.64431E-06	5.43451E-05
3835003774465	383500	3774465	0.000102145	3.66811E-05	1.94115E-05	6.66717E-05	2.14189E-06	2.14189E-06	6.88136E-05	2.14189E-06	0.000100328	5.46798E-06	1.28399E-05	1.25919E-05	1.23314E-05	1.06813E-05	2.31937E-05	1.65011E-06	2.40188E-05	1.65011E-06	5.24225E-05
3835103774465	383510	3774465	0.000103556	3.71878E-05	1.96797E-05	6.75928E-05	2.17149E-06	2.17149E-06	6.97643E-05	2.17149E-06	0.000100795	5.49344E-06	1.28996E-05	1.26505E-05	1.23888E-05	1.0731E-05	2.33017E-05	1.65779E-06	2.41306E-05	1.65779E-06	5.06955E-05
3835203774465	383520	3774465	0.000103918	3.73179E-05	1.97485E-05	6.78291E-05	2.17908E-06	2.17908E-06	7.00082E-05	2.17908E-06	0.000100274	5.46506E-06	1.2833E-05	1.25852E-05	1.23248E-05	1.06756E-05	2.31813E-05	1.64923E-06	2.40059E-05	1.64923E-06	4.85997E-05
3835303774465	383530	3774465	0.000104265	3.74426E-05	1.98145E-05	6.80557E-05	2.18636E-06	2.18636E-06	7.02421E-05	2.18636E-06	9.97763E-05	5.43794E-06	1.27693E-05	1.25227E-05	1.22636E-05	1.06226E-05	2.30663E-05	1.64104E-06	2.38868E-05	1.64104E-06	4.6638E-05
3835403774465	383540	3774465	0.000105108	3.7745E-05	1.99745E-05	6.86055E-05	2.20402E-06	2.20402E-06	7.08095E-05	2.20402E-06	9.97763E-05	5.43794E-06	1.27693E-05	1.25227E-05	1.22636E-05	1.06226E-05	2.30663E-05	1.

			ISDrainage / Utilities Trenching	ISDrainage / Utilities Trenching	ISAsphalt Paving	ISAsphalt Paving	SVDemolition	SVSite Grubbing / Prep	SVMass Grading / Excavation	SVMass Grading / Excavation	SVDrainage / Utilities Trenching	SVFoundations / Concrete Pads	SVBuilding / Structure Construction	SVBuilding / Structure Construction	SVAsphalt Paving	SVAsphalt Paving	SVArchitectural Coating	SVArchitectural Coating	SVLandscaping or Other Finishing	SVLandscaping or Other Finishing	MDemolition
Unique Identifier	X (UTM)	Y (UTM)	2027	2028	2027	2028	2027	2027	2027	2028	2028	2028	2028	2029	2028	2029	2028	2029	2028	2029	2027
3837003774455	383700	3774455	2.11997E-05	2.06558E-05	5.47511E-06	5.10031E-06	0.000374034	0.00026891	0.000181307	0.000179005	0.000127008	4.03473E-05	5.78E-05	5.55946E-05	5.68288E-06	5.28732E-06	5.68288E-06	5.28732E-06	5.78E-05	5.55946E-05	5.86185E-05
3837103774455	383710	3774455	2.23812E-05	2.18069E-05	5.78025E-06	5.38456E-06	0.000412912	0.000296862	0.000200153	0.000197611	0.00014021	4.45411E-05	6.38079E-05	6.13732E-05	6.27357E-06	5.8369E-06	6.27357E-06	5.8369E-06	6.38079E-05	6.13732E-05	6.45284E-05
3837203774455	383720	3774455	2.36341E-05	2.30277E-05	6.10383E-06	5.68599E-06	0.000455247	0.000327298	0.000220674	0.000217872	0.000154585	4.91078E-05	7.03499E-05	6.76656E-05	6.91678E-06	6.43533E-06	6.91678E-06	6.43533E-06	7.03499E-05	6.76656E-05	7.09373E-05
3837303774455	383730	3774455	2.4743E-05	2.41082E-05	6.39022E-06	5.95278E-06	0.000495862	0.000356498	0.000240361	0.000237309	0.000168377	5.34889E-05	7.66262E-05	7.37024E-05	7.53386E-06	7.00946E-06	7.53386E-06	7.00946E-06	7.66262E-05	7.37024E-05	7.70451E-05
3837403774455	383740	3774455	2.60809E-05	2.54117E-05	6.73575E-06	6.27465E-06	0.000543319	0.000390617	0.000263365	0.000260021	0.000184491	5.86081E-05	8.39598E-05	8.07562E-05	8.25489E-06	7.68031E-06	8.25489E-06	7.68031E-06	8.39598E-05	8.07562E-05	8.41798E-05
3837503774455	383750	3774455	2.81929E-05	2.74696E-05	7.28121E-06	6.78277E-06	0.000611854	0.00043989	0.000296586	0.000292821	0.000207763	6.60011E-05	9.45506E-05	9.09429E-05	9.29618E-06	8.64912E-06	9.29618E-06	8.64912E-06	9.45506E-05	9.09429E-05	9.45245E-05
3837603774455	383760	3774455	3.10324E-05	3.02362E-05	8.01455E-06	7.46591E-06	0.000701663	0.000504458	0.00034012	0.000335801	0.000238259	7.56888E-05	0.000108429	0.000104292	1.06607E-05	9.91865E-06	1.06607E-05	9.91865E-06	0.000108429	0.000104292	0.000108084
3837703774455	383770	3774455	3.46736E-05	3.3784E-05	8.95495E-06	8.34193E-06	0.000815259	0.000586127	0.000395184	0.000390166	0.000276832	8.79425E-05	0.000125983	0.000121176	1.23866E-05	1.15244E-05	1.23866E-05	1.15244E-05	0.000125983	0.000121176	0.000125235
3837803774455	383780	3774455	3.92088E-05	3.82028E-05	1.01262E-05	9.43302E-06	0.000957158	0.000688144	0.000463967	0.000458076	0.000325016	0.000103249	0.000147911	0.000142267	1.45425E-05	1.35303E-05	1.45425E-05	1.35303E-05	0.000147911	0.000142267	0.000146625
3837903774455	383790	3774455	4.51854E-05	4.40261E-05	1.16698E-05	1.08709E-05	0.001145988	0.000823903	0.000555499	0.000548446	0.000389136	0.000123618	0.000177091	0.000170334	1.74115E-05	1.61996E-05	1.74115E-05	1.61996E-05	0.000177091	0.000170334	0.000175006
3838003774455	383800	3774455	5.41675E-05	5.27777E-05	1.39895E-05	1.30318E-05	0.001428298	0.001026869	0.000692344	0.000683554	0.000484998	0.000154071	0.000220717	0.000212295	2.17008E-05	2.01903E-05	2.17008E-05	2.01903E-05	0.000220717	0.000212295	0.000217428
3838103774455	383810	3774455	6.83329E-05	6.65796E-05	1.76479E-05	1.64398E-05	0.001870591	0.001344854	0.000906739	0.000895226	0.000635185	0.000201782	0.000289065	0.000278035	2.84208E-05	2.64425E-05	2.84208E-05	2.64425E-05	0.000289065	0.000278035	0.000283873
3838203774455	383820	3774455	9.16474E-05	8.9296E-05	2.36692E-05	2.20489E-05	0.002595177	0.001865791	0.00125797	0.001241998	0.000881227	0.000279943	0.000401036	0.000385734	3.94297E-05	3.66852E-05	3.94297E-05	3.66852E-05	0.000401036	0.000385734	0.000392721
3838303774455	383830	3774455	0.000136305	0.000132808	3.52027E-05	3.27929E-05	0.003978307	0.002860187	0.00192842	0.001903935	0.001350888	0.000429142	0.000614773	0.000591316	6.04443E-05	5.6237E-05	6.04443E-05	5.6237E-05	0.000614773	0.000591316	0.000600487
3838403774455	383840	3774455	0.000233979	0.000227975	6.04282E-05	5.62916E-05	0.006997291	0.005030673	0.003391824	0.003348758	0.002376025	0.000754802	0.0010813	0.001040042	0.000106313	9.89131E-05	0.000106313	9.89131E-05	0.0010813	0.001040042	0.001053937
3838503774455	383850	3774455	0.000166926	0.000162643	4.31109E-05	4.01597E-05	0.004932881	0.003546474	0.002391134	0.002360775	0.001675026	0.000532113	0.000762284	0.000733199	7.49475E-05	6.97308E-05	7.49475E-05	6.97308E-05	0.000762284	0.000733199	0.000744844
3838703774455	383870	3774455	0.000245338	0.000239043	6.33619E-05	5.90244E-05	0.007361704	0.005292666	0.003568467	0.003523159	0.002499766	0.000794112	0.001137614	0.001094207	0.00011185	0.000104064	0.00011185	0.000104064	0.001137614	0.001094207	0.00110981
3838803774455	383880	3774455	0.00035508	0.00034597	9.17044E-05	8.54267E-05	0.010751516	0.007729756	0.005211623	0.005145452	0.003650823	0.001159773	0.001661445	0.001598052	0.000163353	0.000151983	0.000163353	0.000151983	0.001661445	0.001598052	0.001620583
3838903774455	383890	3774455	0.000282996	0.000275735	7.30876E-05	6.80844E-05	0.008531862	0.006133945	0.004135682	0.004083172	0.002897109	0.000920337	0.001318439	0.001268133	0.000129629	0.000120606	0.000129629	0.000120606	0.001318439	0.001268133	0.001286859
3839003774455	383900	3774455	0.0002311	0.00022517	5.96847E-05	5.5599E-05	0.006934992	0.004985883	0.003361625	0.003318943	0.00235487	0.000748082	0.001071673	0.001030783	0.000105367	9.80325E-05	0.000105367	9.80325E-05	0.001071673	0.001030783	0.001046613
3839103774455	383910	3774455	0.000193223	0.000188265	4.99024E-05	4.64863E-05	0.005770528	0.004148696	0.00279717	0.002761655	0.001959461	0.00062247	0.000891727	0.000857702	8.76743E-05	8.15717E-05	8.76743E-05	8.15717E-05	0.000891727	0.000857702	0.000871368
3829703774465	382970	3774465	5.21314E-06	5.07938E-06	1.34637E-06	1.2542E-06	4.48556E-05	3.22488E-05	2.1743E-05	2.1467E-05	1.52313E-05	4.8386E-06	6.9316E-06	6.66712E-06	6.81512E-07	6.34076E-07	6.81512E-07	6.34076E-07	6.9316E-06	6.66712E-06	8.4775E-06
3829803774465	382980	3774465	5.41455E-06	5.27563E-06	1.39838E-06	1.30266E-06	4.58534E-05	3.29661E-05	2.22267E-05	2.19445E-05	1.55701E-05	4.94624E-06	7.08579E-06	6.81542E-06	6.96672E-07	6.4818E-07	6.96672E-07	6.4818E-07	7.08579E-06	6.81542E-06	8.65351E-06
3829903774465	382990	3774465	5.61991E-06	5.47571E-06	1.45142E-06	1.35206E-06	4.68245E-05	3.36643E-05	2.26974E-05	2.24092E-05	1.58999E-05	5.05098E-06	7.23584E-06	6.95976E-06	7.11426E-07	6.61907E-07	7.11426E-07	6.61907E-07	7.23584E-06	6.95976E-06	8.82226E-06
3830003774465	383000	3774465	5.8472E-06	5.69718E-06	1.51012E-06	1.40674E-06	4.78757E-05	3.442E-05	2.3207E-05	2.29123E-05	1.62568E-05	5.16438E-06	7.39829E-06	7.11601E-06	7.27398E-07	6.76767E-07	7.27398E-07	6.76767E-07	7.39829E-06	7.11601E-06	9.00916E-06
3830103774465	383010	3774465	6.2174E-06	6.05788E-06	1.60573E-06	1.49581E-06	4.98534E-05	3.58419E-05	2.41657E-05	2.38588E-05	1.69284E-05	5.37772E-06	7.70392E-06	7.40997E-06	7.57447E-07	7.04724E-07	7.57447E-07	7.04724E-07	7.70392E-06	7.40997E-06	9.3648E-06
3830203774465	383020	3774465	6.65004E-06	6.47942E-06	1.71747E-06	1.5999E-06	5.20717E-05	3.74367E-05	2.52409E-05	2.49204E-05	1.76817E-05	5.61701E-06	8.04671E-06	7.73968E-06	7.9115E-07	7.36082E-07	7.9115E-07	7.36082E-07	8.04671E-06	7.73968E-06	9.764E-06
3830303774465	383030	3774465	7.09507E-06	6.91303E-06	1.8324E-06	1.70696E-06	5.42009E-05	3.89675E-05	2.6273E-05	2.59394E-05	1.84047E-05	5.84669E-06	8.37574E-06	8.05616E-06	8.235E-07	7.6618E-07	8.235E-07	7.6618E-07	8.37574E-06	8.05616E-06	1.01469E-05
3830403774465	383040	3774465	7.53278E-06	7.33951E-06	1.94544E-06	1.81227E-06	5.6143E-05	4.03638E-05	2.72144E-05	2.68689E-05	1.90641E-05	6.05618E-06	8.67585E-06	8.34482E-06	8.53007E-07	7.93633E-07	8.53007E-07	7.93633E-07	8.67585E-06	8.34482E-06	1.04971E-05
3830503774465	383050	3774465	8.01887E-06	7.81313E-06	2.07099E-06	1.92921E-06	5.82366E-05	4.1869E-05	2.82292E-05	2.78708E-05	1.9775E-05	6.28202E-06	8.99938E-06	8.656E-06	8.84816E-07	8.23228E-07	8.84816E-07	8.23228E-07	8.99938E-06	8.656E-06	1.08727E-05
3830603774465	383060	3774465	8.52691E-06	8.30813E-06	2.20219E-06	2.05144E-06	6.03034E-05	4.33549E-05	2.92311E-05	2.886E-05	2.04768E-05	6.50497E-06	9.31877E-06	8.9632E-06	9.16218E-07	8.52444E-07	9.16218E-07	8.52444E-07	9.31877E-06	8.9632E-06	1.12447E-05
3830703774465	383070	3774465	9.08221E-06	8.84918E-06	2.34561E-06	2.18504E-06	6.24237E-05	4.48793E-05	3.02589E-05	2.98747E-05	2.11968E-05	6.73368E-06	9.64642E-06	9.27835E-06	9.48432E-07	8.82417E-07	9.48432E-07	8.82417E-07	9.64642E-06	9.27835E-06	1.16293E-05
3830803774465	383080	3774465	9.66113E-06	9.41325E-06	2.49512E-06	2.32432E-06	6.45084E-05	4.6378E-05	3.12694E-05	3.08724E-05	2.19047E-05	6.95856E-06	9.96856E-06	9.5882E-06	9.80105E-07	9.11885E-07	9.80105E-07	9.11885E-07	9.96856E-06	9.5882E-06	1.20031E-05
3830903774465	383090	3774465	1.02474E-05	9.98445E-06	2.64653E-06	2.46536E-06	6.64861E-05	4.77999E-05	3.22281E-05	3.18189E-05	2.25763E-05	7.1719E-06	1.02742E-05	9.88216E-06	1.01015E-06	9.39842E-07	1.01015E-06	9.39842E-07	1.02742E-05	9.88216E-06	1.23515E-05
3831003774465	383100	3774465	1.08899E-05	1.06105E-05	2.81246E-06	2.61993E-06	6.88024E-05	4.94652E-05	3.33508E-05	3.29274E-05	2.33628E-05	7.42176E-06	1.06321E-05	1.02264E-05	1.04535E-06	9.72585E-07	1.04535E-06	9.72585E-07	1.06321E-05	1.02264E-05	1.27616E-05
3831103774465	383110	3774465	1.15149E-05	1.12195E-05	2.97389E-06	2.77031E-06	7.0602E-05	5.0759E-05	3.42232E-05	3.37886E-05	2.39738E-05	7.61588E-06	1.09102E-05	1.04939E-05	1.07269E-06	9.98024E-07	1.07269E-06	9.98024E-07	1.09102E-05	1.04939E-05	1.30846E-05
3831203774465	383120	3774465	1.21777E-05	1.18652E-05	3.14506E-06	2.92976E-06	7.22946E-05	5.19759E-05	3.50436E-05	3.45987E-05	2.45486E-05	7.79847E-06	1.11718E-05	1.07455E-05	1.09841E-06	1.02195E-06	1.09841E-06	1.02195E-06	1.11718E-05	1.07455E-05	1.33949E-05
3831303774465	383130	3774465	1.29108E-05	1.25795E-05	3.33438E-06	3.10613E-06	7.38893E-05	5.31224E-05	3.58166E-05	3.53619E-05	2.50901E-05	7.97048E-06	1.14182E-05	1.09825E-05	1.12263E-06	1.04449E-06	1.12263E-06	1.04449E-06	1.14182E-05	1.09825E-05	1.36707E-05
3831403774465	383140	3774465	1.37046E-05	1.3353E-05	3.5394E-06	3.29711E-06	7.54751E-05	5.42625E-05	3.65853E-05	3.61208E-05	2.56286E-05	8.14154E-06	1.16633E-05	1.12182E-05	1.14673E-06	1.06691E-06	1.14673E-06	1.06691E-06	1.16633E-05	1.12182E-05	1.39501E-05
3831503774465	383150	3774465	1.45586E-05	1.41851E-05	3.75997E-06	3.50258E-06	7.70875E-05	5.54218E-05	3.73669E-05	3.68925E-05	2.61761E-05	8.31548E-06	1.19124E-05	1.14579E-05	1.17123E-06	1.0897E-06	1.17123E-06	1.0897E-06	1.19124E-05	1.14579E-05	1.42114E-05
3831603774465	383160	3774465	1.54931E-05	1.50956E-05	4.00132E-06	3.72741E-06	7.87089E-05	5.65875E-05	3.81529E-05	3.76685E-05	2.67267E-05	8.49038E-06	1.2163E-05	1.16989E-05	1.19586E-06	1.11262E-06	1.19586E-06	1.11262E-06	1.2163E-05	1.16989E-05	1.44745E-05
3831703774465	383170	3774465	1.65081E-05	1.60845E-05	4.26344E-06	3.97159E-06	8.03303E-05	5.77531E-05	3.89388E-05	3.84444E-05	2.72772E-05	8.66528E-06	1.24135E-05	1.19399E-05	1.2205E-06	1.13554E-06	1.2205E-06	1.13554E-06	1.24135E-05	1.19399E-05	1.4734E-05
3831903774465	383190	3774465	1.87754E-05	1.82937E-05	4.84901E-06	4.51707E-06	8.33771E-05	5.99436E-05	4.04157E-05	3.99026E-05	2.83118E-05	8.99394E-06	1.28844E-05	1.23928E-05	1.26679E-06	1.17861E-06	1.26679E-06	1.17861E-06	1.28844E-05	1.23928E-05	1.52185E-05
3832003774465	383200	3774465	2.00885E-05	1.95731E-05	5.18814E-06	4.83299E-06	8.48293E-05	6.09876E-05	4.11196E-05	4.05975E-05	2.88049E-05	9.15058E-06	1.31088E-05	1.26086E-05	1.28885E-06	1.19914E-06	1.28885E-06	1.19914E-06	1.31088E-05	1.26086E-05	1.54471E-05
3832103774465	383210	3774465	2.16577E-05	2.1102E-05	5.59339E-06	5.21049E-06	8.6415E-05	6.21277E-05	4.18883E-05	4.13564E-05	2.93434E-05	9.32164E-06	1.33538E-05	1.28443E-05	1.31294E-06	1.22156E-06	1.31294E-06	1.22156E-06	1.33538E-05	1.28443E-05	1.56957E-05
3832203774465	383220	3774465	2.35345E-05	2.29307E-05	6.07812E-06	5.66203E-06	8.81255E-05	6.33575E-05	4.27174E-05	4.2175E-05	2.99242E-05	9.50615E-06	1.36181E-05	1.30985E-05	1.33893E-06	1.24573E-06	1.33893E-06	1.24573E-06	1.36181E-05	1.30985E-05	1.59661E-05
3832303774465	383230	3774465	2.57321E-05	2.50719E-05	6.64567E-06	6.19073E-06	8.98983E-05	6.4632E-05	4.35768E-05	4.30235E-05	3.05262E-05	9.69739E-06	1.38921E-05	1.3362E-05	1.36587E-06	1.2708E-06	1.36587E-06	1.2708E-06	1.38921E-05	1.3362E-05	1.62437E-05
3832403774465	383240	3774465	2.83021E-05	2.75759E-05	7.3094E-06	6.80903E-06	9.17425E-05	6.59578E-05	4.44707E-05	4.3906E-05	3.11524E-05	9.89632E-06	1.41771E-05	1.36361E-05	1.39389E-06	1.29686E-06	1.39389E-06	1.29686E-06	1.41771E-05	1.36361E-05	1.65322E-05
3832503774465	383250	3774465	3.12563E-05	3.04544E-05	8.07238E-06	7.51978E-06	9.36578E-05	6.73349E-05	4.53991E-05	4.48227E-05	3.18028E-05	1.01029E-05	1.44731E-05	1.39208E-05	1.42299E-06	1.32394E-06	1.42299E-06	1.32394E-06	1.44731E-05	1.39208E-05	1.68316E-05
3832603774465	383260	3774465	3.45819E-05	3.36946E-05	8.93126E-06	8.31986E-06	9.5698E-05	6.88016E-05	4.6388E-05	4.57991E-05	3.24955E-05	1.0323E-05	1.47883E-05	1.42241E-05	1.45398E-06	1.35278E-06	1.45398E-06	1.35278E-06	1.47883E-05	1.42241E-05	1.7151E-05
3832703774465	383270	3774465	3.80915E-05	3.71142E-05	9.83765E-06	9.16421E-06	9.79162E-05	7.03965E-05	4.74633E-05	4.68607E-05	3.32488E-05	1.05623E-05	1.51311E-05	1.45538E-05	1.48769E-06	1.38414E-06	1.48769E-06	1.38414E-06	1.51311E-05	1.45538E-05	1.74957E-05
3832903774465	383290	3774465	4.4386E-05	4.32471E-05	1.14633E-05	1.06786E-05	0.000102175	7.3458E-05	4.95275E-05	4.88987E-05	3.46948E-05	1.10216E-05	1.57892E-05	1.51867E-05	1.55239E-06	1.44433E-06	1.55239E-06	1.44433E-06	1.57892E-05	1.51867E-05	1.81562E-05
3833003774465	383300	3774465	4.64564E-05	4.52644E-05	1.1998E-05	1.11767E-05	0.000104099	7.48415E-05	5.04603E-05	4.98196E-05	3.53482E-05	1.12292E-05	1.60865E-05	1.54727E-05	1.58162E-06	1.47153E-06	1.58162E-06	1.47153E-06	1.60865E-05	1.54727E-05	1.84502E-05
3833103774465	383310	3774465	4.7374E-05	4.61585E-05	1.2235E-05	1.13974E-05	0.000106068	7.6257E-05	5.14146E-05	5.07618E-05	3.60167E-05	1.14416E-05	1.63908E-05	1.57654E-05	1.61154E-06	1.49937E-06	1.61154E-06	1.49937E-06	1.63908E-05	1.57654E-05	1.87496E-05
3833203774465	383320	3774465	4.68491E-05	4.5647E-05	1.20994E-05	1.12711E-05	0.000108072	7.76981E-05	5.23863E-05	5.17211E-05	3.66974E-05	1.16578E-05	1.67005E-05	1.60633E-05	1.64199E-06	1.5277E-06	1.64199E-06	1.5277E-06	1.67005E-05	1.60633E-05	1.90562E-05
3833303774465	383330	3774465	4.56029E-05	4.44328E-05	1.17776E-05	1.09713E-05	0.000110121	7.91712E-05	5.33795E-05	5.27017E-05	3.73932E-05	1.18788E-05	1.70172E-05	1.63679E-05	1.67312E-06	1.55666E-06	1.67312E-06	1.55666E-06	1.70172E-05	1.63679E-05	1.93647E-05
3833403774465	383340	3774465	4.4076E-05	4.29451E-05	1.13832E-05	1.0604E-05	0.00011234	8.0766E-05	5.44548E-05	5.37634E-05	3.81464E-05	1.21181E-05	1.736E-05	1.66976E-05	1.70683E-06	1.58802E-06	1.70683E-06	1.58802E-06	1.736E-05	1.66976E-05	1.97004E-05
3833503774465	383350	3774465	4.23009E-05	4.12156E-05	1.09248E-05	1.01769E-05	0.000114683	8.24505E-05	5.55905E-05	5.48847E-05	3.8942E-05	1.23709E-05	1.7722E-05	1.70458E-05	1.74242E-06	1.62114E-06	1.74242E-06	1.62114E-06	1.7722E-05	1.70458E-05	2.00542E-05
3833603774465	383360	3774465	4.03515E-05	3.93162E-05	1.04213E-05	9.70793E-06	0.000117052	8.41542E-05	5.67392E-05	5.60188E-05	3.97467E-05	1.26265E-05	1.80882E-05	1.73981E-05	1.77843E-06	1.65464E-06	1.77843E-06	1.65464E-06	1.80882E-05	1.73981E-05	2.03917E-05
3833703774465	383370	3774465	3.82192E-05	3.72386E-05	9.87064E-06	9.19493E-06	0.000119315	8.57811E-05	5.78361E-05	5.71017E-05	4.05151E-05	1.28706E-05	1.84379E-05	1.77344E-05	1.81281E-06	1.68663E-06	1.81281E-06	1.68663E-06	1.84379E-05	1.77344E-05	2.07183E-05
3833903774465	383390	3774465	3.43422E-05	3.34611E-05	8.86936E-06	8.2622E-06	0.000124126	8.92397E-05	6.0168E-05	5.9404E-05	4.21486E-05	1.33895E-05	1.91813E-05	1.84494E-05	1.8859E-06	1.75463E-06	1.8859E-06	1.75463E-06	1.91813E-05	1.84494E-05	2.14079E-05
3834003774465	383400	3774465	3.2687E-05	3.18484E-05	8.44189E-06	7.86399E-06	0.00012679	9.11548E-05	6.14592E-05	6.06788E-05	4.30531E-05	1.36769E-05	1.95929E-05	1.88454E-05	1.92637E-06	1.79229E-06	1.92637E-06	1.79229E-06	1.95929E-05	1.88454E-05	2.1798E-05
3834103774465	383410	3774465	3.11472E-05	3.0348E-05	8.04419E-06	7.49352E-06	0.000129444	9.30635E-05	6.27461E-05	6.19494E-05	4.39546E-05	1.39632E-05	2.00032E-05	1.924E-05	1.96671E-06	1.82981E-06	1.96671E-06	1.82981E-06	2.00032E-05	1.924E-05	2.21845E-05
3834203774465	383420	3774465	2.95342E-05	2.87764E-05	7.62761E-06	7.10546E-06	0.000131565	9.45878E-05	6.37738E-05	6.29641E-05	4.46746E-05	1.4192E-05	2.03309E-05	1.95551E-05	1.99892E-06	1.85979E-06	1.99892E-06	1.85979E-06	2.03309E-05	1.95551E-05	2.24694E-05
3834303774465	383430	3774465	2.80843E-05	2.73638E-05	7.25317E-06	6.75665E-06	0.000133649	9.60866E-05	6.47843E-05	6.39618E-05	4.53824E-05	1.44168E-05	2.0653E-05	1.9865E-05	2.0306E-06	1.88926E-06	2.0306E-06	1.88926E-06	2.0653E-05	1.9865E-05	2.27524E-05
3834403774465	383440	3774465	2.67926E-05	2.61052E-05	6.91956E-06	6.44588E-06	0.000135868	9.76814E-05	6.58596E-05	6.50234E-05	4.61357E-05	1.46561E-05	2.09958E-05	2.01947E-05	2.0643E-06	1.92061E-06	2.0643E-06	1.92061E-06	2.09958E-05	2.01947E-05	2.30627E-05
3834503774465	383450	3774465	2.56522E-05	2.4994E-05	6.62503E-06	6.17151E-06	0.000138442	9.95324E-05	6.71076E-05	6.62556E-05	4.70099E-05	1.49338E-05	2.13937E-05	2.05774E-05	2.10342E-06	1.95701E-06	2.10342E-06	1.95701E-06	2.13937E-05	2.05774E-05	2.34292E-05
3834603774465	383460	3774465	2.46187E-05	2.3987E-05	6.35811E-06	5.92286E-06	0.000141186	0.000101505	6.84377E-05	6.75687E-05	4.79416E-05	1.52298E-05	2.18177E-05	2.09852E-05	2.14511E-06	1.9958E-06	2.14511E-06	1.9958E-06	2.18177E-05	2.09852E-05	2.38212E-05
3834703774465	383470	3774465	2.36212E-05	2.30151E-05	6.10049E-06	5.68288E-06	0.000143725	0.000103331	6.96684E-05	6.87839E-05	4.88038E-05	1.55037E-05	2.221E-05	2.13626E-05	2.18368E-06	2.03169E-06	2.18368E-06	2.03169E-06	2.221E-05	2.13626E-05	2.41732E-05
3834803774465	383480	3774465	2.27137E-05	2.21309E-05	5.86612E-06	5.46455E-06	0.000146362	0.000105226	7.09467E-05	7.00459E-05	4.96992E-05	1.57882E-05	2.26175E-05	2.17545E-05	2.22375E-06	2.06896E-06	2.22375E-06	2.06896E-06	2.26175E-05	2.17545E-05	2.45416E-05
3834903774465	383490	3774465	2.18827E-05	2.13212E-05	5.65151E-06	5.26463E-06	0.000149088	0.000107186	7.22681E-05	7.13505E-05	5.06249E-05	1.60822E-05	2.30388E-05	2.21597E-05	2.26517E-06	2.1075E-06	2.26517E-06	2.1075E-06	2.30388E-05	2.21597E-05	2.4919E-05
3835003774465	383500	3774465	2.11085E-05	2.0567E-05	5.45158E-06	5.07838E-06	0.000151805	0.00010914	7.35852E-05	7.26509E-05	5.15476E-05	1.63753E-05	2.34587E-05	2.25636E-05	2.30645E-06	2.14591E-06	2.30645E-06	2.14591E-06	2.34587E-05	2.25636E-05	2.52928E-05
3835103774465	383510	3774465	2.04132E-05	1.98894E-05	5.27198E-06	4.91108E-06	0.00015471	0.000111228	7.4993E-05	7.40408E-05	5.25337E-05	1.66886E-05	2.39075E-05	2.29953E-05	2.35057E-06	2.18696E-06	2.35057E-06	2.18696E-06	2.39075E-05	2.29953E-05	2.56974E-05
3835203774465	383520	3774465	1.95692E-05	1.90672E-05	5.05403E-06	4.70805E-06	0.000156135	0.000112253	7.56839E-05	7.4723E-05	5.30178E-05	1.68424E-05	2.41277E-05	2.32071E-05	2.37223E-06	2.20711E-06	2.37223E-06	2.20711E-06	2.41277E-05	2.32071E-05	2.5848E-05
3835303774465	383530	3774465	1.87793E-05	1.82975E-05	4.85003E-06	4.51801E-06	0.00015756	0.000113277	7.63749E-05	7.54051E-05	5.35018E-05	1.69961E-05	2.4348E-05	2.3419E-05	2.39389E-06	2.22726E-06	2.39389E-06	2.22726E-06	2.4348E-05	2.3419E-05	2.5995E-05
3835403774465	383540	3774465	1.81273E-05	1.76622E-05	4.68162E-06	4.36114E-06	0.000159752	0.000114853	7.74372E-05	7.6454E-05	5.42459E-05	1.72325E-05	2.46867E-05	2.37447E-05	2.42719E-06	2.25824E-06	2.42719E-06	2.25824E-06	2.46867E-05	2.37447E-05	2.62708E-05
3835503774465	383550	3774465	1.76592E-05	1.72061E-05	4.56073E-06	4.24852E-06	0.00016328	0.000117389

			MSite Grubbing / Prep	MMass Grading / Excavation	MMass Grading / Excavation	MDrainage / Utilities Trenching	MFoundations / Concrete Pads	MBuilding / Structure Construction	MAsphalt Paving	MLandscaping or Other Finishing	MWaterside Construction (Piles)	RSSWDemolition	RSSWPlacing Base	RSSWForm/Plac e Rebar and Pour	Child Risk				
Unique Identifier	X (UTM)	Y (UTM)	2027	2027	2028	2028	2028	2028	2028	2028	2028	2029	2029	2029	3rd Trimester	0<2	2<16	Total	per million
3837003774455	383700	3774455	0.000179949	0.000211605	0.000208787	4.4381E-05	5.77172E-05	4.2483E-05	4.37264E-06	5.12283E-05	4.37264E-06	0.000249364	0.000361833	0.000214487	6.11378E-09	8.6994E-08	1.8918E-08	1.12026E-07	0.11202591
3837103774455	383710	3774455	0.000198091	0.000232939	0.000229837	4.88556E-05	6.35362E-05	4.67661E-05	4.81349E-06	5.63931E-05	4.81349E-06	0.00027731	0.000402383	0.000238524	6.63311E-09	9.4663E-08	2.0714E-08	1.2201E-07	0.12201
3837203774455	383720	3774455	0.000217765	0.000256074	0.000252665	5.37079E-05	6.98466E-05	5.14109E-05	5.29157E-06	6.19941E-05	5.29157E-06	0.00030805	0.000446988	0.000264965	7.19386E-09	1.0295E-07	2.2661E-08	1.32801E-07	0.13280122
3837303774455	383730	3774455	0.000236515	0.000278122	0.000274419	5.83321E-05	7.58604E-05	5.58374E-05	5.74717E-06	6.73318E-05	5.74717E-06	0.000338027	0.000490484	0.000290749	7.72061E-09	1.1074E-07	2.4512E-08	1.42977E-07	0.14297726
3837403774455	383740	3774455	0.000258417	0.000303878	0.000299832	6.3734E-05	8.28855E-05	6.10082E-05	6.27939E-06	7.3567E-05	6.27939E-06	0.000373062	0.000541322	0.000320884	8.3395E-09	1.1989E-07	2.6678E-08	1.54912E-07	0.15491182
3837503774455	383750	3774455	0.000290174	0.000341221	0.000336677	7.15661E-05	9.30711E-05	6.85054E-05	7.05105E-06	8.26075E-05	7.05105E-06	0.000423174	0.000614034	0.000363987	9.2525E-09	1.3334E-07	2.9836E-08	1.72431E-07	0.172431
3837603774455	383760	3774455	0.000331801	0.00039017	0.000384975	8.18326E-05	0.000106423	7.83328E-05	8.06256E-06	9.44579E-05	8.06256E-06	0.000488547	0.000708893	0.000420217	1.04559E-08	1.5104E-07	3.3984E-08	1.95485E-07	0.19548457
3837703774455	383770	3774455	0.000384451	0.000452083	0.000446064	9.48179E-05	0.00012331	9.07628E-05	9.34193E-06	0.000109447	9.34193E-06	0.000571523	0.000829293	0.000491588	1.19843E-08	1.7351E-07	3.9238E-08	2.24734E-07	0.22473372
3837803774455	383780	3774455	0.000450114	0.000529297	0.000522249	0.000111012	0.000144371	0.000106265	1.09375E-05	0.00012814	1.09375E-05	0.000676272	0.000981285	0.000581686	1.38841E-08	2.0143E-07	4.579E-08	2.61102E-07	0.26110241
3837903774455	383790	3774455	0.000537239	0.000631749	0.000623337	0.0001325	0.000172315	0.000126834	1.30546E-05	0.000152943	1.30546E-05	0.000815722	0.00118363	0.000701632	1.64015E-08	2.3843E-07	5.449E-08	3.09324E-07	0.30932409
3838003774455	383800	3774455	0.000667467	0.000784887	0.000774436	0.000164619	0.000214085	0.000157578	1.6219E-05	0.000190016	1.6219E-05	0.001024439	0.001486483	0.000881157	2.0168E-08	2.9378E-07	6.7498E-08	3.81445E-07	0.38144509
3838103774455	383810	3774455	0.00087144	0.001024743	0.001011098	0.000214925	0.000279508	0.000205733	2.11755E-05	0.000248084	2.11755E-05	0.001351439	0.001960967	0.001162422	2.6076E-08	3.8056E-07	8.7888E-08	4.94527E-07	0.4945275
3838203774455	383820	3774455	0.001205586	0.001417671	0.001398794	0.000297336	0.000386683	0.00028462	2.9295E-05	0.00034321	2.9295E-05	0.001887062	0.002738168	0.001623131	3.57636E-08	5.2284E-07	1.213E-07	6.79904E-07	0.67990379
3838303774455	383830	3774455	0.001843391	0.002167677	0.002138814	0.000454639	0.000591254	0.000435195	4.47933E-05	0.000524782	4.47933E-05	0.002909315	0.004221479	0.002502407	5.4268E-08	7.9456E-07	1.851E-07	1.03393E-06	1.03392971
3838403774455	383840	3774455	0.003235405	0.003804571	0.003753912	0.000797953	0.001037732	0.000763827	7.86184E-05	0.000921064	7.86184E-05	0.005140293	0.007458677	0.004421352	9.46711E-08	1.3878E-06	3.2438E-07	1.80685E-06	1.80685054
3838503774455	383850	3774455	0.002286542	0.002688787	0.002652985	0.000563934	0.000733391	0.000539816	5.55616E-05	0.000650939	5.55616E-05	0.003617066	0.005248441	0.00311117	6.71008E-08	9.8276E-07	2.2929E-07	1.27916E-06	1.27915694
3838703774455	383870	3774455	0.003406925	0.004006265	0.003952921	0.000840256	0.001092746	0.000804321	8.27862E-05	0.000969893	8.27862E-05	0.005412397	0.007853505	0.004655399	9.96043E-08	1.46E-06	3.4135E-07	1.90097E-06	1.90097091
3838803774455	383880	3774455	0.00497491	0.005850087	0.005772192	0.001226971	0.001595665	0.001174497	0.000120887	0.001416271	0.000120887	0.007920579	0.011492932	0.006812777	1.45108E-07	2.1277E-06	4.9804E-07	2.77081E-06	2.77081181
3838903774455	383890	3774455	0.003950436	0.00464539	0.004583535	0.000974303	0.001267073	0.000932635	9.59932E-05	0.001124621	9.59932E-05	0.006279977	0.009112382	0.005401636	1.15353E-07	1.6909E-06	3.9555E-07	2.20183E-06	2.20182626
3839003774455	383900	3774455	0.003212923	0.003778134	0.003727827	0.000792409	0.001030521	0.0007585	7.80721E-05	0.000914664	7.80721E-05	0.005099434	0.007399389	0.004386208	9.39297E-08	1.3765E-06	3.2178E-07	1.79226E-06	1.79225666
3839103774455	383910	3774455	0.002674949	0.00314552	0.003103637	0.000659727	0.00085797	0.000631513	6.49996E-05	0.000761512	6.49996E-05	0.004238504	0.006150161	0.003645691	7.83003E-08	1.1472E-06	2.6797E-07	1.49348E-06	1.49348418
3829703774465	382970	3774465	2.60245E-05	3.06026E-05	3.01951E-05	6.41846E-06	8.34715E-06	6.14396E-06	6.32378E-07	7.40871E-06	6.32378E-07	1.87968E-05	2.72745E-05	1.61678E-05	1.6269E-09	2.0881E-08	3.8895E-09	2.58971E-08	0.02589709
3829803774465	382980	3774465	2.65648E-05	3.1238E-05	3.08221E-05	6.55172E-06	8.52045E-06	6.27152E-06	6.45508E-07	7.56253E-06	6.45508E-07	1.9274E-05	2.7967E-05	1.65783E-05	1.69298E-09	2.1668E-08	3.4912E-09	2.68525E-08	0.02685252
3829903774465	382990	3774465	2.70828E-05	3.18472E-05	3.14231E-05	6.67948E-06	8.68661E-06	6.39382E-06	6.58096E-07	7.71001E-06	6.58096E-07	1.9745E-05	2.86505E-05	1.69834E-05	1.76128E-09	2.2478E-08	3.5931E-09	2.7832E-08	0.02783198
3830003774465	383000	3774465	2.76566E-05	3.25218E-05	3.20888E-05	6.82098E-06	8.87063E-06	6.52927E-06	6.72038E-07	7.87334E-06	6.72038E-07	2.02597E-05	2.93973E-05	1.74261E-05	1.83776E-09	2.3382E-08	3.7061E-09	2.89261E-08	0.02892613
3830103774465	383010	3774465	2.87483E-05	3.38057E-05	3.33556E-05	7.09025E-06	9.22081E-06	6.78702E-06	6.98567E-07	8.18416E-06	6.98567E-07	2.11456E-05	3.06827E-05	1.81881E-05	1.9618E-09	2.4871E-08	3.9015E-09	3.07341E-08	0.03073409
3830203774465	383020	3774465	2.99738E-05	3.52467E-05	3.47774E-05	7.39249E-06	9.61387E-06	7.07633E-06	7.28345E-07	8.53302E-06	7.28345E-07	2.21406E-05	3.21265E-05	1.9044E-05	2.1084E-09	2.6623E-08	4.1273E-09	3.28586E-08	0.03285859
3830303774465	383030	3774465	3.11491E-05	3.66288E-05	3.61411E-05	7.68236E-06	9.99085E-06	7.35381E-06	7.56905E-07	8.86762E-06	7.56905E-07	2.30982E-05	3.3516E-05	1.98676E-05	2.26302E-09	2.8456E-08	4.3562E-09	3.50753E-08	0.03507534
3830403774465	383040	3774465	3.22242E-05	3.7893E-05	3.73885E-05	7.94751E-06	1.03357E-05	7.60762E-06	7.83029E-07	9.17368E-06	7.83029E-07	2.39748E-05	3.47879E-05	2.06216E-05	2.42046E-09	3.0307E-08	4.5788E-09	3.73065E-08	0.03730646
3830503774465	383050	3774465	3.33773E-05	3.92489E-05	3.87263E-05	8.23189E-06	1.07055E-05	7.87984E-06	8.11047E-07	9.50193E-06	8.11047E-07	2.48981E-05	3.61276E-05	2.14157E-05	2.60131E-09	3.2425E-08	4.8278E-09	3.98544E-08	0.03985437
3830603774465	383060	3774465	3.45192E-05	4.05917E-05	4.00512E-05	8.51352E-06	1.10718E-05	8.14942E-06	8.38795E-07	9.82701E-06	8.38795E-07	2.58089E-05	3.74493E-05	2.21992E-05	2.79756E-09	3.471E-08	5.0881E-09	4.25955E-08	0.04259548
3830703774465	383070	3774465	3.57001E-05	4.19804E-05	4.14214E-05	8.80477E-06	1.14505E-05	8.42822E-06	8.6749E-07	1.01632E-05	8.6749E-07	2.67665E-05	3.88388E-05	2.30228E-05	3.02005E-09	3.7286E-08	5.3734E-09	4.56791E-08	0.04567907
3830803774465	383080	3774465	3.68476E-05	4.33297E-05	4.27528E-05	9.08778E-06	1.18186E-05	8.69912E-06	8.95373E-07	1.04899E-05	8.95373E-07	2.77241E-05	4.02283E-05	2.38465E-05	3.26399E-09	4.0092E-08	5.6735E-09	4.90292E-08	0.04902918
3830903774465	383090	3774465	3.79171E-05	4.45873E-05	4.39937E-05	9.35155E-06	1.21616E-05	8.95161E-06	9.21361E-07	1.07943E-05	9.21361E-07	2.86506E-05	4.15726E-05	2.46434E-05	3.52501E-09	4.3075E-08	5.981E-09	5.2581E-08	0.05258098
3831003774465	383100	3774465	3.91759E-05	4.60677E-05	4.54543E-05	9.66203E-06	1.25654E-05	9.24881E-06	9.51952E-07	1.11527E-05	9.51952E-07	2.96019E-05	4.2953E-05	2.54617E-05	3.82735E-09	4.6532E-08	6.3352E-09	5.66948E-08	0.05669482
3831103774465	383110	3774465	4.01675E-05	4.72336E-05	4.66047E-05	9.90657E-06	1.28834E-05	9.48289E-06	9.76045E-07	1.1435E-05	9.76045E-07	3.04629E-05	4.42023E-05	2.62022E-05	4.14369E-09	5.0115E-08	6.6796E-09	6.09379E-08	0.0609379
3831203774465	383120	3774465	4.112E-05	4.83537E-05	4.77099E-05	1.01415E-05	1.31889E-05	9.70777E-06	9.99191E-07	1.17061E-05	9.99191E-07	3.13394E-05	4.54741E-05	2.69561E-05	4.49746E-09	5.4097E-08	7.0512E-09	6.56459E-08	0.06564594
3831303774465	383130	3774465	4.19667E-05	4.93494E-05	4.86923E-05	1.03503E-05	1.34605E-05	9.90766E-06	1.01976E-06	1.19472E-05	1.01976E-06	3.22252E-05	4.67595E-05	2.77181E-05	4.91082E-09	5.8717E-08	7.4635E-09	7.10913E-08	0.07109127
3831403774465	383140	3774465	4.28245E-05	5.03581E-05	4.96876E-05	1.05619E-05	1.37356E-05	1.01102E-05	1.04061E-06	1.21914E-05	1.04061E-06	3.31174E-05	4.8054E-05	2.84854E-05	5.35669E-09	6.3693E-08	7.9013E-09	7.69512E-08	0.07695119
3831503774465	383150	3774465	4.36266E-05	5.13013E-05	5.06182E-05	1.07597E-05	1.39929E-05	1.02995E-05	1.0601E-06	1.24197E-05	1.0601E-06	3.40375E-05	4.93892E-05	2.92769E-05	5.86394E-09	6.9336E-08	8.3845E-09	8.35844E-08	0.08358436
3831603774465	383160	3774465	4.44343E-05	5.22511E-05	5.15554E-05	1.09589E-05	1.4252E-05	1.04902E-05	1.07973E-06	1.26497E-05	1.07973E-06	3.49796E-05	5.07561E-05	3.00872E-05	6.43692E-09	7.5696E-08	8.9202E-09	9.10535E-08	0.09105345
3831703774465	383170	3774465	4.52309E-05	5.31878E-05	5.24796E-05	1.11554E-05	1.45075E-05	1.06783E-05	1.09908E-06	1.28764E-05	1.09908E-06	3.59497E-05	5.21637E-05	3.09216E-05	7.04597E-09	8.245E-08	9.4851E-09	9.89813E-08	0.09898126
3831903774465	383190	3774465	4.67181E-05	5.49367E-05	5.42052E-05	1.15222E-05	1.49845E-05	1.10294E-05	1.13522E-06	1.32998E-05	1.13522E-06	3.77432E-05	5.47663E-05	3.24643E-05	8.18442E-09	9.5076E-08	1.0553E-08	1.13813E-07	0.11381273
3832003774465	383200	3774465	4.742E-05	5.5762E-05	5.50195E-05	1.16953E-05	1.52096E-05	1.11951E-05	1.15228E-06	1.34997E-05	1.15228E-06	3.85855E-05	5.59883E-05	3.31887E-05	8.65172E-09	1.0027E-07	1.1013E-08	1.19934E-07	0.11993392
3832103774465	383210	3774465	4.81831E-05	5.66594E-05	5.5905E-05	1.18835E-05	1.54544E-05	1.13753E-05	1.17082E-06	1.37169E-05	1.17082E-06	3.95212E-05	5.73462E-05	3.39936E-05	9.08107E-09	1.0506E-07	1.146E-08	1.25597E-07	0.12559699
3832203774465	383220	3774465	4.90131E-05	5.76354E-05	5.6868E-05	1.20882E-05	1.57206E-05	1.15712E-05	1.19099E-06	1.39532E-05	1.19099E-06	4.05568E-05	5.88488E-05	3.48844E-05	9.44757E-09	1.0916E-07	1.1879E-08	1.30488E-07	0.13048844
3832303774465	383230	3774465	4.98654E-05	5.86376E-05	5.78568E-05	1.22984E-05	1.59939E-05	1.17724E-05	1.2117E-06	1.41958E-05	1.2117E-06	4.1633E-05	6.04104E-05	3.581E-05	9.69358E-09	1.1195E-07	1.2224E-08	1.33869E-07	0.1338691
3832403774465	383240	3774465	5.0751E-05	5.96791E-05	5.88844E-05	1.25168E-05	1.6278E-05	1.19815E-05	1.23322E-06	1.44479E-05	1.23322E-06	4.27622E-05	6.20488E-05	3.67813E-05	9.80613E-09	1.1329E-07	1.2486E-08	1.35579E-07	0.13557887
3832503774465	383250	3774465	5.16701E-05	6.07598E-05	5.99508E-05	1.27435E-05	1.65728E-05	1.21985E-05	1.25555E-06	1.47096E-05	1.25555E-06	4.39412E-05	6.37597E-05	3.77955E-05	9.77053E-09	1.1301E-07	1.2656E-08	1.35432E-07	0.13543184
3832603774465	383260	3774465	5.26505E-05	6.19127E-05	6.10883E-05	1.29853E-05	1.68873E-05	1.24299E-05	1.27938E-06	1.49887E-05	1.27938E-06	4.5217E-05	6.56109E-05	3.88928E-05	9.5864E-09	1.1111E-07	1.2736E-08	1.33428E-07	0.13342782
3832703774465	383270	3774465	5.37089E-05	6.31572E-05	6.23163E-05	1.32463E-05	1.72267E-05	1.26798E-05	1.30509E-06	1.529E-05	1.30509E-06	4.66207E-05	6.76477E-05	4.01002E-05	9.24864E-09	1.0754E-07	1.2714E-08	1.29498E-07	0.12949784
3832903774465	383290	3774465	5.57364E-05	6.55415E-05	6.46688E-05	1.37464E-05	1.7877E-05	1.31585E-05	1.35436E-06	1.58672E-05	1.35436E-06	4.93002E-05	7.15356E-05	4.24049E-05	8.30387E-09	9.7439E-08	1.2425E-08	1.18168E-07	0.1181679
3833003774465	383300	3774465	5.66388E-05	6.66026E-05	6.57158E-05	1.39689E-05	1.81665E-05	1.33715E-05	1.37629E-06	1.61241E-05	1.37629E-06	5.04917E-05	7.32646E-05	4.34298E-05	7.78512E-09	9.1873E-08	1.2188E-08	1.11846E-07	0.11184587
3833103774465	383310	3774465	5.75579E-05	6.76834E-05	6.67822E-05	1.41956E-05	1.84613E-05	1.35885E-05	1.39862E-06	1.63858E-05	1.39862E-06	5.17145E-05	7.50388E-05	4.44815E-05	7.27814E-09	8.6437E-08	1.1909E-08	1.05624E-07	0.10562367
3833203774465	383320	3774465	5.84993E-05	6.87904E-05	6.78745E-05	1.44278E-05	1.87632E-05	1.38108E-05	1.4215E-06	1.66537E-05	1.4215E-06	5.30027E-05	7.69081E-05	4.55896E-05	6.81876E-09	8.1522E-08	1.1602E-08	9.99429E-08	0.09994292
3833303774465	383330	3774465	5.94463E-05	6.99039E-05	6.89732E-05	1.46613E-05	1.90669E-05	1.40343E-05	1.44451E-06	1.69233E-05	1.44451E-06	5.43378E-05	7.88453E-05	4.67379E-05	6.40704E-09	7.7129E-08	1.13E-08	9.48363E-08	0.09483632
3833403774465	383340	3774465	6.04768E-05	7.11157E-05	7.01688E-05	1.49155E-05	1.93975E-05	1.42776E-05	1.46955E-06	1.72167E-05	1.46955E-06	5.57883E-05	8.095E-05	4.79855E-05	6.04734E-09	7.3313E-08	1.1031E-08	9.03919E-08	0.09039192
3833503774465	383350	3774465	6.1563E-05	7.2393E-05	7.14291E-05	1.51834E-05	1.97459E-05	1.4534E-05	1.49594E-06	1.75259E-05	1.49594E-06	5.73323E-05	8.31904E-05	4.93136E-05	5.73508E-09	7.0023E-08	1.079E-08	8.65479E-08	0.08654786
3833603774465	383360	3774465	6.25991E-05	7.36114E-05	7.26312E-05	1.54389E-05	2.00782E-05	1.47786E-05	1.52112E-06	1.78209E-05	1.52112E-06	5.89169E-05	8.54897E-05	5.06766E-05	5.46001E-09	6.7132E-08	1.057E-08	8.31621E-08	0.08316207
3833703774465	383370	3774465	6.36017E-05	7.47904E-05	7.37946E-05	1.56862E-05	2.03998E-05	1.50153E-05	1.54548E-06	1.81063E-05	1.54548E-06	6.0436E-05	8.76939E-05	5.19832E-05	5.21258E-09	6.454E-08	1.0356E-08	8.01089E-08	0.08010888
3833903774465	383390	3774465	6.57184E-05	7.72795E-05	7.62505E-05	1.62083E-05	2.10787E-05	1.55151E-05	1.59692E-06	1.87089E-05	1.59692E-06	6.3705E-05	9.24373E-05	5.4795E-05	4.81467E-09	6.0425E-08	1.0031E-08	7.52705E-08	0.07527052
3834003774465	383400	3774465	6.6916E-05	7.86878E-05	7.764E-05	1.65036E-05	2.14628E-05	1.57978E-05	1.62602E-06	1.90498E-05	1.62602E-06	6.56202E-05	9.52164E-05	5.64423E-05	4.66174E-09	5.8888E-08	9.9254E-09	7.34748E-08	0.07347478
3834103774465	383410	3774465	6.81025E-05	8.0083E-05	7.90167E-05	1.67962E-05	2.18434E-05	1.60779E-05	1.65485E-06	1.93876E-05	1.65485E-06	6.76041E-05	9.8095E-05	5.81487E-05	4.52577E-09	5.7528E-08	9.8384E-09	7.18925E-08	0.07189247
3834203774465	383420	3774465	6.89771E-05	8.11114E-05	8.00314E-05	1.70119E-05	2.21239E-05	1.62844E-05	1.6761E-06	1.96366E-05	1.6761E-06	6.93072E-05	0.000100566	5.96136E-05	4.39116E-09	5.6143E-08	9.7266E-09	7.02612E-08	0.07026117
3834303774465	383430	3774465	6.9846E-05	8.21332E-05	8.10396E-05	1.72262E-05	2.24026E-05	1.64895E-05	1.69722E-06	1.9884E-05	1.69722E-06	7.10727E-05	0.000103128	6.11322E-05	4.27484E-09	5.4958E-08	9.6367E-09	6.88692E-08	0.06886916
3834403774465	383440	3774465	7.07985E-05	8.32533E-05	8.21448E-05	1.74612E-05	2.27081E-05	1.67144E-05	1.72036E-06	2.01551E-05	1.72036E-06	7.29505E-05	0.000105853	6.27474E-05	4.17592E-09	5.3976E-08	9.5722E-09	6.7724E-08	0.06772401
3834503774465	383450	3774465	7.19237E-05	8.45764E-05	8.34503E-05	1.77387E-05	2.3069E-05	1.698E-05	1.7477E-06	2.047555E-05	1.7477E-06	7.49718E-05	0.000108786	6.4486E-05	4.09563E-09	5.3218E-08	9.5416E-09	6.68555E-08	0.06685547
3834603774465	383460	3774465	7.31269E-05	8.59913E-05	8.48463E-05	1.80354E-05	2.34549E-05	1.72641E-05	1.77694E-06	2.0818E-05	1.77694E-06	7.70836E-05	0.00011185	6.63024E-05	4.02782E-09	5.2604E-08	9.5312E-09	6.61632E-08	0.0661632
3834703774465	383470	3774465	7.42076E-05	8.7262E-05	8.61001E-05	1.83019E-05	2.38015E-05	1.75192E-05	1.8032E-06	2.11256E-05	1.8032E-06	7.91173E-05	0.000114801	6.80517E-05	3.96282E-09	5.2006E-08	9.5162E-09	6.54855E-08	0.06548549
3834803774465	383480	3774465	7.53383E-05	8.85917E-05	8.74121E-05	1.85808E-05	2.41642E-05	1.77862E-05	1.83068E-06	2.14475E-05	1.83068E-06	8.12416E-05	0.000117883	6.98788E-05	3.90703E-09	5.1514E-08	9.516E-09	6.49365E-08	0.06493652
3834903774465	383490	3774465	7.6497E-05	8.99542E-05	8.87564E-05	1.88666E-05	2.45358E-05	1.80597E-05	1.85883E-06	2.17774E-05	1.85883E-06	8.34531E-05	0.000121092	7.17811E-05	3.8587E-09	5.1105E-08	9.5276E-09	6.4491E-08	0.06449095
3835003774465	383500	3774465	7.76445E-05	9.13035E-05	9.00878E-05	1.91496E-05	2.49039E-05	1.83306E-05	1.88671E-06	2.2104E-05	1.88671E-06	8.57115E-05	0.000124369	7.37235E-05	3.81536E-09	5.0748E-08	9.545E-09	6.41088E-08	0.06410877
3835103774465	383510	3774465	7.88866E-05	9.27642E-05	9.1529E-05	1.94559E-05	2.53023E-05	1.86239E-05	1.9169E-06	2.245775E-05	1.9169E-06	8.81258E-05	0.000127872	7.58002E-05	3.7806E-09	5.0495E-08	9.5795E-09	6.38552E-08	0.06385519
3835203774465	383520	3774465	7.9349E-05	9.33079E-05	9.20655E-05	1.957E-05	2.54506E-05	1.8733E-05	1.92813E-06	2.25893E-05	1.92813E-06	8.9779E-05	0.000130271	7.72222E-05	3.7176E-09	4.984E-08	9.53E-09	6.30878E-08	0.06308776
3835303774465	383530	3774465	7.98002E-05	9.38385E-05	9.2589E-05	1.96813E-05	2.55953E-05	1.88395E-05	1.9391E-06	2.27177E-05	1.9391E-06	9.14821E-05	0.000132743	7.86871E-05	3.6588E-09	4.923E-08	9.4862E-09	6.23749E-08	0.06237488
3835403774465	383540	3774465	8.06468E-05	9.48341E-05	9.35713E-05	1.98901E-05	2.58669E-05	1.90394E-05	1.95967E-06	2.29588E-05	1.95967E-06	9.36594E-05	0.000135902	8.05598E-05	3.61931E-09	4.8874E-08	9.4923E-09	6.1986E-08	0.06198596
3835503774465	383550	3774465	8.21564E-05	9.66092E-05	9.53228E-05	2.02624E-05	2.6351E-05	1.93958E-05	1.99635E-06	2.33885E-05	1.99635E-06	9.66196E-05	0.000140197	8.3106E-05	3.60997E-09	4.8927E-08	9.5783E-09	6.21153E-08	0.06211533

Unique Identifier	X (UTM)	Y (UTM)	EGIODemolition 2025	EGIOSite Grubbing / Prep 2025	EGIOMass Grading / Excavation 2025	EGIOMass Grading / Excavation 2026	EGIODrainage / Utilities Trenching 2026	EGIODrainage / Utilities Trenching 2027	EGIOFoundations / Concrete Pads 2026	EGIOFoundations / Concrete Pads 2027	EGIOBuilding / Structure Construction 2026	EGIOBuilding / Structure Construction 2027	EGIOAsphalt Paving 2027	EGIOArchitectural Coating 2027	EGIOLandscaping or Other Finishing 2027	EGIOWaterside Construction (Piles) 2027	HIWaterside Construction (Landscaping) 2025	HIWaterside Construction (Landscaping) 2026	KMDemolition 2025	KMSite Grubbing / Prep 2025	KMMass Grading / Excavation 2025
3835603774465	383560	3774465	0.000203416	7.9782E-05	2.64215E-05	2.58771E-05	6.0088E-05	5.99953E-05	7.89477E-05	7.88968E-05	8.45629E-05	8.2536E-05	3.29065E-06	3.29065E-06	8.91173E-05	3.29065E-06	2.41656E-05	2.34087E-05	3.33214E-05	0.000144617	0.000109925
3835703774465	383570	3774465	0.000200443	7.8616E-05	2.60353E-05	2.54989E-05	5.92098E-05	5.91184E-05	7.77939E-05	7.77437E-05	8.3327E-05	8.13296E-05	3.24255E-06	3.24255E-06	8.78148E-05	3.24255E-06	2.44042E-05	2.36398E-05	3.38872E-05	0.000147073	0.000111791
3835803774465	383580	3774465	0.000197829	7.7591E-05	2.56958E-05	2.51664E-05	5.84377E-05	5.83475E-05	7.67794E-05	7.67299E-05	8.22404E-05	8.02691E-05	3.20027E-06	3.20027E-06	8.66697E-05	3.20027E-06	2.46661E-05	2.38935E-05	3.44869E-05	0.000149676	0.000113769
3835903774465	383590	3774465	0.000195996	7.6873E-05	2.54578E-05	2.49333E-05	5.78964E-05	5.78071E-05	7.60683E-05	7.60192E-05	8.14786E-05	7.95256E-05	3.17063E-06	3.17063E-06	8.58669E-05	3.17063E-06	2.50105E-05	2.42271E-05	3.52111E-05	0.000152819	0.000116158
3836003774465	383600	3774465	0.000195889	7.683E-05	2.54438E-05	2.49196E-05	5.78646E-05	5.77753E-05	7.60265E-05	7.59774E-05	8.14338E-05	7.94819E-05	3.16889E-06	3.16889E-06	8.58197E-05	3.16889E-06	2.5572E-05	2.4771E-05	3.62544E-05	0.000157346	0.0001196
3836103774465	383610	3774465	0.000196257	7.6975E-05	2.54917E-05	2.49664E-05	5.79733E-05	5.78839E-05	7.61694E-05	7.61202E-05	8.15869E-05	7.96313E-05	3.17484E-06	3.17484E-06	8.5981E-05	3.17484E-06	2.61891E-05	2.53688E-05	3.73904E-05	0.000162277	0.000123348
3836203774465	383620	3774465	0.000198538	7.787E-05	2.5788E-05	2.52567E-05	5.86473E-05	5.85568E-05	7.70548E-05	7.70051E-05	8.25354E-05	8.0557E-05	3.21175E-06	3.21175E-06	8.69805E-05	3.21175E-06	2.70735E-05	2.62255E-05	3.89316E-05	0.000168966	0.000128432
3836303774465	383630	3774465	0.000202544	7.9441E-05	2.63083E-05	2.57663E-05	5.98306E-05	5.97383E-05	7.86096E-05	7.85589E-05	8.42007E-05	8.21825E-05	3.27655E-06	3.27655E-06	8.87356E-05	3.27655E-06	2.8218E-05	2.73341E-05	4.08733E-05	0.000177393	0.000134838
3836403774465	383640	3774465	0.000207242	8.1283E-05	2.69185E-05	2.63639E-05	6.12183E-05	6.11238E-05	8.04328E-05	8.03809E-05	8.61536E-05	8.40885E-05	3.35255E-06	3.35255E-06	9.07936E-05	3.35255E-06	2.94773E-05	2.8554E-05	4.30164E-05	0.000186694	0.000141908
3836503774465	383650	3774465	0.00021467	8.4197E-05	2.78833E-05	2.73088E-05	6.34125E-05	6.33146E-05	8.33157E-05	8.3262E-05	8.92415E-05	8.71025E-05	3.47271E-06	3.47271E-06	9.40479E-05	3.47271E-06	3.11833E-05	3.02066E-05	4.58611E-05	0.0019904	0.000151292
3836603774465	383660	3774465	0.000223329	8.7593E-05	2.9008E-05	2.84103E-05	6.59702E-05	6.58684E-05	8.66762E-05	8.66203E-05	9.28411E-05	9.06157E-05	3.61278E-06	3.61278E-06	9.78413E-05	3.61278E-06	3.31207E-05	3.20833E-05	4.91018E-05	0.000213105	0.000161983
3836703774465	383670	3774465	0.000233945	9.1757E-05	3.0387E-05	2.97609E-05	6.91063E-05	6.89997E-05	9.07967E-05	9.07381E-05	9.72546E-05	9.49235E-05	3.78453E-06	3.78453E-06	0.000102493	3.78453E-06	3.54205E-05	3.4311E-05	5.2949E-05	0.000229802	0.000174674
3836803774465	383680	3774465	0.000247185	9.6949E-05	3.21067E-05	3.14452E-05	7.30172E-05	7.29046E-05	9.59351E-05	9.58732E-05	0.000102758	0.000100295	3.9987E-06	3.9987E-06	0.000108293	3.9987E-06	3.8219E-05	3.70219E-05	5.76268E-05	0.000250104	0.000190106
3836903774465	383690	3774465	0.000263047	0.00010317	3.4167E-05	3.3463E-05	7.77029E-05	7.7583E-05	0.000102091	0.000102026	0.000109353	0.000106731	4.25531E-06	4.25531E-06	0.000115242	4.25531E-06	4.15287E-05	4.02279E-05	6.3169E-05	0.000274158	0.000208389
3837003774465	383700	3774465	0.000280975	0.0001102	3.64957E-05	3.57437E-05	8.29987E-05	8.28707E-05	0.000109049	0.000108979	0.000116806	0.000114006	4.54533E-06	4.54533E-06	0.000123096	4.54533E-06	4.52439E-05	4.38267E-05	6.94038E-05	0.000301217	0.000228957
3837103774465	383710	3774465	0.000302317	0.00011857	3.92677E-05	3.84586E-05	8.93028E-05	8.9165E-05	0.000117332	0.000117257	0.000125677	0.000122665	4.89057E-06	4.89057E-06	0.000132446	4.89057E-06	4.9612E-05	4.8058E-05	7.67452E-05	0.0003308	0.000253176
3837203774465	383720	3774465	0.000325571	0.00012769	4.22882E-05	4.14169E-05	9.61721E-05	9.60237E-05	0.000126358	0.000126276	0.000135345	0.000132101	5.26675E-06	5.26675E-06	0.000142634	5.26675E-06	5.43533E-05	5.26508E-05	8.47497E-05	0.0003678	0.000279582
3837303774465	383730	3774465	0.000346777	0.00013601	4.50427E-05	4.41146E-05	0.000102436	0.000102278	0.000134588	0.000134501	0.000144161	0.000140705	5.60981E-06	5.60981E-06	0.000151925	5.60981E-06	5.87286E-05	5.68891E-05	9.22223E-05	0.000400251	0.000304234
3837403774465	383740	3774465	0.000372017	0.00014591	4.8321E-05	4.73254E-05	0.000109892	0.000109722	0.000144384	0.000144291	0.000154653	0.000150946	6.01811E-06	6.01811E-06	0.000162982	6.01811E-06	6.38699E-05	6.18693E-05	0.000100996	0.000438331	0.000333178
3837503774465	383750	3774465	0.000407164	0.0001597	5.28862E-05	5.17965E-05	0.000120274	0.000120089	0.000158024	0.000157923	0.000169264	0.000165207	6.58667E-06	6.58667E-06	0.0001783	6.58667E-06	7.0884E-05	6.86638E-05	0.000112902	0.000490004	0.000372455
3837603774465	383760	3774465	0.000452478	0.00017747	5.8772E-05	5.75611E-05	0.00013366	0.000133453	0.000175611	0.000175498	0.000188102	0.000183593	7.31972E-06	7.31972E-06	0.000198232	7.31972E-06	7.9823E-05	7.73228E-05	0.000127981	0.000555447	0.000422199
3837703774465	383770	3774465	0.000507897	0.0001992	6.59703E-05	6.46111E-05	0.00015003	0.000149799	0.00019712	0.000196993	0.00021114	0.000206079	8.21623E-06	8.21623E-06	0.000222512	8.21623E-06	9.07389E-05	8.78967E-05	0.0001465	0.000635819	0.00048329
3837803774465	383780	3774465	0.000575846	0.00022585	7.47962E-05	7.32551E-05	0.000170102	0.00016984	0.000223492	0.000223348	0.000239388	0.00023365	9.31544E-06	9.31544E-06	0.000252281	9.31544E-06	0.000104107	0.000100846	0.000169223	0.000734441	0.000558253
3837903774465	383790	3774465	0.000665028	0.00026083	8.638E-05	8.46003E-05	0.000196446	0.000196143	0.000258104	0.000257938	0.000276462	0.000269835	1.07581E-05	1.07581E-05	0.000291352	1.07581E-05	0.000121538	0.000117731	0.000198881	0.000863156	0.000656091
3838003774465	383800	3774465	0.000802471	0.00031474	0.000104232	0.000102085	0.000237046	0.00023668	0.000311447	0.000311246	0.000333599	0.000325603	1.29815E-05	1.29815E-05	0.000351566	1.29815E-05	0.000148249	0.000143606	0.000244296	0.001060262	0.000805912
3838103774465	383810	3774465	0.001017752	0.00039918	0.000132195	0.000129471	0.000300639	0.000300175	0.000395	0.000394745	0.000423095	0.000412953	1.64641E-05	1.64641E-05	0.000445881	1.64641E-05	0.000189945	0.000183995	0.000315169	0.001367854	0.001039715
3838203774465	383820	3774465	0.001365032	0.00053538	0.000177303	0.00017365	0.000403224	0.000402602	0.000529783	0.000529442	0.000567464	0.000553862	2.20821E-05	2.20821E-05	0.000598027	2.20821E-05	0.00025708	0.000249027	0.000429245	0.001862955	0.001416044
3838303774465	383830	3774465	0.001962201	0.0007696	0.000254869	0.000249618	0.000579625	0.00057873	0.000761551	0.00076106	0.000815716	0.000796164	3.17425E-05	3.17425E-05	0.000859649	3.17425E-05	0.000372372	0.000360708	0.0006251	0.00271298	0.002062154
3838403774465	383840	3774465	0.003166617	0.00124199	0.00041131	0.000402835	0.000935403	0.00093396	0.001228997	0.001228204	0.00131641	0.001284856	5.12263E-05	5.12263E-05	0.001387309	5.12263E-05	0.000604704	0.000585764	0.001019714	0.00442563	0.003363951
3838603774465	383860	3774465	0.003119039	0.00122333	0.0004051	0.000396783	0.000921349	0.000919927	0.001210532	0.001209751	0.001296631	0.001265551	5.04566E-05	5.04566E-05	0.001366465	5.04566E-05	0.000595374	0.000576726	0.001003182	0.004353881	0.003309414
3838903774465	383890	3774465	0.003523328	0.0013819	0.000457643	0.000448213	0.001040774	0.001039168	0.001367441	0.001366559	0.0014647	0.001429592	5.69968E-05	5.69968E-05	0.001543586	5.69968E-05	0.000673303	0.000652214	0.001134952	0.00492577	0.003744111
3839003774465	383900	3774465	0.00536994	0.00210617	0.000697498	0.000683127	0.001586254	0.001583807	0.00208413	0.002082786	0.002232364	0.002178855	8.68694E-05	8.68694E-05	0.002352594	8.68694E-05	0.001028014	0.000995814	0.001735201	0.007530896	0.005724284
3839103774465	383910	3774465	0.00428009	0.00167871	0.000555938	0.000544483	0.001264318	0.001262367	0.001661148	0.001660076	0.001779297	0.001736648	6.92389E-05	6.92389E-05	0.001875126	6.92389E-05	0.000818605	0.000792965	0.001380472	0.005991346	0.004554062
3829703774475	382970	3774475	0.000107784	4.2274E-05	1.4E-05	1.37116E-05	3.18389E-05	3.17898E-05	4.18322E-05	4.18052E-05	4.48075E-05	4.37335E-05	1.74362E-06	1.74362E-06	4.72207E-05	1.74362E-06	1.05822E-05	1.02507E-05	1.07926E-05	4.68405E-05	3.56038E-05
3829803774475	382980	3774475	0.000113101	4.436E-05	1.46907E-05	1.4388E-05	3.34096E-05	3.33581E-05	4.38959E-05	4.38676E-05	4.7018E-05	4.5891E-05	1.82964E-06	1.82964E-06	4.95503E-05	1.82964E-06	1.0819E-05	1.04801E-05	1.10144E-05	4.78031E-05	3.63354E-05
3829903774475	382990	3774475	0.000118509	4.6481E-05	1.5393E-05	1.50759E-05	3.50069E-05	3.49529E-05	4.59945E-05	4.59648E-05	4.92658E-05	4.80849E-05	1.91711E-06	1.91711E-06	5.19192E-05	1.91711E-06	1.10343E-05	1.06886E-05	1.12158E-05	4.86772E-05	3.69999E-05
3830003774475	383000	3774475	0.000124554	4.8852E-05	1.61782E-05	1.58448E-05	3.67925E-05	3.67357E-05	4.83405E-05	4.83094E-05	5.17788E-05	5.05377E-05	2.0149E-06	2.0149E-06	5.45674E-05	2.0149E-06	1.12675E-05	1.09145E-05	1.14353E-05	4.963E-05	3.77241E-05
3830103774475	383010	3774475	0.000134353	5.2695E-05	1.7451E-05	1.70914E-05	3.96872E-05	3.9626E-05	5.21438E-05	5.21101E-05	5.58525E-05	5.45138E-05	2.17342E-06	2.17342E-06	5.88606E-05	2.17342E-06	1.17446E-05	1.13768E-05	1.18924E-05	5.1614E-05	3.92321E-05
3830203774475	383020	3774475	0.000146003	5.7264E-05	1.89642E-05	1.85734E-05	4.31285E-05	4.30619E-05	5.66651E-05	5.66286E-05	6.06954E-05	5.92406E-05	2.36188E-06	2.36188E-06	6.39644E-05	2.36188E-06	1.22882E-05	1.19033E-05	1.24039E-05	5.38337E-05	4.09194E-05
3830303774475	383030	3774475	0.00015829	6.2084E-05	2.05602E-05	2.01366E-05	4.67581E-05	4.66859E-05	6.1434E-05	6.13944E-05	6.58035E-05	6.42262E-05	2.56065E-06	2.56065E-06	6.93475E-05	2.56065E-06	1.27994E-05	1.23985E-05	1.28837E-05	5.5916E-05	4.25021E-05
3830403774475	383040	3774475	0.000170649	6.6931E-05	2.21655E-05	2.17088E-05	5.04089E-05	5.03312E-05	6.62308E-05	6.6188E-05	7.09414E-05	6.9241E-05	2.76059E-06	2.76059E-06	7.47622E-05	2.76059E-06	1.32443E-05	1.28295E-05	1.33023E-05	5.7733E-05	4.38832E-05
3830503774475	383050	3774475	0.00018476	7.2465E-05	2.39983E-05	2.35039E-05	5.45772E-05	5.4493E-05	7.17073E-05	7.1661E-05	7.68075E-05	7.49664E-05	2.98886E-06	2.98886E-06	8.09441E-05	2.98886E-06	1.37197E-05	1.329E-05	1.37481E-05	5.96679E-05	4.5354E-05
3830603774475	383060	3774475	0.000201592	7.9067E-05	2.61847E-05	2.56452E-05	5.95494E-05	5.94575E-05	7.82401E-05	7.81896E-05	8.38049E-05	8.17961E-05	3.26115E-06	3.26115E-06	8.83184E-05	3.26115E-06	1.42651E-05	1.38183E-05	1.42596E-05	6.18877E-05	4.70412E-05
3830703774475	383070	3774475	0.000220939	8.6656E-05	2.86977E-05	2.81064E-05	6.52645E-05	6.51638E-05	8.5749E-05	8.56936E-05	9.18478E-05	8.96463E-05	3.57413E-06	3.57413E-06	9.67946E-05	3.57413E-06	1.48391E-05	1.43743E-05	1.47892E-05	6.4186E-05	4.87882E-05
3830803774475	383080	3774475	0.000241984	9.491E-05	3.14312E-05	3.07836E-05	7.1481E-05	7.13707E-05	9.39167E-05	9.38561E-05	0.000100596	9.81853E-05	3.91457E-06	3.91457E-06	0.000106014	3.91457E-06	1.53809E-05	1.48991E-05	1.52893E-05	6.63566E-05	5.04381E-05
3830903774475	383090	3774475	0.0002639	0.00010351	3.42778E-05	3.35716E-05	7.79549E-05	7.78346E-05	0.000102423	0.000102356	0.000109707	0.000107078	4.26911E-06	4.26911E-06	0.000115616	4.26911E-06	1.58545E-05	1.53579E-05	1.57419E-05	6.8321E-05	5.19312E-05
3831003774475	383100	3774475	0.000288987	0.00011334	3.75363E-05	3.6763E-05	8.53654E-05	8.52337E-05	0.000112159	0.000112087	0.000120136	0.000117257	4.67494E-06	4.67494E-06	0.000126607	4.67494E-06	1.63747E-05	1.58618E-05	1.62624E-05	7.058E-05	5.36483E-05
3831103774475	383110	3774475	0.000315529	0.00012375	4.09838E-05	4.01394E-05	9.32057E-05	9.30619E-05	0.00012246	0.000122381	0.00013117	0.000128026	5.1043E-06	5.1043E-06	0.000138235	5.1043E-06	1.68285E-05	1.63014E-05	1.66947E-05	7.2456E-05	5.50743E-05
3831203774475	383120	3774475	0.000345367	0.00013546	4.48595E-05	4.39352E-05	0.00010202	0.000101862	0.000134041	0.000133954	0.000143574	0.000140133	5.587E-06	5.587E-06	0.000151307	5.587E-06	1.72375E-05	1.66976E-05	1.70567E-05	7.40275E-05	5.62688E-05
3831303774475	383130	3774475	0.000378709	0.00014853	4.91902E-05	4.81767E-05	0.000111869	0.000111696	0.000146981	0.000146886	0.000157435	0.000153661	6.12636E-06	6.12636E-06	0.000165914	6.12636E-06	1.76089E-05	1.70573E-05	1.74075E-05	7.55499E-05	5.7426E-05
3831403774475	383140	3774475	0.00041372	0.00016227	5.37378E-05	5.26306E-05	0.000122211	0.000122022	0.000160569	0.000160466	0.00017199	0.000167867	6.69274E-06	6.69274E-06	0.000181253	6.69274E-06	1.79461E-05	1.7384E-05	1.77334E-05	7.69642E-05	5.8501E-05
3831503774475	383150	3774475	0.000452864	0.00017762	5.88222E-05	5.76102E-05	0.000133774	0.000133567	0.000175761	0.000175648	0.000188262	0.00018375	7.32597E-06	7.32597E-06	0.000198402	7.32597E-06	1.82385E-05	1.76673E-05	1.80525E-05	7.83491E-05	5.95537E-05
3831603774475	383160	3774475	0.000496049	0.00019456	6.44315E-05	6.3104E-05	0.000146531	0.000146305	0.000192522	0.000192398	0.000206215	0.000201272	8.02458E-06	8.02458E-06	0.000217321	8.02458E-06	1.85094E-05	1.79297E-05	1.83716E-05	7.9734E-05	6.06063E-05
3831703774475	383170	3774475	0.000540466	0.00021198	7.02007E-05	6.87543E-05	0.000159651	0.000159405	0.00020976	0.000209625	0.00022468	0.00021929	8.7431E-06	8.7431E-06	0.00023678	8.7431E-06	1.87588E-05	1.81712E-05	1.86907E-05	8.11189E-05	6.1659E-05
3831903774475	383190	3774475	0.000618986	0.00024278	8.03997E-05	7.87432E-05	0.000182846	0.000182563	0.000240235	0.00024008	0.00025732	0.00025115	1.00133E-05	1.00133E-05	0.000271181	1.00133E-05	1.91265E-05	1.85274E-05	1.92836E-05	8.36922E-05	6.3615E-05
3832003774475	383200	3774475	0.000649058	0.00025457	8.43057E-05	8.25687E-05	0.000191729	0.000191433	0.000251906	0.000251744	0.000269823	0.000263356	1.04998E-05	1.04998E-05	0.000284355	1.04998E-05	1.92539E-05	1.86508E-05	1.9562E-05	8.49003E-05	6.45333E-05
3832103774475	383210	3774475	0.000675977	0.00026513	8.78022E-05	8.59931E-05	0.00019968	0.000199372	0.000262354	0.000262185	0.000281014	0.000274278	1.09353E-05	1.09353E-05	0.000296149	1.09353E-05	1.94046E-05	1.87968E-05	1.98607E-05	8.61968E-05	6.55188E-05
3832203774475	383220	3774475	0.000698872	0.00027411	9.0776E-05	8.89057E-05	0.000206443	0.000206125	0.00027124	0.000271065	0.000290532	0.000283568	1.13056E-05	1.13056E-05	0.000306179	1.13056E-05	1.95786E-05	1.89653E-05	2.01866E-05	8.76112E-05	6.65938E-05
3832303774475	383230	3774475	0.000713738	0.00027994	9.27068E-05	9.07967E-05	0.000210835	0.000210509	0.000277009	0.00027683	0.000296711	0.000289599	1.15461E-05	1.15461E-05	0.000312692	1.15461E-05	1.97508E-05	1.91322E-05	2.05215E-05	8.90648E-05	6.76987E-05
3832403774475	383240	3774475	0.000719702	0.00028228	9.34815E-05	9.15555E-05	0.000212596	0.000212268	0.000279324	0.000279144	0.000299191	0.000292019	1.16426E-05	1.16426E-05	0.000315304	1.16426E-05	1.99212E-05	1.92972E-05	2.08655E-05	9.05577E-05	6.88335E-05
3832503774475	383250	3774475	0.000715956	0.00028081	9.2995E-05	9.1079E-05	0.00021149	0.000211164	0.00027787	0.000277691	0.000297634	0.000290499	1.1582E-05	1.1582E-05	0.000313663	1.1582E-05	2.00934E-05	1.94641E-05	2.12208E-05	9.20998E-05	7.00056E-05
3832603774475	383260	3774475	0.000703345	0.00027586	9.1357E-05	8.94747E-05	0.000207765	0.000207444	0.000272976	0.0002728	0.000292391	0.000285383	1.1378E-05	1.13778E-05	0.000308139	1.13778E-05	2.02872E-05	1.96517E-05	2.16033E-05	9.37597E-05	7.12673E-05
3832703774475	383270	3774475	0.000681402	0.00026726	8.85068E-05	8.66833E-05	0.000201283	0.000200972	0.000264459	0.000264289	0.000283269	0.000276479	1.1023E-05	1.1023E-05	0.000298525	1.1023E-05	2.0506E-05	1.98637E-05	2.20151E-05	9.55472E-05	7.26261E-05
3832903774475	383290	3774475	0.000616651	0.00024186	8.00963E-05	7.84461E-05	0.000182156	0.000181875	0.000239329	0.000239174	0.000256351	0.000250206	9.97554E-06	9.97554E-06	0.000270157	9.97554E-06	2.08522E-05	2.01991E-05	2.28027E-05	9.89652E-05	7.52241E-05
3833003774475	383300	3774475	0.000579717	0.00022737	7.5299E-05	7.37476E-05	0.000171246	0.000170981	0.000224994	0.000224849	0.000240997	0.00023522	9.37806E-06	9.37806E-06	0.000253977	9.37806E-06	2.09581E-05	2.03016E-05	2.31535E-05	0.000100488	7.63813E-05
3833103774475	383310	3774475	0.000543025	0.00021298	7.05332E-05	6.90799E-05	0.000160407	0.00016016	0.000210754	0.000210618	0.000225744	0.000220333	8.78451E-06	8.78451E-06	0.000237902	8.78451E-06	2.10585E-05	2.0399E-05	2.35042E-05	0.00010201	7.75385E-05
3833203774475	383320	3774475	0.000507286	0.00019896	6.5891E-05	6.45334E-05	0.00014985	0.000149619	0.000196883	0.000196756	0.000210886	0.000205832	8.20635E-06	8.20635E-06	0.000222244	8.20635E-06	2.11447E-05	2.04824E-05	2.38527E-05	0.000103523	7.86882E-05
3833303774475	383330	3774475	0.000474663	0.00018617	6.16537E-05	6.03834E-05	0.000140213	0.000139997	0.000184222	0.000184103	0.000197325	0.000192595	7.67862E-06	7.67862E-06	0.000207952	7.67862E-06	2.12182E-05	2.05536E-05	2.4199E-05	0.000105025	7.98305E-05
3833403774475	383340	3774475	0.000446047	0.00017495	5.79367E-05	5.6743E-05	0.00013176	0.000131557	0.000173115	0.000173004	0.000185428	0.000180984	7.21568E-06	7.21568E-06	0.000195415	7.21568E-06	2.1342E-05	2.06735E-05	2.46041E-05	0.000106783	8.11668E-05
3833503774475	383350	3774475	0.000420367	0.00016487	5.46012E-05	5.34762E-05	0.000124174	0.000123983	0.000163149	0.000163044	0.000174753	0.000170564	6.80027E-06	6.80027E-06	0.000184165	6.80027E-06	2.15016E-05	2.08282E-05	2.50341E-05	0.00010865	8.25853E-05
3833803774475	383380	3774475	0.000353074	0.00013848	4.58605E-05	4.49156E-05	0.000104296	0.000104135	0.000137032	0.000136943	0.000146778	0.00014326	5.71167E-06	5.71167E-06	0.000154683	5.71167E-06	2.17169E-05	2.10367E-05	2.60977E-05	0.000113266	8.60942E-05
3833903774475	383390	3774475	0.000334562	0.00013122	4.3456E-05	4.25607E-05	9.8828E-05	9.86755E-05	0.000129847	0.000129763	0.000139082	0.000135749	5.4122E-06	5.4122E-06	0.000146573	5.4122E-06	2.17653E-05	2.10836E-05	2.64145E-05	0.000114641	8.71394E-05
3834003774475	383400	3774475	0.00031896	0.0001251	4.14295E-05	4.05759E-05	9.42193E-05	9.40739E-05	0.000123792	0.000123712	0.000132596	0.000129418	5.15981E-06	5.15981E-06	0.000139738	5.15981E-06	2.18784E-05	2.11931E-05	2.6797E-05	0.000116301	8.84011E-05
3834103774475	383410	3774475	0.000305254	0.00011972	3.96492E-05	3.88323E-05	9.01704E-05	9.00313E-05	0.000118472	0.000118396	0.000126898	0.000123857	4.93808E-06	4.93808E-06	0.000133733	4.93808E-06	2.20273E-05	2.13373E-05	2.72134E-05	0.000118108	8.97747E-05
3834203774475	383420	3774475	0.00029205	0.00011455	3.79342E-05	3.71526E-05	8.62702E-05	8.61371E-05	0.000113348	0.000113275	0.00012141	0.000118499	4.72449E-06	4.72449E-06	0.000127948	4.72449E-06	2.20721E-05	2.13808E-05	2.74872E-05	0.000119297	9.06781E-05
3834303774475	383430	3774475	0.000280131	0.00010987	3.6386E-05	3.56363E-05	8.27493E-05	8.26216E-05	0.000108722	0.000108652	0.000116455	0.000113663	4.53167E-06	4.53167E-06	0.000122727	4.53167E-06	2.21205E-05	2.14277E-05	2.77769E-05	0.000120554	9.16337E-05
3834403774475	383440	3774475	0.000269505	0.0001057	3.50058E-05	3.42846E-05	7.96105E-05	7.94877E-05	0.000104598	0.00010453	0.000112037	0.000109352	4.35978E-06	4.35978E-06	0.000118071	4.35978E-06	2.21977E-05	2.15024E-05	2.81096E-05	0.000121998	9.27311E-05

			KMMass Grading / Excavation	KMDrainage / Utilities Trenching	KMFoundations / Concrete Pads	KMBuilding / Structure Construction	KMAsphalt Paving	KMArchitectural Coating	KMLandscaping or Other Finishing	KMWaterside Construction (Piles)	EWNDemolition	EWNSite Grubbing / Prep	EWNDrainage / Utilities Trenching	EWNDrainage / Utilities Trenching	EWNDrainage / Utilities Trenching	EWNFoundation s / Concrete Pads	EWNBuilding / Structure Construction	EWNAsphalt Paving	EWNLandscaping or Other Finishing	EWNWaterside Construction (Piles)	ISDemolition
Unique Identifier	X (UTM)	Y (UTM)	2026	2026	2026	2026	2026	2026	2026	2026	2027	2027	2027	2028	2029	2029	2029	2029	2029	2029	2027
3835603774465	383560	3774465	0.000108787	3.90663E-05	2.06738E-05	7.10071E-05	2.28118E-06	2.28118E-06	7.32883E-05	2.28118E-06	0.000101576	5.536E-06	1.29996E-05	1.27485E-05	1.24848E-05	1.08141E-05	2.34822E-05	1.67063E-06	2.43176E-05	1.67063E-06	4.28361E-05
3835703774465	383570	3774465	0.000110634	3.97296E-05	2.10248E-05	7.22128E-05	2.31991E-06	2.31991E-06	7.45327E-05	2.31991E-06	0.000102449	5.58358E-06	1.31113E-05	1.28581E-05	1.25921E-05	1.09071E-05	2.3684E-05	1.68499E-06	2.45265E-05	1.68499E-06	4.18092E-05
3835803774465	383580	3774465	0.000112592	4.04328E-05	2.13969E-05	7.34907E-05	2.36096E-06	2.36096E-06	7.58517E-05	2.36096E-06	0.000103421	5.63658E-06	1.32357E-05	1.29801E-05	1.27116E-05	1.10106E-05	2.39088E-05	1.70098E-06	2.47593E-05	1.70098E-06	4.08688E-05
3835903774465	383590	3774465	0.000114956	4.12818E-05	2.18462E-05	7.5034E-05	2.41054E-06	2.41054E-06	7.74445E-05	2.41054E-06	0.000104738	5.70835E-06	1.34043E-05	1.31454E-05	1.28734E-05	1.11508E-05	2.42133E-05	1.72265E-06	2.50746E-05	1.72265E-06	4.01157E-05
3836003774465	383600	3774465	0.000118362	4.25049E-05	2.24935E-05	7.72572E-05	2.48196E-06	2.48196E-06	7.97391E-05	2.48196E-06	0.000106958	5.82937E-06	1.36885E-05	1.34241E-05	1.31464E-05	1.13872E-05	2.47266E-05	1.75917E-06	2.56062E-05	1.75917E-06	3.97511E-05
3836103774465	383610	3774465	0.000122071	4.38369E-05	2.31983E-05	7.96781E-05	2.55974E-06	2.55974E-06	8.22378E-05	2.55974E-06	0.000109409	5.96291E-06	1.4002E-05	1.37316E-05	1.34475E-05	1.16481E-05	2.52931E-05	1.79946E-06	2.61928E-05	1.79946E-06	3.948E-05
3836203774465	383620	3774465	0.000127103	4.56437E-05	2.41545E-05	8.29622E-05	2.66525E-06	2.66525E-06	8.56275E-05	2.66525E-06	0.000112961	6.15654E-06	1.44567E-05	1.41775E-05	1.38842E-05	1.20263E-05	2.61144E-05	1.8579E-06	2.70433E-05	1.8579E-06	3.96113E-05
3836303774465	383630	3774465	0.000133442	4.79202E-05	2.53592E-05	8.71E-05	2.79817E-06	2.79817E-06	8.98981E-05	2.79817E-06	0.000117586	6.4086E-06	1.50486E-05	1.4758E-05	1.44526E-05	1.25187E-05	2.71835E-05	1.93396E-06	2.81505E-05	1.93396E-06	4.0085E-05
3836403774465	383640	3774465	0.000140439	5.04328E-05	2.66889E-05	9.16669E-05	2.94489E-06	2.94489E-06	9.46118E-05	2.94489E-06	0.00012267	6.68569E-06	1.56993E-05	1.53961E-05	1.50775E-05	1.30599E-05	2.83589E-05	2.01758E-06	2.93677E-05	2.01758E-06	4.06648E-05
3836503774465	383650	3774465	0.000149726	5.3768E-05	2.84538E-05	9.77288E-05	3.13964E-06	3.13964E-06	0.000100868	3.13964E-06	0.000129584	7.06252E-06	1.65841E-05	1.62639E-05	1.59273E-05	1.3796E-05	2.99573E-05	2.1313E-06	3.10229E-05	2.1313E-06	4.17742E-05
3836603774465	383660	3774465	0.000160306	5.75674E-05	3.04644E-05	0.000104635	3.3615E-06	3.3615E-06	0.000107996	3.3615E-06	0.000137425	7.48984E-06	1.75876E-05	1.72479E-05	1.6891E-05	1.46308E-05	3.17699E-05	2.26026E-06	3.29E-05	2.26026E-06	4.30806E-05
3836703774465	383670	3774465	0.000172867	6.20779E-05	3.28514E-05	0.000112833	3.62488E-06	3.62488E-06	0.000116458	3.62488E-06	0.000146736	7.99729E-06	1.87791E-05	1.84165E-05	1.80354E-05	1.5622E-05	3.39223E-05	2.41339E-06	3.5129E-05	2.41339E-06	4.4714E-05
3836803774465	383680	3774465	0.000188139	6.75622E-05	3.57536E-05	0.000122801	3.94511E-06	3.94511E-06	0.000126746	3.94511E-06	0.000158053	8.61407E-06	2.02275E-05	1.98368E-05	1.94264E-05	1.68269E-05	3.65386E-05	2.59952E-06	3.78383E-05	2.59952E-06	4.67833E-05
3836903774465	383690	3774465	0.000206233	7.406E-05	3.91922E-05	0.000134612	4.32454E-06	4.32454E-06	0.000138936	4.32454E-06	0.000171437	9.34352E-06	2.19403E-05	2.15167E-05	2.10715E-05	1.82518E-05	3.96327E-05	2.81965E-06	4.10425E-05	2.81965E-06	4.92606E-05
3837003774465	383700	3774465	0.000226588	8.13696E-05	4.30605E-05	0.000147898	4.75137E-06	4.75137E-06	0.000152649	4.75137E-06	0.000186467	1.01627E-05	2.38639E-05	2.34031E-05	2.29189E-05	1.9852E-05	4.31074E-05	3.06686E-06	4.46409E-05	3.06686E-06	5.20089E-05
3837103774465	383710	3774465	0.000250556	8.99768E-05	4.76154E-05	0.000163542	5.25396E-06	5.25396E-06	0.000168796	5.25396E-06	0.000204124	1.1125E-05	2.61236E-05	2.56191E-05	2.50891E-05	2.17318E-05	4.71893E-05	3.35726E-06	4.88679E-05	3.35726E-06	5.527E-05
3837203774465	383720	3774465	0.000276689	9.93613E-05	5.25816E-05	0.000180599	5.80194E-06	5.80194E-06	0.000186401	5.80194E-06	0.000223289	1.21695E-05	2.85763E-05	2.80245E-05	2.74447E-05	2.37722E-05	5.16199E-05	3.67248E-06	5.34561E-05	3.67248E-06	5.87519E-05
3837303774465	383730	3774465	0.000301085	0.000108122	5.72179E-05	0.000196523	6.31352E-06	6.31352E-06	0.000202837	6.31352E-06	0.000240953	1.31323E-05	3.0837E-05	3.02415E-05	2.96158E-05	2.56528E-05	5.57035E-05	3.963E-06	5.7685E-05	3.963E-06	6.17881E-05
3837403774465	383740	3774465	0.00032973	0.000118409	6.26615E-05	0.00021522	6.91418E-06	6.91418E-06	0.000222135	6.91418E-06	0.000261719	1.4264E-05	3.34946E-05	3.28477E-05	3.21681E-05	2.78636E-05	6.0504E-05	4.30454E-06	6.26563E-05	4.30454E-06	6.5446E-05
3837503774465	383750	3774465	0.0003686	0.000132368	7.00484E-05	0.000240592	7.72926E-06	7.72926E-06	0.000248321	7.72926E-06	0.000290079	1.58097E-05	3.71242E-05	3.64073E-05	3.5654E-05	3.0883E-05	6.70605E-05	4.77099E-06	6.9446E-05	4.77099E-06	7.07038E-05
3837603774465	383760	3774465	0.000417829	0.000150046	7.94039E-05	0.000272724	8.76155E-06	8.76155E-06	0.000281486	8.76155E-06	0.000326235	1.77802E-05	4.17513E-05	4.09451E-05	4.00979E-05	3.47322E-05	7.5419E-05	5.36565E-06	7.81018E-05	5.36565E-06	7.75488E-05
3837703774465	383770	3774465	0.000478289	0.000171758	9.08935E-05	0.000312187	1.00293E-05	1.00293E-05	0.000322217	1.00293E-05	0.000370338	2.01839E-05	4.73957E-05	4.64804E-05	4.55187E-05	3.94276E-05	8.56148E-05	6.09103E-06	8.86603E-05	6.09103E-06	8.59014E-05
3837803774465	383780	3774465	0.000552476	0.000198399	0.000104992	0.000360611	1.1585E-05	1.1585E-05	0.000372196	1.1585E-05	0.000424296	2.31247E-05	5.43011E-05	5.32525E-05	5.21507E-05	4.51722E-05	9.80887E-05	6.97848E-06	0.000101578	6.97848E-06	9.6083E-05
3837903774465	383790	3774465	0.000649301	0.00023317	0.000123392	0.00042381	1.36153E-05	1.36153E-05	0.000437425	1.36153E-05	0.000494754	2.69648E-05	6.33183E-05	6.20956E-05	6.08108E-05	5.26734E-05	0.000114377	8.13732E-06	0.000118446	8.13732E-06	0.000109487
3838003774465	383800	3774465	0.000797572	0.000286415	0.00015157	0.000520589	1.67244E-05	1.67244E-05	0.000537313	1.67244E-05	0.000602731	3.28496E-05	7.71371E-05	7.56475E-05	7.40823E-05	6.41691E-05	0.000139339	9.91324E-06	0.000144296	9.91324E-06	0.000130252
3838103774465	383810	3774465	0.001028955	0.000369506	0.000195541	0.000671616	2.15764E-05	2.15764E-05	0.000693193	2.15764E-05	0.000771335	4.20388E-05	9.87149E-05	9.68086E-05	9.48056E-05	8.21193E-05	0.000178317	1.26863E-05	0.00018466	1.26863E-05	0.000162894
3838203774465	383820	3774465	0.00140139	0.000503251	0.000266319	0.000914711	2.9386E-05	2.9386E-05	0.000944097	2.9386E-05	0.001042847	5.68365E-05	0.000133463	0.000130885	0.000128177	0.000111025	0.000241085	1.71519E-05	0.000249661	1.71519E-05	0.00021567
3838303774465	383830	3774465	0.002040812	0.000732873	0.000387834	0.001332073	4.27942E-05	4.27942E-05	0.001374868	4.27942E-05	0.001509163	8.22514E-05	0.000193142	0.000189412	0.000185493	0.000160671	0.000348888	2.48215E-05	0.000361299	2.48215E-05	0.000306562
3838403774465	383840	3774465	0.003329137	0.001195522	0.000632666	0.002172985	6.98093E-05	6.98093E-05	0.002242795	6.98093E-05	0.002448903	0.000133468	0.000313409	0.000307357	0.000300997	0.00026072	0.000566137	4.02776E-05	0.000586276	4.02776E-05	0.000490088
3838603774465	383860	3774465	0.003275165	0.00117614	0.000622409	0.002137756	6.86776E-05	6.86776E-05	0.002206434	6.86776E-05	0.002410848	0.000131394	0.000308539	0.00030258	0.00029632	0.000256668	0.00055734	3.96517E-05	0.000577165	3.96517E-05	0.000481664
3838903774465	383890	3774465	0.003705363	0.001330628	0.000704163	0.002418554	7.76985E-05	7.76985E-05	0.002496252	7.76985E-05	0.002725744	0.000148557	0.000348839	0.000342102	0.000335024	0.000290193	0.000630137	4.48308E-05	0.000652552	4.48308E-05	0.000542087
3839003774465	383900	3774465	0.005665043	0.002034366	0.001076578	0.003697671	0.000118791	0.000118791	0.003816462	0.000118791	0.004159924	0.000226721	0.000532384	0.000522103	0.0005113	0.000442881	0.00096169	6.84191E-05	0.0009959	6.84191E-05	0.000821543
3839103774465	383910	3774465	0.004506931	0.001618478	0.000856492	0.002941752	9.45067E-05	9.45067E-05	0.003036258	9.45067E-05	0.003313046	0.000180565	0.000424001	0.000415813	0.00040721	0.00035272	0.000765909	5.44903E-05	0.000793155	5.44903E-05	0.000655913
3829703774475	382970	3774475	3.52353E-05	1.26533E-05	6.69608E-06	2.29987E-05	7.38857E-07	7.38857E-07	2.37376E-05	7.38857E-07	4.69824E-05	2.5606E-06	6.01277E-06	5.89666E-06	5.77465E-06	5.00192E-06	1.08614E-05	7.72728E-07	1.12477E-05	7.72728E-07	1.28056E-05
3829803774475	382980	3774475	3.59594E-05	1.29133E-05	6.83368E-06	2.34713E-05	7.5404E-07	7.5404E-07	2.42254E-05	7.5404E-07	4.80467E-05	2.61861E-06	6.14898E-06	6.03024E-06	5.90547E-06	5.11523E-06	1.11074E-05	7.90233E-07	1.15025E-05	7.90233E-07	1.32876E-05
3829903774475	382990	3774475	3.6617E-05	1.31495E-05	6.95865E-06	2.39005E-05	7.67829E-07	7.67829E-07	2.46684E-05	7.67829E-07	4.90114E-05	2.67119E-06	6.27245E-06	6.15132E-06	6.02405E-06	5.21795E-06	1.13305E-05	8.06101E-07	1.17335E-05	8.06101E-07	1.37627E-05
3830003774475	383000	3774475	3.73336E-05	1.34068E-05	7.09484E-06	2.43683E-05	7.82857E-07	7.82857E-07	2.51512E-05	7.82857E-07	5.00528E-05	2.72794E-06	6.40572E-06	6.28202E-06	6.15204E-06	5.32881E-06	1.15712E-05	8.23228E-07	1.19828E-05	8.23228E-07	1.42838E-05
3830103774475	383010	3774475	3.88261E-05	1.39428E-05	7.37847E-06	2.53425E-05	8.14152E-07	8.14152E-07	2.61566E-05	8.14152E-07	5.22043E-05	2.8452E-06	6.68108E-06	6.55206E-06	6.41649E-06	5.55787E-06	1.20686E-05	8.58615E-07	1.24979E-05	8.58615E-07	1.51753E-05
3830203774475	383020	3774475	4.04959E-05	1.45424E-05	7.69579E-06	2.64324E-05	8.49166E-07	8.49166E-07	2.72815E-05	8.49166E-07	5.46545E-05	2.97874E-06	6.99465E-06	6.85958E-06	6.71764E-06	5.81873E-06	1.2635E-05	8.98914E-07	1.30845E-05	8.98914E-07	1.62134E-05
3830303774475	383030	3774475	4.20622E-05	1.51049E-05	7.99346E-06	2.74547E-05	8.82011E-07	8.82011E-07	2.83368E-05	8.82011E-07	5.69592E-05	3.10435E-06	7.2896E-06	7.14883E-06	7.00092E-06	6.0641E-06	1.31678E-05	9.3682E-07	1.36362E-05	9.3682E-07	1.72571E-05
3830403774475	383040	3774475	4.34291E-05	1.55958E-05	8.25322E-06	2.83469E-05	9.10673E-07	9.10673E-07	2.92576E-05	9.10673E-07	5.89653E-05	3.21369E-06	7.54634E-06	7.40061E-06	7.24749E-06	6.27767E-06	1.36316E-05	9.69814E-07	1.41165E-05	9.69814E-07	1.82492E-05
3830503774475	383050	3774475	4.48846E-05	1.61184E-05	8.52982E-06	2.9297E-05	9.41194E-07	9.41194E-07	3.02381E-05	9.41194E-07	6.11093E-05	3.33053E-06	7.82072E-06	7.66969E-06	7.511E-06	6.50592E-06	1.41272E-05	1.00508E-06	1.46298E-05	1.00508E-06	1.93404E-05
3830603774475	383060	3774475	4.65544E-05	1.67181E-05	8.84714E-06	3.03868E-05	9.76208E-07	9.76208E-07	3.13631E-05	9.76208E-07	6.35671E-05	3.46449E-06	8.13527E-06	7.97817E-06	7.8131E-06	6.7676E-06	1.46954E-05	1.0455E-06	1.52182E-05	1.0455E-06	2.05993E-05
3830703774475	383070	3774475	4.82833E-05	1.73389E-05	9.1757E-06	3.15153E-05	1.01246E-06	1.01246E-06	3.25278E-05	1.01246E-06	6.61475E-05	3.60512E-06	8.46551E-06	8.30203E-06	8.13025E-06	7.04231E-06	1.5292E-05	1.08794E-06	1.58359E-05	1.08794E-06	2.19839E-05
3830803774475	383080	3774475	4.99161E-05	1.79253E-05	9.486E-06	3.25811E-05	1.0467E-06	1.0467E-06	3.36278E-05	1.0467E-06	6.85823E-05	3.73783E-06	8.77712E-06	8.60762E-06	8.42952E-06	7.30154E-06	1.58549E-05	1.12799E-06	1.64188E-05	1.12799E-06	2.33979E-05
3830903774475	383090	3774475	5.13938E-05	1.8456E-05	9.76682E-06	3.35456E-05	1.07769E-06	1.07769E-06	3.46233E-05	1.07769E-06	7.06956E-05	3.853E-06	9.04758E-06	8.87286E-06	8.68927E-06	7.52653E-06	1.63434E-05	1.16274E-06	1.69248E-05	1.16274E-06	2.4777E-05
3831003774475	383100	3774475	5.30931E-05	1.90662E-05	1.00898E-05	3.46548E-05	1.11332E-06	1.11332E-06	3.57681E-05	1.11332E-06	7.30233E-05	3.97986E-06	9.34547E-06	9.165E-06	8.97537E-06	7.77434E-06	1.68815E-05	1.20103E-06	1.7482E-05	1.20103E-06	2.62846E-05
3831103774475	383110	3774475	5.45043E-05	1.9573E-05	1.03579E-05	3.55759E-05	1.14291E-06	1.14291E-06	3.67188E-05	1.14291E-06	7.51749E-05	4.09713E-06	9.62083E-06	9.43504E-06	9.23982E-06	8.0034E-06	1.73789E-05	1.23642E-06	1.79971E-05	1.23642E-06	2.77405E-05
3831203774475	383120	3774475	5.56865E-05	1.99975E-05	1.05826E-05	3.63475E-05	1.1677E-06	1.1677E-06	3.75152E-05	1.1677E-06	7.70049E-05	4.19686E-06	9.85503E-06	9.66472E-06	9.46474E-06	8.19823E-06	1.7802E-05	1.26651E-06	1.84352E-05	1.26651E-06	2.92998E-05
3831303774475	383130	3774475	5.68317E-05	2.04087E-05	1.08002E-05	3.7095E-05	1.19171E-06	1.19171E-06	3.82867E-05	1.19171E-06	7.86281E-05	4.28533E-06	1.00628E-05	9.86845E-06	9.66426E-06	8.37105E-06	1.81772E-05	1.29321E-06	1.88238E-05	1.29321E-06	3.10072E-05
3831403774475	383140	3774475	5.78956E-05	2.07908E-05	1.10024E-05	3.77895E-05	1.21402E-06	1.21402E-06	3.90035E-05	1.21402E-06	8.00293E-05	4.3617E-06	1.02421E-05	1.00443E-05	9.83648E-06	8.52023E-06	1.85012E-05	1.31626E-06	1.91593E-05	1.31626E-06	3.27901E-05
3831503774475	383150	3774475	5.89374E-05	2.11649E-05	1.12004E-05	3.84694E-05	1.23587E-06	1.23587E-06	3.97053E-05	1.23587E-06	8.12238E-05	4.4268E-06	1.0395E-05	1.01942E-05	9.9833E-06	8.64739E-06	1.87773E-05	1.3359E-06	1.94452E-05	1.3359E-06	3.47169E-05
3831603774475	383160	3774475	5.99791E-05	2.1539E-05	1.13984E-05	3.91494E-05	1.25771E-06	1.25771E-06	4.04071E-05	1.25771E-06	8.23493E-05	4.48815E-06	1.0539E-05	1.03355E-05	1.01216E-05	8.76722E-06	1.90375E-05	1.35442E-06	1.97147E-05	1.35442E-06	3.68155E-05
3831703774475	383170	3774475	6.10209E-05	2.19131E-05	1.15963E-05	3.98294E-05	1.27956E-06	1.27956E-06	4.11089E-05	1.27956E-06	8.33753E-05	4.54406E-06	1.06703E-05	1.04643E-05	1.02477E-05	8.87646E-06	1.92747E-05	1.37129E-06	1.99603E-05	1.37129E-06	3.9086E-05
3831903774475	383190	3774475	6.29567E-05	2.26083E-05	1.19642E-05	4.10929E-05	1.32015E-06	1.32015E-06	4.2413E-05	1.32015E-06	8.48455E-05	4.62419E-06	1.08585E-05	1.06488E-05	1.04284E-05	9.03297E-06	1.96146E-05	1.39547E-06	2.03123E-05	1.39547E-06	4.40433E-05
3832003774475	383200	3774475	6.38654E-05	2.29346E-05	1.21369E-05	4.16861E-05	1.33921E-06	1.33921E-06	4.30253E-05	1.33921E-06	8.53278E-05	4.65048E-06	1.09202E-05	1.07093E-05	1.04877E-05	9.08433E-06	1.97261E-05	1.4034E-06	2.04278E-05	1.4034E-06	4.68252E-05
3832103774475	383210	3774475	6.48407E-05	2.32849E-05	1.23223E-05	4.23226E-05	1.35966E-06	1.35966E-06	4.36823E-05	1.35966E-06	8.58944E-05	4.68136E-06	1.09927E-05	1.07804E-05	1.05574E-05	9.14465E-06	1.98571E-05	1.41272E-06	2.05634E-05	1.41272E-06	5.00807E-05
3832203774475	383220	3774475	6.59046E-05	2.36669E-05	1.25244E-05	4.30171E-05	1.38197E-06	1.38197E-06	4.43991E-05	1.38197E-06	8.65606E-05	4.71766E-06	1.1078E-05	1.0864E-05	1.06393E-05	9.21557E-06	2.00111E-05	1.42368E-06	2.07229E-05	1.42368E-06	5.38882E-05
3832303774475	383230	3774475	6.69981E-05	2.40596E-05	1.27322E-05	4.37308E-05	1.4049E-06	1.4049E-06	4.51357E-05	1.4049E-06	8.72038E-05	4.75272E-06	1.11603E-05	1.09448E-05	1.07183E-05	9.28405E-06	2.01598E-05	1.43426E-06	2.08769E-05	1.43426E-06	5.82042E-05
3832403774475	383240	3774475	6.81212E-05	2.44629E-05	1.29457E-05	4.44639E-05	1.42845E-06	1.42845E-06	4.58923E-05	1.42845E-06	8.78393E-05	4.78735E-06	1.12416E-05	1.10245E-05	1.07964E-05	9.35171E-06	2.03067E-05	1.44471E-06	2.1029E-05	1.44471E-06	6.3061E-05
3832503774475	383250	3774475	6.92811E-05	2.48795E-05	1.31661E-05	4.5221E-05	1.45277E-06	1.45277E-06	4.66738E-05	1.45277E-06	8.84671E-05	4.82157E-06	1.1322E-05	1.11033E-05	1.08736E-05	9.41855E-06	2.04518E-05	1.45504E-06	2.11793E-05	1.45504E-06	6.84193E-05
3832603774475	383260	3774475	7.05298E-05	2.53279E-05	1.34034E-05	4.6036E-05	1.47895E-06	1.47895E-06	4.7515E-05	1.47895E-06	8.91792E-05	4.86038E-06	1.14131E-05	1.11927E-05	1.09611E-05	9.49436E-06	2.06164E-05	1.46675E-06	2.13498E-05	1.46675E-06	7.42737E-05
3832703774475	383270	3774475	7.18745E-05	2.58107E-05	1.36589E-05	4.69137E-05	1.50715E-06	1.50715E-06	4.84209E-05	1.50715E-06	8.99909E-05	4.90462E-06	1.1517E-05	1.12946E-05	1.10609E-05	9.58077E-06	2.08041E-05	1.4801E-06	2.15441E-05	1.4801E-06	8.03223E-05
3832903774475	383290	3774475	7.44456E-05	2.67341E-05	1.41476E-05	4.8592E-05	1.56107E-06	1.56107E-06	5.0153E-05	1.56107E-06	9.12236E-05	4.9718E-06	1.16747E-05	1.14493E-05	1.12124E-05	9.71201E-06	2.10891E-05	1.50037E-06	2.18392E-05	1.50037E-06	9.06142E-05
3833003774475	383300	3774475	7.55908E-05	2.71453E-05	1.43652E-05	4.93394E-05	1.58508E-06	1.58508E-06	5.09245E-05	1.58508E-06	9.15605E-05	4.99017E-06	1.17179E-05	1.14916E-05	1.12538E-05	9.74788E-06	2.11669E-05	1.50591E-06	2.19199E-05	1.50591E-06	9.37734E-05
3833103774475	383310	3774475	7.6736E-05	2.75566E-05	1.45828E-05	5.00869E-05	1.60909E-06	1.60909E-06	5.1696E-05	1.60909E-06	9.18438E-05	5.00561E-06	1.17541E-05	1.15271E-05	1.12886E-05	9.77804E-06	2.12324E-05	1.51057E-06	2.19877E-05	1.51057E-06	9.49945E-05
3833203774475	383320	3774475	7.78739E-05	2.79652E-05	1.47991E-05	5.08296E-05	1.63295E-06	1.63295E-06	5.24626E-05	1.63295E-06	9.20965E-05	5.01938E-06	1.17864E-05	1.15588E-05	1.13197E-05	9.80494E-06	2.12909E-05	1.51473E-06	2.20482E-05	1.51473E-06	9.4138E-05
3833303774475	383330	3774475	7.90043E-05	2.83711E-05	1.50139E-05	5.15675E-05	1.65666E-06	1.65666E-06	5.32241E-05	1.65666E-06	9.23185E-05	5.03148E-06	1.18149E-05	1.15867E-05	1.1347E-05	9.82858E-06	2.13422E-05	1.51838E-06	2.21014E-05	1.51838E-06	9.22979E-05
3833403774475	383340	3774475	8.03268E-05	2.8846E-05	1.52652E-05	5.24307E-05	1.68439E-06	1.68439E-06	5.41151E-05	1.68439E-06	9.27244E-05	5.0536E-06	1.18668E-05	1.16376E-05	1.13968E-05	9.87179E-06	2.1436E-05	1.52506E-06	2.21985E-05	1.52506E-06	9.02915E-05
3833503774475	383350	3774475	8.17306E-05	2.93502E-05	1.5532E-05	5.3347E-05	1.71383E-06	1.71383E-06	5.50608E-05	1.71383E-06	9.32756E-05	5.08364E-06	1.19374E-05	1.17068E-05	1.14646E-05	9.93048E-06	2.15634E-05	1.53412E-06	2.23305E-05	1.53412E-06	8.79944E-05
3833803774475	383380	3774475	8.52032E-05	3.05972E-05	1.61919E-05	5.56136E-05	1.78664E-06	1.78664E-06	5.74002E-05	1.78664E-06	9.37504E-05	5.10952E-06	1.19981E-05	1.17664E-05	1.1523E-05	9.98102E-06	2.16732E-05	1.54193E-06	2.24442E-05	1.54193E-06	7.74985E-05
3833903774475	383390	3774475	8.62375E-05	3.09686E-05	1.63885E-05	5.62887E-05	1.80833E-06	1.80833E-06	5.80971E-05	1.80833E-06	9.37044E-05	5.10701E-06	1.19922E-05	1.17606E-05	1.15173E-05	9.97613E-06	2.16626E-05	1.54118E-06	2.24332E-05	1.54118E-06	7.40222E-05
3834003774475	383400	3774475	8.74862E-05	3.1417E-05	1.66258E-05	5.71037E-05	1.83452E-06	1.83452E-06	5.89383E-05	1.83452E-06	9.40107E-05	5.1237E-06	1.20314E-05	1.17991E-05	1.1555E-05	1.00087E-05	2.17334E-05	1.54621E-06	2.25065E-05	1.54621E-06	7.11565E-05
3834103774475	383410	3774475	8.88457E-05	3.19052E-05	1.68841E-05	5.79911E-05	1.86302E-06	1.86302E-06	5.98541E-05	1.86302E-06	9.44931E-05	5.15E-06	1.20932E-05	1.18596E-05	1.16142E-05	1.00601E-05	2.18449E-05	1.55415E-06	2.2622E-05	1.55415E-06	6.84025E-05
3834203774475	383420	3774475	8.97397E-05	3.22263E-05	1.7054E-05	5.85746E-05	1.88177E-06	1.88177E-06	6.04564E-05	1.88177E-06	9.45237E-05	5.15166E-06	1.20971E-05	1.18635E-05	1.1618E-05	1.00634E-05	2.1852E-05	1.55465E-06	2.26293E-05	1.55465E-06	6.54265E-05
3834303774475	383430	3774475	9.06854E-05	3.25659E-05	1.72337E-05	5.91919E-05	1.9016E-06	1.9016E-06	6.10935E-05	1.9016E-06	9.4585E-05	5.155E-06	1.21049E-05	1.18712E-05	1.16255E-05	1.

			ISDrainage / Utilities Trenching	ISDrainage / Utilities Trenching				SVSite Grubbing / Prep	SVMass Grading / Excavation	SVMass Grading / Excavation	SVDrainage / Utilities Trenching	SVFoundations / Concrete Pads	SVBuilding / Structure Construction	SVBuilding / Structure Construction			SVArchitectural Coating	SVArchitectural Coating	SVLandscaping or Other Finishing	SVLandscaping or Other Finishing	
Unique Identifier	X (UTM)	Y (UTM)	2027	2028	ISAsphalt Paving 2027	ISAsphalt Paving 2028	SVDemolition 2027	2027	2027	2028	2028	2028	2028	2029	SVAsphalt Paving 2028	SVAsphalt Paving 2029	2028	2029	2028	2029	MDemolition 2027
3835603774465	383560	3774465	1.72485E-05	1.68059E-05	4.45466E-06	4.14971E-06	0.000167191	0.000120201	8.1043E-05	8.0014E-05	5.67719E-05	1.8035E-05	2.58362E-05	2.48504E-05	2.54021E-06	2.3634E-06	2.54021E-06	2.3634E-06	2.58362E-05	2.48504E-05	2.7316E-05
3835703774465	383570	3774465	1.6835E-05	1.6403E-05	4.34786E-06	4.05023E-06	0.000170977	0.000122923	8.28783E-05	8.18261E-05	5.80576E-05	1.84434E-05	2.64213E-05	2.54132E-05	2.59773E-06	2.41692E-06	2.59773E-06	2.41692E-06	2.64213E-05	2.54132E-05	2.7844E-05
3835803774465	383580	3774465	1.64563E-05	1.60341E-05	4.25008E-06	3.95913E-06	0.000174995	0.000125812	8.48259E-05	8.37489E-05	5.94219E-05	1.88768E-05	2.70422E-05	2.60104E-05	2.65878E-06	2.47371E-06	2.65878E-06	2.47371E-06	2.70422E-05	2.60104E-05	2.84065E-05
3835903774465	383590	3774465	1.61531E-05	1.57386E-05	4.17176E-06	3.88618E-06	0.000179663	0.000129168	8.70888E-05	8.5983E-05	6.1007E-05	1.93804E-05	2.77636E-05	2.67042E-05	2.7297E-06	2.5397E-06	2.7297E-06	2.5397E-06	2.77636E-05	2.67042E-05	2.90706E-05
3836003774465	383600	3774465	1.60062E-05	1.55956E-05	4.13383E-06	3.85085E-06	0.00018597	0.000133703	9.01462E-05	8.90016E-05	6.31488E-05	2.00607E-05	2.87383E-05	2.76417E-05	2.82554E-06	2.62886E-06	2.82554E-06	2.62886E-06	2.87383E-05	2.76417E-05	2.99979E-05
3836103774465	383610	3774465	1.58971E-05	1.54892E-05	4.10565E-06	3.82459E-06	0.000192795	0.000138609	9.3454E-05	9.22675E-05	6.5466E-05	2.07969E-05	2.97928E-05	2.8656E-05	2.92922E-06	2.72533E-06	2.92922E-06	2.72533E-06	2.97928E-05	2.8656E-05	3.10049E-05
3836203774465	383620	3774465	1.595E-05	1.55407E-05	4.1193E-06	3.83731E-06	0.000201748	0.000145046	9.7794E-05	9.65524E-05	6.85062E-05	2.17627E-05	3.11764E-05	2.99868E-05	3.06525E-06	2.85189E-06	3.06525E-06	2.85189E-06	3.11764E-05	2.99868E-05	3.23477E-05
3836303774465	383630	3774465	1.61407E-05	1.57266E-05	4.16856E-06	3.8832E-06	0.000212848	0.000153026	0.000103175	0.000101865	7.22755E-05	2.29601E-05	3.28917E-05	3.16367E-05	3.2339E-06	3.00881E-06	3.2339E-06	3.00881E-06	3.28917E-05	3.16367E-05	3.40297E-05
3836403774465	383640	3774465	1.63742E-05	1.59541E-05	4.22886E-06	3.93937E-06	0.000225089	0.000161827	0.000109108	0.000107723	7.6432E-05	2.42805E-05	3.47833E-05	3.34561E-05	3.41988E-06	3.18184E-06	3.41988E-06	3.18184E-06	3.47833E-05	3.34561E-05	3.58824E-05
3836503774465	383650	3774465	1.68209E-05	1.63893E-05	4.34423E-06	4.04684E-06	0.000241098	0.000173336	0.000116868	0.000115384	8.18681E-05	2.60074E-05	3.72572E-05	3.58356E-05	3.66311E-06	3.40814E-06	3.66311E-06	3.40814E-06	3.72572E-05	3.58356E-05	3.83266E-05
3836603774465	383660	3774465	1.73469E-05	1.69019E-05	4.48009E-06	4.1734E-06	0.000259334	0.000186447	0.000125708	0.000124112	8.80604E-05	2.79745E-05	4.00752E-05	3.85461E-05	3.94018E-06	3.66593E-06	3.94018E-06	3.66593E-06	4.00752E-05	3.85461E-05	4.11101E-05
3836703774465	383670	3774465	1.80046E-05	1.75427E-05	4.64995E-06	4.33163E-06	0.000280929	0.000201973	0.000136176	0.000134447	9.53932E-05	3.0304E-05	4.34123E-05	4.17559E-05	4.26828E-06	3.97119E-06	4.26828E-06	3.97119E-06	4.34123E-05	4.17559E-05	4.44089E-05
3836803774465	383680	3774465	1.88379E-05	1.83545E-05	4.86514E-06	4.53209E-06	0.000307112	0.000220797	0.000148867	0.000146977	0.000104284	3.31283E-05	4.74584E-05	4.56476E-05	4.66609E-06	4.34131E-06	4.66609E-06	4.34131E-06	4.74584E-05	4.56476E-05	4.8419E-05
3836903774465	383690	3774465	1.98354E-05	1.93264E-05	5.12276E-06	4.77208E-06	0.00033815	0.000243111	0.000163913	0.000161832	0.000114823	3.64764E-05	5.22547E-05	5.02609E-05	5.13767E-06	4.78006E-06	5.13767E-06	4.78006E-06	5.22547E-05	5.02609E-05	5.31694E-05
3837003774465	383700	3774465	2.0942E-05	2.04047E-05	5.40857E-06	5.03832E-06	0.000373268	0.00026836	0.000180936	0.000178638	0.000126748	4.02647E-05	5.76816E-05	5.54807E-05	5.67124E-06	5.27649E-06	5.67124E-06	5.27649E-06	5.76816E-05	5.54807E-05	5.85296E-05
3837103774465	383710	3774465	2.22551E-05	2.16841E-05	5.7477E-06	5.35424E-06	0.00041481	0.000298226	0.000201072	0.000198519	0.000140854	4.47458E-05	6.41011E-05	6.16553E-05	6.3024E-06	5.86372E-06	6.3024E-06	5.86372E-06	6.41011E-05	6.16553E-05	6.48532E-05
3837203774465	383720	3774465	2.36572E-05	2.30502E-05	6.10979E-06	5.69154E-06	0.00046045	0.000331038	0.000223195	0.000220362	0.000156352	4.9669E-05	7.11538E-05	6.84389E-05	6.99582E-06	6.50888E-06	6.99582E-06	6.50888E-06	7.11538E-05	6.84389E-05	7.1772E-05
3837303774465	383730	3774465	2.48797E-05	2.42414E-05	6.42553E-06	5.98567E-06	0.000503595	0.000362057	0.000244109	0.00024101	0.000171002	5.43231E-05	7.78211E-05	7.48518E-05	7.65135E-06	7.11877E-06	7.65135E-06	7.11877E-06	7.78211E-05	7.48518E-05	7.82699E-05
3837403774465	383740	3774465	2.63526E-05	2.56765E-05	6.80593E-06	6.34003E-06	0.000554223	0.000398456	0.000268651	0.00026524	0.000188194	5.97844E-05	8.56448E-05	8.2377E-05	8.42057E-06	7.83445E-06	8.42057E-06	7.83445E-06	8.56448E-05	8.2377E-05	8.58964E-05
3837503774465	383750	3774465	2.84697E-05	2.77393E-05	7.3527E-06	6.84937E-06	0.000622393	0.000447467	0.000301695	0.000297864	0.000211342	6.71379E-05	9.61792E-05	9.25094E-05	9.45631E-06	8.7981E-06	9.45631E-06	8.7981E-06	9.61792E-05	9.25094E-05	9.61902E-05
3837603774465	383760	3774465	3.1226E-05	3.04248E-05	8.06454E-06	7.51247E-06	0.000709156	0.000509844	0.000343752	0.000339387	0.000240803	7.6497E-05	0.000109587	0.000105405	1.07745E-05	1.00246E-05	1.07745E-05	1.00246E-05	0.000109587	0.000105405	0.000109291
3837703774465	383770	3774465	3.45892E-05	3.37018E-05	8.93315E-06	8.32162E-06	0.000816043	0.000586691	0.000395564	0.000390541	0.000277098	8.8027E-05	0.000126104	0.000121293	1.23985E-05	1.15355E-05	1.23985E-05	1.15355E-05	0.000126104	0.000121293	0.000125399
3837803774465	383780	3774465	3.8689E-05	3.76963E-05	9.99196E-06	9.30796E-06	0.000947608	0.000681278	0.000459337	0.000453505	0.000321773	0.000102219	0.000146435	0.000140848	1.43974E-05	1.33953E-05	1.43974E-05	1.33953E-05	0.000146435	0.000140848	0.000145174
3837903774465	383790	3774465	4.40861E-05	4.2955E-05	1.13858E-05	1.06064E-05	0.001119404	0.000804791	0.000542613	0.000535724	0.000380109	0.000120751	0.000172983	0.000166383	1.70076E-05	1.58238E-05	1.70076E-05	1.58238E-05	0.000172983	0.000166383	0.000170993
3838003774465	383800	3774465	5.24476E-05	5.11019E-05	1.35453E-05	1.26181E-05	0.00138248	0.000993928	0.000670135	0.000661626	0.00046944	0.000149129	0.000213636	0.000205485	2.10047E-05	1.95426E-05	2.10047E-05	1.95426E-05	0.000213636	0.000205485	0.000210524
3838103774465	383810	3774465	6.55913E-05	6.39084E-05	1.69399E-05	1.57802E-05	0.001793005	0.001289073	0.00086913	0.000858095	0.000608839	0.000193413	0.000277075	0.000266503	2.7242E-05	2.53458E-05	2.7242E-05	2.53458E-05	0.000277075	0.000266503	0.000272207
3838203774465	383820	3774465	8.68422E-05	8.4614E-05	2.24282E-05	2.08929E-05	0.002453688	0.001764068	0.001189385	0.001174284	0.000833183	0.000264681	0.000379171	0.000364704	3.728E-05	3.46851E-05	3.728E-05	3.46851E-05	0.000379171	0.000364704	0.000371482
3838303774465	383830	3774465	0.000123441	0.000120274	3.18804E-05	2.9698E-05	0.003587907	0.00257951	0.0017391 8	0.001717098	0.001218322	0.00038703	0.000554444	0.000533289	5.45127E-05	5.07184E-05	5.45127E-05	5.07184E-05	0.000554444	0.000533289	0.000541917
3838403774465	383840	3774465	0.00019734	0.000192277	5.09657E-05	4.74768E-05	0.00587297	0.004222346	0.002846827	0.002810681	0.001994246	0.000633521	0.000907557	0.000872929	8.92307E-05	8.30198E-05	8.92307E-05	8.30198E-05	0.000907557	0.000872929	0.000885289
3838603774465	383860	3774465	0.000193948	0.000188972	5.00897E-05	4.66608E-05	0.005777272	0.004153545	0.002800439	0.002764882	0.001961751	0.000623198	0.000892769	0.000858705	8.77768E-05	8.1667E-05	8.77768E-05	8.1667E-05	0.000892769	0.000858705	0.000871622
3838903774465	383890	3774465	0.000218278	0.000212677	5.63733E-05	5.25142E-05	0.006540432	0.004702216	0.003170369	0.003130115	0.002220892	0.00070552	0.001010701	0.000972137	9.93718E-05	9.2455E-05	9.93718E-05	9.2455E-05	0.001010701	0.000972137	0.000986957
3839003774465	383900	3774465	0.000330804	0.000322317	8.54348E-05	7.95863E-05	0.010015349	0.007200492	0.004854778	0.004793138	0.003400847	0.001080362	0.001547685	0.001488632	0.000152168	0.000141576	0.000152168	0.000141576	0.001547685	0.001488632	0.001511036
3839103774465	383910	3774465	0.000264111	0.000257335	6.82104E-05	6.3541E-05	0.007961852	0.00572414	0.003859379	0.003810377	0.002703555	0.00085885	0.001230355	0.00118341	0.000120968	0.000112548	0.000120968	0.000112548	0.001230355	0.00118341	0.001201732
3829703774475	382970	3774475	5.15632E-06	5.02402E-06	1.33169E-06	1.24053E-06	4.48378E-05	3.2236E-05	2.17344E-05	2.14584E-05	1.52253E-05	4.83668E-06	6.92884E-06	6.66447E-06	6.81242E-07	6.33824E-07	6.81242E-07	6.33824E-07	6.92884E-06	6.66447E-06	8.46661E-06
3829803774475	382980	3774475	5.35042E-06	5.21314E-06	1.38182E-06	1.28723E-06	4.58089E-05	3.29341E-05	2.22051E-05	2.19232E-05	1.5555E-05	4.94143E-06	7.0789E-06	6.8088E-06	6.95995E-07	6.4755E-07	6.95995E-07	6.4755E-07	7.0789E-06	6.8088E-06	8.63899E-06
3829903774475	382990	3774475	5.5417E-06	5.39952E-06	1.43122E-06	1.33325E-06	4.67087E-05	3.3581E-05	2.26413E-05	2.23538E-05	1.58606E-05	5.03849E-06	7.21795E-06	6.94254E-06	7.09666E-07	6.6027E-07	7.09666E-07	6.6027E-07	7.21795E-06	6.94254E-06	8.79504E-06
3830003774475	383000	3774475	5.75156E-06	5.60399E-06	1.48542E-06	1.38373E-06	4.76797E-05	3.42791E-05	2.3112E-05	2.28185E-05	1.61903E-05	5.14324E-06	7.36801E-06	7.08687E-06	7.2442E-07	6.73997E-07	7.2442E-07	6.73997E-07	7.36801E-06	7.08687E-06	8.96379E-06
3830103774475	383010	3774475	6.1105E-06	5.95372E-06	1.57812E-06	1.47009E-06	4.96307E-05	3.56818E-05	2.40577E-05	2.37522E-05	1.68528E-05	5.3537E-06	7.6695E-06	7.37686E-06	7.54063E-07	7.01576E-07	7.54063E-07	7.01576E-07	7.6695E-06	7.37686E-06	9.314E-06
3830203774475	383020	3774475	6.52852E-06	6.36102E-06	1.68608E-06	1.57066E-06	5.18045E-05	3.72446E-05	2.51114E-05	2.47925E-05	1.75909E-05	5.58818E-06	8.00541E-06	7.69996E-06	7.87089E-07	7.32304E-07	7.87089E-07	7.32304E-07	8.00541E-06	7.69996E-06	9.70775E-06
3830303774475	383030	3774475	6.94879E-06	6.7705E-06	1.79462E-06	1.67177E-06	5.38535E-05	3.87177E-05	2.61046E-05	2.57732E-05	1.82867E-05	5.80921E-06	8.32205E-06	8.00451E-06	8.18221E-07	7.61268E-07	8.18221E-07	7.61268E-07	8.32205E-06	8.00451E-06	1.00743E-05
3830403774475	383040	3774475	7.34824E-06	7.15971E-06	1.89779E-06	1.76787E-06	5.56531E-05	4.00115E-05	2.69769E-05	2.66344E-05	1.88977E-05	6.00333E-06	8.60014E-06	8.27199E-06	8.45563E-07	7.86707E-07	8.45563E-07	7.86707E-07	8.60014E-06	8.27199E-06	1.03955E-05
3830503774475	383050	3774475	7.78764E-06	7.58783E-06	2.01127E-06	1.87358E-06	5.75684E-05	4.13886E-05	2.79054E-05	2.75511E-05	1.95481E-05	6.20994E-06	8.89612E-06	8.55669E-06	8.74664E-07	8.13783E-07	8.74664E-07	8.13783E-07	8.89612E-06	8.55669E-06	1.07384E-05
3830603774475	383060	3774475	8.29455E-06	8.08174E-06	2.14218E-06	1.99554E-06	5.97333E-05	4.2945E-05	2.89547E-05	2.85871E-05	2.02832E-05	6.44346E-06	9.23066E-06	8.87845E-06	9.07555E-07	8.44385E-07	9.07555E-07	8.44385E-07	9.23066E-06	8.87845E-06	1.11285E-05
3830703774475	383070	3774475	8.8521E-06	8.62498E-06	2.28618E-06	2.12968E-06	6.19694E-05	4.45526E-05	3.00386E-05	2.96573E-05	2.10425E-05	6.68467E-06	9.57621E-06	9.21082E-06	9.41529E-07	8.75994E-07	9.41529E-07	8.75994E-07	9.57621E-06	9.21082E-06	1.1535E-05
3830803774475	383080	3774475	9.42146E-06	9.17973E-06	2.43322E-06	2.26665E-06	6.41164E-05	4.60962E-05	3.10794E-05	3.06848E-05	2.17716E-05	6.91627E-06	9.90799E-06	9.52994E-06	9.7415E-07	9.06344E-07	9.7415E-07	9.06344E-07	9.90799E-06	9.52994E-06	1.19197E-05
3830903774475	383090	3774475	9.97675E-06	9.72078E-06	2.57664E-06	2.40025E-06	6.6103E-05	4.75245E-05	3.20424E-05	3.16355E-05	2.24462E-05	7.13058E-06	1.0215E-05	9.82523E-06	1.00433E-06	9.34427E-07	1.00433E-06	9.34427E-07	1.0215E-05	9.82523E-06	1.22699E-05
3831003774475	383100	3774475	1.05838E-05	1.03123E-05	2.73342E-06	2.5463E-06	6.83748E-05	4.91577E-05	3.31436E-05	3.27227E-05	2.32176E-05	7.37563E-06	1.0566E-05	1.01629E-05	1.03885E-06	9.6654E-07	1.03885E-06	9.6654E-07	1.0566E-05	1.01629E-05	1.26727E-05
3831103774475	383110	3774475	1.117E-05	1.08835E-05	2.88482E-06	2.68734E-06	7.01654E-05	5.04451E-05	3.40116E-05	3.35797E-05	2.38256E-05	7.56879E-06	1.08428E-05	1.0429E-05	1.06606E-06	9.91853E-07	1.06606E-06	9.91853E-07	1.08428E-05	1.0429E-05	1.29957E-05
3831203774475	383120	3774475	1.17979E-05	1.14952E-05	3.04698E-06	2.83839E-06	7.17245E-05	5.1566E-05	3.47673E-05	3.43258E-05	2.4355E-05	7.73696E-06	1.10837E-05	1.06608E-05	1.08974E-06	1.01389E-06	1.08974E-06	1.01389E-06	1.10837E-05	1.06608E-05	1.32788E-05
3831303774475	383130	3774475	1.24854E-05	1.21651E-05	3.22454E-06	3.0038E-06	7.32835E-05	5.26869E-05	3.5523E-05	3.5072E-05	2.48844E-05	7.90514E-06	1.13246E-05	1.08925E-05	1.11343E-06	1.03593E-06	1.11343E-06	1.03593E-06	1.13246E-05	1.08925E-05	1.35546E-05
3831403774475	383140	3774475	1.32033E-05	1.28646E-05	3.40994E-06	3.17651E-06	7.48069E-05	5.37821E-05	3.62614E-05	3.5801E-05	2.54017E-05	8.06947E-06	1.156E-05	1.11189E-05	1.13658E-06	1.05746E-06	1.13658E-06	1.05746E-06	1.156E-05	1.11189E-05	1.38122E-05
3831503774475	383150	3774475	1.39792E-05	1.36205E-05	3.61031E-06	3.36317E-06	7.6357E-05	5.48966E-05	3.70128E-05	3.65429E-05	2.59281E-05	8.23668E-06	1.17995E-05	1.13493E-05	1.16013E-06	1.07938E-06	1.16013E-06	1.07938E-06	1.17995E-05	1.13493E-05	1.40626E-05
3831603774475	383160	3774475	1.48242E-05	1.44438E-05	3.82856E-06	3.56647E-06	7.79339E-05	5.60302E-05	3.77772E-05	3.72975E-05	2.64635E-05	8.40678E-06	1.20432E-05	1.15837E-05	1.18409E-06	1.10167E-06	1.18409E-06	1.10167E-06	1.20432E-05	1.15837E-05	1.43185E-05
3831703774475	383170	3774475	1.57384E-05	1.53346E-05	4.06467E-06	3.78642E-06	7.95285E-05	5.71767E-05	3.85502E-05	3.80607E-05	2.7005E-05	8.57879E-06	1.22896E-05	1.18207E-05	1.20831E-06	1.12421E-06	1.20831E-06	1.12421E-06	1.22896E-05	1.18207E-05	1.45725E-05
3831903774475	383190	3774475	1.77346E-05	1.72796E-05	4.5802E-06	4.26666E-06	8.25041E-05	5.93159E-05	3.99925E-05	3.94847E-05	2.80154E-05	8.89977E-06	1.27495E-05	1.2263E-05	1.25352E-06	1.16627E-06	1.25352E-06	1.16627E-06	1.27495E-05	1.2263E-05	1.50461E-05
3832003774475	383200	3774475	1.88547E-05	1.8371E-05	4.8695E-06	4.53615E-06	8.39117E-05	6.03279E-05	4.06748E-05	4.01584E-05	2.84933E-05	9.0516E-06	1.2967E-05	1.24722E-05	1.27491E-06	1.18617E-06	1.27491E-06	1.18617E-06	1.2967E-05	1.24722E-05	1.52657E-05
3832103774475	383210	3774475	2.01656E-05	1.96482E-05	5.20805E-06	4.85153E-06	8.5444E-05	6.14296E-05	4.14176E-05	4.08917E-05	2.90137E-05	9.21689E-06	1.32038E-05	1.27E-05	1.29819E-06	1.20783E-06	1.29819E-06	1.20783E-06	1.32038E-05	1.27E-05	1.5507E-05
3832203774475	383220	3774475	2.16987E-05	2.1142E-05	5.604E-06	5.22037E-06	8.71099E-05	6.26273E-05	4.22251E-05	4.1689E-05	2.95793E-05	9.3966E-06	1.34612E-05	1.29476E-05	1.3235E-06	1.23138E-06	1.3235E-06	1.23138E-06	1.34612E-05	1.29476E-05	1.57683E-05
3832303774475	383230	3774475	2.34366E-05	2.28353E-05	6.05283E-06	5.63848E-06	8.88293E-05	6.38634E-05	4.30586E-05	4.25119E-05	3.01632E-05	9.58207E-06	1.37269E-05	1.32031E-05	1.34962E-06	1.25568E-06	1.34962E-06	1.25568E-06	1.37269E-05	1.32031E-05	1.60387E-05
3832403774475	383240	3774475	2.53923E-05	2.47408E-05	6.5579E-06	6.10898E-06	9.062E-05	6.51508E-05	4.39266E-05	4.33688E-05	3.07712E-05	9.77523E-06	1.40036E-05	1.34693E-05	1.37683E-06	1.281E-06	1.37683E-06	1.281E-06	1.40036E-05	1.34693E-05	1.63181E-05
3832503774475	383250	3774475	2.75499E-05	2.6843E-05	7.11513E-06	6.62806E-06	9.24641E-05	6.64766E-05	4.48205E-05	4.42514E-05	3.13974E-05	9.97416E-06	1.42886E-05	1.37434E-05	1.40485E-06	1.30706E-06	1.40485E-06	1.30706E-06	1.42886E-05	1.37434E-05	1.66066E-05
3832603774475	383260	3774475	2.99072E-05	2.91399E-05	7.72395E-06	7.1952E-06	9.44596E-05	6.79113E-05	4.57878E-05	4.52064E-05	3.20075E-05	1.01894E-05	1.4597E-05	1.404E-05	1.43517E-06	1.33527E-06	1.43517E-06	1.33527E-06	1.4597E-05	1.404E-05	1.69187E-05
3832703774475	383270	3774475	3.23427E-05	3.15129E-05	8.35296E-06	7.78115E-06	9.66334E-05	6.94741E-05	4.68415E-05	4.62467E-05	3.28132E-05	1.04239E-05	1.49329E-05	1.43631E-05	1.4682E-06	1.366E-06	1.4682E-06	1.366E-06	1.49329E-05	1.43631E-05	1.72562E-05
3832903774475	383290	3774475	3.64869E-05	3.55508E-05	9.42325E-06	8.77818E-06	0.000100803	7.24717E-05	4.88625E-05	4.82421E-05	3.42289E-05	1.08736E-05	1.55772E-05	1.49828E-05	1.53154E-06	1.42494E-06	1.53154E-06	1.42494E-06	1.55772E-05	1.49828E-05	1.79022E-05
3833003774475	383300	3774475	3.7759E-05	3.67902E-05	9.75178E-06	9.08421E-06	0.000102682	7.38231E-05	4.97736E-05	4.91417E-05	3.48672E-05	1.10764E-05	1.58676E-05	1.52622E-05	1.5601E-06	1.45151E-06	1.5601E-06	1.45151E-06	1.58676E-05	1.52622E-05	1.81889E-05
3833103774475	383310	3774475	3.82507E-05	3.72693E-05	9.87877E-06	9.20251E-06	0.000104571	7.51809E-05	5.06891E-05	5.00455E-05	3.55085E-05	1.12801E-05	1.61595E-05	1.55429E-05	1.5888E-06	1.47821E-06	1.5888E-06	1.47821E-06	1.61595E-05	1.55429E-05	1.84774E-05
3833203774475	383320	3774475	3.79058E-05	3.69333E-05	9.7897E-06	9.11954E-06	0.000106486	7.6558E-05	5.16176E-05	5.09622E-05	3.61589E-05	1.14868E-05	1.64555E-05	1.58276E-05	1.6179E-06	1.50528E-06	1.6179E-06	1.50528E-06	1.64555E-05	1.58276E-05	1.87659E-05
3833303774475	383330	3774475	3.71649E-05	3.62113E-05	9.59834E-06	8.94128E-06	0.00010842	7.79479E-05	5.25547E-05	5.18874E-05	3.68154E-05	1.16953E-05	1.67542E-05	1.6115E-05	1.64727E-06	1.53261E-06	1.64727E-06	1.53261E-06	1.67542E-05	1.6115E-05	1.9058E-05
3833403774475	383340	3774475	3.6357E-05	3.54241E-05	9.38969E-06	8.74691E-06	0.000110647	7.95491E-05	5.36343E-05	5.29533E-05	3.75716E-05	1.19355E-05	1.70984E-05	1.6446E-05	1.68111E-06	1.5641E-06	1.68111E-06	1.5641E-06	1.70984E-05	1.6446E-05	1.93974E-05
3833503774475	383350	3774475	3.5432E-05	3.45229E-05	9.15081E-06	8.52439E-06	0.000113043	8.1272E-05	5.47959E-05	5.41002E-05	3.83854E-05	1.21941E-05	1.74687E-05	1.68022E-05	1.71752E-06	1.59797E-06	1.71752E-06	1.59797E-06	1.74687E-05	1.68022E-05	1.97566E-05
3833803774475	383380	3774475	3.12057E-05	3.0405E-05	8.05931E-06	7.5076E-06	0.000119493	8.59092E-05	5.79224E-05	5.7187E-05	4.05756E-05	1.28898E-05	1.84654E-05	1.77609E-05	1.81552E-06	1.68915E-06	1.81552E-06	1.68915E-06	1.84654E-05	1.77609E-05	2.06639E-05
3833903774475	383390	3774475	2.98059E-05	2.90412E-05	7.69779E-06	7.17084E-06	0.000121507	8.73567E-05	5.88984E-05	5.81506E-05	4.12592E-05	1.3107E-05	1.87766E-05	1.80601E-05	1.84611E-06	1.71761E-06	1.84611E-06	1.71761E-06	1.87766E-05	1.80601E-05	2.09452E-05
3834003774475	383400	3774475	2.8652E-05	2.79169E-05	7.39978E-06	6.89322E-06	0.000123965	8.91244E-05	6.00903E-05	5.93273E-05	4.20941E-05	1.33722E-05	1.91565E-05	1.84256E-05	1.88346E-06	1.75237E-06	1.88346E-06	1.75237E-06	1.91565E-05	1.84256E-05	2.13008E-05
3834103774475	383410	3774475	2.75431E-05	2.68364E-05	7.11339E-06	6.62644E-06	0.000126496	9.09434E-05	6.13167E-05	6.05381E-05	4.29533E-05	1.36452E-05	1.95475E-05	1.88017E-05	1.92191E-06	1.78813E-06	1.92191E-06	1.78813E-06	1.95475E-05	1.88017E-05	2.16637E-05
3834203774475	383420	3774475	2.63448E-05	2.56688E-05	6.8039E-06	6.33813E-06	0.000128438	9.23397E-05	6.22581E-05	6.14676E-05	4.36127E-05	1.38547E-05	1.98476E-05	1.90903E-05	1.95141E-06	1.81558E-06	1.95141E-06	1.81558E-06	1.98476E-05	1.90903E-05	2.19268E-05
3834303774475	383430	3774475	2.52432E-05	2.45955E-05	6.5194E-06	6.07311E-06	0.000130371	9.37296E-05	6.31952E-05	6.23928E-05	4.42692E-05	1.40632E-05	2.01464E-05	1.93777E-05	1.98078E-06	1.84291E-06	1.98078E-06	1.84291E-06	2.01464E-05	1.93777E-05	2.21917E-05
3834403774475	383440	3774475	2.42243E-05	2.36027E-05	6.25626E-06	5

			MSite Grubbing / Prep	MMass Grading / Excavation	MMass Grading / Excavation	MDrainage / Utilities Trenching	MFoundations / Concrete Pads	MBuilding / Structure Construction	MAsphalt Paving	MLandscaping or Other Finishing	MWaterside Construction (Piles)	RSSWDemolition	RSSWPlacing Base	RSSWForm/Plac e Rebar and Pour	Child Risk				
Unique Identifier	X (UTM)	Y (UTM)	2027	2027	2028	2028	2028	2028	2028	2028	2028	2029	2029	2029	3rd Trimester	0<2	2<16	Total	per million
3835603774465	383560	3774465	8.38553E-05	9.8607E-05	9.7294E-05	2.06814E-05	2.6896E-05	1.97969E-05	2.03763E-06	2.38722E-05	2.03763E-06	9.9848E-05	0.000144882	8.58829E-05	3.60964E-09	4.9098E-08	9.6879E-09	6.23954E-08	0.0623954
3835703774465	383570	3774465	8.54763E-05	0.000100513	9.91748E-05	2.10812E-05	2.74159E-05	2.01796E-05	2.07702E-06	2.43336E-05	2.07702E-06	0.00010307	0.000149557	8.86545E-05	3.60763E-09	4.9241E-08	9.7905E-09	6.26396E-08	0.06263957
3835803774465	383580	3774465	8.72031E-05	0.000102544	0.000101178	2.15071E-05	2.79697E-05	2.05873E-05	2.11898E-06	2.48252E-05	2.11898E-06	0.000106477	0.0001545	9.15843E-05	3.61073E-09	4.945E-08	9.9069E-09	6.29681E-08	0.0629681
3835903774465	383590	3774465	8.92418E-05	0.000104941	0.000103544	2.20099E-05	2.86236E-05	2.10686E-05	2.16852E-06	2.54056E-05	2.16852E-06	0.00011031	0.000160062	9.48817E-05	3.62741E-09	4.9844E-08	1.006E-08	6.35317E-08	0.06353171
3836003774465	383600	3774465	9.20882E-05	0.000108288	0.000106846	2.27119E-05	2.95366E-05	2.17406E-05	2.23769E-06	2.62159E-05	2.23769E-06	0.000115157	0.000167096	9.90511E-05	3.67634E-09	5.0683E-08	1.0304E-08	6.46635E-08	0.06466346
3836103774465	383610	3774465	9.51798E-05	0.000111924	0.000110433	2.34744E-05	3.05282E-05	2.24704E-05	2.31281E-06	2.7096E-05	2.31281E-06	0.000120392	0.000174691	0.000103553	3.73431E-09	5.1647E-08	1.0575E-08	6.59567E-08	0.06595668
3836203774465	383620	3774465	9.93018E-05	0.000116771	0.000115216	2.4491E-05	3.18503E-05	2.34436E-05	2.41297E-06	2.82695E-05	2.41297E-06	0.000126983	0.000184255	0.000109222	3.83049E-09	5.3147E-08	1.0958E-08	6.79357E-08	0.06793567
3836303774465	383630	3774465	0.000104465	0.000122843	0.000121207	2.57645E-05	3.35065E-05	2.46626E-05	2.53845E-06	2.97395E-05	2.53845E-06	0.000134999	0.000195887	0.000116118	3.96281E-09	5.5158E-08	1.1452E-08	7.05724E-08	0.07057241
3836403774465	383640	3774465	0.000110153	0.000129531	0.000127806	2.71672E-05	3.53307E-05	2.60053E-05	2.67664E-06	3.13586E-05	2.67664E-06	0.000143852	0.000208732	0.000123732	4.11143E-09	5.7406E-08	1.1998E-08	7.35155E-08	0.07351546
3836503774465	383650	3774465	0.000117656	0.000138354	0.000136512	2.90177E-05	3.77373E-05	2.77767E-05	2.85897E-06	3.34946E-05	2.85897E-06	0.000155203	0.000225203	0.000133495	4.32048E-09	6.0517E-08	1.2734E-08	7.75723E-08	0.07757229
3836603774465	383660	3774465	0.000126201	0.000148402	0.000146426	3.11251E-05	4.0478E-05	2.9794E-05	3.0666E-06	3.59272E-05	3.0666E-06	0.000168138	0.000243972	0.000144622	4.56041E-09	6.4082E-08	1.3574E-08	8.22168E-08	0.08221682
3836703774465	383670	3774465	0.000136328	0.0001603	0.000158176	3.36227E-05	4.37261E-05	3.21848E-05	3.31268E-06	3.88101E-05	3.31268E-06	0.00018341	0.000266132	0.000157758	4.84844E-09	6.8349E-08	1.4574E-08	8.7771E-08	0.08777098
3836803774465	383680	3774465	0.000148638	0.000174786	0.000172459	3.66588E-05	4.76745E-05	3.5091E-05	3.61181E-06	4.23147E-05	3.61181E-06	0.000201855	0.000292895	0.000173622	5.20183E-09	7.3571E-08	1.5791E-08	9.45641E-08	0.0945641
3836903774465	383690	3774465	0.000163221	0.000191935	0.000189379	4.02555E-05	5.23519E-05	3.85339E-05	3.96617E-06	4.64662E-05	3.96617E-06	0.000223764	0.000324687	0.000192468	5.62211E-09	7.9776E-08	1.7235E-08	1.02633E-07	0.10263339
3837003774465	383700	3774465	0.000179676	0.000211284	0.000208471	4.43137E-05	5.76296E-05	4.24186E-05	4.36601E-06	5.11506E-05	4.36601E-06	0.000248769	0.000360969	0.000213975	6.09559E-09	8.6764E-08	1.8865E-08	1.11725E-07	0.11172477
3837103774465	383710	3774465	0.000199088	0.000234111	0.000230994	4.91015E-05	6.3856E-05	4.70015E-05	4.83772E-06	5.6677E-05	4.83772E-06	0.000278533	0.000404157	0.000239576	6.65522E-09	9.5016E-08	2.0791E-08	1.22462E-07	0.12246189
3837203774465	383720	3774465	0.000220328	0.000259087	0.000255638	5.43398E-05	7.06685E-05	5.20159E-05	5.35383E-06	6.27235E-05	5.35383E-06	0.000311516	0.000452016	0.000267946	7.26496E-09	1.0401E-07	2.2898E-08	1.34171E-07	0.13417121
3837303774465	383730	3774465	0.000240275	0.000282544	0.000278782	5.92594E-05	7.70664E-05	5.67251E-05	5.83854E-06	6.84022E-05	5.83854E-06	0.000343127	0.000497884	0.000295136	7.82873E-09	1.1234E-07	2.4871E-08	1.45043E-07	0.14504295
3837403774465	383740	3774465	0.000263687	0.000310074	0.000305946	6.50336E-05	8.45756E-05	6.22523E-05	6.40743E-06	7.50671E-05	6.40743E-06	0.000380315	0.000551845	0.000327122	8.49396E-09	1.2217E-07	2.719E-08	1.57851E-07	0.15785062
3837503774465	383750	3774465	0.000295287	0.000347234	0.00034261	7.28272E-05	9.47112E-05	6.97126E-05	7.1753E-06	8.40632E-05	7.1753E-06	0.000430111	0.0006241	0.000369954	9.40568E-09	1.3559E-07	3.0335E-08	1.75335E-07	0.17533487
3837603774465	383760	3774465	0.000335505	0.000394526	0.000389273	8.27462E-05	0.000107611	7.92073E-05	8.15257E-06	9.55125E-05	8.15257E-06	0.000493744	0.000716433	0.000424687	1.05687E-08	1.5269E-07	3.4345E-08	1.97605E-07	0.19760516
3837703774465	383770	3774465	0.000384952	0.000452673	0.000446645	9.49415E-05	0.000123471	9.08811E-05	9.35411E-06	0.000109589	9.35411E-06	0.000572631	0.000830899	0.00049254	1.1994E-08	1.7366E-07	3.9273E-08	2.24923E-07	0.2249228
3837803774465	383780	3774465	0.000445658	0.000524057	0.000517079	0.000109913	0.000142941	0.000105213	1.08292E-05	0.000126871	1.08292E-05	0.000669833	0.000971943	0.000576148	1.37421E-08	1.9937E-07	4.5325E-08	2.58439E-07	0.25843895
3837903774465	383790	3774465	0.000524917	0.00061726	0.000609041	0.000129461	0.000168363	0.000123925	1.27552E-05	0.000149435	1.27552E-05	0.000796903	0.001156324	0.000685445	1.60281E-08	2.3298E-07	5.3234E-08	3.02246E-07	0.30224557
3838003774465	383800	3774465	0.000646272	0.000759963	0.000749844	0.000159391	0.000207287	0.000152574	1.5704E-05	0.000183983	1.5704E-05	0.000991456	0.001438624	0.000852787	1.95372E-08	2.8455E-07	6.5355E-08	3.69441E-07	0.36944062
3838103774465	383810	3774465	0.000835629	0.000982631	0.000969547	0.000206093	0.000268022	0.000197279	2.03053E-05	0.000237889	2.03053E-05	0.001295008	0.001879085	0.001113883	2.50211E-08	3.651E-07	8.4281E-08	4.74403E-07	0.4744034
3838203774465	383820	3774465	0.001140386	0.001341	0.001323145	0.000281255	0.00036577	0.000269227	2.77107E-05	0.000324648	2.77107E-05	0.001783462	0.002587842	0.00153402	3.38556E-08	4.9484E-07	1.1475E-07	6.4345E-07	0.64344981
3838303774465	383830	3774465	0.001663593	0.001956249	0.001930202	0.000410295	0.000533585	0.000392748	4.04243E-05	0.000473596	4.04243E-05	0.002621895	0.003804427	0.002255187	4.90325E-08	7.1769E-07	1.6708E-07	9.33802E-07	0.93380214
3838403774465	383840	3774465	0.002717684	0.003195774	0.003153221	0.000670267	0.000871677	0.000641602	6.60381E-05	0.000773678	6.60381E-05	0.004310868	0.006255163	0.003707934	7.96234E-08	1.1668E-06	2.7252E-07	1.51897E-06	1.5189675
3838603774465	383860	3774465	0.002675728	0.003146438	0.003104542	0.00065992	0.00085822	0.000631697	6.50186E-05	0.000761734	6.50186E-05	0.004241932	0.006155135	0.003648639	7.83746E-08	1.1484E-06	2.682E-07	1.49494E-06	1.49493746
3838903774465	383890	3774465	0.003029788	0.003562783	0.003515343	0.000747242	0.000971782	0.000715284	7.3622E-05	0.000862528	7.3622E-05	0.004807766	0.006976172	0.004135333	8.86142E-08	1.2986E-06	3.035E-07	1.69071E-06	1.6907126
3839003774465	383900	3774465	0.00463862	0.005454637	0.005382007	0.001144031	0.001487803	0.001095104	0.000112716	0.001320535	0.000112716	0.007379884	0.010708371	0.006347705	1.35302E-07	1.9835E-06	4.6422E-07	2.58299E-06	2.58298903
3839103774465	383910	3774465	0.003689111	0.004338093	0.00428033	0.000909852	0.001183255	0.00087094	8.96432E-05	0.001050226	8.96432E-05	0.005860977	0.008504404	0.005041239	1.07728E-07	1.5789E-06	3.6929E-07	2.05593E-06	2.05593
3829703774475	382970	3774475	2.5991E-05	3.05633E-05	3.01564E-05	6.41021E-06	8.33643E-06	6.13607E-06	6.31566E-07	7.3992E-06	6.31566E-07	1.88498E-05	2.73514E-05	1.62134E-05	1.60395E-09	2.0626E-08	3.3627E-09	2.55923E-08	0.02559226
3829803774475	382980	3774475	2.65202E-05	3.11856E-05	3.07704E-05	6.54073E-06	8.50616E-06	6.261E-06	6.44425E-07	7.54985E-06	6.44425E-07	1.93208E-05	2.80349E-05	1.66185E-05	1.66661E-09	2.1374E-08	3.4601E-09	2.65006E-08	0.02650064
3829903774475	382990	3774475	2.69993E-05	3.17489E-05	3.13262E-05	6.65887E-06	8.65981E-06	6.37409E-06	6.56066E-07	7.68622E-06	6.56066E-07	1.97669E-05	2.86821E-05	1.70022E-05	1.72899E-09	2.2113E-08	3.5537E-09	2.73962E-08	0.02739619
3830003774475	383000	3774475	2.75173E-05	3.23581E-05	3.19272E-05	6.78664E-06	8.82597E-06	6.49639E-06	6.68654E-07	7.8337E-06	6.68654E-07	2.02503E-05	2.93837E-05	1.74181E-05	1.79841E-09	2.2935E-08	3.6564E-09	2.83899E-08	0.02838989
3830103774475	383010	3774475	2.85924E-05	3.36223E-05	3.31746E-05	7.05178E-06	9.17079E-06	6.7502E-06	6.94777E-07	8.13975E-06	6.94777E-07	2.11269E-05	3.06555E-05	1.8172E-05	1.91639E-09	2.4356E-08	3.8449E-09	3.01169E-08	0.03011689
3830203774475	383020	3774475	2.98011E-05	3.50437E-05	3.45771E-05	7.3499E-06	9.55849E-06	7.03557E-06	7.24149E-07	8.48387E-06	7.24149E-07	2.21094E-05	3.20813E-05	1.90171E-05	2.05502E-09	2.6017E-08	4.062E-09	3.21344E-08	0.03213441
3830303774475	383030	3774475	3.09263E-05	3.63668E-05	3.58826E-05	7.62741E-06	9.91939E-06	7.30121E-06	7.51491E-07	8.80419E-06	7.51491E-07	2.30327E-05	3.3421E-05	1.98113E-05	2.19798E-09	2.7717E-08	4.2766E-09	3.4192E-08	0.03419204
3830403774475	383040	3774475	3.19123E-05	3.75262E-05	3.70265E-05	7.87058E-06	1.02356E-05	7.53397E-06	7.75449E-07	9.08487E-06	7.75449E-07	2.385E-05	3.46068E-05	2.05142E-05	2.33825E-09	2.9371E-08	4.4774E-09	3.61862E-08	0.0361862
3830503774475	383050	3774475	3.29651E-05	3.87642E-05	3.8248E-05	8.13023E-06	1.05733E-05	7.78252E-06	8.01031E-07	9.38458E-06	8.01031E-07	2.47078E-05	3.58515E-05	2.12521E-05	2.49664E-09	3.123E-08	4.6988E-09	3.84251E-08	0.03842507
3830603774475	383060	3774475	3.41627E-05	4.01725E-05	3.96376E-05	8.4256E-06	1.09574E-05	8.06526E-06	8.30132E-07	9.72552E-06	8.30132E-07	2.56592E-05	3.7232E-05	2.20704E-05	2.68446E-09	3.3429E-08	4.9564E-09	4.10702E-08	0.04107017
3830703774475	383070	3774475	3.54104E-05	4.16397E-05	4.10853E-05	8.73333E-06	1.13576E-05	8.35983E-06	8.60452E-07	1.00807E-05	8.60452E-07	2.66605E-05	3.86849E-05	2.29316E-05	2.89727E-09	3.5907E-08	5.239E-09	4.40434E-08	0.04404338
3830803774475	383080	3774475	3.65913E-05	4.30284E-05	4.24555E-05	9.02458E-06	1.17364E-05	8.63862E-06	8.89147E-07	1.04169E-05	8.89147E-07	2.76493E-05	4.01197E-05	2.37821E-05	3.12454E-09	3.8535E-08	5.5284E-09	4.71878E-08	0.04718778
3830903774475	383090	3774475	3.76664E-05	4.42926E-05	4.37028E-05	9.28973E-06	1.20812E-05	8.89243E-06	9.1527E-07	1.0723E-05	9.1527E-07	2.85632E-05	4.14458E-05	2.45683E-05	3.35723E-09	4.1208E-08	5.8126E-09	5.03782E-08	0.05037816
3831003774475	383100	3774475	3.8903E-05	4.57467E-05	4.51376E-05	9.59471E-06	1.24778E-05	9.18437E-06	9.45319E-07	1.1075E-05	9.45319E-07	2.9499E-05	4.28037E-05	2.53732E-05	3.62338E-09	4.4267E-08	6.1354E-09	5.40263E-08	0.05402627
3831103774475	383110	3774475	3.98945E-05	4.69127E-05	4.6288E-05	9.83925E-06	1.27959E-05	9.41845E-06	9.69412E-07	1.13573E-05	9.69412E-07	3.03568E-05	4.40484E-05	2.6111E-05	3.89885E-09	4.7403E-08	6.4478E-09	5.77497E-08	0.05774974
3831203774475	383120	3774475	4.07635E-05	4.79345E-05	4.72963E-05	1.00536E-05	1.30746E-05	9.6236E-06	9.90528E-07	1.16047E-05	9.90528E-07	3.1224E-05	4.53066E-05	2.68569E-05	4.20214E-09	5.0822E-08	6.7729E-09	6.17975E-08	0.06179753
3831303774475	383130	3774475	4.16102E-05	4.89301E-05	4.82786E-05	1.02624E-05	1.33461E-05	9.82349E-06	1.0111E-06	1.18457E-05	1.0111E-06	3.20942E-05	4.65694E-05	2.76054E-05	4.53768E-09	5.4592E-08	7.1224E-09	6.62517E-08	0.06625172
3831403774475	383140	3774475	4.24011E-05	4.98603E-05	4.91964E-05	1.04575E-05	1.35999E-05	1.00102E-05	1.03032E-06	1.20709E-05	1.03032E-06	3.29583E-05	4.78232E-05	2.83486E-05	4.8876E-09	5.8511E-08	7.4797E-09	7.08784E-08	0.07087839
3831503774475	383150	3774475	4.31698E-05	5.07642E-05	5.00883E-05	1.06471E-05	1.38464E-05	1.01917E-05	1.049E-06	1.22897E-05	1.049E-06	3.38535E-05	4.91222E-05	2.91186E-05	5.27583E-09	6.2848E-08	7.8664E-09	7.59901E-08	0.07599009
3831603774475	383160	3774475	4.39553E-05	5.16878E-05	5.09996E-05	1.08408E-05	1.40983E-05	1.03771E-05	1.06809E-06	1.25133E-05	1.06809E-06	3.47831E-05	5.0471E-05	2.99182E-05	5.70211E-09	6.7601E-08	8.2852E-09	8.15884E-08	0.08158836
3831703774475	383170	3774475	4.47351E-05	5.26048E-05	5.19044E-05	1.10331E-05	1.43484E-05	1.05612E-05	1.08704E-06	1.27353E-05	1.08704E-06	3.57376E-05	5.1856E-05	3.07392E-05	6.13977E-09	7.2479E-08	8.7149E-09	8.73335E-08	0.08733353
3831903774475	383190	3774475	4.6189E-05	5.43144E-05	5.35912E-05	1.13917E-05	1.48148E-05	1.09045E-05	1.12236E-06	1.31492E-05	1.12236E-06	3.74999E-05	5.44132E-05	3.22551E-05	6.91366E-09	8.1114E-08	9.4927E-09	9.75199E-08	0.09751986
3832003774475	383200	3774475	4.6863E-05	5.5107E-05	5.43732E-05	1.15579E-05	1.50309E-05	1.10636E-05	1.13874E-06	1.33411E-05	1.13874E-06	3.83172E-05	5.55991E-05	3.2958E-05	7.21195E-09	8.4457E-08	9.8148E-09	1.01483E-07	0.10148325
3832103774475	383210	3774475	4.76038E-05	5.59782E-05	5.52328E-05	1.17406E-05	1.52686E-05	1.12385E-05	1.15674E-06	1.3552E-05	1.15674E-06	3.92249E-05	5.69162E-05	3.37388E-05	7.48146E-09	8.7491E-08	1.0129E-08	1.05101E-07	0.10510099
3832203774475	383220	3774475	4.84059E-05	5.69214E-05	5.61635E-05	1.19384E-05	1.55258E-05	1.14279E-05	1.17623E-06	1.37803E-05	1.17623E-06	4.02324E-05	5.83781E-05	3.46054E-05	7.71423E-09	9.0131E-08	1.043E-08	1.08275E-07	0.10827513
3832303774475	383230	3774475	4.92359E-05	5.78974E-05	5.71265E-05	1.21431E-05	1.5792E-05	1.16238E-05	1.1964E-06	1.40166E-05	1.1964E-06	4.12805E-05	5.98989E-05	3.55069E-05	7.87117E-09	9.1945E-08	1.0685E-08	1.105E-07	0.11050047
3832403774475	383240	3774475	5.00937E-05	5.89061E-05	5.81218E-05	1.23547E-05	1.60672E-05	1.18263E-05	1.21725E-06	1.42608E-05	1.21725E-06	4.23785E-05	6.14921E-05	3.64513E-05	7.94402E-09	9.2842E-08	1.0888E-08	1.11673E-07	0.11167329
3832503774475	383250	3774475	5.09794E-05	5.99476E-05	5.91494E-05	1.25731E-05	1.63513E-05	1.20354E-05	1.23877E-06	1.4513E-05	1.23877E-06	4.35201E-05	6.31487E-05	3.74333E-05	7.92524E-09	9.274E-08	1.1032E-08	1.11698E-07	0.11169753
3832603774475	383260	3774475	5.19375E-05	6.10743E-05	6.0261E-05	1.28094E-05	1.66586E-05	1.22616E-05	1.26205E-06	1.47857E-05	1.26205E-06	4.47741E-05	6.49682E-05	3.85118E-05	7.82377E-09	9.1742E-08	1.1129E-08	1.10695E-07	0.11069472
3832703774475	383270	3774475	5.29736E-05	6.22926E-05	6.14632E-05	1.3065E-05	1.69909E-05	1.25062E-05	1.28723E-06	1.50807E-05	1.28723E-06	4.61559E-05	6.69733E-05	3.97004E-05	7.6353E-09	8.9801E-08	1.117E-08	1.08606E-07	0.10860641
3832903774475	383290	3774475	5.49566E-05	6.46245E-05	6.3764E-05	1.3554E-05	1.76269E-05	1.29744E-05	1.33541E-06	1.56452E-05	1.33541E-06	4.87948E-05	7.08024E-05	4.19702E-05	7.05773E-09	8.3715E-08	1.1059E-08	1.01832E-07	0.10183216
3833003774475	383300	3774475	5.58367E-05	6.56594E-05	6.47851E-05	1.37711E-05	1.79092E-05	1.31822E-05	1.3568E-06	1.58958E-05	1.3568E-06	4.99615E-05	7.24951E-05	4.29737E-05	6.72305E-09	8.0158E-08	1.0924E-08	9.78053E-08	0.09780532
3833103774475	383310	3774475	5.67224E-05	6.67009E-05	6.58128E-05	1.39895E-05	1.81933E-05	1.33912E-05	1.37832E-06	1.61479E-05	1.37832E-06	5.11468E-05	7.42151E-05	4.39932E-05	6.39059E-09	7.6626E-08	1.0755E-08	9.37716E-08	0.09377156
3833203774475	383320	3774475	5.76081E-05	6.77424E-05	6.68404E-05	1.4208E-05	1.84774E-05	1.36003E-05	1.39984E-06	1.64E-05	1.39984E-06	5.2382E-05	7.60074E-05	4.50557E-05	6.06688E-09	7.3189E-08	1.0556E-08	8.98111E-08	0.08981113
3833303774475	383330	3774475	5.85049E-05	6.8797E-05	6.78809E-05	1.44292E-05	1.8765E-05	1.38121E-05	1.42163E-06	1.66553E-05	1.42163E-06	5.36484E-05	7.7845E-05	4.6145E-05	5.77248E-09	7.0071E-08	1.0361E-08	8.62048E-08	0.08620477
3833403774475	383340	3774475	5.95465E-05	7.00219E-05	6.90895E-05	1.46861E-05	1.90991E-05	1.4058E-05	1.44694E-06	1.69519E-05	1.44694E-06	5.51207E-05	7.99814E-05	4.74113E-05	5.51914E-09	6.742E-08	1.0205E-08	8.31443E-08	0.08314425
3833503774475	383350	3774475	6.06495E-05	7.13188E-05	7.03692E-05	1.49581E-05	1.94529E-05	1.43184E-05	1.47375E-06	1.72659E-05	1.47375E-06	5.67022E-05	8.22761E-05	4.87716E-05	5.29516E-09	6.5097E-08	1.0072E-08	8.04642E-08	0.0804642
3833803774475	383380	3774475	6.34346E-05	7.45939E-05	7.36007E-05	1.5645E-05	2.03462E-05	1.49759E-05	1.54142E-06	1.80587E-05	1.54142E-06	6.10692E-05	8.86127E-05	5.25278E-05	4.70291E-09	5.8934E-08	9.6311E-09	7.32681E-08	0.07326812
3833903774475	383390	3774475	6.4298E-05	7.56092E-05	7.46024E-05	1.58579E-05	2.06231E-05	1.51797E-05	1.5624E-06	1.83045E-05	1.5624E-06	6.26631E-05	9.09256E-05	5.38988E-05	4.54082E-09	5.7255E-08	9.5051E-09	7.13012E-08	0.07130123
3834003774475	383400	3774475	6.53898E-05	7.6893E-05	7.58692E-05	1.61272E-05	2.09733E-05	1.54375E-05	1.58893E-06	1.86153E-05	1.58893E-06	6.44443E-05	9.351E-05	5.54308E-05	4.40988E-09	5.5936E-08	9.432E-09	6.97777E-08	0.06977766
3834103774475	383410	3774475	6.65038E-05	7.82031E-05	7.71618E-05	1.6402E-05	2.13306E-05	1.57005E-05	1.616E-06	1.89325E-05	1.616E-06	6.62846E-05	9.61804E-05	5.70138E-05	4.29878E-09	5.4843E-08	9.3789E-09	6.85206E-08	0.06852063
3834203774475	383420	3774475	6.73115E-05	7.91529E-05	7.80989E-05	1.66012E-05	2.15897E-05	1.58912E-05	1.63563E-06	1.91624E-05	1.63563E-06	6.79316E-05	9.85702E-05	5.84304E-05	4.18525E-09	5.3682E-08	9.2978E-09	6.71654E-08	0.06716537
3834303774475	383430	3774475	6.81248E-05	8.01092E-05	7.90425E-05	1.68017E-05	2.18505E-05	1.60832E-05	1.65539E-06	1.9394E-05	1.65539E-06	6.9641E-05	0.000101051	5.99007E-05	4.0846E-09	5.2667E-08	9.2306E-09	6.59824E-08	0.06598242
3834403774475	383440	3774475	6.9055E-05	8.12031E-05	8.01218E-05	1.70312E-05	2.21489E-05	1.63028E-05	1.678E-06	1.96588E-05	1.678E-06	7.14002E-05	0.000103603	6.14139E-05	3.99835E-09	5.1822E-08	9.1865E-09	6.5007E-08	0.06500701

Unique Identifier	X (UTM)	Y (UTM)	EGIODemolition 2025	EGIOSite Grubbing / Prep 2025	EGIOMass Grading / Excavation 2025	EGIOMass Grading / Excavation 2026	EGIODrainage / Utilities Trenching 2026	EGIODrainage / Utilities Trenching 2027	EGIOFoundations / Concrete Pads 2026	EGIOFoundations / Concrete Pads 2027	EGIOBuilding / Structure Construction 2026	EGIOBuilding / Structure Construction 2027	EGIOAsphalt Paving 2027	EGIOArchitectural Coating 2027	EGIOLandscaping or Other Finishing 2027	EGIOWaterside Construction (Piles) 2027	HIWaterside Construction (Landscaping) 2025	HIWaterside Construction (Landscaping) 2026	KMDemolition 2025	KMSite Grubbing / Prep 2025	KMMass Grading / Excavation 2025
3834503774475	383450	3774475	0.000260002	0.00010198	3.37715E-05	3.30757E-05	7.68034E-05	7.66849E-05	0.00010091	0.000100845	0.000108087	0.000105496	4.20605E-06	4.20605E-06	0.000113908	4.20605E-06	2.22892E-05	2.1591E-05	2.84604E-05	0.00012352	9.38883E-05
3834603774475	383460	3774475	0.000251505	9.8644E-05	3.26678E-05	3.19948E-05	7.42934E-05	7.41788E-05	9.76119E-05	9.75489E-05	0.000104554	0.000102048	4.06859E-06	4.06859E-06	0.000110186	4.06859E-06	2.2395E-05	2.16935E-05	2.8827E-05	0.000125111	9.50978E-05
3834703774475	383470	3774475	0.000244032	9.5713E-05	3.16972E-05	3.10441E-05	7.20859E-05	7.19747E-05	9.47115E-05	9.46504E-05	0.000101448	9.90162E-05	3.9477E-06	3.9477E-06	0.000106912	3.9477E-06	2.25313E-05	2.18256E-05	2.92366E-05	0.000126889	9.64491E-05
3834803774475	383480	3774475	0.00023735	9.3092E-05	3.08292E-05	3.0194E-05	7.01119E-05	7.00037E-05	9.21179E-05	9.20585E-05	9.86698E-05	9.63047E-05	3.8396E-06	3.8396E-06	0.000103984	3.8396E-06	2.26838E-05	2.19733E-05	2.96666E-05	0.000128755	9.78675E-05
3834903774475	383490	3774475	0.000231143	9.0658E-05	3.0023E-05	2.94044E-05	6.82785E-05	6.81732E-05	8.97091E-05	8.96512E-05	9.60896E-05	9.37864E-05	3.73919E-06	3.73919E-06	0.000101265	3.73919E-06	2.28255E-05	2.21106E-05	3.0083E-05	0.000130562	9.92412E-05
3835003774475	383500	3774475	0.000225215	8.8332E-05	2.9253E-05	2.86503E-05	6.65274E-05	6.64247E-05	8.74083E-05	8.73519E-05	9.36252E-05	9.13811E-05	3.6433E-06	3.6433E-06	9.86676E-05	3.6433E-06	2.29368E-05	2.22183E-05	3.04586E-05	0.000132193	0.000100481
3835103774475	383510	3774475	0.00021996	8.6272E-05	2.85705E-05	2.79818E-05	6.49752E-05	6.4875E-05	8.5369E-05	8.53139E-05	9.14408E-05	8.9249E-05	3.55829E-06	3.55829E-06	9.63656E-05	3.55829E-06	2.30731E-05	2.23504E-05	3.0866E-05	0.000133961	0.000101824
3835203774475	383520	3774475	0.000213619	8.3784E-05	2.77468E-05	2.71752E-05	6.31021E-05	6.30047E-05	8.29079E-05	8.28544E-05	8.88047E-05	8.66761E-05	3.45571E-06	3.45571E-06	9.35875E-05	3.45571E-06	2.30139E-05	2.22931E-05	3.10018E-05	0.00013455	0.000102272
3835303774475	383530	3774475	0.000207736	8.1477E-05	2.69827E-05	2.64267E-05	6.13642E-05	6.12695E-05	8.06245E-05	8.05725E-05	8.63589E-05	8.42889E-05	3.36054E-06	3.36054E-06	9.101E-05	3.36054E-06	2.29619E-05	2.22427E-05	3.11421E-05	0.000135159	0.000102735
3835403774475	383540	3774475	0.000202868	7.9568E-05	2.63503E-05	2.58074E-05	5.99261E-05	5.98337E-05	7.87351E-05	7.86843E-05	8.43351E-05	8.23137E-05	3.28178E-06	3.28178E-06	8.88772E-05	3.28178E-06	2.30049E-05	2.22844E-05	3.14114E-05	0.000136328	0.000103624
3835503774475	383550	3774475	0.000199392	7.8204E-05	2.58988E-05	2.53652E-05	5.88993E-05	5.88084E-05	7.7386E-05	7.73361E-05	8.28901E-05	8.09032E-05	3.22555E-06	3.22555E-06	8.73544E-05	3.22555E-06	2.31969E-05	2.24703E-05	3.18889E-05	0.0001384	0.000105199
3835603774475	383560	3774475	0.00019649	7.7066E-05	2.5522E-05	2.49962E-05	5.80423E-05	5.79528E-05	7.626E-05	7.62108E-05	8.1684E-05	7.97261E-05	3.17862E-06	3.17862E-06	8.60833E-05	3.17862E-06	2.34373E-05	2.27032E-05	3.24366E-05	0.000140777	0.000107006
3835703774475	383570	3774475	0.000193769	7.5999E-05	2.51685E-05	2.46499E-05	5.72384E-05	5.71501E-05	7.52038E-05	7.51552E-05	8.05526E-05	7.86218E-05	3.13459E-06	3.13459E-06	8.4891E-05	3.13459E-06	2.3674E-05	2.29325E-05	3.29865E-05	0.000143164	0.00010882
3835803774475	383580	3774475	0.000191461	7.5094E-05	2.48687E-05	2.43563E-05	5.65565E-05	5.64692E-05	7.43079E-05	7.42599E-05	7.9593E-05	7.76852E-05	3.09725E-06	3.09725E-06	8.38797E-05	3.09725E-06	2.39449E-05	2.31949E-05	3.35862E-05	0.000145766	0.000110798
3835903774475	383590	3774475	0.000189925	7.4491E-05	2.46692E-05	2.41609E-05	5.61028E-05	5.60162E-05	7.37118E-05	7.36642E-05	7.89545E-05	7.7062E-05	3.07241E-06	3.07241E-06	8.32068E-05	3.07241E-06	2.42965E-05	2.35355E-05	3.43104E-05	0.000148909	0.000113187
3836003774475	383600	3774475	0.000190428	7.4688E-05	2.47345E-05	2.42249E-05	5.62514E-05	5.61646E-05	7.3907E-05	7.38593E-05	7.91636E-05	7.72661E-05	3.08054E-06	3.08054E-06	8.34272E-05	3.08054E-06	2.49136E-05	2.41333E-05	3.54216E-05	0.000153732	0.000116853
3836103774475	383610	3774475	0.000191371	7.5058E-05	2.4857E-05	2.43449E-05	5.653E-05	5.64428E-05	7.4273E-05	7.42251E-05	7.95557E-05	7.76487E-05	3.0958E-06	3.0958E-06	8.38403E-05	3.0958E-06	2.55863E-05	2.47849E-05	3.66255E-05	0.000158957	0.000120824
3836203774475	383620	3774475	0.000194074	7.6119E-05	2.52082E-05	2.46888E-05	5.73286E-05	5.72401E-05	7.53223E-05	7.52737E-05	8.06796E-05	7.87457E-05	3.13953E-06	3.13953E-06	8.50248E-05	3.13953E-06	2.65066E-05	2.56764E-05	3.82097E-05	0.000165833	0.00012605
3836303774475	383630	3774475	0.000198458	7.7838E-05	2.57775E-05	2.52464E-05	5.86234E-05	5.85329E-05	7.70235E-05	7.69738E-05	8.25017E-05	8.05242E-05	3.21044E-06	3.21044E-06	8.69451E-05	3.21044E-06	2.76852E-05	2.6818E-05	4.01921E-05	0.000174437	0.00013259
3836403774475	383640	3774475	0.000203559	7.9839E-05	2.64402E-05	2.58954E-05	6.01304E-05	6.00376E-05	7.90035E-05	7.89525E-05	8.46226E-05	8.25943E-05	3.29297E-06	3.29297E-06	8.91802E-05	3.29297E-06	2.89876E-05	2.80796E-05	4.23895E-05	0.000183974	0.00013984
3836503774475	383650	3774475	0.000211122	8.2805E-05	2.74225E-05	2.68575E-05	6.23645E-05	6.22682E-05	8.19387E-05	8.18859E-05	8.77666E-05	8.56629E-05	3.41532E-06	3.41532E-06	9.24935E-05	3.41532E-06	3.07007E-05	2.97391E-05	4.52365E-05	0.0001963	0.000149231
3836603774475	383660	3774475	0.00021996	8.6272E-05	2.85705E-05	2.79818E-05	6.49752E-05	6.4875E-05	8.5369E-05	8.53139E-05	9.14408E-05	8.9249E-05	3.55829E-06	3.55829E-06	9.63656E-05	3.55829E-06	3.26525E-05	3.16298E-05	4.8493E-05	0.000210463	0.000159974
3836703774475	383670	3774475	0.000230757	9.0506E-05	2.99728E-05	2.93553E-05	6.81644E-05	6.80593E-05	8.95592E-05	8.95014E-05	9.59291E-05	9.36297E-05	3.73295E-06	3.73295E-06	0.000101096	3.73295E-06	3.49738E-05	3.38783E-05	5.23674E-05	0.000227278	0.000172756
3836803774475	383680	3774475	0.000244257	9.5801E-05	3.17263E-05	3.10727E-05	7.21523E-05	7.20409E-05	9.47986E-05	9.47375E-05	0.000101541	9.91073E-05	3.95134E-06	3.95134E-06	0.00010701	3.95134E-06	3.78135E-05	3.66291E-05	5.71018E-05	0.000247826	0.000188374
3836903774475	383690	3774475	0.000260523	0.00010218	3.38392E-05	3.3142E-05	7.69573E-05	7.68385E-05	0.000101112	0.000101047	0.000108303	0.000105707	4.21448E-06	4.21448E-06	0.000114136	4.21448E-06	4.11843E-05	3.98943E-05	6.27255E-05	0.000272233	0.000206926
3837003774475	383700	3774475	0.000279107	0.00010947	3.6253E-05	3.55061E-05	8.24469E-05	8.23196E-05	0.000108324	0.000108254	0.000116029	0.000113248	4.51511E-06	4.51511E-06	0.000122278	4.51511E-06	4.50089E-05	4.35991E-05	6.91209E-05	0.00029999	0.000228024
3837103774475	383710	3774475	0.000301355	0.0001182	3.91428E-05	3.83364E-05	8.90189E-05	8.88816E-05	0.000116959	0.000116884	0.000125278	0.000122275	4.87502E-06	4.87502E-06	0.000132025	4.87502E-06	4.95259E-05	4.79746E-05	7.66886E-05	0.000332834	0.000252989
3837203774475	383720	3774475	0.000326074	0.00012789	4.23535E-05	4.14809E-05	9.63207E-05	9.6172E-05	0.000126553	0.000126471	0.000135554	0.000132305	5.27489E-06	5.27489E-06	0.000142854	5.27489E-06	5.45219E-05	5.28142E-05	8.5105E-05	0.000369362	0.000280754
3837303774475	383730	3774475	0.000348538	0.0001367	4.52713E-05	4.43386E-05	0.000102956	0.000102798	0.000135271	0.000135184	0.000144892	0.000141419	5.63829E-06	5.63829E-06	0.000152696	5.63829E-06	5.91143E-05	5.72627E-05	9.28967E-05	0.000403178	0.000306458
3837403774475	383740	3774475	0.000374909	0.00014704	4.86967E-05	4.76933E-05	0.000110746	0.000110575	0.000145506	0.000145412	0.000155855	0.00015212	6.06489E-06	6.06489E-06	0.000164249	6.06489E-06	6.44439E-05	6.24254E-05	0.000101929	0.000442377	0.000336254
3837503774475	383750	3774475	0.000408726	0.0001603	5.30892E-05	5.19953E-05	0.000120736	0.000120549	0.000158631	0.000158529	0.000169914	0.000165841	6.61196E-06	6.61196E-06	0.000179065	6.61196E-06	7.11997E-05	6.89696E-05	0.000113393	0.000492135	0.000374075
3837603774475	383760	3774475	0.000450627	0.00017674	5.85317E-05	5.73257E-05	0.000133113	0.000132908	0.000174893	0.00017478	0.000187333	0.000182842	7.28979E-06	7.28979E-06	0.000197422	7.28979E-06	7.95575E-05	7.70656E-05	0.000127578	0.000553699	0.00042087
3837703774475	383770	3774475	0.000502804	0.00019721	6.53088E-05	6.39632E-05	0.000148526	0.000148297	0.000195144	0.000195018	0.000209023	0.000204013	8.13385E-06	8.13385E-06	0.000220281	8.13385E-06	8.9876E-05	8.70609E-05	0.00014514	0.000629916	0.000478804
3837803774475	383780	3774475	0.000568903	0.00022313	7.38943E-05	7.23719E-05	0.000168051	0.000167792	0.000220797	0.000220655	0.000236501	0.000230832	9.20312E-06	9.20312E-06	0.000249239	9.20312E-06	0.000102855	9.96332E-05	0.000167236	0.000725817	0.000551698
3837903774475	383790	3774475	0.000655678	0.00025717	8.51655E-05	8.34108E-05	0.000193684	0.000193385	0.000254475	0.000254311	0.000272575	0.000266042	1.06069E-05	1.06069E-05	0.000287255	1.06069E-05	0.0001198	0.000116048	0.000196072	0.000850968	0.000646826
3838003774475	383800	3774475	0.000783716	0.00030738	0.000101796	9.9699E-05	0.000231506	0.000231149	0.000304169	0.000303972	0.000325803	0.000317993	1.26782E-05	1.26782E-05	0.00034335	1.26782E-05	0.000144683	0.000140151	0.000238383	0.001034597	0.000786404
3838103774475	383810	3774475	0.000977539	0.0003834	0.000126972	0.000124356	0.00028876	0.000288315	0.000379393	0.000379148	0.000406378	0.000396637	1.58136E-05	1.58136E-05	0.000428264	1.58136E-05	0.000182229	0.000176522	0.000302194	0.001311545	0.000996914
3838203774475	383820	3774475	0.001272832	0.00049922	0.000165327	0.000161921	0.000375988	0.000375408	0.000493999	0.000493681	0.000529135	0.000516452	2.05906E-05	2.05906E-05	0.000557633	2.05906E-05	0.000239322	0.000231826	0.000399183	0.001732481	0.00131687
3838303774475	383830	3774475	0.001716292	0.00067315	0.000222928	0.000218335	0.000506984	0.000506202	0.000666111	0.000665681	0.000713488	0.000696386	2.77644E-05	2.77644E-05	0.000751915	2.77644E-05	0.000324948	0.00031477	0.000544598	0.002363596	0.001796585
3838403774475	383840	3774475	0.002476412	0.00097128	0.000321659	0.000315032	0.00073152	0.000730391	0.000961122	0.000960502	0.001029481	0.001004805	4.00608E-05	4.00608E-05	0.001084927	4.00608E-05	0.000471544	0.000456774	0.000793455	0.003443649	0.00261754
3838603774475	383860	3774475	0.004972594	0.00195032	0.000645887	0.000632579	0.00146888	0.001466614	0.001929916	0.001928671	0.002067181	0.002017632	8.04415E-05	8.04415E-05	0.002178515	8.04415E-05	0.000951974	0.000922156	0.00160777	0.006977836	0.005303899
3838703774475	383870	3774475	0.003249647	0.00127456	0.000422094	0.000413398	0.00095993	0.000958449	0.001261222	0.001260408	0.001350926	0.001318545	5.25694E-05	5.25694E-05	0.001423684	5.25694E-05	0.000620794	0.000601349	0.001046624	0.004542422	0.003452725
3839103774475	383910	3774475	0.003353425	0.00131526	0.000435574	0.000426599	0.000990585	0.000989057	0.0013015	0.00130066	0.001394069	0.001360653	5.42483E-05	5.42483E-05	0.00146915	5.42483E-05	0.000640494	0.000620433	0.001078891	0.004682463	0.003559171
3829703774475	382970	3774485	0.000105637	4.1432E-05	1.37212E-05	1.34385E-05	3.12048E-05	3.11566E-05	4.0999E-05	4.09725E-05	4.39151E-05	4.28624E-05	1.70889E-06	1.70889E-06	4.62802E-05	1.70889E-06	1.04781E-05	1.015E-05	1.07767E-05	4.67718E-05	3.55515E-05
3829803774485	382980	3774485	0.000110712	4.3423E-05	1.43803E-05	1.4084E-05	3.27039E-05	3.26534E-05	4.29686E-05	4.29409E-05	4.60247E-05	4.49215E-05	1.79099E-06	1.79099E-06	4.85035E-05	1.79099E-06	1.07096E-05	1.03741E-05	1.09985E-05	4.77343E-05	3.62832E-05
3829903774485	382990	3774485	0.000115814	4.5424E-05	1.5043E-05	1.47331E-05	3.42109E-05	3.41581E-05	4.49487E-05	4.49197E-05	4.81456E-05	4.69916E-05	1.87352E-06	1.87352E-06	5.07386E-05	1.87352E-06	1.09177E-05	1.05757E-05	1.11954E-05	4.85888E-05	3.69327E-05
3830003774485	383000	3774485	0.000121455	4.7636E-05	1.57757E-05	1.54506E-05	3.58771E-05	3.58218E-05	4.71379E-05	4.71075E-05	5.04905E-05	4.92803E-05	1.96477E-06	1.96477E-06	5.32099E-05	1.96477E-06	1.11383E-05	1.07894E-05	1.14104E-05	4.95219E-05	3.76419E-05
3830103774485	383010	3774485	0.000130814	5.1307E-05	1.69913E-05	1.66413E-05	3.86418E-05	3.85822E-05	5.07703E-05	5.07375E-05	5.43813E-05	5.30778E-05	2.11617E-06	2.11617E-06	5.73102E-05	2.11617E-06	1.16083E-05	1.12447E-05	1.1863E-05	5.14863E-05	3.91351E-05
3830203774485	383020	3774485	0.00014188	5.5647E-05	1.84287E-05	1.8049E-05	4.19106E-05	4.18459E-05	5.50651E-05	5.50295E-05	5.89816E-05	5.75678E-05	2.29519E-06	2.29519E-06	6.21582E-05	2.29519E-06	1.21393E-05	1.17591E-05	1.23722E-05	5.36962E-05	4.08148E-05
3830303774485	383030	3774485	0.000153368	6.0153E-05	1.99208E-05	1.95104E-05	4.53041E-05	4.52342E-05	5.95237E-05	5.94853E-05	6.37573E-05	6.22291E-05	2.48103E-06	2.48103E-06	6.71911E-05	2.48103E-06	1.26326E-05	1.22369E-05	1.28429E-05	5.57392E-05	4.23677E-05
3830403774485	383040	3774485	0.000164595	6.4557E-05	2.13792E-05	2.09387E-05	4.86207E-05	4.85456E-05	6.38812E-05	6.384E-05	6.84247E-05	6.67846E-05	2.66265E-06	2.66265E-06	7.21099E-05	2.66265E-06	1.3047E-05	1.26383E-05	1.3239E-05	5.7458E-05	4.36742E-05
3830503774485	383050	3774485	0.000177296	6.9538E-05	2.30288E-05	2.25544E-05	5.23723E-05	5.22915E-05	6.88104E-05	6.8766E-05	7.37045E-05	7.19379E-05	2.86811E-06	2.86811E-06	7.76741E-05	2.86811E-06	1.34883E-05	1.30658E-05	1.36644E-05	5.93045E-05	4.50777E-05
3830603774485	383060	3774485	0.000192835	7.5633E-05	2.50472E-05	2.45311E-05	5.69625E-05	5.68746E-05	7.48412E-05	7.47929E-05	8.01643E-05	7.82428E-05	3.11948E-06	3.11948E-06	8.44818E-05	3.11948E-06	1.40229E-05	1.35837E-05	1.41713E-05	6.15046E-05	4.67501E-05
3830703774485	383070	3774485	0.000210556	8.2583E-05	2.7349E-05	2.678555E-05	6.21973E-05	6.21013E-05	8.17191E-05	8.16664E-05	8.75314E-05	8.54333E-05	3.40616E-06	3.40616E-06	9.22456E-05	3.40616E-06	1.45826E-05	1.41258E-05	1.46986E-05	6.37931E-05	4.84896E-05
3830803774485	383080	3774485	0.000229481	9.0006E-05	2.98072E-05	2.9193E-05	6.77877E-05	6.76831E-05	8.90642E-05	8.90067E-05	9.53988E-05	9.31122E-05	3.71231E-06	3.71231E-06	0.000100537	3.71231E-06	1.51082E-05	1.4635E-05	1.51942E-05	6.59441E-05	5.01245E-05
3830903774485	383090	3774485	0.000248802	9.7584E-05	3.23167E-05	3.16508E-05	7.34948E-05	7.33814E-05	9.65626E-05	9.65003E-05	0.000103431	0.000100951	4.02486E-06	4.02486E-06	0.000109001	4.02486E-06	1.5571E-05	1.50833E-05	1.56536E-05	6.79379E-05	5.16401E-05
3831003774485	383100	3774485	0.000270817	0.00010622	3.51762E-05	3.44514E-05	7.99979E-05	7.98745E-05	0.000105107	0.000105039	0.000112582	0.000109884	4.38099E-06	4.38099E-06	0.000118646	4.38099E-06	1.60643E-05	1.55612E-05	1.6147E-05	7.00791E-05	5.32676E-05
3831103774485	383110	3774485	0.000293739	0.00011521	3.81535E-05	3.73674E-05	8.6769E-05	8.66351E-05	0.000114003	0.00011393	0.000122112	0.000119185	4.7518E-06	4.7518E-06	0.000128688	4.7518E-06	1.65092E-05	1.59921E-05	1.65679E-05	7.1906E-05	5.46562E-05
3831203774485	383120	3774485	0.000319436	0.00012529	4.14913E-05	4.06365E-05	9.43599E-05	9.42143E-05	0.000123977	0.000123897	0.000132794	0.000129611	5.16751E-06	5.16751E-06	0.000139946	5.16751E-06	1.68913E-05	1.63623E-05	1.69029E-05	7.33596E-05	5.57611E-05
3831303774485	383130	3774485	0.000345754	0.00013561	4.49097E-05	4.39844E-05	0.000102134	0.000101976	0.000134191	0.000134104	0.000143735	0.0001402	5.59324E-06	5.59324E-06	0.000151476	5.59324E-06	1.72447E-05	1.67046E-05	1.72423E-05	7.48329E-05	5.6881E-05
3831403774485	383140	3774485	0.000373571	0.00014652	4.85228E-05	4.75231E-05	0.000110351	0.000110181	0.000144987	0.000144893	0.000155299	0.000151577	6.04324E-06	6.04324E-06	0.000163663	6.04324E-06	1.75317E-05	1.69826E-05	1.75478E-05	7.61588E-05	5.78888E-05
3831503774485	383150	3774485	0.000403966	0.00015844	5.24708E-05	5.13897E-05	0.00011933	0.000119145	0.000156783	0.000156682	0.000167935	0.000163909	6.53495E-06	6.53495E-06	0.000176979	6.53495E-06	1.77972E-05	1.72398E-05	1.78556E-05	7.74946E-05	5.89042E-05
3831603774485	383160	3774485	0.000435619	0.00017086	5.65822E-05	5.54164E-05	0.00012868	0.000128481	0.000169068	0.000168959	0.000181093	0.000176752	7.04699E-06	7.04699E-06	0.000190846	7.04699E-06	1.80394E-05	1.74744E-05	1.81611E-05	7.88206E-05	5.9912E-05
3831703774485	383170	3774485	0.00046728	0.00018327	6.06947E-05	5.94441E-05	0.000138032	0.000137819	0.000181356	0.000181239	0.000194255	0.000189599	7.55918E-06	7.55918E-06	0.000204717	7.55918E-06	1.8269E-05	1.76968E-05	1.84666E-05	8.01465E-05	6.09199E-05
3831903774485	383190	3774485	0.00052172	0.00020463	6.77658E-05	6.63696E-05	0.000154114	0.000153876	0.000202485	0.000202354	0.000216887	0.000211688	8.43985E-06	8.43985E-06	0.000228568	8.43985E-06	1.86188E-05	1.80357E-05	1.90437E-05	8.26511E-05	6.28237E-05
3832003774485	383200	3774485	0.000541615	0.00021243	7.035E-05	6.89005E-05	0.000159991	0.000159744	0.000210207	0.000210071	0.000225158	0.000219761	8.76169E-06	8.76169E-06	0.000237284	8.76169E-06	1.87444E-05	1.81573E-05	1.9313E-05	8.38199E-05	6.37121E-05
3832103774485	383210	3774485	0.000558942	0.00021922	7.26005E-05	7.11047E-05	0.000165109	0.000164854	0.000216931	0.000216791	0.00023236	0.00022679	9.04198E-06	9.04198E-06	0.000244875	9.04198E-06	1.88879E-05	1.82963E-05	1.9605E-05	8.50869E-05	6.46751E-05
3832203774485	383220	3774485	0.000573259	0.00022484	7.44602E-05	7.2926E-05	0.000169338	0.000169077	0.000222488	0.000222344	0.000238312	0.0002326	9.27359E-06	9.27359E-06	0.000251147	9.27359E-06	1.90512E-05	1.84545E-05	1.99173E-05	8.64424E-05	6.57054E-05
3832303774485	383230	3774485	0.000582178	0.00022834	7.56187E-05	7.40607E-05	0.000171973	0.000171707	0.000225949	0.000225804	0.00024202	0.000236219	9.41788E-06	9.41788E-06	0.000255055	9.41788E-06	1.92126E-05	1.86108E-05	2.02409E-05	8.78469E-05	6.6773E-05
3832403774485	383240	3774485	0.000585726	0.00022973	7.60795E-05	7.4512E-05	0.000173021	0.000172754	0.000227326	0.00022718	0.000243495	0.000237659	9.47527E-06	9.47527E-06	0.000256609	9.47527E-06	1.93813E-05	1.87742E-05	2.05758E-05	8.93005E-05	6.78779E-05
3832503774485	383250	3774485	0.000583058	0.00022868	7.5733E-05	7.41726E-05	0.000172233	0.000171967	0.000226291	0.000226145	0.000242386	0.000236576	9.43212E-06	9.43212E-06	0.00025544	9.43212E-06	1.95481E-05	1.89358E-05	2.09198E-05	9.07934E-05	6.90127E-05
3832603774485	383260	3774485	0.000575028	0.00022553	7.469E-05	7.31511E-05	0.000169861	0.000169598	0.000223175	0.000223031	0.000239048	0.000233318	9.30222E-06	9.30222E-06	0.000251922	9.30222E-06	1.97329E-05	1.91148E-05	2.1291E-05	9.24042E-05	7.02371E-05
3832703774485	383270	3774485	0.000561771	0.00022033	7.2968E-05	7.14646E-05	0.000165944	0.000165688	0.000218029	0.000217889	0.000233537	0.000227939	9.08775E-06	9.08775E-06	0.000246114	9.08775E-06	1.99445E-05	1.93198E-05	2.16893E-05	9.41329E-05	7.1551E-05
3832903774485	383290	3774485	0.000519978	0.00020394	6.75395E-05	6.61479E-05	0.000153599	0.000153362	0.000201809	0.000201679	0.000216162	0.000210981	8.41166E-06	8.41166E-06	0.000227804	8.41166E-06	2.02818E-05	1.96465E-05	2.24496E-05	9.7433E-05	7.40595E-05
3833003774485	383300	3774485	0.000494828	0.00019408	6.42728E-05	6.29486E-05	0.00014617	0.000145944	0.000192048	0.000191924	0.000205707	0.000200777	8.00482E-06	8.00482E-06	0.000216786	8.00482E-06	2.03876E-05	1.9749E-05	2.27868E-05	9.88965E-05	7.51719E-05
3833103774485	383310	3774485	0.000468726	0.00018384	6.08825E-05	5.96281E-05	0.000138459	0.000138246	0.000181918	0.0001818	0.000194856	0.000190186	7.58257E-06	7.58257E-06	0.000205351	7.58257E-06	2.04827E-05	1.98411E-05	2.3124E-05	0.00010036	7.62843E-05
3833203774485	383320	3774485	0.0004439	0.0001741	5.76578E-05	5.64699E-05	0.000131126	0.000130924	0.000172282	0.000172171	0.000184536	0.000180113	7.18096E-06	7.18096E-06	0.000194475	7.18096E-06	2.05903E-05	1.99454E-05	2.34748E-05	0.000101882	7.74414E-05

			KMMass Grading / Excavation	KMDrainage / Utilities Trenching	KMFoundations / Concrete Pads	KMBuilding / Structure Construction	KMAsphalt Paving	KMArchitectural Coating	KMLandscaping or Other Finishing	KMWaterside Construction (Piles)	EWNDemolition	EWNSite Grubbing / Prep	EWNDrainage / Utilities Trenching	EWNDrainage / Utilities Trenching	EWNDrainage / Utilities Trenching	EWNFoundations / Concrete Pads	EWNBuilding / Structure Construction	EWNAsphalt Paving	EWNLandscaping or Other Finishing	EWNWaterside Construction (Piles)	ISDemolition
Unique Identifier	X (UTM)	Y (UTM)	2026	2026	2026	2026	2026	2026	2026	2026	2027	2027	2027	2028	2029	2029	2029	2029	2029	2029	2027
3834503774475	383450	3774475	9.29167E-05	3.33672E-05	1.76578E-05	6.06483E-05	1.94839E-06	1.94839E-06	6.25967E-05	1.94839E-06	9.50137E-05	5.17837E-06	1.21598E-05	1.1925E-05	1.16782E-05	1.01155E-05	2.19653E-05	1.56271E-06	2.27466E-05	1.56271E-06	5.78284E-05
3834603774475	383460	3774475	9.41136E-05	3.3797E-05	1.78852E-05	6.14296E-05	1.97349E-06	1.97349E-06	6.3403E-05	1.97349E-06	9.532E-05	5.19506E-06	1.2199E-05	1.19634E-05	1.17159E-05	1.01481E-05	2.20361E-05	1.56775E-06	2.28199E-05	1.56775E-06	5.56864E-05
3834703774475	383470	3774475	9.54509E-05	3.42772E-05	1.81394E-05	6.23024E-05	2.00153E-06	2.00153E-06	6.4304E-05	2.00153E-06	9.57641E-05	5.21927E-06	1.22558E-05	1.20192E-05	1.17705E-05	1.01954E-05	2.21387E-05	1.57505E-06	2.29263E-05	1.57505E-06	5.37722E-05
3834803774475	383480	3774475	9.68547E-05	3.47814E-05	1.84062E-05	6.32187E-05	2.03097E-06	2.03097E-06	6.52497E-05	2.03097E-06	9.62848E-05	5.24765E-06	1.23225E-05	1.20845E-05	1.18345E-05	1.02508E-05	2.22591E-05	1.58361E-06	2.30509E-05	1.58361E-06	5.20215E-05
3834903774475	383490	3774475	9.82142E-05	3.52695E-05	1.86645E-05	6.41061E-05	2.05947E-06	2.05947E-06	6.61655E-05	2.05947E-06	9.67442E-05	5.27268E-06	1.23813E-05	1.21422E-05	1.18909E-05	1.02998E-05	2.23653E-05	1.59117E-06	2.31609E-05	1.59117E-06	5.03532E-05
3835003774475	383500	3774475	9.94406E-05	3.571E-05	1.88976E-05	6.49066E-05	2.08519E-06	2.08519E-06	6.69918E-05	2.08519E-06	9.70811E-05	5.29105E-06	1.24244E-05	1.21844E-05	1.19323E-05	1.03356E-05	2.24432E-05	1.59671E-06	2.32415E-05	1.59671E-06	4.87296E-05
3835103774475	383510	3774475	0.000100771	3.61876E-05	1.91503E-05	6.57747E-05	2.11308E-06	2.11308E-06	6.78878E-05	2.11308E-06	9.75252E-05	5.31525E-06	1.24812E-05	1.22402E-05	1.19869E-05	1.03829E-05	2.25459E-05	1.60402E-06	2.33479E-05	1.60402E-06	4.72611E-05
3835203774475	383520	3774475	0.000101214	3.63468E-05	1.92346E-05	6.6064E-05	2.12237E-06	2.12237E-06	6.81864E-05	2.12237E-06	9.71347E-05	5.29397E-06	1.24312E-05	1.21912E-05	1.19389E-05	1.03413E-05	2.24556E-05	1.59759E-06	2.32544E-05	1.59759E-06	4.54741E-05
3835303774475	383530	3774475	0.000101672	3.65113E-05	1.93216E-05	6.6363E-05	2.13198E-06	2.13198E-06	6.8495E-05	2.13198E-06	9.67901E-05	5.27519E-06	1.23871E-05	1.21479E-05	1.18966E-05	1.03046E-05	2.23759E-05	1.59193E-06	2.31719E-05	1.59193E-06	4.38058E-05
3835403774475	383540	3774475	0.000102551	3.6827E-05	1.94887E-05	6.69369E-05	2.15042E-06	2.15042E-06	6.90873E-05	2.15042E-06	9.68514E-05	5.27853E-06	1.2395E-05	1.21556E-05	1.19041E-05	1.03112E-05	2.23901E-05	1.59293E-06	2.31866E-05	1.59293E-06	4.24058E-05
3835503774475	383550	3774475	0.00010411	3.73868E-05	1.9785E-05	6.79545E-05	2.18311E-06	2.18311E-06	7.01376E-05	2.18311E-06	9.75405E-05	5.31608E-06	1.24832E-05	1.22421E-05	1.19888E-05	1.03845E-05	2.25494E-05	1.60427E-06	2.33515E-05	1.60427E-06	4.13523E-05
3835603774475	383560	3774475	0.000105898	3.80289E-05	2.01248E-05	6.91215E-05	2.2206E-06	2.2206E-06	7.13421E-05	2.2206E-06	9.84287E-05	5.36449E-06	1.25968E-05	1.23536E-05	1.2098E-05	1.04791E-05	2.27547E-05	1.61888E-06	2.35642E-05	1.61888E-06	4.04329E-05
3835703774475	383570	3774475	0.000107693	3.86737E-05	2.0466E-05	7.02934E-05	2.25825E-06	2.25825E-06	7.25516E-05	2.25825E-06	9.93092E-05	5.41248E-06	1.27095E-05	1.24641E-05	1.22062E-05	1.05728E-05	2.29583E-05	1.63336E-06	2.3775E-05	1.63336E-06	3.95457E-05
3835803774475	383580	3774475	0.000109651	3.93768E-05	2.0838E-05	7.15714E-05	2.2993E-06	2.2993E-06	7.38707E-05	2.2993E-06	0.000100328	5.46798E-06	1.28399E-05	1.25919E-05	1.23314E-05	1.06813E-05	2.31937E-05	1.65011E-06	2.40188E-05	1.65011E-06	3.87534E-05
3835903774475	383590	3774475	0.000112016	4.02258E-05	2.12873E-05	7.31146E-05	2.34888E-06	2.34888E-06	7.54635E-05	2.34888E-06	0.000101683	5.54185E-06	1.30133E-05	1.2762E-05	1.24979E-05	1.08255E-05	2.3507E-05	1.6724E-06	2.43432E-05	1.6724E-06	3.81331E-05
3836003774475	383600	3774475	0.000115643	4.15285E-05	2.19767E-05	7.54825E-05	2.42495E-06	2.42495E-06	7.79074E-05	2.42495E-06	0.000104141	5.6758E-06	1.33279E-05	1.30705E-05	1.28E-05	1.10872E-05	2.40752E-05	1.71282E-06	2.49316E-05	1.71282E-06	3.79654E-05
3836103774475	383610	3774475	0.000119574	4.29401E-05	2.27237E-05	7.8048E-05	2.50737E-06	2.50737E-06	8.05554E-05	2.50737E-06	0.000106828	5.82228E-06	1.36718E-05	1.34078E-05	1.31304E-05	1.13733E-05	2.46965E-05	1.75703E-06	2.5575E-05	1.75703E-06	3.78732E-05
3836203774475	383620	3774475	0.000124746	4.47973E-05	2.37066E-05	8.14238E-05	2.61582E-06	2.61582E-06	8.40397E-05	2.61582E-06	0.000110542	6.02467E-06	1.41471E-05	1.38739E-05	1.35868E-05	1.17687E-05	2.5555E-05	1.8181E-06	2.64641E-05	1.8181E-06	3.81387E-05
3836303774475	383630	3774475	0.000131218	4.71216E-05	2.49366E-05	8.56484E-05	2.75154E-06	2.75154E-06	8.83999E-05	2.75154E-06	0.000115304	6.28424E-06	1.47566E-05	1.44716E-05	1.41722E-05	1.22757E-05	2.6656E-05	1.89643E-06	2.76043E-05	1.89643E-06	3.87297E-05
3836403774475	383640	3774475	0.000138392	4.96979E-05	2.62999E-05	9.03311E-05	2.90198E-06	2.90198E-06	9.3233E-05	2.90198E-06	0.00012058	6.57176E-06	1.54317E-05	1.51337E-05	1.48206E-05	1.28374E-05	2.78756E-05	1.9832E-06	2.88673E-05	1.9832E-06	3.94325E-05
3836503774475	383650	3774475	0.000147687	5.30357E-05	2.80663E-05	9.63978E-05	3.09688E-06	3.09688E-06	9.94947E-05	3.09688E-06	0.000127517	6.94984E-06	1.63195E-05	1.60044E-05	1.56732E-05	1.3576E-05	2.94794E-05	2.0973E-06	3.0528E-05	2.0973E-06	4.06034E-05
3836603774475	383660	3774475	0.000158319	5.68537E-05	3.00867E-05	0.000103337	3.31982E-06	3.31982E-06	0.000106657	3.31982E-06	0.000135427	7.38092E-06	1.73318E-05	1.69971E-05	1.66454E-05	1.4418E-05	3.13079E-05	2.22739E-06	3.24216E-05	2.22739E-06	4.19768E-05
3836703774475	383670	3774475	0.000170968	6.1396E-05	3.24905E-05	0.000111594	3.58506E-06	3.58506E-06	0.000115179	3.58506E-06	0.000144829	7.89338E-06	1.85351E-05	1.81772E-05	1.78011E-05	1.54191E-05	3.34816E-05	2.38203E-06	3.46726E-05	2.38203E-06	4.36745E-05
3836803774475	383680	3774475	0.000186424	6.69466E-05	3.54279E-05	0.000121682	3.90917E-06	3.90917E-06	0.000125592	3.90917E-06	0.000156307	8.51892E-06	2.0004E-05	1.96177E-05	1.92118E-05	1.6641E-05	3.6135E-05	2.57081E-06	3.74204E-05	2.57081E-06	4.5822E-05
3836903774475	383690	3774475	0.000204785	7.35399E-05	3.8917E-05	0.000133666	4.29417E-06	4.29417E-06	0.000137961	4.29417E-06	0.000169959	9.26298E-06	2.17512E-05	2.13312E-05	2.08898E-05	1.80945E-05	3.92911E-05	2.79535E-06	4.06887E-05	2.79535E-06	4.83943E-05
3837003774475	383700	3774475	0.000225664	8.1038E-05	4.2885E-05	0.000147295	4.732E-06	4.732E-06	0.000152027	4.732E-06	0.000185433	1.01064E-05	2.37316E-05	2.32734E-05	2.27918E-05	1.97419E-05	4.28685E-05	3.04986E-06	4.43934E-05	3.04986E-06	5.12865E-05
3837103774475	383710	3774475	0.000250371	8.99104E-05	4.75803E-05	0.000163422	5.25008E-06	5.25008E-06	0.000168672	5.25008E-06	0.00020371	1.11025E-05	2.60707E-05	2.55672E-05	2.50382E-05	2.16878E-05	4.70937E-05	3.35046E-06	4.87689E-05	3.35046E-06	5.47209E-05
3837203774475	383720	3774475	0.000277849	9.97778E-05	5.2802E-05	0.000181357	5.82626E-06	5.82626E-06	0.000187183	5.82626E-06	0.000223947	1.22054E-05	2.86606E-05	2.81072E-05	2.75256E-05	2.38423E-05	5.17721E-05	3.68331E-06	5.36137E-05	3.68331E-06	5.8499E-05
3837303774475	383730	3774475	0.000303287	0.000108913	5.76363E-05	0.000197961	6.35968E-06	6.35968E-06	0.00020432	6.35968E-06	0.000242553	1.32195E-05	3.10418E-05	3.04424E-05	2.98125E-05	2.58232E-05	5.60735E-05	3.98932E-06	5.80681E-05	3.98932E-06	6.17769E-05
3837403774475	383740	3774475	0.000332774	0.000119502	6.324E-05	0.000217207	6.97801E-06	6.97801E-06	0.000224185	6.97801E-06	0.000264069	1.43921E-05	3.37954E-05	3.31428E-05	3.2457E-05	2.81138E-05	6.10475E-05	4.3432E-06	6.32191E-05	4.3432E-06	6.56612E-05
3837503774475	383750	3774475	0.000370204	0.000132943	7.03531E-05	0.000241638	7.76288E-06	7.76288E-06	0.000249401	7.76288E-06	0.000291328	1.58777E-05	3.72839E-05	3.65639E-05	3.58074E-05	3.10158E-05	6.7349E-05	4.79152E-06	6.97448E-05	4.79152E-06	7.07052E-05
3837603774475	383760	3774475	0.000416514	0.000149574	7.91539E-05	0.000271866	8.73397E-06	8.73397E-06	0.0002806	8.73397E-06	0.000325025	1.77143E-05	4.15965E-05	4.07932E-05	3.99492E-05	3.46034E-05	7.51393E-05	5.34575E-06	7.78122E-05	5.34575E-06	7.69564E-05
3837703774475	383770	3774475	0.000473848	0.000170163	9.00496E-05	0.000309289	9.93622E-06	9.93622E-06	0.000319225	9.93622E-06	0.000366694	1.99853E-05	4.69292E-05	4.6023E-05	4.50707E-05	3.90396E-05	8.47722E-05	6.03109E-06	8.77877E-05	6.03109E-06	8.47319E-05
3837803774475	383780	3774475	0.000545989	0.000196069	0.000103759	0.000356376	1.14489E-05	1.14489E-05	0.000367825	1.14489E-05	0.000419136	2.28434E-05	5.36407E-05	5.26048E-05	5.15164E-05	4.46228E-05	9.68957E-05	6.8936E-06	0.000100342	6.8936E-06	9.46187E-05
3837903774475	383790	3774475	0.000640132	0.000229877	0.00012165	0.000417825	1.34231E-05	1.34231E-05	0.000431248	1.34231E-05	0.000487626	2.65762E-05	6.2406E-05	6.12009E-05	5.99346E-05	5.19145E-05	0.000112729	8.02008E-06	0.000116739	8.02008E-06	0.000107652
3838003774475	383800	3774475	0.000778266	0.000279482	0.000147901	0.000507987	1.63196E-05	1.63196E-05	0.000524307	1.63196E-05	0.000588222	3.20588E-05	7.52802E-05	7.38264E-05	7.22989E-05	6.26243E-05	0.000135985	9.6746E-06	0.000140822	9.6746E-06	0.000126985
3838103774475	383810	3774475	0.000986597	0.000354295	0.000187492	0.000643969	2.06881E-05	2.06881E-05	0.000664657	2.06881E-05	0.000740049	4.03336E-05	9.4711E-05	9.2882E-05	9.09602E-05	7.87884E-05	0.000171084	1.21717E-05	0.00017717	1.21717E-05	0.000156348
3838203774475	383820	3774475	0.001303242	0.000468005	0.000247667	0.000850648	2.73279E-05	2.73279E-05	0.000877976	2.73279E-05	0.000970933	5.29171E-05	0.000124259	0.00012186	0.000119338	0.000103369	0.00022446	1.59691E-05	0.000232445	1.59691E-05	0.000201175
3838303774475	383830	3774475	0.001777992	0.000638492	0.000337888	0.001160526	3.72831E-05	3.72831E-05	0.001197809	3.72831E-05	0.001317237	7.17911E-05	0.000168579	0.000165324	0.000161903	0.000140238	0.000304519	2.16649E-05	0.000315351	2.16649E-05	0.000268575
3838403774475	383840	3774475	0.002590451	0.000930253	0.000492286	0.001690832	5.43197E-05	5.43197E-05	0.001745152	5.43197E-05	0.001910129	0.000104105	0.000244457	0.000239736	0.000234776	0.00020336	0.000441583	3.14163E-05	0.000457291	3.14163E-05	0.000384194
3838603774475	383860	3774475	0.005249009	0.001884964	0.000997516	0.003426118	0.000110068	0.000110068	0.003536186	0.000110068	0.00385293	0.00020999	0.000493095	0.000483573	0.000473568	0.000410198	0.00089072	6.33699E-05	0.000922405	6.33699E-05	0.000763036
3838703774475	383870	3774475	0.003416993	0.001227071	0.000649362	0.00223033	7.16516E-05	7.16516E-05	0.002301982	7.16516E-05	0.002513596	0.000136994	0.000321688	0.000315476	0.000308949	0.000267607	0.000581093	4.13416E-05	0.000601763	4.13416E-05	0.000501179
3839103774475	383910	3774475	0.003522337	0.001264901	0.000669381	0.00229909	7.38606E-05	7.38606E-05	0.00237295	7.38606E-05	0.002592752	0.000141308	0.000331819	0.000325411	0.000318678	0.000276034	0.000599392	4.26435E-05	0.000620714	4.26435E-05	0.000515031
3829703774485	382970	3774485	3.51836E-05	1.26347E-05	6.68626E-06	2.2965E-05	7.37772E-07	7.37772E-07	2.37027E-05	7.37772E-07	4.64617E-05	2.53222E-06	5.94614E-06	5.83131E-06	5.71066E-06	4.94649E-06	1.0741E-05	7.64165E-07	1.11231E-05	7.64165E-07	1.267E-05
3829803774485	382980	3774485	3.59077E-05	1.28948E-05	6.82386E-06	2.34376E-05	7.52955E-07	7.52955E-07	2.41905E-05	7.52955E-07	4.7503E-05	2.58898E-06	6.07941E-06	5.96201E-06	5.83865E-06	5.05736E-06	1.09817E-05	7.81292E-07	1.13724E-05	7.81292E-07	1.31409E-05
3829903774485	382990	3774485	3.65505E-05	1.31256E-05	6.94601E-06	2.38571E-05	7.66434E-07	7.66434E-07	2.46236E-05	7.66434E-07	4.84219E-05	2.63905E-06	6.197E-06	6.07733E-06	5.95158E-06	5.15518E-06	1.11942E-05	7.96404E-07	1.15924E-05	7.96404E-07	1.35992E-05
3830003774485	383000	3774485	3.72524E-05	1.33776E-05	7.0794E-06	2.43153E-05	7.81152E-07	7.81152E-07	2.50964E-05	7.81152E-07	4.94096E-05	2.69289E-06	6.32341E-06	6.20129E-06	6.07298E-06	5.26033E-06	1.14225E-05	8.12649E-07	1.18288E-05	8.12649E-07	1.40994E-05
3830103774485	383010	3774485	3.87301E-05	1.39083E-05	7.36022E-06	2.52798E-05	8.12138E-07	8.12138E-07	2.60919E-05	8.12138E-07	5.15152E-05	2.80765E-06	6.59288E-06	6.46557E-06	6.33179E-06	5.48451E-06	1.19093E-05	8.47281E-07	1.23329E-05	8.47281E-07	1.49755E-05
3830203774485	383020	3774485	4.03924E-05	1.45053E-05	7.67614E-06	2.63648E-05	8.46997E-07	8.46997E-07	2.72118E-05	8.46997E-07	5.39042E-05	2.93785E-06	6.89862E-06	6.7654E-06	6.62542E-06	5.73884E-06	1.24616E-05	8.86572E-07	1.29048E-05	8.86572E-07	1.59884E-05
3830303774485	383030	3774485	4.19292E-05	1.50571E-05	7.96819E-06	2.73679E-05	8.79223E-07	8.79223E-07	2.82472E-05	8.79223E-07	5.61246E-05	3.05887E-06	7.18279E-06	7.04409E-06	6.89834E-06	5.97524E-06	1.29749E-05	9.23093E-07	1.34364E-05	9.23093E-07	1.69944E-05
3830403774485	383040	3774485	4.32222E-05	1.55215E-05	8.2139E-06	2.82119E-05	9.06335E-07	9.06335E-07	2.91182E-05	9.06335E-07	5.79853E-05	3.16027E-06	7.42091E-06	7.27761E-06	7.12703E-06	6.17333E-06	1.3405E-05	9.53695E-07	1.38819E-05	9.53695E-07	1.7925E-05
3830503774485	383050	3774485	4.46112E-05	1.60203E-05	8.47787E-06	2.91185E-05	9.35462E-07	9.35462E-07	3.0054E-05	9.35462E-07	5.99684E-05	3.26835E-06	7.67471E-06	7.5265E-06	7.37077E-06	6.38446E-06	1.38635E-05	9.86312E-07	1.43566E-05	9.86312E-07	1.8945E-05
3830603774485	383060	3774485	4.62662E-05	1.66146E-05	8.79238E-06	3.01988E-05	9.70166E-07	9.70166E-07	3.11689E-05	9.70166E-07	6.2365E-05	3.39897E-06	7.98143E-06	7.8273E-06	7.66534E-06	6.63961E-06	1.44175E-05	1.02573E-06	1.49304E-05	1.02573E-06	2.01634E-05
3830703774485	383070	3774485	4.79877E-05	1.72328E-05	9.11954E-06	3.13224E-05	1.00626E-06	1.00626E-06	3.23287E-05	1.00626E-06	6.48841E-05	3.53627E-06	8.30382E-06	8.14346E-06	7.97497E-06	6.90781E-06	1.49999E-05	1.06716E-06	1.55335E-05	1.06716E-06	2.15005E-05
3830803774485	383080	3774485	4.96058E-05	1.78139E-05	9.42703E-06	3.23786E-05	1.04019E-06	1.04019E-06	3.34188E-05	1.04019E-06	6.72271E-05	3.66396E-06	8.60367E-06	8.43753E-06	8.26295E-06	7.15725E-06	1.55415E-05	1.1057E-06	1.60944E-05	1.1057E-06	2.28502E-05
3830903774485	383090	3774485	5.11056E-05	1.83525E-05	9.71206E-06	3.33575E-05	1.07164E-06	1.07164E-06	3.44292E-05	1.07164E-06	6.92868E-05	3.77622E-06	8.86727E-06	8.69603E-06	8.51611E-06	7.37653E-06	1.60177E-05	1.13957E-06	1.65875E-05	1.13957E-06	2.41566E-05
3831003774485	383100	3774485	5.27163E-05	1.89309E-05	1.00182E-05	3.44088E-05	1.10542E-06	1.10542E-06	3.55143E-05	1.10542E-06	7.15302E-05	3.89849E-06	9.15439E-06	8.97761E-06	8.79185E-06	7.61538E-06	1.65363E-05	1.17647E-06	1.71246E-05	1.17647E-06	2.5572E-05
3831103774485	383110	3774485	5.40906E-05	1.94244E-05	1.02793E-05	3.53058E-05	1.13424E-06	1.13424E-06	3.64401E-05	1.13424E-06	7.36512E-05	4.01408E-06	9.42582E-06	9.2438E-06	9.05254E-06	7.84118E-06	1.70267E-05	1.21136E-06	1.76323E-05	1.21136E-06	2.69595E-05
3831203774485	383120	3774485	5.51841E-05	1.98171E-05	1.04871E-05	3.60196E-05	1.15717E-06	1.15717E-06	3.71767E-05	1.15717E-06	7.52897E-05	4.10339E-06	9.63553E-06	9.44945E-06	9.25394E-06	8.01563E-06	1.74055E-05	1.2383E-06	1.80246E-05	1.2383E-06	2.84335E-05
3831303774485	383130	3774485	5.62923E-05	2.02151E-05	1.06977E-05	3.6743E-05	1.1804E-06	1.1804E-06	3.79234E-05	1.1804E-06	7.67905E-05	4.18518E-06	9.82759E-06	9.63781E-06	9.43839E-06	8.17541E-06	1.77524E-05	1.26299E-06	1.83839E-05	1.26299E-06	3.0018E-05
3831403774485	383140	3774485	5.72897E-05	2.05732E-05	1.08873E-05	3.7394E-05	1.20132E-06	1.20132E-06	3.85953E-05	1.20132E-06	7.7962E-05	4.24903E-06	9.97752E-06	9.78484E-06	9.58238E-06	8.30013E-06	1.80232E-05	1.28226E-06	1.86644E-05	1.28226E-06	3.16346E-05
3831503774485	383150	3774485	5.82946E-05	2.09341E-05	1.10782E-05	3.80499E-05	1.22239E-06	1.22239E-06	3.92723E-05	1.22239E-06	7.90645E-05	4.30912E-06	1.01186E-05	9.92322E-06	9.7179E-06	8.41751E-06	1.82781E-05	1.30039E-06	1.89283E-05	1.30039E-06	3.33797E-05
3831603774485	383160	3774485	5.9292E-05	2.12923E-05	1.12678E-05	3.87009E-05	1.24331E-06	1.24331E-06	3.99442E-05	1.24331E-06	8.00676E-05	4.36379E-06	1.0247E-05	1.00491E-05	9.84119E-06	8.5243E-06	1.851E-05	1.31689E-06	1.91685E-05	1.31689E-06	3.52436E-05
3831703774485	383170	3774485	6.02894E-05	2.16505E-05	1.14573E-05	3.9352E-05	1.26422E-06	1.26422E-06	4.06162E-05	1.26422E-06	8.10017E-05	4.4147E-06	1.03665E-05	1.01664E-05	9.956E-06	8.62375E-06	1.8726E-05	1.33225E-06	1.93921E-05	1.33225E-06	3.72486E-05
3831903774485	383190	3774485	6.21735E-05	2.2327E-05	1.18154E-05	4.05817E-05	1.30373E-06	1.30373E-06	4.18854E-05	1.30373E-06	8.23953E-05	4.49065E-06	1.05449E-05	1.03413E-05	1.01273E-05	8.77212E-06	1.90481E-05	1.35517E-06	1.97257E-05	1.35517E-06	4.15926E-05
3832003774485	383200	3774485	6.30527E-05	2.26428E-05	1.19825E-05	4.11556E-05	1.32216E-06	1.32216E-06	4.24778E-05	1.32216E-06	8.287E-05	4.51652E-06	1.06056E-05	1.04008E-05	1.01856E-05	8.82266E-06	1.91579E-05	1.36298E-06	1.98394E-05	1.36298E-06	4.39721E-05
3832103774485	383210	3774485	6.40058E-05	2.2985E-05	1.21636E-05	4.17777E-05	1.34215E-06	1.34215E-06	4.31198E-05	1.34215E-06	8.34136E-05	4.54615E-06	1.06752E-05	1.04691E-05	1.02525E-05	8.88053E-06	1.92835E-05	1.37192E-06	1.99695E-05	1.37192E-06	4.668555E-05
3832203774485	383220	3774485	6.50254E-05	2.33512E-05	1.23574E-05	4.24432E-05	1.36353E-06	1.36353E-06	4.38067E-05	1.36353E-06	8.40338E-05	4.57995E-06	1.07546E-05	1.05469E-05	1.03287E-05	8.94656E-06	1.94269E-05	1.38212E-06	2.0118E-05	1.38212E-06	4.97845E-05
3832303774485	383230	3774485	6.6082E-05	2.37306E-05	1.25581E-05	4.31328E-05	1.38569E-06	1.38569E-06	4.45185E-05	1.38569E-06	8.46387E-05	4.61292E-06	1.0832E-05	1.06228E-05	1.0403E-05	9.01096E-06	1.95668E-05	1.39207E-06	2.02628E-05	1.39207E-06	5.32021E-05
3832403774485	383240	3774485	6.71754E-05	2.41233E-05	1.27659E-05	4.38466E-05	1.40862E-06	1.40862E-06	4.52552E-05	1.40862E-06	8.52589E-05	4.64672E-06	1.09114E-05	1.07007E-05	1.04793E-05	9.07699E-06	1.97101E-05	1.40227E-06	2.04113E-05	1.40227E-06	5.69509E-05
3832503774485	383250	3774485	6.82985E-05	2.45266E-05	1.29794E-05	4.45796E-05	1.43216E-06	1.43216E-06	4.60118E-05	1.43216E-06	8.58715E-05	4.68011E-06	1.09898E-05	1.07775E-05	1.05546E-05	9.14221E-06	1.98518E-05	1.41235E-06	2.05579E-05	1.41235E-06	6.09484E-05
3832603774485	383260	3774485	6.95102E-05	2.49617E-05	1.32096E-05	4.53705E-05	1.45757E-06	1.45757E-06	4.68281E-05	1.45757E-06	8.65606E-05	4.71766E-06	1.1078E-05	1.0864E-05	1.06393E-05	9.21557E-06	2.00111E-05	1.42368E-06	2.07229E-05	1.42368E-06	6.51847E-05
3832703774485	383270	3774485	7.08105E-05	2.54287E-05	1.34568E-05	4.62193E-05	1.48484E-06	1.48484E-06	4.77041E-05	1.48484E-06	8.73492E-05	4.76065E-06	1.11789E-05	1.0963E-05	1.07362E-05	9.29953E-06	2.01934E-05	1.43665E-06	2.09117E-05	1.43665E-06	6.95064E-05
3832903774485	383290	3774485	7.3293E-05	2.63202E-05	1.39285E-05	4.78396E-05	1.5369E-06	1.5369E-06	4.93765E-05	1.5369E-06	8.8559E-05	4.82658E-06	1.13337E-05	1.11149E-05	1.08849E-05	9.42833E-06	2.04731E-05	1.45655E-06	2.12013E-05	1.45655E-06	7.65595E-05
3833003774485	383300	3774485	7.43939E-05	2.67155E-05	1.41377E-05	4.85582E-05	1.55998E-06	1.55998E-06	5.01182E-05	1.55998E-06	8.88883E-05	4.84453E-06	1.13759E-05	1.11562E-05	1.09253E-05	9.46338E-06	2.05492E-05	1.46196E-06	2.12802E-05	1.46196E-06	7.85604E-05
3833103774485	383310	3774485	7.54948E-05	2.71108E-05	1.43469E-05	4.92768E-05	1.58307E-06	1.58307E-06	5.08598E-05	1.58307E-06	8.91792E-05	4.86038E-06	1.14131E-05

			ISDrainage / Utilities Trenching	ISDrainage / Utilities Trenching	ISAsphalt Paving	ISAsphalt Paving	SVDemolition	SVSite Grubbing / Prep	SVMass Grading / Excavation	SVMass Grading / Excavation	SVDrainage / Utilities Trenching	SVFoundations / Concrete Pads	SVBuilding / Structure Construction	SVBuilding / Structure Construction	SVAsphalt Paving	SVAsphalt Paving	SVArchitectural Coating	SVArchitectural Coating	SVLandscaping or Other Finishing	SVLandscaping or Other Finishing	MDemolition
Unique Identifier	X (UTM)	Y (UTM)	2027	2028	2027	2028	2027	2027	2027	2028	2028	2028	2028	2029	2028	2029	2028	2029	2028	2029	2027
3834503774475	383450	3774475	2.32853E-05	2.26878E-05	6.01375E-06	5.60207E-06	0.000134843	9.69448E-05	6.5363E-05	6.45331E-05	4.57878E-05	1.45456E-05	2.08375E-05	2.00424E-05	2.04873E-06	1.90613E-06	2.04873E-06	1.90613E-06	2.08375E-05	2.00424E-05	2.28159E-05
3834603774475	383460	3774475	2.24228E-05	2.18475E-05	5.791E-06	5.39457E-06	0.000137248	9.86742E-05	6.6529E-05	6.56843E-05	4.66046E-05	1.48051E-05	2.12092E-05	2.03999E-05	2.08528E-06	1.94013E-06	2.08528E-06	1.94013E-06	2.12092E-05	2.03999E-05	2.31516E-05
3834703774475	383470	3774475	2.1652E-05	2.10965E-05	5.59194E-06	5.20914E-06	0.000139877	0.000100564	6.78029E-05	6.6942E-05	4.7497E-05	1.50886E-05	2.16153E-05	2.07905E-05	2.12521E-06	1.97728E-06	2.12521E-06	1.97728E-06	2.16153E-05	2.07905E-05	2.35236E-05
3834803774475	383480	3774475	2.09471E-05	2.04096E-05	5.40987E-06	5.03954E-06	0.000142647	0.000102556	6.91459E-05	6.8268E-05	4.84378E-05	1.53874E-05	2.20434E-05	2.12024E-05	2.1673E-06	2.01645E-06	2.1673E-06	2.01645E-06	2.20434E-05	2.12024E-05	2.39137E-05
3834903774475	383490	3774475	2.02753E-05	1.97551E-05	5.23638E-06	4.87792E-06	0.000145373	0.000104515	7.04673E-05	6.95726E-05	4.93634E-05	1.56815E-05	2.24647E-05	2.16076E-05	2.20872E-06	2.05498E-06	2.20872E-06	2.05498E-06	2.24647E-05	2.16076E-05	2.42966E-05
3835003774475	383500	3774475	1.96216E-05	1.91181E-05	5.06754E-06	4.72064E-06	0.000147957	0.000106373	7.17196E-05	7.0809E-05	5.02407E-05	1.59602E-05	2.28639E-05	2.19916E-05	2.24798E-06	2.0915E-06	2.24798E-06	2.0915E-06	2.28639E-05	2.19916E-05	2.46504E-05
3835103774475	383510	3774475	1.90303E-05	1.8542E-05	4.91483E-06	4.57838E-06	0.000150718	0.000108358	7.30583E-05	7.21307E-05	5.11785E-05	1.62581E-05	2.32907E-05	2.2402E-05	2.28994E-06	2.13054E-06	2.28994E-06	2.13054E-06	2.32907E-05	2.2402E-05	2.50315E-05
3835203774475	383520	3774475	1.83107E-05	1.78409E-05	4.72899E-06	4.40526E-06	0.000152233	0.000109447	7.37925E-05	7.28555E-05	5.16928E-05	1.64215E-05	2.35248E-05	2.26271E-05	2.31295E-06	2.15195E-06	2.31295E-06	2.15195E-06	2.35248E-05	2.26271E-05	2.52002E-05
3835303774475	383530	3774475	1.76389E-05	1.71864E-05	4.5555E-06	4.24365E-06	0.000153792	0.000110568	7.45482E-05	7.36017E-05	5.22222E-05	1.65896E-05	2.37657E-05	2.28589E-05	2.33663E-06	2.17399E-06	2.33663E-06	2.17399E-06	2.37657E-05	2.28589E-05	2.53744E-05
3835403774475	383540	3774475	1.70752E-05	1.66371E-05	4.40991E-06	4.10802E-06	0.000155992	0.00011215	7.56148E-05	7.46548E-05	5.29694E-05	1.6827E-05	2.41057E-05	2.31859E-05	2.37007E-06	2.2051E-06	2.37007E-06	2.2051E-06	2.41057E-05	2.31859E-05	2.56539E-05
3835503774475	383550	3774475	1.6651E-05	1.62238E-05	4.30035E-06	4.00597E-06	0.000159244	0.000114488	7.7191E-05	7.6211E-05	5.40735E-05	1.71778E-05	2.46082E-05	2.36693E-05	2.41947E-06	2.25106E-06	2.41947E-06	2.25106E-06	2.46082E-05	2.36693E-05	2.61039E-05
3835603774475	383560	3774475	1.62808E-05	1.58631E-05	4.20474E-06	3.9169E-06	0.00016287	0.000117095	7.89486E-05	7.79462E-05	5.53047E-05	1.75689E-05	2.51685E-05	2.42082E-05	2.47456E-06	2.30232E-06	2.47456E-06	2.30232E-06	2.51685E-05	2.42082E-05	2.66119E-05
3835703774475	383570	3774475	1.59235E-05	1.5515E-05	4.11247E-06	3.83095E-06	0.000166558	0.000119746	8.07364E-05	7.97113E-05	5.65571E-05	1.79667E-05	2.57385E-05	2.47564E-05	2.5306E-06	2.35445E-06	2.5306E-06	2.35445E-06	2.57385E-05	2.47564E-05	2.71273E-05
3835803774475	383580	3774475	1.56045E-05	1.52042E-05	4.03009E-06	3.75421E-06	0.000170532	0.000122603	8.26624E-05	8.16129E-05	5.79063E-05	1.83953E-05	2.63525E-05	2.5347E-05	2.59097E-06	2.41062E-06	2.59097E-06	2.41062E-06	2.63525E-05	2.5347E-05	2.76843E-05
3835903774475	383590	3774475	1.53547E-05	1.49608E-05	3.96557E-06	3.69411E-06	0.000175155	0.000125927	8.49037E-05	8.38257E-05	5.94763E-05	1.88941E-05	2.7067E-05	2.60342E-05	2.66121E-06	2.47598E-06	2.66121E-06	2.47598E-06	2.7067E-05	2.60342E-05	2.83466E-05
3836003774475	383600	3774475	1.52872E-05	1.4895E-05	3.94814E-06	3.67787E-06	0.000181766	0.00013068	8.81079E-05	8.69892E-05	6.17209E-05	1.96072E-05	2.80885E-05	2.70167E-05	2.76165E-06	2.56942E-06	2.76165E-06	2.56942E-06	2.80885E-05	2.70167E-05	2.93265E-05
3836103774475	383610	3774475	1.52501E-05	1.48588E-05	3.93855E-06	3.66893E-06	0.000188893	0.000135803	9.15626E-05	9.04001E-05	6.4141E-05	2.0376E-05	2.91898E-05	2.8076E-05	2.86993E-06	2.67017E-06	2.86993E-06	2.67017E-06	2.91898E-05	2.8076E-05	3.03844E-05
3836203774475	383620	3774475	1.5357E-05	1.4963E-05	3.96616E-06	3.69465E-06	0.000198033	0.000142375	9.59933E-05	9.47745E-05	6.72448E-05	2.13619E-05	3.06023E-05	2.94346E-05	3.00881E-06	2.79938E-06	3.00881E-06	2.79938E-06	3.06023E-05	2.94346E-05	3.17616E-05
3836303774475	383630	3774475	1.5595E-05	1.51948E-05	4.02762E-06	3.7519E-06	0.000209303	0.000150477	0.000101456	0.000100168	7.10715E-05	2.25776E-05	3.23438E-05	3.11097E-05	3.18003E-06	2.95868E-06	3.18003E-06	2.95868E-06	3.23438E-05	3.11097E-05	3.34745E-05
3836403774475	383640	3774475	1.5878E-05	1.54706E-05	4.10071E-06	3.81999E-06	0.000221793	0.000159457	0.00010751	0.000106145	7.53127E-05	2.39249E-05	3.42739E-05	3.29661E-05	3.3698E-06	3.13524E-06	3.3698E-06	3.13524E-06	3.42739E-05	3.29661E-05	3.53707E-05
3836503774475	383650	3774475	1.63494E-05	1.593E-05	4.22247E-06	3.93342E-06	0.000237766	0.000170941	0.000115253	0.00011379	8.07367E-05	2.5648E-05	3.67423E-05	3.53404E-05	3.61249E-06	3.36104E-06	3.61249E-06	3.36104E-06	3.67423E-05	3.53404E-05	3.7813E-05
3836603774475	383660	3774475	1.69025E-05	1.64688E-05	4.3653E-06	4.06647E-06	0.000256038	0.000184077	0.00012411	0.000122534	8.69411E-05	2.7619E-05	3.95659E-05	3.80562E-05	3.8901E-06	3.61933E-06	3.8901E-06	3.61933E-06	3.95659E-05	3.80562E-05	4.06056E-05
3836703774475	383670	3774475	1.7586E-05	1.71348E-05	4.54184E-06	4.23093E-06	0.000277722	0.000199667	0.000134621	0.000132912	9.43042E-05	2.9958E-05	4.29167E-05	4.12792E-05	4.21956E-06	3.92585E-06	4.21956E-06	3.92585E-06	4.29167E-05	4.12792E-05	4.39262E-05
3836803774475	383680	3774475	1.84508E-05	1.79774E-05	4.76517E-06	4.43897E-06	0.000304136	0.000218658	0.000147425	0.000145553	0.000103274	3.28074E-05	4.69986E-05	4.52053E-05	4.62088E-06	4.29925E-06	4.62088E-06	4.29925E-06	4.69986E-05	4.52053E-05	4.79762E-05
3836903774475	383690	3774475	1.94865E-05	1.89866E-05	5.03267E-06	4.68816E-06	0.000335566	0.000241254	0.00016266	0.000160595	0.000113946	3.61978E-05	5.18555E-05	4.98769E-05	5.09842E-06	4.74354E-06	5.09842E-06	4.74354E-06	5.18555E-05	4.98769E-05	5.27956E-05
3837003774475	383700	3774475	2.06511E-05	2.01213E-05	5.33345E-06	4.96834E-06	0.000371531	0.000267111	0.000180094	0.000177807	0.000126158	4.00773E-05	5.74132E-05	5.52225E-05	5.64484E-06	5.25193E-06	5.64484E-06	5.25193E-06	5.74132E-05	5.52225E-05	5.82901E-05
3837103774475	383710	3774475	2.2034E-05	2.14687E-05	5.6906E-06	5.30104E-06	0.000414329	0.00029788	0.000200839	0.000198289	0.000140691	4.46939E-05	6.40268E-05	6.15838E-05	6.29509E-06	5.85692E-06	6.29509E-06	5.85692E-06	6.40268E-05	6.15838E-05	6.48097E-05
3837203774475	383720	3774475	2.35553E-05	2.2951E-05	6.08349E-06	5.66704E-06	0.000461902	0.000332082	0.000223899	0.000221057	0.000156845	4.98256E-05	7.13782E-05	6.86548E-05	7.01789E-06	6.5294E-06	7.01789E-06	6.5294E-06	7.13782E-05	6.86548E-05	7.20442E-05
3837303774475	383730	3774475	2.48752E-05	2.4237E-05	6.42437E-06	5.98459E-06	0.000506668	0.000364267	0.000245599	0.000242481	0.000172046	5.46546E-05	7.82961E-05	7.53086E-05	7.69804E-06	7.16222E-06	7.69804E-06	7.16222E-06	7.82961E-05	7.53086E-05	7.88033E-05
3837403774475	383740	3774475	2.64393E-05	2.57609E-05	6.82831E-06	6.36087E-06	0.000558811	0.000401755	0.000270875	0.000267435	0.000189752	6.02793E-05	8.63538E-05	8.30589E-05	8.49028E-06	7.89931E-06	8.49028E-06	7.89931E-06	8.63538E-05	8.30589E-05	8.66657E-05
3837503774475	383750	3774475	2.84703E-05	2.77398E-05	7.35285E-06	6.8495E-06	0.000624888	0.00044926	0.000302904	0.000299058	0.000212189	6.7407E-05	9.65647E-05	9.28802E-05	9.4942E-06	8.83336E-06	9.4942E-06	8.83336E-06	9.65647E-05	9.28802E-05	9.6642E-05
3837603774475	383760	3774475	3.09874E-05	3.01924E-05	8.00293E-06	7.45508E-06	0.000706973	0.000508275	0.000342694	0.000338343	0.000240062	7.62616E-05	0.000109249	0.000105081	1.07414E-05	9.99371E-06	1.07414E-05	9.99371E-06	0.000109249	0.000105081	0.000108984
3837703774475	383770	3774475	3.41183E-05	3.32429E-05	8.81153E-06	8.20833E-06	0.000808702	0.000581413	0.000392005	0.000387028	0.000274606	8.72352E-05	0.00012497	0.000120201	1.2287E-05	1.14317E-05	1.2287E-05	1.14317E-05	0.00012497	0.000120201	0.000124276
3837803774475	383780	3774475	3.80994E-05	3.71218E-05	9.83969E-06	9.1661E-06	0.00093673	0.000673458	0.000454065	0.000448299	0.000318079	0.000101046	0.000144754	0.000139231	1.42322E-05	1.32415E-05	1.42322E-05	1.32415E-05	0.000144754	0.000139231	0.000143517
3837903774475	383790	3774475	4.33474E-05	4.22352E-05	1.11951E-05	1.04287E-05	0.001103823	0.000793589	0.00053506	0.000528267	0.000374818	0.00011907	0.000170575	0.000164067	1.67709E-05	1.56035E-05	1.67709E-05	1.56035E-05	0.000170575	0.000164067	0.000168626
3838003774475	383800	3774475	5.11322E-05	4.98203E-05	1.32056E-05	1.23016E-05	0.001348956	0.000969826	0.000653885	0.000645582	0.000458056	0.000145513	0.000208456	0.000200502	2.04953E-05	1.90687E-05	2.04953E-05	1.90687E-05	0.000208456	0.000200502	0.000205463
3838103774475	383810	3774475	6.29554E-05	6.13402E-05	1.62591E-05	1.51461E-05	0.00171859	0.001235573	0.000833059	0.000822481	0.00058357	0.000185385	0.000265576	0.000255443	2.61113E-05	2.42938E-05	2.61113E-05	2.42938E-05	0.000265576	0.000255443	0.000261017
3838203774475	383820	3774475	8.10056E-05	7.89273E-05	2.09208E-05	1.94887E-05	0.002280332	0.001639435	0.001105354	0.00109132	0.000774318	0.000245981	0.000352383	0.000338937	3.46461E-05	3.22346E-05	3.46461E-05	3.22346E-05	0.000352383	0.000338937	0.000345451
3838303774475	383830	3774475	0.000108145	0.00010537	2.79299E-05	2.60179E-05	0.003122451	0.002244873	0.001513557	0.00149434	0.00106027	0.000336821	0.000482516	0.000464106	4.74408E-05	4.41387E-05	4.74408E-05	4.41387E-05	0.000482516	0.000464106	0.000472045
3838403774475	383840	3774475	0.0001547	0.000150731	3.99535E-05	3.72184E-05	0.004563479	0.003280894	0.002212073	0.002183986	0.001549591	0.000492265	0.0007052	0.000678293	6.93351E-05	6.4509E-05	6.93351E-05	6.4509E-05	0.0007052	0.000678293	0.00068872
3838603774475	383860	3774475	0.000307246	0.000299362	7.93504E-05	7.39184E-05	0.009278203	0.006670524	0.004497458	0.004440355	0.003150539	0.001000845	0.001433772	0.001379066	0.000140968	0.000131156	0.000140968	0.000131156	0.001433772	0.001379066	0.00139866
3838703774475	383870	3774475	0.000201806	0.000196628	5.21191E-05	4.85513E-05	0.006029657	0.004334996	0.002922779	0.002885669	0.002047451	0.000650423	0.000931771	0.000896218	9.16114E-05	8.52347E-05	9.16114E-05	8.52347E-05	0.000931771	0.000896218	0.000909447
3839103774475	383910	3774475	0.000207383	0.000202063	5.35597E-05	4.98932E-05	0.006216572	0.004469378	0.003013382	0.002975122	0.002110921	0.000670585	0.000960655	0.000924	9.44513E-05	8.7877E-05	9.44513E-05	8.7877E-05	0.000960655	0.000924	0.000938769
3829703774485	382970	3774485	5.10174E-06	4.97085E-06	1.3176E-06	1.2274E-06	4.48289E-05	3.22295E-05	2.17301E-05	2.14542E-05	1.52223E-05	4.83572E-06	6.92747E-06	6.66314E-06	6.81106E-07	6.33698E-07	6.81106E-07	6.33698E-07	6.92747E-06	6.66314E-06	8.45935E-06
3829803774485	382980	3774485	5.29134E-06	5.15558E-06	1.36656E-06	1.27301E-06	4.58089E-05	3.29341E-05	2.22051E-05	2.19232E-05	1.5555E-05	4.94143E-06	7.0789E-06	6.8088E-06	6.95995E-07	6.4755E-07	6.95995E-07	6.4755E-07	7.0789E-06	6.8088E-06	8.62992E-06
3829903774485	382990	3774485	5.47588E-06	5.33538E-06	1.41422E-06	1.31741E-06	4.66908E-05	3.35682E-05	2.26326E-05	2.23453E-05	1.58545E-05	5.03657E-06	7.21519E-06	6.93989E-06	7.09395E-07	6.60018E-07	7.09395E-07	6.60018E-07	7.21519E-06	6.93989E-06	8.78415E-06
3830003774485	383000	3774485	5.67729E-06	5.53163E-06	1.46624E-06	1.36587E-06	4.76352E-05	3.42471E-05	2.30904E-05	2.27972E-05	1.61752E-05	5.13843E-06	7.36112E-06	7.08025E-06	7.23743E-07	6.73367E-07	7.23743E-07	6.73367E-07	7.36112E-06	7.08025E-06	8.94928E-06
3830103774485	383010	3774485	6.03005E-06	5.87533E-06	1.55734E-06	1.45073E-06	4.95773E-05	3.56434E-05	2.40318E-05	2.37267E-05	1.68346E-05	5.34793E-06	7.66124E-06	7.36892E-06	7.53251E-07	7.0082E-07	7.53251E-07	7.0082E-07	7.66124E-06	7.36892E-06	9.29767E-06
3830203774485	383020	3774485	6.43794E-06	6.27276E-06	1.66269E-06	1.54887E-06	5.17421E-05	3.71998E-05	2.50811E-05	2.47627E-05	1.75697E-05	5.58145E-06	7.99577E-06	7.69069E-06	7.86142E-07	7.31422E-07	7.86142E-07	7.31422E-07	7.99577E-06	7.69069E-06	9.68779E-06
3830303774485	383030	3774485	6.84302E-06	6.66745E-06	1.7673E-06	1.64632E-06	5.37555E-05	3.86473E-05	2.60571E-05	2.57263E-05	1.82534E-05	5.79864E-06	8.3069E-06	7.98995E-06	8.16732E-07	7.59883E-07	8.16732E-07	7.59883E-07	8.3069E-06	7.98995E-06	1.00489E-05
3830403774485	383040	3774485	7.21772E-06	7.03253E-06	1.86408E-06	1.73647E-06	5.54749E-05	3.98834E-05	2.68905E-05	2.65491E-05	1.88372E-05	5.98411E-06	8.5726E-06	8.24551E-06	8.42856E-07	7.84188E-07	8.42856E-07	7.84188E-07	8.5726E-06	8.24551E-06	1.03537E-05
3830503774485	383050	3774485	7.62842E-06	7.4327E-06	1.97015E-06	1.83528E-06	5.72923E-05	4.119E-05	2.77715E-05	2.74189E-05	1.94544E-05	6.18015E-06	8.85345E-06	8.51564E-06	8.70468E-07	8.09879E-07	8.70468E-07	8.09879E-07	8.85345E-06	8.51564E-06	1.06803E-05
3830603774485	383060	3774485	8.11902E-06	7.91071E-06	2.09685E-06	1.95331E-06	5.94482E-05	4.274E-05	2.88165E-05	2.84507E-05	2.01864E-05	6.41271E-06	9.1866E-06	8.83608E-06	9.03224E-07	8.40355E-07	9.03224E-07	8.40355E-07	9.1866E-06	8.83608E-06	1.10687E-05
3830703774485	383070	3774485	8.65743E-06	8.43531E-06	2.2359E-06	2.08284E-06	6.16754E-05	4.43412E-05	2.98961E-05	2.95166E-05	2.09427E-05	6.65296E-06	9.53077E-06	9.16712E-06	9.37063E-07	8.71838E-07	9.37063E-07	8.71838E-07	9.53077E-06	9.16712E-06	1.14733E-05
3830803774485	383080	3774485	9.20092E-06	8.96485E-06	2.37626E-06	2.2136E-06	6.38135E-05	4.58784E-05	3.09326E-05	3.05398E-05	2.16687E-05	6.8836E-06	9.86118E-06	9.48492E-06	9.69548E-07	9.02062E-07	9.69548E-07	9.02062E-07	9.86118E-06	9.48492E-06	1.18562E-05
3830903774485	383090	3774485	9.72696E-06	9.47739E-06	2.51212E-06	2.34015E-06	6.58714E-05	4.7358E-05	3.19301E-05	3.15247E-05	2.23675E-05	7.10559E-06	1.01792E-05	9.7908E-06	1.00081E-06	9.31153E-07	1.00081E-06	9.31153E-07	1.01792E-05	9.7908E-06	1.22154E-05
3831003774485	383100	3774485	1.02969E-05	1.00327E-05	2.65931E-06	2.47727E-06	6.79739E-05	4.88695E-05	3.29492E-05	3.25309E-05	2.30814E-05	7.33238E-06	1.05041E-05	1.01033E-05	1.03276E-06	9.60873E-07	1.03276E-06	9.60873E-07	1.05041E-05	1.01033E-05	1.25947E-05
3831103774485	383110	3774485	1.08556E-05	1.0577E-05	2.8036E-06	2.61167E-06	6.96665E-05	5.00865E-05	3.37697E-05	3.3341E-05	2.36562E-05	7.51497E-06	1.07657E-05	1.03549E-05	1.05848E-06	9.84801E-07	1.05848E-06	9.84801E-07	1.07657E-05	1.03549E-05	1.29068E-05
3831203774485	383120	3774485	1.14491E-05	1.11554E-05	2.95689E-06	2.75447E-06	7.11899E-05	5.11817E-05	3.45082E-05	3.407E-05	2.41735E-05	7.6793E-06	1.10011E-05	1.05813E-05	1.08162E-06	1.00634E-06	1.08162E-06	1.00634E-06	1.10011E-05	1.05813E-05	1.31735E-05
3831303774485	383130	3774485	1.20871E-05	1.1777E-05	3.12166E-06	2.90797E-06	7.27044E-05	5.22705E-05	3.52423E-05	3.47948E-05	2.46878E-05	7.84267E-06	1.12351E-05	1.08064E-05	1.10463E-06	1.02774E-06	1.10463E-06	1.02774E-06	1.12351E-05	1.08064E-05	1.34421E-05
3831403774485	383140	3774485	1.2738E-05	1.24112E-05	3.28978E-06	3.06457E-06	7.41833E-05	5.33338E-05	3.59591E-05	3.55026E-05	2.51899E-05	8.0022E-06	1.14636E-05	1.10262E-05	1.1271E-06	1.04865E-06	1.1271E-06	1.04865E-06	1.14636E-05	1.10262E-05	1.36834E-05
3831503774485	383150	3774485	1.34407E-05	1.30959E-05	3.47126E-06	3.23363E-06	7.56889E-05	5.44162E-05	3.6689E-05	3.62231E-05	2.57012E-05	8.1646E-06	1.16963E-05	1.125E-05	1.14998E-06	1.06993E-06	1.14998E-06	1.06993E-06	1.16963E-05	1.125E-05	1.39265E-05
3831603774485	383160	3774485	1.41913E-05	1.38272E-05	3.66509E-06	3.41419E-06	7.72034E-05	5.5505E-05	3.74231E-05	3.69479E-05	2.62154E-05	8.32797E-06	1.19303E-05	1.14751E-05	1.17299E-06	1.09134E-06	1.17299E-06	1.09134E-06	1.19303E-05	1.14751E-05	1.41697E-05
3831703774485	383170	3774485	1.49986E-05	1.46138E-05	3.8736E-06	3.60843E-06	7.87357E-05	5.66067E-05	3.81658E-05	3.76813E-05	2.67358E-05	8.49326E-06	1.21671E-05	1.17029E-05	1.19627E-06	1.113E-06	1.19627E-06	1.113E-06	1.21671E-05	1.17029E-05	1.44165E-05
3831903774485	383190	3774485	1.67478E-05	1.63181E-05	4.32534E-06	4.02925E-06	8.16488E-05	5.87011E-05	3.95779E-05	3.90754E-05	2.7725E-05	8.80751E-06	1.26173E-05	1.21359E-05	1.24053E-06	1.15418E-06	1.24053E-06	1.15418E-06	1.26173E-05	1.21359E-05	1.48774E-05
3832003774485	383200	3774485	1.77059E-05	1.72516E-05	4.57279E-06	4.25976E-06	8.30208E-05	5.96874E-05	4.0243E-05	3.9732E-05	2.81908E-05	8.9555E-06	1.28293E-05	1.23398E-05	1.26137E-06	1.17358E-06	1.26137E-06	1.17358E-06	1.28293E-05	1.23398E-05	1.50915E-05
3832103774485	383210	3774485	1.87985E-05	1.83162E-05	4.85497E-06	4.52262E-06	8.45085E-05	6.07571E-05	4.09641E-05	4.0444E-05	2.8696E-05	9.11599E-06	1.30592E-05	1.25609E-05	1.28398E-06	1.19461E-06	1.28398E-06	1.19461E-06	1.30592E-05	1.25609E-05	1.53255E-05
3832203774485	383220	3774485	2.00463E-05	1.9532E-05	5.17725E-06	4.82283E-06	8.6121E-05	6.19163E-05	4.17458E-05	4.12157E-05	2.92436E-05	9.28993E-06	1.33084E-05	1.28006E-05	1.30848E-06	1.2174E-06	1.30848E-06	1.2174E-06	1.33084E-05	1.28006E-05	1.55778E-05
3832303774485	383230	3774485	2.14225E-05	2.08728E-05	5.53265E-06	5.15391E-06	8.7787E-05	6.31141E-05	4.25533E-05	4.2013E-05	2.98093E-05	9.46963E-06	1.35658E-05	1.30482E-05	1.33379E-06	1.24095E-06	1.33379E-06	1.24095E-06	1.35658E-05	1.30482E-05	1.58372E-05
3832403774485	383240	3774485	2.2932E-05	2.23436E-05	5.9225E-06	5.51707E-06	8.95242E-05	6.4363E-05	4.33954E-05	4.28444E-05	3.03991E-05	9.65703E-06	1.38343E-05	1.33064E-05	1.36018E-06	1.26551E-06	1.36018E-06	1.26551E-06	1.38343E-05	1.33064E-05	1.61094E-05
3832503774485	383250	3774485	2.45416E-05	2.39119E-05	6.33821E-06	5.90432E-06	9.13237E-05	6.56568E-05	4.42677E-05	4.37057E-05	3.10102E-05	9.85115E-06	1.41124E-05	1.35739E-05	1.38752E-06	1.29095E-06	1.38752E-06	1.29095E-06	1.41124E-05	1.35739E-05	1.63907E-05
3832603774485	383260	3774485	2.62474E-05	2.5574E-05	6.77876E-06	6.31472E-06	9.32659E-05	6.70531E-05	4.52091E-05	4.46351E-05	3.16697E-05	1.00606E-05	1.44125E-05	1.38626E-05	1.41703E-06	1.3184E-06	1.41703E-06	1.3184E-06	1.44125E-05	1.38626E-05	1.66937E-05
3832703774485	383270	3774485	2.79876E-05	2.72695E-05	7.22818E-06	6.73337E-06	9.53683E-05	6.85647E-05	4.62283E-05	4.56413E-05	3.23836E-05	1.02874E-05	1.47374E-05	1.41751E-05	1.44898E-06	1.34812E-06	1.44898E-06	1.34812E-06	1.47374E-05	1.41751E-05	1.70203E-05
3832903774485	383290	3774485	3.08276E-05	3.00367E-05	7.96166E-06	7.41664E-06	9.9404E-05	7.14661E-05	4.81845E-05	4.75727E-05	3.3754E-05	1.07228E-05	1.5361E-05	1.47749E-05	1.51029E-06	1.40517E-06	1.51029E-06	1.40517E-06	1.5361E-05	1.47749E-05	1.76445E-05
3833003774485	383300	3774485	3.16333E-05	3.08217E-05	8.16973E-06	7.61047E-06	0.000101212	7.27663E-05	4.90611E-05	4.84382E-05	3.43681E-05	1.09179E-05	1.56405E-05	1.50437E-05	1.53777E-06	1.43073E-06	1.53777E-06	1.43073E-06	1.56405E-05	1.50437E-05	1.79203E-05
3833103774485	383310	3774485	3.18623E-05	3.10448E-05	8.22887E-06	7.66556E-06	0.000103048	7.40857E-05	4.99507E-05	4.93165E-05	3.49912E-05	1.11158E-05	1.59241E-05	1.53165E-05	1.56565E-06	1.45667E-06	1.56565E-06	1.45667E-06	1.59241E-05	1.53165E-05	1.81998E-05
3833203774485	383320	3774485	3.17745E-05	3

			MSite Grubbing / Prep	MMass Grading / Excavation	MMass Grading / Excavation	MDrainage / Utilities Trenching	MFoundations / Concrete Pads	MBuilding / Structure Construction	MAsphalt Paving	MLandscaping or Other Finishing	MWaterside Construction (Piles)	RSSWDemolition	RSSWPlacing Base	RSSWForm/Plac e Rebar and Pour	Child Risk				
Unique Identifier	X (UTM)	Y (UTM)	2027	2027	2028	2028	2028	2028	2028	2028	2028	2029	2029	2029	3rd Trimester	0<2	2<16	Total	per million
3834503774475	383450	3774475	7.0041E-05	8.23625E-05	8.12658E-05	1.72743E-05	2.24651E-05	1.65356E-05	1.70195E-06	1.99395E-05	1.70195E-06	7.32219E-05	0.000106247	6.29808E-05	3.92368E-09	5.1109E-08	9.1593E-09	6.41918E-08	0.06419177
3834603774475	383460	3774475	7.10715E-05	8.35743E-05	8.24614E-05	1.75285E-05	2.27957E-05	1.67788E-05	1.72699E-06	2.02328E-05	1.72699E-06	7.51309E-05	0.000109017	6.46228E-05	3.8594e-09	5.0514E-08	9.147E-09	6.352E-08	0.06352003
3834703774475	383470	3774475	7.22134E-05	8.49171E-05	8.37864E-05	1.78101E-05	2.31619E-05	1.70484E-05	1.75474E-06	2.05579E-05	1.75474E-06	7.7199E-05	0.000112017	6.64016E-05	3.80698E-09	5.0061E-08	9.1563E-09	6.30238E-08	0.06302383
3834803774475	383480	3774475	7.3411E-05	8.63254E-05	8.51759E-05	1.81055E-05	2.3546E-05	1.73312E-05	1.78384E-06	2.08989E-05	1.78384E-06	7.93762E-05	0.000115177	6.82744E-05	3.76311E-09	4.9707E-08	9.1798E-09	6.26498E-08	0.06264981
3834903774475	383490	3774475	7.45864E-05	8.77074E-05	8.65396E-05	1.83954E-05	2.3923E-05	1.76086E-05	1.8124E-06	2.12335E-05	1.8124E-06	8.15753E-05	0.000118368	7.01659E-05	3.72305E-09	4.9391E-08	9.2059E-09	6.232E-08	0.06231997
3835003774475	383500	3774475	7.56726E-05	8.89847E-05	8.77999E-05	1.86633E-05	2.42714E-05	1.78651E-05	1.8388E-06	2.15427E-05	1.8388E-06	8.37432E-05	0.000121513	7.20306E-05	3.68357E-09	4.907E-08	9.2274E-09	6.19807E-08	0.06198068
3835103774475	383510	3774475	7.68423E-05	9.03603E-05	8.91571E-05	1.89518E-05	2.46466E-05	1.81412E-05	1.86722E-06	2.18757E-05	1.86722E-06	8.60608E-05	0.000124876	7.4024E-05	3.65211E-09	4.8845E-08	9.2644E-09	6.17616E-08	0.06176161
3835203774475	383520	3774475	7.73604E-05	9.09695E-05	8.97582E-05	1.90795E-05	2.48128E-05	1.82635E-05	1.87981E-06	2.20232E-05	1.87981E-06	8.7739E-05	0.000127311	7.54675E-05	3.59667E-09	4.828E-08	9.2304E-09	6.11069E-08	0.06110692
3835303774475	383530	3774475	7.78951E-05	9.15983E-05	9.03786E-05	1.92114E-05	2.49843E-05	1.83898E-05	1.8928E-06	2.21754E-05	1.8928E-06	8.94952E-05	0.000129859	7.6978E-05	3.54585E-09	4.7766E-08	9.2039E-09	6.05162E-08	0.06051623
3835403774475	383540	3774475	7.87529e-05	9.2607E-05	9.13739E-05	1.9423E-05	2.52594E-05	1.85923e-05	1.91365e-06	2.24196E-05	1.91365E-06	9.16506E-05	0.000132987	7.8832E-05	3.51118E-09	4.7467E-08	9.2184E-09	6.01966E-08	0.06019656
3835503774475	383550	3774475	8.01344E-05	9.42315E-05	9.29768E-05	1.97637E-05	2.57025E-05	1.89184E-05	1.94722E-06	2.28129E-05	1.94722E-06	9.44267E-05	0.000137015	8.12199E-05	3.50019E-09	4.7486E-08	9.2958E-09	6.02825E-08	0.06028248
3835603774475	383560	3774475	8.16941E-05	9.60655E-05	9.47864E-05	2.01483E-05	2.62028E-05	1.92867E-05	1.98512E-06	2.32569E-05	1.98512E-06	9.7468E-05	0.000141428	8.38358E-05	3.49816E-09	4.7624E-08	9.3958E-09	6.05182E-08	0.0605182
3835703774475	383570	3774475	8.3276E-05	9.79258E-05	9.66219E-05	2.05385E-05	2.67102E-05	1.96601E-05	2.02356E-06	2.37073E-05	2.02356E-06	0.000100594	0.000145963	8.65242E-05	3.49787E-09	4.7782E-08	9.4996E-09	6.07793E-08	0.06077929
3835803774475	383580	3774475	8.49861E-05	9.99367E-05	9.86062E-05	2.09603E-05	2.72587E-05	2.00639E-05	2.06511E-06	2.41941E-05	2.06511E-06	0.000103937	0.000150815	8.94003E-05	3.50398E-09	4.8024E-08	9.6199E-09	6.11477E-08	0.06114771
3835903774475	383590	3774475	8.70193E-05	0.000102328	0.000100965	2.14617E-05	2.79108E-05	2.05439E-05	2.11452E-06	2.47729E-05	2.11452E-06	0.000107702	0.000156278	9.26387E-05	3.52357E-09	4.8449E-08	9.777E-09	6.17498E-08	0.06174983
3836003774475	383600	3774475	9.00272E-05	0.000105865	0.000104455	2.22036E-05	2.88756E-05	2.1254E-05	2.18761E-06	2.56292E-05	2.18761E-06	0.000112687	0.000163511	9.69262E-05	3.58181E-09	4.9409E-08	1.0044E-08	6.30345E-08	0.06303455
3836103774475	383610	3774475	9.32747E-05	0.000109683	0.000108223	2.30045E-05	2.99172E-05	2.20207E-05	2.26652E-06	2.65537E-05	2.26652E-06	0.000118061	0.00017131	0.000101549	3.64874e-09	5.0491E-08	1.0336E-08	6.44759E-08	0.06447591
3836203774475	383620	3774475	9.75026E-05	0.000114655	0.000113128	2.40472E-05	3.12732E-05	2.30188E-05	2.36925E-06	2.77573E-05	2.36925E-06	0.000124731	0.000180987	0.000107285	3.75116e-09	5.2071E-08	1.0734E-08	6.65564E-08	0.06655644
3836303774475	383630	3774475	0.000102761	0.000120838	0.000119229	2.53441E-05	3.29598E-05	2.42602E-05	2.49703e-06	2.92543E-05	2.49703E-06	0.000132816	0.000192718	0.00011424	3.88918e-09	5.4156E-08	1.124E-08	6.9286E-08	0.06928596
3836403774475	383640	3774475	0.000108582	0.000127683	0.000125983	2.67797E-05	3.48268E-05	2.56345e-05	2.63847e-06	3.09114E-05	2.63847e-06	0.000141787	0.000205736	0.000121956	4.04442e-09	5.6492E-08	1.1804E-08	7.23407e-08	0.0723407
3836503774475	383650	3774475	0.00011608	0.0001365	0.000134683	2.86289E-05	3.72316E-05	2.74045E-05	2.82066e-06	3.30458E-05	2.82066E-06	0.000153072	0.000222111	0.000131663	4.25493e-09	5.9621E-08	1.2542E-08	7.6417E-08	0.07641705
3836603774475	383660	3774475	0.000124652	0.000146581	0.000144629	3.07432E-05	3.99813E-05	2.94284e-05	3.02897e-06	3.54863E-05	3.02897E-06	0.000165986	0.000240849	0.000142771	4.4974e-09	6.3218E-08	1.3387E-08	8.11014E-08	0.08110143
3836703774475	383670	3774475	0.000134846	0.000158568	0.000156456	3.32573E-05	4.32508E-05	3.1835E-05	3.27667E-06	3.83883E-05	3.27667E-06	0.000181258	0.000263009	0.000155907	4.78854e-09	6.7526E-08	1.4393E-08	8.6708E-08	0.08670796
3836803774475	383680	3774475	0.000147279	0.000173188	0.000170882	3.63236E-05	4.72386E-05	3.47702E-05	3.57879e-06	4.19277E-05	3.57879E-06	0.000199793	0.000289904	0.000171849	5.14725e-09	7.2823E-08	1.5625E-08	9.3595E-08	0.09359502
3836903774475	383690	3774475	0.000162074	0.000190585	0.000188048	3.99725E-05	5.19839E-05	3.8263E-05	3.93829e-06	4.61395E-05	3.93829E-06	0.00022193	0.000322026	0.00019089	5.5755e-09	7.9139E-08	1.7092E-08	1.01806E-07	0.10180589
3837003774475	383700	3774475	0.00017894	0.000210419	0.000207617	4.41324E-05	5.73938E-05	4.2245E-05	4.34814e-06	5.09413E-05	4.34814E-06	0.000247502	0.000359131	0.000212886	6.0632e-09	8.6329E-08	1.8765E-08	1.11157E-07	0.11115735
3837103774475	383710	3774475	0.000198955	0.000233954	0.000230839	4.90685E-05	6.38132e-05	4.697E-05	4.83447e-06	5.66389E-05	4.83447e-06	0.000278087	0.00040351	0.000239192	6.64264e-09	9.4862E-08	2.0755E-08	1.22259E-07	0.12225941
3837203774475	383720	3774475	0.000221163	0.00026007	0.000256607	5.45459E-05	7.09365E-05	5.22131E-05	5.37413e-06	6.29614E-05	5.37413E-06	0.000312115	0.000452885	0.000268461	7.28644e-09	1.0435E-07	2.2962E-08	1.34595E-07	0.13459535
3837303774475	383730	3774475	0.000241913	0.00028447	0.000280682	5.96633E-05	7.75917E-05	5.71117E-05	5.87833e-06	6.88684E-05	5.87833E-06	0.000344761	0.000500256	0.000296542	7.87803e-09	1.1308E-07	2.502E-08	1.45976E-07	0.14597636
3837403774475	383740	3774475	0.000266049	0.000312852	0.000308686	6.56161E-05	8.53332e-05	6.28099e-05	6.46482e-06	7.57395E-05	6.46482E-06	0.000383247	0.000556099	0.000329644	8.56702e-09	1.2324E-07	2.7416E-08	1.59219E-07	0.15921892
3837503774475	383750	3774475	0.000296674	0.000348865	0.00034422	7.31693E-05	9.51561e-05	7.00401E-05	7.20901e-06	8.44581E-05	7.20901E-06	0.000432026	0.000626879	0.000371601	9.44471e-09	1.3616E-07	3.0459E-08	1.76067E-07	0.17606698
3837603774475	383760	3774475	0.000334564	0.000393419	0.000388181	8.2514E-05	0.000107309	7.89851E-05	8.12969e-06	9.52445E-05	8.12969e-06	0.000492634	0.000714822	0.000423732	1.05312E-08	1.5216E-07	3.423E-08	1.96926E-07	0.19692623
3837703774475	383770	3774475	0.000381504	0.000448618	0.000442645	9.40911E-05	0.000122365	9.00671E-05	9.27033E-06	0.000108608	9.27033E-06	0.000567839	0.000823947	0.000488419	1.18788E-08	1.72E-07	3.8905E-08	2.22786E-07	0.22278601
3837803774475	383780	3774475	0.000440572	0.000518077	0.000511178	0.000108659	0.00014131	0.000104012	1.07056E-05	0.000125423	1.07056E-05	0.000662597	0.000961442	0.000569923	1.35786E-08	1.9701E-07	4.4794E-08	2.5538E-07	0.25538006
3837903774475	383790	3774475	0.000517654	0.000608718	0.000600613	0.00012767	0.000166034	0.00012221	1.25787E-05	0.000147367	1.25787E-05	0.000786214	0.001140813	0.000676251	1.58018E-08	2.2969E-07	5.2485E-08	2.97982E-07	0.2979819
3838003774475	383800	3774475	0.000630737	0.000741695	0.000731819	0.00015556	0.000202304	0.000148907	1.53265E-05	0.00017956	1.53265E-05	0.000967531	0.001403908	0.000832208	1.90711E-08	2.7773E-07	6.3779E-08	3.60583E-07	0.36058333
3838103774475	383810	3774475	0.000801277	0.000942236	0.00092969	0.00019762	0.000257004	0.000189169	1.94705E-05	0.00022811	1.94705E-05	0.001240895	0.001800565	0.001067339	2.40085E-08	3.5026E-07	8.0822E-08	4.5509E-07	0.45509007
3838203774475	383820	3774475	0.001060474	0.001247031	0.001230426	0.000261547	0.000340139	0.000250361	2.57689E-05	0.000301899	2.57689E-05	0.001656273	0.002403289	0.001424621	3.15201E-08	4.6057E-07	1.0673E-07	5.98823E-07	0.5988234
3838303774475	383830	3774475	0.001449098	0.00170402	0.001681331	0.000357393	0.000464787	0.000342109	3.52122E-05	0.000412533	3.52122E-05	0.002278925	0.003306769	0.001960186	4.27895E-08	6.2604E-07	1.4559E-07	8.14419E-07	0.81441874
3838403774475	383840	3774475	0.002114253	0.002486188	0.002453084	0.000521442	0.000678131	0.000499141	5.13751E-05	0.000601891	5.13751E-05	0.003344373	0.004852757	0.002876616	6.20877E-08	9.0935E-07	2.121E-07	1.18354E-06	1.18353902
3838603774475	383860	3774475	0.004293645	0.005048975	0.004981747	0.001058949	0.001377155	0.001013661	0.000104333	0.001222327	0.000104333	0.00683202	0.009913409	0.005876468	1.2533E-07	1.8374E-06	4.2994E-07	2.39269E-06	2.3926921
3838703774475	383870	3774475	0.002791847	0.003282983	0.00323927	0.000688558	0.000895464	0.00065911	6.78402E-05	0.000794791	6.78402E-05	0.004429245	0.00642693	0.003809754	8.17213E-08	1.1976E-06	2.798E-07	1.55909E-06	1.55909311
3839103774475	383910	3774475	0.002881857	0.003388828	0.003343705	0.000710758	0.000924334	0.00068036	7.00274E-05	0.000820415	7.00274E-05	0.004570526	0.006631932	0.003931275	8.42824E-08	1.2349E-06	2.8859E-07	1.60782E-06	1.60782112
3829703774485	382970	3774485	2.59688E-05	3.05371E-05	3.01305E-05	6.40472E-06	8.32928E-06	6.13081E-06	6.31025E-07	7.39286E-06	6.31025E-07	1.89028E-05	2.74284E-05	1.6259E-05	1.58154E-09	2.0377E-08	3.3373E-09	2.52958E-08	0.02529583
3829803774485	382980	3774485	2.64924E-05	3.11528E-05	3.0738E-05	6.53386E-06	8.49723E-06	6.25442E-06	6.43748E-07	7.54192E-06	6.43748E-07	1.93769E-05	2.81164E-05	1.66668E-05	1.64182e-09	2.1099E-08	3.4325E-09	2.61737E-08	0.02617371
3829903774485	382990	3774485	2.69658E-05	3.17096E-05	3.12874E-05	6.65063E-06	8.64909E-06	6.3662E-06	6.55253E-07	7.67671E-06	6.55253E-07	1.98199E-05	2.87591E-05	1.70478E-05	1.70102e-09	2.1803E-08	3.5225E-09	2.70265E-08	0.02702645
3830003774485	383000	3774485	2.74727E-05	3.23057E-05	3.18755E-05	6.77565E-06	8.81167E-06	6.48587E-06	6.67571E-07	7.82101E-06	6.67571E-07	2.0294E-05	2.94471E-05	1.74556E-05	1.76625e-09	2.2578E-08	3.6203E-09	2.79641E-08	0.0279641
3830103774485	383010	3774485	2.85422E-05	3.35633E-05	3.31164E-05	7.03942E-06	9.15471E-06	6.73836E-06	6.93559E-07	8.12548E-06	6.93559E-07	2.11736E-05	3.07234E-05	1.82122E-05	1.87977e-09	2.3948E-08	3.8044E-09	2.96323E-08	0.02963229
3830203774485	383020	3774485	2.97398E-05	3.49716E-05	3.4506E-05	7.33479E-06	9.53883E-06	7.0211E-06	7.2266E-07	8.46642E-06	7.2266E-07	2.215E-05	3.21401E-05	1.9052E-05	2.01261e-09	2.5546E-08	4.0156E-09	3.15741E-08	0.03157409
3830303774485	383030	3774485	3.08483E-05	3.62751E-05	3.57921E-05	7.60818E-06	9.89437E-06	7.2828E-06	7.49596E-07	8.78199E-06	7.49596E-07	2.30546E-05	3.34527E-05	1.98301E-05	2.14738e-09	2.7154E-08	4.2215E-09	3.35227E-08	0.03352269
3830403774485	383040	3774485	3.17841E-05	3.73756E-05	3.68779E-05	7.83898E-06	1.01945E-05	7.50373E-06	7.72336E-07	9.0484E-06	7.72336E-07	2.38406E-05	3.45933E-05	2.05062E-05	2.27557e-09	2.8669E-08	4.4079E-09	3.53521E-08	0.03535212
3830503774485	383050	3774485	3.27868E-05	3.85546E-05	3.80412E-05	8.08627E-06	1.05161E-05	7.74044E-06	7.96699E-07	9.33384E-06	7.96699E-07	2.46641E-05	3.57882E-05	2.12145E-05	2.4193e-09	3.0362E-08	4.6122E-09	3.73932E-08	0.03739324
3830603774485	383060	3774485	3.39788E-05	3.99563E-05	3.94243E-05	8.38026E-06	1.08985E-05	8.02186E-06	8.25665E-07	9.67319E-06	8.25665E-07	2.56124E-05	3.71641E-05	2.20301E-05	2.59453e-09	3.2422E-08	4.8588E-09	3.98756E-08	0.03987562
3830703774485	383070	3774485	3.5221E-05	4.1417E-05	4.08656E-05	8.68662E-06	1.12969E-05	8.31512E-06	8.5585E-07	1.00268E-05	8.5585E-07	2.66168E-05	3.86215E-05	2.28941E-05	2.79162e-09	3.4728E-08	5.1277E-09	4.26472E-08	0.04264723
3830803774485	383080	3774485	3.63964E-05	4.27991E-05	4.22293E-05	8.9765E-06	1.16739E-05	8.5926E-06	8.84409E-07	1.03614E-05	8.84409E-07	2.75994E-05	4.00473E-05	2.37392E-05	2.99839e-09	3.713E-08	5.3993e-09	4.55278E-08	0.0455278
3830903774485	383090	3774485	3.74993E-05	4.40961E-05	4.35089E-05	9.24851E-06	1.20276E-05	8.85298E-06	9.1121E-07	1.06754E-05	9.1121E-07	2.84977E-05	4.13508E-05	2.45119E-05	3.20658e-09	3.9538E-08	5.6652e-09	4.84097E-08	0.04840974
3831003774485	383100	3774485	3.86635E-05	4.54651E-05	4.48597E-05	9.53564E-06	1.2401E-05	9.12783E-06	9.39499E-07	1.10068E-05	9.39499E-07	2.94179E-05	4.2686E-05	2.53034E-05	3.44212e-09	4.2255E-08	5.9576e-09	5.16544E-08	0.05165436
3831103774485	383110	3774485	3.96216E-05	4.65917E-05	4.59713E-05	9.77194E-06	1.27083E-05	9.35402E-06	9.6278E-07	1.12796E-05	9.6278E-07	3.02726E-05	4.39262E-05	2.60385E-05	3.68268e-09	4.5005E-08	6.2394e-09	5.49273E-08	0.05492728
3831203774485	383120	3774485	4.04404E-05	4.75546E-05	4.69214E-05	9.97389E-06	1.2971E-05	9.54733E-06	9.82677E-07	1.15127E-05	9.82677E-07	3.1121E-05	4.51573E-05	2.67683E-05	3.94522e-09	4.7971E-08	6.5286e-09	5.8445E-08	0.05844505
3831303774485	383130	3774485	4.12648E-05	4.8524E-05	4.78779E-05	1.01772E-05	1.32354E-05	9.74196E-06	1.00271E-06	1.17474E-05	1.00271E-06	3.19757E-05	4.63974E-05	2.75035E-05	4.21343e-09	5.1001E-08	6.8224e-09	6.20369E-08	0.06203686
3831403774485	383140	3774485	4.20057E-05	4.93952E-05	4.87375E-05	1.03599E-05	1.3473E-05	9.91686E-06	1.02071E-06	1.19583E-05	1.02071E-06	3.28241E-05	4.76285E-05	2.82332E-05	4.49359e-09	5.4152E-08	7.1199e-09	6.57656E-08	0.0657656
3831503774485	383150	3774485	4.27521E-05	5.02729E-05	4.96035E-05	1.0544E-05	1.37124E-05	1.00931E-05	1.03885E-06	1.21708E-05	1.03885E-06	3.36975E-05	4.88959E-05	2.89845E-05	4.79801e-09	5.7569E-08	7.4379e-09	6.98053E-08	0.06980532
3831603774485	383160	3774485	4.34985E-05	5.11507E-05	5.04696E-05	1.07281E-05	1.39518E-05	1.02693E-05	1.05699E-06	1.23833E-05	1.05699E-06	3.46021E-05	5.02084E-05	2.97625E-05	5.11395e-09	6.1112E-08	7.766e-09	7.39922E-08	0.07399219
3831703774485	383170	3774485	4.42561E-05	5.20415E-05	5.13486E-05	1.09149E-05	1.41948E-05	1.04481E-05	1.0754E-06	1.25989E-05	1.0754E-06	3.55286E-05	5.15527E-05	3.05594E-05	5.4298e-09	6.4654E-08	8.0965e-09	7.81806E-08	0.07818065
3831903774485	383190	3774485	4.56709E-05	5.37053E-05	5.29902E-05	1.12639E-05	1.46486E-05	1.07822E-05	1.10978E-06	1.30017E-05	1.10978E-06	3.72566E-05	5.40602E-05	3.20458E-05	5.97438e-09	7.0777E-08	8.6876e-09	8.54389E-08	0.08543888
3832003774485	383200	3774485	4.63282E-05	5.44782E-05	5.37528E-05	1.14226E-05	1.48594E-05	1.09373E-05	1.12575E-06	1.31888E-05	1.12575E-06	3.80583E-05	5.52234E-05	3.27353E-05	6.17574e-09	7.3057E-08	8.9283e-09	8.81614E-08	0.08816142
3832103774485	383210	3774485	4.70468E-05	5.53232E-05	5.45865E-05	1.16032E-05	1.50899E-05	1.1107E-05	1.14321E-06	1.33934E-05	1.14321E-06	3.89442E-05	5.65088E-05	3.34973E-05	6.35389e-09	7.5091E-08	9.162e-09	9.06064E-08	0.09060644
3832203774485	383220	3774485	4.7821E-05	5.62336E-05	5.54849E-05	1.17942E-05	1.53382E-05	1.12898E-05	1.16202E-06	1.36138E-05	1.16202E-06	3.99205E-05	5.79255E-05	3.43371E-05	6.50459e-09	7.6829E-08	9.3865e-09	9.27205E-08	0.09272052
3832303774485	383230	3774485	4.86176E-05	5.71703E-05	5.64091E-05	1.19906E-05	1.55937E-05	1.14778E-05	1.18138E-06	1.38406E-05	1.18138E-06	4.09374E-05	5.9401E-05	3.52117E-05	6.60452e-09	7.8017E-08	9.5798e-09	9.42008E-08	0.09420082
3832403774485	383240	3774485	4.94531E-05	5.81529E-05	5.73785E-05	1.21967E-05	1.58617E-05	1.16751E-05	1.20168E-06	1.40785E-05	1.20168E-06	4.20104E-05	6.0958E-05	3.61347E-05	6.65405e-09	7.8656E-08	9.7436e-09	9.50535E-08	0.09505346
3832503774485	383250	3774485	5.03165E-05	5.91681E-05	5.83803E-05	1.24097E-05	1.61387E-05	1.18789E-05	1.22266E-06	1.43243E-05	1.22266E-06	4.31271E-05	6.25784E-05	3.70952E-05	6.64497e-09	7.8657E-08	9.8696e-09	9.51714E-08	0.09517137
3832603774485	383260	3774485	5.12468E-05	6.0262E-05	5.94596E-05	1.26391E-05	1.6437E-05	1.20985E-05	1.24527e-06	1.45891E-05	1.24527E-06	4.43468E-05	6.43481E-05	3.81442E-05	6.58637E-09	7.8124E-08	9.9677E-09	9.46782E-08	0.09467821
3832703774485	383270	3774485	5.22494E-05	6.14411E-05	6.0623E-05	1.28864E-05	1.67586E-05	1.23353E-05	1.26963e-06	1.48745E-05	1.26963E-06	4.5688E-05	6.62943E-05	3.92979E-05	6.47964e-09	7.7073E-08	1.0037E-08	9.35896E-08	0.09358961
3832903774485	383290	3774485	5.41656E-05	6.36943E-05	6.28462E-05	1.3359E-05	1.73732E-05	1.27876E-05	1.31619e-06	1.542E-05	1.31619E-06	4.8249E-05	7.00103E-05	4.15007E-05	6.11863e-09	7.3347E-08	1.0026E-08	8.94924E-08	0.08949237
3833003774485	383300	3774485	5.50123E-05	6.469E-05	6.38286E-05	1.35678E-05	1.76448E-05	1.29875E-05	1.33677e-06	1.56611E-05	1.33677E-06	4.93781E-05	7.16488E-05	4.24719E-05	5.89518e-09	7.1003E-08	9.9515E-09	8.68498E-08	0.08684976
3833103774485	383310	3774485	5.58701E-05	6.56987E-05	6.48239E-05	1.37793E-05	1.79199E-05	1.319E-05	1.35761e-06	1.59053E-05	1.35761E-06	5.05448E-05	7.33415E-05	4.34754E-05	5.66256e-09	6.8558E-08	9.8446E-09	8.40655E-08	0.08406551
3833203774485	383320	3774485	5.67725E-05	6.67598E-05	6.58709E-05	1.40019E-05	1.82094E-05	1.34031E-05	1.37954e-06	1.61622E-05	1.37954E-06	5.18081E-05	7.51746E-05	4.4562E-05	5.44275e-09	6.6258E-08	9.7369E-09	8.14374E-08	0.08143743

Unique Identifier	X (UTM)	Y (UTM)	EGIODemolition 2025	EGIOSite Grubbing / Prep 2025	EGIOMass Grading / Excavation 2025	EGIOMass Grading / Excavation 2026	EGIODrainage / Utilities Trenching 2026	EGIODrainage / Utilities Trenching 2027	EGIOFoundations / Concrete Pads 2026	EGIOFoundations / Concrete Pads 2027	EGIOBuilding / Structure Construction 2026	EGIOBuilding / Structure Construction 2027	EGIOAsphalt Paving 2027	EGIOArchitectural Coating 2027	EGIOLandscaping or Other Finishing 2027	EGIOWaterside Construction (Piles) 2027	HIWaterside Construction (Landscaping) 2025	HIWaterside Construction (Landscaping) 2026	KMDemolition 2025	KMSite Grubbing / Prep 2025	KMMass Grading / Excavation 2025
3833303774485	383330	3774485	0.000420798	0.00016504	5.46572E-05	5.3531E-05	0.000124302	0.00012411	0.000163316	0.000163211	0.000174932	0.000170739	6.80724E-06	6.80724E-06	0.000184354	6.80724E-06	2.06908E-05	2.00427E-05	2.38346E-05	0.000103444	7.86285E-05
3833403774485	383340	3774485	0.000399439	0.00015667	5.18828E-05	5.08139E-05	0.000117992	0.00011781	0.000155026	0.000154926	0.000166053	0.000162073	6.46171E-06	6.46171E-06	0.000174996	6.46171E-06	2.07805E-05	2.01296E-05	2.4199E-05	0.000105025	7.98305E-05
3833703774485	383370	3774485	0.00034181	0.00013406	4.43975E-05	4.34828E-05	0.000100969	0.000100813	0.00013266	0.000132575	0.000142096	0.00013869	5.52946E-06	5.52946E-06	0.000149749	5.52946E-06	2.09796E-05	2.03225E-05	2.51993E-05	0.000109367	8.31303E-05
3833803774485	383380	3774485	0.000323792	0.000127	4.20572E-05	4.11906E-05	9.56467E-05	9.54991E-05	0.000125667	0.000125586	0.000134605	0.000131379	5.23798E-06	5.23798E-06	0.000141855	5.23798E-06	2.09366E-05	2.02808E-05	2.54029E-05	0.000110251	8.38022E-05
3833903774485	383390	3774485	0.000309358	0.00012133	4.01823E-05	3.93544E-05	9.1383E-05	9.1242E-05	0.000120065	0.000119988	0.000128605	0.000125522	5.00448E-06	5.00448E-06	0.000135531	5.00448E-06	2.10101E-05	2.0352E-05	2.57175E-05	0.000111616	8.48399E-05
3834003774485	383400	3774485	0.000296918	0.00011646	3.85665E-05	3.77719E-05	8.77082E-05	8.75729E-05	0.000115237	0.000115163	0.000123433	0.000120475	4.80324E-06	4.80324E-06	0.000130081	4.80324E-06	2.11482E-05	2.04858E-05	2.60932E-05	0.000113246	8.60792E-05
3834203774485	383420	3774485	0.000273942	0.00010744	3.55822E-05	3.4849E-05	8.09212E-05	8.07964E-05	0.00010632	0.000106251	0.000113882	0.000111152	4.43156E-06	4.43156E-06	0.000120015	4.43156E-06	2.12953E-05	2.06283E-05	2.67042E-05	0.000115898	8.8095E-05
3834303774485	383430	3774485	0.000263478	0.00010334	3.4223E-05	3.35179E-05	7.78302E-05	7.77101E-05	0.000102259	0.000102193	0.000109532	0.000106906	4.26228E-06	4.26228E-06	0.000115431	4.26228E-06	2.13348E-05	2.06666E-05	2.69735E-05	0.000117067	8.89834E-05
3834403774485	383440	3774485	0.000254038	9.9637E-05	3.29968E-05	3.2317E-05	7.50417E-05	7.49259E-05	9.85949E-05	9.85313E-05	0.000105607	0.000103076	4.10957E-06	4.10957E-06	0.000111295	4.10957E-06	2.13832E-05	2.07135E-05	2.72587E-05	0.000118305	8.99241E-05
3834503774485	383450	3774485	0.000245442	9.6266E-05	3.18803E-05	3.12235E-05	7.25025E-05	7.23906E-05	9.52588E-05	9.51973E-05	0.000102034	9.95884E-05	3.97051E-06	3.97051E-06	0.000107529	3.97051E-06	2.14353E-05	2.07639E-05	2.75461E-05	0.000119552	9.08722E-05
3834603774485	383460	3774485	0.000237646	9.3208E-05	3.08677E-05	3.02317E-05	7.01995E-05	7.00912E-05	9.22329E-05	9.21734E-05	9.8793E-05	9.6425E-05	3.84439E-06	3.84439E-06	0.000104114	3.84439E-06	2.14981E-05	2.08247E-05	2.78471E-05	0.000120858	9.18651E-05
3834703774485	383470	3774485	0.000231215	9.0686E-05	3.00323E-05	2.94136E-05	6.82998E-05	6.81944E-05	8.9737E-05	8.96791E-05	9.61195E-05	9.38156E-05	3.74036E-06	3.74036E-06	0.000101296	3.74036E-06	2.16452E-05	2.09672E-05	2.82522E-05	0.000122616	9.32015E-05
3834803774485	383480	3774485	0.00022552	8.8452E-05	2.92927E-05	2.86891E-05	6.66176E-05	6.65148E-05	8.75268E-05	8.74703E-05	9.37522E-05	9.1505E-05	3.64824E-06	3.64824E-06	9.88014E-05	3.64824E-06	2.1821E-05	2.11375E-05	2.86934E-05	0.000124532	9.46573E-05
3834903774485	383490	3774485	0.000220212	8.637E-05	2.86032E-05	2.80138E-05	6.50495E-05	6.49492E-05	8.54666E-05	8.54114E-05	9.15454E-05	8.93511E-05	3.56236E-06	3.56236E-06	9.64758E-05	3.56236E-06	2.1986E-05	2.12973E-05	2.91234E-05	0.000126398	9.60758E-05
3835103774485	383510	3774485	0.000210637	8.2615E-05	2.73595E-05	2.67958E-05	6.22212E-05	6.21252E-05	8.17505E-05	8.16977E-05	8.7565E-05	8.54661E-05	3.40747E-06	3.40747E-06	9.2281E-05	3.40747E-06	2.2291E-05	2.15928E-05	2.99517E-05	0.000129993	9.88082E-05
3835203774485	383520	3774485	0.000205401	8.0561E-05	2.66793E-05	2.61296E-05	6.06743E-05	6.05807E-05	7.97182E-05	7.96667E-05	8.53881E-05	8.33414E-05	3.32276E-06	3.32276E-06	8.99869E-05	3.32276E-06	2.23161E-05	2.16171E-05	3.01893E-05	0.000131024	9.95921E-05
3835303774485	383530	3774485	0.00020055	7.8659E-05	2.60493E-05	2.55126E-05	5.92416E-05	5.91502E-05	7.78357E-05	7.77855E-05	8.33718E-05	8.13734E-05	3.2443E-06	3.2443E-06	8.7862E-05	3.2443E-06	2.23484E-05	2.16484E-05	3.04337E-05	0.000132085	0.000100398
3835403774485	383540	3774485	0.000196401	7.7031E-05	2.55103E-05	2.49847E-05	5.80158E-05	5.79263E-05	7.62252E-05	7.6176E-05	8.16467E-05	7.96896E-05	3.17717E-06	3.17717E-06	8.6044E-05	3.17717E-06	2.24381E-05	2.17352E-05	3.07574E-05	0.000133489	0.000101466
3835503774485	383550	3774485	0.00019297	7.5685E-05	2.50647E-05	2.45482E-05	5.70023E-05	5.69143E-05	7.48935E-05	7.48452E-05	8.02203E-05	7.82975E-05	3.12166E-06	3.12166E-06	8.45408E-05	3.12166E-06	2.25959E-05	2.18882E-05	3.1176E-05	0.000135306	0.000102847
3835603774485	383560	3774485	0.000190104	7.4562E-05	2.46925E-05	2.41837E-05	5.61559E-05	5.60692E-05	7.37815E-05	7.37339E-05	7.90292E-05	7.71349E-05	3.07531E-06	3.07531E-06	8.32855E-05	3.07531E-06	2.28004E-05	2.20863E-05	3.16649E-05	0.000137428	0.00010446
3835703774485	383570	3774485	0.000187679	7.361E-05	2.43775E-05	2.38752E-05	5.54395E-05	5.5354E-05	7.28402E-05	7.27932E-05	7.8021E-05	7.61509E-05	3.03608E-06	3.03608E-06	8.2223E-05	3.03608E-06	2.30426E-05	2.23209E-05	3.22103E-05	0.000139795	0.000106259
3835803774485	383580	3774485	0.000185748	7.2853E-05	2.41267E-05	2.36296E-05	5.4869E-05	5.47844E-05	7.20908E-05	7.20442E-05	7.72182E-05	7.53673E-05	3.00484E-06	3.00484E-06	8.1377E-05	3.00484E-06	2.33296E-05	2.25989E-05	3.28258E-05	0.000142466	0.00010829
3835903774485	383590	3774485	0.000184535	7.2377E-05	2.39692E-05	2.34753E-05	5.45109E-05	5.44268E-05	7.16201E-05	7.15739E-05	7.67141E-05	7.48753E-05	2.98522E-06	2.98522E-06	8.08458E-05	2.98522E-06	2.36956E-05	2.29534E-05	3.35568E-05	0.000145639	0.000110701
3836003774485	383600	3774485	0.00018564	7.2811E-05	2.41127E-05	2.36159E-05	5.48372E-05	5.47526E-05	7.20489E-05	7.20024E-05	7.71734E-05	7.53236E-05	3.0031E-06	3.0031E-06	8.13298E-05	3.0031E-06	2.43665E-05	2.36033E-05	3.47358E-05	0.000150756	0.000114591
3836103774485	383610	3774485	0.000187158	7.3406E-05	2.43098E-05	2.3809E-05	5.52856E-05	5.52003E-05	7.26381E-05	7.25912E-05	7.78044E-05	7.59395E-05	3.02765E-06	3.02765E-06	8.19948E-05	3.02765E-06	2.50948E-05	2.43088E-05	3.60122E-05	0.000156296	0.000118801
3836203774485	383620	3774485	0.000190275	7.4628E-05	2.47147E-05	2.42055E-05	5.62063E-05	5.61196E-05	7.38477E-05	7.38001E-05	7.91001E-05	7.72041E-05	3.07807E-06	3.07807E-06	8.33603E-05	3.07807E-06	2.60545E-05	2.52385E-05	3.76394E-05	0.000163357	0.000124169
3836303774485	383630	3774485	0.000195017	7.6489E-05	2.53307E-05	2.48088E-05	5.76072E-05	5.75183E-05	7.56883E-05	7.56395E-05	8.10716E-05	7.91284E-05	3.15479E-06	3.15479E-06	8.5438E-05	3.15479E-06	2.72672E-05	2.64132E-05	3.96693E-05	0.000172168	0.000130866
3836403774485	383640	3774485	0.000200523	7.8648E-05	2.60458E-05	2.55092E-05	5.92336E-05	5.91422E-05	7.78252E-05	7.7775E-05	8.33606E-05	8.13624E-05	3.24386E-06	3.24386E-06	8.78502E-05	3.24386E-06	2.86144E-05	2.77182E-05	4.19256E-05	0.00018196	0.000138309
3836503774485	383650	3774485	0.000208023	8.159E-05	2.702E-05	2.64633E-05	6.14491E-05	6.13543E-05	8.07361E-05	8.0684E-05	8.64784E-05	8.44056E-05	3.36519E-06	3.36519E-06	9.11359E-05	3.36519E-06	3.03043E-05	2.93551E-05	4.47341E-05	0.000194149	0.000147574
3836603774485	383660	3774485	0.000216763	8.5017E-05	2.81552E-05	2.75751E-05	6.40307E-05	6.39319E-05	8.4128E-05	8.40737E-05	9.01116E-05	8.79516E-05	3.50657E-06	3.50657E-06	9.49648E-05	3.50657E-06	3.22309E-05	3.12214E-05	4.79431E-05	0.000208076	0.00015816
3836703774485	383670	3774485	0.000227568	8.9255E-05	2.95587E-05	2.89497E-05	6.72225E-05	6.71188E-05	8.83216E-05	8.82646E-05	9.46035E-05	9.23359E-05	3.68136E-06	3.68136E-06	9.96986E-05	3.68136E-06	3.45451E-05	3.3463E-05	5.17994E-05	0.000224813	0.000170882
3836803774485	383680	3774485	0.000241383	9.4674E-05	3.1353E-05	3.0707E-05	7.13032E-05	7.11932E-05	9.36831E-05	9.36227E-05	0.000100346	9.79411E-05	3.90484E-06	3.90484E-06	0.000105751	3.90484E-06	3.74296E-05	3.62573E-05	5.65971E-05	0.000245635	0.000186709
3836903774485	383690	3774485	0.00025808	0.00010122	3.35218E-05	3.28312E-05	7.62356E-05	7.6118E-05	0.000100164	0.000100099	0.000107288	0.000104716	4.17495E-06	4.17495E-06	0.000113066	4.17495E-06	4.0865E-05	3.9585E-05	6.23045E-05	0.000270406	0.000205537
3837003774485	383700	3774485	0.000276709	0.00010853	3.59415E-05	3.5201E-05	8.17384E-05	8.16123E-05	0.000107394	0.000107324	0.000115032	0.000112275	4.47631E-06	4.47631E-06	0.000121227	4.47631E-06	4.46842E-05	4.32846E-05	6.86796E-05	0.000298074	0.000226568
3837103774485	383710	3774485	0.000299254	0.00011737	3.88698E-05	3.8069E-05	8.83981E-05	8.82617E-05	0.000116144	0.000116069	0.000124404	0.000121422	4.84102E-06	4.84102E-06	0.000131104	4.84102E-06	4.92299E-05	4.76879E-05	7.62903E-05	0.000331105	0.000251675
3837203774485	383720	3774485	0.00032426	0.00012718	4.21178E-05	4.12501E-05	9.57847E-05	9.56369E-05	0.000125849	0.000125767	0.0001348	0.000131568	5.24554E-06	5.24554E-06	0.00014206	5.24554E-06	5.42367E-05	5.25379E-05	8.46161E-05	0.00036724	0.000279142
3837303774485	383730	3774485	0.000346499	0.0001359	4.50065E-05	4.40792E-05	0.000102354	0.000102196	0.00013448	0.000134393	0.000144045	0.000140592	5.6053E-06	5.6053E-06	0.000151803	5.6053E-06	5.87932E-05	5.69516E-05	9.23536E-05	0.000400821	0.000304667
3837403774485	383740	3774485	0.00037261	0.00014614	4.8398E-05	4.74008E-05	0.000110067	0.000109897	0.000144614	0.00014452	0.000154899	0.000151187	6.0277E-06	6.0277E-06	0.000163242	6.0277E-06	6.41121E-05	6.21039E-05	0.000101406	0.000440109	0.000334529
3837503774485	383750	3774485	0.000404702	0.00015873	5.25665E-05	5.14834E-05	0.000119547	0.000119363	0.000157069	0.000156968	0.000168241	0.000164208	6.54686E-06	6.54686E-06	0.000177302	6.54686E-06	7.05773E-05	6.83666E-05	0.00011242	0.000487912	0.000370865
3837603774485	383760	3774485	0.00044425	0.00017424	5.77033E-05	5.65144E-05	0.000131229	0.000131027	0.000172418	0.000172307	0.000184681	0.000180255	7.18662E-06	7.18662E-06	0.000194628	7.18662E-06	7.8456E-05	7.59986E-05	0.000125847	0.000546185	0.000415159
3837703774485	383770	3774485	0.000494047	0.00019377	6.41713E-05	6.28492E-05	0.000145939	0.000145714	0.000191745	0.000191621	0.000205382	0.00020046	7.99218E-06	7.99218E-06	0.000216444	7.99218E-06	8.82866E-05	8.55213E-05	0.000142596	0.000618877	0.000470412
3837803774485	383780	3774485	0.000559777	0.00021955	7.2709E-05	7.12109E-05	0.000165355	0.0001651	0.000217255	0.000217115	0.000232708	0.00022713	9.05549E-06	9.05549E-06	0.000245241	9.05549E-06	0.000101174	9.8005E-05	0.000164541	0.000714119	0.000542807
3837903774485	383790	3774485	0.000644639	0.00025284	8.37317E-05	8.20065E-05	0.000190423	0.000190129	0.000250191	0.00025003	0.000267986	0.000261563	1.04283E-05	1.04283E-05	0.000282419	1.04283E-05	0.000117741	0.000114053	0.000192727	0.000836451	0.000635792
3838003774485	383800	3774485	0.0007618	0.00029879	9.89497E-05	9.6911E-05	0.000225032	0.000224685	0.000295663	0.000295472	0.000316692	0.000309101	1.23236E-05	1.23236E-05	0.000333748	1.23236E-05	0.000140518	0.000136116	0.000231455	0.001004533	0.000763552
3838103774485	383810	3774485	0.00092715	0.00036364	0.000120427	0.000117946	0.000273876	0.000273453	0.000359837	0.000359605	0.00038543	0.000376192	1.49985E-05	1.49985E-05	0.000406188	1.49985E-05	0.000172569	0.000167164	0.000285921	0.001240916	0.000943228
3838203774485	383820	3774485	0.001160413	0.00045513	0.000150725	0.00014762	0.00034278	0.000342251	0.000450369	0.000450078	0.000482401	0.000470838	1.8772E-05	1.8772E-05	0.000508382	1.8772E-05	0.000217689	0.000210871	0.000362557	0.001573524	0.001196046
3838303774485	383830	3774485	0.001472223	0.00057743	0.000191226	0.000187286	0.000434888	0.000434217	0.000571385	0.000571017	0.000612025	0.000597355	2.38161E-05	2.38161E-05	0.000644987	2.38161E-05	0.000277919	0.000269214	0.000464814	0.002017325	0.001533382
3838403774485	383840	3774485	0.001915953	0.00075146	0.000248862	0.000243734	0.000565963	0.00056509	0.000743602	0.000743122	0.00079649	0.000777399	3.09943E-05	3.09943E-05	0.000839387	3.09943E-05	0.00036351	0.000352124	0.00061004	0.002647615	0.00201247
3838603774485	383860	3774485	0.003177656	0.00124632	0.000412743	0.000404239	0.000938664	0.000937216	0.001233282	0.001232486	0.001320999	0.001289335	5.14048E-05	5.14048E-05	0.001392145	5.14048E-05	0.000606414	0.00058742	0.001021662	0.004434087	0.003370379
3838703774485	383870	3774485	0.004015444	0.00157491	0.000521563	0.000510817	0.001186143	0.001184312	0.001558436	0.001557431	0.00166928	0.001629268	6.49577E-05	6.49577E-05	0.001759183	6.49577E-05	0.000767461	0.000743423	0.00129426	0.005617181	0.004269657
3838803774485	383880	3774485	0.005096752	0.00199902	0.000662013	0.000648374	0.001505556	0.001503233	0.001978103	0.001976827	0.002118796	0.002068009	8.245E-05	8.245E-05	0.002232909	8.245E-05	0.000975248	0.000944701	0.001645928	0.007143442	0.005429778
3838903774485	383890	3774485	0.003282557	0.00128746	0.000426369	0.000417584	0.000969651	0.000968155	0.001273995	0.001273173	0.001364608	0.001331899	5.31018E-05	5.31018E-05	0.001438102	5.31018E-05	0.000626708	0.000607079	0.001055685	0.004581749	0.003482618
3829703774495	382970	3774495	0.000103536	4.0608E-05	1.34482E-05	1.31711E-05	3.05839E-05	3.05367E-05	4.01833E-05	4.01573E-05	4.30413E-05	4.20096E-05	1.67489E-06	1.67489E-06	4.53594E-05	1.67489E-06	1.03813E-05	1.00561E-05	1.07632E-05	4.67129E-05	3.55067E-05
3829803774495	382980	3774495	0.000108431	4.2528E-05	1.4084E-05	1.37938E-05	3.20299E-05	3.19805E-05	4.20832E-05	4.2056E-05	4.50763E-05	4.39959E-05	1.75408E-06	1.75408E-06	4.7504E-05	1.75408E-06	1.06145E-05	1.0282E-05	1.09895E-05	4.7695E-05	3.62533E-05
3829903774495	382990	3774495	0.000113308	4.4441E-05	1.47175E-05	1.44143E-05	3.34707E-05	3.3419E-05	4.39761E-05	4.39477E-05	4.71038E-05	4.59748E-05	1.83298E-06	1.83298E-06	4.96408E-05	1.83298E-06	1.0819E-05	1.04801E-05	1.11909E-05	4.85692E-05	3.69178E-05
3830003774495	383000	3774495	0.000118661	4.6541E-05	1.54128E-05	1.50953E-05	3.5052E-05	3.49979E-05	4.60537E-05	4.6024E-05	4.93293E-05	4.81469E-05	1.91958E-06	1.91958E-06	5.19861E-05	1.91958E-06	1.1036E-05	1.06904E-05	1.14036E-05	4.94924E-05	3.76195E-05
3830103774495	383010	3774495	0.000127634	5.006E-05	1.65783E-05	1.62368E-05	3.77026E-05	3.76444E-05	4.95362E-05	4.95043E-05	5.30595E-05	5.17877E-05	2.06474E-06	2.06474E-06	5.59172E-05	2.06474E-06	1.14989E-05	1.11387E-05	1.18585E-05	5.14666E-05	3.91201E-05
3830203774495	383020	3774495	0.000138188	5.4199E-05	1.79492E-05	1.75794E-05	4.08201E-05	4.07571E-05	5.36323E-05	5.35977E-05	5.74469E-05	5.60699E-05	2.23547E-06	2.23547E-06	6.05409E-05	2.23547E-06	1.20227E-05	1.16461E-05	1.23631E-05	5.36569E-05	4.0785E-05
3830303774495	383030	3774495	0.000149003	5.8441E-05	1.93538E-05	1.89551E-05	4.40146E-05	4.39467E-05	5.78295E-05	5.77922E-05	6.19426E-05	6.04579E-05	2.41041E-06	2.41041E-06	6.52787E-05	2.41041E-06	1.25035E-05	1.21118E-05	1.28293E-05	5.56802E-05	4.23229E-05
3830403774495	383040	3774495	0.00015926	6.2464E-05	2.06862E-05	2.026E-05	4.70446E-05	4.6972E-05	6.18105E-05	6.17706E-05	6.62068E-05	6.46198E-05	2.57634E-06	2.57634E-06	6.97725E-05	2.57634E-06	1.28945E-05	1.24906E-05	1.32118E-05	5.73401E-05	4.35846E-05
3830503774495	383050	3774495	0.000170748	6.697E-05	2.21783E-05	2.17214E-05	5.04381E-05	5.03603E-05	6.62691E-05	6.62264E-05	7.09825E-05	6.92811E-05	2.76219E-06	2.76219E-06	7.48055E-05	2.76219E-06	1.33071E-05	1.28903E-05	1.36169E-05	5.90982E-05	4.4921E-05
3830603774495	383060	3774495	0.00018494	7.2536E-05	2.40217E-05	2.35267E-05	5.46303E-05	5.4546E-05	7.1777E-05	7.17307E-05	7.68821E-05	7.50393E-05	2.99176E-06	2.99176E-06	8.10228E-05	2.99176E-06	1.38184E-05	1.33856E-05	1.41102E-05	6.12394E-05	4.65485E-05
3830703774495	383070	3774495	0.000200937	7.881E-05	2.60995E-05	2.55618E-05	5.93557E-05	5.92641E-05	7.79856E-05	7.79353E-05	8.35323E-05	8.15301E-05	3.25054E-06	3.25054E-06	8.80312E-05	3.25054E-06	1.4353E-05	1.39034E-05	1.46217E-05	6.34592E-05	4.82357E-05
3830803774495	383080	3774495	0.000217805	8.5426E-05	2.82905E-05	2.77076E-05	6.43385E-05	6.42392E-05	8.45323E-05	8.44778E-05	9.05447E-05	8.83744E-05	3.52342E-06	3.52342E-06	9.54212E-05	3.52342E-06	1.48553E-05	1.439E-05	1.51037E-05	6.55512E-05	4.98259E-05
3830903774495	383090	3774495	0.000234853	9.2112E-05	3.05048E-05	2.98763E-05	6.93743E-05	6.92673E-05	9.11488E-05	9.109E-05	9.76317E-05	9.52916E-05	3.7992E-06	3.7992E-06	0.00010289	3.7992E-06	1.53109E-05	1.48313E-05	1.55722E-05	6.75843E-05	5.13713E-05
3831003774495	383100	3774495	0.000254182	9.9694E-05	3.30155E-05	3.23353E-05	7.50841E-05	7.49682E-05	9.86507E-05	9.8587E-05	0.000105667	0.000103134	4.11189E-06	4.11189E-06	0.000111358	4.11189E-06	1.58114E-05	1.53162E-05	1.60678E-05	6.97353E-05	5.30063E-05
3831103774495	383110	3774495	0.000274167	0.00010753	3.56113E-05	3.48776E-05	8.09876E-05	8.08626E-05	0.000106407	0.000106338	0.000113975	0.000111243	4.43519E-06	4.43519E-06	0.000120114	4.43519E-06	1.62079E-05	1.57002E-05	1.64254E-05	7.12872E-05	5.41859E-05
3831203774495	383120	3774495	0.000295302	0.00011582	3.83565E-05	3.75662E-05	8.72306E-05	8.70961E-05	0.00011461	0.000114536	0.000122761	0.000119819	4.77708E-06	4.77708E-06	0.000129373	4.77708E-06	1.65523E-05	1.60338E-05	1.6758E-05	7.2731E-05	5.52833E-05
3831303774495	383130	3774495	0.000316804	0.00012426	4.11495E-05	4.03017E-05	9.35825E-05	9.34381E-05	0.000122955	0.000122876	0.0001317	0.000128544	5.12494E-06	5.12494E-06	0.000138793	5.12494E-06	1.6877E-05	1.63484E-05	1.70726E-05	7.40962E-05	5.6321E-05
3831403774495	383140	3774495	0.00033917	0.00013303	4.40545E-05	4.31468E-05	0.000100189	0.000100034	0.000131635	0.00013155	0.000140998	0.000137618	5.48674E-06	5.48674E-06	0.000148592	5.48674E-06	1.71353E-05	1.65986E-05	1.73668E-05	7.53731E-05	5.72916E-05
3831503774495	383150	3774495	0.000362792	0.00014229	4.71228E-05	4.61519E-05	0.000107167	0.000107002	0.000140804	0.000140713	0.000150818	0.000147203	5.86888E-06	5.86888E-06	0.000158941	5.86888E-06	1.73775E-05	1.68332E-05	1.7661E-05	7.66499E-05	5.82621E-05
3831603774495	383160	3774495	0.000386253	0.00015149	5.01702E-05	4.91365E-05	0.000114097	0.000113921	0.000149909	0.000149812	0.000160571	0.000156722	6.24841E-06	6.24841E-06	0.000169219	6.24841E-06	1.75981E-05	1.70469E-05	1.79529E-05	7.7917E-05	5.92252E-05
3831703774495	383170	3774495	0.000408861	0.00016036	5.31067E-05	5.20125E-05	0.000120776	0.000120589	0.000158683	0.000158581	0.00016997	0.000165896	6.61413E-06	6.61413E-06	0.000179124	6.61413E-06	1.7808E-05	1.72502E-05	1.82471E-05	7.91938E-05	6.01957E-05
3831903774495	383190	3774495	0.000447708	0.0001756	5.81525E-05	5.69544E-05	0.000132251	0.000132047	0.00017376	0.000173648	0.000186119	0.000181658	7.24256E-06	7.24256E-06	0.000196143	7.24256E-06	1.81417E-05	1.75734E-05	1.88061E-05	8.16198E-05	6.20398E-05
3832003774495	383200	3774495	0.000461496	0.00018101	5.99433E-05	5.87083E-05	0.000136324	0.000136113	0.000179111	0.000178996	0.000191851	0.000187252	7.4656E-06	7.4656E-06	0.000202183	7.4656E-06	1.82655E-05	1.76933E-05	1.90709E-05	8.2769E-05	6.29132E-05
3832103774495	383210	3774495	0.000472885	0.00018547	6.14227E-05	6.01571E-05	0.000139688	0.000139472	0.000183532	0.000183413	0.000196585	0.000191873	7.64985E-06	7.64985E-06	0.000207173	7.64985E-06	1.84036E-05	1.78271E-05	1.93515E-05	8.39869E-05	6.3839E-05
3832203774495	383220	3774495	0.000481993	0.00018904	6.26057E-05	6.13158E-05	0.000142378	0.000142159	0.000187066	0.000186946	0.000200372	0.000195569	7.79718E-06	7.79718E-06	0.000211163	7.79718E-06	1.85561E-05	1.79748E-05	1.96548E-05	8.5303E-05	6.48394E-05

Unique Identifier	X (UTM)	Y (UTM)	KMMass Grading / Excavation	KMDrainage / Utilities Trenching	KMFoundations / Concrete Pads	KMBuilding / Structure Construction	KMAsphalt Paving	KMArchitectural Coating	KMLandscaping or Other Finishing	KMWaterside Construction (Piles)	EWNDemolition	EWNSite Grubbing / Prep	EWNDrainage / Utilities Trenching	EWNDrainage / Utilities Trenching	EWNDrainage / Utilities Trenching	EWNFoundations / Concrete Pads	EWNBuilding / Structure Construction	EWNAsphalt Paving	EWNLandscaping or Other Finishing	EWNWaterside Construction (Piles)	ISDemolition
			2026	2026	2026	2026	2026	2026	2026	2026	2027	2027	2027	2028	2029	2029	2029	2029	2029	2029	2027
3833303774485	383330	3774485	7.78148E-05	2.79439E-05	1.47878E-05	5.0791E-05	1.63171E-06	1.63171E-06	5.24227E-05	1.63171E-06	8.98684E-05	4.89794E-06	1.15013E-05	1.12792E-05	1.10458E-05	9.56773E-06	2.07757E-05	1.47808E-06	2.15148E-05	1.47808E-06	7.79987E-05
3833403774485	383340	3774485	7.90043E-05	2.83711E-05	1.50139E-05	5.15675E-05	1.65666E-06	1.65666E-06	5.32241E-05	1.65666E-06	9.0121E-05	4.91171E-06	1.15336E-05	1.13109E-05	1.10769E-05	9.59463E-06	2.08342E-05	1.48224E-06	2.15753E-05	1.48224E-06	7.65526E-05
3833703774485	383370	3774485	8.227E-05	2.95439E-05	1.56345E-05	5.3699E-05	1.72514E-06	1.72514E-06	5.54242E-05	1.72514E-06	9.05881E-05	4.93717E-06	1.15934E-05	1.13695E-05	1.11343E-05	9.64435E-06	2.09421E-05	1.48992E-06	2.16871E-05	1.48992E-06	6.97565E-05
3833803774485	383380	3774485	8.29349E-05	2.97826E-05	1.57609E-05	5.41331E-05	1.73908E-06	1.73908E-06	5.58721E-05	1.73908E-06	9.01363E-05	4.91255E-06	1.15356E-05	1.13128E-05	1.10787E-05	9.59626E-06	2.08377E-05	1.48249E-06	2.15789E-05	1.48249E-06	6.69117E-05
3833903774485	383390	3774485	8.39619E-05	3.01514E-05	1.5956E-05	5.48034E-05	1.76061E-06	1.76061E-06	5.6564E-05	1.76061E-06	9.02742E-05	4.92006E-06	1.15532E-05	1.13301E-05	1.10957E-05	9.61093E-06	2.08696E-05	1.48476E-06	2.16119E-05	1.48476E-06	6.46845E-05
3834003774485	383400	3774485	8.51884E-05	3.05919E-05	1.61891E-05	5.56039E-05	1.78633E-06	1.78633E-06	5.73903E-05	1.78633E-06	9.07259E-05	4.94468E-06	1.1611E-05	1.13868E-05	1.11512E-05	9.65903E-06	2.0974E-05	1.49219E-06	2.17201E-05	1.49219E-06	6.26837E-05
3834203774485	383420	3774485	8.71833E-05	3.13083E-05	1.65682E-05	5.6906E-05	1.82816E-06	1.82816E-06	5.87342E-05	1.82816E-06	9.10781E-05	4.96388E-06	1.16561E-05	1.1431E-05	1.11945E-05	9.69653E-06	2.10554E-05	1.49798E-06	2.18044E-05	1.49798E-06	5.8411E-05
3834303774485	383430	3774485	8.80625E-05	3.1624E-05	1.67353E-05	5.74799E-05	1.8466E-06	1.8466E-06	5.93265E-05	1.8466E-06	9.11011E-05	4.96513E-06	1.16591E-05	1.14339E-05	1.11973E-05	9.69897E-06	2.10607E-05	1.49836E-06	2.18099E-05	1.49836E-06	5.62397E-05
3834403774485	383440	3774485	8.89934E-05	3.19583E-05	1.69122E-05	5.80875E-05	1.86612E-06	1.86612E-06	5.99537E-05	1.86612E-06	9.117E-05	4.96888E-06	1.16679E-05	1.14426E-05	1.12058E-05	9.70631E-06	2.10767E-05	1.49949E-06	2.18264E-05	1.49949E-06	5.41984E-05
3834503774485	383450	3774485	8.99318E-05	3.22953E-05	1.70905E-05	5.87E-05	1.8858E-06	1.8858E-06	6.05858E-05	1.8858E-06	9.12619E-05	4.97389E-06	1.16796E-05	1.14541E-05	1.12171E-05	9.71609E-06	2.10979E-05	1.501E-06	2.18484E-05	1.501E-06	5.22758E-05
3834603774485	383460	3774485	9.09144E-05	3.26481E-05	1.72773E-05	5.93414E-05	1.9064E-06	1.9064E-06	6.12478E-05	1.9064E-06	9.13997E-05	4.9814E-06	1.16973E-05	1.14714E-05	1.1234E-05	9.73076E-06	2.11298E-05	1.50327E-06	2.18814E-05	1.50327E-06	5.04873E-05
3834703774485	383470	3774485	9.22369E-05	3.31231E-05	1.75286E-05	6.02046E-05	1.93413E-06	1.93413E-06	6.21388E-05	1.93413E-06	9.18974E-05	5.00853E-06	1.1761E-05	1.15338E-05	1.12952E-05	9.78375E-06	2.12448E-05	1.51145E-06	2.20006E-05	1.51145E-06	4.90133E-05
3834803774485	383480	3774485	9.36777E-05	3.36405E-05	1.78024E-05	6.1145E-05	1.96435E-06	1.96435E-06	6.31094E-05	1.96435E-06	9.25176E-05	5.04233E-06	1.18403E-05	1.16117E-05	1.13714E-05	9.84978E-06	2.13882E-05	1.52166E-06	2.2149E-05	1.52166E-06	4.76775E-05
3834903774485	383490	3774485	9.50815E-05	3.41446E-05	1.80692E-05	6.20613E-05	1.99378E-06	1.99378E-06	6.40551E-05	1.99378E-06	9.30842E-05	5.07321E-06	1.19129E-05	1.16828E-05	1.14411E-05	9.91016E-06	2.15192E-05	1.53097E-06	2.22847E-05	1.53097E-06	4.63865E-05
3835103774485	383510	3774485	9.77856E-05	3.51157E-05	1.85831E-05	6.38264E-05	2.05049E-06	2.05049E-06	6.58769E-05	2.05049E-06	9.41256E-05	5.12996E-06	1.20461E-05	1.18135E-05	1.15691E-05	1.0021E-05	2.17599E-05	1.5481E-06	2.2534E-05	1.5481E-06	4.39441E-05
3835203774485	383520	3774485	9.85614E-05	3.53943E-05	1.87305E-05	6.43327E-05	2.06675E-06	2.06675E-06	6.63995E-05	2.06675E-06	9.41026E-05	5.12871E-06	1.20432E-05	1.18106E-05	1.15662E-05	1.00185E-05	2.17546E-05	1.54772E-06	2.25285E-05	1.54772E-06	4.25525E-05
3835303774485	383530	3774485	9.93594E-05	3.56808E-05	1.88821E-05	6.48536E-05	2.08349E-06	2.08349E-06	6.69371E-05	2.08349E-06	9.41179E-05	5.12955E-06	1.20451E-05	1.18125E-05	1.15681E-05	1.00202E-05	2.17582E-05	1.54798E-06	2.25321E-05	1.54798E-06	4.12461E-05
3835403774485	383540	3774485	0.000100416	3.60602E-05	1.90829E-05	6.55432E-05	2.10564E-06	2.10564E-06	6.76488E-05	2.10564E-06	9.43859E-05	5.14415E-06	1.20794E-05	1.18462E-05	1.16011E-05	1.00487E-05	2.18201E-05	1.55238E-06	2.25963E-05	1.55238E-06	4.01073E-05
3835503774485	383550	3774485	0.000101783	3.65511E-05	1.93427E-05	6.64354E-05	2.1343E-06	2.1343E-06	6.85697E-05	2.1343E-06	9.49372E-05	5.1742E-06	1.215E-05	1.19154E-05	1.16688E-05	1.01074E-05	2.19476E-05	1.56145E-06	2.27283E-05	1.56145E-06	3.91363E-05
3835603774485	383560	3774485	0.000103379	3.71242E-05	1.9646E-05	6.7477E-05	2.16777E-06	2.16777E-06	6.96448E-05	2.16777E-06	9.56876E-05	5.2151E-06	1.2246E-05	1.20095E-05	1.17611E-05	1.01873E-05	2.2121E-05	1.57379E-06	2.29079E-05	1.57379E-06	3.82896E-05
3835703774485	383570	3774485	0.000105159	3.77636E-05	1.99844E-05	6.86393E-05	2.20511E-06	2.20511E-06	7.08444E-05	2.20511E-06	9.65911E-05	5.26434E-06	1.23617E-05	1.21229E-05	1.18721E-05	1.02835E-05	2.23299E-05	1.58865E-06	2.31242E-05	1.58865E-06	3.75378E-05
3835803774485	383580	3774485	0.000107169	3.84853E-05	2.03663E-05	6.9951E-05	2.24725E-06	2.24725E-06	7.21982E-05	2.24725E-06	9.7686E-05	5.32401E-06	1.25018E-05	1.22604E-05	1.20067E-05	1.04E-05	2.2583E-05	1.60666E-06	2.33864E-05	1.60666E-06	3.68951E-05
3835903774485	383590	3774485	0.000109555	3.93423E-05	2.08198E-05	7.15087E-05	2.29729E-06	2.29729E-06	7.3806E-05	2.29729E-06	9.91025E-05	5.40121E-06	1.26831E-05	1.24381E-05	1.21808E-05	1.05508E-05	2.29105E-05	1.62996E-06	2.37255E-05	1.62996E-06	3.64033E-05
3836003774485	383600	3774485	0.000113405	4.07246E-05	2.15513E-05	7.40212E-05	2.37801E-06	2.37801E-06	7.63992E-05	2.37801E-06	0.000101798	5.54811E-06	1.3028E-05	1.27764E-05	1.25121E-05	1.08378E-05	2.35336E-05	1.67429E-06	2.43707E-05	1.67429E-06	3.64103E-05
3836103774485	383610	3774485	0.000117572	4.2221E-05	2.23432E-05	7.67411E-05	2.46539E-06	2.46539E-06	7.92065E-05	2.46539E-06	0.000104723	5.70752E-06	1.34023E-05	1.31435E-05	1.28716E-05	1.11492E-05	2.42098E-05	1.72239E-06	2.5071E-05	1.72239E-06	3.64829E-05
3836203774485	383620	3774485	0.000122884	4.41287E-05	2.33528E-05	8.02085E-05	2.57678E-06	2.57678E-06	8.27853E-05	2.57678E-06	0.000108589	5.91826E-06	1.38972E-05	1.36288E-05	1.33468E-05	1.15608E-05	2.51037E-05	1.78599E-06	2.59967E-05	1.78599E-06	3.687E-05
3836303774485	383630	3774485	0.000129511	4.65087E-05	2.46122E-05	8.45344E-05	2.71575E-06	2.71575E-06	8.72501E-05	2.71575E-06	0.000113513	6.18659E-06	1.45273E-05	1.42467E-05	1.3952E-05	1.2085E-05	2.62418E-05	1.86697E-06	2.71753E-05	1.86697E-06	3.757E-05
3836403774485	383640	3774485	0.000136878	4.9154E-05	2.60121E-05	8.93424E-05	2.87022E-06	2.87022E-06	9.22127E-05	2.87022E-06	0.000118964	6.48371E-06	1.5225E-05	1.4931E-05	1.4622E-05	1.26654E-05	2.75022E-05	1.95663E-06	2.84805E-05	1.95663E-06	3.8386E-05
3836503774485	383650	3774485	0.000146047	5.24466E-05	2.77546E-05	9.53272E-05	3.06248E-06	3.06248E-06	9.83897E-05	3.06248E-06	0.000125817	6.8572E-06	1.6102E-05	1.57911E-05	1.54643E-05	1.3395E-05	2.90864E-05	2.06934E-06	3.01211E-05	2.06934E-06	3.95708E-05
3836603774485	383660	3774485	0.000156524	5.62089E-05	2.97456E-05	0.000102166	3.28217E-06	3.28217E-06	0.000105448	3.28217E-06	0.00013362	7.28244E-06	1.71005E-05	1.67703E-05	1.64233E-05	1.42256E-05	3.08901E-05	2.19767E-06	3.1989E-05	2.19767E-06	4.09513E-05
3836703774485	383670	3774485	0.000169113	6.07301E-05	3.21381E-05	0.000110383	3.54617E-06	3.54617E-06	0.000113929	3.54617E-06	0.000142992	7.79322E-06	1.83E-05	1.79466E-05	1.75752E-05	1.52234E-05	3.30568E-05	2.35181E-06	3.42327E-05	2.35181E-06	4.26768E-05
3836803774485	383680	3774485	0.000184777	6.63549E-05	3.51148E-05	0.000120607	3.87462E-06	3.87462E-06	0.000124482	3.87462E-06	0.000154676	8.43003E-06	1.97953E-05	1.9413E-05	1.90114E-05	1.64674E-05	3.57579E-05	2.54398E-06	3.70299E-05	2.54398E-06	4.49054E-05
3836903774485	383690	3774485	0.00020341	7.30464E-05	3.86559E-05	0.000132769	4.26535E-06	4.26535E-06	0.000137035	4.26535E-06	0.000168596	9.1887E-06	2.15768E-05	2.11601E-05	2.07223E-05	1.79494E-05	3.8976E-05	2.77293E-06	4.03625E-05	2.77293E-06	4.75769E-05
3837003774485	383700	3774485	0.000224224	8.05206E-05	4.26112E-05	0.000146355	4.70179E-06	4.70179E-06	0.000151056	4.70179E-06	0.000184048	1.00308E-05	2.35543E-05	2.30994E-05	2.26215E-05	1.95944E-05	4.25481E-05	3.02707E-06	4.40616E-05	3.02707E-06	5.04943E-05
3837103774485	383710	3774485	0.000249071	8.94434E-05	4.73331E-05	0.000162573	5.22281E-06	5.22281E-06	0.000167796	5.22281E-06	0.00020247	1.10349E-05	2.5912E-05	2.54116E-05	2.48858E-05	2.15557E-05	4.68069E-05	3.33006E-06	4.8472E-05	3.33006E-06	5.40055E-05
3837203774485	383720	3774485	0.000276253	9.92047E-05	5.24988E-05	0.000180315	5.7928E-06	5.7928E-06	0.000186108	5.7928E-06	0.00022276	1.21407E-05	2.85087E-05	2.79582E-05	2.73797E-05	2.37159E-05	5.14977E-05	3.66379E-06	5.33296E-05	3.66379E-06	5.78828E-05
3837303774485	383730	3774485	0.000301514	0.000108276	5.72993E-05	0.000196803	6.3225E-06	6.3225E-06	0.000203126	6.3225E-06	0.000241145	1.31427E-05	3.08615E-05	3.02655E-05	2.96393E-05	2.56732E-05	5.57478E-05	3.96615E-06	5.77308E-05	3.96615E-06	6.11621E-05
3837403774485	383740	3774485	0.000331067	0.000118889	6.29157E-05	0.000216093	6.94222E-06	6.94222E-06	0.000223036	6.94222E-06	0.000262568	1.43103E-05	3.36033E-05	3.29544E-05	3.22725E-05	2.7954E-05	6.07005E-05	4.31851E-06	6.28598E-05	4.31851E-06	6.49891E-05
3837503774485	383750	3774485	0.000367027	0.000131802	6.97494E-05	0.000239565	7.69626E-06	7.69626E-06	0.000247261	7.69626E-06	0.000288655	1.57321E-05	3.69419E-05	3.62285E-05	3.54789E-05	3.07313E-05	6.67313E-05	4.74757E-06	6.91051E-05	4.74757E-06	6.97173E-05
3837603774485	383760	3774485	0.000410862	0.000147544	7.80798E-05	0.000268177	8.61545E-06	8.61545E-06	0.000276792	8.61545E-06	0.000320462	1.74656E-05	4.10125E-05	4.02205E-05	3.93883E-05	3.41176E-05	7.40843E-05	5.2707E-06	7.67196E-05	5.2707E-06	7.55703E-05
3837703774485	383770	3774485	0.000465544	0.000167181	8.84714E-05	0.000303868	9.76208E-06	9.76208E-06	0.000313631	9.76208E-06	0.00036017	1.96297E-05	4.60943E-05	4.52042E-05	4.42689E-05	3.83451E-05	8.32641E-05	5.92379E-06	8.6226E-05	5.92379E-06	8.29756E-05
3837803774485	383780	3774485	0.000537189	0.000192909	0.000102087	0.000350633	1.12644E-05	1.12644E-05	0.000361897	1.12644E-05	0.000412252	2.24683E-05	5.27597E-05	5.17409E-05	5.06703E-05	4.38899E-05	9.53043E-05	6.78039E-06	9.86945E-05	6.78039E-06	9.28121E-05
3837903774485	383790	3774485	0.000629212	0.000225955	0.000119575	0.000410697	1.31941E-05	1.31941E-05	0.000423892	1.31941E-05	0.000479211	2.61176E-05	6.13291E-05	6.01448E-05	5.89003E-05	5.10186E-05	0.000110784	7.88168E-06	0.000114725	7.88168E-06	0.000105567
3838003774485	383800	3774485	0.00075565	0.00027136	0.000143603	0.000493226	1.58454E-05	1.58454E-05	0.000509071	1.58454E-05	0.000571292	3.11362E-05	7.31136E-05	7.17017E-05	7.02181E-05	6.0822E-05	0.000132071	9.39616E-06	0.000136769	9.39616E-06	0.000123244
3838103774485	383810	3774485	0.000933467	0.000335216	0.000177395	0.00060929	1.95741E-05	1.95741E-05	0.000628864	1.95741E-05	0.000700892	3.81995E-05	8.96997E-05	8.79675E-05	8.61473E-05	7.46196E-05	0.000162032	1.15277E-05	0.000167796	1.15277E-05	0.000148262
3838203774485	383820	3774485	0.001183668	0.000425065	0.000224943	0.0007726	2.48206E-05	2.48206E-05	0.000797421	2.48206E-05	0.000883355	4.8144E-05	0.000113051	0.000110868	0.000108574	9.40453E-05	0.000204214	1.45287E-05	0.000211478	1.45287E-05	0.000183618
3838303774485	383830	3774485	0.001517513	0.000544952	0.000288387	0.000990507	3.1821E-05	3.1821E-05	0.001022328	3.1821E-05	0.001126919	6.14185E-05	0.000144222	0.000141437	0.000138511	0.000119976	0.000260521	1.85347E-05	0.000269788	1.85347E-05	0.000230924
3838403774485	383840	3774485	0.001991643	0.000715216	0.00037849	0.001299979	4.17631E-05	4.17631E-05	0.001341743	4.17631E-05	0.001473039	8.02825E-05	0.000188518	0.000184878	0.000181053	0.000156825	0.000340537	2.42274E-05	0.00035265	2.42274E-05	0.000298267
3838603774485	383860	3774485	0.003335499	0.001197806	0.000633874	0.002177137	6.99427E-05	6.99427E-05	0.00224708	6.99427E-05	0.00245525	0.000133814	0.000314221	0.000308153	0.000301777	0.000261395	0.000567604	4.0382E-05	0.000587795	4.0382E-05	0.00048947
3838703774485	383870	3774485	0.00422547	0.001517403	0.000803004	0.002758037	8.86047E-05	8.86047E-05	0.002846642	8.86047E-05	0.003106381	0.000169302	0.000397552	0.000389875	0.000381808	0.000330717	0.000718133	5.10913E-05	0.000743678	5.10913E-05	0.000616217
3838803774485	383880	3774485	0.005373585	0.0019297	0.00102119	0.003507431	0.00011268	0.00011268	0.003620111	0.00011268	0.003946505	0.00021509	0.000505071	0.000495317	0.000485069	0.00042016	0.000912352	6.49089E-05	0.000944807	6.49089E-05	0.000779826
3838903774485	383890	3774485	0.003446576	0.001237695	0.000654984	0.00224964	7.22719E-05	7.22719E-05	0.002321911	7.22719E-05	0.002537056	0.000138273	0.000324691	0.000318421	0.000311832	0.000270105	0.000586516	4.17275E-05	0.0006073 8	4.17275E-05	0.00050444
3829703774495	382970	3774495	3.51393E-05	1.26188E-05	6.67783E-06	2.2936E-05	7.36843E-07	7.36843E-07	2.36729E-05	7.36843E-07	4.59717E-05	2.50552E-06	5.88342E-06	5.76981E-06	5.65043E-06	4.89432E-06	1.06277E-05	7.56105E-07	1.10058E-05	7.56105E-07	1.25373E-05
3829803774495	382980	3774495	3.58781E-05	1.28841E-05	6.81824E-06	2.34183E-05	7.52336E-07	7.52336E-07	2.41706E-05	7.52336E-07	4.7013E-05	2.56227E-06	6.01669E-06	5.9005E-06	5.77842E-06	5.00518E-06	1.08685E-05	7.73232E-07	1.12551E-05	7.73232E-07	1.30054E-05
3829903774495	382990	3774495	3.65357E-05	1.31203E-05	6.9432E-06	2.38475E-05	7.66124E-07	7.66124E-07	2.46136E-05	7.66124E-07	4.79165E-05	2.61151E-06	6.13232E-06	6.0139E-06	5.88947E-06	5.10137E-06	1.10773E-05	7.88092E-07	1.14714E-05	7.88092E-07	1.34567E-05
3830003774495	383000	3774495	3.72302E-05	1.33697E-05	7.07519E-06	2.43008E-05	7.80688E-07	7.80688E-07	2.50815E-05	7.80688E-07	4.88889E-05	2.66451E-06	6.25677E-06	6.13595E-06	6.00899E-06	5.2049E-06	1.13021E-05	8.04086E-07	1.17042E-05	8.04086E-07	1.39457E-05
3830103774495	383010	3774495	3.87153E-05	1.3903E-05	7.35741E-06	2.52701E-05	8.11828E-07	8.11828E-07	2.6082E-05	8.11828E-07	5.09639E-05	2.7776E-06	6.52233E-06	6.39638E-06	6.26403E-06	5.42582E-06	1.17818E-05	8.38214E-07	1.22009E-05	8.38214E-07	1.48092E-05
3830203774495	383020	3774495	4.03629E-05	1.44947E-05	7.67052E-06	2.63456E-05	8.46378E-07	8.46378E-07	2.71919E-05	8.46378E-07	5.33069E-05	2.9053E-06	6.82218E-06	6.69044E-06	6.55201E-06	5.67526E-06	1.23235E-05	8.7675E-07	1.27619E-05	8.7675E-07	1.58012E-05
3830303774495	383030	3774495	4.18849E-05	1.50412E-05	7.95976E-06	2.7339E-05	8.78293E-07	8.78293E-07	2.82173E-05	8.78293E-07	5.54738E-05	3.02339E-06	7.0995E-06	6.9624E-06	6.81834E-06	5.90595E-06	1.28244E-05	9.12389E-07	1.32806E-05	9.12389E-07	1.67765E-05
3830403774495	383040	3774495	4.31336E-05	1.54896E-05	8.19705E-06	2.8154E-05	9.04476E-07	9.04476E-07	2.90585E-05	9.04476E-07	5.72196E-05	3.11854E-06	7.32292E-06	7.18151E-06	7.03292E-06	6.09181E-06	1.3228E-05	9.41102E-07	1.36986E-05	9.41102E-07	1.76553E-05
3830503774495	383050	3774495	4.44561E-05	1.59646E-05	8.44838E-06	2.90172E-05	9.32208E-07	9.32208E-07	2.99495E-05	9.32208E-07	5.90649E-05	3.21911E-06	7.55908E-06	7.41311E-06	7.25972E-06	6.28827E-06	1.36546E-05	9.71452E-07	1.41403E-05	9.71452E-07	1.86124E-05
3830603774495	383060	3774495	4.60667E-05	1.6543E-05	8.75447E-06	3.00686E-05	9.65983E-07	9.65983E-07	3.10345E-05	9.65983E-07	6.13543E-05	3.34389E-06	7.85208E-06	7.70044E-06	7.54112E-06	6.53201E-06	1.41839E-05	1.00911E-06	1.46884E-05	1.00911E-06	1.97777E-05
3830703774495	383070	3774495	4.77365E-05	1.71426E-05	9.0718E-06	3.11585E-05	1.001E-06	1.001E-06	3.21595E-05	1.001E-06	6.37509E-05	3.4745E-06	8.15879E-06	8.00124E-06	7.83568E-06	6.78716E-06	1.47379E-05	1.04852E-06	1.52622E-05	1.04852E-06	2.10436E-05
3830803774495	383080	3774495	4.93103E-05	1.77077E-05	9.37087E-06	3.21857E-05	1.034E-06	1.034E-06	3.32197E-05	1.034E-06	6.59867E-05	3.59636E-06	8.44493E-06	8.28185E-06	8.11049E-06	7.02519E-06	1.52548E-05	1.0853E-06	1.57974E-05	1.0853E-06	2.23193E-05
3830903774495	383090	3774495	5.08397E-05	1.8257E-05	9.66151E-06	3.31839E-05	1.06607E-06	1.06607E-06	3.425E-05	1.06607E-06	6.80081E-05	3.70653E-06	8.70363E-06	8.53555E-06	8.35894E-06	7.2404E-06	1.57221E-05	1.11854E-06	1.62814E-05	1.11854E-06	2.35572E-05
3831003774495	383100	3774495	5.24577E-05	1.8838E-05	9.96901E-06	3.42401E-05	1.1E-06	1.1E-06	3.53401E-05	1.1E-06	7.03357E-05	3.83339E-06	9.00152E-06	8.82769E-06	8.64504E-06	7.48821E-06	1.62602E-05	1.15683E-06	1.68386E-05	1.15683E-06	2.48902E-05
3831103774495	383110	3774495	5.36251E-05	1.92572E-05	1.01909E-05	3.5002E-05	1.12448E-06	1.12448E-06	3.61265E-05	1.12448E-06	7.21274E-05	3.93104E-06	9.23082E-06	9.05256E-06	8.86526E-06	7.67896E-06	1.66744E-05	1.18629E-06	1.72676E-05	1.18629E-06	2.61952E-05
3831203774495	383120	3774495	5.47112E-05	1.96473E-05	1.03973E-05	3.57109E-05	1.14725E-06	1.14725E-06	3.68582E-05	1.14725E-06	7.36282E-05	4.01283E-06	9.42288E-06	9.24092E-06	9.04972E-06	7.83874E-06	1.70214E-05	1.21098E-06	1.76268E-05	1.21098E-06	2.75826E-05
3831303774495	383130	3774495	5.57382E-05	2.00161E-05	1.05924E-05	3.63813E-05	1.16879E-06	1.16879E-06	3.75501E-05	1.16879E-06	7.49681E-05	4.08586E-06	9.59437E-06	9.40909E-06	9.21441E-06	7.98139E-06	1.73311E-05	1.23302E-06	1.79476E-05	1.23302E-06	2.90315E-05
3831403774495	383140	3774495	5.66987E-05	2.0361E-05	1.0775E-05	3.70082E-05	1.18893E-06	1.18893E-06	3.81971E-05	1.18893E-06	7.60324E-05	4.14387E-06	9.73058E-06	9.54267E-06	9.34522E-06	8.0947E-06	1.75772E-05	1.25052E-06	1.82024E-05	1.25052E-06	3.05E-05
3831503774495	383150	3774495	5.76592E-05	2.07059E-05	1.09575E-05	3.76351E-05	1.20907E-06	1.20907E-06	3.88442E-05	1.20907E-06	7.70278E-05	4.19812E-06	9.85797E-06	9.6676E-06	9.46757E-06	8.20068E-06	1.78073E-05	1.26689E-06	1.84407E-05	1.26689E-06	3.20719E-05
3831603774495	383160	3774495	5.86123E-05	2.10482E-05	1.11386E-05	3.82572E-05	1.22905E-06	1.22905E-06	3.94863E-05	1.22905E-06	7.79313E-05	4.24736E-06	9.9736E-06	9.781E-06	9.57862E-06	8.29687E-06	1.80162E-05	1.28175E-06	1.8657E-05	1.28175E-06	3.37262E-05
3831703774495	383170	3774495	5.95728E-05	2.13931E-05	1.13211E-05	3.88842E-05	1.24919E-06	1.24919E-06	4.01334E-05	1.24919E-06	7.87812E-05	4.29368E-06	1.00824E-05	9.88767E-06	9.68308E-06	8.38735E-06	1.82126E-05	1.29573E-06	1.88605E-05	1.29573E-06	3.54881E-05
3831903774495	383190	3774495	6.13977E-05	2.20484E-05	1.1668E-05	4.00753E-05	1.28746E-06	1.28746E-06	4.13628E-05	1.28746E-06	8.01059E-05	4.36587E-06	1.02519E-05	1.00539E-05	9.84589E-06	8.52838E-06	1.85189E-05	1.31752E-06	1.91776E-05	1.31752E-06	3.92802E-05
3832003774495	383200	3774495	6.22621E-05	2.23589E-05	1.18322E-05	4.06396E-05	1.30559E-06	1.30559E-06	4.19452E-05	1.30559E-06	8.05729E-05	4.39133E-06	1.03117E-05	1.01125E-05	9.9033E-06	8.5781E-06	1.86268E-05	1.3252E-06	1.92894E-05	1.3252E-06	4.13187E-05
3832103774495	383210	3774495	6.31783E-05	2.26879E-05	1.20063E-05	4.12376E-05	1.3248E-06	1.3248E-06	4.25624E-05	1.3248E-06	8.10936E-05	4.41971E-06	1.03783E-05	1.01779E-05	9.9673E-06

			ISDrainage / Utilities Trenching	ISDrainage / Utilities Trenching	ISAsphalt Paving	ISAsphalt Paving	SVDemolition	SVSite Grubbing / Prep	SVMass Grading / Excavation	SVMass Grading / Excavation	SVDrainage / Utilities Trenching	SVFoundations / Concrete Pads	SVBuilding / Structure Construction	SVBuilding / Structure Construction	SVAsphalt Paving	SVAsphalt Paving	SVArchitectural Coating	SVArchitectural Coating	SVLandscaping or Other Finishing	SVLandscaping or Other Finishing	MDemolition
Unique Identifier	X (UTM)	Y (UTM)	2027	2028	2027	2028	2027	2027	2027	2028	2028	2028	2028	2029	2028	2029	2028	2029	2028	2029	2027
3833303774485	383330	3774485	3.14071E-05	3.06013E-05	8.11132E-06	7.55606E-06	0.000106968	7.69039E-05	5.18508E-05	5.11924E-05	3.63223E-05	1.15387E-05	1.65298E-05	1.58991E-05	1.62521E-06	1.51208E-06	1.62521E-06	1.51208E-06	1.65298E-05	1.58991E-05	1.87931E-05
3833403774485	383340	3774485	3.08248E-05	3.00339E-05	7.96094E-06	7.41596E-06	0.000109017	7.8377E-05	5.2844E-05	5.21731E-05	3.7018E-05	1.17597E-05	1.68465E-05	1.62037E-05	1.65634E-06	1.54105E-06	1.65634E-06	1.54105E-06	1.68465E-05	1.62037E-05	1.91016E-05
3833703774485	383370	3774485	2.80883E-05	2.73676E-05	7.25419E-06	6.7576E-06	0.000115057	8.27195E-05	5.57719E-05	5.50637E-05	3.90691E-05	1.24112E-05	1.77799E-05	1.71015E-05	1.74811E-06	1.62643E-06	1.74811E-06	1.62643E-06	1.77799E-05	1.71015E-05	1.99508E-05
3833803774485	383380	3774485	2.69428E-05	2.62515E-05	6.95835E-06	6.48201E-06	0.000116598	8.38276E-05	5.6519E-05	5.58013E-05	3.95924E-05	1.25775E-05	1.8018E-05	1.73305E-05	1.77153E-06	1.64822E-06	1.77153E-06	1.64822E-06	1.8018E-05	1.73305E-05	2.01486E-05
3833903774485	383390	3774485	2.6046E-05	2.53777E-05	6.72674E-06	6.26626E-06	0.000118674	8.53199E-05	5.75251E-05	5.67947E-05	4.02972E-05	1.28014E-05	1.83388E-05	1.76391E-05	1.80306E-06	1.67756E-06	1.80306E-06	1.67756E-06	1.83388E-05	1.76391E-05	2.04389E-05
3834003774485	383400	3774485	2.52403E-05	2.45928E-05	6.51867E-06	6.07243E-06	0.000120981	8.69788E-05	5.86436E-05	5.7899E-05	4.10807E-05	1.30503E-05	1.86954E-05	1.7982E-05	1.83812E-06	1.71018E-06	1.83812E-06	1.71018E-06	1.86954E-05	1.7982E-05	2.07746E-05
3834203774485	383420	3774485	2.35199E-05	2.29164E-05	6.07434E-06	5.65852E-06	0.000124937	8.98226E-05	6.0561E-05	5.9792E-05	4.24239E-05	1.3477E-05	1.93066E-05	1.85699E-05	1.89822E-06	1.76609E-06	1.89822E-06	1.76609E-06	1.93066E-05	1.85699E-05	2.13262E-05
3834303774485	383430	3774485	2.26456E-05	2.20646E-05	5.84854E-06	5.44817E-06	0.000126772	9.1142E-05	6.14505E-05	6.06703E-05	4.30471E-05	1.36749E-05	1.95902E-05	1.88427E-05	1.9261E-06	1.79203E-06	1.9261E-06	1.79203E-06	1.95902E-05	1.88427E-05	2.15766E-05
3834403774485	383440	3774485	2.18236E-05	2.12637E-05	5.63625E-06	5.25042E-06	0.000128714	9.25383E-05	6.23919E-05	6.15998E-05	4.37065E-05	1.38844E-05	1.98903E-05	1.91314E-05	1.95561E-06	1.81949E-06	1.95561E-06	1.81949E-06	1.98903E-05	1.91314E-05	2.18397E-05
3834503774485	383450	3774485	2.10495E-05	2.05094E-05	5.43632E-06	5.06417E-06	0.000130692	9.39602E-05	6.33506E-05	6.25463E-05	4.43781E-05	1.40978E-05	2.01959E-05	1.94253E-05	1.98566E-06	1.84745E-06	1.98566E-06	1.84745E-06	2.01959E-05	1.94253E-05	2.21101E-05
3834603774485	383460	3774485	2.03293E-05	1.98077E-05	5.25033E-06	4.89092E-06	0.000132758	9.54461E-05	6.43525E-05	6.35354E-05	4.50799E-05	1.43207E-05	2.05153E-05	1.97325E-05	2.01706E-06	1.87666E-06	2.01706E-06	1.87666E-06	2.05153E-05	1.97325E-05	2.23895E-05
3834703774485	383470	3774485	1.97358E-05	1.92294E-05	5.09704E-06	4.74812E-06	0.000135351	9.73099E-05	6.56091E-05	6.47761E-05	4.59602E-05	1.46004E-05	2.09159E-05	2.01179E-05	2.05645E-06	1.91331E-06	2.05645E-06	1.91331E-06	2.09159E-05	2.01179E-05	2.27579E-05
3834803774485	383480	3774485	1.91979E-05	1.87054E-05	4.95813E-06	4.61872E-06	0.000138139	9.93147E-05	6.69608E-05	6.61106E-05	4.69071E-05	1.49012E-05	2.13468E-05	2.05323E-05	2.09881E-06	1.95273E-06	2.09881E-06	1.95273E-06	2.13468E-05	2.05323E-05	2.31571E-05
3834903774485	383490	3774485	1.86781E-05	1.81988E-05	4.82387E-06	4.49365E-06	0.00014091	0.000101307	6.83038E-05	6.74366E-05	4.78479E-05	1.52E-05	2.1775E-05	2.09441E-05	2.14091E-06	1.99189E-06	2.14091E-06	1.99189E-06	2.1775E-05	2.09441E-05	2.3549E-05
3835103774485	383510	3774485	1.76946E-05	1.72406E-05	4.56988E-06	4.25705E-06	0.000146416	0.000105265	7.09726E-05	7.00714E-05	4.97174E-05	1.57939E-05	2.26258E-05	2.17625E-05	2.22456E-06	2.06972E-06	2.22456E-06	2.06972E-06	2.26258E-05	2.17625E-05	2.43166E-05
3835203774485	383520	3774485	1.71343E-05	1.66947E-05	4.42516E-06	4.12224E-06	0.000148375	0.000106674	7.19226E-05	7.10094E-05	5.03829E-05	1.60054E-05	2.29287E-05	2.20538E-05	2.25434E-06	2.09742E-06	2.25434E-06	2.09742E-06	2.29287E-05	2.20538E-05	2.45615E-05
3835303774485	383530	3774485	1.66082E-05	1.61821E-05	4.28931E-06	3.99568E-06	0.000150398	0.000108128	7.29029E-05	7.19773E-05	5.10696E-05	1.62235E-05	2.32412E-05	2.23544E-05	2.28506E-06	2.12601E-06	2.28506E-06	2.12601E-06	2.32412E-05	2.23544E-05	2.48174E-05
3835403774485	383540	3774485	1.61497E-05	1.57353E-05	4.17089E-06	3.88536E-06	0.000152848	0.000109889	7.40904E-05	7.31497E-05	5.19015E-05	1.64878E-05	2.36197E-05	2.27185E-05	2.32229E-06	2.16064E-06	2.32229E-06	2.16064E-06	2.36197E-05	2.27185E-05	2.51385E-05
3835503774485	383550	3774485	1.57587E-05	1.53544E-05	4.0699E-06	3.79129E-06	0.00015577	0.00011199	7.55069E-05	7.45482E-05	5.28937E-05	1.6803E-05	2.40713E-05	2.31528E-05	2.36668E-06	2.20195E-06	2.36668E-06	2.20195E-06	2.40713E-05	2.31528E-05	2.55377E-05
3835603774485	383560	3774485	1.54178E-05	1.50222E-05	3.98185E-06	3.70927E-06	0.000159093	0.000114379	7.71176E-05	7.61385E-05	5.40221E-05	1.71614E-05	2.45848E-05	2.36467E-05	2.41717E-06	2.24892E-06	2.41717E-06	2.24892E-06	2.45848E-05	2.36467E-05	2.59986E-05
3835703774485	383570	3774485	1.51151E-05	1.47273E-05	3.90368E-06	3.63645E-06	0.000162719	0.000116986	7.88752E-05	7.78737E-05	5.52533E-05	1.75526E-05	2.51451E-05	2.41857E-05	2.47226E-06	2.30018E-06	2.47226E-06	2.30018E-06	2.51451E-05	2.41857E-05	2.65067E-05
3835803774485	383580	3774485	1.48563E-05	1.44751E-05	3.83684E-06	3.57418E-06	0.000166736	0.000119874	8.08228E-05	7.97966E-05	5.66176E-05	1.7986E-05	2.5766E-05	2.47829E-05	2.5333E-06	2.35697E-06	2.5333E-06	2.35697E-06	2.5766E-05	2.47829E-05	2.70746E-05
3835903774485	383590	3774485	1.46582E-05	1.42821E-05	3.78569E-06	3.52654E-06	0.00017136	0.000123199	8.3064E-05	8.20094E-05	5.81876E-05	1.84847E-05	2.64805E-05	2.54701E-05	2.60355E-06	2.42233E-06	2.60355E-06	2.42233E-06	2.64805E-05	2.54701E-05	2.77388E-05
3836003774485	383600	3774485	1.4661E-05	1.42849E-05	3.78642E-06	3.52722E-06	0.000178264	0.000128162	8.64108E-05	8.53136E-05	6.05321E-05	1.92295E-05	2.75474E-05	2.64963E-05	2.70845E-06	2.51993E-06	2.70845E-06	2.51993E-06	2.75474E-05	2.64963E-05	2.87712E-05
3836103774485	383610	3774485	1.46903E-05	1.43134E-05	3.79397E-06	3.53425E-06	0.00018573	0.00013353	9.00296E-05	8.88865E-05	6.30671E-05	2.00348E-05	2.87011E-05	2.7606E-05	2.82188E-06	2.62546E-06	2.82188E-06	2.62546E-06	2.87011E-05	2.7606E-05	2.98872E-05
3836203774485	383620	3774485	1.48461E-05	1.44652E-05	3.83422E-06	3.57175E-06	0.000195057	0.000140236	9.45509E-05	9.33504E-05	6.62344E-05	2.1041E-05	3.01425E-05	2.89924E-05	2.9636E-06	2.75732E-06	2.9636E-06	2.75732E-06	3.01425E-05	2.89924E-05	3.12971E-05
3836303774485	383630	3774485	1.5128E-05	1.47399E-05	3.90702E-06	3.63956E-06	0.000206532	0.000148485	0.000100113	9.88419E-05	7.01307E-05	2.22787E-05	3.19156E-05	3.06979E-05	3.13793E-06	2.91952E-06	3.13793E-06	2.91952E-06	3.19156E-05	3.06979E-05	3.30445E-05
3836403774485	383640	3774485	1.54566E-05	1.506E-05	3.99187E-06	3.71861E-06	0.000219289	0.000157657	0.000106297	0.000104947	7.44626E-05	2.36549E-05	3.3887E-05	3.25941E-05	3.33176E-06	3.09986E-06	3.33176E-06	3.09986E-06	3.3887E-05	3.25941E-05	3.49878E-05
3836503774485	383650	3774485	1.59337E-05	1.55248E-05	4.11509E-06	3.83339E-06	0.000235013	0.000168962	0.000113919	0.000112472	7.98019E-05	2.5351E-05	3.63169E-05	3.49312E-05	3.57066E-06	3.32213E-06	3.57066E-06	3.32213E-06	3.63169E-05	3.49312E-05	3.73957E-05
3836603774485	383660	3774485	1.64895E-05	1.60664E-05	4.25865E-06	3.96712E-06	0.000253	0.000181893	0.000122638	0.000121081	8.59096E-05	2.72913E-05	3.90964E-05	3.76047E-05	3.84395E-06	3.57639E-06	3.84395E-06	3.57639E-06	3.90964E-05	3.76047E-05	4.01465E-05
3836703774485	383670	3774485	1.71843E-05	1.67434E-05	4.4381E-06	4.13428E-06	0.000274533	0.000197374	0.000133075	0.000131386	9.32212E-05	2.9614E-05	4.24239E-05	4.08051E-05	4.1711E-06	3.88077E-06	4.1711E-06	3.88077E-06	4.24239E-05	4.08051E-05	4.3449E-05
3836803774485	383680	3774485	1.80817E-05	1.76178E-05	4.66985E-06	4.35017E-06	0.000301214	0.000216557	0.000146009	0.000144155	0.000102281	3.24922E-05	4.6547E-05	4.4771E-05	4.57649E-06	4.25794E-06	4.57649E-06	4.25794E-06	4.6547E-05	4.4771E-05	4.75498E-05
3836903774485	383690	3774485	1.91574E-05	1.86659E-05	4.94767E-06	4.60897E-06	0.000333054	0.000239448	0.000161443	0.000159393	0.000113093	3.59268E-05	5.14673E-05	4.95035E-05	5.06025E-06	4.70803E-06	5.06025E-06	4.70803E-06	5.14673E-05	4.95035E-05	5.24364E-05
3837003774485	383700	3774485	2.03321E-05	1.98105E-05	5.25106E-06	4.89159E-06	0.000368939	0.000265247	0.000178837	0.000176566	0.000125278	3.97976E-05	5.70126E-05	5.48372E-05	5.60546E-06	5.21529E-06	5.60546E-06	5.21529E-06	5.70126E-05	5.48372E-05	5.79181E-05
3837103774485	383710	3774485	2.1746E-05	2.1188E-05	5.6162E-06	5.23174E-06	0.000411825	0.00029608	0.000199626	0.000197091	0.000139841	4.44239E-05	6.36399E-05	6.12117E-05	6.25705E-06	5.82153E-06	6.25705E-06	5.82153E-06	6.36399E-05	6.12117E-05	6.44613E-05
3837203774485	383720	3774485	2.33072E-05	2.27092E-05	6.01941E-06	5.60735E-06	0.000458953	0.000329962	0.00022247	0.000219645	0.000155844	4.95075E-05	7.09226E-05	6.82165E-05	6.97308E-06	6.48772E-06	6.97308E-06	6.48772E-06	7.09226E-05	6.82165E-05	7.16396E-05
3837303774485	383730	3774485	2.46277E-05	2.39958E-05	6.36044E-06	5.92503E-06	0.000503514	0.000362	0.00024407	0.000240972	0.000170975	5.43144E-05	7.78087E-05	7.48399E-05	7.65013E-06	7.11764E-06	7.65013E-06	7.11764E-06	7.78087E-05	7.48399E-05	7.83715E-05
3837403774485	383740	3774485	2.61687E-05	2.54972E-05	6.75842E-06	6.29577E-06	0.000555916	0.000399673	0.000269471	0.00026605	0.000188769	5.9967E-05	8.59064E-05	8.26286E-05	8.44629E-06	7.85838E-06	8.44629E-06	7.85838E-06	8.59064E-05	8.26286E-05	8.62502E-05
3837503774485	383750	3774485	2.80725E-05	2.73523E-05	7.25012E-06	6.75381E-06	0.000619712	0.000445539	0.000300395	0.000296581	0.000210431	6.68487E-05	9.57648E-05	9.21108E-05	9.41556E-06	8.76019E-06	9.41556E-06	8.76019E-06	9.57648E-05	9.21108E-05	9.58418E-05
3837603774485	383760	3774485	3.04293E-05	2.96486E-05	7.85879E-06	7.32081E-06	0.000697538	0.000501492	0.00033812	0.000333827	0.000236859	7.52439E-05	0.000107792	0.000103679	1.0598E-05	9.86035E-06	1.0598E-05	9.86035E-06	0.000107792	0.000103679	0.00010754
3837703774485	383770	3774485	3.34111E-05	3.25539E-05	8.62889E-06	8.03819E-06	0.000794626	0.000571293	0.000385182	0.000380292	0.000269826	8.57168E-05	0.000122795	0.000118109	1.20731E-05	1.12328E-05	1.20731E-05	1.12328E-05	0.000122795	0.000118109	0.000122131
3837803774485	383780	3774485	3.73719E-05	3.6413E-05	9.65181E-06	8.99109E-06	0.000921817	0.000662736	0.000446836	0.000441162	0.000313015	9.94369E-05	0.000142449	0.000137014	1.40056E-05	1.30307E-05	1.40056E-05	1.30307E-05	0.000142449	0.000137014	0.000141243
3837903774485	383790	3774485	4.2508E-05	4.14173E-05	1.09783E-05	1.02267E-05	0.001085159	0.00078017	0.000526013	0.000519334	0.00036848	0.000117057	0.000167691	0.000161293	1.64873E-05	1.53397E-05	1.64873E-05	1.53397E-05	0.000167691	0.000161293	0.000165792
3838003774485	383800	3774485	4.96255E-05	4.83523E-05	1.28165E-05	1.19391E-05	0.001309535	0.000941485	0.000634776	0.000626716	0.00044467	0.00014126	0.000202364	0.000194643	1.98964E-05	1.85115E-05	1.98964E-05	1.85115E-05	0.000202364	0.000194643	0.000199517
3838103774485	383810	3774485	5.96996E-05	5.81679E-05	1.54183E-05	1.43628E-05	0.001625057	0.001168328	0.0007872	0.000777718	0.00055181	0.000175296	0.000251122	0.00024154	2.46902E-05	2.29717E-05	2.46902E-05	2.29717E-05	0.000251122	0.00024154	0.000246949
3838203774485	383820	3774485	7.39359E-05	7.20389E-05	1.9095E-05	1.77878E-05	0.002068945	0.001487459	0.001002887	0.000990154	0.000702538	0.000223178	0.000319717	0.000307518	3.14344E-05	2.92464E-05	3.14344E-05	2.92464E-05	0.000319717	0.000307518	0.000313691
3838303774485	383830	3774485	9.29842E-05	9.05984E-05	2.40145E-05	2.23705E-05	0.002661146	0.00191322	0.001289947	0.001273569	0.000903628	0.000287059	0.00041123	0.000395539	4.0432E-05	3.76177E-05	4.0432E-05	3.76177E-05	0.00041123	0.000395539	0.000402754
3838403774485	383840	3774485	0.000120101	0.000117019	3.10177E-05	2.88944E-05	0.003502116	0.002517831	0.001697594	0.00167604	0.001189191	0.000377775	0.000541186	0.000520537	5.32093E-05	4.95056E-05	5.32093E-05	4.95056E-05	0.000541186	0.000520537	0.000529283
3838603774485	383860	3774485	0.000197091	0.000192034	5.09015E-05	4.7417E-05	0.005885415	0.004231294	0.00285286	0.002816638	0.001998472	0.000634863	0.000909481	0.000874779	8.94198E-05	8.31958E-05	8.94198E-05	8.31958E-05	0.000909481	0.000874779	0.000888285
3838703774485	383870	3774485	0.000248127	0.000241761	6.40823E-05	5.96955E-05	0.007463585	0.005365912	0.003617852	0.003571917	0.002534361	0.000805102	0.001153357	0.00110935	0.000113398	0.000105505	0.000113398	0.000105505	0.001153357	0.00110935	0.001126264
3838803774485	383880	3774485	0.000314006	0.00030595	8.10965E-05	7.5545E-05	0.009499496	0.006829622	0.004604727	0.004546262	0.003225682	0.001024717	0.001467969	0.001411958	0.00014433	0.000134284	0.00014433	0.000134284	0.001467969	0.001411958	0.001433292
3838903774485	383890	3774485	0.000203119	0.000197907	5.24583E-05	4.88672E-05	0.006082611	0.004373067	0.002948447	0.002911011	0.002065433	0.000656135	0.000939954	0.000904089	9.24159E-05	8.59833E-05	9.24159E-05	8.59833E-05	0.000939954	0.000904089	0.000918444
3829703774495	382970	3774495	5.0483E-06	4.91877E-06	1.30379E-06	1.21454E-06	4.48289E-05	3.22295E-05	2.17301E-05	2.14542E-05	1.52223E-05	4.83572E-06	6.92747E-06	6.66314E-06	6.81106E-07	6.33698E-07	6.81106E-07	6.33698E-07	6.92747E-06	6.66314E-06	8.45209E-06
3829803774495	382980	3774495	5.23677E-06	5.10241E-06	1.35247E-06	1.25988E-06	4.58267E-05	3.29469E-05	2.22137E-05	2.19317E-05	1.55611E-05	4.94335E-06	7.08166E-06	6.81145E-06	6.96266E-07	6.47802E-07	6.96266E-07	6.47802E-07	7.08166E-06	6.81145E-06	8.6281E-06
3829903774495	382990	3774495	5.41849E-06	5.27947E-06	1.3994E-06	1.3036E-06	4.67176E-05	3.35874E-05	2.26456E-05	2.23581E-05	1.58636E-05	5.03945E-06	7.21932E-06	6.94387E-06	7.09802E-07	6.60396E-07	7.09802E-07	6.60396E-07	7.21932E-06	6.94387E-06	8.78234E-06
3830003774495	383000	3774495	5.61541E-06	5.47133E-06	1.45026E-06	1.35098E-06	4.76708E-05	3.42727E-05	2.31076E-05	2.28143E-05	1.61873E-05	5.14228E-06	7.36663E-06	7.08555E-06	7.24285E-07	6.73871E-07	7.24285E-07	6.73871E-07	7.36663E-06	7.08555E-06	8.94928E-06
3830103774495	383010	3774495	5.9631E-06	5.8101E-06	1.54005E-06	1.43463E-06	4.96129E-05	3.5669E-05	2.40491E-05	2.37437E-05	1.68467E-05	5.35178E-06	7.66675E-06	7.37422E-06	7.53792E-07	7.01324E-07	7.53792E-07	7.01324E-07	7.66675E-06	7.37422E-06	9.29767E-06
3830203774495	383020	3774495	6.36255E-06	6.19931E-06	1.64322E-06	1.53073E-06	5.17777E-05	3.72254E-05	2.50984E-05	2.47798E-05	1.75818E-05	5.5853E-06	8.00128E-06	7.69599E-06	7.86683E-07	7.31926E-07	7.86683E-07	7.31926E-07	8.00128E-06	7.69599E-06	9.68598E-06
3830303774495	383030	3774495	6.75525E-06	6.58193E-06	1.74464E-06	1.62521E-06	5.37733E-05	3.86601E-05	2.60657E-05	2.57348E-05	1.82595E-05	5.80056E-06	8.30966E-06	7.9926E-06	8.17003E-07	7.60135E-07	8.17003E-07	7.60135E-07	8.30966E-06	7.9926E-06	1.00434E-05
3830403774495	383040	3774495	7.10913E-06	6.92673E-06	1.83603E-06	1.71035E-06	5.54214E-05	3.9845E-05	2.68646E-05	2.65235E-05	1.88191E-05	5.97834E-06	8.56434E-06	8.23756E-06	8.42043E-07	7.83433E-07	8.42043E-07	7.83433E-07	8.56434E-06	8.23756E-06	1.03374E-05
3830503774495	383050	3774495	7.49452E-06	7.30223E-06	1.93556E-06	1.80306E-06	5.71675E-05	4.11004E-05	2.7711E-05	2.73592E-05	1.9412E-05	6.1667E-06	8.83417E-06	8.4971E-06	8.68573E-07	8.08116E-07	8.68573E-07	8.08116E-07	8.83417E-06	8.4971E-06	1.06495E-05
3830603774495	383060	3774495	7.96374E-06	7.75941E-06	2.05675E-06	1.91595E-06	5.92611E-05	4.26055E-05	2.87259E-05	2.83611E-05	2.01229E-05	6.39253E-06	9.15769E-06	8.80827E-06	9.00381E-07	8.3771E-07	9.00381E-07	8.3771E-07	9.15769E-06	8.80827E-06	1.10287E-05
3830703774495	383070	3774495	8.47346E-06	8.25606E-06	2.18839E-06	2.03858E-06	6.14348E-05	4.41683E-05	2.97795E-05	2.94014E-05	2.0861E-05	6.62701E-06	9.4936E-06	9.13137E-06	9.33408E-07	8.68438E-07	9.33408E-07	8.68438E-07	9.4936E-06	9.13137E-06	1.14207E-05
3830803774495	383080	3774495	8.98712E-06	8.75654E-06	2.32105E-06	2.16216E-06	6.35284E-05	4.56735E-05	3.07944E-05	3.04034E-05	2.15719E-05	6.85285E-06	9.81712E-06	9.44254E-06	9.65216E-07	8.98032E-07	9.65216E-07	8.98032E-07	9.81712E-06	9.44254E-06	1.17945E-05
3830903774495	383090	3774495	9.4856E-06	9.24222E-06	2.44979E-06	2.28209E-06	6.56131E-05	4.71722E-05	3.18049E-05	3.1401E-05	2.22798E-05	7.07772E-06	1.01393E-05	9.7524E-06	9.96889E-07	9.27501E-07	9.96889E-07	9.27501E-07	1.01393E-05	9.7524E-06	1.2161E-05
3831003774495	383100	3774495	1.00223E-05	9.76518E-06	2.5884E-06	2.41121E-06	6.76264E-05	4.86197E-05	3.27808E-05	3.23646E-05	2.29635E-05	7.29491E-06	1.04504E-05	1.00517E-05	1.02748E-06	9.55962E-07	1.02748E-06	9.55962E-07	1.04504E-05	1.00517E-05	1.25293E-05
3831103774495	383110	3774495	1.05478E-05	1.02772E-05	2.72412E-06	2.53764E-06	6.91766E-05	4.97342E-05	3.35322E-05	3.31065E-05	2.34898E-05	7.46212E-06	1.06899E-05	1.02821E-05	1.05103E-06	9.77874E-07	1.05103E-06	9.77874E-07	1.06899E-05	1.02821E-05	1.28106E-05
3831203774495	383120	3774495	1.11065E-05	1.08215E-05	2.8684E-06	2.67204E-06	7.06554E-05	5.07974E-05	3.42491E-05	3.38142E-05	2.3992E-05	7.62164E-06	1.09185E-05	1.05019E-05	1.0735E-06	9.98779E-07	1.0735E-06	9.98779E-07	1.09185E-05	1.05019E-05	1.30755E-05
3831303774495	383130	3774495	1.16899E-05	1.139E-05	3.01908E-06	2.81241E-06	7.21254E-05	5.18542E-05	3.49616E-05	3.45177E-05	2.44911E-05	7.78021E-06	1.11456E-05	1.07204E-05	1.09583E-06	1.01956E-06	1.09583E-06	1.01956E-06	1.11456E-05	1.07204E-05	1.33223E-05
3831403774495	383140	3774495	1.22812E-05	1.19661E-05	3.17179E-06	2.95466E-06	7.35597E-05	5.28854E-05	3.56569E-05	3.52041E-05	2.49782E-05	7.93493E-06	1.13673E-05	1.09335E-05	1.11763E-06	1.03983E-06	1.11763E-06	1.03983E-06	1.13673E-05	1.09335E-05	1.35546E-05
3831503774495	383150	3774495	1.29141E-05	1.25828E-05	3.33526E-06	3.10694E-06	7.50118E-05	5.39294E-05	3.63608E-05	3.58991E-05	2.54713E-05	8.09157E-06	1.15917E-05	1.11494E-05	1.13969E-06	1.06036E-06	1.13969E-06	1.06036E-06	1.15917E-05	1.11494E-05	1.37904E-05
3831603774495	383160	3774495	1.35803E-05	1.32318E-05	3.50729E-06	3.2672E-06	7.64728E-05	5.49798E-05	3.7069E-05	3.65983E-05	2.59674E-05	8.24917E-06	1.18174E-05	1.13665E-05	1.16189E-06	1.08101E-06	1.16189E-06	1.08101E-06	1.18174E-05	1.13665E-05	1.40227E-05
3831703774495	383170	3774495	1.42897E-05	1.39231E-05	3.69052E-06	3.43788E-06	7.79517E-05	5.6043E-05	3.77858E-05	3.73061E-05	2.64696E-05	8.4087E-06	1.2046E-05	1.15864E-05	1.18436E-06	1.10192E-06	1.18436E-06	1.10192E-06	1.2046E-05	1.15864E-05	1.42604E-05
3831903774495	383190	3774495	1.58166E-05	1.54108E-05	4.08487E-06	3.80523E-06	8.07936E-05	5.80862E-05	3.91634E-05	3.86661E-05	2.74346E-05	8.71525E-06	1.24851E-05	1.20088E-05	1.22753E-06	1.14209E-06	1.22753E-06	1.14209E-06	1.24851E-05	1.20088E-05	1.47086E-05
3832003774495	383200	3774495	1.66375E-05	1.62106E-05	4.29686E-06	4.00272E-06	8.21388E-05	5.90533E-05	3.98155E-05	3.93099E-05	2.78913E-05	8.86036E-06	1.2693E-05	1.22087E-05	1.24797E-06	1.16111E-06	1.24797E-06	1.16111E-06	1.2693E-05	1.22087E-05	1.49191E-05
3832103774495	383210	3774495	1.75461E-05	1.70959E-05	4.53152E-06	4.22132E-06	8.3582E-05	6.00909E-05	4.0515E-05	4.00006E-05	2.83814E-05	9.01605E-06	1.2916E-05	1.24232E-05	1.2699E-06	1.18151E-06	1.2699E-06	1.18151E-06	1.2916E-05	1.24232E-05	1.51459E-05
3832203774495	383220	3774495	1.85639E-05	1.80876E-05	4.79438E-06	4.46617E-06

			MSite Grubbing / Prep	MMass Grading / Excavation	MMass Grading / Excavation	MDrainage / Utilities Trenching	MFoundations / Concrete Pads	MBuilding / Structure Construction	MAsphalt Paving	MLandscaping or Other Finishing	MWaterside Construction (Piles)	RSSWDemolition	RSSWPlacing Base	RSSWForm/Plac e Rebar and Pour	Child Risk				
Unique Identifier	X (UTM)	Y (UTM)	2027	2027	2028	2028	2028	2028	2028	2028	2028	2029	2029	2029	3rd Trimester	0<2	2<16	Total	per million
3833303774485	383330	3774485	5.76916E-05	6.78406E-05	6.69373E-05	1.42286E-05	1.85042E-05	1.36201E-05	1.40187E-06	1.64238E-05	1.40187E-06	5.31088E-05	7.7062E-05	4.56808E-05	5.23958E-09	6.4142E-08	9.6303E-09	7.90117E-08	0.07901168
3833403774485	383340	3774485	5.86386E-05	6.89542E-05	6.8036E-05	1.44621E-05	1.88079E-05	1.38436E-05	1.42488E-06	1.66934E-05	1.42488E-06	5.44657E-05	7.90309E-05	4.68479E-05	5.05297E-09	6.2208E-08	9.5277E-09	7.67891E-08	0.07678912
3833703774485	383370	3774485	6.12455E-05	7.20197E-05	7.10607E-05	1.51051E-05	1.9644E-05	1.44591E-05	1.48823E-06	1.74355E-05	1.48823E-06	5.85457E-05	8.49511E-05	5.03573E-05	4.5496E-09	5.6999E-08	9.2081E-09	7.07568E-08	0.07075683
3833803774485	383380	3774485	6.18526E-05	7.27336E-05	7.17652E-05	1.52548E-05	1.98388E-05	1.46024E-05	1.50298E-06	1.76084E-05	1.50298E-06	5.98714E-05	8.68747E-05	5.14976E-05	4.38637E-09	5.5275E-08	9.0738E-09	6.87354E-08	0.06873538
3833903774485	383390	3774485	6.27439E-05	7.37817E-05	7.27993E-05	1.54746E-05	2.01246E-05	1.48128E-05	1.52464E-06	1.78621E-05	1.52464E-06	6.14154E-05	8.91151E-05	5.28256E-05	4.26321E-09	5.4021E-08	9.004E-09	6.72883E-08	0.06728834
3834003774485	383400	3774485	6.37744E-05	7.49935E-05	7.39949E-05	1.57288E-05	2.04552E-05	1.50561E-05	1.54968E-06	1.81555E-05	1.54968E-06	6.3131E-05	9.16045E-05	5.43013E-05	4.16233E-09	5.3028E-08	8.9659E-09	6.61562E-08	0.06615622
3834203774485	383420	3774485	6.54678E-05	7.69847E-05	7.59597E-05	1.61464E-05	2.09983E-05	1.54559E-05	1.59083E-06	1.86375E-05	1.59083E-06	6.63938E-05	9.63388E-05	5.71077E-05	3.97117E-09	5.1118E-08	8.8661E-09	6.39548E-08	0.06395483
3834303774485	383430	3774485	6.62365E-05	7.78887E-05	7.68516E-05	1.6336E-05	2.12449E-05	1.56374E-05	1.60951E-06	1.88564E-05	1.60951E-06	6.79316E-05	9.85702E-05	5.84304E-05	3.88337E-09	5.0237E-08	8.8154E-09	6.29359E-08	0.06293589
3834403774485	383440	3774485	6.70442E-05	7.88384E-05	7.77887E-05	1.65352E-05	2.15039E-05	1.58281E-05	1.62913E-06	1.90863E-05	1.62913E-06	6.95162E-05	0.00010087	5.97934E-05	3.80605E-09	4.9476E-08	8.7785E-09	6.20603E-08	0.06206031
3834503774485	383450	3774485	6.78741E-05	7.98144E-05	7.87517E-05	1.67399E-05	2.17701E-05	1.6024E-05	1.6493E-06	1.93226E-05	1.6493E-06	7.11507E-05	0.000103241	6.11993E-05	3.73688E-09	4.8804E-08	8.7515E-09	6.12926E-08	0.06129258
3834603774485	383460	3774485	6.8732E-05	8.08232E-05	7.9747E-05	1.69515E-05	2.20453E-05	1.62265E-05	1.67015E-06	1.95668E-05	1.67015E-06	7.28601E-05	0.000105722	6.26696E-05	3.676E-09	4.8227E-08	8.7359E-09	6.06391E-08	0.06063906
3834703774485	383470	3774485	6.98627E-05	8.21529E-05	8.1059E-05	1.72304E-05	2.2408E-05	1.64935E-05	1.69762E-06	1.98887E-05	1.69762E-06	7.48876E-05	0.000108664	6.44135E-05	3.63343E-09	4.788E-08	8.7601E-09	6.02739E-08	0.06027388
3834803774485	383480	3774485	7.10882E-05	8.35939E-05	8.24808E-05	1.75326E-05	2.2801E-05	1.67828E-05	1.7274E-06	2.02376E-05	1.7274E-06	7.70648E-05	0.000111823	6.62863E-05	3.5997E-09	4.7641E-08	8.8008E-09	6.00412E-08	0.06004117
3834903774485	383490	3774485	7.22914E-05	8.50088E-05	8.38768E-05	1.78294E-05	2.31869E-05	1.70668E-05	1.75664E-06	2.05801E-05	1.75664E-06	7.92733E-05	0.000115027	6.81858E-05	3.56903E-09	4.7431E-08	8.8433E-09	5.98435E-08	0.05984355
3835103774485	383510	3774485	7.46476E-05	8.77795E-05	8.66107E-05	1.84105E-05	2.39427E-05	1.76231E-05	1.81389E-06	2.12509E-05	1.81389E-06	8.37962E-05	0.00012159	7.20762E-05	3.51596E-09	4.7094E-08	8.9348E-09	5.95443E-08	0.05954429
3835203774485	383520	3774485	7.53996E-05	8.86638E-05	8.74832E-05	1.85959E-05	2.41839E-05	1.78006E-05	1.83217E-06	2.1465E-05	1.83217E-06	8.5699E-05	0.000124351	7.37128E-05	3.47627E-09	4.673E-08	8.9373E-09	5.91434E-08	0.05914342
3835303774485	383530	3774485	7.6185E-05	8.95874E-05	8.83945E-05	1.87896E-05	2.44358E-05	1.79861E-05	1.85125E-06	2.16886E-05	1.85125E-06	8.76829E-05	0.00012723	7.54192E-05	3.44062E-09	4.6412E-08	8.947E-09	5.87999E-08	0.05879986
3835403774485	383540	3774485	7.7171E-05	9.07467E-05	8.95384E-05	1.90328E-05	2.4752E-05	1.82188E-05	1.87521E-06	2.19692E-05	1.87521E-06	8.99412E-05	0.000130507	7.73617E-05	3.4156E-09	4.6234E-08	8.9832E-09	5.86328E-08	0.05863276
3835503774485	383550	3774485	7.83964E-05	9.21878E-05	9.09603E-05	1.93351E-05	2.51451E-05	1.85081E-05	1.90499E-06	2.23181E-05	1.90499E-06	9.25146E-05	0.000134241	7.95752E-05	3.40219E-09	4.621E-08	9.0488E-09	5.86609E-08	0.05866085
3835603774485	383560	3774485	7.98113E-05	9.38516E-05	9.26019E-05	1.9684E-05	2.55989E-05	1.88422E-05	1.93937E-06	2.27209E-05	1.93937E-06	9.535E-05	0.000138355	8.2014E-05	3.39762E-09	4.6303E-08	9.1377E-09	5.88381E-08	0.05883811
3835703774485	383570	3774485	8.1371E-05	9.56856E-05	9.44115E-05	2.00687E-05	2.60991E-05	1.92104E-05	1.97727E-06	2.31649E-05	1.97727E-06	9.84101E-05	0.000142795	8.46461E-05	3.40004E-09	4.6489E-08	9.2443E-09	5.91329E-08	0.05913286
3835803774485	383580	3774485	8.31145E-05	9.77358E-05	9.64345E-05	2.04987E-05	2.66584E-05	1.9622E-05	2.01963E-06	2.36613E-05	2.01963E-06	0.000101738	0.000147625	8.75088E-05	3.41059E-09	4.6784E-08	9.3729E-09	5.95671E-08	0.05956714
3835903774485	383590	3774485	8.51532E-05	0.000100133	9.87999E-05	2.10015E-05	2.73123E-05	2.01033E-05	2.06917E-06	2.42417E-05	2.06917E-06	0.000105472	0.000153042	9.07204E-05	3.43372E-09	4.725E-08	9.5356E-09	6.02189E-08	0.0602189
3836003774485	383600	3774485	8.83227E-05	0.00010386	0.000102477	2.17832E-05	2.83289E-05	2.08516E-05	2.14619E-06	2.5144E-05	2.14619E-06	0.000110594	0.000160474	9.51259E-05	3.50115E-09	4.833E-08	9.8239E-09	6.16547E-08	0.06165466
3836103774485	383610	3774485	9.17485E-05	0.000107889	0.000106452	2.26281E-05	2.94276E-05	2.16603E-05	2.22943E-06	2.61192E-05	2.22943E-06	0.000116134	0.000168513	9.98909E-05	3.57722E-09	4.9533E-08	1.0139E-08	6.32489E-08	0.06324891
3836203774485	383620	3774485	9.60766E-05	0.000112978	0.000111474	2.36955E-05	3.08158E-05	2.26821E-05	2.3346E-06	2.73513E-05	2.3346E-06	0.00012289	0.000178316	0.000105702	3.68584E-09	5.1193E-08	1.0551E-08	6.54299E-08	0.06542995
3836303774485	383630	3774485	0.000101441	0.000119286	0.000117698	2.50185E-05	3.25364E-05	2.39485E-05	2.46495E-06	2.88784E-05	2.46495E-06	0.00013106	0.00019017	0.000112729	3.82966E-09	5.3355E-08	1.1072E-08	6.82566E-08	0.06825662
3836403774485	383640	3774485	0.000107407	0.000126301	0.00012462	2.64899E-05	3.44499E-05	2.5357E-05	2.60991E-06	3.05768E-05	2.60991E-06	0.000140162	0.000203377	0.000120558	3.99173E-09	5.5782E-08	1.1653E-08	7.14272E-08	0.07142721
3836503774485	383650	3774485	0.000114798	0.000134993	0.000133196	2.83129E-05	3.68207E-05	2.71021E-05	2.78953E-06	3.26811E-05	2.78953E-06	0.000151257	0.000219477	0.000130101	4.19977E-09	5.8873E-08	1.2381E-08	7.5453E-08	0.07545299
3836603774485	383660	3774485	0.000123243	0.000144924	0.000142994	3.03956E-05	3.95293E-05	2.90957E-05	2.99473E-06	3.50851E-05	2.99473E-06	0.000163937	0.000237876	0.000141008	4.43904E-09	6.2421E-08	1.3214E-08	8.00732E-08	0.08007323
3836703774485	383670	3774485	0.000133381	0.000156845	0.000154757	3.2896E-05	4.27809E-05	3.14891E-05	3.24108E-06	3.79712E-05	3.24108E-06	0.000179053	0.000259809	0.00015401	4.72942E-09	6.6716E-08	1.4216E-08	8.56607E-08	0.08566074
3836803774485	383680	3774485	0.00014597	0.000171649	0.000169363	3.60008E-05	4.68187E-05	3.44611E-05	3.54698E-06	4.15551E-05	3.54698E-06	0.000197715	0.000286889	0.000170062	5.09429E-09	7.2098E-08	1.5464E-08	9.26566E-08	0.09265655
3836903774485	383690	3774485	0.000160971	0.000189288	0.000186768	3.97005E-05	5.16301E-05	3.80026E-05	3.91149E-06	4.58256E-05	3.91149E-06	0.000220106	0.000319378	0.000189321	5.53091E-09	7.853E-08	1.6954E-08	1.01015E-07	0.10101482
3837003774485	383700	3774485	0.000177798	0.000209076	0.000206293	4.38508E-05	5.70275E-05	4.19754E-05	4.3204E-06	5.06162E-05	4.3204E-06	0.000245631	0.000356415	0.000211276	6.01814E-09	8.5709E-08	1.8626E-08	1.10352E-07	0.11035221
3837103774485	383710	3774485	0.000197885	0.000232697	0.000229598	4.88047E-05	6.34701E-05	4.67175E-05	4.80849E-06	5.63345E-05	4.80849E-06	0.000275975	0.000400446	0.000237376	6.60252E-09	9.4309E-08	2.0624E-08	1.21535E-07	0.12153502
3837203774485	383720	3774485	0.000219921	0.000258609	0.000255166	5.42395E-05	7.05381E-05	5.19199E-05	5.34395E-06	6.26078E-05	5.34395E-06	0.000310022	0.000449848	0.000266661	7.24552E-09	1.0376E-07	2.2822E-08	1.33824E-07	0.13382444
3837303774485	383730	3774485	0.000240587	0.000282911	0.000279144	5.93364E-05	7.71665E-05	5.67987E-05	5.84612E-06	6.8491E-05	5.84612E-06	0.000342918	0.000497581	0.000294956	7.83229E-09	1.1242E-07	2.4868E-08	1.45121E-07	0.14512118
3837403774485	383740	3774485	0.000264773	0.000311352	0.000307206	6.53015E-05	8.4924E-05	6.25087E-05	6.43383E-06	7.53764E-05	6.43383E-06	0.000381612	0.000553728	0.000328239	8.51949E-09	1.2256E-07	2.7267E-08	1.58351E-07	0.15835147
3837503774485	383750	3774485	0.000294218	0.000345976	0.000341369	7.25635E-05	9.43682E-05	6.94601E-05	7.14932E-06	8.37587E-05	7.14932E-06	0.000428751	0.000622127	0.000368784	9.35861E-09	1.3494E-07	3.0192E-08	1.7449E-07	0.17449009
3837603774485	383760	3774485	0.00033013	0.000388205	0.000383036	8.14204E-05	0.000105887	7.79383E-05	8.02195E-06	9.39822E-05	8.02195E-06	0.000486386	0.000705756	0.000418358	1.03855E-08	1.5007E-07	3.3763E-08	1.94218E-07	0.19421798
3837703774485	383770	3774485	0.00037492	0.000440876	0.000435005	9.24673E-05	0.000120253	8.85127E-05	9.11034E-06	0.000106733	9.11034E-06	0.000558248	0.000810029	0.000480169	1.16709E-08	1.6899E-07	3.8223E-08	2.18885E-07	0.21888538
3837803774485	383780	3774485	0.000433592	0.000509869	0.00050308	0.000106938	0.000139072	0.000102364	1.0536E-05	0.000123436	1.0536E-05	0.000652372	0.000946605	0.000561129	1.33599E-08	1.9383E-07	4.4074E-08	2.51267E-07	0.25126714
3837903774485	383790	3774485	0.000508953	0.000598487	0.000590518	0.000125524	0.000163243	0.000120156	1.23672E-05	0.00014489	1.23672E-05	0.000773231	0.001121975	0.000665084	1.55334E-08	2.2579E-07	5.1593E-08	2.92916E-07	0.29291607
3838003774485	383800	3774485	0.000612483	0.000720229	0.000710639	0.000151058	0.000196449	0.000144597	1.4883E-05	0.000174363	1.4883E-05	0.00093923	0.001362843	0.000807866	1.85255E-08	2.6976E-07	6.1931E-08	3.50213E-07	0.35021316
3838103774485	383810	3774485	0.00075809	0.000891452	0.000879582	0.000186969	0.000243152	0.000178973	1.84211E-05	0.000215815	1.84211E-05	0.001172617	0.001701493	0.00100861	2.27391E-08	3.3165E-07	7.6478E-08	4.3087E-07	0.43086963
3838203774485	383820	3774485	0.000962977	0.001132382	0.001117304	0.000237501	0.000308868	0.000227344	2.33998E-05	0.000274143	2.33998E-05	0.00150093	0.002177882	0.001291005	2.86739E-08	4.1881E-07	9.6954E-08	5.44438E-07	0.54443772
3838303774485	383830	3774485	0.001236384	0.001453887	0.001434528	0.000304932	0.000396561	0.000291891	3.00434E-05	0.000351977	3.00434E-05	0.001938902	0.002813388	0.00166772	3.65986E-08	5.3517E-07	1.2428E-07	6.96047E-07	0.69604732
3838403774485	383840	3774485	0.001624807	0.00191064	0.0018852	0.000400729	0.000521145	0.000383591	3.94818E-05	0.000462555	3.94818E-05	0.002560901	0.003715923	0.002202724	4.78623E-08	7.0052E-07	1.6311E-07	9.11488E-07	0.91148765
3838603774485	383860	3774485	0.00272688	0.003206588	0.003163892	0.000672535	0.000874627	0.000643773	6.62615E-05	0.000776296	6.62615E-05	0.004324306	0.006274662	0.003719492	7.98303E-08	1.1696E-06	2.7323E-07	1.52271E-06	1.52270613
3838703774485	383870	3774485	0.003457437	0.004065663	0.004011527	0.000852714	0.001108947	0.000816245	8.40136E-05	0.000984273	8.40136E-05	0.005492459	0.007969677	0.004724263	1.01025E-07	1.4806E-06	3.4621E-07	1.92781E-06	1.92781217
3838803774485	383880	3774485	0.00439996	0.005173993	0.0051051	0.00108517	0.001411254	0.00103876	0.000106916	0.001252593	0.000106916	0.006999435	0.010156332	0.006020468	1.28372E-07	1.8818E-06	4.4036E-07	2.45049E-06	2.45049347
3838903774485	383890	3774485	0.002819464	0.003315459	0.003271313	0.000695369	0.000904322	0.0006656	6.85113E-05	0.000802653	6.85113E-05	0.004471564	0.006488336	0.003846154	8.24814E-08	1.2085E-06	2.8239E-07	1.57338E-06	1.57338001
3829703774495	382970	3774495	2.59465E-05	3.05109E-05	3.01047E-05	6.39922E-06	8.32214E-06	6.12555E-06	6.30484E-07	7.38651E-06	6.30484E-07	1.8959E-05	2.75099E-05	1.63073E-05	1.55973E-09	2.0136E-08	3.3129E-09	2.50083E-08	0.02500829
3829803774495	382980	3774495	2.64868E-05	3.11463E-05	3.07316E-05	6.53248E-06	8.49544E-06	6.25311E-06	6.43613E-07	7.54033E-06	6.43613E-07	1.94456E-05	2.82159E-05	1.67258E-05	1.61852E-09	2.0843E-08	3.4077E-09	2.58692E-08	0.02586921
3829903774495	382990	3774495	2.69603E-05	3.17031E-05	3.12809E-05	6.64926E-06	8.6473E-06	6.36489E-06	6.55118E-07	7.67512E-06	6.55118E-07	1.98916E-05	2.88632E-05	1.71095E-05	1.67573E-09	2.1526E-08	3.4959E-09	2.66978E-08	0.02669778
3830003774495	383000	3774495	2.74727E-05	3.23057E-05	3.18755E-05	6.77565E-06	8.81167E-06	6.48587E-06	6.67571E-07	7.82101E-06	6.67571E-07	2.03689E-05	2.95557E-05	1.752E-05	1.73809E-09	2.2269E-08	3.5916E-09	2.75985E-08	0.02759849
3830103774495	383010	3774495	2.85422E-05	3.35633E-05	3.31164E-05	7.03942E-06	9.15471E-06	6.73836E-06	6.93559E-07	8.12548E-06	6.93559E-07	2.12516E-05	3.08366E-05	1.82793E-05	1.84794E-09	2.36E-08	3.7724E-09	2.92203E-08	0.02922025
3830203774495	383020	3774495	2.97343E-05	3.49651E-05	3.44995E-05	7.33342E-06	9.53705E-06	7.01979E-06	7.22525E-07	8.46484E-06	7.22525E-07	2.22217E-05	3.22442E-05	1.91137E-05	1.97564E-09	2.514E-08	3.9787E-09	3.10947E-08	0.03109466
3830303774495	383030	3774495	3.08316E-05	3.62555E-05	3.57727E-05	7.60406E-06	9.88901E-06	7.27885E-06	7.4919E-07	8.77723E-06	7.4919E-07	2.31138E-05	3.35387E-05	1.9881E-05	2.10367E-09	2.6673E-08	4.1778E-09	3.29548E-08	0.03295478
3830403774495	383040	3774495	3.1734E-05	3.73166E-05	3.68197E-05	7.82662E-06	1.01784E-05	7.49189E-06	7.71117E-07	9.03413E-06	7.71117E-07	2.38718E-05	3.46385E-05	2.0533E-05	2.22179E-09	2.8074E-08	4.3524E-09	3.46484E-08	0.03464838
3830503774495	383050	3774495	3.26921E-05	3.84432E-05	3.79314E-05	8.06291E-06	1.04857E-05	7.71808E-06	7.94398E-07	9.30688E-06	7.94398E-07	2.46641E-05	3.57882E-05	2.12145E-05	2.3528E-09	2.9622E-08	4.5422E-09	3.65175E-08	0.0365175
3830603774495	383060	3774495	3.38563E-05	3.98122E-05	3.92821E-05	8.35004E-06	1.08592E-05	7.99293E-06	8.22688E-07	9.63831E-06	8.22688E-07	2.55968E-05	3.71415E-05	2.20167E-05	2.51438E-09	3.153E-08	4.7746E-09	3.88191E-08	0.03881909
3830703774495	383070	3774495	3.50595E-05	4.12271E-05	4.06781E-05	8.64678E-06	1.12451E-05	8.27698E-06	8.51924E-07	9.98083E-06	8.51924E-07	2.65856E-05	3.85763E-05	2.28672E-05	2.69413E-09	3.3642E-08	5.026E-09	4.13618E-08	0.04136176
3830803774495	383080	3774495	3.6207E-05	4.25764E-05	4.20095E-05	8.92979E-06	1.16131E-05	8.54789E-06	8.79807E-07	1.03075E-05	8.79807E-07	2.75526E-05	3.99794E-05	2.3699E-05	2.88052E-09	3.5817E-08	5.2783E-09	4.39761E-08	0.04397612
3830903774495	383090	3774495	3.73322E-05	4.38996E-05	4.3315E-05	9.2073E-06	1.1974E-05	8.81353E-06	9.07149E-07	1.06278E-05	9.07149E-07	2.84353E-05	4.12603E-05	2.44583E-05	3.06742E-09	3.7995E-08	5.5275E-09	4.659E-08	0.04659004
3831003774495	383100	3774495	3.84629E-05	4.52293E-05	4.4627E-05	9.48618E-06	1.23367E-05	9.08048E-06	9.34626E-07	1.09497E-05	9.34626E-07	2.93337E-05	4.25638E-05	2.5231E-05	3.27768E-09	4.0436E-08	5.7974E-09	4.9511E-08	0.04951098
3831103774495	383110	3774495	3.93263E-05	4.62446E-05	4.56288E-05	9.69912E-06	1.26136E-05	9.28432E-06	9.55606E-07	1.11955E-05	9.55606E-07	3.01821E-05	4.37949E-05	2.59607E-05	3.48715E-09	4.2828E-08	6.0467E-09	5.23619E-08	0.05236192
3831203774495	383120	3774495	4.01396E-05	4.72009E-05	4.65724E-05	9.8997E-06	1.28745E-05	9.47632E-06	9.75368E-07	1.14271E-05	9.75368E-07	3.10118E-05	4.49989E-05	2.66744E-05	3.7058E-09	4.5314E-08	6.2988E-09	5.53186E-08	0.05531862
3831303774495	383130	3774495	4.08972E-05	4.80917E-05	4.74514E-05	1.00865E-05	1.31175E-05	9.65517E-06	9.93776E-07	1.16427E-05	9.93776E-07	3.18509E-05	4.62164E-05	2.73961E-05	3.92695E-09	4.7822E-08	6.5506E-09	5.82996E-08	0.0582996
3831403774495	383140	3774495	4.16102E-05	4.89301E-05	4.82786E-05	1.02624E-05	1.33461E-05	9.82349E-06	1.0111E-06	1.18457E-05	1.0111E-06	3.26838E-05	4.74249E-05	2.81125E-05	4.15454E-09	5.0395E-08	6.8032E-09	6.13531E-08	0.0613531
3831503774495	383150	3774495	4.23343E-05	4.97817E-05	4.91188E-05	1.0441E-05	1.35784E-05	9.99445E-06	1.0287E-06	1.20518E-05	1.0287E-06	3.35416E-05	4.86696E-05	2.88503E-05	4.39385E-09	5.3097E-08	7.0665E-09	6.45572E-08	0.06455724
3831603774495	383160	3774495	4.30473E-05	5.06201E-05	4.99461E-05	1.06168E-05	1.38071E-05	1.01628E-05	1.04602E-06	1.22548E-05	1.04602E-06	3.44181E-05	4.99414E-05	2.96043E-05	4.63124E-09	5.5777E-08	7.3288E-09	6.77371E-08	0.06773705
3831703774495	383170	3774495	4.3777E-05	5.14782E-05	5.07927E-05	1.07968E-05	1.40411E-05	1.03351E-05	1.06375E-06	1.24626E-05	1.06375E-06	3.53133E-05	5.12404E-05	3.03743E-05	4.86048E-09	5.8369E-08	7.5872E-09	7.08165E-08	0.07081648
3831903774495	383190	3774495	4.51529E-05	5.30961E-05	5.23891E-05	1.11361E-05	1.44824E-05	1.06599E-05	1.09719E-06	1.28542E-05	1.09719E-06	3.7004E-05	5.36936E-05	3.18285E-05	5.2562E-09	6.2858E-08	8.0533E-09	7.61678E-08	0.07616777
3832003774495	383200	3774495	4.5799E-05	5.38559E-05	5.31388E-05	1.12955E-05	1.46897E-05	1.08124E-05	1.11289E-06	1.30382E-05	1.11289E-06	3.77963E-05	5.48432E-05	3.25099E-05	5.39941E-09	6.4502E-08	8.2432E-09	7.81442E-08	0.0781442
3832103774495	383210	3774495	4.64953E-05	5.46747E-05	5.39467E-05	1.14672E-05	1.4913E-05	1.09768E-05	1.12981E-06	1.32364E-05	1.12981E-06	3.86572E-05	5.60924E-05	3.32505E-05	5.5207E-09	6.591E-08	8.4243E-09	7.98548E-08	0.07985479
3832203774495	383220	3774495	4.72417E-05	5.55524E-05	5.48127E-05	1.16513E-05	1.51524E-05	1.1153E-05	1.14795E-06	1.34489E-05	1.14795E-06	3.96023E-05	5.74638E-05	3.40634E-05	5.62148E-09	6.71E-08	8.5987E-09	8.13203E-08	0.08132032

			EGIODemolition	EGIOSite Grubbing / Prep	EGIOMass Grading / Excavation	EGIOMass Grading / Excavation	EGIODrainage / Utilities Trenching	EGIODrainage / Utilities Trenching	EGIOFoundations / Concrete Pads	EGIOFoundations / Concrete Pads	EGIOBuilding / Structure Construction	EGIOBuilding / Structure Construction	EGIOAsphalt Paving	EGIOArchitectural Coating	EGIOLandscaping or Other Finishing	EGIOWaterside Construction (Piles)	HIWaterside Construction (Landscaping)	HIWaterside Construction (Landscaping)	KMDemolition	KMSite Grubbing / Prep	KMMass Grading / Excavation
Unique Identifier	X (UTM)	Y (UTM)	2025	2025	2025	2026	2026	2027	2026	2027	2026	2027	2027	2027	2027	2027	2025	2026	2025	2025	2025
3832303774495	383230	3774495	0.00048731	0.00019113	6.32963E-05	6.19922E-05	0.000143949	0.000143727	0.00018913	0.000189008	0.000202582	0.000197726	7.8832E-06	7.8832E-06	0.000213493	7.8832E-06	1.87085E-05	1.81226E-05	1.99625E-05	8.66388E-05	6.58547E-05
3832403774495	383240	3774495	0.000489376	0.00019194	6.35647E-05	6.2255E-05	0.000144559	0.000144336	0.000189932	0.000189809	0.000203441	0.000198564	7.91662E-06	7.91662E-06	0.000214398	7.91662E-06	1.88718E-05	1.82807E-05	2.02884E-05	8.80531E-05	6.69298E-05
3832503774495	383250	3774495	0.000487382	0.00019116	6.33057E-05	6.20013E-05	0.00014397	0.000143748	0.000189158	0.000189036	0.000202612	0.000197755	7.88436E-06	7.88436E-06	0.000213524	7.88436E-06	1.90332E-05	1.84371E-05	2.06233E-05	8.95068E-05	6.80347E-05
3832603774495	383260	3774495	0.000482082	0.00018908	6.26173E-05	6.13272E-05	0.000142405	0.000142185	0.000187101	0.000186981	0.000200409	0.000195605	7.79863E-06	7.79863E-06	0.000211202	7.79863E-06	1.92144E-05	1.86126E-05	2.09809E-05	9.10586E-05	6.92143E-05
3832703774495	383270	3774495	0.000473621	0.00018576	6.15183E-05	6.02508E-05	0.000139905	0.00013969	0.000183817	0.000183699	0.000196891	0.000192172	7.66176E-06	7.66176E-06	0.000207496	7.66176E-06	1.94153E-05	1.88072E-05	2.13656E-05	9.27284E-05	7.04834E-05
3832903774495	383290	3774495	0.000445687	0.0001748	5.789E-05	5.66973E-05	0.000131654	0.000131451	0.000172976	0.000172864	0.000185279	0.000180838	7.20987E-06	7.20987E-06	0.000195258	7.20987E-06	1.97418E-05	1.91235E-05	2.20989E-05	9.59106E-05	7.29023E-05
3833003774495	383300	3774495	0.000427957	0.00016785	5.5587E-05	5.44417E-05	0.000126416	0.000126221	0.000166095	0.000165987	0.000177908	0.000173644	6.92305E-06	6.92305E-06	0.00018749	6.92305E-06	1.98441E-05	1.92225E-05	2.24202E-05	9.73053E-05	7.39624E-05
3833103774495	383310	3774495	0.000408637	0.00016027	5.30775E-05	5.19839E-05	0.000120709	0.000120523	0.000158596	0.000158494	0.000169876	0.000165804	6.6105E-06	6.6105E-06	0.000179025	6.6105E-06	1.99356E-05	1.93111E-05	2.27438E-05	9.87099E-05	7.503E-05
3833203774495	383320	3774495	0.000391589	0.00015359	5.08632E-05	4.98152E-05	0.000115673	0.000115495	0.00015198	0.000151882	0.000162789	0.000158887	6.33472E-06	6.33472E-06	0.000171557	6.33472E-06	2.00647E-05	1.94363E-05	2.31037E-05	0.000100272	7.62171E-05
3833303774495	383330	3774495	0.000375367	0.00014722	4.87562E-05	4.77516E-05	0.000110882	0.000110711	0.000145684	0.00014559	0.000156046	0.000152305	6.0723E-06	6.0723E-06	0.00016445	6.0723E-06	2.01939E-05	1.95614E-05	2.34725E-05	0.000101873	7.7434E-05
3833603774495	383360	3774495	0.000326792	0.00012817	4.24468E-05	4.15723E-05	9.65329E-05	9.6384E-05	0.000126832	0.00012675	0.000135853	0.000132596	5.28651E-06	5.28651E-06	0.000143169	5.28651E-06	2.03051E-05	1.96691E-05	2.4371E-05	0.000105772	8.03979E-05
3833703774495	383370	3774495	0.000310867	0.00012193	4.03783E-05	3.95464E-05	9.18287E-05	9.1687E-05	0.000120651	0.000120573	0.000129232	0.000126135	5.02889E-06	5.02889E-06	0.000136192	5.02889E-06	2.02585E-05	1.96239E-05	2.45588E-05	0.000106587	8.10175E-05
3833803774495	383380	3774495	0.000297251	0.00011659	3.86097E-05	3.78142E-05	8.78064E-05	8.76709E-05	0.000115366	0.000115292	0.000123572	0.00012061	4.80862E-06	4.80862E-06	0.000130227	4.80862E-06	2.02369E-05	1.96031E-05	2.47534E-05	0.000107432	8.16595E-05
3833903774495	383390	3774495	0.000285799	0.00011209	3.71222E-05	3.63573E-05	8.44235E-05	8.42933E-05	0.000110921	0.00011085	0.000118811	0.000115963	4.62336E-06	4.62336E-06	0.00012521	4.62336E-06	2.03123E-05	1.96761E-05	2.50363E-05	0.000108659	8.25928E-05
3834003774495	383400	3774495	0.000275766	0.00010816	3.5819E-05	3.5081E-05	8.14598E-05	8.13342E-05	0.000107028	0.000106959	0.00011464	0.000111892	4.46105E-06	4.46105E-06	0.000120814	4.46105E-06	2.04414E-05	1.98012E-05	2.53962E-05	0.000110221	8.37798E-05
3834103774495	383410	3774495	0.000266505	0.00010453	3.46162E-05	3.3903E-05	7.87244E-05	7.86029E-05	0.000103434	0.000103367	0.00011079	0.000108135	4.31125E-06	4.31125E-06	0.000116757	4.31125E-06	2.05778E-05	1.99332E-05	2.5765E-05	0.000111822	8.49967E-05
3834203774495	383420	3774495	0.000256409	0.00010057	3.33048E-05	3.26186E-05	7.57421E-05	7.56252E-05	9.95152E-05	9.9451E-05	0.000106593	0.000104038	4.14793E-06	4.14793E-06	0.000112334	4.14793E-06	2.0576E-05	1.99315E-05	2.59732E-05	0.000112726	8.56835E-05
3834303774495	383430	3774495	0.000247293	9.6992E-05	3.21207E-05	3.14589E-05	7.30491E-05	7.29364E-05	9.59769E-05	9.5915E-05	0.000102803	0.000100339	4.00045E-06	4.00045E-06	0.00010834	4.00045E-06	2.05921E-05	1.99471E-05	2.62063E-05	0.000113737	8.64525E-05
3834403774495	383440	3774495	0.000238886	9.3694E-05	3.10287E-05	3.03894E-05	7.05656E-05	7.04567E-05	9.2714E-05	9.26542E-05	9.93083E-05	9.69279E-05	3.86444E-06	3.86444E-06	0.000104657	3.86444E-06	2.06065E-05	1.9961E-05	2.64349E-05	0.000114729	8.72065E-05
3834503774495	383450	3774495	0.000231098	9.064E-05	3.00172E-05	2.93987E-05	6.82653E-05	6.81599E-05	8.96916E-05	8.96338E-05	9.60709E-05	9.37682E-05	3.73847E-06	3.73847E-06	0.000101245	3.73847E-06	2.0619E-05	1.99732E-05	2.66612E-05	0.000115712	8.79531E-05
3834603774495	383460	3774495	0.000223984	8.785E-05	2.90932E-05	2.84937E-05	6.61639E-05	6.60618E-05	8.69307E-05	8.68746E-05	9.31137E-05	9.08818E-05	3.62339E-06	3.62339E-06	9.81285E-05	3.62339E-06	2.06442E-05	1.99975E-05	2.68966E-05	0.000116733	8.87295E-05
3834703774495	383470	3774495	0.000218586	8.5733E-05	2.8392E-05	2.7807E-05	6.45693E-05	6.44697E-05	8.48356E-05	8.47809E-05	9.08695E-05	8.86914E-05	3.53606E-06	3.53606E-06	9.57636E-05	3.53606E-06	2.08056E-05	2.01539E-05	2.73062E-05	0.000118511	9.00808E-05
3834803774495	383480	3774495	0.000213853	8.3876E-05	2.77772E-05	2.72049E-05	6.3171E-05	6.30736E-05	8.29985E-05	8.29449E-05	8.89017E-05	8.67708E-05	3.45949E-06	3.45949E-06	9.36898E-05	3.45949E-06	2.09976E-05	2.03399E-05	2.77543E-05	0.000120456	9.1559E-05
3834903774495	383490	3774495	0.000209443	8.2146E-05	2.72043E-05	2.66438E-05	6.18683E-05	6.17728E-05	8.12869E-05	8.12344E-05	8.70684E-05	8.49814E-05	3.38815E-06	3.38815E-06	9.17577E-05	3.38815E-06	2.11877E-05	2.05241E-05	2.82001E-05	0.00012239	9.30298E-05
3835003774495	383500	3774495	0.000205167	8.0469E-05	2.6649E-05	2.60999E-05	6.06054E-05	6.05118E-05	7.96275E-05	7.95761E-05	8.5291E-05	8.32466E-05	3.31898E-06	3.31898E-06	8.98846E-05	3.31898E-06	2.1351E-05	2.06822E-05	2.86142E-05	0.000124188	9.4396E-05
3835103774495	383510	3774495	0.000201422	7.9E-05	2.61625E-05	2.56235E-05	5.9499E-05	5.94072E-05	7.81738E-05	7.81234E-05	8.3734E-05	8.17269E-05	3.25839E-06	3.25839E-06	8.82437E-05	3.25839E-06	2.15447E-05	2.08699E-05	2.90691E-05	0.000126162	9.58966E-05
3835203774495	383520	3774495	0.000197236	7.7359E-05	2.56188E-05	2.5091E-05	5.82625E-05	5.81726E-05	7.65494E-05	7.65E-05	8.19939E-05	8.00286E-05	3.19068E-06	3.19068E-06	8.64099E-05	3.19068E-06	2.16434E-05	2.09654E-05	2.9395E-05	0.000127576	9.69716E-05
3835303774495	383530	3774495	0.000193338	7.583E-05	2.51125E-05	2.45951E-05	5.7111E-05	5.70229E-05	7.50364E-05	7.4988E-05	8.03734E-05	7.84469E-05	3.12762E-06	3.12762E-06	8.47021E-05	3.12762E-06	2.17492E-05	2.1068E-05	2.97299E-05	0.0001293	9.80766E-05
3835403774495	383540	3774495	0.000189889	7.4477E-05	2.46645E-05	2.41563E-05	5.60922E-05	5.60056E-05	7.36978E-05	7.36503E-05	7.89396E-05	7.70474E-05	3.07182E-06	3.07182E-06	8.31911E-05	3.07182E-06	2.18855E-05	2.12E-05	3.01079E-05	0.00013067	9.93233E-05
3835503774495	383550	3774495	0.00018652	7.3156E-05	2.4227E-05	2.37278E-05	5.50972E-05	5.50122E-05	7.23906E-05	7.23438E-05	7.75393E-05	7.56807E-05	3.01734E-06	3.01734E-06	8.17154E-05	3.01734E-06	2.20075E-05	2.13182E-05	3.04677E-05	0.000132232	0.00010051
3835603774495	383560	3774495	0.0001837	7.205E-05	2.38607E-05	2.33691E-05	5.42641E-05	5.41804E-05	7.12959E-05	7.12499E-05	7.63669E-05	7.45364E-05	2.97171E-06	2.97171E-06	8.04798E-05	2.97171E-06	2.21815E-05	2.14868E-05	3.09045E-05	0.000134128	0.000101951
3835703774495	383570	3774495	0.000181562	7.1211E-05	2.3583E-05	2.30971E-05	5.36326E-05	5.35499E-05	7.04663E-05	7.04208E-05	7.54782E-05	7.3669E-05	2.93713E-06	2.93713E-06	7.95433E-05	2.93713E-06	2.24237E-05	2.17213E-05	3.14408E-05	0.000136455	0.000103721
3835803774495	383580	3774495	0.000179991	7.0595E-05	2.33788E-05	2.28971E-05	5.31683E-05	5.30863E-05	6.98562E-05	6.98111E-05	7.48247E-05	7.30312E-05	2.9117E-06	2.9117E-06	7.88546E-05	2.9117E-06	2.27251E-05	2.20133E-05	3.20632E-05	0.000139156	0.000105774
3835903774495	383590	3774495	0.000179092	7.0243E-05	2.32622E-05	2.27829E-05	5.2903E-05	5.28214E-05	6.95076E-05	6.94628E-05	7.44513E-05	7.26668E-05	2.89717E-06	2.89717E-06	7.84611E-05	2.89717E-06	2.31018E-05	2.23782E-05	3.28009E-05	0.000142358	0.000108207
3836003774495	383600	3774495	0.000180754	7.0894E-05	2.3478E-05	2.29943E-05	5.33938E-05	5.33115E-05	7.01525E-05	7.01073E-05	7.51421E-05	7.3341E-05	2.92405E-06	2.92405E-06	7.91891E-05	2.92405E-06	2.38211E-05	2.3075E-05	3.40388E-05	0.000147731	0.000112291
3836103774495	383610	3774495	0.00018282	7.1705E-05	2.37463E-05	2.32571E-05	5.40041E-05	5.39208E-05	7.09543E-05	7.09085E-05	7.60009E-05	7.41792E-05	2.95747E-06	2.95747E-06	8.00942E-05	2.95747E-06	2.45997E-05	2.38292E-05	3.53786E-05	0.000153545	0.000116711
3836203774495	383620	3774495	0.00018635	7.3089E-05	2.42048E-05	2.37061E-05	5.50468E-05	5.49619E-05	7.23243E-05	7.22776E-05	7.74684E-05	7.56115E-05	3.01457E-06	3.01457E-06	8.16406E-05	3.01457E-06	2.55971E-05	2.47954E-05	3.70555E-05	0.000160823	0.000122243
3836303774495	383630	3774495	0.00019147	7.5097E-05	2.48698E-05	2.43574E-05	5.65592E-05	5.64719E-05	7.43113E-05	7.42634E-05	7.95967E-05	7.76888E-05	3.0974E-06	3.0974E-06	8.38836E-05	3.0974E-06	2.68457E-05	2.60048E-05	3.91285E-05	0.0001698	0.000129082
3836403774495	383640	3774495	0.000197344	7.7401E-05	2.56328E-05	2.51047E-05	5.82944E-05	5.82044E-05	7.65912E-05	7.65418E-05	8.20387E-05	8.00723E-05	3.19242E-06	3.19242E-06	8.64572E-05	3.19242E-06	2.82359E-05	2.73515E-05	4.14413E-05	0.000179858	0.000136711
3836503774495	383650	3774495	0.00020479	8.0321E-05	2.66E-05	2.60519E-05	6.04939E-05	6.04006E-05	7.94811E-05	7.94298E-05	8.51342E-05	8.30936E-05	3.31288E-06	3.31288E-06	8.97193E-05	3.31288E-06	2.99025E-05	2.89658E-05	4.4209E-05	0.00019187	0.000145842
3836603774495	383660	3774495	0.00021343	8.371E-05	2.77223E-05	2.71512E-05	6.30463E-05	6.29491E-05	8.28346E-05	8.27812E-05	8.87263E-05	8.65995E-05	3.45266E-06	3.45266E-06	9.35048E-05	3.45266E-06	3.17986E-05	3.08026E-05	4.73683E-05	0.000205582	0.000156264
3836703774495	383670	3774495	0.000224227	8.7945E-05	2.91247E-05	2.85246E-05	6.62355E-05	6.61333E-05	8.70248E-05	8.69687E-05	9.32145E-05	9.09802E-05	3.62731E-06	3.62731E-06	9.82348E-05	3.62731E-06	3.41056E-05	3.30373E-05	5.12019E-05	0.00022222	0.000168911
3836803774495	383680	3774495	0.000238383	9.3497E-05	3.09633E-05	3.03254E-05	7.0417E-05	7.03084E-05	9.25188E-05	9.24591E-05	9.90992E-05	9.67238E-05	3.85631E-06	3.85631E-06	0.000104436	3.85631E-06	3.7035E-05	3.5875E-05	5.6054E-05	0.000243278	0.000184917
3836903774495	383690	3774495	0.000255421	0.00010018	3.31765E-05	3.24929E-05	7.54503E-05	7.53338E-05	9.91318E-05	9.90678E-05	0.000106182	0.000103637	4.13195E-06	4.13195E-06	0.000111901	4.13195E-06	4.05205E-05	3.92513E-05	6.1827E-05	0.000268334	0.000203962
3837003774495	383700	3774495	0.00027432	0.00010759	3.56312E-05	3.4897E-05	8.10327E-05	8.09076E-05	0.000106466	0.000106398	0.000114039	0.000111305	4.43766E-06	4.43766E-06	0.000120181	4.43766E-06	4.43613E-05	4.29718E-05	6.82247E-05	0.0002961	0.000225068
3837103774495	383710	3774495	0.000297143	0.00011654	3.85957E-05	3.78005E-05	8.77746E-05	8.76391E-05	0.000115324	0.00011525	0.000123527	0.000120566	4.80687E-06	4.80687E-06	0.00013018	4.80687E-06	4.89178E-05	4.73856E-05	7.57834E-05	0.000328905	0.000250003
3837203774495	383720	3774495	0.000320523	0.00012571	4.16325E-05	4.07747E-05	9.4681E-05	9.45349E-05	0.000124398	0.000124318	0.000133246	0.000130052	5.18509E-06	5.18509E-06	0.000140423	5.18509E-06	5.36752E-05	5.1994E-05	8.37403E-05	0.000363439	0.000276252
3837303774495	383730	3774495	0.000342376	0.00013428	4.4471E-05	4.35547E-05	0.000101136	0.00010098	0.00013288	0.000132794	0.000142331	0.000138919	5.53861E-06	5.53861E-06	0.000149997	5.53861E-06	5.81814E-05	5.63591E-05	9.14212E-05	0.000396774	0.000301591
3837403774495	383740	3774495	0.000368316	0.00014446	4.78403E-05	4.68547E-05	0.000108799	0.000108631	0.000142947	0.000142855	0.000153115	0.000149445	5.95824E-06	5.95824E-06	0.000161361	5.95824E-06	6.34465E-05	6.14592E-05	0.000100412	0.000435797	0.000331252
3837503774495	383750	3774495	0.000399331	0.00015662	5.18688E-05	5.08002E-05	0.00011796	0.000117778	0.000154985	0.000154885	0.000166008	0.000162029	6.45997E-06	6.45997E-06	0.000174949	6.45997E-06	6.96731E-05	6.74908E-05	0.00011104	0.0004819 2	0.000366311
3837603774495	383760	3774495	0.00043649	0.0001712	5.66953E-05	5.55272E-05	0.000128937	0.000128738	0.000169406	0.000169297	0.000181455	0.000177106	7.06108E-06	7.06108E-06	0.000191228	7.06108E-06	7.7073E-05	7.46589E-05	0.000123663	0.000536707	0.000407954
3837703774495	383770	3774495	0.000482451	0.00018922	6.26652E-05	6.1374E-05	0.000142514	0.000142294	0.000187244	0.000187123	0.000200562	0.000195755	7.80459E-06	7.80459E-06	0.000211364	7.80459E-06	8.61537E-05	8.34552E-05	0.000139143	0.000603888	0.00045902
3837803774495	383780	3774495	0.000545325	0.00021388	7.08318E-05	6.93724E-05	0.000161086	0.000160838	0.000211646	0.00021151	0.0002267	0.000221266	8.8217E-06	8.8217E-06	0.000238909	8.8217E-06	9.84813E-05	9.53967E-05	0.00016013	0.000694976	0.000528256
3837903774495	383790	3774495	0.000625471	0.00024532	8.1242E-05	7.956815E-05	0.000184761	0.000184476	0.000242752	0.000242595	0.000260018	0.000253785	1.01182E-05	1.01182E-05	0.000274022	1.01182E-05	0.000114128	0.000110553	0.000186748	0.000810501	0.000616067
3838003774495	383800	3774495	0.000728064	0.00028556	9.45677E-05	9.26192E-05	0.000215067	0.000214735	0.000282569	0.000282387	0.000302667	0.000295412	1.17779E-05	1.17779E-05	0.000318968	1.17779E-05	0.00013409	0.00012989	0.000220688	0.0009578	0.00072803
3838103774495	383810	3774495	0.000861914	0.00033805	0.000111953	0.000109647	0.000254605	0.000254212	0.000334518	0.000334302	0.00035831	0.000349722	1.39432E-05	1.39432E-05	0.000377608	1.39432E-05	0.000160062	0.000155049	0.00026482	0.001149337	0.000873618
3838203774495	383820	3774495	0.001038814	0.00040744	0.000134931	0.000132151	0.000306861	0.000306387	0.000403175	0.000402915	0.000431851	0.00042149 9	1.68049E-05	1.68049E-05	0.000455109	1.68049E-05	0.000194308	0.000188222	0.000322978	0.001401749	0.001065479
3838303774495	383830	3774495	0.001247664	0.00048935	0.000162058	0.000158719	0.000368554	0.000367985	0.000484232	0.000483919	0.000518673	0.00050624	2.01834E-05	2.01834E-05	0.000546607	2.01834E-05	0.00023469	0.000227339	0.000391522	0.001699234	0.001291599
3838503774495	383850	3774495	0.001848345	0.00072495	0.00024008	0.000235134	0.000545992	0.00054515	0.000717362	0.000716899	0.000768385	0.000749967	2.99006E-05	2.99006E-05	0.000809768	2.99006E-05	0.000350565	0.000339585	0.00058802	0.002552048	0.001939829
3838603774495	383860	3774495	0.002246185	0.00088099	0.000291755	0.000285744	0.000663512	0.000662488	0.000871768	0.000871206	0.000933773	0.000911391	3.63365E-05	3.63365E-05	0.000984064	3.63365E-05	0.000427175	0.000413795	0.000717805	0.003115323	0.002367978
3838703774495	383870	3774495	0.002721477	0.0010674	0.000353491	0.000346208	0.000803911	0.000802671	0.001056234	0.001055553	0.001131359	0.001104241	4.40253E-05	4.40253E-05	0.001192291	4.40253E-05	0.000518621	0.000502377	0.000872642	0.003787326	0.002878772
3838803774495	383880	3774495	0.003315233	0.00130028	0.000430613	0.000421741	0.000979304	0.000977793	0.001286677	0.001285847	0.001378192	0.001345157	5.36304E-05	5.36304E-05	0.001452418	5.36304E-05	0.0006328	0.00061298	0.001065937	0.004626242	0.003516437
3838903774495	383890	3774495	0.004114506	0.00161377	0.00053443	0.000523419	0.001215405	0.00121353	0.001596883	0.001595853	0.001710462	0.001669463	6.65603E-05	6.65603E-05	0.001802583	6.65603E-05	0.000786458	0.000761825	0.001326066	0.005755218	0.004374579
3839003774495	383900	3774495	0.005232497	0.00205226	0.000679645	0.000665642	0.001545654	0.001543269	0.002030788	0.002029477	0.002175227	0.002123088	8.4646E-05	8.4646E-05	0.00229238	8.4646E-05	0.001001353	0.000969988	0.001689879	0.007334193	0.005574769
3839103774495	383910	3774495	0.00330167	0.00129496	0.000428852	0.000420016	0.000975297	0.000973793	0.001281413	0.001280586	0.001372554	0.001339654	5.3411E-05	5.3411E-05	0.001446476	5.3411E-05	0.000630459	0.000610712	0.001061898	0.0046087 1	0.003503111
3829703774505	382970	3774505	0.000101488	3.9805E-05	1.31822E-05	1.29106E-05	2.9979E-05	2.99327E-05	3.93885E-05	3.9363E-05	4.219E-05	4.11787E-05	1.64176E-06	1.64176E-06	4.44622E-05	1.64176E-06	1.02934E-05	9.97097E-06	1.07541E-05	4.66736E-05	3.54769E-05
3829803774505	382980	3774505	0.000106212	4.1658E-05	1.37958E-05	1.35116E-05	3.13746E-05	3.13262E-05	4.12221E-05	4.11955E-05	4.4154E-05	4.30957E-05	1.71819E-06	1.71819E-06	4.65321E-05	1.71819E-06	1.05248E-05	1.01951E-05	1.09849E-05	4.76754E-05	3.62384E-05
3829903774505	382990	3774505	0.000110892	4.3493E-05	1.44037E-05	1.41069E-05	3.27569E-05	3.27064E-05	4.30383E-05	4.30105E-05	4.60994E-05	4.49944E-05	1.7939E-06	1.7939E-06	4.85822E-05	1.7939E-06	1.07293E-05	1.03932E-05	1.11886E-05	4.85594E-05	3.69103E-05
3830003774505	383000	3774505	0.000115967	4.5484E-05	1.50628E-05	1.47525E-05	3.4256E-05	3.42032E-05	4.50079E-05	4.49789E-05	4.82091E-05	4.70536E-05	1.87599E-06	1.87599E-06	5.08055E-05	1.87599E-06	1.09428E-05	1.06E-05	1.14013E-05	4.94826E-05	3.76121E-05
3830103774505	383010	3774505	0.000124572	4.8859E-05	1.61805E-05	1.58471E-05	3.67978E-05	3.6741E-05	4.83475E-05	4.83163E-05	5.17862E-05	5.05449E-05	2.01519E-06	2.01519E-06	5.45753E-05	2.01519E-06	1.14002E-05	1.10431E-05	1.1854E-05	5.1447E-05	3.91052E-05
3830203774505	383020	3774505	0.000134622	5.2801E-05	1.7486E-05	1.71257E-05	3.97668E-05	3.97054E-05	5.22484E-05	5.22147E-05	5.59645E-05	5.46231E-05	2.17778E-06	2.17778E-06	5.89786E-05	2.17778E-06	1.19151E-05	1.15419E-05	1.23586E-05	5.36373E-05	4.077E-05
3830303774505	383030	3774505	0.000144781	5.6785E-05	1.88055E-05	1.8418E-05	4.27676E-05	4.27016E-05	5.6191E-05	5.61548E-05	6.01876E-05	5.8745E-05	2.34212E-06	2.34212E-06	6.34292E-05	2.34212E-06	1.23851E-05	1.19971E-05	1.28203E-05	5.56409E-05	4.2293E-05
3830403774505	383040	3774505	0.000154131	6.0452E-05	2.002E-05	1.96075E-05	4.55296E-05	4.54594E-05	5.982E-05	5.97814E-05	6.40747E-05	6.25388E-05	2.49338E-06	2.49338E-06	6.75256E-05	2.49338E-06	1.2751E-05	1.23516E-05	1.31869E-05	5.72321E-05	4.35025E-05
3830503774505	383050	3774505	0.000164488	6.4514E-05	2.13652E-05	2.0925E-05	4.85888E-05	4.85139E-05	6.38394E-05	6.37982E-05	6.83799E-05	6.67409E-05	2.66091E-06	2.66091E-06	7.20627E-05	2.66091E-06	1.31367E-05	1.27252E-05	1.35716E-05	5.89018E-05	4.47717E-05
3830603774505	383060	3774505	0.000177386	6.9573E-05	2.30405E-05	2.25658E-05	5.23989E-05	5.2318E-05	6.88453E-05	6.88009E-05	7.37419E-05	7.19743E-05	2.86956E-06	2.86956E-06	7.77135E-05	2.86956E-06	1.36246E-05	1.31979E-05	1.40491E-05	6.09742E-05	4.63469E-05
3830703774505	383070	3774505	0.00019182	7.5234E-05	2.49153E-05	2.4402E-05	5.66626E-05	5.65752E-05	7.44473E-05	7.43993E-05	7.97424E-05	7.7831E-05	3.10306E-06	3.10306E-06	8.40371E-05	3.10306E-06	1.41359E-05	1.36931E-05	1.45447E-05	6.31252E-05	4.79819E-05
3830803774505	383080	3774505	0.000206856	8.1132E-05	2.68683E-05	2.63148E-05	6.11042E-05	6.10099E-05	8.02829E-05	8.02311E-05	8.5993E-05	8.39318E-05	3.3463E-06	3.3463E-06	9.06244E-05	3.3463E-06	1.46203E-05	1.41623E-05	1.50268E-05	6.52173E-05	4.95721E-05

			KMMass Grading / Excavation	KMDrainage / Utilities Trenching	KMFoundations / Concrete Pads	KMBuilding / Structure Construction	KMAsphalt Paving	KMArchitectural Coating	KMLandscaping or Other Finishing	KMWaterside Construction (Piles)	EWNDemolition	EWNSite Grubbing / Prep	EWNDrainage / Utilities Trenching	EWNDrainage / Utilities Trenching	EWNDrainage / Utilities Trenching	EWNFoundation s / Concrete Pads	EWNBuilding / Structure Construction	EWNAsphalt Paving	EWNLandscaping or Other Finishing	EWNWaterside Construction (Piles)	ISDemolition
Unique Identifier	X (UTM)	Y (UTM)	2026	2026	2026	2026	2026	2026	2026	2026	2027	2027	2027	2028	2029	2029	2029	2029	2029	2029	2027
3832303774495	383230	3774495	6.51732E-05	2.34043E-05	1.23854E-05	4.25397E-05	1.36663E-06	1.36663E-06	4.39063E-05	1.36663E-06	8.22345E-05	4.48189E-06	1.05243E-05	1.03211E-05	1.01075E-05	8.755E-06	1.9011E-05	1.35253E-06	1.96872E-05	1.35253E-06	4.88218E-05
3832403774495	383240	3774495	6.62371E-05	2.37863E-05	1.25876E-05	4.32341E-05	1.38894E-06	1.38894E-06	4.4623E-05	1.38894E-06	8.28394E-05	4.51485E-06	1.06017E-05	1.0397E-05	1.01819E-05	8.8194E-06	1.91508E-05	1.36248E-06	1.9832E-05	1.36248E-06	5.17476E-05
3832503774495	383250	3774495	6.73306E-05	2.4179E-05	1.27954E-05	4.39478E-05	1.41187E-06	1.41187E-06	4.53597E-05	1.41187E-06	8.34443E-05	4.54782E-06	1.06791E-05	1.04729E-05	1.02562E-05	8.88379E-06	1.92906E-05	1.37242E-06	1.99768E-05	1.37242E-06	5.47894E-05
3832603774495	383260	3774495	6.8498E-05	2.45982E-05	1.30173E-05	4.47098E-05	1.43635E-06	1.43635E-06	4.61462E-05	1.43635E-06	8.41104E-05	4.58413E-06	1.07644E-05	1.05565E-05	1.03381E-05	8.95471E-06	1.94446E-05	1.38338E-06	2.01363E-05	1.38338E-06	5.79276E-05
3832703774495	383270	3774495	6.9754E-05	2.50493E-05	1.3256E-05	4.55296E-05	1.46269E-06	1.46269E-06	4.69923E-05	1.46269E-06	8.48608E-05	4.62502E-06	1.08604E-05	1.06507E-05	1.04303E-05	9.0346E-06	1.96181E-05	1.39572E-06	2.0316E-05	1.39572E-06	6.10909E-05
3832903774495	383290	3774495	7.21478E-05	2.59089E-05	1.37109E-05	4.70921E-05	1.51288E-06	1.51288E-06	4.8605E-05	1.51288E-06	8.60399E-05	4.68929E-06	1.10113E-05	1.07987E-05	1.05753E-05	9.16014E-06	1.98907E-05	1.41512E-06	2.05983E-05	1.41512E-06	6.60818E-05
3833003774495	383300	3774495	7.3197E-05	2.62857E-05	1.39103E-05	4.77769E-05	1.53488E-06	1.53488E-06	4.93118E-05	1.53488E-06	8.63539E-05	4.7064E-06	1.10515E-05	1.08381E-05	1.06138E-05	9.19356E-06	1.99633E-05	1.42028E-06	2.06734E-05	1.42028E-06	6.73616E-05
3833103774495	383310	3774495	7.42535E-05	2.66651E-05	1.41111E-05	4.84666E-05	1.55704E-06	1.55704E-06	5.00236E-05	1.55704E-06	8.66525E-05	4.72267E-06	1.10897E-05	1.08756E-05	1.06505E-05	9.22535E-06	2.00323E-05	1.42519E-06	2.07449E-05	1.42519E-06	6.76592E-05
3833203774495	383320	3774495	7.54283E-05	2.7087E-05	1.43343E-05	4.92333E-05	1.58167E-06	1.58167E-06	5.0815E-05	1.58167E-06	8.70966E-05	4.74688E-06	1.11466E-05	1.09313E-05	1.07051E-05	9.27263E-06	2.0135E-05	1.43249E-06	2.08512E-05	1.43249E-06	6.77668E-05
3833303774495	383330	3774495	7.66326E-05	2.75194E-05	1.45632E-05	5.00194E-05	1.60692E-06	1.60692E-06	5.16263E-05	1.60692E-06	8.75483E-05	4.7715E-06	1.12044E-05	1.0988E-05	1.07607E-05	9.32073E-06	2.02394E-05	1.43992E-06	2.09594E-05	1.43992E-06	6.73979E-05
3833603774495	383360	3774495	7.95658E-05	2.85728E-05	1.51206E-05	5.1934E-05	1.66843E-06	1.66843E-06	5.36024E-05	1.66843E-06	8.76785E-05	4.77859E-06	1.1221E-05	1.10043E-05	1.07767E-05	9.33459E-06	2.02695E-05	1.44207E-06	2.09905E-05	1.44207E-06	6.26921E-05
3833703774495	383370	3774495	8.0179E-05	2.8793E-05	1.52371E-05	5.23342E-05	1.68129E-06	1.68129E-06	5.40155E-05	1.68129E-06	8.72421E-05	4.7548E-06	1.11652E-05	1.09496E-05	1.0723E-05	9.28812E-06	2.01686E-05	1.43489E-06	2.0886E-05	1.43489E-06	6.05599E-05
3833803774495	383380	3774495	8.08145E-05	2.90212E-05	1.53579E-05	5.2749E-05	1.69461E-06	1.69461E-06	5.44436E-05	1.69461E-06	8.69588E-05	4.73936E-06	1.11289E-05	1.0914E-05	1.06882E-05	9.25796E-06	2.01031E-05	1.43023E-06	2.08182E-05	1.43023E-06	5.86471E-05
3833903774495	383390	3774495	8.1738E-05	2.93528E-05	1.55334E-05	5.33518E-05	1.71398E-06	1.71398E-06	5.50658E-05	1.71398E-06	8.71502E-05	4.7498E-06	1.11534E-05	1.0938E-05	1.07117E-05	9.27834E-06	2.01474E-05	1.43338E-06	2.0864E-05	1.43338E-06	5.70655E-05
3834003774495	383400	3774495	8.29128E-05	2.97747E-05	1.57566E-05	5.41186E-05	1.73861E-06	1.73861E-06	5.58572E-05	1.73861E-06	8.75713E-05	4.77275E-06	1.12073E-05	1.09909E-05	1.07635E-05	9.32317E-06	2.02447E-05	1.4403E-06	2.09649E-05	1.4403E-06	5.56627E-05
3834103774495	383410	3774495	8.41171E-05	3.02072E-05	1.59855E-05	5.49047E-05	1.76387E-06	1.76387E-06	5.66685E-05	1.76387E-06	8.80231E-05	4.79737E-06	1.12651E-05	1.10476E-05	1.0819E-05	9.37127E-06	2.03492E-05	1.44773E-06	2.1073E-05	1.44773E-06	5.42654E-05
3834203774495	383420	3774495	8.47968E-05	3.04513E-05	1.61147E-05	5.53483E-05	1.77812E-06	1.77812E-06	5.71265E-05	1.77812E-06	8.78852E-05	4.78986E-06	1.12475E-05	1.10303E-05	1.08021E-05	9.3566E-06	2.03173E-05	1.44547E-06	2.104E-05	1.44547E-06	5.24099E-05
3834303774495	383430	3774495	8.55578E-05	3.07245E-05	1.62593E-05	5.58451E-05	1.79408E-06	1.79408E-06	5.76391E-05	1.79408E-06	8.7824E-05	4.78652E-06	1.12397E-05	1.10226E-05	1.07945E-05	9.35008E-06	2.03031E-05	1.44446E-06	2.10254E-05	1.44446E-06	5.0662E-05
3834403774495	383440	3774495	8.6304E-05	3.09925E-05	1.64011E-05	5.63321E-05	1.80973E-06	1.80973E-06	5.81419E-05	1.80973E-06	8.77551E-05	4.78276E-06	1.12308E-05	1.1014E-05	1.07861E-05	9.34274E-06	2.02872E-05	1.44332E-06	2.10089E-05	1.44332E-06	4.89755E-05
3834503774495	383450	3774495	8.70429E-05	3.12578E-05	1.65415E-05	5.68144E-05	1.82522E-06	1.82522E-06	5.86396E-05	1.82522E-06	8.76862E-05	4.77901E-06	1.1222E-05	1.10053E-05	1.07776E-05	9.3354E-06	2.02713E-05	1.44219E-06	2.09924E-05	1.44219E-06	4.73631E-05
3834603774495	383460	3774495	8.78113E-05	3.15338E-05	1.66876E-05	5.73159E-05	1.84133E-06	1.84133E-06	5.91573E-05	1.84133E-06	8.76708E-05	4.77817E-06	1.12201E-05	1.10034E-05	1.07757E-05	9.33377E-06	2.02677E-05	1.44194E-06	2.09887E-05	1.44194E-06	4.58569E-05
3834703774495	383470	3774495	8.91486E-05	3.2014E-05	1.69417E-05	5.81888E-05	1.86937E-06	1.86937E-06	6.00582E-05	1.86937E-06	8.82374E-05	4.80905E-06	1.12926E-05	1.10745E-05	1.08454E-05	9.39409E-06	2.03987E-05	1.45126E-06	2.11243E-05	1.45126E-06	4.47517E-05
3834803774495	383480	3774495	9.06115E-05	3.25394E-05	1.72197E-05	5.91437E-05	1.90005E-06	1.90005E-06	6.10437E-05	1.90005E-06	8.89342E-05	4.84703E-06	1.13817E-05	1.11619E-05	1.0931E-05	9.46828E-06	2.05598E-05	1.46272E-06	2.12912E-05	1.46272E-06	4.37513E-05
3834903774495	383490	3774495	9.2067E-05	3.30621E-05	1.74963E-05	6.00937E-05	1.93057E-06	1.93057E-06	6.20243E-05	1.93057E-06	8.9608E-05	4.88375E-06	1.1468E-05	1.12465E-05	1.10138E-05	9.54001E-06	2.07156E-05	1.4738E-06	2.14525E-05	1.4738E-06	4.27774E-05
3835003774495	383500	3774495	9.34191E-05	3.35476E-05	1.77533E-05	6.09762E-05	1.95892E-06	1.95892E-06	6.29352E-05	1.95892E-06	9.01899E-05	4.91547E-06	1.15424E-05	1.13195E-05	1.10853E-05	9.60196E-06	2.08501E-05	1.48337E-06	2.15918E-05	1.48337E-06	4.17854E-05
3835103774495	383510	3774495	9.49042E-05	3.40809E-05	1.80355E-05	6.19456E-05	1.99006E-06	1.99006E-06	6.39356E-05	1.99006E-06	9.08867E-05	4.95344E-06	1.16316E-05	1.1407E-05	1.1171E-05	9.67615E-06	2.10112E-05	1.49483E-06	2.17586E-05	1.49483E-06	4.0887E-05
3835203774495	383520	3774495	9.59681E-05	3.4463E-05	1.82377E-05	6.264E-05	2.01237E-06	2.01237E-06	6.46524E-05	2.01237E-06	9.1193E-05	4.97014E-06	1.16708E-05	1.14454E-05	1.12086E-05	9.70875E-06	2.1082E-05	1.49987E-06	2.18319E-05	1.49987E-06	3.98419E-05
3835303774495	383530	3774495	9.70616E-05	3.48556E-05	1.84455E-05	6.33538E-05	2.0353E-06	2.0353E-06	6.53891E-05	2.0353E-06	9.15299E-05	4.9885E-06	1.17139E-05	1.14877E-05	1.125E-05	9.74462E-06	2.11599E-05	1.50541E-06	2.19126E-05	1.50541E-06	3.88484E-05
3835403774495	383540	3774495	9.82954E-05	3.52987E-05	1.868E-05	6.41591E-05	2.06118E-06	2.06118E-06	6.62203E-05	2.06118E-06	9.19893E-05	5.01354E-06	1.17727E-05	1.15454E-05	1.13065E-05	9.79353E-06	2.12661E-05	1.51297E-06	2.20226E-05	1.51297E-06	3.79444E-05
3835503774495	383550	3774495	9.94702E-05	3.57206E-05	1.89032E-05	6.49259E-05	2.08581E-06	2.08581E-06	6.70117E-05	2.08581E-06	9.23951E-05	5.03565E-06	1.18247E-05	1.15963E-05	1.13564E-05	9.83674E-06	2.13599E-05	1.51964E-06	2.21197E-05	1.51964E-06	3.7046E-05
3835603774495	383560	3774495	0.000100896	3.62327E-05	1.91742E-05	6.58567E-05	2.11571E-06	2.11571E-06	6.79724E-05	2.11571E-06	9.3023E-05	5.06987E-06	1.1905E-05	1.16751E-05	1.14335E-05	9.90358E-06	2.1505E-05	1.52997E-06	2.227E-05	1.52997E-06	3.62664E-05
3835703774495	383570	3774495	0.000102647	3.68615E-05	1.9507E-05	6.69996E-05	2.15243E-06	2.15243E-06	6.9152E-05	2.15243E-06	9.39341E-05	5.11953E-06	1.20216E-05	1.17895E-05	1.15455E-05	1.00006E-05	2.17157E-05	1.54495E-06	2.24882E-05	1.54495E-06	3.56334E-05
3835803774495	383580	3774495	0.000104679	3.75911E-05	1.98931E-05	6.83258E-05	2.19504E-06	2.19504E-06	7.05208E-05	2.19504E-06	9.50903E-05	5.18255E-06	1.21696E-05	1.19346E-05	1.16876E-05	1.01237E-05	2.1983E-05	1.56397E-06	2.27649E-05	1.56397E-06	3.51193E-05
3835903774495	383590	3774495	0.000107088	3.84561E-05	2.03508E-05	6.98979E-05	2.24554E-06	2.24554E-06	7.21435E-05	2.24554E-06	9.65604E-05	5.26267E-06	1.23577E-05	1.21191E-05	1.18683E-05	1.02802E-05	2.23228E-05	1.58815E-06	2.31169E-05	1.58815E-06	3.47434E-05
3836003774495	383600	3774495	0.000111129	3.99074E-05	2.11189E-05	7.25359E-05	2.33029E-06	2.33029E-06	7.48662E-05	2.33029E-06	9.94624E-05	5.42083E-06	1.27291E-05	1.24833E-05	1.2225E-05	1.05891E-05	2.29937E-05	1.63588E-06	2.38116E-05	1.63588E-06	3.49055E-05
3836103774495	383610	3774495	0.000115503	4.14781E-05	2.19501E-05	7.53908E-05	2.42201E-06	2.42201E-06	7.78128E-05	2.42201E-06	0.000102602	5.59192E-06	1.31309E-05	1.28773E-05	1.26109E-05	1.09234E-05	2.37194E-05	1.68751E-06	2.45632E-05	1.68751E-06	3.51304E-05
3836203774495	383620	3774495	0.000120978	4.34442E-05	2.29905E-05	7.89643E-05	2.53681E-06	2.53681E-06	8.15011E-05	2.53681E-06	0.000106637	5.81185E-06	1.36473E-05	1.33838E-05	1.31068E-05	1.1353E-05	2.46523E-05	1.75388E-06	2.55292E-05	1.75388E-06	3.56348E-05
3836303774495	383630	3774495	0.000127746	4.58746E-05	2.42766E-05	8.33818E-05	2.67872E-06	2.67872E-06	8.60605E-05	2.67872E-06	0.000111706	6.0881E-06	1.4296E-05	1.40199E-05	1.37299E-05	1.18926E-05	2.58241E-05	1.83724E-06	2.67427E-05	1.83724E-06	3.64382E-05
3836403774495	383640	3774495	0.000135297	4.85862E-05	2.57116E-05	8.83104E-05	2.83706E-06	2.83706E-06	9.11475E-05	2.83706E-06	0.000117341	6.39524E-06	1.50172E-05	1.47272E-05	1.44225E-05	1.24926E-05	2.71269E-05	1.92993E-06	2.80919E-05	1.92993E-06	3.73604E-05
3836503774495	383650	3774495	0.000144333	5.18311E-05	2.74288E-05	9.42084E-05	3.02654E-06	3.02654E-06	9.72349E-05	3.02654E-06	0.000124094	6.76331E-06	1.58815E-05	1.55748E-05	1.52526E-05	1.32116E-05	2.86881E-05	2.04101E-06	2.97086E-05	2.04101E-06	3.85578E-05
3836603774495	383660	3774495	0.000154647	5.5535E-05	2.93889E-05	0.000100941	3.24282E-06	3.24282E-06	0.000104183	3.24282E-06	0.000131782	7.18228E-06	1.68654E-05	1.65397E-05	1.61974E-05	1.403E-05	3.04653E-05	2.16744E-06	3.1549E-05	2.16744E-06	3.99397E-05
3836703774495	383670	3774495	0.000167163	6.00296E-05	3.17674E-05	0.00010911	3.50527E-06	3.50527E-06	0.000112615	3.50527E-06	0.000141123	7.6914E-06	1.80609E-05	1.77121E-05	1.73456E-05	1.50245E-05	3.26248E-05	2.32108E-06	3.37854E-05	2.32108E-06	4.16876E-05
3836803774495	383680	3774495	0.000183004	6.57182E-05	3.47778E-05	0.00011945	3.83744E-06	3.83744E-06	0.000123287	3.83744E-06	0.000153007	8.33906E-06	1.95817E-05	1.92035E-05	1.88062E-05	1.62897E-05	3.53721E-05	2.51653E-06	3.66303E-05	2.51653E-06	4.39986E-05
3836903774495	383690	3774495	0.000201851	7.24866E-05	3.83596E-05	0.000131752	4.23266E-06	4.23266E-06	0.000135985	4.23266E-06	0.000167126	9.10858E-06	2.13887E-05	2.09756E-05	2.05416E-05	1.77929E-05	3.86361E-05	2.74875E-06	4.00105E-05	2.74875E-06	4.67539E-05
3837003774495	383700	3774495	0.000222738	7.99873E-05	4.2329E-05	0.000145385	4.67065E-06	4.67065E-06	0.000150056	4.67065E-06	0.000182685	9.95655E-06	2.33798E-05	2.29284E-05	2.24539E-05	1.94493E-05	4.2233E-05	3.00465E-06	4.37353E-05	3.00465E-06	4.97272E-05
3837103774495	383710	3774495	0.000247416	8.88491E-05	4.70186E-05	0.000161493	5.18811E-06	5.18811E-06	0.000166681	5.18811E-06	0.000201214	1.09664E-05	2.57512E-05	2.5254E-05	2.47314E-05	2.1422E-05	4.65166E-05	3.30941E-06	4.81714E-05	3.30941E-06	5.33419E-05
3837203774495	383720	3774495	0.000273393	9.81779E-05	5.19554E-05	0.000178449	5.73284E-06	5.73284E-06	0.000184181	5.73284E-06	0.000220356	1.20097E-05	2.8201E-05	2.76564E-05	2.70842E-05	2.346E-05	5.09419E-05	3.62424E-06	5.2754E-05	3.62424E-06	5.69383E-05
3837303774495	383730	3774495	0.00029847	0.000107183	5.67208E-05	0.000194816	6.25867E-06	6.25867E-06	0.000201075	6.25867E-06	0.000238518	1.29996E-05	3.05254E-05	2.99359E-05	2.93165E-05	2.53936E-05	5.51406E-05	3.92296E-06	5.71021E-05	3.92296E-06	6.0124E-05
3837403774495	383740	3774495	0.000327824	0.000117724	6.22993E-05	0.000213976	6.8742E-06	6.8742E-06	0.00022085	6.8742E-06	0.000259758	1.41572E-05	3.32437E-05	3.26017E-05	3.19272E-05	2.76549E-05	6.00509E-05	4.2723E-06	6.2187E-05	4.2723E-06	6.39175E-05
3837503774495	383750	3774495	0.00036252	0.000130184	6.88929E-05	0.000236623	7.60175E-06	7.60175E-06	0.000244225	7.60175E-06	0.000284888	1.55268E-05	3.64598E-05	3.57557E-05	3.50159E-05	3.03303E-05	6.58604E-05	4.68561E-06	6.82032E-05	4.68561E-06	6.84696E-05
3837603774495	383760	3774495	0.000403732	0.000144984	7.67249E-05	0.000263523	8.46595E-06	8.46595E-06	0.000271989	8.46595E-06	0.000314765	1.71551E-05	4.02834E-05	3.95055E-05	3.86881E-05	3.35111E-05	7.27673E-05	5.177E-06	7.53558E-05	5.177E-06	7.39579E-05
3837703774495	383770	3774495	0.000454269	0.000163132	8.63288E-05	0.000296509	9.52566E-06	9.52566E-06	0.000306035	9.52566E-06	0.000351457	1.91548E-05	4.49792E-05	4.41106E-05	4.31979E-05	3.74174E-05	8.12497E-05	5.78048E-06	8.41399E-05	5.78048E-06	8.07903E-05
3837803774495	383780	3774495	0.000522789	0.000187738	9.93503E-05	0.000341234	1.09625E-05	1.09625E-05	0.000352196	1.09625E-05	0.000401272	2.18698E-05	5.13545E-05	5.03628E-05	4.93208E-05	4.2721E-05	9.2766E-05	6.5998E-06	9.60659E-05	6.5998E-06	9.02035E-05
3837903774495	383790	3774495	0.000609692	0.000218946	0.000115865	0.000397956	1.27847E-05	1.27847E-05	0.000410741	1.27847E-05	0.000464525	2.53172E-05	5.94496E-05	5.83016E-05	5.70953E-05	4.94551E-05	0.000107389	7.64014E-06	0.000111209	7.64014E-06	0.000102246
3838003774495	383800	3774495	0.000720496	0.000258736	0.000136922	0.00047028	1.51082E-05	1.51082E-05	0.000485388	1.51082E-05	0.000545221	2.97152E-05	6.9777E-05	6.84295E-05	6.70136E-05	5.80463E-05	0.000126044	8.96735E-06	0.000130528	8.96735E-06	0.000117706
3838103774495	383810	3774495	0.000864577	0.000310477	0.000164303	0.000564324	1.81295E-05	1.81295E-05	0.000582454	1.81295E-05	0.000650227	3.54382E-05	8.32156E-05	8.16086E-05	7.992E-05	6.92256E-05	0.000150319	1.06944E-05	0.000155666	1.06944E-05	0.000137923
3838203774495	383820	3774495	0.001054452	0.000378663	0.000200387	0.000688259	2.2111E-05	2.2111E-05	0.00071037	2.2111E-05	0.000788701	4.29852E-05	0.000100937	9.89881E-05	9.694E-05	8.39681E-05	0.000182332	1.29719E-05	0.000188818	1.29719E-05	0.000164685
3838303774495	383830	3774495	0.001278232	0.000459024	0.000242914	0.000834324	2.68035E-05	2.68035E-05	0.000861128	2.68035E-05	0.000951983	5.18843E-05	0.000121834	0.000119481	0.000117009	0.000101352	0.000220079	1.56574E-05	0.000227908	1.56574E-05	0.000196303
3838503774495	383850	3774495	0.001919753	0.0006894	0.000364828	0.001253056	4.02557E-05	4.02557E-05	0.001293312	4.02557E-05	0.001420513	7.74198E-05	0.000181796	0.000178286	0.000174597	0.000151233	0.000328394	2.33634E-05	0.000340076	2.33634E-05	0.00028726
3838603774495	383860	3774495	0.002343471	0.000841561	0.000445351	0.001529624	4.91407E-05	4.91407E-05	0.001578765	4.91407E-05	0.00173027	9.4302E-05	0.000221439	0.000217163	0.000212669	0.000184211	0.000400004	2.84581E-05	0.000414233	2.84581E-05	0.000347451
3838703774495	383870	3774495	0.002848979	0.001023093	0.000541417	0.001859578	5.97408E-05	5.97408E-05	0.001919319	5.97408E-05	0.002099996	0.000114452	0.000268756	0.000263566	0.000258113	0.000223574	0.000485477	3.4539E-05	0.000502746	3.4539E-05	0.00041933
3838803774495	383880	3774495	0.003480046	0.001249714	0.000661344	0.002271486	7.29738E-05	7.29738E-05	0.002344459	7.29738E-05	0.002561642	0.000139613	0.000327837	0.000321506	0.000314854	0.000272722	0.0005922	4.21318E-05	0.000613266	4.21318E-05	0.00050914
3838903774495	383890	3774495	0.004329307	0.001554691	0.000822737	0.002825813	9.07821E-05	9.07821E-05	0.002916595	9.07821E-05	0.003182918	0.000173473	0.000407348	0.000399481	0.000391216	0.000338866	0.000735827	5.23501E-05	0.000762002	5.23501E-05	0.000630109
3839003774495	383900	3774495	0.005517075	0.001981229	0.001048459	0.0036010	0.000115689	0.000115689	0.003716779	0.000115689	0.004051817	0.000220829	0.000518549	0.000508535	0.000498013	0.000431372	0.000936698	6.6641E-05	0.000970019	6.6641E-05	0.000799413
3839103774495	383910	3774495	0.003466857	0.001244978	0.000658838	0.002262877	7.26972E-05	7.26972E-05	0.002335575	7.26972E-05	0.00255201	0.000139088	0.000326604	0.000320297	0.00031367	0.000271697	0.000589973	4.19734E-05	0.00061096	4.19734E-05	0.000506468
3829703774505	382970	3774505	3.51097E-05	1.26082E-05	6.67222E-06	2.29167E-05	7.36223E-07	7.36223E-07	2.3653E-05	7.36223E-07	4.55199E-05	2.48089E-06	5.82561E-06	5.71311E-06	5.5949E-06	4.84622E-06	1.05233E-05	7.48675E-07	1.08976E-05	7.48675E-07	1.24116E-05
3829803774505	382980	3774505	3.58634E-05	1.28788E-05	6.81543E-06	2.34086E-05	7.52026E-07	7.52026E-07	2.41607E-05	7.52026E-07	4.65536E-05	2.53723E-06	5.9579E-06	5.84284E-06	5.72195E-06	4.95627E-06	1.07623E-05	7.65676E-07	1.11451E-05	7.65676E-07	1.28754E-05
3829903774505	382990	3774505	3.65283E-05	1.31176E-05	6.9418E-06	2.38427E-05	7.65969E-07	7.65969E-07	2.46086E-05	7.65969E-07	4.74571E-05	2.58647E-06	6.07353E-06	5.95624E-06	5.833E-06	5.05246E-06	1.09711E-05	7.80536E-07	1.13614E-05	7.80536E-07	1.33211E-05
3830003774505	383000	3774505	3.72228E-05	1.3367E-05	7.07378E-06	2.4296E-05	7.80533E-07	7.80533E-07	2.50765E-05	7.80533E-07	4.84066E-05	2.63822E-06	6.19504E-06	6.0754E-06	5.9497E-06	5.15355E-06	1.11906E-05	7.96152E-07	1.15887E-05	7.96152E-07	1.3799E-05
3830103774505	383010	3774505	3.87005E-05	1.38977E-05	7.3546E-06	2.52605E-05	8.11519E-07	8.11519E-07	2.6072E-05	8.11519E-07	5.04509E-05	2.74964E-06	6.45667E-06	6.33199E-06	6.20097E-06	5.3712E-06	1.16632E-05	8.29776E-07	1.20781E-05	8.29776E-07	1.46485E-05
3830203774505	383020	3774505	4.03481E-05	1.44894E-05	7.66771E-06	2.63359E-05	8.46068E-07	8.46068E-07	2.7182E-05	8.46068E-07	5.27556E-05	2.87525E-06	6.75163E-06	6.62125E-06	6.48425E-06	5.61657E-06	1.2196E-05	8.67682E-07	1.26299E-05	8.67682E-07	1.56196E-05
3830303774505	383030	3774505	4.18554E-05	1.50306E-05	7.95415E-06	2.73197E-05	8.77673E-07	8.77673E-07	2.81974E-05	8.77673E-07	5.48689E-05	2.99043E-06	7.02209E-06	6.88648E-06	6.744E-06	5.84156E-06	1.26846E-05	9.0244E-07	1.31358E-05	9.0244E-07	1.65613E-05
3830403774505	383040	3774505	4.30523E-05	1.54604E-05	8.18161E-06	2.81015E-05	9.02772E-07	9.02772E-07	2.90037E-05	9.02772E-07	5.64998E-05	3.07931E-06	7.23081E-06	7.09117E-06	6.94445E-06	6.01519E-06	1.30616E-05	9.29264E-07	1.35263E-05	9.29264E-07	1.73899E-05
3830503774505	383050	3774505	4.43083E-05	1.59115E-05	8.4203E-06	2.89208E-05	9.2911E-07	9.2911E-07	2.98499E-05	9.2911E-07	5.8215E-05	3.17279E-06	7.45031E-06	7.30644E-06	7.15526E-06	6.19779E-06	1.34581E-05	9.57473E-07	1.39369E-05	9.57473E-07	1.82869E-05
3830603774505	383060	3774505	4.58673E-05	1.64713E-05	8.71656E-06	2.99384E-05	9.618E-07	9.618E-07	3.09002E-05	9.618E-07	6.03972E-05	3.29172E-06	7.72959E-06	7.58032E-06	7.42348E-06	6.43011E-06	1.39626E-05	9.93364E-07	1.44593E-05	9.93364E-07	1.93935E-05
3830703774505	383070	3774505	4.74853E-05	1.70524E-05	9.02406E-06	3.09945E-05	9.95729E-07	9.95729E-07	3.19902E-05	9.95729E-07	6.26712E-05	3.41566E-06	8.02062E-06	7.86574E-06	7.70299E-06	6.67222E-06	1.44883E-05	1.03077E-06	1.50037E

			ISDrainage / Utilities Trenching	ISDrainage / Utilities Trenching	ISAsphalt Paving	ISAsphalt Paving	SVDemolition	SVSite Grubbing / Prep	SVMass Grading / Excavation	SVMass Grading / Excavation	SVDrainage / Utilities Trenching	SVFoundations / Concrete Pads	SVBuilding / Structure Construction	SVBuilding / Structure Construction	SVAsphalt Paving	SVAsphalt Paving	SVArchitectural Coating	SVArchitectural Coating	SVLandscaping or Other Finishing	SVLandscaping or Other Finishing	MDemolition
Unique Identifier	X (UTM)	Y (UTM)	2027	2028	2027	2028	2027	2027	2027	2028	2028	2028	2028	2029	2028	2029	2028	2029	2028	2029	2027
3832303774495	383230	3774495	1.96587E-05	1.91543E-05	5.07713E-06	4.72957E-06	8.67446E-05	6.23647E-05	4.20481E-05	4.15142E-05	2.94553E-05	9.3572E-06	1.34048E-05	1.28933E-05	1.31795E-06	1.22622E-06	1.31795E-06	1.22622E-06	1.34048E-05	1.28933E-05	1.56395E-05
3832403774495	383240	3774495	2.08368E-05	2.03022E-05	5.38139E-06	5.01301E-06	8.84373E-05	6.35816E-05	4.28686E-05	4.23243E-05	3.00301E-05	9.53979E-06	1.36663E-05	1.31449E-05	1.34367E-06	1.25014E-06	1.34367E-06	1.25014E-06	1.36663E-05	1.31449E-05	1.59044E-05
3832503774495	383250	3774495	2.20616E-05	2.14956E-05	5.69772E-06	5.30768E-06	9.01923E-05	6.48434E-05	4.37193E-05	4.31642E-05	3.0626E-05	9.7291E-06	1.39375E-05	1.34057E-05	1.37033E-06	1.27495E-06	1.37033E-06	1.27495E-06	1.39375E-05	1.34057E-05	1.61766E-05
3832603774495	383260	3774495	2.33252E-05	2.27268E-05	6.02406E-06	5.61168E-06	9.20632E-05	6.61884E-05	4.46261E-05	4.40595E-05	3.12613E-05	9.93091E-06	1.42266E-05	1.36838E-05	1.39876E-06	1.3014E-06	1.39876E-06	1.3014E-06	1.42266E-05	1.36838E-05	1.64687E-05
3832703774495	383270	3774495	2.4599E-05	2.39678E-05	6.35303E-06	5.91813E-06	9.40944E-05	6.76487E-05	4.56107E-05	4.50316E-05	3.1951E-05	1.015E-05	1.45405E-05	1.39857E-05	1.42962E-06	1.33011E-06	1.42962E-06	1.33011E-06	1.45405E-05	1.39857E-05	1.67844E-05
3832903774495	383290	3774495	2.66086E-05	2.59259E-05	6.87205E-06	6.40161E-06	9.79964E-05	7.04541E-05	4.75022E-05	4.6899E-05	3.3276E-05	1.05709E-05	1.51435E-05	1.45657E-05	1.4889E-06	1.38527E-06	1.4889E-06	1.38527E-06	1.51435E-05	1.45657E-05	1.73887E-05
3833003774495	383300	3774495	2.7124E-05	2.6428E-05	7.00514E-06	6.5256E-06	9.97425E-05	7.17095E-05	4.83486E-05	4.77347E-05	3.38689E-05	1.07593E-05	1.54133E-05	1.48252E-05	1.51543E-06	1.40995E-06	1.51543E-06	1.40995E-06	1.54133E-05	1.48252E-05	1.76536E-05
3833103774495	383310	3774495	2.72438E-05	2.65448E-05	7.03609E-06	6.55443E-06	0.000101515	7.2984E-05	4.92079E-05	4.85832E-05	3.44709E-05	1.09505E-05	1.56873E-05	1.50887E-05	1.54237E-06	1.43501E-06	1.54237E-06	1.43501E-06	1.56873E-05	1.50887E-05	1.79221E-05
3833203774495	383320	3774495	2.72871E-05	2.6587E-05	7.04728E-06	6.56485E-06	0.000103493	7.44059E-05	5.01666E-05	4.95297E-05	3.51425E-05	1.11639E-05	1.59929E-05	1.53827E-05	1.57242E-06	1.46297E-06	1.57242E-06	1.46297E-06	1.59929E-05	1.53827E-05	1.82234E-05
3833303774495	383330	3774495	2.71386E-05	2.64423E-05	7.00892E-06	6.52912E-06	0.000105524	7.58663E-05	5.11512E-05	5.05017E-05	3.58322E-05	1.1383E-05	1.63068E-05	1.56846E-05	1.60328E-06	1.49168E-06	1.60328E-06	1.49168E-06	1.63068E-05	1.56846E-05	1.85318E-05
3833603774495	383360	3774495	2.52437E-05	2.4596E-05	6.51954E-06	6.07324E-06	0.000110959	7.97733E-05	5.37854E-05	5.31025E-05	3.76775E-05	1.19692E-05	1.71466E-05	1.64923E-05	1.68585E-06	1.5685E-06	1.68585E-06	1.5685E-06	1.71466E-05	1.64923E-05	1.92939E-05
3833703774495	383370	3774495	2.43852E-05	2.37595E-05	6.29781E-06	5.86669E-06	0.000112366	8.07852E-05	5.44677E-05	5.37762E-05	3.81555E-05	1.2121E-05	1.73641E-05	1.67016E-05	1.70723E-06	1.5884E-06	1.70723E-06	1.5884E-06	1.73641E-05	1.67016E-05	1.94718E-05
3833803774495	383380	3774495	2.3615E-05	2.30091E-05	6.09889E-06	5.68139E-06	0.000113899	8.18869E-05	5.52105E-05	5.45095E-05	3.86758E-05	1.22863E-05	1.76009E-05	1.69293E-05	1.73051E-06	1.61006E-06	1.73051E-06	1.61006E-06	1.76009E-05	1.69293E-05	1.96677E-05
3833903774495	383390	3774495	2.29781E-05	2.23885E-05	5.93441E-06	5.52817E-06	0.000115769	8.32319E-05	5.61173E-05	5.54048E-05	3.93111E-05	1.24881E-05	1.789E-05	1.72074E-05	1.75894E-06	1.63651E-06	1.75894E-06	1.63651E-06	1.789E-05	1.72074E-05	1.99308E-05
3834003774495	383400	3774495	2.24132E-05	2.18382E-05	5.78853E-06	5.39227E-06	0.000117943	8.47947E-05	5.7171E-05	5.64451E-05	4.00492E-05	1.27226E-05	1.82259E-05	1.75305E-05	1.79196E-06	1.66723E-06	1.79196E-06	1.66723E-06	1.82259E-05	1.75305E-05	2.02447E-05
3834103774495	383410	3774495	2.18506E-05	2.129E-05	5.64323E-06	5.25692E-06	0.000120153	8.63831E-05	5.8242E-05	5.75025E-05	4.07994E-05	1.29609E-05	1.85673E-05	1.78589E-05	1.82553E-06	1.69847E-06	1.82553E-06	1.69847E-06	1.85673E-05	1.78589E-05	2.05659E-05
3834203774495	383420	3774495	2.11035E-05	2.0562E-05	5.45027E-06	5.07717E-06	0.000121667	8.7472E-05	5.89761E-05	5.82273E-05	4.13137E-05	1.31243E-05	1.88014E-05	1.8084E-05	1.84854E-06	1.71987E-06	1.84854E-06	1.71987E-06	1.88014E-05	1.8084E-05	2.07673E-05
3834303774495	383430	3774495	2.03997E-05	1.98763E-05	5.2685E-06	4.90784E-06	0.000123324	8.86633E-05	5.97793E-05	5.90203E-05	4.18763E-05	1.3303E-05	1.90574E-05	1.83303E-05	1.87372E-06	1.7433E-06	1.87372E-06	1.7433E-06	1.90574E-05	1.83303E-05	2.09851E-05
3834403774495	383440	3774495	1.97206E-05	1.92146E-05	5.09312E-06	4.74446E-06	0.000124981	8.98546E-05	6.05825E-05	5.98133E-05	4.2439E-05	1.34818E-05	1.93135E-05	1.85766E-05	1.8989E-06	1.76672E-06	1.8989E-06	1.76672E-06	1.93135E-05	1.85766E-05	2.12046E-05
3834503774495	383450	3774495	1.90713E-05	1.8582E-05	4.92544E-06	4.58826E-06	0.000126656	9.10587E-05	6.13944E-05	6.06149E-05	4.30077E-05	1.36625E-05	1.95723E-05	1.88255E-05	1.92434E-06	1.7904E-06	1.92434E-06	1.7904E-06	1.95723E-05	1.88255E-05	2.14224E-05
3834603774495	383460	3774495	1.84648E-05	1.79911E-05	4.7688E-06	4.44235E-06	0.000128402	9.23141E-05	6.22408E-05	6.14505E-05	4.36006E-05	1.38508E-05	1.98421E-05	1.9085E-05	1.95087E-06	1.81508E-06	1.95087E-06	1.81508E-06	1.98421E-05	1.9085E-05	2.1651E-05
3834703774495	383470	3774495	1.80198E-05	1.75575E-05	4.65387E-06	4.33528E-06	0.000130977	9.41651E-05	6.34888E-05	6.26827E-05	4.44749E-05	1.41285E-05	2.024E-05	1.94677E-05	1.98999E-06	1.85148E-06	1.98999E-06	1.85148E-06	2.024E-05	1.94677E-05	2.20194E-05
3834803774495	383480	3774495	1.7617E-05	1.7165E-05	4.54983E-06	4.23837E-06	0.000133765	9.61698E-05	6.48405E-05	6.40172E-05	4.54217E-05	1.44293E-05	2.06709E-05	1.98822E-05	2.03236E-06	1.89089E-06	2.03236E-06	1.89089E-06	2.06709E-05	1.98822E-05	2.24222E-05
3834903774495	383490	3774495	1.72249E-05	1.67829E-05	4.44856E-06	4.14403E-06	0.000136589	9.82002E-05	6.62094E-05	6.53687E-05	4.63807E-05	1.4734E-05	2.11073E-05	2.03019E-05	2.07526E-06	1.93081E-06	2.07526E-06	1.93081E-06	2.11073E-05	2.03019E-05	2.2825E-05
3835003774495	383500	3774495	1.68254E-05	1.63937E-05	4.34539E-06	4.04793E-06	0.000139297	0.000100147	6.75222E-05	6.66649E-05	4.73003E-05	1.50261E-05	2.15258E-05	2.07045E-05	2.11641E-06	1.9691E-06	2.11641E-06	1.9691E-06	2.15258E-05	2.07045E-05	2.32061E-05
3835103774495	383510	3774495	1.64636E-05	1.60412E-05	4.25196E-06	3.96089E-06	0.000142228	0.000102255	6.89429E-05	6.80676E-05	4.82956E-05	1.53423E-05	2.19787E-05	2.11401E-05	2.16094E-06	2.01053E-06	2.16094E-06	2.01053E-06	2.19787E-05	2.11401E-05	2.36216E-05
3835203774495	383520	3774495	1.60428E-05	1.56312E-05	4.14328E-06	3.85965E-06	0.000144589	0.000103952	7.00873E-05	6.91974E-05	4.90972E-05	1.55969E-05	2.23436E-05	2.1491E-05	2.19681E-06	2.0439E-06	2.19681E-06	2.0439E-06	2.23436E-05	2.1491E-05	2.39373E-05
3835303774495	383530	3774495	1.56428E-05	1.52414E-05	4.03997E-06	3.76341E-06	0.000147021	0.0001057	7.12662E-05	7.03614E-05	4.99231E-05	1.58593E-05	2.27194E-05	2.18525E-05	2.23376E-06	2.07828E-06	2.23376E-06	2.07828E-06	2.27194E-05	2.18525E-05	2.42621E-05
3835403774495	383540	3774495	1.52788E-05	1.48868E-05	3.94596E-06	3.67584E-06	0.000149685	0.000107615	7.25574E-05	7.16362E-05	5.08276E-05	1.61466E-05	2.3131E-05	2.22484E-05	2.27423E-06	2.11594E-06	2.27423E-06	2.11594E-06	2.3131E-05	2.22484E-05	2.4625E-05
3835503774495	383550	3774495	1.4917E-05	1.45343E-05	3.85253E-06	3.5888E-06	0.000152313	0.000109505	7.38313E-05	7.28939E-05	5.172E-05	1.64301E-05	2.35371E-05	2.26391E-05	2.31416E-06	2.15309E-06	2.31416E-06	2.15309E-06	2.35371E-05	2.26391E-05	2.49752E-05
3835603774495	383560	3774495	1.46031E-05	1.42284E-05	3.77145E-06	3.51327E-06	0.000155333	0.000111676	7.52953E-05	7.43393E-05	5.27455E-05	1.67559E-05	2.40038E-05	2.3088E-05	2.36005E-06	2.19578E-06	2.36005E-06	2.19578E-06	2.40038E-05	2.3088E-05	2.53889E-05
3835703774495	383570	3774495	1.43482E-05	1.39801E-05	3.70563E-06	3.45196E-06	0.000158888	0.000114232	7.70183E-05	7.60404E-05	5.39525E-05	1.71393E-05	2.45531E-05	2.36163E-05	2.41406E-06	2.24603E-06	2.41406E-06	2.24603E-06	2.45531E-05	2.36163E-05	2.58879E-05
3835803774495	383580	3774495	1.41412E-05	1.37784E-05	3.65216E-06	3.40215E-06	0.000162906	0.00011712	7.89659E-05	7.79633E-05	5.53168E-05	1.75727E-05	2.5174E-05	2.42135E-05	2.4751E-06	2.30282E-06	2.4751E-06	2.30282E-06	2.5174E-05	2.42135E-05	2.64595E-05
3835903774495	383590	3774495	1.39898E-05	1.36309E-05	3.61307E-06	3.36574E-06	0.00016752	0.000120438	8.12028E-05	8.01718E-05	5.68838E-05	1.80705E-05	2.58871E-05	2.48994E-05	2.54522E-06	2.36806E-06	2.54522E-06	2.36806E-06	2.58871E-05	2.48994E-05	2.71255E-05
3836003774495	383600	3774495	1.40551E-05	1.36945E-05	3.62993E-06	3.38144E-06	0.000174683	0.000125588	8.46748E-05	8.35997E-05	5.9316E-05	1.88432E-05	2.6994E-05	2.5964E-05	2.65404E-06	2.46931E-06	2.65404E-06	2.46931E-06	2.6994E-05	2.5964E-05	2.82033E-05
3836103774495	383610	3774495	1.41457E-05	1.37828E-05	3.65332E-06	3.40323E-06	0.000182443	0.000131166	8.84361E-05	8.73132E-05	6.19508E-05	1.96802E-05	2.81931E-05	2.71174E-05	2.77193E-06	2.57899E-06	2.77193E-06	2.57899E-06	2.81931E-05	2.71174E-05	2.937E-05
3836203774495	383620	3774495	1.43488E-05	1.39806E-05	3.70578E-06	3.45209E-06	0.000191975	0.00013802	9.30568E-05	9.18752E-05	6.51877E-05	2.07085E-05	2.96661E-05	2.85342E-05	2.91676E-06	2.71374E-06	2.91676E-06	2.71374E-06	2.96661E-05	2.85342E-05	3.0818E-05
3836303774495	383630	3774495	1.46723E-05	1.42958E-05	3.78932E-06	3.52992E-06	0.000203628	0.000146397	9.87052E-05	9.7452E-05	6.91445E-05	2.19654E-05	3.14668E-05	3.02662E-05	3.09381E-06	2.87846E-06	3.09381E-06	2.87846E-06	3.14668E-05	3.02662E-05	3.25999E-05
3836403774495	383640	3774495	1.50436E-05	1.46576E-05	3.88522E-06	3.61926E-06	0.000216643	0.000155755	0.000105014	0.000103681	7.35642E-05	2.33695E-05	3.34782E-05	3.22008E-05	3.29156E-06	3.06245E-06	3.29156E-06	3.06245E-06	3.34782E-05	3.22008E-05	3.45868E-05
3836503774495	383650	3774495	1.55258E-05	1.51274E-05	4.00975E-06	3.73526E-06	0.000232118	0.0001668	0.000112515	0.000111087	7.88188E-05	2.50387E-05	3.58695E-05	3.45008E-05	3.52667E-06	3.2812E-06	3.52667E-06	3.2812E-06	3.58695E-05	3.45008E-05	3.69566E-05
3836603774495	383660	3774495	1.60822E-05	1.56696E-05	4.15345E-06	3.86912E-06	0.000249775	0.000179575	0.000121074	0.000119537	8.48145E-05	2.69434E-05	3.85981E-05	3.71253E-05	3.79495E-06	3.5308E-06	3.79495E-06	3.5308E-06	3.85981E-05	3.71253E-05	3.96639E-05
3836703774495	383670	3774495	1.6786E-05	1.63553E-05	4.33522E-06	4.03845E-06	0.000271129	0.000194927	0.000131426	0.000129757	9.20656E-05	2.92469E-05	4.1898E-05	4.02993E-05	4.11939E-06	3.83266E-06	4.11939E-06	3.83266E-06	4.1898E-05	4.02993E-05	4.29427E-05
3836803774495	383680	3774495	1.77166E-05	1.7262E-05	4.57555E-06	4.26233E-06	0.000298052	0.000214283	0.000144476	0.000142641	0.000101207	3.2151E-05	4.60583E-05	4.43009E-05	4.52844E-06	4.21323E-06	4.52844E-06	4.21323E-06	4.60583E-05	4.43009E-05	4.70889E-05
3836903774495	383690	3774495	1.8826E-05	1.8343E-05	4.86209E-06	4.52925E-06	0.00033023	0.000237418	0.000160074	0.000158041	0.000112134	3.56221E-05	5.10309E-05	4.90838E-05	5.01734E-06	4.66811E-06	5.01734E-06	4.66811E-06	5.10309E-05	4.90838E-05	5.20299E-05
3837003774495	383700	3774495	2.00233E-05	1.95095E-05	5.17129E-06	4.81728E-06	0.000366222	0.000263293	0.0001752	0.000175266	0.000124355	3.95045E-05	5.65927E-05	5.44333E-05	5.56417E-06	5.17688E-06	5.56417E-06	5.17688E-06	5.65927E-05	5.44333E-05	5.75316E-05
3837103774495	383710	3774495	2.14787E-05	2.09277E-05	5.54718E-06	5.16745E-06	0.00040852	0.000293704	0.000198024	0.000195509	0.000138719	4.40673E-05	6.31292E-05	6.07204E-05	6.20684E-06	5.77481E-06	6.20684E-06	5.77481E-06	6.31292E-05	6.07204E-05	6.40076E-05
3837203774495	383720	3774495	2.29269E-05	2.23387E-05	5.92119E-06	5.51585E-06	0.000454115	0.000326484	0.000220125	0.00021733	0.000154201	4.89857E-05	7.0175E-05	6.74974E-05	6.89959E-06	6.41934E-06	6.89959E-06	6.41934E-06	7.0175E-05	6.74974E-05	7.09192E-05
3837303774495	383730	3774495	2.42096E-05	2.35885E-05	6.25248E-06	5.82446E-06	0.000498597	0.000358464	0.000241687	0.000238618	0.000169305	5.3784E-05	7.70488E-05	7.41089E-05	7.57541E-06	7.04812E-06	7.57541E-06	7.04812E-06	7.70488E-05	7.41089E-05	7.76076E-05
3837403774495	383740	3774495	2.57371E-05	2.50768E-05	6.64697E-06	6.19195E-06	0.000550713	0.000395933	0.000266949	0.00026356	0.000187002	5.94058E-05	8.51024E-05	8.18552E-05	8.36724E-06	7.78484E-06	8.36724E-06	7.78484E-06	8.51024E-05	8.18552E-05	8.54427E-05
3837503774495	383750	3774495	2.75701E-05	2.68627E-05	7.12037E-06	6.63294E-06	0.000612344	0.000440242	0.000296824	0.000293055	0.00020793	6.60539E-05	9.46263E-05	9.10157E-05	9.30363E-06	8.65604E-06	9.30363E-06	8.65604E-06	9.46263E-05	9.10157E-05	9.47023E-05
3837603774495	383760	3774495	2.978E-05	2.9016E-05	7.69111E-06	7.16461E-06	0.000685556	0.000492878	0.000332312	0.000328093	0.00023279	7.39514E-05	0.00010594	0.000101898	1.0416E-05	9.69097E-06	1.0416E-05	9.69097E-06	0.00010594	0.000101898	0.000105704
3837703774495	383770	3774495	3.25312E-05	3.16965E-05	8.40164E-06	7.8265E-06	0.000775312	0.000557407	0.00037582	0.000371048	0.000263268	8.36334E-05	0.00011981	0.000115239	1.17797E-05	1.09597E-05	1.17797E-05	1.09597E-05	0.00011981	0.000115239	0.000119189
3837803774495	383780	3774495	3.63215E-05	3.53896E-05	9.38053E-06	8.73838E-06	0.000896961	0.000644866	0.000434787	0.000429267	0.000304575	9.67558E-05	0.000138609	0.00013332	1.36279E-05	1.26794E-05	1.36279E-05	1.26794E-05	0.000138609	0.00013332	0.000137473
3837903774495	383790	3774495	4.11706E-05	4.01143E-05	1.06329E-05	9.90501E-06	0.001051225	0.000755774	0.000509564	0.000503095	0.000356958	0.000113396	0.000162447	0.000156249	1.59718E-05	1.486E-05	1.59718E-05	1.486E-05	0.000162447	0.000156249	0.000160661
3838003774495	383800	3774495	4.73959E-05	4.61799E-05	1.22407E-05	1.14027E-05	0.001247886	0.000897163	0.000604893	0.000597212	0.000423737	0.00013461	0.000192837	0.00018548	1.89597E-05	1.764E-05	1.89597E-05	1.764E-05	0.000192837	0.00018548	0.000190227
3838103774495	383810	3774495	5.55363E-05	5.41114E-05	1.4343E-05	1.33612E-05	0.001503559	0.001080977	0.000728826	0.000719572	0.000510554	0.00016219	0.000232347	0.000223482	2.28443E-05	2.12542E-05	2.28443E-05	2.12542E-05	0.000232347	0.000223482	0.000228671
3838203774495	383820	3774495	6.63125E-05	6.46111E-05	1.71261E-05	1.59538E-05	0.001840444	0.001323179	0.000892125	0.000880798	0.000624948	0.00019853	0.000284406	0.000273554	2.79627E-05	2.60164E-05	2.79627E-05	2.60164E-05	0.000284406	0.000273554	0.000279342
3838303774495	383830	3774495	7.90438E-05	7.70158E-05	2.04142E-05	1.90167E-05	0.002237427	0.001608589	0.001084557	0.001070786	0.000759749	0.000241353	0.000345753	0.00033256	3.39943E-05	3.16281E-05	3.39943E-05	3.16281E-05	0.000345753	0.00033256	0.000339073
3838503774495	383850	3774495	0.000115669	0.000112701	2.9873E-05	2.7828E-05	0.003375308	0.002426663	0.001636126	0.001615352	0.001146132	0.000364097	0.000521591	0.000501689	5.12826E-05	4.77131E-05	5.12826E-05	4.77131E-05	0.000521591	0.000501689	0.000510399
3838603774495	383860	3774495	0.000139905	0.000136316	3.61325E-05	3.3659E-05	0.00412678	0.002966931	0.00200039	0.001974991	0.001401304	0.000445158	0.000637717	0.000613384	6.27001E-05	5.83358E-05	6.27001E-05	5.83358E-05	0.000637717	0.000613384	0.000623644
3838703774495	383870	3774495	0.000168848	0.000164516	4.36074E-05	4.06222E-05	0.005023269	0.003611458	0.002434948	0.002404032	0.001705719	0.000541863	0.000776252	0.000746634	7.63209E-05	7.10085E-05	7.63209E-05	7.10085E-05	0.000776252	0.000746634	0.000758803
3838803774495	383880	3774495	0.000205012	0.000199751	5.29471E-05	4.93225E-05	0.00614238	0.004416037	0.002977419	0.002939615	0.002085728	0.000662582	0.00094919	0.000912973	9.3324E-05	8.68282E-05	9.3324E-05	8.68282E-05	0.00094919	0.000912973	0.000927544
3838903774495	383890	3774495	0.000253721	0.000247211	6.5527E-05	6.10413E-05	0.007648389	0.005498776	0.003707432	0.00366036	0.002597114	0.000825036	0.001181915	0.001136818	0.000116206	0.000108117	0.000116206	0.000108117	0.001181915	0.001136818	0.001154605
3839003774495	383900	3774495	0.000321893	0.000313634	8.31334E-05	7.74424E-05	0.009754652	0.007013065	0.00472841	0.004668374	0.003312324	0.00105224	0.001507399	0.001449883	0.000148207	0.000137891	0.000148207	0.000137891	0.001507399	0.001449883	0.001472134
3839103774495	383910	3774495	0.000203935	0.000198703	5.26691E-05	4.90636E-05	0.006119315	0.004399455	0.002966239	0.002928577	0.002077896	0.000660094	0.000945625	0.000909544	9.29736E-05	8.65021E-05	9.29736E-05	8.65021E-05	0.000945625	0.000909544	0.000924261
3829703774505	382970	3774505	4.99766E-06	4.86943E-06	1.29072E-06	1.20236E-06	4.48378E-05	3.2236E-05	2.17344E-05	2.14584E-05	1.52253E-05	4.83668E-06	6.92884E-06	6.66447E-06	6.81242E-07	6.33824E-07	6.81242E-07	6.33824E-07	6.92884E-06	6.66447E-06	8.44846E-06
3829803774505	382980	3774505	5.18445E-06	5.05143E-06	1.33896E-06	1.2473E-06	4.58534E-05	3.29661E-05	2.22267E-05	2.19445E-05	1.55701E-05	4.94624E-06	7.08579E-06	6.81542E-06	6.96672E-07	6.4818E-07	6.96672E-07	6.4818E-07	7.08579E-06	6.81542E-06	8.62629E-06
3829903774505	382990	3774505	5.36392E-06	5.2263E-06	1.38531E-06	1.29047E-06	4.67621E-05	3.36194E-05	2.26672E-05	2.23794E-05	1.58787E-05	5.04426E-06	7.22621E-06	6.95049E-06	7.10478E-07	6.61025E-07	7.10478E-07	6.61025E-07	7.22621E-06	6.95049E-06	8.78415E-06
3830003774505	383000	3774505	5.55633E-06	5.41377E-06	1.435E-06	1.33677E-06	4.77243E-05	3.43111E-05	2.31336E-05	2.28398E-05	1.62054E-05	5.14804E-06	7.37489E-06	7.09349E-06	7.25097E-07	6.74626E-07	7.25097E-07	6.74626E-07	7.37489E-06	7.09349E-06	8.95109E-06
3830103774505	383010	3774505	5.8984E-06	5.74706E-06	1.52334E-06	1.41906E-06	4.96575E-05	3.5701E-05	2.40706E-05	2.3765E-05	1.68619E-05	5.35658E-06	7.67363E-06	7.38084E-06	7.54469E-07	7.01954E-07	7.54469E-07	7.01954E-07	7.67363E-06	7.38084E-06	9.29948E-06
3830203774505	383020	3774505	6.28941E-06	6.12804E-06	1.62433E-06	1.51313E-06	5.18134E-05	3.7251E-05	2.51157E-05	2.47968E-05	1.75939E-05	5.58914E-06	8.00679E-06	7.70128E-06	7.87225E-07	7.3243E-07	7.87225E-07	7.3243E-07	8.00679E-06	7.70128E-06	9.68598E-06
3830303774505	383030	3774505	6.66861E-06	6.49751E-06	1.72226E-06	1.60436E-06	5.37911E-05	3.86729E-05	2.60744E-05	2.57433E-05	1.82655E-05	5.80248E-06	8.31241E-06	7.99524E-06	8.17273E-07	7.60387E-07	8.17273E-07	7.60387E-07	8.31241E-06	7.99524E-06	1.00416E-05
3830403774505	383040	3774505	7.00224E-06	6.82258E-06	1.80843E-06	1.68463E-06	5.5368E-05	3.98066E-05	2.68387E-05	2.6498E-05	1.88009E-05	5.97258E-06	8.55608E-06	8.22962E-06	8.41231E-07	7.82677E-07	8.41231E-07	7.82677E-07	8.55608E-06	8.22962E-06	1.03229E-05
3830503774505	383050	3774505	7.36343E-06	7.17451E-06	1.90171E-06	1.77153E-06	5.70339E-05	4.10043E-05	2.76463E-05	2.72952E-05	1.93666E-05	6.15228E-06	8.81352E-06	8.47724E-06	8.66543E-07	8.06227E-07	8.66543E-07	8.06227E-07	8.81352E-06	8.47724E-06	1.06186E-05
3830603774505	383060	3774505	7.80902E-06	7.60866E-06	2.01679E-06	1.87873E-06	5.90651E-05	4.24646E-05	2.86309E-05	2.82673E-05	2.00564E-05	6.37139E-06	9.12741E-06	8.77914E-06	8.97404E-07	8.3494E-07	8.97404E-07	8.3494E-07	9.12741E-06	8.77914E-06	1.0987E-05
3830703774505	383070	3774505	8.29174E-06	8.079E-06	2.14146E-06	1.99486E-06	6.11943E-05	4.39954E-05	2.96629E-05	2.92863E-05	2.07794E-05	6.60107E-06	9.45643E-06	9.09562E-06	9.29753E-07	8.65038E-07	9.29753E-07	8.65038E-07	9.45643E-06	9.09562E-06	1.13699E-05
3830803774505	383080	3774505	8.77727E-06	8.55207E-06	2.26685E-06	2.11167E-06	6.33057E-05	4.55133E-05	3.06864E-05	3.02968E-05	2.14963E-05	6.82882E-06	9.78271E

			MSite Grubbing / Prep	MMass Grading / Excavation	MMass Grading / Excavation	MDrainage / Utilities Trenching	MFoundations / Concrete Pads	MBuilding / Structure Construction	MAsphalt Paving	MLandscaping or Other Finishing	MWaterside Construction (Piles)	RSSWDemolition	RSSWPlacing Base	RSSWForm/Plac e Rebar and Pour	Child Risk				
Unique Identifier	X (UTM)	Y (UTM)	2027	2027	2028	2028	2028	2028	2028	2028	2028	2029	2029	2029	3rd Trimester	0<2	2<16	Total	per million
3832303774495	383230	3774495	4.80104E-05	5.64563E-05	5.57046E-05	1.18409E-05	1.5399E-05	1.13345E-05	1.16662E-06	1.36677E-05	1.16662E-06	4.05849E-05	5.88896E-05	3.49085E-05	5.68647E-09	6.7901E-08	8.7509E-09	8.2338E-08	0.08233798
3832403774495	383240	3774495	4.88237E-05	5.74127E-05	5.66482E-05	1.20415E-05	1.56598E-05	1.15265E-05	1.18639E-06	1.38993E-05	1.18639E-06	4.1633E-05	6.04104E-05	3.581E-05	5.72151E-09	6.8379E-08	8.8874E-09	8.29877E-08	0.08298767
3832503774495	383250	3774495	4.96592E-05	5.83952E-05	5.76177E-05	1.22475E-05	1.59278E-05	1.17238E-05	1.20669E-06	1.41371E-05	1.20669E-06	4.27247E-05	6.19945E-05	3.67491E-05	5.71838E-09	6.8442E-08	8.999E-09	8.31596E-08	0.08315961
3832603774495	383260	3774495	5.05561E-05	5.94498E-05	5.86582E-05	1.24687E-05	1.62155E-05	1.19355E-05	1.22848E-06	1.43924E-05	1.22848E-06	4.39069E-05	6.37099E-05	3.77659E-05	5.68508E-09	6.8182E-08	9.094E-09	8.29613E-08	0.08296127
3832703774495	383270	3774495	5.15253E-05	6.05895E-05	5.97828E-05	1.27078E-05	1.65264E-05	1.21643E-05	1.25203E-06	1.46684E-05	1.25203E-06	4.52046E-05	6.55928E-05	3.88821E-05	5.62315E-09	6.7617E-08	9.1735E-09	8.24138E-08	0.08241379
3832903774495	383290	3774495	5.33802E-05	6.27708E-05	6.1935E-05	1.31653E-05	1.71213E-05	1.26022E-05	1.29711E-06	1.51964E-05	1.29711E-06	4.76844E-05	6.91911E-05	4.10151E-05	5.39236E-09	6.5308E-08	9.2196E-09	7.99195E-08	0.07991947
3833003774495	383300	3774495	5.41935E-05	6.37271E-05	6.28786E-05	1.33658E-05	1.73822E-05	1.27942E-05	1.31687E-06	1.54279E-05	1.31687E-06	4.87761E-05	7.07752E-05	4.19541E-05	5.2386E-09	6.372E-08	9.1823E-09	7.81413E-08	0.07814134
3833103774495	383310	3774495	5.50179E-05	6.46965E-05	6.38351E-05	1.35692E-05	1.76466E-05	1.29888E-05	1.3369E-06	1.56626E-05	1.3369E-06	4.99271E-05	7.24454E-05	4.29441E-05	5.0697E-09	6.1969E-08	9.1166E-09	7.6155E-08	0.07615503
3833203774495	383320	3774495	5.59426E-05	6.57839E-05	6.49079E-05	1.37972E-05	1.79432E-05	1.32071E-05	1.35937E-06	1.59259E-05	1.35937E-06	5.12154E-05	7.43147E-05	4.40522E-05	4.92434E-09	6.0485E-08	9.0732E-09	7.44821E-08	0.07448212
3833303774495	383330	3774495	5.68895E-05	6.68974E-05	6.60066E-05	1.40308E-05	1.82469E-05	1.34307E-05	1.38238E-06	1.61955E-05	1.38238E-06	5.25536E-05	7.62564E-05	4.52032E-05	4.78719E-09	5.9093E-08	9.0289E-09	7.29091E-08	0.07290908
3833603774495	383360	3774495	5.9229E-05	6.96485E-05	6.87211E-05	1.46078E-05	1.89973E-05	1.3983E-05	1.43923E-06	1.68615E-05	1.43923E-06	5.62187E-05	8.15746E-05	4.83558E-05	4.36438E-09	5.4735E-08	8.7863E-09	6.78859E-08	0.06788595
3833703774495	383370	3774495	5.97749E-05	7.02904E-05	6.93545E-05	1.47424E-05	1.91724E-05	1.41119E-05	1.45249E-06	1.70169E-05	1.45249E-06	5.74259E-05	8.33262E-05	4.93941E-05	4.22031E-09	5.3216E-08	8.6753E-09	6.61118E-08	0.06611178
3833803774495	383380	3774495	6.03765E-05	7.09978E-05	7.00525E-05	1.48908E-05	1.93653E-05	1.42539E-05	1.46711E-06	1.71882E-05	1.46711E-06	5.86861E-05	8.51548E-05	5.0478E-05	4.09875E-09	5.1945E-08	8.5911E-09	6.46348E-08	0.06463481
3833903774495	383390	3774495	6.11842E-05	7.19476E-05	7.09896E-05	1.509E-05	1.96244E-05	1.44446E-05	1.48674E-06	1.74181E-05	1.48674E-06	6.01615E-05	8.72956E-05	5.17471E-05	4.00262E-09	5.0977E-08	8.5481E-09	6.35277E-08	0.06352769
3834003774495	383400	3774495	6.21479E-05	7.30808E-05	7.21077E-05	1.53276E-05	1.99335E-05	1.46721E-05	1.51016E-06	1.76924E-05	1.51016E-06	6.18053E-05	8.96809E-05	5.3161E-05	3.9238E-09	5.0221E-08	8.5327E-09	6.26771E-08	0.06267707
3834103774495	383410	3774495	6.31338E-05	7.42402E-05	7.32517E-05	1.55708E-05	2.02497E-05	1.49049E-05	1.53411E-06	1.79731E-05	1.53411E-06	6.35147E-05	9.21612E-05	5.46313E-05	3.85277E-09	4.9552E-08	8.5248E-09	6.19296E-08	0.06192957
3834203774495	383420	3774495	6.37521E-05	7.49673E-05	7.39691E-05	1.57233E-05	2.0448E-05	1.50509E-05	1.54914E-06	1.81491E-05	1.54914E-06	6.48498E-05	9.40984E-05	5.57796E-05	3.76543E-09	4.8659E-08	8.4689E-09	6.08931E-08	0.06089315
3834303774495	383430	3774495	6.44206E-05	7.57533E-05	7.47446E-05	1.58882E-05	2.06624E-05	1.52087E-05	1.56538E-06	1.83394E-05	1.56538E-06	6.62441E-05	9.61216E-05	5.69789E-05	3.68863E-09	4.7888E-08	8.4275E-09	6.00042E-08	0.06000418
3834403774495	383440	3774495	6.50946E-05	7.65459E-05	7.55266E-05	1.60544E-05	2.08786E-05	1.53678E-05	1.58176E-06	1.85313E-05	1.58176E-06	6.76633E-05	9.8181E-05	5.81997E-05	3.61835E-09	4.7187E-08	8.3924E-09	5.9198E-08	0.05919802
3834503774495	383450	3774495	6.5763E-05	7.73319E-05	7.63022E-05	1.62192E-05	2.1093E-05	1.55256E-05	1.598E-06	1.87216E-05	1.598E-06	6.91169E-05	0.00010029	5.945E-05	3.55384E-09	4.6549E-08	8.3632E-09	5.8466E-08	0.05846597
3834603774495	383460	3774495	6.64649E-05	7.81572E-05	7.71165E-05	1.63923E-05	2.13181E-05	1.56913E-05	1.61506E-06	1.89214E-05	1.61506E-06	7.06454E-05	0.000102508	6.07646E-05	3.49625E-09	4.5989E-08	8.344E-09	5.78292E-08	0.05782916
3834703774495	383470	3774495	6.75956E-05	7.94869E-05	7.84285E-05	1.66712E-05	2.16808E-05	1.59582E-05	1.64253E-06	1.92433E-05	1.64253E-06	7.26511E-05	0.000105418	6.24898E-05	3.46385E-09	4.5755E-08	8.3828E-09	5.76012E-08	0.05760117
3834803774495	383480	3774495	6.88322E-05	8.09411E-05	7.98633E-05	1.69762E-05	2.20774E-05	1.62502E-05	1.67258E-06	1.95954E-05	1.67258E-06	7.48096E-05	0.00010855	6.43465E-05	3.43974E-09	4.5622E-08	8.4377E-09	5.74993E-08	0.05749925
3834903774495	383490	3774495	7.00688E-05	8.23952E-05	8.12981E-05	1.72812E-05	2.24741E-05	1.65421E-05	1.70263E-06	1.99474E-05	1.70263E-06	7.70212E-05	0.000111759	6.62487E-05	3.41858E-09	4.5521E-08	8.4959E-09	5.74352E-08	0.05743516
3835003774495	383500	3774495	7.12386E-05	8.37708E-05	8.26553E-05	1.75697E-05	2.28492E-05	1.68183E-05	1.73105E-06	2.02804E-05	1.73105E-06	7.92171E-05	0.000114946	6.81375E-05	3.39704E-09	4.5406E-08	8.549E-09	5.73525E-08	0.05735248
3835103774495	383510	3774495	7.25142E-05	8.52708E-05	8.41354E-05	1.78843E-05	2.32584E-05	1.71194E-05	1.76205E-06	2.06435E-05	1.76205E-06	8.15722E-05	0.000118363	7.01632E-05	3.3826E-09	4.5382E-08	8.6171E-09	5.73812E-08	0.05738121
3835203774495	383520	3774495	7.34834E-05	8.64105E-05	8.52599E-05	1.81233E-05	2.35693E-05	1.73483E-05	1.7856E-06	2.09195E-05	1.7856E-06	8.36684E-05	0.000121405	7.19662E-05	3.35746E-09	4.5202E-08	8.6528E-09	5.72126E-08	0.0572126
3835303774495	383530	3774495	7.44805E-05	8.7583E-05	8.64168E-05	1.83693E-05	2.38891E-05	1.75837E-05	1.80983E-06	2.12033E-05	1.80983E-06	8.58487E-05	0.000124568	7.38416E-05	3.33551E-09	4.5061E-08	8.6943E-09	5.70905E-08	0.05709048
3835403774495	383540	3774495	7.55946E-05	8.8893E-05	8.77094E-05	1.8644E-05	2.42464E-05	1.78467E-05	1.8369E-06	2.15205E-05	1.8369E-06	8.82038E-05	0.000127986	7.58673E-05	3.31998E-09	4.5002E-08	8.7509E-09	5.70724E-08	0.05707238
3835503774495	383550	3774495	7.66696E-05	9.01572E-05	8.89568E-05	1.89092E-05	2.45912E-05	1.81005E-05	1.86303E-06	2.18265E-05	1.86303E-06	9.05776E-05	0.00013143	7.7909E-05	3.30429E-09	4.4935E-08	8.8054E-09	5.70452E-08	0.05704516
3835603774495	383560	3774495	7.79397E-05	9.16507E-05	9.04303E-05	1.92224E-05	2.49986E-05	1.84003E-05	1.89389E-06	2.21881E-05	1.89389E-06	9.32133E-05	0.000135255	8.01762E-05	3.29762E-09	4.499E-08	8.8832E-09	5.71712E-08	0.05717125
3835703774495	383570	3774495	7.94715E-05	9.3452E-05	9.22077E-05	1.96002E-05	2.54899E-05	1.8762E-05	1.93111E-06	2.26242E-05	1.93111E-06	9.61985E-05	0.000139586	8.27438E-05	3.30239E-09	4.5199E-08	8.9918E-09	5.74934E-08	0.05749337
3835803774495	383580	3774495	8.12262E-05	9.55153E-05	9.42435E-05	2.00329E-05	2.60527E-05	1.91762E-05	1.97375E-06	2.31237E-05	1.97375E-06	9.94924E-05	0.000144366	8.55771E-05	3.31683E-09	4.5539E-08	9.1264E-09	5.79818E-08	0.0579818
3835903774495	383590	3774495	8.32705E-05	9.79192E-05	9.66154E-05	2.05371E-05	2.67084E-05	1.96588E-05	2.02342E-06	2.37057E-05	2.02342E-06	0.000103183	0.00014972	8.8751E-05	3.34336E-09	4.6044E-08	9.2941E-09	5.86811E-08	0.05868107
3836003774495	383600	3774495	8.65792E-05	0.00010181	0.000100454	2.13532E-05	2.77696E-05	2.044E-05	2.10382E-06	2.46476E-05	2.10382E-06	0.000108423	0.000157324	9.32585E-05	3.41911E-09	4.7232E-08	9.6016E-09	6.02524E-08	0.06025238
3836103774495	383610	3774495	9.01609E-05	0.000106022	0.00010461	2.22365E-05	2.89184E-05	2.12855E-05	2.19086E-06	2.56673E-05	2.19086E-06	0.000114103	0.000165566	9.81442E-05	3.50364E-09	4.8545E-08	9.9373E-09	6.19862E-08	0.06198622
3836203774495	383620	3774495	9.4606E-05	0.000111249	0.000109768	2.33328E-05	3.03442E-05	2.2335E-05	2.29887E-06	2.69327E-05	2.29887E-06	0.000120944	0.000175492	0.000104028	3.61871E-09	5.029E-08	1.0365E-08	6.42738E-08	0.06427382
3836303774495	383630	3774495	0.000100076	0.000117681	0.000116114	2.46819E-05	3.20986E-05	2.36264E-05	2.43179E-06	2.84899E-05	2.43179E-06	0.000129191	0.000187459	0.000111122	3.76834E-09	5.2528E-08	1.0899E-08	6.71957E-08	0.06719571
3836403774495	383640	3774495	0.000106176	0.000124854	0.000123191	2.61863E-05	3.4055E-05	2.50663E-05	2.58E-06	3.02263E-05	2.58E-06	0.000138405	0.000200829	0.000119048	3.93678E-09	5.5042E-08	1.1497E-08	7.04752E-08	0.0704752
3836503774495	383650	3774495	0.00011345	0.000133408	0.000131632	2.79805E-05	3.63884E-05	2.67838E-05	2.75678E-06	3.22974E-05	2.75678E-06	0.000149295	0.00021663	0.000128414	4.14234E-09	5.8093E-08	1.2214E-08	7.44491E-08	0.07444912
3836603774495	383660	3774495	0.000121761	0.000143181	0.000141275	3.00302E-05	3.9054E-05	2.87459E-05	2.95872E-06	3.46633E-05	2.95872E-06	0.000161719	0.000234658	0.0001391	4.37823E-09	6.159E-08	1.3033E-08	7.90014E-08	0.07900136
3836703774495	383670	3774495	0.000131827	0.000155018	0.000152953	3.25127E-05	4.22825E-05	3.11222E-05	3.20331E-06	3.75288E-05	3.20331E-06	0.00017666	0.000256338	0.000151952	4.66752E-09	6.5866E-08	1.4029E-08	8.4563E-08	0.08456296
3836803774495	383680	3774495	0.000144555	0.000169985	0.000167721	3.56518E-05	4.63649E-05	3.41271E-05	3.5126E-06	4.11523E-05	3.5126E-06	0.000195441	0.00028359	0.000168106	5.03844E-09	7.1331E-08	1.5293E-08	9.16625E-08	0.09166253
3836903774495	383690	3774495	0.000159723	0.000187821	0.00018532	3.93927E-05	5.12299E-05	3.7708E-05	3.88117E-06	4.54703E-05	3.88117E-06	0.000218059	0.000316409	0.000187561	5.48164E-09	7.7853E-08	1.6803E-08	1.00137E-07	0.10013719
3837003774495	383700	3774495	0.000176612	0.000207681	0.000204916	4.35581E-05	5.6647E-05	4.16953E-05	4.29157E-06	5.02784E-05	4.29157E-06	0.00024345	0.000353251	0.0002094	5.97264E-09	8.5079E-08	1.8482E-08	1.09534E-07	0.10953432
3837103774495	383710	3774495	0.000196492	0.000231059	0.000227982	4.84613E-05	6.30235E-05	4.63887E-05	4.77465E-06	5.5938E-05	4.77465E-06	0.000273514	0.000396874	0.000235259	6.55769E-09	9.3671E-08	2.0467E-08	1.20696E-07	0.12069615
3837203774495	383720	3774495	0.00021771	0.000256009	0.0002526	5.36941E-05	6.98288E-05	5.13978E-05	5.29021E-06	6.19782E-05	5.29021E-06	0.000306962	0.000445408	0.000264029	7.16692E-09	1.0264E-07	2.2576E-08	1.32387E-07	0.13238651
3837303774495	383730	3774495	0.000238242	0.000280153	0.000276423	5.8758E-05	7.64143E-05	5.62451E-05	5.78913E-06	6.78234E-05	5.78913E-06	0.000339823	0.000493091	0.000292294	7.74705E-09	1.1122E-07	2.4609E-08	1.43574E-07	0.14357448
3837403774495	383740	3774495	0.000262294	0.000308437	0.00030433	6.46901E-05	8.4129E-05	6.19235E-05	6.3736E-06	7.46707E-05	6.3736E-06	0.000378421	0.000549097	0.000325494	8.42942E-09	1.2129E-07	2.6994E-08	1.56715E-07	0.15671528
3837503774495	383750	3774495	0.00029072	0.000341863	0.000337311	7.17007E-05	9.32462E-05	6.86343E-05	7.06431E-06	8.27629E-05	7.06431E-06	0.000424078	0.000615347	0.000364765	9.23937E-09	1.3324E-07	2.9817E-08	1.72293E-07	0.17229263
3837603774495	383760	3774495	0.000324492	0.000381577	0.000376496	8.00301E-05	0.000104079	7.66075E-05	7.88497E-06	9.23774E-05	7.88497E-06	0.000478288	0.000694006	0.000411393	1.02045E-08	1.4746E-07	3.3175E-08	1.90837E-07	0.1908368
3837703774495	383770	3774495	0.000365891	0.000430258	0.000424529	9.02403E-05	0.000117357	8.6381E-05	8.89093E-06	0.000104163	8.89093E-06	0.000544729	0.000790413	0.000468541	1.13919E-08	1.6494E-07	3.7298E-08	2.13627E-07	0.21362674
3837803774495	383780	3774495	0.000422017	0.000496258	0.00048965	0.000104083	0.000135359	9.96315E-05	1.02548E-05	0.000120141	1.02548E-05	0.000634773	0.000921069	0.000545991	1.30072E-08	1.887E-07	4.2893E-08	2.44598E-07	0.24459844
3837903774495	383790	3774495	0.0004932	0.000579963	0.000572241	0.000121639	0.00015819	0.000116437	1.19845E-05	0.000140406	1.19845E-05	0.000748945	0.001086735	0.000644194	1.506E-08	2.1888E-07	4.9996E-08	2.83932E-07	0.28393192
3838003774495	383800	3774495	0.000583963	0.000686692	0.000677549	0.000144024	0.000187302	0.000137864	1.41899E-05	0.000166244	1.41899E-05	0.000894465	0.001297888	0.000769362	1.76813E-08	2.574E-07	5.9056E-08	3.34136E-07	0.33413587
3838103774495	383810	3774495	0.000701981	0.000825472	0.00081448	0.000173131	0.000225155	0.000165726	1.70577E-05	0.000199842	1.70577E-05	0.001083637	0.00157238	0.000932075	2.10943E-08	3.0754E-07	7.0842E-08	3.99475E-07	0.3994751
3838203774495	383820	3774495	0.000857531	0.001008387	0.00099496	0.000211494	0.000275047	0.000202449	2.08375E-05	0.000244124	2.08375E-05	0.001332876	0.001934032	0.001146455	2.55971E-08	3.7367E-07	8.6382E-08	4.85648E-07	0.48564833
3838303774495	383830	3774495	0.001040895	0.001224007	0.001207709	0.000256718	0.000333859	0.000245739	2.52931E-05	0.000296325	2.52931E-05	0.001626553	0.002360164	0.001399057	3.09077E-08	4.5165E-07	1.047E-07	5.87258E-07	0.58725829
3838503774495	383850	3774495	0.001566837	0.001842472	0.001817939	0.000386432	0.000502551	0.000369905	3.80732E-05	0.000446052	3.80732E-05	0.002468458	0.003581786	0.00212321	4.61518E-08	6.7542E-07	1.5725E-07	8.78818E-07	0.87881805
3838603774495	383860	3774495	0.00191448	0.002251271	0.002221295	0.000472171	0.000614055	0.000451978	4.65207E-05	0.000545019	4.65207E-05	0.003024616	0.004388783	0.002601582	5.62319E-08	8.2334E-07	1.9198E-07	1.07155E-06	1.07154647
3838703774495	383870	3774495	0.002329395	0.002739178	0.002702705	0.000574503	0.000747136	0.000549933	5.66029E-05	0.000663139	5.66029E-05	0.003688195	0.005351651	0.00317235	6.82645E-08	9.9989E-07	2.3342E-07	1.30157E-06	1.3015715
3838803774495	383880	3774495	0.0028474	0.003348309	0.003303725	0.000702259	0.000913282	0.000672225	6.91901E-05	0.000810606	6.91901E-05	0.004516566	0.006553635	0.003884862	8.32901E-08	1.2203E-06	2.8516E-07	1.58879E-06	1.58878548
3838903774495	383890	3774495	0.003544439	0.004167971	0.004112473	0.000874171	0.001136852	0.000836785	8.61277E-05	0.001009041	8.61277E-05	0.005631236	0.008171045	0.00484363	1.03513E-07	1.517E-06	3.548E-07	1.97533E-06	1.97533107
3839003774495	383900	3774495	0.004519198	0.005314207	0.005243447	0.001114578	0.001449499	0.0010661	0.000109814	0.001286538	0.000109814	0.00719006	0.010432933	0.006184431	1.31797E-07	1.932E-06	4.5219E-07	2.51596E-06	2.51596238
3839103774495	383910	3774495	0.002837323	0.003336459	0.003292034	0.000699774	0.00091005	0.000669846	6.89452E-05	0.000807737	6.89452E-05	0.004500355	0.006530112	0.003870918	8.29657E-08	1.2156E-06	2.8409E-07	1.58267E-06	1.58266857
3829703774505	382970	3774505	2.59353E-05	3.04978E-05	3.00917E-05	6.39648E-06	8.31856E-06	6.12292E-06	6.30213E-07	7.38334E-06	6.30213E-07	1.90182E-05	2.75959E-05	1.63583E-05	1.53875E-09	1.9904E-08	3.2901E-09	2.47333E-08	0.02473327
3829803774505	382980	3774505	2.64812E-05	3.11397E-05	3.07251E-05	6.53111E-06	8.49365E-06	6.25179E-06	6.43478E-07	7.53875E-06	6.43478E-07	1.95111E-05	2.8311E-05	1.67822E-05	1.59607E-09	2.0597E-08	3.384E-09	2.55773E-08	0.02557729
3829903774505	382990	3774505	2.69658E-05	3.17096E-05	3.12874E-05	6.65063E-06	8.64909E-06	6.3662E-06	6.55253E-07	7.67671E-06	6.55253E-07	1.99665E-05	2.89718E-05	1.71739E-05	1.6515E-09	2.1262E-08	3.4714E-09	2.63845E-08	0.02638447
3830003774505	383000	3774505	2.74783E-05	3.23122E-05	3.1882E-05	6.77702E-06	8.81346E-06	6.48719E-06	6.67706E-07	7.8226E-06	6.67706E-07	2.04469E-05	2.96688E-05	1.75871E-05	1.71117E-09	2.1975E-08	3.5648E-09	2.72508E-08	0.02725081
3830103774505	383010	3774505	2.85478E-05	3.35699E-05	3.31229E-05	7.04079E-06	9.15649E-06	6.73968E-06	6.93694E-07	8.12707E-06	6.93694E-07	2.13296E-05	3.09497E-05	1.83464E-05	1.81737E-09	2.3265E-08	3.7421E-09	2.88248E-08	0.02882485
3830203774505	383020	3774505	2.97343E-05	3.49651E-05	3.44995E-05	7.33342E-06	9.53705E-06	7.01979E-06	7.22525E-07	8.46484E-06	7.22525E-07	2.22903E-05	3.23438E-05	1.91727E-05	1.94017E-09	2.4752E-08	3.9436E-09	3.06361E-08	0.03063612
3830303774505	383030	3774505	3.08261E-05	3.62489E-05	3.57663E-05	7.60268E-06	9.88723E-06	7.27754E-06	7.49054E-07	8.77565E-06	7.49054E-07	2.317E-05	3.36202E-05	1.99293E-05	2.06165E-09	2.6213E-08	4.1362E-09	3.24103E-08	0.03241031
3830403774505	383040	3774505	3.16895E-05	3.72642E-05	3.6768E-05	7.81562E-06	1.01642E-05	7.48137E-06	7.70035E-07	9.02144E-06	7.70035E-07	2.38968E-05	3.46747E-05	2.05545E-05	2.17019E-09	2.7504E-08	4.2991E-09	3.39735E-08	0.03397346
3830503774505	383050	3774505	3.25974E-05	3.83319E-05	3.78215E-05	8.03956E-06	1.04554E-05	7.69573E-06	7.92097E-07	9.27992E-06	7.92097E-07	2.46579E-05	3.57791E-05	2.12091E-05	2.28927E-09	2.8916E-08	4.4749E-09	3.56804E-08	0.03568038
3830603774505	383060	3774505	3.37282E-05	3.96616E-05	3.91335E-05	8.31844E-06	1.08181E-05	7.96268E-06	8.19574E-07	9.60183E-06	8.19574E-07	2.55749E-05	3.71098E-05	2.19979E-05	2.43762E-09	3.0675E-08	4.6932E-09	3.78056E-08	0.03780562
3830703774505	383070	3774505	3.49035E-05	4.10437E-05	4.04972E-05	8.60832E-06	1.1195E-05	8.24016E-06	8.48134E-07	9.93643E-06	8.48134E-07	2.65482E-05	3.8522E-05	2.2835E-05	2.60158E-09	3.2609E-08	4.9289E-09	4.01397E-08	0.04013969
3830803774505	383080	3774505	3.6051E-05	4.2393E-05	4.18286E-05	8.89132E-06	1.15631E-05	8.51106E-06	8.76017E-07	1.02631E-05	8.76017E-07	2.74995E-05	3.99024E-05	2.36534E-05	2.77035E-09	3.4592E-08	5.1662E-09	4.25289E-08	0.0425289

Unique Identifier	X (UTM)	Y (UTM)	EGIODemolition 2025	EGIOSite Grubbing / Prep 2025	EGIOMass Grading / Excavation 2025	EGIOMass Grading / Excavation 2026	EGIODrainage / Utilities Trenching 2026	EGIODrainage / Utilities Trenching 2027	EGIOFoundations / Concrete Pads 2026	EGIOFoundations / Concrete Pads 2027	EGIOBuilding / Structure Construction 2026	EGIOBuilding / Structure Construction 2027	EGIOAsphalt Paving 2027	EGIOArchitectural Coating 2027	EGIOLandscaping or Other Finishing 2027	EGIOWaterside Construction (Piles) 2027	HIWaterside Construction (Landscaping) 2025	HIWaterside Construction (Landscaping) 2026	KMDemolition 2025	KMSite Grubbing / Prep 2025	KMMass Grading / Excavation 2025
3830903774505	383090	3774505	0.000221901	8.7033E-05	2.88225E-05	2.82287E-05	6.55484E-05	6.54472E-05	8.6122E-05	8.60664E-05	9.22474E-05	9.00363E-05	3.58968E-06	3.58968E-06	9.72156E-05	3.58968E-06	1.50633E-05	1.45915E-05	1.54975E-05	6.72602E-05	5.11249E-05
3831003774505	383100	3774505	0.00023911	9.3782E-05	3.10578E-05	3.04179E-05	7.0632E-05	7.0523E-05	9.28012E-05	9.27413E-05	9.94016E-05	9.7019E-05	3.86808E-06	3.86808E-06	0.000104755	3.86808E-06	1.55477E-05	1.50607E-05	1.59546E-05	6.92442E-05	5.2633E-05
3831103774505	383110	3774505	0.000256706	0.00010068	3.33433E-05	3.26563E-05	7.58297E-05	7.57127E-05	9.96303E-05	9.9566E-05	0.000106716	0.000104159	4.15272E-06	4.15272E-06	0.000112464	4.15272E-06	1.59154E-05	1.54169E-05	1.6285E-05	7.06782E-05	5.3723E-05
3831203774505	383120	3774505	0.000273682	0.00010734	3.55483E-05	3.48159E-05	8.08443E-05	8.07196E-05	0.000106219	0.00010615	0.000113774	0.000111047	4.42734E-06	4.42734E-06	0.000119901	4.42734E-06	1.62419E-05	1.57332E-05	1.66064E-05	7.20729E-05	5.47831E-05
3831303774505	383130	3774505	0.000291421	0.0001143	3.78525E-05	3.70726E-05	8.60844E-05	8.59516E-05	0.000113104	0.000113031	0.000121148	0.000118244	4.71431E-06	4.71431E-06	0.000127673	4.71431E-06	1.65218E-05	1.60043E-05	1.69006E-05	7.33498E-05	5.57537E-05
3831403774505	383140	3774505	0.000309475	0.00012138	4.01975E-05	3.93693E-05	9.14175E-05	9.12764E-05	0.000120111	0.000120033	0.000128653	0.00012557	5.00637E-06	5.00637E-06	0.000135582	5.00637E-06	1.67568E-05	1.62319E-05	1.71835E-05	7.45775E-05	5.66869E-05
3831503774505	383150	3774505	0.00032761	0.00012849	4.2553E-05	4.16763E-05	9.67744E-05	9.6625E-05	0.000127149	0.000127067	0.000136192	0.000132928	5.29974E-06	5.29974E-06	0.000143527	5.29974E-06	1.69756E-05	1.64439E-05	1.74641E-05	7.57954E-05	5.76126E-05
3831603774505	383160	3774505	0.000345322	0.00013544	4.48537E-05	4.39295E-05	0.000102007	0.000101849	0.000134023	0.000133937	0.000143556	0.000140115	5.58627E-06	5.58627E-06	0.000151287	5.58627E-06	1.71801E-05	1.6642E-05	1.77447E-05	7.70133E-05	5.85384E-05
3831703774505	383170	3774505	0.000361652	0.00014184	4.69747E-05	4.60068E-05	0.00010683	0.000106665	0.000140361	0.00014027	0.000150344	0.00014674	5.85043E-06	5.85043E-06	0.000158441	5.85043E-06	1.73721E-05	1.6828E-05	1.80276E-05	7.82411E-05	5.94716E-05
3831903774505	383190	3774505	0.000390071	0.00015299	5.0666E-05	4.96221E-05	0.000115225	0.000115047	0.000151391	0.000151293	0.000162158	0.000158271	6.31016E-06	6.31016E-06	0.000170892	6.31016E-06	1.76914E-05	1.71373E-05	1.8573E-05	8.06082E-05	6.12708E-05
3832003774505	383200	3774505	0.000399987	0.00015688	5.1954E-05	5.08836E-05	0.000118154	0.000117972	0.000155239	0.000155139	0.000166281	0.000162295	6.47058E-06	6.47058E-06	0.000175236	6.47058E-06	1.78152E-05	1.72572E-05	1.8831E-05	8.17278E-05	6.21219E-05
3832103774505	383210	3774505	0.000407595	0.00015986	5.29422E-05	5.18514E-05	0.000120401	0.000120216	0.000158192	0.00015809	0.000169443	0.000165382	6.59365E-06	6.59365E-06	0.000178569	6.59365E-06	1.79461E-05	1.7384E-05	1.91026E-05	8.29065E-05	6.30178E-05
3832203774505	383220	3774505	0.000413514	0.00016219	5.3711E-05	5.26044E-05	0.00012215	0.000121961	0.000160489	0.000160386	0.000171904	0.000167783	6.6894E-06	6.6894E-06	0.000181162	6.6894E-06	1.80896E-05	1.7523E-05	1.93922E-05	8.41637E-05	6.39734E-05
3832303774505	383230	3774505	0.000416568	0.00016338	5.41077E-05	5.29929E-05	0.000123052	0.000122862	0.000161674	0.00016157	0.000173173	0.000169023	6.7388E-06	6.7388E-06	0.0001825	6.7388E-06	1.82332E-05	1.76621E-05	1.9691E-05	8.54602E-05	6.49588E-05
3832403774505	383240	3774505	0.000417708	0.00016383	5.42558E-05	5.3138E-05	0.000123389	0.000123199	0.000162117	0.000162012	0.000173648	0.000169485	6.75726E-06	6.75726E-06	0.000183	6.75726E-06	1.8391E-05	1.7815E-05	2.00055E-05	8.68254E-05	6.59966E-05
3832503774505	383250	3774505	0.000416208	0.00016324	5.4061E-05	5.29472E-05	0.000122946	0.000122756	0.000161535	0.000161431	0.000173024	0.000168877	6.73299E-06	6.73299E-06	0.000182343	6.73299E-06	1.85507E-05	1.79696E-05	2.03314E-05	8.82398E-05	6.70716E-05
3832603774505	383260	3774505	0.00041258	0.00016182	5.35897E-05	5.24855E-05	0.000121874	0.000121686	0.000160127	0.000160023	0.000171516	0.000167404	6.67429E-06	6.67429E-06	0.000180753	6.67429E-06	1.87229E-05	1.81365E-05	2.06754E-05	8.97327E-05	6.82064E-05
3832703774505	383270	3774505	0.000406885	0.00015959	5.285E-05	5.17611E-05	0.000120192	0.000120006	0.000157916	0.000157815	0.000169148	0.000165094	6.58217E-06	6.58217E-06	0.000178258	6.58217E-06	1.8913E-05	1.83207E-05	2.10443E-05	9.13336E-05	6.94233E-05
3832903774505	383290	3774505	0.000387637	0.00015204	5.03498E-05	4.93124E-05	0.000114506	0.000114329	0.000150446	0.000150349	0.000161146	0.000157284	6.27079E-06	6.27079E-06	0.000169825	6.27079E-06	1.92288E-05	1.86265E-05	2.17481E-05	9.43883E-05	7.17451E-05
3833003774505	383300	3774505	0.000373759	0.00014659	4.85473E-05	4.75471E-05	0.000110407	0.000110236	0.00014506	0.000144966	0.000155377	0.000151653	6.0463E-06	6.0463E-06	0.000163746	6.0463E-06	1.93203E-05	1.87151E-05	2.20536E-05	9.57142E-05	7.2753E-05
3833103774505	383310	3774505	0.00035999	0.00014119	4.67588E-05	4.57954E-05	0.000106339	0.000106175	0.000139716	0.000139626	0.000149653	0.000146066	5.82355E-06	5.82355E-06	0.000157713	5.82355E-06	1.94171E-05	1.88089E-05	2.23682E-05	9.70794E-05	7.37907E-05
3833203774505	383320	3774505	0.000348412	0.00013665	4.5255E-05	4.43226E-05	0.000102919	0.00010276	0.000135222	0.000135135	0.00014484	0.000141368	5.63625E-06	5.63625E-06	0.000152641	5.63625E-06	1.95642E-05	1.89514E-05	2.27371E-05	9.86804E-05	7.50076E-05
3833403774505	383340	3774505	0.000324125	0.00012713	4.21003E-05	4.12329E-05	9.57449E-05	9.55972E-05	0.000125796	0.000125715	0.000134744	0.000131514	5.24336E-06	5.24336E-06	0.000142001	5.24336E-06	1.97508E-05	1.91322E-05	2.34024E-05	0.000101568	7.72025E-05
3833503774505	383350	3774505	0.000310122	0.00012163	4.02815E-05	3.94516E-05	9.16085E-05	9.14671E-05	0.000120362	0.000120284	0.000128922	0.000125832	5.01683E-06	5.01683E-06	0.000135866	5.01683E-06	1.97167E-05	1.90991E-05	2.3631E-05	0.00010256	7.79566E-05
3833603774505	383360	3774505	0.000296092	0.00011613	3.84592E-05	3.76668E-05	8.74641E-05	8.73292E-05	0.000114916	0.000114842	0.00012309	0.000120139	4.78987E-06	4.78987E-06	0.000129719	4.78987E-06	1.96396E-05	1.90244E-05	2.37826E-05	0.000103218	7.84568E-05
3833703774505	383370	3774505	0.000283796	0.00011131	3.6862E-05	3.61025E-05	8.38318E-05	8.37025E-05	0.000110144	0.000110073	0.000117978	0.00011515	4.59095E-06	4.59095E-06	0.000124332	4.59095E-06	1.95911E-05	1.89775E-05	2.3941E-05	0.000103906	7.89794E-05
3833803774505	383380	3774505	0.000272981	0.00010707	3.54573E-05	3.47268E-05	8.06373E-05	8.05129E-05	0.000105947	0.000105879	0.000113482	0.000110762	4.41601E-06	4.41601E-06	0.000119594	4.41601E-06	1.9575E-05	1.89619E-05	2.41039E-05	0.000104613	7.95169E-05
3833903774505	383390	3774505	0.000263721	0.00010343	3.42545E-05	3.35487E-05	7.79018E-05	7.77816E-05	0.000102353	0.000102287	0.000109633	0.000107005	4.2662E-06	4.2662E-06	0.000115537	4.2662E-06	1.9636E-05	1.90209E-05	2.43665E-05	0.000105752	8.03829E-05
3834003774505	383400	3774505	0.000255727	0.0001003	3.32162E-05	3.25318E-05	7.55405E-05	7.54239E-05	9.92503E-05	9.91862E-05	0.000106309	0.000103761	4.13689E-06	4.13689E-06	0.000112035	4.13689E-06	1.97651E-05	1.91461E-05	2.4715E-05	0.000107265	8.15326E-05
3834103774505	383410	3774505	0.000248254	9.7369E-05	3.22455E-05	3.15811E-05	7.3333E-05	7.32198E-05	9.63499E-05	9.62878E-05	0.000103203	0.000100729	4.01599E-06	4.01599E-06	0.000108761	4.01599E-06	1.99033E-05	1.92799E-05	2.50816E-05	0.000108856	8.27421E-05
3834203774505	383420	3774505	0.000239595	9.3973E-05	3.11208E-05	3.04796E-05	7.07752E-05	7.0666E-05	9.29894E-05	9.29294E-05	9.96033E-05	9.72158E-05	3.87592E-06	3.87592E-06	0.000104968	3.87592E-06	1.98853E-05	1.92625E-05	2.52604E-05	0.000109632	8.33319E-05
3834303774505	383430	3774505	0.000231655	9.0858E-05	3.00895E-05	2.94696E-05	6.84298E-05	6.83242E-05	8.99078E-05	8.98498E-05	9.63024E-05	9.39941E-05	3.74748E-06	3.74748E-06	0.000101489	3.74748E-06	1.98782E-05	1.92555E-05	2.54527E-05	0.000110467	8.39664E-05
3834403774505	383440	3774505	0.000224227	8.7945E-05	2.91247E-05	2.85246E-05	6.62355E-05	6.61333E-05	8.70248E-05	8.69687E-05	9.32145E-05	9.09802E-05	3.62731E-06	3.62731E-06	9.82348E-05	3.62731E-06	1.98656E-05	1.92434E-05	2.5636E-05	0.000111262	8.45712E-05
3834503774505	383450	3774505	0.000217212	8.5194E-05	2.82135E-05	2.76322E-05	6.41634E-05	6.40644E-05	8.43023E-05	8.42479E-05	9.02982E-05	8.81338E-05	3.51383E-06	3.51383E-06	9.51615E-05	3.51383E-06	1.98459E-05	1.92243E-05	2.5808E-05	0.000112009	8.51386E-05
3834603774505	383460	3774505	0.000210826	8.2689E-05	2.7384E-05	2.68198E-05	6.22769E-05	6.21808E-05	8.18237E-05	8.17709E-05	8.76434E-05	8.55426E-05	3.41052E-06	3.41052E-06	9.23637E-05	3.41052E-06	1.98441E-05	1.92225E-05	2.59959E-05	0.000112824	8.57582E-05
3834703774505	383470	3774505	0.000206371	8.0941E-05	2.68053E-05	2.6253E-05	6.09609E-05	6.08668E-05	8.00946E-05	8.0043E-05	8.57914E-05	8.3735E-05	3.33845E-06	3.33845E-06	9.04119E-05	3.33845E-06	2.00145E-05	1.93876E-05	2.6401E-05	0.000114582	8.70946E-05
3834803774505	383480	3774505	0.000202517	7.943E-05	2.63048E-05	2.57629E-05	5.98227E-05	5.97303E-05	7.85991E-05	7.85484E-05	8.41895E-05	8.21715E-05	3.27612E-06	3.27612E-06	8.87238E-05	3.27612E-06	2.02208E-05	1.95874E-05	2.68513E-05	0.000116537	8.85802E-05
3835003774505	383500	3774505	0.000195404	7.664E-05	2.53808E-05	2.48579E-05	5.77213E-05	5.76322E-05	7.58382E-05	7.57893E-05	8.12322E-05	7.92851E-05	3.16104E-06	3.16104E-06	8.56072E-05	3.16104E-06	2.06119E-05	1.99663E-05	2.77384E-05	0.000120387	9.15068E-05
3835103774505	383510	3774505	0.000192305	7.5425E-05	2.49783E-05	2.44637E-05	5.68059E-05	5.67183E-05	7.46355E-05	7.45874E-05	7.9944E-05	7.80278E-05	3.11091E-06	3.11091E-06	8.42496E-05	3.11091E-06	2.08218E-05	2.01696E-05	2.82024E-05	0.0001224	9.30372E-05
3835203774505	383520	3774505	0.000188999	7.4128E-05	2.4549E-05	2.40432E-05	5.58295E-05	5.57434E-05	7.33527E-05	7.33054E-05	7.85699E-05	7.66866E-05	3.05744E-06	3.05744E-06	8.28015E-05	3.05744E-06	2.09778E-05	2.03208E-05	2.85939E-05	0.000124099	9.43288E-05
3835303774505	383530	3774505	0.00018599	7.2948E-05	2.41582E-05	2.36604E-05	5.49407E-05	5.48559E-05	7.21849E-05	7.21383E-05	7.7319E-05	7.54657E-05	3.00876E-06	3.00876E-06	8.14832E-05	3.00876E-06	2.11447E-05	2.04824E-05	2.90035E-05	0.000125877	9.56801E-05
3835403774505	383540	3774505	0.000183224	7.1863E-05	2.37988E-05	2.33085E-05	5.41235E-05	5.404E-05	7.11112E-05	7.10653E-05	7.6169E-05	7.43432E-05	2.96401E-06	2.96401E-06	8.02712E-05	2.96401E-06	2.1324E-05	2.06561E-05	2.94312E-05	0.000127734	9.70911E-05
3835503774505	383550	3774505	0.000180161	7.0662E-05	2.3401E-05	2.29189E-05	5.32187E-05	5.31366E-05	6.99225E-05	6.98773E-05	7.48957E-05	7.31005E-05	2.91446E-06	2.91446E-06	7.89294E-05	2.91446E-06	2.14442E-05	2.07726E-05	2.9782E-05	0.000129256	9.82483E-05
3835603774505	383560	3774505	0.000177628	6.9668E-05	2.3072E-05	2.25966E-05	5.24705E-05	5.23896E-05	6.89394E-05	6.88949E-05	7.38427E-05	7.20727E-05	2.87349E-06	2.87349E-06	7.78197E-05	2.87349E-06	2.16164E-05	2.09394E-05	3.02052E-05	0.000131093	9.96444E-05
3835703774505	383570	3774505	0.000175949	6.901E-05	2.28538E-05	2.2383E-05	5.19744E-05	5.18942E-05	6.82875E-05	6.82435E-05	7.31445E-05	7.13912E-05	2.84632E-06	2.84632E-06	7.70839E-05	2.84632E-06	2.18837E-05	2.11983E-05	3.07664E-05	0.000133528	0.000101496
3835803774505	383580	3774505	0.000174925	6.8608E-05	2.27208E-05	2.22527E-05	5.16719E-05	5.15922E-05	6.78901E-05	6.78463E-05	7.27188E-05	7.09758E-05	2.82975E-06	2.82975E-06	7.66353E-05	2.82975E-06	2.22246E-05	2.15285E-05	3.14363E-05	0.000136436	0.000103706
3835903774505	383590	3774505	0.000174485	6.8435E-05	2.26637E-05	2.21967E-05	5.15419E-05	5.14624E-05	6.77193E-05	6.76756E-05	7.25358E-05	7.07972E-05	2.82263E-06	2.82263E-06	7.64424E-05	2.82263E-06	2.26318E-05	2.19229E-05	3.22103E-05	0.000139795	0.000106259
3836003774505	383600	3774505	0.000176604	6.9267E-05	2.2939E-05	2.24664E-05	5.2168E-05	5.20876E-05	6.8542E-05	6.84978E-05	7.3417E-05	7.16573E-05	2.85692E-06	2.85692E-06	7.73711E-05	2.85692E-06	2.33906E-05	2.2658E-05	3.34957E-05	0.000145374	0.000110499
3836103774505	383610	3774505	0.000179119	7.0253E-05	2.32657E-05	2.27863E-05	5.2911E-05	5.28293E-05	6.95181E-05	6.94732E-05	7.44625E-05	7.26777E-05	2.89761E-06	2.89761E-06	7.84729E-05	2.89761E-06	2.42086E-05	2.34504E-05	3.48852E-05	0.000151404	0.000115083
3836203774505	383620	3774505	0.000183044	7.1793E-05	2.37755E-05	2.32856E-05	5.40704E-05	5.3987E-05	7.10415E-05	7.09956E-05	7.60943E-05	7.42703E-05	2.9611E-06	2.9611E-06	8.01925E-05	2.9611E-06	2.52419E-05	2.44513E-05	3.66097E-05	0.000158889	0.000120772
3836303774505	383630	3774505	0.000188568	7.3959E-05	2.4493E-05	2.39884E-05	5.57022E-05	5.56162E-05	7.31854E-05	7.31381E-05	7.83907E-05	7.65117E-05	3.05046E-06	3.05046E-06	8.26126E-05	3.05046E-06	2.65371E-05	2.57059E-05	3.8746E-05	0.0001681	0.00012782
3836403774505	383640	3774505	0.00019491	7.6446E-05	2.53167E-05	2.47951E-05	5.75754E-05	5.74865E-05	7.56465E-05	7.55977E-05	8.10268E-05	7.90847E-05	3.15305E-06	3.15305E-06	8.53908E-05	3.15305E-06	2.79866E-05	2.711E-05	4.11471E-05	0.000178581	0.000135741
3836503774505	383650	3774505	0.000202239	7.9321E-05	2.62687E-05	2.57274E-05	5.97404E-05	5.96482E-05	7.84911E-05	7.84404E-05	8.40737E-05	8.20585E-05	3.27161E-06	3.27161E-06	8.86018E-05	3.27161E-06	2.96262E-05	2.86982E-05	4.38696E-05	0.000190397	0.000144722
3836603774505	383660	3774505	0.000210709	8.2643E-05	2.73688E-05	2.68049E-05	6.22424E-05	6.21464E-05	8.17784E-05	8.17256E-05	8.75949E-05	8.54953E-05	3.40863E-06	3.40863E-06	9.23125E-05	3.40863E-06	3.14883E-05	3.0502E-05	4.697E-05	0.000203853	0.00015495
3836703774505	383670	3774505	0.00022129	8.6793E-05	2.87432E-05	2.8151E-05	6.53679E-05	6.52671E-05	8.58849E-05	8.58295E-05	9.19935E-05	8.97884E-05	3.5798E-06	3.5798E-06	9.6948E-05	3.5798E-06	3.37468E-05	3.26898E-05	5.07176E-05	0.000220118	0.000167313
3836803774505	383680	3774505	0.000235194	9.2246E-05	3.05492E-05	2.99197E-05	6.94751E-05	6.93679E-05	9.12813E-05	9.12224E-05	9.77736E-05	9.543E-05	3.80473E-06	3.80473E-06	0.000103039	3.80473E-06	3.6617E-05	3.54701E-05	5.54588E-05	0.000240695	0.000182954
3836903774505	383690	3774505	0.00025173	9.8732E-05	3.2697E-05	3.20233E-05	7.43598E-05	7.4245E-05	9.7699E-05	9.7636E-05	0.000104648	0.000102139	4.07223E-06	4.07223E-06	0.000110284	4.07223E-06	3.99931E-05	3.87405E-05	6.10463E-05	0.000264945	0.000201387
3837003774505	383700	3774505	0.000270403	0.00010606	3.51225E-05	3.43989E-05	7.98759E-05	7.97526E-05	0.000104946	0.000104879	0.000112411	0.000109716	4.37431E-06	4.37431E-06	0.000118465	4.37431E-06	4.37621E-05	4.23914E-05	6.73286E-05	0.000292211	0.000222111
3837103774505	383710	3774505	0.000292005	0.00011453	3.79283E-05	3.71469E-05	8.62569E-05	8.61238E-05	0.00011333	0.000113257	0.000121391	0.000118481	4.72376E-06	4.72376E-06	0.000127929	4.72376E-06	4.80728E-05	4.65671E-05	7.44459E-05	0.000323101	0.000245591
3837203774505	383720	3774505	0.00031384	0.00012309	4.07645E-05	3.99246E-05	9.27069E-05	9.25639E-05	0.000121805	0.000121726	0.000130468	0.000127341	5.07699E-06	5.07699E-06	0.000137495	5.07699E-06	5.25845E-05	5.09374E-05	8.2043E-05	0.000356073	0.000270653
3837303774505	383730	3774505	0.00033573	0.00013168	4.36077E-05	4.27092E-05	9.91729E-05	9.90199E-05	0.0001303	0.000130216	0.000139568	0.000136222	5.43109E-06	5.43109E-06	0.000147085	5.43109E-06	5.70656E-05	5.52782E-05	8.96945E-05	0.0003892	0.000295895
3837403774505	383740	3774505	0.00036193	0.00014195	4.70108E-05	4.60422E-05	0.000106912	0.000106747	0.000140469	0.000140378	0.00015046	0.000146853	5.85493E-06	5.85493E-06	0.000158563	5.85493E-06	6.23612E-05	6.04079E-05	9.874E-05	0.000428538	0.000325735
3837503774505	383750	3774505	0.000391499	0.00015355	5.08515E-05	4.98038E-05	0.000115647	0.000115468	0.000151945	0.000151847	0.000162752	0.000158851	6.33327E-06	6.33327E-06	0.000171517	6.33327E-06	6.82954E-05	6.61563E-05	0.000108874	0.000472521	0.000359166
3837603774505	383760	3774505	0.000426196	0.00016716	5.53583E-05	5.42178E-05	0.000125896	0.000125702	0.000165411	0.000165305	0.000177176	0.000172929	6.89457E-06	6.89457E-06	0.000186719	6.89457E-06	7.52091E-05	7.28534E-05	0.000120674	0.000523732	0.000398092
3837703774505	383770	3774505	0.000468771	0.00018386	6.08883E-05	5.96338E-05	0.000138473	0.000138259	0.000181935	0.000181818	0.000194875	0.000190204	7.5833E-06	7.5833E-06	0.000205371	7.5833E-06	8.36314E-05	8.10119E-05	0.000135026	0.000586022	0.000445439
3837803774505	383780	3774505	0.000524963	0.0002059	6.8187E-05	6.67821E-05	0.000155071	0.000154832	0.000203744	0.000203612	0.000218235	0.000213004	8.4923E-06	8.4923E-06	0.000229988	8.4923E-06	9.46639E-05	9.16988E-05	0.000153812	0.000667554	0.000507412
3837903774505	383790	3774505	0.000594061	0.000233	7.71622E-05	7.55724E-05	0.000175483	0.000175212	0.000230561	0.000230413	0.00024696	0.000241041	9.61011E-06	9.61011E-06	0.000260261	9.61011E-06	0.000108174	0.000104786	0.000176798	0.000767315	0.000583241
3838003774505	383800	3774505	0.000678007	0.00026592	8.80658E-05	8.62514E-05	0.00020028	0.000199971	0.000263142	0.000262972	0.000281858	0.000275102	1.09681E-05	1.09681E-05	0.000297038	1.09681E-05	0.000124536	0.000120635	0.000204618	0.000888055	0.000675016
3838103774505	383810	3774505	0.000782001	0.00030671	0.000101574	9.94807E-05	0.000230999	0.000230643	0.000303503	0.000303307	0.000325089	0.000317297	1.26504E-05	1.26504E-05	0.000342598	1.26504E-05	0.000144748	0.00014021 4	0.000238962	0.001037112	0.000788316
3838203774505	383820	3774505	0.00090659	0.00035558	0.000117756	0.00011533	0.000267802	0.000267389	0.000351857	0.00035163	0.000376883	0.000367849	1.46659E-05	1.46659E-05	0.000397181	1.46659E-05	0.000168908	0.000163617	0.000279994	0.001215192	0.000923676
3838303774505	383830	3774505	0.001053716	0.00041328	0.000136866	0.000134046	0.000311262	0.000310782	0.000408958	0.000408694	0.000438045	0.000427546	1.70459E-05	1.70459E-05	0.000461637	1.70459E-05	0.000197395	0.000191212	0.000328346	0.001425047	0.001083187
3838403774505	383840	3774505	0.001232646	0.00048346	0.000160108	0.000156809	0.000364118	0.000363556	0.000478403	0.000478094	0.000512429	0.000500147	1.99405E-05	1.99405E-05	0.000540028	1.99405E-05	0.000231979	0.000224713	0.000387016	0.001679679	0.001276735
3838503774505	383850	3774505	0.00144587	0.00056709	0.000187803	0.000183934	0.000427103	0.000426444	0.000561158	0.000560795	0.00060107	0.000586662	2.33898E-05	2.33898E-05	0.000633442	2.33898E-05	0.000273135	0.00026458	0.000456794	0.001982517	0.001506924
3838603774505	383860	3774505	0.00169575	0.0006651	0.00022026	0.000215722	0.000500916	0.000500143	0.000658138	0.000657714	0.000704948	0.000688051	2.74321E-05	2.74321E-05	0.000742915	2.74321E-05	0.000321307	0.000311243	0.000538418	0.002336772	0.001776196
3838703774505	383870	3774505	0.001989452	0.00078029	0.000258409	0.000253084	0.000587675	0.000586768	0.000772128	0.000771629	0.000827045	0.000807221	3.21833E-05	3.21833E-05	0.000871588	3.21833E-05	0.000377875	0.000366039	0.000634227	0.002752591	0.002092263
3838803774505	383880	3774505	0.002347556	0.00092074	0.000304922	0.00029864	0.000693457	0.000692387	0.000911111	0.000910524	0.000975914	0.000952522	3.79763E-05	3.79763E-05	0.001028475	3.79763E-05	0.000446802	0.000432807	0.000750943	0.003259145	0.002477297
3838903774505	383890	3774505	0.002802612	0.00109922	0.000364029	0.000356529	0.000827878	0.000826601	0.001087723	0.001087021	0.001165087	0.001137161	4.53378E-05	4.53378E-05	0.001227836	4.53378E-05	0.000534346	0.000517609	0.000899174	0.003902478	0.002966299

			KMMass Grading / Excavation	KMDrainage / Utilities Trenching	KMFoundations / Concrete Pads	KMBuilding / Structure Construction	KMAsphalt Paving	KMArchitectural Coating	KMLandscaping or Other Finishing	KMWaterside Construction (Piles)	EWNDemolition	EWNSite Grubbing / Prep	EWNDrainage / Utilities Trenching	EWNDrainage / Utilities Trenching	EWNDrainage / Utilities Trenching	EWNFoundation s / Concrete Pads	EWNBuilding / Structure Construction	EWNAsphalt Paving	EWNLandscaping or Other Finishing	EWNWaterside Construction (Piles)	ISDemolition
Unique Identifier	X (UTM)	Y (UTM)	2026	2026	2026	2026	2026	2026	2026	2026	2027	2027	2027	2028	2029	2029	2029	2029	2029	2029	2027
3830903774505	383090	3774505	5.05958E-05	1.81694E-05	9.61518E-06	3.30248E-05	1.06095E-06	1.06095E-06	3.40857E-05	1.06095E-06	6.67983E-05	3.64059E-06	8.5488E-06	8.38371E-06	8.21024E-06	7.1116E-06	1.54424E-05	1.09864E-06	1.59917E-05	1.09864E-06	2.29718E-05
3831003774505	383100	3774505	5.20883E-05	1.87054E-05	9.8988E-06	3.39989E-05	1.09225E-06	1.09225E-06	3.50912E-05	1.09225E-06	6.90953E-05	3.76579E-06	8.84277E-06	8.67201E-06	8.49258E-06	7.35615E-06	1.59734E-05	1.13642E-06	1.65417E-05	1.13642E-06	2.42223E-05
3831103774505	383110	3774505	5.3167E-05	1.90927E-05	1.01038E-05	3.4703E-05	1.11487E-06	1.11487E-06	3.58179E-05	1.11487E-06	7.06803E-05	3.85217E-06	9.04562E-06	8.87094E-06	8.68739E-06	7.52489E-06	1.63399E-05	1.16249E-06	1.69211E-05	1.16249E-06	2.54616E-05
3831203774505	383120	3774505	5.42162E-05	1.94695E-05	1.03032E-05	3.53878E-05	1.13687E-06	1.13687E-06	3.65247E-05	1.13687E-06	7.20892E-05	3.92895E-06	9.22592E-06	9.04776E-06	8.86055E-06	7.67489E-06	1.66656E-05	1.18566E-06	1.72584E-05	1.18566E-06	2.67527E-05
3831303774505	383130	3774505	5.51767E-05	1.98144E-05	1.04857E-05	3.60148E-05	1.15701E-06	1.15701E-06	3.71718E-05	1.15701E-06	7.31994E-05	3.98946E-06	9.36801E-06	9.1871E-06	8.99701E-06	7.79309E-06	1.69222E-05	1.20393E-06	1.75242E-05	1.20393E-06	2.80591E-05
3831403774505	383140	3774505	5.61002E-05	2.01461E-05	1.06612E-05	3.66176E-05	1.17638E-06	1.17638E-06	3.7794E-05	1.17638E-06	7.41795E-05	4.04288E-06	9.49344E-06	9.31011E-06	9.11748E-06	7.89743E-06	1.71488E-05	1.22004E-06	1.77588E-05	1.22004E-06	2.93976E-05
3831503774505	383150	3774505	5.70164E-05	2.04751E-05	1.08353E-05	3.72156E-05	1.19559E-06	1.19559E-06	3.84112E-05	1.19559E-06	7.5083E-05	4.09212E-06	9.60907E-06	9.42351E-06	9.22853E-06	7.99362E-06	1.73577E-05	1.2349E-06	1.79751E-05	1.2349E-06	3.07962E-05
3831603774505	383160	3774505	5.79325E-05	2.08041E-05	1.10094E-05	3.78136E-05	1.2148E-06	1.2148E-06	3.90284E-05	1.2148E-06	7.59099E-05	4.13719E-06	9.7149E-06	9.52729E-06	9.33017E-06	8.08166E-06	1.75488E-05	1.24851E-06	1.81731E-05	1.24851E-06	3.22619E-05
3831703774505	383170	3774505	5.88561E-05	2.11357E-05	1.11849E-05	3.84164E-05	1.23417E-06	1.23417E-06	3.96505E-05	1.23417E-06	7.66833E-05	4.17934E-06	9.81387E-06	9.62435E-06	9.42522E-06	8.16399E-06	1.77276E-05	1.26122E-06	1.83582E-05	1.26122E-06	3.38101E-05
3831903774505	383190	3774505	6.06367E-05	2.17752E-05	1.15233E-05	3.95786E-05	1.2715E-06	1.2715E-06	4.08501E-05	1.2715E-06	7.79543E-05	4.24861E-06	9.97654E-06	9.78388E-06	9.58144E-06	8.29931E-06	1.80215E-05	1.28213E-06	1.86625E-05	1.28213E-06	3.71173E-05
3832003774505	383200	3774505	6.1479E-05	2.20776E-05	1.16834E-05	4.01284E-05	1.28916E-06	1.28916E-06	4.14176E-05	1.28916E-06	7.84137E-05	4.27365E-06	1.00353E-05	9.84154E-06	9.63791E-06	8.34822E-06	1.81277E-05	1.28969E-06	1.87725E-05	1.28969E-06	3.8861E-05
3832103774505	383210	3774505	6.23656E-05	2.2396E-05	1.18519E-05	4.07071E-05	1.30776E-06	1.30776E-06	4.20148E-05	1.30776E-06	7.89114E-05	4.30077E-06	1.0099E-05	9.904E-06	9.69908E-06	8.40121E-06	1.82427E-05	1.29787E-06	1.88917E-05	1.29787E-06	4.07459E-05
3832203774505	383220	3774505	6.33113E-05	2.27356E-05	1.20316E-05	4.13244E-05	1.32759E-06	1.32759E-06	4.2652E-05	1.32759E-06	7.9455E-05	4.3304E-06	1.01686E-05	9.97223E-06	9.7659E-06	8.45909E-06	1.83684E-05	1.30681E-06	1.90218E-05	1.30681E-06	4.28124E-05
3832303774505	383230	3774505	6.42866E-05	2.30859E-05	1.22169E-05	4.1961E-05	1.34804E-06	1.34804E-06	4.3309E-05	1.34804E-06	7.99834E-05	4.3592E-06	1.02362E-05	1.00385E-05	9.83084E-06	8.51533E-06	1.84905E-05	1.3155E-06	1.91483E-05	1.3155E-06	4.49892E-05
3832403774505	383240	3774505	6.53136E-05	2.34547E-05	1.24121E-05	4.26313E-05	1.36957E-06	1.36957E-06	4.40009E-05	1.36957E-06	8.05729E-05	4.39133E-06	1.03117E-05	1.01125E-05	9.9033E-06	8.5781E-06	1.86268E-05	1.3252E-06	1.92894E-05	1.3252E-06	4.73003E-05
3832503774505	383250	3774505	6.63775E-05	2.38367E-05	1.26143E-05	4.33257E-05	1.39188E-06	1.39188E-06	4.47176E-05	1.39188E-06	8.11625E-05	4.42346E-06	1.03871E-05	1.01865E-05	9.97577E-06	8.64087E-06	1.87631E-05	1.3349E-06	1.94306E-05	1.3349E-06	4.96588E-05
3832603774505	383260	3774505	6.75005E-05	2.424E-05	1.28277E-05	4.40588E-05	1.41543E-06	1.41543E-06	4.54742E-05	1.41543E-06	8.18057E-05	4.45852E-06	1.04694E-05	1.02673E-05	1.00548E-05	8.70935E-06	1.89118E-05	1.34547E-06	1.95846E-05	1.34547E-06	5.20382E-05
3832703774505	383270	3774505	6.87048E-05	2.46725E-05	1.30566E-05	4.48448E-05	1.44069E-06	1.44069E-06	4.62855E-05	1.44069E-06	8.25178E-05	4.49733E-06	1.05606E-05	1.03566E-05	1.01423E-05	8.78516E-06	1.90764E-05	1.35719E-06	1.9755E-05	1.35719E-06	5.43898E-05
3832903774505	383290	3774505	7.10026E-05	2.54977E-05	1.34933E-05	4.63446E-05	1.48887E-06	1.48887E-06	4.78335E-05	1.48887E-06	8.3651E-05	4.55909E-06	1.07056E-05	1.04989E-05	1.02816E-05	8.9058E-06	1.93384E-05	1.37582E-06	2.00263E-05	1.37582E-06	5.80309E-05
3833003774505	383300	3774505	7.20001E-05	2.58558E-05	1.36828E-05	4.69957E-05	1.50978E-06	1.50978E-06	4.85055E-05	1.50978E-06	8.39496E-05	4.57536E-06	1.07438E-05	1.05363E-05	1.03183E-05	8.9376E-06	1.94075E-05	1.38074E-06	2.00978E-05	1.38074E-06	5.87491E-05
3833103774505	383310	3774505	7.30271E-05	2.62246E-05	1.3878E-05	4.7666E-05	1.53132E-06	1.53132E-06	4.91973E-05	1.53132E-06	8.42635E-05	4.59247E-06	1.0784E-05	1.05757E-05	1.03569E-05	8.97102E-06	1.948E-05	1.3859E-06	2.0173E-05	1.3859E-06	5.90495E-05
3833203774505	383320	3774505	7.42314E-05	2.66571E-05	1.41068E-05	4.84521E-05	1.55657E-06	1.55657E-06	5.00087E-05	1.55657E-06	8.48072E-05	4.6221E-06	1.08536E-05	1.0644E-05	1.04237E-05	9.0289E-06	1.96057E-05	1.39484E-06	2.03031E-05	1.39484E-06	5.93276E-05
3833403774505	383340	3774505	7.64036E-05	2.74372E-05	1.45196E-05	4.98699E-05	1.60212E-06	1.60212E-06	5.1472E-05	1.60212E-06	8.53891E-05	4.65382E-06	1.0928E-05	1.0717E-05	1.04953E-05	9.09085E-06	1.97402E-05	1.40441E-06	2.04424E-05	1.40441E-06	5.8295E-05
3833503774505	383350	3774505	7.71498E-05	2.77052E-05	1.46615E-05	5.0357E-05	1.61777E-06	1.61777E-06	5.19748E-05	1.61777E-06	8.51364E-05	4.64005E-06	1.08957E-05	1.06853E-05	1.04642E-05	9.06395E-06	1.96818E-05	1.40026E-06	2.0382E-05	1.40026E-06	5.67092E-05
3833603774505	383360	3774505	7.76448E-05	2.78829E-05	1.47555E-05	5.06801E-05	1.62815E-06	1.62815E-06	5.23083E-05	1.62815E-06	8.45928E-05	4.61042E-06	1.08261E-05	1.06171E-05	1.03974E-05	9.00607E-06	1.95561E-05	1.39131E-06	2.02518E-05	1.39131E-06	5.48704E-05
3833703774505	383370	3774505	7.8162E-05	2.80686E-05	1.48538E-05	5.10177E-05	1.63899E-06	1.63899E-06	5.26567E-05	1.63899E-06	8.42023E-05	4.58913E-06	1.07762E-05	1.05681E-05	1.03494E-05	8.9645E-06	1.94659E-05	1.38489E-06	2.01583E-05	1.38489E-06	5.34285E-05
3833803774505	383380	3774505	7.8694E-05	2.82597E-05	1.49549E-05	5.13649E-05	1.65015E-06	1.65015E-06	5.30151E-05	1.65015E-06	8.40032E-05	4.57828E-06	1.07507E-05	1.05431E-05	1.03249E-05	8.9433E-06	1.94198E-05	1.38162E-06	2.01107E-05	1.38162E-06	5.1981E-05
3833903774505	383390	3774505	7.9551E-05	2.85675E-05	1.51178E-05	5.19243E-05	1.66812E-06	1.66812E-06	5.35925E-05	1.66812E-06	8.41334E-05	4.58538E-06	1.07673E-05	1.05594E-05	1.03409E-05	8.95716E-06	1.94499E-05	1.38376E-06	2.01418E-05	1.38376E-06	5.08003E-05
3834003774505	383400	3774505	8.06888E-05	2.89761E-05	1.5334E-05	5.2667E-05	1.69198E-06	1.69198E-06	5.4359E-05	1.69198E-06	8.45622E-05	4.60875E-06	1.08222E-05	1.06132E-05	1.03936E-05	9.00281E-06	1.95491E-05	1.39081E-06	2.02445E-05	1.39081E-06	4.97915E-05
3834103774505	383410	3774505	8.18858E-05	2.94059E-05	1.55615E-05	5.34483E-05	1.71708E-06	1.71708E-06	5.51653E-05	1.71708E-06	8.50292E-05	4.6342E-06	1.0882E-05	1.06718E-05	1.0451E-05	9.05254E-06	1.9657E-05	1.39849E-06	2.03563E-05	1.39849E-06	4.87673E-05
3834203774505	383420	3774505	8.24695E-05	2.96155E-05	1.56724E-05	5.38292E-05	1.72932E-06	1.72932E-06	5.55586E-05	1.72932E-06	8.48301E-05	4.62335E-06	1.08565E-05	1.06469E-05	1.04266E-05	9.03134E-06	1.9611E-05	1.39522E-06	2.03086E-05	1.39522E-06	4.72569E-05
3834303774505	383430	3774505	8.30975E-05	2.9841E-05	1.57918E-05	5.42391E-05	1.74249E-06	1.74249E-06	5.59816E-05	1.74249E-06	8.4677E-05	4.61501E-06	1.08369E-05	1.06276E-05	1.04077E-05	9.01504E-06	1.95756E-05	1.3927E-06	2.0272E-05	1.3927E-06	4.58206E-05
3834403774505	383440	3774505	8.36959E-05	3.00559E-05	1.59055E-05	5.46298E-05	1.75504E-06	1.75504E-06	5.63848E-05	1.75504E-06	8.45086E-05	4.60583E-06	1.08153E-05	1.06065E-05	1.0387E-05	8.9971E-06	1.95367E-05	1.38993E-06	2.02316E-05	1.38993E-06	4.44206E-05
3834503774505	383450	3774505	8.42575E-05	3.02576E-05	1.60122E-05	5.49963E-05	1.76681E-06	1.76681E-06	5.67631E-05	1.76681E-06	8.43018E-05	4.59456E-06	1.07889E-05	1.05805E-05	1.03616E-05	8.97509E-06	1.94889E-05	1.38653E-06	2.01821E-05	1.38653E-06	4.30541E-05
3834603774505	383460	3774505	8.48707E-05	3.04778E-05	1.61287E-05	5.53966E-05	1.77967E-06	1.77967E-06	5.71762E-05	1.77967E-06	8.41717E-05	4.58746E-06	1.07722E-05	1.05642E-05	1.03456E-05	8.96124E-06	1.94588E-05	1.38439E-06	2.0151E-05	1.38439E-06	4.17868E-05
3834703774505	383470	3774505	8.61932E-05	3.09527E-05	1.63801E-05	5.62598E-05	1.8074E-06	1.8074E-06	5.80672E-05	1.8074E-06	8.47842E-05	4.62085E-06	1.08506E-05	1.06411E-05	1.04209E-05	9.02645E-06	1.96004E-05	1.39446E-06	2.02976E-05	1.39446E-06	4.09624E-05
3834803774505	383480	3774505	8.76635E-05	3.14807E-05	1.66595E-05	5.72195E-05	1.83823E-06	1.83823E-06	5.90577E-05	1.83823E-06	8.55499E-05	4.66258E-06	1.09486E-05	1.07372E-05	1.0515E-05	9.10797E-06	1.97774E-05	1.40706E-06	2.04809E-05	1.40706E-06	4.02275E-05
3835003774505	383500	3774505	9.05598E-05	3.25208E-05	1.72099E-05	5.91099E-05	1.89897E-06	1.89897E-06	6.10089E-05	1.89897E-06	8.69817E-05	4.74062E-06	1.11319E-05	1.09169E-05	1.0691E-05	9.26041E-06	2.01084E-05	1.43061E-06	2.08237E-05	1.43061E-06	3.8752E-05
3835103774505	383510	3774505	9.20744E-05	3.30647E-05	1.74977E-05	6.00985E-05	1.93073E-06	1.93073E-06	6.20293E-05	1.93073E-06	8.77627E-05	4.78318E-06	1.12318E-05	1.10149E-05	1.0787E-05	9.34355E-06	2.0289E-05	1.44345E-06	2.10107E-05	1.44345E-06	3.80674E-05
3835203774505	383520	3774505	9.33526E-05	3.35237E-05	1.77406E-05	6.09328E-05	1.95753E-06	1.95753E-06	6.28904E-05	1.95753E-06	8.8314E-05	4.81323E-06	1.13024E-05	1.10841E-05	1.08548E-05	9.40225E-06	2.04164E-05	1.45252E-06	2.11427E-05	1.45252E-06	3.72961E-05
3835303774505	383530	3774505	9.46899E-05	3.4004E-05	1.79948E-05	6.18057E-05	1.98557E-06	1.98557E-06	6.37913E-05	1.98557E-06	8.89189E-05	4.8462E-06	1.13798E-05	1.116E-05	1.09291E-05	9.46665E-06	2.05563E-05	1.46247E-06	2.12875E-05	1.46247E-06	3.65682E-05
3835403774505	383540	3774505	9.60863E-05	3.45054E-05	1.82601E-05	6.27172E-05	2.01485E-06	2.01485E-06	6.4732E-05	2.01485E-06	8.95697E-05	4.88167E-06	1.14631E-05	1.12417E-05	1.10091E-05	9.53594E-06	2.07067E-05	1.47317E-06	2.14433E-05	1.47317E-06	3.58765E-05
3835503774505	383550	3774505	9.72315E-05	3.49167E-05	1.84778E-05	6.34647E-05	2.03887E-06	2.03887E-06	6.55035E-05	2.03887E-06	8.99679E-05	4.90337E-06	1.1514E-05	1.12917E-05	1.1058E-05	9.57832E-06	2.07988E-05	1.47972E-06	2.15386E-05	1.47972E-06	3.50969E-05
3835603774505	383560	3774505	9.86131E-05	3.54128E-05	1.87403E-05	6.43665E-05	2.06784E-06	2.06784E-06	6.64343E-05	2.06784E-06	9.05881E-05	4.93717E-06	1.15934E-05	1.13695E-05	1.11343E-05	9.64435E-06	2.09421E-05	1.48992E-06	2.16871E-05	1.48992E-06	3.44276E-05
3835703774505	383570	3774505	0.000100445	3.60708E-05	1.90885E-05	6.55625E-05	2.10626E-06	2.10626E-06	6.76687E-05	2.10626E-06	9.16141E-05	4.99309E-06	1.17247E-05	1.14983E-05	1.12604E-05	9.75359E-06	2.11793E-05	1.5068E-06	2.19327E-05	1.5068E-06	3.394E-05
3835803774505	383580	3774505	0.000102632	3.68562E-05	1.95042E-05	6.699E-05	2.15212E-06	2.15212E-06	6.91421E-05	2.15212E-06	9.29387E-05	5.06528E-06	1.18942E-05	1.16645E-05	1.14232E-05	9.89461E-06	2.14856E-05	1.52858E-06	2.22499E-05	1.52858E-06	3.35837E-05
3835903774505	383590	3774505	0.000105159	3.77636E-05	1.99844E-05	6.86393E-05	2.20511E-06	2.20511E-06	7.08444E-05	2.20511E-06	9.45467E-05	5.15292E-06	1.21E-05	1.18664E-05	1.16208E-05	1.00658E-05	2.18573E-05	1.55503E-06	2.26348E-05	1.55503E-06	3.33406E-05
3836003774505	383600	3774505	0.000109356	3.92706E-05	2.07819E-05	7.13785E-05	2.29311E-06	2.29311E-06	7.36716E-05	2.29311E-06	9.76094E-05	5.31984E-06	1.2492E-05	1.22508E-05	1.19973E-05	1.03919E-05	2.25653E-05	1.6054E-06	2.3368E-05	1.6054E-06	3.36298E-05
3836103774505	383610	3774505	0.000113892	4.08997E-05	2.1644E-05	7.43395E-05	2.38823E-06	2.38823E-06	7.67277E-05	2.38823E-06	0.000100917	5.50012E-06	1.29153E-05	1.26659E-05	1.24038E-05	1.0744E-05	2.333E-05	1.6598E-06	2.41599E-05	1.6598E-06	3.39735E-05
3836203774505	383620	3774505	0.000119522	4.29215E-05	2.27139E-05	7.80143E-05	2.50629E-06	2.50629E-06	8.05206E-05	2.50629E-06	0.000105113	5.7288E-06	1.34523E-05	1.31925E-05	1.29196E-05	1.11907E-05	2.43E-05	1.72882E-06	2.51644E-05	1.72882E-06	3.45827E-05
3836303774505	383630	3774505	0.000126497	4.54262E-05	2.40394E-05	8.25668E-05	2.65254E-06	2.65254E-06	8.52193E-05	2.65254E-06	0.000110373	6.01549E-06	1.41255E-05	1.38527E-05	1.35661E-05	1.17508E-05	2.55161E-05	1.81533E-06	2.64238E-05	1.81533E-06	3.54937E-05
3836403774505	383640	3774505	0.000134336	4.82413E-05	2.55291E-05	8.76835E-05	2.81692E-06	2.81692E-06	9.05004E-05	2.81692E-06	0.000116254	6.33598E-06	1.48781E-05	1.45908E-05	1.42889E-05	1.23768E-05	2.68755E-05	1.91205E-06	2.78316E-05	1.91205E-06	3.65332E-05
3836503774505	383650	3774505	0.000143224	5.14331E-05	2.72182E-05	9.3485E-05	3.0033E-06	3.0033E-06	9.64883E-05	3.0033E-06	0.000122908	6.69862E-06	1.57296E-05	1.54259E-05	1.51067E-05	1.30852E-05	2.84138E-05	2.02149E-06	2.94245E-05	2.02149E-06	3.77265E-05
3836603774505	383660	3774505	0.000153346	5.5068E-05	2.91418E-05	0.000100092	3.21555E-06	3.21555E-06	0.000103307	3.21555E-06	0.00013045	7.10967E-06	1.66949E-05	1.63725E-05	1.60337E-05	1.38882E-05	3.01573E-05	2.14553E-06	3.12301E-05	2.14553E-06	3.9093E-05
3836703774505	383670	3774505	0.000165582	5.94618E-05	3.1467E-05	0.000108078	3.47212E-06	3.47212E-06	0.00011155	3.47212E-06	0.0001396	7.60836E-06	1.78659E-05	1.75208E-05	1.71583E-05	1.48623E-05	3.22726E-05	2.29602E-06	3.34206E-05	2.29602E-06	4.08143E-05
3836803774505	383680	3774505	0.00018106	6.50204E-05	3.44085E-05	0.000118181	3.79669E-06	3.79669E-06	0.000121978	3.79669E-06	0.000151238	8.24266E-06	1.93553E-05	1.89816E-05	1.85888E-05	1.61014E-05	3.49632E-05	2.48744E-06	3.62069E-05	2.48744E-06	4.30932E-05
3836903774505	383690	3774505	0.000199302	7.15712E-05	3.78752E-05	0.000130088	4.17921E-06	4.17921E-06	0.000134267	4.17921E-06	0.000164913	8.98797E-06	2.11055E-05	2.06979E-05	2.02696E-05	1.75573E-05	3.81246E-05	2.71236E-06	3.94807E-05	2.71236E-06	4.57675E-05
3837003774505	383700	3774505	0.000219813	7.89366E-05	4.1773E-05	0.000143475	4.6093E-06	4.6093E-06	0.000148085	4.6093E-06	0.000180219	9.82217E-06	2.30643E-05	2.26189E-05	2.21509E-05	1.91868E-05	4.1663E-05	2.9641E-06	4.31451E-05	2.9641E-06	4.87352E-05
3837103774505	383710	3774505	0.000243049	8.72811E-05	4.61888E-05	0.000158642	5.09655E-06	5.09655E-06	0.000163739	5.09655E-06	0.0001977	1.07749E-05	2.53015E-05	2.48129E-05	2.42995E-05	2.10479E-05	4.57042E-05	3.25161E-06	4.733E-05	3.25161E-06	5.21696E-05
3837203774505	383720	3774505	0.000267852	9.6188E-05	5.09023E-05	0.000174832	5.61664E-06	5.61664E-06	0.000180448	5.61664E-06	0.000215831	1.17631E-05	2.76219E-05	2.70885E-05	2.6528E-05	2.29782E-05	4.98958E-05	3.54982E-06	5.16707E-05	3.54982E-06	5.5467E-05
3837303774505	383730	3774505	0.000292832	0.000105159	5.56495E-05	0.000191137	6.14046E-06	6.14046E-06	0.000197277	6.14046E-06	0.000233901	1.27479E-05	2.99345E-05	2.93564E-05	2.8749E-05	2.4902E-05	5.40732E-05	3.84702E-06	5.59967E-05	3.84702E-06	5.86625E-05
3837403774505	383740	3774505	0.000322364	0.000115764	6.12617E-05	0.000210412	6.75971E-06	6.75971E-06	0.000217172	6.75971E-06	0.000255271	1.39126E-05	3.26695E-05	3.20386E-05	3.13757E-05	2.71772E-05	5.90136E-05	4.1985E-06	6.11129E-05	4.1985E-06	6.24979E-05
3837503774505	383750	3774505	0.000355449	0.000127645	6.75492E-05	0.000232008	7.45348E-06	7.45348E-06	0.000239461	7.45348E-06	0.00027923	1.52184E-05	3.57356E-05	3.50455E-05	3.43204E-05	2.97279E-05	6.45523E-05	4.59255E-06	6.68485E-05	4.59255E-06	6.68432E-05
3837603774505	383760	3774505	0.000393972	0.000141479	7.48701E-05	0.000257153	8.26128E-06	8.26128E-06	0.000265414	8.26128E-06	0.000307154	1.67403E-05	3.93094E-05	3.85503E-05	3.77526E-05	3.27008E-05	7.10079E-05	5.05183E-06	7.35338E-05	5.05183E-06	7.19697E-05
3837703774505	383770	3774505	0.00044083	0.000158306	8.37748E-05	0.000287737	9.24384E-06	9.24384E-06	0.000296981	9.24384E-06	0.000341174	1.85944E-05	4.36632E-05	4.282E-05	4.1934E-05	3.63226E-05	7.88724E-05	5.61135E-06	8.16781E-05	5.61135E-06	7.82991E-05
3837803774505	383780	3774505	0.000502161	0.00018033	9.54301E-05	0.000327769	1.05299E-05	1.05299E-05	0.000338299	1.05299E-05	0.000385759	2.10244E-05	4.93692E-05	4.84158E-05	4.74141E-05	4.10694E-05	8.91798E-05	6.34466E-06	9.23521E-05	6.34466E-06	8.67034E-05
3837903774505	383790	3774505	0.000577205	0.000207279	0.000109691	0.000376752	1.21035E-05	1.21035E-05	0.000388855	1.21035E-05	0.000440368	2.40006E-05	5.6358E-05	5.52696E-05	5.41261E-05	4.68833E-05	0.000101804	7.24282E-06	0.000105426	7.24282E-06	9.70694E-05
3838003774505	383800	3774505	0.000668031	0.000239896	0.000126952	0.000436035	1.40081E-05	1.40081E-05	0.000450043	1.40081E-05	0.000506508	2.76053E-05	6.48225E-05	6.35707E-05	6.22554E-05	5.39247E-05	0.000117094	8.33063E-06	0.00012126	8.33063E-06	0.000109696
3838103774505	383810	3774505	0.000780157	0.000280161	0.00014826	0.000509222	1.63593E-05	1.63593E-05	0.000525581	1.63593E-05	0.000588214	3.20584E-05	7.52792E-05	7.38255E-05	7.2298E-05	6.26235E-05	0.000135983	9.67447E-06	0.00014082	9.67447E-06	0.000125373
3838203774505	383820	3774505	0.000914117	0.000328267	0.000173718	0.00059666	1.91683E-05	1.91683E-05	0.000615828	1.91683E-05	0.000685892	3.7382E-05	8.778E-05	8.60849E-05	8.43037E-05	7.30227E-05	0.000158564	1.1281E-05	0.000164205	1.1281E-05	0.000144174
3838303774505	383830	3774505	0.001071977	0.000384956	0.000203717	0.000699698	2.24785E-05	2.24785E-05	0.000722177	2.24785E-05	0.000801059	4.36587E-05	0.000102519	0.000100539	9.84589E-05	8.52838E-05	0.000185189	1.31752E-05	0.000191776	1.31752E-05	0.000166404
3838403774505	383840	3774505	0.001263522	0.000453742	0.000240118	0.000824722	2.6495E-05	2.6495E-05	0.000851218	2.6495E-05	0.000940888	5.12796E-05	0.000120414	0.000118089	0.000115645	0.000100171	0.000217514	1.5475E-05	0.000225252	1.5475E-05	0.000193453
3838503774505	383850	3774505	0.001491329	0.000535549	0.0002834	0.000973416	3.1272E-05	3.1272E-05	0.001004688	3.1272E-05	0.001107286	6.03485E-05	0.00014171	0.000138973	0.000136098	0.000117886	0.000255982	1.82118E-05	0.000265088	1.82118E-05	0.000225685
3838603774505	383860	3774505	0.001757814	0.000631246	0.000334053	0.001147355	3.686E-05	3.686E-05	0.001184215	3.686E-05	0.001302046	7.09632E-05	0.000166635	0.000163417	0.000160036	0.000138621	0.000301007	2.1415E-05	0.000311714	2.1415E-05	0.00026345
3838703774505	383870	3774505	0.00207061	0.000743574	0.000393496	0.001351523	4.3419E-05	4.3419E-05	0.001394942	4.3419E-05	0.001530756	8.34282E-05	0.000195905	0.000192122	0.000188147	0.00016297	0.00035388	2.51766E-05	0.000366468	2.51766E-05	0.000307832
3838803774505	383880	3774505	0.00245166	0.000880412	0.000465911	0.001600241	5.14093E-05	5.14093E-05	0.00165165

			ISDrainage / Utilities Trenching	ISDrainage / Utilities Trenching	ISAsphalt Paving	ISAsphalt Paving	SVDemolition	SVSite Grubbing / Prep	SVMass Grading / Excavation	SVMass Grading / Excavation	SVDrainage / Utilities Trenching	SVFoundations / Concrete Pads	SVBuilding / Structure Construction	SVBuilding / Structure Construction	SVAsphalt Paving	SVAsphalt Paving	SVArchitectural Coating	SVArchitectural Coating	SVLandscaping or Other Finishing	SVLandscaping or Other Finishing	MDemolition
Unique Identifier	X (UTM)	Y (UTM)	2027	2028	2027	2028	2027	2027	2027	2028	2028	2028	2028	2029	2028	2029	2028	2029	2028	2029	2027
3830903774505	383090	3774505	9.24986E-06	9.01254E-06	2.38891E-06	2.22537E-06	6.53636E-05	4.69929E-05	3.1684E-05	3.12817E-05	2.21951E-05	7.05081E-06	1.01007E-05	9.71532E-06	9.931E-07	9.23975E-07	9.931E-07	9.23975E-07	1.01007E-05	9.71532E-06	1.21084E-05
3831003774505	383100	3774505	9.7534E-06	9.50315E-06	2.51895E-06	2.34651E-06	6.71988E-05	4.83123E-05	3.25735E-05	3.216E-05	2.28183E-05	7.24878E-06	1.03843E-05	9.9881E-06	1.02098E-06	9.49917E-07	1.02098E-06	9.49917E-07	1.03843E-05	9.9881E-06	1.24513E-05
3831103774505	383110	3774505	1.02524E-05	9.98938E-06	2.64783E-06	2.46657E-06	6.86688E-05	4.93691E-05	3.32861E-05	3.28634E-05	2.33174E-05	7.40734E-06	1.06115E-05	1.02066E-05	1.04332E-06	9.70696E-07	1.04332E-06	9.70696E-07	1.06115E-05	1.02066E-05	1.27144E-05
3831203774505	383120	3774505	1.07723E-05	1.04959E-05	2.78209E-06	2.59164E-06	7.0112E-05	5.04067E-05	3.39856E-05	3.35541E-05	2.38075E-05	7.56302E-06	1.08345E-05	1.04211E-05	1.06524E-06	9.91097E-07	1.06524E-06	9.91097E-07	1.08345E-05	1.04211E-05	1.29685E-05
3831303774505	383130	3774505	1.12983E-05	1.10084E-05	2.91795E-06	2.7182E-06	7.15374E-05	5.14315E-05	3.46766E-05	3.42363E-05	2.42915E-05	7.71678E-06	1.10548E-05	1.0633E-05	1.0869E-06	1.01125E-06	1.0869E-06	1.01125E-06	1.10548E-05	1.0633E-05	1.32007E-05
3831403774505	383140	3774505	1.18373E-05	1.15336E-05	3.05715E-06	2.84787E-06	7.29272E-05	5.24307E-05	3.53503E-05	3.49014E-05	2.47634E-05	7.8667E-06	1.12695E-05	1.08395E-05	1.10802E-06	1.03089E-06	1.10802E-06	1.03089E-06	1.12695E-05	1.08395E-05	1.34257E-05
3831503774505	383150	3774505	1.24005E-05	1.20823E-05	3.2026E-06	2.98336E-06	7.43258E-05	5.34362E-05	3.60282E-05	3.55708E-05	2.52383E-05	8.01757E-06	1.14857E-05	1.10474E-05	1.12927E-06	1.05066E-06	1.12927E-06	1.05066E-06	1.14857E-05	1.10474E-05	1.36525E-05
3831603774505	383160	3774505	1.29907E-05	1.26573E-05	3.35502E-06	3.12535E-06	7.57334E-05	5.44482E-05	3.67105E-05	3.62444E-05	2.57163E-05	8.16941E-06	1.17032E-05	1.12566E-05	1.15065E-06	1.07056E-06	1.15065E-06	1.07056E-06	1.17032E-05	1.12566E-05	1.38775E-05
3831703774505	383170	3774505	1.3614E-05	1.32647E-05	3.51601E-06	3.27532E-06	7.71677E-05	5.54794E-05	3.74058E-05	3.69309E-05	2.62033E-05	8.32413E-06	1.19248E-05	1.14698E-05	1.17244E-06	1.09084E-06	1.17244E-06	1.09084E-06	1.19248E-05	1.14698E-05	1.41044E-05
3831903774505	383190	3774505	1.49457E-05	1.45623E-05	3.85994E-06	3.59571E-06	7.99383E-05	5.74713E-05	3.87488E-05	3.82568E-05	2.71441E-05	8.623E-06	1.2353E-05	1.18816E-05	1.21454E-06	1.13E-06	1.21454E-06	1.13E-06	1.2353E-05	1.18816E-05	1.45417E-05
3832003774505	383200	3774505	1.56479E-05	1.52464E-05	4.04128E-06	3.76463E-06	8.12568E-05	5.84193E-05	3.93879E-05	3.88878E-05	2.75919E-05	8.76523E-06	1.25567E-05	1.20776E-05	1.23457E-06	1.14864E-06	1.23457E-06	1.14864E-06	1.25567E-05	1.20776E-05	1.47485E-05
3832103774505	383210	3774505	1.64068E-05	1.59859E-05	4.23729E-06	3.94722E-06	8.26555E-05	5.94248E-05	4.00659E-05	3.95572E-05	2.80668E-05	8.9161E-06	1.27729E-05	1.22855E-05	1.25582E-06	1.16841E-06	1.25582E-06	1.16841E-06	1.27729E-05	1.22855E-05	1.49663E-05
3832203774505	383220	3774505	1.72389E-05	1.67966E-05	4.45219E-06	4.14741E-06	8.41522E-05	6.05009E-05	4.07914E-05	4.02735E-05	2.8575E-05	9.07755E-06	1.30041E-05	1.2508E-05	1.27856E-06	1.18957E-06	1.27856E-06	1.18957E-06	1.30041E-05	1.2508E-05	1.52022E-05
3832303774505	383230	3774505	1.81155E-05	1.76507E-05	4.67857E-06	4.3583E-06	8.57023E-05	6.16153E-05	4.15428E-05	4.10154E-05	2.91014E-05	9.24476E-06	1.32437E-05	1.27384E-05	1.30211E-06	1.21148E-06	1.30211E-06	1.21148E-06	1.32437E-05	1.27384E-05	1.54417E-05
3832403774505	383240	3774505	1.9046E-05	1.85574E-05	4.9189E-06	4.58217E-06	8.73504E-05	6.28002E-05	4.23417E-05	4.18041E-05	2.9661E-05	9.42255E-06	1.34984E-05	1.29833E-05	1.32716E-06	1.23478E-06	1.32716E-06	1.23478E-06	1.34984E-05	1.29833E-05	1.56993E-05
3832503774505	383250	3774505	1.99957E-05	1.94827E-05	5.16417E-06	4.81065E-06	8.90609E-05	6.403E-05	4.31708E-05	4.26227E-05	3.02418E-05	9.60706E-06	1.37627E-05	1.32376E-05	1.35314E-06	1.25896E-06	1.35314E-06	1.25896E-06	1.37627E-05	1.32376E-05	1.59643E-05
3832603774505	383260	3774505	2.09538E-05	2.04162E-05	5.41162E-06	5.04116E-06	9.08694E-05	6.53302E-05	4.40475E-05	4.34882E-05	3.08559E-05	9.80214E-06	1.40422E-05	1.35064E-05	1.38062E-06	1.28452E-06	1.38062E-06	1.28452E-06	1.40422E-05	1.35064E-05	1.62473E-05
3832703774505	383270	3774505	2.19007E-05	2.13388E-05	5.65616E-06	5.26896E-06	9.28204E-05	6.67328E-05	4.49932E-05	4.44219E-05	3.15184E-05	1.00126E-05	1.43437E-05	1.37964E-05	1.41026E-06	1.3121E-06	1.41026E-06	1.3121E-06	1.43437E-05	1.37964E-05	1.65504E-05
3832903774505	383290	3774505	2.33669E-05	2.27673E-05	6.03482E-06	5.6217E-06	9.65888E-05	6.94421E-05	4.68199E-05	4.62254E-05	3.2798E-05	1.04191E-05	1.4926E-05	1.43565E-05	1.46752E-06	1.36537E-06	1.46752E-06	1.36537E-06	1.4926E-05	1.43565E-05	1.7131E-05
3833003774505	383300	3774505	2.3656E-05	2.30491E-05	6.1095E-06	5.69127E-06	9.82459E-05	7.06334E-05	4.76231E-05	4.70184E-05	3.33607E-05	1.05978E-05	1.51821E-05	1.46028E-05	1.49269E-06	1.3888E-06	1.49269E-06	1.3888E-06	1.51821E-05	1.46028E-05	1.73832E-05
3833103774505	383310	3774505	2.3777E-05	2.3167E-05	6.14074E-06	5.72037E-06	9.99831E-05	7.18824E-05	4.84652E-05	4.78498E-05	3.39506E-05	1.07852E-05	1.54505E-05	1.4861E-05	1.51909E-06	1.41335E-06	1.51909E-06	1.41335E-06	1.54505E-05	1.4861E-05	1.76463E-05
3833203774505	383320	3774505	2.3889E-05	2.3276E-05	6.16966E-06	5.74731E-06	0.000101996	7.33299E-05	4.94411E-05	4.88134E-05	3.46343E-05	1.10024E-05	1.57616E-05	1.51602E-05	1.54968E-06	1.44181E-06	1.54968E-06	1.44181E-06	1.57616E-05	1.51602E-05	1.79548E-05
3833403774505	383340	3774505	2.34732E-05	2.28709E-05	6.06228E-06	5.64728E-06	0.000105783	7.6052E-05	5.12764E-05	5.06254E-05	3.59199E-05	1.14108E-05	1.63467E-05	1.5723E-05	1.60721E-06	1.49534E-06	1.60721E-06	1.49534E-06	1.63467E-05	1.5723E-05	1.85137E-05
3833503774505	383350	3774505	2.28346E-05	2.22488E-05	5.89736E-06	5.49365E-06	0.000107288	7.71344E-05	5.20062E-05	5.13459E-05	3.64312E-05	1.15733E-05	1.65794E-05	1.59468E-05	1.63008E-06	1.51662E-06	1.63008E-06	1.51662E-06	1.65794E-05	1.59468E-05	1.87096E-05
3833603774505	383360	3774505	2.20942E-05	2.15274E-05	5.70614E-06	5.31553E-06	0.000108509	7.80119E-05	5.25979E-05	5.193E-05	3.68456E-05	1.17049E-05	1.6768E-05	1.61282E-05	1.64862E-06	1.53387E-06	1.64862E-06	1.53387E-06	1.6768E-05	1.61282E-05	1.88512E-05
3833703774505	383370	3774505	2.15136E-05	2.09616E-05	5.55619E-06	5.17584E-06	0.000109854	7.8979E-05	5.32499E-05	5.25738E-05	3.73024E-05	1.185E-05	1.69759E-05	1.63281E-05	1.66906E-06	1.55289E-06	1.66906E-06	1.55289E-06	1.69759E-05	1.63281E-05	1.90199E-05
3833803774505	383380	3774505	2.09308E-05	2.03937E-05	5.40566E-06	5.03561E-06	0.000111146	7.99078E-05	5.38761E-05	5.3192E-05	3.7741E-05	1.19894E-05	1.71755E-05	1.65201E-05	1.68869E-06	1.57115E-06	1.68869E-06	1.57115E-06	1.71755E-05	1.65201E-05	1.91851E-05
3833903774505	383390	3774505	2.04554E-05	1.99305E-05	5.28288E-06	4.92124E-06	0.000112812	8.11055E-05	5.46836E-05	5.39893E-05	3.83067E-05	1.21691E-05	1.74329E-05	1.67678E-05	1.714E-06	1.5947E-06	1.714E-06	1.5947E-06	1.74329E-05	1.67678E-05	1.94173E-05
3834003774505	383400	3774505	2.00492E-05	1.95347E-05	5.17797E-06	4.82351E-06	0.000114896	8.26042E-05	5.56941E-05	5.4987E-05	3.90146E-05	1.23939E-05	1.77551E-05	1.70776E-05	1.74567E-06	1.62417E-06	1.74567E-06	1.62417E-06	1.77551E-05	1.70776E-05	1.97222E-05
3834103774505	383410	3774505	1.96368E-05	1.91329E-05	5.07147E-06	4.7243E-06	0.000117106	8.41927E-05	5.67651E-05	5.60444E-05	3.97648E-05	1.26323E-05	1.80965E-05	1.7406E-05	1.77924E-06	1.6554E-06	1.77924E-06	1.6554E-06	1.80965E-05	1.7406E-05	2.00433E-05
3834203774505	383420	3774505	1.90286E-05	1.85404E-05	4.91439E-06	4.57798E-06	0.000118469	8.51726E-05	5.74258E-05	5.66967E-05	4.02277E-05	1.27793E-05	1.83071E-05	1.76086E-05	1.79995E-06	1.67466E-06	1.79995E-06	1.67466E-06	1.83071E-05	1.76086E-05	2.02175E-05
3834303774505	383430	3774505	1.84502E-05	1.79768E-05	4.76502E-06	4.43883E-06	0.000119921	8.62166E-05	5.81297E-05	5.73916E-05	4.07208E-05	1.29359E-05	1.85315E-05	1.78244E-05	1.82201E-06	1.69519E-06	1.82201E-06	1.69519E-06	1.85315E-05	1.78244E-05	2.04044E-05
3834403774505	383440	3774505	1.78865E-05	1.74276E-05	4.61943E-06	4.30321E-06	0.000121355	8.72478E-05	5.8825E-05	5.80781E-05	4.12078E-05	1.30907E-05	1.87532E-05	1.80376E-05	1.84381E-06	1.71547E-06	1.84381E-06	1.71547E-06	1.87532E-05	1.80376E-05	2.05859E-05
3834503774505	383450	3774505	1.73362E-05	1.68914E-05	4.47733E-06	4.17083E-06	0.000122745	8.8247E-05	5.94986E-05	5.87432E-05	4.16797E-05	1.32406E-05	1.89679E-05	1.82442E-05	1.86492E-06	1.73511E-06	1.86492E-06	1.73511E-06	1.89679E-05	1.82442E-05	2.07601E-05
3834603774505	383460	3774505	1.6826E-05	1.63943E-05	4.34554E-06	4.04806E-06	0.000124242	8.9323E-05	6.02241E-05	5.94595E-05	4.21879E-05	1.3402E-05	1.91992E-05	1.84667E-05	1.88766E-06	1.75627E-06	1.88766E-06	1.75627E-06	1.91992E-05	1.84667E-05	2.09488E-05
3834703774505	383470	3774505	1.6494E-05	1.60708E-05	4.25981E-06	3.9682E-06	0.000126772	9.1142E-05	6.14505E-05	6.06703E-05	4.30471E-05	1.36749E-05	1.95902E-05	1.88427E-05	1.9261E-06	1.79203E-06	1.9261E-06	1.79203E-06	1.95902E-05	1.88427E-05	2.13117E-05
3834803774505	383480	3774505	1.61981E-05	1.57825E-05	4.18338E-06	3.89701E-06	0.00012956	9.31467E-05	6.28022E-05	6.20048E-05	4.39939E-05	1.39757E-05	2.00211E-05	1.92572E-05	1.96847E-06	1.83145E-06	1.96847E-06	1.83145E-06	2.00211E-05	1.92572E-05	2.17163E-05
3835003774505	383500	3774505	1.5604E-05	1.52036E-05	4.02994E-06	3.75407E-06	0.000135155	9.7169E-05	6.55141E-05	6.46823E-05	4.58937E-05	1.45792E-05	2.08857E-05	2.00887E-05	2.05347E-06	1.91054E-06	2.05347E-06	1.91054E-06	2.08857E-05	2.00887E-05	2.25165E-05
3835103774505	383510	3774505	1.53283E-05	1.4935E-05	3.95875E-06	3.68775E-06	0.000138104	9.9289E-05	6.69435E-05	6.60936E-05	4.6895E-05	1.48973E-05	2.13413E-05	2.0527E-05	2.09827E-06	1.95222E-06	2.09827E-06	1.95222E-06	2.13413E-05	2.0527E-05	2.29375E-05
3835203774505	383520	3774505	1.50177E-05	1.46324E-05	3.87854E-06	3.61303E-06	0.000140741	0.000101185	6.82218E-05	6.73556E-05	4.77904E-05	1.51818E-05	2.17488E-05	2.0919E-05	2.13834E-06	1.9895E-06	2.13834E-06	1.9895E-06	2.17488E-05	2.0919E-05	2.3304E-05
3835303774505	383530	3774505	1.47246E-05	1.43468E-05	3.80284E-06	3.54251E-06	0.000143511	0.000103177	6.95648E-05	6.86815E-05	4.87312E-05	1.54807E-05	2.2177E-05	2.13308E-05	2.18043E-06	2.02866E-06	2.18043E-06	2.02866E-06	2.2177E-05	2.13308E-05	2.36869E-05
3835403774505	383540	3774505	1.44461E-05	1.40755E-05	3.73091E-06	3.47551E-06	0.000146389	0.000105246	7.09596E-05	7.00587E-05	4.97083E-05	1.57911E-05	2.26217E-05	2.17585E-05	2.22415E-06	2.06934E-06	2.22415E-06	2.06934E-06	2.26217E-05	2.17585E-05	2.40879E-05
3835503774505	383550	3774505	1.41322E-05	1.37696E-05	3.64983E-06	3.39998E-06	0.000148919	0.000107065	7.2186E-05	7.12695E-05	5.05674E-05	1.6064E-05	2.30126E-05	2.21346E-05	2.26259E-06	2.10511E-06	2.26259E-06	2.10511E-06	2.30126E-05	2.21346E-05	2.44272E-05
3835603774505	383560	3774505	1.38627E-05	1.3507E-05	3.58023E-06	3.33515E-06	0.000151859	0.000109178	7.36111E-05	7.26765E-05	5.15657E-05	1.63811E-05	2.34669E-05	2.25715E-05	2.30726E-06	2.14666E-06	2.30726E-06	2.14666E-06	2.34669E-05	2.25715E-05	2.48301E-05
3835703774505	383570	3774505	1.36663E-05	1.33157E-05	3.52952E-06	3.28791E-06	0.000155494	0.000111791	7.5373E-05	7.4416E-05	5.27999E-05	1.67732E-05	2.40286E-05	2.31118E-05	2.36249E-06	2.19804E-06	2.36249E-06	2.19804E-06	2.40286E-05	2.31118E-05	2.53454E-05
3835803774505	383580	3774505	1.35229E-05	1.31759E-05	3.49247E-06	3.25339E-06	0.000159716	0.000114827	7.74199E-05	7.64369E-05	5.42338E-05	1.72287E-05	2.46812E-05	2.37394E-05	2.42664E-06	2.25774E-06	2.42664E-06	2.25774E-06	2.46812E-05	2.37394E-05	2.59533E-05
3835903774505	383590	3774505	1.3425E-05	1.30805E-05	3.46719E-06	3.22984E-06	0.000164474	0.000118248	7.97259E-05	7.87137E-05	5.58492E-05	1.77419E-05	2.54163E-05	2.44465E-05	2.49892E-06	2.32499E-06	2.49892E-06	2.32499E-06	2.54163E-05	2.44465E-05	2.66464E-05
3836003774505	383600	3774505	1.35414E-05	1.3194E-05	3.49727E-06	3.25786E-06	0.00017185	0.000123551	8.33015E-05	8.22439E-05	5.8354E-05	1.85376E-05	2.65562E-05	2.55429E-05	2.611E-06	2.42926E-06	2.611E-06	2.42926E-06	2.65562E-05	2.55429E-05	2.77605E-05
3836103774505	383610	3774505	1.36798E-05	1.33289E-05	3.53301E-06	3.29116E-06	0.000179823	0.000129283	8.71665E-05	8.60598E-05	6.10615E-05	1.93977E-05	2.77883E-05	2.67281E-05	2.73214E-06	2.54197E-06	2.73214E-06	2.54197E-06	2.77883E-05	2.67281E-05	2.89654E-05
3836203774505	383620	3774505	1.39251E-05	1.35679E-05	3.59636E-06	3.35017E-06	0.00018957	0.0001363	9.18908E-05	9.07241E-05	6.43709E-05	2.0449E-05	2.92944E-05	2.81767E-05	2.88022E-06	2.67974E-06	2.88022E-06	2.67974E-06	2.92944E-05	2.81767E-05	3.04515E-05
3836303774505	383630	3774505	1.4292E-05	1.39253E-05	3.6911E-06	3.43842E-06	0.000201507	0.000144873	9.76774E-05	9.64372E-05	6.84245E-05	2.17367E-05	3.11392E-05	2.9951E-05	3.06159E-06	2.84849E-06	3.06159E-06	2.84849E-06	3.11392E-05	2.9951E-05	3.22805E-05
3836403774505	383640	3774505	1.47106E-05	1.43331E-05	3.7992E-06	3.53913E-06	0.000214915	0.000154512	0.000104177	0.000102854	7.29773E-05	2.3183E-05	3.32111E-05	3.19439E-05	3.2653E-06	3.03802E-06	3.2653E-06	3.03802E-06	3.32111E-05	3.19439E-05	3.43364E-05
3836503774505	383650	3774505	1.5191E-05	1.48013E-05	3.92329E-06	3.65472E-06	0.000230122	0.000165445	0.000111548	0.000110132	7.81411E-05	2.48234E-05	3.55611E-05	3.42042E-05	3.49635E-06	3.25299E-06	3.49635E-06	3.25299E-06	3.55611E-05	3.42042E-05	3.66681E-05
3836603774505	383660	3774505	1.57413E-05	1.53374E-05	4.0654E-06	3.7871E-06	0.000247423	0.000177884	0.000119934	0.000118412	8.40159E-05	2.66897E-05	3.82346E-05	3.67757E-05	3.75921E-06	3.49755E-06	3.75921E-06	3.49755E-06	3.82346E-05	3.67757E-05	3.93227E-05
3836703774505	383670	3774505	1.64344E-05	1.60127E-05	4.24441E-06	3.95385E-06	0.000268279	0.000192878	0.000130044	0.000128393	9.10976E-05	2.89394E-05	4.14574E-05	3.98756E-05	4.07608E-06	3.79236E-06	4.07608E-06	3.79236E-06	4.14574E-05	3.98756E-05	4.2529E-05
3836803774505	383680	3774505	1.7352E-05	1.69068E-05	4.4814E-06	4.17462E-06	0.000294577	0.000211785	0.000142792	0.000140979	0.000100028	3.17762E-05	4.55214E-05	4.37845E-05	4.47565E-06	4.16412E-06	4.47565E-06	4.16412E-06	4.55214E-05	4.37845E-05	4.65809E-05
3836903774505	383690	3774505	1.84288E-05	1.7956E-05	4.7595E-06	4.43369E-06	0.000325767	0.000234209	0.0001579	0.000155905	0.000110619	3.51407E-05	5.03412E-05	4.84204E-05	4.94953E-06	4.60501E-06	4.94953E-06	4.60501E-06	5.03412E-05	4.84204E-05	5.13676E-05
3837003774505	383700	3774505	1.96238E-05	1.91203E-05	5.06812E-06	4.72118E-06	0.000360876	0.00025945	0.000174929	0.000172708	0.00012254	3.89279E-05	5.57667E-05	5.36388E-05	5.48296E-06	5.10132E-06	5.48296E-06	5.10132E-06	5.57667E-05	5.36388E-05	5.67441E-05
3837103774505	383710	3774505	2.10067E-05	2.04677E-05	5.42528E-06	5.05388E-06	0.000400984	0.000288285	0.00019437	0.000191902	0.000136159	4.32543E-05	6.19645E-05	5.96002E-05	6.09233E-06	5.66827E-06	6.09233E-06	5.66827E-06	6.19645E-05	5.96002E-05	6.28881E-05
3837203774505	383720	3774505	2.23345E-05	2.17614E-05	5.76819E-06	5.37332E-06	0.000444841	0.000319817	0.00021563	0.000212892	0.000151052	4.79853E-05	6.87419E-05	6.6119E-05	6.75868E-06	6.28824E-06	6.75868E-06	6.28824E-06	6.87419E-05	6.6119E-05	6.9493E-05
3837303774505	383730	3774505	2.36212E-05	2.30151E-05	6.10049E-06	5.68288E-06	0.000489216	0.00035172	0.000237139	0.000234129	0.00016612	5.2772E-05	7.55992E-05	7.27146E-05	7.43288E-06	6.91552E-06	7.43288E-06	6.91552E-06	7.55992E-05	7.27146E-05	7.61632E-05
3837403774505	383740	3774505	2.51655E-05	2.45198E-05	6.49935E-06	6.05443E-06	0.000541689	0.000389445	0.000262575	0.000259241	0.000183938	5.84323E-05	8.37078E-05	8.05139E-05	8.23012E-06	7.65727E-06	8.23012E-06	7.65727E-06	8.37078E-05	8.05139E-05	8.40473E-05
3837503774505	383750	3774505	2.69152E-05	2.62247E-05	6.95123E-06	6.47538E-06	0.000600477	0.000431711	0.000291072	0.000287376	0.0002039	6.47739E-05	9.27925E-05	8.9252E-05	9.12333E-06	8.4883E-06	9.12333E-06	8.4883E-06	9.27925E-05	8.9252E-05	9.28805E-05
3837603774505	383760	3774505	2.89795E-05	2.82359E-05	7.48435E-06	6.972E-06	0.000668906	0.000480907	0.000324241	0.000320124	0.000227136	7.21553E-05	0.000103367	9.94228E-05	1.0163E-05	9.4556E-06	1.0163E-05	9.4556E-06	0.000103367	9.94228E-05	0.000103162
3837703774505	383770	3774505	3.15281E-05	3.07191E-05	8.14256E-06	7.58516E-06	0.00075214	0.000540748	0.000364588	0.000359959	0.000255399	8.11338E-05	0.000116229	0.000111794	1.14276E-05	1.06322E-05	1.14276E-05	1.06322E-05	0.000116229	0.000111794	0.000115671
3837803774505	383780	3774505	3.49122E-05	3.40164E-05	9.01655E-06	8.39932E-06	0.00086105	0.000619048	0.00041738	0.00041081	0.000292381	9.2882E-05	0.000133059	0.000127982	1.30823E-05	1.21717E-05	1.30823E-05	1.21717E-05	0.000133059	0.000127982	0.00013204
3837903774505	383790	3774505	3.90862E-05	3.80833E-05	1.00945E-05	9.40352E-06	0.000994281	0.000714834	0.000481961	0.000475842	0.000337621	0.000107254	0.000153647	0.000147785	1.51066E-05	1.40551E-05	1.51066E-05	1.40551E-05	0.000153647	0.000147785	0.000152069
3838003774505	383800	3774505	4.41705E-05	4.30372E-05	1.14076E-05	1.06267E-05	0.001155494	0.000830737	0.000560107	0.000552995	0.000392363	0.000124644	0.00017856	0.000171747	1.75559E-05	1.6334E-05	1.75559E-05	1.6334E-05	0.00017856	0.000171747	0.000176311
3838103774505	383810	3774505	5.0483E-05	4.91877E-05	1.30379E-05	1.21454E-05	0.001354489	0.000973804	0.000656566	0.00064823	0.000459935	0.00014611	0.000209311	0.000201324	2.05794E-05	1.91469E-05	2.05794E-05	1.91469E-05	0.000209311	0.000201324	0.00020624
3838203774505	383820	3774505	5.80534E-05	5.65639E-05	1.49931E-05	1.39667E-05	0.001592192	0.0011447	0.000771789	0.00076199	0.00054065	0.000171751	0.000246043	0.000236656	2.41909E-05	2.25071E-05	2.41909E-05	2.25071E-05	0.000246043	0.000236656	0.000242004
3838303774505	383830	3774505	6.70045E-05	6.52854E-05	1.73049E-05	1.61202E-05	0.001872257	0.001346051	0.000907546	0.000896023	0.00063575	0.000201962	0.000289322	0.000278283	2.84461E-05	2.64661E-05	2.84461E-05	2.64661E-05	0.000289322	0.000278283	0.000284154
3838403774505	383840	3774505	7.78961E-05	7.58975E-05	2.01178E-05	1.87406E-05	0.002212046	0.001590341	0.001072254	0.001058639	0.00075113	0.000238615	0.00034183	0.000328788	3.36086E-05	3.12693E-05	3.36086E-05	3.12693E-05	0.00034183	0.000328788	0.000335311
3838503774505	383850	3774505	9.08749E-05	8.85433E-05	2.34697E-05	2.18631E-05	0.002616121	0.001880849	0.001268122	0.001252021	0.000888339	0.000282203	0.000404273	0.000388847	3.97479E-05	3.69813E-05	3.97479E-05	3.69813E-05	0.000404273	0.000388847	0.000396178
3838603774505	383860	3774505	0.000106081	0.000103359	2.73969E-05	2.55215E-05	0.003088785	0.002220668	0.001497238	0.001478228	0.001048839	0.000333189	0.000477314	0.000459102	4.69293E-05	4.36628E-05	4.69293E-05	4.36628E-05	0.000477314	0.000459102	0.000467406
3838703774505	383870	3774505	0.000123952	0.000120772	3.20124E-05	2.9821E-05	0.003643569	0.002619528	0.001766161	0.001743737	0.001237223	0.000393034	0.000563045	0.000541562	5.53584E-05	5.15052E-05	5.53584E-05	5.15052E-05	0.000563045	0.000541562	0.000551036
3838803774505	383880	3774505	0.00014575	0.000142011	3.7642E-05	3.50652E-05	0.004319352	0.00310538	0.002093736	0.002067152	0.001466694	0.000465931	0.000667475	0.000642007	6.56259E-05	6.1058E-05	6.56259E-05	6.1058E-05	0.000667475	0.000642007	0.00065292
3838903774505	383890	3774505	0.000173466	0.000169015	4.

			MSite Grubbing / Prep	MMass Grading / Excavation	MMass Grading / Excavation	MDrainage / Utilities Trenching	MFoundations / Concrete Pads	MBuilding / Structure Construction	MAsphalt Paving	MLandscaping or Other Finishing	MWaterside Construction (Piles)	RSSWDemolition	RSSWPlacing Base	RSSWForm/Plac e Rebar and Pour	Child Risk				
Unique Identifier	X (UTM)	Y (UTM)	2027	2027	2028	2028	2028	2028	2028	2028	2028	2029	2029	2029	3rd Trimester	0<2	2<16	Total	per million
3830903774505	383090	3774505	3.71706E-05	4.37096E-05	4.31276E-05	9.16746E-06	1.19222E-05	8.77539E-06	9.03224E-07	1.05818E-05	9.03224E-07	2.83605E-05	4.11516E-05	2.43939E-05	2.93817E-09	3.6562E-08	5.3985E-09	4.4899E-08	0.04489903
3831003774505	383100	3774505	3.82234E-05	4.49476E-05	4.43491E-05	9.42711E-06	1.22599E-05	9.02394E-06	9.28806E-07	1.08815E-05	9.28806E-07	2.92495E-05	4.24416E-05	2.51585E-05	3.12654E-09	3.8753E-08	5.6453E-09	4.75244E-08	0.04752436
3831103774505	383110	3774505	3.90311E-05	4.58974E-05	4.52863E-05	9.62631E-06	1.25189E-05	9.21462E-06	9.48432E-07	1.11115E-05	9.48432E-07	3.00792E-05	4.36455E-05	2.58722E-05	3.31185E-09	4.0873E-08	5.8702E-09	5.00549E-08	0.05005491
3831203774505	383120	3774505	3.9811E-05	4.68144E-05	4.61911E-05	9.81864E-06	1.27691E-05	9.39873E-06	9.67382E-07	1.13335E-05	9.67382E-07	3.08933E-05	4.48269E-05	2.65725E-05	3.49035E-09	4.2917E-08	6.0878E-09	5.24948E-08	0.05249479
3831303774505	383130	3774505	4.0524E-05	4.76529E-05	4.70183E-05	9.99449E-06	1.29978E-05	9.56706E-06	9.84708E-07	1.15365E-05	9.84708E-07	3.17168E-05	4.60218E-05	2.72808E-05	3.67437E-09	4.5013E-08	6.3049E-09	5.49922E-08	0.05499224
3831403774505	383140	3774505	4.12147E-05	4.84651E-05	4.78198E-05	1.01648E-05	1.32193E-05	9.73012E-06	1.00149E-06	1.17331E-05	1.00149E-06	3.25341E-05	4.72076E-05	2.79837E-05	3.86029E-09	4.7127E-08	6.5216E-09	5.75094E-08	0.0575094
3831503774505	383150	3774505	4.1911E-05	4.92839E-05	4.86276E-05	1.03366E-05	1.34426E-05	9.89451E-06	1.01841E-06	1.19313E-05	1.01841E-06	3.33763E-05	4.84297E-05	2.87081E-05	4.04667E-09	4.9246E-08	6.7394E-09	6.00326E-08	0.06003258
3831603774505	383160	3774505	4.26017E-05	5.00961E-05	4.9429E-05	1.05069E-05	1.36642E-05	1.00576E-05	1.03519E-06	1.2128E-05	1.03519E-06	3.42247E-05	4.96608E-05	2.94379E-05	4.22885E-09	5.132E-08	6.9544E-09	6.2503E-08	0.06250301
3831703774505	383170	3774505	4.3298E-05	5.09149E-05	5.02369E-05	1.06787E-05	1.38875E-05	1.0222E-05	1.05211E-06	1.23262E-05	1.05211E-06	3.50887E-05	5.09145E-05	3.01811E-05	4.39784E-09	5.3249E-08	7.1611E-09	6.48084E-08	0.06480835
3831903774505	383190	3774505	4.46404E-05	5.24935E-05	5.17945E-05	1.10097E-05	1.43181E-05	1.05389E-05	1.08473E-06	1.27084E-05	1.08473E-06	3.67451E-05	5.33179E-05	3.16058E-05	4.69388E-09	5.6645E-08	7.5407E-09	6.88797E-08	0.06887974
3832003774505	383200	3774505	4.52754E-05	5.32402E-05	5.25313E-05	1.11664E-05	1.45218E-05	1.06888E-05	1.10017E-06	1.28891E-05	1.10017E-06	3.75218E-05	5.44449E-05	3.22738E-05	4.8001E-09	5.7882E-08	7.6966E-09	7.03786E-08	0.07037858
3832103774505	383210	3774505	4.59439E-05	5.40262E-05	5.33068E-05	1.13312E-05	1.47361E-05	1.08466E-05	1.11641E-06	1.30794E-05	1.11641E-06	3.83609E-05	5.56624E-05	3.29956E-05	4.88506E-09	5.889E-08	7.8418E-09	7.16171E-08	0.07161705
3832203774505	383220	3774505	4.6668E-05	5.48777E-05	5.4147E-05	1.15098E-05	1.49684E-05	1.10176E-05	1.134E-06	1.32856E-05	1.134E-06	3.92748E-05	5.69886E-05	3.37817E-05	4.95491E-09	5.9738E-08	7.9826E-09	7.2676E-08	0.07267602
3832303774505	383230	3774505	4.74033E-05	5.57424E-05	5.50002E-05	1.16912E-05	1.52042E-05	1.11912E-05	1.15187E-06	1.34949E-05	1.15187E-06	4.022E-05	5.836E-05	3.45946E-05	4.99795E-09	6.0296E-08	8.1062E-09	7.34005E-08	0.07340045
3832403774505	383240	3774505	4.81943E-05	5.66725E-05	5.59179E-05	1.18862E-05	1.54579E-05	1.13779E-05	1.17109E-06	1.37201E-05	1.17109E-06	4.12431E-05	5.98446E-05	3.54747E-05	5.02368E-09	6.0669E-08	8.2232E-09	7.39162E-08	0.0739162
3832503774505	383250	3774505	4.90075E-05	5.76288E-05	5.68615E-05	1.20868E-05	1.57188E-05	1.15699E-05	1.19085E-06	1.39516E-05	1.19085E-06	4.2313E-05	6.13971E-05	3.63949E-05	5.02484E-09	6.0777E-08	8.3242E-09	7.41261E-08	0.07412608
3832603774505	383260	3774505	4.98765E-05	5.86507E-05	5.78697E-05	1.23011E-05	1.59975E-05	1.1775E-05	1.21197E-06	1.4199E-05	1.21197E-06	4.34578E-05	6.30581E-05	3.73796E-05	5.00671E-09	6.0679E-08	8.4149E-09	7.41007E-08	0.07410069
3832703774505	383270	3774505	5.08067E-05	5.97446E-05	5.8949E-05	1.25306E-05	1.62959E-05	1.19947E-05	1.23457E-06	1.44638E-05	1.23457E-06	4.47055E-05	6.48686E-05	3.84528E-05	4.97024E-09	6.0388E-08	8.4962E-09	7.38541E-08	0.07385412
3832903774505	383290	3774505	5.25892E-05	6.18406E-05	6.10172E-05	1.29702E-05	1.68676E-05	1.24155E-05	1.27789E-06	1.49712E-05	1.27789E-06	4.71042E-05	6.83492E-05	4.0516E-05	4.8205E-09	5.8956E-08	8.5742E-09	7.23505E-08	0.07235055
3833003774505	383300	3774505	5.33635E-05	6.27511E-05	6.19156E-05	1.31611E-05	1.71159E-05	1.25983E-05	1.2967E-06	1.51917E-05	1.2967E-06	4.81616E-05	6.98836E-05	4.14256E-05	4.7025E-09	5.7755E-08	8.5511E-09	7.10088E-08	0.0710088
3833103774505	383310	3774505	5.41712E-05	6.37009E-05	6.28527E-05	1.33603E-05	1.7375E-05	1.2789E-05	1.31633E-06	1.54216E-05	1.31633E-06	4.92939E-05	7.15266E-05	4.23995E-05	4.58597E-09	5.6573E-08	8.5241E-09	6.96833E-08	0.06968331
3833203774505	383320	3774505	5.51181E-05	6.48144E-05	6.39514E-05	1.35939E-05	1.76787E-05	1.30125E-05	1.33934E-06	1.56912E-05	1.33934E-06	5.06071E-05	7.34321E-05	4.3529E-05	4.4931E-09	5.5666E-08	8.5255E-09	6.86844E-08	0.06868438
3833403774505	383340	3774505	5.68338E-05	6.68319E-05	6.5942E-05	1.4017E-05	1.8229E-05	1.34176E-05	1.38103E-06	1.61796E-05	1.38103E-06	5.31338E-05	7.70982E-05	4.57023E-05	4.29225E-09	5.3665E-08	8.4744E-09	6.64316E-08	0.06643163
3833503774505	383350	3774505	5.74354E-05	6.75393E-05	6.664E-05	1.41654E-05	1.8422E-05	1.35596E-05	1.39565E-06	1.63509E-05	1.39565E-06	5.41756E-05	7.861E-05	4.65984E-05	4.16823E-09	5.2377E-08	8.393E-09	6.49384E-08	0.06493838
3833603774505	383360	3774505	5.78699E-05	6.80502E-05	6.71441E-05	1.42725E-05	1.85613E-05	1.36622E-05	1.4062E-06	1.64746E-05	1.4062E-06	5.51488E-05	8.00221E-05	4.74355E-05	4.04025E-09	5.1024E-08	8.2919E-09	6.33558E-08	0.06335578
3833703774505	383370	3774505	5.83879E-05	6.86594E-05	6.77452E-05	1.44003E-05	1.87275E-05	1.37845E-05	1.41879E-06	1.6622E-05	1.41879E-06	5.63092E-05	8.17058E-05	4.84336E-05	3.92938E-09	4.9859E-08	8.2177E-09	6.2006E-08	0.06200597
3833803774505	383380	3774505	5.88948E-05	6.92555E-05	6.83333E-05	1.45253E-05	1.88901E-05	1.39041E-05	1.43111E-06	1.67663E-05	1.43111E-06	5.74914E-05	8.34212E-05	4.94504E-05	3.83319E-09	4.8856E-08	8.155E-09	6.08439E-08	0.0608439
3833903774505	383390	3774505	5.96078E-05	7.00939E-05	6.91606E-05	1.47012E-05	1.91188E-05	1.40724E-05	1.44843E-06	1.69693E-05	1.44843E-06	5.88795E-05	8.54354E-05	5.06444E-05	3.75683E-09	4.8098E-08	8.1269E-09	5.99817E-08	0.0599817
3834003774505	383400	3774505	6.05436E-05	7.11943E-05	7.02464E-05	1.4932E-05	1.94189E-05	1.42934E-05	1.47117E-06	1.72357E-05	1.47117E-06	6.04578E-05	8.77256E-05	5.2002E-05	3.69689E-09	4.7545E-08	8.1306E-09	5.93721E-08	0.05937211
3834103774505	383410	3774505	6.15296E-05	7.23537E-05	7.13903E-05	1.51751E-05	1.97351E-05	1.45261E-05	1.49513E-06	1.75164E-05	1.49513E-06	6.2083E-05	9.00837E-05	5.33998E-05	3.64276E-09	4.706E-08	8.1423E-09	5.88451E-08	0.0588451
3834203774505	383420	3774505	6.20643E-05	7.29826E-05	7.20108E-05	1.5307E-05	1.99067E-05	1.46524E-05	1.50813E-06	1.76686E-05	1.50813E-06	6.32901E-05	9.18353E-05	5.44381E-05	3.56763E-09	4.6292E-08	8.0963E-09	5.79558E-08	0.05795582
3834303774505	383430	3774505	6.26381E-05	7.36572E-05	7.26765E-05	1.54485E-05	2.00907E-05	1.47878E-05	1.52207E-06	1.7832E-05	1.52207E-06	6.45597E-05	9.36775E-05	5.55301E-05	3.50003E-09	4.561E-08	8.0604E-09	5.71703E-08	0.05717029
3834403774505	383440	3774505	6.31951E-05	7.43122E-05	7.33228E-05	1.55859E-05	2.02694E-05	1.49193E-05	1.5356E-06	1.79906E-05	1.5356E-06	6.58448E-05	9.55422E-05	5.66355E-05	3.43683E-09	4.4973E-08	8.0278E-09	5.64381E-08	0.05643808
3834503774505	383450	3774505	6.37298E-05	7.49411E-05	7.39432E-05	1.57178E-05	2.04409E-05	1.50456E-05	1.5486E-06	1.81428E-05	1.5486E-06	6.71424E-05	9.74251E-05	5.77516E-05	3.377E-09	4.4371E-08	7.9967E-09	5.57442E-08	0.05574419
3834603774505	383460	3774505	6.43091E-05	7.56223E-05	7.46154E-05	1.58607E-05	2.06267E-05	1.51824E-05	1.56267E-06	1.83077E-05	1.56267E-06	6.85274E-05	9.94347E-05	5.89429E-05	3.32402E-09	4.3847E-08	7.9764E-09	5.51475E-08	0.05514749
3834703774505	383470	3774505	6.54232E-05	7.69323E-05	7.5908E-05	1.61354E-05	2.0984E-05	1.54454E-05	1.58974E-06	1.86249E-05	1.58974E-06	7.04894E-05	0.000102282	6.06305E-05	3.30051E-09	4.3708E-08	8.0261E-09	5.5035E-08	0.05503502
3834803774505	383480	3774505	6.66654E-05	7.8393E-05	7.73492E-05	1.64418E-05	2.13824E-05	1.57386E-05	1.61993E-06	1.89785E-05	1.61993E-06	7.2623E-05	0.000105378	6.24657E-05	3.28503E-09	4.3671E-08	8.0932E-09	5.50488E-08	0.05504882
3835003774505	383500	3774505	6.91219E-05	8.12817E-05	8.01994E-05	1.70477E-05	2.21703E-05	1.63186E-05	1.67962E-06	1.96778E-05	1.67962E-06	7.70149E-05	0.00011175	6.62433E-05	3.25886E-09	4.3644E-08	8.2297E-09	5.51321E-08	0.05513211
3835103774505	383510	3774505	7.04142E-05	8.28013E-05	8.16988E-05	1.73664E-05	2.25848E-05	1.66237E-05	1.71102E-06	2.00457E-05	1.71102E-06	7.93575E-05	0.000115149	6.82583E-05	3.25114E-09	4.3695E-08	8.3082E-09	5.5254E-08	0.05525401
3835203774505	383520	3774505	7.15394E-05	8.41245E-05	8.30043E-05	1.76439E-05	2.29457E-05	1.68893E-05	1.73836E-06	2.0366E-05	1.73836E-06	8.15816E-05	0.000118377	7.01713E-05	3.23779E-09	4.3663E-08	8.369E-09	5.52701E-08	0.05527007
3835303774505	383530	3774505	7.27147E-05	8.55066E-05	8.4368E-05	1.79338E-05	2.33227E-05	1.71668E-05	1.76692E-06	2.07006E-05	1.76692E-06	8.39179E-05	0.000121767	7.21808E-05	3.22813E-09	4.3677E-08	8.4378E-09	5.53435E-08	0.05534345
3835403774505	383540	3774505	7.39458E-05	8.69542E-05	8.57964E-05	1.82374E-05	2.37176E-05	1.74574E-05	1.79684E-06	2.10511E-05	1.79684E-06	8.63603E-05	0.000125311	7.42816E-05	3.22168E-09	4.3732E-08	8.5137E-09	5.54674E-08	0.05546735
3835503774505	383550	3774505	7.49874E-05	8.81791E-05	8.70049E-05	1.84943E-05	2.40517E-05	1.77033E-05	1.82215E-06	2.13476E-05	1.82215E-06	8.8653E-05	0.000128637	7.62536E-05	3.20849E-09	4.3691E-08	8.5693E-09	5.54685E-08	0.05546847
3835603774505	383560	3774505	7.6224E-05	8.96332E-05	8.84397E-05	1.87993E-05	2.44483E-05	1.79953E-05	1.8522E-06	2.16997E-05	1.8522E-06	9.12108E-05	0.000132349	7.84537E-05	3.20398E-09	4.3765E-08	8.6484E-09	5.56174E-08	0.05561741
3835703774505	383570	3774505	7.7806E-05	9.14935E-05	9.02752E-05	1.91894E-05	2.49557E-05	1.83687E-05	1.89064E-06	2.215E-05	1.89064E-06	9.42115E-05	0.000136703	8.10347E-05	3.21445E-09	4.4043E-08	8.7675E-09	5.60252E-08	0.05602525
3835803774505	383580	3774505	7.9672E-05	9.36878E-05	9.24403E-05	1.96497E-05	2.55542E-05	1.88093E-05	1.93598E-06	2.26813E-05	1.93598E-06	9.75866E-05	0.0001416	8.39377E-05	3.23654E-09	4.448E-08	8.9189E-09	5.66355E-08	0.0566355
3835903774505	383590	3774505	8.17999E-05	9.619E-05	9.49092E-05	2.01745E-05	2.62367E-05	1.93116E-05	1.98769E-06	2.3287E-05	1.98769E-06	0.000101327	0.000147027	8.71547E-05	3.2693E-09	4.5064E-08	9.0996E-09	5.74326E-08	0.05743256
3836003774505	383600	3774505	8.52201E-05	0.000100212	9.88775E-05	2.1018E-05	2.73337E-05	2.01191E-05	2.0708E-06	2.42607E-05	2.0708E-06	0.000106657	0.000154762	9.17399E-05	3.35187E-09	4.634E-08	9.4227E-09	5.91144E-08	0.05911443
3836103774505	383610	3774505	8.89187E-05	0.000104561	0.000103169	2.19302E-05	2.852E-05	2.09923E-05	2.16067E-06	2.53136E-05	2.16067E-06	0.000112434	0.000163145	9.67088E-05	3.44321E-09	4.7742E-08	9.7741E-09	6.09596E-08	0.06095964
3836203774505	383620	3774505	9.34808E-05	0.000109926	0.000108462	2.30553E-05	2.99833E-05	2.20693E-05	2.27153E-06	2.66124E-05	2.27153E-06	0.000119372	0.000173211	0.000102676	3.56444E-09	4.9569E-08	1.0216E-08	6.33495E-08	0.06334947
3836303774505	383630	3774505	9.90957E-05	0.000116528	0.000114977	2.44401E-05	3.17842E-05	2.33949E-05	2.40797E-06	2.82108E-05	2.40797E-06	0.000127753	0.000185372	0.000109885	3.72111E-09	5.1902E-08	1.0768E-08	6.63915E-08	0.06639146
3836403774505	383640	3774505	0.000105407	0.00012395	0.000122299	2.59967E-05	3.38085E-05	2.48849E-05	2.56132E-06	3.00075E-05	2.56132E-06	0.000137167	0.000199032	0.000117982	3.89837E-09	5.4537E-08	1.139E-08	6.98252E-08	0.06982521
3836503774505	383650	3774505	0.000112565	0.000132367	0.000130604	2.7762E-05	3.61043E-05	2.65747E-05	2.73525E-06	3.20452E-05	2.73525E-06	0.000147841	0.000214521	0.000127164	4.10062E-09	5.7539E-08	1.2095E-08	7.3735E-08	0.07373496
3836603774505	383660	3774505	0.000120714	0.00014195	0.00014006	2.97719E-05	3.87181E-05	2.84987E-05	2.93328E-06	3.43652E-05	2.93328E-06	0.000159985	0.000232141	0.000137609	4.33204E-09	6.097E-08	1.2899E-08	7.82008E-08	0.07820077
3836703774505	383670	3774505	0.000130557	0.000153524	0.00015148	3.21994E-05	4.18751E-05	3.08224E-05	3.17245E-06	3.71673E-05	3.17245E-06	0.000174577	0.000253314	0.00015016	4.61514E-09	6.5154E-08	1.3873E-08	8.36415E-08	0.08364146
3836803774505	383680	3774505	0.000142995	0.000168151	0.000165912	3.52672E-05	4.58647E-05	3.37589E-05	3.4747E-06	4.07083E-05	3.4747E-06	0.000192943	0.000279964	0.000165957	4.97837E-09	7.0502E-08	1.5109E-08	9.05892E-08	0.09058921
3836903774505	383690	3774505	0.00015769	0.00018543	0.000182961	3.88913E-05	5.05778E-05	3.7228E-05	3.83176E-06	4.48915E-05	3.83176E-06	0.000214899	0.000311824	0.000184843	5.40778E-09	7.6819E-08	1.6572E-08	9.87989E-08	0.09879893
3837003774505	383700	3774505	0.000174195	0.000204838	0.000202111	4.29619E-05	5.58716E-05	4.11245E-05	4.23282E-06	4.95902E-05	4.23282E-06	0.000239529	0.000347562	0.000206028	5.89099E-09	8.3927E-08	1.8216E-08	1.08034E-07	0.10803387
3837103774505	383710	3774505	0.000193056	0.000227018	0.000223995	4.76136E-05	6.19211E-05	4.55773E-05	4.69113E-06	5.49596E-05	4.69113E-06	0.000268485	0.000389578	0.000230934	6.44322E-09	9.2032E-08	2.0097E-08	1.18572E-07	0.11857218
3837203774505	383720	3774505	0.000213331	0.00025086	0.00024752	5.26143E-05	6.84245E-05	5.03641E-05	5.18383E-06	6.07318E-05	5.18383E-06	0.00030077	0.000436424	0.000258703	7.01985E-09	1.0054E-07	2.211E-08	1.29674E-07	0.12967366
3837303774505	383730	3774505	0.000233808	0.000274939	0.000271278	5.76644E-05	7.49921E-05	5.51983E-05	5.68139E-06	6.65611E-05	5.68139E-06	0.000333628	0.000484102	0.000286966	7.59879E-09	1.091E-07	2.4139E-08	1.40834E-07	0.14083424
3837403774505	383740	3774505	0.000258011	0.0003034	0.00029936	6.36337E-05	8.27551E-05	6.09122E-05	6.26951E-06	7.34512E-05	6.26951E-06	0.000372498	0.000540502	0.000320399	8.28625E-09	1.1924E-07	2.654E-08	1.54068E-07	0.15406811
3837503774505	383750	3774505	0.000285127	0.000335286	0.000330822	7.03214E-05	9.14524E-05	6.73139E-05	6.92842E-06	8.11708E-05	6.92842E-06	0.000416037	0.000603678	0.000357848	9.05849E-09	1.3063E-07	2.9233E-08	1.68922E-07	0.1689218
3837603774505	383760	3774505	0.000316688	0.0003724	0.00036741	7.81054E-05	0.000101575	7.47651E-05	7.69534E-06	9.01557E-05	7.69534E-06	0.000466712	0.00067721	0.000401436	9.96027E-09	1.4392E-07	3.2371E-08	1.86251E-07	0.18625053
3837703774505	383770	3774505	0.00035509	0.000417557	0.000411997	8.75765E-05	0.000113892	8.38311E-05	8.62847E-06	0.000101088	8.62847E-06	0.000528346	0.000766642	0.00045445	1.10608E-08	1.6012E-07	3.6194E-08	2.07378E-07	0.20737756
3837803774505	383780	3774505	0.00040534	0.000476646	0.0004703	9.99697E-05	0.00013001	9.56942E-05	9.84951E-06	0.000115393	9.84951E-06	0.000608973	0.000883633	0.0005238	1.25059E-08	1.8138E-07	4.1202E-08	2.3509E-07	0.23508963
3837903774505	383790	3774505	0.000466825	0.000548948	0.000541638	0.000115134	0.000149731	0.00011021	1.13436E-05	0.000132897	1.13436E-05	0.000707602	0.001026745	0.000608634	1.42774E-08	2.0743E-07	4.7335E-08	2.69042E-07	0.26904228
3838003774505	383800	3774505	0.000541244	0.000636459	0.000627984	0.000133488	0.0001736	0.000127779	1.31519E-05	0.000154083	1.31519E-05	0.00082693	0.001199893	0.000711272	1.64247E-08	2.3899E-07	5.476E-08	3.10176E-07	0.31017627
3838103774505	383810	3774505	0.000633121	0.000744498	0.000734585	0.000156148	0.000203069	0.00014947	1.53844E-05	0.000180239	1.53844E-05	0.000974197	0.001413581	0.000837942	1.90791E-08	2.7799E-07	6.3932E-08	3.61004E-07	0.3610043
3838203774505	383820	3774505	0.000742911	0.000873603	0.000861971	0.000183226	0.000238283	0.000175389	1.80523E-05	0.000211494	1.80523E-05	0.001150112	0.001668837	0.000989253	2.22538E-08	3.2463E-07	7.4894E-08	4.21775E-07	0.42177506
3838303774505	383830	3774505	0.000872304	0.001025758	0.0010121	0.000215138	0.000279785	0.000205937	2.11965E-05	0.00024833	2.11965E-05	0.001357344	0.001969535	0.001167501	2.59981E-08	3.7962E-07	8.7816E-08	4.93429E-07	0.49342947
3838403774505	383840	3774505	0.001029347	0.001210428	0.001194311	0.00025387	0.000330155	0.000243012	2.50125E-05	0.000293037	2.50125E-05	0.001608782	0.002334378	0.001383772	3.05456E-08	4.4638E-07	1.035E-07	5.80429E-07	0.58042887
3838503774505	383850	3774505	0.001216198	0.001430149	0.001411106	0.000299953	0.000390086	0.000287125	2.95529E-05	0.000346231	2.95529E-05	0.001907834	0.002768308	0.001640997	3.59582E-08	5.2584E-07	1.2216E-07	6.83957E-07	0.68395661
3838603774505	383860	3774505	0.001434854	0.001687271	0.001664805	0.000353881	0.000460219	0.000338746	3.48661E-05	0.000408478	3.48661E-05	0.002257692	0.00327596	0.001941922	4.22945E-08	6.1883E-07	1.44E-07	8.05125E-07	0.80512548
3838703774505	383870	3774505	0.001691584	0.001989164	0.001962678	0.000417198	0.000542563	0.000399356	4.11045E-05	0.000481565	4.11045E-05	0.002668366	0.003871857	0.002295159	4.9736E-08	7.2803E-07	1.6964E-07	9.47408E-07	0.94740765
3838803774505	383880	3774505	0.002004351	0.002356953	0.002325569	0.000494337	0.000642881	0.000473195	4.87045E-05	0.000570604	4.87045E-05	0.003168617	0.004597732	0.002725442	5.88045E-08	8.611E-07	2.0088E-07	1.12078E-06	1.12077776
3838903774505	383890	3774505	0.002401552	0.002824029	0.002786427	0.000592299	0.00077028	0.000566968	5.83563E-05	0.000683681	5.83563E-05	0.003803883	0.005519516	0.003271857	7.03242E-08	1.0301E-06	2.4055E-07	1.34099E-06	1.34099384

			EGIODemolition	EGIOSite Grubbing / Prep	EGIOMass Grading / Excavation	EGIOMass Grading / Excavation	EGIODrainage / Utilities Trenching	EGIODrainage / Utilities Trenching	EGIOFoundations / Concrete Pads	EGIOFoundations / Concrete Pads	EGIOBuilding / Structure Construction	EGIOBuilding / Structure Construction	EGIOAsphalt Paving	EGIOArchitectural Coating	EGIOLandscaping or Other Finishing	EGIOWaterside Construction (Piles)	HIWaterside Construction (Landscaping)	HIWaterside Construction (Landscaping)	KMDemolition	KMSite Grubbing / Prep	KMMass Grading / Excavation
Unique Identifier	X (UTM)	Y (UTM)	2025	2025	2025	2026	2026	2027	2026	2027	2026	2027	2027	2027	2027	2027	2025	2026	2025	2025	2025
3839003774505	383900	3774505	0.003394598	0.00133141	0.000440922	0.000431837	0.001002748	0.001001201	0.001317479	0.001316629	0.001411185	0.00137736	5.49143E-05	5.49143E-05	0.001487188	5.49143E-05	0.000648194	0.000627891	0.001091937	0.004739086	0.00360221
3839103774505	383910	3774505	0.004198865	0.00164685	0.000545388	0.000534151	0.001240324	0.001238411	0.001629624	0.001628573	0.001745531	0.001703691	6.79249E-05	6.79249E-05	0.001839541	6.79249E-05	0.000802826	0.00077768	0.001353756	0.005875398	0.004465929
3829703774515	382970	3774515	9.9377E-05	3.8977E-05	1.2908E-05	1.2642E-05	2.93555E-05	2.93102E-05	3.85693E-05	3.85444E-05	4.13125E-05	4.03222E-05	1.60762E-06	1.60762E-06	4.35375E-05	1.60762E-06	1.01983E-05	9.87887E-06	1.07337E-05	4.65852E-05	3.54097E-05
3829803774515	382980	3774515	0.000104102	4.083E-05	1.35217E-05	1.32431E-05	3.07511E-05	3.07036E-05	4.04029E-05	4.03768E-05	4.32765E-05	4.22392E-05	1.68405E-06	1.68405E-06	4.56073E-05	1.68405E-06	1.04459E-05	1.01187E-05	1.09827E-05	4.76656E-05	3.62309E-05
3829903774515	382990	3774515	0.000108925	4.2722E-05	1.41482E-05	1.38567E-05	3.21759E-05	3.21262E-05	4.22749E-05	4.22476E-05	4.52817E-05	4.41963E-05	1.76207E-06	1.76207E-06	4.77204E-05	1.76207E-06	1.06773E-05	1.03428E-05	1.1218E-05	4.86871E-05	3.70073E-05
3830003774515	383000	3774515	0.000114179	4.4783E-05	1.48307E-05	1.45251E-05	3.3728E-05	3.3676E-05	4.43142E-05	4.42856E-05	4.7466E-05	4.63283E-05	1.84708E-06	1.84708E-06	5.00225E-05	1.84708E-06	1.09212E-05	1.05792E-05	1.14647E-05	4.97576E-05	3.78211E-05
3830103774515	383010	3774515	0.000122317	4.7974E-05	1.58877E-05	1.55603E-05	3.61319E-05	3.60761E-05	4.74725E-05	4.74419E-05	5.0849E-05	4.96302E-05	1.97872E-06	1.97872E-06	5.35876E-05	1.97872E-06	1.13625E-05	1.10066E-05	1.1906E-05	5.16729E-05	3.92769E-05
3830203774515	383020	3774515	0.000131694	5.1652E-05	1.71057E-05	1.67532E-05	3.89018E-05	3.88418E-05	5.11119E-05	5.10789E-05	5.47473E-05	5.3435E-05	2.13041E-06	2.13041E-06	5.76958E-05	2.13041E-06	1.18523E-05	1.1481E-05	1.23926E-05	5.37846E-05	4.0882E-05
3830303774515	383030	3774515	0.000141116	5.5348E-05	1.83295E-05	1.79518E-05	4.16851E-05	4.16208E-05	5.47688E-05	5.47334E-05	5.86642E-05	5.7258E-05	2.28284E-06	2.28284E-06	6.18237E-05	2.28284E-06	1.23025E-05	1.19172E-05	1.28407E-05	5.57293E-05	4.23602E-05
3830403774515	383040	3774515	0.000149802	5.8754E-05	1.94577E-05	1.90568E-05	4.42508E-05	4.41825E-05	5.81397E-05	5.81022E-05	6.22749E-05	6.07822E-05	2.42334E-06	2.42334E-06	6.56289E-05	2.42334E-06	1.26577E-05	1.22613E-05	1.32005E-05	5.7291E-05	4.35473E-05
3830503774515	383050	3774515	0.000159296	6.2478E-05	2.06908E-05	2.02645E-05	4.70553E-05	4.69826E-05	6.18244E-05	6.17846E-05	6.62217E-05	6.46344E-05	2.57693E-06	2.57693E-06	6.97883E-05	2.57693E-06	1.30273E-05	1.26192E-05	1.35739E-05	5.89116E-05	4.47791E-05
3830603774515	383060	3774515	0.000170784	6.6984E-05	2.2183E-05	2.1726E-05	5.04487E-05	5.03709E-05	6.62831E-05	6.62403E-05	7.09974E-05	6.92957E-05	2.76277E-06	2.76277E-06	7.48212E-05	2.76277E-06	1.3474E-05	1.30519E-05	1.40174E-05	6.08367E-05	4.62424E-05
3830703774515	383070	3774515	0.000183413	7.1937E-05	2.38233E-05	2.33325E-05	5.41792E-05	5.40956E-05	7.11844E-05	7.11385E-05	7.62474E-05	7.44198E-05	2.96706E-06	2.96706E-06	8.03539E-05	2.96706E-06	1.39404E-05	1.35037E-05	1.44791E-05	6.28404E-05	4.77654E-05
3830803774515	383080	3774515	0.000196634	7.7123E-05	2.55407E-05	2.50144E-05	5.80848E-05	5.79952E-05	7.63158E-05	7.62666E-05	8.17438E-05	7.97844E-05	3.18095E-06	3.18095E-06	8.61463E-05	3.18095E-06	1.44032E-05	1.39521E-05	1.49566E-05	6.49128E-05	4.93406E-05
3830903774515	383090	3774515	0.00020999	8.2361E-05	2.72755E-05	2.67135E-05	6.20302E-05	6.19344E-05	8.14995E-05	8.14469E-05	8.72961E-05	8.52037E-05	3.39701E-06	3.39701E-06	9.19977E-05	3.39701E-06	1.48158E-05	1.43517E-05	1.53911E-05	6.67986E-05	5.07741E-05
3831003774515	383100	3774515	0.000225044	8.8266E-05	2.92308E-05	2.86286E-05	6.6477E-05	6.63744E-05	8.73421E-05	8.72857E-05	9.35543E-05	9.13118E-05	3.64053E-06	3.64053E-06	9.85929E-05	3.64053E-06	1.52661E-05	1.47879E-05	1.58166E-05	6.86451E-05	5.21776E-05
3831103774515	383110	3774515	0.000239748	9.4032E-05	3.11407E-05	3.04991E-05	7.08203E-05	7.07111E-05	9.30487E-05	9.29886E-05	9.96667E-05	9.72778E-05	3.87839E-06	3.87839E-06	0.000105035	3.87839E-06	1.56087E-05	1.51198E-05	1.61334E-05	7.00202E-05	5.32228E-05
3831203774515	383120	3774515	0.000253921	9.9592E-05	3.29817E-05	3.23021E-05	7.50072E-05	7.48914E-05	9.85496E-05	9.8486E-05	0.000105559	0.000103029	4.10768E-06	4.10768E-06	0.000111244	4.10768E-06	1.59083E-05	1.541E-05	1.64344E-05	7.13265E-05	5.42157E-05
3831303774515	383130	3774515	0.000268643	0.00010537	3.48938E-05	3.41749E-05	7.93558E-05	7.92334E-05	0.000104263	0.000104196	0.000111679	0.000109002	4.34583E-06	4.34583E-06	0.000117694	4.34583E-06	1.61666E-05	1.56602E-05	1.67196E-05	7.2564E-05	5.51564E-05
3831403774515	383140	3774515	0.000282996	0.000111	3.67582E-05	3.60008E-05	8.35957E-05	8.34667E-05	0.000109834	0.000109763	0.000117646	0.000114826	4.57802E-06	4.57802E-06	0.000123982	4.57802E-06	1.63783E-05	1.58653E-05	1.69911E-05	7.37427E-05	5.60523E-05
3831503774515	383150	3774515	0.000297224	0.00011658	3.86062E-05	3.78107E-05	8.77984E-05	8.7663E-05	0.000115356	0.000115281	0.00012356	0.000120599	4.80818E-06	4.80818E-06	0.000130215	4.80818E-06	1.65828E-05	1.60634E-05	1.72627E-05	7.49213E-05	5.69482E-05
3831603774515	383160	3774515	0.000310751	0.00012188	4.03632E-05	3.95315E-05	9.17942E-05	9.16526E-05	0.000120606	0.000120528	0.000129184	0.000126087	5.027E-06	5.027E-06	0.000136141	5.027E-06	1.67747E-05	1.62493E-05	1.75343E-05	7.60999E-05	5.7844E-05
3831703774515	383170	3774515	0.000323092	0.00012672	4.19662E-05	4.11015E-05	9.54398E-05	9.52925E-05	0.000125395	0.000125314	0.000134314	0.000131095	5.22665E-06	5.22665E-06	0.000141548	5.22665E-06	1.69559E-05	1.64248E-05	1.78081E-05	7.72884E-05	5.87474E-05
3831903774515	383190	3774515	0.000344325	0.00013505	4.47242E-05	4.38027E-05	0.000101712	0.000101555	0.000133636	0.00013355	0.000143141	0.00013971	5.57014E-06	5.57014E-06	0.00015085	5.57014E-06	1.72662E-05	1.67254E-05	1.83422E-05	7.96063E-05	6.05093E-05
3832003774515	383200	3774515	0.000351762	0.00013797	4.56902E-05	4.47488E-05	0.000103909	0.000103749	0.000136523	0.000136435	0.000146233	0.000142728	5.69045E-06	5.69045E-06	0.000154109	5.69045E-06	1.739E-05	1.68453E-05	1.85934E-05	8.06966E-05	6.1338E-05
3832103774515	383210	3774515	0.000357125	0.00014007	4.63867E-05	4.54309E-05	0.000105493	0.00010533	0.000138604	0.000138514	0.000148462	0.000144904	5.7772E-06	5.7772E-06	0.000156458	5.7772E-06	1.75192E-05	1.69705E-05	1.88604E-05	8.18555E-05	6.22189E-05
3832203774515	383220	3774515	0.000361095	0.00014163	4.69023E-05	4.5936E-05	0.000106666	0.000106501	0.000140145	0.000140054	0.000150112	0.000146514	5.84142E-06	5.84142E-06	0.000158197	5.84142E-06	1.76573E-05	1.71043E-05	1.9141E-05	8.30734E-05	6.31447E-05
3832303774515	383230	3774515	0.000362963	0.00014236	4.7145E-05	4.61736E-05	0.000107218	0.000107052	0.00014087	0.000140779	0.000150889	0.000147272	5.87164E-06	5.87164E-06	0.000159016	5.87164E-06	1.77937E-05	1.72363E-05	1.94284E-05	8.43208E-05	6.40928E-05
3832403774515	383240	3774515	0.000363277	0.00014248	4.71858E-05	4.62136E-05	0.00010731	0.000107145	0.000140992	0.000140901	0.00015102	0.0001474	5.87673E-06	5.87673E-06	0.000159153	5.87673E-06	1.79425E-05	1.73806E-05	1.97294E-05	8.56271E-05	6.50858E-05
3832503774515	383250	3774515	0.000361616	0.00014183	4.697E-05	4.60023E-05	0.00010682	0.000106655	0.000140347	0.000140256	0.000150329	0.000146726	5.84985E-06	5.84985E-06	0.000158425	5.84985E-06	1.80914E-05	1.75248E-05	2.00417E-05	8.69826E-05	6.6116E-05
3832603774515	383260	3774515	0.000358867	0.00014075	4.6613E-05	4.56526E-05	0.000106008	0.000105844	0.00013928	0.00013919	0.000149186	0.000145611	5.80539E-06	5.80539E-06	0.000157221	5.80539E-06	1.82529E-05	1.76812E-05	2.03699E-05	8.84067E-05	6.71985E-05
3832703774515	383270	3774515	0.00035514	0.00013929	4.61288E-05	4.51784E-05	0.000104907	0.000104745	0.000137833	0.000137745	0.000147637	0.000144098	5.74508E-06	5.74508E-06	0.000155588	5.74508E-06	1.84323E-05	1.78549E-05	2.07229E-05	8.99389E-05	6.83632E-05
3832903774515	383290	3774515	0.00034146	0.00013393	4.4352E-05	4.34382E-05	0.000100866	0.00010071	0.000132524	0.000132439	0.00014195	0.000138548	5.52379E-06	5.52379E-06	0.000149595	5.52379E-06	1.87426E-05	1.81556E-05	2.14064E-05	9.29051E-05	7.06178E-05
3833003774515	383300	3774515	0.000331068	0.00012985	4.30022E-05	4.21162E-05	9.77959E-05	9.7645E-05	0.000128491	0.000128408	0.00013763	0.000134331	5.35568E-06	5.35568E-06	0.000145042	5.35568E-06	1.88413E-05	1.82511E-05	2.17096E-05	9.42213E-05	7.16182E-05
3833103774515	383310	3774515	0.000321035	0.00012591	4.1699E-05	4.08399E-05	9.48322E-05	9.46859E-05	0.000124597	0.000124517	0.000133459	0.00013026	5.19337E-06	5.19337E-06	0.00014064	5.19337E-06	1.894E-05	1.83467E-05	2.20174E-05	9.55571E-05	7.26335E-05
3833303774515	383330	3774515	0.000302658	0.00011871	3.9312E-05	3.8502E-05	8.94037E-05	8.92657E-05	0.000117465	0.000117389	0.000125819	0.000122804	4.89609E-06	4.89609E-06	0.000132596	4.89609E-06	1.91337E-05	1.85344E-05	2.26601E-05	9.83465E-05	7.47538E-05
3833403774515	383340	3774515	0.000292023	0.00011454	3.79307E-05	3.71492E-05	8.62622E-05	8.61291E-05	0.000113337	0.000113264	0.000121398	0.000118489	4.72405E-06	4.72405E-06	0.000127937	4.72405E-06	1.91516E-05	1.85518E-05	2.29068E-05	9.94171E-05	7.55676E-05
3833503774515	383350	3774515	0.000280634	0.00011007	3.64513E-05	3.57003E-05	8.28979E-05	8.277E-05	0.000108917	0.000108847	0.000116664	0.000113867	4.53981E-06	4.53981E-06	0.000122947	4.53981E-06	1.90978E-05	1.84996E-05	2.30946E-05	0.000100232	7.61872E-05
3833603774515	383360	3774515	0.00026902	0.00010551	3.49428E-05	3.42229E-05	7.94673E-05	7.93446E-05	0.00010441	0.000104342	0.000111836	0.000109155	4.35193E-06	4.35193E-06	0.000117859	4.35193E-06	1.89884E-05	1.83936E-05	2.31829E-05	0.000100615	7.64784E-05
3833703774515	383370	3774515	0.000259544	0.0001018	3.3712E-05	3.30174E-05	7.66681E-05	7.65498E-05	0.000100732	0.000100667	0.000107896	0.00010531	4.19864E-06	4.19864E-06	0.000113707	4.19864E-06	1.89543E-05	1.83606E-05	2.33119E-05	0.000101175	7.69039E-05
3833803774515	383380	3774515	0.000250679	9.832E-05	3.25605E-05	3.18896E-05	7.40493E-05	7.39351E-05	9.72911E-05	9.72284E-05	0.000104211	0.000101713	4.05523E-06	4.05523E-06	0.000109824	4.05523E-06	1.89238E-05	1.83311E-05	2.34567E-05	0.000101804	7.73817E-05
3833903774515	383390	3774515	0.000242918	9.5276E-05	3.15525E-05	3.09024E-05	7.17569E-05	7.16462E-05	9.42792E-05	9.42184E-05	0.000100985	9.85643E-05	3.92969E-06	3.92969E-06	0.000106424	3.92969E-06	1.89579E-05	1.83641E-05	2.36808E-05	0.000102776	7.81208E-05
3834103774515	383410	3774515	0.00022958	9.0045E-05	2.982E-05	2.92056E-05	6.78169E-05	6.77122E-05	8.91025E-05	8.9045E-05	9.54399E-05	9.31523E-05	3.71391E-06	3.71391E-06	0.0010058	3.71391E-06	1.91176E-05	1.85188E-05	2.42488E-05	0.000105241	7.99947E-05
3834203774515	383420	3774515	0.000222718	8.7353E-05	2.89287E-05	2.83326E-05	6.57898E-05	6.56883E-05	8.64392E-05	8.63834E-05	9.25872E-05	9.03679E-05	3.6029E-06	3.6029E-06	9.75737E-05	3.6029E-06	1.91283E-05	1.85292E-05	2.44525E-05	0.000106125	8.06666E-05
3834303774515	383430	3774515	0.000216341	8.4852E-05	2.81003E-05	2.75214E-05	6.3906E-05	6.38074E-05	8.39641E-05	8.39099E-05	8.99361E-05	8.77803E-05	3.49974E-06	3.49974E-06	9.47798E-05	3.49974E-06	1.9148E-05	1.85483E-05	2.46652E-05	0.000107049	8.13684E-05
3834403774515	383440	3774515	0.000210152	8.2425E-05	2.72965E-05	2.67341E-05	6.20779E-05	6.19821E-05	8.15623E-05	8.15096E-05	8.73634E-05	8.52693E-05	3.39962E-06	3.39962E-06	9.20686E-05	3.39962E-06	1.91516E-05	1.85518E-05	2.4853E-05	0.000107864	8.1988E-05
3834503774515	383450	3774515	0.000204116	8.0057E-05	2.65125E-05	2.59662E-05	6.02949E-05	6.02019E-05	7.92197E-05	7.91685E-05	8.48541E-05	8.28202E-05	3.30198E-06	3.30198E-06	8.94242E-05	3.30198E-06	1.91301E-05	1.85309E-05	2.50069E-05	0.000108532	8.24957E-05
3834603774515	383460	3774515	0.000198637	7.7908E-05	2.58008E-05	2.52692E-05	5.86765E-05	5.85859E-05	7.70932E-05	7.70434E-05	8.25764E-05	8.05971E-05	3.21335E-06	3.21335E-06	8.70238E-05	3.21335E-06	1.91319E-05	1.85327E-05	2.51857E-05	0.000109308	8.30855E-05
3834703774515	383470	3774515	0.000194865	7.6429E-05	2.53108E-05	2.47893E-05	5.75621E-05	5.74733E-05	7.56291E-05	7.55803E-05	8.10082E-05	7.90664E-05	3.15232E-06	3.15232E-06	8.53711E-05	3.15232E-06	1.92916E-05	1.86873E-05	2.55659E-05	0.000110958	8.43397E-05
3834803774515	383480	3774515	0.000191613	7.5153E-05	2.48885E-05	2.43757E-05	5.66016E-05	5.65143E-05	7.43671E-05	7.43191E-05	7.96565E-05	7.77471E-05	3.09972E-06	3.09972E-06	8.39466E-05	3.09972E-06	1.94871E-05	1.88767E-05	2.59913E-05	0.000112804	8.57433E-05
3834903774515	383490	3774515	0.000188613	7.3977E-05	2.44988E-05	2.39941E-05	5.57154E-05	5.56295E-05	7.32028E-05	7.31556E-05	7.84093E-05	7.65299E-05	3.05119E-06	3.05119E-06	8.26323E-05	3.05119E-06	1.9688E-05	1.90713E-05	2.64304E-05	0.00011471	8.71916E-05
3835003774515	383500	3774515	0.000185703	7.2835E-05	2.41208E-05	2.36239E-05	5.48558E-05	5.47711E-05	7.20733E-05	7.20268E-05	7.71995E-05	7.53491E-05	3.00411E-06	3.00411E-06	8.13573E-05	3.00411E-06	1.988E-05	1.92573E-05	2.68558E-05	0.000116556	8.85952E-05
3835103774515	383510	3774515	0.000183161	7.1838E-05	2.37907E-05	2.33005E-05	5.41049E-05	5.40214E-05	7.10868E-05	7.10409E-05	7.61428E-05	7.43177E-05	2.96299E-06	2.96299E-06	8.02437E-05	2.96299E-06	2.0097E-05	1.94675E-05	2.73175E-05	0.00011856	9.01182E-05
3835203774515	383520	3774515	0.000180556	7.0817E-05	2.34523E-05	2.29691E-05	5.33355E-05	5.32532E-05	7.00758E-05	7.00306E-05	7.506E-05	7.32608E-05	2.92086E-06	2.92086E-06	7.91025E-05	2.92086E-06	2.02872E-05	1.96517E-05	2.77452E-05	0.000120416	9.15292E-05
3835303774515	383530	3774515	0.000178221	6.9901E-05	2.3149E-05	2.2672E-05	5.26456E-05	5.25644E-05	6.91695E-05	6.91248E-05	7.40891E-05	7.23133E-05	2.88308E-06	2.88308E-06	7.80794E-05	2.88308E-06	2.04917E-05	1.98498E-05	2.81978E-05	0.000122381	9.30223E-05
3835403774515	383540	3774515	0.000176128	6.908E-05	2.28772E-05	2.24058E-05	5.20274E-05	5.19472E-05	6.83572E-05	6.83131E-05	7.32191E-05	7.14641E-05	2.84922E-06	2.84922E-06	7.71626E-05	2.84922E-06	2.07123E-05	2.00636E-05	2.86731E-05	0.000124443	9.45901E-05
3835503774515	383550	3774515	0.000174008	6.8249E-05	2.26018E-05	2.21362E-05	5.14013E-05	5.1322E-05	6.75345E-05	6.7491E-05	7.23379E-05	7.0604E-05	2.81493E-06	2.81493E-06	7.62339E-05	2.81493E-06	2.09132E-05	2.02582E-05	2.9128E-05	0.000126417	9.60907E-05
3835603774515	383560	3774515	0.000172293	6.7576E-05	2.2379E-05	2.19179E-05	5.08945E-05	5.0816E-05	6.68687E-05	6.68256E-05	7.16247E-05	6.99079E-05	2.78718E-06	2.78718E-06	7.54823E-05	2.78718E-06	2.11536E-05	2.0491E-05	2.96394E-05	0.000128637	9.77779E-05
3835703774515	383570	3774515	0.000171511	6.7269E-05	2.22775E-05	2.18185E-05	5.06637E-05	5.05855E-05	6.65654E-05	6.65225E-05	7.12999E-05	6.95909E-05	2.77454E-06	2.77454E-06	7.51399E-05	2.77454E-06	2.15052E-05	2.08316E-05	3.03115E-05	0.000131554	9.99552E-05
3835803774515	383580	3774515	0.000171395	6.7223E-05	2.22623E-05	2.18037E-05	5.06292E-05	5.0551E-05	6.65201E-05	6.64772E-05	7.12513E-05	6.95435E-05	2.77265E-06	2.77265E-06	7.50888E-05	2.77265E-06	2.19393E-05	2.12522E-05	3.11081E-05	0.000135012	0.000102623
3835903774515	383590	3774515	0.000171736	6.7357E-05	2.23067E-05	2.18471E-05	5.073E-05	5.06517E-05	6.66526E-05	6.66096E-05	7.13932E-05	6.9682E-05	2.77817E-06	2.77817E-06	7.52383E-05	2.77817E-06	2.24273E-05	2.17248E-05	3.19907E-05	0.000138842	0.000105535
3836003774515	383600	3774515	0.000174071	6.8273E-05	2.261E-05	2.21442E-05	5.14198E-05	5.13405E-05	6.75589E-05	6.75153E-05	7.23641E-05	7.06295E-05	2.81595E-06	2.81595E-06	7.62614E-05	2.81595E-06	2.31969E-05	2.24703E-05	3.32875E-05	0.00014447	0.000109813
3836103774515	383610	3774515	0.000176802	6.9344E-05	2.29647E-05	2.24915E-05	5.22264E-05	5.21458E-05	6.86187E-05	6.85744E-05	7.34992E-05	7.17374E-05	2.86012E-06	2.86012E-06	7.74577E-05	2.86012E-06	2.40292E-05	2.32766E-05	3.46928E-05	0.000150569	0.000114449
3836203774515	383620	3774515	0.000181014	7.0996E-05	2.35118E-05	2.30274E-05	5.34708E-05	5.33883E-05	7.02536E-05	7.02083E-05	7.52504E-05	7.34467E-05	2.92827E-06	2.92827E-06	7.93032E-05	2.92827E-06	2.5093E-05	2.43071E-05	3.64603E-05	0.0001582	0.000120279
3836303774515	383630	3774515	0.000187005	7.3346E-05	2.429E-05	2.37895E-05	5.52405E-05	5.51553E-05	7.25788E-05	7.2532E-05	7.7741E-05	7.58775E-05	3.02518E-06	3.02518E-06	8.19279E-05	3.02518E-06	2.64528E-05	2.56242E-05	3.86917E-05	0.000167925	0.000127641
3836403774515	383640	3774515	0.000193886	7.6045E-05	2.51837E-05	2.46648E-05	5.72729E-05	5.71845E-05	7.52491E-05	7.52005E-05	8.06012E-05	7.86692E-05	3.13648E-06	3.13648E-06	8.49422E-05	3.13648E-06	2.79884E-05	2.71117E-05	4.12218E-05	0.000178906	0.000135987
3836503774515	383650	3774515	0.00020099	7.8831E-05	2.61065E-05	2.55686E-05	5.93716E-05	5.928E-05	7.80065E-05	7.79562E-05	8.35547E-05	8.1552E-05	3.25142E-06	3.25142E-06	8.80548E-05	3.25142E-06	2.95903E-05	2.86635E-05	4.38877E-05	0.000190476	0.000144782
3836603774515	383660	3774515	0.000209092	8.2009E-05	2.71588E-05	2.65993E-05	6.17648E-05	6.16695E-05	8.11509E-05	8.10985E-05	8.69228E-05	8.48393E-05	3.38248E-06	3.38248E-06	9.16042E-05	3.38248E-06	3.13842E-05	3.04012E-05	4.68772E-05	0.00020345	0.000154644
3836703774515	383670	3774515	0.000219071	8.5923E-05	2.8455E-05	2.78687E-05	6.47126E-05	6.46127E-05	8.50239E-05	8.4969E-05	9.10712E-05	8.88882E-05	3.54391E-06	3.54391E-06	9.59761E-05	3.54391E-06	3.35225E-05	3.24725E-05	5.0428E-05	0.000218861	0.000166358
3836803774515	383680	3774515	0.000231835	9.0929E-05	3.01128E-05	2.94924E-05	6.84828E-05	6.83772E-05	8.99775E-05	8.99194E-05	9.63771E-05	9.4067E-05	3.75038E-06	3.75038E-06	0.000101568	3.75038E-06	3.61775E-05	3.50444E-05	5.48183E-05	0.000237915	0.000180841
3836903774515	383690	3774515	0.000246933	9.6851E-05	3.2074E-05	3.14132E-05	7.29429E-05	7.28304E-05	9.58375E-05	9.57756E-05	0.000102654	0.000100193	3.99464E-06	3.99464E-06	0.000108183	3.99464E-06	3.92648E-05	3.80349E-05	5.99374E-05	0.000260132	0.000197728
3837003774515	383700	3774515	0.000264835	0.00010387	3.43992E-05	3.36904E-05	7.82308E-05	7.81101E-05	0.000102785	0.000102719	0.000110096	0.000107457	4.28422E-06	4.28422E-06	0.000116025	4.28422E-06	4.28741E-05	4.15312E-05	6.59141E-05	0.000286072	0.000217445
3837103774515	383710	3774515	0.000284335	0.00011152	3.6932E-05	3.61711E-05	8.3991E-05	8.38614E-05	0.000110353	0.000110282	0.000118202	0.000115369	4.59967E-06	4.59967E-06	0.000124568	4.59967E-06	4.68153E-05	4.5349E-05	7.24318E-05	0.000314359	0.000238946
3837203774515	383720	3774515	0.00030484	0.00011956	3.95955E-05	3.87797E-05	9.00484E-05	8.99094E-05	0.000118312	0.000118235	0.000126727	0.000123689	4.9314E-06	4.9314E-06	0.000133552	4.9314E-06	5.10435E-05	4.94447E-05	7.96034E-05	0.000345485	0.000262605
3837303774515	383730	3774515	0.000327008	0.00012826	4.24748E-05	4.15997E-05	9.65966E-05	9.64475E-05	0.000126915	0.000126833	0.000135942	0.000132684	5.29E-06	5.29E-06	0.000143264	5.29E-06	5.5557E-05	5.38168E-05	8.73092E-05	0.000378928	0.000288026
3837403774515	383740	3774515	0.000352607	0.0001383	4.57998E-05	4.48562E-05	0.000104158	0.000103998	0.00013685	0.000136762	0.000146584	0.00014307	5.70411E-06	5.70411E-06	0.000154479	5.70411E-06	6.07198E-05	5.88179E-05	9.61329E-05	0.000417224	0.000317134
3837503774515	383750	3774515	0.000381089	0.00014947	4.94993E-05	4.84795E-05	0.000112572	0.000112398	0.000147905	0.000147809	0.000158424	0.000154627	6.16486E-06	6.16486E-06	0.000166957	6.16486E-06	6.64334E-05	6.43525E-05	0.000105889	0.000459566	0.000349319

			KMMass Grading / Excavation	KMDrainage / Utilities Trenching	KMFoundations / Concrete Pads	KMBuilding / Structure Construction	KMAsphalt Paving	KMArchitectural Coating	KMLandscaping or Other Finishing	KMWaterside Construction (Piles)	EWNDemolition	EWNSite Grubbing / Prep	EWNDrainage / Utilities Trenching	EWNDrainage / Utilities Trenching	EWNDrainage / Utilities Trenching	EWNFoundation s / Concrete Pads	EWNBuilding / Structure Construction	EWNAsphalt Paving	EWNLandscaping or Other Finishing	EWNWaterside Construction (Piles)	ISDemolition
Unique Identifier	X (UTM)	Y (UTM)	2026	2026	2026	2026	2026	2026	2026	2026	2027	2027	2027	2028	2029	2029	2029	2029	2029	2029	2027
3839003774515	383900	3774505	0.003564931	0.001280197	0.000677476	0.002326892	7.47537E-05	7.47537E-05	0.002401646	7.47537E-05	0.002623693	0.000142995	0.000335778	0.000329294	0.000322481	0.000279328	0.000606545	4.31524E-05	0.000628121	4.31524E-05	0.000520392
3839103774515	383910	3774505	0.004419711	0.001587156	0.000839917	0.002884822	9.26778E-05	9.26778E-05	0.002977499	9.26778E-05	0.00324892	0.00017707	0.000415795	0.000407765	0.000399328	0.000345892	0.000751085	5.34356E-05	0.000777803	5.34356E-05	0.000642179
3829703774515	382970	3774515	3.50432E-05	1.25843E-05	6.65958E-06	2.28733E-05	7.34829E-07	7.34829E-07	2.36082E-05	7.34829E-07	4.50452E-05	2.45502E-06	5.76485E-06	5.65353E-06	5.53655E-06	4.79568E-06	1.04135E-05	7.40867E-07	1.0784E-05	7.40867E-07	1.22746E-05
3829803774515	382980	3774515	3.5856E-05	1.28762E-05	6.81403E-06	2.34038E-05	7.51871E-07	7.51871E-07	2.41557E-05	7.51871E-07	4.61478E-05	2.51511E-06	5.90596E-06	5.79191E-06	5.67207E-06	4.91307E-06	1.06684E-05	7.59002E-07	1.10479E-05	7.59002E-07	1.27539E-05
3829903774515	382990	3774515	3.66244E-05	1.31521E-05	6.96005E-06	2.39053E-05	7.67983E-07	7.67983E-07	2.46733E-05	7.67983E-07	4.71738E-05	2.57103E-06	6.03727E-06	5.92068E-06	5.79818E-06	5.0223E-06	1.09056E-05	7.75877E-07	1.12936E-05	7.75877E-07	1.32331E-05
3830003774515	383000	3774515	3.74297E-05	1.34413E-05	7.1131E-06	2.4431E-05	7.84871E-07	7.84871E-07	2.52159E-05	7.84871E-07	4.82534E-05	2.62987E-06	6.17544E-06	6.05618E-06	5.93088E-06	5.13724E-06	1.11552E-05	7.93633E-07	1.1552E-05	7.93633E-07	1.37487E-05
3830103774515	383010	3774515	3.88704E-05	1.39587E-05	7.38689E-06	2.53714E-05	8.15082E-07	8.15082E-07	2.61865E-05	8.15082E-07	5.02212E-05	2.73712E-06	6.42728E-06	6.30316E-06	6.17274E-06	5.34674E-06	1.16101E-05	8.25998E-07	1.20231E-05	8.25998E-07	1.45689E-05
3830203774515	383020	3774515	4.04589E-05	1.45292E-05	7.68877E-06	2.64082E-05	8.48392E-07	8.48392E-07	2.72566E-05	8.48392E-07	5.24187E-05	2.85689E-06	6.70851E-06	6.57896E-06	6.44284E-06	5.5807E-06	1.21182E-05	8.62141E-07	1.25492E-05	8.62141E-07	1.54938E-05
3830303774515	383030	3774515	4.19219E-05	1.50545E-05	7.96678E-06	2.73631E-05	8.79068E-07	8.79068E-07	2.82422E-05	8.79068E-07	5.44325E-05	2.96664E-06	6.96623E-06	6.83171E-06	6.69035E-06	5.79509E-06	1.25837E-05	8.95262E-07	1.30313E-05	8.95262E-07	1.63908E-05
3830403774515	383040	3774515	4.30966E-05	1.54764E-05	8.19003E-06	2.81299E-05	9.03701E-07	9.03701E-07	2.90336E-05	9.03701E-07	5.60098E-05	3.05261E-06	7.16809E-06	7.02967E-06	6.88422E-06	5.96302E-06	1.29483E-05	9.21204E-07	1.34089E-05	9.21204E-07	1.71873E-05
3830503774515	383050	3774515	4.43157E-05	1.59141E-05	8.42171E-06	2.89256E-05	9.29265E-07	9.29265E-07	2.98549E-05	9.29265E-07	5.76484E-05	3.14191E-06	7.3778E-06	7.23532E-06	7.08562E-06	6.13746E-06	1.33271E-05	9.48154E-07	1.38012E-05	9.48154E-07	1.80452E-05
3830603774515	383060	3774515	4.57638E-05	1.64342E-05	8.69691E-06	2.98708E-05	9.59631E-07	9.59631E-07	3.08305E-05	9.59631E-07	5.96391E-05	3.25041E-06	7.63258E-06	7.48518E-06	7.33031E-06	6.34941E-06	1.37874E-05	9.80897E-07	1.42778E-05	9.80897E-07	1.90679E-05
3830703774515	383070	3774515	4.72711E-05	1.69754E-05	8.98334E-06	3.08546E-05	9.91236E-07	9.91236E-07	3.18459E-05	9.91236E-07	6.16988E-05	3.36267E-06	7.89617E-06	7.74369E-06	7.58347E-06	6.56869E-06	1.42635E-05	1.01477E-06	1.47709E-05	1.01477E-06	2.01675E-05
3830803774515	383080	3774515	4.883E-05	1.75353E-05	9.2796E-06	3.18722E-05	1.02393E-06	1.02393E-06	3.28961E-05	1.02393E-06	6.37509E-05	3.4745E-06	8.15879E-06	8.00124E-06	7.83568E-06	6.78716E-06	1.47379E-05	1.04852E-06	1.52622E-05	1.04852E-06	2.12867E-05
3830903774515	383090	3774515	5.02486E-05	1.80447E-05	9.54919E-06	3.27981E-05	1.05367E-06	1.05367E-06	3.38518E-05	1.05367E-06	6.56191E-05	3.57633E-06	8.39789E-06	8.23572E-06	8.06531E-06	6.98606E-06	1.51698E-05	1.07925E-06	1.57094E-05	1.07925E-06	2.23766E-05
3831003774515	383100	3774515	5.16376E-05	1.85435E-05	9.81315E-06	3.37048E-05	1.0828E-06	1.0828E-06	3.47876E-05	1.0828E-06	6.77171E-05	3.69067E-06	8.66639E-06	8.49903E-06	8.32318E-06	7.20942E-06	1.56548E-05	1.11376E-06	1.62117E-05	1.11376E-06	2.3553E-05
3831103774515	383110	3774515	5.2672E-05	1.8915E-05	1.00097E-05	3.43799E-05	1.10449E-06	1.10449E-06	3.54844E-05	1.10449E-06	6.91949E-05	3.77121E-06	8.85551E-06	8.6845E-06	8.50481E-06	7.36675E-06	1.59965E-05	1.13806E-06	1.65655E-05	1.13806E-06	2.47085E-05
3831203774515	383120	3774515	5.36546E-05	1.92678E-05	1.01965E-05	3.50213E-05	1.1251E-06	1.1251E-06	3.61464E-05	1.1251E-06	7.04353E-05	3.83881E-06	9.01426E-06	8.84018E-06	8.65727E-06	7.49881E-06	1.62832E-05	1.15846E-06	1.68624E-05	1.15846E-06	2.58822E-05
3831303774515	383130	3774515	5.45856E-05	1.96022E-05	1.03734E-05	3.5629E-05	1.14462E-06	1.14462E-06	3.67736E-05	1.14462E-06	7.1469E-05	3.89515E-06	9.14655E-06	8.96992E-06	8.78432E-06	7.60886E-06	1.65222E-05	1.17546E-06	1.71099E-05	1.17546E-06	2.70782E-05
3831403774515	383140	3774515	5.54722E-05	1.99205E-05	1.05419E-05	3.62077E-05	1.16321E-06	1.16321E-06	3.73709E-05	1.16321E-06	7.23572E-05	3.94356E-06	9.26022E-06	9.08139E-06	8.89349E-06	7.70342E-06	1.67275E-05	1.19007E-06	1.73225E-05	1.19007E-06	2.8277E-05
3831503774515	383150	3774515	5.63588E-05	2.02389E-05	1.07104E-05	3.67864E-05	1.1818E-06	1.1818E-06	3.79682E-05	1.1818E-06	7.31917E-05	3.98905E-06	9.36703E-06	9.18614E-06	8.99607E-06	7.79227E-06	1.69205E-05	1.2038E-06	1.75224E-05	1.2038E-06	2.95373E-05
3831603774515	383160	3774515	5.72454E-05	2.05573E-05	1.08789E-05	3.73651E-05	1.20039E-06	1.20039E-06	3.85655E-05	1.20039E-06	7.39651E-05	4.03119E-06	9.466E-06	9.2832E-06	9.09112E-06	7.87461E-06	1.70992E-05	1.21652E-06	1.77075E-05	1.21652E-06	3.08423E-05
3831703774515	383170	3774515	5.81394E-05	2.08784E-05	1.10488E-05	3.79486E-05	1.21914E-06	1.21914E-06	3.91677E-05	1.21914E-06	7.46925E-05	4.07084E-06	9.55909E-06	9.3745E-06	9.18053E-06	7.95205E-06	1.72674E-05	1.22848E-06	1.78816E-05	1.22848E-06	3.22102E-05
3831903774515	383190	3774515	5.98831E-05	2.15045E-05	1.13801E-05	3.90867E-05	1.2557E-06	1.2557E-06	4.03424E-05	1.2557E-06	7.59252E-05	4.13802E-06	9.71686E-06	9.52922E-06	9.33205E-06	8.08329E-06	1.75524E-05	1.24876E-06	1.81768E-05	1.24876E-06	3.51067E-05
3832003774515	383200	3774515	6.07032E-05	2.1799E-05	1.1536E-05	3.9622E-05	1.2729E-06	1.2729E-06	4.08949E-05	1.2729E-06	7.63923E-05	4.16348E-06	9.77663E-06	9.58784E-06	9.38946E-06	8.13302E-06	1.76604E-05	1.25644E-06	1.82886E-05	1.25644E-06	3.66101E-05
3832103774515	383210	3774515	6.1575E-05	2.21121E-05	1.17017E-05	4.01911E-05	1.29118E-06	1.29118E-06	4.14823E-05	1.29118E-06	7.68823E-05	4.19019E-06	9.83935E-06	9.64934E-06	9.44969E-06	8.18519E-06	1.77736E-05	1.2645E-06	1.84059E-05	1.2645E-06	3.82001E-05
3832203774515	383220	3774515	6.24912E-05	2.24411E-05	1.18758E-05	4.07891E-05	1.31039E-06	1.31039E-06	4.20995E-05	1.31039E-06	7.7403E-05	4.21856E-06	9.90598E-06	9.71469E-06	9.51368E-06	8.24062E-06	1.7894E-05	1.27306E-06	1.85305E-05	1.27306E-06	3.99034E-05
3832303774515	383230	3774515	6.34295E-05	2.27781E-05	1.20541E-05	4.14015E-05	1.33007E-06	1.33007E-06	4.27316E-05	1.33007E-06	7.79084E-05	4.24611E-06	9.97066E-06	9.77811E-06	9.5758E-06	8.29442E-06	1.80108E-05	1.28137E-06	1.86515E-05	1.28137E-06	4.1668E-05
3832403774515	383240	3774515	6.44122E-05	2.3131E-05	1.22408E-05	4.20429E-05	1.35067E-06	1.35067E-06	4.33936E-05	1.35067E-06	7.84597E-05	4.27615E-06	1.00412E-05	9.84731E-06	9.64356E-06	8.35311E-06	1.81383E-05	1.29044E-06	1.87835E-05	1.29044E-06	4.3504E-05
3832503774515	383250	3774515	6.54318E-05	2.34971E-05	1.24346E-05	4.27084E-05	1.37205E-06	1.37205E-06	4.40805E-05	1.37205E-06	7.90109E-05	4.3062E-06	1.01118E-05	9.9165E-06	9.71132E-06	8.41181E-06	1.82657E-05	1.29951E-06	1.89155E-05	1.29951E-06	4.53232E-05
3832603774515	383260	3774515	6.65031E-05	2.38818E-05	1.26382E-05	4.34077E-05	1.39452E-06	1.39452E-06	4.48022E-05	1.39452E-06	7.96082E-05	4.33875E-06	1.01882E-05	9.99145E-06	9.78472E-06	8.47539E-06	1.84038E-05	1.30933E-06	1.90585E-05	1.30933E-06	4.71563E-05
3832703774515	383270	3774515	6.76557E-05	2.42957E-05	1.28572E-05	4.416E-05	1.41869E-06	1.41869E-06	4.55787E-05	1.41869E-06	8.0282E-05	4.37547E-06	1.02744E-05	1.0076E-05	9.86754E-06	8.54713E-06	1.85596E-05	1.32041E-06	1.92198E-05	1.32041E-06	4.89546E-05
3832903774515	383290	3774515	6.9887E-05	2.5097E-05	1.32812E-05	4.56164E-05	1.46547E-06	1.46547E-06	4.70819E-05	1.46547E-06	8.14075E-05	4.43682E-06	1.04185E-05	1.02173E-05	1.00059E-05	8.66696E-06	1.88198E-05	1.33893E-06	1.94892E-05	1.33893E-06	5.17015E-05
3833003774515	383300	3774515	7.0877E-05	2.54526E-05	1.34694E-05	4.62627E-05	1.48623E-06	1.48623E-06	4.77489E-05	1.48623E-06	8.17444E-05	4.45518E-06	1.04616E-05	1.02596E-05	1.00473E-05	8.70283E-06	1.88977E-05	1.34447E-06	1.95699E-05	1.34447E-06	5.22297E-05
3833103774515	383310	3774515	7.18819E-05	2.58134E-05	1.36603E-05	4.69185E-05	1.50731E-06	1.50731E-06	4.84258E-05	1.50731E-06	8.2089E-05	4.47396E-06	1.05057E-05	1.03028E-05	1.00896E-05	8.73951E-06	1.89773E-05	1.35013E-06	1.96524E-05	1.35013E-06	5.2491E-05
3833303774515	383330	3774515	7.39802E-05	2.65669E-05	1.40591E-05	4.82881E-05	1.5513E-06	1.5513E-06	4.98394E-05	1.5513E-06	8.27398E-05	4.50943E-06	1.0589E-05	1.03845E-05	1.01696E-05	8.8088E-06	1.91278E-05	1.36084E-06	1.98082E-05	1.36084E-06	5.23135E-05
3833403774515	383340	3774515	7.47855E-05	2.68561E-05	1.42122E-05	4.88138E-05	1.56819E-06	1.56819E-06	5.0382E-05	1.56819E-06	8.27015E-05	4.50734E-06	1.05841E-05	1.03797E-05	1.01649E-05	8.80472E-06	1.91189E-05	1.36021E-06	1.9799E-05	1.36021E-06	5.1443E-05
3833503774515	383350	3774515	7.53987E-05	2.70763E-05	1.43287E-05	4.92141E-05	1.58105E-06	1.58105E-06	5.07951E-05	1.58105E-06	8.23417E-05	4.48773E-06	1.0538E-05	1.03345E-05	1.01207E-05	8.76641E-06	1.90357E-05	1.35429E-06	1.97129E-05	1.35429E-06	5.02093E-05
3833603774515	383360	3774515	7.56869E-05	2.71798E-05	1.43835E-05	4.94021E-05	1.58709E-06	1.58709E-06	5.09892E-05	1.58709E-06	8.16296E-05	4.44892E-06	1.04469E-05	1.02452E-05	1.00332E-05	8.6906E-06	1.88711E-05	1.34258E-06	1.95424E-05	1.34258E-06	4.87799E-05
3833703774515	383370	3774515	7.6108E-05	2.7331E-05	1.446355-05	4.9677E-05	1.59592E-06	1.59592E-06	5.12729E-05	1.59592E-06	8.13539E-05	4.4339E-06	1.04116E-05	1.02106E-05	9.9993E-06	8.66125E-06	1.88074E-05	1.33804E-06	1.94764E-05	1.33804E-06	4.76174E-05
3833803774515	383380	3774515	7.65809E-05	2.75009E-05	1.45533E-05	4.99857E-05	1.60584E-06	1.60584E-06	5.15915E-05	1.60584E-06	8.10936E-05	4.41971E-06	1.03783E-05	1.01779E-05	9.9673E-06	8.63354E-06	1.87472E-05	1.33376E-06	1.94141E-05	1.33376E-06	4.64759E-05
3833903774515	383390	3774515	7.73123E-05	2.77635E-05	1.46924E-05	5.04631E-05	1.62118E-06	1.62118E-06	5.20843E-05	1.62118E-06	8.11166E-05	4.42096E-06	1.03812E-05	1.01808E-05	9.97012E-06	8.63598E-06	1.87525E-05	1.33414E-06	1.94196E-05	1.33414E-06	4.54727E-05
3834103774515	383410	3774515	7.91668E-05	2.84295E-05	1.50448E-05	5.16736E-05	1.66007E-06	1.66007E-06	5.33336E-05	1.66007E-06	8.15683E-05	4.44558E-06	1.04391E-05	1.02375E-05	1.00256E-05	8.68408E-06	1.8857E-05	1.34157E-06	1.95277E-05	1.34157E-06	4.36814E-05
3834203774515	383420	3774515	7.98318E-05	2.86683E-05	1.51711E-05	5.21076E-05	1.67401E-06	1.67401E-06	5.37816E-05	1.67401E-06	8.15071E-05	4.44224E-06	1.04312E-05	1.02298E-05	1.00181E-05	8.67755E-06	1.88428E-05	1.34056E-06	1.95131E-05	1.34056E-06	4.2579E-05
3834303774515	383430	3774515	8.05263E-05	2.89177E-05	1.53031E-05	5.25609E-05	1.68857E-06	1.68857E-06	5.42495E-05	1.68857E-06	8.14765E-05	4.44057E-06	1.04273E-05	1.02259E-05	1.00144E-05	8.67429E-06	1.88357E-05	1.34006E-06	1.95057E-05	1.34006E-06	4.15171E-05
3834403774515	383440	3774515	8.11395E-05	2.91379E-05	1.54197E-05	5.29612E-05	1.70143E-06	1.70143E-06	5.46626E-05	1.70143E-06	8.13769E-05	4.43515E-06	1.04146E-05	1.02134E-05	1.00021E-05	8.6637E-06	1.88127E-05	1.33842E-06	1.94819E-05	1.33842E-06	4.04357E-05
3834503774515	383450	3774515	8.1642E-05	2.93183E-05	1.55151E-05	5.32891E-05	1.71197E-06	1.71197E-06	5.50011E-05	1.71197E-06	8.11702E-05	4.42388E-06	1.03881E-05	1.01875E-05	9.97671E-06	8.64169E-06	1.87649E-05	1.33502E-06	1.94324E-05	1.33502E-06	3.93277E-05
3834603774515	383460	3774515	8.22256E-05	2.95279E-05	1.56261E-05	5.36701E-05	1.72421E-06	1.72421E-06	5.53943E-05	1.72421E-06	8.1063E-05	4.41804E-06	1.03744E-05	1.0174E-05	9.96353E-06	8.63027E-06	1.87401E-05	1.33326E-06	1.94068E-05	1.33326E-06	3.82993E-05
3834703774515	383470	3774515	8.34669E-05	2.99737E-05	1.5862E-05	5.44803E-05	1.75023E-06	1.75023E-06	5.62305E-05	1.75023E-06	8.16372E-05	4.44934E-06	1.04479E-05	1.02461E-05	1.00341E-05	8.69141E-06	1.88729E-05	1.3427E-06	1.95442E-05	1.3427E-06	3.76482E-05
3834803774515	383480	3774515	8.48559E-05	3.04725E-05	1.61259E-05	5.53869E-05	1.77936E-06	1.77936E-06	5.71663E-05	1.77936E-06	8.2357E-05	4.48856E-06	1.054E-05	1.03365E-05	1.01226E-05	8.76804E-06	1.90393E-05	1.35454E-06	1.97165E-05	1.35454E-06	3.70782E-05
3834903774515	383490	3774515	8.62893E-05	3.09872E-05	1.63983E-05	5.63225E-05	1.80942E-06	1.80942E-06	5.81319E-05	1.80942E-06	8.3115E-05	4.52988E-06	1.0637E-05	1.04316E-05	1.02158E-05	8.84874E-06	1.92145E-05	1.36701E-06	1.9898E-05	1.36701E-06	3.65207E-05
3835003774515	383500	3774515	8.76783E-05	3.1486E-05	1.66623E-05	5.72291E-05	1.83854E-06	1.83854E-06	5.90677E-05	1.83854E-06	8.38271E-05	4.56869E-06	1.07281E-05	1.0521E-05	1.03033E-05	8.92455E-06	1.93791E-05	1.37872E-06	2.00685E-05	1.37872E-06	3.59464E-05
3835103774515	383510	3774515	8.91855E-05	3.20273E-05	1.69487E-05	5.82129E-05	1.87015E-06	1.87015E-06	6.00831E-05	1.87015E-06	8.46387E-05	4.61292E-06	1.0832E-05	1.06228E-05	1.0403E-05	9.01096E-06	1.95668E-05	1.39207E-06	2.02628E-05	1.39207E-06	3.54266E-05
3835203774515	383520	3774515	9.05819E-05	3.25288E-05	1.72141E-05	5.91244E-05	1.89943E-06	1.89943E-06	6.10238E-05	1.89943E-06	8.53432E-05	4.65131E-06	1.09222E-05	1.07112E-05	1.04896E-05	9.08596E-06	1.97296E-05	1.40366E-06	2.04314E-05	1.40366E-06	3.48594E-05
3835303774515	383530	3774515	9.20596E-05	3.30594E-05	1.74949E-05	6.00889E-05	1.93042E-06	1.93042E-06	6.20193E-05	1.93042E-06	8.61012E-05	4.69263E-06	1.10192E-05	1.08064E-05	1.05828E-05	9.16666E-06	1.99049E-05	1.41612E-06	2.06129E-05	1.41612E-06	3.4327E-05
3835403774515	383540	3774515	9.36112E-05	3.36166E-05	1.77898E-05	6.11016E-05	1.96295E-06	1.96295E-06	6.30646E-05	1.96295E-06	8.69358E-05	4.73811E-06	1.1126E-05	1.09111E-05	1.06854E-05	9.25551E-06	2.00978E-05	1.42985E-06	2.08127E-05	1.42985E-06	3.38296E-05
3835503774515	383550	3774515	9.50963E-05	3.41499E-05	1.8072E-05	6.2071E-05	1.99409E-06	1.99409E-06	6.40651E-05	1.99409E-06	8.76862E-05	4.77901E-06	1.1222E-05	1.10053E-05	1.07776E-05	9.3354E-06	2.02713E-05	1.44219E-06	2.09924E-05	1.44219E-06	3.33029E-05
3835603774515	383560	3774515	9.6766E-05	3.47495E-05	1.83893E-05	6.31609E-05	2.02911E-06	2.02911E-06	6.519E-05	2.02911E-06	8.85973E-05	4.82867E-06	1.13386E-05	1.11197E-05	1.08896E-05	9.43241E-06	2.04819E-05	1.45718E-06	2.12105E-05	1.45718E-06	3.28516E-05
3835703774515	383570	3774515	9.89604E-05	3.55375E-05	1.88063E-05	6.45932E-05	2.07512E-06	2.07512E-06	6.66683E-05	2.07512E-06	8.99832E-05	4.9042E-06	1.1516E-05	1.12936E-05	1.10599E-05	9.57996E-06	2.08023E-05	1.47997E-06	2.15423E-05	1.47997E-06	3.25917E-05
3835803774515	383580	3774515	0.000101561	3.64715E-05	1.93006E-05	6.62907E-05	2.12966E-06	2.12966E-06	6.84203E-05	2.12966E-06	9.16983E-05	4.99768E-06	1.17355E-05	1.15089E-05	1.12707E-05	9.76255E-06	2.11988E-05	1.50818E-06	2.19529E-05	1.50818E-06	3.24589E-05
3835903774515	383590	3774515	0.000104443	3.75062E-05	1.98482E-05	6.81715E-05	2.19008E-06	2.19008E-06	7.03616E-05	2.19008E-06	9.36508E-05	5.10409E-06	1.19854E-05	1.17539E-05	1.15107E-05	9.97042E-06	2.16502E-05	1.54029E-06	2.24203E-05	1.54029E-06	3.24044E-05
3836003774515	383600	3774515	0.000108676	3.90265E-05	2.06527E-05	7.09348E-05	2.27885E-06	2.27885E-06	7.32136E-05	2.27885E-06	9.67595E-05	5.27352E-06	1.23832E-05	1.21441E-05	1.18928E-05	1.03014E-05	2.23688E-05	1.59142E-06	2.31646E-05	1.59142E-06	3.27565E-05
3836103774515	383610	3774515	0.000113264	4.06742E-05	2.15246E-05	7.39296E-05	2.37506E-06	2.37506E-06	7.63047E-05	2.37506E-06	0.000100129	5.45713E-06	1.28144E-05	1.25669E-05	1.23069E-05	1.06601E-05	2.31477E-05	1.64683E-06	2.39711E-05	1.64683E-06	3.31631E-05
3836203774515	383620	3774515	0.000119035	4.27464E-05	2.26212E-05	7.7696E-05	2.49606E-06	2.49606E-06	8.01921E-05	2.49606E-06	0.000104439	5.69208E-06	1.33661E-05	1.3108E-05	1.28367E-05	1.1119E-05	2.41443E-05	1.71773E-06	2.50031E-05	1.71773E-06	3.38506E-05
3836303774515	383630	3774515	0.00012632	4.53625E-05	2.40057E-05	8.2451E-05	2.64882E-06	2.64882E-06	8.50999E-05	2.64882E-06	0.000109968	5.99337E-06	1.40736E-05	1.38018E-05	1.35162E-05	1.17076E-05	2.54223E-05	1.80866E-06	2.63266E-05	1.80866E-06	3.48761E-05
3836403774515	383640	3774515	0.00013458	4.83288E-05	2.55754E-05	8.78426E-05	2.82203E-06	2.82203E-06	9.06647E-05	2.82203E-06	0.0001162	6.33306E-06	1.48712E-05	1.4584E-05	1.42823E-05	1.23711E-05	2.68631E-05	1.91117E-06	2.78187E-05	1.91117E-06	3.604E-05
3836503774515	383650	3774515	0.000143283	5.14543E-05	2.72294E-05	9.35236E-05	3.00454E-06	3.00454E-06	9.65281E-05	3.00454E-06	0.000122693	6.68694E-06	1.57022E-05	1.5399E-05	1.50803E-05	1.30624E-05	2.83642E-05	2.01796E-06	2.93732E-05	2.01796E-06	3.71969E-05
3836603774515	383660	3774515	0.000153044	5.49593E-05	2.90842E-05	9.98942E-05	3.2092E-06	3.2092E-06	0.000103103	3.2092E-06	0.000129967	7.08338E-06	1.66331E-05	1.63119E-05	1.59744E-05	1.38368E-05	3.00458E-05	2.1376E-06	3.11146E-05	2.1376E-06	3.85019E-05
3836703774515	383670	3774515	0.000164636	5.91222E-05	3.12872E-05	0.000107461	3.45228E-06	3.45228E-06	0.000110913	3.45228E-06	0.000138635	7.55577E-06	1.77424E-05	1.73998E-05	1.70397E-05	1.47596E-05	3.20496E-05	2.28015E-06	3.31896E-05	2.28015E-06	4.01115E-05
3836803774515	383680	3774515	0.00017897	6.42695E-05	3.40112E-05	0.000116816	3.75285E-06	3.75285E-06	0.000120569	3.75285E-06	0.000149393	8.14209E-06	1.91192E-05	1.875E-05	1.8362E-05	1.59049E-05	3.45366E-05	2.45709E-06	3.57651E-05	2.45709E-06	4.21878E-05
3836903774515	383690	3774515	0.000195682	7.02711E-05	3.71872E-05	0.000127725	4.1033E-06	4.1033E-06	0.000131828	4.1033E-06	0.000161904	8.82397E-06	2.07204E-05	2.03202E-05	1.98998E-05	1.72369E-05	3.74289E-05	2.66287E-06	3.87604E-05	2.66287E-06	4.4605E-05
3837003774515	383700	3774515	0.000215195	7.72783E-05	4.08954E-05	0.000140461	4.51246E-06	4.51246E-06	0.000144974	4.51246E-06	0.00017662	9.62604E-06	2.26038E-05	2.21672E-05	2.17086E-05	1.88037E-05	4.08311E-05	2.90491E-06	4.22835E-05	2.90491E-06	4.74693E-05
3837103774515	383710	3774515	0.000236474	8.49197E-05	4.49392E-05	0.00015435	4.95866E-06	4.95866E-06	0.000159309	4.95866E-06	0.00019247	1.04899E-05	2.46322E-05	2.41565E-05	2.36567E-05	2.04911E-05	4.44952E-05	3.16559E-06	4.6078E-05	3.16559E-06	5.05698E-05
3837203774515	383720	3774515	0.000259887	9.33278E-05	4.93887E-05	0.000169633	5.44963E-06	5.44963E-06	0.000175083	5.44963E-06	0.000209499	1.1418E-05	2.68115E-05	2.62938E-05	2.57497E-05	2.2304E-05	4.84319E-05	3.44567E-06	5.01547E-05	3.44567E-06	5.36367E-05
3837303774515	383730	3774515	0.000285045	0.000102362	5.41696E-05	0.000186054	5.97716E-06	5.97716E-06	0.000192031

			ISDrainage / Utilities Trenching	ISDrainage / Utilities Trenching	ISAsphalt Paving	ISAsphalt Paving	SVDemolition	SVSite Grubbing / Prep	SVMass Grading / Excavation	SVMass Grading / Excavation	SVDrainage / Utilities Trenching	SVFoundations / Concrete Pads	SVBuilding / Structure Construction	SVBuilding / Structure Construction	SVAsphalt Paving	SVAsphalt Paving	SVArchitectural Coating	SVArchitectural Coating	SVLandscaping or Other Finishing	SVLandscaping or Other Finishing	MDemolition
Unique Identifier	X (UTM)	Y (UTM)	2027	2028	2027	2028	2027	2027	2027	2028	2028	2028	2028	2029	2028	2029	2028	2029	2028	2029	2027
3839003774505	383900	3774505	0.000209542	0.000204166	5.41172E-05	5.04126E-05	0.006293642	0.004524787	0.003050741	0.003012006	0.002137091	0.000678899	0.000972564	0.000935455	9.56222E-05	8.89664E-05	9.56222E-05	8.89664E-05	0.000972564	0.000935455	0.000950558
3839103774505	383910	3774505	0.000258581	0.000251946	6.67821E-05	6.22105E-05	0.00780945	0.005614571	0.003785504	0.003737441	0.002651804	0.00084241	0.001206804	0.001160758	0.000118653	0.000110394	0.000118653	0.000110394	0.001206804	0.001160758	0.001179056
3829703774515	382970	3774515	4.94252E-06	4.81571E-06	1.27648E-06	1.18909E-06	4.48111E-05	3.22167E-05	2.17214E-05	2.14457E-05	1.52162E-05	4.8338E-06	6.92471E-06	6.6605E-06	6.80836E-07	6.33446E-07	6.80836E-07	6.33446E-07	6.92471E-06	6.6605E-06	8.43758E-06
3829803774515	382980	3774515	5.1355E-06	5.00374E-06	1.32631E-06	1.23552E-06	4.5898E-05	3.29981E-05	2.22483E-05	2.19658E-05	1.55853E-05	4.95104E-06	7.09267E-06	6.82204E-06	6.97349E-07	6.4881E-07	6.97349E-07	6.4881E-07	7.09267E-06	6.82204E-06	8.62992E-06
3829903774515	382990	3774515	5.32847E-06	5.19176E-06	1.37615E-06	1.28195E-06	4.69403E-05	3.37475E-05	2.27535E-05	2.24646E-05	1.59392E-05	5.06348E-06	7.25374E-06	6.97697E-06	7.13185E-07	6.63544E-07	7.13185E-07	6.63544E-07	7.25374E-06	6.97697E-06	8.81137E-06
3830003774515	383000	3774515	5.53608E-06	5.39404E-06	1.42977E-06	1.33189E-06	4.80361E-05	3.45353E-05	2.32847E-05	2.29891E-05	1.63113E-05	5.18168E-06	7.42307E-06	7.13984E-06	7.29834E-07	6.79034E-07	7.29834E-07	6.79034E-07	7.42307E-06	7.13984E-06	9.0019E-06
3830103774515	383010	3774515	5.86633E-06	5.71582E-06	1.51506E-06	1.41135E-06	4.99247E-05	3.58932E-05	2.42002E-05	2.38929E-05	1.69526E-05	5.38541E-06	7.71493E-06	7.42056E-06	7.58529E-07	7.05732E-07	7.58529E-07	7.05732E-07	7.71493E-06	7.42056E-06	9.34121E-06
3830203774515	383020	3774515	6.23878E-06	6.07871E-06	1.61125E-06	1.50095E-06	5.20005E-05	3.73855E-05	2.52064E-05	2.48863E-05	1.76575E-05	5.60932E-06	8.0357E-06	7.72909E-06	7.90067E-07	7.35074E-07	7.90067E-07	7.35074E-07	8.0357E-06	7.72909E-06	9.71682E-06
3830303774515	383030	3774515	6.59997E-06	6.43063E-06	1.70453E-06	1.58785E-06	5.39158E-05	3.87626E-05	2.61348E-05	2.5803E-05	1.83079E-05	5.81594E-06	8.33168E-06	8.01378E-06	8.19168E-07	7.6215E-07	8.19168E-07	7.6215E-07	8.33168E-06	8.01378E-06	1.00598E-05
3830403774515	383040	3774515	6.92066E-06	6.74309E-06	1.78736E-06	1.665E-06	5.54749E-05	3.98834E-05	2.68905E-05	2.65491E-05	1.88372E-05	5.98411E-06	8.5726E-06	8.24551E-06	8.42856E-07	7.84188E-07	8.42856E-07	7.84188E-07	8.5726E-06	8.24551E-06	1.03374E-05
3830503774515	383050	3774515	7.2661E-06	7.07967E-06	1.87657E-06	1.74811E-06	5.70874E-05	4.10427E-05	2.76722E-05	2.73208E-05	1.93848E-05	6.15805E-06	8.82178E-06	8.48518E-06	8.67355E-07	8.06982E-07	8.67355E-07	8.06982E-07	8.82178E-06	8.48518E-06	1.06259E-05
3830603774515	383060	3774515	7.67793E-06	7.48094E-06	1.98293E-06	1.84719E-06	5.89938E-05	4.24134E-05	2.85963E-05	2.82332E-05	2.00322E-05	6.3637E-06	9.11639E-06	8.76855E-06	8.96321E-07	8.33932E-07	8.96321E-07	8.33932E-07	9.11639E-06	8.76855E-06	1.09689E-05
3830703774515	383070	3774515	8.12071E-06	7.91235E-06	2.09729E-06	1.95371E-06	6.09894E-05	4.38481E-05	2.95636E-05	2.91883E-05	2.07098E-05	6.57896E-06	9.42477E-06	9.06516E-06	9.2664E-07	8.62141E-07	9.2664E-07	8.62141E-07	9.42477E-06	9.06516E-06	1.13263E-05
3830803774515	383080	3774515	8.57136E-06	8.35144E-06	2.21367E-06	2.06213E-06	6.31186E-05	4.53788E-05	3.05957E-05	3.02073E-05	2.14328E-05	6.80864E-06	9.7538E-06	9.38163E-06	9.5899E-07	8.92239E-07	9.5899E-07	8.92239E-07	9.7538E-06	9.38163E-06	1.17001E-05
3830903774515	383090	3774515	9.01019E-06	8.77901E-06	2.32701E-06	2.16771E-06	6.49805E-05	4.67175E-05	3.14983E-05	3.10983E-05	2.20655E-05	7.00949E-06	1.00415E-05	9.65838E-06	9.87279E-07	9.1856E-07	9.87279E-07	9.1856E-07	1.00415E-05	9.65838E-06	1.20358E-05
3831003774515	383100	3774515	9.48391E-06	9.24058E-06	2.44935E-06	2.28168E-06	6.6691E-05	4.79472E-05	3.23274E-05	3.19169E-05	2.26458E-05	7.194E-06	1.03058E-05	9.91262E-06	1.01327E-06	9.42739E-07	1.01327E-06	9.42739E-07	1.03058E-05	9.91262E-06	1.23552E-05
3831103774515	383110	3774515	9.94919E-06	9.69392E-06	2.56952E-06	2.39362E-06	6.81164E-05	4.8972E-05	3.30183E-05	3.25991E-05	2.31298E-05	7.34776E-06	1.05261E-05	1.01245E-05	1.03492E-06	9.62888E-07	1.03492E-06	9.62888E-07	1.05261E-05	1.01245E-05	1.26074E-05
3831203774515	383120	3774515	1.04218E-05	1.01544E-05	2.69157E-06	2.50732E-06	6.95062E-05	4.99712E-05	3.3692E-05	3.32642E-05	2.36018E-05	7.49768E-06	1.07409E-05	1.03311E-05	1.05604E-06	9.82534E-07	1.05604E-06	9.82534E-07	1.07409E-05	1.03311E-05	1.28469E-05
3831303774515	383130	3774515	1.09034E-05	1.06236E-05	2.81595E-06	2.62318E-06	7.09049E-05	5.09767E-05	3.437E-05	3.39336E-05	2.40767E-05	7.64855E-06	1.0957E-05	1.05389E-05	1.07729E-06	1.00231E-06	1.07729E-06	1.00231E-06	1.0957E-05	1.05389E-05	1.30737E-05
3831403774515	383140	3774515	1.13861E-05	1.1094E-05	2.94062E-06	2.73931E-06	7.22412E-05	5.19375E-05	3.50177E-05	3.45731E-05	2.45305E-05	7.7927E-06	1.11635E-05	1.07376E-05	1.09759E-06	1.0212E-06	1.09759E-06	1.0212E-06	1.11635E-05	1.07376E-05	1.32896E-05
3831503774515	383150	3774515	1.18936E-05	1.15884E-05	3.07168E-06	2.8614E-06	7.36042E-05	5.29174E-05	3.56785E-05	3.52254E-05	2.49933E-05	7.93973E-06	1.13742E-05	1.09402E-05	1.1183E-06	1.04046E-06	1.1183E-06	1.04046E-06	1.13742E-05	1.09402E-05	1.35074E-05
3831603774515	383160	3774515	1.2419E-05	1.21004E-05	3.20739E-06	2.98783E-06	7.49762E-05	5.39038E-05	3.63435E-05	3.5882E-05	2.54592E-05	8.08773E-06	1.15862E-05	1.11441E-05	1.13915E-06	1.05986E-06	1.13915E-06	1.05986E-06	1.15862E-05	1.11441E-05	1.37269E-05
3831703774515	383170	3774515	1.29698E-05	1.26371E-05	3.34964E-06	3.12034E-06	7.63659E-05	5.4903E-05	3.70171E-05	3.65472E-05	2.59311E-05	8.23764E-06	1.18009E-05	1.13507E-05	1.16026E-06	1.0795E-06	1.16026E-06	1.0795E-06	1.18009E-05	1.13507E-05	1.39465E-05
3831903774515	383190	3774515	1.41361E-05	1.37734E-05	3.65085E-06	3.40093E-06	7.90831E-05	5.68565E-05	3.83343E-05	3.78475E-05	2.68537E-05	8.53074E-06	1.22208E-05	1.17545E-05	1.20155E-06	1.11791E-06	1.20155E-06	1.11791E-06	1.22208E-05	1.17545E-05	1.43765E-05
3832003774515	383200	3774515	1.47415E-05	1.43633E-05	3.8072E-06	3.54657E-06	8.03838E-05	5.77916E-05	3.89647E-05	3.847E-05	2.72954E-05	8.67105E-06	1.24218E-05	1.19478E-05	1.221311E-06	1.1363E-06	1.221311E-06	1.1363E-06	1.24218E-05	1.19478E-05	1.45798E-05
3832103774515	383210	3774515	1.53817E-05	1.49871E-05	3.97255E-06	3.70061E-06	8.17557E-05	5.87779E-05	3.96298E-05	3.91266E-05	2.77613E-05	8.81904E-06	1.26338E-05	1.21518E-05	1.24215E-06	1.15569E-06	1.24215E-06	1.15569E-06	1.26338E-05	1.21518E-05	1.47939E-05
3832203774515	383220	3774515	1.60676E-05	1.56553E-05	4.14967E-06	3.86566E-06	8.32079E-05	5.98219E-05	4.03337E-05	3.98216E-05	2.82544E-05	8.97568E-06	1.28582E-05	1.23676E-05	1.26422E-06	1.17622E-06	1.26422E-06	1.17622E-06	1.28582E-05	1.23676E-05	1.50207E-05
3832303774515	383230	3774515	1.67781E-05	1.63477E-05	4.33319E-06	4.03656E-06	8.47045E-05	6.0898E-05	4.10592E-05	4.05378E-05	2.87626E-05	9.13713E-06	1.30895E-05	1.25901E-05	1.28696E-06	1.19738E-06	1.28696E-06	1.19738E-06	1.30895E-05	1.25901E-05	1.5253E-05
3832403774515	383240	3774515	1.75174E-05	1.7068E-05	4.52411E-06	4.21441E-06	8.62903E-05	6.2038E-05	4.18278E-05	4.12967E-05	2.9301E-05	9.30819E-06	1.33345E-05	1.28258E-05	1.31105E-06	1.21979E-06	1.31105E-06	1.21979E-06	1.33345E-05	1.28258E-05	1.54997E-05
3832503774515	383250	3774515	1.82499E-05	1.77817E-05	4.7133E-06	4.39065E-06	8.79206E-05	6.32101E-05	4.26181E-05	4.2077E-05	2.98546E-05	9.48405E-06	1.35865E-05	1.30681E-05	1.33582E-06	1.24284E-06	1.33582E-06	1.24284E-06	1.35865E-05	1.30681E-05	1.57538E-05
3832603774515	383260	3774515	1.89881E-05	1.85009E-05	4.90393E-06	4.56823E-06	8.96578E-05	6.44591E-05	4.34602E-05	4.29084E-05	3.04445E-05	9.67144E-06	1.38549E-05	1.33263E-05	1.36221E-06	1.2674E-06	1.36221E-06	1.2674E-06	1.38549E-05	1.33263E-05	1.60241E-05
3832703774515	383270	3774515	1.97121E-05	1.92064E-05	5.09094E-06	4.74243E-06	9.15287E-05	6.58041E-05	4.4367E-05	4.38037E-05	3.10798E-05	9.87325E-06	1.4144E-05	1.36044E-05	1.39064E-06	1.29384E-06	1.39064E-06	1.29384E-06	1.4144E-05	1.36044E-05	1.63145E-05
3832903774515	383290	3774515	2.08182E-05	2.02841E-05	5.3766E-06	5.00854E-06	9.51902E-05	6.84366E-05	4.61419E-05	4.5556E-05	3.23231E-05	1.02682E-05	1.47099E-05	1.41486E-05	1.44627E-06	1.3456E-06	1.44627E-06	1.3456E-06	1.47099E-05	1.41486E-05	1.6877E-05
3833003774515	383300	3774515	2.10309E-05	2.04913E-05	5.43152E-06	5.0597E-06	9.68472E-05	6.96279E-05	4.69451E-05	4.63491E-05	3.28858E-05	1.0447E-05	1.49659E-05	1.43949E-05	1.47144E-06	1.36902E-06	1.47144E-06	1.36902E-06	1.49659E-05	1.43949E-05	1.71292E-05
3833103774515	383310	3774515	2.11361E-05	2.05938E-05	5.4587E-06	5.08502E-06	9.85488E-05	7.08512E-05	4.77699E-05	4.71634E-05	3.34636E-05	1.06305E-05	1.52289E-05	1.46478E-05	1.4973E-06	1.39308E-06	1.4973E-06	1.39308E-06	1.52289E-05	1.46478E-05	1.73887E-05
3833303774515	383330	3774515	2.10647E-05	2.05242E-05	5.44024E-06	5.06783E-06	0.000102175	7.3458E-05	4.95275E-05	4.88987E-05	3.46948E-05	1.10216E-05	1.57892E-05	1.51867E-05	1.55239E-06	1.44433E-06	1.55239E-06	1.44433E-06	1.57892E-05	1.51867E-05	1.79294E-05
3833403774515	383340	3774515	2.07142E-05	2.01827E-05	5.34972E-06	4.9835E-06	0.000103734	7.45789E-05	5.02832E-05	4.96448E-05	3.52242E-05	1.11898E-05	1.60301E-05	1.54185E-05	1.57607E-06	1.46637E-06	1.57607E-06	1.46637E-06	1.60301E-05	1.54185E-05	1.81381E-05
3833503774515	383350	3774515	2.02174E-05	1.96987E-05	5.22142E-06	4.86398E-06	0.000105079	7.5546E-05	5.09353E-05	5.02886E-05	3.5681E-05	1.13349E-05	1.6238E-05	1.56184E-05	1.59651E-06	1.48539E-06	1.59651E-06	1.48539E-06	1.6238E-05	1.56184E-05	1.8305E-05
3833603774515	383360	3774515	1.96418E-05	1.91379E-05	5.07277E-06	4.72551E-06	0.000106068	7.6257E-05	5.14146E-05	5.07618E-05	3.60167E-05	1.14416E-05	1.63908E-05	1.57654E-05	1.61154E-06	1.49937E-06	1.61154E-06	1.49937E-06	1.63908E-05	1.57654E-05	1.84139E-05
3833703774515	383370	3774515	1.91737E-05	1.86818E-05	4.95188E-06	4.6129E-06	0.000107181	7.70576E-05	5.19544E-05	5.12948E-05	3.63949E-05	1.15617E-05	1.65629E-05	1.59309E-05	1.62846E-06	1.51511E-06	1.62846E-06	1.51511E-06	1.65629E-05	1.59309E-05	1.855E-05
3833803774515	383380	3774515	1.87141E-05	1.82339E-05	4.83317E-06	4.50231E-06	0.000108277	7.78454E-05	5.24856E-05	5.18192E-05	3.6767E-05	1.16799E-05	1.67322E-05	1.60938E-05	1.6451E-06	1.5306E-06	1.6451E-06	1.5306E-06	1.67322E-05	1.60938E-05	1.86879E-05
3833903774515	383390	3774515	1.83101E-05	1.78403E-05	4.72884E-06	4.40513E-06	0.000109765	7.8915E-05	5.32068E-05	5.25312E-05	3.72722E-05	1.18404E-05	1.69621E-05	1.63149E-05	1.66771E-06	1.55163E-06	1.66771E-06	1.55163E-06	1.69621E-05	1.63149E-05	1.88911E-05
3834103774515	383410	3774515	1.75889E-05	1.71376E-05	4.54257E-06	4.2316E-06	0.000113355	8.14962E-05	5.49471E-05	5.42494E-05	3.84913E-05	1.22277E-05	1.75169E-05	1.68485E-05	1.72226E-06	1.60238E-06	1.72226E-06	1.60238E-06	1.75169E-05	1.68485E-05	1.93992E-05
3834203774515	383420	3774515	1.7145E-05	1.67051E-05	4.42792E-06	4.12481E-06	0.000114816	8.25466E-05	5.56553E-05	5.49486E-05	3.89874E-05	1.23853E-05	1.77427E-05	1.70657E-05	1.74446E-06	1.62303E-06	1.74446E-06	1.62303E-06	1.77427E-05	1.70657E-05	1.95915E-05
3834303774515	383430	3774515	1.67174E-05	1.62885E-05	4.3175E-06	4.02194E-06	0.00011634	8.36418E-05	5.63937E-05	5.56777E-05	3.95047E-05	1.25496E-05	1.79781E-05	1.72921E-05	1.7676E-06	1.64457E-06	1.7676E-06	1.64457E-06	1.79781E-05	1.72921E-05	1.97929E-05
3834403774515	383440	3774515	1.62819E-05	1.58642E-05	4.20503E-06	3.91717E-06	0.000117774	8.4673E-05	5.7089E-05	5.63641E-05	3.99917E-05	1.27043E-05	1.81997E-05	1.75053E-05	1.78939E-06	1.66484E-06	1.78939E-06	1.66484E-06	1.81997E-05	1.75053E-05	1.9978E-05
3834503774515	383450	3774515	1.58358E-05	1.54295E-05	4.08981E-06	3.80984E-06	0.000119075	8.56081E-05	5.77195E-05	5.69866E-05	4.04334E-05	1.28446E-05	1.84007E-05	1.76986E-05	1.80915E-06	1.68323E-06	1.80915E-06	1.68323E-06	1.84007E-05	1.76986E-05	2.01377E-05
3834603774515	383460	3774515	1.54217E-05	1.5026E-05	3.98287E-06	3.71022E-06	0.0001205	8.66329E-05	5.84104E-05	5.76688E-05	4.09174E-05	1.29984E-05	1.8621E-05	1.79105E-05	1.83081E-06	1.70338E-06	1.83081E-06	1.70338E-06	1.8621E-05	1.79105E-05	2.03173E-05
3834703774515	383470	3774515	1.51595E-05	1.47706E-05	3.91516E-06	3.64714E-06	0.000122888	8.83494E-05	5.95677E-05	5.88114E-05	4.17281E-05	1.3256E-05	1.899E-05	1.82654E-05	1.86709E-06	1.73713E-06	1.86709E-06	1.73713E-06	1.899E-05	1.82654E-05	2.06585E-05
3834803774515	383480	3774515	1.493E-05	1.45469E-05	3.85587E-06	3.59192E-06	0.000125533	9.02517E-05	6.08503E-05	6.00777E-05	4.26266E-05	1.35414E-05	1.93988E-05	1.86587E-05	1.90729E-06	1.77453E-06	1.90729E-06	1.77453E-06	1.93988E-05	1.86587E-05	2.10413E-05
3834903774515	383490	3774515	1.47055E-05	1.43282E-05	3.7979E-06	3.53791E-06	0.000128259	9.22116E-05	6.21717E-05	6.13823E-05	4.35522E-05	1.38354E-05	1.98201E-05	1.90639E-05	1.94871E-06	1.81307E-06	1.94871E-06	1.81307E-06	1.98201E-05	1.90639E-05	2.14333E-05
3835003774515	383500	3774515	1.44743E-05	1.41029E-05	3.73818E-06	3.48228E-06	0.000130968	9.41587E-05	6.34845E-05	6.26784E-05	4.44719E-05	1.41276E-05	2.02386E-05	1.94664E-05	1.98985E-06	1.85135E-06	1.98985E-06	1.85135E-06	2.02386E-05	1.94664E-05	2.18198E-05
3835103774515	383510	3774515	1.4265E-05	1.3899E-05	3.68413E-06	3.43193E-06	0.000133881	9.62531E-05	6.48966E-05	6.40726E-05	4.54611E-05	1.44418E-05	2.06888E-05	1.98994E-05	2.03411E-06	1.89253E-06	2.03411E-06	1.89253E-06	2.06888E-05	1.98994E-05	2.22389E-05
3835203774515	383520	3774515	1.40365E-05	1.36764E-05	3.62513E-06	3.37697E-06	0.000136652	9.8245E-05	6.62396E-05	6.53986E-05	4.64019E-05	1.47407E-05	2.11169E-05	2.03112E-05	2.07621E-06	1.9317E-06	2.07621E-06	1.9317E-06	2.11169E-05	2.03112E-05	2.26309E-05
3835303774515	383530	3774515	1.38222E-05	1.34676E-05	3.56977E-06	3.3254E-06	0.000139583	0.000100352	6.76604E-05	6.68013E-05	4.73971E-05	1.50569E-05	2.15699E-05	2.07469E-05	2.12074E-06	1.97313E-06	2.12074E-06	1.97313E-06	2.15699E-05	2.07469E-05	2.30446E-05
3835403774515	383540	3774515	1.36219E-05	1.32724E-05	3.51805E-06	3.27721E-06	0.000142665	0.000102568	6.91545E-05	6.82765E-05	4.84438E-05	1.53894E-05	2.20462E-05	2.1205E-05	2.16757E-06	2.0167E-06	2.16757E-06	2.0167E-06	2.20462E-05	2.1205E-05	2.34819E-05
3835503774515	383550	3774515	1.34098E-05	1.30657E-05	3.46327E-06	3.22619E-06	0.000145676	0.000104733	7.06141E-05	6.97176E-05	4.94663E-05	1.57142E-05	2.25115E-05	2.16526E-05	2.21332E-06	2.05927E-06	2.21332E-06	2.05927E-06	2.25115E-05	2.16526E-05	2.39028E-05
3835603774515	383560	3774515	1.32281E-05	1.28887E-05	3.41633E-06	3.18247E-06	0.000149008	0.000107129	7.22292E-05	7.13121E-05	5.05977E-05	1.60736E-05	2.30264E-05	2.21478E-05	2.26395E-06	2.10637E-06	2.26395E-06	2.10637E-06	2.30264E-05	2.21478E-05	2.43728E-05
3835703774515	383570	3774515	1.31234E-05	1.27867E-05	3.38931E-06	3.15729E-06	0.000153168	0.00011012	7.42459E-05	7.33032E-05	5.20104E-05	1.65224E-05	2.36693E-05	2.27662E-05	2.32716E-06	2.16518E-06	2.32716E-06	2.16518E-06	2.36693E-05	2.27662E-05	2.49789E-05
3835803774515	383580	3774515	1.307E-05	1.27346E-05	3.3755E-06	3.14443E-06	0.00015797	0.000113572	7.65735E-05	7.56013E-05	5.36409E-05	1.70403E-05	2.44113E-05	2.34799E-05	2.40011E-06	2.23305E-06	2.40011E-06	2.23305E-06	2.44113E-05	2.34799E-05	2.56847E-05
3835903774515	383590	3774515	1.3048E-05	1.27133E-05	3.36984E-06	3.13915E-06	0.000163253	0.00011737	7.91343E-05	7.81296E-05	5.54348E-05	1.76102E-05	2.52277E-05	2.42651E-05	2.48038E-06	2.30773E-06	2.48038E-06	2.30773E-06	2.52277E-05	2.42651E-05	2.6465E-05
3836003774515	383600	3774515	1.31898E-05	1.28514E-05	3.40645E-06	3.17326E-06	0.000170656	0.000122693	8.27229E-05	8.16726E-05	5.79487E-05	1.84088E-05	2.63717E-05	2.53655E-05	2.59286E-06	2.41238E-06	2.59286E-06	2.41238E-06	2.63717E-05	2.53655E-05	2.75882E-05
3836103774515	383610	3774515	1.33535E-05	1.30109E-05	3.44874E-06	3.21265E-06	0.000178692	0.00012847	8.66181E-05	8.55183E-05	6.06773E-05	1.92756E-05	2.76135E-05	2.65599E-05	2.71495E-06	2.52598E-06	2.71495E-06	2.52598E-06	2.76135E-05	2.65599E-05	2.88039E-05
3836203774515	383620	3774515	1.36303E-05	1.32806E-05	3.52022E-06	3.27925E-06	0.000188616	0.000135605	9.14287E-05	9.02679E-05	6.40472E-05	2.03462E-05	2.91471E-05	2.8035E-05	2.86574E-06	2.66627E-06	2.86574E-06	2.66627E-06	2.91471E-05	2.8035E-05	3.03208E-05
3836303774515	383630	3774515	1.40433E-05	1.3683E-05	3.62688E-06	3.3786E-06	0.000201008	0.000144514	9.74356E-05	9.61985E-05	6.82551E-05	2.16829E-05	3.10621E-05	2.98769E-05	3.05401E-06	2.84144E-06	3.05401E-06	2.84144E-06	3.10621E-05	2.98769E-05	3.22279E-05
3836403774515	383640	3774515	1.45119E-05	1.41396E-05	3.74791E-06	3.49135E-06	0.00021504	0.000154602	0.000104237	0.000102914	7.30197E-05	2.31965E-05	3.32304E-05	3.19624E-05	3.2672E-06	3.03978E-06	3.2672E-06	3.03978E-06	3.32304E-05	3.19624E-05	3.4389E-05
3836503774515	383650	3774515	1.49778E-05	1.45935E-05	3.86822E-06	3.60342E-06	0.0002299	0.000165285	0.00011144	0.000110025	7.80655E-05	2.47994E-05	3.55267E-05	3.41711E-05	3.49297E-06	3.24984E-06	3.49297E-06	3.24984E-06	3.55267E-05	3.41711E-05	3.66699E-05
3836603774515	383660	3774515	1.55033E-05	1.51055E-05	4.00393E-06	3.72984E-06	0.000246595	0.000177288	0.000119533	0.000118015	8.37345E-05	2.66003E-05	3.81066E-05	3.66526E-05	3.74663E-06	3.48584E-06	3.74663E-06	3.48584E-06	3.81066E-05	3.66526E-05	3.9232E-05
3836703774515	383670	3774515	1.61514E-05	1.5737E-05	4.17132E-06	3.88577E-06	0.00026639	0.00019152	0.000129128	0.000127489	9.04563E-05	2.87356E-05	4.11656E-05	3.95949E-05	4.04738E-06	3.76567E-06	4.04738E-06	3.76567E-06	4.11656E-05	3.95949E-05	4.22732E-05
3836803774515	383680	3774515	1.69874E-05	1.65516E-05	4.38724E-06	4.08691E-06	0.000290862	0.000209114	0.000140991	0.000139201	9.87662E-05	3.13755E-05	4.49473E-05	4.32323E-05	4.4192E-06	4.11161E-06	4.4192E-06	4.11161E-06	4.49473E-05	4.32323E-05	4.60329E-05
3836903774515	383690	3774515	1.79607E-05	1.74999E-05	4.63861E-06	4.32107E-06	0.000319557	0.000229744	0.0001549	0.000152934	0.00010851	3.44709E-05	4.93816E-05	4.74974E-05	4.85518E-06	4.51724E-06	4.85518E-06	4.51724E-06	4.93816E-05	4.74974E-05	5.04277E-05
3837003774515	383700	3774515	1.91141E-05	1.86237E-05	4.93648E-06	4.59855E-06	0.00035276	0.000253616	0.000170995	0.000168824	0.000119785	3.80525E-05	5.45125E-05	5.24325E-05	5.35965E-06	4.98659E-06	5.35965E-06	4.98659E-06	5.45125E-05	5.24325E-05	5.55283E-05
3837103774515	383710	3774515	2.03625E-05	1.98401E-05	5.25891E-06	4.8989E-06	0.000389874	0.000280298	0.000188985	0.000186586	0.000132387	4.2056E-05	6.02478E-05	5.7949E-05	5.92354E-06	5.51123E-06	5.92354E-06	5.51123E-06	6.02478E-05	5.7949E-05	6.11842E-05
3837203774515	383720	3774515	2.15975E-05	2.10433E-05	5.57784E-06	5.19601E-06	0.000431345	0.000310113	0.000209087	0.000206433	0.000146469	4.65294E-05	6.66562E-05	6.41129E-05	6.55362E-06	6.09745E-06	6.55362E-06	6.09745E-06	6.66562E-05	6.41129E-05	6.7428E-05
3837303774515	383730	3774515	2.29044E-05	2.23167E-05	5.91538E-06	5.51044E-06	0.00047604	0.000342247	0.000230753	0.000227823	0.000161646	5.13507E-05	7.3563E-05	7.07562E-05	7.23269E-06	6.72926E-06	7.23269E-06	6.72926E-06	7.3563E-05	7.07562E-05	7.41

			MSite Grubbing / Prep	MMass Grading / Excavation	MMass Grading / Excavation	MDrainage / Utilities Trenching	MFoundations / Concrete Pads	MBuilding / Structure Construction	MAsphalt Paving	MLandscaping or Other Finishing	MWaterside Construction (Piles)	RSSWDemolition	RSSWPlacing Base	RSSWForm/Plac e Rebar and Pour	Child Risk				
Unique Identifier	X (UTM)	Y (UTM)	2027	2027	2028	2028	2028	2028	2028	2028	2028	2029	2029	2029	3rd Trimester	0<2	2<16	Total	per million
3839003774515	383900	3774505	0.002918048	0.003431385	0.003385696	0.000719683	0.000935942	0.000688904	7.09068E-05	0.000830718	7.09068E-05	0.00462993	0.006718128	0.00398237	8.53069E-08	1.2499E-06	2.9215E-07	1.6274E-06	1.62739613
3839103774515	383910	3774505	0.003619499	0.004256235	0.004199562	0.000892683	0.001160927	0.000854506	8.79516E-05	0.001030409	8.79516E-05	0.005751771	0.008345944	0.004947307	1.05659E-07	1.5485E-06	3.6223E-07	2.01642E-06	2.0164218
3829703774515	382970	3774515	2.59019E-05	3.04585E-05	3.0053E-05	6.38823E-06	8.30784E-06	6.11503E-06	6.29401E-07	7.37383E-06	6.29401E-07	1.90588E-05	2.76547E-05	1.63931E-05	1.51661E-09	1.9657E-08	3.2648E-09	2.44388E-08	0.02443882
3829803774515	382980	3774515	2.64924E-05	3.11528E-05	3.0738E-05	6.53386E-06	8.49723E-06	6.25442E-06	6.43748E-07	7.54192E-06	6.43748E-07	1.95859E-05	2.84196E-05	1.68466E-05	1.57489E-09	2.0366E-08	3.3628E-09	2.53035E-08	0.02530348
3829903774515	382990	3774515	2.70494E-05	3.18079E-05	3.13843E-05	6.67124E-06	8.67589E-06	6.38593E-06	6.57284E-07	7.7005E-06	6.57284E-07	2.00913E-05	2.91529E-05	1.72812E-05	1.63333E-09	2.1072E-08	3.4585E-09	2.6164E-08	0.02616402
3830003774515	383000	3774515	2.76343E-05	3.24956E-05	3.2063E-05	6.81549E-06	8.86349E-06	6.52401E-06	6.71496E-07	7.867E-06	6.71496E-07	2.06278E-05	2.99313E-05	1.77427E-05	1.69649E-09	2.1833E-08	3.5606E-09	2.70905E-08	0.02709052
3830103774515	383010	3774515	2.86759E-05	3.37205E-05	3.32715E-05	7.07239E-06	9.19759E-06	6.76993E-06	6.96807E-07	8.16354E-06	6.96807E-07	2.14887E-05	3.11806E-05	1.84832E-05	1.79758E-09	2.3065E-08	3.7312E-09	2.85937E-08	0.02859374
3830203774515	383020	3774515	2.9829E-05	3.50764E-05	3.46094E-05	7.35677E-06	9.56742E-06	7.04214E-06	7.24826E-07	8.49179E-06	7.24826E-07	2.2412E-05	3.25203E-05	1.92774E-05	1.91292E-09	2.4465E-08	3.923E-09	3.03011E-08	0.03030107
3830303774515	383030	3774515	3.08818E-05	3.63144E-05	3.58309E-05	7.61642E-06	9.90509E-06	7.29069E-06	7.50408E-07	8.7915E-06	7.50408E-07	2.32573E-05	3.37469E-05	2.00045E-05	2.02659E-09	2.5836E-08	4.1056E-09	3.19684E-08	0.0319684
3830403774515	383040	3774515	3.1734E-05	3.73166E-05	3.68197E-05	7.82662E-06	1.01784E-05	7.49189E-06	7.71117E-07	9.03413E-06	7.71117E-07	2.39716E-05	3.47834E-05	2.06189E-05	2.1284E-09	2.7052E-08	4.2619E-09	3.34426E-08	0.03344262
3830503774515	383050	3774515	3.26197E-05	3.83581E-05	3.78473E-05	8.04505E-06	1.04625E-05	7.70099E-06	7.92639E-07	9.28626E-06	7.92639E-07	2.47203E-05	3.58696E-05	2.12628E-05	2.23863E-09	2.8364E-08	4.4279E-09	3.5031E-08	0.03503099
3830603774515	383060	3774515	3.36725E-05	3.95961E-05	3.90688E-05	8.3047E-06	1.08002E-05	7.94953E-06	8.18221E-07	9.58598E-06	8.18221E-07	2.55968E-05	3.71415E-05	2.20167E-05	2.37166E-09	2.9946E-08	4.6272E-09	3.69447E-08	0.03694472
3830703774515	383070	3774515	3.47698E-05	4.08865E-05	4.03421E-05	8.57534E-06	1.11522E-05	8.2086E-06	8.44886E-07	9.89837E-06	8.44886E-07	2.65232E-05	3.84857E-05	2.28136E-05	2.51652E-09	3.1662E-08	4.8401E-09	3.90184E-08	0.03901842
3830803774515	383080	3774515	3.59173E-05	4.22358E-05	4.16734E-05	8.85835E-06	1.15202E-05	8.4795E-06	8.72769E-07	1.0225E-05	8.72769E-07	2.7434E-05	3.98074E-05	2.3597E-05	2.66759E-09	3.345E-08	5.0619E-09	4.11798E-08	0.04117984
3830903774515	383090	3774515	3.69478E-05	4.34476E-05	4.28691E-05	9.1125E-06	1.18507E-05	8.72279E-06	8.9781E-07	1.05184E-05	8.9781E-07	2.827E-05	4.10204E-05	2.43161E-05	2.81752E-09	3.5214E-08	5.2725E-09	4.33042E-08	0.04330422
3831003774515	383100	3774515	3.79282E-05	4.46004E-05	4.40066E-05	9.3543E-06	1.21652E-05	8.95424E-06	9.21632E-07	1.07975E-05	9.21632E-07	2.91403E-05	4.22832E-05	2.50646E-05	2.98369E-09	3.7153E-08	5.4951E-09	4.56314E-08	0.04563143
3831103774515	383110	3774515	3.87025E-05	4.55109E-05	4.49049E-05	9.54526E-06	1.24135E-05	9.13703E-06	9.40446E-07	1.10179E-05	9.40446E-07	2.99451E-05	4.34509E-05	2.57568E-05	3.14068E-09	3.8959E-08	5.6944E-09	4.77946E-08	0.04779459
3831203774515	383120	3774515	3.94377E-05	4.63756E-05	4.57581E-05	9.7266E-06	1.26494E-05	9.31062E-06	9.58313E-07	1.12272E-05	9.58313E-07	3.07405E-05	4.46051E-05	2.6441E-05	3.2914E-09	4.0694E-08	5.8852E-09	4.98704E-08	0.04987038
3831303774515	383130	3774515	4.0134E-05	4.71943E-05	4.65659E-05	9.89833E-06	1.28727E-05	9.475E-06	9.75233E-07	1.14255E-05	9.75233E-07	3.15546E-05	4.57864E-05	2.71413E-05	3.44613E-09	4.2467E-08	6.0766E-09	5.19902E-08	0.05199021
3831403774515	383140	3774515	4.07969E-05	4.79738E-05	4.7335E-05	1.00618E-05	1.30853E-05	9.63149E-06	9.9134E-07	1.16142E-05	9.9134E-07	3.23469E-05	4.6936E-05	2.78227E-05	3.59617E-09	4.4187E-08	6.2612E-09	5.40439E-08	0.0540439
3831503774515	383150	3774515	4.14653E-05	4.87598E-05	4.81106E-05	1.02267E-05	1.32997E-05	9.7893E-06	1.00758E-06	1.18045E-05	1.00758E-06	3.31704E-05	4.81309E-05	2.85311E-05	3.74493E-09	4.5892E-08	6.4461E-09	5.60825E-08	0.05608255
3831603774515	383160	3774515	4.21393E-05	4.95524E-05	4.88926E-05	1.03929E-05	1.35159E-05	9.94842E-06	1.02396E-06	1.19963E-05	1.02396E-06	3.3997E-05	4.93304E-05	2.9242E-05	3.88687E-09	4.7522E-08	6.6263E-09	5.80354E-08	0.05803536
3831703774515	383170	3774515	4.28133E-05	5.0345E-05	4.96746E-05	1.05591E-05	1.37321E-05	1.01075E-05	1.04034E-06	1.21882E-05	1.04034E-06	3.48423E-05	5.0557E-05	2.99691E-05	4.01751E-09	4.903E-08	6.799E-09	5.98465E-08	0.05984653
3831903774515	383190	3774515	4.41335E-05	5.18974E-05	5.12064E-05	1.08847E-05	1.41555E-05	1.04192E-05	1.07242E-06	1.2564E-05	1.07242E-06	3.64768E-05	5.29287E-05	3.1375E-05	4.24481E-09	5.1671E-08	7.1175E-09	6.30331E-08	0.06303313
3832003774515	383200	3774515	4.47574E-05	5.2631E-05	5.19302E-05	1.10386E-05	1.43556E-05	1.05665E-05	1.08758E-06	1.27417E-05	1.08758E-06	3.72473E-05	5.40466E-05	3.20377E-05	4.32723E-09	5.2645E-08	7.2507E-09	6.42233E-08	0.06422331
3832103774515	383210	3774515	4.54147E-05	5.34039E-05	5.26929E-05	1.12007E-05	1.45664E-05	1.07217E-05	1.10355E-06	1.29288E-05	1.10355E-06	3.80708E-05	5.52415E-05	3.2746E-05	4.39069E-09	5.3417E-08	7.3736E-09	6.51814E-08	0.06518137
3832203774515	383220	3774515	4.6111E-05	5.42227E-05	5.35007E-05	1.13724E-05	1.47897E-05	1.08861E-05	1.12047E-06	1.3127E-05	1.12047E-06	3.89598E-05	5.65315E-05	3.35107E-05	4.44161E-09	5.4056E-08	7.4918E-09	6.59892E-08	0.06598919
3832303774515	383230	3774515	4.6824E-05	5.50611E-05	5.4328E-05	1.15483E-05	1.50184E-05	1.10544E-05	1.13779E-06	1.333E-05	1.13779E-06	3.98768E-05	5.78621E-05	3.42995E-05	4.47284E-09	5.4481E-08	7.5974E-09	6.65514E-08	0.06655144
3832403774515	383240	3774515	4.75815E-05	5.5952E-05	5.5207E-05	1.17351E-05	1.52614E-05	1.12332E-05	1.1562E-06	1.35456E-05	1.1562E-06	4.08656E-05	5.92969E-05	3.515E-05	4.49006E-09	5.4757E-08	7.6971E-09	6.69443E-08	0.06694433
3832503774515	383250	3774515	4.83614E-05	5.6869E-05	5.61118E-05	1.19274E-05	1.55115E-05	1.14173E-05	1.17515E-06	1.37676E-05	1.17515E-06	4.18888E-05	6.07815E-05	3.603E-05	4.48899E-09	5.4837E-08	7.7839E-09	6.71096E-08	0.06710956
3832603774515	383260	3774515	4.91913E-05	5.7845E-05	5.70748E-05	1.21321E-05	1.57778E-05	1.16133E-05	1.19532E-06	1.40039E-05	1.19532E-06	4.29836E-05	6.23702E-05	3.69718E-05	4.47843E-09	5.4817E-08	7.8677E-09	6.71629E-08	0.06716293
3832703774515	383270	3774515	5.00826E-05	5.8893E-05	5.81089E-05	1.2352E-05	1.60636E-05	1.18237E-05	1.21698E-06	1.42577E-05	1.21698E-06	4.41814E-05	6.41082E-05	3.8002E-05	4.45983E-09	5.4716E-08	7.9496E-09	6.71257E-08	0.06712571
3832903774515	383290	3774515	5.18094E-05	6.09236E-05	6.01124E-05	1.27778E-05	1.66175E-05	1.22314E-05	1.25894E-06	1.47492E-05	1.25894E-06	4.65209E-05	6.75028E-05	4.00143E-05	4.36201E-09	5.3846E-08	8.0473E-09	6.62555E-08	0.06625546
3833003774515	383300	3774515	5.25837E-05	6.18341E-05	6.10107E-05	1.29688E-05	1.68658E-05	1.24142E-05	1.27775E-06	1.49697E-05	1.27775E-06	4.75939E-05	6.90598E-05	4.09373E-05	4.27708E-09	5.3006E-08	8.0461E-09	6.53296E-08	0.06532956
3833103774515	383310	3774515	5.33802E-05	6.27708E-05	6.1935E-05	1.31653E-05	1.71213E-05	1.26022E-05	1.29711E-06	1.51964E-05	1.29711E-06	4.87106E-05	7.06802E-05	4.18978E-05	4.19573E-09	5.2207E-08	8.0444E-09	6.44474E-08	0.06444738
3833303774515	383330	3774515	5.50402E-05	6.47227E-05	6.38609E-05	1.35747E-05	1.76537E-05	1.29941E-05	1.33744E-06	1.5669E-05	1.33744E-06	5.11093E-05	7.41608E-05	4.3961E-05	4.05012E-09	5.0804E-08	8.0467E-09	6.29006E-08	0.06290058
3833403774515	383340	3774515	5.56807E-05	6.5476E-05	6.46042E-05	1.37326E-05	1.78592E-05	1.31453E-05	1.35301E-06	1.58513E-05	1.35301E-06	5.21761E-05	7.57087E-05	4.48786E-05	3.95949E-09	4.9886E-08	8.0074E-09	6.18527E-08	0.06185275
3833503774515	383350	3774515	5.61932E-05	6.60786E-05	6.51988E-05	1.3859E-05	1.80236E-05	1.32663E-05	1.36546E-06	1.59972E-05	1.36546E-06	5.30994E-05	7.70484E-05	4.56728E-05	3.85835E-09	4.8836E-08	7.9434E-09	6.06381E-08	0.06063806
3833603774515	383360	3774515	5.65274E-05	6.64716E-05	6.55865E-05	1.39415E-05	1.81308E-05	1.33452E-05	1.37358E-06	1.60924E-05	1.37358E-06	5.40945E-05	7.84923E-05	4.65286E-05	3.75028E-09	4.7682E-08	7.857E-09	5.92893E-08	0.05928926
3833703774515	383370	3774515	5.69452E-05	6.69629E-05	6.60713E-05	1.40445E-05	1.82647E-05	1.34439E-05	1.38373E-06	1.62113E-05	1.38373E-06	5.5155E-05	8.00312E-05	4.74409E-05	3.66517E-09	4.679E-08	7.8015E-09	5.82566E-08	0.05825664
3833803774515	383380	3774515	5.73685E-05	6.74607E-05	6.65625E-05	1.41489E-05	1.84005E-05	1.35438E-05	1.39402E-06	1.63318E-05	1.39402E-06	5.62468E-05	8.16153E-05	4.83799E-05	3.58653E-09	4.5974E-08	7.7508E-09	5.73109E-08	0.05731089
3833903774515	383390	3774515	5.79924E-05	6.81943E-05	6.72863E-05	1.43028E-05	1.86006E-05	1.36911E-05	1.40918E-06	1.65094E-05	1.40918E-06	5.74696E-05	8.33896E-05	4.94316E-05	3.52247E-09	4.5339E-08	7.7286E-09	5.65903E-08	0.05659033
3834103774515	383410	3774515	5.95521E-05	7.00284E-05	6.9096E-05	1.46874E-05	1.91009E-05	1.40593E-05	1.44708E-06	1.69535E-05	1.44708E-06	6.02332E-05	8.73997E-05	5.18088E-05	3.42117E-09	4.4398E-08	7.7316E-09	5.55512E-08	0.05555123
3834203774515	383420	3774515	6.01426E-05	7.07227E-05	6.9781E-05	1.48331E-05	1.92903E-05	1.41987E-05	1.46143E-06	1.71216E-05	1.46143E-06	6.14685E-05	8.91921E-05	5.28713E-05	3.36448E-09	4.3839E-08	7.7114E-09	5.49149E-08	0.05491488
3834303774515	383430	3774515	6.07609E-05	7.14498E-05	7.04984E-05	1.49856E-05	1.94886E-05	1.43447E-05	1.47645E-06	1.72976E-05	1.47645E-06	6.2763E-05	9.10704E-05	5.39847E-05	3.31289E-09	4.3338E-08	7.6979E-09	5.43487E-08	0.05434866
3834403774515	383440	3774515	6.1329E-05	7.21179E-05	7.11577E-05	1.51257E-05	1.96708E-05	1.44788E-05	1.49026E-06	1.74593E-05	1.49026E-06	6.40387E-05	9.29216E-05	5.5082E-05	3.26186E-09	4.2836E-08	7.6812E-09	5.37786E-08	0.05377859
3834503774515	383450	3774515	6.18192E-05	7.26943E-05	7.17264E-05	1.52466E-05	1.98281E-05	1.45945E-05	1.50217E-06	1.75989E-05	1.50217E-06	6.52771E-05	9.47185E-05	5.61472E-05	3.21055E-09	4.2321E-08	7.6584E-09	5.31895E-08	0.05318951
3834603774515	383460	3774515	6.23707E-05	7.33428E-05	7.23662E-05	1.53826E-05	2.00049E-05	1.47247E-05	1.51557E-06	1.77559E-05	1.51557E-06	6.6609E-05	9.66511E-05	5.72928E-05	3.16586E-09	4.1885E-08	7.6469E-09	5.26977E-08	0.0526977
3834703774515	383470	3774515	6.34179E-05	7.45743E-05	7.35813E-05	1.56409E-05	2.03408E-05	1.4972E-05	1.54102E-06	1.8054E-05	1.54102E-06	6.84775E-05	9.93623E-05	5.89E-05	3.14767E-09	4.1797E-08	7.699E-09	5.26439E-08	0.05264385
3834803774515	383480	3774515	6.45932E-05	7.59564E-05	7.4945E-05	1.59307E-05	2.07178E-05	1.52494E-05	1.56958E-06	1.83886E-05	1.56958E-06	7.05112E-05	0.000102313	6.06493E-05	3.13675E-09	4.1802E-08	7.7676E-09	5.27063E-08	0.05270629
3834903774515	383490	3774515	6.57964E-05	7.73712E-05	7.6341E-05	1.62275E-05	2.11037E-05	1.55335E-05	1.59881E-06	1.87311E-05	1.59881E-06	7.26292E-05	0.000105387	6.2471E-05	3.12883E-09	4.1844E-08	7.8413E-09	5.28137E-08	0.05281372
3835003774515	383500	3774515	6.69829E-05	7.87664E-05	7.77176E-05	1.65201E-05	2.14843E-05	1.58136E-05	1.62764E-06	1.90689E-05	1.62764E-06	7.47753E-05	0.000108501	6.43169E-05	3.1211E-09	4.1883E-08	7.9139E-09	5.29182E-08	0.05291824
3835103774515	383510	3774515	6.82696E-05	8.02795E-05	7.92106E-05	1.68375E-05	2.1897E-05	1.61174E-05	1.65891E-06	1.94352E-05	1.65891E-06	7.70742E-05	0.000111836	6.62943E-05	3.11866E-09	4.1991E-08	7.9989E-09	5.31089E-08	0.05310891
3835203774515	383520	3774515	6.94728E-05	8.16943E-05	8.06066E-05	1.71342E-05	2.22829E-05	1.64014E-05	1.68815E-06	1.97777E-05	1.68815E-06	7.93419E-05	0.000115127	6.82449E-05	3.11389E-09	4.2064E-08	8.0756E-09	5.32536E-08	0.05325362
3835303774515	383530	3774515	7.07428E-05	8.31878E-05	8.20801E-05	1.74474E-05	2.26902E-05	1.67013E-05	1.71901E-06	2.01393E-05	1.71901E-06	8.17344E-05	0.000118598	7.03027E-05	3.11288E-09	4.2185E-08	8.1611E-09	5.34592E-08	0.05345919
3835403774515	383540	3774515	7.20853E-05	8.47664E-05	8.36377E-05	1.77785E-05	2.31208E-05	1.70182E-05	1.75163E-06	2.05214E-05	1.75163E-06	8.4261E-05	0.000122265	7.2476E-05	3.11531E-09	4.235E-08	8.2554E-09	5.37212E-08	0.05372118
3835503774515	383550	3774515	7.33776E-05	8.6286E-05	8.51371E-05	1.80972E-05	2.35353E-05	1.73233E-05	1.78303E-06	2.08893E-05	1.78303E-06	8.67845E-05	0.000125926	7.46465E-05	3.11639E-09	4.2495E-08	8.3448E-09	5.39564E-08	0.05395637
3835603774515	383560	3774515	7.48203E-05	8.79826E-05	8.6811E-05	1.84531E-05	2.39981E-05	1.76639E-05	1.81809E-06	2.13001E-05	1.81809E-06	8.95326E-05	0.000129914	7.70102E-05	3.12413E-09	4.2729E-08	8.4521E-09	5.43053E-08	0.0543053
3835703774515	383570	3774515	7.66808E-05	9.01703E-05	8.89697E-05	1.89119E-05	2.45948E-05	1.81031E-05	1.8633E-06	2.18297E-05	1.8633E-06	9.27954E-05	0.000134648	7.98166E-05	3.14876E-09	4.3194E-08	8.6062E-09	5.49491E-08	0.05494912
3835803774515	383580	3774515	7.88476E-05	9.27184E-05	9.14838E-05	1.94463E-05	2.52898E-05	1.86147E-05	1.91595E-06	2.24666E-05	1.91595E-06	9.64792E-05	0.000139993	8.29853E-05	3.18587E-09	4.3832E-08	8.7947E-09	5.58123E-08	0.05581231
3835903774515	383590	3774515	8.12429E-05	9.5535E-05	9.42629E-05	2.00371E-05	2.6058E-05	1.91801E-05	1.97415E-06	2.31284E-05	1.97415E-06	0.000100503	0.000145832	8.64463E-05	3.23155E-09	4.4588E-08	9.0083E-09	5.68277E-08	0.05682775
3836003774515	383600	3774515	8.46909E-05	9.95895E-05	9.82635E-05	2.08875E-05	2.7164E-05	1.99942E-05	2.05794E-06	2.411E-05	2.05794E-06	0.000105831	0.000153563	9.10289E-05	3.31676E-09	4.5896E-08	9.3361E-09	5.85492E-08	0.05854918
3836103774515	383610	3774515	8.8423E-05	0.000103978	0.000102594	2.18079E-05	2.8361E-05	2.08753E-05	2.14863E-06	2.51725E-05	2.14863E-06	0.000111617	0.000161959	9.60059E-05	3.41099E-09	4.7335E-08	9.6933E-09	6.04391E-08	0.06043914
3836203774515	383620	3774515	9.30798E-05	0.000109454	0.000107997	2.29564E-05	2.98546E-05	2.19746E-05	2.26178E-06	2.64982E-05	2.26178E-06	0.000118632	0.000172138	0.00010204	3.53711E-09	4.9227E-08	1.0147E-08	6.29114E-08	0.06291135
3836303774515	383630	3774515	9.89341E-05	0.000116338	0.000114789	2.44003E-05	3.17324E-05	2.33568E-05	2.40404E-06	2.81648E-05	2.40404E-06	0.000127254	0.000184648	0.000109456	3.70294E-09	5.1688E-08	1.0725E-08	6.61162E-08	0.06611615
3836403774515	383640	3774515	0.000105568	0.00012414	0.000122487	2.60365E-05	3.38603E-05	2.4923E-05	2.56525E-06	3.00535E-05	2.56525E-06	0.000137005	0.000198797	0.000117843	3.89171E-09	5.4487E-08	1.138E-08	6.97586E-08	0.06975856
3836503774515	383650	3774515	0.00011257	0.000132373	0.000130611	2.77634E-05	3.61061E-05	2.6576E-05	2.73539E-06	3.20468E-05	2.73539E-06	0.000147423	0.000213914	0.000126804	4.08902E-09	5.7418E-08	1.2069E-08	7.35764E-08	0.07357643
3836603774515	383660	3774515	0.000120436	0.000141622	0.000139737	2.97032E-05	3.86288E-05	2.84329E-05	2.92651E-06	3.42859E-05	2.92651E-06	0.000159167	0.000230955	0.000136906	4.31153E-09	6.0719E-08	1.2844E-08	7.78747E-08	0.07787474
3836703774515	383670	3774515	0.000129771	0.0001526	0.000150569	3.20057E-05	4.16232E-05	3.06369E-05	3.15337E-06	3.69437E-05	3.15337E-06	0.000173076	0.000251137	0.000148869	4.57929E-09	6.4678E-08	1.3767E-08	8.30246E-08	0.08302456
3836803774515	383680	3774515	0.000141313	0.000166173	0.00016396	3.48523E-05	4.53251E-05	3.33617E-05	3.43382E-06	4.02294E-05	3.43382E-06	0.00019027	0.000276085	0.000163658	4.91455E-09	6.9619E-08	1.4914E-08	8.94468E-08	0.08944682
3836903774515	383690	3774515	0.000154804	0.000182037	0.000179613	3.81797E-05	4.96523E-05	3.65468E-05	3.76165E-06	4.40701E-05	3.76165E-06	0.00021043	0.000305338	0.000180998	5.3074E-09	7.54E-08	1.6256E-08	9.69638E-08	0.09696383
3837003774515	383700	3774515	0.000170462	0.00020045	0.000197781	4.20414E-05	5.46745E-05	4.02434E-05	4.14213E-06	4.85277E-05	4.14213E-06	0.000233693	0.000339094	0.000201008	5.76872E-09	8.218E-08	1.7818E-08	1.05767E-07	0.10576672
3837103774515	383710	3774515	0.000187825	0.000220867	0.000217926	4.63236E-05	6.02435E-05	4.43425E-05	4.56403E-06	5.34706E-05	4.56403E-06	0.000260865	0.000378521	0.00022438	6.27166E-09	8.9571E-08	1.9548E-08	1.15391E-07	0.11539066
3837203774515	383720	3774515	0.000206992	0.000243406	0.000240165	5.10509E-05	6.63913E-05	4.88676E-05	5.02979E-06	5.89272E-05	5.02979E-06	0.000291478	0.00042294	0.000250711	6.81457E-09	9.7591E-08	2.1448E-08	1.25853E-07	0.12585341
3837303774515	383730	3774515	0.000227608	0.000267649	0.000264085	5.61354E-05	7.30036E-05	5.37346E-05	5.53074E-06	6.47961E-05	5.53074E-06	0.000324586	0.000470981	0.000279188	7.39879E-09	1.0622E-07	2.3491E-08	1.37109E-07	0.13710855
3837403774515	383740	3774515	0.000251221	0.000295415	0.000291481	6.1959E-05	8.05771E-05	5.93092E-05	6.10451E-06	7.15182E-05	6.10451E-06	0.000362513	0.000526014	0.000311811	8.06974E-09	1.1612E-07	2.5835E-08	1.50023E-07	0.15002314
3837503774515	383750	3774515	0.000277323	0.000326109	0.000321767	6.83967E-05	8.89493E-05	6.54715E-05	6.73878E-06	7.89491E-05	6.73878E-06	0.000404439	0.00058685	0.000347873	8.81335E-09	1.2708E-07	2.8428E-08	1.64325E-07	0.16432509

Unique Identifier	X (UTM)	Y (UTM)	EGIODemolition 2025	EGIOSite Grubbing / Prep 2025	EGIOMass Grading / Excavation 2025	EGIOMass Grading / Excavation 2026	EGIODrainage / Utilities Trenching 2026	EGIODrainage / Utilities Trenching 2027	EGIOFoundations / Concrete Pads 2026	EGIOFoundations / Concrete Pads 2027	EGIOBuilding / Structure Construction 2026	EGIOBuilding / Structure Construction 2027	EGIOAsphalt Paving 2027	EGIOArchitectural Coating 2027	EGIOLandscaping or Other Finishing 2027	EGIOWaterside Construction (Piles) 2027	HIWaterside Construction (Landscaping) 2025	HIWaterside Construction (Landscaping) 2026	KMDemolition 2025	KMSite Grubbing / Prep 2025	KMMass Grading / Excavation 2025
3837603774515	383760	3774515	0.000413882	0.00016233	5.37588E-05	5.26512E-05	0.000122259	0.00012207	0.000160632	0.000160528	0.000172057	0.000167933	6.69536E-06	6.69536E-06	0.000181324	6.69536E-06	7.29721E-05	7.06865E-05	0.000117044	0.000507978	0.000386117
3837703774515	383770	3774515	0.000453062	0.0001777	5.88478E-05	5.76354E-05	0.000133832	0.000133626	0.000175838	0.000175725	0.000188344	0.00018383	7.32916E-06	7.32916E-06	0.000198488	7.32916E-06	8.07307E-05	7.82021E-05	0.000130269	0.000565377	0.000429747
3837803774515	383780	3774515	0.000500118	0.00019615	6.496E-05	6.36216E-05	0.000147733	0.000147505	0.000194101	0.000193976	0.000207907	0.000202923	8.0904E-06	8.0904E-06	0.000219104	8.0904E-06	8.99962E-05	8.71773E-05	0.000146047	0.000633855	0.000481797
3837903774515	383790	3774515	0.000557046	0.00021848	7.23543E-05	7.08636E-05	0.000164549	0.000164295	0.000216196	0.000216056	0.000231572	0.000226022	9.01132E-06	9.01132E-06	0.000244044	9.01132E-06	0.000101156	9.79876E-05	0.000165039	0.00071628	0.000544449
3838003774515	383800	3774515	0.000624079	0.00024477	8.10612E-05	7.9391E-05	0.00018435	0.000184065	0.000242212	0.000242055	0.000259439	0.00025322	1.00957E-05	1.00957E-05	0.000273412	1.00957E-05	0.000114251	0.000110673	0.00018731	0.000812937	0.000617919
3838103774515	383810	3774515	0.000702196	0.00027541	9.12077E-05	8.93285E-05	0.000207425	0.000207105	0.00027253	0.000272354	0.000291913	0.000284916	1.13594E-05	1.13594E-05	0.000307635	1.13594E-05	0.000129469	0.000125414	0.000213172	0.000925182	0.000703237
3838203774515	383820	3774515	0.000794881	0.00031176	0.000103247	0.000101119	0.000234804	0.000234442	0.000308502	0.000308303	0.000330444	0.000322523	1.28588E-05	1.28588E-05	0.000348241	1.28588E-05	0.00014748	0.00014286	0.000243764	0.001057954	0.000804158
3838303774515	383830	3774515	0.000901821	0.00035371	0.000117137	0.000114723	0.000266393	0.000265982	0.000350006	0.00034978	0.0003749	0.000365914	1.45887E-05	1.45887E-05	0.000395092	1.45887E-05	0.000168223	0.000162954	0.000278978	0.001210782	0.000920324
3838403774515	383840	3774515	0.001026383	0.00040256	0.000133316	0.000130569	0.000303189	0.000302721	0.00039835	0.000398093	0.000426683	0.000416455	1.66038E-05	1.66038E-05	0.000449663	1.66038E-05	0.00019234	0.000186315	0.000319896	0.001388372	0.00105531
3838503774515	383850	3774515	0.001170554	0.00045911	0.000152042	0.00014891	0.000345776	0.000345242	0.000454304	0.000454011	0.000486617	0.000474953	1.8936E-05	1.8936E-05	0.000512825	1.8936E-05	0.000220212	0.000213314	0.00036716	0.001593502	0.001211231
3838603774515	383860	3774515	0.001337969	0.00052477	0.000173788	0.000170207	0.00039523	0.00039462	0.00051928	0.000518945	0.000556214	0.000542882	2.16443E-05	2.16443E-05	0.00058617	2.16443E-05	0.000252532	0.000244622	0.00042194	0.00183125	0.001391945
3838703774515	383870	3774515	0.001530813	0.00060041	0.000198836	0.000194739	0.000452195	0.000451497	0.000594125	0.000593741	0.000636382	0.000621128	2.47639E-05	2.47639E-05	0.000670656	2.47639E-05	0.000289725	0.00028065	0.000484953	0.00210473	0.001599819
3838803774515	383880	3774515	0.001763258	0.00069157	0.000229028	0.00022431	0.000520858	0.000520054	0.000684339	0.000683898	0.000733013	0.000715443	2.85242E-05	2.85242E-05	0.000772491	2.85242E-05	0.000334513	0.000324036	0.000560818	0.002433989	0.001850091
3838903774515	383890	3774515	0.002046362	0.00080261	0.000265801	0.000260324	0.000604486	0.000603553	0.000794215	0.000793702	0.000850703	0.000830312	3.31039E-05	3.31039E-05	0.00089652	3.31039E-05	0.00038903	0.000376845	0.000653147	0.002834702	0.002154676
3839003774515	383900	3774515	0.002396859	0.00094008	0.000311326	0.000304912	0.00070802	0.000706928	0.000930246	0.000929646	0.00099641	0.000972526	3.87739E-05	3.87739E-05	0.001050074	3.87739E-05	0.000456486	0.000442188	0.000767379	0.003330481	0.002531521
3839103774515	383910	3774515	0.002839465	0.00111368	0.000368816	0.000361217	0.000838764	0.00083747	0.001102026	0.001101315	0.001180408	0.001152114	4.59339E-05	4.59339E-05	0.001243982	4.59339E-05	0.000541635	0.00052467	0.000911571	0.003956282	0.003007196
3829703774515	382970	3774525	9.72033E-05	3.8125E-05	1.26257E-05	1.23655E-05	2.87134E-05	2.86691E-05	3.77256E-05	3.77013E-05	4.04089E-05	3.94403E-05	1.57246E-06	1.57246E-06	4.25852E-05	1.57246E-06	1.00978E-05	9.78156E-06	1.07066E-05	4.64673E-05	3.53201E-05
3829803774525	382980	3774525	0.000102072	4.0034E-05	1.3258E-05	1.29848E-05	3.01514E-05	3.01049E-05	3.96151E-05	3.95895E-05	4.24327E-05	4.14156E-05	1.65121E-06	1.65121E-06	4.4718E-05	1.65121E-06	1.03723E-05	1.00474E-05	1.09849E-05	4.76754E-05	3.62384E-05
3829903774525	382990	3774525	0.000107353	4.2105E-05	1.3944E-05	1.36567E-05	3.17116E-05	3.16626E-05	4.16648E-05	4.16379E-05	4.46282E-05	4.35585E-05	1.73665E-06	1.73665E-06	4.70318E-05	1.73665E-06	1.06575E-05	1.03237E-05	1.12746E-05	4.89326E-05	3.7194E-05
3830003774525	383000	3774525	0.000113164	4.4385E-05	1.46988E-05	1.4396E-05	3.34282E-05	3.33766E-05	4.39203E-05	4.38919E-05	4.70441E-05	4.59165E-05	1.83066E-06	1.83066E-06	4.95778E-05	1.83066E-06	1.09625E-05	1.06191E-05	1.15846E-05	5.02782E-05	3.82168E-05
3830103774525	383010	3774525	0.0001207	4.734E-05	1.56777E-05	1.53547E-05	3.56543E-05	3.55993E-05	4.6845E-05	4.68148E-05	5.01769E-05	4.89742E-05	1.95256E-06	1.95256E-06	5.28793E-05	1.95256E-06	1.13733E-05	1.10171E-05	1.19988E-05	5.20756E-05	3.9583E-05
3830203774525	383020	3774525	0.000129242	5.0691E-05	1.67872E-05	1.64413E-05	3.81775E-05	3.81186E-05	5.01602E-05	5.01279E-05	5.37279E-05	5.24401E-05	2.09075E-06	2.09075E-06	5.66216E-05	2.09075E-06	1.18272E-05	1.14567E-05	1.24559E-05	5.40596E-05	4.10911E-05
3830303774525	383030	3774525	0.000137892	5.4083E-05	1.79107E-05	1.75416E-05	4.07326E-05	4.06697E-05	5.35173E-05	5.34827E-05	5.73237E-05	5.59497E-05	2.23067E-06	2.23067E-06	6.0411E-05	2.23067E-06	1.22487E-05	1.18651E-05	1.28814E-05	5.59061E-05	4.24946E-05
3830403774525	383040	3774525	0.000145976	5.7254E-05	1.89607E-05	1.857E-05	4.31205E-05	4.3054E-05	5.66547E-05	5.66181E-05	6.06842E-05	5.92297E-05	2.36144E-06	2.36144E-06	6.39526E-05	2.36144E-06	1.25949E-05	1.22004E-05	1.32344E-05	5.74383E-05	4.36593E-05
3830503774525	383050	3774525	0.000154715	6.0681E-05	2.00958E-05	1.96818E-05	4.57021E-05	4.56316E-05	6.00466E-05	6.00078E-05	6.43174E-05	6.27757E-05	2.50282E-06	2.50282E-06	6.77814E-05	2.50282E-06	1.29483E-05	1.25428E-05	1.35965E-05	5.90098E-05	4.48538E-05
3830603774525	383060	3774525	0.000164757	6.462E-05	2.14002E-05	2.09592E-05	4.86684E-05	4.85933E-05	6.39439E-05	6.39027E-05	6.84919E-05	6.68502E-05	2.66527E-06	2.66527E-06	7.21808E-05	2.66527E-06	1.33484E-05	1.29303E-05	1.39993E-05	6.07581E-05	4.61827E-05
3830703774525	383070	3774525	0.000175616	6.8879E-05	2.28107E-05	2.23407E-05	5.18762E-05	5.17961E-05	6.81585E-05	6.81146E-05	7.30063E-05	7.12564E-05	2.84094E-06	2.84094E-06	7.69383E-05	2.84094E-06	1.3761E-05	1.333E-05	1.44203E-05	6.2585E-05	4.75713E-05
3830803774525	383080	3774525	0.000187113	7.3388E-05	2.4304E-05	2.38033E-05	5.52723E-05	5.51871E-05	7.26206E-05	7.25738E-05	7.77858E-05	7.59213E-05	3.02693E-06	3.02693E-06	8.19751E-05	3.02693E-06	1.41951E-05	1.37505E-05	1.48887E-05	6.46181E-05	4.91167E-05
3830903774525	383090	3774525	0.000198934	7.8025E-05	2.58393E-05	2.5307E-05	5.8764E-05	5.86733E-05	7.72082E-05	7.71584E-05	8.26996E-05	8.07174E-05	3.21814E-06	3.21814E-06	8.71537E-05	3.21814E-06	1.46059E-05	1.41484E-05	1.53119E-05	6.64548E-05	5.05128E-05
3831003774525	383100	3774525	0.000212155	8.321E-05	2.75567E-05	2.69889E-05	6.26696E-05	6.25729E-05	8.23396E-05	8.22865E-05	8.8196E-05	8.6082E-05	3.43203E-06	3.43203E-06	9.29461E-05	3.43203E-06	1.49952E-05	1.45255E-05	1.56672E-05	6.79969E-05	5.16849E-05
3831103774525	383110	3774525	0.000224335	8.7987E-05	2.91387E-05	2.85383E-05	6.62674E-05	6.61651E-05	8.70667E-05	8.70105E-05	9.32593E-05	9.10239E-05	3.62906E-06	3.62906E-06	9.8282E-05	3.62906E-06	1.53073E-05	1.48279E-05	1.59818E-05	6.93621E-05	5.27226E-05
3831203774525	383120	3774525	0.000236236	9.2655E-05	3.06845E-05	3.00523E-05	6.97829E-05	6.96753E-05	9.16856E-05	9.16265E-05	9.82068E-05	9.58528E-05	3.82158E-06	3.82158E-06	0.000103496	3.82158E-06	1.55836E-05	1.50955E-05	1.62624E-05	7.058E-05	5.36483E-05
3831303774525	383130	3774525	0.000248487	9.746E-05	3.22758E-05	3.16108E-05	7.34019E-05	7.32887E-05	9.64406E-05	9.63783E-05	0.0001033	0.000100824	4.01977E-06	4.01977E-06	0.000108863	4.01977E-06	1.58186E-05	1.53231E-05	1.65385E-05	7.17783E-05	5.45592E-05
3831403774525	383140	3774525	0.000259912	0.00010194	3.37598E-05	3.30643E-05	7.67769E-05	7.66584E-05	0.000100875	0.00010081	0.000108049	0.00010546	4.2046E-06	4.2046E-06	0.000113869	4.2046E-06	1.60141E-05	1.55125E-05	1.67965E-05	7.2898E-05	5.54102E-05
3831503774525	383150	3774525	0.000271185	0.00010636	3.5224E-05	3.44983E-05	8.01067E-05	7.99831E-05	0.00010525	0.000105182	0.000112736	0.000110033	4.38695E-06	4.38695E-06	0.000118807	4.38695E-06	1.62061E-05	1.56985E-05	1.7059E-05	7.40373E-05	5.62763E-05
3831603774525	383160	3774525	0.000281649	0.00011047	3.65832E-05	3.58294E-05	8.31977E-05	8.30693E-05	0.000109311	0.00010924	0.000117086	0.000114279	4.55623E-06	4.55623E-06	0.000123392	4.55623E-06	1.63872E-05	1.5874E-05	1.73238E-05	7.51865E-05	5.71497E-05
3831703774525	383170	3774525	0.000291224	0.00011422	3.78268E-05	3.70475E-05	8.60261E-05	8.58933E-05	0.000113027	0.000112954	0.000121066	0.000118164	4.71112E-06	4.71112E-06	0.000127586	4.71112E-06	1.65595E-05	1.60408E-05	1.75908E-05	7.63455E-05	5.80307E-05
3831903774525	383190	3774525	0.0003074	0.00012057	3.9928E-05	3.91053E-05	9.08046E-05	9.06645E-05	0.000119305	0.000119228	0.000127791	0.000124728	4.97281E-06	4.97281E-06	0.000134673	4.97281E-06	1.68644E-05	1.63362E-05	1.81113E-05	7.86045E-05	5.97478E-05
3832003774525	383200	3774525	0.000313149	0.00012282	4.06747E-05	3.98366E-05	9.25026E-05	9.23599E-05	0.000121536	0.000121458	0.000130181	0.00012706	5.0658E-06	5.0658E-06	0.000137192	5.0658E-06	1.69882E-05	1.64561E-05	1.83603E-05	7.96849E-05	6.0569E-05
3832103774525	383210	3774525	0.000317083	0.00012436	4.11857E-05	4.03371E-05	9.36648E-05	9.35202E-05	0.000123063	0.000122984	0.000131816	0.000128657	5.12944E-06	5.12944E-06	0.000138915	5.12944E-06	1.71138E-05	1.65777E-05	1.86205E-05	8.08144E-05	6.14276E-05
3832203774525	383220	3774525	0.000319796	0.00012543	4.1538E-05	4.06822E-05	9.4466E-05	9.43203E-05	0.000124116	0.000124036	0.000132944	0.000129757	5.17332E-06	5.17332E-06	0.000140104	5.17332E-06	1.72483E-05	1.67081E-05	1.88921E-05	8.1993E-05	6.23235E-05
3832303774525	383230	3774525	0.000320945	0.00012588	4.16873E-05	4.08284E-05	9.48057E-05	9.46594E-05	0.000124562	0.000124482	0.000133422	0.000130224	5.19192E-06	5.19192E-06	0.000140607	5.19192E-06	1.73793E-05	1.68349E-05	1.91705E-05	8.32011E-05	6.32417E-05
3832403774525	383240	3774525	0.000320685	0.00012578	4.16535E-05	4.07953E-05	9.47287E-05	9.45825E-05	0.000124461	0.000124381	0.000133313	0.000130118	5.18771E-06	5.18771E-06	0.000140493	5.18771E-06	1.75174E-05	1.69687E-05	1.94579E-05	8.44485E-05	6.41899E-05
3832503774525	383250	3774525	0.000318933	0.00012509	4.1426E-05	4.05725E-05	9.42113E-05	9.4066E-05	0.000123781	0.000123701	0.000132585	0.000129407	5.15937E-06	5.15937E-06	0.000139726	5.15937E-06	1.76555E-05	1.71025E-05	1.97543E-05	8.57352E-05	6.51679E-05
3832603774525	383260	3774525	0.000316373	0.00012409	4.10935E-05	4.02468E-05	9.34552E-05	9.3311E-05	0.000122788	0.000122709	0.000131521	0.000128369	5.11796E-06	5.11796E-06	0.000138605	5.11796E-06	1.78026E-05	1.7245E-05	2.00644E-05	8.70808E-05	6.61907E-05
3832703774525	383270	3774525	0.000313805	0.00012308	4.07598E-05	3.992E-05	9.26963E-05	9.25533E-05	0.000121791	0.000121712	0.000130453	0.000127326	5.07641E-06	5.07641E-06	0.000137479	5.07641E-06	1.79748E-05	1.74118E-05	2.04016E-05	8.85442E-05	6.73031E-05
3832803774525	383280	3774525	0.000310104	0.00012163	4.02792E-05	3.94493E-05	9.16032E-05	9.14618E-05	0.000120355	0.000120277	0.000128915	0.000125825	5.01654E-06	5.01654E-06	0.000135858	5.01654E-06	1.81471E-05	1.75787E-05	2.07478E-05	9.0047E-05	6.84453E-05
3832903774525	383290	3774525	0.000303646	0.00011909	3.94403E-05	3.86277E-05	8.96955E-05	8.95571E-05	0.000117848	0.000117772	0.00012623	0.000123204	4.91207E-06	4.91207E-06	0.000133029	4.91207E-06	1.82744E-05	1.7702E-05	2.10624E-05	9.14122E-05	6.9483E-05
3833003774525	383300	3774525	0.000296406	0.00011625	3.85E-05	3.77068E-05	8.75557E-05	8.74219E-05	0.000115038	0.000114964	0.000123221	0.000120267	4.79496E-06	4.79496E-06	0.000129857	4.79496E-06	1.83874E-05	1.78115E-05	2.13679E-05	9.27382E-05	7.04909E-05
3833103774525	383310	3774525	0.000289023	0.00011336	3.7541E-05	3.67675E-05	8.5376E-05	8.52443E-05	0.000112173	0.000112101	0.000120151	0.000117271	4.67552E-06	4.67552E-06	0.000126622	4.67552E-06	1.84897E-05	1.79106E-05	2.16734E-05	9.40641E-05	7.14988E-05
3833203774525	383320	3774525	0.000281191	0.00011029	3.65237E-05	3.57712E-05	8.30624E-05	8.29342E-05	0.000109133	0.000109063	0.000116895	0.000114093	4.54882E-06	4.54882E-06	0.000123191	4.54882E-06	1.85345E-05	1.7954E-05	2.19472E-05	9.52526E-05	7.24021E-05
3833303774525	383330	3774525	0.000273197	0.00010715	3.54853E-05	3.47542E-05	8.0701E-05	8.05765E-05	0.000106031	0.000105962	0.000113572	0.0001085	4.4195E-06	4.4195E-06	0.000119689	4.4195E-06	1.85758E-05	1.7994E-05	2.21984E-05	9.63428E-05	7.32308E-05
3833403774525	383340	3774525	0.000263945	0.00010352	3.42837E-05	3.35773E-05	7.79682E-05	7.78479E-05	0.00010244	0.000102374	0.000109726	0.000107096	4.26984E-06	4.26984E-06	0.000115636	4.26984E-06	1.85579E-05	1.79766E-05	2.24089E-05	9.72562E-05	7.39251E-05
3833503774525	383350	3774525	0.000254056	9.9644E-05	3.29992E-05	3.23193E-05	7.5047E-05	7.49312E-05	9.86019E-05	9.85383E-05	0.000105615	0.000103083	4.10986E-06	4.10986E-06	0.000111303	4.10986E-06	1.8452E-05	1.78741E-05	2.24972E-05	9.76393E-05	7.42163E-05
3833603774525	383360	3774525	0.000245748	9.6386E-05	3.192E-05	3.12623E-05	7.25927E-05	7.24807E-05	9.53773E-05	9.53158E-05	0.000102161	9.97123E-05	3.97546E-06	3.97546E-06	0.000107663	3.97546E-06	1.84E-05	1.78237E-05	2.26081E-05	9.81206E-05	7.45821E-05
3833703774525	383370	3774525	0.00023796	9.3331E-05	3.09085E-05	3.02717E-05	7.02923E-05	7.01839E-05	9.2355E-05	9.22954E-05	9.89237E-05	9.65525E-05	3.84948E-06	3.84948E-06	0.000104251	3.84948E-06	1.83444E-05	1.77698E-05	2.27076E-05	9.85527E-05	7.49106E-05
3833803774525	383380	3774525	0.000230712	9.0488E-05	2.9967E-05	2.93496E-05	6.81512E-05	6.8046E-05	8.95417E-05	8.9484E-05	9.59104E-05	9.36115E-05	3.73222E-06	3.73222E-06	0.000101076	3.73222E-06	1.83175E-05	1.77437E-05	2.28502E-05	9.91715E-05	7.53809E-05
3833903774525	383390	3774525	0.000224128	8.7906E-05	2.91118E-05	2.8512E-05	6.62064E-05	6.61042E-05	8.69865E-05	8.69304E-05	9.31734E-05	9.09401E-05	3.62571E-06	3.62571E-06	9.81915E-05	3.62571E-06	1.83193E-05	1.77455E-05	2.30335E-05	9.99671E-05	7.59856E-05
3834003774525	383400	3774525	0.000218047	8.5521E-05	2.8322E-05	2.77385E-05	6.44101E-05	6.43107E-05	8.46265E-05	8.45719E-05	9.06455E-05	8.84728E-05	3.52734E-06	3.52734E-06	9.55275E-05	3.52734E-06	1.83408E-05	1.77663E-05	2.32349E-05	0.000100841	7.66501E-05
3834103774525	383410	3774525	0.000212317	8.3274E-05	2.75777E-05	2.70095E-05	6.27173E-05	6.26206E-05	8.24024E-05	8.23492E-05	8.82632E-05	8.61476E-05	3.43464E-06	3.43464E-06	9.30169E-05	3.43464E-06	1.83677E-05	1.77924E-05	2.34454E-05	0.000101755	7.73444E-05
3834203774525	383420	3774525	0.000206955	8.117E-05	2.68812E-05	2.63273E-05	6.11334E-05	6.1039E-05	8.03212E-05	8.02694E-05	8.60341E-05	8.39719E-05	3.3479E-06	3.3479E-06	9.06677E-05	3.3479E-06	1.84054E-05	1.78289E-05	2.36672E-05	0.000102717	7.8076E-05
3834303774525	383430	3774525	0.000201943	7.9205E-05	2.62302E-05	2.56897E-05	5.96528E-05	5.95608E-05	7.8376E-05	7.832555E-05	8.39505E-05	8.19383E-05	3.26682E-06	3.26682E-06	8.84719E-05	3.26682E-06	1.8452E-05	1.78741E-05	2.39003E-05	0.000103729	7.8845E-05
3834403774525	383440	3774525	0.000196886	7.7221E-05	2.55733E-05	2.50464E-05	5.81591E-05	5.80693E-05	7.64134E-05	7.63641E-05	8.18483E-05	7.98864E-05	3.18501E-06	3.18501E-06	8.62565E-05	3.18501E-06	1.84717E-05	1.78932E-05	2.40949E-05	0.000104574	7.9487E-05
3834503774525	383450	3774525	0.000191757	7.521E-05	2.49072E-05	2.4394E-05	5.66441E-05	5.65567E-05	7.44229E-05	7.43749E-05	7.97162E-05	7.78055E-05	3.10205E-06	3.10205E-06	8.40096E-05	3.10205E-06	1.8452E-05	1.78741E-05	2.42397E-05	0.000105202	7.99648E-05
3834603774525	383460	3774525	0.000187104	7.3385E-05	2.43028E-05	2.38021E-05	5.52697E-05	5.51844E-05	7.26171E-05	7.25703E-05	7.7782E-05	7.59176E-05	3.02678E-06	3.02678E-06	8.19712E-05	3.02678E-06	1.84592E-05	1.7881E-05	2.4414E-05	0.000105958	8.05397E-05
3834703774525	383470	3774525	0.000183925	7.2138E-05	2.38898E-05	2.33976E-05	5.43304E-05	5.42466E-05	7.13831E-05	7.1337E-05	7.64602E-05	7.46275E-05	2.97534E-06	2.97534E-06	8.05782E-05	2.97534E-06	1.86081E-05	1.80252E-05	2.4767E-05	0.000107491	8.17043E-05
3834803774525	383480	3774525	0.000181221	7.1077E-05	2.35387E-05	2.30537E-05	5.35318E-05	5.34492E-05	7.03338E-05	7.02884E-05	7.53363E-05	7.35305E-05	2.93161E-06	2.93161E-06	7.93937E-05	2.93161E-06	1.87929E-05	1.82042E-05	2.51699E-05	0.000109239	8.30332E-05
3834903774525	383490	3774525	0.000178733	7.0102E-05	2.32155E-05	2.27372E-05	5.27969E-05	5.27154E-05	6.93682E-05	6.93234E-05	7.4302E-05	7.2521E-05	2.89136E-06	2.89136E-06	7.83037E-05	2.89136E-06	1.89902E-05	1.83954E-05	2.55885E-05	0.000111056	8.44144E-05
3835003774525	383500	3774525	0.000176389	6.9182E-05	2.2911E-05	2.2439E-05	5.21044E-05	5.2024E-05	6.84583E-05	6.84142E-05	7.33274E-05	7.15698E-05	2.85344E-06	2.85344E-06	7.72767E-05	2.85344E-06	1.91893E-05	1.85883E-05	2.6014E-05	0.000112902	8.58179E-05
3835103774525	383510	3774525	0.000174359	6.8386E-05	2.26473E-05	2.21807E-05	5.15047E-05	5.14253E-05	6.76705E-05	6.76268E-05	7.24835E-05	7.07462E-05	2.8206E-06	2.8206E-06	7.63873E-05	2.8206E-06	1.94117E-05	1.88037E-05	2.64734E-05	0.000114896	8.73335E-05
3835203774525	383520	3774525	0.000172374	6.7607E-05	2.23895E-05	2.19282E-05	5.09184E-05	5.08398E-05	6.69001E-05	6.68569E-05	7.16583E-05	6.99407E-05	2.78849E-06	2.78849E-06	7.55177E-05	2.78849E-06	1.9627E-05	1.90123E-05	2.69283E-05	0.000116871	8.88341E-05
3835303774525	383530	3774525	0.00017064	6.6927E-05	2.21643E-05	2.17077E-05	5.04063E-05	5.03285E-05	6.62273E-05	6.61845E-05	7.09377E-05	6.92373E-05	2.76044E-06	2.76044E-06	7.47582E-05	2.76044E-06	1.98602E-05	1.92382E-05	2.74103E-05	0.000118963	9.04243E-05
3835403774525	383540	3774525	0.000169176	6.6353E-05	2.19742E-05	2.15214E-05	4.99738E-05	4.98967E-05	6.56591E-05	6.56167E-05	7.03291E-05	6.86433E-05	2.73676E-06	2.73676E-06	7.41168E-05	2.73676E-06	2.01185E-05	1.94884E-05	2.79285E-05	0.000121212	9.21339E-05
3835503774525	383550	3774525	0.000167928	6.5864E-05	2.1812E-05	2.13626E-05	4.9605E-05	4.95285E-05	6.51745E-05	6.51325E-05	6.981E-05	6.81367E-05	2.71656E-06	2.71656E-06	7.35698E-05	2.71656E-06	2.0393E-05	1.97543E-05	2.84762E-05	0.000123589	9.39406E-05
3835603774525	383560	3774525	0.000166985	6.5494E-05	2.16895E-05	2.12426E-05	4.93264E-05	4.92503E-05	6.48085E-05	6.47667E-05	6.9418E-05	6.77541E-05	2.7013E-06	2.7013E-06	7.31567E-05	2.7013E-06	2.0698E-05	2.00497E-05	2.90714E-05	0.000126172	9.59041E-05
3835703774525	383570	3774525	0.000167056	6.5522E-05	2.16988E-05	2.12518E-05	4.93477E-05	4.92715E-05	6.48364E-05	6.47945E-05	6.94478E-05	6.77832E-05	2.70247E-06	2.70247E-06	7.31881E-05	2.70247E-06	2.11321E-05	2.04702E-05	2.98521E-05	0.00012956	9.84797E-05
3835803774525	383580	3774525	0.000167865	6.5839E-05	2.18038E-05	2.13546E-05	4.95864E-05	4.95099E-05	6.51501E-05	6.51081E-05	6.97839E-05	6.81112E-05	2.71554E-06	2.71554E-06	7.35423E-05	2.71554E-06	2.16631E-05	2.09846E-05	3.078E-05	0.000133587	0.000101541

			KMMass Grading / Excavation	KMDrainage / Utilities Trenching	KMFoundations / Concrete Pads	KMBuilding / Structure Construction	KMAsphalt Paving	KMArchitectural Coating	KMLandscaping or Other Finishing	KMWaterside Construction (Piles)	EWNDemolition	EWNSite Grubbing / Prep	EWNDrainage / Utilities Trenching	EWNDrainage / Utilities Trenching	EWNDrainage / Utilities Trenching	EWNFoundation s / Concrete Pads	EWNBuilding / Structure Construction	EWNAsphalt Paving	EWNLandscaping or Other Finishing	EWNWaterside Construction (Piles)	ISDemolition
Unique Identifier	X (UTM)	Y (UTM)	2026	2026	2026	2026	2026	2026	2026	2026	2027	2027	2027	2028	2029	2029	2029	2029	2029	2029	2027
3837603774515	383760	3774515	0.000382121	0.000137223	7.26179E-05	0.000249417	8.01278E-06	8.01278E-06	0.00025743	8.01278E-06	0.00029802	1.62425E-05	3.81403E-05	3.74038E-05	3.66299E-05	3.17283E-05	6.88961E-05	4.90159E-06	7.13469E-05	4.90159E-06	6.96866E-05
3837703774515	383770	3774515	0.000425299	0.000152729	8.08234E-05	0.0002776	8.91818E-06	8.91818E-06	0.000286518	8.91818E-06	0.000329367	1.79509E-05	4.21521E-05	4.13381E-05	4.04828E-05	3.50656E-05	7.61429E-05	5.41716E-06	7.88515E-05	5.41716E-06	7.55102E-05
3837803774515	383780	3774515	0.000476811	0.000171227	9.06127E-05	0.000311223	9.99835E-06	9.99835E-06	0.000321221	9.99835E-06	0.000366809	1.99915E-05	4.69439E-05	4.60374E-05	4.50848E-05	3.90518E-05	8.47988E-05	6.03297E-06	8.78152E-05	6.03297E-06	8.25313E-05
3837903774515	383790	3774515	0.000538815	0.000193493	0.000102396	0.000351694	1.12985E-05	1.12985E-05	0.000362992	1.12985E-05	0.000411907	2.24495E-05	5.27156E-05	5.16976E-05	5.0628E-05	4.38532E-05	9.52247E-05	6.77472E-06	9.86121E-05	6.77472E-06	9.10558E-05
3838003774515	383800	3774515	0.000611524	0.000219604	0.000116213	0.000399152	1.28232E-05	1.28232E-05	0.000411975	1.28232E-05	0.000464839	2.53343E-05	5.94898E-05	5.8341E-05	5.71339E-05	4.94886E-05	0.000107461	7.6453E-06	0.000111284	7.6453E-06	0.000101119
3838103774515	383810	3774515	0.000695959	0.000249925	0.000132259	0.000454264	1.45937E-05	1.45937E-05	0.000468858	1.45937E-05	0.000526347	2.86866E-05	6.73615E-05	6.60606E-05	6.46938E-05	5.60369E-05	0.000121681	8.65693E-06	0.000126009	8.65693E-06	0.000112865
3838203774515	383820	3774515	0.000795835	0.000285791	0.00015124	0.000519455	1.6688E-05	1.6688E-05	0.000536144	1.6688E-05	0.000599156	3.26548E-05	7.66795E-05	7.51987E-05	7.36428E-05	6.37884E-05	0.000138513	9.85443E-06	0.00014344	9.85443E-06	0.000126825
3838303774515	383830	3774515	0.000910799	0.000327076	0.000173087	0.000594494	1.90987E-05	1.90987E-05	0.000613593	1.90987E-05	0.000683006	3.72247E-05	8.74106E-05	8.57226E-05	8.39489E-05	7.27154E-05	0.000157897	1.12335E-05	0.000163514	1.12335E-05	0.000142951
3838403774515	383840	3774515	0.001044389	0.000375049	0.000198475	0.000681691	2.19E-05	2.19E-05	0.000703591	2.19E-05	0.000780508	4.25387E-05	9.98888E-05	9.79599E-05	9.5933E-05	8.30958E-05	0.000180438	1.28372E-05	0.000186856	1.28372E-05	0.000161746
3838503774515	383850	3774515	0.001198696	0.000430462	0.000227799	0.000782409	2.51357E-05	2.51357E-05	0.000807545	2.51357E-05	0.000893178	4.86794E-05	0.000114308	0.000112101	0.000109781	9.50912E-05	0.000206485	1.46903E-05	0.00021383	1.46903E-05	0.000183505
3838603774515	383860	3774515	0.00137754	0.000494686	0.000261786	0.000899144	2.88859E-05	2.88859E-05	0.00092803	2.88859E-05	0.001023842	5.58007E-05	0.000131031	0.0001285	0.000125841	0.000109002	0.000236692	1.68393E-05	0.000245111	1.68393E-05	0.000208772
3838703774515	383870	3774515	0.001583263	0.000568563	0.000300882	0.001033423	3.31998E-05	3.31998E-05	0.001066623	3.31998E-05	0.001174207	6.39958E-05	0.000150274	0.000147372	0.000144323	0.000125011	0.000271453	1.93124E-05	0.000281109	1.93124E-05	0.000237886
3838803774515	383880	3774515	0.001830945	0.000657508	0.000347951	0.001195089	3.83934E-05	3.83934E-05	0.001233482	3.83934E-05	0.001355284	7.38647E-05	0.000173448	0.000170099	0.000166579	0.000144289	0.000313314	2.22906E-05	0.00032446	2.22906E-05	0.000272997
3838903774515	383890	3774515	0.002132377	0.000765755	0.000405235	0.001391839	4.47142E-05	4.47142E-05	0.001436553	4.47142E-05	0.001575686	8.58769E-05	0.000201655	0.000197761	0.000193669	0.000167754	0.000364267	2.59156E-05	0.000377225	2.59156E-05	0.000315787
3839003774515	383900	3774515	0.002505322	0.000899683	0.000476109	0.001635267	5.25346E-05	5.25346E-05	0.001687801	5.25346E-05	0.001848415	0.000100741	0.000236559	0.000231991	0.000227191	0.000196789	0.000427316	3.04012E-05	0.000442517	3.04012E-05	0.000368793
3839103774515	383910	3774515	0.002976075	0.001068734	0.00056557	0.001942535	6.24059E-05	6.24059E-05	0.002004941	6.24059E-05	0.002192697	0.000119505	0.00028062	0.000275201	0.000269507	0.000233443	0.000506907	3.60637E-05	0.000524939	3.60637E-05	0.000435771
3829703774525	382970	3774525	3.49546E-05	1.25525E-05	6.64273E-06	2.28155E-05	7.3297E-07	7.3297E-07	2.35484E-05	7.3297E-07	4.45475E-05	2.4279E-06	5.70116E-06	5.59106E-06	5.47538E-06	4.7427E-06	1.02985E-05	7.32682E-07	1.06648E-05	7.32682E-07	1.21265E-05
3829803774525	382980	3774525	3.58634E-05	1.28788E-05	6.81543E-06	2.34086E-05	7.52026E-07	7.52026E-07	2.41607E-05	7.52026E-07	4.57649E-05	2.49425E-06	5.85697E-06	5.74386E-06	5.62502E-06	4.87231E-06	1.05799E-05	7.52705E-07	1.09563E-05	7.52705E-07	1.26379E-05
3829903774525	382990	3774525	3.68091E-05	1.32185E-05	6.99515E-06	2.40259E-05	7.71857E-07	7.71857E-07	2.47978E-05	7.71857E-07	4.70283E-05	2.5631E-06	6.01865E-06	5.90243E-06	5.7803E-06	5.00681E-06	1.0872E-05	7.73484E-07	1.12587E-05	7.73484E-07	1.31842E-05
3830003774525	383000	3774525	3.78213E-05	1.35819E-05	7.18751E-06	2.46866E-05	7.93082E-07	7.93082E-07	2.54797E-05	7.93082E-07	4.83836E-05	2.63697E-06	6.1921E-06	6.07252E-06	5.94688E-06	5.1511E-06	1.11853E-05	7.95774E-07	1.15832E-05	7.95774E-07	1.37794E-05
3830103774525	383010	3774525	3.91734E-05	1.40675E-05	7.44446E-06	2.55691E-05	8.21434E-07	8.21434E-07	2.63906E-05	8.21434E-07	5.02136E-05	2.7367E-06	6.4263E-06	6.3022E-06	6.1718E-06	5.34593E-06	1.16084E-05	8.25872E-07	1.20213E-05	8.25872E-07	1.45507E-05
3830203774525	383020	3774525	4.06658E-05	1.46034E-05	7.72809E-06	2.65433E-05	8.5273E-07	8.5273E-07	2.7396E-05	8.5273E-07	5.22426E-05	2.84729E-06	6.68598E-06	6.55686E-06	6.42119E-06	5.56195E-06	1.20774E-05	8.59245E-07	1.25071E-05	8.59245E-07	1.54086E-05
3830303774525	383030	3774525	4.20548E-05	1.51023E-05	7.99206E-06	2.74499E-05	8.81856E-07	8.81856E-07	2.83318E-05	8.81856E-07	5.41262E-05	2.94995E-06	6.92704E-06	6.79327E-06	6.65271E-06	5.76248E-06	1.25129E-05	8.90224E-07	1.2958E-05	8.90224E-07	1.62525E-05
3830403774525	383040	3774525	4.32074E-05	1.55162E-05	8.21109E-06	2.82022E-05	9.06025E-07	9.06025E-07	2.91083E-05	9.06025E-07	5.56576E-05	3.03341E-06	7.12302E-06	6.98547E-06	6.84093E-06	5.92552E-06	1.28669E-05	9.15411E-07	1.33246E-05	9.15411E-07	1.70224E-05
3830503774525	383050	3774525	4.43896E-05	1.59407E-05	8.43575E-06	2.89738E-05	9.30814E-07	9.30814E-07	2.99047E-05	9.30814E-07	5.72196E-05	3.11854E-06	7.32292E-06	7.18151E-06	7.03292E-06	6.09181E-06	1.3228E-05	9.41102E-07	1.36986E-05	9.41102E-07	1.78426E-05
3830603774525	383060	3774525	4.57047E-05	1.6413E-05	8.68567E-06	2.98323E-05	9.58391E-07	9.58391E-07	3.07906E-05	9.58391E-07	5.89883E-05	3.21494E-06	7.54928E-06	7.4035E-06	7.25031E-06	6.28012E-06	1.36369E-05	9.70192E-07	1.4122E-05	9.70192E-07	1.87703E-05
3830703774525	383070	3774525	4.7079E-05	1.69065E-05	8.94683E-06	3.07292E-05	9.87208E-07	9.87208E-07	3.17165E-05	9.87208E-07	6.08106E-05	3.31426E-06	7.7825E-06	7.63221E-06	7.4743E-06	6.47413E-06	1.40582E-05	1.00016E-06	1.45583E-05	1.00016E-06	1.97568E-05
3830803774525	383080	3774525	4.86084E-05	1.74557E-05	9.23748E-06	3.17275E-05	1.01928E-06	1.01928E-06	3.27468E-05	1.01928E-06	6.27325E-05	3.419E-06	8.02846E-06	7.87342E-06	7.71052E-06	6.67874E-06	1.45025E-05	1.03177E-06	1.50184E-05	1.03177E-06	2.07879E-05
3830903774525	383090	3774525	4.999E-05	1.79518E-05	9.50004E-06	3.26293E-05	1.04825E-06	1.04825E-06	3.36776E-05	1.04825E-06	6.46237E-05	3.52208E-06	8.2705E-06	8.11079E-06	7.94297E-06	6.88009E-06	1.49397E-05	1.06288E-06	1.54711E-05	1.06288E-06	2.18065E-05
3831003774525	383100	3774525	5.115E-05	1.83684E-05	9.72049E-06	3.33865E-05	1.07257E-06	1.07257E-06	3.4459E-05	1.07257E-06	6.63695E-05	3.61722E-06	8.49392E-06	8.3299E-06	8.15754E-06	7.06595E-06	1.53433E-05	1.09159E-06	1.58891E-05	1.09159E-06	2.28838E-05
3831103774525	383110	3774525	5.2177E-05	1.87372E-05	9.91565E-06	3.40568E-05	1.09411E-06	1.09411E-06	3.51509E-05	1.09411E-06	6.77248E-05	3.69109E-06	8.66737E-06	8.49999E-06	8.32412E-06	7.21024E-06	1.56566E-05	1.11388E-06	1.62135E-05	1.11388E-06	2.39498E-05
3831203774525	383120	3774525	5.30931E-05	1.90662E-05	1.00898E-05	3.46548E-05	1.11332E-06	1.11332E-06	3.57681E-05	1.11332E-06	6.8835E-05	3.7516E-06	8.80946E-06	8.63934E-06	8.46058E-06	7.32844E-06	1.59133E-05	1.13214E-06	1.64793E-05	1.13214E-06	2.50327E-05
3831303774525	383130	3774525	5.39945E-05	1.93899E-05	1.02611E-05	3.52431E-05	1.13222E-06	1.13222E-06	3.63754E-05	1.13222E-06	6.97998E-05	3.80418E-06	8.93293E-06	8.76042E-06	8.57916E-06	7.43115E-06	1.61363E-05	1.14801E-06	1.67103E-05	1.14801E-06	2.61239E-05
3831403774525	383140	3774525	5.48368E-05	1.96924E-05	1.04211E-05	3.57929E-05	1.14988E-06	1.14988E-06	3.69428E-05	1.14988E-06	7.06114E-05	3.84841E-06	9.0368E-06	8.86229E-06	8.67892E-06	7.51756E-06	1.63239E-05	1.16136E-06	1.69046E-05	1.16136E-06	2.7197E-05
3831503774525	383150	3774525	5.56939E-05	2.00001E-05	1.0584E-05	3.63523E-05	1.16786E-06	1.16786E-06	3.75202E-05	1.16786E-06	7.13847E-05	3.89056E-06	9.13577E-06	8.95935E-06	8.77397E-06	7.59989E-06	1.65027E-05	1.17408E-06	1.70897E-05	1.17408E-06	2.83259E-05
3831603774525	383160	3774525	5.65583E-05	2.03106E-05	1.07483E-05	3.69166E-05	1.18598E-06	1.18598E-06	3.81026E-05	1.18598E-06	7.21198E-05	3.93062E-06	9.22984E-06	9.0516E-06	8.86432E-06	7.67815E-06	1.66726E-05	1.18617E-06	1.72657E-05	1.18617E-06	2.94898E-05
3831703774525	383170	3774525	5.74301E-05	2.06237E-05	1.0914E-05	3.74856E-05	1.20426E-06	1.20426E-06	3.86899E-05	1.20426E-06	7.28089E-05	3.96818E-06	9.31803E-06	9.13809E-06	8.94902E-06	7.75151E-06	1.68319E-05	1.1975E-06	1.74307E-05	1.1975E-06	3.07026E-05
3831903774525	383190	3774525	5.91295E-05	2.12339E-05	1.12369E-05	3.85948E-05	1.2399E-06	1.2399E-06	3.98347E-05	1.2399E-06	7.40034E-05	4.03328E-06	9.4709E-06	9.28801E-06	9.09583E-06	7.87868E-06	1.71081E-05	1.21715E-06	1.77167E-05	1.21715E-06	3.32442E-05
3832003774525	383200	3774525	5.99422E-05	2.15258E-05	1.13913E-05	3.91253E-05	1.25694E-06	1.25694E-06	4.03822E-05	1.25694E-06	7.44858E-05	4.05957E-06	9.53264E-06	9.34855E-06	9.15512E-06	7.93004E-06	1.72196E-05	1.22508E-06	1.78321E-05	1.22508E-06	3.45436E-05
3832103774525	383210	3774525	6.07919E-05	2.18309E-05	1.15528E-05	3.96799E-05	1.27476E-06	1.27476E-06	4.09546E-05	1.27476E-06	7.49681E-05	4.08586E-06	9.59437E-06	9.40909E-06	9.21441E-06	7.98139E-06	1.73311E-05	1.23302E-06	1.79476E-05	1.23302E-06	3.58989E-05
3832203774525	383220	3774525	6.16785E-05	2.21493E-05	1.17213E-05	4.02586E-05	1.29335E-06	1.29335E-06	4.15519E-05	1.29335E-06	7.54658E-05	4.11299E-06	9.65806E-06	9.47156E-06	9.27558E-06	8.03438E-06	1.74462E-05	1.2412E-06	1.80668E-05	1.2412E-06	3.73129E-05
3832303774525	383230	3774525	6.25872E-05	2.24756E-05	1.1894E-05	4.08518E-05	1.3124E-06	1.3124E-06	4.21642E-05	1.3124E-06	7.59559E-05	4.13969E-06	9.72078E-06	9.53306E-06	9.33581E-06	8.08655E-06	1.75595E-05	1.24926E-06	1.81841E-05	1.24926E-06	3.87562E-05
3832403774525	383240	3774525	6.35256E-05	2.28126E-05	1.20723E-05	4.14642E-05	1.33208E-06	1.33208E-06	4.27963E-05	1.33208E-06	7.64689E-05	4.16765E-06	9.78643E-06	9.59745E-06	9.39887E-06	8.14117E-06	1.76781E-05	1.2577E-06	1.83069E-05	1.2577E-06	4.02205E-05
3832503774525	383250	3774525	6.44934E-05	2.31602E-05	1.22563E-05	4.2096E-05	1.35238E-06	1.35238E-06	4.34484E-05	1.35238E-06	7.69742E-05	4.1952E-06	9.85111E-06	9.66087E-06	9.46098E-06	8.19497E-06	1.77949E-05	1.26601E-06	1.84279E-05	1.26601E-06	4.16317E-05
3832603774525	383260	3774525	6.55057E-05	2.35236E-05	1.24486E-05	4.27567E-05	1.3736E-06	1.3736E-06	4.41303E-05	1.3736E-06	7.75179E-05	4.22482E-06	9.92068E-06	9.7291E-06	9.5278E-06	8.25285E-06	1.79206E-05	1.27495E-06	1.8558E-05	1.27495E-06	4.30248E-05
3832703774525	383270	3774525	6.66065E-05	2.3919E-05	1.26578E-05	4.34752E-05	1.39669E-06	1.39669E-06	4.48719E-05	1.39669E-06	7.81534E-05	4.25946E-06	1.0002E-05	9.80887E-06	9.60591E-06	8.32051E-06	1.80675E-05	1.2854E-06	1.87102E-05	1.2854E-06	4.44373E-05
3832803774525	383280	3774525	6.7737E-05	2.43249E-05	1.28727E-05	4.42131E-05	1.42039E-06	1.42039E-06	4.56335E-05	1.42039E-06	7.87966E-05	4.29451E-06	1.00843E-05	9.88959E-06	9.68496E-06	8.38898E-06	1.82162E-05	1.29598E-06	1.88642E-05	1.29598E-06	4.57144E-05
3832903774525	383290	3774525	6.8764E-05	2.46937E-05	1.30678E-05	4.48834E-05	1.44193E-06	1.44193E-06	4.63253E-05	1.44193E-06	7.9256E-05	4.31955E-06	1.01431E-05	9.94725E-06	9.74143E-06	8.43789E-06	1.83224E-05	1.30354E-06	1.89741E-05	1.30354E-06	4.65108E-05
3833003774525	383300	3774525	6.97614E-05	2.50519E-05	1.32574E-05	4.55345E-05	1.46284E-06	1.46284E-06	4.69973E-05	1.46284E-06	7.96541E-05	4.34125E-06	1.01941E-05	9.99722E-06	9.79037E-06	8.48028E-06	1.84144E-05	1.31009E-06	1.90695E-05	1.31009E-06	4.7018E-05
3833103774525	383310	3774525	7.07588E-05	2.54101E-05	1.34469E-05	4.61855E-05	1.48376E-06	1.48376E-06	4.76693E-05	1.48376E-06	8.00293E-05	4.3617E-06	1.02421E-05	1.00443E-05	9.83648E-06	8.52023E-06	1.85012E-05	1.31626E-06	1.91593E-05	1.31626E-06	4.72514E-05
3833203774525	383320	3774525	7.16528E-05	2.57311E-05	1.36168E-05	4.6769E-05	1.5025E-06	1.5025E-06	4.82715E-05	1.5025E-06	8.01365E-05	4.36754E-06	1.02558E-05	1.00578E-05	9.84966E-06	8.53164E-06	1.85259E-05	1.31802E-06	1.9185E-05	1.31802E-06	4.71088E-05
3833303774525	383330	3774525	7.24729E-05	2.60257E-05	1.37727E-05	4.73043E-05	1.5197E-06	1.5197E-06	4.8824E-05	1.5197E-06	8.01901E-05	4.37046E-06	1.02627E-05	1.00645E-05	9.85625E-06	8.53734E-06	1.85383E-05	1.3189E-06	1.91978E-05	1.3189E-06	4.66883E-05
3833403774525	383340	3774525	7.31601E-05	2.62724E-05	1.39033E-05	4.77528E-05	1.53411E-06	1.53411E-06	4.92869E-05	1.53411E-06	8.0037E-05	4.36212E-06	1.02431E-05	1.00453E-05	9.83742E-06	8.52104E-06	1.85029E-05	1.31638E-06	1.91611E-05	1.31638E-06	4.58597E-05
3833503774525	383350	3774525	7.34482E-05	2.63759E-05	1.3958E-05	4.79409E-05	1.54015E-06	1.54015E-06	4.94811E-05	1.54015E-06	7.93555E-05	4.32498E-06	1.01559E-05	9.95974E-06	9.75367E-06	8.44849E-06	1.83454E-05	1.30518E-06	1.8998E-05	1.30518E-06	4.47797E-05
3833603774525	383360	3774525	7.38102E-05	2.65059E-05	1.40268E-05	4.81772E-05	1.54774E-06	1.54774E-06	4.9725E-05	1.54774E-06	7.89956E-05	4.30536E-06	1.01098E-05	9.91457E-06	9.70943E-06	8.41018E-06	1.82622E-05	1.29926E-06	1.89118E-05	1.29926E-06	4.38296E-05
3833703774525	383370	3774525	7.41353E-05	2.66226E-05	1.40886E-05	4.83894E-05	1.55456E-06	1.55456E-06	4.9944E-05	1.55456E-06	7.86358E-05	4.28575E-06	1.00638E-05	9.86941E-06	9.6652E-06	8.37186E-06	1.8179E-05	1.29334E-06	1.88257E-05	1.29334E-06	4.28697E-05
3833803774525	383380	3774525	7.46008E-05	2.67898E-05	1.41771E-05	4.86932E-05	1.56432E-06	1.56432E-06	5.02575E-05	1.56432E-06	7.83984E-05	4.27281E-06	1.00334E-05	9.83962E-06	9.63603E-06	8.34659E-06	1.81241E-05	1.28943E-06	1.87688E-05	1.28943E-06	4.19279E-05
3833903774525	383390	3774525	7.51993E-05	2.70047E-05	1.42908E-05	4.90839E-05	1.57687E-06	1.57687E-06	5.06607E-05	1.57687E-06	7.82989E-05	4.26739E-06	1.00206E-05	9.82712E-06	9.62379E-06	8.336E-06	1.81011E-05	1.2878E-06	1.8745E-05	1.2878E-06	4.10421E-05
3834003774525	383400	3774525	7.58568E-05	2.72408E-05	1.44157E-05	4.95131E-05	1.59066E-06	1.59066E-06	5.11037E-05	1.59066E-06	7.82759E-05	4.26614E-06	1.00177E-05	9.82424E-06	9.62097E-06	8.33355E-06	1.80958E-05	1.28742E-06	1.87395E-05	1.28742E-06	4.01982E-05
3834103774525	383410	3774525	7.6544E-05	2.74876E-05	1.45463E-05	4.99616E-05	1.60507E-06	1.60507E-06	5.15666E-05	1.60507E-06	7.82835E-05	4.26655E-06	1.00187E-05	9.8252E-06	9.62191E-06	8.33437E-06	1.80976E-05	1.28754E-06	1.87413E-05	1.28754E-06	3.9371E-05
3834203774525	383420	3774525	7.7268E-05	2.77476E-05	1.46839E-05	5.04342E-05	1.62025E-06	1.62025E-06	5.20544E-05	1.62025E-06	7.83371E-05	4.26948E-06	1.00255E-05	9.83193E-06	9.6285E-06	8.34007E-06	1.811E-05	1.28843E-06	1.87542E-05	1.28843E-06	3.85732E-05
3834303774525	383430	3774525	7.8029E-05	2.80209E-05	1.48285E-05	5.09309E-05	1.63621E-06	1.63621E-06	5.25671E-05	1.63621E-06	7.8429E-05	4.27448E-06	1.00373E-05	9.84346E-06	9.63979E-06	8.34985E-06	1.81312E-05	1.28994E-06	1.87762E-05	1.28994E-06	3.78033E-05
3834403774525	383440	3774525	7.86644E-05	2.82491E-05	1.49493E-05	5.13456E-05	1.64953E-06	1.64953E-06	5.29952E-05	1.64953E-06	7.83984E-05	4.27281E-06	1.00334E-05	9.83962E-06	9.63603E-06	8.34659E-06	1.81241E-05	1.28943E-06	1.87688E-05	1.28943E-06	3.69692E-05
3834503774525	383450	3774525	7.91373E-05	2.84189E-05	1.50392E-05	5.16543E-05	1.65945E-06	1.65945E-06	5.33137E-05	1.65945E-06	7.82146E-05	4.2628E-06	1.00099E-05	9.81655E-06	9.61344E-06	8.32703E-06	1.80816E-05	1.28641E-06	1.87249E-05	1.28641E-06	3.60624E-05
3834603774525	383460	3774525	7.97062E-05	2.86232E-05	1.51473E-05	5.20256E-05	1.67138E-06	1.67138E-06	5.3697E-05	1.67138E-06	7.81381E-05	4.25863E-06	1.00001E-05	9.80694E-06	9.60403E-06	8.31888E-06	1.80639E-05	1.28515E-06	1.87065E-05	1.28515E-06	3.52282E-05
3834703774525	383470	3774525	8.08588E-05	2.90371E-05	1.53663E-05	5.27779E-05	1.69554E-06	1.69554E-06	5.44735E-05	1.69554E-06	7.86664E-05	4.28742E-06	1.00677E-05	9.87325E-06	9.66897E-06	8.37512E-06	1.81861E-05	1.29384E-06	1.8833E-05	1.29384E-06	3.47113E-05
3834803774525	383480	3774525	8.21739E-05	2.95094E-05	1.56162E-05	5.36363E-05	1.72312E-06	1.72312E-06	5.53595E-05	1.72312E-06	7.93555E-05	4.32498E-06	1.01559E-05	9.95974E-06	9.75367E-06	8.44849E-06	1.83454E-05	1.30518E-06	1.8998E-05	1.30518E-06	3.42683E-05
3834903774525	383490	3774525	8.35408E-05	3.00002E-05	1.5876E-05	5.45285E-05	1.75178E-06	1.75178E-06	5.62803E-05	1.75178E-06	8.00982E-05	4.36546E-06	1.02509E-05	1.0053E-05	9.84495E-06	8.52756E-06	1.85171E-05	1.31739E-06	1.91758E-05	1.31739E-06	3.38422E-05
3835003774525	383500	3774525	8.49298E-05	3.0499E-05	1.614E-05	5.54351E-05	1.78091E-06	1.78091E-06	5.72161E-05	1.78091E-06	8.08409E-05	4.40594E-06	1.0346E-05	1.01462E-05	9.93624E-06	8.60663E-06	1.86888E-05	1.32961E-06	1.93536E-05	1.32961E-06	3.3416E-05
3835103774525	383510	3774525	8.64296E-05	3.10376E-05	1.6425E-05	5.64141E-05	1.81236E-06	1.81236E-06	5.82265E-05	1.81236E-06	8.16908E-05	4.45226E-06	1.04547E-05	1.02528E-05	1.00407E-05	8.69712E-06	1.88853E-05	1.34359E-06	1.95571E-05	1.34359E-06	3.3029E-05
3835203774525	383520	3774525	8.79147E-05	3.15709E-05	1.67072E-05	5.73834E-05	1.8435E-06	1.8435E-06	5.92269E-05	1.8435E-06	8.25025E-05	4.49649E-06	1.05586E-05	1.03547E-05	1.01405E-05	8.78353E-06	1.90729E-05	1.35693E-06	1.97514E-05	1.35693E-06	3.26266E-05
3835303774525	383530	3774525	8.94884E-05	3.21361E-05	1.70063E-05	5.84106E-05	1.8765E-06	1.8765E-06	6.02872E-05	1.8765E-06	8.33983E-05	4.54532E-06	1.06733E-05	1.04671E-05	1.02506E-05	8.8789E-06	1.928E-05	1.37167E-06	1.99658E-05	1.37167E-06	3.22577E-05
3835403774525	383540	3774525	9.11804E-05	3.27437E-05	1.73278E-05	5.9515E-05	1.91198E-06	1.91198E-06	6.1427E-05	1.91198E-06	8.43937E-05	4.59957E-06	1.08006E-05	1.05921E-05	1.03729E-05	8.98488E-06	1.95101E-05	1.38804E-06	2.02041E-05	1.38804E-06	3.19266E-05
3835503774525	383550	3774525	9.29684E-05	3.33857E-05	1.76676E-05	6.06821E-05	1.94947E-06	1.94947E-06	6.26315E-05	1.94947E-06	8.5458E-05	4.65757E-06	1.09369E-05	1.07257E-05	1.05037E-05	9.09819E-06	1.97562E-05	1.40554E-06	2.04589E-05	1.40554E-06	3.16206E-05
3835603774525	383560	3774525	9.49115E-05	3.40836E-05	1.80369E-05	6.19504E-05	1.99022E-06	1.99022E-06	6.39406E-05	1.99022E-06	8.66448E-05	4.72225E-06	1.10887E-05	1.08746E-05	1.06496E-05	9.22454E-06	2.00305E-05	1.42506E-06	2.07431E-05	1.42506E-06	3.13635E-05
3835703774525	383570	3774525	9.74605E-05	3.49989E-05	1.85213E-05

			ISDrainage / Utilities Trenching	ISDrainage / Utilities Trenching	ISAsphalt Paving	ISAsphalt Paving	SVDemolition	SVSite Grubbing / Prep	SVMass Grading / Excavation	SVMass Grading / Excavation	SVDrainage / Utilities Trenching	SVFoundations / Concrete Pads	SVBuilding / Structure Construction	SVBuilding / Structure Construction	SVAsphalt Paving	SVAsphalt Paving	SVArchitectural Coating	SVArchitectural Coating	SVLandscaping or Other Finishing	SVLandscaping or Other Finishing	MDemolition
Unique Identifier	X (UTM)	Y (UTM)	2027	2028	2027	2028	2027	2027	2027	2028	2028	2028	2028	2029	2028	2029	2028	2029	2028	2029	2027
3837603774515	383760	3774515	2.80601E-05	2.73402E-05	7.24692E-06	6.75083E-06	0.00064854	0.000466265	0.000314369	0.000310378	0.000220221	6.99584E-05	0.00010022	9.63958E-05	9.85357E-06	9.16771E-06	9.85357E-06	9.16771E-06	0.00010022	9.63958E-05	0.000100062
3837703774515	383770	3774515	3.04051E-05	2.9625E-05	7.85254E-06	7.31499E-06	0.000725236	0.000521405	0.000351546	0.000347083	0.000246264	7.82316E-05	0.000112072	0.000107795	1.10188E-05	1.02519E-05	1.10188E-05	1.02519E-05	0.000112072	0.000107795	0.00011159
3837803774515	383780	3774515	3.32322E-05	3.23796E-05	8.58268E-06	7.99515E-06	0.000816738	0.00058719	0.0003959	0.000390874	0.000277334	8.8102E-05	0.000126212	0.000121396	1.24091E-05	1.15453E-05	1.24091E-05	1.15453E-05	0.000126212	0.000121396	0.000125344
3837903774515	383790	3774515	3.66647E-05	3.5724E-05	9.46917E-06	8.82095E-06	0.000926832	0.000666342	0.000449267	0.000443563	0.000314718	9.9978E-05	0.000143225	0.00013776	1.40818E-05	1.31016E-05	1.40818E-05	1.31016E-05	0.000143225	0.00013776	0.000141898
3838003774515	383800	3774515	4.07166E-05	3.96719E-05	1.05156E-05	9.79578E-06	0.001055902	0.000759137	0.000511832	0.000505333	0.000358546	0.000113901	0.00016317	0.000156944	1.60428E-05	1.49262E-05	1.60428E-05	1.49262E-05	0.00016317	0.000156944	0.00016131
3838103774515	383810	3774515	4.54465E-05	4.42804E-05	1.17372E-05	1.09337E-05	0.001205766	0.00086688	0.000584475	0.000577054	0.000409434	0.000130067	0.000186329	0.000179219	1.83198E-05	1.70446E-05	1.83198E-05	1.70446E-05	0.000186329	0.000179219	0.000183856
3838203774515	383820	3774515	5.10675E-05	4.97572E-05	1.31889E-05	1.2286E-05	0.001383014	0.000994312	0.000670394	0.000661882	0.000469621	0.000149187	0.000213719	0.000205564	2.10128E-05	1.95502E-05	2.10128E-05	1.95502E-05	0.000213719	0.000205564	0.000210528
3838303774515	383830	3774515	5.75611E-05	5.60843E-05	1.4866E-05	1.38483E-05	0.00158699	0.001140959	0.000769267	0.0007595	0.000538884	0.00017119	0.00024524	0.000235882	2.41119E-05	2.24336E-05	2.41119E-05	2.24336E-05	0.00024524	0.000235882	0.000241231
3838403774515	383840	3774515	6.51288E-05	6.34578E-05	1.68204E-05	1.5669E-05	0.001824007	0.001311362	0.000884158	0.000872932	0.000619366	0.000196757	0.000281866	0.000271111	2.7713E-05	2.5784E-05	2.7713E-05	2.5784E-05	0.000281866	0.000271111	0.000276921
3838503774515	383850	3774515	7.38903E-05	7.19945E-05	1.90832E-05	1.77768E-05	0.002097747	0.001508166	0.001016849	0.001003938	0.000712318	0.000226285	0.000324167	0.000311799	3.1872E-05	2.96536E-05	3.1872E-05	2.96536E-05	0.000324167	0.000311799	0.000318157
3838603774515	383860	3774515	8.40645E-05	8.19077E-05	2.17108E-05	2.02246E-05	0.002414988	0.001736245	0.001170626	0.001155763	0.000820042	0.000260506	0.000373191	0.000358952	3.6692E-05	3.41381E-05	3.6692E-05	3.41381E-05	0.000373191	0.000358952	0.000365962
3838703774515	383870	3774515	9.57876E-05	9.333E-05	2.47385E-05	2.3045E-05	0.0027799	0.001998597	0.001347511	0.001330402	0.000943953	0.00029987	0.000429581	0.00041319	4.22363E-05	3.92964E-05	4.22363E-05	3.92964E-05	0.000429581	0.00041319	0.000420966
3838803774515	383880	3774515	0.000109925	0.000107105	2.83898E-05	2.64463E-05	0.003219218	0.002314443	0.001560464	0.001540651	0.001093129	0.000347259	0.00049747	0.000478488	4.89111E-05	4.55066E-05	4.89111E-05	4.55066E-05	0.00049747	0.000478488	0.000487191
3838903774515	383890	3774515	0.000127155	0.000123893	3.28396E-05	3.05916E-05	0.003753833	0.002698802	0.00181961	0.001796506	0.001274665	0.000404928	0.000580085	0.000557951	5.70337E-05	5.30639E-05	5.70337E-05	5.30639E-05	0.000580085	0.000557951	0.000567784
3839003774515	383900	3774515	0.000148499	0.000144689	3.8352E-05	3.57265E-05	0.004415255	0.003174329	0.002140223	0.002113049	0.00149926	0.000476276	0.000682295	0.000656261	6.7083E-05	6.24137E-05	6.7083E-05	6.24137E-05	0.000682295	0.000656261	0.000667492
3839103774515	383910	3774515	0.000175468	0.000170966	4.53171E-05	4.22149E-05	0.005250113	0.003774546	0.002544907	0.002512595	0.001782747	0.000566333	0.000811307	0.000780351	7.97674E-05	7.42152E-05	7.97674E-05	7.42152E-05	0.000811307	0.000780351	0.000793343
3829703774525	382970	3774525	4.88289E-06	4.75761E-06	1.26107E-06	1.17475E-06	4.47398E-05	3.21655E-05	2.16869E-05	2.14115E-05	1.5192E-05	4.82611E-06	6.9137E-06	6.6499E-06	6.79753E-07	6.32438E-07	6.79753E-07	6.32438E-07	6.9137E-06	6.6499E-06	8.41762E-06
3829803774525	382980	3774525	5.0888E-06	4.95824E-06	1.31425E-06	1.22429E-06	4.59514E-05	3.30366E-05	2.22742E-05	2.19914E-05	1.56034E-05	4.95681E-06	7.10093E-06	6.82999E-06	6.98161E-07	6.49565E-07	6.98161E-07	6.49565E-07	7.10093E-06	6.82999E-06	8.63355E-06
3829903774525	382990	3774525	5.30878E-06	5.17257E-06	1.37107E-06	1.27721E-06	4.72254E-05	3.39525E-05	2.28917E-05	2.26011E-05	1.6036E-05	5.09423E-06	7.2978E-06	7.01934E-06	7.17517E-07	6.67574E-07	7.17517E-07	6.67574E-07	7.2978E-06	7.01934E-06	8.85855E-06
3830003774525	383000	3774525	5.54845E-06	5.4061E-06	1.43297E-06	1.33487E-06	4.85706E-05	3.49196E-05	2.35438E-05	2.32449E-05	1.64928E-05	5.23934E-06	7.50567E-06	7.21929E-06	7.37955E-07	6.8659E-07	7.37955E-07	6.8659E-07	7.50567E-06	7.21929E-06	9.09807E-06
3830103774525	383010	3774525	5.85902E-06	5.70869E-06	1.51317E-06	1.40959E-06	5.03612E-05	3.6207E-05	2.44118E-05	2.41018E-05	1.71008E-05	5.4325E-06	7.78239E-06	7.48544E-06	7.65162E-07	7.11903E-07	7.65162E-07	7.11903E-07	7.78239E-06	7.48544E-06	9.41743E-06
3830203774525	383020	3774525	6.20446E-06	6.04527E-06	1.60239E-06	1.49269E-06	5.23034E-05	3.76033E-05	2.53532E-05	2.50313E-05	1.77603E-05	5.642E-06	8.0825E-06	7.77411E-06	7.94669E-07	7.39356E-07	7.94669E-07	7.39356E-07	8.0825E-06	7.77411E-06	9.76763E-06
3830303774525	383030	3774525	6.54427E-06	6.37637E-06	1.69015E-06	1.57445E-06	5.41207E-05	3.89099E-05	2.62342E-05	2.59011E-05	1.83774E-05	5.83804E-06	8.36335E-06	8.04424E-06	8.22282E-07	7.65046E-07	8.22282E-07	7.65046E-07	8.36335E-06	8.04424E-06	1.00961E-05
3830403774525	383040	3774525	6.85427E-06	6.67841E-06	1.77021E-06	1.64903E-06	5.56531E-05	4.00115E-05	2.69769E-05	2.66344E-05	1.88977E-05	6.00333E-06	8.60014E-06	8.27199E-06	8.45563E-07	7.86707E-07	8.45563E-07	7.86707E-07	8.60014E-06	8.27199E-06	1.03682E-05
3830503774525	383050	3774525	7.18452E-06	7.00019E-06	1.8555E-06	1.72848E-06	5.7221E-05	4.11388E-05	2.7737E-05	2.73848E-05	1.94302E-05	6.17246E-06	8.84243E-06	8.50504E-06	8.69385E-07	8.08871E-07	8.69385E-07	8.08871E-07	8.84243E-06	8.50504E-06	1.06477E-05
3830603774525	383060	3774525	7.5581E-06	7.36418E-06	1.95198E-06	1.81836E-06	5.8976E-05	4.24006E-05	2.85877E-05	2.82247E-05	2.00261E-05	6.36178E-06	9.11364E-06	8.7659E-06	8.9605E-07	8.3368E-07	8.9605E-07	8.3368E-07	9.11364E-06	8.7659E-06	1.09616E-05
3830703774525	383070	3774525	7.9553E-06	7.75119E-06	2.05457E-06	1.91392E-06	6.08112E-05	4.372E-05	2.94773E-05	2.9103E-05	2.06493E-05	6.55974E-06	9.39724E-06	9.03868E-06	9.23933E-07	8.59623E-07	9.23933E-07	8.59623E-07	9.39724E-06	9.03868E-06	1.12882E-05
3830803774525	383080	3774525	8.3705E-06	8.15574E-06	2.1618E-06	2.01381E-06	6.28959E-05	4.52187E-05	3.04878E-05	3.01007E-05	2.13571E-05	6.78462E-06	9.71938E-06	9.34853E-06	9.55606E-07	8.89091E-07	9.55606E-07	8.89091E-07	9.71938E-06	9.34853E-06	1.16547E-05
3830903774525	383090	3774525	8.78065E-06	8.55536E-06	2.26772E-06	2.11249E-06	6.46242E-05	4.64613E-05	3.13255E-05	3.09278E-05	2.1944E-05	6.97105E-06	9.98646E-06	9.60542E-06	9.81865E-07	9.13522E-07	9.81865E-07	9.13522E-07	9.98646E-06	9.60542E-06	1.19687E-05
3831003774525	383100	3774525	9.21442E-06	8.978E-06	2.37975E-06	2.21684E-06	6.61565E-05	4.75629E-05	3.20683E-05	3.16611E-05	2.24643E-05	7.13634E-06	1.02232E-05	9.83317E-06	1.00515E-06	9.35183E-07	1.00515E-06	9.35183E-07	1.02232E-05	9.83317E-06	1.22499E-05
3831103774525	383110	3774525	9.64369E-06	9.39626E-06	2.49062E-06	2.32012E-06	6.75373E-05	4.85557E-05	3.27376E-05	3.2322E-05	2.29332E-05	7.2853E-06	1.04366E-05	1.00384E-05	1.02613E-06	9.54702E-07	1.02613E-06	9.54702E-07	1.04366E-05	1.00384E-05	1.25021E-05
3831203774525	383120	3774525	1.00797E-05	9.82109E-06	2.60323E-06	2.42502E-06	6.89004E-05	4.95356E-05	3.33983E-05	3.29743E-05	2.33961E-05	7.43233E-06	1.06473E-05	1.0241E-05	1.04684E-06	9.7397E-07	1.04684E-06	9.7397E-07	1.06473E-05	1.0241E-05	1.27235E-05
3831303774525	383130	3774525	1.05191E-05	1.02492E-05	2.71671E-06	2.53073E-06	7.02545E-05	5.05092E-05	3.40547E-05	3.36224E-05	2.38559E-05	7.5784E-06	1.08565E-05	1.04423E-05	1.06741E-06	9.93112E-07	1.06741E-06	9.93112E-07	1.08565E-05	1.04423E-05	1.29431E-05
3831403774525	383140	3774525	1.09512E-05	1.06702E-05	2.8283E-06	2.63468E-06	7.15463E-05	5.14379E-05	3.46809E-05	3.42406E-05	2.42945E-05	7.71774E-06	1.10561E-05	1.06343E-05	1.08704E-06	1.01137E-06	1.08704E-06	1.01137E-06	1.10561E-05	1.06343E-05	1.31499E-05
3831503774525	383150	3774525	1.14058E-05	1.11131E-05	2.9457E-06	2.74405E-06	7.28648E-05	5.23858E-05	3.532E-05	3.48716E-05	2.47422E-05	7.85997E-06	1.12599E-05	1.08303E-05	1.10707E-06	1.03001E-06	1.10707E-06	1.03001E-06	1.12599E-05	1.08303E-05	1.33622E-05
3831603774525	383160	3774525	1.18744E-05	1.15698E-05	3.06674E-06	2.8568E-06	7.42011E-05	5.33466E-05	3.59678E-05	3.55111E-05	2.5196E-05	8.00412E-06	1.14664E-05	1.10289E-05	1.12737E-06	1.0489E-06	1.12737E-06	1.0489E-06	1.14664E-05	1.10289E-05	1.35745E-05
3831703774525	383170	3774525	1.23628E-05	1.20456E-05	3.19286E-06	2.97429E-06	7.55641E-05	5.43265E-05	3.66285E-05	3.61634E-05	2.56588E-05	8.15115E-06	1.1677E-05	1.12315E-05	1.14808E-06	1.06817E-06	1.14808E-06	1.06817E-06	1.1677E-05	1.12315E-05	1.37904E-05
3831903774525	383190	3774525	1.33862E-05	1.30427E-05	3.45716E-06	3.2205E-06	7.82279E-05	5.62416E-05	3.79197E-05	3.74382E-05	2.65633E-05	8.43849E-06	1.20887E-05	1.16274E-05	1.18855E-06	1.10582E-06	1.18855E-06	1.10582E-06	1.20887E-05	1.16274E-05	1.42114E-05
3832003774525	383200	3774525	1.39094E-05	1.35525E-05	3.59229E-06	3.34638E-06	7.95107E-05	5.71639E-05	3.85415E-05	3.80522E-05	2.69989E-05	8.57687E-06	1.22869E-05	1.18181E-05	1.20804E-06	1.12396E-06	1.20804E-06	1.12396E-06	1.22869E-05	1.18181E-05	1.4411E-05
3832103774525	383210	3774525	1.44551E-05	1.40842E-05	3.73324E-06	3.47768E-06	8.0856E-05	5.8131E-05	3.91936E-05	3.8696E-05	2.74557E-05	8.72198E-06	1.24948E-05	1.2018E-05	1.22848E-06	1.14297E-06	1.22848E-06	1.14297E-06	1.24948E-05	1.2018E-05	1.46215E-05
3832203774525	383220	3774525	1.50245E-05	1.4639E-05	3.88028E-06	3.61465E-06	8.22635E-05	5.9143E-05	3.98759E-05	3.93696E-05	2.79337E-05	8.87382E-06	1.27123E-05	1.22272E-05	1.24987E-06	1.16287E-06	1.24987E-06	1.16287E-06	1.27123E-05	1.22272E-05	1.48411E-05
3832303774525	383230	3774525	1.56057E-05	1.52053E-05	4.03038E-06	3.75448E-06	8.37157E-05	6.0187E-05	4.05798E-05	4.00646E-05	2.84268E-05	9.03046E-06	1.29367E-05	1.24431E-05	1.27193E-06	1.1834E-06	1.27193E-06	1.1834E-06	1.29367E-05	1.24431E-05	1.50661E-05
3832403774525	383240	3774525	1.61953E-05	1.57798E-05	4.18266E-06	3.89633E-06	8.52302E-05	6.12759E-05	4.13139E-05	4.07894E-05	2.89411E-05	9.19383E-06	1.31707E-05	1.26682E-05	1.29494E-06	1.20481E-06	1.29494E-06	1.20481E-06	1.31707E-05	1.26682E-05	1.5302E-05
3832503774525	383250	3774525	1.67635E-05	1.63334E-05	4.32941E-06	4.03304E-06	8.67892E-05	6.23967E-05	4.20697E-05	4.15355E-05	2.94704E-05	9.362E-06	1.34116E-05	1.28999E-05	1.31863E-06	1.22684E-06	1.31863E-06	1.22684E-06	1.34116E-05	1.28999E-05	1.55433E-05
3832603774525	383260	3774525	1.73244E-05	1.68799E-05	4.47428E-06	4.16799E-06	8.84373E-05	6.35816E-05	4.28686E-05	4.23243E-05	3.00301E-05	9.53979E-06	1.36663E-05	1.31449E-05	1.34367E-06	1.25014E-06	1.34367E-06	1.25014E-06	1.36663E-05	1.31449E-05	1.57991E-05
3832703774525	383270	3774525	1.78932E-05	1.74341E-05	4.62118E-06	4.30483E-06	9.0228E-05	6.4869E-05	4.37365E-05	4.31812E-05	3.06381E-05	9.73295E-06	1.3943E-05	1.3411E-05	1.37088E-06	1.27546E-06	1.37088E-06	1.27546E-06	1.3943E-05	1.3411E-05	1.60768E-05
3832803774525	383280	3774525	1.84075E-05	1.79352E-05	4.75398E-06	4.42854E-06	9.20899E-05	6.62076E-05	4.46391E-05	4.40723E-05	3.12704E-05	9.93379E-06	1.42308E-05	1.36878E-05	1.39916E-06	1.30178E-06	1.39916E-06	1.30178E-06	1.42308E-05	1.36878E-05	1.63635E-05
3832903774525	383290	3774525	1.87281E-05	1.82476E-05	4.8368E-06	4.5057E-06	9.37826E-05	6.74246E-05	4.54596E-05	4.48824E-05	3.18451E-05	1.01164E-05	1.44923E-05	1.39394E-05	1.42488E-06	1.3257E-06	1.42488E-06	1.3257E-06	1.44923E-05	1.39394E-05	1.66229E-05
3833003774525	383300	3774525	1.89324E-05	1.84466E-05	4.88955E-06	4.55483E-06	9.54574E-05	6.86287E-05	4.62714E-05	4.56839E-05	3.24139E-05	1.02971E-05	1.47512E-05	1.41883E-05	1.45033E-06	1.34938E-06	1.45033E-06	1.34938E-06	1.47512E-05	1.41883E-05	1.68788E-05
3833103774525	383310	3774525	1.90263E-05	1.85382E-05	4.91381E-06	4.57743E-06	9.71323E-05	6.98328E-05	4.70833E-05	4.64855E-05	3.29826E-05	1.04777E-05	1.501E-05	1.44373E-05	1.47578E-06	1.37305E-06	1.47578E-06	1.37305E-06	1.501E-05	1.44373E-05	1.71328E-05
3833203774525	383320	3774525	1.89689E-05	1.84823E-05	4.89899E-06	4.56363E-06	9.86913E-05	7.09537E-05	4.7839E-05	4.72316E-05	3.3512E-05	1.06459E-05	1.52509E-05	1.4669E-05	1.49946E-06	1.39509E-06	1.49946E-06	1.39509E-06	1.52509E-05	1.4669E-05	1.73651E-05
3833303774525	383330	3774525	1.87996E-05	1.83173E-05	4.85526E-06	4.52289E-06	0.000100259	7.2081E-05	4.8599E-05	4.7982E-05	3.40444E-05	1.0815E-05	1.54932E-05	1.4902E-05	1.52329E-06	1.41726E-06	1.52329E-06	1.41726E-06	1.54932E-05	1.4902E-05	1.75774E-05
3833403774525	383340	3774525	1.8466E-05	1.79922E-05	4.76909E-06	4.44262E-06	0.000101631	7.30673E-05	4.92641E-05	4.86386E-05	3.45102E-05	1.0963E-05	1.57052E-05	1.5106E-05	1.54413E-06	1.43665E-06	1.54413E-06	1.43665E-06	1.57052E-05	1.5106E-05	1.7757E-05
3833503774525	383350	3774525	1.80311E-05	1.75684E-05	4.65678E-06	4.33799E-06	0.000102602	7.37654E-05	4.97348E-05	4.91033E-05	3.484E-05	1.10678E-05	1.58553E-05	1.52503E-05	1.55888E-06	1.45038E-06	1.55888E-06	1.45038E-06	1.58553E-05	1.52503E-05	1.78641E-05
3833603774525	383360	3774525	1.76485E-05	1.71957E-05	4.55797E-06	4.24595E-06	0.000103627	7.4502E-05	5.02314E-05	4.95936E-05	3.51879E-05	1.11783E-05	1.60136E-05	1.54026E-05	1.57445E-06	1.46486E-06	1.57445E-06	1.46486E-06	1.60136E-05	1.54026E-05	1.79838E-05
3833703774525	383370	3774525	1.7262E-05	1.68191E-05	4.45815E-06	4.15296E-06	0.000104518	7.51425E-05	5.06632E-05	5.002E-05	3.54904E-05	1.12744E-05	1.61512E-05	1.5535E-05	1.58798E-06	1.47745E-06	1.58798E-06	1.47745E-06	1.61512E-05	1.5535E-05	1.80854E-05
3833803774525	383380	3774525	1.68828E-05	1.64496E-05	4.36021E-06	4.06173E-06	0.000105596	7.59175E-05	5.11858E-05	5.05359E-05	3.58564E-05	1.13907E-05	1.63178E-05	1.56952E-05	1.60436E-06	1.49269E-06	1.60436E-06	1.49269E-06	1.63178E-05	1.56952E-05	1.82234E-05
3833903774525	383390	3774525	1.65261E-05	1.61021E-05	4.26809E-06	3.97592E-06	0.000106878	7.68398E-05	5.18076E-05	5.11498E-05	3.6292E-05	1.1529E-05	1.65161E-05	1.58859E-05	1.62385E-06	1.51083E-06	1.62385E-06	1.51083E-06	1.65161E-05	1.58859E-05	1.83921E-05
3834003774525	383400	3774525	1.61863E-05	1.5771E-05	4.18033E-06	3.89416E-06	0.000108277	7.78454E-05	5.24856E-05	5.18192E-05	3.6767E-05	1.16799E-05	1.67322E-05	1.60938E-05	1.6451E-06	1.5306E-06	1.6451E-06	1.5306E-06	1.67322E-05	1.60938E-05	1.85808E-05
3834103774525	383410	3774525	1.58532E-05	1.54465E-05	4.09431E-06	3.81403E-06	0.000109729	7.88894E-05	5.31895E-05	5.25141E-05	3.72601E-05	1.18366E-05	1.69566E-05	1.63096E-05	1.66717E-06	1.55112E-06	1.66717E-06	1.55112E-06	1.69566E-05	1.63096E-05	1.8775E-05
3834203774525	383420	3774525	1.5532E-05	1.51335E-05	4.01134E-06	3.73675E-06	0.000111262	7.9991E-05	5.39322E-05	5.32475E-05	3.77804E-05	1.20019E-05	1.71934E-05	1.65374E-05	1.69045E-06	1.57278E-06	1.69045E-06	1.57278E-06	1.71934E-05	1.65374E-05	1.89818E-05
3834303774525	383430	3774525	1.5222E-05	1.48314E-05	3.93128E-06	3.66216E-06	0.000112856	8.11375E-05	5.47052E-05	5.40107E-05	3.83219E-05	1.21739E-05	1.74398E-05	1.67744E-05	1.71468E-06	1.59533E-06	1.71468E-06	1.59533E-06	1.74398E-05	1.67744E-05	1.91978E-05
3834403774525	383440	3774525	1.48861E-05	1.45041E-05	3.84454E-06	3.58136E-06	0.000114291	8.21687E-05	5.54005E-05	5.46971E-05	3.88089E-05	1.23286E-05	1.76615E-05	1.69876E-05	1.73647E-06	1.6156E-06	1.73647E-06	1.6156E-06	1.76615E-05	1.69876E-05	1.93865E-05
3834503774525	383450	3774525	1.4521E-05	1.41484E-05	3.75024E-06	3.49351E-06	0.00011552	8.30526E-05	5.59964E-05	5.52855E-05	3.92264E-05	1.24612E-05	1.78514E-05	1.71703E-05	1.75515E-06	1.63298E-06	1.75515E-06	1.63298E-06	1.78514E-05	1.71703E-05	1.95371E-05
3834603774525	383460	3774525	1.41851E-05	1.38211E-05	3.66349E-06	3.41271E-06	0.00011691	8.40517E-05	5.66701E-05	5.59506E-05	3.96983E-05	1.26111E-05	1.80662E-05	1.73769E-05	1.77626E-06	1.65263E-06	1.77626E-06	1.65263E-06	1.80662E-05	1.73769E-05	1.97131E-05
3834703774525	383470	3774525	1.39769E-05	1.36183E-05	3.60973E-06	3.36262E-06	0.000119155	8.56658E-05	5.77583E-05	5.7025E-05	4.04606E-05	1.28533E-05	1.84131E-05	1.77106E-05	1.81037E-06	1.68436E-06	1.81037E-06	1.68436E-06	1.84131E-05	1.77106E-05	2.00324E-05
3834803774525	383480	3774525	1.37986E-05	1.34445E-05	3.56367E-06	3.31972E-06	0.000121667	8.7472E-05	5.89761E-05	5.82273E-05	4.13137E-05	1.31243E-05	1.88014E-05	1.8084E-05	1.84854E-06	1.71987E-06	1.84854E-06	1.71987E-06	1.88014E-05	1.8084E-05	2.03935E-05
3834903774525	383490	3774525	1.3627E-05	1.32773E-05	3.51935E-06	3.27843E-06	0.000124277	8.93486E-05	6.02414E-05	5.94765E-05	4.22E-05	1.34059E-05	1.92047E-05	1.8472E-05	1.8882E-06	1.75677E-06	1.8882E-06	1.75677E-06	1.92047E-05	1.8472E-05	2.0771E-05
3835003774525	383500	3774525	1.34554E-05	1.31101E-05	3.47504E-06	3.23715E-06	0.00012695	9.12701E-05	6.15369E-05	6.07556E-05	4.31076E-05	1.36942E-05	1.96177E-05	1.88692E-05	1.92881E-06	1.79455E-06	1.92881E-06	1.79455E-06	1.96177E-05	1.88692E-05	2.11538E-05
3835103774525	383510	3774525	1.32995E-05	1.29583E-05	3.43479E-06	3.19966E-06	0.000129819	9.33325E-05	6.29274E-05	6.21285E-05	4.40816E-05	1.40036E-05	2.0061E-05	1.92956E-05	1.97239E-06	1.8351E-06	1.97239E-06	1.8351E-06	2.0061E-05	1.92956E-05	2.15675E-05
3835203774525	383520	3774525	1.31375E-05	1.28004E-05	3.39294E-06	3.16067E-06	0.000132687	9.53949E-05	6.43179E-05	6.35013E-05	4.50557E-05	1.4313E-05	2.05043E-05	1.9722E-05	2.01598E-06	1.87565E-06	2.01598E-06	1.87565E-06	2.05043E-05	1.9722E-05	2.19794E-05
3835303774525	383530	3774525	1.2989E-05	1.26557E-05	3.35458E-06	3.12494E-06	0.000135743	9.75917E-05	6.57991E-05	6.49637E-05	4.60933E-05	1.46427E-05	2.09765E-05	2.01761E-05	2.0624E-06	1.91885E-06	2.0624E-06	1.91885E-06	2.09765E-05	2.01761E-05	2.24167E-05
3835403774525	383540	3774525	1.28556E-05	1.25258E-05	3.32014E-06	3.09286E-06	0.000138995	9.99295E-05	6.73754E-05	6.65199E-05	4.71975E-05	1.49934E-05	2.1479E-05	2.06595E-05	2.11181E-06	1.96482E-06	2.11181E-06	1.96482E-06	2.1479E-05	2.06595E-05	2.28849E-05
3835503774525	383550	3774525	1.27324E-05	1.24057E-05	3.28832E-06	3.06322E-06	0.000142424	0.000102395	6.90379E-05	6.81614E-05	4.83621E-05	1.53634E-05	2.2009E-05	2.11693E-05	2.16392E-06	2.0133E-06	2.16392E-06	2.0133E-06	2.2009E-05	2.11693E-05	2.33784E-05
3835603774525	383560	3774525	1.26289E-05	1.23049E-05	3.26159E-06	3.03831E-06	0.000146122	0.000105053	7.08301E-05	6.99307E-05	4.96176E-05	1.57622E-05	2.25804E-05	2.17188E-05	2.22009E-06	2.06556E-06	2.22009E-06	2.06556E-06	2.25804E-05	2.17188E-05	2.39137E-05
3835703774525	383570	3774525	1.26081E-05	1.22846E-05	3.25621E-06	3.03331E-06	0.000150781	0.000108403	7.30886E-05	7.21606E-05	5.11997E-05	1.62648E-05	2.33004E-05	2.24113E-05	2.29088E-06	2.13143E-06	2.29088E-06	2.13143

			MSite Grubbing / Prep	MMass Grading / Excavation	MMass Grading / Excavation	MDrainage / Utilities Trenching	MFoundations / Concrete Pads	MBuilding / Structure Construction	MAsphalt Paving	MLandscaping or Other Finishing	MWaterside Construction (Piles)	RSSWDemolition	RSSWPlacing Base	RSSWForm/Plac e Rebar and Pour	Child Risk				
Unique Identifier	X (UTM)	Y (UTM)	2027	2027	2028	2028	2028	2028	2028	2028	2028	2029	2029	2029	3rd Trimester	0<2	2<16	Total	per million
3837603774515	383760	3774515	0.000307174	0.000361212	0.000356402	7.57589E-05	9.85239E-05	7.25189E-05	7.46415E-06	8.74472E-05	7.46415E-06	0.000452373	0.000656403	0.000389102	9.6658E-09	1.3965E-07	1.3395E-08	1.80707E-07	0.18070711
3837703774515	383770	3774515	0.000342562	0.000402825	0.000397462	8.44868E-05	0.000109874	8.08735E-05	8.32406E-06	9.75216E-05	8.32406E-06	0.000509178	0.000738829	0.000437963	1.06794E-08	1.5457E-07	3.4917E-08	2.00168E-07	0.20016838
3837803774515	383780	3774515	0.000384785	0.000452476	0.000446451	9.49003E-05	0.000123417	9.08417E-05	9.35005E-06	0.000109542	9.35005E-06	0.000576935	0.000837145	0.000496243	1.18918E-08	1.7241E-07	3.9124E-08	2.23427E-07	0.22342741
3837903774515	383790	3774515	0.000435603	0.000512234	0.000505413	0.000107434	0.000139716	0.000102839	1.05849E-05	0.000124009	1.05849E-05	0.000658457	0.000955436	0.000566363	1.33539E-08	1.9392E-07	4.4189E-08	2.5146E-07	0.25145995
3838003774515	383800	3774515	0.000495194	0.000582308	0.000574554	0.000122131	0.00015883	0.000116907	1.20329E-05	0.000140973	1.20329E-05	0.000754013	0.00109409	0.000648554	1.50712E-08	2.1916E-07	5.0132E-08	2.84368E-07	0.28436821
3838103774515	383810	3774515	0.000564405	0.000663694	0.000654857	0.0001392	0.000181029	0.000133247	1.37147E-05	0.000160676	1.37147E-05	0.00086495	0.001255062	0.000743975	1.70682E-08	2.4851E-07	5.7037E-08	3.22619E-07	0.32261938
3838203774515	383820	3774515	0.000646283	0.000759976	0.000749857	0.000159394	0.000207291	0.000152577	1.57043E-05	0.000183986	1.57043E-05	0.000996157	0.001445445	0.00085683	1.94332E-08	2.8326E-07	6.5209E-08	3.67903E-07	0.3679033
3838303774515	383830	3774515	0.000740538	0.000870812	0.000859217	0.00018264	0.000237522	0.000174829	1.79946E-05	0.000210819	1.79946E-05	0.00114712	0.001664496	0.00098668	2.21581E-08	3.2329E-07	7.4617E-08	4.20061E-07	0.42006082
3838403774515	383840	3774515	0.000850101	0.000999649	0.000986338	0.000209662	0.000272663	0.000200695	2.06569E-05	0.000242009	2.06569E-05	0.001322542	0.001919037	0.001137566	2.53274E-08	3.6983E-07	8.5555E-08	4.80709E-07	0.48070945
3838503774515	383850	3774515	0.000976686	0.001148502	0.00113321	0.000240882	0.000313265	0.0003058	2.37329E-05	0.000278046	2.37329E-05	0.00152517	0.002213055	0.001311854	2.89911E-08	4.2362E-07	9.8193E-08	5.50802E-07	0.55080248
3838603774515	383860	3774515	0.001123441	0.001321075	0.001303484	0.000277076	0.000360335	0.000265226	2.72989E-05	0.000319824	2.72989E-05	0.00176003	0.002553841	0.001513865	3.32407E-08	4.86E-07	1.1285E-07	6.32085E-07	0.63208505
3838703774515	383870	3774515	0.001292294	0.001519631	0.001499397	0.000318721	0.000414493	0.00030509	3.1402E-05	0.000367894	3.1402E-05	0.002030184	0.002945841	0.001746235	3.81318E-08	5.5778E-07	1.2971E-07	7.25621E-07	0.725621
3838803774515	383880	3774515	0.001495593	0.001758695	0.001735277	0.000368861	0.0004797	0.000353086	3.6342E-05	0.00042577	3.6342E-05	0.002355419	0.003417763	0.002025981	4.4023E-08	6.4424E-07	1.5001E-07	8.3827E-07	0.83826969
3838903774515	383890	3774515	0.001742998	0.002049623	0.002022332	0.000429879	0.000559054	0.000411494	4.23538E-05	0.000496201	4.23538E-05	0.00275118	0.003992022	0.00236639	5.1195E-08	7.4948E-07	1.7472E-07	9.75392E-07	0.97539207
3839003774515	383900	3774515	0.002049086	0.002409557	0.002377474	0.00050537	0.000657229	0.000483756	4.97916E-05	0.000583339	4.97916E-05	0.003240782	0.004702444	0.002787514	6.00706E-08	8.7971E-07	2.0529E-07	1.14507E-06	1.14507466
3839103774515	383910	3774515	0.002435426	0.002863861	0.002825728	0.000600653	0.000781145	0.000574965	5.91794E-05	0.000693324	5.91794E-05	0.003858717	0.005599081	0.003319022	7.12758E-08	1.0441E-06	2.4388E-07	1.35928E-06	1.35928138
3829703774515	382970	3774525	2.58406E-05	3.03865E-05	2.99819E-05	6.37312E-06	8.28819E-06	6.10056E-06	6.27912E-07	7.35638E-06	6.27912E-07	1.90806E-05	2.76864E-05	1.64119E-05	1.49353E-09	1.9398E-08	3.2368E-09	2.41284E-08	0.02412838
3829803774525	382980	3774525	2.65035E-05	3.11659E-05	3.0751E-05	6.5366E-06	8.5008E-06	6.25705E-06	6.44019E-07	7.54509E-06	6.44019E-07	1.96577E-05	2.85237E-05	1.69083E-05	1.55473E-09	2.0147E-08	3.3427E-09	2.50443E-08	0.02504432
3829903774525	382990	3774525	2.71942E-05	3.19782E-05	3.15524E-05	6.70696E-06	8.72234E-06	6.42012E-06	6.60803E-07	7.74173E-06	6.60803E-07	2.02597E-05	2.93973E-05	1.74261E-05	1.62045E-09	2.0948E-08	3.455E-09	2.60239E-08	0.02602386
3830003774525	383000	3774525	2.79295E-05	3.28428E-05	3.24055E-05	6.8883E-06	8.95818E-06	6.59371E-06	6.7867E-07	7.95105E-06	6.7867E-07	2.0896E-05	3.03206E-05	1.79734E-05	1.69229E-09	2.1823E-08	3.5761E-09	2.7091E-08	0.02709103
3830103774525	383010	3774525	2.89099E-05	3.39956E-05	3.3543E-05	7.13009E-06	9.27263E-06	6.82516E-06	7.02492E-07	8.23014E-06	7.02492E-07	2.17039E-05	3.14929E-05	1.86683E-05	1.78616E-09	2.2967E-08	3.7357E-09	2.84893E-08	0.02848935
3830203774525	383020	3774525	2.99849E-05	3.52598E-05	3.47903E-05	7.39524E-06	9.61745E-06	7.07896E-06	7.28616E-07	8.5362E-06	7.28616E-07	2.25617E-05	3.27376E-05	1.94062E-05	1.89189E-09	2.4254E-08	3.9129E-09	3.00591E-08	0.03005911
3830303774525	383030	3774525	3.09932E-05	3.64454E-05	3.59601E-05	7.6439E-06	9.94083E-06	7.31699E-06	7.53115E-07	8.82322E-06	7.53115E-07	2.33665E-05	3.39053E-05	2.00984E-05	1.99693E-09	2.5525E-08	4.0839E-09	3.16054E-08	0.03160538
3830403774525	383040	3774525	3.18287E-05	3.7428E-05	3.69296E-05	7.84997E-06	1.02088E-05	7.51425E-06	7.73418E-07	9.06109E-06	7.73418E-07	2.40746E-05	3.49327E-05	2.07074E-05	2.09263E-09	2.6672E-08	4.2337E-09	3.29984E-08	0.03299836
3830503774525	383050	3774525	3.26865E-05	3.84367E-05	3.79249E-05	8.06154E-06	1.0484E-05	7.71677E-06	7.94263E-07	9.30529E-06	7.94263E-07	2.48138E-05	3.60054E-05	2.13433E-05	2.19502E-09	2.7895E-08	4.3909E-09	3.44812E-08	0.03448118
3830603774525	383060	3774525	3.36502E-05	3.95699E-05	3.9043E-05	8.29921E-06	1.0793E-05	7.94427E-06	8.17679E-07	9.57963E-06	8.17679E-07	2.56373E-05	3.72003E-05	2.20516E-05	2.31205E-09	2.929E-08	4.5693E-09	3.61715E-08	0.03617146
3830703774525	383070	3774525	3.46529E-05	4.07489E-05	4.02063E-05	8.54649E-06	1.11146E-05	8.18098E-06	8.42043E-07	9.86507E-06	8.42043E-07	2.65045E-05	3.84586E-05	2.27975E-05	2.43774E-09	3.0785E-08	4.7582E-09	3.79808E-08	0.03798082
3830803774525	383080	3774525	3.57781E-05	4.20721E-05	4.15119E-05	8.824E-06	1.14755E-05	8.44663E-06	8.69385E-07	1.01854E-05	8.69385E-07	2.73592E-05	3.96988E-05	2.35326E-05	2.5717E-09	3.2384E-08	4.9626E-09	3.99183E-08	0.03991834
3830903774525	383090	3774525	3.67417E-05	4.32053E-05	4.263E-05	9.06167E-06	1.17846E-05	8.67413E-06	8.92801E-07	1.04597E-05	8.92801E-07	2.81671E-05	4.0871E-05	2.42275E-05	2.70657E-09	3.398E-08	5.1564E-09	4.18429E-08	0.04184289
3831003774525	383100	3774525	3.76051E-05	4.42205E-05	4.36317E-05	9.27461E-06	1.20616E-05	8.87797E-06	9.13782E-07	1.07055E-05	9.13782E-07	2.90093E-05	4.20931E-05	2.49519E-05	2.85169E-09	3.5668E-08	5.3522E-09	4.38718E-08	0.04387185
3831103774525	383110	3774525	3.83794E-05	4.5131E-05	4.45301E-05	9.46557E-06	1.23099E-05	9.06076E-06	9.32596E-07	1.0926E-05	9.32596E-07	2.97953E-05	4.32337E-05	2.5628E-05	2.98423E-09	3.7207E-08	5.5294E-09	4.57208E-08	0.04572075
3831203774525	383120	3774525	3.9059E-05	4.59301E-05	4.53186E-05	9.63318E-06	1.25279E-05	9.2212E-06	9.49109E-07	1.11194E-05	9.49109E-07	3.05783E-05	4.43697E-05	2.63015E-05	3.11226E-09	3.8687E-08	5.6983E-09	4.74979E-08	0.04749794
3831303774525	383130	3774525	3.9733E-05	4.67227E-05	4.61006E-05	9.79941E-06	1.27441E-05	9.38032E-06	9.65487E-07	1.13113E-05	9.65487E-07	3.13737E-05	4.55239E-05	2.69856E-05	3.24286E-09	4.0195E-08	5.8677E-09	4.93055E-08	0.04930547
3831403774525	383140	3774525	4.0368E-05	4.74694E-05	4.68374E-05	9.95603E-06	1.29477E-05	9.53023E-06	9.80918E-07	1.14921E-05	9.80918E-07	3.21504E-05	4.66509E-05	2.76537E-05	3.36436E-09	4.1598E-08	6.0263E-09	5.09886E-08	0.05098862
3831503774525	383150	3774525	4.10197E-05	4.82358E-05	4.75936E-05	1.01168E-05	1.31568E-05	9.6841E-06	9.96754E-07	1.16776E-05	9.96754E-07	3.29489E-05	4.78096E-05	2.83406E-05	3.48455E-09	4.2988E-08	6.1854E-09	5.2658E-08	0.05265801
3831603774525	383160	3774525	4.16714E-05	4.90022E-05	4.83497E-05	1.02775E-05	1.33658E-05	9.83796E-06	1.01259E-06	1.18631E-05	1.01259E-06	3.37599E-05	4.89864E-05	2.90381E-05	3.59701E-09	4.4294E-08	6.3392E-09	5.42307E-08	0.05423075
3831703774525	383170	3774525	4.23343E-05	4.97817E-05	4.91188E-05	1.0441E-05	1.35784E-05	9.99445E-06	1.0287E-06	1.20518E-05	1.0287E-06	3.45865E-05	5.01858E-05	2.97491E-05	3.70101E-09	4.5509E-08	6.4879E-09	5.56981E-08	0.05569808
3831903774525	383190	3774525	4.36266E-05	5.13013E-05	5.06182E-05	1.07597E-05	1.39929E-05	1.02995E-05	1.0601E-06	1.24197E-05	1.0601E-06	3.61992E-05	5.25258E-05	3.11362E-05	3.87972E-09	4.7615E-08	6.7614E-09	5.82557E-08	0.05825571
3832003774525	383200	3774525	4.42393E-05	5.20218E-05	5.13292E-05	1.09108E-05	1.41894E-05	1.04442E-05	1.07499E-06	1.25942E-05	1.07499E-06	3.69634E-05	5.36347E-05	3.17936E-05	3.94604E-09	4.8412E-08	6.8784E-09	5.92367E-08	0.05923667
3832103774525	383210	3774525	4.48855E-05	5.27817E-05	5.20789E-05	1.10702E-05	1.43967E-05	1.05967E-05	1.09069E-06	1.27781E-05	1.09069E-06	3.77744E-05	5.48115E-05	3.24912E-05	3.99562E-09	4.903E-08	6.9858E-09	6.00117E-08	0.06001174
3832203774525	383220	3774525	4.55595E-05	5.35742E-05	5.28609E-05	1.12364E-05	1.46129E-05	1.07559E-05	1.10707E-06	1.297E-05	1.10707E-06	3.86416E-05	5.60698E-05	3.3237E-05	4.0342E-09	4.9531E-08	7.0879E-09	6.06534E-08	0.06065344
3832303774525	383230	3774525	4.62502E-05	5.43865E-05	5.36623E-05	1.14068E-05	1.48344E-05	1.09189E-05	1.12385E-06	1.31666E-05	1.12385E-06	3.95337E-05	5.73643E-05	3.40044E-05	4.05818E-09	4.9875E-08	7.1807E-09	6.11137E-08	0.06111368
3832403774525	383240	3774525	4.69744E-05	5.5238E-05	5.45025E-05	1.15854E-05	1.50667E-05	1.10899E-05	1.14145E-06	1.33728E-05	1.14145E-06	4.04757E-05	5.87312E-05	3.48146E-05	4.06924E-09	5.008E-08	7.2665E-09	6.14154E-08	0.06141539
3832503774525	383250	3774525	4.77152E-05	5.61092E-05	5.53621E-05	1.17681E-05	1.53043E-05	1.12648E-05	1.15945E-06	1.35837E-05	1.15945E-06	4.14583E-05	6.01569E-05	3.56598E-05	4.06653E-09	5.0137E-08	7.342E-09	6.15451E-08	0.06154513
3832603774525	383260	3774525	4.85006E-05	5.70328E-05	5.62734E-05	1.19618E-05	1.55562E-05	1.14502E-05	1.17854E-06	1.38073E-05	1.17854E-06	4.25001E-05	6.16686E-05	3.65559E-05	4.05683E-09	5.0121E-08	7.4153E-09	6.1593E-08	0.06159298
3832703774525	383270	3774525	4.93529E-05	5.80349E-05	5.72622E-05	1.2172E-05	1.58296E-05	1.16514E-05	1.19925E-06	1.40499E-05	1.19925E-06	4.36449E-05	6.33297E-05	3.75406E-05	4.04848E-09	5.0128E-08	7.4951E-09	6.16714E-08	0.0616714
3832803774525	383280	3774525	5.0233E-05	5.90699E-05	5.82834E-05	1.2389E-05	1.61119E-05	1.18592E-05	1.22063E-06	1.43005E-05	1.22063E-06	4.48365E-05	6.50587E-05	3.85655E-05	4.02976E-09	5.0024E-08	7.5668E-09	6.16207E-08	0.06162069
3832903774525	383290	3774525	5.10295E-05	6.00066E-05	5.92076E-05	1.25855E-05	1.63673E-05	1.20473E-05	1.23999E-06	1.45272E-05	1.23999E-06	4.59282E-05	6.66429E-05	3.95045E-05	3.983E-09	4.9605E-08	7.6016E-09	6.11894E-08	0.06118935
3833003774525	383300	3774525	5.1815E-05	6.09301E-05	6.01188E-05	1.27792E-05	1.66193E-05	1.22327E-05	1.25907E-06	1.47508E-05	1.25907E-06	4.702E-05	6.8227E-05	4.04436E-05	3.92826E-09	4.9096E-08	7.6241E-09	6.0648E-08	0.06064799
3833103774525	383310	3774525	5.25948E-05	6.18472E-05	6.10237E-05	1.29715E-05	1.68694E-05	1.24168E-05	1.27802E-06	1.49728E-05	1.27802E-06	4.81148E-05	6.98157E-05	4.13853E-05	3.872E-09	4.857E-08	7.6401E-09	6.00823E-08	0.0600823
3833203774525	383320	3774525	5.33078E-05	6.26856E-05	6.18509E-05	1.31474E-05	1.70981E-05	1.25851E-05	1.29535E-06	1.51758E-05	1.29535E-06	4.91629E-05	7.13365E-05	4.22868E-05	3.80943E-09	4.7967E-08	7.6382E-09	5.94144E-08	0.05941439
3833303774525	383330	3774525	5.39595E-05	6.3452E-05	6.26071E-05	1.33081E-05	1.73071E-05	1.2739E-05	1.31118E-06	1.53613E-05	1.31118E-06	5.0211E-05	7.28572E-05	4.31883E-05	3.74435E-09	4.7329E-08	7.6276E-09	5.87013E-08	0.05870127
3833403774525	383340	3774525	5.4511E-05	6.41005E-05	6.32469E-05	1.34441E-05	1.7484E-05	1.28692E-05	1.32458E-06	1.55183E-05	1.32458E-06	5.11468E-05	7.42151E-05	4.39932E-05	3.66489E-09	4.6523E-08	7.5907E-09	5.77788E-08	0.05777876
3833503774525	383350	3774525	5.48396E-05	6.44869E-05	6.36283E-05	1.35252E-05	1.75894E-05	1.29468E-05	1.33257E-06	1.56119E-05	1.33257E-06	5.20701E-05	7.55548E-05	4.47874E-05	3.57323E-09	4.5548E-08	7.5226E-09	5.66442E-08	0.05664417
3833603774525	383360	3774525	5.52073E-05	6.49192E-05	6.40548E-05	1.36159E-05	1.77073E-05	1.30336E-05	1.3415E-06	1.57166E-05	1.3415E-06	5.30277E-05	7.69443E-05	4.5611E-05	3.49821E-09	4.4762E-08	7.4747E-09	5.57345E-08	0.05573449
3833703774525	383370	3774525	5.55192E-05	6.5286E-05	6.44167E-05	1.36928E-05	1.78074E-05	1.31072E-05	1.34908E-06	1.58054E-05	1.34908E-06	5.40009E-05	7.83565E-05	4.64481E-05	3.42763E-09	4.402E-08	7.426E-09	5.48735E-08	0.0548735
3833803774525	383380	3774525	5.59426E-05	6.57839E-05	6.49079E-05	1.37972E-05	1.79432E-05	1.32071E-05	1.35937E-06	1.59259E-05	1.35937E-06	5.49991E-05	7.98049E-05	4.73067E-05	3.36429E-09	4.337E-08	7.3903E-09	5.41246E-08	0.05412458
3833903774525	383390	3774525	5.64606E-05	6.6393E-05	6.5509E-05	1.3925E-05	1.81093E-05	1.33294E-05	1.37196E-06	1.60734E-05	1.37196E-06	5.60752E-05	8.13664E-05	4.82323E-05	3.3093E-09	4.2823E-08	7.3694E-09	5.35018E-08	0.05350183
3834003774525	383400	3774525	5.70399E-05	6.70743E-05	6.61811E-05	1.40679E-05	1.82951E-05	1.34662E-05	1.38604E-06	1.62383E-05	1.38604E-06	5.72262E-05	8.30365E-05	4.92224E-05	3.26009E-09	4.2345E-08	7.3582E-09	5.29629E-08	0.05296285
3834103774525	383410	3774525	5.76359E-05	6.77751E-05	6.68727E-05	1.42148E-05	1.84863E-05	1.36069E-05	1.40052E-06	1.6408E-05	1.40052E-06	5.8424E-05	8.47746E-05	5.02526E-05	3.21463E-09	4.191E-08	7.3519E-09	5.24763E-08	0.05247627
3834203774525	383420	3774525	5.82709E-05	6.85219E-05	6.76095E-05	1.43715E-05	1.869E-05	1.37568E-05	1.41595E-06	1.65887E-05	1.41595E-06	5.96842E-05	8.66031E-05	5.13366E-05	3.17328E-09	4.1523E-08	7.3522E-09	5.20485E-08	0.0520853
3834303774525	383430	3774525	5.89338E-05	6.93013E-05	6.83786E-05	1.45349E-05	1.89026E-05	1.39133E-05	1.43206E-06	1.67774E-05	1.43206E-06	6.10068E-05	8.85222E-05	5.24742E-05	3.13583E-09	4.1182E-08	7.3583E-09	5.16763E-08	0.05167635
3834403774525	383440	3774525	5.95131E-05	6.99826E-05	6.90507E-05	1.46778E-05	1.90884E-05	1.40501E-05	1.44613E-06	1.69424E-05	1.44613E-06	6.22764E-05	9.03643E-05	5.35661E-05	3.09602E-09	4.0805E-08	7.3553E-09	5.12559E-08	0.05125595
3834503774525	383450	3774525	5.99755E-05	7.05262E-05	6.95871E-05	1.47918E-05	1.92367E-05	1.41592E-05	1.45737E-06	1.7074E-05	1.45737E-06	6.34648E-05	9.20888E-05	5.45884E-05	3.05298E-09	4.0377E-08	7.3406E-09	5.07708E-08	0.0507708
3834603774525	383460	3774525	6.05158E-05	7.11616E-05	7.02141E-05	1.49251E-05	1.941E-05	1.42868E-05	1.4705E-06	1.72278E-05	1.4705E-06	6.47562E-05	9.39626E-05	5.56991E-05	3.01602E-09	4.0025E-08	7.3378E-09	5.03785E-08	0.05037852
3834703774525	383470	3774525	6.14961E-05	7.23144E-05	7.13515E-05	1.51669E-05	1.97244E-05	1.45183E-05	1.49432E-06	1.75069E-05	1.49432E-06	6.65248E-05	9.65289E-05	5.72204E-05	3.0022E-09	3.9977E-08	7.3908E-09	5.03699E-08	0.0503699
3834803774525	383480	3774525	6.26046E-05	7.36179E-05	7.26377E-05	1.54403E-05	2.008E-05	1.478E-05	1.52125E-06	1.78225E-05	1.52125E-06	6.84681E-05	9.93487E-05	5.88919E-05	2.99541E-09	4.002E-08	7.4603E-09	5.0476E-08	0.05047596
3834903774525	383490	3774525	6.37633E-05	7.49804E-05	7.3982E-05	1.5726E-05	2.04516E-05	1.50535E-05	1.54941E-06	1.81523E-05	1.54941E-06	7.0505E-05	0.000102304	6.06439E-05	2.99148E-09	4.0099E-08	7.536E-09	5.06269E-08	0.0506269
3835003774525	383500	3774525	6.49386E-05	7.63625E-05	7.53457E-05	1.60159E-05	2.08286E-05	1.5331E-05	1.57797E-06	1.84869E-05	1.57797E-06	7.26105E-05	0.000105359	6.24549E-05	2.98921E-09	4.0199E-08	7.6146E-09	5.08026E-08	0.05080256
3835103774525	383510	3774525	6.62086E-05	7.78559E-05	7.68192E-05	1.63291E-05	2.12359E-05	1.56308E-05	1.60883E-06	1.88485E-05	1.60883E-06	7.48564E-05	0.000108618	6.43867E-05	2.99161E-09	4.0359E-08	7.7047E-09	5.10553E-08	0.05105531
3835203774525	383520	3774525	6.74731E-05	7.93428E-05	7.82863E-05	1.66641E-05	2.16415E-05	1.59293E-05	1.63955E-06	1.92084E-05	1.63955E-06	7.71491E-05	0.000111945	6.63587E-05	2.99416E-09	4.052E-08	7.7942E-09	5.13079E-08	0.05130794
3835303774525	383530	3774525	6.88155E-05	8.09214E-05	7.98439E-05	1.69721E-05	2.20721E-05	1.62462E-05	1.67218E-06	1.95906E-05	1.67218E-06	7.95759E-05	0.000115466	6.84461E-05	3.00044E-09	4.0729E-08	7.8935E-09	5.16228E-08	0.05162284
3835403774525	383540	3774525	7.02527E-05	8.26114E-05	8.15114E-05	1.73265E-05	2.2533E-05	1.65855E-05	1.7071E-06	1.99997E-05	1.7071E-06	8.21617E-05	0.000119218	7.06703E-05	3.01109E-09	4.0996E-08	8.0039E-09	5.20114E-08	0.05201136
3835503774525	383550	3774525	7.17678E-05	8.4393E-05	8.32693E-05	1.77002E-05	2.3019E-05	1.69432E-05	1.74391E-06	2.04311E-05	1.74391E-06	8.4888E-05	0.000123174	7.30152E-05	3.0252E-09	4.131E-08	8.1234E-09	5.24588E-08	0.05245881
3835603774525	383560	3774525	7.3411E-05	8.63254E-05	8.51759E-05	1.81055E-05	2.3546E-05	1.73312E-05	1.78384E-06	2.08989E-05	1.78384E-06	8.78139E-05	0.00012742	7.55319E-05	3.04454E-09	4.1695E-08	8.2572E-09	5.29969E-08	0.05299689
3835703774525	383570	3774525	7.55277E-05	8.88144E-05	8.76319E-05	1.86275E-05	2.4225E-05	1.78309E-05	1.83528E-06	2.15014E-05	1.83528E-06	9.13293E-05	0.000132521	7.85556E-05	3.0828E-09	4.2341E-08	8.444E-09	5.38674E-08	0.05386743
3835803774525	383580	3774525	7.80232E-05	9.17489E-05	9.05273E-05	1.9243E-05	2.50254E-05	1.842E-05	1.89592E-06	2.22119E-05	1.89592E-06	9.53438E-05	0.000138346	8.20087E-05	3.13532E-09	4.3185E-08	8.6719E-09	5.49918E-08	0.05499181

			EGIODemolition	EGIOSite Grubbing / Prep	EGIOMass Grading / Excavation	EGIOMass Grading / Excavation	EGIODrainage / Utilities Trenching	EGIODrainage / Utilities Trenching	EGIOFoundations / Concrete Pads	EGIOFoundations / Concrete Pads	EGIOBuilding / Structure Construction	EGIOBuilding / Structure Construction	EGIOAsphalt Paving	EGIOArchitectural Coating	EGIOLandscaping or Other Finishing	EGIOWaterside Construction (Piles)	HIWaterside Construction (Landscaping)	HIWaterside Construction (Landscaping)	KMDemolition	KMSite Grubbing / Prep	KMMass Grading / Excavation
Unique Identifier	X (UTM)	Y (UTM)	2025	2025	2025	2026	2026	2027	2026	2027	2026	2027	2027	2027	2027	2027	2025	2026	2025	2025	2025
3835903774525	383590	3774525	0.000169032	6.6297E-05	2.19555E-05	2.15031E-05	4.99314E-05	4.98543E-05	6.56033E-05	6.5561E-05	7.02693E-05	6.8585E-05	2.73443E-06	2.73443E-06	7.40539E-05	2.73443E-06	2.22425E-05	2.15458E-05	3.17871E-05	0.000137958	0.000104863
3836003774525	383600	3774525	0.000171601	6.7304E-05	2.22892E-05	2.18299E-05	5.06902E-05	5.0612E-05	6.66003E-05	6.65573E-05	7.13372E-05	6.96273E-05	2.77599E-06	2.77599E-06	7.51793E-05	2.77599E-06	2.30247E-05	2.23035E-05	3.31019E-05	0.000143665	0.0001092
3836103774525	383610	3774525	0.000174529	6.8453E-05	2.26695E-05	2.22024E-05	5.15552E-05	5.14756E-05	6.77367E-05	6.7693E-05	7.25545E-05	7.08154E-05	2.82336E-06	2.82336E-06	7.64621E-05	2.82336E-06	2.38696E-05	2.31219E-05	3.45231E-05	0.000149833	0.000113889
3836203774525	383620	3774525	0.000179047	7.0225E-05	2.32563E-05	2.27772E-05	5.28897E-05	5.28081E-05	6.94902E-05	6.94453E-05	7.44327E-05	7.26486E-05	2.89644E-06	2.89644E-06	7.84414E-05	2.89644E-06	2.49692E-05	2.41872E-05	3.63404E-05	0.00015772	0.000119884
3836303774525	383630	3774525	0.000185568	7.2783E-05	2.41033E-05	2.36067E-05	5.4816E-05	5.47314E-05	7.2021E-05	7.19746E-05	7.71435E-05	7.52944E-05	3.00193E-06	3.00193E-06	8.12983E-05	3.00193E-06	2.64097E-05	2.55825E-05	3.8694E-05	0.000167934	0.000127648
3836403774525	383640	3774525	0.000193086	7.5731E-05	2.50798E-05	2.45631E-05	5.70367E-05	5.69487E-05	7.49388E-05	7.48905E-05	8.02688E-05	7.83448E-05	3.12355E-06	3.12355E-06	8.45919E-05	3.12355E-06	2.80512E-05	2.71725E-05	4.1387E-05	0.000179623	0.000136532
3836503774525	383650	3774525	0.000199993	7.844E-05	2.5977E-05	2.54418E-05	5.90771E-05	5.89859E-05	7.76196E-05	7.75695E-05	8.31403E-05	8.11474E-05	3.23529E-06	3.23529E-06	8.7618E-05	3.23529E-06	2.96118E-05	2.86843E-05	4.39827E-05	0.000190888	0.000145095
3836603774525	383660	3774525	0.000207682	8.1456E-05	2.69757E-05	2.64199E-05	6.13483E-05	6.12536E-05	8.06036E-05	8.05516E-05	8.63665E-05	8.42671E-05	3.35967E-06	3.35967E-06	9.09864E-05	3.35967E-06	3.13232E-05	3.03421E-05	4.68319E-05	0.000203254	0.000154495
3836703774525	383670	3774525	0.000216907	8.5074E-05	2.81738E-05	2.75934E-05	6.40731E-05	6.39743E-05	8.41837E-05	8.41294E-05	9.01713E-05	8.80099E-05	3.50889E-06	3.50889E-06	9.50277E-05	3.50889E-06	3.33162E-05	3.22727E-05	5.01473E-05	0.000217643	0.000165432
3836803774525	383680	3774525	0.000228457	8.9604E-05	2.96742E-05	2.90628E-05	6.74852E-05	6.73811E-05	8.86667E-05	8.86095E-05	9.49732E-05	9.26967E-05	3.69575E-06	3.69575E-06	0.000100088	3.69575E-06	3.57344E-05	3.46151E-05	5.4162E-05	0.000235067	0.000178676
3836903774525	383690	3774525	0.000242074	9.4945E-05	3.14428E-05	3.0795E-05	7.15075E-05	7.13972E-05	9.39515E-05	9.38909E-05	0.000100634	9.82217E-05	3.91603E-06	3.91603E-06	0.000106054	3.91603E-06	3.85383E-05	3.73312E-05	5.8833E-05	0.000255339	0.000194085
3837003774525	383700	3774525	0.000258844	0.00010152	3.3621E-05	3.29283E-05	7.64611E-05	7.63432E-05	0.00010046	0.000100395	0.000107605	0.000105026	4.18731E-06	4.18731E-06	0.000113401	4.18731E-06	4.18875E-05	4.05755E-05	6.43232E-05	0.000279167	0.000212197
3837103774525	383710	3774525	0.000276385	0.0001084	3.58995E-05	3.51598E-05	8.16429E-05	8.15169E-05	0.000107268	0.000107199	0.000114898	0.000112144	4.47108E-06	4.47108E-06	0.000121086	4.47108E-06	4.55076E-05	4.40822E-05	7.03656E-05	0.000305392	0.00023213
3837203774525	383720	3774525	0.000295858	0.00011604	3.84288E-05	3.76371E-05	8.73951E-05	8.72603E-05	0.000114826	0.000114752	0.000122993	0.000120045	4.78609E-06	4.78609E-06	0.000129617	4.78609E-06	4.95062E-05	4.79555E-05	7.71706E-05	0.000334926	0.00025458
3837303774525	383730	3774525	0.000317622	0.00012458	4.12557E-05	4.04057E-05	9.3824E-05	9.36792E-05	0.000123272	0.000123193	0.00013204	0.000128875	5.13816E-06	5.13816E-06	0.000139152	5.13816E-06	5.39263E-05	5.22372E-05	8.47202E-05	0.000367692	0.000279485
3837403774525	383740	3774525	0.000342565	0.00013436	4.44955E-05	4.35787E-05	0.000101192	0.000101036	0.000132953	0.000132867	0.000142409	0.000138996	5.54166E-06	5.54166E-06	0.000150079	5.54166E-06	5.89528E-05	5.71063E-05	9.33041E-05	0.000404946	0.000307802
3837503774525	383750	3774525	0.000369286	0.00014484	4.79663E-05	4.69781E-05	0.000109085	0.000108917	0.000143324	0.000143231	0.000153518	0.000149838	5.97394E-06	5.97394E-06	0.000161786	5.97394E-06	6.43166E-05	6.2302E-05	0.000102465	0.000444705	0.000338023
3837603774525	383760	3774525	0.000399421	0.00015666	5.18805E-05	5.08116E-05	0.000117987	0.000117805	0.00015502	0.000154919	0.000166045	0.000162065	6.46142E-06	6.46142E-06	0.000174988	6.46142E-06	7.03315E-05	6.81286E-05	0.000112728	0.000489247	0.00037188
3837703774525	383770	3774525	0.000434289	0.00017033	5.64095E-05	5.52473E-05	0.000128287	0.000128089	0.000168552	0.000168443	0.00018054	0.000176213	7.02548E-06	7.02548E-06	0.000190264	7.02548E-06	7.72488E-05	7.48292E-05	0.000124521	0.000540429	0.000410784
3837803774525	383780	3774525	0.000473927	0.00018588	6.1558E-05	6.02897E-05	0.000139996	0.00013978	0.000183936	0.000183817	0.000197018	0.000192296	7.6667E-06	7.6667E-06	0.000207629	7.6667E-06	8.50791E-05	8.24143E-05	0.000137859	0.000598319	0.000454787
3837903774525	383790	3774525	0.000520328	0.00020408	6.7585E-05	6.61925E-05	0.000153702	0.000153465	0.000201945	0.000201814	0.000216308	0.000211123	8.41733E-06	8.41733E-06	0.000227958	8.41733E-06	9.42029E-05	9.12522E-05	0.000153391	0.000665727	0.000506023
3838003774525	383800	3774525	0.000572594	0.00022458	7.43738E-05	7.28415E-05	0.000169142	0.000168881	0.00022223	0.000222086	0.000238036	0.00023233	9.26284E-06	9.26284E-06	0.000250856	9.26284E-06	0.000104446	0.000101175	0.000170814	0.000741346	0.000563502
3838103774525	383810	3774525	0.000632846	0.00024821	8.21998E-05	8.05062E-05	0.000186939	0.000186651	0.000245614	0.000245456	0.000263083	0.000256777	1.02375E-05	1.02375E-05	0.000277252	1.02375E-05	0.000116216	0.000112576	0.000190824	0.000828191	0.000629513
3838203774525	383820	3774525	0.000703193	0.0002758	9.13372E-05	8.94553E-05	0.00020272	0.00020739	0.000272916	0.00027274	0.00029232	0.00028532	1.13755E-05	1.13755E-05	0.000308072	1.13755E-05	0.000129921	0.000125852	0.000214107	0.000929238	0.00070632
3838303774525	383830	3774525	0.000782827	0.00030704	0.000101681	9.95859E-05	0.000231243	0.000230887	0.000303823	0.000303627	0.000325433	0.00031763	1.26638E-05	1.26638E-05	0.00034296	1.26638E-05	0.000145401	0.000140846	0.000240392	0.001043319	0.000793034
3838403774525	383840	3774525	0.000872495	0.0003422	0.000113328	0.000110993	0.000257731	0.000257333	0.000338624	0.000338406	0.000362709	0.000354015	1.41143E-05	1.41143E-05	0.000382244	1.41143E-05	0.0001628	0.0001577	0.000269921	0.001171475	0.000890446
3838503774525	383850	3774525	0.000974153	0.00038208	0.000126532	0.000123925	0.00028776	0.00028731	0.000378079	0.000377835	0.00040497	0.000395263	1.57588E-05	1.57588E-05	0.000426781	1.57588E-05	0.000182493	0.000176777	0.000303326	0.001316456	0.001000647
3838603774525	383860	3774525	0.001091692	0.00042818	0.000141799	0.000138877	0.00032248	0.000321983	0.000423697	0.000423424	0.000453832	0.000442954	1.76603E-05	1.76603E-05	0.000478275	1.76603E-05	0.000205224	0.000198796	0.000341866	0.001483722	0.001127787
3838703774525	383870	3774525	0.001224598	0.0004803	0.000159062	0.000155785	0.00036174	0.00036182	0.00047528	0.00047473	0.00050984	0.00049688	1.98103E-05	1.98103E-05	0.000536502	1.98103E-05	0.000230898	0.000223666	0.000385378	0.001672568	0.00127133
3838803774525	383880	3774525	0.001384748	0.00054312	0.000179864	0.000176158	0.000409048	0.000408417	0.000537435	0.000537088	0.00057566	0.000561862	2.2401E-05	2.2401E-05	0.000606664	2.2401E-05	0.000261798	0.000253598	0.000437732	0.001899787	0.001440441
3838903774525	383890	3774525	0.001574879	0.00061769	0.00020456	0.000200345	0.000465212	0.000464494	0.000611227	0.000610833	0.000654701	0.000639008	2.54768E-05	2.54768E-05	0.000689961	2.54768E-05	0.00029845	0.000289102	0.000499824	0.00216927	0.001648876
3839003774525	383900	3774525	0.001801082	0.00070641	0.000233941	0.000229121	0.000532031	0.00053121	0.000699019	0.000698568	0.000748737	0.00073079	2.9136E-05	2.9136E-05	0.000789062	2.9136E-05	0.00034203	0.000331317	0.000573638	0.00248963	0.001892384
3839103774525	383910	3774525	0.002067371	0.00081085	0.000268529	0.000262997	0.000610691	0.000609749	0.000802369	0.000801851	0.000859437	0.000838837	3.34438E-05	3.34438E-05	0.000905724	3.34438E-05	0.000393305	0.000380985	0.000660486	0.002866554	0.002178887
3829703774535	382970	3774535	9.51195E-05	3.7307E-05	1.2355E-05	1.21004E-05	2.80978E-05	2.80545E-05	3.69169E-05	3.68931E-05	3.95426E-05	3.85948E-05	1.53875E-06	1.53875E-06	4.16723E-05	1.53875E-06	1.00046E-05	9.6912E-06	1.06794E-05	4.63494E-05	3.52305E-05
3829803774535	382980	3774535	0.00010014	3.9276E-05	1.30072E-05	1.27392E-05	2.9581E-05	2.95354E-05	3.88656E-05	3.88405E-05	4.16299E-05	4.0632E-05	1.61997E-06	1.61997E-06	4.3872E-05	1.61997E-06	1.03059E-05	9.98313E-06	1.09895E-05	4.7695E-05	3.62533E-05
3829903774535	382990	3774535	0.000105907	4.1538E-05	1.37562E-05	1.34727E-05	3.12844E-05	3.12361E-05	4.11036E-05	4.10771E-05	4.40271E-05	4.29718E-05	1.71325E-06	1.71325E-06	4.63983E-05	1.71325E-06	1.06468E-05	1.03133E-05	1.1338E-05	4.92076E-05	3.7403E-05
3830003774535	383000	3774535	0.000112383	4.4078E-05	1.45973E-05	1.42966E-05	3.31974E-05	3.31461E-05	4.3617E-05	4.35889E-05	4.67193E-05	4.55994E-05	1.81802E-06	1.81802E-06	4.92354E-05	1.81802E-06	1.10199E-05	1.06747E-05	1.17182E-05	5.08577E-05	3.86573E-05
3830103774535	383010	3774535	0.000119299	4.6791E-05	1.54957E-05	1.51764E-05	3.52404E-05	3.5186E-05	4.63012E-05	4.62714E-05	4.95944E-05	4.84056E-05	1.9299E-06	1.9299E-06	5.22654E-05	1.9299E-06	1.1402E-05	1.10449E-05	1.21074E-05	5.2547E-05	3.99414E-05
3830203774535	383020	3774535	0.000126979	4.9803E-05	1.64932E-05	1.61533E-05	3.75089E-05	3.7451E-05	4.92818E-05	4.925E-05	5.27869E-05	5.15217E-05	2.05413E-06	2.05413E-06	5.56299E-05	2.05413E-06	1.18146E-05	1.14445E-05	1.25261E-05	5.43641E-05	4.13225E-05
3830303774535	383030	3774535	0.000134811	5.2875E-05	1.75105E-05	1.71497E-05	3.98225E-05	3.97611E-05	5.23216E-05	5.22878E-05	5.60429E-05	5.46996E-05	2.18083E-06	2.18083E-06	5.90613E-05	2.18083E-06	1.22039E-05	1.18216E-05	1.29244E-05	5.60927E-05	4.26365E-05
3830403774535	383040	3774535	0.000142284	5.5806E-05	1.84812E-05	1.81004E-05	4.203E-05	4.19652E-05	5.52219E-05	5.51863E-05	5.91496E-05	5.77318E-05	2.30172E-06	2.30172E-06	6.23353E-05	2.30172E-06	1.2534E-05	1.21414E-05	1.32661E-05	5.75759E-05	4.37638E-05
3830503774535	383050	3774535	0.000150296	5.8948E-05	1.95218E-05	1.91196E-05	4.43967E-05	4.43282E-05	5.83315E-05	5.82938E-05	6.24803E-05	6.09827E-05	2.43133E-06	2.43133E-06	6.58453E-05	2.43133E-06	1.28712E-05	1.24681E-05	1.36146E-05	5.90884E-05	4.49135E-05
3830603774535	383060	3774535	0.000159	6.2362E-05	2.06523E-05	2.02268E-05	4.69677E-05	4.68952E-05	6.17094E-05	6.16696E-05	6.60985E-05	6.45141E-05	2.57213E-06	2.57213E-06	6.96584E-05	2.57213E-06	1.32246E-05	1.28104E-05	1.39812E-05	6.06796E-05	4.61229E-05
3830703774535	383070	3774535	0.00016835	6.6029E-05	2.18668E-05	2.14163E-05	4.97297E-05	4.9653E-05	6.53383E-05	6.52962E-05	6.99855E-05	6.8308E-05	2.72339E-06	2.72339E-06	7.37548E-05	2.72339E-06	1.35977E-05	1.31718E-05	1.43773E-05	6.23984E-05	4.74294E-05
3830803774535	383080	3774535	0.000178329	6.9943E-05	2.3163E-05	2.26858E-05	5.26775E-05	5.25962E-05	6.92113E-05	6.91666E-05	7.4134E-05	7.2357E-05	2.88482E-06	2.88482E-06	7.81266E-05	2.88482E-06	1.39888E-05	1.35506E-05	1.48095E-05	6.42744E-05	4.88554E-05
3830903774535	383090	3774535	0.000188874	7.4079E-05	2.45327E-05	2.40272E-05	5.57924E-05	5.57063E-05	7.33039E-05	7.32566E-05	7.85176E-05	7.66356E-05	3.0554E-06	3.0554E-06	8.27464E-05	3.0554E-06	1.43835E-05	1.39329E-05	1.51988E-05	6.59637E-05	5.01395E-05
3831003774535	383100	3774535	0.00020029	7.8556E-05	2.60155E-05	2.54795E-05	5.91646E-05	5.90734E-05	7.77346E-05	7.76845E-05	8.32635E-05	8.12677E-05	3.24008E-06	3.24008E-06	8.77479E-05	3.24008E-06	1.47333E-05	1.42718E-05	1.55224E-05	6.73683E-05	5.12071E-05
3831103774535	383110	3774535	0.000210413	8.2527E-05	2.73303E-05	2.67672E-05	6.21549E-05	6.20589E-05	8.16633E-05	8.16107E-05	8.74716E-05	8.5375E-05	3.40384E-06	3.40384E-06	9.21827E-05	3.40384E-06	1.50239E-05	1.45533E-05	1.58189E-05	6.86549E-05	5.21851E-05
3831203774535	383120	3774535	0.000220481	8.6476E-05	2.86382E-05	2.80481E-05	6.51291E-05	6.50286E-05	8.55712E-05	8.5516E-05	9.16574E-05	8.94604E-05	3.56672E-06	3.56672E-06	9.65939E-05	3.56672E-06	1.52678E-05	1.47896E-05	1.60904E-05	6.98336E-05	5.30809E-05
3831303774535	383130	3774535	0.000230631	9.0457E-05	2.99565E-05	2.93393E-05	6.81273E-05	6.80222E-05	8.95104E-05	8.94526E-05	9.58768E-05	9.35787E-05	3.73091E-06	3.73091E-06	0.00010104	3.73091E-06	1.54849E-05	1.49999E-05	1.63552E-05	7.09827E-05	5.39544E-05
3831403774535	383140	3774535	0.000239847	9.4071E-05	3.11535E-05	3.05116E-05	7.08495E-05	7.07402E-05	9.3087E-05	9.30269E-05	9.97078E-05	9.73179E-05	3.87999E-06	3.87999E-06	0.000105078	3.87999E-06	1.56679E-05	1.51771E-05	1.66041E-05	7.20631E-05	5.47757E-05
3831503774535	383150	3774535	0.000248838	9.7598E-05	3.23213E-05	3.16554E-05	7.35054E-05	7.3392E-05	9.65765E-05	9.65142E-05	0.000103446	0.000100966	4.02544E-06	4.02544E-06	0.000109017	4.02544E-06	1.58473E-05	1.53509E-05	1.68576E-05	7.31632E-05	5.56118E-05
3831603774535	383160	3774535	0.000257029	0.00010081	3.33853E-05	3.26975E-05	7.59252E-05	7.5808E-05	9.97558E-05	9.96914E-05	0.000106851	0.00010429	4.15795E-06	4.15795E-06	0.000112606	4.15795E-06	1.60195E-05	1.55177E-05	1.71156E-05	7.42829E-05	5.64629E-05
3831703774535	383170	3774535	0.000264583	0.00010377	3.43665E-05	3.36584E-05	7.81566E-05	7.8036E-05	0.000102687	0.000102621	0.000109991	0.000107355	4.28015E-06	4.28015E-06	0.000115915	4.28015E-06	1.61845E-05	1.56776E-05	1.73736E-05	7.54026E-05	5.7314E-05
3831903774535	383190	3774535	0.00027714	0.0001087	3.59975E-05	3.52558E-05	8.18658E-05	8.17395E-05	0.000107561	0.000107492	0.000115211	0.00011245	4.48328E-06	4.48328E-06	0.000121416	4.48328E-06	1.64805E-05	1.59643E-05	1.7885E-05	7.76223E-05	5.90012E-05
3832003774535	383200	3774535	0.000281685	0.00011048	3.65878E-05	3.5834E-05	8.32083E-05	8.30799E-05	0.000109325	0.000109254	0.000117101	0.000114294	4.55681E-06	4.55681E-06	0.000123407	4.55681E-06	1.66061E-05	1.6086E-05	1.81317E-05	7.86929E-05	5.9815E-05
3832103774535	383210	3774535	0.000284676	0.00011165	3.69763E-05	3.62145E-05	8.40919E-05	8.39621E-05	0.000110486	0.000110414	0.000118344	0.000115507	4.60519E-06	4.60519E-06	0.000124718	4.60519E-06	1.67299E-05	1.62059E-05	1.83852E-05	7.97929E-05	6.06511E-05
3832203774535	383220	3774535	0.000286535	0.00011238	3.72178E-05	3.6451E-05	8.46411E-05	8.45105E-05	0.000111207	0.000111136	0.000119117	0.000116262	4.63527E-06	4.63527E-06	0.000125532	4.63527E-06	1.6859E-05	1.6331E-05	1.86477E-05	8.09323E-05	6.15172E-05
3832303774535	383230	3774535	0.000287254	0.00011266	3.73112E-05	3.65424E-05	8.48533E-05	8.47224E-05	0.000111486	0.000111414	0.000119416	0.000116553	4.64689E-06	4.64689E-06	0.000125847	4.64689E-06	1.69864E-05	1.64544E-05	1.89147E-05	8.20913E-05	6.23981E-05
3832403774535	383240	3774535	0.000286733	0.00011246	3.72435E-05	3.64762E-05	8.46995E-05	8.45688E-05	0.000111284	0.000111212	0.000119199	0.000116342	4.63847E-06	4.63847E-06	0.000125619	4.63847E-06	1.71156E-05	1.65795E-05	1.91908E-05	8.32895E-05	6.33089E-05
3832503774535	383250	3774535	0.000284838	0.00011172	3.69973E-05	3.62351E-05	8.41396E-05	8.40098E-05	0.000110548	0.000110477	0.000118411	0.000115573	4.60781E-06	4.60781E-06	0.000124789	4.60781E-06	1.72411E-05	1.67011E-05	1.94692E-05	8.44976E-05	6.42272E-05
3832603774535	383260	3774535	0.000282484	0.00011079	3.66917E-05	3.59357E-05	8.34445E-05	8.33157E-05	0.000109635	0.000109564	0.000117433	0.000114618	4.56974E-06	4.56974E-06	0.000123758	4.56974E-06	1.73739E-05	1.68297E-05	1.97634E-05	8.57745E-05	6.51977E-05
3832703774535	383270	3774535	0.000280221	0.00010991	3.63977E-05	3.56477E-05	8.27759E-05	8.26481E-05	0.000108757	0.000108686	0.000116492	0.0001137	4.53312E-06	4.53312E-06	0.000122766	4.53312E-06	1.753E-05	1.69809E-05	2.00825E-05	8.71593E-05	6.62504E-05
3832803774535	383280	3774535	0.000277293	0.00010876	3.60173E-05	3.52752E-05	8.19109E-05	8.17845E-05	0.00010762	0.000107551	0.000115275	0.000112512	4.48575E-06	4.48575E-06	0.000121483	4.48575E-06	1.76896E-05	1.71355E-05	2.04106E-05	8.85835E-05	6.73329E-05
3832903774535	383290	3774535	0.000272811	0.000107	3.54352E-05	3.47051E-05	8.05869E-05	8.04626E-05	0.000105881	0.000105812	0.000113411	0.000110693	4.41325E-06	4.41325E-06	0.00011952	4.41325E-06	1.78242E-05	1.72659E-05	2.07207E-05	8.99291E-05	6.83557E-05
3833003774535	383300	3774535	0.000267879	0.00010507	3.47947E-05	3.40778E-05	7.91303E-05	7.90082E-05	0.000103967	0.0001039	0.000111361	0.000108692	4.33348E-06	4.33348E-06	0.000117359	4.33348E-06	1.79515E-05	1.73892E-05	2.10307E-05	9.12747E-05	6.93785E-05
3833103774535	383310	3774535	0.000262445	0.00010293	3.40888E-05	3.33865E-05	7.75251E-05	7.74055E-05	0.000101858	0.000101792	0.000109102	0.000106487	4.24557E-06	4.24557E-06	0.000114978	4.24557E-06	1.80574E-05	1.74918E-05	2.13317E-05	9.2581E-05	7.03714E-05
3833203774535	383320	3774535	0.000255296	0.00010013	3.31602E-05	3.2477E-05	7.54131E-05	7.52967E-05	9.9083E-05	9.9019E-05	0.00010613	0.000103586	4.12991E-06	4.12991E-06	0.000111846	4.12991E-06	1.80574E-05	1.74918E-05	2.15376E-05	9.34748E-05	7.10508E-05
3833303774535	383330	3774535	0.000247544	9.709E-05	3.21533E-05	3.14909E-05	7.31234E-05	7.30105E-05	9.60745E-05	9.60125E-05	0.000102908	0.000100441	4.00452E-06	4.00452E-06	0.00010845	4.00452E-06	1.80322E-05	1.74674E-05	2.17436E-05	9.43686E-05	7.17302E-05
3833403774535	383340	3774535	0.000239245	9.3835E-05	3.10753E-05	3.04351E-05	7.06718E-05	7.05627E-05	9.28535E-05	9.27935E-05	9.94576E-05	9.70737E-05	3.87026E-06	3.87026E-06	0.000104814	3.87026E-06	1.79623E-05	1.73997E-05	2.18635E-05	9.48892E-05	7.21259E-05
3833503774535	383350	3774535	0.000231969	9.0982E-05	3.01303E-05	2.95095E-05	6.85226E-05	6.84169E-05	9.00298E-05	8.99717E-05	9.64331E-05	9.41217E-05	3.75256E-06	3.75256E-06	0.000101627	3.75256E-06	1.78869E-05	1.73267E-05	2.19563E-05	9.52919E-05	7.2432E-05
3833603774535	383360	3774535	0.000225413	8.841E-05	2.92787E-05	2.86754E-05	6.65858E-05	6.6483E-05	8.7485E-05	8.74285E-05	9.37073E-05	9.14612E-05	3.64649E-06	3.64649E-06	9.87542E-05	3.64649E-06	1.78331E-05	1.72746E-05	2.20468E-05	9.56847E-05	7.27306E-05
3833703774535	383370	3774535	0.000218945	8.5873E-05	2.84387E-05	2.78527E-05	6.46754E-05	6.45756E-05	8.49751E-05	8.49202E-05	9.10189E-05	8.88372E-05	3.54187E-06	3.54187E-06	9.5921E-05	3.54187E-06	1.77757E-05	1.72189E-05	2.21396E-05	9.60874E-05	7.30367E-05
3833803774535	383380	3774535	0.000212946	8.352E-05	2.76593E-05	2.70895E-05	6.29031E-05	6.2806E-05	8.26464E-05	8.25931E-05	8.85246E-05	8.64027E-05	3.44481E-06	3.44481E-06	9.32924E-05	3.44481E-06	1.77434E-05	1.71877E-05	2.22709E-05	9.66571E-05	7.34697E-05
3833903774535	383390	3774535	0.000207179	8.1259E-05	2.69103E-05	2.63559E-05	6.11997E-05	6.11053E-05	8.04084E-05	8.03565E-05	8.61274E-05	8.4063E-05	3.35153E-06	3.35153E-06	9.0766E-05	3.35153E-06	1.77111E-05	1.71564E-05	2.24021E-05	9.72268E-05	7.39027E-05
3834003774535	383400	3774535	0.000201682	7.9103E-05	2.61963E-05	2.56566E-05	5.95759E-05	5.9484E-05	7.82749E-05	7.82244E-05	8.38422E-05	8.18326E-05	3.2626E-06	3.2626E-06	8.83578E-05	3.2626E-06	1.76788E-05	1.71251E-05	2.25334E-05	9.77964E-05	7.43357E-05
3834103774535	383410	3774535	0.000196499	7.707E-05	2.55232E-05	2.49973E-05	5.8045E-05	5.79554E-05	7.62635E-05	7.62143E-05	8.16877E-05	7.97297E-05	3.17877E-06	3.17877E-06	8.60873E-05	3.17877E-06	1.76573E-05	1.71043E-05	2.26714E-05	9.83956E-05	7.47911E-05

			KMMass Grading / Excavation	KMDrainage / Utilities Trenching	KMFoundations / Concrete Pads	KMBuilding / Structure Construction	KMAsphalt Paving	KMArchitectural Coating	KMLandscaping or Other Finishing	KMWaterside Construction (Piles)	EWNDemolition	EWNSite Grubbing / Prep	EWNDrainage / Utilities Trenching	EWNDrainage / Utilities Trenching	EWNDrainage / Utilities Trenching	EWNFoundation s / Concrete Pads	EWNBuilding / Structure Construction	EWNAsphalt Paving	EWNLandscaping or Other Finishing	EWNWaterside Construction (Piles)	ISDemolition
Unique Identifier	X (UTM)	Y (UTM)	2026	2026	2026	2026	2026	2026	2026	2026	2027	2027	2027	2028	2029	2029	2029	2029	2029	2029	2027
3835903774525	383590	3774525	0.000103778	3.72674E-05	1.97218E-05	6.77374E-05	2.17613E-06	2.17613E-06	6.99136E-05	2.17613E-06	9.28315E-05	5.05944E-06	1.18805E-05	1.16511E-05	1.141E-05	9.8832E-06	2.14608E-05	1.52682E-06	2.22242E-05	1.52682E-06	3.15354E-05
3836003774525	383600	3774525	0.00010807	3.8809E-05	2.05376E-05	7.05393E-05	2.26615E-06	2.26615E-06	7.28055E-05	2.26615E-06	9.60015E-05	5.2322E-06	1.22862E-05	1.20489E-05	1.17996E-05	1.02207E-05	2.21936E-05	1.57896E-06	2.29831E-05	1.57896E-06	3.19489E-05
3836103774525	383610	3774525	0.00011271	4.04752E-05	2.14193E-05	7.35679E-05	2.36344E-06	2.36344E-06	7.59313E-05	2.36344E-06	9.94164E-05	5.41832E-06	1.27232E-05	1.24775E-05	1.22194E-05	1.05843E-05	2.29831E-05	1.63512E-06	2.38006E-05	1.63512E-06	3.24114E-05
3836203774525	383620	3774525	0.000118643	4.26058E-05	2.25468E-05	7.74404E-05	2.48785E-06	2.48785E-06	7.99283E-05	2.48785E-06	0.00010388	5.66161E-06	1.32945E-05	1.30378E-05	1.2768E-05	1.10595E-05	2.4015E-05	1.70854E-06	2.48693E-05	1.70854E-06	3.31785E-05
3836303774525	383630	3774525	0.000126327	4.53651E-05	2.40071E-05	8.24559E-05	2.64898E-06	2.64898E-06	8.51048E-05	2.64898E-06	0.000109746	5.98127E-06	1.40452E-05	1.37739E-05	1.34889E-05	1.16839E-05	2.53709E-05	1.80501E-06	2.62735E-05	1.80501E-06	3.43242E-05
3836403774525	383640	3774525	0.000135119	4.85225E-05	2.56779E-05	8.81947E-05	2.83334E-06	2.83334E-06	9.1028E-05	2.83334E-06	0.000116415	6.34475E-06	1.48987E-05	1.4611E-05	1.43086E-05	1.23939E-05	2.69127E-05	1.91469E-06	2.78701E-05	1.91469E-06	3.56264E-05
3836503774525	383650	3774525	0.000143594	5.15658E-05	2.72884E-05	9.37261E-05	3.01105E-06	3.01105E-06	9.67372E-05	3.01105E-06	0.000122739	6.68944E-06	1.57081E-05	1.54047E-05	1.5086E-05	1.30673E-05	2.83748E-05	2.01872E-06	2.93842E-05	2.01872E-06	3.67484E-05
3836603774525	383660	3774525	0.000152896	5.49062E-05	2.90561E-05	9.97977E-05	3.2061E-06	3.2061E-06	0.000103004	3.2061E-06	0.000129669	7.06711E-06	1.65949E-05	1.62744E-05	1.59377E-05	1.3805E-05	2.99768E-05	2.13269E-06	3.10431E-05	2.13269E-06	3.79766E-05
3836703774525	383670	3774525	0.00016372	5.87932E-05	3.11131E-05	0.000106863	3.43307E-06	3.43307E-06	0.000110296	3.43307E-06	0.000137739	7.50695E-06	1.76277E-05	1.72873E-05	1.69296E-05	1.46642E-05	3.18425E-05	2.26542E-06	3.29752E-05	2.26542E-06	3.9452E-05
3836803774525	383680	3774525	0.000176827	6.35E-05	3.3604E-05	0.000115418	3.70792E-06	3.70792E-06	0.000119126	3.70792E-06	0.000147532	8.04069E-06	1.8881E-05	1.85164E-05	1.81333E-05	1.57068E-05	3.41064E-05	2.42649E-06	3.53197E-05	2.42649E-06	4.13048E-05
3836903774525	383690	3774525	0.000192077	6.89763E-05	3.6502E-05	0.000125372	4.02769E-06	4.02769E-06	0.000129399	4.02769E-06	0.000158902	8.66039E-06	2.03362E-05	1.99435E-05	1.95309E-05	1.69174E-05	3.6735E-05	2.6135E-06	3.80418E-05	2.6135E-06	4.34788E-05
3837003774525	383700	3774525	0.000210001	7.54131E-05	3.99083E-05	0.000137071	4.40355E-06	4.40355E-06	0.000141475	4.40355E-06	0.000172509	9.40194E-06	2.20775E-05	2.16512E-05	2.12032E-05	1.83659E-05	3.98805E-05	2.83728E-06	4.12992E-05	2.83728E-06	4.61741E-05
3837103774525	383710	3774525	0.000229728	8.24973E-05	4.36572E-05	0.000149947	4.81721E-06	4.81721E-06	0.000154765	4.81721E-06	0.000187072	1.01957E-05	2.39413E-05	2.3479E-05	2.29932E-05	1.99164E-05	4.32473E-05	3.07681E-06	4.47857E-05	3.07681E-06	4.89196E-05
3837203774525	383720	3774525	0.000251945	9.04756E-05	4.78793E-05	0.000164449	5.28308E-06	5.28308E-06	0.000169732	5.28308E-06	0.000203197	1.10745E-05	2.6005E-05	2.55029E-05	2.49752E-05	2.16332E-05	4.69751E-05	3.34203E-06	4.86461E-05	3.34203E-06	5.18259E-05
3837303774525	383730	3774525	0.000276593	9.93268E-05	5.25634E-05	0.000180537	5.79993E-06	5.79993E-06	0.000186337	5.79993E-06	0.000221022	1.2046E-05	2.82863E-05	2.77401E-05	2.71661E-05	2.35209E-05	5.10959E-05	3.6352E-06	5.29135E-05	3.6352E-06	5.50199E-05
3837403774525	383740	3774525	0.000304617	0.000109391	5.7889E-05	0.000198829	6.38757E-06	6.38757E-06	0.000205216	6.38757E-06	0.000241313	1.31519E-05	3.08831E-05	3.02867E-05	2.966E-05	2.56911E-05	5.57867E-05	3.96892E-06	5.77712E-05	3.96892E-06	5.86946E-05
3837503774525	383750	3774525	0.000334525	0.000120131	6.35728E-05	0.00021835	7.01472E-06	7.01472E-06	0.000225365	7.01472E-06	0.000262974	1.43324E-05	3.36553E-05	3.30053E-05	3.23224E-05	2.79972E-05	6.07943E-05	4.32519E-06	6.29569E-05	4.32519E-06	6.2632E-05
3837603774525	383760	3774525	0.000368032	0.000132163	6.99403E-05	0.000240221	7.71733E-06	7.71733E-06	0.000247938	7.71733E-06	0.000287269	1.56566E-05	3.67645E-05	3.60546E-05	3.53086E-05	3.05838E-05	6.64109E-05	4.72478E-06	6.87733E-05	4.72478E-06	6.70892E-05
3837703774525	383770	3774525	0.000406533	0.000145989	7.7257E-05	0.000265351	8.52466E-06	8.52466E-06	0.000273875	8.52466E-06	0.000315217	1.71797E-05	4.03412E-05	3.95622E-05	3.87436E-05	3.35592E-05	7.28718E-05	5.18443E-06	7.5464E-05	5.18443E-06	7.22659E-05
3837803774525	383780	3774525	0.00045008	0.000161628	8.55327E-05	0.000293775	9.43782E-06	9.43782E-06	0.000303213	9.43782E-06	0.000346847	1.89036E-05	4.43893E-05	4.35321E-05	4.26313E-05	3.69267E-05	8.01841E-05	5.70467E-06	8.30364E-05	5.70467E-06	7.81692E-05
3837903774525	383790	3774525	0.000500787	0.000179837	9.51689E-05	0.000326872	1.05011E-05	1.05011E-05	0.000337373	1.05011E-05	0.000383715	2.0913E-05	4.91076E-05	4.81593E-05	4.71628E-05	4.08518E-05	8.87072E-05	6.31104E-06	9.18627E-05	6.31104E-06	8.51022E-05
3838003774525	383800	3774525	0.00055767	0.000200264	0.000105979	0.000364001	1.16939E-05	1.16939E-05	0.000375695	1.16939E-05	0.000425108	2.31689E-05	5.4405E-05	5.33544E-05	5.22504E-05	4.52586E-05	9.82764E-05	6.99183E-06	0.000101772	6.99183E-06	9.29294E-05
3838103774525	383810	3774525	0.000622998	0.000223724	0.000118394	0.000406642	1.30638E-05	1.30638E-05	0.000419705	1.30638E-05	0.00047268	2.57617E-05	6.04932E-05	5.9325E-05	5.80976E-05	5.03233E-05	0.000109274	7.77426E-06	0.000113161	7.77426E-06	0.000101972
3838203774525	383820	3774525	0.00069901	0.000251021	0.000132839	0.000456256	1.46577E-05	1.46577E-05	0.000470914	1.46577E-05	0.000528069	2.87805E-05	6.7582E-05	6.62769E-05	6.49055E-05	5.62203E-05	0.000122079	8.68526E-06	0.000126422	8.68526E-06	0.000112546
3838303774525	383830	3774525	0.000784827	0.000281838	0.000149148	0.00051227	1.64572E-05	1.64572E-05	0.000528727	1.64572E-05	0.000590641	3.21907E-05	7.55898E-05	7.41301E-05	7.25963E-05	6.28819E-05	0.000136544	9.71439E-06	0.000141401	9.71439E-06	0.000124533
3838403774525	383840	3774525	0.000881231	0.000316458	0.000167468	0.000575194	1.84787E-05	1.84787E-05	0.000593673	1.84787E-05	0.000660977	3.60241E-05	8.45914E-05	8.29578E-05	8.12413E-05	7.03701E-05	0.000152805	1.08712E-05	0.00015824	1.08712E-05	0.000138036
3838503774525	383850	3774525	0.000990291	0.000355622	0.000188194	0.00064638	2.07656E-05	2.07656E-05	0.000667146	2.07656E-05	0.000740577	4.03624E-05	9.47786E-05	9.29483E-05	9.10251E-05	7.88447E-05	0.000171207	1.21804E-05	0.000177297	1.21804E-05	0.000153352
3838603774525	383860	3774525	0.001116116	0.000400807	0.000212105	0.000728508	2.34041E-05	2.34041E-05	0.000751912	2.34041E-05	0.000832467	4.53705E-05	0.000106539	0.000104481	0.000102319	8.86276E-05	0.00019245	1.36918E-05	0.000199295	1.36918E-05	0.000171069
3838703774525	383870	3774525	0.001258173	0.000451821	0.000239102	0.000821231	2.63829E-05	2.63829E-05	0.000847614	2.63829E-05	0.000936248	5.10267E-05	0.00011982	0.000117507	0.000115075	9.96765E-05	0.000216442	1.53987E-05	0.000224141	1.53987E-05	0.00019111
3838803774525	383880	3774525	0.001429096	0.000513201	0.000271584	0.000932796	2.9967E-05	2.9967E-05	0.000962763	2.9967E-05	0.001061169	5.78351E-05	0.000135808	0.000133185	0.000130429	0.000112976	0.000245321	1.74533E-05	0.000254048	1.74533E-05	0.000215276
3838903774525	383890	3774525	0.001631812	0.000585998	0.000310108	0.001065112	3.42178E-05	3.42178E-05	0.00109933	3.42178E-05	0.001209352	6.59113E-05	0.000154772	0.000151783	0.000148643	0.000128752	0.000279578	1.98905E-05	0.000289523	1.98905E-05	0.000243988
3839003774525	383900	3774525	0.0018728	0.000672539	0.000355905	0.001222409	3.92711E-05	3.92711E-05	0.00126168	3.92711E-05	0.001385536	7.55135E-05	0.00017732	0.000173896	0.000170298	0.000147509	0.000320308	2.27882E-05	0.000331702	2.27882E-05	0.000278171
3839103774525	383910	3774525	0.002156338	0.000774359	0.000409788	0.001407479	4.52167E-05	4.52167E-05	0.001452695	4.52167E-05	0.001592845	8.68121E-05	0.000203851	0.000199915	0.000195778	0.00016958	0.000368234	2.61978E-05	0.000381333	2.61978E-05	0.000318433
3829703774535	382970	3774535	3.48659E-05	1.25207E-05	6.62588E-06	2.27576E-05	7.3111E-07	7.3111E-07	2.34887E-05	7.3111E-07	4.40804E-05	2.40244E-06	5.64138E-06	5.53244E-06	5.41797E-06	4.69297E-06	1.01905E-05	7.25E-07	1.0553E-05	7.25E-07	1.19826E-05
3829803774535	382980	3774535	3.58781E-05	1.28841E-05	6.81824E-06	2.34183E-05	7.52336E-07	7.52336E-07	2.41706E-05	7.52336E-07	4.54204E-05	2.47547E-06	5.81287E-06	5.70062E-06	5.58267E-06	4.83563E-06	1.05003E-05	7.47038E-07	1.08738E-05	7.47038E-07	1.25275E-05
3829903774535	382990	3774535	3.70159E-05	1.32927E-05	7.03447E-06	2.41609E-05	7.76195E-07	7.76195E-07	2.49371E-05	7.76195E-07	4.69364E-05	2.5581E-06	6.00689E-06	5.89089E-06	5.76901E-06	4.99703E-06	1.08508E-05	7.71973E-07	1.12367E-05	7.71973E-07	1.31451E-05
3830003774535	383000	3774535	3.82572E-05	1.37385E-05	7.27036E-06	2.49711E-05	8.02223E-07	8.02223E-07	2.57734E-05	8.02223E-07	4.8598E-05	2.64865E-06	6.21953E-06	6.09943E-06	5.97323E-06	5.17393E-06	1.12349E-05	7.993E-07	1.16345E-05	7.993E-07	1.38311E-05
3830103774535	383010	3774535	3.9528E-05	1.41948E-05	7.51186E-06	2.58006E-05	8.28871E-07	8.28871E-07	2.66295E-05	8.28871E-07	5.02978E-05	2.74129E-06	6.43708E-06	6.31277E-06	6.18215E-06	5.35489E-06	1.16278E-05	8.27258E-07	1.20415E-05	8.27258E-07	1.45493E-05
3830203774535	383020	3774535	4.08949E-05	1.46857E-05	7.77161E-06	2.66928E-05	8.57533E-07	8.57533E-07	2.75503E-05	8.57533E-07	5.21278E-05	2.84103E-06	6.67128E-06	6.54245E-06	6.40708E-06	5.54972E-06	1.20509E-05	8.57356E-07	1.24796E-05	8.57356E-07	1.53345E-05
3830303774535	383030	3774535	4.21952E-05	1.51527E-05	8.01873E-06	2.75415E-05	8.848E-07	8.848E-07	2.84263E-05	8.848E-07	5.38582E-05	2.93534E-06	6.89274E-06	6.75963E-06	6.61977E-06	5.73395E-06	1.24509E-05	8.85817E-07	1.28938E-05	8.85817E-07	1.61212E-05
3830403774535	383040	3774535	4.33109E-05	1.55533E-05	8.23075E-06	2.82698E-05	9.08194E-07	9.08194E-07	2.91779E-05	9.08194E-07	5.53207E-05	3.01505E-06	7.0799E-06	6.94318E-06	6.79952E-06	5.88965E-06	1.2789E-05	9.0987E-07	1.3244E-05	9.0987E-07	1.68561E-05
3830503774535	383050	3774535	4.44487E-05	1.59619E-05	8.44698E-06	2.90124E-05	9.32053E-07	9.32053E-07	2.99445E-05	9.32053E-07	5.68061E-05	3.09601E-06	7.27001E-06	7.12961E-06	6.9821E-06	6.04779E-06	1.31324E-05	9.34301E-07	1.35996E-05	9.34301E-07	1.76358E-05
3830603774535	383060	3774535	4.56456E-05	1.63917E-05	8.67444E-06	2.97937E-05	9.57152E-07	9.57152E-07	3.07508E-05	9.57152E-07	5.83681E-05	3.18114E-06	7.46991E-06	7.32566E-06	7.17408E-06	6.21409E-06	1.34935E-05	9.59992E-07	1.39735E-05	9.59992E-07	1.84713E-05
3830703774535	383070	3774535	4.69386E-05	1.6856E-05	8.92016E-06	3.06376E-05	9.84264E-07	9.84264E-07	3.16219E-05	9.84264E-07	6.00067E-05	3.27044E-06	7.67961E-06	7.53131E-06	7.37548E-06	6.38854E-06	1.38723E-05	9.86941E-07	1.43658E-05	9.86941E-07	1.93613E-05
3830803774535	383080	3774535	4.83498E-05	1.73628E-05	9.18834E-06	3.15587E-05	1.01386E-06	1.01386E-06	3.25726E-05	1.01386E-06	6.17371E-05	3.36475E-06	7.90107E-06	7.74849E-06	7.58817E-06	6.57277E-06	1.42724E-05	1.0154E-06	1.47801E-05	1.0154E-06	2.02961E-05
3830903774535	383090	3774535	4.96206E-05	1.78192E-05	9.42984E-06	3.23882E-05	1.0405E-06	1.0405E-06	3.34287E-05	1.0405E-06	6.3613E-05	3.46699E-06	8.14115E-06	7.98394E-06	7.81874E-06	6.77249E-06	1.47061E-05	1.04626E-06	1.52292E-05	1.04626E-06	2.12434E-05
3831003774535	383100	3774535	5.06771E-05	1.81986E-05	9.63062E-06	3.30778E-05	1.06266E-06	1.06266E-06	3.41405E-05	1.06266E-06	6.51138E-05	3.54879E-06	8.33322E-06	8.17229E-06	8.0032E-06	6.93226E-06	1.5053E-05	1.07094E-06	1.55885E-05	1.07094E-06	2.22564E-05
3831103774535	383110	3774535	5.1645E-05	1.85462E-05	9.81456E-06	3.37096E-05	1.08295E-06	1.08295E-06	3.47925E-05	1.08295E-06	6.63312E-05	3.61514E-06	8.48902E-06	8.32509E-06	8.15284E-06	7.06187E-06	1.53344E-05	1.09096E-06	1.58799E-05	1.09096E-06	2.324E-05
3831203774535	383120	3774535	5.25316E-05	1.88646E-05	9.98305E-06	3.42883E-05	1.10155E-06	1.10155E-06	3.53898E-05	1.10155E-06	6.73113E-05	3.66855E-06	8.61445E-06	8.4481E-06	8.2733E-06	7.16622E-06	1.5561E-05	1.10708E-06	1.61146E-05	1.10708E-06	2.42055E-05
3831303774535	383130	3774535	5.33961E-05	1.9175E-05	1.01473E-05	3.48525E-05	1.11967E-06	1.11967E-06	3.59722E-05	1.11967E-06	6.81995E-05	3.71696E-06	8.72812E-06	8.55957E-06	8.38247E-06	7.26078E-06	1.57663E-05	1.12169E-06	1.63272E-05	1.12169E-06	2.51962E-05
3831403774535	383140	3774535	5.42088E-05	1.94668E-05	1.03018E-05	3.5383E-05	1.13671E-06	1.13671E-06	3.65197E-05	1.13671E-06	6.89499E-05	3.75786E-06	8.82416E-06	8.65375E-06	8.4747E-06	7.34067E-06	1.59398E-05	1.13403E-06	1.65068E-05	1.13403E-06	2.61644E-05
3831503774535	383150	3774535	5.50363E-05	1.9764E-05	1.0459E-05	3.59231E-05	1.15407E-06	1.15407E-06	3.70772E-05	1.15407E-06	6.96773E-05	3.7975E-06	8.91725E-06	8.74505E-06	8.5641E-06	7.41811E-06	1.6108E-05	1.146E-06	1.6681E-05	1.146E-06	2.71732E-05
3831603774535	383160	3774535	5.58786E-05	2.00665E-05	1.06191E-05	3.64729E-05	1.17173E-06	1.17173E-06	3.76446E-05	1.17173E-06	7.0374E-05	3.83548E-06	9.00642E-06	8.8325E-06	8.64974E-06	7.49229E-06	1.62691E-05	1.15746E-06	1.68478E-05	1.15746E-06	2.82142E-05
3831703774535	383170	3774535	5.67208E-05	2.03689E-05	1.07792E-05	3.70227E-05	1.18939E-06	1.18939E-06	3.82121E-05	1.18939E-06	7.10249E-05	3.87095E-06	9.08971E-06	8.91418E-06	8.72974E-06	7.56158E-06	1.64195E-05	1.16816E-06	1.70036E-05	1.16816E-06	2.929E-05
3831903774535	383190	3774535	5.83906E-05	2.09686E-05	1.10965E-05	3.81126E-05	1.2244E-06	1.2244E-06	3.9337E-05	1.2244E-06	7.21964E-05	3.93479E-06	9.23964E-06	9.06121E-06	8.87373E-06	7.6863E-06	1.66903E-05	1.18743E-06	1.72841E-05	1.18743E-06	3.15228E-05
3832003774535	383200	3774535	5.9196E-05	2.12578E-05	1.12495E-05	3.86382E-05	1.24129E-06	1.24129E-06	3.98795E-05	1.24129E-06	7.26787E-05	3.96109E-06	9.30137E-06	9.12175E-06	8.93302E-06	7.73766E-06	1.68019E-05	1.19536E-06	1.73995E-05	1.19536E-06	3.26531E-05
3832103774535	383210	3774535	6.00235E-05	2.15549E-05	1.14068E-05	3.91783E-05	1.25864E-06	1.25864E-06	4.0437E-05	1.25864E-06	7.31535E-05	3.98696E-06	9.36213E-06	9.18134E-06	8.99137E-06	7.7882E-06	1.69116E-05	1.20317E-06	1.75132E-05	1.20317E-06	3.38128E-05
3832203774535	383220	3774535	6.08805E-05	2.18627E-05	1.15697E-05	3.97378E-05	1.27662E-06	1.27662E-06	4.10144E-05	1.27662E-06	7.36358E-05	4.01325E-06	9.42386E-06	9.24188E-06	9.05066E-06	7.83955E-06	1.70231E-05	1.2111E-06	1.76287E-05	1.2111E-06	3.49977E-05
3832303774535	383230	3774535	6.17523E-05	2.21758E-05	1.17353E-05	4.03068E-05	1.2949E-06	1.2949E-06	4.16017E-05	1.2949E-06	7.41106E-05	4.03912E-06	9.48462E-06	9.30146E-06	9.10901E-06	7.89009E-06	1.71329E-05	1.21891E-06	1.77423E-05	1.21891E-06	3.61881E-05
3832403774535	383240	3774535	6.26537E-05	2.24995E-05	1.19066E-05	4.08952E-05	1.3138E-06	1.3138E-06	4.2209E-05	1.3138E-06	7.45853E-05	4.065E-06	9.54537E-06	9.36104E-06	9.16735E-06	7.94063E-06	1.72426E-05	1.22672E-06	1.7856E-05	1.22672E-06	3.73702E-05
3832503774535	383250	3774535	6.35625E-05	2.28258E-05	1.20793E-05	4.14883E-05	1.33285E-06	1.33285E-06	4.28212E-05	1.33285E-06	7.50447E-05	4.09003E-06	9.60417E-06	9.4187E-06	9.22382E-06	7.98955E-06	1.73488E-05	1.23428E-06	1.7966E-05	1.23428E-06	3.84698E-05
3832603774535	383260	3774535	6.4523E-05	2.31708E-05	1.22619E-05	4.21153E-05	1.353E-06	1.353E-06	4.34683E-05	1.353E-06	7.55424E-05	4.11716E-06	9.66786E-06	9.48117E-06	9.28499E-06	8.04253E-06	1.74639E-05	1.24246E-06	1.80851E-05	1.24246E-06	3.95485E-05
3832703774535	383270	3774535	6.55648E-05	2.35449E-05	1.24599E-05	4.27953E-05	1.37484E-06	1.37484E-06	4.41701E-05	1.37484E-06	7.61243E-05	4.14887E-06	9.74234E-06	9.5542E-06	9.35652E-06	8.10449E-06	1.75984E-05	1.25203E-06	1.82244E-05	1.25203E-06	4.06243E-05
3832803774535	383280	3774535	6.66361E-05	2.39296E-05	1.26634E-05	4.34945E-05	1.39731E-06	1.39731E-06	4.48918E-05	1.39731E-06	7.67139E-05	4.18101E-06	9.81779E-06	9.6282E-06	9.42898E-06	8.16725E-06	1.77347E-05	1.26173E-06	1.83656E-05	1.26173E-06	4.15898E-05
3832903774535	383290	3774535	6.76483E-05	2.42931E-05	1.28558E-05	4.41552E-05	1.41853E-06	1.41853E-06	4.55737E-05	1.41853E-06	7.71963E-05	4.2073E-06	9.87953E-06	9.68874E-06	9.48827E-06	8.21861E-06	1.78462E-05	1.26966E-06	1.84811E-05	1.26966E-06	4.2273E-05
3833003774535	383300	3774535	6.86605E-05	2.46566E-05	1.30482E-05	4.48159E-05	1.43976E-06	1.43976E-06	4.62557E-05	1.43976E-06	7.76557E-05	4.23234E-06	9.93832E-06	9.7464E-06	9.54474E-06	8.26752E-06	1.79524E-05	1.27722E-06	1.8591E-05	1.27722E-06	4.27579E-05
3833103774535	383310	3774535	6.96432E-05	2.50095E-05	1.32349E-05	4.54573E-05	1.46036E-06	1.46036E-06	4.69177E-05	1.46036E-06	7.80385E-05	4.2532E-06	9.98732E-06	9.79445E-06	9.59179E-06	8.30828E-06	1.80409E-05	1.28352E-06	1.86827E-05	1.28352E-06	4.2987E-05
3833203774535	383320	3774535	7.03155E-05	2.52509E-05	1.33627E-05	4.58961E-05	1.47446E-06	1.47446E-06	4.73706E-05	1.47446E-06	7.79773E-05	4.24986E-06	9.97948E-06	9.78676E-06	9.58427E-06	8.30176E-06	1.80268E-05	1.28251E-06	1.8668E-05	1.28251E-06	4.26713E-05
3833303774535	383330	3774535	7.09879E-05	2.54924E-05	1.34905E-05	4.6335E-05	1.48856E-06	1.48856E-06	4.78236E-05	1.48856E-06	7.77705E-05	4.2386E-06	9.95302E-06	9.76082E-06	9.55886E-06	8.27975E-06	1.7979E-05	1.27911E-06	1.86185E-05	1.27911E-06	4.20704E-05
3833403774535	383340	3774535	7.13794E-05	2.5633E-05	1.35649E-05	4.65906E-05	1.49677E-06	1.49677E-06	4.80874E-05	1.49677E-06	7.72805E-05	4.21189E-06	9.89031E-06	9.69931E-06	9.49862E-06	8.22758E-06	1.78657E-05	1.27105E-06	1.85012E-05	1.27105E-06	4.12265E-05
3833503774535	383350	3774535	7.16824E-05	2.57418E-05	1.36224E-05	4.67883E-05	1.50312E-06	1.50312E-06	4.82914E-05	1.50312E-06	7.67981E-05	4.1856E-06	9.82857E-06	9.63877E-06	9.43933E-06	8.17622E-06	1.77542E-05	1.26311E-06	1.83857E-05	1.26311E-06	4.04986E-05
3833603774535	383360	3774535	7.19779E-05	2.58479E-05	1.36786E-05	4.69812E-05	1.50932E-06	1.50932E-06	4.84905E-05	1.50932E-06	7.64536E-05	4.16682E-06	9.78447E-06	9.59552E-06	9.39698E-06	8.13954E-06	1.76745E-05	1.25745E-06	1.83032E-05	1.25745E-06	3.97427E-05
3833703774535	383370	3774535	7.22808E-05	2.59567E-05	1.37362E-05	4.71789E-05	1.51567E-06	1.51567E-06	4.86946E-05	1.51567E-06	7.61013E-05	4.14762E-06	9.7394E-06	9.55132E-06	9.35369E-06	8.10204E-06	1.75931E-05	1.25165E-06	1.82189E-05	1.25165E-06	3.89281E-05
3833803774535	383380	3774535	7.27094E-05	2.61106E-05	1.38176E-05	4.74587E-05	1.52466E-06	1.52466E-06	4.89833E-05	1.52466E-06	7.58563E-05	4.13427E-06	9.70804E-06	9.52057E-06	9.32358E-06	8.07595E-06	1.75365E-05	1.24762E-06	1.81603E-05	1.24762E-06	3.81247E-05
3833903774535	383390	3774535	7.31379E-05	2.62644E-05	1.3899E-05	4.77384E-05	1.53364E-06	1.53364E-06	4.9272E-05	1.53364E-06	7.56037E-05	4.1205E-06	9.6757E-06	9.48885E-06	9.29252E-06	8.04905E-06	1.7478E-05	1.24347E-06	1.80998E-05	1.24347E-06	3.73073E-05
3834003774535	383400	3774535	7.35664E-05	2.64183E-05	1.39805E-05	4.80181E-05	1.54263E-06	1.54263E-06	4.95607E-05	1.54263E-06	7.53663E-05	4.10756E-06	9.64533E-06	9.45906E-06	9.

			ISDrainage / Utilities Trenching	ISDrainage / Utilities Trenching	ISAsphalt Paving	ISAsphalt Paving	SVDemolition	SVSite Grubbing / Prep	SVMass Grading / Excavation	SVMass Grading / Excavation	SVDrainage / Utilities Trenching	SVFoundations / Concrete Pads	SVBuilding / Structure Construction	SVBuilding / Structure Construction	SVAsphalt Paving	SVAsphalt Paving	SVArchitectural Coating	SVArchitectural Coating	SVLandscaping or Other Finishing	SVLandscaping or Other Finishing	MDemolition
Unique Identifier	X (UTM)	Y (UTM)	2027	2028	2027	2028	2027	2027	2027	2028	2028	2028	2028	2029	2028	2029	2028	2029	2028	2029	2027
3835903774525	383590	3774525	1.26981E-05	1.23723E-05	3.27946E-06	3.05496E-06	0.000162095	0.000116537	7.85729E-05	7.75753E-05	5.50415E-05	1.74853E-05	2.50487E-05	2.4093E-05	2.46278E-06	2.29136E-06	2.46278E-06	2.29136E-06	2.50487E-05	2.4093E-05	2.62962E-05
3836003774525	383600	3774525	1.28646E-05	1.25346E-05	3.32247E-06	3.09503E-06	0.000169561	0.000121905	8.21917E-05	8.11481E-05	5.75766E-05	1.82906E-05	2.62024E-05	2.52026E-05	2.57621E-06	2.39689E-06	2.57621E-06	2.39689E-06	2.62024E-05	2.52026E-05	2.74321E-05
3836103774525	383610	3774525	1.30509E-05	1.2716E-05	3.37056E-06	3.13983E-06	0.000177632	0.000127708	8.61042E-05	8.50109E-05	6.03173E-05	1.91613E-05	2.74497E-05	2.64023E-05	2.69884E-06	2.51099E-06	2.69884E-06	2.51099E-06	2.74497E-05	2.64023E-05	2.86587E-05
3836203774525	383620	3774525	1.33597E-05	1.3017E-05	3.45033E-06	3.21414E-06	0.000187779	0.000135003	9.10228E-05	8.98671E-05	6.37629E-05	2.02558E-05	2.90177E-05	2.79105E-05	2.85301E-06	2.65443E-06	2.85301E-06	2.65443E-06	2.90177E-05	2.79105E-05	3.02156E-05
3836303774525	383630	3774525	1.38211E-05	1.34665E-05	3.56948E-06	3.32513E-06	0.00020075	0.000144328	9.73104E-05	9.60748E-05	6.81674E-05	2.1655E-05	3.10222E-05	2.98385E-05	3.05009E-06	2.83779E-06	3.05009E-06	2.83779E-06	3.10222E-05	2.98385E-05	3.22207E-05
3836403774525	383640	3774525	1.43454E-05	1.39774E-05	3.7049E-06	3.45128E-06	0.000215556	0.000154973	0.000104488	0.000103161	7.31951E-05	2.32522E-05	3.33102E-05	3.20392E-05	3.27505E-06	3.04709E-06	3.27505E-06	3.04709E-06	3.33102E-05	3.20392E-05	3.45124E-05
3836503774525	383650	3774525	1.47972E-05	1.44175E-05	3.82158E-06	3.55997E-06	0.000230042	0.000165388	0.000111509	0.000110093	7.81139E-05	2.48148E-05	3.55487E-05	3.41923E-05	3.49514E-06	3.25186E-06	3.49514E-06	3.25186E-06	3.55487E-05	3.41923E-05	3.67352E-05
3836603774525	383660	3774525	1.52917E-05	1.48994E-05	3.9493E-06	3.67895E-06	0.000245998	0.000176859	0.000119243	0.000117729	8.35319E-05	2.65359E-05	3.80143E-05	3.65639E-05	3.73756E-06	3.4774E-06	3.73756E-06	3.4774E-06	3.80143E-05	3.65639E-05	3.91812E-05
3836703774525	383670	3774525	1.58858E-05	1.54783E-05	4.10274E-06	3.82188E-06	0.000264564	0.000190207	0.000128243	0.000126615	8.98361E-05	2.85386E-05	4.08833E-05	3.93234E-05	4.01964E-06	3.73985E-06	4.01964E-06	3.73985E-06	4.08833E-05	3.93234E-05	4.20264E-05
3836803774525	383680	3774525	1.66319E-05	1.62051E-05	4.29541E-06	4.00136E-06	0.000287058	0.000206379	0.000139147	0.00013738	9.74745E-05	3.09651E-05	4.43595E-05	4.26669E-05	4.36141E-06	4.05783E-06	4.36141E-06	4.05783E-06	4.43595E-05	4.26669E-05	4.54722E-05
3836903774525	383690	3774525	1.75073E-05	1.70581E-05	4.5215E-06	4.21198E-06	0.000313197	0.000225171	0.000151817	0.000149889	0.00010635	3.37847E-05	4.83987E-05	4.6552E-05	4.75854E-06	4.42732E-06	4.75854E-06	4.42732E-06	4.83987E-05	4.6552E-05	4.94751E-05
3837003774525	383700	3774525	1.85926E-05	1.81155E-05	4.80179E-06	4.47308E-06	0.000343887	0.000247236	0.000166694	0.000164577	0.000116772	3.70953E-05	5.31413E-05	5.11137E-05	5.22484E-06	4.86116E-06	5.22484E-06	4.86116E-06	5.31413E-05	5.11137E-05	5.41892E-05
3837103774525	383710	3774525	1.96981E-05	1.91927E-05	5.0873E-06	4.73905E-06	0.000378453	0.000272087	0.000183449	0.00018112	0.000128509	4.0824E-05	5.84829E-05	5.62514E-05	5.75002E-06	5.34978E-06	5.75002E-06	5.34978E-06	5.84829E-05	5.62514E-05	5.94332E-05
3837203774525	383720	3774525	2.08683E-05	2.03329E-05	5.38953E-06	5.02059E-06	0.000417857	0.000300416	0.000202549	0.000199978	0.000141889	4.50745E-05	6.45719E-05	6.21081E-05	6.34869E-06	5.90679E-06	6.34869E-06	5.90679E-06	6.45719E-05	6.21081E-05	6.53631E-05
3837303774525	383730	3774525	2.21544E-05	2.1586E-05	5.72169E-06	5.33001E-06	0.000461661	0.000331909	0.000223783	0.000220941	0.000156763	4.97997E-05	7.13411E-05	6.8619E-05	7.01423E-06	6.526E-06	7.01423E-06	6.526E-06	7.13411E-05	6.8619E-05	7.19444E-05
3837403774525	383740	3774525	2.36341E-05	2.30277E-05	6.10383E-06	5.68599E-06	0.000511488	0.000367732	0.000247935	0.000244787	0.000173683	5.51745E-05	7.90409E-05	7.6025E-05	7.77127E-06	7.23035E-06	7.77127E-06	7.23035E-06	7.90409E-05	7.6025E-05	7.94294E-05
3837503774525	383750	3774525	2.52195E-05	2.45725E-05	6.5133E-06	6.06742E-06	0.000564638	0.000405944	0.000273699	0.000270224	0.00019173	6.09078E-05	8.72542E-05	8.39249E-05	8.5788E-06	7.98167E-06	8.5788E-06	7.98167E-06	8.72542E-05	8.39249E-05	8.74151E-05
3837603774525	383760	3774525	2.70143E-05	2.63211E-05	6.97681E-06	6.49921E-06	0.000624193	0.000448761	0.000302567	0.000298726	0.000211953	6.7332E-05	9.64573E-05	9.27769E-05	9.48365E-06	8.82354E-06	9.48365E-06	8.82354E-06	9.64573E-05	9.27769E-05	9.63644E-05
3837703774525	383770	3774525	2.90987E-05	2.83521E-05	7.51515E-06	7.0007E-06	0.000692603	0.000497944	0.000335728	0.000331465	0.000235183	7.47115E-05	0.000107029	0.000102945	1.0523E-05	9.79058E-06	1.0523E-05	9.79058E-06	0.000107029	0.000102945	0.000106647
3837803774525	383780	3774525	3.14758E-05	3.06682E-05	8.12905E-06	7.57257E-06	0.000769958	0.000553558	0.000373225	0.000368486	0.00026145	8.30558E-05	0.000118983	0.000114443	1.16983E-05	1.08841E-05	1.16983E-05	1.08841E-05	0.000118983	0.000114443	0.000118277
3837903774525	383790	3774525	3.42674E-05	3.33882E-05	8.85004E-06	8.2442E-06	0.000859999	0.000618292	0.00041687	0.000411578	0.000292024	9.27686E-05	0.000132897	0.000127826	1.30664E-05	1.21569E-05	1.30664E-05	1.21569E-05	0.000132897	0.000127826	0.000131819
3838003774525	383800	3774525	3.74192E-05	3.64591E-05	9.66402E-06	9.00246E-06	0.000961006	0.000690911	0.000465832	0.000459918	0.000326323	0.000103664	0.000148506	0.000142839	1.4601E-05	1.35847E-05	1.4601E-05	1.35847E-05	0.000148506	0.000142839	0.000147012
3838103774525	383810	3774525	4.10604E-05	4.00069E-05	1.06044E-05	9.87848E-06	0.001076963	0.000774278	0.00052204	0.000515412	0.000365697	0.000116173	0.000166424	0.000160074	1.63628E-05	1.52239E-05	1.63628E-05	1.52239E-05	0.000166424	0.000160074	0.000164458
3838203774525	383820	3774525	4.53182E-05	4.41555E-05	1.17041E-05	1.09028E-05	0.001211868	0.000871267	0.000587433	0.000579975	0.000411506	0.000130725	0.000187272	0.000180126	1.84125E-05	1.71309E-05	1.84125E-05	1.71309E-05	0.000187272	0.000180126	0.000184761
3838303774525	383830	3774525	5.01448E-05	4.88582E-05	1.29506E-05	1.20641E-05	0.001364164	0.00098076	0.000661256	0.00065286	0.00046322	0.000147153	0.000210806	0.000202762	2.07264E-05	1.92837E-05	2.07264E-05	1.92837E-05	0.000210806	0.000202762	0.000207688
3838403774525	383840	3774525	5.55819E-05	5.41558E-05	1.43548E-05	1.33721E-05	0.001535221	0.00110374	0.000744173	0.000734725	0.000521305	0.000165605	0.00023724	0.000228188	2.33253E-05	2.17018E-05	2.33253E-05	2.17018E-05	0.00023724	0.000228188	0.000233447
3838503774525	383850	3774525	6.17492E-05	6.01649E-05	1.59476E-05	1.48559E-05	0.00172871	0.001242849	0.000837964	0.000827325	0.000587007	0.000186477	0.00026714	0.000256947	2.62651E-05	2.44369E-05	2.62651E-05	2.44369E-05	0.00026714	0.000256947	0.000262596
3838603774525	383860	3774525	6.88831E-05	6.71157E-05	1.779E-05	1.65722E-05	0.001951946	0.001403343	0.000946174	0.000934161	0.00066281	0.000210558	0.000301637	0.000290128	2.96568E-05	2.75926E-05	2.96568E-05	2.75926E-05	0.000301637	0.000290128	0.000296233
3838703774525	383870	3774525	7.69526E-05	7.49782E-05	1.98741E-05	1.85136E-05	0.002203957	0.001584526	0.001068333	0.001054768	0.000748383	0.000237742	0.00034058	0.000327585	3.34857E-05	3.1155E-05	3.34857E-05	3.1155E-05	0.00034058	0.000327585	0.000334215
3838803774525	383880	3774525	8.66835E-05	8.44594E-05	2.23872E-05	2.08547E-05	0.002507158	0.001802511	0.001215304	0.001199874	0.000851339	0.000270449	0.000387434	0.000372651	3.80924E-05	3.5441E-05	3.80924E-05	3.5441E-05	0.000387434	0.000372651	0.000379918
3838903774525	383890	3774525	9.82446E-05	9.57239E-05	2.5373E-05	2.36361E-05	0.002866743	0.002061032	0.001389607	0.001371963	0.000973441	0.000309237	0.000443001	0.000426098	4.35557E-05	4.0524E-05	4.35557E-05	4.0524E-05	0.000443001	0.000426098	0.00043412
3839003774525	383900	3774525	0.000112009	0.000109135	2.89278E-05	2.69476E-05	0.003294185	0.00236834	0.001596803	0.001576529	0.001118585	0.000355346	0.000509055	0.000489631	5.00501E-05	4.65663E-05	5.00501E-05	4.65663E-05	0.000509055	0.000489631	0.000498552
3839103774525	383910	3774525	0.000128221	0.000124931	3.31148E-05	3.08479E-05	0.003797067	0.002729885	0.001840567	0.001817197	0.001289345	0.000409592	0.000586766	0.000564377	5.76906E-05	5.3675E-05	5.76906E-05	5.3675E-05	0.000586766	0.000564377	0.000574356
3829703774535	382970	3774535	4.82494E-06	4.70114E-06	1.24611E-06	1.1608E-06	4.46685E-05	3.21143E-05	2.16524E-05	2.13774E-05	1.51678E-05	4.81842E-06	6.90269E-06	6.63931E-06	6.7867E-07	6.31431E-07	6.7867E-07	6.31431E-07	6.90269E-06	6.63931E-06	8.40129E-06
3829803774535	382980	3774535	5.04436E-06	4.91493E-06	1.30278E-06	1.21359E-06	4.60227E-05	3.30878E-05	2.23087E-05	2.20255E-05	1.56276E-05	4.96449E-06	7.11194E-06	6.84058E-06	6.99244E-07	6.50573E-07	6.99244E-07	6.50573E-07	7.11194E-06	6.84058E-06	8.64081E-06
3829903774535	382990	3774535	5.29303E-06	5.15723E-06	1.367E-06	1.27342E-06	4.75283E-05	3.41702E-05	2.30386E-05	2.2746E-05	1.61389E-05	5.1269E-06	7.3446E-06	7.06436E-06	7.22119E-07	6.71856E-07	7.22119E-07	6.71856E-07	7.3446E-06	7.06436E-06	8.90936E-06
3830003774535	383000	3774535	5.56927E-06	5.42638E-06	1.43834E-06	1.33988E-06	4.91675E-05	3.53487E-05	2.38331E-05	2.35305E-05	1.66955E-05	5.30373E-06	7.59791E-06	7.30801E-06	7.47024E-07	6.95027E-07	7.47024E-07	6.95027E-07	7.59791E-06	7.30801E-06	9.20311E-06
3830103774535	383010	3774535	5.85845E-06	5.70814E-06	1.51303E-06	1.40945E-06	5.08423E-05	3.65529E-05	2.4645E-05	2.43321E-05	1.72642E-05	5.48439E-06	7.85673E-06	7.55695E-06	7.72471E-07	7.18703E-07	7.72471E-07	7.18703E-07	7.85673E-06	7.55695E-06	9.50271E-06
3830203774535	383020	3774535	6.17464E-06	6.01621E-06	1.59469E-06	1.48552E-06	5.2633E-05	3.78403E-05	2.5513E-05	2.51891E-05	1.78722E-05	5.67755E-06	8.13344E-06	7.8231E-06	7.99677E-07	7.44016E-07	7.99677E-07	7.44016E-07	8.13344E-06	7.8231E-06	9.8257E-06
3830303774535	383030	3774535	6.49139E-06	6.32484E-06	1.67649E-06	1.56173E-06	5.43346E-05	3.90636E-05	2.63378E-05	2.60034E-05	1.845E-05	5.8611E-06	8.39639E-06	8.07602E-06	8.2553E-07	7.68069E-07	8.2553E-07	7.68069E-07	8.39639E-06	8.07602E-06	1.01324E-05
3830403774535	383040	3774535	6.78732E-06	6.61318E-06	1.75292E-06	1.63292E-06	5.58134E-05	4.01268E-05	2.70546E-05	2.67111E-05	1.89522E-05	6.02063E-06	8.62492E-06	8.29583E-06	8.47999E-07	7.88974E-07	8.47999E-07	7.88974E-07	8.62492E-06	8.29583E-06	1.03973E-05
3830503774535	383050	3774535	7.10126E-06	6.91906E-06	1.834E-06	1.70845E-06	5.73279E-05	4.12156E-05	2.77888E-05	2.74359E-05	1.94665E-05	6.184E-06	8.85895E-06	8.52093E-06	8.71009E-07	8.10383E-07	8.71009E-07	8.10383E-07	8.85895E-06	8.52093E-06	1.06676E-05
3830603774535	383060	3774535	7.4377E-06	7.24687E-06	1.92089E-06	1.78939E-06	5.89493E-05	4.23813E-05	2.85747E-05	2.82119E-05	2.0017E-05	6.3589E-06	9.10951E-06	8.76193E-06	8.95644E-07	8.33302E-07	8.95644E-07	8.33302E-07	9.10951E-06	8.76193E-06	1.09525E-05
3830703774535	383070	3774535	7.79608E-06	7.59605E-06	2.01345E-06	1.87561E-06	6.07221E-05	4.36559E-05	2.94341E-05	2.90604E-05	2.0619E-05	6.55013E-06	9.38347E-06	9.02544E-06	9.2258E-07	8.58363E-07	9.2258E-07	8.58363E-07	9.38347E-06	9.02544E-06	1.12628E-05
3830803774535	383080	3774535	8.17247E-06	7.96278E-06	2.11065E-06	1.96617E-06	6.26019E-05	4.50074E-05	3.03453E-05	2.996E-05	2.12573E-05	6.7529E-06	9.67395E-06	9.30483E-06	9.51139E-07	8.84935E-07	9.51139E-07	8.84935E-07	9.67395E-06	9.30483E-06	1.15985E-05
3830903774535	383090	3774535	8.55391E-06	8.33444E-06	2.20917E-06	2.05794E-06	6.41966E-05	4.61538E-05	3.11182E-05	3.07231E-05	2.17988E-05	6.92492E-06	9.92038E-06	9.54186E-06	9.75368E-07	9.07477E-07	9.75368E-07	9.07477E-07	9.92038E-06	9.54186E-06	1.18906E-05
3831003774535	383100	3774535	8.96181E-06	8.73187E-06	2.31451E-06	2.15607E-06	6.5622E-05	4.71786E-05	3.18092E-05	3.14053E-05	2.22828E-05	7.07868E-06	1.01406E-05	9.75372E-06	9.97025E-07	9.27627E-07	9.97025E-07	9.27627E-07	1.01406E-05	9.75372E-06	1.21483E-05
3831103774535	383110	3774535	9.35788E-06	9.11779E-06	2.4168E-06	2.25136E-06	6.69583E-05	4.81394E-05	3.24569E-05	3.20448E-05	2.27366E-05	7.22283E-06	1.03471E-05	9.95234E-06	1.01733E-06	9.46517E-07	1.01733E-06	9.46517E-07	1.03471E-05	9.95234E-06	1.23842E-05
3831203774535	383120	3774535	9.74665E-06	9.49657E-06	2.51721E-06	2.34489E-06	6.82768E-05	4.90873E-05	3.30961E-05	3.26758E-05	2.31843E-05	7.36506E-06	1.05509E-05	1.01483E-05	1.03736E-06	9.65155E-07	1.03736E-06	9.65155E-07	1.05509E-05	1.01483E-05	1.26001E-05
3831303774535	383130	3774535	1.01455E-05	9.88523E-06	2.62023E-06	2.44086E-06	6.95953E-05	5.00352E-05	3.37352E-05	3.33069E-05	2.3632E-05	7.50729E-06	1.07546E-05	1.03443E-05	1.05739E-06	9.83793E-07	1.05739E-06	9.83793E-07	1.07546E-05	1.03443E-05	1.28124E-05
3831403774535	383140	3774535	1.05354E-05	1.02651E-05	2.72092E-06	2.53466E-06	7.08425E-05	5.09319E-05	3.43398E-05	3.39037E-05	2.40555E-05	7.64182E-06	1.09474E-05	1.05297E-05	1.07634E-06	1.00142E-06	1.07634E-06	1.00142E-06	1.09474E-05	1.05297E-05	1.3012E-05
3831503774535	383150	3774535	1.09416E-05	1.06609E-05	2.82583E-06	2.63238E-06	7.21254E-05	5.18542E-05	3.49616E-05	3.45177E-05	2.44911E-05	7.78021E-06	1.11456E-05	1.07204E-05	1.09583E-06	1.01956E-06	1.09583E-06	1.01956E-06	1.11456E-05	1.07204E-05	1.32171E-05
3831603774535	383160	3774535	1.13608E-05	1.10693E-05	2.93408E-06	2.73322E-06	7.34349E-05	5.27957E-05	3.55964E-05	3.51444E-05	2.49358E-05	7.92147E-06	1.1348E-05	1.0915E-05	1.11573E-06	1.03807E-06	1.11573E-06	1.03807E-06	1.1348E-05	1.0915E-05	1.34239E-05
3831703774535	383170	3774535	1.1794E-05	1.14914E-05	3.04596E-06	2.83745E-06	7.47534E-05	5.37437E-05	3.62355E-05	3.57754E-05	2.53835E-05	8.0637E-06	1.15517E-05	1.1111E-05	1.13576E-06	1.05671E-06	1.13576E-06	1.05671E-06	1.15517E-05	1.1111E-05	1.36344E-05
3831903774535	383190	3774535	1.2693E-05	1.23674E-05	3.27815E-06	3.05374E-06	7.73815E-05	5.56331E-05	3.75094E-05	3.70332E-05	2.62759E-05	8.34719E-06	1.19579E-05	1.15016E-05	1.17569E-06	1.09386E-06	1.17569E-06	1.09386E-06	1.19579E-05	1.15016E-05	1.40481E-05
3832003774535	383200	3774535	1.31482E-05	1.28108E-05	3.3957E-06	3.16325E-06	7.86377E-05	5.65362E-05	3.81183E-05	3.76344E-05	2.67025E-05	8.48269E-06	1.2152E-05	1.16883E-05	1.19478E-06	1.11162E-06	1.19478E-06	1.11162E-06	1.2152E-05	1.16883E-05	1.42441E-05
3832103774535	383210	3774535	1.36151E-05	1.32658E-05	3.5163E-06	3.27559E-06	7.99562E-05	5.74841E-05	3.87575E-05	3.82654E-05	2.71502E-05	8.62492E-06	1.23557E-05	1.18843E-05	1.21481E-06	1.13025E-06	1.21481E-06	1.13025E-06	1.23557E-05	1.18843E-05	1.44491E-05
3832203774535	383220	3774535	1.40922E-05	1.37307E-05	3.63952E-06	3.39037E-06	8.13281E-05	5.84705E-05	3.94225E-05	3.89219E-05	2.76161E-05	8.77291E-06	1.25677E-05	1.20882E-05	1.23566E-06	1.14965E-06	1.23566E-06	1.14965E-06	1.25677E-05	1.20882E-05	1.46632E-05
3832303774535	383230	3774535	1.45716E-05	1.41977E-05	3.76331E-06	3.50569E-06	8.27268E-05	5.94761E-05	4.01005E-05	3.95913E-05	2.8091E-05	8.92379E-06	1.27839E-05	1.22961E-05	1.25691E-06	1.16942E-06	1.25691E-06	1.16942E-06	1.27839E-05	1.22961E-05	1.4881E-05
3832403774535	383240	3774535	1.50476E-05	1.46615E-05	3.88624E-06	3.6202E-06	8.41789E-05	6.05201E-05	4.08044E-05	4.02863E-05	2.85841E-05	9.08043E-06	1.30083E-05	1.25119E-05	1.27897E-06	1.18995E-06	1.27897E-06	1.18995E-06	1.30083E-05	1.25119E-05	1.5106E-05
3832503774535	383250	3774535	1.54903E-05	1.50929E-05	4.00059E-06	3.72673E-06	8.56578E-05	6.15833E-05	4.15212E-05	4.0994E-05	2.90863E-05	9.23996E-06	1.32368E-05	1.27317E-05	1.30144E-06	1.21085E-06	1.30144E-06	1.21085E-06	1.32368E-05	1.27317E-05	1.53346E-05
3832603774535	383260	3774535	1.59247E-05	1.55161E-05	4.11277E-06	3.83122E-06	8.72257E-05	6.27106E-05	4.22813E-05	4.17444E-05	2.96187E-05	9.40909E-06	1.34791E-05	1.29648E-05	1.32526E-06	1.23302E-06	1.32526E-06	1.23302E-06	1.34791E-05	1.29648E-05	1.55778E-05
3832703774535	383270	3774535	1.63579E-05	1.59382E-05	4.22465E-06	3.93545E-06	8.89273E-05	6.39339E-05	4.31061E-05	4.25588E-05	3.01965E-05	9.59264E-06	1.3742E-05	1.32177E-05	1.35111E-06	1.25707E-06	1.35111E-06	1.25707E-06	1.3742E-05	1.32177E-05	1.58409E-05
3832803774535	383280	3774535	1.67466E-05	1.6317E-05	4.32505E-06	4.02898E-06	9.06823E-05	6.51957E-05	4.39568E-05	4.33987E-05	3.07924E-05	9.78196E-06	1.40133E-05	1.34786E-05	1.37778E-06	1.28188E-06	1.37778E-06	1.28188E-06	1.40133E-05	1.34786E-05	1.61112E-05
3832903774535	383290	3774535	1.70218E-05	1.6585E-05	4.3961E-06	4.09517E-06	9.23661E-05	6.64062E-05	4.4773E-05	4.42045E-05	3.13641E-05	9.96359E-06	1.42734E-05	1.37288E-05	1.40336E-06	1.30568E-06	1.40336E-06	1.30568E-06	1.42734E-05	1.37288E-05	1.63689E-05
3833003774535	383300	3774535	1.7217E-05	1.67752E-05	4.44652E-06	4.14213E-06	9.40587E-05	6.76231E-05	4.55935E-05	4.50146E-05	3.19389E-05	1.01462E-05	1.4535E-05	1.39804E-05	1.42908E-06	1.32961E-06	1.42908E-06	1.32961E-06	1.4535E-05	1.39804E-05	1.66284E-05
3833103774535	383310	3774535	1.73092E-05	1.68651E-05	4.47035E-06	4.16433E-06	9.57069E-05	6.8808E-05	4.63924E-05	4.58033E-05	3.24986E-05	1.0324E-05	1.47897E-05	1.42254E-05	1.45412E-06	1.3529E-06	1.45412E-06	1.3529E-06	1.47897E-05	1.42254E-05	1.68788E-05
3833203774535	383320	3774535	1.71821E-05	1.67412E-05	4.43751E-06	4.13374E-06	9.70432E-05	6.97688E-05	4.70401E-05	4.64428E-05	3.29523E-05	1.04681E-05	1.49962E-05	1.4424E-05	1.47442E-06	1.37179E-06	1.47442E-06	1.37179E-06	1.49962E-05	1.4424E-05	1.70566E-05
3833303774535	383330	3774535	1.69402E-05	1.65055E-05	4.37503E-06	4.07554E-06	9.83349E-05	7.06975E-05	4.76663E-05	4.70611E-05	3.3391E-05	1.06075E-05	1.51958E-05	1.4616E-05	1.49405E-06	1.39005E-06	1.49405E-06	1.39005E-06	1.51958E-05	1.4616E-05	1.72308E-05
3833403774535	383340	3774535	1.66004E-05	1.61744E-05	4.28727E-06	3.99378E-06	9.93327E-05	7.14148E-05	4.81499E-05	4.75386E-05	3.37298E-05	1.07151E-05	1.535E-05	1.47643E-05	1.50921E-06	1.40416E-06	1.50921E-06	1.40416E-06	1.535E-05	1.47643E-05	1.73433E-05
3833503774535	383350	3774535	1.63072E-05	1.58888E-05	4.21157E-06	3.92326E-06	0.000100313	7.21194E-05	4.8625E-05	4.80076E-05	3.40625E-05	1.08208E-05	1.55014E-05	1.491E-05	1.5241E-06	1.41801E-06	1.5241E-06	1.41801E-06	1.55014E-05	1.491E-05	1.7454E-05
3833603774535	383360	3774535	1.60029E-05	1.55923E-05	4.13296E-06	3.85004E-06	0.000101186	7.27471E-05	4.90482E-05	4.84254E-05	3.4359E-05	1.0915E-05	1.56364E-05	1.50397E-05	1.53736E-06	1.43035E-06	1.53736E-06	1.43035E-06	1.56364E-05	1.50397E-05	1.75556E-05
3833703774535	383370	3774535	1.56749E-05	1.52727E-05	4.04825E-06	3.77113E-06	0.000101996	7.33299E-05	4.94411E-05	4.88134E-05	3.46343E-05	1.10024E-05	1.57616E-05	1.51602E-05	1.54968E-06	1.44181E-06	1.54968E-06	1.44181E-06	1.57616E-05	1.51602E-05	1.765E-05
3833803774535	383380	3774535	1.53514E-05	1.49575E-05	3.9647E-06	3.6933E-06	0.000103021	7.40665E-05	4.99377E-05	4.93037E-05	3.49822E-05	1.11129E-05	1.592E-05	1.53125E-05	1.56525E-06	1.4563E-06	1.56525E-06	1.4563E-06	1.592E-05	1.53125E-05	1.7777E-05
3833903774535	383390	3774535	1.50222E-05	1.46368E-05	3.8797E-06	3.61411E-06	0.000104054	7.48094E-05	5.04387E-05	4.97983E-05	3.53331E-05	1.12244E-05	1.60797E-05	1.54661E-05	1.58095E-06	1.4709E-06	1.58095E-06	1.4709E-06	1.60797E-05	1.54661E-05	1.79058E-05
3834003774535	383400	3774535	1.46942E-05	1.43172E-05	3.79499E-06	3.5352E-06	0.000105115	7.55716E-05	5.09526E-05	5.03056E-05	3.56931E-05	1.13388E-05	1.62435E-05	1.56237E-05	1.59705E-06	1.48589E-06	1.59705E-06	1.48589E-06	1.62435E-05	1.56237E-05	1.80365E-05
3834103774535	383410	3774535	1.43792E-05	1.40102E-05

			MSite Grubbing / Prep	MMass Grading / Excavation	MMass Grading / Excavation	MDrainage / Utilities Trenching	MFoundations / Concrete Pads	MBuilding / Structure Construction	MAsphalt Paving	MLandscaping or Other Finishing	MWaterside Construction (Piles)	RSSWDemolition	RSSWPlacing Base	RSSWForm/Plac e Rebar and Pour	Child Risk				
Unique Identifier	X (UTM)	Y (UTM)	2027	2027	2028	2028	2028	2028	2028	2028	2028	2029	2029	2029	3rd Trimester	0<2	2<16	Total	per million
3835903774525	383590	3774525	8.07248E-05	9.49258E-05	9.36618E-05	1.99093E-05	2.58919E-05	1.90578E-05	1.96156E-06	2.2981E-05	1.96156E-06	9.96858E-05	0.000144646	8.57434E-05	3.19513E-09	4.4131E-08	8.922E-09	5.62484E-08	0.0562484
3836003774525	383600	3774525	8.42118E-05	9.90262E-05	9.77077E-05	2.07693E-05	2.70103E-05	1.98811E-05	2.0463E-06	2.39737E-05	2.0463E-06	0.000105026	0.000152395	9.03367E-05	3.28347E-09	4.5479E-08	9.2559E-09	5.80184E-08	0.0580184
3836103774525	383610	3774525	8.79774E-05	0.000103454	0.000102077	2.1698E-05	2.82181E-05	2.077E-05	2.1378E-06	2.50456E-05	2.1378E-06	0.000110812	0.000160791	9.53137E-05	3.38038E-09	4.6952E-08	9.6179E-09	5.99498E-08	0.05994981
3836203774525	383620	3774525	9.27567E-05	0.000109074	0.000107622	2.28767E-05	2.9751E-05	2.18984E-05	2.25393E-06	2.64062E-05	2.25393E-06	0.00011793	0.00017112	0.000101436	3.5119E-09	4.8917E-08	1.0086E-08	6.2515E-08	0.06251501
3836303774525	383630	3774525	9.89119E-05	0.000116312	0.000114764	2.43948E-05	3.17252E-05	2.33515E-05	2.4035E-06	2.81585E-05	2.4035E-06	0.000126852	0.000184064	0.00010911	3.68881E-09	5.1535E-08	1.0696E-08	6.59194E-08	0.06591936
3836403774525	383640	3774525	0.000105947	0.000124585	0.000122926	2.61299E-05	3.39818E-05	2.50124E-05	2.57445E-06	3.01613E-05	2.57445E-06	0.000137036	0.000198842	0.00011787	3.89168E-09	5.4535E-08	1.1392E-08	6.98188E-08	0.0698188
3836503774525	383650	3774525	0.000112771	0.000132609	0.000130843	2.78129E-05	3.61704E-05	2.66234E-05	2.74026E-06	3.21039E-05	2.74026E-06	0.000147211	0.000213607	0.000126622	4.08371E-09	5.7388E-08	1.2064E-08	7.35356E-08	0.07353557
3836603774525	383660	3774525	0.00012028	0.000141439	0.000139556	2.96648E-05	3.85788E-05	2.83961E-05	2.92272E-06	3.42415E-05	2.92272E-06	0.000158484	0.000229964	0.000136318	4.29549E-09	6.0531E-08	1.2803E-08	7.76295E-08	0.07762948
3836703774525	383670	3774525	0.000129014	0.00015171	0.00014969	3.18189E-05	4.13802E-05	3.04581E-05	3.13496E-06	3.6728E-05	3.13496E-06	0.000171619	0.000249024	0.000147616	4.54457E-09	6.4217E-08	1.3666E-08	8.24278E-08	0.08242777
3836803774525	383680	3774525	0.000139592	0.000164149	0.000161963	3.44278E-05	4.4773E-05	3.29554E-05	3.392E-06	3.97394E-05	3.392E-06	0.000187525	0.000272102	0.000161297	4.84987E-09	6.8721E-08	1.4715E-08	8.82864E-08	0.08828644
3836903774525	383690	3774525	0.00015188	0.000178598	0.00017622	3.74584E-05	4.87143E-05	3.58564E-05	3.69059E-06	4.32376E-05	3.69059E-06	0.000205813	0.000298639	0.000177027	5.20663E-09	7.3979E-08	1.5936E-08	9.51213E-08	0.09512128
3837003774525	383700	3774525	0.000166352	0.000195616	0.000193011	4.10276E-05	5.3356E-05	3.92729E-05	4.04224E-06	4.73574E-05	4.04224E-06	0.000227679	0.000330367	0.000195835	5.63394E-09	8.0245E-08	1.7383E-08	1.03261E-07	0.10326124
3837103774525	383710	3774525	0.00018245	0.000214546	0.000211689	4.49979E-05	5.85194E-05	4.30735E-05	4.43342E-06	5.19403E-05	4.43342E-06	0.000253008	0.00036712	0.000217621	6.09466E-09	8.7037E-08	1.8982E-08	1.12113E-07	0.11211317
3837203774525	383720	3774525	0.000200653	0.000235952	0.00023281	4.94875E-05	6.43581E-05	4.73711E-05	4.87576E-06	5.71226E-05	4.87576E-06	0.000282173	0.000409439	0.000242707	6.60979E-09	9.4647E-08	2.0786E-08	1.22042E-07	0.12204208
3837303774525	383730	3774525	0.000220857	0.00025971	0.000256252	5.44703E-05	7.08382E-05	5.21408E-05	5.36669E-06	6.28742E-05	5.36669E-06	0.000314626	0.000456529	0.000270621	7.18257E-09	1.031E-07	2.2789E-08	1.33075E-07	0.13307495
3837403774525	383740	3774525	0.000243834	0.000286729	0.000282911	6.01373E-05	7.82081E-05	5.75654E-05	5.92503E-06	6.94155E-05	5.92503E-06	0.000351549	0.000510105	0.00030238	7.83572E-09	1.1274E-07	2.507E-08	1.45645E-07	0.14564494
3837503774525	383750	3774525	0.000268349	0.000315557	0.000311355	6.61835E-05	8.6071E-05	6.3353E-05	6.52073E-06	7.63944E-05	6.52073E-06	0.000390936	0.000567256	0.000336258	8.53372E-09	1.2303E-07	2.7505E-08	1.59072E-07	0.1590717
3837603774525	383760	3774525	0.000295822	0.000347863	0.000343231	7.29591E-05	9.48827E-05	6.98389E-05	7.1883E-06	8.42154E-05	7.1883E-06	0.000435061	0.000631283	0.000374212	9.31767E-09	1.3459E-07	3.0236E-08	1.7414E-07	0.17414024
3837703774525	383770	3774525	0.000327389	0.000384983	0.000379857	8.07445E-05	0.000105008	7.72913E-05	7.95535E-06	9.3202E-05	7.95535E-06	0.000485752	0.000704837	0.000417813	1.02208E-08	1.4789E-07	3.3377E-08	1.91486E-07	0.19148578
3837803774525	383780	3774525	0.000363089	0.000426963	0.000421278	8.95493E-05	0.000116458	8.57195E-05	8.82284E-06	0.000103365	8.82284E-06	0.00054305	0.000787978	0.000467097	1.12444E-08	1.6296E-07	3.6931E-08	2.1113E-07	0.21113025
3837903774525	383790	3774525	0.00040466	0.000475847	0.000469511	9.98021E-05	0.000129792	9.55338E-05	9.833E-06	0.0001152	9.833E-06	0.000609741	0.000884747	0.00052446	1.24386E-08	1.8053E-07	4.1072E-08	2.34036E-07	0.23403593
3838003774525	383800	3774525	0.0004513	0.000530692	0.000523626	0.000111305	0.000144751	0.000106545	1.09663E-05	0.000128477	1.09663E-05	0.000684535	0.000993274	0.000588793	1.37804E-08	2.0026E-07	4.572E-08	2.5976E-07	0.25976012
3838103774525	383810	3774525	0.000504859	0.000593673	0.000585768	0.000124514	0.00016193	0.000119189	1.22678E-05	0.000143725	1.22678E-05	0.00077039	0.001117852	0.00066264	1.53237E-08	2.2295E-07	5.1061E-08	2.89332E-07	0.28933161
3838203774525	383820	3774525	0.000567185	0.000666963	0.000658082	0.000139886	0.00018192	0.000133903	1.37823E-05	0.000161468	1.37823E-05	0.000870269	0.001262779	0.00074855	1.71217E-08	2.4937E-07	5.7278E-08	3.23771E-07	0.32377137
3838303774525	383830	3774525	0.000637566	0.000749725	0.000739742	0.000157244	0.000204494	0.000150519	1.54925E-05	0.000181504	1.54925E-05	0.000983003	0.001426358	0.000845516	1.91538E-08	2.7923E-07	6.43E-08	3.62682E-07	0.36268165
3838403774525	383840	3774525	0.000716642	0.000842712	0.000831491	0.000176747	0.000229857	0.000169188	1.7414E-05	0.000204016	1.7414E-05	0.001109636	0.001610106	0.000954438	2.14388E-08	3.1279E-07	7.2191E-08	4.0642E-07	0.40642005
3838503774525	383850	3774525	0.000806123	0.000947935	0.000935313	0.000198816	0.000258558	0.000190313	1.95883E-05	0.000229489	1.95883E-05	0.001252892	0.001817973	0.001077658	2.40259E-08	3.5078E-07	8.1121E-08	4.5593E-07	0.45592992
3838603774525	383860	3774525	0.000909385	0.001069363	0.001055124	0.000224283	0.000291679	0.000214691	2.20975E-05	0.000258886	2.20975E-05	0.001418182	0.002057813	0.00121983	2.70132E-08	3.9464E-07	9.1428E-08	5.13085E-07	0.51308472
3838703774525	383870	3774525	0.001025983	0.001206472	0.001190407	0.00025304	0.000329076	0.000242218	2.49308E-05	0.00029208	2.49308E-05	0.00160478	0.002328571	0.00138033	3.03881E-08	4.4419E-07	1.0307E-07	5.7764E-07	0.57764041
3838803774525	383880	3774525	0.001166282	0.001371452	0.001353191	0.000287642	0.000374076	0.000275341	2.834E-05	0.00033202	2.834E-05	0.001829281	0.002654326	0.001573431	3.4451E-08	5.0382E-07	1.1707E-07	6.55345E-07	0.65534516
3838903774525	383890	3774525	0.001332673	0.001567114	0.001546247	0.000328679	0.000427445	0.000314623	3.23831E-05	0.000379389	3.23831E-05	0.002095508	0.003040628	0.001802422	3.92716E-08	5.7457E-07	1.3369E-07	7.47528E-07	0.7475282
3839003774525	383900	3774525	0.001530469	0.001799706	0.001775742	0.000377462	0.000490886	0.000361319	3.71895E-05	0.000435698	3.71895E-05	0.002411949	0.003499791	0.002074605	4.50041E-08	6.5869E-07	1.5344E-07	8.57137E-07	0.85713744
3839103774525	383910	3774525	0.001763174	0.002073348	0.002045741	0.000434855	0.000565525	0.000416257	4.2844E-05	0.000501945	4.2844E-05	0.002784207	0.004039944	0.002394797	5.17501E-08	7.5768E-07	1.7668E-07	9.86118E-07	0.98611756
3829703774535	382970	3774535	2.57905E-05	3.03275E-05	2.99237E-05	6.36076E-06	8.27211E-06	6.08872E-06	6.26694E-07	7.34211E-06	6.26694E-07	1.90993E-05	2.77135E-05	1.6428E-05	1.47139E-09	1.9149E-08	3.2102E-09	2.38307E-08	0.02383065
3829803774535	382980	3774535	2.65258E-05	3.11921E-05	3.07768E-05	6.5421E-06	8.50795E-06	6.26231E-06	6.4456E-07	7.55143E-06	6.4456E-07	1.97294E-05	2.86278E-05	1.697E-05	1.53569E-09	1.9941E-08	3.3247E-09	2.48012E-08	0.02480122
3829903774535	382990	3774535	2.73502E-05	3.21616E-05	3.17333E-05	6.74542E-06	8.77237E-06	6.45694E-06	6.64593E-07	7.78613E-06	6.64593E-07	2.04281E-05	2.96417E-05	1.7571E-05	1.60916E-09	2.0844E-08	3.4541E-09	2.59071E-08	0.02590707
3830003774535	383000	3774535	2.82526E-05	3.32227E-05	3.27803E-05	6.96798E-06	9.0618E-06	6.66998E-06	6.8652E-07	8.04302E-06	6.8652E-07	2.11736E-05	3.07234E-05	1.82122E-05	1.69108E-09	2.1848E-08	3.5968E-09	2.71363E-08	0.02713631
3830103774535	383010	3774535	2.91717E-05	3.43035E-05	3.38467E-05	7.19466E-06	9.3566E-06	6.88697E-06	7.08854E-07	8.30467E-06	7.08854E-07	2.19254E-05	3.18142E-05	1.88588E-05	1.77766E-09	2.2907E-08	3.7451E-09	2.84293E-08	0.02842927
3830203774535	383020	3774535	3.01632E-05	3.54694E-05	3.49972E-05	7.4392E-06	9.67462E-06	7.12105E-06	7.32947E-07	8.58694E-06	7.32947E-07	2.27146E-05	3.29593E-05	1.95376E-05	1.8731E-09	2.407E-08	3.9064E-09	2.98493E-08	0.02984929
3830303774535	383030	3774535	3.11046E-05	3.65764E-05	3.60894E-05	7.67137E-06	9.97656E-06	7.34329E-06	7.55822E-07	8.85494E-06	7.55822E-07	2.34757E-05	3.40637E-05	2.01923E-05	1.96884E-09	2.5231E-08	4.0641E-09	3.12636E-08	0.03126357
3830403774535	383040	3774535	3.19178E-05	3.75328E-05	3.7033E-05	7.87195E-06	1.02374E-05	7.53529E-06	7.75584E-07	9.08646E-06	7.75584E-07	2.41713E-05	3.5073E-05	2.07906E-05	2.05807E-09	2.6304E-08	4.2062E-09	3.25684E-08	0.03256844
3830503774535	383050	3774535	3.27478E-05	3.85087E-05	3.7996E-05	8.07665E-06	1.05036E-05	7.73123E-06	7.95752E-07	9.32274E-06	7.95752E-07	2.48981E-05	3.61276E-05	2.14157E-05	2.15279E-09	2.744E-08	4.3545E-09	3.3947E-08	0.03394695
3830603774535	383060	3774535	3.36223E-05	3.95371E-05	3.90107E-05	8.29234E-06	1.07841E-05	7.9377E-06	8.17003E-07	9.5717E-06	8.17003E-07	2.56716E-05	3.72501E-05	2.20811E-05	2.25503E-09	2.8663E-08	4.5134E-09	3.54309E-08	0.0354309
3830703774535	383070	3774535	3.45749E-05	4.06572E-05	4.01159E-05	8.52726E-06	1.10896E-05	8.16257E-06	8.40148E-07	9.84287E-06	8.40148E-07	2.64764E-05	3.84179E-05	2.27733E-05	2.36485E-09	2.9977E-08	4.6844E-09	3.70262E-08	0.0370262
3830803774535	383080	3774535	3.56054E-05	4.1869E-05	4.13115E-05	8.78142E-06	1.14202E-05	8.40586E-06	8.65189E-07	1.01362E-05	8.65189E-07	2.72781E-05	3.95811E-05	2.34629E-05	2.48236E-09	3.1386E-08	4.8666E-09	3.87348E-08	0.03873482
3830903774535	383090	3774535	3.65022E-05	4.29236E-05	4.23521E-05	9.0026E-06	1.17078E-05	8.61758E-06	8.86981E-07	1.03915E-05	8.86981E-07	2.80641E-05	4.07217E-05	2.4139E-05	2.60354E-09	3.2822E-08	5.0449E-09	4.04706E-08	0.04047056
3831003774535	383100	3774535	3.72932E-05	4.38537E-05	4.32698E-05	9.19768E-06	1.19615E-05	8.80432E-06	9.06202E-07	1.06167E-05	9.06202E-07	2.88689E-05	4.18894E-05	2.48312E-05	2.72971E-09	3.4294E-08	5.219E-09	4.22427E-08	0.04224269
3831103774535	383110	3774535	3.80173E-05	4.47053E-05	4.411E-05	9.37628E-06	1.21938E-05	8.97528E-06	9.23798E-07	1.08229E-05	9.23798E-07	2.96394E-05	4.30074E-05	2.54939E-05	2.84171E-09	3.5603E-08	5.3757E-09	4.38208E-08	0.04382084
3831203774535	383120	3774535	3.86802E-05	4.54847E-05	4.48791E-05	9.53976E-06	1.24064E-05	9.13177E-06	9.39905E-07	1.10116E-05	9.39905E-07	3.04067E-05	4.41208E-05	2.61539E-05	2.95155E-09	3.6883E-08	5.5263E-09	4.53603E-08	0.0453603
3831303774535	383130	3774535	3.93319E-05	4.62511E-05	4.56353E-05	9.7005E-06	1.26154E-05	9.28563E-06	9.55742E-07	1.11971E-05	9.55742E-07	3.11896E-05	4.52569E-05	2.68273E-05	3.06152E-09	3.8161E-08	5.6763E-09	4.68991E-08	0.04689907
3831403774535	383140	3774535	3.99446E-05	4.69716E-05	4.63462E-05	9.85162E-06	1.28119E-05	9.43029E-06	9.70631E-07	1.13716E-05	9.70631E-07	3.19414E-05	4.63476E-05	2.74739E-05	3.16152E-09	3.9327E-08	5.8148E-09	4.8303E-08	0.04830299
3831503774535	383150	3774535	4.05741E-05	4.77118E-05	4.70765E-05	1.00069E-05	1.30138E-05	9.57889E-06	9.85926E-07	1.15507E-05	9.85926E-07	3.27212E-05	4.74792E-05	2.81447E-05	3.25953E-09	4.0472E-08	5.9534E-09	4.96846E-08	0.0496846
3831603774535	383160	3774535	4.12091E-05	4.84585E-05	4.78133E-05	1.01635E-05	1.32175E-05	9.72881E-06	1.00136E-06	1.17315E-05	1.00136E-06	3.35166E-05	4.86333E-05	2.88289E-05	3.35004E-09	4.1536E-08	6.0872E-09	5.09734E-08	0.05097336
3831703774535	383170	3774535	4.18553E-05	4.92184E-05	4.8563E-05	1.03228E-05	1.34248E-05	9.88136E-06	1.01706E-06	1.19155E-05	1.01706E-06	3.43214E-05	4.98011E-05	2.95211E-05	3.4344E-09	4.2533E-08	6.2171E-09	5.21849E-08	0.05218488
3831903774535	383190	3774535	4.31253E-05	5.07118E-05	5.00366E-05	1.06361E-05	1.38321E-05	1.01812E-05	1.04792E-06	1.2277E-05	1.04792E-06	3.59153E-05	5.21139E-05	3.08921E-05	3.57829E-09	4.4255E-08	6.4574E-09	5.42911E-08	0.05429108
3832003774535	383200	3774535	4.37269E-05	5.14192E-05	5.07346E-05	1.07844E-05	1.40251E-05	1.03232E-05	1.06254E-06	1.24483E-05	1.06254E-06	3.66733E-05	5.32138E-05	3.15441E-05	3.63311E-09	4.4927E-08	6.5618E-09	5.51217E-08	0.05512172
3832103774535	383210	3774535	4.43563E-05	5.21594E-05	5.14649E-05	1.09397E-05	1.4227E-05	1.04718E-05	1.07783E-06	1.26275E-05	1.07783E-06	3.74719E-05	5.43725E-05	3.22309E-05	3.67345E-09	4.5442E-08	6.6577E-09	5.5773E-08	0.05577299
3832203774535	383220	3774535	4.50136E-05	5.29323E-05	5.22275E-05	1.11018E-05	1.44378E-05	1.0627E-05	1.0938E-06	1.28146E-05	1.0938E-06	3.83141E-05	5.55945E-05	3.29553E-05	3.70349E-09	4.5847E-08	6.7481E-09	5.62985E-08	0.05629848
3832303774535	383230	3774535	4.56821E-05	5.37184E-05	5.30031E-05	1.12666E-05	1.46522E-05	1.07848E-05	1.11005E-06	1.30049E-05	1.11005E-06	3.91812E-05	5.68528E-05	3.37012E-05	3.72287E-09	4.6137E-08	6.8312E-09	5.66909E-08	0.05669087
3832403774535	383240	3774535	4.63728E-05	5.45306E-05	5.38045E-05	1.1437E-05	1.48737E-05	1.09479E-05	1.12683E-06	1.32015E-05	1.12683E-06	4.00827E-05	5.81609E-05	3.44766E-05	3.73089E-09	4.6305E-08	6.9072E-09	5.69431E-08	0.05694308
3832503774535	383250	3774535	4.70746E-05	5.53559E-05	5.46188E-05	1.16101E-05	1.50988E-05	1.11136E-05	1.14388E-06	1.34013E-05	1.14388E-06	4.10185E-05	5.95187E-05	3.52815E-05	3.72591E-09	4.6332E-08	6.9726E-09	5.70304E-08	0.05703036
3832603774535	383260	3774535	4.7821E-05	5.62336E-05	5.54849E-05	1.17942E-05	1.53382E-05	1.12898E-05	1.16202E-06	1.36138E-05	1.16202E-06	4.20104E-05	6.0958E-05	3.61347E-05	3.71733E-09	4.6324E-08	7.0381E-09	5.70793E-08	0.05707935
3832703774535	383270	3774535	4.86287E-05	5.71834E-05	5.6422E-05	1.19934E-05	1.55973E-05	1.14805E-05	1.18165E-06	1.38438E-05	1.18165E-06	4.3099E-05	6.25376E-05	3.7071E-05	3.71092E-09	4.6347E-08	7.1101E-09	5.71679E-08	0.05716789
3832803774535	383280	3774535	4.94587E-05	5.81594E-05	5.7385E-05	1.21981E-05	1.58635E-05	1.16764E-05	1.20182E-06	1.408E-05	1.20182E-06	4.42282E-05	6.41761E-05	3.80423E-05	3.69863E-09	4.6308E-08	7.1772E-09	5.7184E-08	0.05718399
3832903774535	383290	3774535	5.02497E-05	5.90895E-05	5.83027E-05	1.23932E-05	1.61172E-05	1.18631E-05	1.22104E-06	1.43052E-05	1.22104E-06	4.532E-05	6.57603E-05	3.89813E-05	3.67052E-09	4.6091E-08	7.224E-09	5.69859E-08	0.05698593
3833003774535	383300	3774535	5.10463E-05	6.00262E-05	5.9227E-05	1.25896E-05	1.63727E-05	1.20512E-05	1.24039E-06	1.4532E-05	1.24039E-06	4.64273E-05	6.7367E-05	3.99338E-05	3.63805E-09	4.5827E-08	7.2641E-09	5.67292E-08	0.05672922
3833103774535	383310	3774535	5.1815E-05	6.09301E-05	6.01188E-05	1.27792E-05	1.66193E-05	1.22327E-05	1.25907E-06	1.47508E-05	1.25907E-06	4.75159E-05	6.89467E-05	4.08702E-05	3.60016E-09	4.5501E-08	7.2932E-09	5.63943E-08	0.05639425
3833203774535	383320	3774535	5.23608E-05	6.15721E-05	6.07522E-05	1.29138E-05	1.67944E-05	1.23616E-05	1.27234E-06	1.49062E-05	1.27234E-06	4.84174E-05	7.02547E-05	4.16456E-05	3.54069E-09	4.4912E-08	7.2808E-09	5.57334E-08	0.0557334
3833303774535	383330	3774535	5.28956E-05	6.22009E-05	6.13727E-05	1.30457E-05	1.69659E-05	1.24878E-05	1.28533E-06	1.50585E-05	1.28533E-06	4.93033E-05	7.15401E-05	4.24075E-05	3.47518E-09	4.4257E-08	7.2559E-09	5.4988E-08	0.05498804
3833403774535	383340	3774535	5.3241E-05	6.2607E-05	6.17734E-05	1.31309E-05	1.70766E-05	1.25693E-05	1.29372E-06	1.51568E-05	1.29372E-06	5.0133E-05	7.27441E-05	4.31212E-05	3.40037E-09	4.3475E-08	7.2069E-09	5.40827E-08	0.05408268
3833503774535	383350	3774535	5.35807E-05	6.30066E-05	6.21676E-05	1.32147E-05	1.71856E-05	1.26496E-05	1.30198E-06	1.52535E-05	1.30198E-06	5.10438E-05	7.40657E-05	4.39047E-05	3.3341E-09	4.2779E-08	7.167E-09	5.32803E-08	0.05328026
3833603774535	383360	3774535	5.38927E-05	6.33734E-05	6.25295E-05	1.32916E-05	1.72857E-05	1.27232E-05	1.30956E-06	1.53423E-05	1.30956E-06	5.19578E-05	7.53919E-05	4.46908E-05	3.27485E-09	4.2159E-08	7.1305E-09	5.2564E-08	0.05256405
3833703774535	383370	3774535	5.41823E-05	6.3714E-05	6.28656E-05	1.33631E-05	1.73786E-05	1.27916E-05	1.3166E-06	1.54248E-05	1.3166E-06	5.28468E-05	7.66818E-05	4.54554E-05	3.21649E-09	4.1549E-08	7.0914E-09	5.18567E-08	0.05185672
3833803774535	383380	3774535	5.45723E-05	6.41725E-05	6.3318E-05	1.34593E-05	1.75036E-05	1.28836E-05	1.32607E-06	1.55358E-05	1.32607E-06	5.37638E-05	7.80125E-05	4.62442E-05	3.16446E-09	4.1019E-08	7.0649E-09	5.12486E-08	0.05124859
3833903774535	383390	3774535	5.49677E-05	6.46376E-05	6.37769E-05	1.35568E-05	1.76305E-05	1.2977E-05	1.33568E-06	1.56484E-05	1.33568E-06	5.46996E-05	7.93703E-05	4.70491E-05	3.11465E-09	4.0514E-08	7.04E-09	5.06686E-08	0.05066858
3834003774535	383400	3774535	5.53688E-05	6.51092E-05	6.42422E-05	1.36557E-05	1.77591E-05	1.30717E-05	1.34543E-06	1.57625E-05	1.34543E-06	5.56604E-05	8.07644E-05	4.78755E-05	3.0674E-09	4.0037E-08	7.018E-09	5.0122E-08	0.050122
3834103774535	383410	3774535	5.57922E-05	6.5607E-05	6.47334E-05	1.37601E-05	1.78949E-05	1.31716E-05	1.35572E-06	1.58831E-05	1.35572E-06	5.6671E-05	8.22309E-05	4.87448E-05	3.02355E-09	3.9598E-08	7.0012E-09	4.96231E-08	0.04962309

Unique Identifier	X (UTM)	Y (UTM)	EGIODemolition 2025	EGIOSite Grubbing / Prep 2025	EGIOMass Grading / Excavation 2025	EGIOMass Grading / Excavation 2026	EGIODrainage / Utilities Trenching 2026	EGIODrainage / Utilities Trenching 2027	EGIOFoundations / Concrete Pads 2026	EGIOFoundations / Concrete Pads 2027	EGIOBuilding / Structure Construction 2026	EGIOBuilding / Structure Construction 2027	EGIOAsphalt Paving 2027	EGIOArchitectural Coating 2027	EGIOLandscaping or Other Finishing 2027	EGIOWaterside Construction (Piles) 2027	HIWaterside Construction (Landscaping) 2025	HIWaterside Construction (Landscaping) 2026	KMDemolition 2025	KMSite Grubbing / Prep 2025	KMMass Grading / Excavation 2025
3834203774535	383420	3774535	0.000192404	7.5463E-05	2.49912E-05	2.44763E-05	5.68351E-05	5.67474E-05	7.46739E-05	7.46257E-05	7.99851E-05	7.80679E-05	3.11251E-06	3.11251E-06	8.42929E-05	3.11251E-06	1.77183E-05	1.71633E-05	2.2909E-05	9.94269E-05	7.5575E-05
3834303774535	383430	3774535	0.000188622	7.398E-05	2.45E-05	2.39952E-05	5.57181E-05	5.56321E-05	7.32063E-05	7.3159E-05	7.84131E-05	7.65335E-05	3.05134E-06	3.05134E-06	8.26362E-05	3.05134E-06	1.77954E-05	1.72381E-05	2.3167E-05	0.000100547	7.64261E-05
3834403774535	383440	3774535	0.000184607	7.2406E-05	2.39785E-05	2.34845E-05	5.45321E-05	5.44479E-05	7.1648E-05	7.16018E-05	7.6744E-05	7.49045E-05	2.98639E-06	2.98639E-06	8.08772E-05	2.98639E-06	1.78349E-05	1.72763E-05	2.33752E-05	0.00010145	7.7113E-05
3834503774535	383450	3774535	0.00018026	7.07E-05	2.34138E-05	2.29314E-05	5.32479E-05	5.31658E-05	6.99608E-05	6.99157E-05	7.49368E-05	7.31406E-05	2.91606E-06	2.91606E-06	7.89727E-05	2.91606E-06	1.78206E-05	1.72624E-05	2.35155E-05	0.000102059	7.75758E-05
3834603774535	383460	3774535	0.00017629	6.9143E-05	2.28982E-05	2.24264E-05	5.20752E-05	5.19948E-05	6.842E-05	6.83758E-05	7.32863E-05	7.15297E-05	2.85184E-06	2.85184E-06	7.72334E-05	2.85184E-06	1.78277E-05	1.72693E-05	2.36785E-05	0.000102766	7.81134E-05
3834703774535	383470	3774535	0.00017364	6.8104E-05	2.2554E-05	2.20893E-05	5.12925E-05	5.12133E-05	6.73916E-05	6.73481E-05	7.21848E-05	7.04546E-05	2.80897E-06	2.80897E-06	7.60725E-05	2.80897E-06	1.79677E-05	1.74049E-05	2.40089E-05	0.0001042	7.92033E-05
3834803774535	383480	3774535	0.000171386	6.722E-05	2.22612E-05	2.18025E-05	5.06265E-05	5.05484E-05	6.65166E-05	6.64737E-05	7.12476E-05	6.95398E-05	2.7725E-06	2.7725E-06	7.50848E-05	2.7725E-06	1.81417E-05	1.75734E-05	2.43868E-05	0.000105841	8.04501E-05
3834903774535	383490	3774535	0.000169347	6.642E-05	2.19963E-05	2.15431E-05	5.00242E-05	4.9947E-05	6.57253E-05	6.56829E-05	7.04E-05	6.87125E-05	2.73952E-06	2.73952E-06	7.41916E-05	2.73952E-06	1.833E-05	1.77559E-05	2.47874E-05	0.000107579	8.17715E-05
3835003774535	383500	3774535	0.00016755	6.5716E-05	2.1763E-05	2.13146E-05	4.94936E-05	4.94172E-05	6.50281E-05	6.49861E-05	6.96532E-05	6.79837E-05	2.71046E-06	2.71046E-06	7.34046E-05	2.71046E-06	1.85399E-05	1.79592E-05	2.52174E-05	0.000109445	8.319E-05
3835103774535	383510	3774535	0.000165997	6.5106E-05	2.15612E-05	2.11169E-05	4.90346E-05	4.89589E-05	6.4425E-05	6.43834E-05	6.90072E-05	6.73532E-05	2.68532E-06	2.68532E-06	7.27238E-05	2.68532E-06	1.87695E-05	1.81816E-05	2.5679E-05	0.000111449	8.4713E-05
3835203774535	383520	3774535	0.00016464	6.4574E-05	2.1385E-05	2.09444E-05	4.86339E-05	4.85589E-05	6.38986E-05	6.38574E-05	6.84434E-05	6.68029E-05	2.66338E-06	2.66338E-06	7.21296E-05	2.66338E-06	1.90153E-05	1.84197E-05	2.61633E-05	0.000113551	8.63107E-05
3835303774535	383530	3774535	0.000163526	6.4137E-05	2.12403E-05	2.08027E-05	4.83049E-05	4.82304E-05	6.34664E-05	6.34254E-05	6.79804E-05	6.63509E-05	2.64536E-06	2.64536E-06	7.16417E-05	2.64536E-06	1.92844E-05	1.86804E-05	2.66861E-05	0.00011582	8.80352E-05
3835403774535	383540	3774535	0.0001627	6.3813E-05	2.1133E-05	2.06976E-05	4.80608E-05	4.79867E-05	6.31456E-05	6.31049E-05	6.76369E-05	6.60157E-05	2.632E-06	2.632E-06	7.12796E-05	2.632E-06	1.95822E-05	1.89688E-05	2.72519E-05	0.000118275	8.99017E-05
3835503774535	383550	3774535	0.00016226	6.3641E-05	2.10758E-05	2.06416E-05	4.79308E-05	4.78569E-05	6.29748E-05	6.29342E-05	6.74539E-05	6.58371E-05	2.62488E-06	2.62488E-06	7.10868E-05	2.62488E-06	1.9923E-05	1.9299E-05	2.78855E-05	0.000121025	9.1992E-05
3835603774535	383560	3774535	0.00016208	6.357E-05	2.10525E-05	2.06187E-05	4.78778E-05	4.78039E-05	6.29051E-05	6.28645E-05	6.73792E-05	6.57642E-05	2.62197E-06	2.62197E-06	7.10081E-05	2.62197E-06	2.02961E-05	1.96604E-05	2.85667E-05	0.000123982	9.42392E-05
3835703774535	383570	3774535	0.000162898	6.3891E-05	2.11587E-05	2.07227E-05	4.81192E-05	4.8045E-05	6.32223E-05	6.31815E-05	6.7719E-05	6.60958E-05	2.63519E-06	2.63519E-06	7.13662E-05	2.63519E-06	2.08002E-05	2.01487E-05	2.94425E-05	0.000127783	9.71284E-05
3835803774535	383580	3774535	0.000164461	6.4504E-05	2.13617E-05	2.09215E-05	4.85809E-05	4.85059E-05	6.38289E-05	6.37877E-05	6.83687E-05	6.673E-05	2.66047E-06	2.66047E-06	7.20509E-05	2.66047E-06	2.14084E-05	2.07378E-05	3.04767E-05	0.000132271	0.00010054
3835903774535	383590	3774535	0.000166338	6.524E-05	2.16055E-05	2.11604E-05	4.91354E-05	4.90596E-05	6.45575E-05	6.45158E-05	6.91491E-05	6.74917E-05	2.69084E-06	2.69084E-06	7.28733E-05	2.69084E-06	2.20667E-05	2.13755E-05	3.15924E-05	0.000137113	0.000104221
3836003774535	383600	3774535	0.000169176	6.6353E-05	2.19742E-05	2.15214E-05	4.99738E-05	4.98967E-05	6.56591E-05	6.56167E-05	7.03291E-05	6.86433E-05	2.73676E-06	2.73676E-06	7.41168E-05	2.73676E-06	2.28722E-05	2.21558E-05	3.29367E-05	0.000142948	0.000108655
3836103774535	383610	3774535	0.00017241	6.7621E-05	2.23942E-05	2.19328E-05	5.0929E-05	5.08504E-05	6.6914E-05	6.68708E-05	7.16733E-05	6.99553E-05	2.78907E-06	2.78907E-06	7.55334E-05	2.78907E-06	2.37476E-05	2.30038E-05	3.44009E-05	0.000149302	0.000113486
3836203774535	383620	3774535	0.000177224	6.951E-05	2.30195E-05	2.25452E-05	5.23511E-05	5.22703E-05	6.87825E-05	6.87381E-05	7.36747E-05	7.19087E-05	2.86695E-06	2.86695E-06	7.76426E-05	2.86695E-06	2.48849E-05	2.41055E-05	3.62725E-05	0.000157425	0.00011966
3836303774535	383630	3774535	0.000184149	7.2226E-05	2.3919E-05	2.34262E-05	5.43968E-05	5.43128E-05	7.14702E-05	7.14241E-05	7.65536E-05	7.47186E-05	2.97898E-06	2.97898E-06	8.06766E-05	2.97898E-06	2.639E-05	2.55634E-05	3.87256E-05	0.000168072	0.000127753
3836403774535	383640	3774535	0.000192179	7.5375E-05	2.4962E-05	2.44477E-05	5.67688E-05	5.66812E-05	7.45867E-05	7.45386E-05	7.98917E-05	7.79768E-05	3.10888E-06	3.10888E-06	8.41945E-05	3.10888E-06	2.81086E-05	2.72281E-05	4.1525E-05	0.000180222	0.000136988
3836503774535	383650	3774535	0.000199131	7.8102E-05	2.5865E-05	2.53321E-05	5.88224E-05	5.87316E-05	7.72849E-05	7.7235E-05	8.27818E-05	8.07976E-05	3.22134E-06	3.22134E-06	8.72402E-05	3.22134E-06	2.96657E-05	2.87365E-05	4.41027E-05	0.000191409	0.000145491
3836603774535	383660	3774535	0.000206757	8.1093E-05	2.68555E-05	2.63022E-05	6.1075E-05	6.09807E-05	8.02445E-05	8.01928E-05	8.59519E-05	8.38917E-05	3.3447E-06	3.3447E-06	9.05811E-05	3.3447E-06	3.13519E-05	3.03699E-05	4.69112E-05	0.000203598	0.000154756
3836703774535	383670	3774535	0.00021564	8.4577E-05	2.80093E-05	2.74322E-05	6.3699E-05	6.36008E-05	8.36922E-05	8.36382E-05	8.96448E-05	8.74961E-05	3.4884E-06	3.4884E-06	9.44729E-05	3.4884E-06	3.32696E-05	3.22275E-05	5.01066E-05	0.000217466	0.000165298
3836803774535	383680	3774535	0.000226463	8.8822E-05	2.94152E-05	2.88091E-05	6.68962E-05	6.6793E-05	8.78929E-05	8.78361E-05	9.41442E-05	9.18876E-05	3.66349E-06	3.66349E-06	9.92146E-05	3.66349E-06	3.55353E-05	3.44223E-05	5.38814E-05	0.000233849	0.00017775
3836903774535	383690	3774535	0.000239155	9.38E-05	3.10637E-05	3.04236E-05	7.06452E-05	7.05362E-05	9.28186E-05	9.27587E-05	9.94203E-05	9.70372E-05	3.8688E-06	3.8688E-06	0.000104775	3.8688E-06	3.81382E-05	3.69437E-05	5.81948E-05	0.00025257	0.00019198
3837003774535	383700	3774535	0.000254038	9.9637E-05	3.29968E-05	3.2317E-05	7.50417E-05	7.49259E-05	9.85949E-05	9.85313E-05	0.000105607	0.000103076	4.10957E-06	4.10957E-06	0.000111295	4.10957E-06	4.11645E-05	3.98752E-05	6.31736E-05	0.000274178	0.000208404
3837103774535	383710	3774535	0.000270026	0.00010591	3.50735E-05	3.43509E-05	7.97644E-05	7.96413E-05	0.0001048	0.000104732	0.000112254	0.000109563	4.36821E-06	4.36821E-06	0.0001183	4.36821E-06	4.45012E-05	4.31073E-05	6.88109E-05	0.000298644	0.000227001
3837203774535	383720	3774535	0.000288511	0.00011316	3.74745E-05	3.67024E-05	8.52248E-05	8.50933E-05	0.000111974	0.000111902	0.000119938	0.000117064	4.66724E-06	4.66724E-06	0.000126398	4.66724E-06	4.82863E-05	4.67739E-05	7.52697E-05	0.000326676	0.000248308
3837303774535	383730	3774535	0.000308415	0.00012096	4.00598E-05	3.92345E-05	9.11044E-05	9.09638E-05	0.000119699	0.000119622	0.000128213	0.00012514	4.98923E-06	4.98923E-06	0.000135118	4.98923E-06	5.23369E-05	5.06976E-05	8.21947E-05	0.000356731	0.000271153
3837403774535	383740	3774535	0.000330996	0.00012982	4.29928E-05	4.2107E-05	9.77746E-05	9.76238E-05	0.000128463	0.00012838	0.0001376	0.000134302	5.35451E-06	5.35451E-06	0.000145011	5.35451E-06	5.68988E-05	5.51166E-05	8.99887E-05	0.000390557	0.000296865
3837503774535	383750	3774535	0.000354942	0.00013921	4.61032E-05	4.51533E-05	0.000104848	0.000104686	0.000137757	0.000137668	0.000147555	0.000144018	5.74189E-06	5.74189E-06	0.000155502	5.74189E-06	6.17172E-05	5.97841E-05	9.82217E-05	0.000426289	0.000324025
3837603774535	383760	3774535	0.000381475	0.00014962	4.95495E-05	4.85286E-05	0.000112686	0.000112512	0.000148054	0.000147959	0.000158585	0.000154784	6.17111E-06	6.17111E-06	0.000167126	6.17111E-06	6.70307E-05	6.49312E-05	0.00010729	0.000465645	0.00035394
3837703774535	383770	3774535	0.000411906	0.00016156	5.35022E-05	5.23998E-05	0.000121675	0.000121487	0.000159865	0.000159762	0.000171235	0.000167131	6.66339E-06	6.66339E-06	0.000180458	6.66339E-06	7.30869E-05	7.07977E-05	0.000117614	0.000510453	0.000387999
3837803774535	383780	3774535	0.000444699	0.00017442	5.77617E-05	5.65716E-05	0.000131362	0.000131159	0.000172593	0.000172481	0.000184868	0.000180437	7.19389E-06	7.19389E-06	0.000194825	7.19389E-06	7.9588E-05	7.70951E-05	0.000128694	0.000558541	0.000424551
3837903774535	383790	3774535	0.000482163	0.00018911	6.26278E-05	6.13375E-05	0.000142429	0.000142209	0.000187133	0.000187012	0.000200442	0.000195638	7.79994E-06	7.79994E-06	0.000211238	7.79994E-06	8.69824E-05	8.4258E-05	0.000141286	0.00061319	0.00046609
3838003774535	383800	3774535	0.000524576	0.00020575	6.81368E-05	6.6733E-05	0.000154957	0.000154718	0.000203594	0.000203462	0.000218074	0.000212847	8.48606E-06	8.48606E-06	0.000229819	8.48606E-06	9.53187E-05	9.23331E-05	0.000155471	0.000674753	0.000512884
3838103774535	383810	3774535	0.000572531	0.00022455	7.43657E-05	7.28335E-05	0.000169123	0.000168862	0.000222205	0.000222062	0.00023801	0.000232305	9.26182E-06	9.26182E-06	0.000250828	9.26182E-06	0.000104715	0.000101435	0.00017145	0.000744105	0.0005656
3838203774535	383820	3774535	0.000627133	0.00024597	8.14578E-05	7.97795E-05	0.000185252	0.000184966	0.000243397	0.00024324	0.000260709	0.000254459	1.01451E-05	1.01451E-05	0.00027475	1.01451E-05	0.000115382	0.000111768	0.000189577	0.000822779	0.0006254
3838303774535	383830	3774535	0.000687321	0.00026958	8.92757E-05	8.74363E-05	0.000203031	0.000202718	0.000266757	0.000266585	0.00028573	0.000278881	1.11188E-05	1.11188E-05	0.000301119	1.11188E-05	0.000127114	0.000123132	0.000209506	0.00090927	0.000691142
3838403774535	383840	3774535	0.000753052	0.00029536	9.78133E-05	9.5798E-05	0.000222448	0.000222105	0.000292267	0.000292079	0.000313055	0.000305551	1.21821E-05	1.21821E-05	0.000329915	1.21821E-05	0.000139902	0.00013552	0.00023122	0.001003511	0.000762775
3838503774535	383850	3774535	0.000826031	0.00032398	0.000107293	0.000105082	0.000244005	0.000243629	0.000320591	0.000320384	0.000343393	0.000335162	1.33627E-05	1.33627E-05	0.000361888	1.33627E-05	0.000154076	0.00014925	0.00025527	0.001107888	0.000842113
3838603774535	383860	3774535	0.000910929	0.00035728	0.00011832	0.000115882	0.000269084	0.000268669	0.000353541	0.000353313	0.000378687	0.00036961	1.47361E-05	1.47361E-05	0.000399082	1.47361E-05	0.000170531	0.00016519	0.00028318	0.001229021	0.000934187
3838703774535	383870	3774535	0.001005401	0.00039433	0.000130591	0.0001279	0.000296991	0.000296532	0.000390207	0.000389955	0.00041796	0.000407942	1.62643E-05	1.62643E-05	0.000440471	1.62643E-05	0.000188817	0.000182902	0.000314184	0.001363581	0.001036467
3838803774535	383880	3774535	0.001119006	0.00043889	0.000145347	0.000142352	0.000330549	0.000330039	0.000434298	0.000434018	0.000465187	0.000454037	1.81021E-05	1.81021E-05	0.000490241	1.81021E-05	0.000210772	0.00020417	0.000351396	0.001525082	0.001159225
3838903774535	383890	3774535	0.001251715	0.00049094	0.000162584	0.000159235	0.000369751	0.00036918	0.000485804	0.00048549	0.000520357	0.000507884	2.0249E-05	2.0249E-05	0.000548382	2.0249E-05	0.000236391	0.000228986	0.000394808	0.001713495	0.001302439
3839003774535	383900	3774535	0.001404948	0.00055104	0.000182488	0.000178728	0.000415015	0.000414374	0.000545275	0.000544923	0.000584058	0.000570058	2.27278E-05	2.27278E-05	0.000615514	2.27278E-05	0.000265949	0.000257619	0.000444888	0.001930844	0.001467647
3839103774535	383910	3774535	0.001580133	0.00061975	0.000205242	0.000201014	0.000466764	0.000466043	0.000613266	0.000612871	0.000656885	0.00064114	2.55618E-05	2.55618E-05	0.000692263	2.55618E-05	0.000299719	0.000290331	0.0005021	0.002179151	0.001656387
3829703774545	382970	3774545	9.29728E-05	3.6465E-05	1.20762E-05	1.18274E-05	2.74637E-05	2.74213E-05	3.60837E-05	3.60604E-05	3.86502E-05	3.77237E-05	1.50402E-06	1.50402E-06	4.07318E-05	1.50402E-06	9.90231E-06	9.59215E-06	1.06409E-05	4.61825E-05	3.51036E-05
3829803774545	382980	3774545	9.79488E-05	3.8417E-05	1.27225E-05	1.24604E-05	2.89336E-05	2.8889E-05	3.8015E-05	3.79904E-05	4.07188E-05	3.97428E-05	1.58452E-06	1.58452E-06	4.29118E-05	1.58452E-06	1.02144E-05	9.89451E-06	1.09646E-05	4.7587E-05	3.61712E-05
3829903774545	382990	3774545	0.00010385	4.0731E-05	1.3489E-05	1.32111E-05	3.06768E-05	3.06295E-05	4.03053E-05	4.02793E-05	4.3172E-05	4.21372E-05	1.67998E-06	1.67998E-06	4.54971E-05	1.67998E-06	1.0584E-05	1.02525E-05	1.13448E-05	4.92371E-05	3.74254E-05
3830003774545	383000	3774545	0.000110497	4.3338E-05	1.43523E-05	1.40566E-05	3.26402E-05	3.25898E-05	4.28849E-05	4.28573E-05	4.59351E-05	4.48341E-05	1.7875E-06	1.7875E-06	4.84091E-05	1.7875E-06	1.09912E-05	1.06469E-05	1.17634E-05	5.10541E-05	3.88066E-05
3830103774545	383010	3774545	0.000116919	4.5857E-05	1.51865E-05	1.48736E-05	3.45373E-05	3.4484E-05	4.53774E-05	4.53482E-05	4.86049E-05	4.74399E-05	1.89139E-06	1.89139E-06	5.12227E-05	1.89139E-06	1.13536E-05	1.0998E-05	1.21368E-05	5.26747E-05	4.00384E-05
3830203774545	383020	3774545	0.00012397	4.8623E-05	1.61023E-05	1.57706E-05	3.662E-05	3.65635E-05	4.8114E-05	4.80829E-05	5.15361E-05	5.03008E-05	2.00545E-06	2.00545E-06	5.43117E-05	2.00545E-06	1.1741E-05	1.13733E-05	1.25351E-05	5.44034E-05	4.13524E-05
3830303774545	383030	3774545	0.000131021	5.1388E-05	1.70182E-05	1.66675E-05	3.87028E-05	3.86431E-05	5.08505E-05	5.08177E-05	5.44672E-05	5.31617E-05	2.11952E-06	2.11952E-06	5.74007E-05	2.11952E-06	1.2098E-05	1.17191E-05	1.29063E-05	5.60142E-05	4.25767E-05
3830403774545	383040	3774545	0.000137622	5.3977E-05	1.78757E-05	1.75074E-05	4.0653E-05	4.05903E-05	5.34127E-05	5.33782E-05	5.72117E-05	5.58403E-05	2.22631E-06	2.22631E-06	6.0293E-05	2.22631E-06	1.23958E-05	1.20076E-05	1.32186E-05	5.73696E-05	4.3607E-05
3830503774545	383050	3774545	0.000144601	5.6715E-05	1.87822E-05	1.83952E-05	4.27145E-05	4.26486E-05	5.61213E-05	5.60851E-05	6.0113E-05	5.86721E-05	2.33921E-06	2.33921E-06	6.33505E-05	2.33921E-06	1.26954E-05	1.22978E-05	1.35354E-05	5.87447E-05	4.46522E-05
3830603774545	383060	3774545	0.000152299	5.9734E-05	1.9782E-05	1.93744E-05	4.49884E-05	4.4919E-05	5.91088E-05	5.90707E-05	6.3313E-05	6.17954E-05	2.46374E-06	2.46374E-06	6.67228E-05	2.46374E-06	1.30219E-05	1.2614E-05	1.38817E-05	6.02474E-05	4.57944E-05
3830703774545	383070	3774545	0.000160634	6.3003E-05	2.08647E-05	2.04348E-05	4.74506E-05	4.73774E-05	6.23439E-05	6.23036E-05	6.67781E-05	6.51774E-05	2.59858E-06	2.59858E-06	7.03746E-05	2.59858E-06	1.33825E-05	1.29633E-05	1.42754E-05	6.19564E-05	4.70935E-05
3830803774545	383080	3774545	0.000169509	6.6484E-05	2.20173E-05	2.15637E-05	5.0072E-05	4.99947E-05	6.5788E-05	6.57456E-05	7.04672E-05	6.87781E-05	2.74213E-06	2.74213E-06	7.42624E-05	2.74213E-06	1.37412E-05	1.33108E-05	1.4676E-05	6.36949E-05	4.84149E-05
3830903774545	383090	3774545	0.000178805	7.013E-05	2.32248E-05	2.27463E-05	5.28181E-05	5.27366E-05	6.93961E-05	6.93513E-05	7.43319E-05	7.25502E-05	2.89252E-06	2.89252E-06	7.83352E-05	2.89252E-06	1.41126E-05	1.36705E-05	1.50494E-05	6.53155E-05	4.96467E-05
3831003774545	383100	3774545	0.000188631	7.3984E-05	2.45012E-05	2.39964E-05	5.57207E-05	5.56348E-05	7.32098E-05	7.31625E-05	7.84168E-05	7.65372E-05	3.05148E-06	3.05148E-06	8.26402E-05	3.05148E-06	1.44391E-05	1.39868E-05	1.53527E-05	6.66316E-05	5.06471E-05
3831103774545	383110	3774545	0.000197335	7.7397E-05	2.56317E-05	2.51036E-05	5.82917E-05	5.82018E-05	7.65877E-05	7.65383E-05	8.2035E-05	8.00687E-05	3.19228E-06	3.19228E-06	8.64532E-05	3.19228E-06	1.47153E-05	1.42544E-05	1.56423E-05	6.78888E-05	5.16027E-05
3831203774545	383120	3774545	0.000205895	8.0755E-05	2.67435E-05	2.61925E-05	6.08203E-05	6.07264E-05	7.99099E-05	7.98583E-05	8.55935E-05	8.35418E-05	3.33075E-06	3.33075E-06	9.02033E-05	3.33075E-06	1.49449E-05	1.44768E-05	1.59048E-05	6.90282E-05	5.24688E-05
3831303774545	383130	3774545	0.000214392	8.4087E-05	2.78472E-05	2.72734E-05	6.33302E-05	6.32325E-05	8.32077E-05	8.3154E-05	8.91258E-05	8.69895E-05	3.46821E-06	3.46821E-06	9.39259E-05	3.46821E-06	1.51512E-05	1.46767E-05	1.61628E-05	7.01479E-05	5.33198E-05
3831403774545	383140	3774545	0.000221972	8.7061E-05	2.88318E-05	2.82378E-05	6.55696E-05	6.54684E-05	8.61498E-05	8.60943E-05	9.22772E-05	9.00654E-05	3.59084E-06	3.59084E-06	9.72471E-05	3.59084E-06	1.53253E-05	1.48452E-05	1.6405E-05	7.11988E-05	5.41187E-05
3831503774545	383150	3774545	0.000229311	8.9939E-05	2.9785E-05	2.91713E-05	6.77373E-05	6.76328E-05	8.89979E-05	8.89405E-05	9.53279E-05	9.30429E-05	3.70955E-06	3.70955E-06	0.000100462	3.70955E-06	1.54957E-05	1.50103E-05	1.66517E-05	7.22694E-05	5.49324E-05
3831603774545	383160	3774545	0.000235975	9.2553E-05	3.06507E-05	3.00192E-05	6.9706E-05	6.95984E-05	9.15845E-05	9.15254E-05	9.80985E-05	9.57471E-05	3.81737E-06	3.81737E-06	0.000103382	3.81737E-06	1.56625E-05	1.51719E-05	1.69029E-05	7.33596E-05	5.57611E-05
3831703774545	383170	3774545	0.00024202	9.4924E-05	3.14358E-05	3.07881E-05	7.14916E-05	7.13813E-05	9.39306E-05	9.387E-05	0.000100611	9.81998E-05	3.91516E-06	3.91516E-06	0.00010603	3.91516E-06	1.58222E-05	1.53266E-05	1.71563E-05	7.44597E-05	5.65973E-05
3831903774545	383190	3774545	0.000251963	9.8824E-05	3.27273E-05	3.2053E-05	7.44288E-05	7.43139E-05	9.77896E-05	9.77265E-05	0.000104745	0.000102234	4.076E-06	4.076E-06	0.000110386	4.076E-06	1.61128E-05	1.56081E-05	1.76587E-05	7.66401E-05	5.82547E-05
3832003774545	383200	3774545	0.000255583	0.00010024	3.31975E-05	3.25135E-05	7.5498E-05	7.53815E-05	9.91945E-05	9.91305E-05	0.00010625	0.000103703	4.13456E-06	4.13456E-06	0.000111972	4.13456E-06	1.62383E-05	1.57297E-05	1.79009E-05	7.76911E-05	5.90535E-05
3832103774545	383210	3774545	0.000257918	0.00010116	3.35008E-05	3.28106E-05	7.61879E-05	7.60703E-05	0.000100101	0.000100036	0.000107221	0.000104651	4.17234E-06	4.17234E-06	0.000112995	4.17234E-06	1.63621E-05	1.58496E-05	1.81475E-05	7.87616E-05	5.98672E-05
3832203774545	383220	3774545	0.000259113	0.00010163	3.3656E-05	3.29626E-05	7.65407E-05	7.64226E-05	0.000100565	0.0001005	0.000107717	0.000105135	4.19166E-06	4.19166E-06	0.000113519	4.19166E-06	1.64823E-05	1.59661E-05	1.83987E-05	7.98519E-05	6.06959E-05
3832303774545	383230	3774545	0.000259338	0.00010172	3.36852E-05	3.29911E-05	7.66071E-05	7.64889E-05	0.000100652	0.000100587	0.00010781	0.000105226	4.1953E-06	4.1953E-06	0.000113617	4.1953E-06	1.65989E-05	1.6079E-05	1.86522E-05	8.09519E-05	6.15321E-05
3832403774545	383240	3774545	0.000258844	0.00010152	3.3621E-05	3.29283E-05	7.64611E-05	7.63432E-05	0.00010046	0.000100395	0.000107605	0.000105026	4.18731E-06	4.18731E-06	0.000113401	4.18731E-06	1.67263E-05	1.62024E-05	1.89215E-05	8.21207E-05	6.24205E-05

			KMMass Grading / Excavation	KMDrainage / Utilities Trenching	KMFoundations / Concrete Pads	KMBuilding / Structure Construction	KMAsphalt Paving	KMArchitectural Coating	KMLandscaping or Other Finishing	KMWaterside Construction (Piles)	EWNDemolition	EWNSite Grubbing / Prep	EWNDrainage / Utilities Trenching	EWNDrainage / Utilities Trenching	EWNDrainage / Utilities Trenching	EWNFoundations / Concrete Pads	EWNBuilding / Structure Construction	EWNAsphalt Paving	EWNLandscaping or Other Finishing	EWNWaterside Construction (Piles)	ISDemolition
Unique Identifier	X (UTM)	Y (UTM)	2026	2026	2026	2026	2026	2026	2026	2026	2027	2027	2027	2028	2029	2029	2029	2029	2029	2029	2027
3834203774535	383420	3774535	7.47929E-05	2.68588E-05	1.42136E-05	4.88186E-05	1.56835E-06	1.56835E-06	5.0387E-05	1.56835E-06	7.5328E-05	4.10547E-06	9.64043E-06	9.45426E-06	9.25864E-06	8.01971E-06	1.74143E-05	1.23893E-06	1.80338E-05	1.23893E-06	3.51402E-05
3834303774535	383430	3774535	7.56352E-05	2.71612E-05	1.43736E-05	4.93684E-05	1.58601E-06	1.58601E-06	5.09544E-05	1.58601E-06	7.55577E-05	4.11799E-06	9.66982E-06	9.48309E-06	9.28687E-06	8.04416E-06	1.74674E-05	1.24271E-06	1.80888E-05	1.24271E-06	3.46037E-05
3834403774535	383440	3774535	7.63149E-05	2.74053E-05	1.45028E-05	4.98121E-05	1.60026E-06	1.60026E-06	5.14123E-05	1.60026E-06	7.5619E-05	4.12133E-06	9.67766E-06	9.49078E-06	9.2944E-06	8.05068E-06	1.74816E-05	1.24372E-06	1.81034E-05	1.24372E-06	3.39721E-05
3834503774535	383450	3774535	7.6773E-05	2.75698E-05	1.45899E-05	5.01111E-05	1.60987E-06	1.60987E-06	5.17209E-05	1.60987E-06	7.54582E-05	4.11257E-06	9.65708E-06	9.4706E-06	9.27464E-06	8.03357E-06	1.74444E-05	1.24108E-06	1.80649E-05	1.24108E-06	3.32218E-05
3834603774535	383460	3774535	7.7305E-05	2.77609E-05	1.46909E-05	5.04583E-05	1.62102E-06	1.62102E-06	5.20793E-05	1.62102E-06	7.53893E-05	4.10881E-06	9.64827E-06	9.46195E-06	9.26617E-06	8.02623E-06	1.74285E-05	1.23994E-06	1.80484E-05	1.23994E-06	3.25302E-05
3834703774535	383470	3774535	7.83837E-05	2.81482E-05	1.48959E-05	5.11624E-05	1.64364E-06	1.64364E-06	5.2806E-05	1.64364E-06	7.58946E-05	4.13635E-06	9.71294E-06	9.52537E-06	9.32828E-06	8.08003E-06	1.75453E-05	1.24825E-06	1.81694E-05	1.24825E-06	3.21194E-05
3834803774535	383480	3774535	7.96175E-05	2.85913E-05	1.51304E-05	5.19677E-05	1.66952E-06	1.66952E-06	5.36372E-05	1.66952E-06	7.65378E-05	4.17141E-06	9.79525E-06	9.6061E-06	9.40734E-06	8.14851E-06	1.7694E-05	1.25883E-06	1.83234E-05	1.25883E-06	3.17701E-05
3834903774535	383490	3774535	8.09253E-05	2.9061E-05	1.5379E-05	5.28213E-05	1.69694E-06	1.69694E-06	5.45183E-05	1.69694E-06	7.72499E-05	4.21022E-06	9.88639E-06	9.69547E-06	9.49486E-06	8.22432E-06	1.78586E-05	1.27054E-06	1.84939E-05	1.27054E-06	3.14432E-05
3835003774535	383500	3774535	8.23291E-05	2.95651E-05	1.56457E-05	5.37376E-05	1.72637E-06	1.72637E-06	5.5464E-05	1.72637E-06	7.80462E-05	4.25362E-06	9.9883E-06	9.79541E-06	9.59274E-06	8.30909E-06	1.80427E-05	1.28364E-06	1.86845E-05	1.28364E-06	3.11427E-05
3835103774535	383510	3774535	8.38363E-05	3.01063E-05	1.59322E-05	5.47214E-05	1.75798E-06	1.75798E-06	5.64794E-05	1.75798E-06	7.89344E-05	4.30203E-06	1.0102E-05	9.90689E-06	9.7019E-06	8.40366E-06	1.8248E-05	1.29825E-06	1.88972E-05	1.29825E-06	3.08731E-05
3835203774535	383520	3774535	8.54174E-05	3.06741E-05	1.62326E-05	5.57534E-05	1.79114E-06	1.79114E-06	5.75446E-05	1.79114E-06	7.98762E-05	4.35335E-06	1.02225E-05	1.00251E-05	9.81766E-06	8.50392E-06	1.84658E-05	1.31374E-06	1.91226E-05	1.31374E-06	3.06216E-05
3835303774535	383530	3774535	8.71242E-05	3.1287E-05	1.6557E-05	5.68674E-05	1.82692E-06	1.82692E-06	5.86944E-05	1.82692E-06	8.09252E-05	4.41053E-06	1.03567E-05	1.01567E-05	9.94659E-06	8.6156E-06	1.87083E-05	1.33099E-06	1.93738E-05	1.33099E-06	3.0405E-05
3835403774535	383540	3774535	8.89713E-05	3.19503E-05	1.6908E-05	5.80731E-05	1.86566E-06	1.86566E-06	5.99387E-05	1.86566E-06	8.20967E-05	4.47437E-06	1.05067E-05	1.03038E-05	1.00906E-05	8.74032E-06	1.89791E-05	1.35026E-06	1.96542E-05	1.35026E-06	3.02276E-05
3835503774535	383550	3774535	9.104E-05	3.26933E-05	1.73011E-05	5.94234E-05	1.90904E-06	1.90904E-06	6.13324E-05	1.90904E-06	8.34443E-05	4.54782E-06	1.06791E-05	1.04729E-05	1.02562E-05	8.88379E-06	1.92906E-05	1.37242E-06	1.99768E-05	1.37242E-06	3.01144E-05
3835603774535	383560	3774535	9.32639E-05	3.34919E-05	1.77238E-05	6.0875E-05	1.95567E-06	1.95567E-06	6.28306E-05	1.95567E-06	8.4922E-05	4.62836E-06	1.08683E-05	1.06584E-05	1.04379E-05	9.04112E-06	1.96323E-05	1.39673E-06	2.03306E-05	1.39673E-06	3.00389E-05
3835703774535	383570	3774535	9.61232E-05	3.45187E-05	1.82672E-05	6.27413E-05	2.01563E-06	2.01563E-06	6.47569E-05	2.01563E-06	8.69511E-05	4.73895E-06	1.11279E-05	1.0913E-05	1.06872E-05	9.25715E-06	2.01013E-05	1.4301E-06	2.08164E-05	1.4301E-06	3.01605E-05
3835803774535	383580	3774535	9.94997E-05	3.57312E-05	1.89088E-05	6.49452E-05	2.08643E-06	2.08643E-06	6.70316E-05	2.08643E-06	8.94089E-05	4.8729E-06	1.14425E-05	1.12215E-05	1.09893E-05	9.51882E-06	2.06695E-05	1.47053E-06	2.14048E-05	1.47053E-06	3.0419E-05
3835903774535	383590	3774535	0.000103142	3.70393E-05	1.9601E-05	6.73227E-05	2.16281E-06	2.16281E-06	6.94855E-05	2.16281E-06	9.20582E-05	5.01729E-06	1.17815E-05	1.1554E-05	1.1315E-05	9.80087E-06	2.1282E-05	1.5141E-06	2.2039E-05	1.5141E-06	3.07194E-05
3836003774535	383600	3774535	0.000107531	3.86153E-05	2.04351E-05	7.01873E-05	2.25484E-06	2.25484E-06	7.24421E-05	2.25484E-06	9.53277E-05	5.19548E-06	1.22E-05	1.19644E-05	1.17168E-05	1.01489E-05	2.20378E-05	1.56787E-06	2.28218E-05	1.56787E-06	3.12014E-05
3836103774535	383610	3774535	0.000112311	4.03319E-05	2.13435E-05	7.33075E-05	2.35508E-06	2.35508E-06	7.56626E-05	2.35508E-06	9.88728E-05	5.3887E-06	1.26537E-05	1.24093E-05	1.21526E-05	1.05264E-05	2.28574E-05	1.62618E-06	2.36705E-05	1.62618E-06	3.17394E-05
3836203774535	383620	3774535	0.000118421	4.25262E-05	2.25047E-05	7.72957E-05	2.4832E-06	2.4832E-06	7.97789E-05	2.4832E-06	0.000103498	5.64075E-06	1.32455E-05	1.29898E-05	1.2721E-05	1.10187E-05	2.39265E-05	1.70224E-06	2.47777E-05	1.70224E-06	3.25763E-05
3836303774535	383630	3774535	0.000126431	4.54023E-05	2.40267E-05	8.25234E-05	2.65115E-06	2.65115E-06	8.51745E-05	2.65115E-06	0.000109623	5.9746E-06	1.40295E-05	1.37586E-05	1.34739E-05	1.16709E-05	2.53426E-05	1.80299E-06	2.62441E-05	1.80299E-06	3.38114E-05
3836403774535	383640	3774535	0.00013557	4.86843E-05	2.57636E-05	8.84889E-05	2.84279E-06	2.84279E-06	9.13316E-05	2.84279E-06	0.000116614	6.3556E-06	1.49241E-05	1.46359E-05	1.43331E-05	1.24151E-05	2.69587E-05	1.91797E-06	2.79177E-05	1.91797E-06	3.52143E-05
3836503774535	383650	3774535	0.000143985	5.17064E-05	2.73628E-05	9.39817E-05	3.01926E-06	3.01926E-06	9.7001E-05	3.01926E-06	0.000122923	6.69946E-06	1.57316E-05	1.54278E-05	1.51086E-05	1.30868E-05	2.84173E-05	2.02174E-06	2.94282E-05	2.02174E-06	3.63502E-05
3836603774535	383660	3774535	0.000153154	5.49991E-05	2.91053E-05	9.99665E-05	3.21153E-06	3.21153E-06	0.000103178	3.21153E-06	0.000129745	7.07128E-06	1.66047E-05	1.6284E-05	1.59471E-05	1.38132E-05	2.99945E-05	2.13394E-06	3.10614E-05	2.13394E-06	3.75728E-05
3836703774535	383670	3774535	0.000163587	5.87454E-05	3.10879E-05	0.000106776	3.43028E-06	3.43028E-06	0.000110206	3.43028E-06	0.000137502	7.49401E-06	1.75974E-05	1.72575E-05	1.69005E-05	1.46389E-05	3.17876E-05	2.26152E-06	3.29183E-05	2.26152E-06	3.8984E-05
3836803774535	383680	3774535	0.000175911	6.3171E-05	3.34299E-05	0.00011482	3.68871E-06	3.68871E-06	0.000118509	3.68871E-06	0.000146697	7.9952E-06	1.87742E-05	1.84117E-05	1.80307E-05	1.5618E-05	3.39135E-05	2.41276E-06	3.51199E-05	2.41276E-06	4.07026E-05
3836903774535	383690	3774535	0.000189993	6.82281E-05	3.61061E-05	0.000124012	3.984E-06	3.984E-06	0.000127996	3.984E-06	0.000157325	8.57442E-06	2.01344E-05	1.97455E-05	1.9337E-05	1.67494E-05	3.63704E-05	2.58756E-06	3.76642E-05	2.58756E-06	4.2723E-05
3837003774535	383700	3774535	0.000206248	7.40653E-05	3.91951E-05	0.000134621	4.32485E-06	4.32485E-06	0.000138946	4.32485E-06	0.000169507	9.23836E-06	2.16934E-05	2.12745E-05	2.08343E-05	1.80464E-05	3.91866E-05	2.78792E-06	4.05806E-05	2.78792E-06	4.5129E-05
3837103774535	383710	3774535	0.000224652	8.06745E-05	4.26926E-05	0.000146634	4.71077E-06	4.71077E-06	0.000151345	4.71077E-06	0.000182914	9.96907E-06	2.34092E-05	2.29572E-05	2.24822E-05	1.94738E-05	4.22861E-05	3.00843E-06	4.37903E-05	3.00843E-06	4.75601E-05
3837203774535	383720	3774535	0.000245739	8.82468E-05	4.66999E-05	0.000160398	5.15294E-06	5.15294E-06	0.000165551	5.15294E-06	0.000198167	1.08003E-05	2.53612E-05	2.48715E-05	2.43569E-05	2.10976E-05	4.58121E-05	3.25929E-06	4.74418E-05	3.25929E-06	5.02861E-05
3837303774535	383730	3774535	0.000268347	9.63658E-05	5.09964E-05	0.000175155	5.62702E-06	5.62702E-06	0.000180782	5.62702E-06	0.000214514	1.16913E-05	2.74534E-05	2.69232E-05	2.63661E-05	2.2838E-05	4.95913E-05	3.52816E-06	5.13554E-05	3.52816E-06	5.32091E-05
3837403774535	383740	3774535	0.000293793	0.000105504	5.58321E-05	0.000191764	6.1606E-06	6.1606E-06	0.000197924	6.1606E-06	0.000232929	1.26949E-05	2.98101E-05	2.92344E-05	2.86295E-05	2.47985E-05	5.38484E-05	3.83103E-06	5.57639E-05	3.83103E-06	5.65317E-05
3837503774535	383750	3774535	0.000320672	0.000115156	6.09401E-05	0.000209308	6.72423E-06	6.72423E-06	0.000216032	6.72423E-06	0.000252392	1.37557E-05	3.2301E-05	3.16772E-05	3.10218E-05	2.68707E-05	5.8348E-05	4.15115E-06	6.04236E-05	4.15115E-06	6.00583E-05
3837603774535	383760	3774535	0.000350277	0.000125788	6.65663E-05	0.000228632	7.34503E-06	7.34503E-06	0.000235977	7.34503E-06	0.000273847	1.4925E-05	3.50467E-05	3.43699E-05	3.36588E-05	2.91548E-05	6.33079E-05	4.50401E-06	6.55599E-05	4.50401E-06	6.39789E-05
3837703774535	383770	3774535	0.000383983	0.000137892	7.29717E-05	0.000250632	8.05182E-06	8.05182E-06	0.000258684	8.05182E-06	0.000298303	1.62579E-05	3.81766E-05	3.74394E-05	3.66647E-05	3.17585E-05	6.89616E-05	4.90625E-06	7.14147E-05	4.90625E-06	6.8492E-05
3837803774535	383780	3774535	0.000420157	0.000150882	7.98461E-05	0.000274244	8.81035E-06	8.81035E-06	0.000283054	8.81035E-06	0.000324566	1.76893E-05	4.15377E-05	4.07356E-05	3.98927E-05	3.45545E-05	7.50331E-05	5.3382E-06	7.77022E-05	5.3382E-06	7.33669E-05
3837903774535	383790	3774535	0.000461266	0.000165645	8.76585E-05	0.000301076	9.67238E-06	9.67238E-06	0.000310749	9.67238E-06	0.000354435	1.93172E-05	4.53604E-05	4.44844E-05	4.3564E-05	3.77345E-05	8.19383E-05	5.82947E-06	8.4853E-05	5.82947E-06	7.89516E-05
3838003774535	383800	3774535	0.000507577	0.000182275	9.64593E-05	0.000331304	1.06435E-05	1.06435E-05	0.000341947	1.06435E-05	0.000388125	2.11533E-05	4.9672E-05	4.87128E-05	4.77049E-05	4.13213E-05	8.97267E-05	6.38357E-06	9.29185E-05	6.38357E-06	8.52922E-05
3838103774535	383810	3774535	0.000559746	0.00020101	0.000106374	0.000365356	1.17374E-05	1.17374E-05	0.000377093	1.17374E-05	0.000426096	2.32228E-05	5.45314E-05	5.34784E-05	5.23718E-05	4.53638E-05	9.85047E-05	7.00808E-06	0.000102009	7.00808E-06	9.24767E-05
3838203774535	383820	3774535	0.000618927	0.000222262	0.00011762	0.000403984	1.29784E-05	1.29784E-05	0.000416963	1.29784E-05	0.000469204	2.55722E-05	6.00484E-05	5.88888E-05	5.76703E-05	4.99532E-05	0.00010847	7.71708E-06	0.000112329	7.71708E-06	0.000100671
3838303774535	383830	3774535	0.00068399	0.000245627	0.000129985	0.000446452	1.43427E-05	1.43427E-05	0.000460795	1.43427E-05	0.000516622	2.81566E-05	6.6117E-05	6.48402E-05	6.34986E-05	5.50016E-05	0.000119433	8.49699E-06	0.000123681	8.49699E-06	0.000109712
3838403774535	383840	3774535	0.000754881	0.000271084	0.000143457	0.000492724	1.58293E-05	1.58293E-05	0.000508553	1.58293E-05	0.000568314	3.09738E-05	7.27324E-05	7.13279E-05	6.9852E-05	6.05049E-05	0.000131383	9.34717E-06	0.000136056	9.34717E-06	0.000119591
3838503774535	383850	3774535	0.000833398	0.00029928	0.000158378	0.000543973	1.74757E-05	1.74757E-05	0.000561449	1.74757E-05	0.000625595	3.40957E-05	8.00632E-05	7.85171E-05	7.68925E-05	6.66032E-05	0.000144625	1.02893E-05	0.000149769	1.02893E-05	0.000130564
3838603774535	383860	3774535	0.000924519	0.000332003	0.000175695	0.00060345	1.93864E-05	1.93864E-05	0.000622836	1.93864E-05	0.00069211	3.77209E-05	8.85757E-05	8.68652E-05	8.50679E-05	7.36846E-05	0.000160002	1.13833E-05	0.000165693	1.13833E-05	0.000143341
3838703774535	383870	3774535	0.001025741	0.000368352	0.000194931	0.000669519	2.1509E-05	2.1509E-05	0.000691028	2.1509E-05	0.000766021	4.17491E-05	9.80348E-05	9.61417E-05	9.41524E-05	8.15535E-05	0.000177089	1.25989E-05	0.000183388	1.25989E-05	0.000157566
3838803774535	383880	3774535	0.001147228	0.00041198	0.000218018	0.000748816	2.40565E-05	2.40565E-05	0.000772872	2.40565E-05	0.000854772	4.65862E-05	0.000109393	0.000107281	0.000105061	9.10022E-05	0.000197606	1.40586E-05	0.000204635	1.40586E-05	0.000174691
3838903774535	383890	3774535	0.00128896	0.000462877	0.000244953	0.000841327	2.70285E-05	2.70285E-05	0.000868355	2.70285E-05	0.000958338	5.22307E-05	0.000122647	0.000120279	0.00011779	0.000102028	0.000221548	1.5762E-05	0.000229429	1.5762E-05	0.000194709
3839003774535	383900	3774535	0.001452458	0.00052159	0.000276024	0.000948045	3.04569E-05	3.04569E-05	0.000978501	3.04569E-05	0.001077831	5.87432E-05	0.00013794	0.000135276	0.000132477	0.00011475	0.000249173	1.77273E-05	0.000258036	1.77273E-05	0.000217843
3839103774535	383910	3774535	0.001639245	0.000588667	0.00031152	0.001069963	3.43737E-05	3.43737E-05	0.001104337	3.43737E-05	0.00121436	6.61842E-05	0.000155413	0.000152412	0.000149258	0.000129285	0.000280735	1.99728E-05	0.000290722	1.99728E-05	0.000244305
3829703774545	382970	3774545	3.47403E-05	1.24755E-05	6.60201E-06	2.26756E-05	7.28477E-07	7.28477E-07	2.34041E-05	7.28477E-07	4.35751E-05	2.3749E-06	5.57671E-06	5.46902E-06	5.35586E-06	4.63917E-06	1.00737E-05	7.16688E-07	1.0432E-05	7.16688E-07	1.18275E-05
3829803774545	382980	3774545	3.57969E-05	1.2855E-05	6.8028E-06	2.33652E-05	7.50631E-07	7.50631E-07	2.41159E-05	7.50631E-07	4.4961E-05	2.45043E-06	5.75407E-06	5.64296E-06	5.5262E-06	4.78672E-06	1.03941E-05	7.39482E-07	1.07638E-05	7.39482E-07	1.23794E-05
3829903774545	382990	3774545	3.70381E-05	1.33007E-05	7.03868E-06	2.41754E-05	7.7666E-07	7.7666E-07	2.49521E-05	7.7666E-07	4.65995E-05	2.53974E-06	5.96378E-06	5.84861E-06	5.7276E-06	4.96116E-06	1.07729E-05	7.66432E-07	1.11561E-05	7.66432E-07	1.30291E-05
3830003774545	383000	3774545	3.8405E-05	1.37916E-05	7.29844E-06	2.50676E-05	8.05321E-07	8.05321E-07	2.58729E-05	8.05321E-07	4.84142E-05	2.63864E-06	6.19602E-06	6.07636E-06	5.95064E-06	5.15436E-06	1.11924E-05	7.96278E-07	1.15905E-05	7.96278E-07	1.37501E-05
3830103774545	383010	3774545	3.96241E-05	1.42293E-05	7.53011E-06	2.58633E-05	8.30885E-07	8.30885E-07	2.66942E-05	8.30885E-07	5.00298E-05	2.72669E-06	6.40278E-06	6.27913E-06	6.14921E-06	5.32636E-06	1.15659E-05	8.2285E-07	1.19773E-05	8.2285E-07	1.44305E-05
3830203774545	383020	3774545	4.09244E-05	1.46963E-05	7.77723E-06	2.67121E-05	8.58152E-07	8.58152E-07	2.75702E-05	8.58152E-07	5.17449E-05	2.82017E-06	6.62228E-06	6.4944E-06	6.36002E-06	5.50896E-06	1.19624E-05	8.51059E-07	1.23879E-05	8.51059E-07	1.51697E-05
3830303774545	383030	3774545	4.21361E-05	1.51314E-05	8.0075E-06	2.7503E-05	8.83561E-07	8.83561E-07	2.83865E-05	8.83561E-07	5.33299E-05	2.90655E-06	6.82512E-06	6.69332E-06	6.55483E-06	5.6777E-06	1.23288E-05	8.77127E-07	1.27674E-05	8.77127E-07	1.59004E-05
3830403774545	383040	3774545	4.31557E-05	1.54976E-05	8.20126E-06	2.81685E-05	9.04941E-07	9.04941E-07	2.90734E-05	9.04941E-07	5.46392E-05	2.97791E-06	6.99269E-06	6.85765E-06	6.71576E-06	5.8171E-06	1.26315E-05	8.98662E-07	1.30808E-05	8.98662E-07	1.65725E-05
3830503774545	383050	3774545	4.41901E-05	1.5869E-05	8.39784E-06	2.88436E-05	9.26631E-07	9.26631E-07	2.97703E-05	9.26631E-07	5.59485E-05	3.04927E-06	7.16026E-06	7.02198E-06	6.87669E-06	5.9565E-06	1.29342E-05	9.20197E-07	1.33943E-05	9.20197E-07	1.72767E-05
3830603774545	383060	3774545	4.53205E-05	1.6275E-05	8.61266E-06	2.95815E-05	9.50335E-07	9.50335E-07	3.05318E-05	9.50335E-07	5.7388E-05	3.12772E-06	7.34448E-06	7.20265E-06	7.05362E-06	6.10975E-06	1.3267E-05	9.43872E-07	1.37389E-05	9.43872E-07	1.80494E-05
3830703774545	383070	3774545	4.66061E-05	1.67367E-05	8.85697E-06	3.04206E-05	9.77293E-07	9.77293E-07	3.13979E-05	9.77293E-07	5.89653E-05	3.21369E-06	7.54634E-06	7.40061E-06	7.24749E-06	6.27767E-06	1.36316E-05	9.69814E-07	1.41165E-05	9.69814E-07	1.88807E-05
3830803774545	383080	3774545	4.79139E-05	1.72063E-05	9.1055E-06	3.12742E-05	1.00472E-06	1.00472E-06	3.22789E-05	1.00472E-06	6.05656E-05	3.3009E-06	7.75115E-06	7.60146E-06	7.44418E-06	6.44805E-06	1.40015E-05	9.96135E-07	1.44996E-05	9.96135E-07	1.97484E-05
3830903774545	383090	3774545	4.91329E-05	1.76441E-05	9.33717E-06	3.20699E-05	1.03028E-06	1.03028E-06	3.31002E-05	1.03028E-06	6.2319E-05	3.39647E-06	7.97555E-06	7.82153E-06	7.6597E-06	6.63472E-06	1.44069E-05	1.02497E-06	1.49194E-05	1.02497E-06	2.06356E-05
3831003774545	383100	3774545	5.0123E-05	1.79996E-05	9.52532E-06	3.27161E-05	1.05104E-06	1.05104E-06	3.37672E-05	1.05104E-06	6.37049E-05	3.472E-06	8.15291E-06	7.99547E-06	7.83004E-06	6.78227E-06	1.47273E-05	1.04777E-06	1.52512E-05	1.04777E-06	2.15718E-05
3831103774545	383110	3774545	5.10687E-05	1.83392E-05	9.70504E-06	3.33334E-05	1.07087E-06	1.07087E-06	3.44043E-05	1.07087E-06	6.48458E-05	3.53418E-06	8.29892E-06	8.13866E-06	7.97026E-06	6.90373E-06	1.4991E-05	1.06653E-06	1.55243E-05	1.06653E-06	2.24772E-05
3831203774545	383120	3774545	5.19258E-05	1.8647E-05	9.86791E-06	3.38928E-05	1.08884E-06	1.08884E-06	3.49817E-05	1.08884E-06	6.57723E-05	3.58467E-06	8.41749E-06	8.25494E-06	8.08414E-06	7.00237E-06	1.52052E-05	1.08177E-06	1.57461E-05	1.08177E-06	2.33672E-05
3831303774545	383130	3774545	5.2768E-05	1.89495E-05	1.0028E-05	3.44426E-05	1.1065E-06	1.1065E-06	3.55491E-05	1.1065E-06	6.66145E-05	3.63058E-06	8.52528E-06	8.36065E-06	8.18766E-06	7.09204E-06	1.53999E-05	1.09562E-06	1.59477E-05	1.09562E-06	2.42726E-05
3831403774545	383140	3774545	5.35586E-05	1.92334E-05	1.01782E-05	3.49586E-05	1.12308E-06	1.12308E-06	3.60817E-05	1.12308E-06	6.73266E-05	3.66939E-06	8.61641E-06	8.45002E-06	8.27518E-06	7.16785E-06	1.55646E-05	1.10733E-06	1.61182E-05	1.10733E-06	2.51501E-05
3831503774545	383150	3774545	5.43639E-05	1.95226E-05	1.03313E-05	3.54843E-05	1.13997E-06	1.13997E-06	3.66242E-05	1.13997E-06	6.80157E-05	3.70694E-06	8.70461E-06	8.53651E-06	8.35988E-06	7.24121E-06	1.57239E-05	1.11867E-06	1.62832E-05	1.11867E-06	2.6061E-05
3831603774545	383160	3774545	5.51841E-05	1.98171E-05	1.04871E-05	3.60196E-05	1.15717E-06	1.15717E-06	3.71767E-05	1.15717E-06	6.86819E-05	3.74325E-06	8.78986E-06	8.62012E-06	8.44176E-06	7.31213E-06	1.58779E-05	1.12962E-06	1.64427E-05	1.12962E-06	2.69958E-05
3831703774545	383170	3774545	5.60116E-05	2.01142E-05	1.06444E-05	3.65597E-05	1.17452E-06	1.17452E-06	3.77342E-05	1.17452E-06	6.93174E-05	3.77789E-06	8.87119E-06	8.69988E-06	8.51987E-06	7.37979E-06	1.60248E-05	1.14008E-06	1.65948E-05	1.14008E-06	2.79557E-05
3831903774545	383190	3774545	5.76518E-05	2.07032E-05	1.09561E-05	3.76303E-05	1.20891E-06	1.20891E-06	3.88392E-05	1.20891E-06	7.04583E-05	3.84007E-06	9.0172E-06	8.84307E-06	8.6601E-06	7.50125E-06	1.62885E-05	1.15884E-06	1.68679E-05	1.15884E-06	2.99272E-05
3832003774545	383200	3774545	5.84423E-05	2.09871E-05	1.11063E-05	3.81463E-05	1.22549E-06	1.22549E-06	3.93718E-05	1.22549E-06	7.09483E-05	3.86677E-06	9.07991E-06	8.90457E-06	8.72033E-06	7.55343E-06	1.64018E-05	1.1669E-06	1.69853E-05	1.1669E-06	3.09178E-05
3832103774545	383210	3774545	5.92477E-05	2.12763E-05	1.12594E-05	3.8672E-05	1.24238E-06	1.24238E-06	3.99144E-05	1.24238E-06	7.14154E-05	3.89223E-06	9.13969E-06	8.96319E-06	8.77773E-06	7.60315E-06	1.65098E-05	1.17458E-06	1.70971E-05	1.17458E-06	3.1914E-05
3832203774545	383220	3774545	6.00678E-05	2.15709E-05	1.14152E-05	3.92073E-05	1.25957E-06	1.25957E-06	4.04669E-05	1.25957E-06	7.18671E-05	3.91685E-06	9.1975E-06	9.01989E-06	8.83326E-06	7.65125E-06	1.66142E-05	1.18201E-06	1.72052E-05	1.18201E-06	3.29005E-05
3832303774545	383230	3774545	6.08953E-05	2.1868E-05	1.15725E-05	3.97474E-05	1.27693E-06	1.27693E-06	4.10243E-05	1.27693E-06	7.23036E-05

Unique Identifier	X (UTM)	Y (UTM)	ISDrainage / Utilities Trenching	ISDrainage / Utilities Trenching	ISAsphalt Paving	ISAsphalt Paving	SVDemolition	SVSite Grubbing / Prep	SVMass Grading / Excavation	SVMass Grading / Excavation	SVDrainage / Utilities Trenching	SVFoundations / Concrete Pads	SVBuilding / Structure Construction	SVBuilding / Structure Construction	SVAsphalt Paving	SVAsphalt Paving	SVArchitectural Coating	SVArchitectural Coating	SVLandscaping or Other Finishing	SVLandscaping or Other Finishing	MDemolition
			2027	2028	2027	2028	2027	2027	2027	2028	2028	2028	2028	2029	2028	2029	2028	2029	2028	2029	2027
3834203774535	383420	3774535	1.41496E-05	1.37866E-05	3.65434E-06	3.40418E-06	0.000107805	7.75059E-05	5.22567E-05	5.15932E-05	3.66066E-05	1.1629E-05	1.66592E-05	1.60236E-05	1.63793E-06	1.52392E-06	1.63793E-06	1.52392E-06	1.66592E-05	1.60236E-05	1.83921E-05
3834303774535	383430	3774535	1.39336E-05	1.35761E-05	3.59854E-06	3.3522E-06	0.000109498	7.87229E-05	5.30772E-05	5.24033E-05	3.71814E-05	1.18116E-05	1.69208E-05	1.62752E-05	1.66365E-06	1.54785E-06	1.66365E-06	1.54785E-06	1.69208E-05	1.62752E-05	1.8628E-05
3834403774535	383440	3774535	1.36793E-05	1.33283E-05	3.53287E-06	3.29102E-06	0.000110985	7.97925E-05	5.37984E-05	5.31153E-05	3.76866E-05	1.19721E-05	1.71507E-05	1.64963E-05	1.68625E-06	1.56888E-06	1.68625E-06	1.56888E-06	1.71507E-05	1.64963E-05	1.88258E-05
3834503774535	383450	3774535	1.33772E-05	1.30339E-05	3.45484E-06	3.21834E-06	0.000112161	8.06379E-05	5.43684E-05	5.36781E-05	3.80859E-05	1.20989E-05	1.73324E-05	1.66711E-05	1.70412E-06	1.5855E-06	1.70412E-06	1.5855E-06	1.73324E-05	1.66711E-05	1.89709E-05
3834603774535	383460	3774535	1.30987E-05	1.27626E-05	3.38291E-06	3.15133E-06	0.00011348	8.15858E-05	5.50075E-05	5.43091E-05	3.85336E-05	1.22411E-05	1.75362E-05	1.68671E-05	1.72415E-06	1.60414E-06	1.72415E-06	1.60414E-06	1.75362E-05	1.68671E-05	1.91361E-05
3834703774535	383470	3774535	1.29333E-05	1.26014E-05	3.3402E-06	3.11154E-06	0.0001156	8.31102E-05	5.60353E-05	5.53238E-05	3.92536E-05	1.24699E-05	1.78638E-05	1.71822E-05	1.75637E-06	1.63411E-06	1.75637E-06	1.63411E-06	1.78638E-05	1.71822E-05	1.94373E-05
3834803774535	383480	3774535	1.27926E-05	1.24644E-05	3.30387E-06	3.0777E-06	0.000117961	8.48075E-05	5.71797E-05	5.64537E-05	4.00552E-05	1.27245E-05	1.82287E-05	1.75331E-05	1.79224E-06	1.66749E-06	1.79224E-06	1.66749E-06	1.82287E-05	1.75331E-05	1.97766E-05
3834903774535	383490	3774535	1.2661E-05	1.23361E-05	3.26987E-06	3.04603E-06	0.000120464	8.66073E-05	5.83931E-05	5.76517E-05	4.09053E-05	1.29946E-05	1.86155E-05	1.79052E-05	1.83027E-06	1.70287E-06	1.83027E-06	1.70287E-06	1.86155E-05	1.79052E-05	2.01377E-05
3835003774535	383500	3774535	1.254E-05	1.22183E-05	3.23863E-06	3.01693E-06	0.000123128	8.85224E-05	5.96843E-05	5.89265E-05	4.18098E-05	1.32819E-05	1.90271E-05	1.83011E-05	1.87074E-06	1.74053E-06	1.87074E-06	1.74053E-06	1.90271E-05	1.83011E-05	2.05224E-05
3835103774535	383510	3774535	1.24314E-05	1.21125E-05	3.21059E-06	2.9908E-06	0.000125979	9.0572E-05	6.10662E-05	6.02909E-05	4.27778E-05	1.35894E-05	1.94677E-05	1.87249E-05	1.91405E-06	1.78083E-06	1.91405E-06	1.78083E-06	1.94677E-05	1.87249E-05	2.09361E-05
3835203774535	383520	3774535	1.23301E-05	1.20138E-05	3.18443E-06	2.96644E-06	0.000128972	9.2724E-05	6.25172E-05	6.17234E-05	4.37942E-05	1.39123E-05	1.99302E-05	1.91698E-05	1.95953E-06	1.82314E-06	1.95953E-06	1.82314E-06	1.99302E-05	1.91698E-05	2.13698E-05
3835303774535	383530	3774535	1.22429E-05	1.19288E-05	3.16191E-06	2.94546E-06	0.000132179	9.50298E-05	6.40718E-05	6.32583E-05	4.48833E-05	1.42583E-05	2.04258E-05	1.96465E-05	2.00826E-06	1.86848E-06	2.00826E-06	1.86848E-06	2.04258E-05	1.96465E-05	2.18361E-05
3835403774535	383540	3774535	1.21715E-05	1.18592E-05	3.14346E-06	2.92827E-06	0.000135636	9.75149E-05	6.57473E-05	6.49125E-05	4.6057E-05	1.46311E-05	2.096E-05	2.01602E-05	2.06078E-06	1.91734E-06	2.06078E-06	1.91734E-06	2.096E-05	2.01602E-05	2.23423E-05
3835503774535	383550	3774535	1.21259E-05	1.18148E-05	3.13169E-06	2.91731E-06	0.000139458	0.000100263	6.75999E-05	6.67416E-05	4.73548E-05	1.50434E-05	2.15506E-05	2.07283E-05	2.11885E-06	1.97136E-06	2.11885E-06	1.97136E-06	2.15506E-05	2.07283E-05	2.2903E-05
3835603774535	383560	3774535	1.20955E-05	1.17852E-05	3.12384E-06	2.91E-06	0.000143547	0.000103202	6.9582E-05	6.86986E-05	4.87433E-05	1.54845E-05	2.21825E-05	2.13361E-05	2.18097E-06	2.02917E-06	2.18097E-06	2.02917E-06	2.21825E-05	2.13361E-05	2.35055E-05
3835703774535	383570	3774535	1.21445E-05	1.18329E-05	3.13648E-06	2.92177E-06	0.000148634	0.00010686	7.20478E-05	7.11331E-05	5.04706E-05	1.60332E-05	2.29686E-05	2.20922E-05	2.25826E-06	2.10108E-06	2.25826E-06	2.10108E-06	2.29686E-05	2.20922E-05	2.42694E-05
3835803774535	383580	3774535	1.22486E-05	1.19343E-05	3.16336E-06	2.94681E-06	0.000154558	0.000111119	7.49196E-05	7.39683E-05	5.24823E-05	1.66723E-05	2.38841E-05	2.29728E-05	2.34827E-06	2.18482E-06	2.34827E-06	2.18482E-06	2.38841E-05	2.29728E-05	2.51658E-05
3835903774535	383590	3774535	1.23695E-05	1.20522E-05	3.1946E-06	2.97591E-06	0.000160937	0.000115705	7.80115E-05	7.7021E-05	5.46483E-05	1.73604E-05	2.48698E-05	2.39208E-05	2.44519E-06	2.27499E-06	2.44519E-06	2.27499E-06	2.48698E-05	2.39208E-05	2.61311E-05
3836003774535	383600	3774535	1.25636E-05	1.22413E-05	3.24473E-06	3.02261E-06	0.000168536	0.000121168	8.16951E-05	8.06578E-05	5.72287E-05	1.81801E-05	2.60441E-05	2.50504E-05	2.56065E-06	2.38241E-06	2.56065E-06	2.38241E-06	2.60441E-05	2.50504E-05	2.72906E-05
3836103774535	383610	3774535	1.27802E-05	1.24523E-05	3.30067E-06	3.07472E-06	0.000176794	0.000127106	8.56982E-05	8.46101E-05	6.00329E-05	1.90709E-05	2.73203E-05	2.62778E-05	2.68612E-06	2.49915E-06	2.68612E-06	2.49915E-06	2.73203E-05	2.62778E-05	2.85499E-05
3836203774535	383620	3774535	1.31172E-05	1.27807E-05	3.38771E-06	3.1558E-06	0.000187191	0.00013458	9.07378E-05	8.95857E-05	6.35632E-05	2.01924E-05	2.89269E-05	2.78231E-05	2.84408E-06	2.64612E-06	2.84408E-06	2.64612E-06	2.89269E-05	2.78231E-05	3.01503E-05
3836303774535	383630	3774535	1.36146E-05	1.32653E-05	3.51616E-06	3.27546E-06	0.00020059	0.000144213	9.72326E-05	9.59981E-05	6.8113E-05	2.16377E-05	3.09974E-05	2.98147E-05	3.04765E-06	2.83552E-06	3.04765E-06	2.83552E-06	3.09974E-05	2.98147E-05	3.22315E-05
3836403774535	383640	3774535	1.41794E-05	1.38156E-05	3.66204E-06	3.41135E-06	0.000215922	0.000155236	0.000104665	0.000103336	7.33191E-05	2.32916E-05	3.33667E-05	3.20935E-05	3.2806E-06	3.05225E-06	3.2806E-06	3.05225E-06	3.33667E-05	3.20935E-05	3.46104E-05
3836503774535	383650	3774535	1.46368E-05	1.42613E-05	3.78017E-06	3.5214E-06	0.000230309	0.00016558	0.000111639	0.000110221	7.82047E-05	2.48436E-05	3.559E-05	3.4232E-05	3.4992E-06	3.25563E-06	3.4992E-06	3.25563E-06	3.559E-05	3.4232E-05	3.68205E-05
3836603774535	383660	3774535	1.51291E-05	1.4741E-05	3.90731E-06	3.63983E-06	0.00024606	0.000176904	0.000119274	0.000117759	8.3553E-05	2.65427E-05	3.8024E-05	3.65731E-05	3.7385E-06	3.47829E-06	3.7385E-06	3.47829E-06	3.8024E-05	3.65731E-05	3.92338E-05
3836703774535	383670	3774535	1.56974E-05	1.52946E-05	4.05406E-06	3.77654E-06	0.000264011	0.00018981	0.000127975	0.00012635	8.96486E-05	2.84791E-05	4.0798E-05	3.92413E-05	4.01125E-06	3.73204E-06	4.01125E-06	3.73204E-06	4.0798E-05	3.92413E-05	4.1981E-05
3836803774535	383680	3774535	1.63894E-05	1.59689E-05	4.23278E-06	3.94303E-06	0.000285214	0.000205053	0.000138253	0.000136498	9.68483E-05	3.07662E-05	4.40745E-05	4.23928E-05	4.33339E-06	4.03176E-06	4.33339E-06	4.03176E-06	4.40745E-05	4.23928E-05	4.52254E-05
3836903774535	383690	3774535	1.72029E-05	1.67615E-05	4.44289E-06	4.13875E-06	0.000309152	0.000222263	0.000149856	0.000147954	0.000104977	3.33484E-05	4.77736E-05	4.59508E-05	4.69709E-06	4.37015E-06	4.69709E-06	4.37015E-06	4.77736E-05	4.59508E-05	4.89035E-05
3837003774535	383700	3774535	1.81717E-05	1.77055E-05	4.6931E-06	4.37183E-06	0.000337428	0.000242593	0.000163563	0.000161486	0.000114578	3.63986E-05	5.21432E-05	5.01537E-05	5.12671E-06	4.76986E-06	5.12671E-06	4.76986E-06	5.21432E-05	5.01537E-05	5.32239E-05
3837103774535	383710	3774535	1.91507E-05	1.86593E-05	4.94593E-06	4.60735E-06	0.00036999	0.000266003	0.000179347	0.000177069	0.000125635	3.9911E-05	5.7175E-05	5.49935E-05	5.62143E-06	5.23015E-06	5.62143E-06	5.23015E-06	5.7175E-05	5.49935E-05	5.81286E-05
3837203774535	383720	3774535	2.02483E-05	1.97288E-05	5.22941E-06	4.87143E-06	0.000407451	0.000292935	0.000197505	0.000194998	0.000138356	4.3952E-05	6.2964E-05	6.05615E-05	6.1906E-06	5.7597E-06	6.1906E-06	5.7597E-06	6.2964E-05	6.05615E-05	6.37609E-05
3837303774535	383730	3774535	2.14253E-05	2.08756E-05	5.53338E-06	5.15459E-06	0.000447657	0.000321841	0.000216994	0.000214239	0.000152008	4.8289E-05	6.91769E-05	6.65374E-05	6.80145E-06	6.32804E-06	6.80145E-06	6.32804E-06	6.91769E-05	6.65374E-05	6.97996E-05
3837403774535	383740	3774535	2.27632E-05	2.21791E-05	5.87891E-06	5.47646E-06	0.000492895	0.000354365	0.000238923	0.000235889	0.000167369	5.31689E-05	7.61677E-05	7.32615E-05	7.48879E-06	6.96753E-06	7.48879E-06	6.96753E-06	7.61677E-05	7.32615E-05	7.65969E-05
3837503774535	383750	3774535	2.41832E-05	2.35627E-05	6.24565E-06	5.8181E-06	0.000540682	0.000388721	0.000262087	0.000258759	0.000183596	5.83237E-05	8.35523E-05	8.03643E-05	8.21483E-06	7.64303E-06	8.21483E-06	7.64303E-06	8.35523E-05	8.03643E-05	8.37752E-05
3837603774535	383760	3774535	2.57619E-05	2.51009E-05	6.65337E-06	6.1979E-06	0.000593306	0.000426555	0.000287595	0.000283944	0.000201465	6.40003E-05	9.16843E-05	8.8186E-05	9.01437E-06	8.38692E-06	9.01437E-06	8.38692E-06	9.16843E-05	8.8186E-05	9.16847E-05
3837703774535	383770	3774535	2.75791E-05	2.68715E-05	7.12269E-06	6.6351E-06	0.000653217	0.000469628	0.000316637	0.000312616	0.000221809	7.0463E-05	0.000100943	9.7091E-05	9.92463E-06	9.23383E-06	9.92463E-06	9.23383E-06	0.000100943	9.7091E-05	0.00010069
3837803774535	383780	3774535	2.95421E-05	2.87841E-05	7.62965E-06	7.10735E-06	0.000717485	0.000515833	0.000347789	0.000343374	0.000243632	7.73956E-05	0.000110874	0.000106643	1.09011E-05	1.01423E-05	1.09011E-05	1.01423E-05	0.000110874	0.000106643	0.000110353
3837903774535	383790	3774535	3.17908E-05	3.09751E-05	8.21042E-06	7.64837E-06	0.000790493	0.000568321	0.000383178	0.000378313	0.000268422	8.52709E-05	0.000122156	0.000117495	1.20103E-05	1.11743E-05	1.20103E-05	1.11743E-05	0.000122156	0.000117495	0.000121334
3838003774535	383800	3774535	3.43439E-05	3.34628E-05	8.8698E-06	8.26261E-06	0.000872738	0.000627451	0.000423046	0.000417674	0.00029635	9.41428E-05	0.000134865	0.000129719	1.32599E-05	1.2337E-05	1.32599E-05	1.2337E-05	0.000134865	0.000129719	0.000133706
3838103774535	383810	3774535	3.72369E-05	3.62815E-05	9.61694E-06	8.95861E-06	0.000965345	0.000694031	0.000467935	0.000461994	0.000327796	0.000104132	0.000149176	0.000143484	1.46669E-05	1.3646E-05	1.46669E-05	1.3646E-05	0.000149176	0.000143484	0.000147641
3838203774535	383820	3774535	4.05366E-05	3.94965E-05	1.04691E-05	9.75246E-06	0.001070406	0.000769564	0.000518862	0.000512274	0.000363471	0.000115465	0.0001651	0.0001591	1.62632E-05	1.51312E-05	1.62632E-05	1.51312E-05	0.0001651	0.0001591	0.000163453
3838303774535	383830	3774535	4.41767E-05	4.30432E-05	1.14092E-05	1.06282E-05	0.001185872	0.000852578	0.000574832	0.000567534	0.000402679	0.000127921	0.000183254	0.000176262	1.80175E-05	1.67634E-05	1.80175E-05	1.67634E-05	0.000183254	0.000176262	0.000180838
3838403774535	383840	3774535	4.81549E-05	4.69194E-05	1.24367E-05	1.15853E-05	0.001311673	0.000943022	0.000635812	0.00062774	0.000445396	0.000141491	0.000202695	0.000194961	1.99289E-05	1.85417E-05	1.99289E-05	1.85417E-05	0.000202695	0.000194961	0.000199784
3838503774535	383850	3774535	5.2573E-05	5.12242E-05	1.35777E-05	1.26482E-05	0.001451015	0.001043201	0.000703356	0.000694426	0.000492712	0.000156522	0.000224227	0.000215672	2.20459E-05	2.05114E-05	2.20459E-05	2.05114E-05	0.000224227	0.000215672	0.000220772
3838603774535	383860	3774535	5.77181E-05	5.62372E-05	1.49065E-05	1.38861E-05	0.0016127	0.001159444	0.00078173	0.000771805	0.000547614	0.000173963	0.000249213	0.000239704	2.45025E-05	2.2797E-05	2.45025E-05	2.2797E-05	0.000249213	0.000239704	0.000245134
3838703774535	383870	3774535	6.3446E-05	6.18182E-05	1.63858E-05	1.52641E-05	0.001792301	0.001288567	0.000868789	0.000857758	0.0006086	0.000193337	0.000276967	0.000266399	2.72313E-05	2.53358E-05	2.72313E-05	2.53358E-05	0.000276967	0.000266399	0.0002722
3838803774535	383880	3774535	7.03414E-05	6.85366E-05	1.81666E-05	1.6923E-05	0.002007849	0.001443534	0.000973272	0.000960915	0.000681792	0.000216588	0.000310275	0.000298437	3.05062E-05	2.83828E-05	3.05062E-05	2.83828E-05	0.000310275	0.000298437	0.000304687
3838903774535	383890	3774535	7.84019E-05	7.63903E-05	2.02484E-05	1.88623E-05	0.002259281	0.0016243	0.00109515	0.001081245	0.000767169	0.00024371	0.00034913	0.000335808	3.43263E-05	3.1937E-05	3.43263E-05	3.1937E-05	0.00034913	0.000335808	0.000342584
3839003774535	383900	3774535	8.7717E-05	8.54664E-05	2.26541E-05	2.11033E-05	0.002549314	0.001832819	0.001235739	0.001220049	0.000865654	0.000274996	0.000393949	0.000378917	3.87329E-05	3.60369E-05	3.87329E-05	3.60369E-05	0.000393949	0.000378917	0.000386301
3839103774535	383910	3774535	9.83723E-05	9.58483E-05	2.5406E-05	2.36668E-05	0.002880631	0.002071018	0.001396339	0.00137861	0.000978157	0.000310735	0.000445148	0.000428163	4.37668E-05	4.07204E-05	4.37668E-05	4.07204E-05	0.000445148	0.000428163	0.000436241
3829703774545	382970	3774545	4.76249E-06	4.6403E-06	1.22998E-06	1.14578E-06	4.45616E-05	3.20374E-05	2.16005E-05	2.13263E-05	1.51315E-05	4.80689E-06	6.88617E-06	6.62342E-06	6.77046E-07	6.2992E-07	6.77046E-07	6.2992E-07	6.88617E-06	6.62342E-06	8.37407E-06
3829803774545	382980	3774545	4.98472E-06	4.85683E-06	1.28737E-06	1.19925E-06	4.59603E-05	3.3043E-05	2.22785E-05	2.19957E-05	1.56064E-05	4.95777E-06	7.10231E-06	6.83131E-06	6.98296E-07	6.49691E-07	6.98296E-07	6.49691E-07	7.10231E-06	6.83131E-06	8.62447E-06
3829903774545	382990	3774545	5.24633E-06	5.11173E-06	1.35494E-06	1.26219E-06	4.75995E-05	3.42215E-05	2.30731E-05	2.27801E-05	1.61631E-05	5.13459E-06	7.35562E-06	7.07496E-06	7.23202E-07	6.72863E-07	7.23202E-07	6.72863E-07	7.35562E-06	7.07496E-06	8.91843E-06
3830003774545	383000	3774545	5.53664E-06	5.39459E-06	1.42991E-06	1.33203E-06	4.93902E-05	3.55089E-05	2.39411E-05	2.36371E-05	1.67711E-05	5.32775E-06	7.63233E-06	7.34111E-06	7.50408E-07	6.98176E-07	7.50408E-07	6.98176E-07	7.63233E-06	7.34111E-06	9.24142E-06
3830103774545	383010	3774545	5.81063E-06	5.66155E-06	1.50068E-06	1.39795E-06	5.10027E-05	3.66682E-05	2.47227E-05	2.44088E-05	1.73186E-05	5.50169E-06	7.88151E-06	7.58078E-06	7.74907E-07	7.2097E-07	7.74907E-07	7.2097E-07	7.88151E-06	7.58078E-06	9.52993E-06
3830203774545	383020	3774545	6.10825E-06	5.95153E-06	1.57754E-06	1.46955E-06	5.27043E-05	3.78915E-05	2.55475E-05	2.52232E-05	1.78964E-05	5.68524E-06	8.14446E-06	7.8337E-06	8.0076E-07	7.45023E-07	8.0076E-07	7.45023E-07	8.14446E-06	7.8337E-06	9.83658E-06
3830303774545	383030	3774545	6.4025E-06	6.23823E-06	1.65353E-06	1.54034E-06	5.429E-05	3.90316E-05	2.63162E-05	2.59821E-05	1.84349E-05	5.8563E-06	8.3895E-06	8.0694E-06	8.24853E-07	7.67439E-07	8.24853E-07	7.67439E-07	8.3895E-06	8.0694E-06	1.01215E-05
3830403774545	383040	3774545	6.67311E-06	6.5019E-06	1.72342E-06	1.60545E-06	5.56531E-05	4.00115E-05	2.69769E-05	2.66344E-05	1.88977E-05	6.00333E-06	8.60014E-06	8.27199E-06	8.45563E-07	7.86707E-07	8.45563E-07	7.86707E-07	8.60014E-06	8.27199E-06	1.03646E-05
3830503774545	383050	3774545	6.95667E-06	6.77818E-06	1.79666E-06	1.67366E-06	5.70606E-05	4.10235E-05	2.76592E-05	2.7308E-05	1.93757E-05	6.15517E-06	8.81765E-06	8.48121E-06	8.66949E-07	8.06605E-07	8.66949E-07	8.06605E-07	8.81765E-06	8.48121E-06	1.06114E-05
3830603774545	383060	3774545	7.26779E-06	7.08132E-06	1.87701E-06	1.74852E-06	5.86019E-05	4.21316E-05	2.84063E-05	2.80456E-05	1.98991E-05	6.32142E-06	9.05582E-06	8.71029E-06	8.90365E-07	8.28391E-07	8.90365E-07	8.28391E-07	9.05582E-06	8.71029E-06	1.08818E-05
3830703774545	383070	3774545	7.60254E-06	7.40748E-06	1.96346E-06	1.82905E-06	6.03925E-05	4.34189E-05	2.92743E-05	2.89026E-05	2.05071E-05	6.51458E-06	9.33253E-06	8.97644E-06	9.17571E-07	8.53704E-07	9.17571E-07	8.53704E-07	9.33253E-06	8.97644E-06	1.1192E-05
3830803774545	383080	3774545	7.95192E-06	7.7479E-06	2.05369E-06	1.91311E-06	6.2103E-05	4.46487E-05	3.01034E-05	2.97212E-05	2.10879E-05	6.69909E-06	9.59686E-06	9.23068E-06	9.4356E-07	8.77883E-07	9.4356E-07	8.77883E-07	9.59686E-06	9.23068E-06	1.15023E-05
3830903774545	383090	3774545	8.30918E-06	8.09599E-06	2.14596E-06	1.99906E-06	6.36264E-05	4.57439E-05	3.08419E-05	3.04503E-05	2.16052E-05	6.86342E-06	9.83227E-06	9.45711E-06	9.66705E-07	8.99418E-07	9.66705E-07	8.99418E-07	9.83227E-06	9.45711E-06	1.17836E-05
3831003774545	383100	3774545	8.68613E-06	8.46327E-06	2.24331E-06	2.08975E-06	6.50073E-05	4.67367E-05	3.15112E-05	3.11111E-05	2.20741E-05	7.01237E-06	1.00457E-05	9.66235E-06	9.87685E-07	9.18937E-07	9.87685E-07	9.18937E-07	1.00457E-05	9.66235E-06	1.20267E-05
3831103774545	383110	3774545	9.0507E-06	8.81848E-06	2.33747E-06	2.17746E-06	6.63079E-05	4.76718E-05	3.21417E-05	3.17336E-05	2.25158E-05	7.15268E-06	1.02466E-05	9.85568E-06	1.00745E-06	9.37324E-07	1.00745E-06	9.37324E-07	1.02466E-05	9.85568E-06	1.22554E-05
3831203774545	383120	3774545	9.40908E-06	9.16767E-06	2.43003E-06	2.26368E-06	6.75997E-05	4.86005E-05	3.27679E-05	3.23518E-05	2.29544E-05	7.29202E-06	1.04463E-05	1.00477E-05	1.02707E-06	9.55584E-07	1.02707E-06	9.55584E-07	1.04463E-05	1.00477E-05	1.24658E-05
3831303774545	383130	3774545	9.77365E-06	9.52289E-06	2.52418E-06	2.35139E-06	6.88826E-05	4.95228E-05	3.33897E-05	3.29658E-05	2.339E-05	7.43041E-06	1.06445E-05	1.02384E-05	1.04656E-06	9.73718E-07	1.04656E-06	9.73718E-07	1.06445E-05	1.02384E-05	1.26727E-05
3831403774545	383140	3774545	1.0127E-05	9.86714E-06	2.61543E-06	2.43639E-06	7.01031E-05	5.04003E-05	3.39813E-05	3.35499E-05	2.38044E-05	7.56206E-06	1.08331E-05	1.04198E-05	1.06511E-06	9.90971E-07	1.06511E-06	9.90971E-07	1.08331E-05	1.04198E-05	1.28669E-05
3831503774545	383150	3774545	1.04938E-05	1.02246E-05	2.71017E-06	2.52464E-06	7.13503E-05	5.1297E-05	3.45859E-05	3.41468E-05	2.4228E-05	7.6966E-06	1.10259E-05	1.06052E-05	1.08406E-06	1.0086E-06	1.08406E-06	1.0086E-06	1.10259E-05	1.06052E-05	1.30665E-05
3831603774545	383160	3774545	1.08702E-05	1.05913E-05	2.80737E-06	2.61519E-06	7.26332E-05	5.22193E-05	3.52077E-05	3.47607E-05	2.46636E-05	7.83498E-06	1.12241E-05	1.07958E-05	1.10355E-06	1.02674E-06	1.10355E-06	1.02674E-06	1.12241E-05	1.07958E-05	1.32697E-05
3831703774545	383170	3774545	1.12567E-05	1.09679E-05	2.9072E-06	2.70818E-06	7.39338E-05	5.31544E-05	3.58382E-05	3.53832E-05	2.51052E-05	7.97529E-06	1.14251E-05	1.09892E-05	1.12331E-06	1.04512E-06	1.12331E-06	1.04512E-06	1.14251E-05	1.09892E-05	1.34765E-05
3831903774545	383190	3774545	1.20505E-05	1.17413E-05	3.11222E-06	2.89917E-06	7.65085E-05	5.50054E-05	3.70862E-05	3.66154E-05	2.59795E-05	8.25302E-06	1.1823E-05	1.13718E-05	1.16243E-06	1.08152E-06	1.16243E-06	1.08152E-06	1.1823E-05	1.13718E-05	1.38812E-05
3832003774545	383200	3774545	1.24494E-05	1.213E-05	3.21524E-06	2.99514E-06	7.77646E-05	5.59085E-05	3.76951E-05	3.721654E-05	2.6406E-05	8.38852E-06	1.20171E-05	1.15585E-05	1.18151E-06	1.09927E-06	1.18151E-06	1.09927E-06	1.20171E-05	1.15585E-05	1.40771E-05
3832103774545	383210	3774545	1.28506E-05	1.25209E-05	3.31884E-06	3.09164E-06	7.90475E-05	5.68308E-05	3.8317E-05	3.78305E-05	2.68416E-05	8.5269E-06	1.22153E-05	1.17492E-05	1.201E-06	1.11741E-06	1.201E-06	1.11741E-06	1.22153E-05	1.17492E-05	1.42786E-05
3832203774545	383220	3774545	1.32478E-05	1.29079E-05	3.42142E-06	3.1872E-06	8.03571E-05	5.77724E-05	3.89518E-05	3.84572E-05	2.72863E-05	8.66817E-06	1.24177E-05	1.19439E-05	1.2209E-06	1.13592E-06	1.2209E-06	1.13592E-06	1.24177E-05	1.19439E-05	1.44818E-05
3832303774545	383230	3774545	1.36405E-05	1.32905E-05	3.52284E-06	3.28168E-06	8.16934E-05	5.87331E-05	3.95995E-05	3.90968E-05	2.77401E-05	8.81231E-06	1.26242E-05	1.21425E-05	1.24121E-06	1.15481E-06	1.24121E-06	1.15481E-06	1.26242E-05	1.21425E-05	1.46886E-05
3832403774545	383240	3774545	1.40326E-05	1.36726E-05	3.62412E-06	3

			MSite Grubbing / Prep	MMass Grading / Excavation	MMass Grading / Excavation	MDrainage / Utilities Trenching	MFoundations / Concrete Pads	MBuilding / Structure Construction	MAsphalt Paving	MLandscaping or Other Finishing	MWaterside Construction (Piles)	RSSWDemolition	RSSWPlacing Base	RSSWForm/Place Rebar and Pour	Child Risk				
Unique Identifier	X (UTM)	Y (UTM)	2027	2027	2028	2028	2028	2028	2028	2028	2028	2029	2029	2029	3rd Trimester	0<2	2<16	Total	per million
3834203774535	383420	3774535	5.64606E-05	6.6393E-05	6.5509E-05	1.3925E-05	1.81093E-05	1.33294E-05	1.37196E-06	1.60734E-05	1.37196E-06	5.79499E-05	8.40866E-05	4.98448E-05	2.99516E-09	3.9358E-08	7.0181E-09	4.93712E-08	0.04937116
3834303774535	383430	3774535	5.71847E-05	6.72446E-05	6.63492E-05	1.41036E-05	1.83416E-05	1.35004E-05	1.38955E-06	1.62795E-05	1.38955E-06	5.93099E-05	8.606E-05	5.10146E-05	2.97081E-09	3.9167E-08	7.0429E-09	4.91811E-08	0.0491811
3834403774535	383440	3774535	5.77919E-05	6.79585E-05	6.70537E-05	1.42533E-05	1.85363E-05	1.36437E-05	1.40431E-06	1.64524E-05	1.40431E-06	6.05857E-05	8.79112E-05	5.2112E-05	2.94171E-09	3.8911E-08	7.0542E-09	4.89065E-08	0.0489065
3834503774535	383450	3774535	5.82375E-05	6.84826E-05	6.75707E-05	1.43632E-05	1.86792E-05	1.37489E-05	1.41514E-06	1.65792E-05	1.41514E-06	6.17305E-05	8.95723E-05	5.30966E-05	2.90597E-09	3.8562E-08	7.0465E-09	4.85142E-08	0.04851416
3834603774535	383460	3774535	5.87444E-05	6.90786E-05	6.81588E-05	1.44882E-05	1.88418E-05	1.38686E-05	1.42745E-06	1.67235E-05	1.42745E-06	6.29688E-05	9.13691E-05	5.41618E-05	2.87502E-09	3.8272E-08	7.0487E-09	4.81953E-08	0.04819531
3834703774535	383470	3774535	5.96691E-05	7.0166E-05	6.92317E-05	1.47163E-05	1.91384E-05	1.40869E-05	1.44992E-06	1.69868E-05	1.44992E-06	6.46564E-05	9.38178E-05	5.56133E-05	2.86519E-09	3.8261E-08	7.1028E-09	4.82287E-08	0.04822869
3834803774535	383480	3774535	6.07107E-05	7.13908E-05	7.04403E-05	1.49732E-05	1.94725E-05	1.43328E-05	1.47523E-06	1.72833E-05	1.47523E-06	6.64999E-05	9.64927E-05	5.71989E-05	2.86151E-09	3.8331E-08	7.1713E-09	4.83635E-08	0.04836354
3834903774535	383490	3774535	6.18192E-05	7.26943E-05	7.17264E-05	1.52466E-05	1.98281E-05	1.45945E-05	1.50217E-06	1.75989E-05	1.50217E-06	6.84525E-05	9.93261E-05	5.88785E-05	2.86098E-09	3.8442E-08	7.2478E-09	4.85506E-08	0.04855059
3835003774535	383500	3774535	6.30001E-05	7.4083E-05	7.30966E-05	1.55378E-05	2.02068E-05	1.48733E-05	1.53086E-06	1.79351E-05	1.53086E-06	7.05268E-05	0.000102336	6.06627E-05	2.86423E-09	3.8603E-08	7.3333E-09	4.88003E-08	0.04880029
3835103774535	383510	3774535	6.42702E-05	7.55764E-05	7.45701E-05	1.58511E-05	2.06142E-05	1.51732E-05	1.56173E-06	1.82966E-05	1.56173E-06	7.27384E-05	0.000105545	6.25649E-05	2.87134E-09	3.8815E-08	7.429E-09	4.91154E-08	0.04911541
3835203774535	383520	3774535	6.56015E-05	7.71419E-05	7.61148E-05	1.61794E-05	2.10412E-05	1.54875E-05	1.59408E-06	1.86756E-05	1.59408E-06	7.50685E-05	0.000108926	6.45691E-05	2.88146E-09	3.9067E-08	7.532E-09	4.94804E-08	0.04948039
3835303774535	383530	3774535	6.7033E-05	7.88253E-05	7.77758E-05	1.65325E-05	2.15003E-05	1.58254E-05	1.62886E-06	1.90831E-05	1.62886E-06	7.75546E-05	0.000112533	6.67075E-05	2.89576E-09	3.9376E-08	7.6465E-09	4.99178E-08	0.04991782
3835403774535	383540	3774535	6.85871E-05	8.06529E-05	7.95789E-05	1.69158E-05	2.19988E-05	1.61923E-05	1.66663E-06	1.95256E-05	1.66663E-06	8.02184E-05	0.000116399	6.89988E-05	2.91493E-09	3.975E-08	7.7744E-09	5.04392E-08	0.05043917
3835503774535	383550	3774535	7.03084E-05	8.26769E-05	8.1576E-05	1.73403E-05	2.25509E-05	1.65987E-05	1.70845E-06	2.00156E-05	1.70845E-06	8.31318E-05	0.000120626	7.15047E-05	2.94109E-09	4.022E-08	7.9215E-09	5.10829E-08	0.05108293
3835603774535	383560	3774535	7.21577E-05	8.48516E-05	8.37217E-05	1.77964E-05	2.3144E-05	1.70353E-05	1.75339E-06	2.05421E-05	1.75339E-06	8.62449E-05	0.000125143	7.41823E-05	2.97209E-09	4.0758E-08	8.0825E-09	5.18121E-08	0.05181208
3835703774535	383570	3774535	7.45028E-05	8.76092E-05	8.64427E-05	1.83748E-05	2.38962E-05	1.75889E-05	1.81037E-06	2.12097E-05	1.81037E-06	8.99755E-05	0.000130556	7.73912E-05	3.02222E-09	4.156E-08	8.2978E-09	5.28803E-08	0.05288029
3835803774535	383580	3774535	7.72545E-05	9.0845E-05	8.96354E-05	1.90534E-05	2.47788E-05	1.82386E-05	1.87724E-06	2.1993E-05	1.87724E-06	9.42427E-05	0.000136748	8.10616E-05	3.08727E-09	4.2572E-08	8.5569E-09	5.42161E-08	0.05421609
3835903774535	383590	3774535	8.02179E-05	9.43297E-05	9.30737E-05	1.97843E-05	2.57293E-05	1.89382E-05	1.94925E-06	2.28367E-05	1.94925E-06	9.88499E-05	0.000143433	8.50244E-05	3.15929E-09	4.3683E-08	8.8377E-09	5.56805E-08	0.05568045
3836003774535	383600	3774535	8.37774E-05	9.85153E-05	9.72036E-05	2.06622E-05	2.6871E-05	1.97785E-05	2.03574E-06	2.385E-05	2.03574E-06	0.00010424	0.000151254	8.96606E-05	3.25169E-09	4.5084E-08	9.1811E-09	5.7517E-08	0.05751697
3836103774535	383610	3774535	8.76431E-05	0.000103061	0.000101689	2.16156E-05	2.81109E-05	2.06911E-05	2.12968E-06	2.49505E-05	2.12968E-06	0.000110104	0.000159764	9.47046E-05	3.35366E-09	4.6624E-08	9.5554E-09	5.95334E-08	0.05953342
3836203774535	383620	3774535	9.25562E-05	0.000108838	0.000107389	2.28273E-05	2.96867E-05	2.1851E-05	2.24906E-06	2.63491E-05	2.24906E-06	0.000117325	0.000170242	0.000100916	3.49071E-09	4.8666E-08	1.0038E-08	6.21952E-08	0.06219516
3836303774535	383630	3774535	9.89453E-05	0.000116352	0.000114802	2.4403E-05	3.1736E-05	2.33594E-05	2.40431E-06	2.8168E-05	2.40431E-06	0.000126474	0.000183517	0.000108785	3.67637E-09	5.1408E-08	1.0672E-08	6.5757E-08	0.065757
3836403774535	383640	3774535	0.000106248	0.000124939	0.000123275	2.62041E-05	3.40782E-05	2.50834E-05	2.58176E-06	3.0247E-05	2.58176E-06	0.000136974	0.000198752	0.000117816	3.88946E-09	5.4551E-08	1.1398E-08	6.98382E-08	0.06983822
3836503774535	383650	3774535	0.000113033	0.000132917	0.000131147	2.78774E-05	3.62544E-05	2.66852E-05	2.74662E-06	3.21784E-05	2.74662E-06	0.000147096	0.000213439	0.000126522	4.08113E-09	5.7395E-08	1.2066E-08	7.35425E-08	0.07354249
3836603774535	383660	3774535	0.000120441	0.000141629	0.000139743	2.97046E-05	3.86306E-05	2.84342E-05	2.92665E-06	3.42875E-05	2.92665E-06	0.000158253	0.000229629	0.000136119	4.29032E-09	6.0498E-08	1.2796E-08	7.75843E-08	0.07758429
3836703774535	383670	3774535	0.000128875	0.000151546	0.000149528	3.17845E-05	4.13355E-05	3.04252E-05	3.13157E-06	3.66884E-05	3.13157E-06	0.000170999	0.000248123	0.000147082	4.53028E-09	6.4049E-08	1.3629E-08	8.22088E-08	0.08220882
3836803774535	383680	3774535	0.000138834	0.000163258	0.000161084	3.42409E-05	4.453E-05	3.27765E-05	3.37359E-06	3.95237E-05	3.37359E-06	0.000185809	0.000269613	0.000159821	4.81687E-09	6.8279E-08	1.4616E-08	8.77125E-08	0.08771249
3836903774535	383690	3774535	0.000150125	0.000176535	0.000174184	3.70256E-05	4.81515E-05	3.54422E-05	3.64795E-06	4.27381E-05	3.64795E-06	0.000202663	0.000294068	0.000174317	5.14762E-09	7.3148E-08	1.5741E-08	9.40363E-08	0.09403633
3837003774535	383700	3774535	0.000163388	0.000192131	0.000189573	4.02967E-05	5.24055E-05	3.85733E-05	3.97023E-06	4.65138E-05	3.97023E-06	0.000223343	0.000324076	0.000192106	5.5319E-09	7.8795E-08	1.7062E-08	1.01389E-07	0.10138887
3837103774535	383710	3774535	0.000178445	0.000209836	0.000207042	4.40101E-05	5.72348E-05	4.21279E-05	4.3361E-06	5.08001E-05	4.3361E-06	0.000247365	0.000358932	0.000212767	5.95759E-09	8.5088E-08	1.8554E-08	1.09599E-07	0.10959892
3837203774535	383720	3774535	0.000195735	0.000230168	0.000227103	4.82744E-05	6.27805E-05	4.62099E-05	4.75624E-06	5.57223E-05	4.75624E-06	0.00027512	0.000399205	0.000236641	6.4464E-09	9.2309E-08	2.0267E-08	1.19022E-07	0.11902195
3837303774535	383730	3774535	0.000214273	0.000251967	0.000248612	5.28465E-05	6.87264E-05	5.05864E-05	5.2067E-06	6.09998E-05	5.2067E-06	0.000304916	0.000442439	0.000262269	6.97119E-09	1.0006E-07	2.2105E-08	1.29135E-07	0.12913494
3837403774535	383740	3774535	0.000235139	0.000276504	0.000272823	5.79928E-05	7.54191E-05	5.55126E-05	5.71374E-06	6.69401E-05	5.71374E-06	0.000338454	0.000491104	0.000291117	7.56357E-09	1.088E-07	2.4175E-08	1.4054E-07	0.14053961
3837503774535	383750	3774535	0.000257175	0.000302417	0.00029839	6.34276E-05	8.24871E-05	6.0715E-05	6.2492E-06	7.32134E-05	6.2492E-06	0.000373876	0.000542503	0.000321585	8.19019E-09	1.1804E-07	2.6363E-08	1.52598E-07	0.15259813
3837603774535	383760	3774535	0.000281456	0.00033097	0.000326563	6.9416E-05	9.0275E-05	6.64473E-05	6.83922E-06	8.01257E-05	6.83922E-06	0.000412886	0.000599107	0.000355138	8.88196E-09	1.2824E-07	2.8775E-08	1.65901E-07	0.1659007
3837703774535	383770	3774535	0.000309102	0.000363478	0.000358638	7.62343E-05	9.91421E-05	7.2974E-05	7.51098E-06	8.79959E-05	7.51098E-06	0.000457289	0.000663536	0.000393331	9.67176E-09	1.3988E-07	3.1524E-08	1.81075E-07	0.18107494
3837803774535	383780	3774535	0.000338764	0.000398358	0.000393054	8.35498E-05	0.000108656	7.99766E-05	8.23175E-06	9.64401E-05	8.23175E-06	0.000504905	0.000732628	0.000434287	1.05207E-08	1.5238E-07	3.4475E-08	1.97376E-07	0.19737642
3837903774535	383790	3774535	0.000372475	0.000438	0.000432168	9.18642E-05	0.000119469	8.79354E-05	9.05092E-06	0.000106037	9.05092E-06	0.000558993	0.000811111	0.00048081	1.14874E-08	1.6661E-07	3.7831E-08	2.15927E-07	0.21592723
3838003774535	383800	3774535	0.000410453	0.00048266	0.000476233	0.000101231	0.00013165	9.69015E-05	9.97377E-06	0.000116849	9.97377E-06	0.000619906	0.000899497	0.000533204	1.25784E-08	1.8266E-07	4.1614E-08	2.36853E-07	0.23685276
3838103774535	383810	3774535	0.000453233	0.000532965	0.000525869	0.000111782	0.000145371	0.000107001	1.10133E-05	0.000129028	1.10133E-05	0.000688484	0.000999005	0.00059219	1.38093E-08	2.0076E-07	4.5877E-08	2.60448E-07	0.26044767
3838203774535	383820	3774535	0.000501773	0.000590044	0.000582187	0.000123753	0.00016094	0.000118461	1.21928E-05	0.000142846	1.21928E-05	0.000766275	0.001111882	0.000659101	1.52075E-08	2.2132E-07	5.0717E-08	2.87241E-07	0.28724081
3838303774535	383830	3774535	0.000555142	0.000652801	0.000644109	0.000136916	0.000178058	0.00013106	1.34896E-05	0.000158039	1.34896E-05	0.000851771	0.001235939	0.000732639	1.67464E-08	2.4393E-07	5.6039E-08	3.16717E-07	0.3167171
3838403774535	383840	3774535	0.000613301	0.000721192	0.000711589	0.00015126	0.000196712	0.000144791	1.49029E-05	0.000174596	1.49029E-05	0.000944926	0.001371107	0.000812765	1.84246E-08	2.6859E-07	6.1839E-08	3.48854E-07	0.34885406
3838503774535	383850	3774535	0.000677733	0.000796959	0.000786347	0.000167151	0.000217378	0.000160002	1.64685E-05	0.000192939	1.64685E-05	0.001048114	0.001520837	0.000901521	2.02851E-08	2.9592E-07	6.8266E-08	3.84472E-07	0.38447218
3838603774535	383860	3774535	0.00075252	0.000884902	0.000873119	0.000185595	0.000241365	0.000177658	1.82858E-05	0.000214229	1.82858E-05	0.001167854	0.001694581	0.001004514	2.24463E-08	3.2766E-07	7.5728E-08	4.25835E-07	0.42583484
3838703774535	383870	3774535	0.000835607	0.000982605	0.000969521	0.000206087	0.000268015	0.000197273	2.03047E-05	0.000237883	2.03047E-05	0.00130086	0.001887576	0.001118917	2.48487E-08	3.6294E-07	8.4019E-08	4.71804E-07	0.47180395
3838803774535	383880	3774535	0.000935337	0.00109988	0.001085235	0.000230684	0.000300002	0.000220818	2.27281E-05	0.000266274	2.27281E-05	0.001460483	0.002119192	0.001256214	2.77343E-08	4.053E-07	9.3974E-08	5.27006E-07	0.52700585
3838903774535	383890	3774535	0.001051673	0.001236682	0.001220215	0.000259376	0.000337316	0.000248283	2.5555E-05	0.000299393	2.5555E-05	0.001646666	0.002389348	0.001416357	3.11025E-08	4.5474E-07	1.0559E-07	5.91428E-07	0.59142795
3839003774535	383900	3774535	0.001185878	0.001394496	0.001375928	0.000292475	0.000380362	0.000279967	2.88161E-05	0.000337599	2.88161E-05	0.001861419	0.002700959	0.001601074	3.49893E-08	5.1179E-07	1.1899E-07	6.65762E-07	0.66576247
3839103774535	383910	3774535	0.001339184	0.001574771	0.001553803	0.000330285	0.000429533	0.00031616	3.25414E-05	0.000381243	3.25414E-05	0.002106713	0.003056885	0.00181206	3.9431E-08	5.7697E-07	1.343E-07	7.507E-07	0.75070014
3829703774545	382970	3774545	2.57069E-05	3.02293E-05	2.98268E-05	6.34015E-06	8.24531E-06	6.069E-06	6.24663E-07	7.31833E-06	6.24663E-07	1.90962E-05	2.7709E-05	1.64253E-05	1.44808E-09	1.8884E-08	3.1807E-09	2.35127E-08	0.02351266
3829803774545	382980	3774545	2.64756E-05	3.11332E-05	3.07187E-05	6.52974E-06	8.49187E-06	6.25048E-06	6.43342E-07	7.53716E-06	6.43342E-07	1.97481E-05	2.8655E-05	1.69861E-05	1.51265E-09	1.9683E-08	3.2976E-09	2.44928E-08	0.02449276
3829903774545	382990	3774545	2.7378E-05	3.21943E-05	3.17657E-05	6.75229E-06	8.7813E-06	6.46352E-06	6.6527E-07	7.79406E-06	6.6527E-07	2.04968E-05	2.97413E-05	1.763E-05	1.58907E-09	2.0627E-08	3.4353E-09	2.56513E-08	0.02565131
3830003774545	383000	3774545	2.83696E-05	3.33603E-05	3.29161E-05	6.99683E-06	9.09932E-06	6.6976E-06	6.89363E-07	8.07632E-06	6.89363E-07	2.12922E-05	3.08954E-05	1.83142E-05	1.67463E-09	2.1682E-08	3.5879E-09	2.69448E-08	0.02694484
3830103774545	383010	3774545	2.92552E-05	3.44018E-05	3.39437E-05	7.21527E-06	9.3834E-06	6.90669E-06	7.10884E-07	8.32846E-06	7.10884E-07	2.20127E-05	3.1941E-05	1.89339E-05	1.75562E-09	2.2675E-08	3.7285E-09	2.81589E-08	0.02815887
3830203774545	383020	3774545	3.01966E-05	3.55087E-05	3.50359E-05	7.44744E-06	9.68534E-06	7.12894E-06	7.33759E-07	8.59646E-06	7.33759E-07	2.27645E-05	3.30318E-05	1.95806E-05	1.84393E-09	2.3754E-08	3.8795E-09	2.94778E-08	0.02947777
3830303774545	383030	3774545	3.10711E-05	3.65371E-05	3.60506E-05	7.66313E-06	9.96584E-06	7.3354E-06	7.5501E-07	8.84542E-06	7.5501E-07	2.34913E-05	3.40863E-05	2.02057E-05	1.93071E-09	2.481E-08	4.0242E-09	3.07645E-08	0.03076452
3830403774545	383040	3774545	3.18176E-05	3.74149E-05	3.69167E-05	7.84722E-06	1.02052E-05	7.51162E-06	7.73148E-07	9.05791E-06	7.73148E-07	2.41494E-05	3.50414E-05	2.07718E-05	2.01005E-09	2.5767E-08	4.1524E-09	3.19291E-08	0.03192905
3830503774545	383050	3774545	3.25751E-05	3.83057E-05	3.77956E-05	8.03406E-06	1.04482E-05	7.69047E-06	7.91556E-07	9.27358E-06	7.91556E-07	2.48326E-05	3.60326E-05	2.13594E-05	2.09318E-09	2.6766E-08	4.2852E-09	3.31446E-08	0.03314465
3830603774545	383060	3774545	3.34051E-05	3.92817E-05	3.87586E-05	8.23876E-06	1.07144E-05	7.88641E-06	8.11724E-07	9.50986E-06	8.11724E-07	2.55781E-05	3.71143E-05	2.20006E-05	2.18467E-09	2.7866E-08	4.4311E-09	3.44818E-08	0.03448176
3830703774545	383070	3774545	3.43576E-05	4.04018E-05	3.98638E-05	8.47368E-06	1.102E-05	8.11129E-06	8.3487E-07	9.78102E-06	8.3487E-07	2.63516E-05	3.82368E-05	2.2666E-05	2.28461E-09	2.9072E-08	4.5934E-09	3.59497E-08	0.03594972
3830803774545	383080	3774545	3.53101E-05	4.15218E-05	4.0969E-05	8.7086E-06	1.13255E-05	8.33616E-06	8.58015E-07	1.00522E-05	8.58015E-07	2.71283E-05	3.93638E-05	2.33341E-05	2.38992E-09	3.0338E-08	4.7589E-09	3.74869E-08	0.03748693
3830903774545	383090	3774545	3.61735E-05	4.25371E-05	4.19707E-05	8.92154E-06	1.16024E-05	8.54E-06	8.78995E-07	1.0298E-05	8.78995E-07	2.78988E-05	4.04818E-05	2.39968E-05	2.49829E-09	3.163E-08	4.9231E-09	3.90513E-08	0.03905132
3831003774545	383100	3774545	3.692E-05	4.34149E-05	4.28368E-05	9.10564E-06	1.18418E-05	8.71621E-06	8.97133E-07	1.05105E-05	8.97133E-07	2.86817E-05	4.16178E-05	2.46702E-05	2.60824E-09	3.2919E-08	5.0806E-09	4.06074E-08	0.04060744
3831103774545	383110	3774545	3.76218E-05	4.42402E-05	4.36511E-05	9.27874E-06	1.20669E-05	8.88191E-06	9.14188E-07	1.07103E-05	9.14188E-07	2.94366E-05	4.27132E-05	2.53195E-05	2.7063E-09	3.4074E-08	5.2233E-09	4.20035E-08	0.04200346
3831203774545	383120	3774545	3.8268E-05	4.5E-05	4.44008E-05	9.4381E-06	1.22742E-05	9.03446E-06	9.29889E-07	1.08942E-05	9.29889E-07	3.01915E-05	4.38085E-05	2.59688E-05	2.80127E-09	3.5188E-08	5.3599E-09	4.33489E-08	0.04334893
3831303774545	383130	3774545	3.8903E-05	4.57467E-05	4.51376E-05	9.59471E-06	1.24778E-05	9.18437E-06	9.45319E-07	1.1075E-05	9.45319E-07	3.09588E-05	4.49219E-05	2.66288E-05	2.89514E-09	3.6289E-08	5.4948E-09	4.46784E-08	0.04467845
3831403774545	383140	3774545	3.9499E-05	4.64476E-05	4.58292E-05	9.74171E-06	1.2669E-05	9.32509E-06	9.59802E-07	1.12447E-05	9.59802E-07	3.16981E-05	4.59946E-05	2.72647E-05	2.97924E-09	3.7278E-08	5.6184E-09	4.58757E-08	0.04587574
3831503774545	383150	3774545	4.01118E-05	4.71681E-05	4.65401E-05	9.89283E-06	1.28655E-05	9.46974E-06	9.74691E-07	1.14191E-05	9.74691E-07	3.24592E-05	4.7099E-05	2.79193E-05	3.06117E-09	3.8245E-08	5.7416E-09	4.70482E-08	0.04704824
3831603774545	383160	3774545	4.07356E-05	4.79018E-05	4.72639E-05	1.00467E-05	1.30656E-05	9.61703E-06	9.89851E-07	1.15967E-05	9.89851E-07	3.3239E-05	4.82305E-05	2.85901E-05	3.13685E-09	3.9146E-08	5.8613E-09	4.81439E-08	0.04814388
3831703774545	383170	3774545	4.13706E-05	4.86485E-05	4.80007E-05	1.02033E-05	1.32693E-05	9.76695E-06	1.00528E-06	1.17775E-05	1.00528E-06	3.40344E-05	4.93847E-05	2.92742E-05	3.20664E-09	3.9982E-08	5.9774E-09	4.91664E-08	0.0491664
3831903774545	383190	3774545	4.26128E-05	5.01092E-05	4.9442E-05	1.05097E-05	1.36677E-05	1.00602E-05	1.03547E-06	1.21311E-05	1.03547E-06	3.56065E-05	5.16659E-05	3.06265E-05	3.32529E-09	4.1426E-08	6.1919E-09	5.0943E-08	0.05094302
3832003774545	383200	3774545	4.32144E-05	5.08166E-05	5.014E-05	1.0658E-05	1.38607E-05	1.02022E-05	1.05008E-06	1.23024E-05	1.05008E-06	3.63676E-05	5.27702E-05	3.12811E-05	3.37116E-09	4.1998E-08	6.2872E-09	5.16563E-08	0.05165635
3832103774545	383210	3774545	4.38327E-05	5.15437E-05	5.08574E-05	1.08105E-05	1.4059E-05	1.03482E-05	1.06511E-06	1.24784E-05	1.06511E-06	3.71506E-05	5.39063E-05	3.19546E-05	3.405E-09	4.244E-08	6.3743E-09	5.22192E-08	0.05221925
3832203774545	383220	3774545	4.44566E-05	5.22773E-05	5.15812E-05	1.09644E-05	1.42591E-05	1.04955E-05	1.08027E-06	1.2656E-05	1.08027E-06	3.79554E-05	5.5074E-05	3.26468E-05	3.42816E-09	4.2766E-08	6.4536E-09	5.26482E-08	0.05264821
3832303774545	383230	3774545	4.50916E-05	5.3024E-05	5.2318E-05	1.1121E-05	1.44628E-05	1.06454E-05	1.0957E-06	1.28368E-05	1.0957E-06	3.87788E-05	5.62689E-05	3.33551E-05	3.44215E-09	4.2993E-08	6.5265E-09	5.29622E-08	0.05296216
3832403774545	383240	3774545	4.57656E-05	5.38166E-05	5.31E-05	1.12873E-05	1.4679E-05	1.08045E-05	1.11208E-06	1.30287E-05	1.11208E-06	3.96678E-05	5.75589E-05	3.41197E-05	3.45013E-09	4.3159E-08	6.5976E-09	5.32069E-08	0.05320691

Unique Identifier	X (UTM)	Y (UTM)	EGIODemolition 2025	EGIOSite Grubbing / Prep 2025	EGIOMass Grading / Excavation 2025	EGIOMass Grading / Excavation 2026	EGIODrainage / Utilities Trenching 2026	EGIODrainage / Utilities Trenching 2027	EGIOFoundations / Concrete Pads 2026	EGIOFoundations / Concrete Pads 2027	EGIOBuilding / Structure Construction 2026	EGIOBuilding / Structure Construction 2027	EGIOAsphalt Paving 2027	EGIOArchitectural Coating 2027	EGIOLandscaping or Other Finishing 2027	EGIOWaterside Construction (Piles) 2027	HIWaterside Construction (Landscaping) 2025	HIWaterside Construction (Landscaping) 2026	KMDemolition 2025	KMSite Grubbing / Prep 2025	KMMass Grading / Excavation 2025
3832503774545	383250	3774545	0.000257523	0.000101	3.34495E-05	3.27603E-05	7.60711E-05	7.59537E-05	9.99475E-05	9.9883E-05	0.000107056	0.00010449	4.16595E-06	4.16595E-06	0.000112822	4.16595E-06	1.68537E-05	1.63258E-05	1.91976E-05	8.3319E-05	6.33313E-05
3832603774545	383260	3774545	0.000255592	0.00010025	3.31987E-05	3.25147E-05	7.55007E-05	7.53842E-05	9.9198E-05	9.9134E-05	0.000106253	0.000103707	4.13471E-06	4.13471E-06	0.000111976	4.13471E-06	1.69828E-05	1.64509E-05	1.94805E-05	8.45467E-05	6.42645E-05
3832703774545	383270	3774545	0.000253266	9.9334E-05	3.28965E-05	3.22187E-05	7.48135E-05	7.4698E-05	9.82951E-05	9.82317E-05	0.000105286	0.000102763	4.09707E-06	4.09707E-06	0.000110957	4.09707E-06	1.71174E-05	1.65812E-05	1.97724E-05	8.58138E-05	6.52276E-05
3832803774545	383280	3774545	0.000250508	9.8253E-05	3.25383E-05	3.18679E-05	7.39989E-05	7.38847E-05	9.72249E-05	9.71622E-05	0.00010414	0.000101644	4.05247E-06	4.05247E-06	0.000109749	4.05247E-06	1.72537E-05	1.67133E-05	2.00734E-05	8.71201E-05	6.62205E-05
3832903774545	383290	3774545	0.00024696	9.6861E-05	3.20775E-05	3.14166E-05	7.29509E-05	7.28383E-05	9.58479E-05	9.57861E-05	0.000102665	0.000100204	3.99507E-06	3.99507E-06	0.000108194	3.99507E-06	1.73721E-05	1.6828E-05	2.03654E-05	8.83871E-05	6.71836E-05
3833003774545	383300	3774545	0.00024317	9.5375E-05	3.15852E-05	3.09344E-05	7.18312E-05	7.17204E-05	9.43768E-05	9.43159E-05	0.000101089	9.86663E-05	3.93375E-06	3.93375E-06	0.000106534	3.93375E-06	1.74851E-05	1.69374E-05	2.06596E-05	8.96639E-05	6.81541E-05
3833103774545	383310	3774545	0.000238904	9.3701E-05	3.1031E-05	3.03917E-05	7.05709E-05	7.0462E-05	9.2721E-05	9.26612E-05	9.93158E-05	9.69352E-05	3.86474E-06	3.86474E-06	0.000104665	3.86474E-06	1.75658E-05	1.70156E-05	2.09379E-05	9.0872E-05	6.90724E-05
3833203774545	383320	3774545	0.000232733	9.1281E-05	3.02295E-05	2.96067E-05	6.87482E-05	6.86421E-05	9.03261E-05	9.02678E-05	9.67505E-05	9.44315E-05	3.76491E-06	3.76491E-06	0.000101961	3.76491E-06	1.75604E-05	1.70104E-05	2.11235E-05	9.16774E-05	6.96846E-05
3833303774545	383330	3774545	0.000226221	8.8727E-05	2.93837E-05	2.87783E-05	6.68246E-05	6.67215E-05	8.77987E-05	8.77421E-05	9.40434E-05	9.17892E-05	3.65957E-06	3.65957E-06	9.91084E-05	3.65957E-06	1.75264E-05	1.69774E-05	2.12932E-05	9.24141E-05	7.02445E-05
3833403774545	383340	3774545	0.000219125	8.5944E-05	2.8462E-05	2.78756E-05	6.47285E-05	6.46286E-05	8.50448E-05	8.49899E-05	9.10936E-05	8.89101E-05	3.54478E-06	3.54478E-06	9.59997E-05	3.54478E-06	1.74223E-05	1.68766E-05	2.13588E-05	9.26989E-05	7.0461E-05
3833503774545	383350	3774545	0.000213332	8.3672E-05	2.77095E-05	2.71386E-05	6.30172E-05	6.29199E-05	8.27963E-05	8.27429E-05	8.86852E-05	8.65594E-05	3.45106E-06	3.45106E-06	9.34616E-05	3.45106E-06	1.73667E-05	1.68227E-05	2.14403E-05	9.30525E-05	7.07298E-05
3833603774545	383360	3774545	0.000207898	8.154E-05	2.70037E-05	2.64473E-05	6.14119E-05	6.13172E-05	8.06873E-05	8.06352E-05	8.64261E-05	8.43545E-05	3.36315E-06	3.36315E-06	9.10809E-05	3.36315E-06	1.73147E-05	1.67724E-05	2.15286E-05	9.34355E-05	7.1021E-05
3833703774545	383370	3774545	0.000202859	7.9564E-05	2.63492E-05	2.58063E-05	5.99235E-05	5.9831E-05	7.87316E-05	7.86808E-05	8.43314E-05	8.231E-05	3.28164E-06	3.28164E-06	8.88733E-05	3.28164E-06	1.72914E-05	1.67498E-05	2.16576E-05	9.39954E-05	7.14465E-05
3833803774545	383380	3774545	0.000198107	7.77E-05	2.5732E-05	2.52018E-05	5.85199E-05	5.84296E-05	7.68875E-05	7.68379E-05	8.23561E-05	8.03821E-05	3.20477E-06	3.20477E-06	8.67916E-05	3.20477E-06	1.72788E-05	1.67376E-05	2.18047E-05	9.46338E-05	7.19318E-05
3833903774545	383390	3774545	0.000193257	7.5798E-05	2.5102E-05	2.45848E-05	5.70872E-05	5.69991E-05	7.50051E-05	7.49567E-05	8.03398E-05	7.84141E-05	3.12631E-06	3.12631E-06	8.46667E-05	3.12631E-06	1.72429E-05	1.67028E-05	2.19223E-05	9.51445E-05	7.232E-05
3834003774545	383400	3774545	0.000188299	7.3853E-05	2.4458E-05	2.39541E-05	5.56226E-05	5.55367E-05	7.30808E-05	7.30336E-05	7.82786E-05	7.64023E-05	3.04611E-06	3.04611E-06	8.24946E-05	3.04611E-06	1.71801E-05	1.6642E-05	2.20061E-05	9.55079E-05	7.25962E-05
3834103774545	383410	3774545	0.000183619	7.2018E-05	2.38502E-05	2.33588E-05	5.42402E-05	5.41565E-05	7.12646E-05	7.12186E-05	7.63333E-05	7.45036E-05	2.9704E-06	2.9704E-06	8.04444E-05	2.9704E-06	1.71245E-05	1.65882E-05	2.20966E-05	9.59008E-05	7.28948E-05
3834203774545	383420	3774545	0.000180637	7.0848E-05	2.34628E-05	2.29794E-05	5.33594E-05	5.3277E-05	7.01072E-05	7.0062E-05	7.50936E-05	7.32936E-05	2.92216E-06	2.92216E-06	7.9138E-05	2.92216E-06	1.72196E-05	1.66803E-05	2.23682E-05	9.70794E-05	7.37907E-05
3834303774545	383430	3774545	0.000177907	6.9777E-05	2.31082E-05	2.26321E-05	5.25528E-05	5.24717E-05	6.90475E-05	6.90029E-05	7.39585E-05	7.21857E-05	2.87799E-06	2.87799E-06	7.79417E-05	2.87799E-06	1.73326E-05	1.67897E-05	2.26601E-05	9.83465E-05	7.47538E-05
3834403774545	383440	3774545	0.000174601	6.8481E-05	2.26788E-05	2.22116E-05	5.15764E-05	5.14968E-05	6.77646E-05	6.77209E-05	7.25844E-05	7.08446E-05	2.82452E-06	2.82452E-06	7.64936E-05	2.82452E-06	1.73775E-05	1.68332E-05	2.28683E-05	9.92501E-05	7.54406E-05
3834503774545	383450	3774545	0.000170488	6.6868E-05	2.21445E-05	2.16882E-05	5.03612E-05	5.02835E-05	6.6168E-05	6.61253E-05	7.08742E-05	6.91754E-05	2.75797E-06	2.75797E-06	7.46913E-05	2.75797E-06	1.73237E-05	1.6781E-05	2.29498E-05	9.96037E-05	7.57094E-05
3834603774545	383460	3774545	0.00016676	6.5406E-05	2.16603E-05	2.12141E-05	4.92601E-05	4.91841E-05	6.47213E-05	6.46796E-05	6.93246E-05	6.76629E-05	2.69767E-06	2.69767E-06	7.30583E-05	2.69767E-06	1.7295E-05	1.67532E-05	2.30561E-05	0.000100065	7.60603E-05
3834703774545	383470	3774545	0.000164236	6.4416E-05	2.13325E-05	2.0893E-05	4.85145E-05	4.84397E-05	6.37418E-05	6.37006E-05	6.82754E-05	6.66389E-05	2.65684E-06	2.65684E-06	7.19525E-05	2.65684E-06	1.739E-05	1.68453E-05	2.33232E-05	0.000101224	7.69412E-05
3834803774545	383480	3774545	0.000162098	6.3577E-05	2.10548E-05	2.0621E-05	4.78831E-05	4.78092E-05	6.29121E-05	6.28715E-05	6.73867E-05	6.57715E-05	2.62226E-06	2.62226E-06	7.1016E-05	2.62226E-06	1.75228E-05	1.69739E-05	2.36378E-05	0.00010259	7.7979E-05
3834903774545	383490	3774545	0.000160365	6.2897E-05	2.08297E-05	2.04005E-05	4.7371E-05	4.72979E-05	6.22393E-05	6.21991E-05	6.6666E-05	6.50681E-05	2.59422E-06	2.59422E-06	7.02565E-05	2.59422E-06	1.7695E-05	1.71407E-05	2.40066E-05	0.00010419	7.91959E-05
3835003774545	383500	3774545	0.000159332	6.2492E-05	2.06955E-05	2.02691E-05	4.70659E-05	4.69932E-05	6.18384E-05	6.17985E-05	6.62366E-05	6.4649E-05	2.57751E-06	2.57751E-06	6.9804E-05	2.57751E-06	1.79461E-05	1.7384E-05	2.44864E-05	0.000106273	8.07786E-05
3835103774545	383510	3774545	0.000158497	6.2165E-05	2.0587E-05	2.01628E-05	4.68191E-05	4.67469E-05	6.15142E-05	6.14745E-05	6.58894E-05	6.431E-05	2.56399E-06	2.56399E-06	6.9438E-05	2.56399E-06	1.82152E-05	1.76447E-05	2.49933E-05	0.000108473	8.24509E-05
3835203774545	383520	3774545	0.000158003	6.1971E-05	2.05228E-05	2.01E-05	4.66732E-05	4.66012E-05	6.13225E-05	6.12829E-05	6.5684E-05	6.41096E-05	2.556E-06	2.556E-06	6.92216E-05	2.556E-06	1.85274E-05	1.7947E-05	2.55591E-05	0.000110928	8.43173E-05
3835303774545	383530	3774545	0.000157787	6.1886E-05	2.04948E-05	2.00726E-05	4.66095E-05	4.65376E-05	6.12388E-05	6.11993E-05	6.55944E-05	6.40221E-05	2.55252E-06	2.55252E-06	6.91272E-05	2.55252E-06	1.887E-05	1.82789E-05	2.61769E-05	0.00011361	8.63555E-05
3835403774545	383540	3774545	0.000157796	6.189E-05	2.0496E-05	2.00737E-05	4.66122E-05	4.65402E-05	6.12423E-05	6.12028E-05	6.55981E-05	6.40258E-05	2.55266E-06	2.55266E-06	6.91311E-05	2.55266E-06	1.92413E-05	1.86387E-05	2.68377E-05	0.000116478	8.85354E-05
3835503774545	383550	3774545	0.000158146	6.2027E-05	2.05415E-05	2.01183E-05	4.67156E-05	4.66436E-05	6.13782E-05	6.13386E-05	6.57438E-05	6.41679E-05	2.55833E-06	2.55833E-06	6.92846E-05	2.55833E-06	1.96557E-05	1.90401E-05	2.75664E-05	0.00011964	9.09394E-05
3835603774545	383560	3774545	0.000158712	6.2249E-05	2.0615E-05	2.01903E-05	4.68828E-05	4.68105E-05	6.15979E-05	6.15581E-05	6.5979E-05	6.43975E-05	2.56748E-06	2.56748E-06	6.95325E-05	2.56748E-06	2.00988E-05	1.94693E-05	2.83449E-05	0.000123019	9.35076E-05
3835703774545	383570	3774545	0.000159862	6.27E-05	2.07643E-05	2.03365E-05	4.72224E-05	4.71495E-05	6.20441E-05	6.2004E-05	6.64569E-05	6.4864E-05	2.58608E-06	2.58608E-06	7.00362E-05	2.58608E-06	2.06262E-05	1.99802E-05	2.92479E-05	0.000126938	9.64864E-05
3835803774545	383580	3774545	0.000161523	6.3352E-05	2.09802E-05	2.05479E-05	4.77133E-05	4.76396E-05	6.2689E-05	6.26485E-05	6.71477E-05	6.55382E-05	2.61296E-06	2.61296E-06	7.07641E-05	2.61296E-06	2.12254E-05	2.05606E-05	3.02663E-05	0.000131358	9.98459E-05
3835903774545	383590	3774545	0.000163437	6.4102E-05	2.12287E-05	2.07913E-05	4.82784E-05	4.82039E-05	6.34315E-05	6.33906E-05	6.79431E-05	6.63145E-05	2.64391E-06	2.64391E-06	7.16023E-05	2.64391E-06	2.18694E-05	2.11844E-05	3.13593E-05	0.000136102	0.000103452
3836003774545	383600	3774545	0.000166796	6.542E-05	2.1665E-05	2.12186E-05	4.92707E-05	4.91947E-05	6.47353E-05	6.46935E-05	6.93396E-05	6.76775E-05	2.69825E-06	2.69825E-06	7.3074E-05	2.69825E-06	2.27376E-05	2.20254E-05	3.27919E-05	0.000142319	0.000108178
3836103774545	383610	3774545	0.000170559	6.6896E-05	2.21538E-05	2.16974E-05	5.03824E-05	5.03047E-05	6.61959E-05	6.61532E-05	7.09041E-05	6.92045E-05	2.75913E-06	2.75913E-06	7.47228E-05	2.75913E-06	2.36848E-05	2.2943E-05	3.43602E-05	0.000149126	0.000113351
3836203774545	383620	3774545	0.000175652	6.8893E-05	2.28153E-05	2.23453E-05	5.18868E-05	5.18067E-05	6.81725E-05	6.81285E-05	7.30212E-05	7.1271E-05	2.84152E-06	2.84152E-06	7.6954E-05	2.84152E-06	2.48598E-05	2.40812E-05	3.6286E-05	0.000157484	0.000119705
3836303774545	383630	3774545	0.000182514	7.1585E-05	2.37067E-05	2.32182E-05	5.39139E-05	5.38307E-05	7.08358E-05	7.07901E-05	7.5874E-05	7.40553E-05	2.95253E-06	2.95253E-06	7.99604E-05	2.95253E-06	2.63434E-05	2.55182E-05	3.86985E-05	0.000167954	0.000127663
3836403774545	383640	3774545	0.000190365	7.4664E-05	2.47263E-05	2.42169E-05	5.62328E-05	5.61461E-05	7.38826E-05	7.38349E-05	7.91375E-05	7.72406E-05	3.07952E-06	3.07952E-06	8.33996E-05	3.07952E-06	2.80171E-05	2.71395E-05	4.14187E-05	0.0017976	0.000136637
3836503774545	383650	3774545	0.000198098	7.7697E-05	2.57308E-05	2.52007E-05	5.85173E-05	5.8427E-05	7.6884E-05	7.68344E-05	8.23524E-05	8.03784E-05	3.20463E-06	3.20463E-06	8.67877E-05	3.20463E-06	2.96944E-05	2.87643E-05	4.41774E-05	0.000191733	0.000145737
3836603774545	383660	3774545	0.000206901	8.1149E-05	2.68742E-05	2.63205E-05	6.11174E-05	6.10231E-05	8.03003E-05	8.02485E-05	8.60117E-05	8.395E-05	3.34703E-06	3.34703E-06	9.06441E-05	3.34703E-06	3.156E-05	3.05715E-05	4.72642E-05	0.00020513	0.000155921
3836703774545	383670	3774545	0.000216817	8.5039E-05	2.81622E-05	2.75819E-05	6.40466E-05	6.39478E-05	8.41489E-05	8.40946E-05	9.0134E-05	8.79735E-05	3.50744E-06	3.50744E-06	9.49884E-05	3.50744E-06	3.36356E-05	3.2582E-05	5.07063E-05	0.000220069	0.000167276
3836803774545	383680	3774545	0.000227218	8.9118E-05	2.95132E-05	2.89051E-05	6.71191E-05	6.70155E-05	8.81857E-05	8.81288E-05	9.44579E-05	9.21938E-05	3.6757E-06	3.6757E-06	9.95452E-05	3.6757E-06	3.57793E-05	3.46586E-05	5.42163E-05	0.000235303	0.000178855
3836903774545	383690	3774545	0.000237808	9.3272E-05	3.08887E-05	3.02523E-05	7.02472E-05	7.01389E-05	9.22957E-05	9.22361E-05	9.88602E-05	9.64906E-05	3.84701E-06	3.84701E-06	0.000104185	3.84701E-06	3.80378E-05	3.68464E-05	5.79821E-05	0.000251646	0.000191278
3837003774545	383700	3774545	0.000250805	9.8369E-05	3.25768E-05	3.19056E-05	7.40865E-05	7.39722E-05	9.73399E-05	9.72771E-05	0.000104263	0.000101764	4.05726E-06	4.05726E-06	0.000109879	4.05726E-06	4.07896E-05	3.9512E-05	6.26327E-05	0.00027183	0.00020662
3837103774545	383710	3774545	0.000266326	0.00010446	3.45928E-05	3.38801E-05	7.86713E-05	7.85499E-05	0.000103364	0.000103297	0.000110716	0.000108062	4.30834E-06	4.30834E-06	0.000116678	4.30834E-06	4.39971E-05	4.2619E-05	6.81116E-05	0.000295609	0.000224694
3837203774545	383720	3774545	0.000282861	0.00011094	3.67407E-05	3.59837E-05	8.35559E-05	8.3427E-05	0.000109782	0.000109711	0.00011759	0.000114771	4.57584E-06	4.57584E-06	0.000123923	4.57584E-06	4.73947E-05	4.59102E-05	7.39254E-05	0.000320841	0.000243874
3837303774545	383730	3774545	0.00029964	0.00011752	3.892E-05	3.81181E-05	8.85122E-05	8.83756E-05	0.000116293	0.000116218	0.000124565	0.000121579	4.84727E-06	4.84727E-06	0.000131274	4.84727E-06	5.08372E-05	4.92449E-05	7.98162E-05	0.000346408	0.000263307
3837403774545	383740	3774545	0.000318394	0.00012488	4.1356E-05	4.05039E-05	9.40521E-05	9.3907E-05	0.000123572	0.000123492	0.000132361	0.000129189	5.15066E-06	5.15066E-06	0.0003949	5.15066E-06	5.46546E-05	5.29427E-05	8.63451E-05	0.000374744	0.000284845
3837503774545	383750	3774545	0.000338846	0.0001329	4.40125E-05	4.31057E-05	0.000100094	9.99391E-05	0.00013151	0.000131425	0.000140863	0.000137487	5.48151E-06	5.48151E-06	0.0004845	5.48151E-06	5.87914E-05	5.69499E-05	9.34172E-05	0.000405437	0.000308176
3837603774545	383760	3774545	0.000361849	0.00014192	4.70003E-05	4.6032E-05	0.000106889	0.000106724	0.000140438	0.000140347	0.000150426	0.00014682	5.85363E-06	5.85363E-06	0.000158528	5.85363E-06	6.3416E-05	6.14297E-05	0.000101311	0.000439696	0.000334216
3837703774545	383770	3774545	0.000387762	0.00015209	5.03662E-05	4.93284E-05	0.000114543	0.000114366	0.000150495	0.000150398	0.000161199	0.000157335	6.27282E-06	6.27282E-06	0.00016988	6.27282E-06	6.85896E-05	6.64413E-05	0.000110137	0.000478001	0.000363332
3837803774545	383780	3774545	0.000415247	0.00016287	5.39362E-05	5.28249E-05	0.000122662	0.000122473	0.000161162	0.000161058	0.000172625	0.000168487	6.71744E-06	6.71744E-06	0.000181922	6.71744E-06	7.40628E-05	7.1743E-05	0.000119467	0.000518497	0.000394113
3837903774545	383790	3774545	0.000446487	0.00017512	5.79938E-05	5.6799E-05	0.00013189	0.000131687	0.000173286	0.000173174	0.000185611	0.000181162	7.2228E-06	7.2228E-06	0.000195608	7.2228E-06	8.02464E-05	7.77329E-05	0.000130002	0.000564218	0.000428866
3838003774545	383800	3774545	0.000481373	0.0001888	6.25252E-05	6.12369E-05	0.000142195	0.000141976	0.000186826	0.000186705	0.000200114	0.000195317	7.78716E-06	7.78716E-06	0.000210892	7.78716E-06	8.71277E-05	8.43987E-05	0.000141713	0.000615046	0.000467501
3838103774545	383810	3774545	0.000520085	0.00020398	6.75535E-05	6.61617E-05	0.000153631	0.000153394	0.000201851	0.00020172	0.000216207	0.000211025	8.41341E-06	8.41341E-06	0.000227852	8.41341E-06	9.47357E-05	9.17683E-05	0.000154658	0.000671227	0.000510204
3838203774545	383820	3774545	0.000563451	0.00022099	7.31862E-05	7.16783E-05	0.000166441	0.000166184	0.000218681	0.00021854	0.000234235	0.00022862	9.11492E-06	9.11492E-06	0.00024685	9.11492E-06	0.000103233	9.99999E-05	0.000169106	0.00073393	0.000557865
3838303774545	383830	3774545	0.000609429	0.00023903	7.91583E-05	7.75274E-05	0.000180022	0.000179745	0.000236526	0.000236373	0.00025349	0.000247276	9.85872E-06	9.85872E-06	0.000266994	9.85872E-06	0.000112224	0.000108709	0.000184384	0.000800238	0.000608266
3838403774545	383840	3774545	0.000657465	0.00025787	8.53977E-05	8.36382E-05	0.000194212	0.000193912	0.000255169	0.000255005	0.000273318	0.000266767	1.06358E-05	1.06358E-05	0.000288038	1.06358E-05	0.000121606	0.000117797	0.00020032	0.000869403	0.000660839
3838503774545	383850	3774545	0.000710495	0.00027867	9.22857E-05	9.03843E-05	0.000209877	0.000209553	0.000275751	0.000275573	0.000295363	0.000288284	1.14937E-05	1.14937E-05	0.000311271	1.14937E-05	0.000131939	0.000127807	0.000217861	0.000945533	0.000718706
3838603774545	383860	3774545	0.000773171	0.00030325	0.000100427	9.83575E-05	0.000228391	0.000228039	0.000300076	0.000299882	0.000321419	0.000313715	1.25076E-05	1.25076E-05	0.0003873	1.25076E-05	0.000144118	0.000139604	0.00023853	0.001035236	0.00078689
3838703774545	383870	3774545	0.000842028	0.00033026	0.00010937	0.000107117	0.000248731	0.000248347	0.0003268	0.000326589	0.000350043	0.000341653	1.36215E-05	1.36215E-05	0.000368896	1.36215E-05	0.000157477	0.000152545	0.00026119	0.001133582	0.000861643
3838803774545	383880	3774545	0.000924482	0.00036259	0.00012008	0.000117606	0.000273088	0.000272666	0.000358801	0.00035857	0.000384321	0.000375109	1.49553E-05	1.49553E-05	0.00040502	1.49553E-05	0.000173443	0.00016801	0.000288265	0.001251091	0.000950963
3838903774545	383890	3774545	0.001019314	0.00039979	0.000132398	0.00012967	0.000301101	0.000300636	0.000395607	0.000395351	0.000423744	0.000413587	1.64894E-05	1.64894E-05	0.000446566	1.64894E-05	0.000191784	0.000185777	0.000319353	0.001386014	0.001053519
3839003774545	383900	3774545	0.001127817	0.00044235	0.000146491	0.000143473	0.000333152	0.000332638	0.000437718	0.000437435	0.00046885	0.000457612	1.82447E-05	1.82447E-05	0.000494102	1.82447E-05	0.000212745	0.000206082	0.000354881	0.001540208	0.001170722
3839103774545	383910	3774545	0.001252065	0.00049108	0.00016263	0.000159279	0.000369854	0.000369283	0.00048594	0.000485626	0.000520502	0.000508026	2.02546E-05	2.02546E-05	0.000548535	2.02546E-05	0.000236726	0.000229311	0.000395519	0.001716579	0.001304783
3829703774555	382970	3774555	9.07542E-05	3.5595E-05	1.1788E-05	1.15451E-05	2.68084E-05	2.6767E-05	3.52227E-05	3.52E-05	3.77279E-05	3.68236E-05	1.46813E-06	1.46813E-06	3.97598E-05	1.46813E-06	9.79108E-06	9.48441E-06	1.05889E-05	4.59566E-05	3.49319E-05
3829803774555	382980	3774555	9.54698E-05	3.7445E-05	1.24005E-05	1.2145E-05	2.82013E-05	2.81578E-05	3.70528E-05	3.70289E-05	3.96882E-05	3.87369E-05	1.54441E-06	1.54441E-06	4.18257E-05	1.54441E-06	1.00943E-05	9.77808E-06	1.0908E-05	4.73415E-05	3.59846E-05
3829903774555	382990	3774555	0.000101119	3.966E-05	1.31343E-05	1.28637E-05	2.98702E-05	2.98241E-05	3.92455E-05	3.92202E-05	4.20369E-05	4.10293E-05	1.63581E-06	1.63581E-06	4.43009E-05	1.63581E-06	1.04602E-05	1.01326E-05	1.12882E-05	4.89915E-05	3.72388E-05
3830003774555	383000	3774555	0.00010747	4.2151E-05	1.39592E-05	1.36716E-05	3.1746E-05	3.16971E-05	4.17101E-05	4.16832E-05	4.46768E-05	4.36059E-05	1.73854E-06	1.73854E-06	4.7083E-05	1.73854E-06	1.08638E-05	1.05236E-05	1.17069E-05	5.08086E-05	3.86199E-05
3830103774555	383010	3774555	0.000113604	4.4557E-05	1.4756E-05	1.4452E-05	3.35582E-05	3.35064E-05	4.40911E-05	4.40626E-05	4.72271E-05	4.60951E-05	1.83778E-06	1.83778E-06	4.97706E-05	1.83778E-06	1.12244E-05	1.08728E-05	1.20848E-05	5.24488E-05	3.98667E-05
3830203774555	383020	3774555	0.000120269	4.7171E-05	1.56217E-05	1.52998E-05	3.55269E-05	3.54721E-05	4.66777E-05	4.66476E-05	4.99977E-05	4.87992E-05	1.94559E-06	1.94559E-06	5.26904E-05	1.94559E-06	1.16065E-05	1.1243E-05	1.24808E-05	5.41677E-05	4.11732E-05
3830303774555	383030	3774555	0.000126727	4.9704E-05	1.64605E-05	1.61214E-05	3.74346E-05	3.73768E-05	4.91842E-05	4.91524E-05	5.26824E-05	5.14196E-05	2.05006E-06	2.05006E-06	5.55197E-05	2.05006E-06	1.19456E-05	1.15714E-05	1.28361E-05	5.57097E-05	4.23453E-05
3830403774555	383040	3774555	0.000132323	5.1899E-05	1.71873E-05	1.68332E-05	3.90876E-05	3.90273E-05	5.13559E-05	5.13228E-05	5.50086E-05	5.36901E-05	2.14059E-06	2.14059E-06	5.79713E-05	2.14059E-06	1.21967E-05	1.18147E-05	1.31077E-05	5.68883E-05	4.32412E-05
3830503774555	383050	3774555	0.000138215	5.421E-05	1.79527E-05	1.75828E-05	4.08281E-05	4.07651E-05	5.36428E-05	5.36082E-05	5.74581E-05	5.60809E-05	2.2359E-06	2.2359E-06	6.05527E-05	2.2359E-06	1.24514E-05	1.20614E-05	1.33861E-05	5.80964E-05	4.41595E-05
3830603774555	383060	3774555	0.000145176	5.694E-05	1.88568E-05	1.84683E-05	4.28844E-05	4.28182E-05	5.63444E-05	5.63081E-05	6.03519E-05	5.89053E-05	2.34851E-06	2.34851E-06	6.36023E-05	2.34851E-06	1.27672E-05	1.23673E-05	1.37255E-05	5.95697E-05	4.52793E-05

			KMMass Grading / Excavation	KMDrainage / Utilities Trenching	KMFoundations / Concrete Pads	KMBuilding / Structure Construction	KMAsphalt Paving	KMArchitectural Coating	KMLandscaping or Other Finishing	KMWaterside Construction (Piles)	EWNDemolition	EWNSite Grubbing / Prep	EWNDrainage / Utilities Trenching	EWNDrainage / Utilities Trenching	EWNDrainage / Utilities Trenching	EWNFoundation s / Concrete Pads	EWNBuilding / Structure Construction	EWNAsphalt Paving	EWNLandscaping or Other Finishing	EWNWaterside Construction (Piles)	ISDemolition
Unique Identifier	X (UTM)	Y (UTM)	2026	2026	2026	2026	2026	2026	2026	2026	2027	2027	2027	2028	2029	2029	2029	2029	2029	2029	2027
3832503774545	383250	3774545	6.26759E-05	2.25075E-05	1.19109E-05	4.09096E-05	1.31426E-06	1.31426E-06	4.22239E-05	1.31426E-06	7.32453E-05	3.99197E-06	9.37389E-06	9.19287E-06	9.00266E-06	7.79798E-06	1.69328E-05	1.20468E-06	1.75352E-05	1.20468E-06	3.57746E-05
3832603774545	383260	3774545	6.35995E-05	2.28391E-05	1.20864E-05	4.15125E-05	1.33363E-06	1.33363E-06	4.28461E-05	1.33363E-06	7.37201E-05	4.01784E-06	9.43464E-06	9.25245E-06	9.06101E-06	7.84852E-06	1.70426E-05	1.21249E-06	1.76488E-05	1.21249E-06	3.6645E-05
3832703774545	383270	3774545	6.45526E-05	2.31814E-05	1.22675E-05	4.21346E-05	1.35362E-06	1.35362E-06	4.34882E-05	1.35362E-06	7.42178E-05	4.04496E-06	9.49834E-06	9.31491E-06	9.12218E-06	7.90151E-06	1.71576E-05	1.22067E-06	1.7768E-05	1.22067E-06	3.74512E-05
3832803774545	383280	3774545	6.55352E-05	2.35343E-05	1.24542E-05	4.2776E-05	1.37422E-06	1.37422E-06	4.41502E-05	1.37422E-06	7.47231E-05	4.07251E-06	9.56301E-06	9.37834E-06	9.18429E-06	7.95531E-06	1.72745E-05	1.22899E-06	1.7889E-05	1.22899E-06	3.81568E-05
3832903774545	383290	3774545	6.64883E-05	2.38765E-05	1.26354E-05	4.33981E-05	1.39421E-06	1.39421E-06	4.47923E-05	1.39421E-06	7.51672E-05	4.09671E-06	9.61985E-06	9.43408E-06	9.23888E-06	8.00259E-06	1.73771E-05	1.23629E-06	1.79953E-05	1.23629E-06	3.86766E-05
3833003774545	383300	3774545	6.74488E-05	2.42214E-05	1.28179E-05	4.4025E-05	1.41435E-06	1.41435E-06	4.54393E-05	1.41435E-06	7.55883E-05	4.11966E-06	9.67374E-06	9.48693E-06	9.29064E-06	8.04742E-06	1.74745E-05	1.24322E-06	1.80961E-05	1.24322E-06	3.90482E-05
3833103774545	383310	3774545	6.83576E-05	2.45478E-05	1.29906E-05	4.46182E-05	1.4334E-06	1.4334E-06	4.60516E-05	1.4334E-06	7.58563E-05	4.13427E-06	9.70804E-06	9.52057E-06	9.32358E-06	8.07595E-06	1.75365E-05	1.24762E-06	1.81603E-05	1.24762E-06	3.91782E-05
3833203774545	383320	3774545	6.89634E-05	2.47654E-05	1.31057E-05	4.50136E-05	1.44611E-06	1.44611E-06	4.64597E-05	1.44611E-06	7.57338E-05	4.12759E-06	9.69236E-06	9.50519E-06	9.30852E-06	8.06291E-06	1.75081E-05	1.24561E-06	1.81309E-05	1.24561E-06	3.884985E-05
3833303774545	383330	3774545	6.95176E-05	2.49644E-05	1.3211E-05	4.53753E-05	1.45773E-06	1.45773E-06	4.6833E-05	1.45773E-06	7.55041E-05	4.11507E-06	9.66296E-06	9.47636E-06	9.28029E-06	8.03846E-06	1.7455E-05	1.24183E-06	1.80759E-05	1.24183E-06	3.833385E-05
3833403774545	383340	3774545	6.97318E-05	2.50413E-05	1.32518E-05	4.55152E-05	1.46222E-06	1.46222E-06	4.69774E-05	1.46222E-06	7.48303E-05	4.07835E-06	9.57673E-06	9.39179E-06	9.19747E-06	7.96672E-06	1.72993E-05	1.23075E-06	1.79146E-05	1.23075E-06	3.76287E-05
3833503774545	383350	3774545	6.99978E-05	2.51368E-05	1.33023E-05	4.56888E-05	1.4678E-06	1.4678E-06	4.71566E-05	1.4678E-06	7.44858E-05	4.05957E-06	9.53264E-06	9.34855E-06	9.15512E-06	7.93004E-06	1.72196E-05	1.22508E-06	1.78321E-05	1.22508E-06	3.70055E-05
3833603774545	383360	3774545	7.0286E-05	2.52403E-05	1.33571E-05	4.58769E-05	1.47384E-06	1.47384E-06	4.73507E-05	1.47384E-06	7.41489E-05	4.04121E-06	9.48952E-06	9.30627E-06	9.11371E-06	7.89417E-06	1.71417E-05	1.21954E-06	1.77515E-05	1.21954E-06	3.6374E-05
3833703774545	383370	3774545	7.07071E-05	2.53915E-05	1.34371E-05	4.61517E-05	1.48267E-06	1.48267E-06	4.76344E-05	1.48267E-06	7.39421E-05	4.02994E-06	9.46306E-06	9.28032E-06	9.0883E-06	7.87216E-06	1.70939E-05	1.21614E-06	1.7702E-05	1.21614E-06	3.5748E-05
3833803774545	383380	3774545	7.11874E-05	2.5564E-05	1.35284E-05	4.64652E-05	1.49274E-06	1.49274E-06	4.7958E-05	1.49274E-06	7.3789E-05	4.0216E-06	9.44346E-06	9.2611E-06	9.06948E-06	7.85586E-06	1.70585E-05	1.21362E-06	1.76653E-05	1.21362E-06	3.51206E-05
3833903774545	383390	3774545	7.15715E-05	2.5702E-05	1.36014E-05	4.6716E-05	1.5008E-06	1.5008E-06	4.82168E-05	1.5008E-06	7.35287E-05	4.00741E-06	9.41015E-06	9.22843E-06	9.03748E-06	7.82814E-06	1.69983E-05	1.20934E-06	1.7603E-05	1.20934E-06	3.44178E-05
3834003774545	383400	3774545	7.18449E-05	2.58001E-05	1.36533E-05	4.68944E-05	1.50653E-06	1.50653E-06	4.84009E-05	1.50653E-06	7.31611E-05	3.98738E-06	9.36311E-06	9.1823E-06	8.99231E-06	7.78901E-06	1.69134E-05	1.2033E-06	1.7515E-05	1.2033E-06	3.36508E-05
3834103774545	383410	3774545	7.21405E-05	2.59063E-05	1.37095E-05	4.70873E-05	1.51273E-06	1.51273E-06	4.86E-05	1.51273E-06	7.28242E-05	3.96901E-06	9.31999E-06	9.14001E-06	8.9509E-06	7.75314E-06	1.68355E-05	1.19775E-06	1.74344E-05	1.19775E-06	3.29172E-05
3834203774545	383420	3774545	7.30271E-05	2.62246E-05	1.3878E-05	4.7666E-05	1.53132E-06	1.53132E-06	4.91973E-05	1.53132E-06	7.31382E-05	3.98612E-06	9.36017E-06	9.17941E-06	8.98948E-06	7.78657E-06	1.69081E-05	1.20292E-06	1.75095E-05	1.20292E-06	3.25344E-05
3834303774545	383430	3774545	7.39802E-05	2.65669E-05	1.40591E-05	4.82881E-05	1.5513E-06	1.5513E-06	4.98394E-05	1.5513E-06	7.35287E-05	4.00741E-06	9.41015E-06	9.22843E-06	9.03748E-06	7.82814E-06	1.69983E-05	1.20934E-06	1.7603E-05	1.20934E-06	3.21795E-05
3834403774545	383440	3774545	7.46599E-05	2.6811E-05	1.41883E-05	4.87318E-05	1.56556E-06	1.56556E-06	5.02974E-05	1.56556E-06	7.36205E-05	4.01241E-06	9.4219E-06	9.23996E-06	9.04877E-06	7.83792E-06	1.70196E-05	1.21085E-06	1.7625E-05	1.21085E-06	3.16653E-05
3834503774545	383450	3774545	7.49259E-05	2.69065E-05	1.42388E-05	4.89054E-05	1.57114E-06	1.57114E-06	5.04766E-05	1.57114E-06	7.32913E-05	3.99447E-06	9.37977E-06	9.19863E-06	9.00831E-06	7.80287E-06	1.69435E-05	1.20544E-06	1.75462E-05	1.20544E-06	3.09402E-05
3834603774545	383460	3774545	7.52731E-05	2.70312E-05	1.43048E-05	4.91321E-05	1.57842E-06	1.57842E-06	5.07105E-05	1.57842E-06	7.30769E-05	3.98279E-06	9.35233E-06	9.17173E-06	8.98196E-06	7.78005E-06	1.68939E-05	1.20191E-06	1.74949E-05	1.20191E-06	3.02821E-05
3834703774545	383470	3774545	7.6145E-05	2.73443E-05	1.44705E-05	4.97011E-05	1.5967E-06	1.5967E-06	5.12978E-05	1.5967E-06	7.33908E-05	3.9999E-06	9.39251E-06	9.21113E-06	9.02054E-06	7.81347E-06	1.69665E-05	1.20707E-06	1.757E-05	1.20707E-06	2.98769E-05
3834803774545	383480	3774545	7.7172E-05	2.77131E-05	1.46657E-05	5.03715E-05	1.61823E-06	1.61823E-06	5.19897E-05	1.61823E-06	7.38656E-05	4.02577E-06	9.45326E-06	9.27071E-06	9.07889E-06	7.86401E-06	1.70762E-05	1.21488E-06	1.76837E-05	1.21488E-06	2.95373E-05
3834903774545	383490	3774545	7.83763E-05	2.81456E-05	1.48945E-05	5.11575E-05	1.64349E-06	1.64349E-06	5.2801E-05	1.64349E-06	7.45164E-05	4.06124E-06	9.53655E-06	9.35239E-06	9.15888E-06	7.9333E-06	1.72267E-05	1.22559E-06	1.78395E-05	1.22559E-06	2.92677E-05
3835003774545	383500	3774545	7.99426E-05	2.87081E-05	1.51922E-05	5.21799E-05	1.67633E-06	1.67633E-06	5.38563E-05	1.67633E-06	7.54965E-05	4.11465E-06	9.66198E-06	9.4754E-06	9.27935E-06	8.03764E-06	1.74533E-05	1.24171E-06	1.80741E-05	1.24171E-06	2.91335E-05
3835103774545	383510	3774545	8.15976E-05	2.93024E-05	1.55067E-05	5.32602E-05	1.71104E-06	1.71104E-06	5.49712E-05	1.71104E-06	7.65531E-05	4.17224E-06	9.79721E-06	9.60802E-06	9.40922E-06	8.15014E-06	1.76975E-05	1.25908E-06	1.83271E-05	1.25908E-06	2.9019E-05
3835203774545	383520	3774545	8.34447E-05	2.99657E-05	1.58577E-05	5.44658E-05	1.74977E-06	1.74977E-06	5.62156E-05	1.74977E-06	7.77859E-05	4.23943E-06	9.95498E-06	9.76274E-06	9.56074E-06	8.28138E-06	1.79825E-05	1.27936E-06	1.86222E-05	1.27936E-06	2.89617E-05
3835303774545	383530	3774545	8.54618E-05	3.06901E-05	1.62411E-05	5.57824E-05	1.79206E-06	1.79206E-06	5.75744E-05	1.79206E-06	7.91488E-05	4.31371E-06	1.01294E-05	9.93379E-06	9.72826E-06	8.42648E-06	1.82976E-05	1.30178E-06	1.89485E-05	1.30178E-06	2.89435E-05
3835403774545	383540	3774545	8.76192E-05	3.14648E-05	1.66511E-05	5.71905E-05	1.8373E-06	1.8373E-06	5.90279E-05	1.8373E-06	8.06265E-05	4.39425E-06	1.03185E-05	1.01193E-05	9.90989E-06	8.58381E-06	1.86392E-05	1.32608E-06	1.93023E-05	1.32608E-06	2.89547E-05
3835503774545	383550	3774545	8.99982E-05	3.23191E-05	1.71032E-05	5.87434E-05	1.88719E-06	1.88719E-06	6.06306E-05	1.88719E-06	8.22881E-05	4.48481E-06	1.05312E-05	1.03278E-05	1.01141E-05	8.7607E-06	1.90233E-05	1.35341E-06	1.97E-05	1.35341E-06	2.90176E-05
3835603774545	383560	3774545	9.25399E-05	3.32319E-05	1.75862E-05	6.04024E-05	1.94049E-06	1.94049E-06	6.23428E-05	1.94049E-06	8.40645E-05	4.58162E-06	1.07585E-05	1.05508E-05	1.03324E-05	8.94982E-06	1.9434E-05	1.38262E-06	2.01253E-05	1.38262E-06	2.91098E-05
3835703774545	383570	3774545	9.54878E-05	3.42905E-05	1.81464E-05	6.23266E-05	2.0023E-06	2.0023E-06	6.43289E-05	2.0023E-06	8.61854E-05	4.69722E-06	1.10299E-05	1.08169E-05	1.05931E-05	9.17563E-06	1.99243E-05	1.41751E-06	2.06331E-05	1.41751E-06	2.93068E-05
3835803774545	383580	3774545	9.88126E-05	3.54845E-05	1.87782E-05	6.44967E-05	2.07202E-06	2.07202E-06	6.65687E-05	2.07202E-06	8.8605E-05	4.82909E-06	1.13396E-05	1.11206E-05	1.08905E-05	9.43322E-06	2.04837E-05	1.4573E-06	2.12123E-05	1.4573E-06	2.95904E-05
3835903774545	383590	3774545	0.000102381	3.6766E-05	1.94564E-05	6.6826E-05	2.14685E-06	2.14685E-06	6.89728E-05	2.14685E-06	9.12083E-05	4.97097E-06	1.16728E-05	1.14474E-05	1.12105E-05	9.71038E-06	2.10855E-05	1.50012E-06	2.18356E-05	1.50012E-06	2.99076E-05
3836003774545	383600	3774545	0.000107058	3.84455E-05	2.03452E-05	6.98787E-05	2.24492E-06	2.24492E-06	7.21236E-05	2.24492E-06	9.47304E-05	5.16293E-06	1.21235E-05	1.18894E-05	1.16434E-05	1.00854E-05	2.18998E-05	1.55805E-06	2.26788E-05	1.55805E-06	3.050566E-05
3836103774545	383610	3774545	0.000112178	4.02842E-05	2.13182E-05	7.32207E-05	2.35229E-06	2.35229E-06	7.5573E-05	2.35229E-06	9.85742E-05	5.37242E-06	1.26155E-05	1.23718E-05	1.21159E-05	1.04946E-05	2.27884E-05	1.62127E-06	2.3599E-05	1.62127E-06	3.11623E-05
3836203774545	383620	3774545	0.000118466	4.25421E-05	2.25131E-05	7.73247E-05	2.48413E-06	2.48413E-06	7.98088E-05	2.48413E-06	0.000103352	5.63282E-06	1.32269E-05	1.29715E-05	1.27031E-05	1.10033E-05	2.38929E-05	1.69985E-06	2.47428E-05	1.69985E-06	3.20635E-05
3836303774545	383630	3774545	0.000126342	4.53704E-05	2.40099E-05	8.24655E-05	2.64929E-06	2.64929E-06	8.51148E-05	2.64929E-06	0.000109401	5.96249E-06	1.40011E-05	1.37307E-05	1.34466E-05	1.16472E-05	2.52913E-05	1.79934E-06	2.6191E-05	1.79934E-06	3.32819E-05
3836403774545	383640	3774545	0.000135223	4.85596E-05	2.56976E-05	8.82622E-05	2.83551E-06	2.83551E-06	9.10977E-05	2.83551E-06	0.000116208	6.33348E-06	1.48722E-05	1.4585E-05	1.42832E-05	1.23719E-05	2.68649E-05	1.91129E-06	2.78206E-05	1.91129E-06	3.464988E-05
3836503774545	383650	3774545	0.000144229	5.17939E-05	2.74092E-05	9.41409E-05	3.02437E-06	3.02437E-06	9.71652E-05	3.02437E-06	0.000123	6.70363E-06	1.57414E-05	1.54374E-05	1.5118E-05	1.3095E-05	2.8435E-05	2.023E-06	2.94665E-05	2.023E-06	3.59422E-05
3836603774545	383660	3774545	0.000154307	5.5413E-05	2.93243E-05	0.000100719	3.23569E-06	3.23569E-06	0.000103955	3.23569E-06	0.000130564	7.11593E-06	1.67095E-05	1.63869E-05	1.60478E-05	1.39004E-05	3.01839E-05	2.14742E-06	3.12576E-05	2.14742E-06	3.738E-05
3836703774545	383670	3774545	0.000165545	5.94485E-05	3.14599E-05	0.000108054	3.47134E-06	3.47134E-06	0.000111525	3.47134E-06	0.000139002	7.57581E-06	1.77894E-05	1.74459E-05	1.70849E-05	1.47987E-05	3.21345E-05	2.2862E-06	3.32776E-05	2.2862E-06	3.89882E-05
3836803774545	383680	3774545	0.000177004	6.35637E-05	3.36377E-05	0.000115534	3.71164E-06	3.71164E-06	0.000119245	3.71164E-06	0.0001477	8.04987E-06	1.89026E-05	1.85376E-05	1.8154E-05	1.57248E-05	3.41454E-05	2.42926E-06	3.536E-05	2.42926E-06	4.06634E-05
3836903774545	383690	3774545	0.000189299	6.79787E-05	3.59741E-05	0.000123558	3.96944E-06	3.96944E-06	0.000127528	3.96944E-06	0.000156797	8.54563E-06	2.00667E-05	1.96792E-05	1.92721E-05	1.66932E-05	3.62483E-05	2.57887E-06	3.75377E-05	2.57887E-06	4.23373E-05
3837003774545	383700	3774545	0.000204482	7.34311E-05	3.88595E-05	0.000133469	4.28782E-06	4.28782E-06	0.000137757	4.28782E-06	0.000167853	9.14822E-06	2.14817E-05	2.10669E-05	2.0631E-05	1.78703E-05	3.88043E-05	2.76072E-06	4.01846E-05	2.76072E-06	4.43172E-05
3837103774545	383710	3774545	0.000222369	7.98546E-05	4.22588E-05	0.000145144	4.6629E-06	4.6629E-06	0.000149807	4.6629E-06	0.000180778	9.85264E-06	2.31358E-05	2.26891E-05	2.22196E-05	1.92463E-05	4.17922E-05	2.97329E-06	4.32789E-05	2.97329E-06	4.660866E-05
3837203774545	383720	3774545	0.00024135	8.66708E-05	4.58659E-05	0.000157533	5.06091E-06	5.06091E-06	0.000162594	5.06091E-06	0.000194484	1.05996E-05	2.48899E-05	2.44092E-05	2.39042E-05	2.07055E-05	4.49607E-05	3.19871E-06	4.65601E-05	3.19871E-06	4.90314E-05
3837303774545	383730	3774545	0.000260582	9.35772E-05	4.95207E-05	0.000170086	5.46419E-06	5.46419E-06	0.00017555	5.46419E-06	0.000208373	1.13566E-05	2.66675E-05	2.61525E-05	2.56114E-05	2.21842E-05	4.81717E-05	3.42716E-06	4.98853E-05	3.42716E-06	5.14836E-05
3837403774545	383740	3774545	0.000281897	0.000101232	5.35715E-05	0.000183999	5.91116E-06	5.91116E-06	0.00018991	5.91116E-06	0.000223779	1.21962E-05	2.86391E-05	2.8086E-05	2.75049E-05	2.38244E-05	5.17332E-05	3.68053E-06	5.35734E-05	3.68053E-06	5.42333E-05
3837503774545	383750	3774545	0.000304986	0.000109523	5.79593E-05	0.00019907	6.39532E-06	6.39532E-06	0.000205465	6.39532E-06	0.000240486	1.31068E-05	3.07772E-05	3.01829E-05	2.95584E-05	2.56031E-05	5.55955E-05	3.95532E-06	5.75732E-05	3.95532E-06	5.72415E-05
3837603774545	383760	3774545	0.000330757	0.000118778	6.28567E-05	0.000215891	6.93571E-06	6.93571E-06	0.000222827	6.93571E-06	0.000259153	1.41242E-05	3.31663E-05	3.25258E-05	3.18528E-05	2.75905E-05	5.99111E-05	4.26235E-06	6.20422E-05	4.26235E-06	6.063686E-05
3837703774545	383770	3774545	0.000359572	0.000129125	6.83326E-05	0.000234699	7.53993E-06	7.53993E-06	0.000242239	7.53993E-06	0.000280049	1.5263E-05	3.58405E-05	3.51484E-05	3.44211E-05	2.98151E-05	6.47417E-05	4.60602E-06	6.70447E-05	4.60602E-06	6.44736E-05
3837803774545	383780	3774545	0.000390034	0.000140065	7.41217E-05	0.000254582	8.17871E-06	8.17871E-06	0.000262761	8.17871E-06	0.000302147	1.64674E-05	3.86685E-05	3.79218E-05	3.71371E-05	3.21677E-05	6.98502E-05	4.96946E-06	7.23349E-05	4.96946E-06	6.855488E-05
3837903774545	383790	3774545	0.000424427	0.000152416	8.06577E-05	0.000277031	8.8999E-06	8.8999E-06	0.000285931	8.8999E-06	0.000327131	1.78291E-05	4.1866E-05	4.10575E-05	4.0208E-05	3.48276E-05	7.56261E-05	5.38039E-06	7.83163E-05	5.38039E-06	7.32048E-05
3838003774545	383800	3774545	0.000462662	0.000166146	8.79238E-05	0.000301988	9.70166E-06	9.70166E-06	0.000311689	9.70166E-06	0.000354933	1.93443E-05	4.54241E-05	4.45469E-05	4.36252E-05	3.77875E-05	8.20533E-05	5.83765E-06	8.49721E-05	5.83765E-06	7.84109E-05
3838103774545	383810	3774545	0.000504924	0.000181323	9.59552E-05	0.000329573	1.05879E-05	1.05879E-05	0.00034016	1.05879E-05	0.000385675	2.10198E-05	4.93584E-05	4.84053E-05	4.74037E-05	4.10604E-05	8.91603E-05	6.34327E-06	9.23319E-05	6.34327E-06	8.42015E-05
3838203774545	383820	3774545	0.000552092	0.000198261	0.000104919	0.00036036	1.15769E-05	1.15769E-05	0.000371937	1.15769E-05	0.000420008	2.2891E-05	5.37524E-05	5.27144E-05	5.16237E-05	4.47157E-05	9.70975E-05	6.90796E-06	0.000100551	6.90796E-06	9.06967E-05
3838303774545	383830	3774545	0.000601971	0.000216173	0.000114398	0.000392917	1.26228E-05	1.26228E-05	0.00040554	1.26228E-05	0.000456348	2.48715E-05	5.84031E-05	5.72752E-05	5.60902E-05	4.85845E-05	0.000105498	7.50564E-06	0.000109251	7.50564E-06	9.75878E-05
3838403774545	383840	3774545	0.000654	0.000234857	0.000124285	0.000426877	1.37139E-05	1.37139E-05	0.000440591	1.37139E-05	0.000494257	2.69376E-05	6.32546E-05	6.20331E-05	6.07496E-05	5.26205E-05	0.000114262	8.12914E-06	0.000118327	8.12914E-06	0.00010479
3838503774545	383850	3774545	0.000711268	0.000255422	0.000135169	0.000464257	1.49147E-05	1.49147E-05	0.000479171	1.49147E-05	0.00053601	2.92132E-05	6.85981E-05	6.72734E-05	6.58815E-05	5.70656E-05	0.000123915	8.81585E-06	0.000128323	8.81585E-06	0.000112746
3838603774545	383860	3774545	0.000778746	0.000279654	0.000147992	0.000508301	1.63297E-05	1.63297E-05	0.000524631	1.63297E-05	0.000585235	3.18961E-05	7.4898E-05	7.34517E-05	7.19319E-05	6.23064E-05	0.000135295	9.62548E-06	0.000140107	9.62548E-06	0.000122162
3838703774545	383870	3774545	0.000852726	0.000306221	0.000162051	0.000556589	1.7881E-05	1.7881E-05	0.00057447	1.7881E-05	0.000639231	3.48389E-05	8.18084E-05	8.02286E-05	7.85686E-05	6.8055E-05	0.000147777	1.05136E-05	0.000153034	1.05136E-05	0.000132514
3838803774545	383880	3774545	0.000941121	0.000337965	0.00017885	0.000614286	1.97346E-05	1.97346E-05	0.000634021	1.97346E-05	0.000703771	3.83564E-05	9.00681E-05	8.83288E-05	8.65012E-05	7.49261E-05	0.000162698	1.15751E-05	0.000168485	1.15751E-05	0.000144926
3838903774545	383890	3774545	0.001042616	0.000374412	0.000198138	0.000680533	2.18628E-05	2.18628E-05	0.000702396	2.18628E-05	0.000777904	4.23968E-05	9.95557E-05	9.76331E-05	9.5613E-05	8.28187E-05	0.000179836	1.27943E-05	0.000186233	1.27943E-05	0.000159215
3839003774545	383900	3774545	0.001158606	0.000416066	0.00022018	0.000756242	2.4295E-05	2.4295E-05	0.000780537	2.4295E-05	0.000862635	4.70147E-05	0.000110399	0.000108268	0.000106027	9.18394E-05	0.000199424	1.41879E-05	0.000206518	1.41879E-05	0.000175578
3839103774545	383910	3774545	0.00129128	0.00046371	0.000245393	0.000842841	2.70771E-05	2.70771E-05	0.000869918	2.70771E-05	0.000959586	5.22987E-05	0.000122807	0.000120436	0.000117944	0.000102161	0.000221837	1.57825E-05	0.000229728	1.57825E-05	0.000194327
3829703774555	382970	3774555	3.45704E-05	1.24145E-05	6.56972E-06	2.25647E-05	7.24913E-07	7.24913E-07	2.32896E-05	7.24913E-07	4.30391E-05	2.34569E-06	5.50811E-06	5.40175E-06	5.28998E-06	4.58211E-06	9.94977E-06	7.07873E-07	1.03037E-05	7.07873E-07	1.1657E-05
3829803774555	382980	3774555	3.56121E-05	1.27886E-05	6.76769E-06	2.32447E-05	7.46758E-07	7.46758E-07	2.39914E-05	7.46758E-07	4.43867E-05	2.41913E-06	5.68058E-06	5.57088E-06	5.45562E-06	4.72558E-06	1.02613E-05	7.30037E-07	1.06263E-05	7.30037E-07	1.21908E-05
3829903774555	382990	3774555	3.68534E-05	1.32344E-05	7.00358E-06	2.40548E-05	7.72786E-07	7.72786E-07	2.48276E-05	7.72786E-07	4.60023E-05	2.50719E-06	5.88734E-06	5.77365E-06	5.65419E-06	4.89758E-06	1.06348E-05	7.56609E-07	1.10131E-05	7.56609E-07	1.28265E-05
3830003774555	383000	3774555	3.82203E-05	1.37252E-05	7.26334E-06	2.4947E-05	8.01448E-07	8.01448E-07	2.57485E-05	8.01448E-07	4.7794E-05	2.60484E-06	6.11664E-06	5.99852E-06	5.87441E-06	5.08833E-06	1.1049E-05	7.86077E-07	1.1442E-05	7.86077E-07	1.35307E-05
3830103774555	383010	3774555	3.94541E-05	1.41683E-05	7.49782E-06	2.57524E-05	8.27321E-07	8.27321E-07	2.65797E-05	8.27321E-07	4.94019E-05	2.69247E-06	6.32243E-06	6.20033E-06	6.07204E-06	5.25952E-06	1.14207E-05	8.12523E-07	1.1827E-05	8.12523E-07	1.41986E-05
3830203774555	383020	3774555	4.07471E-05	1.46326E-05	7.74353E-06	2.65963E-05	8.54434E-07	8.54434E-07	2.74508E-05	8.54434E-07	5.10941E-05	2.78469E-06	6.53899E-06	6.41271E-06	6.28003E-06	5.43967E-06	1.18119E-05	8.40355E-07	1.22321E-05	8.40355E-07	1.49196E-05
3830303774555	383030	3774555	4.19071E-05	1.50492E-05	7.96397E-06	2.73535E-05	8.78758E-07	8.78758E-07	2.82322E-05	8.78758E-07	5.25872E-05	2.86607E-06	6.73007E-06	6.60011E-06	6.46354E-06	5.59863E-06	1.21571E-05	8.64912E-07	1.25896E-05	8.64912E-07	1.56084E-05
3830403774555	383040	3774555	4.27937E-05	1.53676E-05	8.13246E-06	2.79322E-05	8.97349E-07	8.97349E-07	2.88295E-05	8.97349E-07	5.36898E-05	2.92616E-06	6.87118E-06	6.73849E-06	6.59906E-06	5.71602E-06	1.2412E-05	8.83046E-07	1.28535E-05	8.83046E-07	1.61994E-05
3830503774555	383050	3774555	4.37025E-05	1.56939E-05	8.30517E-06	2.85253E-05	9.16406E-07	9.16406E-07	2.94418E-05

			ISDrainage / Utilities Trenching	ISDrainage / Utilities Trenching	ISAsphalt Paving	ISAsphalt Paving	SVDemolition	SVSite Grubbing / Prep	SVMass Grading / Excavation	SVMass Grading / Excavation	SVDrainage / Utilities Trenching	SVFoundations / Concrete Pads	SVBuilding / Structure Construction	SVBuilding / Structure Construction	SVAsphalt Paving	SVAsphalt Paving	SVArchitectural Coating	SVArchitectural Coating	SVLandscaping or Other Finishing	SVLandscaping or Other Finishing	MDemolition
Unique Identifier	X (UTM)	Y (UTM)	2027	2028	2027	2028	2027	2027	2027	2028	2028	2028	2028	2029	2028	2029	2028	2029	2028	2029	2027
3832503774545	383250	3774545	1.44051E-05	1.40355E-05	3.72031E-06	3.46563E-06	8.45709E-05	6.08019E-05	4.09944E-05	4.04739E-05	2.87172E-05	9.12272E-06	1.30688E-05	1.25702E-05	1.28492E-06	1.19549E-06	1.28492E-06	1.19549E-06	1.30688E-05	1.25702E-05	1.5135E-05
3832603774545	383260	3774545	1.47556E-05	1.4377E-05	3.81083E-06	3.54996E-06	8.60854E-05	6.18907E-05	4.17285E-05	4.11987E-05	2.92315E-05	9.28608E-06	1.33029E-05	1.27953E-05	1.30794E-06	1.2169E-06	1.30794E-06	1.2169E-06	1.33029E-05	1.27953E-05	1.53673E-05
3832703774545	383270	3774545	1.50802E-05	1.46933E-05	3.89467E-06	3.62806E-06	8.76622E-05	6.30244E-05	4.24929E-05	4.19533E-05	2.97669E-05	9.45618E-06	1.35466E-05	1.30297E-05	1.33189E-06	1.23919E-06	1.33189E-06	1.23919E-06	1.35466E-05	1.30297E-05	1.56104E-05
3832803774545	383280	3774545	1.53643E-05	1.49701E-05	3.96804E-06	3.69641E-06	8.92836E-05	6.41901E-05	4.32788E-05	4.27293E-05	3.03175E-05	9.63108E-06	1.37971E-05	1.32707E-05	1.35653E-06	1.26211E-06	1.35653E-06	1.26211E-06	1.37971E-05	1.32707E-05	1.58608E-05
3832903774545	383290	3774545	1.55736E-05	1.5174E-05	4.0221E-06	3.74676E-06	9.08694E-05	6.53302E-05	4.40475E-05	4.34882E-05	3.08559E-05	9.80214E-06	1.40422E-05	1.35064E-05	1.38062E-06	1.28452E-06	1.38062E-06	1.28452E-06	1.40422E-05	1.35064E-05	1.6104E-05
3833003774545	383300	3774545	1.57232E-05	1.53198E-05	4.06075E-06	3.78277E-06	9.2473E-05	6.64831E-05	4.48248E-05	4.42556E-05	3.14004E-05	9.97512E-06	1.429E-05	1.37447E-05	1.40498E-06	1.30719E-06	1.40498E-06	1.30719E-06	1.429E-05	1.37447E-05	1.63489E-05
3833103774545	383310	3774545	1.57756E-05	1.53708E-05	4.07426E-06	3.79535E-06	9.4032E-05	6.76039E-05	4.55805E-05	4.50018E-05	3.19298E-05	1.01433E-05	1.45309E-05	1.39764E-05	1.42867E-06	1.32923E-06	1.42867E-06	1.32923E-06	1.45309E-05	1.39764E-05	1.6583E-05
3833203774545	383320	3774545	1.56434E-05	1.5242E-05	4.04011E-06	3.76355E-06	9.52792E-05	6.85006E-05	4.61851E-05	4.55987E-05	3.23534E-05	1.02778E-05	1.47236E-05	1.41618E-05	1.44762E-06	1.34686E-06	1.44762E-06	1.34686E-06	1.47236E-05	1.41618E-05	1.67409E-05
3833303774545	383330	3774545	1.54374E-05	1.50414E-05	3.98693E-06	3.71401E-06	9.64641E-05	6.93525E-05	4.67594E-05	4.61657E-05	3.27557E-05	1.04056E-05	1.49067E-05	1.43379E-05	1.46562E-06	1.36361E-06	1.46562E-06	1.36361E-06	1.49067E-05	1.43379E-05	1.68879E-05
3833403774545	383340	3774545	1.51516E-05	1.47629E-05	3.91312E-06	3.64525E-06	9.72837E-05	6.99417E-05	4.71567E-05	4.6558E-05	3.3034E-05	1.04941E-05	1.50334E-05	1.44598E-05	1.47808E-06	1.37519E-06	1.47808E-06	1.37519E-06	1.50334E-05	1.44598E-05	1.69768E-05
3833503774545	383350	3774545	1.49007E-05	1.45184E-05	3.84832E-06	3.58488E-06	9.81122E-05	7.05374E-05	4.75583E-05	4.69545E-05	3.33153E-05	1.05834E-05	1.51614E-05	1.45829E-05	1.49066E-06	1.38691E-06	1.49066E-06	1.38691E-06	1.51614E-05	1.45829E-05	1.70693E-05
3833603774545	383360	3774545	1.46464E-05	1.42706E-05	3.78264E-06	3.5237E-06	9.88873E-05	7.10946E-05	4.7934E-05	4.73254E-05	3.35785E-05	1.0667E-05	1.52812E-05	1.46981E-05	1.50244E-06	1.39786E-06	1.50244E-06	1.39786E-06	1.52812E-05	1.46981E-05	1.71564E-05
3833703774545	383370	3774545	1.43944E-05	1.4025E-05	3.71754E-06	3.46306E-06	9.98762E-05	7.18055E-05	4.84134E-05	4.77987E-05	3.39143E-05	1.07737E-05	1.5434E-05	1.48451E-05	1.51746E-06	1.41184E-06	1.51746E-06	1.41184E-06	1.5434E-05	1.48451E-05	1.72816E-05
3833803774545	383380	3774545	1.41418E-05	1.37789E-05	3.6523E-06	3.40228E-06	0.000100945	7.25741E-05	4.89316E-05	4.83103E-05	3.42773E-05	1.0889E-05	1.55992E-05	1.5004E-05	1.53371E-06	1.42695E-06	1.53371E-06	1.42695E-06	1.55992E-05	1.5004E-05	1.74195E-05
3833903774545	383390	3774545	1.38588E-05	1.35032E-05	3.57922E-06	3.3342E-06	0.000101916	7.32723E-05	4.94023E-05	4.8775E-05	3.4607E-05	1.09938E-05	1.57493E-05	1.51483E-05	1.54846E-06	1.44068E-06	1.54846E-06	1.44068E-06	1.57493E-05	1.51483E-05	1.75375E-05
3834003774545	383400	3774545	1.35499E-05	1.32022E-05	3.49945E-06	3.25989E-06	0.000102745	7.38679E-05	4.98039E-05	4.91715E-05	3.48884E-05	1.10831E-05	1.58773E-05	1.52715E-05	1.56105E-06	1.45239E-06	1.56105E-06	1.45239E-06	1.58773E-05	1.52715E-05	1.763E-05
3834103774545	383410	3774545	1.32545E-05	1.29144E-05	3.42316E-06	3.18883E-06	0.000103627	7.4502E-05	5.02314E-05	4.95936E-05	3.51879E-05	1.11783E-05	1.60136E-05	1.54026E-05	1.57445E-06	1.46486E-06	1.57445E-06	1.46486E-06	1.60136E-05	1.54026E-05	1.77298E-05
3834203774545	383420	3774545	1.31004E-05	1.27642E-05	3.38335E-06	3.15174E-06	0.000105337	7.57318E-05	5.10605E-05	5.04122E-05	3.57687E-05	1.13628E-05	1.62779E-05	1.56568E-05	1.60044E-06	1.48904E-06	1.60044E-06	1.48904E-06	1.62779E-05	1.56568E-05	1.79729E-05
3834303774545	383430	3774545	1.29575E-05	1.2625E-05	3.34644E-06	3.11736E-06	0.000107172	7.70512E-05	5.19501E-05	5.12905E-05	3.63919E-05	1.15608E-05	1.65615E-05	1.59296E-05	1.62832E-06	1.51498E-06	1.62832E-06	1.51498E-06	1.65615E-05	1.59296E-05	1.82342E-05
3834403774545	383440	3774545	1.27504E-05	1.24233E-05	3.29297E-06	3.06755E-06	0.000108633	7.81016E-05	5.26583E-05	5.19897E-05	3.6888E-05	1.17184E-05	1.67873E-05	1.61467E-05	1.65052E-06	1.53563E-06	1.65052E-06	1.53563E-06	1.67873E-05	1.61467E-05	1.84302E-05
3834503774545	383450	3774545	1.24584E-05	1.21388E-05	3.21756E-06	2.9973E-06	0.000109533	7.87485E-05	5.30945E-05	5.24203E-05	3.71935E-05	1.18154E-05	1.69263E-05	1.62805E-05	1.66419E-06	1.54835E-06	1.66419E-06	1.54835E-06	1.69263E-05	1.62805E-05	1.85282E-05
3834603774545	383460	3774545	1.21934E-05	1.18806E-05	3.14912E-06	2.93355E-06	0.000110567	7.94914E-05	5.35954E-05	5.29149E-05	3.75444E-05	1.19269E-05	1.7086E-05	1.64341E-05	1.67989E-06	1.56296E-06	1.67989E-06	1.56296E-06	1.7086E-05	1.64341E-05	1.8648E-05
3834703774545	383470	3774545	1.20303E-05	1.17216E-05	3.10699E-06	2.8943E-06	0.000112366	8.07852E-05	5.44677E-05	5.37762E-05	3.81555E-05	1.2121E-05	1.73641E-05	1.67016E-05	1.70723E-06	1.5884E-06	1.70723E-06	1.5884E-06	1.73641E-05	1.67016E-05	1.88965E-05
3834803774545	383480	3774545	1.18936E-05	1.15884E-05	3.07168E-06	2.8614E-06	0.000114406	8.2252E-05	5.54566E-05	5.47525E-05	3.88482E-05	1.23411E-05	1.76794E-05	1.70048E-05	1.73823E-06	1.61724E-06	1.73823E-06	1.61724E-06	1.76794E-05	1.70048E-05	1.91832E-05
3834903774545	383490	3774545	1.1785E-05	1.14826E-05	3.04364E-06	2.83528E-06	0.000116732	8.39236E-05	5.65837E-05	5.58653E-05	3.96378E-05	1.25919E-05	1.80387E-05	1.73504E-05	1.77356E-06	1.65011E-06	1.77356E-06	1.65011E-06	1.80387E-05	1.73504E-05	1.95171E-05
3835003774545	383500	3774545	1.1731E-05	1.143E-05	3.02969E-06	2.82229E-06	0.0001196	8.5986E-05	5.79742E-05	5.72382E-05	4.06119E-05	1.29013E-05	1.8482E-05	1.77768E-05	1.81714E-06	1.69066E-06	1.81714E-06	1.69066E-06	1.8482E-05	1.77768E-05	1.99399E-05
3835103774545	383510	3774545	1.16848E-05	1.1385E-05	3.01777E-06	2.81119E-06	0.000122638	8.81701E-05	5.94468E-05	5.8692E-05	4.16434E-05	1.3229E-05	1.89514E-05	1.82283E-05	1.8633E-06	1.7336E-06	1.8633E-06	1.7336E-06	1.89514E-05	1.82283E-05	2.03881E-05
3835203774545	383520	3774545	1.16618E-05	1.13626E-05	3.01181E-06	2.80564E-06	0.000125997	9.05848E-05	6.10748E-05	6.02994E-05	4.27839E-05	1.35913E-05	1.94704E-05	1.87275E-05	1.91433E-06	1.78108E-06	1.91433E-06	1.78108E-06	1.94704E-05	1.87275E-05	2.08871E-05
3835303774545	383530	3774545	1.16545E-05	1.13554E-05	3.00993E-06	2.80388E-06	0.000129631	9.3198E-05	6.28367E-05	6.20389E-05	4.40181E-05	1.39834E-05	2.00321E-05	1.92678E-05	1.96955E-06	1.83246E-06	1.96955E-06	1.83246E-06	2.00321E-05	1.92678E-05	2.14278E-05
3835403774545	383540	3774545	1.1659E-05	1.13598E-05	3.01109E-06	2.80496E-06	0.000133525	9.59969E-05	6.47239E-05	6.39021E-05	4.53401E-05	1.44034E-05	2.06337E-05	1.98464E-05	2.0287E-06	1.88749E-06	2.0287E-06	1.88749E-06	2.06337E-05	1.98464E-05	2.20067E-05
3835503774545	383550	3774545	1.16843E-05	1.13845E-05	3.01763E-06	2.81105E-06	0.000137783	9.90585E-05	6.67881E-05	6.59401E-05	4.67861E-05	1.48627E-05	2.12918E-05	2.04794E-05	2.0934E-06	1.94769E-06	2.0934E-06	1.94769E-06	2.12918E-05	2.04794E-05	2.26436E-05
3835603774545	383560	3774545	1.17214E-05	1.14207E-05	3.02722E-06	2.81999E-06	0.000142326	0.000102325	6.89904E-05	6.81145E-05	4.83289E-05	1.53528E-05	2.19939E-05	2.11547E-05	2.16243E-06	2.01191E-06	2.16243E-06	2.01191E-06	2.19939E-05	2.11547E-05	2.3324E-05
3835703774545	383570	3774545	1.18007E-05	1.1498E-05	3.0477E-06	2.83907E-06	0.00014752	0.000106059	7.1508E-05	7.06001E-05	5.00925E-05	1.59131E-05	2.27965E-05	2.19267E-05	2.24134E-06	2.08533E-06	2.24134E-06	2.08533E-06	2.27965E-05	2.19267E-05	2.41079E-05
3835803774545	383580	3774545	1.19149E-05	1.16092E-05	3.0772E-06	2.86655E-06	0.000153338	0.000110241	7.43279E-05	7.33842E-05	5.20679E-05	1.65406E-05	2.36955E-05	2.27913E-05	2.32973E-06	2.16757E-06	2.32973E-06	2.16757E-06	2.36955E-05	2.27913E-05	2.49897E-05
3835903774545	383590	3774545	1.20427E-05	1.17337E-05	3.11018E-06	2.89727E-06	0.000159592	0.000114738	7.73594E-05	7.63772E-05	5.41915E-05	1.72152E-05	2.46619E-05	2.37209E-05	2.42475E-06	2.25597E-06	2.42475E-06	2.25597E-06	2.46619E-05	2.37209E-05	2.59351E-05
3836003774545	383600	3774545	1.22835E-05	1.19683E-05	3.17237E-06	2.95521E-06	0.000167583	0.000120483	8.1233E-05	8.02016E-05	5.6905E-05	1.80773E-05	2.58968E-05	2.49087E-05	2.54616E-06	2.36894E-06	2.54616E-06	2.36894E-06	2.58968E-05	2.49087E-05	2.71636E-05
3836103774545	383610	3774545	1.25479E-05	1.22259E-05	3.24066E-06	3.01882E-06	0.000176331	0.000126773	8.54737E-05	8.43884E-05	5.98756E-05	1.9021E-05	2.72487E-05	2.6209E-05	2.67908E-06	2.4926E-06	2.67908E-06	2.4926E-06	2.72487E-05	2.6209E-05	2.85063E-05
3836203774545	383620	3774545	1.29108E-05	1.25795E-05	3.33438E-06	3.10613E-06	0.00018695	0.000134407	9.06212E-05	8.94706E-05	6.34815E-05	2.01665E-05	2.88897E-05	2.77874E-05	2.84042E-06	2.64272E-06	2.84042E-06	2.64272E-06	2.88897E-05	2.77874E-05	3.01485E-05
3836303774545	383630	3774545	1.34014E-05	1.30575E-05	3.46109E-06	3.22416E-06	0.000200135	0.000143886	9.70124E-05	9.57807E-05	6.79587E-05	2.15887E-05	3.09272E-05	2.97471E-05	3.04075E-06	2.8291E-06	3.04075E-06	2.8291E-06	3.09272E-05	2.97471E-05	3.21971E-05
3836403774545	383640	3774545	1.39522E-05	1.35942E-05	3.60334E-06	3.35667E-06	0.000215066	0.000154621	0.00010425	0.000102926	7.30287E-05	2.31994E-05	3.32345E-05	3.19664E-05	3.2676E-06	3.04016E-06	3.2676E-06	3.04016E-06	3.32345E-05	3.19664E-05	3.45124E-05
3836503774545	383650	3774545	1.44726E-05	1.41012E-05	3.73774E-06	3.48187E-06	0.00023039	0.000165638	0.000111678	0.00011026	7.82319E-05	2.48523E-05	3.56024E-05	3.4244E-05	3.50042E-06	3.25677E-06	3.50042E-06	3.25677E-06	3.56024E-05	3.4244E-05	3.68731E-05
3836603774545	383660	3774545	1.50515E-05	1.46653E-05	3.88726E-06	3.62115E-06	0.00024761	0.000178018	0.000120025	0.000118501	8.40794E-05	2.67099E-05	3.82635E-05	3.68035E-05	3.76206E-06	3.5002E-06	3.76206E-06	3.5002E-06	3.82635E-05	3.68035E-05	3.95169E-05
3836703774545	383670	3774545	1.56991E-05	1.52963E-05	4.0545E-06	3.77695E-06	0.000266577	0.000191654	0.000129219	0.000127578	9.05198E-05	2.87558E-05	4.11945E-05	3.96227E-05	4.05023E-06	3.76831E-06	4.05023E-06	3.76831E-06	4.11945E-05	3.96227E-05	4.24383E-05
3836803774545	383680	3774545	1.63736E-05	1.59535E-05	4.22872E-06	3.93924E-06	0.00028636	0.00020588	0.00013881	0.00013748	9.72385E-05	3.08902E-05	4.42521E-05	4.25636E-05	4.35085E-06	4.04801E-06	4.35085E-06	4.04801E-06	4.42521E-05	4.25636E-05	4.5474E-05
3836903774545	383690	3774545	1.70476E-05	1.66102E-05	4.40279E-06	4.10139E-06	0.00030786	0.000221335	0.00014923	0.000147335	0.000104538	3.32091E-05	4.7574E-05	4.57588E-05	4.67746E-06	4.35189E-06	4.67746E-06	4.35189E-06	4.7574E-05	4.57588E-05	4.87456E-05
3837003774545	383700	3774545	1.78448E-05	1.7387E-05	4.60868E-06	4.29319E-06	0.00033472	0.000240646	0.0001622	0.00016019	0.000113659	3.61065E-05	5.17247E-05	4.97511E-05	5.08556E-06	4.73158E-06	5.08556E-06	4.73158E-06	5.17247E-05	4.97511E-05	5.2792E-05
3837103774545	383710	3774545	1.87675E-05	1.8286E-05	4.84697E-06	4.51517E-06	0.000366498	0.000263492	0.000177654	0.000175398	0.000124449	3.95343E-05	5.66354E-05	5.44744E-05	5.56837E-06	5.18078E-06	5.56837E-06	5.18078E-06	5.66354E-05	5.44744E-05	5.75697E-05
3837203774545	383720	3774545	1.97431E-05	1.92365E-05	5.09893E-06	4.74988E-06	0.000400262	0.000287767	0.0001902	0.000191557	0.000135914	4.31765E-05	6.1853E-05	5.94929E-05	6.08136E-06	5.65807E-06	6.08136E-06	5.65807E-06	6.1853E-05	5.94929E-05	6.26395E-05
3837303774545	383730	3774545	2.07305E-05	2.01986E-05	5.35393E-06	4.98743E-06	0.000434472	0.000312361	0.000210603	0.000207929	0.000147531	4.68667E-05	6.71394E-05	6.45777E-05	6.60113E-06	6.14165E-06	6.60113E-06	6.14165E-06	6.71394E-05	6.45777E-05	6.77782E-05
3837403774545	383740	3774545	2.18377E-05	2.12774E-05	5.63989E-06	5.2538E-06	0.000472378	0.000339614	0.000228978	0.00022607	0.000160402	5.09557E-05	7.29972E-05	7.0212E-05	7.17706E-06	6.6775E-06	7.17706E-06	6.6775E-06	7.29972E-05	7.0212E-05	7.34741E-05
3837503774545	383750	3774545	2.3049E-05	2.24576E-05	5.95272E-06	5.54522E-06	0.000513439	0.000369135	0.000248881	0.000245721	0.000174345	5.5385E-05	7.93424E-05	7.6315E-05	7.80091E-06	7.25793E-06	7.80091E-06	7.25793E-06	7.93424E-05	7.6315E-05	7.96435E-05
3837603774545	383760	3774545	2.44161E-05	2.37897E-05	6.3058E-06	5.87414E-06	0.000559266	0.000402082	0.000271095	0.000267653	0.000189906	6.03283E-05	8.6424E-05	8.31264E-05	8.49718E-06	7.90573E-06	8.49718E-06	7.90573E-06	8.6424E-05	8.31264E-05	8.65296E-05
3837703774545	383770	3774545	2.59611E-05	2.5295E-05	6.7048E-06	6.24582E-06	0.000610491	0.00043891	0.000295926	0.000292168	0.0002073	6.5854E-05	9.43399E-05	9.07403E-05	9.27547E-06	8.62985E-06	9.27547E-06	8.62985E-06	9.43399E-05	9.07403E-05	9.42305E-05
3837803774545	383780	3774545	2.76044E-05	2.68962E-05	7.12923E-06	6.64119E-06	0.000664603	0.000477813	0.000322155	0.000318065	0.000225675	7.16911E-05	0.000102702	9.87832E-05	1.00976E-05	9.39477E-06	1.00976E-05	9.39477E-06	0.000102702	9.87832E-05	0.000102369
3837903774545	383790	3774545	2.94768E-05	2.87205E-05	7.61279E-06	7.09165E-06	0.000725717	0.000521751	0.00035178	0.000347313	0.000246427	7.82835E-05	0.000112146	0.000107867	1.10262E-05	1.02587E-05	1.10262E-05	1.02587E-05	0.000112146	0.000107867	0.000111559
3838003774545	383800	3774545	3.15731E-05	3.0763E-05	8.15419E-06	7.59599E-06	0.00079362	0.000570569	0.000384694	0.00037981	0.000269484	8.56082E-05	0.000122639	0.00011796	1.20578E-05	1.12185E-05	1.20578E-05	1.12185E-05	0.000122639	0.00011796	0.000121775
3838103774545	383810	3774545	3.39045E-05	3.30346E-05	8.75632E-06	8.1569E-06	0.000868658	0.000624518	0.000421068	0.000415722	0.000294965	9.37027E-05	0.000134235	0.000129113	1.31979E-05	1.22793E-05	1.31979E-05	1.22793E-05	0.000134235	0.000129113	0.000133067
3838203774545	383820	3774545	3.65201E-05	3.55831E-05	9.43183E-06	8.78616E-06	0.000952392	0.000684718	0.000461656	0.000455795	0.000323397	0.000102735	0.000147174	0.000141559	1.44701E-05	1.34629E-05	1.44701E-05	1.34629E-05	0.000147174	0.000141559	0.000145671
3838303774545	383830	3774545	3.92949E-05	3.82867E-05	1.01485E-05	9.45373E-06	0.001040945	0.000748383	0.000504581	0.000498174	0.000353467	0.000112287	0.000160858	0.000154721	1.58156E-05	1.47147E-05	1.58156E-05	1.47147E-05	0.000160858	0.000154721	0.000159002
3838403774545	383840	3774545	4.21951E-05	4.11125E-05	1.08975E-05	1.01515E-05	0.001133293	0.000814776	0.000549345	0.00054237	0.000384825	0.000122249	0.000175129	0.000168447	1.72186E-05	1.60201E-05	1.72186E-05	1.60201E-05	0.000175129	0.000168447	0.00017291
3838503774545	383850	3774545	4.53986E-05	4.42338E-05	1.17248E-05	1.09222E-05	0.001234942	0.000887856	0.000598618	0.000591018	0.000419341	0.000133214	0.000190837	0.000183556	1.8763E-05	1.7457E-05	1.8763E-05	1.7457E-05	0.000190837	0.000183556	0.000188223
3838603774545	383860	3774545	4.91901E-05	4.7928E-05	1.2704E-05	1.18344E-05	0.001354694	0.000973951	0.000656666	0.000648328	0.000460004	0.000146132	0.000209343	0.000201355	2.05825E-05	1.91498E-05	2.05825E-05	1.91498E-05	0.000209343	0.000201355	0.000206265
3838703774545	383870	3774545	5.33584E-05	5.19894E-05	1.37806E-05	1.28372E-05	0.001485991	0.001068347	0.00072031	0.000711164	0.000504588	0.000160295	0.000229632	0.00022087	2.25773E-05	2.10058E-05	2.25773E-05	2.10058E-05	0.000229632	0.00022087	0.000226049
3838803774545	383880	3774545	5.83561E-05	5.68589E-05	1.50713E-05	1.40396E-05	0.001642848	0.001181118	0.000796344	0.000786233	0.000557851	0.000177215	0.000253871	0.000244185	2.49605E-05	2.32232E-05	2.49605E-05	2.32232E-05	0.000253871	0.000244185	0.000249685
3838903774545	383890	3774545	6.41099E-05	6.2465E-05	1.65573E-05	1.54238E-05	0.001822938	0.001310594	0.00088364	0.00087242	0.000619003	0.000196641	0.000281701	0.000270952	2.76967E-05	2.57689E-05	2.76967E-05	2.57689E-05	0.000281701	0.000270952	0.000276827
3839003774545	383900	3774545	7.06986E-05	6.88847E-05	1.82589E-05	1.7009E-05	0.002028722	0.001458541	0.00098339	0.000970904	0.00068888	0.000218839	0.000313501	0.000301539	3.08233E-05	2.86778E-05	3.08233E-05	2.86778E-05	0.000313501	0.000301539	0.000307843
3839103774545	383910	3774545	7.82483E-05	7.62407E-05	2.02087E-05	1.88253E-05	0.0022641	0.001627765	0.001097486	0.001083551	0.000768806	0.00024423	0.000349874	0.000336525	3.43995E-05	3.20051E-05	3.43995E-05	3.20051E-05	0.000349874	0.000336525	0.000343319
3829703774555	382970	3774555	4.69385E-06	4.57342E-06	1.21225E-06	1.12927E-06	4.43924E-05	3.19157E-05	2.15185E-05	2.12453E-05	1.5074E-05	4.78863E-06	6.86001E-06	6.59826E-06	6.74474E-07	6.27527E-07	6.74474E-07	6.27527E-07	6.86001E-06	6.59826E-06	8.33778E-06
3829803774555	382980	3774555	4.90877E-06	4.78282E-06	1.26776E-06	1.18097E-06	4.57732E-05	3.29085E-05	2.21878E-05	2.19061E-05	1.55429E-05	4.93759E-06	7.0734E-06	6.80351E-06	6.95454E-07	6.47047E-07	6.95454E-07	6.47047E-07	7.0734E-06	6.80351E-06	8.58274E-06
3829903774555	382990	3774555	5.16476E-06	5.03224E-06	1.33387E-06	1.24256E-06	4.74124E-05	3.4087E-05	2.29824E-05	2.26906E-05	1.60995E-05	5.11441E-06	7.32671E-06	7.04715E-06	7.20359E-07	6.70219E-07	7.20359E-07	6.70219E-07	7.32671E-06	7.04715E-06	8.87669E-06
3830003774555	383000	3774555	5.44831E-06	5.30852E-06	1.4071E-06	1.31078E-06	4.92031E-05	3.53744E-05	2.38504E-05	2.35476E-05	1.67076E-05	5.30757E-06	7.60342E-06	7.3133E-06	7.47566E-07	6.95531E-07	7.47566E-07	6.95531E-07	7.60342E-06	7.3133E-06	9.2015E-06
3830103774555	383010	3774555	5.71724E-06	5.57055E-06	1.47656E-06	1.37548E-06	5.08245E-05	3.65401E-05	2.46364E-05	2.43236E-05	1.72581E-05	5.48247E-06	7.85398E-06	7.5543E-06	7.722E-07	7.18451E-07	7.722E-07	7.18451E-07	7.85398E-06	7.5543E-06	9.49182E-06
3830203774555	383020	3774555	6.00754E-06	5.85341E-06	1.55153E-06	1.44532E-06	5.25172E-05	3.7757E-05	2.54568E-05	2.51336E-05	1.78329E-05	5.66506E-06	8.11554E-06	7.80589E-06	7.97918E-07	7.42378E-07	7.97918E-07	7.42378E-07	8.11554E-06	7.80589E-06	9.79848E-06
3830303774555	383030	3774555	6.28491E-06	6.12366E-06	1.62317E-06	1.51205E-06	5.40406E-05	3.88522E-05	2.61953E-05	2.58627E-05	1.83502E-05	5.82939E-06	8.35096E-06	8.03232E-06	8.21063E-07	7.63913E-07	8.21063E-07	7.63913E-07	8.35096E-06	8.03232E-06	1.00725E-05
3830403774555	383040	3774555	6.52289E-06	6.35553E-06	1.68463E-06	1.56931E-06	5.52522E-05	3.97233E-05	2.67826E-05	2.64425E-05	1.87616E-05	5.96008E-06	8.53819E-06	8.21241E-06	8.39472E-07	7.8104E-07	8.39472E-07	7.8104E-07	8.53819E-06	8.21241E-06	1.02848E-05
3830503774555	383050	3774555	6.77213E-06	6.59838E-06	1.749E-06	1.62927E-06	5.65083E-05	4.06264E-05	2.73915E-05	2.70437E-05	1.91882E-05	6.09558E-06	8.7323E-06	8.39911E-06	8.58557E-07	7.98797E-07	8.58557E-07	7.98797E-07	8.7323E-06	8.39911E-06	1.05025E-05
3830603774555	383060	3774555	7.06638E-06	6.88507E-06	1

			MSite Grubbing / Prep	MMass Grading / Excavation	MMass Grading / Excavation	MDrainage / Utilities Trenching	MFoundations / Concrete Pads	MBuilding / Structure Construction	MAsphalt Paving	MLandscaping or Other Finishing	MWaterside Construction (Piles)	RSSWDemolition	RSSWPlacing Base	RSSWForm/Plac e Rebar and Pour	Child Risk				
Unique Identifier	X (UTM)	Y (UTM)	2027	2027	2028	2028	2028	2028	2028	2028	2028	2029	2029	2029	3rd Trimester	0<2	2<16	Total	per million
3832503774545	383250	3774545	4.64619E-05	5.46354E-05	5.39079E-05	1.1459E-05	1.49023E-05	1.09689E-05	1.129E-06	1.32269E-05	1.129E-06	4.05974E-05	5.89077E-05	3.49193E-05	3.45053E-09	4.3244E-08	6.6636E-09	5.33584E-08	0.05335838
3832603774545	383260	3774545	4.71749E-05	5.54738E-05	5.47352E-05	1.16348E-05	1.5131E-05	1.11372E-05	1.14632E-06	1.34299E-05	1.14632E-06	4.15581E-05	6.03017E-05	3.57456E-05	3.44545E-09	4.3271E-08	6.7259E-09	5.34426E-08	0.05344256
3832703774545	383270	3774545	4.79213E-05	5.63515E-05	5.56012E-05	1.18189E-05	1.53704E-05	1.13135E-05	1.16446E-06	1.36424E-05	1.16446E-06	4.25688E-05	6.17682E-05	3.66149E-05	3.43705E-09	4.3265E-08	6.7869E-09	5.34886E-08	0.05348858
3832803774545	383280	3774545	4.869E-05	5.72555E-05	5.64931E-05	1.20085E-05	1.5617E-05	1.14949E-05	1.18314E-06	1.38612E-05	1.18314E-06	4.36137E-05	6.32845E-05	3.75137E-05	3.42496E-09	4.322E-08	6.8447E-09	5.349E-08	0.05348997
3832903774545	383290	3774545	4.94364E-05	5.81332E-05	5.73591E-05	1.21926E-05	1.58564E-05	1.16712E-05	1.20128E-06	1.40737E-05	1.20128E-06	4.46524E-05	6.47917E-05	3.84072E-05	3.40476E-09	4.3085E-08	6.8913E-09	5.33809E-08	0.05338086
3833003774545	383300	3774545	5.01884E-05	5.90175E-05	5.82317E-05	1.23781E-05	1.60976E-05	1.18487E-05	1.21955E-06	1.42878E-05	1.21955E-06	4.57068E-05	6.63215E-05	3.9314E-05	3.38227E-09	4.2925E-08	6.9337E-09	5.32411E-08	0.05324111
3833103774545	383310	3774545	5.0907E-05	5.98625E-05	5.90654E-05	1.25553E-05	1.6328E-05	1.20183E-05	1.23701E-06	1.44923E-05	1.23701E-06	4.67361E-05	6.78151E-05	4.01994E-05	3.35419E-09	4.27E-08	6.9644E-09	5.30185E-08	0.05301848
3833203774545	383320	3774545	5.13916E-05	6.04323E-05	5.96277E-05	1.26748E-05	1.64835E-05	1.21327E-05	1.24879E-06	1.46303E-05	1.24879E-06	4.75939E-05	6.90598E-05	4.09373E-05	3.30312E-09	4.2197E-08	6.9542E-09	5.24539E-08	0.05245391
3833303774545	383330	3774545	5.18428E-05	6.09629E-05	6.01512E-05	1.27861E-05	1.66282E-05	1.22393E-05	1.25975E-06	1.47588E-05	1.25975E-06	4.83987E-05	7.02276E-05	4.16295E-05	3.24777E-09	4.1642E-08	6.9346E-09	5.18245E-08	0.0518245
3833403774545	383340	3774545	5.21158E-05	6.12839E-05	6.04679E-05	1.28534E-05	1.67157E-05	1.23037E-05	1.26638E-06	1.48365E-05	1.26638E-06	4.92284E-05	7.14315E-05	4.23431E-05	3.18171E-09	4.0941E-08	6.8883E-09	5.10106E-08	0.05101058
3833503774545	383350	3774545	5.23998E-05	6.16179E-05	6.07975E-05	1.29235E-05	1.68069E-05	1.23708E-05	1.27328E-06	1.49173E-05	1.27328E-06	5.00737E-05	7.26581E-05	4.30702E-05	3.12931E-09	4.0392E-08	6.8578E-09	5.03794E-08	0.05037945
3833603774545	383360	3774545	5.26672E-05	6.19323E-05	6.11077E-05	1.29894E-05	1.68926E-05	1.24339E-05	1.27978E-06	1.49934E-05	1.27978E-06	5.09409E-05	7.39164E-05	4.38161E-05	3.08064E-09	3.9887E-08	6.8282E-09	4.97958E-08	0.04979577
3833703774545	383370	3774545	5.30516E-05	6.23843E-05	6.15536E-05	1.30842E-05	1.70159E-05	1.25246E-05	1.28912E-06	1.51029E-05	1.28912E-06	5.18361E-05	7.52154E-05	4.45861E-05	3.03776E-09	3.9457E-08	6.8113E-09	4.93057E-08	0.04930568
3833803774545	383380	3774545	5.34749E-05	6.28821E-05	6.20448E-05	1.31886E-05	1.71517E-05	1.26246E-05	1.29941E-06	1.52234E-05	1.29941E-06	5.27688E-05	7.65687E-05	4.53884E-05	2.99849E-09	3.9071E-08	6.8E-09	4.88695E-08	0.04886951
3833903774545	383390	3774545	5.3837E-05	6.33079E-05	6.24649E-05	1.32779E-05	1.72678E-05	1.271E-05	1.30821E-06	1.53265E-05	1.30821E-06	5.36547E-05	7.78541E-05	4.61503E-05	2.95677E-09	3.865E-08	6.7812E-09	4.83882E-08	0.04838823
3834003774545	383400	3774545	5.41211E-05	6.36419E-05	6.27945E-05	1.3348E-05	1.73589E-05	1.27771E-05	1.31511E-06	1.54073E-05	1.31511E-06	5.44906E-05	7.90671E-05	4.68694E-05	2.91228E-09	3.8189E-08	6.7538E-09	4.78554E-08	0.04785542
3834103774545	383410	3774545	5.44274E-05	6.40022E-05	6.315E-05	1.34235E-05	1.74572E-05	1.28494E-05	1.32255E-06	1.54946E-05	1.32255E-06	5.53734E-05	8.0348E-05	4.76287E-05	2.87081E-09	3.7763E-08	6.7311E-09	4.73654E-08	0.04736536
3834203774545	383420	3774545	5.51738E-05	6.48799E-05	6.4016E-05	1.36076E-05	1.76966E-05	1.30257E-05	1.34069E-06	1.5707E-05	1.34069E-06	5.67053E-05	8.22807E-05	4.87743E-05	2.85483E-09	3.7668E-08	6.7665E-09	4.72897E-08	0.04728974
3834303774545	383430	3774545	5.5976E-05	6.58232E-05	6.49467E-05	1.38055E-05	1.79539E-05	1.3215E-05	1.36018E-06	1.59354E-05	1.36018E-06	5.81277E-05	8.43446E-05	4.99978E-05	2.84231E-09	3.7617E-08	6.8097E-09	4.72689E-08	0.04726888
3834403774545	383440	3774545	5.65776E-05	6.65306E-05	6.56447E-05	1.39538E-05	1.81468E-05	1.33571E-05	1.3748E-06	1.61067E-05	1.3748E-06	5.93785E-05	8.61596E-05	5.10736E-05	2.82002E-09	3.7434E-08	6.8278E-09	4.70823E-08	0.04708228
3834503774545	383450	3774545	5.68784E-05	6.68843E-05	6.59937E-05	1.4028E-05	1.82433E-05	1.34281E-05	1.38211E-06	1.61923E-05	1.38211E-06	6.0358E-05	8.75808E-05	5.19161E-05	2.78357E-09	3.7061E-08	6.8097E-09	4.6654E-08	0.04665403
3834603774545	383460	3774545	5.7246E-05	6.73166E-05	6.64203E-05	1.41187E-05	1.83612E-05	1.35149E-05	1.39104E-06	1.6297E-05	1.39104E-06	6.14373E-05	8.91468E-05	5.28444E-05	2.75214E-09	3.6749E-08	6.802E-09	4.63031E-08	0.04630314
3834703774545	383470	3774545	5.80091E-05	6.8214E-05	6.73057E-05	1.43069E-05	1.8606E-05	1.3695E-05	1.40959E-06	1.65142E-05	1.40959E-06	6.29345E-05	9.13194E-05	5.41323E-05	2.74032E-09	3.6698E-08	6.8428E-09	4.62812E-08	0.04628119
3834803774545	383480	3774545	5.88892E-05	6.92489E-05	6.83269E-05	1.4524E-05	1.88883E-05	1.39028E-05	1.43097E-06	1.67648E-05	1.43097E-06	6.45877E-05	9.37182E-05	5.55543E-05	2.73461E-09	3.6728E-08	6.8984E-09	4.63605E-08	0.04636055
3834903774545	383490	3774545	5.99142E-05	7.04542E-05	6.95161E-05	1.47767E-05	1.9217E-05	1.41448E-05	1.45588E-06	1.70565E-05	1.45588E-06	6.64281E-05	9.63886E-05	5.71372E-05	2.73547E-09	3.6845E-08	6.9709E-09	4.6551E-08	0.04655104
3835003774545	383500	3774545	6.12121E-05	7.19804E-05	7.10219E-05	1.50968E-05	1.96333E-05	1.44512E-05	1.48742E-06	1.7426E-05	1.48742E-06	6.85867E-05	9.95207E-05	5.89939E-05	2.74855E-09	3.7127E-08	7.0751E-09	4.69511E-08	0.04695108
3835103774545	383510	3774545	6.25879E-05	7.35983E-05	7.26183E-05	1.54362E-05	2.00746E-05	1.4776E-05	1.52085E-06	1.78177E-05	1.52085E-06	7.08731E-05	0.000102838	6.09605E-05	2.76485E-09	3.7453E-08	7.1882E-09	4.74062E-08	0.04740621
3835203774545	383520	3774545	6.41198E-05	7.53996E-05	7.43956E-05	1.5814E-05	2.05659E-05	1.51376E-05	1.55807E-06	1.82538E-05	1.55807E-06	7.33747E-05	0.000106468	6.31123E-05	2.78736E-09	3.7864E-08	7.3186E-09	4.79698E-08	0.04796984
3835303774545	383530	3774545	6.57797E-05	7.73515E-05	7.63216E-05	1.62234E-05	2.10983E-05	1.55295E-05	1.59841E-06	1.87263E-05	1.59841E-06	7.60667E-05	0.000110374	6.54277E-05	2.81503E-09	3.8346E-08	7.4633E-09	4.86245E-08	0.04862449
3835403774545	383540	3774545	6.75566E-05	7.94411E-05	7.83833E-05	1.66616E-05	2.16683E-05	1.5949E-05	1.64159E-06	1.92322E-05	1.64159E-06	7.89458E-05	0.000114552	6.79041E-05	2.84697E-09	3.8888E-08	7.6206E-09	4.93552E-08	0.04935524
3835503774545	383550	3774545	6.95118E-05	8.17402E-05	8.06518E-05	1.71438E-05	2.22954E-05	1.64106E-05	1.68909E-06	1.97888E-05	1.68909E-06	8.20775E-05	0.000119096	7.05978E-05	2.88549E-09	3.9521E-08	7.7971E-09	5.02032E-08	0.05020321
3835603774545	383560	3774545	7.16007E-05	8.41965E-05	8.30754E-05	1.7659E-05	2.29654E-05	1.69038E-05	1.73985E-06	2.03835E-05	1.73985E-06	8.54214E-05	0.000123948	7.3474E-05	2.92846E-09	4.0217E-08	7.9873E-09	5.11326E-08	0.0511326
3835703774545	383570	3774545	7.4007E-05	8.70262E-05	8.58675E-05	1.82525E-05	2.37372E-05	1.74719E-05	1.79833E-06	2.10685E-05	1.79833E-06	8.91864E-05	0.000129411	7.67124E-05	2.98317E-09	4.1077E-08	8.2117E-09	5.22722E-08	0.05227224
3835803774545	383580	3774545	7.67142E-05	9.02096E-05	8.90085E-05	1.89202E-05	2.46055E-05	1.8111E-05	1.86411E-06	2.18392E-05	1.86411E-06	9.33755E-05	0.00013549	8.03157E-05	3.04839E-09	4.2086E-08	8.4678E-09	5.36025E-08	0.05360252
3835903774545	383590	3774545	7.96163E-05	9.36223E-05	9.23757E-05	1.96359E-05	2.55363E-05	1.87961E-05	1.93463E-06	2.26654E-05	1.93463E-06	9.78767E-05	0.000142021	8.41873E-05	3.11963E-09	4.3183E-08	8.744E-09	5.50465E-08	0.05504649
3836003774545	383600	3774545	8.33874E-05	9.80568E-05	9.67511E-05	2.0566E-05	2.67459E-05	1.96864E-05	2.02626E-06	2.3739E-05	2.02626E-06	0.000103463	0.000150127	8.89925E-05	3.22141E-09	4.4712E-08	9.1114E-09	5.70444E-08	0.05704435
3836103774545	383610	3774545	8.75095E-05	0.000102904	0.000101534	2.15826E-05	2.8068E-05	2.06596E-05	2.12643E-06	2.49124E-05	2.12643E-06	0.000109577	0.000158999	9.42512E-05	3.3336E-09	4.6394E-08	9.5138E-09	5.92411E-08	0.05924107
3836203774545	383620	3774545	9.25506E-05	0.000108832	0.000107383	2.28259E-05	2.96849E-05	2.18497E-05	2.24892E-06	2.63476E-05	2.24892E-06	0.00011691	0.00016964	0.000100559	3.47601E-09	4.851E-08	1.001E-08	6.19963E-08	0.06199628
3836303774545	383630	3774545	9.88395E-05	0.000116227	0.00011468	2.43769E-05	3.1702E-05	2.33344E-05	2.40174E-06	2.81379E-05	2.40174E-06	0.000125919	0.000182711	0.000108307	3.65913E-09	5.1212E-08	1.0635E-08	6.55065E-08	0.06550653
3836403774545	383640	3774545	0.000105947	0.000124585	0.000122926	2.61299E-05	3.39818E-05	2.50124E-05	2.57445E-06	3.01613E-05	2.57445E-06	0.000136184	0.000197607	0.000117137	3.86669E-09	5.4271E-08	1.1342E-08	6.94799E-08	0.06947993
3836503774545	383650	3774545	0.000113194	0.000133107	0.000131335	2.79173E-05	3.63062E-05	2.67233E-05	2.75055E-06	3.22244E-05	2.75055E-06	0.000146902	0.000213158	0.000126356	4.07475E-09	5.7347E-08	1.2059E-08	7.34811E-08	0.07348111
3836603774545	383660	3774545	0.00012131	0.000142651	0.000140751	2.99189E-05	3.89093E-05	2.86394E-05	2.94776E-06	3.45349E-05	2.94776E-06	0.000158874	0.00023053	0.000136653	4.30883E-09	6.0803E-08	1.2864E-08	7.79756E-08	0.07797557
3836703774545	383670	3774545	0.000130278	0.000153197	0.000151157	3.21307E-05	4.17858E-05	3.07566E-05	3.16568E-06	3.7088E-05	3.16568E-06	0.000172078	0.000249689	0.000148011	4.57074E-09	6.4666E-08	1.3755E-08	8.29914E-08	0.08299136
3836803774545	383680	3774545	0.000139597	0.000164155	0.000161969	3.44291E-05	4.47748E-05	3.29567E-05	3.39213E-06	3.9741E-05	3.39213E-06	0.000186296	0.000270319	0.00016024	4.84093E-09	6.8639E-08	1.4682E-08	8.81621E-08	0.08816212
3836903774545	383690	3774545	0.000149641	0.000175965	0.000173622	3.69061E-05	4.79961E-05	3.53278E-05	3.63618E-06	4.26001E-05	3.63618E-06	0.000202051	0.000293181	0.000173791	5.12484E-09	7.2837E-08	1.5675E-08	9.36369E-08	0.09363693
3837003774545	383700	3774545	0.000162062	0.000190572	0.000188035	3.99697E-05	5.19803E-05	3.82603E-05	3.93802E-06	4.61364E-05	3.93802E-06	0.000221855	0.000321917	0.000190826	5.47419E-09	7.8008E-08	1.6904E-08	1.00386E-07	0.10038612
3837103774545	383710	3774545	0.000176729	0.000207819	0.000205052	4.3587E-05	5.66845E-05	4.17229E-05	4.29441E-06	5.03117E-05	4.29441E-06	0.0002454	0.00035608	0.000211077	5.88727E-09	8.4117E-08	1.8355E-08	1.08359E-07	0.10835922
3837203774545	383720	3774545	0.000192292	0.00022612	0.000223109	4.74254E-05	6.16764E-05	4.53972E-05	4.67259E-06	5.47423E-05	4.67259E-06	0.000270432	0.000392403	0.000232608	6.32616E-09	9.0605E-08	1.9897E-08	1.16827E-07	0.11682747
3837303774545	383730	3774545	0.000208068	0.00024467	0.000241413	5.13161E-05	6.67361E-05	4.91214E-05	5.05591E-06	5.92332E-05	5.05591E-06	0.000295798	0.000429209	0.000254426	6.77108E-09	9.7181E-08	2.1458E-08	1.25411E-07	0.12541076
3837403774545	383740	3774545	0.000225553	0.000265232	0.0002617	5.56285E-05	7.23443E-05	5.32494E-05	5.48079E-06	6.4211E-05	5.48079E-06	0.000323906	0.000469994	0.000278603	7.26572E-09	1.0449E-07	2.3191E-08	1.34944E-07	0.13494386
3837503774545	383750	3774545	0.000244492	0.000287502	0.000283674	6.02994E-05	7.84189E-05	5.77206E-05	5.941E-06	6.96026E-05	5.941E-06	0.000354353	0.000514174	0.000304792	7.80284E-09	1.1241E-07	2.507E-08	1.45288E-07	0.1452876
3837603774545	383760	3774545	0.000265631	0.00031236	0.000308201	6.5513E-05	8.51992E-05	6.27112E-05	6.45467E-06	7.56206E-05	6.45467E-06	0.000388328	0.000563472	0.000334015	8.40412E-09	1.2128E-07	2.7169E-08	1.56856E-07	0.15685592
3837703774545	383770	3774545	0.000289271	0.000340159	0.00033563	7.13435E-05	9.27816E-05	6.82923E-05	7.02912E-06	8.23506E-05	7.02912E-06	0.000426305	0.000618578	0.000366681	9.07829E-09	1.3122E-07	2.9518E-08	1.69815E-07	0.1698152
3837803774545	383780	3774545	0.000314254	0.000369537	0.000364617	7.75051E-05	0.000100795	7.41904E-05	7.63619E-06	8.94628E-05	7.63619E-06	0.00046641	0.000676771	0.000401176	9.79191E-09	1.4173E-07	3.2002E-08	1.83526E-07	0.18352625
3837903774545	383790	3774545	0.000342468	0.000402714	0.000397352	8.44634E-05	0.000109844	8.08512E-05	8.32176E-06	9.74947E-05	8.32176E-06	0.000511689	0.000742472	0.000440122	1.05996E-08	1.5363E-07	3.4809E-08	1.99034E-07	0.19903399
3838003774545	383800	3774545	0.000373829	0.000439592	0.000433739	9.2198E-05	0.000119903	8.82549E-05	9.08381E-06	0.000106423	9.08381E-06	0.000561994	0.000815465	0.000483391	1.14992E-08	1.6686E-07	3.7931E-08	2.16294E-07	0.21629408
3838103774545	383810	3774545	0.000408493	0.000480354	0.000473958	0.000100747	0.000131021	9.64386E-05	9.92612E-06	0.000116291	9.92612E-06	0.000617573	0.000896112	0.000531197	1.24949E-08	1.8151E-07	4.1384E-08	2.35391E-07	0.23539101
3838203774545	383820	3774545	0.000447184	0.000525852	0.00051885	0.00011029	0.000143431	0.000105573	1.08663E-05	0.000127306	1.08663E-05	0.000679594	0.000986105	0.000584543	1.36079E-08	1.9788E-07	4.5239E-08	2.56726E-07	0.25672557
3838303774545	383830	3774545	0.000488109	0.000573976	0.000566334	0.000120383	0.000156557	0.000115235	1.18608E-05	0.000138956	1.18608E-05	0.000745173	0.001081263	0.000640951	1.4786E-08	2.152E-07	4.9318E-08	2.79303E-07	0.27930309
3838403774545	383840	3774545	0.000530805	0.000624184	0.000615872	0.000130913	0.000170252	0.000125315	1.28982E-05	0.000151111	1.28982E-05	0.000813573	0.001180512	0.000699783	1.60157E-08	2.3328E-07	5.3573E-08	3.02863E-07	0.30286347
3838503774545	383850	3774545	0.000577813	0.000679461	0.000670414	0.000142507	0.000185329	0.000136412	1.40405E-05	0.000164493	1.40405E-05	0.000888869	0.001289768	0.000764548	1.73707E-08	2.5319E-07	5.8259E-08	3.28817E-07	0.32881717
3838603774545	383860	3774545	0.000633199	0.00074459	0.000734675	0.000156167	0.000203094	0.000149488	1.53863E-05	0.000180261	1.53863E-05	0.000977578	0.001418487	0.00084085	1.89693E-08	2.7667E-07	6.3783E-08	3.59423E-07	0.35942256
3838703774545	383870	3774545	0.000693932	0.000816007	0.000805141	0.000171146	0.000222573	0.000163826	1.68621E-05	0.00019755	1.68621E-05	0.001074834	0.001559607	0.000924504	2.07232E-08	3.0243E-07	6.9841E-08	3.92996E-07	0.39299621
3838803774545	383880	3774545	0.00076649	0.00090133	0.000889329	0.000189041	0.000245846	0.000180956	1.86253E-05	0.000218207	1.86253E-05	0.001191012	0.001728183	0.001024432	2.28208E-08	3.3323E-07	7.7081E-08	4.43134E-07	0.43313437
3838903774545	383890	3774545	0.000849811	0.000999308	0.000986002	0.00020959	0.000272571	0.000200627	2.06499E-05	0.000241927	2.06499E-05	0.001324398	0.00192173	0.001139163	2.52307E-08	3.6862E-07	8.5396E-08	4.79242E-07	0.47924228
3839003774545	383900	3774545	0.000945024	0.001111271	0.001096474	0.000233073	0.000303109	0.000223105	2.29635E-05	0.000269032	2.29635E-05	0.001476793	0.002142859	0.001270243	2.79861E-08	4.0906E-07	9.49E-08	5.31951E-07	0.53195083
3839103774545	383910	3774545	0.001053929	0.001239334	0.001222832	0.000259932	0.00033804	0.000248816	2.56098E-05	0.000300035	2.56098E-05	0.001651089	0.002395766	0.001420162	3.11392E-08	4.5535E-07	1.0577E-07	5.92259E-07	0.59225875
3829703774555	382970	3774555	2.59555E-05	3.00983E-05	2.96975E-05	6.31267E-06	8.20958E-06	6.0427E-06	6.21956E-07	7.28661E-06	6.21956E-07	1.90681E-05	2.76683E-05	1.64012E-05	1.42342E-09	1.86E-08	3.1479E-09	2.31712E-08	0.02317121
3829803774555	382980	3774555	2.63475E-05	3.09825E-05	3.057E-05	6.49814E-06	8.45077E-06	6.22023E-06	6.40229E-07	7.50069E-06	6.40229E-07	1.97107E-05	2.86007E-05	1.69539E-05	1.48521E-09	1.9367E-08	3.2611E-09	2.41133E-08	0.02411334
3829903774555	382990	3774555	2.72499E-05	3.20437E-05	3.1617E-05	6.7207E-06	8.74021E-06	6.43327E-06	6.62157E-07	7.75758E-06	6.62157E-07	2.04562E-05	2.96824E-05	1.75951E-05	1.55919E-09	2.0285E-08	3.3965E-09	2.52405E-08	0.02524054
3830003774555	383000	3774555	2.8247E-05	3.32162E-05	3.27739E-05	6.96661E-06	9.06002E-06	6.66867E-06	6.86385E-07	8.04144E-06	6.86385E-07	2.12516E-05	3.08366E-05	1.82793E-05	1.6419E-09	2.1309E-08	3.5465E-09	2.64974E-08	0.02649743
3830103774555	383010	3774555	2.91383E-05	3.42642E-05	3.3808E-05	7.18642E-06	9.34588E-06	6.87908E-06	7.08042E-07	8.29516E-06	7.08042E-07	2.19722E-05	3.18821E-05	1.88991E-05	1.72032E-09	2.2275E-08	3.6851E-09	2.76802E-08	0.02768017
3830203774555	383020	3774555	3.00796E-05	3.53712E-05	3.49002E-05	7.41859E-06	9.64782E-06	7.10132E-06	7.30917E-07	8.56315E-06	7.30917E-07	2.27239E-05	3.29729E-05	1.95457E-05	1.80479E-09	2.3312E-08	3.8326E-09	2.89492E-08	0.02894919
3830303774555	383030	3774555	3.09208E-05	3.63603E-05	3.58761E-05	7.62604E-06	9.9176E-06	7.29989E-06	7.51356E-07	8.80261E-06	7.51356E-07	2.34289E-05	3.39958E-05	2.0152E-05	1.88507E-09	2.4291E-08	3.9688E-09	3.01452E-08	0.03014522
3830403774555	383040	3774555	3.15725E-05	3.71266E-05	3.66323E-05	7.78677E-06	1.01266E-05	7.45376E-06	7.67192E-07	8.98814E-06	7.67192E-07	2.40309E-05	3.48694E-05	2.06699E-05	1.95258E-09	2.5107E-08	4.0795E-09	3.11395E-08	0.03113954
3830503774555	383050	3774555	3.22409E-05	3.79127E-05	3.74079E-05	7.95163E-06	1.0341E-05	7.61156E-06	7.83435E-07	9.17843E-06	7.83435E-07	2.46548E-05	3.57746E-05	2.12065E-05	2.02323E-09	2.596E-08	4.1945E-09	3.21774E-08	0.03217744
3830603774555	383060	3774555	3.30542E-05	3.8869E-05	3.83515E-05	8.15221E-06	1.06019E-05	7.80356E-06	8.03196E-07	9.40995E-06	8.03196E-07	2.53878E-05	3.68382E-05	2.1837E-05	2.10732E-09	2.6977E-08	4.3325E-09	3.34163E-08	0.03341634

Unique Identifier	X (UTM)	Y (UTM)	EGIODemolition 2025	EGIOSite Grubbing / Prep 2025	EGIOMass Grading / Excavation 2025	EGIOMass Grading / Excavation 2026	EGIODrainage / Utilities Trenching 2026	EGIODrainage / Utilities Trenching 2027	EGIOFoundations / Concrete Pads 2026	EGIOFoundations / Concrete Pads 2027	EGIOBuilding / Structure Construction 2026	EGIOBuilding / Structure Construction 2027	EGIOAsphalt Paving 2027	EGIOArchitectural Coating 2027	EGIOLandscaping or Other Finishing 2027	EGIOWaterside Construction (Piles) 2027	HIWaterside Construction (Landscaping) 2025	HIWaterside Construction (Landscaping) 2026	KMDemolition 2025	KMSite Grubbing / Prep 2025	KMMass Grading / Excavation 2025
3830703774555	383070	3774555	0.000152802	5.9931E-05	1.98473E-05	1.94384E-05	4.5137E-05	4.50673E-05	5.93041E-05	5.92658E-05	6.35221E-05	6.19995E-05	2.47187E-06	2.47187E-06	6.69432E-05	2.47187E-06	1.31223E-05	1.27113E-05	1.41215E-05	6.12885E-05	4.65858E-05
3830803774555	383080	3774555	0.000160868	6.3095E-05	2.0895E-05	2.04645E-05	4.75196E-05	4.74462E-05	6.24345E-05	6.23942E-05	6.68751E-05	6.52722E-05	2.60235E-06	2.60235E-06	7.04769E-05	2.60235E-06	1.34775E-05	1.30554E-05	1.45153E-05	6.29975E-05	4.78848E-05
3830903774555	383090	3774555	0.00016914	6.6339E-05	2.19695E-05	2.15169E-05	4.99632E-05	4.98861E-05	6.56451E-05	6.56028E-05	7.03141E-05	6.86287E-05	2.73618E-06	2.73618E-06	7.41011E-05	2.73618E-06	1.38345E-05	1.34012E-05	1.48797E-05	6.45788E-05	4.90868E-05
3831003774555	383100	3774555	0.00017779	6.9732E-05	2.3093E-05	2.26172E-05	5.25183E-05	5.24372E-05	6.90021E-05	6.89576E-05	7.39099E-05	7.21383E-05	2.8761E-06	2.8761E-06	7.78905E-05	2.8761E-06	1.41431E-05	1.37001E-05	1.51761E-05	6.58655E-05	5.00648E-05
3831103774555	383110	3774555	0.000185335	7.2691E-05	2.4073E-05	2.3577E-05	5.4747E-05	5.46625E-05	7.19304E-05	7.1884E-05	7.70464E-05	7.51997E-05	2.99816E-06	2.99816E-06	8.1196E-05	2.99816E-06	1.44086E-05	1.39573E-05	1.54568E-05	6.70834E-05	5.09906E-05
3831203774555	383120	3774555	0.000192655	7.5562E-05	2.50238E-05	2.45083E-05	5.69094E-05	5.68216E-05	7.47715E-05	7.47233E-05	8.00896E-05	7.81699E-05	3.11658E-06	3.11658E-06	8.44031E-05	3.11658E-06	1.46274E-05	1.41693E-05	1.57147E-05	6.82031E-05	5.18416E-05
3831303774555	383130	3774555	0.000199886	7.8398E-05	2.5963E-05	2.54281E-05	5.90453E-05	5.89541E-05	7.75777E-05	7.75277E-05	8.30954E-05	8.11037E-05	3.23354E-06	3.23354E-06	8.75708E-05	3.23354E-06	1.48266E-05	1.43622E-05	1.59682E-05	6.93032E-05	5.26778E-05
3831403774555	383140	3774555	0.000206191	8.0871E-05	2.6782E-05	2.62302E-05	6.09078E-05	6.08138E-05	8.00249E-05	7.99733E-05	8.57167E-05	8.36621E-05	3.33555E-06	3.33555E-06	9.03332E-05	3.33555E-06	1.49934E-05	1.45238E-05	1.62036E-05	7.03246E-05	5.34542E-05
3831503774555	383150	3774555	0.000212263	8.3252E-05	2.75707E-05	2.70026E-05	6.27014E-05	6.26047E-05	8.23815E-05	8.23283E-05	8.82408E-05	8.61258E-05	3.43377E-06	3.43377E-06	9.29933E-05	3.43377E-06	1.51566E-05	1.46819E-05	1.64457E-05	7.13756E-05	5.42531E-05
3831603774555	383160	3774555	0.000217823	8.5433E-05	2.82928E-05	2.77099E-05	6.43438E-05	6.42445E-05	8.45393E-05	8.44848E-05	9.05522E-05	8.83817E-05	3.52371E-06	3.52371E-06	9.54291E-05	3.52371E-06	1.53163E-05	1.48365E-05	1.66901E-05	7.24364E-05	5.50594E-05
3831703774555	383170	3774555	0.000222754	8.7367E-05	2.89333E-05	2.83372E-05	6.58004E-05	6.56989E-05	8.64531E-05	8.63973E-05	9.26021E-05	9.03825E-05	3.60348E-06	3.60348E-06	9.75894E-05	3.60348E-06	1.54724E-05	1.49877E-05	1.69391E-05	7.35168E-05	5.58806E-05
3831903774555	383190	3774555	0.000230775	9.0513E-05	2.99752E-05	2.93576E-05	6.81698E-05	6.80646E-05	8.95661E-05	8.95083E-05	9.59365E-05	9.3637E-05	3.73324E-06	3.73324E-06	0.000101103	3.73324E-06	1.57594E-05	1.52658E-05	1.74302E-05	7.56481E-05	5.75006E-05
3832003774555	383200	3774555	0.000233694	9.1658E-05	3.03543E-05	2.97289E-05	6.90321E-05	6.89255E-05	9.06991E-05	9.06406E-05	9.71501E-05	9.48214E-05	3.78046E-06	3.78046E-06	0.000102382	3.78046E-06	1.58885E-05	1.53909E-05	1.76723E-05	7.6699E-05	5.82995E-05
3832103774555	383210	3774555	0.000235598	9.2405E-05	3.06017E-05	2.99712E-05	6.95945E-05	6.94872E-05	9.14381E-05	9.13791E-05	9.79417E-05	9.5594E-05	3.81126E-06	3.81126E-06	0.000103217	3.81126E-06	1.60105E-05	1.5509E-05	1.79145E-05	7.775E-05	5.90983E-05
3832203774555	383220	3774555	0.000236308	9.2683E-05	3.06938E-05	3.00614E-05	6.98042E-05	6.96964E-05	9.17135E-05	9.16543E-05	9.82366E-05	9.5882E-05	3.82274E-06	3.82274E-06	0.000103527	3.82274E-06	1.612E-05	1.5615E-05	1.81521E-05	7.87813E-05	5.98822E-05
3832303774555	383230	3774555	0.000236092	9.2599E-05	3.06658E-05	3.0034E-05	6.97405E-05	6.96329E-05	9.16299E-05	9.15707E-05	9.8147E-05	9.57945E-05	3.81926E-06	3.81926E-06	0.000103433	3.81926E-06	1.62258E-05	1.57176E-05	1.83897E-05	7.98126E-05	6.06661E-05
3832403774555	383240	3774555	0.000235769	9.2472E-05	3.06238E-05	2.99929E-05	6.9645E-05	6.95375E-05	9.15044E-05	9.14453E-05	9.80126E-05	9.56633E-05	3.81403E-06	3.81403E-06	0.000103291	3.81403E-06	1.63532E-05	1.58409E-05	1.86545E-05	8.09617E-05	6.15396E-05
3832503774555	383250	3774555	0.000234987	9.2165E-05	3.05223E-05	2.98935E-05	6.94141E-05	6.9307E-05	9.12011E-05	9.11422E-05	9.76877E-05	9.53462E-05	3.80138E-06	3.80138E-06	0.000102949	3.80138E-06	1.64859E-05	1.59695E-05	1.89283E-05	8.21502E-05	6.24429E-05
3832603774555	383260	3774555	0.000233451	9.1563E-05	3.03228E-05	2.96981E-05	6.89604E-05	6.8854E-05	9.0605E-05	9.05465E-05	9.70492E-05	9.4723E-05	3.77654E-06	3.77654E-06	0.000102276	3.77654E-06	1.66115E-05	1.60912E-05	1.92021E-05	8.33386E-05	6.33462E-05
3832703774555	383270	3774555	0.000231035	9.0615E-05	3.0009E-05	2.93907E-05	6.82467E-05	6.81414E-05	8.96672E-05	8.96094E-05	9.60448E-05	9.37427E-05	3.73745E-06	3.73745E-06	0.000101218	3.73745E-06	1.67227E-05	1.61989E-05	1.94692E-05	8.44976E-05	6.42272E-05
3832803774555	383280	3774555	0.000228395	8.958E-05	2.9666E-05	2.90548E-05	6.74666E-05	6.73625E-05	8.86423E-05	8.85851E-05	9.4947E-05	9.26712E-05	3.69473E-06	3.69473E-06	0.000100061	3.69473E-06	1.68303E-05	1.63032E-05	1.97407E-05	8.56762E-05	6.51231E-05
3832903774555	383290	3774555	0.000225413	8.841E-05	2.92787E-05	2.86754E-05	6.65858E-05	6.6483E-05	8.7485E-05	8.74285E-05	9.37073E-05	9.14612E-05	3.64649E-06	3.64649E-06	9.87542E-05	3.64649E-06	1.69308E-05	1.64005E-05	2.00078E-05	8.68352E-05	6.6004E-05
3833003774555	383300	3774555	0.000222215	8.7156E-05	2.88633E-05	2.82686E-05	6.56412E-05	6.55399E-05	8.6244E-05	8.61883E-05	9.23781E-05	9.01638E-05	3.59476E-06	3.59476E-06	9.73533E-05	3.59476E-06	1.70079E-05	1.64752E-05	2.02726E-05	8.79844E-05	6.68775E-05
3833103774555	383310	3774555	0.00021864	8.5754E-05	2.8399E-05	2.78139E-05	6.45852E-05	6.44856E-05	8.48565E-05	8.48018E-05	9.08919E-05	8.87133E-05	3.53693E-06	3.53693E-06	9.57872E-05	3.53693E-06	1.70851E-05	1.65499E-05	2.05147E-05	8.90353E-05	6.76763E-05
3833203774555	383320	3774555	0.000213062	8.3566E-05	2.76745E-05	2.71043E-05	6.29376E-05	6.28404E-05	8.26917E-05	8.26384E-05	8.85732E-05	8.64501E-05	3.4467E-06	3.4467E-06	9.33435E-05	3.4467E-06	1.70707E-05	1.6536E-05	2.07071E-05	8.98702E-05	6.83109E-05
3833303774555	383330	3774555	0.000207332	8.1318E-05	2.69302E-05	2.63753E-05	6.12448E-05	6.11503E-05	8.04676E-05	8.04157E-05	8.61909E-05	8.41249E-05	3.354E-06	3.354E-06	9.08329E-05	3.354E-06	1.70133E-05	1.64804E-05	2.0818E-05	9.03515E-05	6.86767E-05
3833403774555	383340	3774555	0.000201987	7.9222E-05	2.6236E-05	2.56954E-05	5.96661E-05	5.9574E-05	7.83935E-05	7.83429E-05	8.39692E-05	8.19565E-05	3.26755E-06	3.26755E-06	8.84916E-05	3.26755E-06	1.69398E-05	1.64092E-05	2.08927E-05	9.06756E-05	6.89231E-05
3833503774555	383350	3774555	0.000197119	7.7313E-05	2.56037E-05	2.50761E-05	5.82281E-05	5.81382E-05	7.6504E-05	7.64547E-05	8.19454E-05	7.99812E-05	3.18879E-06	3.18879E-06	8.63588E-05	3.18879E-06	1.68716E-05	1.63431E-05	2.09424E-05	9.08917E-05	6.90874E-05
3833603774555	383360	3774555	0.000192547	7.552E-05	2.50098E-05	2.44945E-05	5.68776E-05	5.67898E-05	7.47297E-05	7.46814E-05	8.00448E-05	7.81262E-05	3.11483E-06	3.11483E-06	8.43558E-05	3.11483E-06	1.6825E-05	1.6298E-05	2.1033E-05	9.12845E-05	6.9386E-05
3833703774555	383370	3774555	0.000188631	7.3984E-05	2.45012E-05	2.39964E-05	5.57207E-05	5.56348E-05	7.32098E-05	7.31625E-05	7.84168E-05	7.65372E-05	3.05148E-06	3.05148E-06	8.26402E-05	3.05148E-06	1.6825E-05	1.6298E-05	2.11869E-05	9.19524E-05	6.98936E-05
3833803774555	383380	3774555	0.000184904	7.2522E-05	2.4017E-05	2.35222E-05	5.46196E-05	5.45354E-05	7.17631E-05	7.17168E-05	7.68672E-05	7.50247E-05	2.99118E-06	2.99118E-06	8.10071E-05	2.99118E-06	1.68321E-05	1.63049E-05	2.13475E-05	9.26498E-05	7.04237E-05
3833903774555	383390	3774555	0.000180736	7.0887E-05	2.34757E-05	2.2992E-05	5.33885E-05	5.33062E-05	7.01456E-05	7.01003E-05	7.51347E-05	7.33337E-05	2.92376E-06	2.92376E-06	7.91812E-05	2.92376E-06	1.67909E-05	1.62649E-05	2.14494E-05	9.30918E-05	7.07597E-05
3834003774555	383400	3774555	0.000176182	6.9101E-05	2.28842E-05	2.24127E-05	5.20433E-05	5.1963E-05	6.83782E-05	6.8334E-05	7.32415E-05	7.1486E-05	2.85009E-06	2.85009E-06	7.71862E-05	2.85009E-06	1.66994E-05	1.61763E-05	2.14924E-05	9.32784E-05	7.09015E-05
3834103774555	383410	3774555	0.000171898	6.7421E-05	2.23277E-05	2.18676E-05	5.07778E-05	5.06994E-05	6.67153E-05	6.66723E-05	7.14604E-05	6.97476E-05	2.78078E-06	2.78078E-06	7.53091E-05	2.78078E-06	1.66151E-05	1.60946E-05	2.15376E-05	9.34748E-05	7.10508E-05
3834203774555	383420	3774555	0.00016985	6.6617E-05	2.20617E-05	2.16071E-05	5.01728E-05	5.00954E-05	6.59205E-05	6.5878E-05	7.06091E-05	6.89166E-05	2.74766E-06	2.74766E-06	7.44119E-05	2.74766E-06	1.67406E-05	1.62163E-05	2.18386E-05	9.47811E-05	7.20438E-05
3834303774555	383430	3774555	0.000168017	6.5899E-05	2.18237E-05	2.1374E-05	4.96315E-05	4.9555E-05	6.52094E-05	6.51673E-05	6.98474E-05	6.81732E-05	2.71801E-06	2.71801E-06	7.36092E-05	2.71801E-06	1.68877E-05	1.63588E-05	2.21645E-05	9.61955E-05	7.31188E-05
3834403774555	383440	3774555	0.000165305	6.4835E-05	2.14713E-05	2.10289E-05	4.88303E-05	4.87549E-05	6.41566E-05	6.41152E-05	6.87197E-05	6.70725E-05	2.67413E-06	2.67413E-06	7.24208E-05	2.67413E-06	1.6938E-05	1.64074E-05	2.23727E-05	9.70991E-05	7.38057E-05
3834503774555	383450	3774555	0.000161389	6.3299E-05	2.09627E-05	2.05308E-05	4.76735E-05	4.75999E-05	6.26367E-05	6.25963E-05	6.70917E-05	6.54836E-05	2.61078E-06	2.61078E-06	7.07051E-05	2.61078E-06	1.68465E-05	1.63188E-05	2.23976E-05	9.72071E-05	7.38878E-05
3834603774555	383460	3774555	0.000157841	6.1907E-05	2.05018E-05	2.00794E-05	4.66254E-05	4.65535E-05	6.12597E-05	6.12202E-05	6.56168E-05	6.4044E-05	2.55339E-06	2.55339E-06	6.91508E-05	2.55339E-06	1.67855E-05	1.62597E-05	2.24542E-05	9.74527E-05	7.40744E-05
3834703774555	383470	3774555	0.000155434	6.0963E-05	2.01892E-05	1.97732E-05	4.59144E-05	4.58435E-05	6.032555E-05	6.02865E-05	6.46161E-05	6.30673E-05	2.51445E-06	2.51445E-06	6.80962E-05	2.51445E-06	1.68429E-05	1.63153E-05	2.26646E-05	9.83661E-05	7.47687E-05
3834803774555	383480	3774555	0.000153395	6.0164E-05	1.99243E-05	1.95138E-05	4.53121E-05	4.52422E-05	5.95341E-05	5.94957E-05	6.37685E-05	6.224E-05	2.48146E-06	2.48146E-06	6.72029E-05	2.48146E-06	1.6938E-05	1.64074E-05	2.29249E-05	9.94956E-05	7.56273E-05
3834903774555	383490	3774555	0.000151904	5.9579E-05	1.97307E-05	1.93241E-05	4.48716E-05	4.48024E-05	5.89555E-05	5.89174E-05	6.31487E-05	6.1635E-05	2.45734E-06	2.45734E-06	6.65497E-05	2.45734E-06	1.7094E-05	1.65586E-05	2.32643E-05	0.000100969	7.67471E-05
3835003774555	383500	3774555	0.000151544	5.9438E-05	1.9684E-05	1.92784E-05	4.47655E-05	4.46964E-05	5.8816E-05	5.87781E-05	6.29993E-05	6.14892E-05	2.45153E-06	2.45153E-06	6.63923E-05	2.45153E-06	1.73793E-05	1.68349E-05	2.37803E-05	0.000103208	7.84493E-05
3835103774555	383510	3774555	0.000151311	5.9346E-05	1.96537E-05	1.92487E-05	4.46965E-05	4.46276E-05	5.87254E-05	5.86875E-05	6.29022E-05	6.13945E-05	2.44775E-06	2.44775E-06	6.629E-05	2.44775E-06	1.76824E-05	1.71286E-05	2.43235E-05	0.000105566	8.02411E-05
3835203774555	383520	3774555	0.000151607	5.9463E-05	1.96922E-05	1.92864E-05	4.47841E-05	4.4715E-05	5.88404E-05	5.88025E-05	6.30254E-05	6.15147E-05	2.45255E-06	2.45255E-06	6.64198E-05	2.45255E-06	1.8052E-05	1.74866E-05	2.49639E-05	0.000108345	8.23539E-05
3835303774555	383530	3774555	0.0001522	5.9695E-05	1.97692E-05	1.93619E-05	4.49592E-05	4.48898E-05	5.90705E-05	5.90324E-05	6.32719E-05	6.17553E-05	2.46214E-06	2.46214E-06	6.66796E-05	2.46214E-06	1.84628E-05	1.78845E-05	2.56677E-05	0.0001114	8.46757E-05
3835403774555	383540	3774555	0.000153	6.0009E-05	1.9873E-05	1.94635E-05	4.51953E-05	4.51256E-05	5.93808E-05	5.93424E-05	6.36042E-05	6.20796E-05	2.47507E-06	2.47507E-06	6.70298E-05	2.47507E-06	1.89041E-05	1.8312E-05	2.64213E-05	0.00011467	8.71618E-05
3835503774555	383550	3774555	0.000154131	6.0452E-05	2.002E-05	1.96075E-05	4.55296E-05	4.54594E-05	5.982E-05	5.97814E-05	6.40747E-05	6.25388E-05	2.49338E-06	2.49338E-06	6.75256E-05	2.49338E-06	1.93956E-05	1.87881E-05	2.72519E-05	0.000118275	8.99017E-05
3835603774555	383560	3774555	0.000155452	6.097E-05	2.01915E-05	1.97755E-05	4.59197E-05	4.58488E-05	6.03324E-05	6.02935E-05	6.46236E-05	6.30746E-05	2.51474E-06	2.51474E-06	6.8104E-05	2.51474E-06	1.99194E-05	1.92955E-05	2.81367E-05	0.000122115	9.28207E-05
3835703774555	383570	3774555	0.00015697	6.1566E-05	2.03887E-05	1.99686E-05	4.63681E-05	4.62965E-05	6.09216E-05	6.08823E-05	6.52546E-05	6.36905E-05	2.53929E-06	2.53929E-06	6.87691E-05	2.53929E-06	2.04755E-05	1.98342E-05	2.90804E-05	0.000126211	9.59339E-05
3835803774555	383580	3774555	0.000158685	6.2239E-05	2.06115E-05	2.01868E-05	4.68748E-05	4.68025E-05	6.15874E-05	6.15477E-05	6.59678E-05	6.43866E-05	2.56705E-06	2.56705E-06	6.95207E-05	2.56705E-06	2.10639E-05	2.04042E-05	3.00807E-05	0.000130552	9.92337E-05
3835903774555	383590	3774555	0.000160661	6.3014E-05	2.08682E-05	2.04382E-05	4.74585E-05	4.73853E-05	6.23543E-05	6.23141E-05	6.67893E-05	6.51884E-05	2.59901E-06	2.59901E-06	7.03864E-05	2.59901E-06	2.16972E-05	2.10176E-05	3.11534E-05	0.000135208	0.000102772
3836003774555	383600	3774555	0.000164568	6.4546E-05	2.13757E-05	2.09353E-05	4.86127E-05	4.85377E-05	6.38707E-05	6.38295E-05	6.84135E-05	6.67737E-05	2.66222E-06	2.66222E-06	7.20981E-05	2.66222E-06	2.26372E-05	2.19281E-05	3.269E-05	0.000141877	0.000107842
3836103774555	383610	3774555	0.000168952	6.6265E-05	2.1945E-05	2.14929E-05	4.99075E-05	4.98305E-05	6.55719E-05	6.55296E-05	7.02357E-05	6.85522E-05	2.73313E-06	2.73313E-06	7.40184E-05	2.73313E-06	2.36705E-05	2.29291E-05	3.43828E-05	0.000149224	0.000113426
3836203774555	383620	3774555	0.000174359	6.8386E-05	2.26473E-05	2.21807E-05	5.15047E-05	5.14253E-05	6.76705E-05	6.76268E-05	7.24835E-05	7.07462E-05	2.8206E-06	2.8206E-06	7.63873E-05	2.8206E-06	2.48831E-05	2.41037E-05	3.63607E-05	0.000157808	0.000119951
3836303774555	383630	3774555	0.000181104	7.1032E-05	2.35235E-05	2.30388E-05	5.34973E-05	5.34148E-05	7.02885E-05	7.02431E-05	7.52877E-05	7.34831E-05	2.92972E-06	2.92972E-06	7.93426E-05	2.92972E-06	2.63362E-05	2.55113E-05	3.87143E-05	0.000168023	0.000127715
3836403774555	383640	3774555	0.000188667	7.3998E-05	2.45058E-05	2.40009E-05	5.57314E-05	5.56454E-05	7.32237E-05	7.31765E-05	7.84317E-05	7.65518E-05	3.05206E-06	3.05206E-06	8.26559E-05	3.05206E-06	2.79471E-05	2.70717E-05	4.13395E-05	0.000179416	0.000136375
3836503774555	383650	3774555	0.000197478	7.7454E-05	2.56503E-05	2.51218E-05	5.83342E-05	5.82442E-05	7.66435E-05	7.6594E-05	8.20947E-05	8.0127E-05	3.1946E-06	3.1946E-06	8.65162E-05	3.1946E-06	2.97823E-05	2.88494E-05	4.4338E-05	0.00019243	0.000146267
3836603774555	383660	3774555	0.000208032	8.1593E-05	2.70212E-05	2.64644E-05	6.14517E-05	6.13569E-05	8.07396E-05	8.06875E-05	8.64821E-05	8.44092E-05	3.36533E-06	3.36533E-06	9.11399E-05	3.36533E-06	3.1908E-05	3.09086E-05	4.77915E-05	0.000207418	0.00015766
3836703774555	383670	3774555	0.000217616	8.5352E-05	2.8266E-05	2.76836E-05	6.42828E-05	6.41836E-05	8.44591E-05	8.44046E-05	9.04663E-05	8.82978E-05	3.52037E-06	3.52037E-06	9.53386E-05	3.52037E-06	3.39226E-05	3.28601E-05	5.1082E-05	0.000221699	0.000168515
3836803774555	383680	3774555	0.000225799	8.8561E-05	2.93288E-05	2.87246E-05	6.66999E-05	6.65969E-05	8.76349E-05	8.75783E-05	9.38679E-05	9.16179E-05	3.65274E-06	3.65274E-06	9.89234E-05	3.65274E-06	3.57506E-05	3.46308E-05	5.41779E-05	0.000235136	0.000178728
3836903774555	383690	3774555	0.000234862	9.2116E-05	3.0506E-05	2.98775E-05	6.9377E-05	6.92699E-05	9.11523E-05	9.10935E-05	9.76355E-05	9.52952E-05	3.79935E-06	3.79935E-06	0.000102894	3.79935E-06	3.7731E-05	3.65492E-05	5.75612E-05	0.000249819	0.000189889
3837003774555	383700	3774555	0.000247356	9.7016E-05	3.21288E-05	3.14669E-05	7.30676E-05	7.29549E-05	9.60013E-05	9.59394E-05	0.000102829	0.000100365	4.00146E-06	4.00146E-06	0.000108368	4.00146E-06	4.03501E-05	3.90863E-05	6.2042E-05	0.000269267	0.000204671
3837103774555	383710	3774555	0.000261466	0.00010255	3.39617E-05	3.32619E-05	7.72359E-05	7.71167E-05	0.000101478	0.000101412	0.000108695	0.00010609	4.22973E-06	4.22973E-06	0.00011455	4.22973E-06	4.32742E-05	4.19187E-05	6.70479E-05	0.000290993	0.000221186
3837203774555	383720	3774555	0.000276206	0.00010833	3.58762E-05	3.5137E-05	8.15899E-05	8.1464E-05	0.000107198	0.000107129	0.000114823	0.000112071	4.46817E-06	4.46817E-06	0.000121007	4.46817E-06	4.63184E-05	4.48676E-05	7.22643E-05	0.000313632	0.000238394
3837303774555	383730	3774555	0.000290173	0.00011381	3.76903E-05	3.69138E-05	8.57156E-05	8.55834E-05	0.000112619	0.000112546	0.000120629	0.000117738	4.69412E-06	4.69412E-06	0.000127126	4.69412E-06	4.9212E-05	4.76705E-05	7.72204E-05	0.000335142	0.000254744
3837403774555	383740	3774555	0.000305703	0.0001199	3.97075E-05	3.88894E-05	9.03031E-05	9.01638E-05	0.000118646	0.00011857	0.000127085	0.000124039	4.94534E-06	4.94534E-06	0.00013393	4.94534E-06	5.23997E-05	5.07584E-05	8.2679E-05	0.000358833	0.000272751
3837503774555	383750	3774555	0.000323307	0.00012681	4.19942E-05	4.11289E-05	9.55035E-05	9.53561E-05	0.000125479	0.000125398	0.000134404	0.000131182	5.23014E-06	5.23014E-06	0.000141642	5.23014E-06	5.59785E-05	5.42252E-05	8.87983E-05	0.000385391	0.000292938
3837603774555	383760	3774555	0.000343203	0.00013461	4.45783E-05	4.36599E-05	0.00010138	0.000101224	0.000133201	0.000133115	0.000142674	0.000139255	5.55198E-06	5.55198E-06	0.000150359	5.55198E-06	5.99933E-05	5.81142E-05	9.56554E-05	0.000415151	0.000315559
3837703774555	383770	3774555	0.000365056	0.00014318	4.74168E-05	4.64399E-05	0.000107836	0.000107669	0.000141682	0.000141591	0.000151759	0.000148122	5.9055E-06	5.9055E-06	0.000159933	5.9055E-06	6.43775E-05	6.23611E-05	0.000103137	0.000447622	0.000340241
3837803774555	383780	3774555	0.000388409	0.00015234	5.04502E-05	4.94107E-05	0.000114734	0.000114557	0.000150746	0.000150648	0.000161467	0.000157597	6.28328E-06	6.28328E-06	0.000170164	6.28328E-06	6.90417E-05	6.68792E-05	0.000111094	0.000482156	0.00036649
3837903774555	383790	3774555	0.000414484	0.00016257	5.3837E-05	5.27278E-05	0.000122437	0.000122248	0.000160866	0.000160762	0.000172307	0.000168177	6.70509E-06	6.70509E-06	0.000181587	6.70509E-06	7.4226E-05	7.19011E-05	0.000119929	0.000520501	0.000395636
3838003774555	383800	3774555	0.000443352	0.00017389	5.75867E-05	5.64002E-05	0.000130964	0.000130762	0.00017207	0.000171959	0.000184308	0.00017989	7.17209E-06	7.17209E-06	0.000194234	7.17209E-06	7.99396E-05	7.74357E-05	0.000129658	0.000562725	0.000427731
3838103774555	383810	3774555	0.000474978	0.00018629	6.16945E-05	6.04234E-05	0.000140306	0.00014009	0.000184344	0.000184225	0.000197455	0.000192722	7.6837E-06	7.6837E-06	0.00020809	7.6837E-06	8.6177E-05	8.34777E-05	0.000140274	0.000608799	0.000462752
3838203774555	383820	3774555	0.000509792	0.00019995	6.62165E-05	6.48522E-05	0.00015059	0.000150358	0.000197856	0.000197728	0.000211928	0.000206848	8.24689E-06	8.24689E-06	0.000223342	8.24689E-06	9.30225E-05	9.01088E-05	0.000151915	0.000659323	0.000501156
3838303774555	383830	3774555	0.000545244	0.00021385	7.08213E-05	6.93622E-05	0.000161062	0.000160814	0.000211615	0.000211478	0.000226666	0.000221233	8.8204E-06	8.8204E-06	0.000238874	8.8204E-06	9.99828E-05	9.68511E-05	0.000163749	0.000710682	0.000540194
3838403774555	383840	3774555	0.000580912	0.00022784	7.54

			KMMass Grading / Excavation	KMDrainage / Utilities Trenching	KMFoundations / Concrete Pads	KMBuilding / Structure Construction	KMAsphalt Paving	KMArchitectural Coating	KMLandscaping or Other Finishing	KMWaterside Construction (Piles)	EWNDemolition	EWNSite Grubbing / Prep	EWNDrainage / Utilities Trenching	EWNDrainage / Utilities Trenching	EWNDrainage / Utilities Trenching	EWNFoundation s / Concrete Pads	EWNBuilding / Structure Construction	EWNAsphalt Paving	EWNLandscaping or Other Finishing	EWNWaterside Construction (Piles)	ISDemolition
Unique Identifier	X (UTM)	Y (UTM)	2026	2026	2026	2026	2026	2026	2026	2026	2027	2027	2027	2028	2029	2029	2029	2029	2029	2029	2027
3830703774555	383070	3774555	4.61037E-05	1.65562E-05	8.76149E-06	3.00927E-05	9.66758E-07	9.66758E-07	3.10594E-05	9.66758E-07	5.77326E-05	3.1465E-06	7.38858E-06	7.24589E-06	7.09597E-06	6.14643E-06	1.33466E-05	9.49539E-07	1.38214E-05	9.49539E-07	1.83484E-05
3830803774555	383080	3774555	4.73893E-05	1.70179E-05	9.00581E-06	3.09318E-05	9.93715E-07	9.93715E-07	3.19255E-05	9.93715E-07	5.93252E-05	3.2333E-06	7.5924E-06	7.44578E-06	7.29172E-06	6.31599E-06	1.37148E-05	9.75733E-07	1.42027E-05	9.75733E-07	1.91741E-05
3830903774555	383090	3774555	4.85788E-05	1.74451E-05	9.23186E-06	3.17082E-05	1.01866E-06	1.01866E-06	3.27269E-05	1.01866E-06	6.10021E-05	3.32469E-06	7.807E-06	7.65624E-06	7.49782E-06	6.49451E-06	1.41024E-05	1.00331E-06	1.46041E-05	1.00331E-06	2.00139E-05
3831003774555	383100	3774555	4.95467E-05	1.77926E-05	9.4158E-06	3.234E-05	1.03895E-06	1.03895E-06	3.33789E-05	1.03895E-06	6.22961E-05	3.39522E-06	7.97261E-06	7.81865E-06	7.65687E-06	6.63228E-06	1.44016E-05	1.0246E-06	1.49139E-05	1.0246E-06	2.08843E-05
3831103774555	383110	3774555	5.04629E-05	1.81216E-05	9.58991E-06	3.2938E-05	1.05817E-06	1.05817E-06	3.39961E-05	1.05817E-06	6.3391E-05	3.45489E-06	8.11274E-06	7.95607E-06	7.79145E-06	6.74885E-06	1.46547E-05	1.0426E-06	1.5176E-05	1.0426E-06	2.17268E-05
3831203774555	383120	3774555	5.13051E-05	1.84241E-05	9.74997E-06	3.34877E-05	1.07583E-06	1.07583E-06	3.45636E-05	1.07583E-06	6.42715E-05	3.50288E-06	8.22543E-06	8.06658E-06	7.89968E-06	6.84259E-06	1.48583E-05	1.05709E-06	1.53868E-05	1.05709E-06	2.25456E-05
3831303774555	383130	3774555	5.21326E-05	1.87213E-05	9.90723E-06	3.40279E-05	1.09318E-06	1.09318E-06	3.5121E-05	1.09318E-06	6.50832E-05	3.54712E-06	8.3293E-06	8.16845E-06	7.99944E-06	6.929E-06	1.50459E-05	1.07044E-06	1.55811E-05	1.07044E-06	2.3377E-05
3831403774555	383140	3774555	5.2901E-05	1.89972E-05	1.00533E-05	3.45294E-05	1.10929E-06	1.10929E-06	3.56387E-05	1.10929E-06	6.5757E-05	3.58384E-06	8.41553E-06	8.25302E-06	8.08225E-06	7.00074E-06	1.52017E-05	1.08152E-06	1.57424E-05	1.08152E-06	2.41762E-05
3831503774555	383150	3774555	5.36916E-05	1.92811E-05	1.02035E-05	3.50454E-05	1.12587E-06	1.12587E-06	3.61713E-05	1.12587E-06	6.64231E-05	3.62014E-06	8.50078E-06	8.33662E-06	8.16413E-06	7.07166E-06	1.53557E-05	1.09247E-06	1.59019E-05	1.09247E-06	2.50005E-05
3831603774555	383160	3774555	5.44895E-05	1.95677E-05	1.03551E-05	3.55663E-05	1.1426E-06	1.1426E-06	3.67089E-05	1.1426E-06	6.70663E-05	3.6552E-06	8.5831E-06	8.41735E-06	8.24318E-06	7.14013E-06	1.55044E-05	1.10305E-06	1.60559E-05	1.10305E-06	2.58417E-05
3831703774555	383170	3774555	5.53023E-05	1.98595E-05	1.05096E-05	3.60967E-05	1.15964E-06	1.15964E-06	3.72564E-05	1.15964E-06	6.76865E-05	3.689E-06	8.66247E-06	8.49519E-06	8.31941E-06	7.20616E-06	1.56477E-05	1.11325E-06	1.62044E-05	1.11325E-06	2.67052E-05
3831903774555	383190	3774555	5.69056E-05	2.04353E-05	1.08143E-05	3.71432E-05	1.19326E-06	1.19326E-06	3.83365E-05	1.19326E-06	6.88044E-05	3.74993E-06	8.80554E-06	8.63549E-06	8.45682E-06	7.32518E-06	1.59062E-05	1.13164E-06	1.6472E-05	1.13164E-06	2.84531E-05
3832003774555	383200	3774555	5.76961E-05	2.07192E-05	1.09645E-05	3.76592E-05	1.20984E-06	1.20984E-06	3.88691E-05	1.20984E-06	6.93097E-05	3.77747E-06	8.87021E-06	8.69892E-06	8.51893E-06	7.37898E-06	1.6023E-05	1.13995E-06	1.6593E-05	1.13995E-06	2.93278E-05
3832103774555	383210	3774555	5.84867E-05	2.10031E-05	1.11147E-05	3.81753E-05	1.22642E-06	1.22642E-06	3.94017E-05	1.22642E-06	6.97691E-05	3.80251E-06	8.92901E-06	8.75658E-06	8.5754E-06	7.42789E-06	1.61292E-05	1.14751E-06	1.6703E-05	1.14751E-06	3.01898E-05
3832203774555	383220	3774555	5.92625E-05	2.12817E-05	1.12622E-05	3.86816E-05	1.24269E-06	1.24269E-06	3.99243E-05	1.24269E-06	7.01826E-05	3.82504E-06	8.98192E-06	8.80847E-06	8.62622E-06	7.47191E-06	1.62248E-05	1.15431E-06	1.6802E-05	1.15431E-06	3.10128E-05
3832303774555	383230	3774555	6.00382E-05	2.15602E-05	1.14096E-05	3.9188E-05	1.25895E-06	1.25895E-06	4.04469E-05	1.25895E-06	7.05655E-05	3.84591E-06	9.03092E-06	8.85652E-06	8.67327E-06	7.51267E-06	1.63133E-05	1.1606E-06	1.68936E-05	1.1606E-06	3.18064E-05
3832403774555	383240	3774555	6.09027E-05	2.18707E-05	1.15739E-05	3.97522E-05	1.27708E-06	1.27708E-06	4.10293E-05	1.27708E-06	7.10478E-05	3.8722E-06	9.09265E-06	8.91706E-06	8.73256E-06	7.56402E-06	1.64248E-05	1.16854E-06	1.70091E-05	1.16854E-06	3.2628E-05
3832503774555	383250	3774555	6.17967E-05	2.21917E-05	1.17438E-05	4.03358E-05	1.29583E-06	1.29583E-06	4.16316E-05	1.29583E-06	7.15455E-05	3.89932E-06	9.15635E-06	8.97953E-06	8.79373E-06	7.61701E-06	1.65399E-05	1.17672E-06	1.71282E-05	1.17672E-06	3.34286E-05
3832603774555	383260	3774555	6.26907E-05	2.25128E-05	1.19137E-05	4.09193E-05	1.31457E-06	1.31457E-06	4.22339E-05	1.31457E-06	7.20126E-05	3.92478E-06	9.21612E-06	9.03815E-06	8.85114E-06	7.66674E-06	1.66479E-05	1.18441E-06	1.72401E-05	1.18441E-06	3.41482E-05
3832703774555	383270	3774555	6.35625E-05	2.28258E-05	1.20793E-05	4.14883E-05	1.33285E-06	1.33285E-06	4.28212E-05	1.33285E-06	7.24184E-05	3.9469E-06	9.26806E-06	9.08908E-06	8.90102E-06	7.70994E-06	1.67417E-05	1.19108E-06	1.73372E-05	1.19108E-06	3.4742E-05
3832803774555	383280	3774555	6.44491E-05	2.31442E-05	1.22478E-05	4.2067E-05	1.35145E-06	1.35145E-06	4.34185E-05	1.35145E-06	7.28319E-05	3.96943E-06	9.32097E-06	9.14097E-06	8.95184E-06	7.75396E-06	1.68373E-05	1.19788E-06	1.74362E-05	1.19788E-06	3.52436E-05
3832903774555	383290	3774555	6.5321E-05	2.34573E-05	1.24135E-05	4.26361E-05	1.36973E-06	1.36973E-06	4.40058E-05	1.36973E-06	7.31841E-05	3.98863E-06	9.36605E-06	9.18518E-06	8.99513E-06	7.79146E-06	1.69187E-05	1.20367E-06	1.75205E-05	1.20367E-06	3.5625E-05
3833003774555	383300	3774555	6.61854E-05	2.37677E-05	1.25778E-05	4.32003E-05	1.38785E-06	1.38785E-06	4.45882E-05	1.38785E-06	7.34597E-05	4.00365E-06	9.40133E-06	9.21978E-06	9.02901E-06	7.8208E-06	1.69824E-05	1.20821E-06	1.75865E-05	1.20821E-06	3.58584E-05
3833103774555	383310	3774555	6.6976E-05	2.40516E-05	1.2728E-05	4.37164E-05	1.40443E-06	1.40443E-06	4.51208E-05	1.40443E-06	7.36971E-05	4.01659E-06	9.4317E-06	9.24957E-06	9.05819E-06	7.84607E-06	1.70373E-05	1.21211E-06	1.76433E-05	1.21211E-06	3.59115E-05
3833203774555	383320	3774555	6.7604E-05	2.42772E-05	1.28474E-05	4.41263E-05	1.4176E-06	1.4176E-06	4.55439E-05	1.4176E-06	7.35669E-05	4.00949E-06	9.41505E-06	9.23323E-06	9.04219E-06	7.83222E-06	1.70072E-05	1.20997E-06	1.76122E-05	1.20997E-06	3.55859E-05
3833303774555	383330	3774555	6.7966E-05	2.44072E-05	1.29162E-05	4.43626E-05	1.42519E-06	1.42519E-06	4.57878E-05	1.42519E-06	7.31228E-05	3.98529E-06	9.35821E-06	9.17749E-06	8.9876E-06	7.78494E-06	1.69045E-05	1.20267E-06	1.75059E-05	1.20267E-06	3.50801E-05
3833403774555	383340	3774555	6.82098E-05	2.44947E-05	1.29625E-05	4.45217E-05	1.43031E-06	1.43031E-06	4.5952E-05	1.43031E-06	7.26634E-05	3.96025E-06	9.29941E-06	9.11983E-06	8.93114E-06	7.73603E-06	1.67983E-05	1.19511E-06	1.73959E-05	1.19511E-06	3.45911E-05
3833503774555	383350	3774555	6.83724E-05	2.45531E-05	1.29934E-05	4.46278E-05	1.43371E-06	1.43371E-06	4.60615E-05	1.43371E-06	7.22729E-05	3.93897E-06	9.24944E-06	9.07082E-06	8.88314E-06	7.69445E-06	1.6708E-05	1.18869E-06	1.73024E-05	1.18869E-06	3.40518E-05
3833603774555	383360	3774555	6.86679E-05	2.46592E-05	1.30496E-05	4.48207E-05	1.43991E-06	1.43991E-06	4.62606E-05	1.43991E-06	7.19743E-05	3.92269E-06	9.21122E-06	9.03334E-06	8.84644E-06	7.66266E-06	1.6639E-05	1.18378E-06	1.72309E-05	1.18378E-06	3.35055E-05
3833703774555	383370	3774555	6.91703E-05	2.48397E-05	1.31451E-05	4.51487E-05	1.45045E-06	1.45045E-06	4.65991E-05	1.45045E-06	7.18824E-05	3.91769E-06	9.19946E-06	9.02181E-06	8.83514E-06	7.65288E-06	1.66178E-05	1.18226E-06	1.72089E-05	1.18226E-06	3.30262E-05
3833803774555	383380	3774555	6.96949E-05	2.5028E-05	1.32447E-05	4.54911E-05	1.46145E-06	1.46145E-06	4.69525E-05	1.46145E-06	7.18135E-05	3.91393E-06	9.19064E-06	9.01316E-06	8.82667E-06	7.64554E-06	1.66018E-05	1.18113E-06	1.71924E-05	1.18113E-06	3.25386E-05
3833903774555	383390	3774555	7.00274E-05	2.51474E-05	1.33079E-05	4.57081E-05	1.46842E-06	1.46842E-06	4.71765E-05	1.46842E-06	7.15379E-05	3.89891E-06	9.15537E-06	8.97857E-06	8.79279E-06	7.61619E-06	1.65381E-05	1.1766E-06	1.71264E-05	1.1766E-06	3.19196E-05
3834003774555	383400	3774555	7.01678E-05	2.51978E-05	1.33346E-05	4.57997E-05	1.47136E-06	1.47136E-06	4.72711E-05	1.47136E-06	7.10478E-05	3.8722E-06	9.09265E-06	8.91706E-06	8.73256E-06	7.56402E-06	1.64248E-05	1.16854E-06	1.70091E-05	1.16854E-06	3.11889E-05
3834103774555	383410	3774555	7.03155E-05	2.52509E-05	1.33627E-05	4.58961E-05	1.47446E-06	1.47446E-06	4.73706E-05	1.47446E-06	7.05884E-05	3.84716E-06	9.03386E-06	8.8594E-06	8.67609E-06	7.51511E-06	1.63186E-05	1.16098E-06	1.68991E-05	1.16098E-06	3.04875E-05
3834203774555	383420	3774555	7.12982E-05	2.56038E-05	1.35494E-05	4.65375E-05	1.49507E-06	1.49507E-06	4.80326E-05	1.49507E-06	7.10402E-05	3.87178E-06	9.09167E-06	8.9161E-06	8.73162E-06	7.56321E-06	1.64231E-05	1.16841E-06	1.70073E-05	1.16841E-06	3.02527E-05
3834303774555	383430	3774555	7.23621E-05	2.59859E-05	1.37516E-05	4.7232E-05	1.51738E-06	1.51738E-06	4.87494E-05	1.51738E-06	7.15838E-05	3.90141E-06	9.16125E-06	8.98433E-06	8.79844E-06	7.62109E-06	1.65487E-05	1.17735E-06	1.71374E-05	1.17735E-06	3.00487E-05
3834403774555	383440	3774555	7.30418E-05	2.623E-05	1.38808E-05	4.76757E-05	1.53163E-06	1.53163E-06	4.92073E-05	1.53163E-06	7.16987E-05	3.90767E-06	9.17595E-06	8.99875E-06	8.81256E-06	7.63331E-06	1.65753E-05	1.17924E-06	1.71649E-05	1.17924E-06	2.96268E-05
3834503774555	383450	3774555	7.31231E-05	2.62591E-05	1.38962E-05	4.77287E-05	1.53333E-06	1.53333E-06	4.9262E-05	1.53333E-06	7.12163E-05	3.88138E-06	9.11421E-06	8.93821E-06	8.75327E-06	7.58196E-06	1.64638E-05	1.17131E-06	1.70494E-05	1.17131E-06	2.89184E-05
3834603774555	383460	3774555	7.33078E-05	2.63255E-05	1.39313E-05	4.78493E-05	1.53721E-06	1.53721E-06	4.93865E-05	1.53721E-06	7.08641E-05	3.86218E-06	9.06913E-06	8.894E-06	8.70997E-06	7.54446E-06	1.63823E-05	1.16552E-06	1.69651E-05	1.16552E-06	2.82798E-05
3834703774555	383470	3774555	7.39949E-05	2.65722E-05	1.40619E-05	4.82978E-05	1.55161E-06	1.55161E-06	4.98494E-05	1.55161E-06	7.10325E-05	3.87136E-06	9.09069E-06	8.91514E-06	8.73068E-06	7.56239E-06	1.64213E-05	1.16829E-06	1.70054E-05	1.16829E-06	2.78802E-05
3834803774555	383480	3774555	7.48446E-05	2.68773E-05	1.42234E-05	4.88524E-05	1.56943E-06	1.56943E-06	5.04218E-05	1.56943E-06	7.13541E-05	3.88889E-06	9.13185E-06	8.9555E-06	8.77021E-06	7.59663E-06	1.64956E-05	1.17358E-06	1.70824E-05	1.17358E-06	2.75463E-05
3834903774555	383490	3774555	7.59529E-05	2.72753E-05	1.4434E-05	4.95757E-05	1.59267E-06	1.59267E-06	5.11684E-05	1.59267E-06	7.1936E-05	3.92061E-06	9.20632E-06	9.02854E-06	8.84173E-06	7.65858E-06	1.66302E-05	1.18315E-06	1.72217E-05	1.18315E-06	2.73171E-05
3835003774555	383500	3774555	7.76374E-05	2.78803E-05	1.47541E-05	5.06753E-05	1.62799E-06	1.62799E-06	5.23033E-05	1.62799E-06	7.30616E-05	3.98195E-06	9.35037E-06	9.1698E-06	8.98007E-06	7.77841E-06	1.68904E-05	1.20166E-06	1.74912E-05	1.20166E-06	2.73157E-05
3835103774555	383510	3774555	7.94107E-05	2.8517E-05	1.50911E-05	5.18327E-05	1.66518E-06	1.66518E-06	5.34979E-05	1.66518E-06	7.42714E-05	4.04789E-06	9.5052E-06	9.32164E-06	9.12877E-06	7.90721E-06	1.717E-05	1.22156E-06	1.77808E-05	1.22156E-06	2.73269E-05
3835203774555	383520	3774555	8.15016E-05	2.92679E-05	1.54885E-05	5.31975E-05	1.70902E-06	1.70902E-06	5.49065E-05	1.70902E-06	7.57491E-05	4.12843E-06	9.69432E-06	9.50711E-06	9.3104E-06	8.06454E-06	1.75117E-05	1.24586E-06	1.81346E-05	1.24586E-06	2.74317E-05
3835303774555	383530	3774555	8.37994E-05	3.00931E-05	1.59251E-05	5.46973E-05	1.75721E-06	1.75721E-06	5.64545E-05	1.75721E-06	7.7403E-05	4.21856E-06	9.90598E-06	9.71469E-06	9.51368E-06	8.24062E-06	1.7894E-05	1.27306E-06	1.85305E-05	1.27306E-06	2.75854E-05
3835403774555	383540	3774555	8.62597E-05	3.09766E-05	1.63927E-05	5.63032E-05	1.8088E-06	1.8088E-06	5.8112E-05	1.8088E-06	7.91794E-05	4.31538E-06	1.01333E-05	9.93764E-06	9.73202E-06	8.42974E-06	1.83047E-05	1.30228E-06	1.89558E-05	1.30228E-06	2.77643E-05
3835503774555	383550	3774555	8.89713E-05	3.19503E-05	1.6908E-05	5.80731E-05	1.86566E-06	1.86566E-06	5.99387E-05	1.86566E-06	8.11702E-05	4.42388E-06	1.03881E-05	1.01875E-05	9.97671E-06	8.64169E-06	1.87649E-05	1.33502E-06	1.94324E-05	1.33502E-06	2.7999E-05
3835603774555	383560	3774555	9.18601E-05	3.29878E-05	1.7457E-05	5.99587E-05	1.92623E-06	1.92623E-06	6.18849E-05	1.92623E-06	8.32758E-05	4.53864E-06	1.06576E-05	1.04518E-05	1.02355E-05	8.86586E-06	1.92517E-05	1.36965E-06	1.99365E-05	1.36965E-06	2.82533E-05
3835703774555	383570	3774555	9.49411E-05	3.40942E-05	1.80425E-05	6.19697E-05	1.99084E-06	1.99084E-06	6.39605E-05	1.99084E-06	8.55269E-05	4.66133E-06	1.09457E-05	1.07343E-05	1.05122E-05	9.10552E-06	1.97721E-05	1.40668E-06	2.04754E-05	1.40668E-06	2.85313E-05
3835803774555	383580	3774555	9.82068E-05	3.52669E-05	1.86631E-05	6.41013E-05	2.05932E-06	2.05932E-06	6.61606E-05	2.05932E-06	8.79082E-05	4.79111E-06	1.12504E-05	1.10332E-05	1.08049E-05	9.35904E-06	2.03226E-05	1.44584E-06	2.10455E-05	1.44584E-06	2.88303E-05
3835903774555	383590	3774555	0.000101709	3.65245E-05	1.93286E-05	6.63871E-05	2.13275E-06	2.13275E-06	6.85199E-05	2.13275E-06	9.04579E-05	4.93007E-06	1.15767E-05	1.13532E-05	1.11183E-05	9.6305E-06	2.0912E-05	1.48778E-06	2.16559E-05	1.48778E-06	2.91643E-05
3836003774555	383600	3774555	0.000106726	3.83261E-05	2.0282E-05	6.96616E-05	2.23795E-06	2.23795E-06	7.18996E-05	2.23795E-06	9.42863E-05	5.13873E-06	1.20667E-05	1.18337E-05	1.15888E-05	1.00381E-05	2.17971E-05	1.55075E-06	2.25725E-05	1.55075E-06	2.98811E-05
3836103774555	383610	3774555	0.000112252	4.03107E-05	2.13323E-05	7.32689E-05	2.35384E-06	2.35384E-06	7.56227E-05	2.35384E-06	9.84823E-05	5.36741E-06	1.26037E-05	1.23603E-05	1.21046E-05	1.04848E-05	2.27671E-05	1.61976E-06	2.3577E-05	1.61976E-06	3.06705E-05
3836203774555	383620	3774555	0.00011871	4.26296E-05	2.25594E-05	7.74838E-05	2.48925E-06	2.48925E-06	7.99731E-05	2.48925E-06	0.000103429	5.63699E-06	1.32367E-05	1.29811E-05	1.27125E-05	1.10114E-05	2.39106E-05	1.70111E-06	2.47612E-05	1.70111E-06	3.16318E-05
3836303774555	383630	3774555	0.000126394	4.5389E-05	2.40197E-05	8.24993E-05	2.65037E-06	2.65037E-06	8.51496E-05	2.65037E-06	0.00010934	5.95916E-06	1.39932E-05	1.3723E-05	1.34391E-05	1.16407E-05	2.52771E-05	1.79833E-06	2.61763E-05	1.79833E-06	3.2825E-05
3836403774555	383640	3774555	0.000134964	4.84668E-05	2.56484E-05	8.80934E-05	2.83009E-06	2.83009E-06	9.09235E-05	2.83009E-06	0.000115879	6.31554E-06	1.48301E-05	1.45437E-05	1.42428E-05	1.23369E-05	2.67888E-05	1.90588E-06	2.77417E-05	1.90588E-06	3.41328E-05
3836503774555	383650	3774555	0.000144754	5.19823E-05	2.75088E-05	9.44833E-05	3.03537E-06	3.03537E-06	9.75186E-05	3.03537E-06	0.000123329	6.72158E-06	1.57835E-05	1.54787E-05	1.51585E-05	1.313E-05	2.85111E-05	2.02841E-06	2.95253E-05	2.02841E-06	3.56181E-05
3836603774555	383660	3774555	0.000156028	5.60312E-05	2.96515E-05	0.000101842	3.27179E-06	3.27179E-06	0.000105114	3.27179E-06	0.000132042	7.19647E-06	1.68987E-05	1.65723E-05	1.62294E-05	1.40577E-05	3.05255E-05	2.17172E-06	3.16114E-05	2.17172E-06	3.74093E-05
3836703774555	383670	3774555	0.000166771	5.9889E-05	3.1693E-05	0.000108854	3.49706E-06	3.49706E-06	0.000112352	3.49706E-06	0.000140151	7.6384E-06	1.79364E-05	1.759E-05	1.72261E-05	1.4921E-05	3.24E-05	2.30509E-06	3.35526E-05	2.30509E-06	3.90063E-05
3836803774555	383680	3774555	0.000176879	6.35186E-05	3.36138E-05	0.000115452	3.709E-06	3.709E-06	0.000119161	3.709E-06	0.000147463	8.03693E-06	1.88722E-05	1.85078E-05	1.81248E-05	1.56995E-05	3.40905E-05	2.42535E-06	3.53032E-05	2.42535E-06	4.02387E-05
3836903774555	383690	3774555	0.000187924	6.74852E-05	3.57129E-05	0.000122661	3.94062E-06	3.94062E-06	0.000126602	3.94062E-06	0.000155426	8.47093E-06	1.98913E-05	1.95072E-05	1.91036E-05	1.65473E-05	3.59314E-05	2.55633E-06	3.72096E-05	2.55633E-06	4.15814E-05
3837003774555	383700	3774555	0.000202553	7.27386E-05	3.8493E-05	0.00013221	4.24738E-06	4.24738E-06	0.000136457	4.24738E-06	0.000165985	9.0464E-06	2.12426E-05	2.08324E-05	2.04014E-05	1.76714E-05	3.83724E-05	2.72999E-06	3.97374E-05	2.72999E-06	4.34188E-05
3837103774555	383710	3774555	0.000218896	7.86076E-05	4.15988E-05	0.000142878	4.59008E-06	4.59008E-06	0.000147468	4.59008E-06	0.000177769	9.68863E-06	2.27507E-05	2.23114E-05	2.18498E-05	1.8926E-05	4.10966E-05	2.9238E-06	4.25585E-05	2.9238E-06	4.54839E-05
3837203774555	383720	3774555	0.000235927	8.47233E-05	4.48353E-05	0.000153993	4.9472E-06	4.9472E-06	0.000158941	4.9472E-06	0.00019005	1.0358E-05	2.43225E-05	2.38528E-05	2.33593E-05	2.02335E-05	4.39358E-05	3.1258E-06	4.54987E-05	3.1258E-06	4.76384E-05
3837303774555	383730	3774555	0.000252107	9.05339E-05	4.79102E-05	0.000164555	5.28649E-06	5.28649E-06	0.000169841	5.28649E-06	0.000201727	1.09944E-05	2.58169E-05	2.53183E-05	2.47945E-05	2.14766E-05	4.66352E-05	3.31785E-06	4.82942E-05	3.31785E-06	4.96727E-05
3837403774555	383740	3774555	0.000269928	9.69336E-05	5.12969E-05	0.000176187	5.66018E-06	5.66018E-06	0.000181847	5.66018E-06	0.000214591	1.16955E-05	2.74632E-05	2.69328E-05	2.63756E-05	2.28461E-05	4.9609E-05	3.52941E-06	5.13737E-05	3.52941E-06	5.19432E-05
3837503774555	383750	3774555	0.000289907	0.000104108	5.50935E-05	0.000189227	6.07911E-06	6.07911E-06	0.000195306	6.07911E-06	0.000229031	1.24825E-05	2.93113E-05	2.87453E-05	2.81505E-05	2.43836E-05	5.29474E-05	3.76693E-06	5.48309E-05	3.76693E-06	5.45295E-05
3837603774555	383760	3774555	0.000312293	0.000112147	5.93479E-05	0.000203839	6.54854E-06	6.54854E-06	0.000210388	6.54854E-06	0.000245241	1.3366E-05	3.13858E-05	3.07797E-05	3.01428E-05	2.61093E-05	5.66948E-05	4.03353E-06	5.87115E-05	4.03353E-06	5.74623E-05
3837703774555	383770	3774555	0.000336719	0.000120919	6.39898E-05	0.000219783	7.06074E-06	7.06074E-06	0.000226843	7.06074E-06	0.000262944	1.43308E-05	3.36513E-05	3.30015E-05	3.23187E-05	2.7994E-05	6.07873E-05	4.32469E-06	6.29496E-05	4.32469E-06	6.06941E-05
3837803774555	383780	3774555	0.000362697	0.000130248	6.89266E-05	0.000236739	7.60547E-06	7.60547E-06	0.000244344	7.60547E-06	0.000281779	1.53573E-05	3.60619E-05	3.53655E-05	3.46338E-05	2.99993E-05	6.51417E-05	4.63448E-06	6.7459E-05	4.63448E-06	6.41564E-05
3837903774555	383790	3774555	0.000391542	0.000140606	7.44081E-05	0.000255566	8.21031E-06	8.21031E-06	0.000263776	8.21031E-06	0.000302721	1.64987E-05	3.8742E-05	3.79939E-05	3.72077E-05	3.22288E-05	6.9983E-05	4.97891E-06	7.24724E-05	4.97891E-06	6.80351E-05
3838003774555	383800	3774555	0.000423304	0.000152012	8.04443E-05	0.000276298	8.87635E-06	8.87635E-06	0.000285174	8.87635E-06	0.000325799	1.77564E-05	4.16955E-05	4.08903E-05	4.00442E-05	3.46858E-05	7.53181E-05	5.35847E-06	7.79973E-05	5.35847E-06	7.23371E-05
3838103774555	383810	3774555	0.000457963	0.000164459	8.70308E-05	0.000298921	9.60312E-06	9.60312E-06	0.000308524	9.60312E-06	0.000350997	1.91298E-05	4.49204E-05	4.40529E-05	4.31414E-05	3.73685E-05	8.11435E-05	5.77292E-06	8.40299E-05	5.77292E-06	7.70584E-05
3838203774555	383820	3774555	0.000495969	0.000178107	9.42535E-05	0.000323728	1.04001E-05	1.04001E-05	0.000334128	1.04001E-05	0.000378654	2.06371E-05	4.

			ISDrainage / Utilities Trenching	ISDrainage / Utilities Trenching	ISAsphalt Paving	ISAsphalt Paving	SVDemolition	SVSite Grubbing / Prep	SVMass Grading / Excavation	SVMass Grading / Excavation	SVDrainage / Utilities Trenching	SVFoundations / Concrete Pads	SVBuilding / Structure Construction	SVBuilding / Structure Construction	SVAsphalt Paving	SVAsphalt Paving	SVArchitectural Coating	SVArchitectural Coating	SVLandscaping or Other Finishing	SVLandscaping or Other Finishing	MDemolition
Unique Identifier	X (UTM)	Y (UTM)	2027	2028	2027	2028	2027	2027	2027	2028	2028	2028	2028	2029	2028	2029	2028	2029	2028	2029	2027
3830703774555	383070	3774555	7.38819E-06	7.19863E-06	1.9081E-06	1.77748E-06	5.98045E-05	4.29962E-05	2.89893E-05	2.86212E-05	2.03074E-05	6.45115E-06	9.24167E-06	8.88905E-06	9.08638E-07	8.45392E-07	9.08638E-07	8.45392E-07	9.24167E-06	8.88905E-06	1.10795E-05
3830803774555	383080	3774555	7.72069E-06	7.5226E-06	1.99398E-06	1.85748E-06	6.1515E-05	4.4226E-05	2.98184E-05	2.94398E-05	2.08883E-05	6.63566E-06	9.50599E-06	9.14329E-06	9.34626E-07	8.69571E-07	9.34626E-07	8.69571E-07	9.50599E-06	9.14329E-06	1.13862E-05
3830903774555	383090	3774555	8.05882E-06	7.85205E-06	2.0813E-06	1.93882E-06	6.30028E-05	4.52956E-05	3.05396E-05	3.01518E-05	2.13934E-05	6.79615E-06	9.7359E-06	9.36442E-06	9.5723E-07	8.90602E-07	9.5723E-07	8.90602E-07	9.7359E-06	9.36442E-06	1.16584E-05
3831003774555	383100	3774555	8.40932E-06	8.19356E-06	2.17182E-06	2.02315E-06	6.4348E-05	4.62627E-05	3.11917E-05	3.07956E-05	2.18502E-05	6.94126E-06	9.94378E-06	9.56437E-06	9.77669E-07	9.09618E-07	9.77669E-07	9.09618E-07	9.94378E-06	9.56437E-06	1.18961E-05
3831103774555	383110	3774555	8.74858E-06	8.52411E-06	2.25944E-06	2.10477E-06	6.5622E-05	4.71786E-05	3.18092E-05	3.14053E-05	2.22828E-05	7.07868E-06	1.01406E-05	9.75372E-06	9.97025E-07	9.27627E-07	9.97025E-07	9.27627E-07	1.01406E-05	9.75372E-06	1.21211E-05
3831203774555	383120	3774555	9.07827E-06	8.84534E-06	2.34459E-06	2.18409E-06	6.6887E-05	4.80881E-05	3.24224E-05	3.20107E-05	2.27124E-05	7.21514E-06	1.03361E-05	9.94175E-06	1.01625E-06	9.45509E-07	1.01625E-06	9.45509E-07	1.03361E-05	9.94175E-06	1.23261E-05
3831303774555	383130	3774555	9.41302E-06	9.17151E-06	2.43104E-06	2.26462E-06	6.81431E-05	4.89912E-05	3.30313E-05	3.26119E-05	2.31389E-05	7.35064E-06	1.05302E-05	1.01285E-05	1.03533E-06	9.63266E-07	1.03533E-06	9.63266E-07	1.05302E-05	1.01285E-05	1.25293E-05
3831403774555	383140	3774555	9.73483E-06	9.48506E-06	2.51416E-06	2.34205E-06	6.93369E-05	4.98495E-05	3.36099E-05	3.31832E-05	2.35443E-05	7.47942E-06	1.07147E-05	1.03059E-05	1.05347E-06	9.80141E-07	1.05347E-06	9.80141E-07	1.07147E-05	1.03059E-05	1.27199E-05
3831503774555	383150	3774555	1.00668E-05	9.80849E-06	2.59988E-06	2.42191E-06	7.05574E-05	5.0727E-05	3.42016E-05	3.37673E-05	2.39587E-05	7.61107E-06	1.09033E-05	1.04873E-05	1.07201E-06	9.97394E-07	1.07201E-06	9.97394E-07	1.09033E-05	1.04873E-05	1.29158E-05
3831603774555	383160	3774555	1.04055E-05	1.01385E-05	2.68736E-06	2.50339E-06	7.18046E-05	5.16236E-05	3.48061E-05	3.43642E-05	2.43822E-05	7.74561E-06	1.10961E-05	1.06727E-05	1.09096E-06	1.01502E-06	1.09096E-06	1.01502E-06	1.10961E-05	1.06727E-05	1.31136E-05
3831703774555	383170	3774555	1.07532E-05	1.04773E-05	2.77715E-06	2.58704E-06	7.30875E-05	5.25459E-05	3.5428E-05	3.49782E-05	2.48179E-05	7.88399E-06	1.12943E-05	1.08634E-05	1.11045E-06	1.03316E-06	1.11045E-06	1.03316E-06	1.12943E-05	1.08634E-05	1.3315E-05
3831903774555	383190	3774555	1.1457E-05	1.1163E-05	2.95892E-06	2.75637E-06	7.56265E-05	5.43714E-05	3.66587E-05	3.61933E-05	2.568E-05	8.15788E-06	1.16867E-05	1.12407E-05	1.14903E-06	1.06905E-06	1.14903E-06	1.06905E-06	1.16867E-05	1.12407E-05	1.37142E-05
3832003774555	383200	3774555	1.18092E-05	1.15062E-05	3.04988E-06	2.8411E-06	7.68826E-05	5.52744E-05	3.72676E-05	3.67944E-05	2.61065E-05	8.29338E-06	1.18808E-05	1.14275E-05	1.16811E-06	1.08681E-06	1.16811E-06	1.08681E-06	1.18808E-05	1.14275E-05	1.3912E-05
3832103774555	383210	3774555	1.21563E-05	1.18444E-05	3.13953E-06	2.92462E-06	7.81388E-05	5.61775E-05	3.78765E-05	3.73956E-05	2.65331E-05	8.42888E-06	1.20749E-05	1.16142E-05	1.1872E-06	1.10456E-06	1.1872E-06	1.10456E-06	1.20749E-05	1.16142E-05	1.4108E-05
3832203774555	383220	3774555	1.24877E-05	1.21673E-05	3.22512E-06	3.00434E-06	7.93771E-05	5.70678E-05	3.84768E-05	3.79882E-05	2.69536E-05	8.56246E-06	1.22662E-05	1.17982E-05	1.20601E-06	1.12207E-06	1.20601E-06	1.12207E-06	1.22662E-05	1.17982E-05	1.43003E-05
3832303774555	383230	3774555	1.28072E-05	1.24786E-05	3.30765E-06	3.08122E-06	8.06421E-05	5.79773E-05	3.909E-05	3.85937E-05	2.73831E-05	8.69892E-06	1.24617E-05	1.19862E-05	1.22523E-06	1.13995E-06	1.22523E-06	1.13995E-06	1.24617E-05	1.19862E-05	1.44945E-05
3832403774555	383240	3774555	1.31381E-05	1.2801E-05	3.39309E-06	3.16081E-06	8.20408E-05	5.89829E-05	3.9768E-05	3.9263E-05	2.78581E-05	8.84979E-06	1.26779E-05	1.21941E-05	1.24648E-06	1.15972E-06	1.24648E-06	1.15972E-06	1.26779E-05	1.21941E-05	1.47104E-05
3832503774555	383250	3774555	1.34604E-05	1.31151E-05	3.47634E-06	3.23837E-06	8.35019E-05	6.00333E-05	4.04762E-05	3.99623E-05	2.83542E-05	9.0074E-06	1.29036E-05	1.24113E-05	1.26868E-06	1.18038E-06	1.26868E-06	1.18038E-06	1.29036E-05	1.24113E-05	1.49372E-05
3832603774555	383260	3774555	1.37502E-05	1.33974E-05	3.55117E-06	3.30808E-06	8.49629E-05	6.10837E-05	4.11844E-05	4.06615E-05	2.88503E-05	9.165E-06	1.31294E-05	1.26285E-05	1.29088E-06	1.20103E-06	1.29088E-06	1.20103E-06	1.31294E-05	1.26285E-05	1.51641E-05
3832703774555	383270	3774555	1.39893E-05	1.36304E-05	3.61293E-06	3.3656E-06	8.64061E-05	6.21213E-05	4.1884E-05	4.13522E-05	2.93404E-05	9.32068E-06	1.33524E-05	1.2843E-05	1.31281E-06	1.22143E-06	1.31281E-06	1.22143E-06	1.33524E-05	1.2843E-05	1.53836E-05
3832803774555	383280	3774555	1.41913E-05	1.38272E-05	3.66509E-06	3.41419E-06	8.7885E-05	6.31845E-05	4.26008E-05	4.20599E-05	2.98425E-05	9.48021E-06	1.3581E-05	1.30628E-05	1.33528E-06	1.24233E-06	1.33528E-06	1.24233E-06	1.3581E-05	1.30628E-05	1.56104E-05
3832903774555	383290	3774555	1.43449E-05	1.39768E-05	3.70476E-06	3.45115E-06	8.93549E-05	6.42413E-05	4.33133E-05	4.27634E-05	3.03417E-05	9.63877E-06	1.38081E-05	1.32813E-05	1.35761E-06	1.26311E-06	1.35761E-06	1.26311E-06	1.38081E-05	1.32813E-05	1.58354E-05
3833003774555	383300	3774555	1.44388E-05	1.40683E-05	3.72902E-06	3.47375E-06	9.08427E-05	6.5311E-05	4.40345E-05	4.34754E-05	3.08469E-05	9.79926E-06	1.4038E-05	1.35024E-05	1.38021E-06	1.28414E-06	1.38021E-06	1.28414E-06	1.4038E-05	1.35024E-05	1.60568E-05
3833103774555	383310	3774555	1.44602E-05	1.40892E-05	3.73454E-06	3.47889E-06	9.23037E-05	6.63614E-05	4.47427E-05	4.41746E-05	3.1343E-05	9.95686E-06	1.42638E-05	1.37196E-05	1.40241E-06	1.3048E-06	1.40241E-06	1.3048E-06	1.42638E-05	1.37196E-05	1.626E-05
3833203774555	383320	3774555	1.43291E-05	1.39615E-05	3.70069E-06	3.44736E-06	9.35153E-05	6.72324E-05	4.533E-05	4.47545E-05	3.17544E-05	1.00876E-05	1.4451E-05	1.38996E-05	1.42082E-06	1.32192E-06	1.42082E-06	1.32192E-06	1.4451E-05	1.38996E-05	1.64215E-05
3833303774555	383330	3774555	1.41254E-05	1.3763E-05	3.64809E-06	3.39836E-06	9.4424E-05	6.78857E-05	4.57705E-05	4.51894E-05	3.20629E-05	1.01856E-05	1.45915E-05	1.40347E-05	1.43463E-06	1.33477E-06	1.43463E-06	1.33477E-06	1.45915E-05	1.40347E-05	1.6525E-05
3833403774555	383340	3774555	1.39285E-05	1.35712E-05	3.59723E-06	3.35098E-06	9.52792E-05	6.85006E-05	4.61851E-05	4.55987E-05	3.23534E-05	1.02778E-05	1.47236E-05	1.41618E-05	1.44762E-06	1.34686E-06	1.44762E-06	1.34686E-06	1.47236E-05	1.41618E-05	1.66175E-05
3833503774555	383350	3774555	1.37114E-05	1.33596E-05	3.54115E-06	3.29874E-06	9.59207E-05	6.89618E-05	4.6496E-05	4.59056E-05	3.25712E-05	1.0347E-05	1.48227E-05	1.42572E-05	1.45737E-06	1.35593E-06	1.45737E-06	1.35593E-06	1.48227E-05	1.42572E-05	1.66846E-05
3833603774555	383360	3774555	1.34914E-05	1.31452E-05	3.48434E-06	3.24581E-06	9.66957E-05	6.9519E-05	4.68717E-05	4.62766E-05	3.28343E-05	1.04306E-05	1.49425E-05	1.43724E-05	1.46914E-06	1.36688E-06	1.46914E-06	1.36688E-06	1.49425E-05	1.43724E-05	1.67772E-05
3833703774555	383370	3774555	1.32984E-05	1.29572E-05	3.4345E-06	3.19939E-06	9.77826E-05	7.03004E-05	4.73985E-05	4.67967E-05	3.32034E-05	1.05479E-05	1.51105E-05	1.45339E-05	1.48566E-06	1.38225E-06	1.48566E-06	1.38225E-06	1.51105E-05	1.45339E-05	1.69187E-05
3833803774555	383380	3774555	1.31021E-05	1.27659E-05	3.38379E-06	3.15215E-06	9.8914E-05	7.11138E-05	4.7947E-05	4.73382E-05	3.35876E-05	1.06699E-05	1.52853E-05	1.47021E-05	1.50285E-06	1.39824E-06	1.50285E-06	1.39824E-06	1.52853E-05	1.47021E-05	1.70693E-05
3833903774555	383390	3774555	1.28528E-05	1.2523E-05	3.31942E-06	3.09218E-06	9.9796E-05	7.17479E-05	4.83745E-05	4.77603E-05	3.38871E-05	1.07651E-05	1.54216E-05	1.48332E-05	1.51625E-06	1.41071E-06	1.51625E-06	1.41071E-06	1.54216E-05	1.48332E-05	1.71746E-05
3834003774555	383400	3774555	1.25586E-05	1.22364E-05	3.24343E-06	3.02139E-06	0.00010042	7.21962E-05	4.86768E-05	4.80587E-05	3.40988E-05	1.08323E-05	1.5518E-05	1.49259E-05	1.52572E-06	1.41952E-06	1.52572E-06	1.41952E-06	1.5518E-05	1.49259E-05	1.72326E-05
3834103774555	383410	3774555	1.22761E-05	1.19612E-05	3.17048E-06	2.95345E-06	0.00010107	7.26638E-05	4.8992E-05	4.837E-05	3.43197E-05	1.09025E-05	1.56185E-05	1.50225E-05	1.5356E-06	1.42872E-06	1.5356E-06	1.42872E-06	1.56185E-05	1.50225E-05	1.72943E-05
3834203774555	383420	3774555	1.21816E-05	1.18691E-05	3.14607E-06	2.93071E-06	0.000102905	7.39832E-05	4.98816E-05	4.92483E-05	3.49428E-05	1.11004E-05	1.59021E-05	1.52953E-05	1.56349E-06	1.45466E-06	1.56349E-06	1.45466E-06	1.59021E-05	1.52953E-05	1.7561E-05
3834303774555	383430	3774555	1.20995E-05	1.1789E-05	3.12486E-06	2.91094E-06	0.000104883	7.54051E-05	5.08403E-05	5.01948E-05	3.56144E-05	1.13138E-05	1.62077E-05	1.55893E-05	1.59353E-06	1.48262E-06	1.59353E-06	1.48262E-06	1.62077E-05	1.55893E-05	1.78496E-05
3834403774555	383440	3774555	1.19296E-05	1.16235E-05	3.08098E-06	2.87007E-06	0.000106326	7.64427E-05	5.15399E-05	5.08855E-05	3.61045E-05	1.14695E-05	1.64307E-05	1.58038E-05	1.61546E-06	1.50302E-06	1.61546E-06	1.50302E-06	1.64307E-05	1.58038E-05	1.80437E-05
3834503774555	383450	3774555	1.16443E-05	1.13456E-05	3.00731E-06	2.80144E-06	0.000106959	7.68974E-05	5.18465E-05	5.11882E-05	3.63192E-05	1.15377E-05	1.65285E-05	1.58978E-05	1.62507E-06	1.51196E-06	1.62507E-06	1.51196E-06	1.65285E-05	1.58978E-05	1.80963E-05
3834603774555	383460	3774555	1.13872E-05	1.10951E-05	2.94091E-06	2.73958E-06	0.000107734	7.74547E-05	5.22222E-05	5.15591E-05	3.65824E-05	1.16213E-05	1.66482E-05	1.6013E-05	1.63685E-06	1.52291E-06	1.63685E-06	1.52291E-06	1.66482E-05	1.6013E-05	1.81744E-05
3834703774555	383470	3774555	1.12263E-05	1.09383E-05	2.89935E-06	2.70087E-06	0.000109239	7.85371E-05	5.2952E-05	5.22796E-05	3.70937E-05	1.17837E-05	1.68809E-05	1.62368E-05	1.65972E-06	1.5442E-06	1.65972E-06	1.5442E-06	1.68809E-05	1.62368E-05	1.83758E-05
3834803774555	383480	3774555	1.10918E-05	1.08073E-05	2.86462E-06	2.66852E-06	0.000111003	7.98053E-05	5.3807E-05	5.31238E-05	3.76926E-05	1.1974E-05	1.71535E-05	1.6499E-05	1.68652E-06	1.56913E-06	1.68652E-06	1.56913E-06	1.71535E-05	1.6499E-05	1.86189E-05
3834903774555	383490	3774555	1.09996E-05	1.07174E-05	2.84079E-06	2.64633E-06	0.000113159	8.13553E-05	5.48521E-05	5.41556E-05	3.84247E-05	1.22065E-05	1.74866E-05	1.68194E-05	1.71928E-06	1.59961E-06	1.71928E-06	1.59961E-06	1.74866E-05	1.68194E-05	1.89256E-05
3835003774555	383500	3774555	1.0999E-05	1.07168E-05	2.84065E-06	2.64619E-06	0.000116179	8.35265E-05	5.6316E-05	5.5601E-05	3.94502E-05	1.25323E-05	1.79533E-05	1.72683E-05	1.76516E-06	1.6423E-06	1.76516E-06	1.6423E-06	1.79533E-05	1.72683E-05	1.93774E-05
3835103774555	383510	3774555	1.10035E-05	1.07212E-05	2.84181E-06	2.64727E-06	0.000119377	8.58259E-05	5.78663E-05	5.71316E-05	4.05362E-05	1.28773E-05	1.84475E-05	1.77437E-05	1.81376E-06	1.68751E-06	1.81376E-06	1.68751E-06	1.84475E-05	1.77437E-05	1.98528E-05
3835203774555	383520	3774555	1.10457E-05	1.07623E-05	2.85271E-06	2.65742E-06	0.000123048	8.84647E-05	5.96455E-05	5.88882E-05	4.17826E-05	1.32732E-05	1.90147E-05	1.82892E-05	1.86952E-06	1.73939E-06	1.86952E-06	1.73939E-06	1.90147E-05	1.82892E-05	2.04081E-05
3835303774555	383530	3774555	1.11076E-05	1.08226E-05	2.86869E-06	2.67231E-06	0.000127075	9.13598E-05	6.15974E-05	6.08153E-05	4.31499E-05	1.37076E-05	1.9637E-05	1.88877E-05	1.9307E-06	1.79632E-06	1.9307E-06	1.79632E-06	1.9637E-05	1.88877E-05	2.10177E-05
3835403774555	383540	3774555	1.11796E-05	1.08928E-05	2.88729E-06	2.68964E-06	0.000131386	9.44597E-05	6.36875E-05	6.28788E-05	4.4614E-05	1.41727E-05	2.03033E-05	1.95286E-05	1.99622E-06	1.85727E-06	1.99622E-06	1.85727E-06	2.03033E-05	1.95286E-05	2.16692E-05
3835503774555	383550	3774555	1.12741E-05	1.09849E-05	2.9117E-06	2.71238E-06	0.000136117	9.78607E-05	6.59805E-05	6.51428E-05	4.62204E-05	1.4683E-05	2.10343E-05	2.02318E-05	2.06809E-06	1.92414E-06	2.06809E-06	1.92414E-06	2.10343E-05	2.02318E-05	2.23877E-05
3835603774555	383560	3774555	1.13765E-05	1.10846E-05	2.93815E-06	2.73701E-06	0.00014115	0.00010148	6.84204E-05	6.75517E-05	4.79295E-05	1.5226E-05	2.18122E-05	2.09799E-05	2.14456E-06	1.99529E-06	2.14456E-06	1.99529E-06	2.18122E-05	2.09799E-05	2.31516E-05
3835703774555	383570	3774555	1.14885E-05	1.11937E-05	2.96706E-06	2.76395E-06	0.000146522	0.000105342	7.10244E-05	7.01226E-05	4.97537E-05	1.58055E-05	2.26423E-05	2.17784E-05	2.22618E-06	2.07123E-06	2.22618E-06	2.07123E-06	2.26423E-05	2.17784E-05	2.39663E-05
3835803774555	383580	3774555	1.16089E-05	1.1311E-05	2.99816E-06	2.79291E-06	0.000152224	0.000109441	7.37881E-05	7.28513E-05	5.16897E-05	1.64205E-05	2.35234E-05	2.26258E-05	2.31281E-06	2.15183E-06	2.31281E-06	2.15183E-06	2.35234E-05	2.26258E-05	2.48319E-05
3835903774555	383590	3774555	1.17433E-05	1.1442E-05	3.03288E-06	2.82526E-06	0.000158353	0.000113847	7.67592E-05	7.57846E-05	5.37711E-05	1.70817E-05	2.44705E-05	2.35368E-05	2.40593E-06	2.23847E-06	2.40593E-06	2.23847E-06	2.44705E-05	2.35368E-05	2.57609E-05
3836003774555	383600	3774555	1.2032E-05	1.17233E-05	3.10742E-06	2.8947E-06	0.000166826	0.000119939	8.0866E-05	7.98392E-05	5.66479E-05	1.79956E-05	2.57798E-05	2.47961E-05	2.53466E-06	2.35823E-06	2.53466E-06	2.35823E-06	2.57798E-05	2.47961E-05	2.7071E-05
3836103774555	383610	3774555	1.23498E-05	1.2033E-05	3.18952E-06	2.97118E-06	0.000176144	0.000126638	8.5383E-05	8.42989E-05	5.98121E-05	1.90008E-05	2.72198E-05	2.61812E-05	2.67624E-06	2.48996E-06	2.67624E-06	2.48996E-06	2.72198E-05	2.61812E-05	2.85118E-05
3836203774555	383620	3774555	1.27369E-05	1.24101E-05	3.28949E-06	3.0643E-06	0.000187013	0.000134452	9.06514E-05	8.95004E-05	6.35027E-05	2.01732E-05	2.88993E-05	2.77966E-05	2.84137E-06	2.6436E-06	2.84137E-06	2.6436E-06	2.88993E-05	2.77966E-05	3.01956E-05
3836303774555	383630	3774555	1.32174E-05	1.28783E-05	3.41357E-06	3.17989E-06	0.000199904	0.00014372	9.69001E-05	9.56698E-05	6.788E-05	2.15637E-05	3.08914E-05	2.97127E-05	3.03723E-06	2.82582E-06	3.03723E-06	2.82582E-06	3.08914E-05	2.97127E-05	3.21971E-05
3836403774555	383640	3774555	1.3744E-05	1.33914E-05	3.54958E-06	3.30659E-06	0.000214372	0.000154122	0.000103913	0.000102594	7.27928E-05	2.31244E-05	3.31271E-05	3.18631E-05	3.25705E-06	3.03034E-06	3.25705E-06	3.03034E-06	3.31271E-05	3.18631E-05	3.4438E-05
3836503774555	383650	3774555	1.4342E-05	1.39741E-05	3.70403E-06	3.45047E-06	0.000230942	0.000166035	0.000111945	0.000110524	7.84194E-05	2.49118E-05	3.56877E-05	3.43261E-05	3.50881E-06	3.26458E-06	3.50881E-06	3.26458E-06	3.56877E-05	3.43261E-05	3.69983E-05
3836603774555	383660	3774555	1.50633E-05	1.46768E-05	3.89031E-06	3.62399E-06	0.00024973	0.000179543	0.000121053	0.000119516	8.47994E-05	2.69386E-05	3.85912E-05	3.71187E-05	3.79427E-06	3.53017E-06	3.79427E-06	3.53017E-06	3.85912E-05	3.71187E-05	3.99197E-05
3836703774555	383670	3774555	1.57064E-05	1.53034E-05	4.05639E-06	3.77871E-06	0.00026835	0.000192929	0.000130078	0.000128427	9.11218E-05	2.89471E-05	4.14684E-05	3.98862E-05	4.07716E-06	3.79337E-06	4.07716E-06	3.79337E-06	4.14684E-05	3.98862E-05	4.2774E-05
3836803774555	383680	3774555	1.62026E-05	1.57869E-05	4.18454E-06	3.89809E-06	0.000286221	0.000205777	0.000138741	0.000136979	9.71901E-05	3.08748E-05	4.42301E-05	4.25424E-05	4.34869E-06	4.04599E-06	4.34869E-06	4.04599E-06	4.42301E-05	4.25424E-05	4.54649E-05
3836903774555	383690	3774555	1.67433E-05	1.63137E-05	4.32418E-06	4.02816E-06	0.000305829	0.000219874	0.000148246	0.000146363	0.000103848	3.299E-05	4.72601E-05	4.54569E-05	4.6466E-06	4.32317E-06	4.6466E-06	4.32317E-06	4.72601E-05	4.54569E-05	4.84172E-05
3837003774555	383700	3774555	1.74831E-05	1.70345E-05	4.51525E-06	4.20616E-06	0.000331834	0.00023857	0.000160851	0.000158809	0.000112679	3.57951E-05	5.12787E-05	4.93221E-05	5.0417E-06	4.69077E-06	5.0417E-06	4.69077E-06	5.12787E-05	4.93221E-05	5.23239E-05
3837103774555	383710	3774555	1.83146E-05	1.78447E-05	4.73001E-06	4.40621E-06	0.000360921	0.000259482	0.000174951	0.000172729	0.000122556	3.89327E-05	5.57735E-05	5.36455E-05	5.48364E-06	5.10195E-06	5.48364E-06	5.10195E-06	5.57735E-05	5.36455E-05	5.66914E-05
3837203774555	383720	3774555	1.91822E-05	1.869E-05	4.95406E-06	4.61493E-06	0.00039122	0.000281266	0.000189637	0.00018723	0.000132844	4.22011E-05	6.04556E-05	5.81489E-05	5.94398E-06	5.53025E-06	5.94398E-06	5.53025E-06	6.04556E-05	5.81489E-05	6.12423E-05
3837303774555	383730	3774555	2.00013E-05	1.94882E-05	5.16562E-06	4.81201E-06	0.000420022	0.000301973	0.000203599	0.000201014	0.000142624	4.5308E-05	6.49065E-05	6.24299E-05	6.38158E-06	5.93739E-06	6.38158E-06	5.93739E-06	6.49065E-05	6.24299E-05	6.55681E-05
3837403774555	383740	3774555	2.09156E-05	2.03789E-05	5.40174E-06	5.03196E-06	0.000451719	0.000324761	0.000218963	0.000216183	0.000153387	4.87272E-05	6.98047E-05	6.71412E-05	6.86317E-06	6.38546E-06	6.86317E-06	6.38546E-06	6.98047E-05	6.71412E-05	7.03313E-05
3837503774555	383750	3774555	2.1957E-05	2.13936E-05	5.67069E-06	5.2825E-06	0.000487256	0.000350311	0.000236189	0.000233191	0.000165454	5.25606E-05	7.52963E-05	7.24233E-05	7.40311E-06	6.88781E-06	7.40311E-06	6.88781E-06	7.52963E-05	7.24233E-05	7.56696E-05
3837603774555	383760	3774555	2.31379E-05	2.25442E-05	5.97568E-06	5.56661E-06	0.00052706	0.000378928	0.000255484	0.00025224	0.00017897	5.68543E-05	8.14473E-05	7.83396E-05	8.00787E-06	7.45048E-06	8.00787E-06	7.45048E-06	8.14473E-05	7.83396E-05	8.1654E-05
3837703774555	383770	3774555	2.44392E-05	2.38122E-05	6.31176E-06	5.87969E-06	0.000570508	0.000410165	0.000276545	0.000273033	0.000193724	6.15411E-05	8.81614E-05	8.47975E-05	8.668E-06	8.06466E-06	8.668E-06	8.06466E-06	8.81614E-05	8.47975E-05	8.81845E-05
3837803774555	383780	3774555	2.58333E-05	2.51705E-05	6.67182E-06	6.21509E-06	0.000616665	0.000443348	0.000298918	0.000295123	0.000209397	6.652E-05	9.5294E-05	9.1658E-05	9.36927E-06	8.71712E-06	9.36927E-06	8.71712E-06	9.5294E-05	9.1658E-05	9.51251E-05
3837903774555	383790	3774555	2.73951E-05	2.66923E-05	7.07518E-06	6.59084E-06	0.000667917	0.000480196	0.000323762	0.000319651	0.0002268	7.20486E-05	0.000103214	9.92758E-05	1.0148E-05	9.44162E-06	1.0148E-05	9.44162E-06	0.000103214	9.92758E-05	0.000102833
3838003774555	383800	3774555	2.91274E-05	2.83801E-05	7.52256E-06	7.0076E-06	0.000724336	0.000520758	0.00035111	0.000346652	0.000245958	7.81346E-05	0.000111933	0.000107662	1.10052E-05	1.02392E-05	1.10052E-05	1.02392E-05	0.000111933	0.000107662	0.000111323
3838103774555	383810	3774555	3.10285E-05	3.02324E-05	8.01354E-06	7.46496E-06	0.000785887	0.00056501	0.000380946	0.000376109	0.000266858	8.47741E-05	0.000121444	0.00011681	1.19403E-05	1.11092E-05	1.19403E-05	1.11092E-05	0.000121444	0.00011681	0.000120585
3838203774555	383820	3774555	3.31248E-05	3.22749E-05	8.55493E-06	7.9693E-06	0.00085338	0.000613534	0.000413662	0.00040841	0.000289777	9.20546E-05	0.000131874	0.000126842	1.29658E-05	1.20633E-05	1.29658E-05	1.20633E-05	0.000131874	0.000126842	0.000130744
3838303774555	383830	3774555	3.52599E-05	3.43552E-05	9.10

			MSite Grubbing / Prep	MMass Grading / Excavation	MMass Grading / Excavation	MDrainage / Utilities Trenching	MFoundations / Concrete Pads	MBuilding / Structure Construction	MAsphalt Paving	MLandscaping or Other Finishing	MWaterside Construction (Piles)	RSSWDemolition	RSSWPlacing Base	RSSWForm/Place Rebar and Pour	Child Risk				
Unique Identifier	X (UTM)	Y (UTM)	2027	2027	2028	2028	2028	2028	2028	2028	2028	2029	2029	2029	3rd Trimester	0<2	2<16	Total	per million
3830703774555	383070	3774555	3.40123E-05	3.99956E-05	3.94631E-05	8.38851E-06	1.09092E-05	8.02975E-06	8.26478E-07	9.68271E-06	8.26478E-07	2.61614E-05	3.79607E-05	2.25023E-05	2.20054E-09	2.811E-08	4.4888E-09	3.4799E-08	0.03479898
3830803774555	383080	3774555	3.49536E-05	4.11026E-05	4.05553E-05	8.62068E-06	1.12111E-05	8.252E-06	8.49353E-07	9.9507E-06	8.49353E-07	2.69381E-05	3.90877E-05	2.31704E-05	2.29785E-09	2.9287E-08	4.6473E-09	3.62318E-08	0.03623183
3830903774555	383090	3774555	3.57892E-05	4.20852E-05	4.15248E-05	8.82675E-06	1.14791E-05	8.44926E-06	8.69656E-07	1.01886E-05	8.69656E-07	2.76992E-05	4.01921E-05	2.38251E-05	2.39595E-09	3.0464E-08	4.8007E-09	3.76603E-08	0.03766027
3831003774555	383100	3774555	3.65189E-05	4.29432E-05	4.23714E-05	9.00672E-06	1.17132E-05	8.62153E-06	8.87387E-07	1.03963E-05	8.87387E-07	2.84665E-05	4.13055E-05	2.44851E-05	2.49422E-09	3.1623E-08	4.9462E-09	3.90631E-08	0.03906312
3831103774555	383110	3774555	3.72096E-05	4.37555E-05	4.31729E-05	9.17707E-06	1.19347E-05	8.7846E-06	9.04171E-07	1.05929E-05	9.04171E-07	2.92058E-05	4.23782E-05	2.5121E-05	2.58078E-09	3.265E-08	5.0779E-09	4.03084E-08	0.04030836
3831203774555	383120	3774555	3.78391E-05	4.44956E-05	4.39032E-05	9.33231E-06	1.21366E-05	8.9332E-06	9.19466E-07	1.07721E-05	9.19466E-07	2.99513E-05	4.346E-05	2.57622E-05	2.66366E-09	3.363E-08	5.2028E-09	4.14965E-08	0.04149651
3831303774555	383130	3774555	3.84629E-05	4.52293E-05	4.4627E-05	9.48618E-06	1.23367E-05	9.08048E-06	9.34626E-07	1.09497E-05	9.34626E-07	3.07062E-05	4.45553E-05	2.64115E-05	2.74523E-09	3.4595E-08	5.3259E-09	4.26663E-08	0.04266634
3831403774555	383140	3774555	3.90478E-05	4.5917E-05	4.53056E-05	9.63043E-06	1.25243E-05	9.21857E-06	9.48838E-07	1.11162E-05	9.48838E-07	3.14298E-05	4.56054E-05	2.70339E-05	2.81686E-09	3.5446E-08	5.4376E-09	4.37009E-08	0.04370091
3831503774555	383150	3774555	3.96494E-05	4.66245E-05	4.60037E-05	9.7788E-06	1.27173E-05	9.36059E-06	9.63457E-07	1.12875E-05	9.63457E-07	3.21753E-05	4.66871E-05	2.76752E-05	2.8865E-09	3.6278E-08	5.549E-09	4.47136E-08	0.04471359
3831603774555	383160	3774555	4.02566E-05	4.73384E-05	4.67081E-05	9.92855E-06	1.2912E-05	9.50393E-06	9.7821E-07	1.14604E-05	9.7821E-07	3.29396E-05	4.7796E-05	2.83325E-05	2.95132E-09	3.7058E-08	5.6576E-09	4.56666E-08	0.04566662
3831703774555	383170	3774555	4.08749E-05	4.80655E-05	4.74255E-05	1.0081E-05	1.31103E-05	9.64991E-06	9.93235E-07	1.16364E-05	9.93235E-07	3.37287E-05	4.89411E-05	2.90113E-05	3.01032E-09	3.7775E-08	5.7628E-09	4.65482E-08	0.04654817
3831903774555	383190	3774555	4.21003E-05	4.95066E-05	4.88474E-05	1.03833E-05	1.35034E-05	9.93922E-06	1.02301E-06	1.19852E-05	1.02301E-06	3.52884E-05	5.12042E-05	3.03528E-05	3.11023E-09	3.901E-08	5.958E-09	4.80784E-08	0.04807845
3832003774555	383200	3774555	4.27075E-05	5.02205E-05	4.95518E-05	1.0533E-05	1.36981E-05	1.00826E-05	1.03777E-06	1.21581E-05	1.03777E-06	3.60557E-05	5.23176E-05	3.10128E-05	3.1495E-09	3.951E-08	6.0466E-09	4.87063E-08	0.04870628
3832103774555	383210	3774555	4.33091E-05	5.0928E-05	5.02498E-05	1.06814E-05	1.38911E-05	1.02246E-05	1.05239E-06	1.23294E-05	1.05239E-06	3.68231E-05	5.34311E-05	3.16728E-05	3.17904E-09	3.9904E-08	6.127E-09	4.92099E-08	0.04920987
3832203774555	383220	3774555	4.38996E-05	5.16223E-05	5.09349E-05	1.0827E-05	1.40805E-05	1.0364E-05	1.06673E-06	1.24974E-05	1.06673E-06	3.75842E-05	5.45354E-05	3.23275E-05	3.1969E-09	4.0168E-08	6.1969E-09	4.95622E-08	0.04956223
3832303774555	383230	3774555	4.44956E-05	5.23232E-05	5.16265E-05	1.0974E-05	1.42716E-05	1.05047E-05	1.08122E-06	1.26671E-05	1.08122E-06	3.83577E-05	5.56579E-05	3.29929E-05	3.20594E-09	4.0337E-08	6.2599E-09	4.98025E-08	0.0498025
3832403774555	383240	3774555	4.51584E-05	5.31026E-05	5.23956E-05	1.11375E-05	1.44842E-05	1.06612E-05	1.09732E-06	1.28558E-05	1.09732E-06	3.92405E-05	5.69388E-05	3.37522E-05	3.21534E-09	4.0517E-08	6.3289E-09	5.0061E-08	0.05006098
3832503774555	383250	3774555	4.58547E-05	5.39214E-05	5.32034E-05	1.13092E-05	1.47076E-05	1.08256E-05	1.11424E-06	1.30541E-05	1.11424E-06	4.017E-05	5.82876E-05	3.45517E-05	3.22084E-09	4.0657E-08	6.3968E-09	5.02744E-08	0.05027441
3832603774555	383260	3774555	4.6551E-05	5.47402E-05	5.40113E-05	1.1481E-05	1.49309E-05	1.099E-05	1.13116E-06	1.32523E-05	1.13116E-06	4.11089E-05	5.965E-05	3.53593E-05	3.21909E-09	4.0718E-08	6.4575E-09	5.03941E-08	0.05039409
3832703774555	383270	3774555	4.7225E-05	5.55328E-05	5.47933E-05	1.16472E-05	1.51471E-05	1.11491E-05	1.14754E-06	1.34442E-05	1.14754E-06	4.20354E-05	6.09942E-05	3.61561E-05	3.20852E-09	4.068E-08	6.5077E-09	5.03962E-08	0.05039621
3832803774555	383280	3774555	4.79213E-05	5.63515E-05	5.56012E-05	1.18189E-05	1.53704E-05	1.13135E-05	1.16446E-06	1.36424E-05	1.16446E-06	4.2993E-05	6.23838E-05	3.69798E-05	3.19595E-09	4.0622E-08	6.5562E-09	5.03742E-08	0.0503742
3832903774555	383290	3774555	4.8612E-05	5.71638E-05	5.64026E-05	1.19893E-05	1.55919E-05	1.14765E-05	1.18124E-06	1.3839E-05	1.18124E-06	4.39568E-05	6.37823E-05	3.78089E-05	3.17986E-09	4.0524E-08	6.599E-09	5.03032E-08	0.05030318
3833003774555	383300	3774555	4.92916E-05	5.79629E-05	5.71911E-05	1.21569E-05	1.58099E-05	1.1637E-05	1.19776E-06	1.40325E-05	1.19776E-06	4.49457E-05	6.52171E-05	3.86594E-05	3.16132E-09	4.0399E-08	6.6366E-09	5.01973E-08	0.05019729
3833103774555	383310	3774555	4.99155E-05	5.86965E-05	5.7915E-05	1.23107E-05	1.601E-05	1.17842E-05	1.21292E-06	1.42101E-05	1.21292E-06	4.59189E-05	6.66293E-05	3.94965E-05	3.13828E-09	4.0219E-08	6.6654E-09	5.00222E-08	0.05002221
3833203774555	383320	3774555	5.04112E-05	5.92795E-05	5.84902E-05	1.2433E-05	1.6169E-05	1.19013E-05	1.22496E-06	1.43512E-05	1.22496E-06	4.67361E-05	6.78151E-05	4.01994E-05	3.09298E-09	3.9781E-08	6.659E-09	4.95325E-08	0.04953252
3833303774555	383330	3774555	5.07287E-05	5.96529E-05	5.88586E-05	1.25113E-05	1.62709E-05	1.19762E-05	1.23268E-06	1.44416E-05	1.23268E-06	4.75191E-05	6.89512E-05	4.08729E-05	3.04235E-09	3.926E-08	6.6323E-09	4.89351E-08	0.04893513
3833403774555	383340	3774555	5.10128E-05	5.99869E-05	5.91882E-05	1.25814E-05	1.6362E-05	1.20433E-05	1.23958E-06	1.45225E-05	1.23958E-06	4.83207E-05	7.01144E-05	4.15624E-05	2.99368E-09	3.8751E-08	6.6064E-09	4.83515E-08	0.04835149
3833503774555	383350	3774555	5.12189E-05	6.02293E-05	5.94273E-05	1.26322E-05	1.64281E-05	1.2092E-05	1.24459E-06	1.45811E-05	1.24459E-06	4.91099E-05	7.12595E-05	4.22412E-05	2.9486E-09	3.8274E-08	6.5771E-09	4.77997E-08	0.04779967
3833603774555	383360	3774555	5.1503E-05	6.05633E-05	5.97569E-05	1.27023E-05	1.65192E-05	1.2159E-05	1.25149E-06	1.4662E-05	1.25149E-06	4.99178E-05	7.24318E-05	4.29361E-05	2.90827E-09	3.786E-08	6.5562E-09	4.73249E-08	0.04732487
3833703774555	383370	3774555	5.19375E-05	6.10743E-05	6.0261E-05	1.28094E-05	1.66586E-05	1.22616E-05	1.26205E-06	1.47857E-05	1.26205E-06	5.08286E-05	7.37534E-05	4.37195E-05	2.87737E-09	3.7568E-08	6.555E-09	4.70006E-08	0.0470006
3833803774555	383380	3774555	5.23998E-05	6.16179E-05	6.07975E-05	1.29235E-05	1.68069E-05	1.23708E-05	1.27328E-06	1.49173E-05	1.27328E-06	5.17769E-05	7.51294E-05	4.45352E-05	2.84863E-09	3.7302E-08	6.5572E-09	4.67074E-08	0.04670739
3833903774555	383390	3774555	5.27229E-05	6.19978E-05	6.11723E-05	1.30031E-05	1.69105E-05	1.2447E-05	1.28113E-06	1.50093E-05	1.28113E-06	5.26128E-05	7.63424E-05	4.52542E-05	2.81267E-09	3.6939E-08	6.5415E-09	4.62933E-08	0.04629331
3834003774555	383400	3774555	5.29012E-05	6.22074E-05	6.13791E-05	1.30471E-05	1.69677E-05	1.24891E-05	1.28547E-06	1.50601E-05	1.28547E-06	5.33303E-05	7.73834E-05	4.58713E-05	2.76997E-09	3.6486E-08	6.5084E-09	4.57644E-08	0.04576444
3834103774555	383410	3774555	5.30906E-05	6.24301E-05	6.15989E-05	1.30938E-05	1.70284E-05	1.25338E-05	1.29007E-06	1.5114E-05	1.29007E-06	5.40914E-05	7.84878E-05	4.65259E-05	2.73003E-09	3.6064E-08	6.479E-09	4.52727E-08	0.04527272
3834203774555	383420	3774555	5.39094E-05	6.3393E-05	6.25489E-05	1.32958E-05	1.7291E-05	1.27271E-05	1.30997E-06	1.53471E-05	1.30997E-06	5.54732E-05	8.04928E-05	4.77145E-05	2.72452E-09	3.6091E-08	6.5305E-09	4.53465E-08	0.04534645
3834303774555	383430	3774555	5.47951E-05	6.44345E-05	6.35766E-05	1.35142E-05	1.75751E-05	1.29362E-05	1.33149E-06	1.55992E-05	1.33149E-06	5.69549E-05	8.26427E-05	4.89889E-05	2.72236E-09	3.6163E-08	6.5903E-09	4.54757E-08	0.04547567
3834403774555	383440	3774555	5.53911E-05	6.51354E-05	6.42681E-05	1.36612E-05	1.77663E-05	1.30769E-05	1.34597E-06	1.57689E-05	1.34597E-06	5.81807E-05	8.44215E-05	5.00434E-05	2.70576E-09	3.6043E-08	6.6141E-09	4.53626E-08	0.04536263
3834503774555	383450	3774555	5.55526E-05	6.53253E-05	6.44555E-05	1.3701E-05	1.78181E-05	1.31151E-05	1.3499E-06	1.58149E-05	1.3499E-06	5.90042E-05	8.56164E-05	5.07517E-05	2.66838E-09	3.5642E-08	6.5858E-09	4.48966E-08	0.04489662
3834603774555	383460	3774555	5.57922E-05	6.5607E-05	6.47334E-05	1.37601E-05	1.78949E-05	1.31716E-05	1.35572E-06	1.58831E-05	1.35572E-06	5.99307E-05	8.69607E-05	5.15485E-05	2.63619E-09	3.5308E-08	6.5685E-09	4.45127E-08	0.04451269
3834703774555	383470	3774555	5.64105E-05	6.63341E-05	6.54508E-05	1.39126E-05	1.80932E-05	1.33176E-05	1.37074E-06	1.60591E-05	1.37074E-06	6.12626E-05	8.88933E-05	5.26942E-05	2.62268E-09	3.5222E-08	6.5976E-09	4.44424E-08	0.04444242
3834803774555	383480	3774555	5.71569E-05	6.72118E-05	6.63169E-05	1.40967E-05	1.83326E-05	1.34938E-05	1.38888E-06	1.62716E-05	1.38888E-06	6.27474E-05	9.10478E-05	5.39713E-05	2.61519E-09	3.5216E-08	6.642E-09	4.44737E-08	0.04447367
3834903774555	383490	3774555	5.80983E-05	6.83188E-05	6.74091E-05	1.43289E-05	1.86346E-05	1.37161E-05	1.41175E-06	1.65396E-05	1.41175E-06	6.44723E-05	9.35507E-05	5.5455E-05	2.61694E-09	3.5335E-08	6.7099E-09	4.46616E-08	0.04466157
3835003774555	383500	3774555	5.94853E-05	6.99498E-05	6.90184E-05	1.4671E-05	1.90795E-05	1.40435E-05	1.44546E-06	1.69344E-05	1.44546E-06	6.6687E-05	9.67643E-05	5.73599E-05	2.63834E-09	3.5719E-08	6.8292E-09	4.51864E-08	0.04518637
3835103774555	383510	3774555	6.09447E-05	7.1666E-05	7.07117E-05	1.50309E-05	1.95476E-05	1.43881E-05	1.48092E-06	1.73499E-05	1.48092E-06	6.90327E-05	0.000100168	5.93775E-05	2.66228E-09	3.6139E-08	6.9567E-09	4.57576E-08	0.04575756
3835203774555	383520	3774555	6.26492E-05	7.36703E-05	7.26894E-05	1.54513E-05	2.00943E-05	1.47905E-05	1.52234E-06	1.78351E-05	1.52234E-06	7.16779E-05	0.000104006	6.16527E-05	2.69609E-09	3.6694E-08	7.1109E-09	4.65014E-08	0.04650138
3835303774555	383530	3774555	6.45208E-05	7.58712E-05	7.4861E-05	1.59129E-05	2.06946E-05	1.52323E-05	1.56782E-06	1.8368E-05	1.56782E-06	7.45569E-05	0.000108184	6.41291E-05	2.73585E-09	3.7334E-08	7.283E-09	4.73525E-08	0.04735251
3835403774555	383540	3774555	6.65206E-05	7.82227E-05	7.71812E-05	1.64061E-05	2.1336E-05	1.57044E-05	1.61641E-06	1.89373E-05	1.61641E-06	7.76419E-05	0.00011266	6.67826E-05	2.78E-09	3.8035E-08	7.4687E-09	4.82841E-08	0.04828409
3835503774555	383550	3774555	6.87264E-05	8.08166E-05	7.97405E-05	1.69501E-05	2.20435E-05	1.62252E-05	1.67001E-06	1.95652E-05	1.67001E-06	8.10107E-05	0.000117548	6.96803E-05	2.83111E-09	3.8835E-08	7.6759E-09	4.93424E-08	0.04934244
3835603774555	383560	3774555	7.10715E-05	8.35743E-05	8.24614E-05	1.75285E-05	2.27957E-05	1.67788E-05	1.72699E-06	2.02328E-05	1.72699E-06	8.46073E-05	0.000122767	7.27738E-05	2.88665E-09	3.97E-08	7.897E-09	5.04834E-08	0.05048341
3835703774555	383570	3774555	7.35726E-05	8.65153E-05	8.53633E-05	1.81453E-05	2.35978E-05	1.73693E-05	1.78777E-06	2.09448E-05	1.78777E-06	8.84471E-05	0.000128339	7.60765E-05	2.94689E-09	4.0633E-08	8.1339E-09	5.17134E-08	0.05171336
3835803774555	383580	3774555	7.62296E-05	8.96398E-05	8.84462E-05	1.88006E-05	2.44501E-05	1.79966E-05	1.85233E-06	2.17013E-05	1.85233E-06	9.25427E-05	0.000134281	7.95993E-05	3.01174E-09	4.1632E-08	8.3861E-09	5.30301E-08	0.05303012
3835903774555	383590	3774555	7.90816E-05	9.29935E-05	9.17552E-05	1.9504E-05	2.53648E-05	1.86699E-05	1.92163E-06	2.25132E-05	1.92163E-06	9.69471E-05	0.000140672	8.33877E-05	3.08261E-09	4.2719E-08	8.6581E-09	5.44595E-08	0.05445952
3836003774555	383600	3774555	8.31033E-05	9.77227E-05	9.64215E-05	2.04959E-05	2.66548E-05	1.96194E-05	2.01936E-06	2.36581E-05	2.01936E-06	0.000102777	0.000149132	8.84023E-05	3.19478E-09	4.4391E-08	9.0534E-09	5.66395E-08	0.05663954
3836103774555	383610	3774555	8.75262E-05	0.000102924	0.000101553	2.15867E-05	2.80734E-05	2.06635E-05	2.12683E-06	2.49172E-05	2.12683E-06	0.000109209	0.000158465	9.39346E-05	3.31907E-09	4.6242E-08	9.4887E-09	5.90495E-08	0.05904945
3836203774555	383620	3774555	9.26954E-05	0.000109002	0.000107551	2.28616E-05	2.97314E-05	2.18839E-05	2.25244E-06	2.63888E-05	2.25244E-06	0.000116677	0.0001693	0.000100358	3.46708E-09	4.8434E-08	1E-08	6.19014E-08	0.06190136
3836303774555	383630	3774555	9.88395E-05	0.000116227	0.00011468	2.43769E-05	3.1702E-05	2.33344E-05	2.40174E-06	2.81379E-05	2.40174E-06	0.00012552	0.000182132	0.000107964	3.6463E-09	5.1077E-08	1.0611E-08	6.5334E-08	0.06533404
3836403774555	383640	3774555	0.000105719	0.000124317	0.000122661	2.60736E-05	3.39085E-05	2.49585E-05	2.5689E-06	3.00963E-05	2.5689E-06	0.00013552	0.000196643	0.000116566	3.84642E-09	5.4027E-08	1.1294E-08	6.91677E-08	0.06916767
3836503774555	383650	3774555	0.000113578	0.000133559	0.000131781	2.80121E-05	3.64294E-05	2.68141E-05	2.75989E-06	3.23338E-05	2.75989E-06	0.00014684	0.000213068	0.000126302	4.07659E-09	5.7414E-08	1.2077E-08	7.35671E-08	0.07356711
3836603774555	383660	3774555	0.000122547	0.000144105	0.000142186	3.02239E-05	3.93059E-05	2.89313E-05	2.97781E-06	3.48869E-05	2.97781E-06	0.000159782	0.000231847	0.000137434	4.34569E-09	6.1359E-08	1.2975E-08	7.86791E-08	0.07867909
3836703774555	383670	3774555	0.000131309	0.000154408	0.000152352	3.23849E-05	4.21163E-05	3.09999E-05	3.19072E-06	3.73813E-05	3.19072E-06	0.000173357	0.000251545	0.000149111	4.59746E-09	6.5067E-08	1.3846E-08	8.35095E-08	0.0835095
3836803774555	383680	3774555	0.00013957	0.000164122	0.000161937	3.44223E-05	4.47659E-05	3.29501E-05	3.39145E-06	3.9733E-05	3.39145E-06	0.000186514	0.000270636	0.000160427	4.82551E-09	6.8459E-08	1.4658E-08	8.79427E-08	0.08794265
3836903774555	383690	3774555	0.000148632	0.00017478	0.000172452	3.66575E-05	4.76727E-05	3.50897E-05	3.61168E-06	4.23131E-05	3.61168E-06	0.000201028	0.000291696	0.000172911	5.07565E-09	7.2178E-08	1.5548E-08	9.28017E-08	0.09280169
3837003774555	383700	3774555	0.000160625	0.000188882	0.000186367	3.96153E-05	5.15193E-05	3.7921E-05	3.9031E-06	4.57272E-05	3.9031E-06	0.000220314	0.000319681	0.0001895	5.41154E-09	7.7152E-08	1.6733E-08	9.92972E-08	0.09929724
3837103774555	383710	3774555	0.000174033	0.000204649	0.000201924	4.29221E-05	5.58198E-05	4.10864E-05	4.2289E-06	4.95442E-05	4.2289E-06	0.000241884	0.000350979	0.000208053	5.78821E-09	8.2725E-08	1.8059E-08	1.06573E-07	0.10657311
3837203774555	383720	3774555	0.000188003	0.000221076	0.000218133	4.63676E-05	6.03006E-05	4.43846E-05	4.56837E-06	5.35213E-05	4.56837E-06	0.000264359	0.00038359	0.000227384	6.18101E-09	8.8536E-08	1.9441E-08	1.14159E-07	0.11415855
3837303774555	383730	3774555	0.000201283	0.000236692	0.000233541	4.96428E-05	6.456E-05	4.75197E-05	4.89105E-06	5.73018E-05	4.89105E-06	0.000285723	0.00041459	0.00024576	6.55388E-09	9.4053E-08	2.0754E-08	1.21362E-07	0.12136165
3837403774555	383740	3774555	0.000215905	0.000253887	0.000250506	5.3249E-05	6.92499E-05	5.09717E-05	5.24636E-06	6.14644E-05	5.24636E-06	0.000309233	0.000448703	0.000265982	6.96596E-09	1.0015E-07	2.2201E-08	1.29313E-07	0.1293127
3837503774555	383750	3774555	0.000232293	0.000273157	0.00026952	5.72908E-05	7.45062E-05	5.48406E-05	5.64457E-06	6.61298E-05	5.64457E-06	0.000335584	0.00048694	0.000288648	7.42984E-09	1.07E-07	2.3826E-08	1.38251E-07	0.13825144
3837603774555	383760	3774555	0.000250664	0.00029476	0.000290835	6.18216E-05	8.03985E-05	5.91777E-05	6.09097E-06	7.13596E-05	6.09097E-06	0.000365108	0.00052978	0.000314043	7.9513E-09	1.1469E-07	2.5649E-08	1.4829E-07	0.14828961
3837703774555	383770	3774555	0.000270711	0.000318334	0.000314095	6.6766E-05	8.68286E-05	6.39106E-05	6.57812E-06	7.70668E-05	6.57812E-06	0.000397324	0.000576526	0.000341753	8.5217E-09	1.231E-07	2.7639E-08	1.59262E-07	0.15926154
3837803774555	383780	3774555	0.000292018	0.000343389	0.000338816	7.20208E-05	9.36624E-05	6.89407E-05	7.09585E-06	8.31324E-05	7.09585E-06	0.000431536	0.000626169	0.00037118	9.1294E-09	1.3206E-07	2.9757E-08	1.70943E-07	0.17094309
3837903774555	383790	3774555	0.00031568	0.000371214	0.000366271	7.78568E-05	0.000101252	7.4527E-05	7.67084E-06	8.98687E-05	7.67084E-06	0.00046952	0.000681283	0.000403851	9.80562E-09	1.4202E-07	3.211E-08	1.83933E-07	0.18393314
3838003774555	383800	3774555	0.000341744	0.000401863	0.000396512	8.42848E-05	0.000109612	8.06802E-05	8.30416E-06	9.72885E-05	8.30416E-06	0.000511327	0.000741947	0.000439811	1.05518E-08	1.53E-07	3.4702E-08	1.98257E-07	0.19825748
3838103774555	383810	3774555	0.000370174	0.000435295	0.000429499	9.12968E-05	0.000118731	8.73923E-05	8.99502E-06	0.000105382	8.99502E-06	0.000556925	0.00080811	0.000479031	1.13672E-08	1.65E-07	3.7533E-08	2.13904E-07	0.21390358
3838203774555	383820	3774555	0.000401363	0.00047197	0.000465685	9.89888E-05	0.000128734	9.47553E-05	9.75287E-06	0.000114261	9.75287E-06	0.000606927	0.000880664	0.00052204	1.22627E-08	1.7818E-07	4.0638E-08	2.31079E-07	0.23107885
3838303774555	383830	3774555	0.000433069	0.000509253	0.000502473	0.000106809	0.000138904	0.000102241	1.05233E-05	0.000123287	1.05233E-05	0.000657743	0.000954399	0.000565749	1.31737E-08	1.9158E-07	4.3796E-08	2.48546E-07	0.24854588
3838403774555	383840	3774555	0.000464931	0.000546721	0.000539441	0.000114667	0.000149123	0.000109763	1.12975E-05	0.000132358	1.12975E-05	0.000708809	0.001028497	0.000609672	1.40895E-08	2.0505E-07	4.6969E-08	2.66104E-07	0.26610416

			EGIODemolition	EGIOSite Grubbing / Prep	EGIOMass Grading / Excavation	EGIOMass Grading / Excavation	EGIODrainage / Utilities Trenching	EGIODrainage / Utilities Trenching	EGIOFoundations / Concrete Pads	EGIOFoundations / Concrete Pads	EGIOBuilding / Structure Construction	EGIOBuilding / Structure Construction	EGIOAsphalt Paving	EGIOArchitectural Coating	EGIOLandscaping or Other Finishing	EGIOWaterside Construction (Piles)	HIWaterside Construction (Landscaping)	HIWaterside Construction (Landscaping)	KMDemolition	KMSite Grubbing / Prep	KMMass Grading / Excavation
Unique Identifier	X (UTM)	Y (UTM)	2025	2025	2025	2026	2026	2027	2026	2027	2026	2027	2027	2027	2027	2027	2025	2026	2025	2025	2025
3838503774565	383850	3774555	0.000620504	0.00024337	8.05968E-05	7.89363E-05	0.000183294	0.000183011	0.000240824	0.000240669	0.000257953	0.00025177	1.00379E-05	1.00379E-05	0.000271846	1.00379E-05	0.000114723	0.00011113	0.000188799	0.0008194	0.000622831
3838603774565	383860	3774555	0.000667893	0.00026196	8.67522E-05	8.49648E-05	0.000197292	0.000196988	0.000259216	0.000259049	0.000277653	0.000270998	1.08045E-05	1.08045E-05	0.000292607	1.08045E-05	0.000123958	0.000120076	0.000204477	0.000887446	0.000674554
3838703774565	383870	3774555	0.000719351	0.00028214	9.3436E-05	9.15109E-05	0.000212493	0.000212165	0.000279188	0.000279008	0.000299045	0.000291877	1.16369E-05	1.16369E-05	0.000315151	1.16369E-05	0.000133972	0.000129775	0.000221471	0.000961198	0.000730613
3838803774565	383880	3774555	0.000780438	0.0003061	0.000101371	9.92819E-05	0.000230538	0.000230182	0.000302896	0.000302701	0.00032444	0.000316663	1.26251E-05	1.26251E-05	0.000341913	1.26251E-05	0.000145828	0.00014126	0.000241585	0.001048495	0.000796968
3838903774565	383890	3774555	0.000850237	0.00033347	0.000110437	0.000108161	0.000251156	0.000250768	0.000329986	0.000329773	0.000353456	0.000344984	1.37543E-05	1.37543E-05	0.000372493	1.37543E-05	0.000159354	0.000154362	0.000264526	0.00114806	0.000872648
3839003774555	383900	3774555	0.000930411	0.00036492	0.00012085	0.00011836	0.000274839	0.000274415	0.000361102	0.000360869	0.000386786	0.000377514	1.50512E-05	1.50512E-05	0.000407617	1.50512E-05	0.000174869	0.000169392	0.000290829	0.001262219	0.000959421
3839103774555	383910	3774555	0.001023563	0.00040146	0.00013295	0.000130211	0.000302356	0.000301889	0.000397256	0.000396999	0.00042551	0.000415311	1.65581E-05	1.65581E-05	0.000448427	1.65581E-05	0.000192873	0.000186831	0.000321349	0.001394677	0.001060103
3829703774565	382970	3774565	8.86255E-05	3.476E-05	1.15115E-05	1.12743E-05	2.61795E-05	2.61391E-05	3.43965E-05	3.43743E-05	3.68429E-05	3.59598E-05	1.43369E-06	1.43369E-06	3.88272E-05	1.43369E-06	9.68345E-06	9.38015E-06	1.05391E-05	4.57405E-05	3.47676E-05
3829803774565	382980	3774565	9.30985E-05	3.6515E-05	1.20925E-05	1.18434E-05	2.75009E-05	2.74584E-05	3.61325E-05	3.61092E-05	3.87024E-05	3.77748E-05	1.50605E-06	1.50605E-06	4.07869E-05	1.50605E-06	9.98124E-06	9.66861E-06	1.08537E-05	4.71057E-05	3.58054E-05
3829903774565	382990	3774565	9.84967E-05	3.8632E-05	1.27937E-05	1.25301E-05	2.90955E-05	2.90506E-05	3.82276E-05	3.8203E-05	4.09466E-05	3.99651E-05	1.59338E-06	1.59338E-06	4.31518E-05	1.59338E-06	1.034E-05	1.00161E-05	1.12339E-05	4.87558E-05	3.70596E-05
3830003774565	383000	3774565	0.000104569	4.1013E-05	1.35823E-05	1.33025E-05	3.0889E-05	3.08414E-05	4.05842E-05	4.0558E-05	4.34707E-05	4.24287E-05	1.6916E-06	1.6916E-06	4.58119E-05	1.6916E-06	1.07401E-05	1.04037E-05	1.16525E-05	5.05729E-05	3.84408E-05
3830103774565	383010	3774565	0.000110425	4.331E-05	1.4343E-05	1.40475E-05	3.2619E-05	3.25686E-05	4.2857E-05	4.28294E-05	4.59052E-05	4.48049E-05	1.78634E-06	1.78634E-06	4.83776E-05	1.78634E-06	1.11006E-05	1.07529E-05	1.20327E-05	5.22229E-05	3.9695E-05
3830203774565	383020	3774565	0.000116757	4.5794E-05	1.51655E-05	1.4853E-05	3.44895E-05	3.44363E-05	4.53147E-05	4.52854E-05	4.85377E-05	4.73743E-05	1.88878E-06	1.88878E-06	5.11518E-05	1.88878E-06	1.14791E-05	1.11196E-05	1.24288E-05	5.39418E-05	4.10015E-05
3830303774565	383030	3774565	0.000122649	4.8105E-05	1.59308E-05	1.56026E-05	3.623E-05	3.61741E-05	4.76015E-05	4.75708E-05	5.09872E-05	4.9765E-05	1.9841E-06	1.9841E-06	5.37332E-05	1.9841E-06	1.17985E-05	1.14289E-05	1.2766E-05	5.54052E-05	4.21139E-05
3830403774565	383040	3774565	0.000127365	4.9954E-05	1.65433E-05	1.62025E-05	3.7623E-05	3.75649E-05	4.94317E-05	4.93998E-05	5.29475E-05	5.16784E-05	2.06038E-06	2.06038E-06	5.57991E-05	2.06038E-06	1.20083E-05	1.16322E-05	1.30013E-05	5.64267E-05	4.28903E-05
3830503774565	383050	3774565	0.000132251	5.1871E-05	1.7178E-05	1.68241E-05	3.90663E-05	3.90061E-05	5.13281E-05	5.12949E-05	5.49788E-05	5.36609E-05	2.13942E-06	2.13942E-06	5.79398E-05	2.13942E-06	1.22182E-05	1.18355E-05	1.3239E-05	5.7458E-05	4.36742E-05
3830603774565	383060	3774565	0.000138556	5.4344E-05	1.7997E-05	1.76262E-05	4.09289E-05	4.08658E-05	5.37752E-05	5.37405E-05	5.76E-05	5.62194E-05	2.24142E-06	2.24142E-06	6.07022E-05	2.24142E-06	1.25214E-05	1.21292E-05	1.35716E-05	5.89018E-05	4.47717E-05
3830703774565	383070	3774565	0.00014558	5.7099E-05	1.89093E-05	1.85197E-05	4.30038E-05	4.29374E-05	5.65013E-05	5.64648E-05	6.052E-05	5.90693E-05	2.35505E-06	2.35505E-06	6.37794E-05	2.35505E-06	1.28748E-05	1.24715E-05	1.39677E-05	6.06206E-05	4.60781E-05
3830803774565	383080	3774565	0.000152928	5.998E-05	1.98637E-05	1.94544E-05	4.51741E-05	4.51044E-05	5.93529E-05	5.93146E-05	6.35743E-05	6.20505E-05	2.47391E-06	2.47391E-06	6.69983E-05	2.47391E-06	1.32264E-05	1.28121E-05	1.4366E-05	6.23493E-05	4.73921E-05
3830903774565	383090	3774565	0.000160302	6.2873E-05	2.08215E-05	2.03925E-05	4.73524E-05	4.72794E-05	6.22149E-05	6.21747E-05	6.66399E-05	6.50426E-05	2.5932E-06	2.5932E-06	7.0229E-05	2.5932E-06	1.35636E-05	1.31388E-05	1.47122E-05	6.3852E-05	4.85344E-05
3831003774565	383100	3774565	0.000167964	6.5878E-05	2.18167E-05	2.13672E-05	4.96156E-05	4.95391E-05	6.51884E-05	6.51464E-05	6.9825E-05	6.81513E-05	2.71714E-06	2.71714E-06	7.35856E-05	2.71714E-06	1.38578E-05	1.34238E-05	1.50019E-05	6.51092E-05	4.949E-05
3831103774565	383110	3774565	0.000174547	6.846E-05	2.26718E-05	2.22047E-05	5.15605E-05	5.14809E-05	6.77437E-05	6.77E-05	7.2562E-05	7.08227E-05	2.82365E-06	2.82365E-06	7.647E-05	2.82365E-06	1.41126E-05	1.36705E-05	1.52757E-05	6.62977E-05	5.03933E-05
3831203774565	383120	3774565	0.000180808	7.0915E-05	2.3485E-05	2.30011E-05	5.34098E-05	5.33274E-05	7.01734E-05	7.01282E-05	7.51645E-05	7.33629E-05	2.92492E-06	2.92492E-06	7.92127E-05	2.92492E-06	1.43225E-05	1.38739E-05	1.55269E-05	6.73879E-05	5.1222E-05
3831303774565	383130	3774565	0.000187005	7.3346E-05	2.429E-05	2.37895E-05	5.52405E-05	5.51553E-05	7.25788E-05	7.2532E-05	7.7741E-05	7.58775E-05	3.02518E-06	3.02518E-06	8.19279E-05	3.02518E-06	1.45144E-05	1.40598E-05	1.57736E-05	6.84585E-05	5.20358E-05
3831403774565	383140	3774565	0.000192314	7.5428E-05	2.49795E-05	2.44648E-05	5.68086E-05	5.67209E-05	7.4639E-05	7.45909E-05	7.99477E-05	7.80314E-05	3.11106E-06	3.11106E-06	8.42535E-05	3.11106E-06	1.46759E-05	1.42162E-05	1.60044E-05	6.94603E-05	5.27973E-05
3831503774565	383150	3774565	0.000197398	7.7422E-05	2.56398E-05	2.51116E-05	5.83103E-05	5.82203E-05	7.66121E-05	7.65627E-05	8.20611E-05	8.00942E-05	3.1933E-06	3.1933E-06	8.64808E-05	3.1933E-06	1.48337E-05	1.43691E-05	1.62398E-05	7.04818E-05	5.35737E-05
3831603774565	383160	3774565	0.000202059	7.925E-05	2.62453E-05	2.57046E-05	5.96873E-05	5.95952E-05	7.84214E-05	7.83708E-05	8.39991E-05	8.19857E-05	3.26871E-06	3.26871E-06	8.85231E-05	3.26871E-06	1.4988E-05	1.45185E-05	1.64774E-05	7.15131E-05	5.43576E-05
3831703774565	383170	3774565	0.000206173	8.0864E-05	2.67797E-05	2.62279E-05	6.09025E-05	6.08086E-05	8.00179E-05	7.99663E-05	8.57092E-05	8.36548E-05	3.33526E-06	3.33526E-06	9.03253E-05	3.33526E-06	1.51405E-05	1.46663E-05	1.67218E-05	7.25739E-05	5.51639E-05
3831903774565	383190	3774565	0.000212748	8.3443E-05	2.76337E-05	2.70643E-05	6.28447E-05	6.27477E-05	8.25697E-05	8.25164E-05	8.84425E-05	8.63226E-05	3.44162E-06	3.44162E-06	9.32058E-05	3.44162E-06	1.54221E-05	1.49391E-05	1.72061E-05	7.46757E-05	5.67615E-05
3832003774565	383200	3774565	0.000215173	8.4394E-05	2.79487E-05	2.73728E-05	6.35611E-05	6.3463E-05	8.35109E-05	8.3457E-05	8.94506E-05	8.73066E-05	3.48085E-06	3.48085E-06	9.42683E-05	3.48085E-06	1.55531E-05	1.50659E-05	1.7446E-05	7.57169E-05	5.75529E-05
3832103774565	383210	3774565	0.000216781	8.5024E-05	2.81575E-05	2.75774E-05	6.4036E-05	6.39372E-05	8.41349E-05	8.40806E-05	9.0119E-05	8.79589E-05	3.50686E-06	3.50686E-06	9.49726E-05	3.50686E-06	1.56733E-05	1.51824E-05	1.76836E-05	7.67482E-05	5.83368E-05
3832203774565	383220	3774565	0.000217149	8.5169E-05	2.82053E-05	2.76242E-05	6.41448E-05	6.40458E-05	8.42779E-05	8.42235E-05	9.02721E-05	8.81083E-05	3.51281E-06	3.51281E-06	9.5134E-05	3.51281E-06	1.57737E-05	1.52797E-05	1.79077E-05	7.77205E-05	5.90759E-05
3832303774565	383230	3774565	0.000216556	8.4936E-05	2.81283E-05	2.75488E-05	6.39697E-05	6.3871E-05	8.40478E-05	8.39935E-05	9.00257E-05	8.78678E-05	3.50322E-06	3.50322E-06	9.48742E-05	3.50322E-06	1.5867E-05	1.537E-05	1.81294E-05	7.86831E-05	5.98075E-05
3832403774565	383240	3774565	0.000216431	8.4887E-05	2.8112E-05	2.75328E-05	6.39325E-05	6.38339E-05	8.3999E-05	8.39448E-05	8.99734E-05	8.78168E-05	3.50119E-06	3.50119E-06	9.48192E-05	3.50119E-06	1.59962E-05	1.54951E-05	1.83897E-05	7.98126E-05	6.06661E-05
3832503774565	383250	3774565	0.000216053	8.4739E-05	2.8063E-05	2.74848E-05	6.38211E-05	6.37226E-05	8.38526E-05	8.37985E-05	8.98166E-05	8.76637E-05	3.49509E-06	3.49509E-06	9.46539E-05	3.49509E-06	1.61325E-05	1.56272E-05	1.86635E-05	8.1001E-05	6.15694E-05
3832603774565	383260	3774565	0.000214841	8.4264E-05	2.79055E-05	2.73305E-05	6.34629E-05	6.3365E-05	8.3382E-05	8.33281E-05	8.93125E-05	8.71717E-05	3.47547E-06	3.47547E-06	9.41227E-05	3.47547E-06	1.62563E-05	1.57471E-05	1.89283E-05	8.21502E-05	6.24429E-05
3832703774565	383270	3774565	0.000212407	8.3309E-05	2.75893E-05	2.70209E-05	6.27439E-05	6.26471E-05	8.24372E-05	8.2384E-05	8.83006E-05	8.61841E-05	3.4361E-06	3.4361E-06	9.30563E-05	3.4361E-06	1.63424E-05	1.58305E-05	1.91682E-05	8.31913E-05	6.32343E-05
3832803774565	383280	3774565	0.00020982	8.2294E-05	2.72533E-05	2.66918E-05	6.19797E-05	6.18841E-05	8.14333E-05	8.13807E-05	8.72252E-05	8.51345E-05	3.39425E-06	3.39425E-06	9.1923E-05	3.39425E-06	1.64213E-05	1.5907E-05	1.94081E-05	8.42324E-05	6.40256E-05
3832903774565	383290	3774565	0.000207098	8.1227E-05	2.68998E-05	2.63456E-05	6.11758E-05	6.10814E-05	8.0377E-05	8.03251E-05	8.60938E-05	8.40302E-05	3.35022E-06	3.35022E-06	9.07306E-05	3.35022E-06	1.64859E-05	1.59695E-05	1.96434E-05	8.52539E-05	6.48021E-05
3833003774565	383300	3774565	0.000204323	8.0138E-05	2.65393E-05	2.59925E-05	6.0356E-05	6.02628E-05	7.92998E-05	7.92487E-05	8.494E-05	8.29041E-05	3.30532E-06	3.30532E-06	8.95147E-05	3.30532E-06	1.65577E-05	1.6039E-05	1.98765E-05	8.62656E-05	6.5571E-05
3833103774565	383310	3774565	0.000200757	7.874E-05	2.60762E-05	2.55389E-05	5.93026E-05	5.92111E-05	7.79159E-05	7.78656E-05	8.34576E-05	8.14572E-05	3.24764E-06	3.24764E-06	8.79525E-05	3.24764E-06	1.66079E-05	1.60877E-05	2.01119E-05	8.7287E-05	6.63475E-05
3833203774565	383320	3774565	0.000196311	7.6996E-05	2.54987E-05	2.49733E-05	5.79893E-05	5.78998E-05	7.61903E-05	7.61411E-05	8.16093E-05	7.96532E-05	3.17571E-06	3.17571E-06	8.60046E-05	3.17571E-06	1.65882E-05	1.60686E-05	2.0268E-05	8.79647E-05	6.68626E-05
3833303774565	383330	3774565	0.000191434	7.5083E-05	2.48652E-05	2.43529E-05	5.65486E-05	5.64613E-05	7.42974E-05	7.42495E-05	7.95818E-05	7.76743E-05	3.09682E-06	3.09682E-06	8.38679E-05	3.09682E-06	1.65236E-05	1.6006E-05	2.03473E-05	8.83085E-05	6.71239E-05
3833403774565	383340	3774565	0.000187185	7.3417E-05	2.43133E-05	2.38124E-05	5.52936E-05	5.52083E-05	7.26485E-05	7.26016E-05	7.78156E-05	7.59504E-05	3.02809E-06	3.02809E-06	8.20066E-05	3.02809E-06	1.64716E-05	1.59556E-05	2.04151E-05	8.86032E-05	6.73479E-05
3833503774565	383350	3774565	0.000182928	7.1747E-05	2.37603E-05	2.32708E-05	5.40359E-05	5.39526E-05	7.09961E-05	7.09503E-05	7.60457E-05	7.4223E-05	2.95921E-06	2.95921E-06	8.01414E-05	2.95921E-06	1.63998E-05	1.58861E-05	2.04627E-05	8.88094E-05	6.75046E-05
3833603774565	383360	3774565	0.000179083	7.0239E-05	2.3261E-05	2.27817E-05	5.29003E-05	5.28187E-05	6.95041E-05	6.94593E-05	7.44476E-05	7.26631E-05	2.89703E-06	2.89703E-06	7.84572E-05	2.89703E-06	1.63603E-05	1.58479E-05	2.056E-05	8.92318E-05	6.78257E-05
3833703774565	383370	3774565	0.000176011	6.9034E-05	2.2862E-05	2.2391E-05	5.19929E-05	5.19127E-05	6.83119E-05	6.82678E-05	7.31706E-05	7.14167E-05	2.84733E-06	2.84733E-06	7.71114E-05	2.84733E-06	1.63783E-05	1.58653E-05	2.07252E-05	8.99488E-05	6.83706E-05
3833803774565	383380	3774565	0.000173101	6.7893E-05	2.2484E-05	2.20208E-05	5.11333E-05	5.10544E-05	6.71824E-05	6.71391E-05	7.19608E-05	7.02359E-05	2.80025E-06	2.80025E-06	7.58364E-05	2.80025E-06	1.64016E-05	1.58879E-05	2.08994E-05	9.0705E-05	6.89455E-05
3833903774565	383390	3774565	0.000169473	6.647E-05	2.20127E-05	2.15591E-05	5.00614E-05	4.99841E-05	6.57741E-05	6.57317E-05	7.04523E-05	6.87636E-05	2.74155E-06	2.74155E-06	7.42467E-05	2.74155E-06	1.6355E-05	1.58427E-05	2.09877E-05	9.10881E-05	6.92367E-05
3834003774565	383400	3774565	0.000165224	6.4803E-05	2.14608E-05	2.10187E-05	4.88064E-05	4.87311E-05	6.41252E-05	6.40838E-05	6.86861E-05	6.70397E-05	2.67283E-06	2.67283E-06	7.23854E-05	2.67283E-06	1.62348E-05	1.57263E-05	2.09877E-05	9.10881E-05	6.92367E-05
3834103774565	383410	3774565	0.000161281	6.3257E-05	2.09487E-05	2.05171E-05	4.76416E-05	4.75681E-05	6.25949E-05	6.25545E-05	6.70469E-05	6.54398E-05	2.60904E-06	2.60904E-06	7.06579E-05	2.60904E-06	1.61289E-05	1.56237E-05	2.0999E-05	9.11372E-05	6.9274E-05
3834203774565	383420	3774565	0.00015997	6.2742E-05	2.07783E-05	2.03502E-05	4.72542E-05	4.71813E-05	6.20859E-05	6.20458E-05	6.65017E-05	6.49077E-05	2.58782E-06	2.58782E-06	7.00834E-05	2.58782E-06	1.62796E-05	1.57697E-05	2.13181E-05	9.25221E-05	7.03267E-05
3834303774565	383430	3774565	0.000158874	6.2313E-05	2.0636E-05	2.02108E-05	4.69305E-05	4.68581E-05	6.16606E-05	6.16208E-05	6.60462E-05	6.44631E-05	2.5701E-06	2.5701E-06	6.96033E-05	2.5701E-06	1.64554E-05	1.594E-05	2.16757E-05	9.4074E-05	7.15062E-05
3834403774565	383440	3774565	0.0001567	6.146E-05	2.03537E-05	1.99343E-05	4.62885E-05	4.6217E-05	6.0817E-05	6.07777E-05	6.51426E-05	6.35812E-05	2.53493E-06	2.53493E-06	6.8651E-05	2.53493E-06	1.65146E-05	1.59973E-05	2.18884E-05	9.49972E-05	7.2208E-05
3834503774565	383450	3774565	0.000152919	5.9977E-05	1.98625E-05	1.94533E-05	4.51714E-05	4.51018E-05	5.93494E-05	5.93111E-05	6.35706E-05	6.20468E-05	2.47376E-06	2.47376E-06	6.69944E-05	2.47376E-06	1.6389E-05	1.58757E-05	2.18612E-05	9.48793E-05	7.21184E-05
3834603774565	383460	3774565	0.000149541	5.8652E-05	1.94238E-05	1.90236E-05	4.41738E-05	4.41057E-05	5.80386E-05	5.80012E-05	6.21666E-05	6.06765E-05	2.41913E-06	2.41913E-06	6.55148E-05	2.41913E-06	1.62993E-05	1.57888E-05	2.18748E-05	9.49383E-05	7.21632E-05
3834703774565	383470	3774565	0.000147215	5.774E-05	1.91217E-05	1.87277E-05	4.34866E-05	4.34195E-05	5.71358E-05	5.70989E-05	6.11995E-05	5.97326E-05	2.3815E-06	2.3815E-06	6.44956E-05	2.3815E-06	1.63227E-05	1.58114E-05	2.20332E-05	9.56258E-05	7.26858E-05
3834803774565	383480	3774565	0.000145302	5.6989E-05	1.88732E-05	1.84843E-05	4.29215E-05	4.28553E-05	5.63932E-05	5.63568E-05	6.04042E-05	5.89563E-05	2.35055E-06	2.35055E-06	6.36574E-05	2.35055E-06	1.63908E-05	1.58774E-05	2.22482E-05	9.65589E-05	7.3395E-05
3834903774565	383490	3774565	0.000144045	5.6496E-05	1.87098E-05	1.83243E-05	4.255E-05	4.24844E-05	5.59052E-05	5.58691E-05	5.98814E-05	5.84461E-05	2.3302E-06	2.3302E-06	6.31065E-05	2.3302E-06	1.65325E-05	1.60147E-05	2.25651E-05	9.79339E-05	7.44402E-05
3835003774565	383500	3774565	0.000144287	5.6591E-05	1.87413E-05	1.83552E-05	4.26217E-05	4.25559E-05	5.59993E-05	5.59632E-05	5.99823E-05	5.85445E-05	2.33413E-06	2.33413E-06	6.32128E-05	2.33413E-06	1.68519E-05	1.6324E-05	2.31172E-05	0.00010033	7.62619E-05
3835103774565	383510	3774565	0.000144628	5.6725E-05	1.87857E-05	1.83986E-05	4.27225E-05	4.26566E-05	5.61318E-05	5.60956E-05	6.01242E-05	5.8683E-05	2.33965E-06	2.33965E-06	6.33623E-05	2.33965E-06	1.71873E-05	1.6649E-05	2.36989E-05	0.000102855	7.81805E-05
3835203774565	383520	3774565	0.000145616	5.7113E-05	1.8914E-05	1.85243E-05	4.30144E-05	4.2948E-05	5.65152E-05	5.64788E-05	6.05349E-05	5.90839E-05	2.35563E-06	2.35563E-06	6.37952E-05	2.35563E-06	1.76089E-05	1.70573E-05	2.44027E-05	0.000105909	8.05024E-05
3835303774565	383530	3774565	0.000146982	5.7648E-05	1.90913E-05	1.8698E-05	4.34177E-05	4.33507E-05	5.70451E-05	5.70083E-05	6.11024E-05	5.96379E-05	2.37772E-06	2.37772E-06	6.43933E-05	2.37772E-06	1.80879E-05	1.75213E-05	2.51947E-05	0.000109347	8.31154E-05
3835403774565	383540	3774565	0.000148527	5.8254E-05	1.9292E-05	1.88945E-05	4.3874E-05	4.38063E-05	5.76447E-05	5.76075E-05	6.17447E-05	6.02647E-05	2.40271E-06	2.40271E-06	6.50701E-05	2.40271E-06	1.86009E-05	1.80183E-05	2.60411E-05	0.00011302	8.59075E-05
3835503774565	383550	3774565	0.000150404	5.899E-05	1.95358E-05	1.91333E-05	4.44285E-05	4.436E-05	5.83733E-05	5.83356E-05	6.25251E-05	6.10264E-05	2.43308E-06	2.43308E-06	6.58925E-05	2.43308E-06	1.91714E-05	1.85709E-05	2.69803E-05	0.000117096	8.90058E-05
3835603774565	383560	3774565	0.000152497	5.9811E-05	1.98077E-05	1.93996E-05	4.50467E-05	4.49772E-05	5.91855E-05	5.91473E-05	6.33951E-05	6.18755E-05	2.46693E-06	2.46693E-06	6.68094E-05	2.46693E-06	1.97831E-05	1.91634E-05	2.79874E-05	0.000121467	9.2328E-05
3835703774565	383570	3774565	0.00015441	6.0562E-05	2.00562E-05	1.96429E-05	4.56119E-05	4.55415E-05	5.99281E-05	5.98894E-05	6.41904E-05	6.26518E-05	2.49788E-06	2.49788E-06	6.76476E-05	2.49788E-06	2.03769E-05	1.97386E-05	2.89809E-05	0.000125779	9.56054E-05
3835803774565	383580	3774565	0.000156233	6.1277E-05	2.0293E-05	1.98749E-05	4.61505E-05	4.60793E-05	6.06357E-05	6.05966E-05	6.49484E-05	6.33916E-05	2.52738E-06	2.52738E-06	6.84464E-05	2.52738E-06	2.09653E-05	2.03086E-05	2.99766E-05	0.000130101	9.88903E-05
3835903774565	383590	3774565	0.000158272	6.2076E-05	2.05578E-05	2.01343E-05	4.67528E-05	4.66806E-05	6.1427E-05	6.13874E-05	6.5796E-05	6.42189E-05	2.56036E-06	2.56036E-06	6.93397E-05	2.56036E-06	2.15913E-05	2.09151E-05	3.1038E-05	0.000134707	0.000102392
3836003774565	383600	3774565	0.000162718	6.382E-05	2.11353E-05	2.06999E-05	4.80661E-05	4.7992E-05	6.31526E-05	6.31119E-05	6.76443E-05	6.60229E-05	2.63229E-06	2.63229E-06	7.12875E-05	2.63229E-06	2.26013E-05	2.18934E-05	3.26742E-05	0.000141808	0.000107789
3836103774565	383610	3774565	0.000167703	6.5776E-05	2.17828E-05	2.1334E-05	4.95387E-05	4.94622E-05	6.50874E-05	6.50454E-05	6.97167E-05	6.80456E-05	2.71293E-06	2.71293E-06	7.34715E-05	2.71293E-06	2.37153E-05	2.29725E-05	3.44779E-05	0.000149636	0.00011374
3836203774565	383620	3774565	0.000173434	6.8023E-05	2.25272E-05	2.2063E-05	5.12315E-05	5.11524E-05	6.73114E-05	6.7268E-05	7.20989E-05	7.03708E-05	2.80563E-06	2.80563E-06	7.5982E-05	2.80563E-06	2.49692E-05	2.41872E-05	3.65101E-05	0.000158456	0.000120444
3836303774565	383630	3774565	0.000179991	7.0595E-05	2.33788E-05	2.28971E-05	5.31683E-05	5.30863E-05	6.98562E-05	6.98111E-05	7.48247E-05	7.30312E-05	2.9117E-06	2.9117E-06	7.88546E-05	2.9117E-06	2.63774E-05	2.55513E-05	3.87981E-05	0.000168386	0.000127992
3836403774565	383640	3774565	0.000187544	7.3558E-05	2.436E-05	2.38581E-05	5.53997E-05	5.53142E-05	7.2788E-05	7.2741E-05	7.7965E-05	7.60962E-05	3.0339E-06	3.0339E-06	8.2164E-05	3.0339E-06	2.79615E-05	2.70857E-05	4.1387E-05	0.000179623	0.000136532
3836503774565	383650	3774565	0.00019747	7.745E-05	2.56492E-05	2.51207E-05	5.83315E-05	5.82415E-05	7.664E-05	7.65905E-05	8.2091E-05	8.01233E-05	3.19446E-06	3.19446E-06	8.65123E-05	3.19446E-06	2.99365E-05	2.89989E-05	4.45666E-05	0.000193422	0.000147022
3836603774565	383660	3774565	0.000206865	8.1135E-05	2.68695E-05	2.63159E-05	6.11068E-05	6.10125E-05	8.02864E-05	8.02346E-05	8.59967E-05	8.39354E-05	3.34644E

			KMMass Grading / Excavation	KMDrainage / Utilities Trenching	KMFoundations / Concrete Pads	KMBuilding / Structure Construction	KMAsphalt Paving	KMArchitectural Coating	KMLandscaping or Other Finishing	KMWaterside Construction (Piles)	EWNDemolition	EWNSite Grubbing / Prep	EWNDrainage / Utilities Trenching	EWNDrainage / Utilities Trenching	EWNDrainage / Utilities Trenching	EWNFoundations / Concrete Pads	EWNBuilding / Structure Construction	EWNAsphalt Paving	EWNLandscaping or Other Finishing	EWNWaterside Construction (Piles)	ISDemolition
Unique Identifier	X (UTM)	Y (UTM)	2026	2026	2026	2026	2026	2026	2026	2026	2027	2027	2027	2028	2029	2029	2029	2029	2029	2029	2027
3838503774555	383850	3774555	0.000616386	0.000221349	0.000117137	0.000402326	1.29251E-05	1.29251E-05	0.000415251	1.29251E-05	0.000466332	2.54157E-05	5.96809E-05	5.85284E-05	5.73174E-05	4.96475E-05	0.000107807	7.66986E-06	0.000111642	7.66986E-06	9.88257E-05
3838603774555	383860	3774555	0.000667573	0.000239731	0.000126865	0.000435736	1.39985E-05	1.39985E-05	0.000449735	1.39985E-05	0.000503652	2.74497E-05	6.4457E-05	6.32123E-05	6.19043E-05	5.36207E-05	0.000116434	8.28366E-06	0.000120576	8.28366E-06	0.000105931
3838703774555	383870	3774555	0.000723052	0.000259654	0.000137408	0.000471949	1.51618E-05	1.51618E-05	0.00048711	1.51618E-05	0.000544118	2.96551E-05	6.96359E-05	6.82911E-05	6.68781E-05	5.79289E-05	0.000125789	8.94922E-06	0.000130264	8.94922E-06	0.000113654
3838803774555	383880	3774555	0.00078872	0.000283236	0.000149888	0.000514811	1.65388E-05	1.65388E-05	0.00053135	1.65388E-05	0.000592042	3.22671E-05	7.57692E-05	7.4306E-05	7.27685E-05	6.30311E-05	0.000136868	9.73744E-06	0.000141737	9.73744E-06	0.000122837
3838903774555	383890	3774555	0.000863617	0.000310132	0.000164121	0.000563697	1.81094E-05	1.81094E-05	0.000581807	1.81094E-05	0.000646712	3.52466E-05	8.27658E-05	8.11675E-05	7.9488E-05	6.88514E-05	0.000149507	1.06366E-05	0.000154825	1.06366E-05	0.00013334
3839003774555	383900	3774555	0.000949492	0.000340971	0.00018044	0.00061975	1.99101E-05	1.99101E-05	0.00063966	1.99101E-05	0.000709422	3.86644E-05	9.07913E-05	8.9038E-05	8.71957E-05	7.55277E-05	0.000164004	1.1668E-05	0.000169838	1.1668E-05	0.000145416
3839103774555	383910	3774555	0.001049132	0.000376752	0.000199376	0.000684787	2.19995E-05	2.19995E-05	0.000706786	2.19995E-05	0.000782208	4.26313E-05	0.000100106	9.81732E-05	9.61419E-05	8.32768E-05	0.000180831	1.28651E-05	0.000187263	1.28651E-05	0.000159461
3829703774565	382970	3774565	3.44078E-05	1.23561E-05	6.53883E-06	2.24586E-05	7.21505E-07	7.21505E-07	2.31801E-05	7.21505E-07	4.25261E-05	2.31773E-06	5.44246E-06	5.33736E-06	5.22693E-06	4.52749E-06	9.83118E-06	6.99435E-07	1.01809E-05	6.99435E-07	1.14908E-05
3829803774565	382980	3774565	3.54348E-05	1.27249E-05	6.73399E-06	2.31289E-05	7.4304E-07	7.4304E-07	2.3872E-05	7.4304E-07	4.38278E-05	2.38867E-06	5.60905E-06	5.50073E-06	5.38691E-06	4.66607E-06	1.01321E-05	7.20844E-07	1.04925E-05	7.20844E-07	1.20078E-05
3829903774565	382990	3774565	3.66761E-05	1.31707E-05	6.96988E-06	2.39391E-05	7.69068E-07	7.69068E-07	2.47082E-05	7.69068E-07	4.5428E-05	2.47589E-06	5.81385E-06	5.70158E-06	5.58361E-06	4.83644E-06	1.0502E-05	7.47164E-07	1.08756E-05	7.47164E-07	1.26281E-05
3830003774565	383000	3774565	3.80429E-05	1.36615E-05	7.22964E-06	2.48313E-05	7.9773E-07	7.9773E-07	2.5629E-05	7.9773E-07	4.72044E-05	2.5727E-06	6.04119E-06	5.92453E-06	5.80194E-06	5.02556E-06	1.09127E-05	7.76381E-07	1.13009E-05	7.76381E-07	1.3317E-05
3830103774565	383010	3774565	3.92842E-05	1.41073E-05	7.46552E-06	2.56415E-05	8.23758E-07	8.23758E-07	2.64652E-05	8.23758E-07	4.87971E-05	2.6595E-06	6.24501E-06	6.12441E-06	5.99769E-06	5.19512E-06	1.12809E-05	8.02575E-07	1.16822E-05	8.02575E-07	1.39709E-05
3830203774565	383020	3774565	4.05772E-05	1.45716E-05	7.71124E-06	2.64854E-05	8.50871E-07	8.50871E-07	2.73363E-05	8.50871E-07	5.04662E-05	2.75048E-06	6.45863E-06	6.33391E-06	6.20286E-06	5.37283E-06	1.16668E-05	8.30028E-07	1.20818E-05	8.30028E-07	1.46751E-05
3830303774565	383030	3774565	4.1678E-05	1.49669E-05	7.92045E-06	2.7204E-05	8.73955E-07	8.73955E-07	2.80779E-05	8.73955E-07	5.18751E-05	2.82726E-06	6.63894E-06	6.51073E-06	6.37602E-06	5.52282E-06	1.19925E-05	8.532E-07	1.24191E-05	8.532E-07	1.53248E-05
3830403774565	383040	3774565	4.24464E-05	1.52429E-05	8.06647E-06	2.77055E-05	8.90068E-07	8.90068E-07	2.85956E-05	8.90068E-07	5.27863E-05	2.87692E-06	6.75555E-06	6.62509E-06	6.48801E-06	5.61983E-06	1.22031E-05	8.68186E-07	1.26372E-05	8.68186E-07	1.58389E-05
3830503774565	383050	3774565	4.32222E-05	1.55215E-05	8.2139E-06	2.82119E-05	9.06335E-07	9.06335E-07	2.91182E-05	9.06335E-07	5.36898E-05	2.92616E-06	6.87118E-06	6.73849E-06	6.59906E-06	5.71602E-06	1.2412E-05	8.83046E-07	1.28535E-05	8.83046E-07	1.63741E-05
3830603774565	383060	3774565	4.43083E-05	1.59115E-05	8.4203E-06	2.89208E-05	9.2911E-07	9.2911E-07	2.98499E-05	9.2911E-07	5.50144E-05	2.99836E-06	7.04071E-06	6.90474E-06	6.76188E-06	5.85704E-06	1.27182E-05	9.04833E-07	1.31706E-05	9.04833E-07	1.70657E-05
3830703774565	383070	3774565	4.56013E-05	1.63758E-05	8.66602E-06	2.97647E-05	9.56222E-07	9.56222E-07	3.0721E-05	9.56222E-07	5.65611E-05	3.08265E-06	7.23865E-06	7.09886E-06	6.95198E-06	6.02171E-06	1.30758E-05	9.30271E-07	1.35409E-05	9.30271E-07	1.78342E-05
3830803774565	383080	3774565	4.69016E-05	1.68428E-05	8.91314E-06	3.06135E-05	9.8349E-07	9.8349E-07	3.1597E-05	9.8349E-07	5.81307E-05	3.1682E-06	7.43953E-06	7.29587E-06	7.14491E-06	6.18882E-06	1.34387E-05	9.56088E-07	1.39167E-05	9.56088E-07	1.8625E-05
3830903774565	383090	3774565	4.80321E-05	1.72487E-05	9.12796E-06	3.13514E-05	1.00719E-06	1.00719E-06	3.23586E-05	1.00719E-06	5.97081E-05	3.25417E-06	7.64139E-06	7.49383E-06	7.33878E-06	6.35675E-06	1.38033E-05	9.8203E-07	1.42943E-05	9.8203E-07	1.94103E-05
3831003774565	383100	3774565	4.89778E-05	1.75883E-05	9.30768E-06	3.19686E-05	1.02702E-06	1.02702E-06	3.29957E-05	1.02702E-06	6.09485E-05	3.32177E-06	7.80014E-06	7.64951E-06	7.49124E-06	6.48881E-06	1.40901E-05	1.00243E-06	1.45913E-05	1.00243E-06	2.02262E-05
3831103774565	383110	3774565	4.98718E-05	1.79094E-05	9.47758E-06	3.25522E-05	1.04577E-06	1.04577E-06	3.35979E-05	1.04577E-06	6.19974E-05	3.37894E-06	7.93439E-06	7.78117E-06	7.62017E-06	6.60048E-06	1.43326E-05	1.01968E-06	1.48424E-05	1.01968E-06	2.10087E-05
3831203774565	383120	3774565	5.06919E-05	1.82039E-05	9.63343E-06	3.30875E-05	1.06297E-06	1.06297E-06	3.41504E-05	1.06297E-06	6.2832E-05	3.42443E-06	8.0412E-06	7.88592E-06	7.72275E-06	6.68934E-06	1.45255E-05	1.03341E-06	1.50422E-05	1.03341E-06	2.17604E-05
3831303774565	383130	3774565	5.14972E-05	1.84931E-05	9.78648E-06	3.36131E-05	1.07986E-06	1.07986E-06	3.4693E-05	1.07986E-06	6.36207E-05	3.46741E-06	8.14213E-06	7.9849E-06	7.81968E-06	6.7733E-06	1.47078E-05	1.04638E-06	1.5231E-05	1.04638E-06	2.25261E-05
3831403774565	383140	3774565	5.22509E-05	1.87637E-05	9.92969E-06	3.4105E-05	1.09566E-06	1.09566E-06	3.52007E-05	1.09566E-06	6.42715E-05	3.50288E-06	8.22543E-06	8.06658E-06	7.89968E-06	6.84259E-06	1.48583E-05	1.05709E-06	1.53868E-05	1.05709E-06	2.32512E-05
3831503774565	383150	3774565	5.30192E-05	1.90397E-05	1.00757E-05	3.46066E-05	1.11177E-06	1.11177E-06	3.57183E-05	1.11177E-06	6.4907E-05	3.53752E-06	8.30676E-06	8.14635E-06	7.97779E-06	6.91025E-06	1.50052E-05	1.06754E-06	1.5539E-05	1.06754E-06	2.40001E-05
3831603774565	383160	3774565	5.3795E-05	1.93183E-05	1.02231E-05	3.51129E-05	1.12804E-06	1.12804E-06	3.6241E-05	1.12804E-06	6.55196E-05	3.5709E-06	8.38515E-06	8.22323E-06	8.05308E-06	6.97547E-06	1.51468E-05	1.07761E-06	1.56856E-05	1.07761E-06	2.47602E-05
3831703774565	383170	3774565	5.4593E-05	1.96048E-05	1.03748E-05	3.56338E-05	1.14477E-06	1.14477E-06	3.67785E-05	1.14477E-06	6.61245E-05	3.60387E-06	8.46257E-06	8.29914E-06	8.12743E-06	7.03986E-06	1.52866E-05	1.08756E-06	1.58304E-05	1.08756E-06	2.55357E-05
3831903774565	383190	3774565	5.61741E-05	2.01726E-05	1.06753E-05	3.66658E-05	1.17793E-06	1.17793E-06	3.78437E-05	1.17793E-06	6.72271E-05	3.66396E-06	8.60367E-06	8.43753E-06	8.26295E-06	7.15725E-06	1.55415E-05	1.1057E-06	1.60944E-05	1.1057E-06	2.70936E-05
3832003774565	383200	3774565	5.69573E-05	2.04538E-05	1.08241E-05	3.7177E-05	1.19435E-06	1.19435E-06	3.83713E-05	1.19435E-06	6.77401E-05	3.69192E-06	8.66933E-06	8.50191E-06	8.326E-06	7.21187E-06	1.56601E-05	1.11413E-06	1.62172E-05	1.11413E-06	2.78718E-05
3832103774565	383210	3774565	5.77331E-05	2.07324E-05	1.09715E-05	3.76834E-05	1.21062E-06	1.21062E-06	3.8894E-05	1.21062E-06	6.81995E-05	3.71696E-06	8.72812E-06	8.55957E-06	8.38247E-06	7.26078E-06	1.57663E-05	1.12169E-06	1.63272E-05	1.12169E-06	2.86249E-05
3832203774565	383220	3774565	5.84645E-05	2.09951E-05	1.11105E-05	3.81608E-05	1.22595E-06	1.22595E-06	3.93867E-05	1.22595E-06	6.85823E-05	3.73783E-06	8.77712E-06	8.60762E-06	8.42952E-06	7.30154E-06	1.58549E-05	1.12799E-06	1.64188E-05	1.12799E-06	2.93124E-05
3832303774565	383230	3774565	5.91886E-05	2.12551E-05	1.12481E-05	3.86334E-05	1.24114E-06	1.24114E-06	3.98745E-05	1.24114E-06	6.89116E-05	3.75577E-06	8.81926E-06	8.64895E-06	8.46999E-06	7.33659E-06	1.5931E-05	1.1334E-06	1.64977E-05	1.1334E-06	2.99481E-05
3832403774565	383240	3774565	6.00382E-05	2.15602E-05	1.14096E-05	3.9188E-05	1.25895E-06	1.25895E-06	4.04469E-05	1.25895E-06	6.94016E-05	3.78248E-06	8.88197E-06	8.71045E-06	8.53022E-06	7.38876E-06	1.60443E-05	1.14146E-06	1.6615E-05	1.14146E-06	3.06607E-05
3832503774565	383250	3774565	6.09322E-05	2.18813E-05	1.15795E-05	3.97715E-05	1.2777E-06	1.2777E-06	4.10492E-05	1.2777E-06	6.99146E-05	3.81044E-06	8.94762E-06	8.77484E-06	8.59328E-06	7.44338E-06	1.61628E-05	1.1499E-06	1.67378E-05	1.1499E-06	3.13607E-05
3832603774565	383260	3774565	6.17967E-05	2.21917E-05	1.17438E-05	4.03358E-05	1.29583E-06	1.29583E-06	4.16316E-05	1.29583E-06	7.0374E-05	3.83548E-06	9.00642E-06	8.8325E-06	8.64974E-06	7.49229E-06	1.62691E-05	1.15746E-06	1.68478E-05	1.15746E-06	3.19657E-05
3832703774565	383270	3774565	6.25799E-05	2.2473E-05	1.18926E-05	4.08469E-05	1.31225E-06	1.31225E-06	4.21592E-05	1.31225E-06	7.07033E-05	3.85342E-06	9.04856E-06	8.87382E-06	8.69021E-06	7.52734E-06	1.63452E-05	1.16287E-06	1.69266E-05	1.16287E-06	3.23947E-05
3832803774565	383280	3774565	6.3363E-05	2.27542E-05	1.20414E-05	4.13581E-05	1.32867E-06	1.32867E-06	4.26868E-05	1.32867E-06	7.09866E-05	3.86886E-06	9.08481E-06	8.90938E-06	8.72503E-06	7.5575E-06	1.64107E-05	1.16753E-06	1.69944E-05	1.16753E-06	3.2737E-05
3832903774565	383290	3774565	6.41314E-05	2.30301E-05	1.21875E-05	4.18597E-05	1.34478E-06	1.34478E-06	4.32045E-05	1.34478E-06	7.1201E-05	3.88054E-06	9.11225E-06	8.93628E-06	8.75138E-06	7.58033E-06	1.64602E-05	1.17106E-06	1.70458E-05	1.17106E-06	3.29717E-05
3833003774565	383300	3774565	6.48924E-05	2.33034E-05	1.23321E-05	4.23564E-05	1.36074E-06	1.36074E-06	4.37171E-05	1.36074E-06	7.14154E-05	3.89223E-06	9.13969E-06	8.96319E-06	8.77773E-06	7.60315E-06	1.65098E-05	1.17458E-06	1.70971E-05	1.17458E-06	3.30961E-05
3833103774565	383310	3774565	6.56608E-05	2.35794E-05	1.24781E-05	4.28579E-05	1.37685E-06	1.37685E-06	4.42348E-05	1.37685E-06	7.15685E-05	3.90058E-06	9.15929E-06	8.98241E-06	8.79656E-06	7.61946E-06	1.65452E-05	1.1771E-06	1.71337E-05	1.1771E-06	3.31031E-05
3833203774565	383320	3774565	6.61706E-05	2.37624E-05	1.2575E-05	4.31907E-05	1.38754E-06	1.38754E-06	4.45782E-05	1.38754E-06	7.13618E-05	3.88931E-06	9.13283E-06	8.95646E-06	8.77115E-06	7.59745E-06	1.64974E-05	1.1737E-06	1.70843E-05	1.1737E-06	3.2839E-05
3833303774565	383330	3774565	6.64292E-05	2.38553E-05	1.26241E-05	4.33595E-05	1.39297E-06	1.39297E-06	4.47525E-05	1.39297E-06	7.09024E-05	3.86427E-06	9.07403E-06	8.8988E-06	8.71468E-06	7.54854E-06	1.63912E-05	1.16614E-06	1.69743E-05	1.16614E-06	3.24184E-05
3833403774565	383340	3774565	6.66509E-05	2.39349E-05	1.26663E-05	4.35042E-05	1.39762E-06	1.39762E-06	4.49018E-05	1.39762E-06	7.05884E-05	3.84716E-06	9.03386E-06	8.8594E-06	8.67609E-06	7.51511E-06	1.63186E-05	1.16098E-06	1.68991E-05	1.16098E-06	3.19979E-05
3833503774565	383350	3774565	6.6806E-05	2.39906E-05	1.26957E-05	4.36054E-05	1.40087E-06	1.40087E-06	4.50063E-05	1.40087E-06	7.0175E-05	3.82463E-06	8.98094E-06	8.80751E-06	8.62527E-06	7.47109E-06	1.6223E-05	1.15418E-06	1.68001E-05	1.15418E-06	3.15144E-05
3833603774565	383360	3774565	6.71237E-05	2.41047E-05	1.27561E-05	4.38128E-05	1.40753E-06	1.40753E-06	4.52203E-05	1.40753E-06	6.99146E-05	3.81044E-06	8.94762E-06	8.77484E-06	8.59328E-06	7.44338E-06	1.61628E-05	1.1499E-06	1.67378E-05	1.1499E-06	3.10421E-05
3833703774565	383370	3774565	6.76631E-05	2.42984E-05	1.28586E-05	4.41649E-05	1.41884E-06	1.41884E-06	4.55837E-05	1.41884E-06	6.98993E-05	3.8096E-06	8.94566E-06	8.77291E-06	8.59139E-06	7.44175E-06	1.61593E-05	1.14965E-06	1.67341E-05	1.14965E-06	3.06719E-05
3833803774565	383380	3774565	6.8232E-05	2.45027E-05	1.29667E-05	4.45362E-05	1.43077E-06	1.43077E-06	4.5967E-05	1.43077E-06	6.99146E-05	3.81044E-06	8.94762E-06	8.77484E-06	8.59328E-06	7.44338E-06	1.61628E-05	1.1499E-06	1.67378E-05	1.1499E-06	3.0296E-05
3833903774565	383390	3774565	6.85201E-05	2.46062E-05	1.30215E-05	4.47243E-05	1.43681E-06	1.43681E-06	4.61611E-05	1.43681E-06	6.9616E-05	3.79416E-06	8.90941E-06	8.73736E-06	8.55657E-06	7.41159E-06	1.60938E-05	1.14499E-06	1.66663E-05	1.14499E-06	2.97427E-05
3834003774565	383400	3774565	6.85201E-05	2.46062E-05	1.30215E-05	4.47243E-05	1.43681E-06	1.43681E-06	4.61611E-05	1.43681E-06	6.90111E-05	3.76119E-06	8.83199E-06	8.66144E-06	8.48223E-06	7.34719E-06	1.5954E-05	1.13504E-06	1.65215E-05	1.13504E-06	2.90357E-05
3834103774565	383410	3774565	6.855571E-05	2.46194E-05	1.30285E-05	4.47484E-05	1.43759E-06	1.43759E-06	4.6186E-05	1.43759E-06	6.84675E-05	3.73157E-06	8.76242E-06	8.59321E-06	8.41541E-06	7.28931E-06	1.58283E-05	1.1261E-06	1.63913E-05	1.1261E-06	2.83693E-05
3834203774565	383420	3774565	6.95988E-05	2.49935E-05	1.32265E-05	4.54284E-05	1.45943E-06	1.45943E-06	4.68878E-05	1.45943E-06	6.90188E-05	3.76161E-06	8.83297E-06	8.6624E-06	8.48317E-06	7.348E-06	1.59557E-05	1.13517E-06	1.65233E-05	1.13517E-06	2.82407E-05
3834303774565	383430	3774565	7.07662E-05	2.54128E-05	1.34483E-05	4.61903E-05	1.48391E-06	1.48391E-06	4.76742E-05	1.48391E-06	6.96926E-05	3.79834E-06	8.91921E-06	8.74697E-06	8.56598E-06	7.41974E-06	1.61115E-05	1.14625E-06	1.66846E-05	1.14625E-06	2.81527E-05
3834403774565	383440	3774565	7.14607E-05	2.56622E-05	1.35803E-05	4.66436E-05	1.49847E-06	1.49847E-06	4.81421E-05	1.49847E-06	6.9861E-05	3.80752E-06	8.94077E-06	8.76811E-06	8.58669E-06	7.43767E-06	1.61505E-05	1.14902E-06	1.6725E-05	1.14902E-06	2.7816E-05
3834503774565	383450	3774565	7.13721E-05	2.56303E-05	1.35635E-05	4.65858E-05	1.49661E-06	1.49661E-06	4.80824E-05	1.49661E-06	6.92332E-05	3.7733E-06	8.86041E-06	8.68931E-06	8.50952E-06	7.37083E-06	1.60053E-05	1.13869E-06	1.65747E-05	1.13869E-06	2.71145E-05
3834603774565	383460	3774565	7.14164E-05	2.56462E-05	1.35719E-05	4.66147E-05	1.49754E-06	1.49754E-06	4.81123E-05	1.49754E-06	6.87661E-05	3.74784E-06	8.80064E-06	8.63069E-06	8.45211E-06	7.3211E-06	1.58973E-05	1.13101E-06	1.64628E-05	1.13101E-06	2.64956E-05
3834703774565	383470	3774565	7.19336E-05	2.5832E-05	1.36702E-05	4.69523E-05	1.50839E-06	1.50839E-06	4.84607E-05	1.50839E-06	6.87891E-05	3.74909E-06	8.80358E-06	8.63357E-06	8.45493E-06	7.32355E-06	1.59026E-05	1.13139E-06	1.64683E-05	1.13139E-06	2.60946E-05
3834803774565	383480	3774565	7.26355E-05	2.6084E-05	1.38036E-05	4.74104E-05	1.52311E-06	1.52311E-06	4.89335E-05	1.52311E-06	6.90035E-05	3.76078E-06	8.83101E-06	8.66048E-06	8.48128E-06	7.34637E-06	1.59522E-05	1.13491E-06	1.65197E-05	1.13491E-06	2.57732E-05
3834903774565	383490	3774565	7.36699E-05	2.64555E-05	1.40001E-05	4.80856E-05	1.5448E-06	1.5448E-06	4.96304E-05	1.5448E-06	6.95318E-05	3.78957E-06	8.89863E-06	8.72679E-06	8.54622E-06	7.40262E-06	1.60743E-05	1.1436E-06	1.66461E-05	1.1436E-06	2.55818E-05
3835003774565	383500	3774565	7.54726E-05	2.71029E-05	1.43427E-05	4.92623E-05	1.5826E-06	1.5826E-06	5.08449E-05	1.5826E-06	7.08028E-05	3.85884E-06	9.0613E-06	8.88631E-06	8.70245E-06	7.53794E-06	1.63682E-05	1.16451E-06	1.69504E-05	1.16451E-06	2.56922E-05
3835103774565	383510	3774565	7.73715E-05	2.77848E-05	1.47036E-05	5.05017E-05	1.62242E-06	1.62242E-06	5.21241E-05	1.62242E-06	7.21504E-05	3.93229E-06	9.23376E-06	9.05545E-06	8.86808E-06	7.68141E-06	1.66797E-05	1.18667E-06	1.72731E-05	1.18667E-06	2.58123E-05
3835203774565	383520	3774565	7.96692E-05	2.86099E-05	1.51403E-05	5.20015E-05	1.6706E-06	1.6706E-06	5.36721E-05	1.6706E-06	7.38579E-05	4.02535E-06	9.45228E-06	9.26975E-06	9.07795E-06	7.86319E-06	1.70745E-05	1.21476E-06	1.76818E-05	1.21476E-06	2.60555E-05
3835303774565	383530	3774565	8.22552E-05	2.95385E-05	1.56317E-05	5.36894E-05	1.72483E-06	1.72483E-06	5.54142E-05	1.72483E-06	7.58027E-05	4.13135E-06	9.70118E-06	9.51384E-06	9.31699E-06	8.07025E-06	1.75241E-05	1.24674E-06	1.81474E-05	1.24674E-06	2.63656E-05
3835403774565	383540	3774565	8.50185E-05	3.05309E-05	1.61568E-05	5.5493E-05	1.78277E-06	1.78277E-06	5.72758E-05	1.78277E-06	7.78854E-05	4.24485E-06	9.96772E-06	9.77523E-06	9.57297E-06	8.29198E-06	1.80055E-05	1.281E-06	1.8646E-05	1.281E-06	2.66996E-05
3835503774565	383550	3774565	8.80846E-05	3.1632E-05	1.67395E-05	5.74944E-05	1.84706E-06	1.84706E-06	5.93414E-05	1.84706E-06	8.01978E-05	4.37088E-06	1.02637E-05	1.00655E-05	9.85719E-06	8.53816E-06	1.85401E-05	1.31903E-06	1.91996E-05	1.31903E-06	2.70894E-05
3835603774565	383560	3774565	9.13725E-05	3.28126E-05	1.73643E-05	5.96404E-05	1.91601E-06	1.91601E-06	6.15564E-05	1.91601E-06	8.26862E-05	4.50651E-06	1.05821E-05	1.03778E-05	1.0163E-05	8.80309E-06	1.91154E-05	1.35996E-06	1.97954E-05	1.35996E-06	2.75086E-05
3835703774565	383570	3774565	9.4616E-05	3.39774E-05	1.79807E-05	6.17575E-05	1.98402E-06	1.98402E-06	6.37415E-05	1.98402E-06	8.50905E-05	4.63754E-06	1.08898E-05	1.06795E-05	1.04586E-05	9.05906E-06	1.96712E-05	1.3995E-06	2.0371E-05	1.3995E-06	2.78677E-05
3835803774565	383580	3774565	9.78669E-05	3.51448E-05	1.85985E-05	6.38794E-05	2.05219E-06	2.05219E-06	6.59316E-05	2.05219E-06	8.74641E-05	4.76691E-06	1.11936E-05	1.09774E-05	1.07503E-05	9.31176E-06	2.02199E-05	1.43854E-06	2.09392E-05	1.43854E-06	2.81904E-05
3835903774565	383590	3774565	0.000101332	3.63892E-05	1.9257E-05	6.61412E-05	2.12485E-06	2.12485E-06	6.8266E-05	2.12485E-06	8.99909E-05	4.90462E-06	1.1517E-05	1.12946E-05	1.10609E-05	9.58077E-06	2.08041E-05	1.4801E-06	2.15441E-05	1.4801E-06	2.85411E-05
3836003774565	383600	3774565	0.000106674	3.83075E-05	2.02722E-05	6.96279E-05	2.23687E-06	2.23687E-06	7.18648E-05	2.23687E-06	9.41179E-05	5.12955E-06	1.20451E-05	1.18125E-05	1.15681E-05	1.00202E-05	2.17582E-05	1.54798E-06	2.25321E-05	1.54798E-06	2.93697E-05
3836103774565	383610	3774565	0.000112562	4.04221E-05	2.13912E-05	7.34715E-05	2.36034E-06	2.36034E-06	7.58318E-05	2.36034E-06	9.86584E-05	5.37701E-06	1.26262E-05	1.23824E-05	1.21262E-05	1.05036E-05	2.28078E-05	1.62265E-06	2.36192E-05	1.62265E-06	3.02751E-05
3836203774565	383620	3774565	0.000119197	4.28048E-05	2.26521E-05	7.78021E-05	2.49947E-06	2.49947E-06	8.03016E-05	2.49947E-06	0.000103758	5.65494E-06	1.32789E-05	1.30224E-05	1.2753E-05	1.10465E-05	2.39867E-05	1.70653E-06	2.484E-05	1.70653E-06	3.12992E-05
3836303774565	383630	3774565	0.000126667	4.54872E-05	2.40716E-05	8.26777E-05	2.6561E-06	2.6561E-06	8.53338E-05	2.6561E-06	0.00010947	5.96625E-06	1.40099E-05	1.37393E-05	1.34551E-05	1.16546E-05	2.53072E-05	1.80047E-06	2.62075E-05	1.80047E-06	3.24478E-05
3836403774565	383640	3774565	0.000135119	4.85225E-05	2.56779E-05	8.81947E-05	2.83334E-06	2.83334E-06	9.1028E-05	2.83334E-06	0.000115925	6.31804E-06	1.48359E-05	1.45494E-05	1.42484E-05	1.23418E-05	2.67994E-05	1.90663E-06	2.77527E-05	1.90663E-06	3.37346E-05
3836503774565	383650	3774565	0.0001455	5.22503E-05	2.76507E-05	9.49704E-05	3.05102E-06	3.05102E-06	9.80214E-05

			ISDrainage / Utilities Trenching	ISDrainage / Utilities Trenching	ISAsphalt Paving	ISAsphalt Paving	SVDemolition	SVSite Grubbing / Prep	SVMass Grading / Excavation	SVMass Grading / Excavation	SVDrainage / Utilities Trenching	SVFoundations / Concrete Pads	SVBuilding / Structure Construction	SVBuilding / Structure Construction	SVAsphalt Paving	SVAsphalt Paving	SVArchitectural Coating	SVArchitectural Coating	SVLandscaping or Other Finishing	SVLandscaping or Other Finishing	MDemolition
Unique Identifier	X (UTM)	Y (UTM)	2027	2028	2027	2028	2027	2027	2027	2028	2028	2028	2028	2029	2028	2029	2028	2029	2028	2029	2027
3838503774565	383850	3774555	3.97934E-05	3.87724E-05	1.02772E-05	9.57366E-06	0.001067163	0.000767232	0.00051729	0.000510722	0.00036237	0.000115116	0.00016491	0.000158618	1.62139E-05	1.50853E-05	1.62139E-05	1.50853E-05	0.00016491	0.000158618	0.00016294
3838603774565	383860	3774555	4.26542E-05	4.15598E-05	1.10161E-05	1.02619E-05	0.001158033	0.000832563	0.000561338	0.00055421	0.000393226	0.000124918	0.000178952	0.000172124	1.75945E-05	1.63699E-05	1.75945E-05	1.63699E-05	0.000178952	0.000172124	0.000176628
3838703774565	383870	3774555	4.57643E-05	4.45902E-05	1.18193E-05	1.10102E-05	0.001256519	0.000903369	0.000609077	0.000601344	0.000426668	0.000135541	0.000194171	0.000186763	1.90909E-05	1.7762E-05	1.90909E-05	1.7762E-05	0.000194171	0.000186763	0.000191468
3838803774565	383880	3774555	4.94618E-05	4.81928E-05	1.27742E-05	1.18997E-05	0.001373072	0.000987164	0.000665575	0.000657124	0.000466245	0.000148114	0.000212183	0.000204087	2.08617E-05	1.94096E-05	2.08617E-05	1.94096E-05	0.000212183	0.000204087	0.000209029
3838903774555	383890	3774555	5.36909E-05	5.23134E-05	1.38664E-05	1.29172E-05	0.001505991	0.001082726	0.000730005	0.000720736	0.00051138	0.000162452	0.000232723	0.000223843	2.28812E-05	2.12886E-05	2.28812E-05	2.12886E-05	0.000232723	0.000223843	0.000229058
3839003774555	383900	3774555	5.85536E-05	5.70513E-05	1.51223E-05	1.40871E-05	0.001658376	0.001192282	0.000803871	0.000793664	0.000563124	0.00017889	0.000256271	0.000246493	2.51965E-05	2.34427E-05	2.51965E-05	2.34427E-05	0.000256271	0.000246493	0.000252022
3839103774555	383910	3774555	6.42089E-05	6.25615E-05	1.65829E-05	1.54477E-05	0.00183517	0.001319388	0.000889569	0.000878274	0.000623157	0.000197961	0.000283591	0.00027277	2.78826E-05	2.59418E-05	2.78826E-05	2.59418E-05	0.000283591	0.00027277	0.000278667
3829703774565	382970	3774565	4.6269E-06	4.50819E-06	1.19496E-06	1.11316E-06	4.42231E-05	3.1794E-05	2.14364E-05	2.11643E-05	1.50166E-05	4.77037E-06	6.83385E-06	6.5731E-06	6.71902E-07	6.25134E-07	6.71902E-07	6.25134E-07	6.83385E-06	6.5731E-06	8.30149E-06
3829803774565	382980	3774565	4.83507E-06	4.71101E-06	1.24872E-06	1.16324E-06	4.55862E-05	3.2774E-05	2.20971E-05	2.18166E-05	1.54794E-05	4.91741E-06	7.04449E-06	6.7757E-06	6.92611E-07	6.44402E-07	6.92611E-07	6.44402E-07	7.04449E-06	6.7757E-06	8.54464E-06
3829903774565	382990	3774565	5.08486E-06	4.9544E-06	1.31324E-06	1.22334E-06	4.72254E-05	3.39525E-05	2.28917E-05	2.26011E-05	1.6036E-05	5.09423E-06	7.2978E-06	7.01934E-06	7.17517E-07	6.67574E-07	7.17517E-07	6.67574E-07	7.2978E-06	7.01934E-06	8.83677E-06
3830003774565	383000	3774565	5.36223E-06	5.22465E-06	1.38487E-06	1.29007E-06	4.9016E-05	3.52399E-05	2.37597E-05	2.34581E-05	1.66441E-05	5.28739E-06	7.57451E-06	7.2855E-06	7.44723E-07	6.92887E-07	7.44723E-07	6.92887E-07	7.57451E-06	7.2855E-06	9.16158E-06
3830103774565	383010	3774565	5.62553E-06	5.4812E-06	1.45287E-06	1.35341E-06	5.06463E-05	3.6412E-05	2.455E-05	2.42383E-05	1.71976E-05	5.46325E-06	7.82644E-06	7.52782E-06	7.69493E-07	7.15932E-07	7.69493E-07	7.15932E-07	7.82644E-06	7.52782E-06	9.45372E-06
3830203774565	383020	3774565	5.90909E-06	5.75748E-06	1.5261E-06	1.42163E-06	5.23301E-05	3.76225E-05	2.53662E-05	2.50441E-05	1.77694E-05	5.64488E-06	8.08663E-06	7.77808E-06	7.95075E-07	7.39734E-07	7.95075E-07	7.39734E-07	8.08663E-06	7.77808E-06	9.76037E-06
3830303774565	383030	3774565	6.1707E-06	6.01238E-06	1.59367E-06	1.48457E-06	5.38E-05	3.86793E-05	2.60787E-05	2.57476E-05	1.82685E-05	5.80344E-06	8.31379E-06	7.99657E-06	8.17409E-07	7.60513E-07	8.17409E-07	7.60513E-07	8.31379E-06	7.99657E-06	1.00235E-05
3830403774565	383040	3774565	6.37774E-06	6.21411E-06	1.64714E-06	1.53438E-06	5.48602E-05	3.94415E-05	2.65926E-05	2.62549E-05	1.86285E-05	5.9178E-06	8.47761E-06	8.15414E-06	8.33516E-07	7.75499E-07	8.33516E-07	7.75499E-07	8.47761E-06	8.15414E-06	1.02067E-05
3830503774565	383050	3774565	6.59322E-06	6.42406E-06	1.70279E-06	1.58623E-06	5.5956E-05	4.02293E-05	2.71237E-05	2.67794E-05	1.90006E-05	6.036E-06	8.64694E-06	8.31701E-06	8.50165E-07	7.90989E-07	8.50165E-07	7.90989E-07	8.64694E-06	8.31701E-06	1.03936E-05
3830603774565	383060	3774565	6.87171E-06	6.6954E-06	1.77472E-06	1.65323E-06	5.74348E-05	4.12925E-05	2.78406E-05	2.74871E-05	1.95028E-05	6.19553E-06	8.87547E-06	8.53682E-06	8.72634E-07	8.11894E-07	8.72634E-07	8.11894E-07	8.87547E-06	8.53682E-06	1.06531E-05
3830703774565	383070	3774565	7.18115E-06	6.9969E-06	1.85463E-06	1.72767E-06	5.92344E-05	4.25863E-05	2.87129E-05	2.83483E-05	2.01138E-05	6.38965E-06	9.15356E-06	8.8043E-06	8.99975E-07	8.37332E-07	8.99975E-07	8.37332E-07	9.15356E-06	8.8043E-06	1.0967E-05
3830803774565	383080	3774565	7.49958E-06	7.30717E-06	1.93687E-06	1.80428E-06	6.09181E-05	4.37968E-05	2.95291E-05	2.91542E-05	2.06856E-05	6.57128E-06	9.41376E-06	9.05457E-06	9.25557E-07	8.61134E-07	9.25557E-07	8.61134E-07	9.41376E-06	9.05457E-06	1.12701E-05
3830903774565	383090	3774565	7.81577E-06	7.61524E-06	2.01853E-06	1.88035E-06	6.23792E-05	4.48472E-05	3.02373E-05	2.98534E-05	2.11817E-05	6.72888E-06	9.63953E-06	9.27173E-06	9.47756E-07	8.81787E-07	9.47756E-07	8.81787E-07	9.63953E-06	9.27173E-06	1.15368E-05
3831003774565	383100	3774565	8.14434E-06	7.93537E-06	2.10339E-06	1.9594E-06	6.36888E-05	4.57888E-05	3.08721E-05	3.04801E-05	2.16264E-05	6.87015E-06	9.84191E-06	9.46638E-06	9.67653E-07	9.00299E-07	9.67653E-07	9.00299E-07	9.84191E-06	9.46638E-06	1.17672E-05
3831103774565	383110	3774565	8.4594E-06	8.24235E-06	2.18476E-06	2.0352E-06	6.4936E-05	4.66854E-05	3.14767E-05	3.1077E-05	2.20499E-05	7.00469E-06	1.00346E-05	9.65176E-06	9.86602E-07	9.1793E-07	9.86602E-07	9.1793E-07	1.00346E-05	9.65176E-06	1.19886E-05
3831203774565	383120	3774565	8.76208E-06	8.53727E-06	2.26293E-06	2.10802E-06	6.61743E-05	4.75757E-05	3.20769E-05	3.16696E-05	2.24704E-05	7.13826E-06	1.0226E-05	9.83582E-06	1.00542E-06	9.35435E-07	1.00542E-06	9.35435E-07	1.0226E-05	9.83582E-06	1.21882E-05
3831303774565	383130	3774565	9.07039E-06	8.83767E-06	2.34255E-06	2.18219E-06	6.74126E-05	4.8466E-05	3.26772E-05	3.22623E-05	2.28909E-05	7.27184E-06	1.04174E-05	1.00199E-05	1.02423E-06	9.52939E-07	1.02423E-06	9.52939E-07	1.04174E-05	1.00199E-05	1.23878E-05
3831403774565	383140	3774565	9.36238E-06	9.12217E-06	2.41797E-06	2.25244E-06	6.85708E-05	4.92987E-05	3.32386E-05	3.28165E-05	2.32841E-05	7.39677E-06	1.05963E-05	1.0192E-05	1.04183E-06	9.69311E-07	1.04183E-06	9.69311E-07	1.05963E-05	1.0192E-05	1.25747E-05
3831503774565	383150	3774565	9.66394E-06	9.41599E-06	2.49585E-06	2.32499E-06	6.97734E-05	5.01633E-05	3.38215E-05	3.33921E-05	2.36925E-05	7.5265E-06	1.07822E-05	1.03708E-05	1.0601E-06	9.86312E-07	1.0601E-06	9.86312E-07	1.07822E-05	1.03708E-05	1.27652E-05
3831603774565	383160	3774565	9.97E-06	9.7142E-06	2.57489E-06	2.39863E-06	7.09939E-05	5.10408E-05	3.44132E-05	3.39762E-05	2.4107E-05	7.65816E-06	1.09708E-05	1.05522E-05	1.07864E-06	1.00356E-06	1.07864E-06	1.00356E-06	1.09708E-05	1.05522E-05	1.29576E-05
3831703774565	383170	3774565	1.02823E-05	1.00184E-05	2.65553E-06	2.47375E-06	7.22412E-05	5.19375E-05	3.50177E-05	3.45731E-05	2.45305E-05	7.7927E-06	1.11635E-05	1.07376E-05	1.09759E-06	1.0212E-06	1.09759E-06	1.0212E-06	1.11635E-05	1.07376E-05	1.31554E-05
3831903774565	383190	3774565	1.09096E-05	1.06297E-05	2.81755E-06	2.62467E-06	7.47445E-05	5.37373E-05	3.62312E-05	3.57712E-05	2.53805E-05	8.06274E-06	1.15504E-05	1.11097E-05	1.13563E-06	1.05658E-06	1.13563E-06	1.05658E-06	1.15504E-05	1.11097E-05	1.35491E-05
3832003774565	383200	3774565	1.12229E-05	1.0935E-05	2.89848E-06	2.70006E-06	7.60007E-05	5.46404E-05	3.68401E-05	3.63723E-05	2.58071E-05	8.19824E-06	1.17445E-05	1.12964E-05	1.15471E-06	1.07434E-06	1.15471E-06	1.07434E-06	1.17445E-05	1.12964E-05	1.37451E-05
3832103774565	383210	3774565	1.15262E-05	1.12305E-05	2.9768E-06	2.77302E-06	7.72301E-05	5.55242E-05	3.7436E-05	3.69607E-05	2.62245E-05	8.33086E-06	1.19345E-05	1.14791E-05	1.17339E-06	1.09172E-06	1.17339E-06	1.09172E-06	1.19345E-05	1.14791E-05	1.39374E-05
3832203774565	383220	3774565	1.1803E-05	1.15002E-05	3.04828E-06	2.83961E-06	7.84149E-05	5.63761E-05	3.80104E-05	3.75278E-05	2.66269E-05	8.45867E-06	1.21176E-05	1.16552E-05	1.19139E-06	1.10847E-06	1.19139E-06	1.10847E-06	1.21176E-05	1.16552E-05	1.41207E-05
3832303774565	383230	3774565	1.2059E-05	1.17496E-05	3.1144E-06	2.9012E-06	7.9582E-05	5.72151E-05	3.85761E-05	3.80863E-05	2.70231E-05	8.58456E-06	1.22979E-05	1.18287E-05	1.20913E-06	1.12496E-06	1.20913E-06	1.12496E-06	1.22979E-05	1.18287E-05	1.43003E-05
3832403774565	383240	3774565	1.23459E-05	1.20291E-05	3.1885E-06	2.97023E-06	8.09718E-05	5.82143E-05	3.92498E-05	3.87514E-05	2.74951E-05	8.73447E-06	1.25127E-05	1.20352E-05	1.23024E-06	1.14461E-06	1.23024E-06	1.14461E-06	1.25127E-05	1.20352E-05	1.45163E-05
3832503774565	383250	3774565	1.26278E-05	1.23038E-05	3.2613E-06	3.03804E-06	8.24239E-05	5.92583E-05	3.99536E-05	3.94464E-05	2.79881E-05	8.89112E-06	1.27371E-05	1.22511E-05	1.2523E-06	1.16514E-06	1.2523E-06	1.16514E-06	1.27371E-05	1.22511E-05	1.47413E-05
3832603774565	383260	3774565	1.28714E-05	1.25411E-05	3.32421E-06	3.09665E-06	8.38493E-05	6.02831E-05	4.06446E-05	4.01285E-05	2.84722E-05	9.04488E-06	1.29573E-05	1.24629E-05	1.27396E-06	1.18529E-06	1.27396E-06	1.18529E-06	1.29573E-05	1.24629E-05	1.49608E-05
3832703774565	383270	3774565	1.30441E-05	1.27094E-05	3.36882E-06	3.13821E-06	8.51589E-05	6.12246E-05	4.12794E-05	4.07553E-05	2.89168E-05	9.18614E-06	1.31597E-05	1.26576E-05	1.29386E-06	1.2038E-06	1.29386E-06	1.2038E-06	1.31597E-05	1.26576E-05	1.51604E-05
3832803774565	383280	3774565	1.31819E-05	1.28437E-05	3.40442E-06	3.17137E-06	8.64685E-05	6.21661E-05	4.19142E-05	4.1382E-05	2.93615E-05	9.32741E-06	1.33621E-05	1.28522E-05	1.31376E-06	1.22231E-06	1.31376E-06	1.22231E-06	1.33621E-05	1.28522E-05	1.536E-05
3832903774565	383290	3774565	1.32765E-05	1.29358E-05	3.42883E-06	3.19411E-06	8.78315E-05	6.31461E-05	4.25749E-05	4.20343E-05	2.98244E-05	9.47444E-06	1.35727E-05	1.30548E-05	1.33446E-06	1.24158E-06	1.33446E-06	1.24158E-06	1.35727E-05	1.30548E-05	1.5556E-05
3833003774565	383300	3774565	1.33265E-05	1.29846E-05	3.44176E-06	3.20615E-06	8.92124E-05	6.41389E-05	4.32443E-05	4.26952E-05	3.02933E-05	9.62339E-06	1.37861E-05	1.32601E-05	1.35544E-06	1.2611E-06	1.35544E-06	1.2611E-06	1.37861E-05	1.32601E-05	1.57538E-05
3833103774565	383310	3774565	1.33293E-05	1.29873E-05	3.44249E-06	3.20683E-06	9.05754E-05	6.51188E-05	4.3905E-05	4.33475E-05	3.07561E-05	9.77043E-06	1.39967E-05	1.34627E-05	1.37615E-06	1.28037E-06	1.37615E-06	1.28037E-06	1.39967E-05	1.34627E-05	1.59497E-05
3833203774565	383320	3774565	1.3223E-05	1.28837E-05	3.41503E-06	3.18125E-06	9.16801E-05	6.5913E-05	4.44404E-05	4.38762E-05	3.11312E-05	9.88959E-06	1.41674E-05	1.36269E-05	1.39294E-06	1.29598E-06	1.39294E-06	1.29598E-06	1.41674E-05	1.36269E-05	1.60876E-05
3833303774565	383330	3774565	1.30537E-05	1.27187E-05	3.37129E-06	3.14051E-06	9.25086E-05	6.65087E-05	4.48421E-05	4.42727E-05	3.14125E-05	9.97896E-06	1.42955E-05	1.375E-05	1.40553E-06	1.30769E-06	1.40553E-06	1.30769E-06	1.42955E-05	1.375E-05	1.61838E-05
3833403774565	383340	3774565	1.28843E-05	1.25537E-05	3.32755E-06	3.09976E-06	9.32391E-05	6.70339E-05	4.51962E-05	4.46223E-05	3.16606E-05	1.00578E-05	1.44084E-05	1.38586E-05	1.41663E-06	1.31802E-06	1.41663E-06	1.31802E-06	1.44084E-05	1.38586E-05	1.62618E-05
3833503774565	383350	3774565	1.26897E-05	1.23641E-05	3.27728E-06	3.05293E-06	9.37915E-05	6.7431E-05	4.54639E-05	4.48867E-05	3.18482E-05	1.01173E-05	1.44937E-05	1.39407E-05	1.42502E-06	1.32583E-06	1.42502E-06	1.32583E-06	1.44937E-05	1.39407E-05	1.63163E-05
3833603774565	383360	3774565	1.24995E-05	1.21788E-05	3.22817E-06	3.00718E-06	9.45933E-05	6.80074E-05	4.58526E-05	4.52704E-05	3.21204E-05	1.02038E-05	1.46176E-05	1.40599E-05	1.4372E-06	1.33716E-06	1.4372E-06	1.33716E-06	1.46176E-05	1.40599E-05	1.64124E-05
3833703774565	383370	3774565	1.23504E-05	1.20335E-05	3.18966E-06	2.97131E-06	9.57158E-05	6.88144E-05	4.63967E-05	4.58076E-05	3.25016E-05	1.03249E-05	1.47911E-05	1.42267E-05	1.45425E-06	1.35303E-06	1.45425E-06	1.35303E-06	1.47911E-05	1.42267E-05	1.65631E-05
3833803774565	383380	3774565	1.21991E-05	1.18861E-05	3.15058E-06	2.9349E-06	9.69006E-05	6.96663E-05	4.6971E-05	4.63746E-05	3.29039E-05	1.04527E-05	1.49742E-05	1.44028E-05	1.47226E-06	1.36978E-06	1.47226E-06	1.36978E-06	1.49742E-05	1.44028E-05	1.67227E-05
3833903774565	383390	3774565	1.19763E-05	1.1669E-05	3.09304E-06	2.8813E-06	9.77113E-05	7.02491E-05	4.7364E-05	4.67626E-05	3.31792E-05	1.05402E-05	1.50995E-05	1.45233E-05	1.48457E-06	1.38124E-06	1.48457E-06	1.38124E-06	1.50995E-05	1.45233E-05	1.68153E-05
3834003774565	383400	3774565	1.16916E-05	1.13916E-05	3.01952E-06	2.81281E-06	9.813E-05	7.05502E-05	4.75669E-05	4.6963E-05	3.33214E-05	1.05853E-05	1.51642E-05	1.45856E-05	1.49094E-06	1.38716E-06	1.49094E-06	1.38716E-06	1.51642E-05	1.45856E-05	1.68407E-05
3834103774565	383410	3774565	1.14232E-05	1.11301E-05	2.95021E-06	2.74825E-06	9.86022E-05	7.08896E-05	4.77958E-05	4.7189E-05	3.34817E-05	1.06363E-05	1.52371E-05	1.46557E-05	1.49811E-06	1.39383E-06	1.49811E-06	1.39383E-06	1.52371E-05	1.46557E-05	1.68752E-05
3834203774565	383420	3774565	1.13715E-05	1.10797E-05	2.93684E-06	2.73579E-06	0.000100509	7.22603E-05	4.872E-05	4.81014E-05	3.41291E-05	1.08419E-05	1.55317E-05	1.49391E-05	1.52707E-06	1.42078E-06	1.52707E-06	1.42078E-06	1.55317E-05	1.49391E-05	1.71564E-05
3834303774565	383430	3774565	1.1336E-05	1.10452E-05	2.92768E-06	2.72727E-06	0.000102611	7.37718E-05	4.97391E-05	4.91076E-05	3.4843E-05	1.10687E-05	1.58566E-05	1.52516E-05	1.55902E-06	1.4505E-06	1.55902E-06	1.4505E-06	1.58566E-05	1.52516E-05	1.74667E-05
3834403774565	383440	3774565	1.12004E-05	1.09131E-05	2.89267E-06	2.69465E-06	0.000104063	7.48159E-05	5.0443E-05	4.98025E-05	3.53361E-05	1.12254E-05	1.6081E-05	1.54674E-05	1.58108E-06	1.47103E-06	1.58108E-06	1.47103E-06	1.6081E-05	1.54674E-05	1.76645E-05
3834503774565	383450	3774565	1.0918E-05	1.06379E-05	2.81973E-06	2.6267E-06	0.000104429	7.50785E-05	5.062E-05	4.99773E-05	3.54601E-05	1.12648E-05	1.61375E-05	1.55217E-05	1.58663E-06	1.47619E-06	1.58663E-06	1.47619E-06	1.61375E-05	1.55217E-05	1.76735E-05
3834603774565	383460	3774565	1.06688E-05	1.0395E-05	2.75536E-06	2.56674E-06	0.000104981	7.54756E-05	5.08878E-05	5.02417E-05	3.56477E-05	1.13244E-05	1.62228E-05	1.56038E-05	1.59502E-06	1.484E-06	1.59502E-06	1.484E-06	1.62228E-05	1.56038E-05	1.77171E-05
3834703774565	383470	3774565	1.05073E-05	1.02377E-05	2.71366E-06	2.52789E-06	0.000106228	7.63722E-05	5.14924E-05	5.08386E-05	3.60712E-05	1.14589E-05	1.64156E-05	1.57892E-05	1.61397E-06	1.50163E-06	1.61397E-06	1.50163E-06	1.64156E-05	1.57892E-05	1.7875E-05
3834803774565	383480	3774565	1.03779E-05	1.01116E-05	2.68024E-06	2.49676E-06	0.000107769	7.74803E-05	5.22394E-05	5.15762E-05	3.65945E-05	1.16251E-05	1.66537E-05	1.60183E-05	1.63739E-06	1.52342E-06	1.63739E-06	1.52342E-06	1.66537E-05	1.60183E-05	1.80818E-05
3834903774565	383490	3774565	1.03008E-05	1.00365E-05	2.66033E-06	2.47821E-06	0.000109792	7.89342E-05	5.32197E-05	5.2544E-05	3.72812E-05	1.18433E-05	1.69662E-05	1.63189E-05	1.66811E-06	1.55201E-06	1.66811E-06	1.55201E-06	1.69662E-05	1.63189E-05	1.83703E-05
3835003774565	383500	3774565	1.03453E-05	1.00798E-05	2.67181E-06	2.48891E-06	0.000112954	8.1208E-05	5.47527E-05	5.40576E-05	3.83551E-05	1.21844E-05	1.7455E-05	1.6789E-05	1.71617E-06	1.59671E-06	1.71617E-06	1.59671E-06	1.7455E-05	1.6789E-05	1.88476E-05
3835103774565	383510	3774565	1.03936E-05	1.0127E-05	2.6843E-06	2.50055E-06	0.000116304	8.36162E-05	5.63764E-05	5.56606E-05	3.94926E-05	1.25458E-05	1.79726E-05	1.72868E-05	1.76706E-06	1.64406E-06	1.76706E-06	1.64406E-06	1.79726E-05	1.72868E-05	1.9352E-05
3835203774565	383520	3774565	1.04915E-05	1.02224E-05	2.70959E-06	2.5241E-06	0.000120268	8.64664E-05	5.82981E-05	5.75579E-05	4.08387E-05	1.29734E-05	1.85852E-05	1.78761E-05	1.82729E-06	1.7001E-06	1.82729E-06	1.7001E-06	1.85852E-05	1.78761E-05	1.99562E-05
3835303774565	383530	3774565	1.06164E-05	1.03441E-05	2.74184E-06	2.55415E-06	0.000124687	8.96432E-05	6.044E-05	5.96726E-05	4.23392E-05	1.34501E-05	1.92681E-05	1.85329E-05	1.89443E-06	1.76257E-06	1.89443E-06	1.76257E-06	1.92681E-05	1.85329E-05	2.06349E-05
3835403774565	383540	3774565	1.07509E-05	1.04751E-05	2.77657E-06	2.5865E-06	0.000129427	9.30507E-05	6.27374E-05	6.19409E-05	4.39485E-05	1.39613E-05	2.00004E-05	1.92373E-05	1.96644E-06	1.82956E-06	1.96644E-06	1.82956E-06	2.00004E-05	1.92373E-05	2.13607E-05
3835503774565	383550	3774565	1.09079E-05	1.0628E-05	2.81711E-06	2.62426E-06	0.000134638	9.67975E-05	6.52637E-05	6.4435E-05	4.57182E-05	1.45235E-05	2.08058E-05	2.00119E-05	2.04562E-06	1.90323E-06	2.04562E-06	1.90323E-06	2.08058E-05	2.00119E-05	2.21627E-05
3835603774565	383560	3774565	1.10767E-05	1.07925E-05	2.8607E-06	2.66487E-06	0.000140251	0.000100833	6.79842E-05	6.71211E-05	4.7624E-05	1.51289E-05	2.16731E-05	2.08462E-05	2.13089E-06	1.98257E-06	2.13089E-06	1.98257E-06	2.16731E-05	2.08462E-05	2.30246E-05
3835703774565	383570	3774565	1.12212E-05	1.09333E-05	2.89804E-06	2.69966E-06	0.000145845	0.000104855	7.06962E-05	6.97986E-05	4.95238E-05	1.57324E-05	2.25377E-05	2.16777E-05	2.2159E-06	2.06166E-06	2.2159E-06	2.06166E-06	2.25377E-05	2.16777E-05	2.38811E-05
3835803774565	383580	3774565	1.13512E-05	1.106E-05	2.93161E-06	2.73092E-06	0.000151494	0.000108916	7.3434E-05	7.25017E-05	5.14417E-05	1.63417E-05	2.34105E-05	2.25172E-05	2.30171E-06	2.1415E-06	2.30171E-06	2.1415E-06	2.34105E-05	2.25172E-05	2.47393E-05
3835903774565	383590	3774565	1.14924E-05	1.11976E-05	2.96808E-06	2.7649E-06	0.000157534	0.000113258	7.63619E-05	7.53924E-05	5.34927E-05	1.69933E-05	2.43439E-05	2.3415E-05	2.39348E-06	2.22688E-06	2.39348E-06	2.22688E-06	2.43439E-05	2.3415E-05	2.56575E-05
3836003774565	383600	3774565	1.18261E-05	1.15226E-05	3.05424E-06	2.84516E-06	0.000166469	0.000119682	8.06932E-05	7.96687E-05	5.65269E-05	1.79571E-05	2.57247E-05	2.47431E-05	2.52924E-06	2.35319E-06	2.52924E-06	2.35319E-06	2.57247E-05	2.47431E-05	2.70456E-05
3836103774565	383610	3774565	1.21906E-05	1.18778E-05	3.1484E-06	2.93287E-06	0.00017634	0.000126779	8.5478E-05	8.43927E-05	5.98787E-05	1.90219E-05	2.72501E-05	2.62103E-05	2.67922E-06	2.49273E-06	2.67922E-06	2.49273E-06	2.72501E-05	2.62103E-05	2.85807E-05
3836203774565	383620	3774565	1.2603E-05	1.22797E-05	3.2549E-06	3.03209E-06	0.000187467	0.000134779	9.08717E-05	8.97179E-05	6.3657E-05	2.02222E-05	2.89695E-05	2.78642E-05	2.84827E-06	2.65002E-06	2.84827E-06	2.65002E-06	2.89695E-05	2.78642E-05	3.03081E-05
3836303774565	383630	3774565	1.30655E-05	1.27303E-05	3.37434E-06	3.14335E-06	0.000200064	0.000143835	9.69778E-05	9.57465E-05	6.79345E-05	2.1581E-05	3.09162E-05	2.97365E-05	3.03967E-06	2.82809E-06	3.03967E-06	2.82809E-06	3.09162E-05	2.97365E-05	3.225888E-05
3836403774565	383640	3774565	1.35836E-05	1.32351E-05	3.50816E-06	3.26801E-06	0.000214345	0.000154102	0.0001039	0.000102581	7.27837E-05	2.31215E-05	3.3123E-05	3.18592E-05	3.25664E-06	3.02996E-06	3.25664E-06	3.02996E-06	3.3123E-05	3.18592E-05	3.44689E-05
3836503774565	383650	3774565	1.42762E-05	1.39099E-05	3.68703E-06	3.43463E-06	0.000231521	0.000166451	0.000112226	0.000110801	7.86161E-05	2.49743E-05	3.57772E-05	3.44121E-05	3.51761E-06	3.27276E-06	3.51761E-06	3.27276E-06	3.57772E-05	3.44121E-05	3.715256E-

			MSite Grubbing / Prep	MMass Grading / Excavation	MMass Grading / Excavation	MDrainage / Utilities Trenching	MFoundations / Concrete Pads	MBuilding / Structure Construction	MAsphalt Paving	MLandscaping or Other Finishing	MWaterside Construction (Piles)	RSSWDemolition	RSSWPlacing Base	RSSWForm/Plac e Rebar and Pour	Child Risk				
Unique Identifier	X (UTM)	Y (UTM)	2027	2027	2028	2028	2028	2028	2028	2028	2028	2029	2029	2029	3rd Trimester	0<2	2<16	Total	per million
3838503774555	383850	3774555	0.000500196	0.00058819	0.000580358	0.000123364	0.000160434	0.000118088	1.21545E-05	0.000142397	1.21545E-05	0.000765314	0.001110488	0.000658275	1.51041E-08	2.1996E-07	5.0482E-08	2.85548E-07	0.2855484
3838603774555	383860	3774555	0.000542219	0.000637605	0.000629115	0.000133728	0.000173913	0.000128009	1.31756E-05	0.00015436	1.31756E-05	0.000832647	0.001208189	0.00071619	1.63152E-08	2.3776E-07	5.4671E-08	3.08745E-07	0.30874541
3838703774555	383870	3774555	0.000587773	0.000691173	0.00068197	0.000144963	0.000188524	0.000138764	1.42825E-05	0.000167329	1.42825E-05	0.000905616	0.001314069	0.000778953	1.76288E-08	2.5706E-07	5.9213E-08	3.33901E-07	0.3339006
3838803774555	383880	3774555	0.000641682	0.000754566	0.000744518	0.000158259	0.000205815	0.000151491	1.55925E-05	0.000182676	1.55925E-05	0.000991967	0.001439366	0.000853227	1.91854E-08	2.7992E-07	6.459E-08	3.63698E-07	0.36369776
3838903774555	383890	3774555	0.000703167	0.000826867	0.000815857	0.000173423	0.000225536	0.000166007	1.70865E-05	0.00020018	1.70865E-05	0.001090437	0.001582247	0.000937924	2.09619E-08	3.0601E-07	7.0724E-08	3.97699E-07	0.39769867
3839003774555	383900	3774555	0.000773665	0.000909767	0.000897653	0.00019081	0.000248147	0.00018265	1.87996E-05	0.000220249	1.87996E-05	0.001203311	0.00174603	0.001035011	2.30004E-08	3.3594E-07	7.7759E-08	4.36702E-07	0.43670245
3839103774555	383910	3774555	0.000855459	0.00100595	0.000992556	0.000210983	0.000274382	0.00020196	2.07871E-05	0.000243535	2.07871E-05	0.001334249	0.001936024	0.001147636	2.53668E-08	3.7068E-07	8.5923E-08	4.81974E-07	0.48197411
3829703774565	382970	3774565	2.54841E-05	2.99673E-05	2.95682E-05	6.2852E-06	8.17385E-06	6.0164E-06	6.19249E-07	7.25489E-06	6.19249E-07	1.90369E-05	2.7623E-05	1.63744E-05	1.39974E-09	1.8328E-08	3.116E-09	2.28433E-08	0.02284325
3829803774565	382980	3774565	2.62306E-05	3.0845E-05	3.04343E-05	6.46929E-06	8.41325E-06	6.19261E-06	6.37387E-07	7.46739E-06	6.37387E-07	1.96733E-05	2.85464E-05	1.69217E-05	1.45898E-09	1.9065E-08	3.2261E-09	2.37504E-08	0.02375041
3829903774565	382990	3774565	2.71274E-05	3.18996E-05	3.14748E-05	6.69047E-06	8.7009E-06	6.40434E-06	6.59179E-07	7.7227E-06	6.59179E-07	2.04125E-05	2.9619E-05	1.75576E-05	1.53048E-09	1.9956E-08	3.359E-09	2.48456E-08	0.02484559
3830003774565	383000	3774565	2.81245E-05	3.30721E-05	3.26317E-05	6.93638E-06	9.02071E-06	6.63973E-06	6.83407E-07	8.00655E-06	6.83407E-07	2.12017E-05	3.07642E-05	1.82364E-05	1.61049E-09	2.0951E-08	3.5066E-09	2.6068E-08	0.02606795
3830103774565	383010	3774565	2.90213E-05	3.41266E-05	3.36722E-05	7.15757E-06	9.30836E-06	6.85146E-06	7.05199E-07	8.26186E-06	7.05199E-07	2.19254E-05	3.18142E-05	1.88588E-05	1.68637E-09	2.1889E-08	3.6431E-09	2.72189E-08	0.02721885
3830203774565	383020	3774565	2.99627E-05	3.52336E-05	3.47645E-05	7.38974E-06	9.6103E-06	7.0737E-06	7.28074E-07	8.52985E-06	7.28074E-07	2.26771E-05	3.2905E-05	1.95054E-05	1.76764E-09	2.2892E-08	3.7874E-09	2.84466E-08	0.02844656
3830303774565	383030	3774565	3.07704E-05	3.61834E-05	3.57016E-05	7.58895E-06	9.86936E-06	7.26439E-06	7.47701E-07	8.75979E-06	7.47701E-07	2.33665E-05	3.39053E-05	2.00984E-05	1.84155E-09	2.3796E-08	3.9156E-09	2.95534E-08	0.02955341
3830403774565	383040	3774565	3.1333E-05	3.6845E-05	3.63544E-05	7.7277E-06	1.00498E-05	7.39721E-06	7.61372E-07	8.91995E-06	7.61372E-07	2.39093E-05	3.46928E-05	2.05652E-05	1.89868E-09	2.4489E-08	4.0102E-09	3.03974E-08	0.03039745
3830503774565	383050	3774565	3.19067E-05	3.75197E-05	3.70201E-05	7.8692E-06	1.02338E-05	7.53266E-06	7.75313E-07	9.08329E-06	7.75313E-07	2.44707E-05	3.55075E-05	2.10482E-05	1.95752E-09	2.52E-08	4.1075E-09	3.12652E-08	0.03126517
3830603774565	383060	3774565	3.27032E-05	3.84563E-05	3.79443E-05	8.06566E-06	1.04893E-05	7.72071E-06	7.94669E-07	9.31005E-06	7.94669E-07	2.51944E-05	3.65576E-05	2.16706E-05	2.03494E-09	2.6142E-08	4.2381E-09	3.24153E-08	0.0324153
3830703774565	383070	3774565	3.36669E-05	3.95895E-05	3.90624E-05	8.30333E-06	1.07984E-05	7.94822E-06	8.18086E-07	9.58439E-06	8.18086E-07	2.59711E-05	3.76846E-05	2.23387E-05	2.12244E-09	2.7213E-08	4.39E-09	3.37251E-08	0.03372512
3830803774565	383080	3774565	3.45972E-05	4.06834E-05	4.01417E-05	8.53276E-06	1.10968E-05	8.16783E-06	8.4069E-07	9.84921E-06	8.4069E-07	2.67416E-05	3.88026E-05	2.30014E-05	2.21307E-09	2.8318E-08	4.5416E-09	3.50726E-08	0.03507265
3830903774565	383090	3774565	3.5416E-05	4.16463E-05	4.10918E-05	8.73471E-06	1.13594E-05	8.36115E-06	8.60587E-07	1.00823E-05	8.60587E-07	2.74902E-05	3.98889E-05	2.36453E-05	2.30164E-09	2.9386E-08	4.6852E-09	3.63725E-08	0.03637251
3831003774565	383100	3774565	3.61234E-05	4.24782E-05	4.19126E-05	8.90918E-06	1.15863E-05	8.52816E-06	8.77777E-07	1.02837E-05	8.77777E-07	2.8245E-05	4.09842E-05	2.42946E-05	2.39007E-09	3.0435E-08	4.8205E-09	3.76459E-08	0.03764586
3831103774565	383110	3774565	3.6803E-05	4.32773E-05	4.27011E-05	9.07679E-06	1.18043E-05	8.6886E-06	8.9429E-07	1.04772E-05	8.9429E-07	2.89718E-05	4.20388E-05	2.49197E-05	2.46709E-09	3.1356E-08	4.9428E-09	3.87659E-08	0.0387659
3831203774565	383120	3774565	3.74157E-05	4.39978E-05	4.3412E-05	9.22791E-06	1.20008E-05	8.83325E-06	9.09179E-07	1.06516E-05	9.09179E-07	2.97018E-05	4.30979E-05	2.55476E-05	2.53952E-09	3.222E-08	5.0572E-09	3.98169E-08	0.03981694
3831303774565	383130	3774565	3.80285E-05	4.47184E-05	4.41229E-05	9.37902E-06	1.21973E-05	8.97791E-06	9.24068E-07	1.0826E-05	9.24068E-07	3.04473E-05	4.41796E-05	2.61888E-05	2.61092E-09	3.3072E-08	5.1707E-09	4.08538E-08	0.04085385
3831403774565	383140	3774565	3.86022E-05	4.5393E-05	4.47886E-05	9.52053E-06	1.23814E-05	9.11336E-06	9.3801E-07	1.09894E-05	9.3801E-07	3.11553E-05	4.52071E-05	2.67978E-05	2.67283E-09	3.3816E-08	5.2726E-09	4.17614E-08	0.04176135
3831503774565	383150	3774565	3.91871E-05	4.60808E-05	4.54672E-05	9.66478E-06	1.2569E-05	9.25144E-06	9.52222E-07	1.11559E-05	9.52222E-07	3.18884E-05	4.62707E-05	2.74283E-05	2.73275E-09	3.4539E-08	5.3743E-09	4.26463E-08	0.04264633
3831603774565	383160	3774565	3.97775E-05	4.67751E-05	4.61523E-05	9.8104E-06	1.27583E-05	9.39084E-06	9.6657E-07	1.1324E-05	9.6657E-07	3.2637E-05	4.7357E-05	2.80723E-05	2.78871E-09	3.522E-08	5.4734E-09	4.34822E-08	0.04348218
3831703774565	383170	3774565	4.03847E-05	4.74891E-05	4.68568E-05	9.96015E-06	1.29531E-05	9.53418E-06	9.81324E-07	1.14968E-05	9.81324E-07	3.34106E-05	4.84795E-05	2.87376E-05	2.83972E-09	3.5849E-08	5.5699E-09	4.42584E-08	0.0442584
3831903774565	383190	3774565	4.15935E-05	4.89105E-05	4.82592E-05	1.02583E-05	1.33408E-05	9.81955E-06	1.0107E-06	1.18409E-05	1.0107E-06	3.49577E-05	5.07244E-05	3.00684E-05	2.92556E-09	3.6928E-08	5.7499E-09	4.56036E-08	0.04560361
3832003774565	383200	3774565	4.2195E-05	4.96179E-05	4.89572E-05	1.04066E-05	1.35337E-05	9.96157E-06	1.02531E-06	1.20122E-05	1.02531E-06	3.57344E-05	5.18514E-05	3.07365E-05	2.96008E-09	3.7375E-08	5.8332E-09	4.61687E-08	0.04616867
3832103774565	383210	3774565	4.27855E-05	5.03122E-05	4.96423E-05	1.05523E-05	1.37231E-05	1.0101E-05	1.03966E-06	1.21803E-05	1.03966E-06	3.64893E-05	5.29468E-05	3.13858E-05	2.9866E-09	3.7735E-08	5.9086E-09	4.66299E-08	0.04662991
3832203774565	383220	3774565	4.33481E-05	5.09738E-05	5.02951E-05	1.0691E-05	1.39036E-05	1.02338E-05	1.05333E-06	1.23405E-05	1.05333E-06	3.72098E-05	5.39923E-05	3.20055E-05	3.00055E-09	3.7953E-08	5.9712E-09	4.69244E-08	0.04692437
3832303774565	383230	3774565	4.38996E-05	5.16223E-05	5.09349E-05	1.0827E-05	1.40805E-05	1.0364E-05	1.06673E-06	1.24974E-05	1.06673E-06	3.79304E-05	5.50378E-05	3.26253E-05	3.00519E-09	3.8068E-08	6.0245E-09	4.7098E-08	0.04709797
3832403774565	383240	3774565	4.45624E-05	5.24018E-05	5.1704E-05	1.09905E-05	1.42931E-05	1.05205E-05	1.08284E-06	1.26862E-05	1.08284E-06	3.881E-05	5.63142E-05	3.33819E-05	3.01631E-09	3.8266E-08	6.0929E-09	4.73749E-08	0.04737492
3832503774565	383250	3774565	4.52531E-05	5.3214E-05	5.25054E-05	1.11609E-05	1.45146E-05	1.06835E-05	1.09962E-06	1.28828E-05	1.09962E-06	3.97365E-05	5.76585E-05	3.41788E-05	3.0257E-09	3.8448E-08	6.1617E-09	4.76356E-08	0.04763556
3832603774565	383260	3774565	4.59271E-05	5.40066E-05	5.32875E-05	1.13271E-05	1.47308E-05	1.08427E-05	1.116E-06	1.30747E-05	1.116E-06	4.06535E-05	5.89892E-05	3.49676E-05	3.02662E-09	3.8536E-08	6.2211E-09	4.77832E-08	0.04778319
3832703774565	383270	3774565	4.65399E-05	5.47271E-05	5.39984E-05	1.14782E-05	1.49273E-05	1.09873E-05	1.13089E-06	1.32491E-05	1.13089E-06	4.14989E-05	6.02157E-05	3.56947E-05	3.01443E-09	3.8473E-08	6.2625E-09	4.77495E-08	0.04774945
3832803774565	383280	3774565	4.71526E-05	5.54476E-05	5.47093E-05	1.16293E-05	1.51238E-05	1.1132E-05	1.14578E-06	1.34235E-05	1.14578E-06	4.23567E-05	6.14604E-05	3.64325E-05	3.0007E-09	3.8393E-08	6.3006E-09	4.76941E-08	0.04769411
3832903774565	383290	3774565	4.77542E-05	5.6155E-05	5.54073E-05	1.17777E-05	1.53168E-05	1.1274E-05	1.1604E-06	1.35948E-05	1.1604E-06	4.3255E-05	6.2764E-05	3.72052E-05	2.98531E-09	3.8294E-08	6.3357E-09	4.76148E-08	0.04761477
3833003774565	383300	3774565	4.83614E-05	5.6869E-05	5.61118E-05	1.19274E-05	1.55115E-05	1.14173E-05	1.17515E-06	1.37676E-05	1.17515E-06	4.41721E-05	6.40946E-05	3.7994E-05	2.96942E-09	3.8188E-08	6.369E-09	4.75268E-08	0.04752682
3833103774565	383310	3774565	4.8963E-05	5.75764E-05	5.68098E-05	1.20758E-05	1.57045E-05	1.15594E-05	1.18977E-06	1.39389E-05	1.18977E-06	4.5086E-05	6.54208E-05	3.87801E-05	2.94582E-09	3.8E-08	6.3932E-09	4.73388E-08	0.04733881
3833203774565	383320	3774565	4.93863E-05	5.80743E-05	5.7301E-05	1.21802E-05	1.58403E-05	1.16593E-05	1.20006E-06	1.40594E-05	1.20006E-06	4.58378E-05	6.65116E-05	3.94267E-05	2.90972E-09	3.7652E-08	6.3905E-09	4.69518E-08	0.0469518
3833303774565	383330	3774565	4.96815E-05	5.84214E-05	5.76435E-05	1.2253E-05	1.5935E-05	1.1729E-05	1.20723E-06	1.41435E-05	1.20723E-06	4.66519E-05	6.76929E-05	4.0127E-05	2.86579E-09	3.7196E-08	6.369E-09	4.64303E-08	0.04643033
3833403774565	383340	3774565	4.99211E-05	5.87031E-05	5.79214E-05	1.23121E-05	1.60118E-05	1.17856E-05	1.21305E-06	1.42117E-05	1.21305E-06	4.74161E-05	6.88018E-05	4.07843E-05	2.82754E-09	3.6798E-08	6.3501E-09	4.59757E-08	0.04597566
3833503774565	383350	3774565	5.00882E-05	5.88996E-05	5.81153E-05	1.23533E-05	1.60654E-05	1.1825E-05	1.21711E-06	1.42592E-05	1.21711E-06	4.81429E-05	6.98564E-05	4.14095E-05	2.78811E-09	3.6382E-08	6.3228E-09	4.54927E-08	0.04549265
3833603774565	383360	3774565	5.03834E-05	5.92467E-05	5.84579E-05	1.24261E-05	1.61601E-05	1.18947E-05	1.22429E-06	1.43433E-05	1.22429E-06	4.8904E-05	7.09608E-05	4.20641E-05	2.75506E-09	3.605E-08	6.3097E-09	4.51145E-08	0.04511449
3833703774565	383370	3774565	5.08457E-05	5.97904E-05	5.89943E-05	1.25402E-05	1.63084E-05	1.20039E-05	1.23552E-06	1.44749E-05	1.23552E-06	4.98242E-05	7.2296E-05	4.28556E-05	2.73287E-09	3.5856E-08	6.3191E-09	4.4908E-08	0.04490796
3833803774565	383380	3774565	5.13359E-05	6.03668E-05	5.9563E-05	1.26611E-05	1.64656E-05	1.21196E-05	1.24743E-06	1.46144E-05	1.24743E-06	5.07849E-05	7.369E-05	4.3682E-05	2.71265E-09	3.5686E-08	6.3322E-09	4.47313E-08	0.04473126
3833903774565	383390	3774565	5.162E-05	6.07009E-05	5.98926E-05	1.27311E-05	1.65567E-05	1.21867E-05	1.25433E-06	1.46953E-05	1.25433E-06	5.1571E-05	7.48306E-05	4.43581E-05	2.68118E-09	3.5369E-08	6.3186E-09	4.43688E-08	0.04436878
3834003774565	383400	3774565	5.1698E-05	6.07926E-05	5.99831E-05	1.27504E-05	1.65817E-05	1.22051E-05	1.25623E-06	1.47175E-05	1.25623E-06	5.21793E-05	7.57132E-05	4.48813E-05	2.63924E-09	3.4912E-08	6.2791E-09	4.38302E-08	0.04383025
3834103774565	383410	3774565	5.18038E-05	6.0917E-05	6.01059E-05	1.27765E-05	1.66157E-05	1.22301E-05	1.2588E-06	1.47477E-05	1.2588E-06	5.28374E-05	7.66682E-05	4.54474E-05	2.60086E-09	3.4497E-08	6.2454E-09	4.3343E-08	0.04334302
3834203774565	383420	3774565	5.26672E-05	6.19323E-05	6.11077E-05	1.29894E-05	1.68926E-05	1.24339E-05	1.27978E-06	1.49934E-05	1.27978E-06	5.42473E-05	7.87141E-05	4.66601E-05	2.60342E-09	3.4618E-08	6.3082E-09	4.35294E-08	0.04352942
3834303774565	383430	3774565	5.36197E-05	6.30524E-05	6.22129E-05	1.32243E-05	1.71981E-05	1.26588E-05	1.30293E-06	1.52646E-05	1.30293E-06	5.57758E-05	8.09319E-05	4.79748E-05	2.60992E-09	3.4793E-08	6.3818E-09	4.37848E-08	0.04378484
3834403774565	383440	3774565	5.42269E-05	6.37664E-05	6.29173E-05	1.33741E-05	1.73929E-05	1.28021E-05	1.31768E-06	1.54375E-05	1.31768E-06	5.69923E-05	8.26971E-05	4.90211E-05	2.59874E-09	3.4733E-08	6.4122E-09	4.37443E-08	0.04374432
3834503774565	383450	3774565	5.42547E-05	6.37991E-05	6.29496E-05	1.33809E-05	1.74018E-05	1.28087E-05	1.31836E-06	1.54454E-05	1.31836E-06	5.76629E-05	8.36702E-05	4.9598E-05	2.56006E-09	3.4304E-08	6.3732E-09	4.32371E-08	0.04323715
3834603774565	383460	3774565	5.43884E-05	6.39563E-05	6.31048E-05	1.34139E-05	1.74447E-05	1.28402E-05	1.32161E-06	1.54835E-05	1.32161E-06	5.84584E-05	8.48243E-05	5.02822E-05	2.52736E-09	3.3951E-08	6.348E-09	4.28267E-08	0.04282671
3834703774565	383470	3774565	5.48731E-05	6.45262E-05	6.3667E-05	1.35334E-05	1.76001E-05	1.29546E-05	1.33338E-06	1.56214E-05	1.33338E-06	5.96312E-05	8.65262E-05	5.1291E-05	2.51204E-09	3.3831E-08	6.3662E-09	4.27088E-08	0.04270882
3834803774565	383480	3774565	5.55081E-05	6.52729E-05	6.44038E-05	1.36901E-05	1.78038E-05	1.31046E-05	1.34881E-06	1.58022E-05	1.34881E-06	6.09787E-05	8.84815E-05	5.245E-05	2.50354E-09	3.3801E-08	6.4021E-09	4.27064E-08	0.04270644
3834903774565	383490	3774565	5.63937E-05	6.63144E-05	6.54314E-05	1.39085E-05	1.80879E-05	1.33137E-05	1.37033E-06	1.60543E-05	1.37033E-06	6.26101E-05	9.08486E-05	5.38532E-05	2.50639E-09	3.3924E-08	6.4672E-09	4.2898E-08	0.04289803
3835003774565	383500	3774565	5.78587E-05	6.80371E-05	6.71312E-05	1.42698E-05	1.85578E-05	1.36595E-05	1.40593E-06	1.64714E-05	1.40593E-06	6.4881E-05	9.41437E-05	5.58065E-05	2.53543E-09	3.4403E-08	6.6001E-09	4.3538E-08	0.04353801
3835103774565	383510	3774565	5.94073E-05	6.98581E-05	6.89279E-05	1.46517E-05	1.90544E-05	1.40251E-05	1.44356E-06	1.69122E-05	1.44356E-06	6.72828E-05	9.76288E-05	5.78724E-05	2.56682E-09	3.4915E-08	6.7414E-09	4.4223E-08	0.04422302
3835203774565	383520	3774565	6.12622E-05	7.20393E-05	7.10801E-05	1.51092E-05	1.96494E-05	1.4463E-05	1.48863E-06	1.74403E-05	1.48863E-06	7.00558E-05	0.000101653	6.02576E-05	2.61048E-09	3.5596E-08	6.9168E-09	4.51238E-08	0.04512376
3835303774565	383530	3774565	6.33455E-05	7.44891E-05	7.34973E-05	1.5623E-05	2.03176E-05	1.49549E-05	1.53926E-06	1.80334E-05	1.53926E-06	7.31283E-05	0.000106111	6.29003E-05	2.66207E-09	3.6391E-08	7.1159E-09	4.61685E-08	0.04616855
3835403774565	383540	3774565	6.55736E-05	7.71092E-05	7.60825E-05	1.61725E-05	2.10322E-05	1.54809E-05	1.5934E-06	1.86677E-05	1.5934E-06	7.64223E-05	0.00011089	6.57336E-05	2.71803E-09	3.7248E-08	7.3298E-09	4.72961E-08	0.04729605
3835503774565	383550	3774565	6.80357E-05	8.00044E-05	7.89391E-05	1.67798E-05	2.18219E-05	1.60621E-05	1.65323E-06	1.93686E-05	1.65323E-06	8.00344E-05	0.000116132	6.88405E-05	2.78169E-09	3.8217E-08	7.5674E-09	4.8566E-08	0.04856599
3835603774565	383560	3774565	7.06816E-05	8.31157E-05	8.2009E-05	1.74323E-05	2.26706E-05	1.66868E-05	1.71752E-06	2.01218E-05	1.71752E-06	8.39241E-05	0.000121776	7.21862E-05	2.85071E-09	3.9264E-08	7.8235E-09	4.99382E-08	0.04993817
3835703774565	383570	3774565	7.33108E-05	8.62074E-05	8.50596E-05	1.80808E-05	2.35139E-05	1.73075E-05	1.78141E-06	2.08703E-05	1.78141E-06	8.787E-05	0.000127501	7.55802E-05	2.91723E-09	4.028E-08	8.0754E-09	5.12724E-08	0.05127241
3835803774565	383580	3774565	7.59455E-05	8.93057E-05	8.811666-05	1.87306E-05	2.4359E-05	1.79295E-05	1.84543E-06	2.16204E-05	1.84543E-06	9.19126E-05	0.000133367	7.90574E-05	2.98292E-09	4.1287E-08	8.3269E-09	5.25971E-08	0.05259709
3835903774565	383590	3774565	7.87641E-05	9.26201E-05	9.13869E-05	1.94257E-05	2.5263E-05	1.85949E-05	1.91392E-06	2.24228E-05	1.91392E-06	9.62359E-05	0.00013964	8.2776E-05	3.05382E-09	4.2371E-08	8.5964E-09	5.40212E-08	0.0540212
3836003774565	383600	3774565	8.30254E-05	9.7631E-05	9.63311E-05	2.04767E-05	2.66298E-05	1.9601E-05	2.01747E-06	2.36359E-05	2.01747E-06	0.000102322	0.000148471	8.80105E-05	3.1761E-09	4.4183E-08	9.0187E-09	5.63776E-08	0.05637756
3836103774565	383610	3774565	8.77378E-05	0.000103173	0.000101799	2.16389E-05	2.81413E-05	2.07135E-05	2.13198E-06	2.49775E-05	2.13198E-06	0.000109075	0.00015827	9.38192E-05	3.3117E-09	4.6189E-08	9.4855E-09	5.8986E-08	0.05898597
3836203774565	383620	3774565	9.30408E-05	0.000109408	0.000107952	2.29468E-05	2.98421E-05	2.19654E-05	2.26083E-06	2.64871E-05	2.26083E-06	0.000116711	0.00016935	0.000100387	3.46554E-09	4.8461E-08	1.0012E-08	6.19382E-08	0.06193822
3836303774565	383630	3774565	9.90288E-05	0.00011645	0.000114899	2.44237E-05	3.17628E-05	2.33791E-05	2.40634E-06	2.81918E-05	2.40634E-06	0.000125398	0.000181955	0.000107859	3.63969E-09	5.1029E-08	1.0607E-08	6.52757E-08	0.0652757
3836403774565	383640	3774565	0.000105813	0.000124428	0.000122771	2.6097E-05	3.39389E-05	2.49809E-05	2.5712E-06	3.01233E-05	2.5712E-06	0.000135118	0.000196059	0.00011622	3.8379E-09	5.3948E-08	1.1282E-08	6.90674E-08	0.06906737
3836503774565	383650	3774565	0.000114052	0.000134116	0.00013233	2.81288E-05	3.65813E-05	2.69258E-05	2.77139E-06	3.24686E-05	2.77139E-06	0.000146865	0.000213104	0.000126324	4.08787E-09	5.7603E-08	1.211E-08	7.38008E-08	0.07380082
3836603774565	383660	3774565	0.00012253	0.000144085	0.000142167	3.02198E-05	3.93006E-05	2.89274E-05	2.9774E-06	3.48822E-05	2.9774E-06	0.000159944	0.000232082	0.000137574	4.33323E-09	6.1212E-08	1.2954E-08	7.84997E-08	0.0784997
3836703774565	383670	3774565	0.000130975	0.000154015	0.000151965	3.23025E-05	4.20091E-05	3.0921E-05	3.1826E-06	3.72862E-05	3.1826E-06	0.000173413	0.000251626	0.000149159	4.56718E-09	6.4688E-08	1.3786E-08	8.30412E-08	0.08304118

Unique Identifier	X (UTM)	Y (UTM)	EGIODemolition 2025	EGIOSite Grubbing / Prep 2025	EGIOMass Grading / Excavation 2025	EGIOMass Grading / Excavation 2026	EGIODrainage / Utilities Trenching 2026	EGIODrainage / Utilities Trenching 2027	EGIOFoundations / Concrete Pads 2026	EGIOFoundations / Concrete Pads 2027	EGIOBuilding / Structure Construction 2026	EGIOBuilding / Structure Construction 2027	EGIOAsphalt Paving 2027	EGIOArchitectural Coating 2027	EGIOLandscaping or Other Finishing 2027	EGIOWaterside Construction (Piles) 2027	HIWaterside Construction (Landscaping) 2025	HIWaterside Construction (Landscaping) 2026	KMDemolition 2025	KMSite Grubbing / Prep 2025	KMMass Grading / Excavation 2025
3836803774565	383680	3774565	0.000223023	8.7473E-05	2.89683E-05	2.83715E-05	6.588E-05	6.57784E-05	8.65577E-05	8.65019E-05	9.27141E-05	9.04918E-05	3.60784E-06	3.60784E-06	9.77075E-05	3.60784E-06	3.54761E-05	3.43649E-05	5.38429E-05	0.000233682	0.000177623
3836903774565	383690	3774565	0.000231493	9.0795E-05	3.00685E-05	2.9449E-05	6.8382E-05	6.82765E-05	8.9845E-05	8.9787E-05	9.62352E-05	9.39285E-05	3.74486E-06	3.74486E-06	0.000101418	3.74486E-06	3.73238E-05	3.61547E-05	5.70203E-05	0.000247472	0.000188105
3837003774565	383700	3774565	0.000242407	9.5075E-05	3.1486E-05	3.08373E-05	7.16057E-05	7.14952E-05	9.40805E-05	9.40198E-05	0.000100772	9.83565E-05	3.9214E-06	3.9214E-06	0.000106199	3.9214E-06	3.96272E-05	3.8386E-05	6.09761E-05	0.000264641	0.000201155
3837103774565	383710	3774565	0.00025482	9.9944E-05	3.30983E-05	3.24164E-05	7.52725E-05	7.51563E-05	9.88982E-05	9.88344E-05	0.000105932	0.000103393	4.12221E-06	4.12221E-06	0.000111638	4.12221E-06	4.22158E-05	4.08935E-05	6.54163E-05	0.000283911	0.000215803
3837203774565	383720	3774565	0.000267547	0.00010494	3.47515E-05	3.40355E-05	7.90321E-05	7.89102E-05	0.000103838	0.000103771	0.000111223	0.000108557	4.3281E-06	4.3281E-06	0.000117214	4.3281E-06	4.48653E-05	4.34601E-05	6.99582E-05	0.000303624	0.000230786
3837303774565	383730	3774565	0.000279493	0.00010962	3.63032E-05	3.55552E-05	8.25609E-05	8.24335E-05	0.000108474	0.000108404	0.000116189	0.000113404	4.52135E-06	4.52135E-06	0.000122447	4.52135E-06	4.73571E-05	4.58737E-05	7.42332E-05	0.000322177	0.000244889
3837403774565	383740	3774565	0.000292849	0.00011486	3.8038E-05	3.72543E-05	8.65063E-05	8.63728E-05	0.000113658	0.000113585	0.000121742	0.000118824	4.73742E-06	4.73742E-06	0.000128299	4.73742E-06	5.01161E-05	4.85463E-05	7.89585E-05	0.000342685	0.000260477
3837503774565	383750	3774565	0.000308047	0.00012082	4.0012E-05	3.91876E-05	9.09956E-05	9.08552E-05	0.000119556	0.000119479	0.00012806	0.00012499	4.98327E-06	4.98327E-06	0.000134957	4.98327E-06	5.32231E-05	5.15561E-05	8.42744E-05	0.000365757	0.000278014
3837603774565	383760	3774565	0.000325068	0.0001275	4.22228E-05	4.13529E-05	9.60235E-05	9.58753E-05	0.000126162	0.000126081	0.000135136	0.000131896	5.25861E-06	5.25861E-06	0.000142414	5.25861E-06	5.66728E-05	5.48977E-05	9.01697E-05	0.000391343	0.000297462
3837703774565	383770	3774565	0.000343697	0.0001348	4.46425E-05	4.37227E-05	0.000101526	0.00010137	0.000133392	0.000133306	0.00014288	0.000139455	5.55997E-06	5.55997E-06	0.000150575	5.55997E-06	6.04256E-05	5.85329E-05	9.65787E-05	0.000419158	0.000318605
3837803774565	383780	3774565	0.000363538	0.00014258	4.72197E-05	4.62468E-05	0.000107387	0.000107222	0.000141093	0.000141002	0.000151128	0.000147506	5.88094E-06	5.88094E-06	0.000159268	5.88094E-06	6.4408E-05	6.23907E-05	0.000103372	0.000448644	0.000341017
3837903774565	383790	3774565	0.000385508	0.0001512	5.00733E-05	4.90416E-05	0.000113877	0.000113701	0.00014962	0.000149523	0.000160261	0.00015642	6.23635E-06	6.23635E-06	0.000168893	6.23635E-06	6.87923E-05	6.66376E-05	0.000110847	0.000481085	0.000365676
3838003774565	383800	3774565	0.000409508	0.00016061	5.31907E-05	5.20948E-05	0.000120967	0.00012078	0.000158934	0.000158832	0.000170239	0.000166158	6.6246E-06	6.6246E-06	0.000179407	6.6246E-06	7.35605E-05	7.12564E-05	0.000118972	0.000516346	0.000392478
3838103774565	383810	3774565	0.000435403	0.00017077	5.65542E-05	5.5389E-05	0.000128616	0.000128417	0.000168984	0.000168875	0.000181003	0.000176665	7.0435E-06	7.0435E-06	0.000190752	7.0435E-06	7.86893E-05	7.62245E-05	0.000127703	0.000554239	0.000421281
3838203774565	383820	3774565	0.000463517	0.0001818	6.02058E-05	5.89654E-05	0.000136921	0.000136709	0.000179896	0.00017978	0.000192691	0.000188072	7.4983E-06	7.4983E-06	0.000203069	7.4983E-06	8.42378E-05	8.15993E-05	0.000137144	0.000595216	0.000452427
3838303774565	383830	3774565	0.000491047	0.0001926	6.37817E-05	6.24675E-05	0.000145053	0.000144829	0.00019058	0.000190457	0.000204135	0.000199242	7.94365E-06	7.94365E-06	0.00021513	7.94365E-06	8.96679E-05	8.68593E-05	0.000146384	0.000635318	0.00048291
3838403774565	383840	3774565	0.000518693	0.00020344	6.73727E-05	6.59846E-05	0.000153219	0.000152983	0.00020131	0.00020118	0.000215628	0.00021046	8.39088E-06	8.39088E-06	0.000227242	8.39088E-06	9.5116E-05	9.21367E-05	0.000155649	0.000675529	0.000513474
3838503774565	383850	3774565	0.00054916	0.00021539	7.133E-05	6.98604E-05	0.000162219	0.000161969	0.000213135	0.000212997	0.000228294	0.000222822	8.88375E-06	8.88375E-06	0.000240589	8.88375E-06	0.0001011	9.79337E-05	0.000165822	0.000719678	0.000547032
3838603774565	383860	3774565	0.000585412	0.00022961	7.60387E-05	7.4472E-05	0.000172928	0.000172661	0.000227204	0.000227058	0.000243364	0.000237531	9.47019E-06	9.47019E-06	0.000256471	9.47019E-06	0.000108188	0.000104799	0.000177866	0.000771951	0.000586765
3838703774565	383870	3774565	0.000624411	0.0002449	8.11043E-05	7.94333E-05	0.000184448	0.000184163	0.000242341	0.000242184	0.000259577	0.000253355	1.01011E-05	1.01011E-05	0.000273557	1.01011E-05	0.000115801	0.000112174	0.000190793	0.000828053	0.000629409
3838803774565	383880	3774565	0.000669977	0.00026277	8.70228E-05	8.52299E-05	0.000197908	0.000197603	0.000260025	0.000259857	0.000278519	0.000271844	1.08382E-05	1.08382E-05	0.00029352	1.08382E-05	0.000124672	0.000120767	0.000205851	0.000893408	0.000679085
3838903774565	383890	3774565	0.000721094	0.00028282	9.36623E-05	9.17326E-05	0.000213008	0.000212679	0.000279864	0.000279684	0.000299769	0.000292584	1.16651E-05	1.16651E-05	0.000315914	1.16651E-05	0.000134605	0.000130389	0.000222704	0.000966551	0.000734682
3839003774565	383900	3774565	0.000779998	0.00030593	0.000101313	9.92259E-05	0.000230408	0.000230052	0.000302725	0.00030253	0.000324257	0.000316484	1.2618E-05	1.2618E-05	0.00034172	1.2618E-05	0.00014603	0.000141456	0.000242085	0.001050666	0.000798618
3839103774565	383910	3774565	0.000850462	0.00033356	0.000110466	0.00010819	0.000251222	0.000250835	0.000330073	0.00032986	0.00035355	0.000345075	1.37579E-05	1.37579E-05	0.000372591	1.37579E-05	0.000159671	0.00015467	0.000265216	0.001151055	0.000874925
3829703774575	382970	3774575	8.65417E-05	3.3943E-05	1.12408E-05	1.10092E-05	2.5564E-05	2.55245E-05	3.35877E-05	3.35661E-05	3.59767E-05	3.51143E-05	1.39998E-06	1.39998E-06	3.79143E-05	1.39998E-06	9.57761E-06	9.27762E-06	1.04871E-05	4.55146E-05	3.45959E-05
3829803774575	382980	3774575	9.07542E-05	3.5595E-05	1.1788E-05	1.15451E-05	2.68084E-05	2.6767E-05	3.52227E-05	3.52E-05	3.77279E-05	3.68236E-05	1.46813E-06	1.46813E-06	3.97598E-05	1.46813E-06	9.86463E-06	9.55565E-06	1.07926E-05	4.68405E-05	3.56038E-05
3829903774575	382990	3774575	9.59009E-05	3.7614E-05	1.24565E-05	1.21999E-05	2.83287E-05	2.8285E-05	3.72202E-05	3.71961E-05	3.98674E-05	3.89118E-05	1.55139E-06	1.55139E-06	4.20146E-05	1.55139E-06	1.02198E-05	9.89972E-06	1.11705E-05	4.84808E-05	3.68506E-05
3830003774575	383000	3774575	0.000101667	3.9875E-05	1.32055E-05	1.29334E-05	3.0032E-05	2.99857E-05	3.94582E-05	3.94327E-05	4.22646E-05	4.12516E-05	1.64467E-06	1.64467E-06	4.45409E-05	1.64467E-06	1.06109E-05	1.02785E-05	1.15869E-05	5.0288E-05	3.82243E-05
3830103774575	383010	3774575	0.000107128	4.2017E-05	1.39148E-05	1.36281E-05	3.16452E-05	3.15964E-05	4.15777E-05	4.15509E-05	4.45349E-05	4.34674E-05	1.73301E-06	1.73301E-06	4.69334E-05	1.73301E-06	1.09589E-05	1.06157E-05	1.19558E-05	5.1889E-05	3.94412E-05
3830203774575	383020	3774575	0.000112976	4.4311E-05	1.46743E-05	1.4372E-05	3.33725E-05	3.3321E-05	4.38471E-05	4.38188E-05	4.69657E-05	4.58399E-05	1.82761E-06	1.82761E-06	4.94952E-05	1.82761E-06	1.13195E-05	1.09649E-05	1.23383E-05	5.35489E-05	4.07029E-05
3830303774575	383030	3774575	0.00011841	4.6442E-05	1.53802E-05	1.50633E-05	3.49777E-05	3.49237E-05	4.59561E-05	4.59265E-05	4.92247E-05	4.80448E-05	1.91551E-06	1.91551E-06	5.18759E-05	1.91551E-06	1.16262E-05	1.12621E-05	1.26664E-05	5.49731E-05	4.17854E-05
3830403774575	383040	3774575	0.000122793	4.8161E-05	1.59495E-05	1.56209E-05	3.62725E-05	3.62165E-05	4.76573E-05	4.76265E-05	5.10469E-05	4.98233E-05	1.98642E-06	1.98642E-06	5.37962E-05	1.98642E-06	1.18343E-05	1.14637E-05	1.2904E-05	5.60044E-05	4.25693E-05
3830503774575	383050	3774575	0.000127347	4.9947E-05	1.6541E-05	1.62002E-05	3.76177E-05	3.75596E-05	4.94247E-05	4.93928E-05	5.294E-05	5.16711E-05	2.06009E-06	2.06009E-06	5.57913E-05	2.06009E-06	1.20442E-05	1.1667E-05	1.31439E-05	5.70455E-05	4.33606E-05
3830603774575	383060	3774575	0.000133006	5.2167E-05	1.7276E-05	1.69201E-05	3.92892E-05	3.92286E-05	5.16209E-05	5.15876E-05	5.52924E-05	5.39671E-05	2.15163E-06	2.15163E-06	5.82703E-05	2.15163E-06	1.23294E-05	1.19433E-05	1.3463E-05	5.84304E-05	4.44133E-05
3830703774575	383070	3774575	0.000139275	5.4626E-05	1.80903E-05	1.77176E-05	4.11412E-05	4.10777E-05	5.40541E-05	5.40192E-05	5.78987E-05	5.65109E-05	2.25305E-06	2.25305E-06	6.1017E-05	2.25305E-06	1.26649E-05	1.22682E-05	1.38455E-05	6.00903E-05	4.5675E-05
3830803774575	383080	3774575	0.000145868	5.7211E-05	1.89467E-05	1.85563E-05	4.30887E-05	4.30222E-05	5.66129E-05	5.65763E-05	6.06394E-05	5.91859E-05	2.3597E-06	2.3597E-06	6.39053E-05	2.3597E-06	1.30075E-05	1.26001E-05	1.42302E-05	6.176E-05	4.69442E-05
3830903774575	383090	3774575	0.00015255	5.9832E-05	1.98147E-05	1.94064E-05	4.50627E-05	4.49931E-05	5.92065E-05	5.91682E-05	6.34175E-05	6.18974E-05	2.4678E-06	2.4678E-06	6.6833E-05	2.4678E-06	1.33179E-05	1.29007E-05	1.45583E-05	6.31841E-05	4.80267E-05
3831003774575	383100	3774575	0.000159242	6.2457E-05	2.06838E-05	2.02577E-05	4.70393E-05	4.69668E-05	6.18035E-05	6.17637E-05	6.61993E-05	6.46125E-05	2.57605E-06	2.57605E-06	6.97646E-05	2.57605E-06	1.35959E-05	1.31701E-05	1.48389E-05	6.44021E-05	4.89524E-05
3831103774575	383110	3774575	0.000164919	6.4683E-05	2.14212E-05	2.09798E-05	4.87162E-05	4.8641E-05	6.40067E-05	6.39654E-05	6.85592E-05	6.69158E-05	2.66788E-06	2.66788E-06	7.22516E-05	2.66788E-06	1.38363E-05	1.34029E-05	1.50992E-05	6.55316E-05	4.9811E-05
3831203774575	383120	3774575	0.000170272	6.6783E-05	2.21165E-05	2.16608E-05	5.02975E-05	5.02199E-05	6.60844E-05	6.60417E-05	7.07846E-05	6.90879E-05	2.75448E-06	2.75448E-06	7.45969E-05	2.75448E-06	1.40336E-05	1.35941E-05	1.53413E-05	6.65825E-05	5.06098E-05
3831303774575	383130	3774575	0.000175535	6.8847E-05	2.28002E-05	2.23304E-05	5.18523E-05	5.17723E-05	6.81272E-05	6.80832E-05	7.29727E-05	7.12236E-05	2.83963E-06	2.83963E-06	7.69028E-05	2.83963E-06	1.42166E-05	1.37713E-05	1.55812E-05	6.76236E-05	5.14012E-05
3831403774575	383140	3774575	0.000180044	7.0616E-05	2.33858E-05	2.2904E-05	5.31842E-05	5.31022E-05	6.98771E-05	6.9832E-05	7.48471E-05	7.30531E-05	2.91257E-06	2.91257E-06	7.88782E-05	2.91257E-06	1.43709E-05	1.39208E-05	1.58075E-05	6.86058E-05	5.21477E-05
3831503774575	383150	3774575	0.000184338	7.23E-05	2.39435E-05	2.34502E-05	5.44525E-05	5.43685E-05	7.15435E-05	7.14973E-05	7.6632E-05	7.47951E-05	2.98203E-06	2.98203E-06	8.07592E-05	2.98203E-06	1.45234E-05	1.40685E-05	1.60361E-05	6.95978E-05	5.29018E-05
3831603774575	383160	3774575	0.000188254	7.3836E-05	2.44522E-05	2.39484E-05	5.56093E-05	5.55235E-05	7.30634E-05	7.30162E-05	7.826E-05	7.63841E-05	3.04538E-06	3.04538E-06	8.24749E-05	3.04538E-06	1.46723E-05	1.42127E-05	1.62669E-05	7.05997E-05	5.36633E-05
3831703774575	383170	3774575	0.000191757	7.521E-05	2.49072E-05	2.4394E-05	5.66441E-05	5.65567E-05	7.44229E-05	7.43749E-05	7.97162E-05	7.78055E-05	3.10205E-06	3.10205E-06	8.40096E-05	3.10205E-06	1.48176E-05	1.43535E-05	1.65046E-05	7.1631E-05	5.44472E-05
3831903774575	383190	3774575	0.000197182	7.7338E-05	2.56118E-05	2.50841E-05	5.82466E-05	5.81568E-05	7.65285E-05	7.64791E-05	8.19715E-05	8.00067E-05	3.18981E-06	3.18981E-06	8.63863E-05	3.18981E-06	1.50885E-05	1.46159E-05	1.6973E-05	7.36641E-05	5.59926E-05
3832003774575	383200	3774575	0.000199077	7.8081E-05	2.5858E-05	2.53252E-05	5.88065E-05	5.87157E-05	7.7264E-05	7.72141E-05	8.27594E-05	8.07757E-05	3.22047E-06	3.22047E-06	8.72166E-05	3.22047E-06	1.5214E-05	1.47375E-05	1.72038E-05	7.46659E-05	5.67541E-05
3832103774575	383210	3774575	0.000200254	7.8542E-05	2.60108E-05	2.54749E-05	5.9154E-05	5.90628E-05	7.77207E-05	7.76705E-05	8.32485E-05	8.12531E-05	3.2395E-06	3.2395E-06	8.77321E-05	3.2395E-06	1.53306E-05	1.48505E-05	1.74347E-05	7.56678E-05	5.75156E-05
3832203774575	383220	3774575	0.000200586	7.8673E-05	2.6054E-05	2.55172E-05	5.92522E-05	5.91608E-05	7.78496E-05	7.77994E-05	8.33867E-05	8.1388E-05	3.24488E-06	3.24488E-06	8.78777E-05	3.24488E-06	1.54329E-05	1.49495E-05	1.76565E-05	7.66303E-05	5.82472E-05
3832303774575	383230	3774575	0.000200173	7.8511E-05	2.60003E-05	2.54646E-05	5.91302E-05	5.90389E-05	7.76893E-05	7.76392E-05	8.32149E-05	8.12203E-05	3.23819E-06	3.23819E-06	8.76967E-05	3.23819E-06	1.55316E-05	1.50451E-05	1.78782E-05	7.75928E-05	5.89788E-05
3832403774575	383240	3774575	0.000199814	7.837E-05	2.59537E-05	2.54189E-05	5.9024E-05	5.8933E-05	7.75499E-05	7.74998E-05	8.30656E-05	8.10745E-05	3.23238E-06	3.23238E-06	8.75393E-05	3.23238E-06	1.56446E-05	1.51545E-05	1.81227E-05	7.86536E-05	5.97851E-05
3832503774575	383250	3774575	0.000199185	7.8123E-05	2.5872E-05	2.53389E-05	5.88383E-05	5.87475E-05	7.73058E-05	7.72559E-05	8.28042E-05	8.08194E-05	3.22221E-06	3.22221E-06	8.72638E-05	3.22221E-06	1.5763E-05	1.52692E-05	1.83739E-05	7.97438E-05	6.06138E-05
3832603774575	383260	3774575	0.000197981	7.7651E-05	2.57157E-05	2.51858E-05	5.84828E-05	5.83925E-05	7.68387E-05	7.67891E-05	8.23038E-05	8.03311E-05	3.20274E-06	3.20274E-06	8.67365E-05	3.20274E-06	1.58724E-05	1.53752E-05	1.86205E-05	8.08144E-05	6.14276E-05
3832703774575	383270	3774575	0.000195952	7.6855E-05	2.5452E-05	2.49276E-05	5.78831E-05	5.77938E-05	7.60509E-05	7.60018E-05	8.146E-05	7.95074E-05	3.1699E-06	3.1699E-06	8.58472E-05	3.1699E-06	1.59424E-05	1.5443E-05	1.88446E-05	8.17868E-05	6.21667E-05
3832803774575	383280	3774575	0.000193661	7.5957E-05	2.51545E-05	2.46362E-05	5.72066E-05	5.71183E-05	7.51619E-05	7.51134E-05	8.05078E-05	7.85781E-05	3.13285E-06	3.13285E-06	8.48438E-05	3.13285E-06	1.59944E-05	1.54934E-05	1.9055E-05	8.27002E-05	6.2861E-05
3832903774575	383290	3774575	0.000191245	7.5009E-05	2.48407E-05	2.43289E-05	5.64928E-05	5.64057E-05	7.42242E-05	7.41763E-05	7.95034E-05	7.75977E-05	3.09376E-06	3.09376E-06	8.37853E-05	3.09376E-06	1.60518E-05	1.5549E-05	1.927E-05	8.36333E-05	6.35702E-05
3833003774575	383300	3774575	0.000188344	7.3871E-05	2.44638E-05	2.39598E-05	5.56358E-05	5.555E-05	7.30982E-05	7.3051E-05	7.82973E-05	7.64206E-05	3.04683E-06	3.04683E-06	8.25142E-05	3.04683E-06	1.61074E-05	1.56029E-05	1.94941E-05	8.46057E-05	6.43093E-05
3833103774575	383310	3774575	0.000185434	7.273E-05	2.40858E-05	2.35896E-05	5.47762E-05	5.46917E-05	7.19687E-05	7.19223E-05	7.70875E-05	7.52398E-05	2.99975E-06	2.99975E-06	8.12393E-05	2.99975E-06	1.61469E-05	1.56411E-05	1.96932E-05	8.547E-05	6.49663E-05
3833203774575	383320	3774575	0.000180934	7.0965E-05	2.35013E-05	2.30171E-05	5.34469E-05	5.33644E-05	7.02223E-05	7.01769E-05	7.52168E-05	7.34139E-05	2.92696E-06	2.92696E-06	7.92678E-05	2.92696E-06	1.60715E-05	1.55681E-05	1.97634E-05	8.57745E-05	6.51977E-05
3833303774575	383330	3774575	0.000177404	6.958E-05	2.30428E-05	2.25681E-05	5.24042E-05	5.23233E-05	6.88522E-05	6.88078E-05	7.37494E-05	7.19816E-05	2.86985E-06	2.86985E-06	7.77213E-05	2.86985E-06	1.60464E-05	1.55438E-05	1.98652E-05	8.62164E-05	6.55337E-05
3833403774575	383340	3774575	0.00017373	6.8139E-05	2.25657E-05	2.21007E-05	5.1319E-05	5.12398E-05	6.74265E-05	6.7383E-05	7.22222E-05	7.0491E-05	2.81043E-06	2.81043E-06	7.61119E-05	2.81043E-06	1.598E-05	1.54795E-05	1.9906E-05	8.63932E-05	6.56681E-05
3833503774575	383350	3774575	0.000170119	6.6723E-05	2.20967E-05	2.16414E-05	5.02524E-05	5.01749E-05	6.60251E-05	6.59825E-05	7.07211E-05	6.9026E-05	2.75201E-06	2.75201E-06	7.453E-05	2.75201E-06	1.59208E-05	1.54222E-05	1.99693E-05	8.66683E-05	6.58771E-05
3833603774575	383360	3774575	0.000166787	6.5416E-05	2.16638E-05	2.12175E-05	4.92681E-05	4.9192E-05	6.47318E-05	6.469E-05	6.93358E-05	6.76739E-05	2.69811E-06	2.69811E-06	7.30701E-05	2.69811E-06	1.58796E-05	1.53822E-05	2.00576E-05	8.70513E-05	6.61683E-05
3833703774575	383370	3774575	0.000164083	6.4356E-05	2.13127E-05	2.08736E-05	4.84694E-05	4.83946E-05	6.36825E-05	6.36414E-05	6.82119E-05	6.65769E-05	2.65437E-06	2.65437E-06	7.18856E-05	2.65437E-06	1.58832E-05	1.53857E-05	2.02002E-05	8.76701E-05	6.66386E-05
3833803774575	383380	3774575	0.000161506	6.3345E-05	2.09778E-05	2.05456E-05	4.77079E-05	4.76343E-05	6.2682E-05	6.26416E-05	6.71403E-05	6.55309E-05	2.61267E-06	2.61267E-06	7.07563E-05	2.61267E-06	1.58921E-05	1.53944E-05	2.03473E-05	8.83085E-05	6.71239E-05
3833903774575	383390	3774575	0.000158407	6.2129E-05	2.05753E-05	2.01514E-05	4.67926E-05	4.67204E-05	6.14793E-05	6.14397E-05	6.5852E-05	6.42736E-05	2.56254E-06	2.56254E-06	6.93987E-05	2.56254E-06	1.58455E-05	1.53492E-05	2.04287E-05	8.86621E-05	6.73926E-05
3834003774575	383400	3774575	0.000154886	6.0748E-05	2.0118E-05	1.97035E-05	4.57525E-05	4.56819E-05	6.01128E-05	6.0074E-05	6.43883E-05	6.2845E-05	2.50558E-06	2.50558E-06	6.78561E-05	2.50558E-06	1.57468E-05	1.52536E-05	2.04423E-05	8.8721E-05	6.74374E-05
3834103774575	383410	3774575	0.000151634	5.9473E-05	1.96957E-05	1.92899E-05	4.4792E-05	4.47229E-05	5.88509E-05	5.88129E-05	6.30366E-05	6.15257E-05	2.45298E-06	2.45298E-06	6.64316E-05	2.45298E-06	1.56625E-05	1.51719E-05	2.04717E-05	8.88487E-05	6.75345E-05
3834203774575	383420	3774575	0.000150233	5.8924E-05	1.95137E-05	1.91116E-05	4.43781E-05	4.43097E-05	5.83071E-05	5.82694E-05	6.24541E-05	6.09571E-05	2.43032E-06	2.43032E-06	6.58178E-05	2.43032E-06	1.57612E-05	1.52675E-05	2.07229E-05	8.99389E-05	6.83632E-05
3834303774575	383430	3774575	0.000149021	5.8448E-05	1.93562E-05	1.89574E-05	4.40199E-05	4.3952E-05	5.78364E-05	5.77991E-05	6.19501E-05	6.04651E-05	2.4107E-06	2.4107E-06	6.52865E-05	2.4107E-06	1.58814E-05	1.53839E-05	2.10013E-05	9.1147E-05	6.92815E-05
3834403774575	383440	3774575	0.000147071	5.7683E-05	1.9103E-05	1.87094E-05	4.34442E-05	4.33772E-05	5.708E-05	5.70432E-05	6.11398E-05	5.96743E-05	2.37917E-06	2.37917E-06	6.44326E-05	2.37917E-06	1.5919E-05	1.54204E-05	2.11778E-05	9.19131E-05	6.98638E-05
3834503774575	383450	3774575	0.000143973	5.6468E-05	1.87005E-05	1.83152E-05	4.25288E-05	4.24632E-05	5.58773E-05	5.58413E-05	5.98516E-05	5.8417E-05	2.32904E-06	2.32904E-06	6.3075E-05	2.32904E-06	1.5824E-05	1.53283E-05	2.11801E-05	9.1923E-05	6.98712E-05
3834603774575	383460	3774575	0.000141215	5.5387E-05	1.83423E-05	1.79644E-05	4.17143E-05	4.16499E-05	5.48071E-05	5.47717E-05	5.87052E-05	5.72981E-05	2.28443E-06	2.28443E-06	6.1867E-05	2.28443E-06	1.57648E-05	1.5271E-05	2.12231E-05	9.21096E-05	7.00131E-05
3834703774575	383470	3774575	0.000139814	5.4837E-05	1.81603E-05	1.77862E-05	4.13004E-05	4.12366E-05	5.42633E-05	5.42283E-05	5.81228E-05	5.67296E-05	2.26177E-06	2.26177E-06	6.12531E-05	2.26177E-06	1.58562E-05	1.53596E-05	2.14629E-05	9.31507E-05	7.08045E-05
3834803774575	383480	3774575	0.000138835	5.4453E-05	1.80332E-05	1.76616E-05	4.10112E-05	4.09479E-05	5.38833E-05	5.38485E-05	5.77158E-05	5.63323E-05	2.24593E-06	2.24593E-06	6.08242E-05	2.24593E-06	1.59962E-05	1.54951E-05	2.17685E-05	9.44766E-05	7.18123E-05
3834903774575	383490	3774575	0.00013844	5.4298E-05	1.79818E-05	1.76113E-05	4.08944E-05	4.08313E-05	5.37299E-05	5.36953E-05	5.75515E-05	5.6172E-05	2.23954E-06	2.23954E-06	6.0651E-05	2.23954E-06	1.62061E-05	1.56985E-05	2.21668E-05	9.62053E-05	7.31263E-05
3835003774575	383500	3774575	0.000139607	5.4756E-05	1.81335E-05	1.77599E-05	4.12393E-05	4.11757E-05	5.41831E-05	5.41481E-05	5.80369E-05	5.66458E-05	2.25842E-06	2.25842E-06	6.11626E-05	2.25842E-06

			KMMass Grading / Excavation	KMDrainage / Utilities Trenching	KMFoundations / Concrete Pads	KMBuilding / Structure Construction	KMAsphalt Paving	KMArchitectural Coating	KMLandscaping or Other Finishing	KMWaterside Construction (Piles)	EWNDemolition	EWNSite Grubbing / Prep	EWNDrainage / Utilities Trenching	EWNDrainage / Utilities Trenching	EWNDrainage / Utilities Trenching	EWNFoundation s / Concrete Pads	EWNBuilding / Structure Construction	EWNAsphalt Paving	EWNLandscaping or Other Finishing	EWNWaterside Construction (Piles)	ISDemolition
Unique Identifier	X (UTM)	Y (UTM)	2026	2026	2026	2026	2026	2026	2026	2026	2027	2027	2027	2028	2029	2029	2029	2029	2029	2029	2027
3836803774565	383680	3774565	0.000175785	6.31259E-05	3.3406E-05	0.000114738	3.68607E-06	3.68607E-06	0.000118424	3.68607E-06	0.000146253	7.971E-06	1.87174E-05	1.83559E-05	1.79761E-05	1.55707E-05	3.38108E-05	2.40546E-06	3.50135E-05	2.40546E-06	3.94856E-05
3836903774565	383690	3774565	0.000186158	6.68511E-05	3.53773E-05	0.000121509	3.90359E-06	3.90359E-06	0.000125412	3.90359E-06	0.000153688	8.3762E-06	1.96689E-05	1.92891E-05	1.889E-05	1.63622E-05	3.55296E-05	2.52774E-06	3.67935E-05	2.52774E-06	4.0704E-05
3837003774565	383700	3774565	0.000199073	7.1489E-05	3.78317E-05	0.000129939	4.17441E-06	4.17441E-06	0.000134113	4.17441E-06	0.000162976	8.8824E-06	2.08575E-05	2.04548E-05	2.00315E-05	1.7351E-05	3.76767E-05	2.6805E-06	3.9017E-05	2.6805E-06	4.22926E-05
3837103774565	383710	3774565	0.000213569	7.66946E-05	4.05865E-05	0.0001394	4.47838E-06	4.47838E-06	0.000143879	4.47838E-06	0.00017342	9.4516E-06	2.21941E-05	2.17656E-05	2.13152E-05	1.84629E-05	4.00912E-05	2.85227E-06	4.15173E-05	2.85227E-06	4.41048E-05
3837203774565	383720	3774565	0.000228398	8.20197E-05	4.34045E-05	0.000149079	4.78932E-06	4.78932E-06	0.000153869	4.78932E-06	0.000184101	1.00337E-05	2.35611E-05	2.31061E-05	2.26281E-05	1.96001E-05	4.25605E-05	3.02795E-06	4.40744E-05	3.02795E-06	4.59603E-05
3837303774565	383730	3774565	0.000242355	8.70317E-05	4.60568E-05	0.000158189	5.08198E-06	5.08198E-06	0.000163271	5.08198E-06	0.000194155	1.05817E-05	2.48478E-05	2.43679E-05	2.38637E-05	2.06704E-05	4.48846E-05	3.1933E-06	4.64813E-05	3.1933E-06	4.76971E-05
3837403774565	383740	3774565	0.000257782	9.25716E-05	4.89885E-05	0.000168259	5.40548E-06	5.40548E-06	0.000173664	5.40548E-06	0.000205288	1.11884E-05	2.62726E-05	2.57652E-05	2.52321E-05	2.18557E-05	4.74583E-05	3.37641E-06	4.91465E-05	3.37641E-06	4.96504E-05
3837503774565	383750	3774565	0.000275137	9.88041E-05	5.22867E-05	0.000179587	5.7694E-06	5.7694E-06	0.000185356	5.7694E-06	0.000217822	1.18716E-05	2.78767E-05	2.73384E-05	2.67727E-05	2.31901E-05	5.0356E-05	3.58256E-06	5.21473E-05	3.58256E-06	5.18818E-05
3837603774565	383760	3774565	0.000294384	0.000105716	5.59444E-05	0.000192149	6.17299E-06	6.17299E-06	0.000198322	6.17299E-06	0.00023175	1.26307E-05	2.96592E-05	2.90864E-05	2.84846E-05	2.46729E-05	5.35758E-05	3.81163E-06	5.54817E-05	3.81163E-06	5.43884E-05
3837703774565	383770	3774565	0.000315308	0.00011323	5.99208E-05	0.000205807	6.61175E-06	6.61175E-06	0.000212419	6.61175E-06	0.000246903	1.34565E-05	3.15984E-05	3.09882E-05	3.0347E-05	2.62862E-05	5.70789E-05	4.06085E-06	5.91093E-05	4.06085E-06	5.71409E-05
3837803774565	383780	3774565	0.000337488	0.000121195	6.41358E-05	0.000220284	7.07685E-06	7.07685E-06	0.000227361	7.07685E-06	0.000262974	1.43324E-05	3.36553E-05	3.30053E-05	3.23224E-05	2.79972E-05	6.07943E-05	4.32519E-06	6.29569E-05	4.32519E-06	6.00807E-05
3837903774565	383790	3774565	0.000361892	0.000129958	6.87735E-05	0.000236213	7.58858E-06	7.58858E-06	0.000243802	7.58858E-06	0.000280685	1.52977E-05	3.59218E-05	3.52281E-05	3.44992E-05	2.98827E-05	6.48886E-05	4.61647E-06	6.71968E-05	4.61647E-06	6.33446E-05
3838003774565	383800	3774565	0.000388416	0.000139484	7.38142E-05	0.000253526	8.14478E-06	8.14478E-06	0.000261671	8.14478E-06	0.000299941	1.63472E-05	3.83863E-05	3.7645E-05	3.68661E-05	3.19329E-05	6.93404E-05	4.9332E-06	7.1807E-05	4.9332E-06	6.69159E-05
3838103774565	383810	3774565	0.000416921	0.00014972	7.92312E-05	0.000272131	8.74249E-06	8.74249E-06	0.000280874	8.74249E-06	0.000320653	1.7476E-05	4.1037E-05	4.02445E-05	3.94118E-05	3.4138E-05	7.41286E-05	5.27385E-06	7.67655E-05	5.27385E-06	7.07764E-05
3838203774565	383820	3774565	0.000447745	0.000160789	8.5089E-05	0.000292251	9.38886E-06	9.38886E-06	0.00030164	9.38886E-06	0.000343065	1.86975E-05	4.39052E-05	4.30573E-05	4.21664E-05	3.6524E-05	7.93097E-05	5.64245E-06	8.21309E-05	5.64245E-06	7.49723E-05
3838303774565	383830	3774565	0.000477912	0.000171622	9.08219E-05	0.000311941	1.00214E-05	1.00214E-05	0.000321963	1.00214E-05	0.000365009	1.98935E-05	4.67136E-05	4.58115E-05	4.48637E-05	3.88603E-05	8.43828E-05	6.00338E-06	8.73845E-05	6.00338E-06	7.90801E-05
3838403774565	383840	3774565	0.00050816	0.000182485	9.65702E-05	0.000331685	1.06557E-05	1.06557E-05	0.000342341	1.06557E-05	0.000387015	2.10928E-05	4.95299E-05	4.85734E-05	4.75684E-05	4.12031E-05	8.94701E-05	6.36531E-06	9.26527E-05	6.36531E-06	8.32034E-05
3838503774565	383850	3774565	0.000541371	0.000194411	0.000102882	0.000353362	1.13521E-05	1.13521E-05	0.000364714	1.13521E-05	0.000411188	2.24103E-05	5.26235E-05	5.16073E-05	5.05395E-05	4.37766E-05	9.50583E-05	6.76289E-06	9.84397E-05	6.76289E-06	8.77513E-05
3838603774565	383860	3774565	0.000580692	0.000208532	0.000110354	0.000379028	1.21767E-05	1.21767E-05	0.000391204	1.21767E-05	0.000439832	2.39714E-05	5.62894E-05	5.52024E-05	5.40602E-05	4.68262E-05	0.00010168	7.234E-06	0.000105297	7.234E-06	9.31753E-05
3838703774565	383870	3774565	0.000622895	0.000223687	0.000118374	0.000406574	1.30616E-05	1.30616E-05	0.000419636	1.30616E-05	0.000470597	2.56482E-05	6.02267E-05	5.90637E-05	5.78416E-05	5.01016E-05	0.000108793	7.74E-06	0.000112663	7.74E-06	9.90171E-05
3838803774565	383880	3774565	0.000672057	0.000241342	0.000127717	0.000438663	1.40925E-05	1.40925E-05	0.000452756	1.40925E-05	0.000506446	2.7602E-05	6.48147E-05	6.3563E-05	6.22478E-05	5.39182E-05	0.00011708	8.32962E-06	0.000121245	8.32962E-06	0.000105855
3838903774565	383890	3774565	0.000727079	0.0002611	0.000138173	0.000474577	1.52463E-05	1.52463E-05	0.000489823	1.52463E-05	0.000546584	2.97895E-05	6.99514E-05	6.86006E-05	6.71811E-05	5.81914E-05	0.000126359	8.98977E-06	0.000130854	8.98977E-06	0.000113533
3839003774565	383900	3774565	0.000790353	0.000283823	0.000150198	0.000515877	1.65731E-05	1.65731E-05	0.00053245	1.65731E-05	0.000592762	3.23063E-05	7.58613E-05	7.43963E-05	7.2857E-05	6.31077E-05	0.000137035	9.74927E-06	0.000141909	9.74927E-06	0.000122394
3839103774565	383910	3774565	0.00086587	0.000310941	0.000164549	0.000565168	1.81566E-05	1.81566E-05	0.000583325	1.81566E-05	0.000647899	3.53113E-05	8.29177E-05	8.13164E-05	7.96339E-05	6.89778E-05	0.000149781	1.06561E-05	0.000155109	1.06561E-05	0.000133007
3829703774575	382970	3774575	3.42379E-05	1.22951E-05	6.50653E-06	2.23477E-05	7.17941E-07	7.17941E-07	2.30656E-05	7.17941E-07	4.20131E-05	2.28977E-06	5.37681E-06	5.27297E-06	5.16387E-06	4.47287E-06	9.71258E-06	6.90998E-07	1.00581E-05	6.90998E-07	1.13231E-05
3829803774575	382980	3774575	3.52353E-05	1.26533E-05	6.69608E-06	2.29987E-05	7.38857E-07	7.38857E-07	2.37376E-05	7.38857E-07	4.32765E-05	2.35862E-06	5.53849E-06	5.43154E-06	5.31915E-06	4.60738E-06	1.00046E-05	7.11777E-07	1.03605E-05	7.11777E-07	1.18205E-05
3829903774575	382990	3774575	3.64692E-05	1.30964E-05	6.93057E-06	2.38041E-05	7.6473E-07	7.6473E-07	2.45688E-05	7.6473E-07	4.48461E-05	2.44417E-06	5.73938E-06	5.62854E-06	5.51208E-06	4.77449E-06	1.03675E-05	7.37593E-07	1.07363E-05	7.37593E-07	1.24241E-05
3830003774575	383000	3774575	3.78287E-05	1.35846E-05	7.18892E-06	2.46914E-05	7.93237E-07	7.93237E-07	2.54847E-05	7.93237E-07	4.65842E-05	2.5389E-06	5.96182E-06	5.84669E-06	5.72571E-06	4.95953E-06	1.07693E-05	7.6618E-07	1.11524E-05	7.6618E-07	1.3092E-05
3830103774575	383010	3774575	3.9033E-05	1.40171E-05	7.41778E-06	2.54775E-05	8.1849E-07	8.1849E-07	2.6296E-05	8.1849E-07	4.81156E-05	2.62236E-06	6.1578E-06	6.03889E-06	5.91394E-06	5.12257E-06	1.11234E-05	7.91367E-07	1.1519E-05	7.91367E-07	1.3718E-05
3830203774575	383020	3774575	4.02816E-05	1.44655E-05	7.65508E-06	2.62925E-05	8.44673E-07	8.44673E-07	2.71372E-05	8.44673E-07	4.97082E-05	2.70916E-06	6.36162E-06	6.23877E-06	6.10969E-06	5.29213E-06	1.14915E-05	8.17561E-07	1.19003E-05	8.17561E-07	1.43872E-05
3830303774575	383030	3774575	4.13529E-05	1.48502E-05	7.85867E-06	2.69918E-05	8.67138E-07	8.67138E-07	2.78589E-05	8.67138E-07	5.10558E-05	2.78261E-06	6.53409E-06	6.40791E-06	6.27532E-06	5.4356E-06	1.18031E-05	8.39725E-07	1.22229E-05	8.39725E-07	1.50034E-05
3830403774575	383040	3774575	4.21287E-05	1.51288E-05	8.0061E-06	2.74981E-05	8.83406E-07	8.83406E-07	2.83816E-05	8.83406E-07	5.19517E-05	2.83143E-06	6.64874E-06	6.52034E-06	6.38543E-06	5.53097E-06	1.20102E-05	8.54459E-07	1.24374E-05	8.54459E-07	1.55008E-05
3830503774575	383050	3774575	4.29119E-05	1.541E-05	8.15493E-06	2.80093E-05	8.99828E-07	8.99828E-07	2.89092E-05	8.99828E-07	5.28628E-05	2.88109E-06	6.76535E-06	6.6347E-06	6.49742E-06	5.62798E-06	1.22208E-05	8.69445E-07	1.26555E-05	8.69445E-07	1.60206E-05
3830603774575	383060	3774575	4.39537E-05	1.57841E-05	8.35291E-06	2.86893E-05	9.21673E-07	9.21673E-07	2.9611E-05	9.21673E-07	5.41032E-05	2.9487E-06	6.9241E-06	6.79038E-06	6.64988E-06	5.76004E-06	1.25076E-05	8.89847E-07	1.29525E-05	8.89847E-07	1.66647E-05
3830703774575	383070	3774575	4.52023E-05	1.62325E-05	8.5902E-06	2.95043E-05	9.47856E-07	9.47856E-07	3.04522E-05	9.47856E-07	5.55657E-05	3.0284E-06	7.11126E-06	6.97393E-06	6.82964E-06	5.91574E-06	1.28457E-05	9.139E-07	1.33026E-05	9.139E-07	1.73787E-05
3830803774575	383080	3774575	4.64583E-05	1.66836E-05	8.82889E-06	3.03242E-05	9.74194E-07	9.74194E-07	3.12983E-05	9.74194E-07	5.71047E-05	3.11228E-06	7.30822E-06	7.16709E-06	7.0188E-06	6.07959E-06	1.32015E-05	9.39213E-07	1.36711E-05	9.39213E-07	1.81192E-05
3830903774575	383090	3774575	4.75297E-05	1.70683E-05	9.03248E-06	3.10234E-05	9.96659E-07	9.96659E-07	3.20201E-05	9.96659E-07	5.85366E-05	3.19032E-06	7.49147E-06	7.3468E-06	7.19479E-06	6.23202E-06	1.35325E-05	9.62762E-07	1.40139E-05	9.62762E-07	1.88556E-05
3831003774575	383100	3774575	4.84458E-05	1.73973E-05	9.20659E-06	3.16214E-05	1.01587E-06	1.01587E-06	3.26373E-05	1.01587E-06	5.97081E-05	3.25417E-06	7.64139E-06	7.49383E-06	7.33878E-06	6.35675E-06	1.38033E-05	9.8203E-07	1.42943E-05	9.8203E-07	1.9617E-05
3831103774575	383110	3774575	4.92955E-05	1.77024E-05	9.36806E-06	3.2176E-05	1.03369E-06	1.03369E-06	3.32097E-05	1.03369E-06	6.06958E-05	3.308E-06	7.7678E-06	7.6178E-06	7.46018E-06	6.4619E-06	1.40316E-05	9.98275E-07	1.45308E-05	9.98275E-07	2.03324E-05
3831203774575	383120	3774575	5.0086E-05	1.79863E-05	9.5183E-06	3.2692E-05	1.05026E-06	1.05026E-06	3.37423E-05	1.05026E-06	6.14768E-05	3.35056E-06	7.86776E-06	7.71582E-06	7.55617E-06	6.54505E-06	1.42122E-05	1.01112E-06	1.47178E-05	1.01112E-06	2.10199E-05
3831303774575	383130	3774575	5.08692E-05	1.82676E-05	9.66713E-06	3.32032E-05	1.06669E-06	1.06669E-06	3.42699E-05	1.06669E-06	6.22195E-05	3.39104E-06	7.96281E-06	7.80904E-06	7.64746E-06	6.62412E-06	1.43839E-05	1.02334E-06	1.48956E-05	1.02334E-06	2.17171E-05
3831403774575	383140	3774575	5.16081E-05	1.85329E-05	9.80754E-06	3.36855E-05	1.08218E-06	1.08218E-06	3.47676E-05	1.08218E-06	6.28474E-05	3.42526E-06	8.04316E-06	7.88784E-06	7.72463E-06	6.69097E-06	1.4529E-05	1.03366E-06	1.50459E-05	1.03366E-06	2.23766E-05
3831503774575	383150	3774575	5.23543E-05	1.88009E-05	9.94935E-06	3.41725E-05	1.09783E-06	1.09783E-06	3.52704E-05	1.09783E-06	6.34522E-05	3.45823E-06	8.12057E-06	7.96376E-06	7.79898E-06	6.75537E-06	1.46689E-05	1.04361E-06	1.51907E-05	1.04361E-06	2.3057E-05
3831603774575	383160	3774575	5.31079E-05	1.90715E-05	1.00926E-05	3.46644E-05	1.11363E-06	1.11363E-06	3.57781E-05	1.11363E-06	6.40495E-05	3.49078E-06	8.19701E-06	8.03871E-06	7.87239E-06	6.81895E-06	1.48069E-05	1.05343E-06	1.53337E-05	1.05343E-06	2.37444E-05
3831703774575	383170	3774575	5.38837E-05	1.93501E-05	1.024E-05	3.51708E-05	1.1299E-06	1.1299E-06	3.63007E-05	1.1299E-06	6.46314E-05	3.52249E-06	8.27148E-06	8.11175E-06	7.94391E-06	6.88091E-06	1.49415E-05	1.06301E-06	1.5473E-05	1.06301E-06	2.44389E-05
3831903774575	383190	3774575	5.54131E-05	1.98993E-05	1.05306E-05	3.61691E-05	1.16197E-06	1.16197E-06	3.7331E-05	1.16197E-06	6.5688E-05	3.58008E-06	8.40671E-06	8.24437E-06	8.07378E-06	6.9934E-06	1.51858E-05	1.08038E-06	1.57259E-05	1.08038E-06	2.58193E-05
3832003774575	383200	3774575	5.61667E-05	2.01699E-05	1.06739E-05	3.6661E-05	1.17777E-06	1.17777E-06	3.78387E-05	1.17777E-06	6.61704E-05	3.60637E-06	8.46845E-06	8.30491E-06	8.13307E-06	7.04476E-06	1.52973E-05	1.08832E-06	1.58414E-05	1.08832E-06	2.64942E-05
3832103774575	383210	3774575	5.69203E-05	2.04406E-05	1.08171E-05	3.71529E-05	1.19357E-06	1.19357E-06	3.83465E-05	1.19357E-06	6.66145E-05	3.63058E-06	8.52528E-06	8.36065E-06	8.18766E-06	7.09204E-06	1.53999E-05	1.09562E-06	1.59477E-05	1.09562E-06	2.71467E-05
3832203774575	383220	3774575	5.76444E-05	2.07006E-05	1.09547E-05	3.76255E-05	1.20876E-06	1.20876E-06	3.88342E-05	1.20876E-06	6.7005E-05	3.65186E-06	8.57526E-06	8.40966E-06	8.23565E-06	7.13361E-06	1.54902E-05	1.10204E-06	1.60412E-05	1.10204E-06	2.77461E-05
3832303774575	383230	3774575	5.83685E-05	2.09606E-05	1.10923E-05	3.80981E-05	1.22394E-06	1.22394E-06	3.9322E-05	1.22394E-06	6.73572E-05	3.67106E-06	8.62033E-06	8.45386E-06	8.27895E-06	7.17111E-06	1.55716E-05	1.10784E-06	1.61256E-05	1.10784E-06	2.83036E-05
3832403774575	383240	3774575	5.91664E-05	2.12472E-05	1.12439E-05	3.86189E-05	1.24067E-06	1.24067E-06	3.98596E-05	1.24067E-06	6.77937E-05	3.69484E-06	8.67619E-06	8.50864E-06	8.33259E-06	7.21757E-06	1.56725E-05	1.11502E-06	1.623E-05	1.11502E-06	2.88834E-05
3832503774575	383250	3774575	5.99865E-05	2.15417E-05	1.13998E-05	3.91542E-05	1.25787E-06	1.25787E-06	4.04121E-05	1.25787E-06	6.82378E-05	3.71905E-06	8.73302E-06	8.56438E-06	8.38717E-06	7.26485E-06	1.57752E-05	1.12232E-06	1.63364E-05	1.12232E-06	2.94395E-05
3832603774575	383260	3774575	6.07919E-05	2.18309E-05	1.15528E-05	3.96799E-05	1.27476E-06	1.27476E-06	4.09546E-05	1.27476E-06	6.86436E-05	3.74116E-06	8.78496E-06	8.61531E-06	8.43705E-06	7.30806E-06	1.5869E-05	1.12899E-06	1.64335E-05	1.12899E-06	2.99216E-05
3832703774575	383270	3774575	6.15233E-05	2.20935E-05	1.16918E-05	4.01573E-05	1.29009E-06	1.29009E-06	4.14474E-05	1.29009E-06	6.89269E-05	3.7566E-06	8.82122E-06	8.65087E-06	8.47187E-06	7.33822E-06	1.59345E-05	1.13365E-06	1.65013E-05	1.13365E-06	3.02583E-05
3832803774575	383280	3774575	6.22104E-05	2.23403E-05	1.18224E-05	4.06058E-05	1.3045E-06	1.3045E-06	4.19103E-05	1.3045E-06	6.90877E-05	3.76537E-06	8.84179E-06	8.67105E-06	8.49164E-06	7.35534E-06	1.59717E-05	1.1363E-06	1.65398E-05	1.1363E-06	3.04819E-05
3832903774575	383290	3774575	6.29123E-05	2.25924E-05	1.19558E-05	4.1064E-05	1.31922E-06	1.31922E-06	4.23832E-05	1.31922E-06	6.92408E-05	3.77371E-06	8.86139E-06	8.69027E-06	8.51046E-06	7.37164E-06	1.60071E-05	1.13882E-06	1.65765E-05	1.13882E-06	3.06216E-05
3833003774575	383300	3774575	6.36438E-05	2.2855E-05	1.20948E-05	4.15414E-05	1.33456E-06	1.33456E-06	4.2876E-05	1.33456E-06	6.94169E-05	3.78331E-06	8.88393E-06	8.71237E-06	8.5321E-06	7.39039E-06	1.60478E-05	1.14171E-06	1.66186E-05	1.14171E-06	3.06956E-05
3833103774575	383310	3774575	6.4294E-05	2.30885E-05	1.22184E-05	4.19658E-05	1.34819E-06	1.34819E-06	4.3314E-05	1.34819E-06	6.95012E-05	3.7879E-06	8.89471E-06	8.72294E-06	8.54246E-06	7.39936E-06	1.60673E-05	1.1431E-06	1.66388E-05	1.1431E-06	3.06411E-05
3833203774575	383320	3774575	6.4523E-05	2.31708E-05	1.22619E-05	4.21153E-05	1.353E-06	1.353E-06	4.34683E-05	1.353E-06	6.90035E-05	3.76078E-06	8.83101E-06	8.66048E-06	8.48128E-06	7.34637E-06	1.59522E-05	1.13491E-06	1.65197E-05	1.13491E-06	3.03128E-05
3833303774575	383330	3774575	6.48555E-05	2.32902E-05	1.23251E-05	4.23323E-05	1.35997E-06	1.35997E-06	4.36923E-05	1.35997E-06	6.87738E-05	3.74826E-06	8.80162E-06	8.63165E-06	8.45305E-06	7.32192E-06	1.58991E-05	1.13114E-06	1.64647E-05	1.13114E-06	3.00431E-05
3833403774575	383340	3774575	6.49885E-05	2.33379E-05	1.23503E-05	4.24191E-05	1.36276E-06	1.36276E-06	4.37819E-05	1.36276E-06	6.83986E-05	3.72781E-06	8.7536E-06	8.58456E-06	8.40694E-06	7.28197E-06	1.58124E-05	1.12496E-06	1.63749E-05	1.12496E-06	2.96687E-05
3833503774575	383350	3774575	6.51953E-05	2.34122E-05	1.23897E-05	4.25541E-05	1.36709E-06	1.36709E-06	4.39212E-05	1.36709E-06	6.80617E-05	3.70945E-06	8.71048E-06	8.54228E-06	8.36553E-06	7.2461E-06	1.57345E-05	1.11942E-06	1.62942E-05	1.11942E-06	2.92467E-05
3833603774575	383360	3774575	6.54835E-05	2.35157E-05	1.24444E-05	4.27422E-05	1.37314E-06	1.37314E-06	4.41153E-05	1.37314E-06	6.77937E-05	3.69484E-06	8.67619E-06	8.50864E-06	8.33259E-06	7.21757E-06	1.56725E-05	1.11502E-06	1.623E-05	1.11502E-06	2.88206E-05
3833703774575	383370	3774575	6.5949E-05	2.36828E-05	1.25329E-05	4.3046E-05	1.3829E-06	1.3829E-06	4.44289E-05	1.3829E-06	6.77248E-05	3.69109E-06	8.66737E-06	8.49999E-06	8.32412E-06	7.21024E-06	1.56566E-05	1.11388E-06	1.62135E-05	1.11388E-06	2.8474E-05
3833803774575	383380	3774575	6.64292E-05	2.38553E-05	1.26241E-05	4.33595E-05	1.39297E-06	1.39297E-06	4.47525E-05	1.39297E-06	6.76788E-05	3.68858E-06	8.66149E-06	8.49423E-06	8.31847E-06	7.20535E-06	1.5646E-05	1.11313E-06	1.62025E-05	1.11313E-06	2.81219E-05
3833903774575	383390	3774575	6.66952E-05	2.39508E-05	1.26747E-05	4.35331E-05	1.39854E-06	1.39854E-06	4.49316E-05	1.39854E-06	6.73879E-05	3.67273E-06	8.62425E-06	8.45771E-06	8.28271E-06	7.17437E-06	1.55787E-05	1.10834E-06	1.61329E-05	1.10834E-06	2.76413E-05
3834003774575	383400	3774575	6.67395E-05	2.39667E-05	1.26831E-05	4.3562E-05	1.39947E-06	1.39947E-06	4.49615E-05	1.39947E-06	6.68825E-05	3.64518E-06	8.55958E-06	8.39428E-06	8.2206E-06	7.12057E-06	1.54619E-05	1.10003E-06	1.60119E-05	1.10003E-06	2.70545E-05
3834103774575	383410	3774575	6.68356E-05	2.40012E-05	1.27014E-05	4.36247E-05	1.40149E-06	1.40149E-06	4.50262E-05	1.40149E-06	6.64308E-05	3.62056E-06	8.50176E-06	8.33758E-06	8.16507E-06	7.07247E-06	1.53575E-05	1.0926E-06	1.59038E-05	1.0926E-06	2.64984E-05
3834203774575	383420	3774575	6.76557E-05	2.42957E-05	1.28572E-05	4.416E-05	1.41869E-06	1.41869E-06	4.55787E-05	1.41869E-06	6.67677E-05	3.63892E-06	8.54488E-06	8.37987E-06	8.20648E-06	7.10834E-06	1.54353E-05	1.09814E-06	1.59844E-05	1.09814E-06	2.63125E-05
3834303774575	383430	3774575	6.85645E-05	2.46221E-05	1.30299E-05	4.47532E-05	1.43774E-06	1.43774E-06	4.61909E-05	1.43774E-06	6.71964E-05	3.66229E-06	8.59975E-06	8.43368E-06	8.25918E-06	7.15399E-06	1.55345E-05	1.10519E-06	1.60871E-05	1.10519E-06	2.61588E-05
3834403774575	383440	3774575	6.91408E-05	2.4829E-05	1.31394E-05	4.51294E-05	1.44983E-06	1.44983E-06	4.65792E-05	1.44983E-06	6.72807E-05	3.66688E-06	8.61053E-06	8.44425E-06	8.26953E-06	7.16296E-06	1.55539E-05	1.10658E-06	1.61072E-05	1.10658E-06	2.58417E-05
3834503774575	383450	3774575	6.91481E-05	2.48317E-05	1.31408E-05	4.51342E-05	1.44998E-06	1.44998E-06	4.65842E-05	1.44998E-06	6.67983E-05	3.64059E-06	8.5488E-06	8.38371E-06	8.21024E-06	7.1116E-06	1.54424E-05	1.09864E-06	1.59917E-05	1.09864E-06	2.52716E-05
3834603774575	383460	3774575	6.92885E-05	2.48821E-05	1.31675E-05	4.52258E-05	1.45292E-06	1.45292E-06	4.66787E-05	1.45292E-06	6.64614E-05	3.62223E-06	8.50568E-06	8.34143E-06	8.16884E-06	7.07573E-06	1.53645E-05	1.0931E-06	1.59111E-05	1.0931E-06	2.477E-05
3834703774575	383470	3774575	7.00717E-05	2.51633E-05	1.33163E-05	4.5737E-05	1.46935E-06	1.46935E-06	4.72064E-05	1.46935E-06	6.67753E-05	3.63934E-06	8.54586E-06	8.38083E-06	8.20742E-06	7.10915E-06	1.54371E-05	1.09827E-06	1.59862E-05	1.09827E-06	2.45478E-05
3834803774575	383480	3774575	7.10691E-05	2.55215E-05	1.35059E-05	4.6388E-05	1.49026E-06	1.49026E-06	4.78783E-05	1.49026E-06	6.73036E-05	3.66814E-06	8.61347E-06	8.44714E-06	8.27236E-06	7.1654E-06	1.55592E-05	1.10696E-06	1.61127E-05	1.10696E-06	2.44067E-05
3834903774575	383490

			ISDrainage / Utilities Trenching	ISDrainage / Utilities Trenching	ISAsphalt Paving	ISAsphalt Paving	SVDemolition	SVSite Grubbing / Prep	SVMass Grading / Excavation	SVMass Grading / Excavation	SVDrainage / Utilities Trenching	SVFoundations / Concrete Pads	SVBuilding / Structure Construction	SVBuilding / Structure Construction	SVAsphalt Paving	SVAsphalt Paving	SVArchitectural Coating	SVArchitectural Coating	SVLandscaping or Other Finishing	SVLandscaping or Other Finishing	MDemolition
Unique Identifier	X (UTM)	Y (UTM)	2027	2028	2027	2028	2027	2027	2027	2028	2028	2028	2028	2029	2028	2029	2028	2029	2028	2029	2027
3836803774565	383680	3774565	1.58993E-05	1.54914E-05	4.10623E-06	3.82513E-06	0.000284778	0.00020474	0.000138041	0.000136289	9.67001E-05	3.07191E-05	4.4007E-05	4.23279E-05	4.32676E-06	4.02559E-06	4.32676E-06	4.02559E-06	4.4007E-05	4.23279E-05	4.522E-05
3836903774565	383690	3774565	1.63899E-05	1.59694E-05	4.23293E-06	3.94316E-06	0.000303245	0.000218017	0.000146993	0.000145127	0.000102971	3.27113E-05	4.68609E-05	4.50729E-05	4.60735E-06	4.28665E-06	4.60735E-06	4.28665E-06	4.68609E-05	4.50729E-05	4.79926E-05
3837003774565	383700	3774565	1.70296E-05	1.65927E-05	4.39814E-06	4.09706E-06	0.000326221	0.000234535	0.00015813	0.000156123	0.000110773	3.51897E-05	5.04114E-05	4.84879E-05	4.95643E-06	4.61144E-06	4.95643E-06	4.61144E-06	5.04114E-05	4.84879E-05	5.1442E-05
3837103774565	383710	3774565	1.77593E-05	1.73037E-05	4.58659E-06	4.27262E-06	0.000352039	0.000253097	0.000170645	0.000168478	0.00011954	3.79746E-05	5.4401E-05	5.23253E-05	5.34869E-06	4.97639E-06	5.34869E-06	4.97639E-06	5.4401E-05	5.23253E-05	5.53178E-05
3837203774565	383720	3774565	1.85065E-05	1.80317E-05	4.77955E-06	4.45237E-06	0.000378435	0.000272075	0.00018344	0.000181111	0.000128503	4.08221E-05	5.84801E-05	5.62488E-05	5.74974E-06	5.34953E-06	5.74974E-06	5.34953E-06	5.84801E-05	5.62488E-05	5.92826E-05
3837303774565	383730	3774565	1.92058E-05	1.8713E-05	4.96017E-06	4.62061E-06	0.000403273	0.000289931	0.00019548	0.000192998	0.000136937	4.35013E-05	6.23183E-05	5.99405E-05	6.12711E-06	5.70064E-06	6.12711E-06	5.70064E-06	6.23183E-05	5.99405E-05	6.30133E-05
3837403774565	383740	3774565	1.99923E-05	1.94794E-05	5.1633E-06	4.80984E-06	0.00043073	0.000309671	0.000208789	0.000206138	0.00014626	4.64631E-05	6.65612E-05	6.40215E-05	6.54428E-06	6.08876E-06	6.54428E-06	6.08876E-06	6.65612E-05	6.40215E-05	6.71377E-05
3837503774565	383750	3774565	2.08908E-05	2.03548E-05	5.39534E-06	5.026E-06	0.000461599	0.000331864	0.000223753	0.000220912	0.000156742	4.97929E-05	7.13314E-05	6.86097E-05	7.01328E-06	6.52512E-06	7.01328E-06	6.52512E-06	7.13314E-05	6.86097E-05	7.17775E-05
3837603774565	383760	3774565	2.19001E-05	2.13382E-05	5.65602E-06	5.26883E-06	0.000495835	0.000356479	0.000240348	0.000237296	0.000168368	5.3486E-05	7.6622E-05	7.36985E-05	7.53345E-06	7.00909E-06	7.53345E-06	7.00909E-06	7.6622E-05	7.36985E-05	7.69235E-05
3837703774565	383770	3774565	2.30085E-05	2.24181E-05	5.94226E-06	5.53548E-06	0.000533038	0.000383225	0.000258382	0.000255101	0.000181	5.74992E-05	8.23711E-05	7.92281E-05	8.09869E-06	7.53498E-06	8.09869E-06	7.53498E-06	8.23711E-05	7.92281E-05	8.25159E-05
3837803774565	383780	3774565	2.41922E-05	2.35715E-05	6.24797E-06	5.82026E-06	0.000572468	0.000411574	0.000277495	0.000273971	0.000194389	6.17525E-05	8.84643E-05	8.50888E-05	8.69778E-06	8.09237E-06	8.69778E-06	8.09237E-06	8.84643E-05	8.50888E-05	8.84458E-05
3837903774565	383790	3774565	2.55065E-05	2.4852E-05	6.5874E-06	6.13645E-06	0.000615836	0.000442753	0.000298517	0.000294726	0.000209115	6.64306E-05	9.51659E-05	9.15348E-05	9.35668E-06	8.70541E-06	9.35668E-06	8.70541E-06	9.51659E-05	9.15348E-05	9.4969E-05
3838003774565	383800	3774565	2.69445E-05	2.62532E-05	6.95879E-06	6.48242E-06	0.000662964	0.000476635	0.000321361	0.000317281	0.000225118	7.15143E-05	0.000102449	9.85396E-05	1.00727E-05	9.3716E-06	1.00727E-05	9.3716E-06	0.000102449	9.85396E-05	0.000102058
3838103774565	383810	3774565	2.8499E-05	2.77678E-05	7.36026E-06	6.85641E-06	0.000713592	0.000513034	0.000345902	0.00034151	0.00024231	7.69756E-05	0.000110272	0.000106065	1.08419E-05	1.00873E-05	1.08419E-05	1.00873E-05	0.000110272	0.000106065	0.000109678
3838203774565	383820	3774565	3.01885E-05	2.94139E-05	7.7966E-06	7.26288E-06	0.000768345	0.000552399	0.000372443	0.000367714	0.000260902	8.28819E-05	0.000118733	0.000114203	1.16738E-05	1.08613E-05	1.16738E-05	1.08613E-05	0.000118733	0.000114203	0.000117919
3838303774565	383830	3774565	3.18426E-05	3.10256E-05	8.22379E-06	7.66082E-06	0.000821923	0.000590918	0.000398414	0.000393355	0.000279095	8.86613E-05	0.000127013	0.000122166	1.24879E-05	1.16186E-05	1.24879E-05	1.16186E-05	0.000127013	0.000122166	0.000125985
3838403774565	383840	3774565	3.35028E-05	3.26432E-05	8.65257E-06	8.06025E-06	0.000875643	0.000629539	0.000424454	0.000419064	0.000297336	9.44561E-05	0.000135314	0.000130151	1.3304E-05	1.2378E-05	1.3304E-05	1.2378E-05	0.000135314	0.000130151	0.000134076
3838503774565	383850	3774565	3.53341E-05	3.44276E-05	9.12553E-06	8.50083E-06	0.000934619	0.00067194	0.000453041	0.000447289	0.000317362	0.000100818	0.000144428	0.000138917	1.42001E-05	1.32117E-05	1.42001E-05	1.32117E-05	0.000144428	0.000138917	0.000142958
3838603774565	383860	3774565	3.75182E-05	3.65556E-05	9.68959E-06	9.02628E-06	0.001004437	0.000722135	0.000486884	0.000480702	0.00034107	0.000108349	0.000155217	0.000149294	1.52609E-05	1.41986E-05	1.52609E-05	1.41986E-05	0.000155217	0.000149294	0.000153475
3838703774565	383870	3774565	3.98704E-05	3.88475E-05	1.02971E-05	9.5922E-06	0.001079377	0.000776013	0.000523211	0.000516567	0.000366517	0.000116433	0.000166798	0.000160433	1.63995E-05	1.5258E-05	1.63995E-05	1.5258E-05	0.000166798	0.000160433	0.000164765
3838803774565	383880	3774565	4.26239E-05	4.15302E-05	1.10082E-05	1.02546E-05	0.001166656	0.000838762	0.000565518	0.000558337	0.000396154	0.000125848	0.000180285	0.000173406	1.77255E-05	1.64918E-05	1.77255E-05	1.64918E-05	0.000180285	0.000173406	0.000177913
3838903774565	383890	3774565	4.57154E-05	4.45425E-05	1.18066E-05	1.09984E-05	0.001264314	0.000908973	0.000612856	0.000605074	0.000429315	0.000136382	0.000195376	0.000187921	1.92093E-05	1.78722E-05	1.92093E-05	1.78722E-05	0.000195376	0.000187921	0.000192629
3839003774565	383900	3774565	4.92835E-05	4.8019E-05	1.27281E-05	1.18568E-05	0.001376627	0.00098972	0.000667298	0.000658825	0.000467452	0.000148498	0.000212732	0.000204615	2.09157E-05	1.94599E-05	2.09157E-05	1.94599E-05	0.000212732	0.000204615	0.000209551
3839103774565	383910	3774565	5.3557E-05	5.21829E-05	1.38319E-05	1.2885E-05	0.00151065	0.001086076	0.000732263	0.000722966	0.000512962	0.000162955	0.000233443	0.000224536	2.2952E-05	2.13544E-05	2.2952E-05	2.13544E-05	0.000233443	0.000224536	0.000229747
3829703774575	382970	3774575	4.55939E-06	4.44241E-06	1.17753E-06	1.09692E-06	4.4036E-05	3.16595E-05	2.13457E-05	2.10747E-05	1.4953E-05	4.75019E-06	6.80494E-06	6.54529E-06	6.6906E-07	6.2249E-07	6.6906E-07	6.2249E-07	6.80494E-06	6.54529E-06	8.26338E-06
3829803774575	382980	3774575	4.75968E-06	4.63756E-06	1.22925E-06	1.1451E-06	4.53723E-05	3.26202E-05	2.19935E-05	2.17143E-05	1.54068E-05	4.89434E-06	7.01145E-06	6.74392E-06	6.89363E-07	6.4138E-07	6.89363E-07	6.4138E-07	7.01145E-06	6.74392E-06	8.50109E-06
3829903774575	382990	3774575	5.00272E-06	4.87437E-06	1.29202E-06	1.20358E-06	4.70026E-05	3.37923E-05	2.27838E-05	2.24945E-05	1.59604E-05	5.0702E-06	7.26338E-06	6.98624E-06	7.14133E-07	6.64426E-07	7.14133E-07	6.64426E-07	7.26338E-06	6.98624E-06	8.79323E-06
3830003774575	383000	3774575	5.27165E-06	5.13639E-06	1.36148E-06	1.26828E-06	4.87844E-05	3.50733E-05	2.36474E-05	2.33472E-05	1.65654E-05	5.2624E-06	7.53871E-06	7.25107E-06	7.41204E-07	6.89612E-07	7.41204E-07	6.89612E-07	7.53871E-06	7.25107E-06	9.1144E-06
3830103774575	383010	3774575	5.5237E-06	5.38198E-06	1.42657E-06	1.32892E-06	5.03702E-05	3.62134E-05	2.44161E-05	2.41061E-05	1.71039E-05	5.43346E-06	7.78376E-06	7.48677E-06	7.65297E-07	7.12028E-07	7.65297E-07	7.12028E-07	7.78376E-06	7.48677E-06	9.39928E-06
3830203774575	383020	3774575	5.79319E-06	5.64455E-06	1.49617E-06	1.39375E-06	5.20005E-05	3.73855E-05	2.52064E-05	2.48863E-05	1.76575E-05	5.60932E-06	8.0357E-06	7.72909E-06	7.90067E-07	7.35074E-07	7.90067E-07	7.35074E-07	8.0357E-06	7.72909E-06	9.69505E-06
3830303774575	383030	3774575	6.0413E-06	5.8863E-06	1.56025E-06	1.45344E-06	5.34259E-05	3.84103E-05	2.58973E-05	2.55685E-05	1.81415E-05	5.76308E-06	8.25597E-06	7.94095E-06	8.11724E-07	7.55224E-07	8.11724E-07	7.55224E-07	8.25597E-06	7.94095E-06	9.9509E-06
3830403774575	383040	3774575	6.24159E-06	6.08145E-06	1.61198E-06	1.50163E-06	5.45038E-05	3.91853E-05	2.64198E-05	2.60844E-05	1.85075E-05	5.87936E-06	8.42255E-06	8.10118E-06	8.28102E-07	7.70462E-07	8.28102E-07	7.70462E-07	8.42255E-06	8.10118E-06	1.0136E-05
3830503774575	383050	3774575	6.45088E-06	6.28537E-06	1.66603E-06	1.55198E-06	5.56085E-05	3.99795E-05	2.69553E-05	2.66131E-05	1.88826E-05	5.99852E-06	8.59325E-06	8.26537E-06	8.44886E-07	7.86077E-07	8.44886E-07	7.86077E-07	8.59325E-06	8.26537E-06	1.03247E-05
3830603774575	383060	3774575	6.71024E-06	6.53808E-06	1.73301E-06	1.61438E-06	5.70339E-05	4.10043E-05	2.76463E-05	2.72952E-05	1.93666E-05	6.15228E-06	8.81352E-06	8.47724E-06	8.66543E-07	8.06227E-07	8.66543E-07	8.06227E-07	8.81352E-06	8.47724E-06	1.05751E-05
3830703774575	383070	3774575	6.99774E-06	6.81819E-06	1.80726E-06	1.68355E-06	5.878E-05	4.22597E-05	2.84927E-05	2.81309E-05	1.99596E-05	6.34064E-06	9.08335E-06	8.73677E-06	8.93072E-07	8.3091E-07	8.93072E-07	8.3091E-07	9.08335E-06	8.73677E-06	1.08781E-05
3830803774575	383080	3774575	7.29592E-06	7.10873E-06	1.88427E-06	1.75528E-06	6.03836E-05	4.34125E-05	2.927E-05	2.88983E-05	2.05041E-05	6.51362E-06	9.33116E-06	8.97512E-06	9.17436E-07	8.53578E-07	9.17436E-07	8.53578E-07	9.33116E-06	8.97512E-06	1.11684E-05
3830903774575	383090	3774575	7.59242E-06	7.39761E-06	1.96085E-06	1.82662E-06	6.17823E-05	4.44181E-05	2.9948E-05	2.95677E-05	2.0979E-05	6.66449E-06	9.54729E-06	9.18301E-06	9.38687E-07	8.73349E-07	9.38687E-07	8.73349E-07	9.54729E-06	9.18301E-06	1.14243E-05
3831003774575	383100	3774575	7.89904E-06	7.69637E-06	2.04004E-06	1.90038E-06	6.30651E-05	4.53404E-05	3.05698E-05	3.01817E-05	2.14146E-05	6.80288E-06	9.74554E-06	9.37369E-06	9.58178E-07	8.91484E-07	9.58178E-07	8.91484E-07	9.74554E-06	9.37369E-06	1.16493E-05
3831103774575	383110	3774575	8.18709E-06	7.97704E-06	2.11443E-06	1.96969E-06	6.42767E-05	4.62115E-05	3.11571E-05	3.07615E-05	2.1826E-05	6.93357E-06	9.93277E-06	9.55377E-06	9.76586E-07	9.08611E-07	9.76586E-07	9.08611E-07	9.93277E-06	9.55377E-06	1.18598E-05
3831203774575	383120	3774575	8.4639E-06	8.24674E-06	2.18592E-06	2.03628E-06	6.54705E-05	4.70697E-05	3.17358E-05	3.13328E-05	2.22314E-05	7.06234E-06	1.01172E-05	9.73121E-06	9.94724E-07	9.25486E-07	9.94724E-07	9.25486E-07	1.01172E-05	9.73121E-06	1.20521E-05
3831303774575	383130	3774575	8.74464E-06	8.52028E-06	2.25842E-06	2.10382E-06	6.66732E-05	4.79344E-05	3.23188E-05	3.19084E-05	2.26398E-05	7.19208E-06	1.03031E-05	9.90997E-06	1.013E-06	9.42487E-07	1.013E-06	9.42487E-07	1.03031E-05	9.90997E-06	1.22463E-05
3831403774575	383140	3774575	9.01019E-06	8.77901E-06	2.32701E-06	2.16771E-06	6.78135E-05	4.87542E-05	3.28715E-05	3.24541E-05	2.3027E-05	7.31509E-06	1.04793E-05	1.00795E-05	1.03032E-06	9.58606E-07	1.03032E-06	9.58606E-07	1.04793E-05	1.00795E-05	1.24277E-05
3831503774575	383150	3774575	9.28418E-06	9.04598E-06	2.39777E-06	2.23363E-06	6.89806E-05	4.95933E-05	3.34372E-05	3.30127E-05	2.34233E-05	7.44098E-06	1.06597E-05	1.02529E-05	1.04805E-06	9.75104E-07	1.04805E-06	9.75104E-07	1.06597E-05	1.02529E-05	1.26146E-05
3831603774575	383160	3774575	9.56099E-06	9.31568E-06	2.46926E-06	2.30022E-06	7.01743E-05	5.04515E-05	3.40159E-05	3.3584E-05	2.38286E-05	7.56975E-06	1.08441E-05	1.04304E-05	1.06619E-06	9.91979E-07	1.06619E-06	9.91979E-07	1.08441E-05	1.04304E-05	1.28015E-05
3831703774575	383170	3774575	9.8406E-06	9.58812E-06	2.54147E-06	2.36749E-06	7.13859E-05	5.13226E-05	3.46032E-05	3.41638E-05	2.42401E-05	7.70044E-06	1.10314E-05	1.06104E-05	1.0846E-06	1.00911E-06	1.0846E-06	1.00911E-06	1.10314E-05	1.06104E-05	1.29939E-05
3831903774575	383190	3774575	1.03965E-05	1.01297E-05	2.68503E-06	2.50122E-06	7.3818E-05	5.30712E-05	3.57821E-05	3.53278E-05	2.50659E-05	7.9628E-06	1.14072E-05	1.09719E-05	1.12155E-06	1.04349E-06	1.12155E-06	1.04349E-06	1.14072E-05	1.09719E-05	1.33767E-05
3832003774575	383200	3774575	1.06682E-05	1.03945E-05	2.75521E-06	2.5666E-06	7.50207E-05	5.39358E-05	3.63651E-05	3.59034E-05	2.54743E-05	8.09253E-06	1.1593E-05	1.11507E-05	1.13982E-06	1.06049E-06	1.13982E-06	1.06049E-06	1.1593E-05	1.11507E-05	1.35654E-05
3832103774575	383210	3774575	1.09309E-05	1.06505E-05	2.82307E-06	2.62981E-06	7.62234E-05	5.48005E-05	3.69481E-05	3.64789E-05	2.58827E-05	8.22226E-06	1.17789E-05	1.13295E-05	1.1581E-06	1.07749E-06	1.1581E-06	1.07749E-06	1.17789E-05	1.13295E-05	1.37523E-05
3832203774575	383220	3774575	1.11723E-05	1.08856E-05	2.8854E-06	2.68788E-06	7.73904E-05	5.56395E-05	3.75138E-05	3.70375E-05	2.6279E-05	8.34815E-06	1.19592E-05	1.15029E-05	1.17583E-06	1.09399E-06	1.17583E-06	1.09399E-06	1.19592E-05	1.15029E-05	1.39338E-05
3832303774575	383230	3774575	1.13968E-05	1.11044E-05	2.94338E-06	2.74189E-06	7.85664E-05	5.6485E-05	3.80838E-05	3.76002E-05	2.66783E-05	8.47501E-06	1.2141E-05	1.16777E-05	1.1937E-06	1.11061E-06	1.1937E-06	1.11061E-06	1.2141E-05	1.16777E-05	1.41134E-05
3832403774575	383240	3774575	1.16303E-05	1.13319E-05	3.00368E-06	2.79806E-06	7.98671E-05	5.74201E-05	3.87143E-05	3.82227E-05	2.71199E-05	8.61531E-06	1.2342E-05	1.1871E-05	1.21346E-06	1.12899E-06	1.21346E-06	1.12899E-06	1.2342E-05	1.1871E-05	1.43148E-05
3832503774575	383250	3774575	1.18542E-05	1.155E-05	3.06151E-06	2.85193E-06	8.12212E-05	5.83936E-05	3.93707E-05	3.88708E-05	2.75798E-05	8.76138E-06	1.25512E-05	1.20723E-05	1.23403E-06	1.14814E-06	1.23403E-06	1.14814E-06	1.25512E-05	1.20723E-05	1.45235E-05
3832603774575	383260	3774575	1.20483E-05	1.17392E-05	3.11164E-06	2.89863E-06	8.25486E-05	5.9348E-05	4.00141E-05	3.95061E-05	2.80305E-05	8.90457E-06	1.27563E-05	1.22696E-05	1.2542E-06	1.1669E-06	1.2542E-06	1.1669E-06	1.27563E-05	1.22696E-05	1.47286E-05
3832703774575	383270	3774575	1.21839E-05	1.18713E-05	3.14665E-06	2.93125E-06	8.3778E-05	6.02319E-05	4.061E-05	4.00944E-05	2.8448E-05	9.03719E-06	1.29463E-05	1.24523E-05	1.27288E-06	1.18428E-06	1.27288E-06	1.18428E-06	1.29463E-05	1.24523E-05	1.49155E-05
3832803774575	383280	3774575	1.22739E-05	1.1959E-05	3.1699E-06	2.9529E-06	8.50074E-05	6.11157E-05	4.1206E-05	4.06828E-05	2.88654E-05	9.1698E-06	1.31363E-05	1.26351E-05	1.29156E-06	1.20166E-06	1.29156E-06	1.20166E-06	1.31363E-05	1.26351E-05	1.50915E-05
3832903774575	383290	3774575	1.23301E-05	1.20138E-05	3.18443E-06	2.96644E-06	8.62725E-05	6.20252E-05	4.18192E-05	4.12882E-05	2.9295E-05	9.30627E-06	1.33318E-05	1.28231E-05	1.31078E-06	1.21954E-06	1.31078E-06	1.21954E-06	1.33318E-05	1.28231E-05	1.52711E-05
3833003774575	383300	3774575	1.236E-05	1.20428E-05	3.19213E-06	2.97361E-06	8.75732E-05	6.29603E-05	4.24497E-05	4.19107E-05	2.97366E-05	9.44657E-06	1.35328E-05	1.30164E-05	1.33054E-06	1.23793E-06	1.33054E-06	1.23793E-06	1.35328E-05	1.30164E-05	1.5458E-05
3833103774575	383310	3774575	1.2338E-05	1.20215E-05	3.18647E-06	2.96833E-06	8.88115E-05	6.38506E-05	4.30499E-05	4.25033E-05	3.01571E-05	9.58015E-06	1.37242E-05	1.32005E-05	1.34935E-06	1.25543E-06	1.34935E-06	1.25543E-06	1.37242E-05	1.32005E-05	1.56268E-05
3833203774575	383320	3774575	1.22058E-05	1.18926E-05	3.15232E-06	2.93653E-06	8.95776E-05	6.44015E-05	4.34213E-05	4.287E-05	3.04173E-05	9.66279E-06	1.38425E-05	1.33144E-05	1.36099E-06	1.26626E-06	1.36099E-06	1.26626E-06	1.38425E-05	1.33144E-05	1.57139E-05
3833303774575	383330	3774575	1.20972E-05	1.17868E-05	3.12428E-06	2.9104E-06	9.04418E-05	6.50227E-05	4.38402E-05	4.32836E-05	3.07107E-05	9.75601E-06	1.39761E-05	1.34428E-05	1.37412E-06	1.27848E-06	1.37412E-06	1.27848E-06	1.39761E-05	1.34428E-05	1.58155E-05
3833403774575	383340	3774575	1.19465E-05	1.16399E-05	3.08534E-06	2.87413E-06	9.09763E-05	6.5407E-05	4.40993E-05	4.35394E-05	3.08922E-05	9.81367E-06	1.40587E-05	1.35223E-05	1.38225E-06	1.28603E-06	1.38225E-06	1.28603E-06	1.40587E-05	1.35223E-05	1.58663E-05
3833503774575	383350	3774575	1.17765E-05	1.14744E-05	3.04146E-06	2.83325E-06	9.15999E-05	6.58554E-05	4.44016E-05	4.38378E-05	3.1104E-05	9.88094E-06	1.41551E-05	1.3615E-05	1.39172E-06	1.29485E-06	1.39172E-06	1.29485E-06	1.41551E-05	1.3615E-05	1.59352E-05
3833603774575	383360	3774575	1.16049E-05	1.13072E-05	2.99714E-06	2.79197E-06	9.23483E-05	6.63934E-05	4.47643E-05	4.4196E-05	3.13581E-05	9.96166E-06	1.42707E-05	1.37262E-05	1.40309E-06	1.30543E-06	1.40309E-06	1.30543E-06	1.42707E-05	1.37262E-05	1.60241E-05
3833703774575	383370	3774575	1.14654E-05	1.11712E-05	2.9611E-06	2.7584E-06	9.33549E-05	6.71171E-05	4.52523E-05	4.46777E-05	3.16999E-05	1.00703E-05	1.44263E-05	1.38758E-05	1.41838E-06	1.31966E-06	1.41838E-06	1.31966E-06	1.44263E-05	1.38758E-05	1.61566E-05
3833803774575	383380	3774575	1.13236E-05	1.10331E-05	2.92449E-06	2.72429E-06	9.44062E-05	6.78729E-05	4.57619E-05	4.51808E-05	3.20569E-05	1.01837E-05	1.45887E-05	1.40321E-05	1.43436E-06	1.33452E-06	1.43436E-06	1.33452E-06	1.45887E-05	1.40321E-05	1.62945E-05
3833903774575	383390	3774575	1.11301E-05	1.08445E-05	2.8745E-06	2.67773E-06	9.51634E-05	6.84173E-05	4.61289E-05	4.55432E-05	3.2314E-05	1.02653E-05	1.47057E-05	1.41446E-05	1.44586E-06	1.34522E-06	1.44586E-06	1.34522E-06	1.47057E-05	1.41446E-05	1.63798E-05
3834003774575	383400	3774575	1.08938E-05	1.06143E-05	2.81348E-06	2.62088E-06	9.56356E-05	6.87568E-05	4.63578E-05	4.57692E-05	3.24744E-05	1.03163E-05	1.47787E-05	1.42148E-05	1.45304E-06	1.3519E-06	1.45304E-06	1.3519E-06	1.47787E-05	1.42148E-05	1.64161E-05
3834103774575	383410	3774575	1.06699E-05	1.03961E-05	2.75565E-06	2.56701E-06	9.61701E-05	6.91411E-05	4.66169E-05	4.6025E-05	3.26559E-05	1.03739E-05	1.48613E-05	1.42942E-05	1.46116E-06	1.35945E-06	1.46116E-06	1.35945E-06	1.48613E-05	1.42942E-05	1.64633E-05
3834203774575	383420	3774575	1.05951E-05	1.03232E-05	2.73632E-06	2.54901E-06	9.7747E-05	7.02748E-05	4.73813E-05	4.67797E-05	3.31913E-05	1.0544E-05	1.5105E-05	1.45286E-05	1.48511E-06	1.38174E-06	1.48511E-06	1.38174E-06	1.5105E-05	1.45286E-05	1.66883E-05
3834303774575	383430	3774575	1.05332E-05	1.02629E-05	2.72034E-06	2.53412E-06	9.94753E-05	7.15173E-05	4.8219E-05	4.76068E-05	3.37782E-05	1.07305E-05	1.5372E-05	1.47855E-05	1.51137E-06	1.40617E-06	1.51137E-06	1.40617E-06	1.5372E-05	1.47855E-05	1.6935E-05
3834403774575	383440	3774575	1.04055E-05	1.01385E-05	2.68736E-06	2.50339E-06	0.000100749	7.24332E-05	4.88366E-05	4.82165E-05	3.42108E-05	1.08679E-05	1.55689E-05	1.49749E-05	1.53073E-06	1.42418E-06	1.53073E-06	1.42418E-06	1.55689E-05	1.49749E-05	1.71056E-05
3834503774575	383450	3774575	1.01759E-05	9.91483E-06	2.62807E-06	2.44817E-06	0.000101221	7.27727E-05	4.90654E-05	4.84425E-05	3.43711E-05	1.09188E-05	1.56419E-05	1.5045E-05	1.5379E-06	1.43086E-06	1.5379E-06	1.43086E-06	1.56419E-05	1.5045E-05	1.71364E-05
3834603774575	383460	3774575	9.97394E-06	9.71804E-06	2.57591E-06	2.39957E-06	0.00010189	7.32531E-05	4.93893E-05	4.87622E-05	3.4598E-05	1.09909E-05	1.57451E-05	1.51444E-05	1.54805E-06	1.4403E-06	1.54805E-06	1.4403E-06	1.57451E-05	1.51444E-05	1.72E-05
3834703774575	383470	3774575	9.88449E-06	9.63088E-06	2.55281E-06	2.37805E-06	0.000103502	7.44123E-05	5.01709E-05	4.95339E-05	3.51455E-05	1.11648E-05	1.59943E-05	1.5384E-05	1.57255E-06	1.4631E-06	1.57255E-06	1.4631E-06	1.59943E-05	1.5384E-05	1.74231E-05
3834803774575	383480	3774575	9.82766E-06	9.57551E-06	2.53813E-06	2.36438E-06	0.000105435	7.58022E-05	5.1108E-05	5.04591E-05	3.5802E-05	1.13734E-05	1.6293E-05	1.56714E-05	1.60193E-06	1.49042E-06	1.60193E-06	1.49042E-06	1.6293E-05	1.56714E-05	1.7699E-05
3834903774575	383490	3774575	9.81641E-06	9.56455E-06	2.53522E-06	2.36167E-06	0.000107832	7.75251E-05	5.22697E-05	5.1606E-05	3.66157E-05	1.16319E-05	1.66634E-05	1.60276E-05	1.63

			MSite Grubbing / Prep	MMass Grading / Excavation	MMass Grading / Excavation	MDrainage / Utilities Trenching	MFoundations / Concrete Pads	MBuilding / Structure Construction	MAsphalt Paving	MLandscaping or Other Finishing	MWaterside Construction (Piles)	RSSWDemolition	RSSWPlacing Base	RSSWForm/Plac e Rebar and Pour	Child Risk				
Unique Identifier	X (UTM)	Y (UTM)	2027	2027	2028	2028	2028	2028	2028	2028	2028	2029	2029	2029	3rd Trimester	0<2	2<16	Total	per million
3836803774565	383680	3774565	0.000138818	0.000163238	0.000161064	3.42368E-05	4.45247E-05	3.27726E-05	3.37318E-06	3.9519E-05	3.37318E-06	0.000186012	0.000269907	0.000159995	4.78187E-09	6.7886E-08	1.4555E-08	8.72227E-08	0.08722268
3836903774565	383690	3774565	0.000147329	0.000173247	0.00017094	3.6336E-05	4.72547E-05	3.4782E-05	3.58E-06	4.1942E-05	3.58E-06	0.000199702	0.000289772	0.000171771	5.01623E-09	7.1372E-08	1.5391E-08	9.1779E-08	0.09177896
3837003774565	383700	3774565	0.000157918	0.000185699	0.000183226	3.89476E-05	5.0651E-05	3.72819E-05	3.83731E-06	4.49566E-05	3.83731E-06	0.000216746	0.000314503	0.000186431	5.31153E-09	7.575E-08	1.6436E-08	9.74974E-08	0.0974974
3837103774565	383710	3774565	0.000169816	0.00019969	0.000197031	4.18821E-05	5.44673E-05	4.00909E-05	4.12643E-06	4.83438E-05	4.12643E-06	0.000235898	0.000342294	0.000202905	5.64458E-09	8.0682E-08	1.7611E-08	1.03938E-07	0.10393794
3837203774565	383720	3774565	0.000181987	0.000214002	0.000211153	4.48839E-05	5.83711E-05	4.29643E-05	4.42218E-06	5.18087E-05	4.42218E-06	0.000255491	0.000370722	0.000219757	5.98558E-09	8.573E-08	1.8814E-08	1.1053E-07	0.11052975
3837303774565	383730	3774565	0.00019344	0.000227469	0.000224441	4.77084E-05	6.20444E-05	4.56681E-05	4.70047E-06	5.5069E-05	4.70047E-06	0.000273919	0.000397463	0.000235608	6.30619E-09	9.0478E-08	1.9945E-08	1.16729E-07	0.11672928
3837403774565	383740	3774565	0.000206101	0.000242358	0.000239131	5.08311E-05	6.61054E-05	4.86572E-05	5.00813E-06	5.86735E-05	5.00813E-06	0.000294285	0.000427014	0.000253125	6.66207E-09	9.5743E-08	2.1197E-08	1.23602E-07	0.12360189
3837503774565	383750	3774565	0.000220344	0.000259107	0.000255657	5.43439E-05	7.06738E-05	5.20198E-05	5.35424E-06	6.27283E-05	5.35424E-06	0.000317181	0.000460236	0.000272818	7.06412E-09	1.0168E-07	2.2608E-08	1.31355E-07	0.13135501
3837603774565	383760	3774565	0.000236142	0.000277683	0.000273986	5.82401E-05	7.57407E-05	5.57493E-05	5.7381E-06	6.722555E-05	5.7381E-06	0.000342575	0.000497083	0.000294661	7.51161E-09	1.0829E-07	2.4174E-08	1.39975E-07	0.13997487
3837703774565	383770	3774565	0.00025331	0.000297871	0.000293905	6.24742E-05	8.12471E-05	5.98023E-05	6.15527E-06	7.21129E-05	6.15527E-06	0.000370174	0.00053713	0.0003184	7.99932E-09	1.1548E-07	2.5878E-08	1.49361E-07	0.14936134
3837803774565	383780	3774565	0.000271513	0.000319277	0.000315026	6.69638E-05	8.70859E-05	6.40999E-05	6.59761E-06	7.72952E-05	6.59761E-06	0.000399398	0.000579536	0.000343537	8.51726E-09	1.2312E-07	2.7685E-08	1.59324E-07	0.15932382
3837903774565	383790	3774565	0.000291539	0.000342825	0.000338261	7.19027E-05	9.35088E-05	6.88276E-05	7.08421E-06	8.2996E-05	7.08421E-06	0.000431549	0.000626187	0.000371191	9.08849E-09	1.3154E-07	2.9675E-08	1.70303E-07	0.17030278
3838003774565	383800	3774565	0.000313302	0.000368417	0.000363512	7.72701E-05	0.000100489	7.39655E-05	7.61304E-06	8.91916E-05	7.61304E-06	0.000466475	0.000676866	0.000401232	9.71054E-09	1.407E-07	3.1839E-08	1.82251E-07	0.18225099
3838103774565	383810	3774565	0.000336691	0.000395922	0.00039065	8.30388E-05	0.000107991	7.94874E-05	8.1814E-06	9.58502E-05	8.1814E-06	0.000503997	0.000731311	0.000433506	1.03801E-08	1.5056E-07	3.4166E-08	1.95105E-07	0.19510465
3838203774565	383820	3774565	0.000361992	0.000425673	0.000420005	8.92786E-05	0.000116106	8.54604E-05	8.79618E-06	0.000103053	8.79618E-06	0.000544573	0.000790187	0.000468407	1.11052E-08	1.6123E-07	3.6683E-08	2.09019E-07	0.20901904
3838303774565	383830	3774565	0.000386752	0.000454788	0.000448733	9.53852E-05	0.000124048	9.13059E-05	9.39783E-06	0.000110102	9.39783E-06	0.000584272	0.000847791	0.000502553	1.1815E-08	1.7168E-07	3.9148E-08	2.22638E-07	0.2226385
3838403774565	383840	3774565	0.00041159	0.000483996	0.000477551	0.000101511	0.000132014	9.71697E-05	1.00014E-05	0.000117172	1.00014E-05	0.000624083	0.000905558	0.000536796	1.25271E-08	1.8215E-07	4.1619E-08	2.36301E-07	0.2363007
3838503774565	383850	3774565	0.000438856	0.000516059	0.000509188	0.000108236	0.00014076	0.000103607	1.06639E-05	0.000124935	1.06639E-05	0.000667797	0.000968987	0.000574396	1.33101E-08	1.9367E-07	4.4334E-08	2.51315E-07	0.25131533
3838603774565	383860	3774565	0.000471142	0.000554024	0.000546647	0.000116199	0.000151115	0.000111229	1.14485E-05	0.000134126	1.14485E-05	0.000719545	0.001044076	0.000618907	1.42389E-08	2.0733E-07	4.755E-08	2.69115E-07	0.26911517
3838703774565	383870	3774565	0.0005058	0.00059478	0.00058686	0.000124746	0.000162232	0.000119411	1.22906E-05	0.000143993	1.22906E-05	0.00077509	0.001124673	0.000666683	1.52367E-08	2.2199E-07	5.1004E-08	2.88232E-07	0.28823241
3838803774565	383880	3774565	0.000546163	0.000642243	0.000633691	0.000134701	0.000175178	0.00012894	1.32714E-05	0.000155483	1.32714E-05	0.000839768	0.001218522	0.000722315	1.64004E-08	2.3909E-07	5.5028E-08	3.10519E-07	0.31051875
3838903774565	383890	3774565	0.000591338	0.000695365	0.000686106	0.000145843	0.000189667	0.000139605	1.43692E-05	0.000168344	1.43692E-05	0.000912139	0.001323533	0.000784564	1.7704E-08	2.5824E-07	5.9532E-08	3.35477E-07	0.33547658
3839003774565	383900	3774565	0.000643286	0.000756452	0.00074638	0.000158655	0.000206329	0.00015187	1.56315E-05	0.000183133	1.56315E-05	0.000995349	0.001444272	0.000856135	1.92042E-08	2.8027E-07	6.4714E-08	3.64194E-07	0.36419367
3839103774565	383910	3774565	0.000705284	0.000829356	0.000818313	0.000173945	0.000226215	0.000166506	1.7138E-05	0.000200782	1.7138E-05	0.001094635	0.001588339	0.000941535	2.09964E-08	3.0659E-07	7.0901E-08	3.98488E-07	0.39848788
3829703774575	382970	3774575	2.53672E-05	2.98297E-05	2.94325E-05	6.25635E-06	8.13633E-06	5.98878E-06	6.16407E-07	7.22159E-06	6.16407E-07	1.89964E-05	2.75642E-05	1.63395E-05	1.37643E-09	1.8058E-08	3.0839E-09	2.25186E-08	0.02251863
3829803774575	382980	3774575	2.60969E-05	3.06878E-05	3.02792E-05	6.43632E-06	8.37038E-06	6.16105E-06	6.34138E-07	7.42933E-06	6.34138E-07	1.96202E-05	2.84694E-05	1.68761E-05	1.43268E-09	1.8761E-08	3.1902E-09	2.33838E-08	0.0233838
3829903774575	382990	3774575	2.69937E-05	3.17424E-05	3.13197E-05	6.6575E-06	8.65802E-06	6.37278E-06	6.5593E-07	7.68464E-06	6.5593E-07	2.03533E-05	2.9533E-05	1.75066E-05	1.50165E-09	1.9623E-08	3.3204E-09	2.44455E-08	0.02444552
3830003774575	383000	3774575	2.79796E-05	3.29018E-05	3.24637E-05	6.90067E-06	8.97426E-06	6.60554E-06	6.79888E-07	7.96532E-06	6.79888E-07	2.11362E-05	3.06691E-05	1.818E-05	1.57856E-09	2.0584E-08	3.4644E-09	2.56266E-08	0.02562659
3830103774575	383010	3774575	2.88542E-05	3.39301E-05	3.34784E-05	7.11635E-06	9.25476E-06	6.81201E-06	7.01139E-07	8.21428E-06	7.01139E-07	2.18412E-05	3.1692E-05	1.87864E-05	1.65005E-09	2.1471E-08	3.5951E-09	2.67163E-08	0.02671627
3830203774575	383020	3774575	2.97621E-05	3.49978E-05	3.45318E-05	7.34029E-06	9.54598E-06	7.02636E-06	7.23202E-07	8.47277E-06	7.23202E-07	2.25773E-05	3.27602E-05	1.94196E-05	1.72593E-09	2.241E-08	3.7322E-09	2.78685E-08	0.02786851
3830303774575	383030	3774575	3.05475E-05	3.59214E-05	3.54431E-05	7.53399E-06	9.7979E-06	7.21179E-06	7.42287E-07	8.69636E-06	7.42287E-07	2.32511E-05	3.37378E-05	1.99991E-05	1.79496E-09	2.3259E-08	3.8541E-09	2.89082E-08	0.02890823
3830403774575	383040	3774575	3.11157E-05	3.65895E-05	3.61023E-05	7.67412E-06	9.98013E-06	7.34592E-06	7.56093E-07	8.85811E-06	7.56093E-07	2.3797E-05	3.45299E-05	2.04686E-05	1.849E-09	2.3918E-08	3.9464E-09	2.97138E-08	0.02971381
3830503774575	383050	3774575	3.1695E-05	3.72708E-05	3.67745E-05	7.817E-06	1.01659E-05	7.48269E-06	7.7017E-07	9.02303E-06	7.7017E-07	2.43647E-05	3.53537E-05	2.09569E-05	1.90478E-09	2.4597E-08	4.0415E-09	3.05435E-08	0.03054349
3830603774575	383060	3774575	3.24637E-05	3.81747E-05	3.76664E-05	8.00658E-06	1.04125E-05	7.66417E-06	7.88849E-07	9.24186E-06	7.88849E-07	2.50665E-05	3.6372E-05	2.15606E-05	1.97528E-09	2.546E-08	4.1636E-09	3.15985E-08	0.03159853
3830703774575	383070	3774575	3.3394E-05	3.92686E-05	3.87457E-05	8.23601E-06	1.07109E-05	7.88378E-06	8.11453E-07	9.50669E-06	8.11453E-07	2.58151E-05	3.74583E-05	2.22045E-05	2.05482E-09	2.6439E-08	4.3058E-09	3.28E-08	0.03279998
3830803774575	383080	3774575	3.42852E-05	4.03166E-05	3.97798E-05	8.45582E-06	1.09967E-05	8.09419E-06	8.3311E-07	9.76041E-06	8.3311E-07	2.65606E-05	3.85401E-05	2.28458E-05	2.13762E-09	2.7455E-08	4.4478E-09	3.40405E-08	0.03404054
3830903774575	383090	3774575	3.50706E-05	4.12402E-05	4.06911E-05	8.64953E-06	1.12486E-05	8.27961E-06	8.52195E-07	9.984E-06	8.52195E-07	2.72999E-05	3.96128E-05	2.34816E-05	2.21854E-09	2.8434E-08	4.5814E-09	3.52339E-08	0.03523387
3831003774575	383100	3774575	3.57613E-05	4.20524E-05	4.14925E-05	8.81988E-06	1.14702E-05	8.44268E-06	8.68979E-07	1.01806E-05	8.68979E-07	2.80361E-05	4.06809E-05	2.41148E-05	2.29717E-09	2.9374E-08	4.7068E-09	3.6378E-08	0.03637799
3831103774575	383110	3774575	3.64075E-05	4.28122E-05	4.22422E-05	8.97924E-06	1.16774E-05	8.59523E-06	8.8468E-07	1.03646E-05	8.8468E-07	2.87473E-05	4.17129E-05	2.47266E-05	2.36484E-09	3.0189E-08	4.8188E-09	3.73723E-08	0.03737226
3831203774575	383120	3774575	3.6998E-05	4.35066E-05	4.29273E-05	9.12487E-06	1.18668E-05	8.73462E-06	8.99028E-07	1.05327E-05	8.99028E-07	2.94584E-05	4.27448E-05	2.53383E-05	2.42813E-09	3.095E-08	4.9232E-09	3.83017E-08	0.03830167
3831303774575	383130	3774575	3.7594E-05	4.42074E-05	4.36188E-05	9.27187E-06	1.2058E-05	8.87534E-06	9.13511E-07	1.07024E-05	9.13511E-07	3.01821E-05	4.37949E-05	2.59607E-05	2.49027E-09	3.1699E-08	5.027E-09	3.92164E-08	0.03921638
3831403774575	383140	3774575	3.8151E-05	4.48625E-05	4.42651E-05	9.40925E-06	1.22366E-05	9.00684E-06	9.27046E-07	1.08609E-05	9.27046E-07	3.08777E-05	4.48042E-05	2.6559E-05	2.54432E-09	3.2356E-08	5.1207E-09	4.00207E-08	0.04002066
3831503774575	383150	3774575	3.87247E-05	4.55371E-05	4.49308E-05	9.55075E-06	1.24207E-05	9.14229E-06	9.40988E-07	1.10243E-05	9.40988E-07	3.15952E-05	4.58452E-05	2.71761E-05	2.59639E-09	3.2991E-08	5.214E-09	4.08017E-08	0.04080166
3831603774575	383160	3774575	3.92985E-05	4.62118E-05	4.55965E-05	9.69225E-06	1.26047E-05	9.27774E-06	9.54929E-07	1.11876E-05	9.54929E-07	3.23282E-05	4.69089E-05	2.78066E-05	2.64493E-09	3.3589E-08	5.3053E-09	4.15391E-08	0.04153907
3831703774575	383170	3774575	3.98889E-05	4.69061E-05	4.62816E-05	9.83788E-06	1.27941E-05	9.41714E-06	9.69277E-07	1.13557E-05	9.69277E-07	3.30768E-05	4.79952E-05	2.84506E-05	2.68977E-09	3.4148E-08	5.3944E-09	4.22324E-08	0.04223235
3831903774575	383190	3774575	4.10643E-05	4.82882E-05	4.76453E-05	1.01278E-05	1.31711E-05	9.69462E-06	9.97837E-07	1.16903E-05	9.97837E-07	3.45803E-05	5.01768E-05	2.97438E-05	2.76392E-09	3.5095E-08	5.5598E-09	4.34188E-08	0.04341884
3832003774575	383200	3774575	4.16436E-05	4.89694E-05	4.83174E-05	1.02706E-05	1.33569E-05	9.83138E-06	1.01191E-06	1.18552E-05	1.01191E-06	3.53289E-05	5.1263E-05	3.03877E-05	2.79297E-09	3.548E-08	5.6352E-09	4.39082E-08	0.04390816
3832103774575	383210	3774575	4.22173E-05	4.96441E-05	4.89831E-05	1.04121E-05	1.35409E-05	9.96683E-06	1.02586E-06	1.20185E-05	1.02586E-06	3.60713E-05	5.23403E-05	3.10262E-05	2.81508E-09	3.5789E-08	5.7045E-09	4.43086E-08	0.04430855
3832203774575	383220	3774575	4.27744E-05	5.02991E-05	4.96294E-05	1.05495E-05	1.37196E-05	1.00983E-05	1.03939E-06	1.21771E-05	1.03939E-06	3.67856E-05	5.33767E-05	3.16407E-05	2.82862E-09	3.6002E-08	5.7647E-09	4.45952E-08	0.04459516
3832303774575	383230	3774575	4.33258E-05	5.09476E-05	5.02692E-05	1.06855E-05	1.38964E-05	1.02285E-05	1.05279E-06	1.23341E-05	1.05279E-06	3.75187E-05	5.44404E-05	3.22712E-05	2.83504E-09	3.6137E-08	5.8184E-09	4.47903E-08	0.04479026
3832403774575	383240	3774575	4.39441E-05	5.16747E-05	5.09866E-05	1.0838E-05	1.40947E-05	1.03745E-05	1.06782E-06	1.25101E-05	1.06782E-06	3.83453E-05	5.56398E-05	3.29822E-05	2.84308E-09	3.6296E-08	5.8788E-09	4.50179E-08	0.04501793
3832503774575	383250	3774575	4.45847E-05	5.2428E-05	5.17299E-05	1.0996E-05	1.43002E-05	1.05257E-05	1.08338E-06	1.26925E-05	1.08338E-06	3.92093E-05	5.68936E-05	3.37253E-05	2.84892E-09	3.6433E-08	5.9386E-09	4.52208E-08	0.04522078
3832603774575	383260	3774575	4.52141E-05	5.31681E-05	5.24602E-05	1.11512E-05	1.45021E-05	1.06743E-05	1.09868E-06	1.28717E-05	1.09868E-06	4.00671E-05	5.81382E-05	3.44632E-05	2.849E-09	3.6506E-08	5.9917E-09	4.53468E-08	0.04534682
3832703774575	383270	3774575	4.57879E-05	5.38428E-05	5.31259E-05	1.12927E-05	1.46861E-05	1.08098E-05	1.11262E-06	1.3035E-05	1.11262E-06	4.08625E-05	5.92924E-05	3.51473E-05	2.83978E-09	3.6471E-08	6.0308E-09	4.53418E-08	0.04534176
3832803774575	383280	3774575	4.63282E-05	5.44782E-05	5.37528E-05	1.1426E-05	1.48594E-05	1.09373E-05	1.12575E-06	1.31888E-05	1.12575E-06	4.16798E-05	6.04783E-05	3.58503E-05	2.8273E-09	3.6397E-08	6.0634E-09	4.52873E-08	0.04528734
3832903774575	383290	3774575	4.68797E-05	5.51267E-05	5.43926E-05	1.1562E-05	1.50363E-05	1.10675E-05	1.13915E-06	1.33458E-05	1.13915E-06	4.25126E-05	6.16867E-05	3.65666E-05	2.81389E-09	3.6313E-08	6.0945E-09	4.52216E-08	0.04522161
3833003774575	383300	3774575	4.74534E-05	5.58013E-05	5.50583E-05	1.17035E-05	1.52203E-05	1.1203E-05	1.15309E-06	1.35092E-05	1.15309E-06	4.33829E-05	6.29495E-05	3.73152E-05	2.79621E-09	3.6186E-08	6.1228E-09	4.51049E-08	0.04510489
3833103774575	383310	3774575	4.79714E-05	5.64105E-05	5.56594E-05	1.18313E-05	1.53865E-05	1.13253E-05	1.16568E-06	1.36566E-05	1.16568E-06	4.42033E-05	6.41399E-05	3.80208E-05	2.77722E-09	3.6037E-08	6.1444E-09	4.49586E-08	0.0449586
3833203774575	383320	3774575	4.82388E-05	5.67249E-05	5.59696E-05	1.18972E-05	1.54722E-05	1.13884E-05	1.17217E-06	1.37328E-05	1.17217E-06	4.49457E-05	6.52171E-05	3.86594E-05	2.73636E-09	3.5612E-08	6.1246E-09	4.44728E-08	0.04447279
3833303774575	383330	3774575	4.85508E-05	5.70917E-05	5.63315E-05	1.19742E-05	1.55723E-05	1.14621E-05	1.17975E-06	1.38216E-05	1.17975E-06	4.5713E-05	6.63305E-05	3.93194E-05	2.70667E-09	3.5318E-08	6.1196E-09	4.4144E-08	0.04414401
3833403774575	383340	3774575	4.87067E-05	5.72751E-05	5.65125E-05	1.20126E-05	1.56223E-05	1.14989E-05	1.18354E-06	1.3866E-05	1.18354E-06	4.64211E-05	6.7358E-05	3.99284E-05	2.67258E-09	3.4958E-08	6.0982E-09	4.37285E-08	0.04372851
3833503774575	383350	3774575	4.89184E-05	5.7524E-05	5.67581E-05	1.20648E-05	1.56902E-05	1.15489E-05	1.18869E-06	1.39262E-05	1.18869E-06	4.70948E-05	6.83356E-05	4.0508E-05	2.64009E-09	3.4622E-08	6.0804E-09	4.33425E-08	0.04334252
3833603774575	383360	3774575	4.91913E-05	5.7845E-05	5.70748E-05	1.21321E-05	1.57778E-05	1.16133E-05	1.19532E-06	1.40039E-05	1.19532E-06	4.7806E-05	6.93676E-05	4.11197E-05	2.6115E-09	3.4336E-08	6.0699E-09	4.30175E-08	0.04301753
3833703774575	383370	3774575	4.9598E-05	5.83232E-05	5.75466E-05	1.22324E-05	1.59082E-05	1.17093E-05	1.2052E-06	1.41197E-05	1.2052E-06	4.86545E-05	7.05987E-05	4.18495E-05	2.59169E-09	3.4162E-08	6.0775E-09	4.2831E-08	0.04283104
3833803774575	383380	3774575	5.00213E-05	5.8821E-05	5.80378E-05	1.23368E-05	1.6044E-05	1.18092E-05	1.21549E-06	1.42402E-05	1.21549E-06	4.95403E-05	7.18841E-05	4.26114E-05	2.57333E-09	3.4005E-08	6.0877E-09	4.26657E-08	0.04266569
3833903774575	383390	3774575	5.02831E-05	5.91288E-05	5.83415E-05	1.24014E-05	1.61279E-05	1.1871E-05	1.22185E-06	1.43147E-05	1.22185E-06	5.0289E-05	7.29704E-05	4.32554E-05	2.54661E-09	3.3737E-08	6.0774E-09	4.23613E-08	0.04236126
3834003774575	383400	3774575	5.03945E-05	5.92598E-05	5.84708E-05	1.24289E-05	1.61637E-05	1.18973E-05	1.22456E-06	1.43465E-05	1.22456E-06	5.09191E-05	7.38847E-05	4.37973E-05	2.51242E-09	3.3369E-08	6.0488E-09	4.19298E-08	0.04192978
3834103774575	383410	3774575	5.05394E-05	5.94301E-05	5.86388E-05	1.24646E-05	1.62101E-05	1.19315E-05	1.22808E-06	1.43877E-05	1.22808E-06	5.15991E-05	7.48714E-05	4.43822E-05	2.48163E-09	3.3042E-08	6.0257E-09	4.15489E-08	0.04154889
3834203774575	383420	3774575	5.12301E-05	6.02424E-05	5.94402E-05	1.2635E-05	1.64317E-05	1.20946E-05	1.24486E-06	1.45843E-05	1.24486E-06	5.28218E-05	7.66456E-05	4.5434E-05	2.47987E-09	3.3096E-08	6.0717E-09	4.16474E-08	0.04164744
3834303774575	383430	3774575	5.19876E-05	6.11332E-05	6.03192E-05	1.28218E-05	1.66746E-05	1.22734E-05	1.26327E-06	1.48E-05	1.26327E-06	5.41382E-05	7.85556E-05	4.65662E-05	2.4813E-09	3.3193E-08	6.1261E-09	4.18002E-08	0.0418002
3834403774575	383440	3774575	5.25112E-05	6.17489E-05	6.09267E-05	1.29509E-05	1.68426E-05	1.23971E-05	1.27599E-06	1.4949E-05	1.27599E-06	5.52455E-05	8.01624E-05	4.75187E-05	2.47048E-09	3.3127E-08	6.151E-09	4.17481E-08	0.04174806
3834503774575	383450	3774575	5.26059E-05	6.18603E-05	6.10366E-05	1.29743E-05	1.6873E-05	1.24194E-05	1.27829E-06	1.4976E-05	1.27829E-06	5.59598E-05	8.11989E-05	4.81331E-05	2.43989E-09	3.2794E-08	6.1255E-09	4.13592E-08	0.04135923
3834603774575	383460	3774575	5.28009E-05	6.20895E-05	6.12628E-05	1.30224E-05	1.69355E-05	1.24654E-05	1.28303E-06	1.50315E-05	1.28303E-06	5.67958E-05	8.24119E-05	4.88521E-05	2.41468E-09	3.2532E-08	6.1129E-09	4.10591E-08	0.0410591
3834703774575	383470	3774575	5.3486E-05	6.28952E-05	6.20577E-05	1.31914E-05	1.71552E-05	1.26272E-05	1.29968E-06	1.52266E-05	1.29968E-06	5.81402E-05	8.43627E-05	5.00085E-05	2.41236E-09	3.2576E-08	6.1586E-09	4.11474E-08	0.04114743
3834803774575	383480	3774575	5.43327E-05	6.38908E-05	6.30401E-05	1.34002E-05	1.74268E-05	1.28271E-05	1.32025E-06	1.54676E-05	1.32025E-06	5.9678E-05	8.65941E-05	5.13312E-05	2.41737E-09	3.272E-08	6.2234E-09	4.13612E-08	0.04136119
3834903774575	383490	3774575	5.54189E-05	6.51681E-05	6.43004E-05	1.36681E-05	1.77752E-05	1.30835E-05	1.34665E-06	1.57768E-05	1.34665E-06	6.14872E-05	8.92192E-05	5.28873E-05	2.43263E-09	3.3003E-08	6.3154E-09	4.17513E-08	0.04175134
3835003774575	383500	3774575	5.71457E-05	6.71987E-05	6.63039E-05	1.4094E-05	1.83291E-05	1.34912E-05	1.38861E-06	1.62684E-05	1.38861E-06	6.40013E-05	9.28673E-05	5.50498E-05	2.47598E-09	3.3669E-08	6.4815E-09	4.26265E-08	0.04262652

			EGIODemolition	EGIOSite Grubbing / Prep	EGIOMass Grading / Excavation	EGIOMass Grading / Excavation	EGIODrainage / Utilities Trenching	EGIODrainage / Utilities Trenching	EGIOFoundations / Concrete Pads	EGIOFoundations / Concrete Pads	EGIOBuilding / Structure Construction	EGIOBuilding / Structure Construction	EGIOAsphalt Paving	EGIOArchitectural Coating	EGIOLandscaping or Other Finishing	EGIOWaterside Construction (Piles)	HIWaterside Construction (Landscaping)	HIWaterside Construction (Landscaping)	KMDemolition	KMSite Grubbing / Prep	KMMass Grading / Excavation
Unique Identifier	X (UTM)	Y (UTM)	2025	2025	2025	2026	2026	2027	2026	2027	2026	2027	2027	2027	2027	2027	2025	2026	2025	2025	2025
3835103774575	383510	3774575	0.000140892	5.526E-05	1.83003E-05	1.79233E-05	4.16188E-05	4.15545E-05	5.46816E-05	5.46463E-05	5.85708E-05	5.71669E-05	2.2792E-06	2.2792E-06	6.17253E-05	2.2792E-06	1.70348E-05	1.65013E-05	2.35291E-05	0.000102118	7.76206E-05
3835203774575	383520	3774575	0.000142446	5.5869E-05	1.85022E-05	1.8121E-05	4.20778E-05	4.20128E-05	5.52847E-05	5.5249E-05	5.92168E-05	5.77974E-05	2.30434E-06	2.30434E-06	6.24061E-05	2.30434E-06	1.75102E-05	1.69618E-05	2.43054E-05	0.000105487	8.01813E-05
3835303774575	383530	3774575	0.000144224	5.6567E-05	1.87332E-05	1.83472E-05	4.26031E-05	4.25374E-05	5.59749E-05	5.59388E-05	5.99561E-05	5.8519E-05	2.33311E-06	2.33311E-06	6.31852E-05	2.33311E-06	1.80269E-05	1.74622E-05	2.51472E-05	0.000109141	8.29586E-05
3835403774575	383540	3774575	0.000146182	5.7335E-05	1.89875E-05	1.85963E-05	4.31815E-05	4.31149E-05	5.67349E-05	5.66983E-05	6.07701E-05	5.93135E-05	2.36479E-06	2.36479E-06	6.40431E-05	2.36479E-06	1.8583E-05	1.80009E-05	2.60524E-05	0.000113069	8.59448E-05
3835503774575	383550	3774575	0.000148509	5.8247E-05	1.92897E-05	1.88922E-05	4.38687E-05	4.3801E-05	5.76377E-05	5.76006E-05	6.17372E-05	6.02574E-05	2.40242E-06	2.40242E-06	6.50622E-05	2.40242E-06	1.92037E-05	1.86022E-05	2.70595E-05	0.00011744	8.92671E-05
3835603774575	383560	3774575	0.000151068	5.9251E-05	1.96222E-05	1.92179E-05	4.46249E-05	4.4556E-05	5.86313E-05	5.85934E-05	6.28014E-05	6.12961E-05	2.44383E-06	2.44383E-06	6.61837E-05	2.44383E-06	1.9871E-05	1.92486E-05	2.81458E-05	0.000122155	9.28506E-05
3835703774575	383570	3774575	0.000153332	6.0139E-05	1.99162E-05	1.95058E-05	4.52935E-05	4.52236E-05	5.95097E-05	5.94713E-05	6.37424E-05	6.22145E-05	2.48045E-06	2.48045E-06	6.71754E-05	2.48045E-06	2.05042E-05	1.9862E-05	2.91959E-05	0.000126712	9.63147E-05
3835803774575	383580	3774575	0.000155362	6.0935E-05	2.01798E-05	1.97641E-05	4.58931E-05	4.58223E-05	6.02976E-05	6.02587E-05	6.45862E-05	6.30381E-05	2.51328E-06	2.51328E-06	6.80647E-05	2.51328E-06	2.11088E-05	2.04476E-05	3.02142E-05	0.000131132	9.96742E-05
3835903774575	383590	3774575	0.000157625	6.1823E-05	2.04738E-05	2.0052E-05	4.65617E-05	4.64899E-05	6.1176E-05	6.11366E-05	6.55272E-05	6.39565E-05	2.5499E-06	2.5499E-06	6.90563E-05	2.5499E-06	2.17564E-05	2.10749E-05	3.1305E-05	0.000135866	0.000103273
3836003774575	383600	3774575	0.000162152	6.3598E-05	2.10618E-05	2.06279E-05	4.7899E-05	4.78251E-05	6.2933E-05	6.28924E-05	6.74091E-05	6.57933E-05	2.62313E-06	2.62313E-06	7.10396E-05	2.62313E-06	2.27681E-05	2.2055E-05	3.2939E-05	0.000142957	0.000108663
3836103774575	383610	3774575	0.000167164	6.5564E-05	2.17128E-05	2.12655E-05	4.93795E-05	4.93033E-05	6.48782E-05	6.48363E-05	6.94926E-05	6.78269E-05	2.70421E-06	2.70421E-06	7.32354E-05	2.70421E-06	2.3875E-05	2.31272E-05	3.47313E-05	0.000150736	0.000114576
3836203774575	383620	3774575	0.000172877	6.7805E-05	2.24548E-05	2.19922E-05	5.1067E-05	5.09882E-05	6.70953E-05	6.7052E-05	7.18674E-05	7.01448E-05	2.79662E-06	2.79662E-06	7.57381E-05	2.79662E-06	2.51092E-05	2.43227E-05	3.67387E-05	0.000159448	0.000121198
3836303774575	383630	3774575	0.00017982	7.0528E-05	2.33567E-05	2.28754E-05	5.31179E-05	5.3036E-05	6.979E-05	6.9745E-05	7.47538E-05	7.2962E-05	2.90894E-06	2.90894E-06	7.87799E-05	2.90894E-06	2.6564E-05	2.5732E-05	3.91149E-05	0.000169761	0.000129037
3836403774575	383640	3774575	0.000187949	7.3716E-05	2.44125E-05	2.39095E-05	5.55191E-05	5.54334E-05	7.29448E-05	7.28978E-05	7.8133E-05	7.62602E-05	3.04044E-06	3.04044E-06	8.23411E-05	3.04044E-06	2.81947E-05	2.73116E-05	4.17197E-05	0.000181066	0.00013763
3836503774575	383650	3774575	0.000195619	7.6725E-05	2.54088E-05	2.48853E-05	5.7785E-05	5.76958E-05	7.59219E-05	7.58729E-05	8.13218E-05	7.93726E-05	3.16453E-06	3.16453E-06	8.57016E-05	3.16453E-06	2.98253E-05	2.89911E-05	4.43584E-05	0.000192519	0.000146335
3836603774575	383660	3774575	0.000203083	7.9652E-05	2.63783E-05	2.58348E-05	5.99898E-05	5.98972E-05	7.88188E-05	7.87679E-05	8.44247E-05	8.24011E-05	3.28527E-06	3.28527E-06	8.89717E-05	3.28527E-06	3.14811E-05	3.0495E-05	4.71488E-05	0.000204629	0.00015554
3836703774575	383670	3774575	0.000210996	8.2756E-05	2.74062E-05	2.68415E-05	6.23273E-05	6.22311E-05	8.18899E-05	8.18371E-05	8.77144E-05	8.56119E-05	3.41328E-06	3.41328E-06	9.24384E-05	3.41328E-06	3.3214E-05	3.21737E-05	5.01202E-05	0.000217525	0.000165342
3836803774575	383680	3774575	0.000218434	8.5673E-05	2.83722E-05	2.77876E-05	6.45242E-05	6.44246E-05	8.47764E-05	8.47217E-05	9.08061E-05	8.86295E-05	3.53359E-06	3.53359E-06	9.56967E-05	3.53359E-06	3.48518E-05	3.37602E-05	5.29422E-05	0.000229773	0.000174652
3836903774575	383690	3774575	0.00022658	8.8868E-05	2.94303E-05	2.8824E-05	6.69307E-05	6.68274E-05	8.79382E-05	8.78814E-05	9.41928E-05	9.1935E-05	3.66538E-06	3.66538E-06	9.92658E-05	3.66538E-06	3.66224E-05	3.54753E-05	5.59906E-05	0.000243003	0.000184708
3837003774575	383700	3774575	0.000235957	9.2546E-05	3.06483E-05	3.00169E-05	6.97007E-05	6.95931E-05	9.15776E-05	9.15185E-05	9.8091E-05	9.57398E-05	3.81708E-06	3.81708E-06	0.000103374	3.81708E-06	3.86226E-05	3.74128E-05	5.94305E-05	0.000257932	0.000196056
3837103774575	383710	3774575	0.000246197	9.6562E-05	3.19783E-05	3.13195E-05	7.27254E-05	7.26132E-05	9.55516E-05	9.549E-05	0.000102348	9.98945E-05	3.98272E-06	3.98272E-06	0.00010786	3.98272E-06	4.0786E-05	3.95085E-05	6.31464E-05	0.0002740	0.000208315
3837203774575	383720	3774575	0.000256993	0.0001008	3.33807E-05	3.26929E-05	7.59146E-05	7.57974E-05	9.97418E-05	9.96775E-05	0.000106836	0.000104275	4.15737E-06	4.15737E-06	0.00011259	4.15737E-06	4.30517E-05	4.17032E-05	6.70344E-05	0.000290934	0.000221141
3837303774575	383730	3774575	0.000267826	0.00010504	3.47877E-05	3.40709E-05	7.91144E-05	7.89923E-05	0.000103946	0.000103879	0.000111339	0.00010867	4.33261E-06	4.33261E-06	0.000117336	4.33261E-06	4.53174E-05	4.3898E-05	7.09223E-05	0.000307808	0.000233967
3837403774575	383740	3774575	0.000279835	0.00010976	3.63475E-05	3.55986E-05	8.26618E-05	8.25342E-05	0.000108607	0.000108537	0.000116331	0.000113543	4.52688E-06	4.52688E-06	0.000122597	4.52688E-06	4.78055E-05	4.63082E-05	7.51859E-05	0.000326312	0.000248032
3837503774575	383750	3774575	0.000293047	0.00011494	3.80637E-05	3.72794E-05	8.65647E-05	8.64311E-05	0.000113735	0.000113661	0.000121824	0.000118904	4.74061E-06	4.74061E-06	0.000128385	4.74061E-06	5.05197E-05	4.89373E-05	7.98298E-05	0.000346467	0.000263352
3837603774575	383760	3774575	0.000307526	0.00012062	3.99443E-05	3.91213E-05	9.08417E-05	9.07015E-05	0.000119354	0.000119277	0.000127843	0.000124779	4.97484E-06	4.97484E-06	0.000134729	4.97484E-06	5.34707E-05	5.17959E-05	8.48764E-05	0.00036837	0.00028
3837703774575	383770	3774575	0.000323424	0.00012685	4.20093E-05	4.11438E-05	9.55379E-05	9.53905E-05	0.000125524	0.000125443	0.000134452	0.00013123	5.23202E-06	5.23202E-06	0.000141694	5.23202E-06	5.66889E-05	5.49133E-05	9.03757E-05	0.000392237	0.000298142
3837803774575	383780	3774575	0.000340346	0.00013349	4.42073E-05	4.32965E-05	0.000100537	0.000100382	0.000132092	0.000132007	0.000141487	0.000138096	5.50577E-06	5.50577E-06	0.000149107	5.50577E-06	6.00991E-05	5.82167E-05	9.61985E-05	0.000417508	0.000317351
3837903774575	383790	3774575	0.000358948	0.00014078	4.66235E-05	4.56629E-05	0.000106032	0.000105868	0.000139312	0.000139222	0.00014922	0.000145643	5.80669E-06	5.80669E-06	0.000157257	5.80669E-06	6.38268E-05	6.18276E-05	0.000102555	0.000445098	0.000338322
3838003774575	383800	3774575	0.000378969	0.00014864	4.9224E-05	4.82098E-05	0.000111946	0.000111773	0.000147082	0.000146987	0.000157543	0.000153767	6.13057E-06	6.13057E-06	0.000166028	6.13057E-06	6.78218E-05	6.56975E-05	0.000109367	0.000474662	0.000360794
3838103774575	383810	3774575	0.000400184	0.00015696	5.19797E-05	5.09087E-05	0.000118213	0.00011803	0.000155316	0.000155216	0.000166363	0.000162375	6.47377E-06	6.47377E-06	0.000175323	6.47377E-06	7.20411E-05	6.97846E-05	0.000116557	0.000505866	0.000384512
3838203774575	383820	3774575	0.000422747	0.00016581	5.49103E-05	5.3779E-05	0.000124878	0.000124685	0.000164073	0.000163967	0.000175742	0.00017153	6.83877E-06	6.83877E-06	0.000185207	6.83877E-06	7.65151E-05	7.41184E-05	0.000124175	0.000538926	0.000409642
3838303774575	383830	3774575	0.000444726	0.00017443	5.77652E-05	5.6575E-05	0.00013137	0.000131167	0.000172603	0.000172492	0.000184879	0.000180448	7.19432E-06	7.19432E-06	0.000194837	7.19432E-06	8.08724E-05	7.83393E-05	0.000131591	0.000571113	0.000434107
3838403774575	383840	3774575	0.000467217	0.00018325	6.06865E-05	5.94361E-05	0.000138014	0.000137801	0.000181332	0.000181215	0.000194229	0.000189574	7.55816E-06	7.55816E-06	0.00020469	7.55816E-06	8.53213E-05	8.26489E-05	0.000139165	0.000603987	0.000459094
3838503774575	383850	3774575	0.000491487	0.00019277	6.38388E-05	6.25235E-05	0.000145183	0.000144959	0.000190751	0.000190628	0.000204318	0.000199421	7.95077E-06	7.95077E-06	0.000215322	7.95077E-06	9.01092E-05	8.72868E-05	0.000147308	0.000639326	0.000485956
3838603774575	383860	3774575	0.000519358	0.0002037	6.7459E-05	6.60691E-05	0.000153416	0.000153179	0.000201568	0.000201438	0.000215905	0.00021073	8.40164E-06	8.40164E-06	0.000227533	8.40164E-06	9.55842E-05	9.25903E-05	0.000156616	0.000679723	0.000516662
3838703774575	383870	3774575	0.000548531	0.00021514	7.12483E-05	6.97804E-05	0.000162034	0.000161783	0.000212891	0.000212753	0.000228033	0.000222567	8.87358E-06	8.87358E-06	0.000240314	8.87358E-06	0.000101305	9.81318E-05	0.000166338	0.000721918	0.000548735
3838803774575	383880	3774575	0.000582519	0.00022847	7.5663E-05	7.41041E-05	0.000172073	0.000171808	0.000226082	0.000225936	0.000242162	0.000236357	9.4234E-06	9.4234E-06	0.000255204	9.4234E-06	0.000107946	0.000104565	0.000177617	0.0007708 7	0.000585943
3838903774575	383890	3774575	0.000620675	0.00024344	8.0619E-05	7.8958E-05	0.000183344	0.000183061	0.00024089	0.000240735	0.000258024	0.000251839	1.00406E-05	1.00406E-05	0.00027192	1.00406E-05	0.000115383	0.000111769	0.000190245	0.000825676	0.000627602
3839003774575	383900	3774575	0.000663564	0.00026026	8.61898E-05	8.4414E-05	0.000196014	0.000195711	0.000257536	0.00025737	0.000275853	0.000269241	1.07345E-05	1.07345E-05	0.00029071	1.07345E-05	0.000123727	0.000119851	0.000204405	0.000887132	0.000674315
3839103774575	383910	3774575	0.000717088	0.00028125	9.3142E-05	9.12229E-05	0.000211824	0.000211497	0.000278309	0.00027813	0.000298104	0.000290959	1.16003E-05	1.16003E-05	0.000314159	1.16003E-05	0.00013411	0.000129909	0.000222023	0.000963595	0.000732435
3829703774585	382970	3774585	8.44848E-05	3.3136E-05	1.09737E-05	1.07476E-05	2.49564E-05	2.49179E-05	3.27894E-05	3.27683E-05	3.51216E-05	3.42797E-05	1.36671E-06	1.36671E-06	3.70132E-05	1.36671E-06	9.47177E-06	9.1751E-06	1.04305E-05	4.5269E-05	3.44093E-05
3829803774585	382980	3774585	8.84369E-05	3.4686E-05	1.1487E-05	1.12503E-05	2.61238E-05	2.60835E-05	3.43233E-05	3.43011E-05	3.67645E-05	3.58833E-05	1.43064E-06	1.43064E-06	3.87446E-05	1.43064E-06	9.74624E-06	9.44097E-06	1.07269E-05	4.65557E-05	3.53873E-05
3829903774585	382990	3774585	9.32961E-05	3.6592E-05	1.21182E-05	1.18685E-05	2.75592E-05	2.75167E-05	3.62092E-05	3.61859E-05	3.87846E-05	3.78549E-05	1.50925E-06	1.50925E-06	4.08734E-05	1.50925E-06	1.00907E-05	9.77461E-06	1.10981E-05	4.81665E-05	3.66117E-05
3830003774585	383000	3774585	9.87123E-05	3.8716E-05	1.28217E-05	1.25575E-05	2.91591E-05	2.91141E-05	3.83113E-05	3.82866E-05	4.10362E-05	4.00526E-05	1.59687E-06	1.59687E-06	4.32463E-05	1.59687E-06	1.0471E-05	1.0143E-05	1.15054E-05	4.99344E-05	3.79555E-05
3830103774585	383010	3774585	0.00010367	4.0661E-05	1.34657E-05	1.31882E-05	3.06237E-05	3.05765E-05	4.02356E-05	4.02096E-05	4.30973E-05	4.20643E-05	1.67707E-06	1.67707E-06	4.54184E-05	1.67707E-06	1.07939E-05	1.04558E-05	1.1854E-05	5.1447E-05	3.91052E-05
3830203774585	383020	3774585	0.000108862	4.2697E-05	1.414E-05	1.38487E-05	3.21573E-05	3.21077E-05	4.22505E-05	4.22232E-05	4.52555E-05	4.41708E-05	1.76106E-06	1.76106E-06	4.76929E-05	1.76106E-06	1.11204E-05	1.07721E-05	1.2207E-05	5.29792E-05	4.02698E-05
3830303774585	383030	3774585	0.000113964	4.4698E-05	1.48027E-05	1.44977E-05	3.36643E-05	3.36124E-05	4.42305E-05	4.4202E-05	4.73764E-05	4.62408E-05	1.84359E-06	1.84359E-06	4.9928E-05	1.84359E-06	1.14253E-05	1.10675E-05	1.25351E-05	5.44034E-05	4.13524E-05
3830403774585	383040	3774585	0.000118581	4.6509E-05	1.54023E-05	1.5085E-05	3.50281E-05	3.49741E-05	4.60223E-05	4.59927E-05	4.92957E-05	4.81141E-05	1.91827E-06	1.91827E-06	5.19506E-05	1.91827E-06	1.16747E-05	1.1309E-05	1.28135E-05	5.56115E-05	4.22706E-05
3830503774585	383050	3774585	0.000123368	4.8387E-05	1.60242E-05	1.5694E-05	3.64423E-05	3.63861E-05	4.78804E-05	4.78495E-05	5.12859E-05	5.00566E-05	1.99572E-06	1.99572E-06	5.4048E-05	1.99572E-06	1.19294E-05	1.15558E-05	1.30986E-05	5.6849E-05	4.32113E-05
3830603774585	383060	3774585	0.000128452	5.0381E-05	1.66845E-05	1.63407E-05	3.7944E-05	3.78855E-05	4.98535E-05	4.98213E-05	5.33993E-05	5.21193E-05	2.07796E-06	2.07796E-06	5.62753E-05	2.07796E-06	1.22003E-05	1.18182E-05	1.34132E-05	5.82143E-05	4.42491E-05
3830703774585	383070	3774585	0.000133814	5.2484E-05	1.7381E-05	1.70229E-05	3.9528E-05	3.9467E-05	5.19346E-05	5.19011E-05	5.56285E-05	5.42951E-05	2.16471E-06	2.16471E-06	5.86245E-05	2.16471E-06	1.24999E-05	1.21083E-05	1.37685E-05	5.97563E-05	4.54212E-05
3830803774585	383080	3774585	0.000139625	5.4763E-05	1.81358E-05	1.77622E-05	4.12447E-05	4.1181E-05	5.41901E-05	5.41551E-05	5.80443E-05	5.6653E-05	2.25872E-06	2.25872E-06	6.11705E-05	2.25872E-06	1.28138E-05	1.24124E-05	1.4117E-05	6.12689E-05	4.65709E-05
3830903774585	383090	3774585	0.000145643	5.7123E-05	1.89175E-05	1.85277E-05	4.30223E-05	4.29559E-05	5.65257E-05	5.64892E-05	6.05461E-05	5.90948E-05	2.35607E-06	2.35607E-06	6.3807E-05	2.35607E-06	1.30972E-05	1.2687E-05	1.44135E-05	6.25555E-05	4.75489E-05
3831003774585	383100	3774585	0.000151509	5.9424E-05	1.96793E-05	1.92739E-05	4.47549E-05	4.46858E-05	5.88021E-05	5.87641E-05	6.29844E-05	6.14747E-05	2.45095E-06	2.45095E-06	6.63766E-05	2.45095E-06	1.33574E-05	1.2939E-05	1.46873E-05	6.3744E-05	4.84522E-05
3831103774585	383110	3774585	0.000156305	6.1305E-05	2.03023E-05	1.9884E-05	4.61717E-05	4.61005E-05	6.06636E-05	6.06245E-05	6.49783E-05	6.34208E-05	2.52854E-06	2.52854E-06	6.84779E-05	2.52854E-06	1.35798E-05	1.31544E-05	1.49317E-05	6.48048E-05	4.92585E-05
3831203774585	383120	3774585	0.000160823	6.3077E-05	2.08892E-05	2.04588E-05	4.75063E-05	4.7433E-05	6.24171E-05	6.23768E-05	6.68565E-05	6.5254E-05	2.60163E-06	2.60163E-06	7.04572E-05	2.60163E-06	1.37592E-05	1.33282E-05	1.51603E-05	6.57968E-05	5.00126E-05
3831303774585	383130	3774585	0.00016526	6.4817E-05	2.14655E-05	2.10232E-05	4.8817E-05	4.87417E-05	6.41392E-05	6.40978E-05	6.8701E-05	6.70543E-05	2.67341E-06	2.67341E-06	7.24011E-05	2.67341E-06	1.39314E-05	1.3495E-05	1.53911E-05	6.67986E-05	5.07741E-05
3831403774585	383140	3774585	0.00016914	6.6339E-05	2.19695E-05	2.15169E-05	4.99632E-05	4.98861E-05	6.56451E-05	6.56028E-05	7.03141E-05	6.86287E-05	2.73618E-06	2.73618E-06	7.41011E-05	2.73618E-06	1.40785E-05	1.36375E-05	1.56106E-05	6.77513E-05	5.14982E-05
3831503774585	383150	3774585	0.000172778	6.7766E-05	2.2442E-05	2.19796E-05	5.10378E-05	5.0959E-05	6.7057E-05	6.70137E-05	7.18264E-05	7.01047E-05	2.79502E-06	2.79502E-06	7.56948E-05	2.79502E-06	1.42256E-05	1.378E-05	1.58347E-05	6.87237E-05	5.22373E-05
3831603774585	383160	3774585	0.00017611	6.9073E-05	2.28748E-05	2.24035E-05	5.20221E-05	5.19419E-05	6.83503E-05	6.83062E-05	7.32117E-05	7.14568E-05	2.84893E-06	2.84893E-06	7.71547E-05	2.84893E-06	1.43691E-05	1.3919E-05	1.60587E-05	6.9696E-05	5.29764E-05
3831703774585	383170	3774585	0.000179074	7.0235E-05	2.32598E-05	2.27806E-05	5.28977E-05	5.28161E-05	6.95006E-05	6.94558E-05	7.44439E-05	7.26595E-05	2.89688E-06	2.89688E-06	7.84533E-05	2.89688E-06	1.4509E-05	1.40546E-05	1.62873E-05	7.06881E-05	5.37305E-05
3831903774585	383190	3774585	0.000183502	7.1972E-05	2.3835E-05	2.33439E-05	5.42057E-05	5.41221E-05	7.12193E-05	7.11733E-05	7.62847E-05	7.44562E-05	2.96851E-06	2.96851E-06	8.03932E-05	2.96851E-06	1.47656E-05	1.43031E-05	1.67377E-05	7.26426E-05	5.52161E-05
3832003774585	383200	3774585	0.000184814	7.2487E-05	2.40053E-05	2.35107E-05	5.45931E-05	5.45089E-05	7.17282E-05	7.16819E-05	7.68299E-05	7.49883E-05	2.98973E-06	2.98973E-06	8.09678E-05	2.98973E-06	1.48768E-05	1.44108E-05	1.69549E-05	7.35855E-05	5.59328E-05
3832103774585	383210	3774585	0.000185721	7.2842E-05	2.41232E-05	2.36261E-05	5.48611E-05	5.47764E-05	7.20803E-05	7.20338E-05	7.7207E-05	7.53564E-05	3.0044E-06	3.0044E-06	8.13652E-05	3.0044E-06	1.4988E-05	1.45185E-05	1.71767E-05	7.45481E-05	5.66645E-05
3832203774585	383220	3774585	0.000186215	7.3036E-05	2.41873E-05	2.3689E-05	5.5007E-05	5.49221E-05	7.2272E-05	7.22254E-05	7.74124E-05	7.55568E-05	3.0124E-06	3.0124E-06	8.15816E-05	3.0124E-06	1.50992E-05	1.46263E-05	1.7403E-05	7.55302E-05	5.7411E-05
3832303774585	383230	3774585	0.000186179	7.3022E-05	2.41827E-05	2.36844E-05	5.49964E-05	5.49115E-05	7.22581E-05	7.22115E-05	7.73974E-05	7.55423E-05	3.01181E-06	3.01181E-06	8.15659E-05	3.01181E-06	1.52087E-05	1.47323E-05	1.76316E-05	7.65223E-05	5.81651E-05
3832403774585	383240	3774585	0.000185532	7.2768E-05	2.40987E-05	2.36021E-05	5.48054E-05	5.47208E-05	7.20071E-05	7.19606E-05	7.71286E-05	7.52799E-05	3.00135E-06	3.00135E-06	8.12826E-05	3.00135E-06	1.53055E-05	1.48261E-05	1.78533E-05	7.74848E-05	5.88967E-05
3832503774585	383250	3774585	0.000184553	7.2384E-05	2.39715E-05	2.34776E-05	5.45162E-05	5.44321E-05	7.16271E-05	7.15809E-05	7.67216E-05	7.48826E-05	2.98551E-06	2.98551E-06	8.08536E-05	2.98551E-06	1.53952E-05	1.4913E-05	1.80774E-05	7.84572E-05	5.96358E-05
3832603774585	383260	3774585	0.000183296	7.1891E-05	2.38082E-05	2.33176E-05	5.41447E-05	5.40612E-05	7.11391E-05	7.10932E-05	7.61988E-05	7.43724E-05	2.96517E-06	2.96517E-06	8.03027E-05	2.96517E-06	1.54759E-05	1.49912E-05	1.82969E-05	7.94099E-05	6.036E-05
3832703774585	383270	3774585	0.000181544	7.1204E-05	2.35807E-05	2.30948E-05	5.36273E-05	5.35446E-05	7.04593E-05	7.04138E-05	7.54707E-05	7.36617E-05	2.93684E-06	2.93684E-06	7.95354E-05	2.93684E-06	1.5528E-05	1.50416E-05	1.84983E-05	8.0284E-05	6.10244E-05
3832803774585	383280	3774585	0.000179568	7.0429E-05	2.3324E-05	2.28434E-05	5.30436E-05	5.29618E-05	6.96924E-05	6.96474E-05	7.46492E-05	7.28599E-05	2.90487E-06	2.90487E-06	7.86697E-05	2.90487E-06	1.558E-05	1.5092E-05	1.86975E-05	8.11484E-05	6.16814E-05
3832903774585	383290	3774585	0.000177071	6.945E-05	2.29997E-05	2.25258E-05	5.2306E-05	5.22253E-05	6.87233E-05	6.86789E-05	7.36112E-05	7.18468E-05	2.86448E-06	2.86448E-06	7.75757E-05	2.86448E-06	1.56284E-05	1.51389E-05	1.89057E-05	8.2052E-05	6.23682E-05
3833003774585	383300	3774585	0.000174673	6.8509E-05	2.26882E-05	2.22207E-05	5.15976E-05	5.1518E-05	6.77925E-05	6.77488E-05	7.26142E-05	7.08737E-05	2.82568E-06	2.82568E-06	7.65251E-05	2.82568E-06	1.56697E-05	1.51789E-05	1.90958E-05	8.2877E-05	6.29954E-05
3833103774585	383310	3774585	0.000171556	6.7287E-05	2.22833E-05	2.18242E-05	5.06769E-05	5.05987E-05	6.65829E-05	6.65399E-05	7.13186E-05	6.96091E-05	2.77526E-06	2.77526E-06	7.51596E-05	2.77526E-06	1.56715E-05	1.51806E-05	1.92383E-05	8.34958E-05	6.34657E-05
3833203774585	383320	3774585	0.000168089	6.5927E-05	2.1833E-05	2.13832E-05	4.96528E-05	4.95762E-05	6.52373E-05	6.51952E-05	6.98772E-05	6.82023E-05	2.71918E-06	2.71918E-06	7.36407E-05	2.71918E-06	1.56123E-05	1.51233E-05	1.93062E-05	8.37904E-05	6.36897E-05
3833303774585	383330	3774585	0.000165116	6.4761E-05	2.14468E-05	2.1005E-05	4.87746E-05	4.86993E-05	6.40834E-05	6.4042E-05	6.86413E-05	6.6996E-05	2.67108E-06	2.67108E-06	7

			KMMass Grading / Excavation	KMDrainage / Utilities Trenching	KMFoundations / Concrete Pads	KMBuilding / Structure Construction	KMAsphalt Paving	KMArchitectural Coating	KMLandscaping or Other Finishing	KMWaterside Construction (Piles)	EWNDemolition	EWNSite Grubbing / Prep	EWNDrainage / Utilities Trenching	EWNDrainage / Utilities Trenching	EWNDrainage / Utilities Trenching	EWNFoundation s / Concrete Pads	EWNBuilding / Structure Construction	EWNAsphalt Paving	EWNLandscaping or Other Finishing	EWNWaterside Construction (Piles)	ISDemolition
Unique Identifier	X (UTM)	Y (UTM)	2026	2026	2026	2026	2026	2026	2026	2026	2027	2027	2027	2028	2029	2029	2029	2029	2029	2029	2027
3835103774575	383510	3774575	7.68173E-05	2.75858E-05	1.45983E-05	5.014E-05	1.6108E-06	1.6108E-06	5.17508E-05	1.6108E-06	7.14919E-05	3.8964E-06	9.14949E-06	8.9728E-06	8.78715E-06	7.6113E-06	1.65275E-05	1.17584E-06	1.71154E-05	1.17584E-06	2.49726E-05
3835203774575	383520	3774575	7.93515E-05	2.84958E-05	1.50799E-05	5.17941E-05	1.66394E-06	1.66394E-06	5.34581E-05	1.66394E-06	7.34215E-05	4.00156E-06	9.39643E-06	9.21497E-06	9.02431E-06	7.81673E-06	1.69736E-05	1.20758E-06	1.75773E-05	1.20758E-06	2.53261E-05
3835303774575	383530	3774575	8.21E-05	2.94828E-05	1.56022E-05	5.35881E-05	1.72157E-06	1.72157E-06	5.53097E-05	1.72157E-06	7.55271E-05	4.11632E-06	9.6659E-06	9.47924E-06	9.28311E-06	8.0409E-06	1.74603E-05	1.24221E-06	1.80814E-05	1.24221E-06	2.57145E-05
3835403774575	383540	3774575	8.50554E-05	3.05441E-05	1.61638E-05	5.55171E-05	1.78354E-06	1.78354E-06	5.73007E-05	1.78354E-06	7.77859E-05	4.23943E-06	9.95498E-06	9.76274E-06	9.56074E-06	8.28138E-06	1.79825E-05	1.27936E-06	1.86222E-05	1.27936E-06	2.61323E-05
3835503774575	383550	3774575	8.83432E-05	3.17248E-05	1.67887E-05	5.76632E-05	1.85249E-06	1.85249E-06	5.95156E-05	1.85249E-06	8.03126E-05	4.37714E-06	1.02784E-05	1.00799E-05	9.8713E-06	8.55039E-06	1.85667E-05	1.32092E-06	1.92271E-05	1.32092E-06	2.66115E-05
3835603774575	383560	3774575	9.18897E-05	3.29984E-05	1.74626E-05	5.9978E-05	1.92685E-06	1.92685E-06	6.19048E-05	1.92685E-06	8.30384E-05	4.5257E-06	1.06272E-05	1.0422E-05	1.02063E-05	8.84059E-06	1.91968E-05	1.36575E-06	1.98797E-05	1.36575E-06	2.71229E-05
3835703774575	383570	3774575	9.53179E-05	3.42295E-05	1.81141E-05	6.22156E-05	1.99874E-06	1.99874E-06	6.42144E-05	1.99874E-06	8.56111E-05	4.66592E-06	1.09565E-05	1.07449E-05	1.05226E-05	9.11449E-06	1.97916E-05	1.40806E-06	2.04956E-05	1.40806E-06	2.75533E-05
3835803774575	383580	3774575	9.86427E-05	3.54234E-05	1.87459E-05	6.43858E-05	2.06846E-06	2.06846E-06	6.64542E-05	2.06846E-06	8.80537E-05	4.79904E-06	1.1269E-05	1.10514E-05	1.08228E-05	9.37453E-06	2.03562E-05	1.44824E-06	2.10804E-05	1.44824E-06	2.79152E-05
3835903774575	383590	3774575	0.000102204	3.67023E-05	1.94227E-05	6.67102E-05	2.14313E-06	2.14313E-06	6.88534E-05	2.14313E-06	9.06647E-05	4.94134E-06	1.16032E-05	1.13791E-05	1.11437E-05	9.65251E-06	2.09598E-05	1.49118E-06	2.17054E-05	1.49118E-06	2.83078E-05
3836003774575	383600	3774575	0.000107538	3.86179E-05	2.04365E-05	7.01921E-05	2.25499E-06	2.25499E-06	7.24471E-05	2.25499E-06	9.47917E-05	5.16627E-06	1.21314E-05	1.18971E-05	1.16509E-05	1.00919E-05	2.19139E-05	1.55906E-06	2.26935E-05	1.55906E-06	2.91419E-05
3836103774575	383610	3774575	0.00011339	4.07193E-05	2.15485E-05	7.40116E-05	2.3777E-06	2.3777E-06	7.63893E-05	2.3777E-06	9.92939E-05	5.41165E-06	1.27076E-05	1.24622E-05	1.22043E-05	1.05712E-05	2.29548E-05	1.63311E-06	2.37713E-05	1.63311E-06	3.00459E-05
3836203774575	383620	3774575	0.000119943	4.30727E-05	2.27939E-05	7.82892E-05	2.51512E-06	2.51512E-06	8.08043E-05	2.51512E-06	0.000104309	5.68498E-06	1.33494E-05	1.30916E-05	1.28207E-05	1.11052E-05	2.41142E-05	1.71559E-06	2.4972E-05	1.71559E-06	3.10533E-05
3836303774575	383630	3774575	0.000127701	4.58586E-05	2.42682E-05	8.33528E-05	2.67779E-06	2.67779E-06	8.60306E-05	2.67779E-06	0.00011022	6.00715E-06	1.41059E-05	1.38335E-05	1.35473E-05	1.17345E-05	2.54807E-05	1.81281E-06	2.63871E-05	1.81281E-06	3.22619E-05
3836403774575	383640	3774575	0.000136205	4.89125E-05	2.58843E-05	8.89036E-05	2.85612E-06	2.85612E-06	9.17597E-05	2.85612E-06	0.00011692	6.37229E-06	1.49633E-05	1.46744E-05	1.43708E-05	1.24477E-05	2.70295E-05	1.92301E-06	2.7991E-05	1.92301E-06	3.36703E-05
3836503774575	383650	3774575	0.00014482	5.20062E-05	2.75215E-05	9.45267E-05	3.03677E-06	3.03677E-06	9.75634E-05	3.03677E-06	0.000123451	6.72825E-06	1.57992E-05	1.54941E-05	1.51735E-05	1.31431E-05	2.85394E-05	2.03043E-06	2.95547E-05	2.03043E-06	3.49977E-05
3836603774575	383660	3774575	0.00015393	5.52776E-05	2.92527E-05	0.000100473	3.22779E-06	3.22779E-06	0.000103701	3.22779E-06	0.00013009	7.09006E-06	1.66488E-05	1.63273E-05	1.59895E-05	1.38498E-05	3.00741E-05	2.13961E-06	3.11439E-05	2.13961E-06	3.61797E-05
3836703774575	383670	3774575	0.000163631	5.87614E-05	3.10963E-05	0.000106805	3.43121E-06	3.43121E-06	0.000110236	3.43121E-06	0.000137057	7.46981E-06	1.75405E-05	1.72018E-05	1.68459E-05	1.45917E-05	3.16849E-05	2.25421E-06	3.2812E-05	2.25421E-06	3.73492E-05
3836803774575	383680	3774575	0.000172845	6.20699E-05	3.28472E-05	0.000112819	3.62441E-06	3.62441E-06	0.000116443	3.62441E-06	0.00014365	7.82911E-06	1.83842E-05	1.80292E-05	1.76562E-05	1.52935E-05	3.3209E-05	2.36264E-06	3.43903E-05	2.36264E-06	3.84209E-05
3836903774575	383690	3774575	0.000182797	6.56439E-05	3.47385E-05	0.000119315	3.8331E-06	3.8331E-06	0.000123148	3.8331E-06	0.000150779	8.21762E-06	1.92965E-05	1.89239E-05	1.85323E-05	1.60525E-05	3.4857E-05	2.47988E-06	3.60969E-05	2.47988E-06	3.95974E-05
3837003774575	383700	3774575	0.000194027	6.96768E-05	3.68727E-05	0.000126645	4.06859E-06	4.06859E-06	0.000130713	4.06859E-06	0.000158841	8.65705E-06	2.03284E-05	1.99358E-05	1.95233E-05	1.69108E-05	3.67209E-05	2.61249E-06	3.80271E-05	2.61249E-06	4.09583E-05
3837103774575	383710	3774575	0.000206159	7.40334E-05	3.91782E-05	0.000134563	4.32299E-06	4.32299E-06	0.000138886	4.32299E-06	0.000167562	9.13236E-06	2.14445E-05	2.10304E-05	2.05953E-05	1.78393E-05	3.8737E-05	2.75593E-06	4.0115E-05	2.75593E-06	4.24477E-05
3837203774575	383720	3774575	0.000218852	7.85917E-05	4.15904E-05	0.000142849	4.58915E-06	4.58915E-06	0.000147438	4.58915E-06	0.000176697	9.63021E-06	2.26136E-05	2.21769E-05	2.1718E-05	1.88118E-05	4.08488E-05	2.90617E-06	4.23018E-05	2.90617E-06	4.40196E-05
3837303774575	383730	3774575	0.000231545	8.315E-05	4.40026E-05	0.000151134	4.85532E-06	4.85532E-06	0.000155989	4.85532E-06	0.000185839	1.01285E-05	2.37836E-05	2.33243E-05	2.28417E-05	1.97852E-05	4.29623E-05	3.05653E-06	4.44905E-05	3.05653E-06	4.5597E-05
3837403774575	383740	3774575	0.000245465	8.81487E-05	4.66479E-05	0.000160219	5.14721E-06	5.14721E-06	0.000165367	5.14721E-06	0.00019587	1.06752E-05	2.50673E-05	2.45832E-05	2.40745E-05	2.0853E-05	4.52811E-05	3.22151E-06	4.68919E-05	3.22151E-06	4.73548E-05
3837503774575	383750	3774575	0.000260626	9.35931E-05	4.95291E-05	0.000170115	5.46512E-06	5.46512E-06	0.00017558	5.46512E-06	0.000206819	1.12719E-05	2.64685E-05	2.59574E-05	2.54203E-05	2.20187E-05	4.78124E-05	3.40159E-06	4.95132E-05	3.40159E-06	4.92941E-05
3837603774575	383760	3774575	0.000277102	9.95099E-05	5.26602E-05	0.00018087	5.81062E-06	5.81062E-06	0.00018668	5.81062E-06	0.000218725	1.19208E-05	2.79923E-05	2.74518E-05	2.68838E-05	2.32863E-05	5.05649E-05	3.59742E-06	5.23636E-05	3.59742E-06	5.14263E-05
3837703774575	383770	3774575	0.000295056	0.000105957	5.60722E-05	0.000192588	6.18709E-06	6.18709E-06	0.000198775	6.18709E-06	0.000231719	1.2629E-05	2.96552E-05	2.90826E-05	2.84808E-05	2.46697E-05	5.35688E-05	3.81113E-06	5.54743E-05	3.81113E-06	5.37736E-05
3837803774575	383780	3774575	0.000314067	0.000112784	5.96849E-05	0.000204997	6.58573E-06	6.58573E-06	0.000211582	6.58573E-06	0.000245494	1.33797E-05	3.14181E-05	3.08114E-05	3.01739E-05	2.61362E-05	5.67532E-05	4.03768E-06	5.8772E-05	4.03768E-06	5.62802E-05
3837903774575	383790	3774575	0.000334821	0.000120237	6.3629E-05	0.000218543	7.02092E-06	7.02092E-06	0.000225564	7.02092E-06	0.000260539	1.41997E-05	3.33436E-05	3.26997E-05	3.20232E-05	2.7738E-05	6.02314E-05	4.28514E-06	6.2374E-05	4.28514E-06	5.90383E-05
3838003774575	383800	3774575	0.00035706	0.000128223	6.78552E-05	0.000233059	7.48726E-06	7.48726E-06	0.000240546	7.48726E-06	0.000276672	1.5079E-05	3.54083E-05	3.47246E-05	3.40061E-05	2.94556E-05	6.39611E-05	4.55048E-06	6.62363E-05	4.55048E-06	6.20144E-05
3838103774575	383810	3774575	0.000380533	0.000136653	7.2316E-05	0.00024838	7.97947E-06	7.97947E-06	0.00025636	7.97947E-06	0.000293716	1.60079E-05	3.75896E-05	3.68637E-05	3.6101E-05	3.12702E-05	6.79013E-05	4.83081E-06	7.03167E-05	4.83081E-06	6.51722E-05
3838203774575	383820	3774575	0.000405402	0.000145583	7.70422E-05	0.000264613	8.50096E-06	8.50096E-06	0.000273114	8.50096E-06	0.000311787	1.69928E-05	3.99022E-05	3.91317E-05	3.8322E-05	3.3194E-05	7.20788E-05	5.12802E-06	7.46428E-05	5.12802E-06	6.85325E-05
3838303774575	383830	3774575	0.000429614	0.000154278	8.16434E-05	0.000280416	9.00866E-06	9.00866E-06	0.000289425	9.00866E-06	0.000329382	1.79517E-05	4.21541E-05	4.134E-05	4.04847E-05	3.50673E-05	7.61465E-05	5.41741E-06	7.88552E-05	5.41741E-06	7.18034E-05
3838403774575	383840	3774575	0.000454343	0.000163158	8.63428E-05	0.000296558	9.52721E-06	9.52721E-06	0.000306085	9.52721E-06	0.000347353	1.89312E-05	4.44539E-05	4.35955E-05	4.26935E-05	3.69805E-05	8.03009E-05	5.71298E-06	8.31574E-05	5.71298E-06	7.51511E-05
3838503774575	383850	3774575	0.000480927	0.000172705	9.13947E-05	0.000313909	1.00846E-05	1.00846E-05	0.000323994	1.00846E-05	0.000366694	1.99853E-05	4.69292E-05	4.6023E-05	4.50707E-05	3.90396E-05	8.47722E-05	6.03109E-06	8.77877E-05	6.03109E-06	7.87672E-05
3838603774575	383860	3774575	0.000511315	0.000183618	9.71697E-05	0.000333744	1.07219E-05	1.07219E-05	0.000344466	1.07219E-05	0.000388807	2.11905E-05	4.97592E-05	4.87983E-05	4.77886E-05	4.13939E-05	8.98843E-05	6.39478E-06	9.30817E-05	6.39478E-06	8.29281E-05
3838703774575	383870	3774575	0.000543056	0.000195016	0.000103202	0.000354462	1.13874E-05	1.13874E-05	0.000365849	1.13874E-05	0.000411923	2.24503E-05	5.27176E-05	5.16996E-05	5.06298E-05	4.38549E-05	9.52282E-05	6.77497E-06	9.86157E-05	6.77497E-06	8.72874E-05
3838803774575	383880	3774575	0.00057988	0.00020824	0.0001102	0.000378497	1.21596E-05	1.21596E-05	0.000390657	1.21596E-05	0.000438752	2.39126E-05	5.61512E-05	5.50669E-05	5.39275E-05	4.67112E-05	0.000101431	7.21625E-06	0.000105039	7.21625E-06	9.23761E-05
3838903774575	383890	3774575	0.000621107	0.000223045	0.000118034	0.000405407	1.30241E-05	1.30241E-05	0.000418431	1.30241E-05	0.000468805	2.55505E-05	5.99974E-05	5.88388E-05	5.76214E-05	4.99108E-05	0.000108378	7.71054E-06	0.000112234	7.71054E-06	9.80964E-05
3839003774575	383900	3774575	0.000667336	0.000239646	0.00012682	0.000435582	1.39935E-05	1.39935E-05	0.000449575	1.39935E-05	0.000502526	2.73883E-05	6.4313E-05	6.3071E-05	6.1766E-05	5.35009E-05	0.000116174	8.26515E-06	0.000120306	8.26515E-06	0.000104535
3839103774575	383910	3774575	0.000724855	0.000260302	0.000137751	0.000473125	1.51996E-05	1.51996E-05	0.000488325	1.51996E-05	0.000544493	2.96756E-05	6.96839E-05	6.83382E-05	6.69242E-05	5.79688E-05	0.000125876	8.95539E-06	0.000130354	8.95539E-06	0.000112588
3829703774585	382970	3774585	3.40532E-05	1.22288E-05	6.47143E-06	2.22271E-05	7.14068E-07	7.14068E-07	2.29412E-05	7.14068E-07	4.15001E-05	2.26181E-06	5.31115E-06	5.20859E-06	5.10082E-06	4.41826E-06	9.59398E-06	6.8256E-07	9.93526E-06	6.8256E-07	1.1154E-05
3829803774585	382980	3774585	3.50211E-05	1.25764E-05	6.65537E-06	2.28589E-05	7.34364E-07	7.34364E-07	2.35932E-05	7.34364E-07	4.27099E-05	2.32774E-06	5.46598E-06	5.36042E-06	5.24951E-06	4.54705E-06	9.87366E-06	7.02458E-07	1.02249E-05	7.02458E-07	1.16277E-05
3829903774585	382990	3774585	3.62328E-05	1.30115E-05	6.88564E-06	2.36498E-05	7.59772E-07	7.59772E-07	2.44095E-05	7.59772E-07	4.42336E-05	2.41079E-06	5.66098E-06	5.55166E-06	5.43679E-06	4.70928E-06	1.02259E-05	7.27518E-07	1.05897E-05	7.27518E-07	1.2209E-05
3830003774585	383000	3774585	3.75627E-05	1.34891E-05	7.13837E-06	2.45178E-05	7.87659E-07	7.87659E-07	2.53055E-05	7.87659E-07	4.59181E-05	2.50259E-06	5.87656E-06	5.76308E-06	5.64384E-06	4.88861E-06	1.06153E-05	7.55224E-07	1.09929E-05	7.55224E-07	1.28503E-05
3830103774585	383010	3774585	3.87005E-05	1.38977E-05	7.3546E-06	2.52605E-05	8.11519E-07	8.11519E-07	2.6072E-05	8.11519E-07	4.73346E-05	2.5798E-06	6.05785E-06	5.94086E-06	5.81794E-06	5.03942E-06	1.09428E-05	7.78521E-07	1.13321E-05	7.78521E-07	1.34329E-05
3830203774585	383020	3774585	3.98531E-05	1.43116E-05	7.57364E-06	2.60128E-05	8.35688E-07	8.35688E-07	2.68485E-05	8.35688E-07	4.87741E-05	2.65825E-06	6.24207E-06	6.12153E-06	5.99487E-06	5.19267E-06	1.12756E-05	8.02197E-07	1.16767E-05	8.02197E-07	1.40435E-05
3830303774585	383030	3774585	4.09244E-05	1.46963E-05	7.77723E-06	2.67121E-05	8.58152E-07	8.58152E-07	2.75702E-05	8.58152E-07	5.00987E-05	2.73044E-06	6.4116E-06	6.28778E-06	6.15768E-06	5.3337E-06	1.15818E-05	8.23983E-07	1.19938E-05	8.23983E-07	1.46415E-05
3830403774585	383040	3774585	4.18332E-05	1.50227E-05	7.94993E-06	2.73052E-05	8.77208E-07	8.77208E-07	2.81825E-05	8.77208E-07	5.1186E-05	2.7897E-06	6.55075E-06	6.42424E-06	6.29132E-06	5.44946E-06	1.18332E-05	8.41866E-07	1.22541E-05	8.41866E-07	1.51836E-05
3830503774585	383050	3774585	4.27641E-05	1.5357E-05	8.12685E-06	2.79129E-05	8.9673E-07	8.9673E-07	2.88096E-05	8.9673E-07	5.22962E-05	2.85021E-06	6.69283E-06	6.56359E-06	6.42778E-06	5.56766E-06	1.20898E-05	8.60126E-07	1.25199E-05	8.60126E-07	1.57467E-05
3830603774585	383060	3774585	4.37911E-05	1.57258E-05	8.32202E-06	2.85832E-05	9.18265E-07	9.18265E-07	2.95015E-05	9.18265E-07	5.34754E-05	2.91448E-06	6.84374E-06	6.71158E-06	6.57271E-06	5.69319E-06	1.23624E-05	8.7952E-07	1.28022E-05	8.7952E-07	1.63475E-05
3830703774585	383070	3774585	4.49511E-05	1.61423E-05	8.54246E-06	2.93404E-05	9.42589E-07	9.42589E-07	3.02829E-05	9.42589E-07	5.47694E-05	2.985E-06	7.00935E-06	6.87399E-06	6.73176E-06	5.83096E-06	1.26616E-05	9.00803E-07	1.3112E-05	9.00803E-07	1.69875E-05
3830803774585	383080	3774585	4.60889E-05	1.65509E-05	8.75869E-06	3.0083E-05	9.66448E-07	9.66448E-07	3.10495E-05	9.66448E-07	5.62242E-05	3.06429E-06	7.19553E-06	7.05658E-06	6.91057E-06	5.98584E-06	1.29979E-05	9.2473E-07	1.34603E-05	9.2473E-07	1.76637E-05
3830903774585	383090	3774585	4.70568E-05	1.68985E-05	8.94262E-06	3.07148E-05	9.86743E-07	9.86743E-07	3.17015E-05	9.86743E-07	5.74799E-05	3.13273E-06	7.35624E-06	7.21418E-06	7.06491E-06	6.11953E-06	1.32882E-05	9.45383E-07	1.37609E-05	9.45383E-07	1.83442E-05
3831003774585	383100	3774585	4.79508E-05	1.72195E-05	9.11252E-06	3.12983E-05	1.00549E-06	1.00549E-06	3.23038E-05	1.00549E-06	5.85902E-05	3.19324E-06	7.49833E-06	7.35353E-06	7.20137E-06	6.23773E-06	1.35449E-05	9.63644E-07	1.40267E-05	9.63644E-07	1.90526E-05
3831103774585	383110	3774585	4.87487E-05	1.75061E-05	9.26416E-06	3.18191E-05	1.02222E-06	1.02222E-06	3.28414E-05	1.02222E-06	5.9486E-05	3.24206E-06	7.61298E-06	7.46596E-06	7.31148E-06	6.33311E-06	1.3752E-05	9.78378E-07	1.42412E-05	9.78378E-07	1.96967E-05
3831203774585	383120	3774585	4.9495E-05	1.77741E-05	9.40597E-06	3.23062E-05	1.03787E-06	1.03787E-06	3.33441E-05	1.03787E-06	6.01904E-05	3.28046E-06	7.70313E-06	7.55437E-06	7.39807E-06	6.4081E-06	1.39148E-05	9.89964E-07	1.44098E-05	9.89964E-07	2.0317E-05
3831303774585	383130	3774585	5.02486E-05	1.80447E-05	9.54919E-06	3.27981E-05	1.05367E-06	1.05367E-06	3.38518E-05	1.05367E-06	6.08795E-05	3.31801E-06	7.79132E-06	7.64086E-06	7.48277E-06	6.48147E-06	1.40741E-05	1.0013E-06	1.45748E-05	1.0013E-06	2.09458E-05
3831403774585	383140	3774585	5.09653E-05	1.83021E-05	9.68538E-06	3.32659E-05	1.0687E-06	1.0687E-06	3.43346E-05	1.0687E-06	6.14768E-05	3.35056E-06	7.86776E-06	7.71582E-06	7.55617E-06	6.54505E-06	1.42122E-05	1.01112E-06	1.47178E-05	1.01112E-06	2.15508E-05
3831503774585	383150	3774585	5.16967E-05	1.85647E-05	9.82439E-06	3.37433E-05	1.08404E-06	1.08404E-06	3.48274E-05	1.08404E-06	6.20664E-05	3.3827E-06	7.94321E-06	7.78982E-06	7.62864E-06	6.60782E-06	1.43485E-05	1.02082E-06	1.48589E-05	1.02082E-06	2.2167E-05
3831603774585	383160	3774585	5.24282E-05	1.88274E-05	9.96339E-06	3.42208E-05	1.09938E-06	1.09938E-06	3.53201E-05	1.09938E-06	6.26406E-05	3.41399E-06	8.0167E-06	7.86189E-06	7.69922E-06	6.66896E-06	1.44812E-05	1.03026E-06	1.49964E-05	1.03026E-06	2.27887E-05
3831703774585	383170	3774585	5.31744E-05	1.90954E-05	1.01052E-05	3.47078E-05	1.11502E-06	1.11502E-06	3.58229E-05	1.11502E-06	6.31919E-05	3.44404E-06	8.08726E-06	7.93108E-06	7.76698E-06	6.72765E-06	1.46087E-05	1.03933E-06	1.51284E-05	1.03933E-06	2.34133E-05
3831903774585	383190	3774585	5.46447E-05	1.96234E-05	1.03846E-05	3.56675E-05	1.14586E-06	1.14586E-06	3.68134E-05	1.14586E-06	6.4195E-05	3.49871E-06	8.21563E-06	8.05697E-06	7.89027E-06	6.83444E-06	1.48406E-05	1.05583E-06	1.53685E-05	1.05583E-06	2.46289E-05
3832003774585	383200	3774585	5.5354E-05	1.98781E-05	1.05194E-05	3.61305E-05	1.16073E-06	1.16073E-06	3.72912E-05	1.16073E-06	6.46237E-05	3.52208E-06	8.2705E-06	8.11079E-06	7.94297E-06	6.88009E-06	1.49397E-05	1.06288E-06	1.54711E-05	1.06288E-06	2.52004E-05
3832103774585	383210	3774585	5.6078E-05	2.01381E-05	1.0657E-05	3.66031E-05	1.17591E-06	1.17591E-06	3.7779E-05	1.17591E-06	6.50525E-05	3.54545E-06	8.32538E-06	8.1646E-06	7.99567E-06	6.92574E-06	1.50388E-05	1.06993E-06	1.55738E-05	1.06993E-06	2.57606E-05
3832203774585	383220	3774585	5.68169E-05	2.04034E-05	1.07974E-05	3.70854E-05	1.1914E-06	1.1914E-06	3.82768E-05	1.1914E-06	6.54737E-05	3.5684E-06	8.37927E-06	8.21746E-06	8.04743E-06	6.97057E-06	1.51362E-05	1.07686E-06	1.56746E-05	1.07686E-06	2.63125E-05
3832303774585	383230	3774585	5.75631E-05	2.06714E-05	1.09392E-05	3.75724E-05	1.20705E-06	1.20705E-06	3.87795E-05	1.20705E-06	6.58871E-05	3.59093E-06	8.43219E-06	8.26935E-06	8.09825E-06	7.01459E-06	1.52318E-05	1.08366E-06	1.57736E-05	1.08366E-06	2.68267E-05
3832403774585	383240	3774585	5.82872E-05	2.09314E-05	1.10768E-05	3.8045E-05	1.22224E-06	1.22224E-06	3.92673E-05	1.22224E-06	6.6247E-05	3.61055E-06	8.47824E-06	8.31452E-06	8.14249E-06	7.05291E-06	1.5315E-05	1.08958E-06	1.58598E-05	1.08958E-06	2.72878E-05
3832503774585	383250	3774585	5.90186E-05	2.11941E-05	1.12158E-05	3.85225E-05	1.23757E-06	1.23757E-06	3.97601E-05	1.23757E-06	6.65916E-05	3.62933E-06	8.52234E-06	8.35776E-06	8.18483E-06	7.08959E-06	1.53946E-05	1.09524E-06	1.59422E-05	1.09524E-06	2.77028E-05
3832603774585	383260	3774585	5.97353E-05	2.14515E-05	1.1352E-05	3.89903E-05	1.2526E-06	1.2526E-06	4.02429E-05	1.2526E-06	6.69131E-05	3.64685E-06	8.5635E-06	8.39813E-06	8.22436E-06	7.12383E-06	1.5469E-05	1.10053E-06	1.60192E-05	1.10053E-06	2.80605E-05
3832703774585	383270	3774585	6.03929E-05	2.16876E-05	1.1477E-05	3.94195E-05	1.26639E-06	1.26639E-06	4.06859E-05	1.26639E-06	6.70739E-05	3.65562E-06	8.58408E-06	8.41831E-06	8.24412E-06	7.14095E-06	1.55061E-05	1.10318E-06	1.60577E-05	1.10318E-06	2.83008E-05
3832803774585	383280	3774585	6.10431E-05	2.19211E-05	1.16006E-05	3.98439E-05	1.28002E-06	1.28002E-06	4.11239E-05	1.28002E-06	6.72118E-05	3.66313E-06	8.60171E-06	8.43561E-06	8.26106E-06	7.15562E-06	1.5538E-05	1.10544E-06	1.60907E-05	1.10544E-06	2.84587E-05
3832903774585	383290	3774585	6.17228E-05	2.21652E-05	1.17297E-05	4.02875E-05	1.29428E-06	1.29428E-06	4.15818E-05	1.29428E-06	6.73649E-05	3.67147E-06	8.62131E-06	8.45483E-06	8.27989E-06	7.17192E-06	1.55734E-05	1.10796E-06	1.61274E-05	1.10796E-06	2.85607E-05
3833003774585	383300	3774585	6.23434E-05	2.23881E-05	1.18477E-05	4.06926E-05	1.30729E-06	1.30729E-06	4.19999E-05	1.30729E-06	6.74568E-05	3.67648E-06	8.63307E-06	8.46636E-06	8.29118E-06	7.18171E-06	1.55946E-05	1.10947E-06	1.61494E-05	1.10947E-06	2.85746E-05
3833103774585	383310	3774585	6.28089E-05	2.25552E-05	1.19361E-05	4.09964E-05	1.31705E-06	1.31705E-06	4.23135E-05	1.31705E-06	6.73036E-05	3.66814E-06	8.61347E-06	8.44714E-06	8.27236E-06	7.1654E-06	1.55592E-05	1.10696E-06	1.61127E-05	1.10696E-06	2.84447E-05
3833203774585	383320	3774585

			ISDrainage / Utilities Trenching	ISDrainage / Utilities Trenching	ISAsphalt Paving	ISAsphalt Paving	SVDemolition	SVSite Grubbing / Prep	SVMass Grading / Excavation	SVMass Grading / Excavation	SVDrainage / Utilities Trenching	SVFoundations / Concrete Pads	SVBuilding / Structure Construction	SVBuilding / Structure Construction	SVAsphalt Paving	SVAsphalt Paving	SVArchitectural Coating	SVArchitectural Coating	SVLandscaping or Other Finishing	SVLandscaping or Other Finishing	MDemolition
Unique Identifier	X (UTM)	Y (UTM)	2027	2028	2027	2028	2027	2027	2027	2028	2028	2028	2028	2029	2028	2029	2028	2029	2028	2029	2027
3835103774575	383510	3774575	1.00555E-05	9.79752E-06	2.59698E-06	2.4192E-06	0.000115395	8.29629E-05	5.5936E-05	5.52258E-05	3.9184E-05	1.24478E-05	1.78322E-05	1.71518E-05	1.75325E-06	1.63122E-06	1.75325E-06	1.63122E-06	1.78322E-05	1.71518E-05	1.92159E-05
3835203774575	383520	3774575	1.01979E-05	9.93621E-06	2.63374E-06	2.45344E-06	0.00011968	8.60437E-05	5.80131E-05	5.72765E-05	4.06391E-05	1.291E-05	1.84944E-05	1.77887E-05	1.81836E-06	1.69179E-06	1.81836E-06	1.69179E-06	1.84944E-05	1.77887E-05	1.98764E-05
3835303774575	383530	3774575	1.03543E-05	1.00886E-05	2.67413E-06	2.49107E-06	0.000124331	8.9387E-05	6.02673E-05	5.95021E-05	4.22182E-05	1.34116E-05	1.9213E-05	1.84799E-05	1.88901E-06	1.75753E-06	1.88901E-06	1.75753E-06	1.9213E-05	1.84799E-05	2.05931E-05
3835403774575	383540	3774575	1.05225E-05	1.02525E-05	2.71758E-06	2.53154E-06	0.000129329	9.29802E-05	6.26899E-05	6.1894E-05	4.39153E-05	1.39507E-05	1.99853E-05	1.92227E-05	1.96495E-06	1.82818E-06	1.96495E-06	1.82818E-06	1.99853E-05	1.92227E-05	2.13661E-05
3835503774575	383550	3774575	1.07155E-05	1.04405E-05	2.76742E-06	2.57797E-06	0.000134861	9.69577E-05	6.53716E-05	6.45416E-05	4.57938E-05	1.45475E-05	2.08402E-05	2.0045E-05	2.049E-06	1.90638E-06	2.049E-06	1.90638E-06	2.08402E-05	2.0045E-05	2.22226E-05
3835603774575	383560	3774575	1.09214E-05	1.06412E-05	2.8206E-06	2.62751E-06	0.00014083	0.000101249	6.82649E-05	6.73982E-05	4.78206E-05	1.51914E-05	2.17626E-05	2.09322E-05	2.13969E-06	1.99076E-06	2.13969E-06	1.99076E-06	2.17626E-05	2.09322E-05	2.3148E-05
3835703774575	383570	3774575	1.10947E-05	1.081E-05	2.86535E-06	2.6692E-06	0.000146674	0.000105451	7.10978E-05	7.01951E-05	4.98051E-05	1.58218E-05	2.26657E-05	2.18009E-05	2.22848E-06	2.07337E-06	2.22848E-06	2.07337E-06	2.26657E-05	2.18009E-05	2.40462E-05
3835803774575	383580	3774575	1.12404E-05	1.0952E-05	2.90298E-06	2.70426E-06	0.000152438	0.000109595	7.38918E-05	7.29536E-05	5.17623E-05	1.64436E-05	2.35564E-05	2.26576E-05	2.31606E-06	2.15485E-06	2.31606E-06	2.15485E-06	2.35564E-05	2.26576E-05	2.49262E-05
3835903774575	383590	3774575	1.13985E-05	1.1106E-05	2.94381E-06	2.74229E-06	0.000158594	0.00011402	7.68758E-05	7.58997E-05	5.38527E-05	1.71076E-05	2.45077E-05	2.35726E-05	2.40959E-06	2.24187E-06	2.40959E-06	2.24187E-06	2.45077E-05	2.35726E-05	2.58662E-05
3836003774575	383600	3774575	1.17343E-05	1.14333E-05	3.03056E-06	2.8231E-06	0.000167512	0.000120432	8.11985E-05	8.01675E-05	5.68808E-05	1.80696E-05	2.58858E-05	2.48981E-05	2.54508E-06	2.36793E-06	2.54508E-06	2.36793E-06	2.58858E-05	2.48981E-05	2.72525E-05
3836103774575	383610	3774575	1.20984E-05	1.17879E-05	3.12457E-06	2.91067E-06	0.000177347	0.000127503	8.5966E-05	8.48745E-05	6.02205E-05	1.91305E-05	2.74056E-05	2.63599E-05	2.69451E-06	2.50696E-06	2.69451E-06	2.50696E-06	2.74056E-05	2.63599E-05	2.87785E-05
3836203774575	383620	3774575	1.2504E-05	1.21832E-05	3.22933E-06	3.00826E-06	0.000188385	0.000135438	9.13165E-05	9.0157E-05	6.39686E-05	2.03212E-05	2.91113E-05	2.80006E-05	2.86222E-06	2.66299E-06	2.86222E-06	2.66299E-06	2.91113E-05	2.80006E-05	3.04896E-05
3836303774575	383630	3774575	1.29907E-05	1.26573E-05	3.35502E-06	3.12535E-06	0.000201365	0.00014477	9.76083E-05	9.6369E-05	6.83761E-05	2.17213E-05	3.11172E-05	2.99299E-05	3.05943E-06	2.84648E-06	3.05943E-06	2.84648E-06	3.11172E-05	2.99299E-05	3.25037E-05
3836403774575	383640	3774575	1.35578E-05	1.32099E-05	3.50148E-06	3.26178E-06	0.000215494	0.000154929	0.000104457	0.000103131	7.31739E-05	2.32455E-05	3.33006E-05	3.203E-05	3.2741E-06	3.04621E-06	3.2741E-06	3.04621E-06	3.33006E-05	3.203E-05	3.4712E-05
3836503774575	383650	3774575	1.40922E-05	1.37307E-05	3.63952E-06	3.39037E-06	0.000230345	0.000165606	0.000111656	0.000110238	7.82168E-05	2.48475E-05	3.55955E-05	3.42373E-05	3.49974E-06	3.25614E-06	3.49974E-06	3.25614E-06	3.55955E-05	3.42373E-05	3.69947E-05
3836603774575	383660	3774575	1.45682E-05	1.41944E-05	3.76244E-06	3.50488E-06	0.000246443	0.000177179	0.000119459	0.000117943	8.36831E-05	2.6584E-05	3.80832E-05	3.66301E-05	3.74432E-06	3.4837E-06	3.74432E-06	3.4837E-06	3.80832E-05	3.66301E-05	3.94244E-05
3836703774575	383670	3774575	1.50391E-05	1.46533E-05	3.88406E-06	3.61817E-06	0.000263699	0.000189586	0.000127824	0.000126201	8.95427E-05	2.84454E-05	4.07498E-05	3.9195E-05	4.00651E-06	3.72763E-06	4.00651E-06	3.72763E-06	4.07498E-05	3.9195E-05	4.20155E-05
3836803774575	383680	3774575	1.54706E-05	1.50737E-05	3.99551E-06	3.72199E-06	0.0002801	0.000201377	0.000135774	0.00013405	9.51119E-05	3.02146E-05	4.32843E-05	4.16327E-05	4.2557E-06	3.95948E-06	4.2557E-06	3.95948E-06	4.32843E-05	4.16327E-05	4.44796E-05
3836903774575	383690	3774575	1.59444E-05	1.55353E-05	4.11785E-06	3.83596E-06	0.00029782	0.000214116	0.000144363	0.00014253	0.000101129	3.2126E-05	4.60225E-05	4.42665E-05	4.52492E-06	4.20996E-06	4.52492E-06	4.20996E-06	4.60225E-05	4.42665E-05	4.71397E-05
3837003774575	383700	3774575	1.64923E-05	1.60692E-05	4.25937E-06	3.9678E-06	0.00031782	0.000228495	0.000154058	0.000152102	0.00010792	3.42835E-05	4.91132E-05	4.72392E-05	4.82879E-06	4.49268E-06	4.82879E-06	4.49268E-06	4.91132E-05	4.72392E-05	5.01428E-05
3837103774575	383710	3774575	1.70921E-05	1.66535E-05	4.41427E-06	4.11208E-06	0.000339424	0.000244027	0.00016453	0.000162441	0.000115256	3.66139E-05	5.24516E-05	5.04503E-05	5.15702E-06	4.79807E-06	5.15702E-06	4.79807E-06	5.24516E-05	5.04503E-05	5.33854E-05
3837203774575	383720	3774575	1.7725E-05	1.72702E-05	4.57773E-06	4.26436E-06	0.000362034	0.000260283	0.00017549	0.000173262	0.000122934	3.90529E-05	5.59456E-05	5.3811E-05	5.50056E-06	5.11769E-06	5.50056E-06	5.11769E-06	5.59456E-05	5.3811E-05	5.67804E-05
3837303774575	383730	3774575	1.83602E-05	1.78891E-05	4.74178E-06	4.41717E-06	0.000384636	0.000276532	0.000186446	0.000184079	0.000130608	4.14909E-05	5.94383E-05	5.71704E-05	5.84395E-06	5.43718E-06	5.84395E-06	5.43718E-06	5.94383E-05	5.71704E-05	6.01754E-05
3837403774575	383740	3774575	1.9068E-05	1.85787E-05	4.92457E-06	4.58745E-06	0.000409402	0.000294338	0.000198451	0.000195931	0.000139018	4.41625E-05	6.32655E-05	6.08515E-05	6.22024E-06	5.78728E-06	6.22024E-06	5.78728E-06	6.32655E-05	6.08515E-05	6.3897E-05
3837503774575	383750	3774575	1.98489E-05	1.93396E-05	5.12624E-06	4.77532E-06	0.000436387	0.000313739	0.000211531	0.000208846	0.000148181	4.70733E-05	6.74354E-05	6.48624E-05	6.63023E-06	6.16873E-06	6.63023E-06	6.16873E-06	6.74354E-05	6.48624E-05	6.79524E-05
3837603774575	383760	3774575	2.07074E-05	2.01761E-05	5.34798E-06	4.98188E-06	0.000465688	0.000334804	0.000225735	0.000222869	0.000158131	5.0234E-05	7.19633E-05	6.92175E-05	7.07541E-06	6.58293E-06	7.07541E-06	6.58293E-06	7.19633E-05	6.92175E-05	7.23563E-05
3837703774575	383770	3774575	2.16526E-05	2.1097E-05	5.59208E-06	5.20927E-06	0.000497617	0.00035776	0.000241212	0.000238149	0.000168973	5.36782E-05	7.68974E-05	7.39633E-05	7.56052E-06	7.03427E-06	7.56052E-06	7.03427E-06	7.68974E-05	7.39633E-05	7.71558E-05
3837803774575	383780	3774575	2.26619E-05	2.20805E-05	5.85275E-06	5.4521E-06	0.000531417	0.00038206	0.000257596	0.000254325	0.00018045	5.73243E-05	8.21205E-05	7.89871E-05	8.07406E-06	7.51206E-06	8.07406E-06	7.51206E-06	8.21205E-05	7.89871E-05	8.22383E-05
3837903774575	383790	3774575	2.37725E-05	2.31626E-05	6.13958E-06	5.71929E-06	0.000568308	0.000408583	0.000275478	0.00027198	0.000192977	6.13037E-05	8.78213E-05	8.44705E-05	8.63457E-06	8.03355E-06	8.63457E-06	8.03355E-06	8.78213E-05	8.44705E-05	8.77889E-05
3838003774575	383800	3774575	2.49709E-05	2.43302E-05	6.44907E-06	6.0076E-06	0.000607827	0.000436995	0.000294634	0.000290893	0.000206396	6.55667E-05	9.39283E-05	9.03444E-05	9.235E-06	8.5922E-06	9.235E-06	8.5922E-06	9.39283E-05	9.03444E-05	9.37333E-05
3838103774575	383810	3774575	2.62424E-05	2.55691E-05	6.77745E-06	6.3135E-06	0.000649529	0.000466976	0.000314849	0.000310851	0.000220556	7.00651E-05	0.000100373	9.65428E-05	9.8686E-06	9.18169E-06	9.8686E-06	9.18169E-06	0.000100373	9.65428E-05	0.00010001
3838203774575	383820	3774575	2.75954E-05	2.68874E-05	7.1269E-06	6.63903E-06	0.000693717	0.000498745	0.000336268	0.000331998	0.000235561	7.48316E-05	0.000107201	0.000103111	1.054E-05	9.80632E-06	1.054E-05	9.80632E-06	0.000107201	0.000103111	0.00010666
3838303774575	383830	3774575	2.89125E-05	2.81707E-05	7.46706E-06	6.95589E-06	0.000736737	0.000529674	0.000357121	0.000352587	0.000250169	7.94723E-05	0.000113849	0.000109505	1.11936E-05	1.04145E-05	1.11936E-05	1.04145E-05	0.000113849	0.000109505	0.000113136
3838403774575	383840	3774575	3.02605E-05	2.94841E-05	7.8152E-06	7.2802E-06	0.000780666	0.000561257	0.000378415	0.000373611	0.000265086	8.42109E-05	0.000120637	0.000116034	1.1861E-05	1.10354E-05	1.1861E-05	1.10354E-05	0.000120637	0.000116034	0.00011975
3838503774575	383850	3774575	3.17165E-05	3.09028E-05	8.19124E-06	7.6305E-06	0.000827892	0.000595209	0.000401307	0.000396212	0.000281122	8.93052E-05	0.000127935	0.000123054	1.25785E-05	1.1703E-05	1.25785E-05	1.1703E-05	0.000127935	0.000123054	0.000126863
3838603774575	383860	3774575	3.3392E-05	3.25353E-05	8.62395E-06	8.03359E-06	0.00088187	0.000634016	0.000427472	0.000422045	0.000299451	9.51278E-05	0.000136276	0.000131077	1.33987E-05	1.2466E-05	1.33987E-05	1.2466E-05	0.000136276	0.000131077	0.000134992
3838703774575	383870	3774575	3.51473E-05	3.42456E-05	9.07729E-06	8.4559E-06	0.000938244	0.000674547	0.000454799	0.000449024	0.000318594	0.000101209	0.000144988	0.000139456	1.42552E-05	1.32629E-05	1.42552E-05	1.32629E-05	0.000144988	0.000139456	0.000143484
3838803774575	383880	3774575	3.71964E-05	3.6242E-05	9.60648E-06	8.94886E-06	0.001003635	0.000721559	0.000486496	0.000480319	0.000340798	0.000108263	0.000155093	0.000149175	1.52487E-05	1.41873E-05	1.52487E-05	1.41873E-05	0.000155093	0.000149175	0.000153335
3838903774575	383890	3774575	3.94997E-05	3.84862E-05	1.02013E-05	9.503E-06	0.001076838	0.000774188	0.00052198	0.000515352	0.000365655	0.000116159	0.000166405	0.000160056	1.63609E-05	1.52221E-05	1.63609E-05	1.52221E-05	0.000166405	0.000160056	0.000164364
3839003774575	383900	3774575	4.20922E-05	4.10122E-05	1.08709E-05	1.01267E-05	0.001158915	0.000833197	0.000561765	0.000554632	0.000393525	0.000125013	0.000179089	0.000172255	1.76079E-05	1.63823E-05	1.76079E-05	1.63823E-05	0.000179089	0.000172255	0.00017673
3839103774575	383910	3774575	4.53351E-05	4.41719E-05	1.17084E-05	1.09069E-05	0.001261009	0.000906597	0.000611254	0.000603493	0.000428193	0.000136026	0.000194865	0.00018743	1.91591E-05	1.78255E-05	1.91591E-05	1.78255E-05	0.000194865	0.00018743	0.000192112
3829703774585	382970	3774585	4.49131E-06	4.37608E-06	1.15994E-06	1.08054E-06	4.384E-05	3.15186E-05	2.12507E-05	2.09809E-05	1.48865E-05	4.72905E-06	6.77466E-06	6.51616E-06	6.66082E-07	6.19719E-07	6.66082E-07	6.19719E-07	6.77466E-06	6.51616E-06	8.22165E-06
3829803774585	382980	3774585	4.68204E-06	4.56191E-06	1.2092E-06	1.12642E-06	4.51407E-05	3.24537E-05	2.18812E-05	2.16034E-05	1.53281E-05	4.86936E-06	6.97565E-06	6.70949E-06	6.85844E-07	6.38105E-07	6.85844E-07	6.38105E-07	6.97565E-06	6.70949E-06	8.45209E-06
3829903774585	382990	3774585	4.91608E-06	4.78995E-06	1.26965E-06	1.18273E-06	4.67354E-05	3.36002E-05	2.26542E-05	2.23666E-05	1.58696E-05	5.04137E-06	7.22208E-06	6.94651E-06	7.10072E-07	6.60648E-07	7.10072E-07	6.60648E-07	7.22208E-06	6.94651E-06	8.73879E-06
3830003774585	383000	3774585	5.17432E-06	5.04156E-06	1.33634E-06	1.24486E-06	4.84815E-05	3.48556E-05	2.35006E-05	2.32022E-05	1.64625E-05	5.22973E-06	7.49191E-06	7.20605E-06	7.36602E-07	6.85331E-07	7.36602E-07	6.85331E-07	7.49191E-06	7.20605E-06	9.05452E-06
3830103774585	383010	3774585	5.40893E-06	5.27015E-06	1.39693E-06	1.3013E-06	4.99782E-05	3.59316E-05	2.42261E-05	2.39185E-05	1.69708E-05	5.39118E-06	7.72319E-06	7.42851E-06	7.59341E-07	7.06487E-07	7.59341E-07	7.06487E-07	7.72319E-06	7.42851E-06	9.32307E-06
3830203774585	383020	3774585	5.65479E-06	5.5097E-06	1.46043E-06	1.36045E-06	5.14927E-05	3.70204E-05	2.49602E-05	2.46433E-05	1.7485E-05	5.55455E-06	7.95723E-06	7.65361E-06	7.82352E-07	7.27896E-07	7.82352E-07	7.27896E-07	7.95723E-06	7.65361E-06	9.59706E-06
3830303774585	383030	3774585	5.89558E-06	5.74432E-06	1.52262E-06	1.41838E-06	5.2927E-05	3.80516E-05	2.56555E-05	2.53298E-05	1.79721E-05	5.70927E-06	8.17887E-06	7.8668E-06	8.04144E-07	7.48171E-07	8.04144E-07	7.48171E-07	8.17887E-06	7.8668E-06	9.85291E-06
3830403774585	383040	3774585	6.11388E-06	5.95701E-06	1.57899E-06	1.4709E-06	5.41742E-05	3.89483E-05	2.62601E-05	2.59266E-05	1.83956E-05	5.8438E-06	8.37161E-06	8.05218E-06	8.23094E-07	7.65802E-07	8.23094E-07	7.65802E-07	8.37161E-06	8.05218E-06	1.00707E-05
3830503774585	383050	3774585	6.34061E-06	6.17793E-06	1.63755E-06	1.52545E-06	5.5466E-05	3.9877E-05	2.68862E-05	2.65449E-05	1.88342E-05	5.98315E-06	8.57123E-06	8.24418E-06	8.4272E-07	7.84062E-07	8.4272E-07	7.84062E-07	8.57123E-06	8.24418E-06	1.02957E-05
3830603774585	383060	3774585	6.58253E-06	6.41364E-06	1.70003E-06	1.58365E-06	5.68914E-05	4.09018E-05	2.75772E-05	2.7227E-05	1.93182E-05	6.13691E-06	8.7915E-06	8.45605E-06	8.64377E-07	8.04212E-07	8.64377E-07	8.04212E-07	8.7915E-06	8.45605E-06	1.05424E-05
3830703774585	383070	3774585	6.84021E-06	6.66471E-06	1.76658E-06	1.64565E-06	5.84771E-05	4.20419E-05	2.83458E-05	2.79859E-05	1.98567E-05	6.30796E-06	9.03655E-06	8.69175E-06	8.8847E-07	8.26628E-07	8.8847E-07	8.26628E-07	9.03655E-06	8.69175E-06	1.08182E-05
3830803774585	383080	3774585	7.11251E-06	6.93002E-06	1.8369E-06	1.71116E-06	5.99382E-05	4.30923E-05	2.90541E-05	2.86852E-05	2.03528E-05	6.46557E-06	9.26232E-06	8.90891E-06	9.10668E-07	8.47281E-07	9.10668E-07	8.47281E-07	9.26232E-06	8.90891E-06	1.10832E-05
3830903774585	383090	3774585	7.3865E-06	7.19698E-06	1.90767E-06	1.77708E-06	6.12299E-05	4.4021E-05	2.96802E-05	2.93034E-05	2.07915E-05	6.60491E-06	9.46194E-06	9.10091E-06	9.30295E-07	8.65541E-07	9.30295E-07	8.65541E-07	9.46194E-06	9.10091E-06	1.13191E-05
3831003774585	383100	3774585	7.67174E-06	7.47491E-06	1.98133E-06	1.8457E-06	6.24683E-05	4.49113E-05	3.02805E-05	2.9896E-05	2.12119E-05	6.73849E-06	9.6533E-06	9.28497E-06	9.49109E-07	8.83046E-07	9.49109E-07	8.83046E-07	9.6533E-06	9.28497E-06	1.15404E-05
3831103774585	383110	3774585	7.93111E-06	7.72762E-06	2.04832E-06	1.9081E-06	6.36353E-05	4.57503E-05	3.08462E-05	3.04545E-05	2.16082E-05	6.86438E-06	9.83365E-06	9.45843E-06	9.66841E-07	8.99544E-07	9.66841E-07	8.99544E-07	9.83365E-06	9.45843E-06	1.17346E-05
3831203774585	383120	3774585	8.1809E-06	7.97101E-06	2.11283E-06	1.9682E-06	6.47756E-05	4.65702E-05	3.13989E-05	3.10003E-05	2.19954E-05	6.98739E-06	1.00099E-05	9.62793E-06	9.84166E-07	9.15663E-07	9.84166E-07	9.15663E-07	1.00099E-05	9.62793E-06	1.19197E-05
3831303774585	383130	3774585	8.43408E-06	8.21768E-06	2.17822E-06	2.02911E-06	6.59338E-05	4.74028E-05	3.19603E-05	3.15545E-05	2.23887E-05	7.11232E-06	1.01888E-05	9.80007E-06	1.00176E-06	9.32034E-07	1.00176E-06	9.32034E-07	1.01888E-05	9.80007E-06	1.21047E-05
3831403774585	383140	3774585	8.67769E-06	8.45504E-06	2.24113E-06	2.08772E-06	6.70474E-05	4.82034E-05	3.25001E-05	3.20875E-05	2.27668E-05	7.23244E-06	1.03609E-05	9.96559E-06	1.01868E-06	9.47776E-07	1.01868E-06	9.47776E-07	1.03609E-05	9.96559E-06	1.22826E-05
3831503774585	383150	3774585	8.9258E-06	8.69679E-06	2.30521E-06	2.14741E-06	6.81877E-05	4.90232E-05	3.30529E-05	3.26332E-05	2.31541E-05	7.35545E-06	1.05371E-05	1.01351E-05	1.03601E-06	9.63896E-07	1.03601E-06	9.63896E-07	1.05371E-05	1.01351E-05	1.2464E-05
3831603774585	383160	3774585	9.17616E-06	8.94073E-06	2.36987E-06	2.20764E-06	6.93458E-05	4.98559E-05	3.36143E-05	3.31875E-05	2.35473E-05	7.48038E-06	1.07161E-05	1.03072E-05	1.0536E-06	9.80267E-07	1.0536E-06	9.80267E-07	1.07161E-05	1.03072E-05	1.26473E-05
3831703774585	383170	3774585	9.42765E-06	9.18576E-06	2.43482E-06	2.26814E-06	7.05307E-05	5.07077E-05	3.41886E-05	3.37545E-05	2.39496E-05	7.60819E-06	1.08992E-05	1.04833E-05	1.07161E-06	9.97016E-07	1.07161E-06	9.97016E-07	1.08992E-05	1.04833E-05	1.28342E-05
3831903774585	383190	3774585	9.91712E-06	9.66267E-06	2.56123E-06	2.3859E-06	7.28648E-05	5.23858E-05	3.532E-05	3.48716E-05	2.47422E-05	7.85997E-06	1.12599E-05	1.08303E-05	1.10707E-06	1.03001E-06	1.10707E-06	1.03001E-06	1.12599E-05	1.08303E-05	1.32007E-05
3832003774585	383200	3774585	1.01472E-05	9.88688E-06	2.62066E-06	2.44126E-06	7.39962E-05	5.31993E-05	3.58685E-05	3.5413E-05	2.51264E-05	7.98202E-06	1.14347E-05	1.09984E-05	1.12426E-06	1.046E-06	1.12426E-06	1.046E-06	1.14347E-05	1.09984E-05	1.33767E-05
3832103774585	383210	3774585	1.03728E-05	1.01067E-05	2.67893E-06	2.49554E-06	7.51633E-05	5.40383E-05	3.64342E-05	3.59716E-05	2.55227E-05	8.10791E-06	1.16151E-05	1.11719E-05	1.14199E-06	1.0625E-06	1.14199E-06	1.0625E-06	1.16151E-05	1.11719E-05	1.35582E-05
3832203774585	383220	3774585	1.05951E-05	1.03232E-05	2.73632E-06	2.54901E-06	7.6357E-05	5.48966E-05	3.70128E-05	3.65429E-05	2.59281E-05	8.23668E-06	1.17995E-05	1.13493E-05	1.16013E-06	1.07938E-06	1.16013E-06	1.07938E-06	1.17995E-05	1.13493E-05	1.37433E-05
3832303774585	383230	3774585	1.08021E-05	1.0525E-05	2.78979E-06	2.59882E-06	7.75686E-05	5.57676E-05	3.76001E-05	3.71227E-05	2.63395E-05	8.36737E-06	1.19868E-05	1.15294E-05	1.17854E-06	1.0965E-06	1.17854E-06	1.0965E-06	1.19868E-05	1.15294E-05	1.39302E-05
3832403774585	383240	3774585	1.09878E-05	1.07058E-05	2.83774E-06	2.64348E-06	7.87624E-05	5.66259E-05	3.81788E-05	3.7694E-05	2.67448E-05	8.49615E-06	1.21713E-05	1.17068E-05	1.19667E-06	1.11338E-06	1.19667E-06	1.11338E-06	1.21713E-05	1.17068E-05	1.41134E-05
3832503774585	383250	3774585	1.11549E-05	1.08687E-05	2.8809E-06	2.68368E-06	7.99651E-05	5.74905E-05	3.87618E-05	3.82696E-05	2.71532E-05	8.62588E-06	1.23571E-05	1.18856E-05	1.21495E-06	1.13038E-06	1.21495E-06	1.13038E-06	1.23571E-05	1.18856E-05	1.42985E-05
3832603774585	383260	3774585	1.12989E-05	1.1009E-05	2.91809E-06	2.71833E-06	8.11678E-05	5.83552E-05	3.93448E-05	3.88452E-05	2.75616E-05	8.75562E-06	1.2543E-05	1.20644E-05	1.23322E-06	1.14738E-06	1.23322E-06	1.14738E-06	1.2543E-05	1.20644E-05	1.44836E-05
3832703774585	383270	3774585	1.13957E-05	1.11033E-05	2.94309E-06	2.74162E-06	8.23348E-05	5.91943E-05	3.99105E-05	3.94037E-05	2.79579E-05	8.88151E-06	1.27233E-05	1.22378E-05	1.25095E-06	1.16388E-06	1.25095E-06	1.16388E-06	1.27233E-05	1.22378E-05	1.46505E-05
3832803774585	383280	3774585	1.14592E-05	1.11652E-05	2.95951E-06	2.75691E-06	8.35197E-05	6.00461E-05	4.04848E-05	3.99708E-05	2.83602E-05	9.00932E-06	1.29064E-05	1.24139E-05	1.26895E-06	1.18063E-06	1.26895E-06	1.18063E-06	1.29064E-05	1.24139E-05	1.48175E-05
3832903774585	383290	3774585	1.15003E-05	1.12052E-05	2.97011E-06	2.76679E-06	8.47224E-05	6.09108E-05	4.10678E-05	4.05464E-05	2.87686E-05	9.13905E-06	1.30923E-05	1.25927E-05	1.28723E-06	1.19763E-06	1.28723E-06	1.19763E-06	1.30923E-05	1.25927E-05	1.49917E-05
3833003774585	383300	3774585	1.15059E-05	1.12107E-05	2.97157E-06	2.76814E-06	8.58983E-05	6.17562E-05	4.16378E-05	4.11091E-05	2.91679E-05	9.2659E-06	1.3274E-05	1.27675E-05	1.30509E-06	1.21425E-06	1.30509E-06	1.21425E-06	1.3274E-05	1.27675E-05	1.51532E-05
3833103774585	383310	3774585	1.14536E-05	1.11597E-05	2.95805E-06	2.75556E-06	8.68783E-05	6.24608E-05	4.21128E-05	4.15781E-05	2.95007E-05	9.37161E-06	1.34254E-05	1.29132E-05	1.31998E-06	1.2281E-06	1.31998E-06	1.2281E-06	1.34254E-05	1.29132E-05	1.52784E-05
3833203774585	383320	3774585	1.1363E-05	1.10715E-05	2.93466E-06	2.73376E-06	8.76266E-05	6.29988E-05	4.24756E-05	4.19363E-05	2.97548E-05	9.45234E-06	1.35411E-05	1.30244E-05	1.33135E-06	1.23868E-06	1.33135E-06	1.23868E-06	1.35411E-05	1.30244

			MSite Grubbing / Prep	MMass Grading / Excavation	MMass Grading / Excavation	MDrainage / Utilities Trenching	MFoundations / Concrete Pads	MBuilding / Structure Construction	MAsphalt Paving	MLandscaping or Other Finishing	MWaterside Construction (Piles)	RSSWDemolition	RSSWPlacing Base	RSSWForm/Plac e Rebar and Pour	Child Risk				
Unique Identifier	X (UTM)	Y (UTM)	2027	2027	2028	2028	2028	2028	2028	2028	2028	2029	2029	2029	3rd Trimester	0<2	2<16	Total	per million
3835103774575	383510	3774575	5.89895E-05	6.93668E-05	6.84432E-05	1.45487E-05	1.89204E-05	1.39265E-05	1.43341E-06	1.67933E-05	1.43341E-06	6.66839E-05	9.67598E-05	5.73572E-05	2.52242E-09	3.43811E-08	6.6588E-09	4.35618E-08	0.04356178
3835203774575	383520	3774575	6.10171E-05	7.17511E-05	7.07957E-05	1.50488E-05	1.95708E-05	1.44052E-05	1.48268E-06	1.73705E-05	1.48268E-06	6.9616E-05	0.000101014	5.98793E-05	2.57511E-09	3.5182E-08	6.8552E-09	4.46123E-08	0.04461233
3835303774575	383530	3774575	6.32174E-05	7.43384E-05	7.33486E-05	1.55914E-05	2.02765E-05	1.49246E-05	1.53614E-06	1.79969E-05	1.53614E-06	7.27946E-05	0.000105626	6.26132E-05	2.63316E-09	3.6061E-08	7.0693E-09	4.57634E-08	0.04576343
3835403774575	383540	3774575	6.55903E-05	7.71288E-05	7.61019E-05	1.61767E-05	2.10376E-05	1.54848E-05	1.5938E-06	1.86724E-05	1.5938E-06	7.62133E-05	0.000110587	6.55538E-05	2.69601E-09	3.7011E-08	7.2999E-09	4.70069E-08	0.04700688
3835503774575	383550	3774575	6.82195E-05	8.02205E-05	7.91524E-05	1.68251E-05	2.18809E-05	1.61055E-05	1.65769E-06	1.94209E-05	1.65769E-06	7.99876E-05	0.000116064	6.88002E-05	2.76736E-09	3.8083E-08	7.5571E-09	4.84078E-08	0.04840784
3835603774575	383560	3774575	7.10604E-05	8.35612E-05	8.24485E-05	1.75257E-05	2.27921E-05	1.67762E-05	1.72672E-06	2.02297E-05	1.72672E-06	8.40676E-05	0.000121984	7.23096E-05	2.84478E-09	3.9245E-08	7.8349E-09	4.99249E-08	0.04992485
3835703774575	383570	3774575	7.38177E-05	8.68035E-05	8.56477E-05	1.82058E-05	2.36765E-05	1.74272E-05	1.79372E-06	2.10146E-05	1.79372E-06	8.81476E-05	0.000127904	7.5819E-05	2.91746E-09	4.0345E-08	8.1019E-09	5.13641E-08	0.05136412
3835803774575	383580	3774575	7.65192E-05	8.99804E-05	8.87823E-05	1.88721E-05	2.4543E-05	1.8065E-05	1.85937E-06	2.17837E-05	1.85937E-06	9.2237E-05	0.000133838	7.93364E-05	2.98624E-09	4.1393E-08	8.361E-09	5.27399E-08	0.0527399
3835903774575	383590	3774575	7.94047E-05	9.33734E-05	9.21301E-05	1.95837E-05	2.54685E-05	1.87462E-05	1.92949E-06	2.26051E-05	1.92949E-06	9.66258E-05	0.000140206	8.31114E-05	3.06077E-09	4.2524E-08	8.6386E-09	5.42237E-08	0.05422365
3836003774575	383600	3774575	8.36604E-05	9.83778E-05	9.70678E-05	2.06333E-05	2.68334E-05	1.97509E-05	2.0329E-06	2.38167E-05	2.0329E-06	0.000102708	0.000149032	8.83432E-05	3.18374E-09	4.4343E-08	9.061E-09	5.65878E-08	0.0565878
3836103774575	383610	3774575	8.8345E-05	0.000103886	0.000102503	2.17887E-05	2.8336E-05	2.08568E-05	2.14673E-06	2.51503E-05	2.14673E-06	0.000109462	0.000158831	9.41519E-05	3.31904E-09	4.6343E-08	9.5258E-09	5.91874E-08	0.05918741
3836203774575	383620	3774575	9.35978E-05	0.000110063	0.000108598	2.30842E-05	3.00208E-05	2.20969E-05	2.27437E-06	2.66457E-05	2.27437E-06	0.00011707	0.00016987	0.000100696	3.47143E-09	4.8591E-08	1.0047E-08	6.21102E-08	0.06211025
3836303774575	383630	3774575	9.97808E-05	0.000117334	0.000115772	2.46091E-05	3.2004E-05	2.35567E-05	2.42461E-06	2.84059E-05	2.42461E-06	0.000125766	0.000182489	0.000108176	3.65346E-09	5.1271E-08	1.0663E-08	6.55878E-08	0.06558784
3836403774575	383640	3774575	0.00010656	0.000125306	0.000123637	2.62811E-05	3.41783E-05	2.51571E-05	2.58934E-06	3.03358E-05	2.58934E-06	0.000135517	0.000196638	0.000116563	3.85839E-09	5.4268E-08	1.1344E-08	6.94703E-08	0.06947027
3836503774575	383650	3774575	0.000113567	0.000133546	0.000131768	2.80093E-05	3.64259E-05	2.68114E-05	2.75962E-06	3.23307E-05	2.75962E-06	0.000146307	0.000212294	0.000125844	4.06036E-09	5.7242E-08	1.2041E-08	7.33433E-08	0.07334328
3836603774575	383660	3774575	0.000121026	0.000142317	0.000140422	2.98488E-05	3.88182E-05	2.85723E-05	2.94086E-06	3.4454E-05	2.94086E-06	0.000158163	0.000229498	0.000136042	4.26687E-09	6.031E-08	1.2776E-08	7.7353E-08	0.07735303
3836703774575	383670	3774575	0.00012898	0.00015167	0.000149651	3.18107E-05	4.13695E-05	3.04502E-05	3.13414E-06	3.67185E-05	3.13414E-06	0.000170943	0.000248041	0.000147034	4.48602E-09	6.357E-08	1.3558E-08	8.1614E-08	0.08161403
3836803774575	383680	3774575	0.000136545	0.000160566	0.000158428	3.36763E-05	4.37957E-05	3.2236E-05	3.31796E-06	3.8872E-05	3.31796E-06	0.000183108	0.000265693	0.000157498	4.69331E-09	6.6657E-08	1.43E-08	8.56498E-08	0.08564978
3836903774575	383690	3774575	0.000144711	0.000170168	0.000167902	3.56903E-05	4.64149E-05	3.41639E-05	3.51639E-06	4.11967E-05	3.51639E-06	0.000196252	0.000284766	0.000168804	4.91832E-09	7.0003E-08	1.5102E-08	9.00234E-08	0.09002335
3837003774575	383700	3774575	0.00015393	0.000181009	0.000178599	3.7964E-05	4.93718E-05	3.63403E-05	3.7404E-06	4.38211E-05	3.7404E-06	0.000211091	0.000306297	0.000181567	5.174E-09	7.3798E-08	1.601E-08	9.49822E-08	0.09498222
3837103774575	383710	3774575	0.000163884	0.000192714	0.000190148	4.0419E-05	5.25645E-05	3.86904E-05	3.98228E-06	4.66549E-05	3.98228E-06	0.000227127	0.000329566	0.00019536	5.45128E-09	7.791E-08	1.6992E-08	1.00353E-07	0.10035302
3837203774575	383720	3774575	0.000174306	0.000204969	0.00020224	4.29894E-05	5.59073E-05	4.11508E-05	4.23553E-06	4.96219E-05	4.23553E-06	0.000243909	0.000353917	0.000209795	5.74221E-09	8.2221E-08	1.802E-08	1.05983E-07	0.10598344
3837303774575	383730	3774575	0.000184728	0.000217225	0.000214333	4.55598E-05	5.92501E-05	4.36113E-05	4.48878E-06	5.25889E-05	4.48878E-06	0.000260678	0.000378249	0.000224219	6.03348E-09	8.6536E-08	1.9049E-08	1.11618E-07	0.11161821
3837403774575	383740	3774575	0.000196153	0.000230659	0.000227588	4.83775E-05	6.29145E-05	4.63085E-05	4.76639E-06	5.58413E-05	4.76639E-06	0.000279054	0.000404913	0.00024024	6.35417E-09	9.1281E-08	2.0178E-08	1.17814E-07	0.11781363
3837503774575	383750	3774575	0.000208602	0.000245299	0.000242033	5.14479E-05	6.69076E-05	4.92477E-05	5.06891E-06	5.93855E-05	5.06891E-06	0.000299076	0.000433966	0.000257246	6.70478E-09	9.6464E-08	2.141E-08	1.24579E-07	0.12457927
3837603774575	383760	3774575	0.000222121	0.000261197	0.000257719	5.47822E-05	7.12438E-05	5.24393E-05	5.39742E-06	6.32341E-05	5.39742E-06	0.000320814	0.000465509	0.000275944	7.08696E-09	1.0211E-07	2.275E-08	1.31946E-07	0.13194618
3837703774575	383770	3774575	0.000236855	0.000278522	0.000274813	5.84159E-05	7.59694E-05	5.59176E-05	5.75543E-06	6.74285E-05	5.75543E-06	0.000344496	0.000499871	0.000296313	7.5046E-09	1.0827E-07	2.4211E-08	1.39989E-07	0.13998945
3837803774575	383780	3774575	0.000252457	0.000296869	0.000292916	6.2264E-05	8.09738E-05	5.96011E-05	6.13456E-06	7.18702E-05	6.13456E-06	0.000369556	0.000536234	0.000317869	7.94768E-09	1.1481E-07	2.576E-08	1.48518E-07	0.14851756
3837903774575	383790	3774575	0.000269497	0.000316906	0.000312687	6.64665E-05	8.64391E-05	6.36239E-05	6.54861E-06	7.67211E-05	6.54861E-06	0.000396912	0.000575928	0.000341399	8.43269E-09	1.2196E-07	2.7451E-08	1.57844E-07	0.15784443
3838003774575	383800	3774575	0.000287745	0.000338365	0.000333859	7.09671E-05	9.22921E-05	6.7932E-05	6.99203E-06	8.19161E-05	6.99203E-06	0.000426212	0.000618442	0.0003666	8.95323E-09	1.2963E-07	2.9265E-08	1.67849E-07	0.16784931
3838103774575	383810	3774575	0.000307013	0.000361022	0.000356215	7.57191E-05	9.84721E-05	7.24808E-05	7.46023E-06	8.74013E-05	7.46023E-06	0.000457124	0.000663296	0.000393189	9.50349E-09	1.3774E-07	3.118E-08	1.7842E-07	0.17842027
3838203774575	383820	3774575	0.000327428	0.000385028	0.000379902	8.07541E-05	0.00010502	7.73005E-05	7.9563E-06	9.32131E-05	7.9563E-06	0.000489879	0.000710825	0.000421363	1.00873E-08	1.4633E-07	3.321E-08	1.89631E-07	0.18963147
3838303774575	383830	3774575	0.000347308	0.000408406	0.000402968	8.56573E-05	0.000111397	8.19939E-05	8.43938E-06	9.88727E-05	8.43938E-06	0.000521768	0.000757096	0.000448791	1.06559E-08	1.5471E-07	3.5187E-08	2.00548E-07	0.20054824
3838403774575	383840	3774575	0.000367612	0.000432282	0.000426526	9.06648E-05	0.000117909	8.67873E-05	8.93275E-06	0.000104653	8.93275E-06	0.000554336	0.000804353	0.000476804	1.1237E-08	1.6326E-07	3.7206E-08	2.11703E-07	0.21170295
3838503774575	383850	3774575	0.000389448	0.000457959	0.000451861	9.60502E-05	0.000124912	9.19424E-05	9.46334E-06	0.000110869	9.46334E-06	0.000589353	0.000855164	0.000506924	1.18626E-08	1.7247E-07	3.9378E-08	2.23707E-07	0.22370699
3838603774575	383860	3774575	0.000414403	0.000487304	0.000480815	0.000102205	0.000132917	9.78338E-05	1.00697E-05	0.000117973	1.00697E-05	0.000629373	0.000913234	0.000541347	1.2579E-08	1.83E-07	4.1862E-08	2.37445E-07	0.2374451
3838703774575	383870	3774575	0.000440472	0.000517959	0.000511062	0.000108634	0.000141278	0.000103988	1.07032E-05	0.000125395	1.07032E-05	0.000671172	0.000973885	0.000577299	1.33279E-08	1.9402E-07	4.4458E-08	2.51803E-07	0.25180278
3838803774575	383880	3774575	0.000470713	0.00055352	0.00054615	0.000116093	0.000150978	0.000111128	1.1438E-05	0.000134004	1.1438E-05	0.000719651	0.00104423	0.000618998	1.41981E-08	2.0681E-07	4.7471E-08	2.68478E-07	0.26847792
3838903774575	383890	3774575	0.000504569	0.000593332	0.000585432	0.000124443	0.000161837	0.000119121	1.22607E-05	0.000143642	1.22607E-05	0.000773914	0.001122966	0.000665672	1.51734E-08	2.2114E-07	5.0845E-08	2.8716E-07	0.28716034
3839003774575	383900	3774575	0.000542531	0.000637972	0.000629477	0.000133805	0.000174013	0.000128083	1.31832E-05	0.000154449	1.31832E-05	0.000834746	0.001211235	0.000717996	1.62681E-08	2.3722E-07	5.463E-08	3.08123E-07	0.30812296
3839103774575	383910	3774575	0.00058975	0.000693498	0.000684264	0.000145451	0.000189158	0.000139231	1.43306E-05	0.000167892	1.43306E-05	0.000910398	0.001321008	0.000783067	1.76316E-08	2.5725E-07	5.9341E-08	3.34224E-07	0.33422444
3829703774585	382970	3774585	2.5239E-05	2.9679E-05	2.92839E-05	6.22475E-06	8.09523E-06	5.95853E-06	6.13293E-07	7.18512E-06	6.13293E-07	1.89465E-05	2.74918E-05	1.62966E-05	1.35318E-09	1.7789E-08	3.0514E-09	2.21931E-08	0.02219314
3829803774585	382980	3774585	2.59465E-05	3.05109E-05	3.01047E-05	6.39922E-06	8.32214E-06	6.12555E-06	6.30484E-07	7.38651E-06	6.30484E-07	1.95516E-05	2.83698E-05	1.68171E-05	1.40643E-09	1.8456E-08	3.1533E-09	2.30154E-08	0.02301543
3829903774585	382990	3774585	2.68266E-05	3.15459E-05	3.11258E-05	6.61629E-06	8.60442E-06	6.33333E-06	6.5187E-07	7.63706E-06	6.5187E-07	2.02722E-05	2.94154E-05	1.74368E-05	1.47226E-09	1.9282E-08	3.2792E-09	2.40334E-08	0.02403336
3830003774585	383000	3774585	2.77958E-05	3.26856E-05	3.22504E-05	6.85533E-06	8.9153E-06	6.56215E-06	6.75421E-07	7.91299E-06	6.75421E-07	2.10395E-05	3.05288E-05	1.80969E-05	1.54532E-09	2.0198E-08	3.4182E-09	2.51611E-08	0.02516114
3830103774585	383010	3774585	2.86202E-05	3.3655E-05	3.32069E-05	7.05865E-06	9.17972E-06	6.75677E-06	6.95454E-07	8.14768E-06	6.95454E-07	2.17133E-05	3.15064E-05	1.86764E-05	1.61088E-09	2.1014E-08	3.5397E-09	2.61649E-08	0.02616488
3830203774585	383020	3774585	2.94613E-05	3.46441E-05	3.41828E-05	7.2661E-06	9.4495E-06	6.95535E-06	7.15893E-07	8.38713E-06	7.15893E-07	2.24058E-05	3.25112E-05	1.9272E-05	1.67888E-09	2.1859E-08	3.6645E-09	2.72025E-08	0.02720252
3830303774585	383030	3774585	3.02467E-05	3.55677E-05	3.50941E-05	7.45981E-06	9.70142E-06	7.14077E-06	7.34978E-07	8.61073E-06	7.34978E-07	2.30795E-05	3.34889E-05	1.98515E-05	1.74473E-09	2.2673E-08	3.7836E-09	2.82015E-08	0.02820153
3830403774585	383040	3774585	3.09152E-05	3.63537E-05	3.58697E-05	7.62466E-06	9.91581E-06	7.29858E-06	7.5122E-07	8.80102E-06	7.5122E-07	2.3694E-05	3.43805E-05	2.03801E-05	1.8032E-09	2.3393E-08	3.8875E-09	2.90832E-08	0.02908323
3830503774585	383050	3774585	3.16059E-05	3.71659E-05	3.66711E-05	7.79502E-06	1.01374E-05	7.46165E-06	7.68004E-07	8.99765E-06	7.68004E-07	2.43366E-05	3.53129E-05	2.09328E-05	1.86364E-09	2.4135E-08	3.995E-09	2.99939E-08	0.0299939
3830603774585	383060	3774585	3.23635E-05	3.80568E-05	3.755E-05	7.98186E-06	1.03803E-05	7.64049E-06	7.86412E-07	9.21332E-06	7.86412E-07	2.50072E-05	3.6286E-05	2.15096E-05	1.92831E-09	2.4933E-08	4.111E-09	3.09721E-08	0.0309721
3830703774585	383070	3774585	3.32101E-05	3.90524E-05	3.85324E-05	8.19068E-06	1.06519E-05	7.84038E-06	8.06986E-07	9.45436E-06	8.06986E-07	2.56966E-05	3.72863E-05	2.21026E-05	1.99765E-09	2.5793E-08	4.2374E-09	3.20283E-08	0.03202825
3830803774585	383080	3774585	3.40234E-05	4.00087E-05	3.9476E-05	8.39125E-06	1.09128E-05	8.03238E-06	8.26748E-07	9.68588E-06	8.26748E-07	2.63984E-05	3.83047E-05	2.27063E-05	2.07118E-09	2.6697E-08	4.3661E-09	3.31345E-08	0.03313449
3830903774585	383090	3774585	3.47475E-05	4.08603E-05	4.03162E-05	8.56985E-06	1.1145E-05	8.20334E-06	8.44344E-07	9.89203E-06	8.44344E-07	2.71252E-05	3.93593E-05	2.33314E-05	2.14414E-09	2.758E-08	4.4875E-09	3.42116E-08	0.03421159
3831003774585	383100	3774585	3.54271E-05	4.16594E-05	4.11047E-05	8.73745E-06	1.1363E-05	8.36378E-06	8.60858E-07	1.008555E-05	8.60858E-07	2.78458E-05	4.04048E-05	2.39512E-05	2.21442E-09	2.8427E-08	4.604E-09	3.52452E-08	0.03524523
3831103774585	383110	3774585	3.60231E-05	4.23603E-05	4.17962E-05	8.88445E-06	1.15542E-05	8.50449E-06	8.75341E-07	1.025525E-05	8.75341E-07	2.8532E-05	4.14006E-05	2.45414E-05	2.27286E-09	2.9136E-08	4.7047E-09	3.61135E-08	0.03611347
3831203774585	383120	3774585	3.65913E-05	4.30284E-05	4.24555E-05	9.02458E-06	1.17364E-05	8.63862E-06	8.89147E-07	1.041695E-05	8.89147E-07	2.9212E-05	4.23873E-05	2.51263E-05	2.32742E-09	2.9798E-08	4.7991E-09	3.6925E-08	0.036925
3831303774585	383130	3774585	3.71595E-05	4.36965E-05	4.31147E-05	9.16471E-06	1.19186E-05	8.77276E-06	9.02953E-07	1.05787E-05	9.02953E-07	2.99076E-05	4.33966E-05	2.57246E-05	2.38122E-09	3.0453E-08	4.8932E-09	3.77278E-08	0.03772782
3831403774585	383140	3774585	3.77054E-05	4.43384E-05	4.37481E-05	9.29934E-06	1.20937E-05	8.90164E-06	9.16218E-07	1.073415E-05	9.16218E-07	3.05907E-05	4.43878E-05	2.63122E-05	2.42893E-09	3.1039E-08	4.9802E-09	3.84477E-08	0.03844775
3831503774585	383150	3774585	3.82624E-05	4.49935E-05	4.43944E-05	9.43672E-06	1.22724E-05	9.03314E-06	9.29753E-07	1.08926E-05	9.29753E-07	3.12926E-05	4.54062E-05	2.69159E-05	2.47452E-09	3.1602E-08	5.0664E-09	3.9143E-08	0.03914304
3831603774585	383160	3774585	3.8825E-05	4.5655E-05	4.504711E-05	9.57548E-06	1.24528E-05	9.16596E-06	9.43424E-07	1.10528E-05	9.43424E-07	3.20069E-05	4.64427E-05	2.75303E-05	2.51717E-09	3.2133E-08	5.1509E-09	3.98015E-08	0.03980149
3831703774585	383170	3774585	3.93988E-05	4.63297E-05	4.57128E-05	9.71698E-06	1.26369E-05	9.30141E-06	9.57366E-07	1.121615E-05	9.57366E-07	3.27399E-05	4.75063E-05	2.81608E-05	2.55646E-09	3.2629E-08	5.2334E-09	4.04193E-08	0.04041927
3831903774585	383190	3774585	4.0524E-05	4.76529E-05	4.70183E-05	9.99449E-06	1.29978E-05	9.56706E-06	9.84708E-07	1.15365E-05	9.84708E-07	3.4181E-05	4.95974E-05	2.94003E-05	2.62022E-09	3.3458E-08	5.3844E-09	4.14621E-08	0.04146214
3832003774585	383200	3774585	4.10643E-05	4.82882E-05	4.76453E-05	1.01278E-05	1.31711E-05	9.69462E-06	9.97837E-07	1.16903E-05	9.97837E-07	3.48797E-05	5.06113E-05	3.00013E-05	2.64299E-09	3.377E-08	5.4503E-09	4.18631E-08	0.04186312
3832103774585	383210	3774585	4.16213E-05	4.89432E-05	4.82916E-05	1.02651E-05	1.33497E-05	9.82612E-06	1.01137E-06	1.184895E-05	1.01137E-06	3.55972E-05	5.16523E-05	3.06184E-05	2.6621E-09	3.4043E-08	5.5145E-09	4.22201E-08	0.04222006
3832203774585	383220	3774585	4.21895E-05	4.96114E-05	4.89508E-05	1.04053E-05	1.3532E-05	9.96026E-06	1.02518E-06	1.20106E-05	1.02518E-06	3.63427E-05	5.2734E-05	3.12597E-05	2.67748E-09	3.4278E-08	5.5764E-09	4.25315E-08	0.04253148
3832303774585	383230	3774585	4.27632E-05	5.0286E-05	4.96165E-05	1.05468E-05	1.3716E-05	1.00957E-05	1.03912E-06	1.2174E-05	1.03912E-06	3.711E-05	5.38475E-05	3.19197E-05	2.6879E-09	3.4458E-08	5.6343E-09	4.27804E-08	0.04278039
3832403774585	383240	3774585	4.33258E-05	5.09476E-05	5.02692E-05	1.06855E-05	1.38964E-05	1.02285E-05	1.05279E-06	1.23341E-05	1.05279E-06	3.7868E-05	5.49473E-05	3.25717E-05	2.69208E-09	3.4569E-08	5.6854E-09	4.29462E-08	0.04294621
3832503774585	383250	3774585	4.3894E-05	5.16157E-05	5.09285E-05	1.08257E-05	1.40787E-05	1.03627E-05	1.0666E-06	1.24959E-05	1.0666E-06	3.86416E-05	5.60698E-05	3.3237E-05	2.6931E-09	3.4645E-08	5.7335E-09	4.30721E-08	0.04307206
3832603774585	383260	3774585	4.44622E-05	5.22839E-05	5.15877E-05	1.09658E-05	1.42609E-05	1.04968E-05	1.0804E-06	1.26576E-05	1.0804E-06	3.94183E-05	5.71968E-05	3.39051E-05	2.69118E-09	3.4689E-08	5.7783E-09	4.31582E-08	0.04315819
3832703774585	383270	3774585	4.49746E-05	5.28865E-05	5.21823E-05	1.10922E-05	1.44253E-05	1.06178E-05	1.09286E-06	1.28035E-05	1.09286E-06	4.01888E-05	5.83148E-05	3.45678E-05	2.68344E-09	3.4663E-08	5.8128E-09	4.31597E-08	0.04315968
3832803774585	383280	3774585	4.54871E-05	5.34891E-05	5.27769E-05	1.12186E-05	1.45896E-05	1.07388E-05	1.10531E-06	1.29494E-05	1.10531E-06	4.09623E-05	5.94372E-05	3.52332E-05	2.67349E-09	3.4613E-08	5.8443E-09	4.31309E-08	0.04313094
3832903774585	383290	3774585	4.60218E-05	5.41179E-05	5.33973E-05	1.13504E-05	1.47612E-05	1.0865E-05	1.1183E-06	1.31016E-05	1.1183E-06	4.17702E-05	6.06095E-05	3.59281E-05	2.65891E-09	3.4515E-08	5.8724E-09	4.30463E-08	0.04304633
3833003774585	383300	3774585	4.65176E-05	5.47009E-05	5.39725E-05	1.14727E-05	1.49202E-05	1.09821E-05	1.13035E-06	1.32428E-05	1.13035E-06	4.25469E-05	6.17365E-05	3.65962E-05	2.64443E-09	3.4413E-08	5.897E-09	4.29542E-08	0.04295419
3833103774585	383310	3774585	4.69019E-05	5.51529E-05	5.44185E-05	1.15675E-05	1.50434E-05	1.10728E-05	1.13969E-06	1.33522E-05	1.13969E-06	4.33486E-05	6.28997E-05	3.72857E-05	2.62068E-09	3.4195E-08	5.9032E-09	4.27192E-08	0.04271921
3833203774585	383320	3774585	4.71582E-05	5.54542E-05	5.47158E-05	1.16307E-05	1.51256E-05	1.11333E-05	1.14592E-06	1.34251E-05	1.14592E-06	4.40473E-05	6.39136E-05	3.78867E-05	2.58974E-09	3.3878E-08	5.8935E-09	4.23612E-08	0.04236118
3833303774585	383330	3774585	4.74033E-05	5.57424E-05	5.50002E-05	1.16912E-05	1.52042E-05	1.11912E-05	1.15187E-06	1.34949E-05	1.15187E-06	4.47585E-05	6.49455E-05	3.84984E-05	2.56378E-09	3.3615E-08	5.8868E-09	4.20653E-08	0.04206531

			EGIODemolition	EGIOSite Grubbing / Prep	EGIOMass Grading / Excavation	EGIOMass Grading / Excavation	EGIODrainage / Utilities Trenching	EGIODrainage / Utilities Trenching	EGIOFoundations / Concrete Pads	EGIOFoundations / Concrete Pads	EGIOBuilding / Structure Construction	EGIOBuilding / Structure Construction	EGIOAsphalt Paving	EGIOArchitectural Coating	EGIOLandscaping or Other Finishing	EGIOWaterside Construction (Piles)	HIWaterside Construction (Landscaping)	HIWaterside Construction (Landscaping)	KMDemolition	KMSite Grubbing / Prep	KMMass Grading / Excavation
Unique Identifier	X (UTM)	Y (UTM)	2025	2025	2025	2026	2026	2027	2026	2027	2026	2027	2027	2027	2027	2027	2025	2026	2025	2025	2025
3833403774585	383340	3774585	0.000161901	6.35E-05	2.10292E-05	2.05959E-05	4.78247E-05	4.77509E-05	6.28354E-05	6.27948E-05	6.73045E-05	6.56913E-05	2.61906E-06	2.61906E-06	7.09294E-05	2.61906E-06	1.55136E-05	1.50277E-05	1.94194E-05	8.42815E-05	6.4063E-05
3833503774585	383350	3774585	0.000158766	6.227E-05	2.0622E-05	2.01971E-05	4.68987E-05	4.68263E-05	6.16188E-05	6.1579E-05	6.60014E-05	6.44194E-05	2.56835E-06	2.56835E-06	6.95561E-05	2.56835E-06	1.54598E-05	1.49756E-05	1.94873E-05	8.45762E-05	6.42869E-05
3833603774585	383360	3774585	0.000155811	6.1111E-05	2.02382E-05	1.98212E-05	4.60258E-05	4.59548E-05	6.04719E-05	6.04329E-05	6.47729E-05	6.32204E-05	2.52055E-06	2.52055E-06	6.82615E-05	2.52055E-06	1.54132E-05	1.49304E-05	1.9562E-05	8.49003E-05	6.45333E-05
3833703774585	383370	3774585	0.00015335	6.0146E-05	1.99185E-05	1.95081E-05	4.52988E-05	4.52289E-05	5.95167E-05	5.94783E-05	6.37498E-05	6.22218E-05	2.48074E-06	2.48074E-06	6.71832E-05	2.48074E-06	1.54006E-05	1.49182E-05	1.96774E-05	8.54012E-05	6.4914E-05
3833803774585	383380	3774585	0.000151006	5.9226E-05	1.9614E-05	1.92099E-05	4.46063E-05	4.45375E-05	5.86069E-05	5.8569E-05	6.27753E-05	6.12706E-05	2.44281E-06	2.44281E-06	6.61562E-05	2.44281E-06	1.53934E-05	1.49113E-05	1.97973E-05	8.59218E-05	6.53097E-05
3833903774585	383390	3774585	0.000148365	5.8191E-05	1.9271E-05	1.88739E-05	4.38263E-05	4.37586E-05	5.7582E-05	5.75448E-05	6.16775E-05	6.01991E-05	2.40009E-06	2.40009E-06	6.49993E-05	2.40009E-06	1.53504E-05	1.48696E-05	1.98743E-05	8.62557E-05	6.55636E-05
3834003774585	383400	3774585	0.000145491	5.7063E-05	1.88977E-05	1.85083E-05	4.29772E-05	4.29109E-05	5.64664E-05	5.643E-05	6.04826E-05	5.90329E-05	2.3536E-06	2.3536E-06	6.37401E-05	2.3536E-06	1.5275E-05	1.47966E-05	1.99082E-05	8.64031E-05	6.56755E-05
3834103774585	383410	3774585	0.000142886	5.6042E-05	1.85593E-05	1.81769E-05	4.22078E-05	4.21427E-05	5.54555E-05	5.54197E-05	5.93998E-05	5.7976E-05	2.31146E-06	2.31146E-06	6.25989E-05	2.31146E-06	1.52158E-05	1.47392E-05	1.99603E-05	8.6629E-05	6.58473E-05
3834203774585	383420	3774585	0.000141359	5.5443E-05	1.8361E-05	1.79827E-05	4.17567E-05	4.16923E-05	5.48629E-05	5.48275E-05	5.8765E-05	5.73564E-05	2.28676E-06	2.28676E-06	6.19299E-05	2.28676E-06	1.52661E-05	1.47879E-05	2.01458E-05	8.74344E-05	6.64594E-05
3834303774585	383430	3774585	0.000140003	5.4911E-05	1.81848E-05	1.78102E-05	4.13561E-05	4.12923E-05	5.43365E-05	5.43014E-05	5.82012E-05	5.68061E-05	2.26482E-06	2.26482E-06	6.13357E-05	2.26482E-06	1.53342E-05	1.48539E-05	2.03495E-05	8.83183E-05	6.71313E-05
3834403774585	383440	3774585	0.000138224	5.4213E-05	1.79538E-05	1.75839E-05	4.08307E-05	4.07677E-05	5.36463E-05	5.36116E-05	5.74618E-05	5.60845E-05	2.23605E-06	2.23605E-06	6.05566E-05	2.23605E-06	1.5354E-05	1.4873E-05	2.04944E-05	8.89469E-05	6.76091E-05
3834503774585	383450	3774585	0.000135736	5.3238E-05	1.76307E-05	1.72674E-05	4.00958E-05	4.00339E-05	5.26806E-05	5.26466E-05	5.64275E-05	5.5075E-05	2.1958E-06	2.1958E-06	5.94666E-05	2.1958E-06	1.52912E-05	1.48122E-05	2.05283E-05	8.90943E-05	6.77211E-05
3834603774585	383460	3774585	0.000133509	5.2364E-05	1.73413E-05	1.6984E-05	3.94378E-05	3.93769E-05	5.18161E-05	5.17827E-05	5.55015E-05	5.41712E-05	2.15976E-06	2.15976E-06	5.84907E-05	2.15976E-06	1.52571E-05	1.47792E-05	2.05985E-05	8.93987E-05	6.79526E-05
3834703774585	383470	3774585	0.000132898	5.2124E-05	1.7262E-05	1.69063E-05	3.92574E-05	3.91968E-05	5.15791E-05	5.15458E-05	5.52476E-05	5.39234E-05	2.14988E-06	2.14988E-06	5.82231E-05	2.14988E-06	1.5406E-05	1.49234E-05	2.09085E-05	9.07443E-05	6.89754E-05
3834803774585	383480	3774585	0.000132736	5.2061E-05	1.7241E-05	1.68858E-05	3.92096E-05	3.91491E-05	5.15163E-05	5.14831E-05	5.51804E-05	5.38577E-05	2.14727E-06	2.14727E-06	5.81523E-05	2.14727E-06	1.56105E-05	1.51215E-05	2.1291E-05	9.24042E-05	7.02371E-05
3834903774585	383490	3774585	0.000133113	5.2209E-05	1.729E-05	1.69338E-05	3.93211E-05	3.92604E-05	5.16627E-05	5.16294E-05	5.53372E-05	5.40108E-05	2.15337E-06	2.15337E-06	5.83176E-05	2.15337E-06	1.58832E-05	1.53857E-05	2.17707E-05	9.44865E-05	7.18198E-05
3835003774585	383500	3774585	0.000135143	5.3005E-05	1.75537E-05	1.7192E-05	3.99207E-05	3.98591E-05	5.24506E-05	5.24167E-05	5.61811E-05	5.48345E-05	2.18621E-06	2.18621E-06	5.92069E-05	2.18621E-06	1.63693E-05	1.58566E-05	2.25402E-05	9.78259E-05	7.43581E-05
3835103774585	383510	3774585	0.000137371	5.3879E-05	1.7843E-05	1.74754E-05	4.05787E-05	4.05161E-05	5.33151E-05	5.32807E-05	5.71071E-05	5.57383E-05	2.22224E-06	2.22224E-06	6.01828E-05	2.22224E-06	1.68985E-05	1.63692E-05	2.33752E-05	0.00010145	7.7113E-05
3835203774585	383520	3774585	0.000139518	5.4721E-05	1.81218E-05	1.77485E-05	4.12128E-05	4.11492E-05	5.41482E-05	5.41133E-05	5.79995E-05	5.66093E-05	2.25697E-06	2.25697E-06	6.11233E-05	2.25697E-06	1.74349E-05	1.68888E-05	2.42352E-05	0.000105182	7.99499E-05
3835303774585	383530	3774585	0.000141727	5.5587E-05	1.84088E-05	1.80295E-05	4.18655E-05	4.18009E-05	5.50058E-05	5.49703E-05	5.89181E-05	5.75058E-05	2.29272E-06	2.29272E-06	6.20913E-05	2.29272E-06	1.79982E-05	1.74344E-05	2.51382E-05	0.000109101	8.29287E-05
3835403774585	383540	3774585	0.000144143	5.6535E-05	1.87227E-05	1.83369E-05	4.25792E-05	4.25135E-05	5.59435E-05	5.59074E-05	5.99225E-05	5.84862E-05	2.3318E-06	2.3318E-06	6.31498E-05	2.3318E-06	1.86045E-05	1.80218E-05	2.61136E-05	0.000113335	8.61464E-05
3835503774585	383550	3774585	0.000146946	5.7634E-05	1.90867E-05	1.86934E-05	4.3407E-05	4.33401E-05	5.70312E-05	5.69944E-05	6.10875E-05	5.96233E-05	2.37714E-06	2.37714E-06	6.43775E-05	2.37714E-06	1.92826E-05	1.86786E-05	2.71976E-05	0.000118039	8.97225E-05
3835603774585	383560	3774585	0.000150027	5.8843E-05	1.94868E-05	1.90853E-05	4.43171E-05	4.42487E-05	5.82269E-05	5.81893E-05	6.23683E-05	6.08733E-05	2.42697E-06	2.42697E-06	6.57273E-05	2.42697E-06	2.00127E-05	1.93859E-05	2.83698E-05	0.000123127	9.35897E-05
3835703774585	383570	3774585	0.000152694	5.9889E-05	1.98333E-05	1.94247E-05	4.51051E-05	4.50355E-05	5.92622E-05	5.9224E-05	6.34772E-05	6.19557E-05	2.47013E-06	2.47013E-06	6.6896E-05	2.47013E-06	2.06926E-05	2.00445E-05	2.94833E-05	0.000127959	9.72628E-05
3835803774585	383580	3774585	0.000154958	6.0777E-05	2.01273E-05	1.97126E-05	4.57737E-05	4.57031E-05	6.01407E-05	6.01019E-05	6.44182E-05	6.28741E-05	2.50675E-06	2.50675E-06	6.78876E-05	2.50675E-06	2.13205E-05	2.06527E-05	3.05356E-05	0.000132527	0.000100734
3835903774585	383590	3774585	0.000157446	6.1752E-05	2.04505E-05	2.00291E-05	4.65087E-05	4.64369E-05	6.11063E-05	6.10669E-05	6.54525E-05	6.38836E-05	2.54699E-06	2.54699E-06	6.89776E-05	2.54699E-06	2.19896E-05	2.13008E-05	3.16581E-05	0.000137398	0.000104437
3836003774585	383600	3774585	0.000161919	6.3507E-05	2.10315E-05	2.05982E-05	4.783E-05	4.77562E-05	6.28424E-05	6.28018E-05	6.7312E-05	6.56986E-05	2.61935E-06	2.61935E-06	7.09373E-05	2.61935E-06	2.29816E-05	2.22618E-05	3.32671E-05	0.000144382	0.000109745
3836103774585	383610	3774585	0.000166976	6.549E-05	2.16883E-05	2.12415E-05	4.93238E-05	4.92477E-05	6.4805E-05	6.47632E-05	6.94142E-05	6.77504E-05	2.70116E-06	2.70116E-06	7.31527E-05	2.70116E-06	2.40777E-05	2.33235E-05	3.50504E-05	0.000152121	0.000115628
3836203774585	383620	3774585	0.000173056	6.7875E-05	2.24782E-05	2.2015E-05	5.112E-05	5.10411E-05	6.7165E-05	6.71217E-05	7.19421E-05	7.02177E-05	2.79953E-06	2.79953E-06	7.58168E-05	2.79953E-06	2.53513E-05	2.45573E-05	3.71347E-05	0.000161167	0.000122504
3836303774585	383630	3774585	0.000180323	7.0725E-05	2.3422E-05	2.29394E-05	5.32665E-05	5.31843E-05	6.99852E-05	6.994E-05	7.49629E-05	7.31661E-05	2.91708E-06	2.91708E-06	7.90002E-05	2.91708E-06	2.68026E-05	2.59631E-05	3.94136E-05	0.000171058	0.000130022
3836403774585	383640	3774585	0.000186682	7.3219E-05	2.4248E-05	2.37484E-05	5.5145E-05	5.50599E-05	7.24533E-05	7.24065E-05	7.76065E-05	7.57463E-05	3.01995E-06	3.01995E-06	8.17862E-05	3.01995E-06	2.82036E-05	2.73202E-05	4.17084E-05	0.000181017	0.000137592
3836503774585	383650	3774585	0.000192646	7.5559E-05	2.50227E-05	2.45071E-05	5.69067E-05	5.68189E-05	7.4768E-05	7.47198E-05	8.00859E-05	7.81663E-05	3.11643E-06	3.11643E-06	8.43991E-05	3.11643E-06	2.95598E-05	2.86339E-05	4.40099E-05	0.000191006	0.000145185
3836603774585	383660	3774585	0.000199293	7.8165E-05	2.5886E-05	2.53527E-05	5.88701E-05	5.87793E-05	7.73477E-05	7.72978E-05	8.2849E-05	8.08632E-05	3.22395E-06	3.22395E-06	8.73111E-05	3.22395E-06	3.10398E-05	3.00676E-05	4.65491E-05	0.000202026	0.000153561
3836703774585	383670	3774585	0.000206155	8.0857E-05	2.67773E-05	2.62256E-05	6.08972E-05	6.08033E-05	8.0011E-05	7.99593E-05	8.57017E-05	8.36475E-05	3.33497E-06	3.33497E-06	9.03175E-05	3.33497E-06	3.25574E-05	3.15377E-05	4.91652E-05	0.00021338	0.000162192
3836803774585	383680	3774585	0.000213368	8.3686E-05	2.77142E-05	2.71432E-05	6.30278E-05	6.29305E-05	8.28102E-05	8.27568E-05	8.87001E-05	8.6574E-05	3.45164E-06	3.45164E-06	9.34773E-05	3.45164E-06	3.41396E-05	3.30703E-05	5.18922E-05	0.000225216	0.000171188
3836903774585	383690	3774585	0.000221173	8.6747E-05	2.8728E-05	2.81361E-05	6.53334E-05	6.52326E-05	8.58396E-05	8.57842E-05	9.19449E-05	8.9741E-05	3.57791E-06	3.57791E-06	9.68969E-05	3.57791E-06	3.58313E-05	3.4709E-05	5.4807E-05	0.000237866	0.000180804
3837003774585	383700	3774585	0.000229122	8.9865E-05	2.97605E-05	2.91473E-05	6.76816E-05	6.75771E-05	8.89247E-05	8.88673E-05	9.52495E-05	9.29664E-05	3.7065E-06	3.7065E-06	0.000100379	3.7065E-06	3.7548E-05	3.6372E-05	5.77603E-05	0.000250684	0.000190546
3837103774585	383710	3774585	0.000237583	9.3183E-05	3.08595E-05	3.02237E-05	7.01809E-05	7.00726E-05	9.22085E-05	9.2149E-05	9.87669E-05	9.63995E-05	3.84338E-06	3.84338E-06	0.000104086	3.84338E-06	3.93563E-05	3.81236E-05	6.0872E-05	0.000264189	0.000200812
3837203774585	383720	3774585	0.00024679	9.6794E-05	3.20553E-05	3.13949E-05	7.29005E-05	7.2788E-05	9.57817E-05	9.57199E-05	0.000102594	0.000100135	3.99231E-06	3.99231E-06	0.00010812	3.99231E-06	4.13045E-05	4.00107E-05	6.42191E-05	0.000278715	0.000211853
3837303774585	383730	3774585	0.000256589	0.00010064	3.33282E-05	3.26415E-05	7.57952E-05	7.56782E-05	9.95849E-05	9.95207E-05	0.000106668	0.000104111	4.15083E-06	4.15083E-06	0.000112413	4.15083E-06	4.33621E-05	4.20039E-05	6.77495E-05	0.000294038	0.0002235
3837403774585	383740	3774585	0.000267394	0.00010488	3.47317E-05	3.40161E-05	7.8987E-05	7.88651E-05	0.000103779	0.000103712	0.00011116	0.000108495	4.32563E-06	4.32563E-06	0.000117147	4.32563E-06	4.5608E-05	4.41795E-05	7.1599E-05	0.000310745	0.000236199
3837503774585	383750	3774585	0.000278856	0.00010937	3.62203E-05	3.54741E-05	8.23726E-05	8.22455E-05	0.000108227	0.000108157	0.000115924	0.000113146	4.51104E-06	4.51104E-06	0.000122168	4.51104E-06	4.79742E-05	4.64715E-05	7.56499E-05	0.000328326	0.000249563
3837603774585	383760	3774585	0.000291215	0.00011422	3.78257E-05	3.70463E-05	8.60234E-05	8.58907E-05	0.000113024	0.000112951	0.000121062	0.000118161	4.71097E-06	4.71097E-06	0.000127582	4.71097E-06	5.05071E-05	4.89252E-05	7.99859E-05	0.000347144	0.000263867
3837703774585	383770	3774585	0.000304697	0.00011951	3.95768E-05	3.87614E-05	9.00059E-05	8.98671E-05	0.000118256	0.00011818	0.000126667	0.000123631	4.92907E-06	4.92907E-06	0.000133489	4.92907E-06	5.32518E-05	5.15839E-05	8.46795E-05	0.000367515	0.000279351
3837803774585	383780	3774585	0.000319194	0.00012519	4.14598E-05	4.06056E-05	9.42883E-05	9.41428E-05	0.000123882	0.000123803	0.000132694	0.000129513	5.16359E-06	5.16359E-06	0.00013984	5.16359E-06	5.61866E-05	5.44267E-05	8.96922E-05	0.000389271	0.000295887
3837903774585	383790	3774585	0.000334948	0.00013137	4.35062E-05	4.26098E-05	9.89421E-05	9.87894E-05	0.000129997	0.000129913	0.000139243	0.000135905	5.41845E-06	5.41845E-06	0.000146742	5.41845E-06	5.93582E-05	5.7499E-05	9.51032E-05	0.000412755	0.000313738
3838003774585	383800	3774585	0.00035161	0.00013791	4.56703E-05	4.47294E-05	0.000103864	0.000103704	0.000136463	0.000136375	0.000146169	0.000142666	5.68798E-06	5.68798E-06	0.000154042	5.68798E-06	6.26985E-05	6.07346E-05	0.000100802	0.000437486	0.000332536
3838103774585	383810	3774585	0.000368918	0.00014469	4.79185E-05	4.69312E-05	0.000108977	0.000108808	0.000143181	0.000143089	0.000153365	0.000149689	5.96798E-06	5.96798E-06	0.000161625	5.96798E-06	6.61607E-05	6.40884E-05	0.000106704	0.000463102	0.000352007
3838203774585	383820	3774585	0.000387152	0.00015185	5.02868E-05	4.92507E-05	0.000114363	0.000114186	0.000150258	0.000150161	0.000160945	0.000157087	6.26294E-06	6.26294E-06	0.000169613	6.26294E-06	6.97933E-05	6.76073E-05	0.000112898	0.000489984	0.00037244
3838303774585	383830	3774585	0.000405232	0.00015894	5.26353E-05	5.15509E-05	0.000119704	0.000119519	0.000157275	0.000157173	0.000168461	0.000164423	6.55543E-06	6.55543E-06	0.000177534	6.55543E-06	7.33937E-05	7.10948E-05	0.000119031	0.000516601	0.000392672
3838403774585	383840	3774585	0.000423807	0.00016622	5.5048E-05	5.39138E-05	0.000125191	0.000124997	0.000164484	0.000164378	0.00017186	0.00017196	6.85592E-06	6.85592E-06	0.000185672	6.85592E-06	7.70855E-05	7.4671E-05	0.000125317	0.000543887	0.000413412
3838503774585	383850	3774585	0.000443325	0.00017388	5.75832E-05	5.63968E-05	0.000130956	0.000130754	0.000172059	0.000171948	0.000184297	0.000179879	7.17166E-06	7.17166E-06	0.000194223	7.17166E-06	8.09531E-05	7.84175E-05	0.000131903	0.000572468	0.000435137
3838603774585	383860	3774585	0.000464648	0.00018224	6.03528E-05	5.91094E-05	0.000137255	0.000137043	0.000180335	0.000180219	0.000193161	0.000188531	7.5166E-06	7.5166E-06	0.000203564	7.5166E-06	8.51652E-05	8.24977E-05	0.000139068	0.000603564	0.000458773
3838703774585	383870	3774585	0.000486924	0.00019098	6.32462E-05	6.19431E-05	0.000143835	0.000143613	0.00018898	0.000188858	0.000202421	0.00019757	7.87695E-06	7.87695E-06	0.000213323	7.87695E-06	8.95531E-05	8.67481E-05	0.000146534	0.000635967	0.000483402
3838803774585	383880	3774585	0.000512621	0.00020106	6.6584E-05	6.52121E-05	0.000151426	0.000151192	0.000198954	0.000198825	0.000213104	0.000207996	8.29266E-06	8.29266E-06	0.000224582	8.29266E-06	9.45975E-05	9.16345E-05	0.000155106	0.000673172	0.000511682
3838903774585	383890	3774585	0.000540843	0.00021213	7.02497E-05	6.88023E-05	0.000159762	0.000159516	0.000209907	0.000209771	0.000224836	0.000219447	8.7492E-06	8.7492E-06	0.000236946	8.7492E-06	0.000100123	9.69867E-05	0.000164493	0.000713913	0.00054265
3839003774585	383900	3774585	0.000572918	0.00022471	7.44158E-05	7.28826E-05	0.000169237	0.000168976	0.000222355	0.000222212	0.00023817	0.000232462	9.26807E-06	9.26807E-06	0.000250998	9.26807E-06	0.000106383	0.000103051	0.000175128	0.000760066	0.000577731
3839103774585	383910	3774585	0.000614747	0.00024111	7.9849E-05	7.82038E-05	0.000181593	0.000181313	0.00023859	0.000238436	0.000255559	0.000249434	9.94474E-06	9.94474E-06	0.000269323	9.94474E-06	0.000114517	0.00011093	0.00018893	0.00081997	0.000623264
3829703774595	382970	3774595	8.25177E-05	3.2365E-05	1.07182E-05	1.04973E-05	2.43753E-05	2.43377E-05	3.2026E-05	3.20053E-05	3.43038E-05	3.34816E-05	1.33489E-06	1.33489E-06	3.61514E-05	1.33489E-06	9.36952E-06	9.07605E-06	1.03739E-05	4.50235E-05	3.42227E-05
3829803774595	382980	3774595	8.62183E-05	3.3816E-05	1.11988E-05	1.09681E-05	2.54685E-05	2.54292E-05	3.34622E-05	3.34406E-05	3.58422E-05	3.49831E-05	1.39475E-06	1.39475E-06	3.77726E-05	1.39475E-06	9.63143E-06	9.32975E-06	1.06636E-05	4.62807E-05	3.51783E-05
3829903774595	382990	3774595	9.07991E-05	3.5613E-05	1.17938E-05	1.15508E-05	2.68216E-05	2.67802E-05	3.52401E-05	3.52174E-05	3.77466E-05	3.68418E-05	1.46886E-06	1.46886E-06	3.97795E-05	1.46886E-06	9.96689E-06	9.6547E-06	1.10257E-05	4.78522E-05	3.63728E-05
3830003774595	383000	3774595	9.59009E-05	3.7614E-05	1.24565E-05	1.21999E-05	2.83287E-05	2.8285E-05	3.72202E-05	3.71961E-05	3.98674E-05	3.89118E-05	1.55139E-06	1.55139E-06	4.20146E-05	1.55139E-06	1.03364E-05	1.00127E-05	1.1424E-05	4.95808E-05	3.76867E-05
3830103774595	383010	3774595	0.000100374	3.9368E-05	1.30375E-05	1.27689E-05	2.965E-05	2.96042E-05	3.89562E-05	3.89311E-05	4.1727E-05	4.07268E-05	1.62375E-06	1.62375E-06	4.39743E-05	1.62375E-06	1.06324E-05	1.02994E-05	1.17499E-05	5.09952E-05	3.87618E-05
3830203774595	383020	3774595	0.000104991	4.1179E-05	1.36372E-05	1.33562E-05	3.10137E-05	3.09659E-05	4.0748E-05	4.07217E-05	4.36462E-05	4.26E-05	1.69843E-06	1.69843E-06	4.59969E-05	1.69843E-06	1.09302E-05	1.05879E-05	1.20757E-05	5.24095E-05	3.98368E-05
3830303774595	383030	3774595	0.00010976	4.3049E-05	1.42567E-05	1.39629E-05	3.24226E-05	3.23726E-05	4.25991E-05	4.25716E-05	4.56289E-05	4.45352E-05	1.77559E-06	1.77559E-06	4.80864E-05	1.77559E-06	1.12262E-05	1.08746E-05	1.24016E-05	5.38239E-05	4.09119E-05
3830403774595	383040	3774595	0.000114584	4.4941E-05	1.48832E-05	1.45765E-05	3.38474E-05	3.37952E-05	4.44711E-05	4.44424E-05	4.76341E-05	4.64923E-05	1.85361E-06	1.85361E-06	5.01995E-05	1.85361E-06	1.15168E-05	1.11561E-05	1.27207E-05	5.52088E-05	4.19646E-05
3830503774595	383050	3774595	0.000119622	4.6918E-05	1.55377E-05	1.52175E-05	3.53359E-05	3.52814E-05	4.64267E-05	4.63968E-05	4.97288E-05	4.85368E-05	1.93513E-06	1.93513E-06	5.24071E-05	1.93513E-06	1.182E-05	1.14498E-05	1.30602E-05	5.66821E-05	4.30844E-05
3830603774595	383060	3774595	0.000124239	4.8728E-05	1.61373E-05	1.58048E-05	3.66996E-05	3.6643E-05	4.82185E-05	4.81874E-05	5.16481E-05	5.04101E-05	2.00981E-06	2.00981E-06	5.44297E-05	2.00981E-06	1.20873E-05	1.17087E-05	1.33747E-05	5.80473E-05	4.41221E-05
3830703774595	383070	3774595	0.00012882	5.0525E-05	1.67323E-05	1.63876E-05	3.80528E-05	3.79941E-05	4.99964E-05	4.99641E-05	5.35524E-05	5.22688E-05	2.08392E-06	2.08392E-06	5.64366E-05	2.08392E-06	1.23348E-05	1.19485E-05	1.3678E-05	5.93634E-05	4.51225E-05
3830803774595	383080	3774595	0.000133913	5.2522E-05	1.73938E-05	1.70355E-05	3.95572E-05	3.94962E-05	5.1973E-05	5.19394E-05	5.56695E-05	5.43352E-05	2.1663E-06	2.1663E-06	5.86678E-05	2.1663E-06	1.26201E-05	1.22248E-05	1.39926E-05	6.07287E-05	4.61603E-05
3830903774595	383090	3774595	0.000139392	5.4671E-05	1.81055E-05	1.77325E-05	4.11757E-05	4.11121E-05	5.40994E-05	5.40645E-05	5.79473E-05	5.65583E-05	2.25494E-06	2.25494E-06	6.10682E-05	2.25494E-06	1.28873E-05	1.24837E-05	1.42664E-05	6.19171E-05	4.70636E-05
3831003774595	383100	3774595	0.000144368	5.6623E-05	1.87518E-05	1.83655E-05	4.26456E-05	4.25798E-05	5.60307E-05	5.59945E-05	6.00159E-05	5.85773E-05	2.33543E-06	2.33543E-06	6.32482E-05	2.33543E-06	1.31331E-05	1.27218E-05	1.4538E-05	6.30957E-05	4.79595E-05
3831103774595	383110	3774595	0.000148482	5.8237E-05	1.92862E-05	1.88888E-05	4.38607E-05	4.37931E-05	5.76273E-05	5.75901E-05	6.1726E-05	6.02465E-05	2.40198E-06	2.40198E-06	6.50504E-05	2.40198E-06	1.33304E-05	1.29129E-05	1.47643E-05	6.40779E-05	4.87061E-05
3831203774595	383120	3774595	0.000152299	5.9734E-05	1.9782E-05	1.93744E-05	4.49884E-05	4.4919E-05	5.91088E-05	5.90707E-05	6.3313E-05	6.17954E-05	2.46374E-06	2.46374E-06	6.67228E-05	2.46374E-06	1.34955E-05	1.30728E-05	1.49815E-05	6.50208E-05	4.94228E-05
3831303774595	383130	3774595	0.000156044	6.1203E-05	2.02685E-05	1.98509E-05	4.60948E-05	4.60237E-05	6.05625E-05	6.05234E-05	6.487E-05	6.33151E-05	2.52433E-06	2.52433E-06	6.83638E-05	2.52433E-06	1.36551E-05	1.32274E-05	1.52033E-05	6.59834E-05	5.01544E-05
3831403774595	383140	3774595	0.000159413	6.2524E-05	2.0706E-05	2.02794E-05	4.70897E-05	4.70171E-05	6.18698E-05	6.18298E-05	6.62702E-05	6.46818E-05	2.57882E-06	2.57882E-06	6.98394E-05	2.57882E-06	1.37986E-05	1.33664E-05	1.5416E-05	6.69066E-05	5.08562E-05
3831503774595	383150	3774595	0.000162529	6.3746E-05	2.11108E-05	2.06759E-05	4.80104E-05	4.79363E-05	6.30794E-05	6.30387E-05	6.75659E-05	6.59464E-05	2.

			KMMass Grading / Excavation	KMDrainage / Utilities Trenching	KMFoundations / Concrete Pads	KMBuilding / Structure Construction	KMAsphalt Paving	KMArchitectural Coating	KMLandscaping or Other Finishing	KMWaterside Construction (Piles)	EWNDemolition	EWNSite Grubbing / Prep	EWNDrainage / Utilities Trenching	EWNDrainage / Utilities Trenching	EWNDrainage / Utilities Trenching	EWNFoundation s / Concrete Pads	EWNBuilding / Structure Construction	EWNAsphalt Paving	EWNLandscaping or Other Finishing	EWNWaterside Construction (Piles)	ISDemolition
Unique Identifier	X (UTM)	Y (UTM)	2026	2026	2026	2026	2026	2026	2026	2026	2027	2027	2027	2028	2029	2029	2029	2029	2029	2029	2027
3833403774585	383340	3774585	6.34E-05	2.27675E-05	1.20485E-05	4.13822E-05	1.32945E-06	1.32945E-06	4.27117E-05	1.32945E-06	6.63389E-05	3.61555E-06	8.49E-06	8.32605E-06	8.15378E-06	7.06269E-06	1.53362E-05	1.09109E-06	1.58818E-05	1.09109E-06	2.76301E-05
3833503774585	383350	3774585	6.36216E-05	2.28471E-05	1.20906E-05	4.15269E-05	1.33409E-06	1.33409E-06	4.2861E-05	1.33409E-06	6.60249E-05	3.59844E-06	8.44983E-06	8.28665E-06	8.11519E-06	7.02927E-06	1.52636E-05	1.08593E-06	1.58066E-05	1.08593E-06	2.72515E-05
3833603774585	383360	3774585	6.38654E-05	2.29346E-05	1.21369E-05	4.16861E-05	1.33921E-06	1.33921E-06	4.30253E-05	1.33921E-06	6.57416E-05	3.583E-06	8.41357E-06	8.25109E-06	8.08037E-06	6.99911E-06	1.51981E-05	1.08127E-06	1.57388E-05	1.08127E-06	2.68603E-05
3833703774585	383370	3774585	6.42422E-05	2.30699E-05	1.22085E-05	4.1932E-05	1.34711E-06	1.34711E-06	4.32791E-05	1.34711E-06	6.56038E-05	3.57549E-06	8.39593E-06	8.2338E-06	8.06343E-06	6.98443E-06	1.51663E-05	1.079E-06	1.57058E-05	1.079E-06	2.65263E-05
3833803774585	383380	3774585	6.46338E-05	2.32106E-05	1.22829E-05	4.21876E-05	1.35532E-06	1.35532E-06	4.35429E-05	1.35532E-06	6.5489E-05	3.56923E-06	8.38123E-06	8.21938E-06	8.04932E-06	6.97221E-06	1.51397E-05	1.07711E-06	1.56783E-05	1.07711E-06	2.61882E-05
3833903774585	383390	3774585	6.4885E-05	2.33008E-05	1.23307E-05	4.23516E-05	1.36059E-06	1.36059E-06	4.37122E-05	1.36059E-06	6.5221E-05	3.55463E-06	8.34694E-06	8.18575E-06	8.01638E-06	6.94367E-06	1.50778E-05	1.0727E-06	1.56141E-05	1.0727E-06	2.57732E-05
3834003774585	383400	3774585	6.49959E-05	2.33406E-05	1.23517E-05	4.24239E-05	1.36291E-06	1.36291E-06	4.37868E-05	1.36291E-06	6.48152E-05	3.53251E-06	8.295E-06	8.13481E-06	7.9665E-06	6.90047E-06	1.4984E-05	1.06603E-06	1.5517E-05	1.06603E-06	2.52912E-05
3834103774585	383410	3774585	6.51658E-05	2.34016E-05	1.2384E-05	4.25348E-05	1.36647E-06	1.36647E-06	4.39013E-05	1.36647E-06	6.44859E-05	3.51457E-06	8.25286E-06	8.09349E-06	7.92603E-06	6.86542E-06	1.49078E-05	1.06061E-06	1.54381E-05	1.06061E-06	2.48427E-05
3834203774585	383420	3774585	6.57716E-05	2.36192E-05	1.24992E-05	4.29303E-05	1.37918E-06	1.37918E-06	4.43095E-05	1.37918E-06	6.46237E-05	3.52208E-06	8.2705E-06	8.11079E-06	7.94297E-06	6.88009E-06	1.49397E-05	1.06288E-06	1.54711E-05	1.06288E-06	2.46023E-05
3834303774585	383430	3774585	6.64366E-05	2.3858E-05	1.26255E-05	4.33643E-05	1.39312E-06	1.39312E-06	4.47574E-05	1.39312E-06	6.48305E-05	3.53334E-06	8.29696E-06	8.13674E-06	7.96838E-06	6.9021E-06	1.49875E-05	1.06628E-06	1.55206E-05	1.06628E-06	2.439E-05
3834403774585	383440	3774585	6.69095E-05	2.40278E-05	1.27154E-05	4.3673E-05	1.40304E-06	1.40304E-06	4.5076E-05	1.40304E-06	6.48381E-05	3.53376E-06	8.29794E-06	8.1377E-06	7.96932E-06	6.90292E-06	1.49893E-05	1.06641E-06	1.55225E-05	1.06641E-06	2.40868E-05
3834503774585	383450	3774585	6.70203E-05	2.40676E-05	1.27365E-05	4.37453E-05	1.40536E-06	1.40536E-06	4.51507E-05	1.40536E-06	6.45012E-05	3.5154E-06	8.25482E-06	8.09541E-06	7.92791E-06	6.86705E-06	1.49114E-05	1.06086E-06	1.54418E-05	1.06086E-06	2.36299E-05
3834603774585	383460	3774585	6.72493E-05	2.41498E-05	1.278E-05	4.38948E-05	1.41016E-06	1.41016E-06	4.5305E-05	1.41016E-06	6.42868E-05	3.50372E-06	8.22739E-06	8.06851E-06	7.90156E-06	6.84422E-06	1.48618E-05	1.05734E-06	1.53905E-05	1.05734E-06	2.32275E-05
3834703774585	383470	3774585	6.82615E-05	2.45133E-05	1.29723E-05	4.45555E-05	1.43139E-06	1.43139E-06	4.59869E-05	1.43139E-06	6.48458E-05	3.53418E-06	8.29892E-06	8.13866E-06	7.97026E-06	6.90373E-06	1.4991E-05	1.06653E-06	1.55243E-05	1.06653E-06	2.31506E-05
3834803774585	383480	3774585	6.95102E-05	2.49617E-05	1.32096E-05	4.53705E-05	1.45757E-06	1.45757E-06	4.68281E-05	1.45757E-06	6.56498E-05	3.578E-06	8.40181E-06	8.23956E-06	8.06908E-06	6.98932E-06	1.51769E-05	1.07975E-06	1.57168E-05	1.07975E-06	2.3159E-05
3834903774585	383490	3774585	7.10765E-05	2.55242E-05	1.35073E-05	4.63929E-05	1.49042E-06	1.49042E-06	4.78833E-05	1.49042E-06	6.6737E-05	3.63725E-06	8.54096E-06	8.37602E-06	8.20272E-06	7.10508E-06	1.54283E-05	1.09764E-06	1.59771E-05	1.09764E-06	2.3275E-05
3835003774585	383500	3774585	7.35886E-05	2.64263E-05	1.39847E-05	4.80325E-05	1.54309E-06	1.54309E-06	4.95756E-05	1.54309E-06	6.87278E-05	3.74575E-06	8.79574E-06	8.62588E-06	8.4474E-06	7.31702E-06	1.58885E-05	1.13038E-06	1.64537E-05	1.13038E-06	2.37277E-05
3835103774585	383510	3774585	7.63149E-05	2.74053E-05	1.45028E-05	4.98121E-05	1.60026E-06	1.60026E-06	5.14123E-05	1.60026E-06	7.0887E-05	3.86344E-06	9.07207E-06	8.89688E-06	8.7128E-06	7.5469E-06	1.63877E-05	1.16589E-06	1.69706E-05	1.16589E-06	2.42153E-05
3835203774585	383520	3774585	7.91225E-05	2.84136E-05	1.50364E-05	5.16446E-05	1.65914E-06	1.65914E-06	5.33038E-05	1.65914E-06	7.30922E-05	3.98362E-06	9.35429E-06	9.17365E-06	8.98384E-06	7.78168E-06	1.68974E-05	1.20216E-06	1.74985E-05	1.20216E-06	2.46834E-05
3835303774585	383530	3774585	8.20705E-05	2.94722E-05	1.55966E-05	5.35688E-05	1.72095E-06	1.72095E-06	5.52898E-05	1.72095E-06	7.53893E-05	4.10881E-06	9.64827E-06	9.46195E-06	9.26617E-06	8.02623E-06	1.74285E-05	1.23994E-06	1.80484E-05	1.23994E-06	2.5157E-05
3835403774585	383540	3774585	8.52549E-05	3.06158E-05	1.62017E-05	5.56473E-05	1.78773E-06	1.78773E-06	5.74351E-05	1.78773E-06	7.78701E-05	4.24402E-06	9.96576E-06	9.77331E-06	9.57109E-06	8.29035E-06	1.8002E-05	1.28074E-06	1.86424E-05	1.28074E-06	2.56614E-05
3835503774585	383550	3774585	8.87939E-05	3.18867E-05	1.68743E-05	5.79573E-05	1.86194E-06	1.86194E-06	5.98193E-05	1.86194E-06	8.06419E-05	4.39509E-06	1.03205E-05	1.01212E-05	9.91177E-06	8.58544E-06	1.86428E-05	1.32633E-06	1.93059E-05	1.32633E-06	2.62343E-05
3835603774585	383560	3774585	9.26211E-05	3.3261E-05	1.76016E-05	6.04554E-05	1.94219E-06	1.94219E-06	6.23976E-05	1.94219E-06	8.36204E-05	4.55742E-06	1.07017E-05	1.0495E-05	1.02779E-05	8.90254E-06	1.93313E-05	1.37532E-06	2.0019E-05	1.37532E-06	2.68435E-05
3835703774585	383570	3774585	9.62562E-05	3.45664E-05	1.82924E-05	6.28281E-05	2.01842E-06	2.01842E-06	6.48465E-05	2.01842E-06	8.63845E-05	4.70807E-06	1.10554E-05	1.08419E-05	1.06176E-05	9.19682E-06	1.99704E-05	1.42078E-06	2.06807E-05	1.42078E-06	2.73479E-05
3835803774585	383580	3774585	9.96918E-05	3.58002E-05	1.89453E-05	6.50706E-05	2.09046E-06	2.09046E-06	6.7161E-05	2.09046E-06	8.89189E-05	4.8462E-06	1.13798E-05	1.116E-05	1.09291E-05	9.46665E-06	2.05563E-05	1.46247E-06	2.12875E-05	1.46247E-06	2.77517E-05
3835903774585	383590	3774585	0.000103356	3.71162E-05	1.96418E-05	6.74626E-05	2.1673E-06	2.1673E-06	6.96299E-05	2.1673E-06	9.16141E-05	4.99309E-06	1.17247E-05	1.14983E-05	1.12604E-05	9.75359E-06	2.11793E-05	1.5068E-06	2.19327E-05	1.5068E-06	2.81834E-05
3836003774585	383600	3774585	0.00010861	3.90027E-05	2.06401E-05	7.08914E-05	2.27746E-06	2.27746E-06	7.31689E-05	2.27746E-06	9.56493E-05	5.21301E-06	1.22411E-05	1.20047E-05	1.17563E-05	1.01832E-05	2.21122E-05	1.57316E-06	2.28988E-05	1.57316E-06	2.89938E-05
3836103774585	383610	3774585	0.000114432	4.10934E-05	2.17465E-05	7.46916E-05	2.39954E-06	2.39954E-06	7.70911E-05	2.39954E-06	0.000100098	5.45546E-06	1.28105E-05	1.25631E-05	1.23031E-05	1.06568E-05	2.31406E-05	1.64633E-06	2.39638E-05	1.64633E-06	2.98852E-05
3836203774585	383620	3774585	0.000121236	4.35371E-05	2.30396E-05	7.91331E-05	2.54223E-06	2.54223E-06	8.16754E-05	2.54223E-06	0.000105305	5.73923E-06	1.34768E-05	1.32166E-05	1.29431E-05	1.12111E-05	2.43443E-05	1.73196E-06	2.52103E-05	1.73196E-06	3.09513E-05
3836303774585	383630	3774585	0.000128677	4.62089E-05	2.44536E-05	8.39894E-05	2.69824E-06	2.69824E-06	8.66877E-05	2.69824E-06	0.000111231	6.06223E-06	1.42353E-05	1.39604E-05	1.36715E-05	1.18421E-05	2.57143E-05	1.82944E-06	2.66291E-05	1.82944E-06	3.22452E-05
3836403774585	383640	3774585	0.000136168	4.88993E-05	2.58773E-05	8.88795E-05	2.85534E-06	2.85534E-06	9.17348E-05	2.85534E-06	0.000116836	6.3677E-06	1.49526E-05	1.46638E-05	1.43604E-05	1.24388E-05	2.70101E-05	1.92162E-06	2.79709E-05	1.92162E-06	3.33364E-05
3836503774585	383650	3774585	0.000143682	5.15976E-05	2.73053E-05	9.3784E-05	3.01291E-06	3.01291E-06	9.67969E-05	3.01291E-06	0.000122272	6.66399E-06	1.56483E-05	1.53461E-05	1.50286E-05	1.30176E-05	2.82668E-05	2.01103E-06	2.92724E-05	2.01103E-06	3.42809E-05
3836603774585	383660	3774585	0.000151972	5.45745E-05	2.88806E-05	9.91949E-05	3.18674E-06	3.18674E-06	0.000102382	3.18674E-06	0.000128221	6.98824E-06	1.64097E-05	1.60928E-05	1.57598E-05	1.36509E-05	2.96422E-05	2.10888E-06	3.06967E-05	2.10888E-06	3.52646E-05
3836703774585	383670	3774585	0.000160513	5.76417E-05	3.05038E-05	0.00010477	3.36583E-06	3.36583E-06	0.000108136	3.36583E-06	0.000134324	7.32083E-06	1.71907E-05	1.68587E-05	1.65099E-05	1.43006E-05	3.1053E-05	2.20925E-06	3.21576E-05	2.20925E-06	3.62608E-05
3836803774585	383680	3774585	0.000169416	6.08388E-05	3.21957E-05	0.000110581	3.55252E-06	3.55252E-06	0.000114133	3.55252E-06	0.000140694	7.66803E-06	1.8006E-05	1.76583E-05	1.72929E-05	1.49789E-05	3.25257E-05	2.31403E-06	3.36827E-05	2.31403E-06	3.73059E-05
3836903774585	383690	3774585	0.000178933	6.42562E-05	3.40041E-05	0.000116792	3.75207E-06	3.75207E-06	0.000120544	3.75207E-06	0.000147509	8.03943E-06	1.88781E-05	1.85135E-05	1.81305E-05	1.57044E-05	3.41011E-05	2.42611E-06	3.53142E-05	2.42611E-06	3.84377E-05
3837003774585	383700	3774585	0.000188574	6.77187E-05	3.58365E-05	0.000123086	3.95426E-06	3.95426E-06	0.00012704	3.95426E-06	0.000154423	8.41626E-06	1.9763E-05	1.93813E-05	1.89803E-05	1.64405E-05	3.56995E-05	2.53983E-06	3.69694E-05	2.53983E-06	3.95876E-05
3837103774585	383710	3774585	0.000198734	7.13669E-05	3.77671E-05	0.000129717	4.16728E-06	4.16728E-06	0.000133884	4.16728E-06	0.000161712	8.81354E-06	2.06959E-05	2.02962E-05	1.98762E-05	1.72165E-05	3.73847E-05	2.65972E-06	3.87145E-05	2.65972E-06	4.08143E-05
3837203774585	383720	3774585	0.000209661	7.52911E-05	3.98437E-05	0.000136849	4.39642E-06	4.39642E-06	0.000141246	4.39642E-06	0.000169568	9.2417E-06	2.17012E-05	2.12822E-05	2.08418E-05	1.80529E-05	3.92008E-05	2.78893E-06	4.05953E-05	2.78893E-06	4.21543E-05
3837303774585	383730	3774585	0.000221187	7.94301E-05	4.20341E-05	0.000144372	4.63811E-06	4.63811E-06	0.000149011	4.63811E-06	0.000177861	9.69364E-06	2.27625E-05	2.23229E-05	2.1861E-05	1.89357E-05	4.11178E-05	2.92531E-06	4.25805E-05	2.92531E-06	4.3585E-05
3837403774585	383740	3774585	0.000233755	8.39433E-05	4.44225E-05	0.000152576	4.90165E-06	4.90165E-06	0.000157477	4.90165E-06	0.000186919	1.01873E-05	2.39217E-05	2.34598E-05	2.29744E-05	1.99001E-05	4.32119E-05	3.07429E-06	4.4749E-05	3.07429E-06	4.51667E-05
3837503774585	383750	3774585	0.00024698	8.86926E-05	4.69358E-05	0.000161208	5.17897E-06	5.17897E-06	0.000166387	5.17897E-06	0.000196459	1.07073E-05	2.51427E-05	2.46572E-05	2.4147E-05	2.09158E-05	4.54174E-05	3.2312E-06	4.7033E-05	3.2312E-06	4.68504E-05
3837603774585	383760	3774585	0.000261136	9.37762E-05	4.9626E-05	0.000170448	5.47581E-06	5.47581E-06	0.000175924	5.47581E-06	0.000206681	1.12644E-05	2.64509E-05	2.59401E-05	2.54034E-05	2.20041E-05	4.77805E-05	3.39933E-06	4.94802E-05	3.39933E-06	4.86695E-05
3837703774585	383770	3774585	0.00027646	9.9279E-05	5.25381E-05	0.00018045	5.79714E-06	5.79714E-06	0.000186247	5.79714E-06	0.000217761	1.18682E-05	2.78688E-05	2.73307E-05	2.67652E-05	2.31836E-05	5.03419E-05	3.58155E-06	5.21326E-05	3.58155E-06	5.0662E-05
3837803774585	383780	3774585	0.000292825	0.000105156	5.56481E-05	0.000191132	6.1403E-06	6.1403E-06	0.000197272	6.1403E-06	0.000229606	1.25138E-05	2.93848E-05	2.88173E-05	2.82211E-05	2.44447E-05	5.30802E-05	3.77637E-06	5.49684E-05	3.77637E-06	5.28053E-05
3837903774585	383790	3774585	0.000310491	0.0001115	5.90053E-05	0.000202663	6.51074E-06	6.51074E-06	0.000209173	6.51074E-06	0.000242408	1.32115E-05	3.10232E-05	3.04241E-05	2.97946E-05	2.58077E-05	5.60398E-05	3.98693E-06	5.80333E-05	3.98693E-06	5.51401E-05
3838003774585	383800	3774585	0.000329095	0.000118181	6.25408E-05	0.000214806	6.90085E-06	6.90085E-06	0.000221707	6.90085E-06	0.000255892	1.39464E-05	3.27488E-05	3.21164E-05	3.14519E-05	2.72432E-05	5.9157E-05	4.2087E-06	6.12613E-05	4.2087E-06	5.76118E-05
3838103774585	383810	3774585	0.000348364	0.0001251	6.62026E-05	0.000227383	7.30491E-06	7.30491E-06	0.000234688	7.30491E-06	0.000269873	1.47084E-05	3.45382E-05	3.38712E-05	3.31704E-05	2.87317E-05	6.23892E-05	4.43865E-06	6.46085E-05	4.43865E-06	6.01827E-05
3838203774585	383820	3774585	0.000368586	0.000132362	7.00456E-05	0.000240582	7.72895E-06	7.72895E-06	0.000248311	7.72895E-06	0.000284544	1.5508E-05	3.64157E-05	3.57125E-05	3.49735E-05	3.02936E-05	6.57807E-05	4.67994E-06	6.81207E-05	4.67994E-06	6.28933E-05
3838303774585	383830	3774585	0.000388608	0.000139553	7.38507E-05	0.000253651	8.14881E-06	8.14881E-06	0.0002618	8.14881E-06	0.000299084	1.63005E-05	3.82765E-05	3.75374E-05	3.67607E-05	3.18416E-05	6.91422E-05	4.91909E-06	7.16017E-05	4.91909E-06	6.55788E-05
3838403774585	383840	3774585	0.000409133	0.000146923	7.77512E-05	0.000267048	8.5792E-06	8.5792E-06	0.000275628	8.5792E-06	0.000313992	1.7113E-05	4.01844E-05	3.94084E-05	3.8593E-05	3.34288E-05	7.25886E-05	5.16428E-06	7.51707E-05	5.16428E-06	6.83383E-05
3838503774585	383850	3774585	0.000430634	0.000154644	8.18371E-05	0.000281082	9.03004E-06	9.03004E-06	0.000290112	9.03004E-06	0.000329619	1.79647E-05	4.21845E-05	4.13698E-05	4.05139E-05	3.50925E-05	7.62013E-05	5.42131E-06	7.8912E-05	5.42131E-06	7.12403E-05
3838603774585	383860	3774585	0.000454025	0.000163044	8.62825E-05	0.00029635	9.52055E-06	9.52055E-06	0.000305871	9.52055E-06	0.000346625	1.88915E-05	4.43609E-05	4.35042E-05	4.26041E-05	3.6903E-05	8.01328E-05	5.70101E-06	8.29833E-05	5.70101E-06	7.44162E-05
3838703774585	383870	3774585	0.0004784	0.000171797	9.09145E-05	0.00031226	1.00317E-05	1.00317E-05	0.000322291	1.00317E-05	0.000364351	1.98576E-05	4.66294E-05	4.57289E-05	4.47827E-05	3.87902E-05	8.42306E-05	5.99255E-06	8.72268E-05	5.99255E-06	7.77346E-05
3838803774585	383880	3774585	0.000506387	0.000181848	9.62332E-05	0.000330528	1.06185E-05	1.06185E-05	0.000341146	1.06185E-05	0.000384726	2.0968E-05	4.92369E-05	4.82861E-05	4.7287E-05	4.09594E-05	8.89408E-05	6.32766E-06	9.21046E-05	6.32766E-06	8.15728E-05
3838903774585	383890	3774585	0.000537034	0.000192854	0.000102057	0.000350531	1.12612E-05	1.12612E-05	0.000361793	1.12612E-05	0.000407045	2.21845E-05	5.20934E-05	5.10874E-05	5.00304E-05	4.33356E-05	9.41007E-05	6.69476E-06	9.7448E-05	6.69476E-06	8.57938E-05
3839003774585	383900	3774585	0.000571752	0.000205321	0.000108655	0.000373193	1.19892E-05	1.19892E-05	0.000385182	1.19892E-05	0.000432351	2.35637E-05	5.5332E-05	5.42635E-05	5.31407E-05	4.60298E-05	9.99509E-05	7.11097E-06	0.000103506	7.11097E-06	9.05989E-05
3839103774585	383910	3774585	0.000616814	0.000221503	0.000117219	0.000402605	1.29341E-05	1.29341E-05	0.000415539	1.29341E-05	0.000465214	2.53548E-05	5.95378E-05	5.83881E-05	5.718E-05	4.95285E-05	0.000107548	7.65147E-06	0.000111374	7.65147E-06	9.68836E-05
3829703774595	382970	3774595	3.38685E-05	1.21625E-05	6.43633E-06	2.21065E-05	7.10195E-07	7.10195E-07	2.28167E-05	7.10195E-07	4.101E-05	2.2351E-06	5.24844E-06	5.14708E-06	5.04059E-06	4.36609E-06	9.48069E-06	6.745E-07	9.81794E-06	6.745E-07	1.09892E-05
3829803774595	382980	3774595	3.48142E-05	1.25021E-05	6.61605E-06	2.27238E-05	7.30026E-07	7.30026E-07	2.34539E-05	7.30026E-07	4.21662E-05	2.29811E-06	5.3964E-06	5.29219E-06	5.18269E-06	4.48918E-06	9.74798E-06	6.93516E-07	1.00947E-05	6.93516E-07	1.14405E-05
3829903774595	382990	3774595	3.59963E-05	1.29266E-05	6.84071E-06	2.34954E-05	7.54815E-07	7.54815E-07	2.42502E-05	7.54815E-07	4.36363E-05	2.37824E-06	5.58455E-06	5.4767E-06	5.36339E-06	4.64569E-06	1.00878E-05	7.17695E-07	1.04467E-05	7.17695E-07	1.19994E-05
3830003774595	383000	3774595	3.72967E-05	1.33936E-05	7.08782E-06	2.43442E-05	7.82082E-07	7.82082E-07	2.51263E-05	7.82082E-07	4.52749E-05	2.46754E-06	5.79425E-06	5.68236E-06	5.56478E-06	4.82014E-06	1.04666E-05	7.44645E-07	1.0839E-05	7.44645E-07	1.26155E-05
3830103774595	383010	3774595	3.83606E-05	1.37756E-05	7.29001E-06	2.50386E-05	8.04392E-07	8.04392E-07	2.5843E-05	8.04392E-07	4.65766E-05	2.53848E-06	5.96084E-06	5.84573E-06	5.72477E-06	4.95872E-06	1.07676E-05	7.66054E-07	1.11506E-05	7.66054E-07	1.31549E-05
3830203774595	383020	3774595	3.94246E-05	1.41577E-05	7.4922E-06	2.57331E-05	8.26702E-07	8.26702E-07	2.65598E-05	8.26702E-07	4.78782E-05	2.60943E-06	6.12742E-06	6.0091E-06	5.88476E-06	5.0973E-06	1.10685E-05	7.87463E-07	1.14622E-05	7.87463E-07	1.37124E-05
3830303774595	383030	3774595	4.04885E-05	1.45398E-05	7.69439E-06	2.64275E-05	8.49011E-07	8.49011E-07	2.72766E-05	8.49011E-07	4.91722E-05	2.67995E-06	6.29303E-06	6.1715E-06	6.04381E-06	5.23506E-06	1.13676E-05	8.08745E-07	1.1772E-05	8.08745E-07	1.42888E-05
3830403774595	383040	3774595	4.15303E-05	1.49139E-05	7.89237E-06	2.71075E-05	8.70856E-07	8.70856E-07	2.79784E-05	8.70856E-07	5.04433E-05	2.74922E-06	6.45569E-06	6.33103E-06	6.20003E-06	5.37038E-06	1.16615E-05	8.2965E-07	1.20763E-05	8.2965E-07	1.48707E-05
3830503774595	383050	3774595	4.26385E-05	1.53119E-05	8.10298E-06	2.78309E-05	8.94096E-07	8.94096E-07	2.8725E-05	8.94096E-07	5.17602E-05	2.821E-06	6.62424E-06	6.49632E-06	6.3619E-06	5.51059E-06	1.19659E-05	8.51311E-07	1.23916E-05	8.51311E-07	1.54813E-05
3830603774595	383060	3774595	4.36655E-05	1.56807E-05	8.29815E-06	2.85012E-05	9.15631E-07	9.15631E-07	2.94169E-05	9.15631E-07	5.29164E-05	2.88401E-06	6.77221E-06	6.64143E-06	6.50401E-06	5.63369E-06	1.22332E-05	8.70327E-07	1.26684E-05	8.70327E-07	1.60443E-05
3830703774595	383070	3774595	4.46556E-05	1.60362E-05	8.48629E-06	2.91475E-05	9.36391E-07	9.36391E-07	3.00838E-05	9.36391E-07	5.3996E-05	2.94285E-06	6.91038E-06	6.77693E-06	6.63671E-06	5.74863E-06	1.24828E-05	8.88084E-07	1.29268E-05	8.88084E-07	1.6606E-05
3830803774595	383080	3774595	4.56826E-05	1.6405E-05	8.68146E-06	2.98178E-05	9.57927E-07	9.57927E-07	3.07757E-05	9.57927E-07	5.53283E-05	3.01547E-06	7.08088E-06	6.94414E-06	6.80046E-06	5.89047E-06	1.27908E-05	9.09996E-07	1.32458E-05	9.09996E-07	1.72138E-05
3830903774595	383090	3774595	4.65766E-05	1.6726E-05	8.85136E-06	3.04013E-05	9.76673E-07	9.76673E-07	3.1378E-05	9.76673E-07	5.64769E-05	3.07806E-06	7.22787E-06	7.08829E-06	6.94163E-06	6.01274E-06	1.30563E-05	9.28886E-07	1.35208E-05	9.28886E-07	1.78551E-05
3831003774595	383100	3774595	4.74632E-05	1.70444E-05	9.01985E-06	3.098E-05	9.95264E-07	9.95264E-07	3.19753E-05	9.95264E-07	5.75105E-05	3.1344E-06	7.36016E-06	7.21803E-06	7.06868E-06	6.12279E-06	1.32953E-05	9.45887E-07	1.37682E-05	9.45887E-07	1.85035E-05
3831103774595	383110	3774595	4.8202E-05	1.73098E-05	9.16025E-06	3.14623E-05	1.01076E-06	1.01076E-06	3.2473E-05	1.01076E-06	5.83068E-05	3.1778E-06	7.46207E-06	7.31797E-06	7.16655E-06	6.20757E-06	1.34794E-05	9.58984E-07	1.39589E-05	9.58984E-07	1.90959E-05
3831203774595	383120	3774595	4.89113E-05	1.75645E-05	9.29505E-06	3.19252E-05	1.02563E-06	1.02563E-06	3.29509E-05	1.02563E-06	5.89577E-05	3.21327E-06	7.54536E-06	7.39965E-06	7.24655E-06	6.27686E-06	1.36298E-05	9.69689E-07	1.41147E-05	9.69689E-07	1.96492E-05
3831303774595	383130	3774595	4.96354E-05	1.78245E-05	9.43265E-06	3.23978E-05	1.04081E-06	1.04081E-06	3.34387E-05	1.04081E-06	5.95932E-05	3.24791E-06	7.6267E-06	7.47942E-06	7.32466E-06	6.34452E-06	1.37767E-05	9.80141E-07	1.42668E-05	9.80141E-07	2.02151E-05
3831403774595	383

			ISDrainage / Utilities Trenching	ISDrainage / Utilities Trenching	ISAsphalt Paving	ISAsphalt Paving	SVDemolition	SVSite Grubbing / Prep	SVMass Grading / Excavation	SVMass Grading / Excavation	SVDrainage / Utilities Trenching	SVFoundations / Concrete Pads	SVBuilding / Structure Construction	SVBuilding / Structure Construction	SVAsphalt Paving	SVAsphalt Paving	SVArchitectural Coating	SVArchitectural Coating	SVLandscaping or Other Finishing	SVLandscaping or Other Finishing	MDemolition
Unique Identifier	X (UTM)	Y (UTM)	2027	2028	2027	2028	2027	2027	2027	2028	2028	2028	2028	2029	2028	2029	2028	2029	2028	2029	2027
3833403774585	383340	3774585	1.11256E-05	1.08402E-05	2.87334E-06	2.67664E-06	8.88115E-05	6.38506E-05	4.30499E-05	4.25033E-05	3.01571E-05	9.58015E-06	1.37242E-05	1.32005E-05	1.34935E-06	1.25543E-06	1.34935E-06	1.25543E-06	1.37242E-05	1.32005E-05	1.54907E-05
3833503774585	383350	3774585	1.09731E-05	1.06916E-05	2.83396E-06	2.63996E-06	8.9444E-05	6.43054E-05	4.33565E-05	4.2806E-05	3.03719E-05	9.64838E-06	1.38219E-05	1.32945E-05	1.35896E-06	1.26437E-06	1.35896E-06	1.26437E-06	1.38219E-05	1.32945E-05	1.55614E-05
3833603774585	383360	3774585	1.08156E-05	1.05381E-05	2.79328E-06	2.60206E-06	9.01211E-05	6.47922E-05	4.36847E-05	4.31301E-05	3.06018E-05	9.72142E-06	1.39265E-05	1.33951E-05	1.36925E-06	1.27394E-06	1.36925E-06	1.27394E-06	1.39265E-05	1.33951E-05	1.56395E-05
3833703774585	383370	3774585	1.06811E-05	1.04071E-05	2.75855E-06	2.56971E-06	9.1003E-05	6.54262E-05	4.41122E-05	4.35522E-05	3.09013E-05	9.81655E-06	1.40628E-05	1.35262E-05	1.38265E-06	1.28641E-06	1.38265E-06	1.28641E-06	1.40628E-05	1.35262E-05	1.57501E-05
3833803774585	383380	3774585	1.0545E-05	1.02744E-05	2.72339E-06	2.53696E-06	9.19117E-05	6.60795E-05	4.45527E-05	4.3987E-05	3.12099E-05	9.91457E-06	1.42032E-05	1.36613E-05	1.39646E-06	1.29926E-06	1.39646E-06	1.29926E-06	1.42032E-05	1.36613E-05	1.58663E-05
3833903774585	383390	3774585	1.03779E-05	1.01116E-05	2.68024E-06	2.49676E-06	9.26422E-05	6.66047E-05	4.49068E-05	4.43367E-05	3.14579E-05	9.99338E-06	1.43161E-05	1.37699E-05	1.40756E-06	1.30958E-06	1.40756E-06	1.30958E-06	1.43161E-05	1.37699E-05	1.59479E-05
3834003774585	383400	3774585	1.01838E-05	9.92251E-06	2.63011E-06	2.45006E-06	9.31857E-05	6.69954E-05	4.51702E-05	4.45967E-05	3.16425E-05	1.0052E-05	1.44001E-05	1.38507E-05	1.41581E-06	1.31727E-06	1.41581E-06	1.31727E-06	1.44001E-05	1.38507E-05	1.59987E-05
3834103774585	383410	3774585	1.00032E-05	9.74654E-06	2.58346E-06	2.40661E-06	9.38182E-05	6.74502E-05	4.54769E-05	4.48994E-05	3.18572E-05	1.01202E-05	1.44978E-05	1.39447E-05	1.42542E-06	1.32621E-06	1.42542E-06	1.32621E-06	1.44978E-05	1.39447E-05	1.60641E-05
3834203774585	383420	3774585	9.90643E-06	9.65226E-06	2.55847E-06	2.38333E-06	9.50743E-05	6.83533E-05	4.60857E-05	4.55006E-05	3.22838E-05	1.02557E-05	1.4692E-05	1.41314E-05	1.44451E-06	1.34396E-06	1.44451E-06	1.34396E-06	1.4692E-05	1.41314E-05	1.62346E-05
3834303774585	383430	3774585	9.82091E-06	9.56893E-06	2.53639E-06	2.36276E-06	9.64374E-05	6.93332E-05	4.67465E-05	4.61529E-05	3.27466E-05	1.04028E-05	1.49026E-05	1.4334E-05	1.46522E-06	1.36323E-06	1.46522E-06	1.36323E-06	1.49026E-05	1.4334E-05	1.64233E-05
3834403774585	383440	3774585	9.69883E-06	9.44998E-06	2.50486E-06	2.33338E-06	9.75332E-05	7.0121E-05	4.72776E-05	4.66773E-05	3.31187E-05	1.0521E-05	1.50719E-05	1.44968E-05	1.48187E-06	1.37872E-06	1.48187E-06	1.37872E-06	1.50719E-05	1.44968E-05	1.65649E-05
3834503774585	383450	3774585	9.51485E-06	9.27073E-06	2.45734E-06	2.28912E-06	9.8139E-05	7.05566E-05	4.75713E-05	4.69673E-05	3.33244E-05	1.05863E-05	1.51655E-05	1.45869E-05	1.49107E-06	1.38728E-06	1.49107E-06	1.38728E-06	1.51655E-05	1.45869E-05	1.66211E-05
3834603774585	383460	3774585	9.35282E-06	9.11285E-06	2.4155E-06	2.25014E-06	9.89229E-05	7.11202E-05	4.79513E-05	4.73425E-05	3.35906E-05	1.06709E-05	1.52867E-05	1.47034E-05	1.50298E-06	1.39837E-06	1.50298E-06	1.39837E-06	1.52867E-05	1.47034E-05	1.67064E-05
3834703774585	383470	3774585	9.32188E-06	9.0827E-06	2.4075E-06	2.2427E-06	0.000100838	7.24973E-05	4.88797E-05	4.82591E-05	3.42411E-05	1.08775E-05	1.55827E-05	1.49881E-05	1.53208E-06	1.42544E-06	1.53208E-06	1.42544E-06	1.55827E-05	1.49881E-05	1.69822E-05
3834803774585	383480	3774585	9.32525E-06	9.08599E-06	2.40838E-06	2.24351E-06	0.000103119	7.41369E-05	4.99852E-05	4.93506E-05	3.50154E-05	1.11235E-05	1.59351E-05	1.53271E-05	1.56673E-06	1.45768E-06	1.56673E-06	1.45768E-06	1.59351E-05	1.53271E-05	1.73197E-05
3834903774585	383490	3774585	9.37195E-06	9.13149E-06	2.42044E-06	2.25474E-06	0.000105872	7.6116E-05	5.13196E-05	5.0668E-05	3.59502E-05	1.14205E-05	1.63605E-05	1.57363E-05	1.60856E-06	1.49659E-06	1.60856E-06	1.49659E-06	1.63605E-05	1.57363E-05	1.77352E-05
3835003774585	383500	3774585	9.55423E-06	9.3091E-06	2.46751E-06	2.2986E-06	0.000110032	7.91071E-05	5.33363E-05	5.26591E-05	3.73629E-05	1.18692E-05	1.70034E-05	1.63546E-05	1.67177E-06	1.55541E-06	1.67177E-06	1.55541E-06	1.70034E-05	1.63546E-05	1.8383E-05
3835103774585	383510	3774585	9.75059E-06	9.50041E-06	2.51822E-06	2.34584E-06	0.000114549	8.23544E-05	5.55257E-05	5.48207E-05	3.88966E-05	1.23565E-05	1.77014E-05	1.7026E-05	1.74039E-06	1.61925E-06	1.74039E-06	1.61925E-06	1.77014E-05	1.7026E-05	1.90889E-05
3835203774585	383520	3774585	9.93906E-06	9.68405E-06	2.5669E-06	2.39118E-06	0.000119217	8.57106E-05	5.77886E-05	5.70548E-05	4.04818E-05	1.286E-05	1.84228E-05	1.77198E-05	1.81132E-06	1.68524E-06	1.81132E-06	1.68524E-06	1.84228E-05	1.77198E-05	1.98165E-05
3835303774585	383530	3774585	1.01298E-05	9.86988E-06	2.61616E-06	2.43707E-06	0.000124144	8.92525E-05	6.01766E-05	5.94126E-05	4.21546E-05	1.33915E-05	1.91841E-05	1.84521E-05	1.88617E-06	1.75488E-06	1.88617E-06	1.75488E-06	1.91841E-05	1.84521E-05	2.05841E-05
3835403774585	383540	3774585	1.03329E-05	1.00678E-05	2.66861E-06	2.48593E-06	0.000129453	9.30699E-05	6.27504E-05	6.19536E-05	4.39576E-05	1.39642E-05	2.00046E-05	1.92413E-05	1.96684E-06	1.82994E-06	1.96684E-06	1.82994E-06	2.00046E-05	1.92413E-05	2.14097E-05
3835503774585	383550	3774585	1.05636E-05	1.02925E-05	2.72819E-06	2.54143E-06	0.000135351	9.73099E-05	6.56091E-05	6.47761E-05	4.59602E-05	1.46004E-05	2.09159E-05	2.01179E-05	2.05645E-06	1.91331E-06	2.05645E-06	1.91331E-06	2.09159E-05	2.01179E-05	2.23296E-05
3835603774585	383560	3774585	1.08089E-05	1.05315E-05	2.79154E-06	2.60044E-06	0.000141721	0.000101889	6.86968E-05	6.78246E-05	4.81232E-05	1.52875E-05	2.19003E-05	2.10646E-05	2.15323E-06	2.00335E-06	2.15323E-06	2.00335E-06	2.19003E-05	2.10646E-05	2.3324E-05
3835703774585	383570	3774585	1.1012E-05	1.07294E-05	2.84399E-06	2.6493E-06	0.000147877	0.000106315	7.16808E-05	7.07707E-05	5.02135E-05	1.59515E-05	2.28516E-05	2.19796E-05	2.24676E-06	2.09037E-06	2.24676E-06	2.09037E-06	2.28516E-05	2.19796E-05	2.42748E-05
3835803774585	383580	3774585	1.11745E-05	1.08878E-05	2.88598E-06	2.68842E-06	0.000153783	0.000110562	7.45439E-05	7.35974E-05	5.22191E-05	1.65887E-05	2.37643E-05	2.28576E-05	2.3365E-06	2.17387E-06	2.3365E-06	2.17387E-06	2.37643E-05	2.28576E-05	2.51785E-05
3835903774585	383590	3774585	1.13484E-05	1.10572E-05	2.93088E-06	2.73025E-06	0.000160099	0.000115103	7.76056E-05	7.66203E-05	5.43639E-05	1.727E-05	2.47404E-05	2.37964E-05	2.43246E-06	2.26315E-06	2.43246E-06	2.26315E-06	2.47404E-05	2.37964E-05	2.61438E-05
3836003774585	383600	3774585	1.16747E-05	1.13752E-05	3.01516E-06	2.80875E-06	0.000168928	0.00012145	8.18851E-05	8.08454E-05	5.73618E-05	1.82224E-05	2.61047E-05	2.51086E-05	2.5666E-06	2.38795E-06	2.5666E-06	2.38795E-06	2.61047E-05	2.51086E-05	2.75156E-05
3836103774585	383610	3774585	1.20337E-05	1.17249E-05	3.10786E-06	2.89511E-06	0.000178737	0.000128502	8.66396E-05	8.55396E-05	6.06924E-05	1.92804E-05	2.76204E-05	2.65665E-05	2.71563E-06	2.52661E-06	2.71563E-06	2.52661E-06	2.76204E-05	2.65665E-05	2.90343E-05
3836203774585	383620	3774585	1.24629E-05	1.21432E-05	3.21872E-06	2.99838E-06	0.000189997	0.000136598	9.20981E-05	9.09287E-05	6.45161E-05	2.04951E-05	2.93605E-05	2.82402E-05	2.88672E-06	2.68579E-06	2.88672E-06	2.68579E-06	2.93605E-05	2.82402E-05	3.07908E-05
3836303774585	383630	3774585	1.29839E-05	1.26508E-05	3.35327E-06	3.12372E-06	0.000202452	0.000145552	9.81352E-05	9.68892E-05	6.87452E-05	2.18386E-05	3.12851E-05	3.00914E-05	3.07594E-06	2.86184E-06	3.07594E-06	2.86184E-06	3.12851E-05	3.00914E-05	3.2736E-05
3836403774585	383640	3774585	1.34233E-05	1.30789E-05	3.46675E-06	3.22943E-06	0.000215432	0.000154884	0.000104427	0.000103101	7.31528E-05	2.32388E-05	3.32909E-05	3.20207E-05	3.27315E-06	3.04533E-06	3.27315E-06	3.04533E-06	3.32909E-05	3.20207E-05	3.47229E-05
3836503774585	383650	3774585	1.38036E-05	1.34495E-05	3.56498E-06	3.32093E-06	0.000228724	0.00016444	0.00011087	0.000109462	7.76662E-05	2.46726E-05	3.5345E-05	3.39963E-05	3.4751E-06	3.23322E-06	3.4751E-06	3.23322E-06	3.5345E-05	3.39963E-05	3.6728E-05
3836603774585	383660	3774585	1.41997E-05	1.38354E-05	3.66727E-06	3.41622E-06	0.000243477	0.000175046	0.000118021	0.000116523	8.26758E-05	2.6264E-05	3.76247E-05	3.61891E-05	3.69925E-06	3.44176E-06	3.69925E-06	3.44176E-06	3.76247E-05	3.61891E-05	3.89435E-05
3836703774585	383670	3774585	1.46008E-05	1.42262E-05	3.77087E-06	3.51273E-06	0.000258684	0.00018598	0.000125393	0.000123801	8.78396E-05	2.79044E-05	3.99747E-05	3.84495E-05	3.9303E-06	3.65673E-06	3.9303E-06	3.65673E-06	3.99747E-05	3.84495E-05	4.12262E-05
3836803774585	383680	3774585	1.50217E-05	1.46363E-05	3.87956E-06	3.61398E-06	0.000274541	0.00019738	0.000133079	0.00013139	9.32242E-05	2.9615E-05	4.24252E-05	4.08065E-05	4.17123E-06	3.8809E-06	4.17123E-06	3.8809E-06	4.24252E-05	4.08065E-05	4.36069E-05
3836903774585	383690	3774585	1.54774E-05	1.50803E-05	3.99725E-06	3.72362E-06	0.000291495	0.000209569	0.000141297	0.000139503	9.8981E-05	3.14437E-05	4.50451E-05	4.33263E-05	4.42882E-06	4.12055E-06	4.42882E-06	4.12055E-06	4.50451E-05	4.33263E-05	4.61508E-05
3837003774585	383700	3774585	1.59404E-05	1.55314E-05	4.11683E-06	3.83501E-06	0.00030868	0.000221924	0.000149628	0.000147728	0.000104816	3.32975E-05	4.77007E-05	4.58806E-05	4.68991E-06	4.36347E-06	4.68991E-06	4.36347E-06	4.77007E-05	4.58806E-05	4.87311E-05
3837103774585	383710	3774585	1.64344E-05	1.60127E-05	4.24441E-06	3.95385E-06	0.000326782	0.000234939	0.000158402	0.000156391	0.000110963	3.52502E-05	5.04981E-05	4.85713E-05	4.96496E-06	4.61937E-06	4.96496E-06	4.61937E-06	5.04981E-05	4.85713E-05	5.14493E-05
3837203774585	383720	3774585	1.69739E-05	1.65384E-05	4.38375E-06	4.08366E-06	0.000346239	0.000248927	0.000167834	0.000165703	0.00011757	3.7349E-05	5.35048E-05	5.14633E-05	5.26057E-06	4.89441E-06	5.26057E-06	4.89441E-06	5.35048E-05	5.14633E-05	5.43707E-05
3837303774585	383730	3774585	1.755E-05	1.70998E-05	4.53254E-06	4.22226E-06	0.000366765	0.000263684	0.000177783	0.000175526	0.00012454	3.95632E-05	5.66767E-05	5.45141E-05	5.57243E-06	5.18456E-06	5.57243E-06	5.18456E-06	5.66767E-05	5.45141E-05	5.74536E-05
3837403774585	383740	3774585	1.81869E-05	1.77203E-05	4.69702E-06	4.37549E-06	0.000389135	0.000279767	0.000188627	0.000186232	0.000132136	4.19762E-05	6.01335E-05	5.78391E-05	5.91231E-06	5.50078E-06	5.91231E-06	5.50078E-06	6.01335E-05	5.78391E-05	6.08141E-05
3837503774585	383750	3774585	1.88649E-05	1.83808E-05	4.87211E-06	4.53859E-06	0.000412681	0.000296695	0.00020004	0.0001975	0.000140131	4.45161E-05	6.37721E-05	6.13388E-05	6.27005E-06	5.83362E-06	6.27005E-06	5.83362E-06	6.37721E-05	6.13388E-05	6.43524E-05
3837603774585	383760	3774585	1.95974E-05	1.90946E-05	5.0613E-06	4.71482E-06	0.000437848	0.000314789	0.00021224	0.000209545	0.000148677	4.72309E-05	6.76612E-05	6.50795E-05	6.65243E-06	6.18938E-06	6.65243E-06	6.18938E-06	6.76612E-05	6.50795E-05	6.81375E-05
3837703774585	383770	3774585	2.03997E-05	1.98763E-05	5.2685E-06	4.90784E-06	0.000465109	0.000334388	0.000225454	0.000222591	0.000157934	5.01716E-05	7.18739E-05	6.91314E-05	7.06661E-06	6.57474E-06	7.06661E-06	6.57474E-06	7.18739E-05	6.91314E-05	7.22347E-05
3837803774585	383780	3774585	2.12627E-05	2.07172E-05	5.49139E-06	5.11547E-06	0.000494214	0.000355313	0.000239562	0.00023652	0.000167817	5.33111E-05	7.63715E-05	7.34575E-05	7.50882E-06	6.98617E-06	7.50882E-06	6.98617E-06	7.63715E-05	7.34575E-05	7.66114E-05
3837903774585	383790	3774585	2.22028E-05	2.16332E-05	5.73419E-06	5.34165E-06	0.000525626	0.000377897	0.000254789	0.000251554	0.000178483	5.66996E-05	8.12257E-05	7.81264E-05	7.98608E-06	7.43021E-06	7.98608E-06	7.43021E-06	8.12257E-05	7.81264E-05	8.13364E-05
3838003774585	383800	3774585	2.31981E-05	2.26029E-05	5.99123E-06	5.58109E-06	0.000558695	0.000401672	0.000270819	0.00026738	0.000189713	6.02668E-05	8.63359E-05	8.30417E-05	8.48852E-06	7.89767E-06	8.48852E-06	7.89767E-06	8.63359E-05	8.30417E-05	8.63101E-05
3838103774585	383810	3774585	2.42333E-05	2.36115E-05	6.25858E-06	5.83015E-06	0.00059295	0.000426299	0.000287423	0.000283773	0.000201344	6.39618E-05	9.16293E-05	8.81331E-05	9.00896E-06	8.38189E-06	9.00896E-06	8.38189E-06	9.16293E-05	8.81331E-05	9.14652E-05
3838203774585	383820	3774585	2.53247E-05	2.4675E-05	6.54047E-06	6.09273E-06	0.000628879	0.00045213	0.000304839	0.000300968	0.000213544	6.78375E-05	9.71814E-05	9.34734E-05	9.55484E-06	8.88978E-06	9.55484E-06	8.88978E-06	9.71814E-05	9.34734E-05	9.68725E-05
3838303774585	383830	3774585	2.64061E-05	2.57286E-05	6.81974E-06	6.35289E-06	0.000664469	0.000477717	0.000322091	0.000318001	0.000225629	7.16767E-05	0.000102681	9.87634E-05	1.00956E-05	9.39288E-06	1.00956E-05	9.39288E-06	0.000102681	9.87634E-05	0.000102229
3838403774585	383840	3774585	2.75172E-05	2.68112E-05	7.10671E-06	6.62021E-06	0.000700942	0.000503939	0.00033977	0.000335456	0.000238014	7.5611E-05	0.000108317	0.000104184	1.06497E-05	9.90845E-06	1.06497E-05	9.90845E-06	0.000108317	0.000104184	0.000107722
3838503774585	383850	3774585	2.86858E-05	2.79498E-05	7.4085E-06	6.90134E-06	0.000739151	0.00053141	0.000358292	0.000353742	0.000250989	7.97327E-05	0.000114222	0.000109864	1.12303E-05	1.04486E-05	1.12303E-05	1.04486E-05	0.000114222	0.000109864	0.000113474
3838603774585	383860	3774585	2.99646E-05	2.91958E-05	7.73877E-06	7.20901E-06	0.000780711	0.000561289	0.000378437	0.000373632	0.000265101	8.42157E-05	0.000120644	0.000116041	1.18617E-05	1.10361E-05	1.18617E-05	1.10361E-05	0.000120644	0.000116041	0.000119734
3838703774585	383870	3774585	3.13008E-05	3.04977E-05	8.08386E-06	7.53047E-06	0.000824016	0.000592423	0.000399429	0.000394357	0.000279806	8.88871E-05	0.000127336	0.000122478	1.25197E-05	1.16482E-05	1.25197E-05	1.16482E-05	0.000127336	0.000122478	0.000126257
3838803774585	383880	3774585	3.28463E-05	3.20035E-05	8.48301E-06	7.90229E-06	0.000873745	0.000628175	0.000423534	0.000418156	0.000296692	9.42514E-05	0.000135021	0.000129869	1.32752E-05	1.23512E-05	1.32752E-05	1.23512E-05	0.000135021	0.000129869	0.000133746
3838903774585	383890	3774585	3.45459E-05	3.36596E-05	8.92196E-06	8.3112E-06	0.000928177	0.000667309	0.000449919	0.000444206	0.000315175	0.000100123	0.000143432	0.00013796	1.41022E-05	1.31206E-05	1.41022E-05	1.31206E-05	0.000143432	0.00013796	0.000141945
3839003774585	383900	3774585	3.64807E-05	3.55447E-05	9.42165E-06	8.77669E-06	0.000989835	0.000711638	0.000479807	0.000473715	0.000336112	0.000106774	0.00015296	0.000147124	1.5039E-05	1.39922E-05	1.5039E-05	1.39922E-05	0.00015296	0.000147124	0.000151234
3839103774585	383910	3774585	3.90113E-05	3.80104E-05	1.00752E-05	9.38551E-06	0.001069845	0.00076916	0.00051859	0.000512005	0.00036328	0.000115405	0.000165324	0.000159016	1.62546E-05	1.51232E-05	1.62546E-05	1.51232E-05	0.000165324	0.000159016	0.000163288
3829703774595	382970	3774595	4.42492E-06	4.31139E-06	1.1428E-06	1.06457E-06	4.3644E-05	3.13777E-05	2.11557E-05	2.08871E-05	1.48199E-05	4.70791E-06	6.74437E-06	6.48703E-06	6.63104E-07	6.16949E-07	6.63104E-07	6.16949E-07	6.74437E-06	6.48703E-06	8.18173E-06
3829803774595	382980	3774595	4.60665E-06	4.48845E-06	1.18973E-06	1.10829E-06	4.49002E-05	3.22808E-05	2.17646E-05	2.14883E-05	1.52465E-05	4.84341E-06	6.93848E-06	6.67374E-06	6.82189E-07	6.34705E-07	6.82189E-07	6.34705E-07	6.93848E-06	6.67374E-06	8.40492E-06
3829903774595	382990	3774595	4.83169E-06	4.70772E-06	1.24785E-06	1.16243E-06	4.64681E-05	3.34081E-05	2.25247E-05	2.22387E-05	1.57789E-05	5.01254E-06	7.18078E-06	6.90679E-06	7.06012E-07	6.5687E-07	7.06012E-07	6.5687E-07	7.18078E-06	6.90679E-06	8.68617E-06
3830003774595	383000	3774595	5.0798E-06	4.94947E-06	1.31193E-06	1.22212E-06	4.81786E-05	3.46378E-05	2.33538E-05	2.30573E-05	1.63597E-05	5.19706E-06	7.4451E-06	7.16103E-06	7.32E-07	6.81049E-07	7.32E-07	6.81049E-07	7.4451E-06	7.16103E-06	8.99464E-06
3830103774595	383010	3774595	5.29697E-06	5.16106E-06	1.36802E-06	1.27437E-06	4.95951E-05	3.56562E-05	2.40404E-05	2.37352E-05	1.68407E-05	5.34985E-06	7.66399E-06	7.37157E-06	7.53521E-07	7.01072E-07	7.53521E-07	7.01072E-07	7.66399E-06	7.37157E-06	9.24686E-06
3830203774595	383020	3774595	5.52145E-06	5.37978E-06	1.42599E-06	1.32837E-06	5.10027E-05	3.66682E-05	2.47227E-05	2.44088E-05	1.73186E-05	5.50169E-06	7.88151E-06	7.58078E-06	7.74907E-07	7.2097E-07	7.74907E-07	7.2097E-07	7.88151E-06	7.58078E-06	9.50089E-06
3830303774595	383030	3774595	5.75324E-06	5.60563E-06	1.48586E-06	1.38414E-06	5.24192E-05	3.76865E-05	2.54093E-05	2.50867E-05	1.77996E-05	5.65449E-06	8.1004E-06	7.79132E-06	7.96429E-07	7.40993E-07	7.96429E-07	7.40993E-07	8.1004E-06	7.79132E-06	9.75311E-06
3830403774595	383040	3774595	5.98785E-06	5.83422E-06	1.54645E-06	1.44058E-06	5.38357E-05	3.87049E-05	2.6096E-05	2.57646E-05	1.82806E-05	5.80729E-06	8.31929E-06	8.00186E-06	8.1795E-07	7.61017E-07	8.1795E-07	7.61017E-07	8.31929E-06	8.00186E-06	1.00035E-05
3830503774595	383050	3774595	6.23371E-06	6.07377E-06	1.60994E-06	1.49973E-06	5.53502E-05	3.97938E-05	2.68301E-05	2.64894E-05	1.87949E-05	5.97066E-06	8.55333E-06	8.22697E-06	8.40961E-07	7.82425E-07	8.40961E-07	7.82425E-07	8.55333E-06	8.22697E-06	1.02703E-05
3830603774595	383060	3774595	6.46044E-06	6.29469E-06	1.6685E-06	1.55428E-06	5.68023E-05	4.08378E-05	2.7534E-05	2.71844E-05	1.92888E-05	6.1273E-06	8.77773E-06	8.44281E-06	8.63023E-07	8.02953E-07	8.63023E-07	8.02953E-07	8.77773E-06	8.44281E-06	1.05207E-05
3830703774595	383070	3774595	6.68661E-06	6.51505E-06	1.72691E-06	1.60869E-06	5.81297E-05	4.17921E-05	2.81774E-05	2.78197E-05	1.97387E-05	6.27049E-06	8.98286E-06	8.64011E-06	8.83191E-07	8.21717E-07	8.83191E-07	8.21717E-07	8.98286E-06	8.64011E-06	1.07547E-05
3830803774595	383080	3774595	6.93135E-06	6.75351E-06	1.79012E-06	1.66757E-06	5.94571E-05	4.27464E-05	2.88209E-05	2.84549E-05	2.01895E-05	6.41367E-06	9.18798E-06	8.83741E-06	9.03359E-07	8.40481E-07	9.03359E-07	8.40481E-07	9.18798E-06	8.83741E-06	1.09924E-05
3830903774595	383090	3774595	7.18959E-06	7.00512E-06	1.85681E-06	1.7297E-06	6.06776E-05	4.36239E-05	2.94125E-05	2.9039E-05	2.06039E-05	6.54533E-06	9.37659E-06	9.01882E-06	9.21903E-07	8.57734E-07	9.21903E-07	8.57734E-07	9.37659E-06	9.01882E-06	1.1212E-05
3831003774595	383100	3774595	7.45064E-06	7.25947E-06	1.92423E-06	1.79251E-06	6.18892E-05	4.4495E-05	2.99998E-05	2.96189E-05	2.10153E-05	6.67603E-06	9.56382E-06	9.1989E-06	9.40311E-07	8.74861E-07	9.40311E-07	8.74861E-07	9.56382E-06	9.1989E-06	1.14316E-05
3831103774595	383110	3774595	7.68918E-06	7.4919E-06	1.98584E-06	1.8499E-06	6.30028E-05	4.52956E-05	3.05396E-05	3.01518E-05	2.13934E-05	6.79615E-06	9.7359E-06	9.36442E-06	9.5723E-07	8.90602E-07	9.5723E-07	8.90602E-07	9.7359E-06	9.36442E-06	1.1613E-05
3831203774595	383120	3774595	7.91198E-06	7.70898E-06	2.04338E-06	1.9035E-06	6.40897E-05	4.6077E-05	3.10664E-05	3.0672E-05	2.17625E-05	6.91339E-06	9.90386E-06	9.52597E-06	9.73744E-07	9.05966E-07	9.73744E-07	9.05966E-07	9.90386E-06	9.52597E-06	1.17872E-05
3831303774595	383130	3774595	8.13983E-06	7.93099E-06	2.10223E-06	1.95832E-06	6.52033E-05	4.68776E-05	3.16062E-05	3.12049E-05	2.21406E-05	7.03351E-06	1.00759E-05	9.69149E-06	9.90663E-07	9.21708E-07	9.90663E-07	9.21708E-07	1.00759E-05	9.69149E-06	1.1965E-05
3831403774595	383140	3774595	8.36319E-06	8.14861E-06	2.15991E-06	2.01205E-06	6.62901E-05	4.7659E-05	3.21331E-05	3.17251E-05	2.25097E-05	7.15076E-06	1.02439E-05	9.85303E-06	1.00718E-06	9.37072E-07	1.00718E-

			MSite Grubbing / Prep	MMass Grading / Excavation	MMass Grading / Excavation	MDrainage / Utilities Trenching	MFoundations / Concrete Pads	MBuilding / Structure Construction	MAsphalt Paving	MLandscaping or Other Finishing	MWaterside Construction (Piles)	RSSWDemolition	RSSWPlacing Base	RSSWForm/Plac e Rebar and Pour	Child Risk				
Unique Identifier	X (UTM)	Y (UTM)	2027	2027	2028	2028	2028	2028	2028	2028	2028	2029	2029	2029	3rd Trimester	0<2	2<16	Total	per million
3833403774585	383340	3774585	4.75537E-05	5.59192E-05	5.51747E-05	1.17282E-05	1.52525E-05	1.12267E-05	1.15553E-06	1.35377E-05	1.15553E-06	4.54135E-05	6.5896E-05	3.90618E-05	2.53429E-09	3.3306E-08	5.8687E-09	4.17094E-08	0.04170935
3833503774585	383350	3774585	4.77709E-05	5.61747E-05	5.54267E-05	1.17818E-05	1.53222E-05	1.12779E-05	1.1608E-06	1.35996E-05	1.1608E-06	4.60436E-05	6.68103E-05	3.96038E-05	2.50658E-09	3.3024E-08	5.8557E-09	4.13864E-08	0.04138641
3833603774585	383360	3774585	4.80104E-05	5.64563E-05	5.57046E-05	1.18409E-05	1.5399E-05	1.13345E-05	1.16662E-06	1.36677E-05	1.16662E-06	4.67049E-05	6.77699E-05	4.01726E-05	2.48095E-09	3.2767E-08	5.8458E-09	4.10933E-08	0.04109328
3833703774585	383370	3774585	4.83502E-05	5.68559E-05	5.60989E-05	1.19247E-05	1.5508E-05	1.14147E-05	1.17488E-06	1.37645E-05	1.17488E-06	4.74785E-05	6.88923E-05	4.0838E-05	2.46212E-09	3.2595E-08	5.8497E-09	4.09069E-08	0.04090693
3833803774585	383380	3774585	4.87067E-05	5.72751E-05	5.65125E-05	1.20126E-05	1.56223E-05	1.14989E-05	1.18354E-06	1.3866E-05	1.18354E-06	4.82833E-05	7.00601E-05	4.15302E-05	2.44465E-09	3.244E-08	5.8559E-09	4.07403E-08	0.04074032
3833903774585	383390	3774585	4.89574E-05	5.75699E-05	5.68033E-05	1.20744E-05	1.57027E-05	1.15581E-05	1.18963E-06	1.39373E-05	1.18963E-06	4.90132E-05	7.11192E-05	4.2158E-05	2.42214E-09	3.2217E-08	5.8495E-09	4.04886E-08	0.0404886
3834003774585	383400	3774585	4.91134E-05	5.77533E-05	5.69843E-05	1.21129E-05	1.57527E-05	1.15949E-05	1.19342E-06	1.39817E-05	1.19342E-06	4.96682E-05	7.20697E-05	4.27215E-05	2.39523E-09	3.1934E-08	5.8315E-09	4.01604E-08	0.04016045
3834103774585	383410	3774585	4.93139E-05	5.79891E-05	5.7217E-05	1.21624E-05	1.58171E-05	1.16422E-05	1.1983E-06	1.40388E-05	1.1983E-06	5.03826E-05	7.31062E-05	4.33359E-05	2.37183E-09	3.1694E-08	5.8204E-09	3.98862E-08	0.03988618
3834203774585	383420	3774585	4.98375E-05	5.86048E-05	5.78245E-05	1.22915E-05	1.5985E-05	1.17658E-05	1.21102E-06	1.41879E-05	1.21102E-06	5.14275E-05	7.46224E-05	4.42347E-05	2.36556E-09	3.168E-08	5.8499E-09	3.98955E-08	0.03989548
3834303774585	383430	3774585	5.04168E-05	5.9286E-05	5.84966E-05	1.24344E-05	1.61708E-05	1.19026E-05	1.2251E-06	1.43528E-05	1.2251E-06	5.25473E-05	7.62473E-05	4.51979E-05	2.36188E-09	3.17E-08	5.8861E-09	3.99476E-08	0.03994757
3834403774585	383440	3774585	5.08513E-05	5.9797E-05	5.90007E-05	1.25415E-05	1.63102E-05	1.20052E-05	1.23566E-06	1.44765E-05	1.23566E-06	5.35486E-05	7.77002E-05	4.60591E-05	2.35116E-09	3.1625E-08	5.905E-09	3.98812E-08	0.03988122
3834503774585	383450	3774585	5.1024E-05	6E-05	5.92011E-05	1.25841E-05	1.63656E-05	1.20459E-05	1.23985E-06	1.45256E-05	1.23985E-06	5.4316E-05	7.88136E-05	4.67191E-05	2.32808E-09	3.1384E-08	5.893E-09	3.96047E-08	0.03960469
3834603774585	383460	3774585	5.12858E-05	6.03079E-05	5.95049E-05	1.26487E-05	1.64495E-05	1.21078E-05	1.24621E-06	1.46002E-05	1.24621E-06	5.51894E-05	8.0081E-05	4.74704E-05	2.30934E-09	3.12E-08	5.8921E-09	3.94012E-08	0.03940123
3834703774585	383470	3774585	5.21325E-05	6.13035E-05	6.04872E-05	1.28575E-05	1.67211E-05	1.23076E-05	1.26679E-06	1.48412E-05	1.26679E-06	5.6671E-05	8.22309E-05	4.87448E-05	2.31815E-09	3.1387E-08	5.9606E-09	3.96654E-08	0.03966536
3834803774585	383480	3774585	5.31685E-05	6.25219E-05	6.16894E-05	1.3113E-05	1.70534E-05	1.25522E-05	1.29196E-06	1.51362E-05	1.29196E-06	5.8371E-05	8.46976E-05	5.0207E-05	2.33491E-09	3.1681E-08	6.0507E-09	4.00668E-08	0.04006684
3834903774585	383490	3774585	5.44441E-05	6.40219E-05	6.31694E-05	1.34277E-05	1.74626E-05	1.28534E-05	1.32296E-06	1.54993E-05	1.32296E-06	6.03518E-05	8.75717E-05	5.19107E-05	2.36165E-09	3.2113E-08	6.1677E-09	4.06425E-08	0.04064254
3835003774585	383500	3774585	5.64327E-05	6.63603E-05	6.54767E-05	1.39181E-05	1.81004E-05	1.33229E-05	1.37128E-06	1.60654E-05	1.37128E-06	6.31123E-05	9.15773E-05	5.42852E-05	2.41873E-09	3.296E-08	6.3662E-09	4.17454E-08	0.04174536
3835103774585	383510	3774585	5.85996E-05	6.89083E-05	6.79908E-05	1.44525E-05	1.87954E-05	1.38344E-05	1.42393E-06	1.66823E-05	1.42393E-06	6.61068E-05	9.59224E-05	5.68609E-05	2.48093E-09	3.3883E-08	6.5821E-09	4.29456E-08	0.04294565
3835203774585	383520	3774585	6.08333E-05	7.1535E-05	7.05824E-05	1.50034E-05	1.95118E-05	1.43618E-05	1.47821E-06	1.73182E-05	1.47821E-06	6.92323E-05	0.000100458	5.95492E-05	2.54347E-09	3.4816E-08	6.8029E-09	4.41623E-08	0.0441623
3835303774585	383530	3774585	6.31895E-05	7.43057E-05	7.33163E-05	1.55845E-05	2.02676E-05	1.4918E-05	1.53547E-06	1.7989E-05	1.53547E-06	7.2545E-05	0.000105264	6.23986E-05	2.60871E-09	3.5791E-08	7.0347E-09	4.54348E-08	0.04543476
3835403774585	383540	3774585	6.5724E-05	7.7286E-05	7.6257E-05	1.62096E-05	2.10805E-05	1.55164E-05	1.59705E-06	1.87105E-05	1.59705E-06	7.61228E-05	0.000110456	6.5476E-05	2.67944E-09	3.6848E-08	7.2847E-09	4.68118E-08	0.04681177
3835503774585	383550	3774585	6.85481E-05	8.0607E-05	7.95337E-05	1.69061E-05	2.19863E-05	1.61831E-05	1.66568E-06	1.95145E-05	1.66568E-06	8.00968E-05	0.000116222	6.88941E-05	2.75921E-09	3.8034E-08	7.5638E-09	4.83575E-08	0.04835746
3835603774585	383560	3774585	7.16007E-05	8.41965E-05	8.30754E-05	1.7659E-05	2.29654E-05	1.69038E-05	1.73985E-06	2.03835E-05	1.73985E-06	8.44045E-05	0.000122473	7.25994E-05	2.84591E-09	3.9323E-08	7.8655E-09	5.00339E-08	0.05003393
3835703774585	383570	3774585	7.45195E-05	8.76288E-05	8.6462E-05	1.83789E-05	2.39016E-05	1.75929E-05	1.81078E-06	2.12144E-05	1.81078E-06	8.86623E-05	0.000128651	7.62617E-05	2.92563E-09	4.0517E-08	8.1509E-09	5.15938E-08	0.05159382
3835803774585	383580	3774585	7.72935E-05	9.08909E-05	8.96806E-05	1.9063E-05	2.47913E-05	1.82478E-05	1.87819E-06	2.20041E-05	1.87819E-06	9.28359E-05	0.000134707	7.98515E-05	2.99832E-09	4.1618E-08	8.4189E-09	5.3035E-08	0.05303496
3835903774585	383590	3774585	8.02569E-05	9.43756E-05	9.31189E-05	1.97939E-05	2.57418E-05	1.89474E-05	1.95019E-06	2.28478E-05	1.95019E-06	9.73152E-05	0.000141206	8.37043E-05	3.07655E-09	4.2799E-08	8.7056E-09	5.45814E-08	0.05458135
3836003774585	383600	3774585	8.44681E-05	9.93275E-05	9.8005E-05	2.08325E-05	2.70925E-05	1.99416E-05	2.05252E-06	2.40466E-05	2.05252E-06	0.000103379	0.000150005	8.89201E-05	3.19774E-09	4.4591E-08	9.1228E-09	5.69117E-08	0.05691174
3836103774585	383610	3774585	8.91304E-05	0.00010481	0.000103415	2.19824E-05	2.85879E-05	2.10423E-05	2.16582E-06	2.53739E-05	2.16582E-06	0.00011007	0.000159714	9.46751E-05	3.33295E-09	4.6587E-08	9.5857E-09	5.95058E-08	0.05950582
3836203774585	383620	3774585	9.45225E-05	0.000111151	0.000109671	2.33122E-05	3.03174E-05	2.23152E-05	2.29684E-06	2.69089E-05	2.29684E-06	0.000117612	0.000170658	0.000101163	3.49249E-09	4.8937E-08	1.0122E-08	6.25515E-08	0.06255148
3836303774585	383630	3774585	0.000100494	0.000118173	0.000116599	2.4785E-05	3.22326E-05	2.3725E-05	2.44194E-06	2.86089E-05	2.44194E-06	0.000126318	0.00018329	0.000108651	3.67359E-09	5.1578E-08	1.0725E-08	6.59758E-08	0.06597579
3836403774585	383640	3774585	0.000106593	0.000125345	0.000123676	2.62893E-05	3.4189E-05	2.5165E-05	2.59015E-06	3.03453E-05	2.59015E-06	0.000135735	0.000196955	0.000116751	3.84604E-09	5.4129E-08	1.1328E-08	6.93033E-08	0.06930327
3836503774585	383650	3774585	0.000112748	0.000132583	0.000130818	2.78074E-05	3.61632E-05	2.66181E-05	2.73972E-06	3.20976E-05	2.73972E-06	0.000145564	0.000211217	0.000125205	4.01442E-09	5.6639E-08	1.1932E-08	7.25854E-08	0.07258536
3836603774585	383660	3774585	0.00011955	0.000140581	0.000138709	2.94848E-05	3.83447E-05	2.82238E-05	2.90499E-06	3.40338E-05	2.90499E-06	0.000156491	0.000227072	0.000134604	4.20059E-09	5.9413E-08	1.2599E-08	7.62124E-08	0.07621244
3836703774585	383670	3774585	0.000126557	0.000148821	0.000146839	3.1213E-05	4.05923E-05	2.98781E-05	3.07527E-06	3.60287E-05	3.07527E-06	0.000167764	0.000243429	0.0001443	4.39244E-09	6.2271E-08	1.3287E-08	7.99495E-08	0.07994954
3836803774585	383680	3774585	0.000133866	0.000157415	0.000155319	3.30155E-05	4.29364E-05	3.16035E-05	3.25285E-06	3.81092E-05	3.25285E-06	0.000179533	0.000260506	0.000154423	4.59298E-09	6.5256E-08	1.4004E-08	8.38527E-08	0.08385275
3836903774585	383690	3774585	0.000141675	0.000166598	0.00016438	3.49416E-05	4.54412E-05	3.34472E-05	3.44262E-06	4.03325E-05	3.44262E-06	0.000192116	0.000278765	0.000165246	4.80826E-09	6.8457E-08	1.4772E-08	8.80368E-08	0.08803676
3837003774585	383700	3774585	0.000149596	0.000175913	0.00017357	3.68951E-05	4.79818E-05	3.53172E-05	3.63509E-06	4.25874E-05	3.63509E-06	0.000204871	0.000297272	0.000176217	5.02681E-09	7.1705E-08	1.555E-08	9.22819E-08	0.09228193
3837103774585	383710	3774585	0.00015794	0.000185725	0.000183252	3.89531E-05	5.06582E-05	3.72872E-05	3.83786E-06	4.49629E-05	3.83786E-06	0.000218309	0.000316771	0.000187775	5.25788E-09	7.5136E-08	1.6372E-08	9.67652E-08	0.09676522
3837203774585	383720	3774585	0.000166909	0.000196271	0.000193657	4.11649E-05	5.35347E-05	3.94044E-05	4.05578E-06	4.7516E-05	4.05578E-06	0.000232757	0.000337736	0.000200203	5.50747E-09	7.8837E-08	1.7256E-08	1.01601E-07	0.10160081
3837303774585	383730	3774585	0.000176372	0.0002074	0.000204638	4.34991E-05	5.65702E-05	4.16387E-05	4.28574E-06	5.02102E-05	4.28574E-06	0.000247989	0.000359837	0.000213304	5.77161E-09	8.2751E-08	1.819E-08	1.06713E-07	0.10671291
3837403774585	383740	3774585	0.000186689	0.000219531	0.000216608	4.60434E-05	5.9879E-05	4.40742E-05	4.53642E-06	5.31471E-05	4.53642E-06	0.00026459	0.000383925	0.000227583	6.06079E-09	8.7032E-08	1.9209E-08	1.12302E-07	0.11230216
3837503774585	383750	3774585	0.000197551	0.000232304	0.00022921	4.87223E-05	6.33629E-05	4.66386E-05	4.80036E-06	5.62393E-05	4.80036E-06	0.000282061	0.000409276	0.000242611	6.366E-09	9.1546E-08	2.0284E-08	1.18196E-07	0.1181959
3837603774585	383760	3774585	0.00020917	0.000245967	0.000242692	5.15881E-05	6.70899E-05	4.93818E-05	5.08272E-06	5.95472E-05	5.08272E-06	0.000300736	0.000436374	0.000258674	6.69357E-09	9.6388E-08	2.1434E-08	1.24515E-07	0.12451502
3837703774585	383770	3774585	0.000221748	0.000260758	0.000257286	5.46901E-05	7.11241E-05	5.23512E-05	5.38835E-06	6.31279E-05	5.38835E-06	0.000320955	0.000465712	0.000276065	7.04916E-09	1.0164E-07	2.268E-08	1.31369E-07	0.13136909
3837803774585	383780	3774585	0.000235184	0.000276557	0.000272874	5.80038E-05	7.54334E-05	5.55231E-05	5.71482E-06	6.69528E-05	5.71482E-06	0.000342537	0.000497029	0.000294629	7.42992E-09	1.0726E-07	2.4012E-08	1.38702E-07	0.13870184
3837903774585	383790	3774585	0.000249689	0.000293614	0.000289704	6.15812E-05	8.00858E-05	5.89475E-05	6.06729E-06	7.10821E-05	6.06729E-06	0.000365838	0.000530839	0.000314671	7.84198E-09	1.1334E-07	2.5452E-08	1.46631E-07	0.14663104
3838003774585	383800	3774585	0.000264957	0.000311568	0.000307419	6.53468E-05	8.4983E-05	6.25521E-05	6.4383E-06	7.54287E-05	6.4383E-06	0.000390359	0.000566419	0.000335762	8.27659E-09	1.1975E-07	2.6968E-08	1.5499E-07	0.15498967
3838103774585	383810	3774585	0.000280782	0.000330177	0.000325781	6.92498E-05	9.00588E-05	6.62882E-05	6.82284E-06	7.99339E-05	6.82284E-06	0.000415759	0.000603275	0.000357609	8.72726E-09	1.2639E-07	2.8539E-08	1.63654E-07	0.16365443
3838203774585	383820	3774585	0.000297382	0.000349697	0.00034504	7.33438E-05	9.5383E-05	7.02071E-05	7.2262E-06	8.46595E-05	7.2262E-06	0.000442401	0.000641933	0.000380525	9.20087E-09	1.3337E-07	3.0189E-08	1.72755E-07	0.17275548
3838303774585	383830	3774585	0.000313825	0.000369033	0.000364119	7.73993E-05	0.000100657	7.40891E-05	7.62576E-06	8.93407E-05	7.62576E-06	0.000468796	0.000680233	0.000403228	9.67011E-09	1.4028E-07	3.1823E-08	1.81771E-07	0.18177136
3838403774585	383840	3774585	0.000330687	0.00038886	0.000383683	8.15578E-05	0.000106065	7.80698E-05	8.03548E-06	9.41408E-05	8.03548E-06	0.000495846	0.000719484	0.000426495	1.01515E-08	1.4737E-07	3.3498E-08	1.91019E-07	0.19101858
3838503774585	383850	3774585	0.000348344	0.000409625	0.00040417	8.59128E-05	0.000111729	8.22385E-05	8.46456E-06	9.91677E-05	8.46456E-06	0.000524188	0.000760608	0.000450873	1.06564E-08	1.548E-07	3.5254E-08	2.00713E-07	0.20071283
3838603774585	383860	3774585	0.000367562	0.000432223	0.000426468	9.06525E-05	0.000117893	8.67755E-05	8.93153E-06	0.000104639	8.93153E-06	0.000555019	0.000805345	0.000477392	1.12066E-08	1.629E-07	3.7165E-08	2.11272E-07	0.21127151
3838703774585	383870	3774585	0.000387587	0.000455771	0.000449702	9.55913E-05	0.000124316	9.15031E-05	9.41814E-06	0.000110339	9.41814E-06	0.000587145	0.000851959	0.000505024	1.17804E-08	1.7134E-07	3.9157E-08	2.22281E-07	0.22228061
3838803774585	383880	3774585	0.000410576	0.000482804	0.000476375	0.000101261	0.000131689	9.69304E-05	9.97675E-06	0.000116884	9.97675E-06	0.000624024	0.000905472	0.000536745	1.24404E-08	1.8105E-07	4.1446E-08	2.34938E-07	0.23493767
3838903774585	383890	3774585	0.000435748	0.000512404	0.000505581	0.000107469	0.000139763	0.000102873	1.05884E-05	0.00012405	1.05884E-05	0.00066439	0.000964045	0.000571466	1.31641E-08	1.9169E-07	4.3953E-08	2.48808E-07	0.24880759
3839003774585	383900	3774585	0.000464262	0.000545935	0.000538665	0.000114502	0.000148909	0.000109605	1.12813E-05	0.000132168	1.12813E-05	0.00071011	0.001030384	0.000610791	1.39848E-08	2.0375E-07	4.6794E-08	2.64533E-07	0.26453326
3839103774585	383910	3774585	0.000501266	0.000589448	0.000581599	0.000123628	0.000160777	0.000118341	1.21805E-05	0.000142702	1.21805E-05	0.00076941	0.001116431	0.000661797	1.50521E-08	2.1943E-07	5.0484E-08	2.8497E-07	0.28496966
3829703774595	382970	3774595	2.51165E-05	2.95349E-05	2.91417E-05	6.19452E-06	8.05593E-06	5.9296E-06	6.10316E-07	7.15023E-06	6.10316E-07	1.88935E-05	2.74148E-05	1.62509E-05	1.33084E-09	1.7529E-08	3.0201E-09	2.18795E-08	0.02187954
3829803774595	382980	3774595	2.58016E-05	3.03406E-05	2.99366E-05	6.3635E-06	8.27568E-06	6.09135E-06	6.26964E-07	7.34528E-06	6.26964E-07	1.9483E-05	2.82703E-05	1.6758E-05	1.38125E-09	1.8163E-08	3.1175E-09	2.26616E-08	0.02266165
3829903774595	382990	3774595	2.6665E-05	3.13559E-05	3.09384E-05	6.57645E-06	8.55261E-06	6.29519E-06	6.47944E-07	7.59108E-06	6.47944E-07	2.01911E-05	2.92977E-05	1.73671E-05	1.44395E-09	1.8952E-08	3.2392E-09	2.36355E-08	0.02363547
3830003774595	383000	3774595	2.7612E-05	3.24694E-05	3.20371E-05	6.80999E-06	8.85634E-06	6.51875E-06	6.70955E-07	7.86066E-06	6.70955E-07	2.09397E-05	3.0384E-05	1.8011E-05	1.51352E-09	1.9827E-08	3.3735E-09	2.47142E-08	0.02471421
3830103774595	383010	3774595	2.83863E-05	3.33799E-05	3.29355E-05	7.00095E-06	9.10468E-06	6.70154E-06	6.89769E-07	8.08108E-06	6.89769E-07	2.15792E-05	3.13118E-05	1.8561E-05	1.57319E-09	2.0573E-08	3.4859E-09	2.56323E-08	0.02563232
3830203774595	383020	3774595	2.91661E-05	3.4297E-05	3.38403E-05	7.19329E-06	9.35481E-06	6.88565E-06	7.08719E-07	8.30309E-06	7.08719E-07	2.22342E-05	3.22623E-05	1.91244E-05	1.63425E-09	2.1334E-08	3.5998E-09	2.65683E-08	0.02656834
3830303774595	383030	3774595	2.99404E-05	3.52074E-05	3.47386E-05	7.38425E-06	9.60315E-06	7.06844E-06	7.27533E-07	8.52351E-06	7.27533E-07	2.29048E-05	3.32354E-05	1.97013E-05	1.69673E-09	2.2111E-08	3.715E-09	2.75227E-08	0.02752271
3830403774595	383040	3774595	3.07091E-05	3.61114E-05	3.56305E-05	7.57383E-06	9.84971E-06	7.24992E-06	7.46212E-07	8.74235E-06	7.46212E-07	2.35848E-05	3.42221E-05	2.02862E-05	1.75938E-09	2.2888E-08	3.8302E-09	2.84771E-08	0.02847711
3830503774595	383050	3774595	3.15279E-05	3.70742E-05	3.65806E-05	7.77578E-06	1.01123E-05	7.44324E-06	7.66109E-07	8.97545E-06	7.66109E-07	2.42992E-05	3.52586E-05	2.09006E-05	1.82507E-09	2.3703E-08	3.9517E-09	2.948E-08	0.02947997
3830603774595	383060	3774595	3.22966E-05	3.79782E-05	3.74725E-05	7.96537E-06	1.03589E-05	7.62471E-06	7.84788E-07	9.19429E-06	7.84788E-07	2.49417E-05	3.6191E-05	2.14533E-05	1.88525E-09	2.4452E-08	4.0642E-09	3.04013E-08	0.0304013
3830703774595	383070	3774595	3.30152E-05	3.88232E-05	3.83062E-05	8.14259E-06	1.05894E-05	7.79436E-06	8.02249E-07	9.39885E-06	8.02249E-07	2.55749E-05	3.71098E-05	2.19979E-05	1.94437E-09	2.5186E-08	4.1714E-09	3.13014E-08	0.03130136
3830803774595	383080	3774595	3.37449E-05	3.96812E-05	3.91529E-05	8.32256E-06	1.08234E-05	7.96663E-06	8.19981E-07	9.60659E-06	8.19981E-07	2.62331E-05	3.80648E-05	2.25641E-05	2.00931E-09	2.5986E-08	4.2868E-09	3.2282E-08	0.03228203
3830903774595	383090	3774595	3.44189E-05	4.04738E-05	3.99349E-05	8.48879E-06	1.10396E-05	8.12575E-06	8.36358E-07	9.79847E-06	8.36358E-07	2.69443E-05	3.90968E-05	2.31758E-05	2.07603E-09	2.6794E-08	4.3992E-09	3.3269E-08	0.033269
3831003774595	383100	3774595	3.50929E-05	4.12664E-05	4.07169E-05	8.65502E-06	1.12558E-05	8.28487E-06	8.52736E-07	9.99035E-06	8.52736E-07	2.76493E-05	4.01197E-05	2.37821E-05	2.13758E-09	2.7545E-08	4.5065E-09	3.41889E-08	0.03418888
3831103774595	383110	3774595	3.56499E-05	4.19214E-05	4.13632E-05	8.79241E-06	1.14345E-05	8.41638E-06	8.66272E-07	1.01489E-05	8.66272E-07	2.83137E-05	4.10838E-05	2.43536E-05	2.18847E-09	2.8166E-08	4.5978E-09	3.49525E-08	0.03495246
3831203774595	383120	3774595	3.61847E-05	4.25502E-05	4.19837E-05	8.92429E-06	1.1606E-05	8.54263E-06	8.79266E-07	1.03012E-05	8.79266E-07	2.89625E-05	4.20252E-05	2.49117E-05	2.23573E-09	2.8746E-08	4.6831E-09	3.56646E-08	0.03566458
3831303774595	383130	3774595	3.67306E-05	4.31922E-05	4.2617E-05	9.05893E-06	1.17811E-05	8.6715E-06	8.92531E-07	1.04566E-05	8.92531E-07	2.96331E-05	4.29983E-05	2.54885E-05	2.28243E-09	2.932E-08	4.7688E-09	3.63717E-08	0.03637172
3831403774595	383140	3774595	3.72653E-05	4.3821E-05	4.32375E-05	9.19081E-06	1.19526E-05	8.79775E-06	9.05525E-07	1.06088E-05	9.05525E-07	3.02975E-05	4.39624E-05	2.606E-05	2.32496E-09	2.9847E-08	4.8501E-09	3.70222E-08	0.03702217
3831503774595	383150	3774595	3.78056E-05	4.44563E-05	4.38644E-05	9.32407E-06	1.21259E-05	8.92531E-06	9.18654E-07	1.07626E-05	9.18654E-07	3.09869E-05	4.49627E-05	2.66529E-05	2.36536E-09	3.0352E-08	4.9302E-09	3.7648E-08	0.03764802

			EGIODemolition	EGIOSite Grubbing / Prep	EGIOMass Grading / Excavation	EGIOMass Grading / Excavation	EGIODrainage / Utilities Trenching	EGIODrainage / Utilities Trenching	EGIOFoundations / Concrete Pads	EGIOFoundations / Concrete Pads	EGIOBuilding / Structure Construction	EGIOBuilding / Structure Construction	EGIOAsphalt Paving	EGIOArchitectural Coating	EGIOLandscaping or Other Finishing	EGIOWaterside Construction (Piles)	HIWaterside Construction (Landscaping)	HIWaterside Construction (Landscaping)	KMDemolition	KMSite Grubbing / Prep	KMMass Grading / Excavation
Unique Identifier	X (UTM)	Y (UTM)	2025	2025	2025	2026	2026	2027	2026	2027	2026	2027	2027	2027	2027	2027	2025	2026	2025	2025	2025
3831603774595	383160	3774595	0.000165359	6.4856E-05	2.14783E-05	2.10358E-05	4.88462E-05	4.87708E-05	6.41775E-05	6.41361E-05	6.87421E-05	6.70944E-05	2.675E-06	2.675E-06	7.24444E-05	2.675E-06	1.40767E-05	1.36358E-05	1.58528E-05	6.88023E-05	5.22971E-05
3831703774595	383170	3774595	0.000167883	6.5846E-05	2.18062E-05	2.13569E-05	4.95918E-05	4.95152E-05	6.51571E-05	6.5115E-05	6.97914E-05	6.81185E-05	2.71583E-06	2.71583E-06	7.35502E-05	2.71583E-06	1.42112E-05	1.37661E-05	1.60746E-05	6.97648E-05	5.30287E-05
3831903774595	383190	3774595	0.000171449	6.7245E-05	2.22693E-05	2.18105E-05	5.06451E-05	5.05669E-05	6.6541E-05	6.64981E-05	7.12737E-05	6.95653E-05	2.77352E-06	2.77352E-06	7.51124E-05	2.77352E-06	1.44516E-05	1.3999E-05	1.65046E-05	7.1631E-05	5.44472E-05
3832003774595	383200	3774595	0.000172338	6.7593E-05	2.23848E-05	2.19236E-05	5.09078E-05	5.08292E-05	6.68861E-05	6.6843E-05	7.16434E-05	6.99262E-05	2.7879E-06	2.7879E-06	7.5502E-05	2.7879E-06	1.45503E-05	1.40945E-05	1.6706E-05	7.25051E-05	5.51116E-05
3832103774595	383210	3774595	0.000172949	6.7833E-05	2.24642E-05	2.20013E-05	5.10882E-05	5.10094E-05	6.71232E-05	6.70799E-05	7.18973E-05	7.0174E-05	2.79778E-06	2.79778E-06	7.57695E-05	2.79778E-06	1.46561E-05	1.41971E-05	1.69187E-05	7.34284E-05	5.58134E-05
3832203774595	383220	3774595	0.000173631	6.8101E-05	2.25528E-05	2.20882E-05	5.12898E-05	5.12107E-05	6.73881E-05	6.73446E-05	7.21811E-05	7.0451E-05	2.80883E-06	2.80883E-06	7.60686E-05	2.80883E-06	1.47781E-05	1.43152E-05	1.71495E-05	7.44302E-05	5.65749E-05
3832303774595	383230	3774595	0.000174017	6.8252E-05	2.2603E-05	2.21373E-05	5.14039E-05	5.13246E-05	6.7538E-05	6.74944E-05	7.23417E-05	7.06077E-05	2.81508E-06	2.81508E-06	7.62378E-05	2.81508E-06	1.49001E-05	1.44334E-05	1.73872E-05	7.54615E-05	5.73588E-05
3832403774595	383240	3774595	0.000173182	6.7924E-05	2.24945E-05	2.2031E-05	5.11572E-05	5.10782E-05	6.72138E-05	6.71705E-05	7.19944E-05	7.02687E-05	2.80156E-06	2.80156E-06	7.58719E-05	2.80156E-06	1.49808E-05	1.45116E-05	1.75886E-05	7.63356E-05	5.80232E-05
3832503774595	383250	3774595	0.000171961	6.7445E-05	2.23358E-05	2.18756E-05	5.07963E-05	5.07179E-05	6.67397E-05	6.66967E-05	7.14866E-05	6.97731E-05	2.7818E-06	2.7818E-06	7.53367E-05	2.7818E-06	1.50364E-05	1.45655E-05	1.77809E-05	7.71705E-05	5.86578E-05
3832603774595	383260	3774595	0.000170461	6.6857E-05	2.2141E-05	2.16848E-05	5.03532E-05	5.02755E-05	6.61576E-05	6.61149E-05	7.0863E-05	6.91645E-05	2.75754E-06	2.75754E-06	7.46795E-05	2.75754E-06	1.50759E-05	1.46037E-05	1.79597E-05	7.79464E-05	5.92476E-05
3832703774595	383270	3774595	0.000168943	6.6262E-05	2.19438E-05	2.14917E-05	4.99048E-05	4.98278E-05	6.55684E-05	6.55261E-05	7.0232E-05	6.85485E-05	2.73298E-06	2.73298E-06	7.40145E-05	2.73298E-06	1.51279E-05	1.46541E-05	1.81521E-05	7.87813E-05	5.98822E-05
3832803774595	383280	3774595	0.000166859	6.5444E-05	2.16732E-05	2.12266E-05	4.92893E-05	4.92132E-05	6.47597E-05	6.47179E-05	6.93657E-05	6.7703E-05	2.69927E-06	2.69927E-06	7.31016E-05	2.69927E-06	1.5171E-05	1.46958E-05	1.8349E-05	7.96358E-05	6.05317E-05
3832903774595	383290	3774595	0.000164793	6.4634E-05	2.14048E-05	2.09638E-05	4.8679E-05	4.86039E-05	6.39579E-05	6.39166E-05	6.85069E-05	6.68648E-05	2.66585E-06	2.66585E-06	7.21965E-05	2.66585E-06	1.52087E-05	1.47323E-05	1.85232E-05	8.03921E-05	6.11065E-05
3833003774595	383300	3774595	0.000162161	6.3602E-05	2.1063E-05	2.0629E-05	4.79016E-05	4.78277E-05	6.29365E-05	6.28959E-05	6.74128E-05	6.5797E-05	2.62328E-06	2.62328E-06	7.10435E-05	2.62328E-06	1.5223E-05	1.47462E-05	1.86681E-05	8.10207E-05	6.15844E-05
3833103774595	383310	3774595	0.000159871	6.2704E-05	2.07655E-05	2.03377E-05	4.72251E-05	4.71522E-05	6.20476E-05	6.20075E-05	6.64607E-05	6.48676E-05	2.58623E-06	2.58623E-06	7.00401E-05	2.58623E-06	1.52176E-05	1.4741E-05	1.87925E-05	8.15609E-05	6.1995E-05
3833203774595	383320	3774595	0.000156979	6.1569E-05	2.03898E-05	1.99697E-05	4.63707E-05	4.62992E-05	6.09251E-05	6.08857E-05	6.52583E-05	6.36941E-05	2.53944E-06	2.53944E-06	6.8773E-05	2.53944E-06	1.5171E-05	1.46958E-05	1.88446E-05	8.17868E-05	6.21667E-05
3833303774595	383330	3774595	0.000154239	6.0495E-05	2.0034E-05	1.96212E-05	4.55615E-05	4.54912E-05	5.98618E-05	5.98232E-05	6.41195E-05	6.25826E-05	2.49512E-06	2.49512E-06	6.75728E-05	2.49512E-06	1.51208E-05	1.46471E-05	1.88966E-05	8.20127E-05	6.23384E-05
3833403774595	383340	3774595	0.000151473	5.941E-05	1.96747E-05	1.92693E-05	4.47443E-05	4.46752E-05	5.87881E-05	5.87502E-05	6.29694E-05	6.14601E-05	2.45037E-06	2.45037E-06	6.63608E-05	2.45037E-06	1.50741E-05	1.4602E-05	1.896E-05	8.22877E-05	6.25474E-05
3833503774595	383350	3774595	0.000148679	5.8314E-05	1.93118E-05	1.89139E-05	4.39191E-05	4.38514E-05	5.7704E-05	5.76667E-05	6.18082E-05	6.03267E-05	2.40518E-06	2.40518E-06	6.5137E-05	2.40518E-06	1.50167E-05	1.45464E-05	1.90166E-05	8.25332E-05	6.27341E-05
3833603774595	383360	3774595	0.00014603	5.7275E-05	1.89677E-05	1.85769E-05	4.31364E-05	4.30699E-05	5.66756E-05	5.6639E-05	6.07066E-05	5.92515E-05	2.36232E-06	2.36232E-06	6.39762E-05	2.36232E-06	1.49647E-05	1.4496E-05	1.90799E-05	8.28083E-05	6.29431E-05
3833703774595	383370	3774595	0.00014373	5.6373E-05	1.8669E-05	1.82844E-05	4.24572E-05	4.23917E-05	5.57832E-05	5.57472E-05	5.97508E-05	5.83186E-05	2.32512E-06	2.32512E-06	6.29688E-05	2.32512E-06	1.4936E-05	1.44682E-05	1.91682E-05	8.31913E-05	6.32343E-05
3833803774595	383380	3774595	0.000141539	5.5513E-05	1.83843E-05	1.80056E-05	4.18098E-05	4.17453E-05	5.49326E-05	5.48972E-05	5.88397E-05	5.74293E-05	2.28966E-06	2.28966E-06	6.20086E-05	2.28966E-06	1.49109E-05	1.44438E-05	1.92587E-05	8.35842E-05	6.35329E-05
3833903774595	383390	3774595	0.000139302	5.4636E-05	1.80938E-05	1.7721E-05	4.11491E-05	4.10856E-05	5.40646E-05	5.40297E-05	5.79099E-05	5.65218E-05	2.25348E-06	2.25348E-06	6.10288E-05	2.25348E-06	1.48732E-05	1.44073E-05	1.93357E-05	8.39181E-05	6.37867E-05
3834003774595	383400	3774595	0.000137003	5.3734E-05	1.77952E-05	1.74285E-05	4.04699E-05	4.04075E-05	5.31722E-05	5.31379E-05	5.6954E-05	5.55889E-05	2.21629E-06	2.21629E-06	6.00214E-05	2.21629E-06	1.4823E-05	1.43587E-05	1.939E-05	8.41539E-05	6.39659E-05
3834103774595	383410	3774595	0.000134937	5.2924E-05	1.75268E-05	1.71657E-05	3.98597E-05	3.97982E-05	5.23704E-05	5.23366E-05	5.60952E-05	5.47506E-05	2.18287E-06	2.18287E-06	5.91164E-05	2.18287E-06	1.47889E-05	1.43257E-05	1.94669E-05	8.44878E-05	6.42197E-05
3834203774595	383420	3774595	0.000133284	5.2276E-05	1.73122E-05	1.69555E-05	3.93715E-05	3.93107E-05	5.1729E-05	5.16956E-05	5.54082E-05	5.40801E-05	2.15613E-06	2.15613E-06	5.83923E-05	2.15613E-06	1.47961E-05	1.43326E-05	1.95891E-05	8.50182E-05	6.46229E-05
3834303774595	383430	3774595	0.000131802	5.1695E-05	1.71197E-05	1.67669E-05	3.89337E-05	3.88736E-05	5.11538E-05	5.11208E-05	5.47921E-05	5.34787E-05	2.13216E-06	2.13216E-06	5.7743E-05	2.13216E-06	1.48194E-05	1.43552E-05	1.97294E-05	8.56271E-05	6.50858E-05
3834403774595	383440	3774595	0.000130176	5.1057E-05	1.69085E-05	1.65601E-05	3.84534E-05	3.83941E-05	5.05228E-05	5.04902E-05	5.41162E-05	5.28191E-05	2.10586E-06	2.10586E-06	5.70308E-05	2.10586E-06	1.48248E-05	1.43604E-05	1.98471E-05	8.61379E-05	6.5474E-05
3834503774595	383450	3774595	0.000128173	5.0271E-05	1.66483E-05	1.63053E-05	3.78618E-05	3.78033E-05	4.97454E-05	4.97133E-05	5.32835E-05	5.20064E-05	2.07346E-06	2.07346E-06	5.61533E-05	2.07346E-06	1.47871E-05	1.43239E-05	1.99082E-05	8.64031E-05	6.56755E-05
3834603774595	383460	3774595	0.000126422	4.9584E-05	1.64208E-05	1.60825E-05	3.73444E-05	3.72868E-05	4.90656E-05	4.9034E-05	5.25554E-05	5.12957E-05	2.04512E-06	2.04512E-06	5.53859E-05	2.04512E-06	1.47781E-05	1.43152E-05	2.00055E-05	8.68254E-05	6.59966E-05
3834703774595	383470	3774595	0.00012644	4.9591E-05	1.64232E-05	1.60848E-05	3.73497E-05	3.72921E-05	4.90726E-05	4.90409E-05	5.25629E-05	5.1303E-05	2.04541E-06	2.04541E-06	5.53938E-05	2.04541E-06	1.49737E-05	1.45046E-05	2.03676E-05	8.83969E-05	6.71911E-05
3834803774595	383480	3774595	0.000126988	4.9806E-05	1.64943E-05	1.61545E-05	3.75115E-05	3.74537E-05	4.92853E-05	4.92535E-05	5.27907E-05	5.15253E-05	2.05428E-06	2.05428E-06	5.56339E-05	2.05428E-06	1.52356E-05	1.47584E-05	2.08225E-05	9.03711E-05	6.86917E-05
3834903774595	383490	3774595	0.000128039	5.0219E-05	1.66308E-05	1.62882E-05	3.7822E-05	3.77636E-05	4.96931E-05	4.96611E-05	5.32275E-05	5.19517E-05	2.07128E-06	2.07128E-06	5.60943E-05	2.07128E-06	1.55656E-05	1.50781E-05	2.13724E-05	9.27578E-05	7.05058E-05
3835003774595	383500	3774595	0.000130922	5.1349E-05	1.70053E-05	1.6655E-05	3.86737E-05	3.8614E-05	5.08121E-05	5.07793E-05	5.44261E-05	5.31216E-05	2.11792E-06	2.11792E-06	5.73574E-05	2.11792E-06	1.61397E-05	1.56342E-05	2.2255E-05	9.65884E-05	7.34174E-05
3835103774595	383510	3774595	0.000134074	5.2586E-05	1.74148E-05	1.7056E-05	3.96049E-05	3.95438E-05	5.20357E-05	5.20021E-05	5.57368E-05	5.44008E-05	2.16892E-06	2.16892E-06	5.87386E-05	2.16892E-06	1.67747E-05	1.62493E-05	2.32349E-05	0.000100841	7.66501E-05
3835203774595	383520	3774595	0.000136859	5.3678E-05	1.77765E-05	1.74102E-05	4.04275E-05	4.03651E-05	5.31164E-05	5.30821E-05	5.68943E-05	5.55306E-05	2.21396E-06	2.21396E-06	5.99585E-05	2.21396E-06	1.73882E-05	1.68436E-05	2.41945E-05	0.000105006	7.98155E-05
3835303774595	383530	3774595	0.000139527	5.4724E-05	1.8123E-05	1.77496E-05	4.12155E-05	4.11519E-05	5.41517E-05	5.41168E-05	5.80033E-05	5.6613E-05	2.25712E-06	2.25712E-06	6.11272E-05	2.25712E-06	1.80017E-05	1.74379E-05	2.51653E-05	0.000109219	8.30183E-05
3835403774595	383540	3774595	0.000142437	5.5866E-05	1.8501E-05	1.81198E-05	4.20751E-05	4.20102E-05	5.52812E-05	5.52455E-05	5.92131E-05	5.77938E-05	2.30419E-06	2.30419E-06	6.24022E-05	2.30419E-06	1.86655E-05	1.80808E-05	2.62177E-05	0.000113786	8.64898E-05
3835503774595	383550	3774595	0.000145778	5.7176E-05	1.8935E-05	1.85449E-05	4.30621E-05	4.29957E-05	5.6578E-05	5.65415E-05	6.06021E-05	5.91495E-05	2.35825E-06	2.35825E-06	6.3866E-05	2.35825E-06	1.94046E-05	1.87968E-05	2.73854E-05	0.000118855	9.03421E-05
3835603774595	383560	3774595	0.000149317	5.8564E-05	1.93947E-05	1.89951E-05	4.41075E-05	4.40394E-05	5.79515E-05	5.79141E-05	6.20733E-05	6.05854E-05	2.4155E-06	2.4155E-06	6.54164E-05	2.4155E-06	2.01939E-05	1.95614E-05	2.86391E-05	0.000124296	9.44781E-05
3835703774595	383570	3774595	0.000152308	5.9737E-05	1.97832E-05	1.93756E-05	4.4991E-05	4.49216E-05	5.91123E-05	5.90742E-05	6.33167E-05	6.1799E-05	2.46388E-06	2.46388E-06	6.67268E-05	2.46388E-06	2.09097E-05	2.02547E-05	2.98091E-05	0.000129374	9.83379E-05
3835803774595	383580	3774595	0.000154787	6.071E-05	2.01052E-05	1.96909E-05	4.57233E-05	4.56528E-05	6.00745E-05	6.00357E-05	6.43473E-05	6.28049E-05	2.50398E-06	2.50398E-06	6.78129E-05	2.50398E-06	2.1559E-05	2.08838E-05	3.08954E-05	0.000134088	0.000101921
3835903774595	383590	3774595	0.000157535	6.1788E-05	2.04622E-05	2.00406E-05	4.65352E-05	4.64634E-05	6.11412E-05	6.11017E-05	6.54898E-05	6.39201E-05	2.54845E-06	2.54845E-06	6.9017E-05	2.54845E-06	2.22515E-05	2.15545E-05	3.20564E-05	0.000139127	0.000105751
3836003774595	383600	3774595	0.000162215	6.3623E-05	2.107E-05	2.06359E-05	4.79176E-05	4.78436E-05	6.29574E-05	6.29168E-05	6.74352E-05	6.58188E-05	2.62415E-06	2.62415E-06	7.10671E-05	2.62415E-06	2.32686E-05	2.25398E-05	3.37243E-05	0.000146366	0.000111253
3836103774595	383610	3774595	0.000167667	6.5761E-05	2.17782E-05	2.13295E-05	4.95281E-05	4.94517E-05	6.50734E-05	6.50314E-05	6.97017E-05	6.8031E-05	2.71235E-06	2.71235E-06	7.34557E-05	2.71235E-06	2.43934E-05	2.36293E-05	3.55234E-05	0.000154174	0.000117189
3836203774595	383620	3774595	0.000173245	6.7949E-05	2.25027E-05	2.2039E-05	5.11757E-05	5.10968E-05	6.72382E-05	6.71948E-05	7.20205E-05	7.02942E-05	2.80258E-06	2.80258E-06	7.58994E-05	2.80258E-06	2.55469E-05	2.47467E-05	3.73678E-05	0.000162179	0.000123273
3836303774595	383630	3774595	0.000178562	7.0035E-05	2.31933E-05	2.27155E-05	5.27465E-05	5.26651E-05	6.93019E-05	6.92572E-05	7.4231E-05	7.24518E-05	2.8886E-06	2.8886E-06	7.8229E-05	2.8886E-06	2.67649E-05	2.59266E-05	3.93638E-05	0.000170842	0.000129858
3836403774595	383640	3774595	0.000184086	7.2201E-05	2.39108E-05	2.34182E-05	5.43782E-05	5.42943E-05	7.14458E-05	7.13997E-05	7.65274E-05	7.46931E-05	2.97796E-06	2.97796E-06	8.0649E-05	2.97796E-06	2.80189E-05	2.71413E-05	4.15002E-05	0.000180114	0.000136906
3836503774595	383650	3774595	0.000189449	7.4304E-05	2.46073E-05	2.41003E-05	5.59622E-05	5.58758E-05	7.3527E-05	7.34795E-05	7.87566E-05	7.68688E-05	3.0647E-06	3.0647E-06	8.29982E-05	3.0647E-06	2.92441E-05	2.83281E-05	4.36139E-05	0.000189287	0.000143878
3836603774595	383660	3774595	0.000194973	7.6471E-05	2.53248E-05	2.48031E-05	5.75939E-05	5.75051E-05	7.56709E-05	7.56221E-05	8.1053E-05	7.91102E-05	3.15406E-06	3.15406E-06	8.54183E-05	3.15406E-06	3.04962E-05	2.9541E-05	4.57796E-05	0.000198687	0.000151023
3836703774595	383670	3774595	0.000201017	7.8842E-05	2.611E-05	2.5572E-05	5.93796E-05	5.92879E-05	7.80017E-05	7.79666E-05	8.35659E-05	8.15629E-05	3.25185E-06	3.25185E-06	8.80666E-05	3.25185E-06	3.18452E-05	3.08478E-05	4.81083E-05	0.000208793	0.000158705
3836803774595	383680	3774595	0.000207736	8.1477E-05	2.69827E-05	2.64267E-05	6.13642E-05	6.12695E-05	8.06245E-05	8.05725E-05	8.63589E-05	8.42889E-05	3.36054E-06	3.36054E-06	9.101E-05	3.36054E-06	3.3318E-05	3.22744E-05	5.0652E-05	0.000219833	0.000167097
3836903774595	383690	3774595	0.000214877	8.4278E-05	2.79102E-05	2.73351E-05	6.34735E-05	6.33756E-05	8.33959E-05	8.33421E-05	8.93274E-05	8.71863E-05	3.47605E-06	3.47605E-06	9.41384E-05	3.47605E-06	3.48715E-05	3.37793E-05	5.33292E-05	0.000231453	0.000175929
3837003774595	383700	3774595	0.000221748	8.6973E-05	2.88027E-05	2.82092E-05	6.55032E-05	6.54022E-05	8.60627E-05	8.60072E-05	9.21839E-05	8.99743E-05	3.58721E-06	3.58721E-06	9.71487E-05	3.58721E-06	3.63694E-05	3.52303E-05	5.59091E-05	0.0002426	0.000184439
3837103774595	383710	3774595	0.00022896	8.9801E-05	2.97395E-05	2.91268E-05	6.76338E-05	6.75294E-05	8.8862E-05	8.88046E-05	9.51823E-05	9.29008E-05	3.70389E-06	3.70389E-06	0.000100309	3.70389E-06	3.79266E-05	3.67386E-05	5.85909E-05	0.000254288	0.000193286
3837203774595	383720	3774595	0.000236901	9.2916E-05	3.07708E-05	3.01368E-05	6.99793E-05	6.98713E-05	9.19436E-05	9.18843E-05	9.84831E-05	9.61225E-05	3.83233E-06	3.83233E-06	0.000103787	3.83233E-06	3.962E-05	3.8379E-05	6.15012E-05	0.000266919	0.000202887
3837303774595	383730	3774595	0.000245721	9.6375E-05	3.19165E-05	3.12589E-05	7.25847E-05	7.24728E-05	9.53669E-05	9.53053E-05	0.00010215	9.97013E-05	3.97502E-06	3.97502E-06	0.000107651	3.97502E-06	4.14767E-05	4.01775E-05	6.46898E-05	0.000280758	0.000213406
3837403774595	383740	3774595	0.000255332	0.00010014	3.31648E-05	3.24815E-05	7.54237E-05	7.53073E-05	9.90969E-05	9.9033E-05	0.000106145	0.000103601	4.13049E-06	4.13049E-06	0.000111862	4.13049E-06	4.34822E-05	4.21203E-05	6.81297E-05	0.000295688	0.000224754
3837503774595	383750	3774595	0.000265356	0.00010408	3.44668E-05	3.37567E-05	7.83847E-05	7.82638E-05	0.000102987	0.000102921	0.000110312	0.000107668	4.29265E-06	4.29265E-06	0.000116253	4.29265E-06	4.55614E-05	4.41343E-05	7.16918E-05	0.000311147	0.000236505
3837603774595	383760	3774595	0.0002759	0.00010821	3.58365E-05	3.50981E-05	8.14996E-05	8.13739E-05	0.00010708	0.000107011	0.000114696	0.000111947	4.46323E-06	4.46323E-06	0.000120873	4.46323E-06	4.77356E-05	4.62404E-05	7.54168E-05	0.000327314	0.000248794
3837703774595	383770	3774595	0.000287308	0.00011269	3.73182E-05	3.65493E-05	8.48693E-05	8.47383E-05	0.000111507	0.000111435	0.000119438	0.000116575	4.64777E-06	4.64777E-06	0.000125871	4.64777E-06	5.00712E-05	4.85029E-05	7.94111E-05	0.00034465	0.000261971
3837803774595	383780	3774595	0.000299595	0.00011751	3.89142E-05	3.81124E-05	8.84989E-05	8.83623E-05	0.000116276	0.000116201	0.000124546	0.000121561	4.84654E-06	4.84654E-06	0.000131254	4.84654E-06	5.25719E-05	5.09253E-05	8.36883E-05	0.000363213	0.000276081
3837903774595	383790	3774595	0.000312772	0.00012267	4.06257E-05	3.97886E-05	9.23912E-05	9.22486E-05	0.00012139	0.000121312	0.000130024	0.000126907	5.0597E-06	5.0597E-06	0.000137027	5.0597E-06	5.52412E-05	5.3511E-05	8.82461E-05	0.000382994	0.000291117
3838003774595	383800	3774595	0.000326568	0.00012808	4.24177E-05	4.15437E-05	9.64666E-05	9.63177E-05	0.000126744	0.000126663	0.000135759	0.000132505	5.28288E-06	5.28288E-06	0.000143071	5.28288E-06	5.80236E-05	5.62062E-05	9.2994E-05	0.000403601	0.00030678
3838103774595	383810	3774595	0.000340724	0.00013364	4.42563E-05	4.33445E-05	0.000100648	0.000100493	0.000132238	0.000132153	0.000141644	0.000138249	5.51188E-06	5.51188E-06	0.000149272	5.51188E-06	6.08705E-05	5.89639E-05	9.78528E-05	0.000424688	0.000322808
3838203774595	383820	3774595	0.000355571	0.00013946	4.61848E-05	4.52333E-05	0.000105034	0.000104872	0.000138001	0.000137912	0.000147816	0.000144273	5.75206E-06	5.75206E-06	0.000155777	5.75206E-06	6.38466E-05	6.18468E-05	0.000102931	0.000446728	0.000339561
3838303774595	383830	3774595	0.000370185	0.00014519	4.8083E-05	4.70923E-05	0.000109351	0.000109182	0.000143673	0.00014358	0.000153891	0.000150203	5.98847E-06	5.98847E-06	0.000162179	5.98847E-06	6.67742E-05	6.46827E-05	0.000107923	0.000468396	0.000356031
3838403774595	383840	3774595	0.00038505	0.00015102	5.00138E-05	4.89834E-05	0.000113742	0.000113566	0.000149442	0.000149345	0.000160071	0.000156234	6.22894E-06	6.22894E-06	0.000168692	6.22894E-06	6.97467E-05	6.75621E-05	0.000112991	0.000490387	0.000372746
3838503774595	383850	3774595	0.000400472	0.00015707	5.2017E-05	5.09453E-05	0.000118297	0.000118115	0.000155427	0.000155327	0.000166482	0.000162492	6.47842E-06	6.47842E-06	0.000175448	6.47842E-06	7.28214E-05	7.05405E-05	0.00011823	0.000513124	0.000390029
3838603774595	383860	3774595	0.000417816	0.00016387	5.42698E-05	5.31517E-05	0.000123421	0.00012323	0.000162159	0.000162054	0.000173692	0.000169529	6.759E-06	6.759E-06	0.000183047	6.759E-06	7.62621E-05	7.38734E-05	0.000124089	0.000538553	0.000409358
3838703774595	383870	3774595	0.000436059	0.00017103	5.66393E-05	5.54724E-05	0.00012881	0.000128611	0.000169239	0.00016913	0.000181276	0.000176931	7.05411E-06	7.05411E-06	0.000191039	7.05411E-06	7.98714E-05	7.73697E-05	0.000130233	0.00056522	0.000429627
3838803774595	383880	3774595	0.000455253	0.00017856	5.91325E-05	5.79142E-05	0.00013448	0.000134272	0.000176689	0.000176575	0.000189256	0.000184719	7.36462E-06	7.36462E-06	0.000199448	7.36462E-06	8.36601E-05	8.10397E-05	0.000136678	0.000593192	0.000450889
3838903774595	383890	3774595	0.000475544	0.00018651	6.1768E-05	6.04954E-05	0.000140473	0.000140257	0.000184563	0.000184444	0.000197691	0.000192952	7.69285E-06	7.69285E-06	0.000208338	7.69285E-06	8.76569E-05	8.49113E-05	0.000143476	0.000622697	0.000473316
3839003774595	383900	3774595	0.000498753	0.00019562	6.47827E-05	6.34479E-05	0.000147329	0.000147102	0.000193571	0.000193446	0.000207339	0.000202369	8.06831E-06	8.06831E-06	0.000218506	8.06831E-06	9.22116E-05	8.93234E-05	0.000151218	0.000656298	0.000498856
3839103774595	383910	3774595	0.000529984	0.00020787	6.88392E-05	6.74208E-05	0.000156555	0.000156313	0.000205692	0.000205559	0.000220322	0.000215041	8.57353E-06	8.57353E-06	0.000232188	8.57353E-06	9.83037E-05	9.52246E-05	0.000161565	0.000701204	0.000532989
3829703774605	382970	3774605	8.06315E-05	3.1625E-05	1.04732E-05	1.02574E-05	2.38182E-05	2.37814E-05	3.12939E-05	3.12737E-05	3.35197E-05	3.27163E-05	1.30437E-06	1.30437E-06	3.5325E-05	1.30437E-06	9.26906E-06	8.97874E-06	1.03196E-05	4.47878E-05	3.40435E-05
3829803774605	382980	3774605	8.41345E-05	3.2999E-05	1.09282E-05	1.0703E-05	2.48529E-05	2.48146E-05	3.26535E-05	3.26324E-

			KMMass Grading / Excavation	KMDrainage / Utilities Trenching	KMFoundations / Concrete Pads	KMBuilding / Structure Construction	KMAsphalt Paving	KMArchitectural Coating	KMLandscaping or Other Finishing	KMWaterside Construction (Piles)	EWNDemolition	EWNSite Grubbing / Prep	EWNDrainage / Utilities Trenching	EWNDrainage / Utilities Trenching	EWNDrainage / Utilities Trenching	EWNFoundations / Concrete Pads	EWNBuilding / Structure Construction	EWNAsphalt Paving	EWNLandscaping or Other Finishing	EWNWaterside Construction (Piles)	ISDemolition
Unique Identifier	X (UTM)	Y (UTM)	2026	2026	2026	2026	2026	2026	2026	2026	2027	2027	2027	2028	2029	2029	2029	2029	2029	2029	2027
3831603774595	383160	3774595	5.17558E-05	1.8586E-05	9.83562E-06	3.37819E-05	1.08528E-06	1.08528E-06	3.48672E-05	1.08528E-06	6.12854E-05	3.34013E-06	7.84326E-06	7.6918E-06	7.53265E-06	6.52467E-06	1.41679E-05	1.00797E-06	1.46719E-05	1.00797E-06	2.18931E-05
3831703774595	383170	3774595	5.24799E-05	1.8846E-05	9.97322E-06	3.42545E-05	1.10046E-06	1.10046E-06	3.5355E-05	1.10046E-06	6.18213E-05	3.36934E-06	7.91185E-06	7.75907E-06	7.59852E-06	6.58174E-06	1.42918E-05	1.01679E-06	1.48002E-05	1.01679E-06	2.24548E-05
3831903774595	383190	3774595	5.38837E-05	1.93501E-05	1.024E-05	3.51708E-05	1.1299E-06	1.1299E-06	3.63007E-05	1.1299E-06	6.27555E-05	3.42025E-06	8.0314E-06	7.87631E-06	7.71334E-06	6.68119E-06	1.45078E-05	1.03215E-06	1.50239E-05	1.03215E-06	2.35209E-05
3832003774595	383200	3774595	5.45413E-05	1.95862E-05	1.0365E-05	3.56E-05	1.14369E-06	1.14369E-06	3.67437E-05	1.14369E-06	6.31383E-05	3.44112E-06	8.0804E-06	7.92436E-06	7.76039E-06	6.72195E-06	1.45963E-05	1.03845E-06	1.51155E-05	1.03845E-06	2.40015E-05
3832103774595	383210	3774595	5.52358E-05	1.98356E-05	1.04969E-05	3.60533E-05	1.15825E-06	1.15825E-06	3.72116E-05	1.15825E-06	6.35365E-05	3.46282E-06	8.13135E-06	7.97433E-06	7.80933E-06	6.76434E-06	1.46884E-05	1.045E-06	1.52108E-05	1.045E-06	2.44836E-05
3832203774595	383220	3774595	5.59894E-05	2.01063E-05	1.06402E-05	3.65452E-05	1.17405E-06	1.17405E-06	3.77193E-05	1.17405E-06	6.40035E-05	3.48828E-06	8.19113E-06	8.03295E-06	7.86674E-06	6.81406E-06	1.47963E-05	1.05268E-06	1.53227E-05	1.05268E-06	2.49936E-05
3832303774595	383230	3774595	5.67652E-05	2.03849E-05	1.07876E-05	3.70516E-05	1.19032E-06	1.19032E-06	3.82419E-05	1.19032E-06	6.44706E-05	3.51373E-06	8.2509E-06	8.09157E-06	7.92415E-06	6.86379E-06	1.49043E-05	1.06036E-06	1.54345E-05	1.06036E-06	2.54896E-05
3832403774595	383240	3774595	5.74227E-05	2.0621E-05	1.09126E-05	3.74808E-05	1.20411E-06	1.20411E-06	3.86849E-05	1.20411E-06	6.47692E-05	3.53001E-06	8.28912E-06	8.12905E-06	7.96085E-06	6.89558E-06	1.49733E-05	1.06527E-06	1.5506E-05	1.06527E-06	2.58515E-05
3832503774595	383250	3774595	5.80508E-05	2.08465E-05	1.10319E-05	3.78907E-05	1.21728E-06	1.21728E-06	3.9108E-05	1.21728E-06	6.50066E-05	3.54294E-06	8.3195E-06	8.15884E-06	7.99003E-06	6.92085E-06	1.50282E-05	1.06918E-06	1.55628E-05	1.06918E-06	2.61491E-05
3832603774595	383260	3774595	5.86344E-05	2.10561E-05	1.11428E-05	3.82717E-05	1.22952E-06	1.22952E-06	3.95012E-05	1.22952E-06	6.51214E-05	3.5492E-06	8.3342E-06	8.17325E-06	8.00414E-06	6.93308E-06	1.50548E-05	1.07107E-06	1.55903E-05	1.07107E-06	2.63531E-05
3832703774595	383270	3774595	5.92625E-05	2.12817E-05	1.12622E-05	3.86816E-05	1.24269E-06	1.24269E-06	3.99243E-05	1.24269E-06	6.52593E-05	3.55671E-06	8.35183E-06	8.19055E-06	8.02108E-06	6.94775E-06	1.50866E-05	1.07333E-06	1.56233E-05	1.07333E-06	2.65347E-05
3832803774595	383280	3774595	5.99052E-05	2.15125E-05	1.13843E-05	3.91012E-05	1.25617E-06	1.25617E-06	4.03573E-05	1.25617E-06	6.53971E-05	3.56423E-06	8.36947E-06	8.20785E-06	8.03802E-06	6.96242E-06	1.51185E-05	1.0756E-06	1.56563E-05	1.0756E-06	2.66646E-05
3832903774595	383290	3774595	6.04742E-05	2.17168E-05	1.14924E-05	3.94725E-05	1.26809E-06	1.26809E-06	4.07406E-05	1.26809E-06	6.5489E-05	3.56923E-06	8.38123E-06	8.21938E-06	8.04932E-06	6.97221E-06	1.51397E-05	1.07711E-06	1.56783E-05	1.07711E-06	2.67038E-05
3833003774595	383300	3774595	6.0947E-05	2.18866E-05	1.15823E-05	3.97812E-05	1.27801E-06	1.27801E-06	4.10592E-05	1.27801E-06	6.53971E-05	3.56423E-06	8.36947E-06	8.20785E-06	8.03802E-06	6.96242E-06	1.51185E-05	1.0756E-06	1.56563E-05	1.0756E-06	2.66465E-05
3833103774595	383310	3774595	6.13534E-05	2.20325E-05	1.16595E-05	4.00464E-05	1.28653E-06	1.28653E-06	4.13329E-05	1.28653E-06	6.52669E-05	3.55713E-06	8.35281E-06	8.19151E-06	8.02202E-06	6.94857E-06	1.50884E-05	1.07346E-06	1.56251E-05	1.07346E-06	2.6599E-05
3833203774595	383320	3774595	6.15233E-05	2.20935E-05	1.16918E-05	4.01573E-05	1.29009E-06	1.29009E-06	4.14474E-05	1.29009E-06	6.4976E-05	3.54127E-06	8.31558E-06	8.15499E-06	7.98626E-06	6.91759E-06	1.50211E-05	1.06867E-06	1.55555E-05	1.06867E-06	2.63796E-05
3833303774595	383330	3774595	6.16932E-05	2.21546E-05	1.17241E-05	4.02682E-05	1.29366E-06	1.29366E-06	4.15619E-05	1.29366E-06	6.4685E-05	3.52542E-06	8.27834E-06	8.11848E-06	7.95505E-06	6.88661E-06	1.49539E-05	1.06389E-06	1.54858E-05	1.06389E-06	2.61379E-05
3833403774595	383340	3774595	6.19001E-05	2.22289E-05	1.17634E-05	4.04033E-05	1.298E-06	1.298E-06	4.17013E-05	1.298E-06	6.4394E-05	3.50956E-06	8.2411E-06	8.08196E-06	7.91474E-06	6.85563E-06	1.48866E-05	1.0591E-06	1.54162E-05	1.0591E-06	2.58403E-05
3833503774595	383350	3774595	6.20848E-05	2.22952E-05	1.17985E-05	4.05238E-05	1.30187E-06	1.30187E-06	4.18257E-05	1.30187E-06	6.40725E-05	3.49203E-06	8.19995E-06	8.0416E-06	7.87521E-06	6.8214E-06	1.48123E-05	1.05381E-06	1.53392E-05	1.05381E-06	2.5491E-05
3833603774595	383360	3774595	6.22917E-05	2.23695E-05	1.18378E-05	4.06589E-05	1.30621E-06	1.30621E-06	4.19651E-05	1.30621E-06	6.37662E-05	3.47534E-06	8.16075E-06	8.00316E-06	7.83757E-06	6.78879E-06	1.47415E-05	1.04877E-06	1.52658E-05	1.04877E-06	2.51277E-05
3833703774595	383370	3774595	6.25799E-05	2.2473E-05	1.18926E-05	4.08469E-05	1.31225E-06	1.31225E-06	4.21592E-05	1.31225E-06	6.35671E-05	3.46449E-06	8.13527E-06	7.97817E-06	7.8131E-06	6.7676E-06	1.46954E-05	1.0455E-06	1.52182E-05	1.0455E-06	2.48007E-05
3833803774595	383380	3774595	6.28754E-05	2.25791E-05	1.19488E-05	4.10398E-05	1.31845E-06	1.31845E-06	4.23583E-05	1.31845E-06	6.33833E-05	3.45447E-06	8.11176E-06	7.95511E-06	7.79051E-06	6.74803E-06	1.46529E-05	1.04248E-06	1.51742E-05	1.04248E-06	2.44724E-05
3833903774595	383390	3774595	6.31266E-05	2.26693E-05	1.19965E-05	4.12038E-05	1.32371E-06	1.32371E-06	4.25275E-05	1.32371E-06	6.3146E-05	3.44154E-06	8.08138E-06	7.92532E-06	7.76134E-06	6.72276E-06	1.45981E-05	1.03857E-06	1.51174E-05	1.03857E-06	2.41147E-05
3834003774595	383400	3774595	6.33039E-05	2.2733E-05	1.20302E-05	4.13196E-05	1.32743E-06	1.32743E-06	4.2647E-05	1.32743E-06	6.28474E-05	3.42526E-06	8.04316E-06	7.88784E-06	7.72463E-06	6.69097E-06	1.4529E-05	1.03366E-06	1.50459E-05	1.03366E-06	2.37235E-05
3834103774595	383410	3774595	6.35551E-05	2.28232E-05	1.20779E-05	4.14835E-05	1.3327E-06	1.3327E-06	4.28162E-05	1.3327E-06	6.26253E-05	3.41316E-06	8.01474E-06	7.85997E-06	7.69734E-06	6.66733E-06	1.44777E-05	1.03001E-06	1.49927E-05	1.03001E-06	2.33644E-05
3834203774595	383420	3774595	6.39541E-05	2.29665E-05	1.21538E-05	4.17439E-05	1.34107E-06	1.34107E-06	4.3085E-05	1.34107E-06	6.25794E-05	3.41066E-06	8.00886E-06	7.8542E-06	7.69169E-06	6.66244E-06	1.44671E-05	1.02926E-06	1.49817E-05	1.02926E-06	2.30808E-05
3834303774595	383430	3774595	6.44122E-05	2.3131E-05	1.22408E-05	4.20429E-05	1.35067E-06	1.35067E-06	4.33936E-05	1.35067E-06	6.261E-05	3.41233E-06	8.01278E-06	7.85805E-06	7.69546E-06	6.6657E-06	1.44742E-05	1.02976E-06	1.4989E-05	1.02976E-06	2.28223E-05
3834403774595	383440	3774595	6.47964E-05	2.32689E-05	1.23138E-05	4.22937E-05	1.35873E-06	1.35873E-06	4.36524E-05	1.35873E-06	6.25641E-05	3.40982E-06	8.0069E-06	7.85228E-06	7.68981E-06	6.66081E-06	1.44635E-05	1.029E-06	1.4978E-05	1.029E-06	2.2533E-05
3834503774595	383450	3774595	6.49959E-05	2.33406E-05	1.23517E-05	4.24239E-05	1.36291E-06	1.36291E-06	4.37868E-05	1.36291E-06	6.23343E-05	3.3973E-06	7.97751E-06	7.82345E-06	7.66158E-06	6.63635E-06	1.44104E-05	1.02523E-06	1.49231E-05	1.02523E-06	2.21656E-05
3834603774595	383460	3774595	6.53136E-05	2.34547E-05	1.24121E-05	4.26313E-05	1.36957E-06	1.36957E-06	4.40009E-05	1.36957E-06	6.22272E-05	3.39146E-06	7.96379E-06	7.81E-06	7.6484E-06	6.62494E-06	1.43857E-05	1.02346E-06	1.48974E-05	1.02346E-06	2.18484E-05
3834703774595	383470	3774595	6.64957E-05	2.38792E-05	1.26368E-05	4.34029E-05	1.39436E-06	1.39436E-06	4.47973E-05	1.39436E-06	6.29928E-05	3.43319E-06	8.06178E-06	7.9061E-06	7.74251E-06	6.70646E-06	1.45627E-05	1.03606E-06	1.50807E-05	1.03606E-06	2.18819E-05
3834803774595	383480	3774595	6.79808E-05	2.44125E-05	1.2919E-05	4.43722E-05	1.4255E-06	1.4255E-06	4.57977E-05	1.4255E-06	6.40342E-05	3.48994E-06	8.19505E-06	8.03679E-06	7.8705E-06	6.81732E-06	1.48034E-05	1.05318E-06	1.533E-05	1.05318E-06	2.20175E-05
3834903774595	383490	3774595	6.97762E-05	2.50572E-05	1.32602E-05	4.55441E-05	1.46315E-06	1.46315E-06	4.70073E-05	1.46315E-06	6.53741E-05	3.56297E-06	8.36653E-06	8.20497E-06	8.0352E-06	6.95998E-06	1.51132E-05	1.07522E-06	1.56508E-05	1.07522E-06	2.22536E-05
3835003774595	383500	3774595	7.26576E-05	2.6092E-05	1.38078E-05	4.74249E-05	1.52357E-06	1.52357E-06	4.89485E-05	1.52357E-06	6.77401E-05	3.69192E-06	8.66933E-06	8.50191E-06	8.326E-06	7.21187E-06	1.56601E-05	1.11413E-06	1.62172E-05	1.11413E-06	2.28656E-05
3835103774595	383510	3774595	7.58568E-05	2.72408E-05	1.44157E-05	4.95131E-05	1.59066E-06	1.59066E-06	5.11037E-05	1.59066E-06	7.03587E-05	3.83464E-06	9.00446E-06	8.83057E-06	8.64786E-06	7.49066E-06	1.62655E-05	1.1572E-06	1.68441E-05	1.1572E-06	2.35349E-05
3835203774595	383520	3774595	7.89895E-05	2.83658E-05	1.50111E-05	5.15578E-05	1.65635E-06	1.65635E-06	5.32142E-05	1.65635E-06	7.28778E-05	3.97194E-06	9.32685E-06	9.14674E-06	8.95749E-06	7.75885E-06	1.68479E-05	1.19864E-06	1.74472E-05	1.19864E-06	2.41287E-05
3835303774595	383530	3774595	8.21591E-05	2.95041E-05	1.56134E-05	5.36267E-05	1.72281E-06	1.72281E-06	5.53495E-05	1.72281E-06	7.53893E-05	4.10881E-06	9.64827E-06	9.46195E-06	9.26617E-06	8.02623E-06	1.74285E-05	1.23994E-06	1.80484E-05	1.23994E-06	2.46862E-05
3835403774595	383540	3774595	8.55948E-05	3.07378E-05	1.62663E-05	5.58692E-05	1.79485E-06	1.79485E-06	5.7664E-05	1.79485E-06	7.81151E-05	4.25737E-06	9.99712E-06	9.80406E-06	9.60121E-06	8.31643E-06	1.80586E-05	1.28477E-06	1.8701E-05	1.28477E-06	2.52828E-05
3835503774595	383550	3774595	8.94072E-05	3.21069E-05	1.69908E-05	5.83576E-05	1.8748E-06	1.8748E-06	6.02324E-05	1.8748E-06	8.11396E-05	4.42221E-06	1.03842E-05	1.01837E-05	9.97294E-06	8.63843E-06	1.87578E-05	1.33452E-06	1.94251E-05	1.33452E-06	2.59507E-05
3835603774595	383560	3774595	9.35004E-05	3.35768E-05	1.77687E-05	6.10293E-05	1.96063E-06	1.96063E-06	6.29899E-05	1.96063E-06	8.43631E-05	4.5979E-06	1.07967E-05	1.05882E-05	1.03692E-05	8.98162E-06	1.9503E-05	1.38754E-06	2.01968E-05	1.38754E-06	2.66451E-05
3835703774595	383570	3774595	9.73202E-05	3.49485E-05	1.84946E-05	6.35225E-05	2.04073E-06	2.04073E-06	6.55633E-05	2.04073E-06	8.7265E-05	4.75606E-06	1.11681E-05	1.09524E-05	1.07258E-05	9.29057E-06	2.01739E-05	1.43527E-06	2.08915E-05	1.43527E-06	2.72026E-05
3835803774595	383580	3774595	0.000100867	3.62221E-05	1.91686E-05	6.58374E-05	2.11509E-06	2.11509E-06	6.79525E-05	2.11509E-06	8.98837E-05	4.89878E-06	1.15032E-05	1.12811E-05	1.10477E-05	9.56936E-06	2.07793E-05	1.47833E-06	2.15185E-05	1.47833E-06	2.76399E-05
3835903774595	383590	3774595	0.000104657	3.75832E-05	1.98889E-05	6.83113E-05	2.19457E-06	2.19457E-06	7.05059E-05	2.19457E-06	9.26861E-05	5.05151E-06	1.18619E-05	1.16328E-05	1.13921E-05	9.86771E-06	2.14271E-05	1.52443E-06	2.21894E-05	1.52443E-06	2.81108E-05
3836003774595	383600	3774595	0.000110102	3.95386E-05	2.09237E-05	7.18655E-05	2.30875E-06	2.30875E-06	7.41743E-05	2.30875E-06	9.68208E-05	5.27686E-06	1.23911E-05	1.21518E-05	1.19003E-05	1.03079E-05	2.2383E-05	1.59243E-06	2.31792E-05	1.59243E-06	2.89505E-05
3836103774595	383610	3774595	0.000115976	4.16479E-05	2.20399E-05	7.56995E-05	2.43192E-06	2.43192E-06	7.81314E-05	2.43192E-06	0.000101484	5.531E-06	1.29878E-05	1.2737E-05	1.24735E-05	1.08044E-05	2.3461E-05	1.66912E-06	2.42956E-05	1.66912E-06	2.98978E-05
3836203774595	383620	3774595	0.000121997	4.38103E-05	2.31843E-05	7.96298E-05	2.55819E-06	2.55819E-06	8.2188E-05	2.55819E-06	0.000106109	5.78305E-06	1.35797E-05	1.33175E-05	1.30419E-05	1.12967E-05	2.45301E-05	1.74519E-06	2.54027E-05	1.74519E-06	3.09038E-05
3836303774595	383630	3774595	0.000128514	4.61505E-05	2.44227E-05	8.38833E-05	2.69484E-06	2.69484E-06	8.65782E-05	2.69484E-06	0.000110955	6.04721E-06	1.42E-05	1.39258E-05	1.36376E-05	1.18127E-05	2.56506E-05	1.8249E-06	2.65631E-05	1.8249E-06	3.1819E-05
3836403774595	383640	3774595	0.000135489	4.86552E-05	2.57481E-05	8.84358E-05	2.84109E-06	2.84109E-06	9.12769E-05	2.84109E-06	0.000115986	6.32138E-06	1.48438E-05	1.45571E-05	1.42559E-05	1.23483E-05	2.68136E-05	1.90764E-06	2.77674E-05	1.90764E-06	3.26895E-05
3836503774595	383650	3774595	0.000142389	5.11333E-05	2.70595E-05	9.29401E-05	2.98579E-06	2.98579E-06	9.59259E-05	2.98579E-06	0.000120902	6.58929E-06	1.54729E-05	1.51741E-05	1.48601E-05	1.28716E-05	2.795E-05	1.98849E-06	2.89442E-05	1.98849E-06	3.34733E-05
3836603774595	383660	3774595	0.00014946	5.36724E-05	2.84032E-05	9.75552E-05	3.13406E-06	3.13406E-06	0.000100689	3.13406E-06	0.00012594	6.86388E-06	1.61177E-05	1.58064E-05	1.54794E-05	1.3408E-05	2.91147E-05	2.07136E-06	3.01504E-05	2.07136E-06	3.42753E-05
3836703774595	383670	3774595	0.000157063	5.64026E-05	2.98481E-05	0.000102518	3.29348E-06	3.29348E-06	0.000105811	3.29348E-06	0.000131368	7.15975E-06	1.68124E-05	1.64878E-05	1.61466E-05	1.3986E-05	3.03697E-05	2.16064E-06	3.14501E-05	2.16064E-06	3.51514E-05
3836803774595	383680	3774595	0.000165367	5.93849E-05	3.14262E-05	0.000107938	3.46762E-06	3.46762E-06	0.000111406	3.46762E-06	0.000137302	7.48316E-06	1.75719E-05	1.72325E-05	1.6876E-05	1.46177E-05	3.17416E-05	2.25824E-06	3.28707E-05	2.25824E-06	3.61267E-05
3836903774595	383690	3774595	0.000174108	6.25237E-05	3.30873E-05	0.000113643	3.6509E-06	3.6509E-06	0.000117294	3.6509E-06	0.000143558	7.8241E-06	1.83725E-05	1.80177E-05	1.76449E-05	1.52837E-05	3.31877E-05	2.36113E-06	3.43683E-05	2.36113E-06	3.7162E-05
3837003774595	383700	3774595	0.000182531	6.55484E-05	3.46879E-05	0.000119141	3.82752E-06	3.82752E-06	0.000122968	3.82752E-06	0.000149592	8.15294E-06	1.91446E-05	1.87749E-05	1.83865E-05	1.59261E-05	3.45826E-05	2.46036E-06	3.58128E-05	2.46036E-06	3.81568E-05
3837103774595	383710	3774595	0.000191286	6.86924E-05	3.63518E-05	0.000124856	4.01111E-06	4.01111E-06	0.000128867	4.01111E-06	0.000155863	8.49472E-06	1.99472E-05	1.9562E-05	1.91572E-05	1.65937E-05	3.60323E-05	2.5635E-06	3.73141E-05	2.5635E-06	3.92047E-05
3837203774595	383720	3774595	0.000200787	7.21045E-05	3.81574E-05	0.000131057	4.21035E-06	4.21035E-06	0.000135268	4.21035E-06	0.000162685	8.86654E-06	2.08203E-05	2.04182E-05	1.99958E-05	1.73201E-05	3.76095E-05	2.67571E-06	3.89473E-05	2.67571E-06	4.03602E-05
3837303774595	383730	3774595	0.000211198	7.58429E-05	4.01358E-05	0.000137852	4.42865E-06	4.42865E-06	0.000142281	4.42865E-06	0.000170173	9.27467E-06	2.17787E-05	2.13581E-05	2.09162E-05	1.81173E-05	3.93406E-05	2.79887E-06	4.07401E-05	2.79887E-06	4.16499E-05
3837403774595	383740	3774595	0.000222428	7.98759E-05	4.227E-05	0.000145183	4.66414E-06	4.66414E-06	0.000149847	4.66414E-06	0.000178259	9.71534E-06	2.28135E-05	2.23729E-05	2.191E-05	1.89781E-05	4.12099E-05	2.93186E-06	4.26758E-05	2.93186E-06	4.30597E-05
3837503774595	383750	3774595	0.000234058	8.40521E-05	4.448E-05	0.000152773	4.908E-06	4.908E-06	0.000157681	4.908E-06	0.000186643	1.01723E-05	2.38865E-05	2.34252E-05	2.29405E-05	1.98707E-05	4.31481E-05	3.06976E-06	4.4683E-05	3.06976E-06	4.4531E-05
3837603774595	383760	3774595	0.000246219	8.84193E-05	4.67912E-05	0.000160711	5.16301E-06	5.16301E-06	0.000165874	5.16301E-06	0.000195418	1.06505E-05	2.50094E-05	2.45265E-05	2.4019E-05	2.08049E-05	4.51767E-05	3.21408E-06	4.67837E-05	3.21408E-06	4.60847E-05
3837703774595	383770	3774595	0.000259259	9.31023E-05	4.92694E-05	0.000169223	5.43646E-06	5.43646E-06	0.00017466	5.43646E-06	0.000204843	1.11642E-05	2.62157E-05	2.57095E-05	2.51775E-05	2.18084E-05	4.73557E-05	3.3691E-06	4.90402E-05	3.3691E-06	4.77669E-05
3837803774595	383780	3774595	0.000273223	9.81169E-05	5.19231E-05	0.000178338	5.72928E-06	5.72928E-06	0.000184067	5.72928E-06	0.000214935	1.17142E-05	2.75073E-05	2.69761E-05	2.64179E-05	2.28828E-05	4.96887E-05	3.53508E-06	5.14562E-05	3.53508E-06	4.95833E-05
3837903774595	383790	3774595	0.000288104	0.000103461	5.47509E-05	0.00018805	6.0413E-06	6.0413E-06	0.000194092	6.0413E-06	0.000225708	1.23014E-05	2.8886E-05	2.83282E-05	2.7742E-05	2.40298E-05	5.21792E-05	3.71227E-06	5.40354E-05	3.71227E-06	5.15339E-05
3838003774595	383800	3774595	0.000303605	0.000109027	5.76967E-05	0.000198168	6.36635E-06	6.36635E-06	0.000204534	6.36635E-06	0.000236933	1.29132E-05	3.03226E-05	2.9737E-05	2.91217E-05	2.52248E-05	5.47742E-05	3.89689E-06	5.67226E-05	3.89689E-06	5.3578E-05
3838103774595	383810	3774595	0.000319468	0.000114724	6.07113E-05	0.000208522	6.69898E-06	6.69898E-06	0.000215221	6.69898E-06	0.000248426	1.35396E-05	3.17934E-05	3.11794E-05	3.05343E-05	2.64484E-05	5.74311E-05	4.08591E-06	5.94741E-05	4.08591E-06	5.56752E-05
3838203774595	383820	3774595	0.000336047	0.000120677	6.3862E-05	0.000219344	7.04664E-06	7.04664E-06	0.00022639	7.04664E-06	0.000260447	1.41947E-05	3.33319E-05	3.26882E-05	3.20119E-05	2.77282E-05	6.02102E-05	4.28363E-06	6.2352E-05	4.28363E-06	5.78773E-05
3838303774595	383830	3774595	0.000352346	0.00012653	6.69594E-05	0.000229982	7.38841E-06	7.38841E-06	0.000237371	7.38841E-06	0.00027227	1.4839E-05	3.48449E-05	3.4172E-05	3.34649E-05	2.89869E-05	6.29432E-05	4.47807E-06	6.51823E-05	4.47807E-06	6.0043E-05
3838403774595	383840	3774595	0.000368889	0.000132471	7.01032E-05	0.00024078	7.7353E-06	7.7353E-06	0.000248515	7.7353E-06	0.000284268	1.5493E-05	3.63804E-05	3.56779E-05	3.49397E-05	3.02642E-05	6.5717E-05	4.67541E-06	6.80547E-05	4.67541E-06	6.22464E-05
3838503774595	383850	3774595	0.000385993	0.000138613	7.33536E-05	0.000251944	8.09396E-06	8.09396E-06	0.000260038	8.09396E-06	0.00029668	1.61694E-05	3.79689E-05	3.72356E-05	3.64652E-05	3.15856E-05	6.85863E-05	4.87955E-06	7.10261E-05	4.87955E-06	6.45322E-05
3838603774595	383860	3774595	0.000405121	0.000145483	7.69888E-05	0.00026443	8.49507E-06	8.49507E-06	0.000272925	8.49507E-06	0.000310577	1.69268E-05	3.97474E-05	3.89798E-05	3.81733E-05	3.30652E-05	7.17991E-05	5.10812E-06	7.43531E-05	5.10812E-06	6.71101E-05
3838703774595	383870	3774595	0.000425181	0.000152686	8.08009E-05	0.000277523	8.9157E-06	8.9157E-06	0.000286439	8.9157E-06	0.000325155	1.77214E-05	4.16132E-05	4.08096E-05	3.99652E-05	3.46173E-05	7.51694E-05	5.3479E-06	7.78433E-05	5.3479E-06	6.98235E-05
3838803774595	383880	3774595	0.000446223	0.000160243	8.47998E-05	0.000291258	9.35694E-06	9.35694E-06	0.000300614	9.35694E-06	0.000340454	1.85552E-05	4.3571E-05	4.27296E-05	4.18455E-05	3.6246E-05	7.8706E-05	5.59951E-06	8.15058E-05	5.59951E-06	7.26795E-05
3838903774595	383890	3774595	0.000468418	0.000168213	8.90176E-05	0.000305744	9.82235E-06	9.82235E-06	0.000315567	9.82235E-06	0.000356602	1.94353E-05	4.56377E-05	4.47564E-05	4.38303E-05	3.79652E-05	8.24392E-05	5.8651E-06	8.53718E-05	5.8651E-06	7.57031E-05
3839003774595	383900	3774595	0.000493694	0.00017729	9.3821E-05	0.000322242	1.03524E-05	1.03524E-05	0.000332595	1.03524E-05	0.000375001	2.04381E-05	4.79924E-05	4.70656E-05	4.60918E-05	3.99241E-05	8.66928E-05	6.16772E-06	8.97766E-05	6.16772E-06	7.91696E-05
3839103774595	383910	3774595	0.000527474	0.00018942	0.00010024	0.000344291	1.10607E-05	1.10607E-05	0.000355352	1.10607E-05	0.000399611	2.17793E-05	5.11419E-05	5.01543E-05	4.91165E-05	4.25441E-05	9.23819E-05	6.57247E-06	9.56681E-05	6.57247E-06	8.38545E-05
3829703774605

			ISDrainage / Utilities Trenching	ISDrainage / Utilities Trenching	ISAsphalt Paving	ISAsphalt Paving	SVDemolition	SVSite Grubbing / Prep	SVMass Grading / Excavation	SVMass Grading / Excavation	SVDrainage / Utilities Trenching	SVFoundations / Concrete Pads	SVBuilding / Structure Construction	SVBuilding / Structure Construction	SVAsphalt Paving	SVAsphalt Paving	SVArchitectural Coating	SVArchitectural Coating	SVLandscaping or Other Finishing	SVLandscaping or Other Finishing	MDemolition
Unique Identifier	X (UTM)	Y (UTM)	2027	2028	2027	2028	2027	2027	2027	2028	2028	2028	2028	2029	2028	2029	2028	2029	2028	2029	2027
3831603774595	383160	3774595	8.81553E-06	8.58935E-06	2.27673E-06	2.12088E-06	6.85262E-05	4.92666E-05	3.3217E-05	3.27952E-05	2.3269E-05	7.39197E-06	1.05894E-05	1.01854E-05	1.04115E-06	9.68681E-07	1.04115E-06	9.68681E-07	1.05894E-05	1.01854E-05	1.24949E-05
3831703774595	383170	3774595	9.0417E-06	8.80971E-06	2.33514E-06	2.17529E-06	6.96755E-05	5.00929E-05	3.3774E-05	3.33452E-05	2.36592E-05	7.51593E-06	1.0767E-05	1.03562E-05	1.05861E-06	9.84927E-07	1.05861E-06	9.84927E-07	1.0767E-05	1.03562E-05	1.26745E-05
3831903774595	383190	3774595	9.47097E-06	9.22797E-06	2.44601E-06	2.27857E-06	7.19116E-05	5.17005E-05	3.4858E-05	3.44154E-05	2.44185E-05	7.75714E-06	1.11126E-05	1.06886E-05	1.09259E-06	1.01654E-06	1.09259E-06	1.01654E-06	1.11126E-05	1.06886E-05	1.30247E-05
3832003774595	383200	3774595	9.66451E-06	9.41654E-06	2.49599E-06	2.32513E-06	7.29628E-05	5.24563E-05	3.53675E-05	3.49185E-05	2.47755E-05	7.87054E-06	1.1275E-05	1.08448E-05	1.10856E-06	1.0314E-06	1.10856E-06	1.0314E-06	1.1275E-05	1.08448E-05	1.3188E-05
3832103774595	383210	3774595	9.85861E-06	9.60566E-06	2.54612E-06	2.37183E-06	7.40764E-05	5.32569E-05	3.59073E-05	3.54514E-05	2.51536E-05	7.99066E-06	1.14471E-05	1.10103E-05	1.12548E-06	1.04714E-06	1.12548E-06	1.04714E-06	1.14471E-05	1.10103E-05	1.33622E-05
3832203774595	383220	3774595	1.0064E-05	9.80575E-06	2.59916E-06	2.42123E-06	7.53058E-05	5.41408E-05	3.65033E-05	3.60398E-05	2.55711E-05	8.12328E-06	1.16371E-05	1.11931E-05	1.14416E-06	1.06452E-06	1.14416E-06	1.06452E-06	1.16371E-05	1.11931E-05	1.35527E-05
3832303774595	383230	3774595	1.02637E-05	1.00003E-05	2.65074E-06	2.46928E-06	7.65619E-05	5.50439E-05	3.71122E-05	3.66409E-05	2.59976E-05	8.25878E-06	1.18312E-05	1.13798E-05	1.16324E-06	1.08227E-06	1.16324E-06	1.08227E-06	1.18312E-05	1.13798E-05	1.37469E-05
3832403774595	383240	3774595	1.04094E-05	1.01423E-05	2.68837E-06	2.50434E-06	7.76577E-05	5.58317E-05	3.76433E-05	3.71654E-05	2.63697E-05	8.37698E-06	1.20005E-05	1.15427E-05	1.17989E-06	1.09776E-06	1.17989E-06	1.09776E-06	1.20005E-05	1.15427E-05	1.39157E-05
3832503774595	383250	3774595	1.05292E-05	1.02591E-05	2.71932E-06	2.53317E-06	7.87089E-05	5.65875E-05	3.81529E-05	3.76685E-05	2.67267E-05	8.49038E-06	1.2163E-05	1.16989E-05	1.19586E-06	1.11262E-06	1.19586E-06	1.11262E-06	1.2163E-05	1.16989E-05	1.40753E-05
3832603774595	383260	3774595	1.06114E-05	1.03391E-05	2.74054E-06	2.55293E-06	7.97691E-05	5.73496E-05	3.86668E-05	3.81758E-05	2.70867E-05	8.60474E-06	1.23268E-05	1.18565E-05	1.21197E-06	1.12761E-06	1.21197E-06	1.12761E-06	1.23268E-05	1.18565E-05	1.42241E-05
3832703774595	383270	3774595	1.06845E-05	1.04104E-05	2.75943E-06	2.57053E-06	8.08827E-05	5.81503E-05	3.92066E-05	3.87088E-05	2.74648E-05	8.72486E-06	1.24989E-05	1.2022E-05	1.22889E-06	1.14335E-06	1.22889E-06	1.14335E-06	1.24989E-05	1.2022E-05	1.43838E-05
3832803774595	383280	3774595	1.07368E-05	1.04614E-05	2.77294E-06	2.58311E-06	8.2023E-05	5.89701E-05	3.97593E-05	3.92545E-05	2.7852E-05	8.84787E-06	1.26751E-05	1.21915E-05	1.24621E-06	1.15947E-06	1.24621E-06	1.15947E-06	1.26751E-05	1.21915E-05	1.45489E-05
3832903774595	383290	3774595	1.07526E-05	1.04767E-05	2.77701E-06	2.5869E-06	8.31099E-05	5.97515E-05	4.02862E-05	3.97747E-05	2.82211E-05	8.96511E-06	1.28431E-05	1.2353E-05	1.26273E-06	1.17483E-06	1.26273E-06	1.17483E-06	1.28431E-05	1.2353E-05	1.46959E-05
3833003774595	383300	3774595	1.07295E-05	1.04542E-05	2.77105E-06	2.58135E-06	8.4072E-05	6.04432E-05	4.07525E-05	4.02351E-05	2.85478E-05	9.0689E-06	1.29918E-05	1.2496E-05	1.27735E-06	1.18844E-06	1.27735E-06	1.18844E-06	1.29918E-05	1.2496E-05	1.48247E-05
3833103774595	383310	3774595	1.07104E-05	1.04356E-05	2.76611E-06	2.57675E-06	8.5052E-05	6.11478E-05	4.12276E-05	4.07041E-05	2.88805E-05	9.17461E-06	1.31432E-05	1.26417E-05	1.29223E-06	1.20229E-06	1.29223E-06	1.20229E-06	1.31432E-05	1.26417E-05	1.49518E-05
3833203774595	383320	3774595	1.06221E-05	1.03495E-05	2.7433E-06	2.5555E-06	8.564E-05	6.15705E-05	4.15126E-05	4.09855E-05	2.90802E-05	9.23804E-06	1.32341E-05	1.27291E-05	1.30117E-06	1.2106E-06	1.30117E-06	1.2106E-06	1.32341E-05	1.27291E-05	1.50153E-05
3833303774595	383330	3774595	1.05247E-05	1.02547E-05	2.71816E-06	2.53209E-06	8.61656E-05	6.19484E-05	4.17674E-05	4.12371E-05	2.92587E-05	9.29473E-06	1.33153E-05	1.28072E-05	1.30915E-06	1.21803E-06	1.30915E-06	1.21803E-06	1.33153E-05	1.28072E-05	1.50697E-05
3833403774595	383340	3774595	1.04049E-05	1.01379E-05	2.68721E-06	2.50326E-06	8.67625E-05	6.23775E-05	4.20567E-05	4.15227E-05	2.94614E-05	9.35912E-06	1.34075E-05	1.28959E-05	1.31822E-06	1.22647E-06	1.31822E-06	1.22647E-06	1.34075E-05	1.28959E-05	1.5135E-05
3833503774595	383350	3774595	1.02642E-05	1.00009E-05	2.65088E-06	2.46942E-06	8.73326E-05	6.27874E-05	4.23331E-05	4.17956E-05	2.9655E-05	9.42062E-06	1.34956E-05	1.29807E-05	1.32688E-06	1.23453E-06	1.32688E-06	1.23453E-06	1.34956E-05	1.29807E-05	1.51967E-05
3833603774595	383360	3774595	1.0118E-05	9.85837E-06	2.61311E-06	2.43422E-06	8.79473E-05	6.32294E-05	4.2631E-05	4.20898E-05	2.98637E-05	9.48693E-06	1.35906E-05	1.30721E-05	1.33622E-06	1.24322E-06	1.33622E-06	1.24322E-06	1.35906E-05	1.30721E-05	1.52639E-05
3833703774595	383370	3774595	9.98632E-06	9.7301E-06	2.57911E-06	2.40255E-06	8.86957E-05	6.37674E-05	4.29938E-05	4.24479E-05	3.01178E-05	9.56766E-06	1.37063E-05	1.31833E-05	1.34759E-06	1.25379E-06	1.34759E-06	1.25379E-06	1.37063E-05	1.31833E-05	1.53528E-05
3833803774595	383380	3774595	9.85411E-06	9.60128E-06	2.54496E-06	2.37074E-06	8.94707E-05	6.43246E-05	4.33695E-05	4.28188E-05	3.0381E-05	9.65126E-06	1.3826E-05	1.32985E-05	1.35937E-06	1.26475E-06	1.35937E-06	1.26475E-06	1.3826E-05	1.32985E-05	1.54453E-05
3833903774595	383390	3774595	9.71008E-06	9.46094E-06	2.50776E-06	2.33609E-06	9.01745E-05	6.48306E-05	4.37106E-05	4.31557E-05	3.062E-05	9.72718E-06	1.39348E-05	1.34031E-05	1.37006E-06	1.2747E-06	1.37006E-06	1.2747E-06	1.39348E-05	1.34031E-05	1.5527E-05
3834003774595	383400	3774595	9.55255E-06	9.30745E-06	2.46708E-06	2.29819E-06	9.07981E-05	6.52789E-05	4.40129E-05	4.34541E-05	3.08317E-05	9.79445E-06	1.40312E-05	1.34958E-05	1.37954E-06	1.28352E-06	1.37954E-06	1.28352E-06	1.40312E-05	1.34958E-05	1.55923E-05
3834103774595	383410	3774595	9.40796E-06	9.16657E-06	2.42974E-06	2.26341E-06	9.15287E-05	6.58041E-05	4.4367E-05	4.38037E-05	3.10798E-05	9.87325E-06	1.4144E-05	1.36044E-05	1.39064E-06	1.29384E-06	1.39064E-06	1.29384E-06	1.4144E-05	1.36044E-05	1.56757E-05
3834203774595	383420	3774595	9.29375E-06	9.05529E-06	2.40024E-06	2.23593E-06	9.24908E-05	6.64959E-05	4.48334E-05	4.42642E-05	3.14065E-05	9.97704E-06	1.42927E-05	1.37474E-05	1.40526E-06	1.30744E-06	1.40526E-06	1.30744E-06	1.42927E-05	1.37474E-05	1.57973E-05
3834303774595	383430	3774595	9.18966E-06	8.95388E-06	2.37336E-06	2.21089E-06	9.3542E-05	6.72516E-05	4.5343E-05	4.47673E-05	3.17635E-05	1.00904E-05	1.44552E-05	1.39036E-05	1.42123E-06	1.3223E-06	1.42123E-06	1.3223E-06	1.44552E-05	1.39036E-05	1.59334E-05
3834403774595	383440	3774595	9.0732E-06	8.84041E-06	2.34328E-06	2.18287E-06	9.44953E-05	6.7937E-05	4.58051E-05	4.52235E-05	3.20871E-05	1.01933E-05	1.46025E-05	1.40453E-05	1.43571E-06	1.33578E-06	1.43571E-06	1.33578E-06	1.46025E-05	1.40453E-05	1.60532E-05
3834503774595	383450	3774595	8.92524E-06	8.69624E-06	2.30507E-06	2.14727E-06	9.51991E-05	6.8443E-05	4.61462E-05	4.55603E-05	3.23261E-05	1.02692E-05	1.47112E-05	1.41499E-05	1.4464E-06	1.34573E-06	1.4464E-06	1.34573E-06	1.47112E-05	1.41499E-05	1.61294E-05
3834603774595	383460	3774595	8.79752E-06	8.5718E-06	2.27208E-06	2.11655E-06	9.60899E-05	6.90834E-05	4.6578E-05	4.59867E-05	3.26286E-05	1.03653E-05	1.48489E-05	1.42823E-05	1.45994E-06	1.35832E-06	1.45994E-06	1.35832E-06	1.48489E-05	1.42823E-05	1.62346E-05
3834703774595	383470	3774595	8.81103E-06	8.58496E-06	2.27557E-06	2.11979E-06	9.8228E-05	7.06206E-05	4.76145E-05	4.70099E-05	3.33547E-05	1.05959E-05	1.51793E-05	1.46001E-05	1.49242E-06	1.38854E-06	1.49242E-06	1.38854E-06	1.51793E-05	1.46001E-05	1.65522E-05
3834803774595	383480	3774595	8.8656E-06	8.63813E-06	2.28966E-06	2.13292E-06	0.00010082	7.24845E-05	4.88711E-05	4.82506E-05	3.4235E-05	1.08756E-05	1.55799E-05	1.49855E-05	1.53181E-06	1.42519E-06	1.53181E-06	1.42519E-06	1.55799E-05	1.49855E-05	1.69441E-05
3834903774595	383490	3774595	8.96068E-06	8.73078E-06	2.31422E-06	2.1558E-06	0.000103903	7.47006E-05	5.03653E-05	4.97258E-05	3.52816E-05	1.12081E-05	1.60563E-05	1.54436E-05	1.57865E-06	1.46876E-06	1.57865E-06	1.46876E-06	1.60563E-05	1.54436E-05	1.74159E-05
3835003774595	383500	3774595	9.2071E-06	8.97088E-06	2.37786E-06	2.21508E-06	0.00010858	7.80631E-05	5.26324E-05	5.19641E-05	3.68698E-05	1.17126E-05	1.6779E-05	1.61388E-05	1.64971E-06	1.53488E-06	1.64971E-06	1.53488E-06	1.6779E-05	1.61388E-05	1.81544E-05
3835103774595	383510	3774595	9.47659E-06	9.23345E-06	2.44746E-06	2.27992E-06	0.000113765	8.17908E-05	5.51457E-05	5.44455E-05	3.86304E-05	1.22719E-05	1.75802E-05	1.69095E-05	1.72848E-06	1.60817E-06	1.72848E-06	1.60817E-06	1.75802E-05	1.69095E-05	1.89746E-05
3835203774595	383520	3774595	9.7157E-06	9.46643E-06	2.50922E-06	2.33745E-06	0.000118887	8.54736E-05	5.76288E-05	5.68971E-05	4.03698E-05	1.28245E-05	1.83718E-05	1.76708E-05	1.80631E-06	1.68058E-06	1.80631E-06	1.68058E-06	1.83718E-05	1.76708E-05	1.9782E-05
3835303774595	383530	3774595	9.94018E-06	9.68515E-06	2.56719E-06	2.39145E-06	0.000124117	8.92333E-05	6.01637E-05	5.93998E-05	4.21456E-05	1.33886E-05	1.91799E-05	1.84481E-05	1.88577E-06	1.75451E-06	1.88577E-06	1.75451E-06	1.91799E-05	1.84481E-05	2.06022E-05
3835403774595	383540	3774595	1.01804E-05	9.91922E-06	2.62923E-06	2.44925E-06	0.000129783	9.33069E-05	6.29102E-05	6.21114E-05	4.40695E-05	1.39998E-05	2.00555E-05	1.92903E-05	1.97185E-06	1.8346E-06	1.97185E-06	1.8346E-06	2.00555E-05	1.92903E-05	2.14895E-05
3835503774595	383550	3774595	1.04493E-05	1.01812E-05	2.69869E-06	2.51395E-06	0.000136081	9.78351E-05	6.59632E-05	6.51257E-05	4.62083E-05	1.46792E-05	2.10288E-05	2.02265E-05	2.06755E-06	1.92364E-06	2.06755E-06	1.92364E-06	2.10288E-05	2.02265E-05	2.24784E-05
3835603774595	383560	3774595	1.0729E-05	1.04537E-05	2.7709E-06	2.58122E-06	0.00014287	0.000102716	6.92539E-05	6.83746E-05	4.85134E-05	1.54115E-05	2.20779E-05	2.12355E-05	2.17069E-06	2.0196E-06	2.17069E-06	2.0196E-06	2.20779E-05	2.12355E-05	2.35399E-05
3835703774595	383570	3774595	1.09534E-05	1.06724E-05	2.82888E-06	2.63523E-06	0.000149311	0.000107346	7.2376E-05	7.14571E-05	5.07005E-05	1.61063E-05	2.30732E-05	2.21928E-05	2.26855E-06	2.11065E-06	2.26855E-06	2.11065E-06	2.30732E-05	2.21928E-05	2.45379E-05
3835803774595	383580	3774595	1.11295E-05	1.0844E-05	2.87436E-06	2.67759E-06	0.000155387	0.000111715	7.53212E-05	7.43648E-05	5.27636E-05	1.67617E-05	2.40121E-05	2.30959E-05	2.36086E-06	2.19653E-06	2.36086E-06	2.19653E-06	2.40121E-05	2.30959E-05	2.54688E-05
3835903774595	383590	3774595	1.13191E-05	1.10287E-05	2.92333E-06	2.72321E-06	0.000161908	0.000116403	7.84822E-05	7.74858E-05	5.4978E-05	1.74651E-05	2.50198E-05	2.40652E-05	2.45994E-06	2.28872E-06	2.45994E-06	2.28872E-06	2.50198E-05	2.40652E-05	2.64686E-05
3836003774595	383600	3774595	1.16573E-05	1.13582E-05	3.01065E-06	2.80456E-06	0.000170968	0.000122917	8.2874E-05	8.18218E-05	5.80545E-05	1.84424E-05	2.64199E-05	2.54118E-05	2.5976E-06	2.41679E-06	2.5976E-06	2.41679E-06	2.64199E-05	2.54118E-05	2.78767E-05
3836103774595	383610	3774595	1.20387E-05	1.17298E-05	3.10917E-06	2.89633E-06	0.000180634	0.000129866	8.75595E-05	8.64477E-05	6.13368E-05	1.94851E-05	2.79136E-05	2.68486E-05	2.74446E-06	2.55343E-06	2.74446E-06	2.55343E-06	2.79136E-05	2.68486E-05	2.93918E-05
3836203774595	383620	3774595	1.24438E-05	1.21245E-05	3.21378E-06	2.99378E-06	0.000190844	0.000137206	9.25083E-05	9.13338E-05	6.48035E-05	2.05864E-05	2.94913E-05	2.8366E-05	2.89957E-06	2.69775E-06	2.89957E-06	2.69775E-06	2.94913E-05	2.8366E-05	3.09868E-05
3836303774595	383630	3774595	1.28123E-05	1.24836E-05	3.30896E-06	3.08244E-06	0.000202282	0.00014543	9.80531E-05	9.68082E-05	6.86877E-05	2.18203E-05	3.1259E-05	3.00662E-05	3.07337E-06	2.85945E-06	3.07337E-06	2.85945E-06	3.1259E-05	3.00662E-05	3.2716E-05
3836403774595	383640	3774595	1.31628E-05	1.28251E-05	3.39948E-06	3.16677E-06	0.000214639	0.000154314	0.000104043	0.000102722	7.28835E-05	2.31532E-05	3.31684E-05	3.19029E-05	3.26111E-06	3.03412E-06	3.26111E-06	3.03412E-06	3.31684E-05	3.19029E-05	3.45796E-05
3836503774595	383650	3774595	1.34784E-05	1.31326E-05	3.48099E-06	3.2427E-06	0.000226924	0.000163146	0.000109998	0.000108601	7.70551E-05	2.44784E-05	3.50669E-05	3.37289E-05	3.44776E-06	3.20778E-06	3.44776E-06	3.20778E-06	3.50669E-05	3.37289E-05	3.64231E-05
3836603774595	383660	3774595	1.38014E-05	1.34473E-05	3.5644E-06	3.32039E-06	0.000239521	0.000172203	0.000116104	0.00011463	8.13326E-05	2.58373E-05	3.70135E-05	3.56012E-05	3.63915E-06	3.38585E-06	3.63915E-06	3.38585E-06	3.70135E-05	3.56012E-05	3.83139E-05
3836703774595	383670	3774595	1.41541E-05	1.3791E-05	3.6555E-06	3.40526E-06	0.00025308	0.000181951	0.000122677	0.000121119	8.59368E-05	2.72999E-05	3.91088E-05	3.76166E-05	3.84516E-06	3.57752E-06	3.84516E-06	3.57752E-06	3.91088E-05	3.76166E-05	4.0348E-05
3836803774595	383680	3774595	1.45468E-05	1.41736E-05	3.75692E-06	3.49974E-06	0.000267869	0.000192583	0.000129845	0.000128196	9.09585E-05	2.88952E-05	4.13941E-05	3.98147E-05	4.06985E-06	3.78657E-06	4.06985E-06	3.78657E-06	4.13941E-05	3.98147E-05	4.25689E-05
3836903774595	383690	3774595	1.49637E-05	1.45798E-05	3.86459E-06	3.60004E-06	0.000283459	0.000203792	0.000137402	0.000135658	9.62524E-05	3.05769E-05	4.38033E-05	4.21319E-05	4.30672E-06	4.00695E-06	4.30672E-06	4.00695E-06	4.38033E-05	4.21319E-05	4.49061E-05
3837003774595	383700	3774595	1.53643E-05	1.49701E-05	3.96804E-06	3.69641E-06	0.00029847	0.000214584	0.000144679	0.000142842	0.00010135	3.21962E-05	4.6123E-05	4.43631E-05	4.5348E-06	4.21915E-06	4.5348E-06	4.21915E-06	4.6123E-05	4.43631E-05	4.71597E-05
3837103774595	383710	3774595	1.57863E-05	1.53812E-05	4.07702E-06	3.79793E-06	0.000314079	0.000225805	0.000152244	0.000150311	0.00010665	3.38798E-05	4.8535E-05	4.66831E-05	4.77194E-06	4.43979E-06	4.77194E-06	4.43979E-06	4.8535E-05	4.66831E-05	4.95041E-05
3837203774595	383720	3774595	1.62515E-05	1.58346E-05	4.19719E-06	3.90986E-06	0.000330996	0.000237968	0.000160445	0.000158408	0.000112394	3.57048E-05	5.11493E-05	4.91976E-05	5.02898E-06	4.67894E-06	5.02898E-06	4.67894E-06	5.11493E-05	4.91976E-05	5.20462E-05
3837303774595	383730	3774595	1.67708E-05	1.63405E-05	4.3313E-06	4.0348E-06	0.000349544	0.000251303	0.000169436	0.000167285	0.000118692	3.77056E-05	5.40155E-05	5.19545E-05	5.31079E-06	4.94113E-06	5.31079E-06	4.94113E-06	5.40155E-05	5.19545E-05	5.48297E-05
3837403774595	383740	3774595	1.73385E-05	1.68936E-05	4.47791E-06	4.17137E-06	0.000369536	0.000265676	0.000179126	0.000176852	0.000125481	3.9862E-05	5.71048E-05	5.49259E-05	5.61452E-06	5.22372E-06	5.61452E-06	5.22372E-06	5.71048E-05	5.49259E-05	5.78346E-05
3837503774595	383750	3774595	1.79309E-05	1.74709E-05	4.63091E-06	4.3139E-06	0.00039024	0.000280561	0.000189162	0.000186761	0.000132511	4.20954E-05	6.03042E-05	5.80033E-05	5.92909E-06	5.51639E-06	5.92909E-06	5.51639E-06	6.03042E-05	5.80033E-05	6.09447E-05
3837603774595	383760	3774595	1.85565E-05	1.80804E-05	4.79249E-06	4.46441E-06	0.00041187	0.000296112	0.000199647	0.000197112	0.000139856	4.44287E-05	6.36468E-05	6.12183E-05	6.25773E-06	5.82216E-06	6.25773E-06	5.82216E-06	6.36468E-05	6.12183E-05	6.41964E-05
3837703774595	383770	3774595	1.92339E-05	1.87404E-05	4.96743E-06	4.62738E-06	0.000435068	0.000312791	0.000210892	0.000208215	0.000147733	4.69311E-05	6.72317E-05	6.46664E-05	6.6102E-06	6.15009E-06	6.6102E-06	6.15009E-06	6.72317E-05	6.46664E-05	6.76857E-05
3837803774595	383780	3774595	1.99653E-05	1.94531E-05	5.15632E-06	4.80334E-06	0.000459897	0.000330641	0.000222928	0.000220097	0.000156164	4.96094E-05	7.10685E-05	6.83568E-05	6.98743E-06	6.50107E-06	6.98743E-06	6.50107E-06	7.10685E-05	6.83568E-05	7.14182E-05
3837903774595	383790	3774595	2.07507E-05	2.02183E-05	5.35916E-06	4.9923E-06	0.000486374	0.000349677	0.000235762	0.000232769	0.000165155	5.24655E-05	7.516E-05	7.22922E-05	7.38971E-06	6.87534E-06	7.38971E-06	6.87534E-06	7.516E-05	7.22922E-05	7.53993E-05
3838003774595	383800	3774595	2.15738E-05	2.10203E-05	5.57174E-06	5.19032E-06	0.000513938	0.000369493	0.000249123	0.00024596	0.000174515	5.54388E-05	7.94195E-05	7.63891E-05	7.80849E-06	7.26498E-06	7.80849E-06	7.26498E-06	7.94195E-05	7.63891E-05	7.95473E-05
3838103774595	383810	3774595	2.24183E-05	2.18431E-05	5.78984E-06	5.39349E-06	0.000542143	0.000389771	0.000262795	0.000259458	0.000184092	5.84813E-05	8.3778E-05	8.05814E-05	8.23703E-06	7.66369E-06	8.23703E-06	7.66369E-06	8.3778E-05	8.05814E-05	8.37897E-05
3838203774595	383820	3774595	2.3305E-05	2.2707E-05	6.01883E-06	5.60681E-06	0.000571604	0.000410952	0.000277076	0.000273558	0.000194096	6.16593E-05	8.83307E-05	8.49604E-05	8.68465E-06	8.08015E-06	8.68465E-06	8.08015E-06	8.83307E-05	8.49604E-05	8.82244E-05
3838303774595	383830	3774595	2.4177E-05	2.35567E-05	6.24405E-06	5.81661E-06	0.000600593	0.000431794	0.000291128	0.000287431	0.00020394	6.47864E-05	9.28104E-05	8.92692E-05	9.12509E-06	8.48994E-06	9.12509E-06	8.48994E-06	9.28104E-05	8.92692E-05	9.25865E-05
3838403774595	383840	3774595	2.50643E-05	2.44212E-05	6.47319E-06	6.03006E-06	0.000630001	0.000452937	0.000305383	0.000301505	0.000213925	6.79586E-05	9.73549E-05	9.36402E-05	9.5719E-06	8.90564E-06	9.5719E-06	8.90564E-06	9.73549E-05	9.36402E-05	9.7014E-05
3838503774595	383850	3774595	2.59847E-05	2.5318E-05	6.71091E-06	6.25151E-06	0.000660416	0.000474803	0.000320126	0.000316061	0.000224253	7.12394E-05	0.000102055	9.81609E-05	1.0034E-05	9.33558E-06	1.0034E-05	9.33558E-06	0.000102055	9.81609E-05	0.000101594
3838603774595	383860	3774595	2.70227E-05	2.63294E-05	6.97899E-06	6.50124E-06	0.00069442	0.000499251	0.000336609	0.000332335	0.0002358	7.49076E-05	0.00010731	0.000103215	1.05507E-05	9.81627E-06	1.05507E-05	9.81627E-06	0.00010731	0.000103215	0.000106713
3838703774595	383870	3774595	2.81153E-05	2.73939E-05	7.26116E-06	6.76409E-06	0.000730064	0.000524877	0.000353887	0.000349394	0.000247903	7.87525E-05	0.000112818	0.000108513	1.10922E-05	1.03201E-05	1.10922E-05	1.03201E-05	0.000112818	0.000108513	0.000112082
3838803774595	383880	3774595	2.92653E-05	2.85144E-05	7.55816E-06	7.04076E-06	0.000767472	0.000551771	0.00037202	0.000367296	0.000260606	8.27877E-05	0.000118598	0.000114073	1.16606E-05	1.08489E-05	1.16606E-05	1.08489E-05	0.000118598	0.000114073	0.000117716
3838903774595	383890	3774595	3.04827E-05	2.97006E-05	7.87259E-06	7.33367E-06	0.000806911	0.000580125	0.000391137	0.000386171	0.000273998	8.7042E-05	0.000124693	0.000119935	1.22598E-05	1.14064E-05	1.22598E-05	1.14064E-05	0.000124693	0.000119935	0.000123655
3839003774595	383900	3774595	3.18786E-05	3.10607E-05	8.23309E-06	7.66948E-06	0.00085182	0.000612413	0.000412906	0.000407664	0.000289247	9.18864E-05	0.000131633	0.00012661	1.29421E-05	1.20413E-05	1.29421E-05	1.20413E-05	0.000131633	0.00012661	0.00013042
3839103774595	383910	3774595	3.3765E-05	3.28987E-05	8.72028E-06	8.12333E-06	0.000911812	0.000655543	0.000441986	0.000436374	0.000309618	9.83577E-05	0.000140903	0.000135527	1.38536E-05	1.28893E-05	1.38536E-05	1.28893E-05	0.000140903	0.000135527	0.000139456
3829703774605	382970	3774605	4.35966E-06	4.2478E-06	1.12594E-06	1.04887E-06	4.3448E-05	3.12368E-05	2.10607E-05	2.07933E-05	1.47534E-05	4.68677E-06	6.71408E-06	6.4579E-06

			MSite Grubbing / Prep	MMass Grading / Excavation	MMass Grading / Excavation	MDrainage / Utilities Trenching	MFoundations / Concrete Pads	MBuilding / Structure Construction	MAsphalt Paving	MLandscaping or Other Finishing	MWaterside Construction (Piles)	RSSWDemolition	RSSWPlacing Base	RSSWForm/Plac e Rebar and Pour	Child Risk				
Unique Identifier	X (UTM)	Y (UTM)	2027	2027	2028	2028	2028	2028	2028	2028	2028	2029	2029	2029	3rd Trimester	0<2	2<16	Total	per million
3831603774595	383160	3774595	3.83571E-05	4.51048E-05	4.45042E-05	9.46008E-06	1.23028E-05	9.0555E-06	9.32054E-07	1.09196E-05	9.32054E-07	3.16856E-05	4.59765E-05	2.72539E-05	2.40286E-09	3.0826E-08	5.0085E-09	3.8237E-08	0.03823699
3831703774595	383170	3774595	3.89086E-05	4.57533E-05	4.51441E-05	9.59609E-06	1.24796E-05	9.18569E-06	9.45455E-07	1.10766E-05	9.45455E-07	3.23937E-05	4.70039E-05	2.7863E-05	2.43763E-09	3.127E-08	5.0851E-09	3.87929E-08	0.0387929
3831903774595	383190	3774595	3.99836E-05	4.70175E-05	4.63914E-05	9.86123E-06	1.28245E-05	9.4395E-06	9.71578E-07	1.13827E-05	9.71578E-07	3.37724E-05	4.90045E-05	2.90489E-05	2.49216E-09	3.1992E-08	5.2227E-09	3.97064E-08	0.03970641
3832003774595	383200	3774595	4.0485E-05	4.7607E-05	4.69731E-05	9.98488E-06	1.29852E-05	9.55785E-06	9.8376E-07	1.15254E-05	9.8376E-07	3.44181E-05	4.99414E-05	2.96043E-05	2.51011E-09	3.2247E-08	5.2805E-09	4.00372E-08	0.04003716
3832103774595	383210	3774595	4.10197E-05	4.82358E-05	4.75936E-05	1.01168E-05	1.31568E-05	9.6841E-06	9.96754E-07	1.16776E-05	9.96754E-07	3.51137E-05	5.09507E-05	3.02026E-05	2.52597E-09	3.2482E-08	5.3389E-09	4.03469E-08	0.04034692
3832203774595	383220	3774595	4.16046E-05	4.89236E-05	4.82722E-05	1.0261E-05	1.33444E-05	9.82218E-06	1.01097E-06	1.18441E-05	1.01097E-06	3.58873E-05	5.20732E-05	3.08679E-05	2.54347E-09	3.2741E-08	5.4033E-09	4.06873E-08	0.04068731
3832303774595	383230	3774595	4.22006E-05	4.96245E-05	4.89637E-05	1.0408E-05	1.35355E-05	9.96289E-06	1.02545E-06	1.20138E-05	1.02545E-06	3.6692E-05	5.3241E-05	3.15602E-05	2.55843E-09	3.2973E-08	5.4662E-09	4.0998E-08	0.04099801
3832403774595	383240	3774595	4.27187E-05	5.02336E-05	4.95648E-05	1.05358E-05	1.37017E-05	1.00852E-05	1.03804E-06	1.21613E-05	1.03804E-06	3.73845E-05	5.42458E-05	3.21558E-05	2.55978E-09	3.3047E-08	5.5099E-09	4.11167E-08	0.04111673
3832503774595	383250	3774595	4.32088E-05	5.08101E-05	5.01335E-05	1.06567E-05	1.38589E-05	1.02009E-05	1.04995E-06	1.23008E-05	1.04995E-06	3.80614E-05	5.52279E-05	3.2738E-05	2.55675E-09	3.307E-08	5.5472E-09	4.11744E-08	0.04117437
3832603774595	383260	3774595	4.36656E-05	5.13472E-05	5.06635E-05	1.07693E-05	1.40054E-05	1.03087E-05	1.06105E-06	1.24308E-05	1.06105E-06	3.87539E-05	5.62327E-05	3.33336E-05	2.55031E-09	3.3053E-08	5.5782E-09	4.11813E-08	0.04118128
3832703774595	383270	3774595	4.41558E-05	5.19236E-05	5.12322E-05	1.08902E-05	1.41626E-05	1.04245E-05	1.07296E-06	1.25704E-05	1.07296E-06	3.94932E-05	5.73054E-05	3.39695E-05	2.54443E-09	3.3045E-08	5.6113E-09	4.12006E-08	0.04120063
3832803774595	383280	3774595	4.46627E-05	5.25197E-05	5.18204E-05	1.10152E-05	1.43252E-05	1.05441E-05	1.08528E-06	1.27147E-05	1.08528E-06	4.02511E-05	5.84053E-05	3.46215E-05	2.53323E-09	3.2981E-08	5.6404E-09	4.11542E-08	0.04115421
3832903774595	383290	3774595	4.51139E-05	5.30502E-05	5.23439E-05	1.11265E-05	1.44699E-05	1.06507E-05	1.09624E-06	1.28431E-05	1.09624E-06	4.09717E-05	5.94508E-05	3.52412E-05	2.52122E-09	3.2901E-08	5.6645E-09	4.10863E-08	0.04108632
3833003774595	383300	3774595	4.55094E-05	5.35153E-05	5.28027E-05	1.12241E-05	1.45968E-05	1.0744E-05	1.10585E-06	1.29557E-05	1.10585E-06	4.17359E-05	6.05597E-05	3.58986E-05	2.50233E-09	3.2737E-08	5.6763E-09	4.09155E-08	0.04091546
3833103774595	383310	3774595	4.58993E-05	5.39738E-05	5.32551E-05	1.13202E-05	1.47219E-05	1.08361E-05	1.11533E-06	1.30667E-05	1.11533E-06	4.25126E-05	6.16867E-05	3.65666E-05	2.48558E-09	3.2591E-08	5.6903E-09	4.07667E-08	0.04076666
3833203774595	383320	3774595	4.60943E-05	5.42031E-05	5.34813E-05	1.13683E-05	1.47844E-05	1.08821E-05	1.12006E-06	1.31222E-05	1.12006E-06	4.31552E-05	6.26191E-05	3.71193E-05	2.45963E-09	3.2323E-08	5.6806E-09	4.04632E-08	0.04046318
3833303774595	383330	3774595	4.62614E-05	5.43996E-05	5.36752E-05	1.14095E-05	1.4838E-05	1.09216E-05	1.12412E-06	1.31698E-05	1.12412E-06	4.38071E-05	6.35651E-05	3.76801E-05	2.43507E-09	3.207E-08	5.6694E-09	4.0175E-08	0.04017499
3833403774595	383340	3774595	4.64619E-05	5.46354E-05	5.39079E-05	1.1459E-05	1.49023E-05	1.09689E-05	1.129E-06	1.32269E-05	1.129E-06	4.44185E-05	6.44522E-05	3.8206E-05	2.41077E-09	3.1824E-08	5.6595E-09	3.98944E-08	0.0398944
3833503774595	383350	3774595	4.66513E-05	5.48581E-05	5.41276E-05	1.15057E-05	1.49631E-05	1.10136E-05	1.1336E-06	1.32808E-05	1.1336E-06	4.5008E-05	6.53076E-05	3.8713E-05	2.38579E-09	3.1568E-08	5.6472E-09	3.96014E-08	0.0396014
3833603774595	383360	3774595	4.68574E-05	5.51005E-05	5.43668E-05	1.15565E-05	1.50292E-05	1.10623E-05	1.13861E-06	1.33395E-05	1.13861E-06	4.56225E-05	6.61993E-05	3.92416E-05	2.36252E-09	3.1333E-08	5.6373E-09	3.93332E-08	0.03933321
3833703774595	383370	3774595	4.71303E-05	5.54214E-05	5.46835E-05	1.16238E-05	1.51167E-05	1.11267E-05	1.14524E-06	1.34172E-05	1.14524E-06	4.63213E-05	6.72131E-05	3.98426E-05	2.3439E-09	3.1156E-08	5.6369E-09	3.91371E-08	0.03913711
3833803774595	383380	3774595	4.74144E-05	5.57555E-05	5.50131E-05	1.16939E-05	1.52078E-05	1.11938E-05	1.15214E-06	1.34981E-05	1.15214E-06	4.70449E-05	6.82632E-05	4.0465E-05	2.32644E-09	3.0993E-08	5.6383E-09	3.89574E-08	0.03895737
3833903774595	383390	3774595	4.76651E-05	5.60502E-05	5.53039E-05	1.17557E-05	1.52882E-05	1.1253E-05	1.15823E-06	1.35694E-05	1.15823E-06	4.77561E-05	6.92952E-05	4.10768E-05	2.30784E-09	3.0813E-08	5.6356E-09	3.8756E-08	0.03875599
3834003774595	383400	3774595	4.78656E-05	5.6286E-05	5.55366E-05	1.18052E-05	1.53525E-05	1.13003E-05	1.16311E-06	1.36265E-05	1.16311E-06	4.84424E-05	7.02909E-05	4.1667E-05	2.28755E-09	3.0607E-08	5.6279E-09	3.85228E-08	0.03852282
3834103774595	383410	3774595	4.81218E-05	5.65874E-05	5.58339E-05	1.18684E-05	1.54347E-05	1.13608E-05	1.16933E-06	1.36995E-05	1.16933E-06	4.9191E-05	7.13772E-05	4.2311E-05	2.27061E-09	3.0445E-08	5.6274E-09	3.83434E-08	0.03834344
3834203774595	383420	3774595	4.84951E-05	5.70262E-05	5.62669E-05	1.19604E-05	1.55544E-05	1.14489E-05	1.1784E-06	1.38057E-05	1.1784E-06	5.00706E-05	7.26536E-05	4.30676E-05	2.25999E-09	3.0366E-08	5.642E-09	3.82676E-08	0.03826755
3834303774595	383430	3774595	4.89128E-05	5.75175E-05	5.67516E-05	1.20635E-05	1.56884E-05	1.15475E-05	1.18855E-06	1.39246E-05	1.18855E-06	5.10158E-05	7.4025E-05	4.38805E-05	2.25194E-09	3.0319E-08	5.6626E-09	3.82335E-08	0.03823351
3834403774595	383440	3774595	4.92805E-05	5.79498E-05	5.71782E-05	1.21541E-05	1.58063E-05	1.16343E-05	1.19749E-06	1.40293E-05	1.19749E-06	5.19297E-05	7.53511E-05	4.46666E-05	2.24137E-09	3.0238E-08	5.677E-09	3.81566E-08	0.03815663
3834503774595	383450	3774595	4.95144E-05	5.82249E-05	5.74496E-05	1.22118E-05	1.58814E-05	1.16896E-05	1.20317E-06	1.40959E-05	1.20317E-06	5.27314E-05	7.65144E-05	4.53562E-05	2.22434E-09	3.0071E-08	5.6755E-09	3.79704E-08	0.03797044
3834603774595	383460	3774595	4.98375E-05	5.86048E-05	5.78245E-05	1.22915E-05	1.5985E-05	1.17658E-05	1.21102E-06	1.41879E-05	1.21102E-06	5.36391E-05	7.78315E-05	4.61369E-05	2.21155E-09	2.996E-08	5.685E-09	3.78564E-08	0.03785636
3834703774595	383470	3774595	5.08123E-05	5.97511E-05	5.89555E-05	1.25319E-05	1.62977E-05	1.1996E-05	1.23471E-06	1.44654E-05	1.23471E-06	5.52237E-05	8.01307E-05	4.74999E-05	2.22907E-09	3.0257E-08	5.7714E-09	3.82572E-08	0.03825721
3834803774595	383480	3774595	5.20155E-05	6.1166E-05	6.03515E-05	1.28287E-05	1.66836E-05	1.228E-05	1.26394E-06	1.48079E-05	1.26394E-06	5.70703E-05	8.28102E-05	4.90882E-05	2.25628E-09	3.0686E-08	5.8837E-09	3.88265E-08	0.03882647
3834903774595	383490	3774595	5.34638E-05	6.2869E-05	6.20319E-05	1.31859E-05	1.71481E-05	1.26219E-05	1.29914E-06	1.52202E-05	1.29914E-06	5.92007E-05	8.59016E-05	5.09207E-05	2.29304E-09	3.1248E-08	6.0233E-09	3.95645E-08	0.03956447
3835003774595	383500	3774595	5.57309E-05	6.5535E-05	6.46623E-05	1.3745E-05	1.78753E-05	1.31572E-05	1.35423E-06	1.58656E-05	1.35423E-06	6.22202E-05	9.02829E-05	5.35179E-05	2.364E-09	3.228E-08	6.2552E-09	4.08989E-08	0.04089895
3835103774595	383510	3774595	5.82487E-05	6.84957E-05	6.75836E-05	1.4366E-05	1.86828E-05	1.37516E-05	1.41541E-06	1.65824E-05	1.41541E-06	6.55547E-05	9.51213E-05	5.6386E-05	2.44229E-09	3.342E-08	6.5119E-09	4.23739E-08	0.04237395
3835203774595	383520	3774595	6.07274E-05	7.14105E-05	7.04597E-05	1.49773E-05	1.94779E-05	1.43368E-05	1.47564E-06	1.72881E-05	1.47564E-06	6.89111E-05	9.99914E-05	5.92729E-05	2.51596E-09	3.4504E-08	6.7608E-09	4.37803E-08	0.04378033
3835303774595	383530	3774595	6.32452E-05	7.43712E-05	7.33809E-05	1.55983E-05	2.02854E-05	1.49312E-05	1.53682E-06	1.80048E-05	1.53682E-06	7.23828E-05	0.000105029	6.22591E-05	2.58899E-09	3.5584E-08	7.0116E-09	4.51843E-08	0.04518426
3835403774595	383540	3774595	6.59691E-05	7.75743E-05	7.65413E-05	1.62701E-05	2.11591E-05	1.55742E-05	1.60301E-06	1.87803E-05	1.60301E-06	7.61603E-05	0.00011051	6.55082E-05	2.6683E-09	3.6756E-08	7.2833E-09	4.67078E-08	0.04670777
3835503774595	383550	3774595	6.90049E-05	8.11441E-05	8.00637E-05	1.70188E-05	2.21328E-05	1.6291E-05	1.67678E-06	1.96445E-05	1.67678E-06	8.03588E-05	0.000116602	6.91195E-05	2.75741E-09	3.8069E-08	7.5864E-09	4.8413E-08	0.04841299
3835603774595	383560	3774595	7.22635E-05	8.4976E-05	8.38445E-05	1.78225E-05	2.3178E-05	1.70603E-05	1.75596E-06	2.05722E-05	1.75596E-06	8.49285E-05	0.000123233	7.30501E-05	2.85257E-09	3.9473E-08	7.9113E-09	5.02372E-08	0.05023716
3835703774595	383570	3774595	7.53272E-05	8.85786E-05	8.73992E-05	1.85781E-05	2.41606E-05	1.77835E-05	1.83041E-06	2.14444E-05	1.83041E-06	8.93642E-05	0.000129669	7.68653E-05	2.93813E-09	4.0748E-08	8.2123E-09	5.18989E-08	0.05189888
3835803774595	383580	3774595	7.81848E-05	9.19389E-05	9.07147E-05	1.92828E-05	2.50772E-05	1.84582E-05	1.89984E-06	2.22579E-05	1.89984E-06	9.36407E-05	0.000135875	8.05437E-05	3.01454E-09	4.1899E-08	8.4897E-09	5.34036E-08	0.05340361
3835903774595	383590	3774595	8.1254E-05	9.55481E-05	9.42758E-05	2.00398E-05	2.60616E-05	1.91828E-05	1.97442E-06	2.31316E-05	1.97442E-06	9.82167E-05	0.000142514	8.44797E-05	3.09712E-09	4.3139E-08	8.788E-09	5.50246E-08	0.05502463
3836003774595	383600	3774595	8.55766E-05	0.000100631	9.92911E-05	2.11059E-05	2.7448E-05	2.02033E-05	2.07946E-06	2.43622E-05	2.07946E-06	0.000104203	0.0001512	8.96284E-05	3.22299E-09	4.5E-08	9.2167E-09	5.74396E-08	0.05743961
3836103774595	383610	3774595	9.02278E-05	0.0001061	0.000104688	2.2253E-05	2.89399E-05	2.13013E-05	2.19248E-06	2.56863E-05	2.19248E-06	0.000110769	0.000160728	9.52761E-05	3.36298E-09	4.7053E-08	9.6829E-09	6.00984E-08	0.06009841
3836203774595	383620	3774595	9.51241E-05	0.000111858	0.000110369	2.34606E-05	3.05103E-05	2.24573E-05	2.31146E-06	2.70802E-05	2.31146E-06	0.000118149	0.000171437	0.000101624	3.50639E-09	4.9156E-08	1.017E-08	6.28322E-08	0.06283217
3836303774595	383630	3774595	0.000100433	0.0001181	0.000116528	2.47699E-05	3.2213E-05	2.37105E-05	2.44045E-06	2.85914E-05	2.44045E-06	0.000126493	0.000183544	0.000108801	3.65436E-09	5.1353E-08	1.0696E-08	6.57029E-08	0.06570287
3836403774595	383640	3774595	0.000106153	0.000124828	0.000123165	2.61808E-05	3.40479E-05	2.50611E-05	2.57946E-06	3.022E-05	2.57946E-06	0.000135639	0.000196815	0.000116668	3.81046E-09	5.3681E-08	1.1256E-08	6.87475E-08	0.06874751
3836503774595	383650	3774595	0.000111813	0.000131483	0.000129732	2.75766E-05	3.58631E-05	2.63972E-05	2.71698E-06	3.18311E-05	2.71698E-06	0.000144741	0.000210022	0.000124497	3.96373E-09	5.5971E-08	1.181E-08	7.17442E-08	0.07174418
3836603774595	383660	3774595	0.000117617	0.000138308	0.000136466	2.90081E-05	3.77248E-05	2.77675E-05	2.85802E-06	3.34835E-05	2.85802E-06	0.00015408	0.000223573	0.00013253	4.121E-09	5.832E-08	1.2377E-08	7.48181E-08	0.0748181
3836703774595	383670	3774595	0.000123861	0.000145651	0.000143711	3.05481E-05	3.97276E-05	2.92417E-05	3.00975E-06	3.52612E-05	3.00975E-06	0.000164139	0.00023817	0.000141182	4.29115E-09	6.0857E-08	1.2989E-08	7.81372E-08	0.07813717
3836803774595	383680	3774595	0.000130679	0.000153668	0.000151622	3.22297E-05	4.19144E-05	3.08513E-05	3.17543E-06	3.72021E-05	3.17543E-06	0.000175119	0.000254102	0.000150626	4.47809E-09	6.364E-08	1.3658E-08	8.17763E-08	0.08177631
3836903774595	383690	3774595	0.000137854	0.000162105	0.000159946	3.39991E-05	4.42156E-05	3.25451E-05	3.34977E-06	3.92446E-05	3.34977E-06	0.000186695	0.000270898	0.000160583	4.67554E-09	6.6577E-08	1.4363E-08	8.56161E-08	0.08561612
3837003774595	383700	3774595	0.000144772	0.00017024	0.000167973	3.57054E-05	4.64346E-05	3.41784E-05	3.51788E-06	4.12141E-05	3.51788E-06	0.000197843	0.000287075	0.000170172	4.86574E-09	6.9407E-08	1.5043E-08	8.93152E-08	0.08931521
3837103774595	383710	3774595	0.000151969	0.000178703	0.000176324	3.74804E-05	4.87429E-05	3.58774E-05	3.69275E-06	4.3263E-05	3.69275E-06	0.000209425	0.00030388	0.000180134	5.06411E-09	7.2355E-08	1.575E-08	9.31693E-08	0.09316926
3837203774595	383720	3774595	0.000159773	0.00018788	0.000185378	3.94051E-05	5.1246E-05	3.77198E-05	3.88239E-06	4.54846E-05	3.88239E-06	0.00022199	0.000322112	0.000190941	5.28051E-09	7.5567E-08	1.6518E-08	9.73658E-08	0.09736584
3837303774595	383730	3774595	0.000168318	0.000197928	0.000195293	4.15125E-05	5.39867E-05	3.97371E-05	4.09002E-06	4.79172E-05	4.09002E-06	0.000235752	0.000342081	0.000202779	5.51877E-09	7.9099E-08	1.7362E-08	1.01979E-07	0.1019792
3837403774595	383740	3774595	0.000177542	0.000208775	0.000205995	4.37876E-05	5.69454E-05	4.19149E-05	4.31417E-06	5.05432E-05	4.31417E-06	0.0002506	0.000363625	0.00021555	5.77674E-09	8.2919E-08	1.8272E-08	1.06968E-07	0.10696817
3837503774595	383750	3774595	0.00018709	0.000220002	0.000217073	4.61423E-05	6.00076E-05	4.41689E-05	4.54617E-06	5.32612E-05	4.54617E-06	0.000265959	0.000385912	0.000228761	6.04458E-09	8.6883E-08	1.9216E-08	1.12144E-07	0.1121436
3837603774595	383760	3774595	0.000197072	0.00023174	0.000228655	4.86041E-05	6.32093E-05	4.65255E-05	4.78872E-06	5.61029E-05	4.78872E-06	0.000282004	0.000409195	0.000242562	6.32527E-09	9.1034E-08	2.0203E-08	1.17563E-07	0.11756315
3837703774595	383770	3774595	0.000207783	0.000244336	0.000241083	5.1246E-05	6.6645E-05	4.90543E-05	5.04901E-06	5.91524E-05	5.04901E-06	0.000299217	0.00043417	0.000257367	6.62726E-09	9.5497E-08	2.1264E-08	1.23388E-07	0.12338803
3837803774595	383780	3774595	0.000219242	0.00025781	0.000254377	5.40719E-05	7.03201E-05	5.17594E-05	5.32744E-06	6.24143E-05	5.32744E-06	0.000317636	0.000460897	0.00027321	6.95132E-09	1.0028E-07	2.2399E-08	1.29634E-07	0.12963368
3837903774595	383790	3774595	0.000231463	0.000272181	0.000268557	5.70861E-05	7.424E-05	5.46447E-05	5.62441E-06	6.58935E-05	5.62441E-06	0.000337272	0.000489389	0.0002901	7.29749E-09	1.0539E-07	2.3611E-08	1.36301E-07	0.13630107
3838003774595	383800	3774595	0.000244197	0.000287155	0.000283332	6.02266E-05	7.83242E-05	5.76509E-05	5.93383E-06	6.95185E-05	5.93383E-06	0.000357722	0.000519062	0.000307689	7.65878E-09	1.1072E-07	2.4874E-08	1.43255E-07	0.14325523
3838103774595	383810	3774595	0.00025722	0.00030247	0.000298442	6.34386E-05	8.25014E-05	6.07255E-05	6.25029E-06	7.32261E-05	6.25029E-06	0.000378643	0.000549419	0.000325684	8.02886E-09	1.1618E-07	2.6166E-08	1.50376E-07	0.15037607
3838203774595	383820	3774595	0.000270834	0.000318478	0.000314238	6.67962E-05	8.68679E-05	6.39395E-05	6.58109E-06	7.71017E-05	6.58109E-06	0.000400503	0.000581138	0.000344487	8.41616E-09	1.2189E-07	2.7518E-08	1.57825E-07	0.15782497
3838303774595	383830	3774595	0.000284225	0.000334225	0.000329775	7.00988E-05	9.11629E-05	6.71009E-05	6.90649E-06	8.09139E-05	6.90649E-06	0.000422007	0.000612341	0.000362983	8.7971E-09	1.2751E-07	2.8847E-08	1.65151E-07	0.16515106
3838403774595	383840	3774595	0.000297816	0.000350208	0.000345544	7.34509E-05	9.55223E-05	7.03096E-05	7.23675E-06	8.47832E-05	7.23675E-06	0.000443829	0.000644006	0.000381754	9.18406E-09	1.3321E-07	3.0196E-08	1.72591E-07	0.17259065
3838503774595	383850	3774595	0.000311876	0.00036674	0.000361857	7.69184E-05	0.000100032	7.36289E-05	7.57839E-06	8.87856E-05	7.57839E-06	0.000466404	0.000676762	0.000401171	9.58468E-09	1.3911E-07	3.1592E-08	1.8029E-07	0.18028987
3838603774595	383860	3774595	0.00032759	0.000385218	0.000380089	8.0794E-05	0.000105072	7.73386E-05	7.96023E-06	9.32591E-05	7.96023E-06	0.000491639	0.000713378	0.000422876	1.00337E-08	1.4572E-07	3.3154E-08	1.88912E-07	0.18891241
3838703774595	383870	3774595	0.000344072	0.000404601	0.000399213	8.48591E-05	0.000110359	8.12299E-05	8.36074E-06	9.79514E-05	8.36074E-06	0.000518093	0.000751764	0.000445631	1.0505E-08	1.5266E-07	3.4793E-08	1.97961E-07	0.19796132
3838803774595	383880	3774595	0.000361368	0.000424939	0.000419281	8.91248E-05	0.000115906	8.53132E-05	8.78102E-06	0.000102875	8.78102E-06	0.000545852	0.000792042	0.000469507	1.1E-08	1.5995E-07	3.6513E-08	2.07462E-07	0.20746173
3838903774595	383890	3774595	0.000379599	0.000446378	0.000440434	9.36213E-05	0.000121754	8.96173E-05	9.22404E-06	0.000108065	9.22404E-06	0.000575117	0.000834507	0.000494679	1.15226E-08	1.6764E-07	3.8327E-08	2.17488E-07	0.21748758
3839003774595	383900	3774595	0.000400366	0.000470797	0.000464528	9.87428E-05	0.000128414	9.45199E-05	9.72864E-06	0.000113977	9.72864E-06	0.000608434	0.00088285	0.000523336	1.21187E-08	1.7641E-07	4.0394E-08	2.28919E-07	0.22891852
3839103774595	383910	3774595	0.000428106	0.000503417	0.000496714	0.000105584	0.000137312	0.000101069	1.04027E-05	0.000121874	1.04027E-05	0.000652914	0.000947393	0.000561595	1.29175E-08	1.8815E-07	4.3159E-08	2.44222E-07	0.24422188
3829703774605	382970	3774605	2.49884E-05	2.93843E-05	2.8993E-05	6.16293E-06	8.01484E-06	5.89936E-06	6.07202E-07	7.11376E-06	6.07202E-07	1.88373E-05	2.73333E-05	1.62027E-05	1.30938E-09	1.7279E-08	2.9895E-09	2.15778E-08	0.02157779
3829803774605	382980	3774605	2.56624E-05	3.01769E-05	2.97751E-05	6.32916E-06	8.23102E-06	6.05848E-06	6.2358E-07	7.30564E-06	6.2358E-07	1.94175E-05	2.81752E-05	1.67017E-05	1.35757E-09	1.7887E-08	3.084E-09	2.23286E-08	0.02232859

Unique Identifier	X (UTM)	Y (UTM)	EGIODemolition 2025	EGIOSite Grubbing / Prep 2025	EGIOMass Grading / Excavation 2025	EGIOMass Grading / Excavation 2026	EGIODrainage / Utilities Trenching 2026	EGIODrainage / Utilities Trenching 2027	EGIOFoundations / Concrete Pads 2026	EGIOFoundations / Concrete Pads 2027	EGIOBuilding / Structure Construction 2026	EGIOBuilding / Structure Construction 2027	EGIOAsphalt Paving 2027	EGIOArchitectural Coating 2027	EGIOLandscaping or Other Finishing 2027	EGIOWaterside Construction (Piles) 2027	HIWaterside Construction (Landscaping) 2025	HIWaterside Construction (Landscaping) 2026	KMDemolition 2025	KMSite Grubbing / Prep 2025	KMMass Grading / Excavation 2025
3829903774605	382990	3774605	8.85267E-05	3.4721E-05	1.14987E-05	1.12618E-05	2.61504E-05	2.611E-05	3.43581E-05	3.4336E-05	3.68019E-05	3.59197E-05	1.43209E-06	1.43209E-06	3.87839E-05	1.43209E-06	9.85746E-06	9.5487E-06	1.09646E-05	4.7587E-05	3.61712E-05
3830003774605	383000	3774605	9.34039E-05	3.6634E-05	1.21322E-05	1.18822E-05	2.75911E-05	2.75485E-05	3.62511E-05	3.62277E-05	3.88294E-05	3.78987E-05	1.51099E-06	1.51099E-06	4.09207E-05	1.51099E-06	1.02216E-05	9.90146E-06	1.13629E-05	4.93157E-05	3.74852E-05
3830103774605	383010	3774605	9.74907E-05	3.8237E-05	1.2663E-05	1.24021E-05	2.87983E-05	2.87539E-05	3.78372E-05	3.78128E-05	4.05284E-05	3.95569E-05	1.5771E-06	1.5771E-06	4.27111E-05	1.5771E-06	1.04997E-05	1.01708E-05	1.16706E-05	5.06514E-05	3.85005E-05
3830203774605	383020	3774605	0.00010164	3.9865E-05	1.3202E-05	1.293E-05	3.00241E-05	2.99778E-05	3.94477E-05	3.94223E-05	4.22534E-05	4.12406E-05	1.64423E-06	1.64423E-06	4.45291E-05	1.64423E-06	1.07723E-05	1.04349E-05	1.19739E-05	5.19676E-05	3.95009E-05
3830303774605	383030	3774605	0.000106069	4.1602E-05	1.37772E-05	1.34933E-05	3.13321E-05	3.12838E-05	4.11663E-05	4.11398E-05	4.40943E-05	4.30374E-05	1.71587E-06	1.71587E-06	4.64691E-05	1.71587E-06	1.10594E-05	1.0713E-05	1.22907E-05	5.33426E-05	4.05461E-05
3830403774605	383040	3774605	0.000110847	4.3476E-05	1.43978E-05	1.41012E-05	3.27437E-05	3.26931E-05	4.30209E-05	4.29931E-05	4.60807E-05	4.49762E-05	1.79317E-06	1.79317E-06	4.85626E-05	1.79317E-06	1.13697E-05	1.10136E-05	1.26325E-05	5.48257E-05	4.16734E-05
3830503774605	383050	3774605	0.000115886	4.5452E-05	1.50523E-05	1.47422E-05	3.42321E-05	3.41793E-05	4.49765E-05	4.49475E-05	4.81755E-05	4.70208E-05	1.87468E-06	1.87468E-06	5.07701E-05	1.87468E-06	1.16998E-05	1.13333E-05	1.30104E-05	5.6466E-05	4.29202E-05
3830603774605	383060	3774605	0.000120116	4.7111E-05	1.56018E-05	1.52804E-05	3.54818E-05	3.54271E-05	4.66185E-05	4.65884E-05	4.99342E-05	4.87373E-05	1.94312E-06	1.94312E-06	5.26235E-05	1.94312E-06	1.19599E-05	1.15853E-05	1.33249E-05	5.78312E-05	4.39579E-05
3830703774605	383070	3774605	0.000124455	4.8813E-05	1.61653E-05	1.58323E-05	3.67633E-05	3.67066E-05	4.83022E-05	4.8271E-05	5.17377E-05	5.04976E-05	2.0133E-06	2.0133E-06	5.45242E-05	2.0133E-06	1.22128E-05	1.18303E-05	1.36124E-05	5.90786E-05	4.49606E-05
3830803774605	383080	3774605	0.000128919	5.0564E-05	1.67452E-05	1.64002E-05	3.8082E-05	3.80232E-05	5.00347E-05	5.00025E-05	5.35935E-05	5.23089E-05	2.08552E-06	2.08552E-06	5.64799E-05	2.08552E-06	1.24604E-05	1.20701E-05	1.38885E-05	6.02769E-05	4.58168E-05
3830903774605	383090	3774605	0.000133778	5.247E-05	1.73763E-05	1.70183E-05	3.95174E-05	3.94564E-05	5.19207E-05	5.18872E-05	5.56135E-05	5.42805E-05	2.16412E-06	2.16412E-06	5.86088E-05	2.16412E-06	1.27026E-05	1.23047E-05	1.41374E-05	6.13573E-05	4.66381E-05
3831003774605	383100	3774605	0.000137928	5.4097E-05	1.79153E-05	1.75462E-05	4.07432E-05	4.06803E-05	5.35312E-05	5.34967E-05	5.73386E-05	5.59642E-05	2.23125E-06	2.23125E-06	6.04268E-05	2.23125E-06	1.29268E-05	1.25219E-05	1.43886E-05	6.24475E-05	4.74668E-05
3831103774605	383110	3774605	0.000141458	5.5482E-05	1.83738E-05	1.79953E-05	4.17859E-05	4.17214E-05	5.49012E-05	5.48658E-05	5.88061E-05	5.73965E-05	2.28836E-06	2.28836E-06	6.19732E-05	2.28836E-06	1.31008E-05	1.26905E-05	1.46036E-05	6.33806E-05	4.8176E-05
3831203774605	383120	3774605	0.000144709	5.6757E-05	1.87962E-05	1.84089E-05	4.27464E-05	4.26804E-05	5.61632E-05	5.61269E-05	6.01578E-05	5.87158E-05	2.34096E-06	2.34096E-06	6.33977E-05	2.34096E-06	1.32497E-05	1.28347E-05	1.48095E-05	6.42744E-05	4.88554E-05
3831303774605	383130	3774605	0.000147871	5.7997E-05	1.92068E-05	1.88111E-05	4.36803E-05	4.36129E-05	5.73902E-05	5.73532E-05	6.14721E-05	5.99987E-05	2.3921E-06	2.3921E-06	6.47829E-05	2.3921E-06	1.33968E-05	1.29772E-05	1.502E-05	6.51878E-05	4.95497E-05
3831403774605	383140	3774605	0.000150745	5.9124E-05	1.95802E-05	1.91767E-05	4.45294E-05	4.44607E-05	5.85058E-05	5.8468E-05	6.2667E-05	6.11649E-05	2.4386E-06	2.4386E-06	6.60421E-05	2.4386E-06	1.35314E-05	1.31075E-05	1.52282E-05	6.60914E-05	5.02365E-05
3831503774605	383150	3774605	0.000153404	6.0167E-05	1.99255E-05	1.9515E-05	4.53147E-05	4.52448E-05	5.95376E-05	5.94992E-05	6.37722E-05	6.22436E-05	2.48161E-06	2.48161E-06	6.72069E-05	2.48161E-06	1.36659E-05	1.32379E-05	1.54364E-05	6.6995E-05	5.09234E-05
3831603774605	383160	3774605	0.000155802	6.1108E-05	2.0237E-05	1.982E-05	4.60231E-05	4.59521E-05	6.04684E-05	6.04294E-05	6.47692E-05	6.32167E-05	2.5204E-06	2.5204E-06	6.82575E-05	2.5204E-06	1.37969E-05	1.33647E-05	1.56491E-05	6.79183E-05	5.16251E-05
3831703774605	383170	3774605	0.00015794	6.1946E-05	2.05147E-05	2.0092E-05	4.66546E-05	4.65826E-05	6.12981E-05	6.12585E-05	6.56579E-05	6.40841E-05	2.55499E-06	2.55499E-06	6.91941E-05	2.55499E-06	1.3926E-05	1.34898E-05	1.58618E-05	6.88415E-05	5.23269E-05
3831903774605	383190	3774605	0.000160859	6.3091E-05	2.08938E-05	2.04633E-05	4.75169E-05	4.74436E-05	6.2431E-05	6.23907E-05	6.68714E-05	6.52685E-05	2.60221E-06	2.60221E-06	7.0473E-05	2.60221E-06	1.41503E-05	1.3707E-05	1.62737E-05	7.06291E-05	5.36857E-05
3832003774605	383200	3774605	0.00016138	6.3295E-05	2.09615E-05	2.05296E-05	4.76708E-05	4.75972E-05	6.26332E-05	6.25928E-05	6.7088E-05	6.54799E-05	2.61064E-06	2.61064E-06	7.07012E-05	2.61064E-06	1.42399E-05	1.37939E-05	1.64616E-05	7.14443E-05	5.43053E-05
3832103774605	383210	3774605	0.00016173	6.3433E-05	2.1007E-05	2.05742E-05	4.77743E-05	4.77006E-05	6.27692E-05	6.27287E-05	6.72336E-05	6.5622E-05	2.6163E-06	2.6163E-06	7.08547E-05	2.6163E-06	1.43332E-05	1.38843E-05	1.66607E-05	7.23087E-05	5.49623E-05
3832203774605	383220	3774605	0.00016226	6.3641E-05	2.10758E-05	2.06416E-05	4.79308E-05	4.78569E-05	6.29748E-05	6.29342E-05	6.74539E-05	6.58371E-05	2.62488E-06	2.62488E-06	7.10868E-05	2.62488E-06	1.44462E-05	1.39938E-05	1.68802E-05	7.32614E-05	5.56865E-05
3832303774605	383230	3774605	0.000162538	6.375E-05	2.1112E-05	2.0677E-05	4.80131E-05	4.7939E-05	6.30829E-05	6.30422E-05	6.75697E-05	6.59501E-05	2.62938E-06	2.62938E-06	7.12088E-05	2.62938E-06	1.45611E-05	1.4105E-05	1.71065E-05	7.42436E-05	5.6433E-05
3832403774605	383240	3774605	0.000161748	6.344E-05	2.10093E-05	2.05765E-05	4.77796E-05	4.77059E-05	6.27761E-05	6.27356E-05	6.72411E-05	6.56293E-05	2.61659E-06	2.61659E-06	7.08625E-05	2.61659E-06	1.4622E-05	1.41641E-05	1.72921E-05	7.5049E-05	5.70452E-05
3832503774605	383250	3774605	0.000160491	6.2947E-05	2.0846E-05	2.04165E-05	4.74081E-05	4.7335E-05	6.22881E-05	6.22479E-05	6.67183E-05	6.51191E-05	2.59625E-06	2.59625E-06	7.03116E-05	2.59625E-06	1.4649E-05	1.41901E-05	1.74528E-05	7.57463E-05	5.75753E-05
3832603774605	383260	3774605	0.000158838	6.2298E-05	2.06313E-05	2.02063E-05	4.69199E-05	4.68475E-05	6.16467E-05	6.16069E-05	6.60313E-05	6.44485E-05	2.56952E-06	2.56952E-06	6.95876E-05	2.56952E-06	1.46759E-05	1.42162E-05	1.76112E-05	7.64339E-05	5.80979E-05
3832703774605	383270	3774605	0.000156979	6.1569E-05	2.03898E-05	1.99697E-05	4.63707E-05	4.62992E-05	6.09251E-05	6.08857E-05	6.52583E-05	6.36941E-05	2.53944E-06	2.53944E-06	6.8773E-05	2.53944E-06	1.47099E-05	1.42492E-05	1.77945E-05	7.72294E-05	5.87026E-05
3832803774605	383280	3774605	0.000155254	6.0893E-05	2.01658E-05	1.97503E-05	4.58613E-05	4.57905E-05	6.02557E-05	6.02169E-05	6.45414E-05	6.29944E-05	2.51154E-06	2.51154E-06	6.80175E-05	2.51154E-06	1.47333E-05	1.42718E-05	1.79461E-05	7.78875E-05	5.92028E-05
3832903774605	383290	3774605	0.000152946	5.9987E-05	1.9866E-05	1.94567E-05	4.51794E-05	4.51097E-05	5.93598E-05	5.93215E-05	6.35818E-05	6.20578E-05	2.4742E-06	2.4742E-06	6.70062E-05	2.4742E-06	1.47422E-05	1.42805E-05	1.80729E-05	7.84375E-05	5.96209E-05
3833003774605	383300	3774605	0.000151266	5.9329E-05	1.96478E-05	1.9243E-05	4.46833E-05	4.46143E-05	5.8708E-05	5.86701E-05	6.28835E-05	6.13763E-05	2.44703E-06	2.44703E-06	6.62703E-05	2.44703E-06	1.47602E-05	1.42979E-05	1.82109E-05	7.90367E-05	6.00763E-05
3833103774605	383310	3774605	0.00014955	5.8656E-05	1.9425E-05	1.90248E-05	4.41765E-05	4.41083E-05	5.80421E-05	5.80047E-05	6.21704E-05	6.06802E-05	2.41927E-06	2.41927E-06	6.55187E-05	2.41927E-06	1.47889E-05	1.43257E-05	1.83467E-05	7.9626E-05	6.05242E-05
3833203774605	383320	3774605	0.000147152	5.7715E-05	1.91135E-05	1.87197E-05	4.34681E-05	4.3401E-05	5.71114E-05	5.70745E-05	6.11734E-05	5.97071E-05	2.38048E-06	2.38048E-06	6.44681E-05	2.38048E-06	1.4744E-05	1.42822E-05	1.83965E-05	7.9842E-05	6.06885E-05
3833303774605	383330	3774605	0.000144934	5.6845E-05	1.88253E-05	1.84375E-05	4.28127E-05	4.27467E-05	5.62503E-05	5.6214E-05	6.02511E-05	5.88069E-05	2.34459E-06	2.34459E-06	6.34961E-05	2.34459E-06	1.47207E-05	1.42596E-05	1.8478E-05	8.01956E-05	6.09572E-05
3833403774605	383340	3774605	0.000142616	5.5936E-05	1.85243E-05	1.81427E-05	4.21282E-05	4.20632E-05	5.53509E-05	5.53152E-05	5.92877E-05	5.78666E-05	2.3071E-06	2.3071E-06	6.24809E-05	2.3071E-06	1.46866E-05	1.42266E-05	1.85572E-05	8.05394E-05	6.12185E-05
3833503774605	383350	3774605	0.000140236	5.5003E-05	1.82152E-05	1.78399E-05	4.14251E-05	4.13612E-05	5.44271E-05	5.4392E-05	5.82982E-05	5.69009E-05	2.2686E-06	2.2686E-06	6.14381E-05	2.2686E-06	1.46418E-05	1.41832E-05	1.86183E-05	8.08046E-05	6.14201E-05
3833603774605	383360	3774605	0.000137973	5.4115E-05	1.79212E-05	1.75519E-05	4.07565E-05	4.06936E-05	5.35487E-05	5.35141E-05	5.73573E-05	5.59825E-05	2.23198E-06	2.23198E-06	6.04464E-05	2.23198E-06	1.45987E-05	1.41415E-05	1.86862E-05	8.10992E-05	6.16441E-05
3833703774605	383370	3774605	0.000135574	5.3174E-05	1.76097E-05	1.72468E-05	4.0048E-05	3.99862E-05	5.26179E-05	5.25839E-05	5.63603E-05	5.50094E-05	2.19318E-06	2.19318E-06	5.93958E-05	2.19318E-06	1.45359E-05	1.40806E-05	1.87269E-05	8.1276E-05	6.17785E-05
3833803774605	383380	3774605	0.00013332	5.229E-05	1.73168E-05	1.696E-05	3.93821E-05	3.93213E-05	5.17429E-05	5.17095E-05	5.54231E-05	5.40946E-05	2.15671E-06	2.15671E-06	5.84081E-05	2.15671E-06	1.44785E-05	1.4025E-05	1.87744E-05	8.14823E-05	6.19352E-05
3833903774605	383390	3774605	0.000131191	5.1455E-05	1.70403E-05	1.66892E-05	3.875333E-05	3.86935E-05	5.09167E-05	5.08839E-05	5.45382E-05	5.32309E-05	2.12228E-06	2.12228E-06	5.74755E-05	2.12228E-06	1.44247E-05	1.39729E-05	1.88219E-05	8.16886E-05	6.2092E-05
3834003774605	383400	3774605	0.000129179	5.0666E-05	1.6779E-05	1.643333E-05	3.815899E-05	3.81001E-05	5.013585E-05	5.010355E-05	5.37017E-05	5.241455E-05	2.08973E-06	2.08973E-06	5.6594E-05	2.08973E-06	1.43763E-05	1.3926E-05	1.8874E-05	8.19145E-05	6.22637E-05
3834103774605	383410	3774605	0.000127374	4.9958E-05	1.65445E-05	1.62036E-05	3.76256E-05	3.75676E-05	4.94352E-05	4.94033E-05	5.29512E-05	5.1682E-05	2.06052E-06	2.06052E-06	5.58031E-05	2.06052E-06	1.43458E-05	1.38964E-05	1.89441E-05	8.22189E-05	6.24952E-05
3834203774605	383420	3774605	0.000126251	4.9517E-05	1.63987E-05	1.60608E-05	3.7294E-05	3.72364E-05	4.89994E-05	4.89678E-05	5.24845E-05	5.12265E-05	2.04236E-06	2.04236E-06	5.53112E-05	2.04236E-06	1.43835E-05	1.39329E-05	1.9098E-05	8.28868E-05	6.30028E-05
3834303774605	383430	3774605	0.000125299	4.9144E-05	1.6275E-05	1.59397E-05	3.70127E-05	3.69556E-05	4.86299E-05	4.85985E-05	5.20887E-05	5.08401E-05	2.02696E-06	2.02696E-06	5.48941E-05	2.02696E-06	1.44409E-05	1.39885E-05	1.92791E-05	8.36726E-05	6.36001E-05
3834403774605	383440	3774605	0.000124329	4.8764E-05	1.6149E-05	1.58163E-05	3.67262E-05	3.66695E-05	4.82534E-05	4.82223E-05	5.16854E-05	5.04465E-05	2.01127E-06	2.01127E-06	5.44691E-05	2.01127E-06	1.44983E-05	1.40442E-05	1.94556E-05	8.44387E-05	6.41824E-05
3834503774605	383450	3774605	0.000123215	4.8327E-05	1.60043E-05	1.56746E-05	3.63972E-05	3.6341E-05	4.78211E-05	4.77903E-05	5.12224E-05	4.99946E-05	1.99325E-06	1.99325E-06	5.39811E-05	1.99325E-06	1.45395E-05	1.40841E-05	1.9614E-05	8.51262E-05	6.4705E-05
3834603774605	383460	3774605	0.000122245	4.7946E-05	1.58783E-05	1.55512E-05	3.61106E-05	3.60549E-05	4.74446E-05	4.7414E-05	5.08191E-05	4.9601E-05	1.97756E-06	1.97756E-06	5.35561E-05	1.97756E-06	1.45969E-05	1.41397E-05	1.97928E-05	8.59021E-05	6.52948E-05
3834703774605	383470	3774605	0.000122892	4.82E-05	1.59623E-05	1.56335E-05	3.63017E-05	3.62456E-05	4.76956E-05	4.76649E-05	5.1088E-05	4.98634E-05	1.98802E-06	1.98802E-06	5.38395E-05	1.98802E-06	1.48481E-05	1.4383E-05	2.02273E-05	8.77879E-05	6.67282E-05
3834803774605	383480	3774605	0.000124051	4.8654E-05	1.61128E-05	1.57809E-05	3.66439E-05	3.65874E-05	4.81453E-05	4.81143E-05	5.15697E-05	5.03336E-05	2.00676E-06	2.00676E-06	5.43471E-05	2.00676E-06	1.51692E-05	1.46941E-05	2.07591E-05	9.00961E-05	6.84826E-05
3834903774605	383490	3774605	0.000125667	4.9288E-05	1.63228E-05	1.59865E-05	3.71215E-05	3.70642E-05	4.87728E-05	4.87413E-05	5.22418E-05	5.09896E-05	2.03292E-06	2.03292E-06	5.50554E-05	2.03292E-06	1.55585E-05	1.50711E-05	2.1386E-05	9.28167E-05	7.05506E-05
3835003774605	383500	3774605	0.000129018	5.0603E-05	1.6758E-05	1.64127E-05	3.811112E-05	3.80524E-05	5.00731E-05	5.00408E-05	5.36345E-05	5.23489E-05	2.08711E-06	2.08711E-06	5.65232E-05	2.08711E-06	1.61917E-05	1.56845E-05	2.23501E-05	9.70009E-05	7.3731E-05
3835103774605	383510	3774605	0.000132682	5.204E-05	1.7234E-05	1.68789E-05	3.91937E-05	3.91332E-05	5.14954E-05	5.14622E-05	5.5158E-05	5.38359E-05	2.1464E-06	2.1464E-06	5.81287E-05	2.1464E-06	1.68967E-05	1.63675E-05	2.34205E-05	0.000101647	7.72623E-05
3835203774605	383520	3774605	0.000135862	5.3287E-05	1.7647E-05	1.72834E-05	4.01329E-05	4.0071E-05	5.27294E-05	5.26954E-05	5.64798E-05	5.5126E-05	2.19783E-06	2.19783E-06	5.95217E-05	2.19783E-06	1.75569E-05	1.70069E-05	2.44411E-05	0.000106076	8.06293E-05
3835303774605	383530	3774605	0.000138808	5.4442E-05	1.80297E-05	1.76582E-05	4.10032E-05	4.09399E-05	5.38728E-05	5.38381E-05	5.77045E-05	5.63214E-05	2.24549E-06	2.24549E-06	6.08124E-05	2.24549E-06	1.81991E-05	1.7629E-05	2.54505E-05	0.000110457	8.3959E-05
3835403774605	383540	3774605	0.000141889	5.5651E-05	1.84298E-05	1.80501E-05	4.19133E-05	4.18486E-05	5.50686E-05	5.5033E-05	5.89853E-05	5.75714E-05	2.29533E-06	2.29533E-06	6.21621E-05	2.29533E-06	1.88772E-05	1.82859E-05	2.65209E-05	0.000115103	8.74902E-05
3835503774605	383550	3774605	0.000144808	5.6796E-05	1.8809E-05	1.842155E-05	4.277566E-05	4.270966E-05	5.620155E-05	5.616562E-05	6.019888E-05	5.875559E-05	2.34255E-06	2.34255E-06	6.3441E-05	2.34255E-06	1.95463E-05	1.89341E-05	2.75959E-05	0.000119768	9.10364E-05
3835603774605	383560	3774605	0.000147943	5.8025E-05	1.92162E-05	1.88202E-05	4.37016E-05	4.36341E-05	5.74181E-05	5.73811E-05	6.1502E-05	6.00278E-05	2.39326E-06	2.39326E-06	6.48143E-05	2.39326E-06	2.02549E-05	1.96205E-05	2.87455E-05	0.000124757	9.4829E-05
3835703774605	383570	3774605	0.000151131	5.9276E-05	1.96303E-05	1.92259E-05	4.46435E-05	4.45746E-05	5.86557E-05	5.86178E-05	6.28275E-05	6.13216E-05	2.44485E-06	2.44485E-06	6.62113E-05	2.44485E-06	2.09886E-05	2.03312E-05	2.99449E-05	0.000129963	9.87858E-05
3835803774605	383580	3774605	0.000154203	6.0481E-05	2.00293E-05	1.96167E-05	4.55509E-05	4.54806E-05	5.98479E-05	5.98093E-05	6.41045E-05	6.2568E-05	2.49454E-06	2.49454E-06	6.75571E-05	2.49454E-06	2.17133E-05	2.10332E-05	3.11557E-05	0.000135218	0.00010278
3835903774605	383590	3774605	0.000157877	6.1921E-05	2.05065E-05	2.0084E-05	4.6636E-05	4.65641E-05	6.12737E-05	6.12341E-05	6.56317E-05	6.40586E-05	2.55397E-06	2.55397E-06	6.91665E-05	2.55397E-06	2.25206E-05	2.18152E-05	3.24773E-05	0.000140954	0.00010714
3836003774605	383600	3774605	0.000162197	6.3616E-05	2.10677E-05	2.06336E-05	4.79122E-05	4.78383E-05	6.29504E-05	6.29098E-05	6.74278E-05	6.58116E-05	2.62386E-06	2.62386E-06	7.10593E-05	2.62386E-06	2.34355E-05	2.27014E-05	3.39166E-05	0.0001472	0.00011188
3836103774605	383610	3774605	0.000166212	6.5191E-05	2.15892E-05	2.11444E-05	4.90982E-05	4.90225E-05	6.45087E-05	6.44671E-05	6.90968E-05	6.74406E-05	2.68881E-06	2.68881E-06	7.28182E-05	2.68881E-06	2.43539E-05	2.35911E-05	3.54125E-05	0.000153693	0.000116823
3836203774605	383620	3774605	0.000170353	6.6815E-05	2.2127E-05	2.16711E-05	5.03214E-05	5.02437E-05	6.61157E-05	6.60731E-05	7.08182E-05	6.91207E-05	2.75579E-06	2.75579E-06	7.46323E-05	2.75579E-06	2.53316E-05	2.45382E-05	3.70464E-05	0.000160784	0.000122213
3836303774605	383630	3774605	0.000175131	6.8689E-05	2.27477E-05	2.2279E-05	5.17329E-05	5.16531E-05	6.79703E-05	6.79264E-05	7.28047E-05	7.10596E-05	2.83309E-06	2.83309E-06	7.67258E-05	2.83309E-06	2.64277E-05	2.55999E-05	3.89157E-05	0.000168897	0.00012838
3836403774605	383640	3774605	0.00018026	7.07E-05	2.34138E-05	2.29314E-05	5.32479E-05	5.31658E-05	6.99608E-05	6.99157E-05	7.49368E-05	7.31406E-05	2.91606E-06	2.91606E-06	7.89727E-05	2.91606E-06	2.75955E-05	2.67312E-05	4.09276E-05	0.000177629	0.000135017
3836503774605	383650	3774605	0.000184958	7.2543E-05	2.4024E-05	2.3529E-05	5.46356E-05	5.45513E-05	7.1784E-05	7.17377E-05	7.68896E-05	7.50466E-05	2.99205E-06	2.99205E-06	8.10307E-05	2.99205E-06	2.8679E-05	2.77807E-05	4.28059E-05	0.000185781	0.000141213
3836603774605	383660	3774605	0.000189943	7.4498E-05	2.46715E-05	2.41632E-05	5.61081E-05	5.60215E-05	7.37187E-05	7.36712E-05	7.8962E-05	7.70693E-05	3.0727E-06	3.0727E-06	8.32147E-05	3.0727E-06	2.98146E-05	2.88807E-05	4.47748E-05	0.000194326	0.000147708
3836703774605	383670	3774605	0.000195341	7.6615E-05	2.53727E-05	2.48499E-05	5.77027E-05	5.76137E-05	7.58138E-05	7.57649E-05	8.12061E-05	7.92596E-05	3.16002E-06	3.16002E-06	8.55796E-05	3.16002E-06	3.10272E-05	3.00554E-05	4.68682E-05	0.000203411	0.000154614
3836803774605	383680	3774605	0.000201242	7.893E-05	2.61392E-05	2.56006E-05	5.94459E-05	5.93542E-05	7.81041E-05	7.80537E-05	8.36593E-05	8.1654E-05	3.25549E-06	3.25549E-06	8.8165E-05	3.25549E-06	3.23314E-05	3.13187E-05	4.91222E-05	0.000213194	0.00016205
3836903774605	383690	3774605	0.000207466	8.1371E-05	2.69477E-05	2.63925E-05	6.12846E-05	6.119E-05	8.05199E-05	8.0468E-05	8.62469E-05	8.41796E-05	3.35618E-06	3.35618E-06	9.0892E-05	3.35618E-06	3.36983E-05	3.26428E-05	5.14803E-05	0.000223428	0.000169829
3837003774605	383700	3774605	0.000213664	8.3802E-05	2.77527E-05	2.71809E-05	6.311153E-05	6.30179E-05	8.29253E-05	8.28718E-05	8.88233E-05	8.66943E-05	3.45644E-06	3.45644E-06	9.36072E-05	3.45644E-06	3.50527E-05	3.39548E-05	5.38158E-05	0.000233564	0.000177534
3837103774605	383710	3774605	0.000220167	8.6353E-05	2.85973E-05	2.80081E-05	6.503631E-05	6.49359E-05	8.54492E-05	8.5394E-05	9.15267E-05	8.93329E-05	3.56164E-06	3.56164E-06	9.64561E-05	3.56164E-06	3.64609E-05	3.53189E-05	5.6244E-05	0.000244103	0.000185544
3837203774605	383720	3774605	0.000227281	8.9143E-05	2.95213E-05	2.891311E-05	6.713766E-05	6.703411E-05	8.821101E-05	8.815322E-05	9.4484E-05	9.221935E-05	3.676711E-06	3.676711E-06	9.95727E-05	3.676711E-06	3.79857E-05	3.6796E-05	5.88669E-05	0.000255487	0.000194197
3837303774605	383730	3774605	0.000235068	9.2197E-05	3.05328E-05	2.990037E-05	6.9438E-05	6.93309E-05	9.12325E-05	9.117366E-05	9.77214E-05	9.5379E-05	3.80269E-06	3.80269E-06	0.000102984	3.80269E-06	3.96325E-05	3.83912E-05	6.16958E-05	0.000267764	0.000203529
3837403774605	383740	3774605	0.000243502	9.5505E-05	3.16283E-05	3.09767E-05	7.19294E-05	7.18184E-05	9.45058E-05	9.44448E-05	0.000101228	9.88012E-05	3.93913E-06	3.93913E-06	0.000106679	3.93913E-06	4.14013E-05	4.01046E-05	6.47306E-

			KMMass Grading / Excavation	KMDrainage / Utilities Trenching	KMFoundations / Concrete Pads	KMBuilding / Structure Construction	KMAsphalt Paving	KMArchitectural Coating	KMLandscaping or Other Finishing	KMWaterside Construction (Piles)	EWNDemolition	EWNSite Grubbing / Prep	EWNDrainage / Utilities Trenching	EWNDrainage / Utilities Trenching	EWNDrainage / Utilities Trenching	EWNFoundations / Concrete Pads	EWNBuilding / Structure Construction	EWNAsphalt Paving	EWNLandscaping or Other Finishing	EWNWaterside Construction (Piles)	ISDemolition
Unique Identifier	X (UTM)	Y (UTM)	2026	2026	2026	2026	2026	2026	2026	2026	2027	2027	2027	2028	2029	2029	2029	2029	2029	2029	2027
3829903774605	382990	3774605	3.57969E-05	1.2855E-05	6.8028E-06	2.33652E-05	7.50631E-07	7.50631E-07	2.41159E-05	7.50631E-07	4.31157E-05	2.34986E-06	5.51791E-06	5.41136E-06	5.29939E-06	4.59026E-06	9.96747E-06	7.09132E-07	1.0322E-05	7.09132E-07	1.18079E-05
3830003774605	383000	3774605	3.70972E-05	1.33219E-05	7.04991E-06	2.4214E-05	7.77899E-07	7.77899E-07	2.49919E-05	7.77899E-07	4.47236E-05	2.43749E-06	5.7237E-06	5.61317E-06	5.49702E-06	4.76145E-06	1.03392E-05	7.35578E-07	1.0707E-05	7.35578E-07	1.24102E-05
3830103774605	383010	3774605	3.8102E-05	1.36828E-05	7.24087E-06	2.48699E-05	7.98969E-07	7.98969E-07	2.56688E-05	7.98969E-07	4.5941E-05	2.50385E-06	5.8795E-06	5.76596E-06	5.64666E-06	4.89106E-06	1.06206E-05	7.55601E-07	1.09984E-05	7.55601E-07	1.29146E-05
3830203774605	383020	3774605	3.90921E-05	1.40383E-05	7.42902E-06	2.55161E-05	8.1973E-07	8.1973E-07	2.63358E-05	8.1973E-07	4.71355E-05	2.56895E-06	6.03237E-06	5.91588E-06	5.79347E-06	5.01823E-06	1.08968E-05	7.75247E-07	1.12844E-05	7.75247E-07	1.34287E-05
3830303774605	383030	3774605	4.01265E-05	1.44098E-05	7.62559E-06	2.61912E-05	8.4142E-07	8.4142E-07	2.70327E-05	8.4142E-07	4.83912E-05	2.63739E-06	6.19308E-06	6.07348E-06	5.94782E-06	5.15192E-06	1.11871E-05	7.959E-07	1.1585E-05	7.959E-07	1.39778E-05
3830403774605	383040	3774605	4.12421E-05	1.48104E-05	7.83761E-06	2.69194E-05	8.64814E-07	8.64814E-07	2.77843E-05	8.64814E-07	4.97312E-05	2.71041E-06	6.36456E-06	6.24166E-06	6.11251E-06	5.29457E-06	1.14968E-05	8.17939E-07	1.19058E-05	8.17939E-07	1.45717E-05
3830503774605	383050	3774605	4.2476E-05	1.52535E-05	8.07209E-06	2.77248E-05	8.90687E-07	8.90687E-07	2.86155E-05	8.90687E-07	5.11783E-05	2.78929E-06	6.54977E-06	6.42328E-06	6.29038E-06	5.44864E-06	1.18314E-05	8.4174E-07	1.22523E-05	8.4174E-07	1.51948E-05
3830603774605	383060	3774605	4.3503E-05	1.56223E-05	8.26726E-06	2.83951E-05	9.12222E-07	9.12222E-07	2.93074E-05	9.12222E-07	5.23115E-05	2.85105E-06	6.69479E-06	6.56551E-06	6.42966E-06	5.56929E-06	1.20934E-05	8.60378E-07	1.25236E-05	8.60378E-07	1.57342E-05
3830703774605	383070	3774605	4.44413E-05	1.59593E-05	8.44558E-06	2.90076E-05	9.31898E-07	9.31898E-07	2.99395E-05	9.31898E-07	5.34371E-05	2.91239E-06	6.83884E-06	6.70678E-06	6.56801E-06	5.68912E-06	1.23536E-05	8.7889E-07	1.2793E-05	8.7889E-07	1.62609E-05
3830803774605	383080	3774605	4.53427E-05	1.62829E-05	8.61687E-06	2.9596E-05	9.508E-07	9.508E-07	3.05468E-05	9.508E-07	5.45856E-05	2.97499E-06	6.98583E-06	6.85093E-06	6.70917E-06	5.81139E-06	1.26191E-05	8.9778E-07	1.3068E-05	8.9778E-07	1.6824E-05
3830903774605	383090	3774605	4.61554E-05	1.65748E-05	8.77132E-06	3.01264E-05	9.67842E-07	9.67842E-07	3.10943E-05	9.67842E-07	5.55963E-05	3.03007E-06	7.11518E-06	6.97778E-06	6.8334E-06	5.919E-06	1.28527E-05	9.14404E-07	1.331E-05	9.14404E-07	1.74248E-05
3831003774605	383100	3774605	4.69755E-05	1.68693E-05	8.92718E-06	3.06617E-05	9.85039E-07	9.85039E-07	3.16468E-05	9.85039E-07	5.65381E-05	3.0814E-06	7.23571E-06	7.09598E-06	6.94916E-06	6.01926E-06	1.30705E-05	9.29894E-07	1.35354E-05	9.29894E-07	1.8013E-05
3831103774605	383110	3774605	4.76774E-05	1.71214E-05	9.06056E-06	3.11199E-05	9.99757E-07	9.99757E-07	3.21196E-05	9.99757E-07	5.72043E-05	3.11771E-06	7.32096E-06	7.17959E-06	7.03103E-06	6.09018E-06	1.32245E-05	9.4085E-07	1.36949E-05	9.4085E-07	1.85286E-05
3831203774605	383120	3774605	4.83498E-05	1.73628E-05	9.18834E-06	3.15587E-05	1.01386E-06	1.01386E-06	3.25726E-05	1.01386E-06	5.78015E-05	3.15026E-06	7.3974E-06	7.25454E-06	7.10444E-06	6.15377E-06	1.33625E-05	9.50673E-07	1.38379E-05	9.50673E-07	1.9026E-05
3831303774605	383130	3774605	4.90369E-05	1.76096E-05	9.31892E-06	3.20072E-05	1.02826E-06	1.02826E-06	3.30355E-05	1.02826E-06	5.83834E-05	3.18197E-06	7.47187E-06	7.32758E-06	7.17596E-06	6.21572E-06	1.34971E-05	9.60244E-07	1.39772E-05	9.60244E-07	1.95346E-05
3831403774605	383140	3774605	4.97166E-05	1.78537E-05	9.44809E-06	3.24509E-05	1.04252E-06	1.04252E-06	3.34934E-05	1.04252E-06	5.89347E-05	3.21202E-06	7.54242E-06	7.39677E-06	7.24372E-06	6.27441E-06	1.36245E-05	9.69311E-07	1.41092E-05	9.69311E-07	2.00376E-05
3831503774605	383150	3774605	5.03964E-05	1.80978E-05	9.57727E-06	3.28946E-05	1.05677E-06	1.05677E-06	3.39513E-05	1.05677E-06	5.94783E-05	3.24165E-06	7.612E-06	7.465E-06	7.31054E-06	6.33229E-06	1.37502E-05	9.78252E-07	1.42393E-05	9.78252E-07	2.05434E-05
3831603774605	383160	3774605	5.10909E-05	1.83472E-05	9.70925E-06	3.33479E-05	1.07133E-06	1.07133E-06	3.44192E-05	1.07133E-06	5.99914E-05	3.26961E-06	7.67765E-06	7.52939E-06	7.3736E-06	6.38691E-06	1.38688E-05	9.8669E-07	1.43621E-05	9.8669E-07	2.10506E-05
3831703774605	383170	3774605	5.17854E-05	1.85966E-05	9.84124E-06	3.38012E-05	1.0859E-06	1.0859E-06	3.48871E-05	1.0859E-06	6.04967E-05	3.29715E-06	7.74233E-06	7.59281E-06	7.43571E-06	6.44071E-06	1.39856E-05	9.95001E-07	1.44831E-05	9.95001E-07	2.1555E-05
3831903774605	383190	3774605	5.31301E-05	1.90795E-05	1.00968E-05	3.46789E-05	1.1141E-06	1.1141E-06	3.5793E-05	1.1141E-06	6.13772E-05	3.34514E-06	7.85502E-06	7.70333E-06	7.54394E-06	6.53446E-06	1.41892E-05	1.00948E-06	1.46939E-05	1.00948E-06	2.24939E-05
3832003774605	383200	3774605	5.37433E-05	1.92997E-05	1.02133E-05	3.50792E-05	1.12695E-06	1.12695E-06	3.62061E-05	1.12695E-06	6.17141E-05	3.3635E-06	7.89813E-06	7.74561E-06	7.58535E-06	6.57032E-06	1.42671E-05	1.01502E-06	1.47746E-05	1.01502E-06	2.28991E-05
3832103774605	383210	3774605	5.43935E-05	1.95332E-05	1.03369E-05	3.55036E-05	1.14059E-06	1.14059E-06	3.66442E-05	1.14059E-06	6.2074E-05	3.38311E-06	7.94419E-06	7.79078E-06	7.62958E-06	6.60864E-06	1.43503E-05	1.02094E-06	1.48607E-05	1.02094E-06	2.33057E-05
3832203774605	383220	3774605	5.51102E-05	1.97905E-05	1.04731E-05	3.59714E-05	1.15562E-06	1.15562E-06	3.7127E-05	1.15562E-06	6.25105E-05	3.4069E-06	8.00004E-06	7.84555E-06	7.68322E-06	6.6551E-06	1.44512E-05	1.02812E-06	1.49652E-05	1.02812E-06	2.37486E-05
3832303774605	383230	3774605	5.5849E-05	2.00559E-05	1.06135E-05	3.64536E-05	1.17111E-06	1.17111E-06	3.76247E-05	1.17111E-06	6.29469E-05	3.43069E-06	8.0559E-06	7.90033E-06	7.73687E-06	6.70157E-06	1.45521E-05	1.0353E-06	1.50697E-05	1.0353E-06	2.41734E-05
3832403774605	383240	3774605	5.64549E-05	2.02734E-05	1.07286E-05	3.68491E-05	1.18381E-06	1.18381E-06	3.80329E-05	1.18381E-06	6.31919E-05	3.44404E-06	8.08726E-06	7.93108E-06	7.76698E-06	6.72765E-06	1.46087E-05	1.03933E-06	1.51284E-05	1.03933E-06	2.44626E-05
3832503774605	383250	3774605	5.69794E-05	2.04618E-05	1.08283E-05	3.71915E-05	1.19481E-06	1.19481E-06	3.83863E-05	1.19481E-06	6.32761E-05	3.44863E-06	8.09804E-06	7.94165E-06	7.77733E-06	6.73662E-06	1.46282E-05	1.04072E-06	1.51485E-05	1.04072E-06	2.4647E-05
3832603774605	383260	3774605	5.74966E-05	2.06475E-05	1.09266E-05	3.7529E-05	1.20566E-06	1.20566E-06	3.87347E-05	1.20566E-06	6.33144E-05	3.45072E-06	8.10294E-06	7.94646E-06	7.78204E-06	6.7407E-06	1.4637E-05	1.04134E-06	1.51577E-05	1.04134E-06	2.477E-05
3832703774605	383270	3774605	5.80951E-05	2.08624E-05	1.10403E-05	3.79197E-05	1.21821E-06	1.21821E-06	3.91379E-05	1.21821E-06	6.34293E-05	3.45698E-06	8.11763E-06	7.96087E-06	7.79616E-06	6.75292E-06	1.46636E-05	1.04323E-06	1.51852E-05	1.04323E-06	2.48888E-05
3832803774605	383280	3774605	5.85901E-05	2.10402E-05	1.11344E-05	3.82428E-05	1.22859E-06	1.22859E-06	3.94714E-05	1.22859E-06	6.34369E-05	3.45739E-06	8.11861E-06	7.96184E-06	7.7971E-06	6.75374E-06	1.46653E-05	1.04336E-06	1.5187E-05	1.04336E-06	2.49656E-05
3832903774605	383290	3774605	5.90039E-05	2.11888E-05	1.1213E-05	3.85128E-05	1.23726E-06	1.23726E-06	3.97501E-05	1.23726E-06	6.33297E-05	3.45155E-06	8.1049E-06	7.94838E-06	7.78392E-06	6.74233E-06	1.46406E-05	1.0416E-06	1.51614E-05	1.0416E-06	2.49461E-05
3833003774605	383300	3774605	5.94546E-05	2.13506E-05	1.12987E-05	3.8807E-05	1.24671E-06	1.24671E-06	4.00537E-05	1.24671E-06	6.33221E-05	3.45114E-06	8.10392E-06	7.94742E-06	7.78298E-06	6.74151E-06	1.46388E-05	1.04147E-06	1.51595E-05	1.04147E-06	2.49656E-05
3833103774605	383310	3774605	5.98979E-05	2.15098E-05	1.13829E-05	3.90964E-05	1.25601E-06	1.25601E-06	4.03524E-05	1.25601E-06	6.33604E-05	3.45322E-06	8.10882E-06	7.95223E-06	7.78769E-06	6.74559E-06	1.46476E-05	1.0421E-06	1.51687E-05	1.0421E-06	2.49391E-05
3833203774605	383320	3774605	6.00604E-05	2.15682E-05	1.14138E-05	3.92025E-05	1.25942E-06	1.25942E-06	4.04619E-05	1.25942E-06	6.30924E-05	3.43862E-06	8.07452E-06	7.91859E-06	7.75475E-06	6.71705E-06	1.45857E-05	1.03769E-06	1.51045E-05	1.03769E-06	2.47616E-05
3833303774605	383330	3774605	6.03264E-05	2.16637E-05	1.14644E-05	3.93761E-05	1.265E-06	1.265E-06	4.06411E-05	1.265E-06	6.29163E-05	3.42902E-06	8.05198E-06	7.89649E-06	7.7331E-06	6.69831E-06	1.4545E-05	1.0348E-06	1.50624E-05	1.0348E-06	2.45716E-05
3833403774605	383340	3774605	6.0585E-05	2.17566E-05	1.15135E-05	3.95449E-05	1.27042E-06	1.27042E-06	4.08153E-05	1.27042E-06	6.26942E-05	3.41692E-06	8.02356E-06	7.86862E-06	7.70581E-06	6.67467E-06	1.44936E-05	1.03114E-06	1.50092E-05	1.03114E-06	2.43243E-05
3833503774605	383350	3774605	6.07845E-05	2.18282E-05	1.15514E-05	3.96751E-05	1.2746E-06	1.2746E-06	4.09497E-05	1.2746E-06	6.24186E-05	3.40189E-06	7.98829E-06	7.83402E-06	7.67193E-06	6.64532E-06	1.44299E-05	1.02661E-06	1.49432E-05	1.02661E-06	2.40253E-05
3833603774605	383360	3774605	6.10061E-05	2.19078E-05	1.15935E-05	3.98197E-05	1.27925E-06	1.27925E-06	4.1099E-05	1.27925E-06	6.21659E-05	3.38812E-06	7.95595E-06	7.80231E-06	7.64087E-06	6.61842E-06	1.43715E-05	1.02245E-06	1.48827E-05	1.02245E-06	2.37151E-05
3833703774605	383370	3774605	6.11391E-05	2.19556E-05	1.16188E-05	3.99065E-05	1.28204E-06	1.28204E-06	4.11886E-05	1.28204E-06	6.18213E-05	3.36934E-06	7.91185E-06	7.75907E-06	7.59852E-06	6.58174E-06	1.42918E-05	1.01679E-06	1.48002E-05	1.01679E-06	2.3356E-05
3833803774605	383380	3774605	6.12943E-05	2.20113E-05	1.16483E-05	4.00078E-05	1.28529E-06	1.28529E-06	4.12931E-05	1.28529E-06	6.14998E-05	3.35182E-06	7.8707E-06	7.7187E-06	7.559E-06	6.5475E-06	1.42175E-05	1.0115E-06	1.47233E-05	1.0115E-06	2.30025E-05
3833903774605	383390	3774605	6.14494E-05	2.2067E-05	1.16778E-05	4.01091E-05	1.28855E-06	1.28855E-06	4.13976E-05	1.28855E-06	6.11935E-05	3.33512E-06	7.8315E-06	7.68026E-06	7.52135E-06	6.51489E-06	1.41467E-05	1.00646E-06	1.46499E-05	1.00646E-06	2.26476E-05
3834003774605	383400	3774605	6.16194E-05	2.2128E-05	1.17101E-05	4.022E-05	1.29211E-06	1.29211E-06	4.15121E-05	1.29211E-06	6.09102E-05	3.31968E-06	7.79524E-06	7.64471E-06	7.48653E-06	6.48473E-06	1.40812E-05	1.0018E-06	1.45821E-05	1.0018E-06	2.22983E-05
3834103774605	383410	3774605	6.18484E-05	2.22103E-05	1.17536E-05	4.03695E-05	1.29691E-06	1.29691E-06	4.16664E-05	1.29691E-06	6.07034E-05	3.30842E-06	7.76878E-06	7.61876E-06	7.46112E-06	6.46272E-06	1.40334E-05	9.98401E-07	1.45326E-05	9.98401E-07	2.19783E-05
3834203774605	383420	3774605	6.23508E-05	2.23907E-05	1.18491E-05	4.06974E-05	1.30745E-06	1.30745E-06	4.20049E-05	1.30745E-06	6.07953E-05	3.31342E-06	7.78054E-06	7.63029E-06	7.47241E-06	6.4725E-06	1.40547E-05	9.99913E-07	1.45546E-05	9.99913E-07	2.17827E-05
3834303774605	383430	3774605	6.29419E-05	2.2603E-05	1.19614E-05	4.10833E-05	1.31984E-06	1.31984E-06	4.24031E-05	1.31984E-06	6.09791E-05	3.32344E-06	7.80406E-06	7.65336E-06	7.495E-06	6.49207E-06	1.40971E-05	1.00294E-06	1.45986E-05	1.00294E-06	2.16179E-05
3834403774605	383440	3774605	6.35182E-05	2.28099E-05	1.20709E-05	4.14594E-05	1.33193E-06	1.33193E-06	4.27913E-05	1.33193E-06	6.11475E-05	3.33262E-06	7.82562E-06	7.6745E-06	7.51571E-06	6.51E-06	1.41361E-05	1.00571E-06	1.46389E-05	1.00571E-06	2.14474E-05
3834503774605	383450	3774605	6.40354E-05	2.29957E-05	1.21692E-05	4.1797E-05	1.34277E-06	1.34277E-06	4.31398E-05	1.34277E-06	6.12624E-05	3.33888E-06	7.84032E-06	7.68891E-06	7.52982E-06	6.52223E-06	1.41626E-05	1.00759E-06	1.46664E-05	1.00759E-06	2.12476E-05
3834603774605	383460	3774605	6.46191E-05	2.32053E-05	1.22801E-05	4.2178E-05	1.35501E-06	1.35501E-06	4.3533E-05	1.35501E-06	6.14462E-05	3.34889E-06	7.86384E-06	7.71198E-06	7.55241E-06	6.54179E-06	1.42051E-05	1.01062E-06	1.47104E-05	1.01062E-06	2.10716E-05
3834703774605	383470	3774605	6.60376E-05	2.37147E-05	1.25497E-05	4.31039E-05	1.38476E-06	1.38476E-06	4.44887E-05	1.38476E-06	6.24492E-05	3.40356E-06	7.99221E-06	7.83787E-06	7.67569E-06	6.64858E-06	1.4437E-05	1.02711E-06	1.49506E-05	1.02711E-06	2.12169E-05
3834803774605	383480	3774605	6.77739E-05	2.43382E-05	1.28797E-05	4.42372E-05	1.42116E-06	1.42116E-06	4.56584E-05	1.42116E-06	6.37509E-05	3.4745E-06	8.15879E-06	8.00124E-06	7.83568E-06	6.78716E-06	1.47379E-05	1.04852E-06	1.52622E-05	1.04852E-06	2.14656E-05
3834903774605	383490	3774605	6.98205E-05	2.50731E-05	1.32686E-05	4.5573E-05	1.46408E-06	1.46408E-06	4.70371E-05	1.46408E-06	6.53358E-05	3.56089E-06	8.36163E-06	8.20016E-06	8.03049E-06	6.9559E-06	1.51043E-05	1.07459E-06	1.56416E-05	1.07459E-06	2.18065E-05
3835003774605	383500	3774605	7.2968E-05	2.62034E-05	1.38668E-05	4.76274E-05	1.53008E-06	1.53008E-06	4.91575E-05	1.53008E-06	6.79545E-05	3.70361E-06	8.69677E-06	8.52882E-06	8.35235E-06	7.23469E-06	1.57097E-05	1.11766E-06	1.62685E-05	1.11766E-06	2.25051E-05
3835103774605	383510	3774605	7.64627E-05	2.74584E-05	1.45309E-05	4.99085E-05	1.60336E-06	1.60336E-06	5.15119E-05	1.60336E-06	7.08717E-05	3.8626E-06	9.07011E-06	8.89496E-06	8.71092E-06	7.54527E-06	1.63841E-05	1.16564E-06	1.69669E-05	1.16564E-06	2.3275E-05
3835203774605	383520	3774605	7.97949E-05	2.8655E-05	1.51641E-05	5.20835E-05	1.67323E-06	1.67323E-06	5.37567E-05	1.67323E-06	7.35899E-05	4.01075E-06	9.41798E-06	9.23611E-06	9.04501E-06	7.83466E-06	1.70125E-05	1.21035E-06	1.76177E-05	1.21035E-06	2.39373E-05
3835303774605	383530	3774605	8.30901E-05	2.98384E-05	1.57903E-05	5.42343E-05	1.74233E-06	1.74233E-06	5.59767E-05	1.74233E-06	7.62162E-05	4.15388E-06	9.7541E-06	9.56573E-06	9.36781E-06	8.11427E-06	1.76196E-05	1.25354E-06	1.82464E-05	1.25354E-06	2.45367E-05
3835403774605	383540	3774605	8.65848E-05	3.10933E-05	1.64545E-05	5.65154E-05	1.81561E-06	1.81561E-06	5.8331E-05	1.81561E-06	7.8988E-05	4.30495E-06	1.01088E-05	9.91361E-06	9.70849E-06	8.40936E-06	1.82604E-05	1.29913E-06	1.891E-05	1.29913E-06	2.51528E-05
3835503774605	383550	3774605	9.00943E-05	3.23536E-05	1.71214E-05	5.88061E-05	1.88921E-06	1.88921E-06	6.06953E-05	1.88921E-06	8.17138E-05	4.45351E-06	1.04577E-05	1.02557E-05	1.00435E-05	8.69956E-06	1.88906E-05	1.34396E-06	1.95626E-05	1.34396E-06	2.57201E-05
3835603774605	383560	3774605	9.38476E-05	3.37015E-05	1.78347E-05	6.1256E-05	1.96791E-06	1.96791E-06	6.32239E-05	1.96791E-06	8.45928E-05	4.61042E-06	1.08261E-05	1.06171E-05	1.03974E-05	9.00607E-06	1.95561E-05	1.39131E-06	2.02518E-05	1.39131E-06	2.63097E-05
3835703774605	383570	3774605	9.77635E-05	3.51077E-05	1.85789E-05	6.38119E-05	2.05002E-06	2.05002E-06	6.58619E-05	2.05002E-06	8.75713E-05	4.77275E-06	1.12073E-05	1.09909E-05	1.07635E-05	9.32317E-06	2.02447E-05	1.4403E-06	2.09649E-05	1.4403E-06	2.68854E-05
3835803774605	383580	3774605	0.000101716	3.65272E-05	1.933E-05	6.6392E-05	2.13291E-06	2.13291E-06	6.85249E-05	2.13291E-06	9.05268E-05	4.93383E-06	1.15856E-05	1.13618E-05	1.11267E-05	9.63783E-06	2.0928E-05	1.48891E-06	2.16724E-05	1.48891E-06	2.74387E-05
3835903774605	383590	3774605	0.000106031	3.80767E-05	2.015E-05	6.92083E-05	2.22339E-06	2.22339E-06	7.14317E-05	2.22339E-06	9.38499E-05	5.11494E-06	1.20108E-05	1.17789E-05	1.15352E-05	9.99162E-06	2.16962E-05	1.54357E-06	2.2468E-05	1.54357E-06	2.80814E-05
3836003774605	383600	3774605	0.00011073	3.97641E-05	2.1043E-05	7.227555E-05	2.32192E-06	2.32192E-06	7.45974E-05	2.32192E-06	9.75252E-05	5.31525E-06	1.24812E-05	1.22402E-05	1.19869E-05	1.03829E-05	2.25459E-05	1.60402E-06	2.33479E-05	1.60402E-06	2.88485E-05
3836103774605	383610	3774605	0.000115614	4.15179E-05	2.19711E-05	7.54632E-05	2.42433E-06	2.42433E-06	7.78875E-05	2.42433E-06	0.000101223	5.51681E-06	1.29545E-05	1.27043E-05	1.24415E-05	1.07766E-05	2.34008E-05	1.66484E-06	2.42332E-05	1.66484E-06	2.95779E-05
3836203774605	383620	3774605	0.000120948	4.34336E-05	2.29849E-05	7.8945E-05	2.53619E-06	2.53619E-06	8.14812E-05	2.53619E-06	0.000105113	5.7288E-06	1.34523E-05	1.31925E-05	1.29196E-05	1.11907E-05	2.43E-05	1.72882E-06	2.51644E-05	1.72882E-06	3.02723E-05
3836303774605	383630	3774605	0.000127051	4.56252E-05	2.41447E-05	8.29285E-05	2.66416E-06	2.66416E-06	8.55926E-05	2.66416E-06	0.000109508	5.96834E-06	1.40148E-05	1.37441E-05	1.34598E-05	1.16587E-05	2.53161E-05	1.8011E-06	2.62166E-05	1.8011E-06	3.10352E-05
3836403774605	383640	3774605	0.000133619	4.79839E-05	2.53929E-05	8.72157E-05	2.80189E-06	2.80189E-06	9.00176E-05	2.80189E-06	0.000114194	6.22373E-06	1.46145E-05	1.43323E-05	1.40357E-05	1.21575E-05	2.63994E-05	1.87817E-06	2.73385E-05	1.87817E-06	3.17953E-05
3836503774605	383650	3774605	0.000139752	5.01861E-05	2.65583E-05	9.12184E-05	2.93048E-06	2.93048E-06	9.41489E-05	2.93048E-06	0.000118551	6.46118E-06	1.51721E-05	1.48791E-05	1.45712E-05	1.26214E-05	2.74066E-05	1.94983E-06	2.83815E-05	1.94983E-06	3.24785E-05
3836603774605	383660	3774605	0.00014618	5.24944E-05	2.77798E-05	9.5414E-05	3.06527E-06	3.06527E-06	9.84793E-05	3.06527E-06	0.000123122	6.71031E-06	1.57571E-05	1.54528E-05	1.51331E-05	1.3108E-05	2.84633E-05	2.02501E-06	2.94758E-05	2.02501E-06	3.32023E-05
3836703774605	383670	3774605	0.000153014	5.49486E-05	2.90786E-05	9.98749E-05	3.20858E-06	3.20858E-06	0.000103083	3.20858E-06	0.000127992	6.97572E-06	1.63803E-05	1.6064E-05	1.57316E-05	1.36265E-05	2.95891E-05	2.10511E-06	3.06417E-05	2.10511E-06	3.39833E-05
3836803774605	383680	3774605	0.000160373	5.75913E-05	3.04771E-05	0.000104678	3.36289E-06	3.36289E-06	0.000108041	3.36289E-06	0.000133244	7.26199E-06	1.70525E-05	1.67232E-05	1.63772E-05	1.41857E-05	3.08034E-05	2.1915E-06	3.18992E-05	2.1915E-06	3.48398E-05
3836903774605	383690	3774605	0.000168072	6.0356E-05	3.19401E-05	0.000109703	3.52433E-06	3.52433E-06	0.000113228	3.52433E-06	0.000138742	7.56162E-06	1.77561E-05	1.74132E-05	1.70529E-05	1.4771E-05	3.20743E-05	2.28192E-06	3.32153E-05	2.28192E-06	3.57452E-05
3837003774605	383700	3774605	0.000175696	6.30941E-05	3.33892E-05	0.00011468	3.68421E-06	3.68421E-06	0.000118364	3.68421E-06	0.000144201	7.85916E-06	1.84548E-05	1.80984E-05	1.77239E-05	1.53522E-05	3.33364E-05	2.37171E-06	3.45223E-05	2.37171E-06	3.66436E-05
3837103774605	383710	3774605	0.000183624	6.5941E-05	3.48957E-05	0.000119855	3.85045E-06	3.85045E-06	0.000123705	3.85045E-06	0.000149875	8.16838E-06	1.91809E-05	1.88105E-05	1.84213E-05	1.59563E-05	3.46481E-05	2.46502E-06	3.58806E-05	2.46502E-06	3.75909E-05
3837203774605	383720	3774605	0.000192187	6.90161E-05	3.65231E-05	0.000125444	4.03002E-06	4.03002E-06	0.000129474	4.03002E-06	0.000156016	8.50306E-06	1.99668E-05	1.95812E-05	1.91761E-05	1.661E-05	3.60677E-05	2.56602E-06	3.73507E-05	2.56602E-06	3.86305E-05
3837303774605	383730	3774605	0.000201423	7.23327E-05	3.82782E-05	0.000131472	4.22368E-06	4.22368E-06	0.000135696	4.22368E-06	0.000162654	8.86487E-06	2.08164E-05	2.04144E-05	1.9992E-05	1.73168E-05	3.76024E-05	2.67521E-06	3.894E-05	2.67521E-06	3.97692E-05
3837403774605	383740	3774605	0.000211331	7.58907E-05	4.01611E

			ISDrainage / Utilities Trenching	ISDrainage / Utilities Trenching	ISAsphalt Paving	ISAsphalt Paving	SVDemolition	SVSite Grubbing / Prep	SVMass Grading / Excavation	SVMass Grading / Excavation	SVDrainage / Utilities Trenching	SVFoundations / Concrete Pads	SVBuilding / Structure Construction	SVBuilding / Structure Construction	SVAsphalt Paving	SVAsphalt Paving	SVArchitectural Coating	SVArchitectural Coating	SVLandscaping or Other Finishing	SVLandscaping or Other Finishing	MDemolition
Unique Identifier	X (UTM)	Y (UTM)	2027	2028	2027	2028	2027	2027	2027	2028	2028	2028	2028	2029	2028	2029	2028	2029	2028	2029	2027
3829903774605	382990	3774605	4.75461E-06	4.63262E-06	1.22794E-06	1.14388E-06	4.62543E-05	3.32543E-05	2.2421E-05	2.21364E-05	1.57063E-05	4.98948E-06	7.14774E-06	6.87501E-06	7.02763E-07	6.53847E-07	7.02763E-07	6.53847E-07	7.14774E-06	6.87501E-06	8.64081E-06
3830003774605	383000	3774605	4.9971E-06	4.86889E-06	1.29057E-06	1.20222E-06	4.7947E-05	3.44713E-05	2.32415E-05	2.29464E-05	1.6281E-05	5.17207E-06	7.40931E-06	7.1266E-06	7.28481E-07	6.77775E-07	7.28481E-07	6.77775E-07	7.40931E-06	7.1266E-06	8.94928E-06
3830103774605	383010	3774605	5.2002E-06	5.06678E-06	1.34302E-06	1.25109E-06	4.92922E-05	3.54384E-05	2.38936E-05	2.35902E-05	1.67378E-05	5.31718E-06	7.61719E-06	7.32655E-06	7.48919E-07	6.9679E-07	7.48919E-07	6.9679E-07	7.61719E-06	7.32655E-06	9.18879E-06
3830203774605	383020	3774605	5.40724E-06	5.2685E-06	1.39649E-06	1.3009E-06	5.06107E-05	3.63863E-05	2.45327E-05	2.42212E-05	1.71855E-05	5.45941E-06	7.82093E-06	7.52252E-06	7.68952E-07	7.15429E-07	7.68952E-07	7.15429E-07	7.82093E-06	7.52252E-06	9.42468E-06
3830303774605	383030	3774605	5.62835E-06	5.48394E-06	1.4536E-06	1.35409E-06	5.20005E-05	3.73855E-05	2.52064E-05	2.48863E-05	1.76575E-05	5.60932E-06	8.0357E-06	7.72909E-06	7.90067E-07	7.35074E-07	7.90067E-07	7.35074E-07	8.0357E-06	7.72909E-06	9.67327E-06
3830403774605	383040	3774605	5.86745E-06	5.71691E-06	1.51535E-06	1.41162E-06	5.3506E-05	3.84679E-05	2.59362E-05	2.56069E-05	1.81687E-05	5.77173E-06	8.26836E-06	7.95287E-06	8.12942E-07	7.56357E-07	8.12942E-07	7.56357E-07	8.26836E-06	7.95287E-06	9.94001E-06
3830503774605	383050	3774605	6.11838E-06	5.9614E-06	1.58016E-06	1.47199E-06	5.52165E-05	3.96977E-05	2.67653E-05	2.64255E-05	1.87495E-05	5.95624E-06	8.53268E-06	8.20711E-06	8.3893E-07	7.80536E-07	8.3893E-07	7.80536E-07	8.53268E-06	8.20711E-06	1.02394E-05
3830603774605	383060	3774605	6.33555E-06	6.17299E-06	1.63624E-06	1.52423E-06	5.65974E-05	4.06904E-05	2.74347E-05	2.70863E-05	1.92184E-05	6.10519E-06	8.74607E-06	8.41235E-06	8.5991E-07	8.00056E-07	8.5991E-07	8.00056E-07	8.74607E-06	8.41235E-06	1.04826E-05
3830703774605	383070	3774605	6.54765E-06	6.37965E-06	1.69102E-06	1.57526E-06	5.78179E-05	4.15679E-05	2.80263E-05	2.76704E-05	1.96328E-05	6.23685E-06	8.93467E-06	8.59376E-06	8.78454E-07	8.17309E-07	8.78454E-07	8.17309E-07	8.93467E-06	8.59376E-06	1.07003E-05
3830803774605	383080	3774605	6.77438E-06	6.60057E-06	1.74958E-06	1.62981E-06	5.90206E-05	4.24326E-05	2.86093E-05	2.8246E-05	2.00412E-05	6.36659E-06	9.12052E-06	8.77252E-06	8.96727E-07	8.3431E-07	8.96727E-07	8.3431E-07	9.12052E-06	8.77252E-06	1.0918E-05
3830903774605	383090	3774605	7.0163E-06	6.83628E-06	1.81206E-06	1.68801E-06	6.01698E-05	4.32588E-05	2.91663E-05	2.8796E-05	2.04315E-05	6.49055E-06	9.29812E-06	8.94334E-06	9.14188E-07	8.50555E-07	9.14188E-07	8.50555E-07	9.29812E-06	8.94334E-06	1.11176E-05
3831003774605	383100	3774605	7.25316E-06	7.06707E-06	1.87323E-06	1.745E-06	6.1319E-05	4.40851E-05	2.97234E-05	2.9346E-05	2.08217E-05	6.61452E-06	9.47571E-06	9.11415E-06	9.31648E-07	8.66801E-07	9.31648E-07	8.66801E-07	9.47571E-06	9.11415E-06	1.13209E-05
3831103774605	383110	3774605	7.46076E-06	7.26934E-06	1.92685E-06	1.79494E-06	6.23881E-05	4.48536E-05	3.02416E-05	2.98576E-05	2.11847E-05	6.72984E-06	9.64091E-06	9.27305E-06	9.47891E-07	8.81913E-07	9.47891E-07	8.81913E-07	9.64091E-06	9.27305E-06	1.14933E-05
3831203774605	383120	3774605	7.66105E-06	7.46449E-06	1.97857E-06	1.84313E-06	6.34304E-05	4.5603E-05	3.07469E-05	3.03565E-05	2.15387E-05	6.84228E-06	9.80198E-06	9.42798E-06	9.63728E-07	8.96647E-07	9.63728E-07	8.96647E-07	9.80198E-06	9.42798E-06	1.16602E-05
3831303774605	383130	3774605	7.86584E-06	7.66403E-06	2.03146E-06	1.8924E-06	6.44905E-05	4.63652E-05	3.12607E-05	3.08638E-05	2.18986E-05	6.95664E-06	9.96581E-06	9.58555E-06	9.79835E-07	9.11633E-07	9.79835E-07	9.11633E-07	9.96581E-06	9.58555E-06	1.18289E-05
3831403774605	383140	3774605	8.06838E-06	7.86137E-06	2.08377E-06	1.94113E-06	6.55418E-05	4.7121E-05	3.17703E-05	3.13669E-05	2.22556E-05	7.07003E-06	1.01283E-05	9.7418E-06	9.95807E-07	9.26493E-07	9.95807E-07	9.26493E-07	1.01283E-05	9.7418E-06	1.19977E-05
3831503774605	383150	3774605	8.27205E-06	8.05981E-06	2.13637E-06	1.99012E-06	6.66197E-05	4.7896E-05	3.22928E-05	3.18828E-05	2.26216E-05	7.18631E-06	1.02948E-05	9.90203E-06	1.01218E-06	9.41731E-07	1.01218E-06	9.41731E-07	1.02948E-05	9.90203E-06	1.21683E-05
3831603774605	383160	3774605	8.47627E-06	8.2588E-06	2.18912E-06	2.03926E-06	6.77066E-05	4.86774E-05	3.28197E-05	3.2403E-05	2.29907E-05	7.30355E-06	1.04628E-05	1.00636E-05	1.0287E-06	9.57095E-07	1.0287E-06	9.57095E-07	1.04628E-05	1.00636E-05	1.23406E-05
3831703774605	383170	3774605	8.67938E-06	8.45669E-06	2.24157E-06	2.08812E-06	6.88202E-05	4.9478E-05	3.33595E-05	3.29359E-05	2.33688E-05	7.42368E-06	1.06349E-05	1.02291E-05	1.04562E-06	9.72837E-07	1.04562E-06	9.72837E-07	1.06349E-05	1.02291E-05	1.25148E-05
3831903774605	383190	3774605	9.05745E-06	8.82506E-06	2.33921E-06	2.17908E-06	7.09583E-05	5.10152E-05	3.43959E-05	3.39592E-05	2.40949E-05	7.65432E-06	1.09653E-05	1.05469E-05	1.0781E-06	1.00306E-06	1.0781E-06	1.00306E-06	1.09653E-05	1.05469E-05	1.28505E-05
3832003774605	383200	3774605	9.22061E-06	8.98403E-06	2.38135E-06	2.21833E-06	7.19472E-05	5.17261E-05	3.48752E-05	3.44324E-05	2.44306E-05	7.76099E-06	1.11181E-05	1.06939E-05	1.09313E-06	1.01704E-06	1.09313E-06	1.01704E-06	1.11181E-05	1.06939E-05	1.30048E-05
3832103774605	383210	3774605	9.38433E-06	9.14355E-06	2.42363E-06	2.25772E-06	7.29984E-05	5.24819E-05	3.53848E-05	3.49355E-05	2.47876E-05	7.87438E-06	1.12805E-05	1.08501E-05	1.1091E-06	1.0319E-06	1.1091E-06	1.0319E-06	1.12805E-05	1.08501E-05	1.31663E-05
3832203774605	383220	3774605	9.56267E-06	9.31732E-06	2.46969E-06	2.30063E-06	7.41744E-05	5.33273E-05	3.59548E-05	3.54983E-05	2.51869E-05	8.00124E-06	1.14623E-05	1.10249E-05	1.12697E-06	1.04852E-06	1.12697E-06	1.04852E-06	1.14623E-05	1.10249E-05	1.33495E-05
3832303774605	383230	3774605	9.73371E-06	9.48397E-06	2.51387E-06	2.34178E-06	7.53771E-05	5.4192E-05	3.65378E-05	3.60739E-05	2.55953E-05	8.13097E-06	1.16481E-05	1.12037E-05	1.14524E-06	1.06552E-06	1.14524E-06	1.06552E-06	1.16481E-05	1.12037E-05	1.35346E-05
3832403774605	383240	3774605	9.85017E-06	9.59744E-06	2.54394E-06	2.3698E-06	7.63838E-05	5.49158E-05	3.70258E-05	3.65557E-05	2.59371E-05	8.23956E-06	1.18037E-05	1.13533E-05	1.16053E-06	1.07975E-06	1.16053E-06	1.07975E-06	1.18037E-05	1.13533E-05	1.36888E-05
3832503774605	383250	3774605	9.92443E-06	9.6698E-06	2.56312E-06	2.38766E-06	7.73459E-05	5.56075E-05	3.74922E-05	3.70161E-05	2.62638E-05	8.34335E-06	1.19524E-05	1.14963E-05	1.17515E-06	1.09336E-06	1.17515E-06	1.09336E-06	1.19524E-05	1.14963E-05	1.38231E-05
3832603774605	383260	3774605	9.97394E-06	9.71804E-06	2.57591E-06	2.39957E-06	7.8308E-05	5.62992E-05	3.79586E-05	3.74766E-05	2.65906E-05	8.44714E-06	1.2101E-05	1.16393E-05	1.18977E-06	1.10696E-06	1.18977E-06	1.10696E-06	1.2101E-05	1.16393E-05	1.39556E-05
3832703774605	383270	3774605	1.00218E-05	9.76463E-06	2.58826E-06	2.41108E-06	7.93593E-05	5.7055E-05	3.84681E-05	3.79797E-05	2.69475E-05	8.56053E-06	1.22635E-05	1.17956E-05	1.20574E-06	1.12182E-06	1.20574E-06	1.12182E-06	1.22635E-05	1.17956E-05	1.41062E-05
3832803774605	383280	3774605	1.00527E-05	9.79478E-06	2.59625E-06	2.41852E-06	8.03571E-05	5.77724E-05	3.89518E-05	3.84572E-05	2.72863E-05	8.66817E-06	1.24177E-05	1.19439E-05	1.2209E-06	1.13592E-06	1.2209E-06	1.13592E-06	1.24177E-05	1.19439E-05	1.42386E-05
3832903774605	383290	3774605	1.00448E-05	9.78711E-06	2.59422E-06	2.41663E-06	8.12123E-05	5.83872E-05	3.93663E-05	3.88665E-05	2.75767E-05	8.76042E-06	1.25498E-05	1.2071E-05	1.2339E-06	1.14801E-06	1.2339E-06	1.14801E-06	1.25498E-05	1.2071E-05	1.4353E-05
3833003774605	383300	3774605	1.00527E-05	9.79478E-06	2.59625E-06	2.41852E-06	8.2219E-05	5.9111E-05	3.98543E-05	3.93483E-05	2.79186E-05	8.86901E-06	1.27054E-05	1.22206E-05	1.24919E-06	1.16224E-06	1.24919E-06	1.16224E-06	1.27054E-05	1.22206E-05	1.44872E-05
3833103774605	383310	3774605	1.0042E-05	9.78437E-06	2.59349E-06	2.41595E-06	8.31455E-05	5.97771E-05	4.03034E-05	3.97917E-05	2.82332E-05	8.96896E-06	1.28486E-05	1.23583E-05	1.26327E-06	1.17534E-06	1.26327E-06	1.17534E-06	1.28486E-05	1.23583E-05	1.46142E-05
3833203774605	383320	3774605	9.97057E-06	9.71475E-06	2.57504E-06	2.39876E-06	8.36533E-05	6.01422E-05	4.05496E-05	4.00347E-05	2.84056E-05	9.02373E-06	1.29271E-05	1.24338E-05	1.27098E-06	1.18252E-06	1.27098E-06	1.18252E-06	1.29271E-05	1.24338E-05	1.46651E-05
3833303774605	383330	3774605	9.89405E-06	9.6402E-06	2.55528E-06	2.38035E-06	8.43036E-05	6.06097E-05	4.08648E-05	4.0346E-05	2.86264E-05	9.09389E-06	1.30275E-05	1.25305E-05	1.28086E-06	1.19171E-06	1.28086E-06	1.19171E-06	1.30275E-05	1.25305E-05	1.47449E-05
3833403774605	383340	3774605	9.79447E-06	9.54317E-06	2.52956E-06	2.35639E-06	8.4954E-05	6.10773E-05	4.11801E-05	4.06572E-05	2.88473E-05	9.16404E-06	1.3128E-05	1.26271E-05	1.29075E-06	1.2009E-06	1.29075E-06	1.2009E-06	1.3128E-05	1.26271E-05	1.48229E-05
3833503774605	383350	3774605	9.67407E-06	9.42586E-06	2.49846E-06	2.32743E-06	8.55509E-05	6.15064E-05	4.14694E-05	4.09429E-05	2.905E-05	9.22843E-06	1.32203E-05	1.27159E-05	1.29981E-06	1.20934E-06	1.29981E-06	1.20934E-06	1.32203E-05	1.27159E-05	1.48882E-05
3833603774605	383360	3774605	9.54917E-06	9.30417E-06	2.46621E-06	2.29738E-06	8.61745E-05	6.19548E-05	4.17717E-05	4.12413E-05	2.92617E-05	9.29569E-06	1.33167E-05	1.28085E-05	1.30929E-06	1.21816E-06	1.30929E-06	1.21816E-06	1.33167E-05	1.28085E-05	1.4959E-05
3833703774605	383370	3774605	9.40458E-06	9.16328E-06	2.42886E-06	2.26259E-06	8.67001E-05	6.23327E-05	4.20265E-05	4.14929E-05	2.94402E-05	9.35239E-06	1.33979E-05	1.28867E-05	1.31727E-06	1.22559E-06	1.31727E-06	1.22559E-06	1.33979E-05	1.28867E-05	1.50098E-05
3833803774605	383380	3774605	9.26224E-06	9.0246E-06	2.3921E-06	2.22835E-06	8.72435E-05	6.27234E-05	4.22899E-05	4.17529E-05	2.96247E-05	9.41101E-06	1.34819E-05	1.29674E-05	1.32553E-06	1.23327E-06	1.32553E-06	1.23327E-06	1.34819E-05	1.29674E-05	1.50661E-05
3833903774605	383390	3774605	9.11934E-06	8.88536E-06	2.3552E-06	2.19397E-06	8.78137E-05	6.31333E-05	4.25663E-05	4.20258E-05	2.98183E-05	9.47252E-06	1.357E-05	1.30522E-05	1.33419E-06	1.24133E-06	1.33419E-06	1.24133E-06	1.357E-05	1.30522E-05	1.51241E-05
3834003774605	383400	3774605	8.97869E-06	8.74832E-06	2.31887E-06	2.16013E-06	8.84106E-05	6.35624E-05	4.28556E-05	4.23115E-05	3.0021E-05	9.5369E-06	1.36622E-05	1.31409E-05	1.34326E-06	1.24976E-06	1.34326E-06	1.24976E-06	1.36622E-05	1.31409E-05	1.51876E-05
3834103774605	383410	3774605	8.84985E-06	8.62278E-06	2.2856E-06	2.12913E-06	8.91055E-05	6.4062E-05	4.31924E-05	4.2644E-05	3.0257E-05	9.61186E-06	1.37696E-05	1.32442E-05	1.35382E-06	1.25959E-06	1.35382E-06	1.25959E-06	1.37696E-05	1.32442E-05	1.52657E-05
3834203774605	383420	3774605	8.77108E-06	8.54604E-06	2.26525E-06	2.11018E-06	9.01923E-05	6.48434E-05	4.37193E-05	4.31642E-05	3.0626E-05	9.7291E-06	1.39375E-05	1.34057E-05	1.37033E-06	1.27495E-06	1.37033E-06	1.27495E-06	1.39375E-05	1.34057E-05	1.54108E-05
3834303774605	383430	3774605	8.70469E-06	8.48136E-06	2.24811E-06	2.09421E-06	9.14039E-05	6.57145E-05	4.43066E-05	4.3744E-05	3.10374E-05	9.8598E-06	1.41248E-05	1.35858E-05	1.38874E-06	1.29208E-06	1.38874E-06	1.29208E-06	1.41248E-05	1.35858E-05	1.55778E-05
3834403774605	383440	3774605	8.63606E-06	8.41448E-06	2.23038E-06	2.0777E-06	9.26244E-05	6.65919E-05	4.48982E-05	4.43281E-05	3.14519E-05	9.99145E-06	1.43134E-05	1.37672E-05	1.40729E-06	1.30933E-06	1.40729E-06	1.30933E-06	1.43134E-05	1.37672E-05	1.57429E-05
3834503774605	383450	3774605	8.5556E-06	8.33609E-06	2.2096E-06	2.05834E-06	9.37648E-05	6.74118E-05	4.54509E-05	4.48739E-05	3.18391E-05	1.01145E-05	1.44896E-05	1.39367E-05	1.42461E-06	1.32545E-06	1.42461E-06	1.32545E-06	1.44896E-05	1.39367E-05	1.58953E-05
3834603774605	383460	3774605	8.48471E-06	8.26702E-06	2.1913E-06	2.04129E-06	9.50209E-05	6.83149E-05	4.60598E-05	4.5475E-05	3.22656E-05	1.025E-05	1.46837E-05	1.41234E-05	1.4437E-06	1.34321E-06	1.4437E-06	1.34321E-06	1.46837E-05	1.41234E-05	1.60641E-05
3834703774605	383470	3774605	8.54323E-06	8.32403E-06	2.20641E-06	2.05537E-06	9.74886E-05	7.0089E-05	4.7256E-05	4.6656E-05	3.31036E-05	1.05162E-05	1.5065E-05	1.44902E-05	1.48119E-06	1.37809E-06	1.48119E-06	1.37809E-06	1.5065E-05	1.44902E-05	1.64379E-05
3834803774605	383480	3774605	8.64337E-06	8.4216E-06	2.23227E-06	2.07946E-06	0.000100437	7.2209E-05	4.86854E-05	4.80673E-05	3.41049E-05	1.08342E-05	1.55207E-05	1.49285E-05	1.52599E-06	1.41978E-06	1.52599E-06	1.41978E-06	1.55207E-05	1.49285E-05	1.68915E-05
3834903774605	383490	3774605	8.78065E-06	8.55536E-06	2.26772E-06	2.11249E-06	0.000103867	7.46749E-05	5.0348E-05	4.97087E-05	3.52695E-05	1.12042E-05	1.60507E-05	1.54383E-05	1.5781E-06	1.46826E-06	1.5781E-06	1.46826E-06	1.60507E-05	1.54383E-05	1.7425E-05
3835003774605	383500	3774605	9.06195E-06	8.82945E-06	2.34037E-06	2.18016E-06	0.000108919	7.83065E-05	5.27965E-05	5.21262E-05	3.69848E-05	1.17491E-05	1.68313E-05	1.61891E-05	1.65485E-06	1.53966E-06	1.65485E-06	1.53966E-06	1.68313E-05	1.61891E-05	1.82288E-05
3835103774605	383510	3774605	9.37195E-06	9.13149E-06	2.42044E-06	2.25474E-06	0.000114513	8.23288E-05	5.55084E-05	5.48037E-05	3.88845E-05	1.23526E-05	1.76959E-05	1.70207E-05	1.73985E-06	1.61875E-06	1.73985E-06	1.61875E-06	1.76959E-05	1.70207E-05	1.91215E-05
3835203774605	383520	3774605	9.63863E-06	9.39133E-06	2.48931E-06	2.3189E-06	0.00011993	8.6223E-05	5.8134E-05	5.73959E-05	4.07238E-05	1.29369E-05	1.85329E-05	1.78258E-05	1.82215E-06	1.69532E-06	1.82215E-06	1.69532E-06	1.85329E-05	1.78258E-05	1.9978E-05
3835303774605	383530	3774605	9.87999E-06	9.62649E-06	2.55164E-06	2.37697E-06	0.000125337	9.01108E-05	6.07553E-05	5.99839E-05	4.256E-05	1.35202E-05	1.93685E-05	1.86295E-05	1.90431E-06	1.77176E-06	1.90431E-06	1.77176E-06	1.93685E-05	1.86295E-05	2.08272E-05
3835403774605	383540	3774605	1.01281E-05	9.86824E-06	2.61572E-06	2.43666E-06	0.00013111	9.42612E-05	6.35536E-05	6.27467E-05	4.45203E-05	1.41429E-05	2.02606E-05	1.94876E-05	1.99202E-06	1.85336E-06	1.99202E-06	1.85336E-06	2.02606E-05	1.94876E-05	2.17345E-05
3835503774605	383550	3774605	1.03565E-05	1.00908E-05	2.67471E-06	2.49161E-06	0.000136954	9.84628E-05	6.63864E-05	6.55436E-05	4.65047E-05	1.47734E-05	2.11637E-05	2.03562E-05	2.08081E-06	1.93598E-06	2.08081E-06	1.93598E-06	2.11637E-05	2.03562E-05	2.26472E-05
3835603774605	383560	3774605	1.05939E-05	1.03221E-05	2.73603E-06	2.54873E-06	0.000143226	0.000102972	6.94266E-05	6.85451E-05	4.86344E-05	1.54499E-05	2.21329E-05	2.12884E-05	2.1761E-06	2.02463E-06	2.1761E-06	2.02463E-06	2.21329E-05	2.12884E-05	2.36216E-05
3835703774605	383570	3774605	1.08257E-05	1.0548E-05	2.7959E-06	2.6045E-06	0.000149828	0.000107718	7.26265E-05	7.17044E-05	5.0876E-05	1.6162E-05	2.31531E-05	2.22696E-05	2.2764E-06	2.11795E-06	2.2764E-06	2.11795E-06	2.31531E-05	2.22696E-05	2.4645E-05
3835803774605	383580	3774605	1.10485E-05	1.07651E-05	2.85344E-06	2.6581E-06	0.000156456	0.000112483	7.58394E-05	7.48765E-05	5.31267E-05	1.6877E-05	2.41773E-05	2.32548E-05	2.3771E-06	2.21165E-06	2.3771E-06	2.21165E-06	2.41773E-05	2.32548E-05	2.5672E-05
3835903774605	383590	3774605	1.13073E-05	1.10172E-05	2.92027E-06	2.72036E-06	0.000163583	0.000117607	7.92941E-05	7.82873E-05	5.55467E-05	1.76458E-05	2.52786E-05	2.43141E-05	2.48539E-06	2.31239E-06	2.48539E-06	2.31239E-06	2.52786E-05	2.43141E-05	2.67807E-05
3836003774605	383600	3774605	1.16162E-05	1.13182E-05	3.00004E-06	2.79467E-06	0.000171547	0.000123333	8.31547E-05	8.20989E-05	5.82512E-05	1.85049E-05	2.65094E-05	2.54979E-05	2.6064E-06	2.42498E-06	2.6064E-06	2.42498E-06	2.65094E-05	2.54979E-05	2.80218E-05
3836103774605	383610	3774605	1.19099E-05	1.16043E-05	3.07589E-06	2.86533E-06	0.000179921	0.000129354	8.7214E-05	8.61067E-05	6.10947E-05	1.94082E-05	2.78035E-05	2.67426E-05	2.73363E-06	2.54335E-06	2.73363E-06	2.54335E-06	2.78035E-05	2.67426E-05	2.93156E-05
3836203774605	383620	3774605	1.21895E-05	1.18767E-05	3.14811E-06	2.9326E-06	0.000189293	0.000136092	9.17569E-05	9.05919E-05	6.42771E-05	2.04192E-05	2.92518E-05	2.81356E-05	2.87602E-06	2.67584E-06	2.87602E-06	2.67584E-06	2.92518E-05	2.81356E-05	3.07327E-05
3836303774605	383630	3774605	1.24967E-05	1.21761E-05	3.22744E-06	3.0065E-06	0.000200118	0.000143874	9.70038E-05	9.57721E-05	6.79526E-05	2.15868E-05	3.09244E-05	2.97445E-05	3.04048E-06	2.82885E-06	3.04048E-06	2.82885E-06	3.09244E-05	2.97445E-05	3.2364E-05
3836403774605	383640	3774605	1.28027E-05	1.24743E-05	3.30649E-06	3.08014E-06	0.000211815	0.000152283	0.000102674	0.00010137	7.19246E-05	2.28486E-05	3.2732E-05	3.14831E-05	3.2182E-06	2.9942E-06	3.2182E-06	2.9942E-06	3.2732E-05	3.14831E-05	3.41187E-05
3836503774605	383650	3774605	1.30779E-05	1.27423E-05	3.37754E-06	3.14633E-06	0.000222746	0.000160142	0.000107972	0.000106602	7.56364E-05	2.40277E-05	3.44212E-05	3.31078E-05	3.38428E-06	3.14872E-06	3.38428E-06	3.14872E-06	3.44212E-05	3.31078E-05	3.5759E-05
3836603774605	383660	3774605	1.33693E-05	1.30263E-05	3.4528E-06	3.21644E-06	0.000234194	0.000168372	0.000113522	0.00011208	7.95236E-05	2.52626E-05	3.61902E-05	3.48094E-05	3.55821E-06	3.31054E-06	3.55821E-06	3.31054E-06	3.61902E-05	3.48094E-05	3.74774E-05
3836703774605	383670	3774605	1.36838E-05	1.33327E-05	3.53403E-06	3.29211E-06	0.00024639	0.000177141	0.000119433	0.000117917	8.3665E-05	2.65782E-05	3.80749E-05	3.66221E-05	3.74351E-06	3.48295E-06	3.74351E-06	3.48295E-06	3.80749E-05	3.66221E-05	3.93082E-05
3836803774605	383680	3774605	1.40287E-05	1.36687E-05	3.6231E-06	3.37508E-06	0.000259512	0.000186575	0.000125794	0.000124197	8.81209E-05	2.79938E-05	4.01028E-05	3.85726E-05	3.94289E-06	3.66845E-06	3.94289E-06	3.66845E-06	4.01028E-05	3.85726E-05	4.1277E-05
3836903774605	383690	3774605	1.43932E-05	1.40239E-05	3.71725E-06	3.46279E-06	0.000273232	0.000196439	0.000132445	0.000130763	9.27796E-05	2.94737E-05	4.22229E-05	4.06118E-05	4.15134E-06	3.86238E-06	4.15134E-06	3.86238E-06	4.22229E-05	4.06118E-05	4.33365E-05
3837003774605	383700	3774605	1.4755E-05	1.43764E-05	3.81068E-06	3.54982E-06	0.000286836	0.000206219	0.000139039	0.000137274	9.73989E-05	3.09411E-05	4.43251E-05	4.26338E-05	4.35802E-06	4.05468E-06	4.35802E-06	4.05468E-06	4.43251E-05	4.26338E-05	4.5376E-05
3837103774605	383710	3774605	1.51364E-05	1.47481E-05	3.9092E-06	3.64159E-06	0.000300956	0.000216371	0.000145883	0.000144031	0.000102194	3.24643E-05	4.65071E-05	4.47326E-05	4.57256E-06	4.25429E-06	4.57256E-06	4.25429E-06	4.65071E-05	4.47326E-05	4.7499E-05
3837203774605	383720	3774605	1.5555E-05	1.51559E-05	4.0173E-06	3.74229E-06	0.000316208	0.000227336	0.000153277	0.00015133	0.000107373	3.41095E-05	4.8864E-05	4.69995E-05	4.80429E-06	4.46989E-06	4.80429E-06	4.46989E-06	4.8864E-05	4.69995E-05	4.9789E-05
3837303774605	383730	3774605	1.60136E-05	1.56027E-05	4.13572E-06	3.85261E-06	0.000332662	0.000239166	0.000161253	0.000159205	0.00011296	3.58845E-05	5.14067E-05	4.94452E-05	5.05429E-06	4.70249E-06	5.05429E-06	4.70249E-06	5.14067E-05	4.94452E-05	5.22604E-05
3837403774605	383740	3774605	1.6512E-05	1.60884E-05	4.26446E-06	3.97253E-06	0.00035031	0.000251854	0.000169807	0.000167651	0.000118953	3

			MSite Grubbing / Prep	MMass Grading / Excavation	MMass Grading / Excavation	MDrainage / Utilities Trenching	MFoundations / Concrete Pads	MBuilding / Structure Construction	MAsphalt Paving	MLandscaping or Other Finishing	MWaterside Construction (Piles)	RSSWDemolition	RSSWPlacing Base	RSSWForm/Plac e Rebar and Pour	Child Risk				
Unique Identifier	X (UTM)	Y (UTM)	2027	2027	2028	2028	2028	2028	2028	2028	2028	2029	2029	2029	3rd Trimester	0<2	2<16	Total	per million
3829903774605	382990	3774605	2.65258E-05	3.11921E-05	3.07768E-05	6.5421E-06	8.50795E-06	6.26231E-06	6.4456E-07	7.55143E-06	6.4456E-07	2.01193E-05	2.91936E-05	1.73054E-05	1.41843E-09	1.8656E-08	3.204E-09	2.32787E-08	0.02327871
3830003774605	383000	3774605	2.74727E-05	3.23057E-05	3.18755E-05	6.77565E-06	8.81167E-06	6.48587E-06	6.67571E-07	7.82101E-06	6.67571E-07	2.08648E-05	3.02753E-05	1.79466E-05	1.4858E-09	1.9507E-08	3.3356E-09	2.43286E-08	0.02432861
3830103774605	383010	3774605	2.8208E-05	3.31703E-05	3.27286E-05	6.95699E-06	9.04751E-06	6.65946E-06	6.85438E-07	8.03034E-06	6.85438E-07	2.14793E-05	3.1167E-05	1.84752E-05	1.54083E-09	2.0197E-08	3.4409E-09	2.5179E-08	0.02517896
3830203774605	383020	3774605	2.89322E-05	3.40218E-05	3.35688E-05	7.13559E-06	9.27977E-06	6.83042E-06	7.03034E-07	8.23649E-06	7.03034E-07	2.21001E-05	3.20677E-05	1.90091E-05	1.5962E-09	2.089E-08	3.5456E-09	2.60315E-08	0.02603152
3830303774605	383030	3774605	2.96953E-05	3.49192E-05	3.44543E-05	7.3238E-06	9.52454E-06	7.01058E-06	7.21577E-07	8.45374E-06	7.21577E-07	2.27614E-05	3.30272E-05	1.95779E-05	1.65495E-09	2.1623E-08	3.6565E-09	2.69345E-08	0.0269345
3830403774605	383040	3774605	3.05141E-05	3.58821E-05	3.54043E-05	7.52575E-06	9.78718E-06	7.20389E-06	7.41475E-07	8.68684E-06	7.41475E-07	2.34788E-05	3.40682E-05	2.0195E-05	1.71836E-09	2.2414E-08	3.7759E-09	2.79087E-08	0.02790868
3830503774605	383050	3774605	3.14332E-05	3.69629E-05	3.64707E-05	7.75243E-06	1.0082E-05	7.42088E-06	7.63808E-07	8.9485E-06	7.63808E-07	2.42212E-05	3.51455E-05	2.08335E-05	1.78597E-09	2.3262E-08	3.9065E-09	2.89548E-08	0.02895475
3830603774605	383060	3774605	3.21796E-05	3.78406E-05	3.73368E-05	7.93652E-06	1.03214E-05	7.5971E-06	7.81946E-07	9.16099E-06	7.81946E-07	2.48513E-05	3.60597E-05	2.13755E-05	1.8424E-09	2.397E-08	4.0134E-09	2.98256E-08	0.02982563
3830703774605	383070	3774605	3.28481E-05	3.86266E-05	3.81123E-05	8.10138E-06	1.05358E-05	7.7549E-06	7.98188E-07	9.35128E-06	7.98188E-07	2.54627E-05	3.69469E-05	2.19014E-05	1.89864E-09	2.4667E-08	4.115E-09	3.06811E-08	0.03068111
3830803774605	383080	3774605	3.35165E-05	3.94127E-05	3.88879E-05	8.26624E-06	1.07502E-05	7.91271E-06	8.14431E-07	9.54157E-06	8.14431E-07	2.61208E-05	3.79019E-05	2.24675E-05	1.95555E-09	2.5369E-08	4.2182E-09	3.15427E-08	0.03154272
3830903774605	383090	3774605	3.41292E-05	4.01332E-05	3.95988E-05	8.41736E-06	1.09467E-05	8.05737E-06	8.2932E-07	9.71601E-06	8.2932E-07	2.67852E-05	3.88659E-05	2.30389E-05	2.01503E-09	2.6091E-08	4.3203E-09	3.24259E-08	0.0324259
3831003774605	383100	3774605	3.47531E-05	4.08668E-05	4.03227E-05	8.57122E-06	1.11468E-05	8.20465E-06	8.4448E-07	9.89361E-06	8.4448E-07	2.74652E-05	3.98526E-05	2.36238E-05	2.06763E-09	2.6738E-08	4.4165E-09	3.3222E-08	0.033222
3831103774605	383110	3774605	3.52823E-05	4.14891E-05	4.09367E-05	8.70173E-06	1.13165E-05	8.32959E-06	8.57338E-07	1.00443E-05	8.57338E-07	2.81016E-05	4.0776E-05	2.41712E-05	2.1122E-09	2.7287E-08	4.4987E-09	3.38981E-08	0.03389807
3831203774605	383120	3774605	3.57948E-05	4.20917E-05	4.15313E-05	8.82813E-06	1.14809E-05	8.45057E-06	8.69791E-07	1.01902E-05	8.69791E-07	2.87254E-05	4.16812E-05	2.47078E-05	2.15342E-09	2.7797E-08	4.5767E-09	3.45275E-08	0.03452748
3831303774605	383130	3774605	3.63128E-05	4.27009E-05	4.21323E-05	8.95589E-06	1.16471E-05	8.57287E-06	8.82379E-07	1.03776E-05	8.82379E-07	2.9368E-05	4.26136E-05	2.52605E-05	2.19395E-09	2.8301E-08	4.6545E-09	3.51499E-08	0.0351499
3831403774605	383140	3774605	3.68308E-05	4.33101E-05	4.27334E-05	9.08365E-06	1.18132E-05	8.69517E-06	8.94967E-07	1.04851E-05	8.94967E-07	3.00137E-05	4.35505E-05	2.58159E-05	2.23149E-09	2.8772E-08	4.7296E-09	3.57334E-08	0.03573339
3831503774605	383150	3774605	3.73545E-05	4.39258E-05	4.33409E-05	9.21279E-06	1.19812E-05	8.81879E-06	9.07691E-07	1.06342E-05	9.07691E-07	3.06781E-05	4.45146E-05	2.63873E-05	2.26699E-09	2.9221E-08	4.8039E-09	3.62916E-08	0.03629162
3831603774605	383160	3774605	3.78836E-05	4.4548E-05	4.39549E-05	9.34331E-06	1.21509E-05	8.94372E-06	9.20549E-07	1.07848E-05	9.20549E-07	3.1355E-05	4.54967E-05	2.69695E-05	2.30014E-09	2.9645E-08	4.8763E-09	3.68215E-08	0.0368215
3831703774605	383170	3774605	3.84184E-05	4.51769E-05	4.45753E-05	9.47519E-06	1.23224E-05	9.06996E-06	9.33543E-07	1.09371E-05	9.33543E-07	3.20412E-05	4.64925E-05	2.75598E-05	2.33081E-09	3.0042E-08	4.9474E-09	3.73203E-08	0.03732034
3831903774605	383190	3774605	3.94489E-05	4.63887E-05	4.5771E-05	9.72935E-06	1.26529E-05	9.31325E-06	9.58584E-07	1.12304E-05	9.58584E-07	3.33607E-05	4.8407E-05	2.86947E-05	2.37825E-09	3.0681E-08	5.0739E-09	3.8133E-08	0.03813298
3832003774605	383200	3774605	3.99224E-05	4.69454E-05	4.63203E-05	9.84612E-06	1.28048E-05	9.42503E-06	9.70089E-07	1.13652E-05	9.70089E-07	3.3972E-05	4.92942E-05	2.92206E-05	2.39204E-09	3.0886E-08	5.125E-09	3.84033E-08	0.03840331
3832103774605	383210	3774605	4.04181E-05	4.75284E-05	4.68955E-05	9.96839E-06	1.29638E-05	9.54207E-06	9.82136E-07	1.15063E-05	9.82136E-07	3.46333E-05	5.02537E-05	2.97894E-05	2.40471E-09	3.1083E-08	5.1772E-09	3.86648E-08	0.03866482
3832203774605	383220	3774605	4.09807E-05	4.819E-05	4.75483E-05	1.01071E-05	1.31443E-05	9.67489E-06	9.95807E-07	1.16665E-05	9.95807E-07	3.53757E-05	5.13309E-05	3.04279E-05	2.42017E-09	3.1316E-08	5.237E-09	3.89732E-08	0.03897322
3832303774605	383230	3774605	4.15489E-05	4.88581E-05	4.82075E-05	1.02473E-05	1.33265E-05	9.80903E-06	1.00961E-06	1.18283E-05	1.00961E-06	3.61368E-05	5.24353E-05	3.10826E-05	2.43356E-09	3.1528E-08	5.2954E-09	3.92573E-08	0.03925732
3832403774605	383240	3774605	4.20224E-05	4.94149E-05	4.87569E-05	1.0364E-05	1.34784E-05	9.92081E-06	1.02112E-06	1.1963E-05	1.02112E-06	3.67887E-05	5.33813E-05	3.16433E-05	2.43442E-09	3.1592E-08	5.3342E-09	3.93608E-08	0.03936084
3832503774605	383250	3774605	4.24346E-05	4.98996E-05	4.92352E-05	1.04657E-05	1.36106E-05	1.00181E-05	1.03113E-06	1.20804E-05	1.03113E-06	3.74126E-05	5.42865E-05	3.21799E-05	2.42938E-09	3.1585E-08	5.3628E-09	3.93767E-08	0.0393767
3832603774605	383260	3774605	4.28412E-05	5.03777E-05	4.9707E-05	1.0566E-05	1.3741E-05	1.01141E-05	1.04102E-06	1.21962E-05	1.04102E-06	3.80552E-05	5.52189E-05	3.27326E-05	2.42049E-09	3.1534E-08	5.3867E-09	3.93413E-08	0.03934135
3832703774605	383270	3774605	4.33035E-05	5.09214E-05	5.02434E-05	1.068E-05	1.38893E-05	1.02233E-05	1.05225E-06	1.23278E-05	1.05225E-06	3.87445E-05	5.62192E-05	3.33256E-05	2.41076E-09	3.1482E-08	5.4137E-09	3.93062E-08	0.03930621
3832803774605	383280	3774605	4.37102E-05	5.13996E-05	5.07152E-05	1.07803E-05	1.40197E-05	1.03193E-05	1.06213E-06	1.24435E-05	1.06213E-06	3.94058E-05	5.71787E-05	3.38944E-05	2.40087E-09	3.1418E-08	5.4366E-09	3.92559E-08	0.03925587
3832903774605	383290	3774605	4.40611E-05	5.18122E-05	5.11223E-05	1.08669E-05	1.41323E-05	1.04021E-05	1.07066E-06	1.25434E-05	1.07066E-06	4.01326E-05	5.82333E-05	3.45195E-05	2.38424E-09	3.1274E-08	5.4475E-09	3.91058E-08	0.03910584
3833003774605	383300	3774605	4.44733E-05	5.2297E-05	5.16006E-05	1.09685E-05	1.42645E-05	1.04994E-05	1.08067E-06	1.26608E-05	1.08067E-06	4.08875E-05	5.93286E-05	3.51688E-05	2.37415E-09	3.1205E-08	5.4699E-09	3.90487E-08	0.0390487
3833103774605	383310	3774605	4.48632E-05	5.27555E-05	5.2053E-05	1.10647E-05	1.43895E-05	1.05915E-05	1.09015E-06	1.27718E-05	1.09015E-06	4.16455E-05	6.04285E-05	3.58208E-05	2.36377E-09	3.1131E-08	5.4895E-09	3.89845E-08	0.03898453
3833203774605	383320	3774605	4.50192E-05	5.29389E-05	5.2234E-05	1.11032E-05	1.44396E-05	1.06283E-05	1.09394E-06	1.28162E-05	1.09394E-06	4.22756E-05	6.13427E-05	3.63627E-05	2.34244E-09	3.0913E-08	5.4815E-09	3.87372E-08	0.03873719
3833303774605	383330	3774605	4.52643E-05	5.32271E-05	5.25184E-05	1.11636E-05	1.45182E-05	1.06862E-05	1.09989E-06	1.2886E-05	1.09989E-06	4.29212E-05	6.22797E-05	3.69181E-05	2.32438E-09	3.074E-08	5.4815E-09	3.85462E-08	0.03854617
3833403774605	383340	3774605	4.55038E-05	5.35087E-05	5.27963E-05	1.12227E-05	1.4595E-05	1.07427E-05	1.10571E-06	1.29541E-05	1.10571E-06	4.35295E-05	6.31623E-05	3.74413E-05	2.30515E-09	3.0554E-08	5.479E-09	3.8338E-08	0.03833803
3833503774605	383350	3774605	4.57043E-05	5.37446E-05	5.30289E-05	1.12721E-05	1.46593E-05	1.07901E-05	1.11059E-06	1.30112E-05	1.11059E-06	4.4119E-05	6.40177E-05	3.79484E-05	2.28445E-09	3.0346E-08	5.472E-09	3.81026E-08	0.03810258
3833603774605	383360	3774605	4.59216E-05	5.4E-05	5.3281E-05	1.13257E-05	1.4729E-05	1.08413E-05	1.11587E-06	1.30731E-05	1.11587E-06	4.47335E-05	6.49093E-05	3.84769E-05	2.26515E-09	3.0156E-08	5.467E-09	3.7888E-08	0.03788795
3833703774605	383370	3774605	4.60775E-05	5.41834E-05	5.3462E-05	1.13642E-05	1.4779E-05	1.08782E-05	1.11966E-06	1.31175E-05	1.11966E-06	4.53106E-05	6.57467E-05	3.89733E-05	2.2432E-09	2.9929E-08	5.4551E-09	3.76269E-08	0.03762687
3833803774605	383380	3774605	4.62502E-05	5.43865E-05	5.36623E-05	1.14068E-05	1.48344E-05	1.09189E-05	1.12385E-06	1.31666E-05	1.12385E-06	4.59189E-05	6.66293E-05	3.94965E-05	2.22296E-09	2.9722E-08	5.4454E-09	3.73905E-08	0.03739053
3833903774605	383390	3774605	4.64285E-05	5.45961E-05	5.38691E-05	1.14507E-05	1.48916E-05	1.0961E-05	1.12818E-06	1.32174E-05	1.12818E-06	4.6549E-05	6.75436E-05	4.00384E-05	2.20397E-09	2.9529E-08	5.4376E-09	3.71708E-08	0.03717077
3834003774605	383400	3774605	4.66234E-05	5.48253E-05	5.40953E-05	1.14988E-05	1.49541E-05	1.1007E-05	1.13292E-06	1.32729E-05	1.13292E-06	4.72071E-05	6.84986E-05	4.06046E-05	2.18634E-09	2.9352E-08	5.4322E-09	3.69709E-08	0.03697091
3834103774605	383410	3774605	4.6863E-05	5.5107E-05	5.43732E-05	1.15579E-05	1.50309E-05	1.10636E-05	1.13874E-06	1.33411E-05	1.13874E-06	4.79246E-05	6.95396E-05	4.12217E-05	2.17165E-09	2.9213E-08	5.4331E-09	3.68177E-08	0.03681774
3834203774605	383420	3774605	4.73086E-05	5.5631E-05	5.48903E-05	1.16678E-05	1.51739E-05	1.11688E-05	1.14957E-06	1.34679E-05	1.14957E-06	4.88572E-05	7.08929E-05	4.20239E-05	2.16775E-09	2.9216E-08	5.4598E-09	3.68432E-08	0.03684324
3834303774605	383430	3774605	4.7821E-05	5.62336E-05	5.54849E-05	1.17942E-05	1.53382E-05	1.12898E-05	1.16202E-06	1.36138E-05	1.16202E-06	4.9871E-05	7.23639E-05	4.28958E-05	2.16685E-09	2.9259E-08	5.4942E-09	3.69199E-08	0.03691994
3834403774605	383440	3774605	4.83279E-05	5.68297E-05	5.6073E-05	1.19192E-05	1.55008E-05	1.14095E-05	1.17434E-06	1.37581E-05	1.17434E-06	5.09066E-05	7.38666E-05	4.37866E-05	2.16559E-09	2.9297E-08	5.5281E-09	3.69907E-08	0.03699067
3834503774605	383450	3774605	4.87959E-05	5.73799E-05	5.66159E-05	1.20346E-05	1.56509E-05	1.15199E-05	1.18571E-06	1.38913E-05	1.18571E-06	5.19172E-05	7.5333E-05	4.46559E-05	2.16201E-09	2.9304E-08	5.5569E-09	3.70234E-08	0.03702341
3834603774605	383460	3774605	4.93139E-05	5.79891E-05	5.7217E-05	1.21624E-05	1.58171E-05	1.16422E-05	1.1983E-06	1.40388E-05	1.1983E-06	5.30059E-05	7.69127E-05	4.55923E-05	2.16084E-09	2.9344E-08	5.5921E-09	3.70971E-08	0.03709712
3834703774605	383470	3774605	5.04614E-05	5.93384E-05	5.85483E-05	1.24454E-05	1.61851E-05	1.19131E-05	1.22618E-06	1.43655E-05	1.22618E-06	5.47433E-05	7.94337E-05	4.70867E-05	2.18802E-09	2.9768E-08	5.7004E-09	3.7656E-08	0.03765601
3834803774605	383480	3774605	5.18539E-05	6.0976E-05	6.01641E-05	1.27888E-05	1.66318E-05	1.22419E-05	1.26002E-06	1.47619E-05	1.26002E-06	5.67646E-05	8.23667E-05	4.88253E-05	2.22495E-09	3.0326E-08	5.8359E-09	3.83866E-08	0.03838664
3834903774605	383490	3774605	5.34916E-05	6.29018E-05	6.20642E-05	1.31927E-05	1.7157E-05	1.26285E-05	1.29981E-06	1.52281E-05	1.29981E-06	5.90697E-05	8.57115E-05	5.0808E-05	2.271E-09	3.1011E-08	5.9978E-09	3.92801E-08	0.03928008
3835003774605	383500	3774605	5.59593E-05	6.58035E-05	6.49273E-05	1.38013E-05	1.79485E-05	1.32111E-05	1.35978E-06	1.59306E-05	1.35978E-06	6.22732E-05	9.03598E-05	5.35635E-05	2.3505E-09	3.216E-08	6.252E-09	4.07623E-08	0.04076233
3835103774605	383510	3774605	5.86999E-05	6.90262E-05	6.81071E-05	1.44772E-05	1.88275E-05	1.38581E-05	1.42637E-06	1.67108E-05	1.42637E-06	6.58261E-05	9.55151E-05	5.66194E-05	2.43827E-09	3.343E-08	6.5336E-09	4.24015E-08	0.0424015
3835203774605	383520	3774605	6.1329E-05	7.21179E-05	7.11577E-05	1.51257E-05	1.96708E-05	1.44788E-05	1.49026E-06	1.74593E-05	1.49026E-06	6.93478E-05	0.000100625	5.96485E-05	2.5188E-09	3.4606E-08	6.8001E-09	4.39249E-08	0.04392493
3835303774605	383530	3774605	6.39359E-05	7.51834E-05	7.41823E-05	1.57686E-05	2.0507E-05	1.50943E-05	1.5536E-06	1.82015E-05	1.5536E-06	7.29256E-05	0.000105817	6.27259E-05	2.59642E-09	3.5747E-08	7.0617E-09	4.54055E-08	0.04540554
3835403774605	383540	3774605	6.67211E-05	7.84585E-05	7.74138E-05	1.64555E-05	2.14003E-05	1.57518E-05	1.62128E-06	1.89943E-05	1.62128E-06	7.6781E-05	0.000111411	6.60421E-05	2.67828E-09	3.6953E-08	7.3398E-09	4.6971E-08	0.04697104
3835503774605	383550	3774605	6.95229E-05	8.17533E-05	8.06647E-05	1.71466E-05	2.2299E-05	1.64133E-05	1.68937E-06	1.9792E-05	1.68937E-06	8.07487E-05	0.000117168	6.94549E-05	2.75868E-09	3.8144E-08	7.6173E-09	4.85199E-08	0.04851986
3835603774605	383560	3774605	7.25142E-05	8.52708E-05	8.41354E-05	1.78843E-05	2.32584E-05	1.71194E-05	1.76205E-06	2.06435E-05	1.76205E-06	8.50159E-05	0.00012336	7.31252E-05	2.84468E-09	3.9418E-08	7.9137E-09	5.01763E-08	0.05017628
3835703774605	383570	3774605	7.56559E-05	8.89651E-05	8.77805E-05	1.86591E-05	2.4266E-05	1.78611E-05	1.83839E-06	2.15379E-05	1.83839E-06	8.93985E-05	0.000129719	7.68949E-05	2.93355E-09	4.0738E-08	8.2231E-09	5.18945E-08	0.05189446
3835803774605	383580	3774605	7.88086E-05	9.26725E-05	9.14386E-05	1.94367E-05	2.52773E-05	1.86055E-05	1.915E-06	2.24355E-05	1.915E-06	9.38933E-05	0.000136241	8.07611E-05	3.02166E-09	4.2053E-08	8.532E-09	5.36064E-08	0.0536064
3835903774605	383590	3774605	8.22121E-05	9.66747E-05	9.53875E-05	2.02761E-05	2.63689E-05	1.9409E-05	1.9977E-06	2.34044E-05	1.9977E-06	9.87189E-05	0.000143243	8.49117E-05	3.12109E-09	4.3524E-08	8.8699E-09	5.55146E-08	0.0555146
3836003774605	383600	3774605	8.60222E-05	0.000101155	9.98081E-05	2.12158E-05	2.7591E-05	2.03085E-05	2.09029E-06	2.4489E-05	2.09029E-06	0.000104446	0.000151553	8.98377E-05	3.23289E-09	4.5163E-08	9.25E-09	5.76464E-08	0.05764635
3836103774605	383610	3774605	8.99938E-05	0.000105825	0.000104416	2.21953E-05	2.88648E-05	2.12461E-05	2.1868E-06	2.56197E-05	2.1868E-06	0.000110525	0.000160375	9.50668E-05	3.34414E-09	4.6814E-08	9.6413E-09	5.97995E-08	0.05979948
3836203774605	383620	3774605	9.43442E-05	0.000110941	0.000109464	2.32683E-05	3.02602E-05	2.22732E-05	2.29251E-06	2.68582E-05	2.29251E-06	0.000117369	0.000170305	0.000100953	3.46299E-09	4.8588E-08	1.0068E-08	6.21193E-08	0.06211932
3836303774605	383630	3774605	9.93519E-05	0.00011683	0.000115274	2.45033E-05	3.18664E-05	2.34554E-05	2.41419E-06	2.82838E-05	2.41419E-06	0.000125376	0.000181924	0.000107841	3.59905E-09	5.0619E-08	1.0559E-08	6.47768E-08	0.06477684
3836403774605	383640	3774605	0.000104738	0.000123164	0.000121524	2.58318E-05	3.35941E-05	2.47271E-05	2.54508E-06	2.98172E-05	2.54508E-06	0.000134035	0.000194488	0.000115289	3.74519E-09	5.2801E-08	1.1086E-08	6.76328E-08	0.06763277
3836503774605	383650	3774605	0.000109774	0.000129085	0.000127366	2.70737E-05	3.52092E-05	2.59159E-05	2.66744E-06	3.12508E-05	2.66744E-06	0.000142142	0.000206252	0.000122262	3.88068E-09	5.4829E-08	1.1577E-08	7.02869E-08	0.07028695
3836603774605	383660	3774605	0.000115049	0.000135288	0.000133487	2.83747E-05	3.69011E-05	2.71612E-05	2.79562E-06	3.27525E-05	2.79562E-06	0.000150636	0.000218576	0.000129568	4.02327E-09	5.696E-08	1.2093E-08	7.30762E-08	0.07307624
3836703774605	383670	3774605	0.000120669	0.000141897	0.000140008	2.97609E-05	3.87038E-05	2.84881E-05	2.9322E-06	3.43525E-05	2.9322E-06	0.000159688	0.000231711	0.000137354	4.17588E-09	5.9237E-08	1.2643E-08	7.60557E-08	0.0760557
3836803774605	383680	3774605	0.000126713	0.000149004	0.00014702	3.12515E-05	4.06423E-05	2.9915E-05	3.07906E-06	3.60731E-05	3.07906E-06	0.000169433	0.000245851	0.000145735	4.34102E-09	6.1698E-08	1.3235E-08	7.92742E-08	0.07927422
3836903774605	383690	3774605	0.000133036	0.000156439	0.000154356	3.28108E-05	4.26702E-05	3.14076E-05	3.23268E-06	3.78729E-05	3.23268E-06	0.00017963	0.000260647	0.000154506	4.5143E-09	6.4278E-08	1.3855E-08	8.26479E-08	0.08264789
3837003774605	383700	3774605	0.000139297	0.000163801	0.00016162	3.43555E-05	4.46783E-05	3.28857E-05	3.38482E-06	3.96553E-05	3.38482E-06	0.000189724	0.000275293	0.000163188	4.68625E-09	6.6837E-08	1.4471E-08	8.59937E-08	0.08599373
3837103774605	383710	3774605	0.000145814	0.000171465	0.000169182	3.59623E-05	4.67687E-05	3.44243E-05	3.54319E-06	4.15107E-05	3.54319E-06	0.000200211	0.00029051	0.000172209	4.86558E-09	6.9504E-08	1.511E-08	8.94796E-08	0.08947958
3837203774605	383720	3774605	0.000152844	0.000179731	0.000177338	3.76961E-05	4.90234E-05	3.60839E-05	3.71401E-06	4.35119E-05	3.71401E-06	0.000211534	0.00030694	0.000181948	5.06019E-09	7.2394E-08	1.5802E-08	9.32563E-08	0.09325628
3837303774605	383730	3774605	0.00016043	0.000188653	0.000186141	3.95672E-05	5.14568E-05	3.7875E-05	3.89836E-06	4.56717E-05	3.89836E-06	0.000223752	0.000324669	0.000192457	5.2712E-09	7.5523E-08	1.655E-08	9.73445E-08	0.0973445
3837403774605	383740	3774605	0.000168569	0.000198223	0.000195583	4.15743E-05	5.40671E-05	3.97963E-05	4.09611E-06	4.79885E-05	4.09611E-06	0.000236853	0.000343679	0.000203726	5.49835E-09	7.8889E-08	1.7354E-08	1.01741E-07	0.10174052
3837503774605	383750	3774605	0.000176963	0.000208094	0.000205323	4.36447E-05	5.67595E-05	4.17781E-05	4.30009E-06	5.03783E-05	4.30009E-06	0.000250353	0.000363268	0.000215338	5.73319E-09	8.2366E-08	1.8182E-08	1.06282E-07	0.1062815
3837603774605	383760	3774605	0.000185614	0.000218266	0.00021536	4.57782E-05	5.95342E-05	4.38204E-05	4.5103E-06	5.2841E-05	4.5103E-06	0.000264265	0.000383454	0.000227304	5.97594E-09	8.5959E-08	1.9038E-08	1.10972E-07	0.1109721

			EGIODemolition	EGIOSite Grubbing / Prep	EGIOMass Grading / Excavation	EGIOMass Grading / Excavation	EGIODrainage / Utilities Trenching	EGIODrainage / Utilities Trenching	EGIOFoundations / Concrete Pads	EGIOFoundations / Concrete Pads	EGIOBuilding / Structure Construction	EGIOBuilding / Structure Construction	EGIOAsphalt Paving	EGIOArchitectural Coating	EGIOLandscaping or Other Finishing	EGIOWaterside Construction (Piles)	HIWaterside Construction (Landscaping)	HIWaterside Construction (Landscaping)	KMDemolition	KMSite Grubbing / Prep	KMMass Grading / Excavation
Unique Identifier	X (UTM)	Y (UTM)	2025	2025	2025	2026	2026	2027	2026	2027	2026	2027	2027	2027	2027	2025	2025	2026	2025	2025	2025
3837703774605	383770	3774605	0.000270996	0.00010629	3.51995E-05	3.44743E-05	8.0051E-05	7.99275E-05	0.000105177	0.000105109	0.000112657	0.000109957	4.3839E-06	4.3839E-06	0.000118725	4.3839E-06	4.71005E-05	4.56253E-05	7.4498E-05	0.000323326	0.000245763
3837803774605	383780	3774605	0.000281164	0.00011028	3.65202E-05	3.57677E-05	8.30544E-05	8.29263E-05	0.000109123	0.000109052	0.000116884	0.000114082	4.54838E-06	4.54838E-06	0.000123179	4.54838E-06	4.9185E-05	4.76445E-05	7.80646E-05	0.000338806	0.000257528
3837903774605	383790	3774605	0.000291906	0.00011449	3.79155E-05	3.71343E-05	8.62277E-05	8.60947E-05	0.000113292	0.000113219	0.00012135	0.000118441	4.72216E-06	4.72216E-06	0.000127885	4.72216E-06	5.13772E-05	4.97679E-05	8.18122E-05	0.000355071	0.000269892
3838003774605	383800	3774605	0.000303152	0.0001189	3.93762E-05	3.85649E-05	8.95496E-05	8.94114E-05	0.000117656	0.000117581	0.000126025	0.000123004	4.90408E-06	4.90408E-06	0.000132812	4.90408E-06	5.36608E-05	5.19801E-05	8.5716E-05	0.000372013	0.00028277
3838103774605	383810	3774605	0.000314775	0.00012346	4.08858E-05	4.00434E-05	9.29829E-05	9.28394E-05	0.000122167	0.000122089	0.000130856	0.00012772	5.0921E-06	5.0921E-06	0.000137904	5.0921E-06	5.60162E-05	5.42617E-05	8.97375E-05	0.000389467	0.000296036
3838203774605	383820	3774605	0.000326837	0.00012819	4.24527E-05	4.1578E-05	9.65462E-05	9.63972E-05	0.000126849	0.000126767	0.000135871	0.000132614	5.28724E-06	5.28724E-06	0.000143189	5.28724E-06	5.84487E-05	5.6618E-05	9.38925E-05	0.0004075	0.000309743
3838303774605	383830	3774605	0.000337894	0.00013253	4.38888E-05	4.29846E-05	9.98123E-05	9.96583E-05	0.00013114	0.000131056	0.000140468	0.000137101	5.46611E-06	5.46611E-06	0.000148033	5.46611E-06	6.06875E-05	5.87867E-05	9.77148E-05	0.000424089	0.000322353
3838403774605	383840	3774605	0.000348475	0.00013668	4.52632E-05	4.43306E-05	0.000102938	0.000102779	0.000135247	0.00013516	0.000144866	0.000141394	5.63727E-06	5.63727E-06	0.000152668	5.63727E-06	6.28312E-05	6.08632E-05	0.000101376	0.000439981	0.000334432
3838503774605	383850	3774605	0.000360736	0.00014149	4.68557E-05	4.58903E-05	0.00010656	0.000106395	0.000140005	0.000139915	0.000149963	0.000146369	5.83561E-06	5.83561E-06	0.00015804	5.83561E-06	6.52924E-05	6.32473E-05	0.000105574	0.0004582	0.000348281
3838603774605	383860	3774605	0.00037649	0.00014766	4.8902E-05	4.78944E-05	0.000111213	0.000111042	0.00014612	0.000146025	0.000156512	0.000152761	6.09047E-06	6.09047E-06	0.000164942	6.09047E-06	6.8421E-05	6.62779E-05	0.000110904	0.000481331	0.000365863
3838703774605	383870	3774605	0.000393259	0.00015424	5.10802E-05	5.00277E-05	0.000116167	0.000115988	0.000152628	0.00015253	0.000163484	0.000159565	6.36175E-06	6.36175E-06	0.000172289	6.36175E-06	7.17433E-05	6.94961E-05	0.000116559	0.000505876	0.00038452
3838803774605	383880	3774605	0.000407684	0.0001599	5.29538E-05	5.18628E-05	0.000120428	0.000120242	0.000158227	0.000158125	0.000169481	0.000165418	6.5951E-06	6.5951E-06	0.000178608	6.5951E-06	7.46117E-05	7.22747E-05	0.000121445	0.000527081	0.000400638
3838903774605	383890	3774605	0.000421544	0.00016534	5.4754E-05	5.36259E-05	0.000124522	0.00012433	0.000163606	0.0001635	0.000175242	0.000171042	6.8193E-06	6.8193E-06	0.00018468	6.8193E-06	7.73689E-05	7.49456E-05	0.000126143	0.000547471	0.000416137
3839003774605	383900	3774605	0.000437235	0.00017149	5.67922E-05	5.5622E-05	0.000129157	0.000128958	0.000169696	0.000169586	0.000181765	0.000177408	7.07314E-06	7.07314E-06	0.000191555	7.07314E-06	8.04742E-05	7.79536E-05	0.00013143	0.000570415	0.000433577
3839103774605	383910	3774605	0.000459124	0.00018008	5.96353E-05	5.84066E-05	0.000135623	0.000135414	0.000178191	0.000178076	0.000190865	0.00018629	7.42724E-06	7.42724E-06	0.000201144	7.42724E-06	8.47688E-05	8.21136E-05	0.000138731	0.000602101	0.000457661
3829703774615	382970	3774615	7.88261E-05	3.0917E-05	1.02387E-05	1.00277E-05	2.32849E-05	2.32489E-05	3.05933E-05	3.05735E-05	3.27692E-05	3.19837E-05	1.27517E-06	1.27517E-06	3.45341E-05	1.27517E-06	9.17398E-06	8.88664E-06	1.02653E-05	4.4552E-05	3.38643E-05
3829803774615	382980	3774615	8.22393E-05	3.2255E-05	1.0682E-05	1.04619E-05	2.42931E-05	2.42556E-05	3.19179E-05	3.18973E-05	3.41881E-05	3.33686E-05	1.33038E-06	1.33038E-06	3.60294E-05	1.33038E-06	9.43231E-06	9.13687E-06	1.0555E-05	4.58092E-05	3.48199E-05
3829903774615	382990	3774615	8.65596E-05	3.395E-05	1.12432E-05	1.10115E-05	2.55693E-05	2.55298E-05	3.35947E-05	3.3573E-05	3.59841E-05	3.51216E-05	1.40027E-06	1.40027E-06	3.79222E-05	1.40027E-06	9.76956E-06	9.46356E-06	1.09261E-05	4.742E-05	3.60443E-05
3830003774615	383000	3774615	9.1374E-05	3.5838E-05	1.18685E-05	1.1624E-05	2.69914E-05	2.69498E-05	3.54632E-05	3.54403E-05	3.79855E-05	3.7075E-05	1.47815E-06	1.47815E-06	4.00313E-05	1.47815E-06	1.01427E-05	9.825E-06	1.13334E-05	4.9188E-05	3.73881E-05
3830103774615	383010	3774615	9.52003E-05	3.7339E-05	1.23655E-05	1.21107E-05	2.81217E-05	2.80783E-05	3.69483E-05	3.69244E-05	3.95762E-05	3.86276E-05	1.54005E-06	1.54005E-06	4.17077E-05	1.54005E-06	1.04118E-05	1.00857E-05	1.16344E-05	5.04943E-05	3.8381E-05
3830203774615	383020	3774615	9.90087E-05	3.8833E-05	1.28602E-05	1.25952E-05	2.92467E-05	2.92016E-05	3.84263E-05	3.84015E-05	4.11594E-05	4.01728E-05	1.60166E-06	1.60166E-06	4.33761E-05	1.60166E-06	1.06701E-05	1.03359E-05	1.19218E-05	5.17417E-05	3.93292E-05
3830303774615	383030	3774615	0.000103033	4.0411E-05	1.33828E-05	1.31071E-05	3.04353E-05	3.03884E-05	3.99881E-05	3.99623E-05	4.28322E-05	4.18055E-05	1.66676E-06	1.66676E-06	4.51391E-05	1.66676E-06	1.09374E-05	1.05948E-05	1.22228E-05	5.3048E-05	4.03221E-05
3830403774615	383040	3774615	0.000107353	4.2105E-05	1.3944E-05	1.36567E-05	3.17116E-05	3.16626E-05	4.16648E-05	4.16379E-05	4.46282E-05	4.35585E-05	1.73665E-06	1.73665E-06	4.70318E-05	1.73665E-06	1.1228E-05	1.08763E-05	1.25465E-05	5.44525E-05	4.13897E-05
3830503774615	383050	3774615	0.000111961	4.3913E-05	1.45425E-05	1.42429E-05	3.30727E-05	3.30216E-05	4.34532E-05	4.34251E-05	4.65438E-05	4.54281E-05	1.81119E-06	1.81119E-06	4.90505E-05	1.81119E-06	1.15473E-05	1.11856E-05	1.29199E-05	5.60731E-05	4.26215E-05
3830603774615	383060	3774615	0.000116173	4.5565E-05	1.50897E-05	1.47788E-05	3.4317E-05	3.42641E-05	4.50881E-05	4.5059E-05	4.8295E-05	4.71374E-05	1.87933E-06	1.87933E-06	5.0896E-05	1.87933E-06	1.18128E-05	1.14428E-05	1.32344E-05	5.74383E-05	4.36593E-05
3830703774615	383070	3774615	0.00012053	4.7273E-05	1.56555E-05	1.53329E-05	3.56039E-05	3.55489E-05	4.67788E-05	4.67486E-05	5.01059E-05	4.89049E-05	1.9498E-06	1.9498E-06	5.28045E-05	1.9498E-06	1.20944E-05	1.17156E-05	1.35422E-05	5.87741E-05	4.46746E-05
3830803774615	383080	3774615	0.000125021	4.9035E-05	1.62388E-05	1.59043E-05	3.69305E-05	3.68735E-05	4.85218E-05	4.84905E-05	5.19729E-05	5.07272E-05	2.02245E-06	2.02245E-06	5.47721E-05	2.02245E-06	1.2333E-05	1.19467E-05	1.37911E-05	5.98545E-05	4.54958E-05
3830903774615	383090	3774615	0.000128694	5.0476E-05	1.6716E-05	1.63716E-05	3.80157E-05	3.7957E-05	4.99476E-05	4.99154E-05	5.35001E-05	5.22177E-05	2.08188E-06	2.08188E-06	5.63815E-05	2.08188E-06	1.2534E-05	1.21414E-05	1.40288E-05	6.08858E-05	4.62797E-05
3831003774615	383100	3774615	0.000132116	5.1818E-05	1.71605E-05	1.68069E-05	3.90265E-05	3.89663E-05	5.12758E-05	5.12427E-05	5.49228E-05	5.36063E-05	2.13724E-06	2.13724E-06	5.78808E-05	2.13724E-06	1.27295E-05	1.23308E-05	1.42483E-05	6.18385E-05	4.70039E-05
3831103774615	383110	3774615	0.000135134	5.3002E-05	1.75525E-05	1.71909E-05	3.9918E-05	3.98564E-05	5.24471E-05	5.24132E-05	5.61774E-05	5.48308E-05	2.18606E-06	2.18606E-06	5.92029E-05	2.18606E-06	1.28802E-05	1.24767E-05	1.44497E-05	6.27127E-05	4.76683E-05
3831203774615	383120	3774615	0.00013791	5.409E-05	1.7913E-05	1.75439E-05	4.07379E-05	4.0675E-05	5.35242E-05	5.34897E-05	5.73312E-05	5.5957E-05	2.23096E-06	2.23096E-06	6.04189E-05	2.23096E-06	1.30165E-05	1.26088E-05	1.46466E-05	6.35672E-05	4.83178E-05
3831303774615	383130	3774615	0.000140595	5.5143E-05	1.82618E-05	1.78856E-05	4.15312E-05	4.14671E-05	5.45666E-05	5.45314E-05	5.84476E-05	5.70466E-05	2.27441E-06	2.27441E-06	6.15955E-05	2.27441E-06	1.31528E-05	1.27409E-05	1.48457E-05	6.44315E-05	4.89748E-05
3831403774615	383140	3774615	0.000142994	5.6084E-05	1.85733E-05	1.81907E-05	4.22396E-05	4.21744E-05	5.54973E-05	5.54615E-05	5.94446E-05	5.80197E-05	2.3132E-06	2.3132E-06	6.26461E-05	2.3132E-06	1.32784E-05	1.28625E-05	1.50426E-05	6.5286E-05	4.96243E-05
3831503774615	383150	3774615	0.00014523	5.6961E-05	1.88638E-05	1.84752E-05	4.29003E-05	4.28341E-05	5.63653E-05	5.6329E-05	6.03743E-05	5.89272E-05	2.34938E-06	2.34938E-06	6.3626E-05	2.34938E-06	1.3404E-05	1.29842E-05	1.52418E-05	6.61504E-05	5.02813E-05
3831603774615	383160	3774615	0.00014726	5.7757E-05	1.91275E-05	1.87334E-05	4.34999E-05	4.34328E-05	5.71532E-05	5.71163E-05	6.12182E-05	5.97508E-05	2.38222E-06	2.38222E-06	6.45153E-05	2.38222E-06	1.3526E-05	1.31023E-05	1.54454E-05	6.70343E-05	5.09532E-05
3831703774615	383170	3774615	0.000149056	5.8462E-05	1.93608E-05	1.89619E-05	4.40306E-05	4.39626E-05	5.78504E-05	5.78131E-05	6.1965E-05	6.04797E-05	2.41128E-06	2.41128E-06	6.53023E-05	2.41128E-06	1.3648E-05	1.32205E-05	1.56514E-05	6.79281E-05	5.16326E-05
3831903774615	383190	3774615	0.000151473	5.941E-05	1.96747E-05	1.92693E-05	4.47443E-05	4.46752E-05	5.87881E-05	5.87502E-05	6.29694E-05	6.14601E-05	2.45037E-06	2.45037E-06	6.63608E-05	2.45037E-06	1.38614E-05	1.34273E-05	1.60452E-05	6.96371E-05	5.29316E-05
3832003774615	383200	3774615	0.000151769	5.9526E-05	1.97132E-05	1.9307E-05	4.48318E-05	4.47627E-05	5.89032E-05	5.88652E-05	6.30926E-05	6.15803E-05	2.45516E-06	2.45516E-06	6.64907E-05	2.45516E-06	1.39404E-05	1.35037E-05	1.62239E-05	7.0413E-05	5.35214E-05
3832103774615	383210	3774615	0.00015194	5.9593E-05	1.97353E-05	1.93287E-05	4.48822E-05	4.4813E-05	5.89694E-05	5.89314E-05	6.31636E-05	6.16496E-05	2.45792E-06	2.45792E-06	6.65654E-05	2.45792E-06	1.40229E-05	1.35837E-05	1.64072E-05	7.12086E-05	5.41261E-05
3832203774615	383220	3774615	0.00015211	5.966E-05	1.97575E-05	1.93504E-05	4.49327E-05	4.48633E-05	5.90356E-05	5.89975E-05	6.32345E-05	6.17188E-05	2.46068E-06	2.46068E-06	6.66402E-05	2.46068E-06	1.41108E-05	1.36688E-05	1.66041E-05	7.20631E-05	5.47757E-05
3832303774615	383230	3774615	0.000152038	5.9632E-05	1.97482E-05	1.93413E-05	4.49114E-05	4.48421E-05	5.90077E-05	5.89697E-05	6.32047E-05	6.16897E-05	2.45952E-06	2.45952E-06	6.66087E-05	2.45952E-06	1.41951E-05	1.37505E-05	1.67988E-05	7.29078E-05	5.54177E-05
3832403774615	383240	3774615	0.000151212	5.9308E-05	1.96408E-05	1.92362E-05	4.46673E-05	4.45984E-05	5.8687E-05	5.86492E-05	6.28611E-05	6.13544E-05	2.44615E-06	2.44615E-06	6.62467E-05	2.44615E-06	1.42274E-05	1.37818E-05	1.69594E-05	7.36052E-05	5.59478E-05
3832503774615	383250	3774615	0.000149865	5.8779E-05	1.94658E-05	1.90648E-05	4.42693E-05	4.4201E-05	5.81641E-05	5.81266E-05	6.2301E-05	6.08077E-05	2.42436E-06	2.42436E-06	6.56564E-05	2.42436E-06	1.42543E-05	1.38078E-05	1.71088E-05	7.42534E-05	5.64405E-05
3832603774615	383260	3774615	0.000148086	5.8082E-05	1.92348E-05	1.88385E-05	4.3744E-05	4.36765E-05	5.74739E-05	5.74368E-05	6.15617E-05	6.00861E-05	2.39559E-06	2.39559E-06	6.48773E-05	2.39559E-06	1.42633E-05	1.38165E-05	1.72536E-05	7.4882E-05	5.69183E-05
3832703774615	383270	3774615	0.000146218	5.7349E-05	1.89922E-05	1.86009E-05	4.31921E-05	4.31255E-05	5.67488E-05	5.67122E-05	6.07851E-05	5.93281E-05	2.36537E-06	2.36537E-06	6.40588E-05	2.36537E-06	1.42722E-05	1.38252E-05	1.73826E-05	7.54418E-05	5.73438E-05
3832803774615	383280	3774615	0.00014426	5.6581E-05	1.87378E-05	1.83518E-05	4.26137E-05	4.2548E-05	5.59889E-05	5.59527E-05	5.99711E-05	5.85336E-05	2.33369E-06	2.33369E-06	6.3201E-05	2.33369E-06	1.42525E-05	1.38061E-05	1.74732E-05	7.58347E-05	5.76425E-05
3832903774615	383290	3774615	0.000142895	5.6045E-05	1.85605E-05	1.81781E-05	4.22104E-05	4.21453E-05	5.5459E-05	5.54232E-05	5.94035E-05	5.79796E-05	2.31161E-06	2.31161E-06	6.26028E-05	2.31161E-06	1.42902E-05	1.38426E-05	1.76157E-05	7.64535E-05	5.81128E-05
3833003774615	383300	3774615	0.000141673	5.5566E-05	1.84018E-05	1.80227E-05	4.18496E-05	4.1785E-05	5.49849E-05	5.49494E-05	5.88957E-05	5.7484E-05	2.29184E-06	2.29184E-06	6.20677E-05	2.29184E-06	1.43296E-05	1.38808E-05	1.7756E-05	7.70625E-05	5.85757E-05
3833103774615	383310	3774615	0.000140362	5.5052E-05	1.82315E-05	1.78559E-05	4.14622E-05	4.13982E-05	5.44759E-05	5.44408E-05	5.83505E-05	5.69519E-05	2.27063E-06	2.27063E-06	6.14932E-05	2.27063E-06	1.43655E-05	1.39156E-05	1.78986E-05	7.76812E-05	5.9046E-05
3833203774615	383320	3774615	0.000138467	5.4309E-05	1.79853E-05	1.76148E-05	4.09024E-05	4.08393E-05	5.37404E-05	5.37057E-05	5.75627E-05	5.61829E-05	2.23997E-06	2.23997E-06	6.06629E-05	2.23997E-06	1.43458E-05	1.38964E-05	1.79756E-05	7.80152E-05	5.92999E-05
3833303774615	383330	3774615	0.000136706	5.3618E-05	1.77567E-05	1.73908E-05	4.03823E-05	4.032E-05	5.30571E-05	5.30229E-05	5.68308E-05	5.54686E-05	2.21149E-06	2.21149E-06	5.98916E-05	2.21149E-06	1.43458E-05	1.38964E-05	1.80842E-05	7.84866E-05	5.96582E-05
3833403774615	383340	3774615	0.000134802	5.2871E-05	1.75093E-05	1.71486E-05	3.98199E-05	3.97584E-05	5.23181E-05	5.22843E-05	5.60392E-05	5.4696E-05	2.18069E-06	2.18069E-06	5.90574E-05	2.18069E-06	1.43261E-05	1.38773E-05	1.81724E-05	7.88697E-05	5.99494E-05
3833503774615	383350	3774615	0.000132808	5.2089E-05	1.72503E-05	1.68949E-05	3.92308E-05	3.91703E-05	5.15442E-05	5.15109E-05	5.52103E-05	5.38869E-05	2.14843E-06	2.14843E-06	5.81838E-05	2.14843E-06	1.42956E-05	1.38478E-05	1.82471E-05	7.91938E-05	6.01957E-05
3833603774615	383360	3774615	0.000130886	5.1335E-05	1.70007E-05	1.66504E-05	3.8663E-05	3.86034E-05	5.07982E-05	5.07654E-05	5.44112E-05	5.3107E-05	2.11734E-06	2.11734E-06	5.73417E-05	2.11734E-06	1.42633E-05	1.38165E-05	1.83218E-05	7.95179E-05	6.04421E-05
3833703774615	383370	3774615	0.000128326	5.0331E-05	1.66682E-05	1.63247E-05	3.79069E-05	3.78484E-05	4.98047E-05	4.97725E-05	5.3347E-05	5.20683E-05	2.07593E-06	2.07593E-06	5.62202E-05	2.07593E-06	1.41628E-05	1.37192E-05	1.83105E-05	7.94688E-05	6.04048E-05
3833803774615	383380	3774615	0.000125955	4.9401E-05	1.63602E-05	1.60231E-05	3.72064E-05	3.7149E-05	4.88844E-05	4.88528E-05	5.23613E-05	5.11062E-05	2.03757E-06	2.03757E-06	5.51813E-05	2.03757E-06	1.40713E-05	1.36306E-05	1.83082E-05	7.9459E-05	6.03973E-05
3833903774615	383390	3774615	0.000123844	4.8573E-05	1.6086E-05	1.57546E-05	3.65829E-05	3.65265E-05	4.80652E-05	4.80341E-05	5.14838E-05	5.02497E-05	2.00342E-06	2.00342E-06	5.42566E-05	2.00342E-06	1.3996E-05	1.35576E-05	1.83241E-05	7.95277E-05	6.04496E-05
3834003774615	383400	3774615	0.000122048	4.7869E-05	1.58527E-05	1.5526E-05	3.60523E-05	3.59966E-05	4.73679E-05	4.73374E-05	5.0737E-05	4.95208E-05	1.97436E-06	1.97436E-06	5.34696E-05	1.97436E-06	1.39493E-05	1.35124E-05	1.83716E-05	7.9734E-05	6.06063E-05
3834103774615	383410	3774615	0.00012044	4.7238E-05	1.56438E-05	1.53215E-05	3.55773E-05	3.55224E-05	4.6744E-05	4.67138E-05	5.00686E-05	4.88685E-05	1.94835E-06	1.94835E-06	5.27652E-05	1.94835E-06	1.3917E-05	1.34811E-05	1.84327E-05	7.99992E-05	6.08079E-05
3834203774615	383420	3774615	0.000119838	4.7002E-05	1.55657E-05	1.5245E-05	3.53996E-05	3.53449E-05	4.65104E-05	4.64804E-05	4.98184E-05	4.86243E-05	1.93862E-06	1.93862E-06	5.25015E-05	1.93862E-06	1.39924E-05	1.35541E-05	1.86296E-05	8.08537E-05	6.14574E-05
3834303774615	383430	3774615	0.000119425	4.684E-05	1.5512E-05	1.51924E-05	3.52775E-05	3.52231E-05	4.635E-05	4.63201E-05	4.96467E-05	4.84567E-05	1.93193E-06	1.93193E-06	5.23205E-05	1.93193E-06	1.40911E-05	1.36497E-05	1.88559E-05	8.18359E-05	6.2204E-05
3834403774615	383440	3774615	0.000119083	4.6706E-05	1.54677E-05	1.5149E-05	3.51767E-05	3.51224E-05	4.62176E-05	4.61877E-05	4.95048E-05	4.83182E-05	1.92641E-06	1.92641E-06	5.2171E-05	1.92641E-06	1.42005E-05	1.37557E-05	1.90958E-05	8.2877E-05	6.29954E-05
3834503774615	383450	3774615	0.000118805	4.6597E-05	1.54315E-05	1.51136E-05	3.50944E-05	3.50403E-05	4.61095E-05	4.60797E-05	4.9389E-05	4.82052E-05	1.92191E-06	1.92191E-06	5.2049E-05	1.92191E-06	1.43189E-05	1.38704E-05	1.93492E-05	8.39771E-05	6.38315E-05
3834603774615	383460	3774615	0.000118607	4.652E-05	1.54058E-05	1.50884E-05	3.50361E-05	3.4982E-05	4.60328E-05	4.60031E-05	4.93069E-05	4.8125E-05	1.91871E-06	1.91871E-06	5.19624E-05	1.91871E-06	1.44498E-05	1.39972E-05	1.96231E-05	8.51655E-05	6.47349E-05
3834703774615	383470	3774615	0.000119847	4.7006E-05	1.55668E-05	1.52461E-05	3.54022E-05	3.53476E-05	4.65139E-05	4.64839E-05	4.98222E-05	4.8628E-05	1.93876E-06	1.93876E-06	5.25055E-05	1.93876E-06	1.47602E-05	1.42979E-05	2.01323E-05	8.73754E-05	6.64146E-05
3834803774615	383480	3774615	0.000121616	4.77E-05	1.57967E-05	1.54712E-05	3.59249E-05	3.58695E-05	4.72006E-05	4.71702E-05	5.05578E-05	4.93459E-05	1.96739E-06	1.96739E-06	5.32807E-05	1.96739E-06	1.51495E-05	1.46749E-05	2.07523E-05	9.00666E-05	6.84602E-05
3834903774615	383490	3774615	0.000123799	4.8556E-05	1.60802E-05	1.57489E-05	3.65696E-05	3.65132E-05	4.80477E-05	4.80167E-05	5.14651E-05	5.02315E-05	2.00269E-06	2.00269E-06	5.42369E-05	2.00269E-06	1.56069E-05	1.51181E-05	2.14697E-05	9.31802E-05	7.08269E-05
3835003774615	383500	3774615	0.000127625	5.0056E-05	1.65772E-05	1.62356E-05	3.76999E-05	3.76417E-05	4.95328E-05	4.95008E-05	5.30558E-05	5.17841E-05	2.06459E-06	2.06459E-06	5.59132E-05	2.06459E-06	1.63029E-05	1.57923E-05	2.25153E-05	9.77179E-05	7.4276E-05
3835103774615	383510	3774615	0.000131829	5.1705E-05	1.71232E-05	1.67704E-05	3.89416E-05	3.88816E-05	5.11642E-05	5.11312E-05	5.48033E-05	5.34897E-05	2.13259E-06	2.13259E-06	5.77548E-05	2.13259E-06	1.70761E-05	1.65412E-05	2.3674E-05	0.000102747	7.80984E-05
3835203774615	383520	3774615	0.00013535	5.3086E-05	1.75805E-05	1.72183E-05	3.99817E-05	3.992E-05	5.25307E-05	5.24968E-05	5.6267E-05	5.49183E-05	2.18955E-06	2.18955E-06	5.92974E-05	2.18955E-06	1.77739E-05	1.72172E-05	2.47467E-05	0.000107402	8.16372E-05
3835303774615	383530	3774615	0.000138404	5.4284E-05	1.79772E-05	1.76068E-05	4.08838E-05	4.08207E-05	5.3716E-05	5.36813E-05	5.75365E-05	5.61574E-05	2.23895E-06	2.23895E-06	6.06353E-05	2.23895E-06	1.84251E-05	1.7848E-05	2.57741E-05	0.000111861	8.50266E-05
3835403774615	383540	3774615	0.000141655	5.5559E-05	1.83995E-05	1.80204E-05	4.18443E-05	4.17797E-05	5.49779E-05	5.49424E-05	5.88882E-05	5.74767E-05	2.29155E-06	2.29155E-06	6.20598E-05	2.29155E-06	1.91158E-05	1.8517E-05	2.68717E-05	0.000116625	8.86474E-05
3835503774615	383550	3774615	0.000144305	5.6598E-05	1.87437E-05	1.83575E-05	4.2627E-05	4.25612E-05	5.60063E-05	5.59702E-05	5.99897E-05	5.85518E-05	2.33442E-06	2.33442E-06	6.32206E-05	2.33442E-06	1.97364E-05	1.91183E-05	2.78878E-05	0.000121035	9.19995E-05
3835603774615	383560	3774615	0.000147143	5.7712E-05	1.91123E-05	1.87186E-05	4.34654E-05	4.33983E-05	5.71079E-05	5.7071E-05	6.11697E-05	5.97035E-05	2.38033E-06	2.38033E-06	6.44641E-05	2.38033E-06	2.03894E-05	1.97508E-05	2.89718E-05	0.00012574	9.55756E-05
3835703774615	383570	3774615	0.000150682	5.91E-05	1.9572E-05	1.91687E-05	4.45108E-05	4.44421E-05	5.84814E-05	5.84436E-05	6.26408E-05	6.11394E-05	2.43758E-06	2.43758E-06	6.60145E-05	2.43758E-06	2.11464E-05	2.04841E-05	3.01803E-05	0.000130985	9.95622E-05
3835803774615	383580	3774615	0.00015423	6.0491E-05	2.00328E-05	1.96201E-05	4.55588E-05	4.54885E-05	5.98583E-05	5.98197E-05	6.41158E-05	6.25789E-05	2.49498E-06	2.49498E-06	6.75689E-05	2.49498E-06	2.18981

			KMMass Grading / Excavation	KMDrainage / Utilities Trenching	KMFoundations / Concrete Pads	KMBuilding / Structure Construction	KMAsphalt Paving	KMArchitectural Coating	KMLandscaping or Other Finishing	KMWaterside Construction (Piles)	EWNDemolition	EWNSite Grubbing / Prep	EWNDrainage / Utilities Trenching	EWNDrainage / Utilities Trenching	EWNDrainage / Utilities Trenching	EWNFoundation s / Concrete Pads	EWNBuilding / Structure Construction	EWNAsphalt Paving	EWNLandscaping or Other Finishing	EWNWaterside Construction (Piles)	ISDemolition
Unique Identifier	X (UTM)	Y (UTM)	2026	2026	2026	2026	2026	2026	2026	2026	2027	2027	2027	2028	2029	2029	2029	2029	2029	2029	2027
3837703774605	383770	3774605	0.000243219	8.73421E-05	4.62211E-05	0.000158753	5.10011E-06	5.10011E-06	0.000163853	5.10011E-06	0.000192769	1.05061E-05	2.46704E-05	2.4194E-05	2.36934E-05	2.05229E-05	4.45642E-05	3.1705E-06	4.61495E-05	3.1705E-06	4.50549E-05
3837803774605	383780	3774605	0.000254863	9.15236E-05	4.84339E-05	0.000166354	5.34428E-06	5.34428E-06	0.000171698	5.34428E-06	0.000201184	1.09648E-05	2.57473E-05	2.52501E-05	2.47277E-05	2.14188E-05	4.65096E-05	3.3089E-06	4.8164E-05	3.3089E-06	4.65555E-05
3837903774605	383790	3774605	0.000267098	9.59174E-05	5.07591E-05	0.00017434	5.60084E-06	5.60084E-06	0.000179941	5.60084E-06	0.000210027	1.14468E-05	2.68791E-05	2.63601E-05	2.58147E-05	2.23603E-05	4.8554E-05	3.45436E-06	5.02812E-05	3.45436E-06	4.81414E-05
3838003774605	383800	3774605	0.000279843	0.000100494	5.31811E-05	0.000182659	5.86809E-06	5.86809E-06	0.000188527	5.86809E-06	0.000219246	1.19492E-05	2.8059E-05	2.75171E-05	2.69477E-05	2.33418E-05	5.06853E-05	3.60598E-06	5.24882E-05	3.60598E-06	4.98041E-05
3838103774605	383810	3774605	0.000292973	0.000105209	5.56762E-05	0.000191228	6.1434E-06	6.1434E-06	0.000197372	6.1434E-06	0.000228748	1.24671E-05	2.9275E-05	2.87097E-05	2.81157E-05	2.43534E-05	5.2882E-05	3.76227E-06	5.47631E-05	3.76227E-06	5.15241E-05
3838203774605	383820	3774605	0.000306538	0.00011008	5.82541E-05	0.000200083	6.42785E-06	6.42785E-06	0.00020651	6.42785E-06	0.000238572	1.30025E-05	3.05323E-05	2.99427E-05	2.93231E-05	2.53993E-05	5.5153E-05	3.92384E-06	5.71149E-05	3.92384E-06	5.33069E-05
3838303774605	383830	3774605	0.000319017	0.000114562	6.06256E-05	0.000208228	6.68953E-06	6.68953E-06	0.000214917	6.68953E-06	0.000247599	1.34945E-05	3.16876E-05	3.10757E-05	3.04327E-05	2.63604E-05	5.724E-05	4.07231E-06	5.92761E-05	4.07231E-06	5.49389E-05
3838403774605	383840	3774605	0.000330971	0.000118855	6.28974E-05	0.000216031	6.9402E-06	6.9402E-06	0.000222971	6.9402E-06	0.000256252	1.3966E-05	3.27949E-05	3.21616E-05	3.14961E-05	2.72815E-05	5.92402E-05	4.21462E-06	6.13475E-05	4.21462E-06	5.64968E-05
3838503774605	383850	3774605	0.000344677	0.000123776	6.5502E-05	0.000224976	7.2276E-06	7.2276E-06	0.000232204	7.2276E-06	0.000266182	1.45073E-05	3.40658E-05	3.3408E-05	3.27168E-05	2.83388E-05	6.1536E-05	4.37795E-06	6.3725E-05	4.37795E-06	5.83076E-05
3838603774605	383860	3774605	0.000362077	0.000130025	6.88086E-05	0.000236334	7.59245E-06	7.59245E-06	0.000243926	7.59245E-06	0.000278824	1.51963E-05	3.56837E-05	3.49946E-05	3.42705E-05	2.96847E-05	6.44585E-05	4.58587E-06	6.67514E-05	4.58587E-06	6.06493E-05
3838703774605	383870	3774605	0.00038054	0.000136655	7.23174E-05	0.000248385	7.97962E-06	7.97962E-06	0.000256365	7.97962E-06	0.000292239	1.59274E-05	3.74005E-05	3.66783E-05	3.59194E-05	3.11128E-05	6.75597E-05	4.80651E-06	6.99629E-05	4.80651E-06	6.31462E-05
3838803774605	383880	3774605	0.000396492	0.000142384	7.53489E-05	0.000258797	8.31411E-06	8.31411E-06	0.000267111	8.31411E-06	0.000303816	1.65584E-05	3.88821E-05	3.81313E-05	3.73423E-05	3.23454E-05	7.02361E-05	4.99692E-06	7.27345E-05	4.99692E-06	6.52839E-05
3838903774605	383890	3774605	0.00041183	0.000147892	7.82637E-05	0.000268809	8.63575E-06	8.63575E-06	0.000277444	8.63575E-06	0.000314949	1.71651E-05	4.03069E-05	3.95286E-05	3.87107E-05	3.35307E-05	7.28098E-05	5.18003E-06	7.53998E-05	5.18003E-06	6.73365E-05
3839003774605	383900	3774605	0.000429089	0.00015409	8.15437E-05	0.000280074	8.99766E-06	8.99766E-06	0.000289072	8.99766E-06	0.000327491	1.78487E-05	4.1912E-05	4.11027E-05	4.02522E-05	3.48659E-05	7.57093E-05	5.38631E-06	7.84024E-05	5.38631E-06	6.9667E-05
3839103774605	383910	3774605	0.000452924	0.000162649	8.60733E-05	0.000295632	9.49746E-06	9.49746E-06	0.000305129	9.49746E-06	0.000344841	1.87943E-05	4.41325E-05	4.32803E-05	4.23848E-05	3.67131E-05	7.97203E-05	5.67167E-06	8.25562E-05	5.67167E-06	7.29407E-05
3829703774615	382970	3774615	3.35138E-05	1.20351E-05	6.36893E-06	2.18751E-05	7.02758E-07	7.02758E-07	2.25778E-05	7.02758E-07	4.00759E-05	2.18419E-06	5.12889E-06	5.02984E-06	4.92577E-06	4.26663E-06	9.26474E-06	6.59136E-07	9.59431E-06	6.59136E-07	1.06692E-05
3829803774615	382980	3774615	3.44596E-05	1.23747E-05	6.54866E-06	2.24923E-05	7.22589E-07	7.22589E-07	2.32149E-05	7.22589E-07	4.12091E-05	2.24595E-06	5.27391E-06	5.17207E-06	5.06505E-06	4.38728E-06	9.52672E-06	6.77775E-07	9.8656E-06	6.77775E-07	1.11024E-05
3829903774615	382990	3774615	3.56713E-05	1.28099E-05	6.77893E-06	2.32832E-05	7.47998E-07	7.47998E-07	2.40312E-05	7.47998E-07	4.27022E-05	2.32733E-06	5.465E-06	5.35946E-06	5.24857E-06	4.54624E-06	9.87189E-06	7.02332E-07	1.02231E-05	7.02332E-07	1.16473E-05
3830003774615	383000	3774615	3.70012E-05	1.32874E-05	7.03166E-06	2.41513E-05	7.75885E-07	7.75885E-07	2.49272E-05	7.75885E-07	4.43408E-05	2.41663E-06	5.6747E-06	5.56512E-06	5.44997E-06	4.72069E-06	1.02507E-05	7.29281E-07	1.06153E-05	7.29281E-07	1.22523E-05
3830103774615	383010	3774615	3.79838E-05	1.36403E-05	7.2184E-06	2.47927E-05	7.9649E-07	7.9649E-07	2.55892E-05	7.9649E-07	4.55199E-05	2.48089E-06	5.82561E-06	5.71311E-06	5.5949E-06	4.84622E-06	1.05233E-05	7.48675E-07	1.08976E-05	7.48675E-07	1.27371E-05
3830203774615	383020	3774615	3.89222E-05	1.39773E-05	7.39672E-06	2.54052E-05	8.16166E-07	8.16166E-07	2.62213E-05	8.16166E-07	4.66378E-05	2.54182E-06	5.96868E-06	5.85341E-06	5.7323E-06	4.96524E-06	1.07817E-05	7.67061E-07	1.11653E-05	7.67061E-07	1.32191E-05
3830303774615	383030	3774615	3.99048E-05	1.43302E-05	7.58347E-06	2.60466E-05	8.36772E-07	8.36772E-07	2.68833E-05	8.36772E-07	4.78093E-05	2.60567E-06	6.1186E-06	6.00045E-06	5.87629E-06	5.08996E-06	1.10525E-05	7.86329E-07	1.14457E-05	7.86329E-07	1.37319E-05
3830403774615	383040	3774615	4.09614E-05	1.47096E-05	7.78425E-06	2.67362E-05	8.58927E-07	8.58927E-07	2.75951E-05	8.58927E-07	4.9065E-05	2.67411E-06	6.27931E-06	6.15805E-06	6.03063E-06	5.22365E-06	1.13428E-05	8.06982E-07	1.17463E-05	8.06982E-07	1.42824E-05
3830503774615	383050	3774615	4.21804E-05	1.51474E-05	8.01593E-06	2.75319E-05	8.8449E-07	8.8449E-07	2.84164E-05	8.8449E-07	5.04586E-05	2.75006E-06	6.45765E-06	6.33295E-06	6.20192E-06	5.37201E-06	1.1665E-05	8.29902E-07	1.208E-05	8.29902E-07	1.48707E-05
3830603774615	383060	3774615	4.32074E-05	1.55162E-05	8.21109E-06	2.82022E-05	9.06025E-07	9.06025E-07	2.91083E-05	9.06025E-07	5.16377E-05	2.81432E-06	6.60856E-06	6.48094E-06	6.34685E-06	5.49755E-06	1.19376E-05	8.49296E-07	1.23623E-05	8.49296E-07	1.54016E-05
3830703774615	383070	3774615	4.42123E-05	1.5877E-05	8.40205E-06	2.88581E-05	9.27096E-07	9.27096E-07	2.97852E-05	9.27096E-07	5.29394E-05	2.88527E-06	6.77515E-06	6.64431E-06	6.50684E-06	5.63613E-06	1.22385E-05	8.70705E-07	1.26739E-05	8.70705E-07	1.59479E-05
3830803774615	383080	3774615	4.5025E-05	1.61689E-05	8.5565E-06	2.93886E-05	9.44138E-07	9.44138E-07	3.03327E-05	9.44138E-07	5.39271E-05	2.9391E-06	6.90156E-06	6.76828E-06	6.62824E-06	5.74129E-06	1.24669E-05	8.8695E-07	1.29103E-05	8.8695E-07	1.64984E-05
3830903774615	383090	3774615	4.58008E-05	1.64474E-05	8.70393E-06	2.98949E-05	9.60405E-07	9.60405E-07	3.08554E-05	9.60405E-07	5.47847E-05	2.98584E-06	7.01131E-06	6.87591E-06	6.73364E-06	5.83259E-06	1.26651E-05	9.01055E-07	1.31156E-05	9.01055E-07	1.70168E-05
3831003774615	383100	3774615	4.65174E-05	1.67048E-05	8.84012E-06	3.03627E-05	9.75434E-07	9.75434E-07	3.13382E-05	9.75434E-07	5.55657E-05	3.0284E-06	7.11126E-06	6.97393E-06	6.82964E-06	5.91574E-06	1.28457E-05	9.139E-07	1.33026E-05	9.139E-07	1.75338E-05
3831103774615	383110	3774615	4.7175E-05	1.6941E-05	8.96509E-06	3.07919E-05	9.89222E-07	9.89222E-07	3.17812E-05	9.89222E-07	5.61629E-05	3.06095E-06	7.18769E-06	7.04889E-06	6.90304E-06	5.97932E-06	1.29837E-05	9.23723E-07	1.34456E-05	9.23723E-07	1.79949E-05
3831203774615	383120	3774615	4.78178E-05	1.71718E-05	9.08724E-06	3.12115E-05	1.0027E-06	1.0027E-06	3.22142E-05	1.0027E-06	5.67142E-05	3.091E-06	7.25825E-06	7.11808E-06	6.9708E-06	6.03801E-06	1.31112E-05	9.3279E-07	1.35776E-05	9.3279E-07	1.84448E-05
3831303774615	383130	3774615	4.8468E-05	1.74053E-05	9.2108E-06	3.16359E-05	1.01633E-06	1.01633E-06	3.26522E-05	1.01633E-06	5.72579E-05	3.12063E-06	7.32782E-06	7.18631E-06	7.03762E-06	6.09589E-06	1.32369E-05	9.41731E-07	1.37077E-05	9.41731E-07	1.89045E-05
3831403774615	383140	3774615	4.91108E-05	1.76361E-05	9.33296E-06	3.20554E-05	1.02981E-06	1.02981E-06	3.30853E-05	1.02981E-06	5.77556E-05	3.14775E-06	7.39152E-06	7.24878E-06	7.09879E-06	6.14888E-06	1.33519E-05	9.49917E-07	1.38269E-05	9.49917E-07	1.93516E-05
3831503774615	383150	3774615	4.9761E-05	1.78696E-05	9.45652E-06	3.24798E-05	1.04345E-06	1.04345E-06	3.35233E-05	1.04345E-06	5.82609E-05	3.17529E-06	7.45619E-06	7.3122E-06	7.16091E-06	6.20268E-06	1.34687E-05	9.58229E-07	1.39479E-05	9.58229E-07	1.98057E-05
3831603774615	383160	3774615	5.04259E-05	1.81084E-05	9.58288E-06	3.29139E-05	1.05739E-06	1.05739E-06	3.39713E-05	1.05739E-06	5.87509E-05	3.202E-06	7.51891E-06	7.37371E-06	7.22114E-06	6.25485E-06	1.3582E-05	9.66288E-07	1.40652E-05	9.66288E-07	2.02584E-05
3831703774615	383170	3774615	5.10983E-05	1.83498E-05	9.71066E-06	3.33527E-05	1.07149E-06	1.07149E-06	3.44242E-05	1.07149E-06	5.92257E-05	3.22788E-06	7.57966E-06	7.43329E-06	7.27949E-06	6.30539E-06	1.36918E-05	9.74096E-07	1.41788E-05	9.74096E-07	2.07097E-05
3831903774615	383190	3774615	5.23838E-05	1.88115E-05	9.95497E-06	3.41918E-05	1.09845E-06	1.09845E-06	3.52903E-05	1.09845E-06	6.00526E-05	3.27294E-06	7.68549E-06	7.53708E-06	7.38113E-06	6.39343E-06	1.3883E-05	9.87697E-07	1.43768E-05	9.87697E-07	2.15452E-05
3832003774615	383200	3774615	5.29675E-05	1.90211E-05	1.00659E-05	3.45728E-05	1.11069E-06	1.11069E-06	3.56835E-05	1.11069E-06	6.03589E-05	3.28964E-06	7.72469E-06	7.57552E-06	7.41877E-06	6.42604E-06	1.39538E-05	9.92734E-07	1.44501E-05	9.92734E-07	2.18903E-05
3832103774615	383210	3774615	5.3566E-05	1.9236E-05	1.01796E-05	3.49634E-05	1.12324E-06	1.12324E-06	3.60867E-05	1.12324E-06	6.06728E-05	3.30675E-06	7.76486E-06	7.61492E-06	7.45736E-06	6.45946E-06	1.40263E-05	9.97898E-07	1.45253E-05	9.97898E-07	2.22354E-05
3832203774615	383220	3774615	5.42088E-05	1.94668E-05	1.03018E-05	3.5383E-05	1.13671E-06	1.13671E-06	3.65197E-05	1.13671E-06	6.10327E-05	3.32636E-06	7.81092E-06	7.66008E-06	7.50159E-06	6.49777E-06	1.41095E-05	1.00382E-06	1.46114E-05	1.00382E-06	2.25792E-05
3832303774615	383230	3774615	5.48442E-05	1.9695E-05	1.04225E-05	3.57977E-05	1.15004E-06	1.15004E-06	3.69478E-05	1.15004E-06	6.13466E-05	3.34347E-06	7.8511E-06	7.69948E-06	7.54017E-06	6.53119E-06	1.41821E-05	1.00898E-06	1.46866E-05	1.00898E-06	2.29047E-05
3832403774615	383240	3774615	5.53688E-05	1.98834E-05	1.05222E-05	3.61401E-05	1.16104E-06	1.16104E-06	3.73012E-05	1.16104E-06	6.14385E-05	3.34848E-06	7.86286E-06	7.71102E-06	7.55147E-06	6.54098E-06	1.42033E-05	1.01049E-06	1.47086E-05	1.01049E-06	2.31059E-05
3832503774615	383250	3774615	5.58564E-05	2.00585E-05	1.06149E-05	3.64584E-05	1.17126E-06	1.17126E-06	3.76297E-05	1.17126E-06	6.15074E-05	3.35223E-06	7.87168E-06	7.71966E-06	7.55994E-06	6.54831E-06	1.42193E-05	1.01162E-06	1.47251E-05	1.01162E-06	2.32331E-05
3832603774615	383260	3774615	5.63293E-05	2.02283E-05	1.07047E-05	3.67671E-05	1.18118E-06	1.18118E-06	3.79483E-05	1.18118E-06	6.15151E-05	3.35265E-06	7.87266E-06	7.72063E-06	7.56088E-06	6.54913E-06	1.4221E-05	1.01175E-06	1.47269E-05	1.01175E-06	2.32973E-05
3832703774615	383270	3774615	5.67504E-05	2.03796E-05	1.07848E-05	3.7042E-05	1.19001E-06	1.19001E-06	3.8232E-05	1.19001E-06	6.14308E-05	3.34806E-06	7.86188E-06	7.71005E-06	7.55053E-06	6.54016E-06	1.42016E-05	1.01037E-06	1.47068E-05	1.01037E-06	2.33574E-05
3832803774615	383280	3774615	5.70459E-05	2.04857E-05	1.08409E-05	3.72349E-05	1.19621E-06	1.19621E-06	3.84311E-05	1.19621E-06	6.12164E-05	3.33638E-06	7.83444E-06	7.68315E-06	7.52418E-06	6.51734E-06	1.4152E-05	1.00684E-06	1.46554E-05	1.00684E-06	2.33602E-05
3832903774615	383290	3774615	5.75114E-05	2.06528E-05	1.09294E-05	3.75387E-05	1.20597E-06	1.20597E-06	3.87446E-05	1.20597E-06	6.13007E-05	3.34097E-06	7.84522E-06	7.69372E-06	7.53453E-06	6.5263E-06	1.41715E-05	1.00822E-06	1.46756E-05	1.00822E-06	2.34105E-05
3833003774615	383300	3774615	5.79695E-05	2.08173E-05	1.10165E-05	3.78377E-05	1.21557E-06	1.21557E-06	3.90533E-05	1.21557E-06	6.14002E-05	3.34639E-06	7.85796E-06	7.70621E-06	7.54676E-06	6.5369E-06	1.41945E-05	1.00986E-06	1.46994E-05	1.00986E-06	2.34496E-05
3833103774615	383310	3774615	5.8435E-05	2.09845E-05	1.11049E-05	3.81415E-05	1.22533E-06	1.22533E-06	3.93668E-05	1.22533E-06	6.14768E-05	3.35056E-06	7.86776E-06	7.71582E-06	7.55617E-06	6.54505E-06	1.42122E-05	1.01112E-06	1.47178E-05	1.01112E-06	2.34524E-05
3833203774615	383320	3774615	5.86862E-05	2.10747E-05	1.11527E-05	3.83055E-05	1.2306E-06	1.2306E-06	3.95361E-05	1.2306E-06	6.13313E-05	3.34264E-06	7.84914E-06	7.69756E-06	7.53829E-06	6.52956E-06	1.41786E-05	1.00873E-06	1.46829E-05	1.00873E-06	2.33253E-05
3833303774615	383330	3774615	5.90408E-05	2.12021E-05	1.122E-05	3.85369E-05	1.23804E-06	1.23804E-06	3.9775E-05	1.23804E-06	6.12547E-05	3.33846E-06	7.83934E-06	7.68795E-06	7.52888E-06	6.52141E-06	1.41609E-05	1.00747E-06	1.46646E-05	1.00747E-06	2.31856E-05
3833403774615	383340	3774615	5.93289E-05	2.13055E-05	1.12748E-05	3.8725E-05	1.24408E-06	1.24408E-06	3.99691E-05	1.24408E-06	6.11093E-05	3.33053E-06	7.82072E-06	7.66969E-06	7.511E-06	6.50592E-06	1.41272E-05	1.00508E-06	1.46298E-05	1.00508E-06	2.29871E-05
3833503774615	383350	3774615	5.95728E-05	2.13931E-05	1.13211E-05	3.88842E-05	1.24919E-06	1.24919E-06	4.01334E-05	1.24919E-06	6.08949E-05	3.31885E-06	7.79328E-06	7.64279E-06	7.48465E-06	6.4831E-06	1.40777E-05	1.00155E-06	1.45784E-05	1.00155E-06	2.27412E-05
3833603774615	383360	3774615	5.98166E-05	2.14806E-05	1.13675E-05	3.90433E-05	1.25431E-06	1.25431E-06	4.02976E-05	1.25431E-06	6.06881E-05	3.30758E-06	7.76682E-06	7.61684E-06	7.45924E-06	6.46109E-06	1.40299E-05	9.9815E-07	1.45289E-05	9.9815E-07	2.24786E-05
3833703774615	383370	3774615	5.97796E-05	2.14674E-05	1.13605E-05	3.90192E-05	1.25353E-06	1.25353E-06	4.02727E-05	1.25353E-06	6.01904E-05	3.28046E-06	7.70313E-06	7.55437E-06	7.39807E-06	6.4081E-06	1.39148E-05	9.89964E-07	1.44098E-05	9.89964E-07	2.20803E-05
3833803774615	383380	3774615	5.97723E-05	2.14647E-05	1.13591E-05	3.90144E-05	1.25338E-06	1.25338E-06	4.02678E-05	1.25338E-06	5.97234E-05	3.255E-06	7.64335E-06	7.49575E-06	7.34066E-06	6.35838E-06	1.38068E-05	9.82282E-07	1.4298E-05	9.82282E-07	2.16933E-05
3833903774615	383390	3774615	5.9824E-05	2.14833E-05	1.13689E-05	3.90481E-05	1.25446E-06	1.25446E-06	4.03026E-05	1.25446E-06	5.93329E-05	3.23372E-06	7.59338E-06	7.44674E-06	7.29266E-06	6.3168E-06	1.37166E-05	9.75859E-07	1.42045E-05	9.75859E-07	2.13314E-05
3834003774615	383400	3774615	5.99791E-05	2.1539E-05	1.13984E-05	3.91494E-05	1.25771E-06	1.25771E-06	4.04071E-05	1.25771E-06	5.90572E-05	3.21869E-06	7.5581E-06	7.41215E-06	7.25878E-06	6.28746E-06	1.36528E-05	9.71326E-07	1.41385E-05	9.71326E-07	2.10143E-05
3834103774615	383410	3774615	6.01786E-05	2.16107E-05	1.14363E-05	3.92796E-05	1.2619E-06	1.2619E-06	4.05415E-05	1.2619E-06	5.88428E-05	3.20701E-06	7.53066E-06	7.38524E-06	7.23243E-06	6.26463E-06	1.36033E-05	9.678E-07	1.40872E-05	9.678E-07	2.07222E-05
3834203774615	383420	3774615	6.08214E-05	2.18415E-05	1.15584E-05	3.96992E-05	1.27538E-06	1.27538E-06	4.09746E-05	1.27538E-06	5.91108E-05	3.22162E-06	7.56496E-06	7.41887E-06	7.26537E-06	6.29316E-06	1.36652E-05	9.72207E-07	1.41513E-05	9.72207E-07	2.06189E-05
3834303774615	383430	3774615	6.15603E-05	2.21068E-05	1.16988E-05	4.01814E-05	1.29087E-06	1.29087E-06	4.14723E-05	1.29087E-06	5.94707E-05	3.24123E-06	7.61102E-06	7.46404E-06	7.3096E-06	6.33148E-06	1.37484E-05	9.78126E-07	1.42375E-05	9.78126E-07	2.0549E-05
3834403774615	383440	3774615	6.23434E-05	2.23881E-05	1.18477E-05	4.06926E-05	1.30729E-06	1.30729E-06	4.19999E-05	1.30729E-06	5.98688E-05	3.26293E-06	7.66197E-06	7.51401E-06	7.35854E-06	6.37387E-06	1.38405E-05	9.84675E-07	1.43328E-05	9.84675E-07	2.04917E-05
3834503774615	383450	3774615	6.31709E-05	2.26852E-05	1.20049E-05	4.12327E-05	1.32464E-06	1.32464E-06	4.25574E-05	1.32464E-06	6.03129E-05	3.28713E-06	7.71881E-06	7.56975E-06	7.41312E-06	6.42115E-06	1.39431E-05	9.91979E-07	1.44391E-05	9.91979E-07	2.04442E-05
3834603774615	383460	3774615	6.40649E-05	2.30063E-05	1.21748E-05	4.18163E-05	1.34339E-06	1.34339E-06	4.31597E-05	1.34339E-06	6.08106E-05	3.31426E-06	7.7825E-06	7.63221E-06	7.4743E-06	6.47413E-06	1.40582E-05	1.00016E-06	1.45583E-05	1.00016E-06	2.04135E-05
3834703774615	383470	3774615	6.57273E-05	2.36032E-05	1.24907E-05	4.29013E-05	1.37825E-06	1.37825E-06	4.42796E-05	1.37825E-06	6.20664E-05	3.3827E-06	7.94321E-06	7.78982E-06	7.62864E-06	6.60782E-06	1.43485E-05	1.02082E-06	1.48589E-05	1.02082E-06	2.06664E-05
3834803774615	383480	3774615	6.77517E-05	2.43302E-05	1.28755E-05	4.42227E-05	1.4207E-06	1.4207E-06	4.56434E-05	1.4207E-06	6.36559E-05	3.4695E-06	8.14703E-06	7.9897E-06	7.82439E-06	6.77738E-06	1.47167E-05	1.04701E-06	1.52402E-05	1.04701E-06	2.10282E-05
3834903774615	383490	3774615	7.00939E-05	2.51713E-05	1.33206E-05	4.57515E-05	1.46981E-06	1.46981E-06	4.72213E-05	1.46981E-06	6.55349E-05	3.57174E-06	8.38711E-06	8.22515E-06	8.05496E-06	6.9771E-06	1.51503E-05	1.07787E-06	1.56893E-05	1.07787E-06	2.14781E-05
3835003774615	383500	3774615	7.35073E-05	2.63971E-05	1.39692E-05	4.79795E-05	1.54139E-06	1.54139E-06	4.95209E-05	1.54139E-06	6.84215E-05	3.72906E-06	8.75654E-06	8.58744E-06	8.40976E-06	7.28442E-06	1.58177E-05	1.12534E-06	1.63803E-05	1.12534E-06	2.22676E-05
3835103774615	383510	3774615	7.72902E-05	2.77556E-05	1.46881E-05	5.04486E-05	1.62071E-06	1.62071E-06	5.20693E-05	1.62071E-06	7.16221E-05	3.9035E-06	9.16615E-06	8.98914E-06	8.80314E-06	7.62516E-06	1.65576E-05	1.17798E-06	1.71466E-05	1.17798E-06	2.31311E-05
3835203774615	383520	3774615	8.07923E-05	2.90132E-05	1.53537E-05	5.27345E-05	1.69415E-06	1.69415E-06	5.44287E-05	1.69415E-06	7.45011E-05	4.0604E-06	9.5346E-06	9.35047E-06	9.157E-06	7.93167E-06	1.72231E-05	1.22533E-06	1.78358E-05	1.22533E-06	2.3845E-05
3835303774615	383530	3774615	8.41466E-05	3.02178E-05	1.59911E-05	5.4924E-05	1.76449E-06	1.76449E-06	5.66884E-05	1.76449E-06	7.7158E-05	4.20521E-06	9.87463E-06	9.68394E-06	9.48357E-06	8.21453E-06	1.78374E-05	1.26903E-06	1.84719E-05	1.26903E-06	2.44528E-05
3835403774615	383540	3774615	8.773E-05	3.15046E-05	1.66721E-05	5.72629E-05	1.83963E-06	1.83963E-06	5.91025E-05	1.83963E-06	7.99681E-05	4.35836E-06	1.02343E-05	1.00366E-05	9.82895E-06	8.5137E-06	1.8487E-05	1.31525E-06	1.91446E-05	1.31525E-06	2.50774E-05
3835503774615	383550	3774615	9.10474E-05	3.26959E-05	1.73025E-05	5.94282E-05	1.90919E-06	1.90919E-06	6.13374E-05	1.90919E-06	8.24948E-05	4.49607E-06	1.05576E-05	1.03537E-05	1.01395E-05	8.78271E-06	1.90711E-05	1.35681E-06	1.97495E-05	1.35681E-06	2.55664E-05
3835603774615	383560	3774615	9.45865E-05	3.39668E-05	1.79751E-05	6.17382E-05	1.9834E-06	1.9834E-06	6.37216E-05	1.9834E-06	8.51364E-05	4.64005E-06	1.08957E-05	1.06853E-05	1.04642E-05	9.06395E-06	1.96818E-05	1.40026E-06	2.0382E-05	1.40026E-06	2.60904E-05
3835703774615	383570	3774615	9.85319E-05	3.53836E-05	1.87249E-05	6.43134E-05	2.06613E-06	2.06613E-06	6.63796E-05	2.06

			ISDrainage / Utilities Trenching	ISDrainage / Utilities Trenching	ISAsphalt Paving	ISAsphalt Paving	SVDemolition	SVSite Grubbing / Prep	SVMass Grading / Excavation	SVMass Grading / Excavation	SVDrainage / Utilities Trenching	SVFoundations / Concrete Pads	SVBuilding / Structure Construction	SVBuilding / Structure Construction	SVAsphalt Paving	SVAsphalt Paving	SVArchitectural Coating	SVArchitectural Coating	SVLandscaping or Other Finishing	SVLandscaping or Other Finishing	MDemolition
Unique Identifier	X (UTM)	Y (UTM)	2027	2028	2027	2028	2027	2027	2027	2028	2028	2028	2028	2029	2028	2029	2028	2029	2028	2029	2027
3837703774605	383770	3774605	1.81419E-05	1.76764E-05	4.6854E-06	4.36466E-06	0.000407059	0.000292654	0.000197315	0.00019481	0.000138222	4.39097E-05	6.29034E-05	6.05033E-05	6.18464E-06	5.75416E-06	6.18464E-06	5.75416E-06	6.29034E-05	6.05033E-05	6.34415E-05
3837803774605	383780	3774605	1.87461E-05	1.82652E-05	4.84145E-06	4.51003E-06	0.000427772	0.000307545	0.000207356	0.000204723	0.000145256	4.6144E-05	6.61042E-05	6.35819E-05	6.49934E-06	6.04695E-06	6.49934E-06	6.04695E-06	6.61042E-05	6.35819E-05	6.65571E-05
3837903774605	383790	3774605	1.93847E-05	1.88874E-05	5.00637E-06	4.66366E-06	0.000449545	0.000323199	0.00021791	0.000215143	0.000152649	4.84927E-05	6.94688E-05	6.68182E-05	6.83015E-06	6.35473E-06	6.83015E-06	6.35473E-06	6.94688E-05	6.68182E-05	6.98305E-05
3838003774605	383800	3774605	2.00542E-05	1.95397E-05	5.17928E-06	4.82473E-06	0.000472218	0.000339499	0.0002289	0.000225994	0.000160348	5.09384E-05	7.29724E-05	7.01881E-05	7.17463E-06	6.67524E-06	7.17463E-06	6.67524E-06	7.29724E-05	7.01881E-05	7.324E-05
3838103774605	383810	3774605	2.07468E-05	2.02145E-05	5.35815E-06	4.99135E-06	0.000495568	0.000356286	0.000240218	0.000237168	0.000168277	5.34572E-05	7.65807E-05	7.36587E-05	7.52939E-06	7.00531E-06	7.52939E-06	7.00531E-06	7.65807E-05	7.36587E-05	7.67529E-05
3838203774605	383820	3774605	2.14647E-05	2.0914E-05	5.54355E-06	5.16406E-06	0.000519702	0.000373637	0.000251917	0.000248718	0.000176472	5.60605E-05	8.03102E-05	7.72459E-05	7.89607E-06	7.34646E-06	7.89607E-06	7.34646E-06	8.03102E-05	7.72459E-05	8.03838E-05
3838303774605	383830	3774605	2.21218E-05	2.15542E-05	5.71326E-06	5.32216E-06	0.000541893	0.000389592	0.000262674	0.000259339	0.000184007	5.84544E-05	8.37395E-05	8.05443E-05	8.23324E-06	7.66016E-06	8.23324E-06	7.66016E-06	8.37395E-05	8.05443E-05	8.37244E-05
3838403774605	383840	3774605	2.27491E-05	2.21654E-05	5.87528E-06	5.47308E-06	0.000563168	0.000404887	0.000272986	0.00026952	0.000191231	6.07492E-05	8.7027E-05	8.37064E-05	8.55647E-06	7.96089E-06	8.55647E-06	7.96089E-06	8.7027E-05	8.37064E-05	8.69252E-05
3838503774605	383850	3774605	2.34783E-05	2.28759E-05	6.06359E-06	5.6485E-06	0.000587542	0.000422411	0.000284801	0.000281185	0.000199508	6.33785E-05	9.07936E-05	8.73293E-05	8.9268E-06	8.30545E-06	8.9268E-06	8.30545E-06	9.07936E-05	8.73293E-05	9.0596E-05
3838603774605	383860	3774605	2.44212E-05	2.37946E-05	6.30711E-06	5.87535E-06	0.000618491	0.000444661	0.000299803	0.000295997	0.000210017	6.6717E-05	9.55762E-05	9.19294E-05	9.39702E-06	8.74294E-06	9.39702E-06	8.74294E-06	9.55762E-05	9.19294E-05	9.52539E-05
3838703774605	383870	3774605	2.54266E-05	2.47742E-05	6.56677E-06	6.11723E-06	0.00065132	0.000468264	0.000315717	0.000311708	0.000221164	7.02583E-05	0.000100649	9.68089E-05	9.8958E-06	9.207E-06	9.8958E-06	9.207E-06	0.000100649	9.68089E-05	0.000100197
3838803774605	383880	3774605	2.62874E-05	2.56129E-05	6.78908E-06	6.32433E-06	0.000679685	0.000488657	0.000329466	0.000325283	0.000230796	7.33181E-05	0.000105033	0.000101025	1.03268E-05	9.60798E-06	1.03268E-05	9.60798E-06	0.000105033	0.000101025	0.000104468
3838903774605	383890	3774605	2.71138E-05	2.64182E-05	7.00253E-06	6.52316E-06	0.000706955	0.000508262	0.000342685	0.000338334	0.000240056	7.62597E-05	0.000109247	0.000105078	1.07411E-05	9.99346E-06	1.07411E-05	9.99346E-06	0.000109247	0.000105078	0.000108574
3839003774605	383900	3774605	2.80523E-05	2.73325E-05	7.24489E-06	6.74893E-06	0.000737655	0.000530334	0.000357566	0.000353026	0.000250481	7.95713E-05	0.000113991	0.000109641	1.12075E-05	1.04274E-05	1.12075E-05	1.04274E-05	0.000113991	0.000109641	0.000113198
3839103774605	383910	3774605	2.93705E-05	2.86169E-05	7.58533E-06	7.06607E-06	0.000779998	0.000560776	0.000378091	0.000373291	0.000264859	8.41389E-05	0.000120534	0.000115935	1.18509E-05	1.1026E-05	1.18509E-05	1.1026E-05	0.000120534	0.000115935	0.000119576
3829703774615	382970	3774615	4.29609E-06	4.18586E-06	1.10952E-06	1.03357E-06	4.32521E-05	3.10959E-05	2.09657E-05	2.06995E-05	1.46868E-05	4.66563E-06	6.68379E-06	6.42877E-06	6.57148E-07	6.11408E-07	6.57148E-07	6.11408E-07	6.68379E-06	6.42877E-06	8.10007E-06
3829803774615	382980	3774615	4.4705E-06	4.35579E-06	1.15457E-06	1.07553E-06	4.45082E-05	3.1999E-05	2.15746E-05	2.13007E-05	1.51134E-05	4.80113E-06	6.87791E-06	6.61548E-06	6.76234E-07	6.29164E-07	6.76234E-07	6.29164E-07	6.87791E-06	6.61548E-06	8.32508E-06
3829903774615	382990	3774615	4.68991E-06	4.56958E-06	1.21124E-06	1.12832E-06	4.61118E-05	3.31519E-05	2.23519E-05	2.20681E-05	1.56579E-05	4.9741E-06	7.12571E-06	6.85382E-06	7.00597E-07	6.51832E-07	7.00597E-07	6.51832E-07	7.12571E-06	6.85382E-06	8.61359E-06
3830003774615	383000	3774615	4.93352E-06	4.80694E-06	1.27415E-06	1.18693E-06	4.78579E-05	3.44072E-05	2.31983E-05	2.29038E-05	1.62508E-05	5.16246E-06	7.39554E-06	7.11336E-06	7.27127E-07	6.76515E-07	7.27127E-07	6.76515E-07	7.39554E-06	7.11336E-06	8.92932E-06
3830103774615	383010	3774615	5.12875E-06	4.99716E-06	1.32457E-06	1.2339E-06	4.91586E-05	3.53423E-05	2.38288E-05	2.35263E-05	1.66925E-05	5.30276E-06	7.59654E-06	7.30668E-06	7.46889E-07	6.94901E-07	7.46889E-07	6.94901E-07	7.59654E-06	7.30668E-06	9.16339E-06
3830203774615	383020	3774615	5.32285E-06	5.18628E-06	1.3747E-06	1.28059E-06	5.04236E-05	3.62518E-05	2.4442E-05	2.41317E-05	1.7122E-05	5.43923E-06	7.79202E-06	7.49471E-06	7.66109E-07	7.12784E-07	7.66109E-07	7.12784E-07	7.79202E-06	7.49471E-06	9.38658E-06
3830303774615	383030	3774615	5.52933E-06	5.38746E-06	1.42803E-06	1.33027E-06	5.17421E-05	3.71998E-05	2.50811E-05	2.47627E-05	1.75697E-05	5.58145E-06	7.99577E-06	7.69069E-06	7.86142E-07	7.31422E-07	7.86142E-07	7.31422E-07	7.99577E-06	7.69069E-06	9.62247E-06
3830403774615	383040	3774615	5.75099E-06	5.60344E-06	1.48527E-06	1.3836E-06	5.31853E-05	3.82374E-05	2.57807E-05	2.54534E-05	1.80598E-05	5.73713E-06	8.2188E-06	7.9052E-06	8.08069E-07	7.51823E-07	8.08069E-07	7.51823E-07	8.2188E-06	7.9052E-06	9.87832E-06
3830503774615	383050	3774615	5.98785E-06	5.83422E-06	1.54645E-06	1.44058E-06	5.48691E-05	3.94479E-05	2.65969E-05	2.62592E-05	1.86315E-05	5.91876E-06	8.47899E-06	8.15547E-06	8.33651E-07	7.75625E-07	8.33651E-07	7.75625E-07	8.47899E-06	8.15547E-06	1.01723E-05
3830603774615	383060	3774615	6.20164E-06	6.04253E-06	1.60166E-06	1.49202E-06	5.6241E-05	4.04342E-05	2.72619E-05	2.69158E-05	1.90974E-05	6.06676E-06	8.691E-06	8.35939E-06	8.54496E-07	7.95019E-07	8.54496E-07	7.95019E-07	8.691E-06	8.35939E-06	1.0419E-05
3830703774615	383070	3774615	6.42162E-06	6.25686E-06	1.65847E-06	1.54494E-06	5.7515E-05	4.13502E-05	2.78795E-05	2.75255E-05	1.953E-05	6.20418E-06	8.88786E-06	8.54874E-06	8.73852E-07	8.13027E-07	8.73852E-07	8.13027E-07	8.88786E-06	8.54874E-06	1.06477E-05
3830803774615	383080	3774615	6.64329E-06	6.47284E-06	1.71572E-06	1.59827E-06	5.86464E-05	4.21636E-05	2.84279E-05	2.80669E-05	1.99142E-05	6.32622E-06	9.0627E-06	8.71691E-06	8.91042E-07	8.29021E-07	8.91042E-07	8.29021E-07	9.0627E-06	8.71691E-06	1.08509E-05
3830903774615	383090	3774615	6.85202E-06	6.67622E-06	1.76963E-06	1.64849E-06	5.97155E-05	4.29322E-05	2.89461E-05	2.85786E-05	2.02772E-05	6.44154E-06	9.2279E-06	8.87581E-06	9.07284E-07	8.44133E-07	9.07284E-07	8.44133E-07	9.2279E-06	8.87581E-06	1.10414E-05
3831003774615	383100	3774615	7.06019E-06	6.87904E-06	1.82339E-06	1.69857E-06	6.07934E-05	4.37072E-05	2.94686E-05	2.90945E-05	2.06432E-05	6.55782E-06	9.39448E-06	9.03603E-06	9.23662E-07	8.59371E-07	9.23662E-07	8.59371E-07	9.39448E-06	9.03603E-06	1.12174E-05
3831103774615	383110	3774615	7.24585E-06	7.05994E-06	1.87134E-06	1.74324E-06	6.18001E-05	4.44309E-05	2.99566E-05	2.95762E-05	2.09851E-05	6.66642E-06	9.55005E-06	9.18566E-06	9.38958E-07	8.73601E-07	9.38958E-07	8.73601E-07	9.55005E-06	9.18566E-06	1.13807E-05
3831203774615	383120	3774615	7.42701E-06	7.23645E-06	1.91813E-06	1.78682E-06	6.27979E-05	4.51483E-05	3.04403E-05	3.00538E-05	2.13239E-05	6.77405E-06	9.70424E-06	9.33396E-06	9.54117E-07	8.87706E-07	9.54117E-07	8.87706E-07	9.70424E-06	9.33396E-06	1.15386E-05
3831303774615	383130	3774615	7.61211E-06	7.4168E-06	1.96593E-06	1.83135E-06	6.38135E-05	4.58784E-05	3.09326E-05	3.05398E-05	2.16687E-05	6.8836E-06	9.86118E-06	9.48492E-06	9.69548E-07	9.02062E-07	9.69548E-07	9.02062E-07	9.86118E-06	9.48492E-06	1.17001E-05
3831403774615	383140	3774615	7.79214E-06	7.59222E-06	2.01243E-06	1.87467E-06	6.48113E-05	4.65958E-05	3.14162E-05	3.10173E-05	2.20075E-05	6.99123E-06	1.00154E-05	9.63322E-06	9.84708E-07	9.16167E-07	9.84708E-07	9.16167E-07	1.00154E-05	9.63322E-06	1.18598E-05
3831503774615	383150	3774615	7.97499E-06	7.77037E-06	2.05965E-06	1.91866E-06	6.58447E-05	4.73388E-05	3.19171E-05	3.15119E-05	2.23585E-05	7.10271E-06	1.01751E-05	9.78682E-06	1.00041E-06	9.30775E-07	1.00041E-06	9.30775E-07	1.01751E-05	9.78682E-06	1.20231E-05
3831603774615	383160	3774615	8.15728E-06	7.94798E-06	2.10673E-06	1.96251E-06	6.68959E-05	4.80945E-05	3.24267E-05	3.2015E-05	2.27154E-05	7.2161E-06	1.03375E-05	9.94307E-06	1.01638E-06	9.45635E-07	1.01638E-06	9.45635E-07	1.03375E-05	9.94307E-06	1.21882E-05
3831703774615	383170	3774615	8.339E-06	8.12504E-06	2.15366E-06	2.00623E-06	6.79561E-05	4.88567E-05	3.29406E-05	3.25224E-05	2.30754E-05	7.33046E-06	1.05013E-05	1.01006E-05	1.03249E-06	9.60621E-07	1.03249E-06	9.60621E-07	1.05013E-05	1.01006E-05	1.2357E-05
3831903774615	383190	3774615	8.67544E-06	8.45285E-06	2.24055E-06	2.08717E-06	7.0014E-05	5.03363E-05	3.39381E-05	3.35072E-05	2.37742E-05	7.55245E-06	1.08193E-05	1.04065E-05	1.06375E-06	9.89712E-07	1.06375E-06	9.89712E-07	1.08193E-05	1.04065E-05	1.26781E-05
3832003774615	383200	3774615	8.8144E-06	8.58825E-06	2.27644E-06	2.12061E-06	7.09583E-05	5.10152E-05	3.43959E-05	3.39592E-05	2.40949E-05	7.65432E-06	1.09653E-05	1.05469E-05	1.0781E-06	1.00306E-06	1.0781E-06	1.00306E-06	1.09653E-05	1.05469E-05	1.28233E-05
3832103774615	383210	3774615	8.95337E-06	8.72365E-06	2.31233E-06	2.15404E-06	7.19383E-05	5.17197E-05	3.48709E-05	3.44282E-05	2.44276E-05	7.76003E-06	1.11167E-05	1.06925E-05	1.09299E-06	1.01691E-06	1.09299E-06	1.01691E-06	1.11167E-05	1.06925E-05	1.29739E-05
3832203774615	383220	3774615	9.09177E-06	8.8585E-06	2.34808E-06	2.18734E-06	7.29895E-05	5.24755E-05	3.53805E-05	3.49313E-05	2.47846E-05	7.87342E-06	1.12792E-05	1.08488E-05	1.10896E-06	1.03177E-06	1.10896E-06	1.03177E-06	1.12792E-05	1.08488E-05	1.31372E-05
3832303774615	383230	3774615	9.22286E-06	8.98622E-06	2.38193E-06	2.21887E-06	7.40407E-05	5.32313E-05	3.58901E-05	3.54344E-05	2.51415E-05	7.98682E-06	1.14416E-05	1.1005E-05	1.12494E-06	1.04663E-06	1.12494E-06	1.04663E-06	1.14416E-05	1.1005E-05	1.32987E-05
3832403774615	383240	3774615	9.30387E-06	9.06516E-06	2.40285E-06	2.23837E-06	7.4994E-05	5.39166E-05	3.63521E-05	3.58906E-05	2.54652E-05	8.08965E-06	1.15889E-05	1.11467E-05	1.13942E-06	1.06011E-06	1.13942E-06	1.06011E-06	1.15889E-05	1.11467E-05	1.34312E-05
3832503774615	383250	3774615	9.35507E-06	9.11505E-06	2.41608E-06	2.25068E-06	7.59027E-05	5.45699E-05	3.67926E-05	3.63254E-05	2.57738E-05	8.18767E-06	1.17293E-05	1.12818E-05	1.15322E-06	1.07295E-06	1.15322E-06	1.07295E-06	1.17293E-05	1.12818E-05	1.35564E-05
3832603774615	383260	3774615	9.38095E-06	9.14026E-06	2.42276E-06	2.25691E-06	7.67936E-05	5.52104E-05	3.72244E-05	3.67518E-05	2.60763E-05	8.28377E-06	1.1867E-05	1.14142E-05	1.16676E-06	1.08555E-06	1.16676E-06	1.08555E-06	1.1867E-05	1.14142E-05	1.36761E-05
3832703774615	383270	3774615	9.40514E-06	9.16383E-06	2.42901E-06	2.26273E-06	7.76488E-05	5.58253E-05	3.7639E-05	3.71611E-05	2.63667E-05	8.37602E-06	1.19992E-05	1.15413E-05	1.17975E-06	1.09764E-06	1.17975E-06	1.09764E-06	1.19992E-05	1.15413E-05	1.37886E-05
3832803774615	383280	3774615	9.40627E-06	9.16493E-06	2.4293E-06	2.263E-06	7.84149E-05	5.63761E-05	3.80104E-05	3.75278E-05	2.66269E-05	8.45867E-06	1.21176E-05	1.16552E-05	1.19139E-06	1.10847E-06	1.19139E-06	1.10847E-06	1.21176E-05	1.16552E-05	1.38866E-05
3832903774615	383290	3774615	9.42652E-06	9.18466E-06	2.43453E-06	2.26787E-06	7.93326E-05	5.70358E-05	3.84552E-05	3.79669E-05	2.69384E-05	8.55765E-06	1.22594E-05	1.17916E-05	1.20534E-06	1.12144E-06	1.20534E-06	1.12144E-06	1.22594E-05	1.17916E-05	1.401E-05
3833003774615	383300	3774615	9.44228E-06	9.20001E-06	2.4386E-06	2.27166E-06	8.02591E-05	5.77019E-05	3.89043E-05	3.84103E-05	2.7253E-05	8.65759E-06	1.24025E-05	1.19293E-05	1.21941E-06	1.13454E-06	1.21941E-06	1.13454E-06	1.24025E-05	1.19293E-05	1.41407E-05
3833103774615	383310	3774615	9.4434E-06	9.20111E-06	2.43889E-06	2.27193E-06	8.11767E-05	5.83616E-05	3.93491E-05	3.88495E-05	2.75646E-05	8.75658E-06	1.25443E-05	1.20657E-05	1.23335E-06	1.14751E-06	1.23335E-06	1.14751E-06	1.25443E-05	1.20657E-05	1.42659E-05
3833203774615	383320	3774615	9.3922E-06	9.15122E-06	2.42567E-06	2.25962E-06	8.17646E-05	5.87843E-05	3.96341E-05	3.91309E-05	2.77643E-05	8.82E-06	1.26352E-05	1.21531E-05	1.24229E-06	1.15582E-06	1.24229E-06	1.15582E-06	1.26352E-05	1.21531E-05	1.43403E-05
3833303774615	383330	3774615	9.33594E-06	9.09641E-06	2.41114E-06	2.24608E-06	8.25397E-05	5.93416E-05	4.00098E-05	3.95018E-05	2.80275E-05	8.90361E-06	1.2755E-05	1.22683E-05	1.25406E-06	1.16677E-06	1.25406E-06	1.16677E-06	1.2755E-05	1.22683E-05	1.44401E-05
3833403774615	383340	3774615	9.25605E-06	9.01857E-06	2.3905E-06	2.22686E-06	8.32346E-05	5.98412E-05	4.03466E-05	3.98343E-05	2.82634E-05	8.97857E-06	1.28623E-05	1.23716E-05	1.26462E-06	1.1766E-06	1.26462E-06	1.1766E-06	1.28623E-05	1.23716E-05	1.45253E-05
3833503774615	383350	3774615	9.15703E-06	8.92209E-06	2.36493E-06	2.20304E-06	8.38671E-05	6.02959E-05	4.06532E-05	4.01371E-05	2.84782E-05	9.0468E-06	1.29601E-05	1.24656E-05	1.27423E-06	1.18554E-06	1.27423E-06	1.18554E-06	1.29601E-05	1.24656E-05	1.45997E-05
3833603774615	383360	3774615	9.05126E-06	8.81903E-06	2.33761E-06	2.17759E-06	8.45175E-05	6.07635E-05	4.09685E-05	4.04483E-05	2.8699E-05	9.11695E-06	1.30606E-05	1.25623E-05	1.28411E-06	1.19473E-06	1.28411E-06	1.19473E-06	1.30606E-05	1.25623E-05	1.46741E-05
3833703774615	383370	3774615	8.89092E-06	8.6628E-06	2.2962E-06	2.13901E-06	8.48025E-05	6.09684E-05	4.11067E-05	4.05847E-05	2.87958E-05	9.1477E-06	1.31046E-05	1.26046E-05	1.28844E-06	1.19876E-06	1.28844E-06	1.19876E-06	1.31046E-05	1.26046E-05	1.4685E-05
3833803774615	383380	3774615	8.73508E-06	8.51096E-06	2.25595E-06	2.10152E-06	8.51143E-05	6.11926E-05	4.12578E-05	4.0734E-05	2.89017E-05	9.18134E-06	1.31528E-05	1.2651E-05	1.29318E-06	1.20317E-06	1.29318E-06	1.20317E-06	1.31528E-05	1.2651E-05	1.47013E-05
3833903774615	383390	3774615	8.58936E-06	8.36898E-06	2.21832E-06	2.06646E-06	8.55241E-05	6.14872E-05	4.14564E-05	4.09301E-05	2.90409E-05	9.22554E-06	1.32162E-05	1.27119E-05	1.29941E-06	1.20896E-06	1.29941E-06	1.20896E-06	1.32162E-05	1.27119E-05	1.4734E-05
3834003774615	383400	3774615	8.46165E-06	8.24454E-06	2.18534E-06	2.03574E-06	8.60854E-05	6.18907E-05	4.17285E-05	4.11987E-05	2.92315E-05	9.28608E-06	1.33029E-05	1.27953E-05	1.30794E-06	1.2169E-06	1.30794E-06	1.2169E-06	1.33029E-05	1.27953E-05	1.47921E-05
3834103774615	383410	3774615	8.34406E-06	8.12998E-06	2.15497E-06	2.00745E-06	8.67179E-05	6.23455E-05	4.20351E-05	4.15014E-05	2.94462E-05	9.35432E-06	1.34006E-05	1.28893E-05	1.31755E-06	1.22584E-06	1.31755E-06	1.22584E-06	1.34006E-05	1.28893E-05	1.4861E-05
3834203774615	383420	3774615	8.30243E-06	8.08941E-06	2.14422E-06	1.99743E-06	8.7983E-05	6.3255E-05	4.26483E-05	4.21068E-05	2.98758E-05	9.49078E-06	1.35961E-05	1.30773E-05	1.33677E-06	1.24372E-06	1.33677E-06	1.24372E-06	1.35961E-05	1.30773E-05	1.50407E-05
3834303774615	383430	3774615	8.2743E-06	8.062E-06	2.13695E-06	1.99067E-06	8.93995E-05	6.42734E-05	4.33349E-05	4.27847E-05	3.03568E-05	9.64357E-06	1.3815E-05	1.32879E-05	1.35829E-06	1.26374E-06	1.35829E-06	1.26374E-06	1.3815E-05	1.32879E-05	1.52421E-05
3834403774615	383440	3774615	8.25123E-06	8.03953E-06	2.131E-06	1.98512E-06	9.08961E-05	6.53494E-05	4.40604E-05	4.3501E-05	3.0865E-05	9.80502E-06	1.40463E-05	1.35103E-05	1.38103E-06	1.2849E-06	1.38103E-06	1.2849E-06	1.40463E-05	1.35103E-05	1.5458E-05
3834503774615	383450	3774615	8.2321E-06	8.02089E-06	2.12605E-06	1.98051E-06	9.2473E-05	6.64831E-05	4.48248E-05	4.42556E-05	3.14004E-05	9.97512E-06	1.429E-05	1.37447E-05	1.40498E-06	1.30719E-06	1.40498E-06	1.30719E-06	1.429E-05	1.37447E-05	1.56848E-05
3834603774615	383460	3774615	8.21972E-06	8.00883E-06	2.12286E-06	1.97754E-06	9.41478E-05	6.76872E-05	4.56366E-05	4.50572E-05	3.19692E-05	1.01558E-05	1.45488E-05	1.39937E-05	1.43043E-06	1.33087E-06	1.43043E-06	1.33087E-06	1.45488E-05	1.39937E-05	1.5928E-05
3834703774615	383470	3774615	8.32156E-06	8.10805E-06	2.14916E-06	2.00204E-06	9.69541E-05	6.97047E-05	4.69969E-05	4.64002E-05	3.29221E-05	1.04585E-05	1.49824E-05	1.44108E-05	1.47307E-06	1.37054E-06	1.47307E-06	1.37054E-06	1.49824E-05	1.44108E-05	1.63616E-05
3834803774615	383480	3774615	8.46727E-06	8.25003E-06	2.18679E-06	2.03709E-06	0.000100304	7.2113E-05	4.86206E-05	4.80033E-05	3.40595E-05	1.08198E-05	1.55001E-05	1.49087E-05	1.52396E-06	1.41789E-06	1.52396E-06	1.41789E-06	1.55001E-05	1.49087E-05	1.68842E-05
3834903774615	383490	3774615	8.64843E-06	8.42654E-06	2.23358E-06	2.08068E-06	0.000104152	7.48799E-05	5.04862E-05	4.98452E-05	3.53663E-05	1.1235E-05	1.60948E-05	1.54807E-05	1.58244E-06	1.47229E-06	1.58244E-06	1.47229E-06	1.60948E-05	1.54807E-05	1.74885E-05
3835003774615	383500	3774615	8.96631E-06	8.73626E-06	2.31567E-06	2.15715E-06	0.000109569	7.87741E-05	5.31117E-05	5.24374E-05	3.72056E-05	1.18193E-05	1.69318E-05	1.62858E-05	1.66473E-06	1.54886E-06	1.66473E-06	1.54886E-06	1.69318E-05	1.62858E-05	1.83594E-05
3835103774615	383510	3774615	9.314E-06	9.07503E-06	2.40547E-06	2.2408E-06	0.000115582	8.30974E-05	5.60267E-05	5.53153E-05	3.92475E-05	1.24679E-05	1.78611E-05	1.71796E-05	1.7561E-06	1.63386E-06	1.7561E-06	1.63386E-06	1.78611E-05	1.71796E-05	1.9323E-05
3835203774615	383520	3774615	9.60149E-06	9.35515E-06	2.47972E-06	2.30997E-06	0.000121257	8.71773E-05	5.87775E-05	5.80312E-05	4.11745E-05	1.30801E-05	1.8738E-05	1.80231E-05	1.84232E-06	1.71408E-06	1.84232E-06	1.71408E-06	1.8738E-05	1.80231E-05	2.0223E-05
3835303774615	383530	3774615	9.84623E-06	9.5936E-06	2.54293E-06	2.36885E-06	0.000126772	9.1142E-05	6.14505E-05	6.06703E-05	4.30471E-05	1.36749E-05	1.95902E-05	1.88427E-05	1.9261E-06	1.79203E-06	1.9261E-06	1.79203E-06	1.95902E-05	1.88427E-05	2.10903E-05
3835403774615	383540	3774615	1.00977E-05	9.83864E-06	2.60788E-06	2.42935E-06	0.000132687	9.53949E-05	6.43179E-05	6.35013E-05	4.50557E-05	1.4313E-05	2.05043E-05	1.9722E-05	2.01598E-06	1.87565E-06	2.01598E-06	1.87565E-06	2.05043E-05	1.9722E-05	2.20175E-05
3835503774615	383550	3774615	1.02946E-05	1.00305E-05	2.65873E-06	2.47673E-06	0.000138264	9.94043E-05	6.70212E-05	6.61703E-05	4.69494E-05	1.49146E-05	2.13661E-05	2.05509E-05	2.10071E-06	1.95449E-06	2.10071E-06	1.95449E-06	2.13661E-05	2.05509E-05	2.28849E-05
3835603774615	383560	3774615	1.05056E-05	1.02361E-05	2.71322E-06	2.52748E-06	0.000144126	0.000103619	6.98627E-05	6.89757E-05	4.89399E-05	1.5547E-05	2.2272E-05	2.14222E-05	2.18977E-06	2.03735E-06	2.18977E-06	2.03735E-06	2.2272E-05	2.14222E-05	2.37976E-05
3835703774615	383570	3774615	1.07599E-05	1.04838E-05	2.7789E-06	2.58866E-06	0.000150567	0.00010825	7.29849E-05	7.20583E-05	5.11271E-05	1.62418E-05	2.32673E-05	2.23795E-05	2.28763E-06	2.1284E-06	2.28763E-06	2.1284E-06	2.32673E-05	2.23795E-05

			MSite Grubbing / Prep	MMass Grading / Excavation	MMass Grading / Excavation	MDrainage / Utilities Trenching	MFoundations / Concrete Pads	MBuilding / Structure Construction	MAsphalt Paving	MLandscaping or Other Finishing	MWaterside Construction (Piles)	RSSWDemolition	RSSWPlacing Base	RSSWForm/Plac e Rebar and Pour	Child Risk				
Unique Identifier	X (UTM)	Y (UTM)	2027	2027	2028	2028	2028	2028	2028	2028	2028	2029	2029	2029	3rd Trimester	0<2	2<16	Total	per million
3837703774605	383770	3774605	0.000194754	0.000229015	0.000225966	4.80326E-05	6.2466E-05	4.59784E-05	4.73242E-06	5.54433E-05	4.73242E-06	0.000278957	0.000404772	0.000239941	6.23285E-09	8.9758E-08	1.9942E-08	1.15932E-07	0.11593243
3837803774605	383780	3774605	0.000204319	0.000240262	0.000237063	5.03915E-05	6.55337E-05	4.82364E-05	4.96482E-06	5.8166E-05	4.96482E-06	0.000294329	0.000427077	0.000253163	6.50232E-09	9.3741E-08	2.0888E-08	1.21131E-07	0.12113116
3837903774605	383790	3774605	0.000214368	0.000252079	0.000248722	5.28698E-05	6.87568E-05	5.06087E-05	5.209E-06	6.10267E-05	5.209E-06	0.00031048	0.000450514	0.000267055	6.78605E-09	9.7932E-08	2.1883E-08	1.26601E-07	0.12660145
3838003774605	383800	3774605	0.000224834	0.000264387	0.000260866	5.54512E-05	7.21139E-05	5.30797E-05	5.46333E-06	6.40064E-05	5.46333E-06	0.000327306	0.000474928	0.000281527	7.08212E-09	1.023E-07	2.2921E-08	1.32306E-07	0.13230647
3838103774605	383810	3774605	0.000235618	0.000277068	0.000273379	5.81109E-05	7.55728E-05	5.56257E-05	5.72538E-06	6.70765E-05	5.72538E-06	0.000344636	0.000500075	0.000296434	7.38752E-09	1.0681E-07	2.399E-08	1.38189E-07	0.13818865
3838203774605	383820	3774605	0.000246764	0.000290175	0.000286311	6.08599E-05	7.91478E-05	5.82571E-05	5.99623E-06	7.02496E-05	5.99623E-06	0.000362547	0.000526064	0.00031184	7.70357E-09	1.1147E-07	2.5095E-08	1.44273E-07	0.14427298
3838303774605	383830	3774605	0.000257019	0.000302234	0.000298209	6.33891E-05	8.2437E-05	6.06782E-05	6.24541E-06	7.3169E-05	6.24541E-06	0.000379026	0.000549976	0.000326014	7.99394E-09	1.1576E-07	2.6111E-08	1.49865E-07	0.14986505
3838403774605	383840	3774605	0.000266845	0.000313788	0.00030961	6.58125E-05	8.55887E-05	6.29979E-05	6.48418E-06	7.59663E-05	6.48418E-06	0.000394826	0.0005729	0.000339604	8.27199E-09	1.1986E-07	2.7085E-08	1.55221E-07	0.1552209
3838503774605	383850	3774605	0.000278114	0.000327039	0.000322685	6.85918E-05	8.9203E-05	6.56583E-05	6.758E-06	7.91743E-05	6.758E-06	0.00041293	0.00059917	0.000355176	8.59204E-09	1.2458E-07	2.8202E-08	1.61378E-07	0.16137778
3838603774605	383860	3774605	0.000292413	0.000343854	0.000339275	7.21183E-05	9.37893E-05	6.9034E-05	7.10546E-06	8.3245E-05	7.10546E-06	0.000435903	0.000632505	0.000374936	9.00021E-09	1.3059E-07	2.9624E-08	1.69219E-07	0.16921864
3838703774605	383870	3774605	0.000307587	0.000361697	0.000356881	7.58606E-05	9.86561E-05	7.26163E-05	7.47417E-06	8.75646E-05	7.47417E-06	0.000460271	0.000667863	0.000395896	9.43386E-09	1.3698E-07	3.1132E-08	1.77545E-07	0.17754548
3838803774605	383880	3774605	0.000320699	0.000377116	0.000372094	7.90946E-05	0.000102862	7.57119E-05	7.79279E-06	9.12975E-05	7.79279E-06	0.000481336	0.000698428	0.000414014	9.80789E-09	1.4249E-07	3.2434E-08	1.84731E-07	0.18473127
3838903774605	383890	3774605	0.000333305	0.000391939	0.00038672	8.22035E-05	0.000106905	7.86879E-05	8.0991E-06	9.48861E-05	8.0991E-06	0.000501592	0.000727821	0.000431438	1.01674E-08	1.4779E-07	3.3687E-08	1.91639E-07	0.19163906
3839003774605	383900	3774605	0.000347498	0.000408629	0.000403188	8.5704E-05	0.000111457	8.20387E-05	8.44399E-06	9.89266E-05	8.44399E-06	0.000524382	0.000760889	0.00045104	1.05729E-08	1.5376E-07	3.5097E-08	1.99425E-07	0.19942517
3839103774605	383910	3774605	0.000367077	0.000431653	0.000425905	9.05329E-05	0.000117737	8.66611E-05	8.91976E-06	0.000104501	8.91976E-06	0.000555805	0.000806485	0.000478068	1.11351E-08	1.6202E-07	3.7047E-08	2.10205E-07	0.21020466
3829703774615	382970	3774615	2.48658E-05	2.92402E-05	2.88508E-05	6.1327E-06	7.97553E-06	5.87042E-06	6.04225E-07	7.07887E-06	6.04225E-07	1.87812E-05	2.72519E-05	1.61544E-05	1.28876E-09	1.7038E-08	2.9599E-09	2.1287E-08	0.02128702
3829803774615	382980	3774615	2.55565E-05	3.00524E-05	2.96523E-05	6.30306E-06	8.19707E-06	6.03349E-06	6.21009E-07	7.27551E-06	6.21009E-07	1.93645E-05	2.80983E-05	1.66561E-05	1.3364E-09	1.7642E-08	3.0547E-09	2.20335E-08	0.02203354
3829903774615	382990	3774615	2.64422E-05	3.10939E-05	3.06799E-05	6.52149E-06	8.48115E-06	6.24259E-06	6.4253E-07	7.52765E-06	6.4253E-07	2.00788E-05	2.91347E-05	1.72705E-05	1.39702E-09	1.8412E-08	3.1761E-09	2.29848E-08	0.02298483
3830003774615	383000	3774615	2.74115E-05	3.22336E-05	3.18044E-05	6.76054E-06	8.79202E-06	6.47141E-06	6.66082E-07	7.80357E-06	6.66082E-07	2.08336E-05	3.02301E-05	1.79198E-05	1.46428E-09	1.9264E-08	3.3095E-09	2.40378E-08	0.02403784
3830103774615	383010	3774615	2.813E-05	3.30786E-05	3.26382E-05	6.93776E-06	9.0225E-06	6.64105E-06	6.83543E-07	8.00813E-06	6.83543E-07	2.14388E-05	3.11081E-05	1.84403E-05	1.51644E-09	1.9921E-08	3.4106E-09	2.48479E-08	0.02484789
3830203774615	383020	3774615	2.88152E-05	3.38843E-05	3.34331E-05	7.10674E-06	9.24225E-06	6.8028E-06	7.00191E-07	8.20318E-06	7.00191E-07	2.20408E-05	3.19817E-05	1.89581E-05	1.56773E-09	2.0564E-08	3.509E-09	2.56409E-08	0.02564091
3830303774615	383030	3774615	2.95393E-05	3.47358E-05	3.42733E-05	7.28533E-06	9.47451E-06	6.97376E-06	7.17787E-07	8.40933E-06	7.17787E-07	2.26771E-05	3.2905E-05	1.95054E-05	1.62174E-09	2.1241E-08	3.6125E-09	2.64754E-08	0.02647544
3830403774615	383040	3774615	3.03247E-05	3.56594E-05	3.51846E-05	7.47904E-06	9.72643E-06	7.15918E-06	7.36873E-07	8.63293E-06	7.36873E-07	2.33727E-05	3.39143E-05	2.01037E-05	1.6798E-09	2.1969E-08	3.7245E-09	2.73732E-08	0.02737315
3830503774615	383050	3774615	3.12271E-05	3.67205E-05	3.62316E-05	7.7016E-06	1.00159E-05	7.37222E-06	7.588E-07	8.88982E-06	7.588E-07	2.40902E-05	3.49554E-05	2.07208E-05	1.743E-09	2.2767E-08	3.8495E-09	2.83598E-08	0.02835975
3830603774615	383060	3774615	3.19847E-05	3.76114E-05	3.71106E-05	7.88844E-06	1.02588E-05	7.55107E-06	7.77208E-07	9.10549E-06	7.77208E-07	2.47296E-05	3.58832E-05	2.12708E-05	1.79932E-09	2.3474E-08	3.957E-09	2.92299E-08	0.02922991
3830703774615	383070	3774615	3.26865E-05	3.84367E-05	3.79249E-05	8.06154E-06	1.0484E-05	7.71677E-06	7.94263E-07	9.30529E-06	7.94263E-07	2.53722E-05	3.68156E-05	2.18235E-05	1.85696E-09	2.4192E-08	4.0636E-09	3.01126E-08	0.0301126
3830803774615	383080	3774615	3.33104E-05	3.91703E-05	3.86488E-05	8.2154E-06	1.06841E-05	7.86405E-06	8.09423E-07	9.4829E-06	8.09423E-07	2.60304E-05	3.77706E-05	2.23897E-05	1.9129E-09	2.4875E-08	4.1618E-09	3.09497E-08	0.0309497
3830903774615	383090	3774615	3.38953E-05	3.98581E-05	3.93274E-05	8.35966E-06	1.08717E-05	8.00214E-06	8.23635E-07	9.64941E-06	8.23635E-07	2.66573E-05	3.86804E-05	2.29289E-05	1.96011E-09	2.546E-08	4.2493E-09	3.16691E-08	0.03166912
3831003774615	383100	3774615	3.44356E-05	4.04935E-05	3.99543E-05	8.49291E-06	1.1045E-05	8.1297E-06	8.36765E-07	9.80323E-06	8.36765E-07	2.72999E-05	3.96128E-05	2.34816E-05	2.00414E-09	2.6004E-08	4.3328E-09	3.23411E-08	0.03234105
3831103774615	383110	3774615	3.49369E-05	4.1083E-05	4.0536E-05	8.61656E-06	1.12058E-05	8.24805E-06	8.48946E-07	9.94594E-06	8.48946E-07	2.7905E-05	4.04908E-05	2.40021E-05	2.04298E-09	2.6487E-08	4.4074E-09	3.29373E-08	0.03293733
3831203774615	383120	3774615	3.54216E-05	4.16528E-05	4.10982E-05	8.73608E-06	1.13612E-05	8.36246E-06	8.60722E-07	1.00839E-05	8.60722E-07	2.85039E-05	4.13598E-05	2.45173E-05	2.07915E-09	2.6939E-08	4.4786E-09	3.34972E-08	0.03349721
3831303774615	383130	3774615	3.59173E-05	4.22358E-05	4.16734E-05	8.85835E-06	1.15202E-05	8.4795E-06	8.72769E-07	1.0225E-05	8.72769E-07	2.91184E-05	4.22515E-05	2.50458E-05	2.11456E-09	2.7384E-08	4.5501E-09	3.40489E-08	0.03404885
3831403774615	383140	3774615	3.64075E-05	4.28122E-05	4.22422E-05	8.97924E-06	1.16774E-05	8.59523E-06	8.8468E-07	1.03646E-05	8.8468E-07	2.97329E-05	4.31431E-05	2.55744E-05	2.147E-09	2.7796E-08	4.6181E-09	3.45612E-08	0.03456116
3831503774615	383150	3774615	3.69088E-05	4.34018E-05	4.28239E-05	9.10289E-06	1.18382E-05	8.71358E-06	8.96862E-07	1.05073E-05	8.96862E-07	3.03693E-05	4.40665E-05	2.61217E-05	2.178E-09	2.8193E-08	4.6863E-09	3.50571E-08	0.03505709
3831603774615	383160	3774615	3.74157E-05	4.39978E-05	4.3412E-05	9.22791E-06	1.20008E-05	8.83325E-06	9.09179E-07	1.06516E-05	9.09179E-07	3.10181E-05	4.50079E-05	2.66798E-05	2.20718E-09	2.8571E-08	4.7533E-09	3.55315E-08	0.03553148
3831703774615	383170	3774615	3.79338E-05	4.4607E-05	4.4013E-05	9.35567E-06	1.2167E-05	8.95555E-06	9.21767E-07	1.07991E-05	9.21767E-07	3.16794E-05	4.59675E-05	2.72486E-05	2.23423E-09	2.8927E-08	4.819E-09	3.59799E-08	0.03597986
3831903774615	383190	3774615	3.89197E-05	4.57664E-05	4.5157E-05	9.59883E-06	1.24832E-05	9.18832E-06	9.45725E-07	1.10798E-05	9.45725E-07	3.29489E-05	4.78096E-05	2.83406E-05	2.27602E-09	2.9498E-08	4.9363E-09	3.67105E-08	0.03671054
3832003774615	383200	3774615	3.93653E-05	4.62904E-05	4.5674E-05	9.70874E-06	1.26261E-05	9.29352E-06	9.56554E-07	1.12066E-05	9.56554E-07	3.35353E-05	4.86605E-05	2.8845E-05	2.28716E-09	2.9672E-08	4.9824E-09	3.69419E-08	0.03694186
3832103774615	383210	3774615	3.98277E-05	4.68341E-05	4.62105E-05	9.82277E-06	1.27744E-05	9.40267E-06	9.67788E-07	1.13383E-05	9.67788E-07	3.41561E-05	4.95612E-05	2.93789E-05	2.29734E-09	2.9837E-08	5.029E-09	3.71635E-08	0.0371635
3832203774615	383220	3774615	4.0329E-05	4.74236E-05	4.67921E-05	9.94641E-06	1.29352E-05	9.52103E-06	9.7997E-07	1.1481E-05	9.7997E-07	3.48205E-05	5.05253E-05	2.99504E-05	2.30814E-09	3.0013E-08	5.079E-09	3.73999E-08	0.03739985
3832303774615	383230	3774615	4.08247E-05	4.80066E-05	4.73673E-05	1.00687E-05	1.30942E-05	9.63807E-06	9.92017E-07	1.16221E-05	9.92017E-07	3.54974E-05	5.15074E-05	3.05326E-05	2.3165E-09	3.0161E-08	5.1261E-09	3.76036E-08	0.03760363
3832403774615	383240	3774615	4.12314E-05	4.84847E-05	4.78391E-05	1.0169E-05	1.32247E-05	9.73407E-06	1.0019E-06	1.17379E-05	1.0019E-06	3.61119E-05	5.23991E-05	3.10611E-05	2.31562E-09	3.0199E-08	5.1578E-09	3.76722E-08	0.03767222
3832503774615	383250	3774615	4.16157E-05	4.89367E-05	4.82851E-05	1.02638E-05	1.33479E-05	9.82481E-06	1.01124E-06	1.18473E-05	1.01124E-06	3.67139E-05	5.32726E-05	3.15789E-05	2.30927E-09	3.0173E-08	5.1825E-09	3.76652E-08	0.03766519
3832603774615	383260	3774615	4.19834E-05	4.9369E-05	4.87116E-05	1.03544E-05	1.34659E-05	9.9116E-06	1.02017E-06	1.19519E-05	1.02017E-06	3.73003E-05	5.41236E-05	3.20833E-05	2.2984E-09	3.0097E-08	5.2013E-09	3.75972E-08	0.03759721
3832703774615	383270	3774615	4.23287E-05	4.97751E-05	4.91124E-05	1.04396E-05	1.35766E-05	9.99314E-06	1.02856E-06	1.20503E-05	1.02856E-06	3.79148E-05	5.50152E-05	3.26119E-05	2.28603E-09	3.0001E-08	5.2168E-09	3.75034E-08	0.03750336
3832803774615	383280	3774615	4.26295E-05	5.01288E-05	4.94614E-05	1.05138E-05	1.36731E-05	1.00641E-05	1.03587E-06	1.21359E-05	1.03587E-06	3.85667E-05	5.59612E-05	3.31726E-05	2.27086E-09	2.9862E-08	5.2258E-09	3.73584E-08	0.03735842
3832903774615	383290	3774615	4.30083E-05	5.05742E-05	4.99008E-05	1.06072E-05	1.37946E-05	1.01536E-05	1.04508E-06	1.22437E-05	1.04508E-06	3.92748E-05	5.69886E-05	3.37817E-05	2.26421E-09	2.9831E-08	5.2493E-09	3.73445E-08	0.03734446
3833003774615	383300	3774615	4.34094E-05	5.10459E-05	5.03662E-05	1.07061E-05	1.39232E-05	1.02483E-05	1.05482E-06	1.23579E-05	1.05482E-06	4.00172E-05	5.80658E-05	3.44202E-05	2.25885E-09	2.9814E-08	5.2748E-09	3.73472E-08	0.03734722
3833103774615	383310	3774615	4.37937E-05	5.14978E-05	5.08121E-05	1.08009E-05	1.40465E-05	1.0339E-05	1.06416E-06	1.24673E-05	1.06416E-06	4.07658E-05	5.91521E-05	3.50642E-05	2.25269E-09	2.9788E-08	5.2979E-09	3.73387E-08	0.03733874
3833203774615	383320	3774615	4.40221E-05	5.17664E-05	5.10771E-05	1.08572E-05	1.41198E-05	1.03929E-05	1.06971E-06	1.25323E-05	1.06971E-06	4.14053E-05	6.008E-05	3.56142E-05	2.23756E-09	2.9646E-08	5.3E-09	3.71834E-08	0.03718339
3833303774615	383330	3774615	4.43285E-05	5.21267E-05	5.14326E-05	1.09328E-05	1.4218E-05	1.04652E-05	1.07715E-06	1.26196E-05	1.07715E-06	4.20572E-05	6.10259E-05	3.61749E-05	2.22527E-09	2.9544E-08	5.3099E-09	3.70789E-08	0.03707891
3833403774615	383340	3774615	4.45903E-05	5.24345E-05	5.17363E-05	1.09974E-05	1.4302E-05	1.0527E-05	1.08352E-06	1.26941E-05	1.08352E-06	4.26811E-05	6.19311E-05	3.67115E-05	2.21052E-09	2.9409E-08	5.3138E-09	3.69332E-08	0.03693323
3833503774615	383350	3774615	4.48187E-05	5.27031E-05	5.20013E-05	1.10537E-05	1.43752E-05	1.0581E-05	1.08907E-06	1.27591E-05	1.08907E-06	4.328E-05	6.28002E-05	3.72267E-05	2.19423E-09	2.9253E-08	5.3129E-09	3.67604E-08	0.03676041
3833603774615	383360	3774615	4.5047E-05	5.29716E-05	5.22663E-05	1.111E-05	1.44485E-05	1.06349E-05	1.09462E-06	1.28241E-05	1.09462E-06	4.38976E-05	6.36963E-05	3.77579E-05	2.17858E-09	2.9105E-08	5.3128E-09	3.65961E-08	0.03659614
3833703774615	383370	3774615	4.50805E-05	5.30109E-05	5.23051E-05	1.11183E-05	1.44592E-05	1.06428E-05	1.09543E-06	1.28336E-05	1.09543E-06	4.43468E-05	6.43481E-05	3.81442E-05	2.15248E-09	2.8817E-08	5.2881E-09	3.62577E-08	0.03625768
3833803774615	383380	3774615	4.51306E-05	5.30699E-05	5.23632E-05	1.11306E-05	1.44753E-05	1.06546E-05	1.09665E-06	1.28479E-05	1.09665E-06	4.48302E-05	6.50497E-05	3.85601E-05	2.12865E-09	2.8557E-08	5.2664E-09	3.5952E-08	0.03595205
3833903774615	383390	3774615	4.52309E-05	5.31878E-05	5.24796E-05	1.11554E-05	1.45075E-05	1.06783E-05	1.09908E-06	1.28764E-05	1.09908E-06	4.53699E-05	6.58327E-05	3.90243E-05	2.10825E-09	2.8339E-08	5.2517E-09	3.56994E-08	0.03569942
3834003774615	383400	3774615	4.54091E-05	5.33974E-05	5.26864E-05	1.11993E-05	1.45646E-05	1.07204E-05	1.10341E-06	1.29272E-05	1.10341E-06	4.59937E-05	6.67379E-05	3.95609E-05	2.09251E-09	2.8182E-08	5.2472E-09	3.55216E-08	0.03552163
3834103774615	383410	3774615	4.56208E-05	5.36463E-05	5.2932E-05	1.12515E-05	1.46325E-05	1.07703E-05	1.10856E-06	1.29875E-05	1.10856E-06	4.66706E-05	6.77201E-05	4.01431E-05	2.0793E-09	2.8056E-08	5.2478E-09	3.53831E-08	0.03538312
3834203774615	383420	3774615	4.61722E-05	5.42948E-05	5.35718E-05	1.13875E-05	1.48094E-05	1.09005E-05	1.12196E-06	1.31444E-05	1.12196E-06	4.76813E-05	6.91865E-05	4.10124E-05	2.0826E-09	2.815E-08	5.2892E-09	3.55216E-08	0.03552159
3834303774615	383430	3774615	4.67905E-05	5.50218E-05	5.42892E-05	1.154E-05	1.50077E-05	1.10465E-05	1.13698E-06	1.33205E-05	1.13698E-06	4.87855E-05	7.07888E-05	4.19622E-05	2.08921E-09	2.8288E-08	5.339E-09	3.57163E-08	0.03571633
3834403774615	383440	3774615	4.74534E-05	5.58013E-05	5.50583E-05	1.17035E-05	1.52203E-05	1.1203E-05	1.15309E-06	1.35092E-05	1.15309E-06	4.99459E-05	7.24725E-05	4.29602E-05	2.09719E-09	2.8445E-08	5.3931E-09	3.59358E-08	0.03593578
3834503774615	383450	3774615	4.81497E-05	5.66201E-05	5.58662E-05	1.18752E-05	1.54437E-05	1.13674E-05	1.17001E-06	1.37074E-05	1.17001E-06	5.11686E-05	7.42468E-05	4.4012E-05	2.10644E-09	2.8621E-08	5.4512E-09	3.61783E-08	0.03617826
3834603774615	383460	3774615	4.88961E-05	5.74978E-05	5.67322E-05	1.20593E-05	1.56831E-05	1.15436E-05	1.18815E-06	1.39199E-05	1.18815E-06	5.24662E-05	7.61296E-05	4.51281E-05	2.11745E-09	2.8821E-08	5.5146E-09	3.64529E-08	0.03645293
3834703774615	383470	3774615	5.02274E-05	5.90633E-05	5.82769E-05	1.23877E-05	1.61101E-05	1.18579E-05	1.2205E-06	1.42989E-05	1.2205E-06	5.4369E-05	7.88906E-05	4.67647E-05	2.15408E-09	2.9369E-08	5.6452E-09	3.71685E-08	0.03716852
3834803774615	383480	3774615	5.18317E-05	6.09498E-05	6.01382E-05	1.27833E-05	1.66246E-05	1.22366E-05	1.25948E-06	1.47556E-05	1.25948E-06	5.65868E-05	8.21087E-05	4.86724E-05	2.20131E-09	3.0066E-08	5.8059E-09	3.80727E-08	0.03807274
3834903774615	383490	3774615	5.36866E-05	6.3131E-05	6.22904E-05	1.32408E-05	1.72196E-05	1.26745E-05	1.30455E-06	1.52836E-05	1.30455E-06	5.90978E-05	8.57522E-05	5.08322E-05	2.25734E-09	3.0886E-08	5.9931E-09	3.91366E-08	0.03913661
3835003774615	383500	3774615	5.63603E-05	6.62751E-05	6.53927E-05	1.39002E-05	1.80772E-05	1.33058E-05	1.36952E-06	1.60448E-05	1.36952E-06	6.25009E-05	9.06902E-05	5.37593E-05	2.34551E-09	3.2153E-08	6.27E-09	4.07685E-08	0.04076853
3835103774615	383510	3774615	5.93182E-05	6.97533E-05	6.88245E-05	1.46297E-05	1.90259E-05	1.40041E-05	1.4414E-06	1.68869E-05	1.4414E-06	6.62909E-05	9.61895E-05	5.70192E-05	2.44289E-09	3.3553E-08	6.5764E-09	4.25728E-08	0.04257277
3835203774615	383520	3774615	6.2081E-05	7.30022E-05	7.20302E-05	1.53112E-05	1.9912E-05	1.46563E-05	1.50853E-06	1.76734E-05	1.50853E-06	6.9981E-05	0.000101544	6.01932E-05	2.52929E-09	3.4809E-08	6.858E-09	4.41963E-08	0.04419628
3835303774615	383530	3774615	6.47436E-05	7.61332E-05	7.51195E-05	1.59678E-05	2.0766E-05	1.52849E-05	1.57323E-06	1.84314E-05	1.57323E-06	7.3643E-05	0.000106858	6.3343E-05	2.60879E-09	3.5976E-08	7.1249E-09	4.57099E-08	0.04570993
3835403774615	383540	3774615	6.75901E-05	7.94804E-05	7.84221E-05	1.66699E-05	2.1679E-05	1.59569E-05	1.6424E-06	1.92417E-05	1.6424E-06	7.75702E-05	0.000112556	6.67209E-05	2.69354E-09	3.7221E-08	7.4098E-09	4.73246E-08	0.04732463
3835503774615	383550	3774615	7.02527E-05	8.26114E-05	8.15114E-05	1.73265E-05	2.2533E-05	1.65855E-05	1.7071E-06	1.99997E-05	1.7071E-06	8.12509E-05	0.000117897	6.98869E-05	2.76833E-09	3.8334E-08	7.6713E-09	4.87736E-08	0.04877364
3835603774615	383560	3774615	7.30545E-05	8.59061E-05	8.47623E-05	1.80176E-05	2.34317E-05	1.7247E-05	1.77518E-06	2.07974E-05	1.77518E-06	8.51843E-05	0.000123604	7.32701E-05	2.8481E-09	3.9521E-08	7.9467E-09	5.03158E-08	0.05031584
3835703774615	383570	3774615	7.61572E-05	8.95546E-05	8.83622E-05	1.87828E-05	2.44268E-05	1.79795E-05	1.85057E-06	2.16806E-05	1.85057E-06	8.95076E-05	0.000129878	7.69888E-05	2.94099E-09	4.0887E-08	8.2573E-09	5.20855E-08	0.05208553
3835803774615	383580	3774615	7.92988E-05	9.32489E-05	9.20073E-05	1.95576E-05	2.54345E-05	1.87212E-05	1.92691E-06	2.2575E-05	1.92691E-06	9.42614E-05	0.000136775	8.10777E-05	3.03296E-09	4.2237E-08	8.5712E-09	5.3841E-08	0.05384099
3835903774615	383590	3774615	8.25964E-05	9.71267E-05	9.58334E-05	2.03709E-05	2.64922E-05	1.94997E-05	2.00704E-06	2.35138E-05	2.00704E-06	9.92866E-05	0.000144067	8.54E-05	3.1242E-09	4.3595E-08	8.8944E-09	5.56137E-08	0.05561368

			EGIODemolition	EGIOSite Grubbing / Prep	EGIOMass Grading / Excavation	EGIOMass Grading / Excavation	EGIODrainage / Utilities Trenching	EGIODrainage / Utilities Trenching	EGIOFoundations / Concrete Pads	EGIOFoundations / Concrete Pads	EGIOBuilding / Structure Construction	EGIOBuilding / Structure Construction	EGIOAsphalt Paving	EGIOArchitectural Coating	EGIOLandscaping or Other Finishing	EGIOWaterside Construction (Piles)	HIWaterside Construction (Landscaping)	HIWaterside Construction (Landscaping)	KMDemolition	KMSite Grubbing / Prep	KMMass Grading / Excavation
Unique Identifier	X (UTM)	Y (UTM)	2025	2025	2025	2026	2026	2027	2026	2027	2026	2027	2027	2027	2027	2027	2025	2026	2025	2025	2025
3836003774615	383600	3774615	0.000160428	6.2922E-05	2.08378E-05	2.04085E-05	4.73896E-05	4.73164E-05	6.22637E-05	6.22235E-05	6.66922E-05	6.50936E-05	2.59523E-06	2.59523E-06	7.02841E-05	2.59523E-06	2.3405E-05	2.26719E-05	3.386E-05	0.000146955	0.000111701
3836103774615	383610	3774615	0.000163518	6.4134E-05	2.12392E-05	2.08016E-05	4.83023E-05	4.82277E-05	6.34629E-05	6.34219E-05	6.79767E-05	6.63473E-05	2.64522E-06	2.64522E-06	7.16377E-05	2.64522E-06	2.41692E-05	2.34121E-05	3.51704E-05	0.000152642	0.000116024
3836203774615	383620	3774615	0.000167164	6.5564E-05	2.17128E-05	2.12655E-05	4.93795E-05	4.93033E-05	6.48782E-05	6.48363E-05	6.94926E-05	6.78269E-05	2.70421E-06	2.70421E-06	7.32354E-05	2.70421E-06	2.50446E-05	2.42601E-05	3.66798E-05	0.000159193	0.000121004
3836303774615	383630	3774615	0.000171574	6.7294E-05	2.22857E-05	2.18265E-05	5.06822E-05	5.0604E-05	6.65898E-05	6.65469E-05	7.1326E-05	6.96164E-05	2.77555E-06	2.77555E-06	7.51675E-05	2.77555E-06	2.60617E-05	2.52454E-05	3.8436E-05	0.000166815	0.000126797
3836403774615	383640	3774615	0.000176083	6.9062E-05	2.28713E-05	2.24001E-05	5.20142E-05	5.19339E-05	6.83398E-05	6.82957E-05	7.32005E-05	7.14459E-05	2.8485E-06	2.8485E-06	7.71429E-05	2.8485E-06	2.70968E-05	2.62481E-05	4.02306E-05	0.000174604	0.000132717
3836503774615	383650	3774615	0.00018035	7.0736E-05	2.34255E-05	2.29429E-05	5.32745E-05	5.31923E-05	6.99957E-05	6.99505E-05	7.49741E-05	7.3177E-05	2.91751E-06	2.91751E-06	7.9012E-05	2.91751E-06	2.8087E-05	2.72073E-05	4.19482E-05	0.000182058	0.000138384
3836603774615	383660	3774615	0.000184814	7.2487E-05	2.40053E-05	2.35107E-05	5.45931E-05	5.45089E-05	7.17282E-05	7.16819E-05	7.68299E-05	7.49883E-05	2.98973E-06	2.98973E-06	8.09678E-05	2.98973E-06	2.91096E-05	2.81978E-05	4.37225E-05	0.000189759	0.000144237
3836703774615	383670	3774615	0.000189619	7.4371E-05	2.46295E-05	2.4122E-05	5.60126E-05	5.59262E-05	7.35932E-05	7.35457E-05	7.88275E-05	7.69381E-05	3.06746E-06	3.06746E-06	8.3073E-05	3.06746E-06	3.01967E-05	2.92508E-05	4.56031E-05	0.000197921	0.000150441
3836803774615	383680	3774615	0.000194739	7.6379E-05	2.52945E-05	2.47733E-05	5.75249E-05	5.74362E-05	7.55803E-05	7.55315E-05	8.09559E-05	7.90154E-05	3.15029E-06	3.15029E-06	8.5316E-05	3.15029E-06	3.13412E-05	3.03595E-05	4.7581E-05	0.000206505	0.000156966
3836903774615	383690	3774615	0.000200254	7.8542E-05	2.60108E-05	2.54749E-05	5.9154E-05	5.90628E-05	7.77207E-05	7.76705E-05	8.32485E-05	8.12531E-05	3.2395E-06	3.2395E-06	8.77321E-05	3.2395E-06	3.25556E-05	3.15359E-05	4.96811E-05	0.00021562	0.000163894
3837003774615	383700	3774615	0.000205832	8.073E-05	2.67353E-05	2.61845E-05	6.08017E-05	6.07079E-05	7.98855E-05	7.98339E-05	8.55673E-05	8.35163E-05	3.32973E-06	3.32973E-06	9.01758E-05	3.32973E-06	3.37809E-05	3.27228E-05	5.17949E-05	0.000224793	0.000170867
3837103774615	383710	3774615	0.000211715	8.3038E-05	2.74995E-05	2.69329E-05	6.25396E-05	6.24431E-05	8.21688E-05	8.21158E-05	8.80131E-05	8.59034E-05	3.42491E-06	3.42491E-06	9.27533E-05	3.42491E-06	3.50599E-05	3.39618E-05	5.39991E-05	0.00023436	0.000178138
3837203774615	383720	3774615	0.000218074	8.5532E-05	2.83255E-05	2.77419E-05	6.44181E-05	6.43187E-05	8.46369E-05	8.45823E-05	9.06567E-05	8.84837E-05	3.52778E-06	3.52778E-06	9.55393E-05	3.52778E-06	3.64269E-05	3.52859E-05	5.63527E-05	0.000244575	0.000185903
3837303774615	383730	3774615	0.000224945	8.8227E-05	2.9218E-05	2.8616E-05	6.64478E-05	6.63453E-05	8.73037E-05	8.72474E-05	9.35132E-05	9.12717E-05	3.63894E-06	3.63894E-06	9.85496E-05	3.63894E-06	3.78871E-05	3.67004E-05	5.88647E-05	0.000255477	0.00019419
3837403774615	383740	3774615	0.000232365	9.1137E-05	3.01817E-05	2.95598E-05	6.86394E-05	6.85335E-05	9.01832E-05	9.0125E-05	9.65974E-05	9.4282E-05	3.75896E-06	3.75896E-06	0.0001018	3.75896E-06	3.94514E-05	3.82157E-05	6.15509E-05	0.000267135	0.000203051
3837503774615	383750	3774615	0.000239999	9.4131E-05	3.11733E-05	3.05311E-05	7.08946E-05	7.07852E-05	9.31463E-05	9.30862E-05	9.97713E-05	9.73798E-05	3.88246E-06	3.88246E-06	0.000105145	3.88246E-06	4.10515E-05	3.97657E-05	6.4296E-05	0.000279049	0.000212107
3837603774615	383760	3774615	0.00024776	9.7175E-05	3.21813E-05	3.15183E-05	7.3187E-05	7.30741E-05	9.61582E-05	9.60961E-05	0.000102997	0.000100529	4.008E-06	4.008E-06	0.000108545	4.008E-06	4.26732E-05	4.13366E-05	6.70774E-05	0.00029112	0.000221283
3837703774615	383770	3774615	0.000255924	0.00010038	3.32418E-05	3.25569E-05	7.55988E-05	7.54822E-05	9.9327E-05	9.92629E-05	0.000106392	0.000103841	4.14008E-06	4.14008E-06	0.000112122	4.14008E-06	4.43666E-05	4.2977E-05	6.99809E-05	0.000303722	0.000230861
3837803774615	383780	3774615	0.000264278	0.00010365	3.43268E-05	3.36196E-05	7.80663E-05	7.79459E-05	0.000102569	0.000102503	0.000109864	0.000107231	4.27521E-06	4.27521E-06	0.000115781	4.27521E-06	4.6096E-05	4.46521E-05	7.29432E-05	0.000316579	0.000240634
3837903774615	383790	3774615	0.000272945	0.00010705	3.54527E-05	3.47222E-05	8.06267E-05	8.05023E-05	0.000105933	0.000105865	0.000113467	0.000110748	4.41543E-06	4.41543E-06	0.000119579	4.41543E-06	4.78809E-05	4.63812E-05	7.59984E-05	0.000329838	0.000250712
3838003774615	383800	3774615	0.000281999	0.0001106	3.66287E-05	3.5874E-05	8.33012E-05	8.31727E-05	0.000109447	0.000109376	0.000117231	0.000114421	4.56189E-06	4.56189E-06	0.000123545	4.56189E-06	4.97358E-05	4.81779E-05	7.91735E-05	0.000343618	0.000261187
3838103774615	383810	3774615	0.000291547	0.00011435	3.78688E-05	3.70886E-05	8.61216E-05	8.59887E-05	0.000113153	0.000113079	0.0001212	0.000118295	4.71635E-06	4.71635E-06	0.000127728	4.71635E-06	5.16857E-05	5.00668E-05	8.25047E-05	0.000358076	0.000272176
3838203774615	383820	3774615	0.000301203	0.00011814	3.9123E-05	3.83169E-05	8.89738E-05	8.88365E-05	0.0001169	0.000116825	0.000125214	0.000122213	4.87255E-06	4.87255E-06	0.000131958	4.87255E-06	5.36501E-05	5.19696E-05	8.58654E-05	0.000372662	0.000283263
3838303774615	383830	3774615	0.00030926	0.0001213	4.01695E-05	3.93419E-05	9.13538E-05	9.12128E-05	0.000120027	0.000119949	0.000128564	0.000125482	5.00288E-06	5.00288E-06	0.000135488	5.00288E-06	5.53058E-05	5.35735E-05	8.86987E-05	0.000384959	0.00029261
3838403774615	383840	3774615	0.000317307	0.00012445	4.12148E-05	4.03657E-05	9.37311E-05	9.35865E-05	0.00012315	0.000123071	0.000131909	0.000128748	5.13307E-06	5.13307E-06	0.000139014	5.13307E-06	5.69562E-05	5.51722E-05	9.1523E-05	0.000397216	0.000301927
3838503774615	383850	3774615	0.00032699	0.00012825	4.24725E-05	4.15974E-05	9.65913E-05	9.64422E-05	0.000126908	0.000126826	0.000135935	0.000132676	5.28971E-06	5.28971E-06	0.000143256	5.28971E-06	5.89169E-05	5.70715E-05	9.48724E-05	0.000411753	0.000312976
3838603774615	383860	3774615	0.000341433	0.00013391	4.43485E-05	4.34348E-05	0.000100858	0.000100702	0.000132514	0.000132428	0.000141939	0.000138537	5.52335E-06	5.52335E-06	0.000149583	5.52335E-06	6.17872E-05	5.98519E-05	9.97651E-05	0.000432988	0.000329117
3838703774615	383870	3774615	0.000356981	0.00014001	4.6368E-05	4.54127E-05	0.00010545	0.000105288	0.000138548	0.000138459	0.000148402	0.000144845	5.77487E-06	5.77487E-06	0.000156395	5.77487E-06	6.48691E-05	6.28372E-05	0.000105013	0.000455765	0.00034643
3838803774615	383880	3774615	0.00036775	0.00014424	4.77668E-05	4.67827E-05	0.000108632	0.000108464	0.000142728	0.000142636	0.000152879	0.000149215	5.94909E-06	5.94909E-06	0.000161113	5.94909E-06	6.70307E-05	6.49312E-05	0.0001087	0.000471764	0.000358591
3838903774615	383890	3774615	0.000376741	0.00014776	4.89347E-05	4.79264E-05	0.000111288	0.000111116	0.000146217	0.000146123	0.000156617	0.000152863	6.09454E-06	6.09454E-06	0.000165052	6.09454E-06	6.88497E-05	6.66932E-05	0.000111805	0.0004852 4	0.000368834
3839003774615	383900	3774615	0.000386909	0.00015175	5.02553E-05	4.92199E-05	0.000114291	0.000114115	0.000150164	0.000150067	0.000160844	0.000156989	6.25902E-06	6.25902E-06	0.000169507	6.25902E-06	7.08894E-05	6.8669E-05	0.000115288	0.000500356	0.000380324
3839103774615	383910	3774615	0.000402107	0.00015771	5.22293E-05	5.11532E-05	0.00011878	0.000118597	0.000156062	0.000155961	0.000167162	0.000163155	6.50487E-06	6.50487E-06	0.000176165	6.50487E-06	7.38942E-05	7.15797E-05	0.000120402	0.000522553	0.000397196
3829703774625	382970	3774625	7.70926E-05	3.0237E-05	1.00135E-05	9.80719E-06	2.27728E-05	2.27376E-05	2.99205E-05	2.99011E-05	3.20485E-05	3.12804E-05	1.24712E-06	1.24712E-06	3.37746E-05	1.24712E-06	9.0807E-06	8.79628E-06	1.02132E-05	4.43261E-05	3.36926E-05
3829803774625	382980	3774625	8.04249E-05	3.1544E-05	1.04463E-05	1.023111E-05	2.375711E-05	2.37205E-05	3.12138E-05	3.11936E-05	3.34338E-05	3.26324E-05	1.30103E-06	1.30103E-06	3.52345E-05	1.30103E-06	9.34261E-06	9.04998E-06	1.05052E-05	4.55932E-05	3.46557E-05
3829903774625	382990	3774625	8.46914E-05	3.3217E-05	1.10005E-05	1.07739E-05	2.50174E-05	2.49788E-05	3.28696E-05	3.28484E-05	3.52075E-05	3.43636E-05	1.37005E-06	1.37005E-06	3.71037E-05	1.37005E-06	9.68883E-06	9.38536E-06	1.08876E-05	4.72531E-05	3.59174E-05
3830003774625	383000	3774625	8.94339E-05	3.5077E-05	1.16165E-05	1.13772E-05	2.641835E-05	2.63776E-05	3.47102E-05	3.46878E-05	3.7179E-05	3.62878E-05	1.44677E-06	1.44677E-06	3.91814E-05	1.44677E-06	1.00691E-05	9.75375E-06	1.13063E-05	4.90701E-05	3.72985E-05
3830103774625	383010	3774625	9.30177E-05	3.6483E-05	1.2082E-05	1.18331E-05	2.7477E-05	2.74346E-05	3.61012E-05	3.60779E-05	3.86688E-05	3.7742E-05	1.50474E-06	1.50474E-06	4.07515E-05	1.50474E-06	1.03275E-05	1.0004E-05	1.1596E-05	5.03273E-05	3.82541E-05
3830203774625	383020	3774625	9.64937E-05	3.7846E-05	1.25335E-05	1.22753E-05	2.85038E-05	2.84598E-05	3.74502E-05	3.74261E-05	4.01139E-05	3.91524E-05	1.56098E-06	1.56098E-06	4.22743E-05	1.56098E-06	1.05678E-05	1.02368E-05	1.18698E-05	5.15158E-05	3.91575E-05
3830303774625	383030	3774625	0.000100149	3.928E-05	1.30083E-05	1.27403E-05	2.95837E-05	2.9538E-05	3.8869E-05	3.8844E-05	4.16336E-05	4.06357E-05	1.62011E-06	1.62011E-06	4.38759E-05	1.62011E-06	1.0819E-05	1.04801E-05	1.21549E-05	5.27533E-05	4.00981E-05
3830403774625	383040	3774625	0.000104084	4.0823E-05	1.35193E-05	1.32408E-05	3.07458E-05	3.06983E-05	4.03959E-05	4.03699E-05	4.32691E-05	4.22319E-05	1.68376E-06	1.68376E-06	4.55995E-05	1.68376E-06	1.10917E-05	1.07442E-05	1.2465E-05	5.40989E-05	4.11209E-05
3830503774625	383050	3774625	0.000108296	4.2475E-05	1.40665E-05	1.37767E-05	3.19901E-05	3.19408E-05	4.20309E-05	4.20037E-05	4.50203E-05	4.39412E-05	1.7519E-06	1.7519E-06	4.7445E-05	1.7519E-06	1.1402E-05	1.10449E-05	1.28339E-05	5.56999E-05	4.23378E-05
3830603774625	383060	3774625	0.000112545	4.4142E-05	1.46183E-05	1.43171E-05	3.32451E-05	3.31938E-05	4.36797E-05	4.36516E-05	4.67865E-05	4.5665E-05	1.82063E-06	1.82063E-06	4.93063E-05	1.82063E-06	1.16944E-05	1.13281E-05	1.31711E-05	5.71633E-05	4.34502E-05
3830703774625	383070	3774625	0.000116883	4.5843E-05	1.51818E-05	1.4869E-05	3.45266E-05	3.44734E-05	4.53635E-05	4.53342E-05	4.859E-05	4.74253E-05	1.89081E-06	1.89081E-06	5.12069E-05	1.89081E-06	1.19653E-05	1.15905E-05	1.34472E-05	5.83616E-05	4.4361E-05
3830803774625	383080	3774625	0.000120871	4.7407E-05	1.56998E-05	1.53764E-05	3.57047E-05	3.56496E-05	4.69113E-05	4.6881E-05	5.02478E-05	4.90434E-05	1.95533E-06	1.95533E-06	5.29541E-05	1.95533E-06	1.21931E-05	1.18112E-05	1.36984E-05	5.94518E-05	4.51897E-05
3830903774625	383090	3774625	0.000123835	4.857E-05	1.60848E-05	1.57534E-05	3.65803E-05	3.65238E-05	4.80617E-05	4.80307E-05	5.148E-05	5.02461E-05	2.00327E-06	2.00327E-06	5.42526E-05	2.00327E-06	1.23761E-05	1.19884E-05	1.3902E-05	6.03358E-05	4.58616E-05
3831003774625	383100	3774625	0.000126727	4.9704E-05	1.64605E-05	1.61214E-05	3.74346E-05	3.73768E-05	4.91842E-05	4.91524E-05	5.26824E-05	5.14196E-05	2.05006E-06	2.05006E-06	5.55197E-05	2.05006E-06	1.25322E-05	1.21396E-05	1.41057E-05	6.12198E-05	4.65336E-05
3831103774625	383110	3774625	0.000129332	5.0726E-05	1.67988E-05	1.64527E-05	3.8204E-05	3.81451E-05	5.01951E-05	5.01627E-05	5.37652E-05	5.24765E-05	2.0922E-06	2.0922E-06	5.66609E-05	2.0922E-06	1.26685E-05	1.22717E-05	1.42958E-05	6.20448E-05	4.71607E-05
3831203774625	383120	3774625	0.000131694	5.1652E-05	1.71057E-05	1.67532E-05	3.89018E-05	3.88418E-05	5.11119E-05	5.10789E-05	5.47473E-05	5.3435E-05	2.13041E-06	2.13041E-06	5.76958E-05	2.13041E-06	1.27941E-05	1.23933E-05	1.44836E-05	6.286E-05	4.77803E-05
3831303774625	383130	3774625	0.000133967	5.2544E-05	1.74008E-05	1.70423E-05	3.95731E-05	3.9512E-05	5.19939E-05	5.19603E-05	5.56919E-05	5.4357E-05	2.16718E-06	2.16718E-06	5.86914E-05	2.16718E-06	1.29178E-05	1.25132E-05	1.46737E-05	6.36851E-05	4.84074E-05
3831403774625	383140	3774625	0.000135988	5.3336E-05	1.76633E-05	1.72994E-05	4.01701E-05	4.01081E-05	5.27782E-05	5.27442E-05	5.65321E-05	5.5177E-05	2.19987E-06	2.19987E-06	5.95768E-05	2.19987E-06	1.30344E-05	1.26262E-05	1.48593E-05	6.44905E-05	4.90196E-05
3831503774625	383150	3774625	0.000137874	5.4076E-05	1.79083E-05	1.75394E-05	4.07273E-05	4.06644E-05	5.35103E-05	5.34758E-05	5.73162E-05	5.59424E-05	2.23038E-06	2.23038E-06	6.04031E-05	2.23038E-06	1.31511E-05	1.27391E-05	1.50517E-05	6.53253E-05	4.96542E-05
3831603774625	383160	3774625	0.000139589	5.4749E-05	1.81312E-05	1.77576E-05	4.1234E-05	4.11704E-05	5.41761E-05	5.41412E-05	5.80294E-05	5.66385E-05	2.25813E-06	2.25813E-06	6.11547E-05	2.25813E-06	1.32659E-05	1.28503E-05	1.5244E-05	6.61602E-05	5.02888E-05
3831703774625	383170	3774625	0.000141107	5.5344E-05	1.83283E-05	1.79507E-05	4.16824E-05	4.16181E-05	5.47653E-05	5.47299E-05	5.86604E-05	5.72544E-05	2.28269E-06	2.28269E-06	6.18198E-05	2.28269E-06	1.33807E-05	1.29616E-05	1.54409E-05	6.70147E-05	5.09383E-05
3831903774625	383190	3774625	0.00014303	5.6098E-05	1.8578E-05	1.81952E-05	4.22502E-05	4.2185E-05	5.55113E-05	5.54755E-05	5.94595E-05	5.80343E-05	2.31378E-06	2.31378E-06	6.26619E-05	2.31378E-06	1.35798E-05	1.31544E-05	1.58166E-05	6.86451E-05	5.21776E-05
3832003774625	383200	3774625	0.000143254	5.6186E-05	1.86072E-05	1.82238E-05	4.23166E-05	4.22513E-05	5.55984E-05	5.55626E-05	5.95529E-05	5.81254E-05	2.31742E-06	2.31742E-06	6.27602E-05	2.31742E-06	1.36533E-05	1.32257E-05	1.59863E-05	6.93817E-05	5.27375E-05
3832103774625	383210	3774625	0.000143299	5.6204E-05	1.8613E-05	1.822955E-05	4.23298E-05	4.22645E-05	5.56159E-05	5.558E-05	5.95715E-05	5.81436E-05	2.31814E-06	2.31814E-06	6.27799E-05	2.31814E-06	1.37179E-05	1.32883E-05	1.6156E-05	7.01184E-05	5.32975E-05
3832203774625	383220	3774625	0.00014311	5.613E-05	1.85885E-05	1.820555E-05	4.227411E-05	4.22089E-05	5.55427E-05	5.55068E-05	5.94931E-05	5.80671E-05	2.31509E-06	2.31509E-06	6.26973E-05	2.31509E-06	1.37646E-05	1.33334E-05	1.63235E-05	7.08452E-05	5.38499E-05
3832303774625	383230	3774625	0.000142589	5.5926E-05	1.85208E-05	1.81392E-05	4.21202E-05	4.20552E-05	5.53405E-05	5.53048E-05	5.92765E-05	5.78557E-05	2.30666E-06	2.30666E-06	6.2469E-05	2.30666E-06	1.3813E-05	1.33803E-05	1.64706E-05	7.14836E-05	5.43352E-05
3832403774625	383240	3774625	0.000141422	5.5468E-05	1.83692E-05	1.79907E-05	4.17753E-05	4.17108E-05	5.48873E-05	5.48519E-05	5.87911E-05	5.73819E-05	2.28778E-06	2.28778E-06	6.19575E-05	2.28778E-06	1.38399E-05	1.34064E-05	1.66222E-05	7.21417E-05	5.48354E-05
3832503774625	383250	3774625	0.000140065	5.4936E-05	1.8193E-05	1.78182E-05	4.13747E-05	4.13108E-05	5.43609E-05	5.43258E-05	5.82273E-05	5.68316E-05	2.26584E-06	2.26584E-06	6.13633E-05	2.26584E-06	1.38561E-05	1.34221E-05	1.6758E-05	7.2731E-05	5.52833E-05
3832603774625	383260	3774625	0.000138377	5.4273E-05	1.79737E-05	1.76033E-05	4.08759E-05	4.08128E-05	5.37055E-05	5.36709E-05	5.75253E-05	5.61465E-05	2.23852E-06	2.23852E-06	6.06235E-05	2.23852E-06	1.38507E-05	1.34168E-05	1.68621E-05	7.31828E-05	5.56267E-05
3832703774625	383270	3774625	0.000136661	5.36E-05	1.77508E-05	1.73851E-05	4.03691E-05	4.03068E-05	5.30397E-05	5.30055E-05	5.68121E-05	5.54504E-05	2.21077E-06	2.21077E-06	5.98719E-05	2.21077E-06	1.38274E-05	1.33943E-05	1.69436E-05	7.35364E-05	5.58955E-05
3832803774625	383280	3774625	0.000135197	5.3026E-05	1.75607E-05	1.71989E-05	3.99366E-05	3.9875E-05	5.24715E-05	5.24376E-05	5.62035E-05	5.48563E-05	2.18708E-06	2.18708E-06	5.92305E-05	2.18708E-06	1.38309E-05	1.33977E-05	1.70341E-05	7.39293E-05	5.61941E-05
3832903774625	383290	3774625	0.00013411	5.26E-05	1.74195E-05	1.70606E-05	3.96156E-05	3.95544E-05	5.20497E-05	5.20161E-05	5.57517E-05	5.44154E-05	2.1695E-06	2.1695E-06	5.87544E-05	2.1695E-06	1.3865E-05	1.34307E-05	1.71654E-05	7.44989E-05	5.66271E-05
3833003774625	383300	3774625	0.000133131	5.2216E-05	1.72923E-05	1.69361E-05	3.93264E-05	3.92657E-05	5.16697E-05	5.16363E-05	5.53447E-05	5.40181E-05	2.15366E-06	2.15366E-06	5.83254E-05	2.15366E-06	1.39081E-05	1.34724E-05	1.7308E-05	7.51177E-05	5.70975E-05
3833103774625	383310	3774625	0.000132161	5.1836E-05	1.71663E-05	1.68126E-05	3.90398E-05	3.89796E-05	5.12932E-05	5.12601E-05	5.49414E-05	5.36245E-05	2.13797E-06	2.13797E-06	5.79004E-05	2.13797E-06	1.39601E-05	1.35228E-05	1.74664E-05	7.58053E-05	5.76201E-05
3833203774625	383320	3774625	0.000130706	5.1265E-05	1.69773E-05	1.66275E-05	3.861E-05	3.85504E-05	5.07285E-05	5.06957E-05	5.43365E-05	5.30341E-05	2.11443E-06	2.11443E-06	5.7263E-05	2.11443E-06	1.39691E-05	1.35315E-05	1.75773E-05	7.62865E-05	5.79859E-05
3833303774625	383330	3774625	0.000129314	5.0719E-05	1.67965E-05	1.64504E-05	3.819887E-05	3.81398E-05	5.01881E-05	5.01557E-05	5.37578E-05	5.24692E-05	2.09191E-06	2.09191E-06	5.6653E-05	2.09191E-06	1.39816E-05	1.35437E-05	1.76972E-05	7.68071E-05	5.83816E-05
3833403774625	383340	3774625	0.00012776	5.0109E-05	1.65947E-05	1.62528E-05	3.77397E-05	3.76815E-05	4.95851E-05	4.95531E-05	5.31118E-05	5.18387E-05	2.06677E-06	2.06677E-06	5.59723E-05	2.06677E-06	1.3978E-05	1.35402E-05	1.77968E-05	7.72393E-05	5.87101E-05
3833503774625	383350	3774625	0.00012608	4.9451E-05	1.63765E-05	1.60391E-05	3.72436E-05	3.71861E-05	4.89332E-05	4.89016E-05	5.24135E-05	5.11572E-05	2.0396E-06	2.0396E-06	5.52364E-05	2.0396E-06	1.39583E-05	1.35211E-05	1.78805E-05	7.76027E-05	5.89863E-05
3833603774625	383360	3774625	0.000124473	4.882E-05	1.61677E-05	1.58346E-05	3.67686E-05	3.67119E-05	4.83092E-05	4.8278E-05	5.17452E-05	5.05049E-05	2.01359E-06	2.01359E-06	5.4532E-05	2.01359E-06	1.39386E-05	1.3502E-05	1.79642E-05	7.79661E-05	5.92625E-05
3833703774625	383370	3774625	0.000121769	4.776E-05	1.58165E-05	1.54906E-05	3.597E-05	3.59145E-05	4.72599E-05	4.72294E-05	5.06212E-05	4.94079E-05	1.96986E-06	1.96986E-06	5.33476E-05	1.96986E-06	1.3804E-05	1.33717E-05	1.79077E-05	7.77205E-05	5.90759E-05
3833803774625	383380	3774625	0.000119272	4.678E-05	1.54922E-05	1.5173E-05	3.52324E-05	3.5178E-05	4.62908E-05	4.62609E-05	4.95832E-05	4.83947E-05	1.92946E-06	1.92946E-06	5.22536E-05	1.92946E-06	1.36785E-05	1.325E-05	1.78579E-05	7.75044E-05	5.89116E-05
3833903774625	383390	3774625	0.000117206	4.597E-05	1.52238E-05	1.49102E-05	3.46222E-05	3.45687E-05	4.5489E-05	4.54596E-05	4.87244E-05	4.75565E-05	1.89604E-06	1.89604E-06	5.13486E-05	1.89604E-06	1.35906E-05	1.31649E-05	1.78488E-05	7.74652E-05	5.88818E-05
3834003774625	383400	3774625	0.000115581	4.5332E-05	1.50127E-05	1.47034E-05	3.41419E-05	3.40892E-05	4.4858E-05	4.48291E-05	4.80485E-05	4.68968E-05	1.86974E-06	1.86974E-06	5.06363E-05	1.86974E-06	1.35421E-05	1.3118E-05	1.78873E-05	7.76321E-05	5.90087E-05
3834103774625	383410	3774625	0.000114134	4.4765E-05	1.48248E-05	1.45194E-05	3.37147E-05	3.36627E-05	4.42968E-05	4.42682E-05	4.74474E-05	4.63101E-05	1.84635E-06	1.84635E-06	5.00028E-05	1.84635E-06	1.3508E-05	1.30849E-05	1.79416E-05	7.78679E-05	5.91879E-05
3834203774

			KMMass Grading / Excavation	KMDrainage / Utilities Trenching	KMFoundations / Concrete Pads	KMBuilding / Structure Construction	KMAsphalt Paving	KMArchitectural Coating	KMLandscaping or Other Finishing	KMWaterside Construction (Piles)	EWNDemolition	EWNSite Grubbing / Prep	EWNDrainage / Utilities Trenching	EWNDrainage / Utilities Trenching	EWNDrainage / Utilities Trenching	EWNFoundations / Concrete Pads	EWNBuilding / Structure Construction	EWNAsphalt Paving	EWNLandscaping or Other Finishing	EWNWaterside Construction (Piles)	ISDemolition
Unique Identifier	X (UTM)	Y (UTM)	2026	2026	2026	2026	2026	2026	2026	2026	2027	2027	2027	2028	2029	2029	2029	2029	2029	2029	2027
3836003774615	383600	3774615	0.000110545	3.96978E-05	2.10079E-05	7.21549E-05	2.31805E-06	2.31805E-06	7.44729E-05	2.31805E-06	9.73031E-05	5.30315E-06	1.24528E-05	1.22123E-05	1.19596E-05	1.03593E-05	2.24945E-05	1.60036E-06	2.32947E-05	1.60036E-06	2.84768E-05
3836103774615	383610	3774615	0.000114823	4.1234E-05	2.18209E-05	7.49472E-05	2.40775E-06	2.40775E-06	7.73549E-05	2.40775E-06	0.000100358	5.46965E-06	1.28438E-05	1.25957E-05	1.23351E-05	1.06845E-05	2.32008E-05	1.65061E-06	2.40261E-05	1.65061E-06	2.89812E-05
3836203774615	383620	3774615	0.000119751	4.30038E-05	2.27574E-05	7.81638E-05	2.51109E-06	2.51109E-06	8.06749E-05	2.51109E-06	0.000103873	5.6612E-06	1.32936E-05	1.30368E-05	1.27671E-05	1.10587E-05	2.40133E-05	1.70841E-06	2.48675E-05	1.70841E-06	2.95499E-05
3836303774615	383630	3774615	0.000125485	4.50627E-05	2.3847E-05	8.19061E-05	2.63132E-06	2.63132E-06	8.45374E-05	2.63132E-06	0.000107954	5.88362E-06	1.38159E-05	1.35491E-05	1.32687E-05	1.14932E-05	2.49567E-05	1.77554E-06	2.58445E-05	1.77554E-06	3.02052E-05
3836403774615	383640	3774615	0.000131344	4.71667E-05	2.49604E-05	8.57304E-05	2.75417E-06	2.75417E-06	8.84845E-05	2.75417E-06	0.000112111	6.11022E-06	1.43479E-05	1.40709E-05	1.37797E-05	1.19358E-05	2.59179E-05	1.84392E-06	2.68399E-05	1.84392E-06	3.08675E-05
3836503774615	383650	3774615	0.000136952	4.91805E-05	2.60261E-05	8.93907E-05	2.87177E-06	2.87177E-06	9.22624E-05	2.87177E-06	0.000116085	6.3268E-06	1.48565E-05	1.45696E-05	1.42682E-05	1.23589E-05	2.68366E-05	1.90928E-06	2.77912E-05	1.90928E-06	3.14879E-05
3836603774615	383660	3774615	0.000142744	5.12606E-05	2.71269E-05	9.31715E-05	2.99323E-06	2.99323E-06	9.61648E-05	2.99323E-06	0.000120205	6.55131E-06	1.53837E-05	1.50866E-05	1.47745E-05	1.27975E-05	2.77889E-05	1.97703E-06	2.87774E-05	1.97703E-06	3.21362E-05
3836703774615	383670	3774615	0.000148884	5.34655E-05	2.82937E-05	9.71791E-05	3.12198E-06	3.12198E-06	0.000100301	3.12198E-06	0.000124569	6.78918E-06	1.59423E-05	1.56344E-05	1.53109E-05	1.32621E-05	2.87979E-05	2.04881E-06	2.98223E-05	2.04881E-06	3.28334E-05
3836803774615	383680	3774615	0.000155341	5.57844E-05	2.95209E-05	0.000101394	3.25738E-06	3.25738E-06	0.000104651	3.25738E-06	0.000129171	7.03998E-06	1.65312E-05	1.6212E-05	1.58765E-05	1.3752E-05	2.98617E-05	2.1245E-06	3.0924E-05	2.1245E-06	3.35767E-05
3836903774615	383690	3774615	0.000162198	5.82466E-05	3.08239E-05	0.000105869	3.40116E-06	3.40116E-06	0.00010927	3.40116E-06	0.000134064	7.30664E-06	1.71574E-05	1.6826E-05	1.64779E-05	1.42729E-05	3.09928E-05	2.20497E-06	3.20953E-05	2.20497E-06	3.43787E-05
3837003774615	383700	3774615	0.000169099	6.07248E-05	3.21353E-05	0.000110374	3.54586E-06	3.54586E-06	0.000113919	3.54586E-06	0.000138995	7.57539E-06	1.77884E-05	1.74449E-05	1.7084E-05	1.47979E-05	3.21328E-05	2.28607E-06	3.32758E-05	2.28607E-06	3.51919E-05
3837103774615	383710	3774615	0.000176295	6.3309E-05	3.35029E-05	0.000115071	3.69676E-06	3.69676E-06	0.000118767	3.69676E-06	0.000144148	7.85624E-06	1.84479E-05	1.80917E-05	1.77173E-05	1.53465E-05	3.3324E-05	2.37083E-06	3.45095E-05	2.37083E-06	3.60498E-05
3837203774615	383720	3774615	0.000183979	6.60684E-05	3.49631E-05	0.000120086	3.85789E-06	3.85789E-06	0.000123944	3.85789E-06	0.000149653	8.15628E-06	1.91525E-05	1.87826E-05	1.8394E-05	1.59326E-05	3.45967E-05	2.46137E-06	3.58274E-05	2.46137E-06	3.69804E-05
3837303774615	383730	3774615	0.00019218	6.90135E-05	3.65217E-05	0.000125439	4.02986E-06	4.02986E-06	0.000129469	4.02986E-06	0.000155541	8.47719E-06	1.9906E-05	1.95216E-05	1.91177E-05	1.65595E-05	3.5958E-05	2.55821E-06	3.72371E-05	2.55821E-06	3.79878E-05
3837403774615	383740	3774615	0.00020095	7.21629E-05	3.81883E-05	0.000131164	4.21376E-06	4.21376E-06	0.000135377	4.21376E-06	0.000161843	8.82063E-06	2.07125E-05	2.03125E-05	1.98922E-05	1.72304E-05	3.74148E-05	2.66186E-06	3.87457E-05	2.66186E-06	3.90776E-05
3837503774615	383750	3774615	0.000209912	7.53813E-05	3.98915E-05	0.000137013	4.40169E-06	4.40169E-06	0.000141415	4.40169E-06	0.000168297	9.17242E-06	2.15386E-05	2.11226E-05	2.06856E-05	1.79176E-05	3.8907E-05	2.76802E-06	4.0291E-05	2.76802E-06	4.0201E-05
3837603774615	383760	3774615	0.000218993	7.86421E-05	4.16171E-05	0.00014294	4.5921E-06	4.5921E-06	0.000147532	4.5921E-06	0.000174829	9.52839E-06	2.23745E-05	2.19424E-05	2.14884E-05	1.86129E-05	4.04169E-05	2.87544E-06	4.18546E-05	2.87544E-06	4.13439E-05
3837703774615	383770	3774615	0.000228472	8.20462E-05	4.34185E-05	0.000149128	4.79087E-06	4.79087E-06	0.000153918	4.79087E-06	0.000181659	9.90063E-06	2.32485E-05	2.27996E-05	2.23278E-05	1.93401E-05	4.19958E-05	2.98777E-06	4.34897E-05	2.98777E-06	4.25455E-05
3837803774615	383780	3774615	0.000238143	8.55193E-05	4.52565E-05	0.00015544	4.99367E-06	4.99367E-06	0.000160434	4.99367E-06	0.000188634	1.02808E-05	2.41412E-05	2.3675E-05	2.31852E-05	2.00827E-05	4.36084E-05	3.1025E-06	4.51596E-05	3.1025E-06	4.37765E-05
3837903774615	383790	3774615	0.000248118	8.91012E-05	4.7152E-05	0.000161951	5.20283E-06	5.20283E-06	0.000167153	5.20283E-06	0.000195839	1.06735E-05	2.50633E-05	2.45793E-05	2.40708E-05	2.08498E-05	4.5274E-05	3.221E-06	4.68845E-05	3.221E-06	4.50535E-05
3838003774615	383800	3774615	0.000258484	9.28237E-05	4.91219E-05	0.000168717	5.42019E-06	5.42019E-06	0.000174137	5.42019E-06	0.00020332	1.10812E-05	2.60207E-05	2.55182E-05	2.49902E-05	2.16462E-05	4.70034E-05	3.34404E-06	4.86754E-05	3.34404E-06	4.63879E-05
3838103774615	383810	3774615	0.000269359	9.67293E-05	5.11888E-05	0.000175815	5.64825E-06	5.64825E-06	0.000181464	5.64825E-06	0.000211183	1.15098E-05	2.70271E-05	2.65052E-05	2.59568E-05	2.24834E-05	4.88213E-05	3.47337E-06	5.0558E-05	3.47337E-06	4.77963E-05
3838203774615	383820	3774615	0.000280331	0.000100669	5.32738E-05	0.000182977	5.87832E-06	5.87832E-06	0.000188855	5.87832E-06	0.000219116	1.19421E-05	2.80423E-05	2.75008E-05	2.69317E-05	2.33279E-05	5.06552E-05	3.60384E-06	5.24571E-05	3.60384E-06	4.922E-05
3838303774615	383830	3774615	0.000289581	0.000103991	5.50317E-05	0.000189015	6.07229E-06	6.07229E-06	0.000195087	6.07229E-06	0.000225793	1.2306E-05	2.88968E-05	2.83388E-05	2.77524E-05	2.40387E-05	5.21987E-05	3.71366E-06	5.40555E-05	3.71366E-06	5.04007E-05
3838403774615	383840	3774615	0.000298802	0.000107302	5.6784E-05	0.000195033	6.26564E-06	6.26564E-06	0.000201299	6.26564E-06	0.000232446	1.26686E-05	2.97483E-05	2.91739E-05	2.85702E-05	2.47471E-05	5.37369E-05	3.82309E-06	5.56485E-05	3.82309E-06	5.15786E-05
3838503774615	383850	3774615	0.000309737	0.000111229	5.88621E-05	0.000202171	6.49494E-06	6.49494E-06	0.000208666	6.49494E-06	0.000240356	1.30997E-05	3.07606E-05	3.01666E-05	2.95424E-05	2.55892E-05	5.55654E-05	3.95318E-06	5.7542E-05	3.95318E-06	5.30023E-05
3838603774615	383860	3774615	0.000325711	0.000116966	6.18977E-05	0.000212597	6.82989E-06	6.82989E-06	0.000219427	6.82989E-06	0.000251948	1.37315E-05	3.22442E-05	3.16215E-05	3.09672E-05	2.68234E-05	5.82454E-05	4.14384E-06	6.03173E-05	4.14384E-06	5.51513E-05
3838703774615	383870	3774615	0.000342844	0.000123118	6.51538E-05	0.00022378	7.18917E-06	7.18917E-06	0.00023097	7.18917E-06	0.000264398	1.44101E-05	3.38375E-05	3.31841E-05	3.24975E-05	2.81489E-05	6.11236E-05	4.34861E-06	6.32979E-05	4.34861E-06	5.74679E-05
3838803774615	383880	3774615	0.00035488	0.000127441	6.7441E-05	0.000231636	7.44155E-06	7.44155E-06	0.000239078	7.44155E-06	0.00027312	1.48854E-05	3.49536E-05	3.42787E-05	3.35694E-05	2.90773E-05	6.31397E-05	4.49205E-06	6.53858E-05	4.49205E-06	5.90565E-05
3838903774615	383890	3774615	0.000365017	0.000131081	6.93674E-05	0.000238253	7.65412E-06	7.65412E-06	0.000245907	7.65412E-06	0.000280455	1.52851E-05	3.58924E-05	3.51993E-05	3.4471E-05	2.98583E-05	6.48355E-05	4.6127E-06	6.71418E-05	4.6127E-06	6.03755E-05
3839003774615	383900	3774615	0.000376388	0.000135164	7.15283E-05	0.000245675	7.89255E-06	7.89255E-06	0.000253567	7.89255E-06	0.000288694	1.57342E-05	3.69468E-05	3.62333E-05	3.54836E-05	3.07354E-05	6.67401E-05	4.7482E-06	6.91142E-05	4.7482E-06	6.18705E-05
3839103774615	383910	3774615	0.000393086	0.00014116	7.47016E-05	0.000256574	8.24269E-06	8.24269E-06	0.000264816	8.24269E-06	0.00030083	1.63956E-05	3.85E-05	3.77565E-05	3.69753E-05	3.20275E-05	6.95457E-05	4.9478E-06	7.20196E-05	4.9478E-06	6.41326E-05
3829703774625	382970	3774625	3.33439E-05	1.19741E-05	6.33664E-06	2.17641E-05	6.99195E-07	6.99195E-07	2.24633E-05	6.99195E-07	3.96395E-05	2.1604E-06	5.07303E-06	4.97507E-06	4.87213E-06	4.22017E-06	9.16385E-06	6.51958E-07	9.48982E-06	6.51958E-07	1.05169E-05
3829803774625	382980	3774625	3.4297E-05	1.23164E-05	6.51777E-06	2.23862E-05	7.19181E-07	7.19181E-07	2.31054E-05	7.19181E-07	4.0788E-05	2.223E-06	5.22002E-06	5.11921E-06	5.01329E-06	4.34245E-06	9.42936E-06	6.70848E-07	9.76479E-06	6.70848E-07	1.09459E-05
3829903774625	382990	3774625	3.55457E-05	1.27647E-05	6.75506E-06	2.32013E-05	7.45364E-07	7.45364E-07	2.39466E-05	7.45364E-07	4.23041E-05	2.30563E-06	5.41404E-06	5.30949E-06	5.19963E-06	4.50385E-06	9.77984E-06	6.95783E-07	1.01277E-05	6.95783E-07	1.14936E-05
3830003774625	383000	3774625	3.69125E-05	1.32556E-05	7.01481E-06	2.40934E-05	7.74026E-07	7.74026E-07	2.48675E-05	7.74026E-07	4.39732E-05	2.3966E-06	5.62766E-06	5.51899E-06	5.4048E-06	4.68156E-06	1.01657E-05	7.23237E-07	1.05273E-05	7.23237E-07	1.21E-05
3830103774625	383010	3774625	3.78582E-05	1.35952E-05	7.19454E-06	2.47107E-05	7.93857E-07	7.93857E-07	2.55046E-05	7.93857E-07	4.51065E-05	2.45836E-06	5.77269E-06	5.66122E-06	5.54408E-06	4.80221E-06	1.04277E-05	7.41875E-07	1.07986E-05	7.41875E-07	1.25625E-05
3830203774625	383020	3774625	3.87522E-05	1.39163E-05	7.36443E-06	2.52942E-05	8.12603E-07	8.12603E-07	2.61068E-05	8.12603E-07	4.61478E-05	2.51511E-06	5.90596E-06	5.79191E-06	5.67207E-06	4.91307E-06	1.06684E-05	7.59002E-07	1.10479E-05	7.59002E-07	1.30152E-05
3830303774625	383030	3774625	3.96832E-05	1.42506E-05	7.54134E-06	2.59019E-05	8.32124E-07	8.32124E-07	2.6734E-05	8.32124E-07	4.72427E-05	2.57479E-06	6.04609E-06	5.92933E-06	5.80665E-06	5.02964E-06	1.09216E-05	7.7701E-07	1.13101E-05	7.7701E-07	1.34916E-05
3830403774625	383040	3774625	4.06954E-05	1.46141E-05	7.7337E-06	2.65626E-05	8.53349E-07	8.53349E-07	2.74159E-05	8.53349E-07	4.84219E-05	2.63905E-06	6.197E-06	6.07733E-06	5.95158E-06	5.15518E-06	1.11942E-05	7.96404E-07	1.15924E-05	7.96404E-07	1.40058E-05
3830503774625	383050	3774625	4.18997E-05	1.50465E-05	7.96257E-06	2.73486E-05	8.78603E-07	8.78603E-07	2.82272E-05	8.78603E-07	4.97695E-05	2.7125E-06	6.36946E-06	6.24646E-06	6.11722E-06	5.29865E-06	1.15057E-05	8.18568E-07	1.1915E-05	8.18568E-07	1.45591E-05
3830603774625	383060	3774625	4.30006E-05	1.54419E-05	8.17178E-06	2.80672E-05	9.01687E-07	9.01687E-07	2.89689E-05	9.01687E-07	5.10864E-05	2.78428E-06	6.53801E-06	6.41175E-06	6.27909E-06	5.43886E-06	1.18102E-05	8.40229E-07	1.22303E-05	8.40229E-07	1.50984E-05
3830703774625	383070	3774625	4.39019E-05	1.57656E-05	8.34308E-06	2.86556E-05	9.20589E-07	9.20589E-07	2.95761E-05	9.20589E-07	5.23115E-05	2.85105E-06	6.69479E-06	6.56551E-06	6.42966E-06	5.56929E-06	1.20934E-05	8.60378E-07	1.25236E-05	8.60378E-07	1.56433E-05
3830803774625	383080	3774625	4.47221E-05	1.60601E-05	8.49893E-06	2.91909E-05	9.37786E-07	9.37786E-07	3.01286E-05	9.37786E-07	5.3261E-05	2.90279E-06	6.8163E-06	6.68467E-06	6.54636E-06	5.67037E-06	1.23129E-05	8.75994E-07	1.27509E-05	8.75994E-07	1.61743E-05
3830903774625	383090	3774625	4.5387E-05	1.62989E-05	8.6253E-06	2.96249E-05	9.51729E-07	9.51729E-07	3.05766E-05	9.51729E-07	5.40037E-05	2.94327E-06	6.91136E-06	6.77789E-06	6.63765E-06	5.74944E-06	1.24846E-05	8.8821E-07	1.29287E-05	8.8821E-07	1.66256E-05
3831003774625	383100	3774625	4.6052E-05	1.65377E-05	8.75167E-06	3.00589E-05	9.65673E-07	9.65673E-07	3.10246E-05	9.65673E-07	5.46163E-05	2.97666E-06	6.98975E-06	6.85477E-06	6.71294E-06	5.81465E-06	1.26262E-05	8.98284E-07	1.30753E-05	8.98284E-07	1.70671E-05
3831103774625	383110	3774625	4.66726E-05	1.67605E-05	8.86961E-06	3.0464E-05	9.78687E-07	9.78687E-07	3.14427E-05	9.78687E-07	5.51675E-05	3.0067E-06	7.0603E-06	6.92396E-06	6.7807E-06	5.87335E-06	1.27536E-05	9.07351E-07	1.32073E-05	9.07351E-07	1.74835E-05
3831203774625	383120	3774625	4.72858E-05	1.69808E-05	8.98615E-06	3.08643E-05	9.91546E-07	9.91546E-07	3.18558E-05	9.91546E-07	5.56652E-05	3.03383E-06	7.124E-06	6.98643E-06	6.84187E-06	5.92633E-06	1.28687E-05	9.15537E-07	1.33264E-05	9.15537E-07	1.78901E-05
3831303774625	383130	3774625	4.79065E-05	1.72036E-05	9.10409E-06	3.12694E-05	1.00456E-06	1.00456E-06	3.22739E-05	1.00456E-06	5.61629E-05	3.06095E-06	7.18769E-06	7.04889E-06	6.90304E-06	5.97932E-06	1.29837E-05	9.23723E-07	1.34456E-05	9.23723E-07	1.83023E-05
3831403774625	383140	3774625	4.85123E-05	1.74212E-05	9.21923E-06	3.16648E-05	1.01726E-06	1.01726E-06	3.26821E-05	1.01726E-06	5.663E-05	3.08641E-06	7.24747E-06	7.10751E-06	6.96045E-06	6.02905E-06	1.30917E-05	9.31405E-07	1.35574E-05	9.31405E-07	1.87047E-05
3831503774625	383150	3774625	4.91403E-05	1.76467E-05	9.33857E-06	3.20747E-05	1.03043E-06	1.03043E-06	3.31052E-05	1.03043E-06	5.70971E-05	3.11186E-06	7.30724E-06	7.16613E-06	7.01786E-06	6.07877E-06	1.31997E-05	9.39087E-07	1.36692E-05	9.39087E-07	1.91112E-05
3831603774625	383160	3774625	4.97683E-05	1.78722E-05	9.45792E-06	3.24847E-05	1.0436E-06	1.0436E-06	3.35283E-05	1.0436E-06	5.75488E-05	3.13649E-06	7.36506E-06	7.22283E-06	7.07338E-06	6.12687E-06	1.33041E-05	9.46517E-07	1.37774E-05	9.46517E-07	1.95164E-05
3831703774625	383170	3774625	5.04111E-05	1.81031E-05	9.58008E-06	3.29042E-05	1.05708E-06	1.05708E-06	3.39613E-05	1.05708E-06	5.80006E-05	3.16111E-06	7.42287E-06	7.27953E-06	7.12891E-06	6.17496E-06	1.34086E-05	9.53947E-07	1.38855E-05	9.53947E-07	1.99188E-05
3831903774625	383190	3774625	5.16376E-05	1.85435E-05	9.81315E-06	3.37048E-05	1.0828E-06	1.0828E-06	3.47876E-05	1.0828E-06	5.87739E-05	3.20325E-06	7.52184E-06	7.37659E-06	7.22396E-06	6.2573E-06	1.35873E-05	9.66666E-07	1.40707E-05	9.66666E-07	2.06524E-05
3832003774625	383200	3774625	5.21917E-05	1.87425E-05	9.91846E-06	3.40664E-05	1.09442E-06	1.09442E-06	3.51609E-05	1.09442E-06	5.90572E-05	3.21869E-06	7.5581E-06	7.41215E-06	7.25878E-06	6.28746E-06	1.36528E-05	9.71326E-07	1.41385E-05	9.71326E-07	2.09584E-05
3832103774625	383210	3774625	5.27459E-05	1.89415E-05	1.00238E-05	3.44281E-05	1.10604E-06	1.10604E-06	3.55342E-05	1.10604E-06	5.93176E-05	3.23288E-06	7.59142E-06	7.44482E-06	7.29078E-06	6.31517E-06	1.3713E-05	9.75607E-07	1.42008E-05	9.75607E-07	2.1242E-05
3832203774625	383220	3774625	5.32926E-05	1.91378E-05	1.01277E-05	3.47855E-05	1.1175E-06	1.1175E-06	3.59025E-05	1.1175E-06	5.95013E-05	3.2429E-06	7.61494E-06	7.46788E-06	7.31337E-06	6.33474E-06	1.37555E-05	9.7863E-07	1.42448E-05	9.7863E-07	2.14781E-05
3832303774625	383230	3774625	5.37729E-05	1.93103E-05	1.02189E-05	3.50985E-05	1.12757E-06	1.12757E-06	3.6226E-05	1.12757E-06	5.96545E-05	3.25124E-06	7.63454E-06	7.4871E-06	7.33219E-06	6.35104E-06	1.37909E-05	9.81149E-07	1.42815E-05	9.81149E-07	2.16947E-05
3832403774625	383240	3774625	5.42679E-05	1.94881E-05	1.0313E-05	3.54216E-05	1.13795E-06	1.13795E-06	3.65595E-05	1.13795E-06	5.97234E-05	3.255E-06	7.64335E-06	7.49575E-06	7.34066E-06	6.35838E-06	1.38068E-05	9.82282E-07	1.4298E-05	9.82282E-07	2.18274E-05
3832503774625	383250	3774625	5.47112E-05	1.96473E-05	1.03973E-05	3.57109E-05	1.14725E-06	1.14725E-06	3.68582E-05	1.14725E-06	5.97463E-05	3.25625E-06	7.64629E-06	7.49864E-06	7.34348E-06	6.36082E-06	1.38121E-05	9.8266E-07	1.43035E-05	9.8266E-07	2.19099E-05
3832603774625	383260	3774625	5.50511E-05	1.97693E-05	1.04618E-05	3.59328E-05	1.15438E-06	1.15438E-06	3.70872E-05	1.15438E-06	5.95855E-05	3.24749E-06	7.62572E-06	7.47846E-06	7.32372E-06	6.3437E-06	1.3775E-05	9.80015E-07	1.4265E-05	9.80015E-07	2.19364E-05
3832703774625	383270	3774625	5.5317E-05	1.98648E-05	1.05124E-05	3.61064E-05	1.15995E-06	1.15995E-06	3.72663E-05	1.15995E-06	5.93941E-05	3.23706E-06	7.60122E-06	7.45443E-06	7.30019E-06	6.32332E-06	1.37307E-05	9.76867E-07	1.42192E-05	9.76867E-07	2.19742E-05
3832803774625	383280	3774625	5.56126E-05	1.9971E-05	1.05686E-05	3.62993E-05	1.16615E-06	1.16615E-06	3.74654E-05	1.16615E-06	5.93405E-05	3.23414E-06	7.59436E-06	7.4477E-06	7.2936E-06	6.31762E-06	1.37183E-05	9.75985E-07	1.42063E-05	9.75985E-07	2.19923E-05
3832903774625	383290	3774625	5.60411E-05	2.01248E-05	1.065E-05	3.6579E-05	1.17514E-06	1.17514E-06	3.77541E-05	1.17514E-06	5.94171E-05	3.23831E-06	7.60416E-06	7.45731E-06	7.30301E-06	6.32577E-06	1.3736E-05	9.77245E-07	1.42247E-05	9.77245E-07	2.20454E-05
3833003774625	383300	3774625	5.65066E-05	2.0292E-05	1.07384E-05	3.68828E-05	1.1849E-06	1.1849E-06	3.80677E-05	1.1849E-06	5.95396E-05	3.24499E-06	7.61984E-06	7.47269E-06	7.31807E-06	6.33881E-06	1.37644E-05	9.7926E-07	1.4254E-05	9.7926E-07	2.20943E-05
3833103774625	383310	3774625	5.70238E-05	2.04777E-05	1.08367E-05	3.72204E-05	1.19574E-06	1.19574E-06	3.84161E-05	1.19574E-06	5.97004E-05	3.25375E-06	7.64041E-06	7.49287E-06	7.33784E-06	6.35593E-06	1.38015E-05	9.81904E-07	1.42925E-05	9.81904E-07	2.21181E-05
3833203774625	383320	3774625	5.73858E-05	2.06077E-05	1.09055E-05	3.74567E-05	1.20333E-06	1.20333E-06	3.866E-05	1.20333E-06	5.96698E-05	3.25208E-06	7.6365E-06	7.48903E-06	7.33407E-06	6.35267E-06	1.37944E-05	9.814E-07	1.42851E-05	9.814E-07	2.2037E-05
3833303774625	383330	3774625	5.77774E-05	2.07484E-05	1.09799E-05	3.77123E-05	1.21155E-06	1.21155E-06	3.89238E-05	1.21155E-06	5.96621E-05	3.25166E-06	7.63552E-06	7.48807E-06	7.33313E-06	6.35186E-06	1.37927E-05	9.81274E-07	1.42833E-05	9.81274E-07	2.19364E-05
3833403774625	383340	3774625	5.81025E-05	2.08651E-05	1.10417E-05	3.79245E-05	1.21836E-06	1.21836E-06	3.91428E-05	1.21836E-06	5.95702E-05	3.24665E-06	7.62376E-06	7.47653E-06	7.32184E-06	6.34207E-06	1.37714E-05	9.79763E-07	1.42613E-05	9.79763E-07	2.17799E-05
3833503774625	383350	3774625	5.83758E-05	2.09633E-05	1.10937E-05	3.81029E-05	1.22409E-06	1.22409E-06	3.9327E-05	1.22409E-06	5.94171E-05	3.23831E-06	7.60416E-06	7.45731E-06	7.30301E-06	6.32577E-06	1.3736E-05	9.77245E-07	1.42247E-05	9.77245E-07	2.15759E-05
3833603774625	383360	3774625	5.86492E-05	2.10614E-05	1.11456E-05	3.82814E-05	1.22983E-06	1.22983E-06	3.95112E-05	1.22983E-06	5.92716E-05	3.23038E-06	7.58554E-06	7.43905E-06	7.28513E-06	6.31028E-06	1.37024E-05	9.74852E-07	1.41898E-05	9.74852E-07	2.13622E-05
3833703774625	383370	3774625	5.84645E-05	2.09951E-05	1.11105E-05	3.81608E-05	1.22595E-06	1.22595E-06	3.93867E-05	1.22595E-06	5.86208E-05	3.19491E-06	7.50225E-06	7.35737E-06	7.20514E-06	6.24099E-06	1.35519E-05	9.64147E-07	1.4034E-05	9.64147E-07	2.09304E-05
3833803774625	383380	3774625	5.8302E-05	2.09367E-05	1.10796E-05	3.80547E-05	1.22255E-06	1.22255E-06	3.92772E-05	1.22255E-06	5.80159E-05	3.16194E-06	7.42483E-06	7.28145E-06	7.13079E-06	6.17659E-06	1.34121E-05	9.54199E-07	1.38892E-05	9.54199E-07	2.05113E-05
3833903774625	383390	3774625	5.82724E-05	2.09261E-05	1.1074E-05	3.80354E-05	1.22193E-06	1.22193E-06	3.92573E-05	1.22193E-06	5.75641E-05	3.13732E-06	7.36702E-06	7.22475E-06	7.07527E-06	6.1285E-06	1.33077E-05	9.46769E-07	1.37811E-05	9.46769E-07	2.01508E-05
3834003774625	383400	3774625	5.8398E-05	2.09712E-05	1.10979E-05	3.81174E-05	1.22456E-06	1.22456E-06	3.93419E-05	1.22456E-06	5.72885E-05	3.1223E-06	7.33174E-06	7.19016E-06	7.04139E-06	6.09915E-06	1.32439E-05	9.42235E-07	1.37151E-05	9.42235

			ISDrainage / Utilities Trenching	ISDrainage / Utilities Trenching	ISAsphalt Paving	ISAsphalt Paving	SVDemolition	SVSite Grubbing / Prep	SVMass Grading / Excavation	SVMass Grading / Excavation	SVDrainage / Utilities Trenching	SVFoundations / Concrete Pads	SVBuilding / Structure Construction	SVBuilding / Structure Construction	SVAsphalt Paving	SVAsphalt Paving	SVArchitectural Coating	SVArchitectural Coating	SVLandscaping or Other Finishing	SVLandscaping or Other Finishing	MDemolition
Unique Identifier	X (UTM)	Y (UTM)	2027	2028	2027	2028	2027	2027	2027	2028	2028	2028	2028	2029	2028	2029	2028	2029	2028	2029	2027
3836003774615	383600	3774615	1.14665E-05	1.11723E-05	2.96139E-06	2.75867E-06	0.00017128	0.000123141	8.30252E-05	8.1971E-05	5.81604E-05	1.84761E-05	2.64681E-05	2.54582E-05	2.60233E-06	2.4212E-06	2.60233E-06	2.4212E-06	2.64681E-05	2.54582E-05	2.79928E-05
3836103774615	383610	3774615	1.16696E-05	1.13702E-05	3.01385E-06	2.80753E-06	0.000178852	0.000128585	8.66958E-05	8.5595E-05	6.07317E-05	1.92929E-05	2.76383E-05	2.65837E-05	2.71739E-06	2.52824E-06	2.71739E-06	2.52824E-06	2.76383E-05	2.65837E-05	2.91341E-05
3836203774615	383620	3774615	1.18986E-05	1.15933E-05	3.07299E-06	2.86262E-06	0.000187592	0.000134868	9.09321E-05	8.97776E-05	6.36994E-05	2.02357E-05	2.89888E-05	2.78827E-05	2.85017E-06	2.65178E-06	2.85017E-06	2.65178E-06	2.89888E-05	2.78827E-05	3.04497E-05
3836303774615	383630	3774615	1.21625E-05	1.18504E-05	3.14113E-06	2.9261E-06	0.000197819	0.000142221	9.58896E-05	9.46721E-05	6.71722E-05	2.13389E-05	3.05692E-05	2.94028E-05	3.00556E-06	2.79636E-06	3.00556E-06	2.79636E-06	3.05692E-05	2.94028E-05	3.19848E-05
3836403774615	383640	3774615	1.24292E-05	1.21103E-05	3.21001E-06	2.99026E-06	0.000208251	0.000149721	0.000100946	9.96647E-05	7.07145E-05	2.24642E-05	3.21813E-05	3.09534E-05	3.16406E-06	2.94382E-06	3.16406E-06	2.94382E-06	3.21813E-05	3.09534E-05	3.35507E-05
3836503774615	383650	3774615	1.2679E-05	1.23537E-05	3.27452E-06	3.05036E-06	0.000218256	0.000156914	0.000105796	0.000104453	7.41117E-05	2.35434E-05	3.37274E-05	3.24405E-05	3.31606E-06	3.08525E-06	3.31606E-06	3.08525E-06	3.37274E-05	3.24405E-05	3.50495E-05
3836603774615	383660	3774615	1.294E-05	1.2608E-05	3.34194E-06	3.11316E-06	0.00022859	0.000164344	0.000110805	0.000109398	7.76208E-05	2.46581E-05	3.53243E-05	3.39765E-05	3.47307E-06	3.23133E-06	3.47307E-06	3.23133E-06	3.53243E-05	3.39765E-05	3.65991E-05
3836703774615	383670	3774615	1.32208E-05	1.28816E-05	3.41445E-06	3.18071E-06	0.000239539	0.000172215	0.000116113	0.000114638	8.13387E-05	2.58392E-05	3.70162E-05	3.56039E-05	3.63942E-06	3.3861E-06	3.63942E-06	3.3861E-06	3.70162E-05	3.56039E-05	3.82431E-05
3836803774615	383680	3774615	1.35201E-05	1.31732E-05	3.49175E-06	3.25272E-06	0.000251067	0.000180503	0.000121701	0.000120155	8.52531E-05	2.70827E-05	3.87977E-05	3.73173E-05	3.81457E-06	3.54906E-06	3.81457E-06	3.54906E-06	3.87977E-05	3.73173E-05	3.99723E-05
3836903774615	383690	3774615	1.3843E-05	1.34878E-05	3.57515E-06	3.33041E-06	0.000263299	0.000189297	0.00012763	0.000126009	8.94066E-05	2.84022E-05	4.06879E-05	3.91354E-05	4.00042E-06	3.72197E-06	4.00042E-06	3.72197E-06	4.06879E-05	3.91354E-05	4.18087E-05
3837003774615	383700	3774615	1.41704E-05	1.38069E-05	3.65971E-06	3.40919E-06	0.000275602	0.000198143	0.000133593	0.000131897	9.35842E-05	2.97293E-05	4.25891E-05	4.0964E-05	4.18734E-06	3.89588E-06	4.18734E-06	3.89588E-06	4.25891E-05	4.0964E-05	4.36558E-05
3837103774615	383710	3774615	1.45159E-05	1.41434E-05	3.74893E-06	3.49229E-06	0.000288421	0.000207359	0.000139808	0.000138032	9.79373E-05	3.11122E-05	4.45701E-05	4.28695E-05	4.38212E-06	4.0771E-06	4.38212E-06	4.0771E-06	4.45701E-05	4.28695E-05	4.55792E-05
3837203774615	383720	3774615	1.48906E-05	1.45085E-05	3.8457E-06	3.58244E-06	0.000302105	0.000217197	0.000146441	0.000144581	0.000102584	3.25883E-05	4.66847E-05	4.49034E-05	4.59002E-06	4.27053E-06	4.59002E-06	4.27053E-06	4.66847E-05	4.49034E-05	4.76351E-05
3837303774615	383730	3774615	1.52962E-05	1.49038E-05	3.95046E-06	3.68003E-06	0.000316724	0.000227708	0.000153527	0.000151578	0.000107548	3.41653E-05	4.89438E-05	4.70763E-05	4.81214E-06	4.47719E-06	4.81214E-06	4.47719E-06	4.89438E-05	4.70763E-05	4.98307E-05
3837403774615	383740	3774615	1.57351E-05	1.53313E-05	4.0638E-06	3.78561E-06	0.000332333	0.000238929	0.000161093	0.000159047	0.000112848	3.58489E-05	5.13558E-05	4.93963E-05	5.04928E-06	4.69783E-06	5.04928E-06	4.69783E-06	5.13558E-05	4.93963E-05	5.21769E-05
3837503774615	383750	3774615	1.61874E-05	1.57721E-05	4.18062E-06	3.89443E-06	0.000348297	0.000250407	0.000168831	0.000166688	0.000118269	3.7571E-05	5.38228E-05	5.17691E-05	5.29184E-06	4.9235E-06	5.29184E-06	4.9235E-06	5.38228E-05	5.17691E-05	5.45757E-05
3837603774615	383760	3774615	1.66476E-05	1.62205E-05	4.29948E-06	4.00515E-06	0.000364458	0.000262025	0.000176665	0.000174422	0.000123756	3.93143E-05	5.63201E-05	5.41712E-05	5.53737E-06	5.15194E-06	5.53737E-06	5.15194E-06	5.63201E-05	5.41712E-05	5.70035E-05
3837703774615	383770	3774615	1.71315E-05	1.66919E-05	4.42444E-06	4.12156E-06	0.000381331	0.000274156	0.000184844	0.000182497	0.000129486	4.11344E-05	5.89275E-05	5.66791E-05	5.79373E-06	5.39046E-06	5.79373E-06	5.39046E-06	5.89275E-05	5.66791E-05	5.95403E-05
3837803774615	383780	3774615	1.76271E-05	1.71749E-05	4.55245E-06	4.24081E-06	0.000398543	0.00028653	0.000193187	0.000190734	0.00013533	4.2991E-05	6.15873E-05	5.92374E-05	6.05524E-06	5.63376E-06	6.05524E-06	5.63376E-06	6.15873E-05	5.92374E-05	6.21278E-05
3837903774615	383790	3774615	1.81413E-05	1.76759E-05	4.68525E-06	4.36452E-06	0.000416298	0.000299295	0.000201794	0.000199231	0.000141359	4.49063E-05	6.4331E-05	6.18764E-05	6.325E-06	5.88475E-06	6.325E-06	5.88475E-06	6.4331E-05	6.18764E-05	6.47988E-05
3838003774615	383800	3774615	1.86786E-05	1.81994E-05	4.82402E-06	4.49379E-06	0.000434748	0.00031256	0.000210737	0.000208061	0.000147624	4.68965E-05	6.71821E-05	6.46187E-05	6.60532E-06	6.14556E-06	6.60532E-06	6.14556E-06	6.71821E-05	6.46187E-05	6.75732E-05
3838103774615	383810	3774615	1.92457E-05	1.8752E-05	4.97048E-06	4.63022E-06	0.000454106	0.000326478	0.000220121	0.000217326	0.000154198	4.89847E-05	7.01737E-05	6.74961E-05	6.89945E-06	6.41921E-06	6.89945E-06	6.41921E-06	7.01737E-05	6.74961E-05	7.04855E-05
3838203774615	383820	3774615	1.9819E-05	1.93105E-05	5.11854E-06	4.76815E-06	0.000473626	0.000340511	0.000229582	0.000226667	0.000160826	5.10903E-05	7.319E-05	7.03973E-05	7.19601E-06	6.69513E-06	7.19601E-06	6.69513E-06	7.319E-05	7.03973E-05	7.34214E-05
3838303774615	383830	3774615	2.02944E-05	1.97738E-05	5.24132E-06	4.88253E-06	0.000490098	0.000352354	0.000237567	0.000234551	0.000166419	5.28672E-05	7.57354E-05	7.28457E-05	7.44628E-06	6.92798E-06	7.44628E-06	6.92798E-06	7.57354E-05	7.28457E-05	7.59001E-05
3838403774615	383840	3774615	2.07687E-05	2.02359E-05	5.36381E-06	4.99663E-06	0.000506517	0.000364158	0.000245526	0.000242408	0.000171995	5.46383E-05	7.82727E-05	7.52861E-05	7.69574E-06	7.16008E-06	7.69574E-06	7.16008E-06	7.82727E-05	7.52861E-05	7.83715E-05
3838503774615	383850	3774615	2.1342E-05	2.07945E-05	5.51188E-06	5.13456E-06	0.000525982	0.000378153	0.000254961	0.000251724	0.000178604	5.6738E-05	8.12807E-05	7.81794E-05	7.99149E-06	7.43524E-06	7.99149E-06	7.43524E-06	8.12807E-05	7.81794E-05	8.13001E-05
3838603774615	383860	3774615	2.22073E-05	2.16375E-05	5.73535E-06	5.34273E-06	0.000554392	0.000398578	0.000268733	0.000265321	0.000188251	5.98027E-05	8.5671E-05	8.24021E-05	8.42314E-06	7.83685E-06	8.42314E-06	7.83685E-06	8.5671E-05	8.24021E-05	8.55752E-05
3838703774615	383870	3774615	2.31401E-05	2.25464E-05	5.97626E-06	5.56715E-06	0.000584869	0.000420489	0.000283506	0.000279906	0.0001986	6.30902E-05	9.03806E-05	8.69321E-05	8.88619E-06	8.26767E-06	8.88619E-06	8.26767E-06	9.03806E-05	8.69321E-05	9.01623E-05
3838803774615	383880	3774615	2.37798E-05	2.31697E-05	6.14147E-06	5.72105E-06	0.000606286	0.000435887	0.000293887	0.000290156	0.000205873	6.54004E-05	9.36901E-05	9.01153E-05	9.21158E-06	8.57041E-06	9.21158E-06	8.57041E-06	9.36901E-05	9.01153E-05	9.33886E-05
3838903774615	383890	3774615	2.43109E-05	2.36872E-05	6.27863E-06	5.84882E-06	0.000624344	0.000448869	0.000302641	0.000298798	0.000212004	6.73484E-05	9.64807E-05	9.27994E-05	9.48595E-06	8.82568E-06	9.48595E-06	8.82568E-06	9.64807E-05	9.27994E-05	9.61067E-05
3839003774615	383900	3774615	2.49129E-05	2.42737E-05	6.43411E-06	5.99365E-06	0.000644585	0.000463421	0.000312452	0.000308485	0.000218877	6.95318E-05	9.96085E-05	9.58079E-05	9.79347E-06	9.1118E-06	9.79347E-06	9.1118E-06	9.96085E-05	9.58079E-05	9.91533E-05
3839103774615	383910	3774615	2.58238E-05	2.51612E-05	6.66935E-06	6.21279E-06	0.000674278	0.000484769	0.000326845	0.000322695	0.00022896	7.27348E-05	0.000104197	0.000100221	1.02446E-05	9.53153E-06	1.02446E-05	9.53153E-06	0.000104197	0.000100221	0.000103624
3829703774625	382970	3774625	4.23476E-06	4.12611E-06	1.09369E-06	1.01882E-06	4.30561E-05	3.0955E-05	2.08707E-05	2.06057E-05	1.46203E-05	4.64448E-06	6.65351E-06	6.39964E-06	6.54171E-07	6.08637E-07	6.54171E-07	6.08637E-07	6.65351E-06	6.39964E-06	8.06197E-06
3829803774625	382980	3774625	4.40748E-06	4.2944E-06	1.13829E-06	1.06037E-06	4.43389E-05	3.18773E-05	2.14926E-05	2.12197E-05	1.50559E-05	4.78287E-06	6.85175E-06	6.59032E-06	6.73662E-07	6.26771E-07	6.73662E-07	6.26771E-07	6.85175E-06	6.59032E-06	8.28879E-06
3829903774625	382990	3774625	4.62803E-06	4.50928E-06	1.19525E-06	1.11343E-06	4.59781E-05	3.30558E-05	2.22872E-05	2.20042E-05	1.56125E-05	4.95969E-06	7.10506E-06	6.83396E-06	6.98567E-07	6.49943E-07	6.98567E-07	6.49943E-07	7.10506E-06	6.83396E-06	8.58637E-06
3830003774625	383000	3774625	4.8722E-06	4.74719E-06	1.25831E-06	1.17217E-06	4.77599E-05	3.43368E-05	2.31508E-05	2.28569E-05	1.62175E-05	5.15189E-06	7.3804E-06	7.09879E-06	7.25638E-07	6.7513E-07	7.25638E-07	6.7513E-07	7.3804E-06	7.09879E-06	8.90936E-06
3830103774625	383010	3774625	5.05842E-06	4.92864E-06	1.30641E-06	1.21698E-06	4.9016E-05	3.52399E-05	2.37597E-05	2.34581E-05	1.66441E-05	5.28739E-06	7.57451E-06	7.2855E-06	7.44723E-07	6.92887E-07	7.44723E-07	6.92887E-07	7.57451E-06	7.2855E-06	9.13617E-06
3830203774625	383020	3774625	5.24071E-06	5.10625E-06	1.35349E-06	1.26083E-06	5.02276E-05	3.61109E-05	2.4347E-05	2.40379E-05	1.70555E-05	5.41808E-06	7.76174E-06	7.46558E-06	7.63131E-07	7.10014E-07	7.63131E-07	7.10014E-07	7.76174E-06	7.46558E-06	9.34847E-06
3830303774625	383030	3774625	5.43256E-06	5.29317E-06	1.40303E-06	1.30699E-06	5.14927E-05	3.70204E-05	2.49602E-05	2.46433E-05	1.7485E-05	5.55455E-06	7.95723E-06	7.65361E-06	7.82352E-07	7.27896E-07	7.82352E-07	7.27896E-07	7.95723E-06	7.65361E-06	9.57348E-06
3830403774625	383040	3774625	5.6396E-06	5.4949E-06	1.4565E-06	1.3568E-06	5.28824E-05	3.80196E-05	2.56339E-05	2.53084E-05	1.79569E-05	5.70446E-06	8.17199E-06	7.86018E-06	8.03467E-07	7.47542E-07	8.03467E-07	7.47542E-07	8.17199E-06	7.86018E-06	9.81844E-06
3830503774625	383050	3774625	5.86239E-06	5.71198E-06	1.51404E-06	1.4104E-06	5.45395E-05	3.92109E-05	2.64371E-05	2.61015E-05	1.85196E-05	5.88321E-06	8.42805E-06	8.10647E-06	8.28643E-07	7.70965E-07	8.28643E-07	7.70965E-07	8.42805E-06	8.10647E-06	1.01088E-05
3830603774625	383060	3774625	6.07956E-06	5.92357E-06	1.57013E-06	1.46265E-06	5.59292E-05	4.02101E-05	2.71108E-05	2.67666E-05	1.89915E-05	6.03312E-06	8.64281E-06	8.31304E-06	8.49759E-07	7.90611E-07	8.49759E-07	7.90611E-07	8.64281E-06	8.31304E-06	1.0361E-05
3830703774625	383070	3774625	6.29898E-06	6.13736E-06	1.6268E-06	1.51543E-06	5.71319E-05	4.10747E-05	2.76938E-05	2.73421E-05	1.93999E-05	6.16285E-06	8.82867E-06	8.4918E-06	8.68032E-07	8.07612E-07	8.68032E-07	8.07612E-07	8.82867E-06	8.4918E-06	1.05824E-05
3830803774625	383080	3774625	6.51277E-06	6.34567E-06	1.68201E-06	1.56687E-06	5.82455E-05	4.18754E-05	2.82336E-05	2.78751E-05	1.9778E-05	6.28298E-06	9.00075E-06	8.65732E-06	8.84951E-07	8.23354E-07	8.84951E-07	8.23354E-07	9.00075E-06	8.65732E-06	1.07856E-05
3830903774625	383090	3774625	6.69449E-06	6.52273E-06	1.72895E-06	1.61059E-06	5.92433E-05	4.25927E-05	2.87172E-05	2.83526E-05	2.01169E-05	6.39061E-06	9.15494E-06	8.80563E-06	9.00111E-07	8.37458E-07	9.00111E-07	8.37458E-07	9.15494E-06	8.80563E-06	1.09489E-05
3831003774625	383100	3774625	6.87228E-06	6.69595E-06	1.77486E-06	1.65336E-06	6.02589E-05	4.33229E-05	2.92095E-05	2.88387E-05	2.04617E-05	6.50016E-06	9.31188E-06	8.95658E-06	9.15541E-07	8.51815E-07	9.15541E-07	8.51815E-07	9.31188E-06	8.95658E-06	1.11122E-05
3831103774625	383110	3774625	7.03993E-06	6.85931E-06	1.81816E-06	1.6937E-06	6.1221E-05	4.40146E-05	2.96759E-05	2.92991E-05	2.07884E-05	6.60395E-06	9.46056E-06	9.09959E-06	9.30159E-07	8.65416E-07	9.30159E-07	8.65416E-07	9.46056E-06	9.09959E-06	1.12664E-05
3831203774625	383120	3774625	7.20365E-06	7.01883E-06	1.86044E-06	1.73309E-06	6.21654E-05	4.46935E-05	3.01337E-05	2.97511E-05	2.11091E-05	6.70582E-06	9.60649E-06	9.23995E-06	9.44507E-07	8.78765E-07	9.44507E-07	8.78765E-07	9.60649E-06	9.23995E-06	1.1417E-05
3831303774625	383130	3774625	7.36962E-06	7.18054E-06	1.90331E-06	1.77301E-06	6.31275E-05	4.53853E-05	3.06E-05	3.02115E-05	2.14358E-05	6.8096E-06	9.75517E-06	9.38296E-06	9.59125E-07	8.92365E-07	9.59125E-07	8.92365E-07	9.75517E-06	9.38296E-06	1.15713E-05
3831403774625	383140	3774625	7.53165E-06	7.33841E-06	1.94515E-06	1.812E-06	6.40897E-05	4.6077E-05	3.10664E-05	3.0672E-05	2.17625E-05	6.91339E-06	9.90386E-06	9.52597E-06	9.73744E-07	9.05966E-07	9.73744E-07	9.05966E-07	9.90386E-06	9.52597E-06	1.17237E-05
3831503774625	383150	3774625	7.69537E-06	7.49793E-06	1.98744E-06	1.85139E-06	6.50696E-05	4.67815E-05	3.15414E-05	3.1141E-05	2.20953E-05	7.0191E-06	1.00553E-05	9.67162E-06	9.88633E-07	9.19819E-07	9.88633E-07	9.19819E-07	1.00553E-05	9.67162E-06	1.18797E-05
3831603774625	383160	3774625	7.85853E-06	7.6569E-06	2.02957E-06	1.89064E-06	6.60763E-05	4.75053E-05	3.20294E-05	3.16228E-05	2.24371E-05	7.12769E-06	1.02109E-05	9.82125E-06	1.00393E-06	9.34049E-07	1.00393E-06	9.34049E-07	1.02109E-05	9.82125E-06	1.20376E-05
3831703774625	383170	3774625	8.02056E-06	7.81478E-06	2.07142E-06	1.92962E-06	6.70919E-05	4.82354E-05	3.25217E-05	3.21088E-05	2.2782E-05	7.23725E-06	1.03678E-05	9.97221E-06	1.01936E-06	9.48406E-07	1.01936E-06	9.48406E-07	1.03678E-05	9.97221E-06	1.21973E-05
3831903774625	383190	3774625	8.31593E-06	8.10257E-06	2.1477E-06	2.00068E-06	6.90607E-05	4.96509E-05	3.34761E-05	3.3051E-05	2.34505E-05	7.44963E-06	1.0672E-05	1.02648E-05	1.04927E-06	9.76237E-07	1.04927E-06	9.76237E-07	1.0672E-05	1.02648E-05	1.25039E-05
3832003774625	383200	3774625	8.43914E-06	8.22262E-06	2.17953E-06	2.03032E-06	6.99694E-05	5.03042E-05	3.39166E-05	3.34859E-05	2.37591E-05	7.54765E-06	1.08125E-05	1.03999E-05	1.06308E-06	9.89082E-07	1.06308E-06	9.89082E-07	1.08125E-05	1.03999E-05	1.26437E-05
3832103774625	383210	3774625	8.55335E-06	8.3339E-06	2.20902E-06	2.0578E-06	7.08781E-05	5.09575E-05	3.4357E-05	3.39208E-05	2.40676E-05	7.64567E-06	1.09529E-05	1.0535E-05	1.07688E-06	1.00193E-06	1.07688E-06	1.00193E-06	1.09529E-05	1.0535E-05	1.27834E-05
3832203774625	383220	3774625	8.64843E-06	8.42654E-06	2.23358E-06	2.08068E-06	7.17868E-05	5.16108E-05	3.47975E-05	3.43557E-05	2.43762E-05	7.74369E-06	1.10933E-05	1.067E-05	1.09069E-06	1.01477E-06	1.09069E-06	1.01477E-06	1.10933E-05	1.067E-05	1.29231E-05
3832303774625	383230	3774625	8.73564E-06	8.51151E-06	2.2561E-06	2.10166E-06	7.26866E-05	5.22577E-05	3.52337E-05	3.47863E-05	2.46817E-05	7.84075E-06	1.12324E-05	1.08038E-05	1.10436E-06	1.02749E-06	1.10436E-06	1.02749E-06	1.12324E-05	1.08038E-05	1.30447E-05
3832403774625	383240	3774625	8.78909E-06	8.56358E-06	2.2699E-06	2.11452E-06	7.35775E-05	5.28982E-05	3.56655E-05	3.52127E-05	2.49842E-05	7.93685E-06	1.137E-05	1.09362E-05	1.1179E-06	1.04009E-06	1.1179E-06	1.04009E-06	1.137E-05	1.09362E-05	1.31699E-05
3832503774625	383250	3774625	8.82228E-06	8.59592E-06	2.27848E-06	2.1225E-06	7.44238E-05	5.35067E-05	3.60757E-05	3.56177E-05	2.52716E-05	8.02814E-06	1.15008E-05	1.1062E-05	1.13076E-06	1.05205E-06	1.13076E-06	1.05205E-06	1.15008E-05	1.1062E-05	1.32824E-05
3832603774625	383260	3774625	8.83297E-06	8.60634E-06	2.28124E-06	2.12507E-06	7.51633E-05	5.40383E-05	3.64342E-05	3.59716E-05	2.55227E-05	8.10791E-06	1.16151E-05	1.11719E-05	1.14199E-06	1.0625E-06	1.14199E-06	1.0625E-06	1.16151E-05	1.11719E-05	1.33767E-05
3832703774625	383270	3774625	8.84816E-06	8.62114E-06	2.28516E-06	2.12873E-06	7.5867E-05	5.45443E-05	3.67753E-05	3.63084E-05	2.57617E-05	8.18382E-06	1.17238E-05	1.12765E-05	1.15268E-06	1.07245E-06	1.15268E-06	1.07245E-06	1.17238E-05	1.12765E-05	1.34638E-05
3832803774625	383280	3774625	8.85547E-06	8.62827E-06	2.28705E-06	2.13049E-06	7.6553E-05	5.50375E-05	3.71078E-05	3.66367E-05	2.59946E-05	8.25782E-06	1.18298E-05	1.13785E-05	1.16311E-06	1.08215E-06	1.16311E-06	1.08215E-06	1.18298E-05	1.13785E-05	1.35509E-05
3832903774625	383290	3774625	8.87685E-06	8.6491E-06	2.29257E-06	2.13563E-06	7.73994E-05	5.56459E-05	3.75181E-05	3.70417E-05	2.6282E-05	8.34912E-06	1.19606E-05	1.15043E-05	1.17596E-06	1.09411E-06	1.17596E-06	1.09411E-06	1.19606E-05	1.15043E-05	1.36671E-05
3833003774625	383300	3774625	8.89654E-06	8.66828E-06	2.29766E-06	2.14037E-06	7.82724E-05	5.62736E-05	3.79413E-05	3.74596E-05	2.65785E-05	8.44329E-06	1.20955E-05	1.1634E-05	1.18923E-06	1.10645E-06	1.18923E-06	1.10645E-06	1.20955E-05	1.1634E-05	1.37923E-05
3833103774625	383310	3774625	8.90611E-06	8.6776E-06	2.30013E-06	2.14267E-06	7.92346E-05	5.69653E-05	3.84077E-05	3.792E-05	2.69052E-05	8.54708E-06	1.22442E-05	1.1777E-05	1.20385E-06	1.12005E-06	1.20385E-06	1.12005E-06	1.22442E-05	1.1777E-05	1.39302E-05
3833203774625	383320	3774625	8.87348E-06	8.64581E-06	2.2917E-06	2.13482E-06	7.99918E-05	5.75098E-05	3.87747E-05	3.82824E-05	2.71623E-05	8.62876E-06	1.23612E-05	1.18896E-05	1.21535E-06	1.13076E-06	1.21535E-06	1.13076E-06	1.23612E-05	1.18896E-05	1.403E-05
3833303774625	383330	3774625	8.83297E-06	8.60634E-06	2.28124E-06	2.12507E-06	8.08114E-05	5.8099E-05	3.9172E-05	3.86747E-05	2.74406E-05	8.71718E-06	1.24879E-05	1.20114E-05	1.22781E-06	1.14234E-06	1.22781E-06	1.14234E-06	1.24879E-05	1.20114E-05	1.41407E-05
3833403774625	383340	3774625	8.76996E-06	8.54494E-06	2.26496E-06	2.10991E-06	8.15419E-05	5.86242E-05	3.95261E-05	3.90243E-05	2.76887E-05	8.79598E-06	1.26008E-05	1.212E-05	1.2389E-06	1.15267E-06	1.2389E-06	1.15267E-06	1.26008E-05	1.212E-05	1.42332E-05
3833503774625	383350	3774625	8.68782E-06	8.46491E-06	2.24375E-06	2.09015E-06	8.22101E-05	5.91046E-05	3.985E-05	3.9344E-05	2.79155E-05	8.86805E-06	1.2704E-05	1.22193E-05	1.24906E-06	1.16212E-06	1.24906E-06	1.16212E-06	1.2704E-05	1.22193E-05	1.4313E-05
3833603774625	383360	3774625	8.60174E-06	8.38104E-06	2.22152E-06	2.06944E-06	8.28961E-05	5.95978E-05	4.01825E-05	3.96723E-05	2.81485E-05	8.94205E-06	1.281E-05	1.23213E-05	1.25948E-06	1.17181E-06	1.25948E-06	1.17181E-06	1.281E-05	1.23213E-05	1.43965E-05
3833703774625	383370	3774625	8.42789E-06	8.21165E-06	2.17662E-06	2.02762E-06	8.29495E-05	5.96362E-05	4.02084E-05	3.96979E-05	2.81666E-05	8.94781E-06	1.28183E-05	1.23292E-05	1.26029E-06	1.17257E-06	1.26029E-06	1.17257E-06	1.28183E-05	1.23292E-05	1.43693E-05
3833803774625	383380	3774625	8.25911E-06	8.0472E-06	2.13303E-06	1.98701E-06	8.30386E-05	5.97002E-05	4.02516E-05	3.97405E-05	2.81969E-05	8.95742E-06	1.28321E-05	1.23424E-05	1.26164E-06	1.17383E-06	1.26164E-06	1.17383E-06	1.28321E-05	1.23424E-05	1.43475E-05
3833903774625	383390	3774625	8.11395E-06	7.90577E-06	2.09554E-06	1.95209E-06	8.33326E-05	5.99116E-05	4.03941E-05	3.98812E-05	2.82967E-05	8.98914E-06	1.28775E-05	1.23861E-05	1.26611E-06	1.17798E-06	1.26611E-06	1.17798E-06	1.28775E-05	1.23861E-05	1.43602E-05
3834003774625	383400	3774625	7.99637E-06	7.7912E-06	2.06517E-06	1.9238E-06	8.38315E-05	6.02703E-05	4.0636E-05	4.012E-05	2.84661E-05	9.04295E-06	1.29546E-05	1.24603E-05	1.27369E-06	1.18503E-06	1.27369E-06	1.18503E-06	1.29546E-05	1.24603E-05	1.4411E-05
3834103774625	383410	3774625	7.88891E-06	7.6865E-06	2.03742E-06	1.89795E-06

			MSite Grubbing / Prep	MMass Grading / Excavation	MMass Grading / Excavation	MDrainage / Utilities Trenching	MFoundations / Concrete Pads	MBuilding / Structure Construction	MAsphalt Paving	MLandscaping or Other Finishing	MWaterside Construction (Piles)	RSSWDemolition	RSSWPlacing Base	RSSWForm/Plac e Rebar and Pour	Child Risk				
Unique Identifier	X (UTM)	Y (UTM)	2027	2027	2028	2028	2028	2028	2028	2028	2028	2029	2029	2029	3rd Trimester	0<2	2<16	Total	per million
3836003774615	383600	3774615	8.59331E-05	0.00010105	9.97047E-05	2.11938E-05	2.75624E-05	2.02874E-05	2.08812E-06	2.44637E-05	2.08812E-06	0.000104527	0.000151671	8.99074E-05	3.2134E-09	4.4934E-08	9.2196E-09	5.73669E-08	0.05736685
3836103774615	383610	3774615	8.94368E-05	0.00010517	0.00010377	2.20579E-05	2.86862E-05	2.11146E-05	2.17326E-06	2.54611E-05	2.17326E-06	0.000110107	0.000159768	9.47073E-05	3.30625E-09	4.633E-08	9.5603E-09	5.91964E-08	0.05919639
3836203774615	383620	3774615	9.34753E-05	0.000109919	0.000108456	2.3054E-05	2.99815E-05	2.2068E-05	2.27139E-06	2.66108E-05	2.27139E-06	0.000116574	0.000169151	0.000100269	3.41398E-09	4.7946E-08	9.9535E-09	6.13139E-08	0.0613139
3836303774615	383630	3774615	9.81877E-05	0.000115461	0.000113923	2.42162E-05	3.1493E-05	2.31806E-05	2.3859E-06	2.79524E-05	2.3859E-06	0.000124144	0.000180136	0.000106781	3.54088E-09	4.9844E-08	1.0414E-08	6.37989E-08	0.06379889
3836403774615	383640	3774615	0.000102995	0.000121114	0.000119501	2.54018E-05	3.30348E-05	2.43154E-05	2.50271E-06	2.93209E-05	2.50271E-06	0.000131883	0.000191365	0.000113437	3.67052E-09	5.1783E-08	1.0883E-08	6.6337E-08	0.06633697
3836503774615	383650	3774615	0.000107596	0.000126524	0.000124839	2.65366E-05	3.45106E-05	2.54017E-05	2.61452E-06	3.06307E-05	2.61452E-06	0.000139301	0.000202128	0.000119818	3.79413E-09	5.3634E-08	1.1332E-08	6.87603E-08	0.06876033
3836603774615	383660	3774615	0.000112353	0.000132118	0.000130359	2.77098E-05	3.60364E-05	2.65247E-05	2.73011E-06	3.1985E-05	2.73011E-06	0.000146968	0.000213254	0.000126412	3.92235E-09	5.5552E-08	1.1796E-08	7.12708E-08	0.0712708
3836703774615	383670	3774615	0.0001174	0.000138052	0.000136214	2.89545E-05	3.76551E-05	2.77162E-05	2.85274E-06	3.34217E-05	2.85274E-06	0.000155103	0.000225058	0.00013341	4.059E-09	5.7593E-08	1.229E-08	7.39414E-08	0.07394135
3836803774615	383680	3774615	0.000122708	0.000144295	0.000142373	3.02637E-05	3.93577E-05	2.89694E-05	2.98174E-06	3.49329E-05	2.98174E-06	0.000163662	0.000237477	0.000140772	4.20336E-09	5.9746E-08	1.2809E-08	7.67588E-08	0.07675878
3836903774615	383690	3774615	0.000128345	0.000150924	0.000148914	3.1654E-05	4.11658E-05	3.03003E-05	3.11871E-06	3.65377E-05	3.11871E-06	0.000172749	0.000250662	0.000148587	4.35737E-09	6.2041E-08	1.3362E-08	7.97598E-08	0.07975983
3837003774615	383700	3774615	0.000134016	0.000157592	0.000155493	3.30526E-05	4.29846E-05	3.1639E-05	3.25651E-06	3.8152E-05	3.25651E-06	0.000181888	0.000263924	0.000156449	4.51268E-09	6.4353E-08	1.3918E-08	8.27839E-08	0.08278393
3837103774615	383710	3774615	0.00013992	0.000164535	0.000162344	3.45088E-05	4.48784E-05	3.3033E-05	3.39998E-06	3.98329E-05	3.39998E-06	0.000191405	0.000277733	0.000164634	4.67529E-09	6.6772E-08	1.4499E-08	8.59456E-08	0.08594557
3837203774615	383720	3774615	0.000146232	0.000171956	0.000169667	3.60654E-05	4.69027E-05	3.45229E-05	3.55334E-06	4.16296E-05	3.55334E-06	0.000201568	0.000292479	0.000173376	4.84967E-09	6.9362E-08	1.5119E-08	8.93314E-08	0.08933136
3837303774615	383730	3774615	0.000152972	0.000179882	0.000177487	3.77277E-05	4.90645E-05	3.61142E-05	3.71712E-06	4.35484E-05	3.71712E-06	0.000212416	0.000308221	0.000182707	5.0366E-09	7.2136E-08	1.5783E-08	9.29562E-08	0.09295618
3837403774615	383740	3774615	0.000160174	0.000188352	0.000185844	3.9504E-05	5.13746E-05	3.78145E-05	3.89213E-06	4.55988E-05	3.89213E-06	0.000224011	0.000325045	0.00019268	5.23722E-09	7.511E-08	1.6493E-08	9.68411E-08	0.09684106
3837503774615	383750	3774615	0.000167538	0.000197011	0.000194388	4.13202E-05	5.37366E-05	3.9553E-05	4.07107E-06	4.76952E-05	4.07107E-06	0.000235861	0.000342239	0.000202873	5.44275E-09	7.8155E-08	1.722E-08	1.00818E-07	0.10081843
3837603774615	383760	3774615	0.000174991	0.000205775	0.000203035	4.31584E-05	5.61271E-05	4.13126E-05	4.25218E-06	4.98169E-05	4.25218E-06	0.000247848	0.000359633	0.000213183	5.65123E-09	8.1243E-08	1.7956E-08	1.04851E-07	0.10485076
3837703774615	383770	3774615	0.000182778	0.000214932	0.00021207	4.50789E-05	5.86248E-05	4.3151E-05	4.4414E-06	5.20338E-05	4.4414E-06	0.000260366	0.000377797	0.00022395	5.86948E-09	8.4473E-08	1.8726E-08	1.09069E-07	0.10906852
3837803774615	383780	3774615	0.000190722	0.000224273	0.000221287	4.7038E-05	6.11725E-05	4.50263E-05	4.63442E-06	5.42952E-05	4.63442E-06	0.000273139	0.000396331	0.000234937	6.0924E-09	8.7772E-08	1.9511E-08	1.13375E-07	0.11337483
3837903774615	383790	3774615	0.000198921	0.000233915	0.0002308	4.90603E-05	6.38025E-05	4.69621E-05	4.83366E-06	5.66294E-05	4.83366E-06	0.000286325	0.000415463	0.000246278	6.32282E-09	9.1179E-08	2.0322E-08	1.17823E-07	0.1178232
3838003774615	383800	3774615	0.000207438	0.00024393	0.000240682	5.11608E-05	6.65342E-05	4.89728E-05	5.04062E-06	5.9054E-05	5.04062E-06	0.000300018	0.000435333	0.000258057	6.56272E-09	9.4724E-08	2.1164E-08	1.22452E-07	0.12245157
3838103774615	383810	3774615	0.000216378	0.000254443	0.000251055	5.33658E-05	6.94018E-05	5.10835E-05	5.25786E-06	6.15992E-05	5.25786E-06	0.000314395	0.000456194	0.000270423	6.81493E-09	9.845E-08	2.2049E-08	1.27315E-07	0.12731454
3838203774615	383820	3774615	0.000225391	0.000265042	0.000261512	5.55886E-05	7.22925E-05	5.32112E-05	5.47687E-06	6.4165E-05	5.47687E-06	0.000328893	0.000477231	0.000282893	7.06955E-09	1.0221E-07	2.2942E-08	1.32222E-07	0.13222246
3838303774615	383830	3774615	0.000233	0.000273989	0.000270341	5.74652E-05	7.47331E-05	5.50076E-05	5.66176E-06	6.63311E-05	5.66176E-06	0.000341133	0.000494992	0.000293421	7.28342E-09	1.0537E-07	2.3694E-08	1.3635E-07	0.13635035
3838403774615	383840	3774615	0.000240587	0.000282911	0.000279144	5.93364E-05	7.71665E-05	5.67987E-05	5.84612E-06	6.8491E-05	5.84612E-06	0.000353342	0.000512707	0.000303922	7.49677E-09	1.0853E-07	2.4444E-08	1.40467E-07	0.1404671
3838503774615	383850	3774615	0.000249577	0.000293483	0.000289575	6.15537E-05	8.00501E-05	5.89212E-05	6.06458E-06	7.10504E-05	6.06458E-06	0.000367809	0.0005337	0.000316366	7.75113E-09	1.1228E-07	2.5335E-08	1.45367E-07	0.14536677
3838603774615	383860	3774615	0.000262701	0.000308915	0.000304802	6.47904E-05	8.42594E-05	6.20195E-05	6.38348E-06	7.47865E-05	6.38348E-06	0.000388905	0.00056431	0.000334511	8.12563E-09	1.178E-07	2.6639E-08	1.52562E-07	0.15256197
3838703774615	383870	3774615	0.000276783	0.000325474	0.00032114	6.82634E-05	8.8776E-05	6.5344E-05	6.72565E-06	7.87953E-05	6.72565E-06	0.000411529	0.000597138	0.000353971	8.5279E-09	1.2372E-07	2.8039E-08	1.60288E-07	0.16028755
3838803774615	383880	3774615	0.000286687	0.00033712	0.000332631	7.07061E-05	9.19526E-05	6.76822E-05	6.96632E-06	8.16148E-05	6.96632E-06	0.00042745	0.000620239	0.000367665	8.80899E-09	1.2786E-07	2.9021E-08	1.65695E-07	0.16569519
3838903774615	383890	3774615	0.000295031	0.000346932	0.000342313	7.2764E-05	9.4629E-05	6.96521E-05	7.16908E-06	8.39903E-05	7.16908E-06	0.000440879	0.000639724	0.000379216	9.04496E-09	1.3135E-07	2.9848E-08	1.7024E-07	0.17023993
3839003774615	383900	3774615	0.000304384	0.00035793	0.000353164	7.50707E-05	9.76288E-05	7.18601E-05	7.39634E-06	8.66528E-05	7.39634E-06	0.000455932	0.000661567	0.000392164	9.31042E-09	1.3526E-07	3.0775E-08	1.75348E-07	0.17534751
3839103774615	383910	3774615	0.000318109	0.00037407	0.000369089	7.84557E-05	0.000102031	7.51004E-05	7.72985E-06	9.05601E-05	7.72985E-06	0.000477982	0.000693563	0.00041113	9.7029E-09	1.4104E-07	3.214E-08	1.82882E-07	0.18288218
3829703774625	382970	3774625	2.47489E-05	2.91026E-05	2.87151E-05	6.10385E-06	7.93801E-06	5.84281E-06	6.01382E-07	7.04557E-06	6.01382E-07	1.87188E-05	2.71614E-05	1.61007E-05	1.26894E-09	1.6807E-08	2.9313E-09	2.10075E-08	0.02100752
3829803774625	382980	3774625	2.54451E-05	2.99214E-05	2.9523E-05	6.27558E-06	8.16134E-06	6.00719E-06	6.18302E-07	7.24379E-06	6.18302E-07	1.93114E-05	2.80213E-05	1.66105E-05	1.31595E-09	1.7405E-08	3.0264E-09	2.17475E-08	0.02174746
3829903774625	382990	3774625	2.63587E-05	3.09956E-05	3.05829E-05	6.50089E-06	8.45435E-06	6.22286E-06	6.405E-07	7.50386E-06	6.405E-07	2.00351E-05	2.90714E-05	1.72329E-05	1.37664E-09	1.8178E-08	3.1494E-09	2.27044E-08	0.02270443
3830003774625	383000	3774625	2.73502E-05	3.21616E-05	3.17333E-05	6.74542E-06	8.77237E-06	6.45694E-06	6.64593E-07	7.78613E-06	6.64593E-07	2.08025E-05	3.01848E-05	1.78929E-05	1.44378E-09	1.9033E-08	3.2842E-09	2.37606E-08	0.02376057
3830103774625	383010	3774625	2.80465E-05	3.29804E-05	3.25412E-05	6.91715E-06	8.9957E-06	6.62132E-06	6.81512E-07	7.98435E-06	6.81512E-07	2.13951E-05	3.10448E-05	1.84027E-05	1.49303E-09	1.9654E-08	3.381E-09	2.45283E-08	0.02452835
3830203774625	383020	3774625	2.86982E-05	3.37467E-05	3.32974E-05	7.07789E-06	9.20473E-06	6.77519E-06	6.97349E-07	8.16988E-06	6.97349E-07	2.19784E-05	3.18912E-05	1.89044E-05	1.54038E-09	2.0251E-08	3.4733E-09	2.52644E-08	0.02526437
3830303774625	383030	3774625	2.93889E-05	3.4559E-05	3.40988E-05	7.24824E-06	9.42628E-06	6.93825E-06	7.14133E-07	8.36652E-06	7.14133E-07	2.25929E-05	3.27828E-05	1.9433E-05	1.59003E-09	2.0876E-08	3.5703E-09	2.6036E-08	0.02603596
3830403774625	383040	3774625	3.01409E-05	3.54432E-05	3.49713E-05	7.4337E-06	9.66747E-06	7.11579E-06	7.32406E-07	8.5806E-06	7.32406E-07	2.32636E-05	3.37559E-05	2.00098E-05	1.64363E-09	2.1551E-08	3.6757E-09	2.68701E-08	0.02687005
3830503774625	383050	3774625	3.10322E-05	3.64913E-05	3.60054E-05	7.65351E-06	9.95333E-06	7.3262E-06	7.54063E-07	8.83432E-06	7.54063E-07	2.39529E-05	3.47562E-05	2.06028E-05	1.70277E-09	2.2303E-08	3.7958E-09	2.78021E-08	0.02780205
3830603774625	383060	3774625	3.18064E-05	3.74018E-05	3.69037E-05	7.84447E-06	1.02017E-05	7.50899E-06	7.72877E-07	9.05474E-06	7.72877E-07	2.46049E-05	3.57022E-05	2.11635E-05	1.76072E-09	2.3034E-08	3.9063E-09	2.87011E-08	0.02870111
3830703774625	383070	3774625	3.2486E-05	3.82009E-05	3.76922E-05	8.01208E-06	1.04196E-05	7.66943E-06	7.8939E-07	9.24821E-06	7.8939E-07	2.52817E-05	3.66843E-05	2.17457E-05	1.81676E-09	2.3726E-08	4.0097E-09	2.95521E-08	0.02955213
3830803774625	383080	3774625	3.31099E-05	3.89345E-05	3.84161E-05	8.16595E-06	1.06197E-05	7.81671E-06	8.0455E-07	9.42581E-06	8.0455E-07	2.59305E-05	3.76258E-05	2.23038E-05	1.86787E-09	2.4357E-08	4.1031E-09	3.03276E-08	0.03032763
3830903774625	383090	3774625	3.36112E-05	3.9524E-05	3.89978E-05	8.28959E-06	1.07805E-05	7.93507E-06	8.16732E-07	9.56853E-06	8.16732E-07	2.65201E-05	3.84812E-05	2.28109E-05	1.90673E-09	2.484E-08	4.1787E-09	3.09256E-08	0.03092556
3831003774625	383100	3774625	3.41125E-05	4.01135E-05	3.95794E-05	8.41323E-06	1.09413E-05	8.05342E-06	8.28914E-07	9.71125E-06	8.28914E-07	2.71252E-05	3.93593E-05	2.33314E-05	1.94455E-09	2.5312E-08	4.2523E-09	3.15093E-08	0.0315093
3831103774625	383110	3774625	3.4586E-05	4.06703E-05	4.01288E-05	8.53001E-06	1.10932E-05	8.1652E-06	8.40419E-07	9.84604E-06	8.40419E-07	2.77054E-05	4.02012E-05	2.38304E-05	1.97883E-09	2.5742E-08	4.3207E-09	3.20416E-08	0.03204164
3831203774625	383120	3774625	3.50483E-05	4.1214E-05	4.06652E-05	8.64403E-06	1.12415E-05	8.27435E-06	8.51654E-07	9.97766E-06	8.51654E-07	2.82762E-05	4.10294E-05	2.43214E-05	2.01056E-09	2.6144E-08	4.3857E-09	3.25398E-08	0.0325398
3831303774625	383130	3774625	3.55218E-05	4.17708E-05	4.12146E-05	8.76081E-06	1.13934E-05	8.38613E-06	8.63159E-07	1.01125E-05	8.63159E-07	2.88658E-05	4.18849E-05	2.48285E-05	2.04151E-09	2.6537E-08	4.4509E-09	3.30295E-08	0.03302949
3831403774625	383140	3774625	3.59897E-05	4.2321E-05	4.17575E-05	8.87621E-06	1.15434E-05	8.4966E-06	8.74529E-07	1.02457E-05	8.74529E-07	2.94522E-05	4.27358E-05	2.53329E-05	2.06979E-09	2.69E-08	4.5136E-09	3.34835E-08	0.03348353
3831503774625	383150	3774625	3.64688E-05	4.28843E-05	4.23133E-05	8.99436E-06	1.16971E-05	8.60969E-06	8.86169E-07	1.0382E-05	8.86169E-07	3.00573E-05	4.36139E-05	2.58534E-05	2.09707E-09	2.7254E-08	4.5761E-09	3.39275E-08	0.03392747
3831603774625	383160	3774625	3.69534E-05	4.34542E-05	4.28756E-05	9.11388E-06	1.18525E-05	8.7241E-06	8.97945E-07	1.052E-05	8.97945E-07	3.06781E-05	4.45146E-05	2.63873E-05	2.12271E-09	2.759E-08	4.6379E-09	3.43511E-08	0.03435111
3831703774625	383170	3774625	3.74436E-05	4.40306E-05	4.34443E-05	9.23477E-06	1.20097E-05	8.83983E-06	9.09856E-07	1.06595E-05	9.09856E-07	3.13082E-05	4.54288E-05	2.69293E-05	2.14666E-09	2.791E-08	4.6986E-09	3.47548E-08	0.03475482
3831903774625	383190	3774625	3.8385E-05	4.51376E-05	4.45365E-05	9.46695E-06	1.23117E-05	9.06207E-06	9.32731E-07	1.09275E-05	9.32731E-07	3.25309E-05	4.72031E-05	2.7981E-05	2.18284E-09	2.8415E-08	4.8065E-09	3.54039E-08	0.03540394
3832003774625	383200	3774625	3.88139E-05	4.56419E-05	4.50342E-05	9.57273E-06	1.24493E-05	9.16333E-06	9.43154E-07	1.10496E-05	9.43154E-07	3.30955E-05	4.80223E-05	2.84667E-05	2.19285E-09	2.8574E-08	4.8499E-09	3.56164E-08	0.03561644
3832103774625	383210	3774625	3.92428E-05	4.61463E-05	4.55319E-05	9.67852E-06	1.25868E-05	9.26459E-06	9.53576E-07	1.11717E-05	9.53576E-07	3.36726E-05	4.88597E-05	2.8963E-05	2.20104E-09	2.8713E-08	4.8913E-09	3.58053E-08	0.03580529
3832203774625	383220	3774625	3.96717E-05	4.66507E-05	4.60295E-05	9.7843E-06	1.27244E-05	9.36585E-06	9.63998E-07	1.12938E-05	9.63998E-07	3.42528E-05	4.97015E-05	2.94621E-05	2.20668E-09	2.8824E-08	4.9292E-09	3.59597E-08	0.03595971
3832303774625	383230	3774625	4.00449E-05	4.70895E-05	4.64625E-05	9.87635E-06	1.28441E-05	9.45396E-06	9.73067E-07	1.14001E-05	9.73067E-07	3.48392E-05	5.05524E-05	2.99665E-05	2.20837E-09	2.8885E-08	4.9619E-09	3.60558E-08	0.03605577
3832403774625	383240	3774625	4.04293E-05	4.75415E-05	4.69085E-05	9.97114E-06	1.29674E-05	9.5447E-06	9.82406E-07	1.15095E-05	9.82406E-07	3.54194E-05	5.13943E-05	3.04655E-05	2.20381E-09	2.888E-08	4.9877E-09	3.60719E-08	0.03607186
3832503774625	383250	3774625	4.07746E-05	4.79476E-05	4.73092E-05	1.00563E-05	1.30782E-05	9.62623E-06	9.90799E-07	1.16078E-05	9.90799E-07	3.59715E-05	5.21954E-05	3.09404E-05	2.19667E-09	2.8843E-08	5.0084E-09	3.60476E-08	0.03604757
3832603774625	383260	3774625	4.10643E-05	4.82882E-05	4.76453E-05	1.01278E-05	1.31711E-05	9.69462E-06	9.97837E-07	1.16903E-05	9.97837E-07	3.65454E-05	5.30282E-05	3.14341E-05	2.18481E-09	2.8744E-08	5.0194E-09	3.5948E-08	0.03594798
3832703774625	383270	3774625	4.13316E-05	4.86026E-05	4.79555E-05	1.01937E-05	1.32568E-05	9.75774E-06	1.00433E-06	1.17664E-05	1.00433E-06	3.7135E-05	5.38837E-05	3.19411E-05	2.17152E-09	2.8623E-08	5.0287E-09	3.58232E-08	0.03582315
3832803774625	383280	3774625	4.1599E-05	4.8917E-05	4.82657E-05	1.02596E-05	1.33426E-05	9.82086E-06	1.01083E-06	1.18425E-05	1.01083E-06	3.7737E-05	5.47572E-05	3.2459E-05	2.16136E-09	2.8539E-08	5.0408E-09	3.57408E-08	0.0357408
3832903774625	383290	3774625	4.19555E-05	4.93363E-05	4.86793E-05	1.03476E-05	1.34569E-05	9.90503E-06	1.01949E-06	1.1944E-05	1.01949E-06	3.84201E-05	5.57484E-05	3.30465E-05	2.15684E-09	2.8528E-08	5.064E-09	3.57488E-08	0.03574875
3833003774625	383300	3774625	4.23399E-05	4.97882E-05	4.91253E-05	1.04424E-05	1.35802E-05	9.99577E-06	1.02883E-06	1.20534E-05	1.02883E-06	3.915E-05	5.68076E-05	3.36744E-05	2.15392E-09	2.8538E-08	5.0901E-09	3.57819E-08	0.03578187
3833103774625	383310	3774625	4.27632E-05	5.0286E-05	4.96165E-05	1.05468E-05	1.3716E-05	1.00957E-05	1.03912E-06	1.2174E-05	1.03912E-06	3.98924E-05	5.78848E-05	3.43129E-05	2.15185E-09	2.8562E-08	5.1193E-09	3.58329E-08	0.03583289
3833203774625	383320	3774625	4.30696E-05	5.06463E-05	4.99719E-05	1.06223E-05	1.38142E-05	1.0168E-05	1.04656E-06	1.22612E-05	1.04656E-06	4.05381E-05	5.88217E-05	3.48683E-05	2.14267E-09	2.8494E-08	5.1327E-09	3.57696E-08	0.03576958
3833303774625	383330	3774625	4.34094E-05	5.10459E-05	5.03662E-05	1.07061E-05	1.39232E-05	1.02483E-05	1.05482E-06	1.23579E-05	1.05482E-06	4.12056E-05	5.97903E-05	3.54425E-05	2.13451E-09	2.844E-08	5.1489E-09	3.57237E-08	0.03572375
3833403774625	383340	3774625	4.36935E-05	5.13799E-05	5.06958E-05	1.07762E-05	1.40143E-05	1.03153E-05	1.06172E-06	1.24388E-05	1.06172E-06	4.18357E-05	6.07046E-05	3.59844E-05	2.12376E-09	2.8352E-08	5.1581E-09	3.56344E-08	0.03563439
3833503774625	383350	3774625	4.39385E-05	5.16681E-05	5.09802E-05	1.08366E-05	1.4093E-05	1.03732E-05	1.06768E-06	1.25085E-05	1.06768E-06	4.2444E-05	6.15872E-05	3.65076E-05	2.11096E-09	2.8238E-08	5.1624E-09	3.55109E-08	0.03551091
3833603774625	383360	3774625	4.41948E-05	5.19694E-05	5.12775E-05	1.08998E-05	1.41751E-05	1.04337E-05	1.07391E-06	1.25815E-05	1.07391E-06	4.3071E-05	6.24969E-05	3.70469E-05	2.09883E-09	2.813E-08	5.1677E-09	3.53967E-08	0.03539674
3833703774625	383370	3774625	4.41112E-05	5.18712E-05	5.11805E-05	1.08792E-05	1.41483E-05	1.0414E-05	1.07188E-06	1.25577E-05	1.07188E-06	4.33985E-05	6.29722E-05	3.73286E-05	2.06907E-09	2.7789E-08	5.1309E-09	3.49894E-08	0.03498936
3833803774625	383380	3774625	4.40444E-05	5.17926E-05	5.1103E-05	1.08627E-05	1.41269E-05	1.03982E-05	1.07025E-06	1.25387E-05	1.07025E-06	4.37634E-05	6.35017E-05	3.76425E-05	2.04166E-09	2.7476E-08	5.0976E-09	3.46156E-08	0.03461562
3833903774625	383390	3774625	4.40834E-05	5.18384E-05	5.11482E-05	1.08724E-05	1.41394E-05	1.04074E-05	1.0712E-06	1.25498E-05	1.0712E-06	4.42313E-05	6.41806E-05	3.8045E-05	2.0205E-09	2.7243E-08	5.0781E-09	3.43419E-08	0.03434192
3834003774625	383400	3774625	4.42393E-05	5.20218E-05	5.13292E-05	1.09108E-05	1.41894E-05	1.04442E-05	1.07499E-06	1.25942E-05	1.07499E-06	4.48178E-05	6.50315E-05	3.85494E-05	2.00598E-09	2.7097E-08	5.0733E-09	3.41758E-08	0.03417578
3834103774625	383410	3774625	4.44343E-05	5.22511E-05	5.15554E-05	1.09589E-05	1.4252E-05	1.04902E-05	1.07973E-06	1.26497E-05	1.07973E-06	4.54572E-05	6.59594E-05	3.90994E-05	1.99401E-09	2.6982E-08	5.0742E-09	3.40503E-08	0.03405034
3834203774625	383420	3774625	4.50637E-05	5.29913E-05	5.22857E-05	1.11142E-05	1.44539E-05	1.06388E-05	1.09502E-06	1.28289E-05	1.09502E-06	4.65302E-05	6.75164E-05	4.00224E-05	2.00333E-09	2.7152E-08	5.1273E-09	3.42828E-08	0.03428275

			EGIODemolition	EGIOSite Grubbing / Prep	EGIOMass Grading / Excavation	EGIOMass Grading / Excavation	EGIODrainage / Utilities Trenching	EGIODrainage / Utilities Trenching	EGIOFoundations / Concrete Pads	EGIOFoundations / Concrete Pads	EGIOBuilding / Structure Construction	EGIOBuilding / Structure Construction	EGIOAsphalt Paving	EGIOArchitectural Coating	EGIOLandscaping or Other Finishing	EGIOWaterside Construction (Piles)	HIWaterside Construction (Landscaping)	HIWaterside Construction (Landscaping)	KMDemolition	KMSite Grubbing / Prep	KMMass Grading / Excavation
Unique Identifier	X (UTM)	Y (UTM)	2025	2025	2025	2026	2026	2027	2026	2027	2026	2027	2027	2027	2027	2027	2025	2026	2025	2025	2025
3834303774625	383430	3774625	0.000114	4.4712E-05	1.48073E-05	1.45023E-05	3.3675E-05	3.3623E-05	4.42445E-05	4.42159E-05	4.73914E-05	4.62554E-05	1.84417E-06	1.84417E-06	4.99438E-05	1.84417E-06	1.3752E-05	1.33213E-05	1.84417E-05	8.00385E-05	6.08378E-05
3834403774625	383440	3774625	0.000114206	4.4793E-05	1.48342E-05	1.45285E-05	3.3736E-05	3.36839E-05	4.43247E-05	4.42961E-05	4.74772E-05	4.63392E-05	1.84751E-06	1.84751E-06	5.00343E-05	1.84751E-06	1.39081E-05	1.34724E-05	1.87405E-05	8.1335E-05	6.18233E-05
3834503774625	383450	3774625	0.000114709	4.4991E-05	1.48995E-05	1.45925E-05	3.38846E-05	3.38323E-05	4.45199E-05	4.44911E-05	4.76863E-05	4.65433E-05	1.85565E-06	1.85565E-06	5.02546E-05	1.85565E-06	1.41054E-05	1.36636E-05	1.90912E-05	8.28574E-05	6.29804E-05
3834603774625	383460	3774625	0.000115248	4.5202E-05	1.49695E-05	1.46611E-05	3.40438E-05	3.39912E-05	4.4729E-05	4.47002E-05	4.79104E-05	4.6762E-05	1.86437E-06	1.86437E-06	5.04907E-05	1.86437E-06	1.43117E-05	1.38634E-05	1.94579E-05	8.44485E-05	6.41899E-05
3834703774625	383470	3774625	0.000117098	4.5928E-05	1.52098E-05	1.48965E-05	3.45903E-05	3.45369E-05	4.54472E-05	4.54178E-05	4.86796E-05	4.75128E-05	1.8943E-06	1.8943E-06	5.13014E-05	1.8943E-06	1.46884E-05	1.42284E-05	2.00553E-05	8.70415E-05	6.61608E-05
3834803774625	383480	3774625	0.000119515	4.6875E-05	1.55237E-05	1.52038E-05	3.5304E-05	3.52496E-05	4.63849E-05	4.6355E-05	4.9684E-05	4.84931E-05	1.93338E-06	1.93338E-06	5.23599E-05	1.93338E-06	1.51548E-05	1.46802E-05	2.0775E-05	9.01648E-05	6.85349E-05
3834903774625	383490	3774625	0.000122344	4.7985E-05	1.58912E-05	1.55638E-05	3.61398E-05	3.6084E-05	4.7483E-05	4.74523E-05	5.08602E-05	4.96411E-05	1.97915E-06	1.97915E-06	5.35994E-05	1.97915E-06	1.56948E-05	1.52032E-05	2.1601E-05	9.37498E-05	7.12599E-05
3835003774625	383500	3774625	0.000126673	4.9683E-05	1.64535E-05	1.61145E-05	3.74187E-05	3.73609E-05	4.91632E-05	4.91315E-05	5.266E-05	5.13977E-05	2.04919E-06	2.04919E-06	5.54961E-05	2.04919E-06	1.64536E-05	1.59383E-05	2.27257E-05	9.86313E-05	7.49703E-05
3835103774625	383510	3774625	0.000131317	5.1504E-05	1.70567E-05	1.67052E-05	3.87904E-05	3.87305E-05	5.09655E-05	5.09326E-05	5.45904E-05	5.32819E-05	2.12431E-06	2.12431E-06	5.75305E-05	2.12431E-06	1.72824E-05	1.67411E-05	2.39614E-05	0.000103994	7.90466E-05
3835203774625	383520	3774625	0.000135107	5.2991E-05	1.7549E-05	1.71874E-05	3.99101E-05	3.98485E-05	5.24366E-05	5.24028E-05	5.61662E-05	5.48199E-05	2.18563E-06	2.18563E-06	5.91911E-05	2.18563E-06	1.80107E-05	1.74666E-05	2.50861E-05	0.000108876	8.2757E-05
3835303774625	383530	3774625	0.000138556	5.4344E-05	1.7997E-05	1.76262E-05	4.09289E-05	4.08658E-05	5.37752E-05	5.37405E-05	5.76E-05	5.62194E-05	2.24142E-06	2.24142E-06	6.07022E-05	2.24142E-06	1.87157E-05	1.81295E-05	2.62131E-05	0.000113767	8.64749E-05
3835403774625	383540	3774625	0.000142527	5.5901E-05	1.85127E-05	1.81312E-05	4.21016E-05	4.20367E-05	5.53161E-05	5.52804E-05	5.92504E-05	5.78302E-05	2.30565E-06	2.30565E-06	6.24415E-05	2.30565E-06	1.94853E-05	1.8875E-05	2.74103E-05	0.000118963	9.04243E-05
3835503774625	383550	3774625	0.000144754	5.6775E-05	1.8802E-05	1.84146E-05	4.27597E-05	4.26937E-05	5.61806E-05	5.61443E-05	6.01764E-05	5.8734E-05	2.34168E-06	2.34168E-06	6.34174E-05	2.34168E-06	2.00109E-05	1.93841E-05	2.8268E-05	0.000122685	9.32537E-05
3835603774625	383560	3774625	0.00014691	5.762E-05	1.9082E-05	1.86888E-05	4.33964E-05	4.33295E-05	5.70172E-05	5.69804E-05	6.10726E-05	5.96087E-05	2.37656E-06	2.37656E-06	6.43618E-05	2.37656E-06	2.05419E-05	1.98985E-05	2.91325E-05	0.000126437	9.61056E-05
3835703774625	383570	3774625	0.000149506	5.8638E-05	1.94192E-05	1.90191E-05	4.41632E-05	4.40951E-05	5.80247E-05	5.79873E-05	6.21517E-05	6.06619E-05	2.41855E-06	2.41855E-06	6.5499E-05	2.41855E-06	2.11698E-05	2.05067E-05	3.01622E-05	0.000130906	9.95025E-05
3835803774625	383580	3774625	0.00015238	5.9765E-05	1.97925E-05	1.93847E-05	4.50123E-05	4.49428E-05	5.91402E-05	5.91021E-05	6.33466E-05	6.18282E-05	2.46504E-06	2.46504E-06	6.67583E-05	2.46504E-06	2.1873E-05	2.11879E-05	3.13254E-05	0.000135954	0.00010334
3835903774625	383590	3774625	0.000155263	6.0896E-05	2.0167E-05	1.97515E-05	4.58639E-05	4.57932E-05	6.02592E-05	6.02203E-05	6.45452E-05	6.2998E-05	2.51169E-06	2.51169E-06	6.80214E-05	2.51169E-06	2.25816E-05	2.18743E-05	3.25384E-05	0.000141219	0.000107341
3836003774625	383600	3774625	0.000157859	6.1914E-05	2.05042E-05	2.00817E-05	4.66307E-05	4.65588E-05	6.12667E-05	6.12272E-05	6.56243E-05	6.40513E-05	2.55368E-06	2.55368E-06	6.91586E-05	2.55368E-06	2.32489E-05	2.25207E-05	3.36994E-05	0.000146258	0.000111171
3836103774625	383610	3774625	0.000160562	6.2975E-05	2.08553E-05	2.04256E-05	4.74294E-05	4.73562E-05	6.2316E-05	6.22758E-05	6.67482E-05	6.51483E-05	2.59741E-06	2.59741E-06	7.03431E-05	2.59741E-06	2.39377E-05	2.3188E-05	3.4901E-05	0.000151473	0.000115136
3836203774625	383620	3774625	0.000163778	6.4236E-05	2.1273E-05	2.08347E-05	4.83792E-05	4.83046E-05	6.3564E-05	6.3523E-05	6.80849E-05	6.6453E-05	2.64943E-06	2.64943E-06	7.17518E-05	2.64943E-06	2.47181E-05	2.39439E-05	3.62612E-05	0.000157376	0.000119623
3836303774625	383630	3774625	0.000167622	6.5744E-05	2.17723E-05	2.13237E-05	4.95148E-05	4.94384E-05	6.5056E-05	6.5014E-05	6.96831E-05	6.80128E-05	2.71162E-06	2.71162E-06	7.34361E-05	2.71162E-06	2.5615E-05	2.48127E-05	3.78204E-05	0.000164143	0.000124766
3836403774625	383640	3774625	0.0001717	6.7343E-05	2.2302E-05	2.18425E-05	5.07194E-05	5.06411E-05	6.66386E-05	6.65956E-05	7.13783E-05	6.96674E-05	2.77759E-06	2.77759E-06	7.52226E-05	2.77759E-06	2.6555E-05	2.57233E-05	3.94521E-05	0.000171225	0.000130149
3836503774625	383650	3774625	0.000175508	6.8837E-05	2.27967E-05	2.2327E-05	5.18444E-05	5.17644E-05	6.81167E-05	6.80727E-05	7.29615E-05	7.12126E-05	2.8392E-06	2.8392E-06	7.6891E-05	2.8392E-06	2.74448E-05	2.65852E-05	4.09978E-05	0.000177933	0.000135248
3836603774625	383660	3774625	0.000179505	7.0405E-05	2.33158E-05	2.28354E-05	5.3025E-05	5.29432E-05	6.9668E-05	6.9623E-05	7.46231E-05	7.28344E-05	2.90386E-06	2.90386E-06	7.86421E-05	2.90386E-06	2.83669E-05	2.74784E-05	4.25977E-05	0.000184877	0.000140526
3836703774625	383670	3774625	0.000183754	7.2071E-05	2.38677E-05	2.33759E-05	5.428E-05	5.41963E-05	7.13169E-05	7.12708E-05	7.63893E-05	7.45583E-05	2.97258E-06	2.97258E-06	8.05034E-05	2.97258E-06	2.93356E-05	2.84167E-05	4.42769E-05	0.000192165	0.000146066
3836803774625	383680	3774625	0.00018829	7.385E-05	2.44568E-05	2.39529E-05	5.56199E-05	5.55341E-05	7.30773E-05	7.30301E-05	7.82749E-05	7.63987E-05	3.04596E-06	3.04596E-06	8.24906E-05	3.04596E-06	3.03527E-05	2.9402E-05	4.60421E-05	0.000199826	0.000151889
3836903774625	383690	3774625	0.000193185	7.577E-05	2.50927E-05	2.45757E-05	5.70659E-05	5.69779E-05	7.49772E-05	7.49288E-05	8.03099E-05	7.83849E-05	3.12515E-06	3.12515E-06	8.46352E-05	3.12515E-06	3.1438E-05	3.04533E-05	4.79182E-05	0.000207968	0.000158078
3837003774625	383700	3774625	0.000198197	7.7736E-05	2.57437E-05	2.52133E-05	5.85464E-05	5.84561E-05	7.69224E-05	7.68727E-05	8.23935E-05	8.04185E-05	3.20623E-06	3.20623E-06	8.6831E-05	3.20623E-06	3.25431E-05	3.15238E-05	4.98237E-05	0.000216238	0.000164364
3837103774625	383710	3774625	0.000203469	7.9804E-05	2.64285E-05	2.5884E-05	6.01039E-05	6.00112E-05	7.89687E-05	7.89177E-05	8.45853E-05	8.25578E-05	3.29152E-06	3.29152E-06	8.91409E-05	3.29152E-06	3.3693E-05	3.26376E-05	5.18107E-05	0.000224862	0.000170919
3837203774625	383720	3774625	0.000209137	8.2027E-05	2.71647E-05	2.6605E-05	6.17781E-05	6.16828E-05	8.11683E-05	8.1116E-05	8.69414E-05	8.48575E-05	3.38321E-06	3.38321E-06	9.16239E-05	3.38321E-06	3.49182E-05	3.38245E-05	5.39199E-05	0.000234016	0.000177877
3837303774625	383730	3774625	0.000215191	8.4401E-05	2.7951E-05	2.73751E-05	6.35664E-05	6.34683E-05	8.35179E-05	8.3464E-05	8.94581E-05	8.73138E-05	3.48114E-06	3.48114E-06	9.42761E-05	3.48114E-06	3.62098E-05	3.50756E-05	5.61422E-05	0.000243661	0.000185208
3837403774625	383740	3774625	0.000221667	8.6941E-05	2.87922E-05	2.81989E-05	6.54794E-05	6.53783E-05	8.60313E-05	8.59758E-05	9.21503E-05	8.99415E-05	3.5859E-06	3.5859E-06	9.71133E-05	3.5859E-06	3.75839E-05	3.64067E-05	5.85026E-05	0.000253905	0.000192995
3837503774625	383750	3774625	0.000228242	8.952E-05	2.96462E-05	2.90354E-05	6.74215E-05	6.73175E-05	8.85831E-05	8.85259E-05	9.48835E-05	9.26092E-05	3.69226E-06	3.69226E-06	9.99938E-05	3.69226E-06	3.89706E-05	3.775E-05	6.08856E-05	0.000264248	0.000200857
3837603774625	383760	3774625	0.000234817	9.2098E-05	3.05002E-05	2.98718E-05	6.93637E-05	6.92567E-05	9.11348E-05	9.1076E-05	9.76168E-05	9.5277E-05	3.79862E-06	3.79862E-06	0.000102874	3.79862E-06	4.03555E-05	3.90915E-05	6.32641E-05	0.000274571	0.000208703
3837703774625	383770	3774625	0.000241652	9.4779E-05	3.1388E-05	3.07413E-05	7.13828E-05	7.12727E-05	9.37877E-05	9.37272E-05	0.000100458	9.80504E-05	3.9092E-06	3.9092E-06	0.000105869	3.9092E-06	4.1787E-05	4.04782E-05	6.57195E-05	0.000285227	0.000216803
3837803774625	383780	3774625	0.000248478	9.7457E-05	3.22747E-05	3.16097E-05	7.33993E-05	7.3286E-05	9.64371E-05	9.63748E-05	0.000103296	0.00010082	4.01963E-06	4.01963E-06	0.000108859	4.01963E-06	4.3215E-05	4.18614E-05	6.81682E-05	0.000295855	0.000224881
3837903774625	383790	3774625	0.000255493	0.00010021	3.31858E-05	3.25021E-05	7.54715E-05	7.5355E-05	9.91596E-05	9.90957E-05	0.000106212	0.000103667	4.13311E-06	4.13311E-06	0.000111933	4.13311E-06	4.46752E-05	4.32759E-05	7.06734E-05	0.000306727	0.000233146
3838003774625	383800	3774625	0.000262706	0.00010304	3.41227E-05	3.34196E-05	7.7602E-05	7.74823E-05	0.000101959	0.000101893	0.000109211	0.000106593	4.24978E-06	4.24978E-06	0.000115093	4.24978E-06	4.61695E-05	4.47234E-05	7.32352E-05	0.000317846	0.000241597
3838103774625	383810	3774625	0.000270332	0.00010603	3.51132E-05	3.43897E-05	7.98546E-05	7.97314E-05	0.000104919	0.000104851	0.000112381	0.000109687	4.37315E-06	4.37315E-06	0.000118433	4.37315E-06	4.7741E-05	4.62456E-05	7.5926E-05	0.000329524	0.000250473
3838203774625	383820	3774625	0.000278254	0.00010914	3.61422E-05	3.53975E-05	8.21948E-05	8.2068E-05	0.000107993	0.000107924	0.000115674	0.000112902	4.5013E-06	4.5013E-06	0.000121904	4.5013E-06	4.9368E-05	4.78217E-05	7.87118E-05	0.000341615	0.000259664
3838303774625	383830	3774625	0.000284829	0.00011171	3.69962E-05	3.62339E-05	8.4137E-05	8.40071E-05	0.000110545	0.000110474	0.000118407	0.000115569	4.60766E-06	4.60766E-06	0.000124785	4.60766E-06	5.07314E-05	4.91424E-05	8.10495E-05	0.000351761	0.000267376
3838403774625	383840	3774625	0.000291215	0.00011422	3.78257E-05	3.70463E-05	8.60234E-05	8.58907E-05	0.000113024	0.000112951	0.000121062	0.000118161	4.71097E-06	4.71097E-06	0.000127582	4.71097E-06	5.20589E-05	5.04283E-05	8.33239E-05	0.000361632	0.000274879
3838503774625	383850	3774625	0.000299263	0.00011737	3.8871E-05	3.80701E-05	8.84007E-05	8.82643E-05	0.000116147	0.000116072	0.000124408	0.000121426	4.84116E-06	4.84116E-06	0.000131108	4.84116E-06	5.37003E-05	5.20183E-05	8.61301E-05	0.000373811	0.000284136
3838603774625	383860	3774625	0.000311766	0.00012228	4.0495E-05	3.96607E-05	9.2094E-05	9.19519E-05	0.000121	0.000120921	0.000129606	0.000126499	5.04342E-06	5.04342E-06	0.000136586	5.04342E-06	5.6192E-05	5.4432E-05	9.03802E-05	0.000392256	0.000298157
3838703774625	383870	3774625	0.000324951	0.00012745	4.22077E-05	4.1338E-05	9.5989E-05	9.58409E-05	0.000126117	0.000126036	0.000135087	0.000131849	5.25673E-06	5.25673E-06	0.000142363	5.25673E-06	5.88129E-05	5.69707E-05	9.48475E-05	0.000411645	0.000312894
3838803774625	383880	3774625	0.000333098	0.00013065	4.32658E-05	4.23744E-05	9.83955E-05	9.82437E-05	0.000129279	0.000129195	0.000138474	0.000135155	5.38851E-06	5.38851E-06	0.000145932	5.38851E-06	6.04669E-05	5.85729E-05	9.76741E-05	0.000423912	0.000322219
3838903774625	383890	3774625	0.000339152	0.00013302	4.40522E-05	4.31445E-05	0.000100184	0.000100029	0.000131628	0.000131543	0.00014099	0.000137611	5.48645E-06	5.48645E-06	0.000148584	5.48645E-06	6.17154E-05	5.97824E-05	9.98149E-05	0.000433204	0.000329281
3839003774625	383900	3774625	0.000346041	0.00013572	4.4947E-05	4.40209E-05	0.000102219	0.000102061	0.000134302	0.000134215	0.000143854	0.000140406	5.59789E-06	5.59789E-06	0.000151602	5.59789E-06	6.31254E-05	6.11482E-05	0.000102225	0.000443664	0.000337232
3839103774625	383910	3774625	0.000357017	0.00014003	4.63727E-05	4.54172E-05	0.000105461	0.000105298	0.000138562	0.000138473	0.000148417	0.00014486	5.77545E-06	5.77545E-06	0.000156411	5.77545E-06	6.5314E-05	6.32682E-05	0.000105959	0.00045987	0.00034955
3826803772650	382680	3772650	3.58023E-05	1.4042E-05	4.65033E-06	4.55452E-06	1.05758E-05	1.05595E-05	1.38952E-05	1.38863E-05	1.48835E-05	1.45268E-05	5.79173E-07	5.79173E-07	1.56851E-05	5.79173E-07	7.5828E-06	7.34529E-06	8.14931E-06	3.53686E-05	2.68839E-05
3827303772650	382730	3772650	3.81556E-05	1.4965E-05	4.956E-06	4.85389E-06	1.1271E-05	1.12536E-05	1.48086E-05	1.4799E-05	1.58618E-05	1.54816E-05	6.17242E-07	6.17242E-07	1.67161E-05	6.17242E-07	8.11559E-06	7.86139E-06	8.72187E-06	3.78535E-05	2.87727E-05
3827803772650	382780	3772650	3.98622E-05	1.5634E-05	5.17767E-06	5.07099E-06	1.17751E-05	1.17569E-05	1.54709E-05	1.54609E-05	1.65713E-05	1.61741E-05	6.44849E-07	6.44849E-07	1.74638E-05	6.44849E-07	8.52459E-06	8.25759E-06	9.1179E-06	3.95723E-05	3.00792E-05
3828303772650	382830	3772650	4.14699E-05	1.6265E-05	5.3865E-06	5.27552E-06	1.225E-05	1.22311E-05	1.60949E-05	1.60845E-05	1.72397E-05	1.68264E-05	6.70858E-07	6.70858E-07	1.81682E-05	6.70858E-07	8.91746E-06	8.63815E-06	9.52073E-06	4.13206E-05	3.14081E-05
3828803772650	382880	3772650	4.36077E-05	1.7104E-05	5.66417E-06	5.54746E-06	1.28815E-05	1.28616E-05	1.69246E-05	1.69137E-05	1.81284E-05	1.76938E-05	7.0544E-07	7.0544E-07	1.91047E-05	7.0544E-07	9.43231E-06	9.13687E-06	1.00797E-05	4.37466E-05	3.32521E-05
3829303772650	382930	3772650	4.61496E-05	1.8101E-05	5.99433E-06	5.87083E-06	1.36324E-05	1.36113E-05	1.79111E-05	1.78996E-05	1.91851E-05	1.87252E-05	7.4656E-07	7.4656E-07	2.02183E-05	7.4656E-07	1.00494E-05	9.73464E-06	1.07609E-05	4.6703E-05	3.54993E-05
3829803772650	382980	3772650	4.95987E-05	1.9453E-05	6.44233E-06	6.3096E-06	1.46512E-05	1.46286E-05	1.92498E-05	1.92373E-05	2.06189E-05	2.01247E-05	8.02356E-07	8.02356E-07	2.17294E-05	8.02356E-07	1.08764E-05	1.05357E-05	1.17159E-05	5.08479E-05	3.86498E-05
3830303772650	383030	3772650	5.59669E-05	2.1951E-05	7.2695E-06	7.11972E-06	1.65324E-05	1.65068E-05	2.17213E-05	2.17073E-05	2.32663E-05	2.27086E-05	9.05375E-07	9.05375E-07	2.45193E-05	9.05375E-07	1.21859E-05	1.18042E-05	1.31507E-05	5.70749E-05	4.3383E-05
3830803772650	383080	3772650	6.98531E-05	2.7397E-05	9.07317E-06	8.88623E-06	2.06343E-05	2.06024E-05	2.71107E-05	2.70932E-05	2.9039E-05	2.83429E-05	1.13001E-06	1.13001E-06	3.06029E-05	1.13001E-06	1.55764E-05	1.50885E-05	1.73487E-05	7.52945E-05	5.72319E-05
3831303772650	383130	3772650	7.14968E-05	2.8042E-05	9.28667E-06	9.09533E-06	2.11198E-05	2.10872E-05	2.77487E-05	2.77308E-05	2.97223E-05	2.90099E-05	1.1566E-06	1.1566E-06	3.13231E-05	1.1566E-06	1.6215E-05	1.57071E-05	1.87156E-05	8.12269E-05	6.17411E-05
3831803772650	383180	3772650	7.0913E-05	2.7813E-05	9.21083E-06	9.02106E-06	2.09473E-05	2.0915E-05	2.75221E-05	2.75043E-05	2.94796E-05	2.8773E-05	1.14716E-06	1.14716E-06	3.10673E-05	1.14716E-06	1.63191E-05	1.58079E-05	1.9485E-05	8.45664E-05	6.42795E-05
3832303772650	383230	3772650	7.17124E-05	2.8127E-05	9.31467E-06	9.12275E-06	2.11835E-05	2.11508E-05	2.78323E-05	2.78144E-05	2.98119E-05	2.90973E-05	1.16009E-06	1.16009E-06	3.14175E-05	1.16009E-06	1.67442E-05	1.62198E-05	2.05622E-05	8.92416E-05	6.78331E-05
3832803772650	383280	3772650	7.06884E-05	2.7725E-05	9.18167E-06	8.99249E-06	2.0881E-05	2.08488E-05	2.74349E-05	2.74172E-05	2.93862E-05	2.86819E-05	1.14352E-06	1.14352E-06	3.09689E-05	1.14352E-06	1.66725E-05	1.61503E-05	2.09741E-05	9.10292E-05	6.91919E-05
3833303772650	383330	3772650	6.50567E-05	2.5516E-05	8.45017E-06	8.27606E-06	1.92174E-05	1.91878E-05	2.52492E-05	2.52329E-05	2.7045E-05	2.63968E-05	1.05242E-06	1.05242E-06	2.85016E-05	1.05242E-06	1.53898E-05	1.49078E-05	1.97272E-05	8.56173E-05	6.50783E-05
3833803772650	383380	3772650	6.1904E-05	2.428E-05	8.04067E-06	7.875E-06	1.82861E-05	1.82579E-05	2.40256E-05	2.40101E-05	2.57344E-05	2.51176E-05	1.00142E-06	1.00142E-06	2.71204E-05	1.00142E-06	1.46543E-05	1.41953E-05	1.89826E-05	8.23859E-05	6.26221E-05
3834303772650	383430	3772650	5.8904E-05	2.3103E-05	7.651E-06	7.49336E-06	1.74E-05	1.73731E-05	2.28613E-05	2.28465E-05	2.44873E-05	2.39003E-05	9.52889E-07	9.52889E-07	2.58061E-05	9.52889E-07	1.39045E-05	1.3469E-05	1.8091E-05	7.85161E-05	5.96806E-05
3834803772650	383480	3772650	5.32274E-05	2.0877E-05	6.91367E-06	6.77122E-06	1.57231E-05	1.56989E-05	2.06581E-05	2.06448E-05	2.21274E-05	2.1597E-05	8.61058E-07	8.61058E-07	2.33192E-05	8.61058E-07	1.24801E-05	1.20892E-05	1.62307E-05	7.04425E-05	5.35438E-05
3835303772650	383530	3772650	5.01286E-05	1.9661E-05	6.51117E-06	6.37701E-06	1.48077E-05	1.47849E-05	1.94554E-05	1.94429E-05	2.08392E-05	2.03397E-05	8.10929E-07	8.10929E-07	2.19616E-05	8.10929E-07	1.16819E-05	1.1316E-05	1.51739E-05	6.58557E-05	5.00573E-05
3835803772650	383580	3772650	5.0946E-05	1.9982E-05	6.61733E-06	6.48099E-06	1.50492E-05	1.5026E-05	1.97727E-05	1.97599E-05	2.1179E-05	2.06713E-05	8.24151E-07	8.24151E-07	2.23196E-05	8.24151E-07	1.1829E-05	1.14584E-05	1.53685E-05	6.67004E-05	5.06994E-05
3836303772650	383630	3772650	5.31466E-05	2.0845E-05	6.90317E-06	6.76094E-06	1.56992E-05	1.5675E-05	2.06267E-05	2.06134E-05	2.20938E-05	2.15642E-05	8.5975E-07	8.5975E-07	2.32837E-05	8.5975E-07	1.23671E-05	1.19798E-05	1.60225E-05	6.95389E-05	5.2857E-05
3836803772650	383680	3772650	5.11705E-05	2.007E-05	6.6465E-06	6.50956E-06	1.51155E-05	1.50922E-05	1.98598E-05	1.9847E-05	2.12723E-05	2.07625E-05	8.27784E-07	8.27784E-07	2.2418E-05	8.27784E-07	1.19043E-05	1.15314E-05	1.52327E-05	6.61111E-05	5.02515E-05
3837303772650	383730	3772650	5.05957E-05	1.9844E-05	6.57183E-06	6.43643E-06	1.49457E-05	1.49227E-05	1.96367E-05	1.9624E-05	2.10334E-05	2.05292E-05	8.18485E-07	8.18485E-07	2.21662E-05	8.18485E-07	1.17518E-05	1.13837E-05	1.48774E-05	6.4569E-05	4.90793E-05
3837803772650	383780	3772650	4.83142E-05	1.895E-05	6.2755E-06	6.1462E-06	1.42718E-05	1.42498E-05	1.87513E-05	1.87392E-05	2.00849E-05	1.96035E-05	7.81578E-07	7.81578E-07	2.11667E-05	7.81578E-07	1.12136E-05	1.08624E-05	1.42392E-05	6.17993E-05	4.6974E-05
3838303772650	383830	3772650	4.60598E-05	1.8065E-05	5.98267E-06	5.8594E-06	1.36058E-05	1.35848E-05	1.78763E-05	1.78647E-05	1.91477E-05	1.86888E-05	7.45107E-07	7.45107E-07	2.0179E-05	7.45107E-07	1.06719E-05	1.03376E-05	1.36373E-05	5.91866E-05	4.49882E-05
3838803772650	383880	3772650	4.1946E-05	1.6452E-05	5.44833E-06	5.33608E-06	1.23906E-05	1.23715E-05	1.62797E-05	1.62692E-05	1.74376E-05	1.70196E-05	6.78559E-07	6.78559E-07	1.83767E-05	6.78559E-07	9.66372E-06	9.36103E-06	1.25012E-05	5.42561E-05	4.12404E-05
3839303772650	383930	3772650	3.82723E-05	1.5011E-05	4.97117E-06	4.86874E-06	1.13055E-05	1.1288E-05	1.48539E-05	1.48443E-05	1.59104E-05	1.5529E-05	6.19131E-07	6.19131E-07	1.67673E-05	6.19131E-07	8.75601E-06	8.48175E-06	1.14375E-05	4.96398E-05	3.77315E-05
3839803772650	383980	3772650	3.44101E-05	1.3496E-05	4.4695E-06	4.37741E-06	1.01646E-05	1.01489E-05	1.33549E-05	1.33463E-05	1.43048E-05	1.39619E-05	5.56651E-07	5.56651E-07	1.50752E-05	5.56651E

			KMMass Grading / Excavation	KMDrainage / Utilities Trenching	KMFoundations / Concrete Pads	KMBuilding / Structure Construction	KMAsphalt Paving	KMArchitectural Coating	KMLandscaping or Other Finishing	KMWaterside Construction (Piles)	EWNDemolition	EWNSite Grubbing / Prep	EWNDrainage / Utilities Trenching	EWNDrainage / Utilities Trenching	EWNDrainage / Utilities Trenching	EWNFoundation s / Concrete Pads	EWNBuilding / Structure Construction	EWNAsphalt Paving	EWNLandscaping or Other Finishing	EWNWaterside Construction (Piles)	ISDemolition
Unique Identifier	X (UTM)	Y (UTM)	2026	2026	2026	2026	2026	2026	2026	2026	2027	2027	2027	2028	2029	2029	2029	2029	2029	2029	2027
3834303774625	383430	3774625	6.02082E-05	2.16213E-05	1.14419E-05	3.92989E-05	1.26252E-06	1.26252E-06	4.05614E-05	1.26252E-06	5.80006E-05	3.16111E-06	7.42287E-06	7.27953E-06	7.12891E-06	6.17496E-06	1.34086E-05	9.53947E-07	1.38855E-05	9.53947E-07	1.95723E-05
3834403774625	383440	3774625	6.11834E-05	2.19715E-05	1.16272E-05	3.99355E-05	1.28297E-06	1.28297E-06	4.12185E-05	1.28297E-06	5.86131E-05	3.19449E-06	7.50127E-06	7.35641E-06	7.2042E-06	6.24018E-06	1.35502E-05	9.64022E-07	1.40322E-05	9.64022E-07	1.96128E-05
3834503774625	383450	3774625	6.23286E-05	2.23828E-05	1.18449E-05	4.0683E-05	1.30698E-06	1.30698E-06	4.199E-05	1.30698E-06	5.93941E-05	3.23706E-06	7.60122E-06	7.45443E-06	7.30019E-06	6.32332E-06	1.37307E-05	9.76867E-07	1.42192E-05	9.76867E-07	1.97093E-05
3834603774625	383460	3774625	6.35256E-05	2.28126E-05	1.20723E-05	4.14642E-05	1.33208E-06	1.33208E-06	4.27963E-05	1.33208E-06	6.02134E-05	3.28171E-06	7.70607E-06	7.55726E-06	7.40089E-06	6.41055E-06	1.39201E-05	9.90342E-07	1.44153E-05	9.90342E-07	1.9814E-05
3834703774625	383470	3774625	6.54761E-05	2.3513E-05	1.2443E-05	4.27374E-05	1.37298E-06	1.37298E-06	4.41104E-05	1.37298E-06	6.17601E-05	3.366E-06	7.90401E-06	7.75138E-06	7.59099E-06	6.57521E-06	1.42777E-05	1.01578E-06	1.47856E-05	1.01578E-06	2.01801E-05
3834803774625	383480	3774625	6.78256E-05	2.43568E-05	1.28895E-05	4.4271E-05	1.42225E-06	1.42225E-06	4.56932E-05	1.42225E-06	6.3682E-05	3.47075E-06	8.14997E-06	7.99259E-06	7.82721E-06	6.77982E-06	1.4722E-05	1.04739E-06	1.52457E-05	1.04739E-06	2.06664E-05
3834903774625	383490	3774625	7.05224E-05	2.53252E-05	1.3402E-05	4.60312E-05	1.4788E-06	1.4788E-06	4.751E-05	1.4788E-06	6.59101E-05	3.59219E-06	8.43513E-06	8.27224E-06	8.10108E-06	7.01704E-06	1.52371E-05	1.08404E-06	1.57791E-05	1.08404E-06	2.1242E-05
3835003774625	383500	3774625	7.41944E-05	2.66439E-05	1.40998E-05	4.8428E-05	1.5558E-06	1.5558E-06	4.99838E-05	1.5558E-06	6.90647E-05	3.76412E-06	8.83885E-06	8.66817E-06	8.48881E-06	7.35289E-06	1.59664E-05	1.13592E-06	1.65343E-05	1.13592E-06	2.21167E-05
3835103774625	383510	3774625	7.82285E-05	2.80925E-05	1.48665E-05	5.10611E-05	1.64039E-06	1.64039E-06	5.27015E-05	1.64039E-06	7.24873E-05	3.95065E-06	9.27688E-06	9.09773E-06	8.90949E-06	7.71728E-06	1.67576E-05	1.19221E-06	1.73537E-05	1.19221E-06	2.30514E-05
3835203774625	383520	3774625	8.19005E-05	2.94112E-05	1.55643E-05	5.34579E-05	1.71739E-06	1.71739E-06	5.51753E-05	1.71739E-06	7.54735E-05	4.1134E-06	9.65904E-06	9.47252E-06	9.27652E-06	8.0352E-06	1.74479E-05	1.24133E-06	1.80686E-05	1.24133E-06	2.37947E-05
3835303774625	383530	3774625	8.558E-05	3.07325E-05	1.62635E-05	5.58595E-05	1.79454E-06	1.79454E-06	5.76541E-05	1.79454E-06	7.83448E-05	4.26989E-06	1.00265E-05	9.83289E-06	9.62944E-06	8.34089E-06	1.81117E-05	1.28855E-06	1.8756E-05	1.28855E-06	2.44542E-05
3835403774625	383540	3774625	8.94884E-05	3.21361E-05	1.70063E-05	5.84106E-05	1.8765E-06	1.8765E-06	6.02872E-05	1.8765E-06	8.1576E-05	4.446E-06	1.044E-05	1.02384E-05	1.00266E-05	8.68489E-06	1.88587E-05	1.3417E-06	1.95296E-05	1.3417E-06	2.51976E-05
3835503774625	383550	3774625	9.22887E-05	3.31416E-05	1.75384E-05	6.02384E-05	1.93522E-06	1.93522E-06	6.21736E-05	1.93522E-06	8.36816E-05	4.56076E-06	1.07095E-05	1.05027E-05	1.02854E-05	8.90906E-06	1.93455E-05	1.37633E-06	2.00337E-05	1.37633E-06	2.56097E-05
3835603774625	383560	3774625	9.5111E-05	3.41552E-05	1.80748E-05	6.20806E-05	1.9944E-06	1.9944E-06	6.4075E-05	1.9944E-06	8.58026E-05	4.67635E-06	1.0981E-05	1.07689E-05	1.05461E-05	9.13487E-06	1.98358E-05	1.41121E-06	2.05414E-05	1.41121E-06	2.60135E-05
3835703774625	383570	3774625	9.84728E-05	3.53624E-05	1.87137E-05	6.42749E-05	2.06489E-06	2.06489E-06	6.63398E-05	2.06489E-06	8.8314E-05	4.81323E-06	1.13024E-05	1.10841E-05	1.08548E-05	9.40225E-06	2.04164E-05	1.45252E-06	2.11427E-05	1.45252E-06	2.64942E-05
3835803774625	383580	3774625	0.00010227	3.67262E-05	1.94354E-05	6.67537E-05	2.14453E-06	2.14453E-06	6.88982E-05	2.14453E-06	9.10858E-05	4.96429E-06	1.16571E-05	1.1432E-05	1.11954E-05	9.69734E-06	2.10572E-05	1.49811E-06	2.18062E-05	1.49811E-06	2.70042E-05
3835903774625	383590	3774625	0.000106231	3.81483E-05	2.01879E-05	6.93385E-05	2.22757E-06	2.22757E-06	7.15661E-05	2.22757E-06	9.39188E-05	5.1187E-06	1.20197E-05	1.17876E-05	1.15437E-05	9.99896E-06	2.17121E-05	1.5447E-06	2.24845E-05	1.5447E-06	2.74946E-05
3836003774625	383600	3774625	0.000110021	3.95094E-05	2.09082E-05	7.18125E-05	2.30705E-06	2.30705E-06	7.41195E-05	2.30705E-06	9.65911E-05	5.26434E-06	1.23617E-05	1.21229E-05	1.18721E-05	1.02835E-05	2.23299E-05	1.58865E-06	2.31242E-05	1.58865E-06	2.78928E-05
3836103774625	383610	3774625	0.000113944	4.09183E-05	2.16538E-05	7.43733E-05	2.38932E-06	2.38932E-06	7.67626E-05	2.38932E-06	9.93475E-05	5.41457E-06	1.27144E-05	1.24689E-05	1.22109E-05	1.05769E-05	2.29671E-05	1.63399E-06	2.37841E-05	1.63399E-06	2.82938E-05
3836203774625	383620	3774625	0.000118385	4.25129E-05	2.24977E-05	7.72716E-05	2.48243E-06	2.48243E-06	7.9754E-05	2.48243E-06	0.000102472	5.58483E-06	1.31142E-05	1.2861E-05	1.25949E-05	1.09095E-05	2.36893E-05	1.68537E-06	2.4532E-05	1.68537E-06	2.87675E-05
3836303774625	383630	3774625	0.000123475	4.4341E-05	2.34651E-05	8.05944E-05	2.58917E-06	2.58917E-06	8.31835E-05	2.58917E-06	0.000106078	5.78138E-06	1.35758E-05	1.33136E-05	1.30381E-05	1.12935E-05	2.45231E-05	1.74468E-06	2.53954E-05	1.74468E-06	2.93333E-05
3836403774625	383640	3774625	0.000128802	4.6254E-05	2.44774E-05	8.40714E-05	2.70088E-06	2.70088E-06	8.67723E-05	2.70088E-06	0.000109853	5.98711E-06	1.40589E-05	1.37874E-05	1.35021E-05	1.16953E-05	2.53957E-05	1.80677E-06	2.62991E-05	1.80677E-06	2.993E-05
3836503774625	383650	3774625	0.000133848	4.80661E-05	2.54364E-05	8.73652E-05	2.8067E-06	2.8067E-06	9.01719E-05	2.8067E-06	0.000113421	6.18158E-06	1.45155E-05	1.42352E-05	1.39407E-05	1.20752E-05	2.62206E-05	1.86545E-06	2.71533E-05	1.86545E-06	3.04847E-05
3836603774625	383660	3774625	0.000139072	4.9942E-05	2.64291E-05	9.07747E-05	2.91623E-06	2.91623E-06	9.3691E-05	2.91623E-06	0.000117127	6.38356E-06	1.49898E-05	1.47003E-05	1.43962E-05	1.24698E-05	2.70773E-05	1.92641E-06	2.80405E-05	1.92641E-06	3.10645E-05
3836703774625	383670	3774625	0.000144554	5.19107E-05	2.74709E-05	9.43531E-05	3.03119E-06	3.03119E-06	9.73843E-05	3.03119E-06	0.000121024	6.59597E-06	1.54886E-05	1.51895E-05	1.48752E-05	1.28847E-05	2.79783E-05	1.99051E-06	2.89736E-05	1.99051E-06	3.16835E-05
3836803774625	383680	3774625	0.000150317	5.39802E-05	2.85661E-05	9.81147E-05	3.15203E-06	3.15203E-06	0.000101267	3.15203E-06	0.00012512	6.81923E-06	1.60128E-05	1.57036E-05	1.53787E-05	1.33208E-05	2.89253E-05	2.05788E-06	2.99543E-05	2.05788E-06	3.2343E-05
3836903774625	383690	3774625	0.000156442	5.61798E-05	2.97301E-05	0.000102113	3.28047E-06	3.28047E-06	0.000105393	3.28047E-06	0.000129485	7.05709E-06	1.65714E-05	1.62514E-05	1.59151E-05	1.37855E-05	2.99343E-05	2.12966E-06	3.09991E-05	2.12966E-06	3.30569E-05
3837003774625	383700	3774625	0.000162663	5.84138E-05	3.09124E-05	0.000106173	3.41092E-06	3.41092E-06	0.000109584	3.41092E-06	0.000133926	7.29913E-06	1.71397E-05	1.68087E-05	1.6461E-05	1.42583E-05	3.09609E-05	2.2027E-06	3.20623E-05	2.2027E-06	3.37877E-05
3837103774625	383710	3774625	0.00016915	6.07433E-05	3.21451E-05	0.000110407	3.54695E-06	3.54695E-06	0.000113954	3.54695E-06	0.000138558	7.5516E-06	1.77326E-05	1.73901E-05	1.70303E-05	1.47514E-05	3.20319E-05	2.27889E-06	3.31713E-05	2.27889E-06	3.45604E-05
3837203774625	383720	3774625	0.000176036	6.32162E-05	3.34537E-05	0.000114902	3.69134E-06	3.69134E-06	0.000118593	3.69134E-06	0.000143489	7.82035E-06	1.83636E-05	1.8009E-05	1.76364E-05	1.52764E-05	3.31718E-05	2.36E-06	3.43518E-05	2.36E-06	3.53917E-05
3837303774625	383730	3774625	0.000183292	6.58216E-05	3.48326E-05	0.000119638	3.84348E-06	3.84348E-06	0.000123481	3.84348E-06	0.000148704	8.10453E-06	1.9031E-05	1.86635E-05	1.82773E-05	1.58315E-05	3.43773E-05	2.44576E-06	3.56001E-05	2.44576E-06	3.62803E-05
3837403774625	383740	3774625	0.000190998	6.8589E-05	3.6297E-05	0.000124668	4.00507E-06	4.00507E-06	0.000128673	4.00507E-06	0.000154232	8.40583E-06	1.97385E-05	1.93573E-05	1.89568E-05	1.64201E-05	3.56553E-05	2.53668E-06	3.69236E-05	2.53668E-06	3.72333E-05
3837503774625	383750	3774625	0.000198778	7.13828E-05	3.77755E-05	0.000129746	4.16821E-06	4.16821E-06	0.000133914	4.16821E-06	0.000159821	8.71047E-06	2.04538E-05	2.00588E-05	1.96438E-05	1.70152E-05	3.69474E-05	2.62861E-06	3.82618E-05	2.62861E-06	3.82001E-05
3837603774625	383760	3774625	0.000206543	7.41714E-05	3.92512E-05	0.000134814	4.33104E-06	4.33104E-06	0.000139145	4.33104E-06	0.000165403	9.01468E-06	2.11682E-05	2.07594E-05	2.03299E-05	1.76094E-05	3.82379E-05	2.72042E-06	3.95981E-05	2.72042E-06	3.91684E-05
3837703774625	383770	3774625	0.000214559	7.70502E-05	4.07746E-05	0.000140047	4.49914E-06	4.49914E-06	0.000144546	4.49914E-06	0.000171176	9.32933E-06	2.1907E-05	2.1484E-05	2.10395E-05	1.82241E-05	3.95725E-05	2.81537E-06	4.09802E-05	2.81537E-06	4.0173E-05
3837803774625	383780	3774625	0.000222554	7.9921E-05	4.22939E-05	0.000145265	4.66677E-06	4.66677E-06	0.000149931	4.66677E-06	0.000176934	9.64315E-06	2.26439E-05	2.22066E-05	2.17472E-05	1.88371E-05	4.09036E-05	2.91007E-06	4.23587E-05	2.91007E-06	4.11762E-05
3837903774625	383790	3774625	0.000230733	8.28581E-05	4.38482E-05	0.000150603	4.83828E-06	4.83828E-06	0.000155441	4.83828E-06	0.000182822	9.96406E-06	2.33975E-05	2.29457E-05	2.24709E-05	1.9464E-05	4.22649E-05	3.00692E-06	4.37683E-05	3.00692E-06	4.22074E-05
3838003774625	383800	3774625	0.000239096	8.58616E-05	4.54376E-05	0.000156062	5.01366E-06	5.01366E-06	0.000161076	5.01366E-06	0.000188848	1.02925E-05	2.41687E-05	2.3702E-05	2.32115E-05	2.01055E-05	4.36579E-05	3.10603E-06	4.52109E-05	3.10603E-06	4.32665E-05
3838103774625	383810	3774625	0.000247881	8.90163E-05	4.71071E-05	0.000161796	5.19787E-06	5.19787E-06	0.000166994	5.19787E-06	0.000195188	1.0638E-05	2.49801E-05	2.44977E-05	2.39908E-05	2.07805E-05	4.51236E-05	3.2103E-06	4.67287E-05	3.2103E-06	4.4387E-05
3838203774625	383820	3774625	0.000256976	9.22824E-05	4.88355E-05	0.000167733	5.38859E-06	5.38859E-06	0.000173121	5.38859E-06	0.00020175	1.09956E-05	2.58198E-05	2.53212E-05	2.47973E-05	2.14791E-05	4.66406E-05	3.31822E-06	4.82997E-05	3.31822E-06	4.55523E-05
3838303774625	383830	3774625	0.000264609	9.50232E-05	5.02859E-05	0.000172715	5.54863E-06	5.54863E-06	0.000178263	5.54863E-06	0.000207248	1.12953E-05	2.65234E-05	2.60112E-05	2.5473E-05	2.20644E-05	4.79115E-05	3.40864E-06	4.96158E-05	3.40864E-06	4.65122E-05
3838403774625	383840	3774625	0.000272034	9.76897E-05	5.1697E-05	0.000177561	5.70433E-06	5.70433E-06	0.000183266	5.70433E-06	0.000212592	1.15866E-05	2.72074E-05	2.6682E-05	2.61299E-05	2.26334E-05	4.9147E-05	3.49655E-06	5.08953E-05	3.49655E-06	4.74414E-05
3838503774625	383850	3774625	0.000281196	0.00010098	5.34381E-05	0.000183541	5.89645E-06	5.89645E-06	0.000189438	5.89645E-06	0.000219215	1.19475E-05	2.8055E-05	2.75133E-05	2.6944E-05	2.33385E-05	5.06782E-05	3.60548E-06	5.24809E-05	3.60548E-06	4.8622E-05
3838603774625	383860	3774625	0.000295071	0.000105963	5.6075E-05	0.000192598	6.1874E-06	6.1874E-06	0.000198785	6.1874E-06	0.000229284	1.24963E-05	2.93436E-05	2.8777E-05	2.81815E-05	2.44105E-05	5.30059E-05	3.77108E-06	5.48914E-05	3.77108E-06	5.04817E-05
3838703774625	383870	3774625	0.000309656	0.0001112	5.88466E-05	0.000202118	6.49323E-06	6.49323E-06	0.000208611	6.49323E-06	0.000239866	1.3073E-05	3.06979E-05	3.01051E-05	2.94822E-05	2.5537E-05	5.54522E-05	3.94512E-06	5.74247E-05	3.94512E-06	5.24434E-05
3838803774625	383880	3774625	0.000318884	0.000114514	6.06003E-05	0.000208141	6.68674E-06	6.68674E-06	0.000214828	6.68674E-06	0.000246535	1.34365E-05	3.15514E-05	3.09421E-05	3.03019E-05	2.62471E-05	5.69939E-05	4.05481E-06	5.90213E-05	4.05481E-06	5.36395E-05
3838903774625	383890	3774625	0.000325873	0.000117024	6.19286E-05	0.000212703	6.8333E-06	6.8333E-06	0.000219536	6.8333E-06	0.000251573	1.37111E-05	3.21962E-05	3.15744E-05	3.09211E-05	2.67834E-05	5.81586E-05	4.13767E-06	6.02275E-05	4.13767E-06	5.45141E-05
3839003774625	383900	3774625	0.000333742	0.00011985	6.3424E-05	0.000217839	6.9983E-06	6.9983E-06	0.000224837	6.9983E-06	0.000257255	1.40207E-05	3.29233E-05	3.22875E-05	3.16194E-05	2.73883E-05	5.94721E-05	4.23112E-06	6.15876E-05	4.23112E-06	5.55173E-05
3839103774625	383910	3774625	0.000345933	0.000124227	6.57407E-05	0.000225796	7.25393E-06	7.25393E-06	0.00023305	7.25393E-06	0.000266091	1.45023E-05	3.40541E-05	3.33965E-05	3.27055E-05	2.8329E-05	6.15148E-05	4.37644E-06	6.3703E-05	4.37644E-06	5.71423E-05
3826803772650	382680	3772650	2.66057E-05	9.55433E-06	5.05611E-06	1.7366E-05	5.579E-07	5.579E-07	1.79239E-05	5.579E-07	3.41342E-05	1.86036E-06	4.36847E-06	4.28411E-06	4.19547E-06	3.63406E-06	7.89114E-06	5.61412E-07	8.17184E-06	5.61412E-07	4.64158E-06
3827303772650	382730	3772650	2.84749E-05	1.02256E-05	5.41135E-06	1.85861E-05	5.97097E-07	5.97097E-07	1.91832E-05	5.97097E-07	3.65767E-05	1.99348E-06	4.68106E-06	4.59067E-06	4.49568E-06	3.8941E-06	8.4558E-06	6.01585E-07	8.75659E-06	6.01585E-07	4.92801E-06
3827803772650	382780	3772650	2.97679E-05	1.06899E-05	5.65706E-06	1.943E-05	6.24209E-07	6.24209E-07	2.00542E-05	6.24209E-07	3.85063E-05	2.09864E-06	4.928E-06	4.83284E-06	4.73284E-06	4.09952E-06	8.90187E-06	6.3332E-07	9.21853E-06	6.3332E-07	5.12223E-06
3828303772650	382830	3772650	3.10831E-05	1.11622E-05	5.90699E-06	2.02884E-05	6.51787E-07	6.51787E-07	2.09402E-05	6.51787E-07	4.03439E-05	2.19879E-06	5.16318E-06	5.06348E-06	4.95871E-06	4.29517E-06	9.3267E-06	6.63544E-07	9.65847E-06	6.63544E-07	5.31365E-06
3828803772650	382880	3772650	3.2908E-05	1.18175E-05	6.2538E-06	2.14796E-05	6.90054E-07	6.90054E-07	2.21697E-05	6.90054E-07	4.27328E-05	2.32899E-06	5.46892E-06	5.36331E-06	5.25234E-06	4.5495E-06	9.87897E-06	7.02835E-07	1.02304E-05	7.02835E-07	5.58191E-06
3829303772650	382930	3772650	3.51319E-05	1.26162E-05	6.67643E-06	2.29312E-05	7.36688E-07	7.36688E-07	2.36679E-05	7.36688E-07	4.55888E-05	2.48465E-06	5.83443E-06	5.72176E-06	5.60337E-06	4.85356E-06	1.05392E-05	7.49809E-07	1.09141E-05	7.49809E-07	5.90886E-06
3829803772650	382980	3772650	3.82498E-05	1.37358E-05	7.26895E-06	2.49663E-05	8.02068E-07	8.02068E-07	2.57684E-05	8.02068E-07	4.93943E-05	2.69205E-06	6.32145E-06	6.19937E-06	6.0711E-06	5.2587E-06	1.1419E-05	8.12398E-07	1.18252E-05	8.12398E-07	6.36995E-06
3830303772650	383030	3772650	4.29341E-05	1.5418E-05	8.15914E-06	2.80238E-05	9.00293E-07	9.00293E-07	2.89241E-05	9.00293E-07	5.50833E-05	3.00211E-06	7.04952E-06	6.91339E-06	6.77035E-06	5.86438E-06	1.27342E-05	9.05966E-07	1.31871E-05	9.05966E-07	7.17056E-06
3830803772650	383080	3772650	5.66396E-05	2.03398E-05	1.07637E-05	3.69696E-05	1.18769E-06	1.18769E-06	3.81573E-05	1.18769E-06	7.02515E-05	3.8288E-06	8.99074E-06	8.81712E-06	8.63469E-06	7.47925E-06	1.62407E-05	1.15544E-06	1.68185E-05	1.15544E-06	9.39913E-06
3831303772650	383130	3772650	6.11022E-05	2.19423E-05	1.16118E-05	3.98824E-05	1.28126E-06	1.28126E-06	4.11637E-05	1.28126E-06	7.28472E-05	3.97027E-06	9.32293E-06	9.1429E-06	8.95372E-06	7.75559E-06	1.68408E-05	1.19813E-06	1.74399E-05	1.19813E-06	1.00223E-05
3831803772650	383180	3772650	6.36142E-05	2.28444E-05	1.20892E-05	4.15221E-05	1.33394E-06	1.33394E-06	4.2856E-05	1.33394E-06	7.29927E-05	3.9782E-06	9.34155E-06	9.16116E-06	8.9716E-06	7.77108E-06	1.68744E-05	1.20052E-06	1.74747E-05	1.20052E-06	1.03395E-05
3832303772650	383230	3772650	6.71311E-05	2.41074E-05	1.27575E-05	4.38176E-05	1.40769E-06	1.40769E-06	4.52253E-05	1.40769E-06	7.46083E-05	4.06625E-06	9.54831E-06	9.36393E-06	9.17018E-06	7.94308E-06	1.72479E-05	1.2271E-06	1.78615E-05	1.2271E-06	1.07992E-05
3832803772650	383280	3772650	6.84758E-05	2.45902E-05	1.30131E-05	4.46953E-05	1.43588E-06	1.43588E-06	4.61312E-05	1.43588E-06	7.39727E-05	4.03161E-06	9.46698E-06	9.28416E-06	9.09207E-06	7.87542E-06	1.7101E-05	1.21664E-06	1.77093E-05	1.21664E-06	1.09431E-05
3833303772650	383330	3772650	6.44048E-05	2.31283E-05	1.22394E-05	4.20381E-05	1.35052E-06	1.35052E-06	4.33886E-05	1.35052E-06	6.79085E-05	3.7011E-06	8.69089E-06	8.52306E-06	8.34671E-06	7.2298E-06	1.56991E-05	1.1169E-06	1.62575E-05	1.1169E-06	1.02878E-05
3833803772650	383380	3772650	6.1974E-05	2.22554E-05	1.17775E-05	4.04515E-05	1.29955E-06	1.29955E-06	4.1751E-05	1.29955E-06	6.43864E-05	3.50914E-06	8.24012E-06	8.081E-06	7.9138E-06	6.85482E-06	1.48848E-05	1.05898E-06	1.54143E-05	1.05898E-06	9.88118E-06
3834303772650	383430	3772650	5.9063E-05	2.121E-05	1.12243E-05	3.85514E-05	1.2385E-06	1.2385E-06	3.97899E-05	1.2385E-06	6.08489E-05	3.31634E-06	7.7874E-06	7.63702E-06	7.479E-06	6.47821E-06	1.4067E-05	1.00079E-06	1.45674E-05	1.00079E-06	9.4145E-06
3834803772650	383480	3772650	5.29897E-05	1.90291E-05	1.00701E-05	3.45873E-05	1.11115E-06	1.11115E-06	3.56984E-05	1.11115E-06	5.44861E-05	2.96956E-06	6.97309E-06	6.83843E-06	6.69694E-06	5.8008E-06	1.25961E-05	8.96143E-07	1.30442E-05	8.96143E-07	8.4602E-06
3835303772650	383530	3772650	4.95393E-05	1.779E-05	9.41439E-06	3.23352E-05	1.0388E-06	1.0388E-06	3.3374E-05	1.0388E-06	5.09333E-05	2.77593E-06	6.51841E-06	6.39253E-06	6.26026E-06	5.42255E-06	1.17748E-05	8.3771E-07	1.21936E-05	8.3771E-07	7.91947E-06
3835803772650	383580	3772650	5.01747E-05	1.80182E-05	9.53515E-06	3.27499E-05	1.05212E-06	1.05212E-06	3.3802E-05	1.05212E-06	5.15229E-05	2.80806E-06	6.59386E-06	6.46653E-06	6.33273E-06	5.48532E-06	1.19111E-05	8.47407E-07	1.23348E-05	8.47407E-07	8.03125E-06
3836303772650	383630	3772650	5.231E-05	1.8785E-05	9.94093E-06	3.41436E-05	1.0969E-06	1.0969E-06	3.52405E-05	1.0969E-06	5.3996E-05	2.94285E-06	6.91038E-06	6.77693E-06	6.63671E-06	5.74863E-06	1.24828E-05	8.88084E-07	1.29268E-05	8.88084E-07	8.35121E-06
3836803772650	383680	3772650	4.97314E-05	1.7859E-05	9.4509E-06	3.24605E-05	1.04283E-06	1.04283E-06	3.35034E-05	1.04283E-06	5.23115E-05	2.85105E-06	6.69479E-06	6.56551E-06	6.42966E-06	5.56929E-06	1.20934E-05	8.60378E-07	1.25236E-05	8.60378E-07	7.93764E-06
3837303772650	383730	3772650	4.85714E-05	1.74424E-05	9.23046E-06	3.17034E-05	1.0185E-06	1.0185E-06	3.27219E-05	1.0185E-06	5.1921E-05	2.82976E-06	6.64482E-06	6.5165E-06	6.38167E-06	5.52771E-06	1.20031E-05	8.53956E-07	1.24301E-05	8.53956E-07	7.77695E-06
3837803772650	383780	3772650	4.64879E-05	1.66942E-05	8.83451E-06	3.03434E-05	9.74814E-07	9.74814E-07	3.13183E-05	9.74814E-07	4.93713E-05	2.6908E-06	6.31851E-06	6.19649E-06	6.06828E-06	5.25626E-06	1.14137E-05	8.1202E-07	1.18197E-05	8.1202E-07	7.47935E-06
3838303772650	383830	3772650	4.45226E-05	1.59884E-05	8.46102E-06	2.90606E-05	9.33603E-07	9.33603E-07	2.99943E-05	9.33603E-07	4.68216E-05	2.55184E-06	5.99219E-06	5.87648E-06	5.75489E-06	4.9848E-06	1.08242E-05	7.70084E-07	1.12092E-05	7.70084E-07	7.18733E-06
3838803772650	383880	3772650	4.08136E-05	1.46565E-05	7.75617E-06	2.66397E-05	8.55828E-07	8.55828E-07	2.74956E-05	8.55828E-07	4.21433E-05	2.29686E-06	5.39346E-06	5.28931E-06	5.17987E-06	4.48673E-06	9.74267E-06	6.93138E-07	1.00892E-05	6.93138E-07	6.61307E-06
3839303772650	383930	3772650	3.7341E-05	1.34095E-05	7.09625E-06	2.43731E-05	7.83012E-07	7.83012E-07	2.51561E-05	7.83012E-07	3.79014E-05	2.06567E-06	4.85059E-06	4.75692E-06	4.6585E-06	4.03512E-06	8.76203E-06	6.23371E-07	9.07372E-06

Unique Identifier	X (UTM)	Y (UTM)	ISDrainage / Utilities Trenching	ISDrainage / Utilities Trenching	ISAsphalt Paving	ISAsphalt Paving	SVDemolition	SVSite Grubbing / Prep	SVMass Grading / Excavation	SVMass Grading / Excavation	SVDrainage / Utilities Trenching	SVFoundations / Concrete Pads	SVBuilding / Structure Construction	SVBuilding / Structure Construction	SVAsphalt Paving	SVAsphalt Paving	SVArchitectural Coating	SVArchitectural Coating	SVLandscaping or Other Finishing	SVLandscaping or Other Finishing	MDemolition
			2027	2028	2027	2028	2027	2027	2027	2028	2028	2028	2028	2029	2028	2029	2028	2029	2028	2029	2027
3834303774625	383430	3774625	7.88103E-06	7.67883E-06	2.03539E-06	1.89605E-06	8.74217E-05	6.28515E-05	4.23763E-05	4.18382E-05	2.96852E-05	9.43023E-06	1.35094E-05	1.29939E-05	1.32824E-06	1.23579E-06	1.32824E-06	1.23579E-06	1.35094E-05	1.29939E-05	1.49136E-05
3834403774625	383440	3774625	7.89735E-06	7.69473E-06	2.0396E-06	1.89998E-06	8.91767E-05	6.41132E-05	4.3227E-05	4.26781E-05	3.02812E-05	9.61955E-06	1.37806E-05	1.32548E-05	1.3549E-06	1.2606E-06	1.3549E-06	1.2606E-06	1.37806E-05	1.32548E-05	1.51749E-05
3834503774625	383450	3774625	7.93617E-06	7.73255E-06	2.04963E-06	1.90932E-06	9.11901E-05	6.55607E-05	4.42029E-05	4.36417E-05	3.09648E-05	9.83673E-06	1.40917E-05	1.3554E-05	1.38549E-06	1.28906E-06	1.38549E-06	1.28906E-06	1.40917E-05	1.3554E-05	1.5478E-05
3834603774625	383460	3774625	7.97837E-06	7.77366E-06	2.06052E-06	1.91947E-06	9.33015E-05	6.70787E-05	4.52264E-05	4.46522E-05	3.16818E-05	1.00645E-05	1.4418E-05	1.38679E-05	1.41757E-06	1.3189E-06	1.41757E-06	1.3189E-06	1.4418E-05	1.38679E-05	1.57973E-05
3834703774625	383470	3774625	8.12577E-06	7.91728E-06	2.09859E-06	1.95493E-06	9.65087E-05	6.93845E-05	4.6781E-05	4.6187E-05	3.27708E-05	1.04104E-05	1.49136E-05	1.43446E-05	1.4663E-06	1.36424E-06	1.4663E-06	1.36424E-06	1.49136E-05	1.43446E-05	1.62999E-05
3834803774625	383480	3774625	8.32156E-06	8.10805E-06	2.14916E-06	2.00204E-06	0.000100313	7.21194E-05	4.8625E-05	4.80076E-05	3.40625E-05	1.08208E-05	1.55014E-05	1.491E-05	1.5241E-06	1.41801E-06	1.5241E-06	1.41801E-06	1.55014E-05	1.491E-05	1.69024E-05
3834903774625	383490	3774625	8.55335E-06	8.3339E-06	2.20902E-06	2.0578E-06	0.000104642	7.52322E-05	5.07237E-05	5.00797E-05	3.55327E-05	1.12878E-05	1.61705E-05	1.55535E-05	1.58988E-06	1.47922E-06	1.58988E-06	1.47922E-06	1.61705E-05	1.55535E-05	1.75919E-05
3835003774625	383500	3774625	8.90555E-06	8.67705E-06	2.29998E-06	2.14253E-06	0.000110451	7.94082E-05	5.35393E-05	5.28595E-05	3.75051E-05	1.19144E-05	1.70681E-05	1.64169E-05	1.67813E-06	1.56132E-06	1.67813E-06	1.56132E-06	1.70681E-05	1.64169E-05	1.85264E-05
3835103774625	383510	3774625	9.28193E-06	9.04378E-06	2.39719E-06	2.23309E-06	0.000116847	8.40069E-05	5.66399E-05	5.59207E-05	3.96771E-05	1.26044E-05	1.80566E-05	1.73676E-05	1.77532E-06	1.65174E-06	1.77532E-06	1.65174E-06	1.80566E-05	1.73676E-05	1.95534E-05
3835203774625	383520	3774625	9.58124E-06	9.33541E-06	2.47449E-06	2.3051E-06	0.00012279	8.8279E-05	5.95202E-05	5.87645E-05	4.16948E-05	1.32454E-05	1.89748E-05	1.82508E-05	1.8656E-06	1.73574E-06	1.8656E-06	1.73574E-06	1.89748E-05	1.82508E-05	2.0497E-05
3835303774625	383530	3774625	9.84679E-06	9.59415E-06	2.54307E-06	2.36898E-06	0.000128741	9.25575E-05	6.24049E-05	6.16126E-05	4.37156E-05	1.38873E-05	1.98944E-05	1.91354E-05	1.95601E-06	1.81987E-06	1.95601E-06	1.81987E-06	1.98944E-05	1.91354E-05	2.14369E-05
3835403774625	383540	3774625	1.01461E-05	9.88578E-06	2.62037E-06	2.44099E-06	0.000134968	9.70345E-05	6.54234E-05	6.45928E-05	4.58301E-05	1.45591E-05	2.08567E-05	2.00609E-05	2.05063E-06	1.90789E-06	2.05063E-06	1.90789E-06	2.08567E-05	2.00609E-05	2.24294E-05
3835503774625	383550	3774625	1.03121E-05	1.00475E-05	2.66324E-06	2.48092E-06	0.000139716	0.000100448	6.77251E-05	6.68653E-05	4.74425E-05	1.50713E-05	2.15905E-05	2.07667E-05	2.12277E-06	1.97502E-06	2.12277E-06	1.97502E-06	2.15905E-05	2.07667E-05	2.31698E-05
3835603774625	383560	3774625	1.04747E-05	1.02059E-05	2.70523E-06	2.52004E-06	0.000144607	0.000103965	7.00959E-05	6.92059E-05	4.91033E-05	1.55989E-05	2.23463E-05	2.14937E-05	2.19708E-06	2.04415E-06	2.19708E-06	2.04415E-06	2.23463E-05	2.14937E-05	2.3921E-05
3835703774625	383570	3774625	1.06682E-05	1.03945E-05	2.75521E-06	2.5666E-06	0.000150344	0.000108089	7.2877E-05	7.19517E-05	5.10514E-05	1.62177E-05	2.32329E-05	2.23464E-05	2.28425E-06	2.12526E-06	2.28425E-06	2.12526E-06	2.32329E-05	2.23464E-05	2.48101E-05
3835803774625	383580	3774625	1.08736E-05	1.05946E-05	2.80825E-06	2.61601E-06	0.000156999	0.000112874	7.61028E-05	7.51365E-05	5.33112E-05	1.69356E-05	2.42613E-05	2.33356E-05	2.38536E-06	2.21933E-06	2.38536E-06	2.21933E-06	2.42613E-05	2.33356E-05	2.58172E-05
3835903774625	383590	3774625	1.1071E-05	1.0787E-05	2.85925E-06	2.66352E-06	0.000164001	0.000117908	7.9497E-05	7.84877E-05	5.56889E-05	1.76909E-05	2.53434E-05	2.43764E-05	2.49175E-06	2.31831E-06	2.49175E-06	2.31831E-06	2.53434E-05	2.43764E-05	2.68732E-05
3836003774625	383600	3774625	1.12314E-05	1.09432E-05	2.90066E-06	2.70209E-06	0.000170745	0.000122757	8.27661E-05	8.17152E-05	5.79789E-05	1.84184E-05	2.63855E-05	2.53787E-05	2.59421E-06	2.41364E-06	2.59421E-06	2.41364E-06	2.63855E-05	2.53787E-05	2.78876E-05
3836103774625	383610	3774625	1.13928E-05	1.11005E-05	2.94236E-06	2.74094E-06	0.00017773	0.000127778	8.61517E-05	8.50578E-05	6.03506E-05	1.91718E-05	2.74648E-05	2.64169E-05	2.70033E-06	2.51237E-06	2.70033E-06	2.51237E-06	2.74648E-05	2.64169E-05	2.89364E-05
3836203774625	383620	3774625	1.15836E-05	1.12864E-05	2.99162E-06	2.78682E-06	0.000185632	0.000133459	8.99821E-05	8.88396E-05	6.30338E-05	2.00242E-05	2.86859E-05	2.75914E-05	2.82039E-06	2.62408E-06	2.82039E-06	2.62408E-06	2.86859E-05	2.75914E-05	3.01231E-05
3836303774625	383630	3774625	1.18114E-05	1.15084E-05	3.05046E-06	2.84164E-06	0.00019471	0.000139986	9.43825E-05	9.31841E-05	6.61164E-05	2.10035E-05	3.00888E-05	2.89407E-05	2.95832E-06	2.7524E-06	2.95832E-06	2.7524E-06	3.00888E-05	2.89407E-05	3.1484E-05
3836403774625	383640	3774625	1.20517E-05	1.17424E-05	3.11251E-06	2.89944E-06	0.000204216	0.00014682	9.89902E-05	9.77334E-05	6.93442E-05	2.20289E-05	3.15577E-05	3.03536E-05	3.10274E-06	2.88678E-06	3.10274E-06	2.88678E-06	3.15577E-05	3.03536E-05	3.29084E-05
3836503774625	383650	3774625	1.2275E-05	1.19601E-05	3.17019E-06	2.95318E-06	0.000213222	0.000153295	0.000103356	0.000102044	7.24025E-05	2.30004E-05	3.29495E-05	3.16923E-05	3.23959E-06	3.01409E-06	3.23959E-06	3.01409E-06	3.29495E-05	3.16923E-05	3.42602E-05
3836603774625	383660	3774625	1.25085E-05	1.21876E-05	3.23049E-06	3.00935E-06	0.00022255	0.000160001	0.000107877	0.000106508	7.55698E-05	2.40066E-05	3.43909E-05	3.30787E-05	3.3813E-06	3.14595E-06	3.3813E-06	3.14595E-06	3.43909E-05	3.30787E-05	3.56592E-05
3836703774625	383670	3774625	1.27577E-05	1.24304E-05	3.29486E-06	3.06931E-06	0.000232332	0.000167034	0.000112619	0.000111189	7.88914E-05	2.50618E-05	3.59025E-05	3.45326E-05	3.52992E-06	3.28422E-06	3.52992E-06	3.28422E-06	3.59025E-05	3.45326E-05	3.71272E-05
3836803774625	383680	3774625	1.30233E-05	1.26891E-05	3.36344E-06	3.1332E-06	0.000242603	0.000174419	0.000117598	0.000116105	8.23793E-05	2.61698E-05	3.74898E-05	3.60594E-05	3.68599E-06	3.42942E-06	3.68599E-06	3.42942E-06	3.74898E-05	3.60594E-05	3.86677E-05
3836903774625	383690	3774625	1.33108E-05	1.29693E-05	3.43769E-06	3.20236E-06	0.000253535	0.000182278	0.000122897	0.000121336	8.60911E-05	2.73489E-05	3.9179E-05	3.76841E-05	3.85207E-06	3.58394E-06	3.85207E-06	3.58394E-06	3.9179E-05	3.76841E-05	4.0308E-05
3837003774625	383700	3774625	1.3605E-05	1.3256E-05	3.51369E-06	3.27315E-06	0.000264635	0.000190258	0.000128277	0.000126649	8.98603E-05	2.85463E-05	4.08944E-05	3.9334E-05	4.02072E-06	3.74086E-06	4.02072E-06	3.74086E-06	4.08944E-05	3.9334E-05	4.19738E-05
3837103774625	383710	3774625	1.39161E-05	1.35591E-05	3.59404E-06	3.34801E-06	0.000276181	0.000198559	0.000133874	0.000132174	9.37809E-05	2.97918E-05	4.26785E-05	4.10501E-05	4.19614E-06	3.90407E-06	4.19614E-06	3.90407E-06	4.26785E-05	4.10501E-05	4.37085E-05
3837203774625	383720	3774625	1.42509E-05	1.38853E-05	3.68049E-06	3.42854E-06	0.000288457	0.000207385	0.000139825	0.000138049	9.79494E-05	3.1116E-05	4.45756E-05	4.28748E-05	4.38266E-06	4.0776E-06	4.38266E-06	4.0776E-06	4.45756E-05	4.28748E-05	4.5552E-05
3837303774625	383730	3774625	1.46087E-05	1.42339E-05	3.7729E-06	3.51463E-06	0.000301392	0.000216685	0.000146095	0.00014424	0.000102342	3.25114E-05	4.65746E-05	4.47975E-05	4.57919E-06	4.26046E-06	4.57919E-06	4.26046E-06	4.65746E-05	4.47975E-05	4.74954E-05
3837403774625	383740	3774625	1.49924E-05	1.46078E-05	3.872E-06	3.60694E-06	0.000315112	0.000226548	0.000152745	0.000150806	0.000107001	3.39913E-05	4.86946E-05	4.68367E-05	4.78764E-06	4.4544E-06	4.78764E-06	4.4544E-06	4.86946E-05	4.68367E-05	4.95567E-05
3837503774625	383750	3774625	1.53817E-05	1.49871E-05	3.97255E-06	3.70061E-06	0.000328965	0.000236508	0.0001594	0.000157436	0.000111705	3.54857E-05	5.08354E-05	4.88957E-05	4.99812E-06	4.65022E-06	4.99812E-06	4.65022E-06	5.08354E-05	4.88957E-05	5.1638E-05
3837603774625	383760	3774625	1.57716E-05	1.5367E-05	4.07324E-06	3.79441E-06	0.000342791	0.000246448	0.000166163	0.000164053	0.000116399	3.69771E-05	5.2972E-05	5.09508E-05	5.20819E-06	4.84567E-06	5.20819E-06	4.84567E-06	5.2972E-05	5.09508E-05	5.37156E-05
3837703774625	383770	3774625	1.61761E-05	1.57611E-05	4.17772E-06	3.89173E-06	0.000357072	0.000256716	0.000173085	0.000170887	0.000121249	3.85176E-05	5.51788E-05	5.30734E-05	5.42516E-06	5.04754E-06	5.42516E-06	5.04754E-06	5.51788E-05	5.30734E-05	5.58622E-05
3837803774625	383780	3774625	1.65801E-05	1.61547E-05	4.28204E-06	3.98891E-06	0.000371308	0.000266951	0.000179986	0.0001777	0.000126083	4.00533E-05	5.73788E-05	5.51894E-05	5.64146E-06	5.24879E-06	5.64146E-06	5.24879E-06	5.73788E-05	5.51894E-05	5.80015E-05
3837903774625	383790	3774625	1.69953E-05	1.65593E-05	4.38927E-06	4.0888E-06	0.000385865	0.000277416	0.000187042	0.000184667	0.000131026	4.16235E-05	5.96283E-05	5.73531E-05	5.86263E-06	5.45456E-06	5.86263E-06	5.45456E-06	5.96283E-05	5.73531E-05	6.01917E-05
3838003774625	383800	3774625	1.74218E-05	1.69748E-05	4.49941E-06	4.1914E-06	0.000400761	0.000288125	0.000194262	0.000191796	0.000136084	4.32303E-05	6.19301E-05	5.95671E-05	6.08894E-06	5.66512E-06	6.08894E-06	5.66512E-06	6.19301E-05	5.95671E-05	6.24308E-05
3838103774625	383810	3774625	1.7873E-05	1.74144E-05	4.61595E-06	4.29996E-06	0.000416413	0.000299379	0.00020185	0.000199287	0.000141399	4.49188E-05	6.43489E-05	6.18936E-05	6.32676E-06	5.88639E-06	6.32676E-06	5.88639E-06	6.43489E-05	6.18936E-05	6.47843E-05
3838203774625	383820	3774625	1.83422E-05	1.78716E-05	4.73713E-06	4.41284E-06	0.000432601	0.000311016	0.000209696	0.000207034	0.000146895	4.66649E-05	6.68503E-05	6.42996E-05	6.5727E-06	6.11521E-06	6.5727E-06	6.11521E-06	6.68503E-05	6.42996E-05	6.72194E-05
3838303774625	383830	3774625	1.87287E-05	1.82482E-05	4.83695E-06	4.50583E-06	0.000446204	0.000320797	0.00021629	0.000213544	0.000151515	4.81323E-05	6.89525E-05	6.63216E-05	6.77939E-06	6.30751E-06	6.77939E-06	6.30751E-06	6.89525E-05	6.63216E-05	6.92662E-05
3838403774625	383840	3774625	1.91028E-05	1.86127E-05	4.93357E-06	4.59584E-06	0.000459434	0.000330308	0.000222703	0.000219876	0.000156007	4.95594E-05	7.09969E-05	6.8288E-05	6.98039E-06	6.49452E-06	6.98039E-06	6.49452E-06	7.09969E-05	6.8288E-05	7.12567E-05
3838503774625	383850	3774625	1.95782E-05	1.90759E-05	5.05635E-06	4.71022E-06	0.000475764	0.000342048	0.000230619	0.000227691	0.000161552	5.13209E-05	7.35204E-05	7.07151E-05	7.2285E-06	6.72536E-06	7.2285E-06	6.72536E-06	7.35204E-05	7.07151E-05	7.37136E-05
3838603774625	383860	3774625	2.03271E-05	1.98055E-05	5.24975E-06	4.89038E-06	0.00050045	0.000359796	0.000242585	0.000239505	0.000169935	5.39838E-05	7.73352E-05	7.43844E-05	7.60357E-06	7.07432E-06	7.60357E-06	7.07432E-06	7.73352E-05	7.43844E-05	7.74279E-05
3838703774625	383870	3774625	2.1117E-05	2.05752E-05	5.45376E-06	5.08041E-06	0.000526401	0.000378454	0.000255164	0.000251925	0.000178747	5.67832E-05	8.13454E-05	7.82416E-05	7.99786E-06	7.44116E-06	7.99786E-06	7.44116E-06	8.13454E-05	7.82416E-05	8.13328E-05
3838803774625	383880	3774625	2.15986E-05	2.10444E-05	5.57813E-06	5.19628E-06	0.000542838	0.000390271	0.000263132	0.000259791	0.000184328	5.85562E-05	8.38854E-05	8.06847E-05	8.24759E-06	7.67351E-06	8.24759E-06	7.67351E-06	8.38854E-05	8.06847E-05	8.3806E-05
3838903774625	383890	3774625	2.19508E-05	2.13876E-05	5.66909E-06	5.28101E-06	0.000555301	0.000399231	0.000269173	0.000265756	0.00018856	5.99007E-05	8.58114E-05	8.25372E-05	8.43695E-06	7.84969E-06	8.43695E-06	7.84969E-06	8.58114E-05	8.25372E-05	8.56822E-05
3839003774625	383900	3774625	2.23547E-05	2.17812E-05	5.77342E-06	5.3782E-06	0.000569332	0.000409319	0.000275975	0.000272471	0.000193325	6.14142E-05	8.79797E-05	8.46227E-05	8.65013E-06	8.04804E-06	8.65013E-06	8.04804E-06	8.79797E-05	8.46227E-05	8.77944E-05
3839103774625	383910	3774625	2.3009E-05	2.24187E-05	5.9424E-06	5.53561E-06	0.000591034	0.000424921	0.000286494	0.000282857	0.000200694	6.37552E-05	9.13333E-05	8.78484E-05	8.97986E-06	8.35481E-06	8.97986E-06	8.35481E-06	9.13333E-05	8.78484E-05	9.10605E-05
3826803772650	382680	3772650	1.86899E-06	1.82104E-06	4.82692E-07	4.49649E-07	2.83031E-05	2.03484E-05	1.37195E-05	1.35453E-05	9.61072E-06	3.05308E-06	4.37372E-06	4.20684E-06	4.30023E-07	4.00091E-07	4.30023E-07	4.00091E-07	4.37372E-06	4.20684E-06	6.62304E-06
3827303772650	382730	3772650	1.98432E-06	1.93341E-06	5.12479E-07	4.77397E-07	3.03343E-05	2.18087E-05	1.47041E-05	1.45174E-05	1.03004E-05	3.27218E-06	4.6876E-06	4.50875E-06	4.60884E-07	4.28804E-07	4.60884E-07	4.28804E-07	4.6876E-06	4.50875E-06	7.1039E-06
3827803772650	382780	3772650	2.06253E-06	2.00961E-06	5.32676E-07	4.96211E-07	3.14123E-05	2.25837E-05	1.52266E-05	1.50333E-05	1.06665E-05	3.38846E-06	4.85418E-06	4.66897E-06	4.77262E-07	4.44042E-07	4.77262E-07	4.44042E-07	4.85418E-06	4.66897E-06	7.43233E-06
3828303772650	382830	3772650	2.1396E-06	2.08471E-06	5.52582E-07	5.14755E-07	3.25972E-05	2.34356E-05	1.5801E-05	1.56003E-05	1.10688E-05	3.51628E-06	5.03728E-06	4.84508E-06	4.95264E-07	4.60791E-07	4.95264E-07	4.60791E-07	5.03728E-06	4.84508E-06	7.76983E-06
3828803772650	382880	3772650	2.24762E-06	2.18996E-06	5.8048E-07	5.40743E-07	3.437E-05	2.47102E-05	1.66603E-05	1.64488E-05	1.16708E-05	3.70751E-06	5.31124E-06	5.10859E-06	5.222E-07	4.85852E-07	5.222E-07	4.85852E-07	5.31124E-06	5.10859E-06	8.23798E-06
3829303772650	382930	3772650	2.37928E-06	2.31823E-06	6.14481E-07	5.72416E-07	3.65348E-05	2.62666E-05	1.77097E-05	1.74848E-05	1.24059E-05	3.94104E-06	5.64578E-06	5.43036E-06	5.55091E-07	5.16454E-07	5.55091E-07	5.16454E-07	5.64578E-06	5.43036E-06	8.81137E-06
3829803772650	382980	3772650	2.56494E-06	2.49913E-06	6.62431E-07	6.17083E-07	3.97687E-05	2.85916E-05	1.92772E-05	1.90325E-05	1.3504E-05	4.28988E-06	6.14551E-06	5.91102E-06	6.04225E-07	5.62167E-07	6.04225E-07	5.62167E-07	6.14551E-06	5.91102E-06	9.61521E-06
3830303772650	383030	3772650	2.88731E-06	2.81323E-06	7.45688E-07	6.94642E-07	4.49358E-05	3.23064E-05	2.17819E-05	2.15053E-05	1.52586E-05	4.84725E-06	6.94399E-06	6.67903E-06	6.82731E-07	6.35209E-07	6.82731E-07	6.35209E-07	6.94399E-06	6.67903E-06	1.08346E-05
3830803772650	383080	3772650	3.78467E-06	3.68757E-06	9.77445E-07	9.10533E-07	5.85128E-05	4.20675E-05	2.83631E-05	2.8003E-05	1.98688E-05	6.31181E-06	9.04205E-06	8.69705E-06	8.89012E-07	8.27132E-07	8.89012E-07	8.27132E-07	9.04205E-06	8.69705E-06	1.41896E-05
3831303772650	383130	3772650	4.0356E-06	3.93206E-06	1.04225E-06	9.70901E-07	6.31721E-05	4.54173E-05	3.06216E-05	3.02328E-05	2.14509E-05	6.81441E-06	9.76206E-06	9.38958E-06	9.59802E-07	8.92995E-07	9.59802E-07	8.92995E-07	9.76206E-06	9.38958E-06	1.53364E-05
3831803772650	383180	3772650	4.16331E-06	4.05649E-06	1.07523E-06	1.00163E-06	6.60318E-05	4.74733E-05	3.20078E-05	3.16014E-05	2.2422E-05	7.12289E-06	1.0204E-05	9.81463E-06	1.00325E-06	9.3342E-07	1.00325E-06	9.3342E-07	1.0204E-05	9.81463E-06	1.59951E-05
3832303772650	383230	3772650	4.34841E-06	4.23684E-06	1.12304E-06	1.04616E-06	6.98625E-05	5.02274E-05	3.38647E-05	3.34348E-05	2.37228E-05	7.53611E-06	1.07959E-05	1.0384E-05	1.06145E-06	9.87571E-07	1.06145E-06	9.87571E-07	1.07959E-05	1.0384E-05	1.69187E-05
3832803772650	383280	3772650	4.40636E-06	4.2933E-06	1.138E-06	1.0601E-06	7.16176E-05	5.14891E-05	3.47155E-05	3.42747E-05	2.43187E-05	7.72543E-06	1.10672E-05	1.06449E-05	1.08812E-06	1.01238E-06	1.08812E-06	1.01238E-06	1.10672E-05	1.06449E-05	1.72762E-05
3833303772650	383330	3772650	4.14249E-06	4.03621E-06	1.06986E-06	9.96619E-07	6.79472E-05	4.88503E-05	3.29363E-05	3.25181E-05	2.30724E-05	7.3295E-06	1.05E-05	1.00993E-05	1.03235E-06	9.60495E-07	1.03235E-06	9.60495E-07	1.05E-05	1.00993E-05	1.62364E-05
3833803772650	383380	3772650	3.97877E-06	3.87669E-06	1.02757E-06	9.5723E-07	6.58447E-05	4.73388E-05	3.19171E-05	3.15119E-05	2.23585E-05	7.10271E-06	1.01751E-05	9.78682E-06	1.00041E-06	9.30775E-07	1.00041E-06	9.30775E-07	1.01751E-05	9.78682E-06	1.56141E-05
3834303772650	383430	3772650	3.79086E-06	3.6936E-06	9.79043E-07	9.12022E-07	6.32166E-05	4.54493E-05	3.06432E-05	3.02542E-05	2.1466E-05	6.81921E-06	9.76894E-06	9.3962E-06	9.60479E-07	8.93625E-07	9.60479E-07	8.93625E-07	9.76894E-06	9.3962E-06	1.48683E-05
3834803772650	383480	3772650	3.4066E-06	3.3192E-06	8.79802E-07	8.19574E-07	5.71052E-05	4.10555E-05	2.76808E-05	2.73294E-05	1.93908E-05	6.15997E-06	8.82454E-06	8.48783E-06	8.67625E-07	8.07234E-07	8.67625E-07	8.07234E-07	8.82454E-06	8.48783E-06	1.33277E-05
3835303772650	383530	3772650	3.18887E-06	3.10705E-06	8.2357E-07	7.67192E-07	5.37644E-05	3.86537E-05	2.60614E-05	2.57305E-05	1.82564E-05	5.7996E-06	8.30828E-06	7.99127E-06	8.16867E-07	7.60009E-07	8.16867E-07	7.60009E-07	8.30828E-06	7.99127E-06	1.24586E-05
3835803772650	383580	3772650	3.23388E-06	3.15091E-06	8.35194E-07	7.7802E-07	5.48245E-05	3.94159E-05	2.65753E-05	2.62379E-05	1.86164E-05	5.91396E-06	8.47211E-06	8.14885E-06	8.32975E-07	7.74995E-07	8.32975E-07	7.74995E-07	8.47211E-06	8.14885E-06	1.26237E-05
3836303772650	383630	3772650	3.36272E-06	3.27644E-06	8.68468E-07	8.09017E-07	5.70161E-05	4.09915E-05	2.76376E-05	2.72867E-05	1.93606E-05	6.15036E-06	8.81077E-06	8.47459E-06	8.66272E-07	8.05975E-07	8.66272E-07	8.05975E-07	8.81077E-06	8.47459E-06	1.31898E-05
3836803772650	383680	3772650	3.19618E-06	3.11418E-06	8.25459E-07	7.68952E-07	5.38178E-05	3.86921E-05	2.60873E-05	2.57561E-05	1.82746E-05	5.80536E-06	8.31654E-06	7.99922E-06	8.17679E-07	7.60765E-07	8.17679E-07	7.60765E-07	8.31654E-06	7.99922E-06	1.25729E-05
3837303772650	383730	3772650	3.13148E-06	3.05114E-06	8.08749E-07	7.53386E-07	5.18936E-05	3.73086E-05	2.51546E-05	2.48352E-05	1.76212E-05	5.59779E-06	8.01918E-06	7.7132E-06	7.88443E-07	7.33563E-07	7.88443E-07	7.33563E-07	8.01918E-06	7.7132E-06	1.22826E-05
3837803772650	383780	3772650	3.01165E-06	2.93438E-06	7.778E-07	7.24555E-07	4.94793E-05	3.55729E-05	2.39843E-05	2.36798E-05	1.68014E-05	5.33736E-06	7.6461E-06	7.35435E-06	7.51762E-07	6.99435E-07	7.51762E-07	6.99435E-07	7.6461E-06	7.35435E-06	1.17346E-05
3838303772650	383830	3772650	2.89406E-06	2.81981E-06	7.47432E-07	6.96266E-07	4.75906E-05	3.42151E-05	2.30688E-05	2.27759E-05	1.616E-05	5.13363E-06	7.35424E-06	7.07363E-06	7.23066E-07	6.72737E-07	7.23066E-07	6.72737E-07	7.35424E-06	7.07363E-06	1.12193E-05
3838803772650	383880	3772650	2.66283E-06	2.59451E-06	6.87713E-07	6.40635E-07	4.43924E-05	3.19157E-05	2.15185E-05	2.12453E-05	1.5074E-05	4.78863E-06	6.86001E-06	6.59826E-06	6.74474E-07	6.27527E-07	6.74474E-07	6.27527E-07	6.86001E-06	6.59826E-06	1.02703E-05
3839303772650	383930	3772650	2.46254E-06	2.39936E-06	6.35986E-07	5.92449E-07	4.09269E-05	2.94242E-05	1.98386E-05	1.95867E-05	1.38973E-05	4.41481E-06	6.32448E-06	6.08317E-06	6.21821E-07	5.78539E-07	6.21821E-07	5.78539E-07	6.32448E-06	6.08317E-06	9.36299E-06
3839803772650	383980	3772650	2.22568E-06	2.16858E-06	5.74814E-07	5.35464E-07	3.68288E-05

			MSite Grubbing / Prep	MMass Grading / Excavation	MMass Grading / Excavation	MDrainage / Utilities Trenching	MFoundations / Concrete Pads	MBuilding / Structure Construction	MAsphalt Paving	MLandscaping or Other Finishing	MWaterside Construction (Piles)	RSSWDemolition	RSSWPlacing Base	RSSWForm/Plac e Rebar and Pour	Child Risk				
Unique Identifier	X (UTM)	Y (UTM)	2027	2027	2028	2028	2028	2028	2028	2028	2028	2029	2029	2029	3rd Trimester	0<2	2<16	Total	per million
3834303774625	383430	3774625	4.57823E-05	5.38363E-05	5.31194E-05	1.12914E-05	1.46843E-05	1.08085E-05	1.11248E-06	1.30334E-05	1.11248E-06	4.77093E-05	6.92273E-05	4.10365E-05	2.01634E-09	2.7372E-08	5.1904E-09	3.45789E-08	0.0345789
3834403774625	383440	3774625	4.65844E-05	5.47795E-05	5.40501E-05	1.14892E-05	1.49416E-05	1.09978E-05	1.13197E-06	1.32618E-05	1.13197E-06	4.89882E-05	7.1083E-05	4.21366E-05	2.03254E-09	2.7636E-08	5.2628E-09	3.49316E-08	0.0349316
3834503774625	383450	3774625	4.75147E-05	5.58734E-05	5.51294E-05	1.17186E-05	1.524E-05	1.12175E-05	1.15458E-06	1.35266E-05	1.15458E-06	5.04231E-05	7.3165E-05	4.33707E-05	2.05422E-09	2.7975E-08	5.3499E-09	3.53795E-08	0.03537951
3834603774625	383460	3774625	4.84951E-05	5.70262E-05	5.62669E-05	1.19604E-05	1.55544E-05	1.14489E-05	1.1784E-06	1.38057E-05	1.1784E-06	5.19297E-05	7.53511E-05	4.46666E-05	2.07701E-09	2.8331E-08	5.4416E-09	3.58498E-08	0.03584977
3834703774625	383470	3774625	5.0038E-05	5.88406E-05	5.80572E-05	1.2341E-05	1.60493E-05	1.18132E-05	1.21589E-06	1.4245E-05	1.21589E-06	5.4029E-05	7.83972E-05	4.64723E-05	2.12392E-09	2.9017E-08	5.5974E-09	3.67387E-08	0.03673868
3834803774625	383480	3774625	5.18874E-05	6.10153E-05	6.02029E-05	1.27971E-05	1.66425E-05	1.22498E-05	1.26083E-06	1.47714E-05	1.26083E-06	5.64776E-05	8.19502E-05	4.85784E-05	2.18237E-09	2.9865E-08	5.7865E-09	3.78339E-08	0.0378339
3834903774625	383490	3774625	5.40041E-05	6.35044E-05	6.26588E-05	1.33191E-05	1.73214E-05	1.27495E-05	1.31227E-06	1.5374E-05	1.31227E-06	5.92444E-05	8.59649E-05	5.09583E-05	2.25005E-09	3.0844E-08	6.0035E-09	3.90981E-08	0.03909806
3835003774625	383500	3774625	5.68728E-05	6.68777E-05	6.59873E-05	1.40266E-05	1.82415E-05	1.34268E-05	1.38197E-06	1.61907E-05	1.38197E-06	6.28597E-05	9.12107E-05	5.40679E-05	2.34706E-09	3.2231E-08	6.3033E-09	4.08812E-08	0.04088121
3835103774625	383510	3774625	6.00256E-05	7.05852E-05	6.96453E-05	1.48042E-05	1.92528E-05	1.41711E-05	1.45859E-06	1.70882E-05	1.45859E-06	6.69022E-05	9.70766E-05	5.7545E-05	2.4525E-09	3.3742E-08	6.6312E-09	4.28253E-08	0.04282528
3835203774625	383520	3774625	6.29221E-05	7.39913E-05	7.30061E-05	1.55186E-05	2.01818E-05	1.48549E-05	1.52897E-06	1.79128E-05	1.52897E-06	7.07452E-05	0.000102653	6.08505E-05	2.54398E-09	3.5068E-08	6.9264E-09	4.45382E-08	0.04453822
3835303774625	383530	3774625	6.58076E-05	7.73843E-05	7.63539E-05	1.62302E-05	2.11073E-05	1.55361E-05	1.59908E-06	1.87343E-05	1.59908E-06	7.44883E-05	0.000108084	6.40701E-05	2.63199E-09	3.6357E-08	7.2159E-09	4.62051E-08	0.04620507
3835403774625	383540	3774625	6.88545E-05	8.09673E-05	7.98892E-05	1.69817E-05	2.20846E-05	1.62554E-05	1.67312E-06	1.96017E-05	1.67312E-06	7.84779E-05	0.000113873	6.75017E-05	2.72868E-09	3.7761E-08	7.5263E-09	4.80163E-08	0.0480163
3835503774625	383550	3774625	7.11272E-05	8.36398E-05	8.25261E-05	1.75422E-05	2.28135E-05	1.6792E-05	1.72835E-06	2.02487E-05	1.72835E-06	8.1906E-05	0.000118847	7.04503E-05	2.79174E-09	3.87E-08	7.7485E-09	4.92402E-08	0.04924016
3835603774625	383560	3774625	7.34333E-05	8.63516E-05	8.52018E-05	1.8111E-05	2.35532E-05	1.73364E-05	1.78438E-06	2.09052E-05	1.78438E-06	8.54463E-05	0.000123984	7.34955E-05	2.85448E-09	3.9637E-08	7.9743E-09	5.04656E-08	0.05046557
3835703774625	383570	3774625	7.61627E-05	8.95612E-05	8.83686E-05	1.87842E-05	2.44286E-05	1.79808E-05	1.85071E-06	2.16822E-05	1.85071E-06	8.95919E-05	0.00013	7.70612E-05	2.92941E-09	4.0755E-08	8.2409E-09	5.19253E-08	0.05192526
3835803774625	383580	3774625	7.92543E-05	9.31965E-05	9.19556E-05	1.95466E-05	2.54202E-05	1.87107E-05	1.92583E-06	2.25623E-05	1.92583E-06	9.44205E-05	0.000137006	8.12145E-05	3.01342E-09	4.2011E-08	8.5441E-09	5.35688E-08	0.05356875
3835903774625	383590	3774625	8.24962E-05	9.70088E-05	9.57171E-05	2.03462E-05	2.646E-05	1.9476E-05	2.00461E-06	2.34852E-05	2.00461E-06	9.95829E-05	0.000144497	8.56549E-05	3.0996E-09	4.3306E-08	8.8599E-09	5.52656E-08	0.05526562
3836003774625	383600	3774625	8.561E-05	0.00010067	9.93299E-05	2.11141E-05	2.74588E-05	2.02111E-05	2.08027E-06	2.43717E-05	2.08027E-06	0.000104561	0.000151721	8.99369E-05	3.18039E-09	4.4527E-08	9.1604E-09	5.68678E-08	0.05686778
3836103774625	383610	3774625	8.88296E-05	0.000104456	0.000103066	2.19082E-05	2.84914E-05	2.09713E-05	2.15851E-06	2.52883E-05	2.15851E-06	0.00010973	0.00015922	9.43827E-05	3.26415E-09	4.5792E-08	9.4713E-09	5.85275E-08	0.05852754
3836203774625	383620	3774625	9.24726E-05	0.00010874	0.000107292	2.28067E-05	2.96599E-05	2.18313E-05	2.24703E-06	2.63254E-05	2.24703E-06	0.000115579	0.000167707	9.94133E-05	3.36044E-09	4.724E-08	9.8245E-09	6.04252E-08	0.06042523
3836303774625	383630	3774625	9.66503E-05	0.000113653	0.00011214	2.3837E-05	3.09999E-05	2.28176E-05	2.34854E-06	2.75147E-05	2.34854E-06	0.00012231	0.000177474	0.000105203	3.47235E-09	4.8917E-08	1.0232E-08	6.26213E-08	0.06262134
3836403774625	383640	3774625	0.000101023	0.000118795	0.000117213	2.49155E-05	3.24024E-05	2.38499E-05	2.4548E-06	2.87595E-05	2.4548E-06	0.00012936	0.000187703	0.000111267	3.59E-09	5.0678E-08	1.0659E-08	6.49265E-08	0.06492652
3836503774625	383650	3774625	0.000105173	0.000123675	0.000122028	2.5939E-05	3.37334E-05	2.48296E-05	2.55564E-06	2.99409E-05	2.55564E-06	0.000136047	0.000197407	0.000117019	3.70092E-09	5.234E-08	1.1063E-08	6.71035E-08	0.06710354
3836603774625	383660	3774625	0.000109468	0.000128725	0.000127011	2.69982E-05	3.51109E-05	2.58435E-05	2.66E-06	3.11635E-05	2.66E-06	0.000142969	0.000207451	0.000122973	3.81627E-09	5.4066E-08	1.1482E-08	6.93641E-08	0.06936413
3836703774625	383670	3774625	0.000113974	0.000134024	0.000132239	2.81096E-05	3.65563E-05	2.69074E-05	2.7695E-06	3.24464E-05	2.7695E-06	0.000150234	0.000217992	0.000129221	3.93786E-09	5.5884E-08	1.1922E-08	7.17433E-08	0.07174334
3836803774625	383680	3774625	0.000118703	0.000139585	0.000137727	2.9276E-05	3.80731E-05	2.80239E-05	2.88441E-06	3.37927E-05	2.88441E-06	0.000157863	0.000229063	0.000135784	4.06632E-09	5.7802E-08	1.2384E-08	7.42523E-08	0.0742523
3836903774625	383690	3774625	0.000123739	0.000145507	0.000143569	3.05179E-05	3.96883E-05	2.92127E-05	3.00678E-06	3.52263E-05	3.00678E-06	0.000165989	0.000240854	0.000142773	4.20361E-09	5.9848E-08	1.2878E-08	7.69294E-08	0.07692944
3837003774625	383700	3774625	0.000128852	0.00015152	0.000149502	3.17791E-05	4.13284E-05	3.042E-05	3.13103E-06	3.6682E-05	3.13103E-06	0.000174224	0.000252803	0.000149856	4.34348E-09	6.1931E-08	1.3379E-08	7.96539E-08	0.07965389
3837103774625	383710	3774625	0.000134177	0.000157782	0.000155681	3.30924E-05	4.30364E-05	3.16771E-05	3.26043E-06	3.8198E-05	3.26043E-06	0.000182802	0.00026525	0.000157235	4.48973E-09	6.4108E-08	1.3902E-08	8.24994E-08	0.08249942
3837203774625	383720	3774625	0.000139837	0.000164437	0.000162247	3.44882E-05	4.48516E-05	3.30132E-05	3.39795E-06	3.98092E-05	3.39795E-06	0.000191913	0.000278471	0.000165072	4.6457E-09	6.6426E-08	1.4458E-08	8.55302E-08	0.0855302
3837303774625	383730	3774625	0.000145803	0.000171452	0.000169169	3.59596E-05	4.67651E-05	3.44217E-05	3.54292E-06	4.15075E-05	3.54292E-06	0.000201518	0.000292407	0.000173333	4.81084E-09	6.8878E-08	1.5046E-08	8.87341E-08	0.08873414
3837403774625	383740	3774625	0.000152131	0.000178893	0.000176511	3.75202E-05	4.87947E-05	3.59156E-05	3.69668E-06	4.33089E-05	3.69668E-06	0.000211708	0.000307193	0.000182098	4.9867E-09	7.1486E-08	1.5669E-08	9.21424E-08	0.09214235
3837503774625	383750	3774625	0.00015852	0.000186406	0.000183924	3.9096E-05	5.0844E-05	3.7424E-05	3.85193E-06	4.51278E-05	3.85193E-06	0.000221986	0.000322107	0.000190939	5.16459E-09	7.4124E-08	1.6299E-08	9.55878E-08	0.09558782
3837603774625	383760	3774625	0.000164898	0.000193906	0.000191324	4.0669E-05	5.28897E-05	3.89297E-05	4.00691E-06	4.69435E-05	4.00691E-06	0.000232246	0.000336994	0.000199763	5.34226E-09	7.6758E-08	1.6928E-08	9.90285E-08	0.09902849
3837703774625	383770	3774625	0.000171487	0.000201655	0.00019897	4.22942E-05	5.50033E-05	4.04854E-05	4.16704E-06	4.88195E-05	4.16704E-06	0.000242845	0.000352373	0.00020888	5.52617E-09	7.9482E-08	1.7579E-08	1.02587E-07	0.10258704
3837803774625	383780	3774625	0.000178055	0.000209378	0.00020659	4.39139E-05	5.71097E-05	4.20359E-05	4.32662E-06	5.06891E-05	4.32662E-06	0.000253413	0.000367708	0.00021797	5.70966E-09	8.22E-08	1.8227E-08	1.06137E-07	0.10613681
3837903774625	383790	3774625	0.000184778	0.000217284	0.000214391	4.55721E-05	5.92662E-05	4.36231E-05	4.49E-06	5.26031E-05	4.49E-06	0.000264231	0.000383405	0.000227274	5.89768E-09	8.4984E-08	1.8891E-08	1.09772E-07	0.10977223
3838003774625	383800	3774625	0.000191652	0.000225367	0.000222366	4.72674E-05	6.14709E-05	4.52459E-05	4.65702E-06	5.456E-05	4.65702E-06	0.000275298	0.000399463	0.000236794	6.09033E-09	8.7835E-08	1.957E-08	1.13495E-07	0.11349494
3838103774625	383810	3774625	0.000198877	0.000233863	0.000230749	4.90493E-05	6.37882E-05	4.69516E-05	4.83258E-06	5.66167E-05	4.83258E-06	0.000286924	0.000416332	0.000246793	6.29319E-09	9.0835E-08	2.0284E-08	1.17412E-07	0.11741198
3838203774625	383820	3774625	0.000206352	0.000242653	0.000239422	5.08929E-05	6.61858E-05	4.87164E-05	5.01423E-06	5.87448E-05	5.01423E-06	0.000298955	0.00043379	0.000257142	6.50346E-09	9.3944E-08	2.1023E-08	1.2147E-07	0.12147021
3838303774625	383830	3774625	0.000212635	0.000250042	0.000246712	5.24426E-05	6.82011E-05	5.01998E-05	5.16691E-06	6.05336E-05	5.16691E-06	0.000309077	0.000448477	0.000265848	6.6792E-09	9.6544E-08	2.1643E-08	1.24867E-07	0.12486692
3838403774625	383840	3774625	0.000218746	0.000257227	0.000253802	5.39497E-05	7.01611E-05	5.16424E-05	5.31539E-06	6.22732E-05	5.31539E-06	0.000318924	0.000462766	0.000274318	6.85008E-09	9.9074E-08	2.2246E-08	1.2817E-07	0.12817015
3838503774625	383850	3774625	0.000226288	0.000266096	0.000262553	5.58098E-05	7.25802E-05	5.3423E-05	5.49866E-06	6.44203E-05	5.49866E-06	0.000331068	0.000480386	0.000284763	7.06257E-09	1.0221E-07	2.2993E-08	1.32268E-07	0.13226777
3838603774625	383860	3774625	0.00023769	0.000279504	0.000275783	5.8622E-05	7.62374E-05	5.61149E-05	5.77573E-06	6.76664E-05	5.77573E-06	0.000349406	0.000506995	0.000300537	7.38745E-09	1.07E-07	2.4125E-08	1.38513E-07	0.13851256
3838703774625	383870	3774625	0.000249678	0.000293601	0.000289691	6.15784E-05	8.00823E-05	5.89449E-05	6.06702E-06	7.10789E-05	6.06702E-06	0.000368677	0.000534958	0.000317112	7.72937E-09	1.1204E-07	2.5317E-08	1.45082E-07	0.1450823
3838803774625	383880	3774625	0.00025727	0.000302528	0.0002985	6.34509E-05	8.25174E-05	6.07373E-05	6.25151E-06	7.32403E-05	6.25151E-06	0.000380907	0.000552705	0.000327632	7.9438E-09	1.152E-07	2.6068E-08	1.49214E-07	0.14921434
3838903774625	383890	3774625	0.00026303	0.000309301	0.000305183	6.48715E-05	8.43648E-05	6.20971E-05	6.39146E-06	7.488E-05	6.39146E-06	0.0003902	0.000566188	0.000335625	8.10504E-09	1.1759E-07	2.6637E-08	1.52329E-07	0.1523292
3839003774625	383900	3774625	0.000269514	0.000316926	0.000312706	6.64706E-05	8.64445E-05	6.36278E-05	6.54902E-06	7.67259E-05	6.54902E-06	0.000400652	0.000581355	0.000344616	8.28733E-09	1.2028E-07	2.7278E-08	1.55846E-07	0.15584587
3839103774625	383910	3774625	0.00027954	0.000328716	0.000324339	6.89435E-05	8.96604E-05	6.59949E-05	6.79265E-06	7.95802E-05	6.79265E-06	0.000416785	0.000604764	0.000358492	8.57267E-09	1.2449E-07	2.8273E-08	1.61332E-07	0.16133157
3826803772650	382680	3772650	2.03316E-05	2.39083E-05	2.359E-05	5.01442E-06	6.52121E-06	4.79997E-06	4.94046E-07	5.78806E-06	4.94046E-07	6.12938E-06	8.89386E-06	5.2721E-06	7.73188E-10	1.079E-08	2.0091E-09	1.35722E-08	0.01357222
3827303772650	382730	3772650	2.18077E-05	2.56441E-05	2.53027E-05	5.37848E-06	6.99467E-06	5.14846E-06	5.29915E-07	6.20829E-06	5.29915E-07	6.60663E-06	9.58636E-06	5.6826E-06	8.25973E-10	1.1531E-08	2.1514E-09	1.45086E-08	0.01450857
3827803772650	382780	3772650	2.2816E-05	2.68297E-05	2.64725E-05	5.62714E-06	7.31805E-06	5.38648E-06	5.54414E-07	6.49531E-06	5.54414E-07	6.4569E-06	9.3691E-06	5.55382E-06	8.63781E-10	1.2058E-08	2.246E-09	1.51674E-08	0.01516743
3828303772650	382830	3772650	2.3852E-05	2.8048E-05	2.76746E-05	5.88267E-06	7.65036E-06	5.63108E-06	5.7959E-07	6.79026E-06	5.7959E-07	6.43507E-06	9.33742E-06	5.53503E-06	9.00709E-10	1.2577E-08	2.3418E-09	1.58192E-08	0.01581919
3828803772650	382880	3772650	2.52892E-05	2.9738E-05	2.9342E-05	6.23711E-06	8.11131E-06	5.97037E-06	6.14512E-07	7.19939E-06	6.14512E-07	6.57855E-06	9.54562E-06	5.65845E-06	9.50655E-10	1.3283E-08	2.4748E-09	1.67085E-08	0.01670851
3829303772650	382930	3772650	2.70494E-05	3.18079E-05	3.13843E-05	6.67124E-06	8.67589E-06	6.38593E-06	6.57284E-07	7.7005E-06	6.57284E-07	6.75011E-06	9.79456E-06	5.80602E-06	1.01078E-09	1.4136E-08	2.6361E-09	1.77828E-08	0.01778276
3829803772650	382980	3772650	2.9517E-05	3.47096E-05	3.42474E-05	7.27984E-06	9.46737E-06	6.9685E-06	7.17246E-07	8.40299E-06	7.17246E-07	7.26168E-06	1.05368E-05	6.24603E-06	1.09347E-09	1.5314E-08	2.8631E-09	1.9271E-08	0.01927103
3830303772650	383030	3772650	3.32603E-05	3.91114E-05	3.85906E-05	8.20304E-06	1.0668E-05	7.85222E-06	8.08205E-07	9.46863E-06	8.08205E-07	9.57618E-06	1.38952E-05	8.23682E-06	1.22987E-09	1.7217E-08	3.223E-09	2.16703E-08	0.0216703
3830803772650	383080	3772650	4.35598E-05	5.12227E-05	5.05407E-05	1.07432E-05	1.39715E-05	1.02838E-05	1.05848E-06	1.24007E-05	1.05848E-06	1.08707E-05	1.57736E-05	9.35026E-06	1.57795E-09	2.2232E-08	4.1638E-09	2.79742E-08	0.02797417
3831303772650	383130	3772650	4.70802E-05	5.53625E-05	5.46253E-05	1.16115E-05	1.51006E-05	1.11149E-05	1.14402E-06	1.34029E-05	1.14402E-06	1.11046E-05	1.61131E-05	9.55149E-06	1.65767E-09	2.3503E-08	4.4274E-09	2.95883E-08	0.02958826
3831803772650	383180	3772650	4.91022E-05	5.77402E-05	5.69714E-05	1.21102E-05	1.57492E-05	1.15922E-05	1.19315E-06	1.39786E-05	1.19315E-06	1.11514E-05	1.61809E-05	9.59173E-06	1.68477E-09	2.4027E-08	4.5534E-09	3.02652E-08	0.03026516
3832303772650	383230	3772650	5.19375E-05	6.10743E-05	6.0261E-05	1.28094E-05	1.66586E-05	1.22616E-05	1.26205E-06	1.47857E-05	1.26205E-06	1.14197E-05	1.65702E-05	9.82247E-06	1.74184E-09	2.4966E-08	4.7567E-09	3.14648E-08	0.03146485
3832803772650	383280	3772650	5.30349E-05	6.23646E-05	6.15342E-05	1.30801E-05	1.70105E-05	1.25207E-05	1.28871E-06	1.50981E-05	1.28871E-06	1.15476E-05	1.67558E-05	9.93248E-06	1.74787E-09	2.5156E-08	4.8144E-09	3.17178E-08	0.03171777
3833303772650	383330	3772650	4.98431E-05	5.86114E-05	5.78309E-05	1.22929E-05	1.59868E-05	1.17672E-05	1.21116E-06	1.41895E-05	1.21116E-06	1.11171E-05	1.61312E-05	9.56222E-06	1.62645E-09	2.3472E-08	4.5071E-09	2.96054E-08	0.02960538
3833803772650	383380	3772650	4.79325E-05	5.63646E-05	5.56141E-05	1.18217E-05	1.5374E-05	1.13161E-05	1.16473E-06	1.36455E-05	1.16473E-06	1.10204E-05	1.59908E-05	9.47905E-06	1.55635E-09	2.2492E-08	4.3279E-09	2.83767E-08	0.0283767
3834303772650	383430	3772650	4.56431E-05	5.36725E-05	5.29578E-05	1.1257E-05	1.46397E-05	1.07756E-05	1.1091E-06	1.29938E-05	1.1091E-06	1.09518E-05	1.58913E-05	9.42002E-06	1.48154E-09	2.1418E-08	4.1257E-09	2.70253E-08	0.02702527
3834803772650	383480	3772650	4.09139E-05	4.81114E-05	4.74708E-05	1.00907E-05	1.31228E-05	9.65911E-06	9.94182E-07	1.16475E-05	9.94182E-07	1.03466E-05	1.50132E-05	8.89952E-06	1.33287E-09	1.9256E-08	3.7102E-09	2.42989E-08	0.02429893
3835303772650	383530	3772650	3.82457E-05	4.49738E-05	4.4375E-05	9.4326E-06	1.2267E-05	9.0292E-06	9.29347E-07	1.08879E-05	9.29347E-07	1.01345E-05	1.47054E-05	8.71708E-06	1.24976E-09	1.8042E-08	3.4793E-09	2.2771E-08	0.02277105
3835803772650	383580	3772650	3.87526E-05	4.55699E-05	4.49631E-05	9.55762E-06	1.24296E-05	9.14887E-06	9.41665E-07	1.10322E-05	9.41665E-07	1.06367E-05	1.54341E-05	9.14904E-06	1.26741E-09	1.8291E-08	3.5328E-09	2.30914E-08	0.02309135
3836303772650	383630	3772650	4.04905E-05	4.76135E-05	4.69796E-05	9.98625E-06	1.2987E-05	9.55917E-06	9.83895E-07	1.1527E-05	9.83895E-07	1.11982E-05	1.62488E-05	9.63198E-06	1.32213E-09	1.9078E-08	3.6867E-09	2.40866E-08	0.02408656
3836803772650	383680	3772650	3.85966E-05	4.53865E-05	4.47821E-05	9.51915E-06	1.23796E-05	9.11205E-06	9.37875E-07	1.09878E-05	9.37875E-07	1.05712E-05	1.53391E-05	9.0927E-06	1.26505E-09	1.8224E-08	3.5177E-09	2.30069E-08	0.02300686
3837303772650	383730	3772650	3.77054E-05	4.43384E-05	4.37481E-05	9.29934E-06	1.20937E-05	8.90164E-06	9.16218E-07	1.07341E-05	9.16218E-07	9.49508E-06	1.37776E-05	8.16706E-06	1.24311E-09	1.788E-08	3.4373E-09	2.25608E-08	0.02256079
3837803772650	383780	3772650	3.60231E-05	4.23603E-05	4.17962E-05	8.88445E-06	1.15542E-05	8.50449E-06	8.75341E-07	1.02552E-05	8.75341E-07	8.98975E-06	1.30443E-05	7.73241E-06	1.18827E-09	1.7097E-08	3.2796E-09	2.15651E-08	0.02156506
3838303772650	383830	3772650	3.44412E-05	4.05E-05	3.99607E-05	8.49429E-06	1.10468E-05	8.13101E-06	8.369E-07	9.80481E-06	8.369E-07	8.90865E-06	1.29266E-05	7.66266E-06	1.13511E-09	1.6343E-08	3.1363E-09	2.06146E-08	0.02061459
3838803772650	383880	3772650	3.15279E-05	3.70742E-05	3.65806E-05	7.77578E-06	1.01123E-05	7.44324E-06	7.66109E-07	8.97545E-06	7.66109E-07	9.11141E-06	1.32208E-05	7.83705E-06	1.0363E-09	1.4937E-08	2.8783E-09	1.88513E-08	0.01885127
3839303772650	383930	3772650	2.87428E-05	3.37991E-05	3.33491E-05	7.08888E-06	9.21903E-06	6.78571E-06	6.98432E-07	8.18257E-06	6.98432E-07	8.85875E-06	1.28542E-05	7.61973E-06	9.45979E-10	1.3643E-08	2.6288E-09	1.7218E-08	0.017218
3839803772650	383980	3772650	2.56457E-05	3.01572E-05	2.97557E-05	6.32504E-06	8.22566E-06	6.05453E-06	6.23174E-07	7.30088E-06	6.23174E-07	8.09452E-06	1.17453E-05	6.96239E-06	8.48124E-10	1.2229E-08	2.3539E-09	1.54309E-08	0.01543088
3840303772650	384030	3772650	2.3139E-05	2.72096E-05	2.68473E-05	5.70682E-06	7.42167E-06	5.46276E-06	5.62265E-07	6.58729E-06	5.62265E-07	7.46443E-06	1.0831E-05	6.42043E-06	7.68656E-10	1.1076E-08	2.1303E-09	1.39748E-08	0.0139748

Unique Identifier	X (UTM)	Y (UTM)	EGIODemolition 2025	EGIOSite Grubbing / Prep 2025	EGIOMass Grading / Excavation 2025	EGIOMass Grading / Excavation 2026	EGIODrainage / Utilities Trenching 2026	EGIODrainage / Utilities Trenching 2027	EGIOFoundations / Concrete Pads 2026	EGIOFoundations / Concrete Pads 2027	EGIOBuilding / Structure Construction 2026	EGIOBuilding / Structure Construction 2027	EGIOAsphalt Paving 2027	EGIOArchitectural Coating 2027	EGIOLandscaping or Other Finishing 2027	EGIOWaterside Construction (Piles) 2027	HIWaterside Construction (Landscaping) 2025	HIWaterside Construction (Landscaping) 2026	KMDemolition 2025	KMSite Grubbing / Prep 2025	KMMass Grading / Excavation 2025
3840803772650	384080	3772650	3.08263E-05	1.209E-05	4.004E-06	3.9215E-06	9.10593E-06	9.09188E-06	1.1964E-05	1.19563E-05	1.28149E-05	1.25078E-05	4.98676E-07	4.98676E-07	1.35051E-05	4.98676E-07	6.94776E-06	6.73014E-06	9.10885E-06	3.95331E-05	3.00493E-05
3841303772650	384130	3772650	3.14101E-05	1.2319E-05	4.07983E-06	3.99577E-06	9.27839E-06	9.26407E-06	1.21906E-05	1.21827E-05	1.30576E-05	1.27447E-05	5.0812E-07	5.0812E-07	1.37609E-05	5.0812E-07	7.08589E-06	6.86395E-06	9.30574E-06	4.03876E-05	3.06989E-05
3826803772700	382680	3772700	3.83891E-05	1.5057E-05	4.98633E-06	4.8836E-06	1.134E-05	1.13225E-05	1.48992E-05	1.48896E-05	1.59589E-05	1.55764E-05	6.2102E-07	6.2102E-07	1.68184E-05	6.2102E-07	8.12635E-06	7.87182E-06	8.66529E-06	3.7608E-05	2.85861E-05
3827303772700	382730	3772700	4.19729E-05	1.6462E-05	5.45183E-06	5.33951E-06	1.23986E-05	1.23795E-05	1.62901E-05	1.62796E-05	1.74488E-05	1.70305E-05	6.78995E-07	6.78995E-07	1.83885E-05	6.78995E-07	8.88337E-06	8.60513E-06	9.28537E-06	4.02992E-05	3.06317E-05
3827803772700	382780	3772700	4.31047E-05	1.6906E-05	5.59883E-06	5.48348E-06	1.27329E-05	1.27133E-05	1.67294E-05	1.67186E-05	1.79193E-05	1.74897E-05	6.97303E-07	6.97303E-07	1.88843E-05	6.97303E-07	9.21524E-06	8.9266E-06	9.7493E-06	4.23127E-05	3.21621E-05
3828303772700	382830	3772700	4.51885E-05	1.7724E-05	5.8695E-06	5.74857E-06	1.33485E-05	1.33279E-05	1.75381E-05	1.75268E-05	1.87855E-05	1.83353E-05	7.31013E-07	7.31013E-07	1.97973E-05	7.31013E-07	9.71754E-06	9.41316E-06	1.02291E-05	4.43949E-05	3.37448E-05
3828803772700	382880	3772700	4.7452E-05	1.8611E-05	6.1635E-06	6.03651E-06	1.40171E-05	1.39955E-05	1.84166E-05	1.84047E-05	1.97265E-05	1.92537E-05	7.67629E-07	7.67629E-07	2.07889E-05	7.67629E-07	1.02647E-05	9.94316E-06	1.07971E-05	4.68602E-05	3.56187E-05
3829303772700	382930	3772700	5.03352E-05	1.9742E-05	6.538E-06	6.40329E-06	1.48688E-05	1.48458E-05	1.95356E-05	1.9523E-05	2.09251E-05	2.04235E-05	8.14271E-07	8.14271E-07	2.20521E-05	8.14271E-07	1.09625E-05	1.06191E-05	1.15462E-05	5.01112E-05	3.80899E-05
3829803772700	382980	3772700	5.36945E-05	2.106E-05	6.97433E-06	6.83064E-06	1.58611E-05	1.58366E-05	2.08394E-05	2.08259E-05	2.23216E-05	2.17865E-05	8.68614E-07	8.68614E-07	2.35238E-05	8.68614E-07	1.17823E-05	1.14133E-05	1.24514E-05	5.404E-05	4.10761E-05
3830303772700	383030	3772700	5.83831E-05	2.2899E-05	7.58333E-06	7.42709E-06	1.72461E-05	1.72195E-05	2.26591E-05	2.26445E-05	2.42707E-05	2.3689E-05	9.44461E-07	9.44461E-07	2.55779E-05	9.44461E-07	1.29089E-05	1.25045E-05	1.37866E-05	5.98349E-05	4.54809E-05
3830803772700	383080	3772700	7.55567E-05	2.9634E-05	9.814E-06	9.6118E-06	2.23191E-05	2.22846E-05	2.93243E-05	2.93054E-05	3.141E-05	3.06572E-05	1.22228E-06	1.22228E-06	3.31017E-05	1.22228E-06	1.68016E-05	1.62754E-05	1.82245E-05	7.90956E-05	6.01211E-05
3831303772700	383130	3772700	7.76764E-05	3.0466E-05	1.00893E-05	9.88146E-06	2.29452E-05	2.29098E-05	3.0147E-05	3.01276E-05	3.22912E-05	3.15172E-05	1.25657E-06	1.25657E-06	3.40304E-05	1.25657E-06	1.75838E-05	1.7033E-05	1.99082E-05	8.64031E-05	6.56755E-05
3831803772700	383180	3772700	7.88621E-05	3.0931E-05	1.02433E-05	1.00323E-05	2.32955E-05	2.32595E-05	3.06072E-05	3.05874E-05	3.27841E-05	3.19983E-05	1.27575E-06	1.27575E-06	3.45498E-05	1.27575E-06	1.8174E-05	1.76047E-05	2.13407E-05	9.26203E-05	7.04013E-05
3832303772700	383230	3772700	7.73082E-05	3.0321E-05	1.00415E-05	9.83461E-06	2.28365E-05	2.28012E-05	3.00041E-05	2.99848E-05	3.21382E-05	3.13678E-05	1.25061E-06	1.25061E-06	3.3869E-05	1.25061E-06	1.80717E-05	1.75057E-05	2.19472E-05	9.52526E-05	7.24021E-05
3832803772700	383280	3772700	7.65447E-05	3.0022E-05	9.94233E-06	9.73749E-06	2.26109E-05	2.2576E-05	2.97078E-05	2.96886E-05	3.18208E-05	3.1058E-05	1.23826E-06	1.23826E-06	3.35346E-05	1.23826E-06	1.81112E-05	1.75439E-05	2.2599E-05	9.80813E-05	7.45522E-05
3833303772700	383330	3772700	6.96465E-05	2.7316E-05	9.04633E-06	8.85995E-06	2.05732E-05	2.05415E-05	2.70305E-05	2.70131E-05	2.89531E-05	2.82591E-05	1.12667E-06	1.12667E-06	3.05124E-05	1.12667E-06	1.6563E-05	1.60443E-05	2.10714E-05	9.14515E-05	6.95129E-05
3833803772700	383380	3772700	6.61256E-05	2.5935E-05	8.589E-06	8.41204E-06	1.95332E-05	1.9503E-05	2.5664E-05	2.56475E-05	2.74894E-05	2.68305E-05	1.06971E-06	1.06971E-06	2.89699E-05	1.06971E-06	1.57558E-05	1.52623E-05	2.02839E-05	8.80335E-05	6.69148E-05
3834303772700	383430	3772700	6.23172E-05	2.4442E-05	8.09433E-06	7.92756E-06	1.84082E-05	1.83798E-05	2.4186E-05	2.41704E-05	2.59062E-05	2.52852E-05	1.0081E-06	1.0081E-06	2.73014E-05	1.0081E-06	1.48068E-05	1.4343E-05	1.91637E-05	8.31717E-05	6.32193E-05
3834803772700	383480	3772700	5.85807E-05	2.2976E-05	7.609E-06	7.45223E-06	1.73044E-05	1.72777E-05	2.27358E-05	2.27211E-05	2.43529E-05	2.37691E-05	9.47658E-07	9.47658E-07	2.56644E-05	9.47658E-07	1.38453E-05	1.34116E-05	1.79461E-05	7.78875E-05	5.92028E-05
3835303772700	383530	3772700	5.59849E-05	2.1958E-05	7.27183E-06	7.12201E-06	1.65377E-05	1.65121E-05	2.17283E-05	2.17143E-05	2.32737E-05	2.27159E-05	9.05666E-07	9.05666E-07	2.45272E-05	9.05666E-07	1.31546E-05	1.27426E-05	1.70545E-05	7.40177E-05	5.62613E-05
3835803772700	383580	3772700	5.6425E-05	2.2131E-05	7.329E-06	7.178E-06	1.66677E-05	1.6642E-05	2.18991E-05	2.1885E-05	2.34567E-05	2.28945E-05	9.12785E-07	9.12785E-07	2.472E-05	9.12785E-07	1.32049E-05	1.27913E-05	1.71495E-05	7.44302E-05	5.65749E-05
3836303772700	383630	3772700	5.894E-05	2.3117E-05	7.65567E-06	7.49793E-06	1.74106E-05	1.73837E-05	2.28752E-05	2.28605E-05	2.45022E-05	2.39149E-05	9.5347E-07	9.5347E-07	2.58219E-05	9.5347E-07	1.38274E-05	1.33943E-05	1.79326E-05	7.78286E-05	5.9158E-05
3836803772700	383680	3772700	5.66316E-05	2.2212E-05	7.35583E-06	7.20428E-06	1.67287E-05	1.67029E-05	2.19793E-05	2.19651E-05	2.35426E-05	2.29783E-05	9.16127E-07	9.16127E-07	2.48105E-05	9.16127E-07	1.3282E-05	1.2866E-05	1.70816E-05	7.41355E-05	5.63509E-05
3837303772700	383730	3772700	5.50957E-05	2.1609E-05	7.15633E-06	7.00889E-06	1.6275E-05	1.62499E-05	2.13832E-05	2.13694E-05	2.29041E-05	2.23551E-05	8.91281E-07	8.91281E-07	2.41376E-05	8.91281E-07	1.29286E-05	1.25237E-05	1.65136E-05	7.16702E-05	5.4477E-05
3837803772700	383780	3772700	5.31466E-05	2.0845E-05	6.90317E-06	6.76094E-06	1.56992E-05	1.5675E-05	2.06267E-05	2.06134E-05	2.20938E-05	2.15642E-05	8.5975E-07	8.5975E-07	2.32837E-05	8.5975E-07	1.24407E-05	1.2051E-05	1.58867E-05	6.89496E-05	5.2409E-05
3838303772700	383830	3772700	5.03532E-05	1.9749E-05	6.54033E-06	6.40558E-06	1.48741E-05	1.48511E-05	1.95426E-05	1.953E-05	2.09326E-05	2.04308E-05	8.14561E-07	8.14561E-07	2.20599E-05	8.14561E-07	1.17572E-05	1.13889E-05	1.50901E-05	6.54923E-05	4.97811E-05
3838803772700	383880	3772700	4.57184E-05	1.7931E-05	5.93833E-06	5.81598E-06	1.3505E-05	1.34842E-05	1.77438E-05	1.77324E-05	1.90058E-05	1.85503E-05	7.39586E-07	7.39586E-07	2.00294E-05	7.39586E-07	1.06073E-05	1.02751E-05	1.37708E-05	5.97661E-05	4.54286E-05
3839303772700	383930	3772700	4.21256E-05	1.6522E-05	5.47167E-06	5.35893E-06	1.24437E-05	1.24245E-05	1.63494E-05	1.63389E-05	1.75123E-05	1.70925E-05	6.81465E-07	6.81465E-07	1.84554E-05	6.81465E-07	9.72471E-06	9.42011E-06	1.27094E-05	5.51597E-05	4.19272E-05
3839803772700	383980	3772700	3.77963E-05	1.4824E-05	4.90933E-06	4.80818E-06	1.11648E-05	1.11476E-05	1.46691E-05	1.46597E-05	1.57125E-05	1.53359E-05	6.1143E-07	6.1143E-07	1.65587E-05	6.1143E-07	8.64837E-06	8.37749E-06	1.13561E-05	4.92862E-05	3.74628E-05
3840303772700	384030	3772700	3.36197E-05	1.3186E-05	4.36683E-06	4.27686E-06	9.93109E-06	9.91576E-06	1.30481E-05	1.30397E-05	1.39762E-05	1.36412E-05	5.43864E-07	5.43864E-07	1.47289E-05	5.43864E-07	7.63303E-06	7.39395E-06	1.00096E-05	4.34422E-05	3.30207E-05
3840803772700	384080	3772700	3.16706E-05	1.2422E-05	4.11367E-06	4.02891E-06	9.35533E-06	9.3409E-06	1.22917E-05	1.22838E-05	1.31659E-05	1.28503E-05	5.12334E-07	5.12334E-07	1.3875E-05	5.12334E-07	7.15944E-06	6.93519E-06	9.38721E-06	4.07412E-05	3.09676E-05
3841303772700	384130	3772700	3.25239E-05	1.2756E-05	4.2245E-06	4.13746E-06	9.60739E-06	9.59257E-06	1.26229E-05	1.26147E-05	1.35207E-05	1.31966E-05	5.26138E-07	5.26138E-07	1.42488E-05	5.26138E-07	7.35318E-06	7.12286E-06	9.67009E-06	4.19689E-05	3.19008E-05
3826803772750	382680	3772750	4.07873E-05	1.5997E-05	5.29783E-06	5.18868E-06	1.20484E-05	1.20298E-05	1.583E-05	1.58198E-05	1.69559E-05	1.65495E-05	6.59815E-07	6.59815E-07	1.78691E-05	6.59815E-07	8.66631E-06	8.39487E-06	9.15638E-06	3.97393E-05	3.02061E-05
3827303772750	382730	3772750	4.75328E-05	1.8643E-05	6.174E-06	6.04679E-06	1.4041E-05	1.40193E-05	1.8448E-05	1.84361E-05	1.97601E-05	1.92865E-05	7.68937E-07	7.68937E-07	2.08243E-05	7.68937E-07	9.84131E-06	9.53306E-06	9.89866E-06	4.29609E-05	3.26549E-05
3827803772750	382780	3772750	4.97514E-05	1.9513E-05	6.46217E-06	6.32902E-06	1.46963E-05	1.46736E-05	1.9309E-05	1.92966E-05	2.06824E-05	2.01866E-05	8.04826E-07	8.04826E-07	2.17963E-05	8.04826E-07	1.04387E-05	1.01117E-05	1.05459E-05	4.577E-05	3.479E-05
3828303772750	382830	3772750	4.95897E-05	1.945E-05	6.44117E-06	6.30846E-06	1.46486E-05	1.46259E-05	1.92463E-05	1.92339E-05	2.06152E-05	2.0121E-05	8.02211E-07	8.02211E-07	2.17255E-05	8.02211E-07	1.06575E-05	1.03237E-05	1.10755E-05	4.80683E-05	3.6537E-05
3828803772750	382880	3772750	5.20777E-05	2.0426E-05	6.76433E-06	6.62496E-06	1.53835E-05	1.53598E-05	2.02119E-05	2.01989E-05	2.16495E-05	2.11305E-05	8.42459E-07	8.42459E-07	2.28155E-05	8.42459E-07	1.12657E-05	1.09128E-05	1.16412E-05	5.05237E-05	3.84034E-05
3829303772750	382930	3772750	5.54909E-05	2.1764E-05	7.20767E-06	7.05916E-06	1.63917E-05	1.63664E-05	2.15366E-05	2.15227E-05	2.30684E-05	2.25154E-05	8.97674E-07	8.97674E-07	2.43108E-05	8.97674E-07	1.20837E-05	1.17052E-05	1.24876E-05	5.41971E-05	4.11956E-05
3829803772750	382980	3772750	5.9416E-05	2.3304E-05	7.7175E-06	7.55849E-06	1.75512E-05	1.75241E-05	2.306E-05	2.30451E-05	2.47001E-05	2.41081E-05	9.61171E-07	9.61171E-07	2.60304E-05	9.61171E-07	1.3038E-05	1.26297E-05	1.3506E-05	5.8617E-05	4.45551E-05
3830303772750	383030	3772750	6.46525E-05	2.5358E-05	8.39767E-06	8.22465E-06	1.9098E-05	1.90686E-05	2.50923E-05	2.50761E-05	2.6877E-05	2.62328E-05	1.04588E-06	1.04588E-06	2.83245E-05	1.04588E-06	1.43099E-05	1.38617E-05	1.49136E-05	6.47262E-05	4.91988E-05
3830803772750	383080	3772750	7.01046E-05	2.7496E-05	9.10583E-06	8.91822E-06	2.07086E-05	2.06766E-05	2.72083E-05	2.71908E-05	2.91435E-05	2.8445E-05	1.13408E-06	1.13408E-06	3.07131E-05	1.13408E-06	1.56679E-05	1.51771E-05	1.66607E-05	7.23087E-05	5.49623E-05
3831303772750	383130	3772750	7.95716E-05	3.1209E-05	1.03355E-05	1.01226E-05	2.35051E-05	2.34688E-05	3.08826E-05	3.08627E-05	3.30791E-05	3.22862E-05	1.28723E-06	1.28723E-06	3.48607E-05	1.28723E-06	1.79103E-05	1.73493E-05	1.92904E-05	8.37217E-05	6.36374E-05
3831803772750	383180	3772750	9.03411E-05	3.5433E-05	1.17343E-05	1.14926E-05	2.66863E-05	2.66451E-05	3.50623E-05	3.50397E-05	3.75561E-05	3.66559E-05	1.46144E-06	1.46144E-06	3.95788E-05	1.46144E-06	2.0854E-05	2.02009E-05	2.39274E-05	0.000103847	7.89346E-05
3832303772750	383230	3772750	8.20507E-05	3.2181E-05	1.06575E-05	1.04379E-05	2.42374E-05	2.42E-05	3.18447E-05	3.18242E-05	3.41097E-05	3.32921E-05	1.32733E-06	1.32733E-06	3.59468E-05	1.32733E-06	1.91839E-05	1.8583E-05	2.29204E-05	9.9476E-05	7.56124E-05
3832803772750	383280	3772750	8.40537E-05	3.2967E-05	1.09177E-05	1.06927E-05	2.4829E-05	2.47907E-05	3.26221E-05	3.26011E-05	3.49424E-05	3.41048E-05	1.35973E-06	1.35973E-06	3.68243E-05	1.35973E-06	1.99607E-05	1.93355E-05	2.46177E-05	0.000106842	8.12116E-05
3833303772750	383330	3772750	7.94279E-05	3.1153E-05	1.03168E-05	1.01043E-05	2.34626E-05	2.34264E-05	3.08268E-05	3.08069E-05	3.30194E-05	3.22279E-05	1.2849E-06	1.2849E-06	3.47977E-05	1.2849E-06	1.90279E-05	1.84319E-05	2.39998E-05	0.000104161	7.91735E-05
3833803772750	383380	3772750	7.4407E-05	2.9183E-05	9.66467E-06	9.46554E-06	2.19795E-05	2.19455E-05	2.88781E-05	2.88595E-05	3.09321E-05	3.01907E-05	1.20368E-06	1.20368E-06	3.2598E-05	1.20368E-06	1.78869E-05	1.73267E-05	2.28774E-05	9.92894E-05	7.54705E-05
3834303772750	383430	3772750	6.97273E-05	2.7348E-05	9.05683E-06	8.87023E-06	2.05971E-05	2.05653E-05	2.70619E-05	2.70445E-05	2.89867E-05	2.82919E-05	1.12798E-06	1.12798E-06	3.05479E-05	1.12798E-06	1.67209E-05	1.61972E-05	2.15376E-05	9.34748E-05	7.10508E-05
3834803772750	383480	3772750	6.62333E-05	2.5978E-05	8.603E-06	8.42575E-06	1.9565E-05	1.95348E-05	2.57059E-05	2.56893E-05	2.75342E-05	2.68742E-05	1.07145E-06	1.07145E-06	2.90171E-05	1.07145E-06	1.57988E-05	1.5304E-05	2.04106E-05	8.85835E-05	6.73329E-05
3835303772750	383530	3772750	6.3916E-05	2.5069E-05	8.302E-06	8.13095E-06	1.88805E-05	1.88513E-05	2.48065E-05	2.47905E-05	2.65708E-05	2.59339E-05	1.03397E-06	1.03397E-06	2.80019E-05	1.03397E-06	1.51566E-05	1.46819E-05	1.96276E-05	8.51852E-05	6.47498E-05
3835803772750	383580	3772750	6.37453E-05	2.5002E-05	8.27983E-06	8.10924E-06	1.88301E-05	1.8801E-05	2.47402E-05	2.47243E-05	2.64999E-05	2.58647E-05	1.03121E-06	1.03121E-06	2.79271E-05	1.03121E-06	1.50562E-05	1.45846E-05	1.95597E-05	8.48905E-05	6.45258E-05
3836303772750	383630	3772750	6.36914E-05	2.4981E-05	8.27283E-06	8.10238E-06	1.88141E-05	1.87851E-05	2.47193E-05	2.47034E-05	2.64775E-05	2.58428E-05	1.03033E-06	1.03033E-06	2.79035E-05	1.03033E-06	1.50293E-05	1.45585E-05	1.9571E-05	8.49396E-05	6.45632E-05
3836803772750	383680	3772750	6.27483E-05	2.4611E-05	8.15033E-06	7.98241E-06	1.85356E-05	1.8507E-05	2.43533E-05	2.43376E-05	2.60854E-05	2.54602E-05	1.01508E-06	1.01508E-06	2.74903E-05	1.01508E-06	1.48301E-05	1.43656E-05	1.9227E-05	8.34467E-05	6.34284E-05
3837303772750	383730	3772750	6.0907E-05	2.3889E-05	7.91117E-06	7.74817E-06	1.79916E-05	1.79639E-05	2.36387E-05	2.36234E-05	2.532E-05	2.4713E-05	9.85291E-07	9.85291E-07	2.66836E-05	9.85291E-07	1.43996E-05	1.39486E-05	1.85345E-05	8.04412E-05	6.11439E-05
3837803772750	383780	3772750	5.88322E-05	2.3075E-05	7.64167E-06	7.48422E-06	1.73787E-05	1.73519E-05	2.28334E-05	2.28187E-05	2.44574E-05	2.38712E-05	9.51726E-07	9.51726E-07	2.57746E-05	9.51726E-07	1.38883E-05	1.34533E-05	1.78285E-05	7.73768E-05	5.88146E-05
3838303772750	383830	3772750	5.53471E-05	2.1708E-05	7.189E-06	7.04088E-06	1.63493E-05	1.63241E-05	2.14808E-05	2.1467E-05	2.30086E-05	2.24571E-05	8.95349E-07	8.95349E-07	2.42478E-05	8.95349E-07	1.30273E-05	1.26192E-05	1.68078E-05	7.29471E-05	5.54476E-05
3838803772750	383880	3772750	5.03172E-05	1.9735E-05	6.53567E-06	6.40101E-06	1.48635E-05	1.48405E-05	1.95286E-05	1.9516E-05	2.09176E-05	2.04162E-05	8.1398E-07	8.1398E-07	2.20442E-05	8.1398E-07	1.17644E-05	1.13959E-05	1.533E-05	6.65334E-05	5.05725E-05
3839303772750	383930	3772750	4.544E-05	1.7822E-05	5.90217E-06	5.78056E-06	1.34228E-05	1.3402E-05	1.76357E-05	1.76244E-05	1.88901E-05	1.84373E-05	7.35081E-07	7.35081E-07	1.99075E-05	7.35081E-07	1.05553E-05	1.02247E-05	1.38455E-05	6.00903E-05	4.5675E-05
3839803772750	383980	3772750	4.18202E-05	1.6402E-05	5.432E-06	5.32008E-06	1.23535E-05	1.23344E-05	1.62309E-05	1.62204E-05	1.73853E-05	1.69686E-05	6.76525E-07	6.76525E-07	1.83216E-05	6.76525E-07	9.64757E-06	9.34539E-06	1.26913E-05	5.50811E-05	4.18675E-05
3840303772750	384030	3772750	3.73113E-05	1.4634E-05	4.84633E-06	4.74648E-06	1.10216E-05	1.10046E-05	1.44809E-05	1.44716E-05	1.55109E-05	1.51391E-05	6.03583E-07	6.03583E-07	1.63462E-05	6.03583E-07	8.53356E-06	8.26628E-06	1.1218E-05	4.86871E-05	3.70073E-05
3840803772750	384080	3772750	3.33951E-05	1.3098E-05	4.33767E-06	4.2483E-06	9.86475E-06	9.84953E-06	1.2961E-05	1.29526E-05	1.38828E-05	1.35501E-05	5.40232E-07	5.40232E-07	1.46305E-05	5.40232E-07	7.5828E-06	7.34529E-06	9.94845E-06	4.3177E-05	3.28191E-05
3841303772750	384130	3772750	3.26586E-05	1.2809E-05	4.242E-06	4.1546E-06	9.64719E-06	9.6323E-06	1.26751E-05	1.2667E-05	1.35767E-05	1.32512E-05	5.28317E-07	5.28317E-07	1.43079E-05	5.28317E-07	7.39265E-06	7.16109E-06	9.70857E-06	4.21359E-05	3.20277E-05
3826803772800	382680	3772800	4.72633E-05	1.8537E-05	6.139E-06	6.01252E-06	1.39614E-05	1.39398E-05	1.83434E-05	1.83316E-05	1.96481E-05	1.91771E-05	7.64578E-07	7.64578E-07	2.07063E-05	7.64578E-07	9.65295E-06	9.35061E-06	9.59994E-06	4.16644E-05	3.16694E-05
3827303772800	382730	3772800	5.1404E-05	2.0161E-05	6.67683E-06	6.53927E-06	1.51845E-05	1.51611E-05	1.99505E-05	1.99376E-05	2.13694E-05	2.08572E-05	8.31562E-07	8.31562E-07	2.25203E-05	8.31562E-07	1.05051E-05	1.0176E-05	1.0306E-05	4.47288E-05	3.39987E-05
3827803772800	382780	3772800	5.37034E-05	2.1063E-05	6.9755E-06	6.83178E-06	1.58637E-05	1.58393E-05	2.08429E-05	2.08294E-05	2.23253E-05	2.17902E-05	8.68759E-07	8.68759E-07	2.35277E-05	8.68759E-07	1.12334E-05	1.08815E-05	1.11479E-05	4.83826E-05	3.67759E-05
3828303772800	382830	3772800	5.38022E-05	2.1102E-05	6.98833E-06	6.84435E-06	1.58929E-05	1.58684E-05	2.08812E-05	2.08677E-05	2.23664E-05	2.18303E-05	8.70357E-07	8.70357E-07	2.3571E-05	8.70357E-07	1.15563E-05	1.11943E-05	1.17929E-05	5.11818E-05	3.89036E-05
3828803772800	382880	3772800	5.73861E-05	2.2508E-05	7.45383E-06	7.30026E-06	1.69516E-05	1.69254E-05	2.22721E-05	2.22578E-05	2.38562E-05	2.32844E-05	9.28333E-07	9.28333E-07	2.51411E-05	9.28333E-07	1.24048E-05	1.20162E-05	1.25713E-05	5.45605E-05	4.14718E-05
3829303772800	382930	3772800	6.16884E-05	2.4195E-05	8.01267E-06	7.84758E-06	1.82225E-05	1.81944E-05	2.39419E-05	2.39265E-05	2.56448E-05	2.50301E-05	9.97932E-07	9.97932E-07	2.7026E-05	9.97932E-07	1.34255E-05	1.3005E-05	1.35739E-05	5.89116E-05	4.47791E-05
3829803772800	382980	3772800	6.64579E-05	2.6066E-05	8.63217E-06	8.45431E-06	1.96313E-05	1.9601E-05	2.5793E-05	2.57764E-05	2.76275E-05	2.69653E-05	1.07509E-06	1.07509E-06	2.91155E-05	1.07509E-06	1.45736E-05	1.41171E-05	1.47462E-05	6.39994E-05	4.86463E-05
3830303772800	383030	3772800	7.20806E-05	2.8271E-05	9.3625E-06	9.1696E-06	2.12923E-05	2.12594E-05	2.79753E-05	2.79572E-05	2.9965E-05	2.92467E-05	1.16605E-06	1.16605E-06	3.15788E-05	1.16605E-06	1.59477E-05	1.54482E-05	1.62013E-05	7.03148E-05	5.34468E-05
3830803772800	383080	3772800	7.90058E-05	3.0987E-05	1.0262E-05	1.00506E-05	2.33379E-05	2.33019E-05	3.0663E-05	3.06432E-05	3.28439E-05	3.20566E-05	1.27807E-06	1.27807E-06	3.46128E-05	1.27807E-06	1.76537E-05	1.71008E-05	1.81046E-05	7.8575E-05	5.97254E-05
3831303772800	383130	3772800	8.58051E-05	3.3654E-05	1.11452E-05	1.09155E-05	2.53464E-05	2.53073E-05	3.33019E-05	3.32804E-05	3.56705E-05	3.48155E-05	1.38807E-06	1.38807E-06	3.75916E-05	1.38807E-06	1.94153E-05	1.88072E-05	2.0397E-05	8.85246E-05	6.72881E-05
3831803772800	383180	3772800	0.000102925	4.0369E-05	1.33688E-05	1.30934E-05	3.040035E-05	3.03566E-05	3.99462E-05	3.99205E-05	4.27874E-05	4.17618E-05	1.66501E-06	1.66501E-06	4.50918E-05	1.66501E-06	2.37386E-05	2.29951E-05	2.64937E-05	0.000114985	8.74007E-05
3832303772800	383230	3772800	9.42842E-05	3.698E-05	1.22465E-05	1.19942E-05	2.78511E-05	2.78081E-05	3.65927E-05	3.65691E-05	3.91953E-05	3.82558E-05	1.52523E-06	1.52523E-06	4.13063E-05	1.52523E-06	2.20954E-05	2.14033E-05	2.58669E-05	0.000112264

			KMMass Grading / Excavation	KMDrainage / Utilities Trenching	KMFoundations / Concrete Pads	KMBuilding / Structure Construction	KMAsphalt Paving	KMArchitectural Coating	KMLandscaping or Other Finishing	KMWaterside Construction (Piles)	EWNDemolition	EWNSite Grubbing / Prep	EWNDrainage / Utilities Trenching	EWNDrainage / Utilities Trenching	EWNDrainage / Utilities Trenching	EWNFoundation s / Concrete Pads	EWNBuilding / Structure Construction	EWNAsphalt Paving	EWNLandscaping or Other Finishing	EWNWaterside Construction (Piles)	ISDemolition
Unique Identifier	X (UTM)	Y (UTM)	2026	2026	2026	2026	2026	2026	2026	2026	2027	2027	2027	2028	2029	2029	2029	2029	2029	2029	2027
3840803772650	384080	3772650	2.97384E-05	1.06793E-05	5.65144E-06	1.94107E-05	6.2359E-07	6.2359E-07	2.00343E-05	6.2359E-07	2.98617E-05	1.6275E-06	3.82168E-06	3.74788E-06	3.67033E-06	3.17919E-06	6.90342E-06	4.91141E-07	7.14899E-06	4.91141E-07	4.96294E-06
3841303772650	384130	3772650	3.03812E-05	1.09101E-05	5.7736E-06	1.98303E-05	6.37068E-07	6.37068E-07	2.04674E-05	6.37068E-07	3.04206E-05	1.65796E-06	3.89321E-06	3.81803E-06	3.73903E-06	3.2387E-06	7.03264E-06	5.00334E-07	7.2828E-06	5.00334E-07	5.07053E-06
3826803772700	382680	3772700	2.82902E-05	1.01593E-05	5.37624E-06	1.84655E-05	5.93223E-07	5.93223E-07	1.90587E-05	5.93223E-07	3.6661E-05	1.99807E-06	4.69184E-06	4.60124E-06	4.50604E-06	3.90307E-06	8.47527E-06	6.0297E-07	8.77676E-06	6.0297E-07	4.91963E-06
3827303772700	382730	3772700	3.03147E-05	1.08863E-05	5.76096E-06	1.97869E-05	6.35674E-07	6.35674E-07	2.04226E-05	6.35674E-07	3.98768E-05	2.17334E-06	5.10341E-06	5.00486E-06	4.9013E-06	4.24544E-06	9.21872E-06	6.55862E-07	9.54665E-06	6.55862E-07	5.31365E-06
3827803772700	382780	3772700	3.18293E-05	1.14302E-05	6.0488E-06	2.07755E-05	6.67435E-07	6.67435E-07	2.1443E-05	6.67435E-07	4.17374E-05	2.27474E-06	5.34153E-06	5.23838E-06	5.12999E-06	4.44353E-06	9.64885E-06	6.86464E-07	9.99209E-06	6.86464E-07	5.45616E-06
3828303772700	382830	3772700	3.33956E-05	1.19927E-05	6.34647E-06	2.17979E-05	7.00279E-07	7.00279E-07	2.24982E-05	7.00279E-07	4.41187E-05	2.40453E-06	5.64628E-06	5.53725E-06	5.42268E-06	4.69705E-06	1.01994E-05	7.25629E-07	1.05622E-05	7.25629E-07	5.68671E-06
3828803772700	382880	3772700	3.52501E-05	1.26586E-05	6.69889E-06	2.30084E-05	7.39167E-07	7.39167E-07	2.37475E-05	7.39167E-07	4.66838E-05	2.54433E-06	5.97456E-06	5.85918E-06	5.73795E-06	4.97013E-06	1.07923E-05	7.67817E-07	1.11763E-05	7.67817E-07	5.95637E-06
3829303772700	382930	3772700	3.76957E-05	1.35368E-05	7.16365E-06	2.46046E-05	7.90448E-07	7.90448E-07	2.53951E-05	7.90448E-07	4.99379E-05	2.72168E-06	6.39102E-06	6.2676E-06	6.13792E-06	5.31658E-06	1.15446E-05	8.21339E-07	1.19553E-05	8.21339E-07	6.31406E-06
3829803772700	382980	3772700	4.0651E-05	1.45981E-05	7.72528E-06	2.65336E-05	8.5242E-07	8.5242E-07	2.73861E-05	8.5242E-07	5.3751E-05	2.9295E-06	6.87902E-06	6.74618E-06	6.60659E-06	5.72254E-06	1.24262E-05	8.84054E-07	1.28682E-05	8.84054E-07	6.74586E-06
3830303772700	383030	3772700	4.50102E-05	1.61636E-05	8.55369E-06	2.93789E-05	9.43828E-07	9.43828E-07	3.03228E-05	9.43828E-07	5.89194E-05	3.21118E-06	7.54046E-06	7.39485E-06	7.24184E-06	6.27278E-06	1.3621E-05	9.69059E-07	1.41055E-05	9.69059E-07	7.38433E-06
3830803772700	383080	3772700	5.94989E-05	2.13666E-05	1.13071E-05	3.88359E-05	1.24764E-06	1.24764E-06	4.00836E-05	1.24764E-06	7.62315E-05	4.15472E-06	9.75606E-06	9.56766E-06	9.36969E-06	8.1159E-06	1.76232E-05	1.25379E-06	1.82501E-05	1.25379E-06	9.83367E-06
3831303772700	383130	3772700	6.49959E-05	2.33406E-05	1.23517E-05	4.24239E-05	1.36291E-06	1.36291E-06	4.37868E-05	1.36291E-06	7.93708E-05	4.32581E-06	1.01578E-05	9.96166E-06	9.75555E-06	8.45012E-06	1.83489E-05	1.30543E-06	1.90016E-05	1.30543E-06	1.06455E-05
3831803772700	383180	3772700	6.96727E-05	2.50201E-05	1.32405E-05	4.54766E-05	1.46098E-06	1.46098E-06	4.69376E-05	1.46098E-06	8.17368E-05	4.45476E-06	1.04606E-05	1.02586E-05	1.00464E-05	8.70201E-06	1.88959E-05	1.34434E-06	1.95681E-05	1.34434E-06	1.12686E-05
3832303772700	383230	3772700	7.16528E-05	2.57311E-05	1.36168E-05	4.6769E-05	1.5025E-06	1.5025E-06	4.82715E-05	1.5025E-06	8.09098E-05	4.40969E-06	1.03548E-05	1.01548E-05	9.94471E-06	8.61397E-06	1.94604E-05	1.38674E-06	1.93701E-05	1.33074E-06	1.14894E-05
3832803772700	383280	3772700	7.37807E-05	2.64953E-05	1.40212E-05	4.81579E-05	1.54712E-06	1.54712E-06	4.9705E-05	1.54712E-06	8.07414E-05	4.40051E-06	1.03332E-05	1.01337E-05	9.92401E-06	8.59604E-06	1.86658E-05	1.32797E-06	1.93298E-05	1.32797E-06	1.17395E-05
3833303772700	383330	3772700	6.87935E-05	2.47043E-05	1.30734E-05	4.49027E-05	1.44254E-06	1.44254E-06	4.63452E-05	1.44254E-06	7.3544E-05	4.00824E-06	9.41211E-06	9.23035E-06	9.03936E-06	7.82977E-06	1.70019E-05	1.20959E-06	1.76067E-05	1.20959E-06	1.09193E-05
3833803772700	383380	3772700	6.62223E-05	2.3781E-05	1.25848E-05	4.32245E-05	1.38863E-06	1.38863E-06	4.46131E-05	1.38863E-06	6.9639E-05	3.79541E-06	8.91235E-06	8.74024E-06	8.5594E-06	7.41403E-06	1.60991E-05	1.14537E-06	1.66718E-05	1.14537E-06	1.04848E-05
3834303772700	383430	3772700	6.25651E-05	2.24677E-05	1.18898E-05	4.08373E-05	1.31194E-06	1.31194E-06	4.21492E-05	1.31194E-06	6.51597E-05	3.55129E-06	8.3391E-06	8.17806E-06	8.00885E-06	6.93715E-06	1.50636E-05	1.07169E-06	1.55995E-05	1.07169E-06	9.90074E-06
3834803772700	383480	3772700	5.85901E-05	2.10402E-05	1.11344E-05	3.82428E-05	1.22859E-06	1.22859E-06	3.94714E-05	1.22859E-06	6.07264E-05	3.30967E-06	7.77172E-06	7.62164E-06	7.46394E-06	6.46517E-06	1.40387E-05	9.98779E-07	1.45381E-05	9.98779E-07	9.27757E-06
3835303772700	383530	3772700	5.56791E-05	1.99948E-05	1.05812E-05	3.63427E-05	1.16755E-06	1.16755E-06	3.75102E-05	1.16755E-06	5.75718E-05	3.13774E-06	7.368E-06	7.22571E-06	7.07621E-06	6.12931E-06	1.30094E-05	9.46895E-07	1.37829E-05	9.46895E-07	8.83186E-06
3835803772700	383580	3772700	5.59894E-05	2.01063E-05	1.06402E-05	3.65452E-05	1.17405E-06	1.17405E-06	3.77193E-05	1.17405E-06	5.77173E-05	3.14567E-06	7.38662E-06	7.24397E-06	7.09409E-06	6.1448E-06	1.33431E-05	9.49287E-07	1.38177E-05	9.49287E-07	8.89613E-06
3836303772700	383630	3772700	5.85458E-05	2.10243E-05	1.1126E-05	3.82138E-05	1.22766E-06	1.22766E-06	3.94415E-05	1.22766E-06	6.05426E-05	3.29965E-06	7.74821E-06	7.59858E-06	7.44136E-06	6.4456E-06	1.39962E-05	9.95757E-07	1.44941E-05	9.95757E-07	9.27757E-06
3836803772700	383680	3772700	5.57677E-05	2.00267E-05	1.0598E-05	3.64006E-05	1.1694E-06	1.1694E-06	3.757E-05	1.1694E-06	5.8414E-05	3.18364E-06	7.47579E-06	7.33142E-06	7.17973E-06	6.21898E-06	1.35041E-05	9.60747E-07	1.39845E-05	9.60747E-07	8.83745E-06
3837303772700	383730	3772700	5.39132E-05	1.93607E-05	1.02456E-05	3.51901E-05	1.13052E-06	1.13052E-06	3.63206E-05	1.13052E-06	5.71354E-05	3.11395E-06	7.31214E-06	7.17094E-06	7.02256E-06	6.08285E-06	1.32085E-05	9.39716E-07	1.36784E-05	9.39716E-07	8.55661E-06
3837803772700	383780	3772700	5.18667E-05	1.86258E-05	9.85668E-06	3.38543E-05	1.0876E-06	1.0876E-06	3.49419E-05	1.0876E-06	5.4823E-05	2.98792E-06	7.01621E-06	6.88072E-06	6.73835E-06	5.83666E-06	1.2674E-05	9.01684E-07	1.31248E-05	9.01684E-07	8.27996E-06
3838303772700	383830	3772700	4.92659E-05	1.76918E-05	9.36244E-06	3.21567E-05	1.03307E-06	1.03307E-06	3.31898E-05	1.03307E-06	5.16224E-05	2.81349E-06	6.6066E-06	6.47902E-06	6.34496E-06	5.49592E-06	1.19341E-05	8.49044E-07	1.23586E-05	8.49044E-07	7.9027E-06
3838803772700	383880	3772700	4.49585E-05	1.6145E-05	8.54386E-06	2.93452E-05	9.42743E-07	9.42743E-07	3.02879E-05	9.42743E-07	4.63009E-05	2.52346E-06	5.92556E-06	5.81113E-06	5.69089E-06	4.92937E-06	1.07038E-05	7.6152E-07	1.10846E-05	7.6152E-07	7.24042E-06
3839303772700	383930	3772700	4.14933E-05	1.49006E-05	7.88535E-06	2.70834E-05	8.70082E-07	8.70082E-07	2.79535E-05	8.70082E-07	4.22122E-05	2.30062E-06	5.40228E-06	5.29796E-06	5.18834E-06	4.49407E-06	9.7586E-06	6.94272E-07	1.01057E-05	6.94272E-07	6.73323E-06
3839803772700	383980	3772700	3.70751E-05	1.3314E-05	7.0457E-06	2.41995E-05	7.77434E-07	7.77434E-07	2.4977E-05	7.77434E-07	3.73271E-05	2.03438E-06	4.7771E-06	4.68485E-06	4.58791E-06	3.97399E-06	8.62927E-06	6.13926E-07	8.93624E-06	6.13926E-07	6.08911E-06
3840303772700	384030	3772700	3.26789E-05	1.17353E-05	6.21027E-06	2.13301E-05	6.85251E-07	6.85251E-07	2.20154E-05	6.85251E-07	3.28785E-05	1.79192E-06	4.20776E-06	4.12651E-06	4.04113E-06	3.50037E-06	7.60084E-06	5.40759E-07	7.87122E-06	5.40759E-07	5.41145E-06
3840803772700	384080	3772700	3.06471E-05	1.10056E-05	5.82415E-06	2.00039E-05	6.42646E-07	6.42646E-07	2.06466E-05	6.42646E-07	3.07882E-05	1.67799E-06	3.94025E-06	3.86416E-06	3.7842E-06	3.27782E-06	7.1176E-06	5.06379E-07	7.37079E-06	5.06379E-07	5.09987E-06
3841303772700	384130	3772700	3.15707E-05	1.13373E-05	5.99966E-06	2.06067E-05	6.62012E-07	6.62012E-07	2.12687E-05	6.62012E-07	3.15692E-05	1.72056E-06	4.0402E-06	3.96218E-06	3.8802E-06	3.36097E-06	7.29815E-06	5.19224E-07	7.55776E-06	5.19224E-07	5.25776E-06
3826803772750	382680	3772750	2.98935E-05	1.0735E-05	5.68093E-06	1.9512E-05	6.26843E-07	6.26843E-07	2.01389E-05	6.26843E-07	3.90422E-05	2.12785E-06	4.9966E-06	4.90011E-06	4.79872E-06	4.15659E-06	9.02578E-06	6.42135E-07	9.34684E-06	6.42135E-07	5.18091E-06
3827303772750	382730	3772750	3.23169E-05	1.16053E-05	6.14147E-06	2.10938E-05	6.7766E-07	6.7766E-07	2.17715E-05	6.7766E-07	4.46394E-05	2.4329E-06	5.71292E-06	5.60259E-06	5.48667E-06	4.75248E-06	1.03197E-05	7.34193E-07	1.06868E-05	7.34193E-07	5.83062E-06
3827803772750	382780	3772750	3.443E-05	1.23641E-05	6.54304E-06	2.24731E-05	7.2197E-07	7.2197E-07	2.3195E-05	7.2197E-07	4.73346E-05	2.5798E-06	6.05785E-06	5.94086E-06	5.81794E-06	5.03942E-06	1.09428E-05	7.78521E-07	1.13321E-05	7.78521E-07	6.07513E-06
3828303772750	382830	3772750	3.61589E-05	1.2985E-05	6.8716E-06	2.36015E-05	7.58223E-07	7.58223E-07	2.43598E-05	7.58223E-07	4.85291E-05	2.6449E-06	6.21072E-06	6.09078E-06	5.96476E-06	5.16659E-06	1.12189E-05	7.98167E-07	1.1618E-05	7.98167E-07	6.12823E-06
3828803772750	382880	3772750	3.8006E-05	1.36483E-05	7.22262E-06	2.48072E-05	7.96955E-07	7.96955E-07	2.56041E-05	7.96955E-07	5.14387E-05	2.80347E-06	6.58308E-06	6.45596E-06	6.32238E-06	5.47636E-06	1.18916E-05	8.46022E-07	1.23146E-05	8.46022E-07	6.3965E-06
3829303772750	382930	3772750	4.07693E-05	1.46406E-05	7.74774E-06	2.66108E-05	8.54899E-07	8.54899E-07	2.74657E-05	8.54899E-07	5.52824E-05	3.01296E-06	7.075E-06	6.93838E-06	6.79482E-06	5.88557E-06	1.27802E-05	9.0924E-07	1.32348E-05	9.0924E-07	6.7975E-06
3829803772750	382980	3772750	4.4094E-05	1.58345E-05	8.37958E-06	2.87809E-05	9.24617E-07	9.24617E-07	2.97056E-05	9.24617E-07	5.97616E-05	3.25709E-06	7.64825E-06	7.50056E-06	7.34536E-06	6.36245E-06	1.38157E-05	9.82912E-07	1.43071E-05	9.82912E-07	7.27954E-06
3830303772750	383030	3772750	4.86896E-05	1.74849E-05	9.25292E-06	3.17806E-05	1.02098E-06	1.02098E-06	3.28015E-05	1.02098E-06	6.56957E-05	3.5805E-06	8.40769E-06	8.24533E-06	8.07473E-06	6.99421E-06	1.51875E-05	1.08051E-06	1.57278E-05	1.08051E-06	7.95161E-06
3830803772750	383080	3772750	5.43935E-05	1.95332E-05	1.03369E-05	3.55036E-05	1.14059E-06	1.14059E-06	3.66442E-05	1.14059E-06	7.18671E-05	3.91685E-06	9.1975E-06	9.01989E-06	8.83326E-06	7.65125E-06	1.66142E-05	1.18201E-06	1.72052E-05	1.18201E-06	8.76759E-06
3831303772750	383130	3772750	6.29788E-05	2.26162E-05	1.19684E-05	4.11074E-05	1.32062E-06	1.32062E-06	4.2428E-05	1.32062E-06	8.19512E-05	4.46645E-06	1.04881E-05	1.02855E-05	1.00727E-05	8.72483E-06	1.89455E-05	1.34787E-06	1.96194E-05	1.34787E-06	1.0176E-05
3831803772750	383180	3772750	7.81177E-05	2.80527E-05	1.48454E-05	5.09888E-05	1.63807E-06	1.63807E-06	5.26268E-05	1.63807E-06	9.44625E-05	5.14833E-06	1.20892E-05	1.18558E-05	1.16105E-05	1.00568E-05	2.18378E-05	1.55364E-06	2.26146E-05	1.55364E-06	1.25429E-05
3832303772750	383230	3772750	7.48298E-05	2.6872E-05	1.42206E-05	4.88427E-05	1.56912E-06	1.56912E-06	5.04118E-05	1.56912E-06	8.6484E-05	4.71349E-06	1.10682E-05	1.08544E-05	1.06298E-05	9.20742E-06	1.99934E-05	1.42242E-06	2.07046E-05	1.42242E-06	1.19491E-05
3832803772750	383280	3772750	8.03711E-05	2.8862E-05	1.52736E-05	5.24596E-05	1.68532E-06	1.68532E-06	5.41449E-05	1.68532E-06	8.95774E-05	4.88208E-06	1.14641E-05	1.12427E-05	1.101E-05	9.53675E-06	2.07085E-05	1.4733E-06	2.14451E-05	1.4733E-06	1.27092E-05
3833303772750	383330	3772750	7.83541E-05	2.81376E-05	1.48903E-05	5.11431E-05	1.64302E-06	1.64302E-06	5.27861E-05	1.64302E-06	8.50599E-05	4.63587E-06	1.08859E-05	1.06757E-05	1.04548E-05	9.0558E-06	1.96641E-05	1.399E-06	2.03636E-05	1.399E-06	1.23235E-05
3833803772750	383380	3772750	7.46895E-05	2.68216E-05	1.41939E-05	4.87511E-05	1.56618E-06	1.56618E-06	5.03173E-05	1.56618E-06	7.95852E-05	4.3375E-06	1.01853E-05	9.98857E-06	9.7819E-06	8.47295E-06	1.83985E-05	1.30895E-06	1.9053E-05	1.30895E-06	1.17115E-05
3834303772750	383430	3772750	7.03155E-05	2.52509E-05	1.33627E-05	4.58961E-05	1.47446E-06	1.47446E-06	4.73706E-05	1.47446E-06	7.40263E-05	4.03453E-06	9.47384E-06	9.29089E-06	9.09865E-06	7.88113E-06	1.71134E-05	1.21753E-06	1.77222E-05	1.21753E-06	1.10199E-05
3834803772750	383480	3772750	6.66361E-05	2.39296E-05	1.26634E-05	4.34945E-05	1.39731E-06	1.39731E-06	4.48918E-05	1.39731E-06	6.96543E-05	3.79625E-06	8.91431E-06	8.74216E-06	8.56128E-06	7.41566E-06	1.61027E-05	1.14562E-06	1.66755E-05	1.14562E-06	1.04568E-05
3835303772750	383530	3772750	6.40797E-05	2.30116E-05	1.21776E-05	4.18259E-05	1.3437E-06	1.3437E-06	4.31696E-05	1.3437E-06	6.66298E-05	3.63141E-06	8.52724E-06	8.36257E-06	8.18954E-06	7.09367E-06	1.54035E-05	1.09587E-06	1.59514E-05	1.09587E-06	1.00768E-05
3835803772750	383580	3772750	6.3858E-05	2.2932E-05	1.213555-05	4.16812E-05	1.33905E-06	1.33905E-06	4.30203E-05	1.33905E-06	6.60479E-05	3.5997E-06	8.45277E-06	8.28953E-06	8.11802E-06	7.03171E-06	1.52689E-05	1.0863E-06	1.58121E-05	1.0863E-06	1.00614E-05
3836303772750	383630	3772750	6.3895E-05	2.29452E-05	1.21425E-05	4.17054E-05	1.33983E-06	1.33983E-06	4.30452E-05	1.33983E-06	6.58948E-05	3.59135E-06	8.43317E-06	8.27031E-06	8.09919E-06	7.01541E-06	1.52335E-05	1.08378E-06	1.57754E-05	1.08378E-06	1.00726E-05
3836803772750	383680	3772750	6.27719E-05	2.25419E-05	1.19291E-05	4.09723E-05	1.31628E-06	1.31628E-06	4.22886E-05	1.31628E-06	6.5198E-05	3.55338E-06	8.344E-06	8.18286E-06	8.01355E-06	6.94123E-06	1.50725E-05	1.07232E-06	1.56086E-05	1.07232E-06	9.88397E-06
3837303772750	383730	3772750	6.05111E-05	2.17301E-05	1.14995E-05	3.94966E-05	1.26887E-06	1.26887E-06	4.07655E-05	1.26887E-06	6.35977E-05	3.46616E-06	8.13919E-06	7.98202E-06	7.81686E-06	6.77086E-06	1.47025E-05	1.046E-06	1.52255E-05	1.046E-06	9.53187E-06
3837803772750	383780	3772750	5.82059E-05	2.09022E-05	1.10614E-05	3.7992E-05	1.22053E-06	1.22053E-06	3.92125E-05	1.22053E-06	6.12854E-05	3.34013E-06	7.84326E-06	7.6918E-06	7.53265E-06	6.52467E-06	1.41679E-05	1.00797E-06	1.46719E-05	1.00797E-06	9.22448E-06
3838303772750	383830	3772750	5.48737E-05	1.97056E-05	1.04281E-05	3.5817E-05	1.15066E-06	1.15066E-06	3.69677E-05	1.15066E-06	5.72425E-05	3.11979E-06	7.32586E-06	7.18439E-06	7.03574E-06	6.09426E-06	1.32333E-05	9.41479E-07	1.37041E-05	9.41479E-07	8.74104E-06
3838803772750	383880	3772750	5.00491E-05	1.79731E-05	9.51128E-06	3.26679E-05	1.04949E-06	1.04949E-06	3.37174E-05	1.04949E-06	5.13927E-05	2.80097E-06	6.5772E-06	6.45019E-06	6.31673E-06	5.47147E-06	1.1881E-05	8.45266E-07	1.23036E-05	8.45266E-07	8.00331E-06
3839303772750	383930	3772750	4.52023E-05	1.62325E-05	8.5902E-06	2.95043E-05	9.47856E-07	9.47856E-07	3.04522E-05	9.47856E-07	4.58185E-05	2.49717E-06	5.86382E-06	5.75059E-06	5.6316E-06	4.87802E-06	1.05923E-05	7.53587E-07	1.09691E-05	7.53587E-07	7.3005E-06
3839803772750	383980	3772750	4.14342E-05	1.48794E-05	7.87411E-06	2.70448E-05	8.68842E-07	8.68842E-07	2.79137E-05	8.68842E-07	4.16915E-05	2.27224E-06	5.33565E-06	5.23261E-06	5.12434E-06	4.43864E-06	9.63823E-06	6.85708E-07	9.98109E-06	6.85708E-07	6.75279E-06
3840303772750	384030	3772750	3.66244E-05	1.31521E-05	6.96005E-06	2.39053E-05	7.67983E-07	7.67983E-07	2.46733E-05	7.67983E-07	3.67835E-05	2.00475E-06	4.70752E-06	4.61662E-06	4.52109E-06	3.91611E-06	8.5036E-06	6.04985E-07	8.80609E-06	6.04985E-07	6.02483E-06
3840803772750	384080	3772750	3.24795E-05	1.16637E-05	6.17236E-06	2.11999E-05	6.81068E-07	6.81068E-07	2.1881E-05	6.81068E-07	3.26488E-05	1.7794E-06	4.17837E-06	4.09768E-06	4.01289E-06	3.47591E-06	7.54774E-06	5.36981E-07	7.81623E-06	5.36981E-07	5.38071E-06
3841303772750	384130	3772750	3.16963E-05	1.13824E-05	6.02353E-06	2.06887E-05	6.64646E-07	6.64646E-07	2.13534E-05	6.64646E-07	3.17682E-05	1.73141E-06	4.06568E-06	3.98716E-06	3.90467E-06	3.38217E-06	7.34418E-06	5.22498E-07	7.60542E-06	5.22498E-07	5.27173E-06
3826803772800	382680	3772800	3.13416E-05	1.12551E-05	5.95613E-06	2.04572E-05	6.57209E-07	6.57209E-07	2.11144E-05	6.57209E-07	4.38967E-05	2.39243E-06	5.61787E-06	5.50938E-06	5.39538E-06	4.67341E-06	1.0148E-05	7.21977E-07	1.0509E-05	7.21977E-07	5.77194E-06
3827303772800	382730	3772800	3.36468E-05	1.20829E-05	6.39421E-06	2.19619E-05	7.05547E-07	7.05547E-07	2.26674E-05	7.05547E-07	4.79242E-05	2.61193E-06	6.1333E-06	6.01486E-06	5.89041E-06	5.10219E-06	1.10791E-05	7.88218E-07	1.14732E-05	7.88218E-07	6.18831E-06
3827803772800	382780	3772800	3.63953E-05	1.30699E-05	6.91653E-06	2.37559E-05	7.63181E-07	7.63181E-07	2.4519E-05	7.63181E-07	5.1163E-05	2.78845E-06	6.54781E-06	6.42136E-06	6.2885E-06	5.44701E-06	1.18279E-05	8.41488E-07	1.22486E-05	8.41488E-07	6.444E-06
3828303772800	382830	3772800	3.8501E-05	1.3826E-05	7.31669E-06	2.51303E-05	8.07335E-07	8.07335E-07	2.59376E-05	8.07335E-07	5.28246E-05	2.87901E-06	6.76045E-06	6.6299E-06	6.49272E-06	5.6239E-06	1.2212E-05	8.68816E-07	1.26464E-05	8.68816E-07	6.50548E-06
3828803772800	382880	3772800	4.10426E-05	1.47388E-05	7.7997E-06	2.67892E-05	8.60631E-07	8.60631E-07	2.76499E-05	8.60631E-07	5.6875E-05	3.09976E-06	7.27883E-06	7.13826E-06	6.99057E-06	6.05513E-06	1.31484E-05	9.35435E-07	1.36161E-05	9.35435E-07	6.87854E-06
3829303772800	382930	3772800	4.43157E-05	1.59141E-05	8.42171E-06	2.89256E-05	9.29265E-07	9.29265E-07	2.98549E-05	9.29265E-07	6.17065E-05	3.36308E-06	7.89715E-06	7.74465E-06	7.58441E-06	6.56951E-06	1.42653E-05	1.0149E-06	1.47727E-05	1.0149E-06	7.35499E-06
3829803772800	382980	3772800	4.81429E-05	1.72885E-05	9.14902E-06	3.14237E-05	1.00952E-06	1.00952E-06	3.24332E-05	1.00952E-06	6.71352E-05	3.65895E-06	8.59191E-06	8.426E-06	8.25165E-06	7.14747E-06	1.55203E-05	1.10419E-06	1.60724E-05	1.10419E-06	7.9069E-06
3830303772800	383030	3772800	5.28936E-05	1.89946E-05	1.00518E-05	3.45246E-05	1.10914E-06	1.10914E-06	3.56337E-05	1.10914E-06	7.36205E-05	4.01241E-06	9.4219E-06	9.23996E-06	9.04877E-06	7.83792E-06	1.70196E-05	1.21085E-06	1.7625E-05	1.21085E-06	8.59293E-06
3830803772800	383080	3772800	5.91073E-05	2.12259E-05	1.12327E-05	3.85804E-05	1.23943E-06	1.23943E-06	3.98198E-05	1.23943E-06	8.16296E-05	4.44892E-06	1.04469E-05	1.02452E-05	1.00332E-05	8.6906E-06	1.88711E-05	1.34258E-06	1.95424E-05	1.34258E-06	9.48995E-06
3831303772800	383130	3772800	6.65918E-05	2.39137E-05	1.2655E-05	4.34656E-05	1.39638E-06	1.39638E-06	4.4862E-05	1.39638E-06	8.96922E-05	4.88834E-06	1.14788E-05	1.12571E-05	1.10242E-05	9.54898E-06	2.0735E-05	1.47519E-06	2.14726E-05	1.47519E-06	1.05546E-05
3831803772800	383180	3772800	8.64961E-05	3.10615E-05	1.64376E-05	5.64575E-05	1.81375E-06	1.81375E-06	5.82713E-05	1.81375E-06	0.000108329	5.90407E-06	1.38639E-05	1.35961E-05	1.33148E-05	1.15331E-05	2.50435E-05	1.78171E-06	2.59343E-05	1.78171E-06	1.38116E-05
3832303772800	383230	3772800	8.44496E-05	3.03266E-05	1.60487E-05	5.51217E-05	1.77084E-06	1.77084E-06	5.68925E-05	1.77084E-06	0.000100343	5.46882E-06	1.28418E-05	1.25938E-05	1.23332E-05	1.06829E-05	2.

			ISDrainage / Utilities Trenching	ISDrainage / Utilities Trenching	ISAsphalt Paving	ISAsphalt Paving	SVDemolition	SVSite Grubbing / Prep	SVMass Grading / Excavation	SVMass Grading / Excavation	SVDrainage / Utilities Trenching	SVFoundations / Concrete Pads	SVBuilding / Structure Construction	SVBuilding / Structure Construction	SVAsphalt Paving	SVAsphalt Paving	SVArchitectural Coating	SVArchitectural Coating	SVLandscaping or Other Finishing	SVLandscaping or Other Finishing	MDemolition
Unique Identifier	X (UTM)	Y (UTM)	2027	2028	2027	2028	2027	2027	2027	2028	2028	2028	2028	2029	2028	2029	2028	2029	2028	2029	2027
3840803772650	384080	3772650	1.99839E-06	1.94712E-06	5.16112E-07	4.80781E-07	3.2909E-05	2.36598E-05	1.59521E-05	1.57496E-05	1.11747E-05	3.54991E-06	5.08547E-06	4.89143E-06	5.00001E-07	4.65199E-07	5.00001E-07	4.65199E-07	5.08547E-06	4.89143E-06	7.40692E-06
3841303772650	384130	3772650	2.04171E-06	1.98933E-06	5.273E-07	4.91203E-07	3.3595E-05	2.41529E-05	1.62846E-05	1.60778E-05	1.14076E-05	3.62391E-06	5.19147E-06	4.99339E-06	5.10424E-07	4.74896E-07	5.10424E-07	4.74896E-07	5.19147E-06	4.99339E-06	7.5666E-06
3826803772700	382680	3772700	1.98095E-06	1.93012E-06	5.11607E-07	4.76585E-07	3.01473E-05	2.16742E-05	1.46134E-05	1.44279E-05	1.02369E-05	3.252E-06	4.65869E-06	4.48094E-06	4.58041E-07	4.26159E-07	4.58041E-07	4.26159E-07	4.65869E-06	4.48094E-06	7.05309E-06
3827303772700	382730	3772700	2.1396E-06	2.08471E-06	5.52582E-07	5.14755E-07	3.25437E-05	2.33972E-05	1.5775E-05	1.55747E-05	1.10507E-05	3.51051E-06	5.02902E-06	4.83714E-06	4.94452E-07	4.60035E-07	4.94452E-07	4.60035E-07	5.02902E-06	4.83714E-06	7.57749E-06
3827803772700	382780	3772700	2.19699E-06	2.14062E-06	5.67403E-07	5.28561E-07	3.35771E-05	2.41401E-05	1.6276E-05	1.60693E-05	1.14016E-05	3.62199E-06	5.18872E-06	4.99074E-06	5.10153E-07	4.74644E-07	5.10153E-07	4.74644E-07	5.18872E-06	4.99074E-06	7.95673E-06
3828303772700	382830	3772700	2.28982E-06	2.23107E-06	5.91378E-07	5.50895E-07	3.486E-05	2.50624E-05	1.68978E-05	1.66833E-05	1.18372E-05	3.76037E-06	5.38696E-06	5.18142E-06	5.29644E-07	4.92778E-07	5.29644E-07	4.92778E-07	5.38696E-06	5.18142E-06	8.35592E-06
3828803772700	382880	3772700	2.3984E-06	2.33687E-06	6.19421E-07	5.77018E-07	3.6615E-05	2.63242E-05	1.77485E-05	1.75232E-05	1.24331E-05	3.94969E-06	5.65817E-06	5.44227E-06	5.56309E-07	5.17587E-07	5.56309E-07	5.17587E-07	5.65817E-06	5.44227E-06	8.83677E-06
3829303772700	382930	3772700	2.54243E-06	2.4772E-06	6.56619E-07	6.11669E-07	3.89848E-05	2.80279E-05	1.88972E-05	1.86573E-05	1.32378E-05	4.20531E-06	6.02436E-06	5.7945E-06	5.92313E-07	5.51085E-07	5.92313E-07	5.51085E-07	6.02436E-06	5.7945E-06	9.46823E-06
3829803772700	382980	3772700	2.71628E-06	2.64659E-06	7.01517E-07	6.53494E-07	4.18445E-05	3.00839E-05	2.02834E-05	2.00259E-05	1.42089E-05	4.51379E-06	6.46628E-06	6.21955E-06	6.35762E-07	5.9151E-07	6.35762E-07	5.9151E-07	6.46628E-06	6.21955E-06	1.02285E-05
3830303772700	383030	3772700	2.97339E-06	2.8971E-06	7.6792E-07	7.15351E-07	4.6575E-05	3.34849E-05	2.25765E-05	2.22898E-05	1.58152E-05	5.02408E-06	7.1973E-06	6.92268E-06	7.07636E-07	6.58381E-07	7.07636E-07	6.58381E-07	7.1973E-06	6.92268E-06	1.13608E-05
3830803772700	383080	3772700	3.95965E-06	3.85805E-06	1.02263E-06	9.52628E-07	6.1025E-05	4.38737E-05	2.95809E-05	2.92053E-05	2.07219E-05	6.58281E-06	9.43028E-06	9.07046E-06	9.27182E-07	8.62645E-07	9.27182E-07	8.62645E-07	9.43028E-06	9.07046E-06	1.49372E-05
3831303772700	383130	3772700	4.28652E-06	4.17654E-06	1.10705E-06	1.03127E-06	6.6789E-05	4.80177E-05	3.23749E-05	3.19638E-05	2.26791E-05	7.20457E-06	1.0321E-05	9.92719E-06	1.01476E-06	9.44124E-07	1.01476E-06	9.44124E-07	1.0321E-05	9.92719E-06	1.63235E-05
3831803772700	383180	3772700	4.53745E-06	4.42103E-06	1.17186E-06	1.09164E-06	7.17334E-05	5.15724E-05	3.47716E-05	3.43301E-05	2.4358E-05	7.73792E-06	1.1085E-05	1.06621E-05	1.08988E-06	1.01402E-06	1.08988E-06	1.01402E-06	1.1085E-05	1.06621E-05	1.75483E-05
3832303772700	383230	3772700	4.62634E-06	4.50764E-06	1.19482E-06	1.11302E-06	7.41655E-05	5.33209E-05	3.59505E-05	3.54941E-05	2.51839E-05	8.00027E-06	1.14609E-05	1.10236E-05	1.12683E-06	1.0484E-06	1.12683E-06	1.0484E-06	1.14609E-05	1.10236E-05	1.808E-05
3832803772700	383280	3772700	4.72705E-06	4.60576E-06	1.22083E-06	1.13725E-06	7.67757E-05	5.51976E-05	3.72158E-05	3.67433E-05	2.60702E-05	8.28185E-06	1.18643E-05	1.14116E-05	1.16649E-06	1.0853E-06	1.16649E-06	1.0853E-06	1.18643E-05	1.14116E-05	1.86461E-05
3833303772700	383330	3772700	4.39679E-06	4.28398E-06	1.13553E-06	1.0578E-06	7.20897E-05	5.18286E-05	3.49443E-05	3.45006E-05	2.4479E-05	7.77636E-06	1.11401E-05	1.07151E-05	1.09529E-06	1.01905E-06	1.09529E-06	1.01905E-06	1.11401E-05	1.07151E-05	1.73923E-05
3833803772700	383380	3772700	4.22182E-06	4.1135E-06	1.09034E-06	1.0157E-06	6.98625E-05	5.02274E-05	3.38647E-05	3.34348E-05	2.37228E-05	7.53611E-06	1.07959E-05	1.0384E-05	1.06145E-06	9.87571E-07	1.06145E-06	9.87571E-07	1.07959E-05	1.0384E-05	1.67336E-05
3834303772700	383430	3772700	3.98665E-06	3.88436E-06	1.02961E-06	9.59125E-07	6.64683E-05	4.77871E-05	3.22194E-05	3.18103E-05	2.25702E-05	7.16998E-06	1.02714E-05	9.87952E-06	1.00988E-06	9.3959E-07	1.00988E-06	9.3959E-07	1.02714E-05	9.87952E-06	1.57937E-05
3834803772700	383480	3772700	3.73573E-06	3.63988E-06	9.64803E-07	8.98757E-07	6.26732E-05	4.50586E-05	3.03798E-05	2.99941E-05	2.12815E-05	6.76059E-06	9.68496E-06	9.31543E-06	9.52222E-07	8.85943E-07	9.52222E-07	8.85943E-07	9.68496E-06	9.31543E-06	1.47794E-05
3835303772700	383530	3772700	3.55625E-06	3.46501E-06	9.18452E-07	8.55579E-07	6.00273E-05	4.31563E-05	2.90972E-05	2.87278E-05	2.03831E-05	6.47518E-06	9.27609E-06	8.92215E-06	9.12022E-07	8.4854E-07	9.12022E-07	8.4854E-07	9.27609E-06	8.92215E-06	1.40409E-05
3835803772700	383580	3772700	3.58213E-06	3.49023E-06	9.25136E-07	8.61805E-07	6.08023E-05	4.37136E-05	2.94729E-05	2.90987E-05	2.06462E-05	6.55878E-06	9.39586E-06	9.03735E-06	9.23798E-07	8.59497E-07	9.23798E-07	8.59497E-07	9.39586E-06	9.03735E-06	1.41189E-05
3836303772700	383630	3772700	3.73573E-06	3.63988E-06	9.64803E-07	8.98757E-07	6.34304E-05	4.5603E-05	3.07469E-05	3.03565E-05	2.15387E-05	6.84228E-06	9.80198E-06	9.42798E-06	9.63728E-07	8.96647E-07	9.63728E-07	8.96647E-07	9.80198E-06	9.42798E-06	1.47957E-05
3836803772700	383680	3772700	3.55851E-06	3.4672E-06	9.19033E-07	8.5612E-07	6.01163E-05	4.32204E-05	2.91404E-05	2.87704E-05	2.04133E-05	6.48479E-06	9.28986E-06	8.93539E-06	9.13375E-07	8.498E-07	9.13375E-07	8.498E-07	9.28986E-06	8.93539E-06	1.41243E-05
3837303772700	383730	3772700	3.44542E-06	3.35702E-06	8.89828E-07	8.28914E-07	5.76308E-05	4.14334E-05	2.79356E-05	2.75809E-05	1.95693E-05	6.21667E-06	8.90576E-06	8.56595E-06	8.75611E-07	8.14664E-07	8.75611E-07	8.14664E-07	8.90576E-06	8.56595E-06	1.36616E-05
3837803772700	383780	3772700	3.33402E-06	3.24848E-06	8.61058E-07	8.02114E-07	5.51007E-05	3.96144E-05	2.67092E-05	2.63701E-05	1.87102E-05	5.94375E-06	8.51478E-06	8.18989E-06	8.37171E-07	7.78899E-07	8.37171E-07	7.78899E-07	8.51478E-06	8.18989E-06	1.31154E-05
3838303772700	383830	3772700	3.18212E-06	3.10047E-06	8.21827E-07	7.65568E-07	5.24192E-05	3.76865E-05	2.54093E-05	2.50867E-05	1.77996E-05	5.65449E-06	8.1004E-06	7.79132E-06	7.96429E-07	7.40993E-07	7.96429E-07	7.40993E-07	8.1004E-06	7.79132E-06	1.2435E-05
3838803772700	383880	3772700	2.91544E-06	2.84064E-06	7.52954E-07	7.0141E-07	4.8722E-05	3.50285E-05	2.36172E-05	2.33174E-05	1.65442E-05	5.25568E-06	7.52908E-06	7.2418E-06	7.40256E-07	6.88731E-07	7.40256E-07	6.88731E-07	7.52908E-06	7.2418E-06	1.13318E-05
3839303772700	383930	3772700	2.71122E-06	2.64165E-06	7.00209E-07	6.52276E-07	4.52031E-05	3.24986E-05	2.19115E-05	2.16333E-05	1.53493E-05	4.87608E-06	6.98529E-06	6.71876E-06	6.86791E-07	6.38987E-07	6.86791E-07	6.38987E-07	6.98529E-06	6.71876E-06	1.04299E-05
3839803772700	383980	3772700	2.45185E-06	2.38894E-06	6.33225E-07	5.89877E-07	4.06507E-05	2.92256E-05	1.97048E-05	1.94546E-05	1.38035E-05	4.38502E-06	6.2818E-06	6.04212E-06	6.17625E-07	5.74635E-07	6.17625E-07	5.74635E-07	6.2818E-06	6.04212E-06	9.27771E-06
3840303772700	384030	3772700	2.17899E-06	2.12308E-06	5.62754E-07	5.2423E-07	3.60003E-05	2.58823E-05	1.74506E-05	1.7229E-05	1.22244E-05	3.88338E-06	5.56318E-06	5.35091E-06	5.4697E-07	5.08898E-07	5.4697E-07	5.08898E-07	5.56318E-06	5.35091E-06	8.15633E-06
3840803772700	384080	3772700	2.05352E-06	2.00084E-06	5.30351E-07	4.94046E-07	3.38444E-05	2.43323E-05	1.64055E-05	1.61972E-05	1.14923E-05	3.65082E-06	5.23002E-06	5.03046E-06	5.14214E-07	4.78422E-07	5.14214E-07	4.78422E-07	5.23002E-06	5.03046E-06	7.63918E-06
3841303772700	384130	3772700	2.1171E-06	2.06278E-06	5.4677E-07	5.09341E-07	3.48867E-05	2.50817E-05	1.69108E-05	1.66961E-05	1.18463E-05	3.76325E-06	5.39109E-06	5.18539E-06	5.3005E-07	4.93156E-07	5.3005E-07	4.93156E-07	5.39109E-06	5.18539E-06	7.86237E-06
3826803772750	382680	3772750	2.08616E-06	2.03263E-06	5.38779E-07	5.01896E-07	3.19557E-05	2.29744E-05	1.549E-05	1.52934E-05	1.0851E-05	3.44709E-06	4.93816E-06	4.74974E-06	4.85518E-07	4.51724E-07	4.85518E-07	4.51724E-07	4.93816E-06	4.74974E-06	7.45954E-06
3827303772750	382730	3772750	2.34777E-06	2.28753E-06	6.06344E-07	5.64836E-07	3.4468E-05	2.47806E-05	1.67078E-05	1.64957E-05	1.17041E-05	3.71809E-06	5.32639E-06	5.12315E-06	5.23688E-07	4.87237E-07	5.23688E-07	4.87237E-07	5.32639E-06	5.12315E-06	8.03838E-06
3827803772750	382780	3772750	2.44623E-06	2.38346E-06	6.31772E-07	5.88523E-07	3.65527E-05	2.62794E-05	1.77183E-05	1.74933E-05	1.2412E-05	3.94296E-06	5.64853E-06	5.43301E-06	5.55362E-07	5.16705E-07	5.55362E-07	5.16705E-07	5.64853E-06	5.43301E-06	8.59907E-06
3828303772750	382830	3772750	2.46761E-06	2.40429E-06	6.37293E-07	5.93667E-07	3.77821E-05	2.71633E-05	1.83142E-05	1.80817E-05	1.28294E-05	4.07558E-06	5.83851E-06	5.61574E-06	5.7404E-07	5.34084E-07	5.7404E-07	5.34084E-07	5.83851E-06	5.61574E-06	9.06359E-06
3828803772750	382880	3772750	2.57563E-06	2.50954E-06	6.65191E-07	6.19655E-07	3.92431E-05	2.82137E-05	1.90225E-05	1.87809E-05	1.33255E-05	4.23318E-06	6.06429E-06	5.8329E-06	5.96239E-07	5.54737E-07	5.96239E-07	5.54737E-07	6.06429E-06	5.8329E-06	9.53718E-06
3829303772750	382930	3772750	2.7371E-06	2.66687E-06	7.06893E-07	6.58502E-07	4.18979E-05	3.01223E-05	2.03093E-05	2.00515E-05	1.4227E-05	4.51955E-06	6.47454E-06	6.2275E-06	6.36575E-07	5.92266E-07	6.36575E-07	5.92266E-07	6.47454E-06	6.2275E-06	1.02539E-05
3829803772750	382980	3772750	2.9312E-06	2.85599E-06	7.57022E-07	7.05199E-07	4.50962E-05	3.24217E-05	2.18596E-05	2.15821E-05	1.5313E-05	4.86455E-06	6.96877E-06	6.70287E-06	6.85167E-07	6.37476E-07	6.85167E-07	6.37476E-07	6.96877E-06	6.70287E-06	1.1114E-05
3830303772750	383030	3772750	3.20181E-06	3.11966E-06	8.26912E-07	7.70305E-07	4.97109E-05	3.57394E-05	2.40966E-05	2.37906E-05	1.688E-05	5.36235E-06	7.68189E-06	7.38878E-06	7.55281E-07	7.02709E-07	7.55281E-07	7.02709E-07	7.68189E-06	7.38878E-06	1.23062E-05
3830803772750	383080	3772750	3.53037E-06	3.43979E-06	9.11768E-07	8.49353E-07	5.64192E-05	4.05623E-05	2.73483E-05	2.70011E-05	1.91579E-05	6.08597E-06	8.71853E-06	8.38587E-06	8.57203E-07	7.97537E-07	8.57203E-07	7.97537E-07	8.71853E-06	8.38587E-06	1.37977E-05
3831303772750	383130	3772750	4.09748E-06	3.99235E-06	1.05823E-06	9.8579E-07	6.36442E-05	4.57567E-05	3.08505E-05	3.04588E-05	2.16113E-05	6.86534E-06	9.83502E-06	9.45976E-06	9.66976E-07	8.99669E-07	9.66976E-07	8.99669E-07	9.83502E-06	9.45976E-06	1.59443E-05
3831803772750	383180	3772750	5.05055E-06	4.92096E-06	1.30437E-06	1.21508E-06	7.95642E-05	5.72023E-05	3.85674E-05	3.80778E-05	2.70171E-05	8.58264E-06	1.22952E-05	1.1826E-05	1.20886E-06	1.12471E-06	1.20886E-06	1.12471E-06	1.22952E-05	1.1826E-05	1.9724E-05
3832303772750	383230	3772750	4.81144E-06	4.68799E-06	1.24262E-06	1.15756E-06	7.68916E-05	5.52809E-05	3.72719E-05	3.67987E-05	2.61096E-05	8.29434E-06	1.18821E-05	1.14288E-05	1.16825E-06	1.08693E-06	1.16825E-06	1.08693E-06	1.18821E-05	1.14288E-05	1.89238E-05
3832803772750	383280	3772750	5.1175E-06	4.9862E-06	1.32166E-06	1.23119E-06	8.30475E-05	5.97066E-05	4.02559E-05	3.97448E-05	2.81999E-05	8.95839E-06	1.28334E-05	1.23438E-05	1.26178E-06	1.17395E-06	1.26178E-06	1.17395E-06	1.28334E-05	1.23438E-05	2.03645E-05
3833303772750	383330	3772750	4.96222E-06	4.8349E-06	1.28156E-06	1.19383E-06	8.15063E-05	5.85986E-05	3.95089E-05	3.90072E-05	2.76766E-05	8.79213E-06	1.25953E-05	1.21147E-05	1.23836E-06	1.15217E-06	1.23836E-06	1.15217E-06	1.25953E-05	1.21147E-05	1.98746E-05
3833803772750	383380	3772750	4.71579E-06	4.5948E-06	1.21792E-06	1.13455E-06	7.821E-05	5.62288E-05	3.79111E-05	3.74297E-05	2.65573E-05	8.43657E-06	1.20859E-05	1.16248E-05	1.18828E-06	1.10557E-06	1.18828E-06	1.10557E-06	1.20859E-05	1.16248E-05	1.89474E-05
3834303772750	383430	3772750	4.4373E-06	4.32345E-06	1.14599E-06	1.06754E-06	7.41298E-05	5.32953E-05	3.59332E-05	3.5477E-05	2.51718E-05	7.99643E-06	1.14554E-05	1.10183E-05	1.12629E-06	1.04789E-06	1.12629E-06	1.04789E-06	1.14554E-05	1.10183E-05	1.78169E-05
3834803772750	383480	3772750	4.21057E-06	4.10254E-06	1.08744E-06	1.013E-06	7.07801E-05	5.08871E-05	3.43095E-05	3.38739E-05	2.40344E-05	7.6351E-06	1.09377E-05	1.05204E-05	1.0754E-06	1.00054E-06	1.0754E-06	1.00054E-06	1.09377E-05	1.05204E-05	1.68643E-05
3835303772750	383530	3772750	4.05754E-06	3.95343E-06	1.04792E-06	9.7618E-07	6.86331E-05	4.93435E-05	3.32688E-05	3.28464E-05	2.33053E-05	7.4035E-06	1.0606E-05	1.02013E-05	1.04277E-06	9.70192E-07	1.04277E-06	9.70192E-07	1.0606E-05	1.02013E-05	1.62056E-05
3835803772750	383580	3772750	4.05135E-06	3.9474E-06	1.04632E-06	9.74691E-07	6.88915E-05	4.95292E-05	3.3394E-05	3.297E-05	2.3393E-05	7.43137E-06	1.06459E-05	1.02397E-05	1.0467E-06	9.73844E-07	1.0467E-06	9.73844E-07	1.06459E-05	1.02397E-05	1.61493E-05
3836303772750	383630	3772750	4.05585E-06	3.95179E-06	1.04748E-06	9.75774E-07	6.90786E-05	4.96637E-05	3.34847E-05	3.30596E-05	2.34566E-05	7.45155E-06	1.06748E-05	1.02675E-05	1.04954E-06	9.76489E-07	1.04954E-06	9.76489E-07	1.06748E-05	1.02675E-05	1.61693E-05
3836803772750	383680	3772750	3.9799E-06	3.87779E-06	1.02786E-06	9.57501E-07	6.75017E-05	4.85301E-05	3.27204E-05	3.23049E-05	2.29211E-05	7.28145E-06	1.04311E-05	1.00331E-05	1.02558E-06	9.54199E-07	1.02558E-06	9.54199E-07	1.04311E-05	1.00331E-05	1.59153E-05
3837303772750	383730	3772750	3.83812E-06	3.73965E-06	9.91248E-07	9.23392E-07	6.46865E-05	4.65061E-05	3.13558E-05	3.09576E-05	2.19652E-05	6.97778E-06	9.99609E-06	9.61468E-06	9.82813E-07	9.14404E-07	9.82813E-07	9.14404E-07	9.99609E-06	9.61468E-06	1.53618E-05
3837803772750	383780	3772750	3.71435E-06	3.61905E-06	9.59282E-07	8.93614E-07	6.15774E-05	4.42708E-05	2.98486E-05	2.94697E-05	2.09094E-05	6.64239E-06	9.51563E-06	9.15255E-06	9.35574E-07	8.70453E-07	9.35574E-07	8.70453E-07	9.51563E-06	9.15255E-06	1.47485E-05
3838303772750	383830	3772750	3.51969E-06	3.42938E-06	9.09008E-07	8.46781E-07	5.82277E-05	4.18625E-05	2.82249E-05	2.78666E-05	1.9772E-05	6.28106E-06	8.998E-06	8.65467E-06	8.8468E-07	8.23102E-07	8.8468E-07	8.23102E-07	8.998E-06	8.65467E-06	1.38739E-05
3838803772750	383880	3772750	3.22263E-06	3.13994E-06	8.32288E-07	7.75313E-07	5.40495E-05	3.88586E-05	2.61996E-05	2.5867E-05	1.83532E-05	5.83035E-06	8.35233E-06	8.03364E-06	8.21199E-07	7.64039E-07	8.21199E-07	7.64039E-07	8.35233E-06	8.03364E-06	1.26382E-05
3839303772750	383930	3772750	2.93963E-06	2.86421E-06	7.59202E-07	7.0723E-07	4.90784E-05	3.52847E-05	2.379E-05	2.34879E-05	1.66652E-05	5.29412E-06	7.58415E-06	7.29477E-06	7.45671E-07	6.93768E-07	7.45671E-07	6.93768E-07	7.58415E-06	7.29477E-06	1.13717E-05
3839803772750	383980	3772750	2.71909E-06	2.64933E-06	7.02243E-07	6.54171E-07	4.51853E-05	3.24857E-05	2.19028E-05	2.16247E-05	1.53433E-05	4.87416E-06	6.98253E-06	6.71611E-06	6.8652E-07	6.38735E-07	6.8652E-07	6.38735E-07	6.98253E-06	6.71611E-06	1.03882E-05
3840303772750	384030	3772750	2.42597E-06	2.36373E-06	6.26541E-07	5.83651E-07	4.01785E-05	2.88862E-05	1.94759E-05	1.92286E-05	1.36432E-05	4.33408E-06	6.20884E-06	5.97194E-06	6.10451E-07	5.6796E-07	6.10451E-07	5.6796E-07	6.20884E-06	5.97194E-06	9.15432E-06
3840803772750	384080	3772750	2.16661E-06	2.11102E-06	5.59557E-07	5.21252E-07	3.57687E-05	2.57157E-05	1.73383E-05	1.71182E-05	1.21457E-05	3.85839E-06	5.52738E-06	5.31648E-06	5.4345E-07	5.05623E-07	5.4345E-07	5.05623E-07	5.52738E-06	5.31648E-06	8.1037E-06
3841303772750	384130	3772750	2.12273E-06	2.06826E-06	5.48223E-07	5.10694E-07	3.50025E-05	2.51649E-05	1.69669E-05	1.67515E-05	1.18856E-05	3.77575E-06	5.40899E-06	5.2026E-06	5.3181E-07	4.94793E-07	5.3181E-07	4.94793E-07	5.40899E-06	5.2026E-06	7.89685E-06
3826803772800	382680	3772800	2.32414E-06	2.26451E-06	6.00241E-07	5.59151E-07	3.34168E-05	2.40248E-05	1.61982E-05	1.59926E-05	1.13471E-05	3.60469E-06	5.16394E-06	4.9669E-06	5.07717E-07	4.72377E-07	5.07717E-07	4.72377E-07	5.16394E-06	4.9669E-06	7.78616E-06
3827303772800	382730	3772800	2.4918E-06	2.42786E-06	6.43541E-07	5.99487E-07	3.57776E-05	2.57222E-05	1.73426E-05	1.71224E-05	1.21488E-05	3.85935E-06	5.52876E-06	5.3178E-06	5.43586E-07	5.05749E-07	5.43586E-07	5.05749E-07	5.52876E-06	5.3178E-06	8.35411E-06
3827803772800	382780	3772800	2.59476E-06	2.52818E-06	6.70132E-07	6.24257E-07	3.84324E-05	2.76308E-05	1.86295E-05	1.8393E-05	1.30502E-05	4.14573E-06	5.93901E-06	5.7124E-06	5.83921E-07	5.43277E-07	5.83921E-07	5.43277E-07	5.93901E-06	5.7124E-06	9.08355E-06
3828303772800	382830	3772800	2.61951E-06	2.5523E-06	6.76525E-07	6.30213E-07	3.99647E-05	2.87325E-05	1.93723E-05	1.91263E-05	1.35706E-05	4.31102E-06	6.1758E-06	5.94016E-06	6.07202E-07	5.64938E-07	6.07202E-07	5.64938E-07	6.1758E-06	5.94016E-06	9.65876E-06
3828803772800	382880	3772800	2.76973E-06	2.69866E-06	7.1532E-07	6.66353E-07	4.21652E-05	3.03145E-05	2.04389E-05	2.01794E-05	1.43178E-05	4.54838E-06	6.51584E-06	6.26722E-06	6.40635E-07	5.96044E-07	6.40635E-07	5.96044E-07	6.51584E-06	6.26722E-06	1.03138E-05
3829303772800	382930	3772800	2.96158E-06	2.88559E-06	7.64868E-07	7.12509E-07	4.52476E-05	3.25306E-05	2.1933E-05	2.16546E-05	1.53644E-05	4.88089E-06	6.99217E-06	6.72538E-06	6.87468E-07	6.39617E-07	6.87468E-07	6.39617E-07	6.99217E-06	6.72538E-06	1.11612E-05
3829803772800	382980	3772800	3.18381E-06	3.10212E-06	8.22262E-07	7.65974E-07	4.89002E-05	3.51566E-05	2.37036E-05	2.34026E-05	1.66047E-05	5.2749E-06	7.55661E-06	7.26828E-06	7.42964E-07	6.91249E-07	7.42964E-07	6.91249E-07	7.55661E-06	7.26828E-06	1.21556E-05
3830303772800	383030	3772800	3.46005E-06	3.37127E-06	8.93606E-07	8.32433E-07	5.34615E-05	3.84359E-05	2.59146E-05	2.55856E-05	1.81536E-05	5.76692E-06	8.26147E-06	7.94625E-06	8.12265E-07	7.55727E-07	8.12265E-07	7.55727E-07	8.26147E-06	7.94625E-06	1.33894E-05
3830803772800	383080	3772800	3.82124E-06	3.7232E-06	9.86889E-07	9.19331E-07	5.96887E-05	4.2913E-05	2.89331E-05	2.85658E-05	2.02681E-05	6.43866E-06	9.22377E-06	8.87183E-06	9.06878E-07	8.43755E-07	9.06878E-07	8.43755E-07	9.22377E-06	8.87183E-06	1.50098E-05
3831303772800	383130	3772800	4.24995E-06	4.14091E-06	1.09761E-06	1.02247E-06	6.82857E-05	4.90937E-05	3.31004E-05	3.26801E-05	2.31873E-05	7.36602E-06	1.05523E-05	1.01496E-05	1.0375E-06	9.65281E-07	1.0375E-06	9.65281E-07	1.05523E-05	1.01496E-05	1.69731E-05
3831803772800	383180	3772800	5.56139E-06	5.4187E-06	1.43631E-06	1.33798E-06	8.72524E-05	6.27298E-05	4.22942E-05	4.17572E-05	2.96277E-05	9.41198E-06	1.34832E-05	1.29688E-05	1.32567E-06	1.23339E-06	1.32567E-06	1.23339E-06	1.34832E-05	1.29688E-05	2.18869E-05
3832303772800	383230	3772800	5.39092E-06	5.25261E-06	1.39228E-06	1.29697E-06	8.59161E-05	6.1769E-05	4.16465E-05	4.11177E-05	2.9174E-05	9.26783E-06	1.32767E-05	1.27701E-05	1.30536E-06	1.2145E-06	1.30536E-06	1.2145E-06	1.32767E-05

			MSite Grubbing / Prep	MMass Grading / Excavation	MMass Grading / Excavation	MDrainage / Utilities Trenching	MFoundations / Concrete Pads	MBuilding / Structure Construction	MAsphalt Paving	MLandscaping or Other Finishing	MWaterside Construction (Piles)	RSSWDemolition	RSSWPlacing Base	RSSWForm/Plac e Rebar and Pour	Child Risk				
Unique Identifier	X (UTM)	Y (UTM)	2027	2027	2028	2028	2028	2028	2028	2028	2028	2029	2029	2029	3rd Trimester	0<2	2<16	Total	per million
3840803772650	384080	3772650	2.2738E-05	2.6738E-05	2.6382E-05	5.60791E-06	7.29304E-06	5.36807E-06	5.52519E-07	6.47311E-06	5.52519E-07	7.43636E-06	1.07903E-05	6.39628E-06	7.56315E-10	1.0898E-08	2.0953E-09	1.37495E-08	0.01374946
3841303772650	384130	3772650	2.32282E-05	2.73144E-05	2.69507E-05	5.7288E-06	7.45026E-06	5.4838E-06	5.6443E-07	6.61266E-06	5.6443E-07	7.65782E-06	1.11117E-05	6.58677E-06	7.71717E-10	1.1123E-08	2.1384E-09	1.40333E-08	0.01403331
3826803772700	382680	3772700	2.16518E-05	2.54607E-05	2.51217E-05	5.34001E-06	6.94464E-06	5.11164E-06	5.26125E-07	6.16389E-06	5.26125E-07	6.60351E-06	9.58183E-06	5.67992E-06	8.26038E-10	1.1515E-08	2.1453E-09	1.44862E-08	0.01448623
3827303772700	382730	3772700	2.32616E-05	2.73537E-05	2.69895E-05	5.73705E-06	7.46098E-06	5.49169E-06	5.65242E-07	6.62217E-06	5.65242E-07	7.43012E-06	1.07813E-05	6.39091E-06	8.95466E-10	1.245E-08	2.3202E-09	1.56654E-08	0.01566545
3827803772700	382780	3772700	2.44258E-05	2.87227E-05	2.83403E-05	6.02417E-06	7.83439E-06	5.76654E-06	5.93532E-07	6.9536E-06	5.93532E-07	6.92167E-06	1.00435E-05	5.95358E-06	9.29531E-10	1.2956E-08	2.4127E-09	1.62986E-08	0.01629855
3828303772700	382830	3772700	2.56512E-05	3.01638E-05	2.97621E-05	6.32641E-06	8.22744E-06	6.05585E-06	6.2331E-07	7.30247E-06	6.2331E-07	6.71268E-06	9.74025E-06	5.77382E-06	9.75581E-10	1.3597E-08	2.5275E-09	1.70998E-08	0.01709983
3828803772700	382880	3772700	2.71274E-05	3.18996E-05	3.14748E-05	6.69047E-06	8.7009E-06	6.40434E-06	6.59179E-07	7.7227E-06	6.59179E-07	6.79066E-06	9.8534E-06	5.8409E-06	1.02753E-09	1.4327E-08	2.6646E-09	1.80194E-08	0.01801936
3829303772700	382930	3772700	2.90658E-05	3.4179E-05	3.37239E-05	7.16856E-06	9.32265E-06	6.86198E-06	7.06282E-07	8.27454E-06	7.06282E-07	6.95911E-06	1.00978E-05	5.98578E-06	1.09474E-09	1.5277E-08	2.8438E-09	1.92154E-08	0.01921544
3829803772700	382980	3772700	3.13998E-05	3.69236E-05	3.64319E-05	7.74419E-06	1.00713E-05	7.41299E-06	7.62996E-07	8.93898E-06	7.62996E-07	7.1525E-06	1.03784E-05	6.15213E-06	1.17446E-09	1.6408E-08	3.0576E-09	2.06404E-08	0.02064037
3830303772700	383030	3772700	3.48757E-05	4.10109E-05	4.04649E-05	8.60145E-06	1.11861E-05	8.23359E-06	8.47458E-07	9.9285E-06	8.47458E-07	8.15379E-06	1.18313E-05	7.01337E-06	1.2884E-09	1.8038E-08	3.3773E-09	2.27038E-08	0.02270382
3830803772700	383080	3772700	4.58547E-05	5.39214E-05	5.32034E-05	1.13092E-05	1.47076E-05	1.08256E-05	1.11424E-06	1.30541E-05	1.11424E-06	1.11171E-05	1.61312E-05	9.56222E-06	1.68421E-09	2.3641E-08	4.4143E-09	2.97391E-08	0.02973912
3831303772700	383130	3772700	5.01104E-05	5.89258E-05	5.81412E-05	1.23588E-05	1.60726E-05	1.18303E-05	1.21765E-06	1.42656E-05	1.21765E-06	1.13791E-05	1.65114E-05	9.78759E-06	1.78326E-09	2.5215E-08	4.7376E-09	3.1736E-08	0.03173601
3831803772700	383180	3772700	5.38704E-05	6.33472E-05	6.25037E-05	1.32862E-05	1.72785E-05	1.27179E-05	1.30902E-06	1.5336E-05	1.30902E-06	1.15819E-05	1.68055E-05	9.96199E-06	1.86065E-09	2.648E-08	5.0083E-09	3.33494E-08	0.03334942
3832303772700	383230	3772700	5.55025E-05	6.52664E-05	6.43974E-05	1.36887E-05	1.7802E-05	1.31033E-05	1.34868E-06	1.58006E-05	1.34868E-06	1.15569E-05	1.67693E-05	9.94052E-06	1.86914E-09	2.6755E-08	5.0918E-09	3.37157E-08	0.03371567
3832803772700	383280	3772700	5.72404E-05	6.73101E-05	6.64138E-05	1.41173E-05	1.83594E-05	1.35135E-05	1.39091E-06	1.62954E-05	1.39091E-06	1.1691E-05	1.6964E-05	1.00559E-05	1.88888E-09	2.7164E-08	5.1972E-09	3.42499E-08	0.03424991
3833303772700	383330	3772700	5.33914E-05	6.27839E-05	6.19479E-05	1.3168E-05	1.71249E-05	1.26048E-05	1.29738E-06	1.51996E-05	1.29738E-06	1.10485E-05	1.60316E-05	9.5032E-06	1.74045E-09	2.5105E-08	4.8214E-09	3.16665E-08	0.03166646
3833803772700	383380	3772700	5.13693E-05	6.04061E-05	5.96018E-05	1.26693E-05	1.64763E-05	1.21275E-05	1.24824E-06	1.4624E-05	1.24824E-06	1.09237E-05	1.58505E-05	9.39588E-06	1.66414E-09	2.4045E-08	4.628E-09	3.03375E-08	0.03033749
3834303772700	383430	3772700	4.84839E-05	5.70131E-05	5.6254E-05	1.19577E-05	1.55509E-05	1.14463E-05	1.17813E-06	1.38025E-05	1.17813E-06	1.07865E-05	1.56514E-05	9.27782E-06	1.56968E-09	2.269E-08	4.3712E-09	2.86313E-08	0.02863125
3834803772700	383480	3772700	4.53701E-05	5.33515E-05	5.26412E-05	1.11897E-05	1.45521E-05	1.07112E-05	1.10247E-06	1.29161E-05	1.10247E-06	1.06274E-05	1.54206E-05	9.14099E-06	1.47179E-09	2.1269E-08	4.0994E-09	2.68402E-08	0.02684019
3835303772700	383530	3772700	4.3103E-05	5.06856E-05	5.00107E-05	1.06306E-05	1.3825E-05	1.01759E-05	1.04738E-06	1.22707E-05	1.04738E-06	1.06243E-05	1.5416E-05	9.13831E-06	1.40161E-09	2.0245E-08	3.9059E-09	2.55521E-08	0.02555206
3835803772700	383580	3772700	4.33425E-05	5.09673E-05	5.02886E-05	1.06896E-05	1.39018E-05	1.02325E-05	1.0532E-06	1.23389E-05	1.0532E-06	1.11327E-05	1.61538E-05	9.57564E-06	1.41032E-09	2.0368E-08	3.9358E-09	2.57136E-08	0.02571364
3836303772700	383630	3772700	4.54202E-05	5.34105E-05	5.26993E-05	1.12021E-05	1.45682E-05	1.0723E-05	1.10368E-06	1.29304E-05	1.10368E-06	1.1769E-05	1.70771E-05	1.0123E-05	1.4744E-09	2.1294E-08	4.1175E-09	2.68856E-08	0.02688562
3836803772700	383680	3772700	4.33592E-05	5.09869E-05	5.0308E-05	1.06938E-05	1.39072E-05	1.02364E-05	1.0536E-06	1.23436E-05	1.0536E-06	1.12388E-05	1.63077E-05	9.66686E-06	1.41057E-09	2.0349E-08	3.9322E-09	2.56919E-08	0.02569193
3837303772700	383730	3772700	4.19388E-05	4.93166E-05	4.86599E-05	1.03434E-05	1.34516E-05	9.90108E-06	1.01909E-06	1.19393E-05	1.01909E-06	1.03092E-05	1.49589E-05	8.86732E-06	1.36816E-09	1.9721E-08	3.8031E-09	2.48919E-08	0.02489188
3837803772700	383780	3772700	4.02621E-05	4.7345E-05	4.67146E-05	9.92992E-06	1.29138E-05	9.50525E-06	9.78346E-07	1.14619E-05	9.78346E-07	9.65104E-06	1.40039E-05	8.30121E-06	1.31761E-09	1.8987E-08	3.649E-09	2.39537E-08	0.02395371
3838303772700	383830	3772700	3.81733E-05	4.48887E-05	4.4291E-05	9.41474E-06	1.22438E-05	9.0121E-06	9.27588E-07	1.08673E-05	9.27588E-07	9.37343E-06	1.3601E-05	8.06242E-06	1.24952E-09	1.8014E-08	3.4595E-09	2.27226E-08	0.02272259
3838803772700	383880	3772700	3.47865E-05	4.09061E-05	4.03615E-05	8.57947E-06	1.11575E-05	8.21255E-06	8.45292E-07	9.90313E-06	8.45292E-07	9.53563E-06	1.38364E-05	8.20194E-06	1.13641E-09	1.6398E-08	3.1625E-09	2.06968E-08	0.02069677
3839303772700	383930	3772700	3.20181E-05	3.76507E-05	3.71493E-05	7.89668E-06	1.02696E-05	7.55896E-06	7.7802E-07	9.115E-06	7.7802E-07	9.30792E-06	1.3506E-05	8.00608E-06	1.04729E-09	1.5118E-08	2.9149E-09	1.90801E-08	0.01908008
3839803772700	383980	3772700	2.8481E-05	3.34913E-05	3.30453E-05	7.02431E-06	9.13505E-06	6.7239E-06	6.9207E-07	8.10804E-06	6.9207E-07	8.66535E-06	1.25736E-05	7.45338E-06	9.36697E-10	1.3519E-08	2.6033E-09	1.70588E-08	0.01705877
3840303772700	384030	3772700	2.50385E-05	2.94432E-05	2.90512E-05	6.17529E-06	8.03092E-06	5.91119E-06	6.08421E-07	7.12803E-06	6.08421E-07	7.83874E-06	1.13742E-05	6.74239E-06	8.28661E-10	1.1949E-08	2.2988E-09	1.50763E-08	0.01507628
3840803772700	384080	3772700	2.3451E-05	2.75764E-05	2.72092E-05	5.78375E-06	7.52172E-06	5.5364E-06	5.69844E-07	6.67609E-06	5.69844E-07	7.5081E-06	1.08944E-05	6.45799E-06	7.78492E-10	1.1221E-08	2.1575E-09	1.41567E-08	0.01415672
3841303772700	384130	3772700	2.41361E-05	2.83821E-05	2.80042E-05	5.95273E-06	7.74148E-06	5.69815E-06	5.86493E-07	6.87114E-06	5.86493E-07	7.81067E-06	1.13334E-05	6.71824E-06	8.00694E-10	1.1545E-08	2.2198E-09	1.45659E-08	0.01456586
3826803772750	382680	3772750	2.28995E-05	2.6928E-05	2.65694E-05	5.64775E-06	7.34485E-06	5.40621E-06	5.56444E-07	6.5191E-06	5.56444E-07	7.08076E-06	1.02743E-05	6.09042E-06	8.7604E-10	1.2201E-08	2.2748E-09	1.53523E-08	0.01535231
3827303772750	382730	3772750	2.46764E-05	2.90175E-05	2.86311E-05	6.08599E-06	7.91478E-06	5.82571E-06	5.99623E-07	7.02496E-06	5.99623E-07	7.77324E-06	1.12791E-05	6.68604E-06	9.86088E-10	1.3612E-08	2.5153E-09	1.71134E-08	0.0171134
3827803772750	382780	3772750	2.63977E-05	3.10415E-05	3.06282E-05	6.5105E-06	8.46685E-06	6.23207E-06	6.41447E-07	7.51496E-06	6.41447E-07	8.06645E-06	1.17046E-05	6.93824E-06	1.0415E-09	1.4403E-08	2.668E-09	1.81129E-08	0.01811293
3828303772750	382830	3772750	2.78237E-05	3.27183E-05	3.22827E-05	6.8622E-06	8.92423E-06	6.56872E-06	6.76098E-07	7.92092E-06	6.76098E-07	7.35213E-06	1.06681E-05	6.32384E-06	1.06443E-09	1.4809E-08	2.7532E-09	1.86266E-08	0.01862661
3828803772750	382880	3772750	2.92775E-05	3.4428E-05	3.39695E-05	7.22076E-06	9.39054E-06	6.91195E-06	7.11426E-07	8.3348E-06	7.11426E-07	7.02461E-06	1.01929E-05	6.04212E-06	1.11924E-09	1.557E-08	2.8892E-09	1.9578E-08	0.01957799
3829303772750	382930	3772750	3.14778E-05	3.70153E-05	3.65224E-05	7.76342E-06	1.00963E-05	7.4314E-06	7.64891E-07	8.96118E-06	7.64891E-07	7.19617E-06	1.04418E-05	6.18969E-06	1.19706E-09	1.6663E-08	3.0948E-09	2.09546E-08	0.02095455
3829803772750	382980	3772750	3.41181E-05	4.01201E-05	3.95859E-05	8.41461E-06	1.09431E-05	8.05474E-06	8.29049E-07	9.71284E-06	8.29049E-07	7.38645E-06	1.07179E-05	6.35335E-06	1.28857E-09	1.7955E-08	3.3388E-09	2.25824E-08	0.02258244
3830303772750	383030	3772750	3.77778E-05	4.44236E-05	4.38321E-05	9.3172E-06	1.21169E-05	8.91873E-06	9.17978E-07	1.07547E-05	9.17978E-07	7.88241E-06	1.14375E-05	6.77995E-06	1.41261E-09	1.9715E-08	3.676E-09	2.48039E-08	0.0248039
3830803772750	383080	3772750	4.23566E-05	4.98079E-05	4.91447E-05	1.04465E-05	1.35856E-05	9.99971E-06	1.02924E-06	1.20582E-05	1.02924E-06	9.81636E-06	1.42438E-05	8.44341E-06	1.55365E-09	2.1761E-08	4.0933E-09	2.74082E-08	0.0274082
3831303772750	383130	3772750	4.89463E-05	5.75568E-05	5.67904E-05	1.20717E-05	1.56991E-05	1.15554E-05	1.18936E-06	1.39342E-05	1.18936E-06	1.11608E-05	1.61945E-05	9.59978E-06	1.78059E-09	2.4999E-08	4.6753E-09	3.14545E-08	0.03145453
3831803772750	383180	3772750	6.05492E-05	7.12009E-05	7.02528E-05	1.49334E-05	1.94207E-05	1.42947E-05	1.47131E-06	1.72373E-05	1.47131E-06	1.21808E-05	1.76746E-05	1.04771E-05	2.11086E-09	2.9955E-08	5.6506E-09	3.77161E-08	0.03771608
3832303772750	383230	3772750	5.80927E-05	6.83122E-05	6.74027E-05	1.43275E-05	1.86328E-05	1.37148E-05	1.41162E-06	1.6538E-05	1.41162E-06	1.13573E-05	1.64797E-05	9.76881E-06	1.9687E-09	2.812E-08	5.344E-09	3.54326E-08	0.03543259
3832803772750	383280	3772750	6.25155E-05	7.35131E-05	7.25343E-05	1.54183E-05	2.00514E-05	1.47589E-05	1.51909E-06	1.77971E-05	1.51909E-06	1.18033E-05	1.71269E-05	1.01525E-05	2.06712E-09	2.9692E-08	5.6784E-09	3.74371E-08	0.03743712
3833303772750	383330	3772750	6.10115E-05	7.17446E-05	7.07893E-05	1.50474E-05	1.9569E-05	1.44038E-05	1.48254E-06	1.73689E-05	1.48254E-06	1.14696E-05	1.66426E-05	9.8654E-06	1.98551E-09	2.8626E-08	5.5003E-09	3.61122E-08	0.03611216
3833803772750	383380	3772750	5.81651E-05	6.83974E-05	6.74867E-05	1.43454E-05	1.8656E-05	1.37318E-05	1.41338E-06	1.65586E-05	1.41338E-06	1.11732E-05	1.62126E-05	9.61052E-06	1.87686E-09	2.7118E-08	5.2245E-09	3.4219E-08	0.03421903
3834303772750	383430	3772750	5.46948E-05	6.43166E-05	6.34602E-05	1.34895E-05	1.75429E-05	1.29126E-05	1.32905E-06	1.55707E-05	1.32905E-06	1.10298E-05	1.60044E-05	9.4871E-06	1.76228E-09	2.548E-08	4.9129E-09	3.21552E-08	0.03215521
3834803772750	383480	3772750	5.17704E-05	6.08777E-05	6.00671E-05	1.27682E-05	1.6605E-05	1.22222E-05	1.25799E-06	1.47381E-05	1.25799E-06	1.10734E-05	1.60678E-05	9.52466E-06	1.67089E-09	2.4156E-08	4.6599E-09	3.04871E-08	0.03048712
3835303772750	383530	3772750	4.97484E-05	5.85E-05	5.77211E-05	1.22695E-05	1.59564E-05	1.17448E-05	1.20886E-06	1.41625E-05	1.20886E-06	1.12668E-05	1.63484E-05	9.69101E-06	1.60842E-09	2.3248E-08	4.4894E-09	2.93456E-08	0.02934565
3835803772750	383580	3772750	4.95757E-05	5.8297E-05	5.75207E-05	1.22269E-05	1.5901E-05	1.1704E-05	1.20466E-06	1.41133E-05	1.20466E-06	1.17628E-05	1.70681E-05	1.01176E-05	1.60269E-09	2.3166E-08	4.4804E-09	2.92492E-08	0.02924921
3836303772750	383630	3772750	4.9637E-05	5.8369E-05	5.75918E-05	1.22421E-05	1.59207E-05	1.17185E-05	1.20615E-06	1.41308E-05	1.20615E-06	1.21309E-05	1.76021E-05	1.04342E-05	1.60227E-09	2.3165E-08	4.4844E-09	2.92518E-08	0.02925183
3836803772750	383680	3772750	4.88571E-05	5.7452E-05	5.6687E-05	1.20497E-05	1.56706E-05	1.15344E-05	1.1872E-06	1.39088E-05	1.1872E-06	1.20279E-05	1.74528E-05	1.03457E-05	1.57666E-09	2.2785E-08	4.4084E-09	2.87703E-08	0.0287703
3837303772750	383730	3772750	4.71582E-05	5.54542E-05	5.47158E-05	1.16307E-05	1.51256E-05	1.11333E-05	1.14592E-06	1.34251E-05	1.14592E-06	1.1036E-05	1.60135E-05	9.49246E-06	1.52525E-09	2.2022E-08	4.2561E-09	2.78035E-08	0.02780353
3837803772750	383780	3772750	4.52754E-05	5.32402E-05	5.25313E-05	1.11664E-05	1.45218E-05	1.06888E-05	1.10017E-06	1.28891E-05	1.10017E-06	1.02094E-05	1.4814E-05	8.78147E-06	1.46998E-09	2.1214E-08	4.0821E-09	2.67659E-08	0.02676585
3838303772750	383830	3772750	4.25905E-05	5.0083E-05	4.94161E-05	1.05042E-05	1.36606E-05	1.00549E-05	1.03492E-06	1.21248E-05	1.03492E-06	9.94425E-06	1.44293E-05	8.55341E-06	1.38382E-09	1.9978E-08	3.8423E-09	2.52043E-08	0.02520428
3838803772750	383880	3772750	3.87972E-05	4.56223E-05	4.50148E-05	9.56861E-06	1.24439E-05	9.15939E-06	9.42747E-07	1.10449E-05	9.42747E-07	9.99104E-06	1.44972E-05	8.59366E-06	1.25901E-09	1.8189E-08	3.5114E-09	2.2959E-08	0.02295903
3839303772750	383930	3772750	3.49091E-05	4.10502E-05	4.05036E-05	8.60969E-06	1.11968E-05	8.24148E-06	8.4827E-07	9.93802E-06	8.4827E-07	9.78205E-06	1.4194E-05	8.4139E-06	1.1361E-09	1.6417E-08	3.1667E-09	2.072E-08	0.02071998
3839803772750	383980	3772750	3.189E-05	3.75E-05	3.70007E-05	7.86508E-06	1.02285E-05	7.52871E-06	7.74907E-07	9.07853E-06	7.74907E-07	9.28921E-06	1.34788E-05	7.98998E-06	1.04261E-09	1.5062E-08	2.9018E-09	1.90067E-08	0.01900669
3840303772750	384030	3772750	2.81022E-05	3.30459E-05	3.26058E-05	6.93089E-06	9.01356E-06	6.63447E-06	6.82866E-07	8.00021E-06	6.82866E-07	8.4626E-06	1.22794E-05	7.27899E-06	9.24937E-10	1.335E-08	2.5698E-09	1.68452E-08	0.01684518
3840803772750	384080	3772750	2.4877E-05	2.92533E-05	2.88638E-05	6.13545E-06	7.9791E-06	5.87305E-06	6.04495E-07	7.08205E-06	6.04495E-07	7.73581E-06	1.12248E-05	6.65385E-06	8.23369E-10	1.1873E-08	2.2837E-09	1.49805E-08	0.01498047
3841303772750	384130	3772750	2.4242E-05	2.85066E-05	2.8127E-05	5.97884E-06	7.77543E-06	5.72314E-06	5.89065E-07	6.90127E-06	5.89065E-07	7.71085E-06	1.11886E-05	6.63238E-06	8.04068E-10	1.1593E-08	2.2293E-09	1.46265E-08	0.01462654
3826803772800	382680	3772800	2.39022E-05	2.8107E-05	2.77327E-05	5.89503E-06	7.66644E-06	5.64292E-06	5.80808E-07	6.80454E-06	5.80808E-07	7.44883E-06	1.08084E-05	6.40701E-06	9.68854E-10	1.3337E-08	2.4564E-09	1.67622E-08	0.01676217
3827303772800	382730	3772800	2.56457E-05	3.01572E-05	2.97557E-05	6.32504E-06	8.22566E-06	6.05453E-06	6.23174E-07	7.30088E-06	6.23174E-07	7.89489E-06	1.14557E-05	6.79068E-06	1.04834E-09	1.4406E-08	2.6495E-09	1.8104E-08	0.01810404
3827803772800	382780	3772800	2.78849E-05	3.27904E-05	3.23538E-05	6.87731E-06	8.94388E-06	6.58319E-06	6.77587E-07	7.93836E-06	6.77587E-07	8.21929E-06	1.19264E-05	7.06971E-06	1.1142E-09	1.5368E-08	2.8381E-09	1.93205E-08	0.01932049
3828303772800	382830	3772800	2.96507E-05	3.48668E-05	3.44026E-05	7.31281E-06	9.51025E-06	7.00006E-06	7.20495E-07	8.44105E-06	7.20495E-07	7.50186E-06	1.08854E-05	6.45262E-06	1.14569E-09	1.5901E-08	2.9484E-09	1.99946E-08	0.01999459
3828803772800	382880	3772800	3.16616E-05	3.72315E-05	3.67357E-05	7.80876E-06	1.01552E-05	7.4748E-06	7.69358E-07	9.01351E-06	7.69358E-07	7.32406E-06	1.06274E-05	6.29969E-06	1.22279E-09	1.6965E-08	3.1418E-09	2.13298E-08	0.02132984
3829303772800	382930	3772800	3.42629E-05	4.02904E-05	3.97539E-05	8.45033E-06	1.09896E-05	8.08893E-06	8.32569E-07	9.75407E-06	8.32569E-07	7.45507E-06	1.08175E-05	6.41238E-06	1.31813E-09	1.8294E-08	3.3893E-09	2.30015E-08	0.02300154
3829803772800	382980	3772800	3.73155E-05	4.38799E-05	4.32957E-05	9.20318E-06	1.19687E-05	8.80958E-06	9.06743E-07	1.06231E-05	9.06743E-07	7.64535E-06	1.10936E-05	6.57604E-06	1.42652E-09	1.9815E-08	3.6753E-09	2.49164E-08	0.02491638
3830303772800	383030	3772800	4.11033E-05	4.83341E-05	4.76905E-05	1.01374E-05	1.31836E-05	9.70382E-06	9.98784E-07	1.17014E-05	9.98784E-07	7.86993E-06	1.14194E-05	6.76922E-06	1.55755E-09	2.1664E-08	4.0254E-09	2.7247E-08	0.02724704
3830803772800	383080	3772800	4.60775E-05	5.41834E-05	5.3462E-05	1.13642E-05	1.4779E-05	1.08782E-05	1.11966E-06	1.31175E-05	1.11966E-06	8.45636E-06	1.22704E-05	7.27362E-06	1.72362E-09	2.4026E-08	4.4803E-09	3.02301E-08	0.03023005
3831303772800	383130	3772800	5.21046E-05	6.12708E-05	6.04549E-05	1.28507E-05	1.67122E-05	1.23011E-05	1.26611E-06	1.48333E-05	1.26611E-06	1.05463E-05	1.53029E-05	9.07123E-06	1.90505E-09	2.6671E-08	5.0209E-09	3.35971E-08	0.0335971
3831803772800	383180	3772800	6.7189E-05	7.90088E-05	7.79567E-05	1.65709E-05	2.15504E-05	1.58622E-05	1.63265E-06	1.91275E-05	1.63265E-06	1.26549E-05	1.83625E-05	1.08849E-05	2.3735E-09	3.3556E-08	6.3112E-09	4.22409E-08	0.04224095
3832303772800	383230	3772800	6.57351E-05	7.72991E-05	7.62699E-05	1.62124E-05	2.10841E-05	1.5519E-05	1.59732E-06	1.87137E-05	1.59732E-06	1.18408E-05	1.71812E-05	1.01847E-05	2.24381E-09	3.1971E-08	6.0642E-09	4.02786E-08	0.04027859
3832803772800	383280	3772800	6.82975E-05	8.03122E-05	7.92429E-05	1.68443E-05	2.19059E-05	1.61239E-05	1.65959E-06	1.94431E-05	1.65959E-06	1.15725E-05	1.6792E-05	9.95394E-06	2.26173E-09	3.2439E-08	6.202E-09	4.09025E-08	0.04090255
3833303772800	383330	3772800	6.88322E-05	8.09411E-05	7.98633E-05	1.69762E-05	2.20774E-05	1.62502E-05	1.67258E-06	1.95954E-05	1.67258E-06	1.13573E-05	1.64797E-05	9.76881E-06	2.2311E-09	3.2157E-08	6.1849E-09	4.05732E-08	0.04057316
3833803772800	383380	3772800	6.67824E-05	7.85306E-05	7.74849E-05	1.64706E-05	2.14199E-05	1.57662E-05	1.62277E-06	1.90118E-05	1.62277E-06	1.12575E-05	1.63348E-05	9.68296E-06	2.14192E-09	3.0956E-08	5.9735E-09	3.90715E-08	0.03907146

Unique Identifier	X (UTM)	Y (UTM)	EGIODemolition 2025	EGIOSite Grubbing / Prep 2025	EGIOMass Grading / Excavation 2025	EGIOMass Grading / Excavation 2026	EGIODrainage / Utilities Trenching 2026	EGIODrainage / Utilities Trenching 2027	EGIOFoundations / Concrete Pads 2026	EGIOFoundations / Concrete Pads 2027	EGIOBuilding / Structure Construction 2026	EGIOBuilding / Structure Construction 2027	EGIOAsphalt Paving 2027	EGIOArchitectural Coating 2027	EGIOLandscaping or Other Finishing 2027	EGIOWaterside Construction (Piles) 2027	HIWaterside Construction (Landscaping) 2025	HIWaterside Construction (Landscaping) 2026	KMDemolition 2025	KMSite Grubbing / Prep 2025	KMMass Grading / Excavation 2025
3834303772800	383430	3772800	7.87183E-05	3.0874E-05	1.02247E-05	1.0014E-05	2.3253E-05	2.32171E-05	3.05514E-05	3.05317E-05	3.27244E-05	3.194E-05	1.27342E-06	1.27342E-06	3.44868E-05	1.27342E-06	1.90978E-05	1.84996E-05	2.4509E-05	0.000106371	8.08533E-05
3834803772800	383480	3772800	7.38142E-05	2.8951E-05	9.58767E-06	9.39013E-06	2.18043E-05	2.17707E-05	2.86481E-05	2.86296E-05	3.06856E-05	2.99501E-05	1.19409E-06	1.19409E-06	3.23383E-05	1.19409E-06	1.78116E-05	1.72537E-05	2.29566E-05	9.96331E-05	7.57318E-05
3835303772800	383530	3772800	7.21974E-05	2.8317E-05	9.37767E-06	9.18445E-06	2.13268E-05	2.12939E-05	2.80206E-05	2.80025E-05	3.00135E-05	2.92941E-05	1.16794E-06	1.16794E-06	3.163E-05	1.16794E-06	1.72985E-05	1.67567E-05	2.2375E-05	9.71089E-05	7.38131E-05
3835803772800	383580	3772800	7.2377E-05	2.8387E-05	9.401E-06	9.20731E-06	2.13798E-05	2.13468E-05	2.80903E-05	2.80722E-05	3.00882E-05	2.9367E-05	1.17084E-06	1.17084E-06	3.17087E-05	1.17084E-06	1.7268E-05	1.67272E-05	2.24542E-05	9.74527E-05	7.40744E-05
3836303772800	383630	3772800	7.191E-05	2.8204E-05	9.34033E-06	9.14789E-06	2.12419E-05	2.12091E-05	2.7909E-05	2.7891E-05	2.9894E-05	2.91775E-05	1.16329E-06	1.16329E-06	3.15041E-05	1.16329E-06	1.71389E-05	1.66021E-05	2.23704E-05	9.70893E-05	7.37982E-05
3836803772800	383680	3772800	7.00507E-05	2.7475E-05	9.09883E-06	8.91137E-06	2.06926E-05	2.06607E-05	2.71874E-05	2.71699E-05	2.91211E-05	2.84231E-05	1.13321E-06	1.13321E-06	3.06895E-05	1.13321E-06	1.66958E-05	1.61728E-05	2.1773E-05	9.44963E-05	7.18273E-05
3837303772800	383730	3772800	6.72124E-05	2.6362E-05	8.73017E-06	8.55029E-06	1.98542E-05	1.98236E-05	2.60858E-05	2.6069E-05	2.79412E-05	2.72715E-05	1.08729E-06	1.08729E-06	2.9446E-05	1.08729E-06	1.60231E-05	1.55212E-05	2.07591E-05	9.00961E-05	6.84826E-05
3837803772800	383780	3772800	6.52723E-05	2.5601E-05	8.47817E-06	8.30349E-06	1.92811E-05	1.92514E-05	2.53329E-05	2.53165E-05	2.71347E-05	2.64843E-05	1.05591E-06	1.05591E-06	2.85961E-05	1.05591E-06	1.55369E-05	1.50503E-05	2.00847E-05	8.71692E-05	6.62579E-05
3838303772800	383830	3772800	6.13022E-05	2.4044E-05	7.9625E-06	7.79844E-06	1.81084E-05	1.80804E-05	2.3792E-05	2.37767E-05	2.54842E-05	2.48734E-05	9.91684E-07	9.91684E-07	2.68568E-05	9.91684E-07	1.45485E-05	1.40928E-05	1.88672E-05	8.1885E-05	6.22413E-05
3838803772800	383880	3772800	5.55717E-05	2.1796E-05	7.21817E-06	7.06945E-06	1.64156E-05	1.63903E-05	2.1568E-05	2.1554E-05	2.3102E-05	2.25482E-05	8.98982E-07	8.98982E-07	2.43462E-05	8.98982E-07	1.31026E-05	1.26922E-05	1.71337E-05	7.43614E-05	5.65226E-05
3839303772800	383930	3772800	4.95627E-05	1.9439E-05	6.43767E-06	6.30503E-06	1.46406E-05	1.4618E-05	1.92358E-05	1.92234E-05	2.0604E-05	2.01101E-05	8.01775E-07	8.01775E-07	2.17137E-05	8.01775E-07	1.15957E-05	1.12325E-05	1.52486E-05	6.61798E-05	5.03037E-05
3839803772800	383980	3772800	4.43532E-05	1.7396E-05	5.761E-06	5.6423E-06	1.31017E-05	1.30815E-05	1.72139E-05	1.72028E-05	1.84383E-05	1.79963E-05	7.175E-07	7.175E-07	1.94313E-05	7.175E-07	1.0279E-05	9.95707E-06	1.35422E-05	5.87741E-05	4.46746E-05
3840303772800	384030	3772800	3.99879E-05	1.5684E-05	5.194E-06	5.08699E-06	1.18122E-05	1.1794E-05	1.55197E-05	1.55097E-05	1.66236E-05	1.62251E-05	6.46883E-07	6.46883E-07	1.75189E-05	6.46883E-07	9.19731E-06	8.90923E-06	1.20984E-05	5.25078E-05	3.99115E-05
3840803772800	384080	3772800	3.47963E-05	1.3648E-05	4.51967E-06	4.42655E-06	1.02787E-05	1.02628E-05	1.35048E-05	1.34961E-05	1.44653E-05	1.41186E-05	5.62899E-07	5.62899E-07	1.52444E-05	5.62899E-07	7.93978E-06	7.69109E-06	1.04101E-05	4.51806E-05	3.43421E-05
3841303772800	384130	3772800	3.37185E-05	1.3225E-05	4.37967E-06	4.28943E-06	9.96027E-06	9.9449E-06	1.30865E-05	1.3078E-05	1.40173E-05	1.36813E-05	5.45463E-07	5.45463E-07	1.47722E-05	5.45463E-07	7.66352E-06	7.42349E-06	1.00548E-05	4.36386E-05	3.317E-05
3826803772850	382680	3772850	4.91496E-05	1.9277E-05	6.384E-06	6.25247E-06	1.45185E-05	1.44961E-05	1.90755E-05	1.90632E-05	2.04322E-05	1.99425E-05	7.95091E-07	7.95091E-07	2.15326E-05	7.95091E-07	9.89692E-06	9.58693E-06	9.66783E-06	4.19591E-05	3.18934E-05
3827303772850	382730	3772850	5.41256E-05	2.1229E-05	7.03033E-06	6.88548E-06	1.59884E-05	1.59638E-05	2.10067E-05	2.09932E-05	2.25008E-05	2.19615E-05	8.75588E-07	8.75588E-07	2.37127E-05	8.75588E-07	1.10145E-05	1.06695E-05	1.06613E-05	4.62709E-05	3.51708E-05
3827803772850	382780	3772850	5.40717E-05	2.1208E-05	7.02333E-06	6.87863E-06	1.59725E-05	1.59479E-05	2.09858E-05	2.09723E-05	2.24784E-05	2.19396E-05	8.74716E-07	8.74716E-07	2.3689E-05	8.74716E-07	1.16137E-05	1.12499E-05	1.17136E-05	5.0838E-05	3.86423E-05
3828303772850	382830	3772850	5.84819E-05	2.2937E-05	7.59617E-06	7.43966E-06	1.72753E-05	1.72486E-05	2.26974E-05	2.26828E-05	2.43118E-05	2.3729E-05	9.4606E-07	9.4606E-07	2.56212E-05	9.4606E-07	1.25483E-05	1.21553E-05	1.25419E-05	5.44328E-05	4.13748E-05
3828803772850	382880	3772850	6.36735E-05	2.4974E-05	8.2705E-06	8.1001E-06	1.88088E-05	1.87798E-05	2.47123E-05	2.46964E-05	2.647E-05	2.58355E-05	1.03004E-06	1.03004E-06	2.78956E-05	1.03004E-06	1.37448E-05	1.33143E-05	1.36395E-05	5.91965E-05	4.49956E-05
3829303772850	382930	3772850	6.93321E-05	2.7193E-05	9.0055E-06	8.81996E-06	2.04804E-05	2.04488E-05	2.69085E-05	2.68912E-05	2.88224E-05	2.81315E-05	1.12158E-06	1.12158E-06	3.03747E-05	1.12158E-06	1.50687E-05	1.45967E-05	1.48638E-05	6.45101E-05	4.90346E-05
3829803772850	382980	3772850	7.51345E-05	2.9469E-05	9.75917E-06	9.55809E-06	2.21944E-05	2.21601E-05	2.91605E-05	2.91417E-05	3.12345E-05	3.04859E-05	1.21545E-06	1.21545E-06	3.29168E-05	1.21545E-06	1.64536E-05	1.59383E-05	1.61968E-05	7.02952E-05	5.34318E-05
3830303772850	383030	3772850	8.23561E-05	3.2301E-05	1.06972E-05	1.04768E-05	2.43276E-05	2.429E-05	3.19633E-05	3.19426E-05	3.42366E-05	3.3416E-05	1.33227E-06	1.33227E-06	3.60805E-05	1.33227E-06	1.81955E-05	1.76256E-05	1.79461E-05	7.78875E-05	5.92028E-05
3830803772850	383080	3772850	9.06465E-05	3.5553E-05	1.1774E-05	1.15314E-05	2.67765E-05	2.67352E-05	3.51808E-05	3.51581E-05	3.76831E-05	3.67798E-05	1.46639E-06	1.46639E-06	3.97126E-05	1.46639E-06	2.02387E-05	1.96048E-05	2.00983E-05	8.72281E-05	6.63027E-05
3831303772850	383130	3772850	0.000100904	3.9576E-05	1.31063E-05	1.28363E-05	2.98065E-05	2.97605E-05	3.91619E-05	3.91366E-05	4.19473E-05	4.09418E-05	1.63232E-06	1.63232E-06	4.42064E-05	1.63232E-06	2.2795E-05	2.20811E-05	2.30177E-05	9.98983E-05	7.59334E-05
3831803772850	383180	3772850	0.000116973	4.5878E-05	1.51935E-05	1.48805E-05	3.45532E-05	3.44999E-05	4.53984E-05	4.53691E-05	4.86273E-05	4.74617E-05	1.89226E-06	1.89226E-06	5.12463E-05	1.89226E-06	2.68403E-05	2.59996E-05	2.8354E-05	0.000123058	9.35374E-05
3832303772850	383230	3772850	0.000119326	4.6801E-05	1.54992E-05	1.51798E-05	3.52483E-05	3.51939E-05	4.63117E-05	4.62818E-05	4.96056E-05	4.84166E-05	1.93033E-06	1.93033E-06	5.22772E-05	1.93033E-06	2.80906E-05	2.72108E-05	3.20066E-05	0.000138911	0.000105587
3832803772850	383280	3772850	0.000109069	4.2778E-05	1.41668E-05	1.38749E-05	3.22183E-05	3.21686E-05	4.23307E-05	4.23033E-05	4.53414E-05	4.42546E-05	1.7644E-06	1.7644E-06	4.77834E-05	1.7644E-06	2.61963E-05	2.53757E-05	3.12258E-05	0.000135522	0.000103011
3833303772850	383330	3772850	0.000105224	4.127E-05	1.36675E-05	1.33859E-05	3.10827E-05	3.10348E-05	4.08386E-05	4.08123E-05	4.37433E-05	4.26948E-05	1.70221E-06	1.70221E-06	4.60992E-05	1.70221E-06	2.57263E-05	2.49205E-05	3.18052E-05	0.000138037	0.000104923
3833803772850	383380	3772850	0.000101506	3.9812E-05	1.31845E-05	1.29129E-05	2.99843E-05	2.9938E-05	3.93954E-05	3.937E-05	4.21974E-05	4.1186E-05	1.64205E-06	1.64205E-06	4.44701E-05	1.64205E-06	2.49369E-05	2.41559E-05	3.14634E-05	0.000136554	0.000103795
3834303772850	383430	3772850	9.41764E-05	3.6937E-05	1.22325E-05	1.19805E-05	2.78192E-05	2.77763E-05	3.65508E-05	3.65273E-05	3.91505E-05	3.82121E-05	1.52349E-06	1.52349E-06	4.12591E-05	1.52349E-06	2.30874E-05	2.23643E-05	2.94833E-05	0.000127959	9.72628E-05
3834803772850	383480	3772850	8.6892E-05	3.408E-05	1.12863E-05	1.10538E-05	2.56675E-05	2.56279E-05	3.37237E-05	3.37019E-05	3.61223E-05	3.52565E-05	1.40565E-06	1.40565E-06	3.80678E-05	1.40565E-06	2.12074E-05	2.05432E-05	2.72881E-05	0.000118432	9.00211E-05
3835303772850	383530	3772850	8.50237E-05	3.3347E-05	1.10437E-05	1.08161E-05	2.51156E-05	2.50768E-05	3.29986E-05	3.29773E-05	3.53456E-05	3.44984E-05	1.37543E-06	1.37543E-06	3.72493E-05	1.37543E-06	2.06065E-05	1.9961E-05	2.6659E-05	0.000115702	8.79456E-05
3835803772850	383580	3772850	8.28321E-05	3.2488E-05	1.0759E-05	1.05373E-05	2.44682E-05	2.44304E-05	3.2148E-05	3.21273E-05	3.44345E-05	3.36092E-05	1.33997E-06	1.33997E-06	3.62891E-05	1.33997E-06	1.99804E-05	1.93546E-05	2.60253E-05	0.000112952	8.58553E-05
3836303772850	383630	3772850	8.39369E-05	3.2921E-05	1.09025E-05	1.06779E-05	2.47945E-05	2.47563E-05	3.25768E-05	3.25558E-05	3.48938E-05	3.40574E-05	1.35784E-06	1.35784E-06	3.67731E-05	1.35784E-06	2.02513E-05	1.9617E-05	2.6496E-05	0.000114995	8.74081E-05
3836803772850	383680	3772850	7.93112E-05	3.1107E-05	1.03017E-05	1.00894E-05	2.34281E-05	2.3392E-05	3.07815E-05	3.07616E-05	3.29708E-05	3.21805E-05	1.28301E-06	1.28301E-06	3.47466E-05	1.28301E-06	1.90924E-05	1.84944E-05	2.49979E-05	0.000108492	8.24658E-05
3837303772850	383730	3772850	7.59519E-05	2.9789E-05	9.86533E-06	9.66207E-06	2.24358E-05	2.24012E-05	2.94777E-05	2.94587E-05	3.15743E-05	3.08175E-05	1.22867E-06	1.22867E-06	3.32749E-05	1.22867E-06	1.82906E-05	1.77177E-05	2.38165E-05	0.000103365	7.85688E-05
3837803772850	383780	3772850	7.25657E-05	2.8461E-05	9.4255E-06	9.2313E-06	2.14355E-05	2.14025E-05	2.81635E-05	2.81453E-05	3.01666E-05	2.94435E-05	1.17389E-06	1.17389E-06	3.17913E-05	1.17389E-06	1.7451E-05	1.69044E-05	2.27122E-05	9.85724E-05	7.49255E-05
3838303772850	383830	3772850	6.7922E-05	2.664E-05	8.82233E-06	8.64056E-06	2.00638E-05	2.00329E-05	2.63612E-05	2.63442E-05	2.82362E-05	2.75594E-05	1.09877E-06	1.09877E-06	2.97569E-05	1.09877E-06	1.62706E-05	1.5761E-05	2.12072E-05	9.20408E-05	6.99608E-05
3838803772850	383880	3772850	6.22723E-05	2.4424E-05	8.0885E-06	7.92185E-06	1.83949E-05	1.83665E-05	2.41685E-05	2.41529E-05	2.58875E-05	2.5267E-05	1.00738E-06	1.00738E-06	2.72818E-05	1.00738E-06	1.48248E-05	1.43604E-05	1.94352E-05	8.43503E-05	6.41152E-05
3839303772850	383930	3772850	5.32993E-05	2.0905E-05	6.923E-06	6.78036E-06	1.57443E-05	1.572E-05	2.0686E-05	2.06727E-05	2.21573E-05	2.16262E-05	8.6222E-07	8.6222E-07	2.33506E-05	8.6222E-07	1.25304E-05	1.21379E-05	1.65159E-05	7.16801E-05	5.44845E-05
3839803772850	383980	3772850	4.5943E-05	1.8019E-05	5.9675E-06	5.84455E-06	1.35713E-05	1.35504E-05	1.7831E-05	1.78195E-05	1.90992E-05	1.86414E-05	7.43218E-07	7.43218E-07	2.01278E-05	7.43218E-07	1.06827E-05	1.0348E-05	1.40537E-05	6.09939E-05	4.63618E-05
3840303772850	384030	3772850	4.08412E-05	1.6018E-05	5.30483E-06	5.19554E-06	1.20643E-05	1.20457E-05	1.58509E-05	1.58407E-05	1.69783E-05	1.65713E-05	6.60687E-07	6.60687E-07	1.78927E-05	6.60687E-07	9.43231E-06	9.13687E-06	1.23745E-05	5.3706E-05	4.08223E-05
3840803772850	384080	3772850	3.63861E-05	1.4271E-05	4.72617E-06	4.62879E-06	1.07483E-05	1.07317E-05	1.41218E-05	1.41127E-05	1.51263E-05	1.47637E-05	5.88617E-07	5.88617E-07	1.59409E-05	5.88617E-07	8.35776E-06	8.09598E-06	1.0951E-05	4.75281E-05	3.61264E-05
3841303772850	384130	3772850	3.45089E-05	1.3535E-05	4.48233E-06	4.38998E-06	1.01938E-05	1.0178E-05	1.33933E-05	1.33846E-05	1.43459E-05	1.4002E-05	5.58249E-07	5.58249E-07	1.51185E-05	5.58249E-07	7.88956E-06	7.64244E-06	1.03354E-05	4.48565E-05	3.40957E-05
3826803772900	382680	3772900	5.07034E-05	1.9887E-05	6.58583E-06	6.45014E-06	1.49776E-05	1.49544E-05	1.96785E-05	1.96658E-05	2.10782E-05	2.05729E-05	8.20228E-07	8.20228E-07	2.22134E-05	8.20228E-07	1.01839E-05	9.86497E-06	9.86924E-06	4.28332E-05	3.25578E-05
3827303772900	382730	3772900	5.59669E-05	2.1951E-05	7.2695E-06	7.11972E-06	1.65324E-05	1.65068E-05	2.17213E-05	2.17073E-05	2.32663E-05	2.27086E-05	9.05375E-07	9.05375E-07	2.45193E-05	9.05375E-07	1.13195E-05	1.09649E-05	1.0822E-05	4.69682E-05	3.57009E-05
3827803772900	382780	3772900	5.97124E-05	2.342E-05	7.756E-06	7.5962E-06	1.76388E-05	1.76115E-05	2.3175E-05	2.31601E-05	2.48233E-05	2.42283E-05	9.65966E-07	9.65966E-07	2.61603E-05	9.65966E-07	1.26577E-05	1.22613E-05	1.23654E-05	5.36667E-05	4.07924E-05
3828303772900	382830	3772900	6.44369E-05	2.5273E-05	8.36967E-06	8.19722E-06	1.90344E-05	1.9005E-05	2.50087E-05	2.49925E-05	2.67874E-05	2.61453E-05	1.04239E-06	1.04239E-06	2.82301E-05	1.04239E-06	1.38004E-05	1.33682E-05	1.35354E-05	5.87447E-05	4.46522E-05
3828803772900	382880	3772900	7.11465E-05	2.7905E-05	9.24117E-06	9.05077E-06	2.10163E-05	2.09839E-05	2.76127E-05	2.75949E-05	2.95767E-05	2.88677E-05	1.15093E-06	1.15093E-06	3.11696E-05	1.15093E-06	1.53235E-05	1.48435E-05	1.48842E-05	6.45985E-05	4.91017E-05
3829303772900	382930	3772900	7.87363E-05	3.0881E-05	1.0227E-05	1.00163E-05	2.32583E-05	2.32224E-05	3.05584E-05	3.05387E-05	3.27319E-05	3.19473E-05	1.27371E-06	1.27371E-06	3.44947E-05	1.27371E-06	1.70707E-05	1.6536E-05	1.64186E-05	7.12577E-05	5.41635E-05
3829803772900	382980	3772900	8.61914E-05	3.3805E-05	1.11953E-05	1.09647E-05	2.54605E-05	2.54212E-05	3.34518E-05	3.34302E-05	3.5831E-05	3.49722E-05	1.39432E-06	1.39432E-06	3.77608E-05	1.39432E-06	1.88269E-05	1.82372E-05	1.79393E-05	7.7858E-05	5.91804E-05
3830303772900	383030	3772900	9.55416E-05	3.7473E-05	1.24098E-05	1.21541E-05	2.82225E-05	2.8179E-05	3.70807E-05	3.70568E-05	3.97181E-05	3.87661E-05	1.54557E-06	1.54557E-06	4.18572E-05	1.54557E-06	2.10532E-05	2.03937E-05	2.00304E-05	8.69334E-05	6.60787E-05
3830803772900	383080	3772900	0.000106527	4.1781E-05	1.38367E-05	1.35516E-05	3.14675E-05	3.14189E-05	4.13441E-05	4.13174E-05	4.42847E-05	4.32232E-05	1.72328E-06	1.72328E-06	4.66698E-05	1.72328E-06	2.37207E-05	2.29777E-05	2.26759E-05	9.84152E-05	7.48061E-05
3831303772900	383130	3772900	0.000119515	4.6875E-05	1.55237E-05	1.52038E-05	3.5304E-05	3.52496E-05	4.63849E-05	4.6355E-05	4.9684E-05	4.84931E-05	1.93338E-06	1.93338E-06	5.23599E-05	1.93338E-06	2.69533E-05	2.61091E-05	2.60932E-05	0.000113246	8.60792E-05
3831803772900	383180	3772900	0.000133805	5.248E-05	1.73798E-05	1.70217E-05	3.95253E-05	3.94644E-05	5.19311E-05	5.18976E-05	5.56247E-05	5.42914E-05	2.16456E-06	2.16456E-06	5.86206E-05	2.16456E-06	3.07761E-05	2.98121E-05	3.07732E-05	0.000133558	0.000101518
3832303772900	383230	3772900	0.000146021	5.7271E-05	1.89665E-05	1.85757E-05	4.31338E-05	4.30672E-05	5.66721E-05	5.663555E-05	6.07029E-05	5.92479E-05	2.36217E-06	2.36217E-06	6.39722E-05	2.36217E-06	3.43926E-05	3.33153E-05	3.7714E-05	0.000163682	0.000124415
3832803772900	383280	3772900	0.000135826	5.3273E-05	1.76423E-05	1.72788E-05	4.01223E-05	4.00604E-05	5.27155E-05	5.26815E-05	5.64649E-05	5.51114E-05	2.19725E-06	2.19725E-06	5.95059E-05	2.19725E-06	3.27278E-05	3.17027E-05	3.80105E-05	0.000164968	0.000125393
3833303772900	383330	3772900	0.000130733	5.1275E-05	1.69808E-05	1.6631E-05	3.86179E-05	3.85584E-05	5.07389E-05	5.07062E-05	5.43477E-05	5.3045E-05	2.11487E-06	2.11487E-06	5.72748E-05	2.11487E-06	3.22327E-05	3.12231E-05	3.92439E-05	0.000170321	0.000129462
3833803772900	383380	3772900	0.00012917	5.0662E-05	1.67778E-05	1.64322E-05	3.81563E-05	3.80974E-05	5.01324E-05	5.01E-05	5.3698E-05	5.24109E-05	2.08958E-06	2.08958E-06	5.65901E-05	2.08958E-06	3.20426E-05	3.10389E-05	3.99816E-05	0.000173523	0.000131896
3834303772900	383430	3772900	0.000133203	5.2244E-05	1.73017E-05	1.69452E-05	3.93476E-05	3.92869E-05	5.16976E-05	5.16642E-05	5.53746E-05	5.40473E-05	2.15482E-06	2.15482E-06	5.83569E-05	2.15482E-06	3.29772E-05	3.19443E-05	4.17649E-05	0.000181263	0.000137779
3834803772900	383480	3772900	0.000114018	4.4719E-05	1.48097E-05	1.45045E-05	3.36803E-05	3.36283E-05	4.42515E-05	4.42229E-05	4.73988E-05	4.62627E-05	1.84446E-06	1.84446E-06	4.99516E-05	1.84446E-06	2.81229E-05	2.7242E-05	3.60597E-05	0.000156502	0.000118958
3835303772900	383530	3772900	0.000102763	4.0305E-05	1.33478E-05	1.30728E-05	3.03557E-05	3.03089E-05	3.98835E-05	3.98577E-05	4.27202E-05	4.16962E-05	1.6624E-06	1.6624E-06	4.5021E-05	1.6624E-06	2.52294E-05	2.44391E-05	3.2681E-05	0.000141838	0.000107812
3835803772900	383580	3772900	9.46794E-05	3.7135E-05	1.22978E-05	1.20445E-05	2.79678E-05	2.79247E-05	3.67461E-05	3.67224E-05	3.93596E-05	3.84162E-05	1.53163E-06	1.53163E-06	4.14794E-05	1.53163E-06	2.3109E-05	2.23852E-05	3.01577E-05	0.000130886	9.94876E-05
3836303772900	383630	3772900	9.57213E-05	3.7543E-05	1.24332E-05	1.2177E-05	2.82756E-05	2.8232E-05	3.71504E-05	3.71265E-05	3.97928E-05	3.8839E-05	1.54848E-06	1.54848E-06	4.19359E-05	1.54848E-06	2.33278E-05	2.25972E-05	3.06125E-05	0.000132861	0.000100988
3836803772900	383680	3772900	9.26764E-05	3.6349E-05	1.20377E-05	1.17896E-05	2.73762E-05	2.73339E-05	3.59687E-05	3.59455E-05	3.8527E-05	3.76035E-05	1.49922E-06	1.49922E-06	4.06019E-05	1.49922E-06	2.25887E-05	2.18812E-05	2.96123E-05	0.000128519	9.76884E-05
3837303772900	383730	3772900	8.70716E-05	3.4151E-05	1.13097E-05	1.10766E-05	2.57205E-05	2.56808E-05	3.37934E-05	3.37716E-05	3.6197E-05	3.53293E-05	1.40855E-06	1.40855E-06	3.81465E-05	1.40855E-06	2.11859E-05	2.05223E-05	2.77E-05	0.00012022	9.13799E-05
3837803772900	383780	3772900	7.95088E-05	3.1184E-05	1.03273E-05	1.01146E-05	2.34865E-05	2.34503E-05	3.08582E-05	3.08383E-05	3.3053E-05	3.22607E-05	1.28621E-06	1.28621E-06	3.48331E-05	1.28621E-06	1.92467E-05	1.86439E-05	2.5231E-05	0.000109504	8.32348E-05
3838303772900	383830	3772900	7.42902E-05	2.9138E-05	9.6495E-06	9.45069E-06	2.1945E-05	2.19111E-05	2.88328E-05	2.88142E-05	3.08835E-05	3.01433E-05	1.20179E-06	1.20179E-06	3.25469E-05	1.20179E-06	1.79103E-05	1.73493E-05	2.34839E-05	0.000101922	7.74713E-05
3838803772900	383880	3772900	7.05088E-05	2.7655E-05	9.15833E-06	8.96964E-06	2.0828E-05	2.07958E-05	2.73652E-05	2.73475E-05	2.93116E-05	2.8609E-05	1.14062E-06	1.14062E-06	3.08902E-05	1.14062E-06	1.69469E-05	1.64161E-05	2.2246E-05	9.65491E-05	7.33876E-05
3839303772900	383930	3772900	6.04759E-05	2.3719E-05	7.85517E-06	7.69332E-06	1.78643E-05	1.78367E-05	2.34713E-05	2.34562E-05	2.51407E-05	2.45381E-05	9.78317E-07	9.78317E-07	2.64947E-05	9.78317E-07	1.43566E-05	1.39069E-05	1.89147E-05	8.20913E-05	6.23981E-05
3839803772900	383980	3772900	5.26705E-05	2.0658E-05	6.84133E-06	6.70038E-06	1.55586E-05	1.55346E-05	2.0442E-05	2.04288E-05	2.18959E-05	2.13711E-05	8.52049E-07	8.52049E-07	2.30752E-05	8.52049E-07	1.23671E-05	1.19798E-05	1.62783E-05	7.06488E-05	5.37006E-05
3840303772900	384030	3772900	4.66166E-05	1.8284E-05	6.055E-06	5.93025E-06	1.37703E-05	1.37491E-05	1.80924E-05	1.80807E-05	1.93792E-05	1.89147E-05	7.54116E-07	7.54116E-07	2.0423E-05	7.54116E-07	1.08549E-05	1.05149E-05	1.42505E-05	6.18484E-05	4.70114E-05
3840803772900	384080	3772900	3.98891E-05	1.5645E-05	5.18117E-06	5.07442E-06	1.1783E-05	1.17649E-05	1.54814E-05	1.54714E-05	1.65825E-05	1.6185E-05	6.45285E-07	6.45285E-07	1.74756E-05	6.45285E-07	9.23139E-06	8.94224E-06	1.20803E-05	5.24292E-05	3.98518E-05
3841303772900	384130	3772900	3.66825E-05	1.4387E-05	4.76467E-06	4.6665E-06	1.08358E-05	1.08191E-05	1.42

			KMMass Grading / Excavation	KMDrainage / Utilities Trenching	KMFoundations / Concrete Pads	KMBuilding / Structure Construction	KMAsphalt Paving	KMArchitectural Coating	KMLandscaping or Other Finishing	KMWaterside Construction (Piles)	EWNDemolition	EWNSite Grubbing / Prep	EWNDrainage / Utilities Trenching	EWNDrainage / Utilities Trenching	EWNDrainage / Utilities Trenching	EWNFoundation s / Concrete Pads	EWNBuilding / Structure Construction	EWNAsphalt Paving	EWNLandscaping or Other Finishing	EWNWaterside Construction (Piles)	ISDemolition
Unique Identifier	X (UTM)	Y (UTM)	2026	2026	2026	2026	2026	2026	2026	2026	2027	2027	2027	2028	2029	2029	2029	2029	2029	2029	2027
3834303772800	383430	3772800	8.00165E-05	2.87346E-05	1.52062E-05	5.22281E-05	1.67788E-06	1.67788E-06	5.3906E-05	1.67788E-06	8.50828E-05	4.63712E-06	1.08888E-05	1.06786E-05	1.04576E-05	9.05824E-06	1.96694E-05	1.39937E-06	2.03691E-05	1.39937E-06	1.2392E-05
3834803772800	383480	3772800	7.49481E-05	2.69145E-05	1.4243E-05	4.89199E-05	1.5716E-06	1.5716E-06	5.04915E-05	1.5716E-06	7.8965E-05	4.3037E-06	1.01059E-05	9.91073E-06	9.70567E-06	8.40692E-06	1.82551E-05	1.29875E-06	1.89045E-05	1.29875E-06	1.16263E-05
3835303772800	383530	3772800	7.30492E-05	2.62326E-05	1.38822E-05	4.76805E-05	1.53178E-06	1.53178E-06	4.92123E-05	1.53178E-06	7.64383E-05	4.16598E-06	9.78251E-06	9.5936E-06	9.3951E-06	8.13791E-06	1.7671E-05	1.25719E-06	1.82996E-05	1.25719E-06	1.13762E-05
3835803772800	383580	3772800	7.33078E-05	2.63255E-05	1.39313E-05	4.78493E-05	1.53721E-06	1.53721E-06	4.93865E-05	1.53721E-06	7.60631E-05	4.14554E-06	9.7345E-06	9.54651E-06	9.34899E-06	8.09796E-06	1.75842E-05	1.25102E-06	1.82098E-05	1.25102E-06	1.14475E-05
3836303772800	383630	3772800	7.30345E-05	2.62273E-05	1.38794E-05	4.76708E-05	1.53147E-06	1.53147E-06	4.92023E-05	1.53147E-06	7.53816E-05	4.1084E-06	9.64729E-06	9.46099E-06	9.26523E-06	8.02541E-06	1.74267E-05	1.23982E-06	1.80466E-05	1.23982E-06	1.14181E-05
3836803772800	383680	3772800	7.10839E-05	2.55268E-05	1.35087E-05	4.63977E-05	1.49057E-06	1.49057E-06	4.78883E-05	1.49057E-06	7.34827E-05	4.0049E-06	9.40427E-06	9.22266E-06	9.03183E-06	7.82325E-06	1.69877E-05	1.20858E-06	1.7592E-05	1.20858E-06	1.11163E-05
3837303772800	383730	3772800	6.77739E-05	2.43382E-05	1.28797E-05	4.42372E-05	1.42116E-06	1.42116E-06	4.56584E-05	1.42116E-06	7.07569E-05	3.85634E-06	9.05542E-06	8.88055E-06	8.6968E-06	7.53305E-06	1.63576E-05	1.16375E-06	1.69394E-05	1.16375E-06	1.06105E-05
3837803772800	383780	3772800	6.55722E-05	2.35475E-05	1.24613E-05	4.28001E-05	1.375E-06	1.375E-06	4.41751E-05	1.375E-06	6.86512E-05	3.74158E-06	8.78594E-06	8.61627E-06	8.43799E-06	7.30887E-06	1.58708E-05	1.12912E-06	1.64353E-05	1.12912E-06	1.03101E-05
3838303772800	383830	3772800	6.15972E-05	2.21201E-05	1.17059E-05	4.02055E-05	1.29164E-06	1.29164E-06	4.14972E-05	1.29164E-06	6.40035E-05	3.48828E-06	8.19113E-06	8.03295E-06	7.86674E-06	6.81406E-06	1.47963E-05	1.05268E-06	1.53227E-05	1.05268E-06	9.74285E-06
3838803772800	383880	3772800	5.59377E-05	2.00877E-05	1.06303E-05	3.65115E-05	1.17297E-06	1.17297E-06	3.76844E-05	1.17297E-06	5.73038E-05	3.12313E-06	7.3337E-06	7.19208E-06	7.04327E-06	6.10078E-06	1.32475E-05	9.42487E-07	1.37187E-05	9.42487E-07	8.88356E-06
3839303772800	383930	3772800	4.97831E-05	1.78775E-05	9.46073E-06	3.24943E-05	1.04391E-06	1.04391E-06	3.35382E-05	1.04391E-06	5.03667E-05	2.74505E-06	6.4459E-06	6.32142E-06	6.19062E-06	5.36223E-06	1.16438E-05	8.28391E-07	1.2058E-05	8.28391E-07	7.99352E-06
3839803772800	383980	3772800	4.42123E-05	1.5877E-05	8.40205E-06	2.88581E-05	9.27096E-07	9.27096E-07	2.97852E-05	9.27096E-07	4.44403E-05	2.42205E-06	5.68744E-06	5.57761E-06	5.4622E-06	4.73128E-06	1.02737E-05	7.30918E-07	1.06392E-05	7.30918E-07	7.17755E-06
3840303772800	384030	3772800	3.94985E-05	1.41842E-05	7.50624E-06	2.57813E-05	8.28251E-07	8.28251E-07	2.66096E-05	8.28251E-07	3.96854E-05	2.16291E-06	5.07891E-06	4.98083E-06	4.87777E-06	4.22506E-06	9.17447E-06	6.52714E-07	9.50082E-06	6.52714E-07	6.46356E-06
3840803772800	384080	3772800	3.39867E-05	1.22049E-05	6.45879E-06	2.21837E-05	7.12674E-07	7.12674E-07	2.28964E-05	7.12674E-07	3.42337E-05	1.86578E-06	4.38121E-06	4.2966E-06	4.2077E-06	3.64465E-06	7.91415E-06	5.63049E-07	8.19567E-06	5.63049E-07	5.60287E-06
3841303772800	384130	3772800	3.28267E-05	1.17884E-05	6.23835E-06	2.14266E-05	6.8835E-07	6.8835E-07	2.21149E-05	6.8835E-07	3.29933E-05	1.79818E-06	4.22246E-06	4.14092E-06	4.05524E-06	3.5126E-06	7.62739E-06	5.42648E-07	7.89872E-06	5.42648E-07	5.438E-06
3826803772850	382680	3772850	3.15633E-05	1.13347E-05	5.99825E-06	2.06019E-05	6.61857E-07	6.61857E-07	2.12638E-05	6.61857E-07	4.52596E-05	2.46671E-06	5.79229E-06	5.68044E-06	5.5629E-06	4.81851E-06	1.04631E-05	7.44393E-07	1.08353E-05	7.44393E-07	5.9438E-06
3827303772850	382730	3772850	3.48068E-05	1.24994E-05	6.61465E-06	2.2719E-05	7.29871E-07	7.29871E-07	2.34489E-05	7.29871E-07	5.04356E-05	2.74881E-06	6.45472E-06	6.33007E-06	6.19909E-06	5.36957E-06	1.16597E-05	8.29524E-07	1.20745E-05	8.29524E-07	6.43841E-06
3827803772850	382780	3772850	3.82424E-05	1.37332E-05	7.26755E-06	2.49615E-05	8.01913E-07	8.01913E-07	2.57634E-05	8.01913E-07	5.28322E-05	2.87942E-06	6.76143E-06	6.63086E-06	6.49366E-06	5.62472E-06	1.22137E-05	8.68942E-07	1.26482E-05	8.68942E-07	6.51805E-06
3828303772850	382830	3772850	4.09466E-05	1.47043E-05	7.78144E-06	2.67265E-05	8.58617E-07	8.58617E-07	2.75852E-05	8.58617E-07	5.75948E-05	3.13899E-06	7.37094E-06	7.2286E-06	7.07903E-06	6.13176E-06	1.33147E-05	9.47272E-07	1.37884E-05	9.47272E-07	6.90089E-06
3828803772850	382880	3772850	4.453E-05	1.59911E-05	8.46242E-06	2.90655E-05	9.33758E-07	9.33758E-07	2.99992E-05	9.33758E-07	6.32838E-05	3.44905E-06	8.09902E-06	7.94262E-06	7.77828E-06	6.73743E-06	1.46299E-05	1.04084E-06	1.51504E-05	1.04084E-06	7.42905E-06
3829303772850	382930	3772850	4.85271E-05	1.74265E-05	9.22203E-06	3.16745E-05	1.01757E-06	1.01757E-06	3.2692E-05	1.01757E-06	6.96007E-05	3.79333E-06	8.90745E-06	8.73544E-06	8.55469E-06	7.40996E-06	1.60903E-05	1.14474E-06	1.66626E-05	1.14474E-06	8.01309E-06
3829803772850	382980	3772850	5.28789E-05	1.89893E-05	1.0049E-05	3.45149E-05	1.10883E-06	1.10883E-06	3.56238E-05	1.10883E-06	7.62162E-05	4.15388E-06	9.7541E-06	9.56573E-06	9.36781E-06	8.11427E-06	1.76196E-05	1.25354E-06	1.82464E-05	1.25354E-06	8.63765E-06
3830303772850	383030	3772850	5.85901E-05	2.10402E-05	1.11344E-05	3.82428E-05	1.22859E-06	1.22859E-06	3.94714E-05	1.22859E-06	8.45009E-05	4.60541E-06	1.08144E-05	1.06055E-05	1.03861E-05	8.99629E-06	1.95349E-05	1.3898E-06	2.02298E-05	1.3898E-06	9.45921E-06
3830803772850	383080	3772850	6.56165E-05	2.35634E-05	1.24697E-05	4.2829E-05	1.37593E-06	1.37593E-06	4.42049E-05	1.37593E-06	9.42174E-05	5.13497E-06	1.20579E-05	1.1825E-05	1.15804E-05	1.00307E-05	2.17812E-05	1.54961E-06	2.2556E-05	1.54961E-06	1.04666E-05
3831303772850	383130	3772850	7.51475E-05	2.69861E-05	1.4281E-05	4.90501E-05	1.57578E-06	1.57578E-06	5.06259E-05	1.57578E-06	0.000106262	5.7914E-06	1.35993E-05	1.33367E-05	1.30607E-05	1.1313E-05	2.45655E-05	1.74771E-06	2.54394E-05	1.74771E-06	1.18317E-05
3831803772850	383180	3772850	9.25694E-05	3.32425E-05	1.75918E-05	6.04217E-05	1.94111E-06	1.94111E-06	6.23628E-05	1.94111E-06	0.000124248	6.77165E-06	1.59011E-05	1.5594E-05	1.52714E-05	1.32279E-05	2.87235E-05	2.04352E-06	2.97453E-05	2.04352E-06	1.45423E-05
3832303772850	383230	3772850	0.000104494	3.75248E-05	1.9858E-05	6.82052E-05	2.19116E-06	2.19116E-06	7.03964E-05	2.19116E-06	0.000128627	7.01035E-06	1.64616E-05	1.61437E-05	1.58097E-05	1.36942E-05	2.9736E-05	2.11556E-06	3.07938E-05	2.11556E-06	1.63908E-05
3832803772850	383280	3772850	0.000101945	3.66094E-05	1.93736E-05	6.65415E-05	2.13771E-06	2.13771E-06	6.86792E-05	2.13771E-06	0.000119699	6.52377E-06	1.5319E-05	1.50232E-05	1.47124E-05	1.27437E-05	2.76721E-05	1.96872E-06	2.86564E-05	1.96872E-06	1.5811E-05
3833303772850	383330	3772850	0.000103837	3.72887E-05	1.9733E-05	6.7776E-05	2.17737E-06	2.17737E-06	6.99534E-05	2.17737E-06	0.000117012	6.3773E-06	1.49751E-05	1.46859E-05	1.4382E-05	1.24575E-05	2.70508E-05	1.92452E-06	2.8013E-05	1.92452E-06	1.59409E-05
3833803772850	383380	3772850	0.000102721	3.6888E-05	1.9521E-05	6.70478E-05	2.15398E-06	2.15398E-06	6.92018E-05	2.15398E-06	0.000112701	6.14235E-06	1.44234E-05	1.41449E-05	1.38522E-05	1.19986E-05	2.60542E-05	1.85362E-06	2.6981E-05	1.85362E-06	1.573E-05
3834303772850	383430	3772850	9.62562E-05	3.45664E-05	1.82924E-05	6.28281E-05	2.01842E-06	2.01842E-06	6.48465E-05	2.01842E-06	0.000103612	5.64701E-06	1.32602E-05	1.30042E-05	1.27351E-05	1.1031E-05	2.39531E-05	1.70413E-06	2.48052E-05	1.70413E-06	1.47449E-05
3834803772850	383480	3772850	8.90895E-05	3.19928E-05	1.69305E-05	5.81502E-05	1.86813E-06	1.86813E-06	6.00184E-05	1.86813E-06	9.46156E-05	5.15667E-06	1.21088E-05	1.1875E-05	1.16293E-05	1.00731E-05	2.18732E-05	1.55616E-06	2.26513E-05	1.55616E-06	1.36704E-05
3835303772850	383530	3772850	8.70355E-05	3.12552E-05	1.65401E-05	5.68096E-05	1.82506E-06	1.82506E-06	5.86346E-05	1.82506E-06	9.15682E-05	4.99058E-06	1.17188E-05	1.14925E-05	1.12547E-05	9.7487E-06	2.11687E-05	1.50604E-06	2.19217E-05	1.50604E-06	1.34176E-05
3835803772850	383580	3772850	8.49667E-05	3.05123E-05	1.6147E-05	5.54593E-05	1.78168E-06	1.78168E-06	5.72409E-05	1.78168E-06	8.84136E-05	4.81865E-06	1.13151E-05	1.10966E-05	1.0867E-05	9.41284E-06	2.04394E-05	1.45416E-06	2.11665E-05	1.45416E-06	1.31451E-05
3836303772850	383630	3772850	8.65035E-05	3.10642E-05	1.6439E-05	5.64623E-05	1.81391E-06	1.81391E-06	5.82763E-05	1.81391E-06	8.94396E-05	4.87457E-06	1.14464E-05	1.12254E-05	1.09931E-05	9.52208E-06	2.06766E-05	1.47103E-06	2.14121E-05	1.47103E-06	1.33868E-05
3836803772850	383680	3772850	8.16124E-05	2.93077E-05	1.55095E-05	5.32698E-05	1.71135E-06	1.71135E-06	5.49812E-05	1.71135E-06	8.42329E-05	4.5908E-06	1.07801E-05	1.05719E-05	1.03532E-05	8.96776E-06	1.94729E-05	1.3854E-06	2.01656E-05	1.3854E-06	1.26644E-05
3837303772850	383730	3772850	7.77556E-05	2.79227E-05	1.47766E-05	5.07525E-05	1.63047E-06	1.63047E-06	5.23829E-05	1.63047E-06	8.09022E-05	4.40927E-06	1.03538E-05	1.01539E-05	9.94377E-06	8.61316E-06	1.8703E-05	1.33061E-06	1.93683E-05	1.33061E-06	1.20776E-05
3837803772850	383780	3772850	7.41501E-05	2.66279E-05	1.40914E-05	4.8399E-05	1.55487E-06	1.55487E-06	4.99539E-05	1.55487E-06	7.71733E-05	4.20605E-06	9.87659E-06	9.68586E-06	9.48545E-06	8.21616E-06	1.78409E-05	1.26928E-06	1.84756E-05	1.26928E-06	1.15564E-05
3838303772850	383830	3772850	6.92368E-05	2.48635E-05	1.31577E-05	4.51921E-05	1.45184E-06	1.45184E-06	4.66439E-05	1.45184E-06	7.16604E-05	3.90558E-06	9.17105E-06	8.99394E-06	8.80785E-06	7.62924E-06	1.65664E-05	1.17861E-06	1.71557E-05	1.17861E-06	1.08592E-05
3838803772850	383880	3772850	6.34517E-05	2.2786E-05	1.20583E-05	4.1416E-05	1.33053E-06	1.33053E-06	4.27465E-05	1.33053E-06	6.4976E-05	3.54127E-06	8.31558E-06	8.15499E-06	7.98626E-06	6.91759E-06	1.50211E-05	1.06867E-06	1.55555E-05	1.06867E-06	1.00013E-05
3839303772850	383930	3772850	5.39206E-05	1.93634E-05	1.0247E-05	3.51949E-05	1.13067E-06	1.13067E-06	3.63256E-05	1.13067E-06	5.44248E-05	2.96622E-06	6.96525E-06	6.83075E-06	6.68941E-06	5.79428E-06	1.25819E-05	8.95136E-07	1.30295E-05	8.95136E-07	8.62786E-06
3839803772850	383980	3772850	4.5882E-05	1.64766E-05	8.71937E-06	2.9948E-05	9.6211E-07	9.6211E-07	3.09101E-05	9.6211E-07	4.6278E-05	2.52221E-06	5.92262E-06	5.80825E-06	5.68807E-06	4.92693E-06	1.06985E-05	7.61143E-07	1.10791E-05	7.61143E-07	7.42206E-06
3840303772850	384030	3772850	4.03998E-05	1.45079E-05	7.67754E-06	2.63697E-05	8.47152E-07	8.47152E-07	2.72168E-05	8.47152E-07	4.08033E-05	2.22383E-06	5.22198E-06	5.12114E-06	5.01518E-06	4.34408E-06	9.4329E-06	6.711E-07	9.76845E-06	6.711E-07	6.58233E-06
3840803772850	384080	3772850	3.57525E-05	1.2839E-05	6.79437E-06	2.33363E-05	7.49702E-07	7.49702E-07	2.4086E-05	7.49702E-07	3.61173E-05	1.96844E-06	4.62227E-06	4.53301E-06	4.43922E-06	3.84519E-06	8.3496E-06	5.94029E-07	8.64661E-06	5.94029E-07	5.85437E-06
3841303772850	384130	3772850	3.37429E-05	1.21174E-05	6.41246E-06	2.20246E-05	7.07561E-07	7.07561E-07	2.27321E-05	7.07561E-07	3.405E-05	1.85577E-06	4.35769E-06	4.27354E-06	4.18512E-06	3.62509E-06	7.87167E-06	5.60027E-07	8.15168E-06	5.60027E-07	5.55537E-06
3826803772900	382680	3772900	3.22209E-05	1.15708E-05	6.12322E-06	2.10311E-05	6.75646E-07	6.75646E-07	2.17068E-05	6.75646E-07	4.66991E-05	2.54516E-06	5.97652E-06	5.8611E-06	5.73983E-06	4.97176E-06	1.07959E-05	7.68069E-07	1.11799E-05	7.68069E-07	6.08492E-06
3827303772900	382730	3772900	3.53314E-05	1.26878E-05	6.71434E-06	2.30614E-05	7.40871E-07	7.40871E-07	2.38023E-05	7.40871E-07	5.20282E-05	2.83561E-06	6.65854E-06	6.52995E-06	6.39484E-06	5.53912E-06	1.20279E-05	8.55719E-07	1.24557E-05	8.55719E-07	6.5977E-06
3827803772900	382780	3772900	4.03703E-05	1.44973E-05	7.67192E-06	2.63504E-05	8.46533E-07	8.46533E-07	2.71969E-05	8.46533E-07	5.77173E-05	3.14567E-06	7.38662E-06	7.24397E-06	7.09409E-06	6.1448E-06	1.33431E-05	9.49287E-07	1.38177E-05	9.49287E-07	6.96936E-06
3828303772900	382830	3772900	4.41901E-05	1.5869E-05	8.39784E-06	2.88436E-05	9.26631E-07	9.26631E-07	2.97703E-05	9.26631E-07	6.35671E-05	3.46449E-06	8.13527E-06	7.97817E-06	7.8131E-06	6.7676E-06	1.46954E-05	1.0455E-06	1.52182E-05	1.0455E-06	7.41926E-06
3828803772900	382880	3772900	4.85936E-05	1.74504E-05	9.23467E-06	3.17179E-05	1.01897E-06	1.01897E-06	3.27368E-05	1.01897E-06	7.08334E-05	3.86051E-06	9.06521E-06	8.89016E-06	8.70621E-06	7.5412E-06	1.63753E-05	1.16501E-06	1.69578E-05	1.16501E-06	8.06897E-06
3829303772900	382930	3772900	5.36029E-05	1.92493E-05	1.01866E-05	3.49876E-05	1.12401E-06	1.12401E-06	3.61116E-05	1.12401E-06	7.92177E-05	4.31747E-06	1.01382E-05	9.94244E-06	9.73673E-06	8.43382E-06	1.83135E-05	1.30291E-06	1.8965E-05	1.30291E-06	8.79972E-06
3829803772900	382980	3772900	5.85679E-05	2.10323E-05	1.11302E-05	3.82283E-05	1.22812E-06	1.22812E-06	3.94564E-05	1.22812E-06	8.77168E-05	4.78068E-06	1.12259E-05	1.10091E-05	1.07814E-05	9.33866E-06	2.02783E-05	1.4427E-06	2.09997E-05	1.4427E-06	9.51231E-06
3830303772900	383030	3772900	6.53948E-05	2.34838E-05	1.24276E-05	4.26843E-05	1.37128E-06	1.37128E-06	4.40556E-05	1.37128E-06	9.84134E-05	5.36366E-06	1.25949E-05	1.23517E-05	1.20961E-05	1.04775E-05	2.27512E-05	1.61862E-06	2.35605E-05	1.61862E-06	1.0489E-05
3830803772900	383080	3772900	7.40319E-05	2.65855E-05	1.40689E-05	4.83219E-05	1.55239E-06	1.55239E-06	4.98743E-05	1.55239E-06	0.000111208	6.06098E-06	1.42323E-05	1.39575E-05	1.36687E-05	1.18396E-05	2.5709E-05	1.82906E-06	2.66236E-05	1.82906E-06	1.17227E-05
3831303772900	383130	3772900	8.51884E-05	3.05919E-05	1.61891E-05	5.56039E-05	1.78633E-06	1.78633E-06	5.73903E-05	1.78633E-06	0.000126682	6.90436E-06	1.62127E-05	1.58996E-05	1.55707E-05	1.34871E-05	2.92864E-05	2.08357E-06	3.03282E-05	2.08357E-06	1.33128E-05
3831803772900	383180	3772900	0.000100468	3.60788E-05	1.90928E-05	6.5577E-05	2.10673E-06	2.10673E-06	6.76837E-05	2.10673E-06	0.000144638	7.88294E-06	1.85106E-05	1.81532E-05	1.77776E-05	1.53987E-05	3.34373E-05	2.37889E-06	3.46268E-05	2.37889E-06	1.54799E-05
3832303772900	383230	3772900	0.000123128	4.42163E-05	2.33991E-05	8.03677E-05	2.58189E-06	2.58189E-06	8.29496E-05	2.58189E-06	0.000159124	8.67249E-06	2.03646E-05	1.99714E-05	1.95582E-05	1.6941E-05	3.67864E-05	2.61715E-06	3.80949E-05	2.61715E-06	1.91308E-05
3832803772900	383280	3772900	0.000124096	4.45639E-05	2.3583E-05	8.09994E-05	2.60219E-06	2.60219E-06	8.36016E-05	2.60219E-06	0.000151001	8.22973E-06	1.93249E-05	1.89518E-05	1.85596E-05	1.60761E-05	3.49083E-05	2.48354E-06	3.61501E-05	2.48354E-06	1.90679E-05
3833303772900	383330	3772900	0.000128122	4.60099E-05	2.43482E-05	8.36277E-05	2.68663E-06	2.68663E-06	8.63144E-05	2.68663E-06	0.000148076	8.07032E-06	1.89506E-05	1.85847E-05	1.82001E-05	1.57647E-05	3.42321E-05	2.43543E-06	3.54498E-05	2.43543E-06	1.94424E-05
3833803772900	383380	3772900	0.000130531	4.68748E-05	2.4806E-05	8.51999E-05	2.73713E-06	2.73713E-06	8.7937E-05	2.73713E-06	0.000146253	7.971E-06	1.87174E-05	1.83559E-05	1.79761E-05	1.55707E-05	3.38108E-05	2.40546E-06	3.50135E-05	2.40546E-06	1.97596E-05
3834303772900	383430	3772900	0.000136353	4.89656E-05	2.59124E-05	8.9E-05	2.85922E-06	2.85922E-06	9.18593E-05	2.85922E-06	0.000149308	8.1375E-06	1.91084E-05	1.87394E-05	1.83516E-05	1.58959E-05	3.45171E-05	2.4557E-06	3.57449E-05	2.4557E-06	2.06664E-05
3834803772900	383480	3772900	0.000117727	4.22768E-05	2.23727E-05	7.68424E-05	2.46864E-06	2.46864E-06	7.93111E-05	2.46864E-06	0.000126522	6.89559E-06	1.61922E-05	1.58795E-05	1.55509E-05	1.347E-05	2.92493E-05	2.08093E-06	3.02897E-05	2.08093E-06	1.78915E-05
3835303772900	383530	3772900	0.000106696	3.83155E-05	2.02764E-05	6.96424E-05	2.23733E-06	2.23733E-06	7.18797E-05	2.23733E-06	0.000112808	6.1482E-06	1.44371E-05	1.41583E-05	1.38654E-05	1.201E-05	2.6079E-05	1.85538E-06	2.70067E-05	1.85538E-06	1.62693E-05
3835803772900	383580	3772900	9.8458E-05	3.53571E-05	1.87108E-05	6.42652E-05	2.06459E-06	2.06459E-06	6.63298E-05	2.06459E-06	0.000102793	5.60236E-06	1.31554E-05	1.29013E-05	1.26344E-05	1.09437E-05	2.37637E-05	1.69066E-06	2.4609E-05	1.69066E-06	1.50844E-05
3836303772900	383630	3772900	9.99431E-05	3.58904E-05	1.89931E-05	6.52345E-05	2.09573E-06	2.09573E-06	6.73303E-05	2.09573E-06	0.00010339	5.63491E-06	1.32318E-05	1.29763E-05	1.27078E-05	1.10073E-05	2.39018E-05	1.70048E-06	2.4752E-05	1.70048E-06	1.53429E-05
3836803772900	383680	3772900	9.66774E-05	3.47177E-05	1.83725E-05	6.3103E-05	2.02725E-06	2.02725E-06	6.51302E-05	2.02725E-06	0.000100106	5.45588E-06	1.28114E-05	1.2564E-05	1.23041E-05	1.06576E-05	2.31424E-05	1.64646E-06	2.39656E-05	1.64646E-06	1.48525E-05
3837303772900	383730	3772900	9.04342E-05	3.24757E-05	1.7186E-05	5.90279E-05	1.89633E-06	1.89633E-06	6.09243E-05	1.89633E-06	9.39265E-05	5.11911E-06	1.20206E-05	1.17885E-05	1.15446E-05	9.99977E-06	2.17139E-05	1.54483E-06	2.24863E-05	1.54483E-06	1.39317E-05
3837803772900	383780	3772900	8.23734E-05	2.9581E-05	1.56542E-05	5.37665E-05	1.7273E-06	1.7273E-06	5.54938E-05	1.7273E-06	8.4968E-05	4.63086E-06	1.08741E-05	1.06642E-05	1.04435E-05	9.04601E-06	1.96429E-05	1.39748E-06	2.03416E-05	1.39748E-06	1.27692E-05
3838303772900	383830	3772900	7.66696E-05	2.75327E-05	1.45702E-05	5.00435E-05	1.6077E-06	1.6077E-06	5.16512E-05	1.6077E-06	7.88655E-05	4.29827E-06	1.00931E-05	9.89824E-06	9.69343E-06	8.39632E-06	1.82321E-05	1.29712E-06	1.88807E-05	1.29712E-06	1.19435E-05
3838803772900	383880	3772900	7.26281E-05	2.60814E-05	1.38022E-05	4.74056E-05	1.52295E-06	1.52295E-06	4.89286E-05	1.52295E-06	7.44704E-05	4.05874E-06	9.53068E-06	9.34663E-06	9.15324E-06	7.92841E-06	1.72161E-05	1.22483E-06	1.78285E-05	1.22483E-06	1.13608E-05
3839303772900	383930	3772900	6.17523E-05	2.21758E-05	1.17353E-05	4.03068E-05	1.2949E-06	1.2949E-06	4.16017E-05	1.2949E-06	6.25641E-05	3.40982E-06	8.0069E-06	7.85228E-06	7.68981E-06	6.66081E-06	1.44635E-05	1.029E-06	1.49788E-05	1.029E-06	9.78756E-06
3839803772900	383980	3772900	5.31448E-05	1.90848E-05	1.00996E-05	3.46886E-05	1.1144E-06	1.1144E-06	3.5803E-05	1.1144E-06	5.37051E-05	2.927E-06	6.87314E-06	6.74041E-06	6.60095E-06	5.71765E-06	1.24155E-05	8.83298E-07	1.28572E-05	8.83298E-07	8.52028E-06
3840303772900	384030	3772900	4.65248E-05	1.67075E-05	8.84153E-06	3.03676E-05	9.75588E-07	9.75588E-07	3.13431E-05	9.75588E-07	4.70819E-05	2.56603E-06	6.02551E-06	5.90915E-06	5.78689E-06	5.01252E-06	1.08844E-05	7.74366E-07	1.12716E-05	7.74366E-07	7.51707E-06
3840803772900	384080	3772900	3.94393E-05	1.4163E-05	7.49501E-06	2.57427E-05	8.27011E-07	8.27011E-07	2.65698E-05	8.27011E-07	3.99993E-05	2.18002E-06	5.11909E-06	5.02023E-06	4.91636E-06	4.25848E-06	9.24704E-06	6.57877E-07	9.57598E-06	6.57877E-07	6.41047E-06
3841303772900	384130	3

			ISDrainage / Utilities Trenching	ISDrainage / Utilities Trenching	ISAsphalt Paving	ISAsphalt Paving	SVDemolition	SVSite Grubbing / Prep	SVMass Grading / Excavation	SVMass Grading / Excavation	SVDrainage / Utilities Trenching	SVFoundations / Concrete Pads	SVBuilding / Structure Construction	SVBuilding / Structure Construction	SVAsphalt Paving	SVAsphalt Paving	SVArchitectural Coating	SVArchitectural Coating	SVLandscaping or Other Finishing	SVLandscaping or Other Finishing	MDemolition
Unique Identifier	X (UTM)	Y (UTM)	2027	2028	2027	2028	2027	2027	2027	2028	2028	2028	2028	2029	2028	2029	2028	2029	2028	2029	2027
3834303772800	383430	3772800	4.98978E-06	4.86176E-06	1.28868E-06	1.20046E-06	8.36889E-05	6.01678E-05	4.05669E-05	4.00518E-05	2.84177E-05	9.02758E-06	1.29326E-05	1.24391E-05	1.27152E-06	1.18302E-06	1.27152E-06	1.18302E-06	1.29326E-05	1.24391E-05	2.03663E-05
3834803772800	383480	3772800	4.68147E-06	4.56136E-06	1.20906E-06	1.12629E-06	7.89138E-05	5.67348E-05	3.82522E-05	3.77665E-05	2.67963E-05	8.51248E-06	1.21947E-05	1.17294E-05	1.19897E-06	1.11552E-06	1.19897E-06	1.11552E-06	1.21947E-05	1.17294E-05	1.9049E-05
3835303772800	383530	3772800	4.58077E-06	4.46324E-06	1.18305E-06	1.10206E-06	7.76488E-05	5.58253E-05	3.7639E-05	3.71611E-05	2.63667E-05	8.37602E-06	1.19992E-05	1.15413E-05	1.17975E-06	1.09764E-06	1.17975E-06	1.09764E-06	1.19992E-05	1.15413E-05	1.85409E-05
3835803772800	383580	3772800	4.60946E-06	4.49119E-06	1.19046E-06	1.10896E-06	7.85575E-05	5.64786E-05	3.80795E-05	3.7596E-05	2.66753E-05	8.47404E-06	1.21396E-05	1.16764E-05	1.19356E-06	1.11048E-06	1.19356E-06	1.11048E-06	1.21396E-05	1.16764E-05	1.85953E-05
3836303772800	383630	3772800	4.59764E-06	4.47968E-06	1.18741E-06	1.10612E-06	7.84684E-05	5.64145E-05	3.80363E-05	3.75533E-05	2.6645E-05	8.46444E-06	1.21258E-05	1.16632E-05	1.19221E-06	1.10922E-06	1.19221E-06	1.10922E-06	1.21258E-05	1.16632E-05	1.85336E-05
3836803772800	383680	3772800	4.47612E-06	4.36128E-06	1.15602E-06	1.07688E-06	7.61699E-05	5.47621E-05	3.69221E-05	3.64534E-05	2.58645E-05	8.2165E-06	1.17706E-05	1.13215E-05	1.15729E-06	1.07673E-06	1.15729E-06	1.07673E-06	1.17706E-05	1.13215E-05	1.80546E-05
3837303772800	383730	3772800	4.27246E-06	4.16284E-06	1.10342E-06	1.02789E-06	7.21788E-05	5.18926E-05	3.49875E-05	3.45433E-05	2.45093E-05	7.78597E-06	1.11539E-05	1.07283E-05	1.09665E-06	1.02031E-06	1.09665E-06	1.02031E-06	1.11539E-05	1.07283E-05	1.72326E-05
3837803772800	383780	3772800	4.1515E-06	4.04498E-06	1.07218E-06	9.98784E-07	6.93191E-05	4.98367E-05	3.36013E-05	3.31747E-05	2.35382E-05	7.47749E-06	1.0712E-05	1.03032E-05	1.0532E-06	9.79889E-07	1.0532E-06	9.79889E-07	1.0712E-05	1.03032E-05	1.66502E-05
3838303772800	383830	3772800	3.92308E-06	3.82242E-06	1.01319E-06	9.4383E-07	6.51587E-05	4.68456E-05	3.15846E-05	3.11836E-05	2.21255E-05	7.02871E-06	1.00691E-05	9.68486E-06	9.89986E-07	9.21078E-07	9.89986E-07	9.21078E-07	1.00691E-05	9.68486E-06	1.56032E-05
3838803772800	383880	3772800	3.57707E-06	3.48529E-06	9.23828E-07	8.60587E-07	6.01342E-05	4.32332E-05	2.91491E-05	2.8779E-05	2.04194E-05	6.48671E-06	9.29261E-06	8.93804E-06	9.13646E-07	8.50052E-07	9.13646E-07	8.50052E-07	9.29261E-06	8.93804E-06	1.41425E-05
3839303772800	383930	3772800	3.21869E-06	3.13611E-06	8.31271E-07	7.74366E-07	5.38535E-05	3.87177E-05	2.61046E-05	2.57732E-05	1.82867E-05	5.80921E-06	8.32205E-06	8.00451E-06	8.18221E-07	7.61268E-07	8.18221E-07	7.61268E-07	8.32205E-06	8.00451E-06	1.25402E-05
3839803772800	383980	3772800	2.89013E-06	2.81597E-06	7.46415E-07	6.95319E-07	4.81341E-05	3.46058E-05	2.33322E-05	2.3036E-05	1.63446E-05	5.19225E-06	7.43822E-06	7.15441E-06	7.31323E-07	6.80419E-07	7.31323E-07	6.80419E-07	7.43822E-06	7.15441E-06	1.10886E-05
3840303772800	384030	3772800	2.60263E-06	2.53586E-06	6.72166E-07	6.26152E-07	4.31897E-05	3.1051E-05	2.09355E-05	2.06697E-05	1.46656E-05	4.6589E-06	6.67416E-06	6.4195E-06	6.56201E-07	6.10526E-07	6.56201E-07	6.10526E-07	6.67416E-06	6.4195E-06	9.88195E-06
3840803772800	384080	3772800	2.25606E-06	2.19818E-06	5.8266E-07	5.42773E-07	3.72921E-05	2.6811E-05	1.80767E-05	1.78472E-05	1.2663E-05	4.02272E-06	5.76279E-06	5.54291E-06	5.66596E-07	5.27158E-07	5.66596E-07	5.27158E-07	5.76279E-06	5.54291E-06	8.49201E-06
3841303772800	384130	3772800	2.18968E-06	2.1335E-06	5.65514E-07	5.26802E-07	3.6134E-05	2.59783E-05	1.75153E-05	1.7293E-05	1.22698E-05	3.89779E-06	5.58383E-06	5.37077E-06	5.49E-07	5.10787E-07	5.49E-07	5.10787E-07	5.58383E-06	5.37077E-06	8.18717E-06
3826803772850	382680	3772850	2.39334E-06	2.33193E-06	6.18114E-07	5.758E-07	3.3595E-05	2.41529E-05	1.62846E-05	1.60778E-05	1.14076E-05	3.62391E-06	5.19147E-06	4.99339E-06	5.10424E-07	4.74896E-07	5.10424E-07	4.74896E-07	5.19147E-06	4.99339E-06	7.83152E-06
3827303772850	382730	3772850	2.5925E-06	2.52599E-06	6.6955E-07	6.23716E-07	3.68645E-05	2.65036E-05	1.78695E-05	1.76426E-05	1.25178E-05	3.97659E-06	5.69671E-06	5.47935E-06	5.60099E-07	5.21113E-07	5.60099E-07	5.21113E-07	5.69671E-06	5.47935E-06	8.64806E-06
3827803772850	382780	3772850	2.62457E-06	2.55723E-06	6.77833E-07	6.31431E-07	4.01429E-05	2.88606E-05	1.94586E-05	1.92116E-05	1.36311E-05	4.33024E-06	6.20333E-06	5.96664E-06	6.0991E-07	5.67457E-07	6.0991E-07	5.67457E-07	6.20333E-06	5.96664E-06	9.58981E-06
3828303772850	382830	3772850	2.77873E-06	2.70743E-06	7.17645E-07	6.68518E-07	4.21741E-05	3.03209E-05	2.04432E-05	2.01836E-05	1.43208E-05	4.54935E-06	6.51722E-06	6.26855E-06	6.40771E-07	5.9617E-07	6.40771E-07	5.9617E-07	6.51722E-06	6.26855E-06	1.02811E-05
3828803772850	382880	3772850	2.99139E-06	2.91464E-06	7.72569E-07	7.19682E-07	4.55594E-05	3.27548E-05	2.20842E-05	2.18038E-05	1.54703E-05	4.91452E-06	7.04036E-06	6.77173E-06	6.92205E-07	6.44024E-07	6.92205E-07	6.44024E-07	7.04036E-06	6.77173E-06	1.12047E-05
3829303772850	382930	3772850	3.22657E-06	3.14378E-06	8.33305E-07	7.76261E-07	4.92655E-05	3.54192E-05	2.38806E-05	2.35774E-05	1.67288E-05	5.3143E-06	7.61306E-06	7.32257E-06	7.48513E-07	6.96413E-07	7.48513E-07	6.96413E-07	7.61306E-06	7.32257E-06	1.22408E-05
3829803772850	382980	3772850	3.47805E-06	3.38881E-06	8.98255E-07	8.36765E-07	5.33279E-05	3.83398E-05	2.58498E-05	2.55216E-05	1.81082E-05	5.75251E-06	8.24082E-06	7.92639E-06	8.10235E-07	7.53838E-07	8.10235E-07	7.53838E-07	8.24082E-06	7.92639E-06	1.33731E-05
3830303772850	383030	3772850	3.80887E-06	3.71114E-06	9.83693E-07	9.16353E-07	5.87711E-05	4.22532E-05	2.84883E-05	2.81266E-05	1.99565E-05	6.33968E-06	9.08198E-06	8.73545E-06	8.92937E-07	8.30784E-07	8.92937E-07	8.30784E-07	9.08198E-06	8.73545E-06	1.48628E-05
3830803772850	383080	3772850	4.21451E-06	4.10638E-06	1.08846E-06	1.01394E-06	6.55151E-05	4.71018E-05	3.17574E-05	3.13541E-05	2.22465E-05	7.06715E-06	1.01241E-05	9.73783E-06	9.95401E-07	9.26116E-07	9.95401E-07	9.26116E-07	1.01241E-05	9.73783E-06	1.66973E-05
3831303772850	383130	3772850	4.76418E-06	4.64194E-06	1.23042E-06	1.14619E-06	7.53414E-05	5.41664E-05	3.65205E-05	3.60568E-05	2.55832E-05	8.12713E-06	1.16426E-05	1.11984E-05	1.1447E-06	1.06502E-06	1.1447E-06	1.06502E-06	1.16426E-05	1.11984E-05	1.91959E-05
3831803772850	383180	3772850	5.85564E-06	5.7054E-06	1.5123E-06	1.40877E-06	9.23304E-05	6.63806E-05	4.47557E-05	4.41874E-05	3.1352E-05	9.95974E-06	1.42679E-05	1.37235E-05	1.40282E-06	1.30518E-06	1.40282E-06	1.30518E-06	1.42679E-05	1.37235E-05	2.36143E-05
3832303772850	383230	3772850	6.59997E-06	6.43063E-06	1.70453E-06	1.58785E-06	0.00010499	7.5482E-05	5.08921E-05	5.02459E-05	3.56507E-05	1.13253E-05	1.62242E-05	1.56052E-05	1.59516E-06	1.48413E-06	1.59516E-06	1.48413E-06	1.62242E-05	1.56052E-05	2.65756E-05
3832803772850	383280	3772850	6.36649E-06	6.20314E-06	1.64423E-06	1.53168E-06	0.00010319	7.41882E-05	5.00198E-05	4.93847E-05	3.50396E-05	1.11312E-05	1.59461E-05	1.53377E-05	1.56782E-06	1.45869E-06	1.56782E-06	1.45869E-06	1.59461E-05	1.53377E-05	2.60404E-05
3833303772850	383330	3772850	6.41881E-06	6.25412E-06	1.65775E-06	1.54427E-06	0.000106005	7.62121E-05	5.13844E-05	5.0732E-05	3.59956E-05	1.14349E-05	1.63811E-05	1.57561E-05	1.61059E-06	1.49848E-06	1.61059E-06	1.49848E-06	1.63811E-05	1.57561E-05	2.65974E-05
3833803772850	383380	3772850	6.33386E-06	6.17135E-06	1.63581E-06	1.52383E-06	0.000106103	7.62826E-05	5.14319E-05	5.07789E-05	3.60288E-05	1.14454E-05	1.63963E-05	1.57707E-05	1.61208E-06	1.49987E-06	1.61208E-06	1.49987E-06	1.63963E-05	1.57707E-05	2.63017E-05
3834303772850	383430	3772850	5.93722E-06	5.78489E-06	1.53337E-06	1.4284E-06	0.00010017	7.20169E-05	4.85559E-05	4.79394E-05	3.40141E-05	1.08054E-05	1.54794E-05	1.48888E-05	1.52193E-06	1.416E-06	1.52193E-06	1.416E-06	1.54794E-05	1.48888E-05	2.46051E-05
3834803772850	383480	3772850	5.50457E-06	5.36334E-06	1.42163E-06	1.32431E-06	9.32391E-05	6.70339E-05	4.51962E-05	4.46223E-05	3.16606E-05	1.00578E-05	1.44084E-05	1.38586E-05	1.41663E-06	1.31802E-06	1.41663E-06	1.31802E-06	1.44084E-05	1.38586E-05	2.27361E-05
3835303772850	383530	3772850	5.40274E-06	5.26412E-06	1.39533E-06	1.29981E-06	9.19563E-05	6.61116E-05	4.45743E-05	4.40084E-05	3.1225E-05	9.91938E-06	1.42101E-05	1.36679E-05	1.39713E-06	1.29989E-06	1.39713E-06	1.29989E-06	1.42101E-05	1.36679E-05	2.21772E-05
3835803772850	383580	3772850	5.29303E-06	5.15723E-06	1.367E-06	1.27342E-06	9.04596E-05	6.50355E-05	4.38488E-05	4.32921E-05	3.07168E-05	9.75793E-06	1.39788E-05	1.34455E-05	1.37439E-06	1.27873E-06	1.37439E-06	1.27873E-06	1.39788E-05	1.34455E-05	2.16274E-05
3836303772850	383630	3772850	5.39036E-06	5.25206E-06	1.39214E-06	1.29684E-06	9.22324E-05	6.63101E-05	4.47082E-05	4.41405E-05	3.13188E-05	9.94917E-06	1.42528E-05	1.3709E-05	1.40133E-06	1.30379E-06	1.40133E-06	1.30379E-06	1.42528E-05	1.3709E-05	2.20266E-05
3836803772850	383680	3772850	5.09949E-06	4.96865E-06	1.31701E-06	1.22686E-06	8.70297E-05	6.25696E-05	4.21862E-05	4.16506E-05	2.95521E-05	9.38795E-06	1.34488E-05	1.29357E-05	1.32228E-06	1.23025E-06	1.32228E-06	1.23025E-06	1.34488E-05	1.29357E-05	2.07818E-05
3837303772850	383730	3772850	4.8632E-06	4.73842E-06	1.25599E-06	1.17001E-06	8.24595E-05	5.92839E-05	3.99709E-05	3.94634E-05	2.80002E-05	8.89496E-06	1.27426E-05	1.22564E-05	1.25285E-06	1.16564E-06	1.25285E-06	1.16564E-06	1.27426E-05	1.22564E-05	1.98147E-05
3837803772850	383780	3772850	4.65334E-06	4.53395E-06	1.20179E-06	1.11952E-06	7.8406E-05	5.63697E-05	3.80061E-05	3.75235E-05	2.66238E-05	8.45771E-06	1.21162E-05	1.16539E-05	1.19126E-06	1.10834E-06	1.19126E-06	1.10834E-06	1.21162E-05	1.16539E-05	1.88675E-05
3838303772850	383830	3772850	4.3726E-06	4.26041E-06	1.12929E-06	1.05198E-06	7.32835E-05	5.26869E-05	3.5523E-05	3.5072E-05	2.48844E-05	7.90514E-06	1.13246E-05	1.08925E-05	1.11343E-06	1.03593E-06	1.11343E-06	1.03593E-06	1.13246E-05	1.08925E-05	1.75719E-05
3838803772850	383880	3772850	4.02716E-06	3.92383E-06	1.04007E-06	9.68871E-07	6.77512E-05	4.87094E-05	3.28413E-05	3.24243E-05	2.30058E-05	7.30836E-06	1.04697E-05	1.00702E-05	1.02937E-06	9.57725E-07	1.02937E-06	9.57725E-07	1.04697E-05	1.00702E-05	1.60641E-05
3839303772850	383930	3772850	3.47411E-06	3.38498E-06	8.97238E-07	8.35817E-07	5.82277E-05	4.18625E-05	2.82249E-05	2.78666E-05	1.9772E-05	6.28106E-06	8.998E-06	8.65467E-06	8.8468E-07	8.23102E-07	8.8468E-07	8.23102E-07	8.998E-06	8.65467E-06	1.35854E-05
3839803772850	383980	3772850	2.98858E-06	2.9119E-06	7.71843E-07	7.19006E-07	4.98624E-05	3.58483E-05	2.417E-05	2.38631E-05	1.69314E-05	5.37868E-06	7.70529E-06	7.41129E-06	7.57582E-07	7.0485E-07	7.57582E-07	7.0485E-07	7.70529E-06	7.41129E-06	1.15187E-05
3840303772850	384030	3772850	2.65045E-06	2.58245E-06	6.84516E-07	6.37657E-07	4.4036E-05	3.16595E-05	2.13457E-05	2.10747E-05	1.4953E-05	4.75019E-06	6.80494E-06	6.54529E-06	6.6906E-07	6.2249E-07	6.6906E-07	6.2249E-07	6.80494E-06	6.54529E-06	1.01251E-05
3840803772850	384080	3772850	2.35733E-06	2.29685E-06	6.08814E-07	5.67137E-07	3.90471E-05	2.80728E-05	1.89275E-05	1.86871E-05	1.3259E-05	4.21204E-06	6.034E-06	5.80377E-06	5.93261E-07	5.51967E-07	5.93261E-07	5.51967E-07	6.034E-06	5.80377E-06	8.94746E-06
3841303772850	384130	3772850	2.23694E-06	2.17954E-06	5.7772E-07	5.38171E-07	3.69803E-05	2.65868E-05	1.79256E-05	1.7698E-05	1.25572E-05	3.98909E-06	5.71461E-06	5.49656E-06	5.61859E-07	5.2275E-07	5.61859E-07	5.2275E-07	5.71461E-06	5.49656E-06	8.43032E-06
3826803772900	382680	3772900	2.45016E-06	2.3873E-06	6.32789E-07	5.89471E-07	3.41206E-05	2.45308E-05	1.65394E-05	1.63294E-05	1.15861E-05	3.68061E-06	5.27269E-06	5.07151E-06	5.1841E-07	4.82326E-07	5.1841E-07	4.82326E-07	5.27269E-06	5.07151E-06	8.0039E-06
3827303772900	382730	3772900	2.65664E-06	2.58848E-06	6.86115E-07	6.39146E-07	3.72832E-05	2.68046E-05	1.80724E-05	1.7843E-05	1.266E-05	4.02176E-06	5.76142E-06	5.54159E-06	5.66461E-07	5.27032E-07	5.66461E-07	5.27032E-07	5.76142E-06	5.54159E-06	8.78415E-06
3827803772900	382780	3772900	2.8063E-06	2.73429E-06	7.24765E-07	6.75151E-07	4.21385E-05	3.02953E-05	2.04259E-05	2.01666E-05	1.43087E-05	4.5455E-06	6.51171E-06	6.26325E-06	6.40229E-07	5.95666E-07	6.40229E-07	5.95666E-07	6.51171E-06	6.26325E-06	1.01305E-05
3828303772900	382830	3772900	2.98746E-06	2.91081E-06	7.71552E-07	7.18735E-07	4.54436E-05	3.26715E-05	2.20281E-05	2.17484E-05	1.5431E-05	4.90203E-06	7.02246E-06	6.75451E-06	6.90446E-07	6.42387E-07	6.90446E-07	6.42387E-07	7.02246E-06	6.75451E-06	1.11086E-05
3828803772900	382880	3772900	3.24907E-06	3.16571E-06	8.39117E-07	7.81675E-07	4.96931E-05	3.57266E-05	2.40879E-05	2.37821E-05	1.6874E-05	5.36042E-06	7.67914E-06	7.38613E-06	7.5501E-07	7.02458E-07	7.5501E-07	7.02458E-07	7.67914E-06	7.38613E-06	1.22481E-05
3829303772900	382930	3772900	3.54331E-06	3.4524E-06	9.1511E-07	8.52466E-07	5.43613E-05	3.90828E-05	2.63508E-05	2.60162E-05	1.84591E-05	5.86399E-06	8.40052E-06	8.07999E-06	8.25936E-07	7.68447E-07	8.25936E-07	7.68447E-07	8.40052E-06	8.07999E-06	1.35473E-05
3829803772900	382980	3772900	3.83025E-06	3.73197E-06	9.89214E-07	9.21497E-07	5.86375E-05	4.21572E-05	2.84236E-05	2.80627E-05	1.99112E-05	6.32526E-06	9.06133E-06	8.71558E-06	8.90907E-07	8.28895E-07	8.90907E-07	8.28895E-07	9.06133E-06	8.71558E-06	1.48392E-05
3830303772900	383030	3772900	4.22351E-06	4.11515E-06	1.09078E-06	1.01611E-06	6.50518E-05	4.67687E-05	3.15328E-05	3.11324E-05	2.20892E-05	7.01718E-06	1.00525E-05	9.66898E-06	9.88362E-07	9.19567E-07	9.88362E-07	9.19567E-07	1.00525E-05	9.66898E-06	1.66211E-05
3830803772900	383080	3772900	4.72029E-06	4.59918E-06	1.21908E-06	1.13563E-06	7.32657E-05	5.2674E-05	3.55144E-05	3.50634E-05	2.48784E-05	7.90321E-06	1.13218E-05	1.08898E-05	1.11316E-06	1.03568E-06	1.11316E-06	1.03568E-06	1.13218E-05	1.08898E-05	1.88838E-05
3831303772900	383130	3772900	5.36054E-06	5.22301E-06	1.38443E-06	1.28966E-06	8.40898E-05	6.0456E-05	4.07612E-05	4.02436E-05	2.85538E-05	9.07082E-06	1.29945E-05	1.24987E-05	1.27762E-06	1.18869E-06	1.27762E-06	1.18869E-06	1.29945E-05	1.24987E-05	2.18125E-05
3831803772900	383180	3772900	6.23315E-06	6.07323E-06	1.6098E-06	1.4996E-06	0.00010074	7.24268E-05	4.88322E-05	4.82122E-05	3.42077E-05	1.08669E-05	1.55675E-05	1.49735E-05	1.53059E-06	1.42406E-06	1.53059E-06	1.42406E-06	1.55675E-05	1.49735E-05	2.58371E-05
3832303772900	383230	3772900	7.70325E-06	7.50561E-06	1.98947E-06	1.85328E-06	0.000122175	8.7837E-05	5.92223E-05	5.84703E-05	4.14861E-05	1.31791E-05	1.88798E-05	1.81595E-05	1.85626E-06	1.72705E-06	1.85626E-06	1.72705E-06	1.88798E-05	1.81595E-05	3.14277E-05
3832803772900	383280	3772900	7.67793E-06	7.48094E-06	1.98293E-06	1.84719E-06	0.000124438	8.94639E-05	6.03191E-05	5.95533E-05	4.22545E-05	1.34232E-05	1.92295E-05	1.84958E-05	1.89064E-06	1.75904E-06	1.89064E-06	1.75904E-06	1.92295E-05	1.84958E-05	3.18069E-05
3833303772900	383330	3772900	7.82871E-06	7.62785E-06	2.02187E-06	1.88346E-06	0.000129979	9.34478E-05	6.30052E-05	6.22052E-05	4.41361E-05	1.40209E-05	2.00858E-05	1.93194E-05	1.97483E-06	1.83737E-06	1.97483E-06	1.83737E-06	2.00858E-05	1.93194E-05	3.29701E-05
3833803772900	383380	3772900	7.95642E-06	7.75228E-06	2.05486E-06	1.91419E-06	0.00013462	9.67847E-05	6.5255E-05	6.44265E-05	4.57122E-05	1.45216E-05	2.08031E-05	2.00093E-05	2.04535E-06	1.90298E-06	2.04535E-06	1.90298E-06	2.08031E-05	2.00093E-05	3.35852E-05
3834303772900	383430	3772900	8.32156E-06	8.10805E-06	2.14916E-06	2.00204E-06	0.000142246	0.000102267	6.89516E-05	6.80761E-05	4.83016E-05	1.53442E-05	2.19815E-05	2.11428E-05	2.16121E-06	2.01078E-06	2.16121E-06	2.01078E-06	2.19815E-05	2.11428E-05	3.50005E-05
3834803772900	383480	3772900	7.20421E-06	7.01937E-06	1.86059E-06	1.73322E-06	0.000123181	8.85608E-05	5.97102E-05	5.89521E-05	4.18279E-05	1.32877E-05	1.90354E-05	1.83091E-05	1.87155E-06	1.74128E-06	1.87155E-06	1.74128E-06	1.90354E-05	1.83091E-05	3.01739E-05
3835303772900	383530	3772900	6.55103E-06	6.38294E-06	1.69189E-06	1.57607E-06	0.000112161	8.06379E-05	5.43684E-05	5.36781E-05	3.80859E-05	1.20989E-05	1.73324E-05	1.66711E-05	1.70412E-06	1.5855E-06	1.70412E-06	1.5855E-06	1.73324E-05	1.66711E-05	2.73051E-05
3835803772900	383580	3772900	6.07393E-06	5.91809E-06	1.56868E-06	1.46129E-06	0.00010417	7.48927E-05	5.04948E-05	4.98537E-05	3.53724E-05	1.12369E-05	1.60976E-05	1.54833E-05	1.58271E-06	1.47254E-06	1.58271E-06	1.47254E-06	1.60976E-05	1.54833E-05	2.51585E-05
3836303772900	383630	3772900	6.17801E-06	6.0195E-06	1.59556E-06	1.48633E-06	0.000106166	7.63274E-05	5.14621E-05	5.08087E-05	3.605E-05	1.14522E-05	1.64059E-05	1.57799E-05	1.61303E-06	1.50075E-06	1.61303E-06	1.50075E-06	1.64059E-05	1.57799E-05	2.55232E-05
3836803772900	383680	3772900	5.98054E-06	5.82709E-06	1.54456E-06	1.43882E-06	0.000102433	7.36438E-05	4.96527E-05	4.90223E-05	3.47825E-05	1.10495E-05	1.58291E-05	1.52251E-05	1.55631E-06	1.44798E-06	1.55631E-06	1.44798E-06	1.58291E-05	1.52251E-05	2.47049E-05
3837303772900	383730	3772900	5.60978E-06	5.46585E-06	1.4488E-06	1.34962E-06	9.56E-05	6.87312E-05	4.63405E-05	4.57522E-05	3.24623E-05	1.03124E-05	1.47732E-05	1.42095E-05	1.45249E-06	1.35139E-06	1.45249E-06	1.35139E-06	1.47732E-05	1.42095E-05	2.31026E-05
3837803772900	383780	3772900	5.14169E-06	5.00977E-06	1.32791E-06	1.23701E-06	8.74039E-05	6.28387E-05	4.23676E-05	4.18297E-05	2.96792E-05	9.42831E-06	1.35066E-05	1.29913E-05	1.32797E-06	1.23553E-06	1.32797E-06	1.23553E-06	1.35066E-05	1.29913E-05	2.09923E-05
3838303772900	383830	3772900	4.80919E-06	4.6858E-06	1.24204E-06	1.15701E-06	8.14707E-05	5.8573E-05	3.94916E-05	3.89902E-05	2.76645E-05	8.78829E-06	1.25898E-05	1.21094E-05	1.23782E-06	1.15166E-06	1.23782E-06	1.15166E-06	1.25898E-05	1.21094E-05	1.95044E-05
3838803772900	383880	3772900	4.57458E-06	4.45721E-06	1.18145E-06	1.10057E-06	7.71499E-05	5.54666E-05	3.73972E-05	3.69223E-05	2.61973E-05	8.32221E-06	1.19221E-05	1.14672E-05	1.17217E-06	1.09058E-06	1.17217E-06	1.09058E-06	1.19221E-05	1.14672E-05	1.8423E-05
3839303772900	383930	3772900	3.94108E-06	3.83996E-06	1.01784E-06	9.48162E-07	6.63347E-05	4.7691E-05	3.21547E-05	3.17464E-05	2.25248E-05	7.15556E-06	1.02508E-05	9.85965E-06	1.00785E-06	9.37701E-07	1.00785E-06	9.37701E-07	1.02508E-05	9.85965E-06	1.56014E-05
3839803772900	383980	3772900	3.43079E-06	3.34277E-06	8.8605E-07	8.25395E-07	5.74704E-05	4.13181E-05	2.78579E-05	2.75042E-05	1.95149E-05	6.19937E-06	8.88098E-06	8.54212E-06	8.73175E-07	8.12398E-07	8.73175E-07	8.12398E-07	8.88098E-06	8.54212E-06	1.33731E-05
3840303772900	384030	3772900	3.02684E-06	2.94918E-06	7.81723E-07	7.28211E-07	5.04949E-05	3.63031E-05	2.44766E-05	2.41658E-05	1.71462E-05	5.44691E-06	7.80304E-06	7.50531E-06	7.67192E-07	7.13792E-07	7.67192E-07	7.13792E-07	7.80304E-06	7.50531E-06	1.16801E-05
3840803772900	384080	3772900	2.58125E-06	2.51502E-06	6.66644E-07	6.21009E-07	4.28868E-05	3.08333E-05	2.07887E-05	2.05247E-05	1.45628E-05	4.62623E-06	6.62735E-06	6.37448E-06	6.51599E-07	6.06244E-07	6.51599E-07	6.06244E-07	6.62735E-06	6.37448E-06	9.88739E-06
3841303772900	384

			MSite Grubbing / Prep	MMass Grading / Excavation	MMass Grading / Excavation	MDrainage / Utilities Trenching	MFoundations / Concrete Pads	MBuilding / Structure Construction	MAsphalt Paving	MLandscaping or Other Finishing	MWaterside Construction (Piles)	RSSWDemolition	RSSWPlacing Base	RSSWForm/Plac e Rebar and Pour	Child Risk				
Unique Identifier	X (UTM)	Y (UTM)	2027	2027	2028	2028	2028	2028	2028	2028	2028	2029	2029	2029	3rd Trimester	0<2	2<16	Total	per million
3834303772800	383430	3772800	6.25211E-05	7.35197E-05	7.25407E-05	1.54197E-05	2.00532E-05	1.47602E-05	1.51922E-06	1.77987E-05	1.51922E-06	1.11577E-05	1.619E-05	9.5971E-06	2.0004E-09	2.894E-08	5.5888E-09	3.65289E-08	0.03652886
3834803772800	383480	3772800	5.8477E-05	6.87642E-05	6.78486E-05	1.44223E-05	1.87561E-05	1.38055E-05	1.42096E-06	1.66474E-05	1.42096E-06	1.1167E-05	1.62036E-05	9.60515E-06	1.87343E-09	2.7105E-08	5.2348E-09	3.42128E-08	0.03421285
3835303772800	383530	3772800	5.69174E-05	6.69301E-05	6.6039E-05	1.40376E-05	1.82558E-05	1.34373E-05	1.38306E-06	1.62034E-05	1.38306E-06	1.16505E-05	1.69051E-05	1.0021E-05	1.82753E-09	2.6436E-08	5.1109E-09	3.33742E-08	0.03337416
3835803772800	383580	3772800	5.70845E-05	6.71267E-05	6.62328E-05	1.40788E-05	1.83094E-05	1.34767E-05	1.38712E-06	1.6251E-05	1.38712E-06	1.23711E-05	1.79507E-05	1.06408E-05	1.83203E-09	2.6509E-08	5.1329E-09	3.34738E-08	0.03347381
3836303772800	383630	3772800	5.68951E-05	6.69039E-05	6.60131E-05	1.40321E-05	1.82487E-05	1.3432E-05	1.38252E-06	1.6197E-05	1.38252E-06	1.27984E-05	1.85707E-05	1.10084E-05	1.82245E-09	2.6381E-08	5.1128E-09	3.33159E-08	0.03331591
3836803772800	383680	3772800	5.54245E-05	6.51747E-05	6.43069E-05	1.36694E-05	1.7777E-05	1.30848E-05	1.34678E-06	1.57784E-05	1.34678E-06	1.27454E-05	1.84938E-05	1.09627E-05	1.77456E-09	2.5685E-08	4.976E-09	3.24351E-08	0.03243506
3837303772800	383730	3772800	5.29012E-05	6.22074E-05	6.13791E-05	1.30471E-05	1.69677E-05	1.24891E-05	1.28547E-06	1.50601E-05	1.28547E-06	1.19063E-05	1.72763E-05	1.0241E-05	1.69737E-09	2.4547E-08	4.7493E-09	3.09934E-08	0.0309934
3837803772800	383780	3772800	5.11131E-05	6.01048E-05	5.93045E-05	1.26061E-05	1.63941E-05	1.2067E-05	1.24202E-06	1.4551E-05	1.24202E-06	1.09674E-05	1.59139E-05	9.43344E-06	1.645E-09	2.3779E-08	4.5869E-09	3.00112E-08	0.03001122
3838303772800	383830	3772800	4.7899E-05	5.63253E-05	5.55754E-05	1.18134E-05	1.53633E-05	1.13082E-05	1.16392E-06	1.3636E-05	1.16392E-06	1.05525E-05	1.53119E-05	9.0766E-06	1.54452E-09	2.233E-08	4.3009E-09	2.81754E-08	0.02817545
3838803772800	383880	3772800	4.34149E-05	5.10524E-05	5.03726E-05	1.07075E-05	1.3925E-05	1.02496E-05	1.05496E-06	1.23595E-05	1.05496E-06	1.05151E-05	1.52576E-05	9.0444E-06	1.4002E-09	2.0253E-08	3.9125E-09	2.5566E-08	0.025566
3839303772800	383930	3772800	3.84964E-05	4.52686E-05	4.46658E-05	9.49442E-06	1.23474E-05	9.08837E-06	9.35438E-07	1.09593E-05	9.35438E-07	1.02936E-05	1.49363E-05	8.85391E-06	1.24626E-09	1.8027E-08	3.4793E-09	2.27524E-08	0.02275241
3839803772800	383980	3772800	3.40401E-05	4.00284E-05	3.94954E-05	8.39537E-06	1.09181E-05	8.03633E-06	8.27154E-07	9.69064E-06	8.27154E-07	9.56058E-06	1.38726E-05	8.2234E-06	1.10973E-09	1.6042E-08	3.0918E-09	2.02434E-08	0.02024342
3840303772800	384030	3772800	3.03359E-05	3.56725E-05	3.51975E-05	7.48179E-06	9.73E-06	7.16181E-06	7.37143E-07	8.6361E-06	7.37143E-07	8.79948E-06	1.27682E-05	7.56875E-06	9.95056E-10	1.4371E-08	2.767E-09	1.81333E-08	0.0181333
3840803772800	384080	3772800	2.6069E-05	3.0655E-05	3.02469E-05	6.42945E-06	8.36144E-06	6.15448E-06	6.33461E-07	7.4214E-06	6.33461E-07	7.84498E-06	1.13832E-05	6.74775E-06	8.60239E-10	1.241E-08	2.3873E-09	1.56572E-08	0.01565718
3841303772800	384130	3772800	2.51332E-05	2.95546E-05	2.91611E-05	6.19865E-06	8.06129E-06	5.93355E-06	6.10722E-07	7.15499E-06	6.10722E-07	7.77324E-06	1.12791E-05	6.68604E-06	8.31848E-10	1.1997E-08	2.3071E-09	1.51358E-08	0.01513576
3826803772850	382680	3772850	2.40414E-05	2.82707E-05	2.78943E-05	5.92938E-06	7.71111E-06	5.6758E-06	5.84192E-07	6.84418E-06	5.84192E-07	7.33654E-06	1.06455E-05	6.31042E-06	9.92811E-10	1.3616E-08	2.4986E-09	1.71076E-08	0.0171076
3827303772850	382730	3772850	2.65481E-05	3.12183E-05	3.08027E-05	6.5476E-06	8.51509E-06	6.26757E-06	6.45102E-07	7.55778E-06	6.45102E-07	7.89489E-06	1.14557E-05	6.79068E-06	1.09549E-09	1.5021E-08	2.7568E-09	1.88738E-08	0.01887376
3827803772850	382780	3772850	2.94391E-05	3.46179E-05	3.4157E-05	7.2606E-06	9.44236E-06	6.95009E-06	7.15351E-07	8.38079E-06	7.15351E-07	8.03838E-06	1.16639E-05	6.9141E-06	1.14581E-09	1.5878E-08	2.9479E-09	1.99713E-08	0.01997132
3828303772850	382830	3772850	3.15613E-05	3.71135E-05	3.66194E-05	7.78403E-06	1.01231E-05	7.45113E-06	7.66921E-07	8.98497E-06	7.66921E-07	7.56425E-06	1.09759E-05	6.50628E-06	1.23394E-09	1.7077E-08	3.1565E-09	2.14672E-08	0.02146719
3828803772850	382880	3772850	3.43966E-05	4.04476E-05	3.9909E-05	8.4833E-06	1.10325E-05	8.12049E-06	8.35817E-07	9.79213E-06	8.35817E-07	7.7514E-06	1.12475E-05	6.66726E-06	1.34396E-09	1.8592E-08	3.4361E-09	2.33723E-08	0.02337233
3829303772850	382930	3772850	3.75773E-05	4.41878E-05	4.35994E-05	9.26775E-06	1.20526E-05	8.87139E-06	9.13105E-07	1.06976E-05	9.13105E-07	7.83874E-06	1.13742E-05	6.74239E-06	1.46528E-09	2.0268E-08	3.7456E-09	2.54785E-08	0.02547848
3829803772850	382980	3772850	4.10531E-05	4.82751E-05	4.76323E-05	1.0125E-05	1.31675E-05	9.69199E-06	9.97566E-07	1.16871E-05	9.97566E-07	7.93232E-06	1.151E-05	6.82288E-06	1.5932E-09	2.2047E-08	4.0774E-09	2.77173E-08	0.02771725
3830303772850	383030	3772850	4.56264E-05	5.36529E-05	5.29385E-05	1.12529E-05	1.46343E-05	1.07717E-05	1.10869E-06	1.2989E-05	1.10869E-06	8.16003E-06	1.18404E-05	7.01874E-06	1.75632E-09	2.433E-08	4.5076E-09	3.05943E-08	0.03059428
3830803772850	383080	3772850	5.12579E-05	6.02751E-05	5.94725E-05	1.26418E-05	1.64406E-05	1.21012E-05	1.24554E-06	1.45922E-05	1.24554E-06	8.40645E-06	1.21979E-05	7.23069E-06	1.95001E-09	2.7065E-08	5.0275E-09	3.40422E-08	0.03404218
3831303772850	383130	3772850	5.89282E-05	6.92948E-05	6.83721E-05	1.45336E-05	1.89008E-05	1.3912E-05	1.43192E-06	1.67759E-05	1.43192E-06	9.58866E-06	1.39133E-05	8.24755E-06	2.20046E-09	3.0642E-08	5.7264E-09	3.85685E-08	0.03856853
3831803772850	383180	3772850	7.24919E-05	8.52446E-05	8.41095E-05	1.78788E-05	2.32512E-05	1.71142E-05	1.76151E-06	2.06372E-05	1.76151E-06	1.26237E-05	1.83173E-05	1.08581E-05	2.62432E-09	3.6816E-08	6.9032E-09	4.63438E-08	0.04634375
3832303772850	383230	3772850	8.15827E-05	9.59345E-05	9.46571E-05	2.01209E-05	2.6167E-05	1.92604E-05	1.98241E-06	2.32252E-05	1.98241E-06	1.32226E-05	1.91863E-05	1.13732E-05	2.81184E-09	3.9938E-08	7.5573E-09	5.03071E-08	0.0503071
3832803772850	383280	3772850	7.99394E-05	9.40022E-05	9.27505E-05	1.97156E-05	2.564E-05	1.88724E-05	1.94248E-06	2.27574E-05	1.94248E-06	1.19843E-05	1.73894E-05	1.03081E-05	2.65716E-09	3.8036E-08	7.2679E-09	4.79613E-08	0.04796131
3833303772850	383330	3772850	8.16495E-05	9.60131E-05	9.47347E-05	2.01374E-05	2.61885E-05	1.92761E-05	1.98403E-06	2.32442E-05	1.98403E-06	1.16162E-05	1.68553E-05	9.9915E-06	2.63783E-09	3.8002E-08	7.3192E-09	4.79595E-08	0.04795952
3833803772850	383380	3772850	8.07415E-05	9.49454E-05	9.36812E-05	1.99134E-05	2.58972E-05	1.90618E-05	1.96197E-06	2.29857E-05	1.96197E-06	1.17628E-05	1.70681E-05	1.01176E-05	2.57798E-09	3.7256E-08	7.2059E-09	4.70394E-08	0.04703943
3834303772850	383430	3772850	7.55333E-05	8.8821E-05	8.76383E-05	1.86289E-05	2.42267E-05	1.78322E-05	1.83541E-06	2.1503E-05	1.83541E-06	1.1741E-05	1.70364E-05	1.00988E-05	2.40301E-09	3.4775E-08	6.7315E-09	4.39094E-08	0.04390938
3834803772850	383480	3772850	6.97959E-05	8.20743E-05	8.09814E-05	1.72139E-05	2.23865E-05	1.64777E-05	1.696E-06	1.98697E-05	1.696E-06	1.1716E-05	1.70002E-05	1.00774E-05	2.21933E-09	3.2135E-08	6.2199E-09	4.05746E-08	0.04057465
3835303772850	383530	3772850	6.80802E-05	8.00568E-05	7.89908E-05	1.67907E-05	2.18362E-05	1.60727E-05	1.65431E-06	1.93813E-05	1.65431E-06	1.23679E-05	1.79461E-05	1.06381E-05	2.16792E-09	3.1393E-08	6.0822E-09	3.96433E-08	0.03964332
3835803772850	383580	3772850	6.63924E-05	7.80721E-05	7.70325E-05	1.63745E-05	2.12949E-05	1.56742E-05	1.6133E-06	1.89008E-05	1.6133E-06	1.29512E-05	1.87925E-05	1.11398E-05	2.11292E-09	3.0611E-08	5.937E-09	3.86606E-08	0.03866059
3836303772850	383630	3772850	6.76179E-05	7.95131E-05	7.84544E-05	1.66767E-05	2.16879E-05	1.59635E-05	1.64307E-06	1.92497E-05	1.64307E-06	1.37061E-05	1.98878E-05	1.17891E-05	2.14618E-09	3.1111E-08	6.0382E-09	3.92956E-08	0.03929559
3836803772850	383680	3772850	6.37967E-05	7.50197E-05	7.40208E-05	1.57343E-05	2.04623E-05	1.50614E-05	1.55022E-06	1.81618E-05	1.55022E-06	1.34878E-05	1.9571E-05	1.16013E-05	2.02578E-09	2.9363E-08	5.6972E-09	3.70857E-08	0.03708567
3837303772850	383730	3772850	6.08277E-05	7.15284E-05	7.0576E-05	1.5002E-05	1.951E-05	1.43604E-05	1.47808E-06	1.73166E-05	1.47808E-06	1.26736E-05	1.83897E-05	1.0901E-05	1.9351E-09	2.8029E-08	5.4316E-09	3.53958E-08	0.03539578
3837803772850	383780	3772850	5.792E-05	6.81092E-05	6.72023E-05	1.42849E-05	1.85774E-05	1.3674E-05	1.40742E-06	1.64888E-05	1.40742E-06	1.18283E-05	1.71631E-05	1.01739E-05	1.84677E-09	2.6745E-08	5.174E-09	3.37654E-08	0.03376542
3838303772850	383830	3772850	5.39428E-05	6.34323E-05	6.25877E-05	1.3304E-05	1.73018E-05	1.2735E-05	1.31078E-06	1.53566E-05	1.31078E-06	1.13323E-05	1.64435E-05	9.74735E-06	1.72564E-09	2.4986E-08	4.8257E-09	3.15376E-08	0.03153759
3838803772850	383880	3772850	4.93139E-05	5.79891E-05	5.7217E-05	1.21624E-05	1.58171E-05	1.16422E-05	1.1983E-06	1.40388E-05	1.1983E-06	1.1061E-05	1.60497E-05	9.51393E-06	1.58052E-09	2.2889E-08	4.4231E-09	2.8893E-08	0.02889296
3839303772850	383930	3772850	4.17049E-05	4.90415E-05	4.83885E-05	1.02857E-05	1.33765E-05	9.84585E-06	1.0134E-06	1.18727E-05	1.0134E-06	1.07584E-05	1.56106E-05	9.25368E-06	1.34581E-09	1.9481E-08	3.7614E-09	2.45886E-08	0.02458863
3839803772850	383980	3772850	3.53603E-05	4.15808E-05	4.10271E-05	8.72097E-06	1.13415E-05	8.348E-06	8.59233E-07	1.00665E-05	8.59233E-07	9.54499E-06	1.385E-05	8.20999E-06	1.15104E-09	1.6641E-08	3.2084E-09	2.10005E-08	0.02100054
3840303772850	384030	3772850	3.10823E-05	3.65502E-05	3.60636E-05	7.66588E-06	9.96941E-06	7.33803E-06	7.55281E-07	8.84859E-06	7.55281E-07	8.67471E-06	1.25872E-05	7.46143E-06	1.01754E-09	1.4696E-08	2.8306E-09	1.85446E-08	0.01854463
3840803772850	384080	3772850	2.74672E-05	3.22991E-05	3.18691E-05	6.77427E-06	8.80989E-06	6.48456E-06	6.67435E-07	7.81943E-06	6.67435E-07	7.93544E-06	1.15145E-05	6.82556E-06	9.02939E-10	1.3033E-08	2.5079E-09	1.64433E-08	0.01644334
3841303772850	384130	3772850	2.58796E-05	3.04323E-05	3.00271E-05	6.38274E-06	8.3007E-06	6.10977E-06	6.28859E-07	7.36748E-06	6.28859E-07	7.72645E-06	1.12112E-05	6.6458E-06	8.538E-10	1.2318E-08	2.3695E-09	1.5541E-08	0.01554097
3826803772900	382680	3772900	2.45706E-05	2.8893E-05	2.85083E-05	6.05989E-06	7.88084E-06	5.80073E-06	5.97051E-07	6.99483E-06	5.97051E-07	7.23048E-06	1.04916E-05	6.2192E-06	1.01962E-09	1.3966E-08	2.5583E-09	1.75439E-08	0.01754386
3827303772900	382730	3772900	2.69658E-05	3.17096E-05	3.12874E-05	6.65063E-06	8.64909E-06	6.3662E-06	6.55253E-07	7.67671E-06	6.55253E-07	7.77636E-06	1.12837E-05	6.68873E-06	1.12361E-09	1.5373E-08	2.8151E-09	1.9312E-08	0.01931202
3827803772900	382780	3772900	3.1099E-05	3.65699E-05	3.60829E-05	7.67E-06	9.97477E-06	7.34198E-06	7.55687E-07	8.85335E-06	7.55687E-07	8.25049E-06	1.19716E-05	7.09654E-06	1.23993E-09	1.7089E-08	3.1531E-09	2.14816E-08	0.02148164
3828303772900	382830	3772900	3.41014E-05	4.01004E-05	3.95665E-05	8.41049E-06	1.09378E-05	8.05079E-06	8.28643E-07	9.70808E-06	8.28643E-07	8.13507E-06	1.18042E-05	6.99727E-06	1.34773E-09	1.8602E-08	3.4335E-09	2.33832E-08	0.02338323
3828803772900	382880	3772900	3.75995E-05	4.4214E-05	4.36253E-05	9.27324E-06	1.20598E-05	8.87665E-06	9.13646E-07	1.07039E-05	9.13646E-07	8.51562E-06	1.23564E-05	7.3246E-06	1.48677E-09	2.0506E-08	3.7854E-09	2.57779E-08	0.02577795
3829303772900	382930	3772900	4.15879E-05	4.89039E-05	4.82528E-05	1.02569E-05	1.3339E-05	9.81823E-06	1.01056E-06	1.18394E-05	1.01056E-06	8.68719E-06	1.26053E-05	7.47216E-06	1.64473E-09	2.2669E-08	4.1835E-09	2.84973E-08	0.02849728
3829803772900	382980	3772900	4.55539E-05	5.35677E-05	5.28544E-05	1.1235E-05	1.46111E-05	1.07546E-05	1.10693E-06	1.29684E-05	1.10693E-06	8.30663E-06	1.20531E-05	7.14484E-06	1.80099E-09	2.481E-08	4.5726E-09	3.11832E-08	0.03118319
3830303772900	383030	3772900	5.1024E-05	6E-05	5.92011E-05	1.25841E-05	1.63656E-05	1.20459E-05	1.23985E-06	1.45256E-05	1.23985E-06	8.48443E-06	1.23111E-05	7.29777E-06	2.00474E-09	2.7634E-08	5.1003E-09	3.47386E-08	0.03473865
3830803772900	383080	3772900	5.79701E-05	6.81681E-05	6.72605E-05	1.42973E-05	1.85935E-05	1.36858E-05	1.40864E-06	1.65031E-05	1.40864E-06	8.74021E-06	1.26822E-05	7.51777E-06	2.25249E-09	3.1098E-08	5.7552E-09	3.91061E-08	0.03910606
3831303772900	383130	3772900	6.69606E-05	7.87402E-05	7.76918E-05	1.65146E-05	2.14771E-05	1.58083E-05	1.6271E-06	1.90625E-05	1.6271E-06	9.13324E-06	1.32525E-05	7.85583E-06	2.55821E-09	3.542E-08	6.5838E-09	4.45621E-08	0.04456208
3831803772900	383180	3772900	7.93155E-05	9.32686E-05	9.20267E-05	1.95617E-05	2.54399E-05	1.87251E-05	1.92732E-06	2.25798E-05	1.92732E-06	1.17222E-05	1.70092E-05	1.00827E-05	2.93555E-09	4.0893E-08	7.6915E-09	5.15204E-08	0.05152037
3832303772900	383230	3772900	9.64776E-05	0.00011345	0.000111939	2.37944E-05	3.09445E-05	2.27768E-05	2.34435E-06	2.74655E-05	2.34435E-06	1.39619E-05	2.0259E-05	1.20091E-05	3.38216E-09	4.7798E-08	9.0169E-09	6.01975E-08	0.0601975
3832803772900	383280	3772900	9.76418E-05	0.000114819	0.00011329	2.40816E-05	3.13179E-05	2.30517E-05	2.37264E-06	2.77969E-05	2.37264E-06	1.2867E-05	1.86703E-05	1.10674E-05	3.27491E-09	4.6733E-08	8.9197E-09	5.89275E-08	0.05892751
3833303772900	383330	3772900	0.000101212	0.000119017	0.000117433	2.49622E-05	3.24631E-05	2.38946E-05	2.4594E-06	2.88134E-05	2.4594E-06	1.2187E-05	1.76836E-05	1.04825E-05	3.26994E-09	4.7051E-08	9.0777E-09	5.93985E-08	0.05939848
3833803772900	383380	3772900	0.000103101	0.000121238	0.000119624	2.54279E-05	3.30688E-05	2.43404E-05	2.50529E-06	2.9351E-05	2.50529E-06	1.26112E-05	1.82992E-05	1.08474E-05	3.28248E-09	4.7409E-08	9.2029E-09	5.98948E-08	0.05989476
3834303772900	383430	3772900	0.000107446	0.000126347	0.000124665	2.64995E-05	3.44624E-05	2.53662E-05	2.61086E-06	3.058795-05	2.61086E-06	1.42145E-05	2.06256E-05	1.22264E-05	3.40578E-09	4.9277E-08	9.5819E-09	6.22647E-08	0.0622647
3834803772900	383480	3772900	9.26286E-05	0.000108924	0.000107473	2.28451E-05	2.97099E-05	2.18681E-05	2.25082E-06	2.63698E-05	2.25082E-06	1.33349E-05	1.93492E-05	1.14698E-05	2.92641E-09	4.2395E-08	8.2398E-09	5.35613E-08	0.05356135
3835303772900	383530	3772900	8.38219E-05	9.85677E-05	9.72553E-05	2.06731E-05	2.68853E-05	1.9789E-05	2.03682E-06	2.38627E-05	2.03682E-06	1.31883E-05	1.91365E-05	1.13437E-05	2.64329E-09	3.8328E-08	7.448E-09	4.84195E-08	0.04841946
3835803772900	383580	3772900	7.72322E-05	9.08188E-05	8.96095E-05	1.90479E-05	2.47717E-05	1.82333E-05	1.8767E-06	2.19867E-05	1.8767E-06	1.33224E-05	1.93311E-05	1.14591E-05	2.43544e-09	3.533E-08	6.867E-09	4.46322E-08	0.04463218
3836303772900	383630	3772900	7.83519E-05	9.21354E-05	9.09086E-05	1.93241E-05	2.51308E-05	1.84976E-05	1.9039E-06	2.23054E-05	1.9039E-06	1.43518E-05	2.08248E-05	1.23445E-05	2.46676E-09	3.5805E-08	6.9639E-09	4.52355E-08	0.04523547
3836803772900	383680	3772900	7.58397E-05	8.91812E-05	8.79938E-05	1.87045E-05	2.4325E-05	1.79045E-05	1.84286E-06	2.15902E-05	1.84286E-06	1.43144E-05	2.07704E-05	1.23123E-05	2.38725E-09	3.4647E-08	6.735E-09	4.3769E-08	0.04376895
3837303772900	383730	3772900	7.09211E-05	8.33974E-05	8.22869E-05	1.74914E-05	2.27474E-05	1.67433E-05	1.72334E-06	2.019E-05	1.72334E-06	1.35345E-05	1.96389E-05	1.16415E-05	2.23745E-09	3.2456E-08	6.3023E-09	4.09961E-08	0.04099609
3837803772900	383780	3772900	6.44428E-05	7.57795E-05	7.47705E-05	1.58936E-05	2.06696E-05	1.52139E-05	1.56592E-06	1.83458E-05	1.56592E-06	1.30292E-05	1.89057E-05	1.12069E-05	2.03921E-09	2.9577E-08	5.7379E-09	3.73541E-08	0.03735413
3838303772900	383830	3772900	5.98752E-05	7.04083E-05	6.94708E-05	1.47671E-05	1.92045E-05	1.41356E-05	1.45493E-06	1.70454E-05	1.45493E-06	1.23679E-05	1.79461E-05	1.06381E-05	1.90068E-09	2.7558E-08	5.3401E-09	3.4799E-08	0.034799
3838803772900	383880	3772900	5.65553E-05	6.65044E-05	6.56189E-05	1.39483E-05	1.81397E-05	1.33518E-05	1.37426E-06	1.61003E-05	1.37426E-06	1.17066E-05	1.69866E-05	1.00693E-05	1.80151E-09	2.6117E-08	5.0515E-09	3.29699E-08	0.03296991
3839303772900	383930	3772900	4.78935E-05	5.63188E-05	5.55689E-05	1.1812E-05	1.53615E-05	1.13069E-05	1.16378E-06	1.36344E-05	1.16378E-06	1.1454E-05	1.662E-05	9.85199E-06	1.53601E-09	2.2253E-08	4.3014E-09	2.80907E-08	0.02809068
3839803772900	383980	3772900	4.10531E-05	4.82751E-05	4.76323E-05	1.0125E-05	1.31675E-05	9.69199E-06	9.97566E-07	1.16871E-05	9.97566E-07	1.0381E-05	1.5063E-05	8.92903E-06	1.32799E-09	1.9218E-08	3.7091E-09	2.42549E-08	0.02425488
3840303772900	384030	3772900	3.5856E-05	4.21638E-05	4.16023E-05	8.84324E-06	1.15006E-05	8.46504E-06	8.7128E-07	1.02076E-05	8.7128E-07	9.43581E-06	1.36916E-05	8.11608E-06	1.16776E-09	1.688E-08	3.2539E-09	2.13021E-08	0.02130206
3840803772900	384080	3772900	3.03526E-05	3.56921E-05	3.52169E-05	7.48591E-06	9.73536E-06	7.16576E-06	7.37549E-07	8.64086E-06	7.37549E-07	8.32535E-06	1.20803E-05	7.16093E-06	9.93847E-10	1.4352E-08	2.7634E-09	1.81095E-08	0.0181095
3841303772900	384130	3772900	2.77345E-05	3.26135E-05	3.21793E-05	6.84022E-06	8.89565E-06	6.54768E-06	6.73932E-07	7.89555E-06	6.73932E-07	7.90737E-06	1.14738E-05	6.80141E-06	9.11216E-10	1.3153E-08	2.5319E-09	1.65961E-08	0.01659608
3826803772950	382680	3772950	2.63141E-05	3.09432E-05	3.05312E-05	6.48989E-06	8.44005E-06	6.21234e-06	6.39417E-07	7.49117E-06	6.39417E-07	7.36461E-06	1.06862E-05	6.33457E-06	1.09272E-09	1.4958E-08	2.7369E-09	1.87877E-08	0.01878766
3827303772950	382730	3772950	2.8208E-05	3.31703E-05	3.27286E-05	6.95699E-06	9.04751E-06	6.65946E-06	6.85438E-07	8.03034E-06	6.85438E-07	7.767E-06	1.12701E-05	6.68068E-06	1.18058E-09	1.6132E-08	2.949E-09	2.02613E-08	0.02026126

			EGIODemolition	EGIOSite Grubbing / Prep	EGIOMass Grading / Excavation	EGIOMass Grading / Excavation	EGIODrainage / Utilities Trenching	EGIODrainage / Utilities Trenching	EGIOFoundations / Concrete Pads	EGIOFoundations / Concrete Pads	EGIOBuilding / Structure Construction	EGIOBuilding / Structure Construction	EGIOAsphalt Paving	EGIOArchitectural Coating	EGIOLandscaping or Other Finishing	EGIOWaterside Construction (Piles)	HIWaterside Construction (Landscaping)	HIWaterside Construction (Landscaping)	KMDemolition	KMSite Grubbing / Prep	KMMass Grading / Excavation
Unique Identifier	X (UTM)	Y (UTM)	2025	2025	2025	2026	2026	2027	2026	2027	2026	2027	2027	2027	2027	2027	2025	2026	2025	2025	2025
3827803772950	382780	3772950	6.71315E-05	2.633E-05	8.71967E-06	8.54001E-06	1.98303E-05	1.97997E-05	2.60545E-05	2.60377E-05	2.79076E-05	2.72387E-05	1.08599E-06	1.08599E-06	2.94106E-05	1.08599E-06	1.39063E-05	1.34707E-05	1.30715E-05	5.67312E-05	4.31217E-05
3828303772950	382830	3772950	7.46764E-05	2.9289E-05	9.69967E-06	9.49982E-06	2.20591E-05	2.2025E-05	2.89827E-05	2.8964E-05	3.10441E-05	3.03E-05	1.20804E-06	1.20804E-06	3.27161E-05	1.20804E-06	1.55441E-05	1.50572E-05	1.43728E-05	6.23787E-05	4.74145E-05
3828803772950	382880	3772950	8.32812E-05	3.2664E-05	1.08173E-05	1.05945E-05	2.46009E-05	2.45629E-05	3.23223E-05	3.23015E-05	3.46212E-05	3.37914E-05	1.34724E-06	1.34724E-06	3.64859E-05	1.34724E-06	1.7512E-05	1.69635E-05	1.60089E-05	6.948E-05	5.28122E-05
3829303772950	382930	3772950	9.35387E-05	3.6687E-05	1.21497E-05	1.18993E-05	2.76309E-05	2.75882E-05	3.63033E-05	3.627999E-05	3.88854E-05	3.79534E-05	1.51317E-06	1.51317E-06	4.09797E-05	1.51317E-06	1.98548E-05	1.92329E-05	1.79507E-05	7.79071E-05	5.92177E-05
3829803772950	382980	3772950	0.00010006	3.9245E-05	1.29967E-05	1.27289E-05	2.95571E-05	2.95115E-05	3.88342E-05	3.88091E-05	4.15963E-05	4.05992E-05	1.61866E-06	1.61866E-06	4.38365E-05	1.61866E-06	2.17707E-05	2.10888E-05	1.99761E-05	8.66977E-05	6.58995E-05
3830303772950	383030	3772950	0.000112715	4.4209E-05	1.46405E-05	1.43389E-05	3.32955E-05	3.32442E-05	4.3746E-05	4.37178E-05	4.68574E-05	4.57343E-05	1.82339E-06	1.82339E-06	4.9381E-05	1.82339E-06	2.47253E-05	2.39508E-05	2.25017E-05	9.76589E-05	7.42312E-05
3830803772950	383080	3772950	0.000128272	5.031E-05	1.66612E-05	1.63179E-05	3.7891E-05	3.78325E-05	4.97838E-05	4.97516E-05	5.33246E-05	5.20465E-05	2.07505E-06	2.07505E-06	5.61966E-05	2.07505E-06	2.84297E-05	2.75392E-05	2.58624E-05	0.000112244	8.53177E-05
3831303772950	383130	3772950	0.000146461	5.7444E-05	1.90237E-05	1.86317E-05	4.32638E-05	4.3197E-05	5.68429E-05	5.68063E-05	6.08859E-05	5.94265E-05	2.36929E-06	2.36929E-06	6.41651E-05	2.36929E-06	3.28875E-05	3.18574E-05	3.02278E-05	0.000131191	9.9719E-05
3831803772950	383180	3772950	0.00016914	6.6339E-05	2.19695E-05	2.15169E-05	4.99632E-05	4.98861E-05	6.56451E-05	6.56028E-05	7.03141E-05	6.86287E-05	2.73618E-06	2.73618E-06	7.41011E-05	2.73618E-06	3.86298E-05	3.74198E-05	3.6329E-05	0.000157671	0.000119846
3832303772950	383230	3772950	0.000189224	7.4216E-05	2.45782E-05	2.40718E-05	5.58959E-05	5.58096E-05	7.34398E-05	7.33925E-05	7.86632E-05	7.67777E-05	3.06107E-06	3.06107E-06	8.28999E-05	3.06107E-06	4.39845E-05	4.26069E-05	4.35505E-05	0.000189012	0.000143669
3832803772950	383280	3772950	0.00019905	7.807E-05	2.58545E-05	2.53218E-05	5.87985E-05	5.87078E-05	7.72535E-05	7.72037E-05	8.27482E-05	8.07648E-05	3.22003E-06	3.22003E-06	8.72048E-05	3.22003E-06	4.82917E-05	4.67791E-05	5.38294E-05	0.000233623	0.000177579
3833303772950	383330	3772950	0.000194748	7.6383E-05	2.52957E-05	2.47745E-05	5.75276E-05	5.74388E-05	7.55837E-05	7.5535E-05	8.09596E-05	7.90191E-05	3.15043E-06	3.15043E-06	8.53199E-05	3.15043E-06	4.82576E-05	4.67461E-05	5.70904E-05	0.000247777	0.000188337
3833803772950	383380	3772950	0.000191272	7.502E-05	2.48442E-05	2.43323E-05	5.65008E-05	5.64136E-05	7.42347E-05	7.41868E-05	7.95146E-05	7.76087E-05	3.0942E-06	3.0942E-06	8.37971E-05	3.0942E-06	4.79562E-05	4.64541E-05	5.88783E-05	0.000255536	0.000194234
3834303772950	383430	3772950	0.000187293	7.3459E-05	2.43273E-05	2.38261E-05	5.53254E-05	5.524E-05	7.26903E-05	7.26434E-05	7.78604E-05	7.59942E-05	3.02983E-06	3.02983E-06	8.20538E-05	3.02983E-06	4.71346E-05	4.56583E-05	5.92607E-05	0.000257196	0.000195496
3834803772950	383480	3772950	0.000157059	6.1601E-05	2.04003E-05	1.998E-05	4.63946E-05	4.6323E-05	6.09564E-05	6.09171E-05	6.52919E-05	6.37269E-05	2.54075E-06	2.54075E-06	6.88084E-05	2.54075E-06	3.93419E-05	3.81097E-05	5.03985E-05	0.000218733	0.000166261
3835303772950	383530	3772950	0.000128685	5.0472E-05	1.67148E-05	1.63704E-05	3.8013E-05	3.79543E-05	4.99441E-05	4.99119E-05	5.34964E-05	5.22141E-05	2.08174E-06	2.08174E-06	5.63776E-05	2.08174E-06	3.20444E-05	3.10407E-05	4.15816E-05	0.000180467	0.000137174
3835803772950	383580	3772950	0.00011629	4.5611E-05	1.51048E-05	1.47936E-05	3.43515E-05	3.42985E-05	4.51334E-05	4.51043E-05	4.83435E-05	4.71848E-05	1.88122E-06	1.88122E-06	5.09472E-05	1.88122E-06	2.87705E-05	2.78694E-05	3.76077E-05	0.00016322	0.000124065
3836303772950	383630	3772950	0.000111521	4.374E-05	1.44853E-05	1.41869E-05	3.29427E-05	3.28918E-05	4.32823E-05	4.32544E-05	4.63608E-05	4.52495E-05	1.80407E-06	1.80407E-06	4.88577E-05	1.80407E-06	2.74825E-05	2.66217E-05	3.60688E-05	0.000156541	0.000118988
3836803772950	383680	3772950	0.000106347	4.1711E-05	1.38133E-05	1.35287E-05	3.14144E-05	3.13659E-05	4.12744E-05	4.12478E-05	4.421E-05	4.31503E-05	1.72037E-06	1.72037E-06	4.65911E-05	1.72037E-06	2.6155E-05	2.53358E-05	3.43624E-05	0.000149135	0.000113359
3837303772950	383730	3772950	9.90267E-05	3.884E-05	1.28625E-05	1.25975E-05	2.9252E-05	2.92069E-05	3.84333E-05	3.84085E-05	4.11669E-05	4.01801E-05	1.60195E-06	1.60195E-06	4.3384E-05	1.60195E-06	2.42822E-05	2.35216E-05	3.18844E-05	0.00013838	0.000105184
3837803772950	383780	3772950	9.1895E-05	3.6042E-05	1.19362E-05	1.16902E-05	2.71453E-05	2.71034E-05	3.56654E-05	3.56424E-05	3.82021E-05	3.72864E-05	1.48658E-06	1.48658E-06	4.02596E-05	1.48658E-06	2.24578E-05	2.17544E-05	2.9481E-05	0.00012795	9.72553E-05
3838303772950	383830	3772950	8.36584E-05	3.2812E-05	1.08663E-05	1.06424E-05	2.47123E-05	2.46742E-05	3.24687E-05	3.24478E-05	3.47781E-05	3.39445E-05	1.35334E-06	1.35334E-06	3.66511E-05	1.35334E-06	2.03248E-05	1.96882E-05	2.67155E-05	0.000115947	8.81323E-05
3838803772950	383880	3772950	8.03351E-05	3.1509E-05	1.04347E-05	1.02197E-05	2.37306E-05	2.3694E-05	3.11789E-05	3.11588E-05	3.33965E-05	3.2596E-05	1.29958E-06	1.29958E-06	3.51952E-05	1.29958E-06	1.94656E-05	1.88559E-05	2.5584E-05	0.000111036	8.43995E-05
3839303772950	383930	3772950	6.93681E-05	2.7207E-05	9.01017E-06	8.82453E-06	2.0491E-05	2.04594E-05	2.69225E-05	2.690551E-05	2.88373E-05	2.814661E-05	1.12217E-06	1.12217E-06	3.03905E-05	1.12217E-06	1.66294E-05	1.61086E-05	2.18975E-05	9.50365E-05	7.22379E-05
3839803772950	383980	3772950	6.28831E-05	2.4664E-05	8.16783E-06	7.99955E-06	1.85753E-05	1.85467E-05	2.44056E-05	2.43898E-05	2.61414E-05	2.55148E-05	1.01726E-06	1.01726E-06	2.75493E-05	1.01726E-06	1.49575E-05	1.4489E-05	1.96955E-05	8.54798E-05	6.49738E-05
3840303772950	384030	3772950	5.42424E-05	2.1275E-05	7.0455E-06	6.90034E-06	1.60229E-05	1.59982E-05	2.1052E-05	2.10385E-05	2.25494E-05	2.20089E-05	8.77477E-07	8.77477E-07	2.37638E-05	8.77477E-07	1.27546E-05	1.23551E-05	1.67512E-05	7.27015E-05	5.52609E-05
3840803772950	384080	3772950	4.57095E-05	1.7928E-05	5.93717E-06	5.81484E-06	1.35023E-05	1.34815E-05	1.77403E-05	1.77289E-05	1.90021E-05	1.85466E-05	7.3944E-07	7.3944E-07	2.00255E-05	7.3944E-07	1.06575E-05	1.03237E-05	1.39315E-05	6.04635E-05	4.59587E-05
3841303772950	384130	3772950	4.11107E-05	1.6124E-05	5.33983E-06	5.22981E-06	1.21439E-05	1.21252E-05	1.59555E-05	1.59452E-05	1.70903E-05	1.66807E-05	6.65046E-07	6.65046E-07	1.80108E-05	6.65046E-07	9.53815E-06	9.23939E-06	1.24559E-05	5.40596E-05	4.10911E-05
3826803773000	382680	3773000	5.84998E-05	2.2944E-05	7.5985E-06	7.44194E-06	1.72806E-05	1.72539E-05	2.27044E-05	2.26898E-05	2.43193E-05	2.37363E-05	9.4635E-07	9.4635E-07	2.5629E-05	9.4635E-07	1.18971E-05	1.15245E-05	1.1347E-05	4.92469E-05	3.74329E-05
3827303773000	382730	3773000	6.04759E-05	2.3719E-05	7.85517E-06	7.69332E-06	1.78643E-05	1.78367E-05	2.34713E-05	2.34562E-05	2.51407E-05	2.45381E-05	9.78317E-07	9.78317E-07	2.64947E-05	9.78317E-07	1.21931E-05	1.18112E-05	1.14308E-05	4.96103E-05	3.77091E-05
3827803773000	382780	3773000	6.67363E-05	2.6175E-05	8.66833E-06	8.48974E-06	1.97136E-05	1.96832E-05	2.59011E-05	2.58844E-05	2.77433E-05	2.70783E-05	1.07959E-06	1.07959E-06	2.92375E-05	1.07959E-06	1.35278E-05	1.31041E-05	1.2465E-05	5.40989E-05	4.11209E-05
3828303773000	382830	3773000	7.2404E-05	2.8398E-05	9.4045E-06	9.21073E-06	2.13878E-05	2.13548E-05	2.81008E-05	2.80826E-05	3.00994E-05	2.93779E-05	1.17128E-06	1.17128E-06	3.17205E-05	1.17128E-06	1.47476E-05	1.42857E-05	1.33793E-05	5.80669E-05	4.41371E-05
3828803773000	382880	3773000	8.5877E-05	3.3682E-05	1.11545E-05	1.09247E-05	2.53676E-05	2.53285E-05	3.33298E-05	3.33083E-05	3.57003E-05	3.48446E-05	1.38923E-06	1.38923E-06	3.76231E-05	1.38923E-06	1.76842E-05	1.71303E-05	1.57012E-05	6.81442E-05	5.17969E-05
3829303773000	382930	3773000	0.000101676	3.9879E-05	1.32067E-05	1.29346E-05	3.00347E-05	2.99884E-05	3.94617E-05	3.94362E-05	4.22684E-05	4.12552E-05	1.64482E-06	1.64482E-06	4.45449E-05	1.64482E-06	2.12003E-05	2.05362E-05	1.84236E-05	7.99599E-05	6.07781E-05
3829803773000	382980	3773000	0.000116784	4.5804E-05	1.5169E-05	1.48565E-05	3.44975E-05	3.44442E-05	4.53251E-05	4.52959E-05	4.85489E-05	4.73852E-05	1.88921E-06	1.88921E-06	5.11636E-05	1.88921E-06	2.52796E-05	2.44878E-05	2.22573E-05	9.65982E-05	7.34249E-05
3830303773000	383030	3773000	0.000135305	5.3069E-05	1.75747E-05	1.72126E-05	3.99684E-05	3.99068E-05	5.25133E-05	5.24794E-05	5.62483E-05	5.49001E-05	2.18883E-06	2.18883E-06	5.92777E-05	2.18883E-06	2.94791E-05	2.85558E-05	2.53781E-05	0.000110143	8.37201E-05
3830803773000	383080	3773000	0.000158146	6.2027E-05	2.05415E-05	2.01183E-05	4.67156E-05	4.66436E-05	6.13782E-05	6.13386E-05	6.57438E-05	6.41679E-05	2.55833E-06	2.55833E-06	6.92846E-05	2.55833E-06	3.47783E-05	3.36889E-05	2.96394E-05	0.000128637	9.77779E-05
3831303773000	383130	3773000	0.000186269	7.3057E-05	2.41943E-05	2.36958E-05	5.50229E-05	5.4938E-05	7.22929E-05	7.22463E-05	7.74348E-05	7.55787E-05	3.01327E-06	3.01327E-06	8.16052E-05	3.01327E-06	4.1491E-05	4.01914E-05	3.54691E-05	0.000153938	0.00011701
3831803773000	383180	3773000	0.000220544	8.6501E-05	2.86463E-05	2.80561E-05	6.51477E-05	6.50472E-05	8.55956E-05	8.55403E-05	9.16835E-05	8.94859E-05	3.56774E-06	3.56774E-06	9.66214E-05	3.56774E-06	5.00138E-05	4.84473E-05	4.36931E-05	0.000189631	0.00014414
3832303773000	383230	3773000	0.00026408	0.00010358	3.43012E-05	3.35944E-05	7.8008E-05	7.78876E-05	0.000102492	0.000102426	0.000109782	0.000107151	4.27202E-06	4.27202E-06	0.000115695	4.27202E-06	6.14158E-05	5.94922E-05	5.60472E-05	0.000243249	0.000184895
3832803773000	383280	3773000	0.000294053	0.00011533	3.81943E-05	3.74074E-05	8.68618E-05	8.67278E-05	0.000114125	0.000114051	0.000122242	0.000119312	4.75689E-06	4.75689E-06	0.000128826	4.75689E-06	7.11369E-05	6.89088E-05	7.1436E-05	0.000310037	0.000235661
3833303773000	383330	3773000	0.000322867	0.00012663	4.1937E-05	4.1073E-05	9.53734E-05	9.52263E-05	0.000125308	0.000125227	0.000134221	0.000131004	5.22302E-06	5.22302E-06	0.00014145	5.22302E-06	8.11379E-05	7.85965E-05	9.1351E-05	0.00039647	0.000301359
3833803773000	383380	3773000	0.000332927	0.00013058	4.32437E-05	4.23527E-05	9.83451E-05	9.81933E-05	0.000129213	0.000129129	0.000138403	0.000135085	5.38575E-06	5.38575E-06	0.000145857	5.38575E-06	8.52603E-05	8.25898E-05	0.000101619	0.000441032	0.000335231
3834303773000	383430	3773000	0.000311676	0.00012224	4.04833E-05	3.96492E-05	9.20675E-05	9.19254E-05	0.000120965	0.000120887	0.000129568	0.000126463	5.04197E-06	5.04197E-06	0.000136547	5.04197E-06	8.02015E-05	7.76894E-05	9.84752E-05	0.000427389	0.000324861
3834803773000	383480	3773000	0.000242694	9.5188E-05	3.15233E-05	3.08738E-05	7.16906E-05	7.158E-05	9.41921E-05	9.41313E-05	0.000100891	9.84732E-05	3.92605E-06	3.92605E-06	0.000106325	3.92605E-06	6.20778E-05	6.01334E-05	7.92097E-05	0.000343776	0.000261306
3835303773000	383530	3773000	0.000187104	7.3385E-05	2.43028E-05	2.38021E-05	5.52697E-05	5.51844E-05	7.26171E-05	7.25703E-05	7.7782E-05	7.59176E-05	3.02678E-06	3.02678E-06	8.19712E-05	3.02678E-06	4.73983E-05	4.59137E-05	6.14944E-05	0.00026689	0.000202865
3835803773000	383580	3773000	0.000149694	5.8712E-05	1.94437E-05	1.90431E-05	4.42189E-05	4.41507E-05	5.80979E-05	5.80604E-05	6.22301E-05	6.07385E-05	2.4216E-06	2.4216E-06	6.55817E-05	2.4216E-06	3.75875E-05	3.64102E-05	4.89977E-05	0.000212653	0.000161639
3836303773000	383630	3773000	0.00012988	5.0941E-05	1.687E-05	1.65224E-05	3.83659E-05	3.83067E-05	5.04078E-05	5.03752E-05	5.3993E-05	5.26988E-05	2.10106E-06	2.10106E-06	5.69009E-05	2.10106E-06	3.2378E-05	3.13639E-05	4.22492E-05	0.000183365	0.000139377
3836803773000	383680	3773000	0.000121616	4.77E-05	1.57967E-05	1.54712E-05	3.59249E-05	3.58695E-05	4.72006E-05	4.71702E-05	5.05578E-05	4.93459E-05	1.96739E-06	1.96739E-06	5.32807E-05	1.96739E-06	3.01626E-05	2.92178E-05	3.94498E-05	0.000171215	0.000130142
3837303773000	383730	3773000	0.000114197	4.479E-05	1.4833E-05	1.45274E-05	3.37333E-05	3.36813E-05	4.43212E-05	4.42926E-05	4.74735E-05	4.63356E-05	1.84737E-06	1.84737E-06	5.00303E-05	1.84737E-06	2.82198E-05	2.73359E-05	3.69666E-05	0.000160568	0.000122049
3837803773000	383780	3773000	0.000106572	4.1799E-05	1.38425E-05	1.35573E-05	3.14807E-05	3.14321E-05	4.13615E-05	4.13349E-05	4.43034E-05	4.32415E-05	1.724E-06	1.724E-06	4.66895E-05	1.724E-06	2.62483E-05	2.54261E-05	3.44552E-05	0.000149538	0.000113665
3838303773000	383830	3773000	9.87662E-05	3.8737E-05	1.28287E-05	1.25644E-05	2.91751E-05	2.913E-05	3.83322E-05	3.83075E-05	4.10586E-05	4.00744E-05	1.59774E-06	1.59774E-06	4.32699E-05	1.59774E-06	2.42302E-05	2.34712E-05	3.18504E-05	0.000138233	0.000105072
3838803773000	383880	3773000	8.75207E-05	3.4327E-05	1.1368E-05	1.11338E-05	2.58532E-05	2.58133E-05	3.39677E-05	3.39458E-05	3.63837E-05	3.55116E-05	1.41582E-06	1.41582E-06	3.83432E-05	1.41582E-06	2.12971E-05	2.06301E-05	2.80236E-05	0.000121624	9.24474E-05
3839303773000	383930	3773000	8.30656E-05	3.258E-05	1.07893E-05	1.0567E-05	2.45372E-05	2.44993E-05	3.22387E-05	3.22178E-05	3.45316E-05	3.37039E-05	1.34375E-06	1.34375E-06	3.63914E-05	1.34375E-06	2.01544E-05	1.95231E-05	2.65413E-05	0.000115191	8.75574E-05
3839803773000	383980	3773000	7.21794E-05	2.831E-05	9.37533E-06	9.18217E-06	2.13215E-05	2.12886E-05	2.80136E-05	2.79955E-05	3.00061E-05	2.92868E-05	1.16764E-06	1.16764E-06	3.16221E-05	1.16764E-06	1.73219E-05	1.67793E-05	2.28095E-05	9.89947E-05	7.52465E-05
3840303773000	384030	3773000	6.2928E-05	2.4681E-05	8.17367E-06	8.00526E-06	1.85886E-05	1.85599E-05	2.4423E-05	2.440272E-05	2.61601E-05	2.5533E-05	1.01798E-06	1.01798E-06	2.7569E-05	1.01798E-06	1.49432E-05	1.44751E-05	1.96389E-05	8.52343E-05	6.47871E-05
3840803773000	384080	3773000	5.42334E-05	2.1271E-05	7.04433E-06	6.8992E-06	1.60203E-05	1.59956E-05	2.10485E-05	2.1035E-05	2.25456E-05	2.20052E-05	8.77332E-07	8.77332E-07	2.37599E-05	8.77332E-07	1.276E-05	1.23603E-05	1.66992E-05	7.24756E-05	5.50892E-05
3841303773000	384130	3773000	4.92484E-05	1.9316E-05	6.39683E-06	6.26504E-06	1.45477E-05	1.45253E-05	1.91138E-05	1.91015E-05	2.04733E-05	1.99825E-05	7.96689E-07	7.96689E-07	2.15759E-05	7.96689E-07	1.15132E-05	1.11526E-05	1.50449E-05	6.52958E-05	4.96318E-05
3826803773050	382680	3773050	6.21825E-05	2.4389E-05	8.07683E-06	7.91042E-06	1.83684E-05	1.83401E-05	2.41337E-05	2.411816E-05	2.58502E-05	2.52306E-05	1.00592E-06	1.00592E-06	2.72424E-05	1.00592E-06	1.27367E-05	1.23377E-05	1.20531E-05	5.23113E-05	3.97622E-05
3827303773050	382730	3773050	6.53082E-05	2.5615E-05	8.48283E-06	8.30806E-06	1.92917E-05	1.9262E-05	2.53468E-05	2.53304E-05	2.71496E-05	2.649888E-05	1.05649E-06	1.05649E-06	2.86118E-05	1.05649E-06	1.31887E-05	1.27756E-05	1.22047E-05	5.29694E-05	4.02624E-05
3827803773050	382780	3773050	6.63501E-05	2.6023E-05	8.61817E-06	8.4406E-06	1.95995E-05	1.95693E-05	2.57512E-05	2.57346E-05	2.75827E-05	2.69216E-05	1.07334E-06	1.07334E-06	2.90683E-05	1.07334E-06	1.34076E-05	1.29876E-05	1.22115E-05	5.29989E-05	4.02848E-05
3828303773050	382830	3773050	7.06884E-05	2.7725E-05	9.18167E-06	8.99249E-06	2.0881E-05	2.08488E-05	2.74349E-05	2.74172E-05	2.93862E-05	2.86819E-05	1.14352E-06	1.14352E-06	3.09689E-05	1.14352E-06	1.43709E-05	1.39208E-05	1.27977E-05	5.55427E-05	4.22184E-05
3828803773050	382880	3773050	8.08381E-05	3.1706E-05	1.05E-05	1.02837E-05	2.38792E-05	2.38423E-05	3.13741E-05	3.13539E-05	3.36056E-05	3.28001E-05	1.30772E-06	1.30772E-06	3.54155E-05	1.30772E-06	1.65433E-05	1.60251E-05	1.44022E-05	6.25064E-05	4.75116E-05
3829303773050	382930	3773050	0.000107497	4.2162E-05	1.39627E-05	1.3675E-05	3.1754E-05	3.1705E-05	4.17206E-05	4.16937E-05	4.4688E-05	4.36168E-05	1.73897E-06	1.73897E-06	4.70948E-05	1.73897E-06	2.22766E-05	2.15789E-05	1.88604E-05	8.18555E-05	6.22189E-05
3829803773050	382980	3773050	0.000136059	5.3364E-05	1.76727E-05	1.73085E-05	4.01913E-05	4.01293E-05	5.28061E-05	5.27721E-05	5.6562E-05	5.52062E-05	2.20103E-06	2.20103E-06	5.96083E-05	2.20103E-06	2.90755E-05	2.81648E-05	2.40315E-05	0.000104299	7.9278E-05
3830303773050	383030	3773050	0.000164407	6.4483E-05	2.13547E-05	2.09147E-05	4.85649E-05	4.849E-05	6.3808E-05	6.37668E-05	6.83463E-05	6.67081E-05	2.6596E-06	2.6596E-06	7.20273E-05	2.6596E-06	3.54779E-05	3.43666E-05	2.85101E-05	0.000123736	9.40526E-05
3830803773050	383080	3773050	0.000199868	7.8391E-05	2.59607E-05	2.54258E-05	5.90399E-05	5.89488E-05	7.75708E-05	7.75207E-05	8.3088E-05	8.10964E-05	3.23325E-06	3.23325E-06	8.75629E-05	3.23325E-06	4.34302E-05	4.20699E-05	3.38691E-05	0.000146994	0.000111731
3831303773050	383130	3773050	0.00024688	9.683E-05	3.2067E-05	3.14063E-05	7.2927E-05	7.28145E-05	9.58166E-05	9.57547E-05	0.000102632	0.000100171	3.99376E-06	3.99376E-06	0.000108159	3.99376E-06	5.42618E-05	5.25622E-05	4.16654E-05	0.000180831	0.000137451
3831803773050	383180	3773050	0.000306736	0.00012031	3.98417E-05	3.90208E-05	9.06082E-05	9.04684E-05	0.000119047	0.000118971	0.000127515	0.000124458	4.96205E-06	4.96205E-06	0.000134382	4.96205E-06	6.86578E-05	6.65073E-05	5.32907E-05	0.000231286	0.000175802
3832303773050	383230	3773050	0.000384637	0.00015086	4.99602E-05	4.89308E-05	0.00011362	0.000113444	0.000149282	0.000149185	0.000159899	0.000156066	6.22226E-06	6.22226E-06	0.000168511	6.22226E-06	8.85951E-05	8.58202E-05	7.21127E-05	0.000312974	0.000237894
3832803773050	383280	3773050	0.000491029	0.00019259	6.37793E-05	6.24653E-05	0.000145047	0.000144824	0.000190573	0.00019045	0.000204128	0.000199235	7.94335E-06	7.94335E-06	0.000215122	7.94335E-06	0.000117992	0.000114296	0.00010555	0.000458092	0.000348199
3833303773050	383330	3773050	0.000636393	0.0002496	8.26607E-05	8.09576E-05	0.000187988	0.000187697	0.000246991	0.000246832	0.000264558	0.000258217	1.02949E-05	1.02949E-05	0.000278807	1.02949E-05	0.000160145	0.000155129	0.000164665	0.00071466	0.000543217
3833803773050	383380	3773050	0.00075342	0.00029539	9.7825E-05	9.58095E-05	0.000222474	0.000222131	0.000292302	0.000292114	0.000313092	0.000305588	1.21835E-05	1.21835E-05	0.000329955	1.21835E-05	0.000195673	0.000189544	0.000222159	0.000964184	0.000732883
3834303773050	383430	3773050	0.000647944	0.00025413	8.4161E-05	8.2427E-05	0.0001914	0.000191104	0.000251474	0.000251312	0.00026936	0.000262904	1.04818E-05	1.04818E-05	0.000283867	1.04818E-05	0.000170126	0.000164797	0.000203812	0.000884558	0.000672359
3834803773050	383480	3773050	0.000419604	0.00016457	5.4502E-05	5.33791E-05	0.000123949	0.000123758	0.000162853	0.000162748	0.000174435	0.000170254	6.78792E-06	6.78792E-06	0.0001838	6.78792E-06	0.00010939	0.000105964	0.000137846	0.00059826	0.000454742
3835303773050	383530	3773050	0.000289293	0.00011346	3.7576E-05	3.68018E-05	8.54556E-05	8.53238E-05	0.000112278	0.000112205	0.000120263	0.000117381	4.67988E-06	4.67988E-06	0.00012674	4.67988E-06	7.47014E-05	7.23616E-05	9.60197E-05	0.000416732	0.000316761
3835803773050

			KMMass Grading / Excavation	KMDrainage / Utilities Trenching	KMFoundations / Concrete Pads	KMBuilding / Structure Construction	KMAsphalt Paving	KMArchitectural Coating	KMLandscaping or Other Finishing	KMWaterside Construction (Piles)	EWNDemolition	EWNSite Grubbing / Prep	EWNDrainage / Utilities Trenching	EWNDrainage / Utilities Trenching	EWNDrainage / Utilities Trenching	EWNFoundation s / Concrete Pads	EWNBuilding / Structure Construction	EWNAsphalt Paving	EWNLandscaping or Other Finishing	EWNWaterside Construction (Piles)	ISDemolition
Unique Identifier	X (UTM)	Y (UTM)	2026	2026	2026	2026	2026	2026	2026	2026	2027	2027	2027	2028	2029	2029	2029	2029	2029	2029	2027
3827803772950	382780	3772950	4.26755E-05	1.53251E-05	8.11E-06	2.7855E-05	8.9487E-07	8.9487E-07	2.87499E-05	8.9487E-07	6.41184E-05	3.49454E-06	8.20583E-06	8.04736E-06	7.88086E-06	6.82629E-06	1.48229E-05	1.05457E-06	1.53502E-05	1.05457E-06	7.62047E-06
3828303772950	382830	3772950	4.69238E-05	1.68507E-05	8.91735E-06	3.0628E-05	9.83955E-07	9.83955E-07	3.16119E-05	9.83955E-07	7.19131E-05	3.91935E-06	9.20338E-06	9.02566E-06	8.83891E-06	7.65614E-06	1.66248E-05	1.18277E-06	1.72162E-05	1.18277E-06	8.29672E-06
3828803772950	382880	3772950	5.22656E-05	1.8769E-05	9.9325E-06	3.41147E-05	1.09597E-06	1.09597E-06	3.52106E-05	1.09597E-06	8.12621E-05	4.42889E-06	1.03999E-05	1.0199E-05	9.988E-06	8.65147E-06	1.87861E-05	1.33653E-06	1.94544E-05	1.33653E-06	9.05402E-06
3829303772950	382930	3772950	5.86049E-05	2.10455E-05	1.11372E-05	3.82524E-05	1.2289E-06	1.2289E-06	3.94813E-05	1.2289E-06	9.24487E-05	5.03857E-06	1.18315E-05	1.1603E-05	1.1363E-05	9.84244E-06	2.13723E-05	1.52052E-06	2.21325E-05	1.52052E-06	9.95383E-06
3829803772950	382980	3772950	6.52175E-05	2.34202E-05	1.23939E-05	4.25686E-05	1.36756E-06	1.36756E-06	4.39362E-05	1.36756E-06	0.000102043	5.56146E-06	1.30594E-05	1.28072E-05	1.25422E-05	1.08639E-05	2.35902E-05	1.67832E-06	2.44294E-05	1.67832E-06	1.05309E-05
3830303772950	383030	3772950	7.3463E-05	2.63812E-05	1.39608E-05	4.79506E-05	1.54046E-06	1.54046E-06	4.9491E-05	1.54046E-06	0.000116384	6.34308E-06	1.48947E-05	1.46071E-05	1.43049E-05	1.23907E-05	2.69056E-05	1.91419E-06	2.78627E-05	1.91419E-06	1.17087E-05
3830803772950	383080	3772950	8.44348E-05	3.03213E-05	1.60459E-05	5.5112E-05	1.77053E-06	1.77053E-06	5.68826E-05	1.77053E-06	0.000134324	7.32083E-06	1.71907E-05	1.68587E-05	1.65099E-05	1.43006E-05	3.1053E-05	2.20925E-06	3.21576E-05	2.20925E-06	1.32722E-05
3831303772950	383130	3772950	9.8687E-05	3.54394E-05	1.87544E-05	6.44147E-05	2.06939E-06	2.06939E-06	6.64841E-05	2.06939E-06	0.000155886	8.49597E-06	1.99501E-05	1.95649E-05	1.91601E-05	1.65962E-05	3.60376E-05	2.56388E-06	3.73196E-05	2.56388E-06	1.5294E-05
3831803772950	383180	3772950	0.000118606	4.25925E-05	2.25398E-05	7.74163E-05	2.48708E-06	2.48708E-06	7.99034E-05	2.48708E-06	0.000183565	1.00045E-05	2.34925E-05	2.30389E-05	2.25622E-05	1.9543E-05	4.24366E-05	3.01913E-06	4.39461E-05	3.01913E-06	1.81206E-05
3832303772950	383230	3772950	0.000142183	5.1059E-05	2.70202E-05	9.2805E-05	2.98146E-06	2.98146E-06	9.57865E-05	2.98146E-06	0.000208159	1.13449E-05	2.664E-05	2.61256E-05	2.5585E-05	2.21614E-05	4.81221E-05	3.42363E-06	4.9834E-05	3.42363E-06	2.15438E-05
3832803772950	383280	3772950	0.000175741	6.311E-05	3.33976E-05	0.000114709	3.68514E-06	3.68514E-06	0.000118394	3.68514E-06	0.000225563	1.22935E-05	2.88674E-05	2.83099E-05	2.77242E-05	2.40143E-05	5.21456E-05	3.70988E-06	5.40005E-05	3.70988E-06	2.65962E-05
3833303772950	383330	3772950	0.000186387	6.69333E-05	3.54209E-05	0.000121658	3.9084E-06	3.9084E-06	0.000125567	3.9084E-06	0.0002243	1.22246E-05	2.87057E-05	2.81514E-05	2.75689E-05	2.38798E-05	5.18535E-05	3.6891E-06	5.36981E-05	3.6891E-06	2.79822E-05
3833803772950	383380	3772950	0.000192224	6.90294E-05	3.65301E-05	0.000125468	4.03079E-06	4.03079E-06	0.000129499	4.03079E-06	0.000221413	1.20673E-05	2.83363E-05	2.77891E-05	2.72141E-05	2.35725E-05	5.11862E-05	3.64162E-06	5.3007E-05	3.64162E-06	2.87228E-05
3834303772950	383430	3772950	0.000193473	6.94778E-05	3.67674E-05	0.000126283	4.05697E-06	4.05697E-06	0.00013034	4.05697E-06	0.000215908	1.17672E-05	2.76317E-05	2.70981E-05	2.65374E-05	2.29863E-05	4.99135E-05	3.55108E-06	5.1689E-05	3.55108E-06	2.88625E-05
3834803772950	383480	3772950	0.00016454	5.90877E-05	3.1269E-05	0.000107398	3.45027E-06	3.45027E-06	0.000110848	3.45027E-06	0.00017855	9.7312E-06	2.28507E-05	2.24094E-05	2.19457E-05	1.90091E-05	4.12771E-05	2.93665E-06	4.27455E-05	2.93665E-06	2.46666E-05
3835303772950	383530	3772950	0.000135755	4.87507E-05	2.57987E-05	8.86094E-05	2.84667E-06	2.84667E-06	9.14561E-05	2.84667E-06	0.000144286	7.86375E-06	1.84656E-05	1.8109E-05	1.77343E-05	1.53612E-05	3.33559E-05	2.37309E-06	3.45424E-05	2.37309E-06	2.04596E-05
3835803772950	383580	3772950	0.000122781	4.40916E-05	2.33331E-05	8.0141E-05	2.57461E-06	2.57461E-06	8.27156E-05	2.57461E-06	0.000128719	7.01536E-06	1.64734E-05	1.61553E-05	1.5821E-05	1.37039E-05	2.97573E-05	2.11707E-06	3.08158E-05	2.11707E-06	1.86068E-05
3836303772950	383630	3772950	0.000117757	4.22874E-05	2.23783E-05	7.68617E-05	2.46926E-06	2.46926E-06	7.9331E-05	2.46926E-06	0.000122418	6.67192E-06	1.56669E-05	1.53644E-05	1.50465E-05	1.3033E-05	2.83005E-05	2.01343E-06	2.93072E-05	2.01343E-06	1.7918E-05
3836803772950	383680	3772950	0.000112186	4.02868E-05	2.13196E-05	7.32255E-05	2.35244E-06	2.35244E-06	7.55779E-05	2.35244E-06	0.000116239	6.33515E-06	1.48761E-05	1.45888E-05	1.4287E-05	1.23752E-05	2.6872E-05	1.9118E-06	2.78279E-05	1.9118E-06	1.71174E-05
3837303772950	383730	3772950	0.000104095	3.73815E-05	1.97822E-05	6.79448E-05	2.1828E-06	2.1828E-06	7.01276E-05	2.1828E-06	0.000107739	5.87194E-06	1.37884E-05	1.35221E-05	1.32424E-05	1.14703E-05	2.49072E-05	1.77201E-06	2.57932E-05	1.77201E-06	1.59367E-05
3837803772950	383780	3772950	9.62488E-05	3.45638E-05	1.8291E-05	6.28233E-05	2.01826E-06	2.01826E-06	6.48415E-05	2.01826E-06	9.94471E-05	5.41999E-06	1.27272E-05	1.24814E-05	1.22231E-05	1.05875E-05	2.29902E-05	1.63563E-06	2.3808E-05	1.63563E-06	1.47952E-05
3838303772950	383830	3772950	8.72202E-05	3.13215E-05	1.65752E-05	5.69301E-05	1.82894E-06	1.82894E-06	5.87591E-05	1.82894E-06	8.96386E-05	4.88542E-06	1.14719E-05	1.12504E-05	1.10176E-05	9.54327E-06	2.07226E-05	1.4743E-06	2.14598E-05	1.4743E-06	1.34944E-05
3838803772950	383880	3772950	8.3526E-05	2.99949E-05	1.58732E-05	5.45189E-05	1.75147E-06	1.75147E-06	5.62703E-05	1.75147E-06	8.5726E-05	4.67218E-06	1.09712E-05	1.07593E-05	1.05367E-05	9.12672E-06	1.98181E-05	1.40995E-06	2.05231E-05	1.40995E-06	1.29593E-05
3839303772950	383930	3772950	7.14903E-05	2.56728E-05	1.35859E-05	4.66629E-05	1.49909E-06	1.49909E-06	4.8162E-05	1.49909E-06	7.27553E-05	3.96526E-06	9.31117E-06	9.13136E-06	8.94243E-06	7.74581E-06	1.68196E-05	1.19662E-06	1.74179E-05	1.19662E-06	1.12211E-05
3839803772950	383980	3772950	6.43014E-05	2.30912E-05	1.22198E-05	4.19706E-05	1.34835E-06	1.34835E-06	4.33189E-05	1.34835E-06	6.52133E-05	3.55421E-06	8.34596E-06	8.18479E-06	8.01544E-06	6.94286E-06	1.5076E-05	1.07258E-06	1.56123E-05	1.07258E-06	1.01788E-05
3840303772950	384030	3772950	5.4689E-05	1.96393E-05	1.0393E-05	3.56965E-05	1.14679E-06	1.14679E-06	3.68433E-05	1.14679E-06	5.54891E-05	3.02423E-06	7.10146E-06	6.96432E-06	6.82023E-06	5.90758E-06	1.2828E-05	9.12641E-07	1.32843E-05	9.12641E-07	8.75222E-06
3840803772950	384080	3772950	4.54831E-05	1.63334E-05	8.64355E-06	2.96876E-05	9.53743E-07	9.53743E-07	3.06413E-05	9.53743E-07	4.63622E-05	2.5268E-06	5.9334E-06	5.81882E-06	5.69842E-06	4.93589E-06	1.0718E-05	7.62528E-07	1.10993E-05	7.62528E-07	7.33543E-06
3841303772950	384130	3772950	4.06658E-05	1.46034E-05	7.72809E-06	2.65433E-05	8.5273E-07	8.5273E-07	2.7396E-05	8.5273E-07	4.14618E-05	2.25972E-06	5.30625E-06	5.20378E-06	5.09611E-06	4.41418E-06	9.58513E-06	6.8193E-07	9.9261E-06	6.8193E-07	6.59071E-06
3826803773000	382680	3773000	3.70455E-05	1.33034E-05	7.04009E-06	2.41802E-05	7.76814E-07	7.76814E-07	2.4957E-05	7.76814E-07	5.47158E-05	2.98208E-06	7.00249E-06	6.86726E-06	6.72517E-06	5.82525E-06	1.26492E-05	8.99921E-07	1.30991E-05	8.99921E-07	6.81007E-06
3827303773000	382730	3773000	3.73189E-05	1.34015E-05	7.09204E-06	2.43587E-05	7.82547E-07	7.82547E-07	2.51412E-05	7.82547E-07	5.63544E-05	3.07139E-06	7.21219E-06	7.07292E-06	6.92657E-06	5.9997E-06	1.3028E-05	9.26871E-07	1.34914E-05	9.26871E-07	6.97495E-06
3827803773000	382780	3773000	4.06954E-05	1.46141E-05	7.7337E-06	2.65626E-05	8.53349E-07	8.53349E-07	2.74159E-05	8.53349E-07	6.27402E-05	3.41942E-06	8.02944E-06	7.87438E-06	7.71146E-06	6.67956E-06	1.45043E-05	1.0319E-06	1.50202E-05	1.0319E-06	7.53803E-06
3828303773000	382830	3773000	4.36803E-05	1.5686E-05	8.30095E-06	2.85109E-05	9.15941E-07	9.15941E-07	2.94268E-05	9.15941E-07	6.86283E-05	3.74033E-06	8.783E-06	8.61339E-06	8.43517E-06	7.30643E-06	1.58655E-05	1.12874E-06	1.64298E-05	1.12874E-06	8.01728E-06
3828803773000	382880	3773000	5.12608E-05	1.84082E-05	9.74155E-06	3.34588E-05	1.0749E-06	1.0749E-06	3.45337E-05	1.0749E-06	8.25944E-05	4.5015E-06	1.05704E-05	1.03662E-05	1.01518E-05	8.79331E-06	1.90941E-05	1.35845E-06	1.97734E-05	1.35845E-06	9.19654E-06
3829303773000	382930	3773000	6.01491E-05	2.16E-05	1.14307E-05	3.92603E-05	1.26128E-06	1.26128E-06	4.05216E-05	1.26128E-06	9.93705E-05	5.41582E-06	1.27174E-05	1.24718E-05	1.22137E-05	1.05794E-05	2.29725E-05	1.63437E-06	2.37896E-05	1.63437E-06	1.05029E-05
3829803773000	382980	3773000	7.2665E-05	2.60946E-05	1.38092E-05	4.74297E-05	1.52373E-06	1.52373E-06	4.89534E-05	1.52373E-06	0.000119179	6.4954E-06	1.52524E-05	1.49579E-05	1.46484E-05	1.26882E-05	2.75517E-05	1.96016E-06	2.85318E-05	1.96016E-06	1.16682E-05
3830303773000	383030	3773000	8.28537E-05	2.97535E-05	1.57454E-05	5.408E-05	1.73737E-06	1.73737E-06	5.58174E-05	1.73737E-06	0.000139776	7.61795E-06	1.78884E-05	1.75429E-05	1.718E-05	1.4881E-05	3.23133E-05	2.29892E-06	3.34628E-05	2.29892E-06	1.31255E-05
3830803773000	383080	3773000	9.6766E-05	3.47495E-05	1.83893E-05	6.31609E-05	2.02911E-06	2.02911E-06	6.519E-05	2.02911E-06	0.000165717	9.03179E-06	2.12083E-05	2.07988E-05	2.03684E-05	1.76429E-05	3.83104E-05	2.72558E-06	3.96732E-05	2.72558E-06	1.51026E-05
3831303773000	383130	3773000	0.000115799	4.15843E-05	2.20062E-05	7.55837E-05	2.4282E-06	2.4282E-06	7.80119E-05	2.4282E-06	0.000198542	1.08208E-05	2.54093E-05	2.49186E-05	2.4403E-05	2.11375E-05	4.58989E-05	3.26546E-06	4.75316E-05	3.26546E-06	1.78006E-05
3831803773000	383180	3773000	0.000142648	5.12261E-05	2.71087E-05	9.31089E-05	2.99122E-06	2.99122E-06	9.61001E-05	2.99122E-06	0.000240119	1.30868E-05	3.07302E-05	3.01368E-05	2.95132E-05	2.55639E-05	5.55106E-05	3.94928E-06	5.74852E-05	3.94928E-06	2.15969E-05
3832303773000	383230	3773000	0.000182981	6.57102E-05	3.47736E-05	0.000119435	3.83697E-06	3.83697E-06	0.000123272	3.83697E-06	0.000295562	1.61085E-05	3.78258E-05	3.70953E-05	3.63278E-05	3.14666E-05	6.83279E-05	4.86116E-06	7.07585E-05	4.86116E-06	2.72906E-05
3832803773000	383280	3773000	0.000233223	8.37522E-05	4.43214E-05	0.000152228	4.89049E-06	4.89049E-06	0.000157119	4.89049E-06	0.000340837	1.8576E-05	4.362E-05	4.27777E-05	4.18926E-05	3.62868E-05	7.87946E-05	5.60581E-06	8.15975E-05	5.60581E-06	3.45296E-05
3833303773000	383330	3773000	0.000298241	0.000107101	5.66773E-05	0.000194667	6.25387E-06	6.25387E-06	0.000200921	6.25387E-06	0.00038517	2.09923E-05	4.92938E-05	4.83418E-05	4.73416E-05	4.10066E-05	8.90435E-05	6.33496E-06	9.2211E-05	6.33496E-06	4.38142E-05
3833803773000	383380	3773000	0.000331762	0.000119139	6.30477E-05	0.000216547	6.95678E-06	6.95678E-06	0.000223503	6.95678E-06	0.000402091	2.19145E-05	5.14594E-05	5.04656E-05	4.94215E-05	4.28082E-05	9.29554E-05	6.61328E-06	9.62621E-05	6.61328E-06	4.84837E-05
3834303773000	383430	3773000	0.000321499	0.000115453	6.10974E-05	0.000209848	6.74158E-06	6.74158E-06	0.00021659	6.74158E-06	0.000375461	2.04631E-05	4.80512E-05	4.71233E-05	4.61483E-05	3.9973E-05	8.6799E-05	6.17528E-06	8.98866E-05	6.17528E-06	4.69398E-05
3834803773000	383480	3773000	0.000258602	9.28661E-05	4.91444E-05	0.000168794	5.42267E-06	5.42267E-06	0.000174217	5.42267E-06	0.000285455	1.55577E-05	3.65323E-05	3.58268E-05	3.50855E-05	3.03906E-05	6.59914E-05	4.69493E-06	6.83388E-05	4.69493E-06	3.80828E-05
3835303773000	383530	3773000	0.000200765	7.20966E-05	3.81532E-05	0.000131043	4.20989E-06	4.20989E-06	0.000135253	4.20989E-06	0.00021531	1.17347E-05	2.75553E-05	2.70232E-05	2.6464E-05	2.29228E-05	4.97754E-05	3.54125E-06	5.1546E-05	3.54125E-06	2.98294E-05
3835803773000	383580	3773000	0.000159967	5.74453E-05	3.03999E-05	0.000104413	3.35437E-06	3.35437E-06	0.000107767	3.35437E-06	0.000169507	9.23836E-06	2.16934E-05	2.12745E-05	2.08343E-05	1.80464E-05	3.91866E-05	2.78792E-06	4.05806E-05	2.78792E-06	2.39554E-05
3836303773000	383630	3773000	0.000137934	4.95334E-05	2.62129E-05	9.00321E-05	2.89237E-06	2.89237E-06	9.29244E-05	2.89237E-06	0.00014535	7.92175E-06	1.86018E-05	1.82425E-05	1.78651E-05	1.54745E-05	3.36019E-05	2.3906E-06	3.47972E-05	2.3906E-06	2.07935E-05
3836803773000	383680	3773000	0.000128795	4.62513E-05	2.4476E-05	8.40666E-05	2.70072E-06	2.70072E-06	8.67673E-05	2.70072E-06	0.000134868	7.35046E-06	1.72603E-05	1.69269E-05	1.65767E-05	1.43585E-05	3.11787E-05	2.21819E-06	3.22878E-05	2.21819E-06	1.95109E-05
3837303773000	383730	3773000	0.000120786	4.33752E-05	2.2954E-05	7.88389E-05	2.53278E-06	2.53278E-06	8.13717E-05	2.53278E-06	0.000125725	6.85219E-06	1.60902E-05	1.57795E-05	1.5453E-05	1.33852E-05	2.90652E-05	2.06783E-06	3.00991E-05	2.06783E-06	1.83693E-05
3837803773000	383780	3773000	0.000112489	4.03956E-05	2.13772E-05	7.34232E-05	2.3588E-06	2.3588E-06	7.5782E-05	2.3588E-06	0.000116598	6.35476E-06	1.49222E-05	1.4634E-05	1.43312E-05	1.24135E-05	2.69552E-05	1.91772E-06	2.79141E-05	1.91772E-06	1.71677E-05
3838303773000	383830	3773000	0.000103985	3.73417E-05	1.97611E-05	6.78725E-05	2.18047E-06	2.18047E-06	7.0053E-05	2.18047E-06	0.000107326	5.8494E-06	1.37355E-05	1.34703E-05	1.31915E-05	1.14263E-05	2.48116E-05	1.76521E-06	2.56942E-05	1.76521E-06	1.5934E-05
3838803773000	383880	3773000	9.14907E-05	3.28551E-05	1.73868E-05	5.97176E-05	1.91849E-06	1.91849E-06	6.1636E-05	1.91849E-06	9.38423E-05	5.11452E-06	1.20099E-05	1.17779E-05	1.15342E-05	9.9908E-06	2.16944E-05	1.54344E-06	2.24662E-05	1.54344E-06	1.41427E-05
3839303773000	383930	3773000	8.66513E-05	3.11172E-05	1.64671E-05	5.65588E-05	1.81701E-06	1.81701E-06	5.83758E-05	1.81701E-06	8.86356E-05	4.83075E-06	1.13435E-05	1.11245E-05	1.08943E-05	9.43648E-06	2.04908E-05	1.45781E-06	2.12197E-05	1.45781E-06	1.34357E-05
3839803773000	383980	3773000	7.44678E-05	2.6742E-05	1.41518E-05	4.86064E-05	1.56153E-06	1.56153E-06	5.01679E-05	1.56153E-06	7.58104E-05	4.13176E-06	9.70216E-06	9.5148E-06	9.31793E-06	8.07106E-06	1.75258E-05	1.24687E-06	1.81493E-05	1.24687E-06	1.16766E-05
3840303773000	384030	3773000	6.41166E-05	2.30248E-05	1.21847E-05	4.185E-05	1.34447E-06	1.34447E-06	4.31945E-05	1.34447E-06	6.52439E-05	3.55588E-06	8.34988E-06	8.18863E-06	8.0192E-06	6.94612E-06	1.50831E-05	1.07308E-06	1.56196E-05	1.07308E-06	1.0155E-05
3840803773000	384080	3773000	5.45191E-05	1.95783E-05	1.03607E-05	3.55856E-05	1.14322E-06	1.14322E-06	3.67288E-05	1.14322E-06	5.56959E-05	3.0355E-06	7.12792E-06	6.99027E-06	6.84564E-06	5.92959E-06	1.28758E-05	9.16041E-07	1.33338E-05	9.16041E-07	8.7103E-06
3841303773000	384130	3773000	4.91182E-05	1.76388E-05	9.33436E-06	3.20603E-05	1.02997E-06	1.02997E-06	3.30902E-05	1.02997E-06	5.02442E-05	2.73837E-06	6.43022E-06	6.30604E-06	6.17556E-06	5.34919E-06	1.16154E-05	8.26376E-07	1.20286E-05	8.26376E-07	7.89292E-06
3826803773050	382680	3773050	3.93507E-05	1.41312E-05	7.47816E-06	2.56849E-05	8.25152E-07	8.25152E-07	2.651E-05	8.25152E-07	5.86361E-05	3.19574E-06	7.50421E-06	7.35929E-06	7.20702E-06	6.24262E-06	1.35555E-05	9.64399E-07	1.40377E-05	9.64399E-07	7.11886E-06
3827303773050	382730	3773050	3.98457E-05	1.43089E-05	7.57223E-06	2.6008E-05	8.35533E-07	8.35533E-07	2.68435E-05	8.35533E-07	6.11016E-05	3.33012E-06	7.81974E-06	7.66873E-06	7.51006E-06	6.50511E-06	1.41255E-05	1.00495E-06	1.46279E-05	1.00495E-06	7.39132E-06
3827803773050	382780	3773050	3.98679E-05	1.43169E-05	7.57645E-06	2.60224E-05	8.35997E-07	8.35997E-07	2.68584E-05	8.35997E-07	6.2342E-05	3.39772E-06	7.97849E-06	7.82441E-06	7.66252E-06	6.63717E-06	1.44122E-05	1.02535E-06	1.49249E-05	1.02535E-06	7.4011E-06
3828303773050	382830	3773050	4.17815E-05	1.50041E-05	7.9401E-06	2.72715E-05	8.76124E-07	8.76124E-07	2.81476E-05	8.76124E-07	6.70969E-05	3.65687E-06	8.58702E-06	8.42119E-06	8.24695E-06	7.14339E-06	1.55114E-05	1.10356E-06	1.60632E-05	1.10356E-06	7.66098E-06
3828803773050	382880	3773050	4.70199E-05	1.68852E-05	8.9356E-06	3.06907E-05	9.85969E-07	9.85969E-07	3.16766E-05	9.85969E-07	7.75715E-05	4.22775E-06	9.92754E-06	9.73583E-06	9.53439E-06	8.25855E-06	1.7933E-05	1.27583E-06	1.85709E-05	1.27583E-06	8.49094E-06
3829303773050	382930	3773050	6.1575E-05	2.21121E-05	1.17017E-05	4.01911E-05	1.29118E-06	1.29118E-06	4.14823E-05	1.29118E-06	0.000104922	5.71837E-06	1.34278E-05	1.31685E-05	1.2896E-05	1.11704E-05	2.42558E-05	1.72567E-06	2.51186E-05	1.72567E-06	1.08173E-05
3829803773050	382980	3773050	7.84575E-05	2.81748E-05	1.491E-05	5.12106E-05	1.64519E-06	1.64519E-06	5.28558E-05	1.64519E-06	0.00013741	7.48901E-06	1.75856E-05	1.7246E-05	1.68892E-05	1.46292E-05	3.17663E-05	2.26E-06	3.28963E-05	2.26E-06	1.27916E-05
3830303773050	383030	3773050	9.30792E-05	3.34255E-05	1.76887E-05	6.07544E-05	1.9518E-06	1.9518E-06	6.27062E-05	1.9518E-06	0.000169484	9.23711E-06	2.16905E-05	2.12716E-05	2.08315E-05	1.80439E-05	3.91813E-05	2.78754E-06	4.05751E-05	2.78754E-06	1.46695E-05
3830803773050	383080	3773050	0.000110575	3.97084E-05	2.10135E-05	7.21742E-05	2.31867E-06	2.31867E-06	7.44929E-05	2.31867E-06	0.00020884	1.13821E-05	2.67272E-05	2.62111E-05	2.56688E-05	2.22339E-05	4.82797E-05	3.43484E-06	4.99971E-05	3.43484E-06	1.71565E-05
3831303773050	383130	3773050	0.000136028	4.88488E-05	2.58506E-05	8.87879E-05	2.8524E-06	2.8524E-06	9.16403E-05	2.8524E-06	0.000262423	1.43024E-05	3.35847E-05	3.29361E-05	3.22547E-05	2.79385E-05	6.06669E-05	4.31612E-06	6.28249E-05	4.31612E-06	2.076E-05
3831803773050	383180	3773050	0.000173982	6.24785E-05	3.30634E-05	0.000113561	3.64827E-06	3.64827E-06	0.00011721	3.64827E-06	0.000333547	1.81788E-05	4.26872E-05	4.18628E-05	4.09666E-05	3.55107E-05	7.71094E-05	5.48592E-06	7.98524E-05	5.48592E-06	2.61197E-05
3832303773050	383230	3773050	0.000235432	8.45456E-05	4.47412E-05	0.00015367	4.93682E-06	4.93682E-06	0.000158607	4.93682E-06	0.000431785	2.35328E-05	5.52595E-05	5.41924E-05	5.30711E-05	4.59694E-05	9.98199E-05	7.10165E-06	0.000103371	7.10165E-06	3.47783E-05
3832803773050	383280	3773050	0.000344596	0.000123747	6.54866E-05	0.000224923	7.22589E-06	7.22589E-06	0.000232149	7.22589E-06	0.0005762	3.14037E-05	7.37417E-05	7.23177E-05	7.08214E-05	6.13445E-05	0.000133206	9.47688E-06	0.000137944	9.47688E-06	5.01352E-05
3833303773050	383330	3773050	0.000537596	0.000193055	0.000102164	0.000350898	1.1273E-05	1.1273E-05	0.000362171	1.1273E-05	0.000782736	4.26601E-05	0.000100174	9.82395E-05	9.62069E-05	8.33331E-05	0.000180953	1.28738E-05	0.00018739	1.28738E-05	7.72526E-05
3833803773050	383380	3773050	0.000725298	0.000260461	0.000137835	0.000473415	1.52089E-05	1.52089E-05	0.000488624	1.52089E-05	0.000952113	5.18914E-05	0.000121851	0.000119498	0.000117025	0.000101366	0.000220109	1.56596E-05	0.000227939	1.56596E-05	0.000103648
3834303773050	383430	3773050	0.0006654	0.000238951	0.000126452	0.000434318	1.39529E-05	1.39529E-05	0.000448271	1.39529E-05	0.000814175	4.43736E-05	0.000104198	0.000102185	0.000100071	8.66802E-05	0.000188221	1.33909E-05	0.000194916	1.33909E-05	9.53397E-05
3834803773050	383480	3773050	0.000450036	0.000161612	8.55243E-05	0.000293746	9.43689E-06	9.43689E-06	0.000303183	9.43689E-06	0.000511852	2.78966E-05	6.55065E-05	6.42415E-05	6.29123E-05	5.44937E-05	0.00011833	8.41853E-06	0.000122539	8.41853E-06	6.51233E-05
3835303773050	383530	3773050	0.000313483	0.000112574	5.9574E-05

Unique Identifier	X (UTM)	Y (UTM)	ISDrainage / Utilities Trenching	ISDrainage / Utilities Trenching	ISAsphalt Paving	ISAsphalt Paving	SVDemolition	SVSite Grubbing / Prep	SVMass Grading / Excavation	SVMass Grading / Excavation	SVDrainage / Utilities Trenching	SVFoundations / Concrete Pads	SVBuilding / Structure Construction	SVBuilding / Structure Construction	SVAsphalt Paving	SVAsphalt Paving	SVArchitectural Coating	SVArchitectural Coating	SVLandscaping or Other Finishing	SVLandscaping or Other Finishing	MDemolition
			2027	2028	2027	2028	2027	2027	2027	2028	2028	2028	2028	2029	2028	2029	2028	2029	2028	2029	2027
3827803772950	382780	3772950	3.06847E-06	2.98974E-06	7.92476E-07	7.38226E-07	4.43122E-05	3.18581E-05	2.14796E-05	2.12069E-05	1.50468E-05	4.77998E-06	6.84762E-06	6.58634E-06	6.73256E-07	6.26394E-07	6.73256E-07	6.26394E-07	6.84762E-06	6.58634E-06	1.06676E-05
3828303772950	382830	3772950	3.34078E-06	3.25506E-06	8.62802E-07	8.03738E-07	4.84993E-05	3.48684E-05	2.35093E-05	2.32108E-05	1.64686E-05	5.23165E-06	7.49466E-06	7.2087E-06	7.36873E-07	6.85582E-07	7.36873E-07	6.85582E-07	7.49466E-06	7.2087E-06	1.17455E-05
3828803772950	382880	3772950	3.64571E-06	3.55217E-06	9.41555E-07	8.771E-07	5.36575E-05	3.85768E-05	2.60096E-05	2.56794E-05	1.82201E-05	5.78807E-06	8.29176E-06	7.97538E-06	8.15243E-07	7.58498E-07	8.15243E-07	7.58498E-07	8.29176E-06	7.97538E-06	1.31173E-05
3829303772950	382930	3772950	4.00803E-06	3.9052E-06	1.03513E-06	9.64269E-07	5.97333E-05	4.2945E-05	2.89547E-05	2.85871E-05	2.02832E-05	6.44346E-06	9.23066E-06	8.87845E-06	9.07555E-07	8.44385E-07	9.07555E-07	8.44385E-07	9.23066E-06	8.87845E-06	1.47503E-05
3829803772950	382980	3772950	4.24039E-06	4.13159E-06	1.09514E-06	1.02017E-06	6.49271E-05	4.6679E-05	3.14723E-05	3.10728E-05	2.20469E-05	7.00372E-06	1.00333E-05	9.65044E-06	9.86467E-07	9.17804E-07	9.86467E-07	9.17804E-07	1.00333E-05	9.65044E-06	1.6554E-05
3830303772950	383030	3772950	4.71467E-06	4.5937E-06	1.21763E-06	1.13427E-06	7.2455E-05	5.20912E-05	3.51214E-05	3.46755E-05	2.46031E-05	7.81576E-06	1.11966E-05	1.07693E-05	1.10084E-06	1.02422E-06	1.10084E-06	1.02422E-06	1.11966E-05	1.07693E-05	1.87115E-05
3830803772950	383080	3772950	5.34423E-06	5.20711E-06	1.38022E-06	1.28574E-06	8.27535E-05	5.94953E-05	4.01134E-05	3.96041E-05	2.81001E-05	8.92667E-06	1.2788E-05	1.23001E-05	1.25731E-06	1.1698E-06	1.25731E-06	1.1698E-06	1.2788E-05	1.23001E-05	2.15893E-05
3831303772950	383130	3772950	6.15832E-06	6.00032E-06	1.59047E-06	1.4816E-06	9.63483E-05	6.92692E-05	4.67033E-05	4.61103E-05	3.27164E-05	1.03931E-05	1.48888E-05	1.43207E-05	1.46386E-06	1.36197E-06	1.46386E-06	1.36197E-06	1.48888E-05	1.43207E-05	2.53363E-05
3831803772950	383180	3772950	7.29648E-06	7.10927E-06	1.88442E-06	1.75542E-06	0.000116037	8.34241E-05	5.62469E-05	5.55327E-05	3.94018E-05	1.25169E-05	1.79313E-05	1.72471E-05	1.763E-06	1.64028E-06	1.763E-06	1.64028E-06	1.79313E-05	1.72471E-05	3.05894E-05
3832303772950	383230	3772950	8.67488E-06	8.4523E-06	2.24041E-06	2.08704E-06	0.000140937	0.000101326	6.83168E-05	6.74494E-05	4.78569E-05	1.52029E-05	2.17791E-05	2.09481E-05	2.14132E-06	1.99227E-06	2.14132E-06	1.99227E-06	2.17791E-05	2.09481E-05	3.68314E-05
3832803772950	383280	3772950	1.07093E-05	1.04345E-05	2.76582E-06	2.57648E-06	0.000174273	0.000125293	8.44761E-05	8.34036E-05	5.91768E-05	1.8799E-05	2.69307E-05	2.59031E-05	2.64781E-06	2.46351E-06	2.64781E-06	2.46351E-06	2.69307E-05	2.59031E-05	4.52726E-05
3833303772950	383330	3772950	1.12674E-05	1.09783E-05	2.90996E-06	2.71075E-06	0.000189641	0.000136341	9.19253E-05	9.07582E-05	6.43951E-05	2.04567E-05	2.93054E-05	2.81873E-05	2.8813E-06	2.68075E-06	2.8813E-06	2.68075E-06	2.93054E-05	2.81873E-05	4.81396E-05
3833803772950	383380	3772950	1.15656E-05	1.12688E-05	2.98697E-06	2.78249E-06	0.000199708	0.000143579	9.68051E-05	9.5576E-05	6.78135E-05	2.15426E-05	3.08611E-05	2.96836E-05	3.03425E-06	2.82305E-06	3.03425E-06	2.82305E-06	3.08611E-05	2.96836E-05	4.97037E-05
3834303772950	383430	3772950	1.16218E-05	1.13236E-05	3.0015E-06	2.79603E-06	0.000202461	0.000145558	9.81395E-05	9.68934E-05	6.87482E-05	2.18395E-05	3.12865E-05	3.00927E-05	3.07608E-06	2.86197E-06	3.07608E-06	2.86197E-06	3.12865E-05	3.00927E-05	5.00049E-05
3834803772950	383480	3772950	9.93231E-06	9.67747E-06	2.56516E-06	2.38956E-06	0.000172518	0.000124031	8.36254E-05	8.25636E-05	5.85809E-05	1.86096E-05	2.66595E-05	2.56422E-05	2.62115E-06	2.4387E-06	2.62115E-06	2.4387E-06	2.66595E-05	2.56422E-05	4.24093E-05
3835303772950	383530	3772950	8.23829E-06	8.02692E-06	2.12765E-06	1.982E-06	0.000142326	0.000102325	6.89904E-05	6.81145E-05	4.83289E-05	1.53528E-05	2.19939E-05	2.11547E-05	2.16243E-06	2.01191E-06	2.16243E-06	2.01191E-06	2.19939E-05	2.11547E-05	3.49098E-05
3835803772950	383580	3772950	7.49227E-06	7.30004E-06	1.93498E-06	1.80252E-06	0.000129444	9.30635E-05	6.27461E-05	6.19494E-05	4.39546E-05	1.39632E-05	2.00032E-05	1.924E-05	1.96671E-06	1.82981E-06	1.96671E-06	1.82981E-06	2.00032E-05	1.924E-05	3.15094E-05
3836303772950	383630	3772950	7.2149E-06	7.02979E-06	1.86335E-06	1.73579E-06	0.000124794	8.97201E-05	6.04919E-05	5.97238E-05	4.23755E-05	1.34616E-05	1.92846E-05	1.85488E-05	1.89605E-06	1.76408E-06	1.89605E-06	1.76408E-06	1.92846E-05	1.85488E-05	3.01739E-05
3836803772950	383680	3772950	6.89253E-06	6.71569E-06	1.78009E-06	1.65823E-06	0.00011895	8.55185E-05	5.7659E-05	5.69269E-05	4.0391E-05	1.28312E-05	1.83815E-05	1.76801E-05	1.80726E-06	1.68147E-06	1.80726E-06	1.68147E-06	1.83815E-05	1.76801E-05	2.87277E-05
3837303772950	383730	3772950	6.41712E-06	6.25248E-06	1.65731E-06	1.54386E-06	0.000110317	7.93121E-05	5.34745E-05	5.27955E-05	3.74597E-05	1.19E-05	1.70475E-05	1.6397E-05	1.6761E-06	1.55944E-06	1.6761E-06	1.55944E-06	1.70475E-05	1.6397E-05	2.66337E-05
3837803772950	383780	3772950	5.95747E-06	5.80462E-06	1.5386E-06	1.43327E-06	0.000101943	7.32915E-05	4.94152E-05	4.87878E-05	3.46161E-05	1.09967E-05	1.57534E-05	1.51523E-05	1.54887E-06	1.44106E-06	1.54887E-06	1.44106E-06	1.57534E-05	1.51523E-05	2.45924E-05
3838303772950	383830	3772950	5.43368E-06	5.29427E-06	1.40332E-06	1.30726E-06	9.26244E-05	6.65919E-05	4.48982E-05	4.43281E-05	3.14519E-05	9.99145E-06	1.43134E-05	1.37672E-05	1.40729E-06	1.30933E-06	1.40729E-06	1.30933E-06	1.43134E-05	1.37672E-05	2.2228E-05
3838803772950	383880	3772950	5.2182E-06	5.08432E-06	1.34767E-06	1.25542E-06	8.85977E-05	6.36969E-05	4.29463E-05	4.2401E-05	3.00845E-05	9.55709E-06	1.36911E-05	1.31687E-05	1.34611E-06	1.25241E-06	1.34611E-06	1.25241E-06	1.36911E-05	1.31687E-05	2.12536E-05
3839303772950	383930	3772950	4.51832E-06	4.40239E-06	1.16692E-06	1.08704E-06	7.63927E-05	5.49222E-05	3.70301E-05	3.65599E-05	2.59402E-05	8.24052E-06	1.18051E-05	1.13546E-05	1.16067E-06	1.07988E-06	1.16067E-06	1.07988E-06	1.18051E-05	1.13546E-05	1.81145E-05
3839803772950	383980	3772950	4.09861E-06	3.99345E-06	1.05852E-06	9.86061E-07	6.89717E-05	4.95869E-05	3.34329E-05	3.30084E-05	2.34203E-05	7.44002E-06	1.06583E-05	1.02516E-05	1.04792E-06	9.74978E-07	1.04792E-06	9.74978E-07	1.06583E-05	1.02516E-05	1.62401E-05
3840303772950	384030	3772950	3.52419E-06	3.43376E-06	9.1017E-07	8.47864E-07	5.90473E-05	4.24518E-05	2.86222E-05	2.82588E-05	2.00503E-05	6.36947E-06	9.12465E-06	8.77649E-06	8.97133E-07	8.34688E-07	8.97133E-07	8.34688E-07	9.12465E-06	8.77649E-06	1.3765E-05
3840803772950	384080	3772950	2.9537E-06	2.87792E-06	7.62834E-07	7.10614E-07	4.92477E-05	3.54064E-05	2.3872E-05	2.35689E-05	1.67227E-05	5.31237E-06	7.6103E-06	7.31993E-06	7.48242E-07	6.96161E-07	7.48242E-07	6.96161E-07	7.6103E-06	7.31993E-06	1.14297E-05
3841303772950	384130	3772950	2.65383E-06	2.58574E-06	6.85388E-07	6.38469E-07	4.41786E-05	3.1762E-05	2.14148E-05	2.11429E-05	1.50014E-05	4.76557E-06	6.82697E-06	6.56648E-06	6.71225E-07	6.24505E-07	6.71225E-07	6.24505E-07	6.82697E-06	6.56648E-06	1.02049E-05
3826803773000	382680	3773000	2.74216E-06	2.6718E-06	7.08201E-07	6.5972E-07	3.86284E-05	2.77717E-05	1.87245E-05	1.84868E-05	1.31168E-05	4.16687E-06	5.9693E-06	5.74153E-06	5.86899E-07	5.46048E-07	5.86899E-07	5.46048E-07	5.9693E-06	5.74153E-06	9.2396E-06
3827303773000	382730	3773000	2.80855E-06	2.73649E-06	7.25346E-07	6.75692E-07	3.89313E-05	2.79895E-05	1.88713E-05	1.86317E-05	1.32196E-05	4.19954E-06	6.0161E-06	5.78655E-06	5.91501E-07	5.5033E-07	5.91501E-07	5.5033E-07	6.0161E-06	5.78655E-06	9.30492E-06
3827803773000	382780	3773000	3.03528E-06	2.9574E-06	7.83903E-07	7.3024E-07	4.22899E-05	3.04041E-05	2.04993E-05	2.02391E-05	1.43601E-05	4.56184E-06	6.53511E-06	6.28576E-06	6.4253E-07	5.97807E-07	6.4253E-07	5.97807E-07	6.53511E-06	6.28576E-06	1.01559E-05
3828303773000	382830	3773000	3.22825E-06	3.14543E-06	8.33741E-07	7.76667E-07	4.52387E-05	3.25242E-05	2.19287E-05	2.16503E-05	1.53614E-05	4.87993E-06	6.9908E-06	6.72406E-06	6.87333E-07	6.39491E-07	6.87333E-07	6.39491E-07	6.9908E-06	6.72406E-06	1.09035E-05
3828803773000	382880	3773000	3.7031E-06	3.60808E-06	9.56376E-07	8.90907E-07	5.26775E-05	3.78723E-05	2.55346E-05	2.52104E-05	1.78874E-05	5.68236E-06	8.14033E-06	7.82972E-06	8.00354E-07	7.44645E-07	8.00354E-07	7.44645E-07	8.14033E-06	7.82972E-06	1.2816E-05
3829303773000	382930	3773000	4.22914E-06	4.12063E-06	1.09223E-06	1.01746E-06	6.12745E-05	4.4053E-05	2.97018E-05	2.93247E-05	2.08066E-05	6.60972E-06	9.46882E-06	9.10753E-06	9.30972E-07	8.66171E-07	9.30972E-07	8.66171E-07	9.46882E-06	9.10753E-06	1.50824E-05
3829803773000	382980	3773000	4.69835E-06	4.57781E-06	1.21341E-06	1.13035E-06	7.22234E-05	5.19247E-05	3.50091E-05	3.45646E-05	2.45244E-05	7.79078E-06	1.11608E-05	1.07349E-05	1.09732E-06	1.02094E-06	1.09732E-06	1.02094E-06	1.11608E-05	1.07349E-05	1.84792E-05
3830303773000	383030	3773000	5.28515E-06	5.14955E-06	1.36496E-06	1.27152E-06	8.1043E-05	5.82655E-05	3.92843E-05	3.87855E-05	2.75193E-05	8.74216E-06	1.25237E-05	1.20458E-05	1.23132E-06	1.14562E-06	1.23132E-06	1.14562E-06	1.25237E-05	1.20458E-05	2.11448E-05
3830803773000	383080	3773000	6.08125E-06	5.92522E-06	1.57057E-06	1.46305E-06	9.38538E-05	6.74758E-05	4.54941E-05	4.49165E-05	3.18693E-05	1.01241E-05	1.45034E-05	1.395E-05	1.42596E-06	1.32671E-06	1.42596E-06	1.32671E-06	1.45034E-05	1.395E-05	2.47974E-05
3831303773000	383130	3773000	7.16765E-06	6.98374E-06	1.85114E-06	1.72442E-06	0.000111707	8.03113E-05	5.41482E-05	5.34607E-05	3.79316E-05	1.20499E-05	1.72622E-05	1.66036E-05	1.69722E-06	1.57908E-06	1.69722E-06	1.57908E-06	1.72622E-05	1.66036E-05	2.98128E-05
3831803773000	383180	3773000	8.69626E-06	8.47313E-06	2.24593E-06	2.09218E-06	0.000137569	9.89047E-05	6.66844E-05	6.58377E-05	4.67135E-05	1.48397E-05	2.12587E-05	2.04476E-05	2.09015E-06	1.94467E-06	2.09015E-06	1.94467E-06	2.12587E-05	2.04476E-05	3.69058E-05
3832303773000	383230	3773000	1.09889E-05	1.07069E-05	2.83803E-06	2.64375E-06	0.0001783	0.000128188	8.6428E-05	8.53307E-05	6.05442E-05	1.92333E-05	2.75529E-05	2.65016E-05	2.70899E-06	2.52043E-06	2.70899E-06	2.52043E-06	2.75529E-05	2.65016E-05	4.75825E-05
3832803773000	383280	3773000	1.39038E-05	1.3547E-05	3.59084E-06	3.34503E-06	0.00023022	0.000165516	0.000111596	0.000110179	7.81744E-05	2.4834E-05	3.55762E-05	3.42188E-05	3.49784E-06	3.25438E-06	3.49784E-06	3.25438E-06	3.55762E-05	3.42188E-05	6.07723E-05
3833303773000	383330	3773000	1.76423E-05	1.71897E-05	4.55637E-06	4.24446E-06	0.000304145	0.000218664	0.000147429	0.000145558	0.000103277	3.28083E-05	4.69999E-05	4.52066E-05	4.62102E-06	4.29937E-06	4.62102E-06	4.29937E-06	4.69999E-05	4.52066E-05	7.77836E-05
3833803773000	383380	3773000	1.95225E-05	1.90217E-05	5.04197E-06	4.69682E-06	0.000350809	0.000252213	0.000170049	0.00016789	0.000119122	3.7842E-05	5.4211E-05	5.21425E-05	5.33001E-06	4.95901E-06	5.33001E-06	4.95901E-06	5.4211E-05	5.21425E-05	8.66784E-05
3834303773000	383430	3773000	1.89009E-05	1.84159E-05	4.88141E-06	4.54725E-06	0.000343023	0.000246615	0.000166275	0.000164164	0.000116478	3.70021E-05	5.30078E-05	5.09852E-05	5.21171E-06	4.84895E-06	5.21171E-06	4.84895E-06	5.30078E-05	5.09852E-05	8.40346E-05
3834803773000	383480	3773000	1.53345E-05	1.4941E-05	3.96034E-06	3.68924E-06	0.000273401	0.000196561	0.000132527	0.000130844	9.2837E-05	2.94919E-05	4.2249E-05	4.0637E-05	4.15391E-06	3.86478E-06	4.15391E-06	3.86478E-06	4.2249E-05	4.0637E-05	6.7223E-05
3835303773000	383530	3773000	1.20112E-05	1.1703E-05	3.10205E-06	2.88969E-06	0.000211663	0.000152174	0.0001026	0.000101298	7.18731E-05	2.28323E-05	3.27086E-05	3.14606E-05	3.2159E-06	2.99206E-06	3.2159E-06	2.99206E-06	3.27086E-05	3.14606E-05	5.1941E-05
3835803773000	383580	3773000	9.64594E-06	9.39845E-06	2.4912E-06	2.32066E-06	0.000168946	0.000121463	8.18937E-05	8.0854E-05	5.73678E-05	1.82243E-05	2.61074E-05	2.51113E-05	2.56687E-06	2.3882E-06	2.56687E-06	2.3882E-06	2.61074E-05	2.51113E-05	4.12534E-05
3836303773000	383630	3773000	8.37275E-06	8.15793E-06	2.16238E-06	2.01435E-06	0.000146237	0.000105137	7.08862E-05	6.99862E-05	4.96569E-05	1.57747E-05	2.25982E-05	2.1736E-05	2.22185E-06	2.0672E-06	2.22185E-06	2.0672E-06	2.25982E-05	2.1736E-05	3.54923E-05
3836803773000	383680	3773000	7.85628E-06	7.65471E-06	2.02899E-06	1.8901E-06	0.000136865	9.83988E-05	6.63433E-05	6.55009E-05	4.64745E-05	1.47638E-05	2.115E-05	2.0343E-05	2.07946E-06	1.93472E-06	2.07946E-06	1.93472E-06	2.115E-05	2.0343E-05	3.30807E-05
3837303773000	383730	3773000	7.39663E-06	7.20685E-06	1.91028E-06	1.77951E-06	0.000128197	9.21668E-05	6.21415E-05	6.13525E-05	4.35311E-05	1.38287E-05	1.98105E-05	1.90546E-05	1.94776E-06	1.81218E-06	1.94776E-06	1.81218E-06	1.98105E-05	1.90546E-05	3.09759E-05
3837803773000	383780	3773000	6.91278E-06	6.73542E-06	1.78532E-06	1.66311E-06	0.000119075	8.56081E-05	5.77195E-05	5.69866E-05	4.04334E-05	1.28446E-05	1.84007E-05	1.76986E-05	1.80915E-06	1.68323E-06	1.80915E-06	1.68323E-06	1.84007E-05	1.76986E-05	2.88112E-05
3838303773000	383830	3773000	6.416E-06	6.25138E-06	1.65702E-06	1.54359E-06	0.00010989	7.90047E-05	5.32672E-05	5.25909E-05	3.73145E-05	1.18539E-05	1.69814E-05	1.63334E-05	1.6696E-06	1.55339E-06	1.6696E-06	1.55339E-06	1.69814E-05	1.63334E-05	2.65847E-05
3838803773000	383880	3773000	5.69473E-06	5.54862E-06	1.47074E-06	1.37006E-06	9.70343E-05	6.97624E-05	4.70358E-05	4.64386E-05	3.29493E-05	1.04671E-05	1.49948E-05	1.44227E-05	1.47429E-06	1.37167E-06	1.47429E-06	1.37167E-06	1.49948E-05	1.44227E-05	2.33095E-05
3839303773000	383930	3773000	5.41005E-06	5.27125E-06	1.39722E-06	1.30157E-06	9.17425E-05	6.59578E-05	4.44707E-05	4.3906E-05	3.11524E-05	9.89632E-06	1.41771E-05	1.36361E-05	1.39389E-06	1.29686E-06	1.39389E-06	1.29686E-06	1.41771E-05	1.36361E-05	2.20393E-05
3839803773000	383980	3773000	4.70173E-06	4.58109E-06	1.21429E-06	1.13116E-06	7.94038E-05	5.7087E-05	3.84897E-05	3.8001E-05	2.69626E-05	8.56534E-06	1.22704E-05	1.18022E-05	1.20642E-06	1.12245E-06	1.20642E-06	1.12245E-06	1.22704E-05	1.18022E-05	1.88621E-05
3840303773000	384030	3773000	4.08905E-06	3.98413E-06	1.05605E-06	9.8376E-07	6.87935E-05	4.94588E-05	3.33465E-05	3.29231E-05	2.33598E-05	7.4208E-06	1.06307E-05	1.02251E-05	1.04521E-06	9.72459E-07	1.04521E-06	9.72459E-07	1.06307E-05	1.02251E-05	1.61856E-05
3840803773000	384080	3773000	3.50731E-06	3.41732E-06	9.05811E-07	8.43803E-07	5.87355E-05	4.22276E-05	2.84711E-05	2.81096E-05	1.99444E-05	6.33583E-06	9.07647E-06	8.73015E-06	8.92395E-07	8.3028E-07	8.92395E-07	8.3028E-07	9.07647E-06	8.73015E-06	1.37342E-05
3841303773000	384130	3773000	3.17818E-06	3.09664E-06	8.20809E-07	7.6462E-07	5.31141E-05	3.81861E-05	2.57462E-05	2.54193E-05	1.80356E-05	5.72945E-06	8.20778E-06	7.89461E-06	8.06986E-07	7.50816E-07	8.06986E-07	7.50816E-07	8.20778E-06	7.89461E-06	1.2357E-05
3826803773050	382680	3773050	2.8665E-06	2.79295E-06	7.40312E-07	6.89634E-07	4.07398E-05	2.92897E-05	1.97479E-05	1.94972E-05	1.38337E-05	4.39463E-06	6.29557E-06	6.05536E-06	6.18978E-07	5.75894E-07	6.18978E-07	5.75894E-07	6.29557E-06	6.05536E-06	9.82751E-06
3827303773050	382730	3773050	2.9762E-06	2.89984E-06	7.68646E-07	7.16028E-07	4.12565E-05	2.96612E-05	1.99984E-05	1.97445E-05	1.40092E-05	4.45036E-06	6.37542E-06	6.13216E-06	6.26829E-07	5.83198E-07	6.26829E-07	5.83198E-07	6.37542E-06	6.13216E-06	9.9509E-06
3827803773050	382780	3773050	2.98014E-06	2.90368E-06	7.69663E-07	7.16975E-07	4.12298E-05	2.9642E-05	1.99855E-05	1.97317E-05	1.40001E-05	4.44748E-06	6.37129E-06	6.12819E-06	6.26423E-07	5.82821E-07	6.26423E-07	5.82821E-07	6.37129E-06	6.12819E-06	9.96723E-06
3828303773050	382830	3773050	3.08479E-06	3.00564E-06	7.96689E-07	7.42151E-07	4.29848E-05	3.09037E-05	2.08362E-05	2.05716E-05	1.45961E-05	4.6368E-06	6.64249E-06	6.38904E-06	6.53088E-07	6.0763E-07	6.53088E-07	6.0763E-07	6.64249E-06	6.38904E-06	1.04626E-05
3828803773050	382880	3773050	3.41898E-06	3.33126E-06	8.82999E-07	8.22552E-07	4.81073E-05	3.45866E-05	2.33192E-05	2.30232E-05	1.63355E-05	5.18937E-06	7.43409E-06	7.15043E-06	7.30917E-07	6.80041E-07	7.30917E-07	6.80041E-07	7.43409E-06	7.15043E-06	1.17854E-05
3829303773050	382930	3773050	4.35572E-06	4.24397E-06	1.12493E-06	1.04792E-06	6.23435E-05	4.48216E-05	3.022E-05	2.98363E-05	2.11696E-05	6.72504E-06	9.63403E-06	9.26643E-06	9.47214E-07	8.81283E-07	9.47214E-07	8.81283E-07	9.63403E-06	9.26643E-06	1.54562E-05
3829803773050	382980	3773050	5.15069E-06	5.01854E-06	1.33024E-06	1.23917E-06	7.78537E-05	5.59726E-05	3.77383E-05	3.72592E-05	2.64363E-05	8.39813E-06	1.20308E-05	1.15718E-05	1.18287E-06	1.10053E-06	1.18287E-06	1.10053E-06	1.20308E-05	1.15718E-05	1.99653E-05
3830303773050	383030	3773050	5.90684E-06	5.75528E-06	1.52552E-06	1.42109E-06	9.03527E-05	6.49587E-05	4.3797E-05	4.32409E-05	3.06805E-05	9.7464E-06	1.39623E-05	1.34296E-05	1.37277E-06	1.27722E-06	1.37277E-06	1.27722E-06	1.39623E-05	1.34296E-05	2.37922E-05
3830803773050	383080	3773050	6.90828E-06	6.73103E-06	1.78416E-06	1.66202E-06	0.000105979	7.61929E-05	5.13714E-05	5.07192E-05	3.59865E-05	1.1432E-05	1.6377E-05	1.57521E-05	1.61018E-06	1.49811E-06	1.61018E-06	1.49811E-06	1.6377E-05	1.57521E-05	2.8392E-05
3831303773050	383130	3773050	8.35925E-06	8.14478E-06	2.15889E-06	2.0111E-06	0.000129302	9.2961E-05	6.2677E-05	6.18812E-05	4.39062E-05	1.39479E-05	1.99812E-05	1.92188E-05	1.96454E-06	1.8278E-06	1.96454E-06	1.8278E-06	1.99812E-05	1.92188E-05	3.5104E-05
3831803773050	383180	3773050	1.05174E-05	1.02476E-05	2.71627E-06	2.53033E-06	0.000164794	0.000118478	7.98814E-05	7.88671E-05	5.59581E-05	1.77765E-05	2.54659E-05	2.44942E-05	2.5038E-06	2.32952E-06	2.5038E-06	2.32952E-06	2.54659E-05	2.44942E-05	4.51419E-05
3832303773050	383230	3773050	1.40039E-05	1.36446E-05	3.61671E-06	3.36912E-06	0.000224617	0.000161487	0.000108879	0.000107497	7.62716E-05	2.42295E-05	3.47103E-05	3.33859E-05	3.41271E-06	3.17516E-06	3.41271E-06	3.17516E-06	3.47103E-05	3.33859E-05	6.1431E-05
3832803773050	383280	3773050	2.01876E-05	1.96696E-05	5.21372E-06	4.85681E-06	0.000340368	0.000244706	0.000164988	0.000162893	0.000115577	3.67157E-05	5.25975E-05	5.05906E-05	5.17137E-06	4.81142E-06	5.17137E-06	4.81142E-06	5.25975E-05	5.05906E-05	9.04145E-05
3833303773050	383330	3773050	3.11067E-05	3.03086E-05	8.03373E-06	7.48378E-06	0.000580442	0.000417306	0.00028136	0.000277787	0.000197097	6.26126E-05	8.96964E-05	8.6274E-05	8.81892E-06	8.20508E-06	8.81892E-06	8.20508E-06	8.96964E-05	8.6274E-05	0.00014172
3833803773050	383380	3773050	4.17349E-05	4.06641E-05	1.07786E-05	1.00408E-05	0.000852613	0.000612983	0.000413291	0.000408043	0.000289516	9.19719E-05	0.000131755	0.000126728	1.29541E-05	1.20525E-05	1.29541E-05	1.20525E-05	0.000131755	0.000126728	0.000191651
3834303773050	383430	3773050	3.83897E-05	3.74047E-05	9.91466E-06	9.23595E-06	0.000768247	0.000552328	0.000372395	0.000367667	0.000260869	8.28713E-05	0.000118718	0.000114188	1.16723E-05	1.08599E-05	1.16723E-05	1.08599E-05	0.000118718	0.000114188	0.000175719
3834803773050	383480	3773050	2.62227E-05	2.55499E-05	6.77237E-06	6.30876E-06	0.000493813	0.000355025	0.000239368	0.000236329	0.000167681	5.32679E-05	7.63095E-05	7.33979E-05	7.50273E-06	6.9805E-06	7.50273E-06	6.9805E-06	7

			MSite Grubbing / Prep	MMass Grading / Excavation	MMass Grading / Excavation	MDrainage / Utilities Trenching	MFoundations / Concrete Pads	MBuilding / Structure Construction	MAsphalt Paving	MLandscaping or Other Finishing	MWaterside Construction (Piles)	RSSWDemolition	RSSWPlacing Base	RSSWForm/Plac e Rebar and Pour	Child Risk				
Unique Identifier	X (UTM)	Y (UTM)	2027	2027	2028	2028	2028	2028	2028	2028	2028	2029	2029	2029	3rd Trimester	0<2	2<16	Total	per million
3827803772950	382780	3772950	3.27478E-05	3.85087E-05	3.7996E-05	8.07665E-06	1.05036E-05	7.73123E-06	7.95752E-07	9.32274E-06	7.95752E-07	8.53434E-06	1.23835E-05	7.3407E-06	1.3559E-09	1.8552E-08	3.3976E-09	2.33057E-08	0.02330567
3828303772950	382830	3772950	3.60566E-05	4.23996E-05	4.1835E-05	8.89269E-06	1.15649E-05	8.51238E-06	8.76153E-07	1.02647E-05	8.76153E-07	9.08333E-06	1.31801E-05	7.8129E-06	1.50249E-09	2.0523E-08	3.7555E-09	2.57812E-08	0.02578115
3828803772950	382880	3772950	4.02677E-05	4.73515E-05	4.6721E-05	9.9313E-06	1.29156E-05	9.50656E-06	9.78481E-07	1.14635E-05	9.78481E-07	9.65104E-06	1.40039E-05	8.30121E-06	1.6772E-09	2.2897E-08	4.1912E-09	2.87657E-08	0.02876575
3829303772950	382930	3772950	4.5281E-05	5.32467E-05	5.25377E-05	1.11677E-05	1.45235E-05	1.06901E-05	1.1003E-06	1.28907E-05	1.1003E-06	1.02343E-05	1.48503E-05	8.80293E-06	1.88508E-09	2.5721E-08	4.7092E-09	3.2315E-08	0.03231501
3829803772950	382980	3772950	5.08179E-05	5.97577E-05	5.8962E-05	1.25333E-05	1.62995E-05	1.19973E-05	1.23484E-06	1.4467E-05	1.23484E-06	8.92425E-06	1.29493E-05	7.67607E-06	2.05512E-09	2.816E-08	5.1716E-09	3.53868E-08	0.03538681
3830303772950	383030	3772950	5.7441E-05	6.75459E-05	6.66465E-05	1.41668E-05	1.84238E-05	1.35609E-05	1.39578E-06	1.63525E-05	1.39578E-06	8.90242E-06	1.29176E-05	7.65729E-06	2.31774E-09	3.1749E-08	5.8329E-09	3.98993E-08	0.03989927
3830803772950	383080	3772950	6.62755E-05	7.79345E-05	7.68968E-05	1.63456E-05	2.12574E-05	1.56466E-05	1.61045E-06	1.88675E-05	1.61045E-06	9.11141E-06	1.32208E-05	7.83705E-06	2.65194E-09	3.6359E-08	6.6955E-09	4.57069E-08	0.04570686
3831303772950	383130	3772950	7.77781E-05	9.14607E-05	9.02429E-05	1.91826E-05	2.49468E-05	1.83622E-05	1.88996E-06	2.21421E-05	1.88996E-06	9.4015E-06	1.36418E-05	8.08657E-06	3.0621E-09	4.2091E-08	7.7842E-09	5.29371E-08	0.05293707
3831803772950	383180	3772950	9.39042E-05	0.000110424	0.000108953	2.31597E-05	3.01191E-05	2.21693E-05	2.28181E-06	2.67329E-05	2.28181E-06	1.01408E-05	1.47145E-05	8.72244E-06	3.60273E-09	4.975E-08	9.27E-09	6.26228E-08	0.0626228
3832303772950	383230	3772950	0.000113066	0.000132956	0.000131186	2.78857E-05	3.62651E-05	2.66931E-05	2.74744E-06	3.21879E-05	2.74744E-06	1.33287E-05	1.93402E-05	1.14645E-05	4.15894E-09	5.7917E-08	1.0913E-08	7.29889E-08	0.07298893
3832803772950	383280	3772950	0.000138979	0.000163428	0.000161252	3.42766E-05	4.45765E-05	3.28107E-05	3.37711E-06	3.95649E-05	3.37711E-06	1.51285E-05	2.19518E-05	1.30126E-05	4.72772E-09	6.7142E-08	1.2804E-08	8.46745E-08	0.08467447
3833303772950	383330	3772950	0.00014778	0.000173777	0.000171463	3.64473E-05	4.73994E-05	3.48885E-05	3.59097E-06	4.20705E-05	3.59097E-06	1.48134E-05	2.14946E-05	1.27416E-05	4.81879E-09	6.9108E-08	1.3373E-08	8.73002E-08	0.08730017
3833803772950	383380	3772950	0.000152582	0.000179424	0.000177035	3.76315E-05	4.89395E-05	3.60221E-05	3.70764E-06	4.34374E-05	3.70764E-06	1.49912E-05	2.17526E-05	1.28945E-05	4.85429E-09	7.0031E-08	1.3681E-08	8.85664E-08	0.08856636
3834303772950	383430	3772950	0.000153506	0.000180511	0.000178107	3.78596E-05	4.9236E-05	3.62404E-05	3.73011E-06	4.37006E-05	3.73011E-06	1.58054E-05	2.29339E-05	1.35948E-05	4.82092E-09	6.9789E-08	1.367E-08	8.82799E-08	0.0882799
3834803772950	383480	3772950	0.000130189	0.000153092	0.000151053	3.21088E-05	4.17572E-05	3.07356E-05	3.16352E-06	3.70626E-05	3.16352E-06	1.51971E-05	2.20513E-05	1.30716E-05	4.06878E-09	5.902E-08	1.1543E-08	7.46318E-08	0.07463185
3835303772950	383530	3772950	0.000107167	0.00012602	0.000124342	2.64308E-05	3.4373E-05	2.53004E-05	2.60409E-06	3.05086E-05	2.60409E-06	1.41584E-05	2.05441E-05	1.21781E-05	3.34283E-09	4.8545E-08	9.4735E-09	6.13613E-08	0.0613613
3835803772950	383580	3772950	9.67283E-05	0.000113745	0.00011223	2.38563E-05	3.10249E-05	2.2836E-05	2.35044E-06	2.75369E-05	2.35044E-06	1.43518E-05	2.08248E-05	1.23445E-05	3.01957E-09	4.3867E-08	8.5559E-09	5.5442E-08	0.05544202
3836303772950	383630	3772950	9.26286E-05	0.000108924	0.000107473	2.28451E-05	2.97099E-05	2.18681E-05	2.25082E-06	2.63698E-05	2.25082E-06	1.50162E-05	2.17888E-05	1.2916E-05	2.89441E-09	4.2055E-08	8.2033E-09	5.31529E-08	0.05315292
3836803772950	383680	3772950	8.8189E-05	0.000103703	0.000102322	2.17502E-05	2.8286E-05	2.082E-05	2.14294E-06	2.51059E-05	2.14294E-06	1.51472E-05	2.19789E-05	1.30287E-05	2.75808E-09	4.0073E-08	7.8119E-09	5.06425E-08	0.05064254
3837303772950	383730	3772950	8.17609E-05	9.61441E-05	9.48639E-05	2.01648E-05	2.62242E-05	1.93024E-05	1.98674E-06	2.32759E-05	1.98674E-06	1.46856E-05	2.13091E-05	1.26316E-05	2.56267E-09	3.7221E-08	7.2478E-09	4.70312E-08	0.04703123
3837803772950	383780	3772950	7.54943E-05	8.87751E-05	8.75931E-05	1.86193E-05	2.42142E-05	1.7823E-05	1.83447E-06	2.14919E-05	1.83447E-06	1.39588E-05	2.02545E-05	1.20064E-05	2.37274E-09	3.445E-08	6.6986E-09	4.35218E-08	0.04352177
3838303772950	383830	3772950	6.82362E-05	8.02402E-05	7.91718E-05	1.68292E-05	2.18863E-05	1.61095E-05	1.6581E-06	1.94257E-05	1.6581E-06	1.33474E-05	1.93673E-05	1.14806E-05	2.15345E-09	3.1255E-08	6.0682E-09	3.94767E-08	0.03947668
3838803772950	383880	3772950	6.5245E-05	7.67227E-05	7.57011E-05	1.60915E-05	2.09268E-05	1.54033E-05	1.58541E-06	1.85741E-05	1.58541E-06	1.24989E-05	1.81362E-05	1.07508E-05	2.06435E-09	2.9954E-08	5.8063E-09	3.78249E-08	0.03782491
3839303772950	383930	3772950	5.56083E-05	6.53908E-05	6.45202E-05	1.37148E-05	1.7836E-05	1.31282E-05	1.35125E-06	1.58307E-05	1.35125E-06	1.21683E-05	1.76565E-05	1.04664E-05	1.77223E-09	2.5697E-08	4.9734E-09	3.24425E-08	0.03244252
3839803772950	383980	3772950	4.98542E-05	5.86245E-05	5.78439E-05	1.22956E-05	1.59904E-05	1.17698E-05	1.21143E-06	1.41926E-05	1.21143E-06	1.15351E-05	1.67377E-05	9.92174E-06	1.59868E-09	2.3164E-08	4.476E-09	2.92384E-08	0.02923843
3840303772950	384030	3772950	4.22563E-05	4.969E-05	4.90283E-05	1.04217E-05	1.35534E-05	9.97604E-06	1.0268E-06	1.20296E-05	1.0268E-06	1.03591E-05	1.50313E-05	8.91025E-06	1.36735E-09	1.9784E-08	3.8179E-09	2.49696E-08	0.02496961
3840803772950	384080	3772950	3.50873E-05	4.12598E-05	4.07105E-05	8.65365E-06	1.1254E-05	8.28356E-06	8.52601E-07	9.98876E-06	8.52601E-07	9.03031E-06	1.31032E-05	7.76729E-06	1.14353E-09	1.6523E-08	3.1847E-09	2.08511E-08	0.02085106
3841303772950	384130	3772950	3.13274E-05	3.68384E-05	3.63479E-05	7.72633E-06	1.0048E-05	7.39589E-06	7.61236E-07	8.91837E-06	7.61236E-07	8.41893E-06	1.2216E-05	7.24142E-06	1.02484E-09	1.4799E-08	2.8517E-09	1.86758E-08	0.01867582
3826803773000	382680	3773000	2.8364E-05	3.33537E-05	3.29096E-05	6.99546E-06	9.09754E-06	6.69628E-06	6.89228E-07	8.07474E-06	6.89228E-07	7.56425E-06	1.09759E-05	6.50628E-06	1.17678E-09	1.6104E-08	2.9436E-09	2.02245E-08	0.02022452
3827303773000	382730	3773000	2.85645E-05	3.35895E-05	3.31423E-05	7.04492E-06	9.16185E-06	6.74362E-06	6.941E-07	8.13182E-06	6.941E-07	7.57048E-06	1.09849E-05	6.51165E-06	1.20294E-09	1.6412E-08	2.9944E-09	2.0609E-08	0.02060899
3827803773000	382780	3773000	3.1177E-05	3.66616E-05	3.61734E-05	7.68923E-06	9.99978E-06	7.36039E-06	7.57582E-07	8.87555E-06	7.57582E-07	8.06645E-06	1.17046E-05	6.93824E-06	1.3224E-09	1.801E-08	3.2839E-09	2.26162E-08	0.02261622
3828303773000	382830	3773000	3.34719E-05	3.93603E-05	3.88362E-05	8.25525E-06	1.07359E-05	7.90219E-06	8.13348E-07	9.52889E-06	8.13348E-07	8.48755E-06	1.23156E-05	7.30045E-06	1.42981E-09	1.9442E-08	3.5426E-09	2.44146E-08	0.02441463
3828803773000	382880	3773000	3.9343E-05	4.62642E-05	4.56482E-05	9.70324E-06	1.2619E-05	9.28826E-06	9.56012E-07	1.12003E-05	9.56012E-07	9.467E-06	1.37368E-05	8.14291E-06	1.69167E-09	2.2962E-08	4.1799E-09	2.88337E-08	0.02883366
3829303773000	382930	3773000	4.63004E-05	5.44454E-05	5.37205E-05	1.14191E-05	1.48505E-05	1.09308E-05	1.12507E-06	1.31809E-05	1.12507E-06	1.03903E-05	1.50766E-05	8.93708E-06	1.99972E-09	2.7099E-08	4.9306E-09	3.40297E-08	0.03402969
3829803773000	382980	3773000	5.6728E-05	6.67074E-05	6.58192E-05	1.39909E-05	1.81951E-05	1.33926E-05	1.37846E-06	1.61495E-05	1.37846E-06	1.00753E-05	1.46194E-05	8.6661E-06	2.35394E-09	3.2065E-08	5.8709E-09	4.02902E-08	0.04029018
3830303773000	383030	3773000	6.49107E-05	7.63297E-05	7.53134E-05	1.6009E-05	2.08196E-05	1.53244E-05	1.57729E-06	1.8479E-05	1.57729E-06	9.50444E-06	1.37911E-05	8.17511E-06	2.71323E-09	3.6874E-08	6.7357E-09	4.63225E-08	0.04632252
3830803773000	383080	3773000	7.61238E-05	8.95153E-05	8.83234E-05	1.87745E-05	2.44161E-05	1.79716E-05	1.84976E-06	2.16711E-05	1.84976E-06	9.61049E-06	1.3945E-05	8.26633E-06	3.17471E-09	4.3126E-08	7.8881E-09	5.41885E-08	0.05418846
3831303773000	383130	3773000	9.15201E-05	0.00010762	0.000106187	2.25718E-05	2.93544E-05	2.16064E-05	2.22388E-06	2.60542E-05	2.22388E-06	9.86003E-06	1.43071E-05	8.48097E-06	3.76911E-09	5.1281E-08	9.4163E-09	6.44664E-08	0.06446642
3831803773000	383180	3773000	0.000113294	0.000133225	0.000131451	2.7942E-05	3.63383E-05	2.6747E-05	2.75299E-06	3.2253E-05	2.75299E-06	1.02811E-05	1.49181E-05	8.84318E-06	4.5436E-09	6.2096E-08	1.1488E-08	7.81277E-08	0.07812768
3832303773000	383230	3773000	0.00014607	0.000171766	0.000169479	3.602555E-05	4.68509E-05	3.44848E-05	3.54941E-06	4.15836E-05	3.54941E-06	1.12512E-05	1.63258E-05	9.67759E-06	5.61259E-09	7.7327E-08	1.4492E-08	9.74311E-08	0.09743107
3832803773000	383280	3773000	0.000186561	0.00021938	0.000216459	4.60118E-05	5.98379E-05	4.4044E-05	4.53331E-06	5.31106E-05	4.53331E-06	1.49445E-05	2.16847E-05	1.28543E-05	6.65329E-09	9.3169E-08	1.7771E-08	1.17593E-07	0.1175933
3833303773000	383330	3773000	0.000238782	0.000280788	0.00027705	5.88913E-05	7.65876E-05	5.63726E-05	5.80226E-06	6.79772E-05	5.80226E-06	1.63949E-05	2.37894E-05	1.41019E-05	7.87048E-09	1.1228E-07	2.1883E-08	1.42037E-07	0.14203702
3833803773000	383380	3773000	0.000266088	0.000312897	0.000308731	6.56257E-05	8.53457E-05	6.28191E-05	6.46577E-06	7.57506E-05	6.46577E-06	1.6869E-05	2.44774E-05	1.45097E-05	8.43851E-09	1.215E-07	2.4073E-08	1.54011E-07	0.15401083
3834303773000	383430	3773000	0.000257972	0.000303354	0.000299315	6.3624E-05	8.27425E-05	6.0903E-05	6.26856E-06	7.34401E-05	6.26856E-06	1.69595E-05	2.46086E-05	1.45875E-05	8.04074E-09	1.1627E-07	2.3131E-08	1.47446E-07	0.14744576
3834803773000	383480	3773000	0.000206363	0.000242666	0.000239435	5.08957E-05	6.61894E-05	4.8719E-05	5.0145E-06	5.8748E-05	5.0145E-06	1.7259E-05	2.50431E-05	1.48451E-05	6.35872E-09	9.2363E-08	1.8257E-08	1.16979E-07	0.11697882
3835303773000	383530	3773000	0.00015945	0.0001875	0.000185003	3.93254E-05	5.11424E-05	3.76436E-05	3.87454E-06	4.53926E-05	3.87454E-06	1.65446E-05	2.40066E-05	1.42306E-05	4.91336E-09	7.1461E-08	1.4055E-08	9.04291E-08	0.09042906
3835803773000	383580	3773000	0.000126641	0.000148919	0.000146936	3.12336E-05	4.06191E-05	2.98979E-05	3.0773E-06	3.60525E-05	3.0773E-06	1.55496E-05	2.25628E-05	1.33748E-05	3.91827E-09	5.6978E-08	1.1175E-08	7.20713E-08	0.0720713
3836303773000	383630	3773000	0.000108955	0.000128122	0.000126416	2.68718E-05	3.49465E-05	2.57226E-05	2.64754E-06	3.10176E-05	2.64754E-06	1.51971E-05	2.20513E-05	1.30716E-05	3.38578E-09	4.9209E-08	9.6388E-09	6.22338E-08	0.06223377
3836803773000	383680	3773000	0.000101552	0.000119417	0.000117827	2.5046E-05	3.25721E-05	2.39748E-05	2.46766E-06	2.89102E-05	2.46766E-06	1.54966E-05	2.24859E-05	1.33292E-05	3.16374E-09	4.5975E-08	8.995E-09	5.81333E-08	0.05813327
3837303773000	383730	3773000	9.50906E-05	0.000111819	0.00011033	2.34524E-05	3.04996E-05	2.24494E-05	2.31064E-06	2.70707E-05	2.31064E-06	1.54591E-05	2.24315E-05	1.3297E-05	2.96746E-09	4.3121E-08	8.4213E-09	5.451E-08	0.05451003
3837803773000	383780	3773000	8.84453E-05	0.000104004	0.00010262	2.18134E-05	2.83682E-05	2.08805E-05	2.14917E-06	2.51788E-05	2.14917E-06	1.50068E-05	2.17752E-05	1.29079E-05	2.76524E-09	4.0177E-08	7.8297E-09	5.07723E-08	0.05077231
3838303773000	383830	3773000	8.16105E-05	9.59673E-05	9.46894E-05	2.01277E-05	2.6176E-05	1.92669E-05	1.98309E-06	2.32331E-05	1.98309E-06	1.42395E-05	2.06618E-05	1.22479E-05	2.55812E-09	3.7161E-08	7.2267E-09	4.69463E-08	0.04694629
3838803773000	383880	3773000	7.15561E-05	8.41441E-05	8.30237E-05	1.7648E-05	2.29511E-05	1.68933E-05	1.73877E-06	2.03708E-05	1.73877E-06	1.35938E-05	1.97249E-05	1.16925E-05	2.25636E-09	3.2758E-08	6.3575E-09	4.13718E-08	0.04137176
3839303773000	383930	3773000	6.76569E-05	7.9559E-05	7.84996E-05	1.66863E-05	2.17004E-05	1.59727E-05	1.64402E-06	1.92608E-05	1.64402E-06	1.28889E-05	1.8702E-05	1.10862E-05	2.13844E-09	3.1041E-08	6.0132E-09	3.91927E-08	0.03919269
3839803773000	383980	3773000	5.79033E-05	6.80895E-05	6.71829E-05	1.42808E-05	1.8572E-05	1.367E-05	1.40702E-06	1.64841E-05	1.40702E-06	1.22837E-05	1.78239E-05	1.05657E-05	1.84531E-09	2.6759E-08	5.1756E-09	3.378E-08	0.03377998
3840303773000	384030	3773000	4.96871E-05	5.8428E-05	5.765E-05	1.22544E-05	1.59368E-05	1.17303E-05	1.20737E-06	1.41451E-05	1.20737E-06	1.1245E-05	1.63167E-05	9.67222E-06	1.59661E-09	2.3125E-08	4.467E-09	2.91882E-08	0.02918818
3840803773000	384080	3773000	4.21616E-05	4.95786E-05	4.89185E-05	1.03984E-05	1.3523E-05	9.95368E-06	1.0245E-06	1.20027E-05	1.0245E-06	1.00753E-05	1.46194E-05	8.6661E-06	1.36522E-09	1.9746E-08	3.8102E-09	2.4921E-08	0.024921
3841303773000	384130	3773000	3.79338E-05	4.4607E-05	4.4013E-05	9.35567E-06	1.2167E-05	8.95555E-06	9.21767E-07	1.07991E-05	9.21767E-07	9.50132E-06	1.37866E-05	8.17243E-06	1.23389E-09	1.7832E-08	3.4399E-09	2.25058E-08	0.02250584
3826803773050	382680	3773050	3.01688E-05	3.5476E-05	3.50036E-05	7.44057E-06	9.6764E-06	7.12236E-06	7.33083E-07	8.58853E-06	7.33083E-07	7.73581E-06	1.12248E-05	6.65385E-06	1.25176E-09	1.7124E-08	3.1268E-09	2.15028E-08	0.02150277
3827303773050	382730	3773050	3.05475E-05	3.59214E-05	3.54431E-05	7.53399E-06	9.7979E-06	7.21179E-06	7.42287E-07	8.69636E-06	7.42287E-07	7.70773E-06	1.11841E-05	6.6297E-06	1.29369E-09	1.7623E-08	3.2085E-09	2.21248E-08	0.02212478
3827803773050	382780	3773050	3.05977E-05	3.59804E-05	3.55013E-05	7.54636E-06	9.81397E-06	7.22362E-06	7.43505E-07	8.71063E-06	7.43505E-07	7.61727E-06	1.10528E-05	6.55189E-06	1.30682E-09	1.7766E-08	3.2331E-09	2.23056E-08	0.0223056
3828303773050	382830	3773050	3.21184E-05	3.77686E-05	3.72657E-05	7.92141E-06	1.03017E-05	7.58263E-06	7.80457E-07	9.14355E-06	7.80457E-07	7.77948E-06	1.12882E-05	6.69141E-06	1.38482E-09	1.8782E-08	3.4146E-09	2.35812E-08	0.02358122
3828803773050	382880	3773050	3.61791E-05	4.25437E-05	4.19772E-05	8.92292E-06	1.16042E-05	8.54131E-06	8.79131E-07	1.02996E-05	8.79131E-07	8.447E-06	1.22568E-05	7.26557E-06	1.57568E-09	2.1321E-08	3.8717E-09	2.67681E-08	0.02676813
3829303773050	382930	3773050	4.74478E-05	5.57948E-05	5.50519E-05	1.17021E-05	1.52185E-05	1.12017E-05	1.15295E-06	1.35076E-05	1.15295E-06	1.02094E-05	1.4814E-05	8.78147E-06	2.08725E-09	2.8174E-08	5.1078E-09	3.53691E-08	0.03536911
3829803773050	382980	3773050	6.129E-05	7.20721E-05	7.11124E-05	1.51161E-05	1.96583E-05	1.44696E-05	1.48931E-06	1.74482E-05	1.48931E-06	1.10048E-05	1.59682E-05	9.46563E-06	2.66027E-09	3.5899E-08	6.5252E-09	4.50844E-08	0.04508437
3830303773050	383030	3773050	7.30378E-05	8.58865E-05	8.47429E-05	1.80134E-05	2.34263E-05	1.72431E-05	1.77477E-06	2.07926E-05	1.77477E-06	1.03685E-05	1.50449E-05	8.9183E-06	3.19776E-09	4.3034E-08	7.8048E-09	5.40365E-08	0.05403647
3830803773050	383080	3773050	8.71585E-05	0.000102491	0.000101127	2.14961E-05	2.79554E-05	2.05767E-05	2.1179E-06	2.48125E-05	2.1179E-06	1.02063E-05	1.48095E-05	8.77878E-06	3.85948E-09	5.1771E-08	9.3798E-09	6.50106E-08	0.06501061
3831303773050	383130	3773050	0.000107763	0.000126721	0.000125033	2.65778E-05	3.45642E-05	2.54411E-05	2.61858E-06	3.06783E-05	2.61858E-06	1.04465E-05	1.5158E-05	8.98538E-06	4.76873E-09	6.3907E-08	1.1605E-08	8.02806E-08	0.08028063
3831803773050	383180	3773050	0.000138578	0.000162956	0.000160787	3.41777E-05	4.44479E-05	3.2716E-05	3.36736E-06	3.94508E-05	3.36736E-06	1.08145E-05	1.56921E-05	9.30197E-06	6.00356E-09	8.07E-08	1.4754E-08	1.01457E-07	0.10145695
3832303773050	383230	3773050	0.000188583	0.000221758	0.000218805	4.65105E-05	6.04865E-05	4.45213E-05	4.58244E-06	5.36862E-05	4.58244E-06	1.1401E-05	1.6543E-05	9.80637E-06	7.77679E-09	1.0546E-07	1.9547E-08	1.32779E-07	0.13277947
3832803773050	383280	3773050	0.000277557	0.000326384	0.000322038	6.84544E-05	8.90243E-05	6.55268E-05	6.74447E-06	7.90157E-05	6.74447E-06	1.24553E-05	1.80729E-05	1.07132E-05	1.05417E-08	1.4529E-07	2.7639E-08	1.83471E-07	0.18347119
3833303773050	383330	3773050	0.000435057	0.000511592	0.00050478	0.000107299	0.000139541	0.00010271	1.05716E-05	0.000123853	1.05716E-05	1.43393E-05	2.08067E-05	1.23338E-05	1.48914E-08	2.0994E-07	4.1724E-08	2.66556E-07	0.26655636
3833803773050	383380	3773050	0.000588335	0.000691834	0.000682622	0.000145102	0.000188704	0.000138897	1.42962E-05	0.000167489	1.42962E-05	1.56806E-05	2.27529E-05	1.34875E-05	1.8814E-08	2.6952E-07	5.5615E-08	3.43944E-07	0.34394392
3834303773050	383430	3773050	0.000539428	0.000634323	0.000625877	0.00013304	0.000173018	0.00012735	1.31078E-05	0.000153566	1.31078E-05	1.62857E-05	2.3631E-05	1.4008E-05	1.67251E-08	2.4151E-07	4.9666E-08	3.07904E-07	0.30790373
3834803773050	383480	3773050	0.000362577	0.00042636	0.000420683	8.94229E-05	0.000116294	8.55985E-05	8.81039E-06	0.000103219	8.81039E-06	1.8201E-05	2.641E-05	1.56553E-05	1.10582E-08	1.6064E-07	3.2387E-08	2.04082E-07	0.20408151
3835303773050	383530	3773050	0.000250875	0.000295009	0.000291081	6.18738E-05	8.04664E-05	5.92276E-05	6.09612E-06	7.14199E-05	6.09612E-06	1.83351E-05	2.66046E-05	1.57707E-05	7.65417E-09	1.1138E-07	2.2194E-08	1.41228E-07	0.14122846
3835803773050	383580	3773050	0.000176868	0.000207983	0.000205213	4.36213E-05	5.67292E-05	4.17558E-05	4.29779E-06	5.03513E-05	4.29779E-06	1.67973E-05	2.43733E-05	1.4448E-05	5.43354E-09	7.903E-08	1.5635E-08	1.00099E-07	0.100099

Unique Identifier	X (UTM)	Y (UTM)	EGIODemolition 2025	EGIOSite Grubbing / Prep 2025	EGIOMass Grading / Excavation 2025	EGIOMass Grading / Excavation 2026	EGIODrainage / Utilities Trenching 2026	EGIODrainage / Utilities Trenching 2027	EGIOFoundations / Concrete Pads 2026	EGIOFoundations / Concrete Pads 2027	EGIOBuilding / Structure Construction 2026	EGIOBuilding / Structure Construction 2027	EGIOAsphalt Paving 2027	EGIOArchitectural Coating 2027	EGIOLandscaping or Other Finishing 2027	EGIOWaterside Construction (Piles) 2027	HIWaterside Construction (Landscaping) 2025	HIWaterside Construction (Landscaping) 2026	KMDemolition 2025	KMSite Grubbing / Prep 2025	KMMass Grading / Excavation 2025
3836303773050	383630	3773050	0.000164038	6.4338E-05	2.13068E-05	2.08678E-05	4.84562E-05	4.83814E-05	6.36651E-05	6.3624E-05	6.81932E-05	6.65587E-05	2.65365E-06	2.65365E-06	7.1866E-05	2.65365E-06	4.14677E-05	4.01689E-05	5.36642E-05	0.000232906	0.000177034
3836803773050	383680	3773050	0.00014885	5.8381E-05	1.9334E-05	1.89357E-05	4.39695E-05	4.39017E-05	5.77702E-05	5.77329E-05	6.18791E-05	6.03959E-05	2.40794E-06	2.40794E-06	6.52118E-05	2.40794E-06	3.73346E-05	3.61652E-05	4.85406E-05	0.000210669	0.000160131
3837303773050	383730	3773050	0.000138134	5.4178E-05	1.79422E-05	1.75725E-05	4.08042E-05	4.07413E-05	5.36114E-05	5.35768E-05	5.74245E-05	5.60481E-05	2.2346E-06	2.2346E-06	6.05173E-05	2.2346E-06	3.4459E-05	3.33796E-05	4.50668E-05	0.000195593	0.000148671
3837803773050	383780	3773050	0.000128928	5.0567E-05	1.67463E-05	1.64013E-05	3.80846E-05	3.80259E-05	5.00382E-05	5.00059E-05	5.35972E-05	5.23125E-05	2.08566E-06	2.08566E-06	5.64838E-05	2.08566E-06	3.20569E-05	3.10528E-05	4.2118E-05	0.000182795	0.000138944
3838303773050	383830	3773050	0.000118338	4.6414E-05	1.53708E-05	1.50541E-05	3.49565E-05	3.49025E-05	4.59282E-05	4.58986E-05	4.91949E-05	4.80157E-05	1.91435E-06	1.91435E-06	5.18444E-05	1.91435E-06	2.93051E-05	2.83872E-05	3.86238E-05	0.00016763	0.000127417
3838803773050	383880	3773050	0.000106733	4.1862E-05	1.38635E-05	1.35779E-05	3.15285E-05	3.14798E-05	4.14243E-05	4.13976E-05	4.43706E-05	4.33071E-05	1.72662E-06	1.72662E-06	4.67603E-05	1.72662E-06	2.62788E-05	2.54557E-05	3.46906E-05	0.00015056	0.000114441
3839303773050	383930	3773050	9.26045E-05	3.6321E-05	1.20283E-05	1.17805E-05	2.73549E-05	2.73127E-05	3.59408E-05	3.59176E-05	3.84971E-05	3.75743E-05	1.49806E-06	1.49806E-06	4.05704E-05	1.49806E-06	2.2578E-05	2.18708E-05	2.98001E-05	0.000129334	9.8308E-05
3839803773050	383980	3773050	8.59848E-05	3.3724E-05	1.11685E-05	1.09384E-05	2.53995E-05	2.53603E-05	3.33716E-05	3.33501E-05	3.57452E-05	3.48884E-05	1.39097E-06	1.39097E-06	3.76703E-05	1.39097E-06	2.08612E-05	2.02078E-05	2.75755E-05	0.00011968	9.09692E-05
3840303773050	384030	3773050	7.4416E-05	2.9187E-05	9.66583E-06	9.46668E-06	2.19821E-05	2.19482E-05	2.88816E-05	2.8863E-05	3.09358E-05	3.01943E-05	1.20382E-06	1.20382E-06	3.2602E-05	1.20382E-06	1.78618E-05	1.73024E-05	2.3554E-05	0.000102226	7.77027E-05
3840803773050	384080	3773050	6.62783E-05	2.5995E-05	8.60883E-06	8.43146E-06	1.95783E-05	1.95481E-05	2.57233E-05	2.57067E-05	2.75529E-05	2.68924E-05	1.07218E-06	1.07218E-06	2.90368E-05	1.07218E-06	1.57737E-05	1.52797E-05	2.07614E-05	9.01059E-05	6.84901E-05
3841303773050	384130	3773050	5.66765E-05	2.2229E-05	7.36167E-06	7.20999E-06	1.6742E-05	1.67161E-05	2.19967E-05	2.19826E-05	2.35613E-05	2.29965E-05	9.16854E-07	9.16854E-07	2.48302E-05	9.16854E-07	1.33663E-05	1.29477E-05	1.75003E-05	7.59526E-05	5.77321E-05
3826803773100	382680	3773100	6.54968E-05	2.5689E-05	8.50733E-06	8.33205E-06	1.93474E-05	1.93176E-05	2.542E-05	2.54036E-05	2.7228E-05	2.65754E-05	1.05954E-06	1.05954E-06	2.86944E-05	1.05954E-06	1.33197E-05	1.29025E-05	1.24356E-05	5.39712E-05	4.10239E-05
3827303773100	382730	3773100	6.87663E-05	2.6971E-05	8.932E-06	8.74797E-06	2.03132E-05	2.02819E-05	2.66889E-05	2.66717E-05	2.85872E-05	2.79019E-05	1.11243E-06	1.11243E-06	3.01268E-05	1.11243E-06	1.3865E-05	1.34307E-05	1.268E-05	5.5032E-05	4.18302E-05
3827803773100	382780	3773100	6.78321E-05	2.6605E-05	8.81067E-06	8.62914E-06	2.00373E-05	2.00064E-05	2.63264E-05	2.63094E-05	2.81988E-05	2.75229E-05	1.09732E-06	1.09732E-06	2.97176E-05	1.09732E-06	1.36946E-05	1.32657E-05	1.22704E-05	5.32542E-05	4.04789E-05
3828303773100	382830	3773100	7.31854E-05	2.8704E-05	9.506E-06	9.31014E-06	2.16186E-05	2.15853E-05	2.8404E-05	2.83857E-05	3.04243E-05	2.9695E-05	1.18392E-06	1.18392E-06	3.20629E-05	1.18392E-06	1.48768E-05	1.44108E-05	1.29199E-05	5.60731E-05	4.26215E-05
3828803773100	382880	3773100	8.38291E-05	3.2879E-05	1.08885E-05	1.06642E-05	2.47627E-05	2.47245E-05	3.2535E-05	3.2514E-05	3.4849E-05	3.40137E-05	1.3561E-06	1.3561E-06	3.67259E-05	1.3561E-06	1.71461E-05	1.6609E-05	1.44587E-05	6.2752E-05	4.76982E-05
3829303773100	382930	3773100	0.000111341	4.367E-05	1.4462E-05	1.4164E-05	3.28896E-05	3.28388E-05	4.32126E-05	4.31847E-05	4.62861E-05	4.51767E-05	1.80116E-06	1.80116E-06	4.8779E-05	1.80116E-06	2.2926E-05	2.22079E-05	1.88446E-05	8.17868E-05	6.21667E-05
3829803773100	382980	3773100	0.000155991	6.1182E-05	2.02615E-05	1.9844E-05	4.60789E-05	4.60078E-05	6.05416E-05	6.05025E-05	6.48476E-05	6.32932E-05	2.52346E-06	2.52346E-06	6.83402E-05	2.52346E-06	3.27404E-05	3.17149E-05	2.55184E-05	0.000110751	8.41829E-05
3830303773100	383030	3773100	0.000197658	7.7524E-05	2.56737E-05	2.51447E-05	5.83872E-05	5.82972E-05	7.67132E-05	7.66637E-05	8.21694E-05	8.01999E-05	3.19751E-06	3.19751E-06	8.65949E-05	3.19751E-06	4.23485E-05	4.10221E-05	3.14883E-05	0.000136662	0.000103877
3830803773100	383080	3773100	0.000260496	0.00010217	3.38357E-05	3.31385E-05	7.69493E-05	7.68306E-05	0.000101101	0.000101036	0.000108292	0.000105696	4.21404E-06	4.21404E-06	0.000114125	4.21404E-06	5.567E-05	5.39263E-05	3.83613E-05	0.000166491	0.000126551
3831303773100	383130	3773100	0.000344855	0.00013526	4.4793E-05	4.38701E-05	0.000101869	0.000101711	0.000133842	0.000133756	0.000143361	0.000139925	5.57871E-06	5.57871E-06	0.000151083	5.57871E-06	7.42727E-05	7.19463E-05	4.82509E-05	0.000209412	0.000159176
3834303773100	383430	3773100	0.00211732	0.00083044	0.000275017	0.000269351	0.000625446	0.000624481	0.000821754	0.000821224	0.000880202	0.000859104	3.42518E-05	3.42518E-05	0.000927607	3.42518E-05	0.00056979	0.000551943	0.0006885	0.00298814	0.002271305
3834803773100	383480	3773100	0.000901093	0.00035342	0.000117042	0.000114631	0.000266179	0.000265768	0.000349724	0.000349498	0.000374598	0.000365619	1.4577E-05	1.4577E-05	0.000394773	1.4577E-05	0.000239033	0.000231546	0.000299712	0.00130077	0.000988724
3835303773100	383530	3773100	0.000521002	0.00020434	6.76725E-05	6.62782E-05	0.000153901	0.000153664	0.000202206	0.000202076	0.000216588	0.000211397	8.42823E-06	8.42823E-06	0.000228253	8.42823E-06	0.00013675	0.000132467	0.00017503	0.000759644	0.00057741
3835803773100	383580	3773100	0.000330466	0.00012961	4.2924E-05	4.20396E-05	9.76181E-05	9.74675E-05	0.000128257	0.000128175	0.00013738	0.000134087	5.34594E-06	5.34594E-06	0.000144779	5.34594E-06	8.55258E-05	8.2847E-05	0.000110515	0.000479642	0.000364579
3836303773100	383630	3773100	0.000230029	9.0221E-05	2.98783E-05	2.92627E-05	6.79495E-05	6.78447E-05	8.92768E-05	8.92192E-05	9.56266E-05	9.33345E-05	3.72118E-06	3.72118E-06	0.000100777	3.72118E-06	5.87842E-05	5.69429E-05	7.61862E-05	0.000330654	0.000251332
3836803773100	383680	3773100	0.000190356	7.466E-05	2.47252E-05	2.42157E-05	5.62302E-05	5.61434E-05	7.38791E-05	7.38314E-05	7.91337E-05	7.72369E-05	3.07938E-06	3.07938E-06	8.33957E-05	3.07938E-06	4.82092E-05	4.66992E-05	6.28454E-05	0.000272754	0.000207322
3837303773100	383730	3773100	0.000172976	6.7843E-05	2.24677E-05	2.20048E-05	5.10961E-05	5.10173E-05	6.71336E-05	6.70903E-05	7.19085E-05	7.01849E-05	2.79822E-06	2.79822E-06	7.57813E-05	2.79822E-06	4.35397E-05	4.21759E-05	5.72375E-05	0.000248415	0.000188822
3837803773100	383780	3773100	0.000157347	6.1714E-05	2.04377E-05	2.00166E-05	4.64795E-05	4.64078E-05	6.1068E-05	6.10286E-05	6.54114E-05	6.38436E-05	2.5454E-06	2.5454E-06	6.89343E-05	2.5454E-06	3.94693E-05	3.8233E-05	5.22181E-05	0.00022663	0.000172263
3838303773100	383830	3773100	0.000140488	5.5101E-05	1.82478E-05	1.78719E-05	4.14994E-05	4.14353E-05	5.45247E-05	5.44896E-05	5.84028E-05	5.70029E-05	2.27266E-06	2.27266E-06	6.15482E-05	2.27266E-06	3.50761E-05	3.39774E-05	4.65694E-05	0.000202115	0.000153629
3838803773100	383880	3773100	0.000123817	4.8563E-05	1.60825E-05	1.57511E-05	3.65749E-05	3.65185E-05	4.80547E-05	4.80237E-05	5.14726E-05	5.02388E-05	2.00298E-06	2.00298E-06	5.42448E-05	2.00298E-06	3.07097E-05	2.97478E-05	4.08212E-05	0.000177167	0.000134666
3839303773100	383930	3773100	0.000108619	4.2602E-05	1.41085E-05	1.38178E-05	3.20857E-05	3.20362E-05	4.21564E-05	4.21292E-05	4.51547E-05	4.40724E-05	1.75713E-06	1.75713E-06	4.75867E-05	1.75713E-06	2.67273E-05	2.58901E-05	3.55166E-05	0.000154145	0.000117166
3839803773100	383980	3773100	9.67812E-05	3.7959E-05	1.25708E-05	1.23118E-05	2.85887E-05	2.85446E-05	3.75618E-05	3.75376E-05	4.02334E-05	3.9269E-05	1.56563E-06	1.56563E-06	4.24003E-05	1.56563E-06	2.36364E-05	2.2896E-05	3.13933E-05	0.000136249	0.000103564
3840303773100	384030	3773100	8.69369E-05	3.4098E-05	1.12922E-05	1.10595E-05	2.56807E-05	2.56411E-05	3.37411E-05	3.37194E-05	3.6141E-05	3.52747E-05	1.40638E-06	1.40638E-06	3.80874E-05	1.40638E-06	2.10783E-05	2.04181E-05	2.79715E-05	0.000121398	9.22757E-05
3840803773100	384080	3773100	7.65088E-05	3.0008E-05	9.93767E-06	9.73292E-06	2.26003E-05	2.25654E-05	2.96939E-05	2.96747E-05	3.18058E-05	3.10435E-05	1.23768E-06	1.23768E-06	3.35188E-05	1.23768E-06	1.83803E-05	1.78046E-05	2.43235E-05	0.000105566	8.02411E-05
3841303773100	384130	3773100	6.73112E-05	2.64E-05	8.743E-06	8.56286E-06	1.98834E-05	1.98527E-05	2.61242E-05	2.61073E-05	2.79823E-05	2.73115E-05	1.08889E-06	1.08889E-06	2.94893E-05	1.08889E-06	1.60356E-05	1.55334E-05	2.11393E-05	9.17462E-05	6.97369E-05
3826803773150	382680	3773150	6.66286E-05	2.6133E-05	8.65433E-06	8.47602E-06	1.96818E-05	1.96514E-05	2.58592E-05	2.58426E-05	2.76985E-05	2.70346E-05	1.07785E-06	1.07785E-06	2.91903E-05	1.07785E-06	1.34022E-05	1.29824E-05	1.23994E-05	5.38141E-05	4.09044E-05
3827303773150	382730	3773150	7.34279E-05	2.8799E-05	9.5375E-06	9.34099E-06	2.16903E-05	2.16568E-05	2.84982E-05	2.84798E-05	3.05251E-05	2.97934E-05	1.18784E-06	1.18784E-06	3.21691E-05	1.18784E-06	1.47871E-05	1.43239E-05	1.33521E-05	5.79491E-05	4.40475E-05
3827803773150	382780	3773150	7.09399E-05	2.7824E-05	9.21433E-06	9.02449E-06	2.09553E-05	2.0923E-05	2.75325E-05	2.75148E-05	2.94908E-05	2.87839E-05	1.14759E-06	1.14759E-06	3.10791E-05	1.14759E-06	1.42956E-05	1.38478E-05	1.2594E-05	5.46588E-05	4.15465E-05
3828303773150	382830	3773150	7.70926E-05	3.0237E-05	1.00135E-05	9.80719E-06	2.27728E-05	2.27376E-05	2.99205E-05	2.99011E-05	3.20485E-05	3.12804E-05	1.24712E-06	1.24712E-06	3.37746E-05	1.24712E-06	1.56392E-05	1.51493E-05	1.32684E-05	5.75857E-05	4.37713E-05
3828803773150	382880	3773150	8.97393E-05	3.5197E-05	1.16562E-05	1.1416E-05	2.65085E-05	2.64676E-05	3.48288E-05	3.48063E-05	3.7306E-05	3.64117E-05	1.45171E-06	1.45171E-06	3.93152E-05	1.45171E-06	1.82959E-05	1.77229E-05	1.4977E-05	6.50012E-05	4.94078E-05
3829303773150	382930	3773150	0.000119128	4.6724E-05	1.54735E-05	1.51547E-05	3.519E-05	3.51357E-05	4.6235E-05	4.62052E-05	4.95235E-05	4.83364E-05	1.92714E-06	1.92714E-06	5.21907E-05	1.92714E-06	2.4379E-05	2.36154E-05	1.92904E-05	8.37217E-05	6.36374E-05
3829803773150	382980	3773150	0.00017355	6.8069E-05	2.25423E-05	2.20779E-05	5.12659E-05	5.11868E-05	6.73567E-05	6.73133E-05	7.21475E-05	7.04182E-05	2.80752E-06	2.80752E-06	7.60332E-05	2.80752E-06	3.60071E-05	3.48793E-05	2.66816E-05	0.0001158	8.80203E-05
3830303773150	383030	3773150	0.000237457	9.3134E-05	3.08432E-05	3.02077E-05	7.01438E-05	7.00355E-05	9.21597E-05	9.21003E-05	9.87146E-05	9.63484E-05	3.84134E-06	3.84134E-06	0.000104031	3.84134E-06	5.00443E-05	4.84768E-05	3.38374E-05	0.000146857	0.000111627
3830803773150	383080	3773150	0.000344765	0.00013522	4.47813E-05	4.38587E-05	0.000101842	0.000101685	0.000133807	0.000133721	0.000143324	0.000139889	5.57726E-06	5.57726E-06	0.000151043	5.57726E-06	7.20357E-05	6.97794E-05	4.22108E-05	0.000183198	0.00013925
3834303773150	383430	3773150	0.008072726	0.00316624	0.00104856	0.001026956	0.002384644	0.002380964	0.00313311	0.003131089	0.003355952	0.003275512	0.000130592	0.000130592	0.003536696	0.000130592	0.001983452	0.001921326	0.002797343	0.012140667	0.009228201
3834803773150	383480	3773150	0.001530624	0.00060033	0.000198812	0.000194715	0.000452139	0.000451441	0.000594052	0.000593668	0.000636303	0.000621052	2.47609E-05	2.47609E-05	0.000670573	2.47609E-05	0.000398754	0.000386265	0.000530696	0.00230326	0.001750723
3835303773150	383530	3773150	0.000796426	0.00031237	0.000103447	0.000101316	0.00023526	0.000234897	0.000309101	0.000308902	0.000331086	0.00032315	1.28838E-05	1.28838E-05	0.000348918	1.28838E-05	0.000207482	0.000200983	0.000276857	0.001201579	0.000913328
3835803773150	383580	3773150	0.000467657	0.00018342	6.07437E-05	5.94921E-05	0.000138144	0.000137931	0.000181503	0.000181386	0.000194412	0.000189752	7.56528E-06	7.56528E-06	0.000204883	7.56528E-06	0.000121108	0.000117314	0.000161065	0.000699033	0.00053134
3836303773150	383630	3773150	0.000308083	0.00012083	4.00167E-05	3.91922E-05	9.10062E-05	9.08658E-05	0.00011957	0.000119493	0.000128075	0.000125005	4.98385E-06	4.98385E-06	0.000134972	4.98385E-06	7.91288E-05	7.66503E-05	0.000104843	0.000455028	0.00034587
3836803773150	383680	3773150	0.000242909	9.5273E-05	3.15513E-05	3.09013E-05	7.17543E-05	7.16436E-05	9.42757E-05	9.42149E-05	0.000100981	9.85606E-05	3.92954E-06	3.92954E-06	0.00010642	3.92954E-06	6.19755E-05	6.00343E-05	8.23101E-05	0.000357232	0.000271534
3837303773150	383730	3773150	0.000209766	8.2273E-05	2.72463E-05	2.6685E-05	6.19638E-05	6.18682E-05	8.14124E-05	8.13598E-05	8.72028E-05	8.51126E-05	3.39338E-06	3.39338E-06	9.18993E-05	3.39338E-06	5.32285E-05	5.15613E-05	7.10468E-05	0.000308348	0.000234377
3837803773150	383780	3773150	0.000184688	7.2437E-05	2.3989E-05	2.34947E-05	5.4556E-05	5.44718E-05	7.16794E-05	7.16332E-05	7.67776E-05	7.49373E-05	2.98769E-06	2.98769E-06	8.09127E-05	2.98769E-06	4.66664E-05	4.52047E-05	6.25693E-05	0.000271555	0.000206411
3838303773150	383830	3773150	0.000164308	6.4444E-05	2.13418E-05	2.09021E-05	4.85358E-05	4.84609E-05	6.37696E-05	6.37285E-05	6.83052E-05	6.6668E-05	2.658E-06	2.658E-06	7.1984E-05	2.658E-06	4.13708E-05	4.0075E-05	5.56398E-05	0.000241481	0.000183551
3838803773150	383880	3773150	0.000142661	5.5954E-05	1.85302E-05	1.81484E-05	4.21414E-05	4.20764E-05	5.53683E-05	5.53326E-05	5.93064E-05	5.78849E-05	2.30783E-06	2.30783E-06	6.25005E-05	2.30783E-06	3.56752E-05	3.45578E-05	4.79635E-05	0.000208165	0.000158228
3839303773150	383930	3773150	0.000121482	4.7647E-05	1.57792E-05	1.54541E-05	3.58851E-05	3.58297E-05	4.71483E-05	4.71179E-05	5.05017E-05	4.92912E-05	1.96521E-06	1.96521E-06	5.32217E-05	1.96521E-06	3.00926E-05	2.915E-05	4.03256E-05	0.000175016	0.000133031
3839803773150	383980	3773150	0.00010959	4.2983E-05	1.42345E-05	1.39412E-05	3.23722E-05	3.23223E-05	4.25328E-05	4.25054E-05	4.5558E-05	4.4466E-05	1.77283E-06	1.77283E-06	4.80116E-05	1.77283E-06	2.69874E-05	2.61421E-05	3.61638E-05	0.000156954	0.000119301
3840303773150	384030	3773150	9.94309E-05	3.8998E-05	1.2915E-05	1.26489E-05	2.93714E-05	2.93261E-05	3.85902E-05	3.85653E-05	4.13349E-05	4.03441E-05	1.60849E-06	1.60849E-06	4.35611E-05	1.60849E-06	2.43324E-05	2.35703E-05	3.25905E-05	0.000141445	0.000107513
3840803773150	384080	3773150	8.84998E-05	3.4711E-05	1.14952E-05	1.12583E-05	2.61424E-05	2.61021E-05	3.43477E-05	3.43255E-05	3.67907E-05	3.59088E-05	1.43166E-06	1.43166E-06	3.87721E-05	1.43166E-06	2.14873E-05	2.08143E-05	2.87002E-05	0.000124561	9.46797E-05
3841303773150	384130	3773150	7.93561E-05	3.1125E-05	1.03075E-05	1.00951E-05	2.34414E-05	2.34052E-05	3.07989E-05	3.07791E-05	3.29895E-05	3.21988E-05	1.28374E-06	1.28374E-06	3.47662E-05	1.28374E-06	1.91193E-05	1.85205E-05	2.54708E-05	0.000110545	8.40262E-05
3826803773200	382680	3773200	6.51914E-05	2.5569E-05	8.46767E-06	8.2932E-06	1.92572E-05	1.92275E-05	2.53015E-05	2.52852E-05	2.7101E-05	2.64515E-05	1.0546E-06	1.0546E-06	2.85607E-05	1.0546E-06	1.30219E-05	1.2614E-05	1.20259E-05	5.21935E-05	3.96726E-05
3827303773200	382730	3773200	7.66255E-05	3.0054E-05	9.95283E-06	9.74777E-06	2.26348E-05	2.25999E-05	2.97392E-05	2.972E-05	3.18544E-05	3.10908E-05	1.23957E-06	1.23957E-06	3.357E-05	1.23957E-06	1.53773E-05	1.48956E-05	1.37436E-05	5.96483E-05	4.5339E-05
3827803773200	382780	3773200	7.70657E-05	3.0226E-05	1.001E-05	9.80376E-06	2.27648E-05	2.27297E-05	2.991E-05	2.98907E-05	3.20373E-05	3.12694E-05	1.24669E-06	1.24669E-06	3.37628E-05	1.24669E-06	1.54724E-05	1.49877E-05	1.34539E-05	5.83911E-05	4.43834E-05
3828303773200	382830	3773200	8.17453E-05	3.2062E-05	1.06178E-05	1.03991E-05	2.41472E-05	2.41099E-05	3.17262E-05	3.17057E-05	3.39827E-05	3.31682E-05	1.32239E-06	1.32239E-06	3.5813E-05	1.32239E-06	1.65128E-05	1.59956E-05	1.37459E-05	5.96581E-05	4.53465E-05
3828803773200	382880	3773200	9.6377E-05	3.78E-05	1.25183E-05	1.22604E-05	2.84693E-05	2.84254E-05	3.74049E-05	3.73808E-05	4.00653E-05	3.9105E-05	1.55909E-06	1.55909E-06	4.22232E-05	1.55909E-06	1.95427E-05	1.89306E-05	1.5588E-05	6.76531E-05	5.14236E-05
3829303773200	382930	3773200	0.000132574	5.1998E-05	1.722E-05	1.68652E-05	3.91619E-05	3.91014E-05	5.14536E-05	5.14204E-05	5.51132E-05	5.37921E-05	2.14465E-06	2.14465E-06	5.80815E-05	2.14465E-06	2.69318E-05	2.60882E-05	2.05373E-05	8.91335E-05	6.7751E-05
3829803773200	382980	3773200	0.000197685	7.7535E-05	2.56772E-05	2.51481E-05	5.83952E-05	5.83051E-05	7.67237E-05	7.66742E-05	8.21806E-05	8.02108E-05	3.19795E-06	3.19795E-06	8.66067E-05	3.19795E-06	4.06102E-05	3.93382E-05	2.84694E-05	0.000123559	9.39182E-05
3830303773200	383030	3773200	0.000284649	0.00011164	3.69728E-05	3.62111E-05	8.40839E-05	8.39542E-05	0.000110475	0.000110404	0.000118333	0.000115496	4.60476E-06	4.60476E-06	0.000124706	4.60476E-06	5.87752E-05	5.69343E-05	3.60937E-05	0.000156649	0.00011907
3834303773200	383430	3773200	0.007165165	0.00281028	0.000930678	0.000911503	0.002116555	0.002113289	0.002780876	0.002779082	0.002978666	0.002907269	0.000115911	0.000115911	0.00313909	0.000115911	0.001684363	0.001631605	0.002690033	0.011674933	0.008874194
3834803773200	383480	3773200	0.001633765	0.00064079	0.000212209	0.000207836	0.000482606	0.000481862	0.000634081	0.000633672	0.00067918	0.000662901	2.64294E-05	2.64294E-05	0.00071576	2.64294E-05	0.000417592	0.000404512	0.000613301	0.002661768	0.002023228
3835303773200	383530	3773200	0.000837519	0.00032849	0.000108785	0.000106543	0.000247399	0.000247017	0.00032505	0.00032484	0.000348169	0.000339824	1.35485E-05	1.35485E-05	0.000366921	1.35485E-05	0.000217641	0.000210824	0.000308515	0.001338977	0.001017766
3835803773200	383580	3773200	0.000518837	0.0002035	6.73913E-05	6.60028E-05	0.000153262	0.000153025	0.000201366	0.000201236	0.000215688	0.000210518	8.39321E-06	8.39321E-06	0.000227305	8.39321E-06	0.000134985	0.000130757	0.000187828	0.000815186	0.000619629
3836303773200	383630	3773200	0.000364283	0.00014288	4.73165E-05	4.63416E-05	0.000107608	0.000107442	0.000141382	0.000141291	0.000151438	0.000147808	5.893E-06	5.893E-06	0.000159594	5.893E-06	9.44163E-05	9.1459E-05	0.000129968	0.00056407	0.000428754
3836803773200	383680	3773200	0.000282529	0.00011081	3.66975E-05	3.59414E-05	8.34577E-05	8.3329E-05	0.000109653	0.000109582	0.000117452	0.000114636	4.57047E-06	4.57047E-06	0.000123777	4.57047E-06	7.28555E-05	7.05735E-05	9.97312E-05	0.00043284	0.000329005
3837303773200	383730	3773200	0.000239029	9.3751E-05	3.10473E-05	3.04076E-05	7.06081E-05	7.04991E-05	9.27698E-05	9.27099E-05	9.9368E-05	9.69862E-05	3.86677E-06	3.86677E-06	0.00010472	3.86677E-06	6.13225E-05	5.94018E-05	8.38354E-05	0.000363851	0.000276566
3837803773200	383780	3773200	0.000212353	8.3288E-05	2.75823E-05	2.7014E-05	6.2728E-05	6.26312E-05	8.24163E-05	8.23631E-05	8.82782E-05	8.61622E-05	3.43522E-06	3.43522E-06	9.30326E-05	3.43522E-06	5.42349E-05	5.25361E-05	7.42649E-05	0.000322315	0.000244994
3838303773200	383830	3773200	0.000188452	7.3913E-05	2.44778E-05	2.39735E-05	5.56677E-05	5.55818E-05	7.314E-05	7.30929E-05	7.83421E-05	7.64643E-05	3.04858E-06	3.04858E-06	8.25615E-05	3.04858E-06	4.79562E-05	4.64541E-05	6.57263E-05	0.000285257	0.000216826

			KMMass Grading / Excavation	KMDrainage / Utilities Trenching	KMFoundations / Concrete Pads	KMBuilding / Structure Construction	KMAsphalt Paving	KMArchitectural Coating	KMLandscaping or Other Finishing	KMWaterside Construction (Piles)	EWNDemolition	EWNSite Grubbing / Prep	EWNDrainage / Utilities Trenching	EWNDrainage / Utilities Trenching	EWNDrainage / Utilities Trenching	EWNFoundation s / Concrete Pads	EWNBuilding / Structure Construction	EWNAsphalt Paving	EWNLandscaping or Other Finishing	EWNWaterside Construction (Piles)	ISDemolition
Unique Identifier	X (UTM)	Y (UTM)	2026	2026	2026	2026	2026	2026	2026	2026	2027	2027	2027	2028	2029	2029	2029	2029	2029	2029	2027
3836303773050	383630	3773050	0.000175201	6.29163E-05	3.32951E-05	0.000114357	3.67383E-06	3.67383E-06	0.000118031	3.67383E-06	0.00018806	1.02495E-05	2.40677E-05	2.3603E-05	2.31146E-05	2.00216E-05	4.34756E-05	3.09305E-06	4.50221E-05	3.09305E-06	2.60876E-05
3836803773050	383680	3773050	0.000158474	5.69094E-05	3.01162E-05	0.000103439	3.32307E-06	3.32307E-06	0.000106762	3.32307E-06	0.000168412	9.17868E-06	2.15533E-05	2.11371E-05	2.06997E-05	1.79298E-05	3.89335E-05	2.76991E-06	4.03185E-05	2.76991E-06	2.37444E-05
3837303773050	383730	3773050	0.000147133	5.28367E-05	2.7961E-05	9.60361E-05	3.08526E-06	3.08526E-06	9.91214E-05	3.08526E-06	0.000154546	8.42294E-06	1.97787E-05	1.93967E-05	1.89954E-05	1.64535E-05	3.57278E-05	2.54184E-06	3.69988E-05	2.54184E-06	2.21558E-05
3837803773050	383780	3773050	0.000137506	4.93795E-05	2.61314E-05	8.97524E-05	2.88339E-06	2.88339E-06	9.26357E-05	2.88339E-06	0.000143106	7.79948E-06	1.83147E-05	1.7961E-05	1.75893E-05	1.52357E-05	3.30833E-05	2.3537E-06	3.42602E-05	2.3537E-06	2.07837E-05
3838303773050	383830	3773050	0.000126098	4.52829E-05	2.39635E-05	8.23064E-05	2.64417E-06	2.64417E-06	8.49505E-05	2.64417E-06	0.000130312	7.10216E-06	1.66772E-05	1.63552E-05	1.60168E-05	1.38735E-05	3.01255E-05	2.14326E-06	3.11971E-05	2.14326E-06	1.91392E-05
3838803773050	383880	3773050	0.000113257	4.06716E-05	2.15232E-05	7.39248E-05	2.37491E-06	2.37491E-06	7.62997E-05	2.37491E-06	0.00011633	6.34016E-06	1.48879E-05	1.46004E-05	1.42983E-05	1.2385E-05	2.68932E-05	1.91331E-06	2.78499E-05	1.91331E-06	1.72976E-05
3839303773050	383930	3773050	9.72906E-05	3.49379E-05	1.8489E-05	6.35033E-05	2.04011E-06	2.04011E-06	6.55434E-05	2.04011E-06	9.94624E-05	5.42083E-06	1.27291E-05	1.24833E-05	1.2225E-05	1.05891E-05	2.29937E-05	1.63588E-06	2.38116E-05	1.63588E-06	1.50034E-05
3839803773050	383980	3773050	9.00278E-05	3.23298E-05	1.71088E-05	5.87627E-05	1.88781E-06	1.88781E-06	6.06505E-05	1.88781E-06	9.16447E-05	4.99476E-06	1.17286E-05	1.15021E-05	1.12641E-05	9.75685E-06	2.11864E-05	1.5073E-06	2.19401E-05	1.5073E-06	1.39457E-05
3840303773050	384030	3773050	7.68986E-05	2.76149E-05	1.46137E-05	5.0193E-05	1.6125E-06	1.6125E-06	5.18055E-05	1.6125E-06	7.82376E-05	4.26405E-06	1.00128E-05	9.81944E-06	9.61626E-06	8.32947E-06	1.8087E-05	1.28679E-06	1.87304E-05	1.28679E-06	1.20455E-05
3840803773050	384080	3773050	6.77813E-05	2.43408E-05	1.28811E-05	4.4242E-05	1.42132E-06	1.42132E-06	4.56633E-05	1.42132E-06	6.90111E-05	3.76119E-06	8.83199E-06	8.66144E-06	8.48223E-06	7.34719E-06	1.5954E-05	1.13504E-06	1.65215E-05	1.13504E-06	1.06999E-05
3841303773050	384130	3773050	5.71346E-05	2.05175E-05	1.08578E-05	3.72927E-05	1.19807E-06	1.19807E-06	3.84908E-05	1.19807E-06	5.85212E-05	3.18948E-06	7.48951E-06	7.34488E-06	7.1929E-06	6.23039E-06	1.35289E-05	9.6251E-07	1.40102E-05	9.6251E-07	9.09314E-06
3826803773100	382680	3773100	4.05993E-05	1.45796E-05	7.71545E-06	2.64999E-05	8.51335E-07	8.51335E-07	2.73512E-05	8.51335E-07	6.14768E-05	3.35056E-06	7.86776E-06	7.71582E-06	7.55617E-06	6.54505E-06	1.42122E-05	1.01112E-06	1.47178E-05	1.01112E-06	7.39411E-06
3827303773100	382730	3773100	4.13973E-05	1.48661E-05	7.86709E-06	2.70207E-05	8.68068E-07	8.68068E-07	2.78888E-05	8.68068E-07	6.43558E-05	3.50747E-06	8.2362E-06	8.07715E-06	7.91003E-06	6.85156E-06	1.48778E-05	1.05847E-06	1.5407E-05	1.05847E-06	7.65959E-06
3827803773100	382780	3773100	4.006E-05	1.43859E-05	7.61295E-06	2.61478E-05	8.40026E-07	8.40026E-07	2.69879E-05	8.40026E-07	6.38351E-05	3.47909E-06	8.16957E-06	8.01181E-06	7.84604E-06	6.79613E-06	1.47574E-05	1.04991E-06	1.52823E-05	1.04991E-06	7.4039E-06
3828303773100	382830	3773100	4.21804E-05	1.51474E-05	8.01593E-06	2.75319E-05	8.8449E-07	8.8449E-07	2.84164E-05	8.8449E-07	6.97002E-05	3.79875E-06	8.92019E-06	8.74793E-06	8.56693E-06	7.42055E-06	1.61133E-05	1.14637E-06	1.66865E-05	1.14637E-06	7.68194E-06
3828803773100	382880	3773100	4.72046E-05	1.69516E-05	8.9707E-06	3.08112E-05	9.89842E-07	9.89842E-07	3.18011E-05	9.89842E-07	8.07337E-05	4.40009E-06	1.03322E-05	1.01327E-05	9.92307E-06	8.59522E-06	1.8664E-05	1.32784E-06	1.93279E-05	1.32784E-06	8.46299E-06
3829303773100	382930	3773100	6.15233E-05	2.20935E-05	1.16918E-05	4.01573E-05	1.29009E-06	1.29009E-06	4.14474E-05	1.29009E-06	0.000108474	5.912E-06	1.38825E-05	1.36144E-05	1.33327E-05	1.15486E-05	2.50771E-05	1.7841E-06	2.59692E-05	1.7841E-06	1.08522E-05
3829803773100	382980	3773100	8.33117E-05	2.9918E-05	1.58325E-05	5.4379E-05	1.74698E-06	1.74698E-06	5.6126E-05	1.74698E-06	0.000155863	8.49472E-06	1.99472E-05	1.9562E-05	1.91572E-05	1.65937E-05	3.60323E-05	2.5635E-06	3.73141E-05	2.5635E-06	1.39639E-05
3830303773100	383030	3773100	0.000102802	3.69172E-05	1.95364E-05	6.71009E-05	2.15568E-06	2.15568E-06	6.92566E-05	2.15568E-06	0.000203672	1.11004E-05	2.60658E-05	2.55624E-05	2.50335E-05	2.16837E-05	4.70849E-05	3.34983E-06	4.87598E-05	3.34983E-06	1.61449E-05
3830803773100	383080	3773100	0.000125241	4.49751E-05	2.38007E-05	8.17469E-05	2.6262E-06	2.6262E-06	8.43731E-05	2.6262E-06	0.000270348	1.47343E-05	3.45989E-05	3.39308E-05	3.32287E-05	2.87823E-05	6.24989E-05	4.44646E-06	6.47222E-05	4.44646E-06	1.9346E-05
3831303773100	383130	3773100	0.000157528	5.65698E-05	2.99365E-05	0.000102821	3.30324E-06	3.30324E-06	0.000106125	3.30324E-06	0.000363562	1.98146E-05	4.65284E-05	4.56299E-05	4.46858E-05	3.87062E-05	8.40482E-05	5.97958E-06	8.7038E-05	5.97958E-06	2.39149E-05
3834303773100	383430	3773100	0.002247799	0.000807204	0.000427169	0.001467177	4.71345E-05	4.71345E-05	0.001514311	4.71345E-05	0.0027268	0.000148614	0.000348974	0.000342235	0.000335154	0.000290306	0.000630381	4.48482E-05	0.000652805	4.48482E-05	0.000318565
3834803773100	383480	3773100	0.000978492	0.000351385	0.000185951	0.000638678	2.05182E-05	2.05182E-05	0.000659197	2.05182E-05	0.001129445	6.15562E-05	0.000144546	0.000141754	0.000138821	0.000120245	0.000261105	1.85762E-05	0.000270393	1.85762E-05	0.00013972
3835303773100	383530	3773100	0.000571435	0.000205207	0.000108595	0.000372985	1.19825E-05	1.19825E-05	0.000384968	1.19825E-05	0.00063806	3.47751E-05	8.16585E-05	8.00816E-05	7.84246E-05	6.79303E-05	0.000147507	1.04943E-05	0.000152754	1.04943E-05	8.23273E-05
3835803773100	383580	3773100	0.000360806	0.000129568	6.85671E-05	0.000235504	7.56581E-06	7.56581E-06	0.00024307	7.56581E-06	0.000393983	2.14726E-05	5.04216E-05	4.94479E-05	4.84248E-05	4.19449E-05	9.10809E-05	6.47991E-06	9.43208E-05	6.47991E-06	5.25622E-05
3836303773100	383630	3773100	0.000248731	8.93214E-05	4.72685E-05	0.000162351	5.21569E-06	5.21569E-06	0.000167567	5.21569E-06	0.000268778	1.46488E-05	3.4398E-05	3.37338E-05	3.30358E-05	2.86151E-05	6.21361E-05	4.42065E-06	6.43464E-05	4.42065E-06	3.65752E-05
3836803773100	383680	3773100	0.000205176	7.36805E-05	3.89915E-05	0.000133922	4.30238E-06	4.30238E-06	0.000138224	4.30238E-06	0.000218947	1.19329E-05	2.80207E-05	2.74796E-05	2.69111E-05	2.331E-05	5.06162E-05	3.60107E-06	5.24168E-05	3.60107E-06	3.03938E-05
3837303773100	383730	3773100	0.000186868	6.71058E-05	3.55121E-05	0.000121972	3.91847E-06	3.91847E-06	0.00012589	3.91847E-06	0.000196253	1.0696E-05	2.51163E-05	2.46312E-05	2.41216E-05	2.08938E-05	4.53696E-05	3.2278E-06	4.69835E-05	3.2278E-06	2.78495E-05
3837803773100	383780	3773100	0.00017048	6.12209E-05	3.23979E-05	0.000111275	3.57483E-06	3.57483E-06	0.00011485	3.57483E-06	0.000176751	9.63313E-06	2.26204E-05	2.21836E-05	2.17246E-05	1.88175E-05	4.08612E-05	2.90705E-06	4.23147E-05	2.90705E-06	2.55315E-05
3838303773100	383830	3773100	0.000152039	5.45984E-05	2.88933E-05	9.92383E-05	3.18813E-06	3.18813E-06	0.000102426	3.18813E-06	0.000156246	8.51558E-06	1.99962E-05	1.961E-05	1.92043E-05	1.66345E-05	3.61208E-05	2.5698E-06	3.74057E-05	2.5698E-06	2.28921E-05
3838803773100	383880	3773100	0.000133272	4.78592E-05	2.53269E-05	8.6989E-05	2.79461E-06	2.79461E-06	8.97837E-05	2.79461E-06	0.000136139	7.41973E-06	1.74229E-05	1.70865E-05	1.67329E-05	1.44938E-05	3.14725E-05	2.2391E-06	3.25921E-05	2.2391E-06	2.02053E-05
3839303773100	383930	3773100	0.000115954	4.164E-05	2.20357E-05	7.5685E-05	2.43146E-06	2.43146E-06	7.81165E-05	2.43146E-06	0.000117992	6.43071E-06	1.51005E-05	1.48089E-05	1.45025E-05	1.25619E-05	2.72774E-05	1.94064E-06	2.82477E-05	1.94064E-06	1.77196E-05
3839803773100	383980	3773100	0.000102492	3.68058E-05	1.94775E-05	6.68983E-05	2.14918E-06	2.14918E-06	6.90475E-05	2.14918E-06	0.000104011	5.66871E-06	1.33112E-05	1.30541E-05	1.2784E-05	1.10734E-05	2.40451E-05	1.71068E-06	2.49005E-05	1.71068E-06	1.57775E-05
3840303773100	384030	3773100	9.13208E-05	3.27941E-05	1.73545E-05	5.96066E-05	1.91492E-06	1.91492E-06	6.15216E-05	1.91492E-06	9.25253E-05	5.04275E-06	1.18413E-05	1.16127E-05	1.13724E-05	9.85059E-06	2.139E-05	1.52178E-06	2.21509E-05	1.52178E-06	1.41567E-05
3840803773100	384080	3773100	7.94107E-05	2.8517E-05	1.50911E-05	5.18327E-05	1.66518E-06	1.66518E-06	5.34979E-05	1.66518E-06	8.05806E-05	4.39175E-06	1.03126E-05	1.01135E-05	9.90424E-06	8.57892E-06	1.86286E-05	1.32532E-06	1.92913E-05	1.32532E-06	1.24157E-05
3841303773100	384130	3773100	6.90152E-05	2.47839E-05	1.31156E-05	4.50474E-05	1.44719E-06	1.44719E-06	4.64946E-05	1.44719E-06	7.02975E-05	3.8313E-06	8.99662E-06	8.82289E-06	8.64033E-06	7.48414E-06	1.62514E-05	1.1562E-06	1.68295E-05	1.1562E-06	1.08718E-05
3826803773150	382680	3773150	4.04811E-05	1.45371E-05	7.69299E-06	2.64227E-05	8.48856E-07	8.48856E-07	2.72716E-05	8.48856E-07	6.20128E-05	3.37978E-06	7.93635E-06	7.78309E-06	7.62205E-06	6.60212E-06	1.43361E-05	1.01994E-06	1.48461E-05	1.01994E-06	7.46537E-06
3827303773150	382730	3773150	4.35916E-05	1.56541E-05	8.28411E-06	2.8453E-05	9.14082E-07	9.14082E-07	2.93671E-05	9.14082E-07	6.87508E-05	3.74701E-06	8.79868E-06	8.62876E-06	8.45023E-06	7.31947E-06	1.58938E-05	1.13076E-06	1.64592E-05	1.13076E-06	8.02706E-06
3827803773150	382780	3773150	4.11165E-05	1.47653E-05	7.81374E-06	2.68375E-05	8.6218E-07	8.6218E-07	2.76996E-05	8.6218E-07	6.67753E-05	3.63934E-06	8.54586E-06	8.38083E-06	8.20742E-06	7.10915E-06	1.54371E-05	1.09827E-06	1.59862E-05	1.09827E-06	7.56318E-06
3828303773150	382830	3773150	4.33183E-05	1.5556E-05	8.23215E-06	2.82746E-05	9.08349E-07	9.08349E-07	2.91829E-05	9.08349E-07	7.34674E-05	4.00407E-06	9.40231E-06	9.22074E-06	9.02995E-06	7.82162E-06	1.69842E-05	1.20833E-06	1.75883E-05	1.20833E-06	7.85101E-06
3828803773150	382880	3773150	4.88965E-05	1.75592E-05	9.29224E-06	3.19156E-05	1.02532E-06	1.02532E-06	3.29409E-05	1.02532E-06	8.64304E-05	4.71057E-06	1.10613E-05	1.08477E-05	1.06233E-05	9.20171E-06	1.9981E-05	1.42154E-06	2.06917E-05	1.42154E-06	8.73405E-06
3829303773150	382930	3773150	6.29788E-05	2.26162E-05	1.19684E-05	4.11074E-05	1.32062E-06	1.32062E-06	4.2428E-05	1.32062E-06	0.000115825	6.31261E-06	1.48232E-05	1.4537E-05	1.42362E-05	1.23312E-05	2.67764E-05	1.905E-06	2.77289E-05	1.905E-06	1.10996E-05
3829803773150	382980	3773150	8.71094E-05	3.12817E-05	1.65542E-05	5.68578E-05	1.82661E-06	1.82661E-06	5.86844E-05	1.82661E-06	0.000172302	9.39068E-06	2.20511E-05	2.16252E-05	2.11778E-05	1.83439E-05	3.98327E-05	2.83388E-06	4.12497E-05	2.83388E-06	1.47114E-05
3830303773150	383030	3773150	0.000110472	3.96713E-05	2.09939E-05	7.21067E-05	2.3165E-06	2.3165E-06	7.44232E-05	2.3165E-06	0.00024178	1.31773E-05	3.09428E-05	3.03453E-05	2.97174E-05	2.57408E-05	5.58947E-05	3.9766E-06	5.7883E-05	3.9766E-06	1.73955E-05
3830803773150	383080	3773150	0.000137809	4.94883E-05	2.6189E-05	8.99501E-05	2.88974E-06	2.88974E-06	9.28398E-05	2.88974E-06	0.000353317	1.92562E-05	4.52173E-05	4.43441E-05	4.34266E-05	3.76155E-05	8.16798E-05	5.81108E-06	8.45854E-05	5.81108E-06	2.12504E-05
3834303773150	383430	3773150	0.009132698	0.00327963	0.001735568	0.005961069	0.000191505	0.000191505	0.006152575	0.000191505	0.00898783	0.000489848	0.001150256	0.001128044	0.001104703	0.000956879	0.002077805	0.000147825	0.002151717	0.000147825	0.001294645
3834803773150	383480	3773150	0.001732605	0.000622193	0.000329262	0.001130901	3.63313E-05	3.63313E-05	0.001167232	3.63313E-05	0.001864043	0.000101593	0.000238559	0.000233952	0.000229111	0.000198453	0.000430929	3.06583E-05	0.000446258	3.06583E-05	0.000246457
3835303773150	383530	3773150	0.000903876	0.00032459	0.000171772	0.000589976	1.89536E-05	1.89536E-05	0.000608929	1.89536E-05	0.000964747	5.25799E-05	0.000123468	0.000121083	0.000118578	0.000102711	0.00022303	1.58674E-05	0.000230964	1.58674E-05	0.000129405
3835803773150	383580	3773150	0.000525841	0.000188834	9.99302E-05	0.000343225	1.10265E-05	1.10265E-05	0.000354252	1.10265E-05	0.000558115	3.0418E-05	7.14271E-05	7.00478E-05	6.85985E-05	5.9419E-05	0.000129025	9.17942E-06	0.000133615	9.17942E-06	7.59811E-05
3836303773150	383630	3773150	0.00034229	0.000122919	6.50485E-05	0.000223419	7.17755E-06	7.17755E-06	0.000230596	7.17755E-06	0.000362245	1.97428E-05	4.63599E-05	4.54646E-05	4.45239E-05	3.8566E-05	8.37438E-05	5.95792E-06	8.67227E-05	5.95792E-06	4.98879E-05
3836803773150	383680	3773150	0.000268724	9.65011E-05	5.1068E-05	0.000175401	5.63493E-06	5.63493E-06	0.000181036	5.63493E-06	0.000281787	1.53578E-05	3.60629E-05	3.53665E-05	3.46347E-05	3.00001E-05	6.51435E-05	4.63461E-06	6.74608E-05	4.63461E-06	3.94576E-05
3837303773150	383730	3773150	0.000231952	8.32959E-05	4.40799E-05	0.000151399	4.86384E-06	4.86384E-06	0.000156263	4.86384E-06	0.000240164	1.30893E-05	3.07361E-05	3.01425E-05	2.95189E-05	2.56688E-05	5.55212E-05	3.95003E-06	5.74962E-05	3.95003E-06	3.42963E-05
3837803773150	383780	3773150	0.000204275	7.33568E-05	3.88202E-05	0.000133334	4.28348E-06	4.28348E-06	0.000137617	4.28348E-06	0.000209001	1.13908E-05	2.67478E-05	2.62313E-05	2.56885E-05	2.22511E-05	4.83168E-05	3.43748E-06	5.00356E-05	3.43748E-06	3.03938E-05
3838303773150	383830	3773150	0.000181652	6.52326E-05	3.45209E-05	0.000118567	3.80909E-06	3.80909E-06	0.000122376	3.80909E-06	0.000184155	1.00367E-05	2.3568E-05	2.31129E-05	2.26346E-05	1.96058E-05	4.25728E-05	3.02883E-06	4.40873E-05	3.02883E-06	2.7176E-05
3838803773150	383880	3773150	0.00015659	5.62328E-05	2.97582E-05	0.000102209	3.28357E-06	3.28357E-06	0.000105493	3.28357E-06	0.000158053	8.61407E-06	2.02275E-05	1.98368E-05	1.94264E-05	1.68269E-05	3.65386E-05	2.59952E-06	3.78383E-05	2.59952E-06	2.35935E-05
3839303773150	383930	3773150	0.000131654	4.72781E-05	2.50194E-05	8.59329E-05	2.76068E-06	2.76068E-06	8.86936E-05	2.76068E-06	0.000132877	7.24196E-06	1.70055E-05	1.66771E-05	1.6332E-05	1.41466E-05	3.07184E-05	2.18545E-06	3.18112E-05	2.18545E-06	2.00166E-05
3839803773150	383980	3773150	0.000118067	4.23988E-05	2.24373E-05	7.70642E-05	2.47577E-06	2.47577E-06	7.954E-05	2.47577E-06	0.000118788	6.47411E-06	1.52024E-05	1.49089E-05	1.46004E-05	1.26466E-05	2.74614E-05	1.95373E-06	2.84383E-05	1.95373E-06	1.80563E-05
3840303773150	384030	3773150	0.000106401	3.82093E-05	2.02202E-05	6.94495E-05	2.23113E-06	2.23113E-06	7.16806E-05	2.23113E-06	0.000106828	5.82228E-06	1.36718E-05	1.34078E-05	1.31304E-05	1.13733E-05	2.46965E-05	1.75703E-06	2.5575E-05	1.75703E-06	1.63643E-05
3840803773150	384080	3773150	9.36998E-05	3.36484E-05	1.78066E-05	6.11595E-05	1.96481E-06	1.96481E-06	6.31243E-05	1.96481E-06	9.42098E-05	5.13455E-06	1.20569E-05	1.18241E-05	1.15794E-05	1.00299E-05	2.17794E-05	1.54949E-06	2.25541E-05	1.54949E-06	1.45144E-05
3841303773150	384130	3773150	8.31566E-05	2.98622E-05	1.5803E-05	5.42777E-05	1.74373E-06	1.74373E-06	5.60215E-05	1.74373E-06	8.37429E-05	4.5641E-06	1.07174E-05	1.05104E-05	1.02929E-05	8.91559E-06	1.93597E-05	1.37734E-06	2.00483E-05	1.37734E-06	1.29662E-05
3826803773200	382680	3773200	3.9262E-05	1.40993E-05	7.46131E-06	2.5627E-05	8.23293E-07	8.23293E-07	2.64503E-05	8.23293E-07	6.0267E-05	3.28463E-06	7.71293E-06	7.56398E-06	7.40748E-06	6.41625E-06	1.39325E-05	9.91223E-07	1.44281E-05	9.91223E-07	7.28094E-06
3827303773200	382730	3773200	4.48698E-05	1.61131E-05	8.52701E-06	2.92873E-05	9.40884E-07	9.40884E-07	3.02282E-05	9.40884E-07	7.15608E-05	3.90016E-06	9.15831E-06	8.98145E-06	8.79562E-06	7.61864E-06	1.65434E-05	1.17698E-06	1.71319E-05	1.17698E-06	8.2562E-06
3827803773200	382780	3773200	4.39241E-05	1.57735E-05	8.34729E-06	2.867E-05	9.21053E-07	9.21053E-07	2.95911E-05	9.21053E-07	7.23572E-05	3.94356E-06	9.26022E-06	9.08139E-06	8.89349E-06	7.70342E-06	1.67275E-05	1.19007E-06	1.73225E-05	1.19007E-06	8.07037E-06
3828303773200	382830	3773200	4.48772E-05	1.61158E-05	8.52842E-06	2.92921E-05	9.41039E-07	9.41039E-07	3.02332E-05	9.41039E-07	7.77016E-05	4.23484E-06	9.9442E-06	9.75217E-06	9.55039E-06	8.27241E-06	1.7963E-05	1.27797E-06	1.8602E-05	1.27797E-06	8.11927E-06
3828803773200	382880	3773200	5.08914E-05	1.82755E-05	9.67134E-06	3.32177E-05	1.06715E-06	1.06715E-06	3.42848E-05	1.06715E-06	9.25253E-05	5.04275E-06	1.18413E-05	1.16127E-05	1.13724E-05	9.85059E-06	2.139E-05	1.52178E-06	2.21509E-05	1.52178E-06	9.08336E-06
3829303773200	382930	3773200	6.70498E-05	2.40782E-05	1.27421E-05	4.37646E-05	1.40598E-06	1.40598E-06	4.51706E-05	1.40598E-06	0.000128359	6.99575E-06	1.64273E-05	1.61101E-05	1.57768E-05	1.36656E-05	2.96741E-05	2.11115E-06	3.07297E-05	2.11115E-06	1.18191E-05
3829803773200	382980	3773200	9.29462E-05	3.33778E-05	1.76634E-05	6.06676E-05	1.94901E-06	1.94901E-06	6.26166E-05	1.94901E-06	0.000195119	1.06343E-05	2.49712E-05	2.4489E-05	2.39823E-05	2.07731E-05	4.51076E-05	3.20917E-06	4.67122E-05	3.20917E-06	1.56517E-05
3830303773200	383030	3773200	0.000117838	4.23166E-05	2.23938E-05	7.69148E-05	2.47096E-06	2.47096E-06	7.93857E-05	2.47096E-06	0.00028622	1.55994E-05	3.66303E-05	3.59229E-05	3.51796E-05	3.04721E-05	6.61684E-05	4.70752E-06	6.85221E-05	4.70752E-06	1.85258E-05
3834303773200	383430	3773200	0.008782354	0.003153819	0.001668989	0.005732394	0.000184159	0.000184159	0.005916553	0.000184159	0.007468522	0.000407044	0.000955816	0.000937358	0.000917964	0.000795127	0.001726571	0.000122836	0.00178799	0.000122836	0.001245087
3834803773200	383480	3773200	0.002002289	0.000719039	0.000380513	0.001306929	4.19864E-05	4.19864E-05	0.001348915	4.19864E-05	0.001920933	0.000104693	0.00024584	0.000241092	0.000236104	0.00020451	0.000444081	3.1594E-05	0.000459878	3.1594E-05	0.000284823
3835303773200	383530	3773200	0.001007233	0.000361706	0.000191413	0.000657438	2.11209E-05	2.11209E-05	0.000678559	2.11209E-05	0.001000688	5.45388E-05	0.000128067	0.000125594	0.000122996	0.000106537	0.000231339	1.64585E-05	0.000239568	1.64585E-05	0.000144177
3835803773200	383580	3773200	0.000613216	0.000220211	0.000116535	0.000400257	1.28586E-05	1.28586E-05	0.000413115	1.28586E-05	0.000617639	3.36621E-05	7.9045E-05	7.75186E-05	7.59147E-05	6.57562E-05	0.000142786	1.01584E-05	0.000147865	1.01584E-05	8.83605E-05
3836303773200	383630	3773200	0.000424317	0.000152376	8.06366E-05	0.000276959	8.89758E-06	8.89758E-06	0.000285856	8.89758E-06	0.000429625	2.34151E-05	5.49832E-05	5.39214E-05	5.28057E-05	4.57396E-05	9.93207E-05	7.06613E-06	0.000102854	7.06613E-06	6.15464E-05
3836803773200	383680	3773200	0.0003256	0.000116926	6.18767E-05	0.000212525	6.82757E-06	6.82757E-06	0.000219352	6.82757E-06	0.000329696	1.79689E-05	4.21943E-05	4.13794E-05	4.05233E-05	3.51007E-05	7.6219E-05	5.42257E-06	7.89303E-05	5.42257E-06	4.75462E-05
3837303773200	383730	3773200	0.000273704	9.82894E-05	5.20144E-05	0.000178651	5.73935E-06	5.73935E-06	0.00018439	5.73935E-06	0.000275753	1.50289E-05	3.52907E-05	3.46092E-05	3.38931E-05	2.93578E-05	6.37486E-05	4.53537E-06	6.60163E-05	4.53537E-06	4.02485E-05
3837803773200	383780	3773200	0.000242458	8.70688E-05	4.60765E-05	0.000158257	5.08415E-06	5.08415E-06	0.000163341	5.08415E-06	0.000242063	1.31928E-05	3.09791E-05	3.03809E-05	2.97523E-05	2.5771E-05	5.59602E-05	3.98126E-06	5.79508E-05	3.98126E-06	3.58863E-05
3838303773200	383830	3773200	0.000214582	7.70581E-05	4.

			ISDrainage / Utilities Trenching	ISDrainage / Utilities Trenching	ISAsphalt Paving	ISAsphalt Paving	SVDemolition	SVSite Grubbing / Prep	SVMass Grading / Excavation	SVMass Grading / Excavation	SVDrainage / Utilities Trenching	SVFoundations / Concrete Pads	SVBuilding / Structure Construction	SVBuilding / Structure Construction	SVAsphalt Paving	SVAsphalt Paving	SVArchitectural Coating	SVArchitectural Coating	SVLandscaping or Other Finishing	SVLandscaping or Other Finishing	MDemolition
Unique Identifier	X (UTM)	Y (UTM)	2027	2028	2027	2028	2027	2027	2027	2028	2028	2028	2028	2029	2028	2029	2028	2029	2028	2029	2027
3836303773050	383630	3773050	1.05045E-05	1.0235E-05	2.71293E-06	2.52721E-06	0.00018597	0.000133703	9.01462E-05	8.90016E-05	6.31488E-05	2.00607E-05	2.87383E-05	2.76417E-05	2.82554E-06	2.62886E-06	2.82554E-06	2.62886E-06	2.87383E-05	2.76417E-05	4.53325E-05
3836803773050	383680	3773050	9.56099E-06	9.31568E-06	2.46926E-06	2.30022E-06	0.000168028	0.000120803	8.1449E-05	8.04148E-05	5.70563E-05	1.81253E-05	2.59656E-05	2.49749E-05	2.55293E-06	2.37523E-06	2.55293E-06	2.37523E-06	2.59656E-05	2.49749E-05	4.08996E-05
3837303773050	383730	3773050	8.9213E-06	8.6924E-06	2.30405E-06	2.14632E-06	0.0001556	0.000111868	7.54248E-05	7.44672E-05	5.28362E-05	1.67847E-05	2.40451E-05	2.31277E-05	2.36411E-06	2.19956E-06	2.36411E-06	2.19956E-06	2.40451E-05	2.31277E-05	3.7882E-05
3837803773050	383780	3773050	8.36882E-06	8.1541E-06	2.16136E-06	2.01341E-06	0.000144732	0.000104054	7.01564E-05	6.92656E-05	4.91456E-05	1.56123E-05	2.23656E-05	2.15122E-05	2.19898E-06	2.04592E-06	2.19898E-06	2.04592E-06	2.23656E-05	2.15122E-05	3.53435E-05
3838303773050	383830	3773050	7.70662E-06	7.50889E-06	1.99034E-06	1.85409E-06	0.000132349	9.51515E-05	6.41538E-05	6.33393E-05	4.49408E-05	1.42765E-05	2.0452E-05	1.96716E-05	2.01083E-06	1.87087E-06	2.01083E-06	1.87087E-06	2.0452E-05	1.96716E-05	3.2344E-05
3838803773050	383880	3773050	6.96511E-06	6.7864E-06	1.79884E-06	1.67569E-06	0.000118896	8.548E-05	5.76331E-05	5.69013E-05	4.03729E-05	1.28254E-05	1.83732E-05	1.76722E-05	1.80645E-06	1.68071E-06	1.80645E-06	1.68071E-06	1.83732E-05	1.76722E-05	2.89654E-05
3839303773050	383930	3773050	6.0413E-06	5.8863E-06	1.56025E-06	1.45344E-06	0.000102691	7.38295E-05	4.9778E-05	4.91459E-05	3.48702E-05	1.10774E-05	1.5869E-05	1.52635E-05	1.56024E-06	1.45164E-06	1.56024E-06	1.45164E-06	1.5869E-05	1.52635E-05	2.47883E-05
3839803773050	383980	3773050	5.61541E-06	5.47133E-06	1.45026E-06	1.35098E-06	9.51723E-05	6.84237E-05	4.61332E-05	4.55475E-05	3.23171E-05	1.02663E-05	1.47071E-05	1.41459E-05	1.446E-06	1.34535E-06	1.446E-06	1.34535E-06	1.47071E-05	1.41459E-05	2.28867E-05
3840303773050	384030	3773050	4.85026E-06	4.72581E-06	1.25265E-06	1.1669E-06	8.1827E-05	5.88292E-05	3.96643E-05	3.91607E-05	2.77855E-05	8.82673E-06	1.26448E-05	1.21624E-05	1.24324E-06	1.1567E-06	1.24324E-06	1.1567E-06	1.26448E-05	1.21624E-05	1.9479E-05
3840803773050	384080	3773050	4.30846E-06	4.19792E-06	1.11272E-06	1.03655E-06	7.25173E-05	5.2136E-05	3.51516E-05	3.47053E-05	2.46242E-05	7.82249E-06	1.12062E-05	1.07786E-05	1.10179E-06	1.0251E-06	1.10179E-06	1.0251E-06	1.12062E-05	1.07786E-05	1.71292E-05
3841303773050	384130	3773050	3.66146E-06	3.56752E-06	9.45624E-07	8.8089E-07	6.13992E-05	4.41427E-05	2.97623E-05	2.93844E-05	2.08489E-05	6.62317E-06	9.4881E-06	9.12607E-06	9.32867E-07	8.67934E-07	9.32867E-07	8.67934E-07	9.4881E-06	9.12607E-06	1.44165E-05
3826803773100	382680	3773100	2.97733E-06	2.90094E-06	7.68937E-07	7.16299E-07	4.18623E-05	3.00967E-05	2.02921E-05	2.00344E-05	1.42149E-05	4.51571E-06	6.46903E-06	6.2222E-06	6.36033E-07	5.91762E-07	6.36033E-07	5.91762E-07	6.46903E-06	6.2222E-06	1.01378E-05
3827303773100	382730	3773100	3.08423E-06	3.00509E-06	7.96544E-07	7.42016E-07	4.26106E-05	3.06347E-05	2.06548E-05	2.03926E-05	1.4469E-05	4.59643E-06	6.58467E-06	6.33343E-06	6.47403E-07	6.0234E-07	6.47403E-07	6.0234E-07	6.58467E-06	6.33343E-06	1.03465E-05
3827803773100	382780	3773100	2.98127E-06	2.90478E-06	7.69954E-07	7.17246E-07	4.1114E-05	2.95587E-05	1.99293E-05	1.96763E-05	1.39608E-05	4.43499E-06	6.35339E-06	6.11097E-06	6.24663E-07	5.81183E-07	6.24663E-07	5.81183E-07	6.35339E-06	6.11097E-06	1.00326E-05
3828303773100	382830	3773100	3.09323E-06	3.01386E-06	7.98869E-07	7.44182E-07	4.2967E-05	3.08909E-05	2.08275E-05	2.05631E-05	1.459E-05	4.63487E-06	6.63974E-06	6.3864E-06	6.52817E-07	6.07378E-07	6.52817E-07	6.07378E-07	6.63974E-06	6.3864E-06	1.05914E-05
3828803773100	382880	3773100	3.40773E-06	3.32029E-06	8.80093E-07	8.19845E-07	4.7751E-05	3.43304E-05	2.31465E-05	2.28526E-05	1.62145E-05	5.15093E-06	7.37902E-06	7.09747E-06	7.25503E-07	6.75004E-07	7.25503E-07	6.75004E-07	7.37902E-06	7.09747E-06	1.18743E-05
3829303773100	382930	3773100	4.36979E-06	4.25767E-06	1.12856E-06	1.0513E-06	6.18536E-05	4.44693E-05	2.99825E-05	2.96018E-05	2.10032E-05	6.67218E-06	9.55831E-06	9.1936E-06	9.3977E-07	8.74357E-07	9.3977E-07	8.74357E-07	9.55831E-06	9.1936E-06	1.54743E-05
3829803773100	382980	3773100	5.62272E-06	5.47846E-06	1.45215E-06	1.35274E-06	8.22279E-05	5.91174E-05	3.98586E-05	3.93526E-05	2.79216E-05	8.86997E-06	1.27068E-05	1.22219E-05	1.24933E-06	1.16237E-06	1.24933E-06	1.16237E-06	1.27068E-05	1.22219E-05	2.10903E-05
3830303773100	383030	3773100	6.50095E-06	6.33416E-06	1.67896E-06	1.56403E-06	9.93862E-05	7.14533E-05	4.81758E-05	4.75642E-05	3.37479E-05	1.07208E-05	1.53583E-05	1.47723E-05	1.51002E-06	1.40492E-06	1.51002E-06	1.40492E-06	1.53583E-05	1.47723E-05	2.63035E-05
3830803773100	383080	3773100	7.78989E-06	7.59002E-06	2.01185E-06	1.87413E-06	0.000118593	8.52623E-05	5.74863E-05	5.67564E-05	4.027E-05	1.27928E-05	1.83264E-05	1.76271E-05	1.80185E-06	1.67643E-06	1.80185E-06	1.67643E-06	1.83264E-05	1.76271E-05	3.22025E-05
3831303773100	383130	3773100	9.62962E-06	9.38255E-06	2.48698E-06	2.31674E-06	0.000147075	0.000105739	7.12921E-05	7.03869E-05	4.99412E-05	1.5865E-05	2.27277E-05	2.18605E-05	2.23458E-06	2.07904E-06	2.23458E-06	2.07904E-06	2.27277E-05	2.18605E-05	4.07217E-05
3834303773100	383430	3773100	0.000128274	0.000124983	3.31285E-05	3.08607E-05	0.002973568	0.002137834	0.001441389	0.001423088	0.001009715	0.000320761	0.000459509	0.000441976	4.51788E-05	4.20341E-05	4.51788E-05	4.20341E-05	0.000459509	0.000441976	0.000596911
3834803773100	383480	3773100	5.62598E-05	5.48164E-05	1.45299E-05	1.35352E-05	0.001140732	0.000820124	0.000552951	0.000545931	0.000387351	0.000123051	0.000176279	0.000169553	1.73317E-05	1.61253E-05	1.73317E-05	1.61253E-05	0.000176279	0.000169553	0.000258767
3835303773100	383530	3773100	3.31501E-05	3.22995E-05	8.56147E-06	7.97539E-06	0.000626259	0.000450247	0.000303569	0.000299715	0.000212655	6.7555E-05	9.67767E-05	9.30841E-05	9.51505E-06	8.85275E-06	9.51505E-06	8.85275E-06	9.67767E-05	9.30841E-05	0.000150251
3835803773100	383580	3773100	2.11648E-05	2.06218E-05	5.46611E-06	5.09192E-06	0.000385652	0.000277263	0.000186938	0.000184565	0.000130953	4.16005E-05	5.95952E-05	5.73213E-05	5.85938E-06	5.45154E-06	5.85938E-06	5.45154E-06	5.95952E-05	5.73213E-05	9.42468E-05
3836303773100	383630	3773100	1.47274E-05	1.43496E-05	3.80356E-06	3.54319E-06	0.00026255	0.000188759	0.000127267	0.000125651	8.91525E-05	2.83215E-05	4.05722E-05	3.90242E-05	3.98905E-06	3.71139E-06	3.98905E-06	3.71139E-06	4.05722E-05	3.90242E-05	6.47153E-05
3836803773100	383680	3773100	1.22384E-05	1.19244E-05	3.16075E-06	2.94438E-06	0.000215405	0.000154865	0.000104414	0.000103088	7.31437E-05	2.32359E-05	3.32868E-05	3.20167E-05	3.27275E-06	3.04495E-06	3.27275E-06	3.04495E-06	3.32868E-05	3.20167E-05	5.32184E-05
3837303773100	383730	3773100	1.12139E-05	1.09262E-05	2.89615E-06	2.6979E-06	0.000195619	0.000140639	9.4823E-05	9.3619E-05	6.6425E-05	2.11015E-05	3.02292E-05	2.90758E-05	2.97212E-06	2.76525E-06	2.97212E-06	2.76525E-06	3.02292E-05	2.90758E-05	4.83156E-05
3837803773100	383780	3773100	1.02806E-05	1.00168E-05	2.6551E-06	2.47334E-06	0.000177694	0.000127753	8.61344E-05	8.50408E-05	6.03385E-05	1.9168E-05	2.74593E-05	2.64116E-05	2.69979E-06	2.51187E-06	2.69979E-06	2.51187E-06	2.74593E-05	2.64116E-05	4.39661E-05
3838303773100	383830	3773100	9.21779E-06	8.98129E-06	2.38062E-06	2.21766E-06	0.000158237	0.000113764	7.67031E-05	7.57292E-05	5.37317E-05	1.70692E-05	2.44526E-05	2.35196E-05	2.40418E-06	2.23683E-06	2.40418E-06	2.23683E-06	2.44526E-05	2.35196E-05	3.9105E-05
3838803773100	383880	3773100	8.1359E-06	7.92715E-06	2.10121E-06	1.95737E-06	0.00013895	9.98975E-05	6.73538E-05	6.64986E-05	4.71824E-05	1.49886E-05	2.14721E-05	2.06528E-05	2.11113E-06	1.96419E-06	2.11113E-06	1.96419E-06	2.14721E-05	2.06528E-05	3.41677E-05
3839303773100	383930	3773100	7.13501E-06	6.95195E-06	1.84272E-06	1.71657E-06	0.00012132	8.72222E-05	5.88077E-05	5.8061E-05	4.11957E-05	1.30868E-05	1.87477E-05	1.80323E-05	1.84326E-06	1.71496E-06	1.84326E-06	1.71496E-06	1.87477E-05	1.80323E-05	2.96277E-05
3839803773100	383980	3773100	6.35299E-06	6.18999E-06	1.64075E-06	1.52843E-06	0.000107662	7.74034E-05	5.21876E-05	5.1525E-05	3.65582E-05	1.16136E-05	1.66372E-05	1.60024E-05	1.63577E-06	1.52191E-06	1.63577E-06	1.52191E-06	1.66372E-05	1.60024E-05	2.61111E-05
3840303773100	384030	3773100	5.70036E-06	5.5541E-06	1.4722E-06	1.37142E-06	9.63394E-05	6.92628E-05	4.6699E-05	4.6106E-05	3.27133E-05	1.03922E-05	1.48874E-05	1.43194E-05	1.46373E-06	1.36185E-06	1.46373E-06	1.36185E-06	1.48874E-05	1.43194E-05	2.32061E-05
3840803773100	384080	3773100	4.99935E-06	4.87108E-06	1.29115E-06	1.20276E-06	8.42858E-05	6.05969E-05	4.08562E-05	4.03374E-05	2.86204E-05	9.09196E-06	1.30248E-05	1.25278E-05	1.28059E-06	1.19146E-06	1.28059E-06	1.19146E-06	1.30248E-05	1.25278E-05	2.01286E-05
3841303773100	384130	3773100	4.37766E-06	4.26535E-06	1.13059E-06	1.0532E-06	7.36577E-05	5.29559E-05	3.57044E-05	3.5251E-05	2.50115E-05	7.9455E-06	1.13824E-05	1.09481E-05	1.11912E-06	1.04122E-06	1.11912E-06	1.04122E-06	1.13824E-05	1.09481E-05	1.74667E-05
3826803773150	382680	3773150	3.00602E-06	2.9289E-06	7.76347E-07	7.23202E-07	4.16396E-05	2.99366E-05	2.01841E-05	1.99278E-05	1.41393E-05	4.49169E-06	6.43462E-06	6.1891E-06	6.32649E-07	5.88614E-07	6.32649E-07	5.88614E-07	6.43462E-06	6.1891E-06	1.01015E-05
3827303773150	382730	3773150	3.23219E-06	3.14926E-06	8.34758E-07	7.77614E-07	4.45973E-05	3.2063E-05	2.16178E-05	2.13433E-05	1.51436E-05	4.81074E-06	6.89167E-06	6.62872E-06	6.77587E-07	6.30423E-07	6.77587E-07	6.30423E-07	6.89167E-06	6.62872E-06	1.08981E-05
3827803773150	382780	3773150	3.04541E-06	2.96727E-06	7.86518E-07	7.32677E-07	4.1889E-05	3.01159E-05	2.0305E-05	2.00472E-05	1.4224E-05	4.51859E-06	6.47316E-06	6.22617E-06	6.36439E-07	5.9214E-07	6.36439E-07	5.9214E-07	6.47316E-06	6.22617E-06	1.03065E-05
3828303773150	382830	3773150	3.1613E-06	3.08019E-06	8.1645E-07	7.6056E-07	4.37153E-05	3.14289E-05	2.11903E-05	2.09212E-05	1.48441E-05	4.7156E-06	6.75538E-06	6.49763E-06	6.64187E-07	6.17956E-07	6.64187E-07	6.17956E-07	6.75538E-06	6.49763E-06	1.08945E-05
3828803773150	382880	3773150	3.51687E-06	3.42664E-06	9.08281E-07	8.46104E-07	4.89448E-05	3.51886E-05	2.37252E-05	2.34239E-05	1.66199E-05	5.2797E-06	7.5635E-06	7.2749E-06	7.4364E-07	6.91879E-07	7.4364E-07	6.91879E-07	7.5635E-06	7.2749E-06	1.23243E-05
3829303773150	382930	3773150	4.46937E-06	4.3547E-06	1.15428E-06	1.07526E-06	6.27088E-05	4.50842E-05	3.03971E-05	3.00111E-05	2.12936E-05	6.76444E-06	9.69047E-06	9.32072E-06	9.52764E-07	8.86446E-07	9.52764E-07	8.86446E-07	9.69047E-06	9.32072E-06	1.58717E-05
3829803773150	382980	3773150	5.92372E-06	5.77173E-06	1.52988E-06	1.42515E-06	8.53103E-05	6.13335E-05	4.13528E-05	4.08278E-05	2.89683E-05	9.20248E-06	1.31831E-05	1.26801E-05	1.29616E-06	1.20594E-06	1.29616E-06	1.20594E-06	1.31831E-05	1.26801E-05	2.20484E-05
3830303773150	383030	3773150	7.00449E-06	6.82477E-06	1.80901E-06	1.68517E-06	0.000105988	7.61993E-05	5.13758E-05	5.07235E-05	3.59895E-05	1.14329E-05	1.63784E-05	1.57535E-05	1.61032E-06	1.49823E-06	1.61032E-06	1.49823E-06	1.63784E-05	1.57535E-05	2.82668E-05
3830803773150	383080	3773150	8.55673E-06	8.33719E-06	2.20989E-06	2.05861E-06	0.000128776	9.25831E-05	6.24222E-05	6.16296E-05	4.37277E-05	1.38912E-05	1.98999E-05	1.91407E-05	1.95656E-06	1.82037E-06	1.95656E-06	1.82037E-06	1.98999E-05	1.91407E-05	3.54415E-05
3834303773150	383430	3773150	0.000521304	0.000507929	0.000134634	0.000125418	0.012301196	0.008843892	0.005962805	0.005887097	0.004177037	0.001326938	0.001900919	0.001828388	0.000186898	0.000173889	0.000186898	0.000173889	0.001900919	0.001828388	0.002432035
3834803773150	383480	3773150	9.92387E-05	9.66925E-05	2.56298E-05	2.38753E-05	0.001930209	0.001387715	0.000935637	0.000923758	0.000655428	0.000208213	0.000298278	0.000286897	2.93266E-05	2.72853E-05	2.93266E-05	2.72853E-05	0.000298278	0.000286897	0.000459204
3835303773150	383530	3773150	5.21066E-05	5.07697E-05	1.34573E-05	1.2536E-05	0.00095779	0.000688599	0.000464273	0.000458379	0.000325231	0.000103317	0.000148009	0.000142361	1.45521E-05	1.35392E-05	1.45521E-05	1.35392E-05	0.000148009	0.000142361	0.000238488
3835803773150	383580	3773150	3.05947E-05	2.98097E-05	7.90151E-06	7.36066E-06	0.000546499	0.000392903	0.000264907	0.000261543	0.000185571	5.89512E-05	8.44512E-05	8.12289E-05	8.30322E-06	7.72527E-06	8.30322E-06	7.72527E-06	8.44512E-05	8.12289E-05	0.00013793
3836303773150	383630	3773150	2.0088E-05	1.95726E-05	5.188E-06	4.83285E-06	0.000352885	0.000253705	0.000171055	0.000168883	0.000119827	3.80659E-05	5.45318E-05	5.24511E-05	5.36155E-06	4.98836E-06	5.36155E-06	4.98836E-06	5.45318E-05	5.24511E-05	8.94202E-05
3836803773150	383680	3773150	1.58881E-05	1.54804E-05	4.10332E-06	3.82242E-06	0.000276528	0.000198809	0.000134042	0.000132341	9.38988E-05	2.98293E-05	4.27322E-05	4.11018E-05	4.20142E-06	3.90898E-06	4.20142E-06	3.90898E-06	4.27322E-05	4.11018E-05	6.99611E-05
3837303773150	383730	3773150	1.38098E-05	1.34555E-05	3.56658E-06	3.32242E-06	0.000238853	0.000171722	0.00011578	0.00011431	8.11057E-05	2.57652E-05	3.69102E-05	3.55019E-05	3.629E-06	3.37641E-06	3.629E-06	3.37641E-06	3.69102E-05	3.55019E-05	6.01645E-05
3837803773150	383780	3773150	1.22384E-05	1.19244E-05	3.16075E-06	2.94438E-06	0.000210425	0.000151284	0.000102	0.000100705	7.14527E-05	2.26987E-05	3.25172E-05	3.12765E-05	3.19708E-06	2.97455E-06	3.19708E-06	2.97455E-06	3.25172E-05	3.12765E-05	5.28029E-05
3838303773150	383830	3773150	1.09428E-05	1.0662E-05	2.82612E-06	2.63265E-06	0.000187075	0.000134497	9.06817E-05	8.95303E-05	6.35239E-05	2.01799E-05	2.8909E-05	2.78059E-05	2.84232E-06	2.64448E-06	2.84232E-06	2.64448E-06	2.8909E-05	2.78059E-05	4.68168E-05
3838803773150	383880	3773150	9.50022E-06	9.25647E-06	2.45356E-06	2.2856E-06	0.000161748	0.000116288	7.84045E-05	7.7409E-05	5.49236E-05	1.74478E-05	2.49951E-05	2.40413E-05	2.45751E-06	2.28645E-06	2.45751E-06	2.28645E-06	2.49951E-05	2.40413E-05	4.02191E-05
3839303773150	383930	3773150	8.05994E-06	7.85315E-06	2.08159E-06	1.9391E-06	0.000136687	9.82707E-05	6.62569E-05	6.54156E-05	4.6414E-05	1.47445E-05	2.11224E-05	2.03165E-05	2.07675E-06	1.9322E-06	2.07675E-06	1.9322E-06	2.11224E-05	2.03165E-05	3.36886E-05
3839803773150	383980	3773150	7.2706E-06	7.08406E-06	1.87773E-06	1.74919E-06	0.000123012	8.84391E-05	5.96282E-05	5.88711E-05	4.17705E-05	1.32694E-05	1.90092E-05	1.82839E-05	1.86898E-06	1.73889E-06	1.86898E-06	1.73889E-06	1.90092E-05	1.82839E-05	3.01358E-05
3840303773150	384030	3773150	6.58928E-06	6.42022E-06	1.70177E-06	1.58528E-06	0.000111368	8.00679E-05	5.39841E-05	5.32986E-05	3.78167E-05	1.20134E-05	1.72099E-05	1.65533E-05	1.69207E-06	1.5743E-06	1.69207E-06	1.5743E-06	1.72099E-05	1.65533E-05	2.70982E-05
3840803773150	384080	3773150	5.84439E-06	5.69444E-06	1.50939E-06	1.40607E-06	9.86022E-05	7.08896E-05	4.77958E-05	4.7189E-05	3.34817E-05	1.06363E-05	1.52371E-05	1.46557E-05	1.49811E-06	1.39383E-06	1.49811E-06	1.39383E-06	1.52371E-05	1.46557E-05	2.38139E-05
3841303773150	384130	3773150	5.22102E-06	5.08706E-06	1.3484E-06	1.25609E-06	8.80097E-05	6.32742E-05	4.26613E-05	4.21196E-05	2.98849E-05	9.49366E-06	1.36002E-05	1.30813E-05	1.33717E-06	1.2441E-06	1.33717E-06	1.2441E-06	1.36002E-05	1.30813E-05	2.10976E-05
3826803773200	382680	3773200	2.93176E-06	2.85654E-06	7.57167E-07	7.05335E-07	4.033E-05	2.89951E-05	1.95493E-05	1.93011E-05	1.36946E-05	4.35042E-06	6.23224E-06	5.99445E-06	6.12752E-07	5.70101E-07	6.12752E-07	5.70101E-07	6.23224E-06	5.99445E-06	9.79303E-06
3827303773200	382730	3773200	3.32446E-06	3.23916E-06	8.58588E-07	7.99813E-07	4.57109E-05	3.28636E-05	2.21576E-05	2.18763E-05	1.55217E-05	4.93086E-06	7.06376E-06	6.79424E-06	6.94506E-07	6.46165E-07	6.94506E-07	6.46165E-07	7.06376E-06	6.79424E-06	1.1212E-05
3827803773200	382780	3773200	3.24963E-06	3.16626E-06	8.39263E-07	7.8181E-07	4.4526E-05	3.20118E-05	2.15833E-05	2.13092E-05	1.51194E-05	4.80305E-06	6.88066E-06	6.61812E-06	6.76504E-07	6.29416E-07	6.76504E-07	6.29416E-07	6.88066E-06	6.61812E-06	1.10033E-05
3828303773200	382830	3773200	3.26932E-06	3.18544E-06	8.44348E-07	7.86548E-07	4.49625E-05	3.23256E-05	2.17949E-05	2.15181E-05	1.52676E-05	4.85014E-06	6.94812E-06	6.68301E-06	6.83137E-07	6.35587E-07	6.83137E-07	6.35587E-07	6.94812E-06	6.68301E-06	1.12864E-05
3828803773200	382880	3773200	3.65752E-06	3.56368E-06	9.44607E-07	8.79943E-07	5.05394E-05	3.63351E-05	2.44982E-05	2.41871E-05	1.71613E-05	5.45172E-06	7.80992E-06	7.51193E-06	7.67869E-07	7.14421E-07	7.67869E-07	7.14421E-07	7.80992E-06	7.51193E-06	1.28324E-05
3829303773200	382930	3773200	4.75911E-06	4.63701E-06	1.22911E-06	1.14497E-06	6.6201E-05	4.75949E-05	3.20899E-05	3.16824E-05	2.24795E-05	7.14115E-06	1.02301E-05	9.83979E-06	1.00582E-06	9.35812E-07	1.00582E-06	9.35812E-07	1.02301E-05	9.83979E-06	1.69114E-05
3829803773200	382980	3773200	6.30235E-06	6.14065E-06	1.62767E-06	1.51625E-06	9.01389E-05	6.4805E-05	4.36934E-05	4.31386E-05	3.06079E-05	9.72334E-06	1.39293E-05	1.33978E-05	1.36952E-06	1.2742E-06	1.36952E-06	1.2742E-06	1.39293E-05	1.33978E-05	2.35472E-05
3830303773200	383030	3773200	7.45964E-06	7.26825E-06	1.92656E-06	1.79467E-06	0.00011168	8.02921E-05	5.41352E-05	5.34479E-05	3.79225E-05	1.2047E-05	1.72581E-05	1.65996E-05	1.69681E-06	1.5787E-06	1.69681E-06	1.5787E-06	1.72581E-05	1.65996E-05	3.01194E-05
3834303773200	383430	3773200	0.000501349	0.000488486	0.00012948	0.000120617	0.010669948	0.007671113	0.005172084	0.005106415	0.003623125	0.001150974	0.001648841	0.001585928	0.000162113	0.00015083	0.000162113	0.00015083	0.001648841	0.001585928	0.002338229
3834803773200	383480	3773200	0.000114687	0.000111745	2.96196E-05	2.7592E-05	0.002026637	0.001457042	0.00098238	0.000969906	0.000688172	0.000218615	0.000313179	0.000301229	3.07916E-05	2.86484E-05	3.07916E-05	2.86484E-05	0.000313179	0.000301229	0.00053056
3835303773200	383530	3773200	5.80545E-05	5.6565E-05	1.49934E-05	1.3967E-05	0.001004731	0.000722347	0.000487027	0.000480843	0.00034117	0.000108381	0.000155262	0.000149338	1.52653E-05	1.42028E-05	1.52653E-05	1.42028E-05	0.000155262	0.000149338	0.000265653
3835803773200	383580	3773200	3.55794E-05	3.46666E-05	9.18888E-06	8.55985E-06	0.000611489	0.000439627	0.000296409	0.000292646	0.000207639	6.59617E-05	9.44941E-05	9.08886E-05	9.29063E-06	8.64395E-06	9.29063E-06	8.64395E-06	9.44941E-05	9.08886E-05	0.000161078
3836303773200	383630	3773200	2.47824E-05	2.41465E-05	6.4004E-06	5.96225E-06	0.000424627	0.000305284	0.000205831	0.000203218	0.000144188	4.58048E-05	6.56182E-05	6.31145E-05	6.45156E-06	6.0025E-06	6.45156E-06	6.0025E-06	6.56182E-05	6.31145E-05	0.000111073
3836803773200	383680	3773200	1.9145E-05	1.86538E-05	4.94447E-06	4.60599E-06	0.000327308	0.000235317	0.000158657	0.000156643	0.000111142	3.53069E-05	5.05793E-05	4.86494E-05	4.97294E-06	4.6268E-06	4.97294E-06	4.6268E-06	5.05793E-05	4.86494E-05	8.49474E-05
3837303773200	383730	3773200	1.62065E-05	1.57907E-05	4.18556E-06	3.89904E-06	0.000276573	0.000198841	0.000134064	0.000132362	9.3914E-05	2.98341E-05	4.27391E-05	4.11084E-05	4.2021E-06	3.90961E-06	4.2021E-06	3.90961E-06	4.27391E-05	4.11084E-05	7.11442E-05
3837803773200	383780	3773200	1.44501E-05	1.40793E-05	3.73193E-06	3.47646E-06	0.000246354	0.000177115	0.000119416	0.0001179	8.36529E-05	2.65744E-05	3.80694E-05	3.66168E-05	3.74297E-06	3.48244E-06	3.74297E-06	3.48244E-06

			MSite Grubbing / Prep	MMass Grading / Excavation	MMass Grading / Excavation	MDrainage / Utilities Trenching	MFoundations / Concrete Pads	MBuilding / Structure Construction	MAsphalt Paving	MLandscaping or Other Finishing	MWaterside Construction (Piles)	RSSWDemolition	RSSWPlacing Base	RSSWForm/Place Rebar and Pour	Child Risk				
Unique Identifier	X (UTM)	Y (UTM)	2027	2027	2028	2028	2028	2028	2028	2028	2028	2029	2029	2029	3rd Trimester	0<2	2<16	Total	per million
3836303773050	383630	3773050	0.000139163	0.000163644	0.000161465	3.4322E-05	4.46355E-05	3.28541E-05	3.38157E-06	3.96173E-05	3.38157E-06	1.56369E-05	2.26895E-05	1.34499E-05	4.29635E-09	6.2455E-08	1.2301E-08	7.90516E-08	0.07905158
3836803773050	383680	3773050	0.000125555	0.000147642	0.000145676	3.09658E-05	4.02707E-05	2.96414E-05	3.0509E-06	3.57432E-05	3.0509E-06	1.59645E-05	2.31648E-05	1.37316E-05	3.88828E-09	5.6517E-08	1.1098E-08	7.15034E-08	0.07150337
3837303773050	383730	3773050	0.000116291	0.000136749	0.000134928	2.86811E-05	3.72995E-05	2.74545E-05	2.82581E-06	3.31061E-05	2.82581E-06	1.62171E-05	2.35314E-05	1.39489E-05	3.60665E-09	5.2438E-08	1.0266E-08	6.63109E-08	0.06631089
3837803773050	383780	3773050	0.000108498	0.000127585	0.000125886	2.67591E-05	3.48E-05	2.56147E-05	2.63644E-06	3.08876E-05	2.63644E-06	1.60424E-05	2.32779E-05	1.37987E-05	3.36707E-09	4.8969E-08	9.5588E-09	6.18951E-08	0.06189514
3838303773050	383830	3773050	9.92906E-05	0.000116758	0.000115203	2.44882E-05	3.18467E-05	2.34409E-05	2.4127E-06	2.82663E-05	2.4127E-06	1.5247E-05	2.21238E-05	1.31145E-05	3.08749E-09	4.4905E-08	8.7425E-09	5.6735E-08	0.05673499
3838803773050	383880	3773050	8.89187E-05	0.000104561	0.000103169	2.19302E-05	2.852E-05	2.09923E-05	2.16067E-06	2.53136E-05	2.16067E-06	1.44641E-05	2.09877E-05	1.24411E-05	2.77674E-09	4.0373E-08	7.841E-09	5.09904E-08	0.0509904
3839303773050	383930	3773050	7.60959E-05	8.94826E-05	8.82911E-05	1.87677E-05	2.44072E-05	1.7965E-05	1.84908E-06	2.16632E-05	1.84908E-06	1.37934E-05	2.00146E-05	1.18642E-05	2.39405E-09	3.4777E-08	6.7419E-09	4.39128E-08	0.04391284
3839803773050	383980	3773050	7.02582E-05	8.26179E-05	8.15178E-05	1.73279E-05	2.25348E-05	1.65868E-05	1.70723E-06	2.00013E-05	1.70723E-06	1.31914E-05	1.9141E-05	1.13464E-05	2.21769E-09	3.2207E-08	6.235E-09	4.06596E-08	0.04065964
3840303773050	384030	3773050	5.97972E-05	7.03166E-05	6.93803E-05	1.47479E-05	1.91795E-05	1.41172E-05	1.45304E-06	1.70232E-05	1.45304E-06	1.23679E-05	1.79461E-05	1.06381E-05	1.90406E-09	2.7617E-08	5.3393E-09	3.486E-08	0.03486001
3840803773050	384080	3773050	5.25837E-05	6.18341E-05	6.10107E-05	1.29688E-05	1.68658E-05	1.24142E-05	1.27775E-06	1.49697E-05	1.27775E-06	1.15694E-05	1.67874E-05	9.95126E-06	1.68521E-09	2.4417E-08	4.7178E-09	3.08205E-08	0.03082048
3841303773050	384130	3773050	4.42561E-05	5.20415E-05	5.13486E-05	1.09149E-05	1.41948E-05	1.04481E-05	1.0754E-06	1.25989E-05	1.0754E-06	1.03154E-05	1.49679E-05	8.87269E-06	1.42914E-09	2.0676E-08	3.9922E-09	2.60969E-08	0.02609694
3826803773100	382680	3773100	3.11213E-05	3.65961E-05	3.61088E-05	7.6755E-06	9.98192E-06	7.34724E-06	7.56228E-07	8.85969E-06	7.56228E-07	7.7514E-06	1.12475E-05	6.66726E-06	1.30662E-09	1.7831E-08	3.2454E-09	2.23832E-08	0.02238318
3827303773100	382730	3773100	3.17619E-05	3.73494E-05	3.6852E-05	7.83348E-06	1.01874E-05	7.49847E-06	7.71794E-07	9.04206E-06	7.71794E-07	7.71397E-06	1.11931E-05	6.63507E-06	1.35495E-09	1.8426E-08	3.3464E-09	2.31273E-08	0.02312733
3827803773100	382780	3773100	3.07982E-05	3.62162E-05	3.57339E-05	7.59581E-06	9.87829E-06	7.27096E-06	7.48378E-07	8.76772E-06	7.48378E-07	7.32718E-06	1.06319E-05	6.30237E-06	1.32716E-09	1.8002E-08	3.2669E-09	2.25963E-08	0.02259635
3828303773100	382830	3773100	3.25139E-05	3.82336E-05	3.77245E-05	8.01895E-06	1.04286E-05	7.676E-06	7.90067E-07	9.25614E-06	7.90067E-07	7.4114E-06	1.07541E-05	6.37481E-06	1.42033E-09	1.9201E-08	3.4785E-09	2.40994E-08	0.02409942
3828803773100	382880	3773100	3.64521E-05	4.28646E-05	4.22939E-05	8.99024E-06	1.16917E-05	8.60575E-06	8.85763E-07	1.03773E-05	8.85763E-07	7.93856E-06	1.1519E-05	6.82824E-06	1.61453E-09	2.1755E-08	3.9346E-09	2.73045E-08	0.02730454
3829303773100	382930	3773100	4.75035E-05	5.58603E-05	5.51165E-05	1.17159E-05	1.52364E-05	1.12148E-05	1.15431E-06	1.35234E-05	1.15431E-06	9.77269E-06	1.41804E-05	8.40585E-06	2.13188E-09	2.865E-08	5.1734E-09	3.59552E-08	0.0359552
3829803773100	382980	3773100	6.47436E-05	7.61332E-05	7.51195E-05	1.59678E-05	2.0766E-05	1.52849E-05	1.57323E-06	1.84314E-05	1.57323E-06	1.14883E-05	1.66698E-05	9.8815E-06	2.95938E-09	3.9569E-08	7.1267E-09	4.96555E-08	0.04965553
3830303773100	383030	3773100	8.07471E-05	9.4952E-05	9.36877E-05	1.99148E-05	2.5899E-05	1.90631E-05	1.96211E-06	2.29873E-05	1.96211E-06	1.15195E-05	1.6715E-05	9.90833E-06	3.72723E-09	4.963E-08	8.9414E-09	6.22986E-08	0.06229859
3830803773100	383080	3773100	9.88562E-05	0.000116247	0.000114699	2.43811E-05	3.17074E-05	2.33384E-05	2.40214E-06	2.81426E-05	2.40214E-06	1.1089E-05	1.60904E-05	9.53807E-06	4.7829E-09	6.3064E-08	1.1278E-08	7.91246E-08	0.07912458
3831303773100	383130	3773100	0.000125009	0.000147	0.000145043	3.08311E-05	4.00956E-05	2.95126E-05	3.03764E-06	3.55878E-05	3.03764E-06	1.11327E-05	1.61538E-05	9.57564E-06	6.23678E-09	8.1687E-08	1.4582E-08	1.02506E-07	0.10250603
3834303773100	383430	3773100	0.001832412	0.002154767	0.002126076	0.000451931	0.000587733	0.000432603	4.45265E-05	0.000521656	4.45265E-05	1.6738E-05	2.42873E-05	1.4397E-05	5.57543E-08	8.0777E-07	1.7475E-07	1.03827E-06	1.03826864
3834803773100	383480	3773100	0.00079437	0.000934114	0.000921676	0.000195917	0.000254788	0.000187538	1.93027E-05	0.000226143	1.93027E-05	1.85815E-05	2.69622E-05	1.59826E-05	2.3953E-08	3.4826E-07	7.2031E-08	4.44246E-07	0.4442462
3835303773100	383530	3773100	0.000461243	0.000542384	0.000535162	0.000113757	0.00014794	0.000108892	1.12079E-05	0.000131308	1.12079E-05	1.96327E-05	2.84875E-05	1.68868E-05	1.39002E-08	2.0245E-07	4.0889E-08	2.5724E-07	0.25724038
3835803773100	383580	3773100	0.000289322	0.000340218	0.000335688	7.13559E-05	9.27977E-05	6.83042E-05	7.03034E-06	8.23649E-05	7.03034E-06	1.90713E-05	2.76728E-05	1.64039E-05	8.77981E-09	1.2787E-07	2.5473E-08	1.62126E-07	0.16212567
3836303773100	383630	3773100	0.000198665	0.000233614	0.000230503	4.89971E-05	6.37203E-05	4.69016E-05	4.82744E-06	5.65565E-05	4.82744E-06	1.70157E-05	2.46901E-05	1.46358E-05	6.07121E-09	8.8358E-08	1.7458E-08	1.11888E-07	0.11188765
3836803773100	383680	3773100	0.000163371	0.000192111	0.000189553	4.02926E-05	5.24002E-05	3.85694E-05	3.96983E-06	4.6509E-05	3.96983E-06	1.6685E-05	2.42103E-05	1.43514E-05	5.01003E-09	7.291E-08	1.4337E-08	9.22571E-08	0.09225711
3837303773100	383730	3773100	0.00014832	0.000174413	0.00017209	3.65805E-05	4.75727E-05	3.50161E-05	3.6041E-06	4.22243E-05	3.6041E-06	1.72714E-05	2.50612E-05	1.48558E-05	4.55425E-09	6.6313E-08	1.2992E-08	8.38597E-08	0.08385973
3837803773100	383780	3773100	0.000134968	0.000158712	0.000156599	3.32875E-05	4.32901E-05	3.18639E-05	3.27965E-06	3.84232E-05	3.27965E-06	1.72028E-05	2.49616E-05	1.47968E-05	4.14708E-09	6.0415E-08	1.1797E-08	7.63599E-08	0.07635992
3838303773100	383830	3773100	0.000120046	0.000141164	0.000139284	2.96071E-05	3.85037E-05	2.83408E-05	2.91704E-06	3.41749E-05	2.91704E-06	1.64355E-05	2.38482E-05	1.41367E-05	3.69833E-09	5.388E-08	1.0493E-08	6.80709E-08	0.0680709
3838803773100	383880	3773100	0.000104889	0.000123341	0.000121698	2.58689E-05	3.36423E-05	2.47626E-05	2.54873E-06	2.986E-05	2.54873E-06	1.55933E-05	2.26262E-05	1.34123E-05	3.24769E-09	4.7294E-08	9.1893E-09	5.97308E-08	0.05973084
3839303773100	383930	3773100	9.09519E-05	0.000106952	0.000105528	2.24316E-05	2.91721E-05	2.14723E-05	2.21008E-06	2.58924E-05	2.21008E-06	1.48041E-05	2.1481E-05	1.27335E-05	2.83424E-09	4.1242E-08	7.998E-09	5.2074E-08	0.05207401
3839803773100	383980	3773100	8.01567E-05	9.42577E-05	9.30026E-05	1.97692E-05	2.57096E-05	1.89237E-05	1.94776E-06	2.28192E-05	1.94776E-06	1.40742E-05	2.04219E-05	1.21057E-05	2.51268E-09	3.6536E-08	7.0753E-09	4.61235E-08	0.04612349
3840303773100	384030	3773100	7.12386E-05	8.37708E-05	8.26553E-05	1.75697E-05	2.28492E-05	1.68183E-05	1.73105E-06	2.02804E-05	1.73105E-06	1.34285E-05	1.9485E-05	1.15503E-05	2.24574E-09	3.2629E-08	6.3122E-09	4.11868E-08	0.04118683
3840803773100	384080	3773100	6.17914E-05	7.26616E-05	7.16941E-05	1.52397E-05	1.98191E-05	1.4588E-05	1.50149E-06	1.75909E-05	1.50149E-06	1.25738E-05	1.82449E-05	1.08152E-05	1.96217E-09	2.8475E-08	5.505E-09	3.5942E-08	0.03594198
3841303773100	384130	3773100	5.36197E-05	6.30524E-05	6.22129E-05	1.32243E-05	1.71981E-05	1.26588E-05	1.30293E-06	1.52646E-05	1.30293E-06	1.16287E-05	1.68734E-05	1.00022E-05	1.7139E-09	2.484E-08	4.8012E-09	3.13556E-08	0.03135562
3826803773150	382680	3773150	3.10099E-05	3.64651E-05	3.59795E-05	7.64802E-06	9.94619E-06	7.32094E-06	7.53521E-07	8.82798E-06	7.53521E-07	7.57672E-06	1.0994E-05	6.51701E-06	1.31701E-09	1.7933E-08	3.2535E-09	2.25035E-08	0.02250349
3827303773150	382730	3773150	3.34552E-05	3.93406E-05	3.88168E-05	8.25112E-06	1.07305E-05	7.89825E-06	8.12942E-07	9.52413E-06	8.12942E-07	7.85746E-06	1.14013E-05	6.75848E-06	1.43896E-09	1.9534E-08	3.5377E-09	2.45104E-08	0.02451037
3827803773150	382780	3773150	3.16393E-05	3.72052E-05	3.67099E-05	7.80326E-06	1.01481E-05	7.46954E-06	7.68816E-07	9.00717E-06	7.68816E-07	7.2336E-06	1.04961E-05	6.22188E-06	1.37792E-09	1.8647E-08	3.3726E-09	2.33971E-08	0.02339714
3828303773150	382830	3773150	3.34441E-05	3.93275E-05	3.88039E-05	8.24838E-06	1.07269E-05	7.89562E-06	8.12671E-07	9.52096E-06	8.12671E-07	7.2336E-06	1.04961E-05	6.22188E-06	1.48188E-09	1.9968E-08	3.603E-09	2.50533E-08	0.02505329
3828803773150	382880	3773150	3.78335E-05	4.44891E-05	4.38967E-05	9.33094E-06	1.21348E-05	8.93188E-06	9.19331E-07	1.07705E-05	9.19331E-07	7.75764E-06	1.12565E-05	6.67263E-06	1.70722E-09	2.291E-08	4.1236E-09	2.87407E-08	0.02874066
3829303773150	382930	3773150	4.87234E-05	5.72948E-05	5.65319E-05	1.20167E-05	1.56277E-05	1.15028E-05	1.18395E-06	1.38707E-05	1.18395E-06	9.48572E-06	1.3764E-05	8.15901E-06	2.24355E-09	2.9987E-08	5.3847E-09	3.76151E-08	0.0376151
3829803773150	382980	3773150	6.76847E-05	7.95917E-05	7.85319E-05	1.66932E-05	2.17094E-05	1.59793E-05	1.6447E-06	1.92687E-05	1.6447E-06	1.15444E-05	1.67512E-05	9.92979E-06	3.21746E-09	4.27E-08	7.6347E-09	5.3552E-08	0.05355199
3830303773150	383030	3773150	8.67742E-05	0.000102039	0.000100681	2.14013E-05	2.78322E-05	2.0486E-05	2.10856E-06	2.47031E-05	2.10856E-06	1.20279E-05	1.74528E-05	1.03457E-05	4.30446E-09	5.6552E-08	1.0068E-08	7.09242E-08	0.07092418
3830803773150	383080	3773150	0.000108799	0.000127939	0.000126235	2.68333E-05	3.48965E-05	2.56857E-05	2.64375E-06	3.09732E-05	2.64375E-06	1.17222E-05	1.70092E-05	1.00827E-05	5.96045E-09	7.6896E-08	1.3512E-08	9.63686E-08	0.09636863
3834303773150	383430	3773150	0.007465927	0.008779319	0.00866242	0.001841335	0.00239464	0.001762586	0.000181418	0.002125421	0.000181418	1.80419E-05	2.61792E-05	1.55185E-05	2.17004E-07	3.1816E-06	6.8421E-07	4.08281E-06	4.08281354
3834803773150	383480	3773150	0.001409677	0.001657664	0.001635592	0.000347671	0.000452143	0.000332802	3.42543E-05	0.000401311	3.42543E-05	2.07869E-05	3.01622E-05	1.78795E-05	4.14651E-08	6.0658E-07	1.2361E-07	7.71647E-07	0.77164745
3835303773150	383530	3773150	0.000732116	0.000860909	0.000849445	0.000180563	0.000234821	0.000172841	1.779E-05	0.000208421	1.779E-05	2.11581E-05	3.07008E-05	1.81988E-05	2.16047E-08	3.1615E-07	6.3306E-08	4.01063E-07	0.40106299
3835803773150	383580	3773150	0.000423421	0.000497908	0.000491279	0.000104429	0.000135809	9.99629E-05	1.02889E-05	0.000120541	1.02889E-05	2.0528E-05	2.97865E-05	1.76568E-05	1.26153E-08	1.8443E-07	3.6545E-08	2.3359E-07	0.23359015
3836303773150	383630	3773150	0.000274505	0.000322795	0.000318497	6.77015E-05	8.80453E-05	6.48061E-05	6.67029E-06	7.81467E-05	6.67029E-06	1.83102E-05	2.65684E-05	1.57492E-05	8.25056E-09	1.2047E-07	2.3721E-08	1.52445E-07	0.15244459
3836803773150	383680	3773150	0.000214769	0.00025255	0.000249188	5.29688E-05	6.88854E-05	5.07034E-05	5.21875E-06	6.11409E-05	5.21875E-06	1.78485E-05	2.58986E-05	1.53521E-05	6.48521E-09	9.4668E-08	1.8571E-08	1.19725E-07	0.1197248
3837303773150	383730	3773150	0.000184695	0.000217186	0.000214294	4.55515E-05	5.92394E-05	4.36034E-05	4.48797E-06	5.25794E-05	4.48797E-06	1.82228E-05	2.64417E-05	1.56741E-05	5.59507E-09	8.1688E-08	1.5979E-08	1.03262E-07	0.10326186
3837803773150	383780	3773150	0.000162096	0.000190611	0.000188073	3.9978E-05	5.1991E-05	3.82682E-05	3.93883E-06	4.61459E-05	3.93883E-06	1.82135E-05	2.64281E-05	1.56661E-05	4.92414E-09	7.1907E-08	1.4029E-08	9.08595E-08	0.09085948
3838303773150	383830	3773150	0.000143719	0.000169002	0.000166752	3.54458E-05	4.60969E-05	3.39298E-05	3.49229E-06	4.09144E-05	3.49229E-06	1.77144E-05	2.57039E-05	1.52368E-05	4.37777E-09	6.3933E-08	1.2443E-08	8.07542E-08	0.0807542
3838803773150	383880	3773150	0.000123466	0.000145186	0.000143252	3.04506E-05	3.96007E-05	2.91483E-05	3.00014E-06	3.51486E-05	3.00014E-06	1.67911E-05	2.43642E-05	1.44426E-05	3.78365E-09	5.522E-08	1.0725E-08	6.97292E-08	0.06972922
3839303773150	383930	3773150	0.000103418	0.000121611	0.000119992	2.55062E-05	3.31706E-05	2.44154E-05	2.513E-06	2.94414E-05	2.513E-06	1.56307E-05	2.26805E-05	1.34445E-05	3.19706E-09	4.66E-08	9.0343E-09	5.88314E-08	0.05883136
3839803773150	383980	3773150	9.25116E-05	0.000108786	0.000107338	2.28163E-05	2.96724E-05	2.18405E-05	2.24798E-06	2.63365E-05	2.24798E-06	1.50412E-05	2.1825E-05	1.29374E-05	2.87323E-09	4.1858E-08	8.1057E-09	5.28366E-08	0.05283659
3840303773150	384030	3773150	8.31869E-05	9.7821E-05	9.65185E-05	2.05165E-05	2.66816E-05	1.96391E-05	2.02139E-06	2.36819E-05	2.02139E-06	1.44641E-05	2.09877E-05	1.24411E-05	2.59584E-09	3.7793E-08	7.3135E-09	4.77021E-08	0.04770212
3840803773150	384080	3773150	7.31047E-05	8.59651E-05	8.48204E-05	1.80299E-05	2.34478E-05	1.72588E-05	1.7764E-06	2.08116E-05	1.7764E-06	1.37778E-05	1.99919E-05	1.18508E-05	2.29568E-09	3.3387E-08	6.4575E-09	4.21401E-08	0.04214008
3841303773150	384130	3773150	6.47659E-05	7.61594E-05	7.51453E-05	1.59733E-05	2.07732E-05	1.52902E-05	1.57377E-06	1.84377E-05	1.57377E-06	1.31197E-05	1.90369E-05	1.12847E-05	2.04577E-09	2.9721E-08	5.7472E-09	3.75145E-08	0.03751446
3826803773200	382680	3773200	3.00629E-05	3.53515E-05	3.48808E-05	7.41447E-06	9.64246E-06	7.09738E-06	7.30511E-07	8.5584E-06	7.30511E-07	7.28663E-06	1.05731E-05	6.26749E-06	1.28307E-09	1.7455E-08	3.1603E-09	2.18985E-08	0.02189854
3827303773200	382730	3773200	3.44189E-05	4.04738E-05	3.99349E-05	8.48879E-06	1.10396E-05	8.12575E-06	8.36358E-07	9.79847E-06	8.36358E-07	7.92296E-06	1.14964E-05	6.81483E-06	1.49318E-09	2.0236E-08	3.6544E-09	2.53839E-08	0.02538388
3827803773200	382780	3773200	3.37783E-05	3.97205E-05	3.91916E-05	8.3308E-06	1.08341E-05	7.97452E-06	8.20793E-07	9.6161E-06	8.20793E-07	7.51122E-06	1.08989E-05	6.46067E-06	1.48689E-09	2.008E-08	3.6197E-09	2.51869E-08	0.02518689
3828303773200	382830	3773200	3.46473E-05	4.07424E-05	4.01999E-05	8.54512E-06	1.11129E-05	8.17967E-06	8.41908E-07	9.86348E-06	8.41908E-07	7.23672E-06	1.05006E-05	6.22457E-06	1.55724E-09	2.0924E-08	3.7596E-09	2.62412E-08	0.02624123
3828803773200	382880	3773200	3.93932E-05	4.63232E-05	4.57064E-05	9.71561E-06	1.26351E-05	9.3001E-06	9.5723E-07	1.12146E-05	9.5723E-07	7.74516E-06	1.12384E-05	6.6619E-06	1.81189E-09	2.4222E-08	4.3383E-09	3.03719E-08	0.03037193
3829303773200	382930	3773200	5.19152E-05	6.10481E-05	6.02352E-05	1.28039E-05	1.66514E-05	1.22564E-05	1.26151E-06	1.47794E-05	1.26151E-06	9.63856E-06	1.39858E-05	8.29048E-06	2.45633E-09	3.2655E-08	5.8287E-09	4.09399E-08	0.04093994
3829803773200	382980	3773200	7.22858E-05	8.50022E-05	8.38704E-05	1.7828E-05	2.31851E-05	1.70655E-05	1.7565E-06	2.05785E-05	1.7565E-06	1.17285E-05	1.70183E-05	1.00881E-05	3.58139E-09	4.7158E-08	8.3642E-09	5.91035E-08	0.0591035
3830303773200	383030	3773200	9.24615E-05	0.000108727	0.000107279	2.28039E-05	2.96563E-05	2.18287E-05	2.24676E-06	2.63222E-05	2.24676E-06	1.22432E-05	1.77651E-05	1.05308E-05	4.9621E-09	6.4313E-08	1.1297E-08	8.05728E-08	0.08057284
3834303773200	383430	3773200	0.007177959	0.008440692	0.008328303	0.001770313	0.002302277	0.001694601	0.00017442	0.002043441	0.00017442	2.04781E-05	2.97141E-05	1.76139E-05	1.99984E-07	2.967E-06	6.1531E-07	3.78232E-06	3.78231827
3834803773200	383480	3773200	0.001628729	0.001915252	0.00188975	0.000401696	0.000522403	0.000384517	3.95771E-05	0.000463671	3.95771E-05	2.25492E-05	3.27194E-05	1.93954E-05	4.60513E-08	6.8106E-07	1.3478E-07	8.61893E-07	0.86189252
3835303773200	383530	3773200	0.000815509	0.000958972	0.000946203	0.00020113	0.000261568	0.000192529	1.98164E-05	0.000232161	1.98164E-05	2.20377E-05	3.19772E-05	1.89554E-05	2.34171E-08	3.4526E-07	6.7964E-08	4.36645E-07	0.43664509
3835803773200	383580	3773200	0.000494481	0.00058147	0.000573727	0.000121955	0.000158601	0.000116739	1.20156E-05	0.00014077	1.20156E-05	2.04313E-05	2.96462E-05	1.75737E-05	1.43751E-08	2.1147E-07	4.1498E-08	2.67342E-07	0.26734205
3836303773200	383630	3773200	0.000340975	0.000400959	0.00039562	8.40952E-05	0.000109365	8.04987E-05	8.28548E-06	9.70697E-05	8.28548E-06	1.91929E-05	2.78493E-05	1.65085E-05	1.00107E-08	1.4701E-07	2.8786E-08	1.85808E-07	0.18580823
3836803773200	383680	3773200	0.000260774	0.000306649	0.000302565	6.43151E-05	8.36412E-05	6.15645E-05	6.33664E-06	7.42378E-05	6.33664E-06	1.86314E-05	2.70346E-05	1.60256E-05	7.71561E-09	1.1318E-07	2.2121E-08	1.43013E-07	0.14301271
3837303773200	383730	3773200	0.0002184	0.000256821	0.000253401	5.38645E-05	7.00503E-05	5.15608E-05	5.307E-06	6.21748E-05	5.307E-06	1.88311E-05	2.73243E-05	1.61973E-05	6.50145E-09	9.5307E-08	1.8599E-08	1.20407E-07	0.12040732
3837803773200	383780	3773200	0.000192721	0.000226625	0.000223607	4.75312E-05	6.18139E-05	4.54984E-05	4.68301E-06	5.48644E-05	4.68301E-06	1.93551E-05	2.80847E-05	1.6648E-05	5.76386E-09	8.4478E-08	1.6461E-08	1.06703E-07	0.1067034
3838303773200	383830	3773200	0.000169995	0.0001999	0.000197238	4.1926E-05	5.45245E-05	4.0133E-05	4.13076E-06	4.83945E-05	4.13076E-06	1.91056E-05	2.77226E-05	1.64334E-05	5.10546E-09	7.4813E-08	1.4551E-08	9.44697E-08	0.09446968

			EGIODemolition	EGIOSite Grubbing / Prep	EGIOMass Grading / Excavation	EGIOMass Grading / Excavation	EGIODrainage / Utilities Trenching	EGIODrainage / Utilities Trenching	EGIOFoundations / Concrete Pads	EGIOFoundations / Concrete Pads	EGIOBuilding / Structure Construction	EGIOBuilding / Structure Construction	EGIOAsphalt Paving	EGIOArchitectural Coating	EGIOLandscaping or Other Finishing	EGIOWaterside Construction (Piles)	HIWaterside Construction (Landscaping)	HIWaterside Construction (Landscaping)	KMDemolition	KMSite Grubbing / Prep	KMMass Grading / Excavation
Unique Identifier	X (UTM)	Y (UTM)	2025	2025	2025	2026	2026	2027	2026	2027	2026	2027	2027	2027	2027	2027	2025	2026	2025	2025	2025
3838803773200	383880	3773200	0.000160697	6.3028E-05	2.08728E-05	2.04428E-05	4.74692E-05	4.73959E-05	6.23683E-05	6.2328E-05	6.68042E-05	6.52029E-05	2.59959E-06	2.59959E-06	7.04021E-05	2.59959E-06	4.05618E-05	3.92913E-05	5.53909E-05	0.0002404	0.00018273
3839303773200	383930	3773200	0.000132574	5.1998E-05	1.722E-05	1.68652E-05	3.91619E-05	3.91014E-05	5.14536E-05	5.14204E-05	5.51132E-05	5.37921E-05	2.14465E-06	2.14465E-06	5.80815E-05	2.14465E-06	3.30884E-05	3.2052E-05	4.48472E-05	0.00019464	0.000147947
3839803773200	383980	3773200	0.000115536	4.5315E-05	1.50068E-05	1.46976E-05	3.41287E-05	3.4076E-05	4.48406E-05	4.48117E-05	4.80299E-05	4.68786E-05	1.86902E-06	1.86902E-06	5.06167E-05	1.86902E-06	2.86055E-05	2.77095E-05	3.86215E-05	0.00016762	0.000127409
3840303773200	384030	3773200	0.000107524	4.2172E-05	1.39662E-05	1.36784E-05	3.1762E-05	3.1713E-05	4.17311E-05	4.17041E-05	4.46992E-05	4.36278E-05	1.73941E-06	1.73941E-06	4.71066E-05	1.73941E-06	2.64833E-05	2.56538E-05	3.57859E-05	0.000155313	0.000118055
3840803773200	384080	3773200	0.000100958	3.9597E-05	1.31133E-05	1.28432E-05	2.98224E-05	2.97764E-05	3.91828E-05	3.91575E-05	4.19697E-05	4.09637E-05	1.63319E-06	1.63319E-06	4.42301E-05	1.63319E-06	2.47629E-05	2.39873E-05	3.34934E-05	0.000145364	0.000110492
3841303773200	384130	3773200	9.05746E-05	3.5525E-05	1.17647E-05	1.15223E-05	2.67553E-05	2.6714E-05	3.5153E-05	3.51303E-05	3.76532E-05	3.67507E-05	1.46522E-06	1.46522E-06	3.96811E-05	1.46522E-06	2.20506E-05	2.13599E-05	2.97209E-05	0.000128991	9.80467E-05
3826803773250	382680	3773250	6.04399E-05	2.3705E-05	7.8505E-06	7.68875E-06	1.78537E-05	1.78261E-05	2.34574E-05	2.34422E-05	2.51258E-05	2.45235E-05	9.77735E-07	9.77735E-07	2.6479E-05	9.77735E-07	1.20424E-05	1.16652E-05	1.10732E-05	4.80585E-05	3.65295E-05
3827303773250	382730	3773250	7.64369E-05	2.998E-05	9.92833E-06	9.72377E-06	2.25791E-05	2.25443E-05	2.9666E-05	2.96468E-05	3.1776E-05	3.10143E-05	1.23652E-06	1.23652E-06	3.34873E-05	1.23652E-06	1.52517E-05	1.4774E-05	1.35671E-05	5.88822E-05	4.47567E-05
3827803773250	382780	3773250	8.67842E-05	3.4038E-05	1.12723E-05	1.10401E-05	2.56356E-05	2.55961E-05	3.36819E-05	3.36601E-05	3.60775E-05	3.52127E-05	1.40391E-06	1.40391E-06	3.80205E-05	1.40391E-06	1.73559E-05	1.68123E-05	1.49114E-05	6.47164E-05	4.91913E-05
3828303773250	382830	3773250	8.74039E-05	3.4281E-05	1.13528E-05	1.11189E-05	2.58187E-05	2.57789E-05	3.39224E-05	3.39005E-05	3.63351E-05	3.54642E-05	1.41393E-06	1.41393E-06	3.8292E-05	1.41393E-06	1.75587E-05	1.70087E-05	1.44044E-05	6.25163E-05	4.7519E-05
3828803773250	382880	3773250	0.000103122	4.0446E-05	1.33945E-05	1.31185E-05	3.04619E-05	3.04149E-05	4.00229E-05	3.99971E-05	4.28695E-05	4.1842E-05	1.66821E-06	1.66821E-06	4.51784E-05	1.66821E-06	2.07733E-05	2.01227E-05	1.62353E-05	7.04622E-05	5.35588E-05
3829303773250	382930	3773250	0.000144188	5.6553E-05	1.87285E-05	1.83426E-05	4.25925E-05	4.25268E-05	5.5961E-05	5.59249E-05	5.99412E-05	5.85044E-05	2.33253E-06	2.33253E-06	6.31695E-05	2.33253E-06	2.90504E-05	2.81404E-05	2.1515E-05	9.33766E-05	7.09762E-05
3829803773250	382980	3773250	0.000222134	8.7124E-05	2.88528E-05	2.82584E-05	6.56173E-05	6.55161E-05	8.62126E-05	8.6157E-05	9.23445E-05	9.0131E-05	3.59346E-06	3.59346E-06	9.73179E-05	3.59346E-06	4.52169E-05	4.38007E-05	3.02437E-05	0.00013126	9.97713E-05
3830303773250	383030	3773250	0.000321915	0.00012626	4.18133E-05	4.09518E-05	9.50922E-05	9.49455E-05	0.000124939	0.000124858	0.000133825	0.000130617	5.20761E-06	5.20761E-06	0.000141032	5.20761E-06	6.51471E-05	6.31066E-05	3.74923E-05	0.000162719	0.000123684
3830803773250	383080	3773250	0.000537295	0.00021073	6.97888E-05	6.83509E-05	0.000158714	0.000158469	0.00020853	0.000208395	0.000223361	0.000218008	8.6918E-06	8.6918E-06	0.000235391	8.6918E-06	0.000106288	0.000102959	4.68184E-05	0.000203195	0.00015445
3831303773250	383130	3773250	0.001293454	0.00050731	0.000168006	0.000164544	0.00038208	0.000381491	0.000502003	0.000501679	0.000537708	0.00052482	2.09242E-05	2.09242E-05	0.000566668	2.09242E-05	0.000248975	0.000241176	6.00392E-05	0.000260574	0.000198064
3834803773250	383480	3773250	0.00183692	0.00072047	0.000238596	0.00023368	0.000542617	0.00054178	0.000712928	0.000712468	0.000763635	0.000745331	2.97158E-05	2.97158E-05	0.000804763	2.97158E-05	0.000502348	0.000486614	0.000800393	0.003473763	0.00264043
3835303773250	383530	3773250	0.000913956	0.00035847	0.000118713	0.000116267	0.000269978	0.000269561	0.000354716	0.000354487	0.000379945	0.000370838	1.4785E-05	1.4785E-05	0.000400408	1.4785E-05	0.000248135	0.000240363	0.000376296	0.001633152	0.00124137
3835803773250	383580	3773250	0.000569594	0.0002234	7.39842E-05	7.24598E-05	0.000168255	0.000167996	0.000221066	0.000220923	0.000236789	0.000231113	9.21431E-06	9.21431E-06	0.000249542	9.21431E-06	0.000152851	0.000148063	0.000224603	0.000974792	0.000740946
3836303773250	383630	3773250	0.000399924	0.00015686	5.19458E-05	5.08756E-05	0.000118136	0.000117953	0.000155215	0.000155115	0.000166254	0.000162269	6.46956E-06	6.46956E-06	0.000175208	6.46956E-06	0.00010612	0.000102796	0.000152599	0.000662289	0.0005034
3836803773250	383680	3773250	0.000311218	0.00012206	4.04238E-05	3.9591E-05	9.19322E-05	9.17903E-05	0.000120787	0.000120709	0.000129378	0.000126277	5.03456E-06	5.03456E-06	0.000136346	5.03456E-06	8.18304E-05	7.92673E-05	0.000116129	0.00050401	0.000383101
3837303773250	383730	3773250	0.000270915	0.00010626	3.5189E-05	3.4464E-05	8.00271E-05	7.99036E-05	0.000105145	0.000105077	0.000112624	0.000109924	4.38259E-06	4.38259E-06	0.000118689	4.38259E-06	7.07836E-05	6.85665E-05	9.99484E-05	0.000433783	0.000329722
3837803773250	383780	3773250	0.000240484	9.4321E-05	3.12363E-05	3.05928E-05	7.10379E-05	7.09283E-05	9.33345E-05	9.32743E-05	9.99729E-05	9.75766E-05	3.89031E-06	3.89031E-06	0.000105357	3.89031E-06	6.24061E-05	6.04514E-05	8.78297E-05	0.000381187	0.000289743
3838303773250	383830	3773250	0.00021141	8.2918E-05	2.74598E-05	2.68941E-05	6.24494E-05	6.2353E-05	8.20503E-05	8.19974E-05	8.78861E-05	8.57795E-05	3.41997E-06	3.41997E-06	9.26195E-05	3.41997E-06	5.45255E-05	5.28176E-05	7.64804E-05	0.00033193	0.000252302
3838803773250	383880	3773250	0.000175284	6.8749E-05	2.27675E-05	2.22984E-05	5.1778E-05	5.16981E-05	6.80295E-05	6.79857E-05	7.28681E-05	7.11215E-05	2.83556E-06	2.83556E-06	7.67927E-05	2.83556E-06	4.47111E-05	4.33106E-05	6.21733E-05	0.000269836	0.000205104
3839303773250	383930	3773250	0.000143604	5.6324E-05	1.86527E-05	1.82684E-05	4.242E-05	4.23546E-05	5.57344E-05	5.56984E-05	5.96985E-05	5.82675E-05	2.32308E-06	2.32308E-06	6.29137E-05	2.32308E-06	3.62313E-05	3.50965E-05	4.98826E-05	0.000216494	0.000164558
3839803773250	383980	3773250	0.000120799	4.7379E-05	1.56905E-05	1.53672E-05	3.56835E-05	3.56284E-05	4.68834E-05	4.68531E-05	5.0218E-05	4.90143E-05	1.95416E-06	1.95416E-06	5.29226E-05	1.95416E-06	3.02092E-05	2.9263E-05	4.12648E-05	0.000179092	0.000136129
3840303773250	384030	3773250	0.000112095	4.3965E-05	1.456E-05	1.426E-05	3.31125E-05	3.30614E-05	4.35054E-05	4.34774E-05	4.65998E-05	4.54828E-05	1.81337E-06	1.81337E-06	4.91095E-05	1.81337E-06	2.78233E-05	2.69518E-05	3.79358E-05	0.000164644	0.000125147
3840803773250	384080	3773250	0.000106913	4.1933E-05	1.38868E-05	1.36007E-05	3.15815E-05	3.15328E-05	4.1494E-05	4.14672E-05	4.44453E-05	4.33799E-05	1.72953E-06	1.72953E-06	4.6839E-05	1.72953E-06	2.6399E-05	2.55721E-05	3.60281E-05	0.000156364	0.000118854
3841303773250	384130	3773250	0.000100733	3.9509E-05	1.30842E-05	1.28146E-05	2.97561E-05	2.97102E-05	3.90956E-05	3.90704E-05	4.18763E-05	4.08726E-05	1.62956E-06	1.62956E-06	4.41317E-05	1.62956E-06	2.47486E-05	2.39734E-05	3.37763E-05	0.000146592	0.000111425
3826803773300	382680	3773300	5.991E-05	2.3498E-05	7.78167E-06	7.62134E-06	1.76971E-05	1.76698E-05	2.32517E-05	2.32367E-05	2.49055E-05	2.43085E-05	9.69163E-07	9.69163E-07	2.62468E-05	9.69163E-07	1.19151E-05	1.15419E-05	1.0865E-05	4.71548E-05	3.58427E-05
3827303773300	382730	3773300	7.16495E-05	2.8102E-05	9.3065E-06	9.11475E-06	2.11649E-05	2.11323E-05	2.78079E-05	2.779E-05	2.97858E-05	2.90718E-05	1.15907E-06	1.15907E-06	3.139E-05	1.15907E-06	1.42364E-05	1.37904E-05	1.25962E-05	5.46686E-05	4.15539E-05
3827803773300	382780	3773300	8.5401E-05	3.3495E-05	1.10927E-05	1.08641E-05	2.5227E-05	2.51881E-05	3.3145E-05	3.31236E-05	3.55024E-05	3.46515E-05	1.38153E-06	1.38153E-06	3.74145E-05	1.38153E-06	1.69864E-05	1.64544E-05	1.44814E-05	6.28502E-05	4.77729E-05
3828303773300	382830	3773300	9.46704E-05	3.7131E-05	1.22967E-05	1.20433E-05	2.79652E-05	2.7922E-05	3.67426E-05	3.67189E-05	3.93559E-05	3.84126E-05	1.53148E-06	1.53148E-06	4.14755E-05	1.53148E-06	1.88861E-05	1.82946E-05	1.53527E-05	6.66316E-05	5.06471E-05
3828803773300	382880	3773300	0.000111134	4.3588E-05	1.44352E-05	1.41378E-05	3.28286E-05	3.27779E-05	4.31324E-05	4.31046E-05	4.62002E-05	4.50928E-05	1.79782E-06	1.79782E-06	4.86885E-05	1.79782E-06	2.22192E-05	2.15232E-05	1.71246E-05	7.43222E-05	5.64928E-05
3829303773300	382930	3773300	0.000155721	6.1076E-05	2.02265E-05	1.98098E-05	4.59993E-05	4.59283E-05	6.0437E-05	6.0398E-05	6.47356E-05	6.31839E-05	2.5191E-06	2.5191E-06	6.82221E-05	2.5191E-06	3.11456E-05	3.01701E-05	2.26397E-05	9.82581E-05	7.46866E-05
3829803773300	382980	3773300	0.000234817	9.2098E-05	3.05002E-05	2.98718E-05	6.93637E-05	6.92567E-05	9.11348E-05	9.1076E-05	9.76168E-05	9.5277E-05	3.79862E-06	3.79862E-06	0.000102874	3.79862E-06	4.73427E-05	4.58598E-05	3.09362E-05	0.000134265	0.000102056
3830303773300	383030	3773300	0.000323792	0.000127	4.20572E-05	4.11906E-05	9.56467E-05	9.54991E-05	0.000125667	0.000125586	0.000134605	0.000131379	5.23798E-06	5.23798E-06	0.000141855	5.23798E-06	6.46592E-05	6.26339E-05	3.72614E-05	0.000161717	0.000122922
3830803773300	383080	3773300	0.000464235	0.00018208	6.02992E-05	5.90568E-05	0.000137133	0.000136921	0.000180175	0.000180058	0.000192989	0.000188364	7.50992E-06	7.50992E-06	0.000203383	7.50992E-06	9.09344E-05	8.80861E-05	4.41751E-05	0.000191723	0.00014573
3831303773300	383130	3773300	0.000852034	0.00033418	0.00011067	0.00010839	0.000251687	0.000251298	0.000330683	0.00033047	0.000354203	0.000345713	1.37833E-05	1.37833E-05	0.00037328	1.37833E-05	0.000161178	0.00015613	5.60766E-05	0.000243376	0.000184992
3834803773300	383480	3773300	0.004426703	0.00173621	0.000574981	0.000563135	0.001307627	0.001305609	0.0017185	0.001716942	0.001840246	0.001796137	7.16106E-05	7.16106E-05	0.001939358	7.16106E-05	0.001207974	0.001170138	0.002023672	0.008782881	0.006675926
3835303773300	383530	3773300	0.001420819	0.00055727	0.000184549	0.000180747	0.000419703	0.000419056	0.000551435	0.000551079	0.000590656	0.000576498	2.29846E-05	2.29846E-05	0.000622467	2.29846E-05	0.00040398	0.000391327	0.000654523	0.002840674	0.002159215
3835803773300	383580	3773300	0.000766588	0.00030067	9.95715E-05	9.752E-05	0.000226446	0.000226097	0.000297521	0.000297329	0.000318682	0.000311043	1.24011E-05	1.24011E-05	0.000335845	1.24011E-05	0.000214912	0.000208181	0.000335267	0.001455082	0.001106017
3836303773300	383630	3773300	0.000486969	0.000191	6.3252E-05	6.19488E-05	0.000143848	0.000143626	0.000188998	0.000188876	0.00020244	0.000197588	7.87768E-06	7.87768E-06	0.000213343	7.87768E-06	0.000133913	0.000129718	0.000202239	0.000877732	0.00066717
3836803773300	383680	3773300	0.000361256	0.00014169	4.69233E-05	4.59565E-05	0.000106713	0.000106549	0.000140207	0.000140117	0.00015018	0.00014658	5.84404E-06	5.84404E-06	0.000158268	5.84404E-06	9.77512E-05	9.46894E-05	0.00014449	0.000627097	0.000476661
3837303773300	383730	3773300	0.000296182	0.00011617	3.84708E-05	3.76782E-05	8.74907E-05	8.73557E-05	0.000114951	0.000114877	0.000123127	0.000120176	4.79132E-06	4.79132E-06	0.000129759	4.79132E-06	7.917E-05	7.66903E-05	0.000115478	0.000501181	0.000380951
3837803773300	383780	3773300	0.000260254	0.00010208	3.38042E-05	3.31077E-05	7.68777E-05	7.67591E-05	0.000101007	0.000100942	0.000108191	0.000105598	4.21012E-06	4.21012E-06	0.000114018	4.21012E-06	6.88156E-05	6.66602E-05	9.95366E-05	0.000431996	0.000328363
3838303773300	383830	3773300	0.000230469	9.0393E-05	2.99355E-05	2.93187E-05	6.80795E-05	6.79745E-05	8.94476E-05	8.93899E-05	9.58096E-05	9.35131E-05	3.7283E-06	3.7283E-06	0.0010097	3.7283E-06	6.03538E-05	5.84634E-05	8.67072E-05	0.000376315	0.00028604
3838803773300	383880	3773300	0.000190086	7.4555E-05	2.46902E-05	2.41815E-05	5.61506E-05	5.60639E-05	7.37745E-05	7.37269E-05	7.90217E-05	7.71276E-05	3.07502E-06	3.07502E-06	8.32776E-05	3.07502E-06	4.91599E-05	4.76201E-05	6.98089E-05	0.000302975	0.000230294
3839303773300	383930	3773300	0.000155209	6.0875E-05	2.016E-05	1.97446E-05	4.5848E-05	4.57773E-05	6.02383E-05	6.01994E-05	6.45228E-05	6.29762E-05	2.51081E-06	2.51081E-06	6.79978E-05	2.51081E-06	3.96792E-05	3.84364E-05	5.56738E-05	0.000241628	0.000183663
3839803773300	383980	3773300	0.000127805	5.0127E-05	1.66005E-05	1.62585E-05	3.7753E-05	3.76947E-05	4.96025E-05	4.95705E-05	5.31305E-05	5.18569E-05	2.0675E-06	2.0675E-06	5.59919E-05	2.0675E-06	3.23565E-05	3.1343E-05	4.49287E-05	0.000194994	0.000148216
3840303773300	384030	3773300	0.00011532	4.523E-05	1.49788E-05	1.46702E-05	3.4065E-05	3.40124E-05	4.47569E-05	4.4728E-05	4.79403E-05	4.67912E-05	1.86553E-06	1.86553E-06	5.05222E-05	1.86553E-06	2.89391E-05	2.80327E-05	3.99409E-05	0.000173346	0.000131762
3840803773300	384080	3773300	0.000112697	4.4201E-05	1.46382E-05	1.43366E-05	3.32902E-05	3.32389E-05	4.3739E-05	4.37108E-05	4.68499E-05	4.5727E-05	1.8231E-06	1.8231E-06	4.93732E-05	1.8231E-06	2.80655E-05	2.71864E-05	3.87234E-05	0.000168062	0.000127745
3841303773300	384130	3773300	0.000106922	4.1936E-05	1.3888E-05	1.36019E-05	3.15842E-05	3.15355E-05	4.14975E-05	4.14707E-05	4.4449E-05	4.33836E-05	1.72967E-06	1.72967E-06	4.68429E-05	1.72967E-06	2.64779E-05	2.56486E-05	3.65033E-05	0.000158427	0.000120421
3826803773350	382680	3773350	5.94699E-05	2.3325E-05	7.7245E-06	7.56535E-06	1.75671E-05	1.754E-05	2.30809E-05	2.3066E-05	2.47225E-05	2.41299E-05	9.62043E-07	9.62043E-07	2.6054E-05	9.62043E-07	1.17841E-05	1.1415E-05	1.0693E-05	4.64084E-05	3.52753E-05
3827303773350	382730	3773350	6.80926E-05	2.6707E-05	8.8445E-06	8.66227E-06	2.01142E-05	2.00832E-05	2.64275E-05	2.64104E-05	2.83071E-05	2.76286E-05	1.10153E-06	1.10153E-06	2.98317E-05	1.10153E-06	1.34901E-05	1.30676E-05	1.18291E-05	5.1339E-05	3.90231E-05
3827803773350	382780	3773350	8.22123E-05	3.2245E-05	1.06785E-05	1.04585E-05	2.42851E-05	2.42477E-05	3.19075E-05	3.18869E-05	3.41769E-05	3.33577E-05	1.32995E-06	1.32995E-06	3.60176E-05	1.32995E-06	1.6285E-05	1.57749E-05	1.37414E-05	5.96384E-05	4.53316E-05
3828303773350	382830	3773350	9.81824E-05	3.8508E-05	1.27528E-05	1.24901E-05	2.90026E-05	2.89578E-05	3.81056E-05	3.8081E-05	4.08159E-05	3.98375E-05	1.58829E-06	1.58829E-06	4.30141E-05	1.58829E-06	1.94584E-05	1.88489E-05	1.57012E-05	6.81442E-05	5.17969E-05
3828803773350	382880	3773350	0.000121024	4.7467E-05	1.57197E-05	1.53958E-05	3.57498E-05	3.56946E-05	4.69705E-05	4.69402E-05	5.03113E-05	4.91054E-05	1.9578E-06	1.9578E-06	5.3021E-05	1.9578E-06	2.39969E-05	2.32453E-05	1.83829E-05	7.97831E-05	6.06437E-05
3829303773350	382930	3773350	0.00017126	6.7171E-05	2.22448E-05	2.17865E-05	5.05894E-05	5.05113E-05	6.64678E-05	6.64249E-05	7.11953E-05	6.94888E-05	2.77047E-06	2.77047E-06	7.50298E-05	2.77047E-06	3.40625E-05	3.29956E-05	2.43642E-05	0.000105742	8.03755E-05
3829803773350	382980	3773350	0.000226176	8.8709E-05	2.93778E-05	2.87725E-05	6.68113E-05	6.67082E-05	8.77813E-05	8.77247E-05	9.40247E-05	9.1771E-05	3.65884E-06	3.65884E-06	9.90887E-05	3.65884E-06	4.50017E-05	4.35921E-05	2.95376E-05	0.000128195	9.7442E-05
3830303773350	383030	3773350	0.000288655	0.00011321	3.74932E-05	3.67207E-05	8.52672E-05	8.51357E-05	0.00011203	0.000111958	0.000119998	0.000117122	4.66956E-06	4.66956E-06	0.000126461	4.66956E-06	5.70154E-05	5.52296E-05	3.39822E-05	0.000147485	0.000112105
3830803773350	383080	3773350	0.00037534	0.00014721	4.87527E-05	4.77482E-05	0.000110874	0.000110703	0.000145674	0.00014558	0.000156035	0.000152294	6.07187E-06	6.07187E-06	0.000164438	6.07187E-06	7.32484E-05	7.09541E-05	3.84541E-05	0.000166893	0.000126857
3831303773350	383130	3773350	0.000615331	0.00024134	7.99248E-05	7.82781E-05	0.000181766	0.000181485	0.000238816	0.000238662	0.000255802	0.000249671	9.95419E-06	9.95419E-06	0.000269579	9.95419E-06	0.000117902	0.000114209	5.02243E-05	0.000217977	0.000165686
3831803773350	383180	3773350	0.001809192	0.00070959	0.000234995	0.000230153	0.000534427	0.000533602	0.000702167	0.000701714	0.000752108	0.000734081	2.92673E-05	2.92673E-05	0.000792615	2.92673E-05	0.000335468	0.00032496	7.47831E-05	0.000324564	0.000246703
3835303773350	383530	3773350	0.003654133	0.0014332	0.000474633	0.000464854	0.001079413	0.001077748	0.001418208	0.001417293	0.001519078	0.001482666	5.91128E-05	5.91128E-05	0.001600892	5.91128E-05	0.000985479	0.000954611	0.001698442	0.007371359	0.005603019
3835803773350	383580	3773350	0.001196539	0.0004693	0.000155418	0.000152215	0.000353452	0.000352906	0.000464389	0.00046409	0.000497419	0.000485496	1.93564E-05	1.93564E-05	0.000524209	1.93564E-05	0.000342153	0.000331436	0.00056443	0.002449665	0.001862006
3836303773350	383630	3773350	0.000667121	0.00026165	8.66518E-05	8.48665E-05	0.000197064	0.00019676	0.000258917	0.00025875	0.000277332	0.000270685	1.0792E-05	1.0792E-05	0.000292269	1.0792E-05	0.000189258	0.00018333	0.000300246	0.001303088	0.000990486
3836803773350	383680	3773350	0.000436472	0.00017119	5.6693E-05	5.55249E-05	0.000128932	0.000128733	0.000169399	0.00016929	0.000181448	0.000177099	7.06079E-06	7.06079E-06	0.00019122	7.06079E-06	0.000121517	0.000117711	0.000186814	0.000810786	0.000616284
3837303773350	383730	3773350	0.000326918	0.00012822	4.24632E-05	4.15883E-05	9.65701E-05	9.64211E-05	0.00012688	0.000126799	0.000135905	0.000132647	5.28855E-06	5.28855E-06	0.000143224	5.28855E-06	8.94239E-05	8.6623E-05	0.000134469	0.000583606	0.000443603
3837803773350	383780	3773350	0.000284739	0.00011168	3.69845E-05	3.62225E-05	8.41104E-05	8.39807E-05	0.00011051	0.000110439	0.00011837	0.000115533	4.60621E-06	4.60621E-06	0.000124745	4.60621E-06	7.68487E-05	7.44417E-05	0.000114231	0.000495769	0.000376837
3838303773350	383830	3773350	0.000251173	9.8514E-05	3.26247E-05	3.19525E-05	7.41953E-05	7.40808E-05	9.74829E-05	9.742E-05	0.000104416	0.000101914	4.06322E-06	4.06322E-06	0.0001004	4.06322E-06	6.6898E-05	6.48026E-05	9.84344E-05	0.000427212	0.000324727
3838803773350	383880	3773350	0.000204296	8.0128E-05	2.65358E-05	2.59891E-05	6.0348E-05	6.02549E-05	7.92894E-05	7.92382E-05	8.49288E-05	8.28931E-05	3.30489E-06	3.30489E-06	8.95029E-05	3.30489E-06	5.36303E-05	5.19505E-05	7.77726E-05	0.000337539	0.000256565
3839303773350	383930	3773350	0.000165323	6.4842E-05	2.14737E-05	2.10312E-05	4.88356E-05	4.87602E-05	6.41636E-05	6.41222E-05	6.87272E-05	6.70798E-05	2.67442E-06	2.67442E-06	7.24287E-05	2.67442E-06	4.28562E-05	4.15138E-05	6.12884E-05	0.000265996	0.000202185
3839803773350	383980	3773350	0.000136527	5.3548E-05	1.77333E-05	1.7368E-05	4.03293E-05	4.02671E-05	5.29874E-05	5.29532E-05	5.67561E-05	5.53957E-05	2.20859E-06	2.20859E-06	5.98129E-05	2.20859E-06	3.49899E-05	3.3894E-05	4.94367E-05	0.000214559	0.000163088
3840303773350	384030	3773350	0.000124086	4.8668E-05	1.61175E-05	1.57854E-05	3.66545E-05	3.6598E-05	4.81593E-05	4.81282E-05	5.15846E-05	5.03481E-05	2.00734E-06	2.00734E-06	5.43628E-05	2.00734E-06	3.1499E-05	3.05124E-05	4.41819E-05	0.000191753	0.000145752
3840803773350	384080	3773350	0.000122371	4.7996E-05	1.58947E-05	1.55672E-05	3.61478E-05	3.6092E-05	4.74934E-05	4.74628E-05	5.08714E-05	4.9652E-05	1.97959E-06	1.97959E-06	5.36112E-05	1.97959E-06	3.07815E-05	2.98173E-05	4.31069E-05	0.000187087	0.000142206

			KMMass Grading / Excavation	KMDrainage / Utilities Trenching	KMFoundations / Concrete Pads	KMBuilding / Structure Construction	KMAsphalt Paving	KMArchitectural Coating	KMLandscaping or Other Finishing	KMWaterside Construction (Piles)	EWNDemolition	EWNSite Grubbing / Prep	EWNDrainage / Utilities Trenching	EWNDrainage / Utilities Trenching	EWNDrainage / Utilities Trenching	EWNFoundations / Concrete Pads	EWNBuilding / Structure Construction	EWNAsphalt Paving	EWNLandscaping or Other Finishing	EWNWaterside Construction (Piles)	ISDemolition
Unique Identifier	X (UTM)	Y (UTM)	2026	2026	2026	2026	2026	2026	2026	2026	2027	2027	2027	2028	2029	2029	2029	2029	2029	2029	2027
3838803773200	383880	3773200	0.000180839	6.49408E-05	3.43664E-05	0.000118037	3.79204E-06	3.79204E-06	0.000121829	3.79204E-06	0.000179208	9.76709E-06	2.2935E-05	2.24921E-05	2.20267E-05	1.90792E-05	4.14294E-05	2.94748E-06	4.29031E-05	2.94748E-06	2.71215E-05
3839303773200	383930	3773200	0.000146416	5.25793E-05	2.78248E-05	9.55683E-05	3.07023E-06	3.07023E-06	9.86386E-05	3.07023E-06	0.000146031	7.95889E-06	1.8689E-05	1.83281E-05	1.79489E-05	1.5547E-05	3.37595E-05	2.40181E-06	3.49604E-05	2.40181E-06	2.21544E-05
3839803773200	383980	3773200	0.000126091	4.52802E-05	2.39621E-05	8.23015E-05	2.64402E-06	2.64402E-06	8.49456E-05	2.64402E-06	0.000126032	6.86889E-06	1.61294E-05	1.5818E-05	1.54907E-05	1.34178E-05	2.9136E-05	2.07287E-06	3.01724E-05	2.07287E-06	1.92174E-05
3840303773200	384030	3773200	0.000116833	4.19557E-05	2.22028E-05	7.62589E-05	2.44989E-06	2.44989E-06	7.87088E-05	2.44989E-06	0.000116254	6.33598E-06	1.48781E-05	1.45908E-05	1.42889E-05	1.23768E-05	2.68755E-05	1.91205E-06	2.78316E-05	1.91205E-06	1.78985E-05
3840803773200	384080	3773200	0.000109349	3.9268E-05	2.07805E-05	7.13736E-05	2.29295E-06	2.29295E-06	7.36666E-05	2.29295E-06	0.000108344	5.9049E-06	1.38658E-05	1.35981E-05	1.33167E-05	1.15347E-05	2.5047E-05	1.78196E-06	2.5938E-05	1.78196E-06	1.68142E-05
3841303773200	384130	3773200	9.7032E-05	3.4845E-05	1.84399E-05	6.33345E-05	2.03468E-06	2.03468E-06	6.53692E-05	2.03468E-06	9.63843E-05	5.25307E-06	1.23352E-05	1.2097E-05	1.18467E-05	1.02614E-05	2.22821E-05	1.58525E-06	2.30747E-05	1.58525E-06	1.50118E-05
3826803773250	382680	3773250	3.61515E-05	1.29823E-05	6.87019E-06	2.35967E-05	7.58068E-07	7.58068E-07	2.43548E-05	7.58068E-07	5.56882E-05	3.03508E-06	7.12694E-06	6.98931E-06	6.84469E-06	5.92878E-06	1.2874E-05	9.15915E-07	1.33319E-05	9.15915E-07	6.67874E-06
3827303773250	382730	3773250	4.42935E-05	1.59062E-05	8.41749E-06	2.89111E-05	9.288E-07	9.288E-07	2.98399E-05	9.288E-07	7.09713E-05	3.86803E-06	9.08285E-06	8.90745E-06	8.72315E-06	7.55587E-06	1.64071E-05	1.16728E-06	1.69908E-05	1.16728E-06	8.17516E-06
3827803773250	382780	3773250	4.86822E-05	1.74822E-05	9.25152E-06	3.17757E-05	1.02083E-06	1.02083E-06	3.27966E-05	1.02083E-06	8.12314E-05	4.42722E-06	1.03959E-05	1.01952E-05	9.98424E-06	8.64821E-06	1.87791E-05	1.33603E-06	1.94471E-05	1.33603E-06	8.93805E-06
3828303773250	382830	3773250	4.70272E-05	1.68879E-05	8.93701E-06	3.06955E-05	9.86124E-07	9.86124E-07	3.16816E-05	9.86124E-07	8.26939E-05	4.50692E-06	1.05831E-05	1.03787E-05	1.0164E-05	8.80391E-06	1.91172E-05	1.36008E-06	1.97972E-05	1.36008E-06	8.51748E-06
3828803773250	382880	3773250	5.30045E-05	1.90344E-05	1.00729E-05	3.45969E-05	1.11146E-06	1.11146E-06	3.57084E-05	1.11146E-06	9.8467E-05	5.36658E-06	1.26017E-05	1.23584E-05	1.21027E-05	1.04832E-05	2.27636E-05	1.61951E-06	2.35733E-05	1.61951E-06	9.47877E-06
3829303773250	382930	3773250	7.02416E-05	2.52244E-05	1.33486E-05	4.58479E-05	1.47291E-06	1.47291E-06	4.73208E-05	1.47291E-06	0.000138688	7.5587E-06	1.77492E-05	1.74065E-05	1.70463E-05	1.47653E-05	3.2062E-05	2.28103E-06	3.32025E-05	2.28103E-06	1.24157E-05
3829803773250	382980	3773250	9.87387E-05	3.54579E-05	1.87642E-05	6.44485E-05	2.07047E-06	2.07047E-06	6.65189E-05	2.07047E-06	0.000217722	1.18661E-05	2.78639E-05	2.73259E-05	2.67605E-05	2.31795E-05	5.0333E-05	3.58092E-06	5.21235E-05	3.58092E-06	1.6497E-05
3830303773250	383030	3773250	0.000122404	4.39563E-05	2.32615E-05	7.98951E-05	2.56671E-06	2.56671E-06	8.24618E-05	2.56671E-06	0.000318257	1.73454E-05	4.07303E-05	3.99437E-05	3.91172E-05	3.38828E-05	7.35745E-05	5.23443E-06	7.61917E-05	5.23443E-06	1.9332E-05
3830803773250	383080	3773250	0.000152851	5.48903E-05	2.90477E-05	9.97688E-05	3.20517E-06	3.20517E-06	0.000102974	3.20517E-06	0.000527947	2.87738E-05	6.75663E-05	6.62615E-05	6.48905E-05	5.62072E-05	0.000122051	8.68325E-06	0.000126392	8.68325E-06	2.36913E-05
3831303773250	383130	3773250	0.000196015	7.03905E-05	3.72504E-05	0.000127942	4.11027E-06	4.11027E-06	0.000132052	4.11027E-06	0.001264956	6.89417E-05	0.000161888	0.000158762	0.000155477	0.000134672	0.000292432	2.0805E-05	0.000302835	2.0805E-05	2.9895E-05
3834803773250	383480	3773250	0.002613104	0.000938388	0.000496591	0.001705618	5.47947E-05	5.47947E-05	0.001760413	5.47947E-05	0.002267252	0.000123568	0.000290161	0.000284558	0.00027867	0.00024138	0.000524143	3.72899E-05	0.000542788	3.72899E-05	0.000371497
3835303773250	383530	3773250	0.001228523	0.000441173	0.000233467	0.000801878	2.57611E-05	2.57611E-05	0.000827639	2.57611E-05	0.001123848	6.12512E-05	0.000143829	0.000141052	0.000138133	0.000119649	0.000259811	1.84842E-05	0.000269053	1.84842E-05	0.000175661
3835803773250	383580	3773250	0.000733278	0.000263326	0.000139351	0.000478623	1.53762E-05	1.53762E-05	0.000493999	1.53762E-05	0.000690394	3.76274E-05	8.83562E-05	8.66499E-05	8.48571E-05	7.3502E-05	0.000159605	1.13551E-05	0.000165283	1.13551E-05	0.000105453
3836303773250	383630	3773250	0.000498201	0.000178908	9.46775E-05	0.000325184	1.04469E-05	1.04469E-05	0.000335631	1.04469E-05	0.000477404	2.60191E-05	6.10978E-05	5.9918E-05	5.86782E-05	5.08263E-05	0.000110366	7.85196E-06	0.000114292	7.85196E-06	7.20689E-05
3836803773250	383680	3773250	0.000379136	0.000136151	7.20507E-05	0.000247469	7.95019E-06	7.95019E-06	0.000255419	7.95019E-06	0.000366671	1.9984E-05	4.69263E-05	4.60201E-05	4.50679E-05	3.90372E-05	8.47669E-05	6.03071E-06	8.77823E-05	6.03071E-06	5.51806E-05
3837303773250	383730	3773250	0.000326309	0.00011718	6.20114E-05	0.000212988	6.84244E-06	6.84244E-06	0.00021983	6.84244E-06	0.000315592	1.72002E-05	4.03893E-05	3.96093E-05	3.87897E-05	3.35991E-05	7.29585E-05	5.1906E-06	7.55538E-05	5.1906E-06	4.77935E-05
3837803773250	383780	3773250	0.000286744	0.000102972	5.44926E-05	0.000187163	6.0128E-06	6.0128E-06	0.000193176	6.0128E-06	0.000276458	1.50673E-05	3.53809E-05	3.46976E-05	3.39797E-05	2.94328E-05	6.39115E-05	4.54696E-06	6.6185E-05	4.54696E-06	4.22689E-05
3838303773250	383830	3773250	0.000249691	8.96663E-05	4.74511E-05	0.000162978	5.23583E-06	5.23583E-06	0.000168214	5.23583E-06	0.000240256	1.30943E-05	3.07478E-05	3.01541E-05	2.95302E-05	2.55786E-05	5.55424E-05	3.95154E-06	5.75182E-05	3.95154E-06	3.70279E-05
3838803773250	383880	3773250	0.000202982	7.28925E-05	3.85744E-05	0.00013249	4.25637E-06	4.25637E-06	0.000136746	4.25637E-06	0.000196674	1.0719E-05	2.51702E-05	2.46841E-05	2.41734E-05	2.09386E-05	4.5467E-05	3.23473E-06	4.70843E-05	3.23473E-06	3.03379E-05
3839303773250	383930	3773250	0.000162855	5.84828E-05	3.09489E-05	0.000106299	3.41495E-06	3.41495E-06	0.000109713	3.41495E-06	0.000159438	8.6896E-06	2.04048E-05	2.00108E-05	1.95967E-05	1.69744E-05	3.68589E-05	2.62231E-06	3.81701E-05	2.62231E-06	2.45297E-05
3839803773250	383980	3773250	0.00013472	4.83792E-05	2.56021E-05	8.79343E-05	2.82498E-06	2.82498E-06	9.07592E-05	2.82498E-06	0.000132953	7.24613E-06	1.70153E-05	1.66867E-05	1.63414E-05	1.41547E-05	3.07361E-05	2.18671E-06	3.18295E-05	2.18671E-06	2.0426E-05
3840303773250	384030	3773250	0.000123852	4.44763E-05	2.35367E-05	8.08403E-05	2.59708E-06	2.59708E-06	8.34374E-05	2.59708E-06	0.000122088	6.65397E-06	1.56248E-05	1.5323E-05	1.5006E-05	1.2998E-05	2.82244E-05	2.00801E-06	2.92284E-05	2.00801E-06	1.88975E-05
3840803773250	384080	3773250	0.000117624	4.22396E-05	2.2353E-05	7.67749E-05	2.46647E-06	2.46647E-06	7.92414E-05	2.46647E-06	0.000115327	6.28549E-06	1.47595E-05	1.44745E-05	1.4175E-05	1.22782E-05	2.66614E-05	1.89681E-06	2.76098E-05	1.89681E-06	1.80298E-05
3841303773250	384130	3773250	0.000110272	3.95996E-05	2.0956E-05	7.19765E-05	2.31232E-06	2.31232E-06	7.42888E-05	2.31232E-06	0.000107755	5.87277E-06	1.37904E-05	1.35241E-05	1.32442E-05	1.1472E-05	2.49107E-05	1.77226E-06	2.57969E-05	1.77226E-06	1.69707E-05
3826803773300	382680	3773300	3.54718E-05	1.27382E-05	6.74102E-06	2.3153E-05	7.43815E-07	7.43815E-07	2.38968E-05	7.43815E-07	5.5068E-05	3.00128E-06	7.04757E-06	6.91147E-06	6.76846E-06	5.86275E-06	1.27306E-05	9.05714E-07	1.31835E-05	9.05714E-07	6.52085E-06
3827303773300	382730	3773300	4.11239E-05	1.47679E-05	7.81514E-06	2.68423E-05	8.62335E-07	8.62335E-07	2.77046E-05	8.62335E-07	6.61704E-05	3.60637E-06	8.46845E-06	8.30491E-06	8.13307E-06	7.04476E-06	1.52973E-05	1.08832E-06	1.58414E-05	1.08832E-06	7.58134E-06
3827803773300	382780	3773300	4.72784E-05	1.69781E-05	8.98474E-06	3.08595E-05	9.91391E-07	9.91391E-07	3.18508E-05	9.91391E-07	7.94474E-05	4.32999E-06	1.01676E-05	9.97127E-06	9.76496E-06	8.45827E-06	1.83666E-05	1.30669E-06	1.902E-05	1.30669E-06	8.69633E-06
3828303773300	382830	3773300	5.0123E-05	1.79996E-05	9.52532E-06	3.27161E-05	1.05104E-06	1.05104E-06	3.37672E-05	1.05104E-06	8.89112E-05	4.84578E-06	1.13788E-05	1.11591E-05	1.09282E-05	9.46583E-06	2.05545E-05	1.46234E-06	2.12857E-05	1.46234E-06	9.12667E-06
3828803773300	382880	3773300	5.59081E-05	2.00771E-05	1.06247E-05	3.64922E-05	1.17235E-06	1.17235E-06	3.76645E-05	1.17235E-06	0.00010532	5.74007E-06	1.34788E-05	1.32185E-05	1.2945E-05	1.12128E-05	2.43478E-05	1.73222E-06	2.52139E-05	1.73222E-06	1.00544E-05
3829303773300	382930	3773300	7.39137E-05	2.6543E-05	1.40465E-05	4.82447E-05	1.54991E-06	1.54991E-06	4.97946E-05	1.54991E-06	0.000148726	8.10579E-06	1.90339E-05	1.86663E-05	1.82801E-05	1.5834E-05	3.43826E-05	2.44613E-06	3.56056E-05	2.44613E-06	1.31255E-05
3829803773300	382980	3773300	0.000101	3.62698E-05	1.91939E-05	6.59242E-05	2.11788E-06	2.11788E-06	6.80421E-05	2.11788E-06	0.000227952	1.24237E-05	2.91731E-05	2.86098E-05	2.80178E-05	2.42686E-05	5.26979E-05	3.74917E-06	5.45724E-05	3.74917E-06	1.69665E-05
3830303773300	383030	3773300	0.00012165	4.36856E-05	2.31183E-05	7.94032E-05	2.55091E-06	2.55091E-06	8.19541E-05	2.55091E-06	0.00031475	1.71543E-05	4.02815E-05	3.95036E-05	3.86862E-05	3.35095E-05	7.27638E-05	5.17675E-06	7.53522E-05	5.17675E-06	1.99775E-05
3830803773300	383080	3773300	0.000144222	5.17913E-05	2.74078E-05	9.41361E-05	3.02422E-06	3.02422E-06	9.71603E-05	3.02422E-06	0.000448163	2.44254E-05	5.73555E-05	5.62479E-05	5.50841E-05	4.77131E-05	0.000103606	7.37102E-06	0.000107292	7.37102E-06	2.3486E-05
3831303773300	383130	3773300	0.000183077	6.57447E-05	3.47918E-05	0.000119498	3.83899E-06	3.83899E-06	0.000123337	3.83899E-06	0.000807246	4.39959E-05	0.000103311	0.000101316	9.92194E-05	8.59424E-05	0.000186619	1.32769E-05	0.000193257	1.32769E-05	2.90329E-05
3834803773300	383480	3773300	0.006606836	0.002372572	0.001255556	0.004312396	0.00013854	0.00013854	0.004450936	0.00013854	0.005321436	0.000290025	0.000681034	0.000667882	0.000654063	0.00056654	0.001230209	8.75227E-05	0.00127397	8.75227E-05	0.000937344
3835303773300	383530	3773300	0.002136869	0.000767368	0.000406088	0.001394771	4.48084E-05	4.48084E-05	0.00143958	4.48084E-05	0.001800108	9.81082E-05	0.000230377	0.000225928	0.000221253	0.000191646	0.000416149	2.96067E-05	0.000430952	2.96067E-05	0.000304413
3835803773300	383580	3773300	0.001094571	0.00039307	0.000208011	0.000714445	2.29523E-05	2.29523E-05	0.000737398	2.29523E-05	0.000955987	5.21025E-05	0.000122347	0.000119984	0.000117501	0.000101778	0.000221005	1.57233E-05	0.000228867	1.57233E-05	0.000156904
3836303773300	383630	3773300	0.000660265	0.000237107	0.000125476	0.000430967	1.38452E-05	1.38452E-05	0.000444812	1.38452E-05	0.000594202	3.23848E-05	7.60455E-05	7.4577E-05	7.30339E-05	6.3261E-05	0.000137367	9.77295E-06	0.000142254	9.77295E-06	9.52488E-05
3836803773300	383680	3773300	0.000471728	0.000169402	8.96467E-05	0.000307905	9.89176E-06	9.89176E-06	0.000317797	9.89176E-06	0.000432359	2.35641E-05	5.5333E-05	5.42644E-05	5.31417E-05	4.60306E-05	9.99526E-05	7.11109E-06	0.000103508	7.11109E-06	6.84612E-05
3837303773300	383730	3773300	0.000377009	0.000135387	7.16463E-05	0.00024608	7.90557E-06	7.90557E-06	0.000253986	7.90557E-06	0.000348938	1.90175E-05	4.46568E-05	4.37944E-05	4.28883E-05	3.71492E-05	8.06673E-05	5.73905E-06	8.35369E-05	5.73905E-06	5.50493E-05
3837803773300	383780	3773300	0.000324965	0.000116698	6.17559E-05	0.00021211	6.81425E-06	6.81425E-06	0.000218924	6.81425E-06	0.000302009	1.64599E-05	3.86509E-05	3.79045E-05	3.71202E-05	3.2153E-05	6.98183E-05	4.9672E-06	7.23019E-05	4.9672E-06	4.77627E-05
3838303773300	383830	3773300	0.00028308	0.000101656	5.37961E-05	0.000184771	5.93595E-06	5.93595E-06	0.000190707	5.93595E-06	0.000263694	1.43717E-05	3.37474E-05	3.30957E-05	3.24109E-05	2.80739E-05	6.09607E-05	4.33703E-06	6.31292E-05	4.33703E-06	4.18692E-05
3838803773300	383880	3773300	0.00022791	8.18446E-05	4.33118E-05	0.000148761	4.7791E-06	4.7791E-06	0.00015354	4.7791E-06	0.000214744	1.17038E-05	2.74828E-05	2.6952E-05	2.63944E-05	2.28624E-05	4.96444E-05	3.53193E-06	5.14104E-05	3.53193E-06	3.39568E-05
3839303773300	383930	3773300	0.000181762	6.52724E-05	3.45419E-05	0.000118639	3.81141E-06	3.81141E-06	0.000122451	3.81141E-06	0.000173558	9.45912E-06	2.22118E-05	2.17829E-05	2.13321E-05	1.84776E-05	4.0123E-05	2.85454E-06	4.15503E-05	2.85454E-06	2.72682E-05
3839803773300	383980	3773300	0.000146682	5.26748E-05	2.78753E-05	9.5742E-05	3.07581E-06	3.07581E-06	9.88178E-05	3.07581E-06	0.000141659	7.72061E-06	1.81294E-05	1.77793E-05	1.74115E-05	1.50816E-05	3.27488E-05	2.3299E-06	3.39137E-05	2.3299E-06	2.21293E-05
3840303773300	384030	3773300	0.000130398	4.68271E-05	2.47807E-05	8.51131E-05	2.73434E-06	2.73434E-06	8.78474E-05	2.73434E-06	0.000126545	6.89685E-06	1.61951E-05	1.58823E-05	1.55537E-05	1.34724E-05	2.92546E-05	2.0813E-06	3.02952E-05	2.0813E-06	1.97945E-05
3840803773300	384080	3773300	0.000126423	4.53996E-05	2.40253E-05	8.25185E-05	2.65099E-06	2.65099E-06	8.51695E-05	2.65099E-06	0.000122142	6.65689E-06	1.56316E-05	1.53298E-05	1.50126E-05	1.30037E-05	2.82368E-05	2.00889E-06	2.92412E-05	2.00889E-06	1.93069E-05
3841303773300	384130	3773300	0.000119175	4.27968E-05	2.26479E-05	7.77876E-05	2.49901E-06	2.49901E-06	8.02866E-05	2.49901E-06	0.000114776	6.25544E-06	1.4689E-05	1.44053E-05	1.41072E-05	1.22195E-05	2.65339E-05	1.88774E-06	2.74778E-05	1.88774E-06	1.82771E-05
3826803773350	382680	3773350	3.49102E-05	1.25366E-05	6.6343E-06	2.27865E-05	7.3204E-07	7.3204E-07	2.35186E-05	7.3204E-07	5.43789E-05	2.96372E-06	6.95937E-06	6.82498E-06	6.68376E-06	5.78938E-06	1.25713E-05	8.9438E-07	1.30185E-05	8.9438E-07	6.40767E-06
3827303773350	382730	3773350	3.86192E-05	1.38685E-05	7.33916E-06	2.52074E-05	8.09814E-07	8.09814E-07	2.60173E-05	8.09814E-07	6.2633E-05	3.41358E-06	8.01572E-06	7.86093E-06	7.69828E-06	6.66814E-06	1.44795E-05	1.03014E-06	1.49945E-05	1.03014E-06	7.09511E-06
3827803773350	382780	3773350	4.48624E-05	1.61105E-05	8.52561E-06	2.92825E-05	9.40729E-07	9.40729E-07	3.02232E-05	9.40729E-07	7.60937E-05	4.1472E-06	9.73842E-06	9.55036E-06	9.35275E-06	8.10122E-06	1.75913E-05	1.25153E-06	1.82171E-05	1.25153E-06	8.24223E-06
3828303773350	382830	3773350	5.12608E-05	1.84082E-05	9.74155E-06	3.34588E-05	1.0749E-06	1.0749E-06	3.45337E-05	1.0749E-06	9.15146E-05	4.98766E-06	1.1712E-05	1.14858E-05	1.12481E-05	9.74299E-06	2.11563E-05	1.50516E-06	2.19089E-05	1.50516E-06	9.37957E-06
3828803773350	382880	3773350	6.00161E-05	2.15523E-05	1.14054E-05	3.91735E-05	1.25849E-06	1.25849E-06	4.0432E-05	1.25849E-06	0.000113628	6.19285E-06	1.4542E-05	1.42612E-05	1.39661E-05	1.20972E-05	2.62684E-05	1.86885E-06	2.72028E-05	1.86885E-06	1.08998E-05
3829303773350	382930	3773350	7.95436E-05	2.85648E-05	1.51164E-05	5.19195E-05	1.66797E-06	1.66797E-06	5.35875E-05	1.66797E-06	0.000162555	8.85944E-06	2.08036E-05	2.04019E-05	1.99798E-05	1.73062E-05	3.75794E-05	2.67357E-06	3.89162E-05	2.67357E-06	1.41595E-05
3829803773350	382980	3773350	9.64336E-05	3.46301E-05	1.83261E-05	6.29438E-05	2.02213E-06	2.02213E-06	6.4966E-05	2.02213E-06	0.000216428	1.17956E-05	2.76983E-05	2.71635E-05	2.66014E-05	2.30418E-05	5.00339E-05	3.55964E-06	5.18137E-05	3.55964E-06	1.67374E-05
3830303773350	383030	3773350	0.000110944	3.98411E-05	2.10838E-05	7.24153E-05	2.32642E-06	2.32642E-06	7.47417E-05	2.32642E-06	0.000276634	1.50769E-05	3.54034E-05	3.47198E-05	3.40014E-05	2.94515E-05	6.39522E-05	4.54985E-06	6.62271E-05	4.54985E-06	1.89743E-05
3830803773350	383080	3773350	0.000125544	4.50839E-05	2.38582E-05	8.19447E-05	2.63256E-06	2.63256E-06	8.45772E-05	2.63256E-06	0.000358807	1.95555E-05	4.59199E-05	4.50331E-05	4.41014E-05	3.82E-05	8.2949E-05	5.90137E-06	8.58997E-05	5.90137E-06	2.10925E-05
3831303773350	383130	3773350	0.000163971	5.88834E-05	3.11609E-05	0.000107027	3.43834E-06	3.43834E-06	0.000110465	3.43834E-06	0.000584615	3.18623E-05	7.48186E-05	7.33738E-05	7.18556E-05	6.22404E-05	0.000135151	9.61528E-06	0.000139959	9.61528E-06	2.67052E-05
3831803773350	383180	3773350	0.00024415	8.76764E-05	4.6398E-05	0.000159361	5.11963E-06	5.11963E-06	0.000164481	5.11963E-06	0.001702131	9.27684E-05	0.000217838	0.000213631	0.000209211	0.000181215	0.000393498	2.79953E-05	0.000407496	2.79953E-05	3.76315E-05
3835303773350	383530	3773350	0.005545033	0.001991269	0.001053772	0.003619338	0.000116275	0.000116275	0.003735613	0.000116275	0.004291369	0.000233885	0.000549206	0.000538601	0.000527456	0.000456875	0.000992078	7.0581E-05	0.001027368	7.0581E-05	0.000787352
3835803773350	383580	3773350	0.001842736	0.000661742	0.000350192	0.001202786	3.86407E-05	3.86407E-05	0.001241427	3.86407E-05	0.001499416	8.17201E-05	0.000191894	0.000188189	0.000184295	0.000159634	0.000346635	2.46612E-05	0.000358965	2.46612E-05	0.000263032
3836303773350	383630	3773350	0.000980235	0.000352011	0.000186283	0.000639817	2.05548E-05	2.05548E-05	0.000660371	2.05548E-05	0.000826587	4.505E-05	0.000105786	0.000103743	0.000101597	8.80016E-05	0.00019109	1.3595E-05	0.000197888	1.3595E-05	0.000140882
3836803773350	383680	3773350	0.000609906	0.000219022	0.000115906	0.000398096	1.27892E-05	1.27892E-05	0.000410885	1.27892E-05	0.000529264	2.88456E-05	6.77348E-05	6.64268E-05	6.50524E-05	5.63475E-05	0.000122355	8.70491E-06	0.000126708	8.70491E-06	8.82627E-05
3837303773350	383730	3773350	0.000439012	0.000157653	8.34294E-05	0.000286551	9.20573E-06	9.20573E-06	0.000295756	9.20573E-06	0.000388562	2.11771E-05	4.97279E-05	4.87676E-05	4.77585E-05	4.13678E-05	8.98276E-05	6.39075E-06	9.3023E-05	6.39075E-06	6.39398E-05
3837803773350	383780	3773350	0.000372937	0.000133925	7.08726E-05	0.000243423	7.8202E-06	7.8202E-06	0.000251243	7.8202E-06	0.000333088	1.81537E-05	4.26284E-05	4.18052E-05	4.09402E-05	3.54618E-05	7.70032E-05	5.47836E-06	7.97424E-05	5.47836E-06	5.46706E-05
3838303773350	383830	3773350	0.000321366	0.000115405	6.10721E-05	0.000209761	6.7388E-06	6.7388E-06	0.0002165	6.7388E-06	0.000289	1.57509E-05	3.6986E-05	3.62718E-05	3.55213E-05	3.0768E-05	6.68109E-05	4.75324E-06	6.91875E-05	4.75324E-06	4.74218E-05
3838803773350	383880	3773350	0.00025391	9.11813E-05	4.82528E-05	0.000165732	5.32429E-06	5.32429E-06	0.000171056	5.32429E-06	0.000231956	1.26419E-05	2.96856E-05	2.91124E-05	2.851E-05	2.4695E-05	5.36236E-05	3.81503E-06	5.55311E-05	3.81503E-06	3.77335E-05
3839303773350	383930	3773350	0.000200093	7.18551E-05	3.80254E-05	0.000130604	4.19579E-06	4.19579E-06	0.0001348	4.19579E-06	0.000185717	1.01218E-05	2.37679E-05	2.33089E-05	2.28266E-05	1.97721E-05	4.2934E-05	3.05452E-06	4.44612E-05	3.05452E-06	2.99202E-05
3839803773350	383980	3773350	0.0001614	5.79601E-05	3.06723E-05	0.000105348	3.38443E-06	3.38443E-06	0.000108733	3.38443E-06	0.000151782	8.27229E-06	1.94249E-05	1.90498E-05	1.86556E-05	1.61592E-05	3.50888E-05	2.49638E-06	3.6337E-05	2.49638E-06	2.42642E-05
3840303773350	384030	3773350	0.000144244	5.17992E-05	2.7412E-05	9.41505E-05	3.02468E-06	3.02468E-06	9.71752E-05	3.02468E-06	0.000136491	7.43893E-06	1.7468E-05	1.71307E-05	1.67762E-05	1.45313E-05	3.15539E-05	2.24489E-06	3.26764E-05	2.24489E-06	2.18121E-05
3840803773350	384080	3773350	0.000140734	5.0539E-05	2.6745E-05	9.18598E-05	2.95109E-06	2.95109E-06	9.48109E-05	2.95109E-06	0.000132716	7.2332E-06	1.69849E-05	1.66569E-05	1.63123E-05	1.41295E-05	3

			ISDrainage / Utilities Trenching	ISDrainage / Utilities Trenching	ISAsphalt Paving	ISAsphalt Paving	SVDemolition	SVSite Grubbing / Prep	SVMass Grading / Excavation	SVMass Grading / Excavation	SVDrainage / Utilities Trenching	SVFoundations / Concrete Pads	SVBuilding / Structure Construction	SVBuilding / Structure Construction	SVAsphalt Paving	SVAsphalt Paving	SVArchitectural Coating	SVArchitectural Coating	SVLandscaping or Other Finishing	SVLandscaping or Other Finishing	MDemolition
Unique Identifier	X (UTM)	Y (UTM)	2027	2028	2027	2028	2027	2027	2027	2028	2028	2028	2028	2029	2028	2029	2028	2029	2028	2029	2027
3838803773200	383880	3773200	1.09208E-05	1.06406E-05	2.82045E-06	2.62738E-06	0.000185106	0.000133081	8.97273E-05	8.8588E-05	6.28554E-05	1.99675E-05	2.86047E-05	2.75133E-05	2.81241E-06	2.61665E-06	2.81241E-06	2.61665E-06	2.86047E-05	2.75133E-05	4.64992E-05
3839303773200	383930	3773200	8.92074E-06	8.69185E-06	2.3039E-06	2.14619E-06	0.000150736	0.000108371	7.3067E-05	7.21393E-05	5.11845E-05	1.626E-05	2.32935E-05	2.24047E-05	2.29021E-06	2.1308E-06	2.29021E-06	2.1308E-06	2.32935E-05	2.24047E-05	3.75209E-05
3839803773200	383980	3773200	7.73813E-06	7.53959E-06	1.99848E-06	1.86167E-06	0.00013046	9.37936E-05	6.32383E-05	6.24354E-05	4.42994E-05	1.40728E-05	2.01601E-05	1.93909E-05	1.98214E-06	1.84417E-06	1.98214E-06	1.84417E-06	2.01601E-05	1.93909E-05	3.22279E-05
3840303773200	384030	3773200	7.20703E-06	7.02212E-06	1.86132E-06	1.7339E-06	0.000121542	8.73823E-05	5.89157E-05	5.81676E-05	4.12713E-05	1.31108E-05	1.87821E-05	1.80654E-05	1.84665E-06	1.71811E-06	1.84665E-06	1.71811E-06	1.87821E-05	1.80654E-05	2.97946E-05
3840803773200	384080	3773200	6.77044E-06	6.59673E-06	1.74856E-06	1.62886E-06	0.000114264	8.21495E-05	5.53875E-05	5.46843E-05	3.87998E-05	1.23257E-05	1.76573E-05	1.69836E-05	1.73606E-06	1.61522E-06	1.73606E-06	1.61522E-06	1.76573E-05	1.69836E-05	2.78331E-05
3841303773200	384130	3773200	6.04468E-06	5.88959E-06	1.56112E-06	1.45425E-06	0.00010197	7.33107E-05	4.94282E-05	4.88006E-05	3.46252E-05	1.09995E-05	1.57575E-05	1.51563E-05	1.54927E-06	1.44144E-06	1.54927E-06	1.44144E-06	1.57575E-05	1.51563E-05	2.46595E-05
3826803773250	382680	3773250	2.68927E-06	2.62027E-06	6.94542E-07	6.46997E-07	3.70694E-05	2.66509E-05	1.79688E-05	1.77406E-05	1.25874E-05	3.9987E-06	5.72838E-06	5.50981E-06	5.63212E-07	5.2401E-07	5.63212E-07	5.2401E-07	5.72838E-06	5.50981E-06	9.01097E-06
3827303773250	382730	3773250	3.29183E-06	3.20737E-06	8.5016E-07	7.91962E-07	4.50605E-05	3.23961E-05	2.18424E-05	2.1565E-05	1.53009E-05	4.86071E-06	6.96326E-06	6.69757E-06	6.84626E-07	6.36972E-07	6.84626E-07	6.36972E-07	6.96326E-06	6.69757E-06	1.10559E-05
3827803773250	382780	3773250	3.59901E-06	3.50667E-06	9.29495E-07	8.65866E-07	4.91407E-05	3.53295E-05	2.38202E-05	2.35177E-05	1.66864E-05	5.30084E-06	7.59378E-06	7.30404E-06	7.46618E-07	6.9465E-07	7.46618E-07	6.9465E-07	7.59378E-06	7.30404E-06	1.21773E-05
3828303773250	382830	3773250	3.42967E-06	3.34167E-06	8.85759E-07	8.25124E-07	4.69403E-05	3.37475E-05	2.27535E-05	2.24646E-05	1.59392E-05	5.06348E-06	7.25374E-06	6.97697E-06	7.13185E-07	6.63544E-07	7.13185E-07	6.63544E-07	7.25374E-06	6.97697E-06	1.18108E-05
3828803773250	382880	3773250	3.81674E-06	3.71882E-06	9.85727E-07	9.18248E-07	5.23835E-05	3.76609E-05	2.53921E-05	2.50697E-05	1.77875E-05	5.65064E-06	8.09489E-06	7.78603E-06	7.95887E-07	7.40489E-07	7.95887E-07	7.40489E-07	8.09489E-06	7.78603E-06	1.33513E-05
3829303773250	382930	3773250	4.99935E-06	4.87108E-06	1.29115E-06	1.20276E-06	6.89538E-05	4.95741E-05	3.34243E-05	3.29999E-05	2.34142E-05	7.43809E-06	1.06555E-05	1.0249E-05	1.04765E-06	9.74726E-07	1.04765E-06	9.74726E-07	1.06555E-05	1.0249E-05	1.7708E-05
3829803773250	382980	3773250	6.64273E-06	6.4723E-06	1.71558E-06	1.59814E-06	9.49318E-05	6.82508E-05	4.60167E-05	4.54324E-05	3.22354E-05	1.02404E-05	1.46699E-05	1.41102E-05	1.44234E-06	1.34195E-06	1.44234E-06	1.34195E-06	1.46699E-05	1.41102E-05	2.50206E-05
3830303773250	383030	3773250	7.78427E-06	7.58454E-06	2.01039E-06	1.87277E-06	0.000115226	8.28412E-05	5.58539E-05	5.51448E-05	3.91265E-05	1.24295E-05	1.7806E-05	1.71266E-05	1.75068E-06	1.62882E-06	1.75068E-06	1.62882E-06	1.7806E-05	1.71266E-05	3.12209E-05
3830803773250	383080	3773250	9.53961E-06	9.29485E-06	2.46374E-06	2.29508E-06	0.000141142	0.000101473	6.84161E-05	6.75474E-05	4.79265E-05	1.5225E-05	2.18108E-05	2.09786E-05	2.14443E-06	1.99517E-06	2.14443E-06	1.99517E-06	2.18108E-05	2.09786E-05	3.91957E-05
3831303773250	383130	3773250	1.20376E-05	1.17287E-05	3.10888E-06	2.89606E-06	0.00017789	0.000127893	8.62294E-05	8.51346E-05	6.0405E-05	1.91891E-05	2.74896E-05	2.64407E-05	2.70277E-06	2.51464E-06	2.70277E-06	2.51464E-06	2.74896E-05	2.64407E-05	5.05674E-05
3834803773250	383480	3773250	0.000149588	0.00014575	3.86331E-05	3.59885E-05	0.002672042	0.001921053	0.001295229	0.001278784	0.000907328	0.000288235	0.000412914	0.000397159	4.05976E-05	3.77718E-05	4.05976E-05	3.77718E-05	0.000412914	0.000397159	0.000692883
3835303773250	383530	3773250	7.07318E-05	6.8917E-05	1.82675E-05	1.7017E-05	0.001209917	0.000869865	0.000586488	0.000579041	0.000410844	0.000130515	0.00018697	0.000179836	1.83828E-05	1.71033E-05	1.83828E-05	1.71033E-05	0.00018697	0.000179836	0.000324179
3835803773250	383580	3773250	4.24618E-05	4.13724E-05	1.09664E-05	1.02156E-05	0.000718973	0.000516903	0.00034851	0.000344086	0.000244137	7.75561E-05	0.000111104	0.000106865	1.09237E-05	1.01633E-05	1.09237E-05	1.01633E-05	0.000111104	0.000106865	0.000192743
3836303773250	383630	3773250	2.90194E-05	2.82748E-05	7.49466E-06	6.98161E-06	0.000490695	0.000352783	0.000237856	0.000234836	0.000166622	5.29315E-05	7.58277E-05	7.29344E-05	7.45535E-06	6.93642E-06	7.45535E-06	6.93642E-06	7.58277E-05	7.29344E-05	0.000130496
3836803773250	383680	3773250	2.22191E-05	2.16491E-05	5.7384E-06	5.34557E-06	0.000375692	0.000270102	0.00018211	0.000179798	0.000127571	4.05261E-05	5.80561E-05	5.58409E-05	5.70806E-06	5.31074E-06	5.70806E-06	5.31074E-06	5.80561E-05	5.58409E-05	9.89864E-05
3837303773250	383730	3773250	1.92446E-05	1.87509E-05	4.97019E-06	4.62995E-06	0.000325553	0.000234055	0.000157807	0.000155803	0.000110546	3.51176E-05	5.03081E-05	4.83886E-05	4.94628E-06	4.60199E-06	4.94628E-06	4.60199E-06	5.03081E-05	4.83886E-05	8.48984E-05
3837803773250	383780	3773250	1.70201E-05	1.65834E-05	4.39567E-06	4.09476E-06	0.000288314	0.000207282	0.000139756	0.000137981	9.7901E-05	3.11006E-05	4.45536E-05	4.28536E-05	4.38049E-06	4.07559E-06	4.38049E-06	4.07559E-06	4.45536E-05	4.28536E-05	7.43069E-05
3838303773250	383830	3773250	1.49097E-05	1.45272E-05	3.85064E-06	3.58704E-06	0.00025235	0.000181426	0.000122322	0.000120769	8.56887E-05	2.72211E-05	3.89959E-05	3.7508E-05	3.83407E-06	3.56719E-06	3.83407E-06	3.56719E-06	3.89959E-05	3.7508E-05	6.44685E-05
3838803773250	383880	3773250	1.22159E-05	1.19025E-05	3.15494E-06	2.93896E-06	0.000206291	0.000148312	9.99964E-05	9.87268E-05	7.0049E-05	2.22528E-05	3.18785E-05	3.06621E-05	3.13428E-06	2.91612E-06	3.13428E-06	2.91612E-06	3.18785E-05	3.06621E-05	5.22223E-05
3839303773250	383930	3773250	9.87717E-06	9.62375E-06	2.55092E-06	2.37629E-06	0.000166202	0.00011949	8.05637E-05	7.95408E-05	5.64361E-05	1.79283E-05	2.56834E-05	2.47034E-05	2.52518E-06	2.34942E-06	2.52518E-06	2.34942E-06	2.56834E-05	2.47034E-05	4.17887E-05
3839803773250	383980	3773250	8.22479E-06	8.01376E-06	2.12417E-06	1.97875E-06	0.000138041	9.92442E-05	6.69133E-05	6.60637E-05	4.68738E-05	1.48906E-05	2.13317E-05	2.05178E-05	2.09733E-06	1.95134E-06	2.09733E-06	1.95134E-06	2.13317E-05	2.05178E-05	3.45015E-05
3840303773250	384030	3773250	7.60929E-06	7.41406E-06	1.96521E-06	1.83068E-06	0.000127912	9.19618E-05	6.20033E-05	6.12161E-05	4.34343E-05	1.3798E-05	1.97664E-05	1.90122E-05	1.94343E-06	1.80815E-06	1.94343E-06	1.80815E-06	1.97664E-05	1.90122E-05	3.16418E-05
3840803773250	384080	3773250	7.25991E-06	7.07364E-06	1.87497E-06	1.74662E-06	0.000122335	8.79523E-05	5.93E-05	5.85471E-05	4.15406E-05	1.31964E-05	1.89046E-05	1.81833E-05	1.85869E-06	1.72932E-06	1.85869E-06	1.72932E-06	1.89046E-05	1.81833E-05	2.99815E-05
3841303773250	384130	3773250	6.83345E-06	6.65813E-06	1.76483E-06	1.64402E-06	0.000115297	8.28925E-05	5.58885E-05	5.51789E-05	3.91507E-05	1.24372E-05	1.7817E-05	1.71372E-05	1.75176E-06	1.62983E-06	1.75176E-06	1.62983E-06	1.7817E-05	1.71372E-05	2.80454E-05
3826803773300	382680	3773300	2.6257E-06	2.55833E-06	6.78123E-07	6.31702E-07	3.62765E-05	2.60808E-05	1.75844E-05	1.73612E-05	1.23182E-05	3.91317E-06	5.60585E-06	5.39196E-06	5.51166E-07	5.12802E-07	5.51166E-07	5.12802E-07	5.60585E-06	5.39196E-06	8.83133E-06
3827303773300	382730	3773300	3.05272E-06	2.97439E-06	7.88407E-07	7.34436E-07	4.1791E-05	3.00455E-05	2.02575E-05	2.00003E-05	1.41907E-05	4.50802E-06	6.45802E-06	6.21161E-06	6.3495E-07	5.90754E-07	6.3495E-07	5.90754E-07	6.45802E-06	6.21161E-06	1.02503E-05
3827803773300	382780	3773300	3.50168E-06	3.41184E-06	9.04358E-07	8.42449E-07	4.76619E-05	3.42663E-05	2.31033E-05	2.281E-05	1.61842E-05	5.14132E-06	7.36525E-06	7.08423E-06	7.24149E-07	6.73745E-07	7.24149E-07	6.73745E-07	7.36525E-06	7.08423E-06	1.18072E-05
3828303773300	382830	3773300	3.67497E-06	3.58068E-06	9.49111E-07	8.84139E-07	5.00049E-05	3.59508E-05	2.42391E-05	2.39313E-05	1.69798E-05	5.39406E-06	7.72732E-06	7.43248E-06	7.59748E-07	7.06865E-07	7.59748E-07	7.06865E-07	7.72732E-06	7.43248E-06	1.25566E-05
3828803773300	382880	3773300	4.04854E-06	3.94466E-06	1.04559E-06	9.74014E-07	5.5172E-05	3.96657E-05	2.67437E-05	2.64042E-05	1.87344E-05	5.95144E-06	8.5258E-06	8.20049E-06	8.38253E-07	7.79907E-07	8.38253E-07	7.79907E-07	8.5258E-06	8.20049E-06	1.40499E-05
3829303773300	382930	3773300	5.28515E-06	5.14955E-06	1.36496E-06	1.27152E-06	7.23214E-05	5.19951E-05	3.50566E-05	3.46115E-05	2.45577E-05	7.80135E-06	1.11759E-05	1.07495E-05	1.09881E-06	1.02233E-06	1.09881E-06	1.02233E-06	1.11759E-05	1.07495E-05	1.8599E-05
3829803773300	382980	3773300	6.83177E-06	6.65648E-06	1.7644E-06	1.64362E-06	9.67848E-05	6.9583E-05	4.69149E-05	4.63192E-05	3.28646E-05	1.04402E-05	1.49563E-05	1.43856E-05	1.4705E-06	1.36814E-06	1.4705E-06	1.36814E-06	1.49563E-05	1.43856E-05	2.55395E-05
3830303773300	383030	3773300	8.04419E-06	7.8378E-06	2.07752E-06	1.93531E-06	0.000114861	8.25786E-05	5.56769E-05	5.49699E-05	3.90025E-05	1.23901E-05	1.77496E-05	1.70723E-05	1.74513E-06	1.62366E-06	1.74513E-06	1.62366E-06	1.77496E-05	1.70723E-05	3.08833E-05
3830803773300	383080	3773300	9.4569E-06	9.21426E-06	2.44238E-06	2.27518E-06	0.000134522	9.67143E-05	6.52075E-05	6.43796E-05	4.56789E-05	1.4511E-05	2.07879E-05	1.99947E-05	2.04386E-06	1.9016E-06	2.04386E-06	1.9016E-06	2.07879E-05	1.99947E-05	3.67098E-05
3831303773300	383130	3773300	1.16905E-05	1.13905E-05	3.01922E-06	2.81254E-06	0.000167431	0.000120374	8.11596E-05	8.01292E-05	5.68536E-05	1.80609E-05	2.58734E-05	2.48862E-05	2.54386E-06	2.3668E-06	2.54386E-06	2.3668E-06	2.58734E-05	2.48862E-05	4.68204E-05
3834803773300	383480	3773300	0.000377433	0.000367749	9.74773E-05	9.08044E-05	0.007690937	0.005529366	0.003728057	0.003680723	0.002611561	0.000829626	0.00118849	0.001143142	0.000116852	0.000108718	0.000116852	0.000108718	0.00118849	0.001143142	0.001757368
3835303773300	383530	3773300	0.000122576	0.000119431	3.16569E-05	2.94898E-05	0.002201418	0.0015827	0.001067102	0.001053553	0.000747521	0.000237468	0.000340188	0.000327208	3.34472E-05	3.11191E-05	3.34472E-05	3.11191E-05	0.000340188	0.000327208	0.000565476
3835803773300	383580	3773300	6.31794E-05	6.15584E-05	1.63169E-05	1.52E-05	0.001091342	0.000784615	0.00052901	0.000522293	0.00037058	0.000117724	0.000168646	0.000162212	1.65813E-05	1.54271E-05	1.65813E-05	1.54271E-05	0.000168646	0.000162212	0.000288128
3836303773300	383630	3773300	3.83531E-05	3.73691E-05	9.90522E-06	9.22715E-06	0.000652024	0.00046877	0.000316058	0.000312045	0.000221403	7.03342E-05	0.000100758	9.69135E-05	9.9065E-06	9.21695E-06	9.9065E-06	9.21695E-06	0.000100758	9.69135E-05	0.000173092
3836803773300	383680	3773300	2.75667E-05	2.68595E-05	7.11949E-06	6.63212E-06	0.000466356	0.000335285	0.000226059	0.000223188	0.000158357	5.03061E-05	7.20666E-05	6.93168E-05	7.08556E-06	6.59237E-06	7.08556E-06	6.59237E-06	7.20666E-05	6.93168E-05	0.000123214
3837303773300	383730	3773300	2.21663E-05	2.15975E-05	5.72474E-06	5.33285E-06	0.000374168	0.000269007	0.000181372	0.000179069	0.000127054	4.03617E-05	5.78207E-05	5.56145E-05	5.68491E-06	5.28921E-06	5.68491E-06	5.28921E-06	5.78207E-05	5.56145E-05	9.8119E-05
3837803773300	383780	3773300	1.92322E-05	1.87388E-05	4.96699E-06	4.62697E-06	0.000324742	0.000233472	0.000157414	0.000155415	0.000110271	3.50302E-05	5.01828E-05	4.82681E-05	4.93396E-06	4.59053E-06	4.93396E-06	4.59053E-06	5.01828E-05	4.82681E-05	8.42342E-05
3838303773300	383830	3773300	1.68592E-05	1.64266E-05	4.35411E-06	4.05605E-06	0.000284813	0.000204765	0.000138059	0.000136306	9.67122E-05	3.0723E-05	4.40125E-05	4.23332E-05	4.3273E-06	4.0261E-06	4.3273E-06	4.0261E-06	4.40125E-05	4.23332E-05	7.30821E-05
3838803773300	383880	3773300	1.36731E-05	1.33223E-05	3.53127E-06	3.28953E-06	0.000230416	0.000165657	0.000111691	0.000110272	7.8241E-05	2.48551E-05	3.56065E-05	3.42479E-05	3.50082E-06	3.25715E-06	3.50082E-06	3.25715E-06	3.56065E-05	3.42479E-05	5.86493E-05
3839303773300	383930	3773300	1.09799E-05	1.06982E-05	2.83571E-06	2.64159E-06	0.000184403	0.000132575	8.93861E-05	8.82512E-05	6.26164E-05	1.98916E-05	2.8496E-05	2.74087E-05	2.80171E-06	2.6067E-06	2.80171E-06	2.6067E-06	2.8496E-05	2.74087E-05	4.66698E-05
3839803773300	383980	3773300	8.91061E-06	8.68199E-06	2.30129E-06	2.14375E-06	0.000149355	0.000107378	7.23976E-05	7.14784E-05	5.07157E-05	1.61111E-05	2.30801E-05	2.21994E-05	2.26923E-06	2.11128E-06	2.26923E-06	2.11128E-06	2.30801E-05	2.21994E-05	3.76062E-05
3840303773300	384030	3773300	7.97049E-06	7.76599E-06	2.05849E-06	1.91757E-06	0.000133685	9.61122E-05	6.48016E-05	6.39788E-05	4.53945E-05	1.44207E-05	2.06585E-05	1.98703E-05	2.03114E-06	1.88976E-06	2.03114E-06	1.88976E-06	2.06585E-05	1.98703E-05	3.33747E-05
3840803773300	384080	3773300	7.77414E-06	7.57468E-06	2.00778E-06	1.87034E-06	0.00013087	9.40883E-05	6.3437E-05	6.26315E-05	4.44386E-05	1.4117E-05	2.02235E-05	1.94518E-05	1.98836E-06	1.84996E-06	1.98836E-06	1.84996E-06	2.02235E-05	1.94518E-05	3.22624E-05
3841303773300	384130	3773300	7.35949E-06	7.17067E-06	1.90069E-06	1.77058E-06	0.000124153	8.92589E-05	6.01809E-05	5.94168E-05	4.21577E-05	1.33924E-05	1.91855E-05	1.84534E-05	1.88631E-06	1.75501E-06	1.88631E-06	1.75501E-06	1.91855E-05	1.84534E-05	3.03481E-05
3826803773350	382680	3773350	2.58013E-06	2.51393E-06	6.66354E-07	6.20738E-07	3.56618E-05	2.56389E-05	1.72865E-05	1.7067E-05	1.21094E-05	3.84686E-06	5.51086E-06	5.30059E-06	5.41826E-07	5.04112E-07	5.41826E-07	5.04112E-07	5.51086E-06	5.30059E-06	8.67528E-06
3827303773350	382730	3773350	2.85693E-06	2.78363E-06	7.37842E-07	6.87333E-07	3.91273E-05	2.81304E-05	1.89663E-05	1.87255E-05	1.32862E-05	4.22069E-06	6.04639E-06	5.81569E-06	5.94479E-07	5.531E-07	5.94479E-07	5.531E-07	6.04639E-06	5.81569E-06	9.61339E-06
3827803773350	382780	3773350	3.31883E-06	3.23368E-06	8.57135E-07	7.98459E-07	4.51407E-05	3.24537E-05	2.18812E-05	2.16034E-05	1.53281E-05	4.86936E-06	6.97565E-06	6.70949E-06	6.85844E-07	6.38105E-07	6.85844E-07	6.38105E-07	6.97565E-06	6.70949E-06	1.1183E-05
3828303773350	382830	3773350	3.7768E-06	3.6799E-06	9.7541E-07	9.08638E-07	5.11274E-05	3.67578E-05	2.47832E-05	2.44685E-05	1.7361E-05	5.51514E-06	7.90078E-06	7.59932E-06	7.76802E-07	7.22733E-07	7.76802E-07	7.22733E-07	7.90078E-06	7.59932E-06	1.28033E-05
3828803773350	382880	3773350	4.38892E-06	4.27631E-06	1.1335E-06	1.0559E-06	5.93235E-05	4.26504E-05	2.87561E-05	2.8391E-05	2.01441E-05	6.39926E-06	9.16733E-06	8.81754E-06	9.01329E-07	8.38592E-07	9.01329E-07	8.38592E-07	9.16733E-06	8.81754E-06	1.50243E-05
3829303773350	382930	3773350	5.70148E-06	5.5552E-06	1.47249E-06	1.37169E-06	7.76221E-05	5.58061E-05	3.7626E-05	3.71483E-05	2.63576E-05	8.37314E-06	1.1995E-05	1.15374E-05	1.17935E-06	1.09726E-06	1.17935E-06	1.09726E-06	1.1995E-05	1.15374E-05	1.99562E-05
3829803773350	382980	3773350	6.7395E-06	6.56658E-06	1.740577E-06	1.62142E-06	9.28204E-05	6.67328E-05	4.49932E-05	4.44219E-05	3.15184E-05	1.00126E-05	1.43437E-05	1.37964E-05	1.41026E-06	1.3121E-06	1.41026E-06	1.3121E-06	1.43437E-05	1.37964E-05	2.42694E-05
3830303773350	383030	3773350	7.64024E-06	7.44421E-06	1.9732E-06	1.83812E-06	0.000105587	7.59111E-05	5.11814E-05	5.05316E-05	3.58534E-05	1.13897E-05	1.63164E-05	1.56939E-05	1.60423E-06	1.49256E-06	1.60423E-06	1.49256E-06	1.63164E-05	1.56939E-05	2.80055E-05
3830803773350	383080	3773350	8.49315E-06	8.27524E-06	2.19347E-06	2.04332E-06	0.000117952	8.48011E-05	5.71753E-05	5.64494E-05	4.00522E-05	1.27236E-05	1.82273E-05	1.75318E-05	1.7921E-06	1.66736E-06	1.7921E-06	1.66736E-06	1.82273E-05	1.75318E-05	3.17942E-05
3831303773350	383130	3773350	1.07532E-05	1.04773E-05	2.77715E-06	2.58704E-06	0.000151289	0.000108768	7.33347E-05	7.24036E-05	5.13721E-05	1.63196E-05	2.33788E-05	2.24868E-05	2.2986E-06	2.1386E-06	2.2986E-06	2.1386E-06	2.33788E-05	2.24868E-05	4.16853E-05
3831803773350	383180	3773350	1.51528E-05	1.4764E-05	3.91341E-06	3.64552E-06	0.000217552	0.000156408	0.000105455	0.000104116	7.38727E-05	2.34675E-05	3.36186E-05	3.23358E-05	3.30537E-06	3.0753E-06	3.30537E-06	3.0753E-06	3.36186E-05	3.23358E-05	6.26794E-05
3835303773350	383530	3773350	0.000317037	0.000308902	8.18791E-05	7.6274E-05	0.006438507	0.004628937	0.003120962	0.003081336	0.002186282	0.000694526	0.000994951	0.000956988	9.78232E-05	9.10142E-05	9.78232E-05	9.10142E-05	0.000994951	0.000956988	0.001473246
3835803773350	383580	3773350	0.000105913	0.000103195	2.73535E-05	2.5481E-05	0.001909033	0.001372491	0.000925373	0.000913623	0.000648238	0.000205929	0.000295005	0.000283749	2.90048E-05	2.69859E-05	2.90048E-05	2.69859E-05	0.000295005	0.000283749	0.00048646
3836303773350	383630	3773350	5.67279E-05	5.52724E-05	1.46508E-05	1.36478E-05	0.00098441	0.000707737	0.000477177	0.000471118	0.00033427	0.000106189	0.000152122	0.000146318	1.49566E-05	1.39155E-05	1.49566E-05	1.39155E-05	0.000152122	0.000146318	0.000257317
3836803773350	383680	3773350	3.554E-05	3.46282E-05	9.17871E-06	8.55037E-06	0.00060625	0.000435861	0.00029387	0.000290139	0.000205861	6.53966E-05	9.36846E-05	9.011E-05	9.21104E-06	8.56991E-06	9.21104E-06	8.56991E-06	9.36846E-05	9.011E-05	0.000159372
3837303773350	383730	3773350	2.57461E-05	2.50856E-05	6.6493E-06	6.19411E-06	0.000436004	0.000313463	0.000211346	0.000208662	0.000148051	4.7032E-05	6.73762E-05	6.48054E-05	6.62441E-06	6.16332E-06	6.62441E-06	6.16332E-06	6.73762E-05	6.48054E-05	0.000114221
3837803773350	383780	3773350	2.20138E-05	2.1449E-05	5.68537E-06	5.29617E-06	0.000372199	0.000267591	0.000180418	0.000178127	0.000126385	4.01494E-05	5.75164E-05	5.53218E-05	5.655E-06	5.26138E-06	5.655E-06	5.26138E-06	5.75164E-05	5.53218E-05	9.66384E-05
3838303773350	383830	3773350	1.9095E-05	1.8605E-05	4.93154E-06	4.59395E-06	0.000322943	0.000232178	0.000156541	0.000154554	0.00010966	3.4836E-05	4.99048E-05	4.80006E-05	4.90662E-06	4.56509E-06	4.90662E-06	4.56509E-06	4.99048E-05	4.80006E-05	8.29205E-05
3838803773350	383880	3773350	1.51938E-05	1.4804E-05	3.92402E-06	3.6554E-06	0.000256109	0.000184129	0.000124145	0.000122569	8.69653E-05	2.76267E-05	3.95769E-05	3.80668E-05	3.89119E-06	3.62034E-06	3.89119E-06	3.62034E-06	3.95769E-05	3.80668E-05	6.53214E-05
3839303773350	383930	3773350	1.20477E-05	1.17386E-05	3.11149E-06	2.89849E-06	0.000202407	0.00014552	9.81136E-05	9.68679E-05	6.87301E-05	2.18338E-05	3.12782E-05	3.00848E-05	3.07527E-06	2.86121E-06	3.07527E-06	2.86121E-06	3.12782E-05	3.00848E-05	5.13803E-05
3839803773350	383980	3773350	9.77028E-06	9.5196E-06	2.52331E-06	2.35057E-06	0.000164037	0.000117934	7.95143E-05	7.85047E-05	5.5701E-05	1.76948E-05	2.53489E-05	2.43817E-05	2.49229E-06	2.31882E-06	2.49229E-06	2.31882E-06	2.53489E-05	2.43817E-05	4.13877E-05
3840303773350	384030	3773350	8.7829E-06	8.55755E-06	2.26831E-06	2.11303E-06	0.000147529	0.000106065	7.15124E-05	7.06044E-05	5.00955E-05	1.59141E-05	2.27979E-05	2.1928E-05	2.24148E-06	2.08546E-06	2.24148E-06	2.08546E-06	2.27979E-05	2.1928E-05	3.69294E-05
3840803773350	384080	3773350	8.62424E-06	8

			MSite Grubbing / Prep	MMass Grading / Excavation	MMass Grading / Excavation	MDrainage / Utilities Trenching	MFoundations / Concrete Pads	MBuilding / Structure Construction	MAsphalt Paving	MLandscaping or Other Finishing	MWaterside Construction (Piles)	RSSWDemolition	RSSWPlacing Base	RSSWForm/Plac e Rebar and Pour	Child Risk				
Unique Identifier	X (UTM)	Y (UTM)	2027	2027	2028	2028	2028	2028	2028	2028	2028	2029	2029	2029	3rd Trimester	0<2	2<16	Total	per million
3838803773200	383880	3773200	0.000142745	0.000167856	0.000165621	3.52053E-05	4.57843E-05	3.36997E-05	3.46861E-06	4.06369E-05	3.46861E-06	1.79795E-05	2.60887E-05	1.54648E-05	4.32244E-09	6.3264E-08	1.2282E-08	7.98679E-08	0.07986792
3839303773200	383930	3773200	0.000115183	0.000135445	0.000133642	2.84077E-05	3.6944E-05	2.71928E-05	2.79887E-06	3.27905E-05	2.79887E-06	1.60955E-05	2.33549E-05	1.38443E-05	3.52642E-09	5.1511E-08	9.9835E-09	6.50209E-08	0.06502091
3839803773200	383980	3773200	9.89341E-05	0.000116338	0.000114789	2.44003E-05	3.17324E-05	2.33568E-05	2.40404E-06	2.81648E-05	2.40404E-06	1.5063E-05	2.18567E-05	1.29562E-05	3.05133E-09	4.4517E-08	8.6191E-09	5.61874E-08	0.05618741
3840303773200	384030	3773200	9.14644E-05	0.000107555	0.000106123	2.2558E-05	2.93365E-05	2.15933E-05	2.22253E-06	2.60383E-05	2.22253E-06	1.51223E-05	2.19427E-05	1.30072E-05	2.83146E-09	4.1294E-08	7.9922E-09	5.2118E-08	0.05211802
3840803773200	384080	3773200	8.54429E-05	0.000100474	9.9136E-05	2.10729E-05	2.74052E-05	2.01717E-05	2.07621E-06	2.43241E-05	2.07621E-06	1.49881E-05	2.17481E-05	1.28918E-05	2.65281E-09	3.8679E-08	7.4834E-09	4.88154E-08	0.04881537
3841303773200	384130	3773200	7.57004E-05	8.90175E-05	8.78322E-05	1.86701E-05	2.42803E-05	1.78717E-05	1.83947E-06	2.15506E-05	1.83947E-06	1.43767E-05	2.0861E-05	1.2366E-05	2.36443E-09	3.4436E-08	6.6611E-09	4.34611E-08	0.04346107
3826803773250	382680	3773250	2.76621E-05	3.25284E-05	3.20953E-05	6.82236E-06	8.87242E-06	6.53058E-06	6.72173E-07	7.87493E-06	6.72173E-07	6.74388E-06	9.78551E-06	5.80065E-06	1.18604E-09	1.6122E-08	2.9131E-09	2.02214E-08	0.02022141
3827303773250	382730	3773250	3.39399E-05	3.99105E-05	3.93791E-05	8.37065E-06	1.0886E-05	8.01266E-06	8.24718E-07	9.66209E-06	8.24718E-07	7.77948E-06	1.12882E-05	6.69141E-06	1.48253E-09	2.0069E-08	3.6154E-09	2.51666E-08	0.02516663
3827803773250	382780	3773250	3.73823E-05	4.39585E-05	4.33732E-05	9.21966E-06	1.19901E-05	8.82536E-06	9.08367E-07	1.06421E-05	9.08367E-07	8.13507E-06	1.18042E-05	6.99727E-06	1.66377E-09	2.2426E-08	4.0287E-09	2.81186E-08	0.02811857
3828303773250	382830	3773250	3.62571E-05	4.26354E-05	4.20677E-05	8.94215E-06	1.16292E-05	8.55972E-06	8.81026E-07	1.03218E-05	8.81026E-07	7.45195E-06	1.08129E-05	6.40969E-06	1.65183E-09	2.2142E-08	3.9635E-09	2.77577E-08	0.02775773
3828803773250	382880	3773250	4.09863E-05	4.81965E-05	4.75548E-05	1.01085E-05	1.3146E-05	9.67621E-06	9.95942E-07	1.16681E-05	9.95942E-07	7.87617E-06	1.14285E-05	6.77458E-06	1.91883E-09	2.5569E-08	4.5589E-09	3.20471E-08	0.03204711
3829303773250	382930	3773250	5.43606E-05	6.39236E-05	6.30724E-05	1.3407E-05	1.74358E-05	1.28337E-05	1.32093E-06	1.54755E-05	1.32093E-06	9.80077E-06	1.42211E-05	8.42999E-06	2.63491E-09	3.4874E-08	6.1901E-09	4.36989E-08	0.04369888
3829803773250	382980	3773250	7.68089E-05	9.0321E-05	8.91183E-05	1.89435E-05	2.46359E-05	1.81334E-05	1.86641E-06	2.18662E-05	1.86641E-06	1.20123E-05	1.74302E-05	1.03322E-05	3.94779E-09	5.1639E-08	9.0884E-09	6.46751E-08	0.06467515
3830303773250	383030	3773250	9.58426E-05	0.000112703	0.000111202	2.36378E-05	3.07408E-05	2.26269E-05	2.32892E-06	2.72847E-05	2.32892E-06	1.25832E-05	1.82584E-05	1.08232E-05	5.45878E-09	7.0087E-08	1.2172E-08	8.77184E-08	0.08771841
3830803773250	383080	3773250	0.000120324	0.000141491	0.000139607	2.96757E-05	3.85931E-05	2.84066E-05	2.9238E-06	3.42542E-05	2.9238E-06	1.34035E-05	1.94488E-05	1.15289E-05	8.43831E-09	1.0497E-07	1.7809E-08	1.31215E-07	0.13121484
3831303773250	383130	3773250	0.000155233	0.000182542	0.000180111	3.82854E-05	4.97899E-05	3.66481E-05	3.77207E-06	4.41922E-05	3.77207E-06	1.46169E-05	2.12095E-05	1.25726E-05	1.80829E-08	2.1272E-07	3.4708E-08	2.65513E-07	0.26551323
3834803773250	383480	3773250	0.002127031	0.002501215	0.00246791	0.000524593	0.000682229	0.000502158	5.16856E-05	0.000605529	5.16856E-05	2.42212E-05	3.51455E-05	2.08335E-05	5.67209E-08	8.5237E-07	1.7127E-07	1.08036E-06	1.08035773
3835303773250	383530	3773250	0.000995174	0.001170243	0.001154661	0.000245441	0.000319194	0.000234945	2.41821E-05	0.000283309	2.41821E-05	2.36036E-05	3.42493E-05	2.03023E-05	2.73065E-08	4.0759E-07	8.0577E-08	5.15474E-07	0.51547449
3835803773250	383580	3773250	0.000591689	0.000695777	0.000686513	0.000145929	0.00018978	0.000139688	1.43777E-05	0.000168444	1.43777E-05	2.15792E-05	3.13118E-05	1.8561E-05	1.65914E-08	2.4643E-07	4.8399E-08	3.11419E-07	0.31141916
3836303773250	383630	3773250	0.000400599	0.000471072	0.0004648	9.88005E-05	0.000128489	9.45751E-05	9.73432E-06	0.000114044	9.73432E-06	2.02909E-05	2.94425E-05	1.74529E-05	1.14259E-08	1.6908E-07	3.3095E-08	2.13601E-07	0.21360094
3836803773250	383680	3773250	0.000303871	0.000357328	0.00035257	7.49443E-05	9.74644E-05	7.17391E-05	7.38389E-06	8.65069E-05	7.38389E-06	1.97325E-05	2.86323E-05	1.69727E-05	8.77497E-09	1.2953E-07	2.5302E-08	1.63608E-07	0.16360798
3837303773250	383730	3773250	0.000260623	0.000306472	0.000302391	6.4278E-05	8.3593E-05	6.1529E-05	6.33299E-06	7.4195E-05	6.33299E-06	2.02472E-05	2.93792E-05	1.74154E-05	7.58616E-09	1.1185E-07	2.1822E-08	1.41257E-07	0.14125705
3837803773250	383780	3773250	0.000228109	0.000268238	0.000264666	5.6259E-05	7.31644E-05	5.3853E-05	5.54292E-06	6.49388E-05	5.54292E-06	2.09023E-05	3.03296E-05	1.79788E-05	6.69205E-09	9.8566E-08	1.9205E-08	1.24463E-07	0.1244633
3838303773250	383830	3773250	0.000197907	0.000232723	0.000229624	4.88102E-05	6.34773E-05	4.67227E-05	4.80903E-06	5.63408E-05	4.80903E-06	2.0634E-05	2.99404E-05	1.77481E-05	5.84877E-09	8.6062E-08	1.674E-08	1.08651E-07	0.10865115
3838803773250	383880	3773250	0.000160313	0.000188515	0.000186005	3.95384E-05	5.14193E-05	3.78474E-05	3.89552E-06	4.56384E-05	3.89552E-06	1.89122E-05	2.7442E-05	1.6267E-05	4.79234E-09	7.037E-08	1.3662E-08	8.88243E-08	0.08882426
3839303773250	383930	3773250	0.000128284	0.000150852	0.000148843	3.16389E-05	4.11462E-05	3.02858E-05	3.11723E-06	3.65203E-05	3.11723E-06	1.66694E-05	2.41877E-05	1.4338E-05	3.87802E-09	5.6816E-08	1.1011E-08	7.17057E-08	0.07170569
3839803773250	383980	3773250	0.000105914	0.000124546	0.000122888	2.61217E-05	3.3971E-05	2.50045E-05	2.57364E-06	3.01518E-05	2.57364E-06	1.4985E-05	2.17436E-05	1.28891E-05	3.23028E-09	4.7241E-08	9.1449E-09	5.96162E-08	0.05961623
3840303773250	384030	3773250	9.71349E-05	0.000114223	0.000112702	2.39566E-05	3.11553E-05	2.2932E-05	2.36032E-06	2.76526E-05	2.36032E-06	1.51254E-05	2.19472E-05	1.30099E-05	2.98026E-09	4.3545E-08	8.4288E-09	5.49541E-08	0.05495409
3840803773250	384080	3773250	9.20381E-05	0.000108229	0.000106788	2.26995E-05	2.95205E-05	2.17287E-05	2.23647E-06	2.62017E-05	2.23647E-06	1.56712E-05	2.27393E-05	1.34794E-05	2.83435E-09	4.1399E-08	8.0132E-09	5.22464E-08	0.05224642
3841303773250	384130	3773250	8.60946E-05	0.00010124	9.98922E-05	2.12337E-05	2.76142E-05	2.03256E-05	2.09205E-06	2.45096E-05	2.09205E-06	1.55933E-05	2.26262E-05	1.34123E-05	2.66197E-09	3.8863E-08	7.5193E-09	4.90448E-08	0.0490448
3826803773300	382680	3773300	2.71107E-05	3.18799E-05	3.14554E-05	6.68635E-06	8.69554E-06	6.40039E-06	6.58773E-07	7.71794E-06	6.58773E-07	6.6347E-06	9.62709E-06	5.70675E-06	1.17084E-09	1.5896E-08	2.8646E-09	1.99311E-08	0.01993111
3827303773300	382730	3773300	3.14666E-05	3.70022E-05	3.65095E-05	7.76067E-06	1.00927E-05	7.42877E-06	7.6462E-07	8.95801E-06	7.6462E-07	7.30223E-06	1.05957E-05	6.28091E-06	1.38394E-09	1.8714E-08	3.3627E-09	2.34605E-08	0.02346046
3827803773300	382780	3773300	3.6246E-05	4.26223E-05	4.20548E-05	8.9394E-06	1.16256E-05	8.55709E-06	8.80755E-07	1.03186E-05	8.80755E-07	7.9292E-06	1.15054E-05	6.82019E-06	1.62819E-09	2.1913E-08	3.925E-09	2.74666E-08	0.02746656
3828303773300	382830	3773300	3.85465E-05	4.53275E-05	4.4724E-05	9.50679E-06	1.23635E-05	9.10021E-06	9.36657E-07	1.09735E-05	9.36657E-07	7.93544E-06	1.15145E-05	6.82556E-06	1.77724E-09	2.378E-08	4.2424E-09	2.98001E-08	0.02980008
3828803773300	382880	3773300	4.31309E-05	5.07184E-05	5.0043E-05	1.06374E-05	1.38339E-05	1.01825E-05	1.04805E-06	1.22786E-05	1.04805E-06	8.27856E-06	1.20124E-05	7.12069E-06	2.05054E-09	2.7257E-08	4.8405E-09	3.41483E-08	0.03414833
3829303773300	382930	3773300	5.70956E-05	6.71398E-05	6.62458E-05	1.40816E-05	1.8313E-05	1.34794E-05	1.38739E-06	1.62541E-05	1.38739E-06	1.01595E-05	1.47416E-05	8.73854E-06	2.81837E-09	3.719E-08	6.571E-09	4.65797E-08	0.04657967
3829803773300	382980	3773300	7.8402E-05	9.21943E-05	9.09668E-05	1.93364E-05	2.51469E-05	1.85095E-05	1.90512E-06	2.23197E-05	1.90512E-06	1.22525E-05	1.77787E-05	1.05388E-05	4.12503E-09	5.3759E-08	9.4084E-09	6.72919E-08	0.06729192
3830303773300	383030	3773300	9.48066E-05	0.000111485	0.00011	2.33823E-05	3.04085E-05	2.23823E-05	2.30374E-06	2.69898E-05	2.30374E-06	1.32444E-05	1.9218E-05	1.1392E-05	5.4606E-09	7.0044E-08	1.2112E-08	8.76168E-08	0.0876168
3830803773300	383080	3773300	0.000112693	0.000132518	0.000130753	2.77936E-05	3.61454E-05	2.6605E-05	2.73837E-06	3.20817E-05	2.73837E-06	1.4227E-05	2.06437E-05	1.22372E-05	7.42976E-09	9.333E-08	1.5874E-08	1.16634E-07	0.11663406
3831303773300	383130	3773300	0.000143731	0.000169015	0.000166765	3.54485E-05	4.61005E-05	3.39325E-05	3.49256E-06	4.09176E-05	3.49256E-06	1.5559E-05	2.25764E-05	1.33828E-05	1.2544E-08	1.5199E-07	2.5046E-08	1.89576E-07	0.18957561
3834803773300	383480	3773300	0.005394816	0.006343862	0.006259392	0.001330533	0.001730347	0.00127363	0.000131091	0.001535811	0.000131091	2.40995E-05	3.49689E-05	2.07289E-05	1.40503E-07	2.124E-06	4.4532E-07	2.70982E-06	2.7098243
3835303773300	383530	3773300	0.001735912	0.002041291	0.002014111	0.000428131	0.000556781	0.000409821	4.21816E-05	0.000494184	4.21816E-05	2.68445E-05	3.89519E-05	2.30899E-05	4.55197E-08	6.8766E-07	1.3901E-07	8.72187E-07	0.87218652
3835803773300	383580	3773300	0.000884503	0.001040103	0.001026254	0.000218146	0.000283698	0.000208817	2.14929E-05	0.000251803	2.14929E-05	2.59399E-05	3.76394E-05	2.23119E-05	2.37929E-08	3.5736E-07	7.1073E-08	4.52223E-07	0.4522226
3836303773300	383630	3773300	0.000531362	0.000624839	0.000616519	0.000131051	0.00017043	0.000125446	1.29118E-05	0.00015127	1.29118E-05	2.31669E-05	3.36156E-05	1.99267E-05	1.46431E-08	2.187E-07	4.3097E-08	2.76435E-07	0.27643476
3836803773300	383680	3773300	0.000378246	0.000444786	0.000438864	9.32874E-05	0.00012132	8.92978E-05	9.19115E-06	0.00010768	9.19115E-06	2.19597E-05	3.1864E-05	1.88883E-05	1.06165E-08	1.5792E-07	3.0965E-08	1.99497E-07	0.19949681
3837303773300	383730	3773300	0.000301209	0.000354197	0.00034948	7.42876E-05	9.66104E-05	7.11105E-05	7.31919E-06	8.57489E-05	7.31919E-06	2.15292E-05	3.12394E-05	1.85181E-05	8.5698E-09	1.2712E-07	2.4849E-08	1.60543E-07	0.16054262
3837803773300	383780	3773300	0.000258585	0.000304074	0.000300025	6.37752E-05	8.29391E-05	6.10477E-05	6.28345E-06	7.36146E-05	6.28345E-06	2.19784E-05	3.18912E-05	1.89044E-05	7.44162E-09	1.1017E-07	2.149E-08	1.391E-07	0.13909956
3838303773300	383830	3773300	0.00022435	0.000263817	0.000260304	5.53317E-05	7.19584E-05	5.29653E-05	5.45156E-06	6.38684E-05	5.45156E-06	2.2072E-05	3.20269E-05	1.89849E-05	6.52366E-09	9.6415E-08	1.8771E-08	1.2171E-07	0.12170956
3838803773300	383880	3773300	0.000180043	0.000211716	0.000208897	4.44044E-05	5.77476E-05	4.25053E-05	4.37494E-06	5.12552E-05	4.37494E-06	2.00538E-05	2.90985E-05	1.7249E-05	5.30297E-09	7.8172E-08	1.5187E-08	9.86623E-08	0.0986623
3839303773300	383930	3773300	0.000143268	0.000168472	0.000166228	3.53345E-05	4.59522E-05	3.38233E-05	3.48133E-06	4.0786E-05	3.48133E-06	1.75927E-05	2.55274E-05	1.51321E-05	4.26989E-09	6.2783E-08	1.2175E-08	7.92279E-08	0.07922789
3839803773300	383980	3773300	0.000115445	0.000135753	0.000133946	2.84723E-05	3.7028E-05	2.72546E-05	2.80523E-06	3.28651E-05	2.80523E-06	1.55278E-05	2.25311E-05	1.3356E-05	3.47455E-09	5.0977E-08	9.8728E-09	6.43238E-08	0.06432385
3840303773300	384030	3773300	0.000102455	0.000120478	0.000118874	2.52686E-05	3.28615E-05	2.41879E-05	2.48958E-06	2.91671E-05	2.48958E-06	1.51223E-05	2.19427E-05	1.30072E-05	3.10735E-09	4.5518E-08	8.8129E-09	5.74381E-08	0.05743815
3840803773300	384080	3773300	9.904E-05	0.000116463	0.000114912	2.44264E-05	3.17663E-05	2.33818E-05	2.40661E-06	2.8195E-05	2.40661E-06	1.62202E-05	2.35359E-05	1.39516E-05	3.02121E-09	4.4224E-08	8.563E-09	5.58083E-08	0.0558083
3841303773300	384130	3773300	9.31633E-05	0.000109552	0.000108094	2.2977E-05	2.98814E-05	2.19944E-05	2.26381E-06	2.6522E-05	2.26381E-06	1.66133E-05	2.41062E-05	1.42897E-05	2.8548E-09	4.1763E-08	8.0842E-09	5.27018E-08	0.05270176
3826803773350	382680	3773350	2.66316E-05	3.13166E-05	3.08996E-05	6.5682E-06	8.54189E-06	6.2873E-06	6.47132E-07	7.58156E-06	6.47132E-07	6.59727E-06	9.57278E-06	5.67455E-06	1.15791E-09	1.5705E-08	2.8227E-09	1.96853E-08	0.01968527
3827303773350	382730	3773350	2.95115E-05	3.47031E-05	3.4241E-05	7.27846E-06	9.46558E-06	6.96718E-06	7.17111E-07	8.40141E-06	7.17111E-07	6.92167E-06	1.00435E-05	5.95358E-06	1.30895E-09	1.7674E-08	3.166E-09	2.21493E-08	0.02214925
3827803773350	382780	3773350	3.43298E-05	4.0369E-05	3.98315E-05	8.46681E-06	1.1011E-05	8.10471E-06	8.34193E-07	9.7731E-06	8.34193E-07	7.61103E-06	1.10438E-05	6.54653E-06	1.5584E-09	2.0938E-08	3.7381E-09	2.62348E-08	0.02623477
3828303773350	382830	3773350	3.93041E-05	4.62184E-05	4.56029E-05	9.69363E-06	1.26065E-05	9.27906E-06	9.55065E-07	1.11892E-05	9.55065E-07	8.18498E-06	1.18766E-05	7.0402E-06	1.83246E-09	2.4481E-08	4.3528E-09	3.06666E-08	0.03066659
3828803773350	382880	3773350	4.61221E-05	5.42358E-05	5.35137E-05	1.13752E-05	1.47933E-05	1.08887E-05	1.12074E-06	1.31302E-05	1.12074E-06	8.97416E-06	1.30217E-05	7.719E-06	2.21952E-09	2.9459E-08	5.214E-09	3.68923E-08	0.03689227
3829303773350	382930	3773350	6.12622E-05	7.20393E-05	7.10801E-05	1.51092E-05	1.96494E-05	1.4463E-05	1.48863E-06	1.74403E-05	1.48863E-06	1.08863E-05	1.57962E-05	9.36368E-06	3.07531E-09	4.0479E-08	7.1206E-09	5.0675E-08	0.05067497
3829803773350	382980	3773350	7.45028E-05	8.76092E-05	8.64427E-05	1.83748E-05	2.38962E-05	1.75889E-05	1.81037E-06	2.12097E-05	1.81037E-06	1.20872E-05	1.75388E-05	1.03966E-05	3.95456E-09	5.1506E-08	8.9883E-09	6.44484E-08	0.06444839
3830303773350	383030	3773350	8.59721E-05	0.000101096	9.975E-05	2.12034E-05	2.75749E-05	2.02966E-05	2.08907E-06	2.44748E-05	2.08907E-06	1.28171E-05	1.85979E-05	1.10245E-05	4.89054E-09	6.2924E-08	1.0879E-08	7.86935E-08	0.07869347
3830803773350	383080	3773350	9.76028E-05	0.000114773	0.000113245	2.4072E-05	3.13054E-05	2.30425E-05	2.37169E-06	2.77858E-05	2.37169E-06	1.33162E-05	1.93221E-05	1.14537E-05	6.11447E-09	7.745E-08	1.3222E-08	9.67864E-08	0.09678638
3831303773350	383130	3773350	0.000127967	0.000150478	0.000148475	3.15606E-05	4.10443E-05	3.02109E-05	3.10951E-06	3.64299E-05	3.10951E-06	1.52034E-05	2.20604E-05	1.3077E-05	9.47428E-09	1.1718E-07	1.9604E-08	1.46254E-07	0.14625372
3831803773350	383180	3773350	0.000192415	0.000226264	0.000223251	4.74556E-05	6.17157E-05	4.54261E-05	4.67557E-06	5.47772E-05	4.67557E-06	1.73744E-05	2.52106E-05	1.49443E-05	2.47465E-08	2.8898E-07	4.6178E-08	3.59902E-07	0.35990208
3835303773350	383530	3773350	0.004522612	0.005318222	0.005247409	0.00111542	0.001450594	0.001067716	0.000109897	0.00128751	0.000109897	2.79955E-05	4.06221E-05	2.40799E-05	1.16957E-07	1.7724E-06	3.7058E-07	2.25996E-06	2.25996294
3835803773350	383580	3773350	0.001493348	0.001756055	0.001732673	0.000368307	0.00047898	0.000352556	3.62875E-05	0.00042513	3.62875E-05	2.97329E-05	4.31431E-05	2.55744E-05	3.88974E-08	5.8918E-07	1.191E-07	7.4717E-07	0.74716983
3836303773350	383630	3773350	0.000789919	0.00092888	0.000916512	0.000194819	0.000253361	0.000186487	1.91946E-05	0.000224876	1.91946E-05	2.79986E-05	4.06266E-05	2.40826E-05	2.10801E-08	3.1758E-07	6.3211E-08	4.01869E-07	0.40186887
3836803773350	383680	3773350	0.000489245	0.000575312	0.000567652	0.000120663	0.000156922	0.000115503	1.18884E-05	0.00013928	1.18884E-05	2.50228E-05	3.63087E-05	2.1523E-05	1.337E-08	2.0033E-07	3.9497E-08	2.53198E-07	0.253198
3837303773350	383730	3773350	0.000350639	0.000412323	0.000406833	8.64788E-05	0.000112465	8.27804E-05	8.52033E-06	9.9821E-05	8.52033E-06	2.33727E-05	3.39143E-05	2.01037E-05	9.77119E-09	1.4579E-07	2.8575E-08	1.84135E-07	0.18413481
3837803773350	383780	3773350	0.000296663	0.000348852	0.000344207	7.31666E-05	9.51525E-05	7.00374E-05	7.20874E-06	8.44549E-05	7.20874E-06	2.36379E-05	3.42991E-05	2.03318E-05	8.37917E-09	1.247E-07	2.4371E-08	1.57446E-07	0.15744591
3838303773350	383830	3773350	0.000254552	0.000299332	0.000295346	6.27805E-05	8.16456E-05	6.00956E-05	6.18545E-06	7.24665E-05	6.18545E-06	2.38562E-05	3.46159E-05	2.05196E-05	7.28474E-09	1.0815E-07	2.1086E-08	1.36518E-07	0.13651816
3838803773350	383880	3773350	0.000200525	0.000235801	0.000232662	4.94559E-05	6.4317E-05	4.73408E-05	4.87264E-06	5.70861E-05	4.87264E-06	2.13795E-05	3.10221E-05	1.83893E-05	5.82159E-09	8.6159E-08	1.6756E-08	1.08736E-07	0.10873628
3839303773350	383930	3773350	0.000157729	0.000185476	0.000183006	3.89009E-05	5.05903E-05	3.72372E-05	3.83271E-06	4.49026E-05	3.83271E-06	1.86408E-05	2.70482E-05	1.60336E-05	4.63679E-09	6.8427E-08	1.328E-08	8.63443E-08	0.08634433
3839803773350	383980	3773350	0.000127053	0.000149404	0.000147415	3.13353E-05	4.07513E-05	2.99952E-05	3.08731E-06	3.61698E-05	3.08731E-06	1.66944E-05	2.42239E-05	1.43594E-05	3.77595E-09	5.5582E-08	1.0774E-08	7.0132E-08	0.07013196
3840303773350	384030	3773350	0.000113367	0.0003331	0.000131535	2.79599E-05	3.63616E-05	2.67641E-05	2.75474E-06	3.22736E-05	2.75474E-06	1.63263E-05	2.36898E-05	1.40428E-05	3.39734E-09	4.992E-08	9.6709E-09	6.29883E-08	0.0629883
3840803773350	384080	3773350	0.000110242	0.000129635	0.000127909	2.71891E-05	3.53593E-05	2.60263E-05	2.67881E-06	3.1384E-05	2.67881E-06	1.77144E-05	2.57039E-05	1.52368E-05	3.32771E-09	4.8847E-08	9.4604E-09	6.16355E-08	0.06163551

			EGIODemolition	EGIOSite Grubbing / Prep	EGIOMass Grading / Excavation	EGIOMass Grading / Excavation	EGIODrainage / Utilities Trenching	EGIODrainage / Utilities Trenching	EGIOFoundations / Concrete Pads	EGIOFoundations / Concrete Pads	EGIOBuilding / Structure Construction	EGIOBuilding / Structure Construction	EGIOAsphalt Paving	EGIOArchitectural Coating	EGIOLandscaping or Other Finishing	EGIOWaterside Construction (Piles)	HIWaterside Construction (Landscaping)	HIWaterside Construction (Landscaping)	KMDemolition	KMSite Grubbing / Prep	KMMass Grading / Excavation
Unique Identifier	X (UTM)	Y (UTM)	2025	2025	2025	2026	2026	2027	2026	2027	2026	2027	2027	2027	2027	2027	2025	2026	2025	2025	2025
3841303773350	384130	3773350	0.000113101	4.436E-05	1.46907E-05	1.4388E-05	3.34096E-05	3.33581E-05	4.38959E-05	4.38676E-05	4.7018E-05	4.5891E-05	1.82964E-06	1.82964E-06	4.95503E-05	1.82964E-06	2.8227E-05	2.73428E-05	3.93638E-05	0.000170842	0.000129858
3826803773400	382680	3773400	6.00897E-05	2.3568E-05	7.805E-06	7.64419E-06	1.77502E-05	1.77228E-05	2.33214E-05	2.33064E-05	2.49802E-05	2.43814E-05	9.72069E-07	9.72069E-07	2.63255E-05	9.72069E-07	1.18487E-05	1.14776E-05	1.07337E-05	4.65852E-05	3.54097E-05
3827303773400	382730	3773400	6.83351E-05	2.6802E-05	8.876E-06	8.69312E-06	2.01859E-05	2.01547E-05	2.65216E-05	2.65045E-05	2.84079E-05	2.7727E-05	1.10546E-06	1.10546E-06	2.99379E-05	1.10546E-06	1.34524E-05	1.30311E-05	1.17815E-05	5.11327E-05	3.88663E-05
3827803773400	382780	3773400	8.06764E-05	3.1642E-05	1.0479E-05	1.02631E-05	2.38314E-05	2.37947E-05	3.13114E-05	3.12912E-05	3.35384E-05	3.27345E-05	1.3051E-06	1.3051E-06	3.53447E-05	1.3051E-06	1.58885E-05	1.53909E-05	1.33272E-05	5.7841E-05	4.39654E-05
3828303773400	382830	3773400	9.79219E-05	3.8406E-05	1.2719E-05	1.24569E-05	2.89256E-05	2.8881E-05	3.80045E-05	3.798E-05	4.07076E-05	3.97318E-05	1.58408E-06	1.58408E-06	4.29E-05	1.58408E-06	1.92826E-05	1.86786E-05	1.54387E-05	6.70049E-05	5.09308E-05
3828803773400	382880	3773400	0.000118221	4.6368E-05	1.53557E-05	1.50393E-05	3.4922E-05	3.48681E-05	4.58829E-05	4.58533E-05	4.91463E-05	4.79683E-05	1.91246E-06	1.91246E-06	5.17932E-05	1.91246E-06	2.3283E-05	2.25537E-05	1.76633E-05	7.66598E-05	5.82696E-05
3829303773400	382930	3773400	0.000154994	6.0791E-05	2.0132E-05	1.97172E-05	4.57843E-05	4.57137E-05	6.01546E-05	6.01158E-05	6.44331E-05	6.28887E-05	2.50733E-06	2.50733E-06	6.79034E-05	2.50733E-06	3.04891E-05	2.95341E-05	2.17707E-05	9.44865E-05	7.18198E-05
3829803773400	382980	3773400	0.000205598	8.0639E-05	2.6705E-05	2.61548E-05	6.07327E-05	6.0639E-05	7.97948E-05	7.97434E-05	8.54702E-05	8.34216E-05	3.32596E-06	3.32596E-06	9.00735E-05	3.32596E-06	4.04254E-05	3.91592E-05	2.66997E-05	0.000115879	8.808E-05
3830303773400	383030	3773400	0.000248398	9.7425E-05	3.22642E-05	3.15994E-05	7.33754E-05	7.32622E-05	9.64057E-05	9.63435E-05	0.000103263	0.000100787	4.01832E-06	4.01832E-06	0.000108824	4.01832E-06	4.86487E-05	4.71249E-05	2.92185E-05	0.00012681	9.63893E-05
3830803773400	383080	3773400	0.00031826	0.00012483	4.13385E-05	4.04868E-05	9.40123E-05	9.38673E-05	0.00012352	0.00012344	0.000132305	0.000129134	5.14848E-06	5.14848E-06	0.000139431	5.14848E-06	6.2024E-05	6.00812E-05	3.33916E-05	0.000144922	0.000110156
3831303773400	383130	3773400	0.000528609	0.00020733	6.86607E-05	6.7246E-05	0.000156149	0.000155908	0.000205159	0.000205026	0.000219751	0.000214483	8.5513E-06	8.5513E-06	0.000231586	8.5513E-06	0.000101691	9.85054E-05	4.63476E-05	0.000201152	0.000152897
3831803773400	383180	3773400	0.001115117	0.00043736	0.000144842	0.000141857	0.0003294	0.000328892	0.000432789	0.000432509	0.000463571	0.000452459	1.80392E-05	1.80392E-05	0.000488537	1.80392E-05	0.000208578	0.000202045	6.71136E-05	0.000291278	0.000221402
3835803773400	383580	3773400	0.002555777	0.00100241	0.000331968	0.000325128	0.000754964	0.000753799	0.000991924	0.000991284	0.001062475	0.001037008	4.13447E-05	4.13447E-05	0.001119697	4.13447E-05	0.000713951	0.000691589	0.001233748	0.005354554	0.004070032
3836303773400	383630	3773400	0.000991839	0.00038901	0.000128829	0.000126175	0.000292984	0.000292532	0.000384943	0.000384695	0.000412322	0.000402439	1.60449E-05	1.60449E-05	0.000434529	1.60449E-05	0.000287492	0.000278487	0.000474468	0.002059226	0.001565231
3836803773400	383680	3773400	0.000566558	0.00022221	7.35898E-05	7.20736E-05	0.000167359	0.0001671	0.000219887	0.000219745	0.000235527	0.000229881	9.1652E-06	9.1652E-06	0.000248212	9.1652E-06	0.000161836	0.000156767	0.000257458	0.001117386	0.000849332
3837303773400	383730	3773400	0.000378161	0.00014832	4.9119E-05	4.8107E-05	0.000111707	0.000111534	0.000146768	0.000146673	0.000157207	0.000153439	6.11749E-06	6.11749E-06	0.000165674	6.11749E-06	0.000105765	0.000102452	0.000163457	0.000709415	0.000539231
3837803773400	383780	3773400	0.000308802	0.00012112	4.011E-05	3.92836E-05	9.12185E-05	9.10777E-05	0.000119849	0.000119772	0.000128373	0.000125296	4.99547E-06	4.99547E-06	0.000135287	4.99547E-06	8.48925E-05	8.22335E-05	0.000129061	0.000560132	0.00042576
3838303773400	383830	3773400	0.00027599	0.00010825	3.58482E-05	3.51096E-05	8.15262E-05	8.14004E-05	0.000107115	0.000107046	0.000114733	0.000111983	4.46469E-06	4.46469E-06	0.000120913	4.46469E-06	7.46907E-05	7.23512E-05	0.000112312	0.00048744	0.000370507
3838803773400	383880	3773400	0.00022067	8.655E-05	2.86627E-05	2.80721E-05	6.51849E-05	6.50843E-05	8.56444E-05	8.55891E-05	9.17358E-05	8.9537E-05	3.56977E-06	3.56977E-06	9.66765E-05	3.56977E-06	5.87483E-05	5.69082E-05	8.68792E-05	0.000377062	0.000286607
3839303773400	383930	3773400	0.000176748	6.9323E-05	2.29577E-05	2.24847E-05	5.22105E-05	5.21299E-05	6.85978E-05	6.85535E-05	7.34768E-05	7.17156E-05	2.85925E-06	2.85925E-06	7.74341E-05	2.85925E-06	4.63973E-05	4.49441E-05	6.75503E-05	0.000293173	0.000222843
3839803773400	383980	3773400	0.000145706	5.7148E-05	1.89257E-05	1.85357E-05	4.30409E-05	4.29745E-05	5.65501E-05	5.65136E-05	6.05722E-05	5.91203E-05	2.35708E-06	2.35708E-06	6.38345E-05	2.35708E-06	3.77525E-05	3.65701E-05	5.42118E-05	0.000235283	0.00017884
3840303773400	384030	3773400	0.000132503	5.1969E-05	1.72107E-05	1.68561E-05	3.91406E-05	3.90802E-05	5.14257E-05	5.13925E-05	5.50833E-05	5.3763E-05	2.14349E-06	2.14349E-06	5.805E-05	2.14349E-06	3.39854E-05	3.29209E-05	4.84093E-05	0.0002101	0.000159698
3840803773400	384080	3773400	0.000125766	4.9327E-05	1.63357E-05	1.59991E-05	3.71507E-05	3.70934E-05	4.88112E-05	4.87797E-05	5.22828E-05	5.10297E-05	2.03451E-06	2.03451E-06	5.50987E-05	2.03451E-06	3.1917E-05	3.09173E-05	4.52048E-05	0.000196192	0.000149127
3841303773400	384130	3773400	0.000114278	4.4821E-05	1.48435E-05	1.45377E-05	3.37572E-05	3.37051E-05	4.43525E-05	4.43239E-05	4.75071E-05	4.63684E-05	1.84867E-06	1.84867E-06	5.00657E-05	1.84867E-06	2.87292E-05	2.78294E-05	4.04116E-05	0.000175389	0.000133315
3826803773450	382680	3773450	6.21106E-05	2.4361E-05	8.0675E-06	7.90128E-06	1.83472E-05	1.83189E-05	2.41058E-05	2.40902E-05	2.58203E-05	2.52014E-05	1.00476E-06	1.00476E-06	2.72109E-05	1.00476E-06	1.21949E-05	1.18129E-05	1.09827E-05	4.76656E-05	3.62309E-05
3827303773450	382730	3773450	6.97812E-05	2.7369E-05	9.06383E-06	8.87709E-06	2.0613E-05	2.05812E-05	2.70828E-05	2.70654E-05	2.90091E-05	2.83138E-05	1.12885E-06	1.12885E-06	3.05715E-05	1.12885E-06	1.36551E-05	1.32274E-05	1.1906E-05	5.16729E-05	3.92769E-05
3827803773450	382780	3773450	8.10806E-05	3.1801E-05	1.05315E-05	1.03145E-05	2.39508E-05	2.39139E-05	3.14682E-05	3.14479E-05	3.37064E-05	3.28985E-05	1.31164E-06	1.31164E-06	3.55218E-05	1.31164E-06	1.58473E-05	1.53509E-05	1.32503E-05	5.75071E-05	4.37115E-05
3828303773450	382830	3773450	9.74548E-05	3.8223E-05	1.26583E-05	1.23975E-05	2.87877E-05	2.87433E-05	3.78232E-05	3.77988E-05	4.05134E-05	3.95423E-05	1.57652E-06	1.57652E-06	4.26954E-05	1.57652E-06	1.90404E-05	1.8444E-05	1.51535E-05	6.57673E-05	4.99902E-05
3828803773450	382880	3773450	0.000117862	4.6227E-05	1.5309E-05	1.49936E-05	3.48158E-05	3.47621E-05	4.57435E-05	4.5714E-05	4.8997E-05	4.78225E-05	1.90665E-06	1.90665E-06	5.16358E-05	1.90665E-06	2.30157E-05	2.22948E-05	1.73328E-05	7.52258E-05	5.71796E-05
3829303773450	382930	3773450	0.000146039	5.7278E-05	1.89688E-05	1.8578E-05	4.31391E-05	4.30725E-05	5.66791E-05	5.66425E-05	6.07104E-05	5.92552E-05	2.36246E-06	2.36246E-06	6.39801E-05	2.36246E-06	2.84942E-05	2.76017E-05	2.00983E-05	8.72281E-05	6.63027E-05
3829803773450	382980	3773450	0.000189844	7.4459E-05	2.46587E-05	2.41506E-05	5.60789E-05	5.59924E-05	7.36804E-05	7.36328E-05	7.89209E-05	7.70292E-05	3.0711E-06	3.0711E-06	8.31714E-05	3.0711E-06	3.69704E-05	3.58124E-05	2.40858E-05	0.000104534	7.94572E-05
3830303773450	383030	3773450	0.000235032	9.2183E-05	3.05282E-05	2.98992E-05	6.94274E-05	6.93203E-05	9.12185E-05	9.11597E-05	9.77064E-05	9.53644E-05	3.80211E-06	3.80211E-06	0.000102969	3.80211E-06	4.56869E-05	4.42559E-05	2.69916E-05	0.000117146	8.90431E-05
3830803773450	383080	3773450	0.000310526	0.00012179	4.0334E-05	3.9503E-05	9.17279E-05	9.15864E-05	0.000120518	0.000120441	0.00012909	0.000125996	5.02337E-06	5.02337E-06	0.000136043	5.02337E-06	6.01099E-05	5.82271E-05	3.16151E-05	0.000137212	0.000104295
3831303773450	383130	3773450	0.000495861	0.00019448	6.4407E-05	6.308E-05	0.000146475	0.000146249	0.000192449	0.000192325	0.000206137	0.000201196	8.02153E-06	8.02153E-06	0.000217239	8.02153E-06	9.50801E-05	9.2102E-05	4.21316E-05	0.000182854	0.000138988
3831803773450	383180	3773450	0.000881611	0.00034578	0.000114512	0.000112152	0.000260424	0.000260022	0.000342163	0.000341942	0.000366499	0.000357714	1.42618E-05	1.42618E-05	0.000386238	1.42618E-05	0.000166685	0.000161464	5.81993E-05	0.000252589	0.000191995
3832303773450	383230	3773450	0.002265317	0.00088849	0.00029424	0.000288178	0.000669164	0.000668131	0.000879193	0.000878626	0.000941726	0.000919153	3.6646E-05	3.6646E-05	0.000992445	3.6646E-05	0.000419223	0.000406092	8.35864E-05	0.000362771	0.000275745
3835803773450	383580	3773450	0.004700825	0.00184373	0.000610587	0.000598006	0.001388601	0.001386458	0.00182444	0.001823263	0.001954203	0.001907362	7.60451E-05	7.60451E-05	0.002059452	7.60451E-05	0.001465296	0.0014194	0.002531697	0.010987745	0.008351858
3836303773450	383630	3773450	0.001570837	0.0006161	0.000204035	0.000199831	0.000464018	0.000463302	0.000609658	0.000609265	0.00065302	0.000637368	2.54114E-05	2.54114E-05	0.00068819	2.54114E-05	0.000460459	0.000446037	0.000772487	0.003352649	0.002548371
3836803773450	383680	3773450	0.00074521	0.00029228	9.67948E-05	9.48005E-05	0.000220132	0.000219792	0.000289224	0.000289037	0.000309795	0.000302369	1.20552E-05	1.20552E-05	0.00032648	1.20552E-05	0.00021713	0.000210329	0.000352948	0.00153182	0.001164347
3837303773450	383730	3773450	0.000450897	0.00017685	5.85667E-05	5.736E-05	0.000133193	0.000132987	0.000174998	0.000174885	0.000187445	0.000182952	7.29415E-06	7.29415E-06	0.00019754	7.29415E-06	0.000128377	0.000124356	0.000202633	0.000879441	0.000668469
3837803773450	383780	3773450	0.000341236	0.00013384	4.43228E-05	4.34096E-05	0.000100799	0.000100644	0.000132437	0.000132352	0.000141857	0.000138456	5.52016E-06	5.52016E-06	0.000149497	5.52016E-06	9.51285E-05	9.21489E-05	0.000147256	0.0006391	0.000485784
3838303773450	383830	3773450	0.000305308	0.00011975	3.96562E-05	3.88391E-05	9.01864E-05	9.00472E-05	0.000118493	0.000118417	0.000126921	0.000123879	4.93895E-06	4.93895E-06	0.000133757	4.93895E-06	8.36225E-05	8.10032E-05	0.000128053	0.000555761	0.000422438
3838803773450	383880	3773450	0.00024635	9.6622E-05	3.19982E-05	3.13389E-05	7.27705E-05	7.26582E-05	9.56109E-05	9.55492E-05	0.000102411	9.99565E-05	3.98519E-06	3.98519E-06	0.000107927	3.98519E-06	6.62863E-05	6.421E-05	9.98579E-05	0.00043339	0.000329423
3839303773450	383930	3773450	0.000192529	7.5513E-05	2.50075E-05	2.44923E-05	5.68722E-05	5.67845E-05	7.47227E-05	7.46745E-05	8.00373E-05	7.81189E-05	3.11454E-06	3.11454E-06	8.4348E-05	3.11454E-06	5.10274E-05	4.94291E-05	7.55254E-05	0.000327786	0.000249152
3839803773450	383980	3773450	0.000156485	6.1375E-05	2.03257E-05	1.99069E-05	4.62248E-05	4.61535E-05	6.07333E-05	6.06941E-05	6.5053E-05	6.34937E-05	2.53145E-06	2.53145E-06	6.85566E-05	2.53145E-06	4.0899E-05	3.9618E-05	5.96251E-05	0.000258777	0.000196698
3840303773450	384030	3773450	0.000136203	5.3421E-05	1.76913E-05	1.73268E-05	4.02338E-05	4.01717E-05	5.28619E-05	5.28278E-05	5.66217E-05	5.52645E-05	2.20336E-06	2.20336E-06	5.96712E-05	2.20336E-06	3.51873E-05	3.40851E-05	5.07425E-05	0.000220226	0.000167395
3840803773450	384080	3773450	0.000124733	4.8922E-05	1.62015E-05	1.58677E-05	3.68456E-05	3.67887E-05	4.84103E-05	4.8379E-05	5.18534E-05	5.06105E-05	2.01781E-06	2.01781E-06	5.46462E-05	2.01781E-06	3.19062E-05	3.09069E-05	4.56597E-05	0.000198166	0.000150627
3841303773450	384130	3773450	0.000118994	4.6671E-05	1.5456E-05	1.51376E-05	3.51502E-05	3.50959E-05	4.61827E-05	4.61529E-05	4.94674E-05	4.82817E-05	1.92496E-06	1.92496E-06	5.21316E-05	1.92496E-06	3.01052E-05	2.91622E-05	4.28399E-05	0.000185928	0.000141325
3826803773500	382680	3773500	6.69519E-05	2.6259E-05	8.69633E-06	8.51716E-06	1.97773E-05	1.97468E-05	2.59847E-05	2.5968E-05	2.78329E-05	2.71658E-05	1.08308E-06	1.08308E-06	2.93319E-05	1.08308E-06	1.30649E-05	1.26557E-05	1.17544E-05	5.10148E-05	3.87767E-05
3827303773500	382730	3773500	7.21255E-05	2.8289E-05	9.36833E-06	9.17531E-06	2.13055E-05	2.12727E-05	2.79927E-05	2.79746E-05	2.99837E-05	2.9265E-05	1.16677E-06	1.16677E-06	3.15985E-05	1.16677E-06	1.40265E-05	1.35871E-05	1.21504E-05	5.27337E-05	4.00832E-05
3827803773500	382780	3773500	8.24818E-05	3.2351E-05	1.07135E-05	1.04928E-05	2.43647E-05	2.43271E-05	3.20121E-05	3.19914E-05	3.42889E-05	3.3467E-05	1.33431E-06	1.33431E-06	3.61356E-05	1.33431E-06	1.5989E-05	1.54882E-05	1.33068E-05	5.77526E-05	4.38982E-05
3828303773500	382830	3773500	9.7347E-05	3.8181E-05	1.26443E-05	1.23838E-05	2.87558E-05	2.87115E-05	3.77814E-05	3.7757E-05	4.04686E-05	3.94986E-05	1.57478E-06	1.57478E-06	4.26482E-05	1.57478E-06	1.88395E-05	1.82494E-05	1.49272E-05	6.47851E-05	4.92436E-05
3828803773500	382880	3773500	0.000117476	4.6076E-05	1.52588E-05	1.49444E-05	3.47018E-05	3.46482E-05	4.55936E-05	4.55641E-05	4.88364E-05	4.76658E-05	1.9004E-06	1.9004E-06	5.14666E-05	1.9004E-06	2.27125E-05	2.20011E-05	1.69775E-05	7.36837E-05	5.60075E-05
3829303773500	382930	3773500	0.000144574	5.6704E-05	1.87787E-05	1.83918E-05	4.27066E-05	4.26407E-05	5.61109E-05	5.60747E-05	6.01017E-05	5.86611E-05	2.33878E-06	2.33878E-06	6.33387E-05	2.33878E-06	2.79202E-05	2.70457E-05	1.94533E-05	8.44289E-05	6.41749E-05
3829803773500	382980	3773500	0.000184508	7.2367E-05	2.39657E-05	2.34719E-05	5.45029E-05	5.44188E-05	7.16097E-05	7.15635E-05	7.67029E-05	7.48644E-05	2.98479E-06	2.98479E-06	8.0834E-05	2.98479E-06	3.55532E-05	3.44396E-05	2.26692E-05	9.83858E-05	7.47837E-05
3830303773500	383030	3773500	0.000246547	9.6699E-05	3.20238E-05	3.1364E-05	7.28288E-05	7.27165E-05	9.56876E-05	9.56258E-05	0.000102493	0.000100037	3.98839E-06	3.98839E-06	0.000108013	3.98839E-06	4.73212E-05	4.5839E-05	2.68807E-05	0.000116664	8.86773E-05
3830803773500	383080	3773500	0.00036308	0.0001424	4.71602E-05	4.61885E-05	0.000107252	0.000107087	0.000140915	0.000140824	0.000150938	0.00014732	5.87353E-06	5.87353E-06	0.000159067	5.87353E-06	6.9248E-05	6.7079E-05	3.34142E-05	0.00014502	0.000110231
3831303773500	383130	3773500	0.00068116	0.00026716	8.84753E-05	8.66524E-05	0.000201211	0.000200901	0.000264365	0.000264195	0.000283168	0.000276381	1.10191E-05	1.10191E-05	0.000298419	1.10191E-05	0.000129186	0.000125139	4.58928E-05	0.000199178	0.000151396
3831803773500	383180	3773500	0.002036195	0.00079862	0.00026448	0.000259031	0.000601482	0.000600554	0.000790269	0.000789759	0.000846477	0.000826187	3.29395E-05	3.29395E-05	0.000892066	3.29395E-05	0.000387499	0.000375362	6.15691E-05	0.000267214	0.000203111
3836303773500	383630	3773500	0.002578565	0.00101135	0.000334928	0.000328027	0.000761695	0.00076052	0.001000768	0.001000122	0.001071948	0.001046254	4.17134E-05	4.17134E-05	0.0011296 8	4.17134E-05	0.00073457	0.000711562	0.001230906	0.005342218	0.004060655
3836803773500	383680	3773500	0.000948033	0.00037183	0.000123139	0.000120602	0.000280044	0.000279612	0.000367942	0.000367704	0.000394112	0.000384665	1.53363E-05	1.53363E-05	0.000415338	1.53363E-05	0.000277385	0.000268697	0.000455436	0.001976624	0.001502445
3837303773500	383730	3773500	0.000565184	0.00022167	7.34113E-05	7.18988E-05	0.000166953	0.000166695	0.000219354	0.000219212	0.000234955	0.000229324	9.14297E-06	9.14297E-06	0.0024761	9.14297E-06	0.00016219	0.00015711	0.000260407	0.001130184	0.00085906
3837803773500	383780	3773500	0.000431406	0.0001692	5.6035E-05	5.48805E-05	0.000127435	0.000127239	0.000167433	0.000167325	0.000179342	0.000175043	6.97884E-06	6.97884E-06	0.000189001	6.97884E-06	0.000121226	0.000117429	0.000191564	0.000831402	0.000631954
3838303773500	383830	3773500	0.000343283	0.00013464	4.45888E-05	4.36701E-05	0.000101404	0.000101248	0.000133232	0.000133146	0.000142708	0.000139287	5.55329E-06	5.55329E-06	0.000150394	5.55329E-06	9.45473E-05	9.15859E-05	0.000147111	0.000638471	0.000485306
3838803773500	383880	3773500	0.000266918	0.00010469	3.46698E-05	3.39555E-05	7.88464E-05	7.87247E-05	0.000103594	0.000103527	0.000110962	0.000108302	4.31793E-06	4.31793E-06	0.000116938	4.31793E-06	7.21684E-05	6.9908E-05	0.000110286	0.00047865	0.000363825
3839303773500	383930	3773500	0.000206676	8.1061E-05	2.6845E-05	2.62919E-05	6.10511E-05	6.09569E-05	8.02132E-05	8.01614E-05	8.59183E-05	8.38589E-05	3.34339E-06	3.34339E-06	9.05457E-05	3.34339E-06	5.50421E-05	5.33181E-05	8.26043E-05	0.000358508	0.00027250 5
3839803773500	383980	3773500	0.000167479	6.5687E-05	2.17537E-05	2.13055E-05	4.94724E-05	4.9396E-05	6.50002E-05	6.49583E-05	6.96233E-05	6.79545E-05	2.7093E-06	2.7093E-06	7.33731E-05	2.7093E-06	4.39774E-05	4.25999E-05	6.49976E-05	0.000282094	0.000214422
3840303773500	384030	3773500	0.00014223	5.5785E-05	1.84742E-05	1.80935E-05	4.20141E-05	4.19493E-05	5.5201E-05	5.51654E-05	5.91272E-05	5.77099E-05	2.30085E-06	2.30085E-06	6.23116E-05	2.30085E-06	3.68646E-05	3.57099E-05	5.37977E-05	0.000233486	0.000177474
3840803773500	384080	3773500	0.000131443	5.1554E-05	1.7073E-05	1.67212E-05	3.88275E-05	3.87676E-05	5.10143E-05	5.09814E-05	5.46427E-05	5.33329E-05	2.12635E-06	2.12635E-06	5.75856E-05	2.12635E-06	3.37432E-05	3.26863E-05	4.89004E-05	0.000212231	0.000161318
3841303773500	384130	3773500	0.00012794	5.018E-05	1.6618E-05	1.62756E-05	3.77928E-05	3.77345E-05	4.96548E-05	4.96227E-05	5.31865E-05	5.19116E-05	2.06968E-06	2.06968E-06	5.6051E-05	2.06968E-06	3.24552E-05	3.14386E-05	4.68071E-05	0.000203146	0.000154413
3826803773550	382680	3773550	7.191E-05	2.8204E-05	9.34033E-06	9.14789E-06	2.12419E-05	2.12091E-05	2.7909E-05	2.7891E-05	2.9894E-05	2.91775E-05	1.16329E-06	1.16329E-06	3.15041E-05	1.16329E-06	1.39278E-05	1.34916E-05	1.25419E-05	5.44328E-05	4.13748E-05
3827303773550	382730	3773550	7.44339E-05	2.9194E-05	9.66817E-06	9.46897E-06	2.19874E-05	2.19535E-05	2.88886E-05	2.887E-05	3.09433E-05	3.02016E-05	1.20412E-06	1.20412E-06	3.26098E-05	1.20412E-06	1.43691E-05	1.3919E-05	1.24175E-05	5.38926E-05	4.09642E-05
3827803773550	382780	3773550	8.3865E-05	3.2893E-05	1.08932E-05	1.06687E-05	2.47733E-05	2.47351E-05	3.25489E-05	3.25279E-05	3.48639E-05	3.40283E-05	1.35668E-06	1.35668E-06	3.67416E-05	1.35668E-06	1.61146E-05	1.56098E-05	1.33589E-05	5.79785E-05	4.40699E-05
3828303773550	382830	3773550	9.7356E-05	3.8184E-05	1.26455E-05	1.2385E-05	2.87585E-05	2.87141E-05	3.77849E-05	3.77605E-05	4.04723E-05	3.95022E-05	1.57493E-06	1.57493E-06	4.26521E-05	1.57493E-06	1.8644E-05	1.806E-05	1.47213E-05	6.38913E-05	4.85642E-05
3828803773550	382880	3773550	0.000119622	4.6918E-05	1.55377E-05	1.52175E-05	3.53359E-05	3.52814E-05	4.64267E-05	4.63968E-05	4.97288E-05	4.85368E-05	1.93513E-06	1.93513E-06	5.24071E-05	1.93513E-06	2.2856E-05	2.21401E-05	1.69323E-05	7.34873E-05	5.58582E-05
3829303773550	382930	3773550	0.000157446	6.1752E-05	2.04505E-05	2.00291E-05	4.65087E-05	4.64369E-05	6.11063E-05	6.10669E-05	6.54525E-05	6.38836E-05	2.54699E-06	2.54699E-06	6.89776E-05	2.54699E-06	2.99724E-05	2.90336E-05	2.06075E-05	8.9438E-05	6.79824E-05
3829803773550	382980	3773550	0.000203532	7.9828E-05	2.64367E-05	2.5892E-05	6.01225E-05	6.00297E-05	7.89931E-05	7.89421E-05	8.46114E-05	8.25833E-05	3.29254E-06	3.29254E-06	8.91684E-05	3.29254E-06	3.86244E-05	3.74146E-05	2.40338E-05	0.000104308	7.92855E-05

			KMMass Grading / Excavation	KMDrainage / Utilities Trenching	KMFoundations / Concrete Pads	KMBuilding / Structure Construction	KMAsphalt Paving	KMArchitectural Coating	KMLandscaping or Other Finishing	KMWaterside Construction (Piles)	EWNDemolition	EWNSite Grubbing / Prep	EWNDrainage / Utilities Trenching	EWNDrainage / Utilities Trenching	EWNDrainage / Utilities Trenching	EWNFoundations / Concrete Pads	EWNBuilding / Structure Construction	EWNAsphalt Paving	EWNLandscaping or Other Finishing	EWNWaterside Construction (Piles)	ISDemolition
Unique Identifier	X (UTM)	Y (UTM)	2026	2026	2026	2026	2026	2026	2026	2026	2027	2027	2027	2028	2029	2029	2029	2029	2029	2029	2027
3841303773350	384130	3773350	0.000128514	4.61505E-05	2.44227E-05	8.38833E-05	2.69484E-06	2.69484E-06	8.65782E-05	2.69484E-06	0.000121415	6.61725E-06	1.55385E-05	1.52385E-05	1.49232E-05	1.29263E-05	2.80686E-05	1.99693E-06	2.90671E-05	1.99693E-06	1.96548E-05
3826803773400	382680	3773400	3.50432E-05	1.25843E-05	6.65958E-06	2.28733E-05	7.34829E-07	7.34829E-07	2.36082E-05	7.34829E-07	5.45473E-05	2.9729E-06	6.98093E-06	6.84612E-06	6.70447E-06	5.80732E-06	1.26102E-05	8.97151E-07	1.30588E-05	8.97151E-07	6.43702E-06
3827303773400	382730	3773400	3.84641E-05	1.38128E-05	7.30967E-06	2.51062E-05	8.06561E-07	8.06561E-07	2.59127E-05	8.06561E-07	6.22884E-05	3.3948E-06	7.97163E-06	7.81769E-06	7.65593E-06	6.63146E-06	1.43998E-05	1.02447E-06	1.49121E-05	1.02447E-06	7.08812E-06
3827803773400	382780	3773400	4.35104E-05	1.56249E-05	8.26866E-06	2.84E-05	9.12377E-07	9.12377E-07	2.93123E-05	9.12377E-07	7.40876E-05	4.03787E-06	9.48168E-06	9.29858E-06	9.10618E-06	7.88765E-06	1.71276E-05	1.21853E-06	1.77368E-05	1.21853E-06	8.01448E-06
3828303773400	382830	3773400	5.04037E-05	1.81004E-05	9.57867E-06	3.28994E-05	1.05693E-06	1.05693E-06	3.39563E-05	1.05693E-06	9.05422E-05	4.93466E-06	1.15875E-05	1.13638E-05	1.11286E-05	9.63946E-06	2.09315E-05	1.48916E-06	2.16761E-05	1.48916E-06	9.26779E-06
3828803773400	382880	3773400	5.76666E-05	2.07086E-05	1.09589E-05	3.764E-05	1.20922E-06	1.20922E-06	3.88492E-05	1.20922E-06	0.0001009	6.00005E-06	1.40893E-05	1.38172E-05	1.35313E-05	1.17206E-05	2.54506E-05	1.81067E-06	2.63559E-05	1.81067E-06	1.05365E-05
3829303773400	382930	3773400	7.10765E-05	2.55242E-05	1.35073E-05	4.63929E-05	1.49042E-06	1.49042E-06	4.78833E-05	1.49042E-06	0.000145204	7.91382E-06	1.85832E-05	1.82243E-05	1.78472E-05	1.5459E-05	3.35683E-05	2.3882E-06	3.47624E-05	2.3882E-06	1.2888E-05
3829803773400	382980	3773400	8.71685E-05	3.1303E-05	1.65654E-05	5.68964E-05	1.82785E-06	1.82785E-06	5.87242E-05	1.82785E-06	0.000194017	1.05742E-05	2.48301E-05	2.43506E-05	2.38468E-05	2.06558E-05	4.48527E-05	3.19103E-06	4.64483E-05	3.19103E-06	1.55469E-05
3830303773400	383030	3773400	9.53918E-05	3.4256E-05	1.81282E-05	6.22639E-05	2.00029E-06	2.00029E-06	6.42642E-05	2.00029E-06	0.000235256	1.28218E-05	3.0108E-05	2.95265E-05	2.89156E-05	2.50463E-05	5.43865E-05	3.86931E-06	5.63212E-05	3.86931E-06	1.67024E-05
3830803773400	383080	3773400	0.000109016	3.91486E-05	2.07173E-05	7.11566E-05	2.28598E-06	2.28598E-06	7.34426E-05	2.28598E-06	0.000302338	1.64778E-05	3.8693E-05	3.79458E-05	3.71607E-05	3.21881E-05	6.98945E-05	4.97261E-06	7.23808E-05	4.97261E-06	1.86236E-05
3831303773400	383130	3773400	0.000151315	5.43384E-05	2.87557E-05	9.87657E-05	3.17295E-06	3.17295E-06	0.000101939	3.17295E-06	0.000501156	2.73136E-05	6.41375E-05	6.2899E-05	6.15975E-05	5.33549E-05	0.000115857	8.2426E-06	0.000119978	8.2426E-06	2.51808E-05
3831803773400	383180	3773400	0.000219111	7.86846E-05	4.16396E-05	0.000143017	4.59458E-06	4.59458E-06	0.000147612	4.59458E-06	0.001045549	5.69838E-05	0.000133809	0.000131225	0.00012851	0.000111313	0.00024171	1.71964E-05	0.000250308	1.71964E-05	3.48007E-05
3835803773400	383580	3773400	0.004027911	0.001446457	0.00076546	0.002629087	8.44621E-05	8.44621E-05	0.002713549	8.44621E-05	0.003085164	0.000168145	0.000394837	0.000387212	0.000379201	0.000328458	0.000713228	5.07423E-05	0.000738599	5.07423E-05	0.000572626
3836303773400	383630	3773400	0.001549032	0.000556271	0.000294376	0.00101108	3.2482E-05	3.2482E-05	0.001043562	3.2482E-05	0.0012338	6.72437E-05	0.000157901	0.000154852	0.000151648	0.000131355	0.00028523	2.02926E-05	0.000295376	2.02926E-05	0.000221689
3836803773400	383680	3773400	0.000840543	0.000301846	0.000159736	0.000548637	1.76255E-05	1.76255E-05	0.000566262	1.76255E-05	0.000691321	3.76779E-05	8.84748E-05	8.67662E-05	8.4971E-05	7.36007E-05	0.000159819	1.13703E-05	0.000165505	1.13703E-05	0.000121271
3837303773400	383730	3773400	0.00053365	0.000191638	0.000101414	0.000348323	1.11902E-05	1.11902E-05	0.000359513	1.11902E-05	0.00045147	2.46057E-05	5.77789E-05	5.66631E-05	5.54907E-05	4.80653E-05	0.000104371	7.42542E-06	0.000108084	7.42542E-06	7.75572E-05
3837803773400	383780	3773400	0.000421354	0.000151312	8.00736E-05	0.000275025	8.83545E-06	8.83545E-06	0.00028386	8.83545E-06	0.000362046	1.9732E-05	4.63344E-05	4.54396E-05	4.44995E-05	3.85448E-05	8.36978E-05	5.95464E-06	8.66751E-05	5.95464E-06	6.16456E-05
3838303773400	383830	3773400	0.000366672	0.000131675	6.9682E-05	0.000239333	7.68882E-06	7.68882E-06	0.000247022	7.68882E-06	0.000317368	1.7297E-05	4.06166E-05	3.98322E-05	3.90081E-05	3.37883E-05	7.33692E-05	5.21982E-06	7.59791E-05	5.21982E-06	5.40083E-05
3838803773400	383880	3773400	0.000283641	0.000101858	5.39028E-05	0.000185137	5.94773E-06	5.94773E-06	0.000191085	5.94773E-06	0.000250203	1.36364E-05	3.20208E-05	3.14024E-05	3.07527E-05	2.66375E-05	5.78418E-05	4.11513E-06	5.98994E-05	4.11513E-06	4.20704E-05
3839303773400	383930	3773400	0.000220537	7.91966E-05	4.19106E-05	0.000143948	4.62448E-06	4.62448E-06	0.000148573	4.62448E-06	0.000198136	1.07987E-05	2.53573E-05	2.48676E-05	2.43531E-05	2.10943E-05	4.58051E-05	3.25878E-06	4.74345E-05	3.25878E-06	3.29033E-05
3839803773400	383980	3773400	0.000176989	6.35584E-05	3.36349E-05	0.000115524	3.71133E-06	3.71133E-06	0.000119235	3.71133E-06	0.00016149	8.80144E-06	2.06674E-05	2.02683E-05	1.9849E-05	1.71929E-05	3.73333E-05	2.65607E-06	3.86614E-05	2.65607E-06	2.65459E-05
3840303773400	384030	3773400	0.000158046	5.67555E-05	3.00348E-05	0.000103159	3.31409E-06	3.31409E-06	0.000106473	3.31409E-06	0.000145258	7.91675E-06	1.859E-05	1.8231E-05	1.78538E-05	1.54647E-05	3.35807E-05	2.38909E-06	3.47752E-05	2.38909E-06	2.38325E-05
3840803773400	384080	3773400	0.000147584	5.29985E-05	2.80466E-05	9.63303E-05	3.09471E-06	3.09471E-06	9.9425E-05	3.09471E-06	0.000136085	7.41681E-06	1.74161E-05	1.70797E-05	1.67264E-05	1.44881E-05	3.14601E-05	2.23822E-06	3.25792E-05	2.23822E-06	2.23989E-05
3841303773400	384130	3773400	0.000131935	4.73789E-05	2.50728E-05	8.61162E-05	2.76657E-06	2.76657E-06	8.88827E-05	2.76657E-06	0.000122425	6.67233E-06	1.56679E-05	1.53653E-05	1.50474E-05	1.30339E-05	2.83022E-05	2.01355E-06	2.9309E-05	2.01355E-06	2.0127E-05
3826803773450	382680	3773450	3.5856E-05	1.28762E-05	6.81403E-06	2.34038E-05	7.51871E-07	7.51871E-07	2.41557E-05	7.51871E-07	5.60404E-05	3.05428E-06	7.17201E-06	7.03351E-06	6.88799E-06	5.96628E-06	1.29554E-05	9.21708E-07	1.34163E-05	9.21708E-07	6.60329E-06
3827303773450	382730	3773450	3.88704E-05	1.39587E-05	7.38689E-06	2.53714E-05	8.15082E-07	8.15082E-07	2.61865E-05	8.15082E-07	6.30847E-05	3.4382E-06	8.07354E-06	7.91763E-06	7.75381E-06	6.71624E-06	1.45839E-05	1.03757E-06	1.51027E-05	1.03757E-06	7.18733E-06
3827803773450	382780	3773450	4.32592E-05	1.55347E-05	8.22092E-06	2.8236E-05	9.0711E-07	9.0711E-07	2.91431E-05	9.0711E-07	7.37048E-05	4.017E-06	9.43268E-06	9.25053E-06	9.05913E-06	7.84689E-06	1.70391E-05	1.21224E-06	1.76452E-05	1.21224E-06	8.01867E-06
3828303773450	382830	3773450	4.94728E-05	1.77661E-05	9.40176E-06	3.22918E-05	1.03741E-06	1.03741E-06	3.33292E-05	1.03741E-06	8.92022E-05	4.86164E-06	1.1416E-05	1.11956E-05	1.09639E-05	9.49681E-06	2.06217E-05	1.46713E-06	2.13553E-05	1.46713E-06	9.163E-06
3828803773450	382880	3773450	5.65878E-05	2.03212E-05	1.07539E-05	3.69359E-05	1.1866E-06	1.1866E-06	3.81225E-05	1.1866E-06	0.00010862	5.91993E-06	1.39011E-05	1.36327E-05	1.33506E-05	1.15641E-05	2.51107E-05	1.78649E-06	2.6004E-05	1.78649E-06	1.04443E-05
3829303773450	382930	3773450	6.56165E-05	2.35634E-05	1.24697E-05	4.2829E-05	1.37593E-06	1.37593E-06	4.42049E-05	1.37593E-06	0.000135465	7.38301E-06	1.73367E-05	1.70019E-05	1.66501E-05	1.44221E-05	3.13167E-05	2.22802E-06	3.24307E-05	2.22802E-06	1.20203E-05
3829803773450	382980	3773450	7.86349E-05	2.82385E-05	1.49437E-05	5.13263E-05	1.64891E-06	1.64891E-06	5.29752E-05	1.64891E-06	0.00017708	9.65108E-06	2.26625E-05	2.22249E-05	2.17651E-05	1.88526E-05	4.09373E-05	2.91247E-06	4.23935E-05	2.91247E-06	1.42573E-05
3830303773450	383030	3773450	8.81216E-05	3.16452E-05	1.67465E-05	5.75185E-05	1.84784E-06	1.84784E-06	5.93663E-05	1.84784E-06	0.000220456	1.20151E-05	2.82138E-05	2.76689E-05	2.70964E-05	2.34706E-05	5.09649E-05	3.62588E-06	5.27779E-05	3.62588E-06	1.56783E-05
3830803773450	383080	3773450	0.000103216	3.70658E-05	1.96151E-05	6.73709E-05	2.16436E-06	2.16436E-06	6.95353E-05	2.16436E-06	0.000292361	1.59341E-05	3.74162E-05	3.66936E-05	3.59344E-05	3.11259E-05	6.7588E-05	4.80852E-06	6.99923E-05	4.80852E-06	1.79823E-05
3831303773450	383130	3773450	0.00013755	4.93954E-05	2.61399E-05	8.97813E-05	2.88431E-06	2.88431E-06	9.26656E-05	2.88431E-06	0.000467511	2.548E-05	5.98318E-05	5.86764E-05	5.74623E-05	4.97731E-05	0.000108079	7.68925E-06	0.000111924	7.68925E-06	2.34482E-05
3831803773450	383180	3773450	0.000190008	6.82334E-05	3.61089E-05	0.000124021	3.98431E-06	3.98431E-06	0.000128006	3.98431E-06	0.000829136	4.5189E-05	0.000106112	0.000104063	0.00010191	8.8273E-05	0.00019168	1.3637E-05	0.000198498	1.3637E-05	3.12685E-05
3832303773450	383230	3773450	0.000272891	9.79975E-05	5.18599E-05	0.000178121	5.72231E-06	5.72231E-06	0.000183843	5.72231E-06	0.002120386	0.000115564	0.000271366	0.000266125	0.000260619	0.000225744	0.00049019	3.48744E-05	0.000507628	3.48744E-05	4.25273E-05
3835803773450	383580	3773450	0.008265424	0.002968185	0.001570752	0.005394985	0.000173319	0.000173319	0.005568304	0.000173319	0.006404734	0.000349066	0.000819673	0.000803845	0.000787212	0.000681872	0.001480645	0.00010534	0.001533315	0.00010534	0.001171411
3836303773450	383630	3773450	0.002521998	0.000905671	0.000479278	0.001646151	5.28843E-05	5.28843E-05	0.001699035	5.28843E-05	0.001926454	0.000104994	0.000246546	0.000241785	0.000236782	0.000205098	0.000445357	3.16848E-05	0.0004612	3.16848E-05	0.000359744
3836803773450	383680	3773450	0.001152297	0.0004138	0.000218981	0.000752124	2.41627E-05	2.41627E-05	0.000776287	2.41627E-05	0.000899725	4.90362E-05	0.000115146	0.000112923	0.000110586	9.57881E-05	0.000207998	1.4798E-05	0.000215397	1.4798E-05	0.000165795
3837303773450	383730	3773450	0.000661551	0.000237569	0.00012572	0.000431806	1.38722E-05	1.38722E-05	0.000445678	1.38722E-05	0.000532763	2.90363E-05	6.81826E-05	6.6866E-05	6.54824E-05	5.672E-05	0.000123164	8.76246E-06	0.000127545	8.76246E-06	9.60047E-05
3837803773450	383780	3773450	0.000480757	0.000172644	9.13625E-05	0.000313798	1.00811E-05	1.00811E-05	0.000323879	1.00811E-05	0.000394986	2.15272E-05	5.055E-05	4.95738E-05	4.85481E-05	4.20517E-05	9.13128E-05	6.49641E-06	9.4561E-05	6.49641E-06	7.02637E-05
3838303773450	383830	3773450	0.000418066	0.000150131	7.94488E-05	0.000272879	8.76651E-06	8.76651E-06	0.000281645	8.76651E-06	0.000345722	1.88423E-05	4.42452E-05	4.33908E-05	4.2493E-05	3.68069E-05	7.99239E-05	5.68615E-06	8.2767E-05	5.68615E-06	6.15142E-05
3838803773450	383880	3773450	0.000326014	0.000117074	6.19553E-05	0.000212795	6.83625E-06	6.83625E-06	0.000219631	6.83625E-06	0.000274927	1.49839E-05	3.51849E-05	3.45054E-05	3.37915E-05	2.92697E-05	6.35575E-05	4.52177E-06	6.58184E-05	4.52177E-06	4.83063E-05
3839303773450	383930	3773450	0.000246573	8.85467E-05	4.68586E-05	0.000160943	5.17045E-06	5.17045E-06	0.000166113	5.17045E-06	0.000212868	1.16016E-05	2.72427E-05	2.67166E-05	2.61638E-05	2.26627E-05	4.92108E-05	3.50108E-06	5.09613E-05	3.50108E-06	3.67498E-05
3839803773450	383980	3773450	0.000194662	6.9905E-05	3.69934E-05	0.00012706	4.08192E-06	4.08192E-06	0.000131141	4.08192E-06	0.000171291	9.33559E-06	2.19217E-05	2.14984E-05	2.10536E-05	1.82363E-05	3.95991E-05	2.81726E-06	4.10077E-05	2.81726E-06	2.91573E-05
3840303773450	384030	3773450	0.000165663	5.9491E-05	3.14824E-05	0.000108131	3.47382E-06	3.47382E-06	0.000111605	3.47382E-06	0.000147624	8.04569E-06	1.88928E-05	1.8528E-05	1.81446E-05	1.57166E-05	3.41277E-05	2.428E-06	3.53417E-05	2.428E-06	2.49335E-05
3840803773450	384080	3773450	0.000149069	5.35318E-05	2.83288E-05	9.72996E-05	3.12585E-06	3.12585E-06	0.000100425	3.12585E-06	0.000133895	7.29746E-06	1.71358E-05	1.68049E-05	1.64572E-05	1.4255E-05	3.09539E-05	2.2022E-06	3.2055E-05	2.2022E-06	2.25512E-05
3841303773450	384130	3773450	0.000139863	5.02259E-05	2.65793E-05	9.12908E-05	2.93281E-06	2.93281E-06	9.42236E-05	2.93281E-06	0.000126231	6.87974E-06	1.61549E-05	1.58429E-05	1.55151E-05	1.3439E-05	2.9182E-05	2.07614E-06	3.02201E-05	2.07614E-06	2.12993E-05
3826803773500	382680	3773500	3.83754E-05	1.37809E-05	7.29282E-06	2.50483E-05	8.04702E-07	8.04702E-07	2.5853E-05	8.04702E-07	5.99148E-05	3.26543E-06	7.66785E-06	7.51978E-06	7.36419E-06	6.37876E-06	1.38511E-05	9.8543E-07	1.43438E-05	9.8543E-07	7.13283E-06
3827303773500	382730	3773500	3.96684E-05	1.42453E-05	7.53854E-06	2.58922E-05	8.31814E-07	8.31814E-07	2.67241E-05	8.31814E-07	6.46773E-05	3.525E-06	8.27736E-06	8.11752E-06	7.94956E-06	6.8858E-06	1.49521E-05	1.06376E-06	1.5484E-05	1.06376E-06	7.37455E-06
3827803773500	382780	3773500	4.34439E-05	1.56011E-05	8.25602E-06	2.83566E-05	9.10983E-07	9.10983E-07	2.92675E-05	9.10983E-07	7.41642E-05	4.04204E-06	9.49148E-06	9.30819E-06	9.11559E-06	7.8958E-06	1.71453E-05	1.21979E-06	1.77552E-05	1.21979E-06	8.1081E-06
3828303773500	382830	3773500	4.8734E-05	1.75008E-05	9.26135E-06	3.18095E-05	1.02191E-06	1.02191E-06	3.28314E-05	1.02191E-06	8.80154E-05	4.79695E-06	1.12641E-05	1.10466E-05	1.08181E-05	9.37045E-06	2.03474E-05	1.44761E-06	2.10712E-05	1.44761E-06	9.11689E-06
3828803773500	382880	3773500	5.54279E-05	1.99046E-05	1.05335E-05	3.61787E-05	1.16228E-06	1.16228E-06	3.7341E-05	1.16228E-06	0.000106935	5.82812E-06	1.36855E-05	1.34212E-05	1.31435E-05	1.13848E-05	2.47213E-05	1.75879E-06	2.56007E-05	1.75879E-06	1.03604E-05
3829303773500	382930	3773500	6.35108E-05	2.28073E-05	1.20695E-05	4.14546E-05	1.33177E-06	1.33177E-06	4.27864E-05	1.33177E-06	0.000132525	7.22276E-06	1.69604E-05	1.66329E-05	1.62887E-05	1.41091E-05	3.0637E-05	2.17966E-06	3.17268E-05	2.17966E-06	1.18163E-05
3829803773500	382980	3773500	7.40097E-05	2.65775E-05	1.40647E-05	4.83074E-05	1.55192E-06	1.55192E-06	4.98593E-05	1.55192E-06	0.00017015	9.27341E-06	2.17757E-05	2.13552E-05	2.09133E-05	1.81149E-05	3.93353E-05	2.7985E-06	4.07346E-05	2.7985E-06	1.36495E-05
3830303773500	383030	3773500	8.77596E-05	3.15152E-05	1.66777E-05	5.72822E-05	1.84025E-06	1.84025E-06	5.91224E-05	1.84025E-06	0.000228427	1.24495E-05	2.92339E-05	2.86693E-05	2.80761E-05	2.43192E-05	5.28076E-05	3.75698E-06	5.46861E-05	3.75698E-06	1.59801E-05
3830803773500	383080	3773500	0.00010909	3.91751E-05	2.07313E-05	7.12049E-05	2.28753E-06	2.28753E-06	7.34924E-05	2.28753E-06	0.000337812	1.84112E-05	4.3233E-05	4.23981E-05	4.15208E-05	3.59648E-05	7.80954E-05	5.55606E-06	8.08734E-05	5.55606E-06	1.95318E-05
3831303773500	383130	3773500	0.00014983	5.38051E-05	2.84735E-05	9.77964E-05	3.14181E-06	3.14181E-06	0.000100938	3.14181E-06	0.000640472	3.49065E-05	8.19671E-05	8.03843E-05	7.8721E-05	6.81871E-05	0.000148064	1.0534E-05	0.000153331	1.0534E-05	2.58934E-05
3831803773500	383180	3773500	0.000201009	7.21841E-05	3.81996E-05	0.000131202	4.215E-06	4.215E-06	0.000135417	4.215E-06	0.001974615	0.000107619	0.00025271	0.00024783	0.000242702	0.000210225	0.000456491	3.24769E-05	0.00047273	3.24769E-05	3.27048E-05
3836303773500	383630	3773500	0.004018631	0.001443125	0.000763696	0.00262303	8.42675E-05	8.42675E-05	0.002707297	8.42675E-05	0.002847633	0.0001552	0.000364438	0.0003574	0.000350005	0.00030317	0.000658315	4.68356E-05	0.000681733	4.68356E-05	0.00057233
3836803773500	383680	3773500	0.001486896	0.000533957	0.000282568	0.000970522	3.1179E-05	3.1179E-05	0.001001701	3.1179E-05	0.001070863	5.83634E-05	0.000137048	0.000134402	0.000131621	0.00011408	0.000247562	1.76127E-05	0.000256368	1.76127E-05	0.000213609
3837303773500	383730	3773500	0.00085017	0.000305303	0.000161565	0.00055492	1.78274E-05	1.78274E-05	0.000572748	1.78274E-05	0.000632432	3.44684E-05	8.09382E-05	7.93752E-05	7.77329E-05	6.73311E-05	0.000146206	1.04017E-05	0.000151406	1.04017E-05	0.000123242
3837803773500	383780	3773500	0.000625414	0.000224592	0.000118853	0.000408219	1.31144E-05	1.31144E-05	0.000421333	1.31144E-05	0.000475207	2.58994E-05	6.08166E-05	5.96422E-05	5.84081E-05	5.05923E-05	0.000109858	7.81582E-06	0.000113766	7.81582E-06	9.13282E-05
3838303773500	383830	3773500	0.000480284	0.000172474	9.12726E-05	0.000313489	1.00712E-05	1.00712E-05	0.000323561	1.00712E-05	0.00037324	2.03421E-05	4.7767E-05	4.68446E-05	4.58754E-05	3.97366E-05	8.62856E-05	6.13876E-06	8.9355E-05	6.13876E-06	7.06451E-05
3838803773500	383880	3773500	0.000360059	0.0001293	6.84253E-05	0.000235017	7.55016E-06	7.55016E-06	0.000242567	7.55016E-06	0.000288058	1.56995E-05	3.68655E-05	3.61536E-05	3.54055E-05	3.06678E-05	6.65932E-05	4.73775E-06	6.89621E-05	4.73775E-06	5.33474E-05
3839303773500	383930	3773500	0.000269684	9.6846E-05	5.12505E-05	0.000176028	5.65507E-06	5.65507E-06	0.000181683	5.65507E-06	0.000222033	1.21011E-05	2.84156E-05	2.78669E-05	2.72903E-05	2.36385E-05	5.13296E-05	3.65182E-06	5.31555E-05	3.65182E-06	4.0187E-05
3839803773500	383980	3773500	0.000212203	7.62038E-05	4.03267E-05	0.000138508	4.44972E-06	4.44972E-06	0.000142958	4.44972E-06	0.00017881	9.74539E-06	2.2884E-05	2.24421E-05	2.19777E-05	1.90368E-05	4.13373E-05	2.94093E-06	4.28078E-05	2.94093E-06	3.17757E-05
3840303773500	384030	3773500	0.000175637	6.30729E-05	3.33779E-05	0.000114642	3.68297E-06	3.68297E-06	0.000118324	3.68297E-06	0.000150786	8.21804E-06	1.92975E-05	1.89249E-05	1.85333E-05	1.60533E-05	3.48587E-05	2.48001E-06	3.60987E-05	2.48001E-06	2.64313E-05
3840803773500	384080	3773500	0.000159649	5.73313E-05	3.03395E-05	0.000104206	3.34771E-06	3.34771E-06	0.000107553	3.34771E-06	0.000138275	7.53616E-06	1.76963E-05	1.73546E-05	1.69955E-05	1.47213E-05	3.19664E-05	2.27423E-06	3.31035E-05	2.27423E-06	2.41427E-05
3841303773500	384130	3773500	0.000152815	5.4877E-05	2.90407E-05	9.97447E-05	3.2044E-06	3.2044E-06	0.000102949	3.2044E-06	0.000133076	7.25281E-06	1.7031E-05	1.67021E-05	1.63565E-05	1.41678E-05	3.07645E-05	2.18873E-06	3.18588E-05	2.18873E-06	2.3275E-05
3826803773550	382680	3773550	4.09466E-05	1.47043E-05	7.78144E-06	2.67265E-05	8.58617E-07	8.58617E-07	2.75852E-05	8.58617E-07	6.37738E-05	3.47576E-06	8.16173E-06	8.00412E-06	7.83851E-06	6.78961E-06	1.47432E-05	1.0489E-06	1.52677E-05	1.0489E-06	7.69731E-06
3827303773550	382730	3773550	4.05402E-05	1.45583E-05	7.70422E-06	2.64613E-05	8.50096E-07	8.50096E-07	2.73114E-05	8.50096E-07	6.61245E-05	3.60387E-06	8.46257E-06	8.29914E-06	8.12743E-06	7.03986E-06	1.52866E-05	1.08756E-06	1.58304E-05	1.08756E-06	7.6009E-06
3827803773550	382780	3773550	4.36138E-05	1.56621E-05	8.28832E-06	2.84675E-05	9.14546E-07	9.14546E-07	2.9382E-05	9.14546E-07	7.45776E-05	4.06458E-06	9.54439E-06	9.36008E-06	9.16641E-06	7.93982E-06	1.72408E-05	1.22659E-06	1.78541E-05	1.22659E-06	8.21289E-06
3828303773550	382830	3773550	4.80616E-05	1.72593E-05	9.13358E-06	3.13706E-05	1.00781E-06	1.00781E-06	3.23785E-05	1.00781E-06	8.68516E-05	4.73352E-06	1.11152E-05	1.09006E-05	1.0675E-05	9.24655E-06	2.00783E-05	1.42846E-06	2.07926E-05	1.42846E-06	9.09733E-06
3828803773550	382880	3773550	5.52801E-05	1.98516E-05	1.05054E-05	3.60823E-05	1.15918E-06	1.15918E-06	3.72415E-05	1.15918E-06	0.00010738	5.85232E-06	1.37424E-05	1.3477E-05	1.31981E-05	1.1432E-05	2.4824E-05	1.76609E-06	2.5707E-05	1.76609E-06	1.04918E-05
3829303773550	382930	3773550	6.72789E-05	2.41604E-05	1.27856E-05	4.39141E-05	1.41078E-06	1.41078E-06	4.53249E-05	1.41078E-06	0.000142134	7.74648E-06	1.81902E-05	1.78389E-05	1.74698E-05	1.51321E-05	3.28585E-05	2.33771E-06	3.40274E-05	2.33771E-06	1.27958E-05
3829803773550	382980	3773550	7.84649E-05	2.81774E-05	1.49114E-05	5.12154E-05	1.64535E-06	1.64535E-06	5.28608E-05	1.64535E-06	0.000184959	1.00805E-05	2.36709E-05	2.32138E-05	2.27335E-05

			ISDrainage / Utilities Trenching	ISDrainage / Utilities Trenching				SVSite Grubbing / Prep	SVMass Grading / Excavation	SVMass Grading / Excavation	SVDrainage / Utilities Trenching	SVFoundations / Concrete Pads	SVBuilding / Structure Construction	SVBuilding / Structure Construction			SVArchitectural Coating	SVArchitectural Coating	SVLandscaping or Other Finishing	SVLandscaping or Other Finishing	
Unique Identifier	X (UTM)	Y (UTM)	2027	2028	2027	2028	2027	2027	2027	2028	2028	2028	2028	2029	2028	2029	2028	2029	2028	2029	2027
3841303773350	384130	3773350	7.91423E-06	7.71117E-06	2.04396E-06	1.90404E-06	0.000133623	9.60674E-05	6.47714E-05	6.3949E-05	4.53733E-05	1.44139E-05	2.06489E-05	1.9861E-05	2.03019E-06	1.88888E-06	2.03019E-06	1.88888E-06	2.06489E-05	1.9861E-05	3.27269E-05
3826803773400	382680	3773400	2.59194E-06	2.52544E-06	6.69405E-07	6.2358E-07	3.58489E-05	2.57734E-05	1.73772E-05	1.71565E-05	1.2173E-05	3.86704E-06	5.53977E-06	5.3284E-06	5.44668E-07	5.06757E-07	5.44668E-07	5.06757E-07	5.53977E-06	5.3284E-06	8.68254E-06
3827303773400	382730	3773400	2.85412E-06	2.78089E-06	7.37116E-07	6.86656E-07	3.90115E-05	2.80471E-05	1.89102E-05	1.86701E-05	1.32469E-05	4.20819E-06	6.02849E-06	5.79847E-06	5.92719E-07	5.51463E-07	5.92719E-07	5.51463E-07	6.02849E-06	5.79847E-06	9.54444E-06
3827803773400	382780	3773400	3.22713E-06	3.14433E-06	8.33451E-07	7.76396E-07	4.37509E-05	3.14546E-05	2.12076E-05	2.09383E-05	1.48562E-05	4.71944E-06	6.76089E-06	6.50292E-06	6.64728E-07	6.1846E-07	6.64728E-07	6.1846E-07	6.76089E-06	6.50292E-06	1.08146E-05
3828303773400	382830	3773400	3.73179E-06	3.63604E-06	9.63786E-07	8.9781E-07	5.02811E-05	3.61494E-05	2.43729E-05	2.40635E-05	1.70736E-05	5.42385E-06	7.77E-06	7.47353E-06	7.63944E-07	7.10769E-07	7.63944E-07	7.10769E-07	7.77E-06	7.47353E-06	1.25475E-05
3828803773400	382880	3773400	4.24264E-06	4.13378E-06	1.09572E-06	1.02071E-06	5.69805E-05	4.09659E-05	2.76204E-05	2.72697E-05	1.93485E-05	6.14652E-06	8.80526E-06	8.46929E-06	8.6573E-07	8.05471E-07	8.6573E-07	8.05471E-07	8.80526E-06	8.46929E-06	1.43856E-05
3829303773400	382930	3773400	5.18951E-06	5.05636E-06	1.34026E-06	1.24851E-06	6.96131E-05	5.0048E-05	3.37438E-05	3.33154E-05	2.36381E-05	7.50921E-06	1.07574E-05	1.03469E-05	1.05766E-06	9.84045E-07	1.05766E-06	9.84045E-07	1.07574E-05	1.03469E-05	1.77606E-05
3829803773400	382980	3773400	6.26016E-06	6.09954E-06	1.61677E-06	1.50609E-06	8.43749E-05	6.0661E-05	4.08994E-05	4.03801E-05	2.86506E-05	9.10157E-06	1.30386E-05	1.25411E-05	1.28195E-06	1.19272E-06	1.28195E-06	1.19272E-06	1.30386E-05	1.25411E-05	2.18343E-05
3830303773400	383030	3773400	6.72543E-06	6.55288E-06	1.73694E-06	1.61803E-06	9.11634E-05	6.55415E-05	4.419E-05	4.36289E-05	3.09558E-05	9.83385E-06	1.40876E-05	1.35501E-05	1.38509E-06	1.28868E-06	1.38509E-06	1.28868E-06	1.40876E-05	1.35501E-05	2.39791E-05
3830803773400	383080	3773400	7.49902E-06	7.30662E-06	1.93673E-06	1.80415E-06	0.000102558	7.37334E-05	4.97132E-05	4.9082E-05	3.48249E-05	1.1063E-05	1.58484E-05	1.52437E-05	1.55821E-06	1.44975E-06	1.55821E-06	1.44975E-06	1.58484E-05	1.52437E-05	2.75083E-05
3831303773400	383130	3773400	1.01393E-05	9.8792E-06	2.61863E-06	2.43937E-06	0.000140589	0.000101076	6.81483E-05	6.72831E-05	4.7739E-05	1.51654E-05	2.17254E-05	2.08965E-05	2.13604E-06	1.98736E-06	2.13604E-06	1.98736E-06	2.17254E-05	2.08965E-05	3.82504E-05
3831803773400	383180	3773400	1.40129E-05	1.36534E-05	3.61903E-06	3.37129E-06	0.000198951	0.000143035	9.64381E-05	9.52136E-05	6.75563E-05	2.14609E-05	3.07441E-05	2.9571E-05	3.02275E-06	2.81235E-06	3.02275E-06	2.81235E-06	3.07441E-05	2.9571E-05	5.57207E-05
3832803773400	383280	3773400	0.000230575	0.000224659	5.95492E-05	5.54727E-05	0.004468307	0.00321247	0.002165939	0.002138439	0.001517274	0.000481999	0.000690493	0.000664147	6.78891E-05	6.31636E-05	6.78891E-05	6.31636E-05	0.000690493	0.000664147	0.001067571
3836303773400	383630	3773400	8.92659E-05	8.69756E-05	2.30542E-05	2.1476E-05	0.001589199	0.001142548	0.000770338	0.000760558	0.000539634	0.000171428	0.000245581	0.000236211	2.41454E-05	2.24648E-05	2.41454E-05	2.24648E-05	0.000245581	0.000236211	0.000407459
3836803773400	383680	3773400	4.88311E-05	4.75783E-05	1.26113E-05	1.1748E-05	0.00084358	0.000606488	0.000408912	0.00040372	0.000286449	9.09975E-05	0.000130359	0.000125385	1.28169E-05	1.19248E-05	1.28169E-05	1.19248E-05	0.000130359	0.000125385	0.000219671
3837303773400	383730	3773400	3.12293E-05	3.04281E-05	8.06541E-06	7.51328E-06	0.000531907	0.000382412	0.000257833	0.00025456	0.000180616	5.73771E-05	8.21962E-05	7.906E-05	8.0815E-06	7.51899E-06	8.0815E-06	7.51899E-06	8.21962E-05	7.906E-05	0.000138728
3837803773400	383780	3773400	2.48223E-05	2.41855E-05	6.41071E-06	5.97186E-06	0.000421144	0.00030278	0.000204143	0.000201551	0.000143005	4.54291E-05	6.50799E-05	6.25967E-05	6.39864E-06	5.95326E-06	6.39864E-06	5.95326E-06	6.50799E-05	6.25967E-05	0.000109057
3838303773400	383830	3773400	2.17471E-05	2.11891E-05	5.61649E-06	5.23201E-06	0.000369313	0.000265516	0.000179018	0.000176745	0.000125405	3.9838E-05	5.70704E-05	5.48928E-05	5.61114E-06	5.22058E-06	5.61114E-06	5.22058E-06	5.70704E-05	5.48928E-05	9.44791E-05
3838803773400	383880	3773400	1.69402E-05	1.65055E-05	4.37503E-06	4.07554E-06	0.000286488	0.000205969	0.00013887	0.000137107	9.72809E-05	3.09036E-05	4.42714E-05	4.25822E-05	4.35275E-06	4.04977E-06	4.35275E-06	4.04977E-06	4.42714E-05	4.25822E-05	7.28862E-05
3839303773400	383930	3773400	1.32489E-05	1.2909E-05	3.42171E-06	3.18747E-06	0.000223325	0.000160558	0.000108253	0.000106879	7.5833E-05	2.40902E-05	3.45107E-05	3.31939E-05	3.39308E-06	3.1569E-06	3.39308E-06	3.1569E-06	3.45107E-05	3.31939E-05	5.65808E-05
3839803773400	383980	3773400	1.0689E-05	1.04148E-05	2.76059E-06	2.57161E-06	0.000180109	0.000129488	8.73047E-05	8.61962E-05	6.11583E-05	1.94284E-05	2.78324E-05	2.67704E-05	2.73647E-06	2.546E-06	2.73647E-06	2.546E-06	2.78324E-05	2.67704E-05	4.53488E-05
3840303773400	384030	3773400	9.59643E-06	9.35021E-06	2.47841E-06	2.30875E-06	0.000161703	0.000116256	7.83829E-05	7.73877E-05	5.49084E-05	1.7443E-05	2.49882E-05	2.40347E-05	2.45683E-06	2.28582E-06	2.45683E-06	2.28582E-06	2.49882E-05	2.40347E-05	4.04278E-05
3840803773400	384080	3773400	9.01919E-06	8.78779E-06	2.32933E-06	2.16988E-06	0.000152171	0.000109402	7.37622E-05	7.28257E-05	5.16716E-05	1.64147E-05	2.35151E-05	2.26179E-05	2.312E-06	2.15107E-06	2.312E-06	2.15107E-06	2.35151E-05	2.26179E-05	3.76479E-05
3841303773400	384130	3773400	8.10439E-06	7.89645E-06	2.09307E-06	1.94979E-06	0.000136803	9.83539E-05	6.6313E-05	6.54711E-05	4.64533E-05	1.4757E-05	2.11403E-05	2.03337E-05	2.07851E-06	1.93384E-06	2.07851E-06	1.93384E-06	2.11403E-05	2.03337E-05	3.35906E-05
3826803773450	382680	3773450	2.65889E-06	2.59067E-06	6.86696E-07	6.39688E-07	3.67843E-05	2.64459E-05	1.78306E-05	1.76042E-05	1.24906E-05	3.96794E-06	5.68432E-06	5.46743E-06	5.58881E-07	5.1998E-07	5.58881E-07	5.1998E-07	5.68432E-06	5.46743E-06	8.85311E-06
3827303773450	382730	3773450	2.89406E-06	2.81981E-06	7.47432E-07	6.96266E-07	3.95371E-05	2.8425E-05	1.9165E-05	1.89216E-05	1.34254E-05	4.26489E-06	6.10972E-06	5.8766E-06	6.00705E-07	5.58893E-07	6.00705E-07	5.58893E-07	6.10972E-06	5.8766E-06	9.60795E-06
3827803773450	382780	3773450	3.22882E-06	3.14597E-06	8.33887E-07	7.76802E-07	4.36173E-05	3.13585E-05	2.11428E-05	2.08743E-05	1.48108E-05	4.70503E-06	6.74024E-06	6.48306E-06	6.62698E-07	6.16571E-07	6.62698E-07	6.16571E-07	6.74024E-06	6.48306E-06	1.07094E-05
3828303773450	382830	3773450	3.68959E-06	3.59493E-06	9.52889E-07	8.87658E-07	4.94436E-05	3.55473E-05	2.3967E-05	2.36627E-05	1.67893E-05	5.33352E-06	7.64059E-06	7.34906E-06	7.5122E-07	6.98931E-07	7.5122E-07	6.98931E-07	7.64059E-06	7.34906E-06	1.22626E-05
3828803773450	382880	3773450	4.20551E-06	4.0976E-06	1.08613E-06	1.01178E-06	5.60272E-05	4.02805E-05	2.71583E-05	2.68135E-05	1.90248E-05	6.04369E-06	8.65796E-06	8.32761E-06	8.51248E-07	7.91996E-07	8.51248E-07	7.91996E-07	8.65796E-06	8.32761E-06	1.40499E-05
3829303773450	382930	3773450	4.84013E-06	4.71595E-06	1.25003E-06	1.16446E-06	6.43213E-05	4.62435E-05	3.11787E-05	3.07828E-05	2.18412E-05	6.93838E-06	9.93965E-06	9.56039E-06	9.77263E-07	9.0924E-07	9.77263E-07	9.0924E-07	9.93965E-06	9.56039E-06	1.63217E-05
3829803773450	382980	3773450	5.74087E-06	5.59357E-06	1.48266E-06	1.38116E-06	7.63481E-05	5.48902E-05	3.70085E-05	3.65386E-05	2.5925E-05	8.23572E-06	1.17982E-05	1.1348E-05	1.15999E-06	1.07925E-06	1.15999E-06	1.07925E-06	1.17982E-05	1.1348E-05	1.95951E-05
3830303773450	383030	3773450	6.31304E-06	6.15107E-06	1.63043E-06	1.51882E-06	8.43927E-05	6.06738E-05	4.0908E-05	4.03886E-05	2.86567E-05	9.1035E-06	1.30413E-05	1.25437E-05	1.28222E-06	1.19297E-06	1.28222E-06	1.19297E-06	1.30413E-05	1.25437E-05	2.20284E-05
3830803773450	383080	3773450	7.24078E-06	7.05501E-06	1.87003E-06	1.74202E-06	9.75599E-05	7.01403E-05	4.72906E-05	4.66901E-05	3.31278E-05	1.05238E-05	1.50761E-05	1.45008E-05	1.48227E-06	1.3791E-06	1.48227E-06	1.3791E-06	1.50761E-05	1.45008E-05	2.58752E-05
3831303773450	383130	3773450	9.44171E-06	9.19946E-06	2.43845E-06	2.27153E-06	0.000128705	9.25319E-05	6.23876E-05	6.15955E-05	4.37035E-05	1.38835E-05	1.98889E-05	1.91301E-05	1.95547E-06	1.81936E-06	1.95547E-06	1.81936E-06	1.98889E-05	1.91301E-05	3.45287E-05
3831803773450	383180	3773450	1.25906E-05	1.22676E-05	3.25171E-06	3.02911E-06	0.000175022	0.000125831	8.48389E-05	8.37617E-05	5.94309E-05	1.88797E-05	2.70463E-05	2.60143E-05	2.65918E-06	2.47409E-06	2.65918E-06	2.47409E-06	2.70463E-05	2.60143E-05	4.7822E-05
3832303773450	383230	3773450	1.71241E-05	1.66848E-05	4.42255E-06	4.1198E-06	0.000244599	0.000175853	0.000118565	0.00011706	8.30569E-05	2.63851E-05	3.77982E-05	3.6356E-05	3.71631E-06	3.45763E-06	3.71631E-06	3.45763E-06	3.77982E-05	3.6356E-05	6.92861E-05
3835803773450	383580	3773450	0.000471683	0.000459581	0.000121819	0.000113479	0.008511363	0.006119208	0.004125745	0.004073362	0.002890148	0.000918126	0.001315272	0.001265086	0.000129317	0.000120316	0.000129317	0.000120316	0.001315272	0.001265086	0.002194516
3836303773450	383630	3773450	0.000144855	0.000141138	3.74108E-05	3.48498E-05	0.002675329	0.001923416	0.001296822	0.001280357	0.000908444	0.000288589	0.000413422	0.000397648	4.06475E-05	3.78182E-05	4.06475E-05	3.78182E-05	0.000413422	0.000397648	0.00066474
3836803773450	383680	3773450	6.67592E-05	6.50464E-05	1.72415E-05	1.60612E-05	0.001173881	0.000843957	0.00056902	0.000561795	0.000398607	0.000126627	0.000181401	0.00017448	1.78353E-05	1.65939E-05	1.78353E-05	1.65939E-05	0.000181401	0.00017448	0.000300997
3837303773450	383730	3773450	3.86575E-05	3.76656E-05	9.98383E-06	9.30038E-06	0.000665173	0.000478223	0.000322432	0.000318338	0.000225868	7.17526E-05	0.00010279	9.8868E-05	1.01063E-05	9.40283E-06	1.01063E-05	9.40283E-06	0.00010279	9.8868E-05	0.000171648
3837803773450	383780	3773450	2.82925E-05	2.75666E-05	7.30693E-06	6.80673E-06	0.000483603	0.000347685	0.000234419	0.000231443	0.000164214	5.21666E-05	7.47318E-05	7.18804E-05	7.34761E-06	6.83618E-06	7.34761E-06	6.83618E-06	7.47318E-05	7.18804E-05	0.000124118
3838303773450	383830	3773450	2.47694E-05	2.41339E-05	6.39705E-06	5.95914E-06	0.000423941	0.000304791	0.000205499	0.00020289	0.000143955	4.57308E-05	6.55122E-05	6.30125E-05	6.44114E-06	5.9928E-06	6.44114E-06	5.9928E-06	6.55122E-05	6.30125E-05	0.000107442
3838803773450	383880	3773450	1.94511E-05	1.8952E-05	5.02352E-06	4.67963E-06	0.000331629	0.000238423	0.000160752	0.000158711	0.000112609	3.5773E-05	5.1247E-05	4.92916E-05	5.03859E-06	4.68788E-06	5.03859E-06	4.68788E-06	5.1247E-05	4.92916E-05	8.35502E-05
3839303773450	383930	3773450	1.47978E-05	1.44181E-05	3.82173E-06	3.56011E-06	0.000251022	0.000180471	0.000121679	0.000120134	8.5238E-05	2.70779E-05	3.87908E-05	3.73107E-05	3.8139E-06	3.54843E-06	3.8139E-06	3.54843E-06	3.87908E-05	3.73107E-05	6.31222E-05
3839803773450	383980	3773450	1.17405E-05	1.14393E-05	3.03216E-06	2.82459E-06	0.000198906	0.000143003	9.64165E-05	9.51923E-05	6.75412E-05	2.14561E-05	3.07372E-05	2.95644E-05	3.02207E-06	2.81172E-06	3.02207E-06	2.81172E-06	3.07372E-05	2.95644E-05	4.97672E-05
3840303773450	384030	3773450	1.00398E-05	9.78217E-06	2.59291E-06	2.41541E-06	0.000170033	0.000122244	8.24206E-05	8.13741E-05	5.77369E-05	1.83415E-05	2.62754E-05	2.52728E-05	2.58339E-06	2.40357E-06	2.58339E-06	2.40357E-06	2.62754E-05	2.52728E-05	4.22822E-05
3840803773450	384080	3773450	9.08052E-06	8.84754E-06	2.34517E-06	2.18463E-06	0.000153694	0.000110498	7.45007E-05	7.35548E-05	5.21889E-05	1.65791E-05	2.37505E-05	2.28443E-05	2.33514E-06	2.17261E-06	2.33514E-06	2.17261E-06	2.37505E-05	2.28443E-05	3.79727E-05
3841303773450	384130	3773450	8.57642E-06	8.35637E-06	2.21498E-06	2.06335E-06	0.000145213	0.0001044	7.03896E-05	6.94959E-05	4.9309E-05	1.56642E-05	2.24399E-05	2.15837E-05	2.20629E-06	2.05272E-06	2.20629E-06	2.05272E-06	2.24399E-05	2.15837E-05	3.55231E-05
3826803773500	382680	3773500	2.87212E-06	2.79843E-06	7.41765E-07	6.90987E-07	3.96262E-05	2.84891E-05	1.92082E-05	1.89643E-05	1.34556E-05	4.2745E-06	6.12348E-06	5.88984E-06	6.02059E-07	5.60153E-07	6.02059E-07	5.60153E-07	6.12348E-06	5.88984E-06	9.43013E-06
3827303773500	382730	3773500	2.96945E-06	2.89326E-06	7.66903E-07	7.14404E-07	4.0526E-05	2.9136E-05	1.96443E-05	1.93949E-05	1.37611E-05	4.37156E-06	6.26253E-06	6.02358E-06	6.1573E-07	5.72872E-07	6.1573E-07	5.72872E-07	6.26253E-06	6.02358E-06	9.76037E-06
3827803773500	382780	3773500	3.26482E-06	3.18106E-06	8.43186E-07	7.85465E-07	4.39737E-05	3.16147E-05	2.13155E-05	2.10449E-05	1.49319E-05	4.74347E-06	6.79531E-06	6.53603E-06	6.68112E-07	6.21608E-07	6.68112E-07	6.21608E-07	6.79531E-06	6.53603E-06	1.07003E-05
3828303773500	382830	3773500	3.67103E-06	3.57684E-06	9.48094E-07	8.83191E-07	4.88824E-05	3.51438E-05	2.36949E-05	2.33941E-05	1.65987E-05	5.27297E-06	7.55386E-06	7.26563E-06	7.42693E-07	6.90998E-07	7.42693E-07	6.90998E-07	7.55386E-06	7.26563E-06	1.20158E-05
3828803773500	382880	3773500	4.17175E-06	4.06471E-06	1.07741E-06	1.00366E-06	5.50829E-05	3.96016E-05	2.67005E-05	2.63615E-05	1.87041E-05	5.94183E-06	8.51203E-06	8.18725E-06	8.369E-07	7.78647E-07	8.369E-07	7.78647E-07	8.51203E-06	8.18725E-06	1.36816E-05
3829303773500	382930	3773500	4.75799E-06	4.63591E-06	1.22882E-06	1.1447E-06	6.2495E-05	4.49305E-05	3.02934E-05	2.99088E-05	2.1221E-05	6.74137E-06	9.65743E-06	9.28894E-06	9.49515E-07	8.83424E-07	9.49515E-07	8.83424E-07	9.65743E-06	9.28894E-06	1.56975E-05
3829803773500	382980	3773500	5.49613E-06	5.35512E-06	1.41945E-06	1.32228E-06	7.20986E-05	5.1835E-05	3.49486E-05	3.45049E-05	2.44821E-05	7.77732E-06	1.11415E-05	1.07164E-05	1.09543E-06	1.01918E-06	1.09543E-06	1.01918E-06	1.11415E-05	1.07164E-05	1.83177E-05
3830303773500	383030	3773500	6.43456E-06	6.26947E-06	1.66182E-06	1.54805E-06	8.46244E-05	6.08403E-05	4.10203E-05	4.04995E-05	2.87353E-05	9.12848E-06	1.30771E-05	1.25781E-05	1.28574E-06	1.19624E-06	1.28574E-06	1.19624E-06	1.30771E-05	1.25781E-05	2.17544E-05
3830803773500	383080	3773500	7.86472E-06	7.66293E-06	2.03117E-06	1.89213E-06	0.000104117	7.48543E-05	5.04689E-05	4.98281E-05	3.53542E-05	1.12311E-05	1.60893E-05	1.54754E-05	1.58189E-06	1.47179E-06	1.58189E-06	1.47179E-06	1.60893E-05	1.54754E-05	2.70746E-05
3831303773500	383130	3773500	1.04263E-05	1.01588E-05	2.69273E-06	2.5084E-06	0.000140856	0.000101268	6.82779E-05	6.7411E-05	4.78297E-05	1.51943E-05	2.17667E-05	2.09362E-05	2.1401E-06	1.99114E-06	2.1401E-06	1.99114E-06	2.17667E-05	2.09362E-05	3.72378E-05
3831803773500	383180	3773500	1.3169E-05	1.28311E-05	3.40108E-06	3.16825E-06	0.000184581	0.000132704	8.94725E-05	8.83365E-05	6.26769E-05	1.99108E-05	2.85235E-05	2.74352E-05	2.80442E-06	2.60922E-06	2.80442E-06	2.60922E-06	2.85235E-05	2.74352E-05	5.02408E-05
3836303773500	383630	3773500	0.000230456	0.000224543	5.95183E-05	5.5444E-05	0.004577662	0.00329109	0.002218947	0.002190774	0.001554407	0.000493795	0.000707392	0.000680401	6.95505E-05	6.47095E-05	6.95505E-05	6.47095E-05	0.000707392	0.000680401	0.001060426
3836803773500	383680	3773500	8.60123E-05	8.38055E-05	2.22139E-05	2.06932E-05	0.001556112	0.00111876	0.0007543	0.000744723	0.000528399	0.000167859	0.000240468	0.000231293	2.36427E-05	2.19971E-05	2.36427E-05	2.19971E-05	0.000240468	0.000231293	0.000387635
3837303773500	383730	3773500	4.9625E-05	4.83517E-05	1.28163E-05	1.1939E-05	0.000872872	0.000627547	0.000423111	0.000417738	0.000296395	9.41572E-05	0.000134886	0.000129739	1.32619E-05	1.23388E-05	1.32619E-05	1.23388E-05	0.000134886	0.000129739	0.000219764
3837803773500	383780	3773500	3.67744E-05	3.58309E-05	9.4975E-06	8.84734E-06	0.0006416	0.000461276	0.000311005	0.000307057	0.000217864	6.92098E-05	9.91473E-05	9.53643E-05	9.74813E-06	9.06961E-06	9.74813E-06	9.06961E-06	9.91473E-05	9.53643E-05	0.000160711
3838303773500	383830	3773500	2.84461E-05	2.77163E-05	7.3466E-06	6.84368E-06	0.000493715	0.000354954	0.00023932	0.000236282	0.000167648	5.32573E-05	7.62944E-05	7.33833E-05	7.50124E-06	6.97911E-06	7.50124E-06	6.97911E-06	7.62944E-05	7.33833E-05	0.00012288
3838803773500	383880	3773500	2.1481E-05	2.09299E-05	5.54777E-06	5.16799E-06	0.000370293	0.00026622	0.000179493	0.000177214	0.000125738	3.99437E-05	5.72218E-05	5.50385E-05	5.62603E-06	5.23443E-06	5.62603E-06	5.23443E-06	5.72218E-05	5.50385E-05	9.19043E-05
3839303773500	383930	3773500	1.61818E-05	1.57666E-05	4.17917E-06	3.89308E-06	0.000277116	0.000199231	0.000134328	0.000132622	9.40985E-05	2.98927E-05	4.28231E-05	4.11891E-05	4.21035E-06	3.91729E-06	4.21035E-06	3.91729E-06	4.28231E-05	4.11891E-05	6.87635E-05
3839803773500	383980	3773500	1.27949E-05	1.24666E-05	3.30445E-06	3.07824E-06	0.00021855	0.000157125	0.000105938	0.000104593	7.42115E-05	2.35751E-05	3.37728E-05	3.24842E-05	3.32053E-06	3.0894E-06	3.32053E-06	3.0894E-06	3.37728E-05	3.24842E-05	5.40205E-05
3840303773500	384030	3773500	1.06429E-05	1.03698E-05	2.74867E-06	2.56051E-06	0.000181516	0.0001305	8.7987E-05	8.68698E-05	6.16362E-05	1.95803E-05	2.80499E-05	2.69796E-05	2.75786E-06	2.5659E-06	2.75786E-06	2.5659E-06	2.80499E-05	2.69796E-05	4.4623E-05
3840803773500	384080	3773500	9.72133E-06	9.47191E-06	2.51067E-06	2.3388E-06	0.000165632	0.00011908	8.02873E-05	7.92679E-05	5.62425E-05	1.78668E-05	2.55953E-05	2.46187E-05	2.51652E-06	2.34136E-06	2.51652E-06	2.34136E-06	2.55953E-05	2.46187E-05	4.04786E-05
3841303773500	384130	3773500	9.37195E-06	9.13149E-06	2.42044E-06	2.25474E-06	0.00015977	0.000114866	7.74458E-05	7.64625E-05	5.4252E-05	1.72345E-05	2.46894E-05	2.37474E-05	2.42746E-06	2.25849E-06	2.42746E-06	2.25849E-06	2.46894E-05	2.37474E-05	3.86096E-05
3826803773550	382680	3773550	3.09942E-06	3.01989E-06	8.00467E-07	7.45671E-07	4.2477E-05	3.05387E-05	2.059E-05	2.03286E-05	1.44236E-05	4.58202E-06	6.56402E-06	6.31357E-06	6.45373E-07	6.00451E-07	6.45373E-07	6.00451E-07	6.56402E-06	6.31357E-06	1.00108E-05
3827303773550	382730	3773550	3.0606E-06	2.98207E-06	7.90441E-07	7.36331E-07	4.16574E-05	2.99494E-05	2.01927E-05	1.99364E-05	1.41453E-05	4.49361E-06	6.43737E-06	6.19175E-06	6.3292E-07	5.88865E-07	6.3292E-07	5.88865E-07	6.43737E-06	6.19175E-06	9.92187E-06
3827803773550	382780	3773550	3.30702E-06	3.22217E-06	8.54084E-07	7.95617E-07	4.43924E-05	3.19157E-05	2.15185E-05	2.12453E-05	1.5074E-05	4.78863E-06	6.86001E-06	6.59826E-06	6.74474E-07	6.27527E-07	6.74474E-07	6.27527E-07	6.86001E-06	6.59826E-06	1.06822E-05
3828303773550	382830	3773550	3.66315E-06	3.56916E-06	9.4606E-07	8.81296E-07	4.84637E-05	3.48428E-05	2.3492E-05	2.31937E-05	1.64565E-05	5.22781E-06	7.48915E-06	7.2034E-06	7.36331E-07	6.85079E-07	7.36331E-07	6.85079E-07	7.48915E-06	7.2034E-06	1.17763E-05
3828803773550	382880	3773550	4.22463E-06	4.11624E-06	1.09107E-06	1.01638E-06	5.52789E-05	3.97425E-05	2.67955E-05	2.64553E-05	1.87707E-05	5.96297E-06	8.54232E-06	8.21638E-06	8.39878E-07	7.81418E-07	8.39878E-07	7.81418E-07	8.54232E-06	8.21638E-06	1.35473E-05
3829303773550	382930	3773550	5.15238E-06	5.02018E-06	1.33067E-06	1.23958E-06	6.67712E-05	4.80049E-05	3.23663E-05	3.19553E-05	2.26731E-05	7.20265E-06	1.03182E-05	9.92454E-06	1.01449E-06	9.43872E-07	1.01449E-06	9.43872E-07	1.03182E-05	9.92454E-06	1.64832E-05
3829803773550	382980	3773550	5.97773E-06	5.82435E-06	1.54383E-06	1.43815E-06	7

			MSite Grubbing / Prep	MMass Grading / Excavation	MMass Grading / Excavation	MDrainage / Utilities Trenching	MFoundations / Concrete Pads	MBuilding / Structure Construction	MAsphalt Paving	MLandscaping or Other Finishing	MWaterside Construction (Piles)	RSSWDemolition	RSSWPlacing Base	RSSWForm/Plac e Rebar and Pour	Child Risk				
Unique Identifier	X (UTM)	Y (UTM)	2027	2027	2028	2028	2028	2028	2028	2028	2028	2029	2029	2029	3rd Trimester	0<2	2<16	Total	per million
3841303773350	384130	3773350	0.000100466	0.00011814	0.000116567	2.47781E-05	3.22237E-05	2.37184E-05	2.44126E-06	2.86009E-05	2.44126E-06	1.76302E-05	2.55817E-05	1.51643E-05	3.05323E-09	4.4763E-08	8.6652E-09	5.64812E-08	0.05648115
3826803773400	382680	3773400	2.66539E-05	3.13428E-05	3.09255E-05	6.5737E-06	8.54904E-06	6.29256E-06	6.47674E-07	7.58791E-06	6.47674E-07	6.75635E-06	9.80361E-06	5.81138E-06	1.16632E-09	1.5808E-08	2.8345E-09	1.98087E-08	0.01980874
3827303773400	382730	3773400	2.92998E-05	3.44542E-05	3.39954E-05	7.22626E-06	9.39769E-06	6.91721E-06	7.11967E-07	8.34115E-06	7.11967E-07	7.04333E-06	1.022E-05	6.05822E-06	1.30881E-09	1.7659E-08	3.1541E-09	2.2122E-08	0.02212202
3827803773400	382780	3773400	3.3199E-05	3.90393E-05	3.85195E-05	8.18793E-06	1.06483E-05	7.83775E-06	8.06716E-07	9.45118E-06	8.06716E-07	7.52369E-06	1.0917E-05	6.4714E-06	1.52164E-09	2.0418E-08	3.6327E-09	2.55722E-08	0.02557218
3828303773400	382830	3773400	3.85186E-05	4.52948E-05	4.46917E-05	9.49992E-06	1.23546E-05	9.09364E-06	9.3598E-07	1.09656E-05	9.3598E-07	8.20994E-06	1.19128E-05	7.06166E-06	1.81695E-09	2.4236E-08	4.2941E-09	3.03468E-08	0.03034677
3828803773400	382880	3773400	4.41614E-05	5.19301E-05	5.12387E-05	1.08916E-05	1.41644E-05	1.04258E-05	1.07309E-06	1.2572E-05	1.07309E-06	8.79948E-06	1.27682E-05	7.56875E-06	2.15405E-09	2.8537E-08	5.0314E-09	3.57225E-08	0.03572253
3829303773400	382930	3773400	5.45221E-05	6.41136E-05	6.32599E-05	1.34469E-05	1.74876E-05	1.28718E-05	1.32485E-06	1.55215E-05	1.32485E-06	1.01033E-05	1.46602E-05	8.69025E-06	2.76729E-09	3.6381E-08	6.3787E-09	4.5527E-08	0.04552704
3829803773400	382980	3773400	6.70275E-05	7.88188E-05	7.77693E-05	1.65311E-05	2.14986E-05	1.58241E-05	1.62873E-06	1.90816E-05	1.62873E-06	1.1429E-05	1.65838E-05	9.83052E-06	3.58212E-09	4.6642E-08	8.1193E-09	5.83434E-08	0.05834344
3830303773400	383030	3773400	7.36116E-05	8.65612E-05	8.54086E-05	1.81549E-05	2.36104E-05	1.73785E-05	1.78872E-06	2.09559E-05	1.78872E-06	1.15944E-05	1.68237E-05	9.97272E-06	4.20186E-09	5.4073E-08	9.3273E-09	6.76022E-08	0.06760222
3830803773400	383080	3773400	8.44458E-05	9.93013E-05	9.79791E-05	2.0827E-05	2.70854E-05	1.99363E-05	2.05198E-06	2.40403E-05	2.05198E-06	1.2056E-05	1.74935E-05	1.03698E-05	5.21532E-09	6.6242E-08	1.1306E-08	8.27634E-08	0.08276336
3831303773400	383130	3773400	0.000117422	0.000138079	0.00013624	2.896E-05	3.76622E-05	2.77215E-05	2.85328E-06	3.3428E-05	2.85328E-06	1.49975E-05	2.17617E-05	1.28999E-05	8.27446E-09	1.0309E-07	1.7324E-08	1.28688E-07	0.1286877
3831803773400	383180	3773400	0.000171053	0.000201144	0.000198466	4.21871E-05	5.48639E-05	4.03828E-05	4.15648E-06	4.86958E-05	4.15648E-06	1.79577E-05	2.6057E-05	1.5446E-05	1.61304E-08	1.9394E-07	3.1624E-08	2.41692E-07	0.24169247
3832303773400	383230	3773400	0.000249248	0.000293107	0.000288999	6.14599E-05	7.99611E-05	5.88233E-05	6.05198E-06	7.08835E-05	6.05198E-06	2.61516E-05	3.79722E-05	2.25183E-05	2.35253E-08	2.8837E-07	4.6078E-08	3.51168E-07	0.35116768
3832803773400	383280	3773400	0.000362999	0.000426966	0.000421008	8.95599E-05	0.000116509	8.57168E-05	8.81966E-06	0.000103305	8.81966E-06	3.81155E-05	5.53369E-05	3.28183E-05	3.42782E-08	4.2026E-07	6.7139E-08	5.11756E-07	0.51175636
3833303773400	383330	3773400	0.000528926	0.000621966	0.000613208	0.000130466	0.000169747	0.000124847	1.28485E-05	0.000150447	1.28485E-05	5.55222E-05	8.06116E-05	4.78184E-05	4.99373E-08	6.1218E-07	9.7801E-08	7.45466E-07	0.74546615
3833803773400	383380	3773400	0.000770344	0.000905824	0.000893102	0.000189966	0.000247264	0.000181844	1.87161E-05	0.000219145	1.87161E-05	8.08722E-05	0.000117427	6.96511E-05	7.27355E-08	8.9161E-07	1.4245E-07	1.08609E-06	1.08609E-06
3834303773400	383430	3773400	0.001121966	0.001318966	0.001300466	0.000276666	0.000360112	0.000264847	2.72615E-05	0.000319112	2.72615E-05	0.000117781	0.000171005	0.000101437	1.05931E-07	1.2983E-06	2.0743E-07	1.58202E-06	1.58202E-06
3834803773400	383480	3773400	0.001633722	0.001920722	0.001893722	0.000402888	0.000524444	0.000385611	3.97071E-05	0.000464722	3.97071E-05	0.000171555	0.000249	0.000147722	1.54277E-07	1.8907E-06	3.0217E-07	2.30417E-06	2.30417E-06
3835303773400	383530	3773400	0.002378722	0.002796722	0.002757722	0.000586722	0.000763722	0.000561611	5.78222E-05	0.000676722	5.78222E-05	0.000249722	0.000362722	0.000215	2.24722E-07	2.7535E-06	4.4006E-07	3.35556E-06	3.35556E-06
3835803773400	383580	3773400	0.003463722	0.004072722	0.004016722	0.000854722	0.001112722	0.000818722	8.42222E-05	0.000985722	8.42222E-05	0.000363722	0.000528722	0.000313722	3.27222E-07	4.0107E-06	6.4092E-07	4.88722E-06	4.88722E-06
3836303773400	383630	3773400	0.005044722	0.005931722	0.005850722	0.001245722	0.001620722	0.001192722	0.000122722	0.001435722	0.000122722	0.000529722	0.000770722	0.000457722	4.76722E-07	5.8427E-06	9.3374E-07	7.12222E-06	7.12222E-06
3836803773400	383680	3773400	0.007350722	0.008644722	0.008526722	0.001815722	0.002362722	0.001738722	0.000178722	0.002092722	0.000178722	0.000772722	0.001123722	0.000667722	6.95222E-07	8.5203E-06	1.3616E-06	1.03889E-05	1.03889E-05
3837303773400	383730	3773400	0.010717722	0.012602722	0.012435722	0.002648722	0.003445722	0.002535722	0.000260722	0.003052722	0.000260722	0.001126722	0.001639722	0.000973722	1.01472E-06	1.2431E-05	1.9862E-06	1.51556E-05	1.51556E-05
3837803773400	383780	3773400	0.015633722	0.018382722	0.018139722	0.003862722	0.005025722	0.003697722	0.000380722	0.004452722	0.000380722	0.001643722	0.002391722	0.001419722	1.48022E-06	1.8132E-05	2.8973E-06	2.21111E-05	2.21111E-05
3838303773400	383830	3773400	0.022806722	0.026818722	0.026465722	0.005636722	0.007332722	0.005394722	0.000555722	0.006496722	0.000555722	0.002398722	0.003489722	0.002071722	2.15972E-06	2.6457E-05	4.2277E-06	3.22722E-05	3.22722E-05
3838803773400	383880	3773400	0.033278722	0.039135722	0.038617722	0.008225722	0.010698722	0.007871722	0.000810722	0.009479722	0.000810722	0.003499722	0.005091722	0.003022722	3.15111E-06	3.8604E-05	6.1697E-06	4.70812E-05	4.70812E-05
3839303773400	383930	3773400	0.048555722	0.057104722	0.056348722	0.012002722	0.015610722	0.011486722	0.001182722	0.013829722	0.001182722	0.005105722	0.007426722	0.004409722	4.59722E-06	5.6324E-05	9.0015E-06	6.86861E-05	6.86861E-05
3839803773400	383980	3773400	0.070850722	0.083314722	0.082216722	0.017513722	0.022781722	0.016759722	0.001725722	0.020180722	0.001725722	0.007449722	0.010836722	0.006433722	6.70722E-06	8.2196E-05	1.3135E-05	1.00249E-04	1.00249E-04
3840303773400	384030	3773400	0.103377722	0.121566722	0.119966722	0.025557722	0.033242722	0.024457722	0.002518722	0.029451722	0.002518722	0.010869722	0.015809722	0.009387722	9.78722E-06	1.1994E-04	1.9165E-05	1.46305E-04	1.46305E-04
3840803773400	384080	3773400	0.150850722	0.177394722	0.175044722	0.037291722	0.048513722	0.035691722	0.003675722	0.042983722	0.003675722	0.015859722	0.023065722	0.013698722	1.42786E-05	1.7501E-04	2.7963E-05	2.13443E-04	2.13443E-04
3841303773500	384130	3773500	0.000110314	0.000134424	0.000132634	2.81934E-05	3.66653E-05	2.69876E-05	2.77776E-06	3.25432E-05	2.77776E-06	1.67786E-05	2.43461E-05	1.44319E-05	1.0076E-08	1.2234E-07	2.0134E-08	1.52547E-07	0.15254711
3831803773500	383180	3773500	0.000154231	0.000181362	0.000178948	3.80381E-05	4.94683E-05	3.64114E-05	3.74771E-06	4.39068E-05	3.74771E-06	1.93582E-05	2.80892E-05	1.66507E-05	2.70692E-08	3.0985E-07	4.934E-08	3.86261E-07	0.38626083
3836303773500	383630	3773500	0.003255324	0.003827994	0.003777024	0.000802866	0.001044121	0.00076853	7.91024E-05	0.000926735	7.91024E-05	4.06067E-05	5.89213E-05	3.49273E-05	8.43774E-08	1.2801E-06	2.6224E-07	1.6267E-06	1.62670174
3836803773500	383680	3773500	0.001189973	0.00139331	0.001380678	0.000293485	0.000381675	0.000280933	2.89156E-05	0.000338765	2.89156E-05	4.16954E-05	6.05009E-05	3.58637E-05	3.12383E-08	4.7377E-07	9.405E-08	5.99059E-07	0.5990595
3837303773500	383730	3773500	0.000674636	0.000793317	0.000782754	0.000166387	0.000216384	0.000159271	1.63932E-05	0.000192057	1.63932E-05	3.81394E-05	5.53411E-05	3.28051E-05	1.81293E-08	2.7378E-07	5.3712E-08	3.45621E-07	0.34562082
3837803773500	383780	3773500	0.000493356	0.000580146	0.000572422	0.000121677	0.00015824	0.000116473	1.19883E-05	0.00014045	1.19883E-05	3.69447E-05	5.36076E-05	3.17775E-05	1.35108E-08	2.0329E-07	3.9669E-08	2.56465E-07	0.25646514
3838303773500	383830	3773500	0.000377221	0.000443581	0.000437675	9.30346E-05	0.000120991	8.90558E-05	9.16624E-06	0.000107388	9.16624E-06	3.49671E-05	5.0738E-05	3.00765E-05	1.0509E-08	1.5755E-07	3.0639E-08	1.98702E-07	0.19870205
3838803773500	383880	3773500	0.00028213	0.000331762	0.000327345	6.95823E-05	9.04912E-05	6.66064E-05	6.85559E-06	8.03176E-05	6.85559E-06	3.0675E-05	4.451E-05	2.63846E-05	7.98657E-09	1.1928E-07	2.3137E-08	1.50408E-07	0.15040782
3839303773500	383930	3773500	0.000211092	0.000248227	0.000244922	5.2062E-05	6.77062E-05	4.98355E-05	5.12941E-06	6.00943E-05	5.12941E-06	2.58775E-05	3.75488E-05	2.22582E-05	6.05941E-09	9.0179E-08	1.7454E-08	1.13693E-07	0.11369316
3839803773500	383980	3773500	0.000165833	0.000195007	0.00019241	4.08998E-05	5.31899E-05	3.91506E-05	4.02965E-06	4.72099E-05	4.02965E-06	2.30546E-05	3.34527E-05	1.98301E-05	4.82297E-09	7.1553E-08	1.3829E-08	9.02045E-08	0.09020451
3840303773500	384030	3773500	0.000136985	0.000161083	0.000158938	3.37848E-05	4.39369E-05	3.23399E-05	3.32865E-06	3.89972E-05	3.32865E-06	2.12953E-05	3.08999E-05	1.83169E-05	4.03247E-09	5.9662E-08	1.1516E-08	7.52098E-08	0.07520979
3840803773500	384080	3773500	0.000124262	0.000146122	0.000144177	3.0647E-05	3.98562E-05	2.93363E-05	3.0195E-06	3.53753E-05	3.0195E-06	2.06028E-05	2.98951E-05	1.77212E-05	3.68905E-09	5.4487E-08	1.0507E-08	6.86822E-08	0.06868223
3841303773500	384130	3773500	0.000118525	0.000139376	0.00013752	2.9232E-05	3.8016E-05	2.79818E-05	2.88008E-06	3.3742E-05	2.88008E-06	2.13858E-05	3.10312E-05	1.83947E-05	3.5534E-09	5.2396E-08	1.0097E-08	6.60462E-08	0.0660462
3826803773550	382680	3773550	3.07314E-05	3.61376E-05	3.56564E-05	7.57933E-06	9.85685E-06	7.25518E-06	7.46753E-07	8.74869E-06	7.46753E-07	8.58425E-06	1.24559E-05	7.38362E-06	1.38002E-09	1.8658E-08	3.3269E-09	2.33653E-08	0.0233653
3827303773550	382730	3773550	3.04584E-05	3.58166E-05	3.53397E-05	7.51201E-06	9.76931E-06	7.19074E-06	7.40121E-07	8.67099E-06	7.40121E-07	8.22553E-06	1.19354E-05	7.07508E-06	1.4049E-09	1.8888E-08	3.348E-09	2.36412E-08	0.02364124
3827803773550	382780	3773550	3.27924E-05	3.85611E-05	3.80477E-05	8.08764E-06	1.05179E-05	7.74175E-06	7.96835E-07	9.33542E-06	7.96835E-07	8.447E-06	1.22568E-05	7.26557E-06	1.55624E-09	2.0803E-08	3.6659E-09	2.60252E-08	0.02602521
3828303773550	382830	3773550	3.61513E-05	4.25109E-05	4.19449E-05	8.91605E-06	1.15952E-05	8.53473E-06	8.78454E-07	1.02916E-05	8.78454E-07	8.84003E-06	1.28271E-05	7.60363E-06	1.77381E-09	2.3558E-08	4.1271E-09	2.9459E-08	0.02945898
3828803773550	382880	3773550	4.15879E-05	4.89039E-05	4.82528E-05	1.02569E-05	1.3339E-05	9.81823E-06	1.01056E-06	1.18394E-05	1.01056E-06	9.61361E-06	1.39496E-05	8.26901E-06	2.13188E-09	2.8082E-08	4.8892E-09	3.51035E-08	0.03510347
3829303773550	382930	3773550	5.06006E-05	5.95022E-05	5.87099E-05	1.24797E-05	1.62298E-05	1.1946E-05	1.22956E-06	1.44051E-05	1.22956E-06	1.10048E-05	1.59682E-05	9.46563E-06	2.73634E-09	3.5703E-08	6.1723E-09	4.46114E-08	0.04461138
3829803773550	382980	3773550	5.90396E-05	6.94258E-05	6.85014E-05	1.4561E-05	1.89365E-05	1.39383E-05	1.43463E-06	1.68076E-05	1.43463E-06	1.20373E-05	1.74664E-05	1.03537E-05	3.42991E-09	4.4206E-08	7.5717E-09	5.52075E-08	0.0552075

Unique Identifier	X (UTM)	Y (UTM)	EGIODemolition 2025	EGIOSite Grubbing / Prep 2025	EGIOMass Grading / Excavation 2025	EGIOMass Grading / Excavation 2026	EGIODrainage / Utilities Trenching 2026	EGIODrainage / Utilities Trenching 2027	EGIOFoundations / Concrete Pads 2026	EGIOFoundations / Concrete Pads 2027	EGIOBuilding / Structure Construction 2026	EGIOBuilding / Structure Construction 2027	EGIOAsphalt Paving 2027	EGIOArchitectural Coating 2027	EGIOLandscaping or Other Finishing 2027	EGIOWaterside Construction (Piles) 2027	HIWaterside Construction (Landscaping) 2025	HIWaterside Construction (Landscaping) 2026	KMDemolition 2025	KMSite Grubbing / Prep 2025	KMMass Grading / Excavation 2025
3830303773550	383030	3773550	0.000280023	0.00010983	3.6372E-05	3.56226E-05	8.27175E-05	8.25898E-05	0.00010868	0.00010861	0.00011641	0.00011362	4.52993E-06	4.52993E-06	0.000122679	4.52993E-06	5.28859E-05	5.12294E-05	2.86369E-05	0.000124286	9.44706E-05
3830803773550	383080	3773550	0.000438888	0.00017214	5.70068E-05	5.58323E-05	0.000129645	0.000129445	0.000170337	0.000170227	0.000182452	0.000178079	7.09988E-06	7.09988E-06	0.000192279	7.09988E-06	8.22376E-05	7.96617E-05	3.5589E-05	0.000154459	0.000117405
3831303773550	383130	3773550	0.000966572	0.0003791	0.000125547	0.000122961	0.000285521	0.00028508	0.000375137	0.000374895	0.000401818	0.000392187	1.56362E-05	1.56362E-05	0.000423459	1.56362E-05	0.00017893	0.000173326	4.65559E-05	0.000202056	0.000153584
3836303773550	383630	3773550	0.004092887	0.00160529	0.000531622	0.000520669	0.001209019	0.001207153	0.001588493	0.001587468	0.001701474	0.00166069	6.62105E-05	6.62105E-05	0.001793112	6.62105E-05	0.001127984	0.001092653	0.001877981	0.008150568	0.006195301
3836803773550	383680	3773550	0.00126588	0.0004965	0.000164424	0.000161036	0.000373935	0.000373358	0.000491301	0.000490984	0.000526245	0.000513631	2.04781E-05	2.04781E-05	0.000554587	2.04781E-05	0.0003656	0.000354148	0.00060481	0.002624917	0.001995216
3837303773550	383730	3773550	0.000751255	0.00029465	9.758E-05	9.55695E-05	0.000221917	0.000221575	0.00029157	0.000291382	0.000312308	0.000304822	1.2153E-05	1.2153E-05	0.000329128	1.2153E-05	0.000214035	0.000207331	0.000349194	0.001515526	0.001151961
3837803773550	383780	3773550	0.000527109	0.00020674	6.84658E-05	6.70552E-05	0.000155706	0.000155465	0.000204577	0.000204445	0.000219127	0.000213875	8.52703E-06	8.52703E-06	0.000230929	8.52703E-06	0.00014734	0.000142725	0.000236701	0.0010273	0.000780857
3838303773550	383830	3773550	0.000383523	0.00015042	4.98155E-05	4.87891E-05	0.000113291	0.000113116	0.000148849	0.000148753	0.000159436	0.000155615	6.20424E-06	6.20424E-06	0.000168023	6.20424E-06	0.000105164	0.00010187	0.000165903	0.000720032	0.000547301
3838803773550	383880	3773550	0.000286409	0.00011233	3.72015E-05	3.6435E-05	8.46039E-05	8.44734E-05	0.000111159	0.000111087	0.000119065	0.000116211	4.63324E-06	4.63324E-06	0.000125477	4.63324E-06	7.72344E-05	7.48153E-05	0.000119508	0.000518674	0.000394247
3839303773550	383930	3773550	0.000217993	8.55E-05	2.8315E-05	2.77316E-05	6.43942E-05	6.42948E-05	8.46055E-05	8.4551E-05	9.06231E-05	8.84509E-05	3.52647E-06	3.52647E-06	9.55039E-05	3.52647E-06	5.79751E-05	5.61592E-05	8.80718E-05	0.000382238	0.000290542
3839803773550	383980	3773550	0.000178122	6.9862E-05	2.31362E-05	2.26595E-05	5.26164E-05	5.25353E-05	6.91311E-05	6.90865E-05	7.40481E-05	7.22732E-05	2.88148E-06	2.88148E-06	7.80361E-05	2.88148E-06	4.67346E-05	4.52708E-05	6.99673E-05	0.000303663	0.000230816
3840303773550	384030	3773550	0.00015238	5.9765E-05	1.97925E-05	1.93847E-05	4.50123E-05	4.49428E-05	5.91402E-05	5.91021E-05	6.33466E-05	6.18282E-05	2.46504E-06	2.46504E-06	6.67583E-05	2.46504E-06	3.94872E-05	3.82504E-05	5.84166E-05	0.000253532	0.000192711
3840803773550	384080	3773550	0.000142024	5.5704E-05	1.84473E-05	1.80673E-05	4.19531E-05	4.18883E-05	5.51208E-05	5.50853E-05	5.90413E-05	5.76261E-05	2.29751E-06	2.29751E-06	6.22211E-05	2.29751E-06	3.64143E-05	3.52737E-05	5.34899E-05	0.00023215	0.000176459
3841303773550	384130	3773550	0.000136625	5.3586E-05	1.77462E-05	1.73805E-05	4.03585E-05	4.02962E-05	5.30257E-05	5.29915E-05	5.67972E-05	5.54358E-05	2.21018E-06	2.21018E-06	5.98562E-05	2.21018E-06	3.46025E-05	3.35186E-05	5.05637E-05	0.00021945	0.000166806
3826803773600	382680	3773600	7.39758E-05	2.9014E-05	9.60867E-06	9.41069E-06	2.18521E-05	2.18184E-05	2.87108E-05	2.86923E-05	3.07529E-05	3.00157E-05	1.19671E-06	1.19671E-06	3.24091E-05	1.19671E-06	1.42238E-05	1.37783E-05	1.27909E-05	5.55133E-05	4.2196E-05
3827303773600	382730	3773600	7.81076E-05	3.0635E-05	1.01453E-05	9.9363E-06	2.30726E-05	2.3037E-05	3.03144E-05	3.02948E-05	3.24705E-05	3.16922E-05	1.26354E-06	1.26354E-06	3.42193E-05	1.26354E-06	1.49467E-05	1.44786E-05	1.29448E-05	5.61811E-05	4.27037E-05
3827803773600	382780	3773600	8.61644E-05	3.3795E-05	1.11918E-05	1.09612E-05	2.54526E-05	2.54133E-05	3.34413E-05	3.34197E-05	3.58198E-05	3.49613E-05	1.39388E-06	1.39388E-06	3.7749E-05	1.39388E-06	1.63998E-05	1.58861E-05	1.35603E-05	5.88527E-05	4.47343E-05
3828303773600	382830	3773600	9.75806E-05	3.8272E-05	1.26747E-05	1.24135E-05	2.88248E-05	2.87803E-05	3.7872E-05	3.78476E-05	4.05657E-05	3.95934E-05	1.57856E-06	1.57856E-06	4.27505E-05	1.57856E-06	1.84717E-05	1.78932E-05	1.4538E-05	6.30957E-05	4.79595E-05
3828803773600	382880	3773600	0.000118221	4.6368E-05	1.53557E-05	1.50393E-05	3.4922E-05	3.48681E-05	4.58829E-05	4.58533E-05	4.91463E-05	4.79683E-05	1.91246E-06	1.91246E-06	5.17932E-05	1.91246E-06	2.22981E-05	2.15997E-05	1.64186E-05	7.12577E-05	5.41635E-05
3829303773600	382930	3773600	0.000157598	6.1812E-05	2.04703E-05	2.00486E-05	4.65538E-05	4.6482E-05	6.11656E-05	6.11261E-05	6.5516E-05	6.39456E-05	2.54946E-06	2.54946E-06	6.90445E-05	2.54946E-06	2.95813E-05	2.86548E-05	2.00825E-05	8.71593E-05	6.62504E-05
3829803773600	382980	3773600	0.000227263	8.9136E-05	2.9519E-05	2.89108E-05	6.71323E-05	6.70288E-05	8.82031E-05	8.81462E-05	9.44765E-05	9.2212E-05	3.67642E-06	3.67642E-06	9.95648E-05	3.67642E-06	4.24705E-05	4.11402E-05	2.56768E-05	0.000111439	8.47055E-05
3830303773600	383030	3773600	0.000327511	0.00012845	4.25402E-05	4.16637E-05	9.67452E-05	9.65959E-05	0.000127111	0.000127028	0.000136151	0.000132888	5.29814E-06	5.29814E-06	0.000143484	5.29814E-06	6.09422E-05	5.90334E-05	3.10651E-05	0.000134825	0.000102481
3830803773600	383080	3773600	0.000526687	0.00020657	6.8411E-05	6.70015E-05	0.000155581	0.000155341	0.000204413	0.000204281	0.000218952	0.000213704	8.5202E-06	8.5202E-06	0.000230744	8.5202E-06	9.68955E-05	9.38605E-05	3.74402E-05	0.000162493	0.000123512
3831303773600	383130	3773600	0.001175781	0.00046116	0.000152721	0.000149575	0.00034732	0.000346784	0.000456333	0.000456039	0.00048879	0.000477074	1.90206E-05	1.90206E-05	0.000515115	1.90206E-05	0.000209927	0.000203352	4.55239E-05	0.000197577	0.00015018
3836803773600	383680	3773600	0.002090428	0.0008199	0.000271524	0.00026593	0.000617502	0.00061655	0.000811317	0.000810794	0.000869022	0.000848192	3.38168E-05	3.38168E-05	0.000915826	3.38168E-05	0.000561043	0.00054347	0.000934844	0.00405729	0.003083973
3837303773600	383730	3773600	0.001006812	0.00039489	0.000130774	0.00012808	0.000297407	0.000296948	0.000390754	0.000390502	0.000418547	0.000408514	1.62872E-05	1.62872E-05	0.000441089	1.62872E-05	0.000274638	0.000266036	0.000454039	0.001970563	0.001497838
3837803773600	383780	3773600	0.000631489	0.00024768	8.20237E-05	8.03337E-05	0.000186539	0.000186251	0.000245088	0.00024493	0.000262519	0.000256227	1.02156E-05	1.02156E-05	0.000276658	1.02156E-05	0.000171805	0.000166424	0.000279928	0.001214907	0.000923459
3838303773600	383830	3773600	0.000433678	0.00017009	5.63302E-05	5.51696E-05	0.000128106	0.000127909	0.000168315	0.000168207	0.000180287	0.000175965	7.0156E-06	7.0156E-06	0.000189996	7.0156E-06	0.000116844	0.000113184	0.000186918	0.000811238	0.000616627
3838803773600	383880	3773600	0.000301984	0.00011844	3.92245E-05	3.84163E-05	8.92047E-05	8.9067E-05	0.000117203	0.000117128	0.000125539	0.00012253	4.88519E-06	4.88519E-06	0.000132301	4.88519E-06	8.05011E-05	7.79796E-05	0.000126017	0.000546921	0.000415719
3839303773600	383930	3773600	0.000237978	9.3338E-05	3.09108E-05	3.0274E-05	7.02977E-05	7.01892E-05	9.23619E-05	9.23023E-05	9.89312E-05	9.65598E-05	3.84977E-06	3.84977E-06	0.000104259	3.84977E-06	6.26985E-05	6.07346E-05	9.66195E-05	0.000419335	0.00031874
3839803773600	383980	3773600	0.000197937	7.7633E-05	2.57098E-05	2.51801E-05	5.84695E-05	5.83793E-05	7.68213E-05	7.67717E-05	8.22852E-05	8.03128E-05	3.20201E-06	3.20201E-06	8.67169E-05	3.20201E-06	5.15386E-05	4.99243E-05	7.83882E-05	0.00034021	0.000258596
3840303773600	384030	3773600	0.00016597	6.5096E-05	2.15577E-05	2.11135E-05	4.90266E-05	4.8951E-05	6.44146E-05	6.4373E-05	6.8996E-05	6.73422E-05	2.68489E-06	2.68489E-06	7.2712E-05	2.68489E-06	4.2736E-05	4.13974E-05	6.41784E-05	0.000278539	0.000211719
3840803773600	384080	3773600	0.000145239	5.6965E-05	1.8865E-05	1.84763E-05	4.29029E-05	4.28367E-05	5.63688E-05	5.63325E-05	6.03781E-05	5.89308E-05	2.34953E-06	2.34953E-06	6.36299E-05	2.34953E-06	3.70045E-05	3.58454E-05	5.49926E-05	0.000238672	0.000181416
3841303773600	384130	3773600	0.000135539	5.316E-05	1.7605E-05	1.72423E-05	4.00374E-05	3.99756E-05	5.26039E-05	5.257E-05	5.63454E-05	5.49948E-05	2.1926E-06	2.1926E-06	5.938E-05	2.1926E-06	3.4163E-05	3.30929E-05	5.03918E-05	0.000218704	0.000166238
3826803773650	382680	3773650	8.34968E-05	3.2749E-05	1.08453E-05	1.06219E-05	2.46645E-05	2.46265E-05	3.2406E-05	3.23851E-05	3.47109E-05	3.38788E-05	1.35072E-06	1.35072E-06	3.65803E-05	1.35072E-06	1.59011E-05	1.5403E-05	1.40491E-05	6.09742E-05	4.63469E-05
3827303773650	382730	3773650	8.33351E-05	3.2685E-05	1.08243E-05	1.06013E-05	2.46168E-05	2.45788E-05	3.23432E-05	3.23224E-05	3.46436E-05	3.38132E-05	1.34811E-06	1.34811E-06	3.65095E-05	1.34811E-06	1.57809E-05	1.52866E-05	1.36893E-05	5.94125E-05	4.51599E-05
3827803773650	382780	3773650	9.30806E-05	3.6508E-05	1.20902E-05	1.18411E-05	2.74955E-05	2.74531E-05	3.61256E-05	3.61022E-05	3.8695E-05	3.77675E-05	1.50576E-06	1.50576E-06	4.0779E-05	1.50576E-06	1.75066E-05	1.69583E-05	1.45289E-05	6.30565E-05	4.79296E-05
3828303773650	382830	3773650	9.82542E-05	3.8537E-05	1.27622E-05	1.24992E-05	2.90238E-05	2.8979E-05	3.81335E-05	3.81089E-05	4.08457E-05	3.98667E-05	1.58946E-06	1.58946E-06	4.30456E-05	1.58946E-06	1.83731E-05	1.77976E-05	1.44135E-05	6.25555E-05	4.75489E-05
3828803773650	382880	3773650	0.000118149	4.634E-05	1.53463E-05	1.50301E-05	3.49007E-05	3.48469E-05	4.5855E-05	4.58254E-05	4.91165E-05	4.79392E-05	1.9113E-06	1.9113E-06	5.17618E-05	1.9113E-06	2.19663E-05	2.12782E-05	1.61063E-05	6.99023E-05	5.31332E-05
3829303773650	382930	3773650	0.000154482	6.059E-05	2.00655E-05	1.96521E-05	4.56331E-05	4.55627E-05	5.99559E-05	5.99173E-05	6.42203E-05	6.2681E-05	2.49904E-06	2.49904E-06	6.76791E-05	2.49904E-06	2.85624E-05	2.76678E-05	1.92293E-05	8.34565E-05	6.34358E-05
3829803773650	382980	3773650	0.000229984	9.0203E-05	2.98725E-05	2.9257E-05	6.79363E-05	6.78314E-05	8.92594E-05	8.92018E-05	9.56079E-05	9.33163E-05	3.72045E-06	3.72045E-06	0.000100757	3.72045E-06	4.22534E-05	4.093E-05	2.51902E-05	0.000109327	8.31004E-05
3830303773650	383030	3773650	0.000343553	0.00013475	4.46238E-05	4.37044E-05	0.000101484	0.000101327	0.000133337	0.00013325	0.00014282	0.000139397	5.55765E-06	5.55765E-06	0.000150512	5.55765E-06	6.29747E-05	6.10022E-05	3.10335E-05	0.000134687	0.000102377
3830803773650	383080	3773650	0.000557172	0.00021853	7.23707E-05	7.08796E-05	0.000164586	0.000164332	0.000216244	0.000216105	0.000231625	0.000226073	9.01336E-06	9.01336E-06	0.0002441	9.01336E-06	0.000100691	9.75375E-05	3.68428E-05	0.0001599	0.000121541
3831303773650	383130	3773650	0.001213568	0.00047598	0.00015763	0.000154382	0.000358482	0.000357929	0.000470999	0.000470695	0.000504498	0.000492406	1.96319E-05	1.96319E-05	0.00053167	1.96319E-05	0.000212291	0.000205642	4.37361E-05	0.000189818	0.000144282
3836803773650	383680	3773650	0.005762912	0.00226029	0.00074854	0.000733118	0.001702336	0.001699709	0.002236647	0.002235204	0.002395728	0.002338304	9.32265E-05	9.32265E-05	0.002524757	9.32265E-05	0.001296077	0.001255482	0.002185473	0.009485106	0.007209692
3837303773650	383730	3773650	0.001511035	0.00059265	0.000196267	0.000192223	0.000446352	0.000445664	0.000586449	0.00058607	0.00062816	0.00061303	2.4444E-05	2.4444E-05	0.000661991	2.4444E-05	0.000379701	0.000367808	0.000637086	0.002764996	0.002101692
3837803773650	383780	3773650	0.000805076	0.00031576	0.000104571	0.000102416	0.000237815	0.000237448	0.000312458	0.000312257	0.000334682	0.00032666	1.30237E-05	1.30237E-05	0.000352707	1.30237E-05	0.000208235	0.000201713	0.000345116	0.001497827	0.001138508
3838303773650	383830	3773650	0.000505355	0.00019821	6.56402E-05	6.42877E-05	0.000149279	0.000149049	0.000196134	0.000196007	0.000210084	0.000205048	8.17511E-06	8.17511E-06	0.000221398	8.17511E-06	0.000131783	0.000127655	0.000214408	0.000930544	0.000707313
3838803773650	383880	3773650	0.000363924	0.00014274	4.72698E-05	4.62959E-05	0.000107501	0.000107336	0.000141243	0.000141152	0.000151289	0.000147662	5.88719E-06	5.88719E-06	0.000159437	5.88719E-06	9.45509E-05	9.15894E-05	0.000151175	0.000656111	0.000498715
3839303773650	383930	3773650	0.000280311	0.00010994	3.64093E-05	3.56592E-05	8.28024E-05	8.26746E-05	0.000108792	0.000108721	0.000116529	0.000113736	4.53458E-06	4.53458E-06	0.000122805	4.53458E-06	7.23012E-05	7.00366E-05	0.000113724	0.000493569	0.000375165
3839803773650	383980	3773650	0.000224487	8.8047E-05	2.91585E-05	2.85577E-05	6.63125E-05	6.62102E-05	8.71259E-05	8.70697E-05	9.33228E-05	9.10859E-05	3.63153E-06	3.63153E-06	9.83489E-05	3.63153E-06	5.74172E-05	5.56188E-05	8.89454E-05	0.000386029	0.000293423
3840303773650	384030	3773650	0.000179514	7.0408E-05	2.3317E-05	2.28366E-05	5.30277E-05	5.29459E-05	6.96715E-05	6.96265E-05	7.46268E-05	7.28381E-05	2.904E-06	2.904E-06	7.86461E-05	2.904E-06	4.55542E-05	4.41273E-05	6.95011E-05	0.00030164	0.000229278
3840803773650	384080	3773650	0.000151518	5.9427E-05	1.96805E-05	1.9275E-05	4.47575E-05	4.46885E-05	5.88056E-05	5.87676E-05	6.29881E-05	6.14783E-05	2.45109E-06	2.45109E-06	6.63805E-05	2.45109E-06	3.81113E-05	3.69176E-05	5.74163E-05	0.000249191	0.000189412
3841303773650	384130	3773650	0.000139589	5.4749E-05	1.81312E-05	1.77576E-05	4.1234E-05	4.11704E-05	5.41761E-05	5.41412E-05	5.80294E-05	5.66385E-05	2.25813E-06	2.25813E-06	6.11547E-05	2.25813E-06	3.47819E-05	3.36924E-05	5.19623E-05	0.0022552	0.000171419
3826803773700	382680	3773700	8.90926E-05	3.4943E-05	1.15722E-05	1.13337E-05	2.63175E-05	2.62769E-05	3.45778E-05	3.45555E-05	3.70371E-05	3.61493E-05	1.44125E-06	1.44125E-06	3.90318E-05	1.44125E-06	1.69972E-05	1.64648E-05	1.45719E-05	6.32431E-05	4.80715E-05
3827303773700	382730	3773700	9.57842E-05	3.7568E-05	1.24413E-05	1.2185E-05	2.82942E-05	2.82505E-05	3.71748E-05	3.71509E-05	3.98189E-05	3.88645E-05	1.5495E-06	1.5495E-06	4.19635E-05	1.5495E-06	1.793E-05	1.73684E-05	1.52305E-05	6.61012E-05	5.0244E-05
3827803773700	382780	3773700	9.49219E-05	3.723E-05	1.23293E-05	1.20753E-05	2.80395E-05	2.79962E-05	3.68402E-05	3.68164E-05	3.94604E-05	3.85146E-05	1.53555E-06	1.53555E-06	4.15857E-05	1.53555E-06	1.76412E-05	1.70886E-05	1.46534E-05	6.35967E-05	4.83402E-05
3828303773700	382830	3773700	9.92871E-05	3.8942E-05	1.28963E-05	1.26306E-05	2.93289E-05	2.92837E-05	3.85344E-05	3.85095E-05	4.12751E-05	4.02858E-05	1.60617E-06	1.60617E-06	4.34981E-05	1.60617E-06	1.83264E-05	1.77524E-05	1.43546E-05	6.23002E-05	4.73548E-05
3828803773700	382880	3773700	0.000122119	4.7897E-05	1.5862E-05	1.55352E-05	3.60735E-05	3.60178E-05	4.73958E-05	4.73653E-05	5.07669E-05	4.955E-05	1.97552E-06	1.97552E-06	5.3501E-05	1.97552E-06	2.23555E-05	2.16553E-05	1.63597E-05	7.10024E-05	5.39694E-05
3829303773700	382930	3773700	0.000166607	6.5346E-05	2.16405E-05	2.11946E-05	4.9215E-05	4.91391E-05	6.46621E-05	6.46203E-05	6.92611E-05	6.7601E-05	2.6952E-06	2.6952E-06	7.29914E-05	2.6952E-06	3.02236E-05	2.92769E-05	2.03314E-05	8.82398E-05	6.70716E-05
3829803773700	382980	3773700	0.00023391	9.1743E-05	3.03823E-05	2.97564E-05	6.90957E-05	6.89891E-05	9.07828E-05	9.07242E-05	9.72397E-05	9.49089E-05	3.78395E-06	3.78395E-06	0.000102477	3.78395E-06	4.22086E-05	4.08865E-05	2.49594E-05	0.000108325	8.23389E-05
3830303773700	383030	3773700	0.000339017	0.00013297	4.40347E-05	4.31274E-05	0.000100144	9.99895E-05	0.000131576	0.000131491	0.000140934	0.000137556	5.48427E-06	5.48427E-06	0.000148525	5.48427E-06	6.09387E-05	5.90299E-05	2.9963E-05	0.000130042	9.88455E-05
3830803773700	383080	3773700	0.0005399	0.00021176	7.01272E-05	6.86823E-05	0.000159484	0.000159238	0.000209541	0.000209406	0.000224444	0.000219065	8.73394E-06	8.73394E-06	0.000236532	8.73394E-06	9.54389E-05	9.24495E-05	3.52563E-05	0.000153015	0.000116308
3831303773700	383130	3773700	0.001149257	0.00045075	0.000149276	0.000146201	0.000339485	0.000338961	0.000446039	0.000445751	0.000477763	0.000466312	1.85915E-05	1.85915E-05	0.000503495	1.85915E-05	0.000195303	0.000189186	4.15703E-05	0.000180418	0.000137137
3837303773700	383730	3773700	0.002530807	0.00099262	0.000328725	0.000321952	0.000747588	0.000746435	0.000982233	0.000981599	0.001052094	0.001026876	4.09408E-05	4.09408E-05	0.001108758	4.09408E-05	0.000572282	0.000554357	0.000975785	0.004234978	0.003219035
3837803773700	383780	3773700	0.001011931	0.00039689	0.000131439	0.000128731	0.00029892	0.000298458	0.000392741	0.000392488	0.000420675	0.000410592	1.637E-05	1.637E-05	0.000443332	1.637E-05	0.000246219	0.000238507	0.000415617	0.001803808	0.001371086
3838303773700	383830	3773700	0.000594277	0.00023308	7.71902E-05	7.55998E-05	0.000175546	0.000175276	0.000230645	0.000230496	0.0002470S	0.000241128	9.6136E-06	9.6136E-06	0.000260355	9.6136E-06	0.000148031	0.000143394	0.000245928	0.001067344	0.000811295
3838803773700	383880	3773700	0.000424238	0.00016639	5.5104E-05	5.39687E-05	0.000125318	0.000125125	0.000164651	0.000164545	0.000176362	0.000172135	6.86289E-06	6.86289E-06	0.000185861	6.86289E-06	0.000106166	0.000102841	0.000173593	0.000753407	0.00057267
3839303773700	383930	3773700	0.000318754	0.00012502	4.14027E-05	4.05496E-05	9.41583E-05	9.4013E-05	0.000123712	0.000123632	0.000132511	0.000129334	5.15647E-06	5.15647E-06	0.000139647	5.15647E-06	7.96795E-05	7.71838E-05	0.000128072	0.00055584	0.000422497
3839803773700	383980	3773700	0.000249897	9.8013E-05	3.2459E-05	3.17902E-05	7.38185E-05	7.37046E-05	9.69879E-05	9.69253E-05	0.000103886	0.000101396	4.04258E-06	4.04258E-06	0.000109481	4.04258E-06	6.22195E-05	6.02707E-05	9.83303E-05	0.000426761	0.000324384
3840303773700	384030	3773700	0.000195215	7.6566E-05	2.53563E-05	2.48339E-05	5.76656E-05	5.75766E-05	7.5765E-05	7.57161E-05	8.11538E-05	7.92086E-05	3.15799E-06	3.15799E-06	8.55246E-05	3.15799E-06	4.84083E-05	4.6892E-05	7.51678E-05	0.000326234	0.000247972
3840803773700	384080	3773700	0.000160095	6.2792E-05	2.07947E-05	2.03662E-05	4.72914E-05	4.72184E-05	6.21347E-05	6.20946E-05	6.6554E-05	6.49588E-05	2.58986E-06	2.58986E-06	7.01385E-05	2.58986E-06	3.94801E-05	3.82435E-05	6.04149E-05	0.000262205	0.000199304
3841303773700	384130	3773700	0.000142895	5.6045E-05	1.85605E-05	1.81781E-05	4.22104E-05	4.21453E-05	5.5459E-05	5.54232E-05	5.94035E-05	5.79796E-05	2.31161E-06	2.31161E-06	6.26028E-05	2.31161E-06	3.49917E-05	3.38957E-05	5.29762E-05	0.00022992	0.000174764
3826803773750	382680	3773750	8.90566E-05	3.4929E-05	1.15675E-05	1.13292E-05	2.63069E-05	2.62663E-05	3.45638E-05	3.45415E-05	3.70222E-05	3.61348E-05	1.44067E-06	1.44067E-06	3.90161E-05	1.44067E-06	1.67137E-05	1.61902E-05	1.4366E-05	6.23493E-05	4.73921E-05
3827303773750	382730	3773750	9.38979E-05	3.6828E-05	1.21963E-05	1.1945E-05	2.7737E-05	2.76942E-05	3.64428E-05	3.64193E-05	3.90348E-05	3.80991E-05	1.51898E-06	1.51898E-06	4.11371E-05	1.51898E-06	1.73559E-05	1.68123E-05	1.48118E-05	6.42842E-05	4.88628E-05
3827803773750	382780	3773750	9.26135E-05	3.6324E-05	1.20295E-05	1.17817E-05	2.73576E-05	2.73154E-05	3.59443E-05	3.59211E-05	3.85008E-05	3.7578E-05	1.49821E-06	1.49821E-06	4.05744E-05	1.49821E-06	1.70169E-05	1.64839E-05	1.416E-05	6.14555E-05	4.67127E-05
3828303773750	382830	3773750	9.93321E-05	3.8959E-05	1.29022E-05	1.26363E-05	2.93422E-05	2.92969E-05	3.85518E-05	3.85269E-05	4.12938E-05	4.0304E-05	1.60689E-06	1.60689E-06	4.35178E-05	1.60689E-06	1.80825E-05	1.75161E-05	1.41917E-05	6.1593E-05	4.68172E-05

			KMMass Grading / Excavation	KMDrainage / Utilities Trenching	KMFoundations / Concrete Pads	KMBuilding / Structure Construction	KMAsphalt Paving	KMArchitectural Coating	KMLandscaping or Other Finishing	KMWaterside Construction (Piles)	EWNDemolition	EWNSite Grubbing / Prep	EWNDrainage / Utilities Trenching	EWNDrainage / Utilities Trenching	EWNDrainage / Utilities Trenching	EWNFoundations / Concrete Pads	EWNBuilding / Structure Construction	EWNAsphalt Paving	EWNLandscaping or Other Finishing	EWNWaterside Construction (Piles)	ISDemolition
Unique Identifier	X (UTM)	Y (UTM)	2026	2026	2026	2026	2026	2026	2026	2026	2027	2027	2027	2028	2029	2029	2029	2029	2029	2029	2027
3830303773550	383030	3773550	9.3493E-05	3.35741E-05	1.77673E-05	6.10245E-05	1.96047E-06	1.96047E-06	6.29849E-05	1.96047E-06	0.000255991	1.39519E-05	3.27616E-05	3.21289E-05	3.14641E-05	2.72538E-05	5.918E-05	4.21034E-06	6.12852E-05	4.21034E-06	1.74961E-05
3830803773550	383080	3773550	0.00011619	4.17249E-05	2.20807E-05	7.58393E-05	2.43641E-06	2.43641E-06	7.82757E-05	2.43641E-06	0.000403294	2.198E-05	5.16132E-05	5.06165E-05	4.95692E-05	4.29362E-05	9.32333E-05	6.63305E-06	9.65498E-05	6.63305E-06	2.12839E-05
3831303773550	383130	3773550	0.000151994	5.45825E-05	2.88849E-05	9.92094E-05	3.1872E-06	3.1872E-06	0.000102397	3.1872E-06	0.000895337	4.8797E-05	0.000114585	0.000112372	0.000110047	9.5321E-05	0.000206984	1.47258E-05	0.000214347	1.47258E-05	2.64774E-05
3836303773550	383630	3773550	0.000131185	0.002201761	0.001165164	0.00400193	0.000128566	0.000128566	0.004130496	0.000128566	0.003600683	0.000196242	0.000460813	0.000451914	0.000442564	0.000383342	0.000832405	5.92211E-05	0.000862016	5.92211E-05	0.000872647
3836803773550	383680	3773550	0.001974568	0.000709084	0.000375245	0.001288834	4.14051E-05	4.14051E-05	0.00133024	4.14051E-05	0.00122586	6.6811E-05	0.000156885	0.000153855	0.000150672	0.00013051	0.000283394	2.0162E-05	0.000293475	2.0162E-05	0.000283313
3837303773550	383730	3773550	0.001140039	0.000409398	0.000216652	0.000744123	2.39057E-05	2.39057E-05	0.000768029	2.39057E-05	0.000750256	4.08899E-05	9.60172E-05	9.4163E-05	9.22147E-05	7.98751E-05	0.000173444	1.23396E-05	0.000179614	1.23396E-05	0.000164955
3837803773550	383780	3773550	0.000772776	0.000277511	0.000146858	0.000504404	1.62045E-05	1.62045E-05	0.000520609	1.62045E-05	0.000533123	2.90559E-05	6.82287E-05	6.69111E-05	6.55267E-05	5.67583E-05	0.000123247	8.76838E-06	0.000127631	8.76838E-06	0.000112741
3838303773550	383830	3773550	0.000541637	0.000194507	0.000102932	0.000353536	1.13577E-05	1.13577E-05	0.000364894	1.13577E-05	0.000390905	2.13048E-05	5.00277E-05	4.90616E-05	4.80465E-05	4.16172E-05	9.03693E-05	6.42929E-06	9.35839E-05	6.42929E-06	7.97019E-05
3838803773550	383880	3773550	0.000390167	0.000140112	7.4147E-05	0.000254669	8.1815E-06	8.1815E-06	0.00026285	8.1815E-06	0.000293602	1.60017E-05	3.75749E-05	3.68493E-05	3.60869E-05	3.12579E-05	6.78748E-05	4.82892E-06	7.02892E-05	4.82892E-06	5.78535E-05
3839303773550	383930	3773550	0.000287535	0.000103256	5.46428E-05	0.000187679	6.02938E-06	6.02938E-06	0.000193708	6.02938E-06	0.000224361	1.2228E-05	2.87135E-05	2.8159E-05	2.75764E-05	2.38863E-05	5.18677E-05	3.69011E-06	5.37127E-05	3.69011E-06	4.28711E-05
3839803773550	383980	3773550	0.000228428	8.20303E-05	4.34101E-05	0.000149099	4.78994E-06	4.78994E-06	0.000153889	4.78994E-06	0.000183244	9.98701E-06	2.34514E-05	2.29985E-05	2.25226E-05	1.95088E-05	4.23622E-05	3.01384E-06	4.38691E-05	3.01384E-06	3.42306E-05
3840303773550	384030	3773550	0.000190717	6.84881E-05	3.62437E-05	0.000124484	3.99918E-06	3.99918E-06	0.000128484	3.99918E-06	0.000156383	8.52309E-06	2.00138E-05	1.96273E-05	1.92212E-05	1.66492E-05	3.61527E-05	2.57207E-06	3.74387E-05	2.57207E-06	2.87228E-05
3840803773550	384080	3773550	0.000174633	6.2712E-05	3.3187E-05	0.000113986	3.6619E-06	3.6619E-06	0.000117648	3.6619E-06	0.000144982	7.90172E-06	1.85547E-05	1.81964E-05	1.78199E-05	1.54354E-05	3.3517E-05	2.38455E-06	3.47093E-05	2.38455E-06	2.64481E-05
3841303773550	384130	3773550	0.000165079	5.92814E-05	3.13715E-05	0.00010775	3.46158E-06	3.46158E-06	0.000111212	3.46158E-06	0.00013839	7.54242E-06	1.7711E-05	1.7369E-05	1.70096E-05	1.47335E-05	3.19929E-05	2.27612E-06	3.3131E-05	2.27612E-06	2.5178E-05
3826803773600	382680	3773600	4.17593E-05	1.49961E-05	7.93589E-06	2.7257E-05	8.75659E-07	8.75659E-07	2.81327E-05	8.75659E-07	6.50525E-05	3.54545E-06	8.32538E-06	8.1646E-06	7.99567E-06	6.92574E-06	1.50388E-05	1.06993E-06	1.55738E-05	1.06993E-06	7.94043E-06
3827303773600	382730	3773600	4.22617E-05	1.51765E-05	8.03137E-06	2.7585E-05	8.86194E-07	8.86194E-07	2.84711E-05	8.86194E-07	6.86589E-05	3.742E-06	8.78692E-06	8.61723E-06	8.43893E-06	7.30969E-06	1.58726E-05	1.12925E-06	1.64372E-05	1.12925E-06	8.03125E-06
3827803773600	382780	3773600	4.42714E-05	1.58982E-05	8.41328E-06	2.88967E-05	9.28335E-07	9.28335E-07	2.9825E-05	9.28335E-07	7.57721E-05	4.12968E-06	9.69726E-06	9.51E-06	9.31323E-06	8.06699E-06	1.7517E-05	1.24624E-06	1.81401E-05	1.24624E-06	8.43784E-06
3828303773600	382830	3773600	4.74632E-05	1.70444E-05	9.01985E-06	3.098E-05	9.95264E-07	9.95264E-07	3.19753E-05	9.95264E-07	8.58638E-05	4.67969E-06	1.09888E-05	1.07766E-05	1.05536E-05	9.14139E-06	1.985E-05	1.41222E-06	2.05561E-05	1.41222E-06	9.10432E-06
3828803773600	382880	3773600	5.36029E-05	1.92493E-05	1.01866E-05	3.49876E-05	1.12401E-06	1.12401E-06	3.61116E-05	1.12401E-06	0.000104531	5.69709E-06	1.33778E-05	1.31195E-05	1.2848E-05	1.11288E-05	2.41655E-05	1.71925E-06	2.50251E-05	1.71925E-06	1.03465E-05
3829303773600	382930	3773600	6.55648E-05	2.35449E-05	1.24599E-05	4.27953E-05	1.37484E-06	1.37484E-06	4.41701E-05	1.37484E-06	0.000140136	7.63757E-06	1.79344E-05	1.75881E-05	1.72242E-05	1.49194E-05	3.23965E-05	2.30484E-06	3.35489E-05	2.30484E-06	1.27301E-05
3829803773600	382980	3773600	8.38289E-05	3.01037E-05	1.59308E-05	5.47166E-05	1.75783E-06	1.75783E-06	5.64744E-05	1.75783E-06	0.000203894	1.11125E-05	2.60942E-05	2.55903E-05	2.50608E-05	2.17073E-05	4.71362E-05	3.35349E-06	4.88129E-05	3.35349E-06	1.6233E-05
3830303773600	383030	3773600	0.000101421	3.64211E-05	1.92739E-05	6.61991E-05	2.12671E-06	2.12671E-06	6.83258E-05	2.12671E-06	0.000296304	1.6149E-05	3.79208E-05	3.71885E-05	3.64191E-05	3.15457E-05	6.84996E-05	4.87338E-06	7.09363E-05	4.87338E-06	1.92775E-05
3830803773600	383080	3773600	0.000122234	4.38952E-05	2.32292E-05	7.97842E-05	2.56315E-06	2.56315E-06	8.23473E-05	2.56315E-06	0.00047732	2.60145E-05	6.10871E-05	5.99074E-05	5.86679E-05	5.08173E-05	0.000110347	7.85057E-06	0.000114272	7.85057E-06	2.25414E-05
3831303773600	383130	3773600	0.000148625	5.33726E-05	2.82446E-05	9.70103E-05	3.11655E-06	3.11655E-06	0.000100127	3.11655E-06	0.001053627	5.74241E-05	0.000134842	0.000132239	0.000129502	0.000112173	0.000243577	1.73292E-05	0.000252242	1.73292E-05	2.62008E-05
3836803773600	383680	3773600	0.003052057	0.00109602	0.00058001	0.00199213	6.39992E-05	6.39992E-05	0.002056129	6.39992E-05	0.001768562	9.63889E-05	0.000226339	0.000221968	0.000217376	0.000188288	0.000408856	2.90879E-05	0.0004234	2.90879E-05	0.000437305
3837303773600	383730	3773600	0.001482337	0.00053232	0.000281702	0.000967547	3.10834E-05	3.10834E-05	0.00099863	3.10834E-05	0.000897688	4.89252E-05	0.000114886	0.000112667	0.000110336	9.55713E-05	0.000207527	1.47645E-05	0.00021491	1.47645E-05	0.00021432
3837803773600	383780	3773600	0.000913902	0.00032819	0.000173677	0.00059652	1.91638E-05	1.91638E-05	0.000615684	1.91638E-05	0.00058352	3.18026E-05	7.46785E-05	7.32364E-05	7.17211E-05	6.21238E-05	0.000134898	9.59727E-06	0.000139697	9.59727E-06	0.000133376
3838303773600	383830	3773600	0.000610246	0.000219145	0.00011597	0.000398318	1.27964E-05	1.27964E-05	0.000411114	1.27964E-05	0.000410652	2.23811E-05	5.25549E-05	5.154E-05	5.04736E-05	4.37195E-05	9.49344E-05	6.75407E-06	9.83114E-05	6.75407E-06	8.98709E-05
3838803773600	383880	3773600	0.000411416	0.000147743	7.81851E-05	0.000268539	8.62707E-06	8.62707E-06	0.000277166	8.62707E-06	0.000291733	1.58998E-05	3.73358E-05	3.66148E-05	3.58572E-05	3.1059E-05	6.74429E-05	4.7982E-06	6.9842E-05	4.7982E-06	6.10853E-05
3839303773600	383930	3773600	0.000315441	0.000113278	5.9946E-05	0.000205894	6.61454E-06	6.61454E-06	0.000212508	6.61454E-06	0.000232309	1.26611E-05	2.97307E-05	2.91566E-05	2.85533E-05	2.47325E-05	5.37051E-05	3.82082E-06	5.56155E-05	3.82082E-06	4.71144E-05
3839803773600	383980	3773600	0.00025592	9.1903E-05	4.86347E-05	0.000167043	5.36643E-06	5.36643E-06	0.00017241	5.36643E-06	0.000194338	1.05917E-05	2.48713E-05	2.4391E-05	2.38863E-05	2.069E-05	4.49271E-05	3.19632E-06	4.65253E-05	3.19632E-06	3.84321E-05
3840303773600	384030	3773600	0.000209528	7.52433E-05	3.98185E-05	0.000136763	4.39363E-06	4.39363E-06	0.000141156	4.39363E-06	0.000163604	8.91662E-06	2.09379E-05	2.05336E-05	2.01087E-05	1.74179E-05	3.78219E-05	2.69082E-06	3.91673E-05	2.69082E-06	3.16234E-05
3840803773600	384080	3773600	0.000179538	6.44738E-05	3.41193E-05	0.000117188	3.76478E-06	3.76478E-06	0.000120953	3.76478E-06	0.000143367	7.81367E-06	1.8348E-05	1.79937E-05	1.76213E-05	1.52634E-05	3.31435E-05	2.35798E-06	3.43225E-05	2.35798E-06	2.72375E-05
3841303773600	384130	3773600	0.000164518	5.90797E-05	3.12648E-05	0.000107384	3.44981E-06	3.44981E-06	0.000110833	3.44981E-06	0.000133551	7.27868E-06	1.70917E-05	1.67617E-05	1.64148E-05	1.42183E-05	3.08742E-05	2.19653E-06	3.19725E-05	2.19653E-06	2.51207E-05
3826803773650	382680	3773650	4.58673E-05	1.64713E-05	8.71656E-06	2.99384E-05	9.618E-07	9.618E-07	3.09002E-05	9.618E-07	7.28931E-05	3.97277E-06	9.32881E-06	9.14866E-06	8.95937E-06	7.76048E-06	1.68514E-05	1.19889E-06	1.74509E-05	1.19889E-06	8.89753E-06
3827303773650	382730	3773650	4.46925E-05	1.60495E-05	8.49331E-06	2.91716E-05	9.37166E-07	9.37166E-07	3.01087E-05	9.37166E-07	7.24414E-05	3.94815E-06	9.271E-06	9.09196E-06	8.90384E-06	7.71239E-06	1.6747E-05	1.19146E-06	1.73427E-05	1.19146E-06	8.64882E-06
3827803773650	382780	3773650	4.74336E-05	1.70338E-05	9.01423E-06	3.09607E-05	9.94645E-07	9.94645E-07	3.19554E-05	9.94645E-07	8.08103E-05	4.40427E-06	1.0342E-05	1.01423E-05	9.93248E-06	8.60337E-06	1.86817E-05	1.3291E-06	1.93463E-05	1.3291E-06	9.22029E-06
3828303773650	382830	3773650	4.70568E-05	1.68985E-05	8.94262E-06	3.07148E-05	9.86743E-07	9.86743E-07	3.17015E-05	9.86743E-07	8.53202E-05	4.65006E-06	1.09192E-05	1.07084E-05	1.04868E-05	9.08351E-06	1.97243E-05	1.40328E-06	2.04259E-05	1.40328E-06	9.16999E-06
3828803773650	382880	3773650	5.25833E-05	1.88831E-05	9.99288E-06	3.4322E-05	1.10263E-06	1.10263E-06	3.54247E-05	1.10263E-06	0.000102862	5.60611E-06	1.31642E-05	1.291E-05	1.26429E-05	1.09511E-05	2.37796E-05	1.69179E-06	2.46255E-05	1.69179E-06	1.03437E-05
3829303773650	382930	3773650	6.27793E-05	2.25446E-05	1.19305E-05	4.09772E-05	1.31643E-06	1.31643E-06	4.22936E-05	1.31643E-06	0.00013522	7.36966E-06	1.73053E-05	1.69712E-05	1.662E-05	1.4396E-05	3.12601E-05	2.22399E-06	3.23721E-05	2.22399E-06	1.24632E-05
3829803773650	382980	3773650	8.22404E-05	2.95332E-05	1.56289E-05	5.36797E-05	1.72452E-06	1.72452E-06	5.54043E-05	1.72452E-06	0.000203236	1.10766E-05	2.60099E-05	2.55077E-05	2.49799E-05	2.16372E-05	4.6984E-05	3.34266E-06	4.86553E-05	3.34266E-06	1.63908E-05
3830303773650	383030	3773650	0.000101317	3.63839E-05	1.92542E-05	6.61315E-05	2.12454E-06	2.12454E-06	6.82561E-05	2.12454E-06	0.000307537	1.67612E-05	3.93584E-05	3.85983E-05	3.77997E-05	3.27416E-05	7.10964E-05	5.05812E-06	7.36254E-05	5.05812E-06	1.96813E-05
3830803773650	383080	3773650	0.000120283	4.31948E-05	2.28585E-05	7.8511E-05	2.52225E-06	2.52225E-06	8.10333E-05	2.52225E-06	0.000498927	2.71922E-05	6.38524E-05	6.26193E-05	6.13237E-05	5.31177E-05	0.000115342	8.20596E-06	0.000119445	8.20596E-06	2.26406E-05
3831303773650	383130	3773650	0.000142788	5.12766E-05	2.71354E-05	9.32005E-05	2.99416E-06	2.99416E-06	9.61946E-05	2.99416E-06	0.001069554	5.82921E-05	0.000136881	0.000134237	0.00013146	0.000113869	0.000247259	1.75912E-05	0.000256055	1.75912E-05	2.58375E-05
3836803773650	383680	3773650	0.007135078	0.002562268	0.001355942	0.004657188	0.000149617	0.000149617	0.004806805	0.000149617	0.004551969	0.000248088	0.000582558	0.000571308	0.000559487	0.00048462	0.001052323	7.48671E-05	0.001089757	7.48671E-05	0.001019601
3837303773650	383730	3773650	0.002079941	0.000746925	0.00039527	0.001357614	4.36147E-05	4.36147E-05	0.001401228	4.36147E-05	0.001251258	6.81952E-05	0.000160135	0.000157043	0.000153793	0.000133214	0.000289266	2.05797E-05	0.000299555	2.05797E-05	0.000300402
3837803773650	383780	3773650	0.001126725	0.000404617	0.000214122	0.000735433	2.36265E-05	2.36265E-05	0.00075906	2.36265E-05	0.000693281	3.77847E-05	8.87256E-05	8.70122E-05	8.52119E-05	7.38093E-05	0.000160273	1.14025E-05	0.000165974	1.14025E-05	0.000164451
3838303773650	383830	3773650	0.000699993	0.000251373	0.000133026	0.000456897	1.46783E-05	1.46783E-05	0.000471576	1.46783E-05	0.000448752	2.44576E-05	5.7431E-05	5.63219E-05	5.51566E-05	4.77759E-05	0.000103742	7.38072E-06	0.000107433	7.38072E-06	0.000103192
3838803773650	383880	3773650	0.000493553	0.000177239	9.37943E-05	0.000322151	1.03494E-05	1.03494E-05	0.0003325	1.03494E-05	0.000330569	1.80164E-05	4.2306E-05	4.1489E-05	4.06305E-05	3.51936E-05	7.64208E-05	5.43693E-06	7.91393E-05	5.43693E-06	7.34088E-05
3839303773650	383930	3773650	0.000371282	0.000133331	7.05581E-05	0.000242342	7.7855E-06	7.7855E-06	0.000250128	7.7855E-06	0.000258993	1.41154E-05	3.31457E-05	3.25056E-05	3.18331E-05	2.75733E-05	5.98739E-05	4.2597E-06	6.20037E-05	4.2597E-06	5.56361E-05
3839803773650	383980	3773650	0.000290387	0.00010428	5.51848E-05	0.00018954	6.08918E-06	6.08918E-06	0.00019563	6.08918E-06	0.00021005	1.1448E-05	2.68821E-05	2.63629E-05	2.58175E-05	2.23627E-05	4.85594E-05	3.45474E-06	5.02867E-05	3.45474E-06	4.37862E-05
3840303773650	384030	3773650	0.000226906	8.14837E-05	4.31209E-05	0.000148105	4.75803E-06	4.75803E-06	0.000152863	4.75803E-06	0.000169752	9.25171E-06	2.17248E-05	2.13052E-05	2.08644E-05	1.80725E-05	3.92433E-05	2.79195E-06	4.06393E-05	2.79195E-06	3.43759E-05
3840803773650	384080	3773650	0.000187451	6.73154E-05	3.56231E-05	0.000122353	3.93071E-06	3.93071E-06	0.000126283	3.93071E-06	0.000144247	7.86166E-06	1.84607E-05	1.81042E-05	1.77296E-05	1.53571E-05	3.33471E-05	2.37246E-06	3.45333E-05	2.37246E-06	2.85453E-05
3841303773650	384130	3773650	0.000169645	6.09211E-05	3.22392E-05	0.00011073	3.55733E-06	3.55733E-06	0.000114288	3.55733E-06	0.000133191	7.25907E-06	1.70457E-05	1.67165E-05	1.63706E-05	1.418E-05	3.0791E-05	2.19061E-06	3.18863E-05	2.19061E-06	2.59954E-05
3826803773700	382680	3773700	4.7574E-05	1.70842E-05	9.04091E-06	3.10524E-05	9.97588E-07	9.97588E-07	3.20499E-05	9.97588E-07	7.80692E-05	4.25487E-06	9.99124E-06	9.79829E-06	9.59556E-06	8.31154E-06	1.8048E-05	1.28402E-06	1.869E-05	1.28402E-06	9.36839E-06
3827303773700	382730	3773700	4.9724E-05	1.78563E-05	9.4495E-06	3.24557E-05	1.04267E-06	1.04267E-06	3.34984E-05	1.04267E-06	8.2602E-05	4.50192E-06	1.05713E-05	1.03672E-05	1.01527E-05	8.79412E-06	1.90959E-05	1.35857E-06	1.97752E-05	1.35857E-06	9.87E-06
3827803773700	382780	3773700	4.784E-05	1.71797E-05	9.09145E-06	3.1226E-05	1.00317E-06	1.00317E-06	3.22291E-05	1.00317E-06	8.13999E-05	4.4364E-06	1.04175E-05	1.02163E-05	1.00049E-05	8.66614E-06	1.8818E-05	1.3388E-06	1.94874E-05	1.3388E-06	9.48017E-06
3828303773700	382830	3773700	4.68647E-05	1.68295E-05	8.90612E-06	3.05894E-05	9.82715E-07	9.82715E-07	3.15721E-05	9.82715E-07	8.50905E-05	4.63754E-06	1.08898E-05	1.06795E-05	1.04586E-05	9.05906E-06	1.96712E-05	1.3995E-06	2.0371E-05	1.3995E-06	9.30971E-06
3828803773700	382880	3773700	5.34108E-05	1.91803E-05	1.01501E-05	3.48622E-05	1.11998E-06	1.11998E-06	3.59822E-05	1.11998E-06	0.000104761	5.7096E-06	1.34072E-05	1.31483E-05	1.28763E-05	1.11532E-05	2.42186E-05	1.72302E-06	2.50801E-05	1.72302E-06	1.07447E-05
3829303773700	382930	3773700	6.63775E-05	2.38367E-05	1.26143E-05	4.33257E-05	1.39188E-06	1.39188E-06	4.47176E-05	1.39188E-06	0.000143428	7.81701E-06	1.83558E-05	1.80013E-05	1.76289E-05	1.52699E-05	3.31576E-05	2.35899E-06	3.43371E-05	2.35899E-06	1.35824E-05
3829803773700	382980	3773700	8.14868E-05	2.92626E-05	1.54857E-05	5.31878E-05	1.70871E-06	1.70871E-06	5.48965E-05	1.70871E-06	0.00020384	1.11096E-05	2.60874E-05	2.55836E-05	2.50542E-05	2.17016E-05	4.71238E-05	3.3526E-06	4.88001E-05	3.3526E-06	1.67569E-05
3830303773700	383030	3773700	9.78226E-05	3.51289E-05	1.85901E-05	6.38505E-05	2.05126E-06	2.05126E-06	6.59017E-05	2.05126E-06	0.000299896	1.63447E-05	3.83804E-05	3.76393E-05	3.68605E-05	3.1928E-05	6.93298E-05	4.93244E-06	7.1796E-05	4.93244E-06	1.97875E-05
3830803773700	383080	3773700	0.000115104	4.13349E-05	2.18743E-05	7.51304E-05	2.41364E-06	2.41364E-06	7.7544E-05	2.41364E-06	0.000479395	2.61276E-05	6.13526E-05	6.01678E-05	5.89229E-05	5.10382E-05	0.000110826	7.8847E-06	0.000114769	7.8847E-06	2.27454E-05
3831303773700	383130	3773700	0.000135718	4.87374E-05	2.57916E-05	8.85853E-05	2.84589E-06	2.84589E-06	9.14312E-05	2.84589E-06	0.00100127	5.45705E-05	0.000128142	0.000125667	0.000123067	0.000106599	0.000231473	1.64681E-05	0.000239707	1.64681E-05	2.58976E-05
3837303773700	383730	3773700	0.003185721	0.00114402	0.000605411	0.002079375	6.6802E-05	6.6802E-05	0.002146177	6.6802E-05	0.002015901	0.000109869	0.000257994	0.000253011	0.000247776	0.000214621	0.000466036	3.31559E-05	0.000482614	3.31559E-05	0.000459124
3837803773700	383780	3773700	0.001356897	0.000487273	0.000257863	0.00088567	2.8453E-05	2.8453E-05	0.000914123	2.8453E-05	0.0008353	4.55249E-05	0.000106901	0.000104837	0.000102668	8.89292E-05	0.000193105	1.37383E-05	0.000199974	1.37383E-05	0.000198296
3838303773700	383830	3773700	0.000802899	0.000288328	0.000152582	0.000524066	1.68361E-05	1.68361E-05	0.000540902	1.68361E-05	0.000504364	2.74885E-05	6.45481E-05	6.33016E-05	6.19919E-05	5.36965E-05	0.000116599	8.29537E-06	0.000120746	8.29537E-06	0.000118643
3838803773700	383880	3773700	0.000566743	0.000203522	0.000107703	0.000369923	1.18841E-05	1.18841E-05	0.000381807	1.18841E-05	0.000368263	2.00708E-05	4.71301E-05	4.622E-05	4.52636E-05	3.92067E-05	8.51351E-05	6.0569E-06	8.81635E-05	6.0569E-06	8.45629E-05
3839303773700	383930	3773700	0.000418125	0.000150152	7.946E-05	0.000272917	8.76775E-06	8.76775E-06	0.000281685	8.76775E-06	0.000281772	1.53569E-05	3.6061E-05	3.53646E-05	3.46329E-05	2.99985E-05	6.51399E-05	4.63436E-06	6.74571E-05	4.63436E-06	6.29184E-05
3839803773700	383980	3773700	0.000321027	0.000115283	6.10075E-05	0.00020954	6.73167E-06	6.73167E-06	0.000216271	6.73167E-06	0.000224307	1.2225E-05	2.87067E-05	2.81523E-05	2.75698E-05	2.38806E-05	5.18553E-05	3.68922E-06	5.36999E-05	3.68922E-06	4.86695E-05
3840303773700	384030	3773700	0.000245406	8.81274E-05	4.66367E-05	0.000160181	5.14597E-06	5.14597E-06	0.000165327	5.14597E-06	0.000177639	9.68154E-06	2.27341E-05	2.22951E-05	2.18338E-05	1.89121E-05	4.10665E-05	2.92166E-06	4.25273E-05	2.92166E-06	3.74107E-05
3840803773700	384080	3773700	0.000197241	7.0831E-05	3.74835E-05	0.000128743	4.13599E-06	4.13599E-06	0.000132879	4.13599E-06	0.000147195	8.02232E-06	1.88379E-05	1.84741E-05	1.80919E-05	1.5671E-05	3.40285E-05	2.42095E-06	3.5239E-05	2.42095E-06	3.02178E-05
3841303773700	384130	3773700	0.000172955	6.21097E-05	3.28682E-05	0.000112891	3.62674E-06	3.62674E-06	0.000116518	3.62674E-06	0.00013218	7.20398E-06	1.69163E-05	1.65896E-05	1.62464E-05	1.40724E-05	3.05574E-05	2.17399E-06	3.16444E-05	2.17399E-06	2.66563E-05
3826803773750	382680	3773750	4.69016E-05	1.68428E-05	8.91314E-06	3.06135E-05	9.8349E-07	9.8349E-07	3.1597E-05	9.8349E-07	7.66756E-05	4.17892E-06	9.81289E-06	9.62339E-06	9.42428E-06	8.16318E-06	1.77259E-05	1.2611E-06	1.83564E-05	1.2611E-06	9.46341E-06
3827303773750	382730	3773750	4.83572E-05	1.73655E-05	9.18974E-06	3.15635E-05	1.01401E-06	1.01401E-06	3.25776E-05	1.01401E-06	7.98609E-05	4.35252E-06	1.02205E-05	1.00232E-05	9.81578E-06	8.50229E-06	1.84622E-05	1.31349E-06	1.9119E-05	1.31349E-06	9.80852E-06
3827803773750	382780	3773750	4.62293E-05	1.66013E-05	8.78536E-06	3.01747E-05	9.69391E-07	9.69391E-07	3.1144E-05	9.69391E-07	7.84826E-05	4.2774E-06	1.00442E-05	9.85019E-06	9.64638E-06	8.35556E-06	1.81436E-05	1.29082E-06	1.8789E-05	1.29082E-06	9.35163E-06
3828303773750	382830	3773750	4.63327E-05	1.66385E-05	8.80502E-06	3.02422E-05	9.7156E-07	9.7156E-07	3.12137E-05	9.7156E-07	8.39802E-05	4.57703E-06	1.07477E-05	1.05402E-05	1.03221E-05	8.94086E-06	1.94145E-05	1.38124E-06	2.01052E-05	1.38124E-06	9.42149E-06

			ISDrainage / Utilities Trenching	ISDrainage / Utilities Trenching	ISAsphalt Paving	ISAsphalt Paving	SVDemolition	SVSite Grubbing / Prep	SVMass Grading / Excavation	SVMass Grading / Excavation	SVDrainage / Utilities Trenching	SVFoundations / Concrete Pads	SVBuilding / Structure Construction	SVBuilding / Structure Construction	SVAsphalt Paving	SVAsphalt Paving	SVArchitectural Coating	SVArchitectural Coating	SVLandscaping or Other Finishing	SVLandscaping or Other Finishing	MDemolition
Unique Identifier	X (UTM)	Y (UTM)	2027	2028	2027	2028	2027	2027	2027	2028	2028	2028	2028	2029	2028	2029	2028	2029	2028	2029	2027
3830303773550	383030	3773550	7.045E-06	6.86424E-06	1.81947E-06	1.69492E-06	9.08516E-05	6.53174E-05	4.40388E-05	4.34797E-05	3.08499E-05	9.80022E-06	1.40394E-05	1.35037E-05	1.38035E-06	1.28427E-06	1.38035E-06	1.28427E-06	1.40394E-05	1.35037E-05	2.29284E-05
3830803773550	383080	3773550	8.57023E-06	8.35034E-06	2.21338E-06	2.06186E-06	0.000111466	8.01383E-05	5.40316E-05	5.33455E-05	3.78499E-05	1.2024E-05	1.72251E-05	1.65678E-05	1.69356E-06	1.57568E-06	1.69356E-06	1.57568E-06	1.72251E-05	1.65678E-05	2.85063E-05
3831303773550	383130	3773550	1.06615E-05	1.03879E-05	2.75347E-06	2.56498E-06	0.000143164	0.000102927	6.93964E-05	6.85152E-05	4.86132E-05	1.54432E-05	2.21233E-05	2.12792E-05	2.17515E-06	2.02375E-06	2.17515E-06	2.02375E-06	2.21233E-05	2.12792E-05	3.73594E-05
3836303773550	383630	3773550	0.000351382	0.000342366	9.07492E-05	8.45369E-05	0.007440868	0.00534958	0.00360684	0.003561045	0.002526647	0.000802651	0.001149847	0.001105973	0.000113053	0.000105184	0.000113053	0.000105184	0.001149847	0.001105973	0.001617651
3836803773550	383680	3773550	0.000114079	0.000111152	2.94625E-05	2.74457E-05	0.002154487	0.001548959	0.001044353	0.001031093	0.000731585	0.000232406	0.000332936	0.000320232	3.27341E-05	3.04557E-05	3.27341E-05	3.04557E-05	0.000332936	0.000320232	0.000512791
3837303773550	383730	3773550	6.64211E-05	6.47169E-05	1.71542E-05	1.59799E-05	0.001214942	0.000873477	0.000588923	0.000581446	0.00041255	0.000131057	0.000187746	0.000180583	1.84592E-05	1.71743E-05	1.84592E-05	1.71743E-05	0.000187746	0.000180583	0.000292936
3837803773550	383780	3773550	4.53964E-05	4.42317E-05	1.17243E-05	1.09217E-05	0.000816381	0.000586934	0.000395728	0.000390703	0.000277213	8.80636E-05	0.000126156	0.000121343	1.24037E-05	1.15403E-05	1.24037E-05	1.15403E-05	0.000126156	0.000121343	0.000197147
3838303773550	383830	3773550	3.20929E-05	3.12695E-05	8.28845E-06	7.72105E-06	0.000569457	0.000409409	0.000276035	0.00027253	0.000193367	6.14277E-05	8.79989E-05	8.46413E-05	8.65203E-06	8.0498E-06	8.65203E-06	8.0498E-06	8.79989E-05	8.46413E-05	0.00013762
3838803773550	383880	3773550	2.32954E-05	2.26977E-05	6.01636E-06	5.60451E-06	0.000408307	0.00029355	0.00019792	0.000195407	0.000138646	4.40443E-05	6.30961E-05	6.06886E-05	6.20359E-06	5.77179E-06	6.20359E-06	5.77179E-06	6.30961E-05	6.06886E-05	9.89283E-05
3839303773550	383930	3773550	1.72625E-05	1.68196E-05	4.45829E-06	4.1531E-06	0.000299744	0.0002155	0.000145296	0.000143451	0.000101782	3.23336E-05	4.63199E-05	4.45525E-05	4.55415E-06	4.23716E-06	4.55415E-06	4.23716E-06	4.63199E-05	4.45525E-05	7.28099E-05
3839803773550	383980	3773550	1.37834E-05	1.34297E-05	3.55975E-06	3.31606E-06	0.000238274	0.000171306	0.000115499	0.000114033	8.09091E-05	2.57027E-05	3.68208E-05	3.54158E-05	3.6202E-06	3.36822E-06	3.6202E-06	3.36822E-06	3.68208E-05	3.54158E-05	5.77239E-05
3840303773550	384030	3773550	1.15656E-05	1.12688E-05	2.98697E-06	2.78249E-06	0.000199334	0.00014331	9.66237E-05	9.53969E-05	6.76864E-05	2.15022E-05	3.08033E-05	2.9628E-05	3.02857E-06	2.81776E-06	3.02857E-06	2.81776E-06	3.08033E-05	2.9628E-05	4.80924E-05
3840803773550	384080	3773550	1.06496E-05	1.03764E-05	2.75042E-06	2.56213E-06	0.000183218	0.000131724	8.88118E-05	8.76842E-05	6.2214E-05	1.97638E-05	2.83129E-05	2.72326E-05	2.78371E-06	2.58995E-06	2.78371E-06	2.58995E-06	2.83129E-05	2.72326E-05	4.39244E-05
3841303773550	384130	3773550	1.01382E-05	9.8781E-06	2.61834E-06	2.4391E-06	0.00017446	0.000125428	8.45668E-05	8.34931E-05	5.92404E-05	1.88191E-05	2.69596E-05	2.59309E-05	2.65066E-06	2.46616E-06	2.65066E-06	2.46616E-06	2.69596E-05	2.59309E-05	4.13768E-05
3826803773600	382680	3773600	3.19731E-06	3.11528E-06	8.2575E-07	7.69222E-07	4.35193E-05	3.1288E-05	2.10953E-05	2.08274E-05	1.47776E-05	4.69446E-06	6.7251E-06	6.46849E-06	6.61209E-07	6.15186E-07	6.61209E-07	6.15186E-07	6.7251E-06	6.46849E-06	1.01559E-05
3827303773600	382730	3773600	3.23388E-06	3.15091E-06	8.35194E-07	7.7802E-07	4.3742E-05	3.14481E-05	2.12032E-05	2.0934E-05	1.48532E-05	4.71848E-06	6.75951E-06	6.5016E-06	6.64593E-07	6.18334E-07	6.64593E-07	6.18334E-07	6.75951E-06	6.5016E-06	1.02811E-05
3827803773600	382780	3773600	3.3976E-06	3.31043E-06	8.77477E-07	8.17409E-07	4.53902E-05	3.26331E-05	2.20021E-05	2.17228E-05	1.54128E-05	4.89626E-06	7.0142E-06	6.74657E-06	6.89634E-07	6.41632E-07	6.89634E-07	6.41632E-07	7.0142E-06	6.74657E-06	1.07729E-05
3828303773600	382830	3773600	3.66596E-06	3.5719E-06	9.46786E-07	8.81973E-07	4.81875E-05	3.46442E-05	2.33581E-05	2.30615E-05	1.63627E-05	5.19802E-06	7.44648E-06	7.16235E-06	7.32135E-07	6.81175E-07	7.32135E-07	6.81175E-07	7.44648E-06	7.16235E-06	1.15477E-05
3828803773600	382880	3773600	4.16612E-06	4.05923E-06	1.07596E-06	1.0023E-06	5.39515E-05	3.87882E-05	2.61521E-05	2.58201E-05	1.832E-05	5.81978E-06	8.33719E-06	8.01908E-06	8.1971E-07	7.62654E-07	8.1971E-07	7.62654E-07	8.33719E-06	8.01908E-06	1.30356E-05
3829303773600	382930	3773600	5.12594E-06	4.99442E-06	1.32384E-06	1.23322E-06	6.5524E-05	4.71082E-05	3.17617E-05	3.13584E-05	2.22495E-05	7.06811E-06	1.01255E-05	9.73916E-06	9.95536E-07	9.26241E-07	9.95536E-07	9.26241E-07	1.01255E-05	9.73916E-06	1.59225E-05
3829803773600	382980	3773600	6.5364E-06	6.36869E-06	1.68812E-06	1.57255E-06	8.27713E-05	5.95081E-05	4.01221E-05	3.96126E-05	2.81061E-05	8.9286E-06	1.27908E-05	1.23027E-05	1.25758E-06	1.17005E-06	1.25758E-06	1.17005E-06	1.27908E-05	1.23027E-05	2.03337E-05
3830303773600	383030	3773600	7.76232E-06	7.56316E-06	2.00473E-06	1.86749E-06	9.88517E-05	7.1069E-05	4.79167E-05	4.73084E-05	3.35664E-05	1.06632E-05	1.52757E-05	1.46928E-05	1.5019E-06	1.39736E-06	1.5019E-06	1.39736E-06	1.52757E-05	1.46928E-05	2.45869E-05
3830803773600	383080	3773600	9.07658E-06	8.8437E-06	2.34415E-06	2.18368E-06	0.000117444	8.4436E-05	5.69292E-05	5.62064E-05	3.98798E-05	1.26688E-05	1.81488E-05	1.74563E-05	1.78438E-06	1.66018E-06	1.78438E-06	1.66018E-06	1.81488E-05	1.74563E-05	2.96277E-05
3831303773600	383130	3773600	1.05501E-05	1.02794E-05	2.7247E-06	2.53818E-06	0.000140269	0.000100845	6.79929E-05	6.71296E-05	4.76301E-05	1.51309E-05	2.16759E-05	2.08488E-05	2.13116E-06	1.98282E-06	2.13116E-06	1.98282E-06	2.16759E-05	2.08488E-05	3.60294E-05
3836803773600	383680	3773600	0.000176086	0.000171568	4.54767E-05	4.23635E-05	0.003705449	0.002664017	0.001796157	0.001773351	0.001258235	0.000399709	0.000572608	0.000550759	5.62986E-05	5.23799E-05	5.62986E-05	5.23799E-05	0.000572608	0.000550759	0.00078889
3837303773600	383730	3773600	8.62987E-05	8.40845E-05	2.22878E-05	2.07621E-05	0.00169467	0.001218376	0.000821464	0.000811034	0.000575448	0.000182805	0.000261879	0.000251887	2.57479E-05	2.39557E-05	2.57479E-05	2.39557E-05	0.000261879	0.000251887	0.00037741
3837803773600	383780	3773600	5.37056E-05	5.23276E-05	1.38702E-05	1.29207E-05	0.001013149	0.000728399	0.000491108	0.000484872	0.000344029	0.000109289	0.000156563	0.000150589	1.53932E-05	1.43218E-05	1.53932E-05	1.43218E-05	0.000156563	0.000150589	0.000230569
3838303773600	383830	3773600	3.61876E-05	3.52591E-05	9.34595E-06	8.70617E-06	0.000664817	0.000477967	0.000322259	0.000318167	0.000225747	7.17142E-05	0.000102735	9.8815E-05	1.01009E-05	9.39779E-06	1.01009E-05	9.39779E-06	0.000102735	9.8815E-05	0.000153272
3838803773600	383880	3773600	2.45967E-05	2.39656E-05	6.35245E-06	5.91758E-06	0.000441278	0.000317255	0.000213902	0.000211186	0.000149842	4.76009E-05	6.81912E-05	6.55893E-05	6.70454E-06	6.23787E-06	6.70454E-06	6.23787E-06	6.81912E-05	6.55893E-05	0.00010314
3839303773600	383930	3773600	1.89712E-05	1.84844E-05	4.89957E-06	4.56417E-06	0.00033635	0.000241818	0.0001630 4	0.00016097	0.000114212	3.62823E-05	5.19767E-05	4.99934E-05	5.11033E-06	4.75462E-06	5.11033E-06	4.75462E-06	5.19767E-05	4.99934E-05	7.8885E-05
3839803773600	383980	3773600	1.54751E-05	1.50781E-05	3.99667E-06	3.72307E-06	0.000272341	0.000195798	0.000132013	0.000130337	9.2477E-05	2.93776E-05	4.20852E-05	4.04794E-05	4.1378E-06	3.84979E-06	4.1378E-06	3.84979E-06	4.20852E-05	4.04794E-05	6.38516E-05
3840303773600	384030	3773600	1.27335E-05	1.24068E-05	3.28861E-06	3.06349E-06	0.000222799	0.000160181	0.000107998	0.000106627	7.56545E-05	2.40335E-05	3.44295E-05	3.31158E-05	3.38509E-06	3.14947E-06	3.38509E-06	3.14947E-06	3.44295E-05	3.31158E-05	5.2195E-05
3840803773600	384080	3773600	1.09675E-05	1.06861E-05	2.83251E-06	2.63861E-06	0.000191075	0.000137373	9.26206E-05	9.14446E-05	6.48822E-05	2.06114E-05	2.95271E-05	2.84005E-05	2.90309E-06	2.70102E-06	2.90309E-06	2.70102E-06	2.95271E-05	2.84005E-05	4.46557E-05
3841303773600	384130	3773600	1.01152E-05	9.85563E-06	2.61238E-06	2.43355E-06	0.000175636	0.000126273	8.51369E-05	8.40559E-05	5.96397E-05	1.8946E-05	2.71413E-05	2.61057E-05	2.66852E-06	2.48278E-06	2.66852E-06	2.48278E-06	2.71413E-05	2.61057E-05	4.0827E-05
3826803773650	382680	3773650	3.5827E-06	3.49078E-06	9.25281E-07	8.61941E-07	4.79292E-05	3.44585E-05	2.32329E-05	2.29379E-05	1.6275E-05	5.17015E-06	7.40655E-06	7.12395E-06	7.2821E-07	6.77523E-07	7.2821E-07	6.77523E-07	7.40655E-06	7.12395E-06	1.10995E-05
3827303773650	382730	3773650	3.48255E-06	3.3932E-06	8.99418E-07	8.37847E-07	4.65572E-05	3.34721E-05	2.25679E-05	2.22813E-05	1.58091E-05	5.02215E-06	7.19454E-06	6.92003E-06	7.07365E-07	6.58129E-07	7.07365E-07	6.58129E-07	7.19454E-06	6.92003E-06	1.08055E-05
3827803773650	382780	3773650	3.71266E-06	3.6174E-06	9.58846E-07	8.93208E-07	4.90606E-05	3.52719E-05	2.37813E-05	2.34794E-05	1.66592E-05	5.29219E-06	7.58139E-06	7.29212E-06	7.454E-07	6.93516E-07	7.454E-07	6.93516E-07	7.58139E-06	7.29212E-06	1.14588E-05
3828303773650	382830	3773650	3.69241E-06	3.59767E-06	9.53615E-07	8.88335E-07	4.81608E-05	3.4625E-05	2.33452E-05	2.30488E-05	1.63536E-05	5.19513E-06	7.44235E-06	7.15838E-06	7.31729E-07	6.80797E-07	7.31729E-07	6.80797E-07	7.44235E-06	7.15838E-06	1.13608E-05
3828803773650	382880	3773650	4.165E-06	4.05814E-06	1.07567E-06	1.00203E-06	5.33546E-05	3.83591E-05	2.58628E-05	2.55344E-05	1.81173E-05	5.75539E-06	8.24495E-06	7.93036E-06	8.10641E-07	7.54216E-07	8.10641E-07	7.54216E-07	8.24495E-06	7.93036E-06	1.26745E-05
3829303773650	382930	3773650	5.01848E-06	4.88972E-06	1.29609E-06	1.20737E-06	6.32255E-05	4.54557E-05	3.06475E-05	3.02584E-05	2.14691E-05	6.82017E-06	9.77032E-06	9.39752E-06	9.60614E-07	8.93751E-07	9.60614E-07	8.93751E-07	9.77032E-06	9.39752E-06	1.51042E-05
3829803773650	382980	3773650	6.59997E-06	6.43063E-06	1.70453E-06	1.58785E-06	8.1827E-05	5.88292E-05	3.96643E-05	3.91607E-05	2.77855E-05	8.82673E-06	1.26448E-05	1.21624E-05	1.24324E-06	1.1567E-06	1.24324E-06	1.1567E-06	1.26448E-05	1.21624E-05	1.97312E-05
3830303773650	383030	3773650	7.92492E-06	7.72159E-06	2.04672E-06	1.90661E-06	9.92971E-05	7.13892E-05	4.81327E-05	4.75215E-05	3.37177E-05	1.07112E-05	1.53445E-05	1.4759E-05	1.50867E-06	1.40366E-06	1.50867E-06	1.40366E-06	1.53445E-05	1.4759E-05	2.42694E-05
3830803773650	383080	3773650	9.11652E-06	8.88262E-06	2.35447E-06	2.19329E-06	0.000115903	8.3328E-05	5.61821E-05	5.54688E-05	3.93564E-05	1.25025E-05	1.79106E-05	1.72272E-05	1.76097E-06	1.6384E-06	1.76097E-06	1.6384E-06	1.79106E-05	1.72272E-05	2.87513E-05
3831303773650	383130	3773650	1.04038E-05	1.01368E-05	2.68692E-06	2.50298E-06	0.000135948	9.77391E-05	6.58985E-05	6.50618E-05	4.61629E-05	1.46648E-05	2.10082E-05	2.02066E-05	2.06552E-06	1.92175E-06	2.06552E-06	1.92175E-06	2.10082E-05	2.02066E-05	3.40243E-05
3836803773650	383680	3773650	0.000410555	0.000400021	0.000106031	9.8773E-05	0.010643738	0.00765227	0.00515938	0.005093872	0.003614225	0.001148147	0.00164479	0.001582032	0.000161715	0.000150459	0.000161715	0.000150459	0.00164479	0.001582032	0.001852068
3837303773650	383730	3773650	0.00012096	0.000117857	3.12397E-05	2.91012E-05	0.002644638	0.001901351	0.001281945	0.001265669	0.000898023	0.000285279	0.000408679	0.000393086	4.01812E-05	3.73844E-05	4.01812E-05	3.73844E-05	0.000408679	0.000393086	0.000522571
3837803773650	383780	3773650	6.6218E-05	6.4519E-05	1.71017E-05	1.5931E-05	0.001339183	0.0009628	0.000649147	0.000640905	0.000454738	0.000144459	0.000206946	0.00019905	2.03468E-05	1.89306E-05	2.03468E-05	1.89306E-05	0.000206946	0.00019905	0.000278739
3838303773650	383830	3773650	4.15515E-05	4.04854E-05	1.07313E-05	9.99664E-06	0.000800265	0.000575347	0.000387916	0.00038299	0.000271741	8.63251E-05	0.000123666	0.000118947	1.21588E-05	1.13125E-05	1.21588E-05	1.13125E-05	0.000123666	0.000118947	0.000172217
3838803773650	383880	3773650	2.95589E-05	2.88005E-05	7.63401E-06	7.11142E-06	0.000552245	0.000397034	0.000267692	0.000264293	0.000187522	5.95711E-05	8.53392E-05	8.2083E-05	8.39052E-06	7.8065E-06	8.39052E-06	7.8065E-06	8.53392E-05	8.2083E-05	0.000121004
3839303773650	383930	3773650	2.24025E-05	2.18278E-05	5.78577E-06	5.3897E-06	0.000409901	0.000294697	0.000198693	0.00019617	0.000139187	4.42163E-05	6.33426E-05	6.09257E-05	6.22782E-06	5.79433E-06	6.22782E-06	5.79433E-06	6.33426E-05	6.09257E-05	9.08609E-05
3839803773650	383980	3773650	1.76311E-05	1.71787E-05	4.55347E-06	4.24175E-06	0.000317865	0.000228527	0.00015408	0.000152123	0.000107935	3.42883E-05	4.912E-05	4.72458E-05	4.82947E-06	4.49331E-06	4.82947E-06	4.49331E-06	4.912E-05	4.72458E-05	7.10154E-05
3840303773650	384030	3773650	1.38419E-05	1.34867E-05	3.57486E-06	3.33014E-06	0.000246755	0.000177403	0.00011961	0.000118092	8.3789E-05	2.66176E-05	3.81314E-05	3.66764E-05	3.74906E-06	3.48811E-06	3.74906E-06	3.48811E-06	3.81314E-05	3.66764E-05	5.55193E-05
3840803773650	384080	3773650	1.14941E-05	1.11992E-05	2.96851E-06	2.7653E-06	0.00020336	0.000146205	9.85756E-05	9.73241E-05	6.90538E-05	2.19366E-05	3.14255E-05	3.02265E-05	3.08975E-06	2.87469E-06	3.08975E-06	2.87469E-06	3.14255E-05	3.02265E-05	4.5875E-05
3841303773650	384130	3773650	1.04673E-05	1.01988E-05	2.70334E-06	2.51828E-06	0.000184215	0.000132441	8.92955E-05	8.81617E-05	6.25528E-05	1.98714E-05	2.8467E-05	2.73809E-05	2.79887E-06	2.60405E-06	2.79887E-06	2.60405E-06	2.8467E-05	2.73809E-05	4.14838E-05
3826803773700	382680	3773700	3.7723E-06	3.67551E-06	9.74248E-07	9.07555E-07	5.00494E-05	3.59828E-05	2.42607E-05	2.39526E-05	1.6995E-05	5.39886E-06	7.7342E-06	7.4391E-06	7.60424E-07	7.07495E-07	7.60424E-07	7.07495E-07	7.7342E-06	7.4391E-06	1.14787E-05
3827303773700	382730	3773700	3.97427E-06	3.8723E-06	1.02641E-06	9.56148E-07	5.19826E-05	3.73727E-05	2.51977E-05	2.48778E-05	1.76514E-05	5.6074E-06	8.03294E-06	7.72644E-06	7.89796E-07	7.34822E-07	7.89796E-07	7.34822E-07	8.03294E-06	7.72644E-06	1.1956E-05
3827803773700	382780	3773700	3.81731E-06	3.71936E-06	9.85872E-07	9.18384E-07	4.98534E-05	3.58419E-05	2.41657E-05	2.38588E-05	1.69284E-05	5.37772E-06	7.70392E-06	7.40997E-06	7.57447E-07	7.04724E-07	7.57447E-07	7.04724E-07	7.70392E-06	7.40997E-06	1.14769E-05
3828303773700	382830	3773700	3.74867E-06	3.65249E-06	9.68145E-07	9.0187E-07	4.84102E-05	3.48043E-05	2.34661E-05	2.31681E-05	1.64383E-05	5.22204E-06	7.48089E-06	7.19545E-06	7.35519E-07	6.84323E-07	7.35519E-07	6.84323E-07	7.48089E-06	7.19545E-06	1.12247E-05
3828803773700	382880	3773700	4.32647E-06	4.21546E-06	1.11737E-06	1.04088E-06	5.47533E-05	3.93646E-05	2.65408E-05	2.62038E-05	1.85922E-05	5.90627E-06	8.46109E-06	8.13825E-06	8.31892E-07	7.73988E-07	8.31892E-07	7.73988E-07	8.46109E-06	8.13825E-06	1.27616E-05
3829303773700	382930	3773700	5.46913E-06	5.3288E-06	1.41248E-06	1.31579E-06	6.74483E-05	4.84916E-05	3.26945E-05	3.22793E-05	2.2903E-05	7.27569E-06	1.04229E-05	1.00252E-05	1.02477E-06	9.53443E-07	1.02477E-06	9.53443E-07	1.04229E-05	1.00252E-05	1.58028E-05
3829803773700	382980	3773700	6.74738E-06	6.57426E-06	1.7426E-06	1.62331E-06	8.17468E-05	5.87715E-05	3.96254E-05	3.91223E-05	2.77582E-05	8.81808E-06	1.26324E-05	1.21504E-05	1.24202E-06	1.15557E-06	1.24202E-06	1.15557E-06	1.26324E-05	1.21504E-05	1.93338E-05
3830303773700	383030	3773700	7.96768E-06	7.76325E-06	2.05776E-06	1.9169E-06	9.67492E-05	6.95574E-05	4.68976E-05	4.63022E-05	3.28525E-05	1.04364E-05	1.49508E-05	1.43803E-05	1.46996E-06	1.36764E-06	1.46996E-06	1.36764E-06	1.49508E-05	1.43803E-05	2.31317E-05
3830803773700	383080	3773700	9.15872E-06	8.92373E-06	2.36537E-06	2.20344E-06	0.000112126	8.06123E-05	5.43511E-05	5.3661E-05	3.80738E-05	1.20951E-05	1.73269E-05	1.66658E-05	1.70358E-06	1.585E-06	1.70358E-06	1.585E-06	1.73269E-05	1.66658E-05	2.70946E-05
3831303773700	383130	3773700	1.0428E-05	1.01604E-05	2.69317E-06	2.5088E-06	0.000130228	9.36271E-05	6.31261E-05	6.23246E-05	4.42208E-05	1.40478E-05	2.01243E-05	1.93565E-05	1.97862E-06	1.8409E-06	1.97862E-06	1.8409E-06	2.01243E-05	1.93565E-05	3.17815E-05
3837303773700	383730	3773700	0.000184872	0.000180128	4.77457E-05	4.44772E-05	0.00457229	0.003287228	0.002216343	0.002188203	0.001552583	0.000493216	0.000706562	0.000679602	6.94689E-05	6.46335E-05	6.94689E-05	6.46335E-05	0.000706562	0.000679602	0.000790646
3837803773700	383780	3773700	7.98461E-05	7.77975E-05	2.06214E-05	1.92097E-05	0.001729271	0.001243252	0.000838236	0.000827593	0.000587197	0.000186538	0.000267227	0.00025703	2.62736E-05	2.44448E-05	2.62736E-05	2.44448E-05	0.000267227	0.00025703	0.000326512
3838303773700	383830	3773700	4.77729E-05	4.65471E-05	1.2338E-05	1.14934E-05	0.000967225	0.000695382	0.000468846	0.000462894	0.000328434	0.000104335	0.000149466	0.000143763	1.46955E-05	1.36726E-05	1.46955E-05	1.36726E-05	0.000149466	0.000143763	0.000191571
3838803773700	383880	3773700	3.40503E-05	3.31766E-05	8.79395E-06	8.19195E-06	0.000662768	0.000476494	0.000321266	0.000317187	0.000225052	7.14931E-05	0.000102418	9.85105E-05	1.00697E-05	9.36883E-06	1.00697E-05	9.36883E-06	0.000102418	9.85105E-05	0.000134889
3839303773700	383930	3773700	2.53349E-05	2.46848E-05	6.54308E-06	6.09517E-06	0.000479461	0.000344706	0.000232411	0.00022946	0.000162807	5.17197E-05	7.40917E-05	7.12647E-05	7.28467E-06	6.77762E-06	7.28467E-06	6.77762E-06	7.40917E-05	7.12647E-05	9.95562E-05
3839803773700	383980	3773700	1.95974E-05	1.90946E-05	5.0613E-06	4.71482E-06	0.000363041	0.000261007	0.000175978	0.000173744	0.000123276	3.91615E-05	5.61012E-05	5.39606E-05	5.51585E-06	5.13192E-06	5.51585E-06	5.13192E-06	5.61012E-05	5.39606E-05	7.6566E-05
3840303773700	384030	3773700	1.50639E-05	1.46774E-05	3.89045E-06	3.62413E-06	0.000274265	0.000197182	0.000132946	0.000131258	9.31305E-05	2.95852E-05	4.23826E-05	4.07654E-05	4.16704E-06	3.87699E-06	4.16704E-06	3.87699E-06	4.23826E-05	4.07654E-05	5.86929E-05
3840803773700	384080	3773700	1.21676E-05	1.18554E-05	3.14244E-06	2.92732E-06	0.000219058	0.000157491	0.000106185	0.000104836	7.4384E-05	2.36299E-05	3.38513E-05	3.25596E-05	3.32824E-06	3.09658E-06	3.32824E-06	3.09658E-06	3.38513E-05	3.25596E-05	4.73012E-05
3841303773700	384130	3773700	1.07335E-05	1.04581E-05	2.77207E-06	2.5823E-06	0.000191717	0.000137834	9.29315E-05	9.17516E-05	6.51E-05	2.06806E-05	2.96262E-05	2.84958E-05	2.91284E-06	2.71009E-06	2.91284E-06	2.71009E-06	2.96262E-05	2.84958E-05	4.15474E-05
3826803773750	382680	3773750	3.81055E-06	3.71279E-06	9.84129E-07	9.16759E-07	4.95773E-05	3.56434E-05	2.40318E-05	2.37267E-05	1.68346E-05	5.34793E-06	7.66124E-06	7.36892E-06	7.53251E-07	7.0082E-07	7.53251E-07	7.0082E-07	7.66124E-06	7.36892E-06	1.12737E-05
3827303773750	382730	3773750	3.94952E-06	3.84818E-06	1.02002E-06	9.50192E-07	5.10205E-05	3.6681E-05	2.47314E-05	2.44174E-05	1.73247E-05	5.50361E-06	7.88426E-06	7.58343E-06	7.75178E-07	7.21222E-07	7.75178E-07	7.21222E-07	7.88426E-06	7.58343E-06	1.1564E-05
3827803773750	382780	3773750	3.76555E-06	3.66893E-06	9.72504E-07	9.05931E-07	4.86329E-05	3.49644E-05	2.3574E-05	2.32747E-05	1.6514E-05	5.24607E-06	7.51531E-06	7.22856E-06	7.38903E-07	6.87471E-07	7.38903E-07	6.87471E-07	7.51531E-06	7.22856E-06	1.10233E-05
3828303773750	382830	3773750	3.79368E-06	3.69634E-06	9.7977E-07	9.12699E-07	4.83479E-05	3.47595E-05	2.34358E-05	2.31383E-05	1.64172E-05	5.21531E-06	7.47126E-06	7.

			MSite Grubbing / Prep	MMass Grading / Excavation	MMass Grading / Excavation	MDrainage / Utilities Trenching	MFoundations / Concrete Pads	MBuilding / Structure Construction	MAsphalt Paving	MLandscaping or Other Finishing	MWaterside Construction (Piles)	RSSWDemolition	RSSWPlacing Base	RSSWForm/Plac e Rebar and Pour	Child Risk				
Unique Identifier	X (UTM)	Y (UTM)	2027	2027	2028	2028	2028	2028	2028	2028	2028	2029	2029	2029	3rd Trimester	0<2	2<16	Total	per million
3830303773550	383030	3773550	7.03863E-05	8.27686E-05	8.16665E-05	1.73595E-05	2.25759E-05	1.66171E-05	1.71035E-06	2.00378E-05	1.71035E-06	1.33879E-05	1.94262E-05	1.15154E-05	4.53572E-09	5.7502E-08	9.7267E-09	7.17648E-08	0.07176481
3830803773550	383080	3773550	8.75095E-05	0.000102904	0.000101534	2.15826E-05	2.8068E-05	2.06596E-05	2.12643E-06	2.49124E-05	2.12643E-06	1.53812E-05	2.23184E-05	1.32299E-05	6.72292E-09	8.3149E-08	1.38E-08	1.03672E-07	0.10367194
3831303773550	383130	3773550	0.000114687	0.000134862	0.000133067	2.82854E-05	3.6785E-05	2.70758E-05	2.78682E-06	3.26494E-05	2.78682E-06	1.81791E-05	2.63783E-05	1.56365E-05	1.34849E-08	1.5924E-07	2.5535E-08	1.98261E-07	0.1982608
3836303773550	383630	3773550	0.004965908	0.005839502	0.005761747	0.001224751	0.001592778	0.001172371	0.000120669	0.001413709	0.000120669	4.52825E-05	6.57059E-05	3.89491E-05	1.30338E-07	1.9705E-06	4.007E-07	2.50151E-06	2.50151279
3836803773550	383680	3773550	0.001574179	0.001851105	0.001826457	0.000388242	0.000504906	0.000371638	3.82516E-05	0.000448142	3.82516E-05	4.84236E-05	7.02638E-05	4.16509E-05	4.15119E-08	6.295E-07	1.2396E-07	7.94969E-07	0.79496889
3837303773550	383730	3773550	0.000899264	0.001057461	0.001043381	0.000221787	0.000288432	0.000212302	2.18516E-05	0.000256005	2.18516E-05	4.75627E-05	6.90145E-05	4.09104E-05	2.42008E-08	3.6597E-07	7.1419E-08	4.61586E-07	0.4615858
3837803773550	383780	3773550	0.000605208	0.000711675	0.000702199	0.000149263	0.000194116	0.00014288	1.47062E-05	0.000172292	1.47062E-05	4.54104E-05	6.58915E-05	3.90592E-05	1.66046E-08	2.5023E-07	4.8602E-08	3.15439E-07	0.31543927
3838303773550	383830	3773550	0.000422468	0.000496788	0.000490173	0.000104194	0.000135504	9.9738E-05	1.02657E-05	0.000120269	1.02657E-05	4.12056E-05	5.97903E-05	3.54425E-05	1.17973E-08	1.7711E-07	3.43E-08	2.23203E-07	0.22320316
3838803773550	383880	3773550	0.000303693	0.000357118	0.000352363	7.49003E-05	9.74072E-05	7.1697E-05	7.37955E-06	8.64561E-05	7.37955E-06	3.50326E-05	5.08331E-05	3.01328E-05	8.61443E-09	1.2883E-07	2.489E-08	1.62337E-07	0.16233698
3839303773550	383930	3773550	0.000223514	0.000262834	0.000259334	5.51256E-05	7.16904E-05	5.27681E-05	5.43125E-06	6.36306E-05	5.43125E-06	2.92838E-05	4.24914E-05	2.5188E-05	6.42843E-09	9.5806E-08	1.8471E-08	1.20705E-07	0.1207052
3839803773550	383980	3773550	0.000177202	0.000208376	0.000205601	4.37038E-05	5.68364E-05	4.18347E-05	4.30591E-06	5.04465E-05	4.30591E-06	2.63017E-05	3.81644E-05	2.26231E-05	5.16302E-09	7.6717E-08	1.4771E-08	9.66508E-08	0.09665075
3840303773550	384030	3773550	0.000147635	0.000173607	0.000171295	3.64116E-05	4.73529E-05	3.48543E-05	3.58745E-06	4.20292E-05	3.58745E-06	2.42649E-05	3.52088E-05	2.08711E-05	4.35177E-09	6.4496E-08	1.2405E-08	8.12527E-08	0.08125268
3840803773550	384080	3773550	0.00013484	0.000158561	0.00015645	3.32559E-05	4.3249E-05	3.18336E-05	3.27654E-06	3.83867E-05	3.27654E-06	2.36192E-05	3.42719E-05	2.03157E-05	4.01191E-09	5.935E-08	1.1407E-08	7.4769E-08	0.07476897
3841303773550	384130	3773550	0.00012702	0.000149365	0.000147376	3.13271E-05	4.07406E-05	2.99873E-05	3.0865E-06	3.61603E-05	3.0865E-06	2.42929E-05	3.52496E-05	2.08952E-05	3.81738E-09	5.6374E-08	1.0833E-08	7.10246E-08	0.0710246
3826803773600	382680	3773600	3.1177E-05	3.66616E-05	3.61734E-05	7.68923E-06	9.99978E-06	7.36039E-06	7.57582E-07	8.87555E-06	7.57582E-07	9.08333E-06	1.31801E-05	7.8129E-06	1.41374E-09	1.9098E-08	3.3983E-09	2.39097E-08	0.02390966
3827303773600	382730	3773600	3.15613E-05	3.71135E-05	3.66194E-05	7.78403E-06	1.01231E-05	7.45113E-06	7.66921E-07	8.98497E-06	7.66921E-07	8.93361E-06	1.29629E-05	7.68412E-06	1.46898E-09	1.9739E-08	3.4928E-09	2.47009E-08	0.0247009
3827803773600	382780	3773600	3.30709E-05	3.88887E-05	3.83708E-05	8.15633E-06	1.06072E-05	7.80751E-06	8.03603E-07	9.41471E-06	8.03603E-07	9.00535E-06	1.3067E-05	7.74583E-06	1.5901E-09	2.123E-08	3.7313E-09	2.65513E-08	0.02655126
3828303773600	382830	3773600	3.54494E-05	4.16856E-05	4.11305E-05	8.74295E-06	1.13701E-05	8.36904E-06	8.61399E-07	1.00918E-05	8.61399E-07	9.2393E-06	1.34064E-05	7.94705E-06	1.76616E-09	2.3422E-08	4.0883E-09	2.92764E-08	0.0292764
3828803773600	382880	3773600	4.00171E-05	4.70568E-05	4.64302E-05	9.86948E-06	1.28352E-05	9.44739E-06	9.7239E-07	1.13922E-05	9.7239E-07	9.90994E-06	1.43795E-05	8.5239E-06	2.09018E-09	2.748E-08	4.7628E-09	3.4333E-08	0.034333
3829303773600	382930	3773600	4.88794E-05	5.74782E-05	5.67128E-05	1.20552E-05	1.56777E-05	1.15396E-05	1.18774E-06	1.39151E-05	1.18774E-06	1.14384E-05	1.65973E-05	9.83857E-06	2.71118E-09	3.5276E-08	6.0663E-09	4.40535E-08	0.04405347
3829803773600	382980	3773600	6.24208E-05	7.34018E-05	7.24244E-05	1.5395E-05	2.0021E-05	1.47366E-05	1.51679E-06	1.77701E-05	1.51679E-06	1.36344E-05	1.97837E-05	1.17274E-05	3.77385E-09	4.8411E-08	8.2353E-09	6.04203E-08	0.0604203
3830303773600	383030	3773600	7.54776E-05	8.87555E-05	8.75737E-05	1.86152E-05	2.42089E-05	1.78191E-05	1.83406E-06	2.14872E-05	1.83406E-06	1.53967E-05	2.2341E-05	1.32433E-05	5.194E-09	6.533E-08	1.0945E-08	8.14692E-08	0.08146919
3830803773600	383080	3773600	9.09519E-05	0.000106952	0.000105528	2.24316E-05	2.91721E-05	2.14723E-05	2.21008E-06	2.58924E-05	2.21008E-06	1.72621E-05	2.50476E-05	1.48477E-05	7.82969E-09	9.5633E-08	1.5639E-08	1.19102E-07	0.11910214
3831303773600	383130	3773600	0.000110604	0.000130061	0.000128329	2.72784E-05	3.54754E-05	2.61118E-05	2.68761E-06	3.1487E-05	2.68761E-06	1.93333E-05	2.8053E-05	1.66293E-05	1.5848E-08	1.8442E-07	2.8882E-08	2.29147E-07	0.2291472
3836803773600	383680	3773600	0.002421756	0.002847787	0.002809868	0.000597282	0.00077676	0.000571738	5.88472E-05	0.000689432	5.88472E-05	5.43971E-05	7.89313E-05	4.67889E-05	6.53782E-08	9.8633E-07	1.9802E-07	1.24973E-06	1.24972798
3837303773600	383730	3773600	0.001158584	0.0013624	0.001344259	0.000285744	0.000371607	0.000273523	2.81529E-05	0.000329829	2.81529E-05	5.57477E-05	8.08911E-05	4.79506E-05	3.17019E-08	4.7846E-07	9.4013E-08	6.04173E-07	0.60417302
3837803773600	383780	3773600	0.000707807	0.000832323	0.000821241	0.000174568	0.000227024	0.000167102	1.71993E-05	0.000201501	1.71993E-05	5.40539E-05	7.84334E-05	4.64938E-05	1.96809E-08	2.9644E-07	5.7627E-08	3.73746E-07	0.37374619
3838303773600	383830	3773600	0.000470518	0.000553291	0.000545923	0.000116045	0.000150915	0.000111082	1.14333E-05	0.000133948	1.14333E-05	4.91848E-05	7.13681E-05	4.23056E-05	1.32844E-08	1.9948E-07	3.8562E-08	2.51326E-07	0.25132586
3838803773600	383880	3773600	0.000316622	0.000372321	0.000367364	7.80889E-05	0.000101554	7.47493E-05	7.69371E-06	9.01367E-05	7.69371E-06	3.9646E-05	5.75272E-05	3.4101E-05	9.07062E-09	1.3572E-07	2.6117E-08	1.70905E-07	0.17090515
3839303773600	383930	3773600	0.000242163	0.000284764	0.000280973	5.97252E-05	7.76721E-05	5.71709E-05	5.88442E-06	6.89397E-05	5.88442E-06	3.46614E-05	5.02944E-05	2.98135E-05	7.02896E-09	1.0486E-07	2.0132E-08	1.3202E-07	0.13202024
3839803773600	383980	3773600	0.000196013	0.000230496	0.000227427	4.83431E-05	6.28698E-05	4.62756E-05	4.76301E-06	5.58016E-05	4.76301E-06	3.14174E-05	4.55873E-05	2.70232E-05	5.75788E-09	8.5669E-08	1.6425E-08	1.07852E-07	0.10785247
3840303773600	384030	3773600	0.00016023	0.000188417	0.000185908	3.95177E-05	5.13925E-05	3.78277E-05	3.89349E-06	4.56147E-05	3.89349E-06	2.83293E-05	4.11064E-05	2.4367E-05	4.75858E-09	7.062E-08	1.3528E-08	8.89057E-08	0.08890572
3840803773600	384080	3773600	0.000137085	0.000161201	0.000159054	3.38095E-05	4.3969E-05	3.23636E-05	3.33109E-06	3.90258E-05	3.33109E-06	2.61052E-05	3.78792E-05	2.2454E-05	4.1114E-09	6.0878E-08	1.1655E-08	7.66446E-08	0.07664459
3841303773600	384130	3773600	0.000125332	0.00014738	0.000145418	3.09108E-05	4.01992E-05	2.95888E-05	3.04549E-06	3.56798E-05	3.04549E-06	2.53285E-05	3.67522E-05	2.1786E-05	3.79413E-09	5.6074E-08	1.0732E-08	7.05997E-08	0.07059969
3826803773650	382680	3773650	3.40735E-05	4.00677E-05	3.95342E-05	8.40362E-06	1.09288E-05	8.04422E-06	8.27966E-07	9.70015E-06	8.27966E-07	1.03248E-05	1.49815E-05	8.88074E-06	1.57787E-09	2.1247E-08	3.7678E-09	2.65928E-08	0.02659279
3827303773650	382730	3773650	3.31712E-05	3.90066E-05	3.84872E-05	8.18106E-06	1.06394E-05	7.83118E-06	8.06039E-07	9.44326E-06	8.06039E-07	9.83508E-06	1.42709E-05	8.45951E-06	1.5601E-09	2.0947E-08	3.6993E-09	2.62066E-08	0.02620663
3827803773650	382780	3773650	3.51765E-05	4.13646E-05	4.08139E-05	8.67563E-06	1.12826E-05	8.3046E-06	8.54767E-07	1.00141E-05	8.54767E-07	1.01033E-05	1.46602E-05	8.69025E-06	1.71002E-09	2.2816E-08	4.0024E-09	2.85289E-08	0.02852886
3828303773650	382830	3773650	3.48757E-05	4.10109E-05	4.04649E-05	8.60145E-06	1.11861E-05	8.23359E-06	8.47458E-07	9.9285E-06	8.47458E-07	9.72902E-06	1.4117E-05	8.36829E-06	1.76617E-09	2.3386E-08	4.0687E-09	2.92209E-08	0.02922093
3828803773650	382880	3773650	3.89086E-05	4.57533E-05	4.51441E-05	9.59609E-06	1.24796E-05	9.18569E-06	9.45455E-07	1.10766E-05	9.45455E-07	1.03872E-05	1.5072E-05	8.9344E-06	2.07232E-09	2.7196E-08	4.6934E-09	3.39615E-08	0.03396147
3829303773650	382930	3773650	4.63672E-05	5.4524E-05	5.3798E-05	1.14356E-05	1.48719E-05	1.09466E-05	1.12669E-06	1.31999E-05	1.12669E-06	1.17597E-05	1.70635E-05	1.01149E-05	2.63317E-09	3.4181E-08	5.8489E-09	4.26632E-08	0.04266317
3829803773650	382980	3773650	6.05715E-05	7.12271E-05	7.02787E-05	1.49388E-05	1.94278E-05	1.43E-05	1.47185E-06	1.72437E-05	1.47185E-06	1.44017E-05	2.08972E-05	1.23874E-05	3.77698E-09	4.8303E-08	8.1712E-09	6.02514E-08	0.06025141
3830303773650	383030	3773650	7.45028E-05	8.76092E-05	8.64427E-05	1.83748E-05	2.38962E-05	1.75889E-05	1.81037E-06	2.12097E-05	1.81037E-06	1.66039E-05	2.40926E-05	1.42816E-05	5.37245E-09	6.7248E-08	1.1191E-08	8.38119E-08	0.08381187
3830803773650	383080	3773650	8.82614E-05	0.000103788	0.000102406	2.17681E-05	2.83092E-05	2.08371E-05	2.1447E-06	2.51265E-05	2.1447E-06	1.85129E-05	2.68626E-05	1.59236E-05	8.1461E-09	9.8872E-08	1.6022E-08	1.2304E-07	0.12303961
3831303773650	383130	3773650	0.000104449	0.000122823	0.000121188	2.57604E-05	3.35012E-05	2.46587E-05	2.53804E-06	2.97348E-05	2.53804E-06	2.05061E-05	2.97548E-05	1.76381E-05	1.61659E-08	1.8734E-07	2.9067E-08	2.32569E-07	0.23256864
3836803773650	383680	3773650	0.00568553	0.006685718	0.006596696	0.001402232	0.001823591	0.001342263	0.000138155	0.001618572	0.000138155	6.40107E-05	9.28809E-05	5.50579E-05	1.60939E-07	2.3946E-06	5.1483E-07	3.07033E-06	3.07033102
3837303773650	383730	3773650	0.001604203	0.001886411	0.001861293	0.000395647	0.000514536	0.000378727	3.89812E-05	0.000456689	3.89812E-05	6.61255E-05	9.59496E-05	5.6877E-05	4.53385E-08	6.8077E-07	1.3713E-07	8.63239E-07	0.86323942
3837803773650	383780	3773650	0.000855682	0.001006212	0.000992814	0.000211038	0.000274454	0.000202013	2.07926E-05	0.000243598	2.07926E-05	6.5458E-05	9.4981E-05	5.63028E-05	2.44671E-08	3.6773E-07	7.215E-08	4.6435E-07	0.46435021
3838303773650	383830	3773650	0.000528677	0.000621681	0.000613404	0.000130389	0.000169569	0.000124812	1.28465E-05	0.000150505	1.28465E-05	6.028E-05	8.74676E-05	5.1849E-05	1.52825E-08	2.2933E-07	4.4404E-08	2.89014E-07	0.28901421
3838803773650	383880	3773650	0.000371461	0.000436808	0.000430992	9.16141E-05	0.000119143	8.7696E-05	9.02628E-06	0.000105749	9.02628E-06	5.26659E-05	7.64193E-05	4.52998E-05	1.08698E-08	1.6271E-07	3.1285E-08	2.04863E-07	0.20486297
3839303773650	383930	3773650	0.000278927	0.000327996	0.000323628	6.87923E-05	8.94639E-05	6.58503E-05	6.77777E-06	7.94058E-05	6.77777E-06	4.54572E-05	6.59594E-05	3.90994E-05	8.25492E-09	1.2324E-07	2.3601E-08	1.55095E-07	0.1550947
3839803773650	383980	3773650	0.000218005	0.000256356	0.000252943	5.37669E-05	6.99235E-05	5.14675E-05	5.29739E-06	6.20623E-05	5.29739E-06	3.93684E-05	5.71244E-05	3.38622E-05	6.51792E-09	9.7051E-08	1.8543E-08	1.22111E-07	0.12211126
3840303773650	384030	3773650	0.000170435	0.000200417	0.000197748	4.20346E-05	5.46656E-05	4.02369E-05	4.14146E-06	4.85198E-05	4.14146E-06	3.34667E-05	4.85609E-05	2.87859E-05	5.1413E-09	7.6354E-08	1.4567E-08	9.60626E-08	0.09606257
3840803773650	384080	3773650	0.000140828	0.000165603	0.000163398	3.47328E-05	4.51697E-05	3.32473E-05	3.42204E-06	4.00914E-05	3.42204E-06	2.97454E-05	4.31612E-05	2.55851E-05	4.28433E-09	6.3477E-08	1.2105E-08	7.98661E-08	0.07986607
3841303773650	384130	3773650	0.000127348	0.000149751	0.000147757	3.14081E-05	4.0846E-05	3.00649E-05	3.09449E-06	3.62539E-05	3.09449E-06	2.82388E-05	4.09751E-05	2.42892E-05	3.90468E-09	5.7743E-08	1.1011E-08	7.26584E-08	0.07265845
3826803773700	382680	3773700	3.52377E-05	4.14367E-05	4.0885E-05	8.69074E-06	1.13022E-05	8.31907E-06	8.56256E-07	1.00316E-05	8.56256E-07	1.14415E-05	1.66019E-05	9.84125E-06	1.66703E-09	2.2365E-08	3.9643E-09	2.79962E-08	0.02799617
3827303773700	382730	3773700	3.67027E-05	4.31594E-05	4.25847E-05	9.05206E-06	1.17721E-05	8.66493E-06	8.91854E-07	1.04486E-05	8.91854E-07	1.13916E-05	1.65295E-05	9.79833E-06	1.76988E-09	2.3675E-08	4.1656E-09	2.96101E-08	0.0296101
3827803773700	382780	3773700	3.52322E-05	4.14301E-05	4.08785E-05	8.68937E-06	1.13005E-05	8.31775E-06	8.5612E-07	1.003E-05	8.5612E-07	1.0749E-05	1.55971E-05	9.24563E-06	1.73436E-09	2.3118E-08	4.0462E-09	2.88986E-08	0.02889858
3828303773700	382830	3773700	3.44579E-05	4.05197E-05	3.99801E-05	8.49841E-06	1.10521E-05	8.13496E-06	8.37306E-07	9.80957E-06	8.37306E-07	1.0303E-05	1.49498E-05	8.86196E-06	1.77294E-09	2.3443E-08	4.0677E-09	2.92839E-08	0.02928386
3828803773700	382880	3773700	3.91759E-05	4.60677E-05	4.54543E-05	9.66203E-06	1.25654E-05	9.24881E-06	9.51952E-07	1.11527E-05	9.51952E-07	1.12637E-05	1.63439E-05	9.68832E-06	2.12555E-09	2.7849E-08	4.791E-09	3.47652E-08	0.03476517
3829303773700	382930	3773700	4.85118E-05	5.70459E-05	5.62863E-05	1.19645E-05	1.55598E-05	1.14529E-05	1.17881E-06	1.38105E-05	1.17881E-06	1.32725E-05	1.92587E-05	1.14162E-05	2.81545E-09	3.6483E-08	6.2169E-09	4.55152E-08	0.04551524
3829803773700	382980	3773700	5.93516E-05	6.97926E-05	6.88633E-05	1.4638E-05	1.90366E-05	1.4012E-05	1.44221E-06	1.68964E-05	1.44221E-06	1.54061E-05	2.23546E-05	1.32514E-05	3.80424E-09	4.8533E-08	8.1737E-09	6.05111E-08	0.06051107
3830303773700	383030	3773700	7.10102E-05	8.35022E-05	8.23904E-05	1.75134E-05	2.2776E-05	1.67644E-05	1.72551E-06	2.02154E-05	1.72551E-06	1.74804E-05	2.53645E-05	1.50355E-05	5.25836E-09	6.5706E-08	1.0899E-08	8.18634E-08	0.0818634
3830803773700	383080	3773700	8.31758E-05	9.78079E-05	9.65056E-05	2.05138E-05	2.6678E-05	1.96365E-05	2.02112E-06	2.36787E-05	2.02112E-06	1.9483E-05	2.82703E-05	1.6758E-05	7.84664E-09	9.5186E-08	1.5409E-08	1.18442E-07	0.11844162
3831303773700	383130	3773700	9.75639E-05	0.000114727	0.000113199	2.40623E-05	3.12929E-05	2.30333E-05	2.37074E-06	2.77747E-05	2.37074E-06	2.16634E-05	3.1434E-05	1.86335E-05	1.52376E-08	1.7674E-07	2.7391E-08	2.19364E-07	0.2193641
3837303773700	383730	3773700	0.002427148	0.002854127	0.002816124	0.000598612	0.00077849	0.000573011	5.89782E-05	0.000690967	5.89782E-05	8.20869E-05	0.00011911	7.06059E-05	7.13696E-08	1.0639E-06	2.2228E-07	1.35753E-06	1.35752938
3837803773700	383780	3773700	0.001002337	0.001178666	0.001162972	0.000247208	0.000321492	0.000236636	2.43562E-05	0.000285348	2.43562E-05	8.19746E-05	0.000118947	7.05093E-05	2.98057E-08	4.4663E-07	8.8622E-08	5.65057E-07	0.56505728
3838303773700	383830	3773700	0.00058809	0.000691546	0.000682338	0.000145042	0.000188626	0.000138839	1.42902E-05	0.000167419	1.42902E-05	7.61977E-05	0.000110564	6.55404E-05	1.76256E-08	2.6413E-07	5.1308E-08	3.33065E-07	0.33306453
3838803773700	383880	3773700	0.000414085	0.00048693	0.000480447	0.000102127	0.000132815	9.77589E-05	1.0062E-05	0.000117883	1.0062E-05	6.85991E-05	9.95388E-05	5.90046E-05	1.25092E-08	1.8717E-07	3.6006E-08	2.3568E-07	0.23568037
3839303773700	383930	3773700	0.00030562	0.000359384	0.000354599	7.53757E-05	9.80254E-05	7.2152E-05	7.42639E-06	8.70048E-05	7.42639E-06	5.91009E-05	8.57567E-05	5.08349E-05	9.30194E-09	1.3887E-07	2.6567E-08	1.74737E-07	0.17473693
3839803773700	383980	3773700	0.000235044	0.000276393	0.000272713	5.79694E-05	7.53888E-05	5.54902E-05	5.71144E-06	6.69131E-05	5.71144E-06	4.99365E-05	7.24589E-05	4.29522E-05	7.20497E-09	1.073E-07	2.046E-08	1.34963E-07	0.13496296
3840303773700	384030	3773700	0.000180177	0.000211873	0.000209052	4.44374E-05	5.77904E-05	4.25369E-05	4.37819E-06	5.12933E-05	4.37819E-06	4.06067E-05	5.89213E-05	3.49273E-05	5.55892E-09	8.2573E-08	1.5707E-08	1.03839E-07	0.10383872
3840803773700	384080	3773700	0.000145207	0.000170751	0.000168478	3.58126E-05	4.65739E-05	3.4281E-05	3.52843E-06	4.13378E-05	3.52843E-06	3.47612E-05	5.04393E-05	2.98994E-05	4.50596E-09	6.6776E-08	1.2694E-08	8.39763E-08	0.08397631
3841303773700	384130	3773700	0.000127543	0.00014998	0.000147983	3.14562E-05	4.09085E-05	3.01109E-05	3.09922E-06	3.63094E-05	3.09922E-06	3.18416E-05	4.62028E-05	2.73881E-05	3.98003E-09	5.8866E-08	1.1193E-08	7.40389E-08	0.07403886
3826803773750	382680	3773750	3.46083E-05	4.06965E-05	4.01546E-05	8.5355E-06	1.11004E-05	8.17046E-06	8.40961E-07	9.85238E-06	8.40961E-07	1.18314E-05	1.71676E-05	1.01766E-05	1.65449E-09	2.217E-08	3.9183E-09	2.77426E-08	0.02774259
3827303773750	382730	3773750	3.54995E-05	4.17446E-05	4.11887E-05	8.75531E-06	1.13862E-05	8.38087E-06	8.62617E-07	1.01061E-05	8.62617E-07	1.17222E-05	1.70092E-05	1.00827E-05	1.72721E-09	2.309E-08	4.0578E-09	2.88752E-08	0.02887523
3827803773750	382780	3773750	3.38396E-05	3.97926E-05	3.92627E-05	8.34592E-06	1.08538E-05	7.98899E-06	8.22282E-07	9.63355E-06	8.22282E-07	1.10422E-05	1.60225E-05	9.49783E-06	1.68398E-09	2.2428E-08	3.9206E-09	2.80322E-08	0.02803216
3828303773750	382830	3773750	3.38229E-05	3.97729E-05	3.92434E-05	8.3418E-06	1.08484E-05	7.98504E-06	8.21875E-07	9.62879E-06	8.21875E-07	1.08582E-05	1.57555E-05	9.33953E-06	1.76345E-09	2.3294E-08	4.0345E-09	2.90917E-08	0.02909168

Unique Identifier	X (UTM)	Y (UTM)	EGIODemolition 2025	EGIOSite Grubbing / Prep 2025	EGIOMass Grading / Excavation 2025	EGIOMass Grading / Excavation 2026	EGIODrainage / Utilities Trenching 2026	EGIODrainage / Utilities Trenching 2027	EGIOFoundations / Concrete Pads 2026	EGIOFoundations / Concrete Pads 2027	EGIOBuilding / Structure Construction 2026	EGIOBuilding / Structure Construction 2027	EGIOAsphalt Paving 2027	EGIOArchitectural Coating 2027	EGIOLandscaping or Other Finishing 2027	EGIOWaterside Construction (Piles) 2027	HIWaterside Construction (Landscaping) 2025	HIWaterside Construction (Landscaping) 2026	KMDemolition 2025	KMSite Grubbing / Prep 2025	KMMass Grading / Excavation 2025
3828803773750	382880	3773750	0.000118581	4.6509E-05	1.54023E-05	1.5085E-05	3.50281E-05	3.49741E-05	4.60223E-05	4.59927E-05	4.92957E-05	4.81141E-05	1.91827E-06	1.91827E-06	5.19506E-05	1.91827E-06	2.13563E-05	2.06874E-05	1.56853E-05	6.80754E-05	5.17446E-05
3829303773750	382930	3773750	0.000155092	6.0829E-05	2.01448E-05	1.97298E-05	4.58135E-05	4.57428E-05	6.0193E-05	6.01542E-05	6.44742E-05	6.29288E-05	2.50892E-06	2.50892E-06	6.79466E-05	2.50892E-06	2.76583E-05	2.6792E-05	1.86997E-05	8.11582E-05	6.16889E-05
3829803773750	382980	3773750	0.000216951	8.5091E-05	2.81797E-05	2.75991E-05	6.40864E-05	6.39875E-05	8.42012E-05	8.41468E-05	9.019E-05	8.80282E-05	3.50962E-06	3.50962E-06	9.50474E-05	3.50962E-06	3.82979E-05	3.70983E-05	2.30358E-05	9.99769E-05	7.59931E-05
3830303773750	383030	3773750	0.000317218	0.00012442	4.12032E-05	4.03542E-05	9.37046E-05	9.356E-05	0.000123116	0.000123036	0.000131872	0.000128711	5.13162E-06	5.13162E-06	0.000138974	5.13162E-06	5.56197E-05	5.38776E-05	2.80598E-05	0.000121781	9.25669E-05
3830803773750	383080	3773750	0.000486906	0.00019097	6.32438E-05	6.19408E-05	0.00014383	0.000143608	0.000188973	0.000188851	0.000202414	0.000197562	7.87666E-06	7.87666E-06	0.000213316	7.87666E-06	8.38754E-05	8.12483E-05	3.28982E-05	0.000142781	0.000108529
3831303773750	383130	3773750	0.000986871	0.00038706	0.000128184	0.000125543	0.000291517	0.000291067	0.000383015	0.000382768	0.000410257	0.000400424	1.59646E-05	1.59646E-05	0.000432353	1.59646E-05	0.000160907	0.000155867	3.91986E-05	0.000170125	0.000129313
3837303773750	383730	3773750	0.003744268	0.00146855	0.00048634	0.00047632	0.001106039	0.001104332	0.00145319	0.001452252	0.001556548	0.001519238	6.05709E-05	6.05709E-05	0.00164038	6.05709E-05	0.00078902	0.000764306	0.001358704	0.005896869	0.004482249
3837803773750	383780	3773750	0.001167967	0.00045809	0.000151706	0.000148581	0.000345012	0.000344479	0.0004533	0.000453008	0.000485541	0.000473903	1.88942E-05	1.88942E-05	0.000511691	1.88942E-05	0.000267915	0.000259523	0.000461788	0.002004194	0.001523401
3838303773750	383830	3773750	0.000673866	0.0002643	8.7528E-05	8.57246E-05	0.000199057	0.00019875	0.000261535	0.000261366	0.000280136	0.000273422	1.09011E-05	1.09011E-05	0.000295224	1.09011E-05	0.000159422	0.000154428	0.000270885	0.001175659	0.000893626
3838803773750	383880	3773750	0.000467451	0.00018334	6.07168E-05	5.94659E-05	0.000138083	0.00013787	0.000181423	0.000181306	0.000194326	0.000189668	7.56194E-06	7.56194E-06	0.000204792	7.56194E-06	0.000111905	0.0001084	0.000186929	0.000811287	0.000616665
3839303773750	383930	3773750	0.000349607	0.00013712	4.54102E-05	4.44746E-05	0.000103272	0.000103113	0.000135686	0.000135599	0.000145337	0.000141853	5.65558E-06	5.65558E-06	0.000153164	5.65558E-06	8.4044E-05	8.14116E-05	0.000137914	0.000598555	0.000454966
3839803773750	383980	3773750	0.000271544	0.0001065	3.52707E-05	3.4544E-05	8.02128E-05	8.00891E-05	0.000105389	0.000105321	0.000112885	0.000110179	4.39276E-06	4.39276E-06	0.000118965	4.39276E-06	6.53122E-05	6.32665E-05	0.000105264	0.000456855	0.000347258
3840303773750	384030	3773750	0.000213574	8.3767E-05	2.7741E-05	2.71694E-05	6.30888E-05	6.29914E-05	8.28904E-05	8.28369E-05	8.8786E-05	8.66578E-05	3.45498E-06	3.45498E-06	9.35678E-05	3.45498E-06	5.13395E-05	4.97315E-05	8.12261E-05	0.000352527	0.000267958
3840803773750	384080	3773750	0.000170937	6.7044E-05	2.22028E-05	2.17454E-05	5.04939E-05	5.04159E-05	6.63423E-05	6.62995E-05	7.10609E-05	6.93576E-05	2.76524E-06	2.76524E-06	7.48881E-05	2.76524E-06	4.10318E-05	3.97466E-05	6.38253E-05	0.000277006	0.000210554
3841303773750	384130	3773750	0.000143973	5.6468E-05	1.87005E-05	1.83152E-05	4.25288E-05	4.24632E-05	5.58773E-05	5.58413E-05	5.98516E-05	5.8417E-05	2.32904E-06	2.32904E-06	6.3075E-05	2.32904E-06	3.44518E-05	3.33727E-05	5.282E-05	0.000229243	0.000174249
3826803773800	382680	3773800	8.81584E-05	3.4577E-05	1.14508E-05	1.12149E-05	2.60416E-05	2.60014E-05	3.42152E-05	3.41931E-05	3.66488E-05	3.57703E-05	1.42614E-06	1.42614E-06	3.86226E-05	1.42614E-06	1.62742E-05	1.57645E-05	1.41736E-05	6.15144E-05	4.67575E-05
3827303773800	382730	3773800	9.34219E-05	3.6641E-05	1.21345E-05	1.18845E-05	2.75964E-05	2.75538E-05	3.6258E-05	3.62346E-05	3.88369E-05	3.7906E-05	1.51128E-06	1.51128E-06	4.09285E-05	1.51128E-06	1.7033E-05	1.64995E-05	1.45696E-05	6.32333E-05	4.8064E-05
3827803773800	382780	3773800	9.99159E-05	3.9188E-05	1.2978E-05	1.27106E-05	2.95147E-05	2.94691E-05	3.87784E-05	3.87534E-05	4.15365E-05	4.05409E-05	1.61634E-06	1.61634E-06	4.37736E-05	1.61634E-06	1.8043E-05	1.74779E-05	1.49747E-05	6.49914E-05	4.94004E-05
3828303773800	382830	3773800	0.000105682	4.145E-05	1.3727E-05	1.34442E-05	3.1218E-05	3.11699E-05	4.10164E-05	4.099E-05	4.39337E-05	4.28807E-05	1.70962E-06	1.70962E-06	4.62999E-05	1.70962E-06	1.89274E-05	1.83346E-05	1.4977E-05	6.50012E-05	4.94078E-05
3828803773800	382880	3773800	0.000117206	4.597E-05	1.52238E-05	1.49102E-05	3.46222E-05	3.45687E-05	4.5489E-05	4.54596E-05	4.87244E-05	4.75565E-05	1.89604E-06	1.89604E-06	5.13486E-05	1.89604E-06	2.07446E-05	2.00949E-05	1.53368E-05	6.65629E-05	5.05949E-05
3829303773800	382930	3773800	0.000142122	5.5742E-05	1.84602E-05	1.80798E-05	4.19823E-05	4.19175E-05	5.51592E-05	5.51236E-05	5.90824E-05	5.76662E-05	2.29911E-06	2.29911E-06	6.22644E-05	2.29911E-06	2.48598E-05	2.40812E-05	1.69572E-05	7.35953E-05	5.59403E-05
3829803773800	382980	3773800	0.00019208	7.5337E-05	2.49492E-05	2.44351E-05	5.67396E-05	5.6652E-05	7.45484E-05	7.45003E-05	7.98506E-05	7.79367E-05	3.10728E-06	3.10728E-06	8.41512E-05	3.10728E-06	3.32445E-05	3.22032E-05	2.0388E-05	8.84853E-05	6.72583E-05
3830303773800	383030	3773800	0.000278065	0.00010906	3.61177E-05	3.53735E-05	8.21391E-05	8.20123E-05	0.00010792	0.00010785	0.000115596	0.000112825	4.49825E-06	4.49825E-06	0.000121822	4.49825E-06	4.75365E-05	4.60475E-05	2.50454E-05	0.000108699	8.26226E-05
3830803773800	383080	3773800	0.000424669	0.00016656	5.516E-05	5.40235E-05	0.000125445	0.000125252	0.000164819	0.000164712	0.000176541	0.00017231	6.86987E-06	6.86987E-06	0.00018605	6.86987E-06	7.14688E-05	6.92303E-05	3.0092E-05	0.000130602	9.92711E-05
3831303773800	383130	3773800	0.000802246	0.00031465	0.000104203	0.000102056	0.00023698	0.000236614	0.00031136	0.000311159	0.000333506	0.000325512	1.29779E-05	1.29779E-05	0.000351468	1.29779E-05	0.0001291	0.000125056	3.67703E-05	0.000159586	0.000121302
3837303773800	383730	3773800	0.00394727	0.00154817	0.000512708	0.000502144	0.001166004	0.001164205	0.001531977	0.001530989	0.001640939	0.001601607	6.38549E-05	6.38549E-05	0.001729316	6.38549E-05	0.00080568	0.000780445	0.00140251	0.006086991	0.004626762
3837803773800	383780	3773800	0.001231173	0.00048288	0.000159916	0.000156621	0.000363683	0.000363121	0.000477831	0.000477523	0.000511817	0.000499549	1.99167E-05	1.99167E-05	0.000539382	1.99167E-05	0.000268518	0.000260107	0.000470811	0.002043353	0.001553166
3838303773800	383830	3773800	0.000723564	0.00028379	9.39832E-05	9.20468E-05	0.000213737	0.000213407	0.000280823	0.000280642	0.000300796	0.000293586	1.17051E-05	1.17051E-05	0.000316996	1.17051E-05	0.000162792	0.000157693	0.000281698	0.001222588	0.000929297
3838803773800	383880	3773800	0.000503091	0.00019732	6.53462E-05	6.39998E-05	0.000148611	0.000148381	0.000195255	0.000195129	0.000209143	0.00020413	8.1385E-06	8.1385E-06	0.000220407	8.1385E-06	0.000114797	0.000111201	0.000195233	0.000847324	0.000644056
3839303773800	383930	3773800	0.000366897	0.0001439	4.7656E-05	4.66741E-05	0.00010838	0.000108212	0.000142397	0.000142305	0.000152525	0.000148869	5.93528E-06	5.93528E-06	0.000160739	5.93528E-06	8.44925E-05	8.1846E-05	0.00014098	0.000611864	0.000465082
3839803773800	383980	3773800	0.000282188	0.00011068	3.66532E-05	3.5898E-05	8.33569E-05	8.32283E-05	0.00010952	0.000109449	0.00011731	0.000114498	4.56494E-06	4.56494E-06	0.000123628	4.56494E-06	6.52924E-05	6.32473E-05	0.000106858	0.000463769	0.000352514
3840303773800	384030	3773800	0.000221335	8.6811E-05	2.8749E-05	2.81567E-05	6.53812E-05	6.52803E-05	8.59023E-05	8.58469E-05	9.20121E-05	8.98066E-05	3.58053E-06	3.58053E-06	9.69677E-05	3.58053E-06	5.13736E-05	4.97645E-05	8.24572E-05	0.0035787	0.000272019
3840803773800	384080	3773800	0.000178625	7.0059E-05	2.32015E-05	2.27235E-05	5.2765E-05	5.26836E-05	6.93263E-05	6.92816E-05	7.42572E-05	7.24773E-05	2.88962E-06	2.88962E-06	7.82565E-05	2.88962E-06	4.15251E-05	4.02245E-05	6.54932E-05	0.000284245	0.000216057
3841303773800	384130	3773800	0.000149209	5.8522E-05	1.93807E-05	1.89814E-05	4.40757E-05	4.40077E-05	5.79097E-05	5.78723E-05	6.20285E-05	6.05417E-05	2.41375E-06	2.41375E-06	6.53692E-05	2.41375E-06	3.4694E-05	3.36073E-05	5.3861E-05	0.000233761	0.000177683
3826803773850	382680	3773850	8.90566E-05	3.4929E-05	1.15675E-05	1.13292E-05	2.63069E-05	2.62663E-05	3.45638E-05	3.45415E-05	3.70222E-05	3.61348E-05	1.44067E-06	1.44067E-06	3.90161E-05	1.44067E-06	1.62061E-05	1.56985E-05	1.39835E-05	6.06894E-05	4.61304E-05
3827303773850	382730	3773850	9.78411E-05	3.8375E-05	1.27085E-05	1.24467E-05	2.89018E-05	2.88572E-05	3.79731E-05	3.79486E-05	4.0674E-05	3.9699E-05	1.58277E-06	1.58277E-06	4.28646E-05	1.58277E-06	1.75999E-05	1.70487E-05	1.49091E-05	6.47065E-05	4.91839E-05
3827803773850	382780	3773850	0.000105314	4.1306E-05	1.36792E-05	1.33973E-05	3.11093E-05	3.10613E-05	4.08735E-05	4.08471E-05	4.37806E-05	4.27312E-05	1.70366E-06	1.70366E-06	4.61386E-05	1.70366E-06	1.86834E-05	1.80982E-05	1.53934E-05	6.68084E-05	5.07815E-05
3828303773850	382830	3773850	0.000108745	4.2651E-05	1.41248E-05	1.38338E-05	3.21228E-05	3.20732E-05	4.22052E-05	4.21779E-05	4.5207E-05	4.41234E-05	1.75917E-06	1.75917E-06	4.76417E-05	1.75917E-06	1.91193E-05	1.85205E-05	1.52101E-05	6.60128E-05	5.01768E-05
3828803773850	382880	3773850	0.000117934	4.6255E-05	1.53183E-05	1.50027E-05	3.48371E-05	3.47833E-05	4.57714E-05	4.57418E-05	4.90268E-05	4.78517E-05	1.90781E-06	1.90781E-06	5.16673E-05	1.90781E-06	2.04899E-05	1.98481E-05	1.52667E-05	6.62584E-05	5.03634E-05
3829303773850	382930	3773850	0.000134928	5.2921E-05	1.75257E-05	1.71646E-05	3.9857E-05	3.97955E-05	5.23669E-05	5.23331E-05	5.60915E-05	5.4747E-05	2.18272E-06	2.18272E-06	5.91124E-05	2.18272E-06	2.30749E-05	2.23521E-05	1.59863E-05	6.93817E-05	5.27375E-05
3829803773850	382980	3773850	0.000177826	6.9746E-05	2.30977E-05	2.26218E-05	5.25289E-05	5.24478E-05	6.90161E-05	6.89716E-05	7.39249E-05	7.21529E-05	2.87668E-06	2.87668E-06	7.79063E-05	2.87668E-06	3.00639E-05	2.91222E-05	1.87133E-05	8.12171E-05	6.17337E-05
3830303773850	383030	3773850	0.000255278	0.00010012	3.31578E-05	3.24747E-05	7.54078E-05	7.52914E-05	9.9076E-05	9.90121E-05	0.000106123	0.000103579	4.12962E-06	4.12962E-06	0.000111838	4.12962E-06	4.26104E-05	4.12758E-05	2.30765E-05	0.000100154	7.61275E-05
3830803773850	383080	3773850	0.000384807	0.00015093	4.99823E-05	4.89525E-05	0.00011367	0.000113495	0.000149348	0.000149251	0.00015997	0.000156136	6.22502E-06	6.22502E-06	0.000168586	6.22502E-06	6.33496E-05	6.13654E-05	2.79647E-05	0.000121369	9.22533E-05
3831303773850	383130	3773850	0.000685723	0.00026895	8.9068E-05	8.72329E-05	0.000202559	0.000202247	0.000266136	0.000265964	0.000285065	0.000278232	1.10929E-05	1.10929E-05	0.000300418	1.10929E-05	0.000109745	0.000106308	3.4591E-05	0.000150127	0.000114113
3837303773850	383730	3773850	0.003673292	0.00144072	0.000477121	0.000467291	0.001085073	0.001083398	0.001425643	0.001424724	0.001527042	0.00149044	5.94227E-05	5.94227E-05	0.001609285	5.94227E-05	0.000733852	0.000710867	0.001284586	0.005575193	0.004237741
3837803773850	383780	3773850	0.001223035	0.00047969	0.000158859	0.000155586	0.000361279	0.000360721	0.000474673	0.000474367	0.000508434	0.000496247	1.9785E-05	1.9785E-05	0.000535817	1.9785E-05	0.000256274	0.000248247	0.000453037	0.001966212	0.001494531
3838303773850	383830	3773850	0.000745543	0.00029241	9.6838E-05	9.48428E-05	0.00022023	0.00021989	0.000289353	0.000289166	0.000309933	0.000302504	1.20606E-05	1.20606E-05	0.000326626	1.20606E-05	0.000160213	0.000155195	0.000279097	0.001211303	0.000920719
3838803773850	383880	3773850	0.000530603	0.00020811	6.89197E-05	6.74997E-05	0.000156738	0.000156496	0.000205933	0.0002058	0.00022058	0.00021529	8.58355E-06	8.58355E-06	0.00023246	8.58355E-06	0.000115699	0.000112075	0.000198415	0.000861133	0.000654553
3839303773850	383930	3773850	0.000368649	0.00014459	4.78835E-05	4.68969E-05	0.000108897	0.000108729	0.000143076	0.000142984	0.000153253	0.000149579	5.96362E-06	5.96362E-06	0.000161507	5.96362E-06	8.12832E-05	7.87373E-05	0.000136877	0.000594057	0.000451546
3839803773850	383980	3773850	0.000277957	0.00010902	3.61037E-05	3.53598E-05	8.21072E-05	8.19805E-05	0.000107878	0.000107809	0.000115551	0.000112781	4.49651E-06	4.49651E-06	0.000121774	4.49651E-06	6.17997E-05	5.9864E-05	0.000101954	0.000442485	0.000336336
3840303773850	384030	3773850	0.000226823	8.8963E-05	2.94618E-05	2.88548E-05	6.70023E-05	6.68989E-05	8.80323E-05	8.79755E-05	9.42936E-05	9.20334E-05	3.6693E-06	3.6693E-06	9.9372E-05	3.6693E-06	5.06955E-05	4.91076E-05	8.21222E-05	0.000356416	0.000270914
3840803773850	384080	3773850	0.000191775	7.5217E-05	2.49095E-05	2.43963E-05	5.66494E-05	5.6562E-05	7.44299E-05	7.43818E-05	7.97237E-05	7.78127E-05	3.10234E-06	3.10234E-06	8.40174E-05	3.10234E-06	4.30087E-05	4.16615E-05	6.8537E-05	0.000297456	0.000226098
3841303773850	384130	3773850	0.000160571	6.2978E-05	2.08565E-05	2.04268E-05	4.7432E-05	4.73588E-05	6.23195E-05	6.22792E-05	6.67519E-05	6.51519E-05	2.59756E-06	2.59756E-06	7.0347E-05	2.59756E-06	3.61147E-05	3.49835E-05	5.66514E-05	0.000245871	0.000186888
3826803773900	382680	3773900	8.95147E-05	3.5109E-05	1.1627E-05	1.13874E-05	2.64422E-05	2.64014E-05	3.47416E-05	3.47192E-05	3.72126E-05	3.63206E-05	1.44808E-06	1.44808E-06	3.92168E-05	1.44808E-06	1.59621E-05	1.54621E-05	1.37572E-05	5.97072E-05	4.53838E-05
3827303773900	382730	3773900	9.96374E-05	3.9079E-05	1.29418E-05	1.26752E-05	2.94324E-05	2.9387E-05	3.86703E-05	3.86454E-05	4.14208E-05	4.04279E-05	1.61183E-06	1.61183E-06	4.36516E-05	1.61183E-06	1.76591E-05	1.7106E-05	1.47824E-05	6.41565E-05	4.87658E-05
3827803773900	382780	3773900	0.000105673	4.1447E-05	1.37258E-05	1.3443E-05	3.12154E-05	3.11672E-05	4.10129E-05	4.09865E-05	4.393E-05	4.2877E-05	1.70947E-06	1.70947E-06	4.6296E-05	1.70947E-06	1.83964E-05	1.78202E-05	1.51875E-05	6.59146E-05	5.01021E-05
3828303773900	382830	3773900	0.000107685	4.2236E-05	1.39872E-05	1.3699E-05	3.18097E-05	3.17606E-05	4.17938E-05	4.17668E-05	4.47664E-05	4.36934E-05	1.74202E-06	1.74202E-06	4.71774E-05	1.74202E-06	1.85758E-05	1.7994E-05	1.48593E-05	6.44905E-05	4.90196E-05
3828803773900	382880	3773900	0.000118131	4.6333E-05	1.5344E-05	1.50279E-05	3.48954E-05	3.48416E-05	4.5848E-05	4.58185E-05	4.9109E-05	4.79319E-05	1.91101E-06	1.91101E-06	5.17539E-05	1.91101E-06	2.01042E-05	1.94745E-05	1.50992E-05	6.55316E-05	4.9811E-05
3829303773900	382930	3773900	0.000133266	5.2269E-05	1.73098E-05	1.69532E-05	3.93662E-05	3.93054E-05	5.1722E-05	5.16886E-05	5.54007E-05	5.40728E-05	2.15584E-06	2.15584E-06	5.83845E-05	2.15584E-06	2.22623E-05	2.1565E-05	1.55428E-05	6.74567E-05	5.12743E-05
3829803773900	382980	3773900	0.000171664	6.7329E-05	2.22973E-05	2.18379E-05	5.07088E-05	5.06305E-05	6.66247E-05	6.65817E-05	7.13634E-05	6.96528E-05	2.77701E-06	2.77701E-06	7.52068E-05	2.77701E-06	2.82252E-05	2.73411E-05	1.77945E-05	7.72294E-05	5.87026E-05
3830303773900	383030	3773900	0.000247203	9.6956E-05	3.2109E-05	3.14474E-05	7.30225E-05	7.29099E-05	9.59421E-05	9.58802E-05	0.000102766	0.000100303	3.99899E-06	3.99899E-06	0.000108301	3.99899E-06	4.00721E-05	3.88169E-05	2.20151E-05	9.55472E-05	7.26261E-05
3830803773900	383080	3773900	0.000372771	0.00014621	4.8419E-05	4.74214E-05	0.000110115	0.000109945	0.000144677	0.000144583	0.000154967	0.000151252	6.03031E-06	6.03031E-06	0.000163313	6.03031E-06	5.9656E-05	5.77875E-05	2.67336E-05	0.000116026	8.8192E-05
3831303773900	383130	3773900	0.000644567	0.00025281	8.37223E-05	8.19974E-05	0.000190402	0.000190108	0.000250163	0.000250002	0.000267956	0.000261533	1.04271E-05	1.04271E-05	0.000282388	1.04271E-05	0.000101032	9.78677E-05	3.26878E-05	0.000141867	0.000107834
3837303773900	383730	3773900	0.002745423	0.00107679	0.000356601	0.000349254	0.000810985	0.000809733	0.001065528	0.00106484	0.001141313	0.001113957	4.44126E-05	4.44126E-05	0.001202782	4.44126E-05	0.000543477	0.000526454	0.000950518	0.004125317	0.00313568
3837803773900	383780	3773900	0.001183856	0.00046432	0.00015377	0.000150602	0.000349705	0.000349166	0.000459467	0.000459171	0.000492147	0.00048035	1.91512E-05	1.91512E-05	0.000518652	1.91512E-05	0.000240796	0.000233254	0.000422472	0.001833558	0.0013937
3838303773900	383830	3773900	0.000788315	0.00030919	0.000102394	0.000100284	0.000232864	0.000232505	0.000305953	0.000305756	0.000327714	0.000319859	1.27526E-05	1.27526E-05	0.000345364	1.27526E-05	0.000162947	0.000157843	0.000282173	0.001224651	0.000930865
3838803773900	383880	3773900	0.000577148	0.00022637	7.49653E-05	7.34208E-05	0.000170487	0.000170224	0.000223997	0.000223853	0.000239929	0.000234178	9.33651E-06	9.33651E-06	0.000252851	9.33651E-06	0.000120758	0.000116976	0.000205946	0.00089382	0.000679399
3839303773900	383930	3773900	0.000408843	0.00016035	5.31043E-05	5.20102E-05	0.00012077	0.000120584	0.000158676	0.000158574	0.000169962	0.000165888	6.61384E-06	6.61384E-06	0.000179116	6.61384E-06	8.64461E-05	8.37384E-05	0.000145531	0.000631616	0.000480095
3839803773900	383980	3773900	0.000312493	0.00012256	4.05895E-05	3.97532E-05	9.2309E-05	9.21665E-05	0.000121282	0.000121204	0.000129908	0.000126794	5.05519E-06	5.05519E-06	0.000136905	5.05519E-06	6.66791E-05	6.45906E-05	0.000110349	0.000478925	0.000364034
3840303773900	384030	3773900	0.000259409	0.00010174	3.36945E-05	3.30003E-05	7.66283E-05	7.65101E-05	0.00010068	0.000100615	0.00010784	0.000105255	4.19646E-06	4.19646E-06	0.000113648	4.19646E-06	5.57364E-05	5.39906E-05	9.07853E-05	0.000394014	0.000299493
3840803773900	384080	3773900	0.000214158	8.3996E-05	2.78168E-05	2.72437E-05	6.32613E-05	6.31636E-05	8.3117E-05	8.30634E-05	8.90287E-05	8.68947E-05	3.46443E-06	3.46443E-06	9.38236E-05	3.46443E-06	4.62861E-05	4.48363E-05	7.41992E-05	0.00032203	0.000244777
3841303773900	384130	3773900	0.000172526	6.7667E-05	2.24093E-05	2.19476E-05	5.09635E-05	5.08848E-05	6.69593E-05	6.69161E-05	7.17218E-05	7.00027E-05	2.79096E-06	2.79096E-06	7.55846E-05	2.79096E-06	3.74996E-05	3.6325E-05	5.91272E-05	0.000256616	0.000195056
3826803773950	382680	3773950	8.88411E-05	3.4845E-05	1.15395E-05	1.13017E-05	2.62432E-05	2.62027E-05	3.44802E-05	3.44579E-05	3.69326E-05	3.60473E-05	1.43718E-06	1.43718E-06	3.89217E-05	1.43718E-06	1.55298E-05	1.50433E-05	1.34698E-05	5.84598E-05	4.44357E-05
3827303773950	382730	3773950	0.00010023	3.9312E-05	1.30188E-05	1.27506E-05	2.96075E-05	2.95618E-05	3.89004E-05	3.88753E-05	4.16672E-05	4.06685E-05	1.62142E-06	1.62142E-06	4.39113E-05	1.62142E-06	1.73326E-05	1.67897E-05	1.4547E-05	6.3135E-05	4.79894E-05
3827803773950	382780	3773950	0.00010711	4.201E-05	1.39125E-05	1.36259E-05	3.16399E-05	3.15911E-05	4.15707E-05	4.15439E-05	4.45274E-05	4.34601E-05	1.73272E-06	1.73272E-06	4.69256E-05	1.73272E-06	1.82421E-05	1.76707E-05	1.5072E-05	6.54137E-05	4.97214E-05
3828303773950	382830	3773950	0.000110048	4.3162E-05	1.4294E-05	1.39995E-05	3.25075E-05	3.24574E-05	4.27106E-05	4.26831E-05	4.57484E-05	4.46519E-05	1.78024E-06	1.78024E-06	4.82123E-05	1.78024E-06	1.85202E-05	1.79401E-05	1.48638E-05	6.45101E-05	4.90346E-05
3828803773950	382880	3773950	0.000122281	4.796E-05	1.5883E-05	1.55558E-05	3.61212E-05	3.60655E-05	4.74586E-05	4.7428E-05	5.08341E-05	4.96156E-05	1.97814E-06	1.97814E-06	5.35719E-05	1.97814E-06	2.02728E-05	1.96378E-05	1.53504E-05	6.66218E-05	5.06397E-05

			KMMass Grading / Excavation	KMDrainage / Utilities Trenching	KMFoundations / Concrete Pads	KMBuilding / Structure Construction	KMAsphalt Paving	KMArchitectural Coating	KMLandscaping or Other Finishing	KMWaterside Construction (Piles)	EWNDemolition	EWNSite Grubbing / Prep	EWNDrainage / Utilities Trenching	EWNDrainage / Utilities Trenching	EWNDrainage / Utilities Trenching	EWNFoundation s / Concrete Pads	EWNBuilding / Structure Construction	EWNAsphalt Paving	EWNLandscaping or Other Finishing	EWNWaterside Construction (Piles)	ISDemolition
Unique Identifier	X (UTM)	Y (UTM)	2026	2026	2026	2026	2026	2026	2026	2026	2027	2027	2027	2028	2029	2029	2029	2029	2029	2029	2027
3828803773750	382880	3773750	5.12091E-05	1.83896E-05	9.73172E-06	3.34251E-05	1.07381E-06	1.07381E-06	3.44989E-05	1.07381E-06	0.000100129	5.45713E-06	1.28144E-05	1.25669E-05	1.23069E-05	1.06601E-05	2.31477E-05	1.64683E-06	2.39711E-05	1.64683E-06	1.0556E-05
3829303773750	382930	3773750	6.10504E-05	2.19237E-05	1.1602E-05	3.98487E-05	1.28018E-06	1.28018E-06	4.11289E-05	1.28018E-06	0.000131353	7.15891E-06	1.68105E-05	1.64859E-05	1.61447E-05	1.39844E-05	3.03662E-05	2.16039E-06	3.14464E-05	2.16039E-06	1.28223E-05
3829803773750	382980	3773750	7.52066E-05	2.70074E-05	1.42922E-05	4.90887E-05	1.57702E-06	1.57702E-06	5.06657E-05	1.57702E-06	0.000185364	1.01026E-05	2.37228E-05	2.32647E-05	2.27833E-05	1.97346E-05	4.28525E-05	3.04873E-06	4.43769E-05	3.04873E-06	1.60988E-05
3830303773750	383030	3773750	9.16089E-05	3.28976E-05	1.74093E-05	5.97947E-05	1.92097E-06	1.92097E-06	6.17157E-05	1.92097E-06	0.000276466	1.50677E-05	3.53819E-05	3.46986E-05	3.39807E-05	2.94336E-05	6.39133E-05	4.54708E-06	6.61868E-05	4.54708E-06	1.96268E-05
3830803773750	383080	3773750	0.000107405	3.85702E-05	2.04112E-05	7.01053E-05	2.2522E-06	2.2522E-06	7.23575E-05	2.2522E-06	0.000431586	2.3522E-05	5.5234E-05	5.41674E-05	5.30466E-05	4.59482E-05	9.97739E-05	7.09837E-06	0.000103323	7.09837E-06	2.27859E-05
3831303773750	383130	3773750	0.000127975	4.59568E-05	2.43202E-05	8.35313E-05	2.68353E-06	2.68353E-06	8.62148E-05	2.68353E-06	0.000879932	4.79574E-05	0.000112613	0.000110438	0.000108153	9.36809E-05	0.000203422	1.44724E-05	0.000210659	1.44724E-05	2.63908E-05
3837303773750	383730	3773750	0.004435862	0.001592956	0.000842986	0.002895364	9.30165E-05	9.30165E-05	0.00298838	9.30165E-05	0.002939125	0.000160186	0.000376147	0.000368883	0.000361251	0.00031291	0.000679466	4.83404E-05	0.000703636	4.83404E-05	0.000639014
3837803773750	383780	3773750	0.001507635	0.000541405	0.000286509	0.000984059	3.16139E-05	3.16139E-05	0.001015673	3.16139E-05	0.000943162	5.14036E-05	0.000120705	0.000118374	0.000115925	0.000100413	0.00021804	1.55124E-05	0.000225796	1.55124E-05	0.000221239
3838303773750	383830	3773750	0.000884378	0.000317588	0.000168066	0.000577249	1.85447E-05	1.85447E-05	0.000595794	1.85447E-05	0.000556553	3.03329E-05	7.12272E-05	6.98518E-05	6.84065E-05	5.92527E-05	0.000128664	9.15373E-06	0.000133241	9.15373E-06	0.000131409
3838803773750	383880	3773750	0.000610283	0.000219158	0.000115977	0.000398342	1.27971E-05	1.27971E-05	0.000411139	1.27971E-05	0.000393654	2.14546E-05	5.03795E-05	4.94066E-05	4.83844E-05	4.19099E-05	9.10048E-05	6.4745E-06	9.4242E-05	6.4745E-06	9.16901E-05
3839303773750	383930	3773750	0.000450257	0.000161691	8.55664E-05	0.000293891	9.44153E-06	9.44153E-06	0.000303332	9.44153E-06	0.000299298	1.63121E-05	3.8304E-05	3.75643E-05	3.67871E-05	3.18644E-05	6.91917E-05	4.92262E-06	7.1653E-05	4.92262E-06	6.82516E-05
3839803773750	383980	3773750	0.000343665	0.000123413	6.53096E-05	0.000224316	7.20637E-06	7.20637E-06	0.000231522	7.20637E-06	0.000235838	1.28535E-05	3.01824E-05	2.95996E-05	2.89871E-05	2.51083E-05	5.45211E-05	3.87888E-06	5.64605E-05	3.87888E-06	5.25231E-05
3840303773750	384030	3773750	0.000265185	9.52302E-05	5.03954E-05	0.000173091	5.56071E-06	5.56071E-06	0.000178651	5.56071E-06	0.000188052	1.02491E-05	2.40668E-05	2.3602E-05	2.31137E-05	2.00207E-05	4.34738E-05	3.09293E-06	4.50203E-05	3.09293E-06	4.0806E-05
3840803773750	384080	3773750	0.000208375	7.48294E-05	3.95994E-05	0.00013601	4.36947E-06	4.36947E-06	0.00014038	4.36947E-06	0.000152341	8.30276E-06	1.94964E-05	1.91199E-05	1.87243E-05	1.62188E-05	3.52181E-05	2.50557E-06	3.64708E-05	2.50557E-06	3.22214E-05
3841303773750	384130	3773750	0.000172446	6.19267E-05	3.27714E-05	0.000112558	3.61604E-06	3.61604E-06	0.000116174	3.61604E-06	0.000129546	7.06043E-06	1.65792E-05	1.62591E-05	1.59226E-05	1.3792E-05	2.99484E-05	2.13067E-06	3.10138E-05	2.13067E-06	2.68072E-05
3826803773800	382680	3773800	4.62736E-05	1.66173E-05	8.79379E-06	3.02036E-05	9.70321E-07	9.70321E-07	3.11739E-05	9.70321E-07	7.4593E-05	4.06541E-06	9.54635E-06	9.362E-06	9.1683E-06	7.94145E-06	1.72444E-05	1.22684E-06	1.78578E-05	1.22684E-06	9.56121E-06
3827303773800	382730	3773800	4.75666E-05	1.70816E-05	9.0395E-06	3.10475E-05	9.97433E-07	9.97433E-07	3.2045E-05	9.97433E-07	7.83448E-05	4.26989E-06	1.00265E-05	9.83289E-06	9.62944E-06	8.34089E-06	1.81117E-05	1.28855E-06	1.8756E-05	1.28855E-06	9.89794E-06
3827803773800	382780	3773800	4.88891E-05	1.75565E-05	9.29083E-06	3.19108E-05	1.02517E-06	1.02517E-06	3.29359E-05	1.02517E-06	8.3383E-05	4.54448E-06	1.06713E-05	1.04652E-05	1.02487E-05	8.87727E-06	1.92765E-05	1.37142E-06	1.99622E-05	1.37142E-06	1.02235E-05
3828303773800	382830	3773800	4.88965E-05	1.75592E-05	9.29224E-06	3.19156E-05	1.02532E-06	1.02532E-06	3.29409E-05	1.02532E-06	8.80077E-05	4.79654E-06	1.12632E-05	1.10457E-05	1.08171E-05	9.36964E-06	2.03456E-05	1.44748E-06	2.10694E-05	1.44748E-06	1.02668E-05
3828803773800	382880	3773800	5.00713E-05	1.7981E-05	9.51549E-06	3.26824E-05	1.04995E-06	1.04995E-06	3.37323E-05	1.04995E-06	9.73874E-05	5.30774E-06	1.24636E-05	1.22229E-05	1.197E-05	1.03682E-05	2.2514E-05	1.60175E-06	2.33149E-05	1.60175E-06	1.06343E-05
3829303773800	382930	3773800	5.53614E-05	1.98807E-05	1.05208E-05	3.61353E-05	1.16088E-06	1.16088E-06	3.72962E-05	1.16088E-06	0.000118214	6.44281E-06	1.51289E-05	1.48368E-05	1.45298E-05	1.25855E-05	2.73287E-05	1.94429E-06	2.83008E-05	1.94429E-06	1.1984E-05
3829803773800	382980	3773800	6.65622E-05	2.39031E-05	1.26494E-05	4.34463E-05	1.39576E-06	1.39576E-06	4.48421E-05	1.39576E-06	0.000161169	8.78391E-06	2.06263E-05	2.0228E-05	1.98094E-05	1.71587E-05	3.7259E-05	2.65078E-06	3.85844E-05	2.65078E-06	1.47547E-05
3830303773800	383030	3773800	8.17676E-05	2.93634E-05	1.5539E-05	5.33711E-05	1.7146E-06	1.7146E-06	5.50857E-05	1.7146E-06	0.000237607	1.29499E-05	3.04088E-05	2.98216E-05	2.92045E-05	2.52966E-05	5.493E-05	3.90797E-06	5.6884E-05	3.90797E-06	1.85677E-05
3830803773800	383080	3773800	9.82437E-05	3.52802E-05	1.86701E-05	6.41254E-05	2.06009E-06	2.06009E-06	6.61855E-05	2.06009E-06	0.000375782	2.04806E-05	4.80924E-05	4.71637E-05	4.61878E-05	4.00072E-05	8.68733E-05	6.18057E-06	8.99636E-05	6.18057E-06	2.25051E-05
3831303773800	383130	3773800	0.000120047	4.31099E-05	2.28136E-05	7.83567E-05	2.51729E-06	2.51729E-06	8.0874E-05	2.51729E-06	0.000759765	4.14082E-05	9.72343E-05	9.53566E-05	9.33835E-05	8.08875E-05	0.000175642	1.2496E-05	0.00018189	1.2496E-05	2.69133E-05
3837303773800	383730	3773800	0.00457888	0.001644315	0.000870165	0.002988714	9.60154E-05	9.60154E-05	0.003084729	9.60154E-05	0.003085738	0.000168177	0.000394911	0.000387284	0.000379271	0.000328519	0.00071336	5.07517E-05	0.000738736	5.07517E-05	0.000662219
3837803773800	383780	3773800	0.001537093	0.000551983	0.000292107	0.001003287	3.22316E-05	3.22316E-05	0.001035518	3.22316E-05	0.000982939	5.35715E-05	0.000125796	0.000123367	0.000120814	0.000104647	0.000227236	1.61666E-05	0.000235319	1.61666E-05	0.000227566
3838303773800	383830	3773800	0.00091968	0.000330265	0.000174775	0.000600291	1.9285E-05	1.9285E-05	0.000619576	1.9285E-05	0.00058816	3.20555E-05	7.52723E-05	7.38188E-05	7.22914E-05	6.26178E-05	0.000135971	9.67359E-06	0.000140808	9.67359E-06	0.000138208
3838803773800	383880	3773800	0.000637391	0.000228893	0.000121129	0.000416036	1.33656E-05	1.33656E-05	0.000429402	1.33656E-05	0.000415185	2.26281E-05	5.3135E-05	5.21089E-05	5.10308E-05	4.42021E-05	9.59823E-05	6.82862E-06	9.93966E-05	6.82862E-06	9.68598E-05
3839303773800	383930	3773800	0.000460269	0.000165286	8.74689E-05	0.000300425	9.65146E-06	9.65146E-06	0.000310077	9.65146E-06	0.000306909	1.67269E-05	3.9278E-05	3.85195E-05	3.77225E-05	3.26747E-05	7.09512E-05	5.0478E-06	7.34751E-05	5.0478E-06	7.0578E-05
3839803773800	383980	3773800	0.000348866	0.000125281	6.62981E-05	0.000227711	7.31544E-06	7.31544E-06	0.000235026	7.31544E-06	0.000239093	1.30309E-05	3.05989E-05	3.0008E-05	2.93871E-05	2.54547E-05	5.52734E-05	3.9324E-06	5.72396E-05	3.9324E-06	5.39622E-05
3840303773800	384030	3773800	0.000269204	9.66735E-05	5.11593E-05	0.000175714	5.645E-06	5.645E-06	0.000181359	5.645E-06	0.000189951	1.03526E-05	2.43098E-05	2.38403E-05	2.33471E-05	2.02229E-05	4.39128E-05	3.12416E-06	4.54749E-05	3.12416E-06	4.19391E-05
3840803773800	384080	3773800	0.000213821	7.67848E-05	4.06342E-05	0.000139564	4.48365E-06	4.48365E-06	0.000144048	4.48365E-06	0.000155097	8.45299E-06	1.98492E-05	1.94659E-05	1.90631E-05	1.65122E-05	3.58553E-05	2.55091E-06	3.71307E-05	2.55091E-06	3.34859E-05
3841303773800	384130	3773800	0.000175844	6.31472E-05	3.34172E-05	0.000114777	3.68731E-06	3.68731E-06	0.000118464	3.68731E-06	0.000130886	7.13346E-06	1.67507E-05	1.64272E-05	1.60873E-05	1.39346E-05	3.02582E-05	2.15271E-06	3.13346E-05	2.15271E-06	2.76804E-05
3826803773850	382680	3773850	4.5653E-05	1.63944E-05	8.67585E-06	2.97985E-05	9.57307E-07	9.57307E-07	3.07558E-05	9.57307E-07	7.43403E-05	4.05164E-06	9.51402E-06	9.33029E-06	9.13724E-06	7.91455E-06	1.7186E-05	1.22269E-06	1.77973E-05	1.22269E-06	9.71351E-06
3827303773850	382730	3773850	4.86749E-05	1.74796E-05	9.25012E-06	3.17709E-05	1.02067E-06	1.02067E-06	3.27916E-05	1.02067E-06	8.10783E-05	4.41887E-06	1.03763E-05	1.0176E-05	9.96542E-06	8.6319E-06	1.87437E-05	1.33351E-06	1.94104E-05	1.33351E-06	1.04401E-05
3827803773850	382780	3773850	5.0256E-05	1.80474E-05	9.55059E-06	3.28029E-05	1.05383E-06	1.05383E-06	3.38568E-05	1.05383E-06	8.65147E-05	4.71516E-06	1.10721E-05	1.08583E-05	1.06336E-05	9.21068E-06	2.00004E-05	1.42292E-06	2.07119E-05	1.42292E-06	1.08942E-05
3828303773850	382830	3773850	4.96575E-05	1.78324E-05	9.43686E-06	3.24123E-05	1.04128E-06	1.04128E-06	3.34536E-05	1.04128E-06	8.89878E-05	4.84995E-06	1.13886E-05	1.11687E-05	1.09376E-05	9.47398E-06	2.05722E-05	1.4636E-06	2.1304E-05	1.4636E-06	1.08145E-05
3828803773850	382880	3773850	4.98422E-05	1.78988E-05	9.47196E-06	3.25329E-05	1.04515E-06	1.04515E-06	3.3578E-05	1.04515E-06	9.63001E-05	5.24848E-06	1.23244E-05	1.20864E-05	1.18363E-05	1.02525E-05	2.22626E-05	1.58387E-06	2.30546E-05	1.58387E-06	1.0978E-05
3829303773850	382930	3773850	5.21917E-05	1.87425E-05	9.91846E-06	3.40664E-05	1.09442E-06	1.09442E-06	3.51609E-05	1.09442E-06	0.000109761	5.98211E-06	1.40471E-05	1.37758E-05	1.34908E-05	1.16856E-05	2.53745E-05	1.80526E-06	2.62771E-05	1.80526E-06	1.17409E-05
3829803773850	382980	3773850	6.10948E-05	2.19397E-05	1.16104E-05	3.98776E-05	1.28111E-06	1.28111E-06	4.11587E-05	1.28111E-06	0.000146062	7.96056E-06	1.86929E-05	1.83319E-05	1.79526E-05	1.55503E-05	3.37666E-05	2.40231E-06	3.49677E-05	2.40231E-06	1.41329E-05
3830303773850	383030	3773850	7.53396E-05	2.70551E-05	1.43175E-05	4.91755E-05	1.57981E-06	1.57981E-06	5.07553E-05	1.57981E-06	0.000213871	1.16562E-05	2.7371E-05	2.68425E-05	2.62871E-05	2.27695E-05	4.94426E-05	3.51758E-06	5.12014E-05	3.51758E-06	1.80326E-05
3830803773850	383080	3773850	9.12986E-05	3.27861E-05	1.73503E-05	5.95922E-05	1.91446E-06	1.91446E-06	6.15066E-05	1.91446E-06	0.000336388	1.83336E-05	4.30507E-05	4.22193E-05	4.13458E-05	3.58132E-05	7.77661E-05	5.53264E-06	8.05324E-05	5.53264E-06	2.248E-05
3831303773850	383130	3773850	0.000112932	4.05548E-05	2.14614E-05	7.37126E-05	2.36809E-06	2.36809E-06	7.60807E-05	2.36809E-06	0.00066358	3.6166E-05	8.49245E-05	8.32845E-05	8.15613E-05	7.06473E-05	0.000153406	1.0914E-05	0.000158863	1.0914E-05	2.77419E-05
3837303773850	383730	3773850	0.004193884	0.00150606	0.000797001	0.002737421	8.79424E-05	8.79424E-05	0.002825363	8.79424E-05	0.002866323	0.000156218	0.00036683	0.000359746	0.000352303	0.00030516	0.000662636	4.7143E-05	0.000686208	4.7143E-05	0.000611551
3837803773850	383780	3773850	0.001479064	0.000531145	0.00028108	0.000965411	3.10148E-05	3.10148E-05	0.000996425	3.10148E-05	0.000969854	5.28583E-05	0.000124121	0.000121724	0.000119206	0.000103254	0.000224211	1.59514E-05	0.000232186	1.59514E-05	0.000222236
3838303773850	383830	3773850	0.000911191	0.000327216	0.000173162	0.00059475	1.91069E-05	1.91069E-05	0.000613857	1.91069E-05	0.000599309	3.26631E-05	7.66991E-05	7.5218E-05	7.36616E-05	6.38047E-05	0.000138548	9.85695E-06	0.000143477	9.85695E-06	0.000139312
3838803773850	383880	3773850	0.000647779	0.000232623	0.000123103	0.000422817	1.35834E-05	1.35834E-05	0.0004364	1.35834E-05	0.000431631	2.35245E-05	5.52399E-05	5.41732E-05	5.30523E-05	4.59531E-05	9.97845E-05	7.09913E-06	0.000103334	7.09913E-06	0.00010002
3839303773850	383930	3773850	0.000446873	0.000160476	8.49233E-05	0.000291682	9.37058E-06	9.37058E-06	0.000301052	9.37058E-06	0.000302997	1.65137E-05	3.87773E-05	3.80285E-05	3.72416E-05	3.22582E-05	7.00467E-05	4.98344E-06	7.25384E-05	4.98344E-06	6.96614E-05
3839803773850	383980	3773850	0.000332855	0.000119531	6.32555E-05	0.00021726	6.97971E-06	6.97971E-06	0.00022424	6.97971E-06	0.000231099	1.25952E-05	2.95759E-05	2.90047E-05	2.84046E-05	2.46037E-05	5.34254E-05	3.80093E-06	5.53258E-05	3.80093E-06	5.23498E-05
3840303773850	384030	3773850	0.000268111	9.62809E-05	5.09515E-05	0.000175	5.62207E-06	5.62207E-06	0.000180623	5.62207E-06	0.000190609	1.03885E-05	2.43941E-05	2.3923E-05	2.3428E-05	2.0293E-05	4.40651E-05	3.13499E-06	4.56325E-05	3.13499E-06	4.24589E-05
3840803773850	384080	3773850	0.000223758	8.03534E-05	4.25227E-05	0.000146051	4.69203E-06	4.69203E-06	0.000150743	4.69203E-06	0.000162739	8.86946E-06	2.08272E-05	2.0425E-05	2.00024E-05	1.73258E-05	3.76219E-05	2.67659E-06	3.89602E-05	2.67659E-06	3.56488E-05
3841303773850	384130	3773850	0.000184954	6.64186E-05	3.51485E-05	0.000120723	3.87834E-06	3.87834E-06	0.000124601	3.87834E-06	0.00013757	7.49777E-06	1.76062E-05	1.72662E-05	1.69089E-05	1.46463E-05	3.18035E-05	2.26265E-06	3.29348E-05	2.26265E-06	2.96002E-05
3826803773900	382680	3773900	4.49142E-05	1.61291E-05	8.53544E-06	2.93162E-05	9.41814E-07	9.41814E-07	3.02581E-05	9.41814E-07	7.31841E-05	3.98863E-06	9.36605E-06	9.18518E-06	8.99513E-06	7.79146E-06	1.69187E-05	1.20367E-06	1.75205E-05	1.20367E-06	9.88956E-06
3827303773900	382730	3773900	4.82611E-05	1.7331E-05	9.17149E-06	3.15009E-05	1.012E-06	1.012E-06	3.25129E-05	1.012E-06	8.12621E-05	4.42889E-06	1.03999E-05	1.0199E-05	9.988E-06	8.65147E-06	1.87861E-05	1.33653E-06	1.94544E-05	1.33653E-06	1.07223E-05
3827803773900	382780	3773900	4.95836E-05	1.78059E-05	9.42282E-06	3.23641E-05	1.03973E-06	1.03973E-06	3.34038E-05	1.03973E-06	8.5167E-05	4.64171E-06	1.08996E-05	1.06891E-05	1.0468E-05	9.06721E-06	1.96889E-05	1.40076E-06	2.03893E-05	1.40076E-06	1.11513E-05
3828303773900	382830	3773900	4.85123E-05	1.74212E-05	9.21923E-06	3.16648E-05	1.01726E-06	1.01726E-06	3.26821E-05	1.01726E-06	8.64228E-05	4.71015E-06	1.10603E-05	1.08467E-05	1.06223E-05	9.2009E-06	1.99792E-05	1.42141E-06	2.06899E-05	1.42141E-06	1.0985E-05
3828803773900	382880	3773900	4.92955E-05	1.77024E-05	9.36806E-06	3.2176E-05	1.03369E-06	1.03369E-06	3.32097E-05	1.03369E-06	9.44701E-05	5.14874E-06	1.20902E-05	1.18567E-05	1.16114E-05	1.00576E-05	2.18396E-05	1.55377E-06	2.26165E-05	1.55377E-06	1.13329E-05
3829303773900	382930	3773900	5.07436E-05	1.82225E-05	9.64326E-06	3.31212E-05	1.06405E-06	1.06405E-06	3.41853E-05	1.06405E-06	0.000105902	5.77178E-06	1.35532E-05	1.32915E-05	1.30165E-05	1.12747E-05	2.44824E-05	1.74179E-06	2.53532E-05	1.74179E-06	1.19547E-05
3829803773900	382980	3773900	5.80951E-05	2.08624E-05	1.10403E-05	3.79197E-05	1.21821E-06	1.21821E-06	3.91379E-05	1.21821E-06	0.000137034	7.46856E-06	1.75376E-05	1.71989E-05	1.6843E-05	1.45892E-05	3.16796E-05	2.25383E-06	3.28065E-05	2.25383E-06	1.41511E-05
3830303773900	383030	3773900	7.18745E-05	2.58107E-05	1.36589E-05	4.69137E-05	1.50715E-06	1.50715E-06	4.84209E-05	1.50715E-06	0.000200916	1.09502E-05	2.5713E-05	2.52165E-05	2.46947E-05	2.13902E-05	4.64476E-05	3.3045E-06	4.80999E-05	3.3045E-06	1.83009E-05
3830803773900	383080	3773900	8.72793E-05	3.13428E-05	1.65865E-05	5.69687E-05	1.83018E-06	1.83018E-06	5.87989E-05	1.83018E-06	0.000315401	1.71897E-05	4.03648E-05	3.95853E-05	3.87662E-05	3.35788E-05	7.29143E-05	5.18746E-06	7.5508E-05	5.18746E-06	2.3268E-05
3831303773900	383130	3773900	0.000106718	3.83234E-05	2.02806E-05	6.96568E-05	2.2378E-06	2.2378E-06	7.18946E-05	2.2378E-06	0.000595105	3.2434E-05	7.61611E-05	7.46904E-05	7.3145E-05	6.33572E-05	0.000137576	9.78781E-06	0.00014247	9.78781E-06	2.90539E-05
3837303773900	383730	3773900	0.003103229	0.001114396	0.000589734	0.002025531	6.50722E-05	6.50722E-05	0.002090603	6.50722E-05	0.002142813	0.000116786	0.000274236	0.00026894	0.000263375	0.000228132	0.000495375	3.52433E-05	0.000512997	3.52433E-05	0.000461522
3837803773900	383780	3773900	0.001379276	0.00049531	0.000262116	0.000900277	2.89223E-05	2.89223E-05	0.0009292	2.89223E-05	0.000934288	5.09199E-05	0.00011957	0.00011726	0.000114834	9.94678E-05	0.000215988	1.53664E-05	0.000223672	1.53664E-05	0.000211608
3838303773900	383830	3773900	0.000921232	0.000330822	0.00017507	0.000601304	1.93175E-05	1.93175E-05	0.000620621	1.93175E-05	0.000627647	3.42076E-05	8.03258E-05	7.87746E-05	7.71447E-05	6.68217E-05	0.000145099	1.0323E-05	0.000150261	1.0323E-05	0.000143408
3838803773900	383880	3773900	0.000672368	0.000241453	0.000127776	0.000438866	1.4099E-05	1.4099E-05	0.000452965	1.4099E-05	0.000463507	2.52617E-05	5.93193E-05	5.81738E-05	5.69701E-05	4.93467E-05	0.000107153	7.62339E-06	0.000110965	7.62339E-06	0.000105741
3839303773900	383930	3773900	0.000475127	0.000170622	9.02925E-05	0.000310123	9.96302E-06	9.96302E-06	0.000320086	9.96302E-06	0.000331158	1.80486E-05	4.23814E-05	4.1563E-05	4.0703E-05	3.52564E-05	7.65571E-05	5.44663E-06	7.92805E-05	5.44663E-06	7.53803E-05
3839803773900	383980	3773900	0.000360266	0.000129375	6.84646E-05	0.000235152	7.5545E-06	7.5545E-06	0.000242707	7.5545E-06	0.000255302	1.39143E-05	3.26734E-05	3.20424E-05	3.13794E-05	2.71804E-05	5.90207E-05	4.199E-06	6.11202E-05	4.199E-06	5.77096E-05
3840303773900	384030	3773900	0.000296394	0.000106437	5.63263E-05	0.000193461	6.21514E-06	6.21514E-06	0.000199676	6.21514E-06	0.000213718	1.16479E-05	2.73515E-05	2.68233E-05	2.62683E-05	2.27532E-05	4.94072E-05	3.51506E-06	5.11648E-05	3.51506E-06	4.78116E-05
3840803773900	384080	3773900	0.000242244	8.69919E-05	4.60358E-05	0.000158117	5.07966E-06	5.07966E-06	0.000163196	5.07966E-06	0.000177976	9.6999E-06	2.27772E-05	2.23373E-05	2.18752E-05	1.8948E-05	4.11444E-05	2.9272E-06	4.2608E-05	2.9272E-06	3.93305E-05
3841303773900	384130	3773900	0.000193037	6.93213E-05	3.66845E-05	0.000125999	4.04783E-06	4.04783E-06	0.000130046	4.04783E-06	0.000144768	7.89004E-06	1.85273E-05	1.81695E-05	1.77936E-05	1.54125E-05	3.34674E-05	2.38103E-06	3.46579E-05	2.38103E-06	3.14837E-05
3826803773950	382680	3773950	4.39758E-05	1.57921E-05	8.35712E-06	2.87038E-05	9.22138E-07	9.22138E-07	2.96259E-05	9.22138E-07	7.10785E-05	3.87387E-06	9.09657E-06	8.92091E-06	8.73633E-06	7.56728E-06	1.64319E-05	1.16904E-06	1.70164E-05	1.16904E-06	9.98736E-06
3827303773950	382730	3773950	4.74927E-05	1.7055E-05	9.02546E-06	3.09993E-05	9.95884E-07	9.95884E-07	3.19952E-05	9.95884E-07	7.99374E-05	4.35669E-06	1.02303E-05	1.00328E-05	9.82519E-06	8.51044E-06	1.84799E-05	1.31475E-06	1.91373E-05	1.31475E-06	1.09347E-05
3827803773950	382780	3773950	4.92068E-05	1.76706E-05	9.35121E-06	3.21181E-05	1.03183E-06	1.03183E-06	3.315E-05	1.03183E-06	8.44167E-05	4.60082E-06	1.08036E-05	1.0595E-05	1.03757E-05	8.98732E-06	1.95154E-05	1.38842E-06	2.02096E-05	1.38842E-06	1.15285E-05
3828303773950	382830	3773950	4.85271E-05	1.74265E-05	9.22203E-06	3.16745E-05	1.01757E-06	1.01757E-06	3.2692E-05	1.01757E-06	8.61242E-05	4.69388E-06	1.10221E-05	1.08093E-05	1.05856E-05	9.16911E-06	1.99102E-05	1.4165E-06	2.06184E-05	1.4165E-06	1.15173E-05
3828803773950	382880	3773950	5.01156E-05	1.79969E-05	9.52391E-06	3.27113E-05	1.05088E-06	1.05088E-06	3.37622E-05	1.05088E-06	9.51592E-05	5.1863E-06	1.21784E-

			ISDrainage / Utilities Trenching	ISDrainage / Utilities Trenching	ISAsphalt Paving	ISAsphalt Paving	SVDemolition	SVSite Grubbing / Prep	SVMass Grading / Excavation	SVMass Grading / Excavation	SVDrainage / Utilities Trenching	SVFoundations / Concrete Pads	SVBuilding / Structure Construction	SVBuilding / Structure Construction	SVAsphalt Paving	SVAsphalt Paving	SVArchitectural Coating	SVArchitectural Coating	SVLandscaping or Other Finishing	SVLandscaping or Other Finishing	MDemolition
Unique Identifier	X (UTM)	Y (UTM)	2027	2028	2027	2028	2027	2027	2027	2028	2028	2028	2028	2029	2028	2029	2028	2029	2028	2029	2027
3828803773750	382880	3773750	4.25051E-06	4.14146E-06	1.09775E-06	1.02261E-06	5.30072E-05	3.81093E-05	2.56944E-05	2.53681E-05	1.79993E-05	5.71791E-06	8.19126E-06	7.87872E-06	8.05362E-07	7.49305E-07	8.05362E-07	7.49305E-07	8.19126E-06	7.87872E-06	1.21338E-05
3829303773750	382930	3773750	5.16307E-06	5.0306E-06	1.33343E-06	1.24215E-06	6.27088E-05	4.50842E-05	3.03971E-05	3.00111E-05	2.12936E-05	6.76444E-06	9.69047E-06	9.32072E-06	9.52764E-07	8.86446E-07	9.52764E-07	8.86446E-07	9.69047E-06	9.32072E-06	1.44038E-05
3829803773750	382980	3773750	6.48239E-06	6.31607E-06	1.67417E-06	1.55956E-06	7.63927E-05	5.49222E-05	3.70301E-05	3.65599E-05	2.59402E-05	8.24052E-06	1.18051E-05	1.13546E-05	1.16067E-06	1.07988E-06	1.16067E-06	1.07988E-06	1.18051E-05	1.13546E-05	1.765E-05
3830303773750	383030	3773750	7.90298E-06	7.70021E-06	2.04105E-06	1.90133E-06	9.1787E-05	6.59899E-05	4.44923E-05	4.39274E-05	3.11675E-05	9.90112E-06	1.4184E-05	1.36428E-05	1.39456E-06	1.29749E-06	1.39456E-06	1.29749E-06	1.4184E-05	1.36428E-05	2.13788E-05
3830803773750	383080	3773750	9.17504E-06	8.93963E-06	2.36958E-06	2.20737E-06	0.000106121	7.62954E-05	5.14405E-05	5.07874E-05	3.60349E-05	1.14474E-05	1.6399E-05	1.57733E-05	1.61235E-06	1.50012E-06	1.61235E-06	1.50012E-06	1.6399E-05	1.57733E-05	2.48827E-05
3831303773750	383130	3773750	1.06266E-05	1.03539E-05	2.74446E-06	2.55658E-06	0.000124295	8.93614E-05	6.025E-05	5.9485E-05	4.22061E-05	1.34078E-05	1.92075E-05	1.84746E-05	1.88847E-06	1.75703E-06	1.88847E-06	1.75703E-06	1.92075E-05	1.84746E-05	2.94009E-05
3837303773750	383730	3773750	0.000257307	0.000250705	6.6453E-05	6.19039E-05	0.006866012	0.00493629	0.003328188	0.003285931	0.002331447	0.000740641	0.001061014	0.00102053	0.000104318	9.70574E-05	0.000104318	9.70574E-05	0.001061014	0.00102053	0.001098857
3837803773750	383780	3773750	8.90847E-05	8.6799E-05	2.30074E-05	2.14324E-05	0.002023769	0.00145498	0.000980989	0.000968534	0.000687198	0.000218305	0.000312736	0.000300803	3.07481E-05	2.86078E-05	3.07481E-05	2.86078E-05	0.000312736	0.000300803	0.000353382
3838303773750	383830	3773750	5.29134E-05	5.15558E-05	1.36656E-05	1.27301E-05	0.001115654	0.000802094	0.000540795	0.000533929	0.000378835	0.000120346	0.000172403	0.000165825	1.69506E-05	1.57708E-05	1.69506E-05	1.57708E-05	0.000172403	0.000165825	0.000204647
3838803773750	383880	3773750	3.69201E-05	3.59729E-05	9.53514E-06	8.8824E-06	0.00074324	0.00053435	0.000360274	0.000355699	0.000252377	8.01738E-05	0.000114854	0.000110472	1.12924E-05	1.05064E-05	1.12924E-05	1.05064E-05	0.000114854	0.000110472	0.000141109
3839303773750	383930	3773750	2.74823E-05	2.67772E-05	7.0977E-06	6.61182E-06	0.000536272	0.00038555	0.000259949	0.000256649	0.000182098	5.7848E-05	8.28708E-05	7.97088E-05	8.14783E-06	7.5807E-06	8.14783E-06	7.5807E-06	8.28708E-05	7.97088E-05	0.000104396
3839803773750	383980	3773750	2.11491E-05	2.06064E-05	5.46204E-06	5.08813E-06	0.000402516	0.000289387	0.000195113	0.000192636	0.00013668	4.34196E-05	6.22013E-05	5.98279E-05	6.11561E-06	5.68993E-06	6.11561E-06	5.68993E-06	6.22013E-05	5.98279E-05	7.99719E-05
3840303773750	384030	3773750	1.6431E-05	1.60094E-05	4.24354E-06	3.95304E-06	0.000306114	0.000220079	0.000148384	0.0001465	0.000103945	3.30207E-05	4.73042E-05	4.54993E-05	4.65093E-06	4.3272E-06	4.65093E-06	4.3272E-06	4.73042E-05	4.54993E-05	6.19717E-05
3840803773750	384080	3773750	1.29743E-05	1.26415E-05	3.3508E-06	3.12142E-06	0.000238007	0.000171114	0.00011537	0.000113905	8.08183E-05	2.56739E-05	3.67795E-05	3.53761E-05	3.61614E-06	3.36444E-06	3.61614E-06	3.36444E-06	3.67795E-05	3.53761E-05	4.89234E-05
3841303773750	384130	3773750	1.07942E-05	1.05173E-05	2.78776E-06	2.59692E-06	0.00019569	0.00014069	9.48575E-05	9.36531E-05	6.64492E-05	2.11092E-05	3.02402E-05	2.90864E-05	2.97321E-06	2.76626E-06	2.97321E-06	2.76626E-06	3.02402E-05	2.90864E-05	4.06673E-05
3826803773800	382680	3773800	3.84994E-06	3.75116E-06	9.943E-07	9.26234E-07	4.93813E-05	3.55025E-05	2.39368E-05	2.36329E-05	1.67681E-05	5.32679E-06	7.63095E-06	7.33979E-06	7.50273E-07	6.9805E-07	7.50273E-07	6.9805E-07	7.63095E-06	7.33979E-06	1.10578E-05
3827303773800	382730	3773800	3.98553E-06	3.88327E-06	1.02932E-06	9.58855E-07	5.06641E-05	3.64248E-05	2.45586E-05	2.42468E-05	1.72037E-05	5.46517E-06	7.82919E-06	7.53047E-06	7.69764E-07	7.16184E-07	7.69764E-07	7.16184E-07	7.82919E-06	7.53047E-06	1.13209E-05
3827803773800	382780	3773800	4.11661E-06	4.01099E-06	1.06317E-06	9.90392E-07	5.18668E-05	3.72894E-05	2.51416E-05	2.48224E-05	1.76121E-05	5.59491E-06	8.01505E-06	7.70923E-06	7.88037E-07	7.33185E-07	7.88037E-07	7.33185E-07	8.01505E-06	7.70923E-06	1.15912E-05
3828303773800	382830	3773800	4.13405E-06	4.02799E-06	1.06768E-06	9.94588E-07	5.16263E-05	3.71165E-05	2.5025E-05	2.47073E-05	1.75304E-05	5.56896E-06	7.97788E-06	7.67347E-06	7.84382E-07	7.29785E-07	7.84382E-07	7.29785E-07	7.97788E-06	7.67347E-06	1.15531E-05
3828803773800	382880	3773800	4.28202E-06	4.17216E-06	1.10589E-06	1.03019E-06	5.2437E-05	3.76993E-05	2.5418E-05	2.50953E-05	1.78057E-05	5.65641E-06	8.10315E-06	7.79397E-06	7.96699E-07	7.41245E-07	7.96699E-07	7.41245E-07	8.10315E-06	7.79397E-06	1.17799E-05
3829303773800	382930	3773800	4.8255E-06	4.70169E-06	1.24625E-06	1.16094E-06	5.74883E-05	4.13309E-05	2.78665E-05	2.75127E-05	1.95209E-05	6.20129E-06	8.88373E-06	8.54477E-06	8.73446E-07	8.12649E-07	8.73446E-07	8.12649E-07	8.88373E-06	8.54477E-06	1.29558E-05
3829803773800	382980	3773800	5.94116E-06	5.78872E-06	1.53439E-06	1.42935E-06	6.8544E-05	4.92794E-05	3.32256E-05	3.28038E-05	2.32751E-05	7.39389E-06	1.05922E-05	1.0188E-05	1.04142E-06	9.68933E-07	1.04142E-06	9.68933E-07	1.05922E-05	1.0188E-05	1.5478E-05
3830303773800	383030	3773800	7.47652E-06	7.28469E-06	1.93091E-06	1.79873E-06	8.32168E-05	5.98283E-05	4.0338E-05	3.98258E-05	2.82574E-05	8.97664E-06	1.28596E-05	1.23689E-05	1.26435E-06	1.17635E-06	1.26435E-06	1.17635E-06	1.28596E-05	1.23689E-05	1.8853E-05
3830803773800	383080	3773800	9.06195E-06	8.82945E-06	2.34037E-06	2.18016E-06	9.86289E-05	7.09089E-05	4.78088E-05	4.72018E-05	3.34908E-05	1.06392E-05	1.52413E-05	1.46597E-05	1.49852E-06	1.39421E-06	1.49852E-06	1.39421E-06	1.52413E-05	1.46597E-05	2.24349E-05
3831303773800	383130	3773800	1.0837E-05	1.05589E-05	2.7988E-06	2.60721E-06	0.000118362	8.50957E-05	5.7374E-05	5.66455E-05	4.01914E-05	1.27678E-05	1.82906E-05	1.75927E-05	1.79833E-06	1.67315E-06	1.79833E-06	1.67315E-06	1.82906E-05	1.75927E-05	2.70946E-05
3837303773800	383730	3773800	0.00026665	0.000259809	6.88662E-05	6.41519E-05	0.00725047	0.005212694	0.003514548	0.003469924	0.002461995	0.000782113	0.001120424	0.001077674	0.00011016	0.000102492	0.00011016	0.000102492	0.001120424	0.001077674	0.00113016
3837803773800	383780	3773800	9.16322E-05	8.92812E-05	2.36653E-05	2.20453E-05	0.002143761	0.001541248	0.001039153	0.001025959	0.000727943	0.000231249	0.000331278	0.000318638	3.25711E-05	3.0304E-05	3.25711E-05	3.0304E-05	0.000331278	0.000318638	0.000355814
3838303773800	383830	3773800	5.56511E-05	5.42232E-05	1.43727E-05	1.33888E-05	0.001206291	0.000867258	0.00058473	0.000577306	0.000409613	0.000130123	0.00018641	0.000179297	1.83277E-05	1.7052E-05	1.83277E-05	1.7052E-05	0.00018641	0.000179297	0.00020917
3838803773800	383880	3773800	3.90018E-05	3.80011E-05	1.00728E-05	9.38321E-06	0.000808871	0.000581535	0.000392087	0.000387109	0.000274663	8.72534E-05	0.000124996	0.000120227	1.22896E-05	1.14341E-05	1.22896E-05	1.14341E-05	0.000124996	0.000120227	0.000144816
3839303773800	383930	3773800	2.84191E-05	2.76899E-05	7.33963E-06	6.83719E-06	0.000569618	0.000409524	0.000276113	0.000272607	0.000193421	6.1445E-05	8.80237E-05	8.46651E-05	8.65446E-06	8.05207E-06	8.65446E-06	8.05207E-06	8.80237E-05	8.46651E-05	0.000104748
3839803773800	383980	3773800	2.17285E-05	2.1171E-05	5.6117E-06	5.22754E-06	0.000423478	0.000304458	0.000205274	0.000202668	0.000143798	4.56808E-05	6.54406E-05	6.29437E-05	6.4341E-06	5.98625E-06	6.4341E-06	5.98625E-06	6.54406E-05	6.29437E-05	7.97106E-05
3840303773800	384030	3773800	1.68873E-05	1.6454E-05	4.36138E-06	4.06282E-06	0.000321348	0.000231032	0.000155768	0.000153791	0.000109118	3.4664E-05	4.96583E-05	4.77636E-05	4.88239E-06	4.54255E-06	4.88239E-06	4.54255E-06	4.96583E-05	4.77636E-05	6.1803E-05
3840803773800	384080	3773800	1.34835E-05	1.31375E-05	3.4823E-06	3.24392E-06	0.000252136	0.000181272	0.000122219	0.000120667	8.56161E-05	2.71981E-05	3.89629E-05	3.74762E-05	3.83082E-06	3.56417E-06	3.83082E-06	3.56417E-06	3.89629E-05	3.74762E-05	4.93626E-05
3841303773800	384130	3773800	1.11459E-05	1.08599E-05	2.87857E-06	2.68152E-06	0.000205516	0.000147755	9.96207E-05	9.83558E-05	6.97858E-05	2.21692E-05	3.17587E-05	3.05469E-05	3.1225E-06	2.90516E-06	3.1225E-06	2.90516E-06	3.17587E-05	3.05469E-05	4.08252E-05
3826803773850	382680	3773850	3.91126E-06	3.81091E-06	1.01014E-06	9.40988E-07	4.92833E-05	3.5432E-05	2.38893E-05	2.3586E-05	1.67348E-05	5.31622E-06	7.61581E-06	7.32522E-06	7.48784E-07	6.96665E-07	7.48784E-07	6.96665E-07	7.61581E-06	7.32522E-06	1.09017E-05
3827303773850	382730	3773850	4.20382E-06	4.09596E-06	1.08569E-06	1.01137E-06	5.2241E-05	3.75584E-05	2.5323E-05	2.50015E-05	1.77391E-05	5.63527E-06	8.07287E-06	7.76484E-06	7.93722E-07	7.38475E-07	7.93722E-07	7.38475E-07	8.07287E-06	7.76484E-06	1.15531E-05
3827803773850	382780	3773850	4.38667E-06	4.27412E-06	1.13292E-06	1.05536E-06	5.38178E-05	3.86921E-05	2.60873E-05	2.57561E-05	1.82746E-05	5.80536E-06	8.31654E-06	7.99922E-06	8.17679E-07	7.60765E-07	8.17679E-07	7.60765E-07	8.31654E-06	7.99922E-06	1.18689E-05
3828303773850	382830	3773850	4.3546E-06	4.24287E-06	1.12464E-06	1.04765E-06	5.30428E-05	3.81349E-05	2.57116E-05	2.53852E-05	1.80114E-05	5.72176E-06	8.19677E-06	7.88401E-06	8.05904E-07	7.49809E-07	8.05904E-07	7.49809E-07	8.19677E-06	7.88401E-06	1.16747E-05
3828803773850	382880	3773850	4.42042E-06	4.30701E-06	1.14164E-06	1.06348E-06	5.29092E-05	3.80388E-05	2.56469E-05	2.53212E-05	1.7966E-05	5.70734E-06	8.17612E-06	7.86415E-06	8.03873E-07	7.4792E-07	8.03873E-07	7.4792E-07	8.17612E-06	7.86415E-06	1.16638E-05
3829303773850	382930	3773850	4.72761E-06	4.60631E-06	1.22097E-06	1.13739E-06	5.49404E-05	3.94991E-05	2.66314E-05	2.62933E-05	1.86557E-05	5.92645E-06	8.49E-06	8.16606E-06	8.34734E-07	7.76632E-07	8.34734E-07	7.76632E-07	8.49E-06	8.16606E-06	1.21392E-05
3829803773850	382980	3773850	5.6908E-06	5.54478E-06	1.46973E-06	1.36912E-06	6.38135E-05	4.58784E-05	3.09326E-05	3.05398E-05	2.16687E-05	6.8836E-06	9.86118E-06	9.48492E-06	9.69548E-07	9.02062E-07	9.69548E-07	9.02062E-07	9.86118E-06	9.48492E-06	1.41062E-05
3830303773850	383030	3773850	7.26104E-06	7.07474E-06	1.87526E-06	1.74689E-06	7.79161E-05	5.60174E-05	3.77685E-05	3.7289E-05	2.64575E-05	8.40485E-06	1.20405E-05	1.15811E-05	1.18381E-06	1.10142E-06	1.18381E-06	1.10142E-06	1.20405E-05	1.15811E-05	1.72235E-05
3830803773850	383080	3773850	9.05182E-06	8.81958E-06	2.33776E-06	2.17773E-06	9.32035E-05	6.70083E-05	4.51789E-05	4.46053E-05	3.16485E-05	1.00539E-05	1.44029E-05	1.38533E-05	1.41608E-06	1.31752E-06	1.41608E-06	1.31752E-06	1.44029E-05	1.38533E-05	2.06204E-05
3831303773850	383130	3773850	1.11706E-05	1.0884E-05	2.88497E-06	2.68747E-06	0.000113311	8.14642E-05	5.49255E-05	5.42281E-05	3.84761E-05	1.22229E-05	1.751E-05	1.68419E-05	1.72158E-06	1.60175E-06	1.72158E-06	1.60175E-06	1.751E-05	1.68419E-05	2.51531E-05
3837303773850	383730	3773850	0.000246249	0.00023993	6.35971E-05	5.92435E-05	0.006733601	0.004841093	0.003264004	0.003222562	0.002286485	0.000726358	0.001040552	0.001000849	0.000102307	9.51856E-05	0.000102307	9.51856E-05	0.001040552	0.001000849	0.001038127
3837803773850	383780	3773850	8.94859E-05	8.71899E-05	2.3111E-05	2.15289E-05	0.002128945	0.001530596	0.001031972	0.001018869	0.000722912	0.000229651	0.000328989	0.000316436	3.23461E-05	3.00946E-05	3.23461E-05	3.00946E-05	0.000328989	0.000316436	0.000343244
3838303773850	383830	3773850	5.60955E-05	5.46563E-05	1.44875E-05	1.34957E-05	0.001246523	0.000896183	0.000604232	0.00059656	0.000423274	0.000134463	0.000192627	0.000185277	1.8939E-05	1.76208E-05	1.8939E-05	1.76208E-05	0.000192627	0.000185277	0.000207994
3838803773850	383880	3773850	4.02744E-05	3.92411E-05	1.04014E-05	9.68939E-06	0.000859901	0.000618222	0.000416823	0.000411531	0.000291991	9.2758E-05	0.000132882	0.000127811	1.30649E-05	1.21555E-05	1.30649E-05	1.21555E-05	0.000132882	0.000127811	0.000147133
3839303773850	383930	3773850	2.805E-05	2.73303E-05	7.24431E-06	6.74839E-06	0.00057605	0.000414148	0.000279231	0.000275685	0.000195605	6.21388E-05	8.90177E-05	8.56211E-05	8.75219E-06	8.14299E-06	8.75219E-06	8.14299E-06	8.90177E-05	8.56211E-05	0.000101066
3839803773850	383980	3773850	2.10793E-05	2.05385E-05	5.44402E-06	5.07135E-06	0.000419309	0.00030146	0.000203253	0.000200673	0.000142382	4.52311E-05	6.47963E-05	6.2324E-05	6.37075E-06	5.92732E-06	6.37075E-06	5.92732E-06	6.47963E-05	6.2324E-05	7.54138E-05
3840303773850	384030	3773850	1.70966E-05	1.66579E-05	4.41543E-06	4.11317E-06	0.000332814	0.000239275	0.000161326	0.000159278	0.000113011	3.59008E-05	5.14301E-05	4.94678E-05	5.05659E-06	4.70463E-06	5.05659E-06	4.70463E-06	5.14301E-05	4.94678E-05	6.10808E-05
3840803773850	384080	3773850	1.43544E-05	1.39861E-05	3.70723E-06	3.45345E-06	0.000274613	0.000197432	0.000133114	0.000131424	9.32484E-05	2.96226E-05	4.24362E-05	4.08171E-05	4.17232E-06	3.8819E-06	4.17232E-06	3.8819E-06	4.24362E-05	4.08171E-05	5.12787E-05
3841303773850	384130	3773850	1.19189E-05	1.16131E-05	3.07822E-06	2.8675E-06	0.000224519	0.000161417	0.000108832	0.00010745	7.62384E-05	2.4219E-05	3.46952E-05	3.33713E-05	3.41122E-06	3.17378E-06	3.41122E-06	3.17378E-06	3.46952E-05	3.33713E-05	4.2607E-05
3826803773900	382680	3773900	3.98215E-06	3.87998E-06	1.02845E-06	9.58043E-07	4.88913E-05	3.51502E-05	2.36993E-05	2.33984E-05	1.66017E-05	5.27393E-06	7.55524E-06	7.26696E-06	7.42828E-07	6.91123E-07	7.42828E-07	6.91123E-07	7.55524E-06	7.26696E-06	1.07021E-05
3827303773900	382730	3773900	4.31747E-06	4.20669E-06	1.11505E-06	1.03871E-06	5.23034E-05	3.76033E-05	2.53532E-05	2.50313E-05	1.77603E-05	5.642E-06	8.0825E-06	7.77411E-06	7.94669E-07	7.39356E-07	7.94669E-07	7.39356E-07	8.0825E-06	7.77411E-06	1.14678E-05
3827803773900	382780	3773900	4.49019E-06	4.37498E-06	1.15965E-06	1.08027E-06	5.37288E-05	3.86281E-05	2.60441E-05	2.57135E-05	1.82443E-05	5.79575E-06	8.30277E-06	7.98597E-06	8.16326E-07	7.59505E-07	8.16326E-07	7.59505E-07	8.30277E-06	7.98597E-06	1.16765E-05
3828303773900	382830	3773900	4.42324E-06	4.30975E-06	1.14236E-06	1.06416E-06	5.25083E-05	3.77506E-05	2.54525E-05	2.51294E-05	1.78299E-05	5.6641E-06	8.11417E-06	7.80457E-06	7.97782E-07	7.42253E-07	7.97782E-07	7.42253E-07	8.11417E-06	7.80457E-06	1.1368E-05
3828803773900	382880	3773900	4.56333E-06	4.44624E-06	1.17854E-06	1.09786E-06	5.30962E-05	3.81733E-05	2.57375E-05	2.54108E-05	1.80295E-05	5.72752E-06	8.20503E-06	7.89196E-06	8.06716E-07	7.50564E-07	8.06716E-07	7.50564E-07	8.20503E-06	7.89196E-06	1.14969E-05
3829303773900	382930	3773900	4.81369E-06	4.69018E-06	1.2432E-06	1.1581E-06	5.42811E-05	3.90252E-05	2.63119E-05	2.59778E-05	1.84319E-05	5.85534E-06	8.38813E-06	8.06807E-06	8.24718E-07	7.67313E-07	8.24718E-07	7.67313E-07	8.38813E-06	8.06807E-06	1.17582E-05
3829803773900	382980	3773900	5.69811E-06	5.55191E-06	1.47162E-06	1.37088E-06	6.17021E-05	4.43605E-05	2.99091E-05	2.95293E-05	2.09518E-05	6.65584E-06	9.5349E-06	9.17109E-06	9.37469E-07	8.72216E-07	9.37469E-07	8.72216E-07	9.5349E-06	9.17109E-06	1.3355E-05
3830303773900	383030	3773900	7.36906E-06	7.17999E-06	1.90316E-06	1.77288E-06	7.5671E-05	5.44034E-05	3.66803E-05	3.62146E-05	2.56951E-05	8.16268E-06	1.16935E-05	1.12474E-05	1.14971E-06	1.06968E-06	1.14971E-06	1.06968E-06	1.16935E-05	1.12474E-05	1.63435E-05
3830803773900	383080	3773900	9.36914E-06	9.12875E-06	2.41971E-06	2.25407E-06	9.0807E-05	6.52853E-05	4.40172E-05	4.34584E-05	3.08348E-05	9.79541E-06	1.40325E-05	1.34971E-05	1.37967E-06	1.28364E-06	1.37967E-06	1.28364E-06	1.40325E-05	1.34971E-05	1.95843E-05
3831303773900	383130	3773900	1.16989E-05	1.13987E-05	3.0214E-06	2.81457E-06	0.000109355	7.86204E-05	5.30081E-05	5.23351E-05	3.7133E-05	1.17962E-05	1.68988E-05	1.6254E-05	1.66148E-06	1.54583E-06	1.66148E-06	1.54583E-06	1.68988E-05	1.6254E-05	2.35889E-05
3837303773900	383730	3773900	0.000185837	0.000181069	4.7995E-05	4.47095E-05	0.004981398	0.003581355	0.002414652	0.002383994	0.001691501	0.000537347	0.000769782	0.00074041	7.56847E-05	7.04166E-05	7.56847E-05	7.04166E-05	0.000769782	0.00074041	0.000766838
3837803773900	383780	3773900	8.52066E-05	8.30205E-05	2.20058E-05	2.04994E-05	0.002055279	0.001477634	0.000996263	0.000983614	0.000697898	0.000221704	0.000317605	0.000305486	3.12268E-05	2.90533E-05	3.12268E-05	2.90533E-05	0.000317605	0.000305486	0.000325658
3838303773900	383830	3773900	5.77451E-05	5.62635E-05	1.49135E-05	1.38926E-05	0.001327513	0.00095441	0.00064349	0.00063532	0.000450775	0.0001432	0.000205142	0.000197315	2.01695E-05	1.87656E-05	2.01695E-05	1.87656E-05	0.000205142	0.000197315	0.000215009
3838803773900	383880	3773900	4.25777E-05	4.14853E-05	1.09963E-05	1.02435E-05	0.000945265	0.000679594	0.000458202	0.000452384	0.000320977	0.000101966	0.000146073	0.000140499	1.43618E-05	1.33622E-05	1.43618E-05	1.33622E-05	0.000146073	0.000140499	0.000156195
3839303773900	383930	3773900	3.03528E-05	2.9574E-05	7.83903E-06	7.3024E-06	0.000649404	0.000466887	0.000314788	0.000310791	0.000220514	7.00517E-05	0.000100353	9.65242E-05	9.8667E-06	9.17993E-06	9.8667E-06	9.17993E-06	0.000100353	9.65242E-05	0.000109387
3839803773900	383980	3773900	2.32375E-05	2.26413E-05	6.0014E-06	5.59057E-06	0.000480859	0.000345712	0.000233089	0.000230129	0.000163282	5.18706E-05	7.43078E-05	7.14726E-05	7.30592E-06	6.79739E-06	7.30592E-06	6.79739E-06	7.43078E-05	7.14726E-05	8.27246E-05
3840303773900	384030	3773900	1.92519E-05	1.8758E-05	4.97208E-06	4.63171E-06	0.000389322	0.000279901	0.000188718	0.000186321	0.0001322	4.19964E-05	6.01624E-05	5.78669E-05	5.91515E-06	5.50342E-06	5.91515E-06	5.50342E-06	6.01624E-05	5.78669E-05	6.82337E-05
3840803773900	384080	3773900	1.58369E-05	1.54306E-05	4.0901E-06	3.81011E-06	0.000312947	0.000224992	0.000151696	0.00014977	0.000106265	3.37578E-05	4.83601E-05	4.65149E-05	4.75475E-06	4.42379E-06	4.75475E-06	4.42379E-06	4.83601E-05	4.65149E-05	5.58713E-05
3841303773900	384130	3773900	1.26773E-05	1.2352E-05	3.27408E-06	3.04995E-06	0.000245116	0.000176225	0.000118816	0.000117307	8.32324E-05	2.64408E-05	3.7878E-05	3.64328E-05	3.72416E-06	3.46494E-06	3.72416E-06	3.46494E-06	3.7878E-05	3.64328E-05	4.45885E-05
3826803773950	382680	3773950	4.02153E-06	3.91835E-06	1.03862E-06	9.67517E-07	4.84013E-05	3.47979E-05	2.34618E-05	2.31639E-05	1.64353E-05	5.22108E-06	7.47952E-06	7.19413E-06	7.35384E-07	6.84197E-07	7.35384E-07	6.84197E-07	7.47952E-06	7.19413E-06	1.04662E-05
3827303773950	382730	3773950	4.40298E-06	4.29001E-06	1.13713E-06	1.05929E-06	5.20895E-05	3.74496E-05	2.52496E-05	2.4929E-05	1.76877E-05	5.61893E-06	8.04946E-06	7.74233E-06	7.91421E-07	7.36334E-07	7.91421E-07	7.36334E-07	8.04946E-06	7.74233E-06	1.12628E-05
3827803773950	382780	3773950	4.64209E-06	4.52299E-06	1.19888E-06	1.11681E-06	5.39337E-05	3.87754E-05	2.61435E-05	2.58115E-05	1.83139E-05	5.81786E-06	8.33444E-06	8.01643E-06	8.19439E-07	7.62402E-07	8.19439E-07	7.62402E-07	8.33444E-06	8.01643E-06	1.15676E-05
3828303773950	382830	3773950	4.63759E-06	4.5186E-06	1.19772E-06	1.11573E-06	5.32031E-05	3.82502E-05	2.57894E-05	2.54619E-05	1.80658E-05	5.73906E-06	8.22155E-06	7.90785E-06	8.0834E-07	7.52075E-07	8.0834E-07	7.52075E-07	8.22155E-06	7.90785E-06	1.13463E-05
3828803773950	382880	3773950	4.88626E-06	4.7609E-06	1.26195E-06	1.17556E-06	5.478E-05	3.93838E-05	2.65537E-05	2.62166E-05	1.86013E-05	5.90915E-06	8.46522E-06

			MSite Grubbing / Prep	MMass Grading / Excavation	MMass Grading / Excavation	MDrainage / Utilities Trenching	MFoundations / Concrete Pads	MBuilding / Structure Construction	MAsphalt Paving	MLandscaping or Other Finishing	MWaterside Construction (Piles)	RSSWDemolition	RSSWPlacing Base	RSSWForm/Plac e Rebar and Pour	Child Risk				
Unique Identifier	X (UTM)	Y (UTM)	2027	2027	2028	2028	2028	2028	2028	2028	2028	2029	2029	2029	3rd Trimester	0<2	2<16	Total	per million
3828803773750	382880	3773750	3.72486E-05	4.38013E-05	4.32181E-05	9.18669E-06	1.19472E-05	8.7938E-06	9.05119E-07	1.0604E-05	9.05119E-07	1.16099E-05	1.68463E-05	9.98614E-06	2.05105E-09	2.6845E-08	4.6056E-09	3.35018E-08	0.03350179
3829303773750	382930	3773750	4.42171E-05	5.19956E-05	5.13033E-05	1.09053E-05	1.41823E-05	1.04389E-05	1.07445E-06	1.25878E-05	1.07445E-06	1.32538E-05	1.92316E-05	1.14001E-05	2.60521E-09	3.3728E-08	5.7315E-09	4.2065E-08	0.04206503
3829803773750	382980	3773750	5.41823E-05	6.3714E-05	6.28656E-05	1.33631E-05	1.73786E-05	1.27916E-05	1.3166E-06	1.54248E-05	1.3166E-06	1.55496E-05	2.25628E-05	1.33748E-05	3.51227E-09	4.4814E-08	7.5281E-09	5.5854E-08	0.055854
3830303773750	383030	3773750	6.56293E-05	7.71747E-05	7.61471E-05	1.61863E-05	2.10501E-05	1.5494E-05	1.59475E-06	1.86835E-05	1.59475E-06	1.79857E-05	2.60977E-05	1.54702E-05	4.9022E-09	6.1307E-08	1.0165E-08	7.63741E-08	0.07637412
3830803773750	383080	3773750	7.63856E-05	8.98232E-05	8.86272E-05	1.88391E-05	2.45001E-05	1.80334E-05	1.85612E-06	2.17457E-05	1.85612E-06	2.011E-05	2.918E-05	1.72973E-05	7.09142E-09	8.636E-08	1.4075E-08	1.07526E-07	0.10752562
3831303773750	383130	3773750	9.02556E-05	0.000106133	0.00010472	2.22599E-05	2.89488E-05	2.13079E-05	2.19316E-06	2.56942E-05	2.19316E-06	2.27707E-05	3.30408E-05	1.95859E-05	1.31345E-08	1.5343E-07	2.4318E-08	1.90881E-07	0.19088095
3837303773750	383730	3773750	0.003373303	0.003966728	0.00391391	0.000831964	0.001081962	0.000796383	8.19692E-05	0.000960321	8.19692E-05	0.000107082	0.000155378	9.21048E-05	1.0136E-07	1.5032E-06	3.2255E-07	1.92706E-06	1.9270598
3837803773750	383780	3773750	0.001084822	0.001275662	0.001258676	0.000267552	0.000347949	0.000256109	2.63605E-05	0.00030883	2.63605E-05	0.000107216	0.000155572	9.22202E-05	3.34539E-08	5E-07	1.0012E-07	6.33569E-07	0.63356888
3838303773750	383830	3773750	0.00062823	0.000738747	0.00072891	0.000154941	0.0002015	0.000148315	1.52656E-05	0.000178846	1.52656E-05	9.98761E-05	0.000144922	8.59071E-05	1.95479E-08	2.9244E-07	5.7067E-08	3.69054E-07	0.36905378
3838803773750	383880	3773750	0.00043318	0.000509384	0.000502602	0.000106836	0.000138939	0.000102267	1.0526E-05	0.000123319	1.0526E-05	8.90741E-05	0.000129248	7.66158E-05	1.35382E-08	2.0232E-07	3.9016E-08	2.5487E-07	0.25486958
3839303773750	383930	3773750	0.000320476	0.000376854	0.000371836	7.90396E-05	0.00010279	7.56593E-05	7.78738E-06	9.12341E-05	7.78738E-06	7.64285E-05	0.000110899	6.57389E-05	1.00532E-08	1.4996E-07	2.8743E-08	1.88754E-07	0.18875414
3839803773750	383980	3773750	0.0002455	0.000288688	0.000284844	6.05481E-05	7.87423E-05	5.79586E-05	5.9655E-06	6.98896E-05	5.9655E-06	6.36364E-05	9.23377E-05	5.47359E-05	7.73366E-09	1.151E-07	2.1973E-08	1.44812E-07	0.14481159
3840303773750	384030	3773750	0.000190243	0.00022371	0.000220731	4.69199E-05	6.10189E-05	4.49132E-05	4.62278E-06	5.41588E-05	4.62278E-06	5.12747E-05	7.44007E-05	4.41032E-05	6.01869E-09	8.9367E-08	1.7006E-08	1.12392E-07	0.11239223
3840803773750	384080	3773750	0.000150187	0.000176607	0.000174255	3.70408E-05	4.81712E-05	3.54566E-05	3.64944E-06	4.27555E-05	3.64944E-06	4.19231E-05	6.08313E-05	3.60596E-05	4.76825E-09	7.064E-08	1.3421E-08	8.88293E-08	0.0888293
3841303773750	384130	3773750	0.000124842	0.000146804	0.000144849	3.07899E-05	4.0042E-05	2.94731E-05	3.03358E-06	3.55403E-05	3.03358E-06	3.60931E-05	5.23719E-05	3.1045E-05	3.9766E-09	5.8788E-08	1.1166E-08	7.39303E-08	0.07393031
3826803773800	382680	3773800	3.39454E-05	3.9917E-05	3.93855E-05	8.37202E-06	1.08877E-05	8.01397E-06	8.24853E-07	9.66368E-06	8.24853E-07	1.21309E-05	1.76021E-05	1.04342E-05	1.6322E-09	2.1874E-08	3.8617E-09	2.73679E-08	0.02736786
3827303773800	382730	3773800	3.47531E-05	4.08668E-05	4.03227E-05	8.57122E-06	1.11468E-05	8.20465E-06	8.4448E-07	9.89361E-06	8.4448E-07	1.22057E-05	1.77108E-05	1.04986E-05	1.70849E-09	2.2817E-08	4.0057E-09	2.85314E-08	0.02853138
3827803773800	382780	3773800	3.55831E-05	4.18428E-05	4.12857E-05	8.77592E-06	1.1413E-05	8.4006E-06	8.64648E-07	1.01299E-05	8.64648E-07	1.23274E-05	1.78873E-05	1.06032E-05	1.80023E-09	2.3929E-08	4.174E-09	2.99034E-08	0.02990342
3828303773800	382830	3773800	3.54661E-05	4.17053E-05	4.11499E-05	8.74707E-06	1.13755E-05	8.37298E-06	8.61805E-07	1.00966E-05	8.61805E-07	1.21402E-05	1.76157E-05	1.04422E-05	1.86702E-09	2.465E-08	4.267E-09	3.0784E-08	0.030784
3828803773800	382880	3773800	3.61624E-05	4.2524E-05	4.19578E-05	8.9188E-06	1.15988E-05	8.53736E-06	8.78725E-07	1.02948E-05	8.78725E-07	1.22026E-05	1.77063E-05	1.04959E-05	2.01558E-09	2.6361E-08	4.5159E-09	3.28921E-08	0.0328921
3829303773800	382930	3773800	3.9772E-05	4.67686E-05	4.61458E-05	9.80903E-06	1.27566E-05	9.38952E-06	9.66435E-07	1.13224E-05	9.66435E-07	1.30947E-05	1.90007E-05	1.12632E-05	2.3735E-09	3.0709E-08	5.2058E-09	3.82882E-08	0.03828817
3829803773800	382980	3773800	4.75147E-05	5.58734E-05	5.51294E-05	1.17186E-05	1.524E-05	1.12175E-05	1.15458E-06	1.35266E-05	1.15458E-06	1.51191E-05	2.19382E-05	1.30045E-05	3.10035E-09	3.958E-08	6.6408E-09	4.93215E-08	0.04932154
3830303773800	383030	3773800	5.78754E-05	6.80568E-05	6.71506E-05	1.42739E-05	1.85631E-05	1.36635E-05	1.40634E-06	1.64761E-05	1.40634E-06	1.77924E-05	2.58171E-05	1.53038E-05	4.29884E-09	5.3906E-08	8.9421E-09	6.7147E-08	0.06714701
3830803773800	383080	3773800	6.88712E-05	8.09869E-05	7.99086E-05	1.69858E-05	2.20899E-05	1.62594E-05	1.67353E-06	1.96065E-05	1.67353E-06	2.04687E-05	2.97005E-05	1.76059E-05	6.2189E-09	7.6127E-08	1.2512E-08	9.48577E-08	0.09485771
3831303773800	383130	3773800	8.31758E-05	9.78079E-05	9.65056E-05	2.05138E-05	2.6678E-05	1.96365E-05	2.02112E-06	2.36787E-05	2.02112E-06	2.38749E-05	3.46431E-05	2.05357E-05	1.08532E-08	1.2813E-07	2.111E-08	1.60089E-07	0.16008908
3837303773800	383730	3773800	0.003469396	0.004079726	0.004025404	0.000855663	0.001112783	0.000819069	8.43042E-05	0.000987677	8.43042E-05	0.000148574	0.000215584	0.000127794	1.0529E-07	1.5589E-06	3.3714E-07	2.00138E-06	2.00137709
3837803773800	383780	3773800	0.001092286	0.001284439	0.001267337	0.000269392	0.000350343	0.000257871	2.65419E-05	0.000310955	2.65419E-05	0.0001497	0.000217218	0.000128763	3.44278E-08	5.1332E-07	1.0388E-07	6.51628E-07	0.65162766
3838303773800	383830	3773800	0.000642117	0.000755077	0.000745023	0.000158366	0.000205954	0.000151593	1.5603E-05	0.0001828	1.5603E-05	0.000138842	0.000201463	0.000119423	2.05039E-08	3.0607E-07	6.0251E-08	3.86823E-07	0.38682263
3838803773800	383880	3773800	0.00044456	0.000522767	0.000515806	0.000109643	0.000142589	0.000104954	1.08025E-05	0.000126559	1.08025E-05	0.000120913	0.000175447	0.000104001	1.42525E-08	2.1256E-07	4.1353E-08	2.68166E-07	0.26816572
3839303773800	383930	3773800	0.000321557	0.000378125	0.00037309	7.93061E-05	0.000103137	7.59144E-05	7.81364E-06	9.15417E-05	7.81364E-06	9.86159E-05	0.000143094	8.48231E-05	1.03478E-08	1.5409E-07	2.973E-08	1.94163E-07	0.19416269
3839803773800	383980	3773800	0.000244698	0.000287745	0.000283913	6.03503E-05	7.8485E-05	5.77692E-05	5.94601E-06	6.96613E-05	5.94601E-06	7.92452E-05	0.000114987	6.81617E-05	7.89902E-09	1.1739E-07	2.2526E-08	1.47811E-07	0.14781123
3840303773800	384030	3773800	0.000189725	0.0002231	0.00022013	4.67921E-05	6.08527E-05	4.47909E-05	4.61019E-06	5.40113E-05	4.61019E-06	6.26631E-05	9.09256E-05	5.38988E-05	6.14273E-09	9.1089E-08	1.7406E-08	1.14637E-07	0.11463746
3840803773800	384080	3773800	0.000151535	0.000178192	0.00017582	3.73732E-05	4.86036E-05	3.57749E-05	3.6822E-06	4.31393E-05	3.6822E-06	5.09908E-05	7.39888E-05	4.3859E-05	4.91557E-09	7.2741E-08	1.3869E-08	9.15257E-08	0.09152572
3841303773800	384130	3773800	0.000125326	0.000147373	0.000145411	3.09094E-05	4.01975E-05	2.95875E-05	3.04535E-06	3.56782E-05	3.04535E-06	4.30086E-05	6.24064E-05	3.69932E-05	4.0718E-09	6.0136E-08	1.1455E-08	7.56625E-08	0.07566251
3826803773850	382680	3773850	3.34664E-05	3.93537E-05	3.88297E-05	8.25387E-06	1.07341E-05	7.90088E-06	8.13213E-07	9.5273E-06	8.13213E-07	1.27454E-05	1.84938E-05	1.09627E-05	1.63208E-09	2.1817E-08	3.8508E-09	2.72998E-08	0.02729979
3827303773850	382730	3773850	3.54661E-05	4.17053E-05	4.11499E-05	8.74707E-06	1.13755E-05	8.37298E-06	8.61805E-07	1.00966E-05	8.61805E-07	1.31696E-05	1.91094E-05	1.13276E-05	1.77187E-09	2.3605E-08	4.1379E-09	2.95144E-08	0.02951443
3827803773850	382780	3773850	3.64354E-05	4.2845E-05	4.22745E-05	8.98611E-06	1.16864E-05	8.6018E-06	8.85357E-07	1.03725E-05	8.85357E-07	1.34222E-05	1.9476E-05	1.1545E-05	1.87711E-09	2.4887E-08	4.3328E-09	3.10969E-08	0.03109685
3828303773850	382830	3773850	3.58393E-05	4.21441E-05	4.1583E-05	8.83912E-06	1.14952E-05	8.46109E-06	8.70874E-07	1.02028E-05	8.70874E-07	1.31446E-05	1.90731E-05	1.13062E-05	1.90813E-09	2.5167E-08	4.3528E-09	3.14276E-08	0.0314276
3828803773850	382880	3773850	3.58059E-05	4.21048E-05	4.15442E-05	8.83087E-06	1.14845E-05	8.4532E-06	8.70062E-07	1.01933E-05	8.70062E-07	1.30417E-05	1.89238E-05	1.12176E-05	2.01618E-09	2.6349E-08	4.512E-09	3.28774E-08	0.03287743
3829303773850	382930	3773850	3.72653E-05	4.3821E-05	4.32375E-05	9.19081E-06	1.19526E-05	8.79775E-06	9.05525E-07	1.06088E-05	9.05525E-07	1.3441E-05	1.95031E-05	1.15611E-05	2.24165E-09	2.8999E-08	4.9092E-09	3.61498E-08	0.03614984
3829803773850	382980	3773850	4.33035E-05	5.09214E-05	5.02434E-05	1.068E-05	1.38893E-05	1.02233E-05	1.05225E-06	1.23278E-05	1.05225E-06	1.5219E-05	2.2083E-05	1.30904E-05	2.85403E-09	3.6426E-08	6.1021E-09	4.53818E-08	0.04538178
3830303773850	383030	3773850	5.28733E-05	6.21747E-05	6.13468E-05	1.30402E-05	1.69587E-05	1.24825E-05	1.28479E-06	1.50521E-05	1.28479E-06	1.80918E-05	2.62516E-05	1.55614E-05	3.93597E-09	4.9409E-08	8.1957E-09	6.15411E-08	0.06154114
3830803773850	383080	3773850	6.33009E-05	7.44367E-05	7.34456E-05	1.5612E-05	2.03033E-05	1.49443E-05	1.53817E-06	1.80207E-05	1.53817E-06	2.11549E-05	3.06963E-05	1.81961E-05	5.64433E-09	6.9305E-08	1.143E-08	8.63792E-08	0.08637918
3831303773850	383130	3773850	7.72155E-05	9.07992E-05	8.95901E-05	1.90438E-05	2.47663E-05	1.82294E-05	1.87629E-06	2.19819E-05	1.87629E-06	2.51195E-05	3.6449E-05	2.16062E-05	9.39693E-09	1.1178E-07	1.8757E-08	1.3993E-07	0.1399305
3837303773850	383730	3773850	0.00318687	0.003747499	0.0036976	0.000785983	0.001022165	0.000752369	7.7439E-05	0.000907247	7.7439E-05	0.000226026	0.000327968	0.000194413	9.69307E-08	1.4333E-06	3.1205E-07	1.8423E-06	1.8423021
3837803773850	383780	3773850	0.001053701	0.001239066	0.001222567	0.000259876	0.000337967	0.000248762	2.56043E-05	0.00029997	2.56043E-05	0.000226179	0.00032819	0.000194545	3.34633E-08	4.9763E-07	1.0209E-07	6.33182E-07	0.63318221
3838303773850	383830	3773850	0.000638507	0.000750832	0.000740835	0.000157476	0.000204796	0.000150741	1.55153E-05	0.000181772	1.55153E-05	0.000209516	0.000304012	0.000180212	2.05719E-08	3.0607E-07	6.1329E-08	3.87969E-07	0.38796858
3838803773850	383880	3773850	0.000451674	0.000531131	0.000524059	0.000111397	0.000144871	0.000106633	1.09754E-05	0.000128584	1.09754E-05	0.000173769	0.000252142	0.000149465	1.46548E-08	2.179E-07	4.312E-08	2.75671E-07	0.27567073
3839303773850	383930	3773850	0.000310255	0.000364834	0.000359976	7.65187E-05	9.95119E-05	7.32462E-05	7.539E-06	8.83242E-05	7.539E-06	0.00012625	0.000183191	0.000108592	1.01544E-08	1.5079E-07	2.9465E-08	1.90407E-07	0.19040749
3839803773850	383980	3773850	0.000231507	0.000272234	0.000268609	5.70971E-05	7.42543E-05	5.46552E-05	5.62549E-06	6.59062E-05	5.62549E-06	9.56089E-05	0.000138731	8.22367E-05	7.61249E-09	1.1284E-07	2.187E-08	1.42318E-07	0.14231803
3840303773850	384030	3773850	0.000187508	0.000220494	0.000217558	4.62453E-05	6.01416E-05	4.42675E-05	4.55632E-06	5.33802E-05	4.55632E-06	7.83843E-05	0.000113737	6.74212E-05	6.172E-09	9.1317E-08	1.7636E-08	1.15125E-07	0.11512507
3840803773850	384080	3773850	0.000157417	0.000185109	0.000182644	3.8824E-05	5.04902E-05	3.71636E-05	3.82513E-06	4.48138E-05	3.82513E-06	6.62534E-05	9.61352E-05	5.6987E-05	5.18395E-09	7.6563E-08	1.4755E-08	9.65025E-08	0.09650252
3841303773850	384130	3773850	0.000130796	0.000153806	0.000151758	3.22585E-05	4.19519E-05	3.08789E-05	3.17827E-06	3.72354E-05	3.17827E-06	5.50771E-05	7.9918E-05	4.73738E-05	4.3121E-09	6.3576E-08	1.2226E-08	8.0114E-08	0.08011399
3826803773900	382680	3773900	3.28536E-05	3.86332E-05	3.81188E-05	8.10275E-06	1.05376E-05	7.75622E-06	7.98324E-07	9.35287E-06	7.98324E-07	1.31696E-05	1.91094E-05	1.13276E-05	1.62393E-09	2.1663E-08	3.8151E-09	2.71024E-08	0.02710239
3827303773900	382730	3773900	3.52043E-05	4.13974E-05	4.08462E-05	8.6825E-06	1.12915E-05	8.31117E-06	8.55444E-07	1.00221E-05	8.55444E-07	1.39619E-05	2.0259E-05	1.20091E-05	1.78457E-09	2.3705E-08	4.1517E-09	2.96415E-08	0.02964154
3827803773900	382780	3773900	3.58449E-05	4.21507E-05	4.15894E-05	8.84049E-06	1.1497E-05	8.46241E-06	8.71009E-07	1.02044E-05	8.71009E-07	1.40804E-05	2.0431E-05	1.21111E-05	1.86827E-09	2.4732E-08	4.3024E-09	3.0903E-08	0.030903
3828303773900	382830	3773900	3.48979E-05	4.10371E-05	4.04907E-05	8.60694E-06	1.11933E-05	8.23885E-06	8.47999E-07	9.93484E-06	8.47999E-07	1.37529E-05	1.99557E-05	1.18294E-05	1.87647E-09	2.4722E-08	4.2746E-09	3.08736E-08	0.03087357
3828803773900	382880	3773900	3.52934E-05	4.15022E-05	4.09496E-05	8.70448E-06	1.13201E-05	8.33222E-06	8.57609E-07	1.00474E-05	8.57609E-07	1.38652E-05	2.01187E-05	1.19259E-05	2.00603E-09	2.6193E-08	4.4842E-09	3.26831E-08	0.03268308
3829303773900	382930	3773900	3.60956E-05	4.24454E-05	4.18803E-05	8.90231E-06	1.15774E-05	8.52158E-06	8.771E-07	1.02758E-05	8.771E-07	1.41678E-05	2.05577E-05	1.21862E-05	2.19686E-09	2.8387E-08	4.8011E-09	3.53847E-08	0.03538471
3829803773900	382980	3773900	4.09974E-05	4.82096E-05	4.75677E-05	1.01113E-05	1.31496E-05	9.67884E-06	9.96213E-07	1.16713E-05	9.96213E-07	1.58334E-05	2.29747E-05	1.36189E-05	2.73336E-09	3.4854E-08	5.8257E-09	4.34131E-08	0.04341314
3830303773900	383030	3773900	5.01717E-05	5.89978E-05	5.82123E-05	1.23739E-05	1.60922E-05	1.18447E-05	1.21914E-06	1.4283E-05	1.21914E-06	1.89964E-05	2.75642E-05	1.63395E-05	3.78187E-09	4.7438E-08	7.8443E-09	5.90642E-08	0.0590642
3830803773900	383080	3773900	6.01203E-05	7.06965E-05	6.97552E-05	1.48276E-05	1.92831E-05	1.41934E-05	1.46089E-06	1.71152E-05	1.46089E-06	2.24276E-05	3.25429E-05	1.92908E-05	5.4301E-09	6.6639E-08	1.0937E-08	8.30066E-08	0.08300658
3831303773900	383130	3773900	7.24139E-05	8.51529E-05	8.4019E-05	1.78596E-05	2.32262E-05	1.70958E-05	1.75961E-06	2.0615E-05	1.75961E-06	2.65638E-05	3.85446E-05	2.28485E-05	8.81112E-09	1.0491E-07	1.7369E-08	1.31086E-07	0.13108556
3837303773900	383730	3773900	0.00235406	0.002768182	0.002731323	0.000580586	0.000755047	0.000555756	5.72022E-05	0.00067016	5.72022E-05	0.000412172	0.00059807	0.000354524	7.19893E-08	1.0635E-06	2.3163E-07	1.3671E-06	1.36710006
3837803773900	383780	3773900	0.000999713	0.001175581	0.001159928	0.000246561	0.000320651	0.000236016	2.42924E-05	0.000284601	2.42924E-05	0.000399037	0.000579011	0.000343226	3.16412E-08	4.688E-07	9.8111E-08	5.98553E-07	0.5985526
3838303773900	383830	3773900	0.000660042	0.000776155	0.000765821	0.000162787	0.000211704	0.000155825	1.60386E-05	0.000187903	1.60386E-05	0.000355978	0.000516532	0.00030619	2.11395E-08	3.1316E-07	6.4533E-08	3.9883E-07	0.39883018
3838803773900	383880	3773900	0.000479492	0.000563843	0.000556335	0.000118258	0.000153793	0.0001132	1.16514E-05	0.000136503	1.16514E-05	0.000283655	0.000411589	0.000243982	1.54706E-08	2.29E-07	4.6681E-08	2.91148E-07	0.2911481
3839303773900	383930	3773900	0.0003358	0.000394873	0.000389616	8.2819E-05	0.000107705	7.9277E-05	8.15974E-06	9.55965E-05	8.15974E-06	0.000194855	0.000282739	0.000167602	1.09569E-08	1.6208E-07	3.2578E-08	2.05611E-07	0.20561139
3839803773900	383980	3773900	0.00025395	0.000298625	0.000294648	6.26322E-05	8.14526E-05	5.99536E-05	6.17083E-06	7.22952E-05	6.17083E-06	0.000144653	0.000209895	0.000124422	8.34701E-09	1.2331E-07	2.4529E-08	1.56184E-07	0.15618356
3840303773900	384030	3773900	0.000209466	0.000246314	0.000243035	5.16609E-05	6.71845E-05	4.94515E-05	5.08989E-06	5.96313E-05	5.08989E-06	0.000118377	0.000171767	0.00010182	6.90106E-09	1.0181E-07	2.0142E-08	1.28849E-07	0.1288494
3840803773900	384080	3773900	0.000171515	0.000201688	0.000199002	4.23011E-05	5.50122E-05	4.0492E-05	4.16772E-06	4.88274E-05	4.16772E-06	9.46482E-05	0.000137337	8.14104E-05	5.67052E-09	8.3529E-08	1.6428E-08	1.05628E-07	0.10562776
3841303773900	384130	3773900	0.000136879	0.000160959	0.000158815	3.37587E-05	4.39029E-05	3.2315E-05	3.32608E-06	3.89671E-05	3.32608E-06	7.30784E-05	0.000106038	6.28574E-05	4.54476E-09	6.684E-08	1.3064E-08	8.4449E-08	0.08444905
3826803773950	382680	3773950	3.21295E-05	3.77817E-05	3.72786E-05	7.92416E-06	1.03053E-05	7.58526E-06	7.80728E-07	9.14672E-06	7.80728E-07	1.36281E-05	1.97747E-05	1.1722E-05	1.60001E-09	2.1321E-08	3.7521E-09	2.66735E-08	0.02667349
3827303773950	382730	3773950	3.45749E-05	4.06572E-05	4.01159E-05	8.52726E-06	1.10896E-05	8.16257E-06	8.40148E-07	9.84287E-06	8.40148E-07	1.44922E-05	2.10284E-05	1.24652E-05	1.77622E-09	2.3548E-08	4.1186E-09	2.94425E-08	0.02944247
3827803773950	382780	3773950	3.55107E-05	4.17577E-05	4.12016E-05	8.75806E-06	1.13898E-05	8.3835E-06	8.62888E-07	1.01093E-05	8.62888E-07	1.48072E-05	2.14856E-05	1.27362E-05	1.87513E-09	2.4775E-08	4.3038E-09	3.09537E-08	0.0309537
3828303773950	382830	3773950	3.48311E-05	4.09585E-05	4.04132E-05	8.59046E-06	1.11718E-05	8.22307E-06	8.46375E-07	9.91582E-06	8.46375E-07	1.46762E-05	2.12955E-05	1.26235E-05	1.89831E-09	2.4963E-08	4.3099E-09	3.11715E-08	0.03117146
3828803773950	382880	3773950	3.57948E-05	4.20917E-05	4.15313E-05	8.82813E-06	1.14809E-05	8.45057E-06	8.69791E-07	1.01902E-05	8.69791E-07	1.50848E-05	2.18884E-05	1.2975E-05	2.05787E-09	2.6833E-08	4.5883E-09	3.34787E-08	0.03347867

Unique Identifier	X (UTM)	Y (UTM)	EGIODemolition 2025	EGIOSite Grubbing / Prep 2025	EGIOMass Grading / Excavation 2025	EGIOMass Grading / Excavation 2026	EGIODrainage / Utilities Trenching 2026	EGIODrainage / Utilities Trenching 2027	EGIOFoundations / Concrete Pads 2026	EGIOFoundations / Concrete Pads 2027	EGIOBuilding / Structure Construction 2026	EGIOBuilding / Structure Construction 2027	EGIOAsphalt Paving 2027	EGIOArchitectural Coating 2027	EGIOLandscaping or Other Finishing 2027	EGIOWaterside Construction (Piles) 2027	HIWaterside Construction (Landscaping) 2025	HIWaterside Construction (Landscaping) 2026	KMDemolition 2025	KMSite Grubbing / Prep 2025	KMMass Grading / Excavation 2025
3829303773950	382930	3773950	0.000138925	5.4488E-05	1.80448E-05	1.7673E-05	4.10377E-05	4.09744E-05	5.39182E-05	5.38834E-05	5.77531E-05	5.63688E-05	2.24738E-06	2.24738E-06	6.08635E-05	2.24738E-06	2.26067E-05	2.18986E-05	1.58211E-05	6.86648E-05	5.21925E-05
3829803773950	382980	3773950	0.000170685	6.6945E-05	2.21702E-05	2.17134E-05	5.04196E-05	5.03418E-05	6.62447E-05	6.6202E-05	7.09564E-05	6.92556E-05	2.76117E-06	2.76117E-06	7.47779E-05	2.76117E-06	2.71991E-05	2.63471E-05	1.72627E-05	7.49213E-05	5.69482E-05
3830303773950	383030	3773950	0.000245856	9.6428E-05	3.1934E-05	3.1276E-05	7.26245E-05	7.25125E-05	9.54192E-05	9.53576E-05	0.000102206	9.9756E-05	3.9772E-06	3.9772E-06	0.00010771	3.9772E-06	3.84575E-05	3.7253E-05	2.12163E-05	9.20801E-05	6.99907E-05
3830803773950	383080	3773950	0.000384673	0.00015087	4.99648E-05	4.89354E-05	0.00011363	0.000113455	0.000149295	0.000149199	0.000159914	0.000156081	6.22284E-06	6.22284E-06	0.000168527	6.22284E-06	5.94605E-05	5.75981E-05	2.61769E-05	0.00011361	8.63555E-05
3831303773950	383130	3773950	0.000678393	0.00026608	8.8116E-05	8.63005E-05	0.000200394	0.000200085	0.000263292	0.000263122	0.000282018	0.000275258	1.09743E-05	1.09743E-05	0.000297207	1.09743E-05	0.000103698	0.00010045	3.16377E-05	0.00013731	0.00010437
3837303773950	383730	3773950	0.002176332	0.00085359	0.000282682	0.000276858	0.000642878	0.000641886	0.000844658	0.000844113	0.000904734	0.000883048	3.52065E-05	3.52065E-05	0.000953461	3.52065E-05	0.000427306	0.000413922	0.00073712	0.003199153	0.002431697
3837803773950	383780	3773950	0.001309658	0.00051367	0.000170111	0.000166606	0.000386867	0.00038627	0.000508292	0.000507964	0.000544444	0.000531394	2.11863E-05	2.11863E-05	0.000573767	2.11863E-05	0.000259831	0.000251693	0.000446474	0.001937729	0.001472881
3838303773950	383830	3773950	0.000974494	0.00038221	0.000126576	0.000123968	0.000287861	0.000287417	0.000378212	0.000377967	0.000405112	0.000395401	1.57644E-05	1.57644E-05	0.00042693	1.57644E-05	0.000194715	0.000188616	0.000331779	0.001439946	0.001094513
3838803773950	383880	3773950	0.000713082	0.00027968	9.26217E-05	9.07133E-05	0.000210641	0.000210316	0.000276755	0.000276576	0.000296439	0.000289333	1.15355E-05	1.15355E-05	0.000312404	1.15355E-05	0.000143772	0.000139269	0.00024266	0.001053161	0.000800514
3839303773950	383930	3773950	0.000507591	0.00019908	6.59307E-05	6.45723E-05	0.00014994	0.000149709	0.000197002	0.000196874	0.000211013	0.000205955	8.21129E-06	8.21129E-06	0.000222378	8.21129E-06	0.000103515	0.000100273	0.000172803	0.000749979	0.000570064
3839803773950	383980	3773950	0.000380244	0.00014914	4.93897E-05	4.83721E-05	0.000112322	0.000112149	0.000147577	0.000147482	0.000158073	0.000154284	6.1512E-06	6.1512E-06	0.000166587	6.1512E-06	7.82426E-05	7.57919E-05	0.000129079	0.00056021	0.00042582
3840303773950	384030	3773950	0.000296882	0.00011644	3.85618E-05	3.77673E-05	8.76976E-05	8.75623E-05	0.000115223	0.000115149	0.000123418	0.00012046	4.80266E-06	4.80266E-06	0.000130065	4.80266E-06	6.15827E-05	5.96538E-05	0.000100227	0.000434991	0.00033064
3840803773950	384080	3773950	0.00023496	9.2155E-05	3.05188E-05	2.989E-05	6.94062E-05	6.92991E-05	9.11906E-05	9.11318E-05	9.76765E-05	9.53353E-05	3.80095E-06	3.80095E-06	0.000102937	3.80095E-06	4.90774E-05	4.75402E-05	7.87027E-05	0.000341575	0.000259634
3841303773950	384130	3773950	0.000188793	7.4047E-05	2.45222E-05	2.40169E-05	5.57685E-05	5.56824E-05	7.32725E-05	7.32252E-05	7.8484E-05	7.66028E-05	3.0541E-06	3.0541E-06	8.2711E-05	3.0541E-06	3.97007E-05	3.84572E-05	6.27006E-05	0.000272125	0.000206844
3826803774000	382680	3774000	8.80596E-05	3.4538E-05	1.1438E-05	1.12023E-05	2.60124E-05	2.59723E-05	3.41769E-05	3.41548E-05	3.66077E-05	3.57302E-05	1.42454E-06	1.42454E-06	3.85793E-05	1.42454E-06	1.50562E-05	1.45846E-05	1.31665E-05	5.71437E-05	4.34353E-05
3827303774000	382730	3774000	9.9844E-05	3.916E-05	1.29687E-05	1.27015E-05	2.94934E-05	2.94479E-05	3.87505E-05	3.87255E-05	4.15067E-05	4.05118E-05	1.61517E-06	1.61517E-06	4.37421E-05	1.61517E-06	1.68214E-05	1.62945E-05	1.42121E-05	6.16814E-05	4.68844E-05
3827803774000	382780	3774000	0.000111332	4.3666E-05	1.44608E-05	1.41629E-05	3.28869E-05	3.28362E-05	4.32091E-05	4.31813E-05	4.62824E-05	4.5173E-05	1.80101E-06	1.80101E-06	4.8775E-05	1.80101E-06	1.85058E-05	1.79262E-05	1.51897E-05	6.59244E-05	5.01096E-05
3828303774000	382830	3774000	0.000123539	4.8454E-05	1.60463E-05	1.57157E-05	3.64927E-05	3.64364E-05	4.79466E-05	4.79157E-05	5.13568E-05	5.01258E-05	1.99848E-06	1.99848E-06	5.41228E-05	1.99848E-06	2.0115E-05	1.94849E-05	1.58958E-05	6.89889E-05	5.24389E-05
3828803774000	382880	3774000	0.000140802	5.5225E-05	1.82887E-05	1.79119E-05	4.15922E-05	4.1528E-05	5.46467E-05	5.46115E-05	5.85335E-05	5.71305E-05	2.27775E-06	2.27775E-06	6.1686E-05	2.27775E-06	2.24363E-05	2.17335E-05	1.67852E-05	7.28489E-05	5.53729E-05
3829303774000	382930	3774000	0.000146542	5.7476E-05	1.90342E-05	1.8642E-05	4.32876E-05	4.32209E-05	5.68743E-05	5.68376E-05	6.09195E-05	5.94593E-05	2.3706E-06	2.3706E-06	6.42005E-05	2.3706E-06	2.303E-05	2.23087E-05	1.62398E-05	7.04818E-05	5.35737E-05
3829803774000	382980	3774000	0.000168745	6.6184E-05	2.19182E-05	2.14666E-05	4.98465E-05	4.97696E-05	6.54917E-05	6.54495E-05	7.01498E-05	6.84684E-05	2.72978E-06	2.72978E-06	7.39279E-05	2.72978E-06	2.5911E-05	2.50995E-05	1.65362E-05	7.17685E-05	5.45517E-05
3830303774000	383030	3774000	0.00023788	9.33E-05	3.0898E-05	3.02614E-05	7.02685E-05	7.016E-05	9.23236E-05	9.2264E-05	9.88901E-05	9.65197E-05	3.84817E-06	3.84817E-06	0.000104216	3.84817E-06	3.56985E-05	3.45804E-05	1.97589E-05	8.57548E-05	6.51828E-05
3830803774000	383080	3774000	0.000386119	0.00015144	5.01527E-05	4.91193E-05	0.000114058	0.000113882	0.000149857	0.00014976	0.000160515	0.000156668	6.24623E-06	6.24623E-06	0.00016916	6.24623E-06	5.71177E-05	5.53286E-05	2.47851E-05	0.000107569	8.17641E-05
3831303774000	383130	3774000	0.000693025	0.00027181	9.00165E-05	8.81618E-05	0.000204716	0.0002044	0.00026897	0.00026787	0.000288101	0.000281195	1.1211E-05	1.1211E-05	0.000303617	1.1211E-05	0.00010295	9.97253E-05	2.97888E-05	0.000129285	9.82707E-05
3837303774000	383730	3774000	0.004221599	0.00165577	0.00054834	0.000537043	0.00124704	0.001245116	0.001638447	0.00163739	0.001754982	0.001712916	6.82927E-05	6.82927E-05	0.001849501	6.82927E-05	0.000817408	0.000791806	0.001383686	0.006005293	0.004564663
3837803774000	383780	3774000	0.002503601	0.00098195	0.000325191	0.000318491	0.000739551	0.00073841	0.000971674	0.000971047	0.001040784	0.001015837	4.05007E-05	4.05007E-05	0.001096838	4.05007E-05	0.000486438	0.000471202	0.0008221	0.003567974	0.002712041
3838303774000	383830	3774000	0.0020815	0.00081639	0.000270365	0.000264794	0.000614865	0.000613916	0.000807852	0.000807331	0.000865311	0.00084457	3.36724E-05	3.36724E-05	0.000911914	3.36724E-05	0.00040515	0.00039246	0.000683617	0.002966944	0.002255194
3838803774000	383880	3774000	0.001204254	0.00047233	0.00015642	0.000153197	0.000355731	0.000355182	0.000467384	0.000467082	0.000500626	0.000488627	1.94812E-05	1.94812E-05	0.000527589	1.94812E-05	0.000235966	0.000228575	0.000396171	0.001719408	0.001306934
3839303774000	383930	3774000	0.000685211	0.00026875	8.90015E-05	8.71678E-05	0.000202408	0.000202096	0.000265937	0.000265766	0.000284852	0.000278025	1.10846E-05	1.10846E-05	0.000300194	1.10846E-05	0.000135714	0.000131463	0.000225472	0.000978564	0.000743813
3839803774000	383980	3774000	0.000469939	0.00018432	6.104E-05	5.97824E-05	0.000138818	0.000138603	0.000182388	0.000182271	0.000195361	0.000190678	7.60219E-06	7.60219E-06	0.000205882	7.60219E-06	9.39499E-05	9.10072E-05	0.000154452	0.000670333	0.000509525
3840303774000	384030	3774000	0.000334553	0.00013122	4.34548E-05	4.25595E-05	9.88253E-05	9.86728E-05	0.000129844	0.00012976	0.000139079	0.000135745	5.41205E-06	5.41205E-06	0.000146569	5.41205E-06	6.73662E-05	6.52561E-05	0.000109313	0.000474426	0.000360614
3840803774000	384080	3774000	0.000256508	0.00010061	3.33177E-05	3.26312E-05	7.57713E-05	7.56544E-05	9.95536E-05	9.94893E-05	0.000106634	0.000104078	4.14953E-06	4.14953E-06	0.000112377	4.14953E-06	5.20176E-05	5.03883E-05	8.32402E-05	0.000361268	0.000274602
3841303774000	384130	3774000	0.000204305	8.0131E-05	2.6537E-05	2.59902E-05	6.03506E-05	6.02575E-05	7.92929E-05	7.92417E-05	8.49326E-05	8.28968E-05	3.30503E-06	3.30503E-06	8.95068E-05	3.30503E-06	4.17242E-05	4.04173E-05	6.58417E-05	0.000285758	0.000217206
3826803774050	382680	3774050	8.71075E-05	3.4165E-05	1.13143E-05	1.10812E-05	2.57311E-05	2.56914E-05	3.38074E-05	3.37855E-05	3.62119E-05	3.53439E-05	1.40914E-06	1.40914E-06	3.81622E-05	1.40914E-06	1.45431E-05	1.40876E-05	1.28474E-05	5.57588E-05	4.23826E-05
3827303774050	382730	3774050	9.91704E-05	3.8896E-05	1.28812E-05	1.26158E-05	2.92944E-05	2.92492E-05	3.84891E-05	3.84642E-05	4.12266E-05	4.02384E-05	1.60428E-06	1.60428E-06	4.3447E-05	1.60428E-06	1.6267E-05	1.57575E-05	1.38341E-05	6.00411E-05	4.56377E-05
3827803774050	382780	3774050	0.00011417	4.4779E-05	1.48295E-05	1.4524E-05	3.37254E-05	3.36733E-05	4.43107E-05	4.42821E-05	4.74623E-05	4.63247E-05	1.84693E-06	1.84693E-06	5.00185E-05	1.84693E-06	1.83498E-05	1.7775E-05	1.49453E-05	6.48637E-05	4.93033E-05
3828303774050	382830	3774050	0.000129799	5.0909E-05	1.68595E-05	1.65121E-05	3.8342E-05	3.82828E-05	5.03764E-05	5.03439E-05	5.39594E-05	5.2666E-05	2.09976E-06	2.09976E-06	5.68655E-05	2.09976E-06	2.04989E-05	1.98568E-05	1.60203E-05	6.95291E-05	5.28495E-05
3828803774050	382880	3774050	0.000144718	5.676E-05	1.87973E-05	1.841E-05	4.2749E-05	4.26831E-05	5.61666E-05	5.61304E-05	6.01615E-05	5.87195E-05	2.3411E-06	2.3411E-06	6.34017E-05	2.3411E-06	2.21923E-05	2.14972E-05	1.66381E-05	7.22104E-05	5.48876E-05
3829303774050	382930	3774050	0.000145455	5.7049E-05	1.8893E-05	1.85037E-05	4.29666E-05	4.29003E-05	5.64525E-05	5.64161E-05	6.04677E-05	5.90183E-05	2.35302E-06	2.35302E-06	6.37243E-05	2.35302E-06	2.19537E-05	2.12661E-05	1.56242E-05	6.78102E-05	5.1543E-05
3829803774050	382980	3774050	0.000168377	6.604E-05	2.18703E-05	2.14197E-05	4.97377E-05	4.96609E-05	6.53488E-05	6.53066E-05	6.99967E-05	6.83189E-05	2.72383E-06	2.72383E-06	7.37666E-05	2.72383E-06	2.46894E-05	2.39161E-05	1.58777E-05	6.89103E-05	5.23792E-05
3830303774050	383030	3774050	0.000238014	9.3353E-05	3.09155E-05	3.02785E-05	7.03083E-05	7.01998E-05	9.23759E-05	9.23163E-05	9.89461E-05	9.65744E-05	3.85035E-06	3.85035E-06	0.000104275	3.85035E-06	3.38167E-05	3.27575E-05	1.87676E-05	8.14528E-05	6.19128E-05
3830803774050	383080	3774050	0.000385032	0.00015101	5.00115E-05	4.89811E-05	0.000113737	0.000113561	0.000149435	0.000149339	0.000160063	0.000156227	6.22865E-06	6.22865E-06	0.000168684	6.22865E-06	5.35765E-05	5.18984E-05	2.31512E-05	0.000100478	7.63739E-05
3831303774050	383130	3774050	0.000708115	0.00027773	9.19765E-05	9.00815E-05	0.000209174	0.000208851	0.000274827	0.000274649	0.000294374	0.000287318	1.14552E-05	1.14552E-05	0.000310228	1.14552E-05	0.000100438	9.72925E-05	2.7924E-05	0.000121192	9.2119E-05
3836803774050	383680	3774050	0.001351047	0.0005299	0.000175487	0.000171871	0.000399093	0.000398477	0.000524356	0.000524017	0.00056165	0.000548188	2.18558E-05	2.18558E-05	0.0005919	2.18558E-05	0.000260684	0.000252518	0.000431997	0.001874898	0.001425123
3837303774050	383730	3774050	0.002903318	0.00113872	0.00037711	0.00036934	0.000857626	0.000856303	0.001126808	0.001126081	0.001206953	0.001178023	4.69669E-05	4.69669E-05	0.001271956	4.69669E-05	0.000560481	0.000542926	0.000940848	0.004083348	0.00310378
3837803774050	383780	3774050	0.005581754	0.00218924	0.00072501	0.000710072	0.001648823	0.001646279	0.002166338	0.00216494	0.002320418	0.002264799	9.02959E-05	9.02959E-05	0.002445391	9.02959E-05	0.001077093	0.001043356	0.001816009	0.007881606	0.00599086
3838303774050	383830	3774050	0.007744837	0.00303763	0.001005971	0.000985245	0.002287787	0.002284257	0.003005853	0.003003914	0.003219644	0.003142471	0.000125288	0.000125288	0.003393047	0.000125288	0.001495029	0.001448202	0.002528006	0.010971726	0.008339681
3838803774050	383880	3774050	0.002492966	0.00097778	0.00032381	0.000317138	0.00073641	0.000735274	0.000967546	0.000966922	0.001036363	0.001011522	4.03286E-05	4.03286E-05	0.001092179	4.03286E-05	0.000482642	0.000467525	0.000812691	0.003527135	0.002680998
3839303774050	383930	3774050	0.000976084	0.00038283	0.000126783	0.000124171	0.00028833	0.000287886	0.000378829	0.000378584	0.000405773	0.000396047	1.57901E-05	1.57901E-05	0.000427627	1.57901E-05	0.000190114	0.000184159	0.000316169	0.001372195	0.001043014
3839803774050	383980	3774050	0.000584477	0.00022924	7.59173E-05	7.43532E-05	0.000172652	0.000172385	0.000226842	0.000226695	0.000242976	0.000237152	9.45507E-06	9.45507E-06	0.000256062	9.45507E-06	0.000114617	0.000111027	0.000188176	0.000816699	0.000620778
3840303774050	384030	3774050	0.000385661	0.00015126	5.00932E-05	4.90611E-05	0.000113922	0.000113746	0.000149679	0.000149582	0.000160325	0.000156482	6.23882E-06	6.23882E-06	0.00016896	6.23882E-06	7.60199E-05	7.36388E-05	0.000123168	0.000534556	0.000406319
3840803774050	384080	3774050	0.000286643	0.00011243	3.72318E-05	3.64647E-05	8.46729E-05	8.45423E-05	0.000111249	0.000111177	0.000119162	0.000116305	4.63701E-06	4.63701E-06	0.00012558	4.63701E-06	5.68109E-05	5.50315E-05	9.08079E-05	0.000394113	0.000299568
3841303774050	384130	3774050	0.000224577	8.8082E-05	2.91702E-05	2.85692E-05	6.6339E-05	6.62367E-05	8.71608E-05	8.71045E-05	9.33601E-05	9.11223E-05	3.63298E-06	3.63298E-06	9.83883E-05	3.63298E-06	4.47774E-05	4.33749E-05	7.06191E-05	0.000306492	0.000232966
3826803774100	382680	3774100	8.59668E-05	3.3717E-05	1.11662E-05	1.09361E-05	2.53942E-05	2.5355E-05	3.33646E-05	3.33431E-05	3.57377E-05	3.48811E-05	1.39068E-06	1.39068E-06	3.76624E-05	1.39068E-06	1.3996E-05	1.35576E-05	1.25216E-05	5.43445E-05	4.13076E-05
3827303774100	382730	3774100	9.79309E-05	3.841E-05	1.27202E-05	1.24581E-05	2.89283E-05	2.88837E-05	3.8008E-05	3.79835E-05	4.07113E-05	3.97355E-05	1.58422E-06	1.58422E-06	4.29039E-05	1.58422E-06	1.55943E-05	1.51059E-05	1.34562E-05	5.84009E-05	4.43909E-05
3827803774100	382780	3774100	0.000107757	4.2264E-05	1.39965E-05	1.37081E-05	3.18309E-05	3.17818E-05	4.18217E-05	4.17947E-05	4.47963E-05	4.37225E-05	1.74318E-06	1.74318E-06	4.72089E-05	1.74318E-06	1.67622E-05	1.62371E-05	1.41555E-05	6.14358E-05	4.66978E-05
3828303774100	382830	3774100	0.000120961	4.7442E-05	1.57115E-05	1.53878E-05	3.57312E-05	3.56761E-05	4.69461E-05	4.69158E-05	5.02852E-05	4.90799E-05	1.95678E-06	1.95678E-06	5.29934E-05	1.95678E-06	1.82924E-05	1.77194E-05	1.48367E-05	6.43922E-05	4.8945E-05
3828803774100	382880	3774100	0.000133931	5.253E-05	1.73962E-05	1.70377E-05	3.95625E-05	3.95015E-05	5.19799E-05	5.19464E-05	5.5677E-05	5.43425E-05	2.16659E-06	2.16659E-06	5.86757E-05	2.16659E-06	1.96844E-05	1.90679E-05	1.51988E-05	6.59637E-05	5.01395E-05
3829303774100	382930	3774100	0.000145311	5.6993E-05	1.88743E-05	1.84855E-05	4.29242E-05	4.28579E-05	5.63967E-05	5.63603E-05	6.04079E-05	5.896E-05	2.35069E-06	2.35069E-06	6.36614E-05	2.35069E-06	2.082E-05	2.01678E-05	1.50562E-05	6.5345E-05	4.96691E-05
3829803774100	382980	3774100	0.000170973	6.7058E-05	2.22075E-05	2.17499E-05	5.05045E-05	5.04265E-05	6.63563E-05	6.63134E-05	7.10758E-05	6.93722E-05	2.76582E-06	2.76582E-06	7.49038E-05	2.76582E-06	2.35861E-05	2.28474E-05	1.54047E-05	6.68575E-05	5.08188E-05
3830303774100	383030	3774100	0.00023735	9.3092E-05	3.08292E-05	3.0194E-05	7.01119E-05	7.00037E-05	9.21179E-05	9.20585E-05	9.86698E-05	9.63047E-05	3.8396E-06	3.8396E-06	0.000103984	3.8396E-06	3.12909E-05	3.03108E-05	1.76338E-05	7.65321E-05	5.81725E-05
3830803774100	383080	3774100	0.000396726	0.0001556	5.15305E-05	5.04688E-05	0.000117191	0.00011701	0.000153974	0.000153874	0.000164925	0.000160972	6.41783E-06	6.41783E-06	0.000173808	6.41783E-06	5.02668E-05	4.86923E-05	2.18748E-05	9.49383E-05	7.21632E-05
3831303774100	383130	3774100	0.000732546	0.00028731	9.51498E-05	9.31894E-05	0.00021639	0.000216057	0.000284309	0.000284125	0.00030453	0.000297231	1.18504E-05	1.18504E-05	0.000320932	1.18504E-05	9.46119E-05	9.16484E-05	2.61E-05	0.000113276	8.61016E-05
3836303774100	383630	3774100	0.000497289	0.00019504	6.45925E-05	6.32617E-05	0.000146897	0.00014667	0.000193003	0.000192879	0.00020673	0.000201775	8.04463E-06	8.04463E-06	0.000217864	8.04463E-06	9.22708E-05	8.93807E-05	0.0001385	0.000601099	0.000456899
3836803774100	383680	3774100	0.000683818	0.0002682	8.88207E-05	8.69906E-05	0.000201997	0.000201685	0.000265397	0.000265226	0.000284274	0.00027746	1.10621E-05	1.10621E-05	0.000299584	1.10621E-05	0.000129396	0.000125343	0.000204787	0.000888792	0.000675576
3837303774100	383730	3774100	0.000909644	0.00035678	0.000118153	0.000115719	0.000268704	0.00026829	0.000353043	0.000352815	0.000378153	0.000369088	1.47153E-05	1.47153E-05	0.000398519	1.47153E-05	0.00017382	0.000168375	0.000282531	0.001226203	0.000932045
3837803774100	383780	3774100	0.001278778	0.00050155	0.0001661	0.000162677	0.000377745	0.000377162	0.000496307	0.000495987	0.000531607	0.000518865	2.06868E-05	2.06868E-05	0.000560238	2.06868E-05	0.00024571	0.000238014	0.000406391	0.001763764	0.001340649
3838303774100	383830	3774100	0.004280422	0.00167884	0.000555981	0.000544526	0.001264416	0.001262465	0.001661277	0.001660205	0.001779435	0.001736783	6.92443E-05	6.92443E-05	0.001875272	6.92443E-05	0.000825644	0.000799783	0.001393356	0.006047262	0.004596564
3838803774100	383880	3774100	0.002729723	0.00107064	0.000354562	0.000347256	0.000806347	0.000805103	0.001059434	0.001058751	0.001134786	0.001107586	4.41586E-05	4.41586E-05	0.001195903	4.41586E-05	0.000526806	0.000510306	0.000886516	0.003847544	0.002924544
3839303774100	383930	3774100	0.001085117	0.0004256	0.000140945	0.000138041	0.000320538	0.000320044	0.000421145	0.000420874	0.000451099	0.000440287	1.75539E-05	1.75539E-05	0.000475394	1.75539E-05	0.00020973	0.000203161	0.000348316	0.001511715	0.001149064
3839803774100	383980	3774100	0.000644441	0.00025276	8.3706E-05	8.19814E-05	0.000190365	0.000190071	0.000250114	0.000249953	0.00026794	0.000261482	1.04251E-05	1.04251E-05	0.000282333	1.04251E-05	0.000124925	0.000121012	0.000204774	0.000888733	0.000675532
3840303774100	384030	3774100	0.000428702	0.00016814	5.56838E-05	5.45366E-05	0.000126637	0.000126441	0.000166384	0.000166277	0.000178218	0.000173946	6.93511E-06	6.93511E-06	0.000187816	6.93511E-06	8.33354E-05	8.07252E-05	0.000134852	0.000585266	0.000444865
3840803774100	384080	3774100	0.000312637	0.00012262	4.06082E-05	3.97715E-05	9.23514E-05	9.22089E-05	0.000121338	0.000121259	0.000129968	0.000126853	5.05752E-06	5.05752E-06	0.000136968	5.05752E-06	6.09476E-05	5.90386E-05	9.73165E-05	0.00042236	0.000321039
3841303774100	384130	3774100	0.000240457	9.4311E-05	3.12328E-05	3.05893E-05	7.10299E-05	7.09204E-05	9.33241E-05	9.32638E-05	9.99617E-05	9.75657E-05	3.88987E-06	3.88987E-06	0.000105345	3.88987E-06	4.70575E-05	4.55835E-05	7.41291E-05	0.000321725	0.000244546
3826803774150	382680	3774150	8.46195E-05	3.3189E-05	1.09912E-05	1.07647E-05	2.49962E-05	2.49576E-05	3.28417E-05	3.28205E-05	3.51776E-05	3.43344E-05	1.36889E-06	1.36889E-06	3.70722E-05	1.36889E-06	1.34273E-05	1.30067E-05	1.21934E-05	5.29203E-05	4.02251E-05
3827303774150	382730	3774150	9.6377E-05	3.78E-05	1.25183E-05	1.22604E-05	2.84693E-05	2.84254E-05	3.74049E-05	3.73808E-05	4.00653E-05	3.9105E-05	1.55909E-06	1.55909E-06	4.22232E-05	1.55909E-06	1.48911E-05	1.44247E-05	1.30692E-05	5.67213E-05	4.31143E-05
3827803774150	382780	3774150	0.000111206	4.3617E-05	1.44445E-05	1.41469E-05	3.28498E-05	3.27991E-05	4.31603E-05	4.31325E-05	4.62301E-05	4.5122E-05	1.79898E-06	1.79898E-06	4.872E-05	1.79898E-06	1.66563E-05	1.61346E-05	1.40288E-05	6.08858E-05	4.62797E-05

			KMMass Grading / Excavation	KMDrainage / Utilities Trenching	KMFoundations / Concrete Pads	KMBuilding / Structure Construction	KMAsphalt Paving	KMArchitectural Coating	KMLandscaping or Other Finishing	KMWaterside Construction (Piles)	EWNDemolition	EWNSite Grubbing / Prep	EWNDrainage / Utilities Trenching	EWNDrainage / Utilities Trenching	EWNDrainage / Utilities Trenching	EWNFoundations / Concrete Pads	EWNBuilding / Structure Construction	EWNAsphalt Paving	EWNLandscaping or Other Finishing	EWNWaterside Construction (Piles)	ISDemolition
Unique Identifier	X (UTM)	Y (UTM)	2026	2026	2026	2026	2026	2026	2026	2026	2027	2027	2027	2028	2029	2029	2029	2029	2029	2029	2027
3829303773950	382930	3773950	5.16524E-05	1.85488E-05	9.81596E-06	3.37144E-05	1.08311E-06	1.08311E-06	3.47975E-05	1.08311E-06	0.000107471	5.85733E-06	1.37541E-05	1.34885E-05	1.32094E-05	1.14418E-05	2.48452E-05	1.7676E-06	2.5729E-05	1.7676E-06	1.28629E-05
3829803773950	382980	3773950	5.63588E-05	2.02389E-05	1.07104E-05	3.67864E-05	1.1818E-06	1.1818E-06	3.79682E-05	1.1818E-06	0.000131537	7.16893E-06	1.6834E-05	1.65089E-05	1.61673E-05	1.40039E-05	3.04087E-05	2.16341E-06	3.14904E-05	2.16341E-06	1.4594E-05
3830303773950	383030	3773950	6.92664E-05	2.48741E-05	1.31633E-05	4.52113E-05	1.45246E-06	1.45246E-06	4.66638E-05	1.45246E-06	0.00019126	1.04239E-05	2.44774E-05	2.40047E-05	2.3508E-05	2.03623E-05	4.42155E-05	3.14569E-06	4.57884E-05	3.14569E-06	1.89673E-05
3830803773950	383080	3773950	8.54618E-05	3.06901E-05	1.62411E-05	5.57824E-05	1.79206E-06	1.79206E-06	5.75744E-05	1.79206E-06	0.000308823	1.68313E-05	3.9523E-05	3.87598E-05	3.79578E-05	3.28785E-05	7.13937E-05	5.07928E-06	7.39334E-05	5.07928E-06	2.50103E-05
3831303773950	383130	3773950	0.00010329	3.70923E-05	1.96291E-05	6.74192E-05	2.16591E-06	2.16591E-06	6.95851E-05	2.16591E-06	0.000575611	3.13715E-05	7.36663E-05	7.22437E-05	7.07489E-05	6.12817E-05	0.00013307	9.46718E-06	0.000137803	9.46718E-06	3.14571E-05
3837303773950	383730	3773950	0.002406531	0.000864206	0.000457335	0.001570784	5.0463E-05	5.0463E-05	0.001621248	5.0463E-05	0.001697736	9.25288E-05	0.000217275	0.000213079	0.00020867	0.000180747	0.000392482	2.7923E-05	0.000406444	2.7923E-05	0.000367697
3837803773950	383780	3773950	0.001457638	0.00052345	0.000277008	0.000951425	3.05655E-05	3.05655E-05	0.000981991	3.05655E-05	0.001027295	5.59889E-05	0.000131473	0.000128934	0.000126266	0.00010937	0.00023749	1.68961E-05	0.000245938	1.68961E-05	0.000226529
3838303773950	383830	3773950	0.001083186	0.000388981	0.000205847	0.000707014	2.27135E-05	2.27135E-05	0.000729727	2.27135E-05	0.000767943	4.18539E-05	9.82808E-05	9.63829E-05	9.43886E-05	8.17581E-05	0.000177533	1.26305E-05	0.000183848	1.26305E-05	0.000169264
3838803773950	383880	3773950	0.00079223	0.000284497	0.000150554	0.000517102	1.66124E-05	1.66124E-05	0.000533715	1.66124E-05	0.000565266	3.08077E-05	7.23424E-05	7.09454E-05	6.94775E-05	6.01804E-05	0.000130678	9.29705E-06	0.000135327	9.29705E-06	0.000125066
3839303773950	383930	3773950	0.000564164	0.000202596	0.000107213	0.00036824	1.18301E-05	1.18301E-05	0.00038007	1.18301E-05	0.000405575	2.21044E-05	5.19052E-05	5.09029E-05	4.98497E-05	4.31791E-05	9.37608E-05	6.67058E-06	9.70961E-05	6.67058E-06	9.03879E-05
3839803773950	383980	3773950	0.000421413	0.000151333	8.00848E-05	0.000275063	8.83669E-06	8.83669E-06	0.0002839	8.83669E-06	0.000305983	1.66765E-05	3.91595E-05	3.84032E-05	3.76086E-05	3.25761E-05	7.0737E-05	5.03256E-06	7.32533E-05	5.03256E-06	6.82405E-05
3840303773950	384030	3773950	0.000327218	0.000117507	6.21841E-05	0.000213581	6.8615E-06	6.8615E-06	0.000220442	6.8615E-06	0.000240609	1.31135E-05	3.07929E-05	3.01983E-05	2.95734E-05	2.56161E-05	5.56239E-05	3.95734E-06	5.76025E-05	3.95734E-06	5.34983E-05
3840803773950	384080	3773950	0.000256947	9.22718E-05	4.88299E-05	0.000167714	5.38797E-06	5.38797E-06	0.000173102	5.38797E-06	0.000191804	1.04536E-05	2.45469E-05	2.40729E-05	2.35748E-05	2.04202E-05	4.43412E-05	3.15464E-06	4.59185E-05	3.15464E-06	4.2396E-05
3841303773950	384130	3773950	0.000204703	7.35107E-05	3.89016E-05	0.000133613	4.29247E-06	4.29247E-06	0.000137906	4.29247E-06	0.000155419	8.47051E-06	1.98904E-05	1.95063E-05	1.91027E-05	1.65465E-05	3.59296E-05	2.5562E-06	3.72077E-05	2.5562E-06	3.39945E-05
3826803774000	382680	3774000	4.29858E-05	1.54366E-05	8.16897E-06	2.80576E-05	9.01377E-07	9.01377E-07	2.89589E-05	9.01377E-07	6.87891E-05	3.74909E-06	8.80358E-06	8.63357E-06	8.45493E-06	7.32355E-06	1.59026E-05	1.13139E-06	1.64683E-05	1.13139E-06	1.00796E-05
3827303774000	382730	3774000	4.63992E-05	1.66624E-05	8.81766E-06	3.02856E-05	9.72955E-07	9.72955E-07	3.12585E-05	9.72955E-07	7.74643E-05	4.2219E-06	9.91382E-06	9.72238E-06	9.52121E-06	8.24714E-06	1.79082E-05	1.27407E-06	1.85452E-05	1.27407E-06	1.11037E-05
3827803774000	382780	3774000	4.9591E-05	1.78086E-05	9.42422E-06	3.23689E-05	1.03988E-06	1.03988E-06	3.34088E-05	1.03988E-06	8.55958E-05	4.66508E-06	1.09545E-05	1.0743E-05	1.05207E-05	9.11286E-06	1.9788E-05	1.40781E-06	2.04919E-05	1.40781E-06	1.21447E-05
3828303774000	382830	3774000	5.18962E-05	1.86364E-05	9.8623E-06	3.38735E-05	1.08822E-06	1.08822E-06	3.49618E-05	1.08822E-06	9.37504E-05	5.10952E-06	1.19981E-05	1.17664E-05	1.1523E-05	9.98102E-06	2.16732E-05	1.54193E-06	2.24442E-05	1.54193E-06	1.30682E-05
3828803774000	382880	3774000	5.47999E-05	1.96791E-05	1.04141E-05	3.57688E-05	1.14911E-06	1.14911E-06	3.69179E-05	1.14911E-06	0.00010555	5.75259E-06	1.35082E-05	1.32473E-05	1.29732E-05	1.12372E-05	2.44009E-05	1.73599E-06	2.52689E-05	1.73599E-06	1.42489E-05
3829303774000	382930	3774000	5.30192E-05	1.90397E-05	1.00757E-05	3.46066E-05	1.11177E-06	1.11177E-06	3.57183E-05	1.11177E-06	0.000109156	5.94914E-06	1.39697E-05	1.36999E-05	1.34165E-05	1.16212E-05	2.52346E-05	1.79531E-06	2.61323E-05	1.79531E-06	1.41064E-05
3829803774000	382980	3774000	5.39871E-05	1.93872E-05	1.02597E-05	3.52383E-05	1.13207E-06	1.13207E-06	3.63704E-05	1.13207E-06	0.000124485	6.78459E-06	1.59315E-05	1.56238E-05	1.53006E-05	1.32531E-05	2.87784E-05	2.04743E-06	2.98021E-05	2.04743E-06	1.5016E-05
3830303774000	383030	3774000	6.45082E-05	2.31655E-05	1.22591E-05	4.21056E-05	1.35269E-06	1.35269E-06	4.34583E-05	1.35269E-06	0.000175212	9.54925E-06	2.24234E-05	2.19904E-05	2.15354E-05	1.86537E-05	4.05054E-05	2.88174E-06	4.19462E-05	2.88174E-06	1.91448E-05
3830803774000	383080	3774000	8.09179E-05	2.90583E-05	1.53775E-05	5.28165E-05	1.69678E-06	1.69678E-06	5.45133E-05	1.69678E-06	0.000289084	1.57555E-05	3.69968E-05	3.62823E-05	3.55316E-05	3.0777E-05	6.68304E-05	4.75462E-06	6.92077E-05	4.75462E-06	2.63754E-05
3831303774000	383130	3774000	9.72537E-05	3.49246E-05	1.8482E-05	6.34791E-05	2.03933E-06	2.03933E-06	6.55185E-05	2.03933E-06	0.000536974	2.92658E-05	6.87216E-05	6.73945E-05	6.60001E-05	5.71683E-05	0.000124138	8.83172E-06	0.000128553	8.83172E-06	3.42851E-05
3837303774000	383730	3774000	0.004517423	0.001622245	0.000858486	0.0029486	9.47267E-05	9.47267E-05	0.003043326	9.47267E-05	0.003275122	0.000178498	0.000419148	0.000411054	0.000402549	0.000348682	0.000757142	5.38666E-05	0.000784075	5.38666E-05	0.000672565
3837803774000	383780	3774000	0.002683974	0.000963838	0.000510059	0.001751876	5.62808E-05	5.62808E-05	0.001808157	5.62808E-05	0.001947242	0.000106127	0.000249207	0.000244394	0.000239337	0.000207311	0.000450163	3.20267E-05	0.000466176	3.20267E-05	0.000404505
3838303774000	383830	3774000	0.002231855	0.000801478	0.000424139	0.00145677	4.68002E-05	4.68002E-05	0.00150357	4.68002E-05	0.001622906	8.84505E-05	0.000207698	0.000203687	0.000199473	0.000172781	0.000375183	2.66923E-05	0.000388529	2.66923E-05	0.000335569
3838803774000	383880	3774000	0.001293408	0.000464474	0.000245798	0.00084423	2.71217E-05	2.71217E-05	0.000871351	2.71217E-05	0.000943522	5.14232E-05	0.000120751	0.000118419	0.000115969	0.000100451	0.000218123	1.55183E-05	0.000225882	1.55183E-05	0.0001986
3839303774000	383930	3774000	0.000736115	0.000264345	0.00013989	0.000480475	1.54357E-05	1.54357E-05	0.000495911	1.54357E-05	0.000540412	2.94532E-05	6.91616E-05	6.7826E-05	6.64226E-05	5.75343E-05	0.000124932	8.88827E-06	0.000129377	8.88827E-06	0.000116675
3839803774000	383980	3774000	0.000504252	0.000181081	9.58274E-05	0.000329134	1.05738E-05	1.05738E-05	0.000339708	1.05738E-05	0.000373263	2.03433E-05	4.777E-05	4.68475E-05	4.58782E-05	3.9739E-05	8.6291E-05	6.13914E-06	8.93605E-05	6.13914E-06	8.16091E-05
3840303774000	384030	3774000	0.000356882	0.00012816	6.78216E-05	0.000232943	7.48354E-06	7.48354E-06	0.000240427	7.48354E-06	0.000267224	1.4564E-05	3.41991E-05	3.35387E-05	3.28447E-05	2.84497E-05	6.17767E-05	4.39508E-06	6.39743E-05	4.39508E-06	5.87827E-05
3840803774000	384080	3774000	0.000271761	9.75916E-05	5.16451E-05	0.000177383	5.6986E-06	5.6986E-06	0.000183081	5.6986E-06	0.000206176	1.12368E-05	2.63862E-05	2.58767E-05	2.53413E-05	2.19503E-05	4.76637E-05	3.39101E-06	4.93592E-05	3.39101E-06	4.53679E-05
3841303774000	384130	3774000	0.000214958	7.71934E-05	4.08505E-05	0.000140307	4.50751E-06	4.50751E-06	0.000144815	4.50751E-06	0.000165411	9.0151E-06	2.11692E-05	2.07604E-05	2.03308E-05	1.76103E-05	3.82396E-05	2.72054E-06	3.95999E-05	2.72054E-06	3.62133E-05
3826803774050	382680	3774050	4.1944E-05	1.50625E-05	7.97099E-06	2.73776E-05	8.79532E-07	8.79532E-07	2.82571E-05	8.79532E-07	6.63006E-05	3.61347E-06	8.4851E-06	8.32125E-06	8.14907E-06	7.05861E-06	1.53274E-05	1.09046E-06	1.58726E-05	1.09046E-06	1.01522E-05
3827303774050	382730	3774050	4.51654E-05	1.62193E-05	8.58318E-06	2.94802E-05	9.47082E-07	9.47082E-07	3.04273E-05	9.47082E-07	7.46159E-05	4.06666E-06	9.54929E-06	9.36489E-06	9.17112E-06	7.9439E-06	1.72497E-05	1.22722E-06	1.78633E-05	1.22722E-06	1.12449E-05
3827803774050	382780	3774050	4.87931E-05	1.7522E-05	9.27258E-06	3.18481E-05	1.02315E-06	1.02315E-06	3.28712E-05	1.02315E-06	8.48378E-05	4.62377E-06	1.08575E-05	1.06478E-05	1.04275E-05	9.03216E-06	1.96128E-05	1.39534E-06	2.03105E-05	1.39534E-06	1.25401E-05
3828303774050	382830	3774050	5.23026E-05	1.87823E-05	9.93952E-06	3.41388E-05	1.09674E-06	1.09674E-06	3.52355E-05	1.09674E-06	9.54349E-05	5.20132E-06	1.22137E-05	1.19778E-05	1.173E-05	1.01604E-05	2.20626E-05	1.56964E-06	2.28474E-05	1.56964E-06	1.39052E-05
3828803774050	382880	3774050	5.43196E-05	1.95066E-05	1.03228E-05	3.54553E-05	1.13904E-06	1.13904E-06	3.65944E-05	1.13904E-06	0.000104164	5.67705E-06	1.33308E-05	1.30734E-05	1.28029E-05	1.10897E-05	2.40805E-05	1.7132E-06	2.49371E-05	1.7132E-06	1.50383E-05
3829303774050	382930	3774050	5.10096E-05	1.8318E-05	9.69381E-06	3.32948E-05	1.06963E-06	1.06963E-06	3.43645E-05	1.06963E-06	0.000103543	5.64325E-06	1.32514E-05	1.29955E-05	1.27266E-05	1.10236E-05	2.39372E-05	1.703E-06	2.47887E-05	1.703E-06	1.45479E-05
3829803774050	382980	3774050	5.18371E-05	1.86151E-05	9.85107E-06	3.3835E-05	1.08698E-06	1.08698E-06	3.49219E-05	1.08698E-06	0.000117823	6.42153E-06	1.5079E-05	1.47878E-05	1.44818E-05	1.25439E-05	2.72384E-05	1.93787E-06	2.82073E-05	1.93787E-06	1.56517E-05
3830303774050	383030	3774050	6.12721E-05	2.20033E-05	1.16441E-05	3.99934E-05	1.28483E-06	1.28483E-06	4.12782E-05	1.28483E-06	0.000164216	8.95E-06	2.10163E-05	2.06104E-05	2.0184E-05	1.74831E-05	3.79635E-05	2.7009E-06	3.93139E-05	2.7009E-06	2.00418E-05
3830803774050	383080	3774050	7.55835E-05	2.71427E-05	1.43638E-05	4.93346E-05	1.58492E-06	1.58492E-06	5.09195E-05	1.58492E-06	0.000266029	1.44989E-05	3.40462E-05	3.33888E-05	3.26979E-05	2.83225E-05	6.15006E-05	4.37544E-06	6.36883E-05	4.37544E-06	2.78481E-05
3831303774050	383130	3774050	9.11656E-05	3.27384E-05	1.7325E-05	5.95054E-05	1.91167E-06	1.91167E-06	6.1417E-05	1.91167E-06	0.000508506	2.77142E-05	6.50783E-05	6.38215E-05	6.2501E-05	5.41375E-05	0.000117556	8.3635E-06	0.000121738	8.3635E-06	3.82854E-05
3836803774050	383680	3774050	0.001410374	0.000506477	0.000268026	0.000920575	2.95744E-05	2.95744E-05	0.00095015	2.95744E-05	0.001048811	5.71616E-05	0.000134226	0.000131634	0.00012891	0.00011166	0.000242464	1.725E-05	0.000251089	1.725E-05	0.00024412
3837303774050	383730	3774050	0.003071658	0.001103059	0.000583735	0.002004924	6.44102E-05	6.44102E-05	0.002069335	6.44102E-05	0.002250706	0.000122666	0.000288044	0.000282481	0.000276637	0.000239619	0.000520318	3.70178E-05	0.000538827	3.70178E-05	0.000469574
3837803774050	383780	3774050	0.005928861	0.002129105	0.001126714	0.00386987	0.000124323	0.000124323	0.003994193	0.000124323	0.004325028	0.00023572	0.000553514	0.000542825	0.000531594	0.000460459	0.000999859	7.11346E-05	0.001035427	7.11346E-05	0.000869233
3838303774050	383830	3774050	0.008253374	0.002963857	0.001568462	0.005387119	0.000173067	0.000173067	0.005560186	0.000173067	0.00601902	0.000328044	0.00077031	0.000755434	0.000739804	0.000640808	0.001391476	9.8996E-05	0.001440974	9.8996E-05	0.001196283
3838803774050	383880	3774050	0.002653253	0.000952806	0.000504221	0.001731824	5.56366E-05	5.56366E-05	0.0017874	5.56366E-05	0.001944807	0.000105995	0.000248895	0.000244089	0.000239038	0.000207052	0.0004496	3.19866E-05	0.000465593	3.19866E-05	0.000394491
3839303774050	383930	3774050	0.00103222	0.000370679	0.000196162	0.000673748	2.16448E-05	2.16448E-05	0.000695393	2.16448E-05	0.000763961	4.16369E-05	9.77712E-05	9.58832E-05	9.38993E-05	8.13342E-05	0.000176612	1.2565E-05	0.000182895	1.2565E-05	0.000160519
3839803774050	383980	3774050	0.000614354	0.00022062	0.000116751	0.000400999	1.28825E-05	1.28825E-05	0.000413882	1.28825E-05	0.000459579	2.50476E-05	5.88166E-05	5.76808E-05	5.64873E-05	4.89285E-05	0.000106245	7.55879E-06	0.000110025	7.55879E-06	9.88034E-05
3840303774050	384030	3774050	0.000402114	0.000144403	7.64174E-05	0.000262467	8.43202E-06	8.43202E-06	0.000270899	8.43202E-06	0.000304643	1.66034E-05	3.8988E-05	3.82351E-05	3.74439E-05	3.24334E-05	7.04273E-05	5.01052E-06	7.29325E-05	5.01052E-06	6.63416E-05
3840803774050	384080	3774050	0.000296467	0.000106464	5.63403E-05	0.000193509	6.21668E-06	6.21668E-06	0.000199726	6.21668E-06	0.000227492	1.23986E-05	2.91143E-05	2.85521E-05	2.79613E-05	2.42197E-05	5.25917E-05	3.74161E-06	5.44625E-05	3.74161E-06	4.98432E-05
3841303774050	384130	3774050	0.000230555	8.27944E-05	4.38145E-05	0.000150487	4.83456E-06	4.83456E-06	0.000155322	4.83456E-06	0.000179262	9.77001E-06	2.29418E-05	2.24988E-05	2.20333E-05	1.90849E-05	4.14418E-05	2.94836E-06	4.29159E-05	2.94836E-06	3.92774E-05
3826803774100	382680	3774100	4.08801E-05	1.46804E-05	7.76881E-06	2.66831E-05	8.57223E-07	8.57223E-07	2.75404E-05	8.57223E-07	6.36513E-05	3.46908E-06	8.14605E-06	7.98874E-06	7.82345E-06	6.77656E-06	1.47149E-05	1.04689E-06	1.52383E-05	1.04689E-06	1.01983E-05
3827303774100	382730	3774100	4.39315E-05	1.57762E-05	8.34869E-06	2.86748E-05	9.21208E-07	9.21208E-07	2.95961E-05	9.21208E-07	7.13541E-05	3.88889E-06	9.13185E-06	8.9555E-06	8.77021E-06	7.59663E-06	1.64956E-05	1.17358E-06	1.70824E-05	1.17358E-06	1.13287E-05
3827803774100	382780	3774100	4.62145E-05	1.6596E-05	8.78256E-06	3.0165E-05	9.69081E-07	9.69081E-07	3.11341E-05	9.69081E-07	7.70891E-05	4.20145E-06	9.86581E-06	9.67529E-06	9.4751E-06	8.2072E-06	1.78214E-05	1.2679E-06	1.84554E-05	1.2679E-06	1.23668E-05
3828303774100	382830	3774100	4.84384E-05	1.73947E-05	9.20519E-06	3.16166E-05	1.01572E-06	1.01572E-06	3.26323E-05	1.01572E-06	8.47E-05	4.61626E-06	1.08398E-05	1.06305E-05	1.04106E-05	9.01748E-06	1.95809E-05	1.39308E-06	2.02775E-05	1.39308E-06	1.35195E-05
3828803774100	382880	3774100	4.96206E-05	1.78192E-05	9.42984E-06	3.23882E-05	1.0405E-06	1.0405E-06	3.34287E-05	1.0405E-06	9.17366E-05	4.99976E-06	1.17404E-05	1.15137E-05	1.12754E-05	9.76663E-06	2.12077E-05	1.50881E-06	2.19621E-05	1.50881E-06	1.45158E-05
3829303774100	382930	3774100	4.91551E-05	1.7652E-05	9.34138E-06	3.20844E-05	1.03074E-06	1.03074E-06	3.31151E-05	1.03074E-06	9.7709E-05	5.32526E-06	1.25047E-05	1.22632E-05	1.20095E-05	1.04025E-05	2.25883E-05	1.60704E-06	2.33919E-05	1.60704E-06	1.50914E-05
3829803774100	382980	3774100	5.02929E-05	1.80606E-05	9.55761E-06	3.28271E-05	1.0546E-06	1.0546E-06	3.38817E-05	1.0546E-06	0.000111897	6.09854E-06	1.43205E-05	1.4044E-05	1.37534E-05	1.1913E-05	2.58683E-05	1.84039E-06	2.67885E-05	1.84039E-06	1.6613E-05
3830303774100	383030	3774100	5.75705E-05	2.06741E-05	1.09406E-05	3.75773E-05	1.20721E-06	1.20721E-06	3.87845E-05	1.20721E-06	0.000150671	8.21178E-06	1.92828E-05	1.89104E-05	1.85192E-05	1.6041E-05	3.48322E-05	2.47812E-06	3.60712E-05	2.47812E-06	2.10143E-05
3830803774100	383080	3774100	7.14164E-05	2.56462E-05	1.35719E-05	4.66147E-05	1.49754E-06	1.49754E-06	4.81123E-05	1.49754E-06	0.000246964	1.34598E-05	3.16063E-05	3.09959E-05	3.03546E-05	2.62927E-05	5.7093E-05	4.06186E-06	5.9124E-05	4.06186E-06	3.04022E-05
3831303774100	383130	3774100	8.52106E-05	3.05998E-05	1.61933E-05	5.56184E-05	1.7868E-06	1.7868E-06	5.74052E-05	1.7868E-06	0.000473974	2.58322E-05	6.06588E-05	5.94874E-05	5.82566E-05	5.04611E-05	0.000109573	7.79554E-06	0.000113471	7.79554E-06	4.4088E-05
3836303774100	383630	3774100	0.000452171	0.000162378	8.593E-05	0.00029514	9.48166E-06	9.48166E-06	0.000304621	9.48166E-06	0.000379297	2.06722E-05	4.85422E-05	4.76048E-05	4.66198E-05	4.03814E-05	8.76858E-05	6.23837E-06	9.0805E-05	6.23837E-06	0.000121968
3836803774100	383680	3774100	0.000668585	0.000240095	0.000127057	0.000436397	1.40197E-05	1.40197E-05	0.000450416	1.40197E-05	0.000526017	2.86686E-05	6.73193E-05	6.60193E-05	6.46533E-05	5.60018E-05	0.000121605	8.65151E-06	0.0001259	8.65151E-06	0.00013858
3837303774100	383730	3774100	0.000922399	0.000331241	0.000175292	0.000602066	1.9342E-05	1.9342E-05	0.000621408	1.9342E-05	0.000703235	3.83272E-05	8.99995E-05	8.82615E-05	8.64353E-05	7.48691E-05	0.000162574	1.15662E-05	0.000168357	1.15662E-05	0.000164128
3837803774100	383780	3774100	0.001326774	0.000476456	0.000252139	0.000866008	2.78214E-05	2.78214E-05	0.00089383	2.78214E-05	0.000992288	5.4081E-05	0.000126992	0.00012454	0.000121963	0.000105643	0.000229397	1.63204E-05	0.000237557	1.63204E-05	0.000214829
3838303774100	383830	3774100	0.004548994	0.001633583	0.000864486	0.002969206	9.53888E-05	9.53888E-05	0.003064595	9.53888E-05	0.003336637	0.000181851	0.000427021	0.000418774	0.00040109	0.000355231	0.000771363	5.48783E-05	0.000798802	5.48783E-05	0.000670532
3838803774100	383880	3774100	0.002894277	0.00103936	0.000550025	0.001889145	6.06907E-05	6.06907E-05	0.001949835	6.06907E-05	0.002128602	0.000116012	0.000272417	0.000267156	0.000261629	0.000226619	0.00049209	3.50095E-05	0.000509595	3.50095E-05	0.000430535
3839303774100	383930	3774100	0.001137173	0.000408368	0.000216107	0.000742252	2.38456E-05	2.38456E-05	0.000766098	2.38456E-05	0.000846449	4.61325E-05	0.000108328	0.000106236	0.000104038	9.01161E-05	0.000195682	1.39217E-05	0.000202643	1.39217E-05	0.000176824
3839803774100	383980	3774100	0.00066854	0.000240079	0.000127049	0.000436368	1.40188E-05	1.40188E-05	0.000450387	1.40188E-05	0.000503667	2.74505E-05	6.4459E-05	6.32142E-05	6.19062E-05	5.36223E-05	0.000116438	8.28391E-06	0.00012058	8.28391E-06	0.000107683
3840303774100	384030	3774100	0.000440261	0.000158101	8.36667E-05	0.000287366	9.23191E-06	9.23191E-06	0.000296598	9.23191E-06	0.000336005	1.83127E-05	4.30017E-05	4.21713E-05	4.12987E-05	3.57724E-05	7.76776E-05	5.52634E-06	8.04408E-05	5.52634E-06	7.29254E-05
3840803774100	384080	3774100	0.000317717	0.000114095	6.03785E-05	0.000207379	6.66226E-06	6.66226E-06	0.000214041	6.66226E-06	0.000245739	1.33931E-05	3.14495E-05	3.08421E-05	3.0204E-05	2.61623E-05	5.68098E-05	4.04171E-06	5.88307E-05	4.04171E-06	5.38085E-05
3841303774100	384130	3774100	0.000242015	8.69096E-05	4.59922E-05	0.000157967	5.07486E-06	5.07486E-06	0.000163042	5.07486E-06	0.000189729	1.03405E-05	2.42814E-05	2.38125E-05	2.33198E-05	2.01993E-05	4.38615E-05	3.12051E-06	4.54217E-05	3.12051E-06	4.16862E-05
3826803774150	382680	3774150	3.98088E-05	1.42957E-05	7.56521E-06	2.59839E-05	8.34758E-07	8.34758E-07	2.68186E-05	8.34758E-07	6.08949E-05	3.31885E-06	7.79328E-06	7.64279E-06	7.48465E-06	6.4831E-06	1.40777E-05	1.00155E-06	1.45784E-05	1.00155E-06	1.02081E-05
3827303774150	382730	3774150	4.26681E-05	1.53225E-05	8.10859E-06	2.78502E-05	8.94715E-07	8.94715E-07	2.87449E-05	8.94715E-07	6.78856E-05	3.69985E-06	8.68795E-06	8.52017E-06	8.34388E-06	7.22736E-06	1.56938E-05	1.11653E-06	1.6252E-05	1.11653E-06	1.1358E-05
3827803774150	382780	3774150	4.58008E-05	1.64474E-05	8.70393E-06	2.98949E-05	9.60405E-07	9.60405E-07	3.08554E-05	9.60405E-07	7.64E-05	4.1639E-06	9.77761E-06	9.5888E-06	9.3904E-06	8.13383E-06	1.76621E-05	1.25657E-06	1.82904E-05	1.25657E-06	1.27525E-05

			ISDrainage / Utilities Trenching	ISDrainage / Utilities Trenching	ISAsphalt Paving	ISAsphalt Paving	SVDemolition	SVSite Grubbing / Prep	SVMass Grading / Excavation	SVMass Grading / Excavation	SVDrainage / Utilities Trenching	SVFoundations / Concrete Pads	SVBuilding / Structure Construction	SVBuilding / Structure Construction	SVAsphalt Paving	SVAsphalt Paving	SVArchitectural Coating	SVArchitectural Coating	SVLandscaping or Other Finishing	SVLandscaping or Other Finishing	MDemolition
Unique Identifier	X (UTM)	Y (UTM)	2027	2028	2027	2028	2027	2027	2027	2028	2028	2028	2028	2029	2028	2029	2028	2029	2028	2029	2027
3829303773950	382930	3773950	5.17938E-06	5.04649E-06	1.33765E-06	1.24608E-06	5.62143E-05	4.0415E-05	2.7249E-05	2.6903E-05	1.90883E-05	6.06387E-06	8.68687E-06	8.35541E-06	8.5409E-07	7.94641E-07	8.5409E-07	7.94641E-07	8.68687E-06	8.35541E-06	1.19505E-05
3829803773950	382980	3773950	5.87646E-06	5.72568E-06	1.51768E-06	1.41378E-06	6.09805E-05	4.38417E-05	2.95593E-05	2.9184E-05	2.07068E-05	6.578E-06	9.42339E-06	9.06384E-06	9.26505E-07	8.62015E-07	9.26505E-07	8.62015E-07	9.42339E-06	9.06384E-06	1.29358E-05
3830303773950	383030	3773950	7.63742E-06	7.44147E-06	1.97247E-06	1.83744E-06	7.43704E-05	5.34683E-05	3.60498E-05	3.55921E-05	2.52535E-05	8.02238E-06	1.14925E-05	1.1054E-05	1.12994E-06	1.05129E-06	1.12994E-06	1.05129E-06	1.14925E-05	1.1054E-05	1.57175E-05
3830803773950	383080	3773950	1.00707E-05	9.81232E-06	2.6009E-06	2.42285E-06	9.07892E-05	6.52725E-05	4.40086E-05	4.34498E-05	3.08287E-05	9.79349E-06	1.40298E-05	1.34945E-05	1.3794E-06	1.28339E-06	1.3794E-06	1.28339E-06	1.40298E-05	1.34945E-05	1.91379E-05
3831303773950	383130	3773950	1.26666E-05	1.23416E-05	3.27132E-06	3.04738E-06	0.000108339	7.78902E-05	5.25158E-05	5.1849E-05	3.67881E-05	1.16866E-05	1.67418E-05	1.6103E-05	1.64605E-06	1.53148E-06	1.64605E-06	1.53148E-06	1.67418E-05	1.6103E-05	2.28232E-05
3837303773950	383730	3773950	0.000148057	0.000144259	3.82379E-05	3.56203E-05	0.00390636	0.002808461	0.001893545	0.001869503	0.001326457	0.000421381	0.000603655	0.000580622	5.93511E-05	5.522E-05	5.93511E-05	5.522E-05	0.000603655	0.000580622	0.00060061
3837803773950	383780	3773950	9.12148E-05	8.88744E-05	2.35575E-05	2.19448E-05	0.002293178	0.001648671	0.001111581	0.001097468	0.00077868	0.000247367	0.000354368	0.000340847	3.48413E-05	3.24162E-05	3.48413E-05	3.24162E-05	0.000354368	0.000340847	0.000357327
3838303773950	383830	3773950	6.81562E-05	6.64075E-05	1.76023E-05	1.63973E-05	0.00167981	0.001207692	0.000814261	0.000803922	0.000570402	0.000181202	0.000259583	0.000249679	2.55221E-05	2.37457E-05	2.55221E-05	2.37457E-05	0.000259583	0.000249679	0.000264385
3838803773950	383880	3773950	5.03592E-05	4.90671E-05	1.3006E-05	1.21156E-05	0.001202033	0.000864196	0.000582666	0.000575268	0.000408167	0.000129664	0.000185752	0.000178664	1.8263E-05	1.69918E-05	1.8263E-05	1.69918E-05	0.000185752	0.000178664	0.00019186
3839303773950	383930	3773950	3.63958E-05	3.5462E-05	9.39971E-06	8.75625E-06	0.000828488	0.000595638	0.000401596	0.000396497	0.000281324	8.93696E-05	0.000128027	0.000123142	1.25876E-05	1.17114E-05	1.25876E-05	1.17114E-05	0.000128027	0.000123142	0.000134818
3839803773950	383980	3773950	2.74778E-05	2.67728E-05	7.09654E-06	6.61074E-06	0.000603016	0.000433536	0.000292302	0.000288591	0.000204762	6.50478E-05	9.31849E-05	8.96294E-05	9.16191E-06	8.52419E-06	9.16191E-06	8.52419E-06	9.31849E-05	8.96294E-05	9.98501E-05
3840303773950	384030	3773950	2.15418E-05	2.09891E-05	5.56346E-06	5.18261E-06	0.000457447	0.00032888	0.00022174	0.000218925	0.000155332	4.93451E-05	7.06899E-05	6.79927E-05	6.95021E-06	6.46644E-06	6.95021E-06	6.46644E-06	7.06899E-05	6.79927E-05	7.71031E-05
3840803773950	384080	3773950	1.70713E-05	1.66333E-05	4.40889E-06	4.10708E-06	0.000351086	0.000252411	0.000170183	0.000168022	0.000119216	3.78718E-05	5.42537E-05	5.21836E-05	5.3342E-06	4.96292E-06	5.3342E-06	4.96292E-06	5.42537E-05	5.21836E-05	6.02806E-05
3841303773950	384130	3773950	1.36883E-05	1.33371E-05	3.53519E-06	3.29319E-06	0.000273873	0.0001969	0.000132756	0.00013107	9.29974E-05	2.95429E-05	4.2322E-05	4.07072E-05	4.16108E-06	3.87145E-06	4.16108E-06	3.87145E-06	4.2322E-05	4.07072E-05	4.79127E-05
3826803774000	382680	3774000	4.05866E-06	3.95453E-06	1.04821E-06	9.76451E-07	4.78223E-05	3.43816E-05	2.31811E-05	2.28867E-05	1.62387E-05	5.15862E-06	7.39003E-06	7.10806E-06	7.26586E-07	6.76011E-07	7.26586E-07	6.76011E-07	7.39003E-06	7.10806E-06	1.02231E-05
3827303774000	382730	3774000	4.47106E-06	4.35634E-06	1.15471E-06	1.07567E-06	5.1457E-05	3.69948E-05	2.4943E-05	2.46263E-05	1.74729E-05	5.5507E-06	7.95172E-06	7.64832E-06	7.8181E-07	7.27392E-07	7.8181E-07	7.27392E-07	7.95172E-06	7.64832E-06	1.09961E-05
3827803774000	382780	3774000	4.8902E-06	4.76473E-06	1.26296E-06	1.17651E-06	5.49225E-05	3.94863E-05	2.66228E-05	2.62848E-05	1.86497E-05	5.92453E-06	8.48725E-06	8.16341E-06	8.34463E-07	7.76381E-07	8.34463E-07	7.76381E-07	8.48725E-06	8.16341E-06	1.16747E-05
3828303774000	382830	3774000	5.26209E-06	5.12708E-06	1.35901E-06	1.26598E-06	5.74526E-05	4.13053E-05	2.78492E-05	2.74956E-05	1.95088E-05	6.19745E-06	8.87823E-06	8.53947E-06	8.72904E-07	8.12146E-07	8.72904E-07	8.12146E-07	8.87823E-06	8.53947E-06	1.2132E-05
3828803774000	382880	3774000	5.73749E-06	5.59028E-06	1.48179E-06	1.38035E-06	6.05974E-05	4.35663E-05	2.93736E-05	2.90007E-05	2.05767E-05	6.53668E-06	9.3642E-06	9.0069E-06	9.20685E-07	8.566E-07	9.20685E-07	8.566E-07	9.3642E-06	9.0069E-06	1.27308E-05
3829303774000	382930	3774000	5.68011E-06	5.53437E-06	1.46697E-06	1.36654E-06	5.86553E-05	4.217E-05	2.84322E-05	2.80712E-05	1.99172E-05	6.32718E-06	9.06408E-06	8.71823E-06	8.91177E-07	8.29147E-07	8.91177E-07	8.29147E-07	9.06408E-06	8.71823E-06	1.22535E-05
3829803774000	382980	3774000	6.04636E-06	5.89123E-06	1.56156E-06	1.45466E-06	5.95551E-05	4.28169E-05	2.88684E-05	2.85018E-05	2.02227E-05	6.42424E-06	9.20312E-06	8.85197E-06	9.04848E-07	8.41866E-07	9.04848E-07	8.41866E-07	9.20312E-06	8.85197E-06	1.23987E-05
3830303774000	383030	3774000	7.70888E-06	7.51109E-06	1.99092E-06	1.85463E-06	7.07801E-05	5.08871E-05	3.43095E-05	3.38739E-05	2.40344E-05	7.6351E-06	1.09377E-05	1.05204E-05	1.0754E-06	1.00054E-06	1.0754E-06	1.00054E-06	1.09377E-05	1.05204E-05	1.46596E-05
3830803774000	383080	3774000	1.06204E-05	1.03479E-05	2.74286E-06	2.5551E-06	8.80364E-05	6.32934E-05	4.26742E-05	4.21324E-05	2.9894E-05	9.49654E-06	1.36044E-05	1.30853E-05	1.33758E-06	1.24448E-06	1.33758E-06	1.24448E-06	1.36044E-05	1.30853E-05	1.81562E-05
3831303774000	383130	3774000	1.38053E-05	1.34511E-05	3.56541E-06	3.32134E-06	0.000104758	7.53154E-05	5.07798E-05	5.01351E-05	3.55721E-05	1.13003E-05	1.61884E-05	1.55707E-05	1.59164E-06	1.48085E-06	1.59164E-06	1.48085E-06	1.61884E-05	1.55707E-05	2.15566E-05
3837303774000	383730	3774000	0.000270817	0.000263868	6.99421E-05	6.51542E-05	0.007768808	0.005585351	0.003765804	0.00371799	0.002638004	0.000838026	0.001200524	0.001154717	0.000118035	0.000109819	0.000118035	0.000109819	0.001200524	0.001154717	0.00117845
3837803774000	383780	3774000	0.000162879	0.0001587	4.20657E-05	3.91861E-05	0.004549002	0.003270486	0.002205055	0.002177058	0.001544675	0.000490704	0.000702963	0.000676141	6.91151E-05	6.43043E-05	6.91151E-05	6.43043E-05	0.000702963	0.000676141	0.000693781
3838303774000	383830	3774000	0.000135121	0.000131654	3.48968E-05	3.25079E-05	0.003774483	0.002713649	0.00182962	0.001806389	0.001281677	0.000407156	0.000583276	0.00056102	5.73475E-05	5.33558E-05	5.73475E-05	5.33558E-05	0.000583276	0.00056102	0.000576709
3838803774000	383880	3774000	7.99688E-05	7.7917E-05	2.0653E-05	1.92392E-05	0.002132545	0.001533184	0.001033716	0.001020592	0.000724134	0.000230039	0.000329545	0.000316971	3.24007E-05	3.01455E-05	3.24007E-05	3.01455E-05	0.000329545	0.000316971	0.000329438
3839303774000	383930	3774000	4.69807E-05	4.57753E-05	1.21334E-05	1.13028E-05	0.001163921	0.000836796	0.000564192	0.000557029	0.000395225	0.000125553	0.000179862	0.000172999	1.7684E-05	1.64531E-05	1.7684E-05	1.64531E-05	0.000179862	0.000172999	0.000183406
3839803774000	383980	3774000	3.28609E-05	3.20178E-05	8.48678E-06	7.90581E-06	0.00077035	0.00055384	0.000373415	0.000368673	0.000261583	8.30981E-05	0.000119043	0.000114501	1.17043E-05	1.08896E-05	1.17043E-05	1.08896E-05	0.000119043	0.000114501	0.000123613
3840303774000	384030	3774000	2.36695E-05	2.30622E-05	6.11299E-06	5.69452E-06	0.000529332	0.000380561	0.000256585	0.000253327	0.000179742	5.70994E-05	8.17984E-05	7.86773E-05	8.04239E-06	7.4826E-06	8.04239E-06	7.4826E-06	8.17984E-05	7.86773E-05	8.64153E-05
3840803774000	384080	3774000	1.82679E-05	1.77992E-05	4.71795E-06	4.39498E-06	0.000392289	0.000282034	0.000190156	0.000187741	0.000133207	4.23164E-05	6.06208E-05	5.83078E-05	5.96022E-06	5.54536E-06	5.96022E-06	5.54536E-06	6.06208E-05	5.83078E-05	6.52107E-05
3841303774000	384130	3774000	1.45817E-05	1.42076E-05	3.76593E-06	3.50813E-06	0.000302987	0.000217831	0.000146868	0.000145003	0.000102883	3.26834E-05	4.6821E-05	4.50345E-05	4.60342E-06	4.283E-06	4.60342E-06	4.283E-06	4.6821E-05	4.50345E-05	5.12769E-05
3826803774050	382680	3774050	4.08792E-06	3.98304E-06	1.05576E-06	9.83489E-07	4.7163E-05	3.39076E-05	2.28615E-05	2.25712E-05	1.60148E-05	5.0875E-06	7.28816E-06	7.01007E-06	7.16569E-07	6.66692E-07	7.16569E-07	6.66692E-07	7.28816E-06	7.01007E-06	9.97449E-06
3827303774050	382730	3774050	4.52788E-06	4.41171E-06	1.16939E-06	1.08934E-06	5.06374E-05	3.64056E-05	2.45457E-05	2.4234E-05	1.71946E-05	5.46229E-06	7.82506E-06	7.52649E-06	7.69358E-07	7.15806E-07	7.69358E-07	7.15806E-07	7.82506E-06	7.52649E-06	1.07039E-05
3827803774050	382780	3774050	5.04942E-06	4.91987E-06	1.30408E-06	1.21481E-06	5.4584E-05	3.92429E-05	2.64587E-05	2.61228E-05	1.85347E-05	5.88801E-06	8.43494E-06	8.11309E-06	8.2932E-07	7.71595E-07	8.2932E-07	7.71595E-07	8.43494E-06	8.11309E-06	1.15205E-05
3828303774050	382830	3774050	5.59909E-06	5.45543E-06	1.44604E-06	1.34705E-06	5.8486E-05	4.20483E-05	2.83502E-05	2.79902E-05	1.98597E-05	6.30893E-06	9.03792E-06	8.69307E-06	8.88605E-07	8.26754E-07	8.88605E-07	8.26754E-07	9.03792E-06	8.69307E-06	1.22971E-05
3828803774050	382880	3774050	6.05537E-06	5.9E-06	1.56388E-06	1.45683E-06	6.09181E-05	4.37968E-05	2.95291E-05	2.91542E-05	2.06856E-05	6.57128E-06	9.41376E-06	9.05457E-06	9.25557E-07	8.61134E-07	9.25557E-07	8.61134E-07	9.41376E-06	9.05457E-06	1.26364E-05
3829303774050	382930	3774050	5.85789E-06	5.70759E-06	1.51288E-06	1.40932E-06	5.7417E-05	4.12797E-05	2.7832E-05	2.74786E-05	1.94967E-05	6.19361E-06	8.87272E-06	8.53417E-06	8.72363E-07	8.11642E-07	8.72363E-07	8.11642E-07	8.87272E-06	8.53417E-06	1.18054E-05
3829803774050	382980	3774050	6.30235E-06	6.14065E-06	1.62767E-06	1.51625E-06	5.829E-05	4.19074E-05	2.82552E-05	2.78964E-05	1.97932E-05	6.28778E-06	9.00764E-06	8.66394E-06	8.85628E-07	8.23983E-07	8.85628E-07	8.23983E-07	9.00764E-06	8.66394E-06	1.19306E-05
3830303774050	383030	3774050	8.07007E-06	7.86301E-06	2.08421E-06	1.94153E-06	6.86955E-05	4.93883E-05	3.3299E-05	3.28762E-05	2.33265E-05	7.41022E-06	1.06156E-05	1.02106E-05	1.04372E-06	9.71074E-07	1.04372E-06	9.71074E-07	1.06156E-05	1.02106E-05	1.39701E-05
3830803774050	383080	3774050	1.12134E-05	1.09257E-05	2.89601E-06	2.69776E-06	8.43215E-05	6.06226E-05	4.08735E-05	4.03545E-05	2.86325E-05	9.09581E-06	1.30303E-05	1.25331E-05	1.28113E-06	1.19196E-06	1.28113E-06	1.19196E-06	1.30303E-05	1.25331E-05	1.70439E-05
3831303774050	383130	3774050	1.54161E-05	1.50205E-05	3.98141E-06	3.70886E-06	0.000100945	7.25741E-05	4.89316E-05	4.83103E-05	3.42773E-05	1.0889E-05	1.55992E-05	1.5004E-05	1.53371E-06	1.42695E-06	1.53371E-06	1.42695E-06	1.55992E-05	1.5004E-05	2.03409E-05
3836803774050	383680	3774050	9.8298E-05	9.57759E-05	2.53868E-05	2.3649E-05	0.002319611	0.001667674	0.001124394	0.001110118	0.000787655	0.000250218	0.000358452	0.000344775	3.52429E-05	3.27898E-05	3.52429E-05	3.27898E-05	0.000358452	0.000344775	0.000357075
3837303774050	383730	3774050	0.00018908	0.000184228	4.88324E-05	4.54896E-05	0.005279379	0.003795587	0.002559093	0.002526601	0.001792684	0.00056949	0.000815829	0.0007847	8.0212E-05	7.46289E-05	8.0212E-05	7.46289E-05	0.000815829	0.0007847	0.000802011
3837803774050	383780	3774050	0.000350007	0.000341027	9.03942E-05	8.42062E-05	0.01036419	0.00745129	0.005023873	0.004960086	0.003519301	0.001117992	0.001601591	0.001540481	0.000157468	0.000146507	0.000157468	0.000146507	0.001601591	0.001540481	0.001566225
3838303774050	383830	3774050	0.000481698	0.000469339	0.000124405	0.000115889	0.014501215	0.010425587	0.007029229	0.006939981	0.004924084	0.001564255	0.002240891	0.002155388	0.000220324	0.000204988	0.000220324	0.000204988	0.002240891	0.002155388	0.002186476
3838803774050	383880	3774050	0.000158847	0.000154771	4.10243E-05	3.8216E-05	0.004578998	0.003292051	0.002219595	0.002191414	0.001554861	0.000493939	0.000707598	0.000680599	6.95708E-05	6.47283E-05	6.95708E-05	6.47283E-05	0.000707598	0.000680599	0.000695111
3839303774050	383930	3774050	6.46348E-05	6.29765E-05	1.66928E-05	1.55501E-05	0.001715507	0.001233357	0.000831564	0.000821006	0.000582524	0.000185053	0.0002651	0.000254984	2.60645E-05	2.42503E-05	2.60645E-05	2.42503E-05	0.0002651	0.000254984	0.000264822
3839803774050	383980	3774050	3.97844E-05	3.87636E-05	1.02749E-05	9.57149E-06	0.000985345	0.0007084	0.00047763	0.000471566	0.000334587	0.00010629	0.000152267	0.000146457	1.49708E-05	1.39288E-05	1.49708E-05	1.39288E-05	0.000152267	0.000146457	0.000154812
3840303774050	384030	3774050	2.67133E-05	2.60279E-05	6.89907E-06	6.42679E-06	0.000625627	0.000449792	0.000303263	0.000299412	0.00021244	6.74868E-05	9.66789E-05	9.29901E-05	9.50544E-06	8.84381E-06	9.50544E-06	8.84381E-06	9.66789E-05	9.29901E-05	9.9841E-05
3840803774050	384080	3774050	2.007E-05	1.9555E-05	5.18335E-06	4.82852E-06	0.000448681	0.000322577	0.000217491	0.000214729	0.000152356	4.83995E-05	6.93353E-05	6.66897E-05	6.81702E-06	6.34252E-06	6.81702E-06	6.34252E-06	6.93353E-05	6.66897E-05	7.27755E-05
3841303774050	384130	3774050	1.58155E-05	1.54097E-05	4.08458E-06	3.80496E-06	0.000340252	0.000244623	0.000164932	0.000162838	0.000115537	3.67032E-05	5.25796E-05	5.05734E-05	5.16961E-06	4.80978E-06	5.16961E-06	4.80978E-06	5.25796E-05	5.05734E-05	5.6109E-05
3826803774100	382680	3774100	4.10649E-06	4.00113E-06	1.06056E-06	9.87956E-07	4.64592E-05	3.34016E-05	2.25203E-05	2.22344E-05	1.57759E-05	5.01158E-06	7.1794E-06	6.90546E-06	7.05876E-07	6.56744E-07	7.05876E-07	6.56744E-07	7.1794E-06	6.90546E-06	9.7259E-06
3827303774100	382730	3774100	4.56164E-06	4.4446E-06	1.17811E-06	1.09746E-06	4.98178E-05	3.58163E-05	2.41484E-05	2.38418E-05	1.69163E-05	5.37388E-06	7.69841E-06	7.40467E-06	7.56905E-07	7.04221E-07	7.56905E-07	7.04221E-07	7.69841E-06	7.40467E-06	1.04172E-05
3827803774100	382780	3774100	4.97966E-06	4.85189E-06	1.28607E-06	1.19803E-06	5.25973E-05	3.78146E-05	2.54957E-05	2.5172E-05	1.78601E-05	5.67371E-06	8.12794E-06	7.81781E-06	7.99136E-07	7.43512E-07	7.99136E-07	7.43512E-07	8.12794E-06	7.81781E-06	1.08854E-05
3828303774100	382830	3774100	5.44381E-06	5.30414E-06	1.40594E-06	1.30969E-06	5.52165E-05	3.96977E-05	2.67653E-05	2.642555E-05	1.87495E-05	5.95624E-06	8.53268E-06	8.20711E-06	8.3893E-07	7.80536E-07	8.3893E-07	7.80536E-07	8.53268E-06	8.20711E-06	1.13445E-05
3828803774100	382880	3774100	5.84495E-06	5.69498E-06	1.50954E-06	1.4062E-06	5.67043E-05	4.07673E-05	2.74865E-05	2.71375E-05	1.92547E-05	6.11673E-06	8.76259E-06	8.42824E-06	8.61534E-07	8.01567E-07	8.61534E-07	8.01567E-07	8.76259E-06	8.42824E-06	1.15586E-05
3829303774100	382930	3774100	6.07675E-06	5.92083E-06	1.5694E-06	1.46197E-06	5.62767E-05	4.04599E-05	2.72792E-05	2.69328E-05	1.91095E-05	6.0706E-06	8.69651E-06	8.36468E-06	8.55037E-07	7.95522E-07	8.55037E-07	7.95522E-07	8.69651E-06	8.36468E-06	1.14043E-05
3829803774100	382980	3774100	6.68943E-06	6.51779E-06	1.72764E-06	1.60937E-06	5.7613E-05	4.14206E-05	2.7927E-05	2.75724E-05	1.95633E-05	6.21475E-06	8.90301E-06	8.56331E-06	8.75341E-07	8.14412E-07	8.75341E-07	8.14412E-07	8.90301E-06	8.56331E-06	1.16112E-05
3830303774100	383030	3774100	8.46165E-06	8.24454E-06	2.18534E-06	2.03574E-06	6.5916E-05	4.739E-05	3.19517E-05	3.15465E-05	2.23827E-05	7.11039E-06	1.01861E-05	9.79742E-06	1.00149E-06	9.31783E-07	1.00149E-06	9.31783E-07	1.01861E-05	9.79742E-06	1.31917E-05
3830803774100	383080	3774100	1.22418E-05	1.19277E-05	3.16162E-06	2.94519E-06	8.16132E-05	5.86755E-05	3.95607E-05	3.90584E-05	2.77129E-05	8.80367E-06	1.26118E-05	1.21306E-05	1.23999E-06	1.15368E-06	1.23999E-06	1.15368E-06	1.26118E-05	1.21306E-05	1.62201E-05
3831303774100	383130	3774100	1.77526E-05	1.72971E-05	4.58485E-06	4.27099E-06	9.69363E-05	6.96919E-05	4.69883E-05	4.63917E-05	3.2916E-05	1.04566E-05	1.49797E-05	1.44081E-05	1.4728E-06	1.37028E-06	1.4728E-06	1.37028E-06	1.49797E-05	1.44081E-05	1.9176E-05
3836303774100	383630	3774100	4.91119E-05	4.78518E-05	1.26838E-05	1.18155E-05	0.000684104	0.000491834	0.000331608	0.000327398	0.000232297	7.37947E-05	0.000105715	0.000101682	1.03939E-05	9.67044E-06	1.03939E-05	9.67044E-06	0.000105715	0.000101682	0.000109014
3836803774100	383680	3774100	5.58007E-05	5.4369E-05	1.44113E-05	1.34248E-05	0.001065248	0.000765855	0.000516362	0.000509805	0.000361719	0.000114909	0.000164614	0.000158333	1.61848E-05	1.50583E-05	1.61848E-05	1.50583E-05	0.000164614	0.000158333	0.000166578
3837303774100	383730	3774100	6.60881E-05	6.43924E-05	1.70682E-05	1.58997E-05	0.001521911	0.001094171	0.000737722	0.000728355	0.000516785	0.000164169	0.000235183	0.000226209	2.31231E-05	2.15136E-05	2.31231E-05	2.15136E-05	0.000235183	0.000226209	0.000235031
3837803774100	383780	3774100	8.65035E-05	8.4284E-05	2.23407E-05	2.08114E-05	0.002244554	0.001613713	0.001088011	0.001074197	0.000762169	0.000242121	0.000346854	0.000333619	3.41026E-05	3.17288E-05	3.41026E-05	3.17288E-05	0.000346854	0.000333619	0.000343428
3838303774100	383830	3774100	0.000269998	0.000263071	6.97307E-05	6.49573E-05	0.007960133	0.005722903	0.003858545	0.003809554	0.002702971	0.000858664	0.001230089	0.001183154	0.000120942	0.000112524	0.000120942	0.000112524	0.001230089	0.001183154	0.00120154
3838803774100	383880	3774100	0.00017336	0.000168912	4.47727E-05	4.17077E-05	0.005032838	0.003618337	0.002439586	0.002408612	0.001708968	0.000542895	0.000777731	0.000748056	7.64662E-05	7.11438E-05	7.64662E-05	7.11438E-05	0.000777731	0.000748056	0.000761852
3839303774100	383930	3774100	7.12005E-05	6.93737E-05	1.83885E-05	1.71297E-05	0.001923581	0.00138295	0.000932424	0.000920586	0.000653178	0.000207498	0.000297253	0.000285911	2.92258E-05	2.71916E-05	2.92258E-05	2.71916E-05	0.000297253	0.000285911	0.000294907
3839803774100	383980	3774100	4.33598E-05	4.22473E-05	1.11983E-05	1.04317E-05	0.001099288	0.000790328	0.000532862	0.000526096	0.000373278	0.000118581	0.000169874	0.000163393	1.6702E-05	1.55394E-05	1.6702E-05	1.55394E-05	0.000169874	0.000163393	0.000170924
3840303774100	384030	3774100	2.93643E-05	2.86109E-05	7.58373E-06	7.06458E-06	0.00070528	0.000507058	0.000341873	0.000337532	0.000239487	7.6079E-05	0.000108988	0.000104829	1.07156E-05	9.96978E-06	1.07156E-05	9.96978E-06	0.000108988	0.000104829	0.000111135
3840803774100	384080	3774100	2.16667E-05	2.11107E-05	5.59571E-06	5.21266E-06	0.000496797	0.00035717	0.000240814	0.000237757	0.000168694	5.35898E-05	7.67707E-05	7.38415E-05	7.54807E-06	7.02269E-06	7.54807E-06	7.02269E-06	7.67707E-05	7.38415E-05	7.93441E-05
3841303774100	384130	3774100	1.67855E-05	1.63548E-05	4.33508E-06	4.03832E-06	0.000369527	0.00026567	0.000179122	0.000176848	0.000125478	3.98611E-05	5.71034E-05	5.49246E-05	5.61439E-06	5.2236E-06	5.61439E-06	5.2236E-06	5.71034E-05	5.49246E-05	5.98705E-05
3826803774150	382680	3774150	4.11043E-06	4.00496E-06	1.06157E-06	9.88904E-07	4.57109E-05	3.28636E-05	2.21576E-05	2.18763E-05	1.55217E-05	4.93086E-06	7.06376E-06	6.79424E-06	6.94506E-07	6.46165E-07	6.94506E-07	6.46165E-07	7.06376E-06	6.79424E-06	9.47912E-06
3827303774150	382730	3774150	4.57345E-06	4.45611E-06	1.18116E-06	1.1003E-06	4.89626E-05	3.52014E-05	2.37338E-05	2.34325E-05	1.66259E-05	5.28162E-06	7.56625E-06	7.27755E-06	7.43911E-07	6.92131E-07	7.43911E-07	6.92131E-07	7.56625E-06	7.27755E-06	1.01305E-05
3827803774150	382780	3774150	5.13494E-06	5.00319E-06	1.32617E-06	1.23538E-06	5.25083E-05	3.77506E-05	2.54525E-05	2.51294E-05	1.78299E-05	5.6641E-06	8.11417E-06	7.80457E-06	7.97782E-07	7.42253E-07	7.97782E-07	7.42253E-07	8.11417E-06	7.80457E-06	1.08364E-05

			MSite Grubbing / Prep	MMass Grading / Excavation	MMass Grading / Excavation	MDrainage / Utilities Trenching	MFoundations / Concrete Pads	MBuilding / Structure Construction	MAsphalt Paving	MLandscaping or Other Finishing	MWaterside Construction (Piles)	RSSWDemolition	RSSWPlacing Base	RSSWForm/Plac e Rebar and Pour	Child Risk				
Unique Identifier	X (UTM)	Y (UTM)	2027	2027	2028	2028	2028	2028	2028	2028	2028	2029	2029	2029	3rd Trimester	0<2	2<16	Total	per million
3829303773950	382930	3773950	3.6686E-05	4.31397E-05	4.25653E-05	9.04794E-06	1.17668E-05	8.66098E-06	8.91448E-07	1.04439E-05	8.91448E-07	1.54934E-05	2.24813E-05	1.33265E-05	2.26651E-09	2.9227E-08	4.9372E-09	3.64308E-08	0.03643084
3829803773950	382980	3773950	3.97107E-05	4.66965E-05	4.60747E-05	9.79392E-06	1.27369E-05	9.37506E-06	9.64946E-07	1.13049E-05	9.64946E-07	1.6738E-05	2.42873E-05	1.4397E-05	2.68857E-09	3.4218E-08	5.7005E-09	4.26072E-08	0.04260721
3830303773950	383030	3773950	4.825E-05	5.6738E-05	5.59825E-05	1.19E-05	1.54758E-05	1.1391E-05	1.17244E-06	1.37359E-05	1.17244E-06	2.01037E-05	2.9171E-05	1.7292E-05	3.71477E-09	4.6485E-08	7.635E-09	5.78352E-08	0.05783518
3830803773950	383080	3773950	5.875E-05	6.90852E-05	6.81653E-05	1.44896E-05	1.88436E-05	1.38699E-05	1.42759E-06	1.67251E-05	1.42759E-06	2.42181E-05	3.51409E-05	2.08308E-05	5.51775E-09	6.7434E-08	1.0926E-08	8.38781E-08	0.08387813
3831303773950	383130	3773950	7.00633E-05	8.23887E-05	8.12916E-05	1.72798E-05	2.24723E-05	1.65408E-05	1.7025E-06	1.99458E-05	1.7025E-06	2.86755E-05	4.16088E-05	2.46648E-05	9.12553E-09	1.08E-07	1.7308E-08	1.34434E-07	0.1344345
3837303773950	383730	3773950	0.00184377	0.002168123	0.002139254	0.000454732	0.000591376	0.000435285	4.48025E-05	0.00052489	4.48025E-05	0.001051726	0.001526078	0.000904628	5.63549E-08	8.3042E-07	1.8279E-07	1.06956E-06	1.0695639
3837803773950	383780	3773950	0.001096932	0.001289902	0.001272727	0.000270538	0.000351833	0.000258968	2.66548E-05	0.000312278	2.66548E-05	0.000886586	0.001286455	0.000762584	3.40669E-08	5.0224E-07	1.0886E-07	6.45163E-07	0.64516333
3838303773950	383830	3773950	0.000811615	0.000954393	0.000941685	0.00020017	0.00026032	0.000191609	1.97218E-05	0.000231053	1.97218E-05	0.000751421	0.001090328	0.000646325	2.53496E-08	3.7358E-07	8.0469E-08	4.79394E-07	0.47939423
3838803773950	383880	3773950	0.000588976	0.000692588	0.000683366	0.00014526	0.00018891	0.000139048	1.43118E-05	0.000167671	1.43118E-05	0.000547689	0.000794708	0.000471087	1.85622E-08	2.7345E-07	5.8244E-08	3.50257E-07	0.35025717
3839303773950	383930	3773950	0.000413868	0.000486675	0.000480195	0.000102073	0.000132745	9.77076E-05	1.00567E-05	0.000117821	1.00567E-05	0.0003543	0.000514097	0.000304746	1.32319E-08	1.9486E-07	4.0774E-08	2.4887E-07	0.2488697
3839803773950	383980	3773950	0.000306523	0.000360446	0.000355646	7.55982E-05	9.83148E-05	7.23651E-05	7.44831E-06	8.72617E-05	7.44831E-06	0.000246884	0.000358235	0.000212354	9.90662E-09	1.458E-07	3.0098E-08	1.85801E-07	0.1858008
3840303773950	384030	3773950	0.000236693	0.000278332	0.000274626	5.83761E-05	7.59176E-05	5.58795E-05	5.7515E-06	6.73825E-05	5.7515E-06	0.000181083	0.000262756	0.000155756	7.71899E-09	1.1349E-07	2.3162E-08	1.44371E-07	0.14437112
3840803773950	384080	3773950	0.000185051	0.000217605	0.000214707	4.56395E-05	5.93537E-05	4.36876E-05	4.49663E-06	5.26808E-05	4.49663E-06	0.000133854	0.000194226	0.000115133	6.08848E-09	8.9406E-08	1.8049E-08	1.13543E-07	0.11354325
3841303773950	384130	3773950	0.000147084	0.000172959	0.000170656	3.62755E-05	4.7176E-05	3.47241E-05	3.57405E-06	4.18722E-05	3.57405E-06	0.000100774	0.000146226	8.66798E-05	4.87394E-09	7.1477E-08	1.4295E-08	9.06454E-08	0.09064538
3826803774000	382680	3774000	3.13831E-05	3.69039E-05	3.64126E-05	7.74007E-06	1.00659E-05	7.40904E-06	7.6259E-07	8.93422E-06	7.6259E-07	1.39868E-05	2.02952E-05	1.20306E-05	1.57387E-09	2.0951E-08	3.6833E-09	2.6208E-08	0.02620796
3827303774000	382730	3774000	3.3756E-05	3.96943E-05	3.91658E-05	8.32531E-06	1.0827E-05	7.96926E-06	8.20251E-07	9.60976E-06	8.20251E-07	1.49382E-05	2.16757E-05	1.28489E-05	1.75203E-09	2.3189E-08	4.0483E-09	2.89898E-08	0.02898977
3827803774000	382780	3774000	3.58393E-05	4.21441E-05	4.1583E-05	8.83912E-06	1.14952E-05	8.46109E-06	8.70874E-07	1.02028E-05	8.70874E-07	1.57804E-05	2.28977E-05	1.35733E-05	1.92352E-09	2.5336E-08	4.3916E-09	3.16511E-08	0.03165114
3828303774000	382830	3774000	3.7243E-05	4.37948E-05	4.32116E-05	9.18532E-06	1.19454E-05	8.79249E-06	9.04983E-07	1.06025E-05	9.04983E-07	1.64791E-05	2.39116E-05	1.41743E-05	2.08979E-09	2.7346E-08	4.6975E-09	3.41328E-08	0.03413279
3828803774000	382880	3774000	3.90812E-05	4.59563E-05	4.53444E-05	9.63868E-06	1.2535E-05	9.22646E-06	9.49651E-07	1.11258E-05	9.49651E-07	1.7418E-05	2.5274E-05	1.49819E-05	2.32113E-09	3.0113E-08	5.1177E-09	3.75517E-08	0.03755175
3829303774000	382930	3774000	3.76163E-05	4.42336E-05	4.36447E-05	9.27736E-06	1.20651E-05	8.8806E-06	9.14052E-07	1.07087E-05	9.14052E-07	1.70344E-05	2.47172E-05	1.46519E-05	2.36149E-09	3.0385E-08	5.1162E-09	3.78631E-08	0.03786306
3829803774000	382980	3774000	3.80619E-05	4.47577E-05	4.41617E-05	9.38727E-06	1.22081E-05	8.9858E-06	9.24881E-07	1.08356E-05	9.24881E-07	1.74368E-05	2.53011E-05	1.4998E-05	2.62322E-09	3.3302E-08	5.5221E-09	4.14477E-08	0.04144768
3830303774000	383030	3774000	4.50025E-05	5.29192E-05	5.22146E-05	1.1099E-05	1.44342E-05	1.06244E-05	1.09353E-06	1.28114E-05	1.09353E-06	2.05498E-05	2.98182E-05	1.76756E-05	3.54255E-09	4.4201E-08	7.1976E-09	5.49408E-08	0.05494085
3830803774000	383080	3774000	5.57364E-05	6.55415E-05	6.46688E-05	1.37464E-05	1.7877E-05	1.31585E-05	1.35436E-06	1.58672E-05	1.35436E-06	2.53254E-05	3.67477E-05	2.17833E-05	5.44321E-09	6.6232E-08	1.0555E-08	8.22304E-08	0.08223045
3831303774000	383130	3774000	6.61752E-05	7.78166E-05	7.67805E-05	1.63209E-05	2.12252E-05	1.56229E-05	1.60802E-06	1.88389E-05	1.60802E-06	3.00761E-05	4.3641E-05	2.58695E-05	9.17915E-09	1.0805E-07	1.6769E-08	1.33994E-07	0.13399416
3837303774000	383730	3774000	0.003617639	0.004254047	0.004197403	0.000892225	0.001160331	0.000854067	8.79064E-05	0.001029879	8.79064E-05	0.004882444	0.007084532	0.004199567	1.07287E-07	1.5751E-06	3.6155E-07	2.0439E-06	2.04389999
3837803774000	383780	3774000	0.002129789	0.002504457	0.00247111	0.000525273	0.000683114	0.000502809	5.17526E-05	0.000606314	5.17526E-05	0.002860124	0.004150102	0.002460096	6.37102E-08	9.3543E-07	2.1288E-07	1.21202E-06	1.21202162
3838303774000	383830	3774000	0.001770398	0.002081843	0.002054123	0.000436636	0.000567842	0.000417963	4.30196E-05	0.000504002	4.30196E-05	0.002472441	0.003587566	0.002126636	5.29835E-08	7.7791E-07	1.7696E-07	1.00785E-06	1.00785043
3838803774000	383880	3774000	0.001011316	0.001189225	0.00117339	0.000249423	0.000324372	0.000238756	2.45744E-05	0.000287904	2.45744E-05	0.001331142	0.001931516	0.001144963	3.07018E-08	4.5077E-07	1.0098E-07	5.82448E-07	0.58244763
3839303774000	383930	3774000	0.000563024	0.00066207	0.000653254	0.00013886	0.000180586	0.000132921	1.36811E-05	0.000160283	1.36811E-05	0.000658033	0.00095482	0.000565998	1.7491E-08	2.5672E-07	5.6081E-08	3.30293E-07	0.33029309
3839803774000	383980	3774000	0.000379471	0.000446227	0.000440286	9.35897E-05	0.000121713	8.95871E-05	9.22092E-06	0.000108029	9.22092E-06	0.000402109	0.000583469	0.000345869	1.20002E-08	1.7605E-07	3.7704E-08	2.25754E-07	0.22575447
3840303774000	384030	3774000	0.00026528	0.000311948	0.000307794	6.54265E-05	8.50866E-05	6.26284E-05	6.44615E-06	7.55207E-05	6.44615E-06	0.000259493	0.000376529	0.000223199	8.52352E-09	1.2492E-07	2.6308E-08	1.59753E-07	0.15975319
3840803774000	384080	3774000	0.000200186	0.000235402	0.000232267	4.93721E-05	6.4208E-05	4.72606E-05	4.86439E-06	5.69894E-05	4.86439E-06	0.000182128	0.000264272	0.000156655	6.5169E-09	9.5406E-08	1.9802E-08	1.21725E-07	0.12172457
3841303774000	384130	3774000	0.000157411	0.000185103	0.000182638	3.88226E-05	5.04885E-05	3.71623E-05	3.825E-06	4.48123E-05	3.825E-06	0.000134207	0.000194737	0.000115436	5.176E-09	7.569E-08	1.5523E-08	9.63893E-08	0.09638932
3826803774050	382680	3774050	3.062E-05	3.60066E-05	3.55271E-05	7.55185E-06	9.82112E-06	7.22888E-06	7.44046E-07	8.71697E-06	7.44046E-07	1.43081E-05	2.07614E-05	1.23069E-05	1.54493E-09	2.0545E-08	3.6081E-09	2.56985E-08	0.02569846
3827303774050	382730	3774050	3.28592E-05	3.86397E-05	3.81253E-05	8.10413E-06	1.05393E-05	7.75753E-06	7.98459E-07	9.35445E-06	7.98459E-07	1.52845E-05	2.21781E-05	1.31467E-05	1.72278E-09	2.2764E-08	3.9642E-09	2.84507E-08	0.02845069
3827803774050	382780	3774050	3.53659E-05	4.15873E-05	4.10336E-05	8.72234E-06	1.13433E-05	8.34931E-06	8.59369E-07	1.0068E-05	8.59369E-07	1.64635E-05	2.3889E-05	1.41609E-05	1.93841E-09	2.5428E-08	4.3879E-09	3.17542E-08	0.03175422
3828303774050	382830	3774050	3.77499E-05	4.43908E-05	4.37998E-05	9.31033E-06	1.2108E-05	8.91216E-06	9.17301E-07	1.07468E-05	9.17301E-07	1.76208E-05	2.55682E-05	1.51563E-05	2.15944E-09	2.814E-08	4.8172E-09	3.51164E-08	0.03511635
3828803774050	382880	3774050	3.87916E-05	4.56157E-05	4.50083E-05	9.56724E-06	1.24421E-05	9.15807E-06	9.42612E-07	1.10433E-05	9.42612E-07	1.83538E-05	2.66318E-05	1.57868E-05	2.349E-09	3.0377E-08	5.14E-09	3.78658E-08	0.03786577
3829303774050	382930	3774050	3.62404E-05	4.26157E-05	4.20483E-05	8.93803E-06	1.16238E-05	8.55578E-06	8.8062E-07	1.0317E-05	8.8062E-07	1.76177E-05	2.55636E-05	1.51536E-05	2.3116E-09	2.9669E-08	4.9753E-09	3.69561E-08	0.03695613
3829803774050	382980	3774050	3.66247E-05	4.30677E-05	4.24942E-05	9.03282E-06	1.17471E-05	8.64651E-06	8.89959E-07	1.04264E-05	8.89959E-07	1.80949E-05	2.62561E-05	1.55641E-05	2.57643E-09	3.2609E-08	5.3739E-09	4.05593E-08	0.04055929
3830303774050	383030	3774050	4.28858E-05	5.04301E-05	4.97587E-05	1.0577E-05	1.37553E-05	1.01246E-05	1.0421E-06	1.22088E-05	1.0421E-06	2.1261E-05	3.08502E-05	1.82873E-05	3.47808E-09	4.3223E-08	6.9634E-09	5.36642E-08	0.05366417
3830803774050	383080	3774050	5.23219E-05	6.15262E-05	6.0707E-05	1.29042E-05	1.67818E-05	1.23524E-05	1.27139E-06	1.48951E-05	1.27139E-06	2.60335E-05	3.77751E-05	2.23923E-05	5.31856E-09	6.4424E-08	1.0092E-08	7.9835E-08	0.07983499
3831303774050	383130	3774050	6.24431E-05	7.3428E-05	7.24503E-05	1.54004E-05	2.00282E-05	1.47418E-05	1.51733E-06	1.77765E-05	1.51733E-06	3.12084E-05	4.5284E-05	2.68434E-05	9.21255E-09	1.0789E-07	1.6386E-08	1.33484E-07	0.13348409
3836803774050	383680	3774050	0.001096158	0.001288992	0.001271828	0.000270347	0.000351584	0.000258785	2.6636E-05	0.000312057	2.6636E-05	0.001336027	0.001938604	0.001149165	3.38835E-08	4.9592E-07	1.1069E-07	6.40501E-07	0.64050052
3837303774050	383730	3774050	0.002462035	0.002895151	0.002856602	0.000607216	0.000789679	0.000581247	5.9826E-05	0.000700899	5.9826E-05	0.003540522	0.005137374	0.003045331	7.33253E-08	1.075E-06	2.4683E-07	1.39517E-06	1.39517398
3837803774050	383780	3774050	0.00480804	0.005653862	0.005578579	0.001185815	0.001542143	0.001135101	0.000116832	0.001368766	0.000116832	0.007332349	0.010639397	0.006306819	1.41257E-07	2.072E-06	4.8112E-07	2.69441E-06	2.69441315
3838303774050	383830	3774050	0.006712103	0.007892884	0.007787789	0.001655418	0.002152857	0.0015846	0.0001631	0.00191082	0.0001631	0.010657654	0.015464486	0.009167034	1.96339E-07	2.8812E-06	6.7183E-07	3.74936E-06	3.74935728
3838803774050	383880	3774050	0.002133872	0.002509258	0.002475847	0.00052628	0.000684423	0.000503773	5.18518E-05	0.000607476	5.18518E-05	0.003239805	0.004701028	0.002786674	6.31759E-08	9.2684E-07	2.137E-07	1.20371E-06	1.20370995
3839303774050	383930	3774050	0.000812958	0.000955972	0.000943243	0.000200501	0.00026075	0.000191926	1.97544E-05	0.000231435	1.97544E-05	0.001118033	0.00162229	0.000961661	2.46688E-08	3.6154E-07	8.139E-08	4.67602E-07	0.46760165
3839803774050	383980	3774050	0.000475247	0.000558852	0.00055141	0.000117211	0.000152432	0.000112198	1.15482E-05	0.000135295	1.15482E-05	0.00059561	0.000864243	0.000512306	1.47357E-08	2.1575E-07	4.7529E-08	2.78014E-07	0.27801381
3840303774050	384030	3774050	0.000306495	0.000360413	0.000355614	7.55913E-05	9.83059E-05	7.23585E-05	7.44764E-06	8.72538E-05	7.44764E-06	0.000354378	0.00051421	0.000304813	9.68796E-09	1.4167E-07	3.0643E-08	1.82004E-07	0.18200369
3840803774050	384080	3774050	0.000223408	0.00026271	0.000259212	5.50995E-05	7.16565E-05	5.27431E-05	5.42868E-06	6.36004E-05	5.42868E-06	0.000240499	0.00034897	0.000206862	7.17489E-09	1.048E-07	2.2308E-08	1.34278E-07	0.13427815
3841303774050	384130	3774050	0.000172245	0.000202546	0.000199849	4.24811E-05	5.52463E-05	4.06643E-05	4.18545E-06	4.90352E-05	4.18545E-06	0.000173507	0.000251762	0.000149239	5.6036E-09	8.1751E-08	1.7165E-08	1.04519E-07	0.1045193
3826803774100	382680	3774100	2.98568E-05	3.51092E-05	3.46417E-05	7.36364E-06	9.57635E-06	7.04872E-06	7.25503E-07	8.49972E-06	7.25503E-07	1.45889E-05	2.11687E-05	1.25484E-05	1.51346E-09	2.0111E-08	3.5281E-09	2.51523E-08	0.02515235
3827303774100	382730	3774100	3.19791E-05	3.76048E-05	3.71041E-05	7.88706E-06	1.02571E-05	7.54976E-06	7.77073E-07	9.1039E-06	7.77073E-07	1.5587E-05	2.26171E-05	1.3407E-05	1.68656E-09	2.2263E-08	3.8702E-09	2.78198E-08	0.02781981
3827803774100	382780	3774100	3.34162E-05	3.92948E-05	3.87716E-05	8.24151E-06	1.0718E-05	7.88904E-06	8.11995E-07	9.51303E-06	8.11995E-07	1.64542E-05	2.38754E-05	1.41528E-05	1.82399E-09	2.396E-08	4.1361E-09	2.99204E-08	0.02992035
3828303774100	382830	3774100	3.48255E-05	4.0952E-05	4.04067E-05	8.58908E-06	1.117E-05	8.22175E-06	8.46239E-07	9.91423E-06	8.46239E-07	1.7365E-05	2.5197E-05	1.49363E-05	1.99764E-09	2.6044E-08	4.4484E-09	3.249E-08	0.03248996
3828803774100	382880	3774100	3.54828E-05	4.17249E-05	4.11693E-05	8.75119E-06	1.13809E-05	8.37693E-06	8.62211E-07	1.01014E-05	8.62211E-07	1.80606E-05	2.62063E-05	1.55346E-05	2.15425E-09	2.7848E-08	4.7016E-09	3.47039E-08	0.03470394
3829303774100	382930	3774100	3.50094E-05	4.11681E-05	4.062E-05	8.63442E-06	1.1229E-05	8.26515E-06	8.50706E-07	9.96656E-06	8.50706E-07	1.81511E-05	2.63376E-05	1.56124E-05	2.27181E-09	2.9078E-08	4.8467E-09	3.61968E-08	0.03619679
3829803774100	382980	3774100	3.56444E-05	4.19149E-05	4.13568E-05	8.79103E-06	1.14327E-05	8.41506E-06	8.66137E-07	1.01473E-05	8.66137E-07	1.8828E-05	2.73198E-05	1.61946E-05	2.56689E-09	3.2377E-08	5.2887E-09	4.02325E-08	0.04023247
3830303774100	383030	3774100	4.04961E-05	4.76201E-05	4.6986E-05	9.98762E-06	1.29888E-05	9.56048E-06	9.84031E-07	1.15285E-05	9.84031E-07	2.16322E-05	3.13888E-05	1.86066E-05	3.3915E-09	4.1968E-08	6.6688E-09	5.20284E-08	0.05202839
3830803774100	383080	3774100	4.97929E-05	5.85524E-05	5.77728E-05	1.22805E-05	1.59707E-05	1.17553E-05	1.20994E-06	1.41752E-05	1.20994E-06	2.68227E-05	3.89203E-05	2.30711E-05	5.33281E-09	6.4239E-08	9.8403E-09	7.94121E-08	0.07941206
3831303774100	383130	3774100	5.8867E-05	6.92227E-05	6.8301E-05	1.45185E-05	1.88811E-05	1.38975E-05	1.43043E-06	1.67584E-05	1.43043E-06	3.20381E-05	4.6488E-05	2.75571E-05	9.29125E-09	1.0827E-07	1.6024E-08	1.33587E-07	0.13358672
3836303774100	383630	3774100	0.000334653	0.000393524	0.000388284	8.2536E-05	0.000107337	7.90061E-05	8.13186E-06	9.52698E-05	8.13186E-06	0.000350604	0.000508733	0.000301567	1.15895E-08	1.6684E-07	3.5484E-08	2.1391E-07	0.21391014
3836803774100	383680	3774100	0.000511365	0.000601323	0.000593317	0.000126119	0.000164016	0.000120725	1.24259E-05	0.000145577	1.24259E-05	0.000610218	0.000885439	0.00052487	1.65526E-08	2.4038E-07	5.2593E-08	3.0953E-07	0.3095303
3837303774100	383730	3774100	0.000721505	0.00084843	0.000837133	0.000177946	0.000231417	0.000170336	1.75321E-05	0.0002054	1.75321E-05	0.00095502	0.001385754	0.000821447	2.24524E-08	3.275E-07	7.3212E-08	4.2316E-07	0.42315992
3837803774100	383780	3774100	0.001054263	0.001239727	0.00122322	0.000260015	0.000338147	0.000248895	2.5618E-05	0.000300131	2.5618E-05	0.001501704	0.002179005	0.00129167	3.19557E-08	4.674E-07	1.0623E-07	6.05588E-07	0.60558764
3838303774100	383830	3774100	0.003688521	0.004337399	0.004279645	0.000909706	0.001183065	0.000870801	8.96288E-05	0.001050058	8.96288E-05	0.00573926	0.00832779	0.004936545	1.08349E-07	1.5895E-06	3.6969E-07	2.06749E-06	2.06749339
3838803774100	383880	3774100	0.002338753	0.002750182	0.002713563	0.000576811	0.000750138	0.000552142	5.68303E-05	0.000665803	5.68303E-05	0.003592748	0.005213156	0.003090253	6.90169E-08	1.0121E-06	2.3445E-07	1.31561E-06	1.31561053
3839303774100	383930	3774100	0.000905313	0.001064575	0.001050399	0.000223279	0.000290373	0.00021373	2.19986E-05	0.000257727	2.19986E-05	0.001306272	0.001895429	0.001123572	2.72737E-08	3.9936E-07	9.0856E-08	5.17488E-07	0.51748784
3839803774100	383980	3774100	0.000524706	0.000617011	0.000608795	0.000129409	0.000168295	0.000123875	1.275E-05	0.000149375	1.275E-05	0.000708163	0.00102756	0.000609117	1.61179E-08	2.3568E-07	5.2673E-08	3.04469E-07	0.30446919
3840303774100	384030	3774100	0.000341164	0.000401181	0.00039584	8.4142E-05	0.000109426	8.05434E-05	8.29009E-06	9.71236E-05	8.29009E-06	0.000431596	0.000626255	0.000371231	1.06697E-08	1.558E-07	3.4262E-08	2.00729E-07	0.20072859
3840803774100	384080	3774100	0.000243573	0.000286421	0.000282608	6.00727E-05	7.81241E-05	5.75036E-05	5.91867E-06	6.93409E-05	5.91867E-06	0.000290526	0.00042156	0.000249892	7.74171E-09	1.1288E-07	2.4463E-08	1.45086E-07	0.14508554
3841303774100	384130	3774100	0.000183792	0.000216125	0.000213247	4.5329E-05	5.895E-05	4.33904E-05	4.46604E-06	5.23225E-05	4.46604E-06	0.000206743	0.000299988	0.000177827	5.92761E-09	8.6311E-08	1.8448E-08	1.10686E-07	0.11068645
3826803774150	382680	3774150	2.90993E-05	3.42183E-05	3.37627E-05	7.1768E-06	9.33337E-06	6.86987E-06	7.07094E-07	8.28406E-06	7.07094E-07	1.48166E-05	2.14992E-05	1.27443E-05	1.47965E-09	1.965E-08	3.4439E-09	2.45736E-08	0.02457356
3827303774150	382730	3774150	3.1099E-05	3.65699E-05	3.60829E-05	7.67E-06	9.97477E-06	7.34198E-06	7.55687E-07	8.85335E-06	7.55687E-07	1.58958E-05	2.30652E-05	1.36726E-05	1.64658E-09	2.1719E-08	3.7696E-09	2.71351E-08	0.02713507
3827803774150	382780	3774150	3.32658E-05	3.91179E-05	3.85971E-05	8.20441E-06	1.06698E-05	7.85353E-06	8.0834E-07	9.47021E-06	8.0834E-07	1.70749E-05	2.47761E-05	1.46868E-05	1.85013E-09	2.421E-08	4.1528E-09	3.02126E-08	0.03021256

Unique Identifier	X (UTM)	Y (UTM)	EGIODemolition 2025	EGIOSite Grubbing / Prep 2025	EGIOMass Grading / Excavation 2025	EGIOMass Grading / Excavation 2026	EGIODrainage / Utilities Trenching 2026	EGIODrainage / Utilities Trenching 2027	EGIOFoundations / Concrete Pads 2026	EGIOFoundations / Concrete Pads 2027	EGIOBuilding / Structure Construction 2026	EGIOBuilding / Structure Construction 2027	EGIOAsphalt Paving 2027	EGIOArchitectural Coating 2027	EGIOLandscaping or Other Finishing 2027	EGIOWaterside Construction (Piles) 2027	HIWaterside Construction (Landscaping) 2025	HIWaterside Construction (Landscaping) 2026	KMDemolition 2025	KMSite Grubbing / Prep 2025	KMMass Grading / Excavation 2025
3828303774150	382830	3774150	0.000128613	5.0444E-05	1.67055E-05	1.63613E-05	3.79918E-05	3.79332E-05	4.99162E-05	4.9884E-05	5.34665E-05	5.21849E-05	2.08058E-06	2.08058E-06	5.63461E-05	2.08058E-06	1.86099E-05	1.8027E-05	1.50585E-05	6.53548E-05	4.96766E-05
3828803774150	382880	3774150	0.00014161	5.5542E-05	1.83937E-05	1.80147E-05	4.1831E-05	4.17665E-05	5.49605E-05	5.4925E-05	5.88695E-05	5.74585E-05	2.29083E-06	2.29083E-06	6.20401E-05	2.29083E-06	1.96378E-05	1.90227E-05	1.53413E-05	6.65825E-05	5.06098E-05
3829303774150	382930	3774150	0.000155524	6.0999E-05	2.02008E-05	1.97846E-05	4.59409E-05	4.587E-05	6.03603E-05	6.03214E-05	6.46534E-05	6.31037E-05	2.5159E-06	2.5159E-06	6.81355E-05	2.5159E-06	2.07249E-05	2.00757E-05	1.52893E-05	6.63566E-05	5.04381E-05
3829803774150	382980	3774150	0.00017523	6.8728E-05	2.27605E-05	2.22916E-05	5.17621E-05	5.16822E-05	6.80086E-05	6.79648E-05	7.28457E-05	7.10997E-05	2.83469E-06	2.83469E-06	7.6769E-05	2.83469E-06	2.22766E-05	2.15789E-05	1.50109E-05	6.51485E-05	4.95198E-05
3830303774150	383030	3774150	0.000238356	9.3486E-05	3.09598E-05	3.0322E-05	7.04091E-05	7.03005E-05	9.25083E-05	9.24486E-05	9.9088E-05	9.67129E-05	3.85587E-06	3.85587E-06	0.000104425	3.85587E-06	2.82736E-05	2.7388E-05	1.65657E-05	7.18961E-05	5.46487E-05
3830803774150	383080	3774150	0.000390116	0.00015301	5.06718E-05	4.96278E-05	0.000115238	0.00011506	0.000151408	0.00015131	0.000162177	0.00015829	6.31089E-06	6.31089E-06	0.000170911	6.31089E-06	4.27234E-05	4.13852E-05	1.98109E-05	8.59807E-05	6.53545E-05
3831303774150	383130	3774150	0.00076692	0.0003008	9.96147E-05	9.75623E-05	0.000226544	0.000226195	0.00029765	0.000297458	0.00031882	0.000311178	1.24064E-05	1.24064E-05	0.000335991	1.24064E-05	8.01244E-05	7.76147E-05	2.39682E-05	0.000104024	7.9069E-05
3836303774150	383630	3774150	0.000396196	0.00015539	5.14617E-05	5.04014E-05	0.000117035	0.000116854	0.000153768	0.000153669	0.000164705	0.000160757	6.40926E-06	6.40926E-06	0.000173575	6.40926E-06	7.00803E-05	6.78853E-05	9.97674E-05	0.000432998	0.000329124
3836803774150	383680	3774150	0.000493544	0.00019357	6.4106E-05	6.27852E-05	0.00014579	0.000145565	0.000191549	0.000191426	0.000205173	0.000200255	7.98404E-06	7.98404E-06	0.000216224	7.98404E-06	9.0407E-05	8.75753E-05	0.00013728	0.000595805	0.000452875
3837303774150	383730	3774150	0.000586876	0.00023018	7.62288E-05	7.46583E-05	0.00017336	0.000173093	0.000227773	0.000227626	0.000243973	0.000238125	9.49387E-06	9.49387E-06	0.000257113	9.49387E-06	0.000109609	0.000106176	0.00017243	0.000748358	0.000568832
3837803774150	383780	3774150	0.00079754	0.00031281	0.000103592	0.000101457	0.000235589	0.000235226	0.000309534	0.000309334	0.000331549	0.00032360 2	1.29018E-05	1.29018E-05	0.000349406	1.29018E-05	0.000151129	0.000146395	0.000244934	0.001063032	0.000808017
3838303774150	383830	3774150	0.003781211	0.00148304	0.000491139	0.000481019	0.001116951	0.001115228	0.001467528	0.001466581	0.001571906	0.001534228	6.11685E-05	6.11685E-05	0.001656565	6.11685E-05	0.000727834	0.000705037	0.0012264	0.005322662	0.004045791
3838803774150	383880	3774150	0.002697585	0.00105803	0.000350387	0.000343168	0.000796854	0.000795624	0.001046961	0.001046286	0.001121426	0.001094546	4.36388E-05	4.36388E-05	0.001181824	4.36388E-05	0.000519272	0.000503007	0.000872988	0.003788829	0.002879914
3839303774150	383930	3774150	0.001078874	0.00042315	0.000140134	0.000137247	0.000318694	0.000318202	0.000418722	0.000418452	0.000448504	0.000437754	1.74529E-05	1.74529E-05	0.000472659	1.74529E-05	0.000207315	0.000200822	0.000343543	0.001491	0.001133319
3839803774150	383980	3774150	0.000655022	0.00025691	8.50803E-05	8.33274E-05	0.00019349	0.000193192	0.000254221	0.000254057	0.000272302	0.000265775	1.05963E-05	1.05963E-05	0.000286968	1.05963E-05	0.000125879	0.000121937	0.000205858	0.000893437	0.000679108
3840303774150	384030	3774150	0.000426116	0.00016713	5.53478E-05	5.42075E-05	0.000125872	0.000125678	0.00016538	0.000165273	0.000177143	0.000172897	6.89326E-06	6.89326E-06	0.000186683	6.89326E-06	8.18734E-05	7.9309E-05	0.000131989	0.000572841	0.000435421
3840803774150	384080	3774150	0.000302918	0.00011881	3.93458E-05	3.85352E-05	8.94806E-05	8.93425E-05	0.000117566	0.00011749	0.000125928	0.000122909	4.9003E-06	4.9003E-06	0.00013271	4.9003E-06	5.81958E-05	5.6373E-05	9.24305E-05	0.000401155	0.000304921
3841303774150	384130	3774150	0.000235877	9.2514E-05	3.06378E-05	3.00066E-05	6.96768E-05	6.95693E-05	9.15462E-05	9.14871E-05	9.80574E-05	9.5707E-05	3.81577E-06	3.81577E-06	0.000103339	3.81577E-06	4.54268E-05	4.4004E-05	7.12437E-05	0.000309203	0.000235027
3826803774200	382680	3774200	8.29938E-05	3.2551E-05	1.078E-05	1.05579E-05	2.4516E-05	2.44781E-05	3.22108E-05	3.219E-05	3.45017E-05	3.36748E-05	1.34259E-06	1.34259E-06	3.63599E-05	1.34259E-06	1.28443E-05	1.2442E-05	1.18675E-05	5.15059E-05	3.915E-05
3827303774200	382730	3774200	9.38979E-05	3.6828E-05	1.21963E-05	1.1945E-05	2.7737E-05	2.76942E-05	3.64428E-05	3.641933E-05	3.90348E-05	3.80991E-05	1.51898E-06	1.51898E-06	4.11371E-05	1.51898E-06	1.40839E-05	1.36427E-05	1.268E-05	5.5032E-05	4.18302E-05
3827803774200	382780	3774200	0.000106338	4.1707E-05	1.38122E-05	1.35276E-05	3.14117E-05	3.13633E-05	4.12709E-05	4.12443E-05	4.42063E-05	4.31467E-05	1.72023E-06	1.72023E-06	4.65872E-05	1.72023E-06	1.5388E-05	1.49061E-05	1.34472E-05	5.83616E-05	4.4361E-05
3828303774200	382830	3774200	0.000125407	4.9186E-05	1.6289E-05	1.59534E-05	3.70446E-05	3.69874E-05	4.86717E-05	4.86403E-05	5.21335E-05	5.08839E-05	2.0287E-06	2.0287E-06	5.49413E-05	2.0287E-06	1.73506E-05	1.68071E-05	1.44882E-05	6.28797E-05	4.77952E-05
3828803774200	382880	3774200	0.000149218	5.8525E-05	1.93818E-05	1.89825E-05	4.40783E-05	4.40103E-05	5.79131E-05	5.78758E-05	6.20322E-05	6.05453E-05	2.4139E-06	2.4139E-06	6.53731E-05	2.4139E-06	1.95266E-05	1.89149E-05	1.5502E-05	6.72799E-05	5.11399E-05
3829303774200	382930	3774200	0.000164559	6.4543E-05	2.13745E-05	2.09341E-05	4.86101E-05	4.8535E-05	6.38673E-05	6.3826E-05	6.84098E-05	6.67701E-05	2.66207E-06	2.66207E-06	7.20942E-05	2.66207E-06	2.02011E-05	1.95683E-05	1.53459E-05	6.66022E-05	5.06247E-05
3829803774200	382980	3774200	0.0001777	6.9696E-05	2.30813E-05	2.26058E-05	5.24917E-05	5.24108E-05	6.89673E-05	6.89228E-05	7.38726E-05	7.21019E-05	2.87465E-06	2.87465E-06	7.78512E-05	2.87465E-06	2.04594E-05	1.98186E-05	1.45131E-05	6.29877E-05	4.78774E-05
3830303774200	383030	3774200	0.000246368	9.6629E-05	3.20005E-05	3.13412E-05	7.27758E-05	7.26635E-05	9.56179E-05	9.55562E-05	0.000102419	9.99637E-05	3.98548E-06	3.98548E-06	0.000107935	3.98548E-06	2.54303E-05	2.46337E-05	1.59592E-05	6.92639E-05	5.26479E-05
3830803774200	383080	3774200	0.000439337	0.00017231	5.70652E-05	5.58894E-05	0.000129778	0.000129578	0.000170511	0.000170401	0.000182639	0.000178261	7.10714E-06	7.10714E-06	0.000192475	7.10714E-06	3.82297E-05	3.70323E-05	1.94262E-05	8.4311E-05	6.40854E-05
3831303774200	383130	3774200	0.000958425	0.00037591	0.000124489	0.000121924	0.000283114	0.000282677	0.000371975	0.000371735	0.000398432	0.000388882	1.55044E-05	1.55044E-05	0.00041989	1.55044E-05	6.46108E-05	6.2587E-05	2.29113E-05	9.94367E-05	7.55825E-05
3835803774200	383580	3774200	0.000327601	0.00012849	4.25518E-05	4.16751E-05	9.67717E-05	9.66224E-05	0.000127145	0.000127063	0.000136189	0.000132924	5.29959E-06	5.29959E-06	0.000143523	5.29959E-06	5.1544E-05	4.99296E-05	6.56584E-05	0.000284962	0.000216602
3836303774200	383630	3774200	0.000330709	0.00012971	4.29555E-05	4.20705E-05	9.76897E-05	9.7539E-05	0.000128352	0.000128269	0.000137481	0.000134185	5.34986E-06	5.34986E-06	0.000144885	5.34986E-06	5.51354E-05	5.34084E-05	7.56476E-05	0.000328316	0.000249555
3836803774200	383680	3774200	0.000394086	0.00015457	5.11875E-05	5.01329E-05	0.000116411	0.000116231	0.000152949	0.00015285	0.000163827	0.0001599	6.37511E-06	6.37511E-06	0.000172651	6.37511E-06	6.91995E-05	6.70321E-05	0.000101868	0.000442112	0.000336052
3837303774200	383730	3774200	0.000464316	0.00018211	6.03097E-05	5.90671E-05	0.000137157	0.000136945	0.000180206	0.00018009	0.000193023	0.000188396	7.51123E-06	7.51123E-06	0.000203419	7.51123E-06	8.42826E-05	8.16427E-05	0.000129767	0.000563196	0.000428089
3837803774200	383780	3774200	0.000672968	0.00026395	8.74113E-05	8.56104E-05	0.000198792	0.000198485	0.000261186	0.000261018	0.000279763	0.000273057	1.08866E-05	1.08866E-05	0.00029483	1.08866E-05	0.000125661	0.000121725	0.000201739	0.000875562	0.00066552
3838303774200	383830	3774200	0.003404658	0.00133535	0.000442229	0.000433117	0.001005719	0.001004168	0.001321384	0.001320531	0.001415367	0.001381441	5.50771E-05	5.50771E-05	0.001491596	5.50771E-05	0.000653832	0.000633353	0.00110039	0.00477577	0.003630095
3838803774200	383880	3774200	0.002720004	0.00106682	0.000353299	0.00034602	0.000803476	0.000802236	0.001055662	0.001054981	0.001130746	0.001103643	4.40014E-05	4.40014E-05	0.001191646	4.40014E-05	0.000522427	0.000506064	0.00087813	0.003811144	0.002896876
3839303774200	383930	3774200	0.001066111	0.00041814	0.000138476	0.000135623	0.000314924	0.000314438	0.000413769	0.000413502	0.000443198	0.000432575	1.72464E-05	1.72464E-05	0.000467068	1.72464E-05	0.000203812	0.000197428	0.000337349	0.001464118	0.001112886
3839803774200	383980	3774200	0.000655211	0.00025698	8.51048E-05	8.33514E-05	0.000193546	0.000193247	0.000254294	0.00025413	0.000272381	0.000265852	1.05993E-05	1.05993E-05	0.000287051	1.05993E-05	0.000124983	0.000121068	0.000204113	0.000885865	0.000673352
3840303774200	384030	3774200	0.000433669	0.00017009	5.6329E-05	5.51684E-05	0.000128104	0.000127906	0.000168312	0.000168203	0.000180283	0.000175962	7.01546E-06	7.01546E-06	0.000189992	7.01546E-06	8.25605E-05	7.99745E-05	0.000132919	0.000576878	0.000438489
3840803774200	384080	3774200	0.000308927	0.00012117	4.01263E-05	3.92996E-05	9.12556E-05	9.11148E-05	0.000119898	0.000119821	0.000128426	0.000125347	4.99751E-06	4.99751E-06	0.000135342	4.99751E-06	5.86801E-05	5.68422E-05	9.30891E-05	0.000404013	0.000307093
3841303774200	384130	3774200	0.000249718	9.7943E-05	3.24357E-05	3.17674E-05	7.37654E-05	7.36516E-05	9.69181E-05	9.68556E-05	0.000103811	0.000101323	4.03968E-06	4.03968E-06	0.000109402	4.03968E-06	4.75024E-05	4.60145E-05	7.45591E-05	0.000323592	0.000245964
3826803774250	382680	3774250	8.08561E-05	3.1713E-05	1.05023E-05	1.028559E-05	2.388455E-05	2.38476E-05	3.13811E-05	3.13608E-05	3.361311E-05	3.28074E-05	1.30801E-06	1.30801E-06	3.54234E-05	1.30801E-06	1.22326E-05	1.18494E-05	1.15235E-05	5.0013E-05	3.80152E-05
3827303774250	382730	3774250	9.11045E-05	3.5732E-05	1.18335E-05	1.15897E-05	2.69118E-05	2.68703E-05	3.53586E-05	3.53358E-05	3.78735E-05	3.69657E-05	1.4738E-06	1.4738E-06	3.99133E-05	1.4738E-06	1.33017E-05	1.28851E-05	1.22704E-05	5.32542E-05	4.04789E-05
3827803774250	382780	3774250	9.83261E-05	3.8565E-05	1.27715E-05	1.25084E-05	2.9045E-05	2.90002E-05	3.81614E-05	3.81368E-05	4.08756E-05	3.98958E-05	1.59062E-06	1.59062E-06	4.30771E-05	1.59062E-06	1.36677E-05	1.32396E-05	1.24537E-05	5.40498E-05	4.10836E-05
3828303774250	382830	3774250	0.000113461	4.4501E-05	1.47373E-05	1.44337E-05	3.35158E-05	3.3464E-05	4.40353E-05	4.40069E-05	4.71673E-05	4.60368E-05	1.83545E-06	1.83545E-06	4.97077E-05	1.83545E-06	1.49701E-05	1.45012E-05	1.31711E-05	5.71633E-05	4.34502E-05
3828803774250	382880	3774250	0.000134829	5.2882E-05	1.75128E-05	1.7152E-05	3.98278E-05	3.97664E-05	5.23285E-05	5.22948E-05	5.60504E-05	5.47069E-05	2.18112E-06	2.18112E-06	5.90692E-05	2.18112E-06	1.66653E-05	1.61433E-05	1.40265E-05	6.0876E-05	4.62723E-05
3829303774250	382930	3774250	0.000142931	5.6059E-05	1.85652E-05	1.81827E-05	4.2221E-05	4.21559E-05	5.54729E-05	5.54371E-05	5.94184E-05	5.79942E-05	2.31219E-06	2.31219E-06	6.26186E-05	2.31219E-06	1.65218E-05	1.60043E-05	1.34245E-05	5.82634E-05	4.42864E-05
3829803774250	382980	3774250	0.000171458	6.7248E-05	2.22705E-05	2.18116E-05	5.06477E-05	5.05696E-05	6.65445E-05	6.65016E-05	7.12775E-05	6.9569E-05	2.77366E-06	2.77366E-06	7.51163E-05	2.77366E-06	1.79085E-05	1.73475E-05	1.36169E-05	5.90982E-05	4.4921E-05
3830303774250	383030	3774250	0.000245954	9.6467E-05	3.19468E-05	3.12886E-05	7.26537E-05	7.25416E-05	9.54575E-05	9.53959E-05	0.000102247	9.97961E-05	3.9788E-06	3.9788E-06	0.000107754	3.9788E-06	2.20255E-05	2.13356E-05	1.52282E-05	6.60914E-05	5.02365E-05
3830803774250	383080	3774250	0.000455604	0.00017869	5.9178E-05	5.79587E-05	0.000134583	0.000134375	0.000176825	0.00017671	0.000189401	0.000184861	7.37028E-06	7.37028E-06	0.000199602	7.37028E-06	3.12676E-05	3.02882E-05	1.853E-05	8.04215E-05	6.11289E-05
3831303774250	383130	3774250	0.001136485	0.00044575	0.000147617	0.000144576	0.000335712	0.000335194	0.000441082	0.000440797	0.000472454	0.000461129	1.83849E-05	1.83849E-05	0.000497899	1.83849E-05	4.70987E-05	4.56235E-05	2.21192E-05	9.5999E-05	7.29695E-05
3835803774250	383580	3774250	0.000287568	0.00011279	3.7352E-05	3.65824E-05	8.49462E-05	8.48151E-05	0.000111608	0.000111536	0.000119546	0.000116681	4.65198E-06	4.65198E-06	0.000125985	4.65198E-06	4.1848E-05	4.05372E-05	5.27431E-05	0.000228909	0.000173995
3836303774250	383630	3774250	0.000289499	0.00011355	3.76028E-05	3.68281E-05	8.55167E-05	8.53847E-05	0.000112358	0.000112285	0.000120349	0.000117464	4.68322E-06	4.68322E-06	0.000126831	4.68322E-06	4.55309E-05	4.41048E-05	6.17591E-05	0.000268039	0.000203738
3836803774250	383680	3774250	0.000332694	0.00013049	4.32133E-05	4.2323E-05	9.82761E-05	9.81245E-05	0.000129122	0.000129039	0.000138306	0.000134991	5.38198E-06	5.38198E-06	0.000145755	5.38198E-06	5.5896E-05	5.41452E-05	8.10314E-05	0.000351682	0.000267316
3837303774250	383730	3774250	0.000397113	0.00015575	5.15807E-05	5.05179E-05	0.000117305	0.000117124	0.000154124	0.000154024	0.000165086	0.000161129	6.42408E-06	6.42408E-06	0.000173977	6.42408E-06	7.00947E-05	6.78992E-05	0.000106923	0.000464054	0.000352731
3837803774250	383780	3774250	0.000600708	0.00023561	7.80255E-05	7.64179E-05	0.000177446	0.000177172	0.000233141	0.000232991	0.000249723	0.000243737	9.71763E-06	9.71763E-06	0.000263173	9.71763E-06	0.00011057	0.000107107	0.000176845	0.000767521	0.000583398
3838303774250	383830	3774250	0.00265404	0.00104095	0.000344731	0.000337629	0.000783991	0.000782781	0.001030061	0.001029396	0.001103324	0.001076878	4.29343E-05	4.29343E-05	0.001162747	4.29343E-05	0.000507857	0.00049195	0.000852546	0.003700108	0.002812476
3838803774250	383880	3774250	0.002779789	0.00109027	0.000361065	0.000353625	0.000821136	0.000819869	0.001078865	0.001078169	0.0011556	0.0011279	4.49686E-05	4.49686E-05	0.001217838	4.49686E-05	0.000532979	0.000516285	0.000896264	0.003889847	0.002956698
3839303774250	383930	3774250	0.001065042	0.00041772	0.000138338	0.000135487	0.000314608	0.000314123	0.000413354	0.000413087	0.000442754	0.000432141	1.72292E-05	1.72292E-05	0.0004666	1.72292E-05	0.000202719	0.00019637	0.000335597	0.001456516	0.001107107
3839803774250	383980	3774250	0.000652543	0.00025594	8.47583E-05	8.3012E-05	0.000192758	0.000192461	0.000253259	0.000253095	0.000271272	0.00026477	1.05562E-05	1.05562E-05	0.000285882	1.05562E-05	0.00012368	0.000119806	0.000201965	0.000876544	0.000666267
3840303774250	384030	3774250	0.00045934	0.00018016	5.96633E-05	5.84341E-05	0.000135687	0.000135477	0.000178275	0.00017816	0.000190954	0.000186377	7.43073E-06	7.43073E-06	0.000201239	7.43073E-06	8.68658E-05	8.4145E-05	0.00014003	0.000607739	0.000461946
3840803774250	384080	3774250	0.000345179	0.00013538	4.4835E-05	4.39112E-05	0.000101964	0.000101807	0.000133967	0.000133881	0.000143496	0.000140056	5.58395E-06	5.58395E-06	0.000151224	5.58395E-06	6.52009E-05	6.31587E-05	0.000103868	0.000450795	0.000342652
3841303774250	384130	3774250	0.000273493	0.00010727	3.55238E-05	3.47919E-05	8.07886E-05	8.06639E-05	0.000106146	0.000106077	0.00011695	0.0011097	4.42429E-06	4.42429E-06	0.000119819	4.42429E-06	5.16445E-05	5.00269E-05	8.14162E-05	0.000353352	0.000268585
3826803774300	382680	3774300	7.83501E-05	3.073E-05	1.01768E-05	9.96715E-06	2.31442E-05	2.31085E-05	3.04085E-05	3.03889E-05	3.25713E-05	3.17906E-05	1.26747E-06	1.26747E-06	3.43255E-05	1.26747E-06	1.1628E-05	1.12638E-05	1.11863E-05	4.85495E-05	3.69028E-05
3827303774300	382730	3774300	8.85087E-05	3.4714E-05	1.14963E-05	1.12595E-05	2.6145E-05	2.61047E-05	3.43512E-05	3.4329E-05	3.67944E-05	3.59125E-05	1.4318E-06	1.4318E-06	3.87761E-05	1.4318E-06	1.26254E-05	1.223E-05	1.19105E-05	5.16925E-05	3.92918E-05
3827803774300	382780	3774300	9.41854E-05	3.6941E-05	1.22337E-05	1.19816E-05	2.78219E-05	2.7779E-05	3.65543E-05	3.65307E-05	3.91543E-05	3.82158E-05	1.52363E-06	1.52363E-06	4.1263E-05	1.52363E-06	1.27026E-05	1.23047E-05	1.19332E-05	5.17908E-05	3.93665E-05
3828303774300	382830	3774300	0.000100356	3.9361E-05	1.30352E-05	1.27666E-05	2.96447E-05	2.95989E-05	3.89492E-05	3.89241E-05	4.17195E-05	4.07195E-05	1.62346E-06	1.62346E-06	4.39664E-05	1.62346E-06	1.28317E-05	1.24298E-05	1.18404E-05	5.13881E-05	3.90604E-05
3828803774300	382880	3774300	0.000116164	4.5561E-05	1.50885E-05	1.47776E-05	3.43144E-05	3.42614E-05	4.50846E-05	4.50555E-05	4.82912E-05	4.71337E-05	1.87919E-06	1.87919E-06	5.08921E-05	1.87919E-06	1.38417E-05	1.34082E-05	1.23654E-05	5.36667E-05	4.07924E-05
3829303774300	382930	3774300	0.000130221	5.1075E-05	1.69143E-05	1.65658E-05	3.84667E-05	3.84074E-05	5.05402E-05	5.05076E-05	5.41349E-05	5.28373E-05	2.10658E-06	2.10658E-06	5.70505E-05	2.10658E-06	1.42202E-05	1.37748E-05	1.22613E-05	5.32149E-05	4.0449E-05
3829803774300	382980	3774300	0.000160275	6.2862E-05	2.0818E-05	2.03891E-05	4.73445E-05	4.72714E-05	6.22044E-05	6.21643E-05	6.66287E-05	6.50316E-05	2.59276E-06	2.59276E-06	7.02172E-05	2.59276E-06	1.54777E-05	1.49929E-05	1.27003E-05	5.51204E-05	4.18974E-05
3830303774300	383030	3774300	0.000232984	9.138E-05	3.02622E-05	2.96387E-05	6.88225E-05	6.87163E-05	9.04237E-05	9.03654E-05	9.68551E-05	9.45335E-05	3.76898E-06	3.76898E-06	0.000102071	3.76898E-06	1.86745E-05	1.80895E-05	1.43524E-05	6.22904E-05	4.73473E-05
3830803774300	383080	3774300	0.000421813	0.00016544	5.4789E-05	5.36602E-05	0.000124602	0.000124409	0.00016371	0.000163605	0.000175354	0.000171151	6.82366E-06	6.82366E-06	0.000184798	6.82366E-06	2.46302E-05	2.38587E-05	1.72446E-05	7.48427E-05	5.68884E-05
3831303774300	383130	3774300	0.001049485	0.00041162	0.000136317	0.000133508	0.000310013	0.000309534	0.000407316	0.000407053	0.000436287	0.000425829	1.69775E-05	1.69775E-05	0.000459784	1.69775E-05	3.33736E-05	3.23283E-05	2.07116E-05	8.98898E-05	6.83259E-05
3835303774300	383530	3774300	0.0003052	0.0001197	3.96422E-05	3.88254E-05	9.01545E-05	9.00154E-05	0.000118451	0.000118375	0.000126876	0.000123835	4.93721E-06	4.93721E-06	0.000133709	4.93721E-06	3.76144E-05	3.64363E-05	4.53519E-05	0.00019683	0.000149612
3835803774300	383580	3774300	0.00026285	0.00010309	3.41413E-05	3.34379E-05	7.76445E-05	7.75247E-05	0.000102015	0.000101949	0.00010927	0.000106651	4.25211E-06	4.25211E-06	0.000115156	4.25211E-06	3.5851E-05	3.47281E-05	4.6015E-05	0.000199708	0.0001518
3836303774300	383630	3774300	0.000260622	0.00010222	3.3852E-05	3.31545E-05	7.69865E-05	7.68677E-05	0.00010115	0.000101085	0.000108344	0.000105747	4.21607E-06	4.21607E-06	0.00011418	4.21607E-06	3.89796E-05	3.77587E-05	5.32998E-05	0.000231325	0.000175832
3836803774300	383680	3774300	0.000292571	0.00011475	3.80018E-05	3.72189E-05	8.64241E-05	8.62907E-05	0.00011355	0.000113477	0.000121626	0.000118711	4.73291E-06	4.73291E-06	0.000128177	4.73291E-06	4.73212E-05	4.5839E-05	6.8623E-05	0.000297829	0.000226382
3837303774300	383730	3774300	0.000357834	0.00014035	4.64788E-05	4.55212E-05	0.000105703	0.000105539	0.000138879	0.00013879	0.000148757	0.000145191	5.78868E-06	5.78868E-06	0.000156769	5.78868E-06	6.16652E-05	5.97337E-05	9.41075E-05	0.000408433	0.000310453

			KMMass Grading / Excavation	KMDrainage / Utilities Trenching	KMFoundations / Concrete Pads	KMBuilding / Structure Construction	KMAsphalt Paving	KMArchitectural Coating	KMLandscaping or Other Finishing	KMWaterside Construction (Piles)	EWNDemolition	EWNSite Grubbing / Prep	EWNDrainage / Utilities Trenching	EWNDrainage / Utilities Trenching	EWNDrainage / Utilities Trenching	EWNFoundation s / Concrete Pads	EWNBuilding / Structure Construction	EWNAsphalt Paving	EWNLandscaping or Other Finishing	EWNWaterside Construction (Piles)	ISDemolition
Unique Identifier	X (UTM)	Y (UTM)	2026	2026	2026	2026	2026	2026	2026	2026	2027	2027	2027	2028	2029	2029	2029	2029	2029	2029	2027
3828303774150	382830	3774150	4.91625E-05	1.76547E-05	9.34279E-06	3.20892E-05	1.0309E-06	1.0309E-06	3.31201E-05	1.0309E-06	8.61012E-05	4.69263E-06	1.10192E-05	1.08064E-05	1.05828E-05	9.16666E-06	1.99049E-05	1.41612E-06	2.06129E-05	1.41612E-06	1.43355E-05
3828803774150	382880	3774150	5.0086E-05	1.79863E-05	9.5183E-06	3.2692E-05	1.05026E-06	1.05026E-06	3.37423E-05	1.05026E-06	9.13155E-05	4.97681E-06	1.16865E-05	1.14608E-05	1.12237E-05	9.7218E-06	2.11103E-05	1.50188E-06	2.18612E-05	1.50188E-06	1.56084E-05
3829303774150	382930	3774150	4.99161E-05	1.79253E-05	9.486E-06	3.25811E-05	1.0467E-06	1.0467E-06	3.36278E-05	1.0467E-06	9.69203E-05	5.28228E-06	1.24038E-05	1.21643E-05	1.19126E-05	1.03185E-05	2.2406E-05	1.59407E-06	2.32031E-05	1.59407E-06	1.66004E-05
3829803774150	382980	3774150	4.90073E-05	1.7599E-05	9.3133E-06	3.19879E-05	1.02764E-06	1.02764E-06	3.30156E-05	1.02764E-06	0.000105067	5.7263E-06	1.34464E-05	1.31868E-05	1.29139E-05	1.11859E-05	2.42894E-05	1.72806E-06	2.51534E-05	1.72806E-06	1.7707E-05
3830303774150	383030	3774150	5.40832E-05	1.94217E-05	1.02779E-05	3.5301E-05	1.13408E-06	1.13408E-06	3.64351E-05	1.13408E-06	0.00013512	7.36423E-06	1.72926E-05	1.69587E-05	1.66078E-05	1.43854E-05	3.12371E-05	2.22235E-06	3.23483E-05	2.22235E-06	2.21181E-05
3830803774150	383080	3774150	6.46782E-05	2.32265E-05	1.22914E-05	4.22165E-05	1.35625E-06	1.35625E-06	4.35728E-05	1.35625E-06	0.000207876	1.13295E-05	2.66038E-05	2.609E-05	2.55502E-05	2.21312E-05	4.80566E-05	3.41897E-06	4.97661E-05	3.41897E-06	3.17771E-05
3831303774150	383130	3774150	7.82507E-05	2.81005E-05	1.48707E-05	5.10756E-05	1.64085E-06	1.64085E-06	5.27164E-05	1.64085E-06	0.000398562	2.17221E-05	5.10076E-05	5.00226E-05	4.89876E-05	4.24324E-05	9.21394E-05	6.55522E-06	9.5417E-05	6.55522E-06	5.08338E-05
3836303774150	383630	3774150	0.000325718	0.000116968	6.18991E-05	0.000212602	6.83005E-06	6.83005E-06	0.000219432	6.83005E-06	0.000291695	1.58978E-05	3.73309E-05	3.661E-05	3.58525E-05	3.1055E-05	6.7434E-05	4.79757E-06	6.98328E-05	4.79757E-06	0.000103212
3836803774150	383680	3774150	0.000448188	0.000160948	8.51732E-05	0.00029254	9.39815E-06	9.39815E-06	0.000301938	9.39815E-06	0.000371319	2.02373E-05	4.75211E-05	4.66034E-05	4.56391E-05	3.9532E-05	8.58414E-05	6.10715E-06	8.88949E-05	6.10715E-06	0.000107607
3837303774150	383730	3774150	0.000562945	0.000202158	0.000106981	0.000367444	1.18045E-05	1.18045E-05	0.000379249	1.18045E-05	0.000447405	2.43841E-05	5.72585E-05	5.61528E-05	5.49909E-05	4.76324E-05	0.000103431	7.35855E-06	0.00010711	7.35855E-06	0.000113006
3837803774150	383780	3774150	0.000799655	0.000287163	0.000151966	0.000521949	1.67681E-05	1.67681E-05	0.000538717	1.67681E-05	0.000614285	3.34794E-05	7.86158E-05	7.70977E-05	7.55024E-05	6.53992E-05	0.00014201	1.01033E-05	0.000147062	1.01033E-05	0.000139632
3838303774150	383830	3774150	0.004003921	0.001437842	0.000760901	0.002613428	8.3959E-05	8.3959E-05	0.002697387	8.3959E-05	0.002945319	0.000160524	0.00037694	0.000369661	0.000362012	0.00031357	0.000680898	4.84422E-05	0.000705119	4.84422E-05	0.000594099
3838803774150	383880	3774150	0.00285011	0.001023499	0.000541632	0.001860316	5.97645E-05	5.97645E-05	0.00192008	5.97645E-05	0.002101198	0.000114518	0.00026891	0.000263717	0.00025826	0.000223702	0.000485755	3.45588E-05	0.000503034	3.45588E-05	0.000425401
3839303774150	383930	3774150	0.001121591	0.000402773	0.000213146	0.000732081	2.35189E-05	2.35189E-05	0.0007556	2.35189E-05	0.000838952	4.5724E-05	0.000107369	0.000105295	0.000103116	8.93181E-05	0.000193949	1.37984E-05	0.000200848	1.37984E-05	0.000175602
3839803774150	383980	3774150	0.00067208	0.00024135	0.000127721	0.000438678	1.4093E-05	1.4093E-05	0.000452771	1.4093E-05	0.000509364	2.7761E-05	6.5188E-05	6.39292E-05	6.26064E-05	5.42288E-05	0.000117755	8.37761E-06	0.000121943	8.37761E-06	0.000109055
3840303774150	384030	3774150	0.000430914	0.000154745	8.18905E-05	0.000281265	9.03593E-06	9.03593E-06	0.000290301	9.03593E-06	0.00033161	1.80732E-05	4.24392E-05	4.16197E-05	4.07585E-05	3.53045E-05	7.66616E-05	5.45406E-06	7.93886E-05	5.45406E-06	7.22309E-05
3840803774150	384080	3774150	0.000301765	0.000108366	5.73471E-05	0.000196967	6.32777E-06	6.32777E-06	0.000203295	6.32777E-06	0.000235938	1.28589E-05	3.01952E-05	2.96121E-05	2.89994E-05	2.51189E-05	5.45441E-05	3.88052E-06	5.64843E-05	3.88052E-06	5.19195E-05
3841303774150	384130	3774150	0.000232595	8.35267E-05	4.4202E-05	0.000151819	4.87732E-06	4.87732E-06	0.000156696	4.87732E-06	0.000184231	1.00408E-05	2.35778E-05	2.31225E-05	2.26441E-05	1.9614E-05	4.25906E-05	3.03009E-06	4.41056E-05	3.03009E-06	4.06774E-05
3826803774200	382680	3774200	3.87448E-05	1.39136E-05	7.36303E-06	2.52894E-05	8.12448E-07	8.12448E-07	2.61019E-05	8.12448E-07	5.80618E-05	3.16444E-06	7.43071E-06	7.28722E-06	7.13644E-06	6.18148E-06	1.34227E-05	9.54954E-07	1.39002E-05	9.54954E-07	1.01704E-05
3827303774200	382730	3774200	4.13973E-05	1.48661E-05	7.86709E-06	2.70207E-05	8.68068E-07	8.68068E-07	2.78888E-05	8.68068E-07	6.40571E-05	3.4912E-06	8.19799E-06	8.03968E-06	7.87333E-06	6.81977E-06	1.48087E-05	1.05356E-06	1.53355E-05	1.05356E-06	1.12714E-05
3827803774200	382780	3774200	4.39019E-05	1.57656E-05	8.34308E-06	2.86556E-05	9.20589E-07	9.20589E-07	2.95761E-05	9.20589E-07	7.03664E-05	3.83506E-06	9.00544E-06	8.83153E-06	8.6488E-06	7.49147E-06	1.62673E-05	1.15733E-06	1.6846E-05	1.15733E-06	1.26072E-05
3828303774200	382830	3774200	4.73006E-05	1.69861E-05	8.98896E-06	3.08739E-05	9.91856E-07	9.91856E-07	3.18658E-05	9.91856E-07	7.98762E-05	4.35335E-06	1.02225E-05	1.00251E-05	9.81766E-06	8.50392E-06	1.84658E-05	1.31374E-06	1.91226E-05	1.31374E-06	1.43453E-05
3828803774200	382880	3774200	5.06106E-05	1.81747E-05	9.61799E-06	3.30344E-05	1.06126E-06	1.06126E-06	3.40957E-05	1.06126E-06	9.04656E-05	4.93049E-06	1.15777E-05	1.13541E-05	1.11192E-05	9.63131E-06	2.09138E-05	1.48791E-06	2.16578E-05	1.48791E-06	1.65669E-05
3829303774200	382930	3774200	5.01008E-05	1.79916E-05	9.5211E-06	3.27017E-05	1.05057E-06	1.05057E-06	3.37522E-05	1.05057E-06	9.40566E-05	5.12621E-06	1.20373E-05	1.18049E-05	1.15606E-05	1.00136E-05	2.1744E-05	1.54697E-06	2.25175E-05	1.54697E-06	1.7823E-05
3829803774200	382980	3774200	4.73819E-05	1.70152E-05	9.0044E-06	3.0927E-05	9.9356E-07	9.9356E-07	3.19205E-05	9.9356E-07	9.57947E-05	5.22094E-06	1.22597E-05	1.2023E-05	1.17742E-05	1.01987E-05	2.21458E-05	1.57556E-06	2.29336E-05	1.57556E-06	1.84434E-05
3830303774200	383030	3774200	5.21031E-05	1.87107E-05	9.90161E-06	3.40086E-05	1.09256E-06	1.09256E-06	3.51011E-05	1.09256E-06	0.000120519	6.56842E-06	1.54239E-05	1.5126E-05	1.48131E-05	1.28309E-05	2.78615E-05	1.98219E-06	2.88526E-05	1.98219E-06	2.34664E-05
3830803774200	383080	3774200	6.34221E-05	2.27754E-05	1.20527E-05	4.13967E-05	1.32991E-06	1.32991E-06	4.27266E-05	1.32991E-06	0.00018443	1.00517E-05	2.36033E-05	2.31475E-05	2.26685E-05	1.96352E-05	4.26366E-05	3.03336E-06	4.41533E-05	3.03336E-06	3.59059E-05
3831303774200	383130	3774200	7.48003E-05	2.68614E-05	1.4215E-05	4.88234E-05	1.5685E-06	1.5685E-06	5.03919E-05	1.5685E-06	0.000318326	1.73492E-05	4.07391E-05	3.99524E-05	3.91257E-05	3.38902E-05	7.35904E-05	5.23556E-06	7.62082E-05	5.23556E-06	6.04202E-05
3835803774200	383580	3774200	0.00021436	7.69785E-05	4.07367E-05	0.000139916	4.49496E-06	4.49496E-06	0.000144411	4.49496E-06	0.00021969	1.19734E-05	2.81158E-05	2.75728E-05	2.70023E-05	2.3389E-05	5.07879E-05	3.61329E-06	5.25946E-05	3.61329E-06	0.000110058
3836303774200	383630	3774200	0.000246972	8.86899E-05	4.69344E-05	0.000161203	5.17881E-06	5.17881E-06	0.000166382	5.17881E-06	0.000231635	1.26244E-05	2.96445E-05	2.9072E-05	2.84705E-05	2.46607E-05	5.35493E-05	3.80974E-06	5.54542E-05	3.80974E-06	8.92687E-05
3836803774200	383680	3774200	0.000332575	0.0001943	6.32021E-05	0.000217077	6.97382E-06	6.97382E-06	0.000224051	6.97382E-06	0.000286626	1.56215E-05	3.66822E-05	3.59738E-05	3.52295E-05	3.05153E-05	6.62622E-05	4.7142E-06	6.86193E-05	4.7142E-06	8.9741E-05
3837303774200	383730	3774200	0.000423659	0.00015214	8.05117E-05	0.000276529	8.88379E-06	8.88379E-06	0.000285413	8.88379E-06	0.000346327	1.88752E-05	4.43226E-05	4.34667E-05	4.25674E-05	3.68713E-05	8.00637E-05	5.6961E-06	8.29118E-05	5.6961E-06	9.2358E-05
3837803774200	383780	3774200	0.000658633	0.000236521	0.000125166	0.000429901	1.3811E-05	1.3811E-05	0.000443712	1.3811E-05	0.000512633	2.79392E-05	6.56064E-05	6.43395E-05	6.30083E-05	5.45769E-05	0.00011851	8.43138E-06	0.000122726	8.43138E-06	0.000119658
3838303774200	383830	3774200	0.003592527	0.001290107	0.00068272	0.002344904	7.53324E-05	7.53324E-05	0.002420236	7.53324E-05	0.002647736	0.000144305	0.000338855	0.000332312	0.000325436	0.000281888	0.000612103	4.35478E-05	0.000633877	4.35478E-05	0.000535998
3838803774200	383880	3774200	0.002866896	0.001029527	0.000544822	0.001871272	6.01165E-05	6.01165E-05	0.001931389	6.01165E-05	0.00211557	0.000115301	0.000270749	0.000265521	0.000260027	0.000225232	0.000489077	3.47952E-05	0.000506475	3.47952E-05	0.000428423
3839303774200	383930	3774200	0.001101368	0.000395511	0.000209303	0.000718882	2.30948E-05	2.30948E-05	0.000741977	2.30948E-05	0.000826158	4.50267E-05	0.000105731	0.000103689	0.000101544	8.79559E-05	0.000190991	1.3588E-05	0.000197785	1.3588E-05	0.000173305
3839803774200	383980	3774200	0.000666383	0.000239304	0.000126639	0.00043496	1.39735E-05	1.39735E-05	0.000448933	1.39735E-05	0.000506929	2.76283E-05	6.48764E-05	6.36236E-05	6.23071E-05	5.39696E-05	0.000117192	8.33756E-06	0.000121361	8.33756E-06	0.000108798
3840303774200	384030	3774200	0.000433951	0.000155836	8.24676E-05	0.000283247	9.09961E-06	9.09961E-06	0.000292347	9.09961E-06	0.000335331	1.8276E-05	4.29155E-05	4.20867E-05	4.12159E-05	3.57007E-05	7.75218E-05	5.51526E-06	8.02795E-05	5.51526E-06	7.33264E-05
3840803774200	384080	3774200	0.000303915	0.000109138	5.77557E-05	0.000198371	6.37285E-06	6.37285E-06	0.000204743	6.37285E-06	0.000238679	1.30083E-05	3.0546E-05	2.99561E-05	2.93363E-05	2.54107E-05	5.51778E-05	3.9256E-06	5.71406E-05	3.9256E-06	5.28053E-05
3841303774200	384130	3774200	0.000243419	8.74137E-05	4.6259E-05	0.000158884	5.10429E-06	5.10429E-06	0.000163988	5.10429E-06	0.000193274	1.05337E-05	2.47351E-05	2.42574E-05	2.37555E-05	2.05767E-05	4.4681E-05	3.17882E-06	4.62705E-05	3.17882E-06	4.29409E-05
3826803774250	382680	3774250	3.76218E-05	1.35103E-05	7.1496E-06	2.45564E-05	7.88899E-07	7.88899E-07	2.53453E-05	7.88899E-07	5.51063E-05	3.00336E-06	7.05246E-06	6.91627E-06	6.77317E-06	5.86683E-06	1.27395E-05	9.06344E-07	1.31926E-05	9.06344E-07	1.00558E-05
3827303774250	382730	3774250	4.006E-05	1.43859E-05	7.61295E-06	2.61478E-05	8.40026E-07	8.40026E-07	2.69879E-05	8.40026E-07	6.02593E-05	3.28421E-06	7.71195E-06	7.56302E-06	7.40654E-06	6.41544E-06	1.39307E-05	9.91097E-07	1.44263E-05	9.91097E-07	1.11219E-05
3827803774250	382780	3774250	4.06584E-05	1.46008E-05	7.72668E-06	2.65385E-05	8.52575E-07	8.52575E-07	2.7391E-05	8.52575E-07	6.20587E-05	3.38228E-06	7.94223E-06	7.78886E-06	7.6277E-06	6.60701E-06	1.43467E-05	1.02069E-06	1.48571E-05	1.02069E-06	1.20147E-05
3828303774250	382830	3774250	4.30006E-05	1.54419E-05	8.17178E-06	2.80672E-05	9.01687E-07	9.01687E-07	2.89689E-05	9.01687E-07	6.83297E-05	3.72405E-06	8.74478E-06	8.57591E-06	8.39847E-06	7.27464E-06	1.57964E-05	1.12383E-06	1.63584E-05	1.12383E-06	1.34986E-05
3828803774250	382880	3774250	4.57934E-05	1.64448E-05	8.70252E-06	2.98901E-05	9.6025E-07	9.6025E-07	3.08504E-05	9.6025E-07	7.65301E-05	4.17099E-06	9.79427E-06	9.60513E-06	9.4064E-06	8.14769E-06	1.76922E-05	1.25871E-06	1.83216E-05	1.25871E-06	1.54813E-05
3829303774250	382930	3774250	4.38281E-05	1.5739E-05	8.32904E-06	2.86073E-05	9.19039E-07	9.19039E-07	2.95264E-05	9.19039E-07	7.60937E-05	4.1472E-06	9.73842E-06	9.55036E-06	9.35275E-06	8.10122E-06	1.75913E-05	1.25153E-06	1.82171E-05	1.25153E-06	1.59521E-05
3829803774250	382980	3774250	4.44561E-05	1.59646E-05	8.44838E-06	2.90172E-05	9.32208E-07	9.32208E-07	2.99495E-05	9.32208E-07	8.30767E-05	4.52779E-06	1.06321E-05	1.04268E-05	1.0211E-05	8.84467E-06	1.92057E-05	1.36638E-06	1.98889E-05	1.36638E-06	1.80591E-05
3830303774250	383030	3774250	4.97166E-05	1.78537E-05	9.44809E-06	3.24509E-05	1.04252E-06	1.04252E-06	3.34934E-05	1.04252E-06	0.00010323	5.62614E-06	1.32112E-05	1.29561E-05	1.2688E-05	1.09902E-05	2.38646E-05	1.69784E-06	2.47135E-05	1.69784E-06	2.35418E-05
3830803774250	383080	3774250	6.04963E-05	2.17247E-05	1.14967E-05	3.9487E-05	1.26856E-06	1.26856E-06	4.07555E-05	1.26856E-06	0.000148757	8.10746E-06	1.90378E-05	1.86702E-05	1.82839E-05	1.58373E-05	3.43896E-05	2.44664E-06	3.5613E-05	2.44664E-06	3.6244E-05
3831303774250	383130	3774250	7.22143E-05	2.59328E-05	1.37235E-05	4.71355E-05	1.51428E-06	1.51428E-06	4.86498E-05	1.51428E-06	0.00022799	1.24258E-05	2.9178E-05	2.86146E-05	2.80225E-05	2.42727E-05	5.27067E-05	3.7498E-06	5.45816E-05	3.7498E-06	6.15925E-05
3835803774250	383580	3774250	0.000172194	6.18365E-05	3.27236E-05	0.000112394	3.61078E-06	3.61078E-06	0.000116005	3.61078E-06	0.00017894	9.75248E-06	2.29007E-05	2.24584E-05	2.19937E-05	1.90507E-05	4.13674E-05	2.94307E-06	4.28389E-05	2.94307E-06	9.33752E-05
3836303774250	383630	3774250	0.00020163	7.2407E-05	3.83175E-05	0.000131607	4.22801E-06	4.22801E-06	0.000135835	4.22801E-06	0.000192003	1.04644E-05	2.45724E-05	2.40979E-05	2.35993E-05	2.04414E-05	4.43872E-05	3.15791E-06	4.59662E-05	3.15791E-06	7.77919E-05
3836803774250	383680	3774250	0.000264549	9.5002E-05	5.02747E-05	0.000172676	5.54739E-06	5.54739E-06	0.000178223	5.54739E-06	0.000232684	1.26816E-05	2.97787E-05	2.92036E-05	2.85994E-05	2.47724E-05	5.37918E-05	3.827E-06	5.57053E-05	3.827E-06	7.6452E-05
3837303774250	383730	3774250	0.00034908	0.000125358	6.63388E-05	0.000227851	7.31993E-06	7.31993E-06	0.000235171	7.31993E-06	0.000289046	1.57534E-05	3.69919E-05	3.62775E-05	3.55269E-05	3.07729E-05	6.68215E-05	4.75399E-06	6.91985E-05	4.75399E-06	7.97187E-05
3837803774250	383780	3774250	0.00057736	0.000207335	0.000109721	0.000376853	1.21068E-05	1.21068E-05	0.00038896	1.21068E-05	0.000451937	2.46312E-05	5.78386E-05	5.67217E-05	5.55481E-05	4.8115E-05	0.000104479	7.4331E-06	0.000108195	7.4331E-06	0.00010729
3838303774250	383830	3774250	0.00278337	0.000999532	0.000528949	0.001816754	5.8365E-05	5.8365E-05	0.001875119	5.8365E-05	0.00205796	0.000112161	0.000263376	0.00025829	0.000252946	0.000219098	0.000475759	3.38477E-05	0.000492683	3.38477E-05	0.000420263
3838803774250	383880	3774250	0.002926099	0.001050787	0.000556073	0.001909915	6.1358E-05	6.1358E-05	0.001971273	6.1358E-05	0.00215903	0.00011767	0.000276311	0.000270975	0.000265369	0.000229859	0.000499124	3.551E-05	0.000516879	3.551E-05	0.000436889
3839303774250	383930	3774250	0.00109565	0.000393457	0.000208216	0.000715149	2.29749E-05	2.29749E-05	0.000738124	2.29749E-05	0.000822498	4.48272E-05	0.000105263	0.00010323	0.000101094	8.75663E-05	0.000190145	1.35278E-05	0.000196909	1.35278E-05	0.000172617
3839803774250	383980	3774250	0.000659371	0.000236786	0.000125306	0.000430383	1.38265E-05	1.38265E-05	0.00044421	1.38265E-05	0.000502381	2.73804E-05	6.42943E-05	6.30527E-05	6.17481E-05	5.34854E-05	0.00011614	8.26275E-06	0.000120272	8.26275E-06	0.000107971
3840303774250	384030	3774250	0.000457165	0.000164172	8.68792E-05	0.0002984	9.58639E-06	9.58639E-06	0.000307986	9.58639E-06	0.000353179	1.92487E-05	4.51997E-05	4.43268E-05	4.34096E-05	3.76008E-05	8.1648E-05	5.80881E-06	8.45524E-05	5.80881E-06	7.71785E-05
3840803774250	384080	3774250	0.000339106	0.000121776	6.44433E-05	0.00022134	7.11078E-06	7.11078E-06	0.000228451	7.11078E-06	0.00026547	1.44685E-05	3.39747E-05	3.33186E-05	3.26292E-05	2.8263E-05	6.13714E-05	4.36624E-06	6.35545E-05	4.36624E-06	5.86667E-05
3841303774250	384130	3774250	0.000265806	9.5453E-05	5.05134E-05	0.000173496	5.57373E-06	5.57373E-06	0.0001907	5.57373E-06	0.000210418	1.1468E-05	2.69291E-05	2.64091E-05	2.58626E-05	2.24019E-05	4.86443E-05	3.46078E-06	5.03747E-05	3.46078E-06	4.67777E-05
3826803774300	382680	3774300	3.65209E-05	1.3115E-05	6.9404E-06	2.38378E-05	7.65814E-07	7.65814E-07	2.46036E-05	7.65814E-07	5.2189E-05	2.84437E-06	6.67912E-06	6.55013E-06	6.41461E-06	5.55624E-06	1.20651E-05	8.58363E-07	1.24942E-05	8.58363E-07	9.88257E-06
3827303774300	382730	3774300	3.88852E-05	1.3964E-05	7.3897E-06	2.5381E-05	8.15392E-07	8.15392E-07	2.61964E-05	8.15392E-07	5.6921E-05	3.10227E-06	7.28471E-06	7.14403E-06	6.99621E-06	6.06002E-06	1.3159E-05	9.3619E-07	1.36271E-05	9.3619E-07	1.09542E-05
3827803774300	382780	3774300	3.89591E-05	1.39905E-05	7.40374E-06	2.54293E-05	8.16941E-07	8.16941E-07	2.62462E-05	8.16941E-07	5.73727E-05	3.12689E-06	7.34252E-06	7.20073E-06	7.05174E-06	6.10812E-06	1.32634E-05	9.4362E-07	1.37352E-05	9.4362E-07	1.16976E-05
3828303774300	382830	3774300	3.86562E-05	1.38818E-05	7.34618E-06	2.52315E-05	8.10589E-07	8.10589E-07	2.60421E-05	8.10589E-07	5.80618E-05	3.16444E-06	7.43071E-06	7.28722E-06	7.13644E-06	6.18148E-06	1.34227E-05	9.54954E-07	1.39002E-05	9.54954E-07	1.22606E-05
3828803774300	382880	3774300	4.03703E-05	1.44973E-05	7.67192E-06	2.63504E-05	8.46533E-07	8.46533E-07	2.71969E-05	8.46533E-07	6.29163E-05	3.42902E-06	8.05198E-06	7.89649E-06	7.7331E-06	6.69831E-06	1.4545E-05	1.0348E-06	1.50624E-05	1.0348E-06	1.37207E-05
3829303774300	382930	3774300	4.00304E-05	1.43753E-05	7.60734E-06	2.61285E-05	8.39406E-07	8.39406E-07	2.69679E-05	8.39406E-07	6.4907E-05	3.53752E-06	8.30676E-06	8.14635E-06	7.97779E-06	6.91025E-06	1.50052E-05	1.06754E-06	1.5539E-05	1.06754E-06	1.4724E-05
3829803774300	382980	3774300	4.14638E-05	1.489E-05	7.87973E-06	2.70641E-05	8.69462E-07	8.69462E-07	2.79336E-05	8.69462E-07	7.10555E-05	3.87262E-06	9.09363E-06	8.91802E-06	8.7335E-06	7.56484E-06	1.64266E-05	1.16866E-06	1.70109E-05	1.16866E-06	1.70364E-05
3830303774300	383030	3774300	4.68573E-05	1.68269E-05	8.90471E-06	3.05846E-05	9.8256E-07	9.8256E-07	3.15671E-05	9.8256E-07	8.63921E-05	4.70848E-06	1.10564E-05	1.08429E-05	1.06185E-05	9.19764E-06	1.99721E-05	1.42091E-06	2.06826E-05	1.42091E-06	2.22578E-05
3830803774300	383080	3774300	5.62997E-05	2.02177E-05	1.06991E-05	3.67478E-05	1.18056E-06	1.18056E-06	3.79283E-05	1.18056E-06	0.000115159	6.27631E-06	1.4738E-05	1.44533E-05	1.41543E-05	1.22603E-05	2.66224E-05	1.89404E-06	2.75694E-05	1.89404E-06	3.29396E-05
3831303774300	383130	3774300	6.76187E-05	2.42825E-05	1.28502E-05	4.41359E-05	1.41791E-06	1.41791E-06	4.55538E-05	1.41791E-06	0.000157838	8.60238E-06	2.02E-05	1.98099E-05	1.94E-05	1.6804E-05	3.6489E-05	2.59599E-06	3.7787E-05	2.59599E-06	5.27285E-05
3835303774300	383530	3774300	0.000148064	5.3171E-05	2.81379E-05	9.66438E-05	3.10478E-06	3.10478E-06	9.97486E-05	3.10478E-06	0.000162218	8.84108E-06	2.07605E-05	2.03596E-05	1.99384E-05	1.72703E-05	3.75015E-05	2.66803E-06	3.88355E-05	2.66803E-06	0.000112151
3835803774300	383580	3774300	0.000150229	5.39484E-05	2.85493E-05	9.80568E-05	3.15017E-06	3.15017E-06	0.000101207	3.15017E-06	0.000152869	8.33155E-06	1.9564E-05	1.91862E-05	1.87893E-05	1.6275E-05	3.53402E-05	2.51426E-06	3.65973E-05	2.51426E-06	7.85268E-05
3836303774300	383630	3774300	0.000174012	6.24892E-05	3.3069E-05	0.000113581	3.64889E-06	3.64889E-06	0.000117229	3.64889E-06	0.000164262	8.9525E-06	2.10222E-05	2.06162E-05	2.01896E-05	1.7488E-05	3.79741E-05	2.70165E-06	3.93249E-05	2.70165E-06	6.67524E-05
3836803774300	383680	3774300	0.000224039	8.04543E-05	4.25761E-05	0.000146234	4.69791E-06	4.69791E-06	0.000150932	4.69791E-06	0.000197202	1.07478E-05	2.52378E-05	2.47504E-05	2.42383E-05	2.09949E-05	4.55891E-05	3.24342E-06	4.72108E-05	3.24342E-06	6.56235E-05
3837303774300	383730	3774300	0.00030724	0.000110332	5.83875E-05	0.000200541	6.44257E-06	6.44257E-06	0.000206983	6.44257E-06	0.000254506	1.38709E-05	3.25715E-05	3.

			ISDrainage / Utilities Trenching	ISDrainage / Utilities Trenching	ISAsphalt Paving	ISAsphalt Paving	SVDemolition	SVSite Grubbing / Prep	SVMass Grading / Excavation	SVMass Grading / Excavation	SVDrainage / Utilities Trenching	SVFoundations / Concrete Pads	SVBuilding / Structure Construction	SVBuilding / Structure Construction	SVAsphalt Paving	SVAsphalt Paving	SVArchitectural Coating	SVArchitectural Coating	SVLandscaping or Other Finishing	SVLandscaping or Other Finishing	MDemolition
Unique Identifier	X (UTM)	Y (UTM)	2027	2028	2027	2028	2027	2027	2027	2028	2028	2028	2028	2029	2028	2029	2028	2029	2028	2029	2027
3828303774150	382830	3774150	5.77237E-06	5.62427E-06	1.4908E-06	1.38874E-06	5.64459E-05	4.05816E-05	2.73613E-05	2.70139E-05	1.9167E-05	6.08886E-06	8.72266E-06	8.38984E-06	8.57609E-07	7.97915E-07	8.57609E-07	7.97915E-07	8.72266E-06	8.38984E-06	1.15894E-05
3828803774150	382880	3774150	6.28491E-06	6.12366E-06	1.62317E-06	1.51205E-06	5.79872E-05	4.16896E-05	2.81083E-05	2.77514E-05	1.96903E-05	6.25511E-06	8.96083E-06	8.61892E-06	8.81026E-07	8.19702E-07	8.81026E-07	8.19702E-07	8.96083E-06	8.61892E-06	1.17092E-05
3829303774150	382930	3774150	6.68436E-06	6.51286E-06	1.72633E-06	1.60815E-06	5.80495E-05	4.17344E-05	2.81386E-05	2.77813E-05	1.97115E-05	6.26184E-06	8.97046E-06	8.62819E-06	8.81973E-07	8.20583E-07	8.81973E-07	8.20583E-07	8.97046E-06	8.62819E-06	1.1613E-05
3829803774150	382980	3774150	7.12995E-06	6.94702E-06	1.84141E-06	1.71535E-06	5.71586E-05	4.1094E-05	2.77067E-05	2.73549E-05	1.9409E-05	6.16574E-06	8.8328E-06	8.49577E-06	8.68438E-07	8.0799E-07	8.68438E-07	8.0799E-07	8.8328E-06	8.49577E-06	1.13608E-05
3830303774150	383030	3774150	8.90611E-06	8.6776E-06	2.30013E-06	2.14267E-06	6.31988E-05	4.54365E-05	3.06346E-05	3.02456E-05	2.146E-05	6.81729E-06	9.76619E-06	9.39355E-06	9.60208E-07	8.93373E-07	9.60208E-07	8.93373E-07	9.76619E-06	9.39355E-06	1.24677E-05
3830803774150	383080	3774150	1.27954E-05	1.24671E-05	3.3046E-06	3.07838E-06	7.57067E-05	5.4429E-05	3.66976E-05	3.62316E-05	2.57072E-05	8.16653E-06	1.16991E-05	1.12527E-05	1.15025E-06	1.07018E-06	1.15025E-06	1.07018E-06	1.16991E-05	1.12527E-05	1.4812E-05
3831303774150	383130	3774150	2.04689E-05	1.99437E-05	5.28637E-06	4.92449E-06	9.14396E-05	6.57401E-05	4.43238E-05	4.37611E-05	3.10495E-05	9.86364E-06	1.41303E-05	1.35911E-05	1.38928E-06	1.29258E-06	1.38928E-06	1.29258E-06	1.41303E-05	1.35911E-05	1.77806E-05
3836303774150	383630	3774150	4.15594E-05	4.04931E-05	1.07333E-05	9.99854E-06	0.000494071	0.00035521	0.000239493	0.000236452	0.000167769	5.32958E-05	7.63494E-05	7.34363E-05	7.50665E-06	6.98415E-06	7.50665E-06	6.98415E-06	7.63494E-05	7.34363E-05	7.92352E-05
3836803774150	383680	3774150	4.33294E-05	4.22177E-05	1.11904E-05	1.04244E-05	0.000707766	0.000508845	0.000343078	0.000338722	0.000240331	7.63471E-05	0.000109372	0.000105199	1.07534E-05	1.00049E-05	1.07534E-05	1.00049E-05	0.000109372	0.000105199	0.000111616
3837303774150	383730	3774150	4.55033E-05	4.43358E-05	1.17519E-05	1.09474E-05	0.000918262	0.000660181	0.000445113	0.000439461	0.000311808	9.90535E-05	0.0001419	0.000136486	1.39516E-05	1.29805E-05	1.39516E-05	1.29805E-05	0.0001419	0.000136486	0.000142889
3837803774150	383780	3774150	5.62244E-05	5.47818E-05	1.45207E-05	1.35267E-05	0.001343397	0.00096583	0.00065119	0.000642922	0.000456169	0.000144913	0.000207597	0.000199676	2.04109E-05	1.89902E-05	2.04109E-05	1.89902E-05	0.000207597	0.000199676	0.000206447
3838303774150	383830	3774150	0.000239221	0.000233083	6.17821E-05	5.75528E-05	0.007015937	0.005044078	0.003400862	0.003357682	0.002382356	0.000756814	0.001084182	0.001042814	0.000106596	9.91767E-05	0.000106596	9.91767E-05	0.001084182	0.001042814	0.001058675
3838803774150	383880	3774150	0.000171293	0.000166898	4.42387E-05	4.12103E-05	0.004974227	0.003576199	0.002411176	0.002380562	0.001689066	0.000536573	0.000768674	0.000739344	7.55757E-05	7.03153E-05	7.55757E-05	7.03153E-05	0.000768674	0.000739344	0.000752053
3839303774150	383930	3774150	7.07082E-05	6.8894E-05	1.82614E-05	1.70113E-05	0.001913015	0.001375354	0.000927303	0.000915529	0.00064959	0.000206358	0.000295621	0.000284341	2.70422E-05	2.50653E-05	2.70422E-05	2.50653E-05	0.000295621	0.000284341	0.000292432
3839803774150	383980	3774150	4.39122E-05	4.27856E-05	1.13409E-05	1.05646E-05	0.00112017	0.000805342	0.000542984	0.00053609	0.000380369	0.000120833	0.000173101	0.000166497	1.70193E-05	1.58346E-05	1.70193E-05	1.58346E-05	0.000173101	0.000166497	0.000173253
3840303774150	384030	3774150	2.90847E-05	2.83384E-05	7.51152E-06	6.99731E-06	0.000702135	0.000504797	0.000340349	0.000336027	0.00023842	7.57398E-05	0.000108502	0.000104362	1.06679E-05	9.92533E-06	1.06679E-05	9.92533E-06	0.000108502	0.000104362	0.000109865
3840803774150	384080	3774150	2.0906E-05	2.03696E-05	5.39927E-06	5.02966E-06	0.000481171	0.000345936	0.00023324	0.000230279	0.000163388	5.19042E-05	7.4356E-05	7.15189E-05	7.31066E-06	6.8018E-06	7.31066E-06	6.8018E-06	7.4356E-05	7.15189E-05	7.61596E-05
3841303774150	384130	3774150	1.63793E-05	1.5959E-05	4.23017E-06	3.94059E-06	0.000363273	0.000261173	0.000176091	0.000173855	0.000123354	3.91865E-05	5.6137E-05	5.3995E-05	5.51937E-06	5.13519E-06	5.51937E-06	5.13519E-06	5.6137E-05	5.3995E-05	5.82048E-05
3826803774200	382680	3774200	4.09523E-06	3.99016E-06	1.05765E-06	9.85249E-07	4.49447E-05	3.23128E-05	2.17862E-05	2.15096E-05	1.52616E-05	4.84821E-06	6.94536E-06	6.68036E-06	6.82866E-07	6.35335E-07	6.82866E-07	6.35335E-07	6.94536E-06	6.68036E-06	9.23597E-06
3827303774200	382730	3774200	4.53857E-06	4.42212E-06	1.17215E-06	1.09191E-06	4.80539E-05	3.45481E-05	2.32933E-05	2.29976E-05	1.63173E-05	5.1836E-06	7.42583E-06	7.14249E-06	7.30105E-07	6.79286E-07	7.30105E-07	6.79286E-07	7.42583E-06	7.14249E-06	9.84021E-06
3827803774200	382780	3774200	5.07643E-06	4.94618E-06	1.31106E-06	1.22131E-06	5.10829E-05	3.67258E-05	2.47616E-05	2.44472E-05	1.73459E-05	5.51034E-06	7.8939E-06	7.5927E-06	7.76125E-07	7.22103E-07	7.76125E-07	7.22103E-07	7.8939E-06	7.5927E-06	1.04082E-05
3828303774200	382830	3774200	5.77631E-06	5.62811E-06	1.49181E-06	1.38969E-06	5.50383E-05	3.95696E-05	2.66789E-05	2.63402E-05	1.8689E-05	5.93702E-06	8.50515E-06	8.18063E-06	8.36223E-07	7.78018E-07	8.36223E-07	7.78018E-07	8.50515E-06	8.18063E-06	1.11757E-05
3828803774200	382880	3774200	6.67086E-06	6.4997E-06	1.72284E-06	1.6049E-06	5.91631E-05	4.25351E-05	2.86784E-05	2.83142E-05	2.00896E-05	6.38196E-06	9.14255E-06	8.79371E-06	8.98892E-07	8.36325E-07	8.98892E-07	8.36325E-07	9.14255E-06	8.79371E-06	1.19106E-05
3829303774200	382930	3774200	7.17665E-06	6.99251E-06	1.85347E-06	1.72659E-06	5.91453E-05	4.25223E-05	2.86697E-05	2.83057E-05	2.00836E-05	6.38004E-06	9.1398E-06	8.79106E-06	8.98622E-07	8.36073E-07	8.98622E-07	8.36073E-07	9.1398E-06	8.79106E-06	1.17128E-05
3829803774200	382980	3774200	7.42645E-06	7.2359E-06	1.91798E-06	1.78669E-06	5.62232E-05	4.04214E-05	2.72533E-05	2.69073E-05	1.90914E-05	6.06483E-06	8.68824E-06	8.35674E-06	8.54225E-07	7.94767E-07	8.54225E-07	7.94767E-07	8.68824E-06	8.35674E-06	1.10414E-05
3830303774200	383030	3774200	9.44903E-06	9.20659E-06	2.44034E-06	2.27329E-06	6.20585E-05	4.46167E-05	3.00818E-05	2.96999E-05	2.10728E-05	6.69428E-06	9.58997E-06	9.22406E-06	9.42883E-07	8.77253E-07	9.42883E-07	8.77253E-07	9.58997E-06	9.22406E-06	1.2092E-05
3830803774200	383080	3774200	1.44579E-05	1.4087E-05	3.73396E-06	3.47835E-06	7.57156E-05	5.44354E-05	3.67019E-05	3.62359E-05	2.57103E-05	8.16749E-06	1.17004E-05	1.1254E-05	1.15038E-06	1.07031E-06	1.15038E-06	1.07031E-06	1.17004E-05	1.1254E-05	1.46415E-05
3831303774200	383130	3774200	2.43289E-05	2.37047E-05	6.28328E-06	5.85316E-06	8.92658E-05	6.41773E-05	4.32702E-05	4.27208E-05	3.03114E-05	9.62916E-06	1.37944E-05	1.3268E-05	1.35626E-06	1.26185E-06	1.35626E-06	1.26185E-06	1.37944E-05	1.3268E-05	1.71564E-05
3835803774200	383580	3774200	4.43162E-05	4.31792E-05	1.14453E-05	1.06618E-05	0.000315317	0.000226696	0.000152845	0.000150904	0.00010707	3.40134E-05	4.87263E-05	4.68671E-05	4.79075E-06	4.45729E-06	4.79075E-06	4.45729E-06	4.87263E-05	4.68671E-05	5.15981E-05
3836303774200	383630	3774200	3.59451E-05	3.50229E-05	9.28333E-06	8.64783E-06	0.000377999	0.000271761	0.000183229	0.000180902	0.000128355	4.0775E-05	5.84126E-05	5.61839E-05	5.74311E-06	5.34336E-06	5.74311E-06	5.34336E-06	5.84126E-05	5.61839E-05	6.07506E-05
3836803774200	383680	3774200	3.61353E-05	3.52082E-05	9.33244E-06	8.69358E-06	0.00052698	0.00037887	0.000255445	0.000252202	0.000178943	5.68457E-05	8.14349E-05	7.83277E-05	8.00665E-06	7.44935E-06	8.00665E-06	7.44935E-06	8.14349E-05	7.83277E-05	8.3336E-05
3837303774200	383730	3774200	3.71891E-05	3.62349E-05	9.60459E-06	8.9471E-06	0.000693449	0.000498552	0.000336138	0.00033187	0.00023547	7.48028E-05	0.00010716	0.000103071	1.05359E-05	9.80254E-06	1.05359E-05	9.80254E-06	0.00010716	0.000103071	0.000108052
3837803774200	383780	3774200	4.81819E-05	4.69457E-05	1.24436E-05	1.15918E-05	0.001111119	0.000798834	0.000538597	0.000531758	0.000377295	0.000119857	0.000171703	0.000165151	1.68817E-05	1.57067E-05	1.68817E-05	1.57067E-05	0.000171703	0.000165151	0.000170719
3838303774200	383830	3774200	0.000215826	0.000210289	5.57401E-05	5.19243E-05	0.006302479	0.00453114	0.003055025	0.003016236	0.002140092	0.000679852	0.00097393	0.000936769	9.57565E-05	8.90913E-05	9.57565E-05	8.90913E-05	0.00097393	0.000936769	0.000950812
3838803774200	383880	3774200	0.00017251	0.000168083	4.4553E-05	4.15031E-05	0.005018601	0.003608102	0.002432686	0.002401798	0.001704134	0.00054136	0.000775531	0.00074594	7.62499E-05	7.09425E-05	7.62499E-05	7.09425E-05	0.000775531	0.00074594	0.000757979
3839303774200	383930	3774200	6.97833E-05	6.79928E-05	1.80225E-05	1.67888E-05	0.001890199	0.001358951	0.000916244	0.00090461	0.00064183	0.000203897	0.000292095	0.00028095	2.87187E-05	2.67197E-05	2.87187E-05	2.67197E-05	0.000292095	0.00028095	0.000288326
3839803774200	383980	3774200	4.38087E-05	4.26847E-05	1.13142E-05	1.05397E-05	0.001121649	0.000806405	0.000543701	0.000536798	0.000380871	0.000120993	0.00017333	0.000166716	1.70417E-05	1.58555E-05	1.70417E-05	1.58555E-05	0.00017333	0.000166716	0.000172842
3840303774200	384030	3774200	2.95257E-05	2.87682E-05	7.62543E-06	7.10343E-06	0.000715534	0.00051443	0.000346844	0.00034244	0.000242969	7.71851E-05	0.000110572	0.000106353	1.08714E-05	1.01147E-05	1.08714E-05	1.01147E-05	0.000110572	0.000106353	0.000111465
3840803774200	384080	3774200	2.12627E-05	2.07172E-05	5.49139E-06	5.11547E-06	0.000492174	0.000353846	0.000238573	0.000235544	0.000167124	5.30911E-05	7.60562E-05	7.31542E-05	7.47782E-06	6.95733E-06	7.47782E-06	6.95733E-06	7.60562E-05	7.31542E-05	7.74116E-05
3841303774200	384130	3774200	1.72907E-05	1.6847E-05	4.46556E-06	4.15986E-06	0.000387353	0.000278486	0.000187763	0.000185379	0.000131531	4.1784E-05	5.98582E-05	5.75742E-05	5.88523E-06	5.47559E-06	5.88523E-06	5.47559E-06	5.98582E-05	5.75742E-05	6.15526E-05
3826803774250	382680	3774250	4.0491E-06	3.94521E-06	1.04574E-06	9.7415E-07	4.40628E-05	3.16787E-05	2.13587E-05	2.10875E-05	1.49621E-05	4.75308E-06	6.80907E-06	6.54927E-06	6.69466E-07	6.22867E-07	6.69466E-07	6.22867E-07	6.80907E-06	6.54927E-06	8.98194E-06
3827303774250	382730	3774250	4.47837E-06	4.36347E-06	1.1566E-06	1.07743E-06	4.70026E-05	3.37923E-05	2.27838E-05	2.24945E-05	1.59604E-05	5.0702E-06	7.26338E-06	6.98624E-06	7.14133E-07	6.64426E-07	7.14133E-07	6.64426E-07	7.26338E-06	6.98624E-06	9.54081E-06
3827803774250	382780	3774250	4.83788E-06	4.71375E-06	1.24945E-06	1.16392E-06	4.81786E-05	3.46378E-05	2.33538E-05	2.30573E-05	1.63597E-05	5.19706E-06	7.4451E-06	7.16103E-06	7.32E-07	6.81049E-07	7.32E-07	6.81049E-07	7.4451E-06	7.16103E-06	9.62973E-06
3828303774250	382830	3774250	5.43537E-06	5.29591E-06	1.40376E-06	1.30766E-06	5.11096E-05	3.6745E-05	2.47745E-05	2.446E-05	1.73549E-05	5.51322E-06	7.89803E-06	7.59667E-06	7.76532E-07	7.22481E-07	7.76532E-07	7.22481E-07	7.89803E-06	7.59667E-06	1.01578E-05
3828803774250	382880	3774250	6.23371E-06	6.07377E-06	1.60994E-06	1.49973E-06	5.46018E-05	3.92557E-05	2.64673E-05	2.61313E-05	1.85408E-05	5.88993E-06	8.43769E-06	8.11574E-06	8.29591E-07	7.71847E-07	8.29591E-07	7.71847E-07	8.43769E-06	8.11574E-06	1.07892E-05
3829303774250	382930	3774250	6.42331E-06	6.25851E-06	1.65891E-06	1.54535E-06	5.2633E-05	3.78403E-05	2.5513E-05	2.51891E-05	1.78722E-05	5.67755E-06	8.13344E-06	7.8231E-06	7.99677E-07	7.44016E-07	7.99677E-07	7.44016E-07	8.13344E-06	7.8231E-06	1.02975E-05
3829803774250	382980	3774250	7.27173E-06	7.08516E-06	1.87802E-06	1.74946E-06	5.36397E-05	3.8564E-05	2.6001E-05	2.56708E-05	1.82141E-05	5.78614E-06	8.28901E-06	7.97273E-06	8.14972E-07	7.58246E-07	8.14972E-07	7.58246E-07	8.28901E-06	7.97273E-06	1.04227E-05
3830303774250	383030	3774250	9.47941E-06	9.23619E-06	2.44819E-06	2.2806E-06	6.02856E-05	4.33421E-05	2.92225E-05	2.88514E-05	2.04708E-05	6.50305E-06	9.31601E-06	8.96055E-06	9.15947E-07	8.52193E-07	9.15947E-07	8.52193E-07	9.31601E-06	8.96055E-06	1.16221E-05
3830803774250	383080	3774250	1.45941E-05	1.42196E-05	3.76913E-06	3.51111E-06	7.35419E-05	5.28726E-05	3.56482E-05	3.51956E-05	2.49721E-05	7.93301E-06	1.13645E-05	1.09309E-05	1.11736E-06	1.03958E-06	1.11736E-06	1.03958E-06	1.13645E-05	1.09309E-05	1.40753E-05
3831303774250	383130	3774250	2.4801E-05	2.41646E-05	6.40519E-06	5.96672E-06	8.78226E-05	6.31397E-05	4.25706E-05	4.20301E-05	2.98214E-05	9.47348E-06	1.35713E-05	1.30535E-05	1.33433E-06	1.24145E-06	1.33433E-06	1.24145E-06	1.35713E-05	1.30535E-05	1.67118E-05
3835803774250	383580	3774250	3.75986E-05	3.6634E-05	9.71037E-06	9.04564E-06	0.000257472	0.000185109	0.000124805	0.000123221	8.74282E-05	2.77737E-05	3.97875E-05	3.82694E-05	3.91189E-06	3.63961E-06	3.91189E-06	3.63961E-06	3.97875E-05	3.82694E-05	4.20681E-05
3836303774250	383630	3774250	3.13238E-05	3.05202E-05	8.08982E-06	7.53602E-06	0.000312154	0.000224422	0.000151312	0.000149391	0.000105996	3.36723E-05	4.82376E-05	4.6397E-05	4.7427E-06	4.41259E-06	4.7427E-06	4.41259E-06	4.82376E-05	4.6397E-05	5.01337E-05
3836803774250	383680	3774250	3.07843E-05	2.99945E-05	7.95047E-06	7.40622E-06	0.000422819	0.000303984	0.000204955	0.000202352	0.000143574	4.56097E-05	6.53387E-05	6.28457E-05	6.42408E-06	5.97693E-06	6.42408E-06	5.97693E-06	6.53387E-05	6.28457E-05	6.68329E-05
3837303774250	383730	3774250	3.20997E-05	3.12761E-05	8.29019E-06	7.72268E-06	0.000575186	0.000413527	0.000278812	0.000275272	0.000195312	6.20456E-05	8.88841E-05	8.54927E-05	8.73906E-06	8.13078E-06	8.73906E-06	8.13078E-06	8.88841E-05	8.54927E-05	8.95635E-05
3837803774250	383780	3774250	4.32017E-05	4.20932E-05	1.11574E-05	1.03936E-05	0.000978922	0.000703792	0.000474516	0.000468492	0.000332406	0.000105597	0.000151274	0.000145502	1.48732E-05	1.3838E-05	1.48732E-05	1.3838E-05	0.000151274	0.000145502	0.000150265
3838303774250	383830	3774250	0.000169224	0.000164882	4.37044E-05	4.07126E-05	0.004879143	0.003507839	0.002365086	0.002335057	0.001656779	0.000526316	0.00075398	0.000725212	7.41311E-05	6.89712E-05	7.41311E-05	6.89712E-05	0.00075398	0.000725212	0.000736601
3838803774250	383880	3774250	0.000175918	0.000171405	4.54334E-05	4.23232E-05	0.005134513	0.003691436	0.002488872	0.002457271	0.001743493	0.000553863	0.000793443	0.000763168	7.8011E-05	7.25811E-05	7.8011E-05	7.25811E-05	0.000793443	0.000763168	0.000774816
3839303774250	383930	3774250	6.95065E-05	6.77231E-05	1.7951E-05	1.67222E-05	0.001890075	0.001358861	0.000916183	0.00090455	0.0006418	0.000203884	0.000292076	0.000280931	2.87168E-05	2.67179E-05	2.87168E-05	2.67179E-05	0.000292076	0.000280931	0.000287778
3839803774250	383980	3774250	4.34756E-05	4.23602E-05	1.12282E-05	1.04596E-05	0.001118308	0.000804003	0.000542082	0.000535199	0.000379737	0.000120633	0.000172814	0.00016622	1.6991E-05	1.58083E-05	1.6991E-05	1.58083E-05	0.000172814	0.00016622	0.00017184
3840303774250	384030	3774250	3.10769E-05	3.02795E-05	8.02603E-06	7.4766E-06	0.000761726	0.00054764	0.000369234	0.000364546	0.000258654	8.21679E-05	0.000117711	0.000113219	1.15733E-05	1.07677E-05	1.15733E-05	1.07677E-05	0.000117711	0.000113219	0.00011821
3840803774250	384080	3774250	2.36228E-05	2.30168E-05	6.10093E-06	5.68329E-06	0.000555257	0.000399199	0.000269152	0.000265734	0.000188545	5.98959E-05	8.58045E-05	8.25306E-05	8.43627E-06	7.84906E-06	8.43627E-06	7.84906E-06	8.58045E-05	8.25306E-05	8.70105E-05
3841303774250	384130	3774250	1.88356E-05	1.83523E-05	4.86456E-06	4.53155E-06	0.000428993	0.000308422	0.000207947	0.000205307	0.00014567	4.62757E-05	6.62928E-05	6.37633E-05	6.51788E-06	6.06421E-06	6.51788E-06	6.06421E-06	6.62928E-05	6.37633E-05	6.78E-05
3826803774300	382680	3774300	3.97934E-06	3.87724E-06	1.02772E-06	9.57366E-07	4.3163E-05	3.10318E-05	2.09225E-05	2.06569E-05	1.46566E-05	4.65602E-06	6.67003E-06	6.41553E-06	6.55795E-07	6.10148E-07	6.55795E-07	6.10148E-07	6.67003E-06	6.41553E-06	8.73335E-06
3827303774300	382730	3774300	4.41086E-06	4.29769E-06	1.13917E-06	1.06118E-06	4.60583E-05	3.31134E-05	2.2326E-05	2.20426E-05	1.56397E-05	4.96834E-06	7.11745E-06	6.84588E-06	6.99785E-07	6.51077E-07	6.99785E-07	6.51077E-07	7.11745E-06	6.84588E-06	9.27771E-06
3827803774300	382780	3774300	4.71017E-06	4.58932E-06	1.21647E-06	1.13319E-06	4.67265E-05	3.35938E-05	2.26499E-05	2.23623E-05	1.58666E-05	5.04041E-06	7.2207E-06	6.94519E-06	7.09937E-07	6.60522E-07	7.09937E-07	6.60522E-07	7.2207E-06	6.94519E-06	9.25412E-06
3828303774300	382830	3774300	4.9369E-06	4.81023E-06	1.27502E-06	1.18774E-06	4.6673E-05	3.35554E-05	2.2624E-05	2.23367E-05	1.58485E-05	5.03465E-06	7.21244E-06	6.93724E-06	7.09125E-07	6.59766E-07	7.09125E-07	6.59766E-07	7.21244E-06	6.93724E-06	9.16158E-06
3828803774300	382880	3774300	5.52483E-06	5.38307E-06	1.42686E-06	1.32919E-06	4.89358E-05	3.51822E-05	2.37209E-05	2.34197E-05	1.66168E-05	5.27874E-06	7.56212E-06	7.27358E-06	7.43505E-07	6.91753E-07	7.43505E-07	6.91753E-07	7.56212E-06	7.27358E-06	9.54989E-06
3829303774300	382930	3774300	5.92878E-06	5.77666E-06	1.53119E-06	1.42637E-06	4.87666E-05	3.50605E-05	2.36388E-05	2.33387E-05	1.65594E-05	5.26048E-06	7.53596E-06	7.24842E-06	7.40933E-07	6.8936E-07	7.40933E-07	6.8936E-07	7.53596E-06	7.24842E-06	9.45735E-06
3829803774300	382980	3774300	6.8599E-06	6.68389E-06	1.77166E-06	1.65038E-06	5.08245E-05	3.65401E-05	2.46364E-05	2.43236E-05	1.72581E-05	5.48247E-06	7.85398E-06	7.5543E-06	7.722E-07	7.18451E-07	7.722E-07	7.18451E-07	7.85398E-06	7.5543E-06	9.78578E-06
3830303774300	383030	3774300	8.96237E-06	8.73242E-06	2.31466E-06	2.1562E-06	5.77555E-05	4.15231E-05	2.79961E-05	2.76406E-05	1.96117E-05	6.23012E-06	8.92503E-06	8.58449E-06	8.77506E-07	8.16427E-07	8.77506E-07	8.16427E-07	8.92503E-06	8.58449E-06	1.10342E-05
3830803774300	383080	3774300	1.32635E-05	1.29232E-05	3.42549E-06	3.19099E-06	6.96487E-05	5.00737E-05	3.37611E-05	3.33324E-05	2.36502E-05	7.51305E-06	1.07629E-05	1.03522E-05	1.05821E-06	9.84549E-07	1.05821E-06	9.84549E-07	1.07629E-05	1.03522E-05	1.32025E-05
3831303774300	383130	3774300	2.12318E-05	2.0687E-05	5.4834E-06	5.10803E-06	8.37869E-05	6.02383E-05	4.06144E-05	4.00987E-05	2.8451E-05	9.03815E-06	1.29477E-05	1.24537E-05	1.27301E-06	1.18441E-06	1.27301E-06	1.18441E-06	1.29477E-05	1.24537E-05	1.5781E-05
3835303774300	383530	3774300	4.5159E-05	4.40003E-05	1.16629E-05	1.08645E-05	0.000216608	0.000155729	0.000104997	0.000103664	7.35521E-05	2.33656E-05	3.34727E-05	3.21955E-05	3.29102E-06	3.06195E-06	3.29102E-06	3.06195E-06	3.34727E-05	3.21955E-05	3.59532E-05
3835803774300	383580	3774300	3.16198E-05	3.08085E-05	8.16625E-06	7.60722E-06	0.000227753	0.000163742	0.000110399	0.000108998	7.73365E-05	2.45678E-05	3.51949E-05	3.3852E-05	3.46035E-06	3.21949E-06	3.46035E-06	3.21949E-06	3.51949E-05	3.3852E-05	3.71217E-05
3836303774300	383630	3774300	2.68787E-05	2.6189E-05	6.94179E-06	6.46658E-06	0.000272323	0.000195786	0.000132004	0.000130328	9.2471E-05	2.93757E-05	4.20824E-05	4.04767E-05	4.13753E-06	3.84954E-06	4.13753E-06	3.84954E-06	4.20824E-05	4.04767E-05	4.36577E-05
3836803774300	383680	3774300	2.64241E-05	2.57461E-05	6.82439E-06	6.35722E-06	0.00036109	0.000259604	0.000175033	0.00017281	0.000122613	3.8951E-05	5.57997E-05	5.36706E-05	5.48621E-06	5.10434E-06	5.48621E-06	5.10434E-06	5.57997E-05	5.36706E-05	5.69981E-05
3837303774300	383730	3774300	2.86031E-05	2.78692E-05	7.38714E-06	6.88145E-06	0.000509287	0.00036615	0.000246869	0.000243734	0.000172935	5.49371E-05	7.87008E-05	7.56979E-05	7.73784E-06	7.19924E-06	7.73784E-06	7.19924E-06	7.87008E-05	7.56979E-05	7.92152E-05

			MSite Grubbing / Prep	MMass Grading / Excavation	MMass Grading / Excavation	MDrainage / Utilities Trenching	MFoundations / Concrete Pads	MBuilding / Structure Construction	MAsphalt Paving	MLandscaping or Other Finishing	MWaterside Construction (Piles)	RSSWDemolition	RSSWPlacing Base	RSSWForm/Plac e Rebar and Pour	Child Risk				
Unique Identifier	X (UTM)	Y (UTM)	2027	2027	2028	2028	2028	2028	2028	2028	2028	2029	2029	2029	3rd Trimester	0<2	2<16	Total	per million
3828303774150	382830	3774150	3.55775E-05	4.18363E-05	4.12792E-05	8.77455E-06	1.14112E-05	8.39928E-06	8.64512E-07	1.01283E-05	8.64512E-07	1.84474E-05	2.67676E-05	1.58673E-05	2.08354E-09	2.7046E-08	4.5858E-09	3.37149E-08	0.03371491
3828803774150	382880	3774150	3.59452E-05	4.22686E-05	4.17058E-05	8.86522E-06	1.15291E-05	8.48608E-06	8.73446E-07	1.0233E-05	8.73446E-07	1.91524E-05	2.77905E-05	1.64736E-05	2.23225E-09	2.8744E-08	4.8124E-09	3.57886E-08	0.03578863
3829303774150	382930	3774150	3.56499E-05	4.19214E-05	4.13632E-05	8.79241E-06	1.14345E-05	8.41638E-06	8.66272E-07	1.01489E-05	8.66272E-07	1.9536E-05	2.83472E-05	1.68036E-05	2.37686E-09	3.0297E-08	4.9942E-09	3.76684E-08	0.03766843
3829803774150	382980	3774150	3.48757E-05	4.10109E-05	4.04649E-05	8.60145E-06	1.11861E-05	8.23359E-06	8.47458E-07	9.9285E-06	8.47458E-07	1.95547E-05	2.83744E-05	1.68197E-05	2.57354E-09	3.2348E-08	5.2175E-09	4.01385E-08	0.04013855
3830303774150	383030	3774150	3.82736E-05	4.50066E-05	4.44073E-05	9.43947E-06	1.2276E-05	9.03577E-06	9.30024E-07	1.08958E-05	9.30024E-07	2.18599E-05	3.17192E-05	1.88025E-05	3.31677E-09	4.0868E-08	6.3692E-09	5.0554E-08	0.05055405
3830803774150	383080	3774150	4.54704E-05	5.34694E-05	5.27575E-05	1.12144E-05	1.45843E-05	1.07348E-05	1.1049E-06	1.29446E-05	1.1049E-06	2.64109E-05	3.83228E-05	2.2717E-05	5.08403E-09	6.0992E-08	9.0549E-09	7.51307E-08	0.07513073
3831303774150	383130	3774150	5.45834E-05	6.41856E-05	6.3331E-05	1.3462E-05	1.75072E-05	1.28863E-05	1.32634E-06	1.5539E-05	1.32634E-06	3.21254E-05	4.66147E-05	2.76322E-05	9.33433E-09	1.0828E-07	1.5169E-08	1.32779E-07	0.13277885
3836303774150	383630	3774150	0.000243238	0.000286028	0.00028222	5.99903E-05	7.80169E-05	5.74247E-05	5.91055E-06	6.92458E-05	5.91055E-06	0.000266804	0.000387139	0.000229488	8.75768E-09	1.2461E-07	2.6457E-08	1.59829E-07	0.15982894
3836803774150	383680	3774150	0.00034264	0.000402917	0.000397552	8.4506E-05	0.000109899	8.08919E-05	8.32596E-06	9.75438E-05	8.32596E-06	0.000414505	0.000601456	0.000356531	1.14792E-08	1.6529E-07	3.5888E-08	2.12657E-07	0.21265722
3837303774150	383730	3774150	0.000438645	0.00051581	0.000508942	0.000108184	0.000140692	0.000103557	1.06588E-05	0.000124875	1.06588E-05	0.000578264	0.000839074	0.000497386	1.40515E-08	2.0364E-07	4.5105E-08	2.62801E-07	0.26280105
3837803774150	383780	3774150	0.000633756	0.000745245	0.000735322	0.000156304	0.000203272	0.00014962	1.53999E-05	0.000180419	1.53999E-05	0.00090042	0.001306528	0.000774484	1.95554E-08	2.849E-07	6.4364E-08	3.68822E-07	0.36882233
3838303774150	383830	3774150	0.003249949	0.003821673	0.003770787	0.00080154	0.001042397	0.000767261	7.89718E-05	0.000925204	7.89718E-05	0.005078017	0.007368312	0.004367786	9.55114E-08	1.4006E-06	3.26E-07	1.82208E-06	1.82208396
3838803774150	383880	3774150	0.002308673	0.002714811	0.002678662	0.000569392	0.00074049	0.000545041	5.60994E-05	0.00065724	5.60994E-05	0.003577966	0.005191706	0.003077538	6.80608E-08	9.9775E-07	2.3162E-07	1.29743E-06	1.29743125
3839303774150	383930	3774150	0.000897716	0.00105564	0.001041584	0.000221405	0.000287936	0.000211936	2.18139E-05	0.000255564	2.18139E-05	0.001323955	0.001921087	0.001138782	2.69881E-08	3.9484E-07	9.0254E-08	5.12085E-07	0.51208493
3839803774150	383980	3774150	0.000531858	0.000625422	0.000617094	0.000131173	0.00017059	0.000125563	1.29238E-05	0.000151411	1.29238E-05	0.000745161	0.001081244	0.00064094	1.62752E-08	2.3771E-07	5.3532E-08	3.07517E-07	0.30751669
3840303774150	384030	3774150	0.000337265	0.000396596	0.000391315	8.31803E-05	0.000108175	7.96229E-05	8.19534E-06	9.60136E-05	8.19534E-06	0.000448408	0.00065065	0.000385692	1.05091E-08	1.5321E-07	3.4002E-08	1.97718E-07	0.19771831
3840803774150	384080	3774150	0.000233797	0.000274926	0.000271265	5.76617E-05	7.49886E-05	5.51957E-05	5.68112E-06	6.65579E-05	5.68112E-06	0.000296057	0.000429585	0.000254649	7.41391E-09	1.0788E-07	2.361E-08	1.389E-07	0.13889981
3841303774150	384130	3774150	0.000178679	0.000210111	0.000207314	4.40678E-05	5.73098E-05	4.21832E-05	4.34178E-06	5.08667E-05	4.34178E-06	0.00021552	0.000312724	0.000185377	5.74494E-09	8.3475E-08	1.8044E-08	1.07264E-07	0.10726391
3826803774200	382680	3774200	2.83528E-05	3.33406E-05	3.28967E-05	6.99271E-06	9.09396E-06	6.69365E-06	6.88957E-07	8.07157E-06	6.88957E-07	1.50037E-05	2.17707E-05	1.29052E-05	1.4431E-09	1.916E-08	3.3557E-09	2.3959E-08	0.02395898
3827303774200	382730	3774200	3.02078E-05	3.55218E-05	3.50489E-05	7.45019E-06	9.68891E-06	7.13157E-06	7.3403E-07	8.59963E-06	7.3403E-07	1.60861E-05	2.33413E-05	1.38362E-05	1.59632E-09	2.1063E-08	3.6541E-09	2.63133E-08	0.02631328
3827803774200	382780	3774200	3.19513E-05	3.75721E-05	3.70718E-05	7.88019E-06	1.02481E-05	7.54318E-06	7.76396E-07	9.09597E-06	7.76396E-07	1.72028E-05	2.49616E-05	1.47968E-05	1.76315E-09	2.31E-08	3.9666E-09	2.88299E-08	0.02882991
3828303774200	382830	3774200	3.43075E-05	4.03428E-05	3.98056E-05	8.46132E-06	1.10039E-05	8.09945E-06	8.33651E-07	9.76675E-06	8.33651E-07	1.86533E-05	2.70663E-05	1.60444E-05	2.0129E-09	2.6118E-08	4.4137E-09	3.25447E-08	0.03254466
3828803774200	382880	3774200	3.65635E-05	4.29956E-05	4.24231E-05	9.01771E-06	1.17275E-05	8.63205E-06	8.8847E-07	1.0409E-05	8.8847E-07	2.01973E-05	2.93067E-05	1.73724E-05	2.30943E-09	2.9637E-08	4.9176E-09	3.6864E-08	0.03686401
3829303774200	382930	3774200	3.59563E-05	4.22817E-05	4.17187E-05	8.86797E-06	1.15327E-05	8.48871E-06	8.73716E-07	1.02361E-05	8.73716E-07	2.06621E-05	2.99811E-05	1.77722E-05	2.45776E-09	3.1205E-08	5.0768E-09	3.87395E-08	0.03873945
3829803774200	382980	3774200	3.38953E-05	3.98581E-05	3.93274E-05	8.35966E-06	1.08717E-05	8.00214E-06	8.23635E-07	9.64941E-06	8.23635E-07	2.00725E-05	2.91257E-05	1.72651E-05	2.55212E-09	3.1986E-08	5.0788E-09	3.96171E-08	0.03961711
3830303774200	383030	3774200	3.71205E-05	4.36507E-05	4.30694E-05	9.15509E-06	1.19061E-05	8.76356E-06	9.02006E-07	1.05676E-05	9.02006E-07	2.24557E-05	3.25837E-05	1.93149E-05	3.3296E-09	4.0861E-08	6.2027E-09	5.03931E-08	0.05039306
3830803774200	383080	3774200	4.49468E-05	5.28537E-05	5.215E-05	1.10853E-05	1.44163E-05	1.06112E-05	1.09218E-06	1.27956E-05	1.09218E-06	2.76617E-05	4.01378E-05	2.37929E-05	5.47439E-09	6.5198E-08	9.1628E-09	7.98349E-08	0.07983489
3831303774200	383130	3774200	5.26672E-05	6.19323E-05	6.11077E-05	1.29894E-05	1.68926E-05	1.24339E-05	1.27978E-06	1.49934E-05	1.27978E-06	3.2977E-05	4.78503E-05	2.83647E-05	1.08976E-08	1.2523E-07	1.557E-08	1.51702E-07	0.15170217
3835803774200	383580	3774200	0.000158397	0.000186262	0.000183782	3.90658E-05	5.08047E-05	3.7395E-05	3.84895E-06	4.50929E-05	3.84895E-06	0.000166317	0.000241329	0.000143055	6.47132E-09	8.9687E-08	1.8749E-08	1.14907E-07	0.11490734
3836303774200	383630	3774200	0.000186494	0.000219301	0.000216381	4.59953E-05	5.98165E-05	4.40282E-05	4.53168E-06	5.30916E-05	4.53168E-06	0.000213617	0.000309963	0.00018374	6.95491E-09	9.7903E-08	2.0757E-08	1.25615E-07	0.12561474
3836803774200	383680	3774200	0.000255827	0.000300832	0.000296826	6.30951E-05	8.20547E-05	6.03967E-05	6.21645E-06	7.28296E-05	6.21645E-06	0.000318197	0.000461711	0.000273693	8.81094E-09	1.2583E-07	2.7249E-08	1.6189E-07	0.16189017
3837303774200	383730	3774200	0.0003317	0.000390053	0.000384859	8.18078E-05	0.00010639	7.83092E-05	8.06012E-06	9.44294E-05	8.06012E-06	0.000446696	0.000648166	0.000384219	1.0814E-08	1.5585E-07	3.4473E-08	2.0114E-07	0.20114001
3837803774200	383780	3774200	0.000524076	0.000616271	0.000608065	0.000129254	0.000168094	0.000123726	1.27347E-05	0.000149196	1.27347E-05	0.000756655	0.001097923	0.000650827	1.62753E-08	2.3649E-07	5.3473E-08	3.06237E-07	0.30623734
3838303774200	383830	3774200	0.002918828	0.003432302	0.0033866	0.000719876	0.000936192	0.000689088	7.09257E-05	0.00083094	7.09257E-05	0.004576677	0.006640858	0.003936566	8.58218E-08	1.258E-06	2.9296E-07	1.6368E-06	1.63680279
3838803774200	383880	3774200	0.002326866	0.002736204	0.002699771	0.000573879	0.000746325	0.000549336	5.65414E-05	0.000662419	5.65414E-05	0.003632831	0.005271316	0.00312473	6.85249E-08	1.0043E-06	2.3354E-07	1.30639E-06	1.30639168
3839303774200	383930	3774200	0.00088511	0.001040817	0.001026958	0.000218296	0.000283892	0.00020896	2.15076E-05	0.000251976	2.15076E-05	0.001326232	0.001924392	0.00114074	2.65681E-08	3.8845E-07	8.9095E-08	5.04113E-07	0.50411299
3839803774200	383980	3774200	0.000530594	0.000623935	0.000615627	0.000130861	0.000170184	0.000125265	1.28931E-05	0.000151051	1.28931E-05	0.000762672	0.001106654	0.000656002	1.6194E-08	2.3631E-07	5.3503E-08	3.06011E-07	0.30601064
3840303774200	384030	3774200	0.000342178	0.000402373	0.000397016	8.4392E-05	0.000109751	8.07828E-05	8.31472E-06	9.74122E-05	8.31472E-06	0.000469473	0.000681215	0.000403811	1.06278E-08	1.5477E-07	3.4571E-08	1.99973E-07	0.19997289
3840803774200	384080	3774200	0.00023764	0.000279445	0.000275725	5.86096E-05	7.62213E-05	5.61031E-05	5.77451E-06	6.76521E-05	5.77451E-06	0.00031379	0.000455316	0.000269902	7.50421E-09	1.0905E-07	2.4066E-08	1.40624E-07	0.14062353
3841303774200	384130	3774200	0.000188956	0.000222197	0.000219238	4.66025E-05	6.06062E-05	4.46094E-05	4.59151E-06	5.37925E-05	4.59151E-06	0.000239729	0.000347852	0.000206199	6.03894E-09	8.7651E-08	1.9138E-08	1.12828E-07	0.11282805
3826803774250	382680	3774250	2.7573E-05	3.24236E-05	3.19919E-05	6.80038E-06	8.84383E-06	6.50954E-06	6.70007E-07	7.84956E-06	6.70007E-07	1.51254E-05	2.19472E-05	1.30099E-05	1.40056E-09	1.86E-08	3.2575E-09	2.32579E-08	0.02325789
3827303774250	382730	3774250	2.92887E-05	3.44411E-05	3.39825E-05	7.22351E-06	9.39412E-06	6.91458E-06	7.11697E-07	8.33797E-06	7.11697E-07	1.61984E-05	2.35042E-05	1.39328E-05	1.54259E-09	2.0363E-08	3.5318E-09	2.54369E-08	0.02543694
3827803774250	382780	3774250	2.95616E-05	3.4762E-05	3.42992E-05	7.29083E-06	9.48166E-06	6.97902E-06	7.18329E-07	8.41568E-06	7.18329E-07	1.68191E-05	2.44049E-05	1.44668E-05	1.6235E-09	2.1298E-08	3.6557E-09	2.65767E-08	0.02657674
3828303774250	382830	3774250	3.11826E-05	3.66681E-05	3.61799E-05	7.69061E-06	1.00016E-05	7.3617E-06	7.57717E-07	8.87714E-06	7.57717E-07	1.80388E-05	2.61747E-05	1.55158E-05	1.81384E-09	2.3577E-08	3.9838E-09	2.93749E-08	0.02937488
3828803774250	382880	3774250	3.3121E-05	3.89476E-05	3.8429E-05	8.16869E-06	1.06233E-05	7.81934E-06	8.04821E-07	9.42898E-06	8.04821E-07	1.94986E-05	2.82929E-05	1.67714E-05	2.07424E-09	2.666E-08	4.4121E-09	3.31459E-08	0.03314591
3829303774250	382930	3774250	3.16115E-05	3.71725E-05	3.66775E-05	7.79639E-06	1.01391E-05	7.46296E-06	7.6814E-07	8.99924E-06	7.6814E-07	1.92272E-05	2.78991E-05	1.6538E-05	2.12472E-09	2.7034E-08	4.3845E-09	3.35435E-08	0.03354345
3829803774250	382980	3774250	3.19958E-05	3.76245E-05	3.71235E-05	7.89118E-06	1.02624E-05	7.5537E-06	7.77479E-07	9.10866E-06	7.77479E-07	1.99415E-05	2.89356E-05	1.71524E-05	2.42194E-09	3.0326E-08	4.7498E-09	3.74974E-08	0.03749737
3830303774250	383030	3774250	3.56778E-05	4.19542E-05	4.13955E-05	8.79928E-06	1.14434E-05	8.42295E-06	8.66949E-07	1.01569E-05	8.66949E-07	2.27302E-05	3.2982E-05	1.9551E-05	3.24984E-09	3.981E-08	5.896E-09	4.89563E-08	0.04895628
3830803774250	383080	3774250	4.32088E-05	5.08101E-05	5.01335E-05	1.06567E-05	1.38589E-05	1.02009E-05	1.04995E-06	1.23008E-05	1.04995E-06	2.80392E-05	4.06855E-05	2.41175E-05	5.4979E-09	6.5268E-08	8.7252E-09	7.94915E-08	0.07949148
3831303774250	383130	3774250	5.13025E-05	6.03275E-05	5.95243E-05	1.26528E-05	1.64549E-05	1.21117E-05	1.24662E-06	1.46049E-05	1.24662E-06	3.37069E-05	4.89094E-05	2.89925E-05	1.23171E-08	1.4072E-07	1.5625E-08	1.68663E-07	0.16866343
3835803774250	383580	3774250	0.000129142	0.00015186	0.000149838	3.18505E-05	4.14213E-05	3.04883E-05	3.13807E-06	3.67645E-05	3.13807E-06	0.000142345	0.000206546	0.000122436	5.43592E-09	7.4638E-08	1.551E-08	9.5584E-08	0.09558402
3836303774250	383630	3774250	0.000153902	0.000180976	0.000178566	3.79571E-05	4.93629E-05	3.63338E-05	3.73972E-06	4.38132E-05	3.73972E-06	0.000183339	0.000266028	0.000157696	5.87009E-09	8.2023E-08	1.7344E-08	1.05238E-07	0.10523754
3836803774250	383680	3774250	0.000205165	0.000241258	0.000238045	5.06003E-05	6.58053E-05	4.84363E-05	4.98539E-06	5.84071E-05	4.98539E-06	0.000263111	0.00038178	0.000226311	7.20255E-09	1.022E-07	2.2101E-08	1.31506E-07	0.13150579
3837303774250	383730	3774250	0.000274945	0.000323312	0.000319007	6.78101E-05	8.81864E-05	6.491E-05	6.68099E-06	7.8272E-05	6.68099E-06	0.000378293	0.000548912	0.000325384	9.05698E-09	1.3001E-07	2.8761E-08	1.67831E-07	0.16783104
3837803774250	383780	3774250	0.000461288	0.000542437	0.000535214	0.000113768	0.000147955	0.000108903	1.1209E-05	0.000131321	1.1209E-05	0.000675367	0.000979972	0.000580908	1.43749E-08	2.0848E-07	4.7199E-08	2.70056E-07	0.27005625
3838303774250	383830	3774250	0.002261237	0.002659029	0.002623624	0.000557693	0.000725275	0.000533842	5.49467E-05	0.000643735	5.49467E-05	0.003542247	0.005139877	0.003046815	6.66633E-08	9.7653E-07	2.2719E-07	1.27038E-06	1.270377
3838803774250	383880	3774250	0.002378553	0.002796983	0.002759741	0.000586627	0.000762903	0.000561538	5.77974E-05	0.000677133	5.77974E-05	0.003733783	0.0054178	0.003211562	6.99711E-08	1.0254E-06	2.3877E-07	1.33415E-06	1.33414744
3839303774250	383930	3774250	0.000883428	0.001038839	0.001025006	0.000217881	0.000283353	0.000208563	2.14668E-05	0.000251497	2.14668E-05	0.001339991	0.001944356	0.001152575	2.64721E-08	3.8689E-07	8.8984E-08	5.02348E-07	0.50234804
3839803774250	383980	3774250	0.000527519	0.000620319	0.000612059	0.000130103	0.000169198	0.000124539	1.28184E-05	0.000150176	1.28184E-05	0.000772492	0.001120903	0.000664448	1.60639E-08	2.3427E-07	5.3254E-08	3.03585E-07	0.30358502
3840303774250	384030	3774250	0.000362883	0.000426721	0.000421039	8.94985E-05	0.000116392	8.56709E-05	8.81784E-06	0.000103307	8.81784E-06	0.000511677	0.000742454	0.000440112	1.12183E-08	1.6329E-07	3.6688E-08	2.11201E-07	0.21120133
3840803774250	384080	3774250	0.000267107	0.000314096	0.000309914	6.58771E-05	8.56726E-05	6.30597E-05	6.49054E-06	7.60408E-05	6.49054E-06	0.00036227	0.000525661	0.000311601	8.37398E-09	1.2169E-07	2.7038E-08	1.57104E-07	0.15710448
3841303774250	384130	3774250	0.000208134	0.000244749	0.00024149	5.13325E-05	6.67575E-05	4.91372E-05	5.05754E-06	5.92523E-05	5.05754E-06	0.000273267	0.000396517	0.000235047	6.59893E-09	9.5765E-08	2.1083E-08	1.23448E-07	0.12344752
3826803774300	382680	3774300	2.68099E-05	3.15262E-05	3.11064E-05	6.61216E-06	8.59906E-06	6.32938E-06	6.51464E-07	7.63231E-06	6.51464E-07	1.5194E-05	2.20468E-05	1.30689E-05	1.35491E-09	1.8007E-08	3.1562E-09	2.25184E-08	0.02251842
3827303774300	382730	3774300	2.8481E-05	3.34913E-05	3.30453E-05	7.02431E-06	9.13505E-06	6.7239E-06	6.9207E-07	8.10804E-06	6.9207E-07	1.63138E-05	2.36717E-05	1.40321E-05	1.49419E-09	1.9734E-08	3.4223E-09	2.46506E-08	0.02465057
3827803774300	382780	3774300	2.84085E-05	3.34061E-05	3.29613E-05	7.00645E-06	9.11183E-06	6.7068E-06	6.9031E-07	8.08742E-06	6.9031E-07	1.68254E-05	2.4414E-05	1.44721E-05	1.55E-09	2.035E-08	3.4936E-09	2.53939E-08	0.02539388
3828303774300	382830	3774300	2.81245E-05	3.30721E-05	3.26317E-05	6.93638E-06	9.02071E-06	6.63973E-06	6.83407E-07	8.00655E-06	6.83407E-07	1.71498E-05	2.48847E-05	1.47511E-05	1.60652E-09	2.0939E-08	3.5468E-09	2.60926E-08	0.02609263
3828803774300	382880	3774300	2.93165E-05	3.44738E-05	3.40148E-05	7.23038E-06	9.40305E-06	6.92116E-06	7.12373E-07	8.3459E-06	7.12373E-07	1.82228E-05	2.64417E-05	1.56741E-05	1.79149E-09	2.3106E-08	3.8337E-09	2.87315E-08	0.02873145
3829303774300	382930	3774300	2.90324E-05	3.41397E-05	3.36852E-05	7.16032E-06	9.31193E-06	6.85409E-06	7.0547E-07	8.26503E-06	7.0547E-07	1.84661E-05	2.67947E-05	1.58834E-05	1.92574E-09	2.4539E-08	3.9656E-09	3.04304E-08	0.03043043
3829803774300	382980	3774300	3.00406E-05	3.53253E-05	3.4855E-05	7.40898E-06	9.63531E-06	7.09211E-06	7.29969E-07	8.55205E-06	7.29969E-07	1.96109E-05	2.84558E-05	1.6868E-05	2.2457E-09	2.8154E-08	4.3764E-09	3.4776E-08	0.03477602
3830303774300	383030	3774300	3.3873E-05	3.98319E-05	3.93015E-05	8.35416E-06	1.08645E-05	7.99688E-06	8.23094E-07	9.64306E-06	8.23094E-07	2.25992E-05	3.27919E-05	1.94384E-05	3.04581E-09	3.7358E-08	5.4537E-09	4.58571E-08	0.04585707
3830803774300	383080	3774300	4.05295E-05	4.76594E-05	4.70248E-05	9.99587E-06	1.29995E-05	9.56837E-06	9.84843E-07	1.15381E-05	9.84843E-07	2.76306E-05	4.00925E-05	2.3766E-05	5.03518E-09	5.9903E-08	7.8252E-09	7.27632E-08	0.07276319
3831303774300	383130	3774300	4.84449E-05	5.69673E-05	5.62087E-05	1.19481E-05	1.55383E-05	1.14371E-05	1.17718E-06	1.37914E-05	1.17718E-06	3.3473E-05	4.857E-05	2.87913E-05	1.12485E-08	1.2878E-07	1.3763E-08	1.53788E-07	0.15378842
3835303774300	383530	3774300	0.00011037	0.000129786	0.000128058	2.72207E-05	3.54003E-05	2.60566E-05	2.68192E-06	3.14204E-05	2.68192E-06	0.000116932	0.000169671	0.000100578	5.24579E-09	7.0411E-08	1.4311E-08	8.99676E-08	0.08996761
3835803774300	383580	3774300	0.000113957	0.000134004	0.00013222	2.81055E-05	3.65509E-05	2.69035E-05	2.76909E-06	3.24417E-05	2.76909E-06	0.000130535	0.00018941	0.000112278	4.84706E-09	6.6268E-08	1.3633E-08	8.47474E-08	0.08474741
3836303774300	383630	3774300	0.000134021	0.000157598	0.0001555	3.3054E-05	4.29864E-05	3.16403E-05	3.25664E-06	3.81536E-05	3.25664E-06	0.00016481	0.000239143	0.000141759	5.164E-09	7.1863E-08	1.5124E-08	9.21507E-08	0.09215073
3836803774300	383680	3774300	0.000174974	0.000205756	0.000203016	4.31542E-05	5.61217E-05	4.13086E-05	4.25177E-06	4.98122E-05	4.25177E-06	0.000229919	0.000333617	0.000197761	6.20207E-09	8.7673E-08	1.8918E-08	1.12793E-07	0.11279328
3837303774300	383730	3774300	0.000243177	0.000285956	0.000282149	5.99752E-05	7.79972E-05	5.74102E-05	5.90906E-06	6.92283E-05	5.90906E-06	0.000340048	0.000493417	0.000292488	8.04995E-09	1.1529E-07	2.5496E-08	1.48835E-07	0.14883529

			EGIODemolition	EGIOSite Grubbing / Prep	EGIOMass Grading / Excavation	EGIOMass Grading / Excavation	EGIODrainage / Utilities Trenching	EGIODrainage / Utilities Trenching	EGIOFoundations / Concrete Pads	EGIOFoundations / Concrete Pads	EGIOBuilding / Structure Construction	EGIOBuilding / Structure Construction	EGIOAsphalt Paving	EGIOArchitectural Coating	EGIOLandscaping or Other Finishing	EGIOWaterside Construction (Piles)	HIWaterside Construction (Landscaping)	HIWaterside Construction (Landscaping)	KMDemolition	KMSite Grubbing / Prep	KMMass Grading / Excavation
Unique Identifier	X (UTM)	Y (UTM)	2025	2025	2025	2026	2026	2027	2026	2027	2026	2027	2027	2027	2027	2027	2025	2026	2025	2025	2025
3837803774300	383780	3774300	0.000610687	0.00023952	7.93217E-05	7.76874E-05	0.000180394	0.000180116	0.000237014	0.000236861	0.000253872	0.000247786	9.87906E-06	9.87906E-06	0.000267545	9.87906E-06	0.000111544	0.000108051	0.000179294	0.000778148	0.000591476
3838303774300	383830	3774300	0.00260693	0.00102247	0.000338612	0.000331636	0.000770074	0.000768886	0.001011777	0.001011124	0.00108374	0.001057763	4.21722E-05	4.21722E-05	0.001142107	4.21722E-05	0.000497899	0.000482304	0.00083627	0.003629469	0.002758783
3838803774300	383880	3774300	0.002858157	0.00112101	0.000371244	0.000363595	0.000844286	0.000842983	0.001109281	0.001108565	0.001188178	0.001159698	4.62363E-05	4.62363E-05	0.001252171	4.62363E-05	0.000547328	0.000530185	0.000921155	0.003997878	0.003038813
3839303774300	383930	3774300	0.001077913	0.00042277	0.000140009	0.000137125	0.00031841	0.000317919	0.000418349	0.00041808	0.000448105	0.000437364	1.74374E-05	1.74374E-05	0.000472238	1.74374E-05	0.000204502	0.000198097	0.000338994	0.001471258	0.001118313
3839803774300	383980	3774300	0.000659657	0.00025873	8.56823E-05	8.3917E-05	0.000194859	0.000194559	0.00025602	0.000255855	0.000274229	0.000267656	1.06712E-05	1.06712E-05	0.000288999	1.06712E-05	0.000124421	0.000120524	0.0002035	0.000883203	0.000671328
3840303774300	384030	3774300	0.000466849	0.0001831	6.06387E-05	5.93893E-05	0.000137905	0.000137692	0.000181189	0.000181072	0.000194076	0.000189424	7.5522E-06	7.5522E-06	0.000204529	7.5522E-06	8.77466E-05	8.49982E-05	0.000141743	0.000615174	0.000467598
3840803774300	384080	3774300	0.000353245	0.00013855	4.58827E-05	4.49373E-05	0.000104347	0.000104186	0.000137098	0.000137009	0.000146849	0.000143329	5.71443E-06	5.71443E-06	0.000154758	5.71443E-06	6.6245E-05	6.41701E-05	0.000105728	0.000458868	0.000348789
3841303774300	384130	3774300	0.00027979	0.00010974	3.63417E-05	3.55929E-05	8.26485E-05	8.2521E-05	0.000108589	0.000108519	0.000116313	0.000113525	4.52615E-06	4.52615E-06	0.000122577	4.52615E-06	5.24176E-05	5.07758E-05	8.28306E-05	0.000359491	0.000273251
3826803774350	382680	3774350	7.5404E-05	2.9574E-05	9.79417E-06	9.59237E-06	2.2274E-05	2.22396E-05	2.92651E-05	2.92462E-05	3.13466E-05	3.05952E-05	1.21981E-06	1.21981E-06	3.30348E-05	1.21981E-06	1.10343E-05	1.06886E-05	1.08469E-05	4.70763E-05	3.5783E-05
3827303774350	382730	3774350	8.50417E-05	3.3355E-05	1.1046E-05	1.08184E-05	2.51209E-05	2.50821E-05	3.30056E-05	3.29843E-05	3.53531E-05	3.45057E-05	1.37572E-06	1.37572E-06	3.72571E-05	1.37572E-06	1.19258E-05	1.15523E-05	1.15349E-05	5.00621E-05	3.80525E-05
3827803774350	382780	3774350	8.97842E-05	3.5215E-05	1.1662E-05	1.14217E-05	2.65218E-05	2.64809E-05	3.48462E-05	3.48237E-05	3.73246E-05	3.643E-05	1.45244E-06	1.45244E-06	3.93348E-05	1.45244E-06	1.18469E-05	1.14758E-05	1.1476E-05	4.98067E-05	3.78584E-05
3828303774350	382830	3774350	9.2865E-05	3.6423E-05	1.20622E-05	1.18136E-05	2.74319E-05	2.73895E-05	3.60419E-05	3.60186E-05	3.86054E-05	3.768E-05	1.50227E-06	1.50227E-06	4.06846E-05	1.50227E-06	1.16047E-05	1.12412E-05	1.1132E-05	4.83138E-05	3.67237E-05
3828803774350	382880	3774350	0.000100841	3.9551E-05	1.30982E-05	1.28283E-05	2.9788E-05	2.9742E-05	3.91375E-05	3.91122E-05	4.19211E-05	4.09163E-05	1.6313E-06	1.6313E-06	4.41789E-05	1.6313E-06	1.17285E-05	1.13611E-05	1.10234E-05	4.78424E-05	3.63653E-05
3829303774350	382930	3774350	0.000117592	4.6121E-05	1.5274E-05	1.49593E-05	3.47362E-05	3.46827E-05	4.56389E-05	4.56094E-05	4.88849E-05	4.77132E-05	1.90229E-06	1.90229E-06	5.15178E-05	1.90229E-06	1.23671E-05	1.19798E-05	1.12905E-05	4.90014E-05	3.72463E-05
3829803774350	382980	3774350	0.000151473	5.941E-05	1.96747E-05	1.92693E-05	4.47443E-05	4.46752E-05	5.87881E-05	5.87502E-05	6.29694E-05	6.14601E-05	2.45037E-06	2.45037E-06	6.63608E-05	2.45037E-06	1.38722E-05	1.34377E-05	1.22319E-05	5.30873E-05	4.0352E-05
3830303774350	383030	3774350	0.000231323	9.0728E-05	3.00463E-05	2.94273E-05	6.83316E-05	6.82262E-05	8.97788E-05	8.97209E-05	9.61643E-05	9.38593E-05	3.7421E-06	3.7421E-06	0.000101343	3.7421E-06	1.70904E-05	1.65551E-05	1.43886E-05	6.24475E-05	4.74668E-05
3830803774350	383080	3774350	0.000407433	0.0001598	5.29212E-05	5.18308E-05	0.000120354	0.000120168	0.000158129	0.000158027	0.000169376	0.000165316	6.59103E-06	6.59103E-06	0.000178498	6.59103E-06	2.12379E-05	2.05727E-05	1.69255E-05	7.34578E-05	5.58358E-05
3831303774350	383130	3774350	0.000959072	0.00037616	0.000124573	0.000122007	0.000283305	0.000282868	0.000372226	0.000371986	0.000398701	0.000389144	1.55149E-05	1.55149E-05	0.000420174	1.55149E-05	2.60025E-05	2.51881E-05	1.97023E-05	8.55093E-05	6.49962E-05
3834803774350	383480	3774350	0.000329298	0.00012916	4.27723E-05	4.18911E-05	9.72732E-05	9.71231E-05	0.000127804	0.000127722	0.000136894	0.000133613	5.32705E-06	5.32705E-06	0.000144267	5.32705E-06	3.28229E-05	3.17948E-05	3.86804E-05	0.000167876	0.000127603
3835303774350	383530	3774350	0.000277984	0.00010903	3.61072E-05	3.53632E-05	8.21152E-05	8.19885E-05	0.000107889	0.000107819	0.000115562	0.000112792	4.49694E-06	4.49694E-06	0.000121786	4.49694E-06	3.19708E-05	3.09694E-05	4.00608E-05	0.000173867	0.000132157
3835803774350	383580	3774350	0.000249637	9.7911E-05	3.24252E-05	3.17571E-05	7.37416E-05	7.36278E-05	9.68868E-05	9.68243E-05	0.000103778	0.00010129	4.03837E-06	4.03837E-06	0.000109367	4.03837E-06	3.23942E-05	3.13795E-05	4.28399E-05	0.000185928	0.000141325
3836303774350	383630	3774350	0.000242721	9.5199E-05	3.15268E-05	3.08773E-05	7.16986E-05	7.15879E-05	9.42025E-05	9.41418E-05	0.000100903	9.84841E-05	3.92649E-06	3.92649E-06	0.000106337	3.92649E-06	3.49325E-05	3.38384E-05	4.86515E-05	0.000211151	0.000160497
3836803774350	383680	3774350	0.000262347	0.0001029	3.4076E-05	3.33739E-05	7.74959E-05	7.73763E-05	0.000101819	0.000101754	0.000109061	0.000106447	4.24397E-06	4.24397E-06	0.000114935	4.24397E-06	4.11735E-05	3.98839E-05	6.02157E-05	0.000261341	0.000198647
3837303774350	383730	3774350	0.000359694	0.00014108	4.67203E-05	4.57577E-05	0.000106252	0.000106088	0.000139601	0.000139511	0.00014953	0.000145946	5.81875E-06	5.81875E-06	0.000157583	5.81875E-06	6.12113E-05	5.92941E-05	9.43813E-05	0.000409621	0.000311356
3837803774350	383780	3774350	0.000628292	0.00024642	8.16083E-05	7.99269E-05	0.000185594	0.000185308	0.000243847	0.000243689	0.00026119	0.00025493	1.01639E-05	1.01639E-05	0.000275257	1.01639E-05	0.000114325	0.000110744	0.0001849	0.000802477	0.000609968
3838303774350	383830	3774350	0.002508864	0.00098401	0.000325875	0.00031916	0.000741106	0.000739963	0.000973717	0.000973088	0.001042972	0.001017973	4.05858E-05	4.05858E-05	0.001099144	4.05858E-05	0.000478387	0.000463403	0.000803914	0.003489045	0.002652047
3838803774350	383880	3774350	0.002990686	0.00117299	0.000388458	0.000380454	0.000883434	0.000882071	0.001160717	0.001159968	0.001243273	0.001213472	4.83802E-05	4.83802E-05	0.001310233	4.83802E-05	0.00057235	0.000554423	0.000964323	0.00418523	0.003181221
3839303774350	383930	3774350	0.001117371	0.00043825	0.000145135	0.000142144	0.000330066	0.000329557	0.000433664	0.000433384	0.000464508	0.000453374	1.80757E-05	1.80757E-05	0.000489525	1.80757E-05	0.000211594	0.000204966	0.000351529	0.001525662	0.001159666
3839803774350	383980	3774350	0.000688309	0.00026996	8.9404E-05	8.7562E-05	0.000203323	0.00020301	0.00026714	0.000266968	0.00028614	0.000279282	1.11348E-05	1.11348E-05	0.000301551	1.11348E-05	0.000129476	0.000125421	0.000212489	0.000922215	0.000700982
3840303774350	384030	3774350	0.000453601	0.00017791	5.89178E-05	5.77039E-05	0.000133991	0.000133785	0.000176047	0.000175934	0.000188568	0.000184049	7.33788E-06	7.33788E-06	0.000198724	7.33788E-06	8.47634E-05	8.21084E-05	0.000137192	0.000595422	0.000452584
3840803774350	384080	3774350	0.00034093	0.00013372	4.42832E-05	4.33708E-05	0.000100709	0.000100554	0.000132319	0.000132233	0.00014173	0.000138333	5.51522E-06	5.51522E-06	0.000149363	5.51522E-06	6.3468E-05	6.14801E-05	0.000101578	0.000440855	0.000335097
3841303774350	384130	3774350	0.000271939	0.00010666	3.5322E-05	3.45942E-05	8.03296E-05	8.02056E-05	0.000105543	0.000105474	0.000113049	0.00011034	4.39916E-06	4.39916E-06	0.000119138	4.39916E-06	5.05215E-05	4.89391E-05	7.99972E-05	0.000347194	0.000263904
3826803774400	382680	3774400	7.20627E-05	2.8264E-05	9.36017E-06	9.16731E-06	2.1287E-05	2.12541E-05	2.79683E-05	2.79502E-05	2.99575E-05	2.92395E-05	1.16576E-06	1.16576E-06	3.1571E-05	1.16576E-06	1.04566E-05	1.01291E-05	1.05052E-05	4.55932E-05	3.46557E-05
3827303774400	382730	3774400	8.12064E-05	3.185E-05	1.05478E-05	1.03305E-05	2.3988E-05	2.3951E-05	3.1517E-05	3.14967E-05	3.37587E-05	3.29495E-05	1.31367E-06	1.31367E-06	3.55769E-05	1.31367E-06	1.12746E-05	1.09215E-05	1.11637E-05	4.84513E-05	3.68282E-05
3827803774400	382780	3774400	8.71165E-05	3.4168E-05	1.13155E-05	1.10824E-05	2.57338E-05	2.56941E-05	3.38108E-05	3.3789E-05	3.62156E-05	3.53476E-05	1.40928E-06	1.40928E-06	3.81661E-05	1.40928E-06	1.13697E-05	1.10136E-05	1.1295E-05	4.9021E-05	3.72612E-05
3828303774400	382830	3774400	8.8365E-05	3.4658E-05	1.14777E-05	1.12412E-05	2.61026E-05	2.60623E-05	3.42954E-05	3.42733E-05	3.67347E-05	3.58541E-05	1.42948E-06	1.42948E-06	3.87131E-05	1.42948E-06	1.08925E-05	1.05514E-05	1.08016E-05	4.68798E-05	3.56337E-05
3828803774400	382880	3774400	9.27123E-05	3.6363E-05	1.20423E-05	1.17942E-05	2.73868E-05	2.73445E-05	3.59826E-05	3.59594E-05	3.85419E-05	3.76181E-05	1.4998E-06	1.4998E-06	4.06177E-05	1.4998E-06	1.06539E-05	1.03202E-05	1.04463E-05	4.53378E-05	3.44616E-05
3829303774400	382930	3774400	0.000105539	4.1394E-05	1.37083E-05	1.34259E-05	3.11756E-05	3.11275E-05	4.09607E-05	4.09342E-05	4.3874E-05	4.28223E-05	1.7073E-06	1.7073E-06	4.62369E-05	1.7073E-06	1.0984E-05	1.064E-05	1.05708E-05	4.5878E-05	3.48722E-05
3829803774400	382980	3774400	0.00013376	5.2463E-05	1.7374E-05	1.7016E-05	3.951121E-05	3.94511E-05	5.19137E-05	5.18802E-05	5.56061E-05	5.42732E-05	2.16383E-06	2.16383E-06	5.86009E-05	2.16383E-06	1.21483E-05	1.17678E-05	1.14421E-05	4.96594E-05	3.77465E-05
3830303774400	383030	3774400	0.000195035	7.6496E-05	2.5333E-05	2.48111E-05	5.76125E-05	5.75236E-05	7.56953E-05	7.56464E-05	8.10791E-05	7.91357E-05	3.15508E-06	3.15508E-06	8.54459E-05	3.15508E-06	1.44175E-05	1.3966E-05	1.32412E-05	5.74678E-05	4.36817E-05
3830803774400	383080	3774400	0.000346454	0.00013588	4.50007E-05	4.40735E-05	0.000102341	0.000102183	0.000134463	0.000134376	0.000144026	0.000140574	5.60458E-06	5.60458E-06	0.000151783	5.60458E-06	1.81166E-05	1.75491E-05	1.60949E-05	6.98532E-05	5.30959E-05
3831303774400	383130	3774400	0.000766974	0.00030082	9.96217E-05	9.75691E-05	0.00022656	0.000226211	0.000297671	0.000297479	0.000318842	0.0003112	1.24073E-05	1.24073E-05	0.000336015	1.24073E-05	2.16792E-05	2.10002E-05	1.88061E-05	8.16198E-05	6.20398E-05
3834803774400	383480	3774400	0.000302424	0.00011862	3.92817E-05	3.84723E-05	8.93347E-05	8.91968E-05	0.000117374	0.000117298	0.000125722	0.000122709	4.89231E-06	4.89231E-06	0.000132493	4.89231E-06	2.83615E-05	2.74732E-05	3.51726E-05	0.000152652	0.000116032
3835303774400	383530	3774400	0.000262158	0.00010282	3.40515E-05	3.33499E-05	7.74402E-05	7.73207E-05	0.000101746	0.000101681	0.000108983	0.000106371	4.24092E-06	4.24092E-06	0.000114853	4.24092E-06	2.90163E-05	2.81074E-05	3.7834E-05	0.000164202	0.000124811
3835803774400	383580	3774400	0.000238948	9.3719E-05	3.10368E-05	3.03974E-05	7.05842E-05	7.04753E-05	9.27384E-05	9.26786E-05	9.93344E-05	9.69534E-05	3.86546E-06	3.86546E-06	0.000104684	3.86546E-06	3.01105E-05	2.91674E-05	4.10226E-05	0.000178041	0.00013533
3836303774400	383630	3774400	0.000230793	9.052E-05	2.99775E-05	2.93599E-05	6.81751E-05	6.80699E-05	8.95731E-05	8.95153E-05	9.5944E-05	9.36443E-05	3.73353E-06	3.73353E-06	0.000101111	3.73353E-06	3.24408E-05	3.14247E-05	4.61078E-05	0.000200111	0.000152106
3836803774400	383680	3774400	0.000256921	0.00010077	3.33713E-05	3.26838E-05	7.58933E-05	7.57762E-05	9.97139E-05	9.96496E-05	0.000106806	0.000104246	4.15621E-06	4.15621E-06	0.000112558	4.15621E-06	3.97474E-05	3.85024E-05	5.9014E-05	0.000256125	0.000194682
3837303774400	383730	3774400	0.000339215	0.00013304	4.40603E-05	4.31525E-05	0.000100202	0.000100048	0.000131653	0.000131568	0.000141017	0.000137636	5.48747E-06	5.48747E-06	0.000148611	5.48747E-06	5.71015E-05	5.5313E-05	8.86602E-05	0.000384792	0.000292483
3837803774400	383780	3774400	0.000625157	0.0002452	8.12012E-05	7.95281E-05	0.000184668	0.000184383	0.00024263	0.000242473	0.00025988	0.00025358	1.01131E-05	1.01131E-05	0.000273884	1.01131E-05	0.000113453	0.0001099	0.000184284	0.000799805	0.000607937
3838303774400	383830	3774400	0.002438885	0.00095657	0.000316785	0.000310258	0.000720435	0.000719323	0.000946557	0.000945946	0.001013881	0.000989579	3.94538E-05	3.94538E-05	0.001068486	3.94538E-05	0.000464562	0.000450011	0.000781207	0.003390493	0.002577136
3838803774400	383880	3774400	0.003221254	0.00126342	0.000418406	0.000409786	0.000951543	0.000950075	0.001250203	0.001249396	0.001339123	0.001307025	5.21101E-05	5.21101E-05	0.001411246	5.21101E-05	0.000616426	0.000597118	0.001039767	0.004512662	0.003430104
3839303774400	383930	3774400	0.001257446	0.00049319	0.000163329	0.000159964	0.000371443	0.00037087	0.000488028	0.000487713	0.000522739	0.000510209	2.03417E-05	2.03417E-05	0.000550892	2.03417E-05	0.000238201	0.00023074	0.000397139	0.001723612	0.001310129
3839803774400	383980	3774400	0.000743684	0.00029168	9.65965E-05	9.46063E-05	0.00021968	0.000219342	0.000288631	0.000288445	0.00030916	0.00030175	1.20305E-05	1.20305E-05	0.000325811	1.20305E-05	0.000139829	0.000135449	0.000230491	0.001000348	0.000760371
3840303774400	384030	3774400	0.000457292	0.00017936	5.93973E-05	5.81735E-05	0.000135082	0.000134873	0.00017748	0.000177365	0.000190103	0.000185546	7.3976E-06	7.3976E-06	0.000200342	7.3976E-06	8.51832E-05	8.25151E-05	0.000138525	0.000601207	0.000456981
3840803774400	384080	3774400	0.000337804	0.00013249	4.38772E-05	4.29731E-05	9.97858E-05	9.96318E-05	0.000131105	0.000131021	0.00014043	0.000137064	5.46465E-06	5.46465E-06	0.000147994	5.46465E-06	6.25693E-05	6.06095E-05	0.000100573	0.000436494	0.000331782
3841303774400	384130	3774400	0.000267269	0.00010483	3.47153E-05	3.40001E-05	7.89499E-05	7.88281E-05	0.00010373	0.000103663	0.000111108	0.000108444	4.3236E-06	4.3236E-06	0.000117092	4.3236E-06	4.93357E-05	4.77904E-05	7.84425E-05	0.000340446	0.000258775
3826803774450	382680	3774450	6.85417E-05	2.6883E-05	8.90283E-06	8.7194E-06	2.02469E-05	2.02157E-05	2.66018E-05	2.65846E-05	2.84938E-05	2.78108E-05	1.1088E-06	1.1088E-06	3.00284E-05	1.1088E-06	9.91486E-06	9.60431E-06	1.01748E-05	4.41592E-05	3.35657E-05
3827303774450	382730	3774450	7.67692E-05	3.011E-05	9.9715E-06	9.76605E-06	2.26773E-05	2.26423E-05	2.9795E-05	2.97757E-05	3.19141E-05	3.11492E-05	1.24189E-06	1.24189E-06	3.36329E-05	1.24189E-06	1.0636E-05	1.03029E-05	1.0779E-05	4.67816E-05	3.5559E-05
3827803774450	382780	3774450	8.38471E-05	3.2886E-05	1.08908E-05	1.06664E-05	2.4768E-05	2.47298E-05	3.25419E-05	3.25209E-05	3.48565E-05	3.4021E-05	1.35639E-06	1.35639E-06	3.67338E-05	1.35639E-06	1.09751E-05	1.06313E-05	1.11705E-05	4.84808E-05	3.68506E-05
3828303774450	382830	3774450	8.32543E-05	3.2653E-05	1.08138E-05	1.0591E-05	2.45929E-05	2.4555E-05	3.23119E-05	3.2291E-05	3.461E-05	3.37804E-05	1.3468E-06	1.3468E-06	3.64741E-05	1.3468E-06	1.02683E-05	9.94664E-06	1.05029E-05	4.55833E-05	3.46482E-05
3828803774450	382880	3774450	8.48351E-05	3.3274E-05	1.10192E-05	1.07921E-05	2.50599E-05	2.50212E-05	3.29254E-05	3.29042E-05	3.52672E-05	3.44219E-05	1.37237E-06	1.37237E-06	3.71666E-05	1.37237E-06	9.82517E-06	9.51743E-06	1.00096E-05	4.34422E-05	3.30207E-05
3829303774450	382930	3774450	9.51824E-05	3.7332E-05	1.23632E-05	1.21084E-05	2.81164E-05	2.8073E-05	3.69413E-05	3.69174E-05	3.95687E-05	3.86203E-05	1.53976E-06	1.53976E-06	4.16998E-05	1.53976E-06	1.00638E-05	9.74854E-06	1.01408E-05	4.40118E-05	3.34537E-05
3829803774450	382980	3774450	0.000119389	4.6826E-05	1.55073E-05	1.51878E-05	3.52669E-05	3.52125E-05	4.63361E-05	4.63062E-05	4.96317E-05	4.84421E-05	1.93135E-06	1.93135E-06	5.23048E-05	1.93135E-06	1.11437E-05	1.07946E-05	1.10845E-05	4.81076E-05	3.65669E-05
3830303774450	383030	3774450	0.000173658	6.8111E-05	2.25563E-05	2.20916E-05	5.12978E-05	5.12186E-05	6.73986E-05	6.73551E-05	7.21923E-05	7.04619E-05	2.80926E-06	2.80926E-06	7.60804E-05	2.80926E-06	1.34309E-05	1.30102E-05	1.31416E-05	5.70356E-05	4.33532E-05
3830803774450	383080	3774450	0.00027732	0.00010877	3.60208E-05	3.52787E-05	8.19189E-05	8.17925E-05	0.000107631	0.000107561	0.000115286	0.000112523	4.48619E-06	4.48619E-06	0.000121495	4.48619E-06	1.62007E-05	1.56932E-05	1.55858E-05	6.76433E-05	5.14161E-05
3831303774450	383130	3774450	0.000481894	0.00018901	6.25928E-05	6.13032E-05	0.000142349	0.000142129	0.000187028	0.000186907	0.00020033	0.000195529	7.79558E-06	7.79558E-06	0.00021112	7.79558E-06	1.8696E-05	1.81104E-05	1.78352E-05	7.74062E-05	5.8837E-05
3832303774450	383230	3774450	0.001391017	0.00054558	0.000180678	0.000176956	0.0004109	0.000410266	0.000539868	0.00053952	0.000578266	0.000564406	2.25024E-05	2.25024E-05	0.000609411	2.25024E-05	2.12792E-05	2.06127E-05	2.1248E-05	9.22176E-05	7.00952E-05
3833303774450	383330	3774450	0.000648762	0.00025445	8.42672E-05	8.2531E-05	0.000191641	0.000191345	0.000251791	0.000251629	0.0002697	0.000263235	1.0495E-05	1.0495E-05	0.000284225	1.0495E-05	2.28453E-05	2.21297E-05	2.52694E-05	0.000109671	8.33617E-05
3833803774450	383380	3774450	0.000421912	0.00016548	5.48018E-05	5.36727E-05	0.000124631	0.000124438	0.000163749	0.000163643	0.000175395	0.000171191	6.82526E-06	6.82526E-06	0.000184841	6.82526E-06	2.3326E-05	2.25954E-05	2.73582E-05	0.000118737	9.02525E-05
3834303774450	383430	3774450	0.000318556	0.00012494	4.1377E-05	4.05245E-05	9.40999E-05	9.39547E-05	0.000123635	0.000123555	0.000132428	0.000129254	5.15327E-06	5.15327E-06	0.000139561	5.15327E-06	2.39969E-05	2.32453E-05	2.95942E-05	0.000128441	9.76286E-05
3834803774450	383480	3774450	0.000262877	0.0001031	3.41448E-05	3.34413E-05	7.76524E-05	7.75326E-05	0.000102025	0.000101959	0.000109282	0.000106662	4.25255E-06	4.25255E-06	0.000115167	4.25255E-06	2.45477E-05	2.37788E-05	3.16286E-05	0.000137271	0.00010434
3835303774450	383530	3774450	0.000226742	8.8931E-05	2.94513E-05	2.88445E-05	6.69784E-05	6.68751E-05	8.80009E-05	8.79441E-05	9.426E-05	9.20006E-05	3.668E-06	3.668E-06	9.93366E-05	3.668E-06	2.47737E-05	2.39977E-05	3.32241E-05	0.000144195	0.000109604
3835803774450	383580	3774450	0.000208077	8.1611E-05	2.7027E-05	2.64701E-05	6.1465E-05	6.13702E-05	8.0757E-05	8.07049E-05	8.65008E-05	8.44274E-05	3.36606E-06	3.36606E-06	9.11596E-05	3.36606E-06	2.58931E-05	2.50821E-05	3.60145E-05	0.000156305	0.000118809
3836303774450	383630	3774450	0.000209353	8.2111E-05	2.71927E-05	2.66324E-05	6.18418E-05	6.17464E-05	8.1252E-05	8.11996E-05	8.7031E-05	8.49449E-05	3.38669E-06	3.38669E-06	9.17183E-05	3.38669E-06	2.91508E-05	2.82378E-05	4.20727E-05	0.000182599	0.000138794
3836803774450	383680	3774450	0.000251442	9.8619E-05	3.26597E-05	3.19868E-05	7.42749E-05	7.41603E-05	9.75875E-05	9.75245E-05	0.000104528	0.000102023	4.06758E-06	4.06758E-06	0.000110158	4.06758E-06	3.88379E-05	3.76214E-05	5.84075E-05	0.000253493	0.000192682
3837303774450	383730	3774450	0.000340706	0.00013363	4.4254E-05	4.33422E-05	0.000100643	0.000100487	0.000132231	0.000132146	0.000141636	0.000138241	5.51159E-06	5.51159E-06	0.000149265	5.51159E-06	5.74962E-05	5.56953E-05	9.00792E-05	0.00039095	0.000297164
3837803774450	383780	3774450	0.000583139	0.00022872	7.57435E-05	7.41829E-05	0.000172256	0.000171991	0.000226322	0.000226176	0.00024242	0.000236609	9.43342E-06	9.43342E-06	0.000255476	9.43342E-06	0.000105409	0.000102108	0.000171328	0.000743575	0.000565196

Unique Identifier	X (UTM)	Y (UTM)	KMMass Grading / Excavation	KMDrainage / Utilities Trenching	KMFoundations / Concrete Pads	KMBuilding / Structure Construction	KMAsphalt Paving	KMArchitectural Coating	KMLandscaping or Other Finishing	KMWaterside Construction (Piles)	EWNDemolition	EWNSite Grubbing / Prep	EWNDrainage / Utilities Trenching	EWNDrainage / Utilities Trenching	EWNDrainage / Utilities Trenching	EWNFoundations / Concrete Pads	EWNBuilding / Structure Construction	EWNAsphalt Paving	EWNLandscaping or Other Finishing	EWNWaterside Construction (Piles)	ISDemolition
			2026	2026	2026	2026	2026	2026	2026	2026	2027	2027	2027	2028	2029	2029	2029	2029	2029	2029	2027
3837803774300	383780	3774300	0.000585354	0.000210206	0.00011124	0.000382071	1.22744E-05	1.22744E-05	0.000394345	1.22744E-05	0.000455674	2.48348E-05	5.83168E-05	5.71907E-05	5.60073E-05	4.85128E-05	0.000105343	7.49456E-06	0.00010909	7.49456E-06	0.000107808
3838303774300	383830	3774300	0.002730233	0.00098045	0.00051885	0.00178207	5.72508E-05	5.72508E-05	0.001839321	5.72508E-05	0.002017884	0.000109977	0.000258247	0.00025326	0.00024802	0.000214832	0.000466494	3.31885E-05	0.000483088	3.31885E-05	0.000411727
3838803774300	383880	3774300	0.003007365	0.00107997	0.000571516	0.001962959	6.3062E-05	6.3062E-05	0.002026021	6.3062E-05	0.002217368	0.000120849	0.000283777	0.000278297	0.000272539	0.000236069	0.000512611	3.64695E-05	0.000530845	3.64695E-05	0.000447865
3839303774300	383930	3774300	0.00110674	0.00039744	0.000210324	0.000722388	2.32074E-05	2.32074E-05	0.000745596	2.32074E-05	0.000830048	4.52387E-05	0.000106229	0.000104178	0.000102022	8.837E-05	0.00019189	1.3652E-05	0.000198716	1.3652E-05	0.000173804
3839803774300	383980	3774300	0.000664381	0.000238585	0.000126258	0.000433653	1.39315E-05	1.39315E-05	0.000447584	1.39315E-05	0.000505734	2.75632E-05	6.47235E-05	6.34737E-05	6.21603E-05	5.38424E-05	0.000116916	8.31791E-06	0.000121075	8.31791E-06	0.000108447
3840303774300	384030	3774300	0.000462758	0.000166181	8.79421E-05	0.00030205	9.70367E-06	9.70367E-06	0.000311754	9.70367E-06	0.0003571	1.94624E-05	4.57014E-05	4.48188E-05	4.38915E-05	3.80182E-05	8.25543E-05	5.87329E-06	8.54909E-05	5.87329E-06	7.78436E-05
3840803774300	384080	3774300	0.000345179	0.000123957	6.55975E-05	0.000225304	7.23813E-06	7.23813E-06	0.000232543	7.23813E-06	0.00026995	1.47126E-05	3.4548E-05	3.38808E-05	3.31798E-05	2.87399E-05	6.24069E-05	4.43991E-06	6.46269E-05	4.43991E-06	5.95833E-05
3841303774300	384130	3774300	0.000270423	9.71113E-05	5.13909E-05	0.00017651	5.67056E-06	5.67056E-06	0.00018218	5.67056E-06	0.000213879	1.16567E-05	2.7372E-05	2.68434E-05	2.6288E-05	2.27703E-05	4.94444E-05	3.5177E-06	5.12033E-05	3.5177E-06	4.75294E-05
3826803774350	382680	3774350	3.54127E-05	1.2717E-05	6.72978E-06	2.31145E-05	7.42575E-07	7.42575E-07	2.3857E-05	7.42575E-07	4.93254E-05	2.6883E-06	6.31263E-06	6.19072E-06	6.06263E-06	5.25137E-06	1.1403E-05	8.11264E-07	1.18087E-05	8.11264E-07	9.64644E-06
3827303774350	382730	3774350	3.76587E-05	1.35236E-05	7.15662E-06	2.45805E-05	7.89674E-07	7.89674E-07	2.53702E-05	7.89674E-07	5.35213E-05	2.91698E-06	6.84962E-06	6.71735E-06	6.57836E-06	5.69808E-06	1.2373E-05	8.80276E-07	1.28132E-05	8.80276E-07	1.06804E-05
3827803774350	382780	3774350	3.74666E-05	1.34546E-05	7.12012E-06	2.44551E-05	7.85645E-07	7.85645E-07	2.52408E-05	7.85645E-07	5.3238E-05	2.90154E-06	6.81336E-06	6.68179E-06	6.54354E-06	5.66792E-06	1.23076E-05	8.75616E-07	1.27454E-05	8.75616E-07	1.13189E-05
3828303774350	382830	3774350	3.63436E-05	1.30513E-05	6.9067E-06	2.37221E-05	7.62096E-07	7.62096E-07	2.44842E-05	7.62096E-07	5.21737E-05	2.84354E-06	6.67716E-06	6.54821E-06	6.41272E-06	5.55461E-06	1.20615E-05	8.58111E-07	1.24906E-05	8.58111E-07	1.15341E-05
3828803774350	382880	3774350	3.5989E-05	1.29239E-05	6.8393E-06	2.34906E-05	7.5466E-07	7.5466E-07	2.42453E-05	7.5466E-07	5.28628E-05	2.88109E-06	6.76535E-06	6.6347E-06	6.49742E-06	5.62798E-06	1.22208E-05	8.69445E-07	1.26555E-05	8.69445E-07	1.21223E-05
3829303774350	382930	3774350	3.68608E-05	1.3237E-05	7.00498E-06	2.40597E-05	7.72941E-07	7.72941E-07	2.48326E-05	7.72941E-07	5.59485E-05	3.04927E-06	7.16026E-06	7.02198E-06	6.87669E-06	5.9565E-06	1.29342E-05	9.20197E-07	1.33943E-05	9.20197E-07	1.35042E-05
3829803774350	382980	3774350	3.99344E-05	1.43408E-05	7.58908E-06	2.60658E-05	8.37392E-07	8.37392E-07	2.69032E-05	8.37392E-07	6.30388E-05	3.43569E-06	8.06766E-06	7.91186E-06	7.74816E-06	6.71135E-06	1.45733E-05	1.03681E-06	1.50917E-05	1.03681E-06	1.62358E-05
3830303774350	383030	3774350	4.69755E-05	1.68693E-05	8.92718E-06	3.06617E-05	9.85039E-07	9.85039E-07	3.16468E-05	9.85039E-07	7.81381E-05	4.25863E-06	1.00001E-05	9.80694E-06	9.60403E-06	8.31888E-06	1.80639E-05	1.28515E-06	1.87065E-05	1.28515E-06	2.19616E-05
3830803774350	383080	3774350	5.52579E-05	1.98436E-05	1.05012E-05	3.60678E-05	1.15871E-06	1.15871E-06	3.72265E-05	1.15871E-06	9.77779E-05	5.32902E-06	1.25135E-05	1.22719E-05	1.2018E-05	1.04098E-05	2.26043E-05	1.60817E-06	2.34084E-05	1.60817E-06	3.10184E-05
3831303774350	383130	3774350	6.43235E-05	2.30991E-05	1.2224E-05	4.19851E-05	1.34881E-06	1.34881E-06	4.33339E-05	1.34881E-06	0.000120381	6.56091E-06	1.54063E-05	1.51087E-05	1.47961E-05	1.28162E-05	2.78296E-05	1.97993E-06	2.88196E-05	1.97993E-06	4.53483E-05
3834803774350	383480	3774350	0.000126283	4.53492E-05	2.39986E-05	8.24269E-05	2.64805E-06	2.64805E-06	8.5075E-05	2.64805E-06	0.000142111	7.74523E-06	1.81873E-05	1.7836E-05	1.7467E-05	1.51297E-05	3.28532E-05	2.33733E-06	3.40219E-05	2.33733E-06	0.000123798
3835303774350	383530	3774350	0.00013079	4.69677E-05	2.48551E-05	8.53687E-05	2.74255E-06	2.74255E-06	8.81112E-05	2.74255E-06	0.000136904	7.46146E-06	1.75209E-05	1.71826E-05	1.6827E-05	1.45754E-05	3.16495E-05	2.25169E-06	3.27754E-05	2.25169E-06	8.62828E-05
3835803774350	383580	3774350	0.000139863	5.02259E-05	2.65793E-05	9.12908E-05	2.93281E-06	2.93281E-06	9.42236E-05	2.93281E-06	0.000137364	7.4865E-06	1.75797E-05	1.72402E-05	1.68835E-05	1.46243E-05	3.17557E-05	2.25925E-06	3.28853E-05	2.25925E-06	6.71157E-05
3836303774350	383630	3774350	0.000158836	5.70394E-05	3.0185E-05	0.000103675	3.33067E-06	3.33067E-06	0.000107006	3.33067E-06	0.000146736	7.99729E-06	1.87791E-05	1.84165E-05	1.80354E-05	1.5622E-05	3.39223E-05	2.41339E-06	3.5129E-05	2.41339E-06	5.78032E-05
3836803774350	383680	3774350	0.000196591	7.05975E-05	3.73599E-05	0.000128318	4.12235E-06	4.12235E-06	0.000132441	4.12235E-06	0.000171391	9.34102E-06	2.19345E-05	2.15109E-05	2.10658E-05	1.82469E-05	3.96221E-05	2.8189E-06	4.10315E-05	2.8189E-06	5.61377E-05
3837303774350	383730	3774350	0.000308134	0.000110653	5.85574E-05	0.000201124	6.46132E-06	6.46132E-06	0.000207586	6.46132E-06	0.000252163	1.37432E-05	3.22716E-05	3.16484E-05	3.09936E-05	2.68462E-05	5.82949E-05	4.14737E-06	6.03686E-05	4.14737E-06	6.92926E-05
3837803774350	383780	3774350	0.000603655	0.000216778	0.000114718	0.000394016	1.26582E-05	1.26582E-05	0.000406674	1.26582E-05	0.000466554	2.54278E-05	5.97093E-05	5.85562E-05	5.73447E-05	4.96712E-05	0.000107858	7.67351E-06	0.000111695	7.67351E-06	0.000108873
3838303774350	383830	3774350	0.0026246	0.000942517	0.000498776	0.001713122	5.50358E-05	5.50358E-05	0.001768158	5.50358E-05	0.001938858	0.00010567	0.000248134	0.000243342	0.000238307	0.000206418	0.000448225	3.18888E-05	0.000464169	3.18888E-05	0.000395022
3838803774350	383880	3774350	0.003148298	0.001130581	0.000598299	0.002054949	0.60173E-05	6.60173E-05	0.002120966	6.60173E-05	0.002318591	0.000126366	0.000296732	0.000291001	0.00028498	0.000246846	0.000536011	3.81343E-05	0.000555079	3.81343E-05	0.000466806
3839303774350	383930	3774350	0.001147664	0.000412136	0.000218101	0.0007491	2.40656E-05	2.40656E-05	0.000773166	2.40656E-05	0.000858791	4.68052E-05	0.000109908	0.000107785	0.000105555	9.14302E-05	0.000198535	1.41247E-05	0.000205598	1.41247E-05	0.0001788
3839803774350	383980	3774350	0.000693728	0.000249124	0.000131835	0.000452808	1.45469E-05	1.45469E-05	0.000467355	1.45469E-05	0.000526293	2.86836E-05	6.73546E-05	6.60539E-05	6.46872E-05	5.60312E-05	0.000121668	8.65604E-06	0.000125996	8.65604E-06	0.000112021
3840303774350	384030	3774350	0.0004479	0.000160845	8.51185E-05	0.000292352	9.39211E-06	9.39211E-06	0.000301744	9.39211E-06	0.000345347	1.88218E-05	4.41972E-05	4.33437E-05	4.24469E-05	3.67669E-05	7.98371E-05	5.67998E-06	8.26771E-05	5.67998E-06	7.50953E-05
3840803774350	384080	3774350	0.000331629	0.000119091	6.30224E-05	0.00021646	6.95399E-06	6.95399E-06	0.000223414	6.95399E-06	0.000258916	1.41113E-05	3.31359E-05	3.2496E-05	3.18236E-05	2.75652E-05	5.98562E-05	4.25844E-06	6.19854E-05	4.25844E-06	5.69663E-05
3841303774350	384130	3774350	0.000261173	9.37895E-05	4.9633E-05	0.000170472	5.47659E-06	5.47659E-06	0.000175949	5.47659E-06	0.00020636	1.12469E-05	2.64098E-05	2.58997E-05	2.53639E-05	2.19698E-05	4.77062E-05	3.39404E-06	4.94032E-05	3.39404E-06	4.57591E-05
3826803774400	382680	3774400	3.4297E-05	1.23164E-05	6.51777E-06	2.23862E-05	7.19181E-07	7.19181E-07	2.31054E-05	7.19181E-07	4.65536E-05	2.53723E-06	5.9579E-06	5.84284E-06	5.72195E-06	4.95627E-06	1.07623E-05	7.65676E-07	1.11451E-05	7.65676E-07	9.35163E-06
3827303774400	382730	3774400	3.6447E-05	1.30884E-05	6.92635E-06	2.37896E-05	7.64265E-07	7.64265E-07	2.45539E-05	7.64265E-07	5.03514E-05	2.74422E-06	6.44394E-06	6.3195E-06	6.18874E-06	5.3606E-06	1.16402E-05	8.28139E-07	1.20543E-05	8.28139E-07	1.03576E-05
3827803774400	382780	3774400	3.68756E-05	1.32423E-05	7.00779E-06	2.40693E-05	7.73251E-07	7.73251E-07	2.48426E-05	7.73251E-07	5.08567E-05	2.77176E-06	6.50861E-06	6.38292E-06	6.25085E-06	5.4144E-06	1.17571E-05	8.36451E-07	1.21753E-05	8.36451E-07	1.11093E-05
3828303774400	382830	3774400	3.52649E-05	1.26639E-05	6.7017E-06	2.3018E-05	7.39477E-07	7.39477E-07	2.37575E-05	7.39477E-07	4.87052E-05	2.65449E-06	6.23325E-06	6.11288E-06	5.9864E-06	5.18534E-06	1.12597E-05	8.01063E-07	1.16602E-05	8.01063E-07	1.11527E-05
3828803774400	382880	3774400	3.41049E-05	1.22474E-05	6.48126E-06	2.22609E-05	7.15153E-07	7.15153E-07	2.2976E-05	7.15153E-07	4.76868E-05	2.59899E-06	6.10292E-06	5.98507E-06	5.86123E-06	5.07692E-06	1.10242E-05	7.84314E-07	1.14164E-05	7.84314E-07	1.13594E-05
3829303774400	382930	3774400	3.45113E-05	1.23933E-05	6.55848E-06	2.25261E-05	7.23674E-07	7.23674E-07	2.32498E-05	7.23674E-07	4.92641E-05	2.68496E-06	6.30479E-06	6.18304E-06	6.0551E-06	5.24485E-06	1.13889E-05	8.10257E-07	1.1794E-05	8.10257E-07	1.24157E-05
3829803774400	382980	3774400	3.73558E-05	1.34148E-05	7.09906E-06	2.43828E-05	7.83321E-07	7.83321E-07	2.51661E-05	7.83321E-07	5.46392E-05	2.97791E-06	6.99269E-06	6.85765E-06	6.71576E-06	5.8171E-06	1.26315E-05	8.98662E-07	1.30808E-05	8.98662E-07	1.47477E-05
3830303774400	383030	3774400	4.32296E-05	1.55241E-05	8.21531E-06	2.82167E-05	9.0649E-07	9.0649E-07	2.91232E-05	9.0649E-07	6.50832E-05	3.54712E-06	8.3293E-06	8.16845E-06	7.99944E-06	6.929E-06	1.50459E-05	1.07044E-06	1.55811E-05	1.07044E-06	1.92314E-05
3830803774400	383080	3774400	5.25464E-05	1.88699E-05	9.98586E-06	3.42979E-05	1.10186E-06	1.10186E-06	3.53998E-05	1.10186E-06	8.21809E-05	4.47896E-06	1.05175E-05	1.03143E-05	1.01009E-05	8.74929E-06	1.89986E-05	1.35165E-06	1.96744E-05	1.35165E-06	2.76595E-05
3831303774400	383130	3774400	6.13977E-05	2.20484E-05	1.1668E-05	4.00753E-05	1.28746E-06	1.28746E-06	4.13628E-05	1.28746E-06	9.88115E-05	5.38536E-06	1.26458E-05	1.24016E-05	1.2145E-05	1.05199E-05	2.28432E-05	1.62517E-06	2.36558E-05	1.62517E-06	3.94185E-05
3834803774400	383480	3774400	0.000114831	4.12367E-05	2.18223E-05	7.4952E-05	2.40791E-06	2.40791E-06	7.73599E-05	2.40791E-06	0.000121621	6.62852E-06	1.5565E-05	1.52644E-05	1.49486E-05	1.29483E-05	2.81164E-05	2.00033E-06	2.91165E-05	2.00033E-06	9.07833E-05
3835303774400	383530	3774400	0.000123519	4.43569E-05	2.34735E-05	8.06233E-05	2.5901E-06	2.5901E-06	8.32134E-05	2.5901E-06	0.000123306	6.72032E-06	1.57806E-05	1.54758E-05	1.51556E-05	1.31276E-05	2.85058E-05	2.02803E-06	2.95198E-05	2.02803E-06	6.96363E-05
3835803774400	383580	3774400	0.00013393	4.80953E-05	2.54519E-05	8.74183E-05	2.8084E-06	2.8084E-06	9.02267E-05	2.8084E-06	0.000126927	6.91771E-06	1.62441E-05	1.59304E-05	1.56008E-05	1.35132E-05	2.93431E-05	2.0876E-06	3.03869E-05	2.0876E-06	5.74483E-05
3836303774400	383630	3774400	0.000150532	5.40572E-05	2.86068E-05	9.82545E-05	3.15653E-06	3.15653E-06	0.000101411	3.15653E-06	0.000135725	7.3972E-06	1.737E-05	1.70346E-05	1.66821E-05	1.44498E-05	3.13769E-05	2.2323E-06	3.24931E-05	2.2323E-06	5.06955E-05
3836803774400	383680	3774400	0.000192668	6.91886E-05	3.66143E-05	0.000125757	4.04009E-06	4.04009E-06	0.000129798	4.04009E-06	0.000164959	8.99048E-06	2.11113E-05	2.07037E-05	2.02753E-05	1.75622E-05	3.81352E-05	2.71311E-06	3.94917E-05	2.71311E-06	5.20033E-05
3837303774400	383730	3774400	0.000289456	0.000103946	5.50079E-05	0.000188933	6.06966E-06	6.06966E-06	0.000195002	6.06966E-06	0.000234935	1.28043E-05	3.00668E-05	2.94862E-05	2.88761E-05	2.50121E-05	5.43122E-05	3.86402E-06	5.62442E-05	3.86402E-06	6.31574E-05
3837803774400	383780	3774400	0.000601646	0.000216056	0.000114336	0.000392705	1.2616E-05	1.2616E-05	0.000405321	1.2616E-05	0.000462642	2.52146E-05	5.92086E-05	5.80652E-05	5.68638E-05	4.92546E-05	0.000106953	7.60916E-06	0.000110758	7.60916E-06	0.000106267
3838303774400	383830	3774400	0.002550465	0.000915894	0.000484688	0.001664732	5.34812E-05	5.34812E-05	0.001718214	5.34812E-05	0.001882657	0.000102607	0.000240941	0.000236288	0.000231399	0.000200435	0.000435232	3.09644E-05	0.000450714	3.09644E-05	0.000382344
3838803774400	383880	3774400	0.003394606	0.001219032	0.000645107	0.002215718	7.11822E-05	7.11822E-05	0.0022869	7.11822E-05	0.002496689	0.000136073	0.000319525	0.000313354	0.000306871	0.000265807	0.000577184	4.10635E-05	0.000597716	4.10635E-05	0.000500385
3839303774400	383930	3774400	0.00129657	0.00046561	0.000246399	0.000846294	2.7188E-05	2.7188E-05	0.000873482	2.7188E-05	0.000966278	5.26634E-05	0.000123664	0.000121276	0.000118766	0.000102874	0.000223384	1.58926E-05	0.00023133	1.58926E-05	0.000198871
3839803774400	383980	3774400	0.000752502	0.00027023	0.000143005	0.000491171	1.57794E-05	1.57794E-05	0.000506951	1.57794E-05	0.000568122	3.09634E-05	7.27079E-05	7.13038E-05	6.98285E-05	6.04845E-05	0.000131338	9.34402E-06	0.00013601	9.34402E-06	0.000119488
3840303774400	384030	3774400	0.000452252	0.000162408	8.59455E-05	0.000295193	9.48336E-06	9.48336E-06	0.000304676	9.48336E-06	0.000346931	1.89082E-05	4.44001E-05	4.35426E-05	4.26417E-05	3.69357E-05	8.02036E-05	5.70605E-06	8.30566E-05	5.70605E-06	7.46412E-05
3840803774400	384080	3774400	0.000328348	0.000117913	6.2399E-05	0.000214319	6.8852E-06	6.8852E-06	0.000221204	6.8852E-06	0.00025531	1.39147E-05	3.26744E-05	3.20434E-05	3.13804E-05	2.71812E-05	5.90225E-05	4.19913E-06	6.1122E-05	4.19913E-06	5.56571E-05
3841303774400	384130	3774400	0.000256097	9.19667E-05	4.86684E-05	0.000167159	5.37015E-06	5.37015E-06	0.000172529	5.37015E-06	0.000201628	1.0989E-05	2.58042E-05	2.53059E-05	2.47823E-05	2.1466E-05	4.66122E-05	3.31621E-06	4.82703E-05	3.31621E-06	4.43689E-05
3826803774450	382680	3774450	3.32183E-05	1.1929E-05	6.31277E-06	2.16822E-05	6.96561E-07	6.96561E-07	2.23787E-05	6.96561E-07	4.39732E-05	2.3966E-06	5.62766E-06	5.51899E-06	5.4048E-06	4.68156E-06	1.01657E-05	7.23237E-07	1.05273E-05	7.23237E-07	9.02607E-06
3827303774450	382730	3774450	3.5191E-05	1.26374E-05	6.68766E-06	2.29698E-05	7.37927E-07	7.37927E-07	2.37077E-05	7.37927E-07	4.72733E-05	2.57646E-06	6.05001E-06	5.93318E-06	5.81041E-06	5.0329E-06	1.09286E-05	7.77514E-07	1.13174E-05	7.77514E-07	9.95663E-06
3827803774450	382780	3774450	3.64692E-05	1.30964E-05	6.93057E-06	2.38041E-05	7.6473E-07	7.6473E-07	2.45688E-05	7.6473E-07	4.88506E-05	2.66242E-06	6.25187E-06	6.13114E-06	6.00428E-06	5.20083E-06	1.12933E-05	8.03456E-07	1.1695E-05	8.03456E-07	1.08285E-05
3828303774450	382830	3774450	3.42896E-05	1.23137E-05	6.51636E-06	2.23814E-05	7.19026E-07	7.19026E-07	2.31005E-05	7.19026E-07	4.56731E-05	2.48924E-06	5.84521E-06	5.73233E-06	5.61372E-06	4.86253E-06	1.05587E-05	7.51194E-07	1.09343E-05	7.51194E-07	1.07097E-05
3828803774450	382880	3774450	3.26789E-05	1.17353E-05	6.21027E-06	2.13301E-05	6.85251E-07	6.85251E-07	2.20154E-05	6.85251E-07	4.36976E-05	2.38158E-06	5.59239E-06	5.48439E-06	5.37092E-06	4.65221E-06	1.0102E-05	7.18703E-07	1.04614E-05	7.18703E-07	1.06608E-05
3829303774450	382930	3774450	3.31075E-05	1.18892E-05	6.29171E-06	2.16098E-05	6.94237E-07	6.94237E-07	2.23041E-05	6.94237E-07	4.48002E-05	2.44167E-06	5.7335E-06	5.62278E-06	5.50644E-06	4.7696E-06	1.03569E-05	7.36837E-07	1.07253E-05	7.36837E-07	1.15495E-05
3829803774450	382980	3774450	3.61884E-05	1.29956E-05	6.87721E-06	2.36208E-05	7.58843E-07	7.58843E-07	2.43797E-05	7.58843E-07	4.96852E-05	2.70791E-06	6.35868E-06	6.23589E-06	6.10686E-06	5.28968E-06	1.14862E-05	8.17183E-07	1.18948E-05	8.17183E-07	1.36942E-05
3830303774450	383030	3774450	4.29045E-05	1.54074E-05	8.15353E-06	2.80045E-05	8.99673E-07	8.99673E-07	2.89042E-05	8.99673E-07	6.0045E-05	3.27253E-06	7.68451E-06	7.53611E-06	7.38019E-06	6.39261E-06	1.38812E-05	9.87571E-07	1.4375E-05	9.87571E-07	1.81709E-05
3830803774450	383080	3774450	5.0884E-05	1.82729E-05	9.66994E-06	3.32129E-05	1.067E-06	1.067E-06	3.42799E-05	1.067E-06	7.26175E-05	3.95775E-06	9.29354E-06	9.11407E-06	8.92549E-06	7.73113E-06	1.67877E-05	1.19435E-06	1.73849E-05	1.19435E-06	2.48888E-05
3831303774450	383130	3774450	5.82281E-05	2.09102E-05	1.10656E-05	3.80065E-05	1.221E-06	1.221E-06	3.92275E-05	1.221E-06	8.39879E-05	4.57745E-06	1.07487E-05	1.05411E-05	1.0323E-05	8.94167E-06	1.94163E-05	1.38137E-06	2.0107E-05	1.38137E-06	3.36494E-05
3832303774450	383230	3774450	6.93698E-05	2.49113E-05	1.3183E-05	4.52789E-05	1.45463E-06	1.45463E-06	4.67335E-05	1.45463E-06	9.45467E-05	5.15292E-06	1.21E-05	1.18664E-05	1.16208E-05	1.00658E-05	2.18573E-05	1.55503E-06	2.26348E-05	1.55503E-06	7.36757E-05
3833303774450	383330	3774450	8.2499E-05	2.96261E-05	1.5678E-05	5.38485E-05	1.72994E-06	1.72994E-06	5.55785E-05	1.72994E-06	9.98376E-05	5.44128E-06	1.27771E-05	1.25304E-05	1.22711E-05	1.06291E-05	2.30804E-05	1.64205E-06	2.39015E-05	1.64205E-06	0.000165798
3833803774450	383380	3774450	8.93185E-05	3.2075E-05	1.6974E-05	5.82997E-05	1.87294E-06	1.87294E-06	6.01727E-05	1.87294E-06	0.000101132	5.5118E-06	1.29427E-05	1.26928E-05	1.24302E-05	1.07669E-05	2.33796E-05	1.66333E-06	2.42112E-05	1.66333E-06	0.000113872
3834303774450	383430	3774450	9.66183E-05	3.46964E-05	1.83612E-05	6.30644E-05	2.02601E-06	2.02601E-06	6.50904E-05	2.02601E-06	0.000102985	5.61279E-06	1.31799E-05	1.29254E-05	1.26579E-05	1.09641E-05	2.38079E-05	1.69381E-06	2.46548E-05	1.69381E-06	8.19445E-05
3834803774450	383480	3774450	0.00010326	3.70817E-05	1.96235E-05	6.73999E-05	2.16529E-06	2.16529E-06	6.95652E-05	2.16529E-06	0.000104493	5.695E-06	1.33729E-05	1.31147E-05	1.28433E-05	1.11247E-05	2.41567E-05	1.71862E-06	2.5016E-05	1.71862E-06	6.34717E-05
3835303774450	383530	3774450	0.000108469	3.89522E-05	2.06134E-05	7.07998E-05	2.27451E-06	2.27451E-06	7.30743E-05	2.27451E-06	0.000104684	5.70543E-06	1.33974E-05	1.31387E-05	1.28669E-05	1.11451E-05	2.42009E-05	1.72176E-06	2.50618E-05	1.72176E-06	5.13159E-05
3835803774450	383580	3774450	0.000117579	4.22237E-05	2.23446E-05	7.6746E-05	2.46554E-06	2.46554E-06	7.92115E-05	2.46554E-06	0.000108689	5.92368E-06	1.39099E-05	1.36413E-05	1.33591E-05	1.15714E-05	2.51267E-05	1.78763E-06	2.60205E-05	1.78763E-06	4.44318E-05
3836303774450	383630	3774450	0.000137358	4.93264E-05	2.61034E-05	8.96559E-05	2.88029E-06	2.88029E-06	9.25362E-05	2.88029E-06	0.000121568	6.6256E-06	1.55581E-05	1.52577E-05	1.4942E-05	1.29426E-05	2.8104E-05	1.99945E-06	2.91037E-05	1.99945E-06	4.23736E-05
3836803774450	383680	3774450	0.000190688	6.84775E-05	3.6238E-05	0.000124465	3.99856E-06	3.99856E-06	0.000128464	3.99856E-06	0.000160717	8.75929E-06	2.05685E-05	2.01713E-05	1.97539E-05	1.71106E-05	3.71546E-05	2.64335E-06	3.84762E-05	2.64335E-06	4.82727E-05
3837303774450	383730	3774450	0.000294088	0.00010561	5.58882E-05	0.000191957	6.1668E-06	6.1668E-06	0.000198123	6.1668E-06	0.000236045	1.28648E-05	3.02089E-05	2.96255E-05	2.90125E-05	2.51303E-05	5.45689E-05	3.88228E-06	5.651E-05	3.88228E-06	6.12893E-05
3837803774450	383780	3774450	0.000559347	0.000200866	0.000106298	0.000365095	1.17291E-05	1.17291E-05	0.000376825

			ISDrainage / Utilities Trenching	ISDrainage / Utilities Trenching	ISAsphalt Paving	ISAsphalt Paving	SVDemolition	SVSite Grubbing / Prep	SVMass Grading / Excavation	SVMass Grading / Excavation	SVDrainage / Utilities Trenching	SVFoundations / Concrete Pads	SVBuilding / Structure Construction	SVBuilding / Structure Construction	SVAsphalt Paving	SVAsphalt Paving	SVArchitectural Coating	SVArchitectural Coating	SVLandscaping or Other Finishing	SVLandscaping or Other Finishing	MDemolition
Unique Identifier	X (UTM)	Y (UTM)	2027	2028	2027	2028	2027	2027	2027	2028	2028	2028	2028	2029	2028	2029	2028	2029	2028	2029	2027
3837803774300	383780	3774300	4.34104E-05	4.22966E-05	1.12113E-05	1.04439E-05	0.000997773	0.000717344	0.000483654	0.000477513	0.000338807	0.00010763	0.000154187	0.000148304	1.51596E-05	1.41044E-05	1.51596E-05	1.41044E-05	0.000154187	0.000148304	0.000152912
3838303774300	383830	3774300	0.000165787	0.000161533	4.28168E-05	3.98857E-05	0.004793646	0.003446371	0.002323642	0.002294139	0.001627747	0.000517094	0.000740768	0.000712504	7.28321E-05	6.77626E-05	7.28321E-05	6.77626E-05	0.000740768	0.000712504	0.000723315
3838803774300	383880	3774300	0.000180338	0.000175711	4.65749E-05	4.33866E-05	0.005286853	0.00380096	0.002562716	0.002530178	0.001795222	0.000570296	0.000816984	0.000785811	8.03256E-05	7.47345E-05	8.03256E-05	7.47345E-05	0.000816984	0.000785811	0.000797255
3839303774300	383930	3774300	6.99841E-05	6.81885E-05	1.80744E-05	1.68371E-05	0.001917416	0.001378518	0.000929436	0.000917635	0.000651084	0.000206833	0.000296301	0.000284995	2.91322E-05	2.71044E-05	2.91322E-05	2.71044E-05	0.000296301	0.000284995	0.000291481
3839803774300	383980	3774300	4.36675E-05	4.25471E-05	1.12777E-05	1.05057E-05	0.001134317	0.000815513	0.000549842	0.000542861	0.000385173	0.00012236	0.000175288	0.000168599	1.72342E-05	1.60346E-05	1.72342E-05	1.60346E-05	0.000175288	0.000168599	0.000173859
3840303774300	384030	3774300	3.13447E-05	3.05404E-05	8.0952E-06	7.54103E-06	0.000778198	0.000559482	0.000377219	0.00037243	0.000264248	8.39447E-05	0.000120256	0.000115668	1.18235E-05	1.10006E-05	1.18235E-05	1.10006E-05	0.000120256	0.000115668	0.000120311
3840803774300	384080	3774300	2.39919E-05	2.33764E-05	6.19625E-06	5.77208E-06	0.00057131	0.000410741	0.000276933	0.000273417	0.000193996	6.16276E-05	8.82853E-05	8.49167E-05	8.68018E-06	8.07599E-06	8.68018E-06	8.07599E-06	8.82853E-05	8.49167E-05	8.91407E-05
3841303774300	384130	3774300	1.91383E-05	1.86473E-05	4.94273E-06	4.60437E-06	0.00044126	0.000317242	0.000213894	0.000211178	0.000149836	4.7599E-05	6.81885E-05	6.55867E-05	6.70427E-06	6.23762E-06	6.70427E-06	6.23762E-06	6.81885E-05	6.55867E-05	6.94077E-05
3826803774350	382680	3774350	3.88426E-06	3.7846E-06	1.00316E-06	9.34491E-07	4.22097E-05	3.03465E-05	2.04605E-05	2.02007E-05	1.43329E-05	4.55319E-06	6.52272E-06	6.27384E-06	6.41312E-07	5.96673E-07	6.41312E-07	5.96673E-07	6.52272E-06	6.27384E-06	8.48113E-06
3827303774350	382730	3774350	4.30059E-06	4.19025E-06	1.11069E-06	1.03465E-06	4.50071E-05	3.23576E-05	2.18165E-05	2.15395E-05	1.52828E-05	4.85494E-06	6.955E-06	6.68963E-06	6.83813E-07	6.36216E-07	6.83813E-07	6.36216E-07	6.955E-06	6.68963E-06	9.0019E-06
3827803774350	382780	3774350	4.5577E-06	4.44076E-06	1.17709E-06	1.09651E-06	4.54169E-05	3.26523E-05	2.20151E-05	2.17356E-05	1.54219E-05	4.89915E-06	7.01833E-06	6.75054E-06	6.9004E-07	6.42009E-07	6.9004E-07	6.42009E-07	7.01833E-06	6.75054E-06	8.9275E-06
3828303774350	382830	3774350	4.64434E-06	4.52518E-06	1.19947E-06	1.11736E-06	4.43924E-05	3.19157E-05	2.15185E-05	2.12453E-05	1.5074E-05	4.78863E-06	6.86001E-06	6.59826E-06	6.74474E-07	6.27527E-07	6.74474E-07	6.27527E-07	6.86001E-06	6.59826E-06	8.64625E-06
3828803774350	382880	3774350	4.8812E-06	4.75596E-06	1.26064E-06	1.17434E-06	4.41875E-05	3.17684E-05	2.14192E-05	2.11472E-05	1.50045E-05	4.76653E-06	6.82835E-06	6.56781E-06	6.71361E-07	6.24631E-07	6.71361E-07	6.24631E-07	6.82835E-06	6.56781E-06	8.55552E-06
3829303774350	382930	3774350	5.43762E-06	5.29811E-06	1.40434E-06	1.30821E-06	4.55327E-05	3.27355E-05	2.20712E-05	2.1791E-05	1.54612E-05	4.91164E-06	7.03623E-06	6.76775E-06	6.91799E-07	6.43647E-07	6.91799E-07	6.43647E-07	7.03623E-06	6.76775E-06	8.76238E-06
3829803774350	382980	3774350	6.53752E-06	6.36979E-06	1.68841E-06	1.57282E-06	4.96218E-05	3.56754E-05	2.40534E-05	2.3748E-05	1.68498E-05	5.35274E-06	7.66812E-06	7.37554E-06	7.53927E-07	7.0145E-07	7.53927E-07	7.0145E-07	7.66812E-06	7.37554E-06	9.48275E-06
3830303774350	383030	3774350	8.8431E-06	8.61621E-06	2.28385E-06	2.12751E-06	5.86375E-05	4.21572E-05	2.84236E-05	2.80627E-05	1.99112E-05	6.32526E-06	9.06133E-06	8.71558E-06	8.90907E-07	8.28895E-07	8.90907E-07	8.28895E-07	9.06133E-06	8.71558E-06	1.11195E-05
3830803774350	383080	3774350	1.24899E-05	1.21695E-05	3.2257E-06	3.00488E-06	6.91944E-05	4.9747E-05	3.35409E-05	3.3115E-05	2.34959E-05	7.46404E-06	1.06927E-05	1.02847E-05	1.0513E-06	9.78126E-07	1.0513E-06	9.78126E-07	1.06927E-05	1.02847E-05	1.30302E-05
3831303774350	383130	3774350	1.82601E-05	1.77916E-05	4.71591E-06	4.39308E-06	8.08916E-05	5.81567E-05	3.92109E-05	3.8713E-05	2.74678E-05	8.72583E-06	1.25003E-05	1.20233E-05	1.22902E-06	1.14348E-06	1.22902E-06	1.14348E-06	1.25003E-05	1.20233E-05	1.51205E-05
3834803774350	383480	3774350	4.98489E-05	4.85699E-05	1.28742E-05	1.19929E-05	0.000181614	0.000130571	8.80345E-05	8.69167E-05	6.16695E-05	1.95908E-05	2.80651E-05	2.69942E-05	2.75935E-06	2.56728E-06	2.75935E-06	2.56728E-06	2.80651E-05	2.69942E-05	3.05876E-05
3835303774350	383530	3774350	3.47428E-05	3.38514E-05	8.97282E-06	8.35858E-06	0.000193979	0.000139461	9.40284E-05	9.28345E-05	6.58683E-05	2.09247E-05	2.99759E-05	2.88321E-05	2.94722E-06	2.74208E-06	2.94722E-06	2.74208E-06	2.99759E-05	2.88321E-05	3.21045E-05
3835803774350	383580	3774350	2.70249E-05	2.63316E-05	6.97957E-06	6.50178E-06	0.000214211	0.000154006	0.000103835	0.000102517	7.27383E-05	2.31071E-05	3.31023E-05	3.18393E-05	3.25461E-06	3.02807E-06	3.25461E-06	3.02807E-06	3.31023E-05	3.18393E-05	3.48445E-05
3836303774350	383630	3774350	2.32752E-05	2.2678E-05	6.01113E-06	5.59964E-06	0.000250782	0.000180298	0.000121562	0.000120019	8.51563E-05	2.7052E-05	3.87536E-05	3.72749E-05	3.81024E-06	3.54503E-06	3.81024E-06	3.54503E-06	3.87536E-05	3.72749E-05	4.01284E-05
3836803774350	383680	3774350	2.26045E-05	2.20246E-05	5.83793E-06	5.43829E-06	0.000318969	0.000229322	0.000154615	0.000152652	0.00010831	3.44074E-05	4.92907E-05	4.741E-05	4.84625E-06	4.50893E-06	4.84625E-06	4.50893E-06	4.92907E-05	4.741E-05	5.02861E-05
3837303774350	383730	3774350	2.79015E-05	2.71856E-05	7.20595E-06	6.71266E-06	0.000513608	0.000369256	0.000248963	0.000245802	0.000174403	5.54032E-05	7.93685E-05	7.63401E-05	7.80349E-06	7.26032E-06	7.80349E-06	7.26032E-06	7.93685E-05	7.63401E-05	7.97632E-05
3837803774350	383780	3774350	4.38391E-05	4.27143E-05	1.13221E-05	1.0547E-05	0.001032998	0.000742669	0.000500729	0.000494371	0.000350768	0.00011143	0.00015963	0.00015354	1.56948E-05	1.46024E-05	1.56948E-05	1.46024E-05	0.00015963	0.00015354	0.000158124
3838303774350	383830	3774350	0.00015906	0.000154979	4.10796E-05	3.82674E-05	0.004612976	0.00331648	0.002236066	0.002207675	0.001566398	0.000497605	0.000712849	0.00068565	7.00871E-05	6.52087E-05	7.00871E-05	6.52087E-05	0.000712849	0.00068565	0.000695857
3838803774350	383880	3774350	0.000187965	0.000183142	4.85446E-05	4.52214E-05	0.005543149	0.003985223	0.002686952	0.002652836	0.001882251	0.000597943	0.00085659	0.000823906	8.42196E-05	7.83575E-05	8.42196E-05	7.83575E-05	0.00085659	0.000823906	0.000835418
3839303774350	383930	3774350	7.1996E-05	7.01488E-05	1.8594E-05	1.73211E-05	0.001995964	0.00143499	0.000967511	0.000955227	0.000677757	0.000215306	0.000308439	0.00029667	3.03256E-05	2.82148E-05	3.03256E-05	2.82148E-05	0.000308439	0.00029667	0.000302991
3839803774350	383980	3774350	4.51067E-05	4.39493E-05	1.16494E-05	1.0852E-05	0.001191957	0.000856952	0.000577782	0.000570446	0.000404745	0.000128577	0.000184195	0.000177167	1.811E-05	1.68494E-05	1.811E-05	1.68494E-05	0.000184195	0.000177167	0.00018223
3840303774350	384030	3774350	3.0238E-05	2.94622E-05	7.80939E-06	7.27479E-06	0.000758038	0.000544988	0.000367447	0.000362781	0.000257402	8.177E-05	0.000117141	0.000112671	1.15172E-05	1.07156E-05	1.15172E-05	1.07156E-05	0.000117141	0.000112671	0.000116889
3840803774350	384080	3774350	2.29382E-05	2.23496E-05	5.9241E-06	5.51856E-06	0.000554784	0.00039886	0.000268923	0.000265508	0.000188385	5.98449E-05	8.57315E-05	8.24604E-05	8.4291E-06	7.84239E-06	8.4291E-06	7.84239E-06	8.57315E-05	8.24604E-05	8.61377E-05
3841303774350	384130	3774350	1.84255E-05	1.79527E-05	4.75863E-06	4.43288E-06	0.000431496	0.000310222	0.000209161	0.000206505	0.00014652	4.65457E-05	6.66796E-05	6.41354E-05	6.55592E-06	6.09959E-06	6.55592E-06	6.09959E-06	6.66796E-05	6.41354E-05	6.74934E-05
3826803774400	382680	3774400	3.76555E-06	3.66893E-06	9.72504E-07	9.05931E-07	4.1203E-05	2.96227E-05	1.99725E-05	1.97189E-05	1.3991E-05	4.4446E-06	6.36716E-06	6.12421E-06	6.26017E-07	5.82443E-07	6.26017E-07	5.82443E-07	6.36716E-06	6.12421E-06	8.22709E-06
3827303774400	382730	3774400	4.17062E-06	4.06362E-06	1.07712E-06	1.00339E-06	4.39113E-05	3.15698E-05	2.12853E-05	2.1015E-05	1.49107E-05	4.73674E-06	6.78567E-06	6.52676E-06	6.67165E-07	6.20727E-07	6.67165E-07	6.20727E-07	6.78567E-06	6.52676E-06	8.7279E-06
3827803774400	382780	3774400	4.47331E-06	4.35854E-06	1.15529E-06	1.07621E-06	4.50071E-05	3.23576E-05	2.18165E-05	2.15395E-05	1.52828E-05	4.85494E-06	6.955E-06	6.68963E-06	6.83813E-07	6.36216E-07	6.83813E-07	6.36216E-07	6.955E-06	6.68963E-06	8.81137E-06
3828303774400	382830	3774400	4.49075E-06	4.37553E-06	1.1598E-06	1.0804E-06	4.35193E-05	3.1288E-05	2.10953E-05	2.08274E-05	1.47776E-05	4.69446E-06	6.7251E-06	6.46849E-06	6.61209E-07	6.15186E-07	6.61209E-07	6.15186E-07	6.7251E-06	6.46849E-06	8.42306E-06
3828803774400	382880	3774400	4.57402E-06	4.45666E-06	1.1813E-06	1.10044E-06	4.23434E-05	3.04426E-05	2.05253E-05	2.02647E-05	1.43783E-05	4.5676E-06	6.54337E-06	6.29371E-06	6.43342E-07	5.98562E-07	6.43342E-07	5.98562E-07	6.54337E-06	6.29371E-06	8.14725E-06
3829303774400	382930	3774400	4.99935E-06	4.87108E-06	1.29115E-06	1.20276E-06	4.3163E-05	3.10318E-05	2.09225E-05	2.06569E-05	1.46566E-05	4.65602E-06	6.67003E-06	6.41553E-06	6.55795E-07	6.10148E-07	6.55795E-07	6.10148E-07	6.67003E-06	6.41553E-06	8.25068E-06
3829803774400	382980	3774400	5.93834E-06	5.78598E-06	1.53366E-06	1.42867E-06	4.69937E-05	3.37859E-05	2.27795E-05	2.24902E-05	1.59574E-05	5.06924E-06	7.262E-06	6.98491E-06	7.13998E-07	6.643E-07	7.13998E-07	6.643E-07	7.262E-06	6.98491E-06	8.92206E-06
3830303774400	383030	3774400	7.74376E-06	7.54507E-06	1.99993E-06	1.86303E-06	5.46464E-05	3.92878E-05	2.64889E-05	2.61526E-05	1.85559E-05	5.89474E-06	8.44457E-06	8.12236E-06	8.30267E-07	7.72477E-07	8.30267E-07	7.72477E-07	8.44457E-06	8.12236E-06	1.02975E-05
3830803774400	383080	3774400	1.11374E-05	1.08517E-05	2.87639E-06	2.67949E-06	6.66108E-05	4.78896E-05	3.22885E-05	3.18786E-05	2.26186E-05	7.18535E-06	1.02935E-05	9.9007E-06	1.01205E-06	9.41605E-07	1.01205E-06	9.41605E-07	1.02935E-05	9.9007E-06	1.2464E-05
3831303774400	383130	3774400	1.58723E-05	1.54651E-05	4.09925E-06	3.81863E-06	7.80319E-05	5.61007E-05	3.78247E-05	3.73444E-05	2.64968E-05	8.41735E-06	1.20584E-05	1.15983E-05	1.18557E-06	1.10305E-06	1.18557E-06	1.10305E-06	1.20584E-05	1.15983E-05	1.45126E-05
3834803774400	383480	3774400	3.6555E-05	3.56171E-05	9.44083E-06	8.79455E-06	0.00016712	0.00012015	8.10085E-05	7.99799E-05	5.67477E-05	1.80273E-05	2.58252E-05	2.48398E-05	2.53912E-06	2.36239E-06	2.53912E-06	2.36239E-06	2.58252E-05	2.48398E-05	2.80726E-05
3835303774400	383530	3774400	2.80399E-05	2.73205E-05	7.24169E-06	6.74596E-06	0.000184893	0.000132928	8.96236E-05	8.84857E-05	6.27827E-05	1.99445E-05	2.85717E-05	2.74815E-05	2.80916E-06	2.61363E-06	2.80916E-06	2.61363E-06	2.85717E-05	2.74815E-05	3.05495E-05
3835803774400	383580	3774400	2.31323E-05	2.25387E-05	5.97423E-06	5.56526E-06	0.000206559	0.000148504	0.000100126	9.88547E-05	7.01398E-05	2.22816E-05	3.19198E-05	3.07018E-05	3.13834E-06	2.9199E-06	3.13834E-06	2.9199E-06	3.19198E-05	3.07018E-05	3.35598E-05
3836303774400	383630	3774400	2.04132E-05	1.98894E-05	5.27198E-06	4.91108E-06	0.000239129	0.000171921	0.000115914	0.000114442	8.11995E-05	2.5795E-05	3.69529E-05	3.5543E-05	3.6332E-06	3.38031E-06	3.6332E-06	3.38031E-06	3.69529E-05	3.5543E-05	3.82195E-05
3836803774400	383680	3774400	2.09398E-05	2.04025E-05	5.40798E-06	5.03778E-06	0.000314239	0.000225921	0.000152322	0.000150388	0.000106704	3.38971E-05	4.85597E-05	4.67069E-05	4.77438E-06	4.44206E-06	4.77438E-06	4.44206E-06	4.85597E-05	4.67069E-05	4.94805E-05
3837303774400	383730	3774400	2.54311E-05	2.47786E-05	6.56793E-06	6.11832E-06	0.00048412	0.000348056	0.000234669	0.00023169	0.00016439	5.22223E-05	7.48117E-05	7.19572E-05	7.35546E-06	6.84348E-06	7.35546E-06	6.84348E-06	7.48117E-05	7.19572E-05	7.51434E-05
3837803774400	383780	3774400	4.27898E-05	4.1692E-05	1.10511E-05	1.02946E-05	0.001032187	0.000742087	0.000500336	0.000493983	0.000350493	0.000111343	0.000159505	0.000153419	1.56825E-05	1.45909E-05	1.56825E-05	1.45909E-05	0.000159505	0.000153419	0.000157912
3838303774400	383830	3774400	0.000153955	0.000150005	3.97611E-05	3.70392E-05	0.004486703	0.003225696	0.002174857	0.002147243	0.001523521	0.000483983	0.000693336	0.000666881	6.81686E-05	6.34237E-05	6.81686E-05	6.34237E-05	0.000693336	0.000666881	0.000676697
3838803774400	383880	3774400	0.000201486	0.000196317	5.20366E-05	4.84744E-05	0.005984926	0.004302837	0.002901096	0.002864261	0.002032263	0.000645598	0.000924858	0.00088957	9.09318E-05	8.46024E-05	9.09318E-05	8.46024E-05	0.000924858	0.00088957	0.000901658
3839303774400	383930	3774400	8.00779E-05	7.80233E-05	2.06812E-05	1.92655E-05	0.002264733	0.00162822	0.001097793	0.001083854	0.000769021	0.000244298	0.000349972	0.000336619	3.44091E-05	3.20141E-05	3.44091E-05	3.20141E-05	0.000349972	0.000336619	0.000343273
3839803774400	383980	3774400	4.81132E-05	4.68788E-05	1.24259E-05	1.15753E-05	0.001300626	0.00093508	0.000630457	0.000622453	0.000441645	0.000140299	0.000200987	0.000193319	1.9761E-05	1.83855E-05	1.9761E-05	1.83855E-05	0.000200987	0.000193319	0.000198387
3840303774400	384030	3774400	3.00552E-05	2.9284E-05	7.76216E-06	7.2308E-06	0.000772657	0.000555499	0.000374533	0.000369778	0.000262366	8.3347E-05	0.0001194	0.000114844	1.17393E-05	1.09222E-05	1.17393E-05	1.09222E-05	0.0001194	0.000114844	0.000118652
3840803774400	384080	3774400	2.2411E-05	2.1836E-05	5.78795E-06	5.39173E-06	0.000555266	0.000399206	0.000269156	0.000265739	0.000188548	5.98968E-05	8.58059E-05	8.25319E-05	8.43641E-06	7.84919E-06	8.43641E-06	7.84919E-06	8.58059E-05	8.25319E-05	8.57748E-05
3841303774400	384130	3774400	1.78657E-05	1.74073E-05	4.61406E-06	4.2982E-06	0.0004282	0.000307852	0.000207563	0.000204928	0.000145401	4.61902E-05	6.61703E-05	6.36455E-05	6.50584E-06	6.053E-06	6.50584E-06	6.053E-06	6.61703E-05	6.36455E-05	6.65825E-05
3826803774450	382680	3774450	3.63446E-06	3.54121E-06	9.38649E-07	8.74393E-07	4.01963E-05	2.8899E-05	1.94845E-05	1.92371E-05	1.36492E-05	4.336E-06	6.21159E-06	5.97458E-06	6.10722E-07	5.68212E-07	6.10722E-07	5.68212E-07	6.21159E-06	5.97458E-06	7.98032E-06
3827303774450	382730	3774450	4.00916E-06	3.90629E-06	1.03542E-06	9.6454E-07	4.26997E-05	3.06988E-05	2.0698E-05	2.04352E-05	1.44993E-05	4.60604E-06	6.59844E-06	6.34667E-06	6.48756E-07	6.036E-07	6.48756E-07	6.036E-07	6.59844E-06	6.34667E-06	8.44121E-06
3827803774450	382780	3774450	4.36022E-06	4.24835E-06	1.12609E-06	1.049E-06	4.47755E-05	3.21911E-05	2.17042E-05	2.14286E-05	1.52041E-05	4.82996E-06	6.91921E-06	6.6552E-06	6.80294E-07	6.32942E-07	6.80294E-07	6.32942E-07	6.91921E-06	6.6552E-06	8.73879E-06
3828303774450	382830	3774450	4.3124E-06	4.20176E-06	1.11374E-06	1.0375E-06	4.26641E-05	3.06732E-05	2.06807E-05	2.04181E-05	1.44872E-05	4.6022E-06	6.59293E-06	6.34138E-06	6.48215E-07	6.03096E-07	6.48215E-07	6.03096E-07	6.59293E-06	6.34138E-06	8.21802E-06
3828803774450	382880	3774450	4.29271E-06	4.18257E-06	1.10865E-06	1.03276E-06	4.09536E-05	2.94434E-05	1.98516E-05	1.95995E-05	1.39063E-05	4.41769E-06	6.32861E-06	6.08714E-06	6.22227E-07	5.78917E-07	6.22227E-07	5.78917E-07	6.32861E-06	6.08714E-06	7.8406E-06
3829303774450	382930	3774450	4.65053E-06	4.53121E-06	1.20106E-06	1.11884E-06	4.17999E-05	3.00519E-05	2.02618E-05	2.00046E-05	1.41937E-05	4.50898E-06	6.4594E-06	6.21293E-06	6.35086E-07	5.9088E-07	6.35086E-07	5.9088E-07	6.4594E-06	6.21293E-06	7.94947E-06
3829803774450	382980	3774450	5.51414E-06	5.37266E-06	1.4241E-06	1.32661E-06	4.59425E-05	3.30302E-05	2.22699E-05	2.19871E-05	1.56004E-05	4.95585E-06	7.09955E-06	6.82866E-06	6.98026E-07	6.49439E-07	6.98026E-07	6.49439E-07	7.09955E-06	6.82866E-06	8.68073E-06
3830303774450	383030	3774450	7.31674E-06	7.12901E-06	1.88965E-06	1.76029E-06	5.47176E-05	3.9339E-05	2.65235E-05	2.61867E-05	1.85801E-05	5.90243E-06	8.45559E-06	8.13296E-06	8.3135E-07	7.73484E-07	8.3135E-07	7.73484E-07	8.45559E-06	8.13296E-06	1.02576E-05
3830803774450	383080	3774450	1.00218E-05	9.76463E-06	2.58826E-06	2.41108E-06	6.50785E-05	4.67879E-05	3.15458E-05	3.11452E-05	2.20983E-05	7.02006E-06	1.00567E-05	9.67295E-06	9.88768E-07	9.19945E-07	9.88768E-07	9.19945E-07	1.00567E-05	9.67295E-06	1.21229E-05
3831303774450	383130	3774450	1.35493E-05	1.32017E-05	3.4993E-06	3.25975E-06	7.47802E-05	5.37629E-05	3.62485E-05	3.57882E-05	2.53926E-05	8.06658E-06	1.15559E-05	1.1115E-05	1.13617E-06	1.05709E-06	1.13617E-06	1.05709E-06	1.15559E-05	1.1115E-05	1.38503E-05
3832303774450	383230	3774450	2.96664E-05	2.89052E-05	7.66176E-06	7.13727E-06	9.15019E-05	6.57849E-05	4.43541E-05	4.37909E-05	3.10707E-05	9.87037E-06	1.41399E-05	1.36004E-05	1.39023E-06	1.29346E-06	1.39023E-06	1.29346E-06	1.41399E-05	1.36004E-05	1.6554E-05
3833303774450	383330	3774450	6.67604E-05	6.50475E-05	1.72418E-05	1.60615E-05	0.000112714	8.1035E-05	5.46361E-05	5.39424E-05	3.82735E-05	1.21585E-05	1.74178E-05	1.67532E-05	1.71251E-06	1.59331E-06	1.71251E-06	1.59331E-06	1.74178E-05	1.67532E-05	1.98328E-05
3833803774450	383380	3774450	4.58521E-05	4.46757E-05	1.18419E-05	1.10313E-05	0.000124643	8.96112E-05	6.04184E-05	5.96513E-05	4.23241E-05	1.34453E-05	1.92612E-05	1.85262E-05	1.89375E-06	1.76194E-06	1.89375E-06	1.76194E-06	1.92612E-05	1.85262E-05	2.15911E-05
3834303774450	383430	3774450	3.29959E-05	3.21493E-05	8.52166E-06	7.9383E-06	0.000138282	9.94171E-05	6.70299E-05	6.61788E-05	4.69555E-05	1.49165E-05	2.13689E-05	2.05535E-05	2.10098E-06	1.95474E-06	2.10098E-06	1.95474E-06	2.13689E-05	2.05535E-05	2.35563E-05
3834803774450	383480	3774450	2.55577E-05	2.49019E-05	6.60062E-06	6.14877E-06	0.000151574	0.000108973	7.34729E-05	7.254E-05	5.14689E-05	1.63504E-05	2.34229E-05	2.25292E-05	2.30293E-06	2.14263E-06	2.30293E-06	2.14263E-06	2.34229E-05	2.25292E-05	2.54216E-05
3835303774450	383530	3774450	2.0663E-05	2.01328E-05	5.3365E-06	4.97118E-06	0.000163627	0.000117639	7.93157E-05	7.83086E-05	5.55619E-05	1.76506E-05	2.52855E-05	2.43207E-05	2.48607E-06	2.31302E-06	2.48607E-06	2.31302E-06	2.52855E-05	2.43207E-05	2.70002E-05
3835803774450	383580	3774450	1.7891E-05	1.74319E-05	4.62059E-06	4.30429E-06	0.000182505	0.000131211	8.84663E-05	8.73431E-05	6.1972E-05	1.96869E-05	2.82027E-05	2.71266E-05	2.77288E-06	2.57988E-06	2.77288E-06	2.57988E-06	2.82027E-05	2.71266E-05	2.96259E-05
3836303774450	383630	3774450	1.70623E-05	1.66245E-05	4.40657E-06	4.10491E-06	0.000219004	0.000157452	0.000106159	0.000104811	7.43658E-05	2.36241E-05	3.3843E-05	3.25517E-05	3.32743E-06	3.09583E-06	3.32743E-06	3.09583E-06	3.3843E-05	3.25517E-05	3.50005E-05
3836803774450	383680	3774450	1.94376E-05	1.89389E-05	5.02003E-06	4.67638E-06	0.000311424	0.000223897	0.000150958	0.000149041	0.000105748	3.35935E-05	4.81247E-05	4.62885E-05	4.7316E-06	4.40226E-06	4.7316E-06	4.40226E-06	4.81247E-05	4.62885E-05	4.9065E-05
3837303774450	383730	3774450	2.46789E-05	2.40457E-05	6.37366E-06	5.93735E-06	0.00049204	0.00035375	0.000238508	0.00023548	0.000167079	5.30767E-05	7.60356E-05	7.31344E-05	7.47579E-06	6.95544E-06	7.47579E-06	6.95544E-06	7.60356E-05	7.31344E-05	7.64372E-05
3837803774450	383780	3774450	3.93461E-05	3.83366E-05	1.01617E-05	9.46605E-06	0.000959305	0.000689688	0.000465007	0.000459103	0.000325745	0.000103481	0.000148243	0.000142586	1.45752E-05	1.35607E-05	1.45752E-05	1.35607E-05	0.

			MSite Grubbing / Prep	MMass Grading / Excavation	MMass Grading / Excavation	MDrainage / Utilities Trenching	MFoundations / Concrete Pads	MBuilding / Structure Construction	MAsphalt Paving	MLandscaping or Other Finishing	MWaterside Construction (Piles)	RSSWDemolition	RSSWPlacing Base	RSSWForm/Plac e Rebar and Pour	Child Risk				
Unique Identifier	X (UTM)	Y (UTM)	2027	2027	2028	2028	2028	2028	2028	2028	2028	2029	2029	2029	3rd Trimester	0<2	2<16	Total	per million
3837803774300	383780	3774300	0.000469415	0.000551994	0.000544644	0.000115773	0.000150561	0.000110821	1.14065E-05	0.000133634	1.14065E-05	0.000695571	0.001009288	0.000598285	1.45822E-08	2.1147E-07	4.7987E-08	2.74034E-07	0.27403447
3838303774300	383830	3774300	0.002220451	0.002611068	0.002576301	0.000547634	0.000712193	0.000524213	5.39556E-05	0.000632124	5.39556E-05	0.003490742	0.005065142	0.003002513	6.54208E-08	9.5822E-07	2.231E-07	1.24674E-06	1.24673929
3838803774300	383880	3774300	0.002447435	0.002877983	0.002839662	0.000603615	0.000784997	0.0005778	5.94712E-05	0.000696743	5.94712E-05	0.003857107	0.005596746	0.003317637	7.19193E-08	1.0539E-06	2.4567E-07	1.37154E-06	1.37153575
3839303774300	383930	3774300	0.000894797	0.001052208	0.001038197	0.000220685	0.000286999	0.000211247	2.1743E-05	0.000254733	2.1743E-05	0.001370139	0.001988101	0.001178506	2.67562E-08	3.9099E-07	9.0139E-08	5.07883E-07	0.50788267
3839803774300	383980	3774300	0.0005533719	0.000627609	0.000619253	0.000131632	0.000171186	0.000126002	1.2969E-05	0.00015194	1.2969E-05	0.000793453	0.001151318	0.000682478	1.62037E-08	2.3624E-07	5.3897E-08	3.06345E-07	0.3063447
3840303774300	384030	3774300	0.000369333	0.000434306	0.000428523	9.10893E-05	0.000118461	8.71937E-05	8.97458E-06	0.000105143	8.97458E-06	0.000532111	0.000772105	0.000457688	1.1371E-08	1.6546E-07	3.7362E-08	2.14197E-07	0.21419691
3840803774300	384080	3774300	0.000273647	0.000321786	0.000317501	6.749E-05	8.77701E-05	6.46036E-05	6.64945E-06	7.79025E-05	6.64945E-06	0.000381123	0.000553017	0.000327817	8.54014E-09	1.2405E-07	2.772E-08	1.60311E-07	0.16031132
3841303774300	384130	3774300	0.00021307	0.000250552	0.000247216	5.25497E-05	6.83405E-05	5.03023E-05	5.17746E-06	6.06573E-05	5.17746E-06	0.000287513	0.000417188	0.0002473	6.72655E-09	9.7572E-08	2.1605E-08	1.25904E-07	0.12590404
3826803774350	382680	3774350	2.60356E-05	3.06157E-05	3.02081E-05	6.4212E-06	8.35072E-06	6.14659E-06	6.32649E-07	7.41189E-06	6.32649E-07	1.52002E-05	2.20559E-05	1.30743E-05	1.30513E-09	1.7369E-08	3.0499E-09	2.17239E-08	0.0217239
3827303774350	382730	3774350	2.76343E-05	3.24956E-05	3.2063E-05	6.81549E-06	8.86349E-06	6.52401E-06	6.71496E-07	7.867E-06	6.71496E-07	1.63325E-05	2.36989E-05	1.40482E-05	1.43657E-09	1.9E-08	3.3003E-09	2.37372E-08	0.02373723
3827803774350	382780	3774350	2.74059E-05	3.22271E-05	3.1798E-05	6.75916E-06	8.79023E-06	6.47009E-06	6.65947E-07	7.80198E-06	6.65947E-07	1.68098E-05	2.43914E-05	1.44587E-05	1.4781E-09	1.9438E-08	3.3433E-09	2.42593E-08	0.02425934
3828303774350	382830	3774350	2.65425E-05	3.12118E-05	3.07962E-05	6.54622E-06	8.51331E-06	6.26626E-06	6.44967E-07	7.55619E-06	6.44967E-07	1.68004E-05	2.43778E-05	1.44507E-05	1.49008E-09	1.9469E-08	3.3071E-09	2.42666E-08	0.02426664
3828803774350	382880	3774350	2.6264E-05	3.08843E-05	3.04731E-05	6.47753E-06	8.42397E-06	6.2005E-06	6.38199E-07	7.4769E-06	6.38199E-07	1.69813E-05	2.46403E-05	1.46063E-05	1.56301E-09	2.0233E-08	3.3707E-09	2.5167E-08	0.02516697
3829303774350	382930	3774350	2.6899E-05	3.1631E-05	3.12098E-05	6.63415E-06	8.62765E-06	6.35042E-06	6.53629E-07	7.65768E-06	6.53629E-07	1.78235E-05	2.58624E-05	1.53307E-05	1.74141E-09	2.2256E-08	3.6034E-09	2.7601E-08	0.027601
3829803774350	382980	3774350	2.91104E-05	3.42314E-05	3.37757E-05	7.17955E-06	9.33694E-06	6.8725E-06	7.07365E-07	8.28723E-06	7.07365E-07	1.97294E-05	2.86278E-05	1.697E-05	2.12141E-09	2.6674E-08	4.1415E-09	3.2937E-08	0.03293699
3830303774350	383030	3774350	3.41348E-05	4.01397E-05	3.96053E-05	8.41873E-06	1.09485E-05	8.05868E-06	8.29455E-07	9.71759E-06	8.29455E-07	2.36504E-05	3.43172E-05	2.03425E-05	3.01004E-09	3.6995E-08	5.3569E-09	4.53623E-08	0.04536232
3830803774350	383080	3774350	4.00003E-05	4.70371E-05	4.64108E-05	9.86535E-06	1.28298E-05	9.44344E-06	9.71984E-07	1.13874E-05	9.71984E-07	2.82295E-05	4.09615E-05	2.42812E-05	4.83982E-09	5.7711E-08	7.4377E-09	6.99881E-08	0.06998806
3831303774350	383130	3774350	4.64173E-05	5.4583E-05	5.38562E-05	1.1448E-05	1.4888E-05	1.09584E-05	1.12791E-06	1.32142E-05	1.12791E-06	3.33108E-05	4.83346E-05	2.86518E-05	1.02499E-08	1.1764E-07	1.2377E-08	1.14026E-07	0.14026817
3834803774350	383480	3774350	9.38986E-05	0.000110417	0.000108947	2.31584E-05	3.01173E-05	2.2168E-05	2.28168E-06	2.67313E-05	2.28168E-06	9.62203E-05	0.000139618	8.27626E-05	5.13865E-09	6.7311E-08	1.3182E-08	8.5632E-08	0.08563201
3835303774350	383530	3774350	9.85554E-05	0.000115893	0.00011435	2.43069E-05	3.16109E-05	2.32673E-05	2.39484E-06	2.8057E-05	2.39484E-06	0.000108011	0.000156727	9.29043E-05	4.69636E-09	6.2895E-08	1.248E-08	8.0071E-08	0.08007102
3835803774350	383580	3774350	0.000106967	0.000125784	0.000124109	2.63813E-05	3.43087E-05	2.52531E-05	2.59922E-06	3.04515E-05	2.59922E-06	0.000125894	0.000182675	0.000108286	4.54598E-09	6.2071E-08	1.2631E-08	7.92483E-08	0.07924831
3836303774350	383630	3774350	0.000123187	0.000144858	0.000142929	3.03819E-05	3.95114E-05	2.90825E-05	2.99338E-06	3.50693E-05	2.99338E-06	0.000155112	0.000225071	0.000133418	4.75066E-09	6.6008E-08	1.3818E-08	8.45764E-08	0.08457638
3836803774350	383680	3774350	0.00015437	0.000181526	0.000179109	3.80725E-05	4.9513E-05	3.64442E-05	3.75109E-06	4.39464E-05	3.75109E-06	0.000206437	0.000299544	0.000177564	5.49079E-09	7.7467E-08	1.6667E-08	9.96246E-08	0.09962463
3837303774350	383730	3774350	0.000244859	0.000287935	0.000284101	6.03901E-05	7.85368E-05	5.78074E-05	5.94993E-06	6.97072E-05	5.94993E-06	0.000346873	0.00050332	0.000298358	8.07254E-09	1.1562E-07	2.5595E-08	1.49291E-07	0.14929055
3837803774350	383780	3774350	0.000485413	0.000570806	0.000563205	0.000119718	0.000155693	0.000114598	1.17952E-05	0.000138189	1.17952E-05	0.000725475	0.00105268	0.000624007	1.50144E-08	2.1783E-07	4.9523E-08	2.82363E-07	0.28236286
3838303774350	383830	3774350	0.002136161	0.00251195	0.002478503	0.000526845	0.000685158	0.000504313	5.19074E-05	0.000608128	5.19074E-05	0.003365706	0.004883712	0.002894965	6.29128E-08	9.214E-07	2.1462E-07	1.19893E-06	1.19893403
3838803774350	383880	3774350	0.00256459	0.003015748	0.002975592	0.000632509	0.000822573	0.000605459	6.2318E-05	0.000730095	6.2318E-05	0.004054361	0.005882965	0.003487302	7.52677E-08	1.1031E-06	2.5737E-07	1.43574E-06	1.43574022
3839303774350	383930	3774350	0.000930129	0.001093756	0.001079192	0.000229399	0.000298332	0.000219589	2.26016E-05	0.000264792	2.26016E-05	0.001435597	0.002083082	0.001234809	2.77354E-08	4.0534E-07	9.3658E-08	5.26733E-07	0.52673282
3839803774350	383980	3774350	0.000559414	0.000657825	0.000649066	0.000137969	0.000179428	0.000132069	1.35934E-05	0.000159256	1.35934E-05	0.000842913	0.001223085	0.00072502	1.69088E-08	2.4657E-07	5.6463E-08	3.1994E-07	0.31994007
3840303774350	384030	3774350	0.000358828	0.000421952	0.000416334	8.84983E-05	0.000115091	8.47135E-05	8.7193E-06	0.000102152	8.7193E-06	0.000524101	0.000760482	0.000450798	1.10202E-08	1.6031E-07	3.6316E-08	2.07645E-07	0.20764502
3840803774350	384080	3774350	0.000264428	0.000310945	0.000306805	6.52163E-05	8.48133E-05	6.24272E-05	6.42544E-06	7.52781E-05	6.42544E-06	0.000377158	0.000547264	0.000324407	8.21723E-09	1.1932E-07	2.6811E-08	1.54346E-07	0.15434582
3841303774350	384130	3774350	0.000207193	0.000243642	0.000240398	5.11004E-05	6.64556E-05	4.89149E-05	5.03466E-06	5.89843E-05	5.03466E-06	0.000287915	0.000417772	0.000247647	6.51138E-09	9.4399E-08	2.1036E-08	1.21946E-07	0.12194582
3826803774400	382680	3774400	2.52558E-05	2.96987E-05	2.93033E-05	6.22887E-06	8.10059E-06	5.96248E-06	6.137E-07	7.18988E-06	6.137E-07	1.51503E-05	2.19835E-05	1.30313E-05	1.25174E-09	1.669E-08	2.9395E-09	2.08813E-08	0.02088129
3827303774400	382730	3774400	2.67932E-05	3.15066E-05	3.1087E-05	6.60804E-06	8.5937E-06	6.32544E-06	6.51057E-07	7.62755E-06	6.51057E-07	1.6292E-05	2.364E-05	1.40133E-05	1.37629E-09	1.8238E-08	3.177E-09	2.27917E-08	0.02279171
3827803774400	382780	3774400	2.70494E-05	3.18079E-05	3.13843E-05	6.67124E-06	8.67589E-06	6.38593E-06	6.57284E-07	7.7005E-06	6.57284E-07	1.69969E-05	2.46629E-05	1.46197E-05	1.43897E-09	1.8962E-08	3.2702E-09	2.36709E-08	0.02367093
3828303774400	382830	3774400	2.58573E-05	3.04061E-05	3.00013E-05	6.37724E-06	8.29355E-06	6.10451E-06	6.28318E-07	7.36114E-06	6.28318E-07	1.68753E-05	2.44864E-05	1.4515E-05	1.42432E-09	1.866E-08	3.1837E-09	2.32685E-08	0.02326847
3828803774400	382880	3774400	2.50107E-05	2.94105E-05	2.90189E-05	6.16842E-06	8.02198E-06	5.90462E-06	6.07744E-07	7.1201E-06	6.07744E-07	1.67006E-05	2.42329E-05	1.43648E-05	1.44791E-09	1.8815E-08	3.1543E-09	2.34177E-08	0.0234177
3829303774400	382930	3774400	2.53282E-05	2.97839E-05	2.93873E-05	6.24673E-06	8.12382E-06	5.97957E-06	6.15459E-07	7.21049E-06	6.15459E-07	1.73931E-05	2.52377E-05	1.49604E-05	1.5791E-09	2.0283E-08	3.3128E-09	2.51752E-08	0.02517519
3829803774400	382980	3774400	2.73892E-05	3.22074E-05	3.17786E-05	6.75504E-06	8.78487E-06	6.46615E-06	6.6554E-07	7.79723E-06	6.6554E-07	1.92397E-05	2.79172E-05	1.65488E-05	1.89796E-09	2.4016E-08	3.7709E-09	2.96845E-08	0.02968454
3830303774400	383030	3774400	3.16115E-05	3.71725E-05	3.66775E-05	7.79639E-06	1.01391E-05	7.46296E-06	7.6814E-07	8.99924E-06	7.6814E-07	2.26865E-05	3.29186E-05	1.95135E-05	2.583E-09	3.2015E-08	4.7174E-09	3.93158E-08	0.03931581
3830803774400	383080	3774400	3.82624E-05	4.49935E-05	4.43944E-05	9.43672E-06	1.22724E-05	9.03314E-06	9.29753E-07	1.08926E-05	9.29753E-07	2.79144E-05	4.05044E-05	2.40102E-05	4.18533E-09	5.0343E-08	6.6317E-09	6.11598E-08	0.06115977
3831303774400	383130	3774400	4.45513E-05	5.23887E-05	5.16911E-05	1.09878E-05	1.42895E-05	1.05178E-05	1.08257E-06	1.2683E-05	1.08257E-06	3.30019E-05	4.78865E-05	2.83862E-05	8.3327E-09	9.646E-08	1.05E-08	1.15293E-07	0.11529281
3834803774400	383480	3774400	8.61782E-05	0.000101338	9.99891E-05	2.12543E-05	2.7641E-05	2.03453E-05	2.09408E-06	2.45334E-05	2.09408E-06	9.07522E-05	0.000131683	7.80593E-05	4.68086E-09	6.1314E-08	1.1585E-08	7.75796E-08	0.07757955
3835303774400	383530	3774400	9.37816E-05	0.00011028	0.000108811	2.31295E-05	3.00798E-05	2.21403E-05	2.27884E-06	2.6698E-05	2.27884E-06	0.000105126	0.00015254	9.04226E-05	4.41578E-09	5.9199E-08	1.1552E-08	7.51664E-08	0.07516644
3835803774400	383580	3774400	0.000103023	0.000121146	0.000119533	2.54087E-05	3.30438E-05	2.4322E-05	2.50339E-06	2.93288E-05	2.50339E-06	0.000123439	0.000179113	0.000106174	4.33987E-09	5.9304E-08	1.1962E-08	7.56059E-08	0.07560593
3836303774400	383630	3774400	0.000117327	0.000137967	0.00013613	2.89366E-05	3.76319E-05	2.76991E-05	2.85098E-06	3.34011E-05	2.85098E-06	0.000150075	0.000217762	0.000129085	4.50048E-09	6.2545E-08	1.3035E-08	8.00802E-08	0.08008016
3836803774400	383680	3774400	0.000151897	0.000178618	0.00017624	3.74625E-05	4.87197E-05	3.58604E-05	3.691E-06	4.32423E-05	3.691E-06	0.000205719	0.000298503	0.000176947	5.37122E-09	7.5818E-08	1.6296E-08	9.74851E-08	0.09748509
3837303774400	383730	3774400	0.000230677	0.000271258	0.000267646	5.68924E-05	7.3988E-05	5.44592E-05	5.60532E-06	6.56699E-05	5.60532E-06	0.000329368	0.000477919	0.000283301	7.59036E-09	1.087E-07	2.4051E-08	1.40338E-07	0.1403381
3837803774400	383780	3774400	0.000484761	0.000570039	0.000562449	0.000119557	0.000155484	0.000114444	1.17794E-05	0.000138003	1.17794E-05	0.000728317	0.001056803	0.000626452	1.49478E-08	2.1693E-07	4.9368E-08	2.81241E-07	0.2812413
3838303774400	383830	3774400	0.002077344	0.002442787	0.00241026	0.000512339	0.000666293	0.000490428	5.04782E-05	0.000591384	5.04782E-05	0.003278877	0.004757722	0.002820281	6.114E-08	8.9542E-07	2.0866E-07	1.16522E-06	1.16522007
3838803774400	383880	3774400	0.002767934	0.003254863	0.003211524	0.00068266	0.000887794	0.000653465	6.72591E-05	0.000787983	6.72591E-05	0.004387035	0.006365682	0.003773447	8.11144E-08	1.189E-06	2.7765E-07	1.54772E-06	1.54771864
3839303774400	383930	3774400	0.00105379	0.001239171	0.001222671	0.000259898	0.000337995	0.000248783	2.56065E-05	0.000299996	2.56065E-05	0.001640156	0.002379902	0.001410758	3.1276E-08	4.5731E-07	1.0598E-07	5.9456E-07	0.59456036
3839803774400	383980	3774400	0.000609012	0.000716149	0.000706613	0.000150202	0.000195336	0.000143778	1.47986E-05	0.000173375	1.47986E-05	0.000928584	0.001347395	0.000798708	1.83051E-08	2.6707E-07	6.1392E-08	3.46766E-07	0.3467661
3840303774400	384030	3774400	0.000364242	0.000428319	0.000422616	8.98337E-05	0.000116828	8.59917E-05	8.85086E-06	0.000103693	8.85086E-06	0.000542695	0.000787462	0.000466791	1.1115E-08	1.6174E-07	3.684E-08	2.09692E-07	0.20969195
3840803774400	384080	3774400	0.000263314	0.000309635	0.000305513	6.49415E-05	8.44559E-05	6.21642E-05	6.39837E-06	7.49609E-05	6.39837E-06	0.000384529	0.00055796	0.000330747	8.13461E-09	1.1813E-07	2.6699E-08	1.5296E-07	0.15295976
3841303774400	384130	3774400	0.000204397	0.000240354	0.000237153	5.04107E-05	6.55587E-05	4.82548E-05	4.96672E-06	5.81882E-05	4.96672E-06	0.000291843	0.00042347	0.000251024	6.38789E-09	9.26E-08	2.0764E-08	1.19752E-07	0.11975161
3826803774450	382680	3774450	2.44982E-05	2.88079E-05	2.84243E-05	6.04203E-06	7.85761E-06	5.78363E-06	5.95291E-07	6.97421E-06	5.95291E-07	1.50536E-05	2.18431E-05	1.29482E-05	1.19758E-09	1.6006E-08	2.8304E-09	2.00339E-08	0.02003389
3827303774450	382730	3774450	2.5913E-05	3.04716E-05	3.00659E-05	6.39098E-06	8.31142E-06	6.11766E-06	6.29671E-07	7.377E-06	6.29671E-07	1.61267E-05	2.34001E-05	1.38711E-05	1.30993E-09	1.7406E-08	3.0455E-09	2.17611E-08	0.02176111
3827803774450	382780	3774450	2.68266E-05	3.15459E-05	3.11258E-05	6.61629E-06	8.60442E-06	6.33333E-06	6.5187E-07	7.63706E-06	6.5187E-07	1.71061E-05	2.48213E-05	1.47136E-05	1.39756E-09	1.8476E-08	3.2041E-09	2.30781E-08	0.02307808
3828303774450	382830	3774450	2.52279E-05	2.96659E-05	2.92709E-05	6.222E-06	8.09166E-06	5.9559E-06	6.13023E-07	7.18195E-06	6.13023E-07	1.68878E-05	2.45045E-05	1.45258E-05	1.35525E-09	1.7824E-08	3.0626E-09	2.22414E-08	0.02224139
3828803774450	382880	3774450	2.40693E-05	2.83035E-05	2.79266E-05	5.93625E-06	7.72004E-06	5.68237E-06	5.84869E-07	6.85211E-06	5.84869E-07	1.65103E-05	2.39568E-05	1.42011E-05	1.34422E-09	1.7561E-08	2.9755E-09	2.18811E-08	0.02188105
3829303774450	382930	3774450	2.44035E-05	2.86965E-05	2.83144E-05	6.01868E-06	7.82724E-06	5.76127E-06	5.9299E-07	6.94726E-06	5.9299E-07	1.72184E-05	2.49843E-05	1.48102E-05	1.45093E-09	1.8765E-08	3.1082E-09	2.33236E-08	0.02332364
3829803774450	382980	3774450	2.66483E-05	3.13363E-05	3.0919E-05	6.57232E-06	8.54725E-06	6.29124E-06	6.47538E-07	7.58632E-06	6.47538E-07	1.92116E-05	2.78765E-05	1.65246E-05	1.7335E-09	2.2123E-08	3.5403E-09	2.73963E-08	0.02739627
3830303774450	383030	3774450	3.14889E-05	3.70284E-05	3.65354E-05	7.76617E-06	1.00998E-05	7.43403E-06	7.65162E-07	8.96435E-06	7.65162E-07	2.31856E-05	3.36428E-05	1.99428E-05	2.3628E-09	2.9589E-08	4.4784E-09	3.64303E-08	0.03643034
3830803774450	383080	3774450	3.72152E-05	4.3762E-05	4.31793E-05	9.17845E-06	1.19365E-05	8.78591E-06	9.04307E-07	1.05945E-05	9.04307E-07	2.78208E-05	4.03686E-05	2.39297E-05	3.48288E-09	4.2532E-08	5.8995E-09	5.19144E-08	0.05191439
3831303774450	383130	3774450	4.25181E-05	4.99978E-05	4.93321E-05	1.04863E-05	1.36374E-05	1.00378E-05	1.03316E-06	1.21042E-05	1.03316E-06	3.23999E-05	4.7013E-05	2.78683E-05	5.54859E-09	6.5761E-08	8.0362E-09	7.93456E-08	0.0793456
3832303774450	383230	3774450	5.08179E-05	5.97577E-05	5.8962E-05	1.25333E-05	1.62995E-05	1.19973E-05	1.23484E-06	1.4467E-05	1.23484E-06	4.21383E-05	6.11436E-05	3.62447E-05	1.4346E-08	1.6295E-07	1.6004E-08	1.93297E-07	0.19329655
3833303774450	383330	3774450	6.08834E-05	7.15939E-05	7.06406E-05	1.50158E-05	1.95279E-05	1.43736E-05	1.47943E-06	1.73325E-05	1.47943E-06	5.53484E-05	8.03118E-05	4.76072E-05	7.48947E-09	8.9146E-08	1.3194E-08	1.0983E-07	0.10982962
3833803774450	383380	3774450	6.6281E-05	7.79411E-05	7.69033E-05	1.6347E-05	2.12591E-05	1.56479E-05	1.61059E-06	1.88691E-05	1.61059E-06	6.32589E-05	9.17901E-05	5.44113E-05	5.42888E-09	6.7229E-08	1.1072E-08	8.373E-08	0.08373001
3834303774450	383430	3774450	7.23137E-05	8.5035E-05	8.39027E-05	1.78348E-05	2.31941E-05	1.70721E-05	1.75718E-06	2.05865E-05	1.75718E-06	7.30878E-05	0.000106052	6.28654E-05	4.5483E-09	5.8256E-08	1.0258E-08	7.30628E-08	0.07306285
3834803774450	383480	3774450	7.80399E-05	9.17686E-05	9.05467E-05	1.92471E-05	2.50307E-05	1.8424E-05	1.89632E-06	2.22166E-05	1.89632E-06	8.379E-05	0.000121581	7.20708E-05	4.11016E-09	5.4064E-08	1.0007E-08	6.81812E-08	0.06818118
3835303774450	383530	3774450	8.28861E-05	9.74673E-05	9.61695E-05	2.04423E-05	2.65851E-05	1.95681E-05	2.01408E-06	2.35962E-05	2.01408E-06	9.46326E-05	0.000137314	8.13969E-05	3.83521E-09	5.1529E-08	9.9402E-09	6.5304E-08	0.06530401
3835803774450	383580	3774450	9.09463E-05	0.000106945	0.000105521	2.24303E-05	2.91704E-05	2.1471E-05	2.20994E-06	2.58909E-05	2.20994E-06	0.000110681	0.000160601	9.5201E-05	3.78658E-09	5.1813E-08	1.0388E-08	6.59876E-08	0.06598762
3836303774450	383630	3774450	0.000107446	0.000126347	0.000124665	2.64995E-05	3.44624E-05	2.53662E-05	2.61086E-06	3.05879E-05	2.61086E-06	0.000138702	0.000201259	0.000119302	4.08873E-09	5.6881E-08	1.1816E-08	7.27853E-08	0.07278531
3836803774450	383680	3774450	0.000150621	0.000177118	0.00017476	3.71479E-05	4.83106E-05	3.55592E-05	3.66E-06	4.28792E-05	3.66E-06	0.000204727	0.000297064	0.000176094	5.28229E-09	7.4676E-08	1.6036E-08	9.59942E-08	0.09599421
3837303774450	383730	3774450	0.000234649	0.000275928	0.000272254	5.78719E-05	7.52619E-05	5.53969E-05	5.70183E-06	6.68005E-05	5.70183E-06	0.000335425	0.000486709	0.000288511	7.66744E-09	1.0996E-07	2.4335E-08	1.41959E-07	0.1419591
3837803774450	383780	3774450	0.000451016	0.000530358	0.000523296	0.000111235	0.00014466	0.000106478	1.09594E-05	0.000128397	1.09594E-05	0.000677566	0.000983163	0.000582799	1.39143E-08	2.0187E-07	4.5892E-08	2.61672E-07	0.2616723

Unique Identifier	X (UTM)	Y (UTM)	EGIODemolition 2025	EGIOSite Grubbing / Prep 2025	EGIOMass Grading / Excavation 2025	EGIOMass Grading / Excavation 2026	EGIODrainage / Utilities Trenching 2026	EGIODrainage / Utilities Trenching 2027	EGIOFoundations / Concrete Pads 2026	EGIOFoundations / Concrete Pads 2027	EGIOBuilding / Structure Construction 2026	EGIOBuilding / Structure Construction 2027	EGIOAsphalt Paving 2027	EGIOArchitectural Coating 2027	EGIOLandscaping or Other Finishing 2027	EGIOWaterside Construction (Piles) 2027	HIWaterside Construction (Landscaping) 2025	HIWaterside Construction (Landscaping) 2026	KMDemolition 2025	KMSite Grubbing / Prep 2025	KMMass Grading / Excavation 2025
3838303774450	383830	3774450	0.002238164	0.00087784	0.000290714	0.000284724	0.000661143	0.000660123	0.000868655	0.000868095	0.000930438	0.000908136	3.62067E-05	3.62067E-05	0.00098055	3.62067E-05	0.000425647	0.000412315	0.000715562	0.00310559	0.002360579
3838803774450	383880	3774450	0.004921064	0.00193011	0.000639193	0.000626024	0.001453658	0.001451415	0.001909917	0.001908685	0.00204576	0.001996724	7.96079E-05	7.96079E-05	0.00215594	7.96079E-05	0.000942608	0.000913084	0.001592144	0.006910016	0.005252348
3839303774450	383930	3774450	0.002070479	0.00081207	0.000268933	0.000263392	0.000611609	0.000610666	0.000803575	0.000803056	0.000860729	0.000840098	3.34941E-05	3.34941E-05	0.000907086	3.34941E-05	0.000394205	0.000381858	0.000661678	0.002871731	0.002182821
3839803774450	383980	3774450	0.001105326	0.00043352	0.00014357	0.000140612	0.000326508	0.000326004	0.000428989	0.000428712	0.000459501	0.000448487	1.78808E-05	1.78808E-05	0.000484248	1.78808E-05	0.000209156	0.000202605	0.000348329	0.001511774	0.001149109
3840303774450	384030	3774450	0.000603259	0.00023661	7.83568E-05	7.67424E-05	0.0001782	0.000177925	0.000234131	0.00023398	0.000250784	0.000244773	9.7589E-06	9.7589E-06	0.00026429	9.7589E-06	0.000113109	0.000109566	0.000186106	0.000807712	0.000613947
3840803774450	384080	3774450	0.000386505	0.00015159	5.02028E-05	4.91685E-05	0.000114172	0.000113996	0.000150007	0.00014991	0.000160676	0.000156825	6.25248E-06	6.25248E-06	0.000169329	6.25248E-06	7.17971E-05	6.95483E-05	0.000116611	0.000506102	0.000384691
3841303774450	384130	3774450	0.000303808	0.00011916	3.94613E-05	3.86483E-05	8.97433E-05	8.96048E-05	0.000117911	0.000117835	0.000126297	0.00012327	4.91469E-06	4.91469E-06	0.000133099	4.91469E-06	5.62351E-05	5.44737E-05	9.04277E-05	0.000392463	0.000298313
3826803774500	382680	3774500	6.48681E-05	2.5442E-05	8.42567E-06	8.25207E-06	1.91617E-05	1.91321E-05	2.5176E-05	2.51597E-05	2.69666E-05	2.63203E-05	1.04937E-06	1.04937E-06	2.8419E-05	1.04937E-06	9.4036E-06	9.10906E-06	9.84661E-06	4.2735E-05	3.24832E-05
3827303774500	382730	3774500	7.21345E-05	2.8292E-05	9.3695E-06	9.17646E-06	2.13082E-05	2.12753E-05	2.79962E-05	2.79781E-05	2.99874E-05	2.92686E-05	1.16692E-06	1.16692E-06	3.16025E-05	1.16692E-06	1.00368E-05	9.72247E-06	1.04124E-05	4.51905E-05	3.43496E-05
3827803774500	382780	3774500	7.67243E-05	3.0092E-05	9.96567E-06	9.76034E-06	2.2664E-05	2.2629E-05	2.97775E-05	2.97583E-05	3.18954E-05	3.11309E-05	1.24117E-06	1.24117E-06	3.36133E-05	1.24117E-06	1.0105E-05	9.78851E-06	1.05821E-05	4.59271E-05	3.49095E-05
3828303774500	382830	3774500	7.51166E-05	2.9462E-05	9.75683E-06	9.55581E-06	2.21891E-05	2.21548E-05	2.91535E-05	2.91347E-05	3.12271E-05	3.04786E-05	1.21516E-06	1.21516E-06	3.29089E-05	1.21516E-06	9.42334E-06	9.12818E-06	9.94166E-06	4.31475E-05	3.27967E-05
3828803774500	382880	3774500	7.80088E-05	3.0596E-05	1.01325E-05	9.92373E-06	2.30434E-05	2.30079E-05	3.0276E-05	3.02565E-05	3.24294E-05	3.16521E-05	1.26195E-06	1.26195E-06	3.4176E-05	1.26195E-06	9.24574E-06	8.95615E-06	9.73346E-06	4.22439E-05	3.21099E-05
3829303774500	382930	3774500	8.61285E-05	3.3781E-05	1.11872E-05	1.09567E-05	2.54419E-05	2.54027E-05	3.34274E-05	3.34058E-05	3.58049E-05	3.49467E-05	1.3933E-06	1.3933E-06	3.77333E-05	1.3933E-06	9.43948E-06	9.14382E-06	9.88508E-06	4.2902E-05	3.26101E-05
3829803774500	382980	3774500	0.000107308	4.2088E-05	1.39382E-05	1.3651E-05	3.16983E-05	3.16494E-05	4.16474E-05	4.16205E-05	4.46096E-05	4.35403E-05	1.73592E-06	1.73592E-06	4.70121E-05	1.73592E-06	1.05678E-05	1.02368E-05	1.09872E-05	4.76852E-05	3.62459E-05
3830303774500	383030	3774500	0.000146874	5.7606E-05	1.90773E-05	1.86843E-05	4.33858E-05	4.33189E-05	5.70033E-05	5.69665E-05	6.10576E-05	5.95941E-05	2.37597E-06	2.37597E-06	6.43461E-05	2.37597E-06	1.24425E-05	1.20527E-05	1.28248E-05	5.56606E-05	4.2308E-05
3830803774500	383080	3774500	0.000212254	8.3249E-05	2.75695E-05	2.70015E-05	6.26988E-05	6.2602E-05	8.2378E-05	8.23248E-05	8.82371E-05	8.61221E-05	3.43363E-06	3.43363E-06	9.29894E-05	3.43363E-06	1.47369E-05	1.42753E-05	1.50652E-05	6.53842E-05	4.9699E-05
3831303774500	383130	3774500	0.0003037	0.00011912	3.94473E-05	3.86346E-05	8.97114E-05	8.9573E-05	0.000117869	0.000117793	0.000126253	0.000123226	4.91294E-06	4.91294E-06	0.000133052	4.91294E-06	1.66994E-05	1.61763E-05	1.69866E-05	7.3723E-05	5.60374E-05
3832303774500	383230	3774500	0.00044946	0.00017628	5.838E-05	5.71772E-05	0.000132768	0.000132563	0.00017444	0.000174328	0.000186847	0.000182369	7.2709E-06	7.2709E-06	0.00019691	7.2709E-06	1.84664E-05	1.7888E-05	1.98267E-05	8.60495E-05	6.54068E-05
3833303774500	383330	3774500	0.000355409	0.0001394	4.61638E-05	4.52127E-05	0.000104986	0.000104824	0.000137938	0.000137849	0.000147749	0.000144207	5.74944E-06	5.74944E-06	0.000155706	5.74944E-06	1.99553E-05	1.93303E-05	2.32938E-05	0.000101097	7.68442E-05
3833803774500	383380	3774500	0.000284873	0.00011173	3.7002E-05	3.62396E-05	8.41502E-05	8.40204E-05	0.000110562	0.000110491	0.000118426	0.000115588	4.60839E-06	4.60839E-06	0.000124804	4.60839E-06	1.99033E-05	1.92799E-05	2.4423E-05	0.000105998	8.05696E-05
3834303774500	383430	3774500	0.000239415	9.3902E-05	3.10975E-05	3.04568E-05	7.07222E-05	7.0613E-05	9.29197E-05	9.28597E-05	9.95286E-05	9.71429E-05	3.87302E-06	3.87302E-06	0.000104889	3.87302E-06	2.02334E-05	1.95996E-05	2.58307E-05	0.000112107	8.52132E-05
3834803774500	383480	3774500	0.00020814	8.1635E-05	2.70352E-05	2.64781E-05	6.14836E-05	6.13887E-05	8.07814E-05	8.07293E-05	8.6527E-05	8.44529E-05	3.36708E-06	3.36708E-06	9.11871E-05	3.36708E-06	2.06047E-05	1.99593E-05	2.72994E-05	0.000118481	9.00584E-05
3835303774500	383530	3774500	0.000189754	7.4424E-05	2.4647E-05	2.41392E-05	5.60524E-05	5.59659E-05	7.36455E-05	7.3598E-05	7.88835E-05	7.69927E-05	3.06964E-06	3.06964E-06	8.3132E-05	3.06964E-06	2.14586E-05	2.07865E-05	2.93837E-05	0.000127527	9.69343E-05
3835803774500	383580	3774500	0.000177107	6.9464E-05	2.30043E-05	2.25304E-05	5.23166E-05	5.22359E-05	6.87372E-05	6.86929E-05	7.36261E-05	7.18614E-05	2.86506E-06	2.86506E-06	7.75915E-05	2.86506E-06	2.24273E-05	2.17248E-05	3.16852E-05	0.000137516	0.000104527
3836303774500	383630	3774500	0.000189637	7.4378E-05	2.46318E-05	2.41243E-05	5.60179E-05	5.59315E-05	7.36002E-05	7.35527E-05	7.8835E-05	7.69454E-05	3.06776E-06	3.06776E-06	8.30809E-05	3.06776E-06	2.66304E-05	2.57963E-05	3.88501E-05	0.000168612	0.000128163
3836803774500	383680	3774500	0.000236838	9.2891E-05	3.07627E-05	3.01288E-05	6.99607E-05	6.98527E-05	9.19192E-05	9.18599E-05	9.84569E-05	9.6097E-05	3.83132E-06	3.83132E-06	0.00010376	3.83132E-06	3.68341E-05	3.56804E-05	5.57711E-05	0.00024205	0.000183984
3837303774500	383730	3774500	0.000339843	0.00013329	4.4142E-05	4.32325E-05	0.000100388	0.000100233	0.000131897	0.000131812	0.000141278	0.000137892	5.49764E-06	5.49764E-06	0.000148887	5.49764E-06	5.77778E-05	5.59681E-05	9.08147E-05	0.000394142	0.00029959
3837803774500	383780	3774500	0.000536334	0.00021036	6.9664E-05	6.82287E-05	0.00015843	0.000158186	0.000208157	0.000208023	0.000222962	0.000217618	8.67626E-06	8.67626E-06	0.00023497	8.67626E-06	9.68004E-05	9.37684E-05	0.000157358	0.000682945	0.000519111
3838303774500	383830	3774500	0.001145458	0.00044926	0.000148783	0.000145717	0.000338363	0.000337841	0.000444564	0.000444277	0.000476184	0.00046477	1.853E-05	1.853E-05	0.00050183	1.853E-05	0.000215029	0.000208294	0.00035821	0.001554656	0.001181704
3838803774500	383880	3774500	0.002766423	0.00108503	0.000359329	0.000351925	0.000817188	0.000815927	0.001073678	0.001072985	0.001150043	0.001122477	4.47524E-05	4.47524E-05	0.001211982	4.47524E-05	0.00052731	0.000510794	0.000887281	0.003850864	0.002927067
3839803774500	383980	3774500	0.00369996	0.00145118	0.000480585	0.000470683	0.00109295	0.001091264	0.001435993	0.001435067	0.001538128	0.00150126	5.98541E-05	5.98541E-05	0.001620968	5.98541E-05	0.000707631	0.000685467	0.001192694	0.005176375	0.003934597
3840303774500	384030	3774500	0.001409493	0.00055282	0.000183078	0.000179306	0.000416357	0.000415715	0.000547039	0.000546686	0.000585947	0.000571902	2.28013E-05	2.28013E-05	0.000617505	2.28013E-05	0.000267974	0.000259581	0.000448466	0.001946372	0.00147945
3840803774500	384080	3774500	0.000636438	0.00024962	8.26665E-05	8.09633E-05	0.000188001	0.000187711	0.000247008	0.000246849	0.000264577	0.000258235	1.02956E-05	1.02956E-05	0.000278826	1.02956E-05	0.000119827	0.000116074	0.000197969	0.000859198	0.000653082
3841303774500	384130	3774500	0.000467729	0.00018345	6.0753E-05	5.95013E-05	0.000138165	0.000137952	0.000181531	0.000181414	0.000194442	0.000189781	7.56644E-06	7.56644E-06	0.000204914	7.56644E-06	8.77251E-05	8.49774E-05	0.000143639	0.000623404	0.000473854
3826803774550	382680	3774550	6.11944E-05	2.4001E-05	7.9485E-06	7.78473E-06	1.80765E-05	1.80486E-05	2.37502E-05	2.37349E-05	2.54394E-05	2.48297E-05	9.89941E-07	9.89941E-07	2.68096E-05	9.89941E-07	8.92643E-06	8.64683E-06	9.52978E-06	4.13599E-05	3.1438E-05
3827303774550	382730	3774550	6.74998E-05	2.6474E-05	8.7675E-06	8.58686E-06	1.99391E-05	1.99083E-05	2.61974E-05	2.61805E-05	2.80607E-05	2.73881E-05	1.09194E-06	1.09194E-06	2.9572E-05	1.09194E-06	9.47895E-06	9.18205E-06	1.0048E-05	4.36091E-05	3.31476E-05
3827803774550	382780	3774550	7.14249E-05	2.8014E-05	9.27733E-06	9.08619E-06	2.10986E-05	2.1066E-05	2.77208E-05	2.77029E-05	2.96924E-05	2.89807E-05	1.15544E-06	1.15544E-06	3.12916E-05	1.15544E-06	9.56326E-06	9.26372E-06	1.0254E-05	4.45029E-05	3.3827E-05
3828303774550	382830	3774550	6.97273E-05	2.7348E-05	9.05683E-06	8.87023E-06	2.05971E-05	2.05653E-05	2.70619E-05	2.70445E-05	2.89867E-05	2.82919E-05	1.12798E-06	1.12798E-06	3.05479E-05	1.12798E-06	8.93898E-06	8.659E-06	9.66557E-06	4.19492E-05	3.18859E-05
3828803774550	382880	3774550	7.17214E-05	2.813E-05	9.31583E-06	9.12389E-06	2.11861E-05	2.11534E-05	2.78358E-05	2.78179E-05	2.98156E-05	2.9101E-05	1.16023E-06	1.16023E-06	3.14214E-05	1.16023E-06	8.77753E-06	8.5026E-06	9.50263E-06	4.12421E-05	3.13484E-05
3829303774550	382930	3774550	7.7407E-05	3.036E-05	1.00543E-05	9.84718E-06	2.28656E-05	2.28304E-05	3.00425E-05	3.00231E-05	3.21792E-05	3.14079E-05	1.25221E-06	1.25221E-06	3.39123E-05	1.25221E-06	8.89772E-06	8.61903E-06	9.62483E-06	4.17724E-05	3.17515E-05
3829803774550	382980	3774550	9.67003E-05	3.7927E-05	1.25603E-05	1.23015E-05	2.85648E-05	2.85207E-05	3.75304E-05	3.75062E-05	4.01998E-05	3.92362E-05	1.56432E-06	1.56432E-06	4.23648E-05	1.56432E-06	1.01535E-05	9.83543E-06	1.09351E-05	4.74593E-05	3.60741E-05
3830303774550	383030	3774550	0.000128847	5.0536E-05	1.67358E-05	1.6391E-05	3.80608E-05	3.8002E-05	5.00069E-05	4.99746E-05	5.35636E-05	5.22797E-05	2.08435E-06	2.08435E-06	5.64484E-05	2.08435E-06	1.20209E-05	1.16444E-05	1.28701E-05	5.5857E-05	4.24573E-05
3830803774550	383080	3774550	0.000165098	6.4754E-05	2.14445E-05	2.10027E-05	4.87692E-05	4.8694E-05	6.40764E-05	6.40351E-05	6.86338E-05	6.69887E-05	2.67079E-06	2.67079E-06	7.23303E-05	2.67079E-06	1.36085E-05	1.31823E-05	1.45945E-05	6.33413E-05	4.81461E-05
3831303774550	383130	3774550	0.00020691	8.1153E-05	2.68753E-05	2.63216E-05	6.11201E-05	6.10258E-05	8.03038E-05	8.0252E-05	8.60154E-05	8.39537E-05	3.34717E-06	3.34717E-06	9.0648E-05	3.34717E-06	1.49862E-05	1.45168E-05	1.60655E-05	6.97255E-05	5.29988E-05
3832303774550	383230	3774550	0.000247194	9.6953E-05	3.21078E-05	3.14463E-05	7.30199E-05	7.29072E-05	9.59386E-05	9.58767E-05	0.000102762	0.000100299	3.99885E-06	3.99885E-06	0.000108297	3.99885E-06	1.64088E-05	1.58948E-05	1.8521E-05	8.03823E-05	6.10991E-05
3832803774550	383280	3774550	0.00023893	9.3712E-05	3.10345E-05	3.03951E-05	7.05789E-05	7.047E-05	9.27314E-05	9.26716E-05	9.9327E-05	9.69461E-05	3.86517E-06	3.86517E-06	0.000104676	3.86517E-06	1.7042E-05	1.65082E-05	1.9906E-05	8.63932E-05	6.56681E-05
3833303774550	383330	3774550	0.000216583	8.4947E-05	2.81318E-05	2.75522E-05	6.39776E-05	6.38789E-05	8.40582E-05	8.4004E-05	9.00369E-05	8.78787E-05	3.50366E-06	3.50366E-06	9.48861E-05	3.50366E-06	1.72698E-05	1.67289E-05	2.10669E-05	9.14319E-05	6.9498E-05
3833803774550	383380	3774550	0.000191326	7.5041E-05	2.48512E-05	2.43391E-05	5.65167E-05	5.64295E-05	7.42556E-05	7.42077E-05	7.9537E-05	7.76305E-05	3.09507E-06	3.09507E-06	8.38207E-05	3.09507E-06	1.70546E-05	1.65204E-05	2.15761E-05	9.36418E-05	7.11777E-05
3834303774550	383430	3774550	0.000172859	6.7798E-05	2.24525E-05	2.19899E-05	5.10616E-05	5.09829E-05	6.70883E-05	6.7045E-05	7.186E-05	7.01375E-05	2.79633E-06	2.79633E-06	7.57302E-05	2.79633E-06	1.71084E-05	1.65725E-05	2.24112E-05	9.72661E-05	7.39326E-05
3834803774550	383480	3774550	0.000157661	6.1837E-05	2.04785E-05	2.00566E-05	4.65724E-05	4.65005E-05	6.119E-05	6.11505E-05	6.55421E-05	6.39711E-05	2.55048E-06	2.55048E-06	6.90721E-05	2.55048E-06	1.7225E-05	1.66855E-05	2.32757E-05	0.000101018	7.67845E-05
3835303774550	383530	3774550	0.000154967	6.078E-05	2.01285E-05	1.97138E-05	4.57764E-05	4.57058E-05	6.01442E-05	6.01054E-05	6.44219E-05	6.28778E-05	2.50689E-06	2.50689E-06	6.78916E-05	2.50689E-06	1.86655E-05	1.80808E-05	2.59212E-05	0.0001125	8.55118E-05
3835803774550	383580	3774550	0.000160077	6.2785E-05	2.07923E-05	2.03639E-05	4.72861E-05	4.72131E-05	6.21277E-05	6.20876E-05	6.65466E-05	6.49515E-05	2.58957E-06	2.58957E-06	7.01306E-05	2.58957E-06	2.11411E-05	2.04789E-05	3.0169E-05	0.000130935	9.95249E-05
3836303774550	383630	3774550	0.000181787	7.1299E-05	2.36122E-05	2.31257E-05	5.3699E-05	5.36161E-05	7.05534E-05	7.05079E-05	7.55715E-05	7.37601E-05	2.94076E-06	2.94076E-06	7.96416E-05	2.94076E-06	2.63362E-05	2.55113E-05	3.87007E-05	0.000167964	0.000127671
3836803774550	383680	3774550	0.000226778	8.8945E-05	2.9456E-05	2.88491E-05	6.69891E-05	6.68857E-05	8.80149E-05	8.79581E-05	9.42749E-05	9.20152E-05	3.66858E-06	3.66858E-06	9.93523E-05	3.66858E-06	3.57972E-05	3.4676E-05	5.42277E-05	0.000235352	0.000178892
3837303774550	383730	3774550	0.000294996	0.0001157	3.83168E-05	3.75274E-05	8.71404E-05	8.7006E-05	0.000114491	0.000114417	0.000122634	0.000119695	4.77214E-06	4.77214E-06	0.000129239	4.77214E-06	5.00407E-05	4.84734E-05	7.85466E-05	0.000340898	0.000259119
3837803774550	383780	3774550	0.000401523	0.00015748	5.21535E-05	5.1079E-05	0.000118608	0.000118425	0.000155835	0.000155735	0.000166919	0.000162918	6.49542E-06	6.49542E-06	0.000175909	6.49542E-06	7.14921E-05	6.92529E-05	0.000115179	0.000499884	0.000379966
3838303774550	383830	3774550	0.000575864	0.00022586	7.47985E-05	7.32574E-05	0.000170107	0.000169845	0.000223499	0.000223355	0.000239395	0.000233657	9.31573E-06	9.31573E-06	0.000252288	9.31573E-06	0.00010582	0.000102506	0.000173584	0.000753368	0.00057264
3838803774550	383880	3774550	0.000847318	0.00033233	0.000110058	0.00010779	0.000250294	0.000249907	0.000328853	0.000328641	0.000352243	0.0003438	1.3707E-05	1.3707E-05	0.000371214	1.3707E-05	0.000158647	0.000153678	0.000263249	0.00114252	0.000868437
3839303774550	383930	3774550	0.001411406	0.00055357	0.000183327	0.000179549	0.000416923	0.000416279	0.000547782	0.000547428	0.000586743	0.000572679	2.28323E-05	2.28323E-05	0.000618343	2.28323E-05	0.000267569	0.000259188	0.000447848	0.001943691	0.001477412
3839803774550	383980	3774550	0.003182497	0.00124822	0.000413372	0.000404855	0.000940094	0.000938644	0.001235161	0.001234364	0.001323011	0.0012913	5.14832E-05	5.14832E-05	0.001394266	5.14832E-05	0.000608314	0.00058926	0.001024935	0.004448289	0.003381174
3840803774550	384080	3774550	0.001762773	0.00069138	0.000228965	0.000224248	0.000520715	0.000519911	0.000684151	0.00068371	0.000732811	0.000715246	2.85163E-05	2.85163E-05	0.000772279	2.85163E-05	0.000336262	0.00032573	0.000564631	0.002450539	0.001862671
3841303774550	384130	3774550	0.00081845	0.00032101	0.000106308	0.000104118	0.000241766	0.000241393	0.000317649	0.000317444	0.000340242	0.000332086	1.324E-05	1.324E-05	0.000358566	1.324E-05	0.000155115	0.000150256	0.000258085	0.001120107	0.0008514
3826803774600	382680	3774600	5.75657E-05	2.2578E-05	7.47717E-06	7.32311E-06	1.70046E-05	1.69784E-05	2.23419E-05	2.23274E-05	2.39309E-05	2.33573E-05	9.31239E-07	9.31239E-07	2.52198E-05	9.31239E-07	8.47795E-06	8.21241E-06	9.21295E-06	3.99849E-05	3.03928E-05
3827303774600	382730	3774600	6.30088E-05	2.4713E-05	8.18417E-06	8.01554E-06	1.86125E-05	1.85838E-05	2.44544E-05	2.44386E-05	2.61937E-05	2.55658E-05	1.01929E-06	1.01929E-06	2.76044E-05	1.01929E-06	8.96589E-06	8.68506E-06	9.69725E-06	4.20867E-05	3.19904E-05
3827803774600	382780	3774600	6.67992E-05	2.62E-05	8.6765E-06	8.49773E-06	1.97322E-05	1.97017E-05	2.59255E-05	2.59088E-05	2.77694E-05	2.71038E-05	1.08061E-06	1.08061E-06	2.9265E-05	1.08061E-06	9.13273E-06	8.84667E-06	9.99371E-06	4.33734E-05	3.29684E-05
3828303774600	382830	3774600	6.50118E-05	2.5499E-05	8.44433E-06	8.27035E-06	1.92042E-05	1.91745E-05	2.52318E-05	2.52155E-05	2.70264E-05	2.63786E-05	1.05169E-06	1.05169E-06	2.8482E-05	1.05169E-06	8.55688E-06	8.28887E-06	9.45058E-06	4.10162E-05	3.11767E-05
3828803774600	382880	3774600	6.57214E-05	2.5777E-05	8.5365E-06	8.36062E-06	1.94138E-05	1.93838E-05	2.55072E-05	2.54907E-05	2.73214E-05	2.66665E-05	1.06317E-06	1.06317E-06	2.87928E-05	1.06317E-06	8.33982E-06	8.0786E-06	9.2469E-06	4.01322E-05	3.05047E-05
3829303774600	382930	3774600	7.03112E-05	2.7577E-05	9.13267E-06	8.9445E-06	2.07696E-05	2.07375E-05	2.72885E-05	2.72709E-05	2.92294E-05	2.85288E-05	1.13742E-06	1.13742E-06	3.08036E-05	1.13742E-06	8.4941E-06	8.22805E-06	9.437E-06	4.09572E-05	3.11319E-05
3829803774600	382980	3774600	8.51405E-05	3.3393E-05	1.10588E-05	1.0831E-05	2.51501E-05	2.51113E-05	3.30439E-05	3.30226E-05	3.53942E-05	3.45458E-05	1.37732E-06	1.37732E-06	3.73004E-05	1.37732E-06	9.57582E-06	9.27588E-06	1.06319E-05	4.61432E-05	3.50737E-05
3830303774600	383030	3774600	0.000107748	4.226E-05	1.39953E-05	1.3707E-05	3.18283E-05	3.17792E-05	4.18182E-05	4.17912E-05	4.47925E-05	4.37189E-05	1.74304E-06	1.74304E-06	4.7205E-05	1.74304E-06	1.11311E-05	1.07825E-05	1.23337E-05	5.35292E-05	4.06879E-05
3830803774600	383080	3774600	0.000131236	5.1473E-05	1.70462E-05	1.6695E-05	3.87665E-05	3.87067E-05	5.09341E-05	5.09013E-05	5.45568E-05	5.32491E-05	2.123E-06	2.123E-06	5.74951E-05	2.123E-06	1.25268E-05	1.21344E-05	1.39292E-05	6.04537E-05	4.59512E-05
3831303774600	383130	3774600	0.000151796	5.9537E-05	1.97167E-05	1.93104E-05	4.48398E-05	4.47706E-05	5.89136E-05	5.88756E-05	6.31038E-05	6.15913E-05	2.4556E-06	2.4556E-06	6.65025E-05	2.4556E-06	1.35224E-05	1.30988E-05	1.51082E-05	6.55709E-05	4.98408E-05
3832303774600	383230	3774600	0.000168332	6.6022E-05	2.18645E-05	2.1414E-05	4.97244E-05	4.96477E-05	6.53314E-05	6.52892E-05	6.99781E-05	6.83007E-05	2.7231E-06	2.7231E-06	7.37469E-05	2.7231E-06	1.47404E-05	1.42787E-05	1.72582E-05	7.49016E-05	5.69332E-05
3832803774600	383280	3774600	0.000160958	6.313E-05	2.09067E-05	2.04759E-05	4.75461E-05	4.74727E-05	6.24694E-05	6.2429E-05	6.69125E-05	6.53086E-05	2.60381E-06	2.60381E-06	7.05162E-05	2.60381E-06	1.49575E-05	1.4489E-05	1.81566E-05	7.88009E-05	5.98971E-05
3833303774600	383330	3774600	0.000149407	5.8599E-05	1.94063E-05	1.90065E-05	4.4134E-05	4.40659E-05	5.79863E-05	5.79489E-05	6.21106E-05	6.06219E-05	2.41695E-06	2.41695E-06	6.54558E-05	2.41695E-06	1.49145E-05	1.44473E-05	1.86794E-05	8.10698E-05	6.16217E-05
3833803774600	383380	3774600	0.000137299	5.3851E-05	1.78337E-05	1.74662E-05	4.05575E-05	4.04949E-05	5.32872E-05	5.32528E-05	5.70772E-05	5.57091E-05	2.22108E-06	2.22108E-06	6.01513E-05	2.22108E-06	1.46902E-05	1.42301E-05	1.9012E-05	8.25136E-05	6.27191E-05
3834303774600	383430	3774600	0.000128416	5.0366E-05	1.66798E-05	1.63362E-05	3.79334E-05	3.78749E-05	4.98395E-05	4.98074E-05	5.33844E-05	5.21048E-05	2.07738E-06	2.07738E-06	5.62595E-05	2.07738E-06	1.4622E-05	1.41641E-05	1.94941E-05	8.46057E-05	6.43093E-05

			KMMass Grading / Excavation	KMDrainage / Utilities Trenching	KMFoundations / Concrete Pads	KMBuilding / Structure Construction	KMAsphalt Paving	KMArchitectural Coating	KMLandscaping or Other Finishing	KMWaterside Construction (Piles)	EWNDemolition	EWNSite Grubbing / Prep	EWNDrainage / Utilities Trenching	EWNDrainage / Utilities Trenching	EWNDrainage / Utilities Trenching	EWNFoundation s / Concrete Pads	EWNBuilding / Structure Construction	EWNAsphalt Paving	EWNLandscaping or Other Finishing	EWNWaterside Construction (Piles)	ISDemolition
Unique Identifier	X (UTM)	Y (UTM)	2026	2026	2026	2026	2026	2026	2026	2026	2027	2027	2027	2028	2029	2029	2029	2029	2029	2029	2027
3838303774450	383830	3774450	0.002336149	0.000838931	0.000443959	0.001524845	4.89872E-05	4.89872E-05	0.001573832	4.89872E-05	0.001724818	9.40048E-05	0.000220741	0.000216478	0.000211999	0.000183631	0.000398743	2.83684E-05	0.000412927	2.83684E-05	0.000349426
3838803774450	383880	3774450	0.005197992	0.001866643	0.000987821	0.003392819	0.000108998	0.000108998	0.003501816	0.000108998	0.003815236	0.000207935	0.000488271	0.000478842	0.000468934	0.000406185	0.000882006	6.27499E-05	0.00091338	6.27499E-05	0.000756038
3839303774450	383930	3774450	0.002160231	0.000775758	0.000410528	0.00141002	4.52983E-05	4.52983E-05	0.001455318	4.52983E-05	0.001596873	8.70316E-05	0.000204367	0.00020042	0.000196273	0.000170009	0.000369165	2.62641E-05	0.000382297	2.62641E-05	0.000320769
3839803774450	383980	3774450	0.001137217	0.000408384	0.000216115	0.000742281	2.38465E-05	2.38465E-05	0.000766128	2.38465E-05	0.000848317	4.62344E-05	0.000108567	0.00010647	0.000104267	9.0315E-05	0.000196114	1.39524E-05	0.00020309	1.39524E-05	0.000173357
3840303774450	384030	3774450	0.000607593	0.000218192	0.000115466	0.000396587	1.27407E-05	1.27407E-05	0.000409327	1.27407E-05	0.00045977	2.50581E-05	5.88411E-05	5.77048E-05	5.65108E-05	4.89489E-05	0.00010629	7.56193E-06	0.000110071	7.56193E-06	9.61989E-05
3840803774450	384080	3774450	0.00038071	0.000136716	7.23497E-05	0.000248496	7.98319E-06	7.98319E-06	0.000256479	7.98319E-06	0.000292545	1.59441E-05	3.74397E-05	3.67167E-05	3.5957E-05	3.11455E-05	6.76305E-05	4.81154E-06	7.00363E-05	4.81154E-06	6.23889E-05
3841303774450	384130	3774450	0.000295226	0.000106018	5.61045E-05	0.000192699	6.19066E-06	6.19066E-06	0.00019889	6.19066E-06	0.000229468	1.25063E-05	2.93671E-05	2.88E-05	2.82041E-05	2.443E-05	5.30483E-05	3.7741E-06	5.49354E-05	3.7741E-06	4.94757E-05
3826803774500	382680	3774500	3.2147E-05	1.15443E-05	6.10918E-06	2.09829E-05	6.74096E-07	6.74096E-07	2.1657E-05	6.74096E-07	4.15537E-05	2.26473E-06	5.31801E-06	5.21531E-06	5.1074E-06	4.42396E-06	9.60637E-06	6.83442E-07	9.94809E-06	6.83442E-07	8.67258E-06
3827303774500	382730	3774500	3.39941E-05	1.22076E-05	6.4602E-06	2.21885E-05	7.12829E-07	7.12829E-07	2.29014E-05	7.12829E-07	4.44173E-05	2.4208E-06	5.6845E-06	5.57473E-06	5.45938E-06	4.72884E-06	1.02684E-05	7.30541E-07	1.06337E-05	7.30541E-07	9.52349E-06
3827803774500	382780	3774500	3.45482E-05	1.24066E-05	6.5655E-06	2.25502E-05	7.24448E-07	7.24448E-07	2.32747E-05	7.24448E-07	4.47619E-05	2.43958E-06	5.7286E-06	5.61797E-06	5.50173E-06	4.76552E-06	1.0348E-05	7.36208E-07	1.07162E-05	7.36208E-07	1.01313E-05
3828303774500	382830	3774500	3.24573E-05	1.16557E-05	6.16815E-06	2.11854E-05	6.80603E-07	6.80603E-07	2.1866E-05	6.80603E-07	4.16838E-05	2.27182E-06	5.33467E-06	5.23165E-06	5.1234E-06	4.43782E-06	9.63646E-06	6.85582E-07	9.97926E-06	6.85582E-07	9.90213E-06
3828803774500	382880	3774500	3.17776E-05	1.14116E-05	6.03897E-06	2.07418E-05	6.6635E-07	6.6635E-07	2.14081E-05	6.6635E-07	4.08799E-05	2.22801E-06	5.23178E-06	5.13075E-06	5.02459E-06	4.35223E-06	9.4506E-06	6.72359E-07	9.78678E-06	6.72359E-07	1.00894E-05
3829303774500	382930	3774500	3.22726E-05	1.15894E-05	6.13305E-06	2.10649E-05	6.7673E-07	6.7673E-07	2.17416E-05	6.7673E-07	4.17451E-05	2.27516E-06	5.34251E-06	5.23934E-06	5.13093E-06	4.44434E-06	9.65062E-06	6.8659E-07	9.99392E-06	6.8659E-07	1.08285E-05
3829803774500	382980	3774500	3.58707E-05	1.28815E-05	6.81684E-06	2.34134E-05	7.52181E-07	7.52181E-07	2.41656E-05	7.52181E-07	4.67756E-05	2.54933E-06	5.98631E-06	5.87071E-06	5.74924E-06	4.97991E-06	1.08136E-05	7.69328E-07	1.11982E-05	7.69328E-07	1.29397E-05
3830303774500	383030	3774500	4.18701E-05	1.50359E-05	7.95695E-06	2.73294E-05	8.77983E-07	8.77983E-07	2.82073E-05	8.77983E-07	5.51599E-05	3.00629E-06	7.05932E-06	6.923E-06	6.77976E-06	5.87253E-06	1.27519E-05	9.07226E-07	1.32055E-05	9.07226E-07	1.66689E-05
3830803774500	383080	3774500	4.91847E-05	1.76626E-05	9.347E-06	3.21037E-05	1.03136E-06	1.03136E-06	3.3135E-05	1.03136E-06	6.53971E-05	3.56423E-06	8.36947E-06	8.20785E-06	8.03802E-06	6.96242E-06	1.51185E-05	1.0756E-06	1.56563E-05	1.0756E-06	2.2058E-05
3831303774500	383130	3774500	5.54574E-05	1.99152E-05	1.05391E-05	3.6198E-05	1.1629E-06	1.1629E-06	3.73609E-05	1.1629E-06	7.40723E-05	4.03704E-06	9.47972E-06	9.29666E-06	9.1043E-06	7.88602E-06	1.7124E-05	1.21828E-06	1.77332E-05	1.21828E-06	2.85439E-05
3832303774500	383230	3774500	6.47299E-05	2.32451E-05	1.23012E-05	4.22503E-05	1.35733E-06	1.35733E-06	4.36076E-05	1.35733E-06	8.10936E-05	4.41971E-06	1.03783E-05	1.01779E-05	9.9673E-06	8.63354E-06	1.87472E-05	1.33376E-06	1.94141E-05	1.33376E-06	4.68406E-05
3833303774500	383330	3774500	7.60489E-05	2.73098E-05	1.44523E-05	4.96384E-05	1.59469E-06	1.59469E-06	5.12331E-05	1.59469E-06	8.64381E-05	4.71099E-06	1.10623E-05	1.08487E-05	1.06242E-05	9.20253E-06	1.99827E-05	1.42166E-06	2.06936E-05	1.42166E-06	6.30791E-05
3833803774500	383380	3774500	7.97357E-05	2.86338E-05	1.51529E-05	5.20449E-05	1.67199E-06	1.67199E-06	5.37169E-05	1.67199E-06	8.54733E-05	4.65841E-06	1.09388E-05	1.07276E-05	1.05056E-05	9.09982E-06	1.97597E-05	1.4058E-06	2.04626E-05	1.4058E-06	5.51485E-05
3834303774500	383430	3774500	8.43313E-05	3.02841E-05	1.60262E-05	5.50445E-05	1.76836E-06	1.76836E-06	5.68129E-05	1.76836E-06	8.6239E-05	4.70014E-06	1.10368E-05	1.08237E-05	1.05997E-05	9.18133E-06	1.99367E-05	1.41839E-06	2.06459E-05	1.41839E-06	4.81596E-05
3834803774500	383480	3774500	8.91264E-05	3.20061E-05	1.69375E-05	5.81743E-05	1.86891E-06	1.86891E-06	6.00433E-05	1.86891E-06	8.72191E-05	4.75355E-06	1.11622E-05	1.09467E-05	1.07202E-05	9.28568E-06	2.01633E-05	1.43451E-06	2.08805E-05	1.43451E-06	4.19433E-05
3835303774500	383530	3774500	9.59311E-05	3.44497E-05	1.82306E-05	6.26159E-05	2.0116E-06	2.0116E-06	6.46275E-05	2.0116E-06	9.02665E-05	4.91964E-06	1.15522E-05	1.13292E-05	1.10947E-05	9.61012E-06	2.08678E-05	1.48463E-06	2.16101E-05	1.48463E-06	3.77125E-05
3835803774500	383580	3774500	0.000103445	3.7148E-05	1.96586E-05	6.75204E-05	2.16916E-06	2.16916E-06	6.96896E-05	2.16916E-06	9.38193E-05	5.11327E-06	1.20069E-05	1.17751E-05	1.15314E-05	9.98836E-06	2.16891E-05	1.54306E-06	2.24607E-05	1.54306E-06	3.42655E-05
3836303774500	383630	3774500	0.000126837	4.55482E-05	2.41039E-05	8.27886E-05	2.65967E-06	2.65967E-06	8.54483E-05	2.65967E-06	0.000110787	6.03803E-06	1.41784E-05	1.39046E-05	1.36169E-05	1.17948E-05	2.56117E-05	1.82213E-06	2.65227E-05	1.82213E-06	3.58807E-05
3836803774500	383680	3774500	0.00018208	6.53865E-05	3.46023E-05	0.000118847	3.81807E-06	3.81807E-06	0.000122665	3.81807E-06	0.000152157	8.29274E-06	1.94729E-05	1.90969E-05	1.87017E-05	1.61992E-05	3.51756E-05	2.50255E-06	3.64268E-05	2.50255E-06	4.35501E-05
3837303774500	383730	3774500	0.00029649	0.000106472	5.63446E-05	0.000193524	6.21715E-06	6.21715E-06	0.000199741	6.21715E-06	0.000236826	1.29073E-05	3.03088E-05	2.97235E-05	2.91085E-05	2.52134E-05	5.47494E-05	3.89513E-06	5.6697E-05	3.89513E-06	5.95204E-05
3837803774500	383780	3774500	0.000513738	0.000184488	9.76303E-05	0.000335326	1.07727E-05	1.07727E-05	0.000346099	1.07727E-05	0.000394442	2.14976E-05	5.04804E-05	4.95056E-05	4.84813E-05	4.19938E-05	9.11871E-05	6.48747E-06	9.44308E-05	6.48747E-06	8.86344E-05
3838303774500	383830	3774500	0.001169475	0.000419968	0.000222246	0.000763336	2.4523E-05	2.4523E-05	0.000787859	2.4523E-05	0.000872421	4.7548E-05	0.000111652	0.000109496	0.00010723	9.28812E-05	0.000201686	1.43489E-05	0.00020886	1.43489E-05	0.000180548
3838803774500	383880	3774500	0.002896775	0.001040257	0.0005505	0.001890775	6.0743E-05	6.0743E-05	0.001951518	6.0743E-05	0.002135018	0.000116361	0.000273238	0.000267962	0.000262417	0.000227302	0.000493573	3.51151E-05	0.000511131	3.51151E-05	0.000425691
3839803774500	383980	3774500	0.003893878	0.001398325	0.000739988	0.002541601	8.16515E-05	8.16515E-05	0.002623253	8.16515E-05	0.002863766	0.000156079	0.000366503	0.000359425	0.000351988	0.000304887	0.000662045	4.71009E-05	0.000685595	4.71009E-05	0.000565722
3840303774500	384030	3774500	0.001464139	0.000525785	0.000278243	0.000955669	3.07018E-05	3.07018E-05	0.000986371	3.07018E-05	0.001085817	5.91784E-05	0.000138962	0.000136279	0.000133459	0.0001156	0.000251019	1.78586E-05	0.000259948	1.78586E-05	0.000217924
3840803774500	384080	3774500	0.000646324	0.0002321	0.000122827	0.000421866	1.35529E-05	1.35529E-05	0.000435419	1.35529E-05	0.000486722	2.6527E-05	6.22904E-05	6.10875E-05	5.98235E-05	5.18183E-05	0.00011252	8.00522E-06	0.000116523	8.00522E-06	0.000100134
3841303774500	384130	3774500	0.00046895	0.000168404	8.91187E-05	0.000306092	9.8335E-06	9.8335E-06	0.000315925	9.8335E-06	0.000356709	1.94411E-05	4.56514E-05	4.47698E-05	4.38435E-05	3.79766E-05	8.2464E-05	5.86687E-06	8.53974E-05	5.86687E-06	7.42988E-05
3826803774550	382680	3774550	3.11126E-05	1.11728E-05	5.9126E-06	2.03077E-05	6.52406E-07	6.52406E-07	2.09601E-05	6.52406E-07	3.93102E-05	2.14246E-06	5.0309E-06	4.93374E-06	4.83166E-06	4.18512E-06	9.08773E-06	6.46543E-07	9.411E-06	6.46543E-07	8.3093E-06
3827303774550	382730	3774550	3.28046E-05	1.17804E-05	6.23414E-06	2.14121E-05	6.87885E-07	6.87885E-07	2.21E-05	6.87885E-07	4.17834E-05	2.27725E-06	5.34741E-06	5.24414E-06	5.13564E-06	4.44842E-06	9.65948E-06	6.8722E-07	1.00031E-05	6.8722E-07	9.07358E-06
3827803774550	382780	3774550	3.34769E-05	1.20218E-05	6.36191E-06	2.18509E-05	7.01984E-07	7.01984E-07	2.25529E-05	7.01984E-07	4.21662E-05	2.29811E-06	5.3964E-06	5.29219E-06	5.18269E-06	4.48918E-06	9.74798E-06	6.93516E-07	1.00947E-05	6.93516E-07	9.6157E-06
3828303774550	382830	3774550	3.15559E-05	1.1332E-05	5.99685E-06	2.05971E-05	6.61702E-07	6.61702E-07	2.12588E-05	6.61702E-07	3.93638E-05	2.14538E-06	5.03775E-06	4.94047E-06	4.83825E-06	4.19082E-06	9.10012E-06	6.47425E-07	9.42383E-06	6.47425E-07	9.39494E-06
3828803774550	382880	3774550	3.10239E-05	1.1141E-05	5.89576E-06	2.02499E-05	6.50547E-07	6.50547E-07	2.09004E-05	6.50547E-07	3.86135E-05	2.10448E-06	4.94172E-06	4.84629E-06	4.74602E-06	4.11094E-06	8.92665E-06	6.35083E-07	9.24419E-06	6.35083E-07	9.55003E-06
3829303774550	382930	3774550	3.14229E-05	1.12842E-05	5.97158E-06	2.05103E-05	6.58913E-07	6.58913E-07	2.11692E-05	6.58913E-07	3.91188E-05	2.13203E-06	5.0064E-06	4.90972E-06	4.80813E-06	4.16474E-06	9.04348E-06	6.43395E-07	9.36518E-06	6.43395E-07	1.01061E-05
3829803774550	382980	3774550	3.57008E-05	1.28205E-05	6.78454E-06	2.33025E-05	7.48617E-07	7.48617E-07	2.40511E-05	7.48617E-07	4.467E-05	2.43457E-06	5.71684E-06	5.60644E-06	5.49044E-06	4.75574E-06	1.03268E-05	7.34697E-07	1.06942E-05	7.34697E-07	1.22844E-05
3830303774550	383030	3774550	4.20179E-05	1.5089E-05	7.98504E-06	2.74258E-05	8.81082E-07	8.81082E-07	2.83069E-05	8.81082E-07	5.29547E-05	2.8861E-06	6.77711E-06	6.64623E-06	6.50872E-06	5.63776E-06	1.22421E-05	8.70957E-07	1.26775E-05	8.70957E-07	1.57537E-05
3830803774550	383080	3774550	4.76479E-05	1.71108E-05	9.05495E-06	3.11006E-05	9.99138E-07	9.99138E-07	3.20997E-05	9.99138E-07	5.99454E-05	3.2671E-06	7.67177E-06	7.52362E-06	7.36795E-06	6.38202E-06	1.38582E-05	9.85934E-07	1.43511E-05	9.85934E-07	1.94578E-05
3831303774550	383130	3774550	5.24503E-05	1.88354E-05	9.9676E-06	3.42352E-05	1.09984E-06	1.09984E-06	3.53351E-05	1.09984E-06	6.58412E-05	3.58843E-06	8.42631E-06	8.26359E-06	8.09261E-06	7.0097E-06	1.52212E-05	1.0829E-06	1.57626E-05	1.0829E-06	2.38185E-05
3832303774550	383230	3774550	6.04668E-05	2.17141E-05	1.1491E-05	3.94677E-05	1.26794E-06	1.26794E-06	4.07356E-05	1.26794E-06	7.1423E-05	3.89265E-06	9.14067E-06	8.96415E-06	8.77868E-06	7.60397E-06	1.65116E-05	1.17471E-06	1.70989E-05	1.17471E-06	3.28124E-05
3832803774550	383280	3774550	6.49885E-05	2.33379E-05	1.23503E-05	4.24191E-05	1.36276E-06	1.36276E-06	4.37819E-05	1.36276E-06	7.3766E-05	4.02034E-06	9.44052E-06	9.25822E-06	9.06666E-06	7.85341E-06	1.70532E-05	1.21324E-06	1.76598E-05	1.21324E-06	3.66464E-05
3833303774550	383330	3774550	6.87787E-05	2.4699E-05	1.30706E-05	4.48931E-05	1.44223E-06	1.44223E-06	4.63353E-05	1.44223E-06	7.43096E-05	4.04997E-06	9.5101E-06	9.32645E-06	9.13347E-06	7.91129E-06	1.71789E-05	1.22219E-06	1.779E-05	1.22219E-06	3.66981E-05
3833803774550	383380	3774550	7.04411E-05	2.5296E-05	1.33866E-05	4.59781E-05	1.47709E-06	1.47709E-06	4.74552E-05	1.47709E-06	7.27936E-05	3.96735E-06	9.31607E-06	9.13617E-06	8.94713E-06	7.74988E-06	1.68284E-05	1.19725E-06	1.7427E-05	1.19725E-06	3.37849E-05
3834303774550	383430	3774550	7.31674E-05	2.62751E-05	1.39047E-05	4.77577E-05	1.53426E-06	1.53426E-06	4.92919E-05	1.53426E-06	7.25409E-05	3.95357E-06	9.28374E-06	9.10446E-06	8.91608E-06	7.72298E-06	1.677E-05	1.19309E-06	1.73665E-05	1.19309E-06	3.10785E-05
3834803774550	383480	3774550	7.59898E-05	2.72886E-05	1.4441E-05	4.95999E-05	1.59345E-06	1.59345E-06	5.11933E-05	1.59345E-06	7.25869E-05	3.95608E-06	9.28962E-06	9.11022E-06	8.92172E-06	7.72787E-06	1.67806E-05	1.19385E-06	1.73775E-05	1.19385E-06	2.85118E-05
3835303774550	383530	3774550	8.46269E-05	3.03902E-05	1.60824E-05	5.52374E-05	1.77456E-06	1.77456E-06	5.7012E-05	1.77456E-06	7.82682E-05	4.26572E-06	1.00167E-05	9.82328E-06	9.62003E-06	8.33273E-06	1.8094E-05	1.28729E-06	1.87377E-05	1.28729E-06	2.82519E-05
3835803774550	383580	3774550	9.84949E-05	3.53704E-05	1.87179E-05	6.42893E-05	2.06536E-06	2.06536E-06	6.63547E-05	2.06536E-06	8.82374E-05	4.80905E-06	1.12926E-05	1.10745E-05	1.08454E-05	9.39409E-06	2.03987E-05	1.45126E-06	2.11243E-05	1.45126E-06	2.92006E-05
3836303774550	383630	3774550	0.000126349	4.53731E-05	2.40113E-05	8.24703E-05	2.64944E-06	2.64944E-06	8.51198E-05	2.64944E-06	0.000109355	5.95999E-06	1.39952E-05	1.37249E-05	1.34409E-05	1.16424E-05	2.52807E-05	1.79858E-06	2.618E-05	1.79858E-06	3.30444E-05
3836803774550	383680	3774550	0.000177041	6.3577E-05	3.36447E-05	0.000115558	3.71241E-06	3.71241E-06	0.00011927	3.71241E-06	0.000147739	8.05195E-06	1.89075E-05	1.85424E-05	1.81587E-05	1.57288E-05	3.41542E-05	2.42989E-06	3.53692E-05	2.42989E-06	4.05209E-05
3837303774550	383730	3774550	0.000256437	9.20887E-05	4.8733E-05	0.000167381	5.37728E-06	5.37728E-06	0.000172758	5.37728E-06	0.000205111	1.11788E-05	2.625E-05	2.57431E-05	2.52105E-05	2.18369E-05	4.74176E-05	3.37351E-06	4.91044E-05	3.37351E-06	5.05893E-05
3837803774550	383780	3774550	0.000376033	0.000135037	7.14609E-05	0.000245443	7.88512E-06	7.88512E-06	0.000253328	7.88512E-06	0.000291718	1.5899E-05	3.73339E-05	3.66129E-05	3.58554E-05	3.10574E-05	6.74393E-05	4.79794E-06	6.98383E-05	4.79794E-06	6.63067E-05
3838303774550	383830	3774550	0.000566713	0.000203512	0.000107698	0.000369904	1.18835E-05	1.18835E-05	0.000381787	1.18835E-05	0.000430414	2.34581E-05	5.50841E-05	5.40204E-05	5.29026E-05	4.58235E-05	9.9503E-05	7.0791E-06	0.000103043	7.0791E-06	9.2351E-05
3838803774550	383880	3774550	0.00085945	0.000308636	0.000163329	0.000560978	1.8022E-05	1.8022E-05	0.000579	1.8022E-05	0.00064391	3.50939E-05	8.24071E-05	8.08158E-05	7.91436E-05	6.85531E-05	0.000148859	1.05905E-05	0.000154154	1.05905E-05	0.0001331
3839303774550	383930	3774550	0.001462122	0.000525061	0.00027786	0.000954352	3.06595E-05	3.06595E-05	0.000985012	3.06595E-05	0.001084232	5.9092E-05	0.000138759	0.00013608	0.000133264	0.000115431	0.000250652	1.78326E-05	0.000259569	1.78326E-05	0.000218209
3839803774550	383980	3774550	0.003346182	0.001201643	0.000635905	0.002184111	7.01668E-05	7.01668E-05	0.002254278	7.01668E-05	0.002461966	0.00013418	0.000315081	0.000308996	0.000302603	0.00026211	0.000569157	4.04924E-05	0.000589403	4.04924E-05	0.000486349
3840803774550	384080	3774550	0.001843394	0.000661979	0.000350317	0.001203215	3.86545E-05	3.86545E-05	0.00124187	3.86545E-05	0.001361693	7.4214E-05	0.000174268	0.000170903	0.00016736 7	0.000144971	0.000314796	2.2396E-05	0.000325994	2.2396E-05	0.000270448
3841303774550	384130	3774550	0.000842589	0.000302581	0.000160125	0.000549973	1.76684E-05	1.76684E-05	0.000567641	1.76684E-05	0.000629109	3.42873E-05	8.05129E-05	7.89581E-05	7.73244E-05	6.69774E-05	0.000145437	1.03471E-05	0.000150611	1.03471E-05	0.000126992
3826803774600	382680	3774600	3.00782E-05	1.08013E-05	5.71603E-06	1.96326E-05	6.30716E-07	6.30716E-07	2.02633E-05	6.30716E-07	3.72046E-05	2.0277E-06	4.76142E-06	4.66947E-06	4.57285E-06	3.96094E-06	8.60095E-06	6.11911E-07	8.90691E-06	6.11911E-07	7.93624E-06
3827303774600	382730	3774600	3.16593E-05	1.13691E-05	6.01651E-06	2.06646E-05	6.63871E-07	6.63871E-07	2.13285E-05	6.63871E-07	3.93715E-05	2.1458E-06	5.03873E-06	4.94143E-06	4.83919E-06	4.19164E-06	9.10189E-06	6.4755E-07	9.42567E-06	6.4755E-07	8.62367E-06
3827803774600	382780	3774600	3.26272E-05	1.17167E-05	6.20044E-06	2.12964E-05	6.84167E-07	6.84167E-07	2.19805E-05	6.84167E-07	4.01448E-05	2.18794E-06	5.13771E-06	5.03849E-06	4.93424E-06	4.27397E-06	9.28067E-06	6.6027E-07	9.61081E-06	6.6027E-07	9.15322E-06
3828303774600	382830	3774600	3.0854E-05	1.10799E-05	5.86346E-06	2.01389E-05	6.46984E-07	6.46984E-07	2.07859E-05	6.46984E-07	3.75262E-05	2.04523E-06	4.80257E-06	4.70983E-06	4.61238E-06	3.99518E-06	8.6753E-06	6.172E-07	9.8839E-06	6.172E-07	8.94084E-06
3828803774600	382880	3774600	3.01891E-05	1.08411E-05	5.73709E-06	1.97049E-05	6.3304E-07	6.3304E-07	2.0338E-05	6.3304E-07	3.65231E-05	1.99056E-06	4.67421E-06	4.58394E-06	4.4891E-06	3.88839E-06	8.44341E-06	6.00703E-07	8.74376E-06	6.00703E-07	8.98975E-06
3829303774600	382930	3774600	3.08097E-05	1.1064E-05	5.85504E-06	2.011E-05	6.46054E-07	6.46054E-07	2.07561E-05	6.46054E-07	3.71587E-05	2.02519E-06	4.75554E-06	4.6637E-06	4.56721E-06	3.95605E-06	8.59033E-06	6.11156E-07	8.89591E-06	6.11156E-07	9.51231E-06
3829803774600	382980	3774600	3.47108E-05	1.24649E-05	6.59639E-06	2.26563E-05	7.27857E-07	7.27857E-07	2.33842E-05	7.27857E-07	4.18982E-05	2.28351E-06	5.36211E-06	5.25856E-06	5.14975E-06	4.46065E-06	9.68603E-06	6.89109E-07	1.00306E-05	6.89109E-07	1.13483E-05
3830303774600	383030	3774600	4.02668E-05	1.44602E-05	7.65227E-06	2.62829E-05	8.44364E-07	8.44364E-07	2.71272E-05	8.44364E-07	4.87281E-05	2.65575E-06	6.23619E-06	6.11577E-06	5.98923E-06	5.18778E-06	1.1265E-05	8.01441E-07	1.16657E-05	8.01441E-07	1.41148E-05
3830803774600	383080	3774600	4.54757E-05	1.63307E-05	8.64215E-06	2.96828E-05	9.53589E-07	9.53589E-07	3.06363E-05	9.53589E-07	5.48996E-05	2.9921E-06	7.02601E-06	6.89033E-06	6.74776E-06	5.84482E-06	1.26917E-05	9.02944E-07	1.31431E-05	9.02944E-07	1.69944E-05
3831303774600	383130	3774600	4.9325E-05	1.7713E-05	9.37368E-06	3.21953E-05	1.03431E-06	1.03431E-06	3.32296E-05	1.03431E-06	5.8973E-05	3.2141E-06	7.54732E-06	7.40158E-06	7.24843E-06	6.27849E-06	1.36334E-05	9.6994E-07	1.41183E-05	9.6994E-07	1.98643E-05
3832303774600	383230	3774600	5.6344E-05	2.02336E-05	1.07076E-05	3.67767E-05	1.18149E-06	1.18149E-06	3.79582E-05	1.18149E-06	6.37509E-05	3.4745E-06	8.15879E-06	8.00124E-06	7.83568E-06	6.78716E-06	1.47379E-05	1.04852E-06	1.52622E-05	1.04852E-06	2.48441E-05
3832803774600	383280	3774600	5.92772E-05	2.1287E-05	1.1265E-05	3.86913E-05	1.243E-06	1.243E-06	3.99343E-05	1.243E-06	6.44706E-05	3.51373E-06	8.2509E-06	8.09157E-06	7.92415E-06	6.86379E-06	1.49043E-05	1.06036E-06	1.54345E-05	1.06036E-06	2.57844E-05
3833303774600	383330	3774600	6.0984E-05	2.18999E-05	1.15893E-05	3.98053E-05	1.27878E-06	1.27878E-06	4.10841E-05	1.27878E-06	6.37662E-05	3.47534E-06	8.16075E-06	8.00316E-06	7.83757E-06	6.78879E-06	1.47415E-05	1.04877E-06	1.52658E-05	1.04877E-06	2.53247E-05
3833803774600	383380	3774600	6.20701E-05	2.22899E-05	1.17957E-05	4.05142E-05	1.30156E-06	1.30156E-06	4.18157E-05	1.30156E-06	6.24186E-05	3.40189E-06	7.98829E-06	7.83402E-06	7.67193E-06	6.64532E-06	1.44299E-05	1.02661E-06	1.49432E-05	1.02661E-06	2.37123E-05
3834

			ISDrainage / Utilities Trenching	ISDrainage / Utilities Trenching	ISAsphalt Paving	ISAsphalt Paving	SVDemolition	SVSite Grubbing / Prep	SVMass Grading / Excavation	SVMass Grading / Excavation	SVDrainage / Utilities Trenching	SVFoundations / Concrete Pads	SVBuilding / Structure Construction	SVBuilding / Structure Construction	SVAsphalt Paving	SVAsphalt Paving	SVArchitectural Coating	SVArchitectural Coating	SVLandscaping or Other Finishing	SVLandscaping or Other Finishing	MDemolition
Unique Identifier	X (UTM)	Y (UTM)	2027	2028	2027	2028	2027	2027	2027	2028	2028	2028	2028	2029	2028	2029	2028	2029	2028	2029	2027
3838303774450	383830	3774450	0.000140701	0.000137091	3.63379E-05	3.38504E-05	0.004110665	0.002955345	0.001992578	0.001967279	0.001395832	0.00044342	0.000635226	0.000610989	6.24552E-05	5.8108E-05	6.24552E-05	5.8108E-05	0.000635226	0.000610989	0.000620329
3838803774450	383880	3774450	0.000304428	0.000296617	7.86228E-05	7.32406E-05	0.009186487	0.006604585	0.004453001	0.004396462	0.003119396	0.000990952	0.001419599	0.001365434	0.000139575	0.000129859	0.000139575	0.000129859	0.001419599	0.001365434	0.001384523
3839303774450	383930	3774450	0.000129162	0.000125848	3.33578E-05	3.10743E-05	0.003799918	0.002731935	0.001841949	0.001818562	0.001290313	0.000409899	0.000587206	0.000564801	5.77339E-05	5.37153E-05	5.77339E-05	5.37153E-05	0.000587206	0.000564801	0.000574634
3839803774450	383980	3774450	6.98041E-05	6.80131E-05	1.80279E-05	1.67938E-05	0.001986432	0.001428137	0.000962891	0.000950665	0.00067452	0.000214278	0.000306966	0.000295253	3.01808E-05	2.808E-05	3.01808E-05	2.808E-05	0.000306966	0.000295253	0.000301593
3840303774450	384030	3774450	3.87357E-05	3.77418E-05	1.0004E-05	9.31919E-06	0.001049729	0.000754698	0.000508839	0.000502378	0.00035645	0.000113235	0.000162216	0.000156026	1.5949E-05	1.48389E-05	1.5949E-05	1.48389E-05	0.000162216	0.000156026	0.000160374
3840803774450	384080	3774450	2.51216E-05	2.44771E-05	6.48801E-06	6.04387E-06	0.000651507	0.000468398	0.000315807	0.000311798	0.000221228	7.02785E-05	0.000100678	9.68367E-05	9.89865E-06	9.20965E-06	9.89865E-06	9.20965E-06	0.000100678	9.68367E-05	0.000100077
3841303774450	384130	3774450	1.9922E-05	1.94109E-05	5.14513E-06	4.79292E-06	0.000500004	0.000359476	0.000242369	0.000239292	0.000169783	5.39358E-05	7.72663E-05	7.43182E-05	7.5968E-06	7.06802E-06	7.5968E-06	7.06802E-06	7.72663E-05	7.43182E-05	7.72737E-05
3826803774500	382680	3774500	3.49212E-06	3.40252E-06	9.01888E-07	8.40148E-07	3.9154E-05	2.81496E-05	1.89793E-05	1.87383E-05	1.32953E-05	4.22357E-06	6.05052E-06	5.81966E-06	5.94885E-07	5.53478E-07	5.94885E-07	5.53478E-07	6.05052E-06	5.81966E-06	7.73535E-06
3827303774500	382730	3774500	3.83475E-06	3.73636E-06	9.90377E-07	9.2258E-07	4.15327E-05	2.98597E-05	2.01323E-05	1.98767E-05	1.4103E-05	4.48015E-06	6.4181E-06	6.17321E-06	6.31025E-07	5.87102E-07	6.31025E-07	5.87102E-07	6.4181E-06	6.17321E-06	8.16721E-06
3827803774500	382780	3774500	4.07948E-06	3.97481E-06	1.05358E-06	9.81459E-07	4.27532E-05	3.07372E-05	2.07239E-05	2.04608E-05	1.45174E-05	4.61181E-06	6.6067E-06	6.35462E-06	6.49569E-07	6.04355E-07	6.49569E-07	6.04355E-07	6.6067E-06	6.35462E-06	8.29423E-06
3828303774500	382830	3774500	3.98721E-06	3.88491E-06	1.02975E-06	9.59261E-07	4.07041E-05	2.92641E-05	1.97307E-05	1.94802E-05	1.38216E-05	4.39078E-06	6.29006E-06	6.05006E-06	6.18437E-07	5.75391E-07	6.18437E-07	5.75391E-07	6.29006E-06	6.05006E-06	7.80431E-06
3828803774500	382880	3774500	4.0626E-06	3.95837E-06	1.04922E-06	9.77398E-07	4.01251E-05	2.88478E-05	1.945E-05	1.9203E-05	1.3625E-05	4.32832E-06	6.20058E-06	5.96399E-06	6.09639E-07	5.67205E-07	6.09639E-07	5.67205E-07	6.20058E-06	5.96399E-06	7.65007E-06
3829303774500	382930	3774500	4.36022E-06	4.24835E-06	1.12609E-06	1.049E-06	4.10249E-05	2.94946E-05	1.98861E-05	1.96336E-05	1.39305E-05	4.42538E-06	6.33962E-06	6.09773E-06	6.2331E-07	5.79924E-07	6.2331E-07	5.79924E-07	6.33962E-06	6.09773E-06	7.77527E-06
3829803774500	382980	3774500	5.21033E-06	5.07664E-06	1.34564E-06	1.25352E-06	4.58356E-05	3.29533E-05	2.22181E-05	2.1936E-05	1.55641E-05	4.94431E-06	7.08303E-06	6.81277E-06	6.96401E-07	6.47928E-07	6.96401E-07	6.47928E-07	7.08303E-06	6.81277E-06	8.62629E-06
3830303774500	383030	3774500	6.71193E-06	6.53972E-06	1.73345E-06	1.61478E-06	5.37733E-05	3.86601E-05	2.60657E-05	2.57348E-05	1.82595E-05	5.80056E-06	8.30966E-06	7.9926E-06	8.17003E-07	7.60135E-07	8.17003E-07	7.60135E-07	8.30966E-06	7.9926E-06	1.00434E-05
3830803774500	383080	3774500	8.88192E-06	8.65403E-06	2.29388E-06	2.13685E-06	6.34215E-05	4.55966E-05	3.07425E-05	3.03522E-05	2.15356E-05	6.84132E-06	9.8006E-06	9.42665E-06	9.63592E-07	8.96521E-07	9.63592E-07	8.96521E-07	9.8006E-06	9.42665E-06	1.17691E-05
3831303774500	383130	3774500	1.14935E-05	1.11987E-05	2.96837E-06	2.76517E-06	7.18314E-05	5.16429E-05	3.48191E-05	3.4377E-05	2.43913E-05	7.74849E-06	1.11002E-05	1.06767E-05	1.09137E-06	1.0154E-06	1.09137E-06	1.0154E-06	1.11002E-05	1.06767E-05	1.32624E-05
3832303774500	383230	3774500	1.88609E-05	1.8377E-05	4.8711E-06	4.53764E-06	8.6219E-05	6.19868E-05	4.17933E-05	4.12626E-05	2.92768E-05	9.3005E-06	1.33235E-05	1.28152E-05	1.30997E-06	1.21879E-06	1.30997E-06	1.21879E-06	1.33235E-05	1.28152E-05	1.55397E-05
3833303774500	383330	3774500	2.53996E-05	2.47479E-05	6.55979E-06	6.11074E-06	0.000104803	7.53475E-05	5.08014E-05	5.01564E-05	3.55872E-05	1.13051E-05	1.61953E-05	1.55774E-05	1.59232E-06	1.48148E-06	1.59232E-06	1.48148E-06	1.61953E-05	1.55774E-05	1.84012E-05
3833803774500	383380	3774500	2.22062E-05	2.16364E-05	5.73506E-06	5.34246E-06	0.000112527	8.09005E-05	5.45455E-05	5.38529E-05	3.82099E-05	1.21383E-05	1.73889E-05	1.67254E-05	1.70967E-06	1.59067E-06	1.70967E-06	1.59067E-06	1.73889E-05	1.67254E-05	1.94264E-05
3834303774500	383430	3774500	1.9392E-05	1.88945E-05	5.00826E-06	4.66542E-06	0.000121622	8.74399E-05	5.89545E-05	5.8206E-05	4.12985E-05	1.31195E-05	1.87945E-05	1.80774E-05	1.84787E-06	1.71925E-06	1.84787E-06	1.71925E-06	1.87945E-05	1.80774E-05	2.06947E-05
3834803774500	383480	3774500	1.6889E-05	1.64556E-05	4.36181E-06	4.06322E-06	0.000131654	9.46519E-05	6.3817E-05	6.30067E-05	4.47048E-05	1.42016E-05	2.03446E-05	1.95684E-05	2.00028E-06	1.86105E-06	2.00028E-06	1.86105E-06	2.03446E-05	1.95684E-05	2.20665E-05
3835303774500	383530	3774500	1.51854E-05	1.47958E-05	3.92184E-06	3.65337E-06	0.000145347	0.000104496	7.04544E-05	6.95598E-05	4.93544E-05	1.56786E-05	2.24606E-05	2.16036E-05	2.20832E-06	2.05461E-06	2.20832E-06	2.05461E-06	2.24606E-05	2.16036E-05	2.39881E-05
3835803774500	383580	3774500	1.37974E-05	1.34434E-05	3.56338E-06	3.31945E-06	0.000160981	0.000115737	7.80331E-05	7.70423E-05	5.46634E-05	1.73652E-05	2.48767E-05	2.39275E-05	2.44586E-06	2.27562E-06	2.44586E-06	2.27562E-06	2.48767E-05	2.39275E-05	2.61529E-05
3836303774500	383630	3774500	1.44478E-05	1.40771E-05	3.73135E-06	3.47592E-06	0.000202122	0.000145315	9.79754E-05	9.67314E-05	6.86333E-05	2.1803E-05	3.12342E-05	3.00424E-05	3.07093E-06	2.85718E-06	3.07093E-06	2.85718E-06	3.12342E-05	3.00424E-05	3.23676E-05
3836803774500	383680	3774500	1.7536E-05	1.70861E-05	4.52891E-06	4.21888E-06	0.000296395	0.000213092	0.000143672	0.000141848	0.000100645	3.19723E-05	4.58022E-05	4.40546E-05	4.50326E-06	4.18981E-06	4.50326E-06	4.18981E-06	4.58022E-05	4.40546E-05	4.68458E-05
3837303774500	383730	3774500	2.39666E-05	2.33517E-05	6.18971E-06	5.76599E-06	0.000495372	0.000356145	0.000240123	0.000237075	0.00016821	5.34361E-05	7.65504E-05	7.36296E-05	7.52641E-06	7.00254E-06	7.52641E-06	7.00254E-06	7.65504E-05	7.36296E-05	7.71086E-05
3837803774500	383780	3774500	3.56897E-05	3.4774E-05	9.21736E-06	8.58638E-06	0.000881246	0.000633568	0.00042717	0.000421746	0.000299239	9.50606E-05	0.00013618	0.000130984	1.33892E-05	1.24572E-05	1.33892E-05	1.24572E-05	0.00013618	0.000130984	0.000135094
3838303774500	383830	3774500	7.26998E-05	7.08346E-05	1.87757E-05	1.74904E-05	0.002044873	0.001470153	0.000991219	0.000978634	0.000694364	0.000220582	0.000315997	0.00030394	3.10687E-05	2.89062E-05	3.10687E-05	2.89062E-05	0.000315997	0.00030394	0.000310118
3838803774500	383880	3774500	0.00017141	0.000167012	4.42689E-05	4.12385E-05	0.005108375	0.003672644	0.002476202	0.002444762	0.001734618	0.000551044	0.000789404	0.000759283	7.76139E-05	7.22116E-05	7.76139E-05	7.22116E-05	0.000789404	0.000759283	0.000771779
3839803774500	383980	3774500	0.000227795	0.00022195	5.88312E-05	5.48039E-05	0.006877602	0.004944623	0.003333806	0.003291478	0.002335383	0.000741891	0.001062805	0.001022252	0.000104495	9.72212E-05	0.000104495	9.72212E-05	0.001062805	0.001022252	0.001038735
3840303774500	384030	3774500	8.77496E-05	8.54982E-05	2.26626E-05	2.11112E-05	0.002569671	0.001847454	0.001245606	0.001229791	0.000872566	0.000277192	0.000397095	0.000381943	3.90422E-05	3.63247E-05	3.90422E-05	3.63247E-05	0.000397095	0.000381943	0.000389468
3840803774500	384080	3774500	4.032E-05	3.92855E-05	1.04132E-05	9.70035E-06	0.001120732	0.000805745	0.000543256	0.000536359	0.00038056	0.000120894	0.000173188	0.00016658	1.70278E-05	1.58426E-05	1.70278E-05	1.58426E-05	0.000173188	0.00016658	0.000171023
3841303774500	384130	3774500	2.99173E-05	2.91497E-05	7.72656E-06	7.19764E-06	0.000806074	0.000579523	0.000390731	0.00038577	0.000273713	8.69517E-05	0.000124564	0.000119811	1.22471E-05	1.13946E-05	1.22471E-05	1.13946E-05	0.000124564	0.000119811	0.000123657
3826803774550	382680	3774550	3.34584E-06	3.25999E-06	8.64109E-07	8.04956E-07	3.81206E-05	2.74066E-05	1.84783E-05	1.82437E-05	1.29444E-05	4.11209E-06	5.89083E-06	5.66606E-06	5.79184E-07	5.3887E-07	5.79184E-07	5.3887E-07	5.89083E-06	5.66606E-06	7.49584E-06
3827303774550	382730	3774550	3.65359E-06	3.55985E-06	9.43589E-07	8.78995E-07	4.03389E-05	2.90015E-05	1.95536E-05	1.93054E-05	1.36976E-05	4.35138E-06	6.23362E-06	5.99577E-06	6.12887E-07	5.70227E-07	6.12887E-07	5.70227E-07	6.23362E-06	5.99577E-06	7.89685E-06
3827803774550	382780	3774550	3.87188E-06	3.77254E-06	9.99666E-07	9.31513E-07	4.16841E-05	2.99686E-05	2.02057E-05	1.99492E-05	1.41544E-05	4.49649E-06	6.4415E-06	6.19572E-06	6.33326E-07	5.89243E-07	6.33326E-07	5.89243E-07	6.4415E-06	6.19572E-06	8.05471E-06
3828303774550	382830	3774550	3.78299E-06	3.68593E-06	9.77009E-07	9.10127E-07	3.97955E-05	2.86108E-05	1.92902E-05	1.90453E-05	1.35131E-05	4.29276E-06	6.14964E-06	5.915E-06	6.04631E-07	5.62545E-07	6.04631E-07	5.62545E-07	6.14964E-06	5.915E-06	7.60652E-06
3828803774550	382880	3774550	3.84544E-06	3.74677E-06	9.93137E-07	9.25151E-07	3.93946E-05	2.83225E-05	1.90959E-05	1.88534E-05	1.3377E-05	4.24952E-06	6.08769E-06	5.85541E-06	5.9854E-07	5.56878E-07	5.9854E-07	5.56878E-07	6.08769E-06	5.85541E-06	7.48676E-06
3829303774550	382930	3774550	4.06935E-06	3.96495E-06	1.05097E-06	9.79023E-07	4.01607E-05	2.88734E-05	1.94673E-05	1.92201E-05	1.36371E-05	4.33216E-06	6.20609E-06	5.96929E-06	6.1018E-07	5.67709E-07	6.1018E-07	5.67709E-07	6.20609E-06	5.96929E-06	7.58838E-06
3829803774550	382980	3774550	4.94646E-06	4.81955E-06	1.27749E-06	1.19004E-06	4.58623E-05	3.29725E-05	2.2231E-05	2.19488E-05	1.55732E-05	4.9472E-06	7.08716E-06	6.81675E-06	6.96807E-07	6.48306E-07	6.96807E-07	6.48306E-07	7.08716E-06	6.81675E-06	8.60451E-06
3830303774550	383030	3774550	6.34342E-06	6.18067E-06	1.63828E-06	1.52613E-06	5.41653E-05	3.89419E-05	2.62557E-05	2.59224E-05	1.83926E-05	5.84284E-06	8.37023E-06	8.05086E-06	8.22958E-07	7.65676E-07	8.22958E-07	7.65676E-07	8.37023E-06	8.05086E-06	1.00979E-05
3830803774550	383080	3774550	7.8349E-06	7.63388E-06	2.02347E-06	1.88495E-06	6.1809E-05	4.44373E-05	2.99609E-05	2.95805E-05	2.09881E-05	6.66738E-06	9.55143E-06	9.18698E-06	9.39093E-07	8.73727E-07	9.39093E-07	8.73727E-07	9.55143E-06	9.18698E-06	1.14443E-05
3831303774550	383130	3774550	9.5908E-06	9.34473E-06	2.47696E-06	2.3074E-06	6.85084E-05	4.92538E-05	3.32083E-05	3.27867E-05	2.3263E-05	7.39004E-06	1.05867E-05	1.01827E-05	1.04088E-06	9.68429E-07	1.04088E-06	9.68429E-07	1.05867E-05	1.01827E-05	1.26001E-05
3832303774550	383230	3774550	1.32123E-05	1.28733E-05	3.41227E-06	3.17868E-06	8.11678E-05	5.83552E-05	3.93448E-05	3.88452E-05	2.75616E-05	8.75562E-06	1.2543E-05	1.20644E-05	1.23322E-06	1.14738E-06	1.23322E-06	1.14738E-06	1.2543E-05	1.20644E-05	1.45925E-05
3832803774550	383280	3774550	1.47561E-05	1.43775E-05	3.81097E-06	3.55009E-06	8.85799E-05	6.36841E-05	4.29376E-05	4.23925E-05	3.00785E-05	9.55516E-06	1.36884E-05	1.31661E-05	1.34583E-06	1.25216E-06	1.34583E-06	1.25216E-06	1.36884E-05	1.31661E-05	1.57338E-05
3833303774550	383330	3774550	1.47769E-05	1.43978E-05	3.81635E-06	3.5551E-06	9.54931E-05	6.86543E-05	4.62887E-05	4.5701E-05	3.2426E-05	1.03009E-05	1.47567E-05	1.41936E-05	1.45087E-06	1.34988E-06	1.45087E-06	1.34988E-06	1.47567E-05	1.41936E-05	1.67155E-05
3833803774550	383380	3774550	1.36039E-05	1.32549E-05	3.5134E-06	3.27288E-06	9.99296E-05	7.1844E-05	4.84393E-05	4.78242E-05	3.39325E-05	1.07795E-05	1.54423E-05	1.4853E-05	1.51828E-06	1.4126E-06	1.51828E-06	1.4126E-06	1.54423E-05	1.4853E-05	1.72453E-05
3834303774550	383430	3774550	1.25141E-05	1.2193E-05	3.23195E-06	3.0107E-06	0.000106014	7.62185E-05	5.13887E-05	5.07362E-05	3.59986E-05	1.14358E-05	1.63825E-05	1.57574E-05	1.61072E-06	1.49861E-06	1.61072E-06	1.49861E-06	1.63825E-05	1.57574E-05	1.80401E-05
3834803774550	383480	3774550	1.14806E-05	1.1186E-05	2.96503E-06	2.76205E-06	0.000112678	8.10094E-05	5.46189E-05	5.39254E-05	3.82614E-05	1.21547E-05	1.74123E-05	1.67479E-05	1.71197E-06	1.59281E-06	1.71197E-06	1.59281E-06	1.74123E-05	1.67479E-05	1.88965E-05
3835303774550	383530	3774550	1.1376E-05	1.10841E-05	2.938E-06	2.73688E-06	0.000128357	9.22821E-05	6.22192E-05	6.14292E-05	4.35855E-05	1.3846E-05	1.98352E-05	1.90784E-05	1.95019E-06	1.81445E-06	1.95019E-06	1.81445E-06	1.98352E-05	1.90784E-05	2.12228E-05
3835803774550	383580	3774550	1.1758E-05	1.14563E-05	3.03666E-06	2.82878E-06	0.000152759	0.000109825	7.40473E-05	7.31071E-05	5.18712E-05	1.64782E-05	2.3606E-05	2.27053E-05	2.32093E-06	2.15938E-06	2.32093E-06	2.15938E-06	2.3606E-05	2.27053E-05	2.49063E-05
3836303774550	383630	3774550	1.33057E-05	1.29643E-05	3.43639E-06	3.20115E-06	0.000199993	0.000143784	9.69433E-05	9.57124E-05	6.79103E-05	2.15734E-05	3.09052E-05	2.97259E-05	3.03858E-06	2.82708E-06	3.03858E-06	2.82708E-06	3.09052E-05	2.97259E-05	3.21934E-05
3836803774550	383680	3774550	1.63162E-05	1.58976E-05	4.2139E-06	3.92543E-06	0.000286354	0.000205873	0.000138806	0.000137043	9.72355E-05	3.08892E-05	4.42507E-05	4.25623E-05	4.35072E-06	4.04788E-06	4.35072E-06	4.04788E-06	4.42507E-05	4.25623E-05	4.54958E-05
3837303774550	383730	3774550	2.03704E-05	1.98478E-05	5.26094E-06	4.9008E-06	0.000427416	0.000307289	0.000207183	0.000204552	0.000145135	4.61056E-05	6.60491E-05	6.3529E-05	6.49393E-06	6.04192E-06	6.49393E-06	6.04192E-06	6.60491E-05	6.3529E-05	6.66986E-05
3837803774550	383780	3774550	2.66992E-05	2.60142E-05	6.89544E-06	6.42341E-06	0.00064005	0.000460161	0.000310254	0.000306315	0.000217338	6.90426E-05	9.89078E-05	9.51339E-05	9.72458E-06	9.0477E-06	9.72458E-06	9.0477E-06	9.89078E-05	9.51339E-05	9.8658E-05
3838303774550	383830	3774550	3.71862E-05	3.62321E-05	9.60386E-06	8.94642E-06	0.000978672	0.000703612	0.000474396	0.000468372	0.000332321	0.00010557	0.000151235	0.000145465	1.48694E-05	1.38344E-05	1.48694E-05	1.38344E-05	0.000151235	0.000145465	0.000149617
3838803774550	383880	3774550	5.35942E-05	5.22191E-05	1.38414E-05	1.28939E-05	0.001498267	0.001077173	0.000726261	0.00071704	0.000508757	0.000161619	0.000231529	0.000222695	2.27639E-05	2.11794E-05	2.27639E-05	2.11794E-05	0.000231529	0.000222695	0.000227898
3839303774550	383930	3774550	8.78644E-05	8.56101E-05	2.26922E-05	2.11388E-05	0.002567488	0.001845885	0.001244548	0.001228747	0.000871825	0.000276957	0.000396757	0.000381619	3.9009E-05	3.62938E-05	3.9009E-05	3.62938E-05	0.000396757	0.000381619	0.000389043
3839803774550	383980	3774550	0.000195834	0.00019081	5.05769E-05	4.71146E-05	0.005908917	0.00424819	0.002864252	0.002827885	0.002006452	0.000637398	0.000913112	0.000878272	8.97769E-05	8.3528E-05	8.97769E-05	8.3528E-05	0.000913112	0.000878272	0.000892661
3840803774550	384080	3774550	0.000108899	0.000106105	2.81247E-05	2.61994E-05	0.003245098	0.002333049	0.001573009	0.001553036	0.001101917	0.000350051	0.000501469	0.000482335	4.93043E-05	4.58724E-05	4.93043E-05	4.58724E-05	0.000501469	0.000482335	0.000491143
3841303774550	384130	3774550	5.1135E-05	4.9823E-05	1.32063E-05	1.23023E-05	0.001471015	0.00105758	0.000713051	0.000703997	0.000499503	0.000158679	0.000227318	0.000218644	2.23498E-05	2.07942E-05	2.23498E-05	2.07942E-05	0.000227318	0.000218644	0.000223723
3826803774600	382680	3774600	3.19562E-06	3.11363E-06	8.25314E-07	7.68816E-07	3.70426E-05	2.66317E-05	1.79558E-05	1.77278E-05	1.25783E-05	3.99581E-06	5.72425E-06	5.50583E-06	5.62806E-07	5.23632E-07	5.62806E-07	5.23632E-07	5.72425E-06	5.50583E-06	7.25632E-06
3827303774600	382730	3774600	3.47243E-06	3.38333E-06	8.96802E-07	8.35411E-07	3.9154E-05	2.81496E-05	1.89793E-05	1.87383E-05	1.32953E-05	4.22357E-06	6.05052E-06	5.81966E-06	5.94885E-07	5.53478E-07	5.94885E-07	5.53478E-07	6.05052E-06	5.81966E-06	7.63374E-06
3827803774600	382780	3774600	3.68565E-06	3.59109E-06	9.51872E-07	8.86711E-07	4.07665E-05	2.93089E-05	1.97609E-05	1.951E-05	1.38428E-05	4.39751E-06	6.2997E-06	6.05933E-06	6.19384E-07	5.76272E-07	6.19384E-07	5.76272E-07	6.2997E-06	6.05933E-06	7.86419E-06
3828303774600	382830	3774600	3.60014E-06	3.50777E-06	9.29786E-07	8.66137E-07	3.9056E-05	2.80792E-05	1.89318E-05	1.86914E-05	1.3262E-05	4.213E-06	6.03538E-06	5.80509E-06	5.93396E-07	5.52093E-07	5.93396E-07	5.52093E-07	6.03538E-06	5.80509E-06	7.44866E-06
3828803774600	382880	3774600	3.61983E-06	3.52695E-06	9.34871E-07	8.70874E-07	3.85037E-05	2.76821E-05	1.8664E-05	1.84271E-05	1.30744E-05	4.15342E-06	5.95002E-06	5.723E-06	5.85004E-07	5.44285E-07	5.85004E-07	5.44285E-07	5.95002E-06	5.723E-06	7.29987E-06
3829303774600	382930	3774600	3.83025E-06	3.73197E-06	9.89214E-07	9.21497E-07	3.95371E-05	2.8425E-05	1.9165E-05	1.89216E-05	1.34254E-05	4.26489E-06	6.10972E-06	5.8766E-06	6.00705E-07	5.58893E-07	6.00705E-07	5.58893E-07	6.10972E-06	5.8766E-06	7.45229E-06
3829803774600	382980	3774600	4.56951E-06	4.45227E-06	1.18014E-06	1.09935E-06	4.47844E-05	3.21975E-05	2.17085E-05	2.14329E-05	1.52071E-05	4.83092E-06	6.92058E-06	6.65652E-06	6.8043E-07	6.33068E-07	6.8043E-07	6.33068E-07	6.92058E-06	6.65652E-06	8.38133E-06
3830303774600	383030	3774600	5.68348E-06	5.53766E-06	1.46784E-06	1.36736E-06	5.21608E-05	3.75008E-05	2.52841E-05	2.49631E-05	1.77119E-05	5.62662E-06	8.06048E-06	7.75292E-06	7.92503E-07	7.37341E-07	7.92503E-07	7.37341E-07	8.06048E-06	7.75292E-06	9.70412E-06
3830803774600	383080	3774600	6.84302E-06	6.66745E-06	1.7673E-06	1.64632E-06	5.91987E-05	4.25607E-05	2.86956E-05	2.83313E-05	2.01017E-05	6.38581E-06	9.14806E-06	8.79901E-06	8.99434E-07	8.36829E-07	8.99434E-07	8.36829E-07	9.14806E-06	8.79901E-06	1.09453E-05
3831303774600	383130	3774600	7.99862E-06	7.7934E-06	2.06575E-06	1.92434E-06	6.48291E-05	4.66086E-05	3.14248E-05	3.10259E-05	2.20136E-05	6.99315E-06	1.00181E-05	9.63587E-06	9.84978E-07	9.16419E-07	9.84978E-07	9.16419E-07	1.00181E-05	9.63587E-06	1.18961E-05
3832303774600	383230	3774600	1.00038E-05	9.74709E-06	2.58361E-06	2.40675E-06	7.60274E-05	5.46596E-05	3.68531E-05	3.63851E-05	2.58161E-05	8.20112E-06	1.17486E-05	1.13003E-05	1.15512E-06	1.07472E-06	1.15512E-06	1.07472E-06	1.17486E-05	1.13003E-05	1.36507E-05
3832803774600	383280	3774600	1.03824E-05	1.0116E-05	2.6814E-06	2.49784E-06	8.12034E-05	5.83808E-05	3.9362E-05	3.88623E-05	2.75737E-05	8.75946E-06	1.25485E-05	1.20697E-05	1.23376E-06	1.14788E-06	1.23376E-06	1.14788E-06	1.25485E-05	1.20697E-05	1.43983E-05
3833303774600	383330	3774600	1.01973E-05	9.93566E-06	2.63359E-06	2.45331E-06	8.51945E-05	6.12502E-05	4.12967E-05	4.07723E-05	2.89289E-05	9.18999E-06	1.31652E-05	1.26629E-05	1.2944E-06	1.2043E-06	1.2944E-06	1.2043E-06	1.31652E-05	1.26629E-05	1.49009E-05
3833803774600	383380	3774600	9.54805E-06	9.30307E-06	2.46592E-06	2.29711E-06	8.83393E-05	6.35112E-05	4.28211E-05	4.22774E-05	2.99968E-05	9.52922E-06	1.36512E-05	1.31303E-05	1.34218E-06	1.24876E-06	1.34218E-06	1.24876E-06	1.36512E-05	1.31303E-05	1.5253E-05
3834303774600	383430	3774600	8.93649E-06	8.7072E-06	2.30797E-06	2.14998E-06	9.24284E-05	6.6451E-05	4.48032E-05	4.

			MSite Grubbing / Prep	MMass Grading / Excavation	MMass Grading / Excavation	MDrainage / Utilities Trenching	MFoundations / Concrete Pads	MBuilding / Structure Construction	MAsphalt Paving	MLandscaping or Other Finishing	MWaterside Construction (Piles)	RSSWDemolition	RSSWPlacing Base	RSSWForm/Plac e Rebar and Pour	Child Risk				
Unique Identifier	X (UTM)	Y (UTM)	2027	2027	2028	2028	2028	2028	2028	2028	2028	2029	2029	2029	3rd Trimester	0<2	2<16	Total	per million
3838303774450	383830	3774450	0.001904303	0.002239304	0.002209487	0.000469661	0.000610791	0.000449575	4.62734E-05	0.000542122	4.62734E-05	0.003006565	0.00436259	0.002586055	5.6044E-08	8.2064E-07	1.9121E-07	1.06789E-06	1.06789492
3838803774450	383880	3774450	0.004250247	0.004997942	0.004931394	0.001048246	0.001363235	0.001003415	0.000103278	0.001209972	0.000103278	0.006761737	0.009811426	0.005816015	1.2408E-07	1.8192E-06	4.2566E-07	2.36895E-06	2.36895051
3839303774450	383930	3774450	0.001764026	0.00207435	0.002046729	0.000435065	0.000565798	0.000416458	4.28648E-05	0.000502188	4.28648E-05	0.002780857	0.004035083	0.002391916	5.18402E-08	7.5901E-07	1.7688E-07	9.87735E-07	0.98773459
3839803774450	383980	3774450	0.00092584	0.001088712	0.001074216	0.000228342	0.000296956	0.000218576	2.24974E-05	0.000263571	2.24974E-05	0.001440307	0.002089917	0.00123886	2.74582E-08	4.0139E-07	9.3014E-08	5.21857E-07	0.5218574
3840303774450	384030	3774450	0.00049232	0.000578928	0.00057122	0.000121422	0.000157908	0.000116229	1.19631E-05	0.000140155	1.19631E-05	0.000749528	0.001087581	0.000644696	1.48094E-08	2.1596E-07	4.9608E-08	2.80374E-07	0.28037443
3840803774450	384080	3774450	0.000307219	0.000361264	0.000356454	7.57699E-05	9.85382E-05	7.25295E-05	7.46523E-06	8.74599E-05	7.46523E-06	0.000459541	0.000666804	0.000395268	9.37263E-09	1.3632E-07	3.1065E-08	1.76763E-07	0.17676269
3841303774450	384130	3774450	0.000237217	0.000278948	0.000275233	5.85052E-05	7.60856E-05	5.60031E-05	5.76423E-06	6.75316E-05	5.76423E-06	0.000347606	0.000504384	0.000298988	7.31447E-09	1.0622E-07	2.4027E-08	1.37557E-07	0.13755656
3826803774500	382680	3774500	2.37462E-05	2.79236E-05	2.75518E-05	5.85657E-06	7.61642E-06	5.6061E-06	5.77018E-07	6.76013E-06	5.77018E-07	1.49039E-05	2.16259E-05	1.28194E-05	1.14248E-09	1.5312E-08	2.7213E-09	1.91755E-08	0.01917546
3827303774500	382730	3774500	2.50719E-05	2.94825E-05	2.909E-05	6.18353E-06	8.04164E-06	5.91908E-06	6.09233E-07	7.13755E-06	6.09233E-07	1.59489E-05	2.31421E-05	1.37182E-05	1.24296E-09	1.6571E-08	2.9169E-09	2.07312E-08	0.02073124
3827803774500	382780	3774500	2.54619E-05	2.99411E-05	2.95424E-05	6.2797E-06	8.1667E-06	6.01114E-06	6.18708E-07	7.24855E-06	6.18708E-07	1.67318E-05	2.42782E-05	1.43916E-05	1.29431E-09	1.7183E-08	3.0029E-09	2.14798E-08	0.02147977
3828303774500	382830	3774500	2.39579E-05	2.81725E-05	2.77974E-05	5.90877E-06	7.68431E-06	5.65607E-06	5.82162E-07	6.82039E-06	5.82162E-07	1.64168E-05	2.38211E-05	1.41206E-05	1.24382E-09	1.6448E-08	2.8577E-09	2.05494E-08	0.02054943
3828803774500	382880	3774500	2.34844E-05	2.76157E-05	2.7248E-05	5.792E-06	7.53244E-06	5.54429E-06	5.70657E-07	6.6856E-06	5.70657E-07	1.64667E-05	2.38935E-05	1.41636E-05	1.2604E-09	1.6569E-08	2.8445E-09	2.06743E-08	0.02067428
3829303774500	382930	3774500	2.38687E-05	2.80677E-05	2.7694E-05	5.88679E-06	7.65572E-06	5.63503E-06	5.79996E-07	6.79502E-06	5.79996E-07	1.71747E-05	2.49209E-05	1.47726E-05	1.3462E-09	1.755E-08	2.9582E-09	2.18549E-08	0.02185485
3829803774500	382980	3774500	2.64812E-05	3.11397E-05	3.07251E-05	6.53111E-06	8.49365E-06	6.25179E-06	6.43478E-07	7.53875E-06	6.43478E-07	1.94768E-05	2.82612E-05	1.67527E-05	1.60714E-09	2.0718E-08	3.3954E-09	2.57211E-08	0.02572107
3830303774500	383030	3774500	3.08316E-05	3.62555E-05	3.57727E-05	7.60406E-06	9.88901E-06	7.27885E-06	7.4919E-07	8.77723E-06	7.4919E-07	2.31419E-05	3.35794E-05	1.99052E-05	2.08246E-09	2.6441E-08	4.1566E-09	3.26799E-08	0.03267988
3830803774500	383080	3774500	3.6129E-05	4.24847E-05	4.1919E-05	8.91055E-06	1.15881E-05	8.52947E-06	8.77912E-07	1.02853E-05	8.77912E-07	2.75276E-05	3.99432E-05	2.36775E-05	2.8247E-09	3.5197E-08	5.2217E-09	4.32431E-08	0.04324312
3831303774500	383130	3774500	4.07133E-05	4.78756E-05	4.72381E-05	1.00412E-05	1.30585E-05	9.61177E-06	9.8931E-07	1.15904E-05	9.8931E-07	3.17854E-05	4.61213E-05	2.73398E-05	3.79674E-09	4.6375E-08	6.4247E-09	5.65961E-08	0.05659611
3832303774500	383230	3774500	4.77041E-05	5.60961E-05	5.53492E-05	1.17653E-05	1.53007E-05	1.12622E-05	1.15918E-06	1.35805E-05	1.15918E-06	4.0404E-05	5.86271E-05	3.47529E-05	5.31863E-09	6.3841E-08	8.4093E-09	7.75686E-08	0.07756861
3833303774500	383330	3774500	5.64884E-05	6.64258E-05	6.55413E-05	1.39318E-05	1.81182E-05	1.3336E-05	1.37263E-06	1.60813E-05	1.37263E-06	5.22697E-05	7.58445E-05	4.49591E-05	4.58738E-09	5.6858E-08	8.7663E-09	7.02113E-08	0.07021128
3833803774500	383380	3774500	5.96357E-05	7.01267E-05	6.91929E-05	1.4708E-05	1.91277E-05	1.4079E-05	1.44911E-06	1.69772E-05	1.44911E-06	5.80965E-05	8.42993E-05	4.99709E-05	3.9634E-09	5.0371E-08	8.3683E-09	6.27023E-08	0.06270235
3834303774500	383430	3774500	6.35293E-05	7.47053E-05	7.37105E-05	1.56683E-05	2.03765E-05	1.49983E-05	1.54372E-06	1.80857E-05	1.54372E-06	6.5405E-05	9.49041E-05	5.62572E-05	3.5938E-09	4.6743E-08	8.2419E-09	5.85792E-08	0.0585792
3834803774500	383480	3774500	6.77405E-05	7.96572E-05	7.85966E-05	1.67069E-05	2.17272E-05	1.59924E-05	1.64605E-06	1.92845E-05	1.64605E-06	7.37116E-05	0.000106957	6.3402E-05	3.36176E-09	4.4638E-08	8.2635E-09	5.62637E-08	0.05626372
3835303774500	383530	3774500	7.36394E-05	8.65939E-05	8.54409E-05	1.81618E-05	2.36193E-05	1.73851E-05	1.78939E-06	2.09639E-05	1.78939E-06	8.49317E-05	0.000123238	7.30528E-05	3.28352E-09	4.4393E-08	8.5704E-09	5.62464E-08	0.05624641
3835803774500	383580	3774500	8.02848E-05	9.44083E-05	9.31513E-05	1.98008E-05	2.57507E-05	1.89539E-05	1.95087E-06	2.28557E-05	1.95087E-06	9.8357E-05	0.000142718	8.46004E-05	3.2701E-09	4.4919E-08	9.004E-09	5.71928E-08	0.05719277
3836303774500	383630	3774500	9.93631E-05	0.000116843	0.000115287	2.45061E-05	3.187E-05	2.3458E-05	2.41446E-06	2.8287E-05	2.41446E-06	0.000128209	0.000186033	0.000110277	3.73674E-09	5.2103E-08	1.081E-08	6.66492E-08	0.06664921
3836803774500	383680	3774500	0.000143809	0.000169107	0.000166855	3.54677E-05	4.61255E-05	3.39509E-05	3.49446E-06	4.09398E-05	3.49446E-06	0.00019424	0.000281847	0.000167073	5.00958E-09	7.0933E-08	1.5205E-08	9.11478E-08	0.09114778
3837303774500	383730	3774500	0.00023671	0.000278352	0.000274645	5.83802E-05	7.5923E-05	5.58834E-05	5.75191E-06	6.73873E-05	5.75191E-06	0.000337827	0.000490194	0.000290577	7.69293E-09	1.1045E-07	2.4442E-08	1.42586E-07	0.14258621
3837803774500	383780	3774500	0.000414715	0.00048767	0.000481177	0.000102282	0.000133017	9.79075E-05	1.00773E-05	0.000118062	1.00773E-05	0.000623537	0.000904766	0.000536327	1.27866E-08	1.8548E-07	4.2151E-08	2.40419E-07	0.24041912
3838303774500	383830	3774500	0.000952009	0.001119485	0.001104579	0.000234796	0.00030535	0.000224754	2.31333E-05	0.000271021	2.31333E-05	0.001484595	0.002154179	0.001276954	2.83195E-08	4.1367E-07	9.5799E-08	5.37792E-07	0.53779165
3838803774500	383880	3774500	0.002369228	0.002786018	0.002748922	0.000584327	0.000759912	0.000559337	5.75708E-05	0.000674478	5.75708E-05	0.003751978	0.005444201	0.003227212	6.94029E-08	1.0166E-06	2.3736E-07	1.32335E-06	1.32334807
3839803774500	383980	3774500	0.003188737	0.003749693	0.003699765	0.000786444	0.001022763	0.00075281	7.74844E-05	0.000907778	7.74844E-05	0.00506321	0.007346827	0.00435505	9.30987E-08	1.3644E-06	3.191E-07	1.7766E-06	1.77659968
3840303774500	384030	3774500	0.001195599	0.001405926	0.001387206	0.000294873	0.000383479	0.000282262	2.90523E-05	0.000340366	2.90523E-05	0.001876214	0.002722427	0.001613799	3.52051E-08	5.1519E-07	1.1986E-07	6.70251E-07	0.67025055
3840803774500	384080	3774500	0.000525012	0.000617371	0.000609151	0.000129485	0.000168394	0.000123947	1.27575E-05	0.000149462	1.27575E-05	0.000805029	0.001168115	0.000692435	1.56967E-08	2.2911E-07	5.2794E-08	2.97599E-07	0.29759923
3841303774500	384130	3774500	0.000379605	0.000446384	0.000440441	9.36226E-05	0.000121755	8.96187E-05	9.22417E-06	0.000108067	9.22417E-06	0.000572553	0.000830786	0.000492473	1.1456E-08	1.6696E-07	3.8228E-08	2.16642E-07	0.21664158
3826803774550	382680	3774550	2.30109E-05	2.7059E-05	2.66987E-05	5.67522E-06	7.38058E-06	5.43251E-06	5.59151E-07	6.55081E-06	5.59151E-07	1.47136E-05	2.13498E-05	1.26557E-05	1.0883E-09	1.4631E-08	2.6149E-09	1.83338E-08	0.01833377
3827303774550	382730	3774550	2.4242E-05	2.85066E-05	2.8127E-05	5.97884E-06	7.77543E-06	5.72314E-06	5.89065E-07	6.90127E-06	5.89065E-07	1.57212E-05	2.28117E-05	1.35223E-05	1.17664E-09	1.5744E-08	2.7908E-09	1.97117E-08	0.01971168
3827803774550	382780	3774550	2.47266E-05	2.90764E-05	2.86893E-05	6.09836E-06	7.93086E-06	5.83755E-06	6.00841E-07	7.03923E-06	6.00841E-07	1.64916E-05	2.39297E-05	1.4185E-05	1.22338E-09	1.6316E-08	2.8769E-09	2.04158E-08	0.02041579
3828303774550	382830	3774550	2.33507E-05	2.74585E-05	2.70929E-05	5.75903E-06	7.48957E-06	5.51273E-06	5.67408E-07	6.64754E-06	5.67408E-07	1.62733E-05	2.36129E-05	1.39972E-05	1.17493E-09	1.5618E-08	2.7421E-09	1.95351E-08	0.0195351
3828803774550	382880	3774550	2.29831E-05	2.70262E-05	2.66663E-05	5.66835E-06	7.37165E-06	5.42593E-06	5.58475E-07	6.54288E-06	5.58475E-07	1.64043E-05	2.3803E-05	1.41099E-05	1.18504E-09	1.5682E-08	2.7297E-09	1.95968E-08	0.01959682
3829303774550	382930	3774550	2.3295E-05	2.7393E-05	2.70283E-05	5.74529E-06	7.4717E-06	5.49958E-06	5.66055E-07	6.63169E-06	5.66055E-07	1.70375E-05	2.47218E-05	1.46546E-05	1.24556E-09	1.6379E-08	2.8129E-09	2.04373E-08	0.02043732
3829803774550	382980	3774550	2.64144E-05	3.10611E-05	3.06476E-05	6.51462E-06	8.47221E-06	6.23601E-06	6.41853E-07	7.51972E-06	6.41853E-07	1.97325E-05	2.86323E-05	1.69727E-05	1.49879E-09	1.9523E-08	3.2792E-09	2.43009E-08	0.02430089
3830303774550	383030	3774550	3.09987E-05	3.6452E-05	3.59666E-05	7.64527E-06	9.94261E-06	7.31831E-06	7.53251E-07	8.82481E-06	7.53251E-07	2.34632E-05	3.40456E-05	2.01815E-05	1.90758E-09	2.4547E-08	3.9963E-09	3.04506E-08	0.03045064
3830803774550	383080	3774550	3.51319E-05	4.13122E-05	4.07622E-05	8.66464E-06	1.12683E-05	8.29408E-06	8.53684E-07	1.00014E-05	8.53684E-07	2.70317E-05	3.92235E-05	2.32509E-05	2.34297E-09	2.9802E-08	4.7024E-09	3.68475E-08	0.03684748
3831303774550	383130	3774550	3.86802E-05	4.54847E-05	4.48791E-05	9.53976E-06	1.24064E-05	9.13177E-06	9.39905E-07	1.10116E-05	9.39905E-07	3.0834E-05	4.47409E-05	2.65215E-05	2.81798E-09	3.5418E-08	5.4083E-09	4.3644E-08	0.04364403
3832303774550	383230	3774550	4.47964E-05	5.26769E-05	5.19755E-05	1.10482E-05	1.43681E-05	1.05757E-05	1.08852E-06	1.27528E-05	1.08852E-06	3.85699E-05	5.59657E-05	3.31753E-05	3.31905E-09	4.1611E-08	6.3889E-09	5.13185E-08	0.05131851
3832803774550	383280	3774550	4.83001E-05	5.6797E-05	5.60407E-05	1.19123E-05	1.54919E-05	1.14029E-05	1.17366E-06	1.37502E-05	1.17366E-06	4.33049E-05	6.28364E-05	3.72481E-05	3.30547E-09	4.1866E-08	6.6954E-09	5.18671E-08	0.05186711
3833303774550	383330	3774550	5.13136E-05	6.03406E-05	5.95372E-05	1.26556E-05	1.64585E-05	1.21143E-05	1.24689E-06	1.46081E-05	1.24689E-06	4.79495E-05	6.95758E-05	4.12431E-05	3.14369E-09	4.044E-08	6.7837E-09	5.0367E-08	0.05036704
3833803774550	383380	3774550	5.29402E-05	6.22533E-05	6.14244E-05	1.30567E-05	1.69802E-05	1.24983E-05	1.28641E-06	1.50712E-05	1.28641E-06	5.22728E-05	7.5849E-05	4.49618E-05	2.92184E-09	3.8168E-08	6.6765E-09	4.77659E-08	0.04776588
3834303774550	383430	3774550	5.538E-05	6.51223E-05	6.42552E-05	1.36585E-05	1.77627E-05	1.30743E-05	1.3457E-06	1.57657E-05	1.3457E-06	5.75382E-05	8.34891E-05	4.94907E-05	2.78129E-09	3.6878E-08	6.698E-09	4.63574E-08	0.0463574
3834803774550	383480	3774550	5.80091E-05	6.8214E-05	6.73057E-05	1.43069E-05	1.8606E-05	1.3695E-05	1.40959E-06	1.65142E-05	1.40959E-06	6.36582E-05	9.23694E-05	5.47547E-05	2.67379E-09	3.5958E-08	6.7677E-09	4.53998E-08	0.04539978
3835303774550	383530	3774550	6.51503E-05	7.66114E-05	7.55913E-05	1.60681E-05	2.08965E-05	1.53809E-05	1.58311E-06	1.85472E-05	1.58311E-06	7.53149E-05	0.000109284	6.47811E-05	2.77513E-09	3.7836E-08	7.3727E-09	4.7984E-08	0.04798401
3835803774550	383580	3774550	7.6458E-05	8.99083E-05	8.87112E-05	1.8857E-05	2.45233E-05	1.80505E-05	1.85788E-06	2.17663E-05	1.85788E-06	9.29482E-05	0.00013487	7.99481E-05	3.02958E-09	4.1853E-08	8.4254E-09	5.33077E-08	0.05330767
3836303774550	383630	3774550	9.88283E-05	0.000116214	0.000114667	2.43742E-05	3.16984E-05	2.33318E-05	2.40147E-06	2.81347E-05	2.40147E-06	0.000125697	0.00018239	0.000108117	3.65222E-09	5.1137E-08	1.0622E-08	6.54113E-08	0.06541134
3836803774550	383680	3774550	0.000139664	0.000164234	0.000162047	3.44456E-05	4.47962E-05	3.29725E-05	3.39376E-06	3.976E-05	3.39376E-06	0.000186433	0.000270518	0.000160358	4.83745E-09	6.8604E-08	1.4679E-08	8.81207E-08	0.08812073
3837303774550	383730	3774550	0.000204753	0.000240773	0.000237567	5.04986E-05	6.56731E-05	4.83389E-05	4.97538E-06	5.82897E-05	4.97538E-06	0.000290885	0.00042208	0.000250201	6.6647E-09	9.565E-08	2.1114E-08	1.23429E-07	0.12342857
3837803774550	383780	3774550	0.000302863	0.000356142	0.0003514	7.46956E-05	9.7141E-05	7.15011E-05	7.35939E-06	8.62199E-05	7.35939E-06	0.000448543	0.000650845	0.000385808	9.45281E-09	1.3678E-07	3.0852E-08	1.77084E-07	0.17708433
3838303774550	383830	3774550	0.000459299	0.000540098	0.000532907	0.000113278	0.000147317	0.000108433	1.11607E-05	0.000130755	1.11607E-05	0.000699398	0.001014842	0.000601577	1.39425E-08	2.0284E-07	4.6428E-08	2.63209E-07	0.26320948
3838803774550	383880	3774550	0.000699608	0.000822681	0.000811727	0.000172545	0.000224394	0.000165166	1.7E-05	0.000199166	1.7E-05	0.001084323	0.001573376	0.000932665	2.08729E-08	3.0467E-07	7.0388E-08	3.95928E-07	0.39592752
3839303774550	383930	3774550	0.001194295	0.001404393	0.001385694	0.000294551	0.000383061	0.000281954	2.90207E-05	0.000339995	2.90207E-05	0.001876123	0.002722295	0.001613721	3.51927E-08	5.1487E-07	1.1977E-07	6.69836E-07	0.66983584
3839803774550	383980	3774550	0.002740316	0.003222387	0.003179481	0.000675849	0.000878936	0.000646945	6.6588E-05	0.000780121	6.6588E-05	0.00434931	0.006310943	0.003740999	8.00348E-08	1.1728E-06	2.7423E-07	1.52709E-06	1.52709095
3840803774550	384080	3774550	0.001507725	0.001772961	0.001749354	0.000371853	0.000483592	0.00035595	3.66368E-05	0.000429223	3.66368E-05	0.002379272	0.003452375	0.002046498	4.41969E-08	6.4725E-07	1.5097E-07	8.42424E-07	0.84242415
3841303774550	384130	3774550	0.00068679	0.000807609	0.000796856	0.000169384	0.000220283	0.00016214	1.66886E-05	0.000195517	1.66886E-05	0.001067133	0.001548432	0.000917879	2.03415E-08	2.9736E-07	6.8904E-08	3.86608E-07	0.38660826
3826803774600	382680	3774600	2.22756E-05	2.61943E-05	2.58455E-05	5.49388E-06	7.14475E-06	5.25892E-06	5.41285E-07	6.34149E-06	5.41285E-07	1.44797E-05	2.10103E-05	1.24545E-05	1.03494E-09	1.3958E-08	2.5095E-09	1.75025E-08	0.01750247
3827303774600	382730	3774600	2.34343E-05	2.75568E-05	2.71899E-05	5.77963E-06	7.51636E-06	5.53245E-06	5.69438E-07	6.67133E-06	5.69438E-07	1.54623E-05	2.24361E-05	1.32996E-05	1.11285E-09	1.4948E-08	2.6694E-09	1.87305E-08	0.01873051
3827803774600	382780	3774600	2.41417E-05	2.83887E-05	2.80107E-05	5.95411E-06	7.74327E-06	5.69947E-06	5.86629E-07	6.87272E-06	5.86629E-07	1.62514E-05	2.35812E-05	1.39784E-05	1.1631E-09	1.5584E-08	2.7719E-09	1.95189E-08	0.01951894
3828303774600	382830	3774600	2.28661E-05	2.68887E-05	2.65306E-05	5.6395E-06	7.33413E-06	5.39832E-06	5.55632E-07	6.50958E-06	5.55632E-07	1.61235E-05	2.33956E-05	1.38684E-05	1.11629E-09	1.4917E-08	2.6459E-09	1.86795E-08	0.01867951
3828803774600	382880	3774600	2.24093E-05	2.63515E-05	2.60007E-05	5.52685E-06	7.18762E-06	5.29048E-06	5.44533E-07	6.37955E-06	5.44533E-07	1.62202E-05	2.35359E-05	1.39516E-05	1.11181E-09	1.481E-08	2.6132E-09	1.85353E-08	0.01853531
3829303774600	382930	3774600	2.28772E-05	2.69018E-05	2.65436E-05	5.64225E-06	7.3377E-06	5.40095E-06	5.55903E-07	6.51275E-06	5.55903E-07	1.69439E-05	2.4586E-05	1.45741E-05	1.16516E-09	1.5448E-08	2.7001E-09	1.93137E-08	0.01931366
3829803774600	382980	3774600	2.57292E-05	3.02555E-05	2.98526E-05	6.34564E-06	8.25246E-06	6.07426E-06	6.25205E-07	7.32467E-06	6.25205E-07	1.94487E-05	2.82205E-05	1.67285E-05	1.36899E-09	1.802E-08	3.1E-09	2.2489E-08	0.02248898
3830303774600	383030	3774600	2.979E-05	3.50306E-05	3.45641E-05	7.34715E-06	9.55491E-06	7.03294E-06	7.23878E-07	8.48069E-06	7.23878E-07	2.28144E-05	3.31042E-05	1.96235E-05	1.6736E-09	2.1839E-08	3.6816E-09	2.71942E-08	0.02719421
3830803774600	383080	3774600	3.36001E-05	3.95109E-05	3.89848E-05	8.28684E-06	1.0777E-05	7.93244E-06	8.16461E-07	9.56536E-06	8.16461E-07	2.6152E-05	3.79471E-05	2.24943E-05	1.98009E-09	2.5649E-08	4.2482E-09	3.18769E-08	0.03187689
3831303774600	383130	3774600	3.65189E-05	4.29432E-05	4.23714E-05	9.00672E-06	1.17132E-05	8.62153E-06	8.87387E-07	1.03963E-05	8.87387E-07	2.94928E-05	4.27946E-05	2.53678E-05	2.23647E-09	2.8791E-08	4.7097E-09	3.57373E-08	0.03573732
3832303774600	383230	3774600	4.19054E-05	4.92773E-05	4.86212E-05	1.03352E-05	1.34408E-05	9.89319E-06	1.01828E-06	1.19297E-05	1.01828E-06	3.64487E-05	5.28879E-05	3.13509E-05	2.4971E-09	3.2266E-08	5.3841E-09	4.01474E-08	0.04014743
3832803774600	383280	3774600	4.42004E-05	5.1976E-05	5.12839E-05	1.09012E-05	1.41769E-05	1.0435E-05	1.07404E-06	1.25831E-05	1.07404E-06	3.98394E-05	5.78078E-05	3.42673E-05	2.46655E-09	3.2197E-08	5.5386E-09	4.02019E-08	0.0402019
3833303774600	383330	3774600	4.57433E-05	5.37904E-05	5.30742E-05	1.12818E-05	1.46718E-05	1.07993E-05	1.11154E-06	1.30223E-05	1.11154E-06	4.33548E-05	6.29088E-05	3.72911E-05	2.37762E-09	3.138E-08	5.5718E-09	3.93294E-08	0.0393294
3833803774600	383380	3774600	4.6824E-05	5.50611E-05	5.4328E-05	1.15483E-05	1.50184E-05	1.10544E-05	1.13779E-06	1.333E-05	1.13779E-06	4.6471E-05	6.74304E-05	3.99714E-05	2.27322E-09	3.034E-08	5.5395E-09	3.81527E-08	0.03815268
3834303774600	383430	3774600	4.83447E-05	5.68494E-05	5.60924E-05	1.19233E-05	1.55062E-05	1.14134E-05	1.17475E-06	1.37629E-05	1.17475E-06	5.042E-05	7.31605E-05	4.33681E-05	2.2076E-09	2.9766E-08	5.5748E-09	3.75487E-08	0.03754868

Unique Identifier	X (UTM)	Y (UTM)	EGIODemolition 2025	EGIOSite Grubbing / Prep 2025	EGIOMass Grading / Excavation 2025	EGIOMass Grading / Excavation 2026	EGIODrainage / Utilities Trenching 2026	EGIODrainage / Utilities Trenching 2027	EGIOFoundations / Concrete Pads 2026	EGIOFoundations / Concrete Pads 2027	EGIOBuilding / Structure Construction 2026	EGIOBuilding / Structure Construction 2027	EGIOAsphalt Paving 2027	EGIOArchitectural Coating 2027	EGIOLandscaping or Other Finishing 2027	EGIOWaterside Construction (Piles) 2027	HIWaterside Construction (Landscaping) 2025	HIWaterside Construction (Landscaping) 2026	KMDemolition 2025	KMSite Grubbing / Prep 2025	KMMass Grading / Excavation 2025
3834803774600	383480	3774600	0.000125407	4.9186E-05	1.6289E-05	1.59534E-05	3.70446E-05	3.69874E-05	4.86717E-05	4.86403E-05	5.21335E-05	5.08839E-05	2.0287E-06	2.0287E-06	5.49413E-05	2.0287E-06	1.51907E-05	1.47149E-05	2.0775E-05	9.01648E-05	6.85349E-05
3835303774600	383530	3774600	0.000139095	5.4555E-05	1.8067E-05	1.76948E-05	4.10881E-05	4.10247E-05	5.39844E-05	5.39496E-05	5.7824E-05	5.6438E-05	2.25014E-06	2.25014E-06	6.09383E-05	2.25014E-06	1.80932E-05	1.75265E-05	2.52988E-05	0.000109799	8.34588E-05
3835803774600	383580	3774600	0.000154428	6.0569E-05	2.00585E-05	1.96452E-05	4.56172E-05	4.55468E-05	5.9935E-05	5.98964E-05	6.41979E-05	6.26591E-05	2.49817E-06	2.49817E-06	6.76555E-05	2.49817E-06	2.16254E-05	2.09481E-05	3.1004E-05	0.00013456	0.00010228
3836303774600	383630	3774600	0.000176847	6.9362E-05	2.29705E-05	2.24972E-05	5.22397E-05	5.21591E-05	6.86361E-05	6.85918E-05	7.35179E-05	7.17557E-05	2.86085E-06	2.86085E-06	7.74774E-05	2.86085E-06	2.65945E-05	2.57615E-05	3.91352E-05	0.00016985	0.000129104
3836803774600	383680	3774600	0.000204493	8.0205E-05	2.65615E-05	2.60142E-05	6.04064E-05	6.03132E-05	7.93661E-05	7.93149E-05	8.5011E-05	8.29733E-05	3.30808E-06	3.30808E-06	8.95895E-05	3.30808E-06	3.28283E-05	3.18001E-05	4.98916E-05	0.000216533	0.000164588
3837303774600	383730	3774600	0.000240323	9.4258E-05	3.12153E-05	3.05722E-05	7.09901E-05	7.08806E-05	9.32718E-05	9.32116E-05	9.99057E-05	9.7511E-05	3.88769E-06	3.88769E-06	0.000105286	3.88769E-06	4.05421E-05	3.92722E-05	6.31713E-05	0.000274168	0.000208397
3837803774600	383780	3774600	0.000290191	0.00011382	3.76927E-05	3.69161E-05	8.5721E-05	8.55887E-05	0.000112626	0.000112553	0.000120637	0.000117745	4.69441E-06	4.69441E-06	0.000127134	4.69441E-06	5.08444E-05	4.92518E-05	8.08165E-05	0.000350749	0.000266607
3838303774600	383830	3774600	0.000353577	0.00013868	4.59258E-05	4.49796E-05	0.000104445	0.000104284	0.000137227	0.000137138	0.000146987	0.000143464	5.7198E-06	5.7198E-06	0.000154904	5.7198E-06	6.36403E-05	6.16469E-05	0.000102666	0.000445579	0.000338688
3838803774600	383880	3774600	0.000430337	0.00016878	5.58962E-05	5.47445E-05	0.000127119	0.000126923	0.000167018	0.000166911	0.000178898	0.000174609	6.96155E-06	6.96155E-06	0.000188533	6.96155E-06	7.89189E-05	7.6447E-05	0.000128694	0.000558541	0.000424551
3839303774600	383930	3774600	0.000556552	0.00021829	7.22902E-05	7.08007E-05	0.000164403	0.000164149	0.000216004	0.000215864	0.000231367	0.000225821	9.00333E-06	9.00333E-06	0.000243828	9.00333E-06	0.000103617	0.000100372	0.000170665	0.000740697	0.000563009
3839803774600	383980	3774600	0.000894348	0.00035078	0.000116166	0.000113773	0.000264186	0.000263778	0.000347106	0.000346882	0.000371794	0.000362882	1.44678E-05	1.44678E-05	0.000391818	1.44678E-05	0.000168902	0.000163612	0.000281354	0.001221095	0.000928163
3840303774600	384030	3774600	0.002012285	0.00078925	0.000261374	0.000255989	0.000594419	0.000593502	0.000780989	0.000780485	0.000836537	0.000816485	3.25527E-05	3.25527E-05	0.000881591	3.25527E-05	0.000384032	0.000372003	0.000645737	0.002802545	0.002130233
3841303774600	384130	3774600	0.001215248	0.00047664	0.000157848	0.000154595	0.000358978	0.000358424	0.000471651	0.000471346	0.000505197	0.000493087	1.9659E-05	1.9659E-05	0.000532405	1.9659E-05	0.000231443	0.000224194	0.000387646	0.001682409	0.00127881
3826803774650	382680	3774650	5.41166E-05	2.1225E-05	7.02917E-06	6.88434E-06	1.59858E-05	1.59611E-05	2.10032E-05	2.09897E-05	2.24971E-05	2.19578E-05	8.75443E-07	8.75443E-07	2.37087E-05	8.75443E-07	8.06356E-06	7.811E-06	8.90744E-06	3.86589E-05	2.93849E-05
3827303774650	382730	3774650	5.87154E-05	2.3029E-05	7.6265E-06	7.46937E-06	1.73442E-05	1.73175E-05	2.27881E-05	2.27734E-05	2.44089E-05	2.38238E-05	9.49837E-07	9.49837E-07	2.57235E-05	9.49837E-07	8.48692E-06	8.2211E-06	9.35326E-06	4.05938E-05	3.08556E-05
3827803774650	382780	3774650	6.35208E-05	2.4914E-05	8.25067E-06	8.08067E-06	1.87637E-05	1.87348E-05	2.46531E-05	2.46372E-05	2.64065E-05	2.57736E-05	1.02757E-06	1.02757E-06	2.78287E-05	1.02757E-06	8.87979E-06	8.60165E-06	9.7923E-06	4.24993E-05	3.2304E-05
3828303774650	382830	3774650	6.22364E-05	2.441E-05	8.08383E-06	7.91728E-06	1.83843E-05	1.83559E-05	2.41546E-05	2.4139E-05	2.58726E-05	2.52524E-05	1.0068E-06	1.0068E-06	2.7266E-05	1.0068E-06	8.40978E-06	8.14637E-06	9.44152E-06	4.09769E-05	3.11468E-05
3828803774650	382880	3774650	6.0404E-05	2.3691E-05	7.84583E-06	7.68418E-06	1.78431E-05	1.78155E-05	2.34434E-05	2.34283E-05	2.51109E-05	2.4509E-05	9.77154E-07	9.77154E-07	2.64633E-05	9.77154E-07	7.95234E-06	7.70326E-06	9.00022E-06	3.90616E-05	2.9691E-05
3829303774650	382930	3774650	6.40866E-05	2.5136E-05	8.32417E-06	8.15266E-06	1.89309E-05	1.89017E-05	2.48727E-05	2.48567E-05	2.66418E-05	2.60032E-05	1.03673E-06	1.03673E-06	2.80766E-05	1.03673E-06	8.12097E-06	7.8666E-06	9.22879E-06	4.00536E-05	3.0445E-05
3829803774650	382980	3774650	7.69489E-05	3.018E-05	9.99483E-06	9.7889E-06	2.27303E-05	2.26953E-05	2.98647E-05	2.98454E-05	3.19888E-05	3.1222E-05	1.2448E-06	1.2448E-06	3.37116E-05	1.2448E-06	9.20448E-06	8.91618E-06	1.04667E-05	4.54262E-05	3.45287E-05
3830303774650	383030	3774650	9.28021E-05	3.6398E-05	1.2054E-05	1.18056E-05	2.74133E-05	2.7371E-05	3.60175E-05	3.59942E-05	3.85792E-05	3.76545E-05	1.50126E-06	1.50126E-06	4.0657E-05	1.50126E-06	1.0462E-05	1.01343E-05	1.1906E-05	5.16729E-05	3.92769E-05
3830803774650	383080	3774650	0.000109769	4.3053E-05	1.42578E-05	1.39641E-05	3.24253E-05	3.23752E-05	4.26026E-05	4.25751E-05	4.56327E-05	4.45389E-05	1.77573E-06	1.77573E-06	4.80903E-05	1.77573E-06	1.17213E-05	1.13542E-05	1.33363E-05	5.78803E-05	4.39952E-05
3831303774650	383130	3774650	0.000119407	4.6833E-05	1.55097E-05	1.51901E-05	3.52722E-05	3.52178E-05	4.63431E-05	4.63132E-05	4.96392E-05	4.84494E-05	1.93164E-06	1.93164E-06	5.23127E-05	1.93164E-06	1.23402E-05	1.19537E-05	1.42257E-05	6.17403E-05	4.69292E-05
3831803774650	383180	3774650	0.000123709	4.852E-05	1.60685E-05	1.57374E-05	3.654311E-05	3.64867E-05	4.80129E-05	4.79819E-05	5.14278E-05	5.01951E-05	2.00124E-06	2.00124E-06	5.41976E-05	2.00124E-06	1.27133E-05	1.23151E-05	1.49996E-05	6.50994E-05	4.94825E-05
3832303774650	383230	3774650	0.000121598	4.7693E-05	1.57943E-05	1.54689E-05	3.59196E-05	3.58642E-05	4.71936E-05	4.71632E-05	5.05503E-05	4.93386E-05	1.96709E-06	1.96709E-06	5.32728E-05	1.96709E-06	1.28569E-05	1.24542E-05	1.56106E-05	6.77513E-05	5.14982E-05
3832803774650	383280	3774650	0.000116443	4.567E-05	1.51247E-05	1.4813E-05	3.43966E-05	3.43436E-05	4.51927E-05	4.51635E-05	4.8407E-05	4.72467E-05	1.88369E-06	1.88369E-06	5.10141E-05	1.88369E-06	1.28353E-05	1.24333E-05	1.59818E-05	6.93621E-05	5.27226E-05
3833303774650	383330	3774650	0.000114296	4.4829E-05	1.48458E-05	1.454E-05	3.37625E-05	3.37104E-05	4.43595E-05	4.43309E-05	4.75146E-05	4.63757E-05	1.84896E-06	1.84896E-06	5.00736E-05	1.84896E-06	1.31851E-05	1.27722E-05	1.6835E-05	7.3065E-05	5.55372E-05
3833803774650	383380	3774650	0.000106913	4.1933E-05	1.38868E-05	1.36007E-05	3.15815E-05	3.15328E-05	4.1494E-05	4.14672E-05	4.44453E-05	4.33799E-05	1.72953E-06	1.72953E-06	4.6839E-05	1.72953E-06	1.29735E-05	1.25671E-05	1.70409E-05	7.39587E-05	5.62165E-05
3834303774650	383430	3774650	0.000105718	4.1464E-05	1.37317E-05	1.34487E-05	3.12287E-05	3.11805E-05	4.10304E-05	4.10039E-05	4.39487E-05	4.28952E-05	1.7102E-06	1.7102E-06	4.63156E-05	1.7102E-06	1.33771E-05	1.29581E-05	1.79982E-05	7.81134E-05	5.93745E-05
3834803774650	383480	3774650	0.000119137	4.6727E-05	1.54747E-05	1.51558E-05	3.51926E-05	3.51383E-05	4.62385E-05	4.62086E-05	4.95272E-05	4.834E-05	1.92728E-06	1.92728E-06	5.21946E-05	1.92728E-06	1.57361E-05	1.52432E-05	2.15535E-05	9.35436E-05	7.11031E-05
3835303774650	383530	3774650	0.000135269	5.3054E-05	1.757E-05	1.7208E-05	3.99578E-05	3.98962E-05	5.24994E-05	5.24655E-05	5.62334E-05	5.48855E-05	2.18824E-06	2.18824E-06	5.9262E-05	2.18824E-06	1.87964E-05	1.82077E-05	2.62765E-05	0.000114042	8.66839E-05
3835803774650	383580	3774650	0.000144476	5.6665E-05	1.87658E-05	1.83792E-05	4.26774E-05	4.26116E-05	5.60725E-05	5.60363E-05	6.00607E-05	5.86211E-05	2.33718E-06	2.33718E-06	6.32954E-05	2.33718E-06	2.12415E-05	2.05762E-05	3.05605E-05	0.000132635	0.000100816
3836303774650	383630	3774650	0.000156449	6.1361E-05	2.0321E-05	1.99023E-05	4.62142E-05	4.61429E-05	6.07194E-05	6.06802E-05	6.5038E-05	6.34791E-05	2.53087E-06	2.53087E-06	6.85408E-05	2.53087E-06	2.42122E-05	2.34538E-05	3.57746E-05	0.000155264	0.000118017
3836803774650	383680	3774650	0.000171934	6.7435E-05	2.23323E-05	2.18722E-05	5.07884E-05	5.071E-05	6.67293E-05	6.66862E-05	7.14754E-05	6.97621E-05	2.78137E-06	2.78137E-06	7.53249E-05	2.78137E-06	2.78108E-05	2.69397E-05	4.20388E-05	0.000182451	0.000138682
3837303774650	383730	3774650	0.00019067	7.4783E-05	2.4766E-05	2.42557E-05	5.6323E-05	5.62361E-05	7.40011E-05	7.39533E-05	7.92644E-05	7.73645E-05	3.08447E-06	3.08447E-06	8.35334E-05	3.08447E-06	3.1978E-05	3.09764E-05	4.92489E-05	0.000213744	0.000162468
3837803774650	383780	3774650	0.000211544	8.2971E-05	2.74773E-05	2.69112E-05	6.24892E-05	6.23927E-05	8.21026E-05	8.20496E-05	8.79421E-05	8.58342E-05	3.42215E-06	3.42215E-06	9.26785E-05	3.42215E-06	3.65004E-05	3.53571E-05	5.70474E-05	0.00024759	0.000188195
3838303774650	383830	3774650	0.000237251	9.3053E-05	3.08163E-05	3.01814E-05	7.00827E-05	6.99746E-05	9.20796E-05	9.20201E-05	9.86287E-05	9.62646E-05	3.838E-06	3.838E-06	0.000103941	3.838E-06	4.18929E-05	4.05807E-05	6.63124E-05	0.000287801	0.000218759
3838803774650	383880	3774650	0.000263559	0.00010337	3.42335E-05	3.35282E-05	7.78541E-05	7.7734E-05	0.00010229	0.000102224	0.000109565	0.000106939	4.26359E-06	4.26359E-06	0.000115466	4.26359E-06	4.73481E-05	4.58651E-05	7.5677E-05	0.000328444	0.000249652
3839303774650	383930	3774650	0.000289535	0.00011356	3.76075E-05	3.68327E-05	8.55273E-05	8.53953E-05	0.000112372	0.000112299	0.000120364	0.000117479	4.6838E-06	4.6838E-06	0.000126847	4.6838E-06	5.26867E-05	5.10365E-05	8.48922E-05	0.000368438	0.000280052
3839803774650	383980	3774650	0.000359622	0.00014105	4.6711E-05	4.57486E-05	0.000106231	0.000106067	0.000139573	0.000139483	0.0001495	0.000145917	5.81759E-06	5.81759E-06	0.000157552	5.81759E-06	6.64639E-05	6.43821E-05	0.000108281	0.000469947	0.00035721
3840303774650	384030	3774650	0.000589265	0.00023112	7.65392E-05	7.49622E-05	0.000174066	0.000173797	0.0002287	0.000228552	0.000244966	0.000239094	9.53252E-06	9.53252E-06	0.000258159	9.53252E-06	0.000110848	0.000107376	0.000183546	0.000796603	0.000605504
3840803774650	384080	3774650	0.001000425	0.00039238	0.000129945	0.000127267	0.000295521	0.000295065	0.000388276	0.000388025	0.000415892	0.000405923	1.61839E-05	1.61839E-05	0.000438291	1.61839E-05	0.000190087	0.000184133	0.000317825	0.001379385	0.001048479
3826803774700	382680	3774700	5.08741E-05	1.9954E-05	6.608E-06	6.47185E-06	1.5028E-05	1.50048E-05	1.97448E-05	1.9732E-05	2.11491E-05	2.06422E-05	8.22989E-07	8.22989E-07	2.22882E-05	8.22989E-07	7.67967E-06	7.43913E-06	8.61098E-06	3.73722E-05	2.84069E-05
3827303774700	382730	3774700	5.47184E-05	2.1461E-05	7.10733E-06	6.9609E-06	1.61636E-05	1.61386E-05	2.12368E-05	2.12231E-05	2.27473E-05	2.2202E-05	8.85178E-07	8.85178E-07	2.39724E-05	8.85178E-07	8.04383E-06	7.79188E-06	9.01154E-06	3.91107E-05	2.97283E-05
3827803774700	382780	3774700	5.8913E-05	2.3107E-05	7.65217E-06	7.49451E-06	1.74026E-05	1.73758E-05	2.28648E-05	2.285E-05	2.4491E-05	2.3904E-05	9.53034E-07	9.53034E-07	2.581E-05	9.53034E-07	8.40978E-06	8.14637E-06	9.43247E-06	4.09376E-05	3.11169E-05
3828303774700	382830	3774700	5.77813E-05	2.2663E-05	7.50517E-06	7.35053E-06	1.70683E-05	1.7042E-05	2.24255E-05	2.24111E-05	2.40205E-05	2.34448E-05	9.34726E-07	9.34726E-07	2.53142E-05	9.34726E-07	8.03486E-06	7.78319E-06	9.16995E-06	3.97983E-05	3.02509E-05
3828803774700	382880	3774700	5.45657E-05	2.1401E-05	7.0875E-06	6.94147E-06	1.61184E-05	1.60936E-05	2.11775E-05	2.11639E-05	2.26838E-05	2.21401E-05	8.82708E-07	8.82708E-07	2.39055E-05	8.82708E-07	7.46081E-06	7.22713E-06	8.60419E-06	3.73428E-05	2.83845E-05
3829303774700	382930	3774700	5.80328E-05	2.2761E-05	7.53783E-06	7.38253E-06	1.71426E-05	1.71161E-05	2.25231E-05	2.25086E-05	2.41251E-05	2.35468E-05	9.38794E-07	9.38794E-07	2.54244E-05	9.38794E-07	7.69402E-06	7.45303E-06	8.91649E-06	3.86982E-05	2.94148E-05
3829803774700	382980	3774700	6.85327E-05	2.688E-05	8.90167E-06	8.71826E-06	2.02442E-05	2.0213E-05	2.65983E-05	2.65811E-05	2.84901E-05	2.78072E-05	1.10865E-06	1.10865E-06	3.00245E-05	1.10865E-06	8.68963E-06	8.41746E-06	1.00888E-05	4.37859E-05	3.3282E-05
3830303774700	383030	3774700	8.02902E-05	3.1491E-05	1.04288E-05	1.0214E-05	2.37173E-05	2.36807E-05	3.11615E-05	3.11414E-05	3.33778E-05	3.25778E-05	1.29885E-06	1.29885E-06	3.51755E-05	1.29885E-06	9.76418E-06	9.45834E-06	1.13651E-05	4.93255E-05	3.74926E-05
3830803774700	383080	3774700	9.22632E-05	3.6187E-05	1.1984E-05	1.17371E-05	2.72541E-05	2.72121E-05	3.58083E-05	3.57852E-05	3.83552E-05	3.74358E-05	1.49254E-06	1.49254E-06	4.04209E-05	1.49254E-06	1.08262E-05	1.04871E-05	1.26121E-05	5.47373E-05	4.16062E-05
3831303774700	383130	3774700	9.82003E-05	3.8516E-05	1.27552E-05	1.24924E-05	2.90079E-05	2.89631E-05	3.81126E-05	3.8088E-05	4.08233E-05	3.98448E-05	1.58858E-06	1.58858E-06	4.3022E-05	1.58858E-06	1.13338E-05	1.09788E-05	1.33838E-05	5.80866E-05	4.4152E-05
3831803774700	383180	3774700	9.79488E-05	3.8417E-05	1.27225E-05	1.24604E-05	2.89336E-05	2.8889E-05	3.8015E-05	3.79904E-05	4.07188E-05	3.97428E-05	1.58452E-06	1.58452E-06	4.29118E-05	1.58452E-06	1.14128E-05	1.10553E-05	1.38364E-05	6.0051E-05	4.56451E-05
3832303774700	383230	3774700	9.61524E-05	3.7712E-05	1.24892E-05	1.22318E-05	2.8403E-05	2.83591E-05	3.73178E-05	3.72937E-05	3.9972E-05	3.90139E-05	1.55545E-06	1.55545E-06	4.21248E-05	1.55545E-06	1.14504E-05	1.10918E-05	1.41804E-05	6.15439E-05	4.67799E-05
3832803774700	383280	3774700	9.51105E-05	3.7304E-05	1.23538E-05	1.20993E-05	2.80952E-05	2.80518E-05	3.69134E-05	3.68896E-05	3.95389E-05	3.85911E-05	1.5386E-06	1.5386E-06	4.16683E-05	1.5386E-06	1.16729E-05	1.13073E-05	1.47643E-05	6.40779E-05	4.87061E-05
3833303774700	383330	3774700	9.73201E-05	3.817E-05	1.26408E-05	1.23804E-05	2.87479E-05	2.87035E-05	3.7771E-05	3.77466E-05	4.04574E-05	3.94877E-05	1.57434E-06	1.57434E-06	4.26364E-05	1.57434E-06	1.23205E-05	1.19346E-05	1.58958E-05	6.89889E-05	5.24389E-05
3833803774700	383380	3774700	9.90177E-05	3.8836E-05	1.28613E-05	1.25963E-05	2.92493E-05	2.92042E-05	3.84298E-05	3.8405E-05	4.11631E-05	4.01765E-05	1.60181E-06	1.60181E-06	4.33801E-05	1.60181E-06	1.29717E-05	1.25654E-05	1.70884E-05	7.4165E-05	5.63733E-05
3834303774700	383430	3774700	0.000105593	4.1415E-05	1.37153E-05	1.34327E-05	3.11915E-05	3.11434E-05	4.09816E-05	4.09551E-05	4.38964E-05	4.28442E-05	1.70817E-06	1.70817E-06	4.62605E-05	1.70817E-06	1.42812E-05	1.38339E-05	1.91931E-05	8.32993E-05	6.33164E-05
3834803774700	383480	3774700	0.00011382	4.4642E-05	1.4784E-05	1.44794E-05	3.36219E-05	3.357E-05	4.41748E-05	4.41463E-05	4.73167E-05	4.61825E-05	1.84126E-06	1.84126E-06	4.98651E-05	1.84126E-06	1.59998E-05	1.54986E-05	2.19699E-05	9.53508E-05	7.24768E-05
3835303774700	383530	3774700	0.00011894	4.665E-05	1.5449E-05	1.51307E-05	3.51342E-05	3.508E-05	4.61618E-05	4.6132E-05	4.9445E-05	4.82599E-05	1.92409E-06	1.92409E-06	5.2108E-05	1.92409E-06	1.74259E-05	1.68801E-05	2.4543E-05	0.000106518	8.09652E-05
3835803774700	383580	3774700	0.000125092	4.9063E-05	1.62482E-05	1.59134E-05	3.69517E-05	3.68947E-05	4.85497E-05	4.85184E-05	5.20028E-05	5.07563E-05	2.02362E-06	2.02362E-06	5.48036E-05	2.02362E-06	1.90458E-05	1.84492E-05	2.74352E-05	0.000119071	9.05064E-05
3836303774700	383630	3774700	0.000132431	5.1941E-05	1.72013E-05	1.68469E-05	3.91194E-05	3.9059E-05	5.13978E-05	5.13646E-05	5.50534E-05	5.37338E-05	2.14233E-06	2.14233E-06	5.80185E-05	2.14233E-06	2.08738E-05	2.022E-05	3.06736E-05	0.000133126	0.00010119
3836803774700	383680	3774700	0.000140452	5.5087E-05	1.82432E-05	1.78673E-05	4.14887E-05	4.14247E-05	5.45108E-05	5.44756E-05	5.83879E-05	5.69883E-05	2.27208E-06	2.27208E-06	6.15325E-05	2.27208E-06	2.28184E-05	2.21036E-05	3.40931E-05	0.000147967	0.00011247
3837303774700	383730	3774700	0.000149667	5.8702E-05	1.94402E-05	1.90396E-05	4.4211E-05	4.41428E-05	5.80874E-05	5.805E-05	6.22189E-05	6.07275E-05	2.42116E-06	2.42116E-06	6.55699E-05	2.42116E-06	2.4971E-05	2.41889E-05	3.78589E-05	0.0016431	0.000124893
3837803774700	383780	3774700	0.000157904	6.1932E-05	2.051E-05	2.00874E-05	4.6644E-05	4.6572E-05	6.12841E-05	6.12446E-05	6.56429E-05	6.40695E-05	2.5544E-06	2.5544E-06	6.91783E-05	2.5544E-06	2.69084E-05	2.60656E-05	4.12603E-05	0.000179072	0.000136114
3838303774700	383830	3774700	0.000169401	6.6441E-05	2.20033E-05	2.155E-05	5.00401E-05	4.99629E-05	6.57462E-05	6.57038E-05	7.04224E-05	6.87344E-05	2.74039E-06	2.74039E-06	7.42152E-05	2.74039E-06	2.94414E-05	2.85193E-05	4.5671E-05	0.000198215	0.000150665
3838803774700	383880	3774700	0.000180763	7.0898E-05	2.34792E-05	2.29954E-05	5.33965E-05	5.33141E-05	7.0156E-05	7.01107E-05	7.51459E-05	7.33446E-05	2.9242E-06	2.9242E-06	7.9193E-05	2.9242E-06	3.1917E-05	3.09173E-05	5.00229E-05	0.000217103	0.000165021
3839303774700	383930	3774700	0.000189853	7.4463E-05	2.46598E-05	2.41518E-05	5.60816E-05	5.5995E-05	7.36839E-05	7.36363E-05	7.89246E-05	7.70328E-05	3.07124E-06	3.07124E-06	8.31753E-05	3.07124E-06	3.39889E-05	3.29243E-05	5.37773E-05	0.000233397	0.000177407
3839803774700	383980	3774700	0.000239523	9.3944E-05	3.11115E-05	3.04705E-05	7.0754E-05	7.06448E-05	9.29615E-05	9.29015E-05	9.95734E-05	9.71867E-05	3.87476E-06	3.87476E-06	0.000104936	3.87476E-06	4.36939E-05	4.23253E-05	7.00691E-05	0.000304105	0.000231152
3840303774700	384030	3774700	0.000324709	0.00012736	4.21762E-05	4.13072E-05	9.59174E-05	9.57694E-05	0.000126023	0.000125942	0.000134986	0.000131751	5.2528E-06	5.2528E-06	0.000142256	5.2528E-06	6.02677E-05	5.838E-05	9.82398E-05	0.000426368	0.000324085
3840803774700	384080	3774700	0.000339206	0.00013304	4.40592E-05	4.31514E-05	0.0001002	0.000100045	0.000131649	0.000131564	0.000141013	0.000137633	5.48732E-06	5.48732E-06	0.000148607	5.48732E-06	6.32474E-05	6.12664E-05	0.000103372	0.000448644	0.000341017
3841303774700	384130	3774700	0.000295086	0.00011574	3.83285E-05	3.75388E-05	8.7167E-05	8.70325E-05	0.000114526	0.000114452	0.000122672	0.000119731	4.7736E-06	4.7736E-06	0.000129278	4.7736E-06	5.4947E-05	5.3226E-05	8.93957E-05	0.000387984	0.000294909
3826803774750	382680	3774750	4.78202E-05	1.8756E-05	6.21133E-06	6.08336E-06	1.41259E-05	1.41041E-05	1.85595E-05	1.85476E-05	1.98796E-05	1.94031E-05	7.73586E-07	7.73586E-07	2.09502E-05	7.73586E-07	7.3191E-06	7.08985E-06	8.31904E-06	3.61052E-05	2.74438E-05
3827303774750	382730	3774750	5.10897E-05	2.0038E-05	6.636E-06	6.49928E-06	1.50916E-05	1.50684E-05	1.98284E-05	1.98156E-05	2.12387E-05	2.07297E-05	8.26476E-07	8.26476E-07	2.23826E-05	8.26476E-07	7.642E-06	7.40263E-06	8.69018E-06	3.7716E-05	2.86682E-05
3827803774750	382780	3774750	5.44669E-05	2.1363E-05	7.07467E-06	6.9289E-06	1.60893E-05	1.60644E-05	2.11392E-05	2.11255E-05	2.26427E-05	2.21E-05	8.8111E-07	8.8111E-07	2.38622E-05	8.8111E-07	7.95055E-06	7.70152E-06	9.06133E-06	3.93268E-05	2.98926E-05
3828303774750	382830	3774750	5.16825E-05	2.0271E-05	6.713E-06	6.57469E-06	1.52668E-05	1.52432E-05	2.00585E-05	2.00456E-05	2.14852E-05	2.09702E-05	8.36066E-07	8.36066E-07	2.26423E-05	8.36066E-07	7.41417E-06	7.18195E-06	8.61098E-06	3.73722E-05	2.84069E-05
3828803774750	382880	3774750	4.95448E-05	1.9432E-05	6.43533E-06	6.30274E-06	1.46353E-05	1.46127E

			KMMass Grading / Excavation	KMDrainage / Utilities Trenching	KMFoundations / Concrete Pads	KMBuilding / Structure Construction	KMAsphalt Paving	KMArchitectural Coating	KMLandscaping or Other Finishing	KMWaterside Construction (Piles)	EWNDemolition	EWNSite Grubbing / Prep	EWNDrainage / Utilities Trenching	EWNDrainage / Utilities Trenching	EWNDrainage / Utilities Trenching	EWNFoundation s / Concrete Pads	EWNBuilding / Structure Construction	EWNAsphalt Paving	EWNLandscaping or Other Finishing	EWNWaterside Construction (Piles)	ISDemolition
Unique Identifier	X (UTM)	Y (UTM)	2026	2026	2026	2026	2026	2026	2026	2026	2027	2027	2027	2028	2029	2029	2029	2029	2029	2029	2027
3834803774600	383480	3774600	6.78256E-05	2.43568E-05	1.28895E-05	4.4271E-05	1.42225E-06	1.42225E-06	4.56932E-05	1.42225E-06	6.38427E-05	3.47951E-06	8.17055E-06	8.01277E-06	7.84698E-06	6.79694E-06	1.47592E-05	1.05003E-06	1.52842E-05	1.05003E-06	2.17171E-05
3835303774600	383530	3774600	8.25951E-05	2.96606E-05	1.56963E-05	5.39112E-05	1.73195E-06	1.73195E-06	5.56432E-05	1.73195E-06	7.57798E-05	4.1301E-06	9.69824E-06	9.51096E-06	9.31417E-06	8.0678E-06	1.75188E-05	1.24636E-06	1.81419E-05	1.24636E-06	2.45967E-05
3835803774600	383580	3774600	0.000101221	3.63494E-05	1.9236E-05	6.60688E-05	2.12253E-06	2.12253E-06	6.81914E-05	2.12253E-06	9.01517E-05	4.91338E-06	1.15375E-05	1.13147E-05	1.10806E-05	9.59789E-06	2.08412E-05	1.48274E-06	2.15826E-05	1.48274E-06	2.75197E-05
3836303774600	383630	3774600	0.000127768	4.58825E-05	2.42809E-05	8.33962E-05	2.67919E-06	2.67919E-06	8.60754E-05	2.67919E-06	0.000110228	6.00756E-06	1.41069E-05	1.38345E-05	1.35482E-05	1.17353E-05	2.54825E-05	1.81294E-06	2.63889E-05	1.81294E-06	3.14334E-05
3836803774600	383680	3774600	0.000162885	5.84934E-05	3.09545E-05	0.000106318	3.41557E-06	3.41557E-06	0.000109733	3.41557E-06	0.000135281	7.37299E-06	1.73132E-05	1.69788E-05	1.66275E-05	1.44025E-05	3.12743E-05	2.22499E-06	3.23868E-05	2.22499E-06	3.54825E-05
3837303774600	383730	3774600	0.00020624	7.40626E-05	3.91936E-05	0.000134616	4.32469E-06	4.32469E-06	0.000138941	4.32469E-06	0.00016636	9.06685E-06	2.12907E-05	2.08795E-05	2.04475E-05	1.77113E-05	3.84591E-05	2.73616E-06	3.98272E-05	2.73616E-06	4.0697E-05
3837803774600	383780	3774600	0.000263848	9.47499E-05	5.01413E-05	0.000172218	5.53267E-06	5.53267E-06	0.000177751	5.53267E-06	0.000207914	1.13316E-05	2.66087E-05	2.60948E-05	2.55549E-05	2.21353E-05	4.80655E-05	3.4196E-06	4.97753E-05	3.4196E-06	4.80394E-05
3838303774600	383830	3774600	0.000335183	0.000120367	6.36978E-05	0.00021878	7.02851E-06	7.02851E-06	0.000225808	7.02851E-06	0.000259567	1.41467E-05	3.32192E-05	3.25777E-05	3.19036E-05	2.76345E-05	6.00066E-05	4.26915E-06	6.21412E-05	4.26915E-06	5.7419E-05
3838803774600	383880	3774600	0.000420157	0.000150882	7.98461E-05	0.000274244	8.81035E-06	8.81035E-06	0.000283054	8.81035E-06	0.000321258	1.7509E-05	4.11144E-05	4.03204E-05	3.94862E-05	3.42024E-05	7.42684E-05	5.2838E-06	7.69103E-05	5.2838E-06	6.88091E-05
3839303774600	383930	3774600	0.000557182	0.000200089	0.000105886	0.000363682	1.16837E-05	1.16837E-05	0.000375366	1.16837E-05	0.00042105	2.29478E-05	5.38857E-05	5.28451E-05	5.17516E-05	4.48266E-05	9.73382E-05	6.92509E-06	0.000100801	6.92509E-06	8.76996E-05
3839803774600	383980	3774600	0.000918557	0.000329862	0.000174562	0.000599558	1.92614E-05	1.92614E-05	0.000618819	1.92614E-05	0.000684958	3.73311E-05	8.76605E-05	8.59676E-05	8.41889E-05	7.29233E-05	0.000158348	1.12656E-05	0.000163981	1.12656E-05	0.000138682
3840303774600	384030	3774600	0.002108187	0.000757068	0.000400638	0.00137605	4.4207E-05	4.4207E-05	0.001420257	4.4207E-05	0.001554791	8.47381E-05	0.000198981	0.000195138	0.000191101	0.000165529	0.000359436	2.55719E-05	0.000372222	2.55719E-05	0.000307947
3841303774600	384130	3774600	0.001265576	0.000454479	0.000240509	0.000826063	2.65381E-05	2.65381E-05	0.000852601	2.65381E-05	0.000937634	5.11023E-05	0.000119998	0.00011768	0.000115246	9.98241E-05	0.000216762	1.54214E-05	0.000224473	1.54214E-05	0.000186699
3826803774650	382680	3774650	2.90808E-05	1.04432E-05	5.52648E-06	1.89815E-05	6.09801E-07	6.09801E-07	1.95913E-05	6.09801E-07	3.52751E-05	1.92254E-06	4.51448E-06	4.4273E-06	4.33569E-06	3.75552E-06	8.15488E-06	5.80176E-07	8.44497E-06	5.80176E-07	7.57296E-06
3827303774650	382730	3774650	3.05363E-05	1.09659E-05	5.80309E-06	1.99316E-05	6.40322E-07	6.40322E-07	2.05719E-05	6.40322E-07	3.71357E-05	2.02394E-06	4.7526E-06	4.66082E-06	4.56438E-06	3.95361E-06	8.58502E-06	6.10778E-07	8.89041E-06	6.10778E-07	8.17796E-06
3827803774650	382780	3774650	3.19697E-05	1.14806E-05	6.07548E-06	2.08671E-05	6.70378E-07	6.70378E-07	2.15375E-05	6.70378E-07	3.88968E-05	2.11992E-06	4.97798E-06	4.88185E-06	4.78084E-06	4.1411E-06	8.99214E-06	6.39743E-07	9.31202E-06	6.39743E-07	8.80112E-06
3828303774650	382830	3774650	3.08245E-05	1.10693E-05	5.85785E-06	2.01197E-05	6.46364E-07	6.46364E-07	2.0766E-05	6.46364E-07	3.67758E-05	2.00433E-06	4.70654E-06	4.61565E-06	4.52015E-06	3.91529E-06	8.50183E-06	6.04859E-07	8.80425E-06	6.04859E-07	8.70751E-06
3828803774650	382880	3774650	2.93837E-05	1.05519E-05	5.58405E-06	1.91793E-05	6.16153E-07	6.16153E-07	1.97954E-05	6.16153E-07	3.46855E-05	1.8904E-06	4.43903E-06	4.3533E-06	4.26323E-06	3.69275E-06	8.01859E-06	5.70479E-07	8.30383E-06	5.70479E-07	8.46718E-06
3829303774650	382930	3774650	3.01299E-05	1.08199E-05	5.72586E-06	1.96663E-05	6.31801E-07	6.31801E-07	2.02981E-05	6.31801E-07	3.53746E-05	1.92796E-06	4.52722E-06	4.43979E-06	4.34793E-06	3.76612E-06	8.1779E-06	5.81813E-07	8.4688E-06	5.81813E-07	8.94364E-06
3829803774650	382980	3774650	3.41714E-05	1.22712E-05	6.4939E-06	2.23043E-05	7.16547E-07	7.16547E-07	2.30208E-05	7.16547E-07	4.01065E-05	2.18586E-06	5.13281E-06	5.03369E-06	4.92953E-06	4.26989E-06	9.27182E-06	6.5964E-07	9.60164E-06	6.5964E-07	1.0665E-05
3830303774650	383030	3774650	3.88704E-05	1.39587E-05	7.38689E-06	2.53714E-05	8.15082E-07	8.15082E-07	2.61865E-05	8.15082E-07	4.55659E-05	2.4834E-06	5.83149E-06	5.71888E-06	5.60055E-06	4.85112E-06	1.05339E-05	7.49431E-07	1.09086E-05	7.49431E-07	1.28181E-05
3830803774650	383080	3774650	4.35399E-05	1.56356E-05	8.27428E-06	2.84193E-05	9.12997E-07	9.12997E-07	2.93322E-05	9.12997E-07	5.10482E-05	2.78219E-06	6.53311E-06	6.40695E-06	6.27438E-06	5.43478E-06	1.18013E-05	8.39599E-07	1.22211E-05	8.39599E-07	1.51683E-05
3831303774650	383130	3774650	4.64436E-05	1.66783E-05	8.82608E-06	3.03145E-05	9.73884E-07	9.73884E-07	3.12884E-05	9.73884E-07	5.35137E-05	2.91656E-06	6.84864E-06	6.71639E-06	6.57742E-06	5.69727E-06	1.23713E-05	8.8015E-07	1.28114E-05	8.8015E-07	1.68841E-05
3831803774650	383180	3774650	4.89704E-05	1.75857E-05	9.30628E-06	3.19638E-05	1.02687E-06	1.02687E-06	3.29907E-05	1.02687E-06	5.49991E-05	2.99752E-06	7.03875E-06	6.90282E-06	6.75999E-06	5.85541E-06	1.27147E-05	9.04581E-07	1.3167E-05	9.04581E-07	1.8224E-05
3832303774650	383230	3774650	5.09653E-05	1.83021E-05	9.68538E-06	3.32659E-05	1.0687E-06	1.0687E-06	3.43346E-05	1.0687E-06	5.53437E-05	3.0163E-06	7.08284E-06	6.94606E-06	6.80234E-06	5.8921E-06	1.27943E-05	9.10248E-07	1.32495E-05	9.10248E-07	1.894922E-05
3832803774650	383280	3774650	5.2177E-05	1.87372E-05	9.91565E-06	3.40568E-05	1.09411E-06	1.09411E-06	3.51509E-05	1.09411E-06	5.49378E-05	2.99418E-06	7.03091E-06	6.89513E-06	6.75247E-06	5.84889E-06	1.27005E-05	9.03573E-07	1.31523E-05	9.03573E-07	1.91196E-05
3833303774650	383330	3774650	5.49624E-05	1.97375E-05	1.0445E-05	3.58749E-05	1.15252E-06	1.15252E-06	3.70274E-05	1.15252E-06	5.61629E-05	3.06095E-06	7.18769E-06	7.04889E-06	6.90304E-06	5.97932E-06	1.29837E-05	9.23723E-07	1.34456E-05	9.23723E-07	1.938935E-05
3833803774650	383380	3774650	5.56347E-05	1.99789E-05	1.05728E-05	3.63138E-05	1.16662E-06	1.16662E-06	3.74804E-05	1.16662E-06	5.49532E-05	2.99502E-06	7.03287E-06	6.89705E-06	6.75435E-06	5.85052E-06	1.27041E-05	9.03825E-07	1.3156E-05	9.03825E-07	1.83484E-05
3834303774650	383430	3774650	5.876E-05	2.11012E-05	1.11667E-05	3.83537E-05	1.23215E-06	1.23215E-06	3.95858E-05	1.23215E-06	5.63926E-05	3.07347E-06	7.21709E-06	7.07772E-06	6.93128E-06	6.00378E-06	1.30368E-05	9.27501E-07	1.35006E-05	9.27501E-07	1.81416E-05
3834803774650	383480	3774650	7.03672E-05	2.52695E-05	1.33725E-05	4.59299E-05	1.47554E-06	1.47554E-06	4.74055E-05	1.47554E-06	6.61398E-05	3.6047E-06	8.46453E-06	8.30107E-06	8.12931E-06	7.0415E-06	1.52902E-05	1.08781E-06	1.58341E-05	1.08781E-06	2.07222E-05
3835303774650	383530	3774650	8.57869E-05	3.08068E-05	1.63028E-05	5.59946E-05	1.79888E-06	1.79888E-06	5.77934E-05	1.79888E-06	7.86051E-05	4.28408E-06	1.00598E-05	9.86556E-06	9.66144E-06	8.3686E-06	1.81719E-05	1.29283E-06	1.88183E-05	1.29283E-06	2.38115E-05
3835803774650	383580	3774650	9.97731E-05	3.58294E-05	1.89608E-05	6.51236E-05	2.09216E-06	2.09216E-06	6.72158E-05	2.09216E-06	8.83446E-05	4.8149E-06	1.13063E-05	1.10879E-05	1.08585E-05	9.40551E-06	2.04235E-05	1.45302E-06	2.115E-05	1.45302E-06	2.52814E-05
3836303774650	383630	3774650	0.000116796	4.19425E-05	2.21958E-05	7.62348E-05	2.44912E-06	2.44912E-06	7.86839E-05	2.44912E-06	0.000100243	5.46339E-06	1.28291E-05	1.25813E-05	1.2321E-05	1.06723E-05	2.31742E-05	1.64872E-06	2.39986E-05	1.64872E-06	2.70461E-05
3836803774650	383680	3774650	0.000137247	4.92866E-05	2.60823E-05	8.95836E-05	2.87796E-06	2.87796E-06	9.24615E-05	2.87796E-06	0.000114699	6.25127E-06	1.46792E-05	1.43957E-05	1.40978E-05	1.22113E-05	2.65162E-05	1.88649E-06	2.74594E-05	1.88649E-06	2.93166E-05
3837303774650	383730	3774650	0.000160787	5.77399E-05	3.05557E-05	0.000104948	3.37157E-06	3.37157E-06	0.00010832	3.37157E-06	0.00013146	7.16476E-06	1.68242E-05	1.64993E-05	1.61579E-05	1.39958E-05	3.0391E-05	2.16215E-06	3.1472E-05	2.16215E-06	3.20691E-05
3837803774650	383780	3774650	0.000186247	6.68829E-05	3.53942E-05	0.000121567	3.90545E-06	3.90545E-06	0.000125472	3.90545E-06	0.000149661	8.1567E-06	1.91535E-05	1.87836E-05	1.83949E-05	1.59334E-05	3.45985E-05	2.4615E-06	3.58293E-05	2.4615E-06	3.5122E-05
3838303774650	383830	3774650	0.000216495	7.77453E-05	4.11425E-05	0.00014131	4.53973E-06	4.53973E-06	0.00014585	4.53973E-06	0.000171398	9.34143E-06	2.19354E-05	2.15119E-05	2.10668E-05	1.82477E-05	3.96239E-05	2.81902E-06	4.10334E-05	2.81902E-06	3.88848E-05
3838803774650	383880	3774650	0.000247069	8.87244E-05	4.69526E-05	0.000161266	5.18083E-06	5.18083E-06	0.000166447	5.18083E-06	0.000193397	1.05404E-05	2.47508E-05	2.42728E-05	2.37706E-05	2.05897E-05	4.47094E-05	3.18083E-06	4.62998E-05	3.18083E-06	4.27243E-05
3839303774650	383930	3774650	0.000277154	9.95284E-05	5.26701E-05	0.000180903	5.8117E-06	5.8117E-06	0.000186715	5.8117E-06	0.000214973	1.17163E-05	2.75122E-05	2.69809E-05	2.64226E-05	2.28869E-05	4.96975E-05	3.53571E-06	5.14654E-05	3.53571E-06	4.64605E-05
3839803774650	383980	3774650	0.000353513	0.00012695	6.71813E-05	0.000230744	7.41289E-06	7.41289E-06	0.000238157	7.41289E-06	0.000270577	1.47468E-05	3.46283E-05	3.39596E-05	3.3257E-05	2.88067E-05	6.25521E-05	4.45024E-06	6.47772E-05	4.45024E-06	5.6983E-05
3840303774650	384030	3774650	0.000599237	0.000215191	0.000113878	0.000391132	1.25655E-05	1.25655E-05	0.000403698	1.25655E-05	0.000449985	2.45248E-05	5.75888E-05	5.64767E-05	5.53081E-05	4.79071E-05	0.000104027	7.40099E-06	0.000107728	7.40099E-06	9.16789E-05
3840803774650	384080	3774650	0.001037629	0.000372621	0.00019719	0.000677278	2.17582E-05	2.17582E-05	0.000699036	2.17582E-05	0.00077034	4.19845E-05	9.85875E-05	9.66837E-05	9.46832E-05	8.20133E-05	0.000178087	1.26699E-05	0.000184422	1.26699E-05	0.000153867
3826803774700	382680	3774700	2.81129E-05	1.00956E-05	5.34255E-06	1.83498E-05	5.89505E-07	5.89505E-07	1.89393E-05	5.89505E-07	3.34987E-05	1.82572E-06	4.28714E-06	4.20435E-06	4.11736E-06	3.5664E-06	7.74422E-06	5.50959E-07	8.0197E-06	5.50959E-07	7.21946E-06
3827303774700	382730	3774700	2.94207E-05	1.05652E-05	5.59107E-06	1.92034E-05	6.16928E-07	6.16928E-07	1.98203E-05	6.16928E-07	3.50913E-05	1.91252E-06	4.49096E-06	4.40424E-06	4.31311E-06	3.73595E-06	8.1124E-06	5.77154E-07	8.40098E-06	5.77154E-07	7.74482E-06
3827803774700	382780	3774700	3.07949E-05	1.10587E-05	5.85223E-06	2.01004E-05	6.45744E-07	6.45744E-07	2.07461E-05	6.45744E-07	3.66992E-05	2.00016E-06	4.69674E-06	4.60604E-06	4.51074E-06	3.90714E-06	8.48412E-06	6.036E-07	8.78592E-06	6.036E-07	8.31628E-06
3828303774700	382830	3774700	2.99378E-05	1.07509E-05	5.68936E-06	1.95409E-05	6.27773E-07	6.27773E-07	2.01687E-05	6.27773E-07	3.50224E-05	1.90877E-06	4.48214E-06	4.39559E-06	4.30464E-06	3.72862E-06	8.09647E-06	5.7602E-07	8.38448E-06	5.7602E-07	8.23804E-06
3828803774700	382880	3774700	2.80907E-05	1.00876E-05	5.33833E-06	1.83353E-05	5.8904E-07	5.8904E-07	1.89244E-05	5.8904E-07	3.24267E-05	1.7673E-06	4.14995E-06	4.06981E-06	3.9856E-06	3.45227E-06	7.4964E-06	5.33329E-07	7.76307E-06	5.33329E-07	7.82027E-06
3829303774700	382930	3774700	2.91103E-05	1.04538E-05	5.5321E-06	1.90008E-05	6.10421E-07	6.10421E-07	1.96112E-05	6.10421E-07	3.33915E-05	1.81988E-06	4.27342E-06	4.19089E-06	4.10418E-06	3.55499E-06	7.71944E-06	5.49196E-07	7.99404E-06	5.49196E-07	8.31628E-06
3829803774700	382980	3774700	3.29375E-05	1.18282E-05	6.25941E-06	2.14989E-05	6.90674E-07	6.90674E-07	2.21896E-05	6.90674E-07	3.77176E-05	2.05566E-06	4.82707E-06	4.73386E-06	4.63591E-06	4.01556E-06	8.71955E-06	6.20349E-07	9.02972E-06	6.20349E-07	9.8169E-06
3830303774700	383030	3774700	3.71046E-05	1.33246E-05	7.05132E-06	2.42188E-05	7.78054E-07	7.78054E-07	2.49969E-05	7.78054E-07	4.23423E-05	2.30771E-06	5.41894E-06	5.3143E-06	5.20434E-06	4.50793E-06	9.78869E-06	6.96413E-07	1.01369E-05	6.96413E-07	1.15495E-05
3830803774700	383080	3774700	4.11756E-05	1.47865E-05	7.82497E-06	2.6876E-05	8.6342E-07	8.6342E-07	2.77395E-05	8.6342E-07	4.69211E-05	2.55726E-06	6.00493E-06	5.88897E-06	5.76712E-06	4.9954E-06	1.08472E-05	7.71721E-07	1.12331E-05	7.71721E-07	1.33673E-05
3831303774700	383130	3774700	4.36951E-05	1.56913E-05	8.30376E-06	2.85205E-05	9.16251E-07	9.16251E-07	2.94368E-05	9.16251E-07	4.89272E-05	2.6666E-06	6.26167E-06	6.14075E-06	6.01369E-06	5.20898E-06	1.1311E-05	8.04716E-07	1.17133E-05	8.04716E-07	1.45675E-05
3831803774700	383180	3774700	4.51728E-05	1.62219E-05	8.58458E-06	2.9485E-05	9.47236E-07	9.47236E-07	3.04323E-05	9.47236E-07	4.91952E-05	2.6812E-06	6.29597E-06	6.17439E-06	6.04663E-06	5.23751E-06	1.13729E-05	8.09123E-07	1.17775E-05	8.09123E-07	1.50511E-05
3832303774700	383230	3774700	4.62958E-05	1.66252E-05	8.798E-06	3.02181E-05	9.70786E-07	9.70786E-07	3.11888E-05	9.70786E-07	4.90574E-05	2.67369E-06	6.27833E-06	6.15709E-06	6.02969E-06	5.22284E-06	1.13411E-05	8.06856E-07	1.17445E-05	8.06856E-07	1.53904E-05
3832803774700	383280	3774700	4.8202E-05	1.73098E-05	9.16025E-06	3.14623E-05	1.01076E-06	1.01076E-06	3.2473E-05	1.01076E-06	4.98001E-05	2.71417E-06	6.37338E-06	6.2503E-06	6.12098E-06	5.30191E-06	1.15128E-05	8.19072E-07	1.19223E-05	8.19072E-07	1.57467E-05
3833303774700	383330	3774700	5.18962E-05	1.86364E-05	9.8623E-06	3.38735E-05	1.08822E-06	1.08822E-06	3.49618E-05	1.08822E-06	5.23651E-05	2.85397E-06	6.70165E-06	6.57224E-06	6.43625E-06	5.57499E-06	1.21058E-05	8.6126E-07	1.25364E-05	8.6126E-07	1.64747E-05
3833803774700	383380	3774700	5.57899E-05	2.00346E-05	1.06023E-05	3.6415E-05	1.16987E-06	1.16987E-06	3.75849E-05	1.16987E-06	5.49149E-05	2.99293E-06	7.02797E-06	6.89225E-06	6.74964E-06	5.84645E-06	1.26952E-05	9.03196E-07	1.31468E-05	9.03196E-07	1.69735E-05
3834303774700	383430	3774700	6.26611E-05	2.25021E-05	1.19081E-05	4.09E-05	1.31395E-06	1.31395E-06	4.22139E-05	1.31395E-06	6.03129E-05	3.28713E-06	7.71881E-06	7.56975E-06	7.41312E-06	6.42115E-06	1.39431E-05	9.91979E-07	1.44391E-05	9.91979E-07	1.8217E-05
3834803774700	383480	3774700	7.17267E-05	2.57577E-05	1.36309E-05	4.68173E-05	1.50405E-06	1.50405E-06	4.83213E-05	1.50405E-06	6.70892E-05	3.65645E-06	8.58604E-06	8.42023E-06	8.24601E-06	7.14258E-06	1.55097E-05	1.10343E-06	1.60614E-05	1.10343E-06	1.97707E-05
3835303774700	383530	3774700	8.01273E-05	2.87744E-05	1.52273E-05	5.23005E-05	1.68021E-06	1.68021E-06	5.39807E-05	1.68021E-06	7.274E-05	3.96442E-06	9.30921E-06	9.12944E-06	8.94055E-06	7.74418E-06	1.6816E-05	1.19637E-06	1.74142E-05	1.19637E-06	2.05644E-05
3835803774700	383580	3774700	8.95697E-05	3.21653E-05	1.70217E-05	5.84637E-05	1.87821E-06	1.87821E-06	6.03419E-05	1.87821E-06	7.91794E-05	4.31538E-06	1.01333E-05	9.93764E-06	9.73202E-06	8.42974E-06	1.83047E-05	1.30228E-06	1.89558E-05	1.30228E-06	2.14837E-05
3836303774700	383630	3774700	0.000100143	3.5962E-05	1.9031E-05	6.53648E-05	2.09991E-06	2.09991E-06	6.74647E-05	2.09991E-06	8.64917E-05	4.71391E-06	1.10691E-05	1.08554E-05	1.06308E-05	9.20823E-06	1.99951E-05	1.42255E-06	2.07064E-05	1.42255E-06	2.25736E-05
3836803774700	383680	3774700	0.000111306	3.99711E-05	2.11526E-05	7.26516E-05	2.33401E-06	2.33401E-06	7.49856E-05	2.33401E-06	9.4271E-05	5.13789E-06	1.20647E-05	1.18318E-05	1.15869E-05	1.00365E-05	2.17936E-05	1.55049E-06	2.25688E-05	1.55049E-06	2.37542E-05
3837303774700	383730	3774700	0.000123601	4.43861E-05	2.34889E-05	8.06763E-05	2.59181E-06	2.59181E-06	8.32681E-05	2.59181E-06	0.0001029	5.6082E-06	1.31691E-05	1.29148E-05	1.26476E-05	1.09552E-05	2.37885E-05	1.69242E-06	2.46347E-05	1.69242E-06	2.50998E-05
3837803774700	383780	3774700	0.000134706	4.83739E-05	2.55993E-05	8.79246E-05	2.82467E-06	2.82467E-06	9.07493E-05	2.82467E-06	0.000110687	6.0326E-06	1.41657E-05	1.38921E-05	1.36047E-05	1.17842E-05	2.55887E-05	1.8205E-06	2.64989E-05	1.8205E-06	2.62748E-05
3838303774700	383830	3774700	0.000149106	5.35451E-05	2.83359E-05	9.73238E-05	3.12662E-06	3.12662E-06	0.00010045	3.12662E-06	0.000120879	6.58804E-06	1.547E-05	1.51712E-05	1.48573E-05	1.28692E-05	2.79447E-05	1.98811E-06	2.89387E-05	1.98811E-06	2.79221E-05
3838803774700	383880	3774700	0.000163313	5.86473E-05	3.10359E-05	0.000106598	3.42455E-06	3.42455E-06	0.000110022	3.42455E-06	0.000130878	7.13304E-06	1.67497E-05	1.64263E-05	1.60864E-05	1.39338E-05	3.02564E-05	2.15258E-06	3.13327E-05	2.15258E-06	2.95206E-05
3839303774700	383930	3774700	0.000175571	6.3049E-05	3.33653E-05	0.000114598	3.68158E-06	3.68158E-06	0.00011828	3.68158E-06	0.000139148	7.58373E-06	1.7808E-05	1.74641E-05	1.71028E-05	1.48142E-05	3.21682E-05	2.28859E-06	3.33125E-05	2.28859E-06	3.07138E-05
3839803774700	383980	3774700	0.00022876	8.21497E-05	4.34733E-05	0.000149316	4.79691E-06	4.79691E-06	0.000154113	4.79691E-06	0.000178351	9.72035E-06	2.28252E-05	2.23844E-05	2.19213E-05	1.89879E-05	4.12311E-05	2.93337E-06	4.26978E-05	2.93337E-06	3.83217E-05
3840303774700	384030	3774700	0.000320731	0.000115177	6.09514E-05	0.000209347	6.72547E-06	6.72547E-06	0.000216072	6.72547E-06	0.000245318	1.33701E-05	3.13956E-05	3.07893E-05	3.01522E-05	2.61174E-05	5.67125E-05	4.03479E-06	5.87299E-05	4.03479E-06	5.11342E-05
3840803774700	384080	3774700	0.000337488	0.000121195	6.41358E-05	0.000220284	7.07685E-06	7.07685E-06	0.000227361	7.07685E-06	0.000257331	1.40249E-05	3.29331E-05	3.22971E-05	3.16288E-05	2.73965E-05	5.94898E-05	4.23238E-06	6.1606E-05	4.23238E-06	5.32413E-05
3841303774700	384130	3774700	0.000291857	0.000104808	5.54642E-05	0.0001905	6.12001E-06	6.12001E-06	0.00019662	6.12001E-06	0.000223733	1.21937E-05	2.86332E-05	2.80802E-05	2.74992E-05	2.38195E-05	5.17225E-05	3.67978E-06	5.35624E-05	3.67978E-06	4.646333E-05
3826803774750	382680	3774750	2.71598E-05	9.75332E-06	5.16142E-06	1.77277E-05	5.69519E-07	5.69519E-07	1.82972E-05	5.69519E-07	3.18448E-05	1.73558E-06	4.07548E-06	3.99677E-06	3.91408E-06	3.39032E-06	7.36188E-06	5.23758E-07	7.62375E-06	5.23758E-07	6.87574E-06
3827303774750	382730	3774750	2.83715E-05	1.01885E-05	5.39169E-06	1.85186E-05	5.94928E-07	5.94928E-07	1.91135E-05	5.94928E-07	3.32383E-05	1.81153E-06	4.25382E-06	4.17167E-06	4.08536E-06	3.53868E-06	7.68404E-06	5.46678E-07	7.95737E-06	5.46678E-07	7.33962E-06
3827803774750	382780	3774750	2.95832E-05	1.06236E-05	5.62196E-06	1.93095E-05	6.20336E-07	6.20336E-07	1.99298E-05	6.20336E-07	3.45936E-05	1.8854E-06	4.42727E-06	4.34177E-06	4.25194E-06	3.68297E-06	7.99734E-06	5.68968E-07	8.28183E-06	5.68968E-07	7.82167E-06
3828303774750	382830	3774750	2.81129E-05

			ISDrainage / Utilities Trenching	ISDrainage / Utilities Trenching	ISAsphalt Paving	ISAsphalt Paving	SVDemolition	SVSite Grubbing / Prep	SVMass Grading / Excavation	SVMass Grading / Excavation	SVDrainage / Utilities Trenching	SVFoundations / Concrete Pads	SVBuilding / Structure Construction	SVBuilding / Structure Construction	SVAsphalt Paving	SVAsphalt Paving	SVArchitectural Coating	SVArchitectural Coating	SVLandscaping or Other Finishing	SVLandscaping or Other Finishing	MDemolition
Unique Identifier	X (UTM)	Y (UTM)	2027	2028	2027	2028	2027	2027	2027	2028	2028	2028	2028	2029	2028	2029	2028	2029	2028	2029	2027
3834803774600	383480	3774600	8.74464E-06	8.52028E-06	2.25842E-06	2.10382E-06	0.000100562	7.22987E-05	4.87459E-05	4.8127E-05	3.41472E-05	1.08477E-05	1.554E-05	1.49471E-05	1.52789E-06	1.42154E-06	1.52789E-06	1.42154E-06	1.554E-05	1.49471E-05	1.6906E-05
3835303774600	383530	3774600	9.90418E-06	9.65006E-06	2.55789E-06	2.38279E-06	0.000124678	8.96368E-05	6.04357E-05	5.96684E-05	4.23362E-05	1.34491E-05	1.92667E-05	1.85315E-05	1.89429E-06	1.76244E-06	1.89429E-06	1.76244E-06	1.92667E-05	1.85315E-05	2.07074E-05
3835803774600	383580	3774600	1.10812E-05	1.07968E-05	2.86186E-06	2.66595E-06	0.000155868	0.00011206	7.55544E-05	7.45951E-05	5.2927E-05	1.68136E-05	2.40864E-05	2.31674E-05	2.36817E-06	2.20333E-06	2.36817E-06	2.20333E-06	2.40864E-05	2.31674E-05	2.55577E-05
3836303774600	383630	3774600	1.2657E-05	1.23323E-05	3.26885E-06	3.04508E-06	0.00020116	0.000144623	9.7509E-05	9.6271E-05	6.83066E-05	2.16992E-05	3.10855E-05	2.98994E-05	3.05632E-06	2.84358E-06	3.05632E-06	2.84358E-06	3.10855E-05	2.98994E-05	3.25364E-05
3836803774600	383680	3774600	1.42875E-05	1.39209E-05	3.68994E-06	3.43734E-06	0.000263726	0.000189605	0.000127837	0.000126214	8.95518E-05	2.84483E-05	4.07539E-05	3.91989E-05	4.00691E-06	3.72801E-06	4.00691E-06	3.72801E-06	4.07539E-05	3.91989E-05	4.19266E-05
3837303774600	383730	3774600	1.63871E-05	1.59667E-05	4.2322E-06	3.94248E-06	0.000340983	0.000245148	0.000165286	0.000163187	0.000115785	3.6782E-05	5.26925E-05	5.0682E-05	5.18071E-06	4.82011E-06	5.18071E-06	4.82011E-06	5.26925E-05	5.0682E-05	5.35269E-05
3837803774600	383780	3774600	1.93436E-05	1.88473E-05	4.99576E-06	4.65378E-06	0.000443496	0.00031885	0.000214978	0.000212248	0.000150595	4.78402E-05	6.8534E-05	6.59191E-05	6.73824E-06	6.26923E-06	6.73824E-06	6.26923E-06	6.8534E-05	6.59191E-05	6.89359E-05
3838303774600	383830	3774600	2.31204E-05	2.25272E-05	5.97117E-06	5.56241E-06	0.000570357	0.000410056	0.000276471	0.000272961	0.000193672	6.15248E-05	8.8138E-05	8.4775E-05	8.6657E-06	8.06252E-06	8.6657E-06	8.06252E-06	8.8138E-05	8.4775E-05	8.8023E-05
3838803774600	383880	3774600	2.77068E-05	2.69959E-05	7.15567E-06	6.66583E-06	0.00072145	0.000518683	0.000349711	0.000345271	0.000244978	7.78232E-05	0.000111487	0.000107233	1.09613E-05	1.01984E-05	1.09613E-05	1.01984E-05	0.000111487	0.000107233	0.00011077
3839303774600	383930	3774600	3.53133E-05	3.44073E-05	9.12015E-06	8.49583E-06	0.000964873	0.000693691	0.000467706	0.000461768	0.000327636	0.000104081	0.000149103	0.000143414	1.46598E-05	1.36394E-05	1.46598E-05	1.36394E-05	0.000149103	0.000143414	0.000147434
3839803774600	383980	3774600	5.58418E-05	5.44091E-05	1.44219E-05	1.34347E-05	0.001606206	0.001154775	0.000778582	0.000768697	0.000545409	0.000173262	0.000248209	0.000238738	2.44038E-05	2.27052E-05	2.44038E-05	2.27052E-05	0.000248209	0.000238738	0.000244062
3840303774600	384030	3774600	0.000123999	0.000120817	3.20244E-05	2.98321E-05	0.003716229	0.002671767	0.001801382	0.00177851	0.001261896	0.000400872	0.000574274	0.000552362	5.64624E-05	5.25323E-05	5.64624E-05	5.25323E-05	0.000574274	0.000552362	0.000562057
3841303774600	384130	3774600	7.51764E-05	7.32476E-05	1.94154E-05	1.80863E-05	0.002222968	0.001598194	0.001077548	0.001063867	0.000754839	0.000239793	0.000343518	0.000330411	3.37746E-05	3.14237E-05	3.37746E-05	3.14237E-05	0.000343518	0.000330411	0.000336939
3826803774650	382680	3774650	3.04934E-06	2.97111E-06	7.87535E-07	7.33624E-07	3.59914E-05	2.58759E-05	1.74463E-05	1.72247E-05	1.22214E-05	3.88242E-06	5.5618E-06	5.34958E-06	5.46834E-07	5.08772E-07	5.46834E-07	5.08772E-07	5.5618E-06	5.34958E-06	7.02587E-06
3827303774650	382730	3774650	3.29295E-06	3.20847E-06	8.50451E-07	7.92233E-07	3.79602E-05	2.72914E-05	1.84006E-05	1.8167E-05	1.28899E-05	4.0948E-06	5.86605E-06	5.64222E-06	5.76748E-07	5.36603E-07	5.76748E-07	5.36603E-07	5.86605E-06	5.64222E-06	7.37426E-06
3827803774650	382780	3774650	3.54388E-06	3.45295E-06	9.15256E-07	8.52601E-07	3.99202E-05	2.87004E-05	1.93507E-05	1.9105E-05	1.35554E-05	4.30621E-06	6.16892E-06	5.93354E-06	6.06526E-07	5.64308E-07	6.06526E-07	5.64308E-07	6.16892E-06	5.93354E-06	7.71358E-06
3828303774650	382830	3774650	3.50618E-06	3.41622E-06	9.0552E-07	8.43532E-07	3.90649E-05	2.80856E-05	1.89361E-05	1.86957E-05	1.3265E-05	4.21396E-06	6.03675E-06	5.80642E-06	5.93532E-07	5.52219E-07	5.93532E-07	5.52219E-07	6.03675E-06	5.80642E-06	7.44684E-06
3828803774650	382880	3774650	3.40941E-06	3.32194E-06	8.80528E-07	8.20251E-07	3.76039E-05	2.70352E-05	1.82279E-05	1.79964E-05	1.27689E-05	4.05636E-06	5.81098E-06	5.58926E-06	5.71333E-07	5.31566E-07	5.71333E-07	5.31566E-07	5.81098E-06	5.58926E-06	7.11478E-06
3829303774650	382930	3774650	3.60126E-06	3.50886E-06	9.30076E-07	8.66407E-07	3.87888E-05	2.7887E-05	1.88022E-05	1.85635E-05	1.31712E-05	4.18417E-06	5.99408E-06	5.76537E-06	5.89336E-07	5.48315E-07	5.89336E-07	5.48315E-07	5.99408E-06	5.76537E-06	7.29805E-06
3829803774650	382980	3774650	4.2944E-06	4.18422E-06	1.10909E-06	1.03316E-06	4.42231E-05	3.1794E-05	2.14364E-05	2.11643E-05	1.50166E-05	4.77037E-06	6.83385E-06	6.5731E-06	6.71902E-07	6.25134E-07	6.71902E-07	6.25134E-07	6.83385E-06	6.5731E-06	8.26338E-06
3830303774650	383030	3774650	5.16138E-06	5.02895E-06	1.333E-06	1.24175E-06	5.05305E-05	3.63287E-05	2.44938E-05	2.41829E-05	1.71583E-05	5.45076E-06	7.80854E-06	7.5106E-06	7.67733E-07	7.14295E-07	7.67733E-07	7.14295E-07	7.80854E-06	7.5106E-06	9.38839E-06
3830803774650	383080	3774650	6.10769E-06	5.95098E-06	1.5774E-06	1.46941E-06	5.6829E-05	4.0857E-05	2.75469E-05	2.71972E-05	1.92971E-05	6.13018E-06	8.78186E-06	8.44678E-06	8.63429E-07	8.0333E-07	8.63429E-07	8.0333E-07	8.78186E-06	8.44678E-06	1.05152E-05
3831303774650	383130	3774650	6.79857E-06	6.62414E-06	1.75583E-06	1.63563E-06	6.13279E-05	4.40915E-05	2.97277E-05	2.93503E-05	2.08247E-05	6.61548E-06	9.47708E-06	9.11548E-06	9.31784E-07	8.66927E-07	9.31784E-07	8.66927E-07	9.47708E-06	9.11548E-06	1.12356E-05
3831803774650	383180	3774650	7.33812E-06	7.14984E-06	1.89517E-06	1.76544E-06	6.53903E-05	4.70121E-05	3.16969E-05	3.12945E-05	2.22042E-05	7.0537E-06	1.01049E-05	9.71929E-06	9.93506E-07	9.24352E-07	9.93506E-07	9.24352E-07	1.01049E-05	9.71929E-06	1.18689E-05
3832303774650	383230	3774650	7.63011E-06	7.43434E-06	1.97058E-06	1.83568E-06	6.90964E-05	4.96765E-05	3.34934E-05	3.30681E-05	2.34626E-05	7.45347E-06	1.06776E-05	1.02701E-05	1.04981E-06	9.76741E-07	1.04981E-06	9.76741E-07	1.06776E-05	1.02701E-05	1.23787E-05
3832803774650	383280	3774650	7.69875E-06	7.50122E-06	1.98831E-06	1.8522E-06	7.19026E-05	5.16941E-05	3.48536E-05	3.44111E-05	2.44155E-05	7.75618E-06	1.11112E-05	1.06872E-05	1.09245E-06	1.01641E-06	1.09245E-06	1.01641E-06	1.11112E-05	1.06872E-05	1.27344E-05
3833303774650	383330	3774650	7.80733E-06	7.60702E-06	2.01635E-06	1.87832E-06	7.69183E-05	5.53001E-05	3.72849E-05	3.68115E-05	2.61186E-05	8.29722E-06	1.18863E-05	1.14327E-05	1.16865E-06	1.08731E-06	1.16865E-06	1.08731E-06	1.18863E-05	1.14327E-05	1.34675E-05
3833803774650	383380	3774650	7.38819E-06	7.19863E-06	1.9081E-06	1.77748E-06	7.92435E-05	5.69717E-05	3.8412E-05	3.79243E-05	2.69082E-05	8.54804E-06	1.22456E-05	1.17784E-05	1.20398E-06	1.12018E-06	1.20398E-06	1.12018E-06	1.22456E-05	1.17784E-05	1.3707E-05
3834303774650	383430	3774650	7.30492E-06	7.1175E-06	1.8866E-06	1.75745E-06	8.52123E-05	6.1263E-05	4.13053E-05	4.07809E-05	2.8935E-05	9.19191E-06	1.3168E-05	1.26655E-05	1.29467E-06	1.20455E-06	1.29467E-06	1.20455E-06	1.3168E-05	1.26655E-05	1.45616E-05
3834803774650	383480	3774650	8.34406E-06	8.12998E-06	2.15497E-06	2.00745E-06	0.000103725	7.45725E-05	5.02789E-05	4.96405E-05	3.52211E-05	1.11889E-05	1.60287E-05	1.54171E-05	1.57594E-06	1.46624E-06	1.57594E-06	1.46624E-06	1.60287E-05	1.54171E-05	1.75266E-05
3835303774650	383530	3774650	9.58799E-06	9.34199E-06	2.47623E-06	2.30672E-06	0.000128767	9.25767E-05	6.24179E-05	6.16254E-05	4.37247E-05	1.38902E-05	1.98986E-05	1.91393E-05	1.95642E-06	1.82024E-06	1.95642E-06	1.82024E-06	1.98986E-05	1.91393E-05	2.15004E-05
3835803774650	383580	3774650	1.01799E-05	9.91867E-06	2.62909E-06	2.44911E-06	0.000153605	0.000110434	7.44575E-05	7.35121E-05	5.21586E-05	1.65695E-05	2.37368E-05	2.28311E-05	2.33379E-06	2.17135E-06	2.33379E-06	2.17135E-06	2.37368E-05	2.28311E-05	2.52347E-05
3836303774650	383630	3774650	1.08904E-05	1.0611E-05	2.81261E-06	2.62007E-06	0.000183975	0.000132268	8.91789E-05	8.80466E-05	6.24712E-05	1.98455E-05	2.84299E-05	2.73451E-05	2.79522E-06	2.60065E-06	2.79522E-06	2.60065E-06	2.84299E-05	2.73451E-05	2.97892E-05
3836803774650	383680	3774650	1.18047E-05	1.15018E-05	3.04872E-06	2.84002E-06	0.000220483	0.000158515	0.000106876	0.000105519	7.4868E-05	2.37836E-05	3.40715E-05	3.27715E-05	3.3499E-06	3.11673E-06	3.3499E-06	3.11673E-06	3.40715E-05	3.27715E-05	3.52654E-05
3837303774650	383730	3774650	1.2913E-05	1.25817E-05	3.33497E-06	3.10667E-06	0.000262443	0.000188682	0.000127215	0.0001256	8.91162E-05	2.83099E-05	4.05557E-05	3.90083E-05	3.98742E-06	3.70988E-06	3.98742E-06	3.70988E-06	4.05557E-05	3.90083E-05	4.15655E-05
3837803774650	383780	3774650	1.41423E-05	1.37795E-05	3.65245E-06	3.40242E-06	0.00030786	0.000221335	0.00014923	0.000147335	0.000104538	3.32091E-05	4.7574E-05	4.57588E-05	4.67746E-06	4.35189E-06	4.67746E-06	4.35189E-06	4.7574E-05	4.57588E-05	4.83881E-05
3838303774650	383830	3774650	1.56574E-05	1.52557E-05	4.04375E-06	3.76693E-06	0.000361829	0.000260136	0.000175391	0.000173164	0.000122864	3.90308E-05	5.5914E-05	5.37805E-05	5.49744E-06	5.11479E-06	5.49744E-06	5.11479E-06	5.5914E-05	5.37805E-05	5.64973E-05
3838803774650	383880	3774650	1.72035E-05	1.67621E-05	4.44304E-06	4.13888E-06	0.000416387	0.000299359	0.000201837	0.000199274	0.00014139	4.49159E-05	6.43448E-05	6.18896E-05	6.32636E-06	5.88601E-06	6.32636E-06	5.88601E-06	6.43448E-05	6.18896E-05	6.47008E-05
3839303774650	383930	3774650	1.87079E-05	1.82279E-05	4.83157E-06	4.50082E-06	0.00047024	0.000338077	0.000227941	0.000225047	0.000159676	5.07251E-05	7.26668E-05	6.98942E-05	7.14458E-06	6.64728E-06	7.14458E-06	6.64728E-06	7.26668E-05	6.98942E-05	7.27845E-05
3839803774650	383980	3774650	2.29449E-05	2.23562E-05	5.92584E-06	5.52018E-06	0.000605921	0.000435624	0.00029371	0.000289981	0.000205749	6.5361E-05	9.36337E-05	9.0061E-05	9.20603E-06	8.56525E-06	9.20603E-06	8.56525E-06	9.36337E-05	9.0061E-05	9.32162E-05
3840303774650	384030	3774650	3.69156E-05	3.59685E-05	9.53397E-06	8.88132E-06	0.001042121	0.000749228	0.000505151	0.000498737	0.000353866	0.000112414	0.00016104	0.000154896	1.58334E-05	1.47313E-05	1.58334E-05	1.47313E-05	0.00016104	0.000154896	0.000158919
3840803774650	384080	3774650	6.19562E-05	6.03666E-05	1.60011E-05	1.49057E-05	0.001820007	0.001308486	0.000882219	0.000871018	0.000618008	0.000196325	0.000281248	0.000270517	2.76522E-05	2.57275E-05	2.76522E-05	2.57275E-05	0.000281248	0.000270517	0.000276125
3826803774700	382680	3774700	2.907E-06	2.83242E-06	7.50774E-07	6.99379E-07	3.49491E-05	2.51265E-05	1.6941E-05	1.67259E-05	1.18674E-05	3.76998E-06	5.40073E-06	5.19466E-06	5.30998E-07	4.94037E-07	5.30998E-07	4.94037E-07	5.40073E-06	5.19466E-06	6.80087E-06
3827303774700	382730	3774700	3.11854E-06	3.03853E-06	8.05407E-07	7.50273E-07	3.67397E-05	2.64139E-05	1.7809E-05	1.75829E-05	1.24755E-05	3.96314E-06	5.67744E-06	5.46081E-06	5.58204E-07	5.1935E-07	5.58204E-07	5.1935E-07	5.67744E-06	5.46081E-06	7.11478E-06
3827803774700	382780	3774700	3.34865E-06	3.26273E-06	8.64836E-07	8.05633E-07	3.86106E-05	2.77589E-05	1.87159E-05	1.84782E-05	1.31107E-05	4.16495E-06	5.96654E-06	5.73888E-06	5.86629E-07	5.45796E-07	5.86629E-07	5.45796E-07	5.96654E-06	5.73888E-06	7.4414E-06
3828303774700	382830	3774700	3.31715E-06	3.23204E-06	8.56699E-07	7.98053E-07	3.80226E-05	2.73362E-05	1.84308E-05	1.81968E-05	1.29111E-05	4.10152E-06	5.87568E-06	5.65149E-06	5.77695E-07	5.37485E-07	5.77695E-07	5.37485E-07	5.87568E-06	5.65149E-06	7.2418E-06
3828803774700	382880	3774700	3.14893E-06	3.06813E-06	8.13254E-07	7.57582E-07	3.60538E-05	2.59207E-05	1.74765E-05	1.72546E-05	1.22425E-05	3.88914E-06	5.57144E-06	5.35885E-06	5.47782E-07	5.09653E-07	5.47782E-07	5.09653E-07	5.57144E-06	5.35885E-06	6.81357E-06
3829303774700	382930	3774700	3.34865E-06	3.26273E-06	8.64836E-07	8.05633E-07	3.75683E-05	2.70095E-05	1.82106E-05	1.79794E-05	1.27568E-05	4.05251E-06	5.80547E-06	5.58396E-06	5.70792E-07	5.31062E-07	5.70792E-07	5.31062E-07	5.80547E-06	5.58396E-06	7.06035E-06
3829803774700	382980	3774700	3.95289E-06	3.85147E-06	1.02089E-06	9.51004E-07	4.27353E-05	3.07244E-05	2.07153E-05	2.04522E-05	1.45114E-05	4.60989E-06	6.60395E-06	6.35197E-06	6.49298E-07	6.04103E-07	6.49298E-07	6.04103E-07	6.60395E-06	6.35197E-06	7.9785E-06
3830303774700	383030	3774700	4.65053E-06	4.53121E-06	1.20106E-06	1.11884E-06	4.84013E-05	3.47979E-05	2.34618E-05	2.31639E-05	1.64353E-05	5.22108E-06	7.47952E-06	7.19413E-06	7.35384E-07	6.84197E-07	7.35384E-07	6.84197E-07	7.47952E-06	7.19413E-06	8.98194E-06
3830803774700	383080	3774700	5.38249E-06	5.24439E-06	1.3901E-06	1.29494E-06	5.39515E-05	3.87882E-05	2.61521E-05	2.58201E-05	1.832E-05	5.81978E-06	8.33719E-06	8.01908E-06	8.1971E-07	7.62654E-07	8.1971E-07	7.62654E-07	8.33719E-06	8.01908E-06	9.97086E-06
3831303774700	383130	3774700	5.86577E-06	5.71527E-06	1.51492E-06	1.41121E-06	5.78892E-05	4.16192E-05	2.80608E-05	2.77045E-05	1.9657E-05	6.24454E-06	8.94568E-06	8.60435E-06	8.79537E-07	8.18316E-07	8.79537E-07	8.18316E-07	8.94568E-06	8.60435E-06	1.05987E-05
3831803774700	383180	3774700	6.06212E-06	5.90658E-06	1.56563E-06	1.45845E-06	6.05707E-05	4.3547E-05	2.93607E-05	2.89879E-05	2.05676E-05	6.5338E-06	9.36007E-06	9.00293E-06	9.20279E-07	8.56222E-07	9.20279E-07	8.56222E-07	9.36007E-06	9.00293E-06	1.09689E-05
3832303774700	383230	3774700	6.19714E-06	6.03814E-06	1.6005E-06	1.49094E-06	6.30295E-05	4.53148E-05	3.05525E-05	3.01646E-05	2.14025E-05	6.79903E-06	9.74003E-06	9.36839E-06	9.57637E-07	8.9098E-07	9.57637E-07	8.9098E-07	9.74003E-06	9.36839E-06	1.12882E-05
3832803774700	383280	3774700	6.34061E-06	6.17793E-06	1.63755E-06	1.52545E-06	6.64861E-05	4.77999E-05	3.22281E-05	3.18189E-05	2.25763E-05	7.1719E-06	1.02742E-05	9.88216E-06	1.01015E-06	9.39842E-07	1.01015E-06	9.39842E-07	1.02742E-05	9.88216E-06	1.17908E-05
3833303774700	383330	3774700	6.63373E-06	6.46353E-06	1.71325E-06	1.59597E-06	7.25975E-05	5.21937E-05	3.51905E-05	3.47437E-05	2.46515E-05	7.83114E-06	1.12186E-05	1.07905E-05	1.10301E-06	1.02623E-06	1.10301E-06	1.02623E-06	1.12186E-05	1.07905E-05	1.27398E-05
3833803774700	383380	3774700	6.83458E-06	6.65922E-06	1.76513E-06	1.64429E-06	7.92524E-05	5.69782E-05	3.84163E-05	3.79285E-05	2.69112E-05	8.549E-06	1.2247E-05	1.17797E-05	1.20412E-06	1.12031E-06	1.20412E-06	1.12031E-06	1.2247E-05	1.17797E-05	1.3756E-05
3834303774700	383430	3774700	7.3353E-06	7.1471E-06	1.89444E-06	1.76476E-06	9.02102E-05	6.48562E-05	4.37279E-05	4.31727E-05	3.06321E-05	9.73103E-06	1.39403E-05	1.34084E-05	1.3706E-06	1.2752E-06	1.3706E-06	1.2752E-06	1.39403E-05	1.34084E-05	1.55034E-05
3834803774700	383480	3774700	7.96092E-06	7.75667E-06	2.05602E-06	1.91527E-06	0.000105711	7.60008E-05	5.12419E-05	5.05913E-05	3.58957E-05	1.14032E-05	1.63357E-05	1.57124E-05	1.60612E-06	1.49433E-06	1.60612E-06	1.49433E-06	1.63357E-05	1.57124E-05	1.78967E-05
3835303774700	383530	3774700	8.28049E-06	8.06803E-06	2.13855E-06	1.99215E-06	0.000120642	8.67354E-05	5.84795E-05	5.7737E-05	4.09658E-05	1.30138E-05	1.8643E-05	1.79317E-05	1.83298E-06	1.70539E-06	1.83298E-06	1.70539E-06	1.8643E-05	1.79317E-05	2.01377E-05
3835803774700	383580	3774700	8.65068E-06	8.42873E-06	2.23416E-06	2.08122E-06	0.00013748	9.88407E-05	6.66412E-05	6.57951E-05	4.66832E-05	1.48301E-05	2.1245E-05	2.04343E-05	2.0888E-06	1.94341E-06	2.0888E-06	1.94341E-06	2.1245E-05	2.04343E-05	2.26635E-05
3836303774700	383630	3774700	9.08952E-06	8.85631E-06	2.34749E-06	2.1868E-06	0.000156331	0.000112394	7.57789E-05	7.48168E-05	5.30843E-05	1.68635E-05	2.4158E-05	2.32363E-05	2.37521E-06	2.20988E-06	2.37521E-06	2.20988E-06	2.4158E-05	2.32363E-05	2.54906E-05
3836803774700	383680	3774700	9.56492E-06	9.31951E-06	2.47027E-06	2.30117E-06	0.000176269	0.000126728	8.54435E-05	8.43586E-05	5.98545E-05	1.90142E-05	2.7239E-05	2.61997E-05	2.67813E-06	2.49172E-06	2.67813E-06	2.49172E-06	2.7239E-05	2.61997E-05	2.84827E-05
3837303774700	383730	3774700	1.01067E-05	9.84741E-06	2.6102E-06	2.43152E-06	0.000198256	0.000142535	9.61012E-05	9.4881E-05	6.73204E-05	2.1386E-05	3.06367E-05	2.94677E-05	3.01219E-06	2.80253E-06	3.01219E-06	2.80253E-06	3.06367E-05	2.94677E-05	3.17797E-05
3837803774700	383780	3774700	1.05799E-05	1.03084E-05	2.7324E-06	2.54535E-06	0.000218193	0.000156869	0.000105766	0.000104423	7.40905E-05	2.35367E-05	3.37177E-05	3.24312E-05	3.31511E-06	3.08437E-06	3.31511E-06	3.08437E-06	3.37177E-05	3.24312E-05	3.47664E-05
3838303774700	383830	3774700	1.12432E-05	1.09547E-05	2.90371E-06	2.70493E-06	0.000244038	0.00017545	0.000118293	0.000116791	8.28663E-05	2.63245E-05	3.77115E-05	3.62726E-05	3.70778E-06	3.4497E-06	3.70778E-06	3.4497E-06	3.77115E-05	3.62726E-05	3.86368E-05
3838803774700	383880	3774700	1.18868E-05	1.15818E-05	3.06993E-06	2.85978E-06	0.000269713	0.000193909	0.000130739	0.000129079	9.15846E-05	2.90941E-05	4.16791E-05	4.00888E-05	4.09787E-06	3.81264E-06	4.09787E-06	3.81264E-06	4.16791E-05	4.00888E-05	4.24691E-05
3839303774700	383930	3774700	1.23673E-05	1.205E-05	3.19402E-06	2.97537E-06	0.000292635	0.000210389	0.00014185	0.000140049	9.93682E-05	3.15667E-05	4.52213E-05	4.34958E-05	4.44614E-06	4.13667E-06	4.44614E-06	4.13667E-06	4.52213E-05	4.34958E-05	4.5817E-05
3839803774700	383980	3774700	1.54307E-05	1.50348E-05	3.98519E-06	3.71238E-06	0.00038624	0.000277685	0.000187223	0.000184846	0.000131153	4.16639E-05	5.96861E-05	5.74087E-05	5.86832E-06	5.45985E-06	5.86832E-06	5.45985E-06	5.96861E-05	5.74087E-05	6.00012E-05
3840303774700	384030	3774700	2.05898E-05	2.00615E-05	5.31761E-06	4.95359E-06	0.000549876	0.000395331	0.000266543	0.000263159	0.000186718	5.93154E-05	8.4973E-05	8.17308E-05	8.35452E-06	7.773E-06	8.35452E-06	7.773E-06	8.4973E-05	8.17308E-05	8.46171E-05
3840803774700	384080	3774700	2.14382E-05	2.08882E-05	5.53672E-06	5.1577E-06	0.000579907	0.000416922	0.000281101	0.000277532	0.000196915	6.25549E-05	8.96138E-05	8.61945E-05	8.8108E-06	8.19752E-06	8.8108E-06	8.19752E-06	8.96138E-05	8.61945E-05	8.9119E-05
3841303774700	384130	3774700	1.8709E-05	1.8229E-05	4.83186E-06	4.50109E-06	0.000499274	0.000358951	0.000242015	0.000238942	0.000169535	5.3857E-05	7.71534E-05	7.42096E-05	7.5857E-06	7.0577E-06	7.5857E-06	7.0577E-06	7.71534E-05	7.42096E-05	7.69471E-05
3826803774750	382680	3774750	2.7686E-06	2.69757E-06	7.1503E-07	6.66082E-07	3.38889E-05	2.43643E-05	1.64271E-05	1.62185E-05	1.15074E-05	3.65562E-06	5.2369E-06	5.03708E-06	5.1489E-07	4.79051E-07	5.1489E-07	4.79051E-07	5.2369E-06	5.03708E-06	6.57768E-06
3827303774750	382730	3774750	2.95539E-06	2.87956E-06	7.6327E-07	7.1102E-07	3.55638E-05	2.55684E-05	1.7239E-05	1.70201E-05	1.20762E-05	3.83629E-06	5.49572E-06	5.28602E-06	5.40337E-07	5.02727E-07	5.40337E-07	5.02727E-07	5.49572E-06	5.28602E-06	6.86982E-06
3827803774750	382780	3774750	3.14949E-06	3.06868E-06	8.13399E-07	7.57717E-07	3.72297E-05	2.67662E-05	1.80465E-05	1.78174E-05	1.26419E-05	4.01599E-06	5.75316E-06	5.53364E-06	5.65648E-07	5.26276E-07	5.65648E-07	5.26276E-07	5.75316E-06	5.53364E-06	7.15833E-06
3828303774750	382830	3774750	3.0229E-06	2.94534E-06	7.80706E-07	7.27262E-07	3.58667E-05	2.57862E-05	1.73858E-05	1.71651E-05	1.2179E-05	3.86896E-06	5.54252E-06	5.33105

			MSite Grubbing / Prep	MMass Grading / Excavation	MMass Grading / Excavation	MDrainage / Utilities Trenching	MFoundations / Concrete Pads	MBuilding / Structure Construction	MAsphalt Paving	MLandscaping or Other Finishing	MWaterside Construction (Piles)	RSSWDemolition	RSSWPlacing Base	RSSWForm/Plac e Rebar and Pour	Child Risk				
Unique Identifier	X (UTM)	Y (UTM)	2027	2027	2028	2028	2028	2028	2028	2028	2028	2029	2029	2029	3rd Trimester	0<2	2<16	Total	per million
3834803774600	383480	3774600	5.18985E-05	6.10284E-05	6.02158E-05	1.27998E-05	1.66461E-05	1.22524E-05	1.2611E-06	1.47746E-05	1.2611E-06	5.68831E-05	8.25386E-05	4.89272E-05	2.23875E-09	3.04815E-08	5.8554E-09	3.85753E-08	0.03857528
3835303774600	383530	3774600	6.35683E-05	7.47511E-05	7.37558E-05	1.5678E-05	2.03891E-05	1.50075E-05	1.54467E-06	1.80968E-05	1.54467E-06	7.26261E-05	0.000105382	6.24684E-05	2.59156E-09	3.565E-08	7.0338E-09	4.52758E-08	0.04527581
3835803774600	383580	3774600	7.84577E-05	9.22598E-05	9.10314E-05	1.93502E-05	2.51647E-05	1.85226E-05	1.90647E-06	2.23356E-05	1.90647E-06	9.3753E-05	0.000136038	8.06403E-05	3.01644E-09	4.1952E-08	8.507E-09	5.34751E-08	0.05347509
3836303774600	383630	3774600	9.98811E-05	0.000117452	0.000115888	2.46338E-05	3.20361E-05	2.35803E-05	2.42705E-06	2.84344E-05	2.42705E-06	0.000125897	0.000182679	0.000108289	3.6265E-09	5.0982E-08	1.0626E-08	6.52349E-08	0.06523491
3836803774600	383680	3774600	0.000128707	0.000151349	0.000149334	3.17433E-05	4.12819E-05	3.03858E-05	3.12751E-06	3.66408E-05	3.12751E-06	0.000172299	0.00025001	0.000148201	4.40983E-09	6.2674E-08	1.3448E-08	8.05311E-08	0.08053107
3837303774600	383730	3774600	0.000164318	0.000193225	0.000190652	4.05261E-05	5.27039E-05	3.87929E-05	3.99284E-06	4.67786E-05	3.99284E-06	0.000229663	0.000333246	0.000197541	5.39326E-09	7.7286E-08	1.695E-08	9.96293E-08	0.0996293
3837803774600	383780	3774600	0.000211621	0.000248849	0.000245536	5.21925E-05	6.7876E-05	4.99604E-05	5.14227E-06	6.0245E-05	5.14227E-06	0.000305733	0.000443625	0.000262972	6.72213E-09	9.6943E-08	2.1628E-08	1.25293E-07	0.12529316
3838303774600	383830	3774600	0.000270215	0.000317751	0.00031352	6.66437E-05	8.66696E-05	6.37935E-05	6.56607E-06	7.69257E-05	6.56607E-06	0.000399866	0.000580215	0.000343939	8.3837E-09	1.2146E-07	2.7438E-08	1.57282E-07	0.15728182
3838803774600	383880	3774600	0.000340045	0.000399865	0.00039454	8.38658E-05	0.000109067	8.02791E-05	8.26288E-06	9.68049E-05	8.26288E-06	0.00051202	0.000742952	0.000440407	1.03754E-08	1.508E-07	3.4375E-08	1.9555E-07	0.19554973
3839303774600	383930	3774600	0.000452598	0.000532218	0.000525132	0.000111625	0.000145168	0.000106851	1.09979E-05	0.000128847	1.09979E-05	0.000692576	0.001004943	0.00059571	1.36109E-08	1.9837E-07	4.5586E-08	2.57568E-07	0.25756818
3839803774600	383980	3774600	0.000749228	0.000881031	0.0008693	0.000184783	0.000240309	0.000176881	1.82058E-05	0.000213292	1.82058E-05	0.001167673	0.001694319	0.001004358	2.21928E-08	3.2436E-07	7.5197E-08	4.21754E-07	0.42175395
3840303774600	384030	3774600	0.001725418	0.00202895	0.002001934	0.000425543	0.000553415	0.000407344	4.19266E-05	0.000491197	4.19266E-05	0.002729582	0.003960683	0.002347812	5.05032E-08	7.3977E-07	1.7272E-07	9.62996E-07	0.96299565
3841303774600	384130	3774600	0.001034344	0.001216304	0.001200108	0.000255102	0.000331758	0.000244192	2.51339E-05	0.00029446	2.51339E-05	0.001625555	0.002358715	0.001398199	3.03988E-08	4.4497E-07	1.0361E-07	5.78978E-07	0.57897809
3826803774650	382680	3774650	2.15682E-05	2.53625E-05	2.50247E-05	5.31941E-06	6.91784E-06	5.09191E-06	5.24095E-07	6.1401E-06	5.24095E-07	1.42208E-05	2.06347E-05	1.22318E-05	9.84204E-10	1.3317E-08	2.4092E-09	1.67106E-08	0.01671063
3827303774650	382730	3774650	2.26377E-05	2.66201E-05	2.62656E-05	5.58318E-06	7.26088E-06	5.3444E-06	5.50083E-07	6.44457E-06	5.50083E-07	1.51846E-05	2.20332E-05	1.30609E-05	1.05166E-09	1.4183E-08	2.5519E-09	1.77861E-08	0.01778607
3827803774650	382780	3774650	2.36794E-05	2.7845E-05	2.74742E-05	5.84008E-06	7.59498E-06	5.59032E-06	5.75394E-07	6.74111E-06	5.75394E-07	1.61048E-05	2.33684E-05	1.38523E-05	1.12039E-09	1.506E-08	2.694E-09	1.88744E-08	0.01887441
3828303774650	382830	3774650	2.28605E-05	2.68821E-05	2.65242E-05	5.63813E-06	7.33234E-06	5.397E-06	5.55497E-07	6.508E-06	5.55497E-07	1.61579E-05	2.34454E-05	1.3898E-05	1.0876E-09	1.4603E-08	2.6122E-09	1.83024E-08	0.01830239
3828803774650	382880	3774650	2.18412E-05	2.56834E-05	2.53414E-05	5.38672E-06	7.00539E-06	5.15635E-06	5.30727E-07	6.2178E-06	5.30727E-07	1.59738E-05	2.31784E-05	1.37397E-05	1.0461E-09	1.4023E-08	2.5055E-09	1.75745E-08	0.01757449
3829303774650	382930	3774650	2.24038E-05	2.6345E-05	2.59942E-05	5.52548E-06	7.18584E-06	5.28917E-06	5.44398E-07	6.37796E-06	5.44398E-07	1.67474E-05	2.43008E-05	1.4405E-05	1.0926E-09	1.4597E-08	2.5919E-09	1.82819E-08	0.01828186
3829803774650	382980	3774650	2.53672E-05	2.98297E-05	2.94325E-05	6.25635E-06	8.13633E-06	5.98878E-06	6.16407E-07	7.22159E-06	6.16407E-07	1.92834E-05	2.79806E-05	1.65863E-05	1.27954E-09	1.6997E-08	2.9829E-09	2.12595E-08	0.0212595
3830303774650	383030	3774650	2.88207E-05	3.38908E-05	3.34396E-05	7.10811E-06	9.24404E-06	6.80412E-06	7.00327E-07	8.20477E-06	7.00327E-07	2.22467E-05	3.22804E-05	1.91352E-05	1.50539E-09	1.988E-08	3.4461E-09	2.48316E-08	0.02483163
3830803774650	383080	3774650	3.22799E-05	3.79585E-05	3.74531E-05	7.96125E-06	1.03535E-05	7.62077E-06	7.84382E-07	9.18953E-06	7.84382E-07	2.54159E-05	3.6879E-05	2.18611E-05	1.74147E-09	2.2872E-08	3.9213E-09	2.85351E-08	0.02853507
3831303774650	383130	3774650	3.44913E-05	4.0559E-05	4.00189E-05	8.50665E-06	1.10628E-05	8.14285E-06	8.38118E-07	9.81908E-06	8.38118E-07	2.8139E-05	4.08303E-05	2.42034E-05	1.87738E-09	2.4616E-08	4.2171E-09	3.07101E-08	0.03071015
3831803774650	383180	3774650	3.64354E-05	4.2845E-05	4.22745E-05	8.98611E-06	1.16864E-05	8.6018E-06	8.85357E-07	1.03725E-05	8.85357E-07	3.06407E-05	4.44603E-05	2.63551E-05	1.95466E-09	2.5687E-08	4.4377E-09	3.20789E-08	0.03207886
3832303774650	383230	3774650	3.80006E-05	4.46856E-05	4.40906E-05	9.37216E-06	1.21884E-05	8.97133E-06	9.23392E-07	1.08181E-05	9.23392E-07	3.31361E-05	4.80812E-05	2.85015E-05	1.96138E-09	2.594E-08	4.5672E-09	3.24686E-08	0.03246859
3832803774650	383280	3774650	3.90924E-05	4.59694E-05	4.53574E-05	9.64142E-06	1.25386E-05	9.22909E-06	9.49921E-07	1.11289E-05	9.49921E-07	3.56533E-05	5.17338E-05	3.06667E-05	1.92725E-09	2.5677E-08	4.622E-09	3.22266E-08	0.03222656
3833303774650	383330	3774650	4.13428E-05	4.86157E-05	4.79684E-05	1.01964E-05	1.32604E-05	9.76037E-06	1.0046E-06	1.17696E-05	1.0046E-06	3.92592E-05	5.6966E-05	3.37683E-05	1.94625E-09	2.6135E-08	4.8039E-09	3.28848E-08	0.0328848
3833803774650	383380	3774650	4.20781E-05	4.94804E-05	4.88215E-05	1.03778E-05	1.34962E-05	9.93396E-06	1.02247E-06	1.19789E-05	1.02247E-06	4.17671E-05	6.0605E-05	3.59254E-05	1.8817E-09	2.5492E-08	4.7894E-09	3.21635E-08	0.03216353
3834303774650	383430	3774650	4.47017E-05	5.25655E-05	5.18656E-05	1.10249E-05	1.43377E-05	1.05534E-05	1.08622E-06	1.27258E-05	1.08622E-06	4.63836E-05	6.73037E-05	3.98962E-05	1.91469E-09	2.6133E-08	5.0043E-09	3.30521E-08	0.03305209
3834803774650	383480	3774650	5.38036E-05	6.32686E-05	6.24261E-05	1.32697E-05	1.72571E-05	1.27022E-05	1.30739E-06	1.53169E-05	1.30739E-06	5.80809E-05	8.42767E-05	4.99575E-05	2.21827E-09	3.0482E-08	5.9482E-09	3.86488E-08	0.03864879
3835303774650	383530	3774650	6.60025E-05	7.76136E-05	7.65801E-05	1.62783E-05	2.11698E-05	1.55821E-05	1.60382E-06	1.87898E-05	1.60382E-06	7.46661E-05	0.000108342	6.4223E-05	2.60448E-09	3.6074E-08	7.1912E-09	4.58698E-08	0.04586982
3835803774650	383580	3774650	7.74662E-05	9.10939E-05	8.9881E-05	1.91056E-05	2.48467E-05	1.82885E-05	1.88238E-06	2.20533E-05	1.88238E-06	9.29576E-05	0.000134883	7.99562E-05	2.89883E-09	4.0538E-08	8.2941E-09	5.1731E-08	0.05173103
3836303774650	383630	3774650	9.14477E-05	0.000107535	0.000106103	2.25539E-05	2.93312E-05	2.15893E-05	2.22212E-06	2.60336E-05	2.22212E-06	0.000115457	0.00016753	9.93087E-05	3.2643E-09	4.605E-08	9.646E-09	5.89605E-08	0.05896049
3836803774650	383680	3774650	0.000108259	0.000127304	0.000125608	2.67001E-05	3.47232E-05	2.55582E-05	2.63062E-06	3.08194E-05	2.63062E-06	0.000142554	0.000206849	0.000122616	3.71422E-09	5.2791E-08	1.1284E-08	6.77886E-08	0.06778857
3837303774650	383730	3774650	0.000127599	0.000150046	0.000148048	3.14699E-05	4.09264E-05	3.01241E-05	3.10058E-06	3.63252E-05	3.10058E-06	0.000173697	0.000252038	0.000149403	4.24109E-09	6.0647E-08	1.3178E-08	7.8066E-08	0.07806599
3837803774650	383780	3774650	0.000148543	0.000174675	0.000172349	3.66355E-05	4.76441E-05	3.50687E-05	3.60951E-06	4.22877E-05	3.60951E-06	0.00020746	0.000301029	0.000178444	4.81693E-09	6.921E-08	1.5235E-08	8.92615E-08	0.08926153
3838303774650	383830	3774650	0.000173437	0.000203948	0.000201232	4.27751E-05	5.56286E-05	4.09457E-05	4.21441E-06	4.93745E-05	4.21441E-06	0.00024763	0.000359316	0.000212996	5.50992E-09	7.948E-08	1.769E-08	1.02679E-07	0.10267902
3838803774650	383880	3774650	0.00019862	0.000233561	0.000230451	4.89861E-05	6.3706E-05	4.68911E-05	4.82635E-06	5.65438E-05	4.82635E-06	0.000288299	0.000418328	0.000247977	6.21351E-09	8.9894E-08	2.0175E-08	1.16283E-07	0.11628257
3839303774650	383930	3774650	0.000223436	0.000262742	0.000259244	5.51064E-05	7.16654E-05	5.27497E-05	5.42936E-06	6.36084E-05	5.42936E-06	0.000328566	0.000476756	0.000282611	6.90631E-09	1.0015E-07	2.2624E-08	1.29678E-07	0.1296782
3839803774650	383980	3774650	0.000286158	0.000336498	0.000332017	7.05755E-05	9.17829E-05	6.75572E-05	6.95346E-06	8.14641E-05	6.95346E-06	0.000429265	0.000622873	0.000369227	8.70721E-09	1.2663E-07	2.887E-08	1.64211E-07	0.16421144
3840303774650	384030	3774650	0.000487853	0.000573675	0.000566036	0.00012032	0.000156475	0.000115174	1.18545E-05	0.000138883	1.18545E-05	0.000752516	0.001091917	0.000647266	1.45421E-08	2.123E-07	4.9007E-08	2.75848E-07	0.27584825
3840803774650	384080	3774650	0.000847655	0.000996773	0.000983501	0.000209059	0.000271879	0.000200118	2.05975E-05	0.000241313	2.05975E-05	0.001328643	0.00192789	0.001142814	2.49665E-08	3.6529E-07	8.4943E-08	4.75201E-07	0.47520128
3826803774700	382680	3774700	2.08775E-05	2.45502E-05	2.42233E-05	5.14905E-06	6.6963E-06	4.92884E-06	5.0731E-07	5.94346E-06	5.0731E-07	1.394E-05	2.02273E-05	1.19903E-05	9.36208E-10	1.2709E-08	2.3133E-09	1.59582E-08	0.01595816
3827303774700	382730	3774700	2.18412E-05	2.56834E-05	2.53414E-05	5.38672E-06	7.00539E-06	5.15635E-06	5.30727E-07	6.2178E-06	5.30727E-07	1.48322E-05	2.15218E-05	1.27577E-05	9.9387E-10	1.3454E-08	2.4386E-09	1.68866E-08	0.01688656
3827803774700	382780	3774700	2.28438E-05	2.68625E-05	2.65048E-05	5.63401E-06	7.32698E-06	5.39306E-06	5.55091E-07	6.50324E-06	5.55091E-07	1.57336E-05	2.28298E-05	1.35331E-05	1.05571E-09	1.4251E-08	2.5704E-09	1.78772E-08	0.01787722
3828303774700	382830	3774700	2.22311E-05	2.61419E-05	2.57938E-05	5.48289E-06	7.13045E-06	5.2484E-06	5.40202E-07	6.32881E-06	5.40202E-07	1.58147E-05	2.29475E-05	1.36028E-05	1.02923E-09	1.3888E-08	2.5077E-09	1.74249E-08	0.0174249
3828803774700	382880	3774700	2.09165E-05	2.45961E-05	2.42686E-05	5.15867E-06	6.70881E-06	4.93805E-06	5.08258E-07	5.95456E-06	5.08258E-07	1.54186E-05	2.23727E-05	1.32621E-05	9.67982E-10	1.3057E-08	2.3615E-09	1.63861E-08	0.01638606
3829303774700	382930	3774700	2.1674E-05	2.54869E-05	2.51475E-05	5.34551E-06	6.95179E-06	5.1169E-06	5.26666E-07	6.17023E-06	5.26666E-07	1.63138E-05	2.36717E-05	1.40321E-05	1.01671E-09	1.368E-08	2.4633E-09	1.71596E-08	0.01715957
3829803774700	382980	3774700	2.44926E-05	2.88013E-05	2.84178E-05	6.04066E-06	7.85583E-06	5.78232E-06	5.95156E-07	6.97263E-06	5.95156E-07	1.87094E-05	2.71478E-05	1.60927E-05	1.17739E-09	1.5774E-08	2.818E-09	1.9769E-08	0.01976898
3830303774700	383030	3774700	2.7573E-05	3.24236E-05	3.19919E-05	6.80038E-06	8.84383E-06	6.50954E-06	6.70007E-07	7.84956E-06	6.70007E-07	2.14107E-05	3.10674E-05	1.84161E-05	1.35529E-09	1.8086E-08	3.2084E-09	2.26498E-08	0.02264975
3830803774700	383080	3774700	3.06088E-05	3.59935E-05	3.55142E-05	7.54911E-06	9.81755E-06	7.22625E-06	7.43776E-07	8.7138E-06	7.43776E-07	2.42898E-05	3.5245E-05	2.08925E-05	1.53388E-09	2.0397E-08	3.5978E-09	2.5529E-08	0.02552895
3831303774700	383130	3774700	3.25361E-05	3.82598E-05	3.77504E-05	8.02444E-06	1.04357E-05	7.68126E-06	7.90608E-07	9.26248E-06	7.90608E-07	2.67072E-05	3.87528E-05	2.29719E-05	1.6284E-09	2.1654E-08	3.8312E-09	2.7114E-08	0.02711398
3831803774700	383180	3774700	3.36725E-05	3.95961E-05	3.90688E-05	8.3047E-06	1.08002E-05	7.94953E-06	8.18221E-07	9.58598E-06	8.18221E-07	2.83698E-05	4.11652E-05	2.44019E-05	1.64545E-09	2.1975E-08	3.9336E-09	2.75535E-08	0.02755354
3832303774700	383230	3774700	3.46529E-05	4.07489E-05	4.02063E-05	8.54649E-06	1.11146E-05	8.18098E-06	8.42043E-07	9.86507E-06	8.42043E-07	3.04317E-05	4.4157E-05	2.61754E-05	1.64288E-09	2.2048E-08	4.0078E-09	2.7699E-08	0.02769896
3832803774700	383280	3774700	3.61958E-05	4.25633E-05	4.19966E-05	8.92704E-06	1.16095E-05	8.54526E-06	8.79537E-07	1.03043E-05	8.79537E-07	3.30082E-05	4.78956E-05	2.83915E-05	1.65971E-09	2.2403E-08	4.1379E-09	2.82008E-08	0.02820084
3833303774700	383330	3774700	3.91091E-05	4.59891E-05	4.53767E-05	9.64554E-06	1.2544E-05	9.23303E-06	9.50327E-07	1.11337E-05	9.50327E-07	3.70196E-05	5.37162E-05	3.18419E-05	1.73538E-09	2.356E-08	4.4201E-09	2.9715E-08	0.02971505
3833803774700	383380	3774700	4.22285E-05	4.96572E-05	4.8996E-05	1.04149E-05	1.35445E-05	9.96946E-06	1.02613E-06	1.20217E-05	1.02613E-06	4.15456E-05	6.02836E-05	3.57349E-05	1.80871E-09	2.4708E-08	4.7124E-09	3.12296E-08	0.03122962
3834303774700	383430	3774700	4.75927E-05	5.59651E-05	5.52199E-05	1.17379E-05	1.5265E-05	1.12359E-05	1.15647E-06	1.35488E-05	1.15647E-06	4.84704E-05	7.03317E-05	4.16912E-05	1.97426E-09	2.7129E-08	5.2507E-09	3.43542E-08	0.03435417
3834803774700	383480	3774700	5.49399E-05	6.46048E-05	6.37446E-05	1.35499E-05	1.76216E-05	1.29704E-05	1.33501E-06	1.56404E-05	1.33501E-06	5.95626E-05	8.64266E-05	5.12319E-05	2.1883E-09	3.0275E-08	5.9832E-09	3.84469E-08	0.03844685
3835303774700	383530	3774700	6.18192E-05	7.26943E-05	7.17264E-05	1.52466E-05	1.98281E-05	1.45945E-05	1.50217E-06	1.75989E-05	1.50217E-06	7.04925E-05	0.000102286	6.06332E-05	2.36064E-09	3.2908E-08	6.6385E-09	4.19074E-08	0.04190737
3835803774700	383580	3774700	6.95731E-05	8.18122E-05	8.07229E-05	1.71589E-05	2.2315E-05	1.64251E-05	1.69058E-06	1.98063E-05	1.69058E-06	8.28979E-05	0.000120287	7.13035E-05	2.55835E-09	3.5911E-08	7.3814E-09	4.5851E-08	0.04585102
3836303774700	383630	3774700	7.82516E-05	9.20175E-05	9.07923E-05	1.92993E-05	2.50986E-05	1.8474E-05	1.90147E-06	2.22769E-05	1.90147E-06	9.68286E-05	0.0001405	8.32858E-05	2.78418E-09	3.9322E-08	8.2188E-09	5.03253E-08	0.05032525
3836803774700	383680	3774700	8.7437E-05	0.000102819	0.00010145	2.15648E-05	2.80448E-05	2.06425E-05	2.12467E-06	2.48918E-05	2.12467E-06	0.000111614	0.000161954	9.60032E-05	3.02541E-09	4.2954E-08	9.1077E-09	5.50873E-08	0.0550873
3837303774700	383730	3774700	9.75583E-05	0.000114721	0.000113193	2.4061E-05	3.12911E-05	2.30319E-05	2.37061E-06	2.77732E-05	2.37061E-06	0.000127975	0.000185694	0.000110076	3.29485E-09	4.6995E-08	1.0092E-08	6.03817E-08	0.06038173
3837803774700	383780	3774700	0.000106727	0.000125502	0.000123831	2.63223E-05	3.42319E-05	2.51965E-05	2.5934E-06	3.03833E-05	2.5934E-06	0.000142872	0.000207311	0.00012289	3.5373E-09	5.0635E-08	1.0982E-08	6.51541E-08	0.06515406
3838303774700	383830	3774700	0.000118608	0.000139474	0.000137617	2.92526E-05	3.80428E-05	2.80016E-05	2.88211E-06	3.37658E-05	2.88211E-06	0.000162205	0.000235364	0.000139519	3.85972E-09	5.5442E-08	1.2145E-08	7.14469E-08	0.0714469
3838803774700	383880	3774700	0.000130373	0.000153308	0.000151267	3.21541E-05	4.18161E-05	3.0779E-05	3.16798E-06	3.71149E-05	3.16798E-06	0.000181548	0.00026343	0.000156156	4.17769E-09	6.0185E-08	1.3296E-08	7.76584E-08	0.07765839
3839303774700	383930	3774700	0.00014065	0.000165393	0.000163191	3.46888E-05	4.51125E-05	3.32052E-05	3.41771E-06	4.00407E-05	3.41771E-06	0.000199306	0.000289198	0.00017143	4.44439E-09	6.4193E-08	1.4297E-08	8.29344E-08	0.08293442
3839803774700	383980	3774700	0.000184193	0.000216596	0.000213712	4.54279E-05	5.90786E-05	4.34851E-05	4.47578E-06	5.24366E-05	4.47578E-06	0.000268292	0.000389298	0.000230768	5.70836E-09	8.2745E-08	1.8641E-08	1.07095E-07	0.10709488
3840303774700	384030	3774700	0.00025976	0.000305456	0.000301389	6.4065E-05	8.33161E-05	6.13252E-05	6.31201E-06	7.39492E-05	6.31201E-06	0.000389897	0.000565749	0.000335365	7.88448E-09	1.1472E-07	2.6177E-08	1.48786E-07	0.14878583
3840803774700	384080	3774700	0.00027358	0.000321708	0.000317424	6.74735E-05	8.77487E-05	6.45878E-05	6.64782E-06	7.78835E-05	6.64782E-06	0.000412434	0.00059845	0.000354749	8.27071E-09	1.2044E-07	2.7543E-08	1.56252E-07	0.15625247
3841303774700	384130	3774700	0.000236214	0.000277769	0.00027407	5.82579E-05	7.5764E-05	5.57664E-05	5.73986E-06	6.72461E-05	5.73986E-06	0.000353046	0.000512277	0.000303668	7.17239E-09	1.0437E-07	2.3794E-08	1.35336E-07	0.13533646
3826803774750	382680	3774750	2.01923E-05	2.37445E-05	2.34284E-05	4.98007E-06	6.47654E-06	4.76709E-06	4.90662E-07	5.74841E-06	4.90662E-07	1.3625E-05	1.97702E-05	1.17194E-05	8.90501E-10	1.2126E-08	2.2203E-09	1.5237E-08	0.01523699
3827303774750	382730	3774750	2.10892E-05	2.47991E-05	2.44689E-05	5.20126E-06	6.76419E-06	4.97881E-06	5.12454E-07	6.00372E-06	5.12454E-07	1.44734E-05	2.10013E-05	1.24491E-05	9.40956E-10	1.2785E-08	2.3333E-09	1.60588E-08	0.0160588
3827803774750	382780	3774750	2.19748E-05	2.58406E-05	2.54965E-05	5.41969E-06	7.04827E-06	5.18791E-06	5.33975E-07	6.25586E-06	5.33975E-07	1.52657E-05	2.21509E-05	1.31306E-05	9.9224E-10	1.3452E-08	2.4463E-09	1.68907E-08	0.01689067
3828303774750	382830	3774750	2.09165E-05	2.45961E-05	2.42686E-05	5.15867E-06	6.70881E-06	4.93805E-06	5.08258E-07	5.95456E-06	5.08258E-07	1.5038E-05	2.18205E-05	1.29348E-05	9.40275E-10	1.2756E-08	2.3282E-09	1.60247E-08	0.01602469
3828803774750	382880	3774750	2.00141E-05	2.35349E-05	2.32216E-05	4.93611E-06	6.41937E-06	4.72501E-06	4.8633E-07	5.69767E-06	4.8633E-07	1.48384E-05	2.15308E-05	1.2763E-05	8.98799E-10	1.2192E-08	2.2284E-09	1.53187E-08	0.01531868

			EGIODemolition	EGIOSite Grubbing / Prep	EGIOMass Grading / Excavation	EGIOMass Grading / Excavation	EGIODrainage / Utilities Trenching	EGIODrainage / Utilities Trenching	EGIOFoundations / Concrete Pads	EGIOFoundations / Concrete Pads	EGIOBuilding / Structure Construction	EGIOBuilding / Structure Construction	EGIOAsphalt Paving	EGIOArchitectural Coating	EGIOLandscaping or Other Finishing	EGIOWaterside Construction (Piles)	HIWaterside Construction (Landscaping)	HIWaterside Construction (Landscaping)	KMDemolition	KMSite Grubbing / Prep	KMMass Grading / Excavation
Unique Identifier	X (UTM)	Y (UTM)	2025	2025	2025	2026	2026	2027	2026	2027	2026	2027	2027	2027	2027	2027	2025	2026	2025	2025	2025
3829303774750	382930	3774750	5.16017E-05	2.0239E-05	6.7025E-06	6.5644E-06	1.52429E-05	1.52194E-05	2.00271E-05	2.00142E-05	2.14516E-05	2.09374E-05	8.34758E-07	8.34758E-07	2.26069E-05	8.34758E-07	7.14688E-06	6.92303E-06	8.42767E-06	3.65767E-05	2.78022E-05
3829803774750	382980	3774750	6.15178E-05	2.4128E-05	7.9905E-06	7.82587E-06	1.81721E-05	1.8144E-05	2.38757E-05	2.38603E-05	2.55739E-05	2.49609E-05	9.95172E-07	9.95172E-07	2.69512E-05	9.95172E-07	8.20707E-06	7.95001E-06	9.69499E-06	4.20769E-05	3.1983E-05
3830303774750	383030	3774750	7.1883E-05	2.8194E-05	9.33683E-06	9.14446E-06	2.12339E-05	2.12011E-05	2.78986E-05	2.78806E-05	2.98828E-05	2.91666E-05	1.16285E-06	1.16285E-06	3.14923E-05	1.16285E-06	9.30135E-06	9.01001E-06	1.10279E-05	4.7862E-05	3.63802E-05
3830803774750	383080	3774750	7.97153E-05	3.1265E-05	1.03542E-05	1.01408E-05	2.35475E-05	2.35112E-05	3.09384E-05	3.09184E-05	3.31389E-05	3.23445E-05	1.28955E-06	1.28955E-06	3.49236E-05	1.28955E-06	1.00745E-05	9.75897E-06	1.19535E-05	5.18792E-05	3.94337E-05
3831303774750	383130	3774750	8.39728E-05	3.2935E-05	1.09072E-05	1.06824E-05	2.48052E-05	2.47669E-05	3.25907E-05	3.25697E-05	3.49088E-05	3.4072E-05	1.35843E-06	1.35843E-06	3.67889E-05	1.35843E-06	1.05212E-05	1.01917E-05	1.26551E-05	5.49239E-05	4.17481E-05
3831803774750	383180	3774750	8.59039E-05	3.3693E-05	1.1158E-05	1.09281E-05	2.53756E-05	2.53365E-05	3.33402E-05	3.33187E-05	3.57116E-05	3.48556E-05	1.38967E-06	1.38967E-06	3.76349E-05	1.38967E-06	1.0828E-05	1.04888E-05	1.32435E-05	5.74776E-05	4.36891E-05
3832303774750	383230	3774750	8.74039E-05	3.4281E-05	1.13528E-05	1.11189E-05	2.58187E-05	2.57789E-05	3.39224E-05	3.39005E-05	3.63351E-05	3.54642E-05	1.41393E-06	1.41393E-06	3.8292E-05	1.41393E-06	1.11796E-05	1.08294E-05	1.39269E-05	6.04438E-05	4.59438E-05
3832803774750	383280	3774750	8.91105E-05	3.495E-05	1.15745E-05	1.1336E-05	2.63228E-05	2.62822E-05	3.45847E-05	3.45624E-05	3.70446E-05	3.61566E-05	1.44154E-06	1.44154E-06	3.90397E-05	1.44154E-06	1.16549E-05	1.12899E-05	1.47801E-05	6.41467E-05	4.87583E-05
3833303774750	383330	3774750	9.1374E-05	3.5838E-05	1.18685E-05	1.1624E-05	2.69914E-05	2.69498E-05	3.54632E-05	3.54403E-05	3.79855E-05	3.7075E-05	1.47815E-06	1.47815E-06	4.00313E-05	1.47815E-06	1.22649E-05	1.18807E-05	1.58483E-05	6.87826E-05	5.22821E-05
3833803774750	383380	3774750	9.34039E-05	3.6634E-05	1.21322E-05	1.18822E-05	2.75911E-05	2.75485E-05	3.62511E-05	3.62277E-05	3.88294E-05	3.78987E-05	1.51099E-06	1.51099E-06	4.09207E-05	1.51099E-06	1.2934E-05	1.25289E-05	1.70681E-05	7.40766E-05	5.63061E-05
3834303774750	383430	3774750	9.63141E-05	3.7776E-05	1.25102E-05	1.22524E-05	2.84507E-05	2.84068E-05	3.73805E-05	3.73564E-05	4.00392E-05	3.90795E-05	1.55807E-06	1.55807E-06	4.21956E-05	1.55807E-06	1.37951E-05	1.3363E-05	1.86454E-05	8.09225E-05	6.15097E-05
3834803774750	383480	3774750	9.92602E-05	3.8931E-05	1.28928E-05	1.26272E-05	2.9321E-05	2.92757E-05	3.85239E-05	3.84991E-05	4.12639E-05	4.02749E-05	1.60573E-06	1.60573E-06	4.34863E-05	1.60573E-06	1.46579E-05	1.41988E-05	2.02364E-05	8.78272E-05	6.67581E-05
3835303774750	383530	3774750	0.000102709	4.0284E-05	1.33408E-05	1.3066E-05	3.03398E-05	3.0293E-05	3.98626E-05	3.98368E-05	4.26978E-05	4.16743E-05	1.66153E-06	1.66153E-06	4.49974E-05	1.66153E-06	1.56069E-05	1.51181E-05	2.19653E-05	9.53312E-05	7.24618E-05
3835803774750	383580	3774750	0.000106661	4.1834E-05	1.38542E-05	1.35687E-05	3.15073E-05	3.14586E-05	4.13964E-05	4.13697E-05	4.43407E-05	4.32779E-05	1.72546E-06	1.72546E-06	4.67288E-05	1.72546E-06	1.66438E-05	1.61225E-05	2.38414E-05	0.000103473	7.86509E-05
3836303774750	383630	3774750	0.000110326	4.3271E-05	1.43302E-05	1.40349E-05	3.25898E-05	3.25395E-05	4.28187E-05	4.27911E-05	4.58642E-05	4.47648E-05	1.78474E-06	1.78474E-06	4.83343E-05	1.78474E-06	1.76232E-05	1.70712E-05	2.56089E-05	0.000111144	8.44816E-05
3836803774750	383680	3774750	0.000114745	4.5005E-05	1.49042E-05	1.45971E-05	3.38952E-05	3.38429E-05	4.45338E-05	4.45051E-05	4.77013E-05	4.65579E-05	1.85623E-06	1.85623E-06	5.02704E-05	1.85623E-06	1.87355E-05	1.81486E-05	2.76027E-05	0.000119797	9.10588E-05
3837303774750	383730	3774750	0.000117916	4.6248E-05	1.5316E-05	1.50004E-05	3.48318E-05	3.4778E-05	4.57644E-05	4.57349E-05	4.90194E-05	4.78444E-05	1.90752E-06	1.90752E-06	5.16594E-05	1.90752E-06	1.96145E-05	1.90001E-05	2.92321E-05	0.000126869	9.64341E-05
3837803774750	383780	3774750	0.000118185	4.6354E-05	1.5351E-05	1.50347E-05	3.49114E-05	3.48575E-05	4.5869E-05	4.58394E-05	4.91314E-05	4.79537E-05	1.91188E-06	1.91188E-06	5.17775E-05	1.91188E-06	2.00145E-05	1.93876E-05	3.02301E-05	0.000131201	9.97265E-05
3838303774750	383830	3774750	0.000125784	4.9334E-05	1.6338E-05	1.60014E-05	3.7156E-05	3.70987E-05	4.88181E-05	4.87866E-05	5.22903E-05	5.10369E-05	2.03481E-06	2.03481E-06	5.51066E-05	2.03481E-06	2.16739E-05	2.0995E-05	3.30974E-05	0.000143645	0.000109185
3838803774750	383880	3774750	0.000136113	5.3386E-05	1.76797E-05	1.73154E-05	4.02072E-05	4.01452E-05	5.2827E-05	5.2793E-05	5.65844E-05	5.52281E-05	2.2019E-06	2.2019E-06	5.96319E-05	2.2019E-06	2.38104E-05	2.30646E-05	3.67047E-05	0.000159301	0.000121086
3839303774750	383930	3774750	0.000169113	6.6329E-05	2.1966E-05	2.15134E-05	4.99552E-05	4.98782E-05	6.56347E-05	6.55923E-05	7.03029E-05	6.86178E-05	2.73574E-06	2.73574E-06	7.40893E-05	2.73574E-06	3.02863E-05	2.93377E-05	4.76082E-05	0.000206623	0.000157055
3839803774750	383980	3774750	0.000191281	7.5023E-05	2.48453E-05	2.43334E-05	5.65034E-05	5.64163E-05	7.42381E-05	7.41902E-05	7.95183E-05	7.76123E-05	3.09435E-06	3.09435E-06	8.3801E-05	3.09435E-06	3.47227E-05	3.36351E-05	5.52121E-05	0.000239624	0.00018214
3840303774750	384030	3774750	0.000197146	7.7323E-05	2.56072E-05	2.50796E-05	5.8236E-05	5.81462E-05	7.65145E-05	7.64651E-05	8.19566E-05	7.99921E-05	3.18923E-06	3.18923E-06	8.63706E-05	3.18923E-06	3.60143E-05	3.48862E-05	5.74638E-05	0.000249397	0.000189568
3840803774750	384080	3774750	0.000189592	7.4361E-05	2.4626E-05	2.41186E-05	5.60046E-05	5.59182E-05	7.35828E-05	7.35353E-05	7.88163E-05	7.69271E-05	3.06703E-06	3.06703E-06	8.30612E-05	3.06703E-06	3.47155E-05	3.36281E-05	5.53298E-05	0.000240135	0.000182528
3841303774750	384130	3774750	0.000179514	7.0408E-05	2.3317E-05	2.28366E-05	5.30277E-05	5.29459E-05	6.96715E-05	6.96265E-05	7.46268E-05	7.28381E-05	2.904E-06	2.904E-06	7.86461E-05	2.904E-06	3.29198E-05	3.18887E-05	5.23561E-05	0.000227229	0.000172718
3826803774800	382680	3774800	4.49999E-05	1.765E-05	5.845E-06	5.72457E-06	1.32927E-05	1.32722E-05	1.74649E-05	1.74537E-05	1.87071E-05	1.82587E-05	7.27962E-07	7.27962E-07	1.97146E-05	7.27962E-07	6.98364E-06	6.7649E-06	8.03616E-06	3.48775E-05	2.65106E-05
3827303774800	382730	3774800	4.77663E-05	1.8735E-05	6.20433E-06	6.0765E-06	1.41099E-05	1.40882E-05	1.85386E-05	1.85267E-05	1.98572E-05	1.93812E-05	7.72715E-07	7.72715E-07	2.09266E-05	7.72715E-07	7.26887E-06	7.04119E-06	8.37788E-06	3.63606E-05	2.76379E-05
3827803774800	382780	3774800	4.76316E-05	1.8682E-05	6.18683E-06	6.05936E-06	1.40701E-05	1.40484E-05	1.84863E-05	1.84744E-05	1.98012E-05	1.93265E-05	7.70535E-07	7.70535E-07	2.08676E-05	7.70535E-07	7.12536E-06	6.90218E-06	8.32583E-06	3.61347E-05	2.74662E-05
3828303774800	382830	3774800	4.62484E-05	1.8139E-05	6.00717E-06	5.8834E-06	1.36615E-05	1.36405E-05	1.79495E-05	1.79379E-05	1.92261E-05	1.87653E-05	7.48159E-07	7.48159E-07	2.02616E-05	7.48159E-07	6.83474E-06	6.62067E-06	8.05879E-06	3.49757E-05	2.65853E-05
3828803774800	382880	3774800	4.86645E-05	1.9087E-05	6.321E-06	6.19077E-06	1.43753E-05	1.43531E-05	1.88872E-05	1.8875E-05	2.02306E-05	1.97457E-05	7.87245E-07	7.87245E-07	2.13201E-05	7.87245E-07	7.05539E-06	6.8344E-06	8.35751E-06	3.62722E-05	2.75707E-05
3829303774800	382930	3774800	5.23292E-05	2.0524E-05	6.797E-06	6.65696E-06	1.54578E-05	1.54339E-05	2.03095E-05	2.02964E-05	2.1754E-05	2.12326E-05	8.46528E-07	8.46528E-07	2.29256E-05	8.46528E-07	7.42673E-06	7.19411E-06	8.83955E-06	3.83643E-05	2.91609E-05
3829803774800	382980	3774800	5.86705E-05	2.3011E-05	7.62067E-06	7.46365E-06	1.7331E-05	1.73042E-05	2.27706E-05	2.27559E-05	2.43902E-05	2.38056E-05	9.49111E-07	9.49111E-07	2.57038E-05	9.49111E-07	8.13173E-06	7.87703E-06	9.7063E-06	4.2126E-05	3.20203E-05
3830303774800	383030	3774800	6.6422E-05	2.6052E-05	8.6275E-06	8.44974E-06	1.96207E-05	1.95905E-05	2.57791E-05	2.57624E-05	2.76126E-05	2.69507E-05	1.07451E-06	1.07451E-06	2.90998E-05	1.07451E-06	8.99818E-06	8.71634E-06	1.07383E-05	4.66048E-05	3.54246E-05
3830803774800	383080	3774800	7.03741E-05	2.7602E-05	9.14083E-06	8.9525E-06	2.07882E-05	2.07561E-05	2.73129E-05	2.72953E-05	2.92555E-05	2.85543E-05	1.13844E-06	1.13844E-06	3.08312E-05	1.13844E-06	9.43231E-06	9.13687E-06	1.13651E-05	4.93255E-05	3.74926E-05
3831303774800	383130	3774800	7.32214E-05	2.8718E-05	9.51067E-06	9.31471E-06	2.16292E-05	2.15959E-05	2.8418E-05	2.83996E-05	3.04392E-05	2.97096E-05	1.1845E-06	1.1845E-06	3.20786E-05	1.1845E-06	9.79647E-06	9.48962E-06	1.19671E-05	5.19381E-05	3.94785E-05
3831803774800	383180	3774800	7.55028E-05	2.9613E-05	9.807E-06	9.60494E-06	2.23032E-05	2.22687E-05	2.93034E-05	2.92845E-05	3.13876E-05	3.06353E-05	1.22141E-06	1.22141E-06	3.30781E-05	1.22141E-06	1.01624E-05	9.84411E-06	1.25985E-05	5.46784E-05	4.15614E-05
3832303774800	383230	3774800	7.738E-05	3.035E-05	1.00508E-05	9.84375E-06	2.28577E-05	2.28224E-05	3.0032E-05	3.00126E-05	3.2168E-05	3.1397E-05	1.25177E-06	1.25177E-06	3.39005E-05	1.25177E-06	1.05517E-05	1.02212E-05	1.32978E-05	5.77134E-05	4.38683E-05
3832803774800	383280	3774800	7.89339E-05	3.0959E-05	1.02527E-05	1.00414E-05	2.33167E-05	2.32807E-05	3.06351E-05	3.06153E-05	3.2814E-05	3.20275E-05	1.27691E-06	1.27691E-06	3.45813E-05	1.27691E-06	1.09679E-05	1.06243E-05	1.40627E-05	6.10332E-05	4.63917E-05
3833303774800	383330	3774800	8.05147E-05	3.1579E-05	1.0458E-05	1.02425E-05	2.37837E-05	2.3747E-05	3.12486E-05	3.12285E-05	3.34712E-05	3.26689E-05	1.30248E-06	1.30248E-06	3.52739E-05	1.30248E-06	1.14469E-05	1.10883E-05	1.49476E-05	6.48735E-05	4.93108E-05
3833803774800	383380	3774800	8.21585E-05	3.2224E-05	1.06715E-05	1.04516E-05	2.42692E-05	2.42318E-05	3.18866E-05	3.1866E-05	3.41545E-05	3.33358E-05	1.32907E-06	1.32907E-06	3.5994E-05	1.32907E-06	1.19653E-05	1.15905E-05	1.59139E-05	6.90674E-05	5.24986E-05
3834303774800	383430	3774800	8.41525E-05	3.3006E-05	1.09305E-05	1.07053E-05	2.48582E-05	2.48199E-05	3.26605E-05	3.26394E-05	3.49834E-05	3.41449E-05	1.36133E-06	1.36133E-06	3.68676E-05	1.36133E-06	1.25627E-05	1.21692E-05	1.70205E-05	7.38703E-05	5.61493E-05
3834803774800	383480	3774800	8.6371E-05	3.3876E-05	1.12187E-05	1.09875E-05	2.55136E-05	2.54742E-05	3.35215E-05	3.34999E-05	3.59057E-05	3.50451E-05	1.39722E-06	1.39722E-06	3.78395E-05	1.39722E-06	1.31941E-05	1.27808E-05	1.81905E-05	7.89483E-05	6.00091E-05
3835303774800	383530	3774800	8.82932E-05	3.463E-05	1.14683E-05	1.1232E-05	2.60814E-05	2.60411E-05	3.42675E-05	3.42454E-05	3.67048E-05	3.5825E-05	1.42832E-06	1.42832E-06	3.86816E-05	1.42832E-06	1.37628E-05	1.33317E-05	1.92497E-05	8.35449E-05	6.3503E-05
3835803774800	383580	3774800	9.07453E-05	3.5592E-05	1.17868E-05	1.1544E-05	2.68057E-05	2.67643E-05	3.52192E-05	3.51965E-05	3.77242E-05	3.68199E-05	1.46798E-06	1.46798E-06	3.97559E-05	1.46798E-06	1.44283E-05	1.39764E-05	2.0474E-05	8.88585E-05	6.7542E-05
3836303774800	383630	3774800	9.2856E-05	3.6419E-05	1.2061E-05	1.18125E-05	2.74292E-05	2.73869E-05	3.60384E-05	3.60152E-05	3.86016E-05	3.76764E-05	1.50213E-06	1.50213E-06	4.06806E-05	1.50213E-06	1.50203E-05	1.45498E-05	2.15829E-05	9.36713E-05	7.12001E-05
3836803774800	383680	3774800	9.42482E-05	3.6965E-05	1.22418E-05	1.19896E-05	2.78405E-05	2.77975E-05	3.65787E-05	3.65551E-05	3.91804E-05	3.82413E-05	1.52465E-06	1.52465E-06	4.12906E-05	1.52465E-06	1.54921E-05	1.50068E-05	2.25515E-05	9.7875E-05	7.43954E-05
3837303774800	383730	3774800	9.22003E-05	3.6162E-05	1.19758E-05	1.17291E-05	2.72355E-05	2.71935E-05	3.57839E-05	3.57608E-05	3.83291E-05	3.74103E-05	1.49152E-06	1.49152E-06	4.03934E-05	1.49152E-06	1.54024E-05	1.492E-05	2.27076E-05	9.85527E-05	7.49106E-05
3837803774800	383780	3774800	9.53171E-05	3.7385E-05	1.23807E-05	1.21256E-05	2.81562E-05	2.81128E-05	3.69936E-05	3.69697E-05	3.96247E-05	3.8675E-05	1.54194E-06	1.54194E-06	4.17588E-05	1.54194E-06	1.6154E-05	1.56481E-05	2.40655E-05	0.000104446	7.939E-05
3838303774800	383830	3774800	0.000115131	4.5156E-05	1.49543E-05	1.46462E-05	3.40093E-05	3.39568E-05	4.46837E-05	4.46549E-05	4.78618E-05	4.67146E-05	1.86248E-06	1.86248E-06	5.04396E-05	1.86248E-06	1.99589E-05	1.93337E-05	3.0264E-05	0.000131348	9.98385E-05
3838803774800	383880	3774800	0.000128865	5.0543E-05	1.67382E-05	1.63933E-05	3.80661E-05	3.80073E-05	5.00138E-05	4.99816E-05	5.35711E-05	5.2287E-05	2.08464E-06	2.08464E-06	5.64563E-05	2.08464E-06	2.27448E-05	2.20324E-05	3.50708E-05	0.00015221	0.000115696
3839303774800	383930	3774800	0.000135404	5.3107E-05	1.75875E-05	1.72251E-05	3.99976E-05	3.99359E-05	5.25517E-05	5.25177E-05	5.62894E-05	5.49402E-05	2.19042E-06	2.19042E-06	5.9321E-05	2.19042E-06	2.41423E-05	2.33861E-05	3.75036E-05	0.000162768	0.000123721
3839803774800	383980	3774800	0.00013844	5.4298E-05	1.79818E-05	1.76113E-05	4.08944E-05	4.08313E-05	5.37299E-05	5.36953E-05	5.75515E-05	5.6172E-05	2.23954E-06	2.23954E-06	6.0651E-05	2.23954E-06	2.48562E-05	2.40777E-05	3.87686E-05	0.000168259	0.000127894
3840303774800	384030	3774800	0.000138422	5.4291E-05	1.79795E-05	1.76091E-05	4.08891E-05	4.0826E-05	5.3723E-05	5.36883E-05	5.7544E-05	5.61647E-05	2.23924E-06	2.23924E-06	6.06432E-05	2.23924E-06	2.49764E-05	2.41941E-05	3.90266E-05	0.000169378	0.000128746
3840803774800	384080	3774800	0.000137146	5.3791E-05	1.78138E-05	1.74468E-05	4.05124E-05	4.04498E-05	5.32279E-05	5.31936E-05	5.70138E-05	5.56472E-05	2.21861E-06	2.21861E-06	6.00844E-05	2.21861E-06	2.48473E-05	2.4069E-05	3.88705E-05	0.000168701	0.00012823
3841303774800	384130	3774800	0.000131057	5.1402E-05	1.70228E-05	1.66721E-05	3.87135E-05	3.86537E-05	5.08644E-05	5.08316E-05	5.44821E-05	5.31762E-05	2.1201E-06	2.1201E-06	5.74164E-05	2.1201E-06	2.37871E-05	2.3042E-05	3.71302E-05	0.000161148	0.000122489
3826803774850	382680	3774850	4.24131E-05	1.6635E-05	5.509E-06	5.3955E-06	1.25286E-05	1.25093E-05	1.6461E-05	1.64503E-05	1.76317E-05	1.72091E-05	6.86115E-07	6.86115E-07	1.85813E-05	6.86115E-07	6.67329E-06	6.46427E-06	7.76685E-06	3.37087E-05	2.56222E-05
3827303774850	382730	3774850	4.47304E-05	1.7544E-05	5.81E-06	5.69029E-06	1.32131E-05	1.31928E-05	1.73603E-05	1.73491E-05	1.85951E-05	1.81494E-05	7.23603E-07	7.23603E-07	1.95966E-05	7.23603E-07	6.92265E-06	6.70581E-06	8.07237E-06	3.50346E-05	2.66301E-05
3827803774850	382780	3774850	4.42633E-05	1.7361E-05	5.74933E-06	5.63088E-06	1.30752E-05	1.3055E-05	1.71791E-05	1.7168E-05	1.84009E-05	1.79599E-05	7.16047E-07	7.16047E-07	1.9392E-05	7.16047E-07	6.76119E-06	6.54942E-06	7.9909E-06	3.46811E-05	2.63613E-05
3828303774850	382830	3774850	4.47933E-05	1.7569E-05	5.81817E-06	5.69829E-06	1.32317E-05	1.32113E-05	1.73847E-05	1.73735E-05	1.86212E-05	1.81749E-05	7.2462E-07	7.2462E-07	1.96241E-05	7.2462E-07	6.75222E-06	6.54073E-06	8.03163E-06	3.48578E-05	2.64957E-05
3828803774850	382880	3774850	4.87364E-05	1.9115E-05	6.33033E-06	6.19991E-06	1.43965E-05	1.43743E-05	1.89151E-05	1.89029E-05	2.02604E-05	1.97748E-05	7.88407E-07	7.88407E-07	2.13516E-05	7.88407E-07	7.20967E-06	6.98385E-06	8.59514E-06	3.73035E-05	2.83546E-05
3829303774850	382930	3774850	5.4898E-05	2.1532E-05	7.13067E-06	6.98375E-06	1.62166E-05	1.61916E-05	2.13065E-05	2.12928E-05	2.28219E-05	2.22749E-05	8.88084E-07	8.88084E-07	2.40511E-05	8.88084E-07	7.95055E-06	7.70152E-06	9.437E-06	4.09572E-05	3.11319E-05
3829803774850	382980	3774850	5.75388E-05	2.2568E-05	7.47367E-06	7.31968E-06	1.69967E-05	1.69704E-05	2.23314E-05	2.2317E-05	2.39197E-05	2.33464E-05	9.30803E-07	9.30803E-07	2.5208E-05	9.30803E-07	8.22322E-06	7.96565E-06	9.8353E-06	4.26859E-05	3.24458E-05
3830303774850	383030	3774850	6.01705E-05	2.36E-05	7.8155E-06	7.65447E-06	1.77741E-05	1.77466E-05	2.33528E-05	2.33377E-05	2.50138E-05	2.44142E-05	9.73376E-07	9.73376E-07	2.6361E-05	9.73376E-07	8.51204E-06	8.24542E-06	1.02766E-05	4.46011E-05	3.39016E-05
3830803774850	383080	3774850	6.26675E-05	2.4579E-05	8.13983E-06	7.97212E-06	1.85117E-05	1.84831E-05	2.43219E-05	2.43062E-05	2.60518E-05	2.54274E-05	1.01377E-06	1.01377E-06	2.74549E-05	1.01377E-06	8.82238E-06	8.54605E-06	1.07677E-05	4.67325E-05	3.55217E-05
3831303774850	383130	3774850	6.47962E-05	2.5414E-05	8.41633E-06	8.24293E-06	1.91405E-05	1.9111E-05	2.51481E-05	2.51319E-05	2.69368E-05	2.62911E-05	1.04821E-06	1.04821E-06	2.83875E-05	1.04821E-06	9.12555E-06	8.83972E-06	1.12791E-05	4.89522E-05	3.72089E-05
3831803774850	383180	3774850	6.65836E-05	2.6115E-05	8.6485E-06	8.47031E-06	1.96685E-05	1.96381E-05	2.58418E-05	2.58251E-05	2.76798E-05	2.70163E-05	1.07712E-06	1.07712E-06	2.91706E-05	1.07712E-06	9.43231E-06	9.13687E-06	1.18155E-05	5.128E-05	3.89783E-05
3832303774850	383230	3774850	6.80118E-05	2.6675E-05	8.834E-06	8.65199E-06	2.00904E-05	2.00594E-05	2.63961E-05	2.63791E-05	2.82735E-05	2.75958E-05	1.10022E-06	1.10022E-06	2.97963E-05	1.10022E-06	9.73547E-06	9.43054E-06	1.23631E-05	5.36569E-05	4.0785E-05
3832803774850	383280	3774850	6.95028E-05	2.726E-05	9.02767E-06	8.84167E-06	2.05308E-05	2.04991E-05	2.69748E-05	2.69574E-05	2.88933E-05	2.82008E-05	1.12434E-06	1.12434E-06	3.04495E-05	1.12434E-06	1.01068E-05	9.79025E-06	1.30353E-05	5.6574E-05	4.30023E-05
3833303774850	383330	3774850	7.07962E-05	2.7767E-05	9.19567E-06	9.0062E-06	2.09129E-05	2.08806E-05	2.74768E-05	2.7459E-05	2.9431E-05	2.87256E-05	1.14527E-06	1.14527E-06	3.10161E-05	1.14527E-06	1.04764E-05	1.01482E-05	1.3721E-05	5.955E-05	4.52644E-05
3833803774850	383380	3774850	7.2413E-05	2.8401E-05	9.40567E-06	9.21188E-06	2.13904E-05	2.13574E-05	2.81042E-05	2.80861E-05	3.01031E-05	2.93816E-05	1.17142E-06	1.17142E-06	3.17244E-05	1.17142E-06	1.0932E-05	1.05896E-05	1.45583E-05	6.31841E-05	4.80267E-05
3834303774850	383430	3774850	7.39758E-05	2.9014E-05	9.60867E-06	9.41069E-06	2.18521E-05	2.18184E-05	2.87108E-05	2.86923E-05	3.07529E-05	3.00157E-05	1.19671E-06	1.19671E-06	3.24091E-05	1.19671E-06	1.13859E-05	1.10292E-05	1.54024E-05	6.68477E-05	5.08114E-05
3834803774850	383480	3774850	7.51525E-05	2.9476E-05	9.7615E-06	9.56038E-06	2.21997E-05	2.21654E-05	2.91675E-05	2.91487E-05	3.1242E-05	3.04932E-05	1.21574E-06	1.21574E-06	3.29246E-05	1.21574E-06	1.17644E-05	1.13959E-05	1.61244E-05	6.99809E-05	5.31929E-05
3835303774850	383530	3774850	7.58531E-05	2.9751E-05	9.8525E-06	9.6495E-06	2.240666-05	2.23721E-05	2.94394E-05	2.94204E-05	3.15333E-05	3.07774E-05	1.22707E-06	1.22707E-06	3.32316E-05	1.22707E-06	1.20586E-05	1.16809E-05	1.67241E-05	7.25837E-05	5.51713E-05
3835803774850	383580	3774850	7.71375E-05	3.0254E-05	1.00193E-05	9.8129E-06	2.2786E-05	2.27509E-05	2.99379E-05	2.99186E-05	3.20672E-05	3.12986E-05	1.24785E-06	1.24785E-06	3.37943E-05	1.24785E-06	1.24568E-05	1.20666E-05	1.75139E-05	7.60115E-05	5.77769E-05
3836303774850	383630	3774850	7.74159E-05	3.0364E-05	1.00555E-05

			KMMass Grading / Excavation	KMDrainage / Utilities Trenching	KMFoundations / Concrete Pads	KMBuilding / Structure Construction	KMAsphalt Paving	KMArchitectural Coating	KMLandscaping or Other Finishing	KMWaterside Construction (Piles)	EWNDemolition	EWNSite Grubbing / Prep	EWNDrainage / Utilities Trenching	EWNDrainage / Utilities Trenching	EWNDrainage / Utilities Trenching	EWNFoundation s / Concrete Pads	EWNBuilding / Structure Construction	EWNAsphalt Paving	EWNLandscaping or Other Finishing	EWNWaterside Construction (Piles)	ISDemolition
Unique Identifier	X (UTM)	Y (UTM)	2026	2026	2026	2026	2026	2026	2026	2026	2027	2027	2027	2028	2029	2029	2029	2029	2029	2029	2027
3829303774750	382930	3774750	2.75144E-05	9.88067E-06	5.22882E-06	1.79592E-05	5.76956E-07	5.76956E-07	1.85361E-05	5.76956E-07	3.0903E-05	1.68425E-06	3.95495E-06	3.87857E-06	3.79832E-06	3.29005E-06	7.14415E-06	5.08268E-07	7.39829E-06	5.08268E-07	7.56178E-06
3829803774750	382980	3774750	3.1652E-05	1.13665E-05	6.0151E-06	2.06598E-05	6.63716E-07	6.63716E-07	2.13235E-05	6.63716E-07	3.54971E-05	1.93464E-06	4.5429E-06	4.45517E-06	4.36299E-06	3.77916E-06	8.20622E-06	5.83828E-07	8.49813E-06	5.83828E-07	9.04563E-06
3830303774750	383030	3774750	3.60037E-05	1.29292E-05	6.84211E-06	2.35003E-05	7.54969E-07	7.54969E-07	2.42552E-05	7.54969E-07	4.02137E-05	2.1917E-06	5.14653E-06	5.04714E-06	4.94271E-06	4.28131E-06	9.2966E-06	6.61403E-07	9.6273E-06	6.61403E-07	1.06385E-05
3830803774750	383080	3774750	3.90256E-05	1.40144E-05	7.41638E-06	2.54727E-05	8.18335E-07	8.18335E-07	2.6291E-05	8.18335E-07	4.34602E-05	2.36864E-06	5.56201E-06	5.4546E-06	5.34174E-06	4.62694E-06	1.00471E-05	7.14799E-07	1.04045E-05	7.14799E-07	1.19281E-05
3831303774750	383130	3774750	4.1316E-05	1.48369E-05	7.85165E-06	2.69677E-05	8.66363E-07	8.66363E-07	2.7834E-05	8.66363E-07	4.52443E-05	2.46587E-06	5.79033E-06	5.67851E-06	5.56102E-06	4.81688E-06	1.04596E-05	7.44142E-07	1.08316E-05	7.44142E-07	1.28363E-05
3831803774750	383180	3774750	4.3237E-05	1.55268E-05	8.21671E-06	2.82215E-05	9.06645E-07	9.06645E-07	2.91282E-05	9.06645E-07	4.64464E-05	2.53139E-06	5.94418E-06	5.82939E-06	5.70877E-06	4.94486E-06	1.07375E-05	7.63913E-07	1.11194E-05	7.63913E-07	1.34944E-05
3832303774750	383230	3774750	4.54683E-05	1.63281E-05	8.64074E-06	2.96779E-05	9.53434E-07	9.53434E-07	3.06314E-05	9.53434E-07	4.78399E-05	2.60734E-06	6.12252E-06	6.00429E-06	5.88006E-06	5.09322E-06	1.10596E-05	7.86833E-07	1.1453E-05	7.86833E-07	1.41204E-05
3832803774750	383280	3774750	4.82537E-05	1.73283E-05	9.17008E-06	3.1496E-05	1.01184E-06	1.01184E-06	3.25079E-05	1.01184E-06	4.96699E-05	2.70708E-06	6.35672E-06	6.23397E-06	6.10498E-06	5.28805E-06	1.14827E-05	8.16931E-07	1.18912E-05	8.16931E-07	1.47659E-05
3833303774750	383330	3774750	5.17411E-05	1.85807E-05	9.83281E-06	3.37723E-05	1.08497E-06	1.08497E-06	3.48572E-05	1.08497E-06	5.20129E-05	2.83477E-06	6.65658E-06	6.52803E-06	6.39296E-06	5.53749E-06	1.20243E-05	8.55467E-07	1.24521E-05	8.55467E-07	1.54324E-05
3833803774750	383380	3774750	5.57234E-05	2.00108E-05	1.05896E-05	3.63716E-05	1.16848E-06	1.16848E-06	3.75401E-05	1.16848E-06	5.46239E-05	2.97707E-06	6.99073E-06	6.85573E-06	6.71388E-06	5.81547E-06	1.26279E-05	8.9841E-07	1.30772E-05	8.9841E-07	1.59759E-05
3834303774750	383430	3774750	6.08731E-05	2.18601E-05	1.15683E-05	3.97329E-05	1.27646E-06	1.27646E-06	4.10094E-05	1.27646E-06	5.79929E-05	3.16069E-06	7.42189E-06	7.27857E-06	7.12797E-06	6.17415E-06	1.34068E-05	9.53821E-07	1.38837E-05	9.53821E-07	1.65362E-05
3834803774750	383480	3774750	6.60672E-05	2.37253E-05	1.25553E-05	4.31232E-05	1.38538E-06	1.38538E-06	4.45086E-05	1.38538E-06	6.13926E-05	3.34597E-06	7.85698E-06	7.70525E-06	7.54582E-06	6.53609E-06	1.41927E-05	1.00974E-06	1.46976E-05	1.00974E-06	1.70308E-05
3835303774750	383530	3774750	7.17119E-05	2.57524E-05	1.36281E-05	4.68076E-05	1.50374E-06	1.50374E-06	4.83114E-05	1.50374E-06	6.51368E-05	3.55004E-06	8.33616E-06	8.17518E-06	8.00602E-06	6.93471E-06	1.50583E-05	1.07132E-06	1.5594E-05	1.07132E-06	1.75631E-05
3835803774750	383580	3774750	7.78369E-05	2.79519E-05	1.4792E-05	5.08055E-05	1.63218E-06	1.63218E-06	5.24377E-05	1.63218E-06	6.92561E-05	3.77455E-06	8.86335E-06	8.69219E-06	8.51234E-06	7.37327E-06	1.60106E-05	1.13907E-06	1.65802E-05	1.13907E-06	1.81541E-05
3836303774750	383630	3774750	8.36073E-05	3.00241E-05	1.58886E-05	5.45719E-05	1.75318E-06	1.75318E-06	5.63251E-05	1.75318E-06	7.31382E-05	3.98612E-06	9.36017E-06	9.17941E-06	8.98948E-06	7.78657E-06	1.69081E-05	1.20292E-06	1.75095E-05	1.20292E-06	1.86865E-05
3836803774750	383680	3774750	9.01165E-05	3.23616E-05	1.71256E-05	5.88206E-05	1.88967E-06	1.88967E-06	6.07102E-05	1.88967E-06	7.75791E-05	4.22816E-06	9.92852E-06	9.73679E-06	9.53533E-06	8.25937E-06	1.79347E-05	1.27596E-06	1.85727E-05	1.27596E-06	1.93236E-05
3837303774750	383730	3774750	9.54361E-05	3.42719E-05	1.81366E-05	6.22928E-05	2.00122E-06	2.00122E-06	6.4294E-05	2.00122E-06	8.11013E-05	4.42012E-06	1.03793E-05	1.01788E-05	9.96824E-06	8.63435E-06	1.8749E-05	1.33389E-06	1.94159E-05	1.33389E-06	1.9726E-05
3837803774750	383780	3774750	9.86944E-05	3.5442E-05	1.87558E-05	6.44195E-05	2.06954E-06	2.06954E-06	6.64891E-05	2.06954E-06	8.26097E-05	4.50233E-06	1.05723E-05	1.03682E-05	1.01536E-05	8.79494E-06	1.90977E-05	1.3587E-06	1.9777E-05	1.3587E-06	1.95779E-05
3838303774750	383830	3774750	0.000108056	3.88037E-05	2.05348E-05	7.05297E-05	2.26584E-06	2.26584E-06	7.27955E-05	2.26584E-06	8.92788E-05	4.86581E-06	1.14258E-05	1.12052E-05	1.09733E-05	9.50496E-06	2.06395E-05	1.46839E-06	2.13736E-05	1.46839E-06	2.07125E-05
3838803774750	383880	3774750	0.000119833	4.30329E-05	2.27729E-05	7.82168E-05	2.51279E-06	2.51279E-06	8.07296E-05	2.51279E-06	9.79616E-05	5.33904E-06	1.25371E-05	1.2295E-05	1.20406E-05	1.04294E-05	2.26468E-05	1.61119E-06	2.34523E-05	1.61119E-06	2.22885E-05
3839303774750	383930	3774750	0.00015543	5.58163E-05	2.95378E-05	0.000101452	3.25924E-06	3.25924E-06	0.000104711	3.25924E-06	0.000124033	6.75997E-06	1.58737E-05	1.55671E-05	1.5245E-05	1.3205E-05	2.8674E-05	2.04E-06	2.9694E-05	2.04E-06	2.73409E-05
3839803774750	383980	3774750	0.000180255	6.47312E-05	3.42555E-05	0.000117656	3.7798E-06	3.7798E-06	0.000121435	3.7798E-06	0.000141935	7.73563E-06	1.81647E-05	1.78139E-05	1.74454E-05	1.51109E-05	3.28125E-05	2.33443E-06	3.39797E-05	2.33443E-06	3.06286E-05
3840303774750	384030	3774750	0.000187607	6.73711E-05	3.56525E-05	0.000122454	3.93396E-06	3.93396E-06	0.000126388	3.93396E-06	0.000147134	8.01899E-06	1.88301E-05	1.84665E-05	1.80844E-05	1.56644E-05	3.40144E-05	2.41994E-06	3.52244E-05	2.41994E-06	3.14613E-05
3840803774750	384080	3774750	0.000180639	6.48691E-05	3.43285E-05	0.000117906	3.78786E-06	3.78786E-06	0.000121694	3.78786E-06	0.000141851	7.73104E-06	1.81539E-05	1.78034E-05	1.7435E-05	1.5102E-05	3.2793E-05	2.33305E-06	3.39595E-05	2.33305E-06	3.02583E-05
3841303774750	384130	3774750	0.000170931	6.13828E-05	3.24835E-05	0.00011157	3.58428E-06	3.58428E-06	0.000115154	3.58428E-06	0.000134561	7.33377E-06	1.72211E-05	1.68885E-05	1.65391E-05	1.43259E-05	3.11079E-05	2.21316E-06	3.22144E-05	2.21316E-06	2.86669E-05
3826803774800	382680	3774800	2.62363E-05	9.42166E-06	4.98591E-06	1.71249E-05	5.50153E-07	5.50153E-07	1.7675E-05	5.50153E-07	3.03134E-05	1.65212E-06	3.87949E-06	3.80458E-06	3.72586E-06	3.22728E-06	7.00785E-06	4.98571E-07	7.25714E-06	4.98571E-07	6.5474E-06
3827303774800	382730	3774800	2.73519E-05	9.8223E-06	5.19793E-06	1.78531E-05	5.73547E-07	5.73547E-07	1.84266E-05	5.73547E-07	3.15385E-05	1.71889E-06	4.03628E-06	3.95833E-06	3.87643E-06	3.35771E-06	7.29107E-06	5.1872E-07	7.55043E-06	5.1872E-07	6.95539E-06
3827803774800	382780	3774800	2.7182E-05	9.76128E-06	5.16563E-06	1.77421E-05	5.69984E-07	5.69984E-07	1.83121E-05	5.69984E-07	3.0903E-05	1.68425E-06	3.95495E-06	3.87857E-06	3.79832E-06	3.29005E-06	7.14415E-06	5.08268E-07	7.39829E-06	5.08268E-07	6.99591E-06
3828303774800	382830	3774800	2.63101E-05	9.4482E-06	4.99995E-06	1.71731E-05	5.51702E-07	5.51702E-07	1.77248E-05	5.51702E-07	2.9586E-05	1.61248E-06	3.7864E-06	3.71328E-06	3.63645E-06	3.14984E-06	6.83969E-06	4.86607E-07	7.083E-06	4.86607E-07	6.82684E-06
3828803774800	382880	3774800	2.72854E-05	9.79842E-06	5.18529E-06	1.78097E-05	5.72153E-07	5.72153E-07	1.83818E-05	5.72153E-07	3.05049E-05	1.66255E-06	3.90399E-06	3.8286E-06	3.74938E-06	3.24766E-06	7.05211E-06	5.01719E-07	7.30297E-06	5.01719E-07	7.20828E-06
3829303774800	382930	3774800	2.88591E-05	1.03636E-05	5.48436E-06	1.88369E-05	6.05153E-07	6.05153E-07	1.9442E-05	6.05153E-07	3.20822E-05	1.74852E-06	4.10585E-06	4.02656E-06	3.94325E-06	3.41559E-06	7.41675E-06	5.27662E-07	7.68058E-06	5.27662E-07	7.78953E-06
3829803774800	382980	3774800	3.16889E-05	1.13798E-05	6.02212E-06	2.06839E-05	6.64491E-07	6.64491E-07	2.13484E-05	6.64491E-07	3.5099E-05	1.91294E-06	4.49194E-06	4.4052E-06	4.31405E-06	3.73677E-06	8.11417E-06	5.7728E-07	8.40281E-06	5.7728E-07	8.79274E-06
3830303774800	383030	3774800	3.5058E-05	1.25896E-05	6.66239E-06	2.2883E-05	7.35139E-07	7.35139E-07	2.36181E-05	7.35139E-07	3.88355E-05	2.11659E-06	4.97014E-06	4.87416E-06	4.77331E-06	4.13458E-06	8.97798E-06	6.38735E-07	9.29735E-06	6.38735E-07	1.00083E-05
3830803774800	383080	3774800	3.71046E-05	1.33246E-05	7.05132E-06	2.42188E-05	7.78054E-07	7.78054E-07	2.49969E-05	7.78054E-07	4.05506E-05	2.21006E-06	5.18964E-06	5.08942E-06	4.98412E-06	4.31718E-06	9.37449E-06	6.66944E-07	9.70796E-06	6.66944E-07	1.07642E-05
3831303774800	383130	3774800	3.90699E-05	1.40303E-05	7.42481E-06	2.55016E-05	8.19265E-07	8.19265E-07	2.63209E-05	8.19265E-07	4.19901E-05	2.28852E-06	5.37387E-06	5.27009E-06	5.16105E-06	4.47043E-06	9.70727E-06	6.9062E-07	1.00526E-05	6.9062E-07	1.14195E-05
3831803774800	383180	3774800	4.11313E-05	1.47706E-05	7.81654E-06	2.68471E-05	8.6249E-07	8.6249E-07	2.77096E-05	8.6249E-07	4.34219E-05	2.36655E-06	5.55711E-06	5.4498E-06	5.33704E-06	4.62287E-06	1.00383E-05	7.14169E-07	1.03954E-05	7.14169E-07	1.20301E-05
3832303774800	383230	3774800	4.34143E-05	1.55905E-05	8.25041E-06	2.83373E-05	9.10363E-07	9.10363E-07	2.92476E-05	9.10363E-07	4.49457E-05	2.4496E-06	5.75211E-06	5.64103E-06	5.52432E-06	4.78509E-06	1.03905E-05	7.3923E-07	1.07601E-05	7.3923E-07	1.25932E-05
3832803774800	383280	3774800	4.59116E-05	1.64872E-05	8.72499E-06	2.99673E-05	9.62729E-07	9.62729E-07	3.093E-05	9.62729E-07	4.65613E-05	2.53765E-06	5.95888E-06	5.8438E-06	5.72289E-06	4.95709E-06	1.0764E-05	7.65802E-07	1.11469E-05	7.65802E-07	1.30906E-05
3833303774800	383330	3774800	4.88005E-05	1.75247E-05	9.27399E-06	3.18529E-05	1.02331E-06	1.02331E-06	3.28762E-05	1.02331E-06	4.84295E-05	2.63947E-06	6.19798E-06	6.07829E-06	5.95252E-06	5.15599E-06	1.11959E-05	7.9653E-07	1.15942E-05	7.9653E-07	1.35405E-05
3833803774800	383380	3774800	5.19553E-05	1.86576E-05	9.87353E-06	3.39121E-05	1.08946E-06	1.08946E-06	3.50016E-05	1.08946E-06	5.04509E-05	2.74964E-06	6.45667E-06	6.33199E-06	6.20097E-06	5.3712E-06	1.16632E-05	8.29776E-07	1.20781E-05	8.29776E-07	1.39373E-05
3834303774800	383430	3774800	5.55682E-05	1.9955E-05	1.05601E-05	3.62704E-05	1.16522E-06	1.16522E-06	3.74356E-05	1.16522E-06	5.27863E-05	2.87692E-06	6.75555E-06	6.62509E-06	6.48801E-06	5.61983E-06	1.22031E-05	8.68186E-07	1.26372E-05	8.68186E-07	1.43285E-05
3834803774800	383480	3774800	5.93881E-05	2.13268E-05	1.1286E-05	3.87636E-05	1.24532E-06	1.24532E-06	4.00089E-05	1.24532E-06	5.52671E-05	3.01213E-06	7.07304E-06	6.93645E-06	6.79293E-06	5.88394E-06	1.27766E-05	9.08989E-07	1.32311E-05	9.08989E-07	1.47072E-05
3835303774800	383530	3774800	6.28458E-05	2.25685E-05	1.19432E-05	4.10206E-05	1.31783E-06	1.31783E-06	4.23384E-05	1.31783E-06	5.75029E-05	3.13398E-06	7.35918E-06	7.21706E-06	7.06774E-06	6.12198E-06	1.32935E-05	9.45761E-07	1.37664E-05	9.45761E-07	1.50076E-05
3835803774800	383580	3774800	6.6843E-05	2.40039E-05	1.27028E-05	4.36296E-05	1.40164E-06	1.40164E-06	4.50312E-05	1.40164E-06	6.01215E-05	3.2767E-06	7.69431E-06	7.54572E-06	7.3896E-06	6.40077E-06	1.38989E-05	9.8883E-07	1.43933E-05	9.8883E-07	1.53695E-05
3836303774800	383630	3774800	7.04633E-05	2.5304E-05	1.33908E-05	4.59926E-05	1.47756E-06	1.47756E-06	4.74702E-05	1.47756E-06	6.24645E-05	3.4044E-06	7.99417E-06	7.83979E-06	7.67758E-06	6.65021E-06	1.44405E-05	1.02737E-06	1.49542E-05	1.02737E-06	1.56545E-05
3836803774800	383680	3774800	7.36255E-05	2.64396E-05	1.39917E-05	4.80566E-05	1.54387E-06	1.54387E-06	4.96005E-05	1.54387E-06	6.43558E-05	3.50747E-06	8.2362E-06	8.07715E-06	7.91003E-06	6.85156E-06	1.48778E-05	1.05847E-06	1.5407E-05	1.05847E-06	1.57886E-05
3837303774800	383730	3774800	7.41353E-05	2.66226E-05	1.40886E-05	4.83894E-05	1.55456E-06	1.55456E-06	4.9944E-05	1.55456E-06	6.38351E-05	3.47909E-06	8.16957E-06	8.01181E-06	7.84604E-06	6.79613E-06	1.47574E-05	1.04991E-06	1.52823E-05	1.04991E-06	1.5308E-05
3837803774800	383780	3774800	7.85684E-05	2.82146E-05	1.4931E-05	5.12829E-05	1.64752E-06	1.64752E-06	5.29304E-05	1.64752E-06	6.68213E-05	3.64184E-06	8.55174E-06	8.38659E-06	8.21307E-06	7.11405E-06	1.54477E-05	1.09902E-06	1.59972E-05	1.09902E-06	1.57439E-05
3838303774800	383830	3774800	9.88052E-05	3.54818E-05	1.87768E-05	6.44919E-05	2.07187E-06	2.07187E-06	6.65637E-05	2.07187E-06	8.22268E-05	4.48147E-06	1.05233E-05	1.03201E-05	1.01066E-05	8.75418E-06	1.90092E-05	1.3524E-06	1.96854E-05	1.3524E-06	1.89282E-05
3838803774800	383880	3774800	0.000114498	4.11173E-05	2.17591E-05	7.4735E-05	2.40094E-06	2.40094E-06	7.71359E-05	2.40094E-06	9.34518E-05	5.09324E-06	1.19599E-05	1.17289E-05	1.14862E-05	9.94923E-06	2.16042E-05	1.53702E-06	2.23727E-05	1.53702E-06	2.09654E-05
3839303774800	383930	3774800	0.000122441	4.39695E-05	2.32685E-05	7.99192E-05	2.56748E-06	2.56748E-06	8.24867E-05	2.56748E-06	9.90642E-05	5.39913E-06	1.26782E-05	1.24333E-05	1.21761E-05	1.05468E-05	2.29016E-05	1.62933E-06	2.37163E-05	1.62933E-06	2.19141E-05
3839803774800	383980	3774800	0.000126571	4.54527E-05	2.40534E-05	8.2615E-05	2.65409E-06	2.65409E-06	8.52691E-05	2.65409E-06	0.000101936	5.55562E-06	1.30456E-05	1.27937E-05	1.2529E-05	1.08524E-05	2.35654E-05	1.67655E-06	2.44037E-05	1.67655E-06	2.23416E-05
3840303774800	384030	3774800	0.000127413	4.57552E-05	2.42135E-05	8.31648E-05	2.67175E-06	2.67175E-06	8.58365E-05	2.67175E-06	0.000102395	5.58066E-06	1.31044E-05	1.28514E-05	1.25855E-05	1.09014E-05	2.36716E-05	1.68411E-06	2.45137E-05	1.68411E-06	2.22983E-05
3840803774800	384080	3774800	0.000126903	4.55721E-05	2.41166E-05	8.2832E-05	2.66106E-06	2.66106E-06	8.54931E-05	2.66106E-06	0.000101844	5.55061E-06	1.30339E-05	1.27822E-05	1.25177E-05	1.08427E-05	2.35442E-05	1.67504E-06	2.43817E-05	1.67504E-06	2.2058E-05
3841303774800	384130	3774800	0.000121222	4.35317E-05	2.30368E-05	7.91235E-05	2.54192E-06	2.54192E-06	8.16654E-05	2.54192E-06	9.75328E-05	5.31567E-06	1.24822E-05	1.22411E-05	1.19879E-05	1.03837E-05	2.25476E-05	1.60414E-06	2.33497E-05	1.60414E-06	2.10911E-05
3826803774850	382680	3774850	2.5357E-05	9.10593E-06	4.81882E-06	1.6551E-05	5.31717E-07	5.31717E-07	1.70827E-05	5.31717E-07	2.89046E-05	1.57534E-06	3.69919E-06	3.62775E-06	3.55269E-06	3.07729E-06	6.68215E-06	4.75399E-07	6.91985E-06	4.75399E-07	6.23721E-06
3827303774850	382730	3774850	2.63545E-05	9.46412E-06	5.00837E-06	1.7202E-05	5.52632E-07	5.52632E-07	1.77546E-05	5.52632E-07	2.99612E-05	1.63293E-06	3.83442E-06	3.76037E-06	3.68256E-06	3.18979E-06	6.92643E-06	4.92778E-07	7.17282E-06	4.92778E-07	6.59071E-06
3827803774850	382780	3774850	2.60885E-05	9.3686E-06	4.95783E-06	1.70284E-05	5.47055E-07	5.47055E-07	1.75755E-05	5.47055E-07	2.92568E-05	1.59453E-06	3.74426E-06	3.67196E-06	3.59598E-06	3.11479E-06	6.76358E-06	4.81192E-07	7.00418E-06	4.81192E-07	6.58093E-06
3828303774850	382830	3774850	2.62215E-05	9.41636E-06	4.9831E-06	1.71152E-05	5.49843E-07	5.49843E-07	1.76651E-05	5.49843E-07	2.91802E-05	1.59036E-06	3.73446E-06	3.66235E-06	3.58657E-06	3.10664E-06	6.74588E-06	4.79933E-07	6.98585E-06	4.79933E-07	6.68852E-06
3828803774850	382880	3774850	2.80612E-05	1.0077E-05	5.33272E-06	1.8316E-05	5.88421E-07	5.88421E-07	1.89044E-05	5.88421E-07	3.11404E-05	1.69719E-06	3.98532E-06	3.90836E-06	3.82749E-06	3.31532E-06	7.19903E-06	5.12172E-07	7.45511E-06	5.12172E-07	7.30609E-06
3829303774850	382930	3774850	3.08097E-05	1.1064E-05	5.85504E-06	2.011E-05	6.46054E-07	6.46054E-07	2.07561E-05	6.46054E-07	3.4295E-05	1.86912E-06	4.38905E-06	4.30429E-06	4.21523E-06	3.65118E-06	7.92831E-06	5.64057E-07	8.21034E-06	5.64057E-07	8.23804E-06
3829803774850	382980	3774850	3.211E-05	1.1531E-05	6.10216E-06	2.09588E-05	6.73322E-07	6.73322E-07	2.16321E-05	6.73322E-07	3.54129E-05	1.93005E-06	4.53212E-06	4.4446E-06	4.35263E-06	3.77019E-06	8.18675E-06	5.82443E-07	8.47797E-06	5.82443E-07	8.71316E-06
3830303774850	383030	3774850	3.35508E-05	1.20484E-05	6.37595E-06	2.18992E-05	7.03533E-07	7.03533E-07	2.26027E-05	7.03533E-07	3.6592E-05	1.99431E-06	4.68302E-06	4.59259E-06	4.49757E-06	3.89573E-06	8.45934E-06	6.01837E-07	8.76026E-06	6.01837E-07	9.2161E-06
3830803774850	383080	3774850	3.51541E-05	1.26241E-05	6.68064E-06	2.29457E-05	7.37153E-07	7.37153E-07	2.36828E-05	7.37153E-07	3.78248E-05	2.0615E-06	4.84079E-06	4.74731E-06	4.64908E-06	4.02697E-06	8.74433E-06	6.22112E-07	9.05539E-06	6.22112E-07	9.73726E-06
3831303774850	383130	3774850	3.68238E-05	1.32238E-05	6.99796E-06	2.40356E-05	7.72167E-07	7.72167E-07	2.48077E-05	7.72167E-07	3.90269E-05	2.12702E-06	4.99464E-06	4.89819E-06	4.79684E-06	4.15495E-06	9.02224E-06	6.41883E-07	9.34318E-06	6.41883E-07	1.02333E-05
3831803774850	383180	3774850	3.85749E-05	1.38526E-05	7.33073E-06	2.51785E-05	8.08885E-07	8.08885E-07	2.59874E-05	8.08885E-07	4.0229E-05	2.19254E-06	5.14849E-06	5.04906E-06	4.94459E-06	4.28294E-06	9.30014E-06	6.61655E-07	9.63097E-06	6.61655E-07	1.06986E-05
3832303774850	383230	3774850	4.03629E-05	1.44947E-05	7.67052E-06	2.63456E-05	8.46378E-07	8.46378E-07	2.71919E-05	8.46378E-07	4.14159E-05	2.25722E-06	5.30037E-06	5.19802E-06	5.09046E-06	4.40929E-06	9.57451E-06	6.81175E-07	9.9151E-06	6.81175E-07	1.10079E-05
3832803774850	383280	3774850	4.25573E-05	1.52827E-05	8.08753E-06	2.77779E-05	8.92392E-07	8.92392E-07	2.86702E-05	8.92392E-07	4.28553E-05	2.33567E-06	5.4846E-06	5.37868E-06	5.26739E-06	4.56254E-06	9.90729E-06	7.0485E-07	1.02597E-05	7.0485E-07	1.15145E-05
3833303774850	383330	3774850	4.47959E-05	1.60866E-05	8.51297E-06	2.92391E-05	9.39335E-07	9.39335E-07	3.01784E-05	9.39335E-07	4.42948E-05	2.41413E-06	5.66882E-06	5.55935E-06	5.44432E-06	4.7158E-06	1.02401E-05	7.28526E-07	1.06043E-05	7.28526E-07	1.18555E-05
3833803774850	383380	3774850	4.75297E-05	1.70683E-05	9.03248E-06	3.10234E-05	9.96659E-07	9.96659E-07	3.20201E-05	9.96659E-07	4.60712E-05	2.51094E-06	5.89616E-06	5.7823E-06	5.66266E-06	4.90492E-06	1.06507E-05	7.57742E-07	1.10296E-05	7.57742E-07	1.2209E-05
3834303774850	383430	3774850	5.02855E-05	1.8058E-05	9.55621E-06	3.28222E-05	1.05445E-06	1.05445E-06	3.38767E-05	1.05445E-06	4.78476E-05	2.60776E-06	6.1235E-06	6.00525E-06	5.881E-06	5.09404E-06	1.10614E-05	7.86959E-07	1.14549E-05	7.86959E-07	1.25163E-05
3834803774850	383480	3774850	5.26424E-05	1.89044E-05	1.00041E-05	3.43606E-05	1.10387E-06	1.10387E-06	3.54645E-05	1.10387E-06	4.93254E-05	2.6883E-06	6.31263E-06	6.19072E-06	6.06263E-06	5.25137E-06	1.1403E-05	8.11264E-07	1.18087E-05	8.11264E-07	1.27301E-05
3835303774850	383530	3774850	5.46004E-05	1.96075E-05	1.03762E-05	3.56386E-05	1.14493E-06	1.14493E-06	3.67835E-05	1.14493E-06	5.04662E-05	2.75048E-06	6.45863E-06	6.33391E-06	6.20286E-06	5.37283E-06	1.16668E-05	8.30028E-07	1.20818E-05	8.30028E-07	1.28279E-05
3835803774850	383580	3774850	5.71789E-05	2.05334E-05	1.08662E-05	3.73217E-05	1.199E-06	1.199E-06	3.85207E-05	1.199E-06	5.20436E-05	2.83644E-06	6.6605E-06	6.53188E-06	6.39673E-06	5.54076E-06	1.20314E-05	8.55971E-07	1.24594E-05	8.55971E-07	1.29998E-05
3836303774850

			ISDrainage / Utilities Trenching	ISDrainage / Utilities Trenching	ISAsphalt Paving	ISAsphalt Paving	SVDemolition	SVSite Grubbing / Prep	SVMass Grading / Excavation	SVMass Grading / Excavation	SVDrainage / Utilities Trenching	SVFoundations / Concrete Pads	SVBuilding / Structure Construction	SVBuilding / Structure Construction	SVAsphalt Paving	SVAsphalt Paving	SVArchitectural Coating	SVArchitectural Coating	SVLandscaping or Other Finishing	SVLandscaping or Other Finishing	MDemolition
Unique Identifier	X (UTM)	Y (UTM)	2027	2028	2027	2028	2027	2027	2027	2028	2028	2028	2028	2029	2028	2029	2028	2029	2028	2029	2027
3829303774750	382930	3774750	3.04484E-06	2.96672E-06	7.86373E-07	7.32541E-07	3.55905E-05	2.55876E-05	1.72519E-05	1.70329E-05	1.20852E-05	3.83917E-06	5.49985E-06	5.29E-06	5.40743E-07	5.03105E-07	5.40743E-07	5.03105E-07	5.49985E-06	5.29E-06	6.68292E-06
3829803774750	382980	3774750	3.64233E-06	3.54888E-06	9.40683E-07	8.76288E-07	4.11407E-05	2.95779E-05	1.99423E-05	1.96891E-05	1.39699E-05	4.43787E-06	6.35752E-06	6.11494E-06	6.25069E-07	5.81561E-07	6.25069E-07	5.81561E-07	6.35752E-06	6.11494E-06	7.67729E-06
3830303774750	383030	3774750	4.28371E-06	4.1738E-06	1.10633E-06	1.03059E-06	4.70472E-05	3.38244E-05	2.28054E-05	2.25158E-05	1.59755E-05	5.07501E-06	7.27026E-06	6.99286E-06	7.1481E-07	6.65055E-07	7.1481E-07	6.65055E-07	7.27026E-06	6.99286E-06	8.72972E-06
3830803774750	383080	3774750	4.803E-06	4.67977E-06	1.24044E-06	1.15553E-06	5.12967E-05	3.68795E-05	2.48652E-05	2.45495E-05	1.74185E-05	5.5334E-06	7.92694E-06	7.62448E-06	7.79374E-07	7.25126E-07	7.79374E-07	7.25126E-07	7.92694E-06	7.62448E-06	9.47005E-06
3831303774750	383130	3774750	5.16869E-06	5.03608E-06	1.33489E-06	1.24351E-06	5.49225E-05	3.94863E-05	2.66228E-05	2.62848E-05	1.86497E-05	5.92453E-06	8.48725E-06	8.16341E-06	8.34463E-07	7.76381E-07	8.34463E-07	7.76381E-07	8.48725E-06	8.16341E-06	1.00471E-05
3831803774750	383180	3774750	5.43368E-06	5.29427E-06	1.40332E-06	1.30726E-06	5.80139E-05	4.17088E-05	2.81213E-05	2.77642E-05	1.96994E-05	6.25799E-06	8.96496E-06	8.62289E-06	8.81432E-07	8.20079E-07	8.81432E-07	8.20079E-07	8.96496E-06	8.62289E-06	1.05279E-05
3832303774750	383230	3774750	5.68573E-06	5.53985E-06	1.46842E-06	1.3679E-06	6.16932E-05	4.43541E-05	2.99048E-05	2.95251E-05	2.09488E-05	6.65488E-06	9.53353E-06	9.16977E-06	9.37333E-07	8.7209E-07	9.37333E-07	8.7209E-07	9.53353E-06	9.16977E-06	1.10995E-05
3832803774750	383280	3774750	5.94566E-06	5.79311E-06	1.53555E-06	1.43043E-06	6.63258E-05	4.76846E-05	3.21503E-05	3.17421E-05	2.25218E-05	7.1546E-06	1.02494E-05	9.85833E-06	1.00772E-06	9.37576E-07	1.00772E-06	9.37576E-07	1.02494E-05	9.85833E-06	1.18126E-05
3833303774750	383330	3774750	6.21402E-06	6.05459E-06	1.60486E-06	1.495E-06	7.22234E-05	5.19247E-05	3.50091E-05	3.45646E-05	2.45244E-05	7.79078E-06	1.11608E-05	1.07349E-05	1.09732E-06	1.02094E-06	1.09732E-06	1.02094E-06	1.11608E-05	1.07349E-05	1.27199E-05
3833803774750	383380	3774750	6.43288E-06	6.26783E-06	1.66138E-06	1.54765E-06	7.91187E-05	5.68821E-05	3.83515E-05	3.78646E-05	2.68658E-05	8.53459E-06	1.22263E-05	1.17598E-05	1.20209E-06	1.11842E-06	1.20209E-06	1.11842E-06	1.22263E-05	1.17598E-05	1.37669E-05
3834303774750	383430	3774750	6.65848E-06	6.48765E-06	1.71965E-06	1.60193E-06	8.81879E-05	6.34023E-05	4.27476E-05	4.22049E-05	2.99454E-05	9.51288E-06	1.36278E-05	1.31078E-05	1.33988E-06	1.24662E-06	1.33988E-06	1.24662E-06	1.36278E-05	1.31078E-05	1.51314E-05
3834803774750	383480	3774750	6.85765E-06	6.6817E-06	1.77108E-06	1.64984E-06	9.73639E-05	6.99994E-05	4.71956E-05	4.65963E-05	3.30612E-05	1.05027E-05	1.50458E-05	1.44717E-05	1.47929E-06	1.37633E-06	1.47929E-06	1.37633E-06	1.50458E-05	1.44717E-05	1.65122E-05
3835303774750	383530	3774750	7.072E-06	6.89055E-06	1.82644E-06	1.70141E-06	0.000107368	7.71921E-05	5.20451E-05	5.13843E-05	3.64584E-05	1.15819E-05	1.65918E-05	1.59587E-05	1.6313E-06	1.51775E-06	1.6313E-06	1.51775E-06	1.65918E-05	1.59587E-05	1.80147E-05
3835803774750	383580	3774750	7.30999E-06	7.12243E-06	1.88791E-06	1.75867E-06	0.000118273	8.50317E-05	5.73308E-05	5.66029E-05	4.01611E-05	1.27582E-05	1.82768E-05	1.75795E-05	1.79697E-06	1.67189E-06	1.79697E-06	1.67189E-06	1.82768E-05	1.75795E-05	1.96514E-05
3836303774750	383630	3774750	7.52434E-06	7.33129E-06	1.94327E-06	1.81024E-06	0.000128589	9.24486E-05	6.23315E-05	6.15401E-05	4.36642E-05	1.3871E-05	1.9871E-05	1.91128E-05	1.95371E-06	1.81773E-06	1.95371E-06	1.81773E-06	1.9871E-05	1.91128E-05	2.11974E-05
3836803774750	383680	3774750	7.78089E-06	7.58125E-06	2.00952E-06	1.87196E-06	0.00014026	0.000100839	6.79886E-05	6.71253E-05	4.7627E-05	1.51299E-05	2.16745E-05	2.08475E-05	2.13103E-06	1.9827E-06	2.13103E-06	1.9827E-06	2.16745E-05	2.08475E-05	2.29466E-05
3837303774750	383730	3774750	7.94292E-06	7.73913E-06	2.05137E-06	1.91094E-06	0.000149935	0.000107795	7.26783E-05	7.17555E-05	5.09123E-05	1.61735E-05	2.31696E-05	2.22855E-05	2.27802E-06	2.11946E-06	2.27802E-06	2.11946E-06	2.31696E-05	2.22855E-05	2.43837E-05
3837803774750	383780	3774750	7.88328E-06	7.68102E-06	2.03597E-06	1.89659E-06	0.000156981	0.000112861	7.60942E-05	7.5128E-05	5.33051E-05	1.69337E-05	2.42585E-05	2.33329E-05	2.38509E-06	2.21908E-06	2.38509E-06	2.21908E-06	2.42585E-05	2.33329E-05	2.53254E-05
3838303774750	383830	3774750	8.34012E-06	8.12614E-06	2.15395E-06	2.0065E-06	0.000173703	0.000124883	8.41998E-05	8.31307E-05	5.89832E-05	1.87375E-05	2.68426E-05	2.58184E-05	2.63915E-06	2.45545E-06	2.63915E-06	2.45545E-06	2.68426E-05	2.58184E-05	2.78367E-05
3838803774750	383880	3774750	8.97475E-06	8.74448E-06	2.31785E-06	2.15918E-06	0.000194256	0.000139659	9.41623E-05	9.29667E-05	6.59621E-05	2.09545E-05	3.00186E-05	2.88732E-05	2.95142E-06	2.74598E-06	2.95142E-06	2.74598E-06	3.00186E-05	2.88732E-05	3.0965E-05
3839303774750	383930	3774750	1.10091E-05	1.07267E-05	2.84326E-06	2.64863E-06	0.000257321	0.000185	0.000124732	0.000123148	8.73767E-05	2.77574E-05	3.97641E-05	3.82469E-05	3.90959E-06	3.63747E-06	3.90959E-06	3.63747E-06	3.97641E-05	3.82469E-05	4.04877E-05
3839803774750	383980	3774750	1.2333E-05	1.20165E-05	3.18516E-06	2.96712E-06	0.000301776	0.00021696	0.000146281	0.000144423	0.000102472	3.25527E-05	4.66338E-05	4.48544E-05	4.58501E-06	4.26587E-06	4.58501E-06	4.26587E-06	4.66338E-05	4.48544E-05	4.71524E-05
3840303774750	384030	3774750	1.26683E-05	1.23432E-05	3.27176E-06	3.04779E-06	0.000315067	0.000226516	0.000152724	0.000150785	0.000106985	3.39865E-05	4.86878E-05	4.683E-05	4.78696E-06	4.45377E-06	4.78696E-06	4.45377E-06	4.86878E-05	4.683E-05	4.91375E-05
3840803774750	384080	3774750	1.21839E-05	1.18713E-05	3.14665E-06	2.93125E-06	0.000302951	0.000217806	0.000146851	0.000144986	0.000102871	3.26796E-05	4.68155E-05	4.50292E-05	4.60288E-06	4.2825E-06	4.60288E-06	4.2825E-06	4.68155E-05	4.50292E-05	4.7294E-05
3841303774750	384130	3774750	1.15431E-05	1.12469E-05	2.98116E-06	2.77708E-06	0.000286034	0.000205643	0.00013865	0.00013689	9.71266E-05	3.08546E-05	4.42012E-05	4.25146E-05	4.34584E-06	4.04335E-06	4.34584E-06	4.04335E-06	4.42012E-05	4.25146E-05	4.47215E-05
3826803774800	382680	3774800	2.63639E-06	2.56875E-06	6.80884E-07	6.34273E-07	3.28466E-05	2.36149E-05	1.59219E-05	1.57197E-05	1.11535E-05	3.54318E-06	5.07583E-06	4.88216E-06	4.99054E-07	4.64317E-07	4.99054E-07	4.64317E-07	5.07583E-06	4.88216E-06	6.36175E-06
3827303774800	382730	3774800	2.80067E-06	2.72881E-06	7.23312E-07	6.73797E-07	3.44057E-05	2.47358E-05	1.66776E-05	1.64658E-05	1.16829E-05	3.71136E-06	5.31675E-06	5.11388E-06	5.22741E-07	4.86355E-07	5.22741E-07	4.86355E-07	5.31675E-06	5.11388E-06	6.6303E-06
3827803774800	382780	3774800	2.81699E-06	2.74471E-06	7.27526E-07	6.77722E-07	3.44858E-05	2.47934E-05	1.67164E-05	1.65042E-05	1.17101E-05	3.72001E-06	5.32914E-06	5.1258E-06	5.23959E-07	4.87489E-07	5.23959E-07	4.87489E-07	5.32914E-06	5.1258E-06	6.59038E-06
3828303774800	382830	3774800	2.74891E-06	2.67838E-06	7.09944E-07	6.61344E-07	3.36751E-05	2.42106E-05	1.63235E-05	1.61162E-05	1.14348E-05	3.63256E-06	5.20386E-06	5.0053E-06	5.11642E-07	4.76029E-07	5.11642E-07	4.76029E-07	5.20386E-06	5.0053E-06	6.38897E-06
3828803774800	382880	3774800	2.9025E-06	2.82803E-06	7.49612E-07	6.98296E-07	3.51094E-05	2.52418E-05	1.70187E-05	1.68027E-05	1.19219E-05	3.78728E-06	5.42551E-06	5.21849E-06	5.33434E-07	4.96304E-07	5.33434E-07	4.96304E-07	5.42551E-06	5.21849E-06	6.62486E-06
3829303774800	382930	3774800	3.13655E-06	3.05607E-06	8.10057E-07	7.54604E-07	3.73366E-05	2.6843E-05	1.80983E-05	1.78685E-05	1.26782E-05	4.02753E-06	5.76968E-06	5.54953E-06	5.67273E-07	5.27788E-07	5.67273E-07	5.27788E-07	5.76968E-06	5.54953E-06	7.00773E-06
3829803774800	382980	3774800	3.5405E-06	3.44966E-06	9.14384E-07	8.51789E-07	4.11941E-05	2.96163E-05	1.99682E-05	1.97147E-05	1.3988E-05	4.44364E-06	6.36578E-06	6.12289E-06	6.25881E-07	5.82317E-07	6.25881E-07	5.82317E-07	6.36578E-06	6.12289E-06	7.69362E-06
3830303774800	383030	3774800	4.02997E-06	3.92657E-06	1.0408E-06	9.69548E-07	4.57198E-05	3.287E-05	2.21619E-05	2.18805E-05	1.55248E-05	4.93182E-06	7.06514E-06	6.79556E-06	6.94642E-07	6.46291E-07	6.94642E-07	6.46291E-07	7.06514E-06	6.79556E-06	8.51016E-06
3830803774800	383080	3774800	4.33434E-06	4.22314E-06	1.1194E-06	1.04277E-06	4.8918E-05	3.51694E-05	2.37122E-05	2.34112E-05	1.66108E-05	5.27682E-06	7.55937E-06	7.27093E-06	7.43234E-07	6.91501E-07	7.43234E-07	6.91501E-07	7.55937E-06	7.27093E-06	9.02367E-06
3831303774800	383130	3774800	4.59821E-06	4.48023E-06	1.18755E-06	1.10626E-06	5.20628E-05	3.74303E-05	2.52366E-05	2.49162E-05	1.76786E-05	5.61605E-06	8.04533E-06	7.73836E-06	7.91015E-07	7.35956E-07	7.91015E-07	7.35956E-07	8.04533E-06	7.73836E-06	9.52085E-06
3831803774800	383180	3774800	4.84407E-06	4.71978E-06	1.25105E-06	1.16541E-06	5.54303E-05	3.98514E-05	2.6869E-05	2.65278E-05	1.88221E-05	5.9793E-06	8.56572E-06	8.23889E-06	8.42179E-07	7.83559E-07	8.42179E-07	7.83559E-07	8.56572E-06	8.23889E-06	1.00471E-05
3832303774800	383230	3774800	5.0708E-06	4.9407E-06	1.3096E-06	1.21995E-06	5.92166E-05	4.25735E-05	2.87043E-05	2.83398E-05	2.01078E-05	6.38773E-06	9.15081E-06	8.80165E-06	8.99705E-07	8.37081E-07	8.99705E-07	8.37081E-07	9.15081E-06	8.80165E-06	1.06313E-05
3832803774800	383280	3774800	5.27109E-06	5.13585E-06	1.36133E-06	1.26814E-06	6.34126E-05	4.55902E-05	3.07382E-05	3.03479E-05	2.15326E-05	6.84036E-06	9.79923E-06	9.42533E-06	9.63457E-07	8.96395E-07	9.63457E-07	8.96395E-07	9.79923E-06	9.42533E-06	1.12755E-05
3833303774800	383330	3774800	5.45225E-06	5.31236E-06	1.40812E-06	1.31173E-06	6.83748E-05	4.91577E-05	3.31436E-05	3.27227E-05	2.32176E-05	7.37563E-06	1.0566E-05	1.01629E-05	1.03885E-06	9.6654E-07	1.03885E-06	9.6654E-07	1.0566E-05	1.01629E-05	1.20304E-05
3833803774800	383380	3774800	5.61203E-06	5.46804E-06	1.44938E-06	1.35017E-06	7.38448E-05	5.30904E-05	3.5795E-05	3.53406E-05	2.5075E-05	7.96568E-06	1.14113E-05	1.09759E-05	1.12196E-06	1.04386E-06	1.12196E-06	1.04386E-06	1.14113E-05	1.09759E-05	1.28596E-05
3834303774800	383430	3774800	5.76956E-06	5.62153E-06	1.49007E-06	1.38807E-06	8.01789E-05	5.76443E-05	3.88654E-05	3.83719E-05	2.72258E-05	8.64895E-06	1.23901E-05	1.19174E-05	1.21819E-06	1.1334E-06	1.21819E-06	1.1334E-06	1.23901E-05	1.19174E-05	1.38159E-05
3834803774800	383480	3774800	5.92203E-06	5.77008E-06	1.52945E-06	1.42475E-06	8.69139E-05	6.24864E-05	4.21301E-05	4.15952E-05	2.95128E-05	9.37546E-06	1.34309E-05	1.29184E-05	1.32052E-06	1.22861E-06	1.32052E-06	1.22861E-06	1.34309E-05	1.29184E-05	1.48302E-05
3835303774800	383530	3774800	6.04299E-06	5.88794E-06	1.56069E-06	1.45385E-06	9.30431E-05	6.6893E-05	4.51012E-05	4.45285E-05	3.15941E-05	1.00366E-05	1.43781E-05	1.38295E-05	1.41365E-06	1.31525E-06	1.41365E-06	1.31525E-06	1.43781E-05	1.38295E-05	1.5752E-05
3835803774800	383580	3774800	6.1887E-06	6.02992E-06	1.59832E-06	1.4889E-06	0.000100179	7.20233E-05	4.85602E-05	4.79436E-05	3.40172E-05	1.08064E-05	1.54808E-05	1.48901E-05	1.52207E-06	1.41612E-06	1.52207E-06	1.41612E-06	1.54808E-05	1.48901E-05	1.68207E-05
3836303774800	383630	3774800	6.30348E-06	6.14175E-06	1.62796E-06	1.51652E-06	0.000106682	7.66989E-05	5.17126E-05	5.1056E-05	3.62255E-05	1.15079E-05	1.64858E-05	1.58567E-05	1.62088E-06	1.50805E-06	1.62088E-06	1.50805E-06	1.64858E-05	1.58567E-05	1.77933E-05
3836803774800	383680	3774800	6.35749E-06	6.19437E-06	1.64191E-06	1.52951E-06	0.000112571	8.09325E-05	5.4567E-05	5.38742E-05	3.82251E-05	1.21431E-05	1.73958E-05	1.6732E-05	1.71035E-06	1.5913E-06	1.71035E-06	1.5913E-06	1.73958E-05	1.6732E-05	1.86516E-05
3837303774800	383730	3774800	6.16395E-06	6.0058E-06	1.59193E-06	1.48295E-06	0.000114879	8.25914E-05	5.56855E-05	5.49785E-05	3.90086E-05	1.2392E-05	1.77523E-05	1.7075E-05	1.7454E-06	1.62391E-06	1.7454E-06	1.62391E-06	1.77523E-05	1.7075E-05	1.88693E-05
3837803774800	383780	3774800	6.33948E-06	6.17683E-06	1.63726E-06	1.52518E-06	0.000123048	8.84647E-05	5.96455E-05	5.88882E-05	4.17826E-05	1.32732E-05	1.90147E-05	1.82892E-05	1.86952E-06	1.73939E-06	1.86952E-06	1.73939E-06	1.90147E-05	1.82892E-05	2.00742E-05
3838303774800	383830	3774800	7.62167E-06	7.42612E-06	1.9684E-06	1.83365E-06	0.000157596	0.000113303	7.63921E-05	7.54222E-05	5.35139E-05	1.7E-05	2.43535E-05	2.34243E-05	2.39443E-06	2.22777E-06	2.39443E-06	2.22777E-06	2.43535E-05	2.34243E-05	2.54089E-05
3838803774800	383880	3774800	8.44196E-06	8.22536E-06	2.18025E-06	2.031E-06	0.000185783	0.000133568	9.00555E-05	8.89121E-05	6.30853E-05	2.00406E-05	2.87093E-05	2.76139E-05	2.82269E-06	2.62622E-06	2.82269E-06	2.62622E-06	2.87093E-05	2.76139E-05	2.96259E-05
3839303774800	383930	3774800	8.82397E-06	8.59757E-06	2.27891E-06	2.12291E-06	0.000200162	0.000143906	9.70253E-05	9.57934E-05	6.79678E-05	2.15916E-05	3.09313E-05	2.97511E-05	3.04116E-06	2.82948E-06	3.04116E-06	2.82948E-06	3.09313E-05	2.97511E-05	3.17707E-05
3839803774800	383980	3774800	8.99613E-06	8.76531E-06	2.32337E-06	2.16433E-06	0.00020769	0.000149318	0.000100674	9.93961E-05	7.0524E-05	2.24037E-05	3.20946E-05	3.087E-05	3.15553E-06	2.93589E-06	3.15553E-06	2.93589E-06	3.20946E-05	3.087E-05	3.28902E-05
3840303774800	384030	3774800	8.97869E-06	8.74832E-06	2.31887E-06	2.16013E-06	0.000209418	0.00015056	0.000101512	0.000100223	7.11108E-05	2.25901E-05	3.23617E-05	3.11269E-05	3.18179E-06	2.96032E-06	3.18179E-06	2.96032E-06	3.23617E-05	3.11269E-05	3.31352E-05
3840803774800	384080	3774800	8.88192E-06	8.65403E-06	2.29388E-06	2.13685E-06	0.000208821	0.000150131	0.000101223	9.99376E-05	7.09081E-05	2.25257E-05	3.22694E-05	3.10382E-05	3.17272E-06	2.95188E-06	3.17272E-06	2.95188E-06	3.22694E-05	3.10382E-05	3.30191E-05
3841303774800	384130	3774800	8.49259E-06	8.27469E-06	2.19333E-06	2.04318E-06	0.000199004	0.000143073	9.6464E-05	9.52392E-05	6.75745E-05	2.14667E-05	3.07523E-05	2.9579E-05	3.02356E-06	2.8131E-06	3.02356E-06	2.8131E-06	3.07523E-05	2.9579E-05	3.15184E-05
3826803774850	382680	3774850	2.51149E-06	2.44705E-06	6.48627E-07	6.04225E-07	3.1831E-05	2.28848E-05	1.54296E-05	1.52337E-05	1.08087E-05	3.43363E-06	4.91889E-06	4.7312E-06	4.83623E-07	4.49961E-07	4.83623E-07	4.49961E-07	4.91889E-06	4.7312E-06	6.15308E-06
3827303774850	382730	3774850	2.65383E-06	2.58574E-06	6.85388E-07	6.38469E-07	3.32475E-05	2.39032E-05	1.61162E-05	1.59116E-05	1.12896E-05	3.58643E-06	5.13778E-06	4.94174E-06	5.05145E-07	4.69984E-07	5.05145E-07	4.69984E-07	5.13778E-06	4.94174E-06	6.39623E-06
3827803774850	382780	3774850	2.64989E-06	2.5819E-06	6.84371E-07	6.37522E-07	3.31584E-05	2.38391E-05	1.6073E-05	1.58689E-05	1.12594E-05	3.57682E-06	5.12401E-06	4.9285E-06	5.03791E-07	4.68725E-07	5.03791E-07	4.68725E-07	5.12401E-06	4.9285E-06	6.33091E-06
3828303774850	382830	3774850	2.69321E-06	2.62411E-06	6.95559E-07	6.47944E-07	3.35326E-05	2.41081E-05	1.62544E-05	1.6048E-05	1.13864E-05	3.61718E-06	5.18183E-06	4.98412E-06	5.09476E-07	4.74014E-07	5.09476E-07	4.74014E-07	5.18183E-06	4.98412E-06	6.3672E-06
3828803774850	382880	3774850	2.94189E-06	2.8664E-06	7.59783E-07	7.07771E-07	3.60538E-05	2.59207E-05	1.74765E-05	1.72546E-05	1.22425E-05	3.88914E-06	5.57144E-06	5.35885E-06	5.47782E-07	5.09653E-07	5.47782E-07	5.09653E-07	5.57144E-06	5.35885E-06	6.81357E-06
3829303774850	382930	3774850	3.31715E-06	3.23204E-06	8.56699E-07	7.98053E-07	3.96885E-05	2.85339E-05	1.92384E-05	1.89941E-05	1.34768E-05	4.28123E-06	6.13312E-06	5.89911E-06	6.03006E-07	5.61034E-07	6.03006E-07	5.61034E-07	6.13312E-06	5.89911E-06	7.4795E-06
3829803774850	382980	3774850	3.50843E-06	3.41842E-06	9.06102E-07	8.44074E-07	4.16574E-05	2.99494E-05	2.01927E-05	1.99364E-05	1.41453E-05	4.49361E-06	6.43737E-06	6.19175E-06	6.3292E-07	5.88865E-07	6.3292E-07	5.88865E-07	6.43737E-06	6.19175E-06	7.80249E-06
3830303774850	383030	3774850	3.71097E-06	3.61576E-06	9.5841E-07	8.92801E-07	4.38846E-05	3.15506E-05	2.12723E-05	2.10022E-05	1.49016E-05	4.73386E-06	6.78154E-06	6.52278E-06	6.66759E-07	6.20349E-07	6.66759E-07	6.20349E-07	6.78154E-06	6.52278E-06	8.15995E-06
3830803774850	383080	3774850	3.92083E-06	3.82023E-06	1.01261E-06	9.43289E-07	4.64325E-05	3.33824E-05	2.25074E-05	2.22216E-05	1.57668E-05	5.0087E-06	7.17527E-06	6.90149E-06	7.0547E-07	6.56366E-07	7.0547E-07	6.56366E-07	7.17527E-06	6.90149E-06	8.56459E-06
3831303774850	383130	3774850	4.12055E-06	4.01483E-06	1.06419E-06	9.9134E-07	4.91051E-05	3.53039E-05	2.38029E-05	2.35007E-05	1.66743E-05	5.297E-06	7.58828E-06	7.29874E-06	7.46077E-07	6.94146E-07	7.46077E-07	6.94146E-07	7.58828E-06	7.29874E-06	8.98738E-06
3831803774850	383180	3774850	4.3079E-06	4.19737E-06	1.11258E-06	1.03641E-06	5.19559E-05	3.73535E-05	2.51848E-05	2.4865E-05	1.76423E-05	5.60452E-06	8.02881E-06	7.72247E-06	7.8939E-07	7.34445E-07	7.8939E-07	7.34445E-07	8.02881E-06	7.72247E-06	9.43194E-06
3832303774850	383230	3774850	4.47275E-06	4.35799E-06	1.15515E-06	1.07607E-06	5.49047E-05	3.94735E-05	2.66142E-05	2.62763E-05	1.86436E-05	5.92261E-06	8.4845E-06	8.16076E-06	8.34193E-07	7.76129E-07	8.34193E-07	7.76129E-07	8.4845E-06	8.16076E-06	9.89102E-06
3832803774850	383280	3774850	4.63646E-06	4.51751E-06	1.19743E-06	1.11546E-06	5.86197E-05	4.21444E-05	2.84149E-05	2.80542E-05	1.99051E-05	6.32334E-06	9.05857E-06	8.71294E-06	8.90636E-07	8.28643E-07	8.90636E-07	8.28643E-07	9.05857E-06	8.71294E-06	1.0459E-05
3833303774850	383330	3774850	4.77374E-06	4.65126E-06	1.23289E-06	1.14849E-06	6.24415E-05	4.48921E-05	3.02675E-05	2.98832E-05	2.12029E-05	6.73561E-06	9.64917E-06	9.281E-06	9.48703E-07	8.82668E-07	9.48703E-07	8.82668E-07	9.64917E-06	9.281E-06	1.10432E-05
3833803774850	383380	3774850	4.91608E-06	4.78995E-06	1.26965E-06	1.18273E-06	6.71988E-05	4.83123E-05	3.25735E-05	3.216E-05	2.28183E-05	7.24878E-06	1.03843E-05	9.9881E-06	1.02098E-06	9.49917E-07	1.02098E-06	9.49917E-07	1.03843E-05	9.9881E-06	1.17618E-05
3834303774850	383430	3774850	5.03986E-06	4.91055E-06	1.30161E-06	1.21251E-06	7.20363E-05	5.17902E-05	3.49184E-05	3.44751E-05	2.44609E-05	7.7706E-06	1.11319E-05	1.07071E-05	1.09448E-06	1.0183E-06	1.09448E-06	1.0183E-06	1.11319E-05	1.07071E-05	1.24912E-05
3834803774850	383480	3774850	5.12594E-06	4.99442E-06	1.32384E-06	1.23322E-06	7.61788E-05	5.47685E-05	3.69265E-05	3.64576E-05	2.58676E-05	8.21746E-06	1.1772E-05	1.13228E-05	1.15742E-06	1.07686E-06	1.15742E-06	1.07686E-06	1.1772E-05	1.13228E-05	1.31173E-05
3835303774850	383530	3774850	5.16532E-06	5.03279E-06	1.33402E-06	1.24269E-06	7.968E-05	5.72856E-05	3.86236E-05	3.81332E-05	2.70564E-05	8.59513E-06	1.23131E-05	1.18432E-05	1.21062E-06	1.12635E-06	1.21062E-06	1.12635E-06	1.23131E-05	1.18432E-05	1.36398E-05
3835803774850	383580	3774850	5.23452E-06	5.10022E-06	1.35189E-06	1.25934E-06	8.43393E-05	6.06354E-05	4.08821E-05	4.0363E-05	2.86385E-05	9.09773E-06	1.30331E-05	1.25358E-05	1.28141E-06	1.19221E-06	1.28141E-06	1.19221E-06	1.30331E-05	1.25358E-05	1.43312E-05
3836303774850	383630	3774850	5.21877E-06	5.08487E-06	1.34782E-06	1.25555E-06	8.83571E-05	6.3524E-05	4.28297E-05	4.22859E-05

			MSite Grubbing / Prep	MMass Grading / Excavation	MMass Grading / Excavation	MDrainage / Utilities Trenching	MFoundations / Concrete Pads	MBuilding / Structure Construction	MAsphalt Paving	MLandscaping or Other Finishing	MWaterside Construction (Piles)	RSSWDemolition	RSSWPlacing Base	RSSWForm/Plac e Rebar and Pour	Child Risk				
Unique Identifier	X (UTM)	Y (UTM)	2027	2027	2028	2028	2028	2028	2028	2028	2028	2029	2029	2029	3rd Trimester	0<2	2<16	Total	per million
3829303774750	382930	3774750	2.05154E-05	2.41245E-05	2.38032E-05	5.05976E-06	6.58017E-06	4.84336E-06	4.98512E-07	5.84039E-06	4.98512E-07	1.55215E-05	2.25221E-05	1.33506E-05	9.28444E-10	1.2575E-08	2.2938E-09	1.57977E-08	0.01579767
3829803774750	382980	3774750	2.3568E-05	2.7714E-05	2.7345E-05	5.8126E-06	7.55924E-06	5.56402E-06	5.72687E-07	6.70939E-06	5.72687E-07	1.80575E-05	2.62018E-05	1.55319E-05	1.08832E-09	1.4688E-08	2.6629E-09	1.84393E-08	0.01843932
3830303774750	383030	3774750	2.67987E-05	3.15131E-05	3.10935E-05	6.60942E-06	8.59549E-06	6.32675E-06	6.51193E-07	7.62914E-06	6.51193E-07	2.0765E-05	3.01305E-05	1.78607E-05	1.25558E-09	1.6901E-08	3.0517E-09	2.1208E-08	0.02120804
3830803774750	383080	3774750	2.90714E-05	3.41856E-05	3.37304E-05	7.16993E-06	9.32444E-06	6.86329E-06	7.06418E-07	8.27613E-06	7.06418E-07	2.32261E-05	3.37016E-05	1.99776E-05	1.37793E-09	1.8505E-08	3.3337E-09	2.32165E-08	0.02321645
3831303774750	383130	3774750	3.08428E-05	3.62686E-05	3.57856E-05	7.60681E-06	9.89259E-06	7.28148E-06	7.49461E-07	8.7804E-06	7.49461E-07	2.55094E-05	3.70148E-05	2.19416E-05	1.45284E-09	1.9527E-08	3.5355E-09	2.45158E-08	0.02451577
3831803774750	383180	3774750	3.23189E-05	3.80044E-05	3.74983E-05	7.97087E-06	1.0366E-05	7.62997E-06	7.8533E-07	9.20063E-06	7.8533E-07	2.74184E-05	3.97847E-05	2.35836E-05	1.4992E-09	2.0206E-08	3.688E-09	2.5393E-08	0.02539298
3832303774750	383230	3774750	3.40735E-05	4.00677E-05	3.95342E-05	8.40362E-06	1.09288E-05	8.04422E-06	8.27966E-07	9.70015E-06	8.27966E-07	2.97984E-05	4.32382E-05	2.56307E-05	1.54594E-09	2.0916E-08	3.8606E-09	2.63224E-08	0.02632243
3832803774750	383280	3774750	3.62627E-05	4.26419E-05	4.20741E-05	8.94353E-06	1.1631E-05	8.56104E-06	8.81161E-07	1.03234E-05	8.81161E-07	3.28803E-05	4.771E-05	2.82815E-05	1.6032E-09	2.179E-08	4.0744E-09	2.74678E-08	0.02746779
3833303774750	383330	3774750	3.90478E-05	4.5917E-05	4.53056E-05	9.63043E-06	1.25243E-05	9.21857E-06	9.48838E-07	1.11162E-05	9.48838E-07	3.69104E-05	5.35578E-05	3.1748E-05	1.67629E-09	2.29E-08	4.3447E-09	2.89209E-08	0.02892092
3833803774750	383380	3774750	4.22619E-05	4.96965E-05	4.90348E-05	1.04231E-05	1.35552E-05	9.97735E-06	1.02694E-06	1.20312E-05	1.02694E-06	4.17484E-05	6.05778E-05	3.59093E-05	1.75412E-09	2.4106E-08	4.6492E-09	3.05092E-08	0.03050919
3834303774750	383430	3774750	4.64508E-05	5.46223E-05	5.3895E-05	1.14562E-05	1.48987E-05	1.09663E-05	1.12873E-06	1.32237E-05	1.12873E-06	4.82646E-05	7.00329E-05	4.15141E-05	1.85742E-09	2.5694E-08	5.0466E-09	3.25984E-08	0.03259842
3834803774750	383480	3774750	5.06898E-05	5.9607E-05	5.88133E-05	1.25017E-05	1.62584E-05	1.1967E-05	1.23173E-06	1.44305E-05	1.23173E-06	5.49086E-05	7.96736E-05	4.72289E-05	1.96164E-09	2.7297E-08	5.4473E-09	3.47059E-08	0.03470595
3835303774750	383530	3774750	5.5302E-05	6.50306E-05	6.41647E-05	1.36392E-05	1.77377E-05	1.30559E-05	1.3438E-06	1.57435E-05	1.3438E-06	6.22015E-05	9.02557E-05	5.35018E-05	2.0774E-09	2.9066E-08	5.8861E-09	3.70292E-08	0.03702925
3835803774750	383580	3774750	6.03264E-05	7.09389E-05	6.99943E-05	1.48784E-05	1.93492E-05	1.42421E-05	1.46589E-06	1.71739E-05	1.46589E-06	7.02056E-05	0.00010187	6.03863E-05	2.20509E-09	3.1008E-08	6.3663E-09	3.95792E-08	0.03957918
3836303774750	383630	3774750	6.50723E-05	7.65197E-05	7.55008E-05	1.60489E-05	2.08714E-05	1.53625E-05	1.58122E-06	1.8525E-05	1.58122E-06	7.78135E-05	0.000112909	6.69302E-05	2.32486E-09	3.2832E-08	6.8193E-09	4.19757E-08	0.04197572
3836803774750	383680	3774750	7.0442E-05	8.28341E-05	8.17311E-05	1.73732E-05	2.25938E-05	1.66302E-05	1.7117E-06	2.00536E-05	1.7117E-06	8.64882E-05	0.000125496	7.43916E-05	2.46278E-09	3.492E-08	7.335E-09	4.47173E-08	0.0447173
3837303774750	383730	3774750	7.48537E-05	8.80219E-05	8.68498E-05	1.84613E-05	2.40088E-05	1.76718E-05	1.8189E-06	2.13096E-05	1.8189E-06	9.37748E-05	0.000136069	8.06591E-05	2.57091E-09	3.6576E-08	7.7534E-09	4.69004E-08	0.04690045
3837803774750	383780	3774750	7.77447E-05	9.14214E-05	9.02041E-05	1.91743E-05	2.4936E-05	1.83543E-05	1.88915E-06	2.21326E-05	1.88915E-06	9.97513E-05	0.000144741	8.57997E-05	2.61939E-09	3.7398E-08	8.0123E-09	4.803E-08	0.04802999
3838303774750	383830	3774750	8.5454E-05	0.000100487	9.91489E-05	2.10757E-05	2.74087E-05	2.01743E-05	2.07648E-06	2.43273E-05	2.07648E-06	0.000112185	0.000162783	9.64942E-05	2.83034E-09	4.0538E-08	8.7687E-09	5.21373E-08	0.0521373
3838803774750	383880	3774750	9.50572E-05	0.00011178	0.000110291	2.34441E-05	3.04889E-05	2.24415E-05	2.30983E-06	2.70612E-05	2.30983E-06	0.000127195	0.000184562	0.000109405	3.1037E-09	4.4575E-08	9.7189E-09	5.73977E-08	0.05739767
3839303774750	383930	3774750	0.00012429	0.000146155	0.000144209	3.06539E-05	3.98651E-05	2.93429E-05	3.02018E-06	3.53833E-05	3.02018E-06	0.000174031	0.000252522	0.00014969	3.94707E-09	5.6964E-08	1.2634E-08	7.35444E-08	0.07354436
3839803774750	383980	3774750	0.00014475	0.000170214	0.000167948	3.56999E-05	4.64274E-05	3.41731E-05	3.51733E-06	4.12078E-05	3.51733E-06	0.000207332	0.000300843	0.000178334	4.52611E-09	6.5505E-08	1.4665E-08	8.46955E-08	0.08469554
3840303774750	384030	3774750	0.000150844	0.00017738	0.000175018	3.72029E-05	4.8382E-05	3.56118E-05	3.66541E-06	4.29426E-05	3.66541E-06	0.000217398	0.000315449	0.000186992	4.69065E-09	6.7958E-08	1.5261E-08	8.79103E-08	0.08791028
3840803774750	384080	3774750	0.000145184	0.000170725	0.000168452	3.58071E-05	4.65668E-05	3.42757E-05	3.52789E-06	4.13315E-05	3.52789E-06	0.00020867	0.000302785	0.000179485	4.51477E-09	6.5416E-08	1.4684E-08	8.46143E-08	0.08461427
3841303774750	384130	3774750	0.000137286	0.000161437	0.000159287	3.3859E-05	4.40334E-05	3.2411E-05	3.33596E-06	3.90829E-05	3.33596E-06	0.000196433	0.000285029	0.000168959	4.27414E-09	6.1921E-08	1.3884E-08	8.00788E-08	0.08007885
3826803774800	382680	3774800	1.95295E-05	2.29651E-05	2.26593E-05	4.81659E-06	6.26394E-06	4.6106E-06	4.74555E-07	5.55971E-06	4.74555E-07	1.32944E-05	1.92904E-05	1.1435E-05	8.47717E-10	1.1578E-08	2.1318E-09	1.45577E-08	0.0145577
3827303774800	382730	3774800	2.03539E-05	2.39345E-05	2.36158E-05	5.01991E-06	6.52836E-06	4.80523E-06	4.94587E-07	5.7944E-06	4.94587E-07	1.4096E-05	2.04536E-05	1.21245E-05	8.91696E-10	1.2157E-08	2.2334E-09	1.52824E-08	0.01528243
3827803774800	382780	3774800	2.02313E-05	2.37904E-05	2.34736E-05	4.98969E-06	6.48905E-06	4.7763E-06	4.91609E-07	5.75951E-06	4.91609E-07	1.42426E-05	2.06663E-05	1.22506E-05	8.8636E-10	1.2085E-08	2.2227E-09	1.51943E-08	0.01519426
3828303774800	382830	3774800	1.9613E-05	2.30633E-05	2.27562E-05	4.8372E-06	6.29073E-06	4.63032E-06	4.76585E-07	5.58349E-06	4.76585E-07	1.42364E-05	2.06573E-05	1.22452E-05	8.58459E-10	1.1704E-08	2.1566E-09	1.47191E-08	0.0147191
3828803774800	382880	3774800	2.03372E-05	2.39149E-05	2.35964E-05	5.01579E-06	6.523E-06	4.80128E-06	4.94181E-07	5.78964E-06	4.94181E-07	1.5038E-05	2.18205E-05	1.29348E-05	8.96495E-10	1.2206E-08	2.2455E-09	1.53482E-08	0.01534818
3829303774800	382930	3774800	2.15125E-05	2.52969E-05	2.49601E-05	5.30567E-06	6.89998E-06	5.07876E-06	5.22741E-07	6.12424E-06	5.22741E-07	1.61766E-05	2.34725E-05	1.39141E-05	9.55857E-10	1.2994E-08	2.3861E-09	1.63363E-08	0.01633633
3829803774800	382980	3774800	2.36181E-05	2.77729E-05	2.74031E-05	5.82497E-06	7.57532E-06	5.57585E-06	5.73905E-07	6.72366E-06	5.73905E-07	1.80419E-05	2.61792E-05	1.55185E-05	1.06075E-09	1.4391E-08	2.6355E-09	1.80871E-08	0.01808709
3830303774800	383030	3774800	2.61247E-05	3.07205E-05	3.03115E-05	6.44319E-06	8.37931E-06	6.16763E-06	6.34815E-07	7.43726E-06	6.34815E-07	2.03096E-05	2.94697E-05	1.7469E-05	1.18791E-09	1.6078E-08	2.9347E-09	2.02008E-08	0.02020081
3830803774800	383080	3774800	2.77011E-05	3.25742E-05	3.21405E-05	6.83197E-06	8.88493E-06	6.53979E-06	6.7312E-07	7.88603E-06	6.7312E-07	2.23059E-05	3.23664E-05	1.91862E-05	1.25673E-09	1.7012E-08	3.1156E-09	2.13843E-08	0.02138434
3831303774800	383130	3774800	2.92274E-05	3.4369E-05	3.39114E-05	7.2084E-06	9.37446E-06	6.90012E-06	7.10208E-07	8.32053E-06	7.10208E-07	2.43054E-05	3.52677E-05	2.0906E-05	1.31311E-09	1.7803E-08	3.2805E-09	2.23969E-08	0.02239686
3831803774800	383180	3774800	3.08428E-05	3.62686E-05	3.57856E-05	7.60681E-06	9.89259E-06	7.28148E-06	7.49461E-07	8.7804E-06	7.49461E-07	2.64702E-05	3.84088E-05	2.2768E-05	1.36533E-09	1.8558E-08	3.4479E-09	2.33711E-08	0.02337112
3832303774800	383230	3774800	3.26364E-05	3.83777E-05	3.78667E-05	8.04917E-06	1.04679E-05	7.70493E-06	7.93045E-07	9.29102E-06	7.93045E-07	2.89687E-05	4.20342E-05	2.4917E-05	1.4168E-09	1.9324E-08	3.6273E-09	2.43681E-08	0.02436809
3832803774800	383280	3774800	3.46139E-05	4.07031E-05	4.01611E-05	8.53688E-06	1.11021E-05	8.17178E-06	8.41096E-07	9.85397E-06	8.41096E-07	3.17948E-05	4.61349E-05	2.73478E-05	1.46823E-09	2.0109E-08	3.8188E-09	2.53959E-08	0.02539592
3833303774800	383330	3774800	3.69311E-05	4.3428E-05	4.28497E-05	9.10838E-06	1.18454E-05	8.71884E-06	8.97404E-07	1.05137E-05	8.97404E-07	3.52229E-05	5.11091E-05	3.02965E-05	1.52563E-09	2.0994E-08	4.0397E-09	2.65595E-08	0.02655948
3833803774800	383380	3774800	3.94767E-05	4.64214E-05	4.58033E-05	9.73622E-06	1.26619E-05	9.31983E-06	9.59261E-07	1.12383E-05	9.59261E-07	3.90627E-05	5.66808E-05	3.35992E-05	1.58747E-09	2.1952E-08	4.2801E-09	2.78192E-08	0.02781917
3834303774800	383430	3774800	4.24123E-05	4.98734E-05	4.92093E-05	1.04602E-05	1.36034E-05	1.00129E-05	1.03059E-06	1.2074E-05	1.03059E-06	4.35857E-05	6.32437E-05	3.74896E-05	1.6594E-09	2.306E-08	4.5574E-09	2.9277E-08	0.02927705
3834803774800	383480	3774800	4.55261E-05	5.35349E-05	5.28221E-05	1.12282E-05	1.46022E-05	1.0748E-05	1.10626E-06	1.29605E-05	1.10626E-06	4.84424E-05	7.02909E-05	4.1667E-05	1.73649E-09	2.4244E-08	4.8521E-09	3.08324E-08	0.03083236
3835303774800	383530	3774800	4.83558E-05	5.68625E-05	5.61053E-05	1.19261E-05	1.55098E-05	1.1416E-05	1.17502E-06	1.37661E-05	1.17502E-06	5.2878E-05	7.67271E-05	4.54823E-05	1.80542E-09	2.5306E-08	5.1184E-09	3.22296E-08	0.0322296
3835803774800	383580	3774800	5.16367E-05	6.07205E-05	5.9912E-05	1.27353E-05	1.65621E-05	1.21906E-05	1.25474E-06	1.47001E-05	1.25474E-06	5.8109E-05	8.43174E-05	4.99817E-05	1.8874E-09	2.6558E-08	5.4301E-09	3.38758E-08	0.03387585
3836303774800	383630	3774800	5.46224E-05	6.42315E-05	6.33762E-05	1.34716E-05	1.75197E-05	1.28955E-05	1.32729E-06	1.55501E-05	1.32729E-06	6.29252E-05	9.13058E-05	5.41242E-05	1.96045E-09	2.768E-08	5.7117E-09	3.53522E-08	0.03535221
3836803774800	383680	3774800	5.72571E-05	6.73297E-05	6.64332E-05	1.41214E-05	1.83648E-05	1.35175E-05	1.39131E-06	1.63001E-05	1.39131E-06	6.73951E-05	9.77917E-05	5.7969E-05	2.01936E-09	2.8607E-08	5.9557E-09	3.65818E-08	0.03658183
3837303774800	383730	3774800	5.79256E-05	6.81157E-05	6.72088E-05	1.42863E-05	1.85792E-05	1.36753E-05	1.40756E-06	1.64904E-05	1.40756E-06	7.0165E-05	0.000101811	6.03515E-05	2.00506E-09	2.8498E-08	5.9961E-09	3.64989E-08	0.03649892
3837803774800	383780	3774800	6.16243E-05	7.24651E-05	7.15002E-05	1.51985E-05	1.97655E-05	1.45485E-05	1.49743E-06	1.75434E-05	1.49743E-06	7.64659E-05	0.000110954	6.57711E-05	2.09993E-09	2.993E-08	6.3538E-09	3.83838E-08	0.03838377
3838303774800	383830	3774800	7.80009E-05	9.17227E-05	9.05014E-05	1.92375E-05	2.50182E-05	1.84148E-05	1.89538E-06	2.22055E-05	1.89538E-06	0.000101008	0.000146565	8.6881E-05	2.59105E-09	3.7099E-08	7.9956E-09	4.76857E-08	0.04768572
3838803774800	383880	3774800	9.09463E-05	0.000106945	0.000105521	2.24303E-05	2.91704E-05	2.1471E-05	2.20994E-06	2.58909E-05	2.20994E-06	0.00012217	0.000177271	0.000105082	2.95418E-09	4.2467E-08	9.2779E-09	5.46987E-08	0.05469871
3839303774800	383930	3774800	9.75304E-05	0.000114688	0.000113161	2.40541E-05	3.12822E-05	2.30254E-05	2.36993E-06	2.77652E-05	2.36993E-06	0.000133059	0.000193071	0.000114449	3.13389E-09	4.5139E-08	9.925E-09	5.81978E-08	0.05819775
3839803774800	383980	3774800	0.000100967	0.000118729	0.000117148	2.49017E-05	3.23845E-05	2.38368E-05	2.45344E-06	2.87437E-05	2.45344E-06	0.000138802	0.000201404	0.000119388	3.23272E-09	4.6489E-08	1.0259E-08	5.99712E-08	0.05997122
3840303774800	384030	3774800	0.000101719	0.000119614	0.000118021	2.50872E-05	3.26257E-05	2.40143E-05	2.47172E-06	2.89577E-05	2.47172E-06	0.000140299	0.000203577	0.000120676	3.23565E-09	4.6695E-08	1.0324E-08	6.02542E-08	0.06025424
3840803774800	384080	3774800	0.000101363	0.000119194	0.000117607	2.49993E-05	3.25114E-05	2.39301E-05	2.46305E-06	2.88562E-05	2.46305E-06	0.000140137	0.000203341	0.000120537	3.21546E-09	4.6429E-08	1.028E-08	5.99242E-08	0.05992418
3841303774800	384130	3774800	9.67562E-05	0.000113777	0.000112262	2.38631E-05	3.10338E-05	2.28426E-05	2.35112E-06	2.75448E-05	2.35112E-06	0.000133124	0.000193167	0.000114505	3.07268E-09	4.4363E-08	9.8112E-09	5.72465E-08	0.0572465
3826803774850	382680	3774850	1.88889E-05	2.22118E-05	2.19166E-05	4.6586E-06	6.05847E-06	4.45937E-06	4.58989E-07	5.37734E-06	4.58989E-07	1.29575E-05	1.88016E-05	1.11452E-05	8.0804E-10	1.1068E-08	2.0482E-09	1.39241E-08	0.01392407
3827303774850	382730	3774850	1.96353E-05	2.30895E-05	2.27821E-05	4.84269E-06	6.29788E-06	4.63558E-06	4.77126E-07	5.58984E-06	4.77126E-07	1.36999E-05	1.98788E-05	1.17837E-05	8.45803E-10	1.1569E-08	2.138E-09	1.45525E-08	0.01455246
3827803774850	382780	3774850	1.94348E-05	2.28537E-05	2.25494E-05	4.79324E-06	6.23356E-06	4.58824E-06	4.72254E-07	5.53275E-06	4.72254E-07	1.37435E-05	1.99422E-05	1.18213E-05	8.35877E-10	1.1438E-08	2.1171E-09	1.43908E-08	0.01439079
3828303774850	382830	3774850	1.95462E-05	2.29847E-05	2.26787E-05	4.82071E-06	6.2693E-06	4.61454E-06	4.74961E-07	5.56446E-06	4.74961E-07	1.41303E-05	2.05034E-05	1.2154E-05	8.42435E-10	1.1522E-08	2.1333E-09	1.44975E-08	0.01449748
3828803774850	382880	3774850	2.09165E-05	2.45961E-05	2.42686E-05	5.15867E-06	6.70881E-06	4.93805E-06	5.08258E-07	5.95456E-06	5.08258E-07	1.53375E-05	2.2255E-05	1.31923E-05	9.08912E-10	1.2411E-08	2.2938E-09	1.56136E-08	0.01561361
3829303774850	382930	3774850	2.29608E-05	2.7E-05	2.66405E-05	5.66286E-06	7.3645E-06	5.42067E-06	5.57933E-07	6.53654E-06	5.57933E-07	1.71623E-05	2.49028E-05	1.47619E-05	1.01158E-09	1.3775E-08	2.5359E-09	1.73227E-08	0.0173227
3829803774850	382980	3774850	2.39523E-05	2.81659E-05	2.77909E-05	5.9074E-06	7.68252E-06	5.65475E-06	5.82026E-07	6.81881E-06	5.82026E-07	1.83102E-05	2.65684E-05	1.57492E-05	1.05649E-09	1.4382E-08	2.6503E-09	1.80884E-08	0.01808838
3830303774850	383030	3774850	2.50497E-05	2.94563E-05	2.90641E-05	6.17804E-06	8.03449E-06	5.91382E-06	6.08691E-07	7.1312E-06	6.08691E-07	1.96483E-05	2.85101E-05	1.69002E-05	1.10328E-09	1.5021E-08	2.7747E-09	1.88991E-08	0.01889908
3830803774850	383080	3774850	2.62918E-05	3.0917E-05	3.05054E-05	6.4844E-06	8.43291E-06	6.20708E-06	6.38876E-07	7.48483E-06	6.38876E-07	2.1236E-05	3.08139E-05	1.82659E-05	1.1511E-09	1.5686E-08	2.9105E-09	1.97481E-08	0.01974807
3831303774850	383130	3774850	2.75897E-05	3.24432E-05	3.20113E-05	6.8045E-06	8.84919E-06	6.51349E-06	6.70413E-07	7.85432E-06	6.70413E-07	2.29267E-05	3.32671E-05	1.97201E-05	1.19617E-09	1.6328E-08	3.0472E-09	2.05711E-08	0.02057112
3831803774850	383180	3774850	2.89544E-05	3.4048E-05	3.35947E-05	7.14108E-06	9.28692E-06	6.83568E-06	7.03575E-07	8.24283E-06	7.03575E-07	2.47639E-05	3.5933E-05	2.13004E-05	1.23905E-09	1.6953E-08	3.1868E-09	2.13784E-08	0.02137839
3832303774850	383230	3774850	3.03637E-05	3.57052E-05	3.52298E-05	7.48866E-06	9.73894E-06	7.16839E-06	7.3782E-07	8.64403E-06	7.3782E-07	2.66916E-05	3.87302E-05	2.29585E-05	1.27893E-09	1.7548E-08	3.3261E-09	2.2153E-08	0.022153
3832803774850	383280	3774850	3.21072E-05	3.77555E-05	3.72527E-05	7.91866E-06	1.02982E-05	7.58E-06	7.80186E-07	9.14037E-06	7.80186E-07	2.92058E-05	4.23782E-05	2.5121E-05	1.32539E-09	1.8252E-08	3.4957E-09	2.30726E-08	0.02307261
3833303774850	383330	3774850	3.39009E-05	3.98646E-05	3.93338E-05	8.36103E-06	1.08734E-05	8.00345E-06	8.2377E-07	9.65099E-06	8.2377E-07	3.18322E-05	4.61892E-05	2.738E-05	1.3705E-09	1.8944E-08	3.6666E-09	2.39815E-08	0.02398147
3833803774850	383380	3774850	3.61067E-05	4.24585E-05	4.18932E-05	8.90506E-06	1.1581E-05	8.52421E-06	8.77371E-07	1.0279E-05	8.77371E-07	3.51854E-05	5.10548E-05	3.02643E-05	1.426E-09	1.9795E-08	3.8771E-09	2.5098E-08	0.025098
3834303774850	383430	3774850	3.8346E-05	4.50917E-05	4.44913E-05	9.45733E-06	1.22992E-05	9.05287E-06	9.31784E-07	1.09164E-05	9.31784E-07	3.8626E-05	5.60472E-05	3.32236E-05	1.48124E-09	2.0645E-08	4.0892E-09	2.6215E-08	0.02621502
3834803774850	383480	3774850	4.02677E-05	4.73515E-05	4.6721E-05	9.9313E-06	1.29156E-05	9.50656E-06	9.78481E-07	1.146355E-05	9.78481E-07	4.158E-05	6.03334E-05	3.57644E-05	1.52683E-09	2.1353E-08	4.2683E-09	2.71485E-08	0.02714854
3835303774850	383530	3774850	4.1872E-05	4.9238E-05	4.85824E-05	1.0327E-05	1.34301E-05	9.8853E-06	1.01746E-06	1.19202E-05	1.01746E-06	4.41035E-05	6.39951E-05	3.7935E-05	1.56181E-09	2.1911E-08	4.4141E-09	2.78866E-08	0.02788662
3835803774850	383580	3774850	4.39943E-05	5.17336E-05	5.10448E-05	1.08504E-05	1.41108E-05	1.03863E-05	1.06903E-06	1.25244E-05	1.06903E-06	4.75627E-05	6.90145E-05	4.09104E-05	1.61144E-09	2.2684E-08	4.6119E-09	2.8907E-08	0.02890697
3836303774850	383630	3774850	4.56988E-05	5.3738E-05	5.30225E-05	1.12708E-05	1.46575E-05	1.07887E-05	1.11045E-06	1.30097E-05	1.11045E-06	5.06227E-05	7.34547E-05	4.35425E-05	1.64275E-09	2.3208E-08	4.7641E-09	2.96149E-08	0.0296149
3836803774850	383680	3774850	4.63004E-05	5.44454E-05	5.37205E-05	1.14191E-05	1.48505E-05	1.09308E-05	1.12507E-06	1.31809E-05	1.12507E-06	5.2956E-05	7.68402E-05	4.55493E-05	1.63611E-09	2.3179E-08	4.8053E-09	2.96204E-08	0.02962043
3837303774850	383730	3774850	5.26784E-05	6.19454E-05	6.11206E-05	1.29922E-05	1.68962E-05	1.24365E-05	1.28005E-06	1.49666E-05	1.28005E-06	6.16993E-05	8.9527E-05	5.30698E-05	1.83546E-09	2.607E-08	5.4467E-09	3.33522E-08	0.03335224

Unique Identifier	X (UTM)	Y (UTM)	EGIODemolition	EGIOSite Grubbing / Prep	EGIOMass Grading / Excavation	EGIOMass Grading / Excavation	EGIODrainage / Utilities Trenching	EGIODrainage / Utilities Trenching	EGIOFoundations / Concrete Pads	EGIOFoundations / Concrete Pads	EGIOBuilding / Structure Construction	EGIOBuilding / Structure Construction	EGIOAsphalt Paving	EGIOArchitectural Coating	EGIOLandscaping or Other Finishing	EGIOWaterside Construction (Piles)	HIWaterside Construction (Landscaping)	HIWaterside Construction (Landscaping)	KMDemolition	KMSite Grubbing / Prep	KMMass Grading / Excavation
			2025	2025	2025	2026	2026	2027	2026	2027	2026	2027	2027	2027	2027	2027	2025	2026	2025	2025	2025
3837803774850	383780	3774850	9.54788E-05	3.7448E-05	1.24017E-05	1.21461E-05	2.8204E-05	2.81604E-05	3.70563E-05	3.70324E-05	3.96919E-05	3.87406E-05	1.54456E-06	1.54456E-06	4.18297E-05	1.54456E-06	1.64411E-05	1.59261E-05	2.45181E-05	0.00010641	8.08831E-05
3838303774850	383830	3774850	0.000101245	3.971E-05	1.31507E-05	1.28797E-05	2.990737E-05	2.98612E-05	3.92943E-05	3.9269E-05	4.20891E-05	4.10803E-05	1.63784E-06	1.63784E-06	4.4356E-05	1.63784E-06	1.76645E-05	1.71112E-05	2.66703E-05	0.000115751	8.7983E-05
3838803774850	383880	3774850	0.000104676	4.1056E-05	1.35963E-05	1.33162E-05	3.09209E-05	3.08732E-05	4.0626E-05	4.05998E-05	4.35155E-05	4.24725E-05	1.69335E-06	1.69335E-06	4.58592E-05	1.69335E-06	1.84269E-05	1.78497E-05	2.80191E-05	0.000121605	9.24325E-05
3839303774850	383930	3774850	0.000106895	4.1926E-05	1.38845E-05	1.35984E-05	3.15762E-05	3.15275E-05	4.1487E-05	4.14603E-05	4.44378E-05	4.33727E-05	1.72924E-06	1.72924E-06	4.68311E-05	1.72924E-06	1.89543E-05	1.83606E-05	2.89582E-05	0.000125681	9.55308E-05
3839803774850	383980	3774850	0.000108072	4.2387E-05	1.40373E-05	1.37481E-05	3.19238E-05	3.18746E-05	4.19437E-05	4.19166E-05	4.4927E-05	4.38501E-05	1.74827E-06	1.74827E-06	4.73466E-05	1.74827E-06	1.92772E-05	1.86734E-05	2.95557E-05	0.000128274	9.75017E-05
3840303774850	384030	3774850	0.000107955	4.2341E-05	1.40222E-05	1.37333E-05	3.18893E-05	3.18401E-05	4.18984E-05	4.18714E-05	4.48784E-05	4.38027E-05	1.74638E-06	1.74638E-06	4.72955E-05	1.74638E-06	1.93454E-05	1.87394E-05	2.97254E-05	0.00012901	9.80616E-05
3840803774850	384080	3774850	0.000105467	4.1366E-05	1.3699E-05	1.34168E-05	3.11544E-05	3.11063E-05	4.09328E-05	4.09064E-05	4.38441E-05	4.27932E-05	1.70613E-06	1.70613E-06	4.62055E-05	1.70613E-06	1.89561E-05	1.83624E-05	2.91212E-05	0.000126388	9.60683E-05
3841303774850	384130	3774850	0.000101209	3.9696E-05	1.3146E-05	1.28751E-05	2.98967E-05	2.98506E-05	3.92804E-05	3.92551E-05	4.20742E-05	4.10657E-05	1.63726E-06	1.63726E-06	4.43402E-05	1.63726E-06	1.82224E-05	1.76516E-05	2.79285E-05	0.000121212	9.21339E-05
3833953774365	383395	3774365	0.00047543	0.00018647	6.1754E-05	6.04817E-05	0.000140441	0.000140225	0.000184522	0.000184403	0.000197646	0.000192908	7.69111E-06	7.69111E-06	0.00020829	7.69111E-06	3.14649E-05	3.04794E-05	3.31223E-05	0.000143753	0.000109268
3833953774370	383395	3774370	0.000473963	0.00018589	6.15627E-05	6.02943E-05	0.000140006	0.00013979	0.00018395	0.000183831	0.000197033	0.000192311	7.66728E-06	7.66728E-06	0.000207645	7.66728E-06	3.09088E-05	2.99407E-05	3.28371E-05	0.000142515	0.000108327
3834003774370	383400	3774370	0.000460651	0.00018067	5.98337E-05	5.86009E-05	0.000136074	0.000135864	0.000178784	0.000178668	0.0001915	0.000186909	7.45194E-06	7.45194E-06	0.000201813	7.45194E-06	3.0968E-05	2.9998E-05	3.3163E-05	0.00014393	0.000109402
3834053774370	383405	3774370	0.000448247	0.00017581	5.82225E-05	5.70229E-05	0.00013241	0.000132206	0.000173969	0.000173857	0.000186343	0.000181877	7.25128E-06	7.25128E-06	0.000196379	7.25128E-06	3.10272E-05	3.00554E-05	3.34979E-05	0.000145383	0.000110507
3834103774370	383410	3774370	0.000436571	0.00017123	5.67058E-05	5.55375E-05	0.000128961	0.000128762	0.000169438	0.000169328	0.000181489	0.000177139	7.06239E-06	7.06239E-06	0.000191263	7.06239E-06	3.10792E-05	3.01058E-05	3.38261E-05	0.000146808	0.000111589
3833903774375	383390	3774375	0.000486942	0.00019099	6.32485E-05	6.19454E-05	0.00014384	0.000143618	0.000188987	0.000188865	0.000202429	0.000197577	7.87724E-06	7.87724E-06	0.000213331	7.87724E-06	3.03115E-05	2.9362E-05	3.22352E-05	0.000139903	0.000106341
3833953774375	383395	3774375	0.000472382	0.00018527	6.13573E-05	6.00932E-05	0.000139539	0.000139324	0.000183336	0.000183218	0.000196376	0.000191669	7.64171E-06	7.64171E-06	0.000206953	7.64171E-06	3.03707E-05	2.94194E-05	3.2552E-05	0.000141278	0.000107386
3834003774375	383400	3774375	0.000458828	0.00017996	5.95968E-05	5.83689E-05	0.000135536	0.000135326	0.000178076	0.000177961	0.000190742	0.00018617	7.42245E-06	7.42245E-06	0.000201015	7.42245E-06	3.04263E-05	2.94733E-05	3.28711E-05	0.000142663	0.000108439
3834053774375	383405	3774375	0.000446163	0.00017499	5.79518E-05	5.67578E-05	0.000131795	0.000131591	0.000173161	0.000173049	0.000185477	0.000181031	7.21757E-06	7.21757E-06	0.000195466	7.21757E-06	3.04819E-05	2.95271E-05	3.31947E-05	0.000144067	0.000109507
3834103774375	383410	3774375	0.000434298	0.00017034	5.64107E-05	5.52484E-05	0.00012829	0.000128092	0.000168556	0.000168447	0.000180544	0.000176217	7.02563E-06	7.02563E-06	0.000190268	7.02563E-06	3.05393E-05	2.95827E-05	3.35138E-05	0.000145452	0.000110559
3834153774375	383415	3774375	0.00042305	0.00016593	5.495E-05	5.38178E-05	0.000124968	0.000124775	0.000164191	0.000164085	0.000175869	0.000171654	6.84371E-06	6.84371E-06	0.000185341	6.84371E-06	3.05608E-05	2.96036E-05	3.38216E-05	0.000146788	0.000111575
3834203774375	383420	3774375	0.000412265	0.0001617	5.35488E-05	5.24455E-05	0.000121781	0.000121593	0.000160005	0.000159901	0.000171385	0.000167277	6.6692E-06	6.6692E-06	0.000180615	6.6692E-06	3.05931E-05	2.96349E-05	3.41135E-05	0.000148055	0.000112538
3834253774375	383425	3774375	0.000402304	0.00015779	5.2255E-05	5.11784E-05	0.000118839	0.000118655	0.000156139	0.000156038	0.000167244	0.000163235	6.50806E-06	6.50806E-06	0.000176251	6.50806E-06	3.06362E-05	2.96766E-05	3.44145E-05	0.000149361	0.000113531
3833903774380	383390	3774380	0.000485415	0.00019039	6.30502E-05	6.17511E-05	0.000143389	0.000143168	0.000188395	0.000188273	0.000201794	0.000196957	7.85254E-06	7.85254E-06	0.000212662	7.85254E-06	2.97948E-05	2.88616E-05	3.19636E-05	0.000138724	0.000105445
3833953774380	383395	3774380	0.000470612	0.00018458	6.11275E-05	5.98681E-05	0.000139017	0.000138802	0.00018265	0.000182532	0.000195641	0.000190951	7.61308E-06	7.61308E-06	0.000206177	7.61308E-06	2.98522E-05	2.89172E-05	3.22691E-05	0.0001405	0.000106453
3834003774380	383400	3774380	0.000456825	0.00017917	5.93367E-05	5.81141E-05	0.000134944	0.000134736	0.000177299	0.000177184	0.000189909	0.000185357	7.39005E-06	7.39005E-06	0.000200137	7.39005E-06	2.99096E-05	2.89728E-05	3.25837E-05	0.000141415	0.000107491
3834053774380	383405	3774380	0.000443954	0.00017412	5.76648E-05	5.64767E-05	0.000131142	0.000130939	0.000172303	0.000172192	0.000184558	0.000180134	7.18183E-06	7.18183E-06	0.000194498	7.18183E-06	2.9967E-05	2.90284E-05	3.2896E-05	0.000142771	0.000108521
3834103774380	383410	3774380	0.000431891	0.00016939	5.6098E-05	5.49422E-05	0.000127579	0.000127382	0.000167621	0.000167513	0.000179544	0.00017524	6.98669E-06	6.98669E-06	0.000189213	6.98669E-06	3.00244E-05	2.9084E-05	3.32083E-05	0.000144126	0.000109551
3834153774380	383415	3774380	0.000420511	0.00016493	5.46198E-05	5.34945E-05	0.000124217	0.000124025	0.000163205	0.000163099	0.000174813	0.000170622	6.80259E-06	6.80259E-06	0.000184228	6.80259E-06	3.00406E-05	2.90997E-05	3.3507E-05	0.000145423	0.000110537
3834203774380	383420	3774380	0.000409661	0.00016067	5.32105E-05	5.21142E-05	0.000121012	0.000120825	0.000158994	0.000158891	0.000170302	0.00016622	6.62707E-06	6.62707E-06	0.000179474	6.62707E-06	3.00872E-05	2.91448E-05	3.37899E-05	0.00014665	0.00011147
3833903774385	383390	3774385	0.0004836	0.00018967	6.28145E-05	6.15203E-05	0.000142853	0.000142633	0.00018769	0.000187569	0.00020104	0.000196221	7.82319E-06	7.82319E-06	0.000211867	7.82319E-06	2.92764E-05	2.83594E-05	3.16784E-05	0.000137487	0.000104505
3833953774385	383395	3774385	0.000468547	0.00018377	6.08592E-05	5.96053E-05	0.000138406	0.000138193	0.000181848	0.000181731	0.000194782	0.000190113	7.57966E-06	7.57966E-06	0.000205272	7.57966E-06	2.93374E-05	2.84185E-05	3.19794E-05	0.000138793	0.000105497
3834003774385	383400	3774385	0.000454526	0.00017827	5.9038E-05	5.78216E-05	0.000134265	0.000134058	0.000176406	0.000176292	0.000188953	0.000184424	7.35285E-06	7.35285E-06	0.00019913	7.35285E-06	2.93948E-05	2.84741E-05	3.22849E-05	0.000140119	0.000106505
3834053774385	383405	3774385	0.000441457	0.00017315	5.73405E-05	5.61591E-05	0.000130404	0.000130203	0.000171334	0.000171224	0.00018352	0.000179121	7.14143E-06	7.14143E-06	0.000193404	7.14143E-06	2.94504E-05	2.85279E-05	3.25927E-05	0.000141455	0.000107521
3834103774385	383410	3774385	0.000429214	0.00016834	5.57503E-05	5.46017E-05	0.000126788	0.000126592	0.000166583	0.000166475	0.000178431	0.000174154	6.94339E-06	6.94339E-06	0.000188041	6.94339E-06	2.94988E-05	2.85749E-05	3.29005E-05	0.0001427 9	0.000108536
3834153774385	383415	3774385	0.000417717	0.00016383	5.4257E-05	5.31391E-05	0.000123392	0.000123201	0.000162121	0.000162016	0.000173651	0.000169489	6.7574E-06	6.7574E-06	0.000183004	6.7574E-06	2.95419E-05	2.86166E-05	3.31856E-05	0.000144028	0.000109477
3834203774385	383420	3774385	0.000406804	0.00015955	5.28395E-05	5.17508E-05	0.000120168	0.000119983	0.000157885	0.000157783	0.000169115	0.000165061	6.58086E-06	6.58086E-06	0.000178223	6.58086E-06	2.95975E-05	2.86704E-05	3.34798E-05	0.000145305	0.000110447
3833853774390	383385	3774390	0.0004979	0.00019528	6.46718E-05	6.33394E-05	0.000147077	0.00014685	0.00019324	0.000193115	0.000206984	0.000202023	8.05451E-06	8.05451E-06	0.000218132	8.05451E-06	2.87095E-05	2.78103E-05	3.10968E-05	0.000134962	0.000102586
3833903774390	383390	3774390	0.000481409	0.00018882	6.25298E-05	6.12415E-05	0.000142206	0.000141986	0.00018684	0.000186719	0.000200129	0.000195332	7.78774E-06	7.78774E-06	0.000210907	7.78774E-06	2.87723E-05	2.78711E-05	3.13888E-05	0.000136229	0.000103549
3833953774390	383395	3774390	0.000466112	0.00018282	6.0543E-05	5.92956E-05	0.000137687	0.000137475	0.000180903	0.000180786	0.00019377	0.000189125	7.54029E-06	7.54029E-06	0.000204206	7.54029E-06	2.88297E-05	2.79267E-05	3.16875E-05	0.000137526	0.000104534
3834003774390	383400	3774390	0.000451885	0.00017724	5.8695E-05	5.74857E-05	0.000133485	0.000133279	0.000175381	0.000175268	0.000187855	0.000183353	7.31013E-06	7.31013E-06	0.000197973	7.31013E-06	2.88925E-05	2.79875E-05	3.19862E-05	0.000138822	0.00010552
3834053774390	383405	3774390	0.000438628	0.00017204	5.6973E-05	5.57992E-05	0.000129568	0.000129369	0.000170236	0.000170126	0.000182344	0.000177973	7.09566E-06	7.09566E-06	0.000192165	7.09566E-06	2.89571E-05	2.80501E-05	3.22872E-05	0.000140129	0.000106513
3834103774390	383410	3774390	0.00042604	0.0001672	5.53723E-05	5.42315E-05	0.000125928	0.000125734	0.000165453	0.000165346	0.000177221	0.000172973	6.89631E-06	6.89631E-06	0.000186766	6.89631E-06	2.90019E-05	2.80935E-05	3.25905E-05	0.000141445	0.000107513
3834153774390	383415	3774390	0.000414628	0.00016262	5.38557E-05	5.27461E-05	0.000122479	0.00012229	0.000160921	0.000160818	0.000172367	0.000168235	6.70742E-06	6.70742E-06	0.00018165	6.70742E-06	2.90521E-05	2.81422E-05	3.28756E-05	0.000142682	0.000108454
3834203774390	383420	3774390	0.000403795	0.00015837	5.24487E-05	5.1368E-05	0.000119279	0.000119095	0.000156717	0.000156616	0.000167864	0.00016384	6.53218E-06	6.53218E-06	0.000176904	6.53218E-06	2.91185E-05	2.82065E-05	3.31675E-05	0.000143949	0.000109417
3833853774395	383385	3774395	0.00049543	0.00019431	6.4351E-05	6.30251E-05	0.000146348	0.000146122	0.000192282	0.000192157	0.000205958	0.000201021	8.01455E-06	8.01455E-06	0.00021705	8.01455E-06	2.82198E-05	2.73359E-05	3.08162E-05	0.000133745	0.00010166
3833903774395	383390	3774395	0.000478714	0.00018776	6.21798E-05	6.08987E-05	0.00014141	0.000141192	0.000185794	0.000185674	0.000199009	0.000194238	7.74415E-06	7.74415E-06	0.000209727	7.74415E-06	2.82844E-05	2.73984E-05	3.11059E-05	0.000135002	0.000102616
3833953774395	383395	3774395	0.000463211	0.00018168	6.01662E-05	5.89265E-05	0.00013683	0.000136619	0.000179777	0.000179661	0.000192564	0.000187948	7.49336E-06	7.49336E-06	0.000202935	7.49336E-06	2.83471E-05	2.74593E-05	3.13978E-05	0.000136269	0.000103579
3834003774395	383400	3774395	0.000448822	0.00017603	5.82972E-05	5.7096E-05	0.00013258	0.000132375	0.000174193	0.00017408	0.000186582	0.00018211	7.26058E-06	7.26058E-06	0.000196631	7.26058E-06	2.84063E-05	2.75166E-05	3.1692E-05	0.000137546	0.000104549
3834053774395	383405	3774395	0.00043543	0.00017078	5.65577E-05	5.53924E-05	0.000128624	0.000128425	0.000168995	0.000168886	0.000181015	0.000176676	7.04394E-06	7.04394E-06	0.000190764	7.04394E-06	2.84637E-05	2.75722E-05	3.19885E-05	0.000138832	0.000105527
3834103774395	383410	3774395	0.000423008	0.00016591	5.49442E-05	5.38121E-05	0.000124954	0.000124762	0.000164174	0.000164068	0.000175851	0.000171636	6.84298E-06	6.84298E-06	0.000185322	6.84298E-06	2.85158E-05	2.76226E-05	3.22782E-05	0.000140089	0.000106483
3834153774395	383415	3774395	0.000411322	0.00016133	5.34263E-05	5.23256E-05	0.000121503	0.000121315	0.000159638	0.000159535	0.000170993	0.000166894	6.65395E-06	6.65395E-06	0.000180202	6.65395E-06	2.85857E-05	2.76904E-05	3.25633E-05	0.000141327	0.000107424
3833803774400	383380	3774400	0.000510744	0.00020032	6.63402E-05	6.49733E-05	0.000150871	0.000150639	0.000198225	0.000198097	0.000212324	0.000207235	8.26229E-06	8.26229E-06	0.000223759	8.26229E-06	2.76673E-05	2.68007E-05	3.02459E-05	0.000131269	9.97787E-05
3833853774400	383385	3774400	0.000492286	0.00019308	6.39427E-05	6.26252E-05	0.000145419	0.000145195	0.000191061	0.000190938	0.000204651	0.000199745	7.9637E-06	7.9637E-06	0.000215673	7.9637E-06	2.77462E-05	2.68771E-05	3.05379E-05	0.000132536	0.000100742
3833903774400	383390	3774400	0.000475391	0.00018645	6.17482E-05	6.04759E-05	0.000140428	0.000140211	0.000184504	0.000184385	0.000197627	0.00019289	7.69038E-06	7.69038E-06	0.000208271	7.69038E-06	2.78072E-05	2.69362E-05	3.0823E-05	0.000133774	0.000101682
3833953774400	383395	3774400	0.000459744	0.00018032	5.97158E-05	5.84855E-05	0.000135806	0.000135597	0.000178432	0.000178316	0.000191123	0.000186541	7.43727E-06	7.43727E-06	0.000201416	7.43727E-06	2.78736E-05	2.70005E-05	3.11104E-05	0.000135021	0.000102631
3834003774400	383400	3774400	0.000445247	0.00017463	5.78328E-05	5.66413E-05	0.000131524	0.000131321	0.000172805	0.000172694	0.000185096	0.000180659	7.20275E-06	7.20275E-06	0.000195065	7.20275E-06	2.79435E-05	2.70683E-05	3.14001E-05	0.000136279	0.000103586
3834053774400	383405	3774400	0.000431819	0.00016937	5.60887E-05	5.4933E-05	0.000127557	0.00012736	0.000167594	0.000167485	0.000179514	0.000175211	6.98553E-06	6.98553E-06	0.000189182	6.98553E-06	2.79902E-05	2.71135E-05	3.16898E-05	0.000137536	0.000104542
3834103774400	383410	3774400	0.000419226	0.00016443	5.4453E-05	5.33311E-05	0.000123837	0.000123646	0.000162706	0.000162601	0.000174279	0.000170101	6.78181E-06	6.78181E-06	0.000183665	6.78181E-06	2.80583E-05	2.71795E-05	3.19681E-05	0.000138744	0.00010546
3834153774400	383415	3774400	0.000407631	0.00015988	5.29468E-05	5.18559E-05	0.000120412	0.000120226	0.000158206	0.000158104	0.000169458	0.000165396	6.59423E-06	6.59423E-06	0.000178585	6.59423E-06	2.81355E-05	2.72542E-05	3.22623E-05	0.000140021	0.000106431
3833553774405	383355	3774405	0.000634004	0.00024867	8.23503E-05	8.06536E-05	0.000187282	0.000186993	0.000246064	0.000245905	0.000263565	0.000257247	1.02563E-05	1.02563E-05	0.00027776	1.02563E-05	2.68152E-05	2.59753E-05	2.85735E-05	0.000124011	9.42616E-05
3833603774405	383360	3774405	0.000602118	0.00023616	7.82087E-05	7.65973E-05	0.000177863	0.000177588	0.000233688	0.000233538	0.000250309	0.00024431	9.74045E-06	9.74045E-06	0.000263791	9.74045E-06	2.68959E-05	2.60535E-05	2.88496E-05	0.000125209	9.51724E-05
3833653774405	383365	3774405	0.00057425	0.00022534	7.46247E-05	7.30871E-05	0.00016972	0.000169345	0.00022979	0.000222835	0.000238839	0.000233114	9.29408E-06	9.29408E-06	0.000251702	9.29408E-06	2.69712E-05	2.61264E-05	2.91257E-05	0.000126408	9.60832E-05
3833703774405	383370	3774405	0.000549699	0.0002156	7.14E-05	6.99289E-05	0.000162378	0.000162128	0.000213344	0.000213206	0.000228518	0.00022304	8.89247E-06	8.89247E-06	0.000240826	8.89247E-06	2.70484E-05	2.62012E-05	2.94063E-05	0.000127625	9.7009E-05
3833803774405	383380	3774405	0.000506882	0.00019881	6.58385E-05	6.4482E-05	0.00014973	0.000149499	0.000196726	0.000196599	0.000210718	0.000205668	8.19981E-06	8.19981E-06	0.000222067	8.19981E-06	2.72098E-05	2.63576E-05	2.99766E-05	0.000130101	9.88903E-05
3833853774405	383385	3774405	0.000488334	0.00019153	6.34293E-05	6.21225E-05	0.000144251	0.000144029	0.000189528	0.000189405	0.000203008	0.000198142	7.89976E-06	7.89976E-06	0.00021394 1	7.89976E-06	2.72887E-05	2.6434E-05	3.02618E-05	0.000131338	9.9831E-05
3833903774405	383390	3774405	0.00047134	0.00018487	6.1222E-05	5.99606E-05	0.000139232	0.000139017	0.000182932	0.000182814	0.000195943	0.000191246	7.62485E-06	7.62485E-06	0.000206496	7.62485E-06	2.73533E-05	2.64966E-05	3.05446E-05	0.000132566	0.000100764
3833953774405	383395	3774405	0.000455639	0.00017871	5.91827E-05	5.79633E-05	0.000134594	0.000134386	0.000176838	0.000176724	0.000189416	0.000184876	7.37087E-06	7.37087E-06	0.000199618	7.37087E-06	2.74161E-05	2.65574E-05	3.08253E-05	0.000133784	0.00010169
3834003774405	383400	3774405	0.000441098	0.000173	5.72938E-05	5.61134E-05	0.000130298	0.000130097	0.000171195	0.000171084	0.000183371	0.000178976	7.13562E-06	7.13562E-06	0.000193247	7.13562E-06	2.74771E-05	2.66165E-05	3.11104E-05	0.000135021	0.000102631
3834053774405	383405	3774405	0.000427687	0.00016774	5.5552E-05	5.44074E-05	0.000126337	0.000126142	0.0001659	0.000165883	0.000177796	0.000173534	6.91869E-06	6.91869E-06	0.000187372	6.91869E-06	2.75327E-05	2.66703E-05	3.1391E-05	0.000136239	0.000103556
3834103774405	383410	3774405	0.000415122	0.00016282	5.39198E-05	5.28089E-05	0.000122625	0.000122436	0.000161113	0.000161009	0.000172572	0.000168436	6.71541E-06	6.71541E-06	0.000181867	6.71541E-06	2.76063E-05	2.67416E-05	3.16649E-05	0.000137428	0.00010446
3834153774405	383415	3774405	0.000403616	0.0001583	5.24253E-05	5.13452E-05	0.000119226	0.000119042	0.000156647	0.000156546	0.000167789	0.000163767	6.52928E-06	6.52928E-06	0.000176826	6.52928E-06	2.76924E-05	2.6825E-05	3.19591E-05	0.000138705	0.00010543
3833503774410	383350	3774410	0.000665477	0.00026101	8.64383E-05	8.46574E-05	0.000196579	0.000196275	0.00025829	0.000258112	0.00027649	0.000270018	1.07654E-05	1.07654E-05	0.000291548	1.07654E-05	2.62716E-05	2.54487E-05	2.80485E-05	0.000121732	9.25296E-05
3833553774410	383355	3774410	0.000628121	0.00024636	8.15862E-05	7.99052E-05	0.000185544	0.000185258	0.00024378	0.000243623	0.000261119	0.00025486	1.01611E-05	1.01611E-05	0.000275183	1.01611E-05	2.63757E-05	2.55495E-05	2.83359E-05	0.00012298	9.34777E-05
3833603774410	383360	3774410	0.000596235	0.00023385	7.74445E-05	7.58489E-05	0.000176125	0.000175853	0.000231405	0.000231256	0.000247864	0.000241923	9.64527E-06	9.64527E-06	0.000261213	9.64527E-06	2.64653E-05	2.56364E-05	2.86165E-05	0.000124198	9.44035E-05
3833653774410	383365	3774410	0.000569082	0.0002232	7.39177E-05	7.23947E-05	0.000168104	0.000167845	0.000220867	0.000220724	0.000236576	0.000230905	9.20603E-06	9.20603E-06	0.000249317	9.20603E-06	2.65353E-05	2.57042E-05	2.88858E-05	0.000125366	9.52919E-05
3833703774410	383370	3774410	0.000544543	0.00021358	7.07303E-05	6.9273E-05	0.000160855	0.000160607	0.000211343	0.000211207	0.000226375	0.000220949	8.80906E-06	8.80906E-06	0.000238567	8.80906E-06	2.66124E-05	2.57789E-05	2.91551E-05	0.000126535	9.61803E-05
3833753774410	383375	3774410	0.000522232	0.00020483	6.78323E-05	6.64347E-05	0.000154265	0.000154027	0.000202684	0.000202553	0.0002171	0.000211896	8.44813E-06	8.44813E-06	0.000228792	8.44813E-06	2.66896E-05	2.58536E-05	2.94335E-05	0.000127743	9.70986E-05
3833803774410	383380	3774410	0.00050196	0.00019688	6.51992E-05	6.38558E-05	0.000148276	0.000148048	0.000194816	0.00019469	0.000208672	0.00020367	8.12019E-06	8.12019E-06	0.000219911	8.12019E-06	2.67685E-05	2.59301E-05	2.97118E-05	0.000128951	9.80168E-05

			KMMass Grading / Excavation	KMDrainage / Utilities Trenching	KMFoundations / Concrete Pads	KMBuilding / Structure Construction	KMAsphalt Paving	KMArchitectural Coating	KMLandscaping or Other Finishing	KMWaterside Construction (Piles)	EWNDemolition	EWNSite Grubbing / Prep	EWNDrainage / Utilities Trenching	EWNDrainage / Utilities Trenching	EWNDrainage / Utilities Trenching	EWNFoundation s / Concrete Pads	EWNBuilding / Structure Construction	EWNAsphalt Paving	EWNLandscaping or Other Finishing	EWNWaterside Construction (Piles)	ISDemolition
Unique Identifier	X (UTM)	Y (UTM)	2026	2026	2026	2026	2026	2026	2026	2026	2027	2027	2027	2028	2029	2029	2029	2029	2029	2029	2027
3837803774850	383780	3774850	8.00461E-05	2.87452E-05	1.52119E-05	5.22474E-05	1.6785E-06	1.6785E-06	5.39259E-05	1.6785E-06	6.79238E-05	3.70194E-06	8.69285E-06	8.52498E-06	8.34859E-06	7.23143E-06	1.57026E-05	1.11716E-06	1.62612E-05	1.11716E-06	1.57244E-05
3838303774850	383830	3774850	8.70724E-05	3.12685E-05	1.65471E-05	5.68337E-05	1.82584E-06	1.82584E-06	5.86595E-05	1.82584E-06	7.28319E-05	3.96943E-06	9.32097E-06	9.14097E-06	8.95184E-06	7.75396E-06	1.68373E-05	1.19788E-06	1.74362E-05	1.19788E-06	1.65613E-05
3838803774850	383880	3774850	9.14759E-05	3.28498E-05	1.7384E-05	5.97079E-05	1.91818E-06	1.91818E-06	6.16261E-05	1.91818E-06	7.5887E-05	4.13594E-06	9.71196E-06	9.52441E-06	9.32734E-06	8.07922E-06	1.75435E-05	1.24813E-06	1.81676E-05	1.24813E-06	1.70559E-05
3839303774850	383930	3774850	9.45421E-05	3.39509E-05	1.79667E-05	6.17093E-05	1.98247E-06	1.98247E-06	6.36917E-05	1.98247E-06	7.79849E-05	4.25028E-06	9.98046E-06	9.78772E-06	9.58521E-06	8.30257E-06	1.80285E-05	1.28263E-06	1.86699E-05	1.28263E-06	1.73689E-05
3839803774850	383980	3774850	9.64927E-05	3.46513E-05	1.83374E-05	6.29824E-05	2.02337E-06	2.02337E-06	6.50058E-05	2.02337E-06	7.92713E-05	4.32039E-06	1.01451E-05	9.94917E-06	9.74331E-06	8.43952E-06	1.83259E-05	1.30379E-06	1.89778E-05	1.30379E-06	1.75184E-05
3840303774850	384030	3774850	9.70468E-05	3.48503E-05	1.84427E-05	6.33441E-05	2.03499E-06	2.03499E-06	6.53791E-05	2.03499E-06	7.95316E-05	4.33458E-06	1.01784E-05	9.98184E-06	9.77531E-06	8.46724E-06	1.83861E-05	1.30807E-06	1.90401E-05	1.30807E-06	1.74681E-05
3840803774850	384080	3774850	9.50741E-05	3.41419E-05	1.80678E-05	6.20565E-05	1.99363E-06	1.99363E-06	6.40501E-05	1.99363E-06	7.79313E-05	4.24736E-06	9.9736E-06	9.781E-06	9.57862E-06	8.29687E-06	1.80162E-05	1.28175E-06	1.8657E-05	1.28175E-06	1.70573E-05
3841303774850	384130	3774850	9.11804E-05	3.27437E-05	1.73278E-05	5.9515E-05	1.91198E-06	1.91198E-06	6.1427E-05	1.91198E-06	7.49452E-05	4.08461E-06	9.59143E-06	9.40621E-06	9.21159E-06	7.97895E-06	1.73258E-05	1.23264E-06	1.79421E-05	1.23264E-06	1.63769E-05
3833953774365	383395	3774365	0.000108137	3.88329E-05	2.05502E-05	7.05828E-05	2.26754E-06	2.26754E-06	7.28503E-05	2.26754E-06	0.000138742	7.56162E-06	1.77561E-05	1.74132E-05	1.70529E-05	1.4771E-05	3.20743E-05	2.28192E-06	3.32153E-05	2.28192E-06	0.000306801
3833953774370	383395	3774370	0.000107206	3.84985E-05	2.03733E-05	6.99751E-05	2.24802E-06	2.24802E-06	7.22231E-05	2.24802E-06	0.00013607	7.41598E-06	1.74141E-05	1.70778E-05	1.67245E-05	1.44865E-05	3.14566E-05	2.23797E-06	3.25756E-05	2.23797E-06	0.000290652
3834003774370	383400	3774370	0.00010827	3.88806E-05	2.05755E-05	7.06696E-05	2.27033E-06	2.27033E-06	7.29399E-05	2.27033E-06	0.000136169	7.4214E-06	1.74268E-05	1.70903E-05	1.67367E-05	1.44971E-05	3.14796E-05	2.2396E-06	3.25994E-05	2.2396E-06	0.000265748
3834053774370	383405	3774370	0.000109363	3.92733E-05	2.07833E-05	7.13833E-05	2.29326E-06	2.29326E-06	7.36766E-05	2.29326E-06	0.000136299	7.4285E-06	1.74435E-05	1.71067E-05	1.67527E-05	1.4511E-05	3.15097E-05	2.24174E-06	3.26306E-05	2.24174E-06	0.000244832
3834103774370	383410	3774370	0.000110435	3.9658E-05	2.09869E-05	7.20826E-05	2.31573E-06	2.31573E-06	7.43983E-05	2.31573E-06	0.000136376	7.43267E-06	1.74533E-05	1.71163E-05	1.67621E-05	1.45191E-05	3.15274E-05	2.243E-06	3.26489E-05	2.243E-06	0.000226928
3833903774375	383390	3774375	0.000105241	3.77928E-05	1.99998E-05	6.86923E-05	2.20681E-06	2.20681E-06	7.08991E-05	2.20681E-06	0.000133405	7.27075E-06	1.70731E-05	1.67434E-05	1.6397E-05	1.42028E-05	3.08406E-05	2.19414E-06	3.19376E-05	2.19414E-06	0.000303051
3833953774375	383395	3774375	0.000106275	3.81642E-05	2.01964E-05	6.93675E-05	2.2285E-06	2.2285E-06	7.1596E-05	2.2285E-06	0.000133505	7.27618E-06	1.70858E-05	1.67559E-05	1.64092E-05	1.42134E-05	3.08636E-05	2.19578E-06	3.19615E-05	2.19578E-06	0.000275469
3834003774375	383400	3774375	0.000107317	3.85383E-05	2.03943E-05	7.00474E-05	2.25035E-06	2.25035E-06	7.22978E-05	2.25035E-06	0.00013362	7.28244E-06	1.71005E-05	1.67703E-05	1.64233E-05	1.42256E-05	3.08901E-05	2.19767E-06	3.1989E-05	2.19767E-06	0.00025255
3834053774375	383405	3774375	0.000108373	3.89178E-05	2.05951E-05	7.07371E-05	2.2725E-06	2.2725E-06	7.30096E-05	2.2725E-06	0.000133711	7.28745E-06	1.71123E-05	1.67818E-05	1.64346E-05	1.42354E-05	3.09114E-05	2.19918E-06	3.2011E-05	2.19918E-06	0.000233149
3834103774375	383410	3774375	0.000109415	3.92919E-05	2.07931E-05	7.14171E-05	2.29434E-06	2.29434E-06	7.37114E-05	2.29434E-06	0.000133826	7.29371E-06	1.7127E-05	1.67963E-05	1.64487E-05	1.42477E-05	3.09379E-05	2.20107E-06	3.20385E-05	2.20107E-06	0.000216518
3834153774375	383415	3774375	0.00011042	3.96527E-05	2.09841E-05	7.20729E-05	2.31542E-06	2.31542E-06	7.43883E-05	2.31542E-06	0.000133788	7.29162E-06	1.71221E-05	1.67914E-05	1.6444E-05	1.42436E-05	3.09291E-05	2.20044E-06	3.20293E-05	2.20044E-06	0.000201917
3834203774375	383420	3774375	0.000111373	3.9995E-05	2.11652E-05	7.2695E-05	2.3354E-06	2.3354E-06	7.50304E-05	2.3354E-06	0.000133765	7.29037E-06	1.71192E-05	1.67886E-05	1.64412E-05	1.42411E-05	3.09238E-05	2.20006E-06	3.20238E-05	2.20006E-06	0.000189225
3834253774375	383425	3774375	0.000112356	4.03479E-05	2.13519E-05	7.33364E-05	2.35601E-06	2.35601E-06	7.56924E-05	2.35601E-06	0.000133796	7.29204E-06	1.71231E-05	1.67924E-05	1.6445E-05	1.42444E-05	3.09309E-05	2.20056E-06	3.20311E-05	2.20056E-06	0.000178006
3833903774380	383390	3774380	0.000104354	3.74744E-05	1.98313E-05	6.81136E-05	2.18822E-06	2.18822E-06	7.03018E-05	2.18822E-06	0.000130932	7.13596E-06	1.67566E-05	1.6433E-05	1.6093E-05	1.39395E-05	3.02688E-05	2.15346E-06	3.13456E-05	2.15346E-06	0.000286283
3833953774380	383395	3774380	0.000105351	3.78326E-05	2.00209E-05	6.87647E-05	2.20913E-06	2.20913E-06	7.09738E-05	2.20913E-06	0.000131039	7.14181E-06	1.67703E-05	1.64465E-05	1.61062E-05	1.39509E-05	3.02936E-05	2.15523E-06	3.13712E-05	2.15523E-06	0.000261049
3834003774380	383400	3774380	0.000106378	3.82014E-05	2.0216E-05	6.94355E-05	2.23067E-06	2.23067E-06	7.16657E-05	2.23067E-06	0.000131169	7.1489E-06	1.6787E-05	1.64628E-05	1.61222E-05	1.39648E-05	3.03237E-05	2.15737E-06	3.14024E-05	2.15737E-06	0.000239951
3834053774380	383405	3774380	0.000107398	3.85675E-05	2.04098E-05	7.01005E-05	2.25205E-06	2.25205E-06	7.23525E-05	2.25205E-06	0.000131277	7.15474E-06	1.68007E-05	1.64762E-05	1.61353E-05	1.39762E-05	3.03485E-05	2.15913E-06	3.14281E-05	2.15913E-06	0.000222002
3834103774380	383410	3774380	0.000108418	3.89337E-05	2.06036E-05	7.0766E-05	2.27343E-06	2.27343E-06	7.30394E-05	2.27343E-06	0.000131384	7.16058E-06	1.68144E-05	1.64897E-05	1.61485E-05	1.39876E-05	3.03733E-05	2.16089E-06	3.14537E-05	2.16089E-06	0.000206493
3834153774380	383415	3774380	0.000109393	3.92839E-05	2.07889E-05	7.14026E-05	2.29388E-06	2.29388E-06	7.36965E-05	2.29388E-06	0.00013133	7.15766E-06	1.68075E-05	1.6483E-05	1.61419E-05	1.39819E-05	3.03609E-05	2.16001E-06	3.14409E-05	2.16001E-06	0.00019299
3834203774380	383420	3774380	0.000110316	3.96156E-05	2.09644E-05	7.20054E-05	2.31325E-06	2.31325E-06	7.43186E-05	2.31325E-06	0.000131376	7.16017E-06	1.68134E-05	1.64887E-05	1.61476E-05	1.39868E-05	3.03715E-05	2.16077E-06	3.14519E-05	2.16077E-06	0.000181145
3833903774385	383390	3774385	0.000103423	3.71401E-05	1.96544E-05	6.7506E-05	2.1687E-06	2.1687E-06	6.96747E-05	2.1687E-06	0.000128482	7.00242E-06	1.6443E-05	1.61255E-05	1.57918E-05	1.36787E-05	2.97024E-05	2.11317E-06	3.0759E-05	2.11317E-06	0.000270037
3833953774385	383395	3774385	0.000104406	3.7493E-05	1.98411E-05	6.81474E-05	2.1893E-06	2.1893E-06	7.03367E-05	2.1893E-06	0.000128604	7.0091E-06	1.64587E-05	1.61409E-05	1.58069E-05	1.36917E-05	2.97307E-05	2.11518E-06	3.07883E-05	2.11518E-06	0.000247048
3834003774385	383400	3774385	0.000105403	3.78512E-05	2.00307E-05	6.87984E-05	2.21022E-06	2.21022E-06	7.10086E-05	2.21022E-06	0.00012875	7.01703E-06	1.64773E-05	1.61591E-05	1.58248E-05	1.37072E-05	2.97644E-05	2.11757E-06	3.08231E-05	2.11757E-06	0.000227664
3834053774385	383405	3774385	0.000106408	3.8212E-05	2.02216E-05	6.94543E-05	2.23129E-06	2.23129E-06	7.16856E-05	2.23129E-06	0.00012888	7.02412E-06	1.6494E-05	1.61755E-05	1.58408E-05	1.37211E-05	2.97944E-05	2.11971E-06	3.08543E-05	2.11971E-06	0.000211161
3834103774385	383410	3774385	0.000107413	3.85728E-05	2.04126E-05	7.01101E-05	2.25236E-06	2.25236E-06	7.23625E-05	2.25236E-06	0.000128941	7.02746E-06	1.65018E-05	1.61831E-05	1.58483E-05	1.37276E-05	2.98086E-05	2.12072E-06	3.0869E-05	2.12072E-06	0.000196767
3834153774385	383415	3774385	0.000108344	3.89071E-05	2.05895E-05	7.07178E-05	2.27188E-06	2.27188E-06	7.29897E-05	2.27188E-06	0.000128995	7.03038E-06	1.65087E-05	1.61899E-05	1.58549E-05	1.37333E-05	2.9821E-05	2.1216E-06	3.08818E-05	2.1216E-06	0.000184343
3834203774385	383420	3774385	0.000109304	3.92521E-05	2.0772E-05	7.13447E-05	2.29202E-06	2.29202E-06	7.36367E-05	2.29202E-06	0.000129071	7.03456E-06	1.65185E-05	1.61995E-05	1.58643E-05	1.37414E-05	2.98387E-05	2.12286E-06	3.09001E-05	2.12286E-06	0.000173338
3833853774390	383385	3774390	0.000101524	3.64582E-05	1.92935E-05	6.62666E-05	2.12888E-06	2.12888E-06	6.83955E-05	2.12888E-06	0.000125955	6.86471E-06	1.61196E-05	1.58084E-05	1.54813E-05	1.34097E-05	2.91183E-05	2.07161E-06	3.01541E-05	2.07161E-06	0.00027921
3833903774390	383390	3774390	0.000102477	3.68005E-05	1.94747E-05	6.68887E-05	2.14887E-06	2.14887E-06	6.90375E-05	2.14887E-06	0.000126085	6.87181E-06	1.61363E-05	1.58247E-05	1.54973E-05	1.34235E-05	2.91484E-05	2.07375E-06	3.01852E-05	2.07375E-06	0.000254284
3833953774390	383395	3774390	0.000103453	3.71507E-05	1.966E-05	6.75253E-05	2.16932E-06	2.16932E-06	6.96946E-05	2.16932E-06	0.000126246	6.88057E-06	1.61569E-05	1.58449E-05	1.5517E-05	1.34406E-05	2.91855E-05	2.07639E-06	3.02237E-05	2.07639E-06	0.000233441
3834003774390	383400	3774390	0.000104428	3.75009E-05	1.98453E-05	6.81618E-05	2.18977E-06	2.18977E-06	7.03516E-05	2.18977E-06	0.000126376	6.88766E-06	1.61735E-05	1.58612E-05	1.5533E-05	1.34545E-05	2.92156E-05	2.07853E-06	3.02549E-05	2.07853E-06	0.000215757
3834053774390	383405	3774390	0.00010541	3.78538E-05	2.00321E-05	6.88032E-05	2.21037E-06	2.21037E-06	7.10136E-05	2.21037E-06	0.000126537	6.89643E-06	1.61941E-05	1.58814E-05	1.55528E-05	1.34716E-05	2.92528E-05	2.08118E-06	3.02934E-05	2.08118E-06	0.000200607
3834103774390	383410	3774390	0.000106401	3.82093E-05	2.02202E-05	6.94495E-05	2.23113E-06	2.23113E-06	7.16806E-05	2.23113E-06	0.000126614	6.9006E-06	1.62039E-05	1.5891E-05	1.55622E-05	1.34798E-05	2.92705E-05	2.08244E-06	3.03117E-05	2.08244E-06	0.000187385
3834153774390	383415	3774390	0.000107331	3.85437E-05	2.03972E-05	7.00571E-05	2.25065E-06	2.25065E-06	7.23077E-05	2.25065E-06	0.00012669	6.90477E-06	1.62137E-05	1.59006E-05	1.55716E-05	1.34879E-05	2.92882E-05	2.0837E-06	3.033E-05	2.0837E-06	0.000175842
3834203774390	383420	3774390	0.000108285	3.88859E-05	2.05783E-05	7.06792E-05	2.27064E-06	2.27064E-06	7.29498E-05	2.27064E-06	0.000126851	6.91354E-06	1.62343E-05	1.59208E-05	1.55914E-05	1.3505E-05	2.93254E-05	2.08634E-06	3.03685E-05	2.08634E-06	0.000165719
3833853774395	383385	3774395	0.000100608	3.61292E-05	1.91194E-05	6.56686E-05	2.10967E-06	2.10967E-06	6.77782E-05	2.10967E-06	0.000123643	6.73869E-06	1.58237E-05	1.55181E-05	1.5197E-05	1.31635E-05	2.85837E-05	2.03358E-06	2.96005E-05	2.03358E-06	0.000261317
3833903774395	383390	3774395	0.000101554	3.64688E-05	1.92992E-05	6.62859E-05	2.1295E-06	2.1295E-06	6.84154E-05	2.1295E-06	0.000123796	6.74703E-06	1.58433E-05	1.55374E-05	1.52159E-05	1.31798E-05	2.86191E-05	2.03609E-06	2.96371E-05	2.03609E-06	0.00023903
3833953774395	383395	3774395	0.000102507	3.68111E-05	1.94803E-05	6.6908E-05	2.14949E-06	2.14949E-06	6.90575E-05	2.14949E-06	0.000123972	6.75663E-06	1.58658E-05	1.55595E-05	1.52375E-05	1.31985E-05	2.86598E-05	2.03899E-06	2.96793E-05	2.03899E-06	0.000220201
3834003774395	383400	3774395	0.000103467	3.7156E-05	1.96628E-05	6.75349E-05	2.16963E-06	2.16963E-06	6.97045E-05	2.16963E-06	0.000124133	6.76539E-06	1.58864E-05	1.55796E-05	1.52573E-05	1.32156E-05	2.8697E-05	2.04164E-06	2.97178E-05	2.04164E-06	0.000204188
3834053774395	383405	3774395	0.000104435	3.75036E-05	1.98468E-05	6.81667E-05	2.18992E-06	2.18992E-06	7.03566E-05	2.18992E-06	0.00012424	6.77124E-06	1.59001E-05	1.55931E-05	1.52705E-05	1.32271E-05	2.87218E-05	2.0434E-06	2.97435E-05	2.0434E-06	0.000190229
3834103774395	383410	3774395	0.000105381	3.78432E-05	2.00265E-05	6.87839E-05	2.20975E-06	2.20975E-06	7.09937E-05	2.20975E-06	0.000124362	6.77791E-06	1.59158E-05	1.56085E-05	1.52855E-05	1.32401E-05	2.87501E-05	2.04541E-06	2.97728E-05	2.04541E-06	0.00017824
3834153774395	383415	3774395	0.000106312	3.81775E-05	2.02034E-05	6.93916E-05	2.22927E-06	2.22927E-06	7.16209E-05	2.22927E-06	0.000124508	6.78584E-06	1.59344E-05	1.56267E-05	1.53034E-05	1.32556E-05	2.87837E-05	2.04781E-06	2.98076E-05	2.04781E-06	0.000167619
3833803774400	383380	3774400	9.87461E-05	3.54606E-05	1.87656E-05	6.44533E-05	2.07063E-06	2.07063E-06	6.65239E-05	2.07063E-06	0.000121192	6.60515E-06	1.55101E-05	1.52106E-05	1.48959E-05	1.29026E-05	2.80173E-05	1.99328E-06	2.90139E-05	1.99328E-06	0.000267475
3833853774400	383385	3774400	9.96992E-05	3.58029E-05	1.89467E-05	6.50754E-05	2.09061E-06	2.09061E-06	6.7166E-05	2.09061E-06	0.000121407	6.61683E-06	1.55376E-05	1.52375E-05	1.49222E-05	1.29254E-05	2.80668E-05	1.9968E-06	2.90652E-05	1.9968E-06	0.000244003
3833903774400	383390	3774400	0.00010063	3.61372E-05	1.91236E-05	6.5683E-05	2.11013E-06	2.11013E-06	6.77932E-05	2.11013E-06	0.000121583	6.62643E-06	1.55601E-05	1.52596E-05	1.49439E-05	1.29442E-05	2.81075E-05	1.9997E-06	2.91074E-05	1.9997E-06	0.000224188
3833953774400	383395	3774400	0.000101569	3.64741E-05	1.9302E-05	6.62955E-05	2.12981E-06	2.12981E-06	6.84253E-05	2.12981E-06	0.000121744	6.63519E-06	1.55807E-05	1.52798E-05	1.49637E-05	1.29613E-05	2.81447E-05	2.00234E-06	2.91459E-05	2.00234E-06	0.000207337
3834003774400	383400	3774400	0.000102514	3.68137E-05	1.94817E-05	6.69128E-05	2.14964E-06	2.14964E-06	6.90624E-05	2.14964E-06	0.000121935	6.64563E-06	1.56052E-05	1.53038E-05	1.49872E-05	1.29817E-05	2.8189E-05	2.00549E-06	2.91917E-05	2.00549E-06	0.000192876
3834053774400	383405	3774400	0.00010346	3.71534E-05	1.96614E-05	6.75301E-05	2.16947E-06	2.16947E-06	6.96996E-05	2.16947E-06	0.000122035	6.65105E-06	1.56179E-05	1.53163E-05	1.49994E-05	1.29923E-05	2.8212E-05	2.00713E-06	2.92155E-05	2.00713E-06	0.000180229
3834103774400	383410	3774400	0.000104369	3.74797E-05	1.98341E-05	6.81233E-05	2.18853E-06	2.18853E-06	7.03118E-05	2.18853E-06	0.000122203	6.66023E-06	1.56395E-05	1.53375E-05	1.50201E-05	1.30102E-05	2.82509E-05	2.0099E-06	2.92559E-05	2.0099E-06	0.000169207
3834153774400	383415	3774400	0.000105329	3.78246E-05	2.00166E-05	6.87502E-05	2.20867E-06	2.20867E-06	7.09589E-05	2.20867E-06	0.000122387	6.67025E-06	1.5663E-05	1.53605E-05	1.50427E-05	1.30298E-05	2.82934E-05	2.01292E-06	2.92999E-05	2.01292E-06	0.000159595
3833553774405	383355	3774405	9.32861E-05	3.34998E-05	1.7728E-05	6.08894E-05	1.95613E-06	1.95613E-06	6.28456E-05	1.95613E-06	0.000117915	6.42654E-06	1.50907E-05	1.47993E-05	1.44931E-05	1.25537E-05	2.72597E-05	1.93938E-06	2.82293E-05	1.93938E-06	0.000443985
3833603774405	383360	3774405	9.41875E-05	3.38235E-05	1.78993E-05	6.14778E-05	1.97504E-06	1.97504E-06	6.34528E-05	1.97504E-06	0.000118137	6.43864E-06	1.51191E-05	1.48272E-05	1.45204E-05	1.25774E-05	2.7311E-05	1.94303E-06	2.82825E-05	1.94303E-06	0.000384491
3833653774405	383365	3774405	9.50889E-05	3.41472E-05	1.80706E-05	6.20661E-05	1.99394E-06	1.99394E-06	6.40601E-05	1.99394E-06	0.000118352	6.45033E-06	1.51466E-05	1.48541E-05	1.45467E-05	1.26002E-05	2.73605E-05	1.94656E-06	2.83338E-05	1.94656E-06	0.000338427
3833703774405	383370	3774405	9.6005E-05	3.44762E-05	1.82447E-05	6.26641E-05	2.01315E-06	2.01315E-06	6.46773E-05	2.01315E-06	0.000118566	6.46201E-06	1.5174E-05	1.4881E-05	1.45731E-05	1.2623E-05	2.74101E-05	1.95008E-06	2.83852E-05	1.95008E-06	0.000301862
3833803774405	383380	3774405	9.78669E-05	3.51448E-05	1.85985E-05	6.38794E-05	2.05219E-06	2.05219E-06	6.59316E-05	2.05219E-06	0.000119033	6.48747E-06	1.52338E-05	1.49396E-05	1.46305E-05	1.26727E-05	2.75181E-05	1.95776E-06	2.8497E-05	1.95776E-06	0.000247785
3833853774405	383385	3774405	9.87978E-05	3.54792E-05	1.87754E-05	6.44871E-05	2.07171E-06	2.07171E-06	6.65588E-05	2.07171E-06	0.000119255	6.49957E-06	1.52622E-05	1.49675E-05	1.46578E-05	1.26964E-05	2.75694E-05	1.96142E-06	2.85501E-05	1.96142E-06	0.000227291
3833903774405	383390	3774405	9.97214E-05	3.58108E-05	1.89509E-05	6.50899E-05	2.09108E-06	2.09108E-06	6.7181E-05	2.09108E-06	0.000119454	6.51042E-06	1.52877E-05	1.49925E-05	1.46823E-05	1.27176E-05	2.76154E-05	1.96469E-06	2.85978E-05	1.96469E-06	0.000209798
3833953774405	383395	3774405	0.000100638	3.61398E-05	1.91251E-05	6.56879E-05	2.11029E-06	2.11029E-06	6.77982E-05	2.11029E-06	0.000119638	6.52043E-06	1.53112E-05	1.50155E-05	1.47048E-05	1.27371E-05	2.76579E-05	1.96771E-06	2.86418E-05	1.96771E-06	0.000194833
3834003774405	383400	3774405	0.000101569	3.64741E-05	1.9302E-05	6.62955E-05	2.12981E-06	2.12981E-06	6.84253E-05	2.12981E-06	0.000119768	6.52753E-06	1.53279E-05	1.50319E-05	1.47208E-05	1.2751E-05	2.7688E-05	1.96985E-06	2.86729E-05	1.96985E-06	0.000181757
3834053774405	383405	3774405	0.000102485	3.68031E-05	1.94761E-05	6.68935E-05	2.14902E-06	2.14902E-06	6.90425E-05	2.14902E-06	0.000119914	6.53546E-06	1.53465E-05	1.50501E-05	1.47387E-05	1.27665E-05	2.77216E-05	1.97225E-06	2.87078E-05	1.97225E-06	0.000170489
3834103774405	383410	3774405	0.000103379	3.71242E-05	1.9646E-05	6.7477E-05	2.16777E-06	2.16777E-06	6.96448E-05	2.16777E-06	0.00012009	6.54506E-06	1.5369E-05	1.50722E-05	1.47604E-05	1.27852E-05	2.77624E-05	1.97514E-06	2.87499E-05	1.97514E-06	0.000160489
3834153774405	383415	3774405	0.000104339	3.74691E-05	1.98285E-05	6.8104E-05	2.18791E-06	2.18791E-06	7.02919E-05	2.18791E-06	0.000120343	6.55883E-06	1.54014E-05	1.51039E-05	1.47914E-05	1.28121E-05	2.78208E-05	1.9793E-06	2.88104E-05	1.9793E-06	0.000151712
3833503774410	383350	3774410	9.1572E-05	3.28843E-05	1.74022E-05	5.97706E-05	1.92019E-06	1.92019E-06	6.16908E-05	1.92019E-06	0.000115488	6.29425E-06	1.47801E-05	1.44947E-05	1.41948E-05	1.22953E-05	2.66985E-05	1.89946E-06	2.76483E-05	1.89946E-06	0.000450042
3833553774410	383355	3774410	9.25103E-05	3.32212E-05	1.75806E-05	6.03831E-05	1.93987E-06	1.93987E-06	6.23229E-05	1.93987E-06	0.000115817	6.3122E-06	1.48222E-05	1.4536E-05	1.42352E-05	1.23304E-05	2.67746E-05	1.90487E-06	2.77271E-05	1.90487E-06	0.00038972
3833603774410	383360	3774410	9.34265E-05	3.35502E-05	1.77547E-05	6.09811E-05	1.95908E-06	1.95908E-06	6.29401E-05	1.95908E-06	0.000116085	6.3268E-06	1.48565E-05	1.45696E-05	1.42682E-05	1.23589E-05	2.68366E-05	1.90928E-06	2.77912E-05	1.90928E-06	0.000342651
3833653774410	383365	3774410	9.43057E-05	3.3866E-05	1.79217E-05	6.15549E-05	1.97751E-06	1.97751E-06	6.35325E-05	1.97751E-06	0.0001163	6.33849E-06	1.4884E-05	1.45965E-05	1.42945E-05	1.23817E-05	2.68862E-05	1.91281E-06	2.78426E-05	1.91281E-06	0.000305197
3833703774410	383370	3774410	9.51849E-05	3.41817E-05	1.80888E-05	6.21288E-05	1.99595E-06	1.99595E-06	6.41248E-05	1.99595E-06	0.000116507	6.34976E-06	1.49104E-05	1.46225E-05	1.43199E-05	1.24037E-05	2.6934E-05	1.91621E-06	2.78921E-05	1.91621E-06	0.000274861
3833753774410	383375	3774410	9.60937E-05	3.45081E-05	1.82615E-05	6.2722E-05	2.01501E-06	2.01501E-06	6.4737E-05	2.01501E-06	0.000

			ISDrainage / Utilities Trenching	ISDrainage / Utilities Trenching	ISAsphalt Paving	ISAsphalt Paving	SVDemolition	SVSite Grubbing / Prep	SVMass Grading / Excavation	SVMass Grading / Excavation	SVDrainage / Utilities Trenching	SVFoundations / Concrete Pads	SVBuilding / Structure Construction	SVBuilding / Structure Construction	SVAsphalt Paving	SVAsphalt Paving	SVArchitectural Coating	SVArchitectural Coating	SVLandscaping or Other Finishing	SVLandscaping or Other Finishing	MDemolition
Unique Identifier	X (UTM)	Y (UTM)	2027	2028	2027	2028	2027	2027	2027	2028	2028	2028	2028	2029	2028	2029	2028	2029	2028	2029	2027
3837803774850	383780	3774850	6.33161E-06	6.16916E-06	1.63523E-06	1.52329E-06	0.000125337	9.01108E-05	6.07553E-05	5.99839E-05	4.256E-05	1.35202E-05	1.93685E-05	1.86295E-05	1.90431E-06	1.77176E-06	1.90431E-06	1.77176E-06	1.93685E-05	1.86295E-05	2.04679E-05
3838303774850	383830	3774850	6.66861E-06	6.49751E-06	1.72226E-06	1.60436E-06	0.000138104	9.9289E-05	6.69435E-05	6.60936E-05	4.6895E-05	1.48973E-05	2.13413E-05	2.0527E-05	2.09827E-06	1.95222E-06	2.09827E-06	1.95222E-06	2.13413E-05	2.0527E-05	2.23677E-05
3838803774850	383880	3774850	6.86777E-06	6.69157E-06	1.7737E-06	1.65228E-06	0.000146086	0.000105028	7.08128E-05	6.99137E-05	4.96055E-05	1.57584E-05	2.25748E-05	2.17135E-05	2.21955E-06	2.06506E-06	2.21955E-06	2.06506E-06	2.25748E-05	2.17135E-05	2.35563E-05
3839303774850	383930	3774850	6.9938E-06	6.81436E-06	1.80625E-06	1.6826E-06	0.000151698	0.000109063	7.35334E-05	7.25997E-05	5.15113E-05	1.63638E-05	2.34422E-05	2.25477E-05	2.30482E-06	2.1444E-06	2.30482E-06	2.1444E-06	2.34422E-05	2.25477E-05	2.43911E-05
3839803774850	383980	3774850	7.054E-06	6.87301E-06	1.82179E-06	1.69708E-06	0.000155378	0.000111708	7.53169E-05	7.43606E-05	5.27606E-05	1.67607E-05	2.40107E-05	2.30946E-05	2.36073E-06	2.19641E-06	2.36073E-06	2.19641E-06	2.40107E-05	2.30946E-05	2.49281E-05
3840303774850	384030	3774850	7.03374E-06	6.85328E-06	1.81656E-06	1.69221E-06	0.000156625	0.000112605	7.59214E-05	7.49575E-05	5.31841E-05	1.68952E-05	2.42035E-05	2.328E-05	2.37968E-06	2.21404E-06	2.37968E-06	2.21404E-06	2.42035E-05	2.328E-05	2.50932E-05
3840803774850	384080	3774850	6.86834E-06	6.69211E-06	1.77384E-06	1.65241E-06	0.000153382	0.000110273	7.43495E-05	7.34055E-05	5.2083E-05	1.65454E-05	2.37023E-05	2.2798E-05	2.33041E-06	2.1682E-06	2.33041E-06	2.1682E-06	2.37023E-05	2.2798E-05	2.45833E-05
3841303774850	384130	3774850	6.59435E-06	6.42515E-06	1.70308E-06	1.5865E-06	0.000146763	0.000105515	7.1141E-05	7.02377E-05	4.98354E-05	1.58314E-05	2.26795E-05	2.18141E-05	2.22984E-06	2.07463E-06	2.22984E-06	2.07463E-06	2.26795E-05	2.18141E-05	2.35635E-05
3833953774365	383395	3774365	0.000123537	0.000120368	3.19052E-05	2.97211E-05	0.000148759	0.000106949	7.21083E-05	7.11928E-05	5.0513E-05	1.60467E-05	2.29878E-05	2.21107E-05	2.26016E-06	2.10284E-06	2.26016E-06	2.10284E-06	2.29878E-05	2.21107E-05	2.58154E-05
3833953774370	383395	3774370	0.000117035	0.000114032	3.02258E-05	2.81567E-05	0.00014769	0.000106181	7.15901E-05	7.06811E-05	5.015E-05	1.59314E-05	2.28226E-05	2.19518E-05	2.24391E-06	2.08773E-06	2.24391E-06	2.08773E-06	2.28226E-05	2.19518E-05	2.56194E-05
3834003774370	383400	3774370	0.000107007	0.000104261	2.7636E-05	2.57441E-05	0.000149507	0.000107487	7.2471E-05	7.15509E-05	5.07671E-05	1.61274E-05	2.31035E-05	2.2222E-05	2.27153E-06	2.11342E-06	2.27153E-06	2.11342E-06	2.31035E-05	2.2222E-05	2.58934E-05
3834053774370	383405	3774370	9.85844E-05	9.6055E-05	2.54608E-05	2.37178E-05	0.000151378	0.000108832	7.33779E-05	7.24462E-05	5.14024E-05	1.63292E-05	2.33926E-05	2.25E-05	2.29995E-06	2.13986E-06	2.29995E-06	2.13986E-06	2.33926E-05	2.25E-05	2.61746E-05
3834103774370	383410	3774370	9.13751E-05	8.90307E-05	2.35989E-05	2.19834E-05	0.000153222	0.000110158	7.42718E-05	7.33288E-05	5.20285E-05	1.65281E-05	2.36776E-05	2.27741E-05	2.32797E-06	2.16593E-06	2.32797E-06	2.16593E-06	2.36776E-05	2.27741E-05	2.64541E-05
3833903774375	383390	3774375	0.000122027	0.000118896	3.15152E-05	2.93578E-05	0.000144865	0.00010415	7.02212E-05	6.93296E-05	4.9191E-05	1.56267E-05	2.23862E-05	2.15321E-05	2.20101E-06	2.04781E-06	2.20101E-06	2.04781E-06	2.23862E-05	2.15321E-05	2.51585E-05
3833953774375	383395	3774375	0.000110921	0.000108075	2.86468E-05	2.66858E-05	0.00014662	0.000105412	7.10719E-05	7.01695E-05	4.9787E-05	1.5816E-05	2.26574E-05	2.17929E-05	2.22767E-06	2.07261E-06	2.22767E-06	2.07261E-06	2.26574E-05	2.17929E-05	2.54234E-05
3834003774375	383400	3774375	0.000101692	9.90831E-05	2.62634E-05	2.44655E-05	0.000148411	0.0001067	7.19399E-05	7.10265E-05	5.0395E-05	1.60092E-05	2.29342E-05	2.20591E-05	2.25488E-06	2.09793E-06	2.25488E-06	2.09793E-06	2.29342E-05	2.20591E-05	2.56938E-05
3834053774375	383405	3774375	9.38804E-05	9.14717E-05	2.42459E-05	2.25861E-05	0.000150211	0.000107993	7.28122E-05	7.18877E-05	5.10061E-05	1.62033E-05	2.32122E-05	2.23266E-05	2.28222E-06	2.12337E-06	2.28222E-06	2.12337E-06	2.32122E-05	2.23266E-05	2.59642E-05
3834103774375	383410	3774375	8.71837E-05	8.49468E-05	2.25164E-05	2.0975E-05	0.000152028	0.0001093	7.36931E-05	7.27575E-05	5.16232E-05	1.63994E-05	2.34931E-05	2.25967E-05	2.30983E-06	2.14906E-06	2.30983E-06	2.14906E-06	2.34931E-05	2.25967E-05	2.62363E-05
3834153774375	383415	3774375	8.13044E-05	7.92183E-05	2.0998E-05	1.95606E-05	0.000153792	0.000110568	7.45482E-05	7.36017E-05	5.22222E-05	1.65896E-05	2.37657E-05	2.28589E-05	2.33663E-06	2.17399E-06	2.33663E-06	2.17399E-06	2.37657E-05	2.28589E-05	2.65013E-05
3834203774375	383420	3774375	7.61936E-05	7.42387E-05	1.96781E-05	1.8331E-05	0.000155592	0.000111862	7.54205E-05	7.44629E-05	5.28332E-05	1.67838E-05	2.40438E-05	2.31264E-05	2.36397E-06	2.19943E-06	2.36397E-06	2.19943E-06	2.40438E-05	2.31264E-05	2.67498E-05
3834253774375	383425	3774375	7.16765E-05	6.98374E-05	1.85114E-05	1.72442E-05	0.0001574	0.000113162	7.62971E-05	7.53284E-05	5.34473E-05	1.69788E-05	2.43232E-05	2.33952E-05	2.39145E-06	2.22499E-06	2.39145E-06	2.22499E-06	2.43232E-05	2.33952E-05	2.70057E-05
3833903774380	383390	3774380	0.000115275	0.000112318	2.97715E-05	2.77334E-05	0.00014385	0.00010342	6.97289E-05	6.88435E-05	4.88462E-05	1.55172E-05	2.22293E-05	2.13811E-05	2.18558E-06	2.03345E-06	2.18558E-06	2.03345E-06	2.22293E-05	2.13811E-05	2.49716E-05
3833953774380	383395	3774380	0.000105115	0.000102418	2.71473E-05	2.52889E-05	0.00014556	0.00010465	7.0558E-05	6.96621E-05	4.9427E-05	1.57017E-05	2.24936E-05	2.16354E-05	2.21157E-06	2.05763E-06	2.21157E-06	2.05763E-06	2.24936E-05	2.16354E-05	2.52293E-05
3834003774380	383400	3774380	9.66192E-05	9.41402E-05	2.49532E-05	2.32451E-05	0.000147315	0.000105912	7.14087E-05	7.05021E-05	5.00229E-05	1.5891E-05	2.27648E-05	2.18962E-05	2.23823E-06	2.08244E-06	2.23823E-06	2.08244E-06	2.27648E-05	2.18962E-05	2.54942E-05
3834053774380	383405	3774380	8.93919E-05	8.70983E-05	2.30867E-05	2.15063E-05	0.00014907	0.000107173	7.22594E-05	7.1342E-05	5.06189E-05	1.60803E-05	2.3036E-05	2.21571E-05	2.26489E-06	2.10725E-06	2.26489E-06	2.10725E-06	2.3036E-05	2.21571E-05	2.57591E-05
3834103774380	383410	3774380	8.31469E-05	8.10136E-05	2.14739E-05	2.00038E-05	0.000150834	0.000108442	7.31145E-05	7.21862E-05	5.12178E-05	1.62706E-05	2.33086E-05	2.24193E-05	2.2917E-06	2.13218E-06	2.2917E-06	2.13218E-06	2.33086E-05	2.24193E-05	2.6024E-05
3834153774380	383415	3774380	7.77099E-05	7.57161E-05	2.00697E-05	1.86958E-05	0.00015258	0.000109697	7.39609E-05	7.30218E-05	5.18107E-05	1.64589E-05	2.35784E-05	2.26788E-05	2.31822E-06	2.15686E-06	2.31822E-06	2.15686E-06	2.35784E-05	2.26788E-05	2.62799E-05
3834203774380	383420	3774380	7.29401E-05	7.10686E-05	1.88378E-05	1.75482E-05	0.000154362	0.000110978	7.48246E-05	7.38745E-05	5.24158E-05	1.66511E-05	2.38538E-05	2.29436E-05	2.3453E-06	2.18205E-06	2.3453E-06	2.18205E-06	2.38538E-05	2.29436E-05	2.65212E-05
3833903774385	383390	3774385	0.000108734	0.000105944	2.8082E-05	2.61597E-05	0.000142763	0.000102639	6.9202E-05	6.83234E-05	4.84771E-05	1.53999E-05	2.20613E-05	2.12196E-05	2.16906E-06	2.01809E-06	2.16906E-06	2.01809E-06	2.20613E-05	2.12196E-05	2.47738E-05
3833953774385	383395	3774385	9.94767E-05	9.69244E-05	2.56912E-05	2.39325E-05	0.000144438	0.000103843	7.00139E-05	6.91249E-05	4.90458E-05	1.55806E-05	2.23202E-05	2.14685E-05	2.19451E-06	2.04176E-06	2.19451E-06	2.04176E-06	2.23202E-05	2.14685E-05	2.5026E-05
3834003774385	383400	3774385	9.16716E-05	8.93196E-05	2.36755E-05	2.20547E-05	0.000146157	0.000105079	7.08473E-05	6.99478E-05	4.96297E-05	1.57661E-05	2.25859E-05	2.17241E-05	2.22063E-06	2.06607E-06	2.22063E-06	2.06607E-06	2.25859E-05	2.17241E-05	2.52855E-05
3834053774385	383405	3774385	8.50266E-05	8.28451E-05	2.19593E-05	2.04561E-05	0.000147894	0.000106328	7.16894E-05	7.07792E-05	5.02195E-05	1.59535E-05	2.28543E-05	2.19823E-05	2.24703E-06	2.09062E-06	2.24703E-06	2.09062E-06	2.28543E-05	2.19823E-05	2.55468E-05
3834103774385	383410	3774385	7.92306E-05	7.71978E-05	2.04624E-05	1.90616E-05	0.000149641	0.000107583	7.25358E-05	7.16148E-05	5.08125E-05	1.61418E-05	2.31241E-05	2.22418E-05	2.27356E-06	2.11531E-06	2.27356E-06	2.11531E-06	2.31241E-05	2.22418E-05	2.58081E-05
3834153774385	383415	3774385	7.42279E-05	7.23234E-05	1.91704E-05	1.78581E-05	0.000151378	0.000108832	7.33779E-05	7.24462E-05	5.14024E-05	1.63292E-05	2.33926E-05	2.25E-05	2.29995E-06	2.13986E-06	2.29995E-06	2.13986E-06	2.33926E-05	2.25E-05	2.60531E-05
3834203774385	383420	3774385	6.97968E-05	6.8006E-05	1.8026E-05	1.6792E-05	0.000153142	0.000110101	7.42329E-05	7.32904E-05	5.20013E-05	1.65195E-05	2.36652E-05	2.27622E-05	2.32675E-06	2.1648E-06	2.32675E-06	2.1648E-06	2.36652E-05	2.27622E-05	2.63017E-05
3833853774390	383385	3774390	0.000112427	0.000109543	2.90359E-05	2.70483E-05	0.00014001	0.00010066	6.78677E-05	6.7006E-05	4.75423E-05	1.5103E-05	2.16359E-05	2.08104E-05	2.12724E-06	1.97917E-06	2.12724E-06	1.97917E-06	2.16359E-05	2.08104E-05	2.43256E-05
3833903774390	383390	3774390	0.00010239	9.97634E-05	2.64438E-05	2.46335E-05	0.00014164	0.000101832	6.86579E-05	6.77862E-05	4.80959E-05	1.52788E-05	2.18879E-05	2.10527E-05	2.15201E-06	2.00222E-06	2.15201E-06	2.00222E-06	2.18879E-05	2.10527E-05	2.45706E-05
3833953774390	383395	3774390	9.3998E-05	9.15863E-05	2.42763E-05	2.26144E-05	0.000143306	0.00010303	6.94655E-05	6.85835E-05	4.86616E-05	1.54585E-05	2.21453E-05	2.13003E-05	2.17732E-06	2.02577E-06	2.17732E-06	2.02577E-06	2.21453E-05	2.13003E-05	2.48228E-05
3834003774390	383400	3774390	8.6877E-05	8.4648E-05	2.24372E-05	2.09012E-05	0.00014499	0.00010424	7.02816E-05	6.93893E-05	4.92334E-05	1.56402E-05	2.24055E-05	2.15506E-05	2.2029E-06	2.04957E-06	2.2029E-06	2.04957E-06	2.24055E-05	2.15506E-05	2.5075E-05
3834053774390	383405	3774390	8.07767E-05	7.87042E-05	2.08617E-05	1.94336E-05	0.000146692	0.000105463	7.11064E-05	7.02036E-05	4.98112E-05	1.58237E-05	2.26685E-05	2.18035E-05	2.22876E-06	2.07362E-06	2.22876E-06	2.07362E-06	2.26685E-05	2.18035E-05	2.53309E-05
3834103774390	383410	3774390	7.54527E-05	7.35168E-05	1.94867E-05	1.81527E-05	0.00014842	0.000106706	7.19442E-05	7.10307E-05	5.0398E-05	1.60102E-05	2.29355E-05	2.20604E-05	2.25501E-06	2.09805E-06	2.25501E-06	2.09805E-06	2.29355E-05	2.20604E-05	2.55885E-05
3834153774390	383415	3774390	7.0805E-05	6.89883E-05	1.82864E-05	1.70346E-05	0.000150157	0.000107955	7.27863E-05	7.18621E-05	5.09879E-05	1.61976E-05	2.3204E-05	2.23186E-05	2.28141E-06	2.12261E-06	2.28141E-06	2.12261E-06	2.3204E-05	2.23186E-05	2.58317E-05
3834203774390	383420	3774390	6.67289E-05	6.50168E-05	1.72337E-05	1.60539E-05	0.000151912	0.000109217	7.3637E-05	7.27021E-05	5.15839E-05	1.63869E-05	2.34752E-05	2.25795E-05	2.30807E-06	2.14742E-06	2.30807E-06	2.14742E-06	2.34752E-05	2.25795E-05	2.60821E-05
3833853774395	383385	3774395	0.000105223	0.000102523	2.71752E-05	2.53149E-05	0.000138932	9.98847E-05	6.73451E-05	6.64901E-05	4.71763E-05	1.49867E-05	2.14694E-05	2.06502E-05	2.11086E-06	1.96393E-06	2.11086E-06	1.96393E-06	2.14694E-05	2.06502E-05	2.41297E-05
3833903774395	383390	3774395	9.62484E-05	9.3779E-05	2.48575E-05	2.31559E-05	0.000140536	0.000101038	6.81224E-05	6.72575E-05	4.77208E-05	1.51597E-05	2.17172E-05	2.08885E-05	2.13522E-06	1.9866E-06	2.13522E-06	1.9866E-06	2.17172E-05	2.08885E-05	2.43728E-05
3833953774395	383395	3774395	8.86667E-05	8.63918E-05	2.28994E-05	2.13318E-05	0.000142184	0.000102222	6.89213E-05	6.80463E-05	4.82805E-05	1.53375E-05	2.19719E-05	2.11335E-05	2.16027E-06	2.0099E-06	2.16027E-06	2.0099E-06	2.19719E-05	2.11335E-05	2.46196E-05
3834003774395	383400	3774395	8.22186E-05	8.01091E-05	2.12341E-05	1.97805E-05	0.000143841	0.000103414	6.97246E-05	6.88393E-05	4.88431E-05	1.55162E-05	2.22279E-05	2.13798E-05	2.18544E-06	2.03332E-06	2.18544E-06	2.03332E-06	2.22279E-05	2.13798E-05	2.487E-05
3834053774395	383405	3774395	7.65982E-05	7.46329E-05	1.97825E-05	1.84283E-05	0.000145525	0.000104624	7.05407E-05	6.96451E-05	4.94149E-05	1.56978E-05	2.24881E-05	2.16301E-05	2.21102E-06	2.05713E-06	2.21102E-06	2.05713E-06	2.24881E-05	2.16301E-05	2.51222E-05
3834103774395	383410	3774395	7.17704E-05	6.9929E-05	1.85357E-05	1.72668E-05	0.000147226	0.000105848	7.13655E-05	7.04594E-05	4.99927E-05	1.58814E-05	2.27511E-05	2.1883E-05	2.23688E-06	2.08118E-06	2.23688E-06	2.08118E-06	2.27511E-05	2.1883E-05	2.53672E-05
3834153774395	383415	3774395	6.7494E-05	6.57623E-05	1.74313E-05	1.6238E-05	0.000148963	0.000107097	7.22076E-05	7.12908E-05	5.05826E-05	1.60688E-05	2.30195E-05	2.21412E-05	2.26327E-06	2.10574E-06	2.26327E-06	2.10574E-06	2.30195E-05	2.21412E-05	2.56121E-05
3833803774400	383380	3774400	0.000107702	0.000104939	2.78155E-05	2.59114E-05	0.000136224	9.79376E-05	6.60323E-05	6.51939E-05	4.62567E-05	1.46946E-05	2.10509E-05	2.02476E-05	2.06971E-06	1.92565E-06	2.06971E-06	1.92565E-06	2.10509E-05	2.02476E-05	2.36887E-05
3833853774400	383385	3774400	9.82507E-05	9.57299E-05	2.53746E-05	2.36376E-05	0.000137845	9.91033E-05	6.68183E-05	6.59699E-05	4.68072E-05	1.48695E-05	2.13014E-05	2.04886E-05	2.09435E-06	1.94857E-06	2.09435E-06	1.94857E-06	2.13014E-05	2.04886E-05	2.39319E-05
3833903774400	383390	3774400	9.02718E-05	8.79557E-05	2.3314E-05	2.1718E-05	0.000139431	0.000100243	6.7587E-05	6.67288E-05	4.73457E-05	1.50405E-05	2.15465E-05	2.07243E-05	2.11844E-06	1.97099E-06	2.11844E-06	1.97099E-06	2.15465E-05	2.07243E-05	2.41732E-05
3833953774400	383395	3774400	8.34867E-05	8.13447E-05	2.15616E-05	2.00856E-05	0.000141044	0.000101403	6.83686E-05	6.75005E-05	4.78932E-05	1.52145E-05	2.17956E-05	2.0964E-05	2.14294E-06	1.99378E-06	2.14294E-06	1.99378E-06	2.17956E-05	2.0964E-05	2.44164E-05
3834003774400	383400	3774400	7.76637E-05	7.56711E-05	2.00577E-05	1.86847E-05	0.000142683	0.000102581	6.91632E-05	6.8285E-05	4.84499E-05	1.53913E-05	2.2049E-05	2.12077E-05	2.16785E-06	2.01695E-06	2.16785E-06	2.01695E-06	2.2049E-05	2.12077E-05	2.46613E-05
3834053774400	383405	3774400	7.25716E-05	7.07096E-05	1.87426E-05	1.74596E-05	0.000144331	0.000103766	6.99621E-05	6.90738E-05	4.90095E-05	1.55691E-05	2.23036E-05	2.14526E-05	2.19289E-06	2.04025E-06	2.19289E-06	2.04025E-06	2.23036E-05	2.14526E-05	2.49081E-05
3834103774400	383410	3774400	6.81331E-05	6.6385E-05	1.75963E-05	1.63918E-05	0.000146032	0.000104989	7.07869E-05	6.98881E-05	4.95873E-05	1.57526E-05	2.25666E-05	2.17055E-05	2.21874E-06	2.0643E-06	2.21874E-06	2.0643E-06	2.25666E-05	2.17055E-05	2.51476E-05
3834153774400	383415	3774400	6.42629E-05	6.26141E-05	1.65968E-05	1.54607E-05	0.000147761	0.000106232	7.16246E-05	7.07152E-05	5.01742E-05	1.5939E-05	2.28337E-05	2.19624E-05	2.245E-06	2.08873E-06	2.245E-06	2.08873E-06	2.28337E-05	2.19624E-05	2.53962E-05
3833553774405	383355	3774405	0.000178776	0.000174189	4.61714E-05	4.30107E-05	0.000127467	9.16416E-05	6.17874E-05	6.10029E-05	4.3283E-05	1.37499E-05	1.96976E-05	1.8946E-05	1.93666E-06	1.80186E-06	1.93666E-06	1.80186E-06	1.96976E-05	1.8946E-05	2.23278E-05
3833603774405	383360	3774405	0.00015482	0.000150848	3.99844E-05	3.72473E-05	0.000128972	9.2724E-05	6.25172E-05	6.17234E-05	4.37942E-05	1.39123E-05	1.99302E-05	1.91698E-05	1.95953E-06	1.82314E-06	1.95953E-06	1.82314E-06	1.99302E-05	1.91698E-05	2.25565E-05
3833653774405	383365	3774405	0.000136272	0.000132776	3.51941E-05	3.27849E-05	0.000130478	9.38064E-05	6.3247E-05	6.2444E-05	4.43055E-05	1.40747E-05	2.01629E-05	1.93936E-05	1.98241E-06	1.84442E-06	1.98241E-06	1.84442E-06	2.01629E-05	1.93936E-05	2.27869E-05
3833703774405	383370	3774405	0.000121548	0.00011843	3.13916E-05	2.92426E-05	0.000132019	9.49145E-05	6.39941E-05	6.31815E-05	4.48288E-05	1.4241E-05	2.04011E-05	1.96226E-05	2.00583E-06	1.86621E-06	2.00583E-06	1.86621E-06	2.04011E-05	1.96226E-05	2.30192E-05
3833803774405	383380	3774405	9.97737E-05	9.72138E-05	2.5768E-05	2.4004E-05	0.000135182	9.71882E-05	6.55271E-05	6.46951E-05	4.59027E-05	1.45821E-05	2.08898E-05	2.00927E-05	2.05388E-06	1.91092E-06	2.05388E-06	1.91092E-06	2.08898E-05	2.00927E-05	2.34982E-05
3833853774405	383385	3774405	9.15214E-05	8.91732E-05	2.36367E-05	2.20186E-05	0.000136758	9.83219E-05	6.62914E-05	6.54498E-05	4.64382E-05	1.47522E-05	2.11335E-05	2.03271E-05	2.07783E-06	1.93321E-06	2.07783E-06	1.93321E-06	2.11335E-05	2.03271E-05	2.37377E-05
3833903774405	383390	3774405	8.44775E-05	8.231E-05	2.18175E-05	2.0324E-05	0.000138335	9.94556E-05	6.70558E-05	6.62044E-05	4.69736E-05	1.49223E-05	2.13771E-05	2.05615E-05	2.10179E-06	1.9555E-06	2.10179E-06	1.9555E-06	2.13771E-05	2.05615E-05	2.39754E-05
3833953774405	383395	3774405	7.8452E-05	7.64391E-05	2.02613E-05	1.88743E-05	0.00013993	0.000100602	6.78288E-05	6.69676E-05	4.75151E-05	1.50943E-05	2.16236E-05	2.07985E-05	2.12602E-06	1.97804E-06	2.12602E-06	1.97804E-06	2.16236E-05	2.07985E-05	2.42149E-05
3834003774405	383400	3774405	7.31865E-05	7.13087E-05	1.89014E-05	1.76075E-05	0.000141534	0.000101755	6.86061E-05	6.7735E-05	4.80596E-05	1.52673E-05	2.18714E-05	2.10368E-05	2.15038E-06	2.00071E-06	2.15038E-06	2.00071E-06	2.18714E-05	2.10368E-05	2.44581E-05
3834053774405	383405	3774405	6.86496E-05	6.68883E-05	1.77297E-05	1.6516E-05	0.000143173	0.000102933	6.94007E-05	6.85195E-05	4.86162E-05	1.54441E-05	2.21247E-05	2.12805E-05	2.17529E-06	2.02388E-06	2.17529E-06	2.02388E-06	2.21247E-05	2.12805E-05	2.46958E-05
3834103774405	383410	3774405	6.4623E-05	6.2965E-05	1.66898E-05	1.55473E-05	0.000144839	0.000104131	7.02082E-05	6.93168E-05	4.91819E-05	1.56238E-05	2.23821E-05	2.15281E-05	2.2006E-06	2.04743E-06	2.2006E-06	2.04743E-06	2.23821E-05	2.15281E-05	2.49299E-05
3834153774405	383415	3774405	6.10887E-05	5.95213E-05	1.5777E-05	1.4697E-05	0.000146558	0.000105367	7.10417E-05	7.01397E-05	4.97658E-05	1.58093E-05	2.26478E-05	2.17837E-05	2.22672E-06	2.07173E-06	2.22672E-06	2.07173E-06	2.26478E-05	2.17837E-05	2.51803E-05
3833503774410	383350	3774410	0.000181215	0.000176565	4.68013E-05	4.35974E-05	0.000125008	8.98738E-05	6.05955E-05	5.98261E-05	4.24481E-05	1.34847E-05	1.93176E-05	1.85805E-05	1.8993E-06	1.7671E-06	1.8993E-06	1.7671E-06	1.93176E-05	1.85805E-05	2.19232E-05
3833553774410	383355	3774410	0.000156925	0.000152899	4.05281E-05	3.77538E-05	0.000126576	9.10011E-05	6.13555E-05	6.05765E-05	4.29805E-05	1.36538E-05	1.95599E-05	1.88136E-05	1.92312E-06	1.78926E-06	1.92312E-06	1.78926E-06	1.95599E-05	1.88136E-05	2.21627E-05
3833603774410	383360	3774410	0.000137973	0.000134433	3.56334E-05	3.31941E-05	0.00012809	9.20899E-05	6.20897E-05	6.13013E-05	4.34948E-05	1.38172E-05	1.97939E-05	1.90387E-05	1.94613E-06	1.81067E-06	1.94613E-06	1.81067E-06	1.97939E-05	1.90387E-05	2.23931E-05
3833653774410	383365	3774410	0.000122891	0.000119738	3.17384E-05	2.95657E-05	0.00012956	9.31467E-05	6.28022E-05	6.20048E-05	4.39939E-05	1.39757E-05	2.00211E-05	1.92572E-05	1.96847E-06	1.83145E-06	1.96847E-06	1.83145E-06	2.00211E-05	1.92572E-05	2.26182E-05
3833703774410	383370	3774410	0.000110676	0.000107836	2.85836E-05	2.66269E-05	0.000131057	9.42228E-05	6.35277E-05	6.27211E-05	4.45021E-05	1.41372E-05	2.02524E-05	1.94796E-05	1.99121E-06	1.85261E-06	1.99121E-06	1.85261E-06	2.02524E-05	1.94796E-05	2.2845E-05
3833753774410	383375	3774410	0.000100618	9.80361E-05	2.59859E-05	2.4207E-05	0.000132589	9.53244E-05	6.42704E-05	6.34544E-05	4.50224E-05	1.43025E-05

			MSite Grubbing / Prep	MMass Grading / Excavation	MMass Grading / Excavation	MDrainage / Utilities Trenching	MFoundations / Concrete Pads	MBuilding / Structure Construction	MAsphalt Paving	MLandscaping or Other Finishing	MWaterside Construction (Piles)	RSSWDemolition	RSSWPlacing Base	RSSWForm/Plac e Rebar and Pour	Child Risk				
Unique Identifier	X (UTM)	Y (UTM)	2027	2027	2028	2028	2028	2028	2028	2028	2028	2029	2029	2029	3rd Trimester	0<2	2<16	Total	per million
3837803774850	383780	3774850	6.2833E-05	7.38865E-05	7.29027E-05	1.54966E-05	2.01532E-05	1.48339E-05	1.5268E-06	1.78875E-05	1.5268E-06	7.81597E-05	0.000113411	6.7228E-05	2.12372E-09	3.0321E-08	6.4553E-09	3.89005E-08	0.03890051
3838303774850	383830	3774850	6.86651E-05	8.07446E-05	7.96694E-05	1.6935E-05	2.20238E-05	1.62107E-05	1.66852E-06	1.95478E-05	1.66852E-06	8.78451E-05	0.000127465	7.55587E-05	2.28236E-09	3.2682E-08	7.0281E-09	4.19923E-08	0.04199227
3838803774850	383880	3774850	7.23137E-05	8.5035E-05	8.39027E-05	1.78348E-05	2.31941E-05	1.70721E-05	1.75718E-06	2.05865E-05	1.75718E-06	9.38902E-05	0.000136237	8.07584E-05	2.37998E-09	3.4141E-08	7.3844E-09	4.39058E-08	0.04390583
3839303774850	383930	3774850	7.4876E-05	8.80481E-05	8.68757E-05	1.84668E-05	2.40159E-05	1.7677E-05	1.81944E-06	2.13159E-05	1.81944E-06	9.81855E-05	0.000142469	8.44529E-05	2.4463E-09	3.514E-08	7.6322E-09	4.52181E-08	0.04521815
3839803774850	383980	3774850	7.65248E-05	8.99869E-05	8.87887E-05	1.88734E-05	2.45448E-05	1.80663E-05	1.85951E-06	2.17853E-05	1.85951E-06	0.000101096	0.000146692	8.69561E-05	2.48608E-09	3.5749E-08	7.7895E-09	4.60243E-08	0.04602426
3840303774850	384030	3774850	7.70317E-05	9.0583E-05	8.93769E-05	1.89985E-05	2.47073E-05	1.8186E-05	1.87182E-06	2.19296E-05	1.87182E-06	0.000102241	0.000148353	8.79408E-05	2.49279E-09	3.5872E-08	7.8336E-09	4.6198E-08	0.046198
3840803774850	384080	3774850	7.54665E-05	8.87424E-05	8.75608E-05	1.86124E-05	2.42053E-05	1.78164E-05	1.83379E-06	2.1484E-05	1.83379E-06	0.000100098	0.000145244	8.60976E-05	2.43939E-09	3.5113E-08	7.6702E-09	4.52222E-08	0.04522216
3841303774850	384130	3774850	7.2336E-05	8.50612E-05	8.39285E-05	1.78403E-05	2.32012E-05	1.70774E-05	1.75772E-06	2.05928E-05	1.75772E-06	9.54561E-05	0.000138509	8.21052E-05	2.34065E-09	3.3687E-08	7.351E-09	4.33784E-08	0.04337839
3833953774365	383395	3774365	7.92487E-05	9.319E-05	9.19491E-05	1.95452E-05	2.54184E-05	1.87093E-05	1.9257E-06	2.25607E-05	1.9257E-06	7.36711E-05	0.000106898	6.33672E-05	6.28091E-09	7.8166E-08	1.6336E-08	1.00782E-07	0.10078204
3833953774370	383395	3774370	7.86471E-05	9.24826E-05	9.12511E-05	1.93969E-05	2.52255E-05	1.85673E-05	1.91108E-06	2.23895E-05	1.91108E-06	7.33498E-05	0.000106432	6.30908E-05	6.24783E-09	7.7725E-08	1.5958E-08	9.9931E-08	0.099931
3834003774370	383400	3774370	7.94882E-05	9.34716E-05	9.2227E-05	1.96043E-05	2.54953E-05	1.87659E-05	1.93152E-06	2.26289E-05	1.93152E-06	7.45414E-05	0.000108161	6.41157E-05	6.13558E-09	7.6594E-08	1.5479E-08	9.82087E-08	0.09820867
3834053774370	383405	3774370	8.03516E-05	9.44869E-05	9.32288E-05	1.98173E-05	2.57722E-05	1.89697E-05	1.9525E-06	2.28747E-05	1.9525E-06	7.57579E-05	0.000109926	6.51621E-05	6.03231E-09	7.5564E-08	1.5081E-08	9.66768E-08	0.09667682
3834103774370	383410	3774370	8.12094E-05	9.54957E-05	9.42241E-05	2.00288E-05	2.60473E-05	1.91722E-05	1.97334E-06	2.31189E-05	1.97334E-06	7.69775E-05	0.000111696	6.62111E-05	5.93557E-09	7.4603E-08	1.4741E-08	9.52792E-08	0.09527915
3833903774375	383390	3774375	7.72322E-05	9.08188E-05	8.96095E-05	1.90479E-05	2.47717E-05	1.82333E-05	1.8767E-06	2.19867E-05	1.8767E-06	7.18806E-05	0.0001043	6.18271E-05	6.33841E-09	7.8544E-08	1.6136E-08	1.01019E-07	0.10101874
3833953774375	383395	3774375	7.80455E-05	9.17751E-05	9.05531E-05	1.92485E-05	2.50325E-05	1.84253E-05	1.89646E-06	2.22182E-05	1.89646E-06	7.30223E-05	0.000105957	6.28091E-05	6.21396E-09	7.7277E-08	1.5598E-08	9.90885E-08	0.0990885
3834003774375	383400	3774375	7.88755E-05	9.27511E-05	9.15161E-05	1.94532E-05	2.52987E-05	1.86212E-05	1.91663E-06	2.24545E-05	1.91663E-06	7.41951E-05	0.000107659	6.38179E-05	6.09909E-09	7.6115E-08	1.5153E-08	9.73663E-08	0.09736627
3834053774375	383405	3774375	7.97055E-05	9.37271E-05	9.24791E-05	1.96579E-05	2.55649E-05	1.88172E-05	1.93679E-06	2.26908E-05	1.93679E-06	7.53836E-05	0.000109383	6.48401E-05	5.99284E-09	7.5048E-08	1.4777E-08	9.5818E-08	0.09581804
3834103774375	383410	3774375	8.0541E-05	9.47096E-05	9.34486E-05	1.9864E-05	2.58329E-05	1.90144E-05	1.9571E-06	2.29286E-05	1.9571E-06	7.65814E-05	0.000111121	6.58704E-05	5.89402E-09	7.4062E-08	1.4458E-08	9.44136E-08	0.0944136
3834153774375	383415	3774375	8.13543E-05	9.5666E-05	9.43922E-05	2.00645E-05	2.60938E-05	1.92064E-05	1.97686E-06	2.31602E-05	1.97686E-06	7.77667E-05	0.000112841	6.68899E-05	5.80013E-09	7.3126E-08	1.4176E-08	9.31024E-08	0.0931024
3834203774375	383420	3774375	8.21174E-05	9.65633E-05	9.52776E-05	2.02528E-05	2.63385E-05	1.93866E-05	1.9954E-06	2.33774E-05	1.9954E-06	7.89707E-05	0.000114588	6.79256E-05	5.71009E-09	7.2228E-08	1.3931E-08	9.18694E-08	0.09186935
3834253774375	383425	3774375	8.29028E-05	9.74869E-05	9.61889E-05	2.04465E-05	2.65905E-05	1.9572E-05	2.01449E-06	2.3601E-05	2.01449E-06	8.01966E-05	0.000116367	6.898E-05	5.6284E-09	7.1424E-08	1.372E-08	9.07727E-08	0.09077268
3833903774380	383390	3774380	7.66585E-05	9.01441E-05	8.89438E-05	1.89064E-05	2.45876E-05	1.80978E-05	1.86276E-06	2.18234E-05	1.86276E-06	7.15749E-05	0.000103857	6.15642E-05	6.3059E-09	7.8114E-08	1.5752E-08	1.00171E-07	0.10017114
3833953774380	383395	3774380	7.74495E-05	9.10743E-05	8.98616E-05	1.91015E-05	2.48413E-05	1.82846E-05	1.88198E-06	2.20485E-05	1.88198E-06	7.26916E-05	0.000105477	6.25247E-05	6.17866E-09	7.6812E-08	1.5252E-08	9.82435E-08	0.09824347
3834003774380	383400	3774380	7.82628E-05	9.20306E-05	9.08052E-05	1.93021E-05	2.51022E-05	1.84766E-05	1.90174E-06	2.22801E-05	1.90174E-06	7.38426E-05	0.000107147	6.35147E-05	6.06142E-09	7.5623E-08	1.4837E-08	9.65217E-08	0.09652167
3834053774380	383405	3774380	7.9076E-05	9.29869E-05	9.17488E-05	1.95027E-05	2.5363E-05	1.86686E-05	1.9215E-06	2.25116E-05	1.9215E-06	7.50061E-05	0.000108836	6.45155E-05	5.95278E-09	7.4527E-08	1.4485E-08	9.4965E-08	0.09496495
3834103774380	383410	3774380	7.98893E-05	9.39433E-05	9.26924E-05	1.97032E-05	2.56239E-05	1.88606E-05	1.94126E-06	2.27431E-05	1.94126E-06	7.6179E-05	0.000110537	6.55243E-05	5.8518E-09	7.3515E-08	1.4183E-08	9.35498E-08	0.09354977
3834153774380	383415	3774380	8.06747E-05	9.48668E-05	9.36037E-05	1.98969E-05	2.58758E-05	1.9046E-05	1.96035E-06	2.29667E-05	1.96035E-06	7.73518E-05	0.000112239	6.65331E-05	5.7562E-09	7.2558E-08	1.3918E-08	9.22328E-08	0.09223284
3834203774380	383420	3774380	8.14155E-05	9.5738E-05	9.44632E-05	2.00797E-05	2.61134E-05	1.92209E-05	1.97835E-06	2.31776E-05	1.97835E-06	7.85465E-05	0.000113973	6.75607E-05	5.66538E-09	7.1649E-08	1.3688E-08	9.10024E-08	0.0910024
3833903774385	383390	3774385	7.60513E-05	8.94302E-05	8.82394E-05	1.87567E-05	2.43929E-05	1.79545E-05	1.848E-06	2.16505E-05	1.848E-06	7.12131E-05	0.000103332	6.1253E-05	6.27008E-09	7.7643E-08	1.5372E-08	9.92852E-08	0.09928523
3833953774385	383395	3774385	7.68256E-05	9.03406E-05	8.91377E-05	1.89476E-05	2.46412E-05	1.81373E-05	1.86682E-06	2.18709E-05	1.86682E-06	7.23142E-05	0.000104929	6.22001E-05	6.14033E-09	7.6313E-08	1.491E-08	9.73637E-08	0.09736375
3834003774385	383400	3774385	7.76222E-05	9.12773E-05	9.00619E-05	1.91441E-05	2.48967E-05	1.83254E-05	1.88617E-06	2.20977E-05	1.88617E-06	7.34402E-05	0.000106563	6.31686E-05	6.0205E-09	7.5093E-08	1.4523E-08	9.56366E-08	0.09563664
3834053774385	383405	3774385	7.84243E-05	9.22205E-05	9.09926E-05	1.93419E-05	2.5154E-05	1.85147E-05	1.90566E-06	2.2326E-05	1.90566E-06	7.45913E-05	0.000108234	6.41586E-05	5.90978E-09	7.3973E-08	1.4195E-08	9.4078E-08	0.09407801
3834103774385	383410	3774385	7.92264E-05	9.31638E-05	9.19233E-05	1.95397E-05	2.54113E-05	1.87041E-05	1.92515E-06	2.25544E-05	1.92515E-06	7.5761E-05	0.000109931	6.51648E-05	5.80679E-09	7.2938E-08	1.3911E-08	9.26551E-08	0.09265515
3834153774385	383415	3774385	7.99784E-05	9.40481E-05	9.27958E-05	1.97252E-05	2.56525E-05	1.88816E-05	1.94343E-06	2.27685E-05	1.94343E-06	7.69307E-05	0.000111628	6.61709E-05	5.70989E-09	7.1962E-08	1.3665E-08	9.13372E-08	0.0913372
3834203774385	383420	3774385	8.07415E-05	9.49454E-05	9.36812E-05	1.99134E-05	2.58972E-05	1.90618E-05	1.96197E-06	2.29857E-05	1.96197E-06	7.81098E-05	0.000113339	6.71851E-05	5.61906E-09	7.1056E-08	1.345E-08	9.01253E-08	0.09012531
3833853774390	383385	3774390	7.46755E-05	8.78123E-05	8.6643E-05	1.84173E-05	2.39516E-05	1.76297E-05	1.81457E-06	2.12588E-05	1.81457E-06	6.97533E-05	0.000101213	5.99973E-05	6.37444E-09	7.8618E-08	1.5506E-08	1.00499E-07	0.10049861
3833903774390	383390	3774390	7.54275E-05	8.86965E-05	8.75155E-05	1.86028E-05	2.41928E-05	1.78072E-05	1.83284E-06	2.14729E-05	1.83284E-06	7.08232E-05	0.000102766	6.09176E-05	6.2307E-09	7.7132E-08	1.4998E-08	9.83608E-08	0.09836083
3833953774390	383395	3774390	7.62017E-05	8.9607E-05	8.84139E-05	1.87938E-05	2.44411E-05	1.799E-05	1.85166E-06	2.16933E-05	1.85166E-06	7.19212E-05	0.000104359	6.1862E-05	6.0985E-09	7.5775E-08	1.4574E-08	9.64469E-08	0.09644695
3834003774390	383400	3774390	7.6976E-05	9.05175E-05	8.93122E-05	1.89847E-05	2.46895E-05	1.81728E-05	1.87047E-06	2.19137E-05	1.87047E-06	7.30347E-05	0.000105975	6.28198E-05	5.97652E-09	7.4529E-08	1.4214E-08	9.47195E-08	0.09471951
3834053774390	383405	3774390	7.77614E-05	9.14411E-05	9.02235E-05	1.91784E-05	2.49414E-05	1.83582E-05	1.88956E-06	2.21373E-05	1.88956E-06	7.41702E-05	0.000107623	6.37964E-05	5.86385E-09	7.3386E-08	1.3908E-08	9.31578E-08	0.09315778
3834103774390	383410	3774390	7.85524E-05	9.23712E-05	9.11413E-05	1.93735E-05	2.51951E-05	1.8545E-05	1.90878E-06	2.23625E-05	1.90878E-06	7.53243E-05	0.000109297	6.47891E-05	5.75987E-09	7.2338E-08	1.3644E-08	9.17417E-08	0.09174174
3834153774390	383415	3774390	7.92988E-05	9.32489E-05	9.20073E-05	1.95576E-05	2.54345E-05	1.87212E-05	1.92691E-06	2.2575E-05	1.92691E-06	7.64909E-05	0.00011099	6.57926E-05	5.66136E-09	7.1345E-08	1.3413E-08	9.04193E-08	0.09041928
3834203774390	383420	3774390	8.00675E-05	9.41529E-05	9.28992E-05	1.97472E-05	2.56811E-05	1.89027E-05	1.94559E-06	2.27938E-05	1.94559E-06	7.76793E-05	0.000112714	6.68148E-05	5.57135E-09	7.0447E-08	1.3216E-08	8.9234E-08	0.08923399
3833853774395	383385	3774395	7.40739E-05	8.71048E-05	8.5945E-05	1.8269E-05	2.37586E-05	1.74877E-05	1.79995E-06	2.10876E-05	1.79995E-06	6.93821E-05	0.000100675	5.9678E-05	6.33297E-09	7.8087E-08	1.5094E-08	9.9514E-08	0.09951402
3833903774395	383390	3774395	7.48203E-05	8.79826E-05	8.6811E-05	1.84531E-05	2.39981E-05	1.76639E-05	1.81809E-06	2.13001E-05	1.81809E-06	7.04395E-05	0.000102209	6.05876E-05	6.18704E-09	7.6576E-08	1.4632E-08	9.7395E-08	0.09739495
3833953774395	383395	3774395	7.55779E-05	8.88734E-05	8.769E-05	1.86399E-05	2.4241E-05	1.78427E-05	1.8365E-06	2.15157E-05	1.8365E-06	7.15188E-05	0.000103775	6.15159E-05	6.05268E-09	7.5193E-08	1.4241E-08	9.54873E-08	0.09548734
3834003774395	383400	3774395	7.63466E-05	8.97773E-05	8.85819E-05	1.88295E-05	2.44876E-05	1.80242E-05	1.85518E-06	2.17346E-05	1.85518E-06	7.2623E-05	0.000105378	6.24657E-05	5.92893E-09	7.3927E-08	1.3911E-08	9.37662E-08	0.09376622
3834053774395	383405	3774395	7.71208E-05	9.06878E-05	8.94803E-05	1.90204E-05	2.47359E-05	1.8207E-05	1.87399E-06	2.1955E-05	1.87399E-06	7.37491E-05	0.000107011	6.34342E-05	5.8147E-09	7.2765E-08	1.3624E-08	9.22038E-08	0.09220375
3834103774395	383410	3774395	7.78728E-05	9.15721E-05	9.03528E-05	1.92059E-05	2.49771E-05	1.83845E-05	1.89226E-06	2.21691E-05	1.89226E-06	7.48907E-05	0.000108668	6.44162E-05	5.70933E-09	7.1698E-08	1.338E-08	9.07873E-08	0.09078733
3834153774395	383415	3774395	7.86248E-05	9.24564E-05	9.12253E-05	1.93914E-05	2.52183E-05	1.85621E-05	1.91054E-06	2.23831E-05	1.91054E-06	7.60604E-05	0.000110365	6.54223E-05	5.611E-09	7.0707E-08	1.3166E-08	8.94845E-08	0.08948448
3833803774400	383380	3774400	7.27203E-05	8.55131E-05	8.43745E-05	1.79351E-05	2.33245E-05	1.71681E-05	1.76706E-06	2.07022E-05	1.76706E-06	6.79347E-05	9.85748E-05	5.84331E-05	6.44761E-09	7.9177E-08	1.5184E-08	1.00809E-07	0.10080873
3833853774400	383385	3774400	7.34667E-05	8.63909E-05	8.52405E-05	1.81192E-05	2.35639E-05	1.73443E-05	1.7852E-06	2.09147E-05	1.7852E-06	6.89953E-05	0.000100114	5.93453E-05	6.28543E-09	7.749E-08	1.4689E-08	9.84636E-08	0.09846361
3833903774400	383390	3774400	7.42076E-05	8.7262E-05	8.61001E-05	1.83019E-05	2.38015E-05	1.75192E-05	1.8032E-06	2.11256E-05	1.8032E-06	7.00434E-05	0.000101634	6.02468E-05	6.13757E-09	7.5957E-08	1.4269E-08	9.63632E-08	0.09636322
3833953774400	383395	3774400	7.4954E-05	8.81398E-05	8.69662E-05	1.8486E-05	2.40409E-05	1.76954E-05	1.82134E-06	2.13381E-05	1.82134E-06	7.11133E-05	0.000103187	6.11671E-05	6.00171E-09	7.4556E-08	1.3912E-08	9.44698E-08	0.09446976
3834003774400	383400	3774400	7.5706E-05	8.9024E-05	8.78387E-05	1.86715E-05	2.42821E-05	1.7873E-05	1.83961E-06	2.15522E-05	1.83961E-06	7.2205E-05	0.000104771	6.21061E-05	5.8769E-09	7.3276E-08	1.3608E-08	9.27613E-08	0.09276127
3834053774400	383405	3774400	7.64635E-05	8.99149E-05	8.87176E-05	1.88583E-05	2.45251E-05	1.80518E-05	1.85802E-06	2.17679E-05	1.85802E-06	7.33092E-05	0.000106373	6.30559E-05	5.76191E-09	7.2104E-08	1.3344E-08	9.12099E-08	0.09120987
3834103774400	383410	3774400	7.71988E-05	9.07795E-05	8.95708E-05	1.90397E-05	2.47609E-05	1.82254E-05	1.87588E-06	2.19772E-05	1.87588E-06	7.44447E-05	0.000108021	6.40325E-05	5.65467E-09	7.1014E-08	1.3116E-08	8.9784E-08	0.089784
3834153774400	383415	3774400	7.7962E-05	9.16769E-05	9.04562E-05	1.92279E-05	2.50057E-05	1.84056E-05	1.89443E-06	2.21944E-05	1.89443E-06	7.56113E-05	0.000109714	6.5036E-05	5.55766E-09	7.0039E-08	1.2922E-08	8.8519E-08	0.08851901
3833553774405	383355	3774405	6.85426E-05	8.06005E-05	7.95272E-05	1.69048E-05	2.19845E-05	1.61818E-05	1.66554E-06	1.95129E-05	1.66554E-06	6.25664E-05	9.07853E-05	5.38157E-05	7.53742E-09	9.0607E-08	1.8895E-08	1.17039E-07	0.11703906
3833603774405	383360	3774405	6.92444E-05	8.14258E-05	8.03416E-05	1.70779E-05	2.22096E-05	1.63475E-05	1.6826E-06	1.97127E-05	1.6826E-06	6.35334E-05	9.21884E-05	5.46474E-05	7.24725E-09	8.7515E-08	1.7649E-08	1.12411E-07	0.11241138
3833653774405	383365	3774405	6.99519E-05	8.22577E-05	8.11624E-05	1.72523E-05	2.24365E-05	1.65145E-05	1.69979E-06	1.99141E-05	1.69979E-06	6.45066E-05	9.36005E-05	5.54845E-05	6.99773E-09	8.4868E-08	1.6677E-08	1.08542E-07	0.10854225
3833703774405	383370	3774405	7.06649E-05	8.30961E-05	8.19896E-05	1.74282E-05	2.26652E-05	1.66828E-05	1.71711E-06	2.01171E-05	1.71711E-06	6.55017E-05	9.50444E-05	5.63404E-05	6.77466E-09	8.2511E-08	1.5897E-08	1.05182E-07	0.10518234
3833803774405	383380	3774405	7.21354E-05	8.48253E-05	8.36959E-05	1.77909E-05	2.31369E-05	1.703E-05	1.75285E-06	2.05357E-05	1.75285E-06	6.75604E-05	9.80316E-05	5.81112E-05	6.39384E-09	7.8514E-08	1.4733E-08	9.96411E-08	0.09964105
3833853774405	383385	3774405	7.28707E-05	8.569E-05	8.4549E-05	1.79722E-05	2.33727E-05	1.72036E-05	1.77071E-06	2.0745E-05	1.77071E-06	6.86085E-05	9.95524E-05	5.90126E-05	6.23054E-09	7.6813E-08	1.4289E-08	9.73324E-08	0.09733241
3833903774405	383390	3774405	7.36004E-05	8.65481E-05	8.53957E-05	1.81522E-05	2.36068E-05	1.73759E-05	1.78845E-06	2.09528E-05	1.78845E-06	6.96441E-05	0.000101055	5.99034E-05	6.08169E-09	7.5268E-08	1.3911E-08	9.52606E-08	0.09526059
3833953774405	383395	3774405	7.43357E-05	8.74127E-05	8.62488E-05	1.83335E-05	2.38426E-05	1.75495E-05	1.80631E-06	2.11621E-05	1.80631E-06	7.06984E-05	0.000102585	6.08103E-05	5.94499E-09	7.3856E-08	1.3587E-08	9.33884E-08	0.09338842
3834003774405	383400	3774405	7.50821E-05	8.82904E-05	8.71148E-05	1.85176E-05	2.4082E-05	1.77257E-05	1.82445E-06	2.13746E-05	1.82445E-06	7.17839E-05	0.00010416	6.17439E-05	5.81945E-09	7.2567E-08	1.3306E-08	9.16929E-08	0.09169295
3834053774405	383405	3774405	7.58118E-05	8.91485E-05	8.79615E-05	1.86976E-05	2.43161E-05	1.7898E-05	1.84218E-06	2.15823E-05	1.84218E-06	7.28819E-05	0.000105753	6.26884E-05	5.70439E-09	7.1392E-08	1.3066E-08	9.01624E-08	0.0901624
3834103774405	383410	3774405	7.65304E-05	8.99935E-05	8.87952E-05	1.88748E-05	2.45466E-05	1.80676E-05	1.85964E-06	2.17869E-05	1.85964E-06	7.40048E-05	0.000107383	6.36542E-05	5.5973E-09	7.0301E-08	1.2856E-08	8.87543E-08	0.08875435
3834153774405	383415	3774405	7.72991E-05	9.08974E-05	8.96871E-05	1.90644E-05	2.47931E-05	1.82491E-05	1.87832E-06	2.20057E-05	1.87832E-06	7.51652E-05	0.000109066	6.46523E-05	5.50126E-09	6.9338E-08	1.2679E-08	8.75175E-08	0.08751746
3833503774410	383350	3774410	6.73004E-05	7.91398E-05	7.8086E-05	1.65984E-05	2.15861E-05	1.58885E-05	1.63536E-06	1.91593E-05	1.63536E-06	6.12657E-05	8.88979E-05	5.26969E-05	7.80729E-09	9.3408E-08	1.9107E-08	1.20323E-07	0.12032259
3833553774410	383355	3774410	6.80357E-05	8.00044E-05	7.89391E-05	1.67798E-05	2.18219E-05	1.60621E-05	1.65323E-06	1.93686E-05	1.65323E-06	6.2267E-05	9.03508E-05	5.35581E-05	7.466E-09	8.9761E-08	1.7811E-08	1.15038E-07	0.11503765
3833603774410	383360	3774410	6.87431E-05	8.08363E-05	7.97599E-05	1.69542E-05	2.20488E-05	1.62291E-05	1.67042E-06	1.957E-05	1.67042E-06	6.32465E-05	9.1772E-05	5.44006E-05	7.17614E-09	8.6673E-08	1.6791E-08	1.1064E-07	0.1106402
3833653774410	383365	3774410	6.94338E-05	8.16485E-05	8.05613E-05	1.71246E-05	2.22704E-05	1.63922E-05	1.6872E-06	1.97666E-05	1.6872E-06	6.42041E-05	9.31615E-05	5.52242E-05	6.93045E-09	8.4066E-08	1.5976E-08	1.06972E-07	0.10697213
3833703774410	383370	3774410	7.01301E-05	8.24673E-05	8.13692E-05	1.72963E-05	2.24937E-05	1.65566E-05	1.70412E-06	1.99648E-05	1.70412E-06	6.51742E-05	9.45691E-05	5.60587E-05	6.70965E-09	8.1731E-08	1.5309E-08	1.03749E-07	0.10374889
3833753774410	383375	3774410	7.08431E-05	8.33057E-05	8.21965E-05	1.74722E-05	2.27224E-05	1.67249E-05	1.72144E-06	2.01678E-05	1.72144E-06	6.61786E-05	9.60265E-05	5.69226E-05	6.51035E-09	7.9633E-08	1.4756E-08	1.00899E-07	0.10089906
3833803774410	383380	3774410	7.15561E-05	8.41441E-05	8.30237E-05	1.7648E-05	2.29511E-05	1.68933E-05	1.73877E-06	2.03708E-05	1.73877E-06	6.71923E-05	9.74975E-05	5.77946E-05	6.33041E-09	7.7747E-08	1.4291E-08	9.83689E-08	0.09836891

			EGIODemolition	EGIOSite Grubbing / Prep	EGIOMass Grading / Excavation	EGIOMass Grading / Excavation	EGIODrainage / Utilities Trenching	EGIODrainage / Utilities Trenching	EGIOFoundations / Concrete Pads	EGIOFoundations / Concrete Pads	EGIOBuilding / Structure Construction	EGIOBuilding / Structure Construction	EGIOAsphalt Paving	EGIOArchitectural Coating	EGIOLandscaping or Other Finishing	EGIOWaterside Construction (Piles)	HIWaterside Construction (Landscaping)	HIWaterside Construction (Landscaping)	KMDemolition	KMSite Grubbing / Prep	KMMass Grading / Excavation
Unique Identifier	X (UTM)	Y (UTM)	2025	2025	2025	2026	2026	2027	2026	2027	2026	2027	2027	2027	2027	2027	2025	2026	2025	2025	2025
3833853774410	383385	3774410	0.000483457	0.00018962	6.27958E-05	6.1502E-05	0.000142811	0.00014259	0.000187635	0.000187514	0.00020098	0.000196163	7.82087E-06	7.82087E-06	0.000211804	7.82087E-06	2.68421E-05	2.60013E-05	2.99902E-05	0.00013016	9.89351E-05
3833903774410	383390	3774410	0.000466481	0.00018296	6.05908E-05	5.93424E-05	0.000137796	0.000137584	0.000181046	0.000180929	0.000193923	0.000189275	7.54625E-06	7.54625E-06	0.000204367	7.54625E-06	2.69102E-05	2.60674E-05	3.02663E-05	0.000131358	9.98459E-05
3833953774410	383395	3774410	0.000450816	0.00017682	5.85562E-05	5.73497E-05	0.000133169	0.000132963	0.000174966	0.000174854	0.000187411	0.000182919	7.29284E-06	7.29284E-06	0.000197504	7.29284E-06	2.69802E-05	2.61351E-05	3.05424E-05	0.000132556	0.000100757
3834003774410	383400	3774410	0.000436373	0.00017115	5.66802E-05	5.55124E-05	0.000128902	0.000128704	0.000169361	0.000169252	0.000181407	0.000177059	7.05919E-06	7.05919E-06	0.000191177	7.05919E-06	2.70304E-05	2.61838E-05	3.08207E-05	0.000133764	0.000101675
3834053774410	383405	3774410	0.000422891	0.00016586	5.4929E-05	5.37973E-05	0.00012492	0.000124727	0.000164128	0.000164023	0.000175802	0.000171588	6.8411E-06	6.8411E-06	0.00018527	6.8411E-06	2.70986E-05	2.62498E-05	3.10878E-05	0.000134923	0.000102556
3834103774410	383410	3774410	0.000410505	0.00016101	5.33202E-05	5.22216E-05	0.000121261	0.000121074	0.000159321	0.000159218	0.000170653	0.000166563	6.64072E-06	6.64072E-06	0.000179844	6.64072E-06	2.71775E-05	2.63263E-05	3.13661E-05	0.000136131	0.000103474
3833453774415	383345	3774415	0.000702294	0.00027545	9.12205E-05	8.9341E-05	0.000207454	0.000207134	0.000272568	0.000272392	0.000291954	0.000284956	1.1361E-05	1.1361E-05	0.000307678	1.1361E-05	2.57101E-05	2.49048E-05	2.75099E-05	0.000119395	9.07527E-05
3833503774415	383350	3774415	0.00065928	0.00025858	8.56333E-05	8.3869E-05	0.000194748	0.000194447	0.000255873	0.000255708	0.000274072	0.000267503	1.06651E-05	1.06651E-05	0.000288833	1.06651E-05	2.58124E-05	2.50039E-05	2.77905E-05	0.000120613	9.16785E-05
3833553774415	383355	3774415	0.000621959	0.00024394	8.07858E-05	7.91214E-05	0.000183724	0.00018344	0.000241389	0.000241233	0.000258558	0.00025236	1.00614E-05	1.00614E-05	0.000272483	1.00614E-05	2.59236E-05	2.51116E-05	2.80779E-05	0.00012186	9.26266E-05
3833603774415	383360	3774415	0.000590468	0.00023159	7.66955E-05	7.51153E-05	0.000174421	0.000174152	0.000229167	0.000229019	0.000245467	0.000239583	9.55199E-06	9.55199E-06	0.000258687	9.55199E-06	2.60115E-05	2.51968E-05	2.8354E-05	0.000123058	9.35374E-05
3833653774415	383365	3774415	0.000563325	0.00022094	7.31698E-05	7.16623E-05	0.000166403	0.000166147	0.000218632	0.000218491	0.000234182	0.000228569	9.11289E-06	9.11289E-06	0.000246795	9.11289E-06	2.60815E-05	2.52645E-05	2.86142E-05	0.000124188	9.4396E-05
3833703774415	383370	3774415	0.000538759	0.00021131	6.9979E-05	6.85372E-05	0.000159147	0.000158901	0.000209098	0.000208963	0.00022397	0.000218602	8.71549E-06	8.71549E-06	0.000236033	8.71549E-06	2.61586E-05	2.53393E-05	2.88813E-05	0.000125347	9.52769E-05
3833753774415	383375	3774415	0.000516475	0.00020257	6.70845E-05	6.57023E-05	0.000152564	0.000152329	0.000200449	0.00020032	0.000214706	0.00020956	8.35499E-06	8.35499E-06	0.00022627	8.35499E-06	2.62357E-05	2.5414E-05	2.91506E-05	0.000126516	9.61654E-05
3833803774415	383380	3774415	0.000496202	0.00019462	6.44513E-05	6.31234E-05	0.000146576	0.00014635	0.000192581	0.000192457	0.000206279	0.000201334	8.02705E-06	8.02705E-06	0.000217388	8.02705E-06	2.63111E-05	2.5487E-05	2.94244E-05	0.000127704	9.70687E-05
3833853774415	383385	3774415	0.000477708	0.00018736	6.20492E-05	6.07707E-05	0.000141113	0.000140895	0.000185404	0.000185284	0.00019859	0.00019383	7.72787E-06	7.72787E-06	0.000209286	7.72787E-06	2.63882E-05	2.55617E-05	2.97005E-05	0.000128902	9.79795E-05
3833903774415	383390	3774415	0.000460777	0.00018072	5.985E-05	5.86169E-05	0.000136111	0.000135901	0.000178832	0.000178717	0.000191552	0.000186961	7.45398E-06	7.45398E-06	0.000201868	7.45398E-06	2.64636E-05	2.56347E-05	2.99743E-05	0.000130091	9.88829E-05
3833953774415	383395	3774415	0.00044522	0.00017462	5.78293E-05	5.66378E-05	0.000131516	0.000131313	0.000172795	0.000172683	0.000185085	0.000180648	7.20232E-06	7.20232E-06	0.000195053	7.20232E-06	2.65228E-05	2.5692E-05	3.02527E-05	0.000131299	9.98011E-05
3834003774415	383400	3774415	0.000430939	0.00016902	5.59743E-05	5.48211E-05	0.000127297	0.000127101	0.000167252	0.000167144	0.000179148	0.000174854	6.97129E-06	6.97129E-06	0.000188796	6.97129E-06	2.65927E-05	2.57598E-05	3.0522E-05	0.000132468	0.00010069
3834053774415	383405	3774415	0.000417637	0.0001638	5.42465E-05	5.31288E-05	0.000123368	0.000123177	0.000162089	0.000161985	0.000173618	0.000169456	6.75609E-06	6.75609E-06	0.000182968	6.75609E-06	2.66716E-05	2.58362E-05	3.07936E-05	0.000133646	0.000101585
3834103774415	383410	3774415	0.000405457	0.00015903	5.26645E-05	5.15794E-05	0.00011977	0.000119585	0.000157362	0.000157261	0.000168554	0.000164514	6.55907E-06	6.55907E-06	0.000177632	6.55907E-06	2.67595E-05	2.59214E-05	3.10765E-05	0.000134874	0.000102519

			KMMass Grading / Excavation	KMDrainage / Utilities Trenching	KMFoundations / Concrete Pads	KMBuilding / Structure Construction	KMAsphalt Paving	KMArchitectural Coating	KMLandscaping or Other Finishing	KMWaterside Construction (Piles)	EWNDemolition	EWNSite Grubbing / Prep	EWNDrainage / Utilities Trenching	EWNDrainage / Utilities Trenching	EWNDrainage / Utilities Trenching	EWNFoundations / Concrete Pads	EWNBuilding / Structure Construction	EWNAsphalt Paving	EWNLandscaping or Other Finishing	EWNWaterside Construction (Piles)	ISDemolition
Unique Identifier	X (UTM)	Y (UTM)	2026	2026	2026	2026	2026	2026	2026	2026	2027	2027	2027	2028	2029	2029	2029	2029	2029	2029	2027
3833853774410	383385	3774410	9.79112E-05	3.51608E-05	1.86069E-05	6.39083E-05	2.05312E-06	2.05312E-06	6.59615E-05	2.05312E-06	0.000117196	6.38731E-06	1.49986E-05	1.4709E-05	1.44046E-05	1.24771E-05	2.70933E-05	1.92754E-06	2.8057E-05	1.92754E-06	0.000211213
3833903774410	383390	3774410	9.88126E-05	3.54845E-05	1.87782E-05	6.44967E-05	2.07202E-06	2.07202E-06	6.65687E-05	2.07202E-06	0.000117372	6.39691E-06	1.50212E-05	1.47311E-05	1.44263E-05	1.24958E-05	2.7134E-05	1.93044E-06	2.80992E-05	1.93044E-06	0.000195915
3833953774410	383395	3774410	9.9714E-05	3.58082E-05	1.89495E-05	6.50851E-05	2.09092E-06	2.09092E-06	6.7176E-05	2.09092E-06	0.000117578	6.40818E-06	1.50476E-05	1.4757E-05	1.44517E-05	1.25179E-05	2.71818E-05	1.93384E-06	2.81487E-05	1.93384E-06	0.000182696
3834003774410	383400	3774410	0.000100623	3.61345E-05	1.91222E-05	6.56782E-05	2.10998E-06	2.10998E-06	6.77882E-05	2.10998E-06	0.000117693	6.41444E-06	1.50623E-05	1.47714E-05	1.44658E-05	1.25301E-05	2.72083E-05	1.93573E-06	2.81762E-05	1.93573E-06	0.00017108
3834053774410	383405	3774410	0.000101495	3.64476E-05	1.92879E-05	6.62473E-05	2.12826E-06	2.12826E-06	6.83755E-05	2.12826E-06	0.000117885	6.42487E-06	1.50868E-05	1.47955E-05	1.44893E-05	1.25505E-05	2.72526E-05	1.93887E-06	2.8222E-05	1.93887E-06	0.000160882
3834103774410	383410	3774410	0.000102403	3.67739E-05	1.94606E-05	6.68405E-05	2.14732E-06	2.14732E-06	6.89878E-05	2.14732E-06	0.000118084	6.43572E-06	1.51123E-05	1.48204E-05	1.45138E-05	1.25717E-05	2.72986E-05	1.94215E-06	2.82697E-05	1.94215E-06	0.000151968
3833453774415	383345	3774415	8.98135E-05	3.22528E-05	1.70681E-05	5.86228E-05	1.88332E-06	1.88332E-06	6.05062E-05	1.88332E-06	0.000112984	6.15779E-06	1.44597E-05	1.41804E-05	1.3887E-05	1.20287E-05	2.61197E-05	1.85828E-06	2.70488E-05	1.85828E-06	0.00044179
3833503774415	383350	3774415	9.07297E-05	3.25818E-05	1.72422E-05	5.92208E-05	1.90253E-06	1.90253E-06	6.11234E-05	1.90253E-06	0.000113329	6.17657E-06	1.45038E-05	1.42237E-05	1.39294E-05	1.20654E-05	2.61994E-05	1.86394E-06	2.71313E-05	1.86394E-06	0.000385547
3833553774415	383355	3774415	9.1668E-05	3.29188E-05	1.74205E-05	5.98333E-05	1.92221E-06	1.92221E-06	6.17555E-05	1.92221E-06	0.000113689	6.19619E-06	1.45498E-05	1.42688E-05	1.39736E-05	1.21037E-05	2.62826E-05	1.86986E-06	2.72175E-05	1.86986E-06	0.000340624
3833603774415	383360	3774415	9.25694E-05	3.32425E-05	1.75918E-05	6.04217E-05	1.94111E-06	1.94111E-06	6.23628E-05	1.94111E-06	0.000113972	6.21163E-06	1.45861E-05	1.43044E-05	1.40084E-05	1.21339E-05	2.6348E-05	1.87452E-06	2.72853E-05	1.87452E-06	0.000304155
3833653774415	383365	3774415	9.34191E-05	3.35476E-05	1.77533E-05	6.09762E-05	1.95892E-06	1.95892E-06	6.29352E-05	1.95892E-06	0.000114164	6.22206E-06	1.46106E-05	1.43284E-05	1.4032E-05	1.21543E-05	2.63923E-05	1.87767E-06	2.73311E-05	1.87767E-06	0.000274205
3833703774415	383370	3774415	9.42909E-05	3.38607E-05	1.79189E-05	6.15453E-05	1.97721E-06	1.97721E-06	6.35225E-05	1.97721E-06	0.000114386	6.23416E-06	1.4639E-05	1.43563E-05	1.40592E-05	1.21779E-05	2.64436E-05	1.88132E-06	2.73843E-05	1.88132E-06	0.000249402
3833753774415	383375	3774415	9.51701E-05	3.41764E-05	1.8086E-05	6.21192E-05	1.99564E-06	1.99564E-06	6.41148E-05	1.99564E-06	0.000114615	6.24668E-06	1.46684E-05	1.43851E-05	1.40875E-05	1.22024E-05	2.64967E-05	1.8851E-06	2.74393E-05	1.8851E-06	0.000228587
3833803774415	383380	3774415	9.60641E-05	3.44975E-05	1.82559E-05	6.27027E-05	2.01439E-06	2.01439E-06	6.47171E-05	2.01439E-06	0.00011486	6.26003E-06	1.46997E-05	1.44159E-05	1.41176E-05	1.22285E-05	2.65534E-05	1.88913E-06	2.74979E-05	1.88913E-06	0.000210866
3833853774415	383385	3774415	9.69655E-05	3.48212E-05	1.84272E-05	6.32911E-05	2.03329E-06	2.03329E-06	6.53244E-05	2.03329E-06	0.000115075	6.27172E-06	1.47272E-05	1.44428E-05	1.41439E-05	1.22513E-05	2.66029E-05	1.89266E-06	2.75493E-05	1.89266E-06	0.000195639
3833903774415	383390	3774415	9.78595E-05	3.51422E-05	1.85971E-05	6.38746E-05	2.05204E-06	2.05204E-06	6.59266E-05	2.05204E-06	0.000115304	6.28424E-06	1.47566E-05	1.44716E-05	1.41722E-05	1.22757E-05	2.6656E-05	1.89643E-06	2.76043E-05	1.89643E-06	0.000182427
3833953774415	383395	3774415	9.87683E-05	3.54685E-05	1.87698E-05	6.44678E-05	2.07109E-06	2.07109E-06	6.65389E-05	2.07109E-06	0.000115465	6.293E-06	1.47772E-05	1.44918E-05	1.41919E-05	1.22929E-05	2.66932E-05	1.89908E-06	2.76428E-05	1.89908E-06	0.000170812
3834003774415	383400	3774415	9.96475E-05	3.57843E-05	1.89369E-05	6.50416E-05	2.08953E-06	2.08953E-06	6.71312E-05	2.08953E-06	0.00011568	6.30469E-06	1.48046E-05	1.45187E-05	1.42183E-05	1.23157E-05	2.67428E-05	1.9026E-06	2.76941E-05	1.9026E-06	0.000160723
3834053774415	383405	3774415	0.000100534	3.61027E-05	1.91054E-05	6.56204E-05	2.10812E-06	2.10812E-06	6.77285E-05	2.10812E-06	0.000115886	6.31595E-06	1.4831E-05	1.45446E-05	1.42437E-05	1.23377E-05	2.67906E-05	1.906E-06	2.77436E-05	1.906E-06	0.000151666
3834103774415	383410	3774415	0.000101458	3.64343E-05	1.92809E-05	6.62232E-05	2.12749E-06	2.12749E-06	6.83507E-05	2.12749E-06	0.000116154	6.33056E-06	1.48653E-05	1.45783E-05	1.42766E-05	1.23662E-05	2.68525E-05	1.91041E-06	2.78077E-05	1.91041E-06	0.000143689

			ISDrainage / Utilities Trenching	ISDrainage / Utilities Trenching	ISAsphalt Paving	ISAsphalt Paving	SVDemolition	SVSite Grubbing / Prep	SVMass Grading / Excavation	SVMass Grading / Excavation	SVDrainage / Utilities Trenching	SVFoundations / Concrete Pads	SVBuilding / Structure Construction	SVBuilding / Structure Construction	SVAsphalt Paving	SVAsphalt Paving	SVArchitectural Coating	SVArchitectural Coating	SVLandscaping or Other Finishing	SVLandscaping or Other Finishing	MDemolition
Unique Identifier	X (UTM)	Y (UTM)	2027	2028	2027	2028	2027	2027	2027	2028	2028	2028	2028	2029	2028	2029	2028	2029	2028	2029	2027
3833853774410	383385	3774410	8.50474E-05	8.28653E-05	2.19647E-05	2.04611E-05	0.000135698	9.75597E-05	6.57776E-05	6.49424E-05	4.60782E-05	1.46379E-05	2.09696E-05	2.01695E-05	2.06173E-06	1.91822E-06	2.06173E-06	1.91822E-06	2.09696E-05	2.01695E-05	2.35454E-05
3833903774410	383390	3774410	7.88874E-05	7.68634E-05	2.03738E-05	1.89791E-05	0.00013724	9.86678E-05	6.65246E-05	6.568E-05	4.66015E-05	1.48041E-05	2.12078E-05	2.03986E-05	2.08514E-06	1.94001E-06	2.08514E-06	1.94001E-06	2.12078E-05	2.03986E-05	2.37776E-05
3833953774410	383395	3774410	7.35646E-05	7.16771E-05	1.89991E-05	1.76985E-05	0.000138799	9.97886E-05	6.72804E-05	6.64261E-05	4.71309E-05	1.49723E-05	2.14487E-05	2.06303E-05	2.10883E-06	1.96205E-06	2.10883E-06	1.96205E-06	2.14487E-05	2.06303E-05	2.40135E-05
3834003774410	383400	3774410	6.88876E-05	6.71201E-05	1.77912E-05	1.65733E-05	0.000140384	0.000100929	6.8049E-05	6.7185E-05	4.76694E-05	1.51433E-05	2.16938E-05	2.0866E-05	2.13292E-06	1.98446E-06	2.13292E-06	1.98446E-06	2.16938E-05	2.0866E-05	2.42494E-05
3834053774410	383405	3774410	6.47811E-05	6.3119E-05	1.67306E-05	1.55853E-05	0.000142006	0.000102094	6.8835E-05	6.7961E-05	4.822E-05	1.53182E-05	2.19443E-05	2.1107E-05	2.15756E-06	2.00738E-06	2.15756E-06	2.00738E-06	2.19443E-05	2.1107E-05	2.4478E-05
3834103774410	383410	3774410	6.11917E-05	5.96216E-05	1.58036E-05	1.47217E-05	0.000143654	0.000103279	6.96339E-05	6.87497E-05	4.87796E-05	1.5496E-05	2.2199E-05	2.1352E-05	2.1826E-06	2.03068E-06	2.1826E-06	2.03068E-06	2.2199E-05	2.1352E-05	2.47158E-05
3833453774415	383345	3774415	0.000177892	0.000173328	4.59431E-05	4.2798E-05	0.000122487	8.80612E-05	5.93734E-05	5.86195E-05	4.1592E-05	1.32127E-05	1.8928E-05	1.82058E-05	1.861E-06	1.73146E-06	1.861E-06	1.73146E-06	1.8928E-05	1.82058E-05	2.15077E-05
3833503774415	383350	3774415	0.000155245	0.000151262	4.00943E-05	3.73496E-05	0.000124001	8.91501E-05	6.01075E-05	5.93444E-05	4.21062E-05	1.33761E-05	1.9162E-05	1.84309E-05	1.88401E-06	1.75287E-06	1.88401E-06	1.75287E-06	1.9162E-05	1.84309E-05	2.17399E-05
3833553774415	383355	3774415	0.000137156	0.000133637	3.54225E-05	3.29977E-05	0.00012556	9.02709E-05	6.08632E-05	6.00905E-05	4.26356E-05	1.35442E-05	1.9403E-05	1.86626E-05	1.90769E-06	1.77491E-06	1.90769E-06	1.77491E-06	1.9403E-05	1.86626E-05	2.19776E-05
3833603774415	383360	3774415	0.000122472	0.000119329	3.163E-05	2.94648E-05	0.000127057	9.13469E-05	6.15887E-05	6.08067E-05	4.31439E-05	1.37057E-05	1.96342E-05	1.88851E-05	1.93043E-06	1.79606E-06	1.93043E-06	1.79606E-06	1.96342E-05	1.88851E-05	2.22081E-05
3833653774415	383365	3774415	0.000110412	0.000107579	2.85155E-05	2.65634E-05	0.0001285	9.23845E-05	6.22883E-05	6.14974E-05	4.36339E-05	1.38614E-05	1.98573E-05	1.90996E-05	1.95236E-06	1.81647E-06	1.95236E-06	1.81647E-06	1.98573E-05	1.90996E-05	2.24258E-05
3833703774415	383370	3774415	0.000100425	9.7848E-05	2.59361E-05	2.41606E-05	0.00012997	9.34414E-05	6.30008E-05	6.22009E-05	4.41331E-05	1.40199E-05	2.00844E-05	1.93181E-05	1.97469E-06	1.83724E-06	1.97469E-06	1.83724E-06	2.00844E-05	1.93181E-05	2.2649E-05
3833753774415	383375	3774415	9.20435E-05	8.96819E-05	2.37715E-05	2.21442E-05	0.000131467	9.45174E-05	6.37263E-05	6.29172E-05	4.46413E-05	1.41814E-05	2.03157E-05	1.95405E-05	1.99743E-06	1.8584E-06	1.99743E-06	1.8584E-06	2.03157E-05	1.95405E-05	2.28758E-05
3833803774415	383380	3774415	8.49079E-05	8.27294E-05	2.19286E-05	2.04275E-05	0.00013299	9.56126E-05	6.44648E-05	6.36463E-05	4.51586E-05	1.43457E-05	2.05511E-05	1.9767E-05	2.02058E-06	1.87994E-06	2.02058E-06	1.87994E-06	2.05511E-05	1.9767E-05	2.31063E-05
3833853774415	383385	3774415	7.87766E-05	7.67554E-05	2.03451E-05	1.89524E-05	0.000134522	9.67143E-05	6.52075E-05	6.43796E-05	4.56789E-05	1.4511E-05	2.07879E-05	1.99947E-05	2.04386E-06	1.9016E-06	2.04386E-06	1.9016E-06	2.07879E-05	1.99947E-05	2.33367E-05
3833903774415	383390	3774415	7.34565E-05	7.15719E-05	1.89712E-05	1.76725E-05	0.000136055	9.78159E-05	6.59503E-05	6.51129E-05	4.61992E-05	1.46763E-05	2.10247E-05	2.02225E-05	2.06714E-06	1.92326E-06	2.06714E-06	1.92326E-06	2.10247E-05	2.02225E-05	2.3569E-05
3833953774415	383395	3774415	6.87796E-05	6.70149E-05	1.77633E-05	1.65473E-05	0.000137632	9.89496E-05	6.67146E-05	6.58676E-05	4.67346E-05	1.48464E-05	2.12684E-05	2.04569E-05	2.0911E-06	1.94555E-06	2.0911E-06	1.94555E-06	2.12684E-05	2.04569E-05	2.38067E-05
3834003774415	383400	3774415	6.4717E-05	6.30565E-05	1.67141E-05	1.55699E-05	0.000139226	0.000100096	6.74876E-05	6.66308E-05	4.72761E-05	1.50184E-05	2.15148E-05	2.06939E-05	2.11533E-06	1.96809E-06	2.11533E-06	1.96809E-06	2.15148E-05	2.06939E-05	2.40353E-05
3834053774415	383405	3774415	6.10701E-05	5.95032E-05	1.57722E-05	1.46925E-05	0.000140839	0.000101255	6.82693E-05	6.74025E-05	4.78237E-05	1.51924E-05	2.1764E-05	2.09336E-05	2.13983E-06	1.99088E-06	2.13983E-06	1.99088E-06	2.1764E-05	2.09336E-05	2.42657E-05
3834103774415	383410	3774415	5.78582E-05	5.63737E-05	1.49427E-05	1.39198E-05	0.000142487	0.00010244	6.90682E-05	6.81912E-05	4.83833E-05	1.53701E-05	2.20187E-05	2.11785E-05	2.16487E-06	2.01418E-06	2.16487E-06	2.01418E-06	2.20187E-05	2.11785E-05	2.45053E-05

			MSite Grubbing / Prep	MMass Grading / Excavation	MMass Grading / Excavation	MDrainage / Utilities Trenching	MFoundations / Concrete Pads	MBuilding / Structure Construction	MAsphalt Paving	MLandscaping or Other Finishing	MWaterside Construction (Piles)	RSSWDemolition	RSSWPlacing Base	RSSWForm/Place Rebar and Pour	Child Risk				
Unique Identifier	X (UTM)	Y (UTM)	2027	2027	2028	2028	2028	2028	2028	2028	2028	2029	2029	2029	3rd Trimester	0<2	2<16	Total	per million
3833853774410	383385	3774410	7.22802E-05	8.49957E-05	8.38639E-05	1.78266E-05	2.31833E-05	1.70642E-05	1.75637E-06	2.05769E-05	1.75637E-06	6.82217E-05	9.89912E-05	5.868E-05	6.16719E-09	7.6044E-08	1.3897E-08	9.61084E-08	0.09610838
3833903774410	383390	3774410	7.29932E-05	8.58341E-05	8.46912E-05	1.80025E-05	2.3412E-05	1.72325E-05	1.77369E-06	2.07799E-05	1.77369E-06	6.92448E-05	0.000100476	5.956E-05	6.01829E-09	7.4497E-08	1.3556E-08	9.4072E-08	0.09407202
3833953774410	383395	3774410	7.37174E-05	8.66856E-05	8.55314E-05	1.8181E-05	2.36443E-05	1.74035E-05	1.79129E-06	2.09861E-05	1.79129E-06	7.02867E-05	0.000101987	6.04561E-05	5.88185E-09	7.3087E-08	1.3264E-08	9.22325E-08	0.09223245
3834003774410	383400	3774410	7.44415E-05	8.75371E-05	8.63716E-05	1.83596E-05	2.38766E-05	1.75745E-05	1.80888E-06	2.11922E-05	1.80888E-06	7.13503E-05	0.000103531	6.1371E-05	5.75682E-09	7.1801E-08	1.3009E-08	9.0567E-08	0.09056704
3834053774410	383405	3774410	7.51434E-05	8.83625E-05	8.71859E-05	1.85327E-05	2.41017E-05	1.77401E-05	1.82594E-06	2.1392E-05	1.82594E-06	7.24327E-05	0.000105101	6.2302E-05	5.64069E-09	7.061E-08	1.2787E-08	8.90377E-08	0.08903774
3834103774410	383410	3774410	7.58731E-05	8.92205E-05	8.80326E-05	1.87127E-05	2.43357E-05	1.79124E-05	1.84367E-06	2.15998E-05	1.84367E-06	7.35463E-05	0.000106717	6.32598E-05	5.53557E-09	6.9542E-08	1.2598E-08	8.76756E-08	0.08767555
3833453774415	383345	3774415	6.60248E-05	7.76398E-05	7.6606E-05	1.62838E-05	2.1177E-05	1.55874E-05	1.60436E-06	1.87961E-05	1.60436E-06	5.99244E-05	8.69516E-05	5.15432E-05	8.12706E-09	9.6752E-08	1.9096E-08	1.23974E-07	0.12397432
3833503774415	383350	3774415	6.67378E-05	7.84782E-05	7.74332E-05	1.64597E-05	2.14056E-05	1.57557E-05	1.62169E-06	1.89991E-05	1.62169E-06	6.08945E-05	8.83593E-05	5.23776E-05	7.7318E-09	9.2512E-08	1.7831E-08	1.18075E-07	0.11807477
3833553774415	383355	3774415	6.74675E-05	7.93363E-05	7.82799E-05	1.66396E-05	2.16397E-05	1.5928E-05	1.63942E-06	1.92068E-05	1.63942E-06	6.18927E-05	8.98076E-05	5.32361E-05	7.39095E-09	8.8868E-08	1.6814E-08	1.13073E-07	0.11307334
3833603774415	383360	3774415	6.81749E-05	8.01681E-05	7.91007E-05	1.68141E-05	2.18666E-05	1.6095E-05	1.65661E-06	1.94082E-05	1.65661E-06	6.28597E-05	9.12107E-05	5.40679E-05	7.10463E-09	8.5819E-08	1.5988E-08	1.08911E-07	0.10891087
3833653774415	383365	3774415	6.88434E-05	8.09542E-05	7.98762E-05	1.6979E-05	2.2081E-05	1.62528E-05	1.67285E-06	1.95985E-05	1.67285E-06	6.37986E-05	9.25731E-05	5.48755E-05	6.85866E-09	8.3205E-08	1.5307E-08	1.05371E-07	0.10537075
3833703774415	383370	3774415	6.95285E-05	8.17598E-05	8.06712E-05	1.71479E-05	2.23008E-05	1.64146E-05	1.6895E-06	1.97936E-05	1.6895E-06	6.47593E-05	9.39671E-05	5.57018E-05	6.63751E-09	8.0866E-08	1.4739E-08	1.02242E-07	0.10224171
3833753774415	383375	3774415	7.02248E-05	8.25786E-05	8.14791E-05	1.73197E-05	2.25241E-05	1.6579E-05	1.70642E-06	1.99918E-05	1.70642E-06	6.57419E-05	9.53929E-05	5.6547E-05	6.4381E-09	7.8764E-08	1.426E-08	9.94621E-08	0.09946208
3833803774415	383380	3774415	7.09322E-05	8.34105E-05	8.22999E-05	1.74941E-05	2.2751E-05	1.6746E-05	1.72361E-06	2.01932E-05	1.72361E-06	6.674E-05	9.68412E-05	5.74055E-05	6.25793E-09	7.6874E-08	1.3852E-08	9.69849E-08	0.09698485
3833853774415	383385	3774415	7.16397E-05	8.42424E-05	8.31207E-05	1.76686E-05	2.29779E-05	1.6913E-05	1.7408E-06	2.03946E-05	1.7408E-06	6.776E-05	9.83213E-05	5.82829E-05	6.09475E-09	7.5171E-08	1.3503E-08	9.47686E-08	0.09476856
3833903774415	383390	3774415	7.23527E-05	8.50808E-05	8.39479E-05	1.78445E-05	2.32066E-05	1.70813E-05	1.75813E-06	2.05976E-05	1.75813E-06	6.87832E-05	9.98059E-05	5.91629E-05	5.94628E-09	7.3628E-08	1.3201E-08	9.27751E-08	0.0927751
3833953774415	383395	3774415	7.30824E-05	8.59389E-05	8.47946E-05	1.80244E-05	2.34406E-05	1.72536E-05	1.77586E-06	2.08053E-05	1.77586E-06	6.98281E-05	0.000101322	6.00617E-05	5.81081E-09	7.2229E-08	1.2938E-08	9.09776E-08	0.09097756
3834003774415	383400	3774415	7.37842E-05	8.67642E-05	8.56089E-05	1.81975E-05	2.36657E-05	1.74193E-05	1.79291E-06	2.10051E-05	1.79291E-06	7.09043E-05	0.000102884	6.09873E-05	5.68721E-09	7.0957E-08	1.2712E-08	8.93558E-08	0.08935581
3834053774415	383405	3774415	7.44917E-05	8.75961E-05	8.64297E-05	1.8372E-05	2.38926E-05	1.75863E-05	1.8101E-06	2.12065E-05	1.8101E-06	7.19929E-05	0.000104463	6.19237E-05	5.57312E-09	6.9789E-08	1.2512E-08	8.78741E-08	0.08787411
3834103774415	383410	3774415	7.52269E-05	8.84607E-05	8.72828E-05	1.85534E-05	2.41285E-05	1.77599E-05	1.82797E-06	2.14158E-05	1.82797E-06	7.31065E-05	0.000106079	6.28815E-05	5.47026E-09	6.8747E-08	1.2342E-08	8.65597E-08	0.08655967

Silverlake Reservoir Mitigated Construction Health Risk Assessment

Health Risk Assessment Results Summary

		MAX:	4.18	5.16	7.17
Unique Identifier	X (UTM)	Y (UTM)	Onroad	Offroad	Total Risk
3829703772855	382970	3772855	0.027529616	0.084105002	0.1116346
3829803772855	382980	3772855	0.02802459	0.085247663	0.1132723
3829903772855	382990	3772855	0.02858375	0.086547577	0.1151313
3830003772855	383000	3772855	0.02915744	0.087865309	0.1170227
3830103772855	383010	3772855	0.029747673	0.089203603	0.1189513
3830203772855	383020	3772855	0.030352189	0.090553941	0.1209061
3830303772855	383030	3772855	0.030972233	0.091912662	0.1228849
3830403772855	383040	3772855	0.031628211	0.093345666	0.1249739
3830503772855	383050	3772855	0.032303281	0.09478784	0.1270911
3830603772855	383060	3772855	0.033005227	0.09625547	0.1292607
3830703772855	383070	3772855	0.033738565	0.097760401	0.131499
3830803772855	383080	3772855	0.034491016	0.099254086	0.1337451
3830903772855	383090	3772855	0.035381569	0.100917066	0.1362986
3831003772855	383100	3772855	0.036316238	0.102532831	0.1388491
3831103772855	383110	3772855	0.037258112	0.103766413	0.1410245
3831203772855	383120	3772855	0.038189899	0.104658361	0.1428483
3831303772855	383130	3772855	0.039128394	0.106335438	0.1454638
3831403772855	383140	3772855	0.040094143	0.110610111	0.1507043
3831503772855	383150	3772855	0.041157382	0.112978457	0.1541358
3831603772855	383160	3772855	0.041842679	0.114879233	0.1567219
3831703772855	383170	3772855	0.043058776	0.116849085	0.1599079
3831803772855	383180	3772855	0.045508818	0.120690018	0.1661988
3831903772855	383190	3772855	0.048686243	0.122839749	0.171526
3832003772855	383200	3772855	0.050925341	0.124208479	0.1751338
3832103772855	383210	3772855	0.052255217	0.124236989	0.1764922
3832203772855	383220	3772855	0.052196612	0.122642874	0.1748395
3832303772855	383230	3772855	0.051213127	0.119485369	0.1706985
3832403772855	383240	3772855	0.050439204	0.116439717	0.1668789
3832503772855	383250	3772855	0.05024241	0.114210631	0.164453
3832603772855	383260	3772855	0.050072776	0.11193508	0.1620079
3832703772855	383270	3772855	0.049361934	0.108343977	0.1577059
3832803772855	383280	3772855	0.04884246	0.10483208	0.1536745
3832903772855	383290	3772855	0.048610492	0.101982436	0.1505929
3833003772855	383300	3772855	0.048624788	0.100005845	0.1486306
3833103772855	383310	3772855	0.048595112	0.098133649	0.1467288
3833203772855	383320	3772855	0.048761626	0.097141858	0.1459035
3833303772855	383330	3772855	0.048919849	0.096399469	0.1453193
3833403772855	383340	3772855	0.048965108	0.09559254	0.1445576
3833503772855	383350	3772855	0.048882275	0.09470905	0.1435913
3833603772855	383360	3772855	0.048681188	0.09376903	0.1424502
3833703772855	383370	3772855	0.048400225	0.092861313	0.1412615
3833803772855	383380	3772855	0.048037488	0.091962575	0.1400001
3833903772855	383390	3772855	0.047594896	0.091053062	0.138648
3834003772855	383400	3772855	0.047095631	0.09015278	0.1372484
3834103772855	383410	3772855	0.046556928	0.089257691	0.1358146
3834203772855	383420	3772855	0.045909595	0.088173047	0.1340826
3834303772855	383430	3772855	0.045161999	0.086901741	0.1320637
3834403772855	383440	3772855	0.044410055	0.085639523	0.1300496
3834503772855	383450	3772855	0.043501549	0.084033835	0.1275354
3834603772855	383460	3772855	0.042603849	0.082447452	0.1250513
3834703772855	383470	3772855	0.041899814	0.081304823	0.1232046
3834803772855	383480	3772855	0.041521077	0.080883165	0.1224042
3834903772855	383490	3772855	0.041172033	0.080503206	0.1216752
3835003772855	383500	3772855	0.041057931	0.080611638	0.1216696
3835103772855	383510	3772855	0.041103195	0.080986134	0.1220893
3835203772855	383520	3772855	0.041077668	0.081132843	0.1222105
3835303772855	383530	3772855	0.040436699	0.080091141	0.1205278
3835403772855	383540	3772855	0.039794258	0.079057812	0.1188521
3835503772855	383550	3772855	0.039233411	0.078187325	0.1174207
3835603772855	383560	3772855	0.038707786	0.077392213	0.1161
3835703772855	383570	3772855	0.038321218	0.076865706	0.1151869
3835803772855	383580	3772855	0.039225091	0.07849444	0.1177195
3835903772855	383590	3772855	0.0403795	0.080229607	0.1206091
3836003772855	383600	3772855	0.040828827	0.080794397	0.1216232
3836103772855	383610	3772855	0.04063378	0.080462592	0.1210964
3836203772855	383620	3772855	0.040408596	0.080099891	0.1205085
3836303772855	383630	3772855	0.039964321	0.079464065	0.1194284
3836403772855	383640	3772855	0.039506719	0.078826752	0.1183335
3836503772855	383650	3772855	0.039021975	0.078153459	0.1171754
3836603772855	383660	3772855	0.038509455	0.077463066	0.1159725
3836703772855	383670	3772855	0.037992545	0.07677773	0.1147703
3836803772855	383680	3772855	0.037727053	0.07644006	0.1141671
3836903772855	383690	3772855	0.037448989	0.076058927	0.1135079
3837003772855	383700	3772855	0.037136485	0.07557515	0.1127116
3837103772855	383710	3772855	0.036740275	0.074972534	0.1117128
3837203772855	383720	3772855	0.03636879	0.074436102	0.1108049
3837303772855	383730	3772855	0.035927326	0.073837616	0.1097649
3837403772855	383740	3772855	0.035473018	0.073223651	0.1086967
3837503772855	383750	3772855	0.035103061	0.072639852	0.1077429
3837603772855	383760	3772855	0.034828532	0.072143176	0.1069717
3837703772855	383770	3772855	0.034523963	0.07181006	0.106334
3837803772855	383780	3772855	0.034154069	0.071405646	0.1055597
3837903772855	383790	3772855	0.033775003	0.070985853	0.1047609
3838003772855	383800	3772855	0.033408668	0.070565548	0.1039742
3838103772855	383810	3772855	0.032860914	0.069876325	0.1027372
3838203772855	383820	3772855	0.032321931	0.069199239	0.1015212
3838303772855	383830	3772855	0.031870791	0.068632086	0.1005029
3838403772855	383840	3772855	0.031493453	0.068204039	0.0996975
3838503772855	383850	3772855	0.031130963	0.067771063	0.098902

Silverlake Reservoir Construction Mitigated Health Risk Assessment

Health Risk Assessment Results Summary

Sensitive Receptor		MAX:	7.17
Unique Identifier	X (UTM)	Y (UTM)	Total Risk
3829703772855	382970	3772855	0.111634618
3829803772855	382980	3772855	0.113272253
3829903772855	382990	3772855	0.115131326
3830003772855	383000	3772855	0.117022749
3830103772855	383010	3772855	0.118951276
3830203772855	383020	3772855	0.12090613
3830303772855	383030	3772855	0.122884895
3830403772855	383040	3772855	0.124973877
3830503772855	383050	3772855	0.127091121
3830603772855	383060	3772855	0.129260697
3830703772855	383070	3772855	0.131498966
3830803772855	383080	3772855	0.133745102
3830903772855	383090	3772855	0.136298634
3831003772855	383100	3772855	0.138849068
3831103772855	383110	3772855	0.141024525
3831203772855	383120	3772855	0.14284826
3831303772855	383130	3772855	0.145463832
3831403772855	383140	3772855	0.150704254
3831503772855	383150	3772855	0.154135839
3831603772855	383160	3772855	0.156721912
3831703772855	383170	3772855	0.159907861
3831803772855	383180	3772855	0.166198835
3831903772855	383190	3772855	0.171525992
3832003772855	383200	3772855	0.17513382
3832103772855	383210	3772855	0.176492206
3832203772855	383220	3772855	0.174839486
3832303772855	383230	3772855	0.170698496
3832403772855	383240	3772855	0.166878922
3832503772855	383250	3772855	0.16445304
3832603772855	383260	3772855	0.162007856
3832703772855	383270	3772855	0.157705911
3832803772855	383280	3772855	0.15367454
3832903772855	383290	3772855	0.150592928
3833003772855	383300	3772855	0.148630632
3833103772855	383310	3772855	0.146728761
3833203772855	383320	3772855	0.145903484
3833303772855	383330	3772855	0.145319318
3833403772855	383340	3772855	0.144557648
3833503772855	383350	3772855	0.143591325
3833603772855	383360	3772855	0.142450218
3833703772855	383370	3772855	0.141261538
3833803772855	383380	3772855	0.140000063
3833903772855	383390	3772855	0.138647958
3834003772855	383400	3772855	0.137248411
3834103772855	383410	3772855	0.135814619
3834203772855	383420	3772855	0.134082641
3834303772855	383430	3772855	0.13206374
3834403772855	383440	3772855	0.130049578
3834503772855	383450	3772855	0.127535384
3834603772855	383460	3772855	0.125051301
3834703772855	383470	3772855	0.123204637
3834803772855	383480	3772855	0.122404243
3834903772855	383490	3772855	0.121675239
3835003772855	383500	3772855	0.121669569
3835103772855	383510	3772855	0.12208933
3835203772855	383520	3772855	0.122210511
3835303772855	383530	3772855	0.120527839
3835403772855	383540	3772855	0.118852069
3835503772855	383550	3772855	0.117420736
3835603772855	383560	3772855	0.1161
3835703772855	383570	3772855	0.115186924
3835803772855	383580	3772855	0.117719532
3835903772855	383590	3772855	0.120609107
3836003772855	383600	3772855	0.121623224
3836103772855	383610	3772855	0.121096373
3836203772855	383620	3772855	0.120508487
3836303772855	383630	3772855	0.119428386
3836403772855	383640	3772855	0.118333471
3836503772855	383650	3772855	0.117175434
3836603772855	383660	3772855	0.115972521
3836703772855	383670	3772855	0.114770275
3836803772855	383680	3772855	0.114167113
3836903772855	383690	3772855	0.113507916
3837003772855	383700	3772855	0.112711635
3837103772855	383710	3772855	0.111712809
3837203772855	383720	3772855	0.110804892
3837303772855	383730	3772855	0.109764942
3837403772855	383740	3772855	0.108696669
3837503772855	383750	3772855	0.107742914
3837603772855	383760	3772855	0.106971708
3837703772855	383770	3772855	0.106334023
3837803772855	383780	3772855	0.105559715
3837903772855	383790	3772855	0.104760856
3838003772855	383800	3772855	0.103974216
3838103772855	383810	3772855	0.102737239
3838203772855	383820	3772855	0.101521171
3838303772855	383830	3772855	0.100502877
3838403772855	383840	3772855	0.099697492
3838503772855	383850	3772855	0.098902026

FOR CHRONIC CALCS

MAX:	0.22			
Overlapping Phases - Maximum GLC				
2025	2026	2027	2028	2029
0.000561301	0.000788049	0.001411075	0.002958217	0.002779123
0.000567392	0.000795611	0.001439246	0.0030479	0.002857878
0.000574488	0.000804539	0.00147079	0.003145925	0.002944045
0.000581686	0.000813581	0.001502968	0.003246594	0.003031992
0.000589026	0.000822791	0.001535878	0.003349818	0.003121487
0.00059646	0.000832119	0.001569371	0.003455196	0.003212168
0.00060399	0.000841524	0.001603396	0.003562629	0.003303857
0.000612015	0.00085161	0.001639198	0.003674591	0.003399088
0.000620201	0.000861895	0.001675527	0.003788224	0.003494994
0.000628665	0.000872538	0.001712796	0.003904172	0.003592191
0.000637489	0.000883656	0.00175121	0.004022592	0.003691025
0.000646454	0.000894937	0.001789846	0.004140995	0.003788961
0.000657136	0.000908459	0.001833272	0.004268453	0.00389482
0.000668229	0.000922538	0.001876423	0.004391378	0.003996291
0.000679189	0.000936411	0.001912519	0.004476915	0.004068156
0.000689263	0.000949329	0.001944252	0.004540581	0.004120464
0.000698966	0.000961749	0.001990586	0.004700129	0.004241976
0.000727912	0.000994294	0.002032359	0.004821699	0.004336172
0.0007409	0.001021741	0.00206562	0.004883458	0.004374003
0.000766328	0.001045985	0.002087953	0.004894868	0.00436778
0.000786643	0.001072913	0.002129874	0.004905947	0.004395457
0.000824618	0.001130452	0.002202917	0.005002783	0.004471487
0.000865963	0.001190085	0.002257942	0.00501985	0.004477275
0.000898727	0.001243632	0.002281403	0.004967481	0.004417616
0.000918471	0.001281479	0.00227406	0.004879036	0.004315966
0.000920702	0.00129888	0.002224393	0.004722036	0.004145794
0.000905283	0.00128662	0.002156402	0.004558055	0.00396945
0.000889237	0.001268217	0.002103256	0.00443753	0.003839205
0.000880224	0.001256795	0.002071587	0.004361879	0.003755063
0.000871025	0.001244202	0.00204019	0.004286053	0.003674016
0.000851726	0.001216138	0.001985973	0.004163311	0.003556545
0.000834266	0.001189247	0.001934473	0.00404397	0.003446714
0.000822127	0.001169824	0.001892936	0.003944351	0.003355
0.000815859	0.001159623	0.001863721	0.003869813	0.003284572
0.000809821	0.001150056	0.001833938	0.003793935	0.003213718
0.000809081	0.00114921	0.001817273	0.003745205	0.003165823
0.000809345	0.001150259	0.001803091	0.003701608	0.003122933
0.00080846	0.001149813	0.001786059	0.003652094	0.003076042
0.000806207	0.001147517	0.001766004	0.003596377	0.003024823
0.000802741	0.001143613	0.001743435	0.003535761	0.002970163
0.000798714	0.001139079	0.001720171	0.003473949	0.002915137
0.000793984	0.001133683	0.001696039	0.003410925	0.002859504
0.000788494	0.00112729	0.001670856	0.003346209	0.002802786
0.000782488	0.001120222	0.001645333	0.00328145	0.002746273
0.000776092	0.001112609	0.001619704	0.003217092	0.002690199
0.000767887	0.001102224	0.00159068	0.003146649	0.002629421
0.000757945	0.001089115	0.001558493	0.003070841	0.002564429
0.000747892	0.001075815	0.00152681	0.002996934	0.002501008
0.000734951	0.001057984	0.001489332	0.002912492	0.002429175
0.000722074	0.001040192	0.001452649	0.002830733	0.00235943
0.000712598	0.001027579	0.001424516	0.002766088	0.002303608
0.000708844	0.001023759	0.001409973	0.002727859	0.002269315
0.000705491	0.001020465	0.001396403	0.002691716	0.002236652
0.000706278	0.001023509	0.001391401	0.00267187	0.002216986
0.000709603	0.001030174	0.001391206	0.002661311	0.002204578
0.000711279	0.001034032	0.001387499	0.002644818	0.002187546
0.000702338	0.001021855	0.00136322	0.002590103	0.00214061
0.000693344	0.00100954	0.001339352	0.002536706	0.002094829
0.000685711	0.000999207	0.00131859	0.002489451	0.002054068
0.000678658	0.000989677	0.001299342	0.002445461	0.002016075
0.00067394	0.000983557	0.001284982	0.002410742	0.001985639
0.000689792	0.00100699	0.00131008	0.002450238	0.00201525
0.0007077	0.001031545	0.001341274	0.002503401	0.002058763
0.00071421	0.001039285	0.001351872	0.002518542	0.002072516
0.000711457	0.001034538	0.001344068	0.002498417	0.002056447
0.000708227	0.001029004	0.001335866	0.002478205	0.002040663
0.000702064	0.001019807	0.001321509	0.002445946	0.002014386
0.000695742	0.001010355	0.001307147	0.002413889	0.001988377
0.000689016	0.001000365	0.00129215	0.002380922	0.001961652
0.000681977	0.000990022	0.001276667	0.002347004	0.001934118
0.000674914	0.000979685	0.001261233	0.00231344	0.001907005
0.000671022	0.000972609	0.001254677	0.002298649	0.001898248
0.000666823	0.00096509	0.001247684	0.002282889	0.001889804
0.000662032	0.000957131	0.001238892	0.002262225	0.001877128
0.000656235	0.000948438	0.001226925	0.002234356	0.001856988
0.000650905	0.000940518	0.001216143	0.002207718	0.001838461
0.000644883	0.000932232	0.001202862	0.002177497	0.001814684
0.000638763	0.000923978	0.001188863	0.002146301	0.001789202
0.0006335	0.000916799	0.001176461	0.002118065	0.001765595
0.000629248	0.000910862	0.001166846	0.002093982	0.001747297
0.000625444	0.000905831	0.001158907	0.002069749	0.001729609
0.000620807	0.000899786	0.001149356	0.002044123	0.00170982
0.000615997	0.000893675	0.001138773	0.002020999	0.001690362
0.000611391	0.000887792	0.001128134	0.001997646	0.001670102
0.000604331	0.000878826	0.001110862	0.001963588	0.001638825
0.000597345	0.00086991	0.001094117	0.001930675	0.001608685
0.000591478	0.000862397	0.001080278	0.001902705	0.001583447
0.000586648	0.000856217	0.001069746	0.001880064	0.001564261
0.000581958	0.000850257	0.001059252	0.001857924	0.001545016

Health Risk Assessment Results Summary

		MAX:	4.18	5.16	7.17
Unique Identifier	X (UTM)	Y (UTM)	Onroad	Offroad	Total Risk
3838603772855	383860	3772855	0.030509028	0.066909542	0.0974186
3838703772855	383870	3772855	0.029861834	0.066025375	0.0958872
3838803772855	383880	3772855	0.029188607	0.065020458	0.0942091
3838903772855	383890	3772855	0.028484681	0.063946706	0.0924314
3839003772855	383900	3772855	0.027761836	0.06311441	0.0908762
3839103772855	383910	3772855	0.026672309	0.06170248	0.0883748
3829703772865	382970	3772865	0.028147245	0.086184438	0.1143317
3829803772865	382980	3772865	0.028653986	0.087378575	0.1160326
3829903772865	382990	3772865	0.029241957	0.088773162	0.1180151
3830003772865	383000	3772865	0.029846834	0.090198539	0.1200454
3830103772865	383010	3772865	0.030465289	0.091650367	0.1221157
3830203772865	383020	3772865	0.031099708	0.093105913	0.1242056
3830303772865	383030	3772865	0.031749782	0.094575805	0.1263256
3830403772865	383040	3772865	0.032433826	0.096108801	0.1285426
3830503772865	383050	3772865	0.033135945	0.097654032	0.13079
3830603772865	383060	3772865	0.033866438	0.099229168	0.1330956
3830703772865	383070	3772865	0.034629856	0.100839823	0.1354697
3830803772865	383080	3772865	0.035412016	0.102446792	0.1378588
3830903772865	383090	3772865	0.036283283	0.104199491	0.1404828
3831003772865	383100	3772865	0.037224799	0.10594109	0.1431659
3831103772865	383110	3772865	0.038198118	0.107621584	0.1458197
3831203772865	383120	3772865	0.039221665	0.108963795	0.1481855
3831303772865	383130	3772865	0.04026998	0.10987462	0.1501446
3831403772865	383140	3772865	0.041288927	0.111871865	0.1531608
3831503772865	383150	3772865	0.042293652	0.115647901	0.1579416
3831603772865	383160	3772865	0.043360546	0.117598635	0.1609592
3831703772865	383170	3772865	0.044341805	0.119150838	0.1634926
3831803772865	383180	3772865	0.045140636	0.120750181	0.1658908
3831903772865	383190	3772865	0.048043483	0.125414809	0.1734583
3832003772865	383200	3772865	0.051835112	0.127777353	0.1796125
3832103772865	383210	3772865	0.053830293	0.128467646	0.1822979
3832203772865	383220	3772865	0.054170334	0.12711429	0.1812846
3832303772865	383230	3772865	0.053114754	0.123830399	0.1769452
3832403772865	383240	3772865	0.052249663	0.120548715	0.1727984
3832503772865	383250	3772865	0.052170293	0.118394399	0.1705647
3832603772865	383260	3772865	0.052095144	0.116163113	0.1682583
3832703772865	383270	3772865	0.051284957	0.112233444	0.1635184
3832803772865	383280	3772865	0.05069155	0.108336709	0.1590283
3832903772865	383290	3772865	0.050447479	0.105227196	0.1556747
3833003772865	383300	3772865	0.050504808	0.103141851	0.1536467
3833103772865	383310	3772865	0.050511632	0.101175171	0.1516868
3833203772865	383320	3772865	0.050733111	0.1001451	0.1508782
3833303772865	383330	3772865	0.050945756	0.099376521	0.1503223
3833403772865	383340	3772865	0.051029329	0.098536814	0.1495661
3833503772865	383350	3772865	0.050946673	0.0975225	0.1484692
3833603772865	383360	3772865	0.050730411	0.096462652	0.1471931
3833703772865	383370	3772865	0.050470325	0.095559126	0.1460295
3833803772865	383380	3772865	0.050150832	0.094749939	0.1449008
3833903772865	383390	3772865	0.049753051	0.093944737	0.1436978
3834003772865	383400	3772865	0.049463082	0.09356392	0.143027
3834103772865	383410	3772865	0.049161813	0.093232621	0.1423944
3834203772865	383420	3772865	0.048689592	0.092539004	0.1412286
3834303772865	383430	3772865	0.048006148	0.091420383	0.1394265
3834403772865	383440	3772865	0.047310368	0.090306129	0.1376165
3834503772865	383450	3772865	0.046104008	0.088103509	0.1342075
3834603772865	383460	3772865	0.044919411	0.085932429	0.1308518
3834703772865	383470	3772865	0.044020773	0.084395407	0.1284162
3834803772865	383480	3772865	0.043566773	0.083828751	0.1273955
3834903772865	383490	3772865	0.043129594	0.083279673	0.1264093
3835003772865	383500	3772865	0.042953009	0.083253069	0.1262061
3835103772865	383510	3772865	0.042926181	0.0834671	0.1263933
3835203772865	383520	3772865	0.042819298	0.083469001	0.1262883
3835303772865	383530	3772865	0.042105575	0.082326154	0.1244317
3835403772865	383540	3772865	0.041393665	0.08120432	0.122598
3835503772865	383550	3772865	0.040718773	0.080163734	0.1208825
3835603772865	383560	3772865	0.040062107	0.079174361	0.1192365
3835703772865	383570	3772865	0.039540289	0.078432269	0.1179726
3835803772865	383580	3772865	0.040404207	0.080038694	0.1204429
3835903772865	383590	3772865	0.041541155	0.081773737	0.1233149
3836003772865	383600	3772865	0.04206467	0.082461787	0.1245265
3836103772865	383610	3772865	0.041968283	0.082274497	0.1242428
3836203772865	383620	3772865	0.041829799	0.08203384	0.1238636
3836303772865	383630	3772865	0.041368343	0.081388128	0.1227565
3836403772865	383640	3772865	0.040879844	0.080724973	0.1216048
3836503772865	383650	3772865	0.04039882	0.080075679	0.1204745
3836603772865	383660	3772865	0.039928647	0.079451465	0.1193801
3836703772865	383670	3772865	0.039438004	0.078818355	0.1182564
3836803772865	383680	3772865	0.03906512	0.078327073	0.1173922
3836903772865	383690	3772865	0.038693569	0.077818602	0.1165122
3837003772865	383700	3772865	0.038325253	0.077256315	0.1155816
3837103772865	383710	3772865	0.037908327	0.076640265	0.1145486
3837203772865	383720	3772865	0.037519602	0.076090535	0.1136101
3837303772865	383730	3772865	0.037034507	0.075448472	0.112483
3837403772865	383740	3772865	0.036516455	0.074770747	0.1112872
3837503772865	383750	3772865	0.036070252	0.07411506	0.1101853
3837603772865	383760	3772865	0.03570548	0.073519377	0.1092249
3837703772865	383770	3772865	0.035325919	0.073005277	0.1083312
3837803772865	383780	3772865	0.034943424	0.072602648	0.1075461
3837903772865	383790	3772865	0.034572729	0.072209634	0.1067824
3838003772865	383800	3772865	0.034211663	0.071815337	0.106027
3838103772865	383810	3772865	0.033597637	0.071041657	0.1046393

Health Risk Assessment Results Summary

Sensitive Receptor		MAX:	7.17
Unique Identifier	X (UTM)	Y (UTM)	Total Risk
3838603772855	383860	3772855	0.09741857
3838703772855	383870	3772855	0.095887209
3838803772855	383880	3772855	0.094209065
3838903772855	383890	3772855	0.092431387
3839003772855	383900	3772855	0.090876246
3839103772855	383910	3772855	0.088374789
3829703772865	382970	3772865	0.114331682
3829803772865	382980	3772865	0.116032561
3829903772865	382990	3772865	0.11801512
3830003772865	383000	3772865	0.120045373
3830103772865	383010	3772865	0.122115657
3830203772865	383020	3772865	0.124205621
3830303772865	383030	3772865	0.126325587
3830403772865	383040	3772865	0.128542627
3830503772865	383050	3772865	0.130789977
3830603772865	383060	3772865	0.133095606
3830703772865	383070	3772865	0.135469679
3830803772865	383080	3772865	0.137858807
3830903772865	383090	3772865	0.140482774
3831003772865	383100	3772865	0.143165888
3831103772865	383110	3772865	0.145819701
3831203772865	383120	3772865	0.14818546
3831303772865	383130	3772865	0.1501446
3831403772865	383140	3772865	0.153160792
3831503772865	383150	3772865	0.157941553
3831603772865	383160	3772865	0.160959181
3831703772865	383170	3772865	0.163492642
3831803772865	383180	3772865	0.165890817
3831903772865	383190	3772865	0.173458292
3832003772865	383200	3772865	0.179612465
3832103772865	383210	3772865	0.182297939
3832203772865	383220	3772865	0.181284625
3832303772865	383230	3772865	0.176945154
3832403772865	383240	3772865	0.172798378
3832503772865	383250	3772865	0.170564692
3832603772865	383260	3772865	0.168258257
3832703772865	383270	3772865	0.1635184
3832803772865	383280	3772865	0.159028259
3832903772865	383290	3772865	0.155674675
3833003772865	383300	3772865	0.153646659
3833103772865	383310	3772865	0.151686804
3833203772865	383320	3772865	0.150878211
3833303772865	383330	3772865	0.150322277
3833403772865	383340	3772865	0.149566143
3833503772865	383350	3772865	0.148469173
3833603772865	383360	3772865	0.147193063
3833703772865	383370	3772865	0.146029451
3833803772865	383380	3772865	0.144900772
3833903772865	383390	3772865	0.143697788
3834003772865	383400	3772865	0.143027002
3834103772865	383410	3772865	0.142394434
3834203772865	383420	3772865	0.141228596
3834303772865	383430	3772865	0.139426532
3834403772865	383440	3772865	0.137616497
3834503772865	383450	3772865	0.134207517
3834603772865	383460	3772865	0.130851841
3834703772865	383470	3772865	0.12841618
3834803772865	383480	3772865	0.127395524
3834903772865	383490	3772865	0.126409268
3835003772865	383500	3772865	0.126206078
3835103772865	383510	3772865	0.12639328
3835203772865	383520	3772865	0.126288299
3835303772865	383530	3772865	0.124431729
3835403772865	383540	3772865	0.122597985
3835503772865	383550	3772865	0.120882507
3835603772865	383560	3772865	0.119236467
3835703772865	383570	3772865	0.117972557
3835803772865	383580	3772865	0.120442901
3835903772865	383590	3772865	0.123314892
3836003772865	383600	3772865	0.124526457
3836103772865	383610	3772865	0.124242779
3836203772865	383620	3772865	0.123863639
3836303772865	383630	3772865	0.122756471
3836403772865	383640	3772865	0.121604817
3836503772865	383650	3772865	0.120474499
3836603772865	383660	3772865	0.119380111
3836703772865	383670	3772865	0.118256358
3836803772865	383680	3772865	0.117392193
3836903772865	383690	3772865	0.116512171
3837003772865	383700	3772865	0.115581568
3837103772865	383710	3772865	0.114548592
3837203772865	383720	3772865	0.113610138
3837303772865	383730	3772865	0.112482979
3837403772865	383740	3772865	0.111287202
3837503772865	383750	3772865	0.110185312
3837603772865	383760	3772865	0.109224857
3837703772865	383770	3772865	0.108331196
3837803772865	383780	3772865	0.107546072
3837903772865	383790	3772865	0.106782363
3838003772865	383800	3772865	0.106026999
3838103772865	383810	3772865	0.104639294

FOR CHRONIC CALCS

MAX:	0.22			
Overlapping Phases - Maximum GLC				
2025	2026	2027	2028	2029
0.000573591	0.00083936	0.00103892	0.001819839	0.001508837
0.000564879	0.000828081	0.001018027	0.001781611	0.001472686
0.000555348	0.000815153	0.000995935	0.001740608	0.001435027
0.00054543	0.000801942	0.000972548	0.001696416	0.001395411
0.000536114	0.000789929	0.000952073	0.001658543	0.001360622
0.00052125	0.000770312	0.000920457	0.001599473	0.00130563
0.000571665	0.000801246	0.001454516	0.003078638	0.002897322
0.000577827	0.000808836	0.001484099	0.003174467	0.00298132
0.000585236	0.000818122	0.00151802	0.003281243	0.003075351
0.000592807	0.000827594	0.001552854	0.003391337	0.003171534
0.000600504	0.000837216	0.001588482	0.003504233	0.003269472
0.000608262	0.000846883	0.001624603	0.003619504	0.00336866
0.000616126	0.000856673	0.001661423	0.003737234	0.003469149
0.000624421	0.000867035	0.00169981	0.003859442	0.003572925
0.000632858	0.000877567	0.001738829	0.003983698	0.003677573
0.000641592	0.000888463	0.001778896	0.004110503	0.003783677
0.000650685	0.000899851	0.001820128	0.0042402	0.003891549
0.000659926	0.00091143	0.00186169	0.004370315	0.003998843
0.000670342	0.000924529	0.001907089	0.004508525	0.004113132
0.000681436	0.000938504	0.00195328	0.00464602	0.004225795
0.000692754	0.000952744	0.00199897	0.004778574	0.004333529
0.00070453	0.000967622	0.002038784	0.004874332	0.00441286
0.000715618	0.000981788	0.002073805	0.004940603	0.004465966
0.000728029	0.000997126	0.002121114	0.005102073	0.004588556
0.000754771	0.001027326	0.00216206	0.005212263	0.004672642
0.0007729	0.001050223	0.002196591	0.005277412	0.004717464
0.00079066	0.001074161	0.002219978	0.005303537	0.004719463
0.000807931	0.001098329	0.00224295	0.005288166	0.004700748
0.000855614	0.001169394	0.002328007	0.005346366	0.004762455
0.000906766	0.00124542	0.002382782	0.005318507	0.00472722
0.000936768	0.001298212	0.002387262	0.005219403	0.004620144
0.000945675	0.001326809	0.002338397	0.00503857	0.004427905
0.000931077	0.001318522	0.002261379	0.004843108	0.004220027
0.000914073	0.001299753	0.00220209	0.004704599	0.004070976
0.000906628	0.00129067	0.002172577	0.004629738	0.003985836
0.000898718	0.0012807	0.002142526	0.004553068	0.003902244
0.000877657	0.001249827	0.002082011	0.0044128	0.003768031
0.000858376	0.001220251	0.002024092	0.004275632	0.003642357
0.00084542	0.001199477	0.001978387	0.00416282	0.003539061
0.000839351	0.001189457	0.001947758	0.004081969	0.0034626
0.000833537	0.001180166	0.001916417	0.003999404	0.003385602
0.000833346	0.001180083	0.001899349	0.003947217	0.003334234
0.000834162	0.001181896	0.001885065	0.003900963	0.003288668
0.000833687	0.001182047	0.001867459	0.003847789	0.003238379
0.000831141	0.001179253	0.001844945	0.003784575	0.003180772
0.000827309	0.001174818	0.001819755	0.003716091	0.003119599
0.000823702	0.001171018	0.001795975	0.003651139	0.003061882
0.000819932	0.001167189	0.001772694	0.003587731	0.0030058
0.000815473	0.001162517	0.001748561	0.003523214	0.002949153
0.000813618	0.00116204	0.001731428	0.003473403	0.002904436
0.000811818	0.00116166	0.001714925	0.003425445	0.002861138
0.000806993	0.0011566	0.001691921	0.003365239	0.002808282
0.000798478	0.001145892	0.001661384	0.003290895	0.002744393
0.00078975	0.001134808	0.001631252	0.003218208	0.002681882
0.000771942	0.001109784	0.001581822	0.003108877	0.002590615
0.000754322	0.001084887	0.001533483	0.003003047	0.002501969
0.000741696	0.001067619	0.001497134	0.002921586	0.002432621
0.000736858	0.001062287	0.001478967	0.002875599	0.002391811
0.000732171	0.001057071	0.001461435	0.002831359	0.002352464
0.000731953	0.001058602	0.001453379	0.002805439	0.002327697
0.000734035	0.0010634	0.00144994	0.002788663	0.002310204
0.000734453	0.001065419	0.001443107	0.002765966	0.002288202
0.000724553	0.001051952	0.001416205	0.002705867	0.002236842
0.000714685	0.001038489	0.001389915	0.002647405	0.00218686
0.000705409	0.001025847	0.001365414	0.0025927	0.002140047
0.000696447	0.001013603	0.001342016	0.002540471	0.002095359
0.000689677	0.001004584	0.00132328	0.002497469	0.002058154
0.000722965	0.001052279	0.001378144	0.002587321	0.002128263
0.00073067	0.001061723	0.001390869	0.002606379	0.002145074
0.000729343	0.001058821	0.001385995	0.002591976	0.002134022
0.000727303	0.001054683	0.001380528	0.002577017	0.002123017
0.00072096	0.001045182	0.001365762	0.002543809	0.002096034
0.000714286	0.001035227	0.001350612	0.002510102	0.002068784
0.000707659	0.001025216	0.001336047	0.002477832	0.002043006
0.000701168	0.001015305	0.001322185	0.002447279	0.002019084
0.000694462	0.001005182	0.00130798	0.00241631	0.001994938
0.000689168	0.000996492	0.001297776	0.002393791	0.001979361
0.000683785	0.000987712	0.001287616	0.002371017	0.001964389
0.0006783	0.000979022	0.001276841	0.002345722	0.001947379
0.000672309	0.000970154	0.001264297	0.002316194	0.001925948
0.00066681	0.000962076	0.00125301	0.002288183	0.001906342
0.000660325	0.000953256	0.001238261	0.002254902	0.001879517
0.000653488	0.000944195	0.001222249	0.002219831	0.001850246
0.000647372	0.000935991	0.001207547	0.002187253	0.001822402
0.000642114	0.000928831	0.001194975	0.002158124	0.001798329
0.000636956	0.000921995	0.001183288	0.002130015	0.001776503
0.000632278	0.000915925	0.00117312	0.002102878	0.001755052
0.000627697	0.000910073	0.001163455	0.002077675	0.001735327
0.000623156	0.000904314	0.001153417	0.002054956	0.00171653
0.000615262	0.000894247	0.001134035	0.002017087	0.001681411

Health Risk Assessment Results Summary

		MAX:	4.18	5.16	7.17
Unique Identifier	X (UTM)	Y (UTM)	Onroad	Offroad	Total Risk
3838203772865	383820	3772865	0.032997219	0.07027524	0.1032725
3838303772865	383830	3772865	0.032528127	0.069705458	0.1022336
3838403772865	383840	3772865	0.032213412	0.069332314	0.1015457
3838503772865	383850	3772865	0.031887288	0.068973005	0.1008603
3838603772865	383860	3772865	0.031222067	0.068062269	0.0992843
3838703772865	383870	3772865	0.030523382	0.067113175	0.0976366
3838803772865	383880	3772865	0.029808807	0.06597659	0.0957854
3838903772865	383890	3772865	0.029072112	0.064984574	0.0940567
3839003772865	383900	3772865	0.028336603	0.064153961	0.0924906
3839103772865	383910	3772865	0.027288324	0.06275761	0.0900459
3829703772875	382970	3772875	0.028786326	0.088350451	0.1171368
3829803772875	382980	3772875	0.029303165	0.089607283	0.1189104
3829903772875	382990	3772875	0.029922513	0.091116559	0.1210391
3830003772875	383000	3772875	0.030558564	0.092662857	0.1232214
3830103772875	383010	3772875	0.031209631	0.094221497	0.1254311
3830203772875	383020	3772875	0.031875404	0.095796932	0.1276723
3830303772875	383030	3772875	0.032557274	0.097394073	0.1299513
3830403772875	383040	3772875	0.033271221	0.099045552	0.1323168
3830503772875	383050	3772875	0.034005303	0.100709936	0.1347152
3830603772875	383060	3772875	0.034763125	0.102404317	0.1371674
3830703772875	383070	3772875	0.035557934	0.104137106	0.139695
3830803772875	383080	3772875	0.036370748	0.105864293	0.142235
3830903772875	383090	3772875	0.037252981	0.107701605	0.1449546
3831003772875	383100	3772875	0.038167397	0.109541464	0.1477089
3831103772875	383110	3772875	0.039165838	0.111397693	0.1505635
3831203772875	383120	3772875	0.04029907	0.113341599	0.1536407
3831303772875	383130	3772875	0.041453621	0.114525205	0.1559788
3831403772875	383140	3772875	0.042526578	0.115623445	0.15815
3831503772875	383150	3772875	0.043559723	0.117142907	0.1607026
3831603772875	383160	3772875	0.044615709	0.118927922	0.1635436
3831703772875	383170	3772875	0.045790975	0.122767429	0.1685584
3831803772875	383180	3772875	0.046966968	0.124511973	0.1714789
3831903772875	383190	3772875	0.047866992	0.126516901	0.1743839
3832003772875	383200	3772875	0.05261891	0.131597302	0.1842162
3832103772875	383210	3772875	0.055328358	0.132925282	0.1882536
3832203772875	383220	3772875	0.056167963	0.131837191	0.1880052
3832303772875	383230	3772875	0.055099905	0.128470935	0.1835708
3832403772875	383240	3772875	0.054166705	0.124967063	0.1791338
3832503772875	383250	3772875	0.05419459	0.122864945	0.1770595
3832603772875	383260	3772875	0.054228279	0.120674053	0.1749023
3832703772875	383270	3772875	0.053351157	0.116465562	0.1698167
3832803772875	383280	3772875	0.052707644	0.112249767	0.1649574
3832903772875	383290	3772875	0.052460867	0.108873458	0.1613343
3833003772875	383300	3772875	0.052565012	0.106668279	0.1592333
3833103772875	383310	3772875	0.052607627	0.104565249	0.1571729
3833203772875	383320	3772875	0.052871654	0.103429121	0.1563008
3833303772875	383330	3772875	0.053128172	0.102579142	0.1557073
3833403772875	383340	3772875	0.053239317	0.101638553	0.1548779
3833503772875	383350	3772875	0.053169312	0.100539345	0.1537087
3833603772875	383360	3772875	0.052961641	0.099387745	0.1523494
3833703772875	383370	3772875	0.052744337	0.098529282	0.1512736
3833803772875	383380	3772875	0.052514897	0.09791158	0.1504265
3833903772875	383390	3772875	0.052213645	0.097327567	0.1495412
3834003772875	383400	3772875	0.05217586	0.09751296	0.1496888
3834103772875	383410	3772875	0.052203594	0.097842437	0.150046
3834203772875	383420	3772875	0.051968623	0.097581836	0.1495505
3834303772875	383430	3772875	0.05132524	0.096518392	0.1478436
3834403772875	383440	3772875	0.050664325	0.095444761	0.1461091
3834503772875	383450	3772875	0.049144341	0.092745841	0.1418902
3834603772875	383460	3772875	0.047659394	0.090074117	0.1377335
3834703772875	383470	3772875	0.046532921	0.088114753	0.1346477
3834803772875	383480	3772875	0.045907628	0.087203886	0.1331115
3834903772875	383490	3772875	0.045280484	0.08628295	0.1315634
3835003772875	383500	3772875	0.044975816	0.085994702	0.1309705
3835103772875	383510	3772875	0.044821732	0.085967903	0.1307896
3835203772875	383520	3772875	0.044582758	0.085743778	0.1303265
3835303772875	383530	3772875	0.043810959	0.084545148	0.1283561
3835403772875	383540	3772875	0.043042509	0.083366581	0.1264091
3835503772875	383550	3772875	0.042274978	0.082203904	0.1244789
3835603772875	383560	3772875	0.041509548	0.081056105	0.1225657
3835703772875	383570	3772875	0.040857681	0.080128953	0.1209866
3835803772875	383580	3772875	0.041556695	0.081502475	0.1230592
3835903772875	383590	3772875	0.042500742	0.083011879	0.1255126
3836003772875	383600	3772875	0.042999298	0.083713495	0.1267128
3836103772875	383610	3772875	0.042981822	0.083658611	0.1266404
3836203772875	383620	3772875	0.042924625	0.083545215	0.1264698
3836303772875	383630	3772875	0.042545824	0.083018708	0.1255645
3836403772875	383640	3772875	0.042127298	0.0824587	0.124586
3836503772875	383650	3772875	0.041702655	0.081889086	0.1235917
3836603772875	383660	3772875	0.041262461	0.081322423	0.1225849
3836703772875	383670	3772875	0.040794035	0.080719226	0.1215133
3836803772875	383680	3772875	0.040353292	0.080145854	0.1204991
3836903772875	383690	3772875	0.039919936	0.07956444	0.1194844
3837003772875	383700	3772875	0.039497041	0.078952769	0.1184498
3837103772875	383710	3772875	0.039047675	0.078300872	0.1173485
3837203772875	383720	3772875	0.038628908	0.077720144	0.1163491
3837303772875	383730	3772875	0.0381173	0.077052135	0.1151694
3837403772875	383740	3772875	0.037580211	0.076352764	0.113933
3837503772875	383750	3772875	0.037086734	0.075671046	0.1127578
3837603772875	383760	3772875	0.036528989	0.074944729	0.1114737
3837703772875	383770	3772875	0.036007555	0.074231792	0.1102393

Health Risk Assessment Results Summary

Sensitive Receptor		MAX:	7.17
Unique Identifier	X (UTM)	Y (UTM)	Total Risk
3838203772865	383820	3772865	0.10327246
3838303772865	383830	3772865	0.102233585
3838403772865	383840	3772865	0.101545726
3838503772865	383850	3772865	0.100860293
3838603772865	383860	3772865	0.099284336
3838703772865	383870	3772865	0.097636558
3838803772865	383880	3772865	0.095785397
3838903772865	383890	3772865	0.094056686
3839003772865	383900	3772865	0.092490564
3839103772865	383910	3772865	0.090045934
3829703772875	382970	3772875	0.117136777
3829803772875	382980	3772875	0.118910448
3829903772875	382990	3772875	0.121039072
3830003772875	383000	3772875	0.123221422
3830103772875	383010	3772875	0.125431128
3830203772875	383020	3772875	0.127672336
3830303772875	383030	3772875	0.129951348
3830403772875	383040	3772875	0.132316773
3830503772875	383050	3772875	0.134715239
3830603772875	383060	3772875	0.137167442
3830703772875	383070	3772875	0.13969504
3830803772875	383080	3772875	0.142235041
3830903772875	383090	3772875	0.144954586
3831003772875	383100	3772875	0.14770886
3831103772875	383110	3772875	0.150563531
3831203772875	383120	3772875	0.153640669
3831303772875	383130	3772875	0.155978826
3831403772875	383140	3772875	0.158150023
3831503772875	383150	3772875	0.160702631
3831603772875	383160	3772875	0.163543632
3831703772875	383170	3772875	0.168558404
3831803772875	383180	3772875	0.171478941
3831903772875	383190	3772875	0.174383893
3832003772875	383200	3772875	0.184216212
3832103772875	383210	3772875	0.18825364
3832203772875	383220	3772875	0.188005154
3832303772875	383230	3772875	0.18357084
3832403772875	383240	3772875	0.179133768
3832503772875	383250	3772875	0.177059534
3832603772875	383260	3772875	0.174902333
3832703772875	383270	3772875	0.169816719
3832803772875	383280	3772875	0.164957411
3832903772875	383290	3772875	0.161334324
3833003772875	383300	3772875	0.159233291
3833103772875	383310	3772875	0.157172875
3833203772875	383320	3772875	0.156300774
3833303772875	383330	3772875	0.155707314
3833403772875	383340	3772875	0.15487787
3833503772875	383350	3772875	0.153708658
3833603772875	383360	3772875	0.152349387
3833703772875	383370	3772875	0.151273619
3833803772875	383380	3772875	0.150426477
3833903772875	383390	3772875	0.149541212
3834003772875	383400	3772875	0.14968882
3834103772875	383410	3772875	0.15004603
3834203772875	383420	3772875	0.14955046
3834303772875	383430	3772875	0.147843632
3834403772875	383440	3772875	0.146109087
3834503772875	383450	3772875	0.141890182
3834603772875	383460	3772875	0.137733511
3834703772875	383470	3772875	0.134647675
3834803772875	383480	3772875	0.133111514
3834903772875	383490	3772875	0.131563433
3835003772875	383500	3772875	0.130970518
3835103772875	383510	3772875	0.130789635
3835203772875	383520	3772875	0.130326536
3835303772875	383530	3772875	0.128356107
3835403772875	383540	3772875	0.126409091
3835503772875	383550	3772875	0.124478882
3835603772875	383560	3772875	0.122565653
3835703772875	383570	3772875	0.120986634
3835803772875	383580	3772875	0.123059169
3835903772875	383590	3772875	0.125512621
3836003772875	383600	3772875	0.126712793
3836103772875	383610	3772875	0.126640433
3836203772875	383620	3772875	0.12646984
3836303772875	383630	3772875	0.125564532
3836403772875	383640	3772875	0.124585998
3836503772875	383650	3772875	0.123591741
3836603772875	383660	3772875	0.122584884
3836703772875	383670	3772875	0.121513261
3836803772875	383680	3772875	0.120499146
3836903772875	383690	3772875	0.119484377
3837003772875	383700	3772875	0.11844981
3837103772875	383710	3772875	0.117348547
3837203772875	383720	3772875	0.116349052
3837303772875	383730	3772875	0.115169436
3837403772875	383740	3772875	0.113932976
3837503772875	383750	3772875	0.11275778
3837603772875	383760	3772875	0.111473717
3837703772875	383770	3772875	0.110239347

FOR CHRONIC CALCS

MAX:	0.22			
Overlapping Phases - Maximum GLC				
2025	2026	2027	2028	2029
0.000607476	0.000884236	0.001115113	0.001980229	0.001647358
0.000601442	0.000876548	0.001101009	0.001951456	0.001621612
0.000597357	0.000871308	0.001092017	0.001930973	0.00160465
0.000593211	0.000866043	0.001083224	0.001910785	0.001588155
0.00058429	0.000854481	0.001061568	0.001870464	0.001549958
0.000574936	0.000842318	0.001039032	0.001828887	0.001510934
0.00056455	0.000828076	0.001014934	0.001783224	0.001470227
0.000554674	0.000815175	0.000992038	0.001740563	0.001430631
0.000545216	0.000802977	0.000971507	0.001701642	0.001395812
0.00053076	0.000783823	0.000940801	0.001643603	0.001341968
0.000582328	0.000814783	0.001499996	0.003205832	0.003022504
0.000588557	0.000822389	0.001531195	0.003308673	0.00311251
0.000596357	0.000832123	0.001567885	0.003425214	0.003215236
0.000604317	0.000842044	0.001605613	0.003545641	0.003320621
0.000612322	0.000851984	0.001644072	0.003669355	0.003427915
0.00062043	0.000862046	0.001683186	0.00379577	0.003536702
0.00062866	0.00087225	0.001723095	0.003925185	0.003647156
0.000637264	0.000882934	0.001764473	0.00405902	0.00376059
0.000646016	0.000893805	0.00180655	0.004195176	0.003875105
0.000655001	0.000904949	0.001849641	0.004334309	0.003991245
0.000664398	0.000916651	0.001893989	0.004476648	0.00410925
0.0006739	0.000928455	0.001938726	0.004619725	0.004226799
0.000684299	0.000941438	0.001986413	0.004769403	0.00434968
0.000695002	0.000954825	0.002034773	0.004919359	0.004471856
0.000706564	0.000969298	0.00208468	0.005070318	0.004593977
0.000719776	0.000985934	0.002137911	0.005222052	0.004717296
0.000732852	0.001002415	0.002177206	0.005297627	0.004781301
0.000744071	0.001016633	0.00221709	0.005386862	0.00484976
0.00075499	0.001030402	0.00226202	0.005522487	0.004952609
0.000768724	0.001047007	0.002304165	0.005645508	0.005044102
0.000799424	0.00108223	0.002342423	0.005721737	0.00509818
0.000820941	0.001110684	0.002366954	0.005732666	0.005087842
0.000844288	0.001143742	0.002387797	0.005657235	0.005026439
0.000913704	0.001247085	0.002488026	0.0056988	0.005058505
0.00095406	0.001313798	0.002506011	0.00558991	0.004948015
0.000970598	0.001354334	0.002459953	0.00538491	0.004734744
0.000957656	0.001351103	0.002374774	0.00515718	0.004495117
0.00094005	0.001332466	0.002309572	0.004999586	0.004326252
0.000934041	0.00132555	0.002281807	0.004924096	0.004238608
0.000927532	0.00131707	0.002253336	0.004846513	0.004152348
0.00090533	0.001285625	0.002187372	0.004689451	0.004001819
0.000884789	0.001254306	0.002123985	0.004535296	0.003860646
0.000871117	0.001232362	0.002074084	0.004408673	0.003745126
0.000865302	0.001222631	0.002041753	0.004320034	0.003661358
0.000859565	0.001213341	0.002008335	0.004229304	0.003576952
0.000859563	0.001213425	0.001989838	0.004170883	0.00351982
0.000860683	0.001215582	0.001974396	0.004119195	0.003469249
0.000860283	0.001215772	0.001955115	0.004059741	0.003413417
0.000857785	0.001213058	0.001930711	0.003989649	0.003349922
0.000853924	0.001208568	0.001903487	0.003914355	0.003283054
0.000851097	0.001206036	0.001880038	0.003847656	0.003223742
0.000849093	0.001205063	0.001859587	0.00378797	0.00317056
0.000846593	0.001203537	0.001838609	0.003727828	0.003117303
0.000849418	0.001210306	0.001831059	0.003695775	0.003086365
0.000853395	0.001218705	0.001825903	0.003669112	0.003059596
0.000852639	0.001219758	0.001810024	0.003621426	0.003016476
0.000844975	0.001210434	0.001779365	0.003544911	0.002950806
0.000836983	0.001200591	0.001748883	0.003469889	0.002886388
0.000814706	0.001169416	0.001688298	0.003336154	0.002775849
0.000792641	0.00113824	0.001629096	0.003207061	0.002669115
0.000776489	0.001115851	0.001583704	0.003106604	0.002584869
0.000768927	0.001106475	0.001558092	0.003045351	0.002531744
0.000761196	0.001096765	0.001532741	0.002985468	0.002479784
0.000758862	0.00109514	0.001519344	0.002948901	0.002446421
0.0007589	0.001096903	0.001510943	0.002922398	0.002421101
0.000757289	0.001095997	0.001499332	0.002890446	0.00239165
0.000746776	0.001081793	0.00147043	0.002825873	0.00233657
0.000736287	0.001067565	0.001442219	0.002763259	0.002283173
0.000725786	0.001053259	0.001414639	0.002702325	0.002231206
0.000715287	0.001038899	0.00138765	0.002643027	0.002180732
0.000706661	0.001027251	0.001364919	0.002592046	0.002137006
0.000719707	0.001047013	0.001384358	0.002621015	0.002157525
0.00073506	0.001068603	0.001409574	0.002662278	0.002190045
0.000742761	0.001078465	0.001421526	0.002679491	0.002204564
0.000742757	0.00107752	0.001418769	0.002668798	0.002196363
0.000741991	0.001075134	0.001415583	0.002657929	0.002188672
0.000736835	0.00106712	0.001403271	0.002629491	0.00216588
0.000731149	0.00105832	0.001390331	0.002599991	0.002142511
0.000725268	0.001049076	0.001377645	0.002571389	0.002120272
0.000719213	0.001039548	0.001365046	0.002543237	0.002098945
0.000712764	0.001029559	0.001351704	0.002514057	0.002076809
0.000706655	0.00101996	0.00133929	0.002486596	0.002056926
0.000700572	0.001010486	0.001326979	0.002459034	0.002037371
0.000694519	0.001001219	0.001314496	0.00242998	0.002016751
0.000688153	0.000991868	0.001300898	0.002398198	0.001993288
0.000682335	0.000983422	0.00128861	0.002367849	0.001971567
0.000675548	0.000974207	0.001273055	0.002332745	0.001943343
0.000668482	0.000964805	0.001256473	0.002296157	0.001912979
0.000661886	0.000956047	0.00124066	0.002261066	0.001883283
0.000654631	0.000946577	0.001223055	0.002223264	0.001850506
0.000647718	0.000937511	0.001206225	0.002187046	0.001818894

Health Risk Assessment Results Summary

		MAX:	4.18	5.16	7.17
Unique Identifier	X (UTM)	Y (UTM)	Onroad	Offroad	Total Risk
3837803772875	383780	3772875	0.035568104	0.073589836	0.1091579
3837903772875	383790	3772875	0.035169242	0.073078457	0.1082477
3838003772875	383800	3772875	0.034756992	0.072619668	0.1073767
3838103772875	383810	3772875	0.034175176	0.071880018	0.1060552
3838203772875	383820	3772875	0.033607384	0.071151236	0.1047586
3838303772875	383830	3772875	0.033181346	0.070692494	0.1038738
3838403772875	383840	3772875	0.032936149	0.070495736	0.1034319
3838503772875	383850	3772875	0.032682151	0.070239451	0.1029216
3838603772875	383860	3772875	0.032061418	0.069396367	0.1014578
3838703772875	383870	3772875	0.031392737	0.068509659	0.0999024
3838803772875	383880	3772875	0.030658301	0.067379551	0.0980379
3838903772875	383890	3772875	0.029765625	0.066143859	0.0959095
3839003772875	383900	3772875	0.02890012	0.065162314	0.0940624
3839103772875	383910	3772875	0.027913353	0.063821639	0.091735
3829703772885	382970	3772885	0.029504904	0.09071436	0.1202193
3829803772885	382980	3772885	0.030022053	0.092067017	0.1220891
3829903772885	382990	3772885	0.030658319	0.093659542	0.1243179
3830003772885	383000	3772885	0.031311619	0.095286251	0.1265979
3830103772885	383010	3772885	0.031988057	0.09695916	0.1289472
3830203772885	383020	3772885	0.03268575	0.09866717	0.1313529
3830303772885	383030	3772885	0.033405073	0.100405539	0.1338106
3830403772885	383040	3772885	0.034158159	0.102212074	0.1363702
3830503772885	383050	3772885	0.034935924	0.104036664	0.1389726
3830603772885	383060	3772885	0.03573813	0.105901126	0.1416393
3830703772885	383070	3772885	0.036572419	0.107788563	0.144361
3830803772885	383080	3772885	0.037426204	0.109680172	0.1471064
3830903772885	383090	3772885	0.038349488	0.11167484	0.1500243
3831003772885	383100	3772885	0.039309193	0.113680762	0.15299
3831103772885	383110	3772885	0.04032943	0.115699795	0.1560292
3831203772885	383120	3772885	0.041475358	0.117817361	0.1592927
3831303772885	383130	3772885	0.042663231	0.119718017	0.1623812
3831403772885	383140	3772885	0.043827272	0.120986104	0.1648134
3831503772885	383150	3772885	0.045015715	0.122043726	0.1670594
3831603772885	383160	3772885	0.046210591	0.123774849	0.1699854
3831703772885	383170	3772885	0.047499775	0.128071658	0.1755714
3831803772885	383180	3772885	0.048729965	0.129848131	0.1785781
3831903772885	383190	3772885	0.04987525	0.131961014	0.1818363
3832003772885	383200	3772885	0.054494412	0.136665652	0.1911601
3832103772885	383210	3772885	0.057088556	0.137757793	0.1948463
3832203772885	383220	3772885	0.058006489	0.136591444	0.1945979
3832303772885	383230	3772885	0.057050396	0.133264212	0.1903146
3832403772885	383240	3772885	0.056175297	0.129720942	0.1858962
3832503772885	383250	3772885	0.05626621	0.127561387	0.1838276
3832603772885	383260	3772885	0.056364544	0.12530033	0.1816649
3832703772885	383270	3772885	0.055619958	0.121191655	0.1768116
3832803772885	383280	3772885	0.055056506	0.116995034	0.1720515
3832903772885	383290	3772885	0.054846829	0.113485165	0.168332
3833003772885	383300	3772885	0.054953707	0.111004803	0.1659585
3833103772885	383310	3772885	0.055002615	0.108643146	0.1636458
3833203772885	383320	3772885	0.055259521	0.107210063	0.1624696
3833303772885	383330	3772885	0.055489948	0.106052514	0.1615425
3833403772885	383340	3772885	0.055580147	0.104854732	0.1604349
3833503772885	383350	3772885	0.055560421	0.103727993	0.1592884
3833603772885	383360	3772885	0.055386972	0.102549613	0.1579366
3833703772885	383370	3772885	0.05528239	0.10189854	0.1571809
3833803772885	383380	3772885	0.055256471	0.101721051	0.1569775
3833903772885	383390	3772885	0.05517849	0.101612006	0.1567905
3834003772885	383400	3772885	0.055445633	0.102370273	0.1578159
3834103772885	383410	3772885	0.055892293	0.103354327	0.1592466
3834203772885	383420	3772885	0.05589894	0.103374389	0.1592733
3834303772885	383430	3772885	0.055127886	0.102030963	0.1571588
3834403772885	383440	3772885	0.054326844	0.100688921	0.1550158
3834503772885	383450	3772885	0.0526684	0.09789758	0.150566
3834603772885	383460	3772885	0.051023919	0.095091819	0.1461157
3834703772885	383470	3772885	0.049651199	0.092768764	0.14242
3834803772885	383480	3772885	0.048647723	0.091143467	0.1397912
3834903772885	383490	3772885	0.047645811	0.089528361	0.1371742
3835003772885	383500	3772885	0.047127965	0.088841501	0.1359695
3835103772885	383510	3772885	0.046780338	0.088470677	0.135251
3835203772885	383520	3772885	0.046364985	0.087958464	0.1343234
3835303772885	383530	3772885	0.045558802	0.086746249	0.1323051
3835403772885	383540	3772885	0.044753032	0.085553673	0.1303067
3835503772885	383550	3772885	0.043908519	0.084308353	0.1282169
3835603772885	383560	3772885	0.043048402	0.083041431	0.1260898
3835703772885	383570	3772885	0.04227898	0.081955435	0.1242344
3835803772885	383580	3772885	0.042719103	0.082946518	0.1256656
3835903772885	383590	3772885	0.043352076	0.084061901	0.127414
3836003772885	383600	3772885	0.043729752	0.084666484	0.1283962
3836103772885	383610	3772885	0.043777585	0.084747254	0.1285248
3836203772885	383620	3772885	0.043797126	0.084764634	0.1285618
3836303772885	383630	3772885	0.04358871	0.084481734	0.1280704
3836403772885	383640	3772885	0.04332311	0.084127113	0.1274502
3836503772885	383650	3772885	0.042996497	0.083695418	0.1266919
3836603772885	383660	3772885	0.042595996	0.083186896	0.1257829
3836703772885	383670	3772885	0.042158471	0.082635545	0.124794
3836803772885	383680	3772885	0.041667116	0.082004451	0.1236716
3836903772885	383690	3772885	0.041174975	0.081358216	0.1225332
3837003772885	383700	3772885	0.040700994	0.080693099	0.1213941
3837103772885	383710	3772885	0.040216661	0.080010376	0.120227
3837203772885	383720	3772885	0.039762114	0.07938075	0.1191429
3837303772885	383730	3772885	0.039234788	0.078701183	0.117936

Health Risk Assessment Results Summary

Sensitive Receptor

		MAX:	7.17
Unique Identifier	X (UTM)	Y (UTM)	Total Risk
3837803772875	383780	3772875	0.10915794
3837903772875	383790	3772875	0.1082477
3838003772875	383800	3772875	0.10737666
3838103772875	383810	3772875	0.106055194
3838203772875	383820	3772875	0.10475862
3838303772875	383830	3772875	0.10387384
3838403772875	383840	3772875	0.103431886
3838503772875	383850	3772875	0.102921602
3838603772875	383860	3772875	0.101457785
3838703772875	383870	3772875	0.099902396
3838803772875	383880	3772875	0.098037852
3838903772875	383890	3772875	0.095909484
3839003772875	383900	3772875	0.094062434
3839103772875	383910	3772875	0.091734992
3829703772885	382970	3772885	0.120219265
3829803772885	382980	3772885	0.12208907
3829903772885	382990	3772885	0.124317861
3830003772885	383000	3772885	0.12659787
3830103772885	383010	3772885	0.128947217
3830203772885	383020	3772885	0.131352921
3830303772885	383030	3772885	0.133810611
3830403772885	383040	3772885	0.136370233
3830503772885	383050	3772885	0.138972588
3830603772885	383060	3772885	0.141639256
3830703772885	383070	3772885	0.144360982
3830803772885	383080	3772885	0.147106376
3830903772885	383090	3772885	0.150024327
3831003772885	383100	3772885	0.152989954
3831103772885	383110	3772885	0.156029225
3831203772885	383120	3772885	0.159292719
3831303772885	383130	3772885	0.162381247
3831403772885	383140	3772885	0.164813376
3831503772885	383150	3772885	0.167059441
3831603772885	383160	3772885	0.169985439
3831703772885	383170	3772885	0.175571434
3831803772885	383180	3772885	0.178578096
3831903772885	383190	3772885	0.181836264
3832003772885	383200	3772885	0.191160064
3832103772885	383210	3772885	0.19484635
3832203772885	383220	3772885	0.194597933
3832303772885	383230	3772885	0.190314609
3832403772885	383240	3772885	0.185896239
3832503772885	383250	3772885	0.183827597
3832603772885	383260	3772885	0.181664873
3832703772885	383270	3772885	0.176811613
3832803772885	383280	3772885	0.17205154
3832903772885	383290	3772885	0.168331994
3833003772885	383300	3772885	0.16595851
3833103772885	383310	3772885	0.163645761
3833203772885	383320	3772885	0.162469584
3833303772885	383330	3772885	0.161542462
3833403772885	383340	3772885	0.160434879
3833503772885	383350	3772885	0.159288414
3833603772885	383360	3772885	0.157936585
3833703772885	383370	3772885	0.157180929
3833803772885	383380	3772885	0.156977522
3833903772885	383390	3772885	0.156790496
3834003772885	383400	3772885	0.157815906
3834103772885	383410	3772885	0.15924662
3834203772885	383420	3772885	0.159273329
3834303772885	383430	3772885	0.157158849
3834403772885	383440	3772885	0.155015766
3834503772885	383450	3772885	0.15056598
3834603772885	383460	3772885	0.146115738
3834703772885	383470	3772885	0.142419963
3834803772885	383480	3772885	0.13979119
3834903772885	383490	3772885	0.137174172
3835003772885	383500	3772885	0.135969466
3835103772885	383510	3772885	0.135251015
3835203772885	383520	3772885	0.134323449
3835303772885	383530	3772885	0.132305051
3835403772885	383540	3772885	0.130306706
3835503772885	383550	3772885	0.128216872
3835603772885	383560	3772885	0.126089834
3835703772885	383570	3772885	0.124234416
3835803772885	383580	3772885	0.125665621
3835903772885	383590	3772885	0.127413977
3836003772885	383600	3772885	0.128396236
3836103772885	383610	3772885	0.12852484
3836203772885	383620	3772885	0.12856176
3836303772885	383630	3772885	0.128070445
3836403772885	383640	3772885	0.127450224
3836503772885	383650	3772885	0.126691915
3836603772885	383660	3772885	0.125782891
3836703772885	383670	3772885	0.124794016
3836803772885	383680	3772885	0.123671567
3836903772885	383690	3772885	0.122533191
3837003772885	383700	3772885	0.121394094
3837103772885	383710	3772885	0.120227038
3837203772885	383720	3772885	0.119142864
3837303772885	383730	3772885	0.117935972

FOR CHRONIC CALCS

MAX:	0.22			
Overlapping Phases - Maximum GLC				
2025	2026	2027	2028	2029
0.00064169	0.000929502	0.001191733	0.002154898	0.001791792
0.000636384	0.000922533	0.00117973	0.002126331	0.001769414
0.00063122	0.000915842	0.001168239	0.002098661	0.001746592
0.00062365	0.000906069	0.0011502	0.002062015	0.00171393
0.000616232	0.000896485	0.00113249	0.002026101	0.001681969
0.000610961	0.000889811	0.001120715	0.001999692	0.001659076
0.000608152	0.00088657	0.001115003	0.001983734	0.00164694
0.000604978	0.000882531	0.001108663	0.001967134	0.001634385
0.00059669	0.000871799	0.001088636	0.001928919	0.001598707
0.00058781	0.00086031	0.001067462	0.001889167	0.001561481
0.000577297	0.000845952	0.001042984	0.00184269	0.00151971
0.000565233	0.000830105	0.001014685	0.001790318	0.001471314
0.000554079	0.000815698	0.000990509	0.00174451	0.001430415
0.000540349	0.00079746	0.000961472	0.001688845	0.001379112
0.000594161	0.000829834	0.001549979	0.003344694	0.003159699
0.00060039	0.000837368	0.001583377	0.003456969	0.003258045
0.000608327	0.000847195	0.001622227	0.003582504	0.003368568
0.000616382	0.00085714	0.001662186	0.003712424	0.003482075
0.000624683	0.000867424	0.001703379	0.003846877	0.003598636
0.000633134	0.000877837	0.001745789	0.003985942	0.003718252
0.00064177	0.000888506	0.00178921	0.004128773	0.00384011
0.000650813	0.000899684	0.001834382	0.004277036	0.003965818
0.000660025	0.000911032	0.00188052	0.004428648	0.004093255
0.000669529	0.0009228	0.001927717	0.004583502	0.004222372
0.000679297	0.000934854	0.00197609	0.004741496	0.00435314
0.000689241	0.000947162	0.00202489	0.004900513	0.004483499
0.000700031	0.00096055	0.002076627	0.005066477	0.004619263
0.000711166	0.000974402	0.002129301	0.005233593	0.00475493
0.000722915	0.000989004	0.002183233	0.005401608	0.004890338
0.000736167	0.001005573	0.00224071	0.005573041	0.005028634
0.000749652	0.001022431	0.002294717	0.005725035	0.005150331
0.00076266	0.001038708	0.002336877	0.005813215	0.005221622
0.000774985	0.001054274	0.002378491	0.005897052	0.005284832
0.000787605	0.001070142	0.002428589	0.006051845	0.005400184
0.000822172	0.001109459	0.002469162	0.006129776	0.005454429
0.000845541	0.001140721	0.002491188	0.006123645	0.005425056
0.000871755	0.001177477	0.002517772	0.006033776	0.005361102
0.000938821	0.001277994	0.002610234	0.00606376	0.005378253
0.000977145	0.001341279	0.002624983	0.005946776	0.005260406
0.00099455	0.001382756	0.002578134	0.005730781	0.005037105
0.000983596	0.001382866	0.002492646	0.005492887	0.004787003
0.000967035	0.001366244	0.002426131	0.005325191	0.004606948
0.000961705	0.001360466	0.002398151	0.005244243	0.004512375
0.000955825	0.001353016	0.002369383	0.0051611	0.004419228
0.000935693	0.001324829	0.002305339	0.005001545	0.004264524
0.000916428	0.0012957	0.002242267	0.004841949	0.004116945
0.000902969	0.001274193	0.002190474	0.004705589	0.003992047
0.000896437	0.001263239	0.002154045	0.004603209	0.00389621
0.000890078	0.001252871	0.002116547	0.004499127	0.003800191
0.000889179	0.001251389	0.002093203	0.004426501	0.003730715
0.000889169	0.001251678	0.002072474	0.00436005	0.003667559
0.000887907	0.001250423	0.002048475	0.004287065	0.003600249
0.000886014	0.001248635	0.002023451	0.004212666	0.003532955
0.000882626	0.001244898	0.00199532	0.004132437	0.003461858
0.000881816	0.001245514	0.001975308	0.004070414	0.003406162
0.000883535	0.001250312	0.001962486	0.004024314	0.003363663
0.000885081	0.001255053	0.001949661	0.003978891	0.003321809
0.00089308	0.001269561	0.001952165	0.003965802	0.0033054
0.000903496	0.001287155	0.001959415	0.003963097	0.003297559
0.000906157	0.001292888	0.001948872	0.003924459	0.003262021
0.000896546	0.001280847	0.001911669	0.003832727	0.003184281
0.000886548	0.0012682	0.00187461	0.003742506	0.003107907
0.000863126	0.00123613	0.001809407	0.003597101	0.002987703
0.000839509	0.001203397	0.001745108	0.003455361	0.002870837
0.000820008	0.001176456	0.001690917	0.003335443	0.002771329
0.000806424	0.001158219	0.001650589	0.003244361	0.002694606
0.000792749	0.001139749	0.001611055	0.003155807	0.00261997
0.000787022	0.001133117	0.001589381	0.003102923	0.002573555
0.000784032	0.001130464	0.001573867	0.003062441	0.002537109
0.000779769	0.001125761	0.001556192	0.003018306	0.002497888
0.00076903	0.001111402	0.001525999	0.002950854	0.00244036
0.000758285	0.001096976	0.001496512	0.002885251	0.002384386
0.000746875	0.001081501	0.001466486	0.002819084	0.002328139
0.000735149	0.001065464	0.001436461	0.002753577	0.002272516
0.000724895	0.001051569	0.001410075	0.002695394	0.002222823
0.000734094	0.001065945	0.001421941	0.002709816	0.002231367
0.000745222	0.001082076	0.001438331	0.002734052	0.00224918
0.000751689	0.001090795	0.001446815	0.002744026	0.002256721
0.000752962	0.001091921	0.001445842	0.002736259	0.002250337
0.00075352	0.001091581	0.001444656	0.002728724	0.002244977
0.000750824	0.001086784	0.001437351	0.002709729	0.002230248
0.00074725	0.001080637	0.001428885	0.00268898	0.002214573
0.000742714	0.001072956	0.00141929	0.002666327	0.002197823
0.000737189	0.001063939	0.001408042	0.002640729	0.002179116
0.0007312	0.001054405	0.001395817	0.002613384	0.002159087
0.000724486	0.001044109	0.001381817	0.002582334	0.002136062
0.000717731	0.001033885	0.001367593	0.00255057	0.002112616
0.000711112	0.001023997	0.001353395	0.002517995	0.002088568
0.000704392	0.001014245	0.001338683	0.002483702	0.002062793
0.000698131	0.001005218	0.00132505	0.002450787	0.002038671
0.000691189	0.000995754	0.001309088	0.002414147	0.002009631

Health Risk Assessment Results Summary

		MAX:	4.18	5.16	7.17
Unique Identifier	X (UTM)	Y (UTM)	Onroad	Offroad	Total Risk
3837403772885	383740	3772885	0.038694898	0.077998966	0.1166939
3837503772885	383750	3772885	0.038174686	0.077297744	0.1154724
3837603772885	383760	3772885	0.03742954	0.0764272	0.1138567
3837703772885	383770	3772885	0.036726329	0.075572027	0.1122984
3837803772885	383780	3772885	0.036121707	0.074815278	0.110937
3837903772885	383790	3772885	0.035626197	0.074137713	0.1097639
3838003772885	383800	3772885	0.035137604	0.073474554	0.1086122
3838103772885	383810	3772885	0.034636077	0.072790004	0.1074261
3838203772885	383820	3772885	0.034160421	0.072122678	0.1062831
3838303772885	383830	3772885	0.033850801	0.071661594	0.1055124
3838403772885	383840	3772885	0.033702442	0.071689297	0.1053917
3838503772885	383850	3772885	0.033528728	0.071546617	0.1050753
3838603772885	383860	3772885	0.032949196	0.070786681	0.1037359
3838703772885	383870	3772885	0.032318054	0.069959456	0.1022775
3838803772885	383880	3772885	0.031572593	0.068935953	0.1005085
3838903772885	383890	3772885	0.030485473	0.067347534	0.097833
3839003772885	383900	3772885	0.029506514	0.066198327	0.0957048
3839103772885	383910	3772885	0.028565344	0.064915255	0.0934806
3829703772895	382970	3772895	0.030250277	0.093185388	0.1234357
3829803772895	382980	3772895	0.030774303	0.094658864	0.1254332
3829903772895	382990	3772895	0.031425357	0.096340187	0.1277655
3830003772895	383000	3772895	0.032094493	0.098059595	0.1301541
3830103772895	383010	3772895	0.032793412	0.09984055	0.132634
3830203772895	383020	3772895	0.033526529	0.101706942	0.1352335
3830303772895	383030	3772895	0.034285318	0.103606804	0.1378921
3830403772895	383040	3772895	0.035082532	0.10559043	0.140673
3830503772895	383050	3772895	0.035906962	0.107610629	0.1435176
3830603772895	383060	3772895	0.036756675	0.109661546	0.1464182
3830703772895	383070	3772895	0.037632196	0.11172606	0.1493583
3830803772895	383080	3772895	0.038534855	0.113806233	0.1523411
3830903772895	383090	3772895	0.039499862	0.115976016	0.1554759
3831003772895	383100	3772895	0.040504684	0.118172957	0.1586776
3831103772895	383110	3772895	0.041551484	0.120377717	0.1619292
3831203772895	383120	3772895	0.042725501	0.122666411	0.1653919
3831303772895	383130	3772895	0.043910036	0.124858701	0.1687687
3831403772895	383140	3772895	0.045201141	0.126880633	0.1720818
3831503772895	383150	3772895	0.046536515	0.127889286	0.1744258
3831603772895	383160	3772895	0.047905244	0.12939348	0.1772987
3831703772895	383170	3772895	0.04931969	0.133876468	0.1831962
3831803772895	383180	3772895	0.050570029	0.135636369	0.1862064
3831903772895	383190	3772895	0.052056194	0.13790832	0.1899645
3832003772895	383200	3772895	0.056475039	0.142184351	0.1986594
3832103772895	383210	3772895	0.058960997	0.14303489	0.2019959
3832203772895	383220	3772895	0.059956638	0.141784716	0.2017414
3832303772895	383230	3772895	0.059118727	0.138482682	0.1976014
3832403772895	383240	3772895	0.058301466	0.13487216	0.1931736
3832503772895	383250	3772895	0.058471699	0.132661023	0.1911327
3832603772895	383260	3772895	0.058641171	0.13032436	0.1889655
3832703772895	383270	3772895	0.058047329	0.126310217	0.1843575
3832803772895	383280	3772895	0.057588905	0.122160793	0.1797497
3832903772895	383290	3772895	0.057433629	0.118533682	0.1759673
3833003772895	383300	3772895	0.05754	0.115730442	0.1732704
3833103772895	383310	3772895	0.057595694	0.113080493	0.1706762
3833203772895	383320	3772895	0.057836959	0.111302873	0.1691398
3833303772895	383330	3772895	0.058043364	0.109810443	0.1678538
3833403772895	383340	3772895	0.058106649	0.108317504	0.1664242
3833503772895	383350	3772895	0.058150926	0.107164005	0.1653149
3833603772895	383360	3772895	0.058019621	0.105961007	0.1639806
3833703772895	383370	3772895	0.058048871	0.105524481	0.1635734
3833803772895	383380	3772895	0.058270134	0.105847092	0.1641172
3833903772895	383390	3772895	0.058508531	0.106365466	0.164874
3834003772895	383400	3772895	0.059205283	0.107815178	0.1670205
3834103772895	383410	3772895	0.060266746	0.10958529	0.169852
3834203772895	383420	3772895	0.060649684	0.109945728	0.1705954
3834303772895	383430	3772895	0.059673575	0.108248462	0.167922
3834403772895	383440	3772895	0.05866058	0.10655165	0.1652122
3834503772895	383450	3772895	0.056883466	0.103744572	0.160628
3834603772895	383460	3772895	0.055089132	0.100888622	0.1559778
3834703772895	383470	3772895	0.053403262	0.098174736	0.151578
3834803772895	383480	3772895	0.051802146	0.095566931	0.1473691
3834903772895	383490	3772895	0.050279123	0.093075008	0.1433541
3835003772895	383500	3772895	0.049475635	0.09189774	0.1413734
3835103772895	383510	3772895	0.048900488	0.09114329	0.1400438
3835203772895	383520	3772895	0.048279769	0.090301676	0.1385814
3835303772895	383530	3772895	0.04743014	0.089080616	0.1365108
3835403772895	383540	3772895	0.046582118	0.087873231	0.1344553
3835503772895	383550	3772895	0.045658021	0.086539418	0.1321974
3835603772895	383560	3772895	0.044690891	0.08514878	0.1298397
3835703772895	383570	3772895	0.043798361	0.083900056	0.1276984
3835803772895	383580	3772895	0.043970118	0.084492945	0.1284631
3835903772895	383590	3772895	0.044280122	0.085182994	0.1294631
3836003772895	383600	3772895	0.044510914	0.085651616	0.1301625
3836103772895	383610	3772895	0.044600059	0.085854474	0.1304545
3836203772895	383620	3772895	0.044694643	0.086012226	0.1307069
3836303772895	383630	3772895	0.044663916	0.085981595	0.1306455
3836403772895	383640	3772895	0.044571708	0.085867246	0.130439
3836503772895	383650	3772895	0.044362264	0.085592893	0.1299552
3836603772895	383660	3772895	0.044008518	0.08515201	0.1291605
3836703772895	383670	3772895	0.043603487	0.084641304	0.1282448
3836803772895	383680	3772895	0.043061402	0.083954497	0.1270159
3836903772895	383690	3772895	0.042506252	0.083243562	0.1257498

Health Risk Assessment Results Summary

Sensitive Receptor		MAX:	7.17
Unique Identifier	X (UTM)	Y (UTM)	Total Risk
3837403772885	383740	3772885	0.116693864
3837503772885	383750	3772885	0.11547243
3837603772885	383760	3772885	0.11385674
3837703772885	383770	3772885	0.112298356
3837803772885	383780	3772885	0.110936985
3837903772885	383790	3772885	0.10976391
3838003772885	383800	3772885	0.108612158
3838103772885	383810	3772885	0.10742608
3838203772885	383820	3772885	0.106283098
3838303772885	383830	3772885	0.105512396
3838403772885	383840	3772885	0.10539174
3838503772885	383850	3772885	0.105075346
3838603772885	383860	3772885	0.103735877
3838703772885	383870	3772885	0.10227751
3838803772885	383880	3772885	0.100508547
3838903772885	383890	3772885	0.097833007
3839003772885	383900	3772885	0.095704842
3839103772885	383910	3772885	0.093480599
3829703772895	382970	3772895	0.123435665
3829803772895	382980	3772895	0.125433167
3829903772895	382990	3772895	0.127765543
3830003772895	383000	3772895	0.130154088
3830103772895	383010	3772895	0.132633961
3830203772895	383020	3772895	0.135233471
3830303772895	383030	3772895	0.137892122
3830403772895	383040	3772895	0.140672963
3830503772895	383050	3772895	0.143517591
3830603772895	383060	3772895	0.146418222
3830703772895	383070	3772895	0.149358256
3830803772895	383080	3772895	0.152341088
3830903772895	383090	3772895	0.155475878
3831003772895	383100	3772895	0.158677641
3831103772895	383110	3772895	0.1619292
3831203772895	383120	3772895	0.165391912
3831303772895	383130	3772895	0.168768737
3831403772895	383140	3772895	0.172081774
3831503772895	383150	3772895	0.174425801
3831603772895	383160	3772895	0.177298724
3831703772895	383170	3772895	0.183196157
3831803772895	383180	3772895	0.186206399
3831903772895	383190	3772895	0.189964514
3832003772895	383200	3772895	0.198659391
3832103772895	383210	3772895	0.201995887
3832203772895	383220	3772895	0.201741355
3832303772895	383230	3772895	0.197601409
3832403772895	383240	3772895	0.193173626
3832503772895	383250	3772895	0.191132722
3832603772895	383260	3772895	0.188965531
3832703772895	383270	3772895	0.184357546
3832803772895	383280	3772895	0.179749698
3832903772895	383290	3772895	0.175967311
3833003772895	383300	3772895	0.173270441
3833103772895	383310	3772895	0.170676187
3833203772895	383320	3772895	0.169139832
3833303772895	383330	3772895	0.167853807
3833403772895	383340	3772895	0.166424153
3833503772895	383350	3772895	0.165314931
3833603772895	383360	3772895	0.163980628
3833703772895	383370	3772895	0.163573352
3833803772895	383380	3772895	0.164117226
3833903772895	383390	3772895	0.164873997
3834003772895	383400	3772895	0.16702046
3834103772895	383410	3772895	0.169852036
3834203772895	383420	3772895	0.170595412
3834303772895	383430	3772895	0.167922037
3834403772895	383440	3772895	0.16521223
3834503772895	383450	3772895	0.160628038
3834603772895	383460	3772895	0.155977754
3834703772895	383470	3772895	0.151577997
3834803772895	383480	3772895	0.147369077
3834903772895	383490	3772895	0.143354132
3835003772895	383500	3772895	0.141373374
3835103772895	383510	3772895	0.140043778
3835203772895	383520	3772895	0.138581444
3835303772895	383530	3772895	0.136510756
3835403772895	383540	3772895	0.134455348
3835503772895	383550	3772895	0.132197439
3835603772895	383560	3772895	0.129839671
3835703772895	383570	3772895	0.127698416
3835803772895	383580	3772895	0.128463063
3835903772895	383590	3772895	0.129463116
3836003772895	383600	3772895	0.13016253
3836103772895	383610	3772895	0.130454533
3836203772895	383620	3772895	0.130706869
3836303772895	383630	3772895	0.130645511
3836403772895	383640	3772895	0.130438954
3836503772895	383650	3772895	0.129955157
3836603772895	383660	3772895	0.129160528
3836703772895	383670	3772895	0.128244791
3836803772895	383680	3772895	0.127015899
3836903772895	383690	3772895	0.125749814

FOR CHRONIC CALCS

	MAX:	0.22			
	Overlapping Phases - Maximum GLC				
	2025	2026	2027	2028	2029
	0.000684094	0.000986253	0.001292446	0.002376802	0.001979079
	0.000677219	0.000977143	0.001275913	0.002339965	0.001948231
	0.000667908	0.000965218	0.00125335	0.002292949	0.00190685
	0.000659009	0.000953807	0.001231627	0.002247739	0.001866827
	0.000651227	0.000943709	0.001212988	0.002208192	0.001832606
	0.00063811	0.000926441	0.001181692	0.002140282	0.00177437
	0.000631414	0.000917645	0.00116573	0.002106086	0.001744599
	0.000624994	0.000909231	0.001150366	0.002073173	0.001716075
	0.000620601	0.000903367	0.001140414	0.00204879	0.001697328
	0.000619427	0.000902396	0.001139044	0.002039029	0.001691206
	0.000617331	0.000899748	0.001135498	0.00202658	0.001682935
	0.000609696	0.000889928	0.001117142	0.001990416	0.00164996
	0.000601305	0.000879098	0.001097407	0.001952452	0.001615391
	0.00059124	0.00086582	0.001073469	0.00190737	0.001573798
	0.000576138	0.000845535	0.00103838	0.001842352	0.001514361
	0.000563372	0.000828918	0.00101069	0.001789714	0.001466914
	0.000550253	0.000811501	0.000983003	0.001735933	0.001417857
	0.000606393	0.000845348	0.001602515	0.003490842	0.003304917
	0.000612724	0.000852945	0.001638612	0.003614678	0.003413552
	0.000620742	0.000862787	0.0016798	0.003750404	0.003532797
	0.000628905	0.000872802	0.001722159	0.003890706	0.003655106
	0.000637367	0.000883174	0.001766206	0.004037211	0.003781947
	0.000646244	0.000894077	0.001812396	0.004190548	0.003913876
	0.000655332	0.000905246	0.001859744	0.004348534	0.00404864
	0.000664862	0.000916941	0.001909297	0.004513442	0.004188411
	0.000674635	0.000928986	0.001960068	0.004682816	0.004330798
	0.000684634	0.000941271	0.002011943	0.004855875	0.004474963
	0.000694822	0.000953795	0.00206469	0.005031648	0.004620106
	0.000705281	0.00096665	0.002118189	0.00520923	0.004765405
	0.000716424	0.000980366	0.002174503	0.005394038	0.004915969
	0.000728002	0.000994681	0.002231966	0.005580692	0.005066947
	0.000740005	0.001009532	0.002290384	0.005767888	0.00521719
	0.000753411	0.001026161	0.002352317	0.005960003	0.005370776
	0.000766831	0.001042828	0.002412851	0.006143459	0.005516049
	0.000781319	0.001060842	0.002471536	0.006307155	0.005645511
	0.000795848	0.001079035	0.0025127	0.006366505	0.005694448
	0.000809464	0.001096309	0.002564832	0.006504663	0.005796386
	0.000846086	0.001137969	0.002608379	0.006586384	0.005851858
	0.000871105	0.001171932	0.002626017	0.006555284	0.005797433
	0.000901278	0.001213666	0.002660417	0.006454233	0.005731995
	0.000965196	0.00131029	0.002743526	0.006468516	0.005731635
	0.00100145	0.001370005	0.002755431	0.006345126	0.005607505
	0.001019764	0.001412525	0.002707682	0.006116876	0.005373137
	0.001010828	0.001415933	0.002621889	0.005867352	0.005111254
	0.000995278	0.001401301	0.002553619	0.005687361	0.004917942
	0.000990836	0.001396969	0.00252575	0.005600794	0.004816102
	0.000985683	0.0013907	0.002496655	0.005511003	0.004714927
	0.000967775	0.001365931	0.002434799	0.005348835	0.00455581
	0.000950169	0.001339582	0.002372694	0.005184275	0.004401846
	0.000937203	0.001318958	0.002319326	0.005037933	0.004267216
	0.000929818	0.001306601	0.002277988	0.004918883	0.004156641
	0.000922821	0.001295123	0.002235851	0.004799075	0.004047016
	0.000920838	0.001291776	0.002206713	0.004709071	0.003962617
	0.00091972	0.001290243	0.002180021	0.00462537	0.003884775
	0.000917465	0.001287396	0.002150432	0.004536349	0.003804036
	0.000916323	0.001286675	0.002124936	0.004457516	0.003732794
	0.000913521	0.001283867	0.002095898	0.004371975	0.00365724
	0.000914906	0.001287816	0.002079852	0.004315858	0.003606059
	0.000920883	0.001299113	0.002076376	0.004287234	0.003577136
	0.000927885	0.001312115	0.002074834	0.004263305	0.003551846
	0.000942482	0.001336062	0.002090809	0.004276898	0.003556351
	0.000961329	0.00136496	0.002115263	0.004308088	0.00357652
	0.000968601	0.001376434	0.002113221	0.004285066	0.0035549
	0.000956222	0.001360742	0.002066986	0.00417238	0.003460345
	0.000943358	0.001344318	0.002020912	0.004061782	0.003367641
	0.000919443	0.001312511	0.001951409	0.003905022	0.003237582
	0.000894855	0.001279318	0.001882332	0.003751137	0.003110433
	0.000871481	0.001247468	0.001817546	0.003607719	0.002992064
	0.000848995	0.001216591	0.001756182	0.003473134	0.002880985
	0.000827452	0.001186811	0.001698071	0.003346558	0.002776314
	0.000817392	0.001173893	0.001665886	0.003272299	0.002712945
	0.000810951	0.001166274	0.00164217	0.003215478	0.00266343
	0.000803631	0.001157224	0.001617394	0.00315731	0.002613001
	0.000792646	0.001142712	0.001585754	0.003086195	0.002552408
	0.000781599	0.001128033	0.00155491	0.003017507	0.002493825
	0.000769248	0.00111136	0.001522245	0.002945847	0.002433011
	0.000756178	0.001093547	0.001488928	0.002873474	0.002371729
	0.000744254	0.001077342	0.001458726	0.002807558	0.002315708
	0.000749461	0.001086087	0.001462618	0.002806735	0.002311727
	0.000756099	0.001096223	0.001469828	0.002813034	0.002314331
	0.00076091	0.001103136	0.001474264	0.002814697	0.002314222
	0.000763192	0.001106017	0.001474647	0.002809022	0.002308945
	0.000765138	0.001107917	0.001475389	0.002804777	0.002305707
	0.000765042	0.001106632	0.001473125	0.00279521	0.002298804
	0.000763908	0.001103599	0.001469802	0.002784182	0.002291531
	0.000760967	0.001097857	0.001463719	0.002768344	0.002281002
	0.000756091	0.001089527	0.00145399	0.002745427	0.002264978
	0.000750494	0.001080316	0.001442854	0.002720192	0.002247319
	0.000743207	0.001069356	0.001427175	0.002685289	0.002220938
	0.000735775	0.001058423	0.00141088	0.002648715	0.002193061

Health Risk Assessment Results Summary

		MAX:	4.18	5.16	7.17
Unique Identifier	X (UTM)	Y (UTM)	Onroad	Offroad	Total Risk
3837003772895	383700	3772895	0.041974278	0.082520064	0.1244943
3837103772895	383710	3772895	0.041451695	0.08179496	0.1232467
3837203772895	383720	3772895	0.040956246	0.081125337	0.1220816
3837303772895	383730	3772895	0.040413284	0.080421244	0.1208345
3837403772895	383740	3772895	0.039869296	0.079718092	0.1195874
3837503772895	383750	3772895	0.039315877	0.078997614	0.1183135
3837603772895	383760	3772895	0.038434539	0.077972267	0.1164068
3837703772895	383770	3772895	0.037587562	0.076952745	0.1145403
3837803772895	383780	3772895	0.036875591	0.076072114	0.1129477
3837903772895	383790	3772895	0.03627213	0.075310285	0.1115824
3838003772895	383800	3772895	0.035684072	0.074570853	0.1102549
3838103772895	383810	3772895	0.035190136	0.073932643	0.1091228
3838203772895	383820	3772895	0.034715584	0.073304424	0.10802
3838303772895	383830	3772895	0.034479376	0.072824688	0.1073041
3838403772895	383840	3772895	0.034481683	0.072828303	0.10731
3838503772895	383850	3772895	0.034412822	0.072898408	0.1073112
3838603772895	383860	3772895	0.033878832	0.072230399	0.1061092
3838703772895	383870	3772895	0.033294071	0.071474506	0.1047686
3838803772895	383880	3772895	0.03253906	0.070457457	0.1029965
3838903772895	383890	3772895	0.031235409	0.068599925	0.0998353
3839003772895	383900	3772895	0.03015021	0.067272133	0.0974223
3839103772895	383910	3772895	0.029246477	0.066044007	0.0952905
3829703772905	382970	3772905	0.031030813	0.095730402	0.1267612
3829803772905	382980	3772905	0.03157919	0.097365373	0.1289446
3829903772905	382990	3772905	0.032230299	0.099152951	0.1313832
3830003772905	383000	3772905	0.032903523	0.10098018	0.1338837
3830103772905	383010	3772905	0.033628561	0.10289536	0.1365239
3830203772905	383020	3772905	0.034401847	0.10493318	0.139335
3830303772905	383030	3772905	0.03520101	0.107018409	0.1422194
3830403772905	383040	3772905	0.036045441	0.109198083	0.1452435
3830503772905	383050	3772905	0.036920356	0.111434397	0.1483548
3830603772905	383060	3772905	0.03782093	0.113699452	0.1515204
3830703772905	383070	3772905	0.038741109	0.115975161	0.1547163
3830803772905	383080	3772905	0.039690337	0.118265042	0.1579554
3830903772905	383090	3772905	0.040701456	0.120648826	0.1613503
3831003772905	383100	3772905	0.041755906	0.123062593	0.1648185
3831103772905	383110	3772905	0.042849496	0.125474311	0.1683238
3831203772905	383120	3772905	0.044009986	0.127938463	0.1719484
3831303772905	383130	3772905	0.045232533	0.130331798	0.1755643
3831403772905	383140	3772905	0.046624946	0.132871049	0.179496
3831503772905	383150	3772905	0.048152897	0.134573807	0.1827267
3831603772905	383160	3772905	0.049694379	0.135670345	0.1853647
3831703772905	383170	3772905	0.051246089	0.140298554	0.1915446
3831803772905	383180	3772905	0.052501973	0.142096097	0.1945981
3831903772905	383190	3772905	0.054416169	0.145150177	0.1995663
3832003772905	383200	3772905	0.058518896	0.148185235	0.2067041
3832103772905	383210	3772905	0.060940797	0.148851692	0.2097925
3832203772905	383220	3772905	0.062083916	0.147591262	0.2096752
3832303772905	383230	3772905	0.061463209	0.144412683	0.2058759
3832403772905	383240	3772905	0.06076849	0.140825405	0.2015939
3832503772905	383250	3772905	0.061007312	0.138554759	0.1995621
3832603772905	383260	3772905	0.061246156	0.136126275	0.1973724
3832703772905	383270	3772905	0.060822408	0.132250647	0.1930731
3832803772905	383280	3772905	0.060487406	0.128194976	0.1886824
3832903772905	383290	3772905	0.060399261	0.124481856	0.1848811
3833003772905	383300	3772905	0.060510323	0.121350996	0.1818613
3833103772905	383310	3772905	0.060578886	0.118376611	0.1789555
3833203772905	383320	3772905	0.060806165	0.116214581	0.1770207
3833303772905	383330	3772905	0.060992943	0.114347821	0.1753408
3833403772905	383340	3772905	0.061032325	0.11253371	0.173566
3833503772905	383350	3772905	0.061149965	0.111344924	0.1724949
3833603772905	383360	3772905	0.061066566	0.1100801	0.1711467
3833703772905	383370	3772905	0.061236235	0.109828843	0.1710651
3833803772905	383380	3772905	0.061731398	0.110646905	0.1723783
3833903772905	383390	3772905	0.062315351	0.111745969	0.1740613
3834003772905	383400	3772905	0.063390304	0.113620266	0.1770106
3834103772905	383410	3772905	0.064937396	0.115793562	0.180731
3834203772905	383420	3772905	0.06555907	0.116244569	0.1818036
3834303772905	383430	3772905	0.064417296	0.114291312	0.1787086
3834403772905	383440	3772905	0.063241513	0.112359193	0.1756007
3834503772905	383450	3772905	0.061413704	0.109590016	0.1710037
3834603772905	383460	3772905	0.059546002	0.106770945	0.1663169
3834703772905	383470	3772905	0.05754471	0.103748998	0.1612937
3834803772905	383480	3772905	0.055241962	0.100182011	0.155424
3834903772905	383490	3772905	0.053152544	0.096846791	0.1499993
3835003772905	383500	3772905	0.052022145	0.095143105	0.1471652
3835103772905	383510	3772905	0.051177317	0.093960079	0.1451374
3835203772905	383520	3772905	0.050315075	0.092765953	0.143081
3835303772905	383530	3772905	0.049393779	0.091475173	0.140869
3835403772905	383540	3772905	0.048470027	0.090204762	0.1386748
3835503772905	383550	3772905	0.047505942	0.08886984	0.1363758
3835603772905	383560	3772905	0.04653003	0.087537684	0.1340677
3835703772905	383570	3772905	0.045612164	0.086308372	0.1319205
3835803772905	383580	3772905	0.045590844	0.086602853	0.1321937
3835903772905	383590	3772905	0.045674067	0.086982215	0.1326563
3836003772905	383600	3772905	0.04577608	0.087300679	0.1330768
3836103772905	383610	3772905	0.045846119	0.0875234	0.1333695
3836203772905	383620	3772905	0.045937027	0.087710639	0.1336477
3836303772905	383630	3772905	0.045966022	0.087780708	0.1337467
3836403772905	383640	3772905	0.045937987	0.087753213	0.1336912
3836503772905	383650	3772905	0.045764978	0.08753988	0.1333049

Health Risk Assessment Results Summary

Sensitive Receptor		MAX:	7.17
Unique Identifier	X (UTM)	Y (UTM)	Total Risk
3837003772895	383700	3772895	0.124494342
3837103772895	383710	3772895	0.123246655
3837203772895	383720	3772895	0.122081584
3837303772895	383730	3772895	0.120834528
3837403772895	383740	3772895	0.119587388
3837503772895	383750	3772895	0.118313491
3837603772895	383760	3772895	0.116406807
3837703772895	383770	3772895	0.114540307
3837803772895	383780	3772895	0.112947705
3837903772895	383790	3772895	0.111582415
3838003772895	383800	3772895	0.110254926
3838103772895	383810	3772895	0.109122779
3838203772895	383820	3772895	0.108020007
3838303772895	383830	3772895	0.107304064
3838403772895	383840	3772895	0.107309986
3838503772895	383850	3772895	0.10731123
3838603772895	383860	3772895	0.106109231
3838703772895	383870	3772895	0.104768578
3838803772895	383880	3772895	0.102996517
3838903772895	383890	3772895	0.099835334
3839003772895	383900	3772895	0.097422343
3839103772895	383910	3772895	0.095290484
3829703772905	382970	3772905	0.126761215
3829803772905	382980	3772905	0.128944563
3829903772905	382990	3772905	0.131383249
3830003772905	383000	3772905	0.133883703
3830103772905	383010	3772905	0.136523921
3830203772905	383020	3772905	0.139335027
3830303772905	383030	3772905	0.142219418
3830403772905	383040	3772905	0.145243524
3830503772905	383050	3772905	0.148354753
3830603772905	383060	3772905	0.151520382
3830703772905	383070	3772905	0.15471627
3830803772905	383080	3772905	0.157955378
3830903772905	383090	3772905	0.161350282
3831003772905	383100	3772905	0.164818499
3831103772905	383110	3772905	0.168323806
3831203772905	383120	3772905	0.17194845
3831303772905	383130	3772905	0.17556433
3831403772905	383140	3772905	0.179495996
3831503772905	383150	3772905	0.182726704
3831603772905	383160	3772905	0.185364724
3831703772905	383170	3772905	0.191544643
3831803772905	383180	3772905	0.194598069
3831903772905	383190	3772905	0.199566346
3832003772905	383200	3772905	0.206704131
3832103772905	383210	3772905	0.209792489
3832203772905	383220	3772905	0.209675177
3832303772905	383230	3772905	0.205875893
3832403772905	383240	3772905	0.201593895
3832503772905	383250	3772905	0.199562071
3832603772905	383260	3772905	0.19737243
3832703772905	383270	3772905	0.193073055
3832803772905	383280	3772905	0.188682381
3832903772905	383290	3772905	0.184881118
3833003772905	383300	3772905	0.181861319
3833103772905	383310	3772905	0.178955497
3833203772905	383320	3772905	0.177020746
3833303772905	383330	3772905	0.175340764
3833403772905	383340	3772905	0.173566036
3833503772905	383350	3772905	0.172494888
3833603772905	383360	3772905	0.171146665
3833703772905	383370	3772905	0.171065078
3833803772905	383380	3772905	0.172378303
3833903772905	383390	3772905	0.17406132
3834003772905	383400	3772905	0.17701057
3834103772905	383410	3772905	0.180730957
3834203772905	383420	3772905	0.181803638
3834303772905	383430	3772905	0.178708607
3834403772905	383440	3772905	0.175600707
3834503772905	383450	3772905	0.17100372
3834603772905	383460	3772905	0.166316948
3834703772905	383470	3772905	0.161293708
3834803772905	383480	3772905	0.155423972
3834903772905	383490	3772905	0.149999336
3835003772905	383500	3772905	0.14716525
3835103772905	383510	3772905	0.145137395
3835203772905	383520	3772905	0.143081029
3835303772905	383530	3772905	0.140868952
3835403772905	383540	3772905	0.138674789
3835503772905	383550	3772905	0.136375781
3835603772905	383560	3772905	0.134067714
3835703772905	383570	3772905	0.131920535
3835803772905	383580	3772905	0.132193697
3835903772905	383590	3772905	0.132656282
3836003772905	383600	3772905	0.133076759
3836103772905	383610	3772905	0.133369519
3836203772905	383620	3772905	0.133647667
3836303772905	383630	3772905	0.13374673
3836403772905	383640	3772905	0.1336912
3836503772905	383650	3772905	0.133304857

FOR CHRONIC CALCS

MAX:	0.22			
Overlapping Phases - Maximum GLC				
2025	2026	2027	2028	2029
0.000728513	0.00104779	0.001394811	0.00261222	0.002165348
0.000721376	0.001037552	0.00137874	0.002574872	0.002136911
0.000714678	0.001028013	0.001363774	0.002539138	0.002110153
0.000707532	0.001018203	0.001347251	0.002500672	0.002079967
0.000700407	0.001008615	0.001330507	0.002462531	0.002049338
0.000693181	0.000999045	0.001313228	0.002423725	0.002017375
0.000682295	0.000985265	0.001286094	0.002367996	0.001967058
0.000671633	0.000971656	0.00125998	0.002314285	0.001918751
0.000662524	0.000959871	0.001238072	0.002268274	0.001878428
0.000654708	0.000949659	0.001219506	0.002228532	0.001844457
0.0006471	0.000939723	0.001201465	0.002189932	0.001811361
0.000640621	0.00093124	0.001186221	0.002156665	0.001783535
0.000634308	0.000922901	0.001171535	0.002124623	0.001756765
0.000630598	0.000917782	0.001162247	0.002102098	0.00173817
0.000630457	0.000917494	0.001163082	0.002095271	0.001736476
0.000630148	0.000917646	0.001163369	0.002088598	0.00173372
0.000623216	0.000908729	0.001147062	0.002055029	0.001704004
0.000615504	0.000898775	0.001128913	0.002018869	0.001671489
0.000605426	0.000885708	0.001104759	0.001973466	0.001629305
0.000587452	0.000861496	0.001063209	0.001896829	0.00155966
0.000573106	0.00084271	0.001031964	0.001837212	0.00150548
0.000560512	0.000826025	0.00100545	0.00178513	0.001458444
0.000619017	0.000861261	0.00165718	0.003643094	0.003457013
0.000625686	0.000869246	0.00169691	0.003781428	0.003578366
0.000633654	0.000878941	0.001740651	0.003928828	0.003707838
0.000641803	0.000888848	0.001785577	0.004081158	0.003840469
0.000650514	0.000899443	0.001832956	0.004241311	0.003978934
0.000659853	0.000910894	0.001883292	0.004410715	0.004124718
0.000669409	0.000922556	0.001935089	0.004585881	0.004274128
0.000679446	0.00093484	0.001989475	0.004769769	0.00443002
0.000689786	0.000947475	0.002045499	0.004959543	0.004589481
0.000700329	0.000960365	0.002102656	0.005153426	0.004750858
0.00071098	0.000973369	0.002160558	0.005350128	0.00491296
0.000721883	0.000986679	0.00221929	0.005549304	0.005075498
0.000733493	0.001000914	0.00228085	0.005755842	0.005243204
0.000745549	0.001015723	0.00234375	0.005965095	0.005411743
0.000757958	0.001030971	0.002407466	0.006174671	0.00557903
0.000771132	0.001047195	0.002473291	0.006386972	0.005747592
0.000784811	0.001064045	0.002538985	0.006594473	0.005910249
0.00080052	0.001083509	0.002610093	0.006807112	0.006077971
0.000817551	0.00110467	0.002666916	0.006926344	0.006174596
0.000832883	0.00112407	0.002715718	0.007014016	0.006239486
0.00087131	0.001167919	0.002762223	0.007100195	0.006297393
0.000898388	0.001205209	0.002775177	0.007035075	0.006210748
0.000936105	0.00126061	0.002821167	0.006945225	0.006157498
0.000991981	0.001342526	0.00288952	0.006925196	0.006128456
0.001026646	0.001399174	0.002900575	0.006799359	0.006001325
0.001046685	0.001443512	0.002854305	0.006561625	0.005759073
0.00104111	0.00145201	0.002770557	0.006302787	0.005487867
0.001027673	0.001441028	0.00270202	0.006111212	0.005281717
0.001024188	0.001438468	0.002673571	0.006015701	0.005169102
0.001019823	0.001433623	0.002643681	0.005916957	0.005057245
0.001004553	0.001413018	0.002584804	0.005753043	0.004893642
0.000989032	0.001390211	0.002524454	0.005584339	0.004733208
0.000976845	0.001371012	0.0024702	0.005428775	0.004588729
0.000968734	0.001357565	0.002423923	0.005291547	0.00446199
0.000961092	0.001344988	0.002376664	0.005153708	0.004336728
0.000957953	0.00133971	0.002341134	0.005043824	0.004235485
0.000955693	0.001336253	0.002307782	0.004940303	0.004140921
0.000952466	0.001331842	0.002272045	0.004832846	0.004044827
0.000952178	0.001332344	0.002245925	0.004748458	0.003968595
0.000949903	0.001330319	0.002215434	0.004656134	0.003887321
0.000963921	0.001355557	0.002208946	0.004594056	0.003824333
0.000976355	0.001376461	0.002218646	0.004592064	0.003815882
0.000995964	0.001407074	0.00224416	0.004624174	0.003835457
0.001020351	0.001442481	0.002280366	0.0046784	0.0038761
0.001029936	0.001456217	0.00228253	0.004662137	0.003861969
0.001015637	0.001438255	0.002228411	0.004530501	0.003752137
0.001000918	0.001419651	0.002174877	0.004402129	0.003645185
0.000977314	0.001389098	0.002102293	0.004236595	0.003507568
0.000952845	0.001356958	0.00202996	0.004073533	0.003372383
0.000926107	0.001321312	0.00195462	0.003906371	0.003234425
0.000894201	0.001277761	0.001870186	0.003723137	0.003084215
0.000864675	0.00123693	0.001792833	0.003556432	0.002947759
0.00084984	0.001217225	0.001748893	0.00345789	0.002865174
0.00083946	0.001204013	0.001715672	0.003381779	0.002800332
0.000828749	0.001190206	0.001682767	0.003306941	0.002736558
0.000816983	0.001174755	0.001648688	0.003230634	0.002671658
0.000805161	0.001159148	0.001615439	0.003156631	0.002608684
0.000792595	0.001142369	0.001581586	0.003082107	0.002545417
0.000779832	0.0011252	0.001548204	0.003008987	0.002483303
0.000767903	0.001109179	0.001517311	0.002941111	0.002425497
0.00077019	0.001113757	0.001515248	0.00292893	0.002412277
0.000773611	0.001119478	0.001515887	0.002922346	0.002404176
0.000776765	0.00112428	0.00151667	0.002916685	0.002397643
0.000779071	0.001127436	0.001516634	0.002909811	0.002390967
0.000781204	0.00112978	0.00151728	0.00290489	0.002386823
0.000782113	0.001129959	0.001516656	0.002897971	0.002381946
0.000781936	0.001128222	0.00151496	0.002889767	0.002377011
0.00077961	0.001123344	0.00150983	0.00287533	0.002367672

Health Risk Assessment Results Summary

		MAX:	4.18	5.16	7.17
Unique Identifier	X (UTM)	Y (UTM)	Onroad	Offroad	Total Risk
3836603772905	383660	3772905	0.045414553	0.08710339	0.1325179
3836703772905	383670	3772905	0.04500217	0.086603501	0.1316057
3836803772905	383680	3772905	0.044432507	0.085883236	0.1303157
3836903772905	383690	3772905	0.043838105	0.085135311	0.1289734
3837003772905	383700	3772905	0.043261031	0.084381665	0.1276427
3837103772905	383710	3772905	0.042673809	0.08359662	0.1262704
3837203772905	383720	3772905	0.042118603	0.082847012	0.1249656
3837303772905	383730	3772905	0.041542474	0.082102483	0.123645
3837403772905	383740	3772905	0.040973376	0.081375524	0.1223489
3837503772905	383750	3772905	0.040400453	0.080646645	0.1210471
3837603772905	383760	3772905	0.039517256	0.079593024	0.1191103
3837703772905	383770	3772905	0.038665045	0.078569362	0.1172344
3837803772905	383780	3772905	0.037925778	0.077660387	0.1155862
3837903772905	383790	3772905	0.037278472	0.076845414	0.1141239
3838003772905	383800	3772905	0.036648586	0.076046149	0.1126947
3838103772905	383810	3772905	0.036084455	0.075323406	0.1114079
3838203772905	383820	3772905	0.035535064	0.074619565	0.1101546
3838303772905	383830	3772905	0.035161347	0.074103967	0.1092653
3838403772905	383840	3772905	0.035242303	0.073917239	0.1091595
3838503772905	383850	3772905	0.035208876	0.074141152	0.10935
3838603772905	383860	3772905	0.034708432	0.073518978	0.1082274
3838703772905	383870	3772905	0.034145994	0.072803225	0.1069492
3838803772905	383880	3772905	0.033384234	0.071781128	0.1051654
3838903772905	383890	3772905	0.031972188	0.069840999	0.1018132
3839003772905	383900	3772905	0.03085601	0.06841906	0.0992751
3839103772905	383910	3772905	0.029991692	0.067247041	0.0972387
3829703772915	382970	3772915	0.03179721	0.098255043	0.1300523
3829803772915	382980	3772915	0.032373905	0.100138379	0.1325123
3829903772915	382990	3772915	0.033056742	0.102081689	0.1351384
3830003772915	383000	3772915	0.033745472	0.104065735	0.1378112
3830103772915	383010	3772915	0.034506737	0.106155446	0.1406622
3830203772915	383020	3772915	0.035323025	0.108389865	0.1437129
3830303772915	383030	3772915	0.036167906	0.110682517	0.1468504
3830403772915	383040	3772915	0.037052781	0.113066661	0.1501194
3830503772915	383050	3772915	0.037967864	0.115517093	0.153485
3830603772915	383060	3772915	0.038916013	0.118014732	0.1569307
3830703772915	383070	3772915	0.039902792	0.120574065	0.1604769
3830803772915	383080	3772915	0.040923009	0.123170892	0.1640939
3830903772915	383090	3772915	0.041993299	0.125830751	0.1678241
3831003772915	383100	3772915	0.043103974	0.128503874	0.1716078
3831103772915	383110	3772915	0.044258626	0.131187788	0.1754464
3831203772915	383120	3772915	0.04548396	0.133938031	0.179422
3831303772915	383130	3772915	0.046761778	0.136619969	0.1833817
3831403772915	383140	3772915	0.048222551	0.139479272	0.1877018
3831503772915	383150	3772915	0.049822463	0.142015401	0.1918379
3831603772915	383160	3772915	0.051446655	0.142866406	0.1943131
3831703772915	383170	3772915	0.053111381	0.145829825	0.1989412
3831803772915	383180	3772915	0.054781056	0.14909489	0.2038759
3831903772915	383190	3772915	0.055971488	0.150159822	0.2061313
3832003772915	383200	3772915	0.058287136	0.153526021	0.2118132
3832103772915	383210	3772915	0.062518002	0.155441883	0.2179599
3832203772915	383220	3772915	0.06483653	0.155335425	0.220172
3832303772915	383230	3772915	0.065740643	0.153541643	0.2192823
3832403772915	383240	3772915	0.065711761	0.150943286	0.216655
3832503772915	383250	3772915	0.065797749	0.148318704	0.2141165
3832603772915	383260	3772915	0.065743682	0.145355948	0.2110996
3832703772915	383270	3772915	0.065357999	0.141637562	0.2069956
3832803772915	383280	3772915	0.065030404	0.137726462	0.2027569
3832903772915	383290	3772915	0.064875524	0.133913181	0.1987887
3833003772915	383300	3772915	0.064885593	0.130371942	0.1952575
3833103772915	383310	3772915	0.064893207	0.126931516	0.1918247
3833203772915	383320	3772915	0.065051268	0.124174203	0.1892255
3833303772915	383330	3772915	0.065154786	0.121694606	0.1868494
3833403772915	383340	3772915	0.065115293	0.11932862	0.1844439
3833503772915	383350	3772915	0.065248336	0.117868643	0.183117
3833603772915	383360	3772915	0.065156794	0.116334414	0.1814912
3833703772915	383370	3772915	0.065395446	0.116014077	0.1814095
3833803772915	383380	3772915	0.066065737	0.11694109	0.1830068
3833903772915	383390	3772915	0.066827746	0.118080449	0.1849082
3834003772915	383400	3772915	0.067728076	0.119291324	0.1870194
3834103772915	383410	3772915	0.068873068	0.120609019	0.1894821
3834203772915	383420	3772915	0.069267336	0.120658104	0.1899254
3834303772915	383430	3772915	0.068313826	0.118932581	0.1872464
3834403772915	383440	3772915	0.067312153	0.11721345	0.1845256
3834503772915	383450	3772915	0.065571355	0.114611477	0.1801828
3834603772915	383460	3772915	0.063740497	0.111920945	0.1756614
3834703772915	383470	3772915	0.06159334	0.108807422	0.1704008
3834803772915	383480	3772915	0.058771633	0.104659906	0.1634315
3834903772915	383490	3772915	0.0562538	0.100796494	0.1570503
3835003772915	383500	3772915	0.054769942	0.09858463	0.1533546
3835103772915	383510	3772915	0.053613415	0.096930523	0.1505439
3835203772915	383520	3772915	0.052475152	0.095329743	0.1478049
3835303772915	383530	3772915	0.051437216	0.093921095	0.1453583
3835403772915	383540	3772915	0.050401302	0.092523633	0.1429249
3835503772915	383550	3772915	0.049460991	0.091310955	0.1407719
3835603772915	383560	3772915	0.048591706	0.09023012	0.1388218
3835703772915	383570	3772915	0.047768314	0.089226957	0.1369953
3835803772915	383580	3772915	0.04761286	0.089319153	0.136932
3835903772915	383590	3772915	0.047542401	0.089474032	0.1370164
3836003772915	383600	3772915	0.047516213	0.089632066	0.1371483
3836103772915	383610	3772915	0.047510436	0.089756109	0.1372665

Health Risk Assessment Results Summary

Sensitive Receptor		MAX:	7.17
Unique Identifier	X (UTM)	Y (UTM)	Total Risk
3836603772905	383660	3772905	0.132517944
3836703772905	383670	3772905	0.131605671
3836803772905	383680	3772905	0.130315743
3836903772905	383690	3772905	0.128973416
3837003772905	383700	3772905	0.127642697
3837103772905	383710	3772905	0.126270428
3837203772905	383720	3772905	0.124965615
3837303772905	383730	3772905	0.123644956
3837403772905	383740	3772905	0.1223489
3837503772905	383750	3772905	0.121047098
3837603772905	383760	3772905	0.11911028
3837703772905	383770	3772905	0.117234407
3837803772905	383780	3772905	0.115586165
3837903772905	383790	3772905	0.114123886
3838003772905	383800	3772905	0.112694734
3838103772905	383810	3772905	0.111407861
3838203772905	383820	3772905	0.110154628
3838303772905	383830	3772905	0.109265314
3838403772905	383840	3772905	0.109159542
3838503772905	383850	3772905	0.109350028
3838603772905	383860	3772905	0.10822741
3838703772905	383870	3772905	0.10694922
3838803772905	383880	3772905	0.105165362
3838903772905	383890	3772905	0.101813187
3839003772905	383900	3772905	0.099275069
3839103772905	383910	3772905	0.097238733
3829703772915	382970	3772915	0.130052253
3829803772915	382980	3772915	0.132512284
3829903772915	382990	3772915	0.135138431
3830003772915	383000	3772915	0.137811206
3830103772915	383010	3772915	0.140662183
3830203772915	383020	3772915	0.143712891
3830303772915	383030	3772915	0.146850422
3830403772915	383040	3772915	0.150119442
3830503772915	383050	3772915	0.153484957
3830603772915	383060	3772915	0.156930745
3830703772915	383070	3772915	0.160476857
3830803772915	383080	3772915	0.164093901
3830903772915	383090	3772915	0.16782405
3831003772915	383100	3772915	0.171607848
3831103772915	383110	3772915	0.175446415
3831203772915	383120	3772915	0.179421991
3831303772915	383130	3772915	0.183381747
3831403772915	383140	3772915	0.187701824
3831503772915	383150	3772915	0.191837863
3831603772915	383160	3772915	0.194313061
3831703772915	383170	3772915	0.198941206
3831803772915	383180	3772915	0.203875945
3831903772915	383190	3772915	0.206131309
3832003772915	383200	3772915	0.211813157
3832103772915	383210	3772915	0.217959885
3832203772915	383220	3772915	0.220171955
3832303772915	383230	3772915	0.219282286
3832403772915	383240	3772915	0.216655047
3832503772915	383250	3772915	0.214116452
3832603772915	383260	3772915	0.21109963
3832703772915	383270	3772915	0.206995562
3832803772915	383280	3772915	0.202756866
3832903772915	383290	3772915	0.198788705
3833003772915	383300	3772915	0.195257535
3833103772915	383310	3772915	0.191824722
3833203772915	383320	3772915	0.189225471
3833303772915	383330	3772915	0.186849392
3833403772915	383340	3772915	0.184443913
3833503772915	383350	3772915	0.183116979
3833603772915	383360	3772915	0.181491207
3833703772915	383370	3772915	0.181409523
3833803772915	383380	3772915	0.183006826
3833903772915	383390	3772915	0.184908195
3834003772915	383400	3772915	0.1870194
3834103772915	383410	3772915	0.189482087
3834203772915	383420	3772915	0.18992544
3834303772915	383430	3772915	0.187246407
3834403772915	383440	3772915	0.184525604
3834503772915	383450	3772915	0.180182832
3834603772915	383460	3772915	0.175661443
3834703772915	383470	3772915	0.170400762
3834803772915	383480	3772915	0.16343154
3834903772915	383490	3772915	0.157050294
3835003772915	383500	3772915	0.153354571
3835103772915	383510	3772915	0.150543939
3835203772915	383520	3772915	0.147804895
3835303772915	383530	3772915	0.14535831
3835403772915	383540	3772915	0.142924936
3835503772915	383550	3772915	0.140771946
3835603772915	383560	3772915	0.138821825
3835703772915	383570	3772915	0.136995271
3835803772915	383580	3772915	0.136932013
3835903772915	383590	3772915	0.137016433
3836003772915	383600	3772915	0.137148279
3836103772915	383610	3772915	0.137266545

FOR CHRONIC CALCS

MAX:	0.22			
Overlapping Phases - Maximum GLC				
2025	2026	2027	2028	2029
0.000774823	0.001115121	0.001500016	0.002851797	0.002351114
0.000769253	0.001105955	0.001488699	0.002825588	0.0023328
0.00076165	0.001094581	0.001472068	0.002788291	0.002304334
0.000753804	0.00108317	0.001454461	0.002748806	0.002273976
0.00074612	0.001072063	0.001437024	0.002709191	0.002243427
0.000738293	0.001061005	0.00141892	0.002667589	0.002211029
0.000730868	0.001050569	0.001401707	0.002627674	0.002180123
0.000723332	0.001040215	0.001384024	0.002586507	0.002147869
0.000715935	0.001030207	0.001366555	0.002546085	0.002115813
0.000708537	0.001020368	0.001348787	0.002505641	0.002082973
0.000697508	0.001006292	0.001321448	0.002448716	0.002032237
0.000686812	0.000992633	0.001295133	0.002393861	0.001983496
0.000677387	0.000980437	0.001272413	0.002345721	0.001941564
0.00066903	0.000969512	0.00125244	0.002302822	0.001904925
0.000660864	0.000958856	0.001232967	0.002261116	0.001869255
0.000653506	0.000949204	0.001215528	0.002223316	0.001837384
0.000646337	0.000939833	0.001198557	0.002186729	0.001806366
0.000641313	0.000933179	0.001186678	0.002159315	0.001784488
0.000641269	0.000932613	0.001185949	0.002149982	0.001780206
0.000641808	0.000934046	0.001188621	0.002147032	0.001780553
0.000635306	0.000925702	0.001173417	0.002114786	0.001752768
0.000627957	0.000916229	0.001156074	0.002079272	0.001721305
0.000617808	0.000903014	0.001131791	0.002032858	0.001678542
0.000598601	0.000877272	0.001087712	0.001951173	0.001604592
0.000583614	0.000857558	0.001055101	0.001888456	0.001547441
0.000571587	0.000841604	0.001029723	0.001838029	0.001502333
0.000631483	0.000876928	0.001711523	0.003792461	0.003609161
0.000638509	0.000885292	0.001756841	0.003955089	0.00375091
0.000646836	0.000895354	0.001804326	0.004117367	0.003893447
0.000655165	0.000905419	0.001852899	0.004284837	0.004039399
0.000664292	0.000916474	0.001904461	0.00446159	0.004192218
0.000674104	0.000928399	0.001959599	0.004649777	0.004354236
0.000684149	0.000940599	0.002016472	0.004845019	0.00452083
0.000694613	0.000953322	0.0020758	0.005049116	0.004693565
0.000705391	0.000966444	0.00213693	0.005259923	0.004870387
0.000716416	0.000979836	0.00219977	0.005477072	0.00505086
0.000727818	0.000993687	0.002264513	0.005700843	0.005235183
0.000739538	0.001007943	0.002330616	0.005928794	0.005421242
0.00075178	0.00102288	0.002398827	0.006162647	0.005610626
0.000764353	0.00103818	0.002468254	0.006399139	0.005800445
0.000777364	0.001054059	0.002538724	0.006636712	0.005989397
0.000791183	0.001071	0.002611693	0.006878367	0.006180449
0.000805395	0.001088399	0.002684593	0.007115526	0.006365791
0.00082179	0.001108588	0.002763721	0.007361162	0.006558401
0.000839567	0.001130536	0.002838686	0.007569027	0.006721709
0.000856781	0.001151954	0.002883837	0.007607187	0.006753256
0.000882128	0.00118156	0.002942593	0.007751879	0.006856405
0.000916669	0.001222938	0.002981496	0.007769447	0.006855302
0.000941314	0.001257384	0.002985037	0.007661887	0.006731286
0.000984531	0.001322483	0.003037587	0.007567229	0.00666661
0.001039961	0.001403761	0.00308773	0.007472783	0.006576665
0.001074171	0.00146297	0.003076901	0.007270988	0.006378768
0.001088871	0.001497989	0.003026437	0.00703714	0.0061361
0.001088847	0.001510317	0.002965943	0.006828661	0.005912083
0.001085672	0.001512031	0.0029217	0.00667893	0.005744062
0.001079018	0.001507074	0.002874597	0.006528525	0.005579293
0.001066275	0.001492398	0.002814177	0.006350812	0.005395861
0.00105262	0.001474355	0.002753277	0.006172422	0.005219427
0.001040433	0.001456772	0.002695585	0.006000833	0.005055818
0.001030568	0.001441547	0.002642054	0.00583932	0.00490585
0.001021188	0.00142671	0.002587468	0.005676342	0.004758429
0.001015756	0.001417885	0.002542144	0.005536435	0.004632032
0.00101102	0.001410534	0.002498057	0.005401801	0.004511878
0.001005564	0.001402601	0.002452204	0.005265422	0.004392247
0.001004886	0.001402399	0.002420944	0.00516412	0.00430196
0.001002029	0.001399451	0.002384827	0.005054345	0.004206405
0.001006389	0.0014078	0.002370373	0.004994634	0.004151368
0.001019104	0.001428886	0.002378561	0.004985977	0.004136906
0.001033451	0.001452035	0.002389702	0.00498489	0.0041292
0.001049139	0.001476247	0.002403112	0.004989105	0.00412762
0.001066907	0.001501995	0.002422045	0.005005542	0.004138785
0.001073291	0.001511409	0.002414432	0.004967144	0.004107071
0.001061775	0.001497256	0.002363982	0.004840671	0.004002579
0.001049664	0.001482235	0.002313708	0.004716971	0.00390037
0.001027916	0.001454584	0.002241936	0.004550464	0.003762524
0.001004767	0.001424842	0.002169043	0.004384116	0.003624921
0.000976971	0.001388456	0.002087926	0.004202844	0.003475333
0.000938934	0.001337299	0.001986516	0.003982603	0.003295075
0.000904055	0.001289488	0.001894929	0.003784967	0.003133908
0.000884376	0.001263103	0.00183875	0.003660797	0.003031022
0.00086958	0.001243662	0.001794696	0.003562161	0.002948368
0.000854979	0.00122442	0.001752441	0.003468241	0.002869342
0.000841889	0.001207295	0.001714595	0.003383831	0.002797851
0.000828709	0.00118993	0.00167772	0.003302211	0.002728622
0.000817005	0.001174633	0.001644936	0.003229071	0.002666173
0.000806353	0.001160756	0.001615194	0.003162514	0.002609047
0.000796334	0.00114771	0.001587488	0.003100205	0.002555473
0.000796654	0.001149458	0.001581153	0.003079489	0.00253534
0.000797835	0.001151995	0.001577088	0.003063697	0.002519664
0.000799273	0.001154465	0.001574152	0.003050424	0.002506836
0.000800565	0.001156252	0.001571799	0.00303883	0.002496114

Health Risk Assessment Results Summary

		MAX:	4.18	5.16	7.17
Unique Identifier	X (UTM)	Y (UTM)	Onroad	Offroad	Total Risk
3836203772915	383620	3772915	0.047523686	0.089860029	0.1373837
3836303772915	383630	3772915	0.047499552	0.089878737	0.1373783
3836403772915	383640	3772915	0.047424589	0.089799571	0.1372242
3836503772915	383650	3772915	0.047220696	0.089555842	0.1367765
3836603772915	383660	3772915	0.046836203	0.089079602	0.1359158
3836703772915	383670	3772915	0.046389508	0.088541873	0.1349314
3836803772915	383680	3772915	0.045810684	0.087829243	0.1336399
3836903772915	383690	3772915	0.045198237	0.087068721	0.132267
3837003772915	383700	3772915	0.044591626	0.086292135	0.1308838
3837103772915	383710	3772915	0.043925153	0.085437491	0.1293626
3837203772915	383720	3772915	0.043292533	0.084603428	0.127896
3837303772915	383730	3772915	0.042679241	0.083804581	0.1264838
3837403772915	383740	3772915	0.042086913	0.083048305	0.1251352
3837503772915	383750	3772915	0.041497024	0.082292502	0.1237895
3837603772915	383760	3772915	0.040668972	0.081296102	0.1219651
3837703772915	383770	3772915	0.039865651	0.080315119	0.1201808
3837803772915	383780	3772915	0.03912403	0.079401593	0.1185256
3837903772915	383790	3772915	0.0384335	0.07854252	0.116976
3838003772915	383800	3772915	0.037766766	0.077703664	0.1154704
3838103772915	383810	3772915	0.037091411	0.076855777	0.1139472
3838203772915	383820	3772915	0.036434219	0.076014411	0.1124486
3838303772915	383830	3772915	0.035982483	0.075422201	0.1114047
3838403772915	383840	3772915	0.035974724	0.075162577	0.1111373
3838503772915	383850	3772915	0.036018731	0.075346323	0.1113651
3838603772915	383860	3772915	0.035555405	0.074802493	0.1103579
3838703772915	383870	3772915	0.035016303	0.074127613	0.1091439
3838803772915	383880	3772915	0.034243505	0.073068801	0.1073123
3838903772915	383890	3772915	0.032756614	0.071119207	0.1038758
3839003772915	383900	3772915	0.031600422	0.069613791	0.1012142
3839103772915	383910	3772915	0.030771825	0.068489833	0.0992617
3829703772925	382970	3772925	0.032566746	0.100771609	0.1333384
3829803772925	382980	3772925	0.033196668	0.103030843	0.1362275
3829903772925	382990	3772925	0.033903856	0.105150773	0.1390546
3830003772925	383000	3772925	0.034642699	0.107322507	0.1419652
3830103772925	383010	3772925	0.03541729	0.10960849	0.1450258
3830203772925	383020	3772925	0.036282147	0.112070097	0.1483522
3830303772925	383030	3772925	0.037177577	0.114604968	0.1517825
3830403772925	383040	3772925	0.038101758	0.117220125	0.1553219
3830503772925	383050	3772925	0.039057052	0.119892437	0.1589495
3830603772925	383060	3772925	0.040056021	0.12266249	0.1627185
3830703772925	383070	3772925	0.041116574	0.125564282	0.1666809
3830803772925	383080	3772925	0.04221501	0.128519272	0.1707343
3830903772925	383090	3772925	0.043349919	0.131502064	0.174852
3831003772925	383100	3772925	0.044522171	0.134497246	0.1790194
3831103772925	383110	3772925	0.045740956	0.137499535	0.1832405
3831203772925	383120	3772925	0.047039984	0.140594849	0.1876348
3831303772925	383130	3772925	0.048384412	0.143630281	0.1920147
3831403772925	383140	3772925	0.049920104	0.14683955	0.1967597
3831503772925	383150	3772925	0.051580093	0.149968777	0.2015489
3831603772925	383160	3772925	0.053283801	0.152031521	0.2053153
3831703772925	383170	3772925	0.055064224	0.152864871	0.2079291
3831803772925	383180	3772925	0.05683733	0.156239207	0.2130765
3831903772925	383190	3772925	0.058699573	0.158615186	0.2173148
3832003772925	383200	3772925	0.059798348	0.159079716	0.2188781
3832103772925	383210	3772925	0.063097017	0.162607731	0.2257047
3832203772925	383220	3772925	0.066873741	0.16330371	0.2301775
3832303772925	383230	3772925	0.069122902	0.162804164	0.2319271
3832403772925	383240	3772925	0.070481118	0.161183792	0.2316649
3832503772925	383250	3772925	0.070935209	0.158739353	0.2296746
3832603772925	383260	3772925	0.070818765	0.155534327	0.2263531
3832703772925	383270	3772925	0.070664438	0.152110679	0.2227751
3832803772925	383280	3772925	0.070527772	0.148569038	0.2190968
3832903772925	383290	3772925	0.070408078	0.144875748	0.2152838
3833003772925	383300	3772925	0.070260888	0.140996462	0.2112573
3833103772925	383310	3772925	0.070138957	0.137127849	0.2072668
3833203772925	383320	3772925	0.070136174	0.133680158	0.2038163
3833303772925	383330	3772925	0.07007616	0.130425901	0.2005021
3833403772925	383340	3772925	0.069889482	0.127330999	0.1972205
3833503772925	383350	3772925	0.070026874	0.125504171	0.195531
3833603772925	383360	3772925	0.069904735	0.123599685	0.1935044
3833703772925	383370	3772925	0.07021839	0.123130435	0.1933488
3833803772925	383380	3772925	0.071095345	0.124114939	0.1952103
3833903772925	383390	3772925	0.072075935	0.125236168	0.1973121
3834003772925	383400	3772925	0.072668549	0.125594328	0.1982629
3834103772925	383410	3772925	0.073269186	0.125892128	0.1991613
3834203772925	383420	3772925	0.073367979	0.12546002	0.198828
3834303772925	383430	3772925	0.072626791	0.123969483	0.1965963
3834403772925	383440	3772925	0.071831453	0.122482458	0.1943139
3834503772925	383450	3772925	0.070221955	0.120063109	0.1902851
3834603772925	383460	3772925	0.068466826	0.117525652	0.1859925
3834703772925	383470	3772925	0.066183774	0.114351438	0.1805352
3834803772925	383480	3772925	0.062744575	0.109559452	0.172304
3834903772925	383490	3772925	0.059695054	0.105097068	0.1647921
3835003772925	383500	3772925	0.057789627	0.10230019	0.1600898
3835103772925	383510	3772925	0.056261657	0.100123681	0.1563853
3835203772925	383520	3772925	0.054809114	0.09807817	0.1528873
3835303772925	383530	3772925	0.053640621	0.096530423	0.150171
3835403772925	383540	3772925	0.052476841	0.095008753	0.1474856
3835503772925	383550	3772925	0.051553753	0.093904974	0.1454587
3835603772925	383560	3772925	0.050814442	0.093110517	0.143925
3835703772925	383570	3772925	0.050108736	0.092366869	0.1424756

Health Risk Assessment Results Summary

Sensitive Receptor		MAX:	7.17
Unique Identifier	X (UTM)	Y (UTM)	Total Risk
3836203772915	383620	3772915	0.137383715
3836303772915	383630	3772915	0.137378289
3836403772915	383640	3772915	0.137224161
3836503772915	383650	3772915	0.136776537
3836603772915	383660	3772915	0.135915805
3836703772915	383670	3772915	0.134931381
3836803772915	383680	3772915	0.133639926
3836903772915	383690	3772915	0.132266958
3837003772915	383700	3772915	0.13088376
3837103772915	383710	3772915	0.129362644
3837203772915	383720	3772915	0.127895961
3837303772915	383730	3772915	0.126483822
3837403772915	383740	3772915	0.125135218
3837503772915	383750	3772915	0.123789526
3837603772915	383760	3772915	0.121965074
3837703772915	383770	3772915	0.12018077
3837803772915	383780	3772915	0.118525623
3837903772915	383790	3772915	0.11697602
3838003772915	383800	3772915	0.11547043
3838103772915	383810	3772915	0.113947188
3838203772915	383820	3772915	0.112448631
3838303772915	383830	3772915	0.111404684
3838403772915	383840	3772915	0.111137302
3838503772915	383850	3772915	0.111365054
3838603772915	383860	3772915	0.110357898
3838703772915	383870	3772915	0.109143916
3838803772915	383880	3772915	0.107312305
3838903772915	383890	3772915	0.103875821
3839003772915	383900	3772915	0.101214213
3839103772915	383910	3772915	0.099261658
3829703772925	382970	3772925	0.133338355
3829803772925	382980	3772925	0.136227511
3829903772925	382990	3772925	0.139054629
3830003772925	383000	3772925	0.141965206
3830103772925	383010	3772925	0.14502578
3830203772925	383020	3772925	0.148352244
3830303772925	383030	3772925	0.151782545
3830403772925	383040	3772925	0.155321883
3830503772925	383050	3772925	0.158949489
3830603772925	383060	3772925	0.162718511
3830703772925	383070	3772925	0.166680855
3830803772925	383080	3772925	0.170734282
3830903772925	383090	3772925	0.174851983
3831003772925	383100	3772925	0.179019417
3831103772925	383110	3772925	0.183240491
3831203772925	383120	3772925	0.187634833
3831303772925	383130	3772925	0.192014693
3831403772925	383140	3772925	0.196759654
3831503772925	383150	3772925	0.20154887
3831603772925	383160	3772925	0.205315322
3831703772925	383170	3772925	0.207929095
3831803772925	383180	3772925	0.213076537
3831903772925	383190	3772925	0.217314759
3832003772925	383200	3772925	0.218878064
3832103772925	383210	3772925	0.225704748
3832203772925	383220	3772925	0.230177451
3832303772925	383230	3772925	0.231927066
3832403772925	383240	3772925	0.23166491
3832503772925	383250	3772925	0.229674562
3832603772925	383260	3772925	0.226353092
3832703772925	383270	3772925	0.222775117
3832803772925	383280	3772925	0.21909681
3832903772925	383290	3772925	0.215283826
3833003772925	383300	3772925	0.211257349
3833103772925	383310	3772925	0.207266806
3833203772925	383320	3772925	0.203816332
3833303772925	383330	3772925	0.200502061
3833403772925	383340	3772925	0.19722048
3833503772925	383350	3772925	0.195531045
3833603772925	383360	3772925	0.193504419
3833703772925	383370	3772925	0.193348825
3833803772925	383380	3772925	0.195210284
3833903772925	383390	3772925	0.197312103
3834003772925	383400	3772925	0.198262877
3834103772925	383410	3772925	0.199161314
3834203772925	383420	3772925	0.198827999
3834303772925	383430	3772925	0.196596273
3834403772925	383440	3772925	0.194313911
3834503772925	383450	3772925	0.190285064
3834603772925	383460	3772925	0.185992478
3834703772925	383470	3772925	0.180535212
3834803772925	383480	3772925	0.172304027
3834903772925	383490	3772925	0.164792122
3835003772925	383500	3772925	0.160089817
3835103772925	383510	3772925	0.156385338
3835203772925	383520	3772925	0.152887285
3835303772925	383530	3772925	0.150171044
3835403772925	383540	3772925	0.147485594
3835503772925	383550	3772925	0.145458727
3835603772925	383560	3772925	0.143924959
3835703772925	383570	3772925	0.142475605

FOR CHRONIC CALCS

	MAX:	0.22			
	Overlapping Phases - Maximum GLC				
	2025	2026	2027	2028	2029
	0.000801762	0.001157422	0.001570196	0.003028971	0.00248778
	0.000802102	0.001156968	0.001567901	0.003018251	0.002479583
	0.000801405	0.001154674	0.001564637	0.003006257	0.002471265
	0.000798815	0.001149594	0.001558279	0.002988664	0.002459042
	0.000793689	0.001141054	0.001547076	0.002961611	0.002439354
	0.000787756	0.001131484	0.001534493	0.002932161	0.002418129
	0.000780176	0.001120166	0.001517498	0.002893601	0.002388646
	0.000772157	0.001108442	0.001499372	0.002852532	0.002357155
	0.000764185	0.001096975	0.001480959	0.002810616	0.002324781
	0.000755511	0.001084925	0.00146039	0.00276412	0.002287697
	0.000747207	0.001073423	0.001440608	0.002718782	0.002251833
	0.000739205	0.001062433	0.001421457	0.002674728	0.002216949
	0.000731564	0.001052054	0.001403087	0.002631833	0.002183131
	0.000723928	0.001041764	0.001384734	0.00258941	0.002149306
	0.000713563	0.001028441	0.001359047	0.002534478	0.002101622
	0.000703405	0.001015323	0.001334151	0.002481422	0.002055525
	0.000693979	0.001003116	0.001311193	0.002432107	0.00201315
	0.000685136	0.000991596	0.00128988	0.002385975	0.001973826
	0.000676556	0.000980399	0.001269215	0.002341442	0.001935837
	0.000667842	0.000969066	0.001248391	0.002296947	0.001897634
	0.000659279	0.000957891	0.001228049	0.002253624	0.001860391
	0.000653357	0.000950121	0.001213827	0.002221684	0.001834308
	0.000652414	0.000948479	0.001210504	0.002208865	0.001825892
	0.000653416	0.00095018	0.001213562	0.002205343	0.001827418
	0.000647588	0.000942884	0.001199782	0.002175228	0.001801265
	0.000640578	0.000933859	0.001183385	0.002140767	0.001771099
	0.000630109	0.000919981	0.001158771	0.002092694	0.001728249
	0.00061028	0.000893728	0.001113424	0.002008004	0.0016516
	0.000594608	0.000873035	0.001079448	0.001942165	0.001591661
	0.000583103	0.000857783	0.001055035	0.001893058	0.001548159
	0.000644021	0.000892621	0.001766148	0.003938773	0.003761724
	0.000651739	0.000901791	0.001819598	0.00413789	0.003933409
	0.000660347	0.000912115	0.001871257	0.004317023	0.004091034
	0.000669216	0.000922787	0.001924513	0.004502854	0.004252788
	0.000678518	0.00093397	0.001980543	0.004698187	0.00442207
	0.000688893	0.000946523	0.002041124	0.004907645	0.004602535
	0.000699507	0.000959339	0.002103818	0.005126023	0.004788902
	0.000710402	0.000972528	0.002168601	0.00535291	0.004980649
	0.000721517	0.000985936	0.002235252	0.005587629	0.005177036
	0.000733098	0.000999931	0.002304533	0.005831606	0.005379466
	0.000745346	0.001014746	0.002377446	0.006087727	0.005590532
	0.000757951	0.001030009	0.002452094	0.006349879	0.005804453
	0.000770862	0.001045641	0.002528116	0.00661622	0.006019642
	0.000784074	0.001061659	0.002605232	0.006885222	0.00623477
	0.000797699	0.001078173	0.002683519	0.007156008	0.006449225
	0.00081224	0.001095872	0.002765038	0.007433252	0.006667609
	0.000827159	0.001114016	0.002846463	0.007705866	0.006879992
	0.000844219	0.001134871	0.002934506	0.007989392	0.007100853
	0.000862586	0.001157411	0.003023363	0.008260653	0.007311136
	0.000881182	0.001180241	0.003092345	0.008419185	0.007433929
	0.000899274	0.00120273	0.003142918	0.008465642	0.007465684
	0.000929634	0.001237551	0.003199686	0.008587369	0.007549845
	0.000963316	0.001278732	0.003232795	0.008553373	0.007503223
	0.000988203	0.001314289	0.003221121	0.008355914	0.00730619
	0.001042452	0.001395922	0.003281258	0.008235997	0.00722086
	0.001090946	0.001468148	0.003309249	0.008091725	0.007076542
	0.001121699	0.001520444	0.003299208	0.007902083	0.006885038
	0.001139929	0.001557252	0.003263072	0.007693459	0.00666547
	0.001145638	0.001576635	0.003209285	0.007478589	0.006436587
	0.001141699	0.001580581	0.003144562	0.007260117	0.006205302
	0.001134232	0.001575773	0.003084858	0.007066237	0.006000701
	0.001125305	0.001566674	0.003027107	0.006882179	0.00581106
	0.001115343	0.001554436	0.002968325	0.00669786	0.005628138
	0.001104182	0.001539234	0.002905772	0.006505742	0.005445813
	0.001093119	0.0015232	0.002842044	0.006312434	0.005268967
	0.001084543	0.001510287	0.002783827	0.006133801	0.005108883
	0.001076273	0.001497888	0.002725321	0.005957212	0.004953946
	0.001067568	0.001485161	0.002665464	0.005781008	0.004802086
	0.001066151	0.001483718	0.002627314	0.005657477	0.004693473
	0.001062254	0.001479168	0.002583477	0.005524443	0.004579243
	0.001067186	0.001488175	0.0025659	0.005453352	0.004514667
	0.001082212	0.001512042	0.00257593	0.005445541	0.004500534
	0.001098541	0.001537197	0.002588449	0.005444233	0.004493547
	0.001108583	0.001552831	0.002584906	0.005409222	0.004462154
	0.00111816	0.001567085	0.002581275	0.005375659	0.004433945
	0.001120615	0.001571368	0.002561173	0.005308662	0.004379637
	0.001112074	0.001561169	0.002514836	0.005188505	0.004281683
	0.00110287	0.00155001	0.002468611	0.005070813	0.004185861
	0.001083365	0.001525633	0.002398483	0.004905298	0.004049863
	0.001061942	0.001498637	0.002325869	0.004736965	0.003911333
	0.001033393	0.001462048	0.002238877	0.004541144	0.003749911
	0.000988383	0.001402518	0.002117296	0.004276455	0.003533061
	0.000947147	0.001346654	0.002008435	0.004041192	0.003341735
	0.000921823	0.00131259	0.001937783	0.00388625	0.00321462
	0.000901977	0.001286184	0.001881081	0.003761205	0.003110945
	0.000883077	0.001260982	0.001828194	0.003645066	0.003014239
	0.000868467	0.0012419	0.001786084	0.003551582	0.002935362
	0.000853838	0.001222708	0.001745263	0.003461388	0.002859156
	0.000842872	0.001208706	0.00171336	0.003389407	0.002797373
	0.000834678	0.001198603	0.001688045	0.003330771	0.002746317
	0.000826882	0.001188937	0.001664281	0.003275652	0.002698269

Health Risk Assessment Results Summary

		MAX:	4.18	5.16	7.17
Unique Identifier	X (UTM)	Y (UTM)	Onroad	Offroad	Total Risk
3835803772925	383580	3772925	0.049797347	0.092226491	0.1420238
3835903772925	383590	3772925	0.049543976	0.092127539	0.1416715
3836003772925	383600	3772925	0.049379207	0.092101658	0.1414809
3836103772925	383610	3772925	0.04929028	0.092138741	0.141429
3836203772925	383620	3772925	0.049223608	0.092154392	0.141378
3836303772925	383630	3772925	0.049135535	0.092094881	0.1412304
3836403772925	383640	3772925	0.049011432	0.091958423	0.1409699
3836503772925	383650	3772925	0.048763938	0.091670515	0.1404345
3836603772925	383660	3772925	0.048336183	0.091147042	0.1394832
3836703772925	383670	3772925	0.047855248	0.090572241	0.1384275
3836803772925	383680	3772925	0.04726313	0.089857204	0.1371203
3836903772925	383690	3772925	0.046642232	0.089086483	0.1357287
3837003772925	383700	3772925	0.046000512	0.088285657	0.1342862
3837103772925	383710	3772925	0.045253614	0.087352387	0.132606
3837203772925	383720	3772925	0.04453821	0.086449018	0.1309872
3837303772925	383730	3772925	0.043878992	0.085592944	0.1294719
3837403772925	383740	3772925	0.04326633	0.084787044	0.1280534
3837503772925	383750	3772925	0.042664204	0.084017817	0.126682
3837603772925	383760	3772925	0.041888086	0.083065979	0.1249541
3837703772925	383770	3772925	0.041136657	0.082135552	0.1232722
3837803772925	383780	3772925	0.040394448	0.081221943	0.1216164
3837903772925	383790	3772925	0.039663137	0.080315057	0.1199782
3838003772925	383800	3772925	0.038951056	0.079423048	0.1183741
3838103772925	383810	3772925	0.038162034	0.078435946	0.116598
3838203772925	383820	3772925	0.037384887	0.077461168	0.1148461
3838303772925	383830	3772925	0.036856662	0.07677266	0.1136293
3838403772925	383840	3772925	0.036738731	0.076524382	0.1132631
3838503772925	383850	3772925	0.036862043	0.076456206	0.1133182
3838603772925	383860	3772925	0.036421641	0.076045488	0.1124671
3838703772925	383870	3772925	0.035923075	0.075482147	0.1114052
3838803772925	383880	3772925	0.035150683	0.074361242	0.1095119
3838903772925	383890	3772925	0.033591005	0.072433861	0.1060249
3839003772925	383900	3772925	0.032387167	0.070841838	0.103229
3839103772925	383910	3772925	0.031595697	0.069768042	0.1013637
3829703772935	382970	3772935	0.033368633	0.103297932	0.1366666
3829803772935	382980	3772935	0.034041953	0.106006846	0.1400488
3829903772935	382990	3772935	0.03478349	0.108370928	0.1431544
3830003772935	383000	3772935	0.035551739	0.110755151	0.1463069
3830103772935	383010	3772935	0.036379301	0.11326673	0.149646
3830203772935	383020	3772935	0.037278885	0.115985956	0.1532648
3830303772935	383030	3772935	0.038227597	0.118798636	0.1570262
3830403772935	383040	3772935	0.03919497	0.121668132	0.1608631
3830503772935	383050	3772935	0.04019372	0.124611511	0.1648052
3830603772935	383060	3772935	0.041243528	0.127681829	0.1689254
3830703772935	383070	3772935	0.042384477	0.130988508	0.173373
3830803772935	383080	3772935	0.04356902	0.134363882	0.1779329
3830903772935	383090	3772935	0.044774573	0.137729305	0.1825039
3831003772935	383100	3772935	0.046013407	0.141098281	0.1871117
3831103772935	383110	3772935	0.047300061	0.144488634	0.1917887
3831203772935	383120	3772935	0.048679672	0.14799339	0.1966731
3831303772935	383130	3772935	0.050107063	0.151446997	0.2015541
3831403772935	383140	3772935	0.051710669	0.155071773	0.2067824
3831503772935	383150	3772935	0.053423129	0.158663979	0.2120871
3831603772935	383160	3772935	0.055212751	0.161925075	0.2171378
3831703772935	383170	3772935	0.057090386	0.16376724	0.2208576
3831803772935	383180	3772935	0.059015219	0.164638159	0.2236534
3831903772935	383190	3772935	0.061021291	0.167607534	0.2286288
3832003772935	383200	3772935	0.063104704	0.169120879	0.2322256
3832103772935	383210	3772935	0.06414441	0.169004505	0.2331489
3832203772935	383220	3772935	0.067437726	0.171800812	0.2392385
3832303772935	383230	3772935	0.071262845	0.172211349	0.2434742
3832403772935	383240	3772935	0.073952324	0.171644953	0.2455973
3832503772935	383250	3772935	0.075749877	0.169645442	0.2453953
3832603772935	383260	3772935	0.076220201	0.166480008	0.2427002
3832703772935	383270	3772935	0.076612246	0.163624132	0.2402364
3832803772935	383280	3772935	0.076948206	0.160572558	0.2375208
3832903772935	383290	3772935	0.077045204	0.157128646	0.2341739
3833003772935	383300	3772935	0.076802306	0.153081797	0.2298841
3833103772935	383310	3772935	0.076578688	0.148979407	0.2255581
3833203772935	383320	3772935	0.07632001	0.144834326	0.2211543
3833303772935	383330	3772935	0.075980391	0.140719578	0.2167
3833403772935	383340	3772935	0.075569069	0.136811101	0.2123802
3833503772935	383350	3772935	0.075698433	0.134532555	0.210231
3833603772935	383360	3772935	0.075528388	0.132168193	0.2076966
3833703772935	383370	3772935	0.075915683	0.131448455	0.2073641
3833803772935	383380	3772935	0.077038789	0.132372085	0.2094109
3833903772935	383390	3772935	0.078241973	0.133366335	0.2116083
3834003772935	383400	3772935	0.078448305	0.132814363	0.2112627
3834103772935	383410	3772935	0.078516808	0.132155553	0.2106724
3834203772935	383420	3772935	0.078320537	0.131206912	0.2095274
3834303772935	383430	3772935	0.077727669	0.12983043	0.2075581
3834403772935	383440	3772935	0.077055955	0.128428606	0.2054846
3834503772935	383450	3772935	0.075433687	0.125995055	0.2014287
3834603772935	383460	3772935	0.073592274	0.123388066	0.1969803
3834703772935	383470	3772935	0.071114954	0.120080224	0.1911952
3834803772935	383480	3772935	0.067169712	0.114858873	0.1820286
3834903772935	383490	3772935	0.063662704	0.109976743	0.1736394
3835003772935	383500	3772935	0.061315549	0.106656505	0.1679721
3835103772935	383510	3772935	0.059393841	0.103963302	0.1633571
3835203772935	383520	3772935	0.057603036	0.101476756	0.1590798
3835303772935	383530	3772935	0.056256599	0.099736742	0.1559933

Health Risk Assessment Results Summary

Sensitive Receptor		MAX:	7.17
Unique Identifier	X (UTM)	Y (UTM)	Total Risk
3835803772925	383580	3772925	0.142023839
3835903772925	383590	3772925	0.141671515
3836003772925	383600	3772925	0.141480865
3836103772925	383610	3772925	0.141429021
3836203772925	383620	3772925	0.141378
3836303772925	383630	3772925	0.141230416
3836403772925	383640	3772925	0.140969855
3836503772925	383650	3772925	0.140434453
3836603772925	383660	3772925	0.139483225
3836703772925	383670	3772925	0.138427489
3836803772925	383680	3772925	0.137120334
3836903772925	383690	3772925	0.135728715
3837003772925	383700	3772925	0.134286169
3837103772925	383710	3772925	0.132606001
3837203772925	383720	3772925	0.130987228
3837303772925	383730	3772925	0.129471935
3837403772925	383740	3772925	0.128053374
3837503772925	383750	3772925	0.126682021
3837603772925	383760	3772925	0.124954065
3837703772925	383770	3772925	0.123272209
3837803772925	383780	3772925	0.121616391
3837903772925	383790	3772925	0.119978195
3838003772925	383800	3772925	0.118374104
3838103772925	383810	3772925	0.11659798
3838203772925	383820	3772925	0.114846056
3838303772925	383830	3772925	0.113629322
3838403772925	383840	3772925	0.113263113
3838503772925	383850	3772925	0.113318249
3838603772925	383860	3772925	0.112467129
3838703772925	383870	3772925	0.111405222
3838803772925	383880	3772925	0.109511925
3838903772925	383890	3772925	0.106024866
3839003772925	383900	3772925	0.103229005
3839103772925	383910	3772925	0.10136374
3829703772935	382970	3772935	0.136666565
3829803772935	382980	3772935	0.1400488
3829903772935	382990	3772935	0.143154418
3830003772935	383000	3772935	0.14630689
3830103772935	383010	3772935	0.149646031
3830203772935	383020	3772935	0.153264842
3830303772935	383030	3772935	0.157026233
3830403772935	383040	3772935	0.160863102
3830503772935	383050	3772935	0.164805231
3830603772935	383060	3772935	0.168925358
3830703772935	383070	3772935	0.173372978
3830803772935	383080	3772935	0.177932902
3830903772935	383090	3772935	0.182503878
3831003772935	383100	3772935	0.187111688
3831103772935	383110	3772935	0.191788695
3831203772935	383120	3772935	0.196673062
3831303772935	383130	3772935	0.20155406
3831403772935	383140	3772935	0.206782442
3831503772935	383150	3772935	0.212087108
3831603772935	383160	3772935	0.217137827
3831703772935	383170	3772935	0.220857626
3831803772935	383180	3772935	0.223653379
3831903772935	383190	3772935	0.228628825
3832003772935	383200	3772935	0.232225583
3832103772935	383210	3772935	0.233148915
3832203772935	383220	3772935	0.239238538
3832303772935	383230	3772935	0.243474194
3832403772935	383240	3772935	0.245597278
3832503772935	383250	3772935	0.245395319
3832603772935	383260	3772935	0.242700209
3832703772935	383270	3772935	0.240236378
3832803772935	383280	3772935	0.237520764
3832903772935	383290	3772935	0.23417385
3833003772935	383300	3772935	0.229884103
3833103772935	383310	3772935	0.225558096
3833203772935	383320	3772935	0.221154336
3833303772935	383330	3772935	0.216699968
3833403772935	383340	3772935	0.21238017
3833503772935	383350	3772935	0.210230988
3833603772935	383360	3772935	0.207696581
3833703772935	383370	3772935	0.207364139
3833803772935	383380	3772935	0.209410873
3833903772935	383390	3772935	0.211608308
3834003772935	383400	3772935	0.211262668
3834103772935	383410	3772935	0.210672361
3834203772935	383420	3772935	0.209527449
3834303772935	383430	3772935	0.207558098
3834403772935	383440	3772935	0.20548456
3834503772935	383450	3772935	0.201428741
3834603772935	383460	3772935	0.19698034
3834703772935	383470	3772935	0.191195178
3834803772935	383480	3772935	0.182028585
3834903772935	383490	3772935	0.173639447
3835003772935	383500	3772935	0.167972055
3835103772935	383510	3772935	0.163357144
3835203772935	383520	3772935	0.159079792
3835303772935	383530	3772935	0.15599334

FOR CHRONIC CALCS

MAX:	0.22			
Overlapping Phases - Maximum GLC				
2025	2026	2027	2028	2029
0.000824932	0.001187423	0.001652982	0.003245023	0.002670047
0.000823542	0.001186377	0.001643365	0.00321802	0.002645246
0.000823091	0.001186274	0.001636256	0.00319618	0.00262533
0.000823387	0.001186767	0.001631524	0.003179217	0.002610125
0.000823627	0.001186733	0.001627498	0.003164029	0.002597259
0.000823187	0.001185334	0.001623101	0.003148541	0.002585014
0.000821931	0.001182384	0.001618136	0.0031325	0.002573198
0.000818922	0.001176925	0.001610155	0.00311075	0.00255737
0.000813369	0.001167961	0.001597279	0.003079532	0.002533926
0.000807113	0.001158066	0.001583311	0.003046291	0.002509453
0.000799472	0.00114669	0.001565803	0.003005953	0.002478609
0.000791398	0.001134851	0.001547202	0.002963246	0.002445978
0.000783102	0.001122956	0.001527667	0.002918632	0.002411489
0.000773541	0.001109867	0.001504528	0.002866447	0.002369355
0.000764373	0.001097351	0.001482197	0.002815859	0.002328636
0.000755834	0.001085644	0.00146142	0.00276812	0.002290653
0.000747868	0.001074747	0.001441954	0.002722989	0.002255036
0.000740145	0.001064305	0.001423012	0.002678609	0.002220053
0.000730349	0.001051524	0.001398829	0.002625396	0.002175196
0.000720815	0.001039093	0.00137537	0.002573923	0.002131741
0.000711416	0.001026874	0.001352276	0.002523443	0.002088998
0.00070211	0.001014775	0.001329522	0.002473994	0.002046896
0.000692983	0.001002901	0.001307378	0.002426109	0.002006125
0.000682828	0.00098974	0.001283022	0.002374619	0.001961355
0.000672782	0.0009767	0.001259177	0.002324291	0.001917581
0.000665898	0.000967652	0.001242512	0.002287203	0.001887035
0.000664094	0.000965111	0.001237319	0.002271093	0.001876737
0.000664853	0.000965717	0.001238369	0.002264005	0.001875036
0.000659718	0.000959486	0.001226489	0.002236397	0.001851346
0.00065356	0.000951944	0.001211678	0.002204104	0.001823376
0.000642806	0.000937361	0.001186781	0.002154362	0.001779519
0.000622506	0.000910883	0.00114037	0.002067424	0.001700821
0.000606063	0.000889118	0.001104916	0.001998178	0.001637951
0.000595104	0.000874607	0.001081423	0.001950478	0.001596046
0.000656812	0.000908627	0.001822175	0.00408534	0.003917549
0.000665262	0.00091858	0.00188457	0.0043264	0.004123957
0.00067431	0.000929391	0.001941865	0.004528647	0.004301522
0.000683527	0.000940391	0.002000084	0.004734817	0.004481269
0.000693402	0.000952203	0.002061654	0.00495221	0.004669583
0.000704226	0.000965259	0.002128128	0.005185525	0.004870988
0.000715448	0.000978733	0.002197451	0.005430423	0.005080068
0.000726737	0.000992266	0.002268464	0.005683835	0.005293959
0.000738285	0.001006097	0.002341514	0.005946386	0.005513128
0.000750372	0.001020595	0.002417959	0.006221143	0.005740618
0.000763584	0.001036535	0.002500317	0.006515233	0.005983019
0.000777141	0.001052875	0.002585017	0.006818087	0.006230183
0.000790775	0.001069281	0.00267015	0.007123413	0.00647621
0.000804646	0.001085968	0.002756178	0.007431147	0.006721399
0.000818963	0.00110321	0.002843682	0.007741632	0.006966351
0.000834298	0.001121749	0.002935111	0.00806139	0.007217204
0.000850037	0.001140789	0.00302676	0.008377183	0.00746231
0.000867741	0.001162275	0.003124851	0.008704662	0.007715827
0.000886603	0.001185243	0.003224706	0.009024969	0.007962474
0.000906061	0.00120898	0.003319885	0.009313314	0.008181188
0.000926271	0.001233687	0.003389362	0.009446932	0.00828162
0.000945749	0.001257777	0.003445593	0.009497889	0.008311586
0.000978926	0.001295828	0.003497141	0.009562278	0.008349217
0.001016619	0.001342786	0.00351023	0.009404908	0.008195976
0.001042412	0.001380571	0.003485371	0.00909911	0.00792615
0.001091204	0.001454114	0.003545437	0.009030087	0.007857191
0.001136888	0.0015197	0.003580783	0.008913886	0.007733375
0.001171402	0.001574969	0.003578754	0.008721462	0.007539155
0.001195879	0.001621938	0.003532043	0.008438106	0.007256912
0.00120287	0.001645601	0.003456844	0.008138359	0.006953118
0.00120513	0.001657217	0.003403183	0.007929448	0.006730993
0.00120414	0.001661018	0.003352801	0.007740963	0.006531069
0.001199144	0.001658165	0.003294377	0.00753999	0.006325614
0.001188727	0.001646902	0.003222524	0.007312883	0.006104395
0.001177657	0.001633101	0.003150272	0.007087917	0.005893141
0.001165813	0.001617161	0.003075636	0.006860276	0.005687331
0.001153239	0.001599592	0.002998382	0.006630074	0.005485915
0.001140645	0.001581774	0.002921381	0.00640468	0.005293313
0.001138257	0.001578877	0.002874382	0.006252996	0.005161614
0.00113299	0.001572356	0.002820814	0.00609068	0.005023946
0.001138184	0.001581371	0.002798348	0.006003031	0.004946125
0.001155341	0.001607373	0.002809345	0.005993024	0.004930943
0.001173186	0.001633492	0.002822132	0.005988327	0.004923322
0.001176977	0.001640091	0.002798585	0.005906135	0.004855843
0.001178973	0.001644001	0.002772069	0.005820191	0.00478664
0.001177476	0.001643059	0.002738328	0.005721409	0.004707677
0.001170927	0.001635444	0.002693539	0.005601627	0.004611792
0.00116337	0.001626339	0.002648213	0.005483514	0.004517256
0.001144224	0.001602739	0.002574665	0.005307857	0.00437441
0.00112237	0.001575614	0.002496794	0.00512579	0.004225732
0.001092373	0.001537904	0.002401664	0.004910228	0.004048698
0.001042362	0.001473046	0.002263082	0.004607274	0.003800237
0.00099631	0.001411613	0.002139369	0.004338403	0.003581685
0.000965586	0.001370499	0.002054031	0.004151461	0.003429178
0.000940612	0.001337158	0.001984067	0.003998061	0.003303119
0.000917306	0.001305999	0.001919892	0.00385794	0.003187334
0.000900593	0.001284179	0.001872085	0.003752031	0.003098478

Health Risk Assessment Results Summary

		MAX:	4.18	5.16	7.17
Unique Identifier	X (UTM)	Y (UTM)	Onroad	Offroad	Total Risk
3835403772935	383540	3772935	0.054922864	0.09802397	0.1529468
3835503772935	383550	3772935	0.053930536	0.096888696	0.1508192
3835603772935	383560	3772935	0.053209175	0.096194919	0.1494041
3835703772935	383570	3772935	0.052530255	0.0955452	0.1480755
3835803772935	383580	3772935	0.052029263	0.095146647	0.1471759
3835903772935	383590	3772935	0.0515811	0.094790832	0.1463719
3836003772935	383600	3772935	0.051269367	0.094592467	0.1458618
3836103772935	383610	3772935	0.05110572	0.094550246	0.145656
3836203772935	383620	3772935	0.050979911	0.094500789	0.1454807
3836303772935	383630	3772935	0.050745275	0.094267425	0.1450127
3836403772935	383640	3772935	0.050483162	0.093977642	0.1444608
3836503772935	383650	3772935	0.050155932	0.093595142	0.1437511
3836603772935	383660	3772935	0.049724529	0.093072883	0.1427974
3836703772935	383670	3772935	0.049245038	0.092496069	0.1417411
3836803772935	383680	3772935	0.048650856	0.091789544	0.1404404
3836903772935	383690	3772935	0.04802728	0.091027709	0.139055
3837003772935	383700	3772935	0.047361045	0.090206263	0.1375673
3837103772935	383710	3772935	0.046574997	0.089249252	0.1358242
3837203772935	383720	3772935	0.045822119	0.088313027	0.1341351
3837303772935	383730	3772935	0.04510049	0.087400358	0.1325008
3837403772935	383740	3772935	0.044403605	0.086507754	0.1309114
3837503772935	383750	3772935	0.043731966	0.085636977	0.1293689
3837603772935	383760	3772935	0.043020933	0.084740956	0.1277619
3837703772935	383770	3772935	0.042336344	0.083883604	0.1262199
3837803772935	383780	3772935	0.041625322	0.082991289	0.1246166
3837903772935	383790	3772935	0.040885162	0.082067992	0.1229532
3838003772935	383800	3772935	0.040169991	0.081173782	0.1213438
3838103772935	383810	3772935	0.03931859	0.080119836	0.1194384
3838203772935	383820	3772935	0.03848914	0.079078833	0.117568
3838303772935	383830	3772935	0.037842146	0.078243947	0.1160861
3838403772935	383840	3772935	0.037482202	0.077749786	0.115232
3838503772935	383850	3772935	0.037146176	0.077273662	0.1144198
3838603772935	383860	3772935	0.036942568	0.076779533	0.1137221
3838703772935	383870	3772935	0.036718788	0.076492028	0.1132108
3838803772935	383880	3772935	0.036175983	0.075851836	0.1120278
3838903772935	383890	3772935	0.034770235	0.074091705	0.1088619
3839003772935	383900	3772935	0.033632974	0.072662681	0.1062957
3839103772935	383910	3772935	0.032729185	0.071435251	0.1041644
3829703772945	382970	3772945	0.034224135	0.105769733	0.1399939
3829803772945	382980	3772945	0.034927296	0.108932398	0.1438597
3829903772945	382990	3772945	0.03572691	0.111759922	0.1474868
3830003772945	383000	3772945	0.036550062	0.114457136	0.1510072
3830103772945	383010	3772945	0.037421996	0.117249409	0.1546714
3830203772945	383020	3772945	0.038363493	0.120200014	0.1585635
3830303772945	383030	3772945	0.039325955	0.123269614	0.1625956
3830403772945	383040	3772945	0.040341131	0.126473359	0.1668145
3830503772945	383050	3772945	0.0414088	0.129793207	0.171202
3830603772945	383060	3772945	0.042528026	0.13326814	0.1757962
3830703772945	383070	3772945	0.043729797	0.136956551	0.1806863
3830803772945	383080	3772945	0.044976942	0.140749772	0.1857267
3830903772945	383090	3772945	0.046261689	0.144577648	0.1908393
3831003772945	383100	3772945	0.04758693	0.148447443	0.1960344
3831103772945	383110	3772945	0.048967269	0.152353927	0.2013212
3831203772945	383120	3772945	0.050439058	0.15638231	0.2068214
3831303772945	383130	3772945	0.051965259	0.160366566	0.2123318
3831403772945	383140	3772945	0.053643483	0.16449226	0.2181357
3831503772945	383150	3772945	0.055453402	0.168605975	0.2240594
3831603772945	383160	3772945	0.057332422	0.172448262	0.2297807
3831703772945	383170	3772945	0.059332626	0.175723009	0.2350556
3831803772945	383180	3772945	0.061379646	0.177366155	0.2387458
3831903772945	383190	3772945	0.063590156	0.177834315	0.2414245
3832003772945	383200	3772945	0.065866577	0.180707604	0.2465742
3832103772945	383210	3772945	0.068021364	0.180744402	0.2487658
3832203772945	383220	3772945	0.069276491	0.180124212	0.2494007
3832303772945	383230	3772945	0.071907153	0.181747389	0.2536545
3832403772945	383240	3772945	0.076587601	0.182141467	0.2587291
3832503772945	383250	3772945	0.079513751	0.180709631	0.2602234
3832603772945	383260	3772945	0.081292197	0.178054023	0.2593462
3832703772945	383270	3772945	0.081988114	0.174688542	0.2566767
3832803772945	383280	3772945	0.081984589	0.170739565	0.2527242
3832903772945	383290	3772945	0.081849772	0.166507319	0.2483571
3833003772945	383300	3772945	0.082586825	0.163589063	0.2461759
3833103772945	383310	3772945	0.083184984	0.160512553	0.2436975
3833203772945	383320	3772945	0.083328138	0.156807448	0.2401356
3833303772945	383330	3772945	0.083139716	0.152707957	0.2358477
3833403772945	383340	3772945	0.082802774	0.148659526	0.2314623
3833503772945	383350	3772945	0.082901641	0.145856076	0.2287577
3833603772945	383360	3772945	0.08266461	0.142962857	0.2256275
3833703772945	383370	3772945	0.083086962	0.141759834	0.2248468
3833803772945	383380	3772945	0.084362804	0.142265545	0.2266283
3833903772945	383390	3772945	0.08559067	0.142711043	0.2283017
3834003772945	383400	3772945	0.085815495	0.14182332	0.2276388
3834103772945	383410	3772945	0.085831258	0.140789398	0.2266207
3834203772945	383420	3772945	0.085449631	0.139386567	0.2248362
3834303772945	383430	3772945	0.084512377	0.13747065	0.221983
3834403772945	383440	3772945	0.083468675	0.135549766	0.2190184
3834503772945	383450	3772945	0.081243278	0.132430246	0.2136735
3834603772945	383460	3772945	0.078757235	0.129114508	0.2078717
3834703772945	383470	3772945	0.075870982	0.125399423	0.2012704
3834803772945	383480	3772945	0.071994908	0.120461366	0.1924563
3834903772945	383490	3772945	0.06845042	0.115779121	0.1842295

Health Risk Assessment Results Summary

Sensitive Receptor		MAX:	7.17
Unique Identifier	X (UTM)	Y (UTM)	Total Risk
3835403772935	383540	3772935	0.152946834
3835503772935	383550	3772935	0.150819231
3835603772935	383560	3772935	0.149404094
3835703772935	383570	3772935	0.148075454
3835803772935	383580	3772935	0.147175909
3835903772935	383590	3772935	0.146371932
3836003772935	383600	3772935	0.145861833
3836103772935	383610	3772935	0.145655966
3836203772935	383620	3772935	0.145480701
3836303772935	383630	3772935	0.145012699
3836403772935	383640	3772935	0.144460804
3836503772935	383650	3772935	0.143751074
3836603772935	383660	3772935	0.142797412
3836703772935	383670	3772935	0.141741107
3836803772935	383680	3772935	0.1404404
3836903772935	383690	3772935	0.139054989
3837003772935	383700	3772935	0.137567308
3837103772935	383710	3772935	0.135824249
3837203772935	383720	3772935	0.134135146
3837303772935	383730	3772935	0.132500849
3837403772935	383740	3772935	0.13091136
3837503772935	383750	3772935	0.129368943
3837603772935	383760	3772935	0.127761889
3837703772935	383770	3772935	0.126219949
3837803772935	383780	3772935	0.124616611
3837903772935	383790	3772935	0.122953154
3838003772935	383800	3772935	0.121343774
3838103772935	383810	3772935	0.119438426
3838203772935	383820	3772935	0.117567972
3838303772935	383830	3772935	0.116086093
3838403772935	383840	3772935	0.115231988
3838503772935	383850	3772935	0.114419838
3838603772935	383860	3772935	0.113722101
3838703772935	383870	3772935	0.113210816
3838803772935	383880	3772935	0.112027819
3838903772935	383890	3772935	0.10886194
3839003772935	383900	3772935	0.106295655
3839103772935	383910	3772935	0.104164436
3829703772945	382970	3772945	0.139993869
3829803772945	382980	3772945	0.143859694
3829903772945	382990	3772945	0.147486832
3830003772945	383000	3772945	0.151007198
3830103772945	383010	3772945	0.154671405
3830203772945	383020	3772945	0.158563507
3830303772945	383030	3772945	0.162595569
3830403772945	383040	3772945	0.16681449
3830503772945	383050	3772945	0.171202006
3830603772945	383060	3772945	0.175796166
3830703772945	383070	3772945	0.180686349
3830803772945	383080	3772945	0.185726714
3830903772945	383090	3772945	0.190839336
3831003772945	383100	3772945	0.196034373
3831103772945	383110	3772945	0.201321196
3831203772945	383120	3772945	0.206821367
3831303772945	383130	3772945	0.212331826
3831403772945	383140	3772945	0.218135743
3831503772945	383150	3772945	0.224059377
3831603772945	383160	3772945	0.229780684
3831703772945	383170	3772945	0.235055636
3831803772945	383180	3772945	0.238745801
3831903772945	383190	3772945	0.241424471
3832003772945	383200	3772945	0.246574181
3832103772945	383210	3772945	0.248765766
3832203772945	383220	3772945	0.249400703
3832303772945	383230	3772945	0.253654542
3832403772945	383240	3772945	0.258729067
3832503772945	383250	3772945	0.260223382
3832603772945	383260	3772945	0.25934622
3832703772945	383270	3772945	0.256676656
3832803772945	383280	3772945	0.252724154
3832903772945	383290	3772945	0.248357091
3833003772945	383300	3772945	0.246175888
3833103772945	383310	3772945	0.243697537
3833203772945	383320	3772945	0.240135586
3833303772945	383330	3772945	0.235847673
3833403772945	383340	3772945	0.231462301
3833503772945	383350	3772945	0.228757717
3833603772945	383360	3772945	0.225627467
3833703772945	383370	3772945	0.224846797
3833803772945	383380	3772945	0.226628349
3833903772945	383390	3772945	0.228301713
3834003772945	383400	3772945	0.227638814
3834103772945	383410	3772945	0.226620656
3834203772945	383420	3772945	0.224836198
3834303772945	383430	3772945	0.221983028
3834403772945	383440	3772945	0.219018441
3834503772945	383450	3772945	0.213673524
3834603772945	383460	3772945	0.207871744
3834703772945	383470	3772945	0.201270405
3834803772945	383480	3772945	0.192456274
3834903772945	383490	3772945	0.184229542

FOR CHRONIC CALCS

MAX:	0.22			
Overlapping Phases - Maximum GLC				
2025	2026	2027	2028	2029
0.000883915	0.001262288	0.001825797	0.003650021	0.003012717
0.000872395	0.001247735	0.001791836	0.00357326	0.002946902
0.000864891	0.00123883	0.001767384	0.003515842	0.002896559
0.000857842	0.001230361	0.001744514	0.00346176	0.002849138
0.000853267	0.001225203	0.001727382	0.003419222	0.002811242
0.000849227	0.001220519	0.001711889	0.003379957	0.002776479
0.00084689	0.00121789	0.001700505	0.003349058	0.002749005
0.000846323	0.001217324	0.001693486	0.003326884	0.002729446
0.00084589	0.001216463	0.001687535	0.003307143	0.002712728
0.000843645	0.001212837	0.001678597	0.003281622	0.002691942
0.000840783	0.001208044	0.001669246	0.003255723	0.002671563
0.000836904	0.001201682	0.001658314	0.003226952	0.002649459
0.000831481	0.001193117	0.001644758	0.003193289	0.002623812
0.000825367	0.001183509	0.001630194	0.003157797	0.002597274
0.000817808	0.001172222	0.001612405	0.003115903	0.002565345
0.000809834	0.001160536	0.001593453	0.003071756	0.002531495
0.000801301	0.001148271	0.001573054	0.003024633	0.002495193
0.000791381	0.00113469	0.001548766	0.002969506	0.002450866
0.000781822	0.001121651	0.001525197	0.002916046	0.00240789
0.000772622	0.001109127	0.00150237	0.002864038	0.00236614
0.000763701	0.001097043	0.001480225	0.002813272	0.002325485
0.000755069	0.001085364	0.001458767	0.002763893	0.002285872
0.000746035	0.00107338	0.001436241	0.002712889	0.002244237
0.000737353	0.001061917	0.001414628	0.002663827	0.002204275
0.000728313	0.001050039	0.001392184	0.002613678	0.002162702
0.000718895	0.001037773	0.001368984	0.002562568	0.002119735
0.000709788	0.001025922	0.001346542	0.002513287	0.002078266
0.0006989	0.001011834	0.0013203	0.002457504	0.002029853
0.000688199	0.000997945	0.001294731	0.002403379	0.001982944
0.000679779	0.000986925	0.001274474	0.002359197	0.001945762
0.000675076	0.000980692	0.001262415	0.002330193	0.001923379
0.000670607	0.000974825	0.001251084	0.002302776	0.001902131
0.000667223	0.000970133	0.001241597	0.002278017	0.001882157
0.000664222	0.000966246	0.001234677	0.002257699	0.001867444
0.000657308	0.000957392	0.001218601	0.002222986	0.00183725
0.000638977	0.000933502	0.001176355	0.002143165	0.001765257
0.000623858	0.000913653	0.001143118	0.002077929	0.001706655
0.000611377	0.000897082	0.001116173	0.002023694	0.001658746
0.000669752	0.000924888	0.001879318	0.004230011	0.004074236
0.000679383	0.000936095	0.001949326	0.004502823	0.004309891
0.000689144	0.000947704	0.002016702	0.004751124	0.004525612
0.000699069	0.000959506	0.002082227	0.004985788	0.004730437
0.000709483	0.000971905	0.002150356	0.005229664	0.004941968
0.000720634	0.000985194	0.002222676	0.005488629	0.005164921
0.000731994	0.00099876	0.002297776	0.005759964	0.005396193
0.00074383	0.001012864	0.002376528	0.006045977	0.005637623
0.000756144	0.001027521	0.002458522	0.00634518	0.005887527
0.000769037	0.001042925	0.002544332	0.006659092	0.006147285
0.000782814	0.001059387	0.002635842	0.006993127	0.006421901
0.000797034	0.001076417	0.002730201	0.007338559	0.006702918
0.000811476	0.001093661	0.002826259	0.007691002	0.006986292
0.000826293	0.001111405	0.002923943	0.008048838	0.007270773
0.000841585	0.001129705	0.003023639	0.008411697	0.00755643
0.000857875	0.001149274	0.003127478	0.008784811	0.007848191
0.00087463	0.001169433	0.003231827	0.009154887	0.008134394
0.000893034	0.001191638	0.003341881	0.009535401	0.008427436
0.000912797	0.001215515	0.003454612	0.009911727	0.008715262
0.000933127	0.001240136	0.003563988	0.010261428	0.008978891
0.000954616	0.001266244	0.003664484	0.010548527	0.009193184
0.000976296	0.001292635	0.003736105	0.01066257	0.009272696
0.000998149	0.001319624	0.003791035	0.010671828	0.009266502
0.001040855	0.001368381	0.003826407	0.010602123	0.009194114
0.00107474	0.001412485	0.003825515	0.010371771	0.008973342
0.001097534	0.001445031	0.003810353	0.010118106	0.008732134
0.001138937	0.001508278	0.003846143	0.009953291	0.008586727
0.001195114	0.001589274	0.003882984	0.009782166	0.008416301
0.001233418	0.001652388	0.003857942	0.009481547	0.00812805
0.001256563	0.001697341	0.003800092	0.009157226	0.007807959
0.001265011	0.001721482	0.003726529	0.008848404	0.007496647
0.001263031	0.001729654	0.003642624	0.008546624	0.007192997
0.001255981	0.001726481	0.003562591	0.008273165	0.006919948
0.001258185	0.001731634	0.003521334	0.008101177	0.006741992
0.00125854	0.001733735	0.003473916	0.007919064	0.006561578
0.001253052	0.001727813	0.003407838	0.007697691	0.006354599
0.001243286	0.001715571	0.00332913	0.007451567	0.006134356
0.001232216	0.001701137	0.003247252	0.007203217	0.005919035
0.001228721	0.001696943	0.003189124	0.007015586	0.00575706
0.001222016	0.001688701	0.00312334	0.006816246	0.005589239
0.001226416	0.001696089	0.003091634	0.006700259	0.005489693
0.001243553	0.001720644	0.003097364	0.006672422	0.005462939
0.001259744	0.00174316	0.003101593	0.006643635	0.005439238
0.001262849	0.001748216	0.003071335	0.006541593	0.005358225
0.001263379	0.001749645	0.003036667	0.006433645	0.005273633
0.001259101	0.001744763	0.002991345	0.006306234	0.005173646
0.00124835	0.001731842	0.002930498	0.006148367	0.00504858
0.00123639	0.001717242	0.002869209	0.005992874	0.004925407
0.00121067	0.001686052	0.002772479	0.005764271	0.004740265
0.0011817	0.001650571	0.002671094	0.005529147	0.004549042
0.001147499	0.001608061	0.002560726	0.005278549	0.004344346
0.001099934	0.001547457	0.00242269	0.004973275	0.004094682
0.001055115	0.001488894	0.002297278	0.004697774	0.003870552

Health Risk Assessment Results Summary

		MAX:	4.18	5.16	7.17
Unique Identifier	X (UTM)	Y (UTM)	Onroad	Offroad	Total Risk
3835003772945	383500	3772945	0.065740785	0.11213327	0.1778741
3835103772945	383510	3772945	0.063389616	0.108971826	0.1723614
3835203772945	383520	3772945	0.061215214	0.106053568	0.1672688
3835303772945	383530	3772945	0.05957054	0.103942648	0.1635132
3835403772945	383540	3772945	0.05795141	0.101889623	0.159841
3835503772945	383550	3772945	0.056733004	0.100469361	0.1572024
3835603772945	383560	3772945	0.055822157	0.09953828	0.1553604
3835703772945	383570	3772945	0.054954628	0.098661789	0.1536164
3835803772945	383580	3772945	0.054258856	0.098016758	0.1522756
3835903772945	383590	3772945	0.053613814	0.097407051	0.1510209
3836003772945	383600	3772945	0.053159497	0.097046907	0.1502064
3836103772945	383610	3772945	0.052951732	0.096976396	0.1499281
3836203772945	383620	3772945	0.052782703	0.096896312	0.149679
3836303772945	383630	3772945	0.052319007	0.096386124	0.1487051
3836403772945	383640	3772945	0.051817184	0.095804712	0.1476219
3836503772945	383650	3772945	0.051349563	0.09525748	0.146607
3836603772945	383660	3772945	0.050965068	0.09480662	0.1457717
3836703772945	383670	3772945	0.050535621	0.094292664	0.1448283
3836803772945	383680	3772945	0.049966918	0.093604206	0.1435711
3836903772945	383690	3772945	0.049344911	0.092864996	0.1422099
3837003772945	383700	3772945	0.048684207	0.092066051	0.1407503
3837103772945	383710	3772945	0.047914558	0.091126846	0.1390414
3837203772945	383720	3772945	0.047162333	0.090205974	0.1373683
3837303772945	383730	3772945	0.046362958	0.089221394	0.1355844
3837403772945	383740	3772945	0.045549739	0.088216909	0.1337666
3837503772945	383750	3772945	0.044771987	0.087242067	0.1320141
3837603772945	383760	3772945	0.044136327	0.086411119	0.1305474
3837703772945	383770	3772945	0.043532621	0.085610238	0.1291429
3837803772945	383780	3772945	0.042868442	0.084763925	0.1276324
3837903772945	383790	3772945	0.042140613	0.083852408	0.125993
3838003772945	383800	3772945	0.041442263	0.082971662	0.1244139
3838103772945	383810	3772945	0.040559404	0.081878412	0.1224378
3838203772945	383820	3772945	0.039691653	0.080792034	0.1204837
3838303772945	383830	3772945	0.038914403	0.079807746	0.1187221
3838403772945	383840	3772945	0.038262341	0.078962044	0.1172244
3838503772945	383850	3772945	0.037620817	0.078127275	0.1157481
3838603772945	383860	3772945	0.037387187	0.077785022	0.1151722
3838703772945	383870	3772945	0.037454557	0.077585373	0.1150399
3838803772945	383880	3772945	0.037265493	0.077421113	0.1146866
3838903772945	383890	3772945	0.036178668	0.075914268	0.1120929
3839003772945	383900	3772945	0.035094536	0.074694238	0.1097888
3839103772945	383910	3772945	0.034019109	0.073301012	0.1073201
3829703772955	382970	3772955	0.035093994	0.108564674	0.1436587
3829803772955	382980	3772955	0.035851224	0.111716424	0.1475676
3829903772955	382990	3772955	0.036709054	0.115014945	0.151724
3830003772955	383000	3772955	0.037606474	0.118285397	0.1558919
3830103772955	383010	3772955	0.038526851	0.121465521	0.1599924
3830203772955	383020	3772955	0.039479616	0.124702165	0.1641818
3830303772955	383030	3772955	0.04047261	0.128040341	0.168513
3830403772955	383040	3772955	0.041550519	0.131641864	0.1731924
3830503772955	383050	3772955	0.042685854	0.135426639	0.1781125
3830603772955	383060	3772955	0.04388264	0.139370172	0.1832528
3830703772955	383070	3772955	0.045143135	0.143504609	0.1886477
3830803772955	383080	3772955	0.046452855	0.147763202	0.1942161
3830903772955	383090	3772955	0.047819793	0.152153303	0.1999731
3831003772955	383100	3772955	0.049243549	0.156637316	0.2058809
3831103772955	383110	3772955	0.050728201	0.161185707	0.2119139
3831203772955	383120	3772955	0.052300381	0.165849575	0.21815
3831303772955	383130	3772955	0.053935211	0.170486653	0.2244219
3831403772955	383140	3772955	0.055698149	0.175236406	0.2309346
3831503772955	383150	3772955	0.057614485	0.179981414	0.2375959
3831603772955	383160	3772955	0.059582143	0.184466488	0.2440486
3831703772955	383170	3772955	0.061700744	0.188702965	0.2504037
3831803772955	383180	3772955	0.063900874	0.192084159	0.255985
3831903772955	383190	3772955	0.066265956	0.193148678	0.2594146
3832003772955	383200	3772955	0.068805123	0.192770979	0.2615761
3832103772955	383210	3772955	0.071312415	0.195129106	0.2664415
3832203772955	383220	3772955	0.073779921	0.194700017	0.2684799
3832303772955	383230	3772955	0.075230605	0.193066434	0.268297
3832403772955	383240	3772955	0.077695959	0.193485222	0.2711812
3832503772955	383250	3772955	0.082851507	0.193132218	0.2759837
3832603772955	383260	3772955	0.085850648	0.190959792	0.2768104
3832703772955	383270	3772955	0.087535215	0.187198958	0.2747342
3832803772955	383280	3772955	0.087490889	0.182139143	0.26963
3832903772955	383290	3772955	0.087121946	0.17704833	0.2641703
3833003772955	383300	3772955	0.089103352	0.175459224	0.2645626
3833103772955	383310	3772955	0.090933091	0.173679668	0.2646128
3833203772955	383320	3772955	0.091789056	0.170599756	0.2623888
3833303772955	383330	3772955	0.091922898	0.1666707	0.2585936
3833403772955	383340	3772955	0.091803532	0.162647308	0.2544508
3833503772955	383350	3772955	0.091829297	0.15923806	0.2510674
3833603772955	383360	3772955	0.091468751	0.155708345	0.2471771
3833703772955	383370	3772955	0.091855729	0.153838875	0.2456946
3833803772955	383380	3772955	0.093193352	0.153676606	0.24687
3833903772955	383390	3772955	0.094345471	0.153381912	0.2477274
3834003772955	383400	3772955	0.094506096	0.152010713	0.2465168
3834103772955	383410	3772955	0.094367131	0.150484784	0.2448519
3834203772955	383420	3772955	0.093697185	0.148537906	0.2422351
3834303772955	383430	3772955	0.092306844	0.145975379	0.2382822
3834403772955	383440	3772955	0.090781794	0.143438498	0.2342203
3834503772955	383450	3772955	0.087837541	0.139544715	0.2273823

Health Risk Assessment Results Summary

Sensitive Receptor		MAX:	7.17
Unique Identifier	X (UTM)	Y (UTM)	Total Risk
3835003772945	383500	3772945	0.177874055
3835103772945	383510	3772945	0.172361442
3835203772945	383520	3772945	0.167268782
3835303772945	383530	3772945	0.163513188
3835403772945	383540	3772945	0.159841032
3835503772945	383550	3772945	0.157202365
3835603772945	383560	3772945	0.155360437
3835703772945	383570	3772945	0.153616418
3835803772945	383580	3772945	0.152275614
3835903772945	383590	3772945	0.151020865
3836003772945	383600	3772945	0.150206404
3836103772945	383610	3772945	0.149928128
3836203772945	383620	3772945	0.149679015
3836303772945	383630	3772945	0.148705131
3836403772945	383640	3772945	0.147621897
3836503772945	383650	3772945	0.146607043
3836603772945	383660	3772945	0.145771688
3836703772945	383670	3772945	0.144828285
3836803772945	383680	3772945	0.143571125
3836903772945	383690	3772945	0.142209906
3837003772945	383700	3772945	0.140750258
3837103772945	383710	3772945	0.139041404
3837203772945	383720	3772945	0.137368307
3837303772945	383730	3772945	0.135584351
3837403772945	383740	3772945	0.133766648
3837503772945	383750	3772945	0.132014054
3837603772945	383760	3772945	0.130547446
3837703772945	383770	3772945	0.129142859
3837803772945	383780	3772945	0.127632367
3837903772945	383790	3772945	0.125993021
3838003772945	383800	3772945	0.124413924
3838103772945	383810	3772945	0.122437816
3838203772945	383820	3772945	0.120483687
3838303772945	383830	3772945	0.118722149
3838403772945	383840	3772945	0.117224385
3838503772945	383850	3772945	0.115748092
3838603772945	383860	3772945	0.115172209
3838703772945	383870	3772945	0.115039931
3838803772945	383880	3772945	0.114686606
3838903772945	383890	3772945	0.112092936
3839003772945	383900	3772945	0.109788774
3839103772945	383910	3772945	0.107320121
3829703772955	382970	3772955	0.143658668
3829803772955	382980	3772955	0.147567648
3829903772955	382990	3772955	0.151723999
3830003772955	383000	3772955	0.155891871
3830103772955	383010	3772955	0.159992371
3830203772955	383020	3772955	0.16418178
3830303772955	383030	3772955	0.16851295
3830403772955	383040	3772955	0.173192383
3830503772955	383050	3772955	0.178112493
3830603772955	383060	3772955	0.183252812
3830703772955	383070	3772955	0.188647743
3830803772955	383080	3772955	0.194216056
3830903772955	383090	3772955	0.199973096
3831003772955	383100	3772955	0.205880864
3831103772955	383110	3772955	0.211913908
3831203772955	383120	3772955	0.218149956
3831303772955	383130	3772955	0.224421865
3831403772955	383140	3772955	0.230934555
3831503772955	383150	3772955	0.237595899
3831603772955	383160	3772955	0.244048631
3831703772955	383170	3772955	0.250403709
3831803772955	383180	3772955	0.255985033
3831903772955	383190	3772955	0.259414634
3832003772955	383200	3772955	0.261576102
3832103772955	383210	3772955	0.266441521
3832203772955	383220	3772955	0.268479939
3832303772955	383230	3772955	0.26829704
3832403772955	383240	3772955	0.271181181
3832503772955	383250	3772955	0.275983726
3832603772955	383260	3772955	0.27681044
3832703772955	383270	3772955	0.274734173
3832803772955	383280	3772955	0.269630032
3832903772955	383290	3772955	0.264170276
3833003772955	383300	3772955	0.264562576
3833103772955	383310	3772955	0.264612759
3833203772955	383320	3772955	0.262388812
3833303772955	383330	3772955	0.258593597
3833403772955	383340	3772955	0.25445084
3833503772955	383350	3772955	0.251067357
3833603772955	383360	3772955	0.247177095
3833703772955	383370	3772955	0.245694604
3833803772955	383380	3772955	0.246869957
3833903772955	383390	3772955	0.247727383
3834003772955	383400	3772955	0.246516809
3834103772955	383410	3772955	0.244851915
3834203772955	383420	3772955	0.242235091
3834303772955	383430	3772955	0.238282223
3834403772955	383440	3772955	0.234220293
3834503772955	383450	3772955	0.227382256

FOR CHRONIC CALCS

	MAX:	0.22			
	Overlapping Phases - Maximum GLC				
	2025	2026	2027	2028	2029
	0.001020621	0.001443399	0.002200089	0.004483872	0.00369643
	0.000990591	0.001403621	0.002116268	0.004299921	0.003546073
	0.000962668	0.001366435	0.002039745	0.004132771	0.003408852
	0.000942185	0.001339578	0.00198206	0.004005543	0.003303021
	0.000921934	0.001312894	0.001926655	0.003883876	0.00320154
	0.00090749	0.001294362	0.001885408	0.003791605	0.00312324
	0.000897544	0.001282127	0.001854929	0.003721301	0.003062501
	0.00088809	0.001270415	0.001826251	0.00365482	0.003005009
	0.000880948	0.001261751	0.001803175	0.003599605	0.002956851
	0.00087429	0.001253526	0.001781663	0.003547696	0.002911727
	0.000870187	0.001248602	0.001766061	0.003507524	0.002876637
	0.000869245	0.001247662	0.001757667	0.003481737	0.002853985
	0.000868449	0.001246492	0.001750263	0.003458076	0.002833943
	0.000863312	0.001239216	0.00173427	0.003417426	0.002800415
	0.00085747	0.00123079	0.001717366	0.003375011	0.002765918
	0.000851966	0.001222631	0.001701682	0.003335315	0.002734261
	0.000847438	0.001215524	0.001688732	0.003301441	0.00270821
	0.000842158	0.001207199	0.001674892	0.003266189	0.002681677
	0.000834995	0.001196427	0.001657174	0.003223244	0.002648918
	0.000827204	0.001184985	0.001638051	0.003177682	0.002614149
	0.000818885	0.001173007	0.001617603	0.003129628	0.002577113
	0.000809208	0.001159585	0.001593573	0.003074273	0.00253326
	0.00079974	0.001146508	0.001570021	0.003020038	0.002490432
	0.000789688	0.001132935	0.001544821	0.002962673	0.002444112
	0.000779463	0.001119263	0.001519104	0.002904473	0.002396687
	0.000769618	0.001106114	0.00149437	0.002848534	0.002351092
	0.000761481	0.001095054	0.001473665	0.002800532	0.002313135
	0.00075372	0.001084553	0.001453837	0.002754185	0.002276627
	0.000745283	0.001073366	0.001432485	0.002705262	0.002237108
	0.000736051	0.001061269	0.001409453	0.002653533	0.002194362
	0.000727179	0.001049692	0.001387235	0.002603787	0.002153181
	0.000715916	0.001035116	0.00135988	0.002545238	0.002102742
	0.000704754	0.00102062	0.001333068	0.002488015	0.002053371
	0.000694717	0.00100757	0.001308928	0.00243599	0.00200899
	0.000686224	0.00099644	0.001288372	0.002391042	0.001971285
	0.000677843	0.000985472	0.001268212	0.002347071	0.001934289
	0.000674838	0.000981568	0.001259491	0.002324377	0.001917776
	0.000674902	0.000981348	0.001257288	0.002312143	0.001910178
	0.000672667	0.000978629	0.001252212	0.002295206	0.001898096
	0.00065804	0.000959389	0.001217609	0.002227605	0.001837819
	0.000644251	0.000941569	0.001187026	0.002167863	0.001785018
	0.000629764	0.000922456	0.001155274	0.002104986	0.001728912
	0.000683928	0.000942347	0.001939196	0.004389903	0.004243996
	0.000693629	0.000953779	0.002013363	0.004665528	0.004489653
	0.000704546	0.000966694	0.002089814	0.004952204	0.004738945
	0.000715384	0.000979519	0.002167841	0.005243382	0.004990809
	0.000726358	0.000992494	0.002244993	0.005525819	0.005235168
	0.000737596	0.001005765	0.002323801	0.005814938	0.005483572
	0.000749128	0.001019347	0.002405412	0.006117183	0.005740117
	0.000761713	0.001034285	0.002493375	0.006441404	0.006013996
	0.000774856	0.001049883	0.002585989	0.006784749	0.006301232
	0.000788571	0.001066145	0.002682874	0.007145645	0.006599763
	0.000802955	0.001083215	0.002784584	0.007525728	0.00691119
	0.000817741	0.001100764	0.002889822	0.007920596	0.007231182
	0.000833087	0.001119005	0.002998735	0.008329651	0.007559268
	0.000848926	0.001137814	0.003110781	0.008749892	0.007892844
	0.000865352	0.001157367	0.003225288	0.009177602	0.008228746
	0.000882658	0.001178017	0.003343947	0.009616598	0.008570839
	0.000900532	0.001199395	0.003463604	0.010053849	0.008907867
	0.000919747	0.001222389	0.003588319	0.010500096	0.009249795
	0.000940535	0.001247366	0.003716132	0.010943689	0.009586758
	0.000961723	0.001272871	0.003840823	0.011361549	0.009899969
	0.001007669	0.001328345	0.004073065	0.012051986	0.010406633
	0.001032423	0.001358407	0.004142503	0.012098247	0.010429851
	0.001057019	0.00138874	0.004188912	0.012017794	0.010349174
	0.001102914	0.001441203	0.004219088	0.011875405	0.010214844
	0.00113752	0.001485574	0.004224861	0.011629514	0.009981547
	0.001161564	0.001519864	0.004194047	0.011291737	0.009658869
	0.001201953	0.001582515	0.004203347	0.010997878	0.009406001
	0.001264064	0.001673341	0.00422433	0.010731024	0.009149199
	0.001302042	0.001735948	0.004187471	0.010379099	0.008813899
	0.001324367	0.001781883	0.004100816	0.009950446	0.008403766
	0.001325077	0.001799355	0.003977832	0.009496637	0.007966905
	0.001317167	0.001798973	0.003869913	0.009125294	0.007604989
	0.001333839	0.001821525	0.003871251	0.009037726	0.007494602
	0.001348905	0.001841987	0.003863728	0.008932646	0.007374438
	0.001352884	0.001849394	0.00381428	0.008731807	0.007178946
	0.00134842	0.001846066	0.003736725	0.008471684	0.006940889
	0.001341118	0.001838365	0.003652539	0.008203568	0.006703914
	0.00133647	0.00183354	0.003579258	0.007968309	0.006500468
	0.001328027	0.001823797	0.003496659	0.007718945	0.006290929
	0.00133069	0.001828462	0.0034509	0.007561137	0.006159152
	0.001346249	0.001849395	0.003446312	0.007502174	0.006110861
	0.001359389	0.001866524	0.003437504	0.007438022	0.006061707
	0.001360721	0.001868686	0.003396593	0.007306822	0.005959878
	0.001358709	0.001866386	0.003349581	0.007166937	0.005852316
	0.001350787	0.00185677	0.003288247	0.006999755	0.005722903
	0.001334923	0.001837756	0.003206243	0.006791088	0.005559016
	0.001317663	0.001816922	0.003124147	0.006586322	0.005397928
	0.001284568	0.001777674	0.002998796	0.006290956	0.005159804

Health Risk Assessment Results Summary

		MAX:	4.18	5.16	7.17
Unique Identifier	X (UTM)	Y (UTM)	Onroad	Offroad	Total Risk
3834603772955	383460	3772955	0.084571264	0.13542573	0.219997
3834703772955	383470	3772955	0.081185217	0.131225342	0.2124106
3834803772955	383480	3772955	0.077424493	0.126597785	0.2040223
3834903772955	383490	3772955	0.073908433	0.12218544	0.1960939
3835003772955	383500	3772955	0.070782812	0.118201421	0.1889842
3835103772955	383510	3772955	0.067907418	0.11450372	0.1824111
3835203772955	383520	3772955	0.065265617	0.111083243	0.1763489
3835303772955	383530	3772955	0.063243105	0.108548706	0.1717918
3835403772955	383540	3772955	0.061281997	0.106094323	0.1673763
3835503772955	383550	3772955	0.059790877	0.104344938	0.1641358
3835603772955	383560	3772955	0.058666729	0.103156527	0.1618233
3835703772955	383570	3772955	0.057581054	0.102006585	0.1595876
3835803772955	383580	3772955	0.056671605	0.101091082	0.1577627
3835903772955	383590	3772955	0.055806999	0.100211018	0.156018
3836003772955	383600	3772955	0.055202653	0.099671833	0.1548745
3836103772955	383610	3772955	0.05494105	0.099558241	0.1544993
3836203772955	383620	3772955	0.054734635	0.099450107	0.1541847
3836303772955	383630	3772955	0.054024885	0.098643466	0.1526684
3836403772955	383640	3772955	0.053244539	0.097727669	0.1509722
3836503772955	383650	3772955	0.052604132	0.096975427	0.1495796
3836603772955	383660	3772955	0.052250756	0.096561971	0.1488127
3836703772955	383670	3772955	0.05186063	0.096102725	0.1479634
3836803772955	383680	3772955	0.051323667	0.095456648	0.1467803
3836903772955	383690	3772955	0.050713595	0.094719854	0.1454334
3837003772955	383700	3772955	0.050061277	0.093941076	0.1440024
3837103772955	383710	3772955	0.049323428	0.093044244	0.1423677
3837203772955	383720	3772955	0.048589433	0.092155029	0.1407445
3837303772955	383730	3772955	0.047723068	0.091094184	0.1388173
3837403772955	383740	3772955	0.046784984	0.089950295	0.1367353
3837503772955	383750	3772955	0.045891543	0.088848316	0.1347399
3837603772955	383760	3772955	0.045325635	0.088130651	0.1334563
3837703772955	383770	3772955	0.044800224	0.087421541	0.1322218
3837803772955	383780	3772955	0.044190265	0.086609189	0.1307995
3837903772955	383790	3772955	0.043476348	0.08570552	0.1291819
3838003772955	383800	3772955	0.042791122	0.084835296	0.1276264
3838103772955	383810	3772955	0.041876105	0.083707897	0.125584
3838203772955	383820	3772955	0.040969616	0.082579231	0.1235488
3838303772955	383830	3772955	0.040056701	0.081437082	0.1214938
3838403772955	383840	3772955	0.03911283	0.080252226	0.1193651
3838503772955	383850	3772955	0.038195528	0.079087866	0.1172834
3838603772955	383860	3772955	0.038035978	0.078807301	0.1168433
3838703772955	383870	3772955	0.038186125	0.078895133	0.1170813
3838803772955	383880	3772955	0.038403184	0.079015777	0.117419
3838903772955	383890	3772955	0.037617271	0.077951498	0.1155688
3839003772955	383900	3772955	0.036857727	0.076911965	0.1137697
3839103772955	383910	3772955	0.035417119	0.075269083	0.1106862
3829703772965	382970	3772965	0.03598304	0.113812556	0.1497956
3829803772965	382980	3772965	0.036804805	0.114585234	0.15139
3829903772965	382990	3772965	0.03772525	0.118067829	0.1557931
3830003772965	383000	3772965	0.038685736	0.121810999	0.1604967
3830103772965	383010	3772965	0.039672399	0.125716255	0.1653887
3830203772965	383020	3772965	0.040644736	0.129469018	0.1701138
3830303772965	383030	3772965	0.041652046	0.133153969	0.174806
3830403772965	383040	3772965	0.042809413	0.137203392	0.1800128
3830503772965	383050	3772965	0.04404109	0.141512713	0.1855538
3830603772965	383060	3772965	0.045310633	0.146023381	0.191334
3830703772965	383070	3772965	0.046622026	0.150687723	0.1973097
3830803772965	383080	3772965	0.047998538	0.155510142	0.2035087
3830903772965	383090	3772965	0.049454985	0.1605738	0.2100288
3831003772965	383100	3772965	0.050984943	0.165808868	0.2167938
3831103772965	383110	3772965	0.052581703	0.171139354	0.2237211
3831203772965	383120	3772965	0.054263811	0.176597289	0.2308611
3831303772965	383130	3772965	0.05601667	0.182040865	0.2380575
3831403772965	383140	3772965	0.057883551	0.187564363	0.2454479
3831503772965	383150	3772965	0.059887897	0.193060851	0.2529487
3831603772965	383160	3772965	0.061970897	0.198302528	0.2602734
3831703772965	383170	3772965	0.064204568	0.203374796	0.2675794
3831803772965	383180	3772965	0.06654416	0.207935556	0.2744797
3831903772965	383190	3772965	0.069081969	0.211595062	0.280677
3832003772965	383200	3772965	0.071832691	0.211788935	0.2836216
3832103772965	383210	3772965	0.074652392	0.210939032	0.2855914
3832203772965	383220	3772965	0.077514702	0.212132455	0.2896472
3832303772965	383230	3772965	0.080390529	0.21065788	0.2910484
3832403772965	383240	3772965	0.082089001	0.207649736	0.2897387
3832503772965	383250	3772965	0.084535239	0.206887807	0.291423
3832603772965	383260	3772965	0.089958441	0.205665385	0.2956238
3832703772965	383270	3772965	0.092987785	0.20152927	0.2945171
3832803772965	383280	3772965	0.093503595	0.19516768	0.2886713
3832903772965	383290	3772965	0.092919883	0.18900154	0.2819214
3833003772965	383300	3772965	0.096386541	0.188972459	0.285359
3833103772965	383310	3772965	0.099756049	0.18867963	0.2884357
3833203772965	383320	3772965	0.101723079	0.186461962	0.288185
3833303772965	383330	3772965	0.102538983	0.182845735	0.2853847
3833403772965	383340	3772965	0.102929407	0.178942582	0.281872
3833503772965	383350	3772965	0.102846563	0.174807685	0.2776542
3833603772965	383360	3772965	0.102285043	0.170503382	0.2727884
3833703772965	383370	3772965	0.102553468	0.167809215	0.2703627
3833803772965	383380	3772965	0.103822107	0.16678456	0.2706067
3833903772965	383390	3772965	0.104723181	0.165586471	0.2703097
3834003772965	383400	3772965	0.104757616	0.163655742	0.2684134
3834103772965	383410	3772965	0.104390877	0.161529056	0.2659199

Health Risk Assessment Results Summary

Sensitive Receptor

		MAX:	7.17
Unique Identifier	X (UTM)	Y (UTM)	Total Risk
3834603772955	383460	3772955	0.219996994
3834703772955	383470	3772955	0.212410558
3834803772955	383480	3772955	0.204022278
3834903772955	383490	3772955	0.196093873
3835003772955	383500	3772955	0.188984234
3835103772955	383510	3772955	0.182411138
3835203772955	383520	3772955	0.17634886
3835303772955	383530	3772955	0.171791811
3835403772955	383540	3772955	0.16737632
3835503772955	383550	3772955	0.164135815
3835603772955	383560	3772955	0.161823256
3835703772955	383570	3772955	0.159587639
3835803772955	383580	3772955	0.157762686
3835903772955	383590	3772955	0.156018017
3836003772955	383600	3772955	0.154874486
3836103772955	383610	3772955	0.154499292
3836203772955	383620	3772955	0.154184741
3836303772955	383630	3772955	0.152668351
3836403772955	383640	3772955	0.150972208
3836503772955	383650	3772955	0.149579559
3836603772955	383660	3772955	0.148812727
3836703772955	383670	3772955	0.147963355
3836803772955	383680	3772955	0.146780315
3836903772955	383690	3772955	0.145433449
3837003772955	383700	3772955	0.144002354
3837103772955	383710	3772955	0.142367672
3837203772955	383720	3772955	0.140744461
3837303772955	383730	3772955	0.138817253
3837403772955	383740	3772955	0.136735279
3837503772955	383750	3772955	0.134739859
3837603772955	383760	3772955	0.133456286
3837703772955	383770	3772955	0.132221765
3837803772955	383780	3772955	0.130799454
3837903772955	383790	3772955	0.129181868
3838003772955	383800	3772955	0.127626418
3838103772955	383810	3772955	0.125584002
3838203772955	383820	3772955	0.123548847
3838303772955	383830	3772955	0.121493783
3838403772955	383840	3772955	0.119365055
3838503772955	383850	3772955	0.117283394
3838603772955	383860	3772955	0.116843278
3838703772955	383870	3772955	0.117081258
3838803772955	383880	3772955	0.117418961
3838903772955	383890	3772955	0.115568769
3839003772955	383900	3772955	0.113769692
3839103772955	383910	3772955	0.110686203
3829703772965	382970	3772965	0.149795596
3829803772965	382980	3772965	0.151390039
3829903772965	382990	3772965	0.155793079
3830003772965	383000	3772965	0.160496735
3830103772965	383010	3772965	0.165388655
3830203772965	383020	3772965	0.170113754
3830303772965	383030	3772965	0.174806015
3830403772965	383040	3772965	0.180012805
3830503772965	383050	3772965	0.185553804
3830603772965	383060	3772965	0.191334015
3830703772965	383070	3772965	0.19730975
3830803772965	383080	3772965	0.20350868
3830903772965	383090	3772965	0.210028785
3831003772965	383100	3772965	0.216793811
3831103772965	383110	3772965	0.223721057
3831203772965	383120	3772965	0.230861101
3831303772965	383130	3772965	0.238057535
3831403772965	383140	3772965	0.245447914
3831503772965	383150	3772965	0.252948748
3831603772965	383160	3772965	0.260273425
3831703772965	383170	3772965	0.267579365
3831803772965	383180	3772965	0.274479717
3831903772965	383190	3772965	0.280677031
3832003772965	383200	3772965	0.283621626
3832103772965	383210	3772965	0.285591424
3832203772965	383220	3772965	0.289647157
3832303772965	383230	3772965	0.291048409
3832403772965	383240	3772965	0.289738737
3832503772965	383250	3772965	0.291423046
3832603772965	383260	3772965	0.295623826
3832703772965	383270	3772965	0.294517055
3832803772965	383280	3772965	0.288671275
3832903772965	383290	3772965	0.281921423
3833003772965	383300	3772965	0.285359
3833103772965	383310	3772965	0.28843568
3833203772965	383320	3772965	0.28818504
3833303772965	383330	3772965	0.285384718
3833403772965	383340	3772965	0.281871989
3833503772965	383350	3772965	0.277654247
3833603772965	383360	3772965	0.272788425
3833703772965	383370	3772965	0.270362683
3833803772965	383380	3772965	0.270606667
3833903772965	383390	3772965	0.270309652
3834003772965	383400	3772965	0.268413358
3834103772965	383410	3772965	0.265919933

FOR CHRONIC CALCS

MAX:	0.22			
Overlapping Phases - Maximum GLC				
2025	2026	2027	2028	2029
0.001247408	0.00173293	0.002868606	0.005989838	0.004915929
0.00120817	0.001684791	0.002739513	0.005695882	0.004677206
0.001163483	0.001628807	0.002603092	0.00539046	0.004428664
0.001120734	0.001574155	0.002477542	0.005111413	0.004201879
0.001082128	0.00152408	0.002366841	0.004866411	0.004002722
0.001046159	0.001476907	0.002266171	0.004644962	0.003822408
0.001012765	0.001432742	0.002174724	0.004444775	0.003658976
0.000987733	0.001399925	0.002104957	0.00429105	0.003532084
0.000963255	0.001367626	0.002038601	0.004145502	0.003411564
0.000945388	0.001344509	0.001988612	0.004034187	0.003318071
0.000932755	0.00132864	0.001951349	0.003949087	0.003245408
0.000920489	0.001313126	0.001915772	0.003867638	0.003175937
0.000910559	0.001300686	0.001886034	0.003798077	0.003116198
0.000901064	0.001288635	0.001857819	0.00373157	0.00305931
0.000895086	0.001281262	0.00183758	0.003680956	0.00301572
0.00089365	0.001279798	0.00182741	0.003650516	0.00298926
0.000892572	0.001278394	0.001818568	0.003622766	0.002965893
0.000884343	0.001267179	0.001794964	0.003565355	0.002918515
0.000875021	0.001254417	0.001769397	0.003504087	0.002868285
0.000867445	0.001243794	0.001748091	0.003451553	0.002825768
0.000863524	0.001237687	0.001735193	0.003416392	0.002798501
0.000858999	0.001230606	0.00172166	0.003380223	0.002771166
0.000852461	0.00122083	0.001704048	0.003336089	0.00273732
0.000844901	0.001209735	0.001684555	0.003288392	0.002700859
0.000836824	0.001198057	0.001663947	0.003238926	0.002663029
0.000827619	0.001185113	0.001640587	0.00318407	0.00262015
0.000818493	0.001172389	0.001617382	0.003129549	0.00257761
0.000807661	0.001157799	0.001589925	0.003066722	0.002527018
0.00079592	0.001142201	0.001560403	0.002999929	0.002472258
0.000784702	0.001127341	0.001532091	0.002936099	0.002419902
0.000777628	0.001117554	0.001513376	0.002892056	0.002385994
0.000770929	0.001108304	0.00149547	0.002849099	0.002353245
0.000763121	0.001097778	0.001475151	0.002801371	0.00231572
0.000754108	0.001085942	0.001452089	0.002748926	0.002272991
0.000745427	0.001074555	0.001429973	0.002698495	0.002231916
0.000733816	0.001059535	0.001401506	0.002637081	0.002179301
0.000722218	0.001044495	0.001373421	0.002576609	0.002127415
0.000710455	0.001029231	0.001345334	0.002516484	0.002075699
0.000698192	0.001013294	0.001316589	0.002455535	0.00202301
0.000686147	0.000997581	0.001288821	0.002396692	0.001972209
0.000684135	0.000994789	0.001281396	0.002376661	0.001958437
0.000686113	0.000997403	0.001282918	0.002371952	0.001959225
0.000688503	0.001000446	0.001286854	0.002369783	0.001961025
0.000677998	0.000986681	0.001261948	0.002318208	0.001916615
0.000667805	0.000973303	0.001237917	0.002268345	0.0018735
0.000649417	0.000949505	0.00119728	0.002191225	0.00180381
0.000714279	0.000976888	0.00200231	0.004542934	0.004412549
0.000707849	0.000971454	0.002080397	0.004840999	0.004681261
0.000719825	0.000985537	0.002161636	0.005136418	0.004944093
0.000731953	0.000999771	0.002248821	0.005464201	0.005229493
0.00074377	0.001013665	0.002341269	0.005820016	0.005533974
0.000755193	0.001026994	0.002431444	0.006164373	0.00582712
0.00076682	0.001040557	0.002520878	0.006503988	0.006114588
0.000780253	0.001056393	0.002619484	0.00687294	0.006426309
0.000794471	0.001073146	0.002724511	0.007267626	0.006756724
0.000809054	0.001090343	0.002834255	0.007684034	0.007101289
0.000823934	0.001107873	0.002947986	0.008119393	0.007456979
0.000839366	0.001126044	0.003066077	0.008573753	0.007823794
0.000855671	0.001145306	0.003190287	0.009051443	0.008205962
0.000872668	0.001165366	0.003319422	0.009547897	0.008599239
0.000890253	0.001186149	0.003451889	0.010056148	0.008997515
0.000908705	0.001208024	0.003588649	0.010577187	0.009402098
0.000927757	0.001230614	0.00372696	0.011098804	0.009802729
0.000948002	0.001254727	0.003869428	0.011626743	0.010205013
0.000969586	0.001280457	0.004014644	0.012151453	0.010601143
0.000991836	0.001307029	0.004157386	0.01265102	0.01097326
0.001015637	0.00133557	0.004300866	0.013129431	0.011326151
0.001040319	0.001365203	0.004437812	0.013556352	0.011634539
0.001066957	0.001397304	0.004561567	0.013882109	0.011864684
0.001095438	0.00143182	0.004625979	0.013827988	0.011805333
0.001122841	0.001465379	0.004673872	0.013694653	0.01167461
0.001170399	0.001519867	0.004696409	0.013452907	0.011459276
0.001209357	0.001569088	0.004690423	0.013081774	0.01112396
0.001236067	0.001607288	0.004635279	0.012605005	0.010679426
0.001276413	0.001671162	0.004620415	0.012190694	0.010322236
0.001340054	0.001763863	0.004630272	0.011860731	0.010006972
0.001380621	0.00183558	0.004534412	0.011281727	0.009482185
0.001390879	0.001871142	0.004369459	0.010629588	0.008880311
0.001383199	0.00187608	0.004224921	0.010123672	0.008400033
0.001415458	0.001915618	0.004284291	0.010161768	0.008389181
0.001446278	0.001952871	0.004334969	0.010181838	0.008367314
0.001462987	0.001976358	0.004316211	0.010032167	0.00820887
0.001467631	0.001986574	0.004246141	0.009764931	0.00795996
0.001467369	0.001989761	0.004163105	0.009478041	0.007703126
0.001462096	0.001986197	0.004067028	0.009171296	0.007437999
0.001451864	0.001975944	0.003959616	0.008848726	0.007167366
0.001452149	0.001977658	0.003893684	0.008632355	0.006989318
0.001464651	0.001993405	0.003873108	0.008528304	0.006907298
0.001473144	0.002003673	0.003844386	0.008412176	0.006819064
0.001472227	0.002002523	0.003789217	0.008241935	0.006689211
0.001466976	0.001995702	0.003725637	0.008058956	0.006550643

Health Risk Assessment Results Summary

		MAX:	4.18	5.16	7.17
Unique Identifier	X (UTM)	Y (UTM)	Onroad	Offroad	Total Risk
3834203772965	383420	3772965	0.103349993	0.158898806	0.2622488
3834303772965	383430	3772965	0.101368636	0.155568115	0.2569368
3834403772965	383440	3772965	0.099211332	0.152269981	0.2514813
3834503772965	383450	3772965	0.095496637	0.14761457	0.2431112
3834603772965	383460	3772965	0.091403898	0.142683103	0.234087
3834703772965	383470	3772965	0.087434102	0.137957266	0.2253914
3834803772965	383480	3772965	0.083766196	0.1335908	0.217357
3834903772965	383490	3772965	0.08025832	0.129402714	0.209661
3835003772965	383500	3772965	0.076685122	0.125102341	0.2017875
3835103772965	383510	3772965	0.073205168	0.120855566	0.1940607
3835203772965	383520	3772965	0.070017114	0.116908608	0.1869257
3835303772965	383530	3772965	0.067573505	0.113929295	0.1815028
3835403772965	383540	3772965	0.065228228	0.111070717	0.1762989
3835503772965	383550	3772965	0.06340431	0.108937987	0.1723423
3835603772965	383560	3772965	0.061986946	0.107377837	0.1693648
3835703772965	383570	3772965	0.060610407	0.105868997	0.1664794
3835803772965	383580	3772965	0.059418183	0.104590805	0.164009
3835903772965	383590	3772965	0.058271926	0.103352302	0.1616242
3836003772965	383600	3772965	0.057422226	0.102497521	0.1599197
3836103772965	383610	3772965	0.05698774	0.10217069	0.1591584
3836203772965	383620	3772965	0.056599303	0.101854122	0.1584534
3836303772965	383630	3772965	0.055697442	0.100814133	0.1565116
3836403772965	383640	3772965	0.05473193	0.099677793	0.1544097
3836503772965	383650	3772965	0.05396574	0.09877414	0.1527399
3836603772965	383660	3772965	0.053605287	0.098371109	0.1519764
3836703772965	383670	3772965	0.053233496	0.097931274	0.1511648
3836803772965	383680	3772965	0.052679186	0.097259738	0.1499389
3836903772965	383690	3772965	0.052045578	0.096493066	0.1485386
3837003772965	383700	3772965	0.051387216	0.095696479	0.1470837
3837103772965	383710	3772965	0.050683096	0.094849779	0.1455329
3837203772965	383720	3772965	0.049979507	0.094005336	0.1439848
3837303772965	383730	3772965	0.049101482	0.09293996	0.1420414
3837403772965	383740	3772965	0.048131285	0.091758659	0.1398899
3837503772965	383750	3772965	0.047202016	0.090613824	0.1378158
3837603772965	383760	3772965	0.046632457	0.089911726	0.1365442
3837703772965	383770	3772965	0.046094672	0.089224253	0.1353189
3837803772965	383780	3772965	0.045496892	0.08843558	0.1339325
3837903772965	383790	3772965	0.044821443	0.087554393	0.1323758
3838003772965	383800	3772965	0.044180174	0.086725477	0.1309057
3838103772965	383810	3772965	0.043262634	0.085594764	0.1288574
3838203772965	383820	3772965	0.042343501	0.084456683	0.1268002
3838303772965	383830	3772965	0.041383802	0.083256045	0.1246398
3838403772965	383840	3772965	0.040312962	0.081928058	0.122241
3838503772965	383850	3772965	0.039289132	0.080626661	0.1199158
3838603772965	383860	3772965	0.038948623	0.080147338	0.119096
3838703772965	383870	3772965	0.038841411	0.079951455	0.1187929
3838803772965	383880	3772965	0.038721919	0.079697077	0.118419
3838903772965	383890	3772965	0.038342868	0.079036926	0.1173798
3839003772965	383900	3772965	0.037963038	0.078478787	0.1164418
3839103772965	383910	3772965	0.036735911	0.077044339	0.1137803
3829703772975	382970	3772975	0.036900154	0.11741458	0.1543147
3829803772975	382980	3772975	0.037770526	0.118118895	0.1558894
3829903772975	382990	3772975	0.038748685	0.121338229	0.1600869
3830003772975	383000	3772975	0.039763917	0.125389333	0.1651533
3830103772975	383010	3772975	0.0408003	0.129904463	0.1707048
3830203772975	383020	3772975	0.041844347	0.134460647	0.176305
3830303772975	383030	3772975	0.042908328	0.138673021	0.1815813
3830403772975	383040	3772975	0.044134099	0.143242751	0.1873768
3830503772975	383050	3772975	0.045439143	0.148123281	0.1935624
3830603772975	383060	3772975	0.046797741	0.15325393	0.2000517
3830703772975	383070	3772975	0.048194832	0.158610664	0.2068055
3830803772975	383080	3772975	0.049645985	0.164192591	0.2138386
3830903772975	383090	3772975	0.051202356	0.170071642	0.221274
3831003772975	383100	3772975	0.052839824	0.176191828	0.2290317
3831103772975	383110	3772975	0.054548646	0.18247548	0.2370241
3831203772975	383120	3772975	0.056360255	0.18896037	0.2453206
3831303772975	383130	3772975	0.058249267	0.195468535	0.2537178
3831403772975	383140	3772975	0.060252394	0.20204485	0.2622972
3831503772975	383150	3772975	0.062383441	0.208564564	0.270948
3831603772975	383160	3772975	0.064616022	0.214812568	0.2794286
3831703772975	383170	3772975	0.067023157	0.22094783	0.287971
3831803772975	383180	3772975	0.069547373	0.226496022	0.2960434
3831903772975	383190	3772975	0.072290267	0.23143504	0.3037253
3832003772975	383200	3772975	0.075272469	0.233351343	0.3086238
3832103772975	383210	3772975	0.078354811	0.232568912	0.3109237
3832203772975	383220	3772975	0.08158557	0.230621883	0.3122075
3832303772975	383230	3772975	0.084836118	0.230794236	0.3156304
3832403772975	383240	3772975	0.08798344	0.227815317	0.3157988
3832503772975	383250	3772975	0.089418968	0.222861916	0.3122809
3832603772975	383260	3772975	0.094164258	0.22170813	0.3158724
3832703772975	383270	3772975	0.098469235	0.217533874	0.3160031
3832803772975	383280	3772975	0.100800167	0.212267938	0.3130681
3832903772975	383290	3772975	0.102017959	0.206925473	0.3089434
3833003772975	383300	3772975	0.105417407	0.205974023	0.3113914
3833103772975	383310	3772975	0.108668557	0.204701479	0.31337
3833203772975	383320	3772975	0.110930826	0.201928797	0.3128596
3833303772975	383330	3772975	0.112212511	0.198014245	0.3102268
3833403772975	383340	3772975	0.11296757	0.193776085	0.3067437
3833503772975	383350	3772975	0.113353073	0.18950413	0.3028572
3833603772975	383360	3772975	0.113156167	0.184965888	0.2981221
3833703772975	383370	3772975	0.113797508	0.182046876	0.2958444

Health Risk Assessment Results Summary

Sensitive Receptor		MAX:	7.17
Unique Identifier	X (UTM)	Y (UTM)	Total Risk
3834203772965	383420	3772965	0.262248799
3834303772965	383430	3772965	0.256936751
3834403772965	383440	3772965	0.251481314
3834503772965	383450	3772965	0.243111206
3834603772965	383460	3772965	0.234087
3834703772965	383470	3772965	0.225391368
3834803772965	383480	3772965	0.217356995
3834903772965	383490	3772965	0.209661034
3835003772965	383500	3772965	0.201787463
3835103772965	383510	3772965	0.194060734
3835203772965	383520	3772965	0.186925722
3835303772965	383530	3772965	0.1815028
3835403772965	383540	3772965	0.176298945
3835503772965	383550	3772965	0.172342297
3835603772965	383560	3772965	0.169364783
3835703772965	383570	3772965	0.166479404
3835803772965	383580	3772965	0.164008988
3835903772965	383590	3772965	0.161624228
3836003772965	383600	3772965	0.159919747
3836103772965	383610	3772965	0.15915843
3836203772965	383620	3772965	0.158453425
3836303772965	383630	3772965	0.156511575
3836403772965	383640	3772965	0.154409723
3836503772965	383650	3772965	0.152739879
3836603772965	383660	3772965	0.151976395
3836703772965	383670	3772965	0.15116477
3836803772965	383680	3772965	0.149938923
3836903772965	383690	3772965	0.148538644
3837003772965	383700	3772965	0.147083696
3837103772965	383710	3772965	0.145532874
3837203772965	383720	3772965	0.143984842
3837303772965	383730	3772965	0.142041442
3837403772965	383740	3772965	0.139889943
3837503772965	383750	3772965	0.13781584
3837603772965	383760	3772965	0.136544183
3837703772965	383770	3772965	0.135318925
3837803772965	383780	3772965	0.133932472
3837903772965	383790	3772965	0.132375836
3838003772965	383800	3772965	0.130905651
3838103772965	383810	3772965	0.128857398
3838203772965	383820	3772965	0.126800184
3838303772965	383830	3772965	0.124639847
3838403772965	383840	3772965	0.12224102
3838503772965	383850	3772965	0.119915793
3838603772965	383860	3772965	0.119095961
3838703772965	383870	3772965	0.118792866
3838803772965	383880	3772965	0.118418996
3838903772965	383890	3772965	0.117379794
3839003772965	383900	3772965	0.116441825
3839103772965	383910	3772965	0.113780251
3829703772975	382970	3772975	0.154314734
3829803772975	382980	3772975	0.155889421
3829903772975	382990	3772975	0.160086914
3830003772975	383000	3772975	0.16515325
3830103772975	383010	3772975	0.170704763
3830203772975	383020	3772975	0.176304994
3830303772975	383030	3772975	0.181581349
3830403772975	383040	3772975	0.18737685
3830503772975	383050	3772975	0.193562424
3830603772975	383060	3772975	0.200051671
3830703772975	383070	3772975	0.206805496
3830803772975	383080	3772975	0.213838576
3830903772975	383090	3772975	0.221273998
3831003772975	383100	3772975	0.229031653
3831103772975	383110	3772975	0.237024126
3831203772975	383120	3772975	0.245320625
3831303772975	383130	3772975	0.253717802
3831403772975	383140	3772975	0.262297244
3831503772975	383150	3772975	0.270948005
3831603772975	383160	3772975	0.279428589
3831703772975	383170	3772975	0.287970988
3831803772975	383180	3772975	0.296043395
3831903772975	383190	3772975	0.303725307
3832003772975	383200	3772975	0.308623812
3832103772975	383210	3772975	0.310923723
3832203772975	383220	3772975	0.312207454
3832303772975	383230	3772975	0.315630354
3832403772975	383240	3772975	0.315798758
3832503772975	383250	3772975	0.312280884
3832603772975	383260	3772975	0.315872388
3832703772975	383270	3772975	0.31600311
3832803772975	383280	3772975	0.313068106
3832903772975	383290	3772975	0.308943432
3833003772975	383300	3772975	0.31139143
3833103772975	383310	3772975	0.313370036
3833203772975	383320	3772975	0.312859623
3833303772975	383330	3772975	0.310226755
3833403772975	383340	3772975	0.306743654
3833503772975	383350	3772975	0.302857203
3833603772975	383360	3772975	0.298122055
3833703772975	383370	3772975	0.295844384

FOR CHRONIC CALCS

	MAX:	0.22			
	Overlapping Phases - Maximum GLC				
	2025	2026	2027	2028	2029
	0.00145453	0.001980311	0.0036433	0.007839096	0.006382508
	0.001432654	0.001954794	0.003532774	0.007560326	0.006165285
	0.001408926	0.001926874	0.003422449	0.007287495	0.005952025
	0.001368735	0.001880774	0.003264371	0.006913484	0.005652469
	0.001323427	0.001827308	0.003102017	0.006537142	0.005349249
	0.001278616	0.001773217	0.002950801	0.006190937	0.005069862
	0.001236476	0.001721321	0.002814726	0.005882115	0.00482034
	0.001195466	0.00167002	0.002687876	0.005596801	0.004589271
	0.001152775	0.001615704	0.002562393	0.005317543	0.004362547
	0.001110385	0.001560948	0.002442496	0.005052689	0.004147345
	0.001070952	0.001509366	0.002333885	0.004813841	0.003952991
	0.001041048	0.00147035	0.002250628	0.004629935	0.003802194
	0.00101212	0.001432329	0.002172128	0.004457053	0.003660008
	0.000990202	0.001403865	0.002111432	0.004322027	0.003547708
	0.000973813	0.001382909	0.00206458	0.004215954	0.003458417
	0.000957841	0.001362379	0.002019742	0.004114039	0.003372707
	0.00094423	0.001344939	0.00198098	0.004024697	0.003297264
	0.000931069	0.00132794	0.001943892	0.003938741	0.003224902
	0.000921894	0.00131627	0.001915905	0.003871031	0.003167664
	0.000918293	0.001312014	0.001900202	0.003828063	0.003131037
	0.000915017	0.001307853	0.001885664	0.003787243	0.003097009
	0.000904411	0.001293622	0.001855847	0.003715848	0.003038333
	0.000892843	0.001278033	0.001824269	0.003640833	0.002976969
	0.000883808	0.001265699	0.001798553	0.003577811	0.002925839
	0.000880092	0.001260175	0.001784739	0.003538959	0.002895487
	0.000876018	0.001253917	0.001770744	0.003500229	0.002865911
	0.000869442	0.001244311	0.001751676	0.003451592	0.002828303
	0.00086177	0.001233277	0.001730579	0.003399229	0.00278777
	0.000853723	0.001221705	0.00170898	0.003346236	0.002746989
	0.000845097	0.001209496	0.001686164	0.003291205	0.002704505
	0.000836466	0.001197369	0.001663461	0.003236862	0.002662616
	0.000825587	0.001182656	0.001635436	0.003171833	0.002610627
	0.000813515	0.001166589	0.00160464	0.003101521	0.002553339
	0.000801871	0.001151092	0.001575068	0.003034263	0.00249861
	0.00079489	0.001141327	0.001556176	0.002989092	0.002464423
	0.000788249	0.001132177	0.001537797	0.00294528	0.002431076
	0.000780721	0.001121996	0.001517473	0.002897126	0.002393594
	0.000772165	0.001110614	0.001495035	0.00284495	0.002351952
	0.000764089	0.001099971	0.001473731	0.002795347	0.002312349
	0.000752499	0.001084976	0.001444938	0.002732361	0.002259006
	0.00074081	0.001069823	0.00141629	0.002670104	0.00220608
	0.000728471	0.001053816	0.001386645	0.002606376	0.002151429
	0.000714592	0.001035791	0.001354322	0.002538038	0.002092126
	0.000701124	0.001018216	0.001323394	0.002472482	0.002035538
	0.000696864	0.001012584	0.001310877	0.002442428	0.002012305
	0.000695659	0.001011038	0.001304898	0.002424543	0.002000605
	0.000694031	0.001008955	0.001298589	0.002405163	0.001987016
	0.000688586	0.001001724	0.001284249	0.002371145	0.001958539
	0.000683363	0.000994885	0.001271382	0.002339432	0.001933745
	0.00066763	0.000974484	0.00123611	0.002271433	0.001872578
	0.00073461	0.001001764	0.002064951	0.004683558	0.004577212
	0.000725539	0.000992501	0.002150459	0.005031565	0.004886639
	0.000734986	0.001004138	0.002238254	0.005346164	0.005171717
	0.000747997	0.001019343	0.002333058	0.005698442	0.005483009
	0.000760937	0.001034345	0.002437354	0.006106894	0.00583342
	0.000773199	0.001048573	0.002544818	0.006534207	0.006194273
	0.000785509	0.001062839	0.002646317	0.006925869	0.006526062
	0.000799728	0.001079488	0.002756908	0.00734642	0.006881534
	0.000814771	0.001097121	0.002875024	0.007798374	0.007259731
	0.000830259	0.001115261	0.002999208	0.008278727	0.007656664
	0.00084606	0.001133736	0.003128666	0.008784846	0.008069498
	0.000862336	0.001152777	0.003263635	0.009316346	0.008497795
	0.000879652	0.001173043	0.003406381	0.009878947	0.008946761
	0.000897766	0.001194272	0.003555457	0.010467286	0.009411357
	0.000916548	0.001216343	0.003709212	0.011074006	0.009885307
	0.000936348	0.001239643	0.003869132	0.011701588	0.010371248
	0.000956829	0.001263789	0.004031448	0.012333723	0.010855245
	0.000978435	0.001289316	0.004197908	0.012972292	0.011339957
	0.00100126	0.001316331	0.004366522	0.013605412	0.011815701
	0.001024986	0.001344499	0.004532824	0.014211641	0.012265305
	0.001050525	0.001374887	0.004701939	0.014801328	0.012699216
	0.001077085	0.001406603	0.004863616	0.015330712	0.013081244
	0.001105758	0.001440913	0.005019969	0.01579289	0.013407775
	0.001136734	0.001478115	0.005123499	0.015919308	0.0134808
	0.001167654	0.001515587	0.005183717	0.015772108	0.013336173
	0.001200498	0.001555316	0.005215774	0.015491638	0.01308282
	0.001253059	0.001616024	0.005227332	0.015116763	0.012753415
	0.001293854	0.00166879	0.005201132	0.014607436	0.012296342
	0.001320196	0.001708492	0.005098379	0.013884756	0.01165982
	0.001384399	0.001807607	0.005087914	0.01339307	0.011227728
	0.001436511	0.001889523	0.005017954	0.012813708	0.010698659
	0.0014662	0.001946082	0.004901896	0.012210775	0.010144898
	0.001479892	0.001978503	0.004788188	0.011708268	0.009667785
	0.001510861	0.002018055	0.004831791	0.011677718	0.009585854
	0.0015402	0.002055645	0.004861764	0.011619052	0.009486468
	0.001560271	0.002084983	0.004832526	0.011413322	0.009274499
	0.001570613	0.002104092	0.004756106	0.011101232	0.008985094
	0.001575167	0.002115312	0.004662991	0.010764647	0.008685599
	0.001575668	0.002120362	0.004562662	0.010426129	0.008394276
	0.001569916	0.002116811	0.004447401	0.010065898	0.008094393
	0.001573836	0.002123091	0.004377817	0.009826972	0.007900016

Health Risk Assessment Results Summary

		MAX:	4.18	5.16	7.17
Unique Identifier	X (UTM)	Y (UTM)	Onroad	Offroad	Total Risk
3833803772975	383380	3772975	0.115540219	0.180898141	0.2964384
3833903772975	383390	3772975	0.11675412	0.179395843	0.29615
3834003772975	383400	3772975	0.116956184	0.177122795	0.294079
3834103772975	383410	3772975	0.116616069	0.174623349	0.2912394
3834203772975	383420	3772975	0.115236333	0.171342992	0.2865793
3834303772975	383430	3772975	0.112362877	0.166864366	0.2792272
3834403772975	383440	3772975	0.109276136	0.162496751	0.2717729
3834503772975	383450	3772975	0.104976125	0.157265379	0.2622415
3834603772975	383460	3772975	0.100311117	0.151889268	0.2522004
3834703772975	383470	3772975	0.095820424	0.146748192	0.2425686
3834803772975	383480	3772975	0.091870147	0.142234845	0.234105
3834903772975	383490	3772975	0.088060169	0.13792163	0.2259818
3835003772975	383500	3772975	0.08394221	0.133286911	0.2172291
3835103772975	383510	3772975	0.079847492	0.128600963	0.2084485
3835203772975	383520	3772975	0.076091988	0.124220255	0.2003122
3835303772975	383530	3772975	0.07318574	0.120835744	0.1940215
3835403772975	383540	3772975	0.070416193	0.117578837	0.187995
3835503772975	383550	3772975	0.068109141	0.114907241	0.1830164
3835603772975	383560	3772975	0.066179093	0.112718835	0.1788979
3835703772975	383570	3772975	0.064313415	0.11057932	0.1748927
3835803772975	383580	3772975	0.062682499	0.108732376	0.1714149
3835903772975	383590	3772975	0.061113737	0.106936026	0.1680498
3836003772975	383600	3772975	0.059854056	0.105537512	0.1653916
3836103772975	383610	3772975	0.059030853	0.104711195	0.163742
3836203772975	383620	3772975	0.058253817	0.103907479	0.1621613
3836303772975	383630	3772975	0.057270753	0.102787611	0.1600584
3836403772975	383640	3772975	0.056280007	0.101634847	0.1579149
3836503772975	383650	3772975	0.055478405	0.100701686	0.1561801
3836603772975	383660	3772975	0.055069153	0.100248892	0.155318
3836703772975	383670	3772975	0.054670139	0.099791778	0.1544619
3836803772975	383680	3772975	0.054037688	0.099023552	0.1530612
3836903772975	383690	3772975	0.053320367	0.098144228	0.1514646
3837003772975	383700	3772975	0.052610056	0.097282044	0.1498921
3837103772975	383710	3772975	0.051970055	0.096502892	0.1484729
3837203772975	383720	3772975	0.051307546	0.095707991	0.1470155
3837303772975	383730	3772975	0.05048043	0.094715862	0.1451963
3837403772975	383740	3772975	0.049562147	0.093602531	0.1431647
3837503772975	383750	3772975	0.048679234	0.092525607	0.1412048
3837603772975	383760	3772975	0.048050738	0.091770113	0.1398209
3837703772975	383770	3772975	0.047435498	0.091012877	0.1384484
3837803772975	383780	3772975	0.046821171	0.090238156	0.1370593
3837903772975	383790	3772975	0.046204516	0.089425207	0.1356297
3838003772975	383800	3772975	0.045621111	0.088647709	0.1342688
3838103772975	383810	3772975	0.044724775	0.087537838	0.1322626
3838203772975	383820	3772975	0.043819677	0.086421551	0.1302412
3838303772975	383830	3772975	0.042847514	0.085210911	0.1280584
3838403772975	383840	3772975	0.041730813	0.083838144	0.125569
3838503772975	383850	3772975	0.040662395	0.082490657	0.1231531
3838603772975	383860	3772975	0.040019755	0.081650305	0.1216701
3838703772975	383870	3772975	0.039512111	0.080949803	0.1204619
3838803772975	383880	3772975	0.039062678	0.080340597	0.1194033
3838903772975	383890	3772975	0.038859519	0.080052232	0.1189118
3839003772975	383900	3772975	0.038841804	0.079777644	0.1186194
3839103772975	383910	3772975	0.038055912	0.078782069	0.116838
3829703772985	382970	3772985	0.03780573	0.121094728	0.1589005
3829803772985	382980	3772985	0.03875474	0.12357806	0.1623328
3829903772985	382990	3772985	0.039785737	0.125047082	0.1648328
3830003772985	383000	3772985	0.040853465	0.129293157	0.1701466
3830103772985	383010	3772985	0.041937775	0.134317534	0.1762553
3830203772985	383020	3772985	0.04307274	0.139574718	0.1826475
3830303772985	383030	3772985	0.04424204	0.144592091	0.1888341
3830403772985	383040	3772985	0.045528834	0.149758182	0.195287
3830503772985	383050	3772985	0.046901077	0.155282838	0.2021839
3830603772985	383060	3772985	0.04833565	0.161147472	0.2094831
3830703772985	383070	3772985	0.049841143	0.167355394	0.2171965
3830803772985	383080	3772985	0.051408253	0.173877118	0.2252854
3830903772985	383090	3772985	0.053059227	0.180779271	0.2338385
3831003772985	383100	3772985	0.054797061	0.187988465	0.2427855
3831103772985	383110	3772985	0.0566267	0.195446118	0.2520728
3831203772985	383120	3772985	0.058579891	0.203238205	0.2618181
3831303772985	383130	3772985	0.060621633	0.211127259	0.2717489
3831403772985	383140	3772985	0.062775864	0.219075549	0.2818514
3831503772985	383150	3772985	0.065056094	0.226948197	0.2920043
3831603772985	383160	3772985	0.067446852	0.234520597	0.3019674
3831703772985	383170	3772985	0.07006083	0.242056175	0.312117
3831803772985	383180	3772985	0.072806242	0.248913168	0.3217194
3831903772985	383190	3772985	0.075765247	0.255019291	0.3307845
3832003772985	383200	3772985	0.078994393	0.259111334	0.3381057
3832103772985	383210	3772985	0.082348813	0.259324444	0.3416733
3832203772985	383220	3772985	0.085935474	0.256717267	0.3426527
3832303772985	383230	3772985	0.08961212	0.254575414	0.3441875
3832403772985	383240	3772985	0.093395045	0.252263277	0.3456583
3832503772985	383250	3772985	0.096349901	0.245251959	0.3416019
3832603772985	383260	3772985	0.098349888	0.240114395	0.3384643
3832703772985	383270	3772985	0.104253352	0.236745545	0.3409989
3832803772985	383280	3772985	0.108035407	0.232551329	0.3405867
3832903772985	383290	3772985	0.111157355	0.228279071	0.3394364
3833003772985	383300	3772985	0.114782554	0.226245353	0.3410279
3833103772985	383310	3772985	0.118228727	0.223814061	0.3420428
3833203772985	383320	3772985	0.121083055	0.220365513	0.3414486
3833303772985	383330	3772985	0.123135763	0.216013824	0.3391496

Health Risk Assessment Results Summary

Sensitive Receptor

		MAX:	7.17
Unique Identifier	X (UTM)	Y (UTM)	Total Risk
3833803772975	383380	3772975	0.29643836
3833903772975	383390	3772975	0.296149963
3834003772975	383400	3772975	0.294078979
3834103772975	383410	3772975	0.291239418
3834203772975	383420	3772975	0.286579325
3834303772975	383430	3772975	0.279227242
3834403772975	383440	3772975	0.271772888
3834503772975	383450	3772975	0.262241503
3834603772975	383460	3772975	0.252200385
3834703772975	383470	3772975	0.242568616
3834803772975	383480	3772975	0.234104992
3834903772975	383490	3772975	0.225981799
3835003772975	383500	3772975	0.21722912
3835103772975	383510	3772975	0.208448456
3835203772975	383520	3772975	0.200312243
3835303772975	383530	3772975	0.194021484
3835403772975	383540	3772975	0.18799503
3835503772975	383550	3772975	0.183016382
3835603772975	383560	3772975	0.178897928
3835703772975	383570	3772975	0.174892735
3835803772975	383580	3772975	0.171414875
3835903772975	383590	3772975	0.168049763
3836003772975	383600	3772975	0.165391568
3836103772975	383610	3772975	0.163742048
3836203772975	383620	3772975	0.162161295
3836303772975	383630	3772975	0.160058364
3836403772975	383640	3772975	0.157914854
3836503772975	383650	3772975	0.156180091
3836603772975	383660	3772975	0.155318045
3836703772975	383670	3772975	0.154461917
3836803772975	383680	3772975	0.15306124
3836903772975	383690	3772975	0.151464595
3837003772975	383700	3772975	0.149892099
3837103772975	383710	3772975	0.148472947
3837203772975	383720	3772975	0.147015537
3837303772975	383730	3772975	0.145196292
3837403772975	383740	3772975	0.143164678
3837503772975	383750	3772975	0.141204841
3837603772975	383760	3772975	0.139820851
3837703772975	383770	3772975	0.138448375
3837803772975	383780	3772975	0.137059327
3837903772975	383790	3772975	0.135629723
3838003772975	383800	3772975	0.13426882
3838103772975	383810	3772975	0.132262614
3838203772975	383820	3772975	0.130241227
3838303772975	383830	3772975	0.128058425
3838403772975	383840	3772975	0.125568957
3838503772975	383850	3772975	0.123153052
3838603772975	383860	3772975	0.12167006
3838703772975	383870	3772975	0.120461914
3838803772975	383880	3772975	0.119403275
3838903772975	383890	3772975	0.118911751
3839003772975	383900	3772975	0.118619449
3839103772975	383910	3772975	0.11683798
3829703772985	382970	3772985	0.158900457
3829803772985	382980	3772985	0.1623328
3829903772985	382990	3772985	0.164832819
3830003772985	383000	3772985	0.170146622
3830103772985	383010	3772985	0.17625531
3830203772985	383020	3772985	0.182647458
3830303772985	383030	3772985	0.188834131
3830403772985	383040	3772985	0.195287016
3830503772985	383050	3772985	0.202183915
3830603772985	383060	3772985	0.209483121
3830703772985	383070	3772985	0.217196537
3830803772985	383080	3772985	0.225285371
3830903772985	383090	3772985	0.233838498
3831003772985	383100	3772985	0.242785525
3831103772985	383110	3772985	0.252072818
3831203772985	383120	3772985	0.261818095
3831303772985	383130	3772985	0.271748891
3831403772985	383140	3772985	0.281851414
3831503772985	383150	3772985	0.292004292
3831603772985	383160	3772985	0.301967449
3831703772985	383170	3772985	0.312117006
3831803772985	383180	3772985	0.32171941
3831903772985	383190	3772985	0.330784538
3832003772985	383200	3772985	0.338105727
3832103772985	383210	3772985	0.341673257
3832203772985	383220	3772985	0.342652741
3832303772985	383230	3772985	0.344187534
3832403772985	383240	3772985	0.345658322
3832503772985	383250	3772985	0.34160186
3832603772985	383260	3772985	0.338464284
3832703772985	383270	3772985	0.340998897
3832803772985	383280	3772985	0.340586736
3832903772985	383290	3772985	0.339436427
3833003772985	383300	3772985	0.341027908
3833103772985	383310	3772985	0.342042788
3833203772985	383320	3772985	0.341448568
3833303772985	383330	3772985	0.339149586

FOR CHRONIC CALCS

MAX:	0.22			
Overlapping Phases - Maximum GLC				
2025	2026	2027	2028	2029
0.001589881	0.002141713	0.00436235	0.009725763	0.007822768
0.001599746	0.00215154	0.004334142	0.0096038	0.007733414
0.001599259	0.002149393	0.004274361	0.009415771	0.007594308
0.001593264	0.002140472	0.004202968	0.00920885	0.007442178
0.001577189	0.002120865	0.004097749	0.008928585	0.007231498
0.001547054	0.002087573	0.003940392	0.008531699	0.006924817
0.001514608	0.002051069	0.003786117	0.008150448	0.006628693
0.001470009	0.002001771	0.00359761	0.007698827	0.00627101
0.001420647	0.001945746	0.003408348	0.007254803	0.005916507
0.001371687	0.001888074	0.003234633	0.006853177	0.005594673
0.001327896	0.001835348	0.003085765	0.006511459	0.005320429
0.001285063	0.001783028	0.002946816	0.006195432	0.005065678
0.001237803	0.001724371	0.002802907	0.005872672	0.004804159
0.00118968	0.001663569	0.002663293	0.005562464	0.004552277
0.001144705	0.001605848	0.002536918	0.005282661	0.004324901
0.001109995	0.001561127	0.00243896	0.005064856	0.004147116
0.001076497	0.001517558	0.002346935	0.004860962	0.003980252
0.001048812	0.00148158	0.002270779	0.004691228	0.003840596
0.001025954	0.001451974	0.002207366	0.004548574	0.003722534
0.001003644	0.00142286	0.002146615	0.004411809	0.003609285
0.0009843	0.001397625	0.002093691	0.004291426	0.003509406
0.000965556	0.001373045	0.002042996	0.004175672	0.00341359
0.000950918	0.001353964	0.002001961	0.004079671	0.003333909
0.000942205	0.001342884	0.001974164	0.004010449	0.003276273
0.000933912	0.001332196	0.001947543	0.003943432	0.003221022
0.000922506	0.001317053	0.001914786	0.003864093	0.00315616
0.00091085	0.0013015	0.001881785	0.003784435	0.003091375
0.000901617	0.0012891	0.001854253	0.003716023	0.00303612
0.000897537	0.001283357	0.00183813	0.003670647	0.003000447
0.000893417	0.001277344	0.001822479	0.00362661	0.002966514
0.000886025	0.001266947	0.00180019	0.003569668	0.002921999
0.000877424	0.001254932	0.0017756	0.003508742	0.002874211
0.000868909	0.001243011	0.001751494	0.003449117	0.002827685
0.000861221	0.001232033	0.001729694	0.00339482	0.002785988
0.000853247	0.00122074	0.001707571	0.003340185	0.002744223
0.000843138	0.001206906	0.001680742	0.003276593	0.0026942
0.000831816	0.001191707	0.001651139	0.003207875	0.002639152
0.000820902	0.001177054	0.001622623	0.003141811	0.002586224
0.00081331	0.001166551	0.001601817	0.003091788	0.002548036
0.000805827	0.001156281	0.001581112	0.003042583	0.002510309
0.000798302	0.001146142	0.001560163	0.002993155	0.002471816
0.000790588	0.001135817	0.001538923	0.002942885	0.002432578
0.000783274	0.00112608	0.001518726	0.002894546	0.002394956
0.000772	0.001111439	0.00149023	0.002831236	0.002342067
0.000760589	0.001096643	0.001461723	0.002768358	0.002289153
0.000748159	0.001080523	0.001431497	0.002702935	0.002233423
0.000733789	0.001061915	0.001397694	0.002631169	0.002171357
0.000719819	0.001043702	0.001365355	0.002562488	0.002112158
0.000711535	0.001032861	0.001344509	0.002516141	0.002073839
0.000704961	0.00102424	0.001327167	0.002476628	0.002041833
0.000699199	0.001016733	0.001311775	0.002441204	0.002013285
0.000696813	0.001013836	0.001303368	0.002418384	0.001996468
0.000696007	0.001012653	0.001298369	0.002400599	0.00198348
0.000685719	0.000999286	0.001274454	0.00235063	0.001940291
0.000755384	0.001028108	0.002128193	0.004819087	0.004739774
0.000756154	0.001027492	0.002223256	0.005210036	0.005087808
0.000751804	0.001024355	0.002319385	0.005576132	0.005418608
0.000764281	0.001039053	0.002423979	0.005963945	0.00576595
0.00077817	0.001055038	0.002539157	0.006416708	0.006158002
0.000791686	0.001070658	0.00266184	0.006910023	0.006575818
0.00080524	0.001086308	0.002781597	0.007381915	0.006974795
0.000820123	0.001103575	0.002905881	0.007862913	0.007381742
0.00083586	0.001121857	0.003038751	0.008381452	0.007815305
0.000852179	0.00114081	0.003179488	0.008936902	0.008273636
0.000869149	0.001160523	0.003328319	0.009530072	0.008757014
0.000886638	0.001180817	0.003484619	0.010158686	0.009262737
0.000905023	0.00120221	0.003649856	0.010826295	0.009794167
0.000924176	0.001224494	0.003822921	0.011528519	0.010346956
0.000944208	0.001247853	0.004002646	0.012258328	0.010914939
0.000965472	0.001272687	0.00419158	0.013022797	0.011504998
0.000987522	0.001298469	0.004384643	0.013799588	0.012098148
0.001010675	0.001325618	0.004581583	0.014582892	0.012690399
0.00103499	0.001354221	0.004780458	0.015359509	0.013271545
0.001060309	0.001384061	0.004976806	0.016105755	0.013823094
0.001087887	0.001416647	0.005178947	0.01684371	0.014364935
0.001116684	0.001450787	0.005372574	0.017509928	0.014845566
0.001147512	0.001487448	0.005558761	0.018094528	0.01525866
0.001180945	0.001527345	0.005712679	0.018455553	0.015501077
0.001215317	0.00156852	0.005800461	0.018398871	0.015418621
0.001250426	0.001611042	0.005844425	0.018060726	0.015113509
0.001293702	0.00166198	0.005871543	0.017658438	0.014751835
0.00134725	0.0017251	0.005862505	0.017081616	0.01425302
0.001388931	0.001782929	0.005737316	0.016119355	0.013416188
0.001427478	0.001847502	0.005618202	0.015221455	0.012656749
0.001494831	0.001945499	0.005596268	0.014695297	0.012169201
0.001537844	0.002012797	0.005541197	0.014192045	0.011693542
0.001571716	0.002067894	0.00547993	0.013745124	0.011261369
0.001606065	0.002115098	0.005500736	0.013597388	0.011068831
0.001638285	0.002159759	0.005503553	0.013418448	0.010858868
0.001664962	0.002199339	0.005462507	0.013137204	0.010578023
0.001683626	0.002229981	0.005380591	0.012770294	0.01024091

Health Risk Assessment Results Summary

		MAX:	4.18	5.16	7.17
Unique Identifier	X (UTM)	Y (UTM)	Onroad	Offroad	Total Risk
3833403772985	383340	3772985	0.124477271	0.211234803	0.3357121
3833503772985	383350	3772985	0.125570742	0.206768573	0.3323393
3833603772985	383360	3772985	0.125922175	0.201953915	0.3278761
3833703772985	383370	3772985	0.127053234	0.198723921	0.3257772
3833803772985	383380	3772985	0.129300288	0.197333892	0.3266342
3833903772985	383390	3772985	0.130735607	0.195524481	0.3262601
3834003772985	383400	3772985	0.13096898	0.192840516	0.3238095
3834103772985	383410	3772985	0.130459403	0.189811383	0.3202708
3834203772985	383420	3772985	0.128699093	0.185705188	0.3144043
3834303772985	383430	3772985	0.125005973	0.17984199	0.304848
3834403772985	383440	3772985	0.120913117	0.174170492	0.2950836
3834503772985	383450	3772985	0.115900019	0.168130638	0.2840307
3834603772985	383460	3772985	0.110562618	0.162112379	0.272675
3834703772985	383470	3772985	0.105451681	0.156534769	0.2619865
3834803772985	383480	3772985	0.101226907	0.151875801	0.2531027
3834903772985	383490	3772985	0.097106448	0.147398431	0.2445049
3835003772985	383500	3772985	0.092428878	0.142417119	0.234846
3835103772985	383510	3772985	0.087609871	0.137243481	0.2248534
3835203772985	383520	3772985	0.083173181	0.132389949	0.2155631
3835303772985	383530	3772985	0.079699297	0.128528002	0.2082273
3835403772985	383540	3772985	0.076408566	0.124826023	0.2012346
3835503772985	383550	3772985	0.073506127	0.121531202	0.1950373
3835603772985	383560	3772985	0.070915817	0.118576383	0.1894922
3835703772985	383570	3772985	0.068446606	0.115719209	0.1841658
3835803772985	383580	3772985	0.066290336	0.113214184	0.1795045
3835903772985	383590	3772985	0.064240152	0.110811252	0.1750514
3836003772985	383600	3772985	0.062535149	0.108828638	0.1713638
3836103772985	383610	3772985	0.061292648	0.107451447	0.1687441
3836203772985	383620	3772985	0.060100164	0.106106142	0.1662063
3836303772985	383630	3772985	0.059015417	0.104876505	0.1638919
3836403772985	383640	3772985	0.057996565	0.103700507	0.1616971
3836503772985	383650	3772985	0.057140981	0.102730655	0.1598716
3836603772985	383660	3772985	0.05666773	0.102222903	0.1588906
3836703772985	383670	3772985	0.056214687	0.101705799	0.1579205
3836803772985	383680	3772985	0.055485334	0.100826313	0.1563116
3836903772985	383690	3772985	0.054646119	0.099795082	0.1544412
3837003772985	383700	3772985	0.053849768	0.09882336	0.1526731
3837103772985	383710	3772985	0.053264657	0.098115431	0.1513801
3837203772985	383720	3772985	0.052664371	0.097394797	0.1500592
3837303772985	383730	3772985	0.051913575	0.096485517	0.1483991
3837403772985	383740	3772985	0.051072246	0.095467353	0.1465396
3837503772985	383750	3772985	0.050243012	0.094472705	0.1447157
3837603772985	383760	3772985	0.049560935	0.093672185	0.1432331
3837703772985	383770	3772985	0.048875085	0.092853816	0.1417289
3837803772985	383780	3772985	0.048239063	0.092076	0.1403151
3837903772985	383790	3772985	0.047672262	0.091354907	0.1390272
3838003772985	383800	3772985	0.047153284	0.090645828	0.1377991
3838103772985	383810	3772985	0.046276205	0.089559766	0.135836
3838203772985	383820	3772985	0.045380083	0.088450085	0.1338302
3838303772985	383830	3772985	0.044404829	0.08724395	0.1316488
3838403772985	383840	3772985	0.043238699	0.0858201	0.1290588
3838503772985	383850	3772985	0.042121382	0.084424738	0.1265461
3838603772985	383860	3772985	0.041163238	0.083199722	0.124363
3838703772985	383870	3772985	0.040267328	0.082034552	0.1223019
3838803772985	383880	3772985	0.039553696	0.081095125	0.1206488
3838903772985	383890	3772985	0.039569153	0.081059532	0.1206287
3839003772985	383900	3772985	0.039733108	0.081183164	0.1209163
3839103772985	383910	3772985	0.039424803	0.080578997	0.1200038
3829703772995	382970	3772995	0.038575729	0.124562599	0.1631383
3829803772995	382980	3772995	0.039773022	0.127604281	0.1673773
3829903772995	382990	3772995	0.040840289	0.130962295	0.1718026
3830003772995	383000	3772995	0.04196338	0.133398307	0.1753617
3830103772995	383010	3772995	0.043118593	0.138897109	0.1820157
3830203772995	383020	3772995	0.044339244	0.144761595	0.1891008
3830303772995	383030	3772995	0.045616151	0.150777087	0.1963932
3830403772995	383040	3772995	0.046985337	0.156748633	0.203734
3830503772995	383050	3772995	0.048427675	0.163044208	0.2114719
3830603772995	383060	3772995	0.049942297	0.169775436	0.2197177
3830703772995	383070	3772995	0.051553484	0.177009632	0.2285631
3830803772995	383080	3772995	0.053241654	0.184687633	0.2379293
3830903772995	383090	3772995	0.055018952	0.192837931	0.2478569
3831003772995	383100	3772995	0.056872525	0.201418444	0.258291
3831103772995	383110	3772995	0.058818561	0.210360856	0.2691794
3831203772995	383120	3772995	0.060927313	0.219838166	0.2807655
3831303772995	383130	3772995	0.063136426	0.229523839	0.2926603
3831403772995	383140	3772995	0.065456707	0.239287981	0.3047447
3831503772995	383150	3772995	0.067902943	0.248941626	0.3168446
3831603772995	383160	3772995	0.070456343	0.258246581	0.3287029
3831703772995	383170	3772995	0.073300947	0.267695021	0.340996
3831803772995	383180	3772995	0.076281674	0.276325624	0.3526073
3831903772995	383190	3772995	0.079486045	0.283989758	0.3634758
3832003772995	383200	3772995	0.082964024	0.29029252	0.3732565
3832103772995	383210	3772995	0.086624986	0.292778014	0.379403
3832203772995	383220	3772995	0.090553276	0.290842666	0.3813959
3832303772995	383230	3772995	0.094689325	0.286787241	0.3814766
3832403772995	383240	3772995	0.099055108	0.282348069	0.3814032
3832503772995	383250	3772995	0.103509827	0.273674113	0.3771839
3832603772995	383260	3772995	0.104825354	0.262828498	0.3676539
3832703772995	383270	3772995	0.109567218	0.260217838	0.3697851
3832803772995	383280	3772995	0.115212524	0.257459503	0.372672
3832903772995	383290	3772995	0.119921701	0.254326951	0.3742487

Health Risk Assessment Results Summary

Sensitive Receptor		MAX:	7.17
Unique Identifier	X (UTM)	Y (UTM)	Total Risk
3833403772985	383340	3772985	0.335712073
3833503772985	383350	3772985	0.332339315
3833603772985	383360	3772985	0.327876091
3833703772985	383370	3772985	0.325777154
3833803772985	383380	3772985	0.32663418
3833903772985	383390	3772985	0.326260088
3834003772985	383400	3772985	0.323809496
3834103772985	383410	3772985	0.320270786
3834203772985	383420	3772985	0.314404281
3834303772985	383430	3772985	0.304847964
3834403772985	383440	3772985	0.295083609
3834503772985	383450	3772985	0.284030657
3834603772985	383460	3772985	0.272674998
3834703772985	383470	3772985	0.26198645
3834803772985	383480	3772985	0.253102708
3834903772985	383490	3772985	0.244504878
3835003772985	383500	3772985	0.234845996
3835103772985	383510	3772985	0.224853352
3835203772985	383520	3772985	0.21556313
3835303772985	383530	3772985	0.208227299
3835403772985	383540	3772985	0.201234589
3835503772985	383550	3772985	0.195037329
3835603772985	383560	3772985	0.1894922
3835703772985	383570	3772985	0.184165815
3835803772985	383580	3772985	0.17950452
3835903772985	383590	3772985	0.175051404
3836003772985	383600	3772985	0.171363788
3836103772985	383610	3772985	0.168744095
3836203772985	383620	3772985	0.166206306
3836303772985	383630	3772985	0.163891922
3836403772985	383640	3772985	0.161697072
3836503772985	383650	3772985	0.159871636
3836603772985	383660	3772985	0.158890633
3836703772985	383670	3772985	0.157920486
3836803772985	383680	3772985	0.156311647
3836903772985	383690	3772985	0.154441201
3837003772985	383700	3772985	0.152673128
3837103772985	383710	3772985	0.151380088
3837203772985	383720	3772985	0.150059167
3837303772985	383730	3772985	0.148399092
3837403772985	383740	3772985	0.146539599
3837503772985	383750	3772985	0.144715717
3837603772985	383760	3772985	0.143233119
3837703772985	383770	3772985	0.141728902
3837803772985	383780	3772985	0.140315063
3837903772985	383790	3772985	0.139027169
3838003772985	383800	3772985	0.137799112
3838103772985	383810	3772985	0.135835971
3838203772985	383820	3772985	0.133830168
3838303772985	383830	3772985	0.131648779
3838403772985	383840	3772985	0.1290588
3838503772985	383850	3772985	0.12654612
3838603772985	383860	3772985	0.12436296
3838703772985	383870	3772985	0.12230188
3838803772985	383880	3772985	0.120648821
3838903772985	383890	3772985	0.120628685
3839003772985	383900	3772985	0.120916272
3839103772985	383910	3772985	0.1200038
3829703772995	382970	3772995	0.163138328
3829803772995	382980	3772995	0.167377303
3829903772995	382990	3772995	0.171802584
3830003772995	383000	3772995	0.175361687
3830103772995	383010	3772995	0.182015702
3830203772995	383020	3772995	0.18910084
3830303772995	383030	3772995	0.196393238
3830403772995	383040	3772995	0.20373397
3830503772995	383050	3772995	0.211471884
3830603772995	383060	3772995	0.219717733
3830703772995	383070	3772995	0.228563116
3830803772995	383080	3772995	0.237929287
3830903772995	383090	3772995	0.247856883
3831003772995	383100	3772995	0.258290969
3831103772995	383110	3772995	0.269179418
3831203772995	383120	3772995	0.280765479
3831303772995	383130	3772995	0.292660265
3831403772995	383140	3772995	0.304744688
3831503772995	383150	3772995	0.316844569
3831603772995	383160	3772995	0.328702924
3831703772995	383170	3772995	0.340995968
3831803772995	383180	3772995	0.352607298
3831903772995	383190	3772995	0.363475802
3832003772995	383200	3772995	0.373256544
3832103772995	383210	3772995	0.379403
3832203772995	383220	3772995	0.381395941
3832303772995	383230	3772995	0.381476567
3832403772995	383240	3772995	0.381403177
3832503772995	383250	3772995	0.37718394
3832603772995	383260	3772995	0.367653852
3832703772995	383270	3772995	0.369785056
3832803772995	383280	3772995	0.372672027
3832903772995	383290	3772995	0.374248652

FOR CHRONIC CALCS

	MAX:	0.22			
	Overlapping Phases - Maximum GLC				
	2025	2026	2027	2028	2029
	0.001694747	0.002250811	0.005275081	0.012368264	0.009887819
	0.001702953	0.002266227	0.005172806	0.011997427	0.009571061
	0.001703671	0.002272086	0.005048883	0.011591189	0.00923721
	0.001712113	0.002283706	0.004975167	0.011324525	0.009023442
	0.001731204	0.002303839	0.004965608	0.011228519	0.0089519
	0.001741855	0.00231322	0.004936247	0.011097588	0.008858354
	0.001740724	0.00230932	0.004867728	0.010881735	0.008703069
	0.001732121	0.002296141	0.004782193	0.010633598	0.008526214
	0.001712194	0.002272279	0.004646921	0.010269824	0.0082589
	0.001675296	0.002234016	0.004429837	0.009715129	0.007836055
	0.001634084	0.002189785	0.004218747	0.009188652	0.00743137
	0.001583778	0.002135544	0.003990523	0.008633813	0.006998917
	0.001529182	0.002075115	0.0037674	0.008103486	0.006580862
	0.001475798	0.002014355	0.003566044	0.007632387	0.006207064
	0.001430563	0.001961044	0.003403513	0.007254368	0.005907004
	0.001385799	0.001907448	0.003250919	0.006903097	0.005626215
	0.001334153	0.001845007	0.003086265	0.006530012	0.005325073
	0.001279673	0.001777919	0.002922225	0.006162607	0.005027382
	0.001228443	0.001713621	0.002773953	0.005832021	0.00475926
	0.00118799	0.001662263	0.002657694	0.005571856	0.004547888
	0.001149158	0.001612469	0.00254902	0.005329254	0.004350317
	0.001114682	0.001567942	0.002453621	0.005115873	0.004176202
	0.001083782	0.001527829	0.00236894	0.004925675	0.004020721
	0.001053993	0.001488868	0.002288748	0.004745749	0.003873594
	0.00102798	0.001454743	0.002218684	0.004587222	0.003743816
	0.001003073	0.001421885	0.002152382	0.00443686	0.003620906
	0.000982606	0.001394935	0.002096864	0.004308779	0.003516125
	0.000968383	0.001376449	0.002055556	0.004209868	0.003435083
	0.000954619	0.001358447	0.002015752	0.004114044	0.003356976
	0.000942158	0.001342094	0.001979179	0.004024931	0.003284611
	0.00093039	0.001326545	0.001944541	0.003939863	0.003215894
	0.000920788	0.001313859	0.001914777	0.003864782	0.0031556
	0.000916206	0.001307766	0.00189598	0.003812089	0.003114105
	0.000911639	0.001301453	0.001877769	0.003761	0.003074419
	0.000903225	0.001289937	0.001851727	0.003694676	0.003022325
	0.00089321	0.001276272	0.001822659	0.003623044	0.002965714
	0.000883744	0.001263316	0.001795149	0.003554927	0.002912102
	0.000877011	0.001253803	0.001773979	0.003500263	0.002870221
	0.000870032	0.001243914	0.001752741	0.00344607	0.002828891
	0.000861011	0.001231443	0.00172735	0.003384079	0.002780704
	0.000850781	0.001217527	0.001699501	0.0033179	0.0027286
	0.000840709	0.001203907	0.001672292	0.003253468	0.002677833
	0.000832614	0.00119284	0.001649548	0.003198525	0.002635542
	0.0008244	0.001181671	0.001626652	0.003143951	0.002593457
	0.000816747	0.001171312	0.001604989	0.003092421	0.002553705
	0.000809911	0.001162137	0.001584929	0.003044464	0.002516829
	0.000803508	0.001153516	0.001565975	0.002997738	0.002481429
	0.000792561	0.001139288	0.001537688	0.00293393	0.002428811
	0.000781314	0.001124711	0.001509064	0.002870205	0.002375698
	0.00076896	0.001108707	0.001478473	0.002803295	0.002319144
	0.000754039	0.001089413	0.001443108	0.002727963	0.002254104
	0.000739518	0.001070515	0.001409264	0.002656017	0.002192157
	0.000726995	0.001054132	0.001379778	0.002592444	0.002138057
	0.000715192	0.001038661	0.001352048	0.002532797	0.002087441
	0.000705847	0.001026404	0.001329331	0.002483316	0.002045979
	0.000706561	0.001027512	0.001325895	0.002470335	0.002038445
	0.000709031	0.001031068	0.001326935	0.002463979	0.002036945
	0.000704416	0.00102491	0.001314128	0.002431926	0.00201083
	0.000774035	0.00105226	0.002187705	0.004949653	0.004894559
	0.000778146	0.001054278	0.002295887	0.005376439	0.00528629
	0.0007832	0.001059652	0.002402774	0.00580097	0.005670074
	0.000780927	0.001059095	0.002519313	0.006245314	0.006068077
	0.000795765	0.001076075	0.002646482	0.006741935	0.006503594
	0.000810667	0.001093175	0.002782205	0.007287583	0.006970013
	0.000825515	0.001110248	0.00292382	0.007859699	0.007453115
	0.000841334	0.00112849	0.003066552	0.008422977	0.007928844
	0.000857809	0.001147465	0.003216902	0.009021109	0.008428835
	0.000874978	0.001167249	0.003377122	0.009666436	0.008960788
	0.00089311	0.001188143	0.003549004	0.010364685	0.009529489
	0.000911939	0.001209845	0.003731019	0.011112274	0.010130057
	0.000931617	0.001232557	0.003923973	0.01191109	0.010764075
	0.000951994	0.001256069	0.004126998	0.012757155	0.011427813
	0.000973229	0.001280615	0.004338954	0.013643539	0.012115157
	0.000996126	0.001307155	0.00456468	0.014585158	0.012839649
	0.001019937	0.0013348	0.004796876	0.015551063	0.013574933
	0.001044778	0.001363707	0.005033441	0.016527024	0.014310174
	0.001070739	0.001393996	0.005271275	0.017493919	0.015030808
	0.001097658	0.001425511	0.005505872	0.018425346	0.01571702
	0.00112757	0.0014606	0.005751481	0.019366056	0.016406648
	0.001158724	0.001497274	0.005986744	0.020219765	0.017022683
	0.001192	0.001536592	0.006211275	0.020969208	0.017552719
	0.001227894	0.001579133	0.006419614	0.021569682	0.017963049
	0.001265322	0.00162367	0.006560111	0.021756397	0.018057076
	0.001305035	0.001671162	0.006631108	0.021465246	0.017778243
	0.001345246	0.001719695	0.006671909	0.020975162	0.017334269
	0.001399303	0.001782805	0.006667921	0.020249995	0.016708684
	0.0014615	0.001859732	0.006528521	0.01894363	0.015636479
	0.001489106	0.001904415	0.006295427	0.01755456	0.014468204
	0.001548646	0.00199543	0.006289606	0.017034117	0.013965857
	0.001606682	0.002074164	0.006325925	0.016717744	0.013622457
	0.001654972	0.002141989	0.006336484	0.016393556	0.013270033

Health Risk Assessment Results Summary

		MAX:	4.18	5.16	7.17
Unique Identifier	X (UTM)	Y (UTM)	Onroad	Offroad	Total Risk
3833003772995	383300	3772995	0.124370361	0.250977825	0.3753482
3833103772995	383310	3772995	0.128473883	0.247164677	0.3756386
3833203772995	383320	3772995	0.132156317	0.242883043	0.3750394
3833303772995	383330	3772995	0.13526861	0.237979608	0.3732482
3833403772995	383340	3772995	0.137597709	0.232543933	0.3701416
3833503772995	383350	3772995	0.139705281	0.227768768	0.367474
3833603772995	383360	3772995	0.140915747	0.22247776	0.3633935
3833703772995	383370	3772995	0.142677078	0.218840106	0.3615172
3833803772995	383380	3772995	0.145283953	0.217178634	0.3624626
3833903772995	383390	3772995	0.146772891	0.214919341	0.3616922
3834003772995	383400	3772995	0.147009096	0.211559691	0.3585688
3834103772995	383410	3772995	0.146496673	0.207796353	0.354293
3834203772995	383420	3772995	0.144439851	0.202608895	0.3470487
3834303772995	383430	3772995	0.139688178	0.194928948	0.3346171
3834403772995	383440	3772995	0.13441838	0.187693764	0.3221121
3834503772995	383450	3772995	0.128537402	0.180504373	0.3090418
3834603772995	383460	3772995	0.1223373	0.173615865	0.2959532
3834703772995	383470	3772995	0.116425096	0.167330305	0.2837554
3834803772995	383480	3772995	0.111778528	0.162362662	0.2741412
3834903772995	383490	3772995	0.107253129	0.157630427	0.2648836
3835003772995	383500	3772995	0.101945907	0.152260737	0.2542066
3835103772995	383510	3772995	0.096364767	0.146564099	0.2429289
3835203772995	383520	3772995	0.091168223	0.141174554	0.2323428
3835303772995	383530	3772995	0.086995	0.136754295	0.2237493
3835403772995	383540	3772995	0.083060427	0.132513965	0.2155744
3835503772995	383550	3772995	0.079432693	0.128520404	0.2079531
3835603772995	383560	3772995	0.07607713	0.124754393	0.2008315
3835703772995	383570	3772995	0.072923393	0.121127244	0.1940506
3835803772995	383580	3772995	0.070168909	0.11791173	0.1880806
3835903772995	383590	3772995	0.067574794	0.114830414	0.1824052
3836003772995	383600	3772995	0.065406519	0.112249587	0.1776561
3836103772995	383610	3772995	0.063784671	0.11037196	0.1741566
3836203772995	383620	3772995	0.062233134	0.108559596	0.1707927
3836303772995	383630	3772995	0.061047095	0.107214916	0.168262
3836403772995	383640	3772995	0.059985404	0.106016813	0.1660022
3836503772995	383650	3772995	0.059076933	0.104987721	0.1640647
3836603772995	383660	3772995	0.058507499	0.104380921	0.1628884
3836703772995	383670	3772995	0.05796872	0.103780279	0.161749
3836803772995	383680	3772995	0.057154236	0.10280371	0.1599579
3836903772995	383690	3772995	0.056225401	0.101680663	0.1579061
3837003772995	383700	3772995	0.055373549	0.100645007	0.1560186
3837103772995	383710	3772995	0.054815955	0.099972712	0.1547887
3837203772995	383720	3772995	0.054247752	0.099290534	0.1535383
3837303772995	383730	3772995	0.053553949	0.098456071	0.15201
3837403772995	383740	3772995	0.052775001	0.097526882	0.1503019
3837503772995	383750	3772995	0.051993862	0.096596307	0.1485902
3837603772995	383760	3772995	0.051260671	0.095741211	0.1470019
3837703772995	383770	3772995	0.050533522	0.094887807	0.1454213
3837803772995	383780	3772995	0.049864252	0.094086042	0.1439503
3837903772995	383790	3772995	0.049297144	0.093401169	0.1426983
3838003772995	383800	3772995	0.048775623	0.092705116	0.1414807
3838103772995	383810	3772995	0.047914905	0.091637305	0.1395522
3838203772995	383820	3772995	0.047031243	0.090551421	0.1375827
3838303772995	383830	3772995	0.046070998	0.089366376	0.1354374
3838403772995	383840	3772995	0.04491213	0.08795236	0.1328645
3838503772995	383850	3772995	0.043797966	0.08657708	0.130375
3838603772995	383860	3772995	0.042651897	0.085146093	0.127798
3838703772995	383870	3772995	0.041532072	0.083700555	0.1252326
3838803772995	383880	3772995	0.040651534	0.082547517	0.1231991
3838903772995	383890	3772995	0.040688462	0.082572014	0.1232605
3839003772995	383900	3772995	0.040859091	0.082746277	0.1236054
3839103772995	383910	3772995	0.040566672	0.082164209	0.1227309
3829703773005	382970	3773005	0.039292529	0.128762554	0.1680551
3829803773005	382980	3773005	0.04076482	0.131653679	0.1724185
3829903773005	382990	3773005	0.041918746	0.13538816	0.1773069
3830003773005	383000	3773005	0.043105929	0.137899782	0.1810057
3830103773005	383010	3773005	0.044336152	0.14367456	0.1880107
3830203773005	383020	3773005	0.045656575	0.150056478	0.1957131
3830303773005	383030	3773005	0.047041001	0.156944096	0.2039851
3830403773005	383040	3773005	0.048494057	0.164098852	0.2125929
3830503773005	383050	3773005	0.050010411	0.171424936	0.2214353
3830603773005	383060	3773005	0.051600838	0.179178635	0.2307795
3830703773005	383070	3773005	0.053338588	0.187655253	0.2409938
3830803773005	383080	3773005	0.055157657	0.196765775	0.2519234
3830903773005	383090	3773005	0.057073899	0.206523118	0.263597
3831003773005	383100	3773005	0.059086068	0.216897193	0.2759833
3831103773005	383110	3773005	0.061192297	0.227809052	0.2890013
3831203773005	383120	3773005	0.063461743	0.239459787	0.3029215
3831303773005	383130	3773005	0.065837874	0.251468137	0.317306
3831403773005	383140	3773005	0.068349798	0.263714661	0.3320645
3831503773005	383150	3773005	0.070993453	0.275940537	0.346934
3831603773005	383160	3773005	0.073775973	0.287843459	0.3616194
3831703773005	383170	3773005	0.076832956	0.29977738	0.3766103
3831803773005	383180	3773005	0.080052946	0.310724294	0.3907772
3831903773005	383190	3773005	0.083516502	0.320474128	0.4039906
3832003773005	383200	3773005	0.0872965	0.328647271	0.4159438
3832103773005	383210	3773005	0.091299999	0.333796208	0.4250962
3832203773005	383220	3773005	0.095685145	0.332405333	0.4280905
3832303773005	383230	3773005	0.100345161	0.327017085	0.4273622
3832403773005	383240	3773005	0.105316759	0.318407076	0.4237238
3832503773005	383250	3773005	0.11057501	0.310118986	0.420694

Health Risk Assessment Results Summary

Sensitive Receptor		MAX:	7.17
Unique Identifier	X (UTM)	Y (UTM)	Total Risk
3833003772995	383300	3772995	0.375348186
3833103772995	383310	3772995	0.37563856
3833203772995	383320	3772995	0.37503936
3833303772995	383330	3772995	0.373248218
3833403772995	383340	3772995	0.370141643
3833503772995	383350	3772995	0.367474049
3833603772995	383360	3772995	0.363393507
3833703772995	383370	3772995	0.361517184
3833803772995	383380	3772995	0.362462587
3833903772995	383390	3772995	0.361692232
3834003772995	383400	3772995	0.358568787
3834103772995	383410	3772995	0.354293026
3834203772995	383420	3772995	0.347048746
3834303772995	383430	3772995	0.334617127
3834403772995	383440	3772995	0.322112143
3834503772995	383450	3772995	0.309041776
3834603772995	383460	3772995	0.295953166
3834703772995	383470	3772995	0.283755401
3834803772995	383480	3772995	0.27414119
3834903772995	383490	3772995	0.264883556
3835003772995	383500	3772995	0.254206644
3835103772995	383510	3772995	0.242928867
3835203772995	383520	3772995	0.232342777
3835303772995	383530	3772995	0.223749295
3835403772995	383540	3772995	0.215574393
3835503772995	383550	3772995	0.207953097
3835603772995	383560	3772995	0.200831524
3835703772995	383570	3772995	0.194050637
3835803772995	383580	3772995	0.188080638
3835903772995	383590	3772995	0.182405208
3836003772995	383600	3772995	0.177656106
3836103772995	383610	3772995	0.174156632
3836203772995	383620	3772995	0.170792731
3836303772995	383630	3772995	0.168262011
3836403772995	383640	3772995	0.166002217
3836503772995	383650	3772995	0.164064654
3836603772995	383660	3772995	0.16288842
3836703772995	383670	3772995	0.161748999
3836803772995	383680	3772995	0.159957945
3836903772995	383690	3772995	0.157906065
3837003772995	383700	3772995	0.156018557
3837103772995	383710	3772995	0.154788667
3837203772995	383720	3772995	0.153538286
3837303772995	383730	3772995	0.15201002
3837403772995	383740	3772995	0.150301883
3837503772995	383750	3772995	0.148590169
3837603772995	383760	3772995	0.147001882
3837703772995	383770	3772995	0.145421329
3837803772995	383780	3772995	0.143950294
3837903772995	383790	3772995	0.142698313
3838003772995	383800	3772995	0.141480739
3838103772995	383810	3772995	0.139552209
3838203772995	383820	3772995	0.137582665
3838303772995	383830	3772995	0.135437375
3838403772995	383840	3772995	0.13286449
3838503772995	383850	3772995	0.130375046
3838603772995	383860	3772995	0.12779799
3838703772995	383870	3772995	0.125232627
3838803772995	383880	3772995	0.123199052
3838903772995	383890	3772995	0.123260476
3839003772995	383900	3772995	0.123605368
3839103772995	383910	3772995	0.122730881
3829703773005	382970	3773005	0.168055083
3829803773005	382980	3773005	0.172418499
3829903773005	382990	3773005	0.177306907
3830003773005	383000	3773005	0.181005711
3830103773005	383010	3773005	0.188010712
3830203773005	383020	3773005	0.195713053
3830303773005	383030	3773005	0.203985097
3830403773005	383040	3773005	0.212592909
3830503773005	383050	3773005	0.221435347
3830603773005	383060	3773005	0.230779473
3830703773005	383070	3773005	0.240993841
3830803773005	383080	3773005	0.251923432
3830903773005	383090	3773005	0.263597017
3831003773005	383100	3773005	0.275983261
3831103773005	383110	3773005	0.289001349
3831203773005	383120	3773005	0.302921529
3831303773005	383130	3773005	0.317306011
3831403773005	383140	3773005	0.332064458
3831503773005	383150	3773005	0.34693399
3831603773005	383160	3773005	0.361619433
3831703773005	383170	3773005	0.376610336
3831803773005	383180	3773005	0.39077724
3831903773005	383190	3773005	0.40399063
3832003773005	383200	3773005	0.415943772
3832103773005	383210	3773005	0.425096206
3832203773005	383220	3773005	0.428090478
3832303773005	383230	3773005	0.427362246
3832403773005	383240	3773005	0.423723835
3832503773005	383250	3773005	0.420693996

FOR CHRONIC CALCS

MAX:	0.22			
Overlapping Phases - Maximum GLC				
2025	2026	2027	2028	2029
0.001699967	0.00220607	0.00633117	0.016068662	0.012924474
0.001740897	0.002265564	0.006300883	0.015714927	0.012566265
0.001777065	0.002319365	0.006244391	0.015327787	0.012194617
0.001806655	0.002364627	0.006157864	0.014896234	0.011802199
0.00182819	0.002399758	0.006040401	0.014415654	0.011387242
0.001846582	0.00242795	0.005938147	0.014008313	0.011042613
0.001855997	0.00244484	0.005805465	0.01354616	0.010670104
0.001870179	0.002463282	0.005726758	0.013244899	0.01043227
0.001891193	0.002484225	0.005720893	0.013149914	0.010361244
0.001901097	0.002491369	0.005685287	0.012994155	0.010252515
0.001898743	0.00248478	0.005601937	0.012728191	0.010066163
0.00188906	0.002469601	0.00549838	0.012419924	0.009851988
0.001866441	0.002443529	0.005322876	0.01193727	0.009506371
0.001821248	0.00239905	0.005022657	0.011160289	0.008927407
0.001770358	0.002346673	0.004738175	0.010443629	0.008386597
0.001712793	0.002285891	0.004456341	0.009751435	0.007855637
0.001651166	0.002218887	0.004189079	0.00910798	0.007356584
0.001591177	0.002151813	0.003951022	0.008544276	0.00691575
0.001542854	0.002095682	0.003769104	0.008115931	0.006580535
0.001495258	0.002039743	0.003598865	0.007719078	0.006267275
0.001438915	0.001973565	0.003409368	0.007284694	0.005919356
0.001378013	0.001900418	0.00321761	0.006850964	0.005569455
0.001320036	0.001829332	0.003043224	0.006458857	0.005252594
0.001272803	0.00177039	0.002903782	0.006144469	0.004998591
0.001227542	0.001713234	0.002773985	0.005852599	0.004762397
0.00118517	0.001659108	0.002655111	0.005585434	0.004545973
0.001145443	0.001607879	0.002545726	0.005339558	0.004346717
0.001107506	0.001558424	0.00244331	0.005109397	0.00416029
0.001074164	0.001514684	0.002353598	0.004906615	0.003996116
0.001042393	0.001472704	0.002269337	0.00471604	0.003841971
0.001015974	0.001437723	0.002198384	0.004553427	0.003710498
0.000996814	0.001412597	0.002144445	0.004426125	0.003607484
0.000978411	0.001388355	0.002092808	0.004303656	0.003508631
0.000964882	0.001370744	0.002052286	0.004204208	0.003428532
0.000952937	0.001355203	0.002015517	0.004112485	0.003354999
0.000942893	0.001342105	0.001983183	0.004030055	0.003289265
0.000937353	0.001335	0.001960737	0.0039679	0.00324041
0.000932	0.001327941	0.001939094	0.003907917	0.00319367
0.000922722	0.001315482	0.001909625	0.003832764	0.003134593
0.000911809	0.001300844	0.001877205	0.003752469	0.003071185
0.000901834	0.001287381	0.001847146	0.003677526	0.003012189
0.000895688	0.001278821	0.001825798	0.00362085	0.002968788
0.00088933	0.001269924	0.001804478	0.003565167	0.002926329
0.000881233	0.001258723	0.001779983	0.003503746	0.002878995
0.000872018	0.001246131	0.001753354	0.003438653	0.002828324
0.000862727	0.00123349	0.001726901	0.003374698	0.002778579
0.00085409	0.001221763	0.001702237	0.003315022	0.002732495
0.000845492	0.001210138	0.001677809	0.003256412	0.002687101
0.000837565	0.00119941	0.001654935	0.003201436	0.002644991
0.000830975	0.001190596	0.001634708	0.003152628	0.002607839
0.000824703	0.00118219	0.00161527	0.003104689	0.002571594
0.000814063	0.001168345	0.001587032	0.003039954	0.002518842
0.00080311	0.001154171	0.00155842	0.002975405	0.002465628
0.00079104	0.00113857	0.001527913	0.002908069	0.00240913
0.000776294	0.001119497	0.001492427	0.002831879	0.002343822
0.000761976	0.001100893	0.001458459	0.002759126	0.002281449
0.000747063	0.001081437	0.001423867	0.002685509	0.00221814
0.000732223	0.001061998	0.001389966	0.002613242	0.00215619
0.000720597	0.001046712	0.001362584	0.002554147	0.00210616
0.000721865	0.001048642	0.00135951	0.002541967	0.002099284
0.000724713	0.001052842	0.001360507	0.002535659	0.002098139
0.000720421	0.001047132	0.001347855	0.002503443	0.002071469
0.00079478	0.001079587	0.002259682	0.005082358	0.005065587
0.000800006	0.001081793	0.002368951	0.005540426	0.005486114
0.000804681	0.001085528	0.002489913	0.006024565	0.005925234
0.000799609	0.001081158	0.002618627	0.006538454	0.006386953
0.000813801	0.001097561	0.002759142	0.00708372	0.006871873
0.000830158	0.001116248	0.002907283	0.007672048	0.007382486
0.000846466	0.001134865	0.003068219	0.008327278	0.007938895
0.000863208	0.001153988	0.003236598	0.009014193	0.008516619
0.000880496	0.001173741	0.003410044	0.009720356	0.00910498
0.000898476	0.001194272	0.003593024	0.010472327	0.009724107
0.000917996	0.001216601	0.003792836	0.011298301	0.010397038
0.000938262	0.001239778	0.004006622	0.012193937	0.011116166
0.000959435	0.001264012	0.004234911	0.013160651	0.011882051
0.000981517	0.001289321	0.004477003	0.014195004	0.012690981
0.001004398	0.00131552	0.004731636	0.015290349	0.013537436
0.001029002	0.001343839	0.005003973	0.01646186	0.014435298
0.001054514	0.001373202	0.005285886	0.017675561	0.015355645
0.00108133	0.001404148	0.00557566	0.018915869	0.016286992
0.001109306	0.001436516	0.005868805	0.020156912	0.017209792
0.00113858	0.00147053	0.00615988	0.021364894	0.01809862
0.001170592	0.001507785	0.006460035	0.022572364	0.018981596
0.001204103	0.001546964	0.006747588	0.02367463	0.019776239
0.001239916	0.001588965	0.007021417	0.024647198	0.020464858
0.001278803	0.001634753	0.007277246	0.025446181	0.021014365
0.001319595	0.001682937	0.007484326	0.02592135	0.021310612
0.001364069	0.001735726	0.007582416	0.025674894	0.021055897
0.001410112	0.001790769	0.007624343	0.0250177	0.020470101
0.001457837	0.001848315	0.007610403	0.024034584	0.019625482
0.001532311	0.001934788	0.007514414	0.022677206	0.018504373

Health Risk Assessment Results Summary

		MAX:	4.18	5.16	7.17
Unique Identifier	X (UTM)	Y (UTM)	Onroad	Offroad	Total Risk
3832603773005	383260	3773005	0.115121466	0.299168328	0.4142898
3832703773005	383270	3773005	0.118266123	0.292094056	0.4103602
3832803773005	383280	3773005	0.121995914	0.287886469	0.4098824
3832903773005	383290	3773005	0.126893582	0.285272331	0.4121659
3833003773005	383300	3773005	0.133912443	0.281768194	0.4156806
3833103773005	383310	3773005	0.139765735	0.276858983	0.4166247
3833203773005	383320	3773005	0.144816705	0.271899146	0.4167159
3833303773005	383330	3773005	0.149322097	0.266640377	0.4159625
3833403773005	383340	3773005	0.153057837	0.26062881	0.4136866
3833503773005	383350	3773005	0.156245696	0.254775897	0.4110216
3833603773005	383360	3773005	0.15836405	0.248204532	0.4065686
3833703773005	383370	3773005	0.160664581	0.243467757	0.4041323
3833803773005	383380	3773005	0.163622218	0.241151169	0.4047734
3833903773005	383390	3773005	0.16544699	0.238020594	0.4034676
3834003773005	383400	3773005	0.165316727	0.232774476	0.3980912
3834103773005	383410	3773005	0.164087991	0.227019656	0.3911076
3834203773005	383420	3773005	0.161308233	0.220124539	0.3814328
3834303773005	383430	3773005	0.156024071	0.211262717	0.3672868
3834403773005	383440	3773005	0.150038273	0.202935976	0.3529742
3834503773005	383450	3773005	0.142824222	0.194363687	0.3371879
3834603773005	383460	3773005	0.135285684	0.186100503	0.3213862
3834703773005	383470	3773005	0.128076168	0.178636902	0.3067131
3834803773005	383480	3773005	0.122593857	0.172945809	0.2955397
3834903773005	383490	3773005	0.117288168	0.167575693	0.2848639
3835003773005	383500	3773005	0.111248801	0.161654189	0.272903
3835103773005	383510	3773005	0.104956126	0.15549052	0.2604466
3835203773005	383520	3773005	0.099070349	0.149588807	0.2486592
3835303773005	383530	3773005	0.094107373	0.144498224	0.2386056
3835403773005	383540	3773005	0.089471321	0.139643604	0.2291149
3835503773005	383550	3773005	0.085162374	0.135017617	0.22018
3835603773005	383560	3773005	0.081161626	0.130599707	0.2117613
3835703773005	383570	3773005	0.07745218	0.126383054	0.2038352
3835803773005	383580	3773005	0.074080216	0.12245485	0.1965351
3835903773005	383590	3773005	0.070941619	0.118709359	0.189651
3836003773005	383600	3773005	0.068369753	0.115617637	0.1839874
3836103773005	383610	3773005	0.06652192	0.113462485	0.1799844
3836203773005	383620	3773005	0.064762081	0.111388951	0.176151
3836303773005	383630	3773005	0.063481307	0.109944406	0.1734257
3836403773005	383640	3773005	0.062370714	0.108701742	0.1710725
3836503773005	383650	3773005	0.061385501	0.107600344	0.1689858
3836603773005	383660	3773005	0.060677994	0.106836962	0.167515
3836703773005	383670	3773005	0.060017839	0.106104763	0.1661226
3836803773005	383680	3773005	0.05915759	0.105093835	0.1642514
3836903773005	383690	3773005	0.058219924	0.103972433	0.1621924
3837003773005	383700	3773005	0.057344453	0.10291998	0.1602644
3837103773005	383710	3773005	0.056769577	0.102239281	0.1590089
3837203773005	383720	3773005	0.056185163	0.101544714	0.1577299
3837303773005	383730	3773005	0.055502237	0.100735558	0.1562378
3837403773005	383740	3773005	0.054742034	0.099833477	0.1545755
3837503773005	383750	3773005	0.053970882	0.098935625	0.1529065
3837603773005	383760	3773005	0.053195893	0.098035185	0.1512311
3837703773005	383770	3773005	0.052427294	0.09714697	0.1495743
3837803773005	383780	3773005	0.051708857	0.096315695	0.1480246
3837903773005	383790	3773005	0.051080884	0.095569238	0.1466501
3838003773005	383800	3773005	0.050496945	0.09483581	0.1453328
3838103773005	383810	3773005	0.049644291	0.09377624	0.1434205
3838203773005	383820	3773005	0.048773569	0.092706909	0.1414805
3838303773005	383830	3773005	0.047843079	0.091574893	0.139418
3838403773005	383840	3773005	0.0467401	0.090230703	0.1369708
3838503773005	383850	3773005	0.045675682	0.088926115	0.1346018
3838603773005	383860	3773005	0.044420142	0.08738829	0.1318084
3838703773005	383870	3773005	0.043140974	0.08578263	0.1289236
3838803773005	383880	3773005	0.042117048	0.084465923	0.126583
3838903773005	383890	3773005	0.042063812	0.084369587	0.1264334
3839003773005	383900	3773005	0.042124865	0.084421174	0.126546
3839103773005	383910	3773005	0.041590356	0.08366822	0.1252586
3829703773015	382970	3773015	0.040258938	0.132755701	0.1730146
3829803773015	382980	3773015	0.041629821	0.135521281	0.1771511
3829903773015	382990	3773015	0.043033874	0.139864699	0.1828986
3830003773015	383000	3773015	0.044271254	0.143842428	0.1881137
3830103773015	383010	3773015	0.045587723	0.148686471	0.1942742
3830203773015	383020	3773015	0.047019347	0.155481337	0.2025007
3830303773015	383030	3773015	0.048514769	0.163077494	0.2115923
3830403773015	383040	3773015	0.050051394	0.171599687	0.2216511
3830503773015	383050	3773015	0.051649543	0.180451368	0.2321009
3830603773015	383060	3773015	0.053319979	0.189438155	0.2427581
3830703773015	383070	3773015	0.055196241	0.199418868	0.2546151
3830803773015	383080	3773015	0.057170761	0.210301839	0.2674726
3830903773015	383090	3773015	0.059243152	0.222088162	0.2813313
3831003773015	383100	3773015	0.061413803	0.234774768	0.2961886
3831103773015	383110	3773015	0.06369951	0.248306317	0.3120058
3831203773015	383120	3773015	0.066140976	0.262795891	0.3289369
3831303773015	383130	3773015	0.068708307	0.277903177	0.3466115
3831403773015	383140	3773015	0.071430159	0.293553255	0.3649834
3831503773015	383150	3773015	0.0743167	0.30946112	0.3837778
3831603773015	383160	3773015	0.077362245	0.325129177	0.4024914
3831703773015	383170	3773015	0.08064242	0.340553957	0.4211964
3831903773015	383190	3773015	0.087854723	0.367446659	0.4553014
3832003773015	383200	3773015	0.091969928	0.378264049	0.470234
3832103773015	383210	3773015	0.09634581	0.385598036	0.4819438
3832203773015	383220	3773015	0.101266363	0.3862796	0.487546

Health Risk Assessment Results Summary

Sensitive Receptor		MAX:	7.17
Unique Identifier	X (UTM)	Y (UTM)	Total Risk
3832603773005	383260	3773005	0.414289794
3832703773005	383270	3773005	0.410360179
3832803773005	383280	3773005	0.409882383
3832903773005	383290	3773005	0.412165913
3833003773005	383300	3773005	0.415680637
3833103773005	383310	3773005	0.416624718
3833203773005	383320	3773005	0.416715851
3833303773005	383330	3773005	0.415962473
3833403773005	383340	3773005	0.413686647
3833503773005	383350	3773005	0.411021593
3833603773005	383360	3773005	0.406568583
3833703773005	383370	3773005	0.404132338
3833803773005	383380	3773005	0.404773387
3833903773005	383390	3773005	0.403467584
3834003773005	383400	3773005	0.398091202
3834103773005	383410	3773005	0.391107647
3834203773005	383420	3773005	0.381432771
3834303773005	383430	3773005	0.367286789
3834403773005	383440	3773005	0.352974249
3834503773005	383450	3773005	0.337187909
3834603773005	383460	3773005	0.321386187
3834703773005	383470	3773005	0.30671307
3834803773005	383480	3773005	0.295539666
3834903773005	383490	3773005	0.284863861
3835003773005	383500	3773005	0.27290299
3835103773005	383510	3773005	0.260446646
3835203773005	383520	3773005	0.248659156
3835303773005	383530	3773005	0.238605597
3835403773005	383540	3773005	0.229114926
3835503773005	383550	3773005	0.220179991
3835603773005	383560	3773005	0.211761334
3835703773005	383570	3773005	0.203835234
3835803773005	383580	3773005	0.196535066
3835903773005	383590	3773005	0.189650978
3836003773005	383600	3773005	0.18398739
3836103773005	383610	3773005	0.179984406
3836203773005	383620	3773005	0.176151032
3836303773005	383630	3773005	0.173425713
3836403773005	383640	3773005	0.171072456
3836503773005	383650	3773005	0.168985845
3836603773005	383660	3773005	0.167514956
3836703773005	383670	3773005	0.166122602
3836803773005	383680	3773005	0.164251426
3836903773005	383690	3773005	0.162192358
3837003773005	383700	3773005	0.160264432
3837103773005	383710	3773005	0.159008858
3837203773005	383720	3773005	0.157729876
3837303773005	383730	3773005	0.156237795
3837403773005	383740	3773005	0.154575511
3837503773005	383750	3773005	0.152906508
3837603773005	383760	3773005	0.151231079
3837703773005	383770	3773005	0.149574265
3837803773005	383780	3773005	0.148024552
3837903773005	383790	3773005	0.146650122
3838003773005	383800	3773005	0.145332755
3838103773005	383810	3773005	0.143420531
3838203773005	383820	3773005	0.141480478
3838303773005	383830	3773005	0.139417972
3838403773005	383840	3773005	0.136970802
3838503773005	383850	3773005	0.134601797
3838603773005	383860	3773005	0.131808432
3838703773005	383870	3773005	0.128923604
3838803773005	383880	3773005	0.126582971
3838903773005	383890	3773005	0.126433398
3839003773005	383900	3773005	0.126546039
3839103773005	383910	3773005	0.125258577
3829703773015	382970	3773015	0.173014639
3829803773015	382980	3773015	0.177151102
3829903773015	382990	3773015	0.182898573
3830003773015	383000	3773015	0.188113682
3830103773015	383010	3773015	0.194274194
3830203773015	383020	3773015	0.202500684
3830303773015	383030	3773015	0.211592264
3830403773015	383040	3773015	0.221651081
3830503773015	383050	3773015	0.232100911
3830603773015	383060	3773015	0.242758134
3830703773015	383070	3773015	0.254615108
3830803773015	383080	3773015	0.2674726
3830903773015	383090	3773015	0.281331315
3831003773015	383100	3773015	0.296188572
3831103773015	383110	3773015	0.312005827
3831203773015	383120	3773015	0.328936866
3831303773015	383130	3773015	0.346611483
3831403773015	383140	3773015	0.364983414
3831503773015	383150	3773015	0.38377782
3831603773015	383160	3773015	0.402491423
3831703773015	383170	3773015	0.421196377
3831903773015	383190	3773015	0.455301382
3832003773015	383200	3773015	0.470233977
3832103773015	383210	3773015	0.481943846
3832203773015	383220	3773015	0.487545964

FOR CHRONIC CALCS

	MAX:	0.22			
	Overlapping Phases - Maximum GLC				
2025	2026	2027	2028	2029	
0.001586991	0.002007447	0.007365206	0.021320302	0.017343627	
0.001623903	0.002057835	0.007297592	0.02050368	0.016578655	
0.001664253	0.002112309	0.007310518	0.02000517	0.016078722	
0.001720328	0.002195468	0.007340442	0.019625002	0.015649034	
0.001792527	0.002294895	0.007361606	0.019222809	0.015229904	
0.001851711	0.002378051	0.007327483	0.018742415	0.014753829	
0.001901984	0.002449881	0.007272368	0.018274567	0.014307894	
0.001945694	0.00251259	0.007194122	0.017796736	0.013873115	
0.001981525	0.002565851	0.007073099	0.017243677	0.013403247	
0.002010862	0.002608922	0.006946811	0.016719438	0.01297238	
0.002029642	0.002639015	0.006778609	0.016115818	0.012501085	
0.002048754	0.002664157	0.006671782	0.015708779	0.012188651	
0.002072011	0.002687154	0.006657141	0.015571703	0.012085402	
0.002083828	0.002696106	0.0066051	0.015352223	0.011932002	
0.00207855	0.002688921	0.006452434	0.014879862	0.011603562	
0.002063038	0.00267012	0.0062692	0.014343629	0.011233027	
0.002034034	0.0026383	0.006024563	0.013667348	0.010758087	
0.001983806	0.002587682	0.005675557	0.012754195	0.01009643	
0.001926272	0.002527285	0.005343157	0.01190866	0.009475894	
0.001857226	0.002454727	0.004992887	0.011042558	0.008826673	
0.001783852	0.002375958	0.004660019	0.010236902	0.008211737	
0.001712108	0.002296311	0.004366845	0.009537657	0.007672938	
0.001656122	0.002231661	0.004151292	0.009025898	0.007278498	
0.001601497	0.002168073	0.003950638	0.00855408	0.006911111	
0.001538837	0.002095342	0.003732755	0.0080501	0.006512182	
0.001472158	0.002016752	0.003514265	0.007550957	0.006113348	
0.001408053	0.001939231	0.003314876	0.007098643	0.005750729	
0.001353033	0.001871451	0.003148374	0.006720551	0.005447577	
0.001300691	0.00180607	0.00299476	0.006372779	0.00516832	
0.00125116	0.001743371	0.002853083	0.006052397	0.004910969	
0.001204329	0.00168335	0.002722102	0.005756337	0.004673149	
0.001160124	0.001626021	0.002600859	0.005482444	0.004453282	
0.001119392	0.001572683	0.002490515	0.005232639	0.004252983	
0.001080919	0.001521801	0.002387851	0.005000061	0.004066736	
0.001049459	0.001480092	0.002302944	0.004805475	0.003910905	
0.001027619	0.001451457	0.002240797	0.004658303	0.003793033	
0.00100672	0.001423966	0.002181562	0.004517589	0.003680498	
0.00099229	0.001405332	0.002137095	0.00440735	0.003592553	
0.000980034	0.001389566	0.002097752	0.004307938	0.003513495	
0.000969332	0.001375805	0.002062156	0.004216528	0.003441103	
0.000962268	0.001366873	0.00203465	0.004141994	0.00338267	
0.000955628	0.001358336	0.002008544	0.004070841	0.003327258	
0.000946076	0.001345749	0.001976811	0.003989162	0.003263272	
0.000935336	0.001331499	0.001943099	0.003904433	0.003196691	
0.000925304	0.001318114	0.001911508	0.003824616	0.003134149	
0.000919213	0.001309846	0.001888679	0.003763373	0.003087208	
0.000912874	0.001301101	0.001866013	0.003703286	0.003041382	
0.000905163	0.001290537	0.001841013	0.003639497	0.002992374	
0.000896366	0.001278551	0.001814149	0.003572848	0.002940784	
0.00088743	0.001266423	0.001787501	0.003507219	0.002890043	
0.00087839	0.001254194	0.001761034	0.003442999	0.002840411	
0.000869434	0.001242157	0.00173497	0.003380155	0.002791733	
0.000861104	0.001230991	0.001710429	0.003320918	0.002746269	
0.000853846	0.001221301	0.001688167	0.00326722	0.002705241	
0.000847022	0.001212288	0.00166675	0.00321516	0.002665351	
0.000836577	0.001198724	0.001638234	0.003149245	0.002612171	
0.000825895	0.001184894	0.00160958	0.003083714	0.002558621	
0.000814373	0.001170039	0.0015797	0.003016668	0.00250303	
0.000800474	0.001152079	0.001545367	0.00294204	0.002439646	
0.00078698	0.00113461	0.001512379	0.00287043	0.002378803	
0.000770784	0.001113577	0.001474721	0.00279078	0.002309968	
0.00075397	0.001091585	0.001436619	0.002710643	0.002240611	
0.000740509	0.001073946	0.001405296	0.002643366	0.002183323	
0.000740558	0.001074263	0.001399439	0.002625198	0.002171191	
0.000742057	0.001076745	0.0013972	0.002612505	0.002164101	
0.00073502	0.001067606	0.00137902	0.002570601	0.002129108	
0.000816621	0.00110623	0.002339264	0.005220822	0.00524027	
0.000819452	0.001106639	0.002440409	0.005709343	0.005687904	
0.000826644	0.001112125	0.002578529	0.006247797	0.006186884	
0.000827592	0.001112625	0.00272087	0.006834718	0.006717319	
0.000832376	0.00111957	0.002877429	0.007443302	0.007265231	
0.000849852	0.001139462	0.003038131	0.008070555	0.007818783	
0.000867919	0.00115995	0.003215123	0.008784865	0.008434787	
0.000885788	0.00118016	0.003412707	0.00961197	0.009129255	
0.000903964	0.001200732	0.003619074	0.010480414	0.009848631	
0.000922753	0.001221966	0.003829487	0.011363224	0.01057428	
0.000943815	0.001245876	0.004062992	0.01234384	0.011374063	
0.000965812	0.001270853	0.00431599	0.013423038	0.012240695	
0.000988677	0.001296811	0.004588612	0.014602533	0.01317367	
0.001012449	0.001323804	0.004880655	0.015881349	0.014171274	
0.001037274	0.001352037	0.005191325	0.017254043	0.015228671	
0.001063625	0.001382048	0.00552392	0.018729848	0.016354798	
0.001091098	0.001413387	0.005871303	0.020275925	0.017522085	
0.001120055	0.001446535	0.006232913	0.021881527	0.01872376	
0.00115058	0.001481556	0.006603931	0.023516184	0.01993685	
0.001182524	0.00151833	0.006975289	0.025128192	0.021122018	
0.001216733	0.001557851	0.00734984	0.026712997	0.022278384	
0.001291245	0.001644455	0.008048529	0.029456627	0.024240869	
0.001333417	0.001693713	0.008368245	0.030538938	0.024990976	
0.00137794	0.001745997	0.008634705	0.031246617	0.025445493	
0.001427726	0.001804606	0.008792677	0.031215026	0.025341016	

Health Risk Assessment Results Summary

		MAX:	4.18	5.16	7.17
Unique Identifier	X (UTM)	Y (UTM)	Onroad	Offroad	Total Risk
3832303773015	383230	3773015	0.106539541	0.378373276	0.4849128
3832403773015	383240	3773015	0.112153953	0.367298464	0.4794524
3832503773015	383250	3773015	0.118077879	0.357057022	0.4751349
3832603773015	383260	3773015	0.12418564	0.348289752	0.4724754
3832703773015	383270	3773015	0.13036518	0.341201283	0.4715665
3832803773015	383280	3773015	0.136278391	0.335039652	0.471318
3832903773015	383290	3773015	0.141311788	0.328488923	0.4698007
3833003773015	383300	3773015	0.144924754	0.32093773	0.4658625
3833103773015	383310	3773015	0.150623494	0.315460351	0.4660838
3833203773015	383320	3773015	0.158766308	0.310343316	0.4691096
3833303773015	383330	3773015	0.165493694	0.304571778	0.4700655
3833403773015	383340	3773015	0.17114295	0.297693268	0.4688362
3833503773015	383350	3773015	0.175874168	0.290197204	0.4660714
3833603773015	383360	3773015	0.179250232	0.281619984	0.4608702
3833703773015	383370	3773015	0.182523171	0.275253293	0.4577765
3833803773015	383380	3773015	0.186396613	0.272138883	0.4585355
3833903773015	383390	3773015	0.188789805	0.267940312	0.4567301
3834003773015	383400	3773015	0.188062288	0.259823873	0.4478862
3834103773015	383410	3773015	0.185863126	0.25102218	0.4368853
3834203773015	383420	3773015	0.182161169	0.241618265	0.4237794
3834303773015	383430	3773015	0.17619839	0.231141256	0.4073396
3834403773015	383440	3773015	0.169313917	0.221389124	0.390703
3834503773015	383450	3773015	0.160318229	0.210773307	0.3710915
3834603773015	383460	3773015	0.150659997	0.200619961	0.35128
3834703773015	383470	3773015	0.141810302	0.191655801	0.3334661
3834803773015	383480	3773015	0.135247537	0.185034643	0.3202822
3834903773015	383490	3773015	0.128956706	0.178822531	0.3077792
3835003773015	383500	3773015	0.121984601	0.172165839	0.2941504
3835103773015	383510	3773015	0.114811452	0.165363057	0.2801745
3835203773015	383520	3773015	0.108137581	0.158904832	0.2670424
3835303773015	383530	3773015	0.102241697	0.153034338	0.255276
3835403773015	383540	3773015	0.096783806	0.147479869	0.2442637
3835503773015	383550	3773015	0.091671279	0.142124626	0.2337959
3835603773015	383560	3773015	0.086896538	0.1369653	0.2238618
3835703773015	383570	3773015	0.082534424	0.132084499	0.2146189
3835803773015	383580	3773015	0.078452889	0.127358967	0.2058119
3835903773015	383590	3773015	0.074704634	0.122885539	0.1975902
3836003773015	383600	3773015	0.071676127	0.119228529	0.1909047
3836103773015	383610	3773015	0.069585263	0.116775977	0.1863612
3836203773015	383620	3773015	0.067588999	0.114407838	0.1819968
3836303773015	383630	3773015	0.066196917	0.112852244	0.1790492
3836403773015	383640	3773015	0.065014236	0.111547705	0.1765619
3836503773015	383650	3773015	0.063941927	0.110363487	0.1743054
3836603773015	383660	3773015	0.063080853	0.109431079	0.1725119
3836703773015	383670	3773015	0.062274695	0.108547245	0.1708219
3836803773015	383680	3773015	0.061346048	0.10747779	0.1688238
3836903773015	383690	3773015	0.060384347	0.106352353	0.1667367
3837003773015	383700	3773015	0.05947875	0.105291625	0.1647704
3837103773015	383710	3773015	0.058872517	0.104590968	0.1634635
3837203773015	383720	3773015	0.058258853	0.103871078	0.1621299
3837303773015	383730	3773015	0.057577597	0.103076477	0.1606541
3837403773015	383740	3773015	0.056832173	0.102215787	0.159048
3837503773015	383750	3773015	0.056073667	0.101340143	0.1574138
3837603773015	383760	3773015	0.055258624	0.100405709	0.1556643
3837703773015	383770	3773015	0.054439627	0.099480372	0.15392
3837803773015	383780	3773015	0.05366829	0.098605164	0.1522735
3837903773015	383790	3773015	0.052975256	0.097809011	0.1507843
3838003773015	383800	3773015	0.052322894	0.097029253	0.1493521
3838103773015	383810	3773015	0.051474061	0.095987897	0.147462
3838203773015	383820	3773015	0.050613017	0.094930659	0.1455437
3838303773015	383830	3773015	0.049718027	0.093855355	0.1435734
3838403773015	383840	3773015	0.048673928	0.092600465	0.1412744
3838503773015	383850	3773015	0.047666708	0.091378494	0.1390452
3838603773015	383860	3773015	0.046296053	0.089709646	0.1360057
3838703773015	383870	3773015	0.044849599	0.087939289	0.1327889
3838803773015	383880	3773015	0.04366552	0.086436103	0.1301016
3838903773015	383890	3773015	0.043509326	0.086224292	0.1297336
3839003773015	383900	3773015	0.043447694	0.086140505	0.1295882
3839103773015	383910	3773015	0.042730001	0.085210262	0.1279403
3829703773025	382970	3773025	0.041408776	0.137532927	0.1789417
3829803773025	382980	3773025	0.042416148	0.140034832	0.182451
3829903773025	382990	3773025	0.044139848	0.144371746	0.1885116
3830003773025	383000	3773025	0.045469633	0.149555359	0.195025
3830103773025	383010	3773025	0.046877017	0.153913607	0.2007906
3830203773025	383020	3773025	0.048419519	0.161197572	0.2096171
3830303773025	383030	3773025	0.050046126	0.169322994	0.2193691
3830403773025	383040	3773025	0.051674696	0.179201631	0.2308763
3830503773025	383050	3773025	0.053350349	0.19002009	0.2433704
3830603773025	383060	3773025	0.055112254	0.200657721	0.25577
3830703773025	383070	3773025	0.057142926	0.212447024	0.2695899
3830803773025	383080	3773025	0.05928325	0.225497335	0.2847806
3830903773025	383090	3773025	0.061524413	0.23983946	0.3013639
3831003773025	383100	3773025	0.063873802	0.25549853	0.3193723
3831103773025	383110	3773025	0.066352349	0.272478045	0.3388304
3831203773025	383120	3773025	0.068977825	0.290777538	0.3597554
3831303773025	383130	3773025	0.071749359	0.310134397	0.3818838
3831403773025	383140	3773025	0.074700971	0.330523271	0.4052242
3831503773025	383150	3773025	0.077856656	0.351682365	0.429539
3831603773025	383160	3773025	0.081191018	0.372847764	0.4540388
3831703773025	383170	3773025	0.084728736	0.393423217	0.478152
3832003773025	383200	3773025	0.096993942	0.444317094	0.541311

Health Risk Assessment Results Summary

Sensitive Receptor		MAX:	7.17
Unique Identifier	X (UTM)	Y (UTM)	Total Risk
3832303773015	383230	3773015	0.484912817
3832403773015	383240	3773015	0.479452417
3832503773015	383250	3773015	0.475134901
3832603773015	383260	3773015	0.472475392
3832703773015	383270	3773015	0.471566463
3832803773015	383280	3773015	0.471318043
3832903773015	383290	3773015	0.469800711
3833003773015	383300	3773015	0.465862484
3833103773015	383310	3773015	0.466083844
3833203773015	383320	3773015	0.469109624
3833303773015	383330	3773015	0.470065472
3833403773015	383340	3773015	0.468836217
3833503773015	383350	3773015	0.466071371
3833603773015	383360	3773015	0.460870216
3833703773015	383370	3773015	0.457776464
3833803773015	383380	3773015	0.458535496
3833903773015	383390	3773015	0.456730117
3834003773015	383400	3773015	0.447886161
3834103773015	383410	3773015	0.436885306
3834203773015	383420	3773015	0.423779434
3834303773015	383430	3773015	0.407339646
3834403773015	383440	3773015	0.390703041
3834503773015	383450	3773015	0.371091536
3834603773015	383460	3773015	0.351279958
3834703773015	383470	3773015	0.333466104
3834803773015	383480	3773015	0.32028218
3834903773015	383490	3773015	0.307779237
3835003773015	383500	3773015	0.29415044
3835103773015	383510	3773015	0.280174509
3835203773015	383520	3773015	0.267042413
3835303773015	383530	3773015	0.255276035
3835403773015	383540	3773015	0.244263675
3835503773015	383550	3773015	0.233795905
3835603773015	383560	3773015	0.223861838
3835703773015	383570	3773015	0.214618924
3835803773015	383580	3773015	0.205811856
3835903773015	383590	3773015	0.197590173
3836003773015	383600	3773015	0.190904657
3836103773015	383610	3773015	0.18636124
3836203773015	383620	3773015	0.181996837
3836303773015	383630	3773015	0.179049162
3836403773015	383640	3773015	0.176561941
3836503773015	383650	3773015	0.174305414
3836603773015	383660	3773015	0.172511932
3836703773015	383670	3773015	0.17082194
3836803773015	383680	3773015	0.168823837
3836903773015	383690	3773015	0.166736701
3837003773015	383700	3773015	0.164770375
3837103773015	383710	3773015	0.163463485
3837203773015	383720	3773015	0.162129931
3837303773015	383730	3773015	0.160654073
3837403773015	383740	3773015	0.15904796
3837503773015	383750	3773015	0.15741381
3837603773015	383760	3773015	0.155664333
3837703773015	383770	3773015	0.153919999
3837803773015	383780	3773015	0.152273453
3837903773015	383790	3773015	0.150784267
3838003773015	383800	3773015	0.149352148
3838103773015	383810	3773015	0.147461959
3838203773015	383820	3773015	0.145543676
3838303773015	383830	3773015	0.143573382
3838403773015	383840	3773015	0.141274393
3838503773015	383850	3773015	0.139045202
3838603773015	383860	3773015	0.136005699
3838703773015	383870	3773015	0.132788888
3838803773015	383880	3773015	0.130101623
3838903773015	383890	3773015	0.129733618
3839003773015	383900	3773015	0.129588199
3839103773015	383910	3773015	0.127940263
3829703773025	382970	3773025	0.178941703
3829803773025	382980	3773025	0.18245098
3829903773025	382990	3773025	0.188511594
3830003773025	383000	3773025	0.195024992
3830103773025	383010	3773025	0.200790623
3830203773025	383020	3773025	0.209617091
3830303773025	383030	3773025	0.21936912
3830403773025	383040	3773025	0.230876327
3830503773025	383050	3773025	0.243370439
3830603773025	383060	3773025	0.255769975
3830703773025	383070	3773025	0.26958995
3830803773025	383080	3773025	0.284780585
3830903773025	383090	3773025	0.301363873
3831003773025	383100	3773025	0.319372332
3831103773025	383110	3773025	0.338830395
3831203773025	383120	3773025	0.359755363
3831303773025	383130	3773025	0.381883756
3831403773025	383140	3773025	0.405224242
3831503773025	383150	3773025	0.42953902
3831603773025	383160	3773025	0.454038782
3831703773025	383170	3773025	0.478151953
3832003773025	383200	3773025	0.541311037

FOR CHRONIC CALCS

	MAX:	0.22			
	Overlapping Phases - Maximum GLC				
2025	2026	2027	2028	2029	
0.001480477	0.00186708	0.008815899	0.030255729	0.024509881	
0.001534647	0.001931882	0.008798736	0.028995199	0.023423995	
0.001603005	0.00201193	0.008764819	0.027649793	0.022261267	
0.001674686	0.002097205	0.008742859	0.026452661	0.021206041	
0.001740044	0.002178815	0.008770413	0.025601601	0.020390075	
0.001800276	0.002256485	0.008810066	0.024948619	0.019697773	
0.001852867	0.0023262	0.008802573	0.024272587	0.018996552	
0.001892575	0.002382657	0.00872204	0.023453179	0.018234416	
0.001957121	0.002480882	0.008664131	0.022802274	0.017587569	
0.002038008	0.002590466	0.008643543	0.022287281	0.017099982	
0.00210304	0.002678544	0.008587089	0.021774629	0.01661725	
0.002157526	0.002754597	0.00846432	0.021133108	0.016076991	
0.002202287	0.002817803	0.008300584	0.020429489	0.015520301	
0.002233772	0.002864915	0.008075321	0.019602062	0.014901406	
0.002262067	0.002902213	0.00792593	0.019029555	0.014477466	
0.002292968	0.002934162	0.007904209	0.018836663	0.014332808	
0.002309632	0.002949287	0.007827614	0.018512182	0.014114008	
0.002299629	0.002939979	0.00756317	0.01770615	0.013570712	
0.002276272	0.002915972	0.007255448	0.016813781	0.012966165	
0.002239271	0.002877018	0.006908618	0.015850267	0.012303909	
0.002182372	0.002817802	0.006495052	0.014754028	0.011532802	
0.002116429	0.002747313	0.006100754	0.01373997	0.010810098	
0.002031291	0.002657247	0.00565535	0.012633992	0.010000769	
0.00193918	0.002558711	0.005227584	0.011595478	0.009225328	
0.001852724	0.002463587	0.004862263	0.010720658	0.008561927	
0.001786909	0.002388023	0.004602556	0.010099539	0.008091101	
0.001723108	0.002313929	0.004363142	0.009532159	0.007656575	
0.001652162	0.002232199	0.004108626	0.008938087	0.007193564	
0.001577969	0.002145931	0.003856294	0.008356468	0.006734406	
0.001507175	0.002061752	0.003627338	0.007832093	0.006318398	
0.001443134	0.001983874	0.003427925	0.007376244	0.005956161	
0.001382728	0.00190929	0.003245681	0.006960674	0.005625339	
0.001324936	0.00183687	0.003076498	0.006575953	0.005318943	
0.001269803	0.001766729	0.002919504	0.006219502	0.005035154	
0.001218415	0.001700483	0.002776063	0.005893823	0.004776054	
0.001169331	0.001636338	0.002641852	0.005589511	0.00453423	
0.001123467	0.001575719	0.002518317	0.005309402	0.004311876	
0.001086408	0.001526579	0.002417433	0.00507805	0.004128379	
0.001061723	0.001494231	0.002346253	0.004908873	0.003994209	
0.001038002	0.001463021	0.002278315	0.004747379	0.003866187	
0.001022523	0.001443207	0.002229309	0.004624999	0.003769378	
0.001009726	0.001426944	0.002186688	0.00451624	0.003683586	
0.00099826	0.001412396	0.002147401	0.00441484	0.00360388	
0.000989502	0.001401455	0.00211437	0.004326863	0.003535103	
0.000981315	0.001391109	0.00208305	0.004242951	0.003469773	
0.000971215	0.00137801	0.002048397	0.004153406	0.003399849	
0.000960512	0.001364009	0.002013074	0.004063405	0.003329358	
0.000950441	0.001350799	0.001979693	0.003978454	0.003262927	
0.000944241	0.001342597	0.001955074	0.003911844	0.003211783	
0.000937779	0.001333889	0.001930608	0.0038467	0.003161972	
0.000930343	0.001323811	0.001904786	0.003779856	0.003110681	
0.000922009	0.001312556	0.001877718	0.003711486	0.003058032	
0.000913426	0.001300918	0.00185066	0.003644083	0.003006097	
0.00090406	0.001288338	0.001822508	0.003575289	0.002952857	
0.000894662	0.001275817	0.001794605	0.003507943	0.002900649	
0.00088583	0.001264051	0.001768177	0.00344417	0.002851442	
0.000877954	0.001253626	0.00174387	0.003385367	0.002806407	
0.000870483	0.00124386	0.00172033	0.003328758	0.002762623	
0.000860254	0.00123058	0.001691512	0.003261653	0.002708795	
0.000849796	0.001217081	0.00166266	0.003195027	0.002654873	
0.00083891	0.001203074	0.001633416	0.003128306	0.002600148	
0.000825954	0.001186398	0.001600489	0.003055603	0.002539014	
0.000795764	0.001147336	0.001527738	0.002899433	0.002405314	
0.000776928	0.001122796	0.001485197	0.002810791	0.002328087	
0.000761342	0.001102371	0.001449582	0.002735212	0.002263165	
0.000760116	0.001101078	0.001440735	0.002710546	0.002245305	
0.000760092	0.001101572	0.001434987	0.002690979	0.002231812	
0.000750816	0.00108958	0.001412051	0.00264038	0.002189133	
0.000843207	0.001140414	0.002430335	0.005364527	0.005428672	
0.000840822	0.001134504	0.002521081	0.005873932	0.005900724	
0.000848744	0.001139321	0.002667794	0.006468631	0.006456068	
0.000853409	0.001142697	0.002830049	0.007133852	0.007061622	
0.000851482	0.001142071	0.003001609	0.007819652	0.007683954	
0.00087012	0.001163223	0.003175838	0.008492178	0.008287706	
0.00088951	0.001185116	0.003368608	0.009256804	0.008959143	
0.000909175	0.001207116	0.003594546	0.010211551	0.009767334	
0.000928218	0.0012284	0.003842565	0.011289985	0.01065683	
0.000947997	0.001250537	0.004089381	0.012348129	0.011523958	
0.000970802	0.001276268	0.004363285	0.013515519	0.012477561	
0.00099462	0.001303075	0.004664209	0.014820855	0.013526226	
0.001019337	0.001330907	0.004992356	0.016269589	0.014670629	
0.001045007	0.001359764	0.005348282	0.017864542	0.015911517	
0.001071881	0.001390039	0.005732225	0.01960544	0.01724821	
0.001100113	0.00142187	0.006144887	0.021491683	0.018680946	
0.001129705	0.001455311	0.006580856	0.023495724	0.020187444	
0.001161065	0.001490882	0.007040968	0.025611879	0.021765713	
0.001194321	0.001528673	0.007521602	0.02781368	0.023396367	
0.001229236	0.001568508	0.008007722	0.030019035	0.025016314	
0.001265995	0.001610606	0.008489761	0.032163435	0.026578392	
0.001391978	0.001756221	0.00979557	0.037416768	0.030316554	

Health Risk Assessment Results Summary

		MAX:	4.18	5.16	7.17
Unique Identifier	X (UTM)	Y (UTM)	Onroad	Offroad	Total Risk
3832103773025	383210	3773025	0.101769728	0.454053552	0.5558233
3832203773025	383220	3773025	0.107279427	0.458629209	0.5659086
3832303773025	383230	3773025	0.113262188	0.447887366	0.5611496
3832403773025	383240	3773025	0.119579097	0.433444579	0.5530237
3832503773025	383250	3773025	0.126081701	0.422194095	0.5482758
3832603773025	383260	3773025	0.133006506	0.412627874	0.5456344
3832703773025	383270	3773025	0.140476412	0.405972142	0.5464486
3832803773025	383280	3773025	0.148435786	0.398843972	0.5472798
3832903773025	383290	3773025	0.156790956	0.392064276	0.5488552
3833003773025	383300	3773025	0.164665916	0.381986579	0.5466525
3833103773025	383310	3773025	0.169600053	0.370135412	0.5397355
3833203773025	383320	3773025	0.17506029	0.361729518	0.5367898
3833303773025	383330	3773025	0.182686918	0.355875189	0.5385621
3833403773025	383340	3773025	0.190897394	0.348971496	0.5398689
3833503773025	383350	3773025	0.199341052	0.33931609	0.5386571
3833603773025	383360	3773025	0.205236359	0.327401983	0.5326383
3833703773025	383370	3773025	0.210151624	0.318462711	0.5286143
3833803773025	383380	3773025	0.214251981	0.313962132	0.5282141
3833903773025	383390	3773025	0.217802488	0.306698875	0.5245014
3834003773025	383400	3773025	0.217086796	0.294179855	0.5112667
3834103773025	383410	3773025	0.213402565	0.281333249	0.4947358
3834203773025	383420	3773025	0.208002861	0.268344716	0.4763476
3834303773025	383430	3773025	0.201056556	0.255772814	0.4568294
3834403773025	383440	3773025	0.193359064	0.244011741	0.4373708
3834503773025	383450	3773025	0.182027883	0.23059806	0.4126259
3834603773025	383460	3773025	0.16953763	0.217755654	0.3872933
3834703773025	383470	3773025	0.158206212	0.206764471	0.3649707
3834803773025	383480	3773025	0.150206825	0.198871128	0.349078
3834903773025	383490	3773025	0.142620637	0.191544983	0.3341656
3835003773025	383500	3773025	0.134461573	0.18392845	0.31839
3835103773025	383510	3773025	0.126186272	0.176277983	0.3024643
3835203773025	383520	3773025	0.118568798	0.169153841	0.2877226
3835303773025	383530	3773025	0.111592941	0.162427951	0.2740209
3835403773025	383540	3773025	0.105168821	0.156062308	0.2612311
3835503773025	383550	3773025	0.099132082	0.149908751	0.2490408
3835603773025	383560	3773025	0.093467896	0.143934589	0.2374025
3835703773025	383570	3773025	0.088336675	0.138316307	0.226653
3835803773025	383580	3773025	0.083448933	0.13273595	0.2161849
3835903773025	383590	3773025	0.079011005	0.127482041	0.206493
3836003773025	383600	3773025	0.075485735	0.123240494	0.1987262
3836103773025	383610	3773025	0.073108971	0.120450403	0.1935594
3836203773025	383620	3773025	0.070851318	0.11777681	0.1886281
3836303773025	383630	3773025	0.06927506	0.116010091	0.1852852
3836403773025	383640	3773025	0.067939791	0.114540762	0.1824806
3836503773025	383650	3773025	0.066715803	0.113199492	0.1799153
3836603773025	383660	3773025	0.065735081	0.112157248	0.1778923
3836703773025	383670	3773025	0.06481042	0.111162995	0.1759734
3836803773025	383680	3773025	0.063825665	0.110063158	0.1738888
3836903773025	383690	3773025	0.062813574	0.108918079	0.1717317
3837003773025	383700	3773025	0.061870336	0.107839466	0.1697098
3837103773025	383710	3773025	0.061196776	0.107091931	0.1682887
3837203773025	383720	3773025	0.060537636	0.106344427	0.1668821
3837303773025	383730	3773025	0.059831441	0.105539299	0.1653707
3837403773025	383740	3773025	0.059074637	0.104680292	0.1637549
3837503773025	383750	3773025	0.058300575	0.103810198	0.1621108
3837603773025	383760	3773025	0.057467693	0.102870269	0.160338
3837703773025	383770	3773025	0.056618492	0.101933542	0.158552
3837803773025	383780	3773025	0.055801142	0.101033387	0.1568345
3837903773025	383790	3773025	0.055033459	0.100168147	0.1552016
3838003773025	383800	3773025	0.054296146	0.099322658	0.1536188
3838103773025	383810	3773025	0.053419439	0.098272091	0.1516915
3838203773025	383820	3773025	0.052546938	0.097220052	0.149767
3838303773025	383830	3773025	0.051640514	0.09614214	0.1477827
3838403773025	383840	3773025	0.050582111	0.094886246	0.1454684
3838503773025	383850	3773025	0.049557073	0.093666283	0.1432234
3838603773025	383860	3773025	0.048175375	0.092006115	0.1401815
3838703773025	383870	3773025	0.046717104	0.090235574	0.1369527
3838803773025	383880	3773025	0.045477654	0.088706921	0.1341846
3838903773025	383890	3773025	0.045142565	0.088272606	0.1334152
3839003773025	383900	3773025	0.044876651	0.087946653	0.1328233
3839103773025	383910	3773025	0.04396542	0.086802377	0.1307678
3829703773035	382970	3773035	0.04249257	0.143241338	0.1857339
3829803773035	382980	3773035	0.043449976	0.144333284	0.1877833
3829903773035	382990	3773035	0.045144728	0.148745271	0.19389
3830003773035	383000	3773035	0.046727059	0.154699494	0.2014266
3830103773035	383010	3773035	0.04822497	0.160307292	0.2085323
3830203773035	383020	3773035	0.049874694	0.167060031	0.2169347
3830303773035	383030	3773035	0.05161192	0.175899196	0.2275111
3830403773035	383040	3773035	0.053365161	0.186867679	0.2402328
3830503773035	383050	3773035	0.055166427	0.199739126	0.2549056
3830603773035	383060	3773035	0.057069338	0.213001195	0.2700705
3830703773035	383070	3773035	0.059220321	0.226943589	0.2861639
3830803773035	383080	3773035	0.061495888	0.242545087	0.304041
3830903773035	383090	3773035	0.063900947	0.260034635	0.3239356
3831003773035	383100	3773035	0.066443931	0.279529601	0.3459735
3831103773035	383110	3773035	0.06913282	0.301088877	0.3702217
3831203773035	383120	3773035	0.071982807	0.32467118	0.396654
3831303773035	383130	3773035	0.07499243	0.350085597	0.425078
3831403773035	383140	3773035	0.078212537	0.377320445	0.455533
3831503773035	383150	3773035	0.081661029	0.406132805	0.4877938
3831603773035	383160	3773035	0.085317352	0.435594658	0.520912

Health Risk Assessment Results Summary

Sensitive Receptor

		MAX:	7.17
Unique Identifier	X (UTM)	Y (UTM)	Total Risk
3832103773025	383210	3773025	0.55582328
3832203773025	383220	3773025	0.565908636
3832303773025	383230	3773025	0.561149554
3832403773025	383240	3773025	0.553023676
3832503773025	383250	3773025	0.548275795
3832603773025	383260	3773025	0.54563438
3832703773025	383270	3773025	0.546448553
3832803773025	383280	3773025	0.547279758
3832903773025	383290	3773025	0.548855232
3833003773025	383300	3773025	0.546652495
3833103773025	383310	3773025	0.539735465
3833203773025	383320	3773025	0.536789808
3833303773025	383330	3773025	0.538562108
3833403773025	383340	3773025	0.539868891
3833503773025	383350	3773025	0.538657142
3833603773025	383360	3773025	0.532638342
3833703773025	383370	3773025	0.528614335
3833803773025	383380	3773025	0.528214113
3833903773025	383390	3773025	0.524501363
3834003773025	383400	3773025	0.511266651
3834103773025	383410	3773025	0.494735815
3834203773025	383420	3773025	0.476347577
3834303773025	383430	3773025	0.456829371
3834403773025	383440	3773025	0.437370805
3834503773025	383450	3773025	0.412625944
3834603773025	383460	3773025	0.387293284
3834703773025	383470	3773025	0.364970683
3834803773025	383480	3773025	0.349077953
3834903773025	383490	3773025	0.33416562
3835003773025	383500	3773025	0.318390023
3835103773025	383510	3773025	0.302464255
3835203773025	383520	3773025	0.287722639
3835303773025	383530	3773025	0.274020892
3835403773025	383540	3773025	0.261231129
3835503773025	383550	3773025	0.249040833
3835603773025	383560	3773025	0.237402484
3835703773025	383570	3773025	0.226652982
3835803773025	383580	3773025	0.216184883
3835903773025	383590	3773025	0.206493046
3836003773025	383600	3773025	0.198726229
3836103773025	383610	3773025	0.193559374
3836203773025	383620	3773025	0.188628128
3836303773025	383630	3773025	0.185285151
3836403773025	383640	3773025	0.182480553
3836503773025	383650	3773025	0.179915295
3836603773025	383660	3773025	0.177892329
3836703773025	383670	3773025	0.175973415
3836803773025	383680	3773025	0.173888823
3836903773025	383690	3773025	0.171731653
3837003773025	383700	3773025	0.169709802
3837103773025	383710	3773025	0.168288708
3837203773025	383720	3773025	0.166882062
3837303773025	383730	3773025	0.165370739
3837403773025	383740	3773025	0.163754929
3837503773025	383750	3773025	0.162110773
3837603773025	383760	3773025	0.160337962
3837703773025	383770	3773025	0.158552034
3837803773025	383780	3773025	0.156834529
3837903773025	383790	3773025	0.155201606
3838003773025	383800	3773025	0.153618804
3838103773025	383810	3773025	0.15169153
3838203773025	383820	3773025	0.14976699
3838303773025	383830	3773025	0.147782653
3838403773025	383840	3773025	0.145468357
3838503773025	383850	3773025	0.143223356
3838603773025	383860	3773025	0.14018149
3838703773025	383870	3773025	0.136952677
3838803773025	383880	3773025	0.134184575
3838903773025	383890	3773025	0.133415171
3839003773025	383900	3773025	0.132823304
3839103773025	383910	3773025	0.130767797
3829703773035	382970	3773035	0.185733908
3829803773035	382980	3773035	0.18778326
3829903773035	382990	3773035	0.193889999
3830003773035	383000	3773035	0.201426553
3830103773035	383010	3773035	0.208532262
3830203773035	383020	3773035	0.216934725
3830303773035	383030	3773035	0.227511116
3830403773035	383040	3773035	0.24023284
3830503773035	383050	3773035	0.254905553
3830603773035	383060	3773035	0.270070533
3830703773035	383070	3773035	0.28616391
3830803773035	383080	3773035	0.304040975
3830903773035	383090	3773035	0.323935582
3831003773035	383100	3773035	0.345973532
3831103773035	383110	3773035	0.370221698
3831203773035	383120	3773035	0.396653987
3831303773035	383130	3773035	0.425078027
3831403773035	383140	3773035	0.455532982
3831503773035	383150	3773035	0.487793834
3831603773035	383160	3773035	0.52091201

FOR CHRONIC CALCS

MAX:	0.22			
Overlapping Phases - Maximum GLC				
2025	2026	2027	2028	2029
0.0014404	0.001812644	0.010125056	0.038380366	0.030947832
0.001496103	0.001877691	0.010387749	0.038764665	0.031132983
0.00155607	0.001948113	0.010388821	0.037470286	0.030034198
0.001617811	0.002021296	0.010360488	0.03582369	0.028615269
0.001680763	0.002096528	0.010409195	0.034573908	0.027453912
0.0017475	0.002176778	0.010512686	0.03354201	0.026421094
0.001834859	0.002279247	0.01063532	0.032589767	0.025435885
0.001918162	0.002379781	0.010759447	0.031744025	0.024536937
0.0020033	0.002485254	0.010867135	0.030993278	0.023725425
0.002082673	0.002588928	0.010826597	0.029955506	0.02272403
0.002134715	0.002661511	0.010644311	0.028743815	0.021641697
0.0021898	0.002738129	0.010543493	0.027908122	0.02087574
0.002266717	0.00284479	0.010505903	0.027355442	0.020321354
0.002347988	0.002956644	0.010402257	0.02668527	0.01973379
0.002428678	0.003064173	0.010203914	0.025733828	0.019027516
0.002484467	0.003141836	0.009891046	0.024554275	0.018179499
0.002528332	0.003199015	0.009672509	0.023710025	0.017582629
0.002560686	0.003233689	0.009614867	0.023378355	0.017345905
0.002582585	0.003247894	0.009494434	0.022819092	0.016990372
0.002575382	0.003247847	0.00905527	0.021477351	0.016114776
0.002543264	0.003223384	0.008546294	0.020042627	0.015162364
0.002491689	0.003170954	0.008035948	0.018638783	0.014228043
0.002425175	0.00309988	0.007532663	0.017285794	0.013317524
0.002351309	0.003019286	0.007058513	0.016046534	0.012459077
0.002245087	0.002905865	0.006483344	0.014611925	0.011433126
0.002127286	0.002779223	0.005925268	0.013256329	0.010443169
0.002018474	0.002659811	0.00545767	0.012135233	0.009610882
0.001939334	0.002569146	0.005138406	0.011367978	0.009039993
0.001863607	0.002481724	0.004846578	0.010672444	0.008516051
0.001781852	0.002387821	0.004545387	0.009964435	0.007973363
0.00169785	0.002290866	0.004250289	0.009278702	0.007440522
0.001619028	0.002198498	0.003985377	0.008666791	0.006961221
0.001544957	0.002109774	0.003746844	0.008118216	0.00652973
0.001475172	0.002024603	0.003530318	0.007621594	0.006138167
0.001408131	0.001941448	0.003329209	0.007162058	0.005775365
0.00134374	0.001860262	0.003141931	0.006735298	0.005438446
0.001284104	0.001783904	0.00297246	0.006349126	0.005133832
0.001225815	0.001708057	0.002811197	0.005983045	0.004845224
0.001171812	0.001636815	0.002664209	0.005649518	0.004582575
0.001128833	0.001579859	0.002545925	0.005378047	0.004368994
0.00110086	0.001543258	0.002464101	0.005183502	0.004216002
0.001074135	0.001508179	0.00238656	0.00499906	0.004070938
0.001056605	0.001485768	0.002330636	0.004859737	0.003961597
0.001042196	0.001467562	0.002282204	0.004736386	0.003864987
0.001029136	0.001451108	0.002237353	0.004621178	0.003774894
0.001019248	0.001438919	0.002199805	0.004521587	0.003697329
0.001009911	0.001427307	0.002164077	0.004426641	0.00362352
0.000999509	0.001414084	0.002126827	0.004329842	0.003548104
0.000988572	0.00140005	0.002089218	0.004233502	0.003472853
0.000978371	0.001386887	0.002053841	0.004142711	0.00340198
0.000971669	0.001378246	0.002026508	0.004069	0.003345189
0.000964949	0.001369426	0.001999906	0.003998121	0.0032978
0.000957471	0.001359473	0.001972566	0.003926789	0.003235937
0.000949236	0.001348456	0.001944388	0.00385507	0.00318067
0.000940721	0.001337044	0.001916287	0.003784461	0.003126303
0.000931348	0.001324508	0.001886973	0.003712407	0.003070512
0.000921789	0.001311854	0.001857785	0.003641558	0.003015633
0.000912603	0.001299703	0.001829747	0.003573761	0.002963222
0.000903957	0.00128834	0.001802943	0.003509198	0.002913498
0.000895621	0.001277539	0.001776862	0.003447044	0.00286497
0.000885221	0.001264123	0.001747016	0.00337751	0.002809244
0.00087481	0.001250721	0.001717519	0.003308713	0.002753804
0.000863914	0.001236766	0.001687618	0.003240156	0.002697768
0.000850929	0.001220089	0.001654025	0.003165542	0.002635278
0.000838296	0.001203908	0.001621656	0.003093867	0.002575015
0.000820711	0.001181119	0.001580203	0.003006438	0.002499345
0.000801858	0.001156592	0.001537189	0.002916406	0.002421066
0.000785787	0.001135645	0.001500061	0.00283807	0.002353605
0.000782132	0.001131159	0.001486326	0.002803378	0.002326643
0.000779426	0.001128126	0.001474915	0.002772964	0.002303107
0.000767669	0.00111287	0.001446843	0.002712658	0.002251472
0.000872811	0.0011809	0.002529279	0.005527172	0.00562652
0.000862879	0.001161217	0.002609759	0.006050932	0.006123676
0.000869462	0.001165171	0.002754422	0.006684552	0.006721128
0.000877594	0.001171385	0.002935583	0.007404353	0.007394649
0.000880426	0.001174568	0.00312242	0.008163629	0.0080877
0.000891874	0.001188444	0.003315468	0.008908214	0.00876571
0.000911667	0.001210789	0.003529728	0.009754919	0.009521459
0.000932876	0.001234342	0.003783496	0.010816697	0.010436923
0.000954004	0.001257687	0.004074743	0.012098889	0.011500572
0.000975391	0.001281426	0.004378217	0.013434939	0.01259274
0.000999456	0.001308267	0.004699841	0.014830966	0.013732343
0.001024683	0.001336387	0.005056395	0.016408658	0.014997234
0.001051175	0.001365909	0.005452442	0.018192582	0.016403169
0.001078899	0.001396773	0.005890462	0.020198013	0.01795934
0.001108015	0.001429233	0.006371345	0.022430418	0.019667907
0.001138615	0.001463398	0.006894467	0.024886746	0.021525889
0.001170707	0.001499294	0.007456058	0.02754567	0.023517235
0.001204834	0.001537615	0.008057509	0.030404016	0.02564209
0.001241136	0.001578456	0.008695524	0.033435923	0.027882001
0.001279354	0.001621628	0.009352481	0.03654254	0.030161611

Health Risk Assessment Results Summary

		MAX:	4.18	5.16	7.17
Unique Identifier	X (UTM)	Y (UTM)	Onroad	Offroad	Total Risk
3831703773035	383170	3773035	0.089198431	0.464768022	0.5539665
3831803773035	383180	3773035	0.093313356	0.492264101	0.5855775
3832003773035	383200	3773035	0.102654467	0.538615644	0.6412701
3832103773035	383210	3773035	0.10788693	0.551678379	0.6595653
3832203773035	383220	3773035	0.113942832	0.558176811	0.6721196
3832303773035	383230	3773035	0.120584274	0.545256642	0.6658409
3832403773035	383240	3773035	0.127651977	0.524551243	0.6522032
3832503773035	383250	3773035	0.135011508	0.509196286	0.6442078
3832603773035	383260	3773035	0.142977763	0.495080045	0.6380578
3832703773035	383270	3773035	0.151754795	0.481476904	0.6332317
3832803773035	383280	3773035	0.16128977	0.473302475	0.6345922
3832903773035	383290	3773035	0.171528399	0.466327369	0.6378558
3833003773035	383300	3773035	0.182426179	0.458159793	0.640586
3833103773035	383310	3773035	0.192995356	0.448048006	0.6410434
3833203773035	383320	3773035	0.202223841	0.438831528	0.6410554
3833303773035	383330	3773035	0.21118562	0.430829898	0.6420155
3833403773035	383340	3773035	0.219764413	0.420052541	0.639817
3833503773035	383350	3773035	0.227974824	0.405892034	0.6338669
3833603773035	383360	3773035	0.235877536	0.390811871	0.6266894
3833703773035	383370	3773035	0.243271232	0.376785039	0.6200563
3833803773035	383380	3773035	0.250838005	0.365904494	0.6167425
3833903773035	383390	3773035	0.25690355	0.355198648	0.6121022
3834003773035	383400	3773035	0.256017546	0.337637425	0.593655
3834103773035	383410	3773035	0.251264954	0.319314645	0.5705796
3834203773035	383420	3773035	0.243934325	0.301772472	0.5457068
3834303773035	383430	3773035	0.234120556	0.285554856	0.5196754
3834403773035	383440	3773035	0.223125093	0.270712364	0.4938375
3834503773035	383450	3773035	0.208773664	0.25401523	0.4627889
3834603773035	383460	3773035	0.193375243	0.238412159	0.4317874
3834703773035	383470	3773035	0.179228679	0.225067017	0.4042957
3834903773035	383490	3773035	0.158273885	0.205537712	0.3638116
3835003773035	383500	3773035	0.148377934	0.196517421	0.3448954
3835103773035	383510	3773035	0.1388188	0.187890579	0.3267094
3835203773035	383520	3773035	0.130079294	0.179893099	0.3099724
3835303773035	383530	3773035	0.122054503	0.172398754	0.2944533
3835403773035	383540	3773035	0.114726087	0.165324618	0.2800507
3835503773035	383550	3773035	0.107777869	0.158442628	0.2662205
3835603773035	383560	3773035	0.101199701	0.151711039	0.2529107
3835703773035	383570	3773035	0.095265326	0.145398049	0.2406634
3835803773035	383580	3773035	0.089474329	0.138959891	0.2284342
3835903773035	383590	3773035	0.084267988	0.132919595	0.2171876
3836003773035	383600	3773035	0.080151128	0.128030676	0.2081818
3836103773035	383610	3773035	0.077422977	0.124858361	0.2022813
3836203773035	383620	3773035	0.074839921	0.121823062	0.196663
3836303773035	383630	3773035	0.072882971	0.1196047	0.1924877
3836403773035	383640	3773035	0.071164949	0.11767344	0.1888384
3836503773035	383650	3773035	0.069638548	0.115992607	0.1856312
3836603773035	383660	3773035	0.068649469	0.114997564	0.183647
3836703773035	383670	3773035	0.067734678	0.114079098	0.1818138
3836803773035	383680	3773035	0.066703268	0.112980624	0.1796839
3836903773035	383690	3773035	0.065627471	0.111799356	0.1774268
3837003773035	383700	3773035	0.06460735	0.110673399	0.1752807
3837103773035	383710	3773035	0.063839747	0.109843416	0.1736832
3837203773035	383720	3773035	0.063081437	0.109013649	0.1720951
3837303773035	383730	3773035	0.062300907	0.108145861	0.1704468
3837403773035	383740	3773035	0.061480966	0.107243937	0.1687249
3837503773035	383750	3773035	0.060645905	0.106317246	0.1669632
3837603773035	383760	3773035	0.059832546	0.105432099	0.1652646
3837703773035	383770	3773035	0.058993208	0.104536611	0.1635298
3837803773035	383780	3773035	0.058135925	0.103620611	0.1617565
3837903773035	383790	3773035	0.057270773	0.102668969	0.1599397
3838003773035	383800	3773035	0.056438162	0.101745938	0.1581841
3838103773035	383810	3773035	0.05550157	0.100653771	0.1561553
3838203773035	383820	3773035	0.054575749	0.099558229	0.154134
3838303773035	383830	3773035	0.053604834	0.098425977	0.1520308
3838403773035	383840	3773035	0.052440634	0.097070373	0.149511
3838503773035	383850	3773035	0.051320213	0.095755336	0.1470755
3838603773035	383860	3773035	0.05004241	0.094244228	0.1442866
3838703773035	383870	3773035	0.048735154	0.092675907	0.1414111
3838803773035	383880	3773035	0.047570011	0.091257406	0.1388274
3838903773035	383890	3773035	0.046969148	0.090532082	0.1375012
3839003773035	383900	3773035	0.0464082	0.089849859	0.1362581
3839103773035	383910	3773035	0.045260687	0.088421828	0.1336825
3829703773045	382970	3773045	0.043467603	0.147296044	0.1907636
3829803773045	382980	3773045	0.044515371	0.148779548	0.1932949
3829903773045	382990	3773045	0.04605062	0.153662578	0.1997132
3830003773045	383000	3773045	0.047988903	0.159895426	0.2078843
3830103773045	383010	3773045	0.049637391	0.167175113	0.2168125
3830203773045	383020	3773045	0.051380043	0.175460382	0.2268404
3830303773045	383030	3773045	0.05321882	0.183167621	0.2363864
3830403773045	383040	3773045	0.055122837	0.194725613	0.2498485
3830503773045	383050	3773045	0.057095186	0.208985817	0.266081
3830603773045	383060	3773045	0.059169269	0.225269322	0.2844386
3830703773045	383070	3773045	0.061431934	0.242525382	0.3039573
3830803773045	383080	3773045	0.063811229	0.261655431	0.3254667
3830903773045	383090	3773045	0.066377102	0.283080686	0.3494578
3831003773045	383100	3773045	0.069140323	0.307591788	0.3767321
3831103773045	383110	3773045	0.072063772	0.335310488	0.4073743
3831203773045	383120	3773045	0.075167724	0.366303441	0.4414712
3831403773045	383140	3773045	0.081981274	0.437716745	0.519698
3831503773045	383150	3773045	0.085757414	0.477996784	0.5637542

Health Risk Assessment Results Summary

Sensitive Receptor

		MAX:	7.17
Unique Identifier	X (UTM)	Y (UTM)	Total Risk
3831703773035	383170	3773035	0.553966453
3831803773035	383180	3773035	0.585577457
3832003773035	383200	3773035	0.641270111
3832103773035	383210	3773035	0.659565309
3832203773035	383220	3773035	0.672119644
3832303773035	383230	3773035	0.665840916
3832403773035	383240	3773035	0.65220322
3832503773035	383250	3773035	0.644207794
3832603773035	383260	3773035	0.638057808
3832703773035	383270	3773035	0.633231699
3832803773035	383280	3773035	0.634592245
3832903773035	383290	3773035	0.637855768
3833003773035	383300	3773035	0.640585972
3833103773035	383310	3773035	0.641043362
3833203773035	383320	3773035	0.641055368
3833303773035	383330	3773035	0.642015518
3833403773035	383340	3773035	0.639816955
3833503773035	383350	3773035	0.633866858
3833603773035	383360	3773035	0.626689407
3833703773035	383370	3773035	0.620056271
3833803773035	383380	3773035	0.616742498
3833903773035	383390	3773035	0.612102198
3834003773035	383400	3773035	0.593654971
3834103773035	383410	3773035	0.570579599
3834203773035	383420	3773035	0.545706797
3834303773035	383430	3773035	0.519675412
3834403773035	383440	3773035	0.493837457
3834503773035	383450	3773035	0.462788894
3834603773035	383460	3773035	0.431787402
3834703773035	383470	3773035	0.404295696
3834903773035	383490	3773035	0.363811597
3835003773035	383500	3773035	0.344895355
3835103773035	383510	3773035	0.326709379
3835203773035	383520	3773035	0.309972392
3835303773035	383530	3773035	0.294453257
3835403773035	383540	3773035	0.280050704
3835503773035	383550	3773035	0.266220497
3835603773035	383560	3773035	0.252910741
3835703773035	383570	3773035	0.240663374
3835803773035	383580	3773035	0.228434221
3835903773035	383590	3773035	0.217187583
3836003773035	383600	3773035	0.208181804
3836103773035	383610	3773035	0.202281338
3836203773035	383620	3773035	0.196662983
3836303773035	383630	3773035	0.192487671
3836403773035	383640	3773035	0.188838389
3836503773035	383650	3773035	0.185631155
3836603773035	383660	3773035	0.183647034
3836703773035	383670	3773035	0.181813776
3836803773035	383680	3773035	0.179683892
3836903773035	383690	3773035	0.177426828
3837003773035	383700	3773035	0.175280749
3837103773035	383710	3773035	0.173683162
3837203773035	383720	3773035	0.172095086
3837303773035	383730	3773035	0.170446768
3837403773035	383740	3773035	0.168724903
3837503773035	383750	3773035	0.16696315
3837603773035	383760	3773035	0.165264645
3837703773035	383770	3773035	0.163529819
3837803773035	383780	3773035	0.161756536
3837903773035	383790	3773035	0.159939742
3838003773035	383800	3773035	0.1581841
3838103773035	383810	3773035	0.156155341
3838203773035	383820	3773035	0.154133978
3838303773035	383830	3773035	0.152030811
3838403773035	383840	3773035	0.149511007
3838503773035	383850	3773035	0.147075549
3838603773035	383860	3773035	0.144286638
3838703773035	383870	3773035	0.141411061
3838803773035	383880	3773035	0.138827417
3838903773035	383890	3773035	0.13750123
3839003773035	383900	3773035	0.136258059
3839103773035	383910	3773035	0.133682514
3829703773045	382970	3773045	0.190763648
3829803773045	382980	3773045	0.193294919
3829903773045	382990	3773045	0.199713198
3830003773045	383000	3773045	0.20788433
3830103773045	383010	3773045	0.216812504
3830203773045	383020	3773045	0.226840426
3830303773045	383030	3773045	0.236386441
3830403773045	383040	3773045	0.24984845
3830503773045	383050	3773045	0.266081003
3830603773045	383060	3773045	0.284438591
3830703773045	383070	3773045	0.303957316
3830803773045	383080	3773045	0.32546666
3830903773045	383090	3773045	0.349457789
3831003773045	383100	3773045	0.376732111
3831103773045	383110	3773045	0.40737426
3831203773045	383120	3773045	0.441471165
3831403773045	383140	3773045	0.51969802
3831503773045	383150	3773045	0.563754198

FOR CHRONIC CALCS

MAX:	0.22			
Overlapping Phases - Maximum GLC				
2025	2026	2027	2028	2029
0.001319621	0.001667304	0.010012061	0.039622434	0.032406203
0.001362023	0.001715669	0.010649056	0.04252278	0.034502797
0.001457464	0.001825231	0.011805199	0.047373183	0.037955615
0.001510428	0.001886508	0.01221602	0.048689826	0.038835184
0.001571468	0.001957244	0.012545002	0.049275113	0.039146871
0.001637893	0.002034627	0.012535151	0.047723635	0.037837358
0.001707791	0.002116713	0.012445303	0.045367752	0.035836112
0.00177936	0.00220166	0.012504838	0.043674714	0.03425467
0.001856201	0.002293469	0.012628023	0.04216352	0.032753765
0.001940126	0.002394333	0.012791084	0.040747493	0.031286832
0.00204691	0.002520214	0.013016143	0.039692206	0.030080619
0.002151236	0.002646274	0.013260445	0.038939395	0.029124602
0.002260382	0.002781529	0.013411647	0.038093361	0.028165687
0.002363646	0.0029145	0.013431772	0.037140814	0.027170027
0.00245363	0.003031388	0.013403998	0.036314521	0.026319796
0.002539412	0.003141616	0.013376969	0.035640255	0.025627386
0.002621281	0.00324932	0.013205078	0.034620474	0.024788039
0.002698419	0.00335237	0.012878319	0.033228757	0.023766804
0.002778626	0.003467697	0.012443965	0.03162079	0.022643343
0.002846685	0.003556398	0.012068675	0.030216518	0.021700357
0.002907351	0.003621213	0.011854302	0.029257334	0.021095728
0.002960742	0.003686374	0.011572181	0.028184289	0.020423238
0.002950409	0.00368191	0.010951126	0.026280382	0.019228146
0.002903993	0.00363561	0.010257909	0.024267332	0.017956832
0.002833479	0.003560689	0.009565655	0.022334	0.016719412
0.002744484	0.003470807	0.008865166	0.020468399	0.015501639
0.002640973	0.003357767	0.008223934	0.018819119	0.014402234
0.002506602	0.003211222	0.007492937	0.017003307	0.013133804
0.002361952	0.003053378	0.006800956	0.015319076	0.011933143
0.002227459	0.002904807	0.006214839	0.013912499	0.010913355
0.002023012	0.002672088	0.005395275	0.011954524	0.009472029
0.001925087	0.002560003	0.005027424	0.011088405	0.008818023
0.001829411	0.002449855	0.004683503	0.010284717	0.008203876
0.001740338	0.002345973	0.004375911	0.009569841	0.007652566
0.001656894	0.002247198	0.004098673	0.008928378	0.007154361
0.001578765	0.002152789	0.003848783	0.008351857	0.006704989
0.00150306	0.002059878	0.003615328	0.007815826	0.006285699
0.001429615	0.001968193	0.003396797	0.007316293	0.005894422
0.001361803	0.001882117	0.00320008	0.006866818	0.005542631
0.001293697	0.001794107	0.003009102	0.006433157	0.005202888
0.001231038	0.001711862	0.002836497	0.006041455	0.004896325
0.001181233	0.001646063	0.002697909	0.005723824	0.004648014
0.001149323	0.001604434	0.002603481	0.005499423	0.004472909
0.001118895	0.001564596	0.002514298	0.005287812	0.004307549
0.001096767	0.001536099	0.002445319	0.005118716	0.004175582
0.001077627	0.001511639	0.002384109	0.004966807	0.004057032
0.001060986	0.001490562	0.002329266	0.004828967	0.003949453
0.001051544	0.001479328	0.002290579	0.004724694	0.003868671
0.00104293	0.001469076	0.002254238	0.00462626	0.003792509
0.001032464	0.00145611	0.002214749	0.004522886	0.003712151
0.00102112	0.001441763	0.002174432	0.004419268	0.003631308
0.001010343	0.001428069	0.002136113	0.004320966	0.003554544
0.001002783	0.001418542	0.00210519	0.004238595	0.003490781
0.000995136	0.001408727	0.002075094	0.004159261	0.00342945
0.000986997	0.001398105	0.002044879	0.004081062	0.003368992
0.000978275	0.001386647	0.002014273	0.004003214	0.00330865
0.000969196	0.0013746	0.001983756	0.003926855	0.003249425
0.000960365	0.001362881	0.001954477	0.003854043	0.003193285
0.000951199	0.001350767	0.001925139	0.003781998	0.003137728
0.00094176	0.001338398	0.001895597	0.003710424	0.00308242
0.000932078	0.001325764	0.001865812	0.003639134	0.003026999
0.000922765	0.001313809	0.001836855	0.003570768	0.002973134
0.000911811	0.001299757	0.001805084	0.003497069	0.002913794
0.000900884	0.001285737	0.001773851	0.00342439	0.002855099
0.000889321	0.001270976	0.001741966	0.003351468	0.002795354
0.000875115	0.0012528	0.001705441	0.003270871	0.002727534
0.000861365	0.001235164	0.001670353	0.003193679	0.002662346
0.000845354	0.001214518	0.001631569	0.003110492	0.002591027
0.000828747	0.001193004	0.001592281	0.003026991	0.002519143
0.000813893	0.001173744	0.00155685	0.002951327	0.002454316
0.000806764	0.001164767	0.001536277	0.002903401	0.002414942
0.000800085	0.001156482	0.001516998	0.002858122	0.002377683
0.000785147	0.00113694	0.001482639	0.002786232	0.002315446
0.000893725	0.001207871	0.002608677	0.005685225	0.005824466
0.000884742	0.001187581	0.002703041	0.00624689	0.006370204
0.000891791	0.00119392	0.002846818	0.006894544	0.006989616
0.000904425	0.001204284	0.003035357	0.007628248	0.007692429
0.000915796	0.001215171	0.003240122	0.008442505	0.008450929
0.000931705	0.001232586	0.00345639	0.009295157	0.009237848
0.00093741	0.001239872	0.003697571	0.010270098	0.010117855
0.00095722	0.001262102	0.003979439	0.011434922	0.011144524
0.000980852	0.001288068	0.00430518	0.012844897	0.012341103
0.001004549	0.001314057	0.00467334	0.014492942	0.013694064
0.001029794	0.001341905	0.005065734	0.016246743	0.015119132
0.001056076	0.001370832	0.005498447	0.018207889	0.016682035
0.00108423	0.001401846	0.005979158	0.020415971	0.018417117
0.001114344	0.001435042	0.006524443	0.022959909	0.020386262
0.001145966	0.001469916	0.007135425	0.025857066	0.022596139
0.001179294	0.001506736	0.007813222	0.02911575	0.025051498
0.001251619	0.001586891	0.009362572	0.036674287	0.030670205
0.001291291	0.001631034	0.010234555	0.040957546	0.033826356

Health Risk Assessment Results Summary

		MAX:	4.18	5.16	7.17
Unique Identifier	X (UTM)	Y (UTM)	Onroad	Offroad	Total Risk
3831603773045	383160	3773045	0.089771817	0.520265332	0.6100371
3831703773045	383170	3773045	0.094062397	0.563804732	0.6578671
3831803773045	383180	3773045	0.098632862	0.606645691	0.7052786
3831903773045	383190	3773045	0.103551347	0.646634898	0.7501862
3832103773045	383210	3773045	0.114654501	0.699000892	0.8136554
3832203773045	383220	3773045	0.121256765	0.705149091	0.8264059
3832303773045	383230	3773045	0.128549442	0.687484447	0.8160339
3832403773045	383240	3773045	0.136420739	0.656788401	0.7932091
3832503773045	383250	3773045	0.144871854	0.628944004	0.7738159
3832603773045	383260	3773045	0.15411771	0.605373555	0.7594913
3832703773045	383270	3773045	0.164381048	0.58488056	0.7492616
3832803773045	383280	3773045	0.175699075	0.570662677	0.7463618
3832903773045	383290	3773045	0.188099482	0.565384809	0.7534843
3833003773045	383300	3773045	0.20168521	0.561797832	0.763483
3833103773045	383310	3773045	0.216380576	0.558711816	0.7750924
3833203773045	383320	3773045	0.231816829	0.555406236	0.7872231
3833303773045	383330	3773045	0.248127201	0.549845715	0.7979729
3833403773045	383340	3773045	0.263469857	0.536878248	0.8003481
3833503773045	383350	3773045	0.276580661	0.517652875	0.7942335
3833603773045	383360	3773045	0.287200116	0.492506864	0.779707
3833703773045	383370	3773045	0.296994707	0.467690047	0.7646848
3833803773045	383380	3773045	0.306426912	0.44591897	0.7523459
3833903773045	383390	3773045	0.310989424	0.421803406	0.7327928
3834003773045	383400	3773045	0.309432903	0.395893199	0.7053261
3834103773045	383410	3773045	0.303418382	0.370861306	0.6742797
3834203773045	383420	3773045	0.293264291	0.347038826	0.6403031
3834303773045	383430	3773045	0.279014073	0.323948643	0.6029627
3834403773045	383440	3773045	0.264030679	0.303443272	0.567474
3834503773045	383450	3773045	0.243477152	0.28260884	0.526086
3834703773045	383470	3773045	0.205779764	0.246646099	0.4524259
3834803773045	383480	3773045	0.190780989	0.233220907	0.4240019
3834903773045	383490	3773045	0.17727159	0.221411436	0.398683
3835003773045	383500	3773045	0.164954995	0.21063773	0.3755927
3835103773045	383510	3773045	0.153774823	0.200781814	0.3545566
3835203773045	383520	3773045	0.143661255	0.191764817	0.3354261
3835303773045	383530	3773045	0.13429617	0.183288544	0.3175847
3835403773045	383540	3773045	0.125832176	0.17541568	0.3012479
3835503773045	383550	3773045	0.117794902	0.16769775	0.2854927
3835603773045	383560	3773045	0.110112869	0.160113735	0.2702266
3835703773045	383570	3773045	0.103197079	0.153013483	0.2562106
3835803773045	383580	3773045	0.096325724	0.145631847	0.2419576
3835903773045	383590	3773045	0.090191201	0.138709004	0.2289002
3836003773045	383600	3773045	0.085380754	0.13312289	0.2185036
3836103773045	383610	3773045	0.082239356	0.129525552	0.2117649
3836203773045	383620	3773045	0.079274385	0.12610209	0.2053765
3836303773045	383630	3773045	0.076894687	0.123405133	0.2002998
3836403773045	383640	3773045	0.074750503	0.120993198	0.1957437
3836503773045	383650	3773045	0.07286845	0.118914933	0.1917834
3836603773045	383660	3773045	0.071848767	0.117967003	0.1898158
3836703773045	383670	3773045	0.070924199	0.11711268	0.1880369
3836803773045	383680	3773045	0.06983974	0.116009201	0.1858489
3836903773045	383690	3773045	0.06866987	0.114773002	0.1834429
3837003773045	383700	3773045	0.067563428	0.113608273	0.1811717
3837103773045	383710	3773045	0.066670977	0.11267745	0.1793484
3837203773045	383720	3773045	0.06580922	0.111768026	0.1775772
3837303773045	383730	3773045	0.0649331	0.110828144	0.1757612
3837403773045	383740	3773045	0.064037642	0.109864589	0.1739022
3837503773045	383750	3773045	0.063130504	0.108896455	0.172027
3837603773045	383760	3773045	0.062330658	0.108060043	0.1703907
3837703773045	383770	3773045	0.061506029	0.107214983	0.168721
3837803773045	383780	3773045	0.060608897	0.106288002	0.1668969
3837903773045	383790	3773045	0.059634244	0.10524173	0.164876
3838003773045	383800	3773045	0.058691334	0.104223453	0.1629148
3838103773045	383810	3773045	0.057688011	0.103092344	0.1607804
3838203773045	383820	3773045	0.056700784	0.101953355	0.1586541
3838303773045	383830	3773045	0.055667146	0.100774797	0.1564419
3838403773045	383840	3773045	0.05439192	0.099318685	0.1537106
3838503773045	383850	3773045	0.053163448	0.097902909	0.1510664
3838603773045	383860	3773045	0.051990252	0.096528154	0.1485184
3838703773045	383870	3773045	0.050868234	0.095210592	0.1460788
3838803773045	383880	3773045	0.049809246	0.093957057	0.1437663
3838903773045	383890	3773045	0.048893326	0.092864491	0.1417578
3839003773045	383900	3773045	0.048006636	0.091800885	0.1398075
3839103773045	383910	3773045	0.046610339	0.090074676	0.136685
3829703773055	382970	3773055	0.044382973	0.15116821	0.1955512
3829803773055	382980	3773055	0.045694316	0.153729985	0.1994243
3829903773055	382990	3773055	0.047091344	0.158395597	0.2054869
3830003773055	383000	3773055	0.04900767	0.164730105	0.2137378
3830103773055	383010	3773055	0.051044688	0.172918294	0.223963
3830203773055	383020	3773055	0.052921977	0.181991354	0.2349133
3830303773055	383030	3773055	0.05486099	0.19258395	0.2474449
3830403773055	383040	3773055	0.056923671	0.203009066	0.2599327
3830503773055	383050	3773055	0.059091393	0.218375212	0.2774666
3830603773055	383060	3773055	0.061349032	0.236798661	0.2981477
3830703773055	383070	3773055	0.063736014	0.258496897	0.3222329
3830803773055	383080	3773055	0.066238015	0.282830857	0.3490689
3830903773055	383090	3773055	0.068981878	0.309487422	0.3784693
3831003773055	383100	3773055	0.071983187	0.340619086	0.4126023
3831103773055	383110	3773055	0.075172418	0.376760734	0.4519332
3831203773055	383120	3773055	0.078562467	0.418245358	0.4968078
3831303773055	383130	3773055	0.082162886	0.465075654	0.5472385

Health Risk Assessment Results Summary

Sensitive Receptor

		MAX:	7.17
Unique Identifier	X (UTM)	Y (UTM)	Total Risk
3831603773045	383160	3773045	0.610037149
3831703773045	383170	3773045	0.657867129
3831803773045	383180	3773045	0.705278553
3831903773045	383190	3773045	0.750186245
3832103773045	383210	3773045	0.813655394
3832203773045	383220	3773045	0.826405856
3832303773045	383230	3773045	0.816033889
3832403773045	383240	3773045	0.793209139
3832503773045	383250	3773045	0.773815858
3832603773045	383260	3773045	0.759491265
3832703773045	383270	3773045	0.749261608
3832803773045	383280	3773045	0.746361752
3832903773045	383290	3773045	0.753484292
3833003773045	383300	3773045	0.763483042
3833103773045	383310	3773045	0.775092392
3833203773045	383320	3773045	0.787223065
3833303773045	383330	3773045	0.797972916
3833403773045	383340	3773045	0.800348105
3833503773045	383350	3773045	0.794233536
3833603773045	383360	3773045	0.77970698
3833703773045	383370	3773045	0.764684754
3833803773045	383380	3773045	0.752345882
3833903773045	383390	3773045	0.73279283
3834003773045	383400	3773045	0.705326101
3834103773045	383410	3773045	0.674279688
3834203773045	383420	3773045	0.640303117
3834303773045	383430	3773045	0.602962715
3834403773045	383440	3773045	0.567473951
3834503773045	383450	3773045	0.526085991
3834703773045	383470	3773045	0.452425864
3834803773045	383480	3773045	0.424001896
3834903773045	383490	3773045	0.398683027
3835003773045	383500	3773045	0.375592725
3835103773045	383510	3773045	0.354556636
3835203773045	383520	3773045	0.335426071
3835303773045	383530	3773045	0.317584714
3835403773045	383540	3773045	0.301247856
3835503773045	383550	3773045	0.285492652
3835603773045	383560	3773045	0.270226605
3835703773045	383570	3773045	0.256210562
3835803773045	383580	3773045	0.241957571
3835903773045	383590	3773045	0.228900205
3836003773045	383600	3773045	0.218503644
3836103773045	383610	3773045	0.211764908
3836203773045	383620	3773045	0.205376475
3836303773045	383630	3773045	0.20029982
3836403773045	383640	3773045	0.195743701
3836503773045	383650	3773045	0.191783383
3836603773045	383660	3773045	0.18981577
3836703773045	383670	3773045	0.188036879
3836803773045	383680	3773045	0.185848941
3836903773045	383690	3773045	0.183442872
3837003773045	383700	3773045	0.181171701
3837103773045	383710	3773045	0.179348427
3837203773045	383720	3773045	0.177577246
3837303773045	383730	3773045	0.175761244
3837403773045	383740	3773045	0.173902231
3837503773045	383750	3773045	0.172026959
3837603773045	383760	3773045	0.170390701
3837703773045	383770	3773045	0.168721012
3837803773045	383780	3773045	0.166896899
3837903773045	383790	3773045	0.164875973
3838003773045	383800	3773045	0.162914787
3838103773045	383810	3773045	0.160780356
3838203773045	383820	3773045	0.158654138
3838303773045	383830	3773045	0.156441943
3838403773045	383840	3773045	0.153710605
3838503773045	383850	3773045	0.151066357
3838603773045	383860	3773045	0.148518406
3838703773045	383870	3773045	0.146078826
3838803773045	383880	3773045	0.143766303
3838903773045	383890	3773045	0.141757817
3839003773045	383900	3773045	0.139807522
3839103773045	383910	3773045	0.136685015
3829703773055	382970	3773055	0.195551184
3829803773055	382980	3773055	0.199424302
3829903773055	382990	3773055	0.205486941
3830003773055	383000	3773055	0.213737775
3830103773055	383010	3773055	0.223962982
3830203773055	383020	3773055	0.234913331
3830303773055	383030	3773055	0.24744494
3830403773055	383040	3773055	0.259932738
3830503773055	383050	3773055	0.277466605
3830603773055	383060	3773055	0.298147693
3830703773055	383070	3773055	0.322232911
3830803773055	383080	3773055	0.349068872
3830903773055	383090	3773055	0.378469299
3831003773055	383100	3773055	0.412602273
3831103773055	383110	3773055	0.451933152
3831203773055	383120	3773055	0.496807826
3831303773055	383130	3773055	0.547238539

FOR CHRONIC CALCS

MAX:	0.22			
Overlapping Phases - Maximum GLC				
2025	2026	2027	2028	2029
0.001333168	0.001677814	0.011152473	0.045463918	0.037128856
0.00137766	0.001727756	0.012106129	0.050114331	0.040520577
0.001424699	0.001780809	0.013059698	0.054694939	0.043842886
0.001474981	0.001837835	0.013974648	0.05896577	0.046921272
0.001587479	0.001966539	0.015319075	0.064458321	0.050791322
0.001653835	0.002042835	0.015658709	0.064984975	0.051050179
0.001726624	0.002127034	0.015587758	0.062890586	0.04931703
0.00180453	0.00221782	0.015379988	0.05942596	0.046418782
0.001887428	0.002315312	0.015315163	0.056351104	0.043692103
0.001976676	0.002421155	0.015416462	0.053830051	0.041270465
0.00207487	0.002538415	0.015632784	0.051707411	0.039073602
0.00218444	0.002669682	0.015986229	0.050295981	0.037373242
0.002318788	0.002828824	0.016468146	0.049665193	0.036248625
0.002452492	0.002990949	0.016966967	0.04944286	0.035480884
0.00259565	0.003167356	0.017397587	0.049315765	0.034861007
0.002742927	0.003351181	0.017753845	0.049262246	0.034352023
0.002896714	0.00354287	0.017974502	0.048998292	0.033795453
0.003041418	0.003724931	0.017849819	0.047854186	0.032809842
0.003164637	0.003880492	0.017421119	0.045950036	0.03146115
0.003263904	0.00400875	0.016708904	0.043336192	0.029753261
0.003354357	0.004126259	0.015968155	0.040713391	0.028105307
0.003439787	0.004234327	0.015320568	0.038418278	0.026699425
0.00347989	0.004289418	0.014514594	0.035786783	0.02511697
0.003463091	0.004278886	0.013562494	0.032882811	0.023376243
0.003404898	0.004219804	0.012591116	0.030048677	0.021662364
0.003308218	0.004114947	0.011623085	0.027336957	0.019996787
0.00317308	0.003964829	0.010647397	0.024713776	0.018346703
0.003030664	0.003805251	0.009767468	0.022409505	0.016865172
0.002842944	0.003604212	0.008773272	0.019980884	0.015233023
0.002488218	0.003209674	0.007148574	0.016068472	0.012476136
0.002344577	0.003047441	0.006556368	0.014657079	0.011461786
0.002214181	0.002899483	0.006043167	0.013442949	0.010575203
0.002093796	0.002762003	0.005587547	0.01237284	0.009780459
0.001983131	0.002634707	0.005182721	0.011424891	0.009067381
0.00188143	0.002516416	0.004824118	0.010588443	0.008432708
0.001785683	0.002403896	0.004498429	0.009832727	0.00785353
0.001697351	0.002298517	0.004207897	0.009160479	0.007335419
0.001611286	0.002193872	0.003936469	0.008536142	0.006851446
0.001527077	0.002089792	0.003681137	0.007952225	0.006397091
0.001449441	0.001992132	0.003452171	0.007429121	0.005990208
0.001369865	0.001890116	0.003226808	0.006918625	0.005592078
0.001296964	0.001794962	0.003024268	0.006460243	0.005234856
0.00123936	0.001719191	0.002862764	0.006091103	0.00494758
0.001202902	0.0016718	0.002753837	0.005833317	0.004747501
0.001168241	0.001626552	0.002651596	0.005591663	0.004559492
0.001141079	0.001591459	0.002568409	0.005390849	0.004403242
0.001116816	0.001560243	0.002493281	0.005208299	0.004260955
0.001095914	0.001533592	0.002426899	0.005044931	0.004133525
0.001086762	0.001523228	0.002386669	0.004935184	0.004048761
0.001078668	0.001514098	0.002349283	0.004832468	0.003969477
0.001068041	0.001501239	0.00230745	0.00472254	0.003884138
0.001055988	0.001486254	0.002263645	0.004610309	0.003796431
0.001044611	0.001472052	0.002222259	0.004504269	0.003713483
0.001035833	0.001461183	0.002187185	0.004412339	0.003641894
0.001027248	0.001450396	0.002153474	0.004324515	0.003573507
0.001018248	0.0014385	0.002119975	0.004238553	0.0035065
0.001008842	0.001426668	0.002086573	0.004154297	0.003440707
0.000999186	0.001414071	0.002053597	0.004072067	0.003376492
0.000990846	0.001403094	0.002024132	0.003997971	0.003319357
0.000982161	0.001391694	0.001994737	0.003925029	0.003263412
0.000972501	0.001379139	0.001963699	0.003849884	0.003205164
0.000961645	0.0013651	0.001930663	0.003771572	0.003143699
0.00095113	0.00135165	0.001898549	0.003696423	0.003083871
0.000939585	0.001336933	0.001864785	0.003618401	0.003020845
0.000928069	0.001322232	0.001831684	0.003541661	0.002958625
0.0009159	0.001306746	0.001797922	0.003464645	0.002895359
0.000900431	0.001286986	0.001758401	0.003377875	0.002821968
0.000885416	0.00126776	0.001720419	0.0032946	0.002751619
0.000870942	0.001249173	0.001684106	0.003215864	0.002684407
0.000857068	0.001231391	0.001649448	0.00314049	0.00262027
0.000843914	0.001214497	0.001616734	0.003069257	0.002559578
0.000832603	0.001200045	0.001587871	0.003005666	0.002505725
0.000821584	0.001185989	0.001560073	0.002944512	0.002453779
0.000803277	0.001161908	0.00115926	0.002860631	0.002380628
0.000913593	0.001233483	0.002684929	0.005838119	0.006017854
0.000909488	0.001219008	0.002803887	0.006448394	0.006632078
0.000914723	0.001221848	0.002944681	0.007098207	0.007262734
0.000927976	0.001234128	0.003127364	0.007836694	0.007975218
0.000945609	0.00125134	0.003351925	0.008685814	0.008797168
0.000960712	0.001266251	0.003596607	0.009657479	0.009708531
0.000976974	0.001283545	0.003872667	0.010782531	0.010739658
0.00098289	0.00129104	0.004184661	0.012077254	0.011899557
0.001007843	0.00131838	0.004544776	0.013606606	0.013231461
0.001034338	0.001347171	0.004963392	0.015460633	0.014787939
0.001061318	0.001376481	0.005449662	0.017688716	0.016593967
0.00108887	0.001406415	0.005992287	0.0202175	0.01859852
0.001118917	0.001439135	0.00658608	0.022991847	0.020771258
0.001151608	0.001474789	0.007273151	0.026250524	0.023287672
0.001186056	0.001512362	0.008062357	0.03006255	0.026184353
0.001222411	0.001552038	0.00895943	0.034464517	0.029486733
0.001260726	0.00159393	0.009963484	0.039457735	0.033196384

Health Risk Assessment Results Summary

		MAX:	4.18	5.16	7.17
Unique Identifier	X (UTM)	Y (UTM)	Onroad	Offroad	Total Risk
3831403773055	383140	3773055	0.086017659	0.517437089	0.6034547
3831503773055	383150	3773055	0.090156669	0.575278898	0.6654356
3831603773055	383160	3773055	0.094571436	0.637852444	0.7324239
3831703773055	383170	3773055	0.099321365	0.705408454	0.8047298
3831803773055	383180	3773055	0.104403677	0.775853795	0.8802575
3831903773055	383190	3773055	0.109854913	0.845412545	0.9552675
3832003773055	383200	3773055	0.115729096	0.90507676	1.0208059
3832203773055	383220	3773055	0.12923739	0.93585311	1.0650905
3832303773055	383230	3773055	0.137206225	0.901857427	1.0390637
3832403773055	383240	3773055	0.145929057	0.852587589	0.9985166
3832503773055	383250	3773055	0.15563353	0.803368685	0.9590022
3832603773055	383260	3773055	0.166337686	0.761750929	0.9280886
3832703773055	383270	3773055	0.178295254	0.729332684	0.9076279
3832803773055	383280	3773055	0.191643247	0.709074531	0.9007178
3832903773055	383290	3773055	0.206550187	0.702393582	0.9089438
3833003773055	383300	3773055	0.223105878	0.709517141	0.932623
3833103773055	383310	3773055	0.241765263	0.719797596	0.9615629
3833203773055	383320	3773055	0.262746544	0.730891716	0.9936383
3833303773055	383330	3773055	0.286027068	0.736768552	1.0227956
3833403773055	383340	3773055	0.311350363	0.730056747	1.0414071
3833503773055	383350	3773055	0.337478112	0.70915377	1.0466319
3833603773055	383360	3773055	0.362376594	0.671624238	1.0340008
3833703773055	383370	3773055	0.380987293	0.622517837	1.0035051
3833803773055	383380	3773055	0.390168159	0.569377668	0.9595458
3833903773055	383390	3773055	0.388757729	0.517415997	0.9061737
3834003773055	383400	3773055	0.38575833	0.47623769	0.861996
3834103773055	383410	3773055	0.377647896	0.439526635	0.8171745
3834203773055	383420	3773055	0.363334408	0.405446152	0.7687806
3834303773055	383430	3773055	0.342234572	0.372983673	0.7152182
3834503773055	383450	3773055	0.291434833	0.316717506	0.6081523
3834603773055	383460	3773055	0.263324983	0.292660801	0.5559858
3834703773055	383470	3773055	0.239776613	0.271900631	0.5116772
3834803773055	383480	3773055	0.218932313	0.254416613	0.4733489
3834903773055	383490	3773055	0.200679913	0.239325359	0.4400053
3835003773055	383500	3773055	0.185049352	0.226371149	0.4114205
3835103773055	383510	3773055	0.17167816	0.215038157	0.3867163
3835203773055	383520	3773055	0.159842843	0.204827043	0.3646699
3835303773055	383530	3773055	0.148792536	0.195200601	0.3439931
3835403773055	383540	3773055	0.138902294	0.186377583	0.3252799
3835503773055	383550	3773055	0.129518895	0.177772252	0.3072911
3835603773055	383560	3773055	0.120483701	0.169222233	0.2897059
3835703773055	383570	3773055	0.112390223	0.161254712	0.2736449
3835803773055	383580	3773055	0.10427944	0.152918488	0.2571979
3835903773055	383590	3773055	0.097130256	0.145151036	0.2422813
3836003773055	383600	3773055	0.091522695	0.138845302	0.230368
3836103773055	383610	3773055	0.087816749	0.134707835	0.2225246
3836203773055	383620	3773055	0.084328637	0.130769825	0.2150985
3836303773055	383630	3773055	0.081443014	0.127549855	0.2089929
3836403773055	383640	3773055	0.078836856	0.124652019	0.2034889
3836503773055	383650	3773055	0.076567625	0.122165045	0.1987327
3836603773055	383660	3773055	0.07543708	0.121169325	0.1966064
3836703773055	383670	3773055	0.074404102	0.120261369	0.1946655
3836803773055	383680	3773055	0.073206441	0.119106747	0.1923132
3836903773055	383690	3773055	0.071925746	0.117817628	0.1897434
3837003773055	383700	3773055	0.070715707	0.116596629	0.1873123
3837103773055	383710	3773055	0.069717318	0.11560588	0.1853232
3837203773055	383720	3773055	0.068762602	0.114639241	0.1834018
3837303773055	383730	3773055	0.06781469	0.113673479	0.1814882
3837403773055	383740	3773055	0.066852528	0.112677536	0.1795301
3837503773055	383750	3773055	0.065888623	0.111687092	0.1775757
3837603773055	383760	3773055	0.065055845	0.110855113	0.175911
3837703773055	383770	3773055	0.064195867	0.110007006	0.1742029
3837803773055	383780	3773055	0.063229507	0.109042456	0.172272
3837903773055	383790	3773055	0.062131241	0.107895094	0.1700263
3838003773055	383800	3773055	0.061072258	0.106775624	0.1678479
3838103773055	383810	3773055	0.059966263	0.105571956	0.1655382
3838203773055	383820	3773055	0.05888611	0.104365218	0.1632513
3838303773055	383830	3773055	0.057765671	0.103109542	0.1608752
3838403773055	383840	3773055	0.056405511	0.101583832	0.1579893
3838503773055	383850	3773055	0.055100704	0.100099267	0.1552
3838603773055	383860	3773055	0.053940289	0.098771429	0.1527117
3838703773055	383870	3773055	0.052869776	0.097548123	0.1504179
3838803773055	383880	3773055	0.05182739	0.096340389	0.1481678
3838903773055	383890	3773055	0.050688664	0.095001456	0.1456901
3839003773055	383900	3773055	0.04959489	0.093704674	0.1432996
3839103773055	383910	3773055	0.048063038	0.091827695	0.1398907
3829703773065	382970	3773065	0.045200321	0.155027462	0.2002278
3829803773065	382980	3773065	0.046885659	0.160027254	0.2069129
3829903773065	382990	3773065	0.048262345	0.163519237	0.2117816
3830003773065	383000	3773065	0.050006123	0.170216225	0.2202223
3830103773065	383010	3773065	0.052178224	0.178250398	0.2304286
3830203773065	383020	3773065	0.054463827	0.188641728	0.2431056
3830303773065	383030	3773065	0.056547838	0.200381936	0.2569298
3830403773065	383040	3773065	0.058771704	0.213739587	0.2725113
3830503773065	383050	3773065	0.061128241	0.22820119	0.2893294
3830603773065	383060	3773065	0.063613479	0.248478742	0.3120922
3830703773065	383070	3773065	0.066170585	0.274183866	0.3403545
3830803773065	383080	3773065	0.068860008	0.305330362	0.3741904
3830903773065	383090	3773065	0.071806466	0.33962109	0.4114276
3831003773065	383100	3773065	0.075043345	0.379779327	0.4548227
3831103773065	383110	3773065	0.078484971	0.427575864	0.5060608

Health Risk Assessment Results Summary

Sensitive Receptor		MAX:	7.17
Unique Identifier	X (UTM)	Y (UTM)	Total Risk
3831403773055	383140	3773055	0.603454748
3831503773055	383150	3773055	0.665435567
3831603773055	383160	3773055	0.73242388
3831703773055	383170	3773055	0.80472982
3831803773055	383180	3773055	0.880257472
3831903773055	383190	3773055	0.955267458
3832003773055	383200	3773055	1.020805856
3832203773055	383220	3773055	1.0650905
3832303773055	383230	3773055	1.039063651
3832403773055	383240	3773055	0.998516646
3832503773055	383250	3773055	0.959002215
3832603773055	383260	3773055	0.928088616
3832703773055	383270	3773055	0.907627938
3832803773055	383280	3773055	0.900717778
3832903773055	383290	3773055	0.908943769
3833003773055	383300	3773055	0.932623019
3833103773055	383310	3773055	0.961562859
3833203773055	383320	3773055	0.99363826
3833303773055	383330	3773055	1.022795619
3833403773055	383340	3773055	1.041407109
3833503773055	383350	3773055	1.046631882
3833603773055	383360	3773055	1.034000832
3833703773055	383370	3773055	1.003505131
3833803773055	383380	3773055	0.959545827
3833903773055	383390	3773055	0.906173726
3834003773055	383400	3773055	0.86199602
3834103773055	383410	3773055	0.817174532
3834203773055	383420	3773055	0.76878056
3834303773055	383430	3773055	0.715218245
3834503773055	383450	3773055	0.608152339
3834603773055	383460	3773055	0.555985784
3834703773055	383470	3773055	0.511677244
3834803773055	383480	3773055	0.473348926
3834903773055	383490	3773055	0.440005271
3835003773055	383500	3773055	0.411420501
3835103773055	383510	3773055	0.386716317
3835203773055	383520	3773055	0.364669886
3835303773055	383530	3773055	0.343993137
3835403773055	383540	3773055	0.325279877
3835503773055	383550	3773055	0.307291148
3835603773055	383560	3773055	0.289705935
3835703773055	383570	3773055	0.273644935
3835803773055	383580	3773055	0.257197928
3835903773055	383590	3773055	0.242281293
3836003773055	383600	3773055	0.230367997
3836103773055	383610	3773055	0.222524583
3836203773055	383620	3773055	0.215098461
3836303773055	383630	3773055	0.208992869
3836403773055	383640	3773055	0.203488875
3836503773055	383650	3773055	0.19873267
3836603773055	383660	3773055	0.196606404
3836703773055	383670	3773055	0.194665471
3836803773055	383680	3773055	0.192313188
3836903773055	383690	3773055	0.189743374
3837003773055	383700	3773055	0.187312335
3837103773055	383710	3773055	0.185323198
3837203773055	383720	3773055	0.183401843
3837303773055	383730	3773055	0.181488169
3837403773055	383740	3773055	0.179530065
3837503773055	383750	3773055	0.177575715
3837603773055	383760	3773055	0.175910958
3837703773055	383770	3773055	0.174202873
3837803773055	383780	3773055	0.172271963
3837903773055	383790	3773055	0.170026336
3838003773055	383800	3773055	0.167847882
3838103773055	383810	3773055	0.16553822
3838203773055	383820	3773055	0.163251329
3838303773055	383830	3773055	0.160875213
3838403773055	383840	3773055	0.157989343
3838503773055	383850	3773055	0.155199972
3838603773055	383860	3773055	0.152711718
3838703773055	383870	3773055	0.150417899
3838803773055	383880	3773055	0.148167779
3838903773055	383890	3773055	0.14569012
3839003773055	383900	3773055	0.143299563
3839103773055	383910	3773055	0.139890733
3829703773065	382970	3773065	0.200227783
3829803773065	382980	3773065	0.206912913
3829903773065	382990	3773065	0.211781582
3830003773065	383000	3773065	0.220222348
3830103773065	383010	3773065	0.230428623
3830203773065	383020	3773065	0.243105555
3830303773065	383030	3773065	0.256929773
3830403773065	383040	3773065	0.272511291
3830503773065	383050	3773065	0.289329432
3830603773065	383060	3773065	0.312092221
3830703773065	383070	3773065	0.340354451
3830803773065	383080	3773065	0.37419037
3830903773065	383090	3773065	0.411427555
3831003773065	383100	3773065	0.454822672
3831103773065	383110	3773065	0.506060835

FOR CHRONIC CALCS

	MAX:	0.22			
	Overlapping Phases - Maximum GLC				
2025	2026	2027	2028	2029	
0.00130147	0.001638569	0.011079163	0.045060375	0.037332145	
0.001344924	0.001686353	0.012307393	0.051268395	0.041893656	
0.001390935	0.001737131	0.013636349	0.058003406	0.04682234	
0.001440142	0.001791682	0.015078857	0.065294053	0.052140418	
0.001492422	0.001849993	0.016598956	0.072915539	0.057678255	
0.001548102	0.001912424	0.018125357	0.08045029	0.063130361	
0.00160768	0.001979659	0.019470423	0.086891544	0.06777317	
0.001743463	0.002134383	0.020446443	0.089920737	0.069823572	
0.001822845	0.002225496	0.020088968	0.085992058	0.066710645	
0.001909101	0.002325277	0.019589199	0.080458052	0.062215773	
0.002004428	0.002436352	0.019282784	0.075038027	0.057566565	
0.002108537	0.002558671	0.019262557	0.070563047	0.053441357	
0.002223096	0.002694464	0.019545822	0.067218522	0.049996285	
0.002350141	0.00284619	0.020118807	0.065295767	0.047531748	
0.002494794	0.003019402	0.020977514	0.064894912	0.046148082	
0.002665429	0.003222918	0.022094181	0.065920115	0.045785929	
0.002845539	0.003440847	0.023264016	0.067514703	0.045884284	
0.003045684	0.003683981	0.024379658	0.069267266	0.04619358	
0.00326615	0.003953244	0.025232542	0.070453373	0.046288212	
0.003504222	0.00424458	0.025553192	0.070206845	0.045682667	
0.003748266	0.004543586	0.025268855	0.068303897	0.044265174	
0.003979264	0.004826813	0.024270464	0.064407416	0.041851687	
0.004151032	0.005041734	0.022697054	0.059013593	0.038705016	
0.004234904	0.00515333	0.020825232	0.053001168	0.035260594	
0.004219901	0.005148787	0.01886583	0.047016589	0.031828243	
0.004189431	0.005124415	0.017292133	0.042259917	0.029101141	
0.004111567	0.005044	0.015828803	0.037980137	0.026628607	
0.003976174	0.004895312	0.014405966	0.033990729	0.024276528	
0.003777723	0.004671934	0.012988063	0.030199904	0.021968677	
0.003299258	0.004130039	0.010437133	0.023729848	0.017831522	
0.003040538	0.003846074	0.009249277	0.02092102	0.015931135	
0.00281871	0.003595445	0.008293162	0.018649866	0.014339132	
0.002621312	0.00337278	0.007488815	0.016754543	0.012995527	
0.002446887	0.003175152	0.006807785	0.015160287	0.011845915	
0.002295885	0.003002929	0.006238042	0.013829559	0.010873289	
0.002164903	0.002852285	0.00575658	0.012705696	0.010041514	
0.002047389	0.002715922	0.005336409	0.011725748	0.00930855	
0.001936073	0.002585803	0.004952457	0.010835794	0.008635046	
0.001834689	0.002465868	0.004613319	0.010051887	0.008037091	
0.001736256	0.00234762	0.004297292	0.009326082	0.007478671	
0.001638979	0.002228553	0.003998547	0.008645156	0.006951365	
0.001549723	0.002117342	0.003732446	0.008039475	0.006481945	
0.00145743	0.002000023	0.003469404	0.007446535	0.00602063	
0.001373808	0.001891696	0.0032356	0.006919566	0.005610825	
0.001307533	0.001805013	0.003048939	0.006495053	0.005281127	
0.001264861	0.001749751	0.002921541	0.006195933	0.005049671	
0.001224343	0.001697002	0.0028023	0.00591676	0.004832772	
0.00119133	0.00165432	0.002702835	0.005680381	0.004648877	
0.001161646	0.001616019	0.002613019	0.005465921	0.004481648	
0.001136204	0.001583472	0.002534361	0.005276006	0.004333278	
0.001126263	0.001572464	0.002490348	0.005156504	0.004241007	
0.001117369	0.001562655	0.00244921	0.005044321	0.004154289	
0.001105907	0.001549083	0.002403602	0.004925189	0.00406149	
0.001093003	0.001533314	0.002356139	0.004804239	0.003966733	
0.0010808	0.001518349	0.002311229	0.004689952	0.003876936	
0.00107117	0.001506624	0.002272658	0.004589808	0.003798478	
0.00106181	0.001495083	0.002235774	0.004494711	0.003723918	
0.001052346	0.001483202	0.002199762	0.004402696	0.003651714	
0.001042449	0.001470569	0.002164035	0.004312974	0.003581243	
0.001032427	0.00145769	0.002128994	0.004225948	0.003512863	
0.001024009	0.001446742	0.002098196	0.004148481	0.003452804	
0.001015184	0.001435268	0.002067387	0.004072074	0.003393954	
0.001004928	0.001422068	0.002034227	0.003992136	0.003331658	
0.000992772	0.001406473	0.001997628	0.00390632	0.00326356	
0.000980991	0.001391463	0.001962168	0.003824239	0.003197657	
0.000968398	0.001375486	0.001925606	0.003740565	0.003129445	
0.00095594	0.001359676	0.001889922	0.003658455	0.00306246	
0.000942821	0.00134301	0.001853659	0.003576308	0.002994556	
0.000926419	0.001322084	0.001811874	0.00348502	0.002917071	
0.000910542	0.00130178	0.001771803	0.00339775	0.002842906	
0.000896463	0.001283798	0.001735755	0.003318683	0.002775871	
0.000883522	0.001267366	0.001702339	0.003245025	0.002713458	
0.000870786	0.001251119	0.001669934	0.003173902	0.002652983	
0.000856569	0.001232828	0.001635363	0.003099679	0.002589261	
0.000842849	0.001215164	0.001602186	0.003028487	0.002528002	
0.000822767	0.001188713	0.001557953	0.00293802	0.002448963	
0.000933993	0.00126114	0.002756063	0.005961958	0.006185124	
0.000941878	0.001263133	0.00291545	0.00662916	0.006871598	
0.000941086	0.001253715	0.003050664	0.007282525	0.007528349	
0.000953935	0.001266821	0.003233195	0.008042691	0.008279271	
0.000970423	0.001282317	0.003459107	0.008936733	0.009149046	
0.000990226	0.001301368	0.003739719	0.01001674	0.010196213	
0.001006379	0.001317063	0.004051838	0.011287468	0.011383304	
0.001024529	0.001335953	0.004396757	0.012722902	0.012693855	
0.001035738	0.001349325	0.00479554	0.014398403	0.014188675	
0.001064378	0.001380284	0.005265167	0.016443731	0.015950516	
0.001094169	0.001412234	0.005841148	0.019083242	0.018126468	
0.001124108	0.00144433	0.006528886	0.022345517	0.020711994	
0.001156321	0.001478977	0.007285902	0.025950445	0.023527733	
0.001191509	0.001516858	0.008167078	0.03019371	0.026790594	
0.00122862	0.0015568	0.009203087	0.035281902	0.030635632	

Health Risk Assessment Results Summary

		MAX:	4.18	5.16	7.17
Unique Identifier	X (UTM)	Y (UTM)	Onroad	Offroad	Total Risk
3831203773065	383120	3773065	0.082187155	0.484301954	0.5664891
3831303773065	383130	3773065	0.086135891	0.550296986	0.6364329
3831403773065	383140	3773065	0.090358116	0.62575875	0.7161169
3831503773065	383150	3773065	0.094889347	0.711066166	0.8059555
3831603773065	383160	3773065	0.099735895	0.806022531	0.9057584
3831703773065	383170	3773065	0.105004242	0.914359928	1.0193642
3831803773065	383180	3773065	0.110677526	1.035547136	1.1462247
3831903773065	383190	3773065	0.116762237	1.166047507	1.2828097
3832003773065	383200	3773065	0.123288274	1.291963816	1.4152521
3832303773065	383230	3773065	0.147228616	1.237142797	1.3843714
3832403773065	383240	3773065	0.157043022	1.136938657	1.2939817
3832503773065	383250	3773065	0.168114527	1.050431768	1.2185463
3832603773065	383260	3773065	0.180433111	0.979483771	1.1599169
3832703773065	383270	3773065	0.19428605	0.927176457	1.1214625
3832803773065	383280	3773065	0.209962279	0.897518592	1.1074809
3832903773065	383290	3773065	0.227764704	0.893311001	1.1210757
3833003773065	383300	3773065	0.247984781	0.914441524	1.1624263
3833103773065	383310	3773065	0.271448056	0.946500593	1.2179486
3833803773065	383380	3773065	0.503722947	0.74545689	1.2491798
3833903773065	383390	3773065	0.503811036	0.655782066	1.1595931
3834003773065	383400	3773065	0.495174033	0.584575169	1.0797492
3834103773065	383410	3773065	0.477928253	0.524283696	1.0022119
3834303773065	383430	3773065	0.419644226	0.426524651	0.8461689
3834403773065	383440	3773065	0.385928552	0.388446974	0.7743755
3834503773065	383450	3773065	0.347047036	0.353159399	0.7002064
3834603773065	383460	3773065	0.311347137	0.323348314	0.6346955
3834703773065	383470	3773065	0.279490025	0.298674025	0.578164
3834803773065	383480	3773065	0.252836617	0.277487168	0.5303238
3834903773065	383490	3773065	0.230025085	0.259589502	0.4896146
3835003773065	383500	3773065	0.210720681	0.244407911	0.4551286
3835103773065	383510	3773065	0.194327783	0.231298807	0.4256266
3835203773065	383520	3773065	0.180098971	0.219666281	0.3997653
3835303773065	383530	3773065	0.167022161	0.208823985	0.3758461
3835403773065	383540	3773065	0.155332904	0.19893843	0.3542713
3835503773065	383550	3773065	0.144228226	0.189383257	0.3336115
3835603773065	383560	3773065	0.133437637	0.179779489	0.3132171
3835703773065	383570	3773065	0.123803876	0.170830892	0.2946348
3835803773065	383580	3773065	0.114999268	0.162311828	0.2773111
3835903773065	383590	3773065	0.107244665	0.154432384	0.261677
3836003773065	383600	3773065	0.100721525	0.147539789	0.2482613
3836103773065	383610	3773065	0.095554974	0.141964945	0.2375199
3836203773065	383620	3773065	0.090802467	0.136745445	0.2275479
3836303773065	383630	3773065	0.087166275	0.132781155	0.2199474
3836403773065	383640	3773065	0.084010738	0.12935462	0.2133654
3836503773065	383650	3773065	0.081230463	0.126360328	0.2075908
3836603773065	383660	3773065	0.079664915	0.124909392	0.2045743
3836703773065	383670	3773065	0.078198633	0.123549929	0.2017486
3836803773065	383680	3773065	0.076753351	0.122189547	0.1989429
3836903773065	383690	3773065	0.075334494	0.1208376	0.1961721
3837003773065	383700	3773065	0.074014129	0.119570405	0.1935845
3837103773065	383710	3773065	0.072984822	0.11863276	0.1916176
3837203773065	383720	3773065	0.072021522	0.117732025	0.1897535
3837303773065	383730	3773065	0.071064242	0.116814483	0.1878787
3837403773065	383740	3773065	0.070082969	0.115856866	0.1859398
3837503773065	383750	3773065	0.069100611	0.114896917	0.1839975
3837603773065	383760	3773065	0.068122491	0.113943925	0.1820664
3837703773065	383770	3773065	0.067114135	0.112969186	0.1800833
3837803773065	383780	3773065	0.066009509	0.1118953	0.1779048
3837903773065	383790	3773065	0.064776218	0.110637407	0.1754136
3838003773065	383800	3773065	0.063586867	0.109408118	0.172995
3838103773065	383810	3773065	0.06233267	0.108084106	0.1704168
3838203773065	383820	3773065	0.061104997	0.10675478	0.1678598
3838303773065	383830	3773065	0.059866632	0.105395436	0.1652621
3838403773065	383840	3773065	0.058469038	0.103851948	0.162321
3838503773065	383850	3773065	0.057128193	0.102364502	0.1594927
3838603773065	383860	3773065	0.055863419	0.100945962	0.1568094
3838703773065	383870	3773065	0.054659337	0.099586126	0.1542455
3838803773065	383880	3773065	0.05349728	0.098257943	0.1517552
3838903773065	383890	3773065	0.052299615	0.096876026	0.1491756
3839003773065	383900	3773065	0.051154431	0.095532218	0.1466866
3839103773065	383910	3773065	0.049603715	0.093649607	0.1432533
3829703773075	382970	3773075	0.045826411	0.158568008	0.2043944
3829803773075	382980	3773075	0.047898055	0.164498392	0.2123964
3829903773075	382990	3773075	0.049636725	0.170618098	0.2202548
3830003773075	383000	3773075	0.051245741	0.175681086	0.2269268
3830103773075	383010	3773075	0.053258348	0.184422758	0.2376811
3830203773075	383020	3773075	0.055867379	0.195061061	0.2509284
3830303773075	383030	3773075	0.058283826	0.208345972	0.2666298
3830403773075	383040	3773075	0.060660204	0.223305533	0.2839657
3830503773075	383050	3773075	0.063217343	0.240755556	0.3039729
3830603773075	383060	3773075	0.065926428	0.260672011	0.3265984
3830703773075	383070	3773075	0.068738589	0.289550117	0.3582887
3830803773075	383080	3773075	0.071680859	0.326402207	0.3980831
3830903773075	383090	3773075	0.0748741	0.371208506	0.4460826
3831003773075	383100	3773075	0.078334591	0.42480663	0.5031412
3831103773075	383110	3773075	0.082014515	0.490217648	0.5722322
3831203773075	383120	3773075	0.086063453	0.570108358	0.6561718
3831303773075	383130	3773075	0.090400164	0.666149588	0.7565498
3831403773075	383140	3773075	0.095029311	0.778671996	0.8737013
3831603773075	383160	3773075	0.105312146	1.055375347	1.1606875
3831703773075	383170	3773075	0.111178418	1.234293287	1.3454717

Health Risk Assessment Results Summary

Sensitive Receptor		MAX:	7.17
Unique Identifier	X (UTM)	Y (UTM)	Total Risk
3831203773065	383120	3773065	0.566489109
3831303773065	383130	3773065	0.636432877
3831403773065	383140	3773065	0.716116865
3831503773065	383150	3773065	0.805955513
3831603773065	383160	3773065	0.905758427
3831703773065	383170	3773065	1.01936417
3831803773065	383180	3773065	1.146224661
3831903773065	383190	3773065	1.282809744
3832003773065	383200	3773065	1.41525209
3832303773065	383230	3773065	1.384371413
3832403773065	383240	3773065	1.293981679
3832503773065	383250	3773065	1.218546295
3832603773065	383260	3773065	1.159916881
3832703773065	383270	3773065	1.121462507
3832803773065	383280	3773065	1.107480871
3832903773065	383290	3773065	1.121075704
3833003773065	383300	3773065	1.162426305
3833103773065	383310	3773065	1.217948649
3833803773065	383380	3773065	1.249179838
3833903773065	383390	3773065	1.159593102
3834003773065	383400	3773065	1.079749202
3834103773065	383410	3773065	1.002211949
3834303773065	383430	3773065	0.846168877
3834403773065	383440	3773065	0.774375527
3834503773065	383450	3773065	0.700206434
3834603773065	383460	3773065	0.634695451
3834703773065	383470	3773065	0.57816405
3834803773065	383480	3773065	0.530323785
3834903773065	383490	3773065	0.489614587
3835003773065	383500	3773065	0.455128592
3835103773065	383510	3773065	0.42562659
3835203773065	383520	3773065	0.399765251
3835303773065	383530	3773065	0.375846147
3835403773065	383540	3773065	0.354271333
3835503773065	383550	3773065	0.333611483
3835603773065	383560	3773065	0.313217127
3835703773065	383570	3773065	0.294634768
3835803773065	383580	3773065	0.277311095
3835903773065	383590	3773065	0.261677049
3836003773065	383600	3773065	0.248261314
3836103773065	383610	3773065	0.237519919
3836203773065	383620	3773065	0.227547912
3836303773065	383630	3773065	0.21994743
3836403773065	383640	3773065	0.213365358
3836503773065	383650	3773065	0.207590791
3836603773065	383660	3773065	0.204574308
3836703773065	383670	3773065	0.201748562
3836803773065	383680	3773065	0.198942898
3836903773065	383690	3773065	0.196172093
3837003773065	383700	3773065	0.193584534
3837103773065	383710	3773065	0.191617581
3837203773065	383720	3773065	0.189753547
3837303773065	383730	3773065	0.187878725
3837403773065	383740	3773065	0.185939835
3837503773065	383750	3773065	0.183997528
3837603773065	383760	3773065	0.182066416
3837703773065	383770	3773065	0.18008332
3837803773065	383780	3773065	0.177904809
3837903773065	383790	3773065	0.175413625
3838003773065	383800	3773065	0.172994985
3838103773065	383810	3773065	0.170416775
3838203773065	383820	3773065	0.167859777
3838303773065	383830	3773065	0.165262067
3838403773065	383840	3773065	0.162320986
3838503773065	383850	3773065	0.159492695
3838603773065	383860	3773065	0.156809382
3838703773065	383870	3773065	0.154245463
3838803773065	383880	3773065	0.151755223
3838903773065	383890	3773065	0.149175641
3839003773065	383900	3773065	0.146686649
3839103773065	383910	3773065	0.143253323
3829703773075	382970	3773075	0.204394419
3829803773075	382980	3773075	0.212396447
3829903773075	382990	3773075	0.220254823
3830003773075	383000	3773075	0.226926828
3830103773075	383010	3773075	0.237681105
3830203773075	383020	3773075	0.25092844
3830303773075	383030	3773075	0.266629798
3830403773075	383040	3773075	0.283965737
3830503773075	383050	3773075	0.303972899
3830603773075	383060	3773075	0.326598439
3830703773075	383070	3773075	0.358288706
3830803773075	383080	3773075	0.398083066
3830903773075	383090	3773075	0.446082606
3831003773075	383100	3773075	0.503141221
3831103773075	383110	3773075	0.572232163
3831203773075	383120	3773075	0.65617181
3831303773075	383130	3773075	0.756549753
3831403773075	383140	3773075	0.873701306
3831603773075	383160	3773075	1.160687493
3831703773075	383170	3773075	1.345471705

FOR CHRONIC CALCS

	MAX:	0.22			
	Overlapping Phases - Maximum GLC				
2025	2026	2027	2028	2029	
0.001268256	0.001599479	0.010419966	0.041355031	0.035168371	
0.001310273	0.001644838	0.011820961	0.048452153	0.040415628	
0.001354818	0.001692968	0.013408821	0.056596147	0.046401778	
0.001402366	0.001744576	0.015192545	0.065827076	0.053163585	
0.001452802	0.001799485	0.017173994	0.076131476	0.060691961	
0.001507348	0.001859155	0.019444687	0.087924073	0.069290662	
0.001565717	0.001923368	0.022005703	0.101159264	0.078914155	
0.001627827	0.001992126	0.024797645	0.115455219	0.08927234	
0.001693978	0.002065887	0.027524693	0.129256423	0.099251239	
0.001933571	0.002336796	0.026948541	0.122354346	0.094079465	
0.002030508	0.002447866	0.025600738	0.111174852	0.085253852	
0.002139179	0.002573332	0.024831211	0.101679606	0.077288889	
0.002259053	0.002713006	0.024619102	0.094073354	0.070395869	
0.002392007	0.002869451	0.02499441	0.088702713	0.064872021	
0.00254131	0.003046623	0.025900714	0.085946351	0.061168288	
0.002710077	0.003248447	0.027375934	0.08612042	0.059535835	
0.002911861	0.003489193	0.029433205	0.089076536	0.059795904	
0.003141778	0.003765421	0.031739466	0.093384503	0.061015574	
0.005309327	0.006396336	0.028842188	0.074372169	0.047291852	
0.005306882	0.006411097	0.025373025	0.063795832	0.041501219	
0.005223911	0.006329552	0.022521016	0.055316386	0.036827761	
0.005061658	0.006154555	0.020004296	0.048085201	0.032780813	
0.004516156	0.005540694	0.015660812	0.036329224	0.025946379	
0.004199945	0.005179313	0.0138968	0.0318132	0.023182166	
0.00383505	0.004762221	0.012213882	0.027688698	0.020539139	
0.003503109	0.004390068	0.010753468	0.024198929	0.018234222	
0.003204559	0.004050026	0.009544227	0.021398299	0.016318005	
0.002952704	0.003763502	0.008544179	0.019062449	0.014685518	
0.00273579	0.003516406	0.007712116	0.017129548	0.013313203	
0.002550699	0.003304692	0.007021583	0.015528421	0.012161014	
0.002391823	0.003121857	0.006442189	0.014185714	0.011182289	
0.002252311	0.002960376	0.005943925	0.013032158	0.010330464	
0.002122495	0.00280928	0.00549361	0.011994001	0.009552597	
0.002004736	0.002670955	0.005096657	0.011081369	0.008862396	
0.001890913	0.002536028	0.004727197	0.010238514	0.008216853	
0.001777313	0.002398941	0.004375489	0.009443147	0.007601412	
0.001673298	0.002270926	0.004063693	0.008739207	0.007055519	
0.001575851	0.002148812	0.003780572	0.008101791	0.006560317	
0.001487912	0.00203674	0.003530202	0.007537856	0.006121916	
0.001412765	0.001939853	0.003317252	0.007056311	0.005747471	
0.001353119	0.001862623	0.003145894	0.006664528	0.005442918	
0.001297636	0.001790274	0.002988713	0.006306052	0.005163164	
0.001255933	0.001736298	0.002866292	0.006021089	0.004940806	
0.001219985	0.001689923	0.002759695	0.005771021	0.004745235	
0.001188611	0.001649657	0.002665514	0.005548358	0.004570543	
0.001173496	0.00163189	0.002608201	0.005400657	0.004455725	
0.001159438	0.001615388	0.002554067	0.005261294	0.004346948	
0.001145362	0.001598657	0.002501086	0.005126214	0.004240957	
0.001131346	0.001581812	0.002449493	0.004995774	0.004138192	
0.001118306	0.001566082	0.002401161	0.004873764	0.004041766	
0.001108905	0.001555084	0.002361394	0.004770191	0.003960163	
0.001100014	0.001544466	0.002323804	0.004672689	0.003883366	
0.001090889	0.001533284	0.002287037	0.004578527	0.003809179	
0.001081208	0.001521136	0.002250353	0.00448618	0.003736358	
0.001071328	0.001508555	0.002214452	0.004396805	0.003666005	
0.001061372	0.001495776	0.002179376	0.004310433	0.003598207	
0.001050952	0.001482391	0.002144266	0.004225092	0.003531472	
0.001039252	0.001467476	0.002107167	0.004136976	0.003461901	
0.001025643	0.00145011	0.002066821	0.004043497	0.003386848	
0.001012436	0.001433373	0.002027767	0.003954026	0.003314275	
0.000998207	0.001415383	0.00198732	0.003862604	0.003238987	
0.00098409	0.001397523	0.001947784	0.003773241	0.003165108	
0.000969645	0.00137919	0.001908386	0.003684749	0.003091459	
0.000952933	0.001357896	0.001865524	0.003591112	0.003011974	
0.000936836	0.001337397	0.001824505	0.003501748	0.002935963	
0.000921569	0.001317944	0.001785741	0.003417382	0.002864087	
0.000906967	0.001299316	0.001748886	0.003337166	0.002795599	
0.000892764	0.001281163	0.001713363	0.00326016	0.002729631	
0.00087793	0.001262116	0.00167731	0.003182799	0.002663076	
0.000863616	0.001243676	0.001642745	0.003108923	0.002599392	
0.000843362	0.001217031	0.001598141	0.003017464	0.002519603	
0.000953932	0.001290185	0.002814088	0.00603101	0.0062964	
0.000967953	0.001298043	0.002995566	0.006727801	0.007032304	
0.000979245	0.00130566	0.003176493	0.007454351	0.007783946	
0.000981383	0.001299625	0.003350441	0.008254821	0.008594274	
0.00099603	0.001314485	0.003586688	0.009228316	0.009569889	
0.001016427	0.001332714	0.003883824	0.010391418	0.010716059	
0.001037119	0.001352515	0.00423605	0.011785095	0.012059602	
0.001058197	0.001373984	0.00461958	0.013357792	0.013531878	
0.001081474	0.001398098	0.005055185	0.015192286	0.015201106	
0.001096276	0.00141492	0.005579148	0.017448044	0.017195735	
0.001127761	0.001448462	0.006240794	0.020434952	0.019727404	
0.001161529	0.001484164	0.007056745	0.024287763	0.022839394	
0.001196628	0.001521388	0.008039952	0.029036785	0.026547507	
0.001234158	0.001561213	0.009207378	0.034757247	0.030924203	
0.001273769	0.001603235	0.01061841	0.041789925	0.036197415	
0.001317087	0.001649226	0.012326042	0.050416687	0.042596646	
0.001363159	0.001698215	0.014354584	0.060831748	0.050252037	
0.001412013	0.001750263	0.016703007	0.073068443	0.059203569	
0.001519386	0.001865286	0.022409142	0.1032601	0.081238078	
0.001580094	0.001930685	0.026112044	0.122867681	0.095527837	

Health Risk Assessment Results Summary

		MAX:	4.18	5.16	7.17
Unique Identifier	X (UTM)	Y (UTM)	Onroad	Offroad	Total Risk
3831803773075	383180	3773075	0.117531903	1.448337841	1.5658697
3832503773075	383250	3773075	0.182376013	1.421114835	1.6034908
3832603773075	383260	3773075	0.196480594	1.302195895	1.4986765
3832703773075	383270	3773075	0.212488105	1.213958468	1.4264466
3832803773075	383280	3773075	0.230801925	1.169687271	1.4004892
3834203773075	383420	3773075	0.579835568	0.554389201	1.1342248
3834303773075	383430	3773075	0.526525964	0.489954763	1.0164807
3834403773075	383440	3773075	0.473805845	0.438484739	0.9122906
3834503773075	383450	3773075	0.42003501	0.394443394	0.8144784
3834603773075	383460	3773075	0.372248826	0.357870982	0.7301198
3834703773075	383470	3773075	0.33208064	0.328978235	0.6610589
3834803773075	383480	3773075	0.295829712	0.303168288	0.598998
3834903773075	383490	3773075	0.266549908	0.281987563	0.5485375
3835003773075	383500	3773075	0.24244793	0.264214797	0.5066627
3835103773075	383510	3773075	0.222096977	0.249029535	0.4711265
3835203773075	383520	3773075	0.20456592	0.23571648	0.4402824
3835303773075	383530	3773075	0.188635308	0.223446647	0.412082
3835403773075	383540	3773075	0.174721072	0.212401037	0.3871221
3835503773075	383550	3773075	0.161415945	0.201709155	0.3631251
3835603773075	383560	3773075	0.148430133	0.191008648	0.3394388
3835703773075	383570	3773075	0.136910489	0.180986044	0.3178965
3835803773075	383580	3773075	0.127355893	0.172296187	0.2996521
3835903773075	383590	3773075	0.118953057	0.16435671	0.2833098
3836003773075	383600	3773075	0.111366414	0.156902189	0.2682686
3836103773075	383610	3773075	0.104307942	0.149688634	0.2539966
3836203773075	383620	3773075	0.097993403	0.143025883	0.2410193
3836303773075	383630	3773075	0.093448258	0.138230861	0.2316791
3836403773075	383640	3773075	0.089652557	0.134235779	0.2238883
3836503773075	383650	3773075	0.086289046	0.130702075	0.2169911
3836603773075	383660	3773075	0.08423653	0.128773329	0.2130099
3836703773075	383670	3773075	0.082290972	0.126948202	0.2092392
3836803773075	383680	3773075	0.080546862	0.125343683	0.2058905
3836903773075	383690	3773075	0.07898099	0.123928293	0.2029093
3837003773075	383700	3773075	0.077511717	0.122596461	0.2001082
3837103773075	383710	3773075	0.076453458	0.121720731	0.1981742
3837203773075	383720	3773075	0.0754692	0.120885067	0.1963543
3837303773075	383730	3773075	0.074491059	0.1200158	0.1945069
3837403773075	383740	3773075	0.073490694	0.119104264	0.192595
3837503773075	383750	3773075	0.07248796	0.118180956	0.1906689
3837603773075	383760	3773075	0.071345479	0.11710335	0.1884488
3837703773075	383770	3773075	0.070176582	0.116004126	0.1861807
3837803773075	383780	3773075	0.068921453	0.114810381	0.1837318
3837903773075	383790	3773075	0.067538772	0.113435778	0.1809746
3838003773075	383800	3773075	0.066214226	0.112103217	0.1783174
3838103773075	383810	3773075	0.064802538	0.110644863	0.1754474
3838203773075	383820	3773075	0.063410002	0.109178643	0.1725886
3838303773075	383830	3773075	0.062046968	0.107720046	0.169767
3838403773075	383840	3773075	0.060612967	0.106168915	0.1667819
3838503773075	383850	3773075	0.05923626	0.104672958	0.1639092
3838603773075	383860	3773075	0.057864764	0.103159363	0.1610241
3838703773075	383870	3773075	0.056520096	0.101667283	0.1581874
3838803773075	383880	3773075	0.055226939	0.100207082	0.155434
3838903773075	383890	3773075	0.053973521	0.098778358	0.1527519
3839003773075	383900	3773075	0.052768469	0.097397151	0.1501656
3839103773075	383910	3773075	0.051197917	0.095514036	0.146712
3829703773085	382970	3773085	0.046295751	0.16164207	0.2079378
3829803773085	382980	3773085	0.048654042	0.168466334	0.2171204
3829903773085	382990	3773085	0.050795764	0.175563961	0.2263597
3830003773085	383000	3773085	0.052683443	0.182613556	0.235297
3830103773085	383010	3773085	0.05458842	0.190246241	0.2448347
3830203773085	383020	3773085	0.057133477	0.201748229	0.2588817
3830303773085	383030	3773085	0.05998513	0.215986698	0.2759718
3830403773085	383040	3773085	0.0626077	0.232442456	0.2950502
3830503773085	383050	3773085	0.065356628	0.251837415	0.317194
3830603773085	383060	3773085	0.068302062	0.275557503	0.3438596
3830703773085	383070	3773085	0.071392894	0.304937013	0.3763299
3830803773085	383080	3773085	0.074642188	0.347177648	0.4218198
3830903773085	383090	3773085	0.078105039	0.401803516	0.4799086
3831003773085	383100	3773085	0.081828367	0.474013306	0.5558417
3831103773085	383110	3773085	0.08578186	0.567004379	0.6527862
3831203773085	383120	3773085	0.090216008	0.683312575	0.7735286
3831303773085	383130	3773085	0.094984158	0.82938184	0.924366
3831403773085	383140	3773085	0.100090143	1.004541412	1.1046316
3831503773085	383150	3773085	0.105556696	1.208685829	1.3142425
3831603773085	383160	3773085	0.111403958	1.441586397	1.5529904
3834103773085	383410	3773085	0.846119123	0.771118859	1.617238
3834203773085	383420	3773085	0.764586333	0.653635389	1.4182217
3834303773085	383430	3773085	0.678455491	0.564124325	1.2425798
3834403773085	383440	3773085	0.593881756	0.49549758	1.0893793
3834503773085	383450	3773085	0.516760595	0.440575224	0.9573358
3834603773085	383460	3773085	0.451803936	0.396833043	0.848637
3834703773085	383470	3773085	0.398903738	0.36147079	0.7603745
3834803773085	383480	3773085	0.350437628	0.331748992	0.6821866
3834903773085	383490	3773085	0.312180848	0.306370534	0.6185514
3835003773085	383500	3773085	0.281257959	0.285645028	0.566903
3835103773085	383510	3773085	0.255685094	0.268074775	0.5237599
3835203773085	383520	3773085	0.233901619	0.252852091	0.4867537
3835303773085	383530	3773085	0.214219502	0.238967394	0.4531869
3835403773085	383540	3773085	0.197244531	0.226598628	0.4238432
3835503773085	383550	3773085	0.18130994	0.214728487	0.3960384
3835603773085	383560	3773085	0.165589214	0.202754251	0.3683435

Health Risk Assessment Results Summary

Sensitive Receptor		MAX:	7.17
Unique Identifier	X (UTM)	Y (UTM)	Total Risk
3831803773075	383180	3773075	1.565869744
3832503773075	383250	3773075	1.603490848
3832603773075	383260	3773075	1.498676489
3832703773075	383270	3773075	1.426446573
3832803773075	383280	3773075	1.400489196
3834203773075	383420	3773075	1.13422477
3834303773075	383430	3773075	1.016480727
3834403773075	383440	3773075	0.912290584
3834503773075	383450	3773075	0.814478404
3834603773075	383460	3773075	0.730119808
3834703773075	383470	3773075	0.661058875
3834803773075	383480	3773075	0.598998
3834903773075	383490	3773075	0.548537471
3835003773075	383500	3773075	0.506662726
3835103773075	383510	3773075	0.471126511
3835203773075	383520	3773075	0.4402824
3835303773075	383530	3773075	0.412081955
3835403773075	383540	3773075	0.387122109
3835503773075	383550	3773075	0.363125101
3835603773075	383560	3773075	0.339438781
3835703773075	383570	3773075	0.317896533
3835803773075	383580	3773075	0.29965208
3835903773075	383590	3773075	0.283309767
3836003773075	383600	3773075	0.268268603
3836103773075	383610	3773075	0.253996576
3836203773075	383620	3773075	0.241019286
3836303773075	383630	3773075	0.231679119
3836403773075	383640	3773075	0.223888336
3836503773075	383650	3773075	0.216991121
3836603773075	383660	3773075	0.213009859
3836703773075	383670	3773075	0.209239175
3836803773075	383680	3773075	0.205890545
3836903773075	383690	3773075	0.202909282
3837003773075	383700	3773075	0.200108178
3837103773075	383710	3773075	0.198174189
3837203773075	383720	3773075	0.196354267
3837303773075	383730	3773075	0.194506859
3837403773075	383740	3773075	0.192594959
3837503773075	383750	3773075	0.190668917
3837603773075	383760	3773075	0.188448829
3837703773075	383770	3773075	0.186180708
3837803773075	383780	3773075	0.183731834
3837903773075	383790	3773075	0.18097455
3838003773075	383800	3773075	0.178317443
3838103773075	383810	3773075	0.175447401
3838203773075	383820	3773075	0.172588645
3838303773075	383830	3773075	0.169767013
3838403773075	383840	3773075	0.166781882
3838503773075	383850	3773075	0.163909218
3838603773075	383860	3773075	0.161024128
3838703773075	383870	3773075	0.158187379
3838803773075	383880	3773075	0.155434021
3838903773075	383890	3773075	0.152751878
3839003773075	383900	3773075	0.150165621
3839103773075	383910	3773075	0.146711953
3829703773085	382970	3773085	0.207937822
3829803773085	382980	3773085	0.217120375
3829903773085	382990	3773085	0.226359725
3830003773085	383000	3773085	0.235296998
3830103773085	383010	3773085	0.244834661
3830203773085	383020	3773085	0.258881706
3830303773085	383030	3773085	0.275971828
3830403773085	383040	3773085	0.295050156
3830503773085	383050	3773085	0.317194042
3830603773085	383060	3773085	0.343859565
3830703773085	383070	3773085	0.376329907
3830803773085	383080	3773085	0.421819835
3830903773085	383090	3773085	0.479908555
3831003773085	383100	3773085	0.555841673
3831103773085	383110	3773085	0.652786239
3831203773085	383120	3773085	0.773528583
3831303773085	383130	3773085	0.924365998
3831403773085	383140	3773085	1.104631555
3831503773085	383150	3773085	1.314242525
3831603773085	383160	3773085	1.552990355
3834103773085	383410	3773085	1.617237982
3834203773085	383420	3773085	1.418221723
3834303773085	383430	3773085	1.242579816
3834403773085	383440	3773085	1.089379336
3834503773085	383450	3773085	0.957335819
3834603773085	383460	3773085	0.848636979
3834703773085	383470	3773085	0.760374528
3834803773085	383480	3773085	0.68218662
3834903773085	383490	3773085	0.618551382
3835003773085	383500	3773085	0.566902987
3835103773085	383510	3773085	0.523759869
3835203773085	383520	3773085	0.48675371
3835303773085	383530	3773085	0.453186896
3835403773085	383540	3773085	0.423843159
3835503773085	383550	3773085	0.396038426
3835603773085	383560	3773085	0.368343465

FOR CHRONIC CALCS

MAX:	0.22			
Overlapping Phases - Maximum GLC				
2025	2026	2027	2028	2029
0.001645427	0.002001452	0.030580039	0.146409481	0.112644051
0.00229256	0.002725734	0.03299462	0.141916916	0.107015098
0.002429704	0.002884121	0.032516419	0.129244479	0.095546941
0.002583418	0.003063503	0.033063785	0.120253711	0.086253579
0.002758074	0.003269355	0.034550056	0.116244822	0.080550592
0.006026145	0.00729811	0.022094602	0.051794474	0.035367982
0.005529682	0.006732415	0.019032542	0.043826252	0.03077179
0.005037063	0.006165383	0.016532467	0.037547992	0.027005061
0.004533623	0.005586201	0.014347575	0.032275942	0.023687513
0.004084265	0.005068504	0.012535397	0.027981217	0.020905455
0.003711501	0.004648252	0.011049176	0.024548342	0.018620249
0.00336988	0.004255394	0.009778962	0.02165961	0.016611847
0.003092612	0.003937513	0.008757595	0.01931872	0.01497214
0.002862763	0.003673565	0.007922181	0.017405145	0.013610041
0.002667205	0.003448237	0.007224799	0.015808997	0.012458693
0.002497181	0.003251514	0.0066298	0.014449491	0.011463848
0.002341125	0.003070483	0.006096994	0.013238851	0.010561742
0.002202971	0.00290892	0.005634483	0.012187253	0.009769566
0.002068944	0.002751245	0.005202035	0.011212613	0.009023611
0.001935361	0.002592346	0.004789224	0.010291095	0.008308338
0.001813418	0.002443991	0.004425033	0.009478915	0.007675848
0.001710323	0.002316488	0.004121416	0.008798232	0.007146724
0.001617936	0.002200643	0.003854235	0.008198845	0.006679976
0.001532827	0.00209253	0.003612933	0.007658246	0.006257703
0.001451935	0.001988421	0.003388576	0.007157876	0.00586517
0.001378424	0.001892787	0.003187124	0.006709057	0.005512096
0.001326355	0.001825449	0.003038452	0.006370287	0.005246124
0.00128323	0.001769887	0.00291332	0.006082042	0.005019368
0.001245175	0.001720978	0.002802292	0.005824879	0.004816403
0.001224386	0.001695844	0.002730592	0.005647579	0.004677316
0.00120469	0.001672039	0.002662779	0.00548022	0.004545353
0.00118739	0.001651358	0.002601397	0.005327591	0.004424567
0.001172167	0.001633325	0.002545634	0.005188171	0.004313906
0.001157897	0.001616387	0.002493143	0.00505712	0.004209416
0.001148783	0.0016062	0.002452308	0.004950866	0.004125065
0.001140229	0.001596388	0.002413958	0.004851199	0.004045919
0.001131358	0.001585806	0.002376288	0.004754673	0.00396931
0.001121916	0.001574201	0.002338763	0.004660208	0.003894403
0.001112205	0.001562012	0.002301987	0.004568734	0.003822093
0.001100539	0.001547208	0.002262338	0.004473025	0.003745951
0.001088418	0.001531774	0.002222828	0.004378812	0.003671168
0.00107512	0.001514935	0.002181571	0.004282372	0.003594008
0.001059901	0.001495624	0.002137251	0.004180978	0.003511698
0.001045256	0.00147713	0.002094641	0.004084327	0.003432578
0.001029237	0.001456905	0.002050115	0.003985081	0.003349923
0.001013244	0.001436713	0.002006423	0.003887835	0.003268617
0.000997428	0.001416696	0.001963823	0.003793263	0.003189206
0.000980469	0.001395143	0.001920005	0.003697419	0.003107849
0.000964111	0.001374371	0.001878082	0.003606094	0.003030014
0.0009476	0.001353307	0.001836603	0.003516562	0.002953344
0.000931304	0.001332515	0.00179626	0.003429671	0.002878681
0.000915475	0.001312221	0.001757394	0.00334649	0.002806977
0.000900017	0.001292376	0.001719913	0.003266277	0.002737766
0.000885097	0.001273234	0.001683909	0.00318946	0.002671406
0.000864707	0.001246453	0.001638909	0.00309702	0.002590785
0.000970865	0.001315942	0.0028632	0.006087961	0.006395719
0.00099056	0.001330074	0.003063238	0.006805569	0.007170881
0.001007148	0.001342412	0.003270126	0.007585195	0.00800101
0.001017116	0.001346899	0.003484478	0.008468193	0.008924726
0.001023187	0.001346368	0.003719025	0.009502207	0.009983218
0.00104317	0.001365571	0.004031052	0.010749641	0.011245712
0.001067012	0.001387153	0.004417447	0.012258269	0.012746323
0.001091135	0.001410929	0.00484199	0.013963761	0.01439451
0.001118325	0.001439114	0.005325088	0.015954998	0.016264897
0.001147131	0.001468937	0.005902451	0.018422724	0.018506514
0.001162491	0.001485408	0.0066502	0.021766769	0.021426608
0.001199645	0.001524315	0.007601325	0.026190083	0.025104328
0.001238663	0.001565039	0.008801624	0.031987664	0.029694419
0.001279277	0.001607438	0.010368959	0.039754963	0.035620384
0.001321744	0.001651792	0.012369938	0.049845583	0.043132261
0.001369178	0.001701394	0.014859552	0.062508332	0.052460201
0.001419807	0.00175438	0.017949025	0.078475978	0.064113592
0.001473645	0.001810792	0.021593848	0.097659664	0.07807336
0.001530916	0.001871045	0.025787475	0.120046202	0.09436043
0.001591748	0.001935279	0.030521193	0.14560876	0.112998309
0.008516804	0.010178107	0.033387509	0.079238606	0.051277765
0.007762466	0.009329634	0.027755606	0.064261607	0.043060898
0.00696295	0.008416273	0.023303719	0.05292165	0.036621676
0.006175462	0.007506959	0.019762312	0.044269184	0.03151327
0.00545484	0.006672372	0.016897466	0.037505029	0.027325522
0.00484577	0.005967055	0.014620755	0.032221396	0.023950652
0.004347539	0.005389711	0.012807653	0.028049198	0.021221177
0.003897061	0.004877938	0.011212613	0.024521635	0.018812733
0.003535775	0.004460973	0.009951085	0.021696814	0.016826714
0.003242212	0.004122153	0.008937135	0.01941907	0.015215843
0.002997892	0.003839836	0.008100116	0.017539494	0.013864371
0.00278833	0.003597127	0.007392408	0.015952811	0.012705865
0.00259759	0.003376037	0.006762342	0.014549866	0.011659956
0.002431169	0.003182047	0.006220619	0.013342991	0.01074909
0.002272952	0.002996897	0.005719502	0.012233154	0.00989537
0.002114024	0.002809567	0.005236268	0.01117393	0.00906648

Health Risk Assessment Results Summary

		MAX:	4.18	5.16	7.17
Unique Identifier	X (UTM)	Y (UTM)	Onroad	Offroad	Total Risk
3835703773085	383570	3773085	0.151824788	0.191676311	0.3435011
3835803773085	383580	3773085	0.141373513	0.182771229	0.3241447
3835903773085	383590	3773085	0.13230753	0.174792177	0.3070997
3836003773085	383600	3773085	0.123471251	0.166760345	0.2902316
3836103773085	383610	3773085	0.114058976	0.157766134	0.2718251
3836203773085	383620	3773085	0.105916124	0.14957394	0.2554901
3836303773085	383630	3773085	0.100305494	0.143881033	0.2441865
3836403773085	383640	3773085	0.095762374	0.139267005	0.2350294
3836503773085	383650	3773085	0.091743996	0.135178675	0.2269227
3836603773085	383660	3773085	0.089171153	0.132780893	0.221952
3836703773085	383670	3773085	0.086741471	0.130520611	0.2172621
3836803773085	383680	3773085	0.084689506	0.128687817	0.2133773
3836903773085	383690	3773085	0.082942968	0.127193142	0.2101361
3837003773085	383700	3773085	0.081317289	0.125795577	0.2071129
3837103773085	383710	3773085	0.080178885	0.12493855	0.2051174
3837203773085	383720	3773085	0.079133582	0.124134421	0.203268
3837303773085	383730	3773085	0.078108111	0.123291651	0.2013998
3837403773085	383740	3773085	0.077038931	0.122382807	0.1994217
3837503773085	383750	3773085	0.075969937	0.121458827	0.1974288
3837603773085	383760	3773085	0.074662504	0.120256695	0.1949192
3837703773085	383770	3773085	0.073316762	0.1190283	0.1923451
3837803773085	383780	3773085	0.071905394	0.117712616	0.189618
3837903773085	383790	3773085	0.070376876	0.11623353	0.1866104
3838003773085	383800	3773085	0.068906101	0.11478966	0.1836958
3838103773085	383810	3773085	0.067353932	0.113234221	0.1805882
3838203773085	383820	3773085	0.065826049	0.111669923	0.177496
3838303773085	383830	3773085	0.064347605	0.11012815	0.1744758
3838403773085	383840	3773085	0.062837991	0.108527468	0.1713655
3838503773085	383850	3773085	0.061396561	0.10699411	0.1683907
3838603773085	383860	3773085	0.059907504	0.105380233	0.1652877
3838703773085	383870	3773085	0.058420024	0.103745891	0.1621659
3838803773085	383880	3773085	0.056999586	0.102168445	0.159168
3838903773085	383890	3773085	0.055662882	0.100673164	0.156336
3839003773085	383900	3773085	0.054378911	0.099212489	0.1535914
3839103773085	383910	3773085	0.052810433	0.097363598	0.150174
3829703773095	382970	3773095	0.046696719	0.164348587	0.2110453
3829803773095	382980	3773095	0.049299855	0.171991098	0.221291
3829903773095	382990	3773095	0.051726054	0.179912542	0.2316386
3830003773095	383000	3773095	0.05402164	0.188694261	0.2427159
3830103773095	383010	3773095	0.05599493	0.19632548	0.2523204
3830203773095	383020	3773095	0.058429635	0.208439901	0.2668695
3830303773095	383030	3773095	0.061546934	0.22342484	0.2849718
3830403773095	383040	3773095	0.06455621	0.241636405	0.3061926
3830503773095	383050	3773095	0.067542582	0.262974848	0.3305174
3830603773095	383060	3773095	0.0707131	0.28955697	0.3602701
3830703773095	383070	3773095	0.074078572	0.323426668	0.3975052
3830803773095	383080	3773095	0.077639482	0.370532972	0.4481725
3830903773095	383090	3773095	0.081417346	0.435726777	0.5171441
3831103773095	383110	3773095	0.089757947	0.659715147	0.7494731
3831203773095	383120	3773095	0.094639974	0.834533314	0.9291733
3831303773095	383130	3773095	0.099908235	1.067497828	1.1674061
3831403773095	383140	3773095	0.105572783	1.351773752	1.4573465
3834103773095	383410	3773095	1.188260936	0.936507005	2.1247679
3834203773095	383420	3773095	1.039408411	0.76823267	1.8076411
3834303773095	383430	3773095	0.894762702	0.647525674	1.5422884
3834403773095	383440	3773095	0.75869107	0.558486321	1.3171774
3834503773095	383450	3773095	0.63986086	0.489017883	1.1288787
3834603773095	383460	3773095	0.544681969	0.434938166	0.9796201
3834703773095	383470	3773095	0.471060772	0.39232236	0.8633831
3834803773095	383480	3773095	0.410571412	0.358655309	0.7692267
3834903773095	383490	3773095	0.36260117	0.330051166	0.6926523
3835003773095	383500	3773095	0.324373142	0.306734604	0.6311077
3835103773095	383510	3773095	0.292900554	0.287031012	0.5799316
3835203773095	383520	3773095	0.266539174	0.270063482	0.5366027
3835303773095	383530	3773095	0.242036809	0.254266151	0.496303
3835403773095	383540	3773095	0.221054634	0.240274634	0.4613293
3835503773095	383550	3773095	0.201907337	0.227100029	0.4290074
3835603773095	383560	3773095	0.183515548	0.214017986	0.3975335
3835703773095	383570	3773095	0.167514813	0.202031965	0.3695468
3835803773095	383580	3773095	0.154909456	0.191986598	0.3468961
3835903773095	383590	3773095	0.143984731	0.182938648	0.3269234
3836003773095	383600	3773095	0.133730587	0.17412452	0.3078551
3836103773095	383610	3773095	0.123389635	0.164756361	0.288146
3836203773095	383620	3773095	0.114425357	0.156211245	0.2706366
3836303773095	383630	3773095	0.107885424	0.149888622	0.257774
3836403773095	383640	3773095	0.102494118	0.144626864	0.247121
3836503773095	383650	3773095	0.0977455	0.139961664	0.2377072
3836603773095	383660	3773095	0.094795277	0.13732415	0.2321194
3836703773095	383670	3773095	0.092013052	0.134831301	0.2268444
3836803773095	383680	3773095	0.089667145	0.132813449	0.2224806
3836903773095	383690	3773095	0.0876924	0.131191557	0.218884
3837003773095	383700	3773095	0.085845742	0.129677344	0.2155231
3837103773095	383710	3773095	0.084453559	0.128633761	0.2130873
3837203773095	383720	3773095	0.083160319	0.127639828	0.2108001
3837303773095	383730	3773095	0.08190208	0.126633971	0.2085361
3837403773095	383740	3773095	0.080629114	0.125579851	0.206209
3837503773095	383750	3773095	0.079368009	0.124519495	0.2038875
3837603773095	383760	3773095	0.077895593	0.123210152	0.2011057
3837703773095	383770	3773095	0.076402702	0.121875813	0.1982785
3837803773095	383780	3773095	0.074852286	0.120482646	0.1953349
3837903773095	383790	3773095	0.07319734	0.118937353	0.1921347

Health Risk Assessment Results Summary

Sensitive Receptor

		MAX:	7.17
Unique Identifier	X (UTM)	Y (UTM)	Total Risk
3835703773085	383570	3773085	0.3435011
3835803773085	383580	3773085	0.324144743
3835903773085	383590	3773085	0.307099707
3836003773085	383600	3773085	0.290231596
3836103773085	383610	3773085	0.27182511
3836203773085	383620	3773085	0.255490063
3836303773085	383630	3773085	0.244186527
3836403773085	383640	3773085	0.235029378
3836503773085	383650	3773085	0.226922671
3836603773085	383660	3773085	0.221952045
3836703773085	383670	3773085	0.217262081
3836803773085	383680	3773085	0.213377323
3836903773085	383690	3773085	0.21013611
3837003773085	383700	3773085	0.207112866
3837103773085	383710	3773085	0.205117435
3837203773085	383720	3773085	0.203268003
3837303773085	383730	3773085	0.201399761
3837403773085	383740	3773085	0.199421738
3837503773085	383750	3773085	0.197428764
3837603773085	383760	3773085	0.194919198
3837703773085	383770	3773085	0.192345062
3837803773085	383780	3773085	0.189618011
3837903773085	383790	3773085	0.186610406
3838003773085	383800	3773085	0.183695761
3838103773085	383810	3773085	0.180588153
3838203773085	383820	3773085	0.177495972
3838303773085	383830	3773085	0.174475755
3838403773085	383840	3773085	0.171365459
3838503773085	383850	3773085	0.168390671
3838603773085	383860	3773085	0.165287738
3838703773085	383870	3773085	0.162165916
3838803773085	383880	3773085	0.159168031
3838903773085	383890	3773085	0.156336047
3839003773085	383900	3773085	0.1535914
3839103773085	383910	3773085	0.150174031
3829703773095	382970	3773095	0.211045306
3829803773095	382980	3773095	0.221290953
3829903773095	382990	3773095	0.231638596
3830003773095	383000	3773095	0.242715901
3830103773095	383010	3773095	0.25232041
3830203773095	383020	3773095	0.266869535
3830303773095	383030	3773095	0.284971775
3830403773095	383040	3773095	0.306192614
3830503773095	383050	3773095	0.33051743
3830603773095	383060	3773095	0.36027007
3830703773095	383070	3773095	0.39750524
3830803773095	383080	3773095	0.448172453
3830903773095	383090	3773095	0.517144124
3831103773095	383110	3773095	0.749473094
3831203773095	383120	3773095	0.929173288
3831303773095	383130	3773095	1.167406063
3831403773095	383140	3773095	1.457346535
3834103773095	383410	3773095	2.124767941
3834203773095	383420	3773095	1.807641081
3834303773095	383430	3773095	1.542288376
3834403773095	383440	3773095	1.317177391
3834503773095	383450	3773095	1.128878742
3834603773095	383460	3773095	0.979620135
3834703773095	383470	3773095	0.863383132
3834803773095	383480	3773095	0.769226721
3834903773095	383490	3773095	0.692652336
3835003773095	383500	3773095	0.631107746
3835103773095	383510	3773095	0.579931566
3835203773095	383520	3773095	0.536602656
3835303773095	383530	3773095	0.49630296
3835403773095	383540	3773095	0.461329268
3835503773095	383550	3773095	0.429007366
3835603773095	383560	3773095	0.397533524
3835703773095	383570	3773095	0.369546778
3835803773095	383580	3773095	0.346896054
3835903773095	383590	3773095	0.32692338
3836003773095	383600	3773095	0.307855107
3836103773095	383610	3773095	0.288145996
3836203773095	383620	3773095	0.270636602
3836303773095	383630	3773095	0.257774047
3836403773095	383640	3773095	0.247120982
3836503773095	383650	3773095	0.237707164
3836603773095	383660	3773095	0.232119427
3836703773095	383670	3773095	0.226844352
3836803773095	383680	3773095	0.222480593
3836903773095	383690	3773095	0.218883957
3837003773095	383700	3773095	0.215523086
3837103773095	383710	3773095	0.21308732
3837203773095	383720	3773095	0.210800146
3837303773095	383730	3773095	0.208536051
3837403773095	383740	3773095	0.206208965
3837503773095	383750	3773095	0.203887504
3837603773095	383760	3773095	0.201105745
3837703773095	383770	3773095	0.198278515
3837803773095	383780	3773095	0.195334932
3837903773095	383790	3773095	0.192134692

FOR CHRONIC CALCS

MAX:	0.22			
Overlapping Phases - Maximum GLC				
2025	2026	2027	2028	2029
0.001971304	0.002638105	0.004814487	0.010248366	0.008339847
0.001861046	0.002503241	0.004488209	0.009522988	0.007774196
0.001764035	0.002383319	0.004204817	0.008891632	0.00728055
0.001667397	0.002262343	0.00393218	0.008289154	0.006805708
0.00156094	0.002126562	0.003646412	0.007666868	0.006311155
0.001466829	0.002004711	0.003396141	0.007121282	0.005877431
0.001402797	0.001922066	0.003218411	0.00672465	0.005563267
0.001351377	0.001855948	0.003072782	0.006395649	0.005302314
0.001305982	0.001797623	0.002943781	0.006102792	0.005069181
0.001279246	0.001764849	0.002857503	0.005896303	0.004905539
0.001253996	0.001733892	0.00277635	0.005702416	0.004750996
0.001233457	0.00170928	0.002706674	0.005533068	0.004615718
0.001216654	0.001689594	0.002646239	0.005384015	0.00449621
0.001201058	0.001671304	0.002589614	0.005244589	0.004383985
0.001191592	0.001661058	0.002546711	0.005133784	0.004295007
0.001182914	0.001651475	0.002506629	0.005030373	0.004211924
0.001173982	0.001641122	0.002467473	0.004930787	0.004132031
0.00116417	0.001629298	0.002428009	0.004832303	0.004053086
0.0011541	0.001616865	0.00238931	0.004736899	0.00397695
0.001140684	0.001599931	0.002345249	0.00463262	0.003892908
0.001126725	0.001582316	0.002301059	0.004529093	0.003809484
0.001111725	0.001563393	0.002255714	0.00442479	0.003724868
0.001094973	0.001542255	0.002207658	0.004316151	0.003635732
0.00107874	0.001521791	0.002161361	0.004212279	0.003549863
0.001061239	0.001499788	0.002113391	0.004106438	0.003460996
0.001043779	0.00147776	0.002066397	0.004003093	0.003373773
0.001026711	0.001456208	0.002021006	0.003903281	0.003289356
0.00100899	0.001433751	0.00197527	0.003803767	0.003204557
0.000992006	0.001412199	0.00193175	0.003709299	0.003123768
0.00097414	0.001389439	0.001887403	0.003614254	0.003041933
0.000956064	0.001366287	0.001843516	0.003520912	0.002961179
0.000938692	0.001344014	0.001801624	0.00343193	0.002884099
0.000922292	0.001322975	0.001762114	0.003348026	0.002811452
0.000906386	0.001302458	0.00172417	0.00326748	0.002741617
0.000886207	0.001276084	0.001679381	0.003175092	0.002661037
0.000984951	0.001337361	0.002909119	0.006151356	0.006506505
0.001010059	0.001358114	0.003124757	0.006883119	0.007312624
0.00103052	0.001373761	0.003353788	0.007712544	0.008218105
0.001047732	0.001386475	0.003607473	0.008681527	0.009265205
0.001050622	0.001378502	0.003860441	0.009797563	0.010447217
0.001069425	0.00139707	0.004186887	0.011114543	0.011821921
0.001095225	0.001420245	0.004597977	0.012713662	0.013464195
0.001124594	0.001449099	0.005070637	0.014559447	0.015321326
0.001153303	0.001477481	0.005611899	0.016761462	0.017462163
0.001184377	0.001509112	0.006267463	0.019524954	0.020059434
0.001206283	0.001531001	0.007115841	0.023285092	0.023451706
0.001238787	0.001564825	0.008216815	0.028353668	0.027789773
0.001281391	0.001608703	0.009664248	0.035295784	0.033397523
0.001372308	0.001702147	0.014511502	0.059650973	0.051702522
0.001424467	0.001755745	0.018280614	0.078830795	0.065728463
0.001480412	0.001813273	0.02325187	0.104490792	0.0843001
0.001540134	0.001874746	0.029170308	0.135810936	0.10697878
0.011707152	0.013891166	0.043587725	0.101514491	0.064412102
0.010335974	0.012343983	0.035021979	0.079405866	0.052443977
0.008996885	0.010808916	0.028607166	0.063586836	0.043544387
0.007732513	0.009343486	0.023668594	0.051938243	0.036742168
0.006623884	0.008053669	0.019786575	0.043100203	0.031302294
0.0057331	0.007018532	0.016796072	0.036397961	0.02702451
0.005041491	0.006214819	0.014492979	0.03125802	0.023663069
0.004478514	0.005569642	0.012624795	0.02718389	0.020912565
0.004025869	0.005044244	0.011145476	0.023948635	0.018648516
0.003663712	0.004623838	0.009963882	0.02134651	0.016815203
0.003364096	0.004275991	0.008990945	0.019206844	0.015278323
0.003111559	0.003982328	0.008176252	0.017417673	0.013969752
0.002875713	0.003708911	0.007432694	0.015804355	0.012755177
0.002671747	0.003471437	0.006796401	0.014422622	0.011701138
0.002483385	0.003251425	0.006220119	0.013175393	0.010732306
0.002299356	0.003035033	0.005674713	0.012002473	0.009805419
0.002135921	0.002840135	0.005200586	0.010980398	0.008995122
0.002004526	0.002680436	0.004821692	0.010155249	0.008343684
0.001888854	0.002538256	0.0044926	0.009436928	0.007775103
0.001778086	0.002400385	0.004185763	0.008769848	0.007243931
0.001662964	0.002254598	0.003879093	0.008109722	0.006714996
0.001561129	0.00212382	0.003610158	0.007529631	0.006249874
0.001487302	0.002029038	0.003409057	0.007088325	0.005896762
0.001426598	0.001951172	0.003241453	0.006717046	0.005599111
0.001373107	0.001882515	0.003093444	0.006387803	0.005334249
0.00134255	0.001845139	0.002997438	0.006162309	0.005153678
0.001313697	0.001809814	0.002907156	0.005950717	0.00498324
0.001290194	0.001781668	0.00282993	0.005766834	0.004834721
0.001271221	0.001759477	0.002763577	0.005606289	0.004704575
0.001253521	0.001738774	0.002701386	0.005456145	0.004582301
0.001241382	0.001725288	0.002651746	0.005332424	0.004481452
0.001230025	0.001712422	0.002605176	0.005216585	0.004386912
0.001218658	0.001699162	0.002560046	0.005105466	0.004296243
0.001206726	0.001684803	0.002515282	0.004996863	0.004207694
0.001194646	0.001670005	0.00247161	0.004892046	0.00412244
0.001179565	0.001651126	0.002423346	0.004779714	0.004030547
0.001164057	0.001631674	0.002375347	0.004669163	0.003940096
0.001147698	0.001611169	0.002326659	0.004558447	0.003849183
0.001129706	0.001588544	0.002275668	0.004444364	0.003754599

Health Risk Assessment Results Summary

		MAX:	4.18	5.16	7.17
Unique Identifier	X (UTM)	Y (UTM)	Onroad	Offroad	Total Risk
3838003773095	383800	3773095	0.071610581	0.117419324	0.1890299
3838103773095	383810	3773095	0.069967361	0.11582557	0.1857929
3838203773095	383820	3773095	0.068369526	0.114241108	0.1826106
3838303773095	383830	3773095	0.066809757	0.112661477	0.1794712
3838403773095	383840	3773095	0.065161382	0.110954269	0.1761157
3838503773095	383850	3773095	0.063590048	0.109307901	0.1728979
3838603773095	383860	3773095	0.061970065	0.10758178	0.1695518
3838703773095	383870	3773095	0.060353517	0.105832028	0.1661855
3838803773095	383880	3773095	0.058805677	0.104133074	0.1629388
3838903773095	383890	3773095	0.057358834	0.102531907	0.1598907
3839003773095	383900	3773095	0.055968363	0.100970441	0.1569388
3839103773095	383910	3773095	0.054420838	0.099179601	0.1536004
3829703773105	382970	3773105	0.047290675	0.167239234	0.2145299
3829803773105	382980	3773105	0.049993914	0.175392335	0.2253862
3829903773105	382990	3773105	0.052690109	0.184128692	0.2368188
3830003773105	383000	3773105	0.055286663	0.193802165	0.2490888
3830103773105	383010	3773105	0.057425537	0.202432049	0.2598576
3830203773105	383020	3773105	0.059982224	0.215180506	0.2751627
3830303773105	383030	3773105	0.063028654	0.23112273	0.2941514
3830403773105	383040	3773105	0.066435898	0.250731094	0.317167
3830503773105	383050	3773105	0.069758522	0.275320517	0.345079
3830603773105	383060	3773105	0.073145743	0.30585469	0.3790004
3830703773105	383070	3773105	0.076779658	0.344195915	0.4209756
3830803773105	383080	3773105	0.08064928	0.398312765	0.478962
3830903773105	383090	3773105	0.08476966	0.47451716	0.5592868
3831003773105	383100	3773105	0.089205441	0.587000444	0.6762059
3831203773105	383120	3773105	0.099348677	1.03129451	1.1306432
3834203773105	383420	3773105	1.469706789	0.897964022	2.3676708
3834303773105	383430	3773105	1.213871695	0.739247253	1.9531189
3834403773105	383440	3773105	0.987227473	0.626257419	1.6134849
3834503773105	383450	3773105	0.800595153	0.540237897	1.3408331
3834603773105	383460	3773105	0.659710992	0.474280438	1.1339914
3834703773105	383470	3773105	0.55668059	0.423936997	0.9806176
3834803773105	383480	3773105	0.480748472	0.38604875	0.8667972
3834903773105	383490	3773105	0.420866653	0.354457626	0.7753243
3835003773105	383500	3773105	0.374054091	0.328400723	0.7024548
3835103773105	383510	3773105	0.335373772	0.306485912	0.6418597
3835203773105	383520	3773105	0.303368678	0.287743314	0.591112
3835303773105	383530	3773105	0.273180844	0.269919719	0.5431006
3835403773105	383540	3773105	0.247543059	0.254251221	0.5017943
3835503773105	383550	3773105	0.224615345	0.23971117	0.4643265
3835603773105	383560	3773105	0.203258945	0.225559152	0.4288181
3835703773105	383570	3773105	0.18470648	0.212599332	0.3973058
3835803773105	383580	3773105	0.169645014	0.201416252	0.3710613
3835903773105	383590	3773105	0.156620038	0.191269879	0.3478899
3836003773105	383600	3773105	0.144759163	0.181620731	0.3263799
3836103773105	383610	3773105	0.133412541	0.171889029	0.3053016
3836203773105	383620	3773105	0.123575089	0.163010908	0.286586
3836303773105	383630	3773105	0.116004916	0.156032101	0.272037
3836403773105	383640	3773105	0.109643114	0.150077959	0.2597211
3836503773105	383650	3773105	0.104087578	0.144812789	0.2489004
3836603773105	383660	3773105	0.100723105	0.141927415	0.2426505
3836703773105	383670	3773105	0.097558368	0.13920241	0.2367608
3836803773105	383680	3773105	0.094899152	0.137002702	0.2319019
3836903773105	383690	3773105	0.092665077	0.135246681	0.2279118
3837003773105	383700	3773105	0.090591789	0.13361406	0.2242058
3837103773105	383710	3773105	0.088915806	0.132378569	0.2212944
3837203773105	383720	3773105	0.087353968	0.131202507	0.2185565
3837303773105	383730	3773105	0.085852908	0.130029325	0.2158822
3837403773105	383740	3773105	0.084360961	0.128826336	0.2131873
3837503773105	383750	3773105	0.08289317	0.127627398	0.2105206
3837603773105	383760	3773105	0.081242348	0.126200156	0.2074425
3837703773105	383770	3773105	0.079585481	0.124761464	0.2043469
3837803773105	383780	3773105	0.077889096	0.123269281	0.2011584
3837903773105	383790	3773105	0.076106977	0.121655808	0.1977628
3838003773105	383800	3773105	0.074390916	0.120073816	0.1944647
3838103773105	383810	3773105	0.072662193	0.118442705	0.1911049
3838203773105	383820	3773105	0.07098877	0.11684851	0.1878373
3838303773105	383830	3773105	0.069349695	0.115235533	0.1845852
3838403773105	383840	3773105	0.067554853	0.113409958	0.1809648
3838503773105	383850	3773105	0.065845579	0.111655481	0.1775011
3838603773105	383860	3773105	0.064090507	0.109812515	0.173903
3838703773105	383870	3773105	0.062340434	0.107945619	0.1702861
3838803773105	383880	3773105	0.060664784	0.106131213	0.166796
3838903773105	383890	3773105	0.059105609	0.104423014	0.1635286
3839003773105	383900	3773105	0.057608378	0.102758135	0.1603665
3839103773105	383910	3773105	0.056072465	0.101016139	0.1570886
3829703773115	382970	3773115	0.047858375	0.169970709	0.2178291
3829803773115	382980	3773115	0.050617576	0.178491897	0.2291095
3829903773115	382990	3773115	0.053607145	0.188096257	0.2417034
3830003773115	383000	3773115	0.056532764	0.198737339	0.2552701
3830103773115	383010	3773115	0.058882737	0.208486545	0.2673693
3830203773115	383020	3773115	0.061524479	0.221897737	0.2834222
3830303773115	383030	3773115	0.064506558	0.238487941	0.3029945
3830403773115	383040	3773115	0.068233975	0.259490632	0.3277246
3830503773115	383050	3773115	0.072037218	0.287426316	0.3594635
3830603773115	383060	3773115	0.075671302	0.322257219	0.3979285
3830703773115	383070	3773115	0.079599839	0.364906876	0.4445067
3830803773115	383080	3773115	0.083801395	0.425294272	0.5090957
3830903773115	383090	3773115	0.08831244	0.510853848	0.5991663
3831003773115	383100	3773115	0.093196156	0.639780454	0.7329766

Health Risk Assessment Results Summary

Sensitive Receptor		MAX:	7.17
Unique Identifier	X (UTM)	Y (UTM)	Total Risk
3838003773095	383800	3773095	0.189029905
3838103773095	383810	3773095	0.185792931
3838203773095	383820	3773095	0.182610634
3838303773095	383830	3773095	0.179471234
3838403773095	383840	3773095	0.176115651
3838503773095	383850	3773095	0.172897949
3838603773095	383860	3773095	0.169551845
3838703773095	383870	3773095	0.166185545
3838803773095	383880	3773095	0.162938751
3838903773095	383890	3773095	0.159890741
3839003773095	383900	3773095	0.156938804
3839103773095	383910	3773095	0.153600439
3829703773105	382970	3773105	0.21452991
3829803773105	382980	3773105	0.225386249
3829903773105	382990	3773105	0.236818801
3830003773105	383000	3773105	0.249088827
3830103773105	383010	3773105	0.259857586
3830203773105	383020	3773105	0.27516273
3830303773105	383030	3773105	0.294151384
3830403773105	383040	3773105	0.317166992
3830503773105	383050	3773105	0.345079038
3830603773105	383060	3773105	0.379000433
3830703773105	383070	3773105	0.420975574
3830803773105	383080	3773105	0.478962045
3830903773105	383090	3773105	0.559286819
3831003773105	383100	3773105	0.676205885
3831203773105	383120	3773105	1.130643187
3834203773105	383420	3773105	2.36767081
3834303773105	383430	3773105	1.953118948
3834403773105	383440	3773105	1.613484892
3834503773105	383450	3773105	1.34083305
3834603773105	383460	3773105	1.13399143
3834703773105	383470	3773105	0.980617587
3834803773105	383480	3773105	0.866797222
3834903773105	383490	3773105	0.775324279
3835003773105	383500	3773105	0.702454815
3835103773105	383510	3773105	0.641859684
3835203773105	383520	3773105	0.591111992
3835303773105	383530	3773105	0.543100563
3835403773105	383540	3773105	0.501794279
3835503773105	383550	3773105	0.464326514
3835603773105	383560	3773105	0.428818097
3835703773105	383570	3773105	0.397305813
3835803773105	383580	3773105	0.371061267
3835903773105	383590	3773105	0.347889917
3836003773105	383600	3773105	0.326379894
3836103773105	383610	3773105	0.30530157
3836203773105	383620	3773105	0.286585997
3836303773105	383630	3773105	0.272037017
3836403773105	383640	3773105	0.259721073
3836503773105	383650	3773105	0.248900367
3836603773105	383660	3773105	0.24265052
3836703773105	383670	3773105	0.236760778
3836803773105	383680	3773105	0.231901854
3836903773105	383690	3773105	0.227911757
3837003773105	383700	3773105	0.224205849
3837103773105	383710	3773105	0.221294375
3837203773105	383720	3773105	0.218556475
3837303773105	383730	3773105	0.215882233
3837403773105	383740	3773105	0.213187297
3837503773105	383750	3773105	0.210520568
3837603773105	383760	3773105	0.207442504
3837703773105	383770	3773105	0.204346945
3837803773105	383780	3773105	0.201158377
3837903773105	383790	3773105	0.197762785
3838003773105	383800	3773105	0.194464732
3838103773105	383810	3773105	0.191104899
3838203773105	383820	3773105	0.18783728
3838303773105	383830	3773105	0.184585227
3838403773105	383840	3773105	0.180964811
3838503773105	383850	3773105	0.17750106
3838603773105	383860	3773105	0.173903022
3838703773105	383870	3773105	0.170286054
3838803773105	383880	3773105	0.166795997
3838903773105	383890	3773105	0.163528623
3839003773105	383900	3773105	0.160366512
3839103773105	383910	3773105	0.157088604
3829703773115	382970	3773115	0.217829084
3829803773115	382980	3773115	0.229109473
3829903773115	382990	3773115	0.241703402
3830003773115	383000	3773115	0.255270103
3830103773115	383010	3773115	0.267369282
3830203773115	383020	3773115	0.283422217
3830303773115	383030	3773115	0.302994499
3830403773115	383040	3773115	0.327724607
3830503773115	383050	3773115	0.359463534
3830603773115	383060	3773115	0.397928521
3830703773115	383070	3773115	0.444506714
3830803773115	383080	3773115	0.509095666
3830903773115	383090	3773115	0.599166288
3831003773115	383100	3773115	0.73297661

FOR CHRONIC CALCS

	MAX:	0.22			
	Overlapping Phases - Maximum GLC				
2025	2026	2027	2028	2029	
0.001112291	0.001566653	0.002226531	0.004335097	0.003663618	
0.001093954	0.001543653	0.0021765	0.004225456	0.00357102	
0.001075909	0.001520999	0.0021279	0.004119405	0.003480993	
0.001058079	0.001498542	0.002080623	0.004016183	0.003393172	
0.001038802	0.001474117	0.002031642	0.003910573	0.003302477	
0.00102031	0.001450674	0.001984943	0.003810187	0.003216072	
0.001000892	0.001425885	0.001937541	0.003709453	0.00312879	
0.000981271	0.001400768	0.001890593	0.003610447	0.003042723	
0.000962317	0.001376414	0.001845681	0.003515898	0.002960507	
0.000944558	0.001353572	0.001803541	0.003426993	0.002883185	
0.000927353	0.0013314	0.001763002	0.003341782	0.002809037	
0.000907626	0.001305648	0.001718978	0.00325062	0.002729414	
0.000999291	0.001356809	0.002966826	0.00625731	0.006674095	
0.001027705	0.001382391	0.003190974	0.006991824	0.007497718	
0.001051635	0.001401068	0.003442734	0.007877141	0.008488489	
0.00107086	0.001414212	0.003727238	0.008945321	0.009677113	
0.001074402	0.001405717	0.004013183	0.010173465	0.011027176	
0.001096297	0.001427417	0.00435888	0.011521941	0.012481234	
0.001124121	0.00145469	0.004786023	0.013157213	0.014230851	
0.001155574	0.00148408	0.005310254	0.015177929	0.016347967	
0.00118713	0.001514345	0.005946208	0.017717711	0.018947443	
0.001218105	0.00154442	0.00671719	0.020944901	0.022122891	
0.001242542	0.001568517	0.007685936	0.025179607	0.026101891	
0.001279141	0.001605965	0.00895845	0.030983829	0.031226432	
0.00132542	0.001652915	0.010663963	0.039117641	0.037938109	
0.001374416	0.001702465	0.013119703	0.051295897	0.047385363	
0.00148315	0.001812322	0.022770758	0.100225472	0.083239951	
0.014356841	0.017067114	0.044568903	0.097873074	0.063988733	
0.011992068	0.014340677	0.035288835	0.076050226	0.051772455	
0.009887006	0.011890454	0.028374834	0.060516438	0.04275977	
0.008147455	0.009857701	0.023117422	0.049099237	0.035739116	
0.006829836	0.008320594	0.019200468	0.040694043	0.030342034	
0.005866087	0.007201009	0.016287796	0.034443164	0.026223114	
0.005156016	0.006377762	0.014119144	0.029821978	0.023112619	
0.00459165	0.005718643	0.012407995	0.026169873	0.020570298	
0.004148725	0.005202377	0.011047414	0.023252035	0.018493455	
0.003781198	0.004773452	0.009927188	0.020851995	0.016758588	
0.00347567	0.004416838	0.008996045	0.018858709	0.015288665	
0.003186252	0.004080729	0.008131123	0.01703881	0.013893502	
0.002938555	0.003792433	0.007394717	0.015485214	0.012687384	
0.002714573	0.00353097	0.006737784	0.01410174	0.011595642	
0.002502767	0.00328241	0.006129203	0.012822062	0.010569459	
0.002315353	0.003059869	0.005599866	0.011704848	0.009670896	
0.002160216	0.002872633	0.00516522	0.010779525	0.008928589	
0.002023586	0.002705463	0.004787893	0.009973907	0.008280845	
0.001896761	0.00254837	0.004444602	0.009241534	0.007689764	
0.001772278	0.002391755	0.004116959	0.008545682	0.007126061	
0.001662253	0.00225152	0.003829613	0.007933838	0.006630087	
0.001577595	0.002143336	0.003604069	0.007447725	0.00623626	
0.001506332	0.002052149	0.003412728	0.007032559	0.005899177	
0.001443954	0.001972193	0.003244789	0.006666458	0.00560107	
0.001409201	0.001929749	0.003138724	0.006422447	0.005403089	
0.001376448	0.001889716	0.003039179	0.006193823	0.005216626	
0.001349812	0.001857816	0.002954373	0.005996029	0.005054752	
0.00132833	0.001832699	0.002881852	0.005824132	0.004913499	
0.001308459	0.001809484	0.002814186	0.005664004	0.004781345	
0.001293339	0.001792363	0.002757559	0.005527232	0.004668128	
0.001279156	0.001776086	0.002704373	0.005399183	0.004561897	
0.001265237	0.001759755	0.002653224	0.005276965	0.004460453	
0.001251013	0.001742678	0.002603045	0.005158458	0.004362131	
0.001236772	0.001725314	0.002554337	0.005044335	0.004267695	
0.001219833	0.001704224	0.002501749	0.004924218	0.00416788	
0.001202637	0.001682767	0.002449813	0.004806498	0.004070079	
0.001184738	0.00166039	0.002397575	0.004689527	0.00397273	
0.001165487	0.001636283	0.002343683	0.004570348	0.003872818	
0.001146809	0.001612872	0.002291734	0.00445571	0.0037766	
0.001127675	0.001588928	0.002239798	0.004342743	0.00368059	
0.001109048	0.00156565	0.002189627	0.004234014	0.003587716	
0.001090486	0.001542365	0.002140579	0.004127786	0.003496685	
0.00106951	0.001515781	0.002088217	0.004016253	0.003400171	
0.001049423	0.001490295	0.002038417	0.003910194	0.003308269	
0.001028403	0.00146347	0.001987876	0.003803816	0.00321552	
0.001007169	0.00143624	0.001937901	0.003699273	0.003124174	
0.000986657	0.001409843	0.001890056	0.00359931	0.00303684	
0.000967504	0.001385176	0.00184527	0.003505653	0.002955039	
0.000948956	0.001361205	0.001802282	0.003415901	0.002876619	
0.000929584	0.00133601	0.001758682	0.003325676	0.002797702	
0.001013226	0.001375759	0.003021694	0.006349013	0.006834434	
0.00104409	0.001405084	0.00325174	0.007081146	0.007670731	
0.001072162	0.001427749	0.003526916	0.008018179	0.008746873	
0.001094025	0.001441985	0.003844406	0.009184579	0.010086323	
0.001098925	0.001433799	0.004167898	0.010530177	0.011625718	
0.001123657	0.001458597	0.00453295	0.011902906	0.01316873	
0.001152884	0.001488413	0.004975423	0.013560919	0.015029256	
0.001186072	0.001518621	0.005549923	0.015747543	0.017445241	
0.001221469	0.001551295	0.006293046	0.01864221	0.020583431	
0.001253066	0.001580694	0.007196909	0.022359457	0.024488273	
0.00128052	0.001607302	0.008291902	0.02704278	0.029155094	
0.001321323	0.001648373	0.00973229	0.033498511	0.0351437	
0.001371825	0.001698822	0.011672499	0.042632157	0.04297122	
0.001425718	0.001752462	0.014507661	0.056591795	0.054078273	

Health Risk Assessment Results Summary

		MAX:	4.18	5.16	7.17
Unique Identifier	X (UTM)	Y (UTM)	Onroad	Offroad	Total Risk
3834203773115	383420	3773115	2.200225759	1.040821666	3.2410474
3834303773115	383430	3773115	1.702831364	0.836611717	2.5394431
3834403773115	383440	3773115	1.301052473	0.696945879	1.9979984
3834503773115	383450	3773115	1.006474388	0.593295042	1.5997694
3834603773115	383460	3773115	0.799717434	0.51460193	1.3143194
3834703773115	383470	3773115	0.656728279	0.456095848	1.1128241
3834803773115	383480	3773115	0.560615704	0.413727346	0.974343
3834903773115	383490	3773115	0.486828412	0.379096569	0.865925
3835003773115	383500	3773115	0.428771601	0.35026958	0.7790412
3835103773115	383510	3773115	0.38214476	0.326068478	0.7082132
3835203773115	383520	3773115	0.343662547	0.305492392	0.6491549
3835303773115	383530	3773115	0.306992891	0.285696203	0.5926891
3835403773115	383540	3773115	0.276224635	0.268311457	0.5445361
3835503773115	383550	3773115	0.249186633	0.252444963	0.5016316
3835603773115	383560	3773115	0.224504696	0.237212545	0.4617172
3835703773115	383570	3773115	0.203244157	0.22330899	0.4265531
3835803773115	383580	3773115	0.18545817	0.210985143	0.3964433
3835903773115	383590	3773115	0.170064117	0.199681838	0.369746
3836003773115	383600	3773115	0.156430416	0.189172652	0.3456031
3836103773115	383610	3773115	0.144047149	0.179110761	0.3231579
3836203773115	383620	3773115	0.133281891	0.169908791	0.3031907
3836303773115	383630	3773115	0.124600333	0.162275158	0.2868755
3836403773115	383640	3773115	0.117170652	0.155596791	0.2727674
3836503773115	383650	3773115	0.110722209	0.14969763	0.2604198
3836603773115	383660	3773115	0.10691043	0.146561268	0.2534717
3836703773115	383670	3773115	0.103329268	0.143596094	0.2469254
3836803773115	383680	3773115	0.100326744	0.141202758	0.2415295
3836903773115	383690	3773115	0.097818585	0.139313692	0.2371323
3837003773115	383700	3773115	0.095488037	0.137552576	0.2330406
3837103773115	383710	3773115	0.093500949	0.136101929	0.2296029
3837203773115	383720	3773115	0.091665075	0.134746653	0.2264117
3837303773115	383730	3773115	0.089896558	0.133401421	0.223298
3837403773115	383740	3773115	0.088159657	0.132029587	0.2201892
3837503773115	383750	3773115	0.086467892	0.130680279	0.2171482
3837603773115	383760	3773115	0.084624719	0.129136009	0.2137607
3837703773115	383770	3773115	0.082788347	0.12758128	0.2103696
3837803773115	383780	3773115	0.080939116	0.125997107	0.2069362
3837903773115	383790	3773115	0.079039517	0.124332409	0.2033719
3838003773115	383800	3773115	0.07720635	0.122700078	0.1999064
3838103773115	383810	3773115	0.075390154	0.121034547	0.1964247
3838203773115	383820	3773115	0.073635504	0.119425942	0.1930614
3838303773115	383830	3773115	0.071909345	0.117784343	0.1896937
3838403773115	383840	3773115	0.069969806	0.115848485	0.1858183
3838503773115	383850	3773115	0.068117307	0.113977431	0.1820947
3838603773115	383860	3773115	0.066239567	0.112034477	0.178274
3838703773115	383870	3773115	0.064370619	0.110071321	0.1744419
3838803773115	383880	3773115	0.062591541	0.108172572	0.1707641
3838903773115	383890	3773115	0.060875977	0.106311075	0.1671871
3839003773115	383900	3773115	0.059235987	0.104500957	0.1637369
3839103773115	383910	3773115	0.057644267	0.102721457	0.1603657
3829703773125	382970	3773125	0.048428701	0.172562314	0.220991
3829803773125	382980	3773125	0.051259728	0.181454874	0.2327146
3829903773125	382990	3773125	0.054511609	0.191860643	0.2463723
3830003773125	383000	3773125	0.057748898	0.203442379	0.2611913
3830103773125	383010	3773125	0.06038733	0.214374516	0.2747618
3830203773125	383020	3773125	0.063114883	0.228429021	0.2915439
3830303773125	383030	3773125	0.06624883	0.245766491	0.3120153
3830403773125	383040	3773125	0.070074988	0.268433244	0.3385082
3830503773125	383050	3773125	0.074355929	0.29939639	0.3737523
3830603773125	383060	3773125	0.078288201	0.338317689	0.4166059
3830703773125	383070	3773125	0.082555198	0.384827687	0.4673829
3830803773125	383080	3773125	0.087138309	0.449526538	0.5366648
3830903773125	383090	3773125	0.092105078	0.540502595	0.6326077
3831003773125	383100	3773125	0.097506411	0.675760582	0.773267
3831103773125	383110	3773125	0.103352823	0.901177522	1.0045303
3834303773125	383430	3773125	2.4747196	0.940200625	3.4149202
3834403773125	383440	3773125	1.698701605	0.767419859	2.4661215
3834503773125	383450	3773125	1.236465292	0.642593727	1.879059
3834603773125	383460	3773125	0.94438138	0.550094628	1.494476
3834703773125	383470	3773125	0.749226711	0.482128447	1.2313552
3834803773125	383480	3773125	0.631412081	0.435287839	1.0666999
3834903773125	383490	3773125	0.543281839	0.397712146	0.940994
3835003773125	383500	3773125	0.475185248	0.367005118	0.8421904
3835103773125	383510	3773125	0.421424554	0.34140181	0.7628264
3835203773125	383520	3773125	0.37772794	0.319606207	0.6973341
3835303773125	383530	3773125	0.336142299	0.298476541	0.6346188
3835403773125	383540	3773125	0.301363049	0.279928149	0.5812912
3835503773125	383550	3773125	0.271060556	0.263071566	0.5341321
3835603773125	383560	3773125	0.243482236	0.246907446	0.4903897
3835703773125	383570	3773125	0.219907256	0.232256359	0.4521636
3835803773125	383580	3773125	0.199794434	0.219002552	0.418797
3835903773125	383590	3773125	0.182439645	0.206843261	0.3892829
3836003773125	383600	3773125	0.167233594	0.195614662	0.3628483
3836103773125	383610	3773125	0.153736603	0.185106924	0.3388435
3836203773125	383620	3773125	0.142035382	0.175523028	0.3175584
3836303773125	383630	3773125	0.132600019	0.167587365	0.3001874
3836403773125	383640	3773125	0.124584765	0.160699861	0.2852846
3836503773125	383650	3773125	0.117577481	0.154571035	0.2721485
3836603773125	383660	3773125	0.113246352	0.151131307	0.2643777
3836703773125	383670	3773125	0.10919097	0.147879589	0.2570706
3836803773125	383680	3773125	0.10575523	0.145217566	0.2509728

Health Risk Assessment Results Summary

Sensitive Receptor		MAX:	7.17
Unique Identifier	X (UTM)	Y (UTM)	Total Risk
3834203773115	383420	3773115	3.241047425
3834303773115	383430	3773115	2.53944308
3834403773115	383440	3773115	1.997998352
3834503773115	383450	3773115	1.59976943
3834603773115	383460	3773115	1.314319364
3834703773115	383470	3773115	1.112824127
3834803773115	383480	3773115	0.97434305
3834903773115	383490	3773115	0.865924982
3835003773115	383500	3773115	0.779041181
3835103773115	383510	3773115	0.708213239
3835203773115	383520	3773115	0.649154939
3835303773115	383530	3773115	0.592689094
3835403773115	383540	3773115	0.544536092
3835503773115	383550	3773115	0.501631596
3835603773115	383560	3773115	0.461717242
3835703773115	383570	3773115	0.426553147
3835803773115	383580	3773115	0.396443313
3835903773115	383590	3773115	0.369745955
3836003773115	383600	3773115	0.345603068
3836103773115	383610	3773115	0.32315791
3836203773115	383620	3773115	0.303190682
3836303773115	383630	3773115	0.286875491
3836403773115	383640	3773115	0.272767443
3836503773115	383650	3773115	0.260419838
3836603773115	383660	3773115	0.253471698
3836703773115	383670	3773115	0.246925363
3836803773115	383680	3773115	0.241529502
3836903773115	383690	3773115	0.237132278
3837003773115	383700	3773115	0.233040612
3837103773115	383710	3773115	0.229602878
3837203773115	383720	3773115	0.226411728
3837303773115	383730	3773115	0.223297978
3837403773115	383740	3773115	0.220189244
3837503773115	383750	3773115	0.217148171
3837603773115	383760	3773115	0.213760727
3837703773115	383770	3773115	0.210369627
3837803773115	383780	3773115	0.206936223
3837903773115	383790	3773115	0.203371926
3838003773115	383800	3773115	0.199906429
3838103773115	383810	3773115	0.1964247
3838203773115	383820	3773115	0.193061445
3838303773115	383830	3773115	0.189693688
3838403773115	383840	3773115	0.185818291
3838503773115	383850	3773115	0.182094738
3838603773115	383860	3773115	0.178274045
3838703773115	383870	3773115	0.174441941
3838803773115	383880	3773115	0.170764113
3838903773115	383890	3773115	0.167187051
3839003773115	383900	3773115	0.163736944
3839103773115	383910	3773115	0.160365723
3829703773125	382970	3773125	0.220991015
3829803773125	382980	3773125	0.232714602
3829903773125	382990	3773125	0.246372252
3830003773125	383000	3773125	0.261191276
3830103773125	383010	3773125	0.274761845
3830203773125	383020	3773125	0.291543904
3830303773125	383030	3773125	0.312015321
3830403773125	383040	3773125	0.338508232
3830503773125	383050	3773125	0.373752319
3830603773125	383060	3773125	0.416605889
3830703773125	383070	3773125	0.467382885
3830803773125	383080	3773125	0.536664847
3830903773125	383090	3773125	0.632607673
3831003773125	383100	3773125	0.773266993
3831103773125	383110	3773125	1.004530345
3834303773125	383430	3773125	3.414920224
3834403773125	383440	3773125	2.466121464
3834503773125	383450	3773125	1.87905902
3834603773125	383460	3773125	1.494476008
3834703773125	383470	3773125	1.231355158
3834803773125	383480	3773125	1.066699921
3834903773125	383490	3773125	0.940993985
3835003773125	383500	3773125	0.842190366
3835103773125	383510	3773125	0.762826364
3835203773125	383520	3773125	0.697334146
3835303773125	383530	3773125	0.634618841
3835403773125	383540	3773125	0.581291198
3835503773125	383550	3773125	0.534132122
3835603773125	383560	3773125	0.490389682
3835703773125	383570	3773125	0.452163616
3835803773125	383580	3773125	0.418796986
3835903773125	383590	3773125	0.389282906
3836003773125	383600	3773125	0.362848256
3836103773125	383610	3773125	0.338843528
3836203773125	383620	3773125	0.31755841
3836303773125	383630	3773125	0.300187384
3836403773125	383640	3773125	0.285284626
3836503773125	383650	3773125	0.272148516
3836603773125	383660	3773125	0.264377659
3836703773125	383670	3773125	0.25707056
3836803773125	383680	3773125	0.250972796

FOR CHRONIC CALCS

MAX:	0.22			
Overlapping Phases - Maximum GLC				
2025	2026	2027	2028	2029
0.021177542	0.025120906	0.057874456	0.121291717	0.078604656
0.016578739	0.019768514	0.043946684	0.090784545	0.06166048
0.012844953	0.015396659	0.03397878	0.069844258	0.049599792
0.01009805	0.012173294	0.02688483	0.055305297	0.040635853
0.008164127	0.009908233	0.021816978	0.044976335	0.03391164
0.006829488	0.00835495	0.018177864	0.037533945	0.028918902
0.005927309	0.007299046	0.015666629	0.032330669	0.025398822
0.005232223	0.006484198	0.013710326	0.028284862	0.022556766
0.00468342	0.005841242	0.012148429	0.025044526	0.020215536
0.004240764	0.00532306	0.010879164	0.022408435	0.018269679
0.003873969	0.00489324	0.009827391	0.02022303	0.016630582
0.003523527	0.004485403	0.008838168	0.018209432	0.015049706
0.003227259	0.00414027	0.008000446	0.016498125	0.013688205
0.002964598	0.003833737	0.007262966	0.01498956	0.012471364
0.00272144	0.003548697	0.006589496	0.013610131	0.011343702
0.002508431	0.003296359	0.006006257	0.012407448	0.010358407
0.00232705	0.003078655	0.005514068	0.011385031	0.009521872
0.002166824	0.002883428	0.005085508	0.010491378	0.008789744
0.002022281	0.002705079	0.00470452	0.009694872	0.008136424
0.001888145	0.002537264	0.004356993	0.008968177	0.007539676
0.001769411	0.002386928	0.004051413	0.008327236	0.007013166
0.001673149	0.002264453	0.003801079	0.007797635	0.006577887
0.001590295	0.002158613	0.003584964	0.007338306	0.006199626
0.001518091	0.002066178	0.003396114	0.006935045	0.005866628
0.001478795	0.002018213	0.003279869	0.006673372	0.005651088
0.001441771	0.001972982	0.003170865	0.006428192	0.005448208
0.00141166	0.0019369	0.003078249	0.006216743	0.005272549
0.001387525	0.00190873	0.00299955	0.006034374	0.005120392
0.001365138	0.00188254	0.002926134	0.005864218	0.004977821
0.001346674	0.001861299	0.002862118	0.00571439	0.004851759
0.001329596	0.001841528	0.002802514	0.005574995	0.004734153
0.00131287	0.001821821	0.00274516	0.005441702	0.004621633
0.001296017	0.001801551	0.002689217	0.005313034	0.004513002
0.001279408	0.001781358	0.002635239	0.005189592	0.004408982
0.001260477	0.001757906	0.002578289	0.005061851	0.004301071
0.001241401	0.001734202	0.002522178	0.004936974	0.004195638
0.001221919	0.001709938	0.002466518	0.004814032	0.004091902
0.001201543	0.001684513	0.002410144	0.004690745	0.003987331
0.001181731	0.001659763	0.002355762	0.004572159	0.00388679
0.001161787	0.001634816	0.002302016	0.004455947	0.003787505
0.00114249	0.001610812	0.002250284	0.004344718	0.003691764
0.001123138	0.001586618	0.002199447	0.004235718	0.003597637
0.001100495	0.001557904	0.002143909	0.004118619	0.003495556
0.001078744	0.001530298	0.002090854	0.004006868	0.003398003
0.001056273	0.001501571	0.002037621	0.003895776	0.003300655
0.001033626	0.001472516	0.001985063	0.003786611	0.003204807
0.001011896	0.00144456	0.001934966	0.003682681	0.003113568
0.00099075	0.001417261	0.001886602	0.003582652	0.003025743
0.000970336	0.001390783	0.00184041	0.003487063	0.002941882
0.000950354	0.001364789	0.00179564	0.003394663	0.002860858
0.001026896	0.001393951	0.003074964	0.006429543	0.006990985
0.001059994	0.001426587	0.003312345	0.007166784	0.007850698
0.001092158	0.001453529	0.003608681	0.008144873	0.009004069
0.001117348	0.001470116	0.003956837	0.009388331	0.010480449
0.001125363	0.001464617	0.004319169	0.01083712	0.012210751
0.001151906	0.001490488	0.004707278	0.012253865	0.013882737
0.001183189	0.001522021	0.005179594	0.013976886	0.015921896
0.001216654	0.001552756	0.005809278	0.016336707	0.018698492
0.001256171	0.001588197	0.006658248	0.019544078	0.022448916
0.001290221	0.001619121	0.007700356	0.023697838	0.027196932
0.00132211	0.001649442	0.008924497	0.02876233	0.032681786
0.00136565	0.001692379	0.010516917	0.03567789	0.039633614
0.001421062	0.001746866	0.0126318	0.045362412	0.048548471
0.001480624	0.001805049	0.015655168	0.05995862	0.060850058
0.00154383	0.001866551	0.020551653	0.084623671	0.079986781
0.023825716	0.028360674	0.055789335	0.109216902	0.073985656
0.016598525	0.019855559	0.040279127	0.079326457	0.057042276
0.012281871	0.014774303	0.030635095	0.060836555	0.04545526
0.009547276	0.011561614	0.024207205	0.048405951	0.037190405
0.007724692	0.009431993	0.019712614	0.039715268	0.031156982
0.006617676	0.00813187	0.016863013	0.034037764	0.027175353
0.005786835	0.007156252	0.014681532	0.029670668	0.024031226
0.005142832	0.00639984	0.012966621	0.026224665	0.021493639
0.004632385	0.005799907	0.011590096	0.023448813	0.019406485
0.004215792	0.005310085	0.010456965	0.021158867	0.017651255
0.003818194	0.0048457	0.009386964	0.01903637	0.015949641
0.003483283	0.004454089	0.008481965	0.017233353	0.014485635
0.003189086	0.004109596	0.007689149	0.015649828	0.013183313
0.002917838	0.00379073	0.006965643	0.014201411	0.01197708
0.002682431	0.003511483	0.00634213	0.012943532	0.010927945
0.002478089	0.003266192	0.005805912	0.011854393	0.010019913
0.00229824	0.003047165	0.005339394	0.010902061	0.009225677
0.002137782	0.002849319	0.004927808	0.010058523	0.008522305
0.001992628	0.002668104	0.004559573	0.009301499	0.007891284
0.001864612	0.002506475	0.004236474	0.008634945	0.007335473
0.001760942	0.00237508	0.003971908	0.008084343	0.006876081
0.001672481	0.002262618	0.00374497	0.007609352	0.006479081
0.001594802	0.002163634	0.003545295	0.007189685	0.006127533
0.001550086	0.002108996	0.003417709	0.006909175	0.005892506
0.001508056	0.002057571	0.003298376	0.006646778	0.005671835
0.001473339	0.002015777	0.003196219	0.00641932	0.005479764

Health Risk Assessment Results Summary

		MAX:	4.18	5.16	7.17
Unique Identifier	X (UTM)	Y (UTM)	Onroad	Offroad	Total Risk
3836903773125	383690	3773125	0.102860021	0.143084005	0.245944
3837003773125	383700	3773125	0.100165719	0.141087405	0.2412531
3837103773125	383710	3773125	0.097875812	0.139462804	0.2373386
3837203773125	383720	3773125	0.09575874	0.137936425	0.2336952
3837303773125	383730	3773125	0.093734417	0.136435049	0.2301695
3837403773125	383740	3773125	0.091755303	0.13492105	0.2266764
3837503773125	383750	3773125	0.089858606	0.133452753	0.2233114
3837603773125	383760	3773125	0.087777179	0.131736617	0.2195138
3837703773125	383770	3773125	0.0857191	0.130009174	0.2157283
3837803773125	383780	3773125	0.08372884	0.128343337	0.2120722
3837903773125	383790	3773125	0.081799811	0.126730584	0.2085304
3838003773125	383800	3773125	0.079929123	0.125150704	0.2050798
3838103773125	383810	3773125	0.078038973	0.123484179	0.2015232
3838203773125	383820	3773125	0.076206371	0.121850031	0.1980564
3838303773125	383830	3773125	0.074393943	0.120190255	0.1945842
3838403773125	383840	3773125	0.072311973	0.118155004	0.190467
3838503773125	383850	3773125	0.07032992	0.116194473	0.1865244
3838603773125	383860	3773125	0.068366741	0.114201091	0.1825678
3838703773125	383870	3773125	0.066438012	0.11221073	0.1786487
3838803773125	383880	3773125	0.064598071	0.110273789	0.1748719
3838903773125	383890	3773125	0.062651372	0.108162293	0.1708137
3839003773125	383900	3773125	0.060797496	0.106106613	0.1669041
3839103773125	383910	3773125	0.059045355	0.104132882	0.1631782
3829703773135	382970	3773135	0.049119227	0.175267444	0.2243867
3829803773135	382980	3773135	0.052184518	0.184851707	0.2370362
3829903773135	382990	3773135	0.055529773	0.195685058	0.2512148
3830003773135	383000	3773135	0.058891575	0.207809862	0.2667014
3830103773135	383010	3773135	0.061867406	0.221089556	0.282957
3830203773135	383020	3773135	0.064727227	0.234860913	0.2995881
3830303773135	383030	3773135	0.068093777	0.25397656	0.3220703
3830403773135	383040	3773135	0.072215711	0.278756281	0.350972
3830503773135	383050	3773135	0.076726798	0.311705726	0.3884325
3830603773135	383060	3773135	0.081013613	0.353321409	0.434335
3830703773135	383070	3773135	0.085666543	0.40434728	0.4900138
3830803773135	383080	3773135	0.090713829	0.470302989	0.5610168
3830903773135	383090	3773135	0.096221711	0.563149449	0.6593712
3831003773135	383100	3773135	0.102266207	0.694790457	0.7970567
3831103773135	383110	3773135	0.108850061	0.899689245	1.0085393
3834303773135	383430	3773135	2.809474725	1.04469795	3.8541727
3834403773135	383440	3773135	2.115377494	0.833453376	2.9488309
3834503773135	383450	3773135	1.463661843	0.687756821	2.1514187
3834603773135	383460	3773135	1.078428246	0.582388563	1.6608168
3834703773135	383470	3773135	0.835738579	0.504195819	1.3399344
3834803773135	383480	3773135	0.696617848	0.453945214	1.1505631
3834903773135	383490	3773135	0.594131669	0.413775142	1.0079068
3835003773135	383500	3773135	0.51730293	0.381409795	0.8987127
3835103773135	383510	3773135	0.458158558	0.354927195	0.8130858
3835203773135	383520	3773135	0.410182094	0.332341766	0.7425239
3835303773135	383530	3773135	0.364316556	0.310174339	0.6744909
3835403773135	383540	3773135	0.325900983	0.290713432	0.6166144
3835503773135	383550	3773135	0.29262151	0.273048482	0.56567
3835603773135	383560	3773135	0.262363183	0.25611412	0.5184773
3835703773135	383570	3773135	0.236565245	0.240805731	0.477371
3835803773135	383580	3773135	0.214217082	0.226719654	0.4409367
3835903773135	383590	3773135	0.194896405	0.213750314	0.4086467
3836003773135	383600	3773135	0.17814426	0.201871214	0.3800155
3836103773135	383610	3773135	0.163559082	0.190962238	0.3545213
3836203773135	383620	3773135	0.150927513	0.181032077	0.3319596
3836303773135	383630	3773135	0.14076477	0.172838407	0.3136032
3836403773135	383640	3773135	0.132168965	0.165771862	0.2979408
3836503773135	383650	3773135	0.124606418	0.159427947	0.2840344
3836603773135	383660	3773135	0.119727259	0.155673724	0.275401
3836703773135	383670	3773135	0.115196051	0.152162213	0.2673583
3836803773135	383680	3773135	0.111305641	0.149224772	0.2605304
3836903773135	383690	3773135	0.108009666	0.146847161	0.2548568
3837003773135	383700	3773135	0.104940247	0.144612272	0.2495525
3837103773135	383710	3773135	0.102331493	0.142798715	0.2451302
3837203773135	383720	3773135	0.099927891	0.141110771	0.2410387
3837303773135	383730	3773135	0.097645183	0.139463167	0.2371084
3837403773135	383740	3773135	0.095415521	0.1378052	0.2332207
3837503773135	383750	3773135	0.093287066	0.136189111	0.2294762
3837603773135	383760	3773135	0.090968268	0.134311346	0.2252796
3837703773135	383770	3773135	0.088675319	0.132419337	0.2210947
3837803773135	383780	3773135	0.086527529	0.130654303	0.2171818
3837903773135	383790	3773135	0.084584187	0.129097046	0.2136812
3838003773135	383800	3773135	0.082688969	0.12757665	0.2102656
3838103773135	383810	3773135	0.080732934	0.125936305	0.2066692
3838203773135	383820	3773135	0.078818192	0.124272844	0.203091
3838303773135	383830	3773135	0.076927785	0.122607502	0.1995353
3838403773135	383840	3773135	0.074706453	0.120471586	0.195178
3838503773135	383850	3773135	0.072590738	0.118409695	0.1910004
3838603773135	383860	3773135	0.070537457	0.116370874	0.1869083
3838703773135	383870	3773135	0.068549322	0.114354397	0.1829037
3838803773135	383880	3773135	0.066646699	0.112397041	0.1790437
3838903773135	383890	3773135	0.064470326	0.110022573	0.1744929
3839003773135	383900	3773135	0.062403953	0.10770499	0.1701089
3839103773135	383910	3773135	0.060486219	0.105532075	0.1660183
3829703773145	382970	3773145	0.049789804	0.177802973	0.2275928
3829803773145	382980	3773145	0.053099526	0.188068975	0.2411685
3829903773145	382990	3773145	0.056536654	0.199288072	0.2558247
3830003773145	383000	3773145	0.059994337	0.211844527	0.2718389

Health Risk Assessment Results Summary

Sensitive Receptor

		MAX:	7.17
Unique Identifier	X (UTM)	Y (UTM)	Total Risk
3836903773125	383690	3773125	0.245944026
3837003773125	383700	3773125	0.241253124
3837103773125	383710	3773125	0.237338616
3837203773125	383720	3773125	0.233695165
3837303773125	383730	3773125	0.230169466
3837403773125	383740	3773125	0.226676353
3837503773125	383750	3773125	0.22331136
3837603773125	383760	3773125	0.219513797
3837703773125	383770	3773125	0.215728274
3837803773125	383780	3773125	0.212072177
3837903773125	383790	3773125	0.208530394
3838003773125	383800	3773125	0.205079827
3838103773125	383810	3773125	0.201523152
3838203773125	383820	3773125	0.198056402
3838303773125	383830	3773125	0.194584197
3838403773125	383840	3773125	0.190466976
3838503773125	383850	3773125	0.186524393
3838603773125	383860	3773125	0.182567832
3838703773125	383870	3773125	0.178648742
3838803773125	383880	3773125	0.17487186
3838903773125	383890	3773125	0.170813665
3839003773125	383900	3773125	0.166904109
3839103773125	383910	3773125	0.163178238
3829703773135	382970	3773135	0.224386671
3829803773135	382980	3773135	0.237036225
3829903773135	382990	3773135	0.25121483
3830003773135	383000	3773135	0.266701437
3830103773135	383010	3773135	0.282956962
3830203773135	383020	3773135	0.29958814
3830303773135	383030	3773135	0.322070337
3830403773135	383040	3773135	0.350971991
3830503773135	383050	3773135	0.388432523
3830603773135	383060	3773135	0.434335022
3830703773135	383070	3773135	0.490013823
3830803773135	383080	3773135	0.561016818
3830903773135	383090	3773135	0.659371159
3831003773135	383100	3773135	0.797056663
3831103773135	383110	3773135	1.008539306
3834303773135	383430	3773135	3.854172676
3834403773135	383440	3773135	2.948830869
3834503773135	383450	3773135	2.151418664
3834603773135	383460	3773135	1.660816809
3834703773135	383470	3773135	1.339934397
3834803773135	383480	3773135	1.150563062
3834903773135	383490	3773135	1.007906812
3835003773135	383500	3773135	0.898712726
3835103773135	383510	3773135	0.813085754
3835203773135	383520	3773135	0.74252386
3835303773135	383530	3773135	0.674490895
3835403773135	383540	3773135	0.616614414
3835503773135	383550	3773135	0.565669992
3835603773135	383560	3773135	0.518477303
3835703773135	383570	3773135	0.477370976
3835803773135	383580	3773135	0.440936736
3835903773135	383590	3773135	0.408646718
3836003773135	383600	3773135	0.380015474
3836103773135	383610	3773135	0.35452132
3836203773135	383620	3773135	0.331959591
3836303773135	383630	3773135	0.313603177
3836403773135	383640	3773135	0.297940827
3836503773135	383650	3773135	0.284034365
3836603773135	383660	3773135	0.275400983
3836703773135	383670	3773135	0.267358264
3836803773135	383680	3773135	0.260530413
3836903773135	383690	3773135	0.254856828
3837003773135	383700	3773135	0.249552519
3837103773135	383710	3773135	0.245130207
3837203773135	383720	3773135	0.241038662
3837303773135	383730	3773135	0.237108351
3837403773135	383740	3773135	0.23322072
3837503773135	383750	3773135	0.229476177
3837603773135	383760	3773135	0.225279614
3837703773135	383770	3773135	0.221094656
3837803773135	383780	3773135	0.217181832
3837903773135	383790	3773135	0.213681233
3838003773135	383800	3773135	0.210265619
3838103773135	383810	3773135	0.206669239
3838203773135	383820	3773135	0.203091036
3838303773135	383830	3773135	0.199535287
3838403773135	383840	3773135	0.195178039
3838503773135	383850	3773135	0.191000433
3838603773135	383860	3773135	0.186908332
3838703773135	383870	3773135	0.182903719
3838803773135	383880	3773135	0.17904374
3838903773135	383890	3773135	0.174492899
3839003773135	383900	3773135	0.170108943
3839103773135	383910	3773135	0.166018294
3829703773145	382970	3773145	0.227592777
3829803773145	382980	3773145	0.241168501
3829903773145	382990	3773145	0.255824727
3830003773145	383000	3773145	0.271838864

FOR CHRONIC CALCS

	MAX:	0.22			
	Overlapping Phases - Maximum GLC				
2025	2026	2027	2028	2029	
0.00144508	0.001982502	0.003108986	0.006222342	0.005312713	
0.001418793	0.001951533	0.003027486	0.006038524	0.005156088	
0.00139719	0.001926535	0.00295695	0.005877635	0.005018388	
0.00137716	0.001903207	0.002891221	0.00572791	0.004889808	
0.001357744	0.001880293	0.002828269	0.005585379	0.004767247	
0.001338388	0.00185711	0.002767048	0.005447761	0.004648926	
0.001319668	0.001834445	0.00270861	0.005316915	0.004536571	
0.001298107	0.001807816	0.002646273	0.005180043	0.004418937	
0.001276488	0.001780954	0.002585192	0.00504672	0.004304393	
0.00125555	0.001754951	0.002526523	0.004918975	0.004194734	
0.001235194	0.001729675	0.002470052	0.004796395	0.004089702	
0.001215355	0.001705062	0.002415423	0.004678146	0.003988375	
0.001194844	0.001679502	0.002360467	0.004559992	0.003886864	
0.001174829	0.001654605	0.002307251	0.004446455	0.003788528	
0.00115473	0.00162954	0.00225479	0.004335271	0.003691685	
0.001130477	0.001598808	0.002196289	0.004213213	0.003584523	
0.001107256	0.001569323	0.002140574	0.004097014	0.003482408	
0.001083872	0.001539473	0.002085635	0.0039831	0.003382106	
0.001060634	0.001509672	0.002031929	0.003872039	0.00328424	
0.00103825	0.001480863	0.001980563	0.003766059	0.003190863	
0.001013985	0.00144933	0.001927032	0.003656609	0.003094257	
0.000990636	0.001418885	0.001875851	0.003551927	0.003002007	
0.000968395	0.001389774	0.001827329	0.00345263	0.002914648	
0.001041798	0.00141281	0.00313311	0.006514565	0.007162474	
0.0010781	0.001448605	0.003389714	0.007295888	0.008096354	
0.001112347	0.001478327	0.003697618	0.008290011	0.009300903	
0.001140976	0.00149942	0.004059276	0.009536555	0.010831627	
0.001160651	0.001510474	0.004466544	0.011035197	0.012696207	
0.001179876	0.001522187	0.004885785	0.012591034	0.014649979	
0.00121116	0.001552392	0.005425229	0.014539831	0.017111585	
0.001248088	0.001586033	0.006131719	0.017097306	0.020366827	
0.001291236	0.001624983	0.00705956	0.020477698	0.024687896	
0.001330371	0.001660539	0.008212517	0.024867853	0.030266053	
0.001374965	0.001702528	0.009579111	0.030251286	0.036805531	
0.001412598	0.001738384	0.011321284	0.037437468	0.045005156	
0.001473651	0.001797333	0.013581906	0.047270647	0.055258878	
0.001540083	0.001861014	0.016646737	0.061385174	0.068638205	
0.001611846	0.001929326	0.021184682	0.083620136	0.087779116	
0.027001411	0.032208667	0.061123097	0.1145882	0.083689698	
0.020550545	0.02456122	0.046248767	0.087101607	0.064344934	
0.014451995	0.017368891	0.033959302	0.06493274	0.049990064	
0.010846668	0.01313329	0.026148672	0.050655841	0.040103723	
0.008568548	0.010453428	0.020961835	0.04107436	0.033081931	
0.007259289	0.008912112	0.017828933	0.03510522	0.028712201	
0.006292047	0.007773873	0.015453303	0.030545046	0.025283966	
0.005564309	0.006916876	0.013625856	0.027007057	0.022573074	
0.005002001	0.006253935	0.01218775	0.024198893	0.020390759	
0.004544064	0.005713643	0.01100284	0.02187469	0.018555234	
0.004104853	0.005198608	0.009873238	0.019692768	0.016760372	
0.00373479	0.004764472	0.008915458	0.017833012	0.015212652	
0.003411588	0.004384656	0.008078722	0.016202225	0.013840406	
0.003114221	0.004034063	0.007314295	0.01470748	0.012568358	
0.002857141	0.003728535	0.006656188	0.013409571	0.01146311	
0.00263063	0.003456392	0.006081202	0.012268199	0.010491468	
0.002431023	0.003213245	0.005579405	0.011265749	0.009638834	
0.002254931	0.002996206	0.005140162	0.010383377	0.008889554	
0.002098947	0.002801723	0.004753524	0.009602831	0.008227798	
0.001961718	0.002628879	0.004414434	0.008915359	0.007644913	
0.001850941	0.002488926	0.004137337	0.0083487	0.007164129	
0.001756933	0.00236989	0.003900712	0.007861528	0.006750177	
0.001673786	0.002264332	0.003691135	0.007428302	0.006381399	
0.001623263	0.002202483	0.003552325	0.007130128	0.00612702	
0.001576274	0.002144952	0.003423298	0.006852608	0.005889598	
0.001536689	0.002097087	0.003311648	0.006609938	0.005681158	
0.001504139	0.002058494	0.003216013	0.006399498	0.005499543	
0.001473776	0.002022453	0.003126658	0.006203045	0.005329311	
0.001448793	0.001993349	0.003049497	0.006031583	0.005179986	
0.001425783	0.00196646	0.00297783	0.005872384	0.005040831	
0.001403662	0.001940311	0.002909613	0.005721469	0.004908738	
0.001381674	0.00191399	0.00284328	0.005575596	0.004781085	
0.001360461	0.001888334	0.002779935	0.005436937	0.004659815	
0.001336276	0.00185851	0.002712567	0.005291841	0.004533099	
0.001312042	0.001828452	0.002646487	0.005150223	0.004409464	
0.001289395	0.001800378	0.0025846	0.005017568	0.00429371	
0.001269207	0.001775453	0.002528344	0.004896467	0.004188438	
0.001249463	0.001751125	0.002473786	0.004779429	0.004087014	
0.001228546	0.001725183	0.002418067	0.004660743	0.003983994	
0.001207756	0.001699316	0.002363369	0.004544772	0.003882996	
0.00118702	0.001673548	0.002309677	0.004431925	0.003783918	
0.001161155	0.001640729	0.002248336	0.004305341	0.003671982	
0.001136363	0.00160921	0.002189885	0.004184652	0.003565229	
0.00111204	0.001578165	0.002133263	0.004068034	0.003462063	
0.001088213	0.001547646	0.002078463	0.003955431	0.003362354	
0.00106523	0.001518092	0.002026028	0.003847715	0.003267058	
0.001037806	0.001482283	0.001967261	0.003728696	0.003161556	
0.001011429	0.001447643	0.001911162	0.003614826	0.003060991	
0.000998837	0.001415265	0.001858865	0.003508651	0.002967308	
0.001056595	0.001431539	0.003187309	0.006578964	0.007316866	
0.001096257	0.001470628	0.003463339	0.007401398	0.008324818	
0.001132499	0.00150296	0.003782352	0.008408138	0.009579861	
0.001164184	0.001528192	0.004155017	0.009649252	0.011157973	

Health Risk Assessment Results Summary

		MAX:	4.18	5.16	7.17
Unique Identifier	X (UTM)	Y (UTM)	Onroad	Offroad	Total Risk
3830103773145	383010	3773145	0.063306805	0.226462466	0.2897693
3830203773145	383020	3773145	0.066357182	0.241038673	0.3073959
3830303773145	383030	3773145	0.069971161	0.262050506	0.3320217
3830403773145	383040	3773145	0.074387237	0.289139252	0.3635265
3830503773145	383050	3773145	0.079136991	0.324389437	0.4035264
3830603773145	383060	3773145	0.083813664	0.369147619	0.4529613
3830703773145	383070	3773145	0.088881165	0.4247008	0.513582
3830803773145	383080	3773145	0.094444449	0.494809863	0.5892543
3830903773145	383090	3773145	0.100569324	0.588727195	0.6892965
3831003773145	383100	3773145	0.107355762	0.715979224	0.823335
3831103773145	383110	3773145	0.114818245	0.89868204	1.0135003
3831203773145	383120	3773145	0.123132219	1.170868338	1.2940006
3834303773145	383430	3773145	4.028576692	1.131507852	5.1600845
3834403773145	383440	3773145	2.407150966	0.888227021	3.295378
3834503773145	383450	3773145	1.639940202	0.725602928	2.3655431
3834603773145	383460	3773145	1.181876094	0.606543	1.7884191
3834703773145	383470	3773145	0.903682968	0.521906506	1.4255895
3834803773145	383480	3773145	0.750580156	0.469184474	1.2197646
3834903773145	383490	3773145	0.637923956	0.427049708	1.0649737
3835003773145	383500	3773145	0.554963034	0.393723389	0.9486864
3835103773145	383510	3773145	0.492158431	0.366896179	0.8590546
3835203773145	383520	3773145	0.440965196	0.343919481	0.7848847
3835303773145	383530	3773145	0.391382531	0.320972279	0.7123548
3835403773145	383540	3773145	0.349721136	0.300770074	0.6504912
3835503773145	383550	3773145	0.313739851	0.282449634	0.5961895
3835603773145	383560	3773145	0.280994915	0.264864362	0.5458593
3835703773145	383570	3773145	0.253118242	0.248996802	0.502115
3835803773145	383580	3773145	0.228580516	0.234156373	0.4627369
3835903773145	383590	3773145	0.207311666	0.220411077	0.4277227
3836003773145	383600	3773145	0.189036595	0.207915813	0.3969524
3836103773145	383610	3773145	0.173404054	0.196649938	0.370054
3836203773145	383620	3773145	0.15985046	0.186389435	0.3462399
3836303773145	383630	3773145	0.148982258	0.177972787	0.326955
3836403773145	383640	3773145	0.139826556	0.170754705	0.3105813
3836503773145	383650	3773145	0.13171172	0.164203538	0.2959153
3836603773145	383660	3773145	0.126301409	0.160181283	0.2864827
3836703773145	383670	3773145	0.121268181	0.156395006	0.2776632
3836803773145	383680	3773145	0.116934177	0.153202767	0.2701369
3836903773145	383690	3773145	0.11322283	0.150567321	0.2637902
3837003773145	383700	3773145	0.109764395	0.148095534	0.2578599
3837103773145	383710	3773145	0.106842779	0.146105721	0.2529485
3837203773145	383720	3773145	0.104135649	0.144244877	0.2483805
3837303773145	383730	3773145	0.101566109	0.142431421	0.2439975
3837403773145	383740	3773145	0.099081259	0.14061635	0.2396976
3837503773145	383750	3773145	0.096730403	0.138883708	0.2356141
3837603773145	383760	3773145	0.094165644	0.1368473	0.2310129
3837703773145	383770	3773145	0.091655314	0.134806074	0.2264614
3837803773145	383780	3773145	0.089349279	0.13294252	0.2222918
3837903773145	383790	3773145	0.087387494	0.131446944	0.2188344
3838003773145	383800	3773145	0.085471795	0.129989678	0.2154615
3838103773145	383810	3773145	0.08345872	0.128370781	0.2118295
3838203773145	383820	3773145	0.081460102	0.126705624	0.2081657
3838303773145	383830	3773145	0.079493625	0.12501481	0.2045084
3838403773145	383840	3773145	0.077138186	0.122792402	0.1999306
3838503773145	383850	3773145	0.07489831	0.120646041	0.1955444
3838603773145	383860	3773145	0.072749079	0.118547756	0.1912968
3838703773145	383870	3773145	0.07068599	0.116500497	0.1871865
3838803773145	383880	3773145	0.06871654	0.114515841	0.1832324
3838903773145	383890	3773145	0.066329824	0.111893126	0.1782229
3839003773145	383900	3773145	0.064063782	0.109355725	0.1734195
3839103773145	383910	3773145	0.0619805	0.106978516	0.168959
3829703773155	382970	3773155	0.050473697	0.18023347	0.2307072
3829803773155	382980	3773155	0.054037714	0.191163607	0.2452013
3829903773155	382990	3773155	0.057561689	0.202726681	0.2602884
3830003773155	383000	3773155	0.061097105	0.21564229	0.2767394
3830103773155	383010	3773155	0.064675918	0.230851654	0.2955276
3830203773155	383020	3773155	0.06801014	0.247027325	0.3150375
3830303773155	383030	3773155	0.071856559	0.269980881	0.3418374
3830403773155	383040	3773155	0.076586967	0.299795952	0.3763829
3830503773155	383050	3773155	0.081583776	0.33803015	0.4196139
3830603773155	383060	3773155	0.086664271	0.387429296	0.4740936
3830703773155	383070	3773155	0.09217952	0.449807075	0.5419866
3830803773155	383080	3773155	0.098301791	0.528802362	0.6271042
3830903773155	383090	3773155	0.105108024	0.628759892	0.7338679
3831003773155	383100	3773155	0.112725435	0.759182386	0.8719078
3831103773155	383110	3773155	0.121202178	0.933115215	1.0543174
3831203773155	383120	3773155	0.130656771	1.163227008	1.2938838
3834303773155	383430	3773155	4.038506578	1.173440021	5.2119466
3834403773155	383440	3773155	2.480389212	0.914374184	3.3947634
3834503773155	383450	3773155	1.696829539	0.743090759	2.4399203
3834603773155	383460	3773155	1.232799427	0.619880381	1.8526798
3834703773155	383470	3773155	0.948343645	0.533989054	1.4823327
3834803773155	383480	3773155	0.788015314	0.479569923	1.2675852
3834903773155	383490	3773155	0.669439609	0.436239424	1.105679
3835003773155	383500	3773155	0.581131181	0.401750381	0.9828636
3835103773155	383510	3773155	0.514065728	0.373989959	0.8880557
3835203773155	383520	3773155	0.459224937	0.350158498	0.8093834
3835303773155	383530	3773155	0.407648964	0.326911649	0.7345606
3835403773155	383540	3773155	0.364334455	0.306386459	0.6707209
3835503773155	383550	3773155	0.326733501	0.287620774	0.6143543
3835603773155	383560	3773155	0.291983576	0.269305016	0.5612886

Health Risk Assessment Results Summary

Sensitive Receptor

		MAX:	7.17
Unique Identifier	X (UTM)	Y (UTM)	Total Risk
3830103773145	383010	3773145	0.28976927
3830203773145	383020	3773145	0.307395855
3830303773145	383030	3773145	0.332021666
3830403773145	383040	3773145	0.363526489
3830503773145	383050	3773145	0.403526428
3830603773145	383060	3773145	0.452961282
3830703773145	383070	3773145	0.513581964
3830803773145	383080	3773145	0.589254312
3830903773145	383090	3773145	0.689296519
3831003773145	383100	3773145	0.823334986
3831103773145	383110	3773145	1.013500285
3831203773145	383120	3773145	1.294000557
3834303773145	383430	3773145	5.160084543
3834403773145	383440	3773145	3.295377987
3834503773145	383450	3773145	2.36554313
3834603773145	383460	3773145	1.788419093
3834703773145	383470	3773145	1.425589474
3834803773145	383480	3773145	1.219764631
3834903773145	383490	3773145	1.064973664
3835003773145	383500	3773145	0.948686423
3835103773145	383510	3773145	0.85905461
3835203773145	383520	3773145	0.784884677
3835303773145	383530	3773145	0.71235481
3835403773145	383540	3773145	0.65049121
3835503773145	383550	3773145	0.596189485
3835603773145	383560	3773145	0.545859277
3835703773145	383570	3773145	0.502115044
3835803773145	383580	3773145	0.462736889
3835903773145	383590	3773145	0.427722743
3836003773145	383600	3773145	0.396952408
3836103773145	383610	3773145	0.370053992
3836203773145	383620	3773145	0.346239896
3836303773145	383630	3773145	0.326955044
3836403773145	383640	3773145	0.31058126
3836503773145	383650	3773145	0.295915258
3836603773145	383660	3773145	0.286482692
3836703773145	383670	3773145	0.277663187
3836803773145	383680	3773145	0.270136944
3836903773145	383690	3773145	0.263790151
3837003773145	383700	3773145	0.257859929
3837103773145	383710	3773145	0.2529485
3837203773145	383720	3773145	0.248380526
3837303773145	383730	3773145	0.243997529
3837403773145	383740	3773145	0.239697609
3837503773145	383750	3773145	0.23561411
3837603773145	383760	3773145	0.231012944
3837703773145	383770	3773145	0.226461388
3837803773145	383780	3773145	0.222291799
3837903773145	383790	3773145	0.218834438
3838003773145	383800	3773145	0.215461473
3838103773145	383810	3773145	0.211829501
3838203773145	383820	3773145	0.208165726
3838303773145	383830	3773145	0.204508435
3838403773145	383840	3773145	0.199930588
3838503773145	383850	3773145	0.195544351
3838603773145	383860	3773145	0.191296835
3838703773145	383870	3773145	0.187186487
3838803773145	383880	3773145	0.18323238
3838903773145	383890	3773145	0.17822295
3839003773145	383900	3773145	0.173419508
3839103773145	383910	3773145	0.168959016
3829703773155	382970	3773155	0.230707167
3829803773155	382980	3773155	0.245201321
3829903773155	382990	3773155	0.26028837
3830003773155	383000	3773155	0.276739395
3830103773155	383010	3773155	0.295527572
3830203773155	383020	3773155	0.315037465
3830303773155	383030	3773155	0.34183744
3830403773155	383040	3773155	0.376382918
3830503773155	383050	3773155	0.419613926
3830603773155	383060	3773155	0.474093568
3830703773155	383070	3773155	0.541986595
3830803773155	383080	3773155	0.627104153
3830903773155	383090	3773155	0.733867916
3831003773155	383100	3773155	0.87190782
3831103773155	383110	3773155	1.054317393
3831203773155	383120	3773155	1.293883779
3834303773155	383430	3773155	5.2119466
3834403773155	383440	3773155	3.394763397
3834503773155	383450	3773155	2.439920297
3834603773155	383460	3773155	1.852679808
3834703773155	383470	3773155	1.4823327
3834803773155	383480	3773155	1.267585237
3834903773155	383490	3773155	1.105679033
3835003773155	383500	3773155	0.982863562
3835103773155	383510	3773155	0.888055687
3835203773155	383520	3773155	0.809383436
3835303773155	383530	3773155	0.734560613
3835403773155	383540	3773155	0.670720913
3835503773155	383550	3773155	0.614354274
3835603773155	383560	3773155	0.561288591

FOR CHRONIC CALCS

MAX:	0.22			
Overlapping Phases - Maximum GLC				
2025	2026	2027	2028	2029
0.001191619	0.001548996	0.004594051	0.011172675	0.013140774
0.001208626	0.001554797	0.005061744	0.012882908	0.015425569
0.001240044	0.001583688	0.005676226	0.015071598	0.018399414
0.00128004	0.001619567	0.006474221	0.017854992	0.022279891
0.001327128	0.00166249	0.007498866	0.021437524	0.027373473
0.001371784	0.001702978	0.008791435	0.026108685	0.034116296
0.001422588	0.001750636	0.010357535	0.031913959	0.042297088
0.001467709	0.001791896	0.01232077	0.039486321	0.052501699
0.001529132	0.001849756	0.014792836	0.049476531	0.064944445
0.001603395	0.001919429	0.017967791	0.063019324	0.08041443
0.001684519	0.001994877	0.022285029	0.082669421	0.101009078
0.001774044	0.002077506	0.028352309	0.11215727	0.129810228
0.038548276	0.045864468	0.076561706	0.134962983	0.097713416
0.023361292	0.027930273	0.049926197	0.090162275	0.070010033
0.016160993	0.01942667	0.036195635	0.066643783	0.053667203
0.011863292	0.014364977	0.027396825	0.051398048	0.042294708
0.009244303	0.011280026	0.02176496	0.041434556	0.034575972
0.007799504	0.009575811	0.018497345	0.035494012	0.029929626
0.006733323	0.008318434	0.016017409	0.030934918	0.026294428
0.005945741	0.007388899	0.01413875	0.027437092	0.023473466
0.005347491	0.006681641	0.012681204	0.024689123	0.021241928
0.004858136	0.00610261	0.011472568	0.022394048	0.01935781
0.004382519	0.005542932	0.01030079	0.020193711	0.017489987
0.003980761	0.005070074	0.00930307	0.01830841	0.015874023
0.003631042	0.004657707	0.00843228	0.016654307	0.014444292
0.003309273	0.004277205	0.007634598	0.015131867	0.0131163
0.003031814	0.003946791	0.006947857	0.013808805	0.011963068
0.002783558	0.003648168	0.006338129	0.012625905	0.010933011
0.002564199	0.00338076	0.005803831	0.011581855	0.010026026
0.002372597	0.003144502	0.005339316	0.010667538	0.009234337
0.002206163	0.002937185	0.004936582	0.009869699	0.008545215
0.002059696	0.002752986	0.004582935	0.00916576	0.007937472
0.001941999	0.002604651	0.004295017	0.008587411	0.007437774
0.001842633	0.002479231	0.004050026	0.008091604	0.007008918
0.001753976	0.002367011	0.003831357	0.007647318	0.006624283
0.001697938	0.002298335	0.003682464	0.007334632	0.006352452
0.001645623	0.002234156	0.003543771	0.007042931	0.006098353
0.001601284	0.002180367	0.003423473	0.006787328	0.005874923
0.001564199	0.002136076	0.003319507	0.006564265	0.005678987
0.001529613	0.00209478	0.003222381	0.006355817	0.005495333
0.001501306	0.002061599	0.003139152	0.006175236	0.005335235
0.001475047	0.002030749	0.003061627	0.006007073	0.005185688
0.00144987	0.002000911	0.002987766	0.005847417	0.005043531
0.001425117	0.001971223	0.002916326	0.005693873	0.004906822
0.001401601	0.001942883	0.002848718	0.005548693	0.004777594
0.00137471	0.001909744	0.002776411	0.005395785	0.004642034
0.001348033	0.00187665	0.002705939	0.005247326	0.004510495
0.001323645	0.001846448	0.002640965	0.005110352	0.004389108
0.001303603	0.001821908	0.002585033	0.00499122	0.004283747
0.001283997	0.0017979	0.002530759	0.004875696	0.004182215
0.001262725	0.001771632	0.002474379	0.004756969	0.004077874
0.001241241	0.001744991	0.002418532	0.004639559	0.00397484
0.001219778	0.001718278	0.002363544	0.004524931	0.003873488
0.00119241	0.001683566	0.002299658	0.004394222	0.003757124
0.001166191	0.001650198	0.002238815	0.004269878	0.003646446
0.001140793	0.001617759	0.002180419	0.004150581	0.003540295
0.001116214	0.001586301	0.002124328	0.004036053	0.003438405
0.001092551	0.00155589	0.002070773	0.00392677	0.003341221
0.001062176	0.001516013	0.002007269	0.003799018	0.003227826
0.001033058	0.001477671	0.001946751	0.003677544	0.003120024
0.001006102	0.00144205	0.001890614	0.003564853	0.003019951
0.001071702	0.001450503	0.003239039	0.006626609	0.007456188
0.0011148	0.001492872	0.003534527	0.007487997	0.0085382
0.0011528	0.001527389	0.003864508	0.008506267	0.009844883
0.001187086	0.001556334	0.004247296	0.00974133	0.011471375
0.001218717	0.001581589	0.004708145	0.01128001	0.013564474
0.001238147	0.001588931	0.005235774	0.013147765	0.016213271
0.001269316	0.001615292	0.005933761	0.015578621	0.019784799
0.001312907	0.001654022	0.006841139	0.018626103	0.024485772
0.001363553	0.001700169	0.007994517	0.022493384	0.03071388
0.001413546	0.001745339	0.009489668	0.027617173	0.039323892
0.001469729	0.001797323	0.011359981	0.034126029	0.050231791
0.001527112	0.001849185	0.013713124	0.042535775	0.063983367
0.001588082	0.001904618	0.016617679	0.053268325	0.080616021
0.001670345	0.001980044	0.020208632	0.067107422	0.100551476
0.001762242	0.002063493	0.024780844	0.085690147	0.125874256
0.001864019	0.002155036	0.030764307	0.111525325	0.1119337
0.03880643	0.046249028	0.075244862	0.127683473	0.100474731
0.02414502	0.028913737	0.049991324	0.087032607	0.072140968
0.016769206	0.020201872	0.036267442	0.064596135	0.05500233
0.012392814	0.015028516	0.027641121	0.050299079	0.043355557
0.009705323	0.011855638	0.022086583	0.040880346	0.03550902
0.008186613	0.010061291	0.018801619	0.035178513	0.030691972
0.007060795	0.008731491	0.016297468	0.030766896	0.026930779
0.006219816	0.007737604	0.014380206	0.027340555	0.023992093
0.005579466	0.006979806	0.012888738	0.024638249	0.021666724
0.005053928	0.006357411	0.011646472	0.022366194	0.019700684
0.004557661	0.005771353	0.010469886	0.020214327	0.017809207
0.004138364	0.005275475	0.009467199	0.018365016	0.016175214
0.003771464	0.004840608	0.008586198	0.016727656	0.014720122
0.003428309	0.004432358	0.007766483	0.015195875	0.013353042

Health Risk Assessment Results Summary

		MAX:	4.18	5.16	7.17
Unique Identifier	X (UTM)	Y (UTM)	Onroad	Offroad	Total Risk
3835703773155	383570	3773155	0.262555446	0.252851371	0.5154068
3835803773155	383580	3773155	0.237575524	0.237935468	0.475511
3835903773155	383590	3773155	0.216184208	0.224432057	0.4406163
3836003773155	383600	3773155	0.197653852	0.212095897	0.4097497
3836103773155	383610	3773155	0.181178616	0.200510993	0.3816896
3836203773155	383620	3773155	0.166904435	0.189990543	0.356895
3836303773155	383630	3773155	0.15574156	0.181650877	0.3373924
3836403773155	383640	3773155	0.146497366	0.174670399	0.3211678
3836503773155	383650	3773155	0.13824443	0.168314132	0.3065586
3836603773155	383660	3773155	0.132550442	0.164263829	0.2968143
3836703773155	383670	3773155	0.127248064	0.160436216	0.2876843
3836803773155	383680	3773155	0.122508747	0.157040009	0.2795488
3836903773155	383690	3773155	0.118293729	0.154065037	0.2723588
3837003773155	383700	3773155	0.114362851	0.151265074	0.2656279
3837103773155	383710	3773155	0.11097321	0.148930829	0.259904
3837203773155	383720	3773155	0.107841828	0.146765232	0.2546071
3837303773155	383730	3773155	0.104956812	0.144751034	0.2497078
3837403773155	383740	3773155	0.102311884	0.142907045	0.2452189
3837503773155	383750	3773155	0.099826909	0.141140343	0.2409673
3837603773155	383760	3773155	0.097240116	0.139186517	0.2364266
3837703773155	383770	3773155	0.094715644	0.137239762	0.2319554
3837803773155	383780	3773155	0.092371367	0.135431979	0.2278033
3837903773155	383790	3773155	0.090310144	0.133909474	0.2242196
3838003773155	383800	3773155	0.08830352	0.132416729	0.2207202
3838103773155	383810	3773155	0.086196846	0.130778642	0.2169755
3838203773155	383820	3773155	0.084097223	0.129084719	0.2131819
3838303773155	383830	3773155	0.082026704	0.127352042	0.2093787
3838403773155	383840	3773155	0.079584787	0.125089986	0.2046748
3838503773155	383850	3773155	0.077262358	0.122918713	0.2001811
3838603773155	383860	3773155	0.075010258	0.120757016	0.1957673
3838703773155	383870	3773155	0.072824113	0.118613257	0.1914374
3838803773155	383880	3773155	0.070743531	0.116541771	0.1872853
3838903773155	383890	3773155	0.068231722	0.113801482	0.1820332
3839003773155	383900	3773155	0.065846738	0.111144378	0.1769911
3839103773155	383910	3773155	0.063595058	0.108558559	0.1721536
3829703773165	382970	3773165	0.051497871	0.183277332	0.2347752
3829803773165	382980	3773165	0.055209874	0.194608313	0.2498182
3829903773165	382990	3773165	0.058818499	0.206477233	0.2652957
3830003773165	383000	3773165	0.062440311	0.219800537	0.2822408
3830103773165	383010	3773165	0.066123279	0.235661728	0.301785
3830203773165	383020	3773165	0.069618835	0.252743699	0.3223625
3830303773165	383030	3773165	0.073737817	0.277755519	0.3514933
3830403773165	383040	3773165	0.078790315	0.310608369	0.3893987
3830503773165	383050	3773165	0.084092469	0.353829893	0.4379224
3830603773165	383060	3773165	0.089532981	0.41144756	0.5009805
3830703773165	383070	3773165	0.095516304	0.485906127	0.5814224
3830803773165	383080	3773165	0.102214172	0.581561748	0.6837759
3830903773165	383090	3773165	0.109739056	0.700935042	0.8106741
3831003773165	383100	3773165	0.118250738	0.844897654	0.9631484
3831103773165	383110	3773165	0.127839257	1.026286252	1.1541255
3834303773165	383430	3773165	3.889664265	1.171568245	5.0612325
3834403773165	383440	3773165	2.403206609	0.909317269	3.3125239
3834503773165	383450	3773165	1.655004005	0.736259765	2.3912638
3834603773165	383460	3773165	1.237075043	0.621937908	1.859013
3834703773165	383470	3773165	0.970636548	0.539878536	1.5105151
3834803773165	383480	3773165	0.809330728	0.485105428	1.2944362
3834903773165	383490	3773165	0.688701883	0.441372196	1.1300741
3835003773165	383500	3773165	0.597258064	0.406166296	1.0034244
3835103773165	383510	3773165	0.526579576	0.37742993	0.9040095
3835203773165	383520	3773165	0.468939107	0.352842779	0.8217819
3835303773165	383530	3773165	0.417221746	0.329771779	0.7469935
3835403773165	383540	3773165	0.373839625	0.309424305	0.6832639
3835503773165	383550	3773165	0.335646289	0.290621798	0.6262681
3835603773165	383560	3773165	0.299770308	0.27192083	0.5716911
3835703773165	383570	3773165	0.269529836	0.255046553	0.5245764
3835803773165	383580	3773165	0.244859712	0.240537249	0.485397
3835903773165	383590	3773165	0.223947461	0.227624035	0.4515715
3836003773165	383600	3773165	0.20556918	0.215715211	0.4212844
3836103773165	383610	3773165	0.188409446	0.203904921	0.3923144
3836203773165	383620	3773165	0.173532292	0.193215832	0.3667481
3836303773165	383630	3773165	0.162169613	0.1850178	0.3471874
3836403773165	383640	3773165	0.152966942	0.178388239	0.3313552
3836503773165	383650	3773165	0.144667571	0.172271164	0.3169387
3836603773165	383660	3773165	0.138721118	0.168213413	0.3069345
3836703773165	383670	3773165	0.133194519	0.164397116	0.2975916
3836803773165	383680	3773165	0.128087776	0.160839553	0.2889273
3836903773165	383690	3773165	0.123359044	0.157514411	0.2808735
3837003773165	383700	3773165	0.118946745	0.154371831	0.2733186
3837103773165	383710	3773165	0.115101876	0.151709386	0.2668113
3837203773165	383720	3773165	0.111537325	0.149224389	0.2607617
3837303773165	383730	3773165	0.108326202	0.147003782	0.25533
3837403773165	383740	3773165	0.10552335	0.1451232	0.2506465
3837503773165	383750	3773165	0.102906124	0.143345453	0.2462516
3837603773165	383760	3773165	0.10029218	0.14147705	0.2417692
3837703773165	383770	3773165	0.097770457	0.139636648	0.2374071
3837803773165	383780	3773165	0.095404691	0.137901278	0.233306
3837903773165	383790	3773165	0.093237961	0.136346106	0.2295841
3838003773165	383800	3773165	0.091135699	0.13482458	0.2259603
3838103773165	383810	3773165	0.088941631	0.133164942	0.2221066
3838203773165	383820	3773165	0.086747635	0.131450281	0.2181979
3838303773165	383830	3773165	0.084583564	0.129703639	0.2142872

Health Risk Assessment Results Summary

Sensitive Receptor

		MAX:	7.17
Unique Identifier	X (UTM)	Y (UTM)	Total Risk
3835703773155	383570	3773155	0.515406817
3835803773155	383580	3773155	0.475510992
3835903773155	383590	3773155	0.440616265
3836003773155	383600	3773155	0.409749749
3836103773155	383610	3773155	0.381689609
3836203773155	383620	3773155	0.356894978
3836303773155	383630	3773155	0.337392437
3836403773155	383640	3773155	0.321167766
3836503773155	383650	3773155	0.306558562
3836603773155	383660	3773155	0.296814271
3836703773155	383670	3773155	0.287684279
3836803773155	383680	3773155	0.279548756
3836903773155	383690	3773155	0.272358766
3837003773155	383700	3773155	0.265627925
3837103773155	383710	3773155	0.259904039
3837203773155	383720	3773155	0.25460706
3837303773155	383730	3773155	0.249707846
3837403773155	383740	3773155	0.245218929
3837503773155	383750	3773155	0.240967253
3837603773155	383760	3773155	0.236426633
3837703773155	383770	3773155	0.231955406
3837803773155	383780	3773155	0.227803346
3837903773155	383790	3773155	0.224219619
3838003773155	383800	3773155	0.220720249
3838103773155	383810	3773155	0.216975488
3838203773155	383820	3773155	0.213181941
3838303773155	383830	3773155	0.209378745
3838403773155	383840	3773155	0.204674773
3838503773155	383850	3773155	0.200181071
3838603773155	383860	3773155	0.195767274
3838703773155	383870	3773155	0.19143737
3838803773155	383880	3773155	0.187285302
3838903773155	383890	3773155	0.182033204
3839003773155	383900	3773155	0.176991116
3839103773155	383910	3773155	0.172153617
3829703773165	382970	3773165	0.234775203
3829803773165	382980	3773165	0.249818187
3829903773165	382990	3773165	0.265295732
3830003773165	383000	3773165	0.282240848
3830103773165	383010	3773165	0.301785007
3830203773165	383020	3773165	0.322362534
3830303773165	383030	3773165	0.351493336
3830403773165	383040	3773165	0.389398684
3830503773165	383050	3773165	0.437922362
3830603773165	383060	3773165	0.50098054
3830703773165	383070	3773165	0.581422431
3830803773165	383080	3773165	0.68377592
3830903773165	383090	3773165	0.810674098
3831003773165	383100	3773165	0.963148392
3831103773165	383110	3773165	1.154125509
3834303773165	383430	3773165	5.06123251
3834403773165	383440	3773165	3.312523879
3834503773165	383450	3773165	2.39126377
3834603773165	383460	3773165	1.859012951
3834703773165	383470	3773165	1.510515084
3834803773165	383480	3773165	1.294436156
3834903773165	383490	3773165	1.130074079
3835003773165	383500	3773165	1.00342436
3835103773165	383510	3773165	0.904009506
3835203773165	383520	3773165	0.821781886
3835303773165	383530	3773165	0.746993525
3835403773165	383540	3773165	0.68326393
3835503773165	383550	3773165	0.626268087
3835603773165	383560	3773165	0.571691138
3835703773165	383570	3773165	0.524576389
3835803773165	383580	3773165	0.485396961
3835903773165	383590	3773165	0.451571496
3836003773165	383600	3773165	0.421284391
3836103773165	383610	3773165	0.392314366
3836203773165	383620	3773165	0.366748124
3836303773165	383630	3773165	0.347187414
3836403773165	383640	3773165	0.331355181
3836503773165	383650	3773165	0.316938735
3836603773165	383660	3773165	0.306934531
3836703773165	383670	3773165	0.297591635
3836803773165	383680	3773165	0.288927329
3836903773165	383690	3773165	0.280873455
3837003773165	383700	3773165	0.273318576
3837103773165	383710	3773165	0.266811261
3837203773165	383720	3773165	0.260761714
3837303773165	383730	3773165	0.255329985
3837403773165	383740	3773165	0.25064655
3837503773165	383750	3773165	0.246251577
3837603773165	383760	3773165	0.24176923
3837703773165	383770	3773165	0.237407105
3837803773165	383780	3773165	0.233305969
3837903773165	383790	3773165	0.229584068
3838003773165	383800	3773165	0.225960279
3838103773165	383810	3773165	0.222106572
3838203773165	383820	3773165	0.218197916
3838303773165	383830	3773165	0.214287204

FOR CHRONIC CALCS

MAX:	0.22			
Overlapping Phases - Maximum GLC				
2025	2026	2027	2028	2029
0.003133991	0.004079569	0.007063196	0.013868168	0.012171557
0.00288004	0.003771681	0.006458115	0.012715395	0.0111484
0.002659422	0.003501675	0.005933478	0.011707573	0.010256706
0.002465471	0.003262039	0.005473488	0.010817636	0.009471652
0.002290145	0.003043189	0.005059693	0.010013108	0.008763524
0.00213618	0.002849363	0.004696488	0.009303353	0.008139208
0.002016029	0.002698205	0.004408117	0.008733769	0.007637495
0.001916694	0.002573419	0.004166767	0.00825268	0.007213305
0.001827566	0.002461222	0.00395004	0.007818433	0.00683038
0.001768982	0.002389692	0.003797953	0.007504726	0.00655214
0.001714198	0.00232272	0.003655964	0.007211324	0.00629162
0.001665567	0.002263601	0.003528531	0.006946364	0.006055792
0.0016228	0.002212029	0.003414543	0.00670789	0.005842875
0.001582824	0.002163807	0.003308013	0.006484838	0.005643254
0.001549092	0.002123674	0.003215285	0.00628907	0.005467068
0.001517963	0.002086653	0.003129179	0.006107185	0.005302947
0.001489291	0.002052535	0.00304927	0.005938411	0.005150177
0.001463088	0.002021332	0.002975645	0.005782668	0.005008879
0.001438313	0.001991652	0.002906108	0.005635888	0.004875691
0.001411624	0.001959054	0.002834473	0.005486071	0.004740464
0.001385255	0.001926672	0.002764868	0.005340991	0.004609733
0.001360811	0.001896601	0.00270001	0.005205741	0.004487968
0.001339823	0.001870942	0.002642589	0.005085198	0.004379524
0.001319307	0.001845886	0.002586799	0.004968359	0.004275046
0.001297162	0.001818585	0.002529075	0.00484827	0.004168095
0.001274701	0.0017975	0.002471638	0.004729081	0.004062264
0.001252192	0.001762737	0.00241498	0.004611681	0.003957911
0.001223914	0.00172685	0.002349662	0.004479225	0.003839285
0.001196893	0.001692484	0.00228759	0.004353173	0.003726401
0.001170335	0.001658559	0.002227349	0.004231138	0.00361717
0.001144262	0.001625105	0.002168889	0.00411286	0.003511395
0.001119256	0.001592914	0.002113201	0.004000156	0.003410661
0.001087256	0.00155084	0.002047197	0.003868207	0.003293199
0.001056542	0.001510293	0.001984264	0.003742932	0.00318143
0.001027183	0.001471339	0.001924253	0.003623258	0.003075008
0.001091139	0.001473094	0.003307068	0.006704897	0.007637729
0.001135822	0.001516689	0.003617045	0.007596452	0.008785072
0.001174608	0.001551857	0.003960374	0.008640746	0.010164667
0.001210109	0.001582149	0.00435999	0.00990423	0.011888639
0.001243365	0.001609165	0.004846939	0.01148945	0.014144401
0.001263897	0.001616604	0.005417015	0.013450906	0.01709364
0.001299048	0.001647503	0.006193253	0.016053642	0.021227094
0.001346278	0.001688995	0.00722664	0.019402883	0.026965271
0.001400285	0.001737719	0.008584344	0.023787752	0.03506724
0.001454112	0.001785735	0.010417072	0.029787314	0.047084897
0.001515548	0.00184172	0.012790205	0.037591805	0.063072469
0.001578875	0.001898055	0.015858529	0.047819171	0.083722092
0.001648595	0.001960206	0.01964128	0.060660695	0.108462217
0.001740159	0.002042325	0.024226901	0.076612823	0.110611596
0.001843936	0.002134298	0.029854078	0.096830093	0.110667857
0.037572623	0.044853331	0.0713194	0.117345883	0.098898255
0.0235254	0.028249205	0.047513922	0.080221886	0.070926037
0.016445085	0.019864948	0.034658448	0.060064711	0.053986473
0.012485173	0.015177643	0.027056931	0.047919994	0.043286595
0.009956715	0.012186633	0.021982556	0.03964622	0.035840035
0.00842258	0.010371104	0.018783173	0.034322791	0.030994779
0.007272995	0.009010723	0.016320779	0.030153688	0.027196656
0.006399282	0.007976365	0.014405031	0.026857982	0.024193074
0.005722022	0.007173914	0.012889193	0.024211968	0.02178185
0.005167795	0.006516654	0.01162923	0.021985296	0.019752402
0.004667938	0.005923716	0.010484515	0.019945141	0.017887785
0.004246044	0.005422213	0.009509074	0.018188014	0.016280885
0.00387163	0.004976008	0.00864034	0.016608992	0.014836706
0.003515345	0.00454925	0.00781784	0.01510278	0.013461156
0.003210443	0.004180314	0.007113704	0.013799446	0.012275348
0.002959018	0.003873846	0.00652989	0.012706901	0.011284973
0.002743468	0.003609214	0.006028206	0.011759915	0.010429236
0.002551593	0.003371839	0.005582269	0.010912265	0.009665551
0.00236894	0.003143296	0.005161777	0.010109984	0.008945233
0.002208688	0.002941315	0.004792586	0.009401815	0.008310185
0.002087069	0.002788586	0.004506402	0.008846216	0.007810753
0.001989263	0.002666371	0.004272285	0.008386304	0.007396708
0.001900525	0.002555222	0.004059809	0.00796682	0.007019444
0.001839673	0.002481132	0.003905674	0.007654539	0.006736678
0.001782963	0.002412058	0.003761972	0.0073626	0.006472327
0.001730497	0.002348192	0.003628745	0.007091088	0.006226272
0.001681843	0.002288999	0.003504954	0.006838188	0.005996854
0.001636272	0.002233532	0.003389103	0.006601347	0.005781796
0.001597249	0.002186567	0.003287467	0.006391896	0.005590694
0.001561041	0.002142999	0.00319293	0.006196869	0.005412312
0.001528693	0.002104281	0.003107105	0.006019341	0.00524933
0.001501004	0.002071494	0.003031385	0.005861936	0.005103883
0.001475061	0.002040621	0.002960373	0.005714378	0.0049674
0.00144852	0.002008555	0.002889554	0.005568001	0.004832665
0.001422643	0.001977075	0.002821252	0.005427355	0.004703526
0.001398329	0.001947386	0.002757061	0.005295155	0.004582298
0.001376316	0.001920577	0.002698043	0.005173215	0.004470726
0.001354849	0.001894364	0.002640946	0.005055337	0.004363532
0.001331862	0.001866064	0.002582009	0.004934336	0.004254261
0.001308508	0.001837186	0.002523266	0.004813948	0.004145999
0.001285142	0.001808181	0.002465328	0.004695207	0.004039495

Health Risk Assessment Results Summary

		MAX:	4.18	5.16	7.17
Unique Identifier	X (UTM)	Y (UTM)	Onroad	Offroad	Total Risk
3838403773165	383840	3773165	0.082052499	0.12740496	0.2094575
3838503773165	383850	3773165	0.079653444	0.125201203	0.2048546
3838603773165	383860	3773165	0.077290187	0.122968928	0.2002591
3838703773165	383870	3773165	0.07498299	0.120730878	0.1957139
3838803773165	383880	3773165	0.072787115	0.118565977	0.1913531
3838903773165	383890	3773165	0.070149078	0.115720705	0.1858698
3839003773165	383900	3773165	0.067650261	0.112938979	0.1805892
3839103773165	383910	3773165	0.065217884	0.110135965	0.1753538
3829703773175	382970	3773175	0.052513257	0.186155789	0.238669
3829803773175	382980	3773175	0.056368443	0.197816711	0.2541852
3829903773175	382990	3773175	0.060065632	0.209961239	0.2700269
3830003773175	383000	3773175	0.063767176	0.223613007	0.2873802
3830103773175	383010	3773175	0.067558812	0.240042711	0.3076015
3830203773175	383020	3773175	0.071219332	0.258073563	0.3292929
3830303773175	383030	3773175	0.075572158	0.285084368	0.3606565
3830403773175	383040	3773175	0.080983427	0.321198243	0.4021817
3830503773175	383050	3773175	0.086595699	0.370646428	0.4572421
3830603773175	383060	3773175	0.092415353	0.439996323	0.5324117
3830703773175	383070	3773175	0.098901662	0.534489895	0.6333916
3830803773175	383080	3773175	0.106229365	0.65198904	0.7582184
3834303773175	383430	3773175	3.700236883	1.141902277	4.8421392
3834403773175	383440	3773175	2.236000641	0.87713343	3.1131341
3834503773175	383450	3773175	1.583404637	0.718732239	2.3021369
3834603773175	383460	3773175	1.218485689	0.615613196	1.8340989
3834703773175	383470	3773175	0.975916484	0.53982484	1.5157413
3834803773175	383480	3773175	0.817678334	0.486065997	1.3037443
3834903773175	383490	3773175	0.698009019	0.442909908	1.1409189
3835003773175	383500	3773175	0.605529459	0.40758005	1.0131095
3835103773175	383510	3773175	0.532677834	0.378209986	0.9108878
3835203773175	383520	3773175	0.473212403	0.35304029	0.8262527
3835303773175	383530	3773175	0.422593498	0.330602715	0.7531962
3835403773175	383540	3773175	0.380057546	0.310829042	0.6908866
3835503773175	383550	3773175	0.342135701	0.292326391	0.6344621
3835603773175	383560	3773175	0.305807331	0.273376136	0.5791835
3835703773175	383570	3773175	0.27526919	0.2564537	0.5317229
3835803773175	383580	3773175	0.251208776	0.24251373	0.4937225
3835903773175	383590	3773175	0.23103635	0.23035833	0.4613947
3836003773175	383600	3773175	0.212993952	0.218988814	0.4319828
3836103773175	383610	3773175	0.195249114	0.207034455	0.4022836
3836203773175	383620	3773175	0.179834236	0.196220612	0.3760548
3836303773175	383630	3773175	0.168327447	0.18819371	0.3565212
3836403773175	383640	3773175	0.159233154	0.181923678	0.3411568
3836503773175	383650	3773175	0.150945955	0.176089355	0.3270353
3836603773175	383660	3773175	0.144796976	0.172057028	0.316854
3836703773175	383670	3773175	0.139077649	0.168269308	0.307347
3836803773175	383680	3773175	0.133628782	0.164567836	0.2981966
3836903773175	383690	3773175	0.128387234	0.160894792	0.289282
3837003773175	383700	3773175	0.123495541	0.157426167	0.2809217
3837103773175	383710	3773175	0.119207539	0.154442943	0.2736505
3837203773175	383720	3773175	0.115215064	0.151638814	0.2668539
3837303773175	383730	3773175	0.111675001	0.149206437	0.2608814
3837403773175	383740	3773175	0.108721219	0.147292531	0.2560137
3837503773175	383750	3773175	0.105965084	0.145491879	0.251457
3837603773175	383760	3773175	0.103325017	0.143714531	0.2470395
3837703773175	383770	3773175	0.100813441	0.14199528	0.2428087
3837803773175	383780	3773175	0.098433983	0.140349343	0.2387833
3837903773175	383790	3773175	0.096182576	0.138781835	0.2349644
3838003773175	383800	3773175	0.09399736	0.13725439	0.2312517
3838103773175	383810	3773175	0.091722164	0.135581769	0.2273039
3838203773175	383820	3773175	0.08943211	0.133840364	0.2232725
3838303773175	383830	3773175	0.087182178	0.13207372	0.2192559
3838403773175	383840	3773175	0.084560211	0.129750912	0.2143111
3838503773175	383850	3773175	0.082074147	0.127518308	0.2095925
3838603773175	383860	3773175	0.079598613	0.125209158	0.2048078
3838703773175	383870	3773175	0.07716102	0.122865876	0.2000269
3838803773175	383880	3773175	0.074837691	0.120599675	0.1954374
3838903773175	383890	3773175	0.072063924	0.117608958	0.1896729
3839003773175	383900	3773175	0.069411704	0.114645664	0.1840574
3839103773175	383910	3773175	0.066795925	0.111635101	0.178431
3829703773185	382970	3773185	0.05351281	0.188854472	0.2423673
3829803773185	382980	3773185	0.057511517	0.200785736	0.2582973
3829903773185	382990	3773185	0.061298214	0.213125988	0.2744242
3830003773185	383000	3773185	0.065085116	0.227037104	0.2921222
3830103773185	383010	3773185	0.068945924	0.243948123	0.312894
3830203773185	383020	3773185	0.072803282	0.262753796	0.3355571
3830303773185	383030	3773185	0.077455313	0.291487936	0.3689432
3830403773185	383040	3773185	0.083157753	0.330983728	0.4141415
3830503773185	383050	3773185	0.089063593	0.387091718	0.4761553
3830603773185	383060	3773185	0.095281829	0.471327185	0.566609
3830703773185	383070	3773185	0.102304084	0.585199215	0.6875033
3834303773185	383430	3773185	3.622611395	1.111502823	4.7341142
3834403773185	383440	3773185	2.18292867	0.85590726	3.0388359
3834503773185	383450	3773185	1.564770361	0.707764085	2.2725344
3834603773185	383460	3773185	1.226709665	0.613353915	1.8400636
3834703773185	383470	3773185	0.996362098	0.542526057	1.5388882
3834803773185	383480	3773185	0.832934908	0.488251927	1.3211868
3834903773185	383490	3773185	0.709476739	0.444571495	1.1540482
3835003773185	383500	3773185	0.614658184	0.408893398	1.0235516
3835103773185	383510	3773185	0.540413039	0.379383918	0.919797
3835203773185	383520	3773185	0.479750745	0.354043244	0.833794
3835303773185	383530	3773185	0.428759872	0.331687351	0.7604472

Health Risk Assessment Results Summary

Sensitive Receptor		MAX:	7.17
Unique Identifier	X (UTM)	Y (UTM)	Total Risk
3838403773165	383840	3773165	0.209457459
3838503773165	383850	3773165	0.204854647
3838603773165	383860	3773165	0.200259115
3838703773165	383870	3773165	0.195713868
3838803773165	383880	3773165	0.191353093
3838903773165	383890	3773165	0.185869783
3839003773165	383900	3773165	0.18058924
3839103773165	383910	3773165	0.175353849
3829703773175	382970	3773175	0.238669046
3829803773175	382980	3773175	0.254185153
3829903773175	382990	3773175	0.270026871
3830003773175	383000	3773175	0.287380183
3830103773175	383010	3773175	0.307601523
3830203773175	383020	3773175	0.329292895
3830303773175	383030	3773175	0.360656526
3830403773175	383040	3773175	0.40218167
3830503773175	383050	3773175	0.457242126
3830603773175	383060	3773175	0.532411676
3830703773175	383070	3773175	0.633391558
3830803773175	383080	3773175	0.758218405
3834303773175	383430	3773175	4.842139159
3834403773175	383440	3773175	3.11313407
3834503773175	383450	3773175	2.302136876
3834603773175	383460	3773175	1.834098885
3834703773175	383470	3773175	1.515741324
3834803773175	383480	3773175	1.303744331
3834903773175	383490	3773175	1.140918927
3835003773175	383500	3773175	1.013109509
3835103773175	383510	3773175	0.91088782
3835203773175	383520	3773175	0.826252693
3835303773175	383530	3773175	0.753196213
3835403773175	383540	3773175	0.690886588
3835503773175	383550	3773175	0.634462093
3835603773175	383560	3773175	0.579183467
3835703773175	383570	3773175	0.53172289
3835803773175	383580	3773175	0.493722505
3835903773175	383590	3773175	0.46139468
3836003773175	383600	3773175	0.431982766
3836103773175	383610	3773175	0.402283569
3836203773175	383620	3773175	0.376054847
3836303773175	383630	3773175	0.356521156
3836403773175	383640	3773175	0.341156832
3836503773175	383650	3773175	0.32703531
3836603773175	383660	3773175	0.316854004
3836703773175	383670	3773175	0.307346957
3836803773175	383680	3773175	0.298196618
3836903773175	383690	3773175	0.289282026
3837003773175	383700	3773175	0.280921708
3837103773175	383710	3773175	0.273650482
3837203773175	383720	3773175	0.266853879
3837303773175	383730	3773175	0.260881438
3837403773175	383740	3773175	0.25601375
3837503773175	383750	3773175	0.251456963
3837603773175	383760	3773175	0.247039548
3837703773175	383770	3773175	0.242808721
3837803773175	383780	3773175	0.238783326
3837903773175	383790	3773175	0.23496441
3838003773175	383800	3773175	0.231251749
3838103773175	383810	3773175	0.227303933
3838203773175	383820	3773175	0.223272474
3838303773175	383830	3773175	0.219255898
3838403773175	383840	3773175	0.214311123
3838503773175	383850	3773175	0.209592455
3838603773175	383860	3773175	0.204807771
3838703773175	383870	3773175	0.200026896
3838803773175	383880	3773175	0.195437366
3838903773175	383890	3773175	0.189672881
3839003773175	383900	3773175	0.184057368
3839103773175	383910	3773175	0.178431027
3829703773185	382970	3773185	0.242367282
3829803773185	382980	3773185	0.258297253
3829903773185	382990	3773185	0.274424202
3830003773185	383000	3773185	0.292122219
3830103773185	383010	3773185	0.312894047
3830203773185	383020	3773185	0.335557078
3830303773185	383030	3773185	0.368943248
3830403773185	383040	3773185	0.414141481
3830503773185	383050	3773185	0.476155311
3830603773185	383060	3773185	0.566609015
3830703773185	383070	3773185	0.687503298
3834303773185	383430	3773185	4.734114218
3834403773185	383440	3773185	3.03883593
3834503773185	383450	3773185	2.272534446
3834603773185	383460	3773185	1.84006358
3834703773185	383470	3773185	1.538888155
3834803773185	383480	3773185	1.321186835
3834903773185	383490	3773185	1.154048234
3835003773185	383500	3773185	1.023551581
3835103773185	383510	3773185	0.919796957
3835203773185	383520	3773185	0.833793989
3835303773185	383530	3773185	0.760447223

FOR CHRONIC CALCS

	MAX:	0.22			
	Overlapping Phases - Maximum GLC				
	2025	2026	2027	2028	2029
	0.001255927	0.001771045	0.002398744	0.004561055	0.003918744
	0.001228102	0.001735629	0.002335503	0.004433653	0.003804039
	0.001200267	0.00170004	0.002273325	0.00430872	0.003691623
	0.001172714	0.001664599	0.002212645	0.00418696	0.003582206
	0.001146289	0.0016305	0.00215477	0.004070761	0.00347789
	0.001112698	0.001586339	0.002086382	0.003935306	0.003356639
	0.001080431	0.00154363	0.002021076	0.003805934	0.003240962
	0.001048489	0.001501046	0.001957135	0.003679153	0.00312825
	0.001110783	0.001496001	0.003369707	0.006759021	0.007788472
	0.001156891	0.001540553	0.00369273	0.007675253	0.008993248
	0.001196595	0.001576526	0.004048436	0.008740083	0.010436931
	0.001233186	0.001607968	0.00446302	0.010024126	0.012244646
	0.001268258	0.001637063	0.004973617	0.011644541	0.014642791
	0.001290289	0.001645451	0.005586674	0.01369578	0.01788897
	0.00132862	0.001679713	0.006442594	0.016470953	0.02261218
	0.001379674	0.001723753	0.007614734	0.020152442	0.029572356
	0.001437367	0.001775508	0.009224108	0.02518291	0.040216633
	0.001495356	0.001826717	0.011524712	0.032433747	0.057685267
	0.001562529	0.001887089	0.014695253	0.042399972	0.08291389
	0.001632065	0.001947882	0.01903476	0.056093874	0.072073699
	0.035894057	0.042927149	0.066950311	0.107638887	0.095248826
	0.022026371	0.026530834	0.043718046	0.072175553	0.0672671
	0.015827049	0.019183738	0.032619095	0.055251981	0.052011574
	0.012354795	0.015066991	0.026092018	0.045162847	0.042467601
	0.010044294	0.012327961	0.021573963	0.038039726	0.035628304
	0.008533985	0.010536757	0.018522205	0.033139711	0.030884174
	0.007389776	0.009179633	0.016150765	0.029260085	0.027140713
	0.006503115	0.008127311	0.014271668	0.026131982	0.024132631
	0.005802326	0.007294731	0.012757263	0.02357061	0.021678021
	0.005228015	0.00661155	0.011496909	0.021408256	0.019614579
	0.004736674	0.006026207	0.010406579	0.019513422	0.017814393
	0.004321249	0.005530061	0.009475659	0.017876009	0.016264763
	0.003947702	0.005082329	0.008635922	0.016382978	0.014858556
	0.003584084	0.004642871	0.00782375	0.014924817	0.013494342
	0.003274543	0.004265815	0.00712984	0.013664513	0.012321716
	0.003028876	0.003965091	0.006573118	0.012642216	0.011372862
	0.002821317	0.003709812	0.00609991	0.011765368	0.010561094
	0.002633496	0.003477271	0.005672268	0.010967207	0.009825084
	0.002444578	0.003240348	0.005248106	0.010172985	0.009097627
	0.002278691	0.003030992	0.004874915	0.009470425	0.008455248
	0.002156118	0.002877279	0.004592496	0.00893157	0.007960728
	0.002060364	0.002758167	0.004367097	0.008495413	0.007559494
	0.001972642	0.002648854	0.004160543	0.008093445	0.007190556
	0.001910016	0.002572814	0.004005747	0.00778542	0.006905797
	0.001851661	0.00250195	0.003861295	0.007496915	0.006639238
	0.001795573	0.002433562	0.003723257	0.007221042	0.006384747
	0.001740974	0.002366606	0.003590079	0.006955019	0.006139851
	0.001689849	0.002303861	0.003465475	0.006705432	0.005910175
	0.001645595	0.002250078	0.003355592	0.006483962	0.005705432
	0.001604302	0.002199897	0.003252937	0.006276743	0.005513739
	0.001568188	0.002156391	0.003161336	0.00609096	0.005340965
	0.001539038	0.002121999	0.003083932	0.005932722	0.005192143
	0.001511802	0.002089755	0.003011349	0.005784397	0.005052457
	0.001485407	0.002058213	0.002941561	0.005642166	0.004918762
	0.001460136	0.002027847	0.002874971	0.005506624	0.004791682
	0.001436099	0.00199878	0.002811736	0.005377973	0.004671417
	0.00141329	0.001971081	0.002751797	0.005256129	0.004557937
	0.001391084	0.001944042	0.002693799	0.005138145	0.004448744
	0.001367327	0.00191482	0.002633974	0.005016886	0.004337596
	0.001343008	0.001884745	0.002573961	0.004895525	0.004227084
	0.001318785	0.001854668	0.00251495	0.004776233	0.004118895
	0.001288675	0.001816443	0.002447161	0.004640743	0.003996217
	0.001259969	0.001779918	0.002382721	0.00451188	0.003879569
	0.001230801	0.001742518	0.002318665	0.004384138	0.003764084
	0.001201626	0.001704909	0.002255601	0.004258633	0.003650785
	0.001173635	0.001668732	0.002195372	0.00413865	0.003542649
	0.001138161	0.001621899	0.002124332	0.003998966	0.003417112
	0.001103708	0.001576127	0.002055753	0.003863956	0.003296375
	0.001069221	0.001530036	0.001987826	0.003730004	0.003177439
	0.00113064	0.001519332	0.003425655	0.006786657	0.007900936
	0.001178168	0.001564861	0.003759986	0.007721315	0.009151755
	0.001218623	0.001601217	0.004126282	0.008800705	0.010645651
	0.001256352	0.001633827	0.004553755	0.010097362	0.01251597
	0.001292623	0.001664168	0.005085436	0.011747313	0.015031616
	0.001316721	0.001674506	0.005735109	0.01386787	0.018512873
	0.001358623	0.0017118	0.006665548	0.016794153	0.023753337
	0.001413499	0.001759071	0.007976875	0.020800905	0.031926157
	0.001474548	0.001813446	0.009855784	0.026526214	0.045515233
	0.001536988	0.001868038	0.012735679	0.035352981	0.070762502
	0.001610549	0.001933415	0.017051401	0.048511985	0.062519806
	0.035192702	0.042208057	0.064439685	0.102052515	0.092370786
	0.021565176	0.026064406	0.041871859	0.067924536	0.065150738
	0.015688926	0.019083053	0.031547968	0.052432403	0.050846076
	0.012468106	0.015253953	0.025635094	0.043493364	0.042089793
	0.010270458	0.012640124	0.021457516	0.037074025	0.035683791
	0.008708372	0.010781785	0.018399581	0.032293715	0.030878918
	0.007525643	0.009374397	0.016026397	0.028515239	0.027086561
	0.006614284	0.00828894	0.014156504	0.025485388	0.024054622
	0.005898025	0.007434914	0.012658516	0.023018349	0.021597186
	0.005310194	0.006732943	0.01141028	0.020930976	0.019531306
	0.004813251	0.006138178	0.010342903	0.019120509	0.017752428

Health Risk Assessment Results Summary

		MAX:	4.18	5.16	7.17
Unique Identifier	X (UTM)	Y (UTM)	Onroad	Offroad	Total Risk
3835403773185	383540	3773185	0.385859341	0.311926857	0.6977862
3835503773185	383550	3773185	0.34792981	0.293498401	0.6414282
3835603773185	383560	3773185	0.312104071	0.274968147	0.5870722
3835703773185	383570	3773185	0.281829402	0.25838931	0.5402187
3835803773185	383580	3773185	0.257957593	0.244816396	0.502774
3835903773185	383590	3773185	0.237839571	0.232953075	0.4707926
3836003773185	383600	3773185	0.219855057	0.221889933	0.441745
3836103773185	383610	3773185	0.202457418	0.210539657	0.4129971
3836203773185	383620	3773185	0.187224507	0.200232354	0.3874569
3836303773185	383630	3773185	0.175339319	0.192184094	0.3675234
3836403773185	383640	3773185	0.165635063	0.185628963	0.351264
3836503773185	383650	3773185	0.156778899	0.179509579	0.3362885
3836603773185	383660	3773185	0.149805192	0.174870191	0.3246754
3836703773185	383670	3773185	0.143317789	0.170488268	0.3138061
3836803773185	383680	3773185	0.137558466	0.166626337	0.3041848
3836903773185	383690	3773185	0.132541515	0.163355074	0.2958966
3837003773185	383700	3773185	0.12787743	0.160294181	0.2881716
3837103773185	383710	3773185	0.123294574	0.157153734	0.2804483
3837203773185	383720	3773185	0.11897734	0.154143597	0.2731209
3837303773185	383730	3773185	0.115187536	0.151573376	0.2667609
3837403773185	383740	3773185	0.112153451	0.149719621	0.2618731
3837503773185	383750	3773185	0.10933318	0.147978648	0.2573118
3837603773185	383760	3773185	0.106657621	0.146280774	0.2529384
3837703773185	383770	3773185	0.104130522	0.144655017	0.2487855
3837803773185	383780	3773185	0.101742352	0.143101245	0.2448436
3837903773185	383790	3773185	0.099524293	0.141681734	0.241206
3838003773185	383800	3773185	0.097369849	0.140284403	0.2376543
3838103773185	383810	3773185	0.094980131	0.138576641	0.2335568
3838203773185	383820	3773185	0.092498428	0.136690977	0.2291894
3838303773185	383830	3773185	0.090076502	0.134811067	0.2248876
3838403773185	383840	3773185	0.087277592	0.132350455	0.219628
3838503773185	383850	3773185	0.084621653	0.12998206	0.2146037
3838603773185	383860	3773185	0.081968891	0.127527197	0.2094961
3838703773185	383870	3773185	0.079340877	0.124995737	0.2043366
3838803773185	383880	3773185	0.076845855	0.122553859	0.1993997
3838903773185	383890	3773185	0.073830035	0.119259245	0.1930893
3839003773185	383900	3773185	0.070931705	0.115999569	0.1869313
3839103773185	383910	3773185	0.068158954	0.112829316	0.1809883
3829703773195	382970	3773195	0.054473098	0.191280391	0.2457535
3829803773195	382980	3773195	0.058580093	0.203357656	0.2619377
3829903773195	382990	3773195	0.062567459	0.216052575	0.27862
3830003773195	383000	3773195	0.066572109	0.230475032	0.2970471
3830103773195	383010	3773195	0.070394452	0.246977748	0.3173722
3830203773195	383020	3773195	0.074495396	0.267349082	0.3418445
3830303773195	383030	3773195	0.079529139	0.297764413	0.3772936
3830403773195	383040	3773195	0.085368799	0.339357393	0.4247262
3830503773195	383050	3773195	0.091473874	0.400192179	0.4916661
3830603773195	383060	3773195	0.098102938	0.492592938	0.5906959
3834303773195	383430	3773195	3.704369553	1.085810753	4.7901803
3834403773195	383440	3773195	2.210528084	0.841000707	3.0515288
3834503773195	383450	3773195	1.587859909	0.701073958	2.2889339
3834603773195	383460	3773195	1.255228847	0.612846773	1.8680756
3834703773195	383470	3773195	1.027435079	0.545905225	1.5733403
3834803773195	383480	3773195	0.852499271	0.490325795	1.3428251
3834903773195	383490	3773195	0.721581516	0.445515766	1.1670973
3835003773195	383500	3773195	0.623107517	0.409404836	1.0325124
3835103773195	383510	3773195	0.547899866	0.380119056	0.9280189
3835203773195	383520	3773195	0.486243962	0.354810642	0.8410546
3835303773195	383530	3773195	0.434398921	0.332324746	0.7667237
3835403773195	383540	3773195	0.39071247	0.312361997	0.7030745
3835503773195	383550	3773195	0.352644248	0.29403119	0.6466754
3835603773195	383560	3773195	0.317797437	0.276210721	0.5940082
3835703773195	383570	3773195	0.288143937	0.260227143	0.5483711
3835803773195	383580	3773195	0.264357929	0.246940099	0.511298
3835903773195	383590	3773195	0.244190266	0.235296067	0.4794863
3836003773195	383600	3773195	0.226199948	0.224497625	0.4506976
3836103773195	383610	3773195	0.209451176	0.213954722	0.4234059
3836203773195	383620	3773195	0.194618557	0.204293081	0.3989116
3836303773195	383630	3773195	0.182369235	0.196228523	0.3785978
3836403773195	383640	3773195	0.171922463	0.189281705	0.3612042
3836503773195	383650	3773195	0.162399024	0.182777826	0.3451768
3836603773195	383660	3773195	0.15454413	0.177486795	0.3320309
3836703773195	383670	3773195	0.147252479	0.172480081	0.3197326
3836803773195	383680	3773195	0.141219954	0.168474096	0.309694
3836903773195	383690	3773195	0.136529099	0.16567093	0.3022
3837003773195	383700	3773195	0.132173507	0.163080326	0.2952538
3837103773195	383710	3773195	0.127336613	0.159823607	0.2871602
3837203773195	383720	3773195	0.122708629	0.156616176	0.2793248
3837303773195	383730	3773195	0.118678508	0.153920521	0.272599
3837403773195	383740	3773195	0.115571446	0.1521205	0.2676919
3837503773195	383750	3773195	0.112690192	0.150445019	0.2631352
3837603773195	383760	3773195	0.109978211	0.148825008	0.2588032
3837703773195	383770	3773195	0.107432754	0.147292861	0.2547256
3837803773195	383780	3773195	0.105053809	0.145853007	0.2509068
3837903773195	383790	3773195	0.102893871	0.144595545	0.2474894
3838003773195	383800	3773195	0.100777968	0.143349446	0.2441274
3838103773195	383810	3773195	0.09827242	0.141603045	0.2398755
3838203773195	383820	3773195	0.095595605	0.139584904	0.2351805
3838303773195	383830	3773195	0.093000768	0.137581697	0.2305825
3838403773195	383840	3773195	0.090018173	0.134982782	0.225001
3838503773195	383850	3773195	0.087190044	0.132473924	0.219664

Health Risk Assessment Results Summary

Sensitive Receptor

		MAX:	7.17
Unique Identifier	X (UTM)	Y (UTM)	Total Risk
3835403773185	383540	3773185	0.697786198
3835503773185	383550	3773185	0.641428211
3835603773185	383560	3773185	0.587072218
3835703773185	383570	3773185	0.540218712
3835803773185	383580	3773185	0.502773989
3835903773185	383590	3773185	0.470792645
3836003773185	383600	3773185	0.441744989
3836103773185	383610	3773185	0.412997075
3836203773185	383620	3773185	0.387456861
3836303773185	383630	3773185	0.367523414
3836403773185	383640	3773185	0.351264026
3836503773185	383650	3773185	0.336288478
3836603773185	383660	3773185	0.324675383
3836703773185	383670	3773185	0.313806057
3836803773185	383680	3773185	0.304184803
3836903773185	383690	3773185	0.295896588
3837003773185	383700	3773185	0.288171611
3837103773185	383710	3773185	0.280448308
3837203773185	383720	3773185	0.273120937
3837303773185	383730	3773185	0.266760912
3837403773185	383740	3773185	0.261873072
3837503773185	383750	3773185	0.257311829
3837603773185	383760	3773185	0.252938395
3837703773185	383770	3773185	0.248785539
3837803773185	383780	3773185	0.244843597
3837903773185	383790	3773185	0.241206027
3838003773185	383800	3773185	0.237654252
3838103773185	383810	3773185	0.233556772
3838203773185	383820	3773185	0.229189405
3838303773185	383830	3773185	0.22488757
3838403773185	383840	3773185	0.219628048
3838503773185	383850	3773185	0.214603712
3838603773185	383860	3773185	0.209496088
3838703773185	383870	3773185	0.204336614
3838803773185	383880	3773185	0.199399714
3838903773185	383890	3773185	0.193089281
3839003773185	383900	3773185	0.186931274
3839103773185	383910	3773185	0.180988269
3829703773195	382970	3773195	0.245753489
3829803773195	382980	3773195	0.261937749
3829903773195	382990	3773195	0.278620034
3830003773195	383000	3773195	0.297047141
3830103773195	383010	3773195	0.3173722
3830203773195	383020	3773195	0.341844478
3830303773195	383030	3773195	0.377293552
3830403773195	383040	3773195	0.424726192
3830503773195	383050	3773195	0.491666053
3830603773195	383060	3773195	0.590695876
3834303773195	383430	3773195	4.790180306
3834403773195	383440	3773195	3.051528791
3834503773195	383450	3773195	2.288933867
3834603773195	383460	3773195	1.868075621
3834703773195	383470	3773195	1.573340304
3834803773195	383480	3773195	1.342825066
3834903773195	383490	3773195	1.167097282
3835003773195	383500	3773195	1.032512353
3835103773195	383510	3773195	0.928018923
3835203773195	383520	3773195	0.841054604
3835303773195	383530	3773195	0.766723667
3835403773195	383540	3773195	0.703074467
3835503773195	383550	3773195	0.646675439
3835603773195	383560	3773195	0.594008159
3835703773195	383570	3773195	0.54837108
3835803773195	383580	3773195	0.511298028
3835903773195	383590	3773195	0.479486332
3836003773195	383600	3773195	0.450697573
3836103773195	383610	3773195	0.423405898
3836203773195	383620	3773195	0.398911638
3836303773195	383630	3773195	0.378597758
3836403773195	383640	3773195	0.361204168
3836503773195	383650	3773195	0.34517685
3836603773195	383660	3773195	0.332030924
3836703773195	383670	3773195	0.31973256
3836803773195	383680	3773195	0.30969405
3836903773195	383690	3773195	0.302200029
3837003773195	383700	3773195	0.295253833
3837103773195	383710	3773195	0.28716022
3837203773195	383720	3773195	0.279324805
3837303773195	383730	3773195	0.272599029
3837403773195	383740	3773195	0.267691947
3837503773195	383750	3773195	0.263135211
3837603773195	383760	3773195	0.258803218
3837703773195	383770	3773195	0.254725615
3837803773195	383780	3773195	0.250906817
3837903773195	383790	3773195	0.247489417
3838003773195	383800	3773195	0.244127414
3838103773195	383810	3773195	0.239875465
3838203773195	383820	3773195	0.235180509
3838303773195	383830	3773195	0.230582465
3838403773195	383840	3773195	0.225000955
3838503773195	383850	3773195	0.219663968

FOR CHRONIC CALCS

MAX:	0.22			
Overlapping Phases - Maximum GLC				
2025	2026	2027	2028	2029
0.004392282	0.005632646	0.009430109	0.017551668	0.016220637
0.004016497	0.005179161	0.008611731	0.016127362	0.014840889
0.003656404	0.004741341	0.007829758	0.014749801	0.013521165
0.003348518	0.004364386	0.007158004	0.013552966	0.012381867
0.003104489	0.00406464	0.006619147	0.012582838	0.01145945
0.002897434	0.00380937	0.006159012	0.011746883	0.010666757
0.002710384	0.003577389	0.005743201	0.010985581	0.00994841
0.002526007	0.003346302	0.005337269	0.010238578	0.009249427
0.002363063	0.00314097	0.004977777	0.009572728	0.008628066
0.002236738	0.002982567	0.004693991	0.009041057	0.008130514
0.002134295	0.002854781	0.004460215	0.008597672	0.007715202
0.002040256	0.002737219	0.004245559	0.008188029	0.007332708
0.001967837	0.002648113	0.004075208	0.007857522	0.007022733
0.001900204	0.00256482	0.003916131	0.007547464	0.006732621
0.001840566	0.002491837	0.003774199	0.007268812	0.006471576
0.001789419	0.002429977	0.003650016	0.007022749	0.006240156
0.001741845	0.00237251	0.003534091	0.006792673	0.00602366
0.001694274	0.002314477	0.003419892	0.00656652	0.005811685
0.001649227	0.002259453	0.00331189	0.006352411	0.005611142
0.001610289	0.002212397	0.003216587	0.006162474	0.005432099
0.00158066	0.002177712	0.003139485	0.006007057	0.005283126
0.001553102	0.002145383	0.003067288	0.005861652	0.005143449
0.001526713	0.002114159	0.002998351	0.005723308	0.005010674
0.001501691	0.002084359	0.002932944	0.005592064	0.004884957
0.001477955	0.002055927	0.002870882	0.005467644	0.004766234
0.001456073	0.002029664	0.002813092	0.005351625	0.004655827
0.001434686	0.002003878	0.002756931	0.005238935	0.004549678
0.001409797	0.001973274	0.002695477	0.005116048	0.004435741
0.001383169	0.001940203	0.00263196	0.004989484	0.004319365
0.001356956	0.001907565	0.002569956	0.004865655	0.004205992
0.001324662	0.001866411	0.002498986	0.004725483	0.004078225
0.001293845	0.001827077	0.00243148	0.004591937	0.00395664
0.00126247	0.001786763	0.002364136	0.004458892	0.003835765
0.001230747	0.001745676	0.002297348	0.00432726	0.003716444
0.001200419	0.001706272	0.002233747	0.004201787	0.00360293
0.001161421	0.00165449	0.002157394	0.004052557	0.003468801
0.001123456	0.001603805	0.002083413	0.003907621	0.003339628
0.001086847	0.001554786	0.002012341	0.003768107	0.003216261
0.001150295	0.001542568	0.003472321	0.006782665	0.007964709
0.001199064	0.001589134	0.003813305	0.007720575	0.009235538
0.001240982	0.001626006	0.004196114	0.008833877	0.010797209
0.001279211	0.00165756	0.004650563	0.010203003	0.012802627
0.001308407	0.001676646	0.005203833	0.011951865	0.015521619
0.00134015	0.001699027	0.005891432	0.014114416	0.019142482
0.00138882	0.001743068	0.00688761	0.017124613	0.024708782
0.001447018	0.001793563	0.008291691	0.021311074	0.033583415
0.001511434	0.001851148	0.010368107	0.027506428	0.049079354
0.001579497	0.001910587	0.013738386	0.037622733	0.060524839
0.035940768	0.043295915	0.064204215	0.101010638	0.09084288
0.021834547	0.026506257	0.041314143	0.066271329	0.064009836
0.015927756	0.019453085	0.031185591	0.05110229	0.050239847
0.012763036	0.015671566	0.025531086	0.042632704	0.041947478
0.010591539	0.013076068	0.021523309	0.03656411	0.035828146
0.008920459	0.011079051	0.018352829	0.031686781	0.030866038
0.007665589	0.009578816	0.01591301	0.027871896	0.02696494
0.0067179	0.008445058	0.014028282	0.024877297	0.023897954
0.005990953	0.007574239	0.012554301	0.022500014	0.021465985
0.005391865	0.006855319	0.011321834	0.020481812	0.019415211
0.004884375	0.006244176	0.010266611	0.018728337	0.017647765
0.004453544	0.005723526	0.00936196	0.017204162	0.016122943
0.004074684	0.005263608	0.008561549	0.015837476	0.014768127
0.003723336	0.004834107	0.007818511	0.014552284	0.013509298
0.003421207	0.00446262	0.007176009	0.013428647	0.012415744
0.00317763	0.00416234	0.006652436	0.012504415	0.011516858
0.002969913	0.00390553	0.006202917	0.011703448	0.010740323
0.002782897	0.003673143	0.005797619	0.010975093	0.01003836
0.002606408	0.003452193	0.005416431	0.010285278	0.009378666
0.002448777	0.00325398	0.005075313	0.009663544	0.008786455
0.002318784	0.003090853	0.004790726	0.00913957	0.008287302
0.002208005	0.002952085	0.004546037	0.00868454	0.007854295
0.002106315	0.002824354	0.004321283	0.008263797	0.007455628
0.002023343	0.002721055	0.004134615	0.007909957	0.007119699
0.001945931	0.002624554	0.003960454	0.007577818	0.006805658
0.001883068	0.002547301	0.003815625	0.007298084	0.006539964
0.001836457	0.002491966	0.00370271	0.007075796	0.006326038
0.001793371	0.002441034	0.003597342	0.006868166	0.006125676
0.001742984	0.002379417	0.003479999	0.006639484	0.005908441
0.001694269	0.002319565	0.003367242	0.006419733	0.005700302
0.001652623	0.002269046	0.003268612	0.00622625	0.005515769
0.001622525	0.002234085	0.003191981	0.006074135	0.005367123
0.001594662	0.00220166	0.003120401	0.005932193	0.005228029
0.001568249	0.002170689	0.003052456	0.005797838	0.005096361
0.001543427	0.002141426	0.00298831	0.005671116	0.004972314
0.001520233	0.002113941	0.002927932	0.005551922	0.00485594
0.001499527	0.002089464	0.002872807	0.005442899	0.004749674
0.001479127	0.002065151	0.002818849	0.005336068	0.004646833
0.001453049	0.002033085	0.002755883	0.005211915	0.004530462
0.001424126	0.00199702	0.002688979	0.005080427	0.00440851
0.001395837	0.001961678	0.00262399	0.004952409	0.004290299
0.001361288	0.00191751	0.002549859	0.004807445	0.004157406
0.001328303	0.001875262	0.00247931	0.004669258	0.004030954

Health Risk Assessment Results Summary

		MAX:	4.18	5.16	7.17
Unique Identifier	X (UTM)	Y (UTM)	Onroad	Offroad	Total Risk
3838603773195	383860	3773195	0.084362581	0.129858901	0.2142215
3838703773195	383870	3773195	0.081539342	0.127143449	0.2086828
3838803773195	383880	3773195	0.078861526	0.124515962	0.2033775
3838903773195	383890	3773195	0.075592958	0.120906874	0.1964998
3839003773195	383900	3773195	0.072422253	0.117325107	0.1897474
3839103773195	383910	3773195	0.06948337	0.113986942	0.1834703
3829703773205	382970	3773205	0.055409235	0.193483892	0.2488931
3829803773205	382980	3773205	0.059616481	0.205604304	0.2652208
3829903773205	382990	3773205	0.063798705	0.218504557	0.2823033
3830003773205	383000	3773205	0.067926062	0.233254472	0.3011805
3830103773205	383010	3773205	0.071796633	0.248591946	0.3203886
3830203773205	383020	3773205	0.076209311	0.2710282	0.3472375
3830303773205	383030	3773205	0.081586047	0.301338061	0.3829241
3830403773205	383040	3773205	0.087472007	0.343746786	0.4312188
3830503773205	383050	3773205	0.093775545	0.405554606	0.4993302
3830603773205	383060	3773205	0.100815985	0.50120444	0.6020204
3834303773205	383430	3773205	3.878432578	1.062067951	4.9405005
3834403773205	383440	3773205	2.266543498	0.824797646	3.0913411
3834503773205	383450	3773205	1.621128248	0.691986499	2.3131147
3834603773205	383460	3773205	1.288124319	0.609964489	1.8980888
3834703773205	383470	3773205	1.060020312	0.547149419	1.6071697
3834803773205	383480	3773205	0.871612211	0.490640545	1.3622528
3834903773205	383490	3773205	0.732090738	0.444943066	1.1770338
3835003773205	383500	3773205	0.629728033	0.408616963	1.038345
3835103773205	383510	3773205	0.553586507	0.379712083	0.9332986
3835203773205	383520	3773205	0.491159551	0.354525555	0.8456851
3835303773205	383530	3773205	0.438697314	0.332091178	0.7707885
3835403773205	383540	3773205	0.394418513	0.312089465	0.706508
3835503773205	383550	3773205	0.356382382	0.293965454	0.6503478
3835603773205	383560	3773205	0.32266388	0.276963601	0.5996275
3835703773205	383570	3773205	0.293775979	0.261665771	0.5554418
3835803773205	383580	3773205	0.270209691	0.248767821	0.5189775
3835903773205	383590	3773205	0.25004614	0.237381766	0.4874279
3836003773205	383600	3773205	0.232126914	0.226883663	0.4590106
3836103773205	383610	3773205	0.216113101	0.217181066	0.4332942
3836203773205	383620	3773205	0.201795443	0.208217014	0.4100125
3836303773205	383630	3773205	0.189223626	0.200160349	0.389384
3836403773205	383640	3773205	0.178057981	0.192840328	0.3708983
3836503773205	383650	3773205	0.167888508	0.185983158	0.3538717
3836603773205	383660	3773205	0.159132739	0.18004695	0.3391797
3836703773205	383670	3773205	0.151070922	0.174443824	0.3255147
3836803773205	383680	3773205	0.144771248	0.170286382	0.3150576
3836903773205	383690	3773205	0.140419964	0.167933393	0.3083534
3837003773205	383700	3773205	0.136401849	0.165830169	0.302232
3837103773205	383710	3773205	0.131339634	0.162468751	0.2938084
3837203773205	383720	3773205	0.126400279	0.159062424	0.2854627
3837303773205	383730	3773205	0.122127446	0.156228424	0.2783559
3837403773205	383740	3773205	0.118955135	0.154490473	0.2734456
3837503773205	383750	3773205	0.116020242	0.152877414	0.2688977
3837603773205	383760	3773205	0.113285581	0.151367461	0.264653
3837703773205	383770	3773205	0.110732867	0.149936065	0.2606689
3837803773205	383780	3773205	0.108361444	0.148612166	0.2569736
3837903773205	383790	3773205	0.106274116	0.147539546	0.2538137
3838003773205	383800	3773205	0.104216299	0.146454622	0.2506709
3838103773205	383810	3773205	0.101599957	0.144679805	0.2462798
3838203773205	383820	3773205	0.098728959	0.142525694	0.2412547
3838303773205	383830	3773205	0.095953407	0.140394472	0.2363479
3838403773205	383840	3773205	0.09278231	0.137647602	0.2304299
3838503773205	383850	3773205	0.089783622	0.134999476	0.2247831
3838603773205	383860	3773205	0.086765206	0.132216622	0.2189818
3838703773205	383870	3773205	0.083734929	0.129280426	0.2130154
3838803773205	383880	3773205	0.080858204	0.126444545	0.2073027
3838903773205	383890	3773205	0.077330075	0.122533667	0.1998637
3839003773205	383900	3773205	0.073903224	0.118663233	0.1925665
3839103773205	383910	3773205	0.070820018	0.11518709	0.1860071
3829703773215	382970	3773215	0.056313357	0.195446751	0.2517601
3829803773215	382980	3773215	0.060612444	0.207518008	0.2681305
3829903773215	382990	3773215	0.064970223	0.220462044	0.2854323
3830003773215	383000	3773215	0.069124122	0.235128209	0.3042523
3830103773215	383010	3773215	0.07327275	0.250629561	0.3239023
3830203773215	383020	3773215	0.077956978	0.273106545	0.3510635
3830303773215	383030	3773215	0.083487555	0.302615933	0.3861035
3830403773215	383040	3773215	0.089412902	0.343166301	0.4325792
3830503773215	383050	3773215	0.095926332	0.400928663	0.496855
3830603773215	383060	3773215	0.103362794	0.49113429	0.5944971
3834303773215	383430	3773215	3.479565213	1.052641765	4.532207
3834403773215	383440	3773215	2.437231656	0.822826995	3.2600587
3834503773215	383450	3773215	1.7148459	0.691742325	2.4065882
3834603773215	383460	3773215	1.343157124	0.609507254	1.9526644
3834703773215	383470	3773215	1.095460639	0.546983484	1.6424441
3834803773215	383480	3773215	0.896097701	0.491109356	1.3872071
3834903773215	383490	3773215	0.750804905	0.446093932	1.1968988
3835003773215	383500	3773215	0.644576888	0.410139564	1.0547165
3835103773215	383510	3773215	0.565693694	0.381348794	0.9470425
3835203773215	383520	3773215	0.501442085	0.35622168	0.8576638
3835303773215	383530	3773215	0.447184326	0.333608819	0.7807931
3835403773215	383540	3773215	0.401415515	0.313349642	0.7147652
3835503773215	383550	3773215	0.362700006	0.295237531	0.6579375
3835603773215	383560	3773215	0.32963321	0.278951248	0.6085845
3835703773215	383570	3773215	0.301082786	0.264188714	0.5652715
3835803773215	383580	3773215	0.276961797	0.251256358	0.5282182

Health Risk Assessment Results Summary

Sensitive Receptor		MAX:	7.17
Unique Identifier	X (UTM)	Y (UTM)	Total Risk
3838603773195	383860	3773195	0.214221483
3838703773195	383870	3773195	0.208682791
3838803773195	383880	3773195	0.203377488
3838903773195	383890	3773195	0.196499831
3839003773195	383900	3773195	0.18974736
3839103773195	383910	3773195	0.183470312
3829703773205	382970	3773205	0.248893128
3829803773205	382980	3773205	0.265220785
3829903773205	382990	3773205	0.282303262
3830003773205	383000	3773205	0.301180534
3830103773205	383010	3773205	0.320388579
3830203773205	383020	3773205	0.347237511
3830303773205	383030	3773205	0.382924109
3830403773205	383040	3773205	0.431218793
3830503773205	383050	3773205	0.499330151
3830603773205	383060	3773205	0.602020425
3834303773205	383430	3773205	4.940500529
3834403773205	383440	3773205	3.091341145
3834503773205	383450	3773205	2.313114747
3834603773205	383460	3773205	1.898088808
3834703773205	383470	3773205	1.60716973
3834803773205	383480	3773205	1.362252756
3834903773205	383490	3773205	1.177033804
3835003773205	383500	3773205	1.038344996
3835103773205	383510	3773205	0.93329859
3835203773205	383520	3773205	0.845685106
3835303773205	383530	3773205	0.770788493
3835403773205	383540	3773205	0.706507978
3835503773205	383550	3773205	0.650347836
3835603773205	383560	3773205	0.599627481
3835703773205	383570	3773205	0.55544175
3835803773205	383580	3773205	0.518977512
3835903773205	383590	3773205	0.487427907
3836003773205	383600	3773205	0.459010577
3836103773205	383610	3773205	0.433294167
3836203773205	383620	3773205	0.410012457
3836303773205	383630	3773205	0.389383975
3836403773205	383640	3773205	0.370898309
3836503773205	383650	3773205	0.353871666
3836603773205	383660	3773205	0.33917969
3836703773205	383670	3773205	0.325514747
3836803773205	383680	3773205	0.31505763
3836903773205	383690	3773205	0.308353357
3837003773205	383700	3773205	0.302232019
3837103773205	383710	3773205	0.293808385
3837203773205	383720	3773205	0.285462703
3837303773205	383730	3773205	0.278355869
3837403773205	383740	3773205	0.273445608
3837503773205	383750	3773205	0.268897656
3837603773205	383760	3773205	0.264653042
3837703773205	383770	3773205	0.260668932
3837803773205	383780	3773205	0.25697361
3837903773205	383790	3773205	0.253813662
3838003773205	383800	3773205	0.250670921
3838103773205	383810	3773205	0.246279762
3838203773205	383820	3773205	0.241254653
3838303773205	383830	3773205	0.236347879
3838403773205	383840	3773205	0.230429912
3838503773205	383850	3773205	0.224783098
3838603773205	383860	3773205	0.218981828
3838703773205	383870	3773205	0.213015355
3838803773205	383880	3773205	0.207302748
3838903773205	383890	3773205	0.199863742
3839003773205	383900	3773205	0.192566457
3839103773205	383910	3773205	0.186007108
3829703773215	382970	3773215	0.251760108
3829803773215	382980	3773215	0.268130452
3829903773215	382990	3773215	0.285432267
3830003773215	383000	3773215	0.304252332
3830103773215	383010	3773215	0.323902312
3830203773215	383020	3773215	0.351063523
3830303773215	383030	3773215	0.386103488
3830403773215	383040	3773215	0.432579203
3830503773215	383050	3773215	0.496854994
3830603773215	383060	3773215	0.594497084
3834303773215	383430	3773215	4.532206977
3834403773215	383440	3773215	3.260058651
3834503773215	383450	3773215	2.406588225
3834603773215	383460	3773215	1.952664378
3834703773215	383470	3773215	1.642444123
3834803773215	383480	3773215	1.387207057
3834903773215	383490	3773215	1.196898837
3835003773215	383500	3773215	1.054716452
3835103773215	383510	3773215	0.947042488
3835203773215	383520	3773215	0.857663765
3835303773215	383530	3773215	0.780793145
3835403773215	383540	3773215	0.714765157
3835503773215	383550	3773215	0.657937536
3835603773215	383560	3773215	0.608584458
3835703773215	383570	3773215	0.5652715
3835803773215	383580	3773215	0.528218155

FOR CHRONIC CALCS

MAX:	0.22			
Overlapping Phases - Maximum GLC				
2025	2026	2027	2028	2029
0.00129463	0.001831784	0.002408797	0.004531232	0.003905005
0.001260343	0.001787223	0.002338285	0.004393447	0.003779711
0.001227537	0.001744421	0.002271166	0.004262014	0.003660509
0.001184861	0.001687444	0.002189296	0.004102897	0.003517879
0.001143012	0.001631341	0.002109448	0.003947269	0.003379818
0.001104175	0.001579294	0.002035011	0.00380177	0.003251706
0.001170026	0.001565989	0.00351025	0.006749507	0.007980863
0.001219917	0.001613493	0.003854503	0.007680718	0.00925174
0.001263094	0.001650578	0.004249263	0.008814897	0.010851855
0.001301096	0.00168082	0.004722465	0.010234102	0.012941347
0.001322121	0.001686188	0.005280393	0.012045882	0.015763357
0.001365328	0.001726215	0.00600579	0.014211376	0.019378943
0.001417752	0.001772172	0.007022781	0.01719798	0.024878314
0.001480071	0.001827978	0.008458722	0.021379725	0.033514637
0.001547773	0.001888715	0.010596763	0.027646068	0.048546881
0.001621345	0.001952711	0.014145734	0.03813275	0.057888794
0.037536803	0.045458524	0.065231616	0.102587705	0.090046094
0.022355033	0.027282453	0.041163438	0.065680453	0.06293373
0.016250779	0.019945053	0.030969831	0.050301731	0.049509122
0.013091101	0.016143992	0.025482263	0.042072604	0.041644671
0.010921649	0.013534393	0.021595788	0.036215177	0.03580784
0.009124876	0.011374696	0.018289554	0.031164528	0.030705401
0.007788376	0.009768007	0.015768154	0.027260439	0.026707076
0.006802735	0.008582256	0.013865635	0.024274849	0.023623285
0.006065697	0.007694275	0.012415312	0.021970566	0.021232305
0.005457198	0.006959138	0.011201629	0.020014215	0.019212478
0.004941834	0.006334518	0.010162102	0.018314292	0.017470328
0.004503317	0.005801129	0.009269006	0.016833788	0.015964252
0.004123212	0.005336832	0.008489019	0.01552412	0.014642916
0.003782424	0.004918146	0.00778667	0.014330287	0.01345036
0.003487669	0.004554215	0.007175669	0.013280828	0.012408099
0.003246102	0.004255389	0.006669996	0.012404418	0.011538409
0.003038276	0.003997654	0.006232202	0.011638487	0.010781241
0.002852031	0.003765709	0.00583885	0.010944237	0.010099174
0.002684304	0.003556036	0.00548368	0.010311903	0.009481604
0.002533164	0.003366394	0.005162964	0.009736252	0.008922299
0.002399868	0.003198929	0.004878715	0.009221676	0.008424125
0.002280934	0.003049283	0.00462415	0.00875679	0.007975735
0.002171833	0.002911644	0.004390296	0.008326763	0.007562975
0.002078102	0.002793841	0.00418753	0.007950132	0.007201852
0.001991223	0.002684405	0.003999473	0.007598753	0.006866316
0.00192511	0.002602763	0.00385192	0.007318223	0.006596653
0.00188308	0.002553982	0.00375025	0.007118802	0.006400326
0.001844782	0.002509949	0.003656085	0.006934045	0.006217216
0.001791809	0.002444962	0.003536349	0.006704413	0.005996382
0.001739392	0.002380233	0.003418932	0.006479199	0.005781017
0.001694908	0.002326036	0.003317059	0.006282538	0.00559143
0.001664423	0.002290859	0.003241227	0.006134026	0.005443699
0.001636276	0.002258336	0.00317048	0.005995959	0.005305744
0.001610099	0.002227999	0.003104034	0.005866389	0.00517599
0.001585588	0.002199405	0.003041452	0.005744777	0.005054144
0.001562901	0.002172822	0.002982902	0.00563108	0.004940442
0.001543605	0.002150442	0.002930858	0.005529876	0.004838942
0.001524378	0.002127863	0.002879521	0.005429877	0.004740352
0.001497176	0.002094376	0.002815279	0.005305052	0.00462201
0.001465935	0.002055299	0.002745113	0.005168862	0.004494762
0.001435468	0.00201706	0.002677103	0.005036478	0.004371661
0.001398566	0.001969746	0.002599766	0.004886679	0.004233678
0.001363403	0.001924533	0.002526339	0.004744254	0.004102762
0.001327259	0.001877715	0.002452391	0.004600751	0.003971423
0.001290096	0.001829128	0.002377878	0.004456274	0.003839807
0.00125456	0.001782557	0.002306872	0.004318236	0.0037145
0.001208176	0.00172036	0.002219645	0.004149418	0.003563815
0.001162748	0.001659303	0.002134406	0.003983965	0.003417828
0.001122002	0.001604575	0.002057209	0.003833645	0.003285856
0.001189752	0.001589597	0.003538562	0.006686477	0.007948458
0.001240693	0.001637965	0.003882664	0.007601169	0.009199826
0.001285	0.001675342	0.004283271	0.008738962	0.010803458
0.001321113	0.001702076	0.004763782	0.010181922	0.012916913
0.001342672	0.001708491	0.005336414	0.012039938	0.015760431
0.001391145	0.001753723	0.00606435	0.014127597	0.019183908
0.001447834	0.001803825	0.007058014	0.016959943	0.024152349
0.001511915	0.001861708	0.008436725	0.020897204	0.03164647
0.001582923	0.001925421	0.010449231	0.026684752	0.043713818
0.001662138	0.001994344	0.013685192	0.036085018	0.065135752
0.033759868	0.041376341	0.059083278	0.092428848	0.086455373
0.023950557	0.029365227	0.042718279	0.068017176	0.063535326
0.017138954	0.021130043	0.031690437	0.051165458	0.04974325
0.01362394	0.016873479	0.02577842	0.042213307	0.0416196
0.011275361	0.014029989	0.021699662	0.0360402	0.035679873
0.009378309	0.011735422	0.018312348	0.03087335	0.03056052
0.007988731	0.010054778	0.015767502	0.026953206	0.026585299
0.006966831	0.008818243	0.013853105	0.023973069	0.023518022
0.00620322	0.007892706	0.012395713	0.021681042	0.021136444
0.005576226	0.007130517	0.011182723	0.019749002	0.019131298
0.005042181	0.006479299	0.01013793	0.018061918	0.017390413
0.004587575	0.005922869	0.009239927	0.016593337	0.015883799
0.004199547	0.005446093	0.008466813	0.015314249	0.014578931
0.003865087	0.005033402	0.007795734	0.014192188	0.013440373
0.003573641	0.00467227	0.007207396	0.013198646	0.012437673
0.003325854	0.004364389	0.006703679	0.01234023	0.011573886

Health Risk Assessment Results Summary

		MAX:	4.18	5.16	7.17
Unique Identifier	X (UTM)	Y (UTM)	Onroad	Offroad	Total Risk
3835903773215	383590	3773215	0.256014433	0.239613896	0.4956283
3836003773215	383600	3773215	0.23746168	0.228925042	0.4663867
3836103773215	383610	3773215	0.221473638	0.219476494	0.4409501
3836203773215	383620	3773215	0.207072852	0.210678999	0.4177519
3836303773215	383630	3773215	0.194231743	0.202611592	0.3968433
3836403773215	383640	3773215	0.182690324	0.195162921	0.3778532
3836503773215	383650	3773215	0.172178556	0.18819269	0.3603712
3836603773215	383660	3773215	0.163339181	0.182333077	0.3456723
3836703773215	383670	3773215	0.155201674	0.176812588	0.3320143
3836803773215	383680	3773215	0.148794208	0.172658845	0.3214531
3836903773215	383690	3773215	0.144332934	0.170270697	0.3146036
3837003773215	383700	3773215	0.140178105	0.168127506	0.3083056
3837103773215	383710	3773215	0.135259378	0.165052055	0.3003114
3837203773215	383720	3773215	0.130484358	0.161962141	0.2924465
3837303773215	383730	3773215	0.126288038	0.159354839	0.2856429
3837403773215	383740	3773215	0.123037279	0.157658483	0.2806958
3837503773215	383750	3773215	0.12003452	0.156100146	0.2761347
3837603773215	383760	3773215	0.117230551	0.154629072	0.2718596
3837703773215	383770	3773215	0.114616597	0.153243224	0.2678598
3837803773215	383780	3773215	0.112155597	0.151925824	0.2640814
3837903773215	383790	3773215	0.109863189	0.150724952	0.2605881
3838003773215	383800	3773215	0.107605996	0.149516284	0.2571223
3838103773215	383810	3773215	0.104806371	0.147623684	0.2524301
3838203773215	383820	3773215	0.101758196	0.14535183	0.24711
3838303773215	383830	3773215	0.098822723	0.143116611	0.2419393
3838403773215	383840	3773215	0.095513204	0.140281444	0.2357946
3838503773215	383850	3773215	0.092372007	0.137537446	0.2299095
3838603773215	383860	3773215	0.089119524	0.134511822	0.2236313
3838703773215	383870	3773215	0.085735479	0.131158043	0.2168935
3838803773215	383880	3773215	0.082530466	0.127918915	0.2104494
3838903773215	383890	3773215	0.078998164	0.124085964	0.2030841
3839003773215	383900	3773215	0.075597316	0.120328756	0.1959261
3839103773215	383910	3773215	0.07246569	0.116837674	0.1893034
3829703773225	382970	3773225	0.057330547	0.197507326	0.2548379
3829803773225	382980	3773225	0.06188231	0.209690337	0.2715726
3829903773225	382990	3773225	0.066236986	0.222211503	0.2884485
3830003773225	383000	3773225	0.070197456	0.235152493	0.3053499
3830103773225	383010	3773225	0.074486773	0.251073224	0.32556
3830203773225	383020	3773225	0.079352597	0.272218298	0.3515709
3830303773225	383030	3773225	0.084930779	0.299438046	0.3843688
3830403773225	383040	3773225	0.091044941	0.335884392	0.4269293
3830503773225	383050	3773225	0.097866463	0.386030024	0.4838965
3830603773225	383060	3773225	0.105697368	0.459188634	0.564886
3830703773225	383070	3773225	0.114916117	0.564545392	0.6794615
3834303773225	383430	3773225	3.14825784	1.060392886	4.2086507
3834403773225	383440	3773225	2.781320793	0.836930888	3.6182517
3834503773225	383450	3773225	1.883014102	0.701961542	2.5849756
3834603773225	383460	3773225	1.426054341	0.612853733	2.0389081
3834703773225	383470	3773225	1.137102692	0.54681237	1.6839151
3834803773225	383480	3773225	0.928150982	0.492548176	1.4206992
3834903773225	383490	3773225	0.777621031	0.448907258	1.2265283
3835003773225	383500	3773225	0.666875725	0.413598246	1.080474
3835103773225	383510	3773225	0.583343165	0.384632839	0.967976
3835203773225	383520	3773225	0.515878482	0.35934107	0.8752196
3835303773225	383530	3773225	0.458628223	0.336268049	0.7948963
3835403773225	383540	3773225	0.410531873	0.315526287	0.7260582
3835503773225	383550	3773225	0.370502961	0.297229766	0.6677327
3835603773225	383560	3773225	0.337682423	0.28150828	0.6191907
3835703773225	383570	3773225	0.309210454	0.267210097	0.5764206
3835803773225	383580	3773225	0.284127618	0.254030345	0.538158
3835903773225	383590	3773225	0.262017101	0.241924276	0.5039414
3836003773225	383600	3773225	0.242547104	0.230861218	0.4734083
3836103773225	383610	3773225	0.22629716	0.221445206	0.4477424
3836203773225	383620	3773225	0.211657646	0.21267803	0.4243357
3836303773225	383630	3773225	0.198571806	0.204608304	0.4031801
3836403773225	383640	3773225	0.186803924	0.197162416	0.3839663
3836503773225	383650	3773225	0.176080993	0.190181643	0.3662626
3836603773225	383660	3773225	0.167365288	0.184557757	0.351923
3836703773225	383670	3773225	0.159344331	0.179270207	0.3386145
3836803773225	383680	3773225	0.152867784	0.175151861	0.3280196
3836903773225	383690	3773225	0.148212178	0.172644583	0.3208568
3837003773225	383700	3773225	0.143841457	0.170357262	0.3141987
3837103773225	383710	3773225	0.139134939	0.167622435	0.3067574
3837203773225	383720	3773225	0.134614592	0.164937796	0.2995524
3837303773225	383730	3773225	0.130566505	0.162629513	0.293196
3837403773225	383740	3773225	0.127218207	0.160953491	0.2881717
3837503773225	383750	3773225	0.124137792	0.159433246	0.283571
3837603773225	383760	3773225	0.121263462	0.158001321	0.2792648
3837703773225	383770	3773225	0.118586623	0.156660822	0.2752474
3837803773225	383780	3773225	0.116037786	0.155357145	0.2713949
3837903773225	383790	3773225	0.113496342	0.153982313	0.2674787
3838003773225	383800	3773225	0.111027182	0.152633051	0.2636602
3838103773225	383810	3773225	0.108047953	0.150632299	0.2586803
3838203773225	383820	3773225	0.104811832	0.148226726	0.2530386
3838303773225	383830	3773225	0.101712671	0.145882002	0.2475947
3838403773225	383840	3773225	0.098255104	0.142944501	0.2411996
3838503773225	383850	3773225	0.09497753	0.140111264	0.2350888
3838603773225	383860	3773225	0.091481615	0.136838099	0.2283197
3838703773225	383870	3773225	0.087725007	0.133048917	0.2207739
3838803773225	383880	3773225	0.084158493	0.129376165	0.2135347
3838903773225	383890	3773225	0.08063163	0.125629197	0.2062608

Health Risk Assessment Results Summary

Sensitive Receptor

		MAX:	7.17
Unique Identifier	X (UTM)	Y (UTM)	Total Risk
3835903773215	383590	3773215	0.495628329
3836003773215	383600	3773215	0.466386722
3836103773215	383610	3773215	0.440950132
3836203773215	383620	3773215	0.417751851
3836303773215	383630	3773215	0.396843335
3836403773215	383640	3773215	0.377853246
3836503773215	383650	3773215	0.360371245
3836603773215	383660	3773215	0.345672258
3836703773215	383670	3773215	0.332014262
3836803773215	383680	3773215	0.321453053
3836903773215	383690	3773215	0.314603631
3837003773215	383700	3773215	0.308305612
3837103773215	383710	3773215	0.300311433
3837203773215	383720	3773215	0.2924465
3837303773215	383730	3773215	0.285642876
3837403773215	383740	3773215	0.280695762
3837503773215	383750	3773215	0.276134666
3837603773215	383760	3773215	0.271859623
3837703773215	383770	3773215	0.267859821
3837803773215	383780	3773215	0.26408142
3837903773215	383790	3773215	0.260588141
3838003773215	383800	3773215	0.25712228
3838103773215	383810	3773215	0.252430055
3838203773215	383820	3773215	0.247110027
3838303773215	383830	3773215	0.241939334
3838403773215	383840	3773215	0.235794649
3838503773215	383850	3773215	0.229909453
3838603773215	383860	3773215	0.223631346
3838703773215	383870	3773215	0.216893522
3838803773215	383880	3773215	0.210449381
3838903773215	383890	3773215	0.203084128
3839003773215	383900	3773215	0.195926072
3839103773215	383910	3773215	0.189303363
3829703773225	382970	3773225	0.254837874
3829803773225	382980	3773225	0.271572647
3829903773225	382990	3773225	0.288448488
3830003773225	383000	3773225	0.305349949
3830103773225	383010	3773225	0.325559998
3830203773225	383020	3773225	0.351570895
3830303773225	383030	3773225	0.384368824
3830403773225	383040	3773225	0.426929333
3830503773225	383050	3773225	0.483896487
3830603773225	383060	3773225	0.564886002
3830703773225	383070	3773225	0.679461509
3834303773225	383430	3773225	4.208650726
3834403773225	383440	3773225	3.618251681
3834503773225	383450	3773225	2.584975645
3834603773225	383460	3773225	2.038908074
3834703773225	383470	3773225	1.683915063
3834803773225	383480	3773225	1.420699159
3834903773225	383490	3773225	1.226528289
3835003773225	383500	3773225	1.080473971
3835103773225	383510	3773225	0.967976004
3835203773225	383520	3773225	0.875219552
3835303773225	383530	3773225	0.794896272
3835403773225	383540	3773225	0.72605816
3835503773225	383550	3773225	0.667732727
3835603773225	383560	3773225	0.619190703
3835703773225	383570	3773225	0.576420551
3835803773225	383580	3773225	0.538157963
3835903773225	383590	3773225	0.503941377
3836003773225	383600	3773225	0.473408322
3836103773225	383610	3773225	0.447742366
3836203773225	383620	3773225	0.424335677
3836303773225	383630	3773225	0.40318011
3836403773225	383640	3773225	0.38396634
3836503773225	383650	3773225	0.366262636
3836603773225	383660	3773225	0.351923045
3836703773225	383670	3773225	0.338614538
3836803773225	383680	3773225	0.328019645
3836903773225	383690	3773225	0.32085676
3837003773225	383700	3773225	0.314198718
3837103773225	383710	3773225	0.306757375
3837203773225	383720	3773225	0.299552389
3837303773225	383730	3773225	0.293196018
3837403773225	383740	3773225	0.288171698
3837503773225	383750	3773225	0.283571037
3837603773225	383760	3773225	0.279264783
3837703773225	383770	3773225	0.275247445
3837803773225	383780	3773225	0.271394931
3837903773225	383790	3773225	0.267478655
3838003773225	383800	3773225	0.263660233
3838103773225	383810	3773225	0.258680252
3838203773225	383820	3773225	0.253038558
3838303773225	383830	3773225	0.247594673
3838403773225	383840	3773225	0.241199606
3838503773225	383850	3773225	0.235088795
3838603773225	383860	3773225	0.228319715
3838703773225	383870	3773225	0.220773924
3838803773225	383880	3773225	0.213534658
3838903773225	383890	3773225	0.206260828

FOR CHRONIC CALCS

	MAX:	0.22			
	Overlapping Phases - Maximum GLC				
2025	2026	2027	2028	2029	
0.003109159	0.004094309	0.006260774	0.01157859	0.010811204	
0.002915729	0.003852323	0.005864069	0.010890099	0.010125755	
0.002748329	0.003642633	0.005518548	0.010284958	0.009525292	
0.002596373	0.00345165	0.005204198	0.009729566	0.008977476	
0.002460043	0.003279911	0.004921167	0.009225277	0.008482429	
0.002336774	0.00312431	0.004664469	0.008763865	0.0080318	
0.002223747	0.002981347	0.00442865	0.008336836	0.007616815	
0.002129157	0.002862323	0.004228961	0.00797079	0.007261214	
0.002041578	0.002752018	0.00404371	0.007629158	0.006930835	
0.00197422	0.002668741	0.003897304	0.007354322	0.006663399	
0.001930803	0.002618091	0.003795899	0.007158364	0.006468021	
0.001890924	0.002572038	0.003701362	0.006975556	0.006284584	
0.001840207	0.002510441	0.003588109	0.006760486	0.006073994	
0.001790386	0.00244954	0.003477582	0.006550629	0.00586944	
0.001747391	0.002397641	0.00338024	0.006364885	0.005686977	
0.001716302	0.002361871	0.003304789	0.006219627	0.005539887	
0.001687719	0.002328987	0.003234594	0.006084902	0.005402705	
0.001661012	0.002298132	0.003168426	0.00595834	0.005273496	
0.0016361	0.002269153	0.003106182	0.005839599	0.005152208	
0.001612613	0.002241622	0.00304712	0.005727036	0.005037725	
0.001590927	0.002216145	0.00299178	0.005621603	0.004931008	
0.001569387	0.002190582	0.002937218	0.005517398	0.004827296	
0.001540015	0.002154257	0.002870151	0.005388861	0.004704413	
0.001506642	0.002112318	0.002797263	0.005249045	0.004572906	
0.001474256	0.002071547	0.002726841	0.005113568	0.004446076	
0.001435689	0.002022001	0.002647515	0.004961292	0.004305159	
0.001398791	0.001974455	0.002571985	0.004815897	0.004170996	
0.001359417	0.001923148	0.002493602	0.004665126	0.004032785	
0.001317183	0.001867486	0.002411706	0.004507511	0.003889545	
0.001276864	0.001814178	0.002333733	0.004356891	0.00375332	
0.001230756	0.001752383	0.002247435	0.00419038	0.003604975	
0.001186046	0.001692398	0.002163748	0.004028422	0.003462094	
0.001144747	0.001636829	0.002086243	0.003878043	0.003330041	
0.00121122	0.001614894	0.003566242	0.006617607	0.007901229	
0.00126354	0.001663012	0.003919171	0.007550393	0.009176865	
0.001306482	0.001698367	0.004312889	0.008664739	0.010740313	
0.001336576	0.001717223	0.004758639	0.010021269	0.012704523	
0.001365556	0.001735427	0.005318456	0.011764037	0.015304206	
0.001417623	0.001783833	0.006004404	0.013663858	0.018286298	
0.001476257	0.00183618	0.006916502	0.016192594	0.022411981	
0.001543232	0.001896649	0.008151964	0.019627112	0.028199421	
0.001618525	0.001964127	0.00989412	0.024509068	0.036472531	
0.001703707	0.002038501	0.012518098	0.031946169	0.048298465	
0.00180641	0.002127659	0.016413754	0.042995108	0.060618094	
0.030636261	0.038134039	0.053923088	0.083949988	0.084320137	
0.027179286	0.033415069	0.046705615	0.074362046	0.066332342	
0.018727282	0.023169839	0.033512709	0.053877862	0.051137793	
0.014418348	0.017925535	0.026497701	0.043123639	0.042000584	
0.011686334	0.014599683	0.021896702	0.036103001	0.035562216	
0.009702886	0.012186382	0.018457161	0.030847015	0.030499508	
0.008266472	0.010438867	0.015902416	0.026919144	0.026592196	
0.007203173	0.009144862	0.013969052	0.023923462	0.023550212	
0.006395429	0.008160324	0.01247359	0.02158664	0.021145024	
0.005737234	0.007355681	0.011238101	0.019635029	0.019128838	
0.005173162	0.006663809	0.010167474	0.017922423	0.017365009	
0.004694397	0.006074248	0.00924985	0.016437824	0.015840849	
0.004292282	0.005577307	0.008471928	0.015166642	0.014538349	
0.003960228	0.005165905	0.007823535	0.014098484	0.013443179	
0.003669638	0.004804545	0.007252686	0.013149112	0.012474267	
0.003411292	0.00448197	0.006742781	0.012293165	0.011605775	
0.003181596	0.004194096	0.006287448	0.011522048	0.010827518	
0.002977733	0.003937737	0.005881591	0.0108289	0.010131251	
0.002807284	0.003723513	0.005539307	0.010238634	0.009538676	
0.002652573	0.003528469	0.005227764	0.009696475	0.008997673	
0.00251341	0.003352663	0.004946461	0.009202499	0.008507258	
0.00238757	0.003193454	0.004691193	0.008750066	0.008060561	
0.002272121	0.00304706	0.00445644	0.008330592	0.007648591	
0.002179076	0.00293009	0.004264335	0.007982478	0.007306288	
0.00209304	0.002821868	0.004086182	0.00765733	0.006988012	
0.002024849	0.002737434	0.003941867	0.007389705	0.00672481	
0.001978978	0.002683452	0.003838692	0.007193265	0.006527341	
0.001936338	0.002633685	0.003741824	0.007008945	0.006341078	
0.001888684	0.002576484	0.003636581	0.006810644	0.006143266	
0.001842625	0.002521034	0.003534934	0.006619333	0.005952752	
0.00180205	0.002472752	0.003443789	0.006447316	0.005780053	
0.001770074	0.002435949	0.003368365	0.006304675	0.00563328	
0.001740878	0.00240242	0.003298477	0.006172928	0.005496756	
0.001713631	0.002370966	0.003232668	0.006049368	0.005368244	
0.001688289	0.002341577	0.003170759	0.00593356	0.005247699	
0.001664019	0.00231311	0.003111367	0.005822555	0.005132956	
0.001639342	0.002283679	0.003051872	0.00571129	0.00501987	
0.001615278	0.002254819	0.002993935	0.005602498	0.00491085	
0.001583802	0.002215726	0.002924205	0.005470625	0.004783864	
0.00154811	0.002170694	0.00284845	0.005326942	0.004647994	
0.00151372	0.002127212	0.002775628	0.005188442	0.00451759	
0.001473321	0.002075153	0.002694195	0.005033372	0.004373602	
0.001434747	0.002025321	0.002616772	0.004885621	0.004236797	
0.00139205	0.001969408	0.002533834	0.004727119	0.004091537	
0.001344482	0.001906283	0.002444276	0.00455566	0.003936326	
0.001298929	0.001845633	0.002358697	0.004391347	0.003788643	
0.001253237	0.001784507	0.002273504	0.00422741	0.003642759	

Health Risk Assessment Results Summary

		MAX:	4.18	5.16	7.17
Unique Identifier	X (UTM)	Y (UTM)	Onroad	Offroad	Total Risk
3839003773225	383900	3773225	0.077282525	0.122011461	0.199294
3839103773225	383910	3773225	0.074115074	0.118513373	0.1926284
3829703773235	382970	3773235	0.058317226	0.199336943	0.2576542
3829803773235	382980	3773235	0.063079921	0.21146194	0.2745419
3829903773235	382990	3773235	0.067407207	0.223394849	0.2908021
3830003773235	383000	3773235	0.071205727	0.234096956	0.3053027
3830103773235	383010	3773235	0.07567474	0.250578046	0.3262528
3830203773235	383020	3773235	0.08063841	0.269729013	0.3503674
3830303773235	383030	3773235	0.086232408	0.294590248	0.3808227
3830403773235	383040	3773235	0.092474315	0.326337797	0.4188121
3830503773235	383050	3773235	0.099541074	0.367894818	0.4674359
3830603773235	383060	3773235	0.107719881	0.424355116	0.532075
3830703773235	383070	3773235	0.117319831	0.497094741	0.6144146
3834403773235	383440	3773235	3.202730745	0.863500252	4.066231
3834503773235	383450	3773235	2.106924875	0.718020277	2.8249452
3834603773235	383460	3773235	1.532238808	0.61929642	2.1515352
3834703773235	383470	3773235	1.19047558	0.548515115	1.7389907
3834803773235	383480	3773235	0.96707498	0.495011786	1.4620868
3834903773235	383490	3773235	0.8092622	0.452439644	1.2617018
3835003773235	383500	3773235	0.692438574	0.417530199	1.1099688
3835103773235	383510	3773235	0.603196516	0.388267039	0.9914636
3835203773235	383520	3773235	0.531688525	0.36265845	0.894347
3835303773235	383530	3773235	0.470997534	0.339067863	0.8100654
3835403773235	383540	3773235	0.420244462	0.317810797	0.7380553
3835503773235	383550	3773235	0.378625008	0.299252762	0.6778778
3835603773235	383560	3773235	0.345979121	0.284115166	0.6300943
3835703773235	383570	3773235	0.317479402	0.270250525	0.5877299
3835803773235	383580	3773235	0.29144178	0.256873469	0.5483152
3835903773235	383590	3773235	0.2680787	0.244292772	0.5123715
3836003773235	383600	3773235	0.247641392	0.232862096	0.4805035
3836103773235	383610	3773235	0.231123695	0.22349547	0.4546192
3836203773235	383620	3773235	0.21621234	0.214745762	0.4309581
3836303773235	383630	3773235	0.202865892	0.206684705	0.4095506
3836403773235	383640	3773235	0.190873807	0.199231852	0.3901057
3836503773235	383650	3773235	0.179921473	0.192224486	0.372146
3836603773235	383660	3773235	0.171334761	0.186821253	0.358156
3836703773235	383670	3773235	0.163433795	0.181756801	0.3451906
3836803773235	383680	3773235	0.156909039	0.177684248	0.3345933
3836903773235	383690	3773235	0.152050358	0.175034984	0.3270853
3837003773235	383700	3773235	0.147496844	0.172635788	0.3201326
3837103773235	383710	3773235	0.142995301	0.170213365	0.3132087
3837203773235	383720	3773235	0.138749742	0.167941443	0.3066912
3837303773235	383730	3773235	0.134868289	0.165939272	0.3008076
3837403773235	383740	3773235	0.131437169	0.164302908	0.2957401
3837503773235	383750	3773235	0.128282085	0.162834125	0.2911162
3837603773235	383760	3773235	0.125344117	0.161449528	0.2867936
3837703773235	383770	3773235	0.122599057	0.160142951	0.282742
3837803773235	383780	3773235	0.119973264	0.158866645	0.2788399
3837903773235	383790	3773235	0.117192127	0.157338253	0.2745304
3838003773235	383800	3773235	0.114482226	0.155818087	0.2703003
3838103773235	383810	3773235	0.111309216	0.153686047	0.2649953
3838203773235	383820	3773235	0.107888911	0.151156638	0.2590455
3838303773235	383830	3773235	0.104621929	0.148701662	0.2533236
3838403773235	383840	3773235	0.101010405	0.145661798	0.2466722
3838503773235	383850	3773235	0.097600224	0.1427341	0.2403343
3838603773235	383860	3773235	0.093855166	0.139208864	0.233064
3838703773235	383870	3773235	0.089695435	0.134947466	0.2246429
3838803773235	383880	3773235	0.085757958	0.130832207	0.2165902
3838903773235	383890	3773235	0.082238896	0.12716876	0.2094077
3839003773235	383900	3773235	0.078952705	0.12368876	0.2026415
3839103773235	383910	3773235	0.075759524	0.120209696	0.1959692
3829703773245	382970	3773245	0.059241563	0.200946041	0.2601876
3829803773245	382980	3773245	0.064188571	0.212833111	0.2770217
3829903773245	382990	3773245	0.068315263	0.22408818	0.2924034
3830003773245	383000	3773245	0.072146036	0.2335659	0.3057119
3830103773245	383010	3773245	0.07684805	0.249413959	0.326262
3830203773245	383020	3773245	0.081796495	0.266886638	0.3486831
3830303773245	383030	3773245	0.087375942	0.288929726	0.3763057
3830403773245	383040	3773245	0.093682244	0.316059937	0.4097422
3830503773245	383050	3773245	0.100923433	0.350080258	0.4510037
3830603773245	383060	3773245	0.109347148	0.393283976	0.5026311
3830703773245	383070	3773245	0.119186739	0.444444169	0.5636309
3830803773245	383080	3773245	0.131085407	0.504394769	0.6354802
3830903773245	383090	3773245	0.145367751	0.564413623	0.7097814
3831003773245	383100	3773245	0.160955965	0.610272322	0.7712283
3831103773245	383110	3773245	0.18063579	0.652653118	0.8332889
3831203773245	383120	3773245	0.214709172	0.756805202	0.9715144
3831303773245	383130	3773245	0.270584377	0.936153908	1.2067383
3834403773245	383440	3773245	3.813630423	0.900895339	4.7145258
3834503773245	383450	3773245	2.43017009	0.745336403	3.1755065
3834603773245	383460	3773245	1.687807714	0.634166848	2.3219746
3834703773245	383470	3773245	1.278830396	0.557455961	1.8362864
3834803773245	383480	3773245	1.032371953	0.503537468	1.5359094
3834903773245	383490	3773245	0.861454147	0.461174656	1.3226288
3835003773245	383500	3773245	0.735159315	0.426314897	1.1614742
3835103773245	383510	3773245	0.638367505	0.396878031	1.0352455
3835203773245	383520	3773245	0.561309309	0.371096506	0.9324058
3835303773245	383530	3773245	0.496349228	0.34730462	0.8436538
3835403773245	383540	3773245	0.442299582	0.325859329	0.7681589
3835503773245	383550	3773245	0.397841519	0.306977902	0.7048194
3835603773245	383560	3773245	0.362488739	0.291222398	0.6537111

Health Risk Assessment Results Summary

Sensitive Receptor		MAX:	7.17
Unique Identifier	X (UTM)	Y (UTM)	Total Risk
3839003773225	383900	3773225	0.199293986
3839103773225	383910	3773225	0.192628447
3829703773235	382970	3773235	0.257654169
3829803773235	382980	3773235	0.274541861
3829903773235	382990	3773235	0.290802056
3830003773235	383000	3773235	0.305302683
3830103773235	383010	3773235	0.326252787
3830203773235	383020	3773235	0.350367423
3830303773235	383030	3773235	0.380822657
3830403773235	383040	3773235	0.418812112
3830503773235	383050	3773235	0.467435892
3830603773235	383060	3773235	0.532074996
3830703773235	383070	3773235	0.614414572
3834403773235	383440	3773235	4.066230997
3834503773235	383450	3773235	2.824945152
3834603773235	383460	3773235	2.151535228
3834703773235	383470	3773235	1.738990695
3834803773235	383480	3773235	1.462086766
3834903773235	383490	3773235	1.261701844
3835003773235	383500	3773235	1.109968773
3835103773235	383510	3773235	0.991463555
3835203773235	383520	3773235	0.894346975
3835303773235	383530	3773235	0.810065396
3835403773235	383540	3773235	0.738055258
3835503773235	383550	3773235	0.67787777
3835603773235	383560	3773235	0.630094287
3835703773235	383570	3773235	0.587729927
3835803773235	383580	3773235	0.548315249
3835903773235	383590	3773235	0.512371472
3836003773235	383600	3773235	0.480503488
3836103773235	383610	3773235	0.454619165
3836203773235	383620	3773235	0.430958102
3836303773235	383630	3773235	0.409550597
3836403773235	383640	3773235	0.390105659
3836503773235	383650	3773235	0.372145958
3836603773235	383660	3773235	0.358156014
3836703773235	383670	3773235	0.345190596
3836803773235	383680	3773235	0.334593288
3836903773235	383690	3773235	0.327085342
3837003773235	383700	3773235	0.320132633
3837103773235	383710	3773235	0.313208666
3837203773235	383720	3773235	0.306691185
3837303773235	383730	3773235	0.300807561
3837403773235	383740	3773235	0.295740077
3837503773235	383750	3773235	0.29111621
3837603773235	383760	3773235	0.286793645
3837703773235	383770	3773235	0.282742008
3837803773235	383780	3773235	0.278839909
3837903773235	383790	3773235	0.27453038
3838003773235	383800	3773235	0.270300313
3838103773235	383810	3773235	0.264995264
3838203773235	383820	3773235	0.259045548
3838303773235	383830	3773235	0.253323591
3838403773235	383840	3773235	0.246672203
3838503773235	383850	3773235	0.240334324
3838603773235	383860	3773235	0.23306403
3838703773235	383870	3773235	0.224642901
3838803773235	383880	3773235	0.216590165
3838903773235	383890	3773235	0.209407656
3839003773235	383900	3773235	0.202641465
3839103773235	383910	3773235	0.19596922
3829703773245	382970	3773245	0.260187604
3829803773245	382980	3773245	0.277021682
3829903773245	382990	3773245	0.292403443
3830003773245	383000	3773245	0.305711936
3830103773245	383010	3773245	0.326262009
3830203773245	383020	3773245	0.348683134
3830303773245	383030	3773245	0.376305668
3830403773245	383040	3773245	0.409742182
3830503773245	383050	3773245	0.451003691
3830603773245	383060	3773245	0.502631124
3830703773245	383070	3773245	0.563630908
3830803773245	383080	3773245	0.635480176
3830903773245	383090	3773245	0.709781374
3831003773245	383100	3773245	0.771228288
3831103773245	383110	3773245	0.833288907
3831203773245	383120	3773245	0.971514373
3831303773245	383130	3773245	1.206738286
3834403773245	383440	3773245	4.714525762
3834503773245	383450	3773245	3.175506492
3834603773245	383460	3773245	2.321974562
3834703773245	383470	3773245	1.836286357
3834803773245	383480	3773245	1.535909421
3834903773245	383490	3773245	1.322628802
3835003773245	383500	3773245	1.161474212
3835103773245	383510	3773245	1.035245535
3835203773245	383520	3773245	0.932405816
3835303773245	383530	3773245	0.843653848
3835403773245	383540	3773245	0.768158911
3835503773245	383550	3773245	0.704819421
3835603773245	383560	3773245	0.653711137

FOR CHRONIC CALCS

	MAX:	0.22			
	Overlapping Phases - Maximum GLC				
	2025	2026	2027	2028	2029
	0.001209551	0.001725893	0.002192108	0.004070334	0.003503928
	0.001167832	0.001669657	0.002114552	0.003920526	0.003372236
	0.001232522	0.001639974	0.003585079	0.006524512	0.007817004
	0.001285514	0.001687213	0.003941787	0.007465303	0.009100495
	0.001326756	0.00172039	0.004322913	0.008542874	0.010600584
	0.001349581	0.001728699	0.004722961	0.009787681	0.012378051
	0.001388623	0.001762458	0.005266197	0.011390862	0.014691967
	0.001441432	0.001810671	0.005892086	0.013072833	0.017220248
	0.001503574	0.001867868	0.006706567	0.015244695	0.020496971
	0.001573129	0.001931072	0.007769067	0.0180994	0.024784202
	0.001651776	0.002001326	0.009192955	0.021951101	0.03027985
	0.00174196	0.0020801	0.011179951	0.0273767	0.037153583
	0.001849255	0.002172692	0.013788627	0.034458856	0.043877829
	0.031137417	0.038371814	0.051808979	0.082477476	0.070417342
	0.020840749	0.025851278	0.036114105	0.057888924	0.053252441
	0.015432907	0.019247916	0.027562965	0.044639225	0.042707691
	0.012208583	0.015306108	0.022282688	0.036520042	0.035617914
	0.010092831	0.012718829	0.018713296	0.031045909	0.030523556
	0.008590541	0.010881639	0.016114417	0.02704861	0.026649081
	0.007471231	0.009512386	0.014136277	0.023989834	0.023606793
	0.006609504	0.00845659	0.012586247	0.021576415	0.021163894
	0.005912203	0.007599583	0.011314558	0.019578678	0.019124092
	0.005313833	0.006861548	0.010211046	0.017825542	0.017333289
	0.004807833	0.006234916	0.009268565	0.016313355	0.015788562
	0.004388851	0.005714195	0.008480809	0.015039669	0.014484544
	0.004058696	0.005303557	0.0078533	0.014019434	0.013432513
	0.003767944	0.004940726	0.007297441	0.013107656	0.012495741
	0.003499202	0.004603679	0.006781936	0.012254175	0.011625693
	0.003255598	0.004296782	0.00631295	0.011471145	0.01083193
	0.003040853	0.004025455	0.005897469	0.010771729	0.010125153
	0.002867343	0.003806677	0.005558429	0.010195326	0.009541492
	0.002709522	0.003607129	0.005249056	0.009664318	0.00900708
	0.002567412	0.003427119	0.004969345	0.009179617	0.008521827
	0.002438954	0.003264169	0.004715479	0.00873546	0.008079594
	0.002320824	0.003114027	0.004481401	0.008322447	0.007670709
	0.00222928	0.002998948	0.004296799	0.007991286	0.007341934
	0.00214474	0.002892718	0.004125691	0.007681999	0.007036198
	0.002075946	0.00280742	0.003983774	0.007421756	0.006778068
	0.002027378	0.002749677	0.003878703	0.007224555	0.006578692
	0.001982401	0.002696677	0.003780296	0.007039707	0.006390877
	0.001937623	0.002643654	0.003682617	0.006857	0.006205523
	0.001895529	0.002593925	0.00359016	0.006684382	0.006029656
	0.00185756	0.002549455	0.003505468	0.006526481	0.005867413
	0.001824891	0.002511894	0.003430537	0.006387096	0.00572177
	0.001795149	0.002477792	0.003361177	0.006258661	0.005586379
	0.001767443	0.002445864	0.003295926	0.006138449	0.005459096
	0.001741549	0.002415823	0.003234293	0.006025481	0.005339395
	0.001716642	0.002386616	0.003174894	0.00591663	0.005225006
	0.001689114	0.002353414	0.003111691	0.005800239	0.005106326
	0.001662128	0.002320672	0.003049807	0.005685898	0.004991381
	0.001628279	0.002278416	0.002977228	0.005550386	0.004860182
	0.001590338	0.002230341	0.002898771	0.005403083	0.004720275
	0.001553907	0.002184124	0.00282357	0.005261424	0.004586332
	0.001511594	0.002129463	0.002740066	0.005103678	0.004439461
	0.001471352	0.002077313	0.002660796	0.004953544	0.004300113
	0.00142523	0.002016627	0.002573334	0.004787377	0.004148004
	0.00137187	0.001945396	0.002475482	0.004600848	0.003980227
	0.001320976	0.001877247	0.002382118	0.004422268	0.003820938
	0.001275671	0.001816656	0.00229818	0.004261328	0.003677668
	0.001233083	0.001759513	0.002219258	0.004109641	0.003543153
	0.001191143	0.001702892	0.002142036	0.003961068	0.003412346
	0.001253462	0.001665015	0.003594761	0.006408113	0.007699436
	0.001306458	0.001710522	0.003950643	0.007348278	0.00897767
	0.001344647	0.001740497	0.004312507	0.008375179	0.010396024
	0.00136753	0.001749711	0.004675776	0.009507387	0.011973236
	0.001411623	0.0017892	0.005190937	0.010952871	0.014014852
	0.001466079	0.001839673	0.005752483	0.012403673	0.016096879
	0.001529774	0.001899079	0.006460166	0.014214998	0.018668355
	0.001601098	0.001964194	0.00734982	0.016503824	0.021838475
	0.00168246	0.002036932	0.008488248	0.019442106	0.025636533
	0.001776143	0.002118708	0.009962102	0.023256462	0.030035825
	0.001886683	0.00221397	0.011714735	0.02769848	0.034299578
	0.002018906	0.002324676	0.013762144	0.032746604	0.038445601
	0.002178102	0.002455858	0.015710113	0.03707691	0.041913108
	0.002356491	0.002604201	0.016946398	0.038795175	0.043953751
	0.002576771	0.002777792	0.017931994	0.039130831	0.045950285
	0.002938407	0.003044301	0.020732403	0.042748101	0.053229061
	0.003527476	0.003463288	0.025290174	0.047464159	0.066260569
	0.036869813	0.045465184	0.059425201	0.094688597	0.076528235
	0.023888312	0.029664001	0.040124607	0.064146155	0.056754221
	0.016913418	0.021137577	0.029376995	0.047347604	0.044283413
	0.013062797	0.016416307	0.023223602	0.037831103	0.036358449
	0.010734428	0.013558368	0.019394988	0.031940172	0.031088087
	0.009112153	0.011566391	0.016662765	0.027736495	0.027141821
	0.007905993	0.010084877	0.014589284	0.024535777	0.024041725
	0.006974704	0.008939934	0.012960317	0.022008849	0.02153987
	0.006225994	0.008016905	0.011632413	0.019934446	0.019456737
	0.005587514	0.007226945	0.010487438	0.018128617	0.017634302
	0.005050218	0.006559629	0.00951443	0.01658042	0.016066416
	0.004603677	0.006003017	0.008698505	0.015273144	0.014737324
	0.00424624	0.00555671	0.008039187	0.014211799	0.013649796

Health Risk Assessment Results Summary

		MAX:	4.18	5.16	7.17
Unique Identifier	X (UTM)	Y (UTM)	Onroad	Offroad	Total Risk
3835703773245	383570	3773245	0.331762186	0.276781398	0.6085436
3835803773245	383580	3773245	0.303534953	0.2626749	0.5662099
3835903773245	383590	3773245	0.278221366	0.249354562	0.5275759
3836003773245	383600	3773245	0.256239307	0.237299846	0.4935392
3836103773245	383610	3773245	0.239015188	0.227778245	0.4667934
3836203773245	383620	3773245	0.223488863	0.218880263	0.4423691
3836303773245	383630	3773245	0.209585764	0.210655706	0.4202415
3836403773245	383640	3773245	0.19706871	0.203029858	0.4000986
3836503773245	383650	3773245	0.18564778	0.195851716	0.3814995
3836603773245	383660	3773245	0.176583026	0.190220441	0.3668035
3836703773245	383670	3773245	0.168232012	0.184909229	0.3531412
3836803773245	383680	3773245	0.16131759	0.180602145	0.3419197
3836903773245	383690	3773245	0.156190666	0.177766941	0.3339576
3837003773245	383700	3773245	0.151376719	0.175191501	0.3265682
3837103773245	383710	3773245	0.14697755	0.172962354	0.3199399
3837203773245	383720	3773245	0.142917103	0.170998117	0.3139152
3837303773245	383730	3773245	0.139114093	0.169214859	0.308329
3837403773245	383740	3773245	0.135436863	0.167436176	0.302873
3837503773245	383750	3773245	0.132031294	0.165816974	0.2978483
3837603773245	383760	3773245	0.128839842	0.164275054	0.2931149
3837703773245	383770	3773245	0.125856264	0.162830914	0.2886872
3837803773245	383780	3773245	0.123015071	0.16142329	0.2844384
3837903773245	383790	3773245	0.120083428	0.159820848	0.2799043
3838003773245	383800	3773245	0.117261187	0.1582518	0.275513
3838103773245	383810	3773245	0.114036982	0.156145717	0.2701827
3838203773245	383820	3773245	0.110600885	0.153678733	0.2642796
3838303773245	383830	3773245	0.107318998	0.151281231	0.2586002
3838403773245	383840	3773245	0.103537596	0.148113811	0.2516514
3838503773245	383850	3773245	0.099968897	0.145058769	0.2450277
3838603773245	383860	3773245	0.096101775	0.14144432	0.2375461
3838703773245	383870	3773245	0.09182905	0.137111405	0.2289405
3838803773245	383880	3773245	0.087798863	0.132955636	0.2207545
3838903773245	383890	3773245	0.084099683	0.129098869	0.2131986
3839003773245	383900	3773245	0.080624219	0.125404195	0.2060284
3839103773245	383910	3773245	0.077293961	0.121773195	0.1990672
3829703773255	382970	3773255	0.060487234	0.203033657	0.2635209
3829803773255	382980	3773255	0.065128114	0.213787964	0.2789161
3829903773255	382990	3773255	0.069070522	0.224081536	0.2931521
3830003773255	383000	3773255	0.072920428	0.232808686	0.3057291
3830103773255	383010	3773255	0.077524046	0.24729801	0.3248221
3830203773255	383020	3773255	0.082417454	0.263318504	0.345736
3830303773255	383030	3773255	0.087970658	0.281948203	0.3699189
3830403773255	383040	3773255	0.094197316	0.304479582	0.3986769
3830503773255	383050	3773255	0.101220351	0.330895156	0.4321155
3830603773255	383060	3773255	0.109421188	0.362230569	0.4716518
3830703773255	383070	3773255	0.119058527	0.398980114	0.5180386
3830803773255	383080	3773255	0.130717143	0.440710406	0.5714275
3830903773255	383090	3773255	0.144375908	0.483446343	0.6278223
3831003773255	383100	3773255	0.159985606	0.519873974	0.6798596
3831103773255	383110	3773255	0.179598853	0.56247652	0.7420754
3831203773255	383120	3773255	0.210607725	0.639044165	0.8496519
3831303773255	383130	3773255	0.258939865	0.762153072	1.0210929
3831403773255	383140	3773255	0.33744039	0.960026613	1.297467
3834403773255	383440	3773255	3.172559026	0.965706259	4.1382653
3834503773255	383450	3773255	2.863446811	0.788399295	3.6518461
3834603773255	383460	3773255	1.917678209	0.660916149	2.5785944
3834703773255	383470	3773255	1.418392707	0.576073473	1.9944662
3834803773255	383480	3773255	1.134600218	0.519810243	1.6544105
3834903773255	383490	3773255	0.941683628	0.476360272	1.4180439
3835003773255	383500	3773255	0.800662881	0.440880345	1.2415432
3835103773255	383510	3773255	0.692708019	0.410870912	1.1035789
3835203773255	383520	3773255	0.60741954	0.384832951	0.9922525
3835303773255	383530	3773255	0.536375186	0.36092705	0.8973022
3835403773255	383540	3773255	0.477437666	0.339274326	0.816712
3835503773255	383550	3773255	0.428321098	0.319795269	0.7481164
3835603773255	383560	3773255	0.386886755	0.302196236	0.689083
3835703773255	383570	3773255	0.351500378	0.286182671	0.637683
3835803773255	383580	3773255	0.319671714	0.270756879	0.5904286
3835903773255	383590	3773255	0.291522737	0.256305927	0.5478287
3836003773255	383600	3773255	0.267305918	0.243313507	0.5106194
3836103773255	383610	3773255	0.248989174	0.233451506	0.4824407
3836203773255	383620	3773255	0.23249919	0.224219973	0.4567192
3836303773255	383630	3773255	0.217731867	0.21566632	0.4333982
3836403773255	383640	3773255	0.204457953	0.207731085	0.412189
3836503773255	383650	3773255	0.192357858	0.200254609	0.3926125
3836603773255	383660	3773255	0.182480352	0.19415164	0.376632
3836703773255	383670	3773255	0.173402345	0.188398564	0.3618009
3836803773255	383680	3773255	0.16591911	0.183731587	0.3496507
3836903773255	383690	3773255	0.160476289	0.180689042	0.3411653
3837003773255	383700	3773255	0.15535037	0.177885194	0.3332356
3837103773255	383710	3773255	0.151035572	0.175824814	0.3268604
3837203773255	383720	3773255	0.147150991	0.174154632	0.3213056
3837303773255	383730	3773255	0.143409284	0.172557541	0.3159668
3837403773255	383740	3773255	0.139434525	0.170588546	0.3100231
3837503773255	383750	3773255	0.135728439	0.168774526	0.304503
3837603773255	383760	3773255	0.132251223	0.167050019	0.2993012
3837703773255	383770	3773255	0.128999076	0.16543048	0.2944296
3837803773255	383780	3773255	0.125923488	0.163870074	0.2897936
3837903773255	383790	3773255	0.12286317	0.162218987	0.2850822
3838003773255	383800	3773255	0.119922962	0.160603274	0.2805262
3838103773255	383810	3773255	0.116685906	0.158554573	0.2752405

Health Risk Assessment Results Summary

Sensitive Receptor		MAX:	7.17
Unique Identifier	X (UTM)	Y (UTM)	Total Risk
3835703773245	383570	3773245	0.608543584
3835803773245	383580	3773245	0.566209853
3835903773245	383590	3773245	0.527575928
3836003773245	383600	3773245	0.493539153
3836103773245	383610	3773245	0.466793433
3836203773245	383620	3773245	0.442369126
3836303773245	383630	3773245	0.42024147
3836403773245	383640	3773245	0.400098568
3836503773245	383650	3773245	0.381499496
3836603773245	383660	3773245	0.366803467
3836703773245	383670	3773245	0.353141241
3836803773245	383680	3773245	0.341919735
3836903773245	383690	3773245	0.333957608
3837003773245	383700	3773245	0.32656822
3837103773245	383710	3773245	0.319939904
3837203773245	383720	3773245	0.31391522
3837303773245	383730	3773245	0.308328952
3837403773245	383740	3773245	0.302873039
3837503773245	383750	3773245	0.297848268
3837603773245	383760	3773245	0.293114896
3837703773245	383770	3773245	0.288687178
3837803773245	383780	3773245	0.284438362
3837903773245	383790	3773245	0.279904276
3838003773245	383800	3773245	0.275512988
3838103773245	383810	3773245	0.270182699
3838203773245	383820	3773245	0.264279618
3838303773245	383830	3773245	0.258600229
3838403773245	383840	3773245	0.251651407
3838503773245	383850	3773245	0.245027666
3838603773245	383860	3773245	0.237546095
3838703773245	383870	3773245	0.228940455
3838803773245	383880	3773245	0.220754499
3838903773245	383890	3773245	0.213198553
3839003773245	383900	3773245	0.206028414
3839103773245	383910	3773245	0.199067157
3829703773255	382970	3773255	0.263520892
3829803773255	382980	3773255	0.278916078
3829903773255	382990	3773255	0.293152058
3830003773255	383000	3773255	0.305729114
3830103773255	383010	3773255	0.324822056
3830203773255	383020	3773255	0.345735958
3830303773255	383030	3773255	0.369918861
3830403773255	383040	3773255	0.398676897
3830503773255	383050	3773255	0.432115507
3830603773255	383060	3773255	0.471651757
3830703773255	383070	3773255	0.518038641
3830803773255	383080	3773255	0.571427549
3830903773255	383090	3773255	0.627822251
3831003773255	383100	3773255	0.67985958
3831103773255	383110	3773255	0.742075373
3831203773255	383120	3773255	0.84965189
3831303773255	383130	3773255	1.021092937
3831403773255	383140	3773255	1.297467003
3834403773255	383440	3773255	4.138265285
3834503773255	383450	3773255	3.651846106
3834603773255	383460	3773255	2.578594358
3834703773255	383470	3773255	1.99446618
3834803773255	383480	3773255	1.654410461
3834903773255	383490	3773255	1.4180439
3835003773255	383500	3773255	1.241543226
3835103773255	383510	3773255	1.103578931
3835203773255	383520	3773255	0.992252491
3835303773255	383530	3773255	0.897302237
3835403773255	383540	3773255	0.816711992
3835503773255	383550	3773255	0.748116367
3835603773255	383560	3773255	0.68908299
3835703773255	383570	3773255	0.637683049
3835803773255	383580	3773255	0.590428594
3835903773255	383590	3773255	0.547828664
3836003773255	383600	3773255	0.510619425
3836103773255	383610	3773255	0.482440681
3836203773255	383620	3773255	0.456719163
3836303773255	383630	3773255	0.433398187
3836403773255	383640	3773255	0.412189038
3836503773255	383650	3773255	0.392612467
3836603773255	383660	3773255	0.376631992
3836703773255	383670	3773255	0.361800909
3836803773255	383680	3773255	0.349650697
3836903773255	383690	3773255	0.341165331
3837003773255	383700	3773255	0.333235564
3837103773255	383710	3773255	0.326860386
3837203773255	383720	3773255	0.321305623
3837303773255	383730	3773255	0.315966824
3837403773255	383740	3773255	0.310023071
3837503773255	383750	3773255	0.304502965
3837603773255	383760	3773255	0.299301242
3837703773255	383770	3773255	0.294429555
3837803773255	383780	3773255	0.289793562
3837903773255	383790	3773255	0.285082157
3838003773255	383800	3773255	0.280526236
3838103773255	383810	3773255	0.27524048

FOR CHRONIC CALCS

	MAX:	0.22			
	Overlapping Phases - Maximum GLC				
	2025	2026	2027	2028	2029
3835703773245	0.003932659	0.005163842	0.007457206	0.013267335	0.012683237
3835803773245	0.003640861	0.004796301	0.006913855	0.012377634	0.011778798
3835903773245	0.003376303	0.004461575	0.006419225	0.011561602	0.010952618
3836003773245	0.003144651	0.004167615	0.00598383	0.010838214	0.010221081
3836103773245	0.002963522	0.003938508	0.005639801	0.010260925	0.009634292
3836203773245	0.002798984	0.003729828	0.005326113	0.009729625	0.009097268
3836303773245	0.002650679	0.003541405	0.005042165	0.009244087	0.008608893
3836403773245	0.002516325	0.003370483	0.004783913	0.008798138	0.00816263
3836503773245	0.002392875	0.003213156	0.004545772	0.008383297	0.007749908
3836603773245	0.002295794	0.003090561	0.00435568	0.008046867	0.007414373
3836703773245	0.002205896	0.002977023	0.004179056	0.007731976	0.007101823
3836803773245	0.002132357	0.002885256	0.004032196	0.007466492	0.00683749
3836903773245	0.002080352	0.002822717	0.003923852	0.00726625	0.006634409
3837003773245	0.00203208	0.002765196	0.003822211	0.007077987	0.006442711
3837103773245	0.001988762	0.002714281	0.003729555	0.006906117	0.006266048
3837203773245	0.001949407	0.002668532	0.003644003	0.006747716	0.006101528
3837303773245	0.001912896	0.002626306	0.003563789	0.006599985	0.005946722
3837403773245	0.001877309	0.002584825	0.003485586	0.006456808	0.005796686
3837503773245	0.001844578	0.00254677	0.003412803	0.006324132	0.005656523
3837603773245	0.001813844	0.002510849	0.003343901	0.006199271	0.005524152
3837703773245	0.001785152	0.002477175	0.003278986	0.00608192	0.005399532
3837803773245	0.001757686	0.002444651	0.003216579	0.005969288	0.005280661
3837903773245	0.001728405	0.002409207	0.003151725	0.005851666	0.00515958
3838003773245	0.001700084	0.002374684	0.003088937	0.005737416	0.0050433
3838103773245	0.001665775	0.002331849	0.003016806	0.005604506	0.004913157
3838203773245	0.00162785	0.00228381	0.002939551	0.005461048	0.004775637
3838303773245	0.001591426	0.002237577	0.002865411	0.005322916	0.004643947
3838403773245	0.001546937	0.002179887	0.002779511	0.00516168	0.004493685
3838503773245	0.001504622	0.002124885	0.002697907	0.005008254	0.004351123
3838603773245	0.001456916	0.002061946	0.002608908	0.004839984	0.004197167
3838703773245	0.00140215	0.001988697	0.002509715	0.004651518	0.00402799
3838803773245	0.001350177	0.001919068	0.00241546	0.004471839	0.003867938
3838903773245	0.001302318	0.001854831	0.002328275	0.004305257	0.003720015
3839003773245	0.001256987	0.001793736	0.002245774	0.004147434	0.003580587
3839103773245	0.001213078	0.001734251	0.002166047	0.003994705	0.003446438
3829703773255	0.001277658	0.001692162	0.00361761	0.006330605	0.007633329
3829803773255	0.001326263	0.001733528	0.003942906	0.007188331	0.008796687
3829903773255	0.00136327	0.001763245	0.004272409	0.008106211	0.010054621
3830003773255	0.001388842	0.00177662	0.004602063	0.009099998	0.011418751
3830103773255	0.001434407	0.001818763	0.005060923	0.010343968	0.013139109
3830203773255	0.001491158	0.001872856	0.005556843	0.011558904	0.014823439
3830303773255	0.001553425	0.001930241	0.006151424	0.013024548	0.016833404
3830403773255	0.001625295	0.001996681	0.00686773	0.014759959	0.019126141
3830503773255	0.001706832	0.002071226	0.007712167	0.016776888	0.021645894
3830603773255	0.001800376	0.002154335	0.008726235	0.019169174	0.024403772
3830703773255	0.001910654	0.002250821	0.009908094	0.02186742	0.02726465
3830803773255	0.002041162	0.002360915	0.011238404	0.024753452	0.030192525
3830903773255	0.002194284	0.002487647	0.012532419	0.027187453	0.032881561
3831003773255	0.002371708	0.00263174	0.013515641	0.028295536	0.03489921
3831103773255	0.00259563	0.002815737	0.014577139	0.029014129	0.037369976
3831203773255	0.002925531	0.003057898	0.016619831	0.03111165	0.042866642
3831303773255	0.003437536	0.003421087	0.019820435	0.03392941	0.051944094
3831403773255	0.004271258	0.004002663	0.024862718	0.037504396	0.066633483
3834403773255	0.030852287	0.038853459	0.051287529	0.080448846	0.076404651
3834503773255	0.027960909	0.034716512	0.045777846	0.072840902	0.062123028
3834603773255	0.019093422	0.023878909	0.032295803	0.051779504	0.04712685
3834703773255	0.014401125	0.018115993	0.024948745	0.040372606	0.038057488
3834803773255	0.011727417	0.014827259	0.020650143	0.033741889	0.032371777
3834903773255	0.00990219	0.012580075	0.017650991	0.029128327	0.02820014
3835003773255	0.008560739	0.010927778	0.015404306	0.025668244	0.024951431
3835103773255	0.007526897	0.009653743	0.013643784	0.022948001	0.022329365
3835203773255	0.006703328	0.008637428	0.012221848	0.020740232	0.020161093
3835303773255	0.006009601	0.00777859	0.011010945	0.018845303	0.018280106
3835403773255	0.0054274	0.007055086	0.009985159	0.017227182	0.016662565
3835503773255	0.004936795	0.006443105	0.009113535	0.01584177	0.015271238
3835603773255	0.004518333	0.005919069	0.00836486	0.014643579	0.014064369
3835703773255	0.004157038	0.005464806	0.007714328	0.013595215	0.013006334
3835803773255	0.003827625	0.005048355	0.007118713	0.012627772	0.012032547
3835903773255	0.003532823	0.004673864	0.006583303	0.011752694	0.011152644
3836003773255	0.003276975	0.004347902	0.00611606	0.010984651	0.010379489
3836103773255	0.003084128	0.004103216	0.005759949	0.010394627	0.009779999
3836203773255	0.002909088	0.003880523	0.005435478	0.009851851	0.00923108
3836303773255	0.00275123	0.003679344	0.005141596	0.009355577	0.00873138
3836403773255	0.002608415	0.003497063	0.004874499	0.008900315	0.008274894
3836503773255	0.002477246	0.003329377	0.004628388	0.008476924	0.007852713
3836603773255	0.00237068	0.00319399	0.00442609	0.008124055	0.007500524
3836703773255	0.002272196	0.003068825	0.00423843	0.00779422	0.007172803
3836803773255	0.002191829	0.002967739	0.004083064	0.007517361	0.006896943
3836903773255	0.002135871	0.002899742	0.003970662	0.007312528	0.006689141
3837003773255	0.002083596	0.002836651	0.003864727	0.00711911	0.006492271
3837103773255	0.002041488	0.002787478	0.003776518	0.006956661	0.006323575
3837203773255	0.002004731	0.002745501	0.003697549	0.006811672	0.006170092
3837303773255	0.001969398	0.002705107	0.003621204	0.006672705	0.006022003
3837403773255	0.001930198	0.002658743	0.003538748	0.006523931	0.005866278
3837503773255	0.001893846	0.00261581	0.003461515	0.006385017	0.00572004
3837603773255	0.001859667	0.002575287	0.003388484	0.006254215	0.005581837
3837703773255	0.00182773	0.00253735	0.003319626	0.006131293	0.005451671
3837803773255	0.001797418	0.002501094	0.00325392	0.006014165	0.005327977
3837903773255	0.001766668	0.002463786	0.003188004	0.005896212	0.005205494
3838003773255	0.001736982	0.002427518	0.003124274	0.005781943	0.005087956
3838103773255	0.001702649	0.002384624	0.00305348	0.005653298	0.004960419

Health Risk Assessment Results Summary

		MAX:	4.18	5.16	7.17
Unique Identifier	X (UTM)	Y (UTM)	Onroad	Offroad	Total Risk
3838203773255	383820	3773255	0.113260883	0.156184734	0.2694456
3838303773255	383830	3773255	0.109990037	0.153882592	0.2638726
3838403773255	383840	3773255	0.106050496	0.150588337	0.2566388
3838503773255	383850	3773255	0.102318253	0.1474034	0.2497217
3838603773255	383860	3773255	0.098334144	0.143711447	0.2420456
3838703773255	383870	3773255	0.09396656	0.139324438	0.233291
3838803773255	383880	3773255	0.089847234	0.135122379	0.2249696
3838903773255	383890	3773255	0.085961866	0.131065379	0.2170272
3839003773255	383900	3773255	0.082290953	0.127151476	0.2094424
3839103773255	383910	3773255	0.078820312	0.123360547	0.2021809
3829703773265	382970	3773265	0.061691317	0.204895041	0.2665864
3829803773265	382980	3773265	0.065975978	0.214486856	0.2804628
3829903773265	382990	3773265	0.069708188	0.223661132	0.2933693
3830003773265	383000	3773265	0.07359879	0.231946734	0.3055455
3830103773265	383010	3773265	0.078091974	0.244979188	0.3230712
3830203773265	383020	3773265	0.082878984	0.259418408	0.3422974
3830303773265	383030	3773265	0.088309817	0.27613979	0.3644496
3830403773265	383040	3773265	0.094311637	0.294908318	0.38922
3830503773265	383050	3773265	0.101067778	0.31550784	0.4165756
3830603773265	383060	3773265	0.108780118	0.338700462	0.4474806
3830703773265	383070	3773265	0.118110636	0.366275069	0.4843857
3830803773265	383080	3773265	0.129402546	0.397811969	0.5272145
3830903773265	383090	3773265	0.142737716	0.431356238	0.574094
3831003773265	383100	3773265	0.157854857	0.464516871	0.6223717
3831103773265	383110	3773265	0.176283847	0.501389441	0.6776733
3831203773265	383120	3773265	0.203236237	0.556813214	0.7600495
3831303773265	383130	3773265	0.242118847	0.63683849	0.8789573
3831403773265	383140	3773265	0.302270228	0.759494416	1.0617646
3831503773265	383150	3773265	0.427137913	1.00620983	1.4333477
3834503773265	383450	3773265	3.494464904	0.851206447	4.3456714
3834603773265	383460	3773265	2.251142554	0.700014464	2.951157
3834703773265	383470	3773265	1.607326283	0.602233874	2.2095602
3834803773265	383480	3773265	1.269451649	0.541425793	1.8108774
3834903773265	383490	3773265	1.045557392	0.495720992	1.5412784
3835003773265	383500	3773265	0.883327208	0.458706453	1.3420337
3835103773265	383510	3773265	0.76024917	0.427517568	1.1877667
3835203773265	383520	3773265	0.663902386	0.400646159	1.0645485
3835303773265	383530	3773265	0.58458655	0.376363957	0.9609505
3835403773265	383540	3773265	0.519391328	0.354431401	0.8738227
3835503773265	383550	3773265	0.464471955	0.334264981	0.7987369
3835603773265	383560	3773265	0.415287952	0.31448709	0.729775
3835703773265	383570	3773265	0.373895919	0.296550306	0.6704462
3835803773265	383580	3773265	0.337667812	0.27960624	0.6172741
3835903773265	383590	3773265	0.306135037	0.263857423	0.5699925
3836003773265	383600	3773265	0.279299962	0.249779148	0.5290791
3836103773265	383610	3773265	0.259688629	0.239502856	0.4991915
3836203773265	383620	3773265	0.242092605	0.22988608	0.4719787
3836303773265	383630	3773265	0.226341149	0.220951715	0.4472929
3836403773265	383640	3773265	0.212198513	0.212654535	0.424853
3836503773265	383650	3773265	0.199379839	0.204876089	0.4042559
3836603773265	383660	3773265	0.18859413	0.198262763	0.3868569
3836703773265	383670	3773265	0.178736147	0.19205992	0.3707961
3836803773265	383680	3773265	0.170640841	0.186998497	0.3576393
3836903773265	383690	3773265	0.164859289	0.183750296	0.3486096
3837003773265	383700	3773265	0.15941555	0.180728517	0.3401441
3837103773265	383710	3773265	0.155166509	0.178803547	0.3339701
3837203773265	383720	3773265	0.151451454	0.177411285	0.3288627
3837303773265	383730	3773265	0.147801793	0.176036944	0.3238387
3837403773265	383740	3773265	0.143504253	0.173863359	0.3173676
3837503773265	383750	3773265	0.13949246	0.171846321	0.3113388
3837603773265	383760	3773265	0.135720189	0.16993519	0.3056554
3837703773265	383770	3773265	0.132176603	0.168111845	0.3002884
3837803773265	383780	3773265	0.128836635	0.166376568	0.2952132
3837903773265	383790	3773265	0.125645694	0.16467708	0.2903228
3838003773265	383800	3773265	0.12258561	0.163023577	0.2856092
3838103773265	383810	3773265	0.119318189	0.161016849	0.280335
3838203773265	383820	3773265	0.115918021	0.158752917	0.2746709
3838303773265	383830	3773265	0.112665711	0.156553797	0.2692195
3838403773265	383840	3773265	0.108558083	0.153129047	0.2616871
3838503773265	383850	3773265	0.104665665	0.149809195	0.2544749
3838603773265	383860	3773265	0.100551111	0.146017321	0.2465684
3838703773265	383870	3773265	0.096093439	0.141594627	0.2376881
3838803773265	383880	3773265	0.091897203	0.137342928	0.2292401
3838903773265	383890	3773265	0.087819847	0.133080556	0.2209004
3839003773265	383900	3773265	0.083957059	0.128946625	0.2129037
3839103773265	383910	3773265	0.080345217	0.124984419	0.2053296
3829703773275	382970	3773275	0.062782516	0.206393051	0.2691756
3829803773275	382980	3773275	0.066723188	0.215008518	0.2817317
3829903773275	382990	3773275	0.070290093	0.222802449	0.2930925
3830003773275	383000	3773275	0.074175213	0.231086313	0.3052615
3830103773275	383010	3773275	0.078651487	0.242826871	0.3214784
3830203773275	383020	3773275	0.083382718	0.255835806	0.3392185
3830303773275	383030	3773275	0.088697459	0.270494578	0.359192
3830403773275	383040	3773275	0.094563228	0.286427714	0.3809909
3830503773275	383050	3773275	0.100899276	0.303450773	0.40435
3830603773275	383060	3773275	0.108132944	0.32311533	0.4312483
3830703773275	383070	3773275	0.117039706	0.345467445	0.4625072
3830803773275	383080	3773275	0.12777215	0.370711029	0.4984832
3830903773275	383090	3773275	0.140389403	0.398463243	0.5388526
3831003773275	383100	3773275	0.154515636	0.425265803	0.5797814
3831103773275	383110	3773275	0.171404387	0.455348423	0.6267528

Health Risk Assessment Results Summary

Sensitive Receptor		MAX:	7.17
Unique Identifier	X (UTM)	Y (UTM)	Total Risk
3838203773255	383820	3773255	0.269445617
3838303773255	383830	3773255	0.263872629
3838403773255	383840	3773255	0.256638832
3838503773255	383850	3773255	0.249721653
3838603773255	383860	3773255	0.242045591
3838703773255	383870	3773255	0.233290997
3838803773255	383880	3773255	0.224969613
3838903773255	383890	3773255	0.217027244
3839003773255	383900	3773255	0.209442429
3839103773255	383910	3773255	0.202180858
3829703773265	382970	3773265	0.266586357
3829803773265	382980	3773265	0.280462834
3829903773265	382990	3773265	0.29336932
3830003773265	383000	3773265	0.305545524
3830103773265	383010	3773265	0.323071162
3830203773265	383020	3773265	0.342297392
3830303773265	383030	3773265	0.364449608
3830403773265	383040	3773265	0.389219955
3830503773265	383050	3773265	0.416575618
3830603773265	383060	3773265	0.44748058
3830703773265	383070	3773265	0.484385705
3830803773265	383080	3773265	0.527214515
3830903773265	383090	3773265	0.574093954
3831003773265	383100	3773265	0.622371729
3831103773265	383110	3773265	0.677673288
3831203773265	383120	3773265	0.760049452
3831303773265	383130	3773265	0.878957337
3831403773265	383140	3773265	1.061764644
3831503773265	383150	3773265	1.433347743
3834503773265	383450	3773265	4.345671352
3834603773265	383460	3773265	2.951157017
3834703773265	383470	3773265	2.209560157
3834803773265	383480	3773265	1.810877442
3834903773265	383490	3773265	1.541278384
3835003773265	383500	3773265	1.342033662
3835103773265	383510	3773265	1.187766739
3835203773265	383520	3773265	1.064548544
3835303773265	383530	3773265	0.960950507
3835403773265	383540	3773265	0.873822729
3835503773265	383550	3773265	0.798736936
3835603773265	383560	3773265	0.729775043
3835703773265	383570	3773265	0.670446225
3835803773265	383580	3773265	0.617274052
3835903773265	383590	3773265	0.569992459
3836003773265	383600	3773265	0.52907911
3836103773265	383610	3773265	0.499191485
3836203773265	383620	3773265	0.471978685
3836303773265	383630	3773265	0.447292865
3836403773265	383640	3773265	0.424853049
3836503773265	383650	3773265	0.404255928
3836603773265	383660	3773265	0.386856893
3836703773265	383670	3773265	0.370796067
3836803773265	383680	3773265	0.357639338
3836903773265	383690	3773265	0.348609585
3837003773265	383700	3773265	0.340144067
3837103773265	383710	3773265	0.333970057
3837203773265	383720	3773265	0.328862739
3837303773265	383730	3773265	0.323838737
3837403773265	383740	3773265	0.317367612
3837503773265	383750	3773265	0.31133878
3837603773265	383760	3773265	0.30565538
3837703773265	383770	3773265	0.300288448
3837803773265	383780	3773265	0.295213203
3837903773265	383790	3773265	0.290322775
3838003773265	383800	3773265	0.285609187
3838103773265	383810	3773265	0.280335038
3838203773265	383820	3773265	0.274670938
3838303773265	383830	3773265	0.269219507
3838403773265	383840	3773265	0.26168713
3838503773265	383850	3773265	0.25447486
3838603773265	383860	3773265	0.246568432
3838703773265	383870	3773265	0.237688066
3838803773265	383880	3773265	0.229240132
3838903773265	383890	3773265	0.220900402
3839003773265	383900	3773265	0.212903684
3839103773265	383910	3773265	0.205329636
3829703773275	382970	3773275	0.269175566
3829803773275	382980	3773275	0.281731707
3829903773275	382990	3773275	0.293092542
3830003773275	383000	3773275	0.305261526
3830103773275	383010	3773275	0.321478358
3830203773275	383020	3773275	0.339218524
3830303773275	383030	3773275	0.359192037
3830403773275	383040	3773275	0.380990942
3830503773275	383050	3773275	0.404350049
3830603773275	383060	3773275	0.431248274
3830703773275	383070	3773275	0.462507152
3830803773275	383080	3773275	0.498483179
3830903773275	383090	3773275	0.538852646
3831003773275	383100	3773275	0.579781439
3831103773275	383110	3773275	0.626752811

FOR CHRONIC CALCS

	MAX:	0.22			
	Overlapping Phases - Maximum GLC				
2025	2026	2027	2028	2029	
0.001665122	0.002337141	0.002978068	0.00551487	0.004826305	
0.0016291	0.002291491	0.002905702	0.005381477	0.004697861	
0.001582523	0.002230875	0.002817586	0.005217226	0.004544745	
0.001538066	0.002172855	0.002733691	0.005060297	0.00439898	
0.001488869	0.002107809	0.002643338	0.004890311	0.00424357	
0.001432915	0.002032872	0.002543241	0.004700824	0.004073794	
0.001379858	0.001961726	0.002448138	0.004520157	0.003912993	
0.001329347	0.001893663	0.002357636	0.004347855	0.003760597	
0.001281202	0.001828506	0.002271466	0.004183581	0.003616018	
0.001235212	0.001765973	0.002189252	0.004026837	0.003478696	
0.001300834	0.001718044	0.003634131	0.006247175	0.00755979	
0.00134519	0.001755914	0.003925762	0.007010052	0.008593093	
0.00138036	0.001784436	0.004219807	0.007814045	0.009689907	
0.001410044	0.001803974	0.004520509	0.008676057	0.010862877	
0.001456285	0.001847518	0.004924242	0.009727044	0.012289796	
0.001513678	0.001903257	0.005356881	0.010734168	0.013664353	
0.001577974	0.001964538	0.005865183	0.011908689	0.015257753	
0.001649381	0.002031633	0.006439633	0.013199722	0.01693158	
0.001730359	0.002106385	0.007071655	0.014561256	0.018645527	
0.001821583	0.002189025	0.007784145	0.01604241	0.020445834	
0.001927823	0.002281746	0.008635648	0.01778293	0.022528459	
0.002054145	0.002388431	0.00959895	0.019622648	0.024797422	
0.002203923	0.002512523	0.010582902	0.02121527	0.027050913	
0.002381494	0.002666012	0.011464115	0.022152579	0.029007674	
0.002592429	0.002841029	0.012418554	0.022881941	0.031294674	
0.002883785	0.003061828	0.013916317	0.024197537	0.035265143	
0.003300854	0.003365749	0.016071709	0.025879708	0.041155451	
0.003943449	0.00381915	0.019391808	0.028250721	0.050332224	
0.005262145	0.004705311	0.026297535	0.03340408	0.069319007	
0.033893308	0.042018842	0.054188495	0.086024542	0.070053065	
0.02224669	0.027794255	0.036702356	0.058541707	0.051460076	
0.016205776	0.020383794	0.027398117	0.044047933	0.040552135	
0.013029178	0.016472834	0.022386923	0.036300497	0.034197766	
0.010917487	0.013869929	0.01898808	0.031069306	0.029654682	
0.009380102	0.011973728	0.016471191	0.027200974	0.026151352	
0.008206265	0.010524451	0.014520919	0.024198148	0.023344371	
0.007280582	0.009380528	0.012962391	0.021790724	0.021040788	
0.006511532	0.008428786	0.011653092	0.019756521	0.019064499	
0.005872205	0.007634704	0.010555008	0.018038653	0.017376748	
0.005327146	0.006954994	0.009611708	0.016551333	0.01590577	
0.00483182	0.006334026	0.008749591	0.015177616	0.014548191	
0.004409629	0.005802088	0.008010337	0.013992123	0.01337249	
0.004034752	0.005326984	0.007350781	0.012927208	0.012315049	
0.003704172	0.00490583	0.006766311	0.011978982	0.011371134	
0.003420063	0.00454261	0.006261331	0.011156634	0.010549249	
0.003213386	0.004279663	0.005889949	0.010548059	0.009933121	
0.00302634	0.00404103	0.005552484	0.009989964	0.009369937	
0.002857626	0.003825402	0.005246772	0.009479612	0.008856728	
0.002705099	0.00363017	0.004969104	0.009011758	0.00838804	
0.002565833	0.003451637	0.004714559	0.008578902	0.007956215	
0.00244875	0.003302096	0.004498664	0.00820731	0.007585708	
0.002341152	0.003164647	0.004299428	0.007861428	0.007242316	
0.002253385	0.003053457	0.004134865	0.007572147	0.006954375	
0.002193267	0.002979736	0.0040182	0.007362201	0.006741729	
0.002136984	0.002911099	0.003907994	0.007163449	0.006539888	
0.00209578	0.002863214	0.003823552	0.007009207	0.006378485	
0.002061503	0.002824818	0.003750832	0.006876521	0.006235622	
0.002027757	0.002786777	0.003679128	0.006747548	0.006095484	
0.001984666	0.00273513	0.003591979	0.006592184	0.005933636	
0.001944569	0.002687145	0.003510293	0.006447033	0.005781533	
0.001906843	0.002641882	0.003432974	0.006309985	0.005637582	
0.001871311	0.002599087	0.003359766	0.006180538	0.005501328	
0.001837773	0.002558567	0.003290249	0.006057842	0.005372275	
0.001805527	0.002519341	0.003223322	0.005939546	0.005248584	
0.001774495	0.002481401	0.003158723	0.005825088	0.005129986	
0.001739925	0.002438193	0.003088911	0.005699951	0.00500444	
0.001702938	0.002391448	0.003015653	0.005567157	0.004874326	
0.00166741	0.002346495	0.00294525	0.005438878	0.004749464	
0.001618633	0.00228281	0.002854845	0.005271367	0.004593414	
0.001572026	0.002221755	0.002768673	0.005111133	0.004444695	
0.001521097	0.002154249	0.00267672	0.004938823	0.004287464	
0.001464094	0.002077852	0.002575928	0.004748549	0.004117305	
0.001410018	0.002005165	0.002480207	0.004567343	0.003956227	
0.001356757	0.001933143	0.002386358	0.004389172	0.003799261	
0.001305807	0.001863925	0.002296631	0.004218754	0.003649888	
0.001257678	0.001798191	0.002211874	0.004057842	0.003509271	
0.00132196	0.001741511	0.003641574	0.006153323	0.007473044	
0.001363227	0.001777841	0.00390131	0.006821115	0.008378008	
0.001395515	0.001803156	0.0041582	0.007517279	0.009327353	
0.001430598	0.001831121	0.00443647	0.008257405	0.010332342	
0.001478664	0.001876598	0.004793497	0.009138855	0.011524182	
0.001536827	0.001933685	0.005171798	0.009967846	0.012656803	
0.00160103	0.001995386	0.005605483	0.010904076	0.013921583	
0.001673064	0.00206396	0.006076098	0.01186624	0.015209022	
0.001753824	0.00214134	0.006566972	0.012777117	0.016422145	
0.001849117	0.002236346	0.007113947	0.013737282	0.017682079	
0.001952752	0.002329124	0.00777521	0.014947903	0.019300085	
0.002073271	0.002432182	0.008524443	0.016229623	0.021123579	
0.002216773	0.002554336	0.009318716	0.017382107	0.023012892	
0.00237747	0.002690536	0.010056328	0.01814563	0.024728112	
0.002565179	0.002842875	0.010877369	0.018811447	0.026740641	

Health Risk Assessment Results Summary

		MAX:	4.18	5.16	7.17
Unique Identifier	X (UTM)	Y (UTM)	Onroad	Offroad	Total Risk
3831203773275	383120	3773275	0.193807862	0.494981207	0.6887891
3831303773275	383130	3773275	0.223524698	0.545858448	0.7693831
3831403773275	383140	3773275	0.267750526	0.620280961	0.8880315
3831503773275	383150	3773275	0.370043016	0.801106604	1.1711496
3834503773275	383450	3773275	3.818462079	0.935367723	4.7538298
3834603773275	383460	3773275	2.784949423	0.756646359	3.5415958
3834703773275	383470	3773275	1.913232706	0.643501863	2.5567346
3834803773275	383480	3773275	1.472930868	0.573643878	2.0465747
3834903773275	383490	3773275	1.19166643	0.522243761	1.7139102
3835003773275	383500	3773275	0.993877958	0.481570707	1.4754487
3835103773275	383510	3773275	0.847291479	0.447995515	1.295287
3835203773275	383520	3773275	0.734530237	0.419421734	1.153952
3835303773275	383530	3773275	0.643975606	0.394141009	1.0381166
3835403773275	383540	3773275	0.570043113	0.371540651	0.9415838
3835503773275	383550	3773275	0.507829909	0.350668286	0.8584982
3835603773275	383560	3773275	0.450271476	0.329094393	0.7793659
3835703773275	383570	3773275	0.402611159	0.309627344	0.7122385
3835803773275	383580	3773275	0.361452636	0.291350313	0.6528029
3835903773275	383590	3773275	0.326226414	0.27448288	0.6007093
3836003773275	383600	3773275	0.296479032	0.259391412	0.5558704
3836103773275	383610	3773275	0.274558852	0.248202456	0.5227613
3836203773275	383620	3773275	0.25505023	0.237788623	0.4928389
3836303773275	383630	3773275	0.237741979	0.228172916	0.4659149
3836403773275	383640	3773275	0.222303801	0.219274728	0.4415785
3836503773275	383650	3773275	0.208346782	0.210943514	0.4192903
3836603773275	383660	3773275	0.196776889	0.203979442	0.4007563
3836703773275	383670	3773275	0.186242177	0.197461039	0.3837032
3836803773275	383680	3773275	0.177464511	0.19205369	0.3695182
3836903773275	383690	3773275	0.170974009	0.188368339	0.3593423
3837003773275	383700	3773275	0.164846884	0.184886493	0.3497334
3837103773275	383710	3773275	0.159981186	0.182506694	0.3424879
3837203773275	383720	3773275	0.155663095	0.180616213	0.3362793
3837303773275	383730	3773275	0.151521899	0.178844314	0.3303662
3837403773275	383740	3773275	0.147271028	0.176853635	0.3241247
3837503773275	383750	3773275	0.143314868	0.175035758	0.3183506
3837603773275	383760	3773275	0.139303116	0.172996884	0.3123
3837703773275	383770	3773275	0.135366851	0.170872468	0.3062393
3837803773275	383780	3773275	0.131686278	0.168879716	0.300566
3837903773275	383790	3773275	0.128441311	0.167223765	0.2956651
3838003773275	383800	3773275	0.125354198	0.165635182	0.2909894
3838103773275	383810	3773275	0.122037651	0.163659639	0.2856973
3838203773275	383820	3773275	0.118566682	0.161379294	0.279946
3838303773275	383830	3773275	0.115241741	0.159170923	0.2744127
3838403773275	383840	3773275	0.11102156	0.155682422	0.266704
3838503773275	383850	3773275	0.107000912	0.152266623	0.2592675
3838603773275	383860	3773275	0.102771294	0.148390491	0.2511618
3838703773275	383870	3773275	0.09816097	0.143839436	0.2420004
3838803773275	383880	3773275	0.093818056	0.139447804	0.2332659
3838903773275	383890	3773275	0.089635366	0.135090177	0.2247255
3839003773275	383900	3773275	0.085697088	0.130887754	0.2165848
3839103773275	383910	3773275	0.08201239	0.126863229	0.2088756
3829703773285	382970	3773285	0.063220979	0.207106156	0.2703271
3829803773285	382980	3773285	0.067072071	0.215317976	0.28239
3829903773285	382990	3773285	0.070696521	0.223754194	0.2944507
3830003773285	383000	3773285	0.07455971	0.230936218	0.3054959
3830103773285	383010	3773285	0.078888628	0.240818458	0.3197071
3830203773285	383020	3773285	0.083449749	0.252599249	0.336049
3830303773285	383030	3773285	0.08851742	0.265514572	0.354032
3830403773285	383040	3773285	0.094045685	0.280874452	0.3749201
3830503773285	383050	3773285	0.100026311	0.295245138	0.3952714
3830603773285	383060	3773285	0.106449915	0.309500289	0.4159502
3830703773285	383070	3773285	0.114557927	0.326887684	0.4414456
3830803773285	383080	3773285	0.124231157	0.346538724	0.4707699
3830903773285	383090	3773285	0.135546824	0.368135218	0.503682
3831003773285	383100	3773285	0.148562568	0.391269442	0.539832
3831103773285	383110	3773285	0.164336381	0.417748181	0.5820846
3831203773285	383120	3773285	0.184125251	0.449526933	0.6336522
3831303773285	383130	3773285	0.209152108	0.487786718	0.6969388
3831403773285	383140	3773285	0.244719354	0.540614051	0.7853334
3831503773285	383150	3773285	0.321130383	0.6581688	0.9792992
3831603773285	383160	3773285	0.455132518	0.846887863	1.3020204
3834603773285	383460	3773285	3.637682597	0.837423691	4.4751063
3834703773285	383470	3773285	2.469692013	0.711167579	3.1808596
3834803773285	383480	3773285	1.805598045	0.622799317	2.4283974
3834903773285	383490	3773285	1.40826065	0.559460346	1.967721
3835003773285	383500	3773285	1.146182324	0.511377038	1.6575594
3835103773285	383510	3773285	0.963249998	0.473756938	1.4370069
3835203773285	383520	3773285	0.82519284	0.442155109	1.2673479
3835303773285	383530	3773285	0.718031192	0.41505819	1.1330894
3835403773285	383540	3773285	0.632518688	0.391251355	1.02377
3835503773285	383550	3773285	0.560806699	0.369371702	0.9301784
3835603773285	383560	3773285	0.494147426	0.346585577	0.840733
3835703773285	383570	3773285	0.439514145	0.325890597	0.7654047
3835803773285	383580	3773285	0.392823597	0.306504302	0.6993279
3835903773285	383590	3773285	0.353059702	0.288579387	0.6416391
3836003773285	383600	3773285	0.319660369	0.272422813	0.5920832
3836103773285	383610	3773285	0.294085851	0.259710976	0.5537968
3836203773285	383620	3773285	0.271563592	0.247941048	0.5195046
3836303773285	383630	3773285	0.251875248	0.237207105	0.4890824
3836403773285	383640	3773285	0.234589061	0.227417921	0.462007
3836503773285	383650	3773285	0.219082808	0.218294202	0.437377

Health Risk Assessment Results Summary

Sensitive Receptor		MAX:	7.17
Unique Identifier	X (UTM)	Y (UTM)	Total Risk
3831203773275	383120	3773275	0.688789069
3831303773275	383130	3773275	0.769383146
3831403773275	383140	3773275	0.888031487
3831503773275	383150	3773275	1.17114962
3834503773275	383450	3773275	4.753829802
3834603773275	383460	3773275	3.541595782
3834703773275	383470	3773275	2.556734569
3834803773275	383480	3773275	2.046574747
3834903773275	383490	3773275	1.713910191
3835003773275	383500	3773275	1.475448665
3835103773275	383510	3773275	1.295286994
3835203773275	383520	3773275	1.15395197
3835303773275	383530	3773275	1.038116615
3835403773275	383540	3773275	0.941583764
3835503773275	383550	3773275	0.858498195
3835603773275	383560	3773275	0.779365869
3835703773275	383570	3773275	0.712238502
3835803773275	383580	3773275	0.652802949
3835903773275	383590	3773275	0.600709293
3836003773275	383600	3773275	0.555870444
3836103773275	383610	3773275	0.522761308
3836203773275	383620	3773275	0.492838853
3836303773275	383630	3773275	0.465914895
3836403773275	383640	3773275	0.441578529
3836503773275	383650	3773275	0.419290295
3836603773275	383660	3773275	0.400756331
3836703773275	383670	3773275	0.383703217
3836803773275	383680	3773275	0.369518201
3836903773275	383690	3773275	0.359342347
3837003773275	383700	3773275	0.349733377
3837103773275	383710	3773275	0.34248788
3837203773275	383720	3773275	0.336279308
3837303773275	383730	3773275	0.330366213
3837403773275	383740	3773275	0.324124664
3837503773275	383750	3773275	0.318350626
3837603773275	383760	3773275	0.3123
3837703773275	383770	3773275	0.306239319
3837803773275	383780	3773275	0.300565994
3837903773275	383790	3773275	0.295665076
3838003773275	383800	3773275	0.290989381
3838103773275	383810	3773275	0.28569729
3838203773275	383820	3773275	0.279945976
3838303773275	383830	3773275	0.274412664
3838403773275	383840	3773275	0.266703982
3838503773275	383850	3773275	0.259267535
3838603773275	383860	3773275	0.251161785
3838703773275	383870	3773275	0.242000406
3838803773275	383880	3773275	0.23326586
3838903773275	383890	3773275	0.224725543
3839003773275	383900	3773275	0.216584842
3839103773275	383910	3773275	0.208875619
3829703773285	382970	3773285	0.270327135
3829803773285	382980	3773285	0.282390046
3829903773285	382990	3773285	0.294450715
3830003773285	383000	3773285	0.305495928
3830103773285	383010	3773285	0.319707086
3830203773285	383020	3773285	0.336048998
3830303773285	383030	3773285	0.354031992
3830403773285	383040	3773285	0.374920137
3830503773285	383050	3773285	0.395271449
3830603773285	383060	3773285	0.415950205
3830703773285	383070	3773285	0.441445611
3830803773285	383080	3773285	0.470769881
3830903773285	383090	3773285	0.503682042
3831003773285	383100	3773285	0.539832011
3831103773285	383110	3773285	0.582084563
3831203773285	383120	3773285	0.633652184
3831303773285	383130	3773285	0.696938826
3831403773285	383140	3773285	0.785333405
3831503773285	383150	3773285	0.979299183
3831603773285	383160	3773285	1.302020381
3834603773285	383460	3773285	4.475106288
3834703773285	383470	3773285	3.180859592
3834803773285	383480	3773285	2.428397362
3834903773285	383490	3773285	1.967720996
3835003773285	383500	3773285	1.657559362
3835103773285	383510	3773285	1.437006936
3835203773285	383520	3773285	1.267347949
3835303773285	383530	3773285	1.133089382
3835403773285	383540	3773285	1.023770044
3835503773285	383550	3773285	0.9301784
3835603773285	383560	3773285	0.840733003
3835703773285	383570	3773285	0.765404742
3835803773285	383580	3773285	0.699327898
3835903773285	383590	3773285	0.641639089
3836003773285	383600	3773285	0.592083181
3836103773285	383610	3773285	0.553796828
3836203773285	383620	3773285	0.51950464
3836303773285	383630	3773285	0.489082353
3836403773285	383640	3773285	0.462006982
3836503773285	383650	3773285	0.43737701

FOR CHRONIC CALCS

	MAX:	0.22			
	Overlapping Phases - Maximum GLC				
2025	2026	2027	2028	2029	
0.002809876	0.003032967	0.011971323	0.019659109	0.029557073	
0.00313176	0.003274743	0.01339137	0.020642723	0.033266749	
0.003607128	0.003618407	0.015519525	0.022149539	0.03885036	
0.00469314	0.004359011	0.020808801	0.026499548	0.052922684	
0.036938239	0.046017639	0.058878245	0.092772945	0.07749425	
0.027278575	0.033971834	0.043892589	0.069657816	0.058304335	
0.019111254	0.023989858	0.031512539	0.050340279	0.04479211	
0.014979872	0.018911639	0.025115839	0.040413443	0.037134915	
0.012333746	0.015650936	0.020940945	0.033974195	0.031819877	
0.010465563	0.013345915	0.017945573	0.029370907	0.027825398	
0.009073276	0.011626423	0.015682359	0.025896351	0.024694963	
0.007994886	0.010292887	0.013908677	0.023167731	0.022164741	
0.007121636	0.009211558	0.012457225	0.020926257	0.020042147	
0.006401977	0.008318691	0.011250116	0.019052431	0.018240861	
0.005789333	0.007556013	0.010215057	0.017433688	0.016670047	
0.005212964	0.006834235	0.009236332	0.015883365	0.01516552	
0.004729127	0.006224941	0.008409774	0.014564656	0.01387877	
0.004304908	0.005687366	0.007681763	0.013395294	0.012735181	
0.003936567	0.005217841	0.007046558	0.012370156	0.011727829	
0.003621946	0.004815108	0.006501336	0.011487662	0.010855284	
0.003390598	0.004519895	0.006096719	0.010830831	0.010196409	
0.003182832	0.004254084	0.005731858	0.01023361	0.009598218	
0.002997014	0.004015898	0.005404095	0.00969239	0.009056872	
0.002830041	0.003801501	0.00510816	0.00919926	0.00856477	
0.002677957	0.003605941	0.004837451	0.008744073	0.008112134	
0.002552058	0.003444686	0.004611433	0.008359497	0.007729178	
0.002436787	0.003297002	0.004403416	0.008002605	0.007375101	
0.002341268	0.003175485	0.00422913	0.007700101	0.007074335	
0.002272843	0.003090556	0.004101005	0.007473482	0.006845632	
0.002208367	0.003010761	0.003979395	0.007257834	0.006627992	
0.002159584	0.002952449	0.003884305	0.00708726	0.006451629	
0.002117644	0.002903436	0.003800701	0.006937381	0.006293638	
0.002077662	0.002856824	0.003720448	0.006794584	0.006141828	
0.002035595	0.00280678	0.003636995	0.006647178	0.005986538	
0.001996693	0.002760643	0.003559056	0.006510357	0.005841161	
0.001956133	0.002711588	0.003478821	0.006369527	0.005693683	
0.001915677	0.002662136	0.003399157	0.006229551	0.005548369	
0.001877862	0.002615853	0.003324248	0.00609803	0.005411634	
0.001845199	0.002576232	0.003258046	0.00598261	0.00528966	
0.00181408	0.002538274	0.003194693	0.005871873	0.005173373	
0.001779077	0.002494561	0.0031255	0.005749427	0.005049322	
0.001741217	0.002446573	0.003052261	0.005618196	0.004919878	
0.001704865	0.002400482	0.002981792	0.00549103	0.00479539	
0.001654662	0.002334788	0.002890413	0.005322672	0.004638523	
0.001606359	0.002271336	0.002802751	0.005160454	0.004488115	
0.0015539	0.00220164	0.002709505	0.00498649	0.004329652	
0.001494864	0.002122386	0.00260654	0.004792524	0.004156796	
0.001438716	0.002046673	0.002508711	0.004607791	0.003993137	
0.001383976	0.001972458	0.002413486	0.004427716	0.003834766	
0.001331917	0.001901549	0.002322981	0.004256436	0.003684835	
0.00128274	0.001834231	0.00223751	0.004094783	0.003543621	
0.00133943	0.001765048	0.003614661	0.00595159	0.007243386	
0.001381903	0.001803924	0.003854232	0.006538104	0.008041516	
0.001421713	0.001840595	0.004102798	0.007147006	0.008876081	
0.001455961	0.001867055	0.004350347	0.007780789	0.009748504	
0.001501802	0.001908596	0.00465361	0.008509512	0.010738257	
0.001561749	0.001969207	0.004979036	0.009139964	0.011622176	
0.001627706	0.0020355	0.005338743	0.009822412	0.012571853	
0.001707155	0.002119845	0.005738567	0.01051941	0.013532863	
0.001786273	0.00220046	0.006129621	0.01117012	0.014438333	
0.001865952	0.002277808	0.006530675	0.011817152	0.015359874	
0.001959851	0.002362861	0.007036327	0.012657472	0.016598411	
0.002069299	0.002458363	0.007608802	0.013538081	0.017998762	
0.002196136	0.002566422	0.008231217	0.014375903	0.019515663	
0.002341509	0.002688334	0.008887324	0.015100628	0.021115621	
0.002515529	0.002829668	0.009638264	0.015802216	0.022983483	
0.002731769	0.00299985	0.010546903	0.016546138	0.025278818	
0.003003594	0.003207858	0.011657611	0.017350922	0.028088889	
0.003387148	0.003490805	0.013232234	0.018499421	0.032070943	
0.004201761	0.004057767	0.016819449	0.021506409	0.041273485	
0.005624925	0.0050124	0.022781143	0.025907642	0.056241796	
0.035299001	0.043770237	0.055354649	0.08772257	0.06885737	
0.024370981	0.030453392	0.039104249	0.062105068	0.052396575	
0.018148027	0.022836363	0.029666475	0.047387169	0.041997802	
0.014417375	0.018249562	0.023898712	0.038451938	0.035101866	
0.011948408	0.015206144	0.020018482	0.032476067	0.030181542	
0.010217359	0.013068852	0.017261543	0.028244292	0.026530391	
0.008902587	0.011443481	0.015144178	0.024997026	0.023629779	
0.007874405	0.010170494	0.013472829	0.022428527	0.021273707	
0.007046799	0.009143848	0.012115922	0.020335759	0.019313238	
0.006345867	0.008272593	0.010958139	0.018539544	0.017607507	
0.005684303	0.007447042	0.00985895	0.016812665	0.01596246	
0.005133777	0.006755443	0.008939279	0.015355728	0.014563155	
0.004656015	0.006151535	0.008137511	0.014074869	0.013328527	
0.00424292	0.005626042	0.007441418	0.012956281	0.012246078	
0.003891232	0.005176273	0.006846066	0.011996078	0.011310402	
0.003620991	0.004830656	0.006385532	0.011252536	0.01057583	
0.003380578	0.004522207	0.00597422	0.010584101	0.009914798	
0.003168622	0.004249689	0.005609988	0.009987995	0.009324665	
0.00298112	0.004008231	0.005286228	0.009453818	0.008795772	
0.002811571	0.003789455	0.00499214	0.008964314	0.008311987	

Health Risk Assessment Results Summary

		MAX:	4.18	5.16	7.17
Unique Identifier	X (UTM)	Y (UTM)	Onroad	Offroad	Total Risk
3836603773285	383660	3773285	0.206655877	0.210984879	0.4176408
3836703773285	383670	3773285	0.195431428	0.20420308	0.3996345
3836803773285	383680	3773285	0.18581557	0.198377592	0.3841932
3836903773285	383690	3773285	0.178255314	0.19401886	0.3722742
3837003773285	383700	3773285	0.171141236	0.189868485	0.3610097
3837103773285	383710	3773285	0.165249081	0.18668261	0.3519317
3837203773285	383720	3773285	0.159932811	0.183945488	0.3438783
3837303773285	383730	3773285	0.155036045	0.18151327	0.3365493
3837403773285	383740	3773285	0.150972505	0.179841203	0.3308137
3837503773285	383750	3773285	0.14721704	0.17837271	0.3255897
3837603773285	383760	3773285	0.142992485	0.176249776	0.3192423
3837703773285	383770	3773285	0.138624183	0.173779139	0.3124033
3837803773285	383780	3773285	0.134545806	0.171456989	0.3060028
3837903773285	383790	3773285	0.131263416	0.169879543	0.301143
3838003773285	383800	3773285	0.128157806	0.168358099	0.2965159
3838103773285	383810	3773285	0.124796971	0.166426535	0.2912235
3838203773285	383820	3773285	0.121223401	0.164110448	0.2853338
3838303773285	383830	3773285	0.117803485	0.161848686	0.2796522
3838403773285	383840	3773285	0.113478361	0.158302661	0.271781
3838503773285	383850	3773285	0.109341582	0.154810569	0.2641522
3838603773285	383860	3773285	0.104988272	0.150849585	0.2558379
3838703773285	383870	3773285	0.100208893	0.146128793	0.2463377
3838803773285	383880	3773285	0.095723733	0.141596988	0.2373207
3838903773285	383890	3773285	0.091449798	0.137158797	0.2286086
3839003773285	383900	3773285	0.087440522	0.132892368	0.2203329
3839103773285	383910	3773285	0.08369688	0.128819855	0.2125167
3829703773295	382970	3773295	0.063439142	0.207689346	0.2711285
3829803773295	382980	3773295	0.067240456	0.215636013	0.2828765
3829903773295	382990	3773295	0.070982947	0.223867494	0.2948504
3830003773295	383000	3773295	0.074790938	0.232465115	0.3072561
3830103773295	383010	3773295	0.079091409	0.240308259	0.3193997
3830203773295	383020	3773295	0.083399205	0.252696789	0.336096
3830303773295	383030	3773295	0.088107908	0.26360141	0.3517093
3830403773295	383040	3773295	0.092975608	0.274597107	0.3675727
3830503773295	383050	3773295	0.098051551	0.28571633	0.3837679
3830603773295	383060	3773295	0.103550124	0.297030416	0.4005805
3830703773295	383070	3773295	0.110751546	0.310944894	0.4216964
3830803773295	383080	3773295	0.119297656	0.326602506	0.4459002
3830903773295	383090	3773295	0.129396145	0.344103436	0.4734996
3831003773295	383100	3773295	0.141816466	0.364641795	0.5064583
3831103773295	383110	3773295	0.156856124	0.388332957	0.5451891
3831203773295	383120	3773295	0.174471289	0.414412345	0.5888836
3831303773295	383130	3773295	0.195766248	0.444171524	0.6399378
3831403773295	383140	3773295	0.224653193	0.483236288	0.7078895
3831503773295	383150	3773295	0.283415397	0.565344233	0.8487596
3831603773295	383160	3773295	0.375257305	0.686861496	1.0621188
3831703773295	383170	3773295	0.526073762	0.860228376	1.3863021
3834603773295	383460	3773295	3.385060707	0.952708396	4.3377691
3834703773295	383470	3773295	3.351107203	0.80498175	4.156089
3834803773295	383480	3773295	2.337925686	0.691153004	3.0290787
3834903773295	383490	3773295	1.727938051	0.609390812	2.3373289
3835003773295	383500	3773295	1.35930488	0.550256928	1.9095618
3835103773295	383510	3773295	1.119599569	0.506274867	1.6258744
3835203773295	383520	3773295	0.944614886	0.470279025	1.4148939
3835303773295	383530	3773295	0.813767073	0.440419263	1.2541863
3835403773295	383540	3773295	0.711327281	0.414660192	1.1259875
3835503773295	383550	3773295	0.627034765	0.391271941	1.0183067
3835603773295	383560	3773295	0.548141125	0.366683424	0.9148245
3835703773295	383570	3773295	0.484251402	0.344594927	0.8288463
3835803773295	383580	3773295	0.430456392	0.323874555	0.7543309
3835903773295	383590	3773295	0.385036978	0.304701557	0.6897385
3836003773295	383600	3773295	0.346932584	0.287316108	0.6342487
3836103773295	383610	3773295	0.316631308	0.272738205	0.5893695
3836203773295	383620	3773295	0.290355952	0.259337143	0.5496931
3836303773295	383630	3773295	0.267743002	0.247254362	0.5149974
3836403773295	383640	3773295	0.248209695	0.236398566	0.4846083
3836503773295	383650	3773295	0.230851193	0.226348629	0.4571998
3836603773295	383660	3773295	0.217394435	0.218617766	0.4360122
3836703773295	383670	3773295	0.205384603	0.211546324	0.4169309
3836803773295	383680	3773295	0.194824926	0.205251899	0.4000768
3836903773295	383690	3773295	0.186017945	0.200101355	0.3861193
3837003773295	383700	3773295	0.177792884	0.195199302	0.3729922
3837103773295	383710	3773295	0.170766601	0.191154056	0.3619207
3837203773295	383720	3773295	0.164352803	0.18750306	0.3518559
3837303773295	383730	3773295	0.158657033	0.184384064	0.3430411
3837403773295	383740	3773295	0.154768226	0.183009734	0.337778
3837503773295	383750	3773295	0.151211393	0.181901421	0.3331128
3837603773295	383760	3773295	0.146785443	0.179698787	0.3264842
3837703773295	383770	3773295	0.141941045	0.176843826	0.3187849
3837803773295	383780	3773295	0.137455641	0.174187595	0.3116432
3837903773295	383790	3773295	0.13411416	0.172652191	0.3067664
3838003773295	383800	3773295	0.130988833	0.171213943	0.3022028
3838103773295	383810	3773295	0.127564963	0.169303118	0.2968681
3838203773295	383820	3773295	0.123890281	0.166948175	0.2908385
3838303773295	383830	3773295	0.120370398	0.164636178	0.2850066
3838403773295	383840	3773295	0.115939391	0.161027369	0.2769668
3838503773295	383850	3773295	0.111676089	0.157438936	0.269115
3838603773295	383860	3773295	0.107198128	0.153382671	0.2605808
3838703773295	383870	3773295	0.10225502	0.148497064	0.2507521
3838803773295	383880	3773295	0.097627726	0.143818316	0.241446
3838903773295	383890	3773295	0.093266355	0.13929356	0.2325599

Health Risk Assessment Results Summary

Sensitive Receptor		MAX:	7.17
Unique Identifier	X (UTM)	Y (UTM)	Total Risk
3836603773285	383660	3773285	0.417640756
3836703773285	383670	3773285	0.399634509
3836803773285	383680	3773285	0.384193162
3836903773285	383690	3773285	0.372274175
3837003773285	383700	3773285	0.36100972
3837103773285	383710	3773285	0.351931691
3837203773285	383720	3773285	0.343878299
3837303773285	383730	3773285	0.336549315
3837403773285	383740	3773285	0.330813709
3837503773285	383750	3773285	0.32558975
3837603773285	383760	3773285	0.319242262
3837703773285	383770	3773285	0.312403322
3837803773285	383780	3773285	0.306002795
3837903773285	383790	3773285	0.30114296
3838003773285	383800	3773285	0.296515905
3838103773285	383810	3773285	0.291223506
3838203773285	383820	3773285	0.285333849
3838303773285	383830	3773285	0.27965217
3838403773285	383840	3773285	0.271781022
3838503773285	383850	3773285	0.264152151
3838603773285	383860	3773285	0.255837857
3838703773285	383870	3773285	0.246337686
3838803773285	383880	3773285	0.237320721
3838903773285	383890	3773285	0.228608595
3839003773285	383900	3773285	0.220332891
3839103773285	383910	3773285	0.212516735
3829703773295	382970	3773295	0.271128488
3829803773295	382980	3773295	0.282876469
3829903773295	382990	3773295	0.294850441
3830003773295	383000	3773295	0.307256053
3830103773295	383010	3773295	0.319399668
3830203773295	383020	3773295	0.336095995
3830303773295	383030	3773295	0.351709318
3830403773295	383040	3773295	0.367572715
3830503773295	383050	3773295	0.383767881
3830603773295	383060	3773295	0.40058054
3830703773295	383070	3773295	0.42169644
3830803773295	383080	3773295	0.445900162
3830903773295	383090	3773295	0.473499581
3831003773295	383100	3773295	0.506458261
3831103773295	383110	3773295	0.54518908
3831203773295	383120	3773295	0.588883635
3831303773295	383130	3773295	0.639937772
3831403773295	383140	3773295	0.70788948
3831503773295	383150	3773295	0.84875963
3831603773295	383160	3773295	1.062118801
3831703773295	383170	3773295	1.386302138
3834603773295	383460	3773295	4.337769103
3834703773295	383470	3773295	4.156089553
3834803773295	383480	3773295	3.02907869
3834903773295	383490	3773295	2.337328862
3835003773295	383500	3773295	1.909561808
3835103773295	383510	3773295	1.625874436
3835203773295	383520	3773295	1.414893911
3835303773295	383530	3773295	1.254186336
3835403773295	383540	3773295	1.125987473
3835503773295	383550	3773295	1.018306705
3835603773295	383560	3773295	0.914824549
3835703773295	383570	3773295	0.828846329
3835803773295	383580	3773295	0.754330947
3835903773295	383590	3773295	0.689738535
3836003773295	383600	3773295	0.634248692
3836103773295	383610	3773295	0.589369513
3836203773295	383620	3773295	0.549693095
3836303773295	383630	3773295	0.514997364
3836403773295	383640	3773295	0.484608261
3836503773295	383650	3773295	0.457199822
3836603773295	383660	3773295	0.436012201
3836703773295	383670	3773295	0.416930928
3836803773295	383680	3773295	0.400076825
3836903773295	383690	3773295	0.3861193
3837003773295	383700	3773295	0.372992185
3837103773295	383710	3773295	0.361920656
3837203773295	383720	3773295	0.351855863
3837303773295	383730	3773295	0.343041097
3837403773295	383740	3773295	0.33777796
3837503773295	383750	3773295	0.333112815
3837603773295	383760	3773295	0.32648423
3837703773295	383770	3773295	0.318784872
3837803773295	383780	3773295	0.311643236
3837903773295	383790	3773295	0.306766351
3838003773295	383800	3773295	0.302202776
3838103773295	383810	3773295	0.296868081
3838203773295	383820	3773295	0.290838457
3838303773295	383830	3773295	0.285006576
3838403773295	383840	3773295	0.27696676
3838503773295	383850	3773295	0.269115026
3838603773295	383860	3773295	0.260580799
3838703773295	383870	3773295	0.250752084
3838803773295	383880	3773295	0.241446042
3838903773295	383890	3773295	0.232559915

FOR CHRONIC CALCS

	MAX:	0.22			
	Overlapping Phases - Maximum GLC				
	2025	2026	2027	2028	2029
	0.002676255	0.003615853	0.004755113	0.008565329	0.007915793
	0.002553393	0.003458183	0.004538793	0.008198207	0.007552235
	0.002448441	0.003324148	0.00435229	0.007878359	0.007235129
	0.002367556	0.003222464	0.004205916	0.007624063	0.006980356
	0.002291311	0.003126649	0.004067336	0.007382248	0.006738519
	0.002229819	0.003050855	0.003953234	0.007181576	0.006534997
	0.002175203	0.002984248	0.003850702	0.007000755	0.006349934
	0.002125475	0.002924044	0.003756375	0.00683447	0.006178261
	0.002086268	0.002878199	0.003679518	0.006699659	0.00603413
	0.002050508	0.002836661	0.003608476	0.006576475	0.005900173
	0.002007537	0.00278442	0.003526057	0.006433089	0.005750389
	0.001961583	0.00272744	0.003439115	0.006281096	0.005595096
	0.001918655	0.002674167	0.003357528	0.00613832	0.005449019
	0.001885875	0.00263459	0.00329262	0.006026434	0.0053295
	0.001854739	0.002596769	0.00323064	0.0059198	0.005215937
	0.001819405	0.002552717	0.003162281	0.005800155	0.005093656
	0.001780335	0.002503109	0.003088459	0.005669005	0.004963824
	0.001742739	0.002455225	0.003017359	0.005542006	0.004838971
	0.001691189	0.002387622	0.002925229	0.005373093	0.004681644
	0.001641368	0.002322028	0.002836438	0.005209538	0.004530169
	0.001587321	0.002250136	0.002741755	0.00503353	0.00437019
	0.001525867	0.002167364	0.002636265	0.00483523	0.004194193
	0.001467697	0.002088713	0.002536301	0.004647077	0.004028057
	0.001411642	0.002012518	0.002440117	0.004465685	0.003868854
	0.001358538	0.001939979	0.00234897	0.00429376	0.003718524
	0.001308502	0.001871333	0.002263088	0.004131864	0.003577126
	0.001355861	0.001788805	0.003579259	0.005725783	0.006982136
	0.001400078	0.001830736	0.003802384	0.006242444	0.007690193
	0.001443609	0.001872468	0.004035665	0.006776354	0.008427881
	0.001488035	0.001914893	0.004282113	0.007324837	0.009190033
	0.001529275	0.001948971	0.004541335	0.007934577	0.010040579
	0.00159811	0.002026069	0.004837028	0.008409687	0.01071667
	0.001662216	0.002093425	0.005125493	0.008892744	0.011406879
	0.001726605	0.002159721	0.005421377	0.009376817	0.01210695
	0.001792658	0.0022275	0.005721401	0.009843544	0.012798534
	0.001861351	0.002296089	0.006032287	0.010305712	0.01350991
	0.001945537	0.002374127	0.006429466	0.010911933	0.014475304
	0.002043306	0.002461743	0.006879169	0.011548993	0.015571602
	0.002156913	0.002560353	0.007383627	0.012193608	0.016807079
	0.002294629	0.002675851	0.007979065	0.012882524	0.018285721
	0.00245999	0.002810834	0.008669367	0.01358508	0.020009937
	0.002652636	0.002964662	0.00943618	0.014244525	0.021915246
	0.00288445	0.003145578	0.010327041	0.014917887	0.02411187
	0.003197002	0.003381612	0.011526487	0.015815077	0.027059145
	0.003825293	0.003828313	0.014102669	0.018005725	0.033497736
	0.004807235	0.004506437	0.018009867	0.020988173	0.043091164
	0.006418719	0.005590229	0.023925002	0.024952203	0.056979188
	0.032946893	0.041616409	0.052743524	0.082224875	0.074529439
	0.032673215	0.040612487	0.051070451	0.080892323	0.063922757
	0.023192567	0.029038617	0.036953989	0.058629719	0.049410219
	0.017474411	0.022036654	0.028290388	0.045188573	0.039841663
	0.014008944	0.017774931	0.022949208	0.036924847	0.033469477
	0.011746891	0.014985049	0.019414896	0.031487239	0.029017317
	0.010086836	0.012934194	0.016792921	0.027466349	0.025576802
	0.008837235	0.011388014	0.014801213	0.024415604	0.022878443
	0.007851324	0.010166151	0.013217802	0.021986927	0.02067543
	0.007032545	0.009149494	0.011893528	0.019947228	0.018786904
	0.00561784	0.007384687	0.009585235	0.016337897	0.015399721
	0.005071836	0.006696836	0.008687431	0.014913394	0.014047083
	0.004603571	0.006103103	0.00791448	0.013677182	0.012867801
	0.004204995	0.005594686	0.007254155	0.012615764	0.011849746
	0.003885039	0.005185257	0.006721426	0.011758031	0.011017701
	0.003604331	0.004824604	0.006252313	0.010998621	0.010278176
	0.003360484	0.004510461	0.005843085	0.010332626	0.0096272
	0.00314818	0.00423643	0.00548518	0.009746421	0.009052843
	0.002957898	0.003990273	0.005162928	0.009214577	0.008531714
	0.002811302	0.003801893	0.004912123	0.008796576	0.008118633
	0.00267993	0.003633092	0.004686041	0.008416379	0.007743465
	0.002564347	0.003484934	0.004485729	0.008076627	0.007408232
	0.002468858	0.003363546	0.004318273	0.007789931	0.0071237
	0.002379357	0.003249712	0.004160609	0.007518427	0.00685505
	0.00230392	0.003154749	0.004026075	0.007285108	0.006622442
	0.002235432	0.003068904	0.003902984	0.007070695	0.006408149
	0.002175413	0.00299437	0.003793972	0.006880208	0.006216108
	0.002138886	0.002952444	0.003723251	0.006756754	0.006082373
	0.002106319	0.002915602	0.003659067	0.006646622	0.005959683
	0.00206106	0.002860341	0.003574639	0.00650087	0.005808058
	0.002009023	0.002794999	0.003479699	0.006335381	0.005641725
	0.00196085	0.002734527	0.003391385	0.006181165	0.005486327
	0.001927591	0.002694486	0.003327197	0.006071628	0.005368577
	0.00189652	0.002656956	0.003266693	0.005968983	0.005257791
	0.001860575	0.00261216	0.003198758	0.005851278	0.005136689
	0.001820283	0.002560929	0.003124384	0.005720198	0.005006566
	0.001781415	0.002511322	0.003052641	0.005593165	0.004881334
	0.001728493	0.002441773	0.002959658	0.005423581	0.004723503
	0.00167696	0.002373736	0.002869514	0.005258201	0.004570615
	0.001621237	0.002299445	0.002773468	0.0050801	0.004409146
	0.001557434	0.002213262	0.002665515	0.004877756	0.004230305
	0.001497186	0.002131542	0.002563514	0.004686156	0.004061751
	0.001439813	0.002053368	0.002466391	0.004503605	0.003901849

Health Risk Assessment Results Summary

		MAX:	4.18	5.16	7.17
Unique Identifier	X (UTM)	Y (UTM)	Onroad	Offroad	Total Risk
3839003773295	383900	3773295	0.089184262	0.134967635	0.2241519
3839103773295	383910	3773295	0.085383987	0.130846428	0.2162304
3829703773305	382970	3773305	0.063599521	0.208329085	0.2719286
3829803773305	382980	3773305	0.067319627	0.216026341	0.283346
3829903773305	382990	3773305	0.071087001	0.223924118	0.2950111
3830003773305	383000	3773305	0.074935215	0.232365799	0.307301
3830103773305	383010	3773305	0.079112464	0.241477923	0.3205904
3830203773305	383020	3773305	0.083110074	0.250617052	0.3337271
3830303773305	383030	3773305	0.086955493	0.259530167	0.3464857
3830403773305	383040	3773305	0.090982051	0.268295744	0.3592778
3830503773305	383050	3773305	0.095376075	0.27719423	0.3725703
3830603773305	383060	3773305	0.100087481	0.286052676	0.3861402
3830703773305	383070	3773305	0.106422475	0.29731448	0.403737
3830803773305	383080	3773305	0.11390381	0.309909148	0.423813
3830903773305	383090	3773305	0.122928874	0.3244089	0.4473378
3831003773305	383100	3773305	0.134978516	0.343296245	0.4782748
3831103773305	383110	3773305	0.149496397	0.36501422	0.5145106
3831203773305	383120	3773305	0.165417224	0.387175212	0.5525924
3831303773305	383130	3773305	0.183738812	0.411048973	0.5947878
3831403773305	383140	3773305	0.207747893	0.441371007	0.6491189
3831503773305	383150	3773305	0.25400551	0.502091464	0.756097
3831603773305	383160	3773305	0.32229182	0.586658727	0.9089505
3831703773305	383170	3773305	0.425522035	0.707314415	1.1328364
3834703773305	383470	3773305	3.91761116	0.929683408	4.8472946
3834803773305	383480	3773305	3.134936734	0.78154837	3.9164851
3834903773305	383490	3773305	2.215347986	0.676655991	2.892004
3835003773305	383500	3773305	1.667558745	0.601628529	2.2691873
3835103773305	383510	3773305	1.330637433	0.547115427	1.8777529
3835203773305	383520	3773305	1.096830519	0.503896671	1.6007272
3835303773305	383530	3773305	0.930438091	0.469444408	1.3998825
3835403773305	383540	3773305	0.803934151	0.440454927	1.2443891
3835503773305	383550	3773305	0.701664864	0.414506253	1.1161711
3835603773305	383560	3773305	0.607809822	0.387552987	0.9953628
3835703773305	383570	3773305	0.532798237	0.36359561	0.8963938
3835803773305	383580	3773305	0.470890377	0.341536046	0.8124264
3835903773305	383590	3773305	0.419374934	0.321183394	0.7405583
3836003773305	383600	3773305	0.376411883	0.302697041	0.6791089
3836103773305	383610	3773305	0.341412169	0.286619999	0.6280322
3836203773305	383620	3773305	0.311463567	0.271908789	0.5833724
3836303773305	383630	3773305	0.285873372	0.258634674	0.544508
3836403773305	383640	3773305	0.26379843	0.246638913	0.5104373
3836503773305	383650	3773305	0.244370197	0.235617622	0.4799878
3836603773305	383660	3773305	0.229171916	0.227007536	0.4561795
3836703773305	383670	3773305	0.215685594	0.219165424	0.434851
3836803773305	383680	3773305	0.203652844	0.211985619	0.4156385
3836903773305	383690	3773305	0.193221575	0.20574376	0.3989653
3837003773305	383700	3773305	0.183559898	0.199799435	0.3833593
3837103773305	383710	3773305	0.175708709	0.195177074	0.3708858
3837203773305	383720	3773305	0.168736816	0.191142856	0.3598797
3837303773305	383730	3773305	0.162553687	0.187673224	0.3502269
3837403773305	383740	3773305	0.158384534	0.186110411	0.3444949
3837503773305	383750	3773305	0.154514996	0.184786313	0.3393013
3837603773305	383760	3773305	0.150075472	0.182703904	0.3327794
3837703773305	383770	3773305	0.145389516	0.180153146	0.3255427
3837803773305	383780	3773305	0.141032741	0.177776228	0.318809
3837903773305	383790	3773305	0.137448509	0.176085212	0.3135337
3838003773305	383800	3773305	0.134069045	0.174475632	0.3085447
3838103773305	383810	3773305	0.130497109	0.172480087	0.3029772
3838203773305	383820	3773305	0.126705575	0.170069548	0.2967751
3838303773305	383830	3773305	0.123099684	0.167730472	0.2908302
3838403773305	383840	3773305	0.118464116	0.16393704	0.2824012
3838503773305	383850	3773305	0.114003294	0.160167306	0.2741706
3838603773305	383860	3773305	0.109400877	0.156000259	0.2654011
3838703773305	383870	3773305	0.10441456	0.151101833	0.2555164
3838803773305	383880	3773305	0.099746737	0.146420877	0.2461676
3838903773305	383890	3773305	0.095246206	0.141749575	0.2369958
3839003773305	383900	3773305	0.091005947	0.137225505	0.2282315
3839103773305	383910	3773305	0.087048804	0.132902636	0.2199514
3829703773315	382970	3773315	0.063427674	0.208718415	0.2721461
3829803773315	382980	3773315	0.067034267	0.216230413	0.2832647
3829903773315	382990	3773315	0.070693029	0.223890169	0.2945832
3830003773315	383000	3773315	0.074451601	0.231829498	0.3062811
3830103773315	383010	3773315	0.078581637	0.240373319	0.318955
3830203773315	383020	3773315	0.0820756	0.248344642	0.3304202
3830303773315	383030	3773315	0.085633008	0.256087698	0.3417207
3830403773315	383040	3773315	0.089404468	0.263743109	0.3531476
3830503773315	383050	3773315	0.09350643	0.271452853	0.3649593
3830603773315	383060	3773315	0.097948345	0.279187567	0.3771359
3830703773315	383070	3773315	0.103652872	0.288618562	0.3922714
3830803773315	383080	3773315	0.110272639	0.298994172	0.4092668
3830903773315	383090	3773315	0.118280485	0.311054463	0.4293349
3831003773315	383100	3773315	0.129336495	0.327614462	0.456951
3831103773315	383110	3773315	0.142414651	0.346251191	0.4886658
3831203773315	383120	3773315	0.156629118	0.365073121	0.5217022
3831303773315	383130	3773315	0.172801173	0.3852257	0.5580269
3831403773315	383140	3773315	0.19348097	0.410225596	0.6037066
3831503773315	383150	3773315	0.232327064	0.459389637	0.6917167
3831603773315	383160	3773315	0.287971113	0.526307696	0.8142788
3831703773315	383170	3773315	0.370745887	0.622399008	0.9931449
3831803773315	383180	3773315	0.511818765	0.77584225	1.287661
3834803773315	383480	3773315	3.63255317	0.894016605	4.5265698

Health Risk Assessment Results Summary

Sensitive Receptor

		MAX:	7.17
Unique Identifier	X (UTM)	Y (UTM)	Total Risk
3839003773295	383900	3773295	0.224151897
3839103773295	383910	3773295	0.216230415
3829703773305	382970	3773305	0.271928606
3829803773305	382980	3773305	0.283345968
3829903773305	382990	3773305	0.295011119
3830003773305	383000	3773305	0.307301014
3830103773305	383010	3773305	0.320590387
3830203773305	383020	3773305	0.333727126
3830303773305	383030	3773305	0.346485661
3830403773305	383040	3773305	0.359277795
3830503773305	383050	3773305	0.372570305
3830603773305	383060	3773305	0.386140157
3830703773305	383070	3773305	0.403736955
3830803773305	383080	3773305	0.423812957
3830903773305	383090	3773305	0.447337775
3831003773305	383100	3773305	0.478274761
3831103773305	383110	3773305	0.514510616
3831203773305	383120	3773305	0.552592436
3831303773305	383130	3773305	0.594787785
3831403773305	383140	3773305	0.649118901
3831503773305	383150	3773305	0.756096974
3831603773305	383160	3773305	0.908950547
3831703773305	383170	3773305	1.132836449
3834703773305	383470	3773305	4.847294568
3834803773305	383480	3773305	3.916485104
3834903773305	383490	3773305	2.892003977
3835003773305	383500	3773305	2.269187273
3835103773305	383510	3773305	1.87775286
3835203773305	383520	3773305	1.60072719
3835303773305	383530	3773305	1.399882499
3835403773305	383540	3773305	1.244389078
3835503773305	383550	3773305	1.116171117
3835603773305	383560	3773305	0.995362809
3835703773305	383570	3773305	0.896393847
3835803773305	383580	3773305	0.812426423
3835903773305	383590	3773305	0.740558328
3836003773305	383600	3773305	0.679108924
3836103773305	383610	3773305	0.628032168
3836203773305	383620	3773305	0.583372357
3836303773305	383630	3773305	0.544508046
3836403773305	383640	3773305	0.510437343
3836503773305	383650	3773305	0.479987819
3836603773305	383660	3773305	0.456179452
3836703773305	383670	3773305	0.434851018
3836803773305	383680	3773305	0.415638463
3836903773305	383690	3773305	0.398965335
3837003773305	383700	3773305	0.383359333
3837103773305	383710	3773305	0.370885783
3837203773305	383720	3773305	0.359879672
3837303773305	383730	3773305	0.350226911
3837403773305	383740	3773305	0.344494945
3837503773305	383750	3773305	0.339301309
3837603773305	383760	3773305	0.332779376
3837703773305	383770	3773305	0.325542662
3837803773305	383780	3773305	0.318808969
3837903773305	383790	3773305	0.313533721
3838003773305	383800	3773305	0.308544677
3838103773305	383810	3773305	0.302977196
3838203773305	383820	3773305	0.296775123
3838303773305	383830	3773305	0.290830156
3838403773305	383840	3773305	0.282401156
3838503773305	383850	3773305	0.2741706
3838603773305	383860	3773305	0.265401136
3838703773305	383870	3773305	0.255516393
3838803773305	383880	3773305	0.246167613
3838903773305	383890	3773305	0.23699578
3839003773305	383900	3773305	0.228231452
3839103773305	383910	3773305	0.21995144
3829703773315	382970	3773315	0.272146089
3829803773315	382980	3773315	0.28326468
3829903773315	382990	3773315	0.294583198
3830003773315	383000	3773315	0.306281099
3830103773315	383010	3773315	0.318954956
3830203773315	383020	3773315	0.330420242
3830303773315	383030	3773315	0.341720705
3830403773315	383040	3773315	0.353147577
3830503773315	383050	3773315	0.364959282
3830603773315	383060	3773315	0.377135911
3830703773315	383070	3773315	0.392271434
3830803773315	383080	3773315	0.409266811
3830903773315	383090	3773315	0.429334947
3831003773315	383100	3773315	0.456950957
3831103773315	383110	3773315	0.488665842
3831203773315	383120	3773315	0.521702239
3831303773315	383130	3773315	0.558026873
3831403773315	383140	3773315	0.603706567
3831503773315	383150	3773315	0.691716701
3831603773315	383160	3773315	0.814278809
3831703773315	383170	3773315	0.993144895
3831803773315	383180	3773315	1.287661015
3834803773315	383480	3773315	4.526569775

FOR CHRONIC CALCS

MAX:	0.22			
Overlapping Phases - Maximum GLC				
2025	2026	2027	2028	2029
0.001385661	0.001979239	0.002374651	0.00433112	0.003751115
0.001334772	0.00190928	0.002288423	0.00416907	0.003609689
0.001371926	0.001812405	0.003544382	0.005508135	0.006731206
0.001417424	0.00185692	0.00375199	0.005961514	0.00735878
0.001463063	0.001901672	0.003968868	0.006427284	0.008008618
0.001510894	0.001949385	0.004198609	0.006900178	0.008675914
0.001561455	0.00199849	0.004452412	0.007419018	0.009412651
0.001619709	0.002062278	0.004680076	0.007758893	0.009912593
0.00167538	0.002123534	0.004902665	0.008084215	0.010401222
0.001730446	0.002182818	0.0051294	0.008417633	0.010909503
0.001787043	0.002241796	0.005367842	0.008768089	0.011456962
0.001844983	0.002300427	0.005611391	0.009109636	0.012018359
0.001919427	0.002370943	0.005929322	0.009563819	0.012787327
0.002005527	0.002449805	0.006288784	0.010042088	0.01365902
0.002107834	0.00254052	0.006706203	0.010555684	0.014677653
0.002242814	0.002655559	0.007255592	0.011205356	0.016040259
0.002403406	0.002788328	0.007895906	0.011889383	0.017630774
0.002578221	0.002930432	0.008559097	0.012484253	0.019255447
0.002778199	0.003089757	0.009289405	0.013054412	0.021020304
0.003039055	0.003291827	0.010238453	0.013781443	0.023301075
0.003536558	0.003655436	0.012168107	0.015442751	0.028027381
0.004266874	0.004171045	0.014942312	0.017616024	0.034711644
0.005369817	0.004930007	0.019017165	0.02048612	0.044331028
0.038030351	0.047485874	0.059156723	0.093100193	0.075382736
0.030721285	0.038248003	0.047820143	0.075707597	0.059982887
0.022112427	0.027743459	0.034991988	0.055543763	0.046756826
0.016970191	0.021443864	0.027208631	0.043463898	0.038130801
0.013797639	0.017540915	0.02233695	0.03593429	0.032334098
0.011585481	0.014812325	0.018902332	0.030654877	0.028036438
0.01000212	0.012854929	0.016421597	0.02685429	0.024806854
0.008789915	0.011353917	0.014508495	0.023926717	0.022239362
0.007801254	0.010127815	0.012938371	0.021520558	0.020077034
0.006881969	0.008985195	0.011470532	0.019251188	0.018002474
0.006138107	0.008056944	0.010275137	0.017387135	0.016275434
0.005514692	0.007274377	0.009268643	0.015802351	0.014794698
0.004987419	0.006607949	0.008414197	0.014444775	0.013516657
0.004541098	0.006040404	0.007688513	0.013283869	0.01241715
0.004173135	0.00557036	0.007088037	0.01232006	0.011496814
0.003854111	0.005160861	0.006565651	0.011477225	0.010687829
0.003578532	0.004805839	0.006112749	0.010742886	0.009979181
0.003338553	0.004495779	0.00571667	0.010097281	0.009353893
0.003125408	0.004219635	0.005363462	0.009517942	0.008792041
0.002959339	0.004005533	0.005085798	0.009059131	0.008342915
0.002811301	0.003814635	0.004836932	0.008644366	0.007937122
0.002678603	0.003643479	0.004612618	0.008267588	0.007568833
0.002563818	0.003495916	0.00441703	0.00793624	0.007244413
0.002456847	0.003358199	0.004234032	0.007624285	0.00693997
0.002371369	0.003249446	0.004085762	0.007369325	0.006688769
0.002296015	0.00315413	0.003953993	0.007141477	0.006463362
0.002229938	0.003071223	0.003837286	0.006938701	0.006261461
0.002189922	0.003024507	0.003762658	0.006808825	0.006123264
0.00215348	0.002982431	0.003693887	0.006690842	0.005994841
0.002108471	0.002927741	0.003611579	0.006549556	0.005847413
0.002059001	0.00286617	0.00352257	0.006395897	0.005691055
0.002013046	0.002809022	0.003439418	0.006252423	0.005544457
0.001976804	0.002764962	0.003371955	0.00613785	0.005422523
0.00194259	0.002723251	0.003307889	0.006029336	0.00530685
0.0019048	0.002676001	0.003238455	0.005909981	0.00518415
0.001863069	0.002622833	0.003163198	0.005778386	0.005053387
0.001823179	0.002571872	0.003091119	0.005651769	0.004928199
0.001767437	0.00249835	0.00299523	0.005477281	0.004766586
0.001713186	0.002426507	0.002902161	0.005306857	0.004609756
0.001655695	0.002349641	0.002804692	0.005126643	0.004446839
0.001591282	0.002262477	0.002697119	0.004925551	0.004269393
0.001530515	0.002179964	0.002595523	0.004735228	0.004102062
0.001471104	0.002098802	0.002496356	0.004549197	0.003939642
0.001414488	0.002021031	0.002401912	0.004372113	0.003785468
0.001361156	0.001947433	0.002312828	0.004205314	0.003640379
0.001385476	0.001834896	0.003498946	0.005264619	0.006444018
0.001432451	0.001882582	0.003691453	0.005653791	0.006990004
0.001479773	0.00193075	0.003890669	0.006047964	0.007548327
0.001528774	0.001980918	0.004098027	0.006439618	0.008110421
0.001581469	0.002034072	0.004325468	0.00686331	0.008724572
0.001632763	0.002091053	0.004519949	0.007147931	0.009156734
0.00168315	0.002146581	0.00471339	0.007426121	0.009587044
0.001733676	0.002200982	0.004911608	0.007711015	0.010037999
0.001785652	0.002255014	0.005118568	0.008003846	0.01051815
0.001839501	0.002309391	0.005332112	0.008292928	0.011018425
0.001906607	0.002373718	0.005597453	0.00864882	0.011655405
0.001983045	0.002444906	0.005893048	0.00901832	0.012365825
0.002074547	0.00252782	0.006239506	0.009423626	0.013201629
0.002200634	0.002638356	0.006716939	0.00997367	0.01436581
0.002347489	0.002763332	0.007264899	0.010550943	0.015701421
0.002504717	0.00289401	0.007832658	0.011069017	0.017070882
0.002682208	0.003038794	0.008455457	0.011574714	0.018554918
0.002907893	0.003217635	0.009245681	0.012198727	0.020425362
0.003329295	0.003534759	0.01081076	0.013571481	0.024197639
0.003925652	0.003964848	0.013015751	0.015343295	0.029464407
0.004810314	0.004584751	0.016256749	0.01771646	0.037099755
0.006306746	0.005598951	0.021635846	0.021318506	0.049525323
0.035450726	0.044292458	0.054970281	0.086469217	0.070065927

Health Risk Assessment Results Summary

		MAX:	4.18	5.16	7.17
Unique Identifier	X (UTM)	Y (UTM)	Onroad	Offroad	Total Risk
3834903773315	383490	3773315	2.922038991	0.764295837	3.6863348
3835003773315	383500	3773315	2.139290853	0.672512101	2.811803
3835103773315	383510	3773315	1.619583894	0.598601931	2.2181858
3835203773315	383520	3773315	1.288394523	0.543443678	1.8318382
3835303773315	383530	3773315	1.067559096	0.501641899	1.569201
3835403773315	383540	3773315	0.907034688	0.467713928	1.3747486
3835503773315	383550	3773315	0.780988126	0.438005673	1.2189938
3835603773315	383560	3773315	0.66974383	0.408314104	1.0780579
3835703773315	383570	3773315	0.582468803	0.382162125	0.9646309
3835803773315	383580	3773315	0.512152346	0.358743486	0.8708958
3835903773315	383590	3773315	0.45479811	0.337480573	0.7922787
3836003773315	383600	3773315	0.407203802	0.31815612	0.7253599
3836103773315	383610	3773315	0.368405823	0.301245668	0.6696515
3836203773315	383620	3773315	0.33530888	0.285798611	0.6211075
3836303773315	383630	3773315	0.306735813	0.271574604	0.5783104
3836403773315	383640	3773315	0.281752852	0.258383858	0.5401367
3836503773315	383650	3773315	0.259949257	0.24630807	0.5062573
3836603773315	383660	3773315	0.242160308	0.236293351	0.4784537
3836703773315	383670	3773315	0.226450335	0.227155627	0.453606
3836803773315	383680	3773315	0.212428387	0.218736034	0.4311644
3836903773315	383690	3773315	0.200066719	0.211164563	0.4112313
3837003773315	383700	3773315	0.188757202	0.204023273	0.3927805
3837103773315	383710	3773315	0.180320463	0.199039279	0.3793597
3837203773315	383720	3773315	0.173139748	0.194954885	0.3680946
3837303773315	383730	3773315	0.166684448	0.191348855	0.3580333
3837403773315	383740	3773315	0.161960213	0.189325977	0.3512862
3837503773315	383750	3773315	0.157537619	0.18751318	0.3450508
3837603773315	383760	3773315	0.153158888	0.185616549	0.3387754
3837703773315	383770	3773315	0.148921083	0.183696991	0.3326181
3837803773315	383780	3773315	0.144971052	0.181909868	0.3268809
3837903773315	383790	3773315	0.141017985	0.179930515	0.3209485
3838003773315	383800	3773315	0.137292936	0.178027545	0.3153205
3838103773315	383810	3773315	0.133503697	0.175874553	0.3093782
3838203773315	383820	3773315	0.129596392	0.173413341	0.3030097
3838303773315	383830	3773315	0.12588394	0.171026893	0.2969108
3838403773315	383840	3773315	0.121026286	0.167019218	0.2880455
3838503773315	383850	3773315	0.116335871	0.163003487	0.2793394
3838603773315	383860	3773315	0.111597945	0.15871193	0.2703099
3838703773315	383870	3773315	0.106600831	0.153845468	0.2604463
3838803773315	383880	3773315	0.10192618	0.149197452	0.2511236
3838903773315	383890	3773315	0.097261819	0.144331547	0.2415934
3839003773315	383900	3773315	0.092845209	0.139589085	0.2324343
3839103773315	383910	3773315	0.088717614	0.135048661	0.2237663
3829703773325	382970	3773325	0.063032576	0.208887943	0.2719205
3829803773325	382980	3773325	0.066477119	0.216195112	0.2826722
3829903773325	382990	3773325	0.069946067	0.223504374	0.2934504
3830003773325	383000	3773325	0.073438827	0.230897982	0.3043368
3830103773325	383010	3773325	0.077258626	0.238741099	0.3159997
3830203773325	383020	3773325	0.08062492	0.245881735	0.3265067
3830303773325	383030	3773325	0.08414072	0.252975876	0.3371166
3830403773325	383040	3773325	0.087863563	0.260023354	0.3478869
3830503773325	383050	3773325	0.091808027	0.266969239	0.3587773
3830603773325	383060	3773325	0.096098049	0.273969583	0.3700676
3830703773325	383070	3773325	0.101239716	0.281924986	0.3831647
3830803773325	383080	3773325	0.107075783	0.29045851	0.3975343
3830903773325	383090	3773325	0.114145577	0.300472423	0.414618
3831003773325	383100	3773325	0.124175332	0.31497257	0.4391479
3831103773325	383110	3773325	0.135887896	0.331094411	0.4669823
3831203773325	383120	3773325	0.148660455	0.347478019	0.4961385
3831303773325	383130	3773325	0.163139759	0.365002546	0.5281423
3831403773325	383140	3773325	0.181336037	0.386479684	0.5678157
3831503773325	383150	3773325	0.215087034	0.428320599	0.6434076
3831603773325	383160	3773325	0.262165921	0.484165327	0.7463312
3831703773325	383170	3773325	0.333048336	0.56547127	0.8985196
3831803773325	383180	3773325	0.451987381	0.697057203	1.1490446
3834903773325	383490	3773325	4.178503687	0.893909587	5.0724133
3835003773325	383500	3773325	2.882448773	0.770204331	3.6526531
3835103773325	383510	3773325	2.069653314	0.668892995	2.7385463
3835203773325	383520	3773325	1.561057705	0.594539931	2.1555976
3835303773325	383530	3773325	1.252254535	0.542082946	1.7943375
3835403773325	383540	3773325	1.040808961	0.501119082	1.541928
3835503773325	383550	3773325	0.880756754	0.466257175	1.3470139
3835603773325	383560	3773325	0.746056647	0.432869043	1.1789257
3835703773325	383570	3773325	0.642431892	0.403848378	1.0462803
3835803773325	383580	3773325	0.56134293	0.378533313	0.9398762
3835903773325	383590	3773325	0.496477848	0.356085234	0.8525631
3836003773325	383600	3773325	0.443150848	0.335715641	0.7788665
3836103773325	383610	3773325	0.399806865	0.317856184	0.717663
3836203773325	383620	3773325	0.362957188	0.301533572	0.6644908
3836303773325	383630	3773325	0.330702269	0.286191725	0.616894
3836403773325	383640	3773325	0.302151066	0.271628653	0.5737797
3836503773325	383650	3773325	0.277440869	0.258310956	0.5357518
3836603773325	383660	3773325	0.256553727	0.246639917	0.5031936
3836703773325	383670	3773325	0.238192816	0.235975154	0.474168
3836803773325	383680	3773325	0.221869422	0.226140744	0.4480102
3836903773325	383690	3773325	0.207310179	0.217075869	0.424386
3837003773325	383700	3773325	0.194221915	0.208681572	0.4029035
3837103773325	383710	3773325	0.185113714	0.203279998	0.3883937
3837203773325	383720	3773325	0.177705487	0.199125171	0.3768307
3837303773325	383730	3773325	0.170954102	0.195367122	0.3663212
3837403773325	383740	3773325	0.165642567	0.192845658	0.3584882

Health Risk Assessment Results Summary

Sensitive Receptor		MAX:	7.17
Unique Identifier	X (UTM)	Y (UTM)	Total Risk
3834903773315	383490	3773315	3.686334828
3835003773315	383500	3773315	2.811802954
3835103773315	383510	3773315	2.218185825
3835203773315	383520	3773315	1.831838201
3835303773315	383530	3773315	1.569200995
3835403773315	383540	3773315	1.374748616
3835503773315	383550	3773315	1.218993799
3835603773315	383560	3773315	1.078057935
3835703773315	383570	3773315	0.964630928
3835803773315	383580	3773315	0.870895832
3835903773315	383590	3773315	0.792278684
3836003773315	383600	3773315	0.725359922
3836103773315	383610	3773315	0.669651491
3836203773315	383620	3773315	0.621107491
3836303773315	383630	3773315	0.578310417
3836403773315	383640	3773315	0.54013671
3836503773315	383650	3773315	0.506257327
3836603773315	383660	3773315	0.478453659
3836703773315	383670	3773315	0.453605961
3836803773315	383680	3773315	0.43116442
3836903773315	383690	3773315	0.411231283
3837003773315	383700	3773315	0.392780475
3837103773315	383710	3773315	0.379359742
3837203773315	383720	3773315	0.368094633
3837303773315	383730	3773315	0.358033302
3837403773315	383740	3773315	0.35128619
3837503773315	383750	3773315	0.345050799
3837603773315	383760	3773315	0.338775437
3837703773315	383770	3773315	0.332618074
3837803773315	383780	3773315	0.326880919
3837903773315	383790	3773315	0.3209485
3838003773315	383800	3773315	0.315320482
3838103773315	383810	3773315	0.30937825
3838203773315	383820	3773315	0.303009733
3838303773315	383830	3773315	0.296910833
3838403773315	383840	3773315	0.288045504
3838503773315	383850	3773315	0.279339358
3838603773315	383860	3773315	0.270309875
3838703773315	383870	3773315	0.2604463
3838803773315	383880	3773315	0.251123632
3838903773315	383890	3773315	0.241593366
3839003773315	383900	3773315	0.232434294
3839103773315	383910	3773315	0.223766275
3829703773325	382970	3773325	0.271920519
3829803773325	382980	3773325	0.282672231
3829903773325	382990	3773325	0.293450442
3830003773325	383000	3773325	0.30433681
3830103773325	383010	3773325	0.315999725
3830203773325	383020	3773325	0.326506655
3830303773325	383030	3773325	0.337116597
3830403773325	383040	3773325	0.347886916
3830503773325	383050	3773325	0.358777267
3830603773325	383060	3773325	0.370067632
3830703773325	383070	3773325	0.383164703
3830803773325	383080	3773325	0.397534293
3830903773325	383090	3773325	0.414618
3831003773325	383100	3773325	0.439147902
3831103773325	383110	3773325	0.466982306
3831203773325	383120	3773325	0.496138473
3831303773325	383130	3773325	0.528142305
3831403773325	383140	3773325	0.567815721
3831503773325	383150	3773325	0.643407633
3831603773325	383160	3773325	0.746331248
3831703773325	383170	3773325	0.898519607
3831803773325	383180	3773325	1.149044584
3834903773325	383490	3773325	5.072413273
3835003773325	383500	3773325	3.652653104
3835103773325	383510	3773325	2.738546309
3835203773325	383520	3773325	2.155597635
3835303773325	383530	3773325	1.794337482
3835403773325	383540	3773325	1.541928043
3835503773325	383550	3773325	1.347013929
3835603773325	383560	3773325	1.17892569
3835703773325	383570	3773325	1.046280269
3835803773325	383580	3773325	0.939876243
3835903773325	383590	3773325	0.852563082
3836003773325	383600	3773325	0.778866489
3836103773325	383610	3773325	0.717663049
3836203773325	383620	3773325	0.664490759
3836303773325	383630	3773325	0.616893994
3836403773325	383640	3773325	0.573779719
3836503773325	383650	3773325	0.535751826
3836603773325	383660	3773325	0.503193644
3836703773325	383670	3773325	0.47416797
3836803773325	383680	3773325	0.448010166
3836903773325	383690	3773325	0.424386048
3837003773325	383700	3773325	0.402903487
3837103773325	383710	3773325	0.388393712
3837203773325	383720	3773325	0.376830658
3837303773325	383730	3773325	0.366321224
3837403773325	383740	3773325	0.358488224

FOR CHRONIC CALCS

MAX:	0.22			
Overlapping Phases - Maximum GLC				
2025	2026	2027	2028	2029
0.02880721	0.035940531	0.044686343	0.070681477	0.05646028
0.02147618	0.026995464	0.033737859	0.053549938	0.045053747
0.016588995	0.021003523	0.026342796	0.04209309	0.036771734
0.013461381	0.017154564	0.021556778	0.034707305	0.031063539
0.011364693	0.014566363	0.018320027	0.029736285	0.027017611
0.009830685	0.01266865	0.015935462	0.026084201	0.023927699
0.008615838	0.011163047	0.014036065	0.023176863	0.021392873
0.007530586	0.009815612	0.012330597	0.020551388	0.019052519
0.006668526	0.008740882	0.010967984	0.018437646	0.017132573
0.005964591	0.007859265	0.009849718	0.016688524	0.015524226
0.005381257	0.007123888	0.008919968	0.015222235	0.014161816
0.004889994	0.006501018	0.00813447	0.013973984	0.012992702
0.004484547	0.005984551	0.007484253	0.012936079	0.01201224
0.004134206	0.005536139	0.006920679	0.012031154	0.011153233
0.00382789	0.005142253	0.006426325	0.011232436	0.010391844
0.003556771	0.004792064	0.005987322	0.010518999	0.009709631
0.003317788	0.004482349	0.005598768	0.009883902	0.009100693
0.003122482	0.004229555	0.005279298	0.009359092	0.008593898
0.002948905	0.004004543	0.004993912	0.008886657	0.008137581
0.002792974	0.003802115	0.004736295	0.008457041	0.007722851
0.002655065	0.003623126	0.004507147	0.008071931	0.007351084
0.002528029	0.003457948	0.004295203	0.007713331	0.007005777
0.002435519	0.003339588	0.004138281	0.007445176	0.006743837
0.002357857	0.003241196	0.004005144	0.007215889	0.006518238
0.002288531	0.003153858	0.003885405	0.007008919	0.006313613
0.002241392	0.003097232	0.003801103	0.006862502	0.006162368
0.002197716	0.003045093	0.0037225	0.006727055	0.006020471
0.002153904	0.00299231	0.003643834	0.006592407	0.005879495
0.002111056	0.002940322	0.003566962	0.006461409	0.005742276
0.002071177	0.00289196	0.003494975	0.006339636	0.005613374
0.002030234	0.002841489	0.003421636	0.006215054	0.005483335
0.001991499	0.002793592	0.003351909	0.006096869	0.005359856
0.001950929	0.002742602	0.003279549	0.005972923	0.005233298
0.00190779	0.002687574	0.00320352	0.005840759	0.005101921
0.001866592	0.00263489	0.003130741	0.005713729	0.004976242
0.00180774	0.002556976	0.003031504	0.005533474	0.004810141
0.001750166	0.002480436	0.002934695	0.005356487	0.004648374
0.001690738	0.002400796	0.002835583	0.005173672	0.004483679
0.001626215	0.002313385	0.002729111	0.004975219	0.00430859
0.001565387	0.002230729	0.002628634	0.004787582	0.004143553
0.001503474	0.002145867	0.002526841	0.004596853	0.003977723
0.001444142	0.002064096	0.00242933	0.004414402	0.003819603
0.00138815	0.001986559	0.00233724	0.004242293	0.003670538
0.001396222	0.001854711	0.003448662	0.005020162	0.00615316
0.001443982	0.001905094	0.003626099	0.005351464	0.006624283
0.001491494	0.001955022	0.003806921	0.005680354	0.007098493
0.001539665	0.002006216	0.003990361	0.00599836	0.007564577
0.001591054	0.002059968	0.004188989	0.006337692	0.008068659
0.00163864	0.002112195	0.00436512	0.006601109	0.008474718
0.001686641	0.002164221	0.004544362	0.006863319	0.008889283
0.001735335	0.002215849	0.004727848	0.007125462	0.009317014
0.001784764	0.002267084	0.00491432	0.007381901	0.009754389
0.001836376	0.002318938	0.005108053	0.007635971	0.010212218
0.001896835	0.002377569	0.005331843	0.007919239	0.01074602
0.001964149	0.002441145	0.005575881	0.008206781	0.011328604
0.00204517	0.002515782	0.005864231	0.008528272	0.012017653
0.002161491	0.002620529	0.006277792	0.0089914	0.013007758
0.002295094	0.002737509	0.006748095	0.00947826	0.014132764
0.002438028	0.002859456	0.00724117	0.009932745	0.015304801
0.002598094	0.002992961	0.007783823	0.010386887	0.016583108
0.002798254	0.003155726	0.008462023	0.010936004	0.018169926
0.003168768	0.003443132	0.00978516	0.012110402	0.021310038
0.003675943	0.003817543	0.011617263	0.01361384	0.025656397
0.004432471	0.004355303	0.014361634	0.015685646	0.032114445
0.00568717	0.005211851	0.018943395	0.018852681	0.042804594
0.040683568	0.05041646	0.061726578	0.097800996	0.072351497
0.02853557	0.035652029	0.043946826	0.06951862	0.05545353
0.020906555	0.026325262	0.032562528	0.051768057	0.043366563
0.016111288	0.020443256	0.025338402	0.040546044	0.03525844
0.013186105	0.016841628	0.020888304	0.033677383	0.029963633
0.011170287	0.014351686	0.017798892	0.028932095	0.026116056
0.009632262	0.012448005	0.015428435	0.025300034	0.023058824
0.008323039	0.010824342	0.013400397	0.022185975	0.020359884
0.007303591	0.009555223	0.01181298	0.019733555	0.018182877
0.006495785	0.008545368	0.010549039	0.017768014	0.016407153
0.005840527	0.007722038	0.009520096	0.016156469	0.014932144
0.005293683	0.007030839	0.008659058	0.014797729	0.013675018
0.004843689	0.006459469	0.007948504	0.013670448	0.012621713
0.004456172	0.005965093	0.007334975	0.012690245	0.011700855
0.004112308	0.005524094	0.006789029	0.011811156	0.01087308
0.003803555	0.005125864	0.006297392	0.011013406	0.010120817
0.003533261	0.004775697	0.00586544	0.01030863	0.009453712
0.00330317	0.004477018	0.005496071	0.009703264	0.008877703
0.003099255	0.00421162	0.005167287	0.009161049	0.008361198
0.002916519	0.003973186	0.004871398	0.008669938	0.007893231
0.002752355	0.003758583	0.004604439	0.008223841	0.007468248
0.002603806	0.003564066	0.004361814	0.007815812	0.007079722
0.002503262	0.003434785	0.0041948	0.0075317	0.006804803
0.002423027	0.003332953	0.004059865	0.007300251	0.006578521
0.002350183	0.003240836	0.003936679	0.007087954	0.006370381
0.002295434	0.003173596	0.003842085	0.006924199	0.00620541

Health Risk Assessment Results Summary

		MAX:	4.18	5.16	7.17
Unique Identifier	X (UTM)	Y (UTM)	Onroad	Offroad	Total Risk
3837503773325	383750	3773325	0.160667323	0.190543951	0.3512113
3837603773325	383760	3773325	0.156318587	0.188776261	0.3450948
3837703773325	383770	3773325	0.152515975	0.187467077	0.3399831
3837803773325	383780	3773325	0.149005901	0.186316592	0.3353225
3837903773325	383790	3773325	0.144664101	0.184009646	0.3286737
3838003773325	383800	3773325	0.140581867	0.181800874	0.3223827
3838103773325	383810	3773325	0.136541569	0.179441638	0.3159832
3838203773325	383820	3773325	0.132517502	0.17692428	0.3094418
3838303773325	383830	3773325	0.128703529	0.174493454	0.303197
3838403773325	383840	3773325	0.123613445	0.170250136	0.2938636
3838503773325	383850	3773325	0.118672731	0.165968957	0.2846417
3838603773325	383860	3773325	0.113798315	0.161541657	0.27534
3838703773325	383870	3773325	0.108796304	0.156718416	0.2655147
3838803773325	383880	3773325	0.104115986	0.152096347	0.2562123
3838903773325	383890	3773325	0.099291973	0.147043743	0.2463357
3839003773325	383900	3773325	0.094691079	0.142065492	0.2367566
3839103773325	383910	3773325	0.090391252	0.137285356	0.2276766
3829703773335	382970	3773335	0.06255304	0.208977207	0.2715302
3829803773335	382980	3773335	0.065777096	0.215971088	0.2817482
3829903773335	382990	3773335	0.068987782	0.222840567	0.2918283
3830003773335	383000	3773335	0.072147051	0.229545617	0.3016927
3830103773335	383010	3773335	0.075565633	0.236543889	0.3121095
3830203773335	383020	3773335	0.078891274	0.243184365	0.3220756
3830303773335	383030	3773335	0.08245028	0.249958533	0.3324088
3830403773335	383040	3773335	0.086200612	0.256683049	0.3428837
3830503773335	383050	3773335	0.090034214	0.263069016	0.3531032
3830603773335	383060	3773335	0.094221802	0.269564589	0.3637864
3830703773335	383070	3773335	0.098857226	0.276304135	0.3751614
3830803773335	383080	3773335	0.103994394	0.283278855	0.3872732
3830903773335	383090	3773335	0.110238327	0.291610815	0.4018491
3831003773335	383100	3773335	0.119403923	0.30457316	0.4239771
3831103773335	383110	3773335	0.129945163	0.318753157	0.4486983
3831203773335	383120	3773335	0.14158238	0.333417462	0.4749998
3831303773335	383130	3773335	0.154747926	0.349120096	0.503868
3831403773335	383140	3773335	0.171062567	0.368189134	0.5392517
3831503773335	383150	3773335	0.200960583	0.405077399	0.606038
3831603773335	383160	3773335	0.241888423	0.45344394	0.6953324
3831703773335	383170	3773335	0.304528866	0.52534923	0.8298781
3831803773335	383180	3773335	0.410312401	0.644121954	1.0544344
3831903773335	383190	3773335	0.621199808	0.871128676	1.4923285
3835003773335	383500	3773335	4.170726108	0.902021487	5.0727476
3835103773335	383510	3773335	2.764541224	0.759332865	3.5238741
3835203773335	383520	3773335	1.984318561	0.66334414	2.6476627
3835303773335	383530	3773335	1.521079601	0.595033902	2.1161135
3835403773335	383540	3773335	1.222496662	0.543278591	1.7657753
3835503773335	383550	3773335	1.010196695	0.500892752	1.5110894
3835603773335	383560	3773335	0.84357438	0.462773509	1.3063479
3835703773335	383570	3773335	0.718109452	0.430204952	1.1483144
3835803773335	383580	3773335	0.622431838	0.402257203	1.024689
3835903773335	383590	3773335	0.547158519	0.377899244	0.9250578
3836003773335	383600	3773335	0.485857763	0.355988023	0.8418458
3836103773335	383610	3773335	0.435990561	0.336538971	0.7725295
3836203773335	383620	3773335	0.393939011	0.318817908	0.7127569
3836303773335	383630	3773335	0.35725514	0.302111415	0.6593666
3836403773335	383640	3773335	0.324757814	0.286175265	0.6109331
3836503773335	383650	3773335	0.296916979	0.271682295	0.5685993
3836603773335	383660	3773335	0.272712807	0.258379169	0.531092
3836703773335	383670	3773335	0.251614361	0.246244868	0.4978592
3836803773335	383680	3773335	0.233002503	0.235095498	0.468098
3836903773335	383690	3773335	0.216453428	0.224791015	0.4412444
3837003773335	383700	3773335	0.201765501	0.215357212	0.4171227
3837103773335	383710	3773335	0.191588495	0.209267113	0.4008556
3837203773335	383720	3773335	0.183352967	0.204553298	0.3879063
3837303773335	383730	3773335	0.17586228	0.200243232	0.3761055
3837403773335	383740	3773335	0.170047475	0.197345289	0.3673928
3837503773335	383750	3773335	0.164581982	0.194642406	0.3592244
3837603773335	383760	3773335	0.159995683	0.192712843	0.3527085
3837703773335	383770	3773335	0.156134118	0.191450661	0.3475848
3837803773335	383780	3773335	0.152559656	0.190351672	0.3429113
3837903773335	383790	3773335	0.148102704	0.188029728	0.3361324
3838003773335	383800	3773335	0.143936629	0.185824896	0.3297615
3838103773335	383810	3773335	0.139810127	0.183455661	0.3232658
3838203773335	383820	3773335	0.135666855	0.180880816	0.3165477
3838303773335	383830	3773335	0.131743647	0.178384953	0.3101286
3838403773335	383840	3773335	0.126354161	0.173830415	0.3001846
3838503773335	383850	3773335	0.121093666	0.169179543	0.2902732
3838603773335	383860	3773335	0.11598446	0.164486966	0.2804714
3838703773335	383870	3773335	0.110836409	0.159494682	0.2703311
3838803773335	383880	3773335	0.106023625	0.154720138	0.2607438
3838903773335	383890	3773335	0.101127417	0.149580524	0.2507079
3839003773335	383900	3773335	0.096473821	0.144542405	0.2410162
3839103773335	383910	3773335	0.092114665	0.139697905	0.2318126
3829703773345	382970	3773345	0.061893603	0.20880934	0.2707029
3829803773345	382980	3773345	0.064922202	0.215505332	0.2804275
3829903773345	382990	3773345	0.067965829	0.222046346	0.2900122
3830003773345	383000	3773345	0.070979413	0.228381061	0.2993605
3830103773345	383010	3773345	0.074234407	0.234924913	0.3091593
3830203773345	383020	3773345	0.077084858	0.240442064	0.3175269
3830303773345	383030	3773345	0.080040513	0.245743172	0.3257837
3830403773345	383040	3773345	0.083275541	0.251180144	0.3344557
3830503773345	383050	3773345	0.086923867	0.256957471	0.3438813

Health Risk Assessment Results Summary

Sensitive Receptor

		MAX:	7.17
Unique Identifier	X (UTM)	Y (UTM)	Total Risk
3837503773325	383750	3773325	0.351211274
3837603773325	383760	3773325	0.345094849
3837703773325	383770	3773325	0.339983052
3837803773325	383780	3773325	0.335322493
3837903773325	383790	3773325	0.328673747
3838003773325	383800	3773325	0.322382741
3838103773325	383810	3773325	0.315983206
3838203773325	383820	3773325	0.309441782
3838303773325	383830	3773325	0.303196983
3838403773325	383840	3773325	0.293863582
3838503773325	383850	3773325	0.284641687
3838603773325	383860	3773325	0.275339972
3838703773325	383870	3773325	0.26551472
3838803773325	383880	3773325	0.256212333
3838903773325	383890	3773325	0.246335715
3839003773325	383900	3773325	0.236756571
3839103773325	383910	3773325	0.227676608
3829703773335	382970	3773335	0.271530247
3829803773335	382980	3773335	0.281748184
3829903773335	382990	3773335	0.291828349
3830003773335	383000	3773335	0.301692667
3830103773335	383010	3773335	0.312109522
3830203773335	383020	3773335	0.322075639
3830303773335	383030	3773335	0.332408814
3830403773335	383040	3773335	0.342883662
3830503773335	383050	3773335	0.35310323
3830603773335	383060	3773335	0.36378639
3830703773335	383070	3773335	0.375161362
3830803773335	383080	3773335	0.387273249
3830903773335	383090	3773335	0.401849142
3831003773335	383100	3773335	0.423977083
3831103773335	383110	3773335	0.44869832
3831203773335	383120	3773335	0.474999842
3831303773335	383130	3773335	0.503868022
3831403773335	383140	3773335	0.539251701
3831503773335	383150	3773335	0.606037982
3831603773335	383160	3773335	0.695332363
3831703773335	383170	3773335	0.829878097
3831803773335	383180	3773335	1.054434354
3831903773335	383190	3773335	1.492328484
3835003773335	383500	3773335	5.072747596
3835103773335	383510	3773335	3.523874089
3835203773335	383520	3773335	2.647662701
3835303773335	383530	3773335	2.116113503
3835403773335	383540	3773335	1.765775253
3835503773335	383550	3773335	1.511089447
3835603773335	383560	3773335	1.306347889
3835703773335	383570	3773335	1.148314404
3835803773335	383580	3773335	1.024689042
3835903773335	383590	3773335	0.925057763
3836003773335	383600	3773335	0.841845786
3836103773335	383610	3773335	0.772529532
3836203773335	383620	3773335	0.712756919
3836303773335	383630	3773335	0.659366555
3836403773335	383640	3773335	0.610933079
3836503773335	383650	3773335	0.568599274
3836603773335	383660	3773335	0.531091976
3836703773335	383670	3773335	0.497859229
3836803773335	383680	3773335	0.468098001
3836903773335	383690	3773335	0.441244443
3837003773335	383700	3773335	0.417122713
3837103773335	383710	3773335	0.400855608
3837203773335	383720	3773335	0.387906265
3837303773335	383730	3773335	0.376105511
3837403773335	383740	3773335	0.367392764
3837503773335	383750	3773335	0.359224388
3837603773335	383760	3773335	0.352708526
3837703773335	383770	3773335	0.347584779
3837803773335	383780	3773335	0.342911328
3837903773335	383790	3773335	0.336132432
3838003773335	383800	3773335	0.329761525
3838103773335	383810	3773335	0.323265789
3838203773335	383820	3773335	0.316547671
3838303773335	383830	3773335	0.3101286
3838403773335	383840	3773335	0.300184576
3838503773335	383850	3773335	0.290273209
3838603773335	383860	3773335	0.280471426
3838703773335	383870	3773335	0.27033109
3838803773335	383880	3773335	0.260743763
3838903773335	383890	3773335	0.250707941
3839003773335	383900	3773335	0.241016225
3839103773335	383910	3773335	0.231812571
3829703773345	382970	3773345	0.270702944
3829803773345	382980	3773345	0.280427535
3829903773345	382990	3773345	0.290012175
3830003773345	383000	3773345	0.299360473
3830103773345	383010	3773345	0.309159321
3830203773345	383020	3773345	0.317526922
3830303773345	383030	3773345	0.325783685
3830403773345	383040	3773345	0.334455686
3830503773345	383050	3773345	0.343881339

FOR CHRONIC CALCS

	MAX:	0.22			
	Overlapping Phases - Maximum GLC				
2025	2026	2027	2028	2029	
0.002244508	0.003111379	0.003753707	0.006771605	0.006050254	
0.002201362	0.003059699	0.003677817	0.0066415	0.005914301	
0.002164963	0.003017107	0.003612614	0.006531767	0.00579525	
0.002131688	0.00297833	0.003552479	0.006432647	0.00568489	
0.002085684	0.002920952	0.003472697	0.00629703	0.005546078	
0.002042253	0.002866641	0.003397189	0.006168699	0.005414496	
0.00199837	0.002811168	0.003321158	0.006038711	0.005283056	
0.001953779	0.002754241	0.003244323	0.00590587	0.00515105	
0.001911331	0.002699903	0.003170973	0.005778518	0.005024907	
0.001849164	0.002617326	0.003068135	0.005592004	0.004854124	
0.001787982	0.002535644	0.002967268	0.005407589	0.004686783	
0.001726557	0.002453134	0.002866448	0.005221874	0.00452012	
0.001662023	0.002365674	0.002761278	0.005026412	0.004347645	
0.001601105	0.002282789	0.002661934	0.00484136	0.004184826	
0.001536763	0.002194393	0.00255761	0.004646187	0.004015819	
0.001474554	0.002108393	0.002456878	0.004457876	0.003853351	
0.00141577	0.002026674	0.002361605	0.00428029	0.003700223	
0.001405127	0.001872169	0.003399161	0.004791901	0.005881464	
0.001452255	0.001923454	0.003561111	0.005072428	0.006286309	
0.001498562	0.001973802	0.003723124	0.005345209	0.006686734	
0.001543949	0.00202346	0.003882913	0.005602368	0.007072112	
0.001591784	0.002075001	0.004053269	0.005872406	0.007483369	
0.001637764	0.00212483	0.004217128	0.006118576	0.00786977	
0.001685534	0.00217595	0.004387911	0.006369194	0.008273564	
0.00173412	0.002226947	0.00456232	0.006615839	0.008685658	
0.001781858	0.002276099	0.004733497	0.006845276	0.009089723	
0.001832245	0.00232667	0.004912651	0.007074069	0.009514731	
0.001886588	0.002379829	0.005102837	0.007302732	0.009967541	
0.001945289	0.002435582	0.005304963	0.007528512	0.010450057	
0.002016771	0.002502231	0.005546316	0.00778633	0.011024259	
0.002125041	0.002602307	0.005910519	0.008184095	0.011880567	
0.002247265	0.002712317	0.006319311	0.008600299	0.012841332	
0.002379333	0.002828003	0.006756573	0.009006658	0.013866669	
0.002526399	0.002953501	0.007239747	0.009420398	0.014993167	
0.002707713	0.003104776	0.007836817	0.009913872	0.016377068	
0.003040977	0.003371534	0.008986049	0.010940064	0.019065674	
0.003486052	0.003708789	0.010555018	0.012246878	0.022759461	
0.004156242	0.004191786	0.012965006	0.014105446	0.028435143	
0.005271651	0.004959505	0.017061283	0.017002343	0.038069482	
0.00750109	0.006480839	0.025091511	0.022263018	0.056381729	
0.040735476	0.050504212	0.061368654	0.097340898	0.071449476	
0.027528666	0.034436891	0.042050588	0.066610109	0.052814039	
0.020193152	0.025475209	0.031176694	0.049670614	0.041422644	
0.015814	0.020102012	0.024625973	0.039472368	0.034120449	
0.012974485	0.016604974	0.020338181	0.032848746	0.029050391	
0.01093997	0.014091961	0.017244462	0.028093861	0.025215424	
0.0093266	0.012094097	0.01477849	0.024308727	0.022040934	
0.008097762	0.010567442	0.012890902	0.02140216	0.019530186	
0.007149003	0.009383785	0.011426968	0.019136618	0.01752491	
0.006393164	0.00843687	0.010256316	0.01731479	0.015884109	
0.005768955	0.007650879	0.009286857	0.01579475	0.014498009	
0.005254297	0.006999443	0.008485588	0.014530384	0.013331929	
0.00481467	0.0064403	0.007799282	0.013438843	0.012318371	
0.004425691	0.005942792	0.007190445	0.012461472	0.011408435	
0.004076013	0.005492827	0.006641671	0.011572518	0.010580416	
0.003772772	0.005100646	0.00616421	0.010794513	0.009853002	
0.003506086	0.004754149	0.005742858	0.010104075	0.009205403	
0.003271315	0.004447993	0.005370556	0.009490905	0.008628864	
0.003062304	0.004174547	0.005037878	0.008940036	0.00811018	
0.002874788	0.003928529	0.004738344	0.008441333	0.007640227	
0.002707196	0.003708284	0.004469566	0.007991019	0.007215576	
0.002593931	0.003561789	0.004285296	0.007679186	0.006916978	
0.0025037	0.003446338	0.004136942	0.007426004	0.006672404	
0.002421634	0.003341574	0.00400149	0.007193818	0.006447707	
0.002360557	0.003265617	0.0038988	0.007016577	0.006272025	
0.00230329	0.003194611	0.00380232	0.0068502	0.006106154	
0.002257145	0.003138897	0.003723317	0.006714718	0.005966713	
0.0022203	0.003095924	0.003658875	0.006606372	0.005849538	
0.002186563	0.003056801	0.003599426	0.006508652	0.005740777	
0.002139304	0.002997908	0.003519331	0.006372982	0.005602187	
0.002094997	0.00294261	0.003443942	0.006245643	0.005471385	
0.002050141	0.002885935	0.003367893	0.006116414	0.005340521	
0.00200407	0.002827084	0.003290253	0.005982776	0.005207743	
0.001960204	0.002770892	0.003216025	0.005854732	0.005080922	
0.001893773	0.002682323	0.003108318	0.005659111	0.004903198	
0.001827879	0.002593949	0.003001764	0.005464146	0.004727903	
0.00176298	0.002506477	0.002897068	0.005271206	0.004555991	
0.001696202	0.002415721	0.002789826	0.005072003	0.004380986	
0.001633241	0.002329857	0.002688604	0.00488378	0.004216047	
0.001567678	0.002239565	0.00258374	0.00468794	0.004046774	
0.001504569	0.002152151	0.002482819	0.004499701	0.003884518	
0.001444814	0.00206897	0.002387166	0.004321697	0.003731189	
0.001410967	0.001886252	0.003345999	0.004570113	0.005615443	
0.001457167	0.001937758	0.0034948	0.004811431	0.005969051	
0.001502493	0.001987845	0.003643812	0.005048195	0.006322547	
0.001546704	0.002036831	0.003790519	0.005273929	0.006667334	
0.00159299	0.00208718	0.003945993	0.005509628	0.007033976	
0.001632653	0.002131031	0.004080326	0.005700422	0.007345236	
0.001671786	0.002173272	0.004214723	0.005887711	0.00766101	
0.001713105	0.002216903	0.004356427	0.006080784	0.007997658	
0.001758326	0.002263324	0.00451075	0.006284544	0.008366105	

Health Risk Assessment Results Summary

		MAX:	4.18	5.16	7.17
Unique Identifier	X (UTM)	Y (UTM)	Onroad	Offroad	Total Risk
3830603773345	383060	3773345	0.090914363	0.262886833	0.3538012
3830703773345	383070	3773345	0.094940641	0.268165213	0.3631059
3830803773345	383080	3773345	0.099254442	0.273270752	0.3725252
3830903773345	383090	3773345	0.104631594	0.279865023	0.3844966
3831003773345	383100	3773345	0.113281893	0.292374165	0.4056561
3831103773345	383110	3773345	0.123221706	0.30602994	0.4292516
3831203773345	383120	3773345	0.134929898	0.321431586	0.4563615
3831303773345	383130	3773345	0.148850077	0.338898136	0.4877482
3831403773345	383140	3773345	0.165932054	0.359583565	0.5255156
3831503773345	383150	3773345	0.192885158	0.392561894	0.5854471
3831603773345	383160	3773345	0.229098647	0.435099368	0.664198
3831703773345	383170	3773345	0.283965568	0.498162042	0.7821276
3831803773345	383180	3773345	0.375100985	0.60292501	0.978026
3831903773345	383190	3773345	0.552080231	0.800101245	1.3521815
3832103773345	383510	3773345	3.913197235	0.879037976	4.7922352
3832203773345	383520	3773345	2.687623795	0.759015335	3.4466391
3832303773345	383530	3773345	1.956465045	0.668808761	2.6252738
3832403773345	383540	3773345	1.487393159	0.598833688	2.0862268
3832503773345	383550	3773345	1.183644941	0.544307522	1.7279525
3832603773345	383560	3773345	0.97292891	0.500299778	1.4732287
3832703773345	383570	3773345	0.818032438	0.463245537	1.281278
3832803773345	383580	3773345	0.701016135	0.431584682	1.1326008
3832903773345	383590	3773345	0.610174519	0.404043803	1.0142183
3833003773345	383600	3773345	0.537297454	0.37960252	0.9169
3833103773345	383610	3773345	0.477632873	0.357583216	0.8352161
3833203773345	383620	3773345	0.428137596	0.337629961	0.7657676
3833303773345	383630	3773345	0.38605131	0.319257228	0.7053085
3833403773345	383640	3773345	0.349583283	0.302099106	0.6516824
3833503773345	383650	3773345	0.318493605	0.286542897	0.6050365
3833603773345	383660	3773345	0.290964583	0.271805721	0.5627703
3833703773345	383670	3773345	0.267045571	0.258289338	0.5253349
3833803773345	383680	3773345	0.246165917	0.245941455	0.4921074
3833903773345	383690	3773345	0.227770466	0.234601554	0.462372
3834003773345	383700	3773345	0.211572039	0.224262041	0.4358341
3834103773345	383710	3773345	0.199789793	0.217064367	0.4168542
3834203773345	383720	3773345	0.190066552	0.211244486	0.401311
3834303773345	383730	3773345	0.181338887	0.205952902	0.3872918
3834403773345	383740	3773345	0.175024937	0.202693347	0.3777183
3834503773345	383750	3773345	0.169103006	0.19963519	0.3687382
3834603773345	383760	3773345	0.164076033	0.197346629	0.3614227
3834703773345	383770	3773345	0.159780525	0.195699992	0.3554805
3834803773345	383780	3773345	0.155815298	0.194258429	0.3500737
3834903773345	383790	3773345	0.151421283	0.19210694	0.3435282
3835003773345	383800	3773345	0.147330796	0.190091445	0.3374222
3835103773345	383810	3773345	0.143210609	0.187820956	0.3310316
3835203773345	383820	3773345	0.138948601	0.185171499	0.3241201
3835303773345	383830	3773345	0.13491797	0.182616347	0.3175343
3835403773345	383840	3773345	0.129191234	0.177688111	0.3068793
3835503773345	383850	3773345	0.123568077	0.172613962	0.296182
3835603773345	383860	3773345	0.118166271	0.1675649	0.2857312
3835703773345	383870	3773345	0.11281371	0.162318033	0.2751317
3835803773345	383880	3773345	0.107832742	0.157324453	0.2651572
3835903773345	383890	3773345	0.102899658	0.152145469	0.2550451
3836003773345	383900	3773345	0.098241022	0.147114034	0.2453551
3836103773345	383910	3773345	0.093854697	0.1422457	0.2361004
3829703773355	382970	3773355	0.061113979	0.208388154	0.2695021
3829803773355	382980	3773355	0.063961041	0.214783057	0.2787441
3829903773355	382990	3773355	0.06690299	0.221147883	0.2880509
3830003773355	383000	3773355	0.06989568	0.227384004	0.2972797
3830103773355	383010	3773355	0.073139656	0.233865007	0.3070047
3830203773355	383020	3773355	0.075290269	0.237737929	0.3130282
3830303773355	383030	3773355	0.077373631	0.240937303	0.3183109
3830403773355	383040	3773355	0.079942947	0.24465753	0.3246005
3830503773355	383050	3773355	0.083454726	0.2500042	0.3334589
3830603773355	383060	3773355	0.087303511	0.255531889	0.3428354
3830703773355	383070	3773355	0.0908352	0.259621709	0.3504569
3830803773355	383080	3773355	0.094502814	0.263314189	0.357817
3830903773355	383090	3773355	0.099206608	0.268661989	0.3678686
3831003773355	383100	3773355	0.107461518	0.281045163	0.3885067
3831103773355	383110	3773355	0.116958694	0.294584225	0.4115429
3831203773355	383120	3773355	0.128886005	0.311222659	0.4401087
3831303773355	383130	3773355	0.143788127	0.331207686	0.4749958
3831403773355	383140	3773355	0.162132067	0.354346745	0.5164788
3831503773355	383150	3773355	0.186497952	0.383949131	0.5704471
3831603773355	383160	3773355	0.218757939	0.421701909	0.6404598
3831703773355	383170	3773355	0.266848835	0.47714121	0.74399
3831803773355	383180	3773355	0.34566948	0.568631883	0.9143014
3831903773355	383190	3773355	0.493868024	0.73729625	1.2311643
3832503773355	383520	3773355	3.89631807	0.890859378	4.7871774
3832603773355	383530	3773355	2.645158483	0.767882137	3.4130406
3832703773355	383540	3773355	1.876540156	0.671061171	2.5476013
3832803773355	383550	3773355	1.418409169	0.598605441	2.0170146
3832903773355	383560	3773355	1.141156729	0.546285189	1.6874419
3833003773355	383570	3773355	0.944733269	0.503151125	1.4478844
3833103773355	383580	3773355	0.798797489	0.466537459	1.2653349
3833203773355	383590	3773355	0.686547956	0.434761405	1.1213094
3833303773355	383600	3773355	0.598706585	0.407017354	1.0057239
3833403773355	383610	3773355	0.526474686	0.381752115	0.9082268
3833503773355	383620	3773355	0.467615185	0.359175014	0.8267902
3833603773355	383630	3773355	0.418805525	0.338764532	0.7575701
3833703773355	383640	3773355	0.377652216	0.32020984	0.6978621

Health Risk Assessment Results Summary

Sensitive Receptor

		MAX:	7.17
Unique Identifier	X (UTM)	Y (UTM)	Total Risk
3830603773345	383060	3773345	0.353801197
3830703773345	383070	3773345	0.363105855
3830803773345	383080	3773345	0.372525194
3830903773345	383090	3773345	0.384496617
3831003773345	383100	3773345	0.405656058
3831103773345	383110	3773345	0.429251645
3831203773345	383120	3773345	0.456361484
3831303773345	383130	3773345	0.487748213
3831403773345	383140	3773345	0.525515618
3831503773345	383150	3773345	0.585447052
3831603773345	383160	3773345	0.664198015
3831703773345	383170	3773345	0.782127611
3831803773345	383180	3773345	0.978025995
3831903773345	383190	3773345	1.352181476
3835103773345	383510	3773345	4.79223521
3835203773345	383520	3773345	3.44663913
3835303773345	383530	3773345	2.625273806
3835403773345	383540	3773345	2.086226846
3835503773345	383550	3773345	1.727952463
3835603773345	383560	3773345	1.473228687
3835703773345	383570	3773345	1.281277975
3835803773345	383580	3773345	1.132600817
3835903773345	383590	3773345	1.014218322
3836003773345	383600	3773345	0.916899974
3836103773345	383610	3773345	0.835216088
3836203773345	383620	3773345	0.765767557
3836303773345	383630	3773345	0.705308538
3836403773345	383640	3773345	0.65168239
3836503773345	383650	3773345	0.605036502
3836603773345	383660	3773345	0.562770305
3836703773345	383670	3773345	0.525334909
3836803773345	383680	3773345	0.492107372
3836903773345	383690	3773345	0.46237202
3837003773345	383700	3773345	0.43583408
3837103773345	383710	3773345	0.41685416
3837203773345	383720	3773345	0.401311038
3837303773345	383730	3773345	0.387291789
3837403773345	383740	3773345	0.377718284
3837503773345	383750	3773345	0.368738196
3837603773345	383760	3773345	0.361422662
3837703773345	383770	3773345	0.355480517
3837803773345	383780	3773345	0.350073726
3837903773345	383790	3773345	0.343528223
3838003773345	383800	3773345	0.337422241
3838103773345	383810	3773345	0.331031566
3838203773345	383820	3773345	0.3241201
3838303773345	383830	3773345	0.317534317
3838403773345	383840	3773345	0.306879345
3838503773345	383850	3773345	0.296182038
3838603773345	383860	3773345	0.285731172
3838703773345	383870	3773345	0.275131743
3838803773345	383880	3773345	0.265157195
3838903773345	383890	3773345	0.255045127
3839003773345	383900	3773345	0.245355055
3839103773345	383910	3773345	0.236100397
3829703773355	382970	3773355	0.269502133
3829803773355	382980	3773355	0.278744099
3829903773355	382990	3773355	0.288050873
3830003773355	383000	3773355	0.297279685
3830103773355	383010	3773355	0.307004663
3830203773355	383020	3773355	0.313028198
3830303773355	383030	3773355	0.318310934
3830403773355	383040	3773355	0.324600477
3830503773355	383050	3773355	0.333458926
3830603773355	383060	3773355	0.3428354
3830703773355	383070	3773355	0.350456909
3830803773355	383080	3773355	0.357817003
3830903773355	383090	3773355	0.367868598
3831003773355	383100	3773355	0.38850668
3831103773355	383110	3773355	0.411542919
3831203773355	383120	3773355	0.440108664
3831303773355	383130	3773355	0.474995813
3831403773355	383140	3773355	0.516478812
3831503773355	383150	3773355	0.570447084
3831603773355	383160	3773355	0.640459848
3831703773355	383170	3773355	0.743990045
3831803773355	383180	3773355	0.914301363
3831903773355	383190	3773355	1.231164274
3835203773355	383520	3773355	4.787177448
3835303773355	383530	3773355	3.413040619
3835403773355	383540	3773355	2.547601327
3835503773355	383550	3773355	2.01701461
3835603773355	383560	3773355	1.687441918
3835703773355	383570	3773355	1.447884394
3835803773355	383580	3773355	1.265334948
3835903773355	383590	3773355	1.121309361
3836003773355	383600	3773355	1.005723939
3836103773355	383610	3773355	0.908226801
3836203773355	383620	3773355	0.826790199
3836303773355	383630	3773355	0.757570057
3836403773355	383640	3773355	0.697862056

FOR CHRONIC CALCS

MAX:	0.22			
Overlapping Phases - Maximum GLC				
2025	2026	2027	2028	2029
0.001806422	0.002311572	0.004673236	0.006488628	0.00875488
0.001852066	0.002355213	0.00482775	0.006667926	0.009129852
0.001898968	0.002397906	0.004985189	0.006836409	0.009515199
0.001959291	0.00245327	0.005181595	0.007040011	0.009986497
0.002065564	0.00255609	0.005519034	0.007405306	0.010760515
0.002184946	0.002668392	0.005898471	0.007793048	0.011632893
0.002322958	0.002794528	0.006338591	0.00821948	0.012645362
0.002483527	0.002936002	0.00685513	0.008694339	0.013834424
0.002677296	0.003101089	0.007485112	0.009246999	0.01528479
0.002980426	0.003348304	0.008503368	0.010149565	0.017646361
0.003377046	0.003654269	0.009872234	0.011286342	0.020849518
0.003966825	0.004085423	0.0119675	0.012908455	0.025780776
0.004937356	0.00476655	0.01550939	0.015440348	0.034129527
0.006810579	0.006042054	0.022351405	0.019957527	0.05001566
0.038442196	0.047719899	0.0575291	0.091385828	0.066830629
0.026925443	0.0337185	0.040788766	0.064732758	0.050974081
0.020031278	0.025295495	0.030645376	0.048902444	0.040481972
0.015581037	0.019838386	0.024039356	0.038603225	0.033203544
0.012677635	0.016263692	0.019685326	0.03187455	0.028074476
0.010645386	0.013752857	0.016616839	0.02715516	0.024273769
0.009135213	0.01188073	0.014325441	0.023634535	0.021324112
0.007980856	0.010444626	0.012566619	0.020924102	0.018984629
0.007073356	0.009310944	0.011178739	0.018774872	0.017085379
0.006335901	0.008385677	0.010047191	0.017011038	0.015501174
0.005723735	0.007613608	0.009105445	0.015530958	0.014156781
0.005208725	0.006960265	0.008311355	0.01427209	0.013003169
0.004764757	0.006393921	0.007624967	0.013173752	0.01199182
0.004374613	0.00589325	0.007020242	0.01219671	0.011090329
0.00403793	0.005458938	0.006496871	0.011345504	0.010302393
0.003735463	0.005066321	0.00602546	0.010572824	0.009586759
0.003469529	0.004719509	0.005609623	0.009887781	0.008950357
0.003234955	0.004412386	0.005241791	0.009278847	0.008383305
0.003026252	0.004138246	0.004913514	0.008733017	0.007874178
0.002840973	0.003894322	0.004621173	0.008244251	0.007417521
0.002708358	0.003721622	0.004409807	0.007888221	0.007080677
0.002599825	0.003581197	0.004235598	0.007592536	0.006799305
0.002502212	0.003455074	0.004078309	0.007324135	0.006543689
0.002434888	0.003370611	0.003967877	0.007134207	0.006357899
0.002371786	0.003291615	0.003864177	0.006955614	0.006182391
0.002319954	0.00322809	0.003778033	0.006807552	0.006033166
0.002277366	0.003177235	0.003706235	0.006686042	0.005905917
0.002238477	0.003131119	0.003640321	0.006576309	0.005788062
0.002192378	0.003074145	0.003563604	0.006447238	0.005655071
0.002149448	0.003021066	0.003491807	0.006327206	0.005530153
0.002104933	0.002965135	0.003417762	0.00620251	0.005402726
0.002057312	0.002904258	0.003339127	0.006067951	0.00526907
0.002012061	0.002846264	0.003264191	0.005939313	0.005141568
0.001940731	0.002750782	0.003150723	0.005732686	0.004955653
0.001869492	0.002654829	0.003037625	0.005525133	0.004770986
0.001800179	0.002561034	0.002927696	0.005322243	0.004591715
0.001730214	0.002465635	0.00281709	0.005116817	0.00441234
0.001664569	0.00237581	0.002713127	0.004923632	0.004243824
0.001598328	0.002284446	0.002608482	0.004728619	0.004075396
0.001535044	0.002196697	0.00250852	0.004542472	0.003914983
0.001474793	0.002112755	0.002413224	0.004365581	0.003762603
0.001413953	0.001896631	0.0032909	0.004359526	0.005361636
0.001458886	0.001947564	0.003428221	0.004569592	0.005674415
0.001504002	0.001998142	0.003568341	0.004781445	0.005995792
0.001548696	0.002047882	0.003708965	0.004989792	0.006318973
0.001595801	0.002099512	0.003858469	0.005207975	0.006664175
0.00162491	0.00213229	0.003954872	0.00533564	0.006887259
0.00165033	0.002159704	0.004042251	0.005451171	0.007101756
0.001724315	0.002234697	0.004287939	0.005772919	0.007700021
0.001770856	0.002280725	0.004438411	0.00595884	0.008060565
0.001809133	0.002315419	0.004564895	0.006102019	0.00837727
0.001846792	0.002347411	0.004688268	0.006229645	0.008692024
0.001898769	0.002394177	0.004851094	0.006394233	0.009087598
0.002004539	0.002501113	0.00517047	0.006737239	0.009799677
0.002123203	0.002617676	0.005530733	0.007105546	0.010606648
0.002270462	0.002758998	0.005981745	0.007552971	0.011616926
0.00245021	0.002925016	0.006541372	0.008089071	0.012878613
0.002663508	0.003110823	0.007223249	0.00871295	0.014433046
0.002939578	0.003339386	0.008129869	0.009507919	0.016521906
0.003295353	0.003618094	0.009334489	0.010502368	0.019327172
0.003815613	0.004004217	0.011157505	0.011914142	0.023611556
0.004660522	0.004604464	0.014213605	0.014111601	0.030826841
0.006233056	0.005676395	0.019988367	0.017948014	0.044387926
0.038435843	0.047714005	0.057117731	0.090868548	0.065848109
0.026653067	0.033398571	0.040081481	0.063690041	0.049903544
0.019379312	0.024519873	0.029449426	0.047081486	0.039014797
0.015011267	0.019163416	0.022988473	0.037020301	0.031851271
0.012346609	0.015880855	0.019011798	0.030876032	0.027148125
0.010439987	0.013523771	0.016148896	0.026473901	0.023590594
0.009007303	0.011746357	0.013988298	0.02315458	0.020801031
0.007891711	0.010357054	0.012300143	0.020552373	0.018550039
0.007007567	0.00925111	0.010957781	0.01847143	0.016709789
0.006270601	0.008324782	0.00983556	0.016715997	0.015135829
0.005661729	0.007555072	0.008906107	0.015248296	0.01380744
0.005149591	0.006903543	0.008122628	0.013998907	0.012668876
0.004711976	0.006343636	0.007451552	0.01291837	0.01168016

Health Risk Assessment Results Summary

		MAX:	4.18	5.16	7.17
Unique Identifier	X (UTM)	Y (UTM)	Onroad	Offroad	Total Risk
3836503773355	383650	3773355	0.342824554	0.303439382	0.6462639
3836603773355	383660	3773355	0.311308448	0.287007111	0.5983156
3836703773355	383670	3773355	0.284033692	0.271866625	0.5559003
3836803773355	383680	3773355	0.260539658	0.258123565	0.5186632
3836903773355	383690	3773355	0.24000148	0.245546963	0.4855484
3837003773355	383700	3773355	0.222078522	0.23413867	0.4562172
3837103773355	383710	3773355	0.208466014	0.225657256	0.4341233
3837203773355	383720	3773355	0.197072575	0.218555306	0.4156279
3837303773355	383730	3773355	0.186983032	0.212151749	0.3991348
3837403773355	383740	3773355	0.180145154	0.208509401	0.3886546
3837503773355	383750	3773355	0.173735649	0.205053198	0.3787888
3837603773355	383760	3773355	0.168235655	0.202338322	0.370574
3837703773355	383770	3773355	0.163502813	0.200288716	0.3637915
3837803773355	383780	3773355	0.159098068	0.198421756	0.3575198
3837903773355	383790	3773355	0.154788314	0.196461978	0.3512503
3838003773355	383800	3773355	0.150772164	0.194623032	0.3453952
3838103773355	383810	3773355	0.146656781	0.192441136	0.3390979
3838203773355	383820	3773355	0.142267613	0.18970711	0.3319747
3838303773355	383830	3773355	0.138125135	0.187081605	0.3252067
3838403773355	383840	3773355	0.132048663	0.181752719	0.3138014
3838503773355	383850	3773355	0.126050325	0.176226991	0.3022773
3838603773355	383860	3773355	0.120348367	0.170793034	0.2911414
3838703773355	383870	3773355	0.114800171	0.165287583	0.2800878
3838803773355	383880	3773355	0.109639304	0.160053596	0.2696929
3838903773355	383890	3773355	0.104672367	0.154834768	0.2595071
3839003773355	383900	3773355	0.100009531	0.149807464	0.249817
3839103773355	383910	3773355	0.095598834	0.144922495	0.2405213
3829703773365	382970	3773365	0.060291882	0.207865426	0.2681573
3829803773365	382980	3773365	0.062958083	0.213931014	0.2768891
3829903773365	382990	3773365	0.065785937	0.220112889	0.2858988
3830003773365	383000	3773365	0.068769678	0.226366623	0.2951363
3830103773365	383010	3773365	0.072006084	0.232865859	0.3048719
3830203773365	383020	3773365	0.073521743	0.235125789	0.3086475
3830303773365	383030	3773365	0.074836001	0.236153605	0.3109896
3830403773365	383040	3773365	0.076844579	0.238265024	0.3151096
3830503773365	383050	3773365	0.080283267	0.243514707	0.323798
3830603773365	383060	3773365	0.084031719	0.248939533	0.3329713
3830703773365	383070	3773365	0.087207892	0.252251731	0.3394596
3830803773365	383080	3773365	0.090410566	0.25498048	0.345391
3830903773365	383090	3773365	0.09460663	0.259468532	0.3540752
3831003773365	383100	3773365	0.102465369	0.271679387	0.3741448
3831103773365	383110	3773365	0.111500863	0.285050368	0.3965512
3831203773365	383120	3773365	0.123474016	0.302733844	0.4262079
3831303773365	383130	3773365	0.139161806	0.325060632	0.4642224
3831403773365	383140	3773365	0.158735627	0.350803013	0.5095386
3831503773365	383150	3773365	0.180834861	0.377537438	0.5583723
3831603773365	383160	3773365	0.209550108	0.411104948	0.6206551
3831703773365	383170	3773365	0.251709757	0.459870646	0.7115804
3831803773365	383180	3773365	0.31967725	0.538926738	0.858604
3831903773365	383190	3773365	0.441306871	0.679687802	1.1209947
3832503773365	383530	3773365	3.796292657	0.901299554	4.6975922
3832603773365	383540	3773365	2.496572591	0.769720774	3.2662934
3832703773365	383550	3773365	1.764377338	0.671082476	2.4354598
3832803773365	383560	3773365	1.370066231	0.604884962	1.9749512
3832903773365	383570	3773365	1.106368305	0.551836346	1.6582047
3833003773365	383580	3773365	0.918615973	0.50797472	1.4265907
3833103773365	383590	3773365	0.779332784	0.47102811	1.2503609
3833203773365	383600	3773365	0.672449843	0.439341449	1.1117913
3833303773365	383610	3773365	0.583738065	0.409777496	0.9935156
3833403773365	383620	3773365	0.51285361	0.38378023	0.8966338
3833503773365	383630	3773365	0.455688472	0.360909289	0.8165978
3833603773365	383640	3773365	0.40925731	0.340857623	0.7501149
3833703773365	383650	3773365	0.370186612	0.322753598	0.6929402
3833803773365	383660	3773365	0.334114264	0.304396492	0.6385108
3833903773365	383670	3773365	0.303017741	0.287441623	0.5904594
3834003773365	383680	3773365	0.276401426	0.27202097	0.5484224
3834103773365	383690	3773365	0.253068707	0.257704977	0.5107737
3834203773365	383700	3773365	0.232900214	0.244788501	0.4776887
3834303773365	383710	3773365	0.217487756	0.235010043	0.4524978
3834403773365	383720	3773365	0.204672581	0.226841265	0.4315138
3834503773365	383730	3773365	0.193373519	0.219464256	0.4128378
3834603773365	383740	3773365	0.185901834	0.215321223	0.4012231
3834703773365	383750	3773365	0.178898054	0.211365759	0.3902638
3834803773365	383760	3773365	0.172844108	0.208145005	0.3809891
3834903773365	383770	3773365	0.167586563	0.205576259	0.3731628
3835003773365	383780	3773365	0.162676363	0.203207004	0.3658834
3835103773365	383790	3773365	0.158124851	0.201031856	0.3591567
3835203773365	383800	3773365	0.153893293	0.199009534	0.3529028
3835303773365	383810	3773365	0.149706722	0.196802163	0.3465089
3835403773365	383820	3773365	0.145464487	0.194318079	0.3397826
3835503773365	383830	3773365	0.141468558	0.191927115	0.3333957
3835603773365	383840	3773365	0.135141649	0.18631954	0.3214612
3835703773365	383850	3773365	0.128828009	0.180402548	0.3092306
3835803773365	383860	3773365	0.122859657	0.174638951	0.2974986
3835903773365	383870	3773365	0.11707344	0.168824586	0.285898
3836003773365	383880	3773365	0.111711197	0.163311467	0.2750227
3836103773365	383890	3773365	0.106611016	0.157904612	0.2645156
3836203773365	383900	3773365	0.101839547	0.1527319	0.2545714
3836303773365	383910	3773365	0.097328901	0.147701449	0.2450304
3829703773375	382970	3773375	0.059115749	0.206438636	0.2655544
3829803773375	382980	3773375	0.061732089	0.21251381	0.2742459

Health Risk Assessment Results Summary

Sensitive Receptor		MAX:	7.17
Unique Identifier	X (UTM)	Y (UTM)	Total Risk
3836503773355	383650	3773355	0.646263936
3836603773355	383660	3773355	0.598315559
3836703773355	383670	3773355	0.555900317
3836803773355	383680	3773355	0.518663223
3836903773355	383690	3773355	0.485548444
3837003773355	383700	3773355	0.456217192
3837103773355	383710	3773355	0.43412327
3837203773355	383720	3773355	0.415627881
3837303773355	383730	3773355	0.39913478
3837403773355	383740	3773355	0.388654554
3837503773355	383750	3773355	0.378788846
3837603773355	383760	3773355	0.370573976
3837703773355	383770	3773355	0.36379153
3837803773355	383780	3773355	0.357519824
3837903773355	383790	3773355	0.351250292
3838003773355	383800	3773355	0.345395196
3838103773355	383810	3773355	0.339097917
3838203773355	383820	3773355	0.331974722
3838303773355	383830	3773355	0.32520674
3838403773355	383840	3773355	0.313801383
3838503773355	383850	3773355	0.302277316
3838603773355	383860	3773355	0.291141401
3838703773355	383870	3773355	0.280087755
3838803773355	383880	3773355	0.2696929
3838903773355	383890	3773355	0.259507135
3839003773355	383900	3773355	0.249816995
3839103773355	383910	3773355	0.240521328
3829703773365	382970	3773365	0.268157308
3829803773365	382980	3773365	0.276889096
3829903773365	382990	3773365	0.285898826
3830003773365	383000	3773365	0.295136301
3830103773365	383010	3773365	0.304871943
3830203773365	383020	3773365	0.308647532
3830303773365	383030	3773365	0.310989606
3830403773365	383040	3773365	0.315109603
3830503773365	383050	3773365	0.323797974
3830603773365	383060	3773365	0.332971251
3830703773365	383070	3773365	0.339459623
3830803773365	383080	3773365	0.345391046
3830903773365	383090	3773365	0.354075162
3831003773365	383100	3773365	0.374144756
3831103773365	383110	3773365	0.39655123
3831203773365	383120	3773365	0.42620786
3831303773365	383130	3773365	0.464222439
3831403773365	383140	3773365	0.50953864
3831503773365	383150	3773365	0.558372299
3831603773365	383160	3773365	0.620655056
3831703773365	383170	3773365	0.711580404
3831803773365	383180	3773365	0.858603989
3831903773365	383190	3773365	1.120994674
3835303773365	383530	3773365	4.69759221
3835403773365	383540	3773365	3.266293365
3835503773365	383550	3773365	2.435459813
3835603773365	383560	3773365	1.974951193
3835703773365	383570	3773365	1.65820465
3835803773365	383580	3773365	1.426590693
3835903773365	383590	3773365	1.250360894
3836003773365	383600	3773365	1.111791292
3836103773365	383610	3773365	0.99351556
3836203773365	383620	3773365	0.89663384
3836303773365	383630	3773365	0.81659776
3836403773365	383640	3773365	0.750114932
3836503773365	383650	3773365	0.69294021
3836603773365	383660	3773365	0.638510756
3836703773365	383670	3773365	0.590459364
3836803773365	383680	3773365	0.548422396
3836903773365	383690	3773365	0.510773684
3837003773365	383700	3773365	0.477688715
3837103773365	383710	3773365	0.452497799
3837203773365	383720	3773365	0.431513846
3837303773365	383730	3773365	0.412837775
3837403773365	383740	3773365	0.401223058
3837503773365	383750	3773365	0.390263813
3837603773365	383760	3773365	0.380989113
3837703773365	383770	3773365	0.373162822
3837803773365	383780	3773365	0.365883367
3837903773365	383790	3773365	0.359156707
3838003773365	383800	3773365	0.352902826
3838103773365	383810	3773365	0.346508886
3838203773365	383820	3773365	0.339782566
3838303773365	383830	3773365	0.333395673
3838403773365	383840	3773365	0.321461189
3838503773365	383850	3773365	0.309230558
3838603773365	383860	3773365	0.297498607
3838703773365	383870	3773365	0.285898027
3838803773365	383880	3773365	0.275022665
3838903773365	383890	3773365	0.264515628
3839003773365	383900	3773365	0.254571447
3839103773365	383910	3773365	0.24503035
3829703773375	382970	3773375	0.265554385
3829803773375	382980	3773375	0.274245899

FOR CHRONIC CALCS

MAX:	0.22			
Overlapping Phases - Maximum GLC				
2025	2026	2027	2028	2029
0.004336965	0.005861193	0.006875017	0.011982577	0.010821193
0.003991835	0.005413937	0.006343421	0.011110268	0.010022522
0.003688964	0.00501918	0.00587587	0.010338654	0.009314255
0.003424903	0.004673392	0.005467304	0.009661601	0.008690587
0.003191515	0.004366607	0.005105372	0.009059234	0.008134422
0.002985892	0.004095554	0.004785821	0.008525252	0.007640197
0.002831097	0.003892864	0.004543598	0.008118216	0.007259647
0.002701782	0.003724099	0.004340355	0.007774243	0.006936745
0.002586847	0.003574228	0.004159179	0.007465848	0.006647033
0.002512951	0.003480877	0.004040625	0.007262296	0.006450271
0.002443536	0.003393263	0.003929106	0.00707034	0.00626413
0.002385375	0.003321016	0.003835028	0.006908476	0.006104055
0.002336908	0.003262095	0.003755872	0.006773535	0.005966459
0.002292021	0.00320774	0.003682343	0.006649783	0.005837936
0.002247392	0.003153203	0.003609367	0.006527601	0.005710888
0.002205775	0.003102311	0.003541036	0.006414373	0.005591421
0.002161558	0.00304709	0.003468854	0.006293882	0.005467123
0.002112247	0.00298402	0.003389174	0.006157946	0.005332228
0.002065525	0.002924134	0.003313388	0.006028316	0.005203761
0.00198906	0.002821429	0.003193796	0.005810014	0.005009108
0.001912209	0.00271749	0.003073937	0.005589271	0.004814704
0.001838245	0.002616965	0.0029586	0.005375989	0.004627846
0.001765157	0.002516992	0.002844696	0.005164485	0.004444217
0.001696617	0.002422903	0.002737722	0.004965754	0.0042718
0.001629726	0.002330512	0.002633349	0.004771452	0.004104162
0.001566267	0.002242478	0.00253431	0.004587381	0.003945473
0.001505586	0.002157872	0.002439506	0.004411381	0.00379398
0.001458523	0.001954093	0.003363543	0.004348254	0.005404186
0.001503118	0.00200473	0.003495319	0.004538101	0.005696766
0.001548825	0.002055998	0.003631837	0.004732253	0.006002303
0.001597066	0.002109376	0.003776898	0.004935393	0.006328705
0.001615475	0.002129998	0.003839335	0.005013498	0.006482923
0.001626434	0.002139152	0.003884823	0.00507333	0.006620191
0.001646497	0.002156335	0.003956597	0.005167938	0.006818494
0.001690266	0.00220081	0.004091393	0.005337912	0.007137677
0.001736891	0.002247321	0.004234064	0.005509684	0.007475297
0.001770326	0.002276023	0.004340683	0.005627042	0.007750134
0.00180158	0.002300138	0.004439906	0.005725577	0.00801425
0.001847604	0.002340721	0.004578169	0.005861642	0.008353166
0.00195209	0.002450287	0.004880812	0.006183442	0.009011244
0.002069205	0.002569928	0.005222402	0.006531324	0.009757856
0.002223851	0.002725348	0.005678132	0.006986688	0.010749441
0.00242137	0.002915771	0.006272606	0.007566357	0.012056677
0.002655448	0.00312514	0.00700416	0.008252501	0.01370282
0.00290772	0.003336922	0.007815585	0.008957062	0.015561978
0.003227041	0.003591465	0.008875449	0.009826802	0.0180182
0.003686652	0.00393839	0.010460621	0.011057453	0.021734979
0.004418437	0.004464742	0.013079063	0.012957979	0.027922008
0.005712782	0.005351527	0.017842946	0.016147392	0.039196144
0.03765507	0.046754625	0.055720613	0.088689644	0.064231507
0.025379808	0.031857313	0.038037034	0.060615247	0.04773262
0.018419416	0.023370157	0.027854228	0.044632306	0.037255154
0.014642564	0.018736633	0.02227708	0.035959615	0.031007486
0.012092343	0.015594261	0.0184814	0.030105706	0.026474646
0.010257044	0.013324069	0.015734828	0.025888815	0.023029349
0.008879652	0.011613627	0.013666208	0.022713407	0.02033656
0.007810003	0.010279953	0.012055166	0.02023068	0.018175079
0.006909092	0.009150762	0.010694992	0.018114018	0.016299248
0.006179572	0.008231394	0.009590717	0.016377926	0.014742987
0.005583192	0.007475215	0.008686099	0.014941089	0.013445434
0.00509246	0.006849214	0.007940453	0.013746175	0.012359236
0.004674196	0.006312743	0.007303551	0.012715582	0.011419301
0.004280426	0.005803603	0.006703431	0.01172957	0.01052463
0.003935716	0.005354973	0.006177336	0.010859165	0.009733959
0.003636456	0.004963318	0.0057199	0.010099029	0.009041221
0.003370336	0.004613204	0.005312844	0.009419633	0.008420643
0.003137771	0.00430619	0.00495662	0.008823404	0.007874259
0.002960898	0.004073762	0.004684448	0.008366218	0.007451149
0.002813898	0.003881116	0.00445746	0.007982479	0.007094476
0.00268355	0.003710286	0.004255857	0.007639418	0.006775515
0.002601566	0.003605995	0.004127051	0.007418679	0.006564476
0.00252438	0.003507806	0.004005858	0.007210178	0.006364759
0.002458809	0.003425433	0.003902353	0.007031882	0.006191361
0.002403117	0.003356536	0.003813985	0.006880545	0.006040717
0.002351288	0.003292639	0.003731554	0.006740215	0.005899245
0.002303357	0.003233733	0.00365521	0.00661158	0.005767465
0.002258833	0.003179071	0.003583977	0.006492941	0.00564388
0.002213713	0.003122875	0.003511901	0.006372801	0.005519878
0.002166695	0.003063342	0.003437069	0.006246728	0.005392396
0.002122199	0.003006827	0.003365888	0.006126997	0.005271177
0.002042017	0.002898914	0.003242489	0.005901234	0.005071108
0.001960349	0.002788076	0.003117149	0.005669664	0.004868824
0.001882308	0.002681709	0.002997239	0.005447392	0.004675546
0.001805477	0.002576316	0.002879258	0.005227909	0.0044862
0.001733669	0.002477458	0.002768783	0.005022488	0.004309019
0.001664532	0.002381722	0.002662411	0.004824521	0.004138864
0.001599282	0.002291035	0.002561865	0.00463753	0.003978206
0.001536876	0.002203854	0.002465641	0.004458993	0.003824987
0.001409183	0.001903056	0.003169871	0.003963438	0.004879375
0.001453049	0.001954067	0.003291956	0.004132429	0.005138348

Health Risk Assessment Results Summary

		MAX:	4.18	5.16	7.17
Unique Identifier	X (UTM)	Y (UTM)	Onroad	Offroad	Total Risk
3829903773375	382990	3773375	0.064417474	0.218466121	0.2828836
3830003773375	383000	3773375	0.067099112	0.224090459	0.2911896
3830103773375	383010	3773375	0.069978446	0.229861374	0.2998398
3830203773375	383020	3773375	0.07129645	0.231256746	0.3025532
3830303773375	383030	3773375	0.072498024	0.231674901	0.3041729
3830403773375	383040	3773375	0.074402737	0.23345296	0.3078557
3830503773375	383050	3773375	0.077623416	0.238306034	0.3159295
3830603773375	383060	3773375	0.081128456	0.24331769	0.3244461
3830703773375	383070	3773375	0.084344166	0.246935821	0.33128
3830803773375	383080	3773375	0.087666371	0.250231906	0.3378983
3830903773375	383090	3773375	0.091873411	0.255112311	0.3469857
3831003773375	383100	3773375	0.099600471	0.267475485	0.367076
3831103773375	383110	3773375	0.108521981	0.281141237	0.3896632
3831203773375	383120	3773375	0.12026695	0.299032305	0.4192993
3831303773375	383130	3773375	0.135680289	0.321598349	0.4572786
3831403773375	383140	3773375	0.154904454	0.347473435	0.5023779
3831503773375	383150	3773375	0.174907379	0.371711276	0.5466187
3831603773375	383160	3773375	0.200476117	0.401674341	0.6021505
3831703773375	383170	3773375	0.237082012	0.444162829	0.6812448
3831803773375	383180	3773375	0.294473129	0.510752276	0.8052254
3831903773375	383190	3773375	0.389392811	0.622912497	1.0123053
3832540773375	383540	3773375	3.473409509	0.89967015	4.3730797
3832550773375	383550	3773375	2.353636156	0.779646614	3.1332828
3832570773375	383570	3773375	1.312633385	0.611649453	1.9242828
3832580773375	383580	3773375	1.062497724	0.55674855	1.6192463
3832590773375	383590	3773375	0.890949048	0.513945224	1.4048943
3832600773375	383600	3773375	0.761936544	0.477902725	1.2398393
3832610773375	383610	3773375	0.651209502	0.442802304	1.0940118
3832620773375	383620	3773375	0.564336748	0.412090176	0.9764269
3832630773375	383630	3773375	0.496960759	0.386094942	0.8830557
3832640773375	383640	3773375	0.444565944	0.36442071	0.8089867
3832650773375	383650	3773375	0.400805471	0.344873103	0.7456786
3832660773375	383660	3773375	0.359789214	0.324490015	0.6842792
3832670773375	383670	3773375	0.324401386	0.305467195	0.6298686
3832680773375	383680	3773375	0.294102391	0.288040927	0.5821433
3832690773375	383690	3773375	0.266931146	0.271174008	0.5381052
3832700773375	383700	3773375	0.243839002	0.256133174	0.4999722
3832710773375	383710	3773375	0.226765457	0.245144969	0.4719104
3832720773375	383720	3773375	0.212898748	0.2362012	0.4490999
3832730773375	383730	3773375	0.200675421	0.22809898	0.4287744
3832740773375	383740	3773375	0.19237624	0.223273424	0.4156497
3832750773375	383750	3773375	0.184638298	0.218666625	0.4033049
3832760773375	383760	3773375	0.177899224	0.214787101	0.3926863
3832770773375	383770	3773375	0.172016531	0.211592662	0.3836092
3832780773375	383780	3773375	0.166506471	0.208577311	0.3750838
3832790773375	383790	3773375	0.161463754	0.205873939	0.3673377
3832800773375	383800	3773375	0.156758311	0.203330393	0.3600887
3832810773375	383810	3773375	0.152449056	0.201025434	0.3534745
3832820773375	383820	3773375	0.148543482	0.199000227	0.3475437
3832830773375	383830	3773375	0.144893505	0.197107989	0.3420015
3832840773375	383840	3773375	0.138389466	0.191297704	0.3296872
3832850773375	383850	3773375	0.131796814	0.185040634	0.3168374
3832860773375	383860	3773375	0.125569663	0.17894092	0.3045106
3832870773375	383870	3773375	0.119517236	0.172771678	0.2922889
3832880773375	383880	3773375	0.113914706	0.166924593	0.2808393
3832890773375	383890	3773375	0.108623462	0.161246004	0.2698695
3832900773375	383900	3773375	0.103688727	0.155832849	0.2595216
3832910773375	383910	3773375	0.099049317	0.150611217	0.2496605
3829703773385	382970	3773385	0.057659632	0.204028598	0.2616882
3829803773385	382980	3773385	0.060351057	0.210527174	0.2708782
3829903773385	382990	3773385	0.062899442	0.216268263	0.2791677
3830003773385	383000	3773385	0.065091273	0.220659536	0.2857508
3830103773385	383010	3773385	0.06744272	0.225124414	0.2925671
3830203773385	383020	3773385	0.068899277	0.226638905	0.2955382
3830303773385	383030	3773385	0.070381291	0.227731829	0.2981131
3830403773385	383040	3773385	0.072394784	0.22988775	0.3022825
3830503773385	383050	3773385	0.075359707	0.234261726	0.3096214
3830603773385	383060	3773385	0.078575	0.238765932	0.3173409
3830703773385	383070	3773385	0.0819326	0.24306444	0.324997
3830803773385	383080	3773385	0.085538433	0.247410375	0.3329488
3830903773385	383090	3773385	0.089929626	0.253078318	0.3430079
3831003773385	383100	3773385	0.097601296	0.265704806	0.3633061
3831103773385	383110	3773385	0.106499134	0.279759214	0.3862583
3831203773385	383120	3773385	0.11793434	0.297579812	0.4155142
3831303773385	383130	3773385	0.132748524	0.319709159	0.4524577
3831403773385	383140	3773385	0.151173542	0.345047207	0.4962207
3831503773385	383150	3773385	0.169313248	0.367138962	0.5364522
3831603773385	383160	3773385	0.19205841	0.393902823	0.5859612
3831703773385	383170	3773385	0.223665723	0.430666818	0.6543325
3831803773385	383180	3773385	0.271410393	0.48587454	0.7572849
3831903773385	383190	3773385	0.344897547	0.571940817	0.9168384
3832003773385	383200	3773385	0.465060336	0.709117125	1.1741775
3832503773385	383550	3773385	3.229375458	0.92721819	4.1565936
3832603773385	383560	3773385	2.186053334	0.789240698	2.975294
3832703773385	383570	3773385	1.586004349	0.687309102	2.2733135
3832803773385	383580	3773385	1.243909404	0.616755961	1.8606654
3832903773385	383590	3773385	1.028288751	0.566074857	1.5943636
3833003773385	383600	3773385	0.870132837	0.524383958	1.3945168
3833103773385	383610	3773385	0.730982656	0.482019754	1.2130024
3833203773385	383620	3773385	0.623766425	0.445432762	1.0691992
3833303773385	383630	3773385	0.543644956	0.415348577	0.9589935

Health Risk Assessment Results Summary

Sensitive Receptor		MAX:	7.17
Unique Identifier	X (UTM)	Y (UTM)	Total Risk
3829903773375	382990	3773375	0.282883596
3830003773375	383000	3773375	0.291189571
3830103773375	383010	3773375	0.299839819
3830203773375	383020	3773375	0.302553196
3830303773375	383030	3773375	0.304172925
3830403773375	383040	3773375	0.307855697
3830503773375	383050	3773375	0.31592945
3830603773375	383060	3773375	0.324446145
3830703773375	383070	3773375	0.331279987
3830803773375	383080	3773375	0.337898277
3830903773375	383090	3773375	0.346985722
3831003773375	383100	3773375	0.367075955
3831103773375	383110	3773375	0.389663218
3831203773375	383120	3773375	0.419299255
3831303773375	383130	3773375	0.457278638
3831403773375	383140	3773375	0.502377889
3831503773375	383150	3773375	0.546618655
3831603773375	383160	3773375	0.602150458
3831703773375	383170	3773375	0.681244841
3831803773375	383180	3773375	0.805225405
3831903773375	383190	3773375	1.012305308
3832540773375	383540	3773375	4.373079658
3832550773375	383550	3773375	3.13328277
3832570773375	383570	3773375	1.924282838
3832580773375	383580	3773375	1.619246274
3832590773375	383590	3773375	1.404894272
3832600773375	383600	3773375	1.239839269
3832610773375	383610	3773375	1.094011805
3832620773375	383620	3773375	0.976426924
3832630773375	383630	3773375	0.883055701
3832640773375	383640	3773375	0.808986654
3832650773375	383650	3773375	0.745678574
3832660773375	383660	3773375	0.684279229
3832670773375	383670	3773375	0.629868581
3832680773375	383680	3773375	0.582143317
3832690773375	383690	3773375	0.538105153
3832700773375	383700	3773375	0.499972175
3832710773375	383710	3773375	0.471910427
3832720773375	383720	3773375	0.449099948
3832730773375	383730	3773375	0.428774401
3832740773375	383740	3773375	0.415649664
3832750773375	383750	3773375	0.403304924
3832760773375	383760	3773375	0.392686325
3832770773375	383770	3773375	0.383609193
3832780773375	383780	3773375	0.375083782
3832790773375	383790	3773375	0.367337693
3832800773375	383800	3773375	0.360088705
3832810773375	383810	3773375	0.353474491
3832820773375	383820	3773375	0.347543709
3832830773375	383830	3773375	0.342001494
3832840773375	383840	3773375	0.32968717
3832850773375	383850	3773375	0.316837449
3832860773375	383860	3773375	0.304510583
3832870773375	383870	3773375	0.292288914
3832880773375	383880	3773375	0.280839299
3832890773375	383890	3773375	0.269869466
3832900773375	383900	3773375	0.259521576
3832910773375	383910	3773375	0.249660534
3829703773385	382970	3773385	0.26168823
3829803773385	382980	3773385	0.270878231
3829903773385	382990	3773385	0.279167706
3830003773385	383000	3773385	0.285750809
3830103773385	383010	3773385	0.292567134
3830203773385	383020	3773385	0.295538182
3830303773385	383030	3773385	0.29811312
3830403773385	383040	3773385	0.302282534
3830503773385	383050	3773385	0.309621434
3830603773385	383060	3773385	0.317340932
3830703773385	383070	3773385	0.324997041
3830803773385	383080	3773385	0.332948808
3830903773385	383090	3773385	0.343007944
3831003773385	383100	3773385	0.363306102
3831103773385	383110	3773385	0.386258347
3831203773385	383120	3773385	0.415514152
3831303773385	383130	3773385	0.452457684
3831403773385	383140	3773385	0.496220749
3831503773385	383150	3773385	0.53645221
3831603773385	383160	3773385	0.585961232
3831703773385	383170	3773385	0.654332541
3831803773385	383180	3773385	0.757284932
3831903773385	383190	3773385	0.916838364
3832003773385	383200	3773385	1.174177462
3832503773385	383550	3773385	4.156593648
3832603773385	383560	3773385	2.975294032
3832703773385	383570	3773385	2.273313451
3832803773385	383580	3773385	1.860665365
3832903773385	383590	3773385	1.594363608
3833003773385	383600	3773385	1.394516795
3833103773385	383610	3773385	1.21300241
3833203773385	383620	3773385	1.069199186
3833303773385	383630	3773385	0.958993533

FOR CHRONIC CALCS

	MAX:	0.22			
	Overlapping Phases - Maximum GLC				
	2025	2026	2027	2028	2029
	0.001496576	0.002004068	0.003414902	0.004301439	0.005403196
	0.001538409	0.002051527	0.003534837	0.004464292	0.005665867
	0.00158207	0.002100466	0.003660686	0.004632656	0.005943851
	0.001595227	0.002112798	0.003708522	0.004695981	0.006079648
	0.001602691	0.00211542	0.003743929	0.004745713	0.006205889
	0.001621094	0.002129497	0.003807272	0.004827794	0.006388459
	0.001662634	0.002171528	0.003929354	0.004976189	0.006675904
	0.001706859	0.002215557	0.00405843	0.005126284	0.006979664
	0.001742853	0.002247562	0.004165803	0.005242438	0.007248965
	0.001778343	0.002277374	0.004270637	0.00534733	0.007515728
	0.001827165	0.002322528	0.004410268	0.005485035	0.007848084
	0.001932989	0.002436309	0.004706951	0.005796746	0.008480116
	0.002052299	0.002561583	0.005044153	0.006137997	0.009201711
	0.002208442	0.002722843	0.005490409	0.006580913	0.010152876
	0.0024077	0.002919961	0.006072959	0.007146117	0.011410227
	0.002642609	0.003134903	0.006788615	0.00781836	0.012999972
	0.002873332	0.003331971	0.007514482	0.008444469	0.014652427
	0.0031607	0.003565754	0.00844753	0.009209043	0.016801939
	0.003563744	0.003876611	0.009809693	0.010273431	0.019981774
	0.004185361	0.004331009	0.011996886	0.011880378	0.02513849
	0.005203135	0.005044404	0.01572361	0.014424042	0.033995171
	0.03476595	0.043269284	0.051419935	0.081769013	0.060549271
	0.024165052	0.030409018	0.036133791	0.057623035	0.046114868
	0.014188532	0.018209464	0.02146632	0.034752227	0.030143656
	0.011751651	0.015203813	0.017838368	0.029177085	0.025714884
	0.010063385	0.013112916	0.015314756	0.025311755	0.022499376
	0.008779477	0.011516344	0.013390965	0.022363629	0.019966383
	0.007660566	0.010118374	0.011712366	0.01976803	0.017689217
	0.006769776	0.008998589	0.010373856	0.017673421	0.015826436
	0.00606995	0.008113779	0.009320093	0.016007463	0.01433091
	0.005519636	0.007414287	0.008489994	0.014685079	0.013133837
	0.005053662	0.0068185	0.007786488	0.013552223	0.012104575
	0.004607352	0.00624306	0.007112849	0.012445627	0.011106452
	0.004215566	0.005734331	0.006521179	0.011464077	0.010221728
	0.003874672	0.005288821	0.006006226	0.010604745	0.009446194
	0.003562905	0.004878255	0.005535512	0.009814979	0.008733403
	0.003294519	0.004523302	0.005130289	0.009134195	0.008115969
	0.003097125	0.004263502	0.004831066	0.008631079	0.007654057
	0.00293697	0.004053356	0.004587667	0.008219419	0.007274038
	0.002794823	0.003866732	0.004371454	0.007851239	0.00693416
	0.002702161	0.003748039	0.004228953	0.007607163	0.006703275
	0.002615255	0.003636669	0.004095365	0.007377329	0.006485753
	0.002540358	0.003541486	0.003979909	0.00717822	0.006295106
	0.002476053	0.003460756	0.003880427	0.007006929	0.006128327
	0.002415716	0.003385064	0.003787071	0.006846697	0.005971024
	0.002360831	0.00331659	0.003701876	0.006701407	0.005826254
	0.00230952	0.003252568	0.003622179	0.006566344	0.005690072
	0.002262707	0.003194316	0.003549088	0.006443904	0.005564388
	0.002220646	0.003142186	0.003482951	0.006335093	0.005449958
	0.002181399	0.003093453	0.003420656	0.006233673	0.005342201
	0.00209849	0.002981726	0.003294951	0.006003436	0.005139012
	0.002012566	0.002864852	0.003165008	0.005762409	0.004929996
	0.001930467	0.002752672	0.003040682	0.005531334	0.00473043
	0.001849426	0.002641156	0.002918018	0.00530241	0.00453438
	0.001773739	0.002536607	0.00280325	0.00508836	0.004351104
	0.001701457	0.0024362	0.00269355	0.004883899	0.004176374
	0.001633463	0.002341517	0.002590165	0.004691491	0.004011925
	0.001568857	0.002251068	0.002491843	0.004508959	0.003855958
	0.001395529	0.00189102	0.003090316	0.003761711	0.004630211
	0.001442716	0.001946827	0.00321519	0.003925893	0.00488302
	0.001485126	0.001995983	0.003330267	0.004077155	0.005124027
	0.001518648	0.00203359	0.003424739	0.004201568	0.005333874
	0.001553457	0.002071963	0.003523347	0.004329583	0.005555644
	0.001568208	0.002084129	0.003573698	0.004398074	0.005701874
	0.001581057	0.002091982	0.003619685	0.004459953	0.005848048
	0.00160258	0.002109445	0.003686466	0.004542484	0.00603203
	0.001641059	0.002147806	0.003794955	0.004669115	0.006287399
	0.001681913	0.002187971	0.00390932	0.004796988	0.006556392
	0.001722892	0.00222691	0.004023708	0.004918504	0.006828804
	0.001765922	0.002267093	0.004142974	0.005038778	0.007112585
	0.00182039	0.002320431	0.004292291	0.005186846	0.007454388
	0.001928317	0.002438792	0.004586451	0.005491805	0.008069844
	0.002050616	0.002569964	0.004922773	0.005828874	0.008775988
	0.002206165	0.00273371	0.005355673	0.00625366	0.009683062
	0.002401728	0.00293093	0.005912809	0.006788747	0.010867107
	0.002631691	0.003146158	0.006595194	0.00742681	0.012363308
	0.00284342	0.003330381	0.007246385	0.007986392	0.013835833
	0.003102043	0.003545219	0.008066984	0.008659767	0.015714041
	0.003454071	0.003823341	0.009227987	0.009574786	0.018406712
	0.003975669	0.004213159	0.011021606	0.010913623	0.022616372
	0.004770906	0.004783464	0.013859206	0.012887865	0.029312275
	0.006054652	0.005665421	0.018520409	0.015902336	0.040240507
	0.032656572	0.040780028	0.048378074	0.076763858	0.058959885
	0.022719272	0.028691178	0.033918539	0.054124685	0.04432363
	0.016950038	0.021638685	0.025424664	0.040916328	0.034955056
	0.013627939	0.017553155	0.020498471	0.033330605	0.029100482
	0.011515258	0.014943073	0.017351253	0.028510355	0.025177654
	0.009949914	0.013001799	0.015012978	0.024937477	0.022154153
	0.008549389	0.011256768	0.012920635	0.021724991	0.019352337
	0.007453842	0.0098837	0.011283911	0.019180499	0.017101765
	0.006623939	0.008837081	0.010042493	0.01722768	0.015355101

Health Risk Assessment Results Summary

		MAX:	4.18	5.16	7.17
Unique Identifier	X (UTM)	Y (UTM)	Onroad	Offroad	Total Risk
3836403773385	383640	3773385	0.484374742	0.391634067	0.8760088
3836503773385	383650	3773385	0.435210981	0.370383275	0.8055943
3836603773385	383660	3773385	0.388403915	0.347552549	0.7359565
3836703773385	383670	3773385	0.348081783	0.326086793	0.6741686
3836803773385	383680	3773385	0.313506193	0.306214836	0.619721
3836903773385	383690	3773385	0.281814745	0.28627539	0.5680901
3837003773385	383700	3773385	0.25538927	0.268713362	0.5241026
3837103773385	383710	3773385	0.236454936	0.256283639	0.4927386
3837203773385	383720	3773385	0.221463512	0.246450736	0.4679142
3837303773385	383730	3773385	0.20823892	0.237502759	0.4457417
3837403773385	383740	3773385	0.199040842	0.231877356	0.4309182
3837503773385	383750	3773385	0.190515065	0.226525964	0.417041
3837603773385	383760	3773385	0.18304323	0.221911794	0.404955
3837703773385	383770	3773385	0.176486285	0.218007155	0.3944934
3837803773385	383780	3773385	0.170357971	0.214302175	0.3846601
3837903773385	383790	3773385	0.164811965	0.211023468	0.3758354
3838003773385	383800	3773385	0.159627688	0.207921342	0.367549
3838103773385	383810	3773385	0.155166869	0.205464197	0.3606311
3838203773385	383820	3773385	0.151616222	0.203927587	0.3555438
3838303773385	383830	3773385	0.148330068	0.202548934	0.350879
3838403773385	383840	3773385	0.141665668	0.196550619	0.3382163
3838503773385	383850	3773385	0.134786283	0.189922234	0.3247085
3838603773385	383860	3773385	0.128283704	0.183458947	0.3117427
3838703773385	383870	3773385	0.121951263	0.176895894	0.2988472
3838803773385	383880	3773385	0.116111678	0.170714804	0.2868265
3838903773385	383890	3773385	0.110634066	0.16475613	0.2753902
3839003773385	383900	3773385	0.105535958	0.15909312	0.2646291
3839103773385	383910	3773385	0.100767217	0.153669154	0.2544364
3829703773395	382970	3773395	0.056248337	0.201496411	0.2577447
3829803773395	382980	3773395	0.058996731	0.208405326	0.2674021
3829903773395	382990	3773395	0.061438099	0.214008379	0.2754465
3830003773395	383000	3773395	0.063206087	0.217239199	0.2804453
3830103773395	383010	3773395	0.065117405	0.220511144	0.2856285
3830203773395	383020	3773395	0.066731063	0.222475271	0.2892063
3830303773395	383030	3773395	0.068470599	0.224402341	0.2928729
3830403773395	383040	3773395	0.07058584	0.227056598	0.2976424
3830503773395	383050	3773395	0.073337365	0.231088924	0.3044263
3830603773395	383060	3773395	0.076326947	0.235292828	0.3116198
3830703773395	383070	3773395	0.079779318	0.240181113	0.3199604
3830803773395	383080	3773395	0.083614087	0.245466068	0.3290802
3830903773395	383090	3773395	0.088154452	0.251832886	0.3399873
3831003773395	383100	3773395	0.095759905	0.264678525	0.3604384
3831103773395	383110	3773395	0.104648005	0.279165275	0.3838133
3831203773395	383120	3773395	0.115827331	0.297023285	0.4128506
3831303773395	383130	3773395	0.130115985	0.31885616	0.4489721
3831403773395	383140	3773395	0.147854998	0.343843913	0.4916989
3831503773395	383150	3773395	0.164330984	0.364045755	0.5283767
3831603773395	383160	3773395	0.184553465	0.387998399	0.5725519
3831703773395	383170	3773395	0.211893659	0.419846283	0.6317399
3831803773395	383180	3773395	0.251478282	0.465518001	0.7169963
3831903773395	383190	3773395	0.308731714	0.531265268	0.839997
3832003773395	383200	3773395	0.399155727	0.635217154	1.0343729
3832103773395	383210	3773395	0.561510246	0.813976934	1.3754872
3835503773395	383550	3773395	3.752162665	1.131263339	4.883426
3835603773395	383560	3773395	2.872470177	0.923301821	3.795772
3835803773395	383580	3773395	1.4795676	0.692037926	2.1716055
3835903773395	383590	3773395	1.197419841	0.629765702	1.8271855
3836003773395	383600	3773395	0.997081217	0.579687438	1.5767687
3836103773395	383610	3773395	0.823186014	0.52841683	1.3516028
3836203773395	383620	3773395	0.692169008	0.484782457	1.1769515
3836303773395	383630	3773395	0.596646519	0.449684486	1.046331
3836403773395	383640	3773395	0.527846737	0.422563222	0.95041
3836503773395	383650	3773395	0.471449278	0.398406458	0.8698557
3836603773395	383660	3773395	0.418125302	0.37262942	0.7907547
3836703773395	383670	3773395	0.372561143	0.348425824	0.720987
3836803773395	383680	3773395	0.333814425	0.326091669	0.6599061
3836903773395	383690	3773395	0.298099945	0.303439836	0.6015398
3837003773395	383700	3773395	0.268768138	0.283695656	0.5524638
3837103773395	383710	3773395	0.24766207	0.269491563	0.5171536
3837203773395	383720	3773395	0.23102404	0.258245837	0.4892699
3837303773395	383730	3773395	0.216369616	0.248010806	0.4643804
3837403773395	383740	3773395	0.205904969	0.241190603	0.4470956
3837503773395	383750	3773395	0.196222936	0.234666943	0.4308899
3837603773395	383760	3773395	0.187887136	0.229127579	0.4170147
3837703773395	383770	3773395	0.180753033	0.224559289	0.4053123
3837803773395	383780	3773395	0.174079064	0.22021273	0.3942918
3837903773395	383790	3773395	0.168695411	0.21713523	0.3858306
3838003773395	383800	3773395	0.163769231	0.214381369	0.3781506
3838103773395	383810	3773395	0.159386747	0.212070619	0.3714574
3838203773395	383820	3773395	0.155611411	0.210302768	0.3659142
3838303773395	383830	3773395	0.152068952	0.208649498	0.3607185
3838403773395	383840	3773395	0.145326709	0.202569259	0.347896
3838503773395	383850	3773395	0.138358912	0.19583402	0.3341929
3838603773395	383860	3773395	0.131698286	0.189179307	0.3208776
3838703773395	383870	3773395	0.124963667	0.182064583	0.3070282
3838803773395	383880	3773395	0.118769247	0.17537605	0.2941453
3838903773395	383890	3773395	0.112994865	0.168983773	0.2819786
3839003773395	383900	3773395	0.107649434	0.162941804	0.2705912
3839103773395	383910	3773395	0.102675598	0.157206448	0.259882
3829703773405	382970	3773405	0.055041286	0.199462777	0.2545041
3829803773405	382980	3773405	0.057769064	0.206569294	0.2643384

Health Risk Assessment Results Summary

Sensitive Receptor		MAX:	7.17
Unique Identifier	X (UTM)	Y (UTM)	Total Risk
3836403773385	383640	3773385	0.876008809
3836503773385	383650	3773385	0.805594256
3836603773385	383660	3773385	0.735956464
3836703773385	383670	3773385	0.674168576
3836803773385	383680	3773385	0.619721029
3836903773385	383690	3773385	0.568090135
3837003773385	383700	3773385	0.524102632
3837103773385	383710	3773385	0.492738575
3837203773385	383720	3773385	0.467914248
3837303773385	383730	3773385	0.445741679
3837403773385	383740	3773385	0.430918198
3837503773385	383750	3773385	0.417041029
3837603773385	383760	3773385	0.404955024
3837703773385	383770	3773385	0.39449344
3837803773385	383780	3773385	0.384660146
3837903773385	383790	3773385	0.375835433
3838003773385	383800	3773385	0.36754903
3838103773385	383810	3773385	0.360631066
3838203773385	383820	3773385	0.355543809
3838303773385	383830	3773385	0.350879002
3838403773385	383840	3773385	0.338216287
3838503773385	383850	3773385	0.324708517
3838603773385	383860	3773385	0.311742651
3838703773385	383870	3773385	0.298847156
3838803773385	383880	3773385	0.286826482
3838903773385	383890	3773385	0.275390196
3839003773385	383900	3773385	0.264629078
3839103773385	383910	3773385	0.254436371
3829703773395	382970	3773395	0.257744748
3829803773395	382980	3773395	0.267402057
3829903773395	382990	3773395	0.275446479
3830003773395	383000	3773395	0.280445286
3830103773395	383010	3773395	0.285628548
3830203773395	383020	3773395	0.289206333
3830303773395	383030	3773395	0.29287294
3830403773395	383040	3773395	0.297642438
3830503773395	383050	3773395	0.304426289
3830603773395	383060	3773395	0.311619776
3830703773395	383070	3773395	0.319960431
3830803773395	383080	3773395	0.329080155
3830903773395	383090	3773395	0.339987338
3831003773395	383100	3773395	0.360438431
3831103773395	383110	3773395	0.38381328
3831203773395	383120	3773395	0.412850616
3831303773395	383130	3773395	0.448972145
3831403773395	383140	3773395	0.491698911
3831503773395	383150	3773395	0.528376739
3831603773395	383160	3773395	0.572551864
3831703773395	383170	3773395	0.631739942
3831803773395	383180	3773395	0.716996283
3831903773395	383190	3773395	0.839996982
3832003773395	383200	3773395	1.03437288
3832103773395	383210	3773395	1.37548718
3835503773395	383550	3773395	4.883426004
3835603773395	383560	3773395	3.795771998
3835803773395	383580	3773395	2.171605527
3835903773395	383590	3773395	1.827185543
3836003773395	383600	3773395	1.576768656
3836103773395	383610	3773395	1.351602844
3836203773395	383620	3773395	1.176951465
3836303773395	383630	3773395	1.046331004
3836403773395	383640	3773395	0.950409959
3836503773395	383650	3773395	0.869855736
3836603773395	383660	3773395	0.790754722
3836703773395	383670	3773395	0.720986966
3836803773395	383680	3773395	0.659906094
3836903773395	383690	3773395	0.601539781
3837003773395	383700	3773395	0.552463794
3837103773395	383710	3773395	0.517153633
3837203773395	383720	3773395	0.489269877
3837303773395	383730	3773395	0.464380422
3837403773395	383740	3773395	0.447095572
3837503773395	383750	3773395	0.430889878
3837603773395	383760	3773395	0.417014715
3837703773395	383770	3773395	0.405312322
3837803773395	383780	3773395	0.394291794
3837903773395	383790	3773395	0.385830641
3838003773395	383800	3773395	0.3781506
3838103773395	383810	3773395	0.371457366
3838203773395	383820	3773395	0.365914179
3838303773395	383830	3773395	0.36071845
3838403773395	383840	3773395	0.347895967
3838503773395	383850	3773395	0.334192932
3838603773395	383860	3773395	0.320877593
3838703773395	383870	3773395	0.307028249
3838803773395	383880	3773395	0.294145298
3838903773395	383890	3773395	0.281978639
3839003773395	383900	3773395	0.270591238
3839103773395	383910	3773395	0.259882046
3829703773405	382970	3773405	0.254504063
3829803773405	382980	3773405	0.264338358

FOR CHRONIC CALCS

	MAX:	0.22			
	Overlapping Phases - Maximum GLC				
	2025	2026	2027	2028	2029
	0.006004152	0.008051763	0.00911366	0.015758228	0.01402605
	0.005483111	0.007388143	0.008332656	0.014508349	0.012891392
	0.0049748	0.006734907	0.007572554	0.013262226	0.011770992
	0.00452848	0.006156936	0.006905561	0.012153179	0.010776903
	0.004138706	0.005648509	0.006323389	0.011176668	0.009902636
	0.0037728	0.005166642	0.005777963	0.010254892	0.009080134
	0.003463058	0.004756524	0.005316611	0.009475653	0.008380401
	0.003242227	0.00446549	0.004986805	0.008919522	0.007873749
	0.003067687	0.004236292	0.004725609	0.008477016	0.007467853
	0.00291244	0.004032172	0.00449333	0.008080687	0.007104453
	0.002807872	0.003897435	0.004335702	0.007810442	0.006851402
	0.002710291	0.003771567	0.004188684	0.007557059	0.006614142
	0.002625257	0.003662553	0.004060414	0.007335237	0.006404721
	0.002551463	0.003568759	0.003948842	0.007142134	0.006220163
	0.002482234	0.003480785	0.003844151	0.006960988	0.006046183
	0.002420011	0.003402132	0.003749904	0.006798406	0.005887924
	0.002361689	0.003328425	0.003661411	0.006646317	0.005738707
	0.002312664	0.003267372	0.003586544	0.006519983	0.005610259
	0.002275905	0.003223232	0.003529438	0.006428593	0.005508851
	0.00224214	0.003182681	0.003476306	0.006346157	0.005414761
	0.002156723	0.00306747	0.003348651	0.006111896	0.005208852
	0.00206632	0.002944214	0.003213832	0.005860848	0.004992732
	0.001979868	0.002825763	0.0030848	0.005619919	0.004786323
	0.001894307	0.002707678	0.002957026	0.005380573	0.004582951
	0.001814761	0.002597497	0.002838029	0.005157924	0.004393595
	0.001739331	0.00249248	0.002725056	0.004946835	0.004214322
	0.001668537	0.002393567	0.002618822	0.004748864	0.004046042
	0.00160167	0.002299739	0.002518374	0.004562025	0.003887175
	0.001380474	0.001875265	0.003013839	0.003578589	0.004405865
	0.001430776	0.001935733	0.00314132	0.003737482	0.004651367
	0.001472482	0.001984414	0.003250336	0.003874763	0.004873635
	0.00149811	0.002011877	0.003322482	0.003968392	0.005042355
	0.00152482	0.002039661	0.00339781	0.004064742	0.005221469
	0.001543181	0.002055308	0.003453697	0.004137271	0.005375561
	0.001562254	0.002070483	0.00351101	0.00420871	0.005535822
	0.00158747	0.00209258	0.00358242	0.004292017	0.005720181
	0.001623697	0.002128257	0.003680122	0.004400948	0.00594874
	0.001662441	0.00216611	0.00378382	0.004512005	0.006190243
	0.001707617	0.002211198	0.003903617	0.004636524	0.006462528
	0.001757284	0.00226083	0.004035095	0.004768687	0.006759332
	0.001816719	0.002321515	0.004192529	0.004924513	0.007108129
	0.001926336	0.002443699	0.004483776	0.005222199	0.007708291
	0.002051795	0.002580802	0.004820351	0.005555763	0.008402391
	0.002207346	0.002747418	0.005242973	0.005965566	0.009273569
	0.002400069	0.002945422	0.005778704	0.006474737	0.010394748
	0.002626326	0.003161665	0.006433589	0.007084033	0.01181131
	0.002821081	0.003334304	0.007018903	0.00758545	0.013126163
	0.003054099	0.003532398	0.007740129	0.008178553	0.014765637
	0.003362392	0.003782005	0.008729911	0.008966425	0.017043486
	0.003799879	0.004117935	0.01019214	0.01007872	0.020452381
	0.004423561	0.004575775	0.012349928	0.01161849	0.025510178
	0.005397326	0.005261865	0.015828093	0.013950822	0.033698912
	0.007148231	0.006462934	0.021980976	0.017844028	0.047828534
	0.037929994	0.047524631	0.056499322	0.088896241	0.07234913
	0.029446747	0.03692833	0.043601818	0.069173716	0.054885943
	0.016055022	0.020576272	0.023953286	0.038723865	0.033441946
	0.013301461	0.017183346	0.01986643	0.032451006	0.028473285
	0.011326884	0.014741056	0.016925993	0.027959553	0.024745691
	0.009581762	0.012573006	0.014325571	0.023989429	0.021304647
	0.008246134	0.0109037	0.012337797	0.020923339	0.018593208
	0.007258511	0.009661864	0.01086873	0.018628123	0.016542151
	0.006539778	0.008753675	0.009798435	0.016943824	0.015018852
	0.005942022	0.007994461	0.008909245	0.015527423	0.013732377
	0.005362866	0.007252785	0.008051104	0.014124566	0.012471758
	0.004857671	0.006600369	0.00730407	0.012881766	0.01136101
	0.004419613	0.006030322	0.006657296	0.011792645	0.010390885
	0.004005464	0.005485851	0.00604731	0.010754442	0.009472058
	0.003659582	0.005028283	0.005538664	0.009889767	0.008701943
	0.003410955	0.004700271	0.005172715	0.009269602	0.008141627
	0.003214921	0.00444238	0.00488399	0.008778662	0.007694891
	0.003040684	0.004212721	0.004627523	0.008339508	0.007295591
	0.002919064	0.004054875	0.004447726	0.008030428	0.007009497
	0.002805495	0.003907134	0.004279966	0.007740273	0.006741487
	0.002708224	0.003781308	0.004136184	0.007490129	0.006508891
	0.00262596	0.003675853	0.004014332	0.007278123	0.0063091
	0.002548677	0.003576748	0.003899779	0.007078353	0.006120379
	0.002488661	0.003501668	0.003810347	0.006924078	0.00596894
	0.002434087	0.003433733	0.003728846	0.006785068	0.00582978
	0.002386303	0.003374889	0.003657111	0.006665162	0.005705707
	0.002346326	0.003326489	0.003596533	0.006568025	0.005599127
	0.002308886	0.003281033	0.003539137	0.00647811	0.005498572
	0.002222212	0.003164148	0.003411294	0.006243072	0.005292241
	0.002130314	0.003038843	0.003276049	0.005990654	0.005075534
	0.002041391	0.002916932	0.003145033	0.005744814	0.004865982
	0.001949462	0.002789631	0.003009722	0.005489459	0.004651417
	0.001864195	0.002671082	0.002883903	0.005252609	0.004452146
	0.001783913	0.002558959	0.002765237	0.005029729	0.004264639
	0.001708959	0.002453883	0.002654281	0.004821922	0.004089545
	0.001638642	0.002354934	0.002549988	0.004627233	0.003925261
	0.001368428	0.001862121	0.002948709	0.003419577	0.004213674
	0.001420218	0.001925251	0.003075484	0.003570027	0.004447368

Health Risk Assessment Results Summary

		MAX:	4.18	5.16	7.17
Unique Identifier	X (UTM)	Y (UTM)	Onroad	Offroad	Total Risk
3829903773405	382990	3773405	0.060124061	0.212098704	0.2722228
3830003773405	383000	3773405	0.061681544	0.214745705	0.2764272
3830103773405	383010	3773405	0.063401632	0.217541683	0.2809433
3830203773405	383020	3773405	0.06510756	0.21992146	0.285029
3830303773405	383030	3773405	0.066975435	0.222440298	0.2894157
3830403773405	383040	3773405	0.069146046	0.225491668	0.2946377
3830503773405	383050	3773405	0.071808612	0.229553575	0.3013622
3830603773405	383060	3773405	0.074695076	0.233767191	0.3084623
3830703773405	383070	3773405	0.078184169	0.239070479	0.3172546
3830803773405	383080	3773405	0.082122072	0.244931212	0.3270533
3830903773405	383090	3773405	0.086695082	0.251691417	0.3383865
3831003773405	383100	3773405	0.094138726	0.264500278	0.358639
3831103773405	383110	3773405	0.102858554	0.279033247	0.3818918
3831203773405	383120	3773405	0.11354641	0.296414836	0.4099612
3831303773405	383130	3773405	0.126885723	0.317189477	0.4440752
3831403773405	383140	3773405	0.143313953	0.341039118	0.4843531
3831503773405	383150	3773405	0.158696538	0.360388892	0.5190854
3831603773405	383160	3773405	0.177290329	0.382846258	0.5601366
3831703773405	383170	3773405	0.200836443	0.410482292	0.6113187
3831803773405	383180	3773405	0.231801076	0.446104606	0.6779057
3831903773405	383190	3773405	0.273310922	0.493064731	0.7663757
3832003773405	383200	3773405	0.335555361	0.563273352	0.8988287
3832103773405	383210	3773405	0.432576814	0.670102716	1.1026795
3832203773405	383220	3773405	0.584231477	0.827237444	1.4114689
3832603773405	383560	3773405	3.833927677	1.085122798	4.9190505
3832703773405	383570	3773405	2.487494444	0.909700146	3.3971946
3832803773405	383580	3773405	1.802307514	0.789415901	2.5917234
3832903773405	383590	3773405	1.396969267	0.706300444	2.1032697
3833003773405	383600	3773405	1.132961971	0.641725191	1.7746872
3833103773405	383610	3773405	0.922947612	0.581087446	1.5040351
3833203773405	383620	3773405	0.769367346	0.530792349	1.3001597
3833303773405	383630	3773405	0.656480979	0.48967085	1.1461518
3833403773405	383640	3773405	0.572686993	0.456337426	1.0290244
3833503773405	383650	3773405	0.50559073	0.427051904	0.9326426
3833603773405	383660	3773405	0.445769242	0.397874343	0.8436436
3833703773405	383670	3773405	0.39559685	0.371066464	0.7666633
3833803773405	383680	3773405	0.353573113	0.346699474	0.7002726
3833903773405	383690	3773405	0.316214051	0.323070548	0.6392846
3834003773405	383700	3773405	0.285295557	0.302285502	0.5875811
3834103773405	383710	3773405	0.261604854	0.285968383	0.5475732
3834203773405	383720	3773405	0.242252292	0.272308106	0.5145604
3834303773405	383730	3773405	0.225364892	0.259961432	0.4853263
3834403773405	383740	3773405	0.212968262	0.251221954	0.4641902
3834503773405	383750	3773405	0.201616101	0.242936312	0.4445524
3834603773405	383760	3773405	0.192289874	0.236278942	0.4285688
3834703773405	383770	3773405	0.184690643	0.231126854	0.4158175
3834803773405	383780	3773405	0.177619678	0.226268595	0.4038883
3834903773405	383790	3773405	0.173192926	0.224331508	0.3975244
3835003773405	383800	3773405	0.169354413	0.222968175	0.3923226
3835103773405	383810	3773405	0.16531915	0.221155641	0.3864748
3835203773405	383820	3773405	0.160589151	0.218236709	0.3788259
3835303773405	383830	3773405	0.15611685	0.21543677	0.3715536
3835403773405	383840	3773405	0.149350775	0.209345856	0.3586966
3835503773405	383850	3773405	0.142464214	0.202747884	0.3452121
3835603773405	383860	3773405	0.13572946	0.196013292	0.3317428
3835703773405	383870	3773405	0.128452481	0.188158829	0.3166113
3835803773405	383880	3773405	0.121780943	0.180794347	0.3025753
3835903773405	383890	3773405	0.115611308	0.173810918	0.2894222
3836003773405	383900	3773405	0.109932257	0.167256729	0.277189
3836103773405	383910	3773405	0.104696061	0.161106368	0.2658024
3829703773415	382970	3773415	0.054059237	0.198132025	0.2521913
3829803773415	382980	3773415	0.056676387	0.205126268	0.2618027
3829903773415	382990	3773415	0.058957982	0.210612162	0.2695701
3830003773415	383000	3773415	0.060479198	0.213256604	0.2737358
3830103773415	383010	3773415	0.062163933	0.216096873	0.2782608
3830203773415	383020	3773415	0.063898034	0.218764932	0.282663
3830303773415	383030	3773415	0.065802786	0.22163133	0.2874341
3830403773415	383040	3773415	0.067990577	0.224988153	0.2929787
3830503773415	383050	3773415	0.070625026	0.229242035	0.2998671
3830603773415	383060	3773415	0.073471579	0.233629625	0.3071012
3830703773415	383070	3773415	0.076957895	0.239219357	0.3161773
3830803773415	383080	3773415	0.080925829	0.245445099	0.3263709
3830903773415	383090	3773415	0.085479066	0.252449961	0.337929
3831003773415	383100	3773415	0.092723036	0.265100995	0.357824
3831103773415	383110	3773415	0.101211191	0.279499164	0.3807104
3831203773415	383120	3773415	0.111365207	0.296248894	0.4076141
3831303773415	383130	3773415	0.123659696	0.315692271	0.439352
3831403773415	383140	3773415	0.13862489	0.337995751	0.4766206
3831503773415	383150	3773415	0.153352955	0.35733296	0.5106859
3831603773415	383160	3773415	0.170903073	0.37922558	0.5501287
3831703773415	383170	3773415	0.191481911	0.40371852	0.5952004
3831803773415	383180	3773415	0.215316726	0.430931825	0.6462486
3831903773415	383190	3773415	0.244993973	0.464216656	0.7092106
3832003773415	383200	3773415	0.288574983	0.512905868	0.8014809
3832103773415	383210	3773415	0.349846664	0.580405191	0.9302519
3832203773415	383220	3773415	0.438739289	0.677290267	1.1160296
3832303773415	383230	3773415	0.581648421	0.82616432	1.4078127
3835703773415	383570	3773415	3.202510262	1.072154056	4.2746643
3835903773415	383590	3773415	1.653676569	0.802563991	2.4562406
3836003773415	383600	3773415	1.295593602	0.717141568	2.0127352
3836103773415	383610	3773415	1.040088729	0.644226509	1.6843152

Health Risk Assessment Results Summary

Sensitive Receptor		MAX:	7.17
Unique Identifier	X (UTM)	Y (UTM)	Total Risk
3829903773405	382990	3773405	0.272222765
3830003773405	383000	3773405	0.276427249
3830103773405	383010	3773405	0.280943315
3830203773405	383020	3773405	0.285029019
3830303773405	383030	3773405	0.289415733
3830403773405	383040	3773405	0.294637713
3830503773405	383050	3773405	0.301362187
3830603773405	383060	3773405	0.308462267
3830703773405	383070	3773405	0.317254649
3830803773405	383080	3773405	0.327053284
3830903773405	383090	3773405	0.338386499
3831003773405	383100	3773405	0.358639003
3831103773405	383110	3773405	0.381891801
3831203773405	383120	3773405	0.409961246
3831303773405	383130	3773405	0.4440752
3831403773405	383140	3773405	0.484353072
3831503773405	383150	3773405	0.51908543
3831603773405	383160	3773405	0.560136587
3831703773405	383170	3773405	0.611318735
3831803773405	383180	3773405	0.677905682
3831903773405	383190	3773405	0.766375654
3832003773405	383200	3773405	0.898828712
3832103773405	383210	3773405	1.10267953
3832203773405	383220	3773405	1.411468921
3835603773405	383560	3773405	4.919050474
3835703773405	383570	3773405	3.39719459
3835803773405	383580	3773405	2.591723415
3835903773405	383590	3773405	2.103269711
3836003773405	383600	3773405	1.774687161
3836103773405	383610	3773405	1.504035058
3836203773405	383620	3773405	1.300159694
3836303773405	383630	3773405	1.14615183
3836403773405	383640	3773405	1.02902442
3836503773405	383650	3773405	0.932642634
3836603773405	383660	3773405	0.843643585
3836703773405	383670	3773405	0.766663314
3836803773405	383680	3773405	0.700272586
3836903773405	383690	3773405	0.6392846
3837003773405	383700	3773405	0.587581059
3837103773405	383710	3773405	0.547573237
3837203773405	383720	3773405	0.514560398
3837303773405	383730	3773405	0.485326324
3837403773405	383740	3773405	0.464190216
3837503773405	383750	3773405	0.444552413
3837603773405	383760	3773405	0.428568816
3837703773405	383770	3773405	0.415817497
3837803773405	383780	3773405	0.403888273
3837903773405	383790	3773405	0.397524435
3838003773405	383800	3773405	0.392322588
3838103773405	383810	3773405	0.386474791
3838203773405	383820	3773405	0.378825861
3838303773405	383830	3773405	0.37155362
3838403773405	383840	3773405	0.358696631
3838503773405	383850	3773405	0.345212098
3838603773405	383860	3773405	0.331742751
3838703773405	383870	3773405	0.31661131
3838803773405	383880	3773405	0.30257529
3838903773405	383890	3773405	0.289422226
3839003773405	383900	3773405	0.277188986
3839103773405	383910	3773405	0.265802429
3829703773415	382970	3773415	0.252191262
3829803773415	382980	3773415	0.261802654
3829903773415	382990	3773415	0.269570144
3830003773415	383000	3773415	0.273735802
3830103773415	383010	3773415	0.278260806
3830203773415	383020	3773415	0.282662966
3830303773415	383030	3773415	0.287434116
3830403773415	383040	3773415	0.292978729
3830503773415	383050	3773415	0.299867061
3830603773415	383060	3773415	0.307101204
3830703773415	383070	3773415	0.316177252
3830803773415	383080	3773415	0.326370928
3830903773415	383090	3773415	0.337929027
3831003773415	383100	3773415	0.357824032
3831103773415	383110	3773415	0.380710355
3831203773415	383120	3773415	0.407614102
3831303773415	383130	3773415	0.439351967
3831403773415	383140	3773415	0.476620641
3831503773415	383150	3773415	0.510685915
3831603773415	383160	3773415	0.550128653
3831703773415	383170	3773415	0.595200431
3831803773415	383180	3773415	0.64624855
3831903773415	383190	3773415	0.709210629
3832003773415	383200	3773415	0.801480852
3832103773415	383210	3773415	0.930251855
3832203773415	383220	3773415	1.116029556
3832303773415	383230	3773415	1.407812742
3835703773415	383570	3773415	4.274664318
3835903773415	383590	3773415	2.45624056
3836003773415	383600	3773415	2.01273517
3836103773415	383610	3773415	1.684315238

FOR CHRONIC CALCS

	MAX:	0.22			
	Overlapping Phases - Maximum GLC				
2025	2026	2027	2028	2029	
0.001461571	0.001973797	0.003179891	0.003695762	0.004654387	
0.001483341	0.001995772	0.003240317	0.003772464	0.004801606	
0.001506917	0.002019046	0.003305059	0.003852742	0.004959972	
0.001528375	0.002038306	0.003364917	0.00392552	0.005115089	
0.001551715	0.002058928	0.003428603	0.003999339	0.005278347	
0.001579815	0.002084865	0.003502967	0.004081247	0.00545946	
0.001616226	0.002121052	0.003596878	0.004181227	0.005673611	
0.001654995	0.002159304	0.003696254	0.004283274	0.005899497	
0.001703044	0.002208833	0.003818858	0.004407548	0.006168608	
0.001756749	0.002264443	0.003956287	0.00454398	0.006468883	
0.001818886	0.002329425	0.004116308	0.004700645	0.006815881	
0.001928227	0.00245256	0.004400362	0.00498624	0.007394817	
0.002053873	0.00259169	0.004730114	0.005308293	0.008065919	
0.002205328	0.002756136	0.005132699	0.005692759	0.008885415	
0.002388747	0.002947965	0.005630868	0.006159323	0.009913519	
0.002604003	0.00315995	0.006235693	0.006715297	0.011199541	
0.00278984	0.003328924	0.00677993	0.007183792	0.012407853	
0.003008128	0.003519173	0.007438493	0.007731626	0.013890835	
0.003278015	0.003744389	0.008278788	0.008406809	0.015806354	
0.003625321	0.004020857	0.009398595	0.009269816	0.018387983	
0.004083122	0.004369566	0.010919774	0.010379435	0.021915328	
0.004763289	0.0048674	0.013239595	0.011993141	0.027305238	
0.005812001	0.005601636	0.016875679	0.014373641	0.035732509	
0.007461877	0.00673951	0.022395056	0.01778964	0.048095222	
0.0388205	0.048346096	0.056983954	0.090437259	0.068389343	
0.025966965	0.032737106	0.038404073	0.061130281	0.050004431	
0.019360712	0.024665991	0.028671946	0.046094095	0.039210537	
0.015417094	0.019825909	0.022847022	0.03711703	0.032382198	
0.012817002	0.016617417	0.018984164	0.031217839	0.027546537	
0.010712365	0.014009241	0.015855551	0.026455225	0.023447645	
0.009149082	0.012061107	0.01353419	0.022900239	0.020300427	
0.007981935	0.010597888	0.011805851	0.020220773	0.017898415	
0.007103267	0.009490406	0.010507196	0.018182854	0.016056865	
0.006387925	0.008583476	0.009452779	0.016502983	0.014533968	
0.005735537	0.007749942	0.008495399	0.014940912	0.013129587	
0.005177226	0.007030832	0.007678509	0.013582635	0.011916632	
0.004700341	0.006411843	0.006982462	0.012408866	0.010872983	
0.0042666	0.005843746	0.006350997	0.011330721	0.009920509	
0.003901409	0.005362357	0.005820395	0.01042337	0.009116407	
0.003619717	0.004990716	0.005411617	0.009725202	0.008491613	
0.003388054	0.004684878	0.005075699	0.009149526	0.007974186	
0.003183801	0.004414549	0.004779847	0.008639599	0.00751604	
0.003035773	0.004220585	0.004565064	0.008268407	0.007177691	
0.00289882	0.004040595	0.004366546	0.007922799	0.006863705	
0.002787233	0.003895016	0.004204538	0.007639426	0.006603935	
0.002697857	0.003779846	0.00407454	0.007411431	0.006391554	
0.002614405	0.00367227	0.003953086	0.007197965	0.006192236	
0.002568081	0.00361723	0.003884859	0.007082406	0.006071532	
0.002529556	0.003572864	0.003827784	0.006990616	0.005968007	
0.002487039	0.003522014	0.003764824	0.006890007	0.0058569	
0.00243305	0.00345386	0.003685234	0.006757154	0.00572213	
0.002381849	0.003388967	0.003609251	0.006630906	0.005593612	
0.002294731	0.003271625	0.003482377	0.006397428	0.00538862	
0.002204015	0.003148179	0.003350515	0.006151005	0.005176702	
0.002113893	0.00302467	0.003219418	0.005903786	0.004966658	
0.002013486	0.002885134	0.003073625	0.0056254	0.004736197	
0.001920611	0.002755519	0.002938419	0.005368433	0.00452299	
0.001833834	0.002633834	0.002811867	0.005128881	0.004323997	
0.001753317	0.002520491	0.002694201	0.004907109	0.004139308	
0.001678521	0.002414857	0.002584725	0.004701772	0.003967687	
0.001360777	0.001853985	0.002896714	0.003282818	0.00405053	
0.001411814	0.001916662	0.003018373	0.003421063	0.004267716	
0.001452958	0.001965189	0.003119087	0.003537164	0.00446201	
0.001474831	0.001986951	0.003177191	0.003607379	0.004601597	
0.001498801	0.002010456	0.003239978	0.003681017	0.0047517	
0.00152231	0.002032272	0.003301485	0.003751	0.004902964	
0.001548067	0.002056079	0.003367606	0.003822811	0.00506282	
0.00157828	0.002084975	0.003443575	0.003901953	0.005238969	
0.001615984	0.00212316	0.003536912	0.003997006	0.005444711	
0.001655866	0.002163268	0.003635389	0.004094266	0.005661816	
0.001705816	0.002215781	0.003758961	0.004216388	0.005926075	
0.00176201	0.0022752	0.003898838	0.004352719	0.006224756	
0.001825739	0.002342825	0.004058949	0.004506952	0.006566501	
0.001933843	0.002465324	0.004334166	0.004778739	0.007122921	
0.002058242	0.002604307	0.004654398	0.00508635	0.007768529	
0.002204301	0.002764393	0.00503543	0.005444203	0.008537357	
0.002376129	0.002946828	0.005492576	0.005865149	0.009470874	
0.002576959	0.003149924	0.006042181	0.006362407	0.010620978	
0.002760479	0.003322501	0.00656427	0.006813577	0.011761392	
0.00297158	0.003511713	0.007184749	0.007335794	0.013141684	
0.003211676	0.003718087	0.00791115	0.007923838	0.01478221	
0.003482585	0.003941781	0.008753082	0.008574618	0.01670176	
0.003814814	0.004206695	0.009811096	0.00936069	0.019125026	
0.004297554	0.004575384	0.01139036	0.010499495	0.022757778	
0.004970061	0.00507063	0.01363197	0.012040333	0.027907656	
0.005941579	0.005765815	0.016909359	0.014182624	0.035400868	
0.007489832	0.006834429	0.022125825	0.017433566	0.047166453	
0.033078579	0.041438224	0.048621322	0.077068099	0.06147302	
0.018134317	0.023197012	0.026684143	0.043120854	0.037320834	
0.014609421	0.018863089	0.021454963	0.035131187	0.030894375	
0.012048774	0.015698378	0.017658033	0.029362158	0.025966273	

Health Risk Assessment Results Summary

		MAX:	4.18	5.16	7.17
Unique Identifier	X (UTM)	Y (UTM)	Onroad	Offroad	Total Risk
3836203773415	383620	3773415	0.858452855	0.585082624	1.4435355
3836303773415	383630	3773415	0.724802181	0.536367002	1.2611692
3836403773415	383640	3773415	0.622646679	0.49503827	1.1176849
3836503773415	383650	3773415	0.542689099	0.459379582	1.0020687
3836603773415	383660	3773415	0.475440932	0.426064643	0.9015056
3836703773415	383670	3773415	0.420177469	0.396174761	0.8163522
3836803773415	383680	3773415	0.374661843	0.369494074	0.7441559
3836903773415	383690	3773415	0.335677393	0.344800467	0.6804779
3837003773415	383700	3773415	0.303260605	0.322996248	0.6262569
3837103773415	383710	3773415	0.276635224	0.304234176	0.5808694
3837203773415	383720	3773415	0.254156719	0.28770955	0.5418663
3837303773415	383730	3773415	0.234742548	0.272879892	0.5076224
3837403773415	383740	3773415	0.220190262	0.261939577	0.4821298
3837503773415	383750	3773415	0.207044641	0.251711462	0.4587561
3837603773415	383760	3773415	0.196634164	0.243790671	0.4404248
3837703773415	383770	3773415	0.188600966	0.238054503	0.4266555
3837803773415	383780	3773415	0.181119398	0.23263703	0.4137564
3837903773415	383790	3773415	0.177671532	0.231867341	0.4095389
3838003773415	383800	3773415	0.175037778	0.232034062	0.4070718
3838103773415	383810	3773415	0.171475831	0.230863843	0.4023397
3838203773415	383820	3773415	0.165686348	0.226655085	0.3923414
3838303773415	383830	3773415	0.160219224	0.22260711	0.3828263
3838403773415	383840	3773415	0.153401485	0.216457755	0.3698592
3838503773415	383850	3773415	0.146620991	0.210023429	0.3566444
3838603773415	383860	3773415	0.139831157	0.203227175	0.3430583
3838703773415	383870	3773415	0.131985733	0.194569972	0.3265557
3838803773415	383880	3773415	0.124819892	0.186485874	0.3113058
3838903773415	383890	3773415	0.118235201	0.178884466	0.2971197
3839003773415	383900	3773415	0.112211852	0.171783401	0.2839953
3839103773415	383910	3773415	0.106703741	0.165186529	0.2718903
3829703773425	382970	3773425	0.053132313	0.197009375	0.2501417
3829803773425	382980	3773425	0.05564755	0.203891566	0.2595391
3829903773425	382990	3773425	0.057869389	0.209392094	0.2672615
3830003773425	383000	3773425	0.059364859	0.212111912	0.2714768
3830103773425	383010	3773425	0.061026866	0.215082253	0.2761091
3830203773425	383020	3773425	0.062793357	0.218082857	0.2808762
3830303773425	383030	3773425	0.064734609	0.22131079	0.2860454
3830403773425	383040	3773425	0.066938171	0.225006032	0.2919442
3830503773425	383050	3773425	0.069547801	0.229469174	0.299017
3830603773425	383060	3773425	0.072362283	0.234060364	0.3064226
3830703773425	383070	3773425	0.075845846	0.239935628	0.3157815
3830803773425	383080	3773425	0.079851319	0.24653537	0.3263867
3830903773425	383090	3773425	0.084393447	0.253796909	0.3381904
3831003773425	383100	3773425	0.091487436	0.266380558	0.357868
3831103773425	383110	3773425	0.099789935	0.280715591	0.3805055
3831203773425	383120	3773425	0.109512179	0.296965371	0.4064776
3831303773425	383130	3773425	0.120945248	0.31527977	0.436225
3831403773425	383140	3773425	0.134720173	0.336246403	0.4709666
3831503773425	383150	3773425	0.148969066	0.355836641	0.5048057
3831603773425	383160	3773425	0.165841482	0.377690452	0.5435319
3831703773425	383170	3773425	0.184188244	0.399897236	0.5840855
3831803773425	383180	3773425	0.202780008	0.420858009	0.623638
3831903773425	383190	3773425	0.224642314	0.444984077	0.6696264
3832003773425	383200	3773425	0.256825853	0.481167926	0.7379938
3832103773425	383210	3773425	0.299623325	0.528493523	0.8281168
3832203773425	383220	3773425	0.362835496	0.597815761	0.9606513
3832303773425	383230	3773425	0.477136553	0.723348406	1.200485
3832403773425	383240	3773425	0.684828482	0.943243522	1.628072
3835703773425	383570	3773425	3.576432748	1.28750927	4.863942
3835803773425	383580	3773425	2.746831166	1.073583626	3.8204148
3835903773425	383590	3773425	1.958783151	0.918184364	2.8769675
3836003773425	383600	3773425	1.496349172	0.807242804	2.303592
3836103773425	383610	3773425	1.176636453	0.717867436	1.8945039
3836203773425	383620	3773425	0.959489749	0.647249763	1.6067395
3836303773425	383630	3773425	0.800776002	0.589096534	1.3898725
3836403773425	383640	3773425	0.677104754	0.538159645	1.2152644
3836503773425	383650	3773425	0.582607036	0.495105321	1.0777124
3836603773425	383660	3773425	0.50727328	0.457165062	0.9644383
3836703773425	383670	3773425	0.44677574	0.423962846	0.8707386
3836803773425	383680	3773425	0.397520967	0.394729274	0.7922502
3836903773425	383690	3773425	0.35618931	0.368331223	0.7245205
3837003773425	383700	3773425	0.32172059	0.344936125	0.6666567
3837103773425	383710	3773425	0.291994127	0.323531603	0.6155257
3837203773425	383720	3773425	0.266374271	0.304087222	0.5704615
3837303773425	383730	3773425	0.244554517	0.286834071	0.5313886
3837403773425	383740	3773425	0.228085767	0.273870941	0.5019567
3837503773425	383750	3773425	0.213417045	0.261947665	0.4753647
3837603773425	383760	3773425	0.201966699	0.252807118	0.4547738
3837703773425	383770	3773425	0.193329654	0.246316858	0.4396465
3837803773425	383780	3773425	0.185291611	0.240177288	0.4254689
3837903773425	383790	3773425	0.181883724	0.239433575	0.4213173
3838003773425	383800	3773425	0.179364055	0.239756561	0.4191206
3838103773425	383810	3773425	0.175822695	0.238642018	0.4144647
3838203773425	383820	3773425	0.16985596	0.234223567	0.4040795
3838303773425	383830	3773425	0.164302591	0.230081357	0.3943839
3838403773425	383840	3773425	0.157408766	0.223840134	0.3812489
3838503773425	383850	3773425	0.150543873	0.217287613	0.3678315
3838603773425	383860	3773425	0.143633065	0.210330192	0.3539633
3838703773425	383870	3773425	0.135507293	0.201247359	0.3367547
3838803773425	383880	3773425	0.128099616	0.192808577	0.3209082
3838903773425	383890	3773425	0.121222962	0.184756836	0.3059798

Health Risk Assessment Results Summary

Sensitive Receptor		MAX:	7.17
Unique Identifier	X (UTM)	Y (UTM)	Total Risk
3836203773415	383620	3773415	1.443535479
3836303773415	383630	3773415	1.261169183
3836403773415	383640	3773415	1.117684949
3836503773415	383650	3773415	1.002068681
3836603773415	383660	3773415	0.901505575
3836703773415	383670	3773415	0.816352229
3836803773415	383680	3773415	0.744155917
3836903773415	383690	3773415	0.68047786
3837003773415	383700	3773415	0.626256853
3837103773415	383710	3773415	0.5808694
3837203773415	383720	3773415	0.541866268
3837303773415	383730	3773415	0.50762244
3837403773415	383740	3773415	0.482129839
3837503773415	383750	3773415	0.458756103
3837603773415	383760	3773415	0.440424835
3837703773415	383770	3773415	0.426655469
3837803773415	383780	3773415	0.413756428
3837903773415	383790	3773415	0.409538873
3838003773415	383800	3773415	0.40707184
3838103773415	383810	3773415	0.402339674
3838203773415	383820	3773415	0.392341432
3838303773415	383830	3773415	0.382826334
3838403773415	383840	3773415	0.36985924
3838503773415	383850	3773415	0.35664442
3838603773415	383860	3773415	0.343058332
3838703773415	383870	3773415	0.326555705
3838803773415	383880	3773415	0.311305766
3838903773415	383890	3773415	0.297119667
3839003773415	383900	3773415	0.283995253
3839103773415	383910	3773415	0.27189027
3829703773425	382970	3773425	0.250141689
3829803773425	382980	3773425	0.259539116
3829903773425	382990	3773425	0.267261482
3830003773425	383000	3773425	0.271476771
3830103773425	383010	3773425	0.276109119
3830203773425	383020	3773425	0.280876213
3830303773425	383030	3773425	0.286045399
3830403773425	383040	3773425	0.291944202
3830503773425	383050	3773425	0.299016975
3830603773425	383060	3773425	0.306422647
3830703773425	383070	3773425	0.315781474
3830803773425	383080	3773425	0.326386689
3830903773425	383090	3773425	0.338190357
3831003773425	383100	3773425	0.357867995
3831103773425	383110	3773425	0.380505525
3831203773425	383120	3773425	0.40647755
3831303773425	383130	3773425	0.436225017
3831403773425	383140	3773425	0.470966575
3831503773425	383150	3773425	0.504805707
3831603773425	383160	3773425	0.543531934
3831703773425	383170	3773425	0.58408548
3831803773425	383180	3773425	0.623638017
3831903773425	383190	3773425	0.669626391
3832003773425	383200	3773425	0.737993778
3832103773425	383210	3773425	0.828116847
3832203773425	383220	3773425	0.960651258
3832303773425	383230	3773425	1.200484959
3832403773425	383240	3773425	1.628072004
3835703773425	383570	3773425	4.863942018
3835803773425	383580	3773425	3.820414793
3835903773425	383590	3773425	2.876967515
3836003773425	383600	3773425	2.303591976
3836103773425	383610	3773425	1.89450389
3836203773425	383620	3773425	1.606739512
3836303773425	383630	3773425	1.389872536
3836403773425	383640	3773425	1.215264399
3836503773425	383650	3773425	1.077712357
3836603773425	383660	3773425	0.964438342
3836703773425	383670	3773425	0.870738586
3836803773425	383680	3773425	0.792250241
3836903773425	383690	3773425	0.724520533
3837003773425	383700	3773425	0.666656715
3837103773425	383710	3773425	0.61552573
3837203773425	383720	3773425	0.570461493
3837303773425	383730	3773425	0.531388588
3837403773425	383740	3773425	0.501956709
3837503773425	383750	3773425	0.47536471
3837603773425	383760	3773425	0.454773817
3837703773425	383770	3773425	0.439646512
3837803773425	383780	3773425	0.4254689
3837903773425	383790	3773425	0.421317299
3838003773425	383800	3773425	0.419120616
3838103773425	383810	3773425	0.414464712
3838203773425	383820	3773425	0.404079527
3838303773425	383830	3773425	0.394383948
3838403773425	383840	3773425	0.3812489
3838503773425	383850	3773425	0.367831486
3838603773425	383860	3773425	0.353963257
3838703773425	383870	3773425	0.336754652
3838803773425	383880	3773425	0.320908194
3838903773425	383890	3773425	0.305979798

FOR CHRONIC CALCS

	MAX:	0.22			
	Overlapping Phases - Maximum GLC				
	2025	2026	2027	2028	2029
	0.010198777	0.013400264	0.01491922	0.02519008	0.022277369
	0.008814593	0.011671035	0.012878711	0.022050607	0.01945339
	0.007737587	0.01031734	0.011299701	0.019581619	0.017221477
	0.006879115	0.009231378	0.01004725	0.017587821	0.015417881
	0.00614145	0.008291046	0.008976005	0.015841481	0.013848143
	0.00552321	0.007496835	0.008081469	0.014354451	0.012521159
	0.005004035	0.006824663	0.007332662	0.013089779	0.011398438
	0.004550294	0.006232626	0.006679942	0.011972536	0.010412392
	0.004166594	0.005728845	0.006129253	0.011024993	0.009576015
	0.003847134	0.005307528	0.005671846	0.010235853	0.008877191
	0.003573997	0.004945946	0.005281482	0.009559721	0.008277565
	0.00333531	0.004628857	0.004940799	0.008966855	0.007751729
	0.003157462	0.004394073	0.004687036	0.008524726	0.007354799
	0.002995117	0.004179036	0.004455508	0.008118418	0.006991075
	0.002867645	0.004011496	0.004273496	0.007797752	0.006701036
	0.002771408	0.00388694	0.004135813	0.007554534	0.006476712
	0.002681429	0.003770372	0.004007048	0.007326292	0.006266026
	0.002649195	0.003736007	0.003960121	0.007249631	0.006175831
	0.002628453	0.003717758	0.003929457	0.007210255	0.006110972
	0.002593012	0.003677511	0.003877568	0.007134674	0.006016429
	0.002523409	0.003587294	0.003777028	0.006960824	0.005850207
	0.002457371	0.003501428	0.003681284	0.006794656	0.005691672
	0.002369329	0.003382897	0.003554697	0.006561266	0.00548697
	0.002280173	0.003261865	0.003426534	0.006321547	0.005280306
	0.002189097	0.003137094	0.00329569	0.006073648	0.005070361
	0.002079648	0.002984419	0.003138971	0.005770299	0.004823119
	0.001978786	0.002843121	0.002994021	0.005491714	0.004595384
	0.001885206	0.002711379	0.002859293	0.005234085	0.004384287
	0.001798845	0.002589325	0.002734658	0.004997383	0.004189554
	0.001719342	0.002476634	0.002619702	0.004780328	0.004010103
	0.001354049	0.001846557	0.002849405	0.00315731	0.003901497
	0.001404295	0.00190858	0.002966441	0.003284907	0.004104463
	0.001445546	0.001957426	0.003064587	0.003392902	0.004288149
	0.001467953	0.001979605	0.003121513	0.003457747	0.004421221
	0.001492797	0.002004133	0.003183602	0.003526129	0.004564313
	0.001518572	0.002028913	0.003247503	0.003593937	0.004712309
	0.001546794	0.002056069	0.003316396	0.003664131	0.00486899
	0.001579212	0.002088137	0.00339449	0.003741216	0.005041059
	0.001618243	0.002128336	0.003487814	0.003832108	0.005239631
	0.001659363	0.002170441	0.003586098	0.00392582	0.005449797
	0.001711167	0.002225825	0.003710745	0.004045809	0.005710075
	0.001769875	0.002288955	0.003853503	0.004182386	0.006008699
	0.001835235	0.002359111	0.004014271	0.004334517	0.006346887
	0.001942732	0.002481395	0.004283018	0.004594973	0.006886709
	0.00206636	0.002620381	0.004595979	0.004890378	0.007512947
	0.002208058	0.002776724	0.004959802	0.005226037	0.008242643
	0.002369989	0.002950405	0.005383467	0.005609217	0.009101964
	0.002558327	0.003144447	0.005888769	0.00605879	0.010147138
	0.002741581	0.003322446	0.00639669	0.006496355	0.011238842
	0.002949843	0.003514143	0.006994788	0.007001897	0.012551643
	0.003167448	0.003705813	0.007637897	0.007524256	0.013993208
	0.003380404	0.003887199	0.008280095	0.008017716	0.015450371
	0.003627422	0.004091997	0.009038378	0.008584432	0.017173518
	0.003990517	0.004383409	0.010179782	0.009432707	0.019768834
	0.004466817	0.004751018	0.01171271	0.010529268	0.023266151
	0.00516331	0.005267776	0.014008264	0.01210572	0.028510541
	0.006410431	0.006154437	0.018245687	0.014888757	0.038235288
	0.008666591	0.007708504	0.025909472	0.019656781	0.055491475
	0.037128747	0.04662801	0.054848747	0.086173196	0.072856763
	0.029038775	0.036564072	0.042534792	0.067548699	0.056043391
	0.021376798	0.027201347	0.03125121	0.050097858	0.043160726
	0.016817479	0.02161239	0.02448547	0.03995375	0.034874144
	0.013613128	0.017667519	0.019749591	0.032756732	0.028839162
	0.011396385	0.014922865	0.01648602	0.027797857	0.024487257
	0.009746917	0.012869595	0.014070618	0.024098662	0.021171668
	0.00843519	0.011225715	0.01216418	0.021129175	0.018490049
	0.007413265	0.009936044	0.010688707	0.018781272	0.016373427
	0.006581561	0.008878228	0.009494236	0.016835603	0.014627707
	0.005900691	0.008005797	0.008520174	0.015216151	0.013183896
	0.005335692	0.007276308	0.007714924	0.013853787	0.011976863
	0.004852443	0.006647658	0.007028329	0.012674334	0.010938425
	0.004442594	0.006111147	0.006447382	0.01166735	0.010053932
	0.004082883	0.005637017	0.00593884	0.010779617	0.009276491
	0.003767802	0.005219207	0.005494362	0.009999827	0.008594237
	0.003495942	0.004857127	0.005111554	0.009326049	0.00800405
	0.003291185	0.004585651	0.004823494	0.008819176	0.007554903
	0.003106947	0.004340492	0.004564478	0.008360649	0.007149361
	0.002964155	0.004151821	0.004363684	0.008003965	0.00683053
	0.002858739	0.004014707	0.004215218	0.007739621	0.006589398
	0.002760177	0.003886273	0.004076299	0.00749129	0.006362938
	0.002728317	0.003852944	0.004030909	0.007417375	0.006274292
	0.002709246	0.003837672	0.004003513	0.007384948	0.006213411
	0.002674131	0.003798392	0.003953111	0.007313551	0.006120608
	0.002601806	0.003704613	0.003850152	0.007134853	0.005950353
	0.002534416	0.003617088	0.003753709	0.006967611	0.005790585
	0.002445106	0.003496888	0.003626806	0.00673273	0.005585076
	0.00235447	0.003373803	0.003498101	0.006490794	0.005377371
	0.002261391	0.00324618	0.003366031	0.006238663	0.005165175
	0.002147235	0.0030866	0.003204554	0.005922639	0.004910388
	0.002042373	0.002939438	0.003055658	0.005633108	0.004676336
	0.001943881	0.002800428	0.002915558	0.005362269	0.004457138

Health Risk Assessment Results Summary

		MAX:	4.18	5.16	7.17
Unique Identifier	X (UTM)	Y (UTM)	Onroad	Offroad	Total Risk
3839003773425	383900	3773425	0.114891107	0.177171341	0.2920624
3839103773425	383910	3773425	0.109121249	0.170145565	0.2792668
3829703773435	382970	3773435	0.052276728	0.196182535	0.2484593
3829803773435	382980	3773435	0.054663051	0.202847853	0.2575109
3829903773435	382990	3773435	0.056827396	0.20837371	0.2652011
3830003773435	383000	3773435	0.05839386	0.211530876	0.2699247
3830103773435	383010	3773435	0.06012104	0.214940524	0.2750616
3830203773435	383020	3773435	0.061958418	0.218412856	0.2803713
3830303773435	383030	3773435	0.063964425	0.222101396	0.2860658
3830403773435	383040	3773435	0.066227546	0.22621764	0.2924452
3830503773435	383050	3773435	0.068912492	0.231153879	0.3000664
3830603773435	383060	3773435	0.071802896	0.236207457	0.3080104
3830703773435	383070	3773435	0.075351666	0.242487715	0.3178394
3830803773435	383080	3773435	0.079430127	0.249507182	0.3289373
3830903773435	383090	3773435	0.084031591	0.257134974	0.3411666
3831003773435	383100	3773435	0.091001663	0.269687167	0.3606888
3831103773435	383110	3773435	0.099142558	0.283937558	0.3830801
3831203773435	383120	3773435	0.108585553	0.299908768	0.4084943
3831303773435	383130	3773435	0.119617669	0.317836248	0.4374539
3831403773435	383140	3773435	0.132776002	0.338213524	0.4709895
3831503773435	383150	3773435	0.146432631	0.357436687	0.5038693
3831603773435	383160	3773435	0.162376486	0.378655288	0.5410318
3831703773435	383170	3773435	0.179601977	0.400003917	0.5796059
3831803773435	383180	3773435	0.197075651	0.420156583	0.6172322
3831903773435	383190	3773435	0.217422605	0.443061546	0.6604842
3832003773435	383200	3773435	0.246288968	0.475983711	0.7222727
3832103773435	383210	3773435	0.283611781	0.517774034	0.8013858
3832203773435	383220	3773435	0.338770366	0.578922561	0.9176929
3832303773435	383230	3773435	0.441182096	0.692499398	1.1336815
3832403773435	383240	3773435	0.626337536	0.891490457	1.517828
3835803773435	383580	3773435	3.397257859	1.237120559	4.6343784
3836003773435	383600	3773435	1.726206602	0.908466423	2.634673
3836103773435	383610	3773435	1.334811537	0.798586556	2.1333981
3836203773435	383620	3773435	1.06630946	0.713283813	1.7795933
3836303773435	383630	3773435	0.877440996	0.643726569	1.5211676
3836403773435	383640	3773435	0.732527431	0.583310796	1.3158382
3836503773435	383650	3773435	0.623850231	0.532910115	1.1567603
3836603773435	383660	3773435	0.54137552	0.490928933	1.0323045
3836703773435	383670	3773435	0.47653712	0.454957062	0.9314942
3836803773435	383680	3773435	0.423404579	0.423136029	0.8465406
3836903773435	383690	3773435	0.376967528	0.392883252	0.7698508
3837003773435	383700	3773435	0.338587183	0.366226075	0.7048133
3837103773435	383710	3773435	0.306042126	0.34227742	0.6483195
3837203773435	383720	3773435	0.278336233	0.320817691	0.5991539
3837303773435	383730	3773435	0.254797413	0.30178404	0.5565815
3837403773435	383740	3773435	0.237305904	0.287683937	0.5249898
3837503773435	383750	3773435	0.22174122	0.274743686	0.4964849
3837603773435	383760	3773435	0.209294509	0.264463453	0.473758
3837703773435	383770	3773435	0.199627836	0.256791403	0.4564192
3837803773435	383780	3773435	0.190676819	0.249554116	0.4402309
3837903773435	383790	3773435	0.185696612	0.246870286	0.4325669
3838003773435	383800	3773435	0.181516617	0.245076912	0.4265935
3838103773435	383810	3773435	0.177308309	0.243094401	0.4204027
3838203773435	383820	3773435	0.172627724	0.240297197	0.4129249
3838303773435	383830	3773435	0.168265784	0.237739572	0.4060054
3838403773435	383840	3773435	0.161375067	0.231508532	0.3928836
3838503773435	383850	3773435	0.154141558	0.224431544	0.3785731
3838603773435	383860	3773435	0.147017392	0.217150525	0.3641679
3838703773435	383870	3773435	0.138998554	0.208190903	0.3471895
3838803773435	383880	3773435	0.131645816	0.199815909	0.3314617
3838903773435	383890	3773435	0.124580692	0.191486137	0.3160668
3839003773435	383900	3773435	0.117953883	0.183436915	0.3013908
3839103773435	383910	3773435	0.111920977	0.1759873	0.2879083
3829703773445	382970	3773445	0.051488213	0.195676754	0.247165
3829803773445	382980	3773445	0.053708448	0.201973085	0.2556815
3829903773445	382990	3773445	0.055821044	0.207547556	0.2633686
3830003773445	383000	3773445	0.057561827	0.211526453	0.2690883
3830103773445	383010	3773445	0.059450464	0.215707758	0.2751582
3830203773445	383020	3773445	0.061400097	0.219765796	0.2811659
3830303773445	383030	3773445	0.063489494	0.223949139	0.2874386
3830403773445	383040	3773445	0.065841233	0.228562038	0.2944033
3830503773445	383050	3773445	0.068691432	0.234188284	0.3028797
3830603773445	383060	3773445	0.07176316	0.239938304	0.3117015
3830703773445	383070	3773445	0.075433071	0.246733035	0.3221661
3830803773445	383080	3773445	0.079626648	0.254241011	0.3338677
3830903773445	383090	3773445	0.084324226	0.262302422	0.3466266
3831003773445	383100	3773445	0.091186667	0.274828893	0.3660156
3831103773445	383110	3773445	0.099146413	0.288889856	0.3880363
3831203773445	383120	3773445	0.108442875	0.304785062	0.4132279
3831303773445	383130	3773445	0.119352512	0.322753541	0.4421061
3831403773445	383140	3773445	0.132332072	0.343177159	0.4755092
3831503773445	383150	3773445	0.145381613	0.361693701	0.5070753
3831603773445	383160	3773445	0.160379611	0.381958012	0.5423376
3831703773445	383170	3773445	0.17725061	0.403445687	0.5806963
3831803773445	383180	3773445	0.195836611	0.425977275	0.6218139
3831903773445	383190	3773445	0.217818822	0.451851394	0.6696702
3832003773445	383200	3773445	0.246759176	0.485551504	0.7323107
3832103773445	383210	3773445	0.28363964	0.527664921	0.8113046
3832203773445	383220	3773445	0.337486921	0.58811403	0.925601
3832303773445	383230	3773445	0.436098154	0.698360626	1.1344588
3832403773445	383240	3773445	0.613213891	0.888251184	1.5014651

Health Risk Assessment Results Summary

Sensitive Receptor		MAX:	7.17
Unique Identifier	X (UTM)	Y (UTM)	Total Risk
3839003773425	383900	3773425	0.292062448
3839103773425	383910	3773425	0.279266814
3829703773435	382970	3773435	0.248459263
3829803773435	382980	3773435	0.257510904
3829903773435	382990	3773435	0.265201106
3830003773435	383000	3773435	0.269924736
3830103773435	383010	3773435	0.275061564
3830203773435	383020	3773435	0.280371274
3830303773435	383030	3773435	0.286065821
3830403773435	383040	3773435	0.292445186
3830503773435	383050	3773435	0.300066371
3830603773435	383060	3773435	0.308010352
3830703773435	383070	3773435	0.31783938
3830803773435	383080	3773435	0.328937309
3830903773435	383090	3773435	0.341166565
3831003773435	383100	3773435	0.36068883
3831103773435	383110	3773435	0.383080116
3831203773435	383120	3773435	0.408494321
3831303773435	383130	3773435	0.437453917
3831403773435	383140	3773435	0.470989526
3831503773435	383150	3773435	0.503869318
3831603773435	383160	3773435	0.541031775
3831703773435	383170	3773435	0.579605893
3831803773435	383180	3773435	0.617232234
3831903773435	383190	3773435	0.660484151
3832003773435	383200	3773435	0.72227268
3832103773435	383210	3773435	0.801385815
3832203773435	383220	3773435	0.917692926
3832303773435	383230	3773435	1.133681493
3832403773435	383240	3773435	1.517827993
3835803773435	383580	3773435	4.634378419
3836003773435	383600	3773435	2.634673025
3836103773435	383610	3773435	2.133398094
3836203773435	383620	3773435	1.779593274
3836303773435	383630	3773435	1.521167564
3836403773435	383640	3773435	1.315838226
3836503773435	383650	3773435	1.156760346
3836603773435	383660	3773435	1.032304454
3836703773435	383670	3773435	0.931494181
3836803773435	383680	3773435	0.846540608
3836903773435	383690	3773435	0.76985078
3837003773435	383700	3773435	0.704813257
3837103773435	383710	3773435	0.648319546
3837203773435	383720	3773435	0.599153925
3837303773435	383730	3773435	0.556581453
3837403773435	383740	3773435	0.524989841
3837503773435	383750	3773435	0.496484906
3837603773435	383760	3773435	0.473757962
3837703773435	383770	3773435	0.456419239
3837803773435	383780	3773435	0.440230935
3837903773435	383790	3773435	0.432566899
3838003773435	383800	3773435	0.426593529
3838103773435	383810	3773435	0.42040271
3838203773435	383820	3773435	0.412924921
3838303773435	383830	3773435	0.406005356
3838403773435	383840	3773435	0.392883599
3838503773435	383850	3773435	0.378573102
3838603773435	383860	3773435	0.364167917
3838703773435	383870	3773435	0.347189457
3838803773435	383880	3773435	0.331461725
3838903773435	383890	3773435	0.316066829
3839003773435	383900	3773435	0.301390799
3839103773435	383910	3773435	0.287908277
3829703773445	382970	3773445	0.247164967
3829803773445	382980	3773445	0.255681533
3829903773445	382990	3773445	0.263368599
3830003773445	383000	3773445	0.26908828
3830103773445	383010	3773445	0.275158222
3830203773445	383020	3773445	0.281165894
3830303773445	383030	3773445	0.287438633
3830403773445	383040	3773445	0.294403271
3830503773445	383050	3773445	0.302879716
3830603773445	383060	3773445	0.311701463
3830703773445	383070	3773445	0.322166107
3830803773445	383080	3773445	0.333867658
3830903773445	383090	3773445	0.346626648
3831003773445	383100	3773445	0.36601556
3831103773445	383110	3773445	0.388036269
3831203773445	383120	3773445	0.413227937
3831303773445	383130	3773445	0.442106052
3831403773445	383140	3773445	0.475509232
3831503773445	383150	3773445	0.507075315
3831603773445	383160	3773445	0.542337623
3831703773445	383170	3773445	0.580696296
3831803773445	383180	3773445	0.621813886
3831903773445	383190	3773445	0.669670216
3832003773445	383200	3773445	0.732310681
3832103773445	383210	3773445	0.811304561
3832203773445	383220	3773445	0.925600951
3832303773445	383230	3773445	1.13445878
3832403773445	383240	3773445	1.501465074

FOR CHRONIC CALCS

	MAX:	0.22			
	Overlapping Phases - Maximum GLC				
2025	2026	2027	2028	2029	
0.001852303	0.002670615	0.002784991	0.005111638	0.004253612	
0.001768261	0.002551114	0.002664948	0.004882697	0.004066728	
0.001348869	0.001840778	0.002807743	0.003042651	0.003765845	
0.00139754	0.001900964	0.002918876	0.003159143	0.003954213	
0.001438904	0.001950121	0.003014775	0.003259878	0.004128399	
0.001464306	0.001976235	0.003076074	0.003324838	0.004261692	
0.001492107	0.00200473	0.003142493	0.003393212	0.004404614	
0.001521065	0.002033872	0.003211135	0.00346149	0.004552818	
0.001552351	0.002065288	0.003284629	0.003532233	0.004709794	
0.001587636	0.002101399	0.003366758	0.003609617	0.004881805	
0.001629851	0.002146112	0.003465021	0.003702334	0.005082896	
0.001674091	0.002192577	0.003568208	0.00379794	0.005296324	
0.00172867	0.002251768	0.003696887	0.003918821	0.005559201	
0.001790276	0.002318777	0.003843965	0.004056444	0.005861451	
0.001858194	0.002392281	0.004008182	0.004208642	0.006202185	
0.001965307	0.002514219	0.00427186	0.004458033	0.006727823	
0.002088073	0.002652411	0.004578297	0.004741129	0.007337575	
0.002227207	0.002806181	0.004931244	0.005060161	0.008042574	
0.002385331	0.002976552	0.005340133	0.005423235	0.008868085	
0.002567676	0.003166091	0.005823441	0.005845833	0.0098617	
0.002746222	0.003341846	0.006311613	0.006261167	0.010903775	
0.00294685	0.003530371	0.006877733	0.006735109	0.012137042	
0.00315446	0.003716534	0.007481763	0.007225418	0.013483399	
0.003357465	0.003892593	0.008084964	0.007693842	0.014848909	
0.003590389	0.00408965	0.008788749	0.008227743	0.0164455	
0.003919782	0.004359837	0.00980717	0.008995132	0.018754509	
0.004339093	0.00469095	0.011136222	0.009963823	0.021781037	
0.004951098	0.005154218	0.01312977	0.011360841	0.026334206	
0.006074468	0.005965886	0.016916857	0.013897559	0.035017615	
0.0080789	0.007358645	0.023796883	0.018250482	0.050614126	
0.035654742	0.044632694	0.051779684	0.082258764	0.065943526	
0.019348807	0.024758071	0.027926451	0.045365914	0.039273727	
0.015414429	0.019925782	0.022135774	0.036684129	0.031965345	
0.01266991	0.0165412	0.018130291	0.030585418	0.026761117	
0.010698596	0.014094473	0.015268901	0.026205001	0.022880953	
0.009153462	0.012163258	0.013043002	0.022741291	0.019774383	
0.007970678	0.010673579	0.011351614	0.020049196	0.017359173	
0.007055399	0.00951242	0.010050692	0.017932745	0.015465827	
0.006321887	0.008575038	0.009012778	0.016208411	0.013929822	
0.005709507	0.007786672	0.008149836	0.014746183	0.012637218	
0.00516239	0.007075551	0.007381806	0.013414446	0.011475381	
0.004702061	0.00647302	0.006737184	0.012283828	0.010493019	
0.004304958	0.005949675	0.006182317	0.011303015	0.009643323	
0.0039614	0.005494048	0.005703462	0.010453073	0.008907346	
0.003665437	0.005099609	0.005291735	0.009719891	0.00827198	
0.003445845	0.004808241	0.004986771	0.009177729	0.007795871	
0.003248499	0.004545426	0.004712819	0.008687827	0.007366707	
0.003091174	0.00433688	0.004494516	0.008296327	0.007020624	
0.002970772	0.004179075	0.004327357	0.007996242	0.006750791	
0.002858662	0.004031763	0.004171544	0.00771509	0.006498532	
0.002803469	0.003965352	0.004094743	0.007581887	0.006362843	
0.002759528	0.003914631	0.004033437	0.007481912	0.006251048	
0.002714331	0.003861318	0.003970062	0.007381223	0.006137397	
0.00266096	0.00379523	0.003894894	0.007258693	0.006007879	
0.002611546	0.0037340	0.003824429	0.007146406	0.00588687	
0.002522155	0.003613874	0.003698874	0.00691318	0.005683036	
0.002425579	0.003482167	0.003563467	0.006655385	0.005464958	
0.002328887	0.003349253	0.003427956	0.006393985	0.005247301	
0.002216092	0.003191589	0.003270124	0.006082609	0.004997512	
0.002111864	0.003045347	0.00312384	0.005795162	0.004766664	
0.002010225	0.002901735	0.002980938	0.005515259	0.004542798	
0.001913645	0.002764464	0.002844902	0.005250501	0.004330944	
0.001825081	0.0026382	0.002719895	0.005009045	0.004136695	
0.001345394	0.00183704	0.002771701	0.002937997	0.003642177	
0.001391417	0.001893754	0.002874938	0.003041858	0.003814266	
0.001433003	0.001943312	0.002969181	0.003136218	0.003980017	
0.001464006	0.001977153	0.003040707	0.003207142	0.004120882	
0.00149707	0.002012939	0.003116702	0.003280759	0.004270729	
0.001530007	0.002047601	0.00319224	0.003351991	0.004422904	
0.001564625	0.002083714	0.003271131	0.003424491	0.004582407	
0.001603244	0.002124422	0.003358914	0.003504283	0.004758257	
0.001650284	0.002175755	0.003466188	0.003602781	0.004969453	
0.001699424	0.002228778	0.003578907	0.003705102	0.005195332	
0.001757629	0.002292639	0.003714067	0.003828758	0.005465787	
0.001822695	0.002363978	0.003867209	0.003968452	0.005775364	
0.00189366	0.002441171	0.004036598	0.004121532	0.006122325	
0.00200042	0.002562363	0.004296072	0.004359839	0.006635679	
0.002121494	0.002698107	0.004595261	0.004629075	0.007229159	
0.002259677	0.002850442	0.004942962	0.004936241	0.007922095	
0.002417526	0.003020472	0.005348467	0.005288881	0.008738893	
0.002599219	0.003209664	0.005827396	0.005699421	0.009721011	
0.002770708	0.003378552	0.006294458	0.006088953	0.010720258	
0.002961299	0.003559393	0.006828154	0.006527218	0.011883119	
0.003167483	0.003746175	0.007424358	0.007007074	0.013207486	
0.003387865	0.003939388	0.008077184	0.007518488	0.014679334	
0.003643466	0.004156825	0.008850571	0.008111164	0.016433022	
0.003975504	0.004429658	0.009880184	0.008886611	0.018775942	
0.004391671	0.004759753	0.011203658	0.009851313	0.021803117	
0.004990407	0.005214472	0.013159433	0.011221957	0.0262828	
0.006073095	0.006000426	0.016816199	0.01367296	0.034680792	
0.007988593	0.007336653	0.023385871	0.017833169	0.049544124	

Health Risk Assessment Results Summary

		MAX:	4.18	5.16	7.17
Unique Identifier	X (UTM)	Y (UTM)	Onroad	Offroad	Total Risk
3835803773445	383580	3773445	3.630433577	1.423242009	5.0536756
3835903773445	383590	3773445	2.813274906	1.187898078	4.001173
3836003773445	383600	3773445	2.016679861	1.021416866	3.0380967
3836103773445	383610	3773445	1.520010443	0.889570897	2.4095813
3836203773445	383620	3773445	1.191159816	0.786079899	1.9772397
3836303773445	383630	3773445	0.964743996	0.703468764	1.6682128
3836403773445	383640	3773445	0.794002052	0.632134002	1.4261361
3836503773445	383650	3773445	0.668677607	0.573469005	1.2421466
3836603773445	383660	3773445	0.578078666	0.526994299	1.105073
3836703773445	383670	3773445	0.508559946	0.488197109	0.9967571
3836803773445	383680	3773445	0.451344767	0.453648973	0.9049937
3836903773445	383690	3773445	0.399083493	0.419106485	0.81819
3837003773445	383700	3773445	0.35639772	0.388920645	0.7453184
3837103773445	383710	3773445	0.320771284	0.362200411	0.6829717
3837203773445	383720	3773445	0.290810445	0.338562819	0.6293733
3837303773445	383730	3773445	0.265445298	0.317641709	0.583087
3837403773445	383740	3773445	0.246855577	0.302337571	0.5491931
3837503773445	383750	3773445	0.230350576	0.288316572	0.5186671
3837603773445	383760	3773445	0.216848843	0.27683326	0.4936821
3837703773445	383770	3773445	0.206063029	0.267854411	0.4739174
3837803773445	383780	3773445	0.196100699	0.259381089	0.4554818
3837903773445	383790	3773445	0.189490114	0.254652145	0.4441423
3838003773445	383800	3773445	0.183649065	0.250701987	0.4343511
3838103773445	383810	3773445	0.178690479	0.247693894	0.4263844
3838203773445	383820	3773445	0.175286403	0.246555947	0.4218424
3838303773445	383830	3773445	0.172195728	0.245731108	0.4179268
3838403773445	383840	3773445	0.165348396	0.239555861	0.4049043
3838503773445	383850	3773445	0.157737722	0.231926722	0.3896644
3838603773445	383860	3773445	0.150403254	0.224309243	0.3747125
3838703773445	383870	3773445	0.142490567	0.215458868	0.3579494
3838803773445	383880	3773445	0.135229008	0.207193587	0.3424226
3838903773445	383890	3773445	0.12798148	0.198572494	0.326554
3839003773445	383900	3773445	0.121070608	0.19006407	0.3111347
3839103773445	383910	3773445	0.114766292	0.182162899	0.2969292
3829703773455	382970	3773455	0.050765107	0.195490277	0.2462554
3829803773455	382980	3773455	0.052835428	0.20147758	0.254313
3829903773455	382990	3773455	0.054903191	0.207137726	0.2620409
3830003773455	383000	3773455	0.056792148	0.211864536	0.2686567
3830103773455	383010	3773455	0.058831372	0.216778444	0.2756098
3830203773455	383020	3773455	0.060881909	0.221406317	0.2822882
3830303773455	383030	3773455	0.063051334	0.226077722	0.2891291
3830403773455	383040	3773455	0.065488947	0.23119076	0.2966797
3830503773455	383050	3773455	0.068507641	0.237526703	0.3060343
3830603773455	383060	3773455	0.071765289	0.244000358	0.3157656
3830703773455	383070	3773455	0.075574467	0.251373386	0.3269479
3830803773455	383080	3773455	0.079909809	0.259438721	0.3393485
3830903773455	383090	3773455	0.084745529	0.268035541	0.3527811
3831003773455	383100	3773455	0.091535138	0.280577841	0.372113
3831103773455	383110	3773455	0.099380705	0.294567977	0.3939487
3831203773455	383120	3773455	0.10859844	0.310482603	0.419081
3831303773455	383130	3773455	0.119526912	0.32870984	0.4482368
3831403773455	383140	3773455	0.132526974	0.349439095	0.4819661
3831503773455	383150	3773455	0.145265433	0.36762209	0.5128875
3831603773455	383160	3773455	0.159732003	0.387340857	0.5470729
3831703773455	383170	3773455	0.1767361	0.409643043	0.5863791
3831803773455	383180	3773455	0.197213999	0.435705536	0.6329195
3831903773455	383190	3773455	0.221907977	0.466134548	0.6880425
3832003773455	383200	3773455	0.252609183	0.502916404	0.7555256
3832103773455	383210	3773455	0.291494227	0.548549115	0.8400433
3832203773455	383220	3773455	0.348104535	0.613504311	0.9616088
3832303773455	383230	3773455	0.451258268	0.730623251	1.1818815
3832403773455	383240	3773455	0.638993751	0.931039305	1.5700331
3835903773455	383590	3773455	3.510372726	1.352780427	4.8631532
3836103773455	383610	3773455	1.740905707	0.98550387	2.7264096
3836203773455	383620	3773455	1.341814835	0.863822223	2.2056371
3836303773455	383630	3773455	1.063654672	0.766817906	1.8304726
3836403773455	383640	3773455	0.862113045	0.683618101	1.5457311
3836503773455	383650	3773455	0.717918314	0.616355961	1.3342743
3836603773455	383660	3773455	0.617883399	0.564975522	1.1828589
3836703773455	383670	3773455	0.542376882	0.522862494	1.0652394
3836803773455	383680	3773455	0.480377991	0.485277341	0.9656553
3836903773455	383690	3773455	0.422060113	0.446385134	0.8684452
3837003773455	383700	3773455	0.374877626	0.412606185	0.7874838
3837103773455	383710	3773455	0.336207918	0.383215477	0.7194234
3837203773455	383720	3773455	0.304037166	0.357492552	0.6615297
3837303773455	383730	3773455	0.276901548	0.334790659	0.6116922
3837403773455	383740	3773455	0.257194097	0.318298319	0.5754924
3837503773455	383750	3773455	0.239750115	0.30323701	0.5429871
3837603773455	383760	3773455	0.225288883	0.290666047	0.5159549
3837703773455	383770	3773455	0.213524441	0.280568479	0.4940929
3837803773455	383780	3773455	0.202744734	0.271121213	0.4738659
3837903773455	383790	3773455	0.194689278	0.264611488	0.4593008
3838003773455	383800	3773455	0.187431397	0.258821723	0.4462531
3838103773455	383810	3773455	0.181720981	0.254802861	0.4365238
3838203773455	383820	3773455	0.178909343	0.254478067	0.4333874
3838303773455	383830	3773455	0.176406748	0.254511704	0.4309185
3838403773455	383840	3773455	0.169460698	0.24819272	0.4176534
3838503773455	383850	3773455	0.161479582	0.240014632	0.4014942
3838603773455	383860	3773455	0.153874408	0.231965918	0.3858403
3838703773455	383870	3773455	0.145945761	0.223037403	0.3689832
3838803773455	383880	3773455	0.138624974	0.214638308	0.3532633

Health Risk Assessment Results Summary

Sensitive Receptor		MAX:	7.17
Unique Identifier	X (UTM)	Y (UTM)	Total Risk
3835803773445	383580	3773445	5.053675586
3835903773445	383590	3773445	4.001172984
3836003773445	383600	3773445	3.038096727
3836103773445	383610	3773445	2.40958134
3836203773445	383620	3773445	1.977239715
3836303773445	383630	3773445	1.668212761
3836403773445	383640	3773445	1.426136054
3836503773445	383650	3773445	1.242146612
3836603773445	383660	3773445	1.105072965
3836703773445	383670	3773445	0.996757055
3836803773445	383680	3773445	0.90499374
3836903773445	383690	3773445	0.818189978
3837003773445	383700	3773445	0.745318365
3837103773445	383710	3773445	0.682971695
3837203773445	383720	3773445	0.629373264
3837303773445	383730	3773445	0.583087007
3837403773445	383740	3773445	0.549193147
3837503773445	383750	3773445	0.518667148
3837603773445	383760	3773445	0.493682102
3837703773445	383770	3773445	0.47391744
3837803773445	383780	3773445	0.455481787
3837903773445	383790	3773445	0.444142259
3838003773445	383800	3773445	0.434351052
3838103773445	383810	3773445	0.426384373
3838203773445	383820	3773445	0.42184235
3838303773445	383830	3773445	0.417926836
3838403773445	383840	3773445	0.404904257
3838503773445	383850	3773445	0.389664445
3838603773445	383860	3773445	0.374712498
3838703773445	383870	3773445	0.357949435
3838803773445	383880	3773445	0.342422596
3838903773445	383890	3773445	0.326553973
3839003773445	383900	3773445	0.311134678
3839103773445	383910	3773445	0.296929191
3829703773455	382970	3773455	0.246255384
3829803773455	382980	3773455	0.254313008
3829903773455	382990	3773455	0.262040918
3830003773455	383000	3773455	0.268656683
3830103773455	383010	3773455	0.275609816
3830203773455	383020	3773455	0.282288226
3830303773455	383030	3773455	0.289129056
3830403773455	383040	3773455	0.296679707
3830503773455	383050	3773455	0.306034345
3830603773455	383060	3773455	0.315765647
3830703773455	383070	3773455	0.326947853
3830803773455	383080	3773455	0.33934853
3830903773455	383090	3773455	0.352781071
3831003773455	383100	3773455	0.372112979
3831103773455	383110	3773455	0.393948681
3831203773455	383120	3773455	0.419081043
3831303773455	383130	3773455	0.448236752
3831403773455	383140	3773455	0.481966068
3831503773455	383150	3773455	0.512887523
3831603773455	383160	3773455	0.54707286
3831703773455	383170	3773455	0.586379143
3831803773455	383180	3773455	0.632919536
3831903773455	383190	3773455	0.688042525
3832003773455	383200	3773455	0.755525586
3832103773455	383210	3773455	0.840043342
3832203773455	383220	3773455	0.961608846
3832303773455	383230	3773455	1.18188152
3832403773455	383240	3773455	1.570033056
3835903773455	383590	3773455	4.863153152
3836103773455	383610	3773455	2.726409577
3836203773455	383620	3773455	2.205637058
3836303773455	383630	3773455	1.830472578
3836403773455	383640	3773455	1.545731146
3836503773455	383650	3773455	1.334274275
3836603773455	383660	3773455	1.182858922
3836703773455	383670	3773455	1.065239376
3836803773455	383680	3773455	0.965655333
3836903773455	383690	3773455	0.868445247
3837003773455	383700	3773455	0.787483811
3837103773455	383710	3773455	0.719423395
3837203773455	383720	3773455	0.661529718
3837303773455	383730	3773455	0.611692207
3837403773455	383740	3773455	0.575492415
3837503773455	383750	3773455	0.542987125
3837603773455	383760	3773455	0.51595493
3837703773455	383770	3773455	0.49409292
3837803773455	383780	3773455	0.473865946
3837903773455	383790	3773455	0.459300766
3838003773455	383800	3773455	0.44625312
3838103773455	383810	3773455	0.436523843
3838203773455	383820	3773455	0.433387409
3838303773455	383830	3773455	0.430918452
3838403773455	383840	3773455	0.417653418
3838503773455	383850	3773455	0.401494214
3838603773455	383860	3773455	0.385840326
3838703773455	383870	3773455	0.368983163
3838803773455	383880	3773455	0.353263282

FOR CHRONIC CALCS

MAX:	0.22			
Overlapping Phases - Maximum GLC				
2025	2026	2027	2028	2029
0.038432966	0.048279178	0.055653696	0.088083853	0.073797264
0.030319929	0.038192122	0.043540114	0.06982765	0.057164154
0.022484595	0.028637651	0.032188628	0.052227752	0.044458804
0.017503203	0.022545587	0.02492854	0.041271827	0.035599024
0.014137496	0.018405856	0.020036935	0.03385948	0.029336287
0.011770066	0.015475576	0.016625446	0.02862973	0.024783406
0.009943495	0.013197688	0.014014189	0.024562105	0.021178427
0.008573339	0.011474784	0.012071274	0.021465135	0.018422571
0.00756362	0.010196408	0.010648924	0.01914914	0.016362813
0.006774042	0.009189672	0.009542696	0.017311296	0.014731459
0.006111726	0.008338722	0.008618987	0.015741623	0.013349647
0.005492321	0.007533981	0.007758512	0.014233868	0.012048792
0.004976752	0.006858902	0.00704434	0.012964378	0.010959717
0.00453884	0.00628148	0.006439013	0.011878714	0.010031396
0.004164592	0.005784869	0.005922842	0.010949723	0.009237092
0.003843087	0.005355868	0.005480425	0.010150958	0.008553699
0.003607678	0.005043188	0.005157335	0.00956963	0.008048632
0.003396539	0.004761606	0.004867644	0.009045095	0.007594231
0.003223863	0.004531935	0.004630858	0.00861545	0.007219328
0.003087075	0.00435135	0.004443262	0.008274744	0.006918111
0.00295988	0.004182815	0.004268638	0.007955757	0.006637002
0.002880303	0.004081641	0.00415934	0.007759711	0.006452727
0.002811216	0.003994822	0.004064281	0.007591536	0.006290279
0.002754384	0.003924937	0.003985935	0.007457528	0.006153401
0.002720182	0.003887126	0.003938378	0.007389841	0.006063691
0.002690231	0.003854639	0.00389548	0.007336668	0.005983554
0.002601348	0.00373531	0.003771934	0.007106481	0.005782494
0.002498625	0.003594601	0.003629676	0.006831413	0.005553639
0.002398293	0.00345626	0.003490704	0.006560038	0.005330437
0.00228678	0.003300316	0.003336375	0.006252822	0.005085504
0.002183734	0.003155763	0.003193376	0.005968787	0.004858918
0.002078927	0.003007431	0.00304775	0.005679171	0.004630406
0.001977463	0.002862844	0.002906515	0.005400037	0.004410561
0.001884159	0.00272941	0.002776409	0.005144902	0.004208599
0.001343669	0.001835499	0.002741127	0.002842099	0.003528786
0.001387369	0.001889045	0.002837636	0.002935093	0.00368692
0.001429375	0.001939294	0.002930824	0.003024035	0.003845438
0.00146543	0.001980204	0.003011477	0.003099526	0.003992072
0.001503486	0.002023022	0.003096473	0.003177971	0.004148245
0.001540239	0.00206304	0.003178559	0.003251765	0.004304008
0.001578093	0.002103639	0.003262914	0.003326004	0.004466264
0.001620051	0.002148993	0.003356341	0.003407917	0.004645975
0.001671999	0.002206979	0.003472945	0.003512255	0.00486786
0.001726206	0.002266679	0.003595597	0.003621006	0.005106495
0.001788458	0.002335716	0.00373826	0.003748075	0.005386201
0.001857479	0.002411916	0.003898779	0.003890659	0.005705334
0.001932224	0.002493582	0.00407541	0.004046144	0.006062367
0.002038915	0.002614063	0.004332338	0.004275127	0.006568022
0.002159159	0.002748015	0.004627469	0.004533514	0.007152744
0.002297088	0.002899282	0.004973061	0.00483121	0.007841801
0.002456357	0.003070228	0.005381439	0.005178088	0.008664473
0.002639522	0.003260436	0.005864447	0.005582639	0.009655527
0.002807109	0.003424515	0.006322618	0.005955488	0.010641669
0.002991362	0.003599019	0.006840499	0.006370433	0.011776569
0.003201605	0.003790665	0.007449751	0.00685197	0.013129797
0.003448452	0.004007661	0.008186451	0.007425387	0.014786563
0.003739029	0.004254207	0.009076945	0.008103516	0.016810725
0.004092178	0.004542322	0.01019026	0.008931328	0.019362796
0.0045312	0.004888227	0.01161256	0.009955773	0.02264318
0.005160541	0.005363797	0.013700667	0.011403344	0.027455628
0.006291875	0.006182553	0.0175685	0.013973277	0.036375341
0.008322451	0.007595799	0.024521739	0.018335789	0.052057939
0.037376495	0.046809601	0.05339371	0.085794109	0.067397162
0.019929736	0.025580716	0.028224664	0.046658152	0.03975645
0.015857399	0.020590932	0.022310506	0.037817794	0.032283033
0.012960358	0.017016311	0.018151353	0.031416774	0.026881303
0.010804134	0.014330981	0.015083974	0.026623818	0.022700745
0.00922549	0.012348092	0.012858332	0.023063404	0.019572544
0.008108091	0.010934874	0.011294749	0.020509446	0.017321784
0.007248746	0.009840817	0.010100247	0.018519289	0.015569951
0.006528909	0.008916761	0.009104858	0.016818525	0.01408535
0.005834893	0.008014612	0.008149161	0.015123763	0.012642365
0.005262109	0.007263877	0.007362993	0.013705901	0.011443928
0.004784224	0.006633098	0.006708643	0.012513833	0.010439548
0.004380195	0.006096434	0.006156619	0.011503489	0.009588541
0.004034219	0.005634216	0.005685023	0.010638434	0.008859256
0.003782945	0.005300026	0.005343687	0.010015756	0.008325099
0.003558258	0.004999915	0.005038555	0.009455481	0.007845974
0.003371659	0.004750997	0.004785335	0.008989532	0.007445098
0.003220654	0.004550631	0.004580461	0.008612328	0.0071169
0.003081369	0.004365161	0.004391297	0.008262053	0.006813094
0.002980276	0.004233308	0.004254025	0.008010395	0.006586724
0.002889665	0.004115487	0.004130715	0.007784687	0.006381883
0.00282123	0.004028957	0.004037464	0.007618763	0.006222257
0.002796139	0.004004863	0.004003122	0.007578088	0.006151268
0.002775468	0.003986383	0.003973351	0.007554714	0.006090533
0.002684913	0.003864668	0.003848746	0.007320245	0.005887474
0.002576097	0.003714902	0.003699898	0.007027291	0.005648174
0.002471135	0.003569647	0.003556159	0.006742324	0.005417497
0.002358917	0.003412437	0.003402645	0.006432891	0.005173344
0.002254537	0.003265749	0.003259482	0.006144631	0.004946008

Health Risk Assessment Results Summary

		MAX:	4.18	5.16	7.17
Unique Identifier	X (UTM)	Y (UTM)	Onroad	Offroad	Total Risk
3838903773455	383890	3773455	0.131257647	0.205787523	0.3370452
3839003773455	383900	3773455	0.124169298	0.196979557	0.3211489
3839103773455	383910	3773455	0.117695255	0.188774392	0.3064696
3829703773465	382970	3773465	0.050146536	0.195783819	0.2459304
3829803773465	382980	3773465	0.052136418	0.201695792	0.2538322
3829903773465	382990	3773465	0.054192542	0.207552163	0.2617447
3830003773465	383000	3773465	0.056215971	0.212971824	0.2691878
3830103773465	383010	3773465	0.058393325	0.21859227	0.2769856
3830203773465	383020	3773465	0.06059891	0.223955745	0.2845547
3830303773465	383030	3773465	0.062930782	0.229341933	0.2922727
3830403773465	383040	3773465	0.065537318	0.235155717	0.300693
3830503773465	383050	3773465	0.068758927	0.242289544	0.3110485
3830603773465	383060	3773465	0.072255353	0.249611687	0.321867
3830703773465	383070	3773465	0.076307865	0.257820511	0.3341284
3830803773465	383080	3773465	0.080918033	0.266770417	0.3476884
3830903773465	383090	3773465	0.086078818	0.276319802	0.3623986
3831003773465	383100	3773465	0.093238011	0.289926889	0.3831649
3831103773465	383110	3773465	0.101566839	0.305153175	0.40672
3831203773465	383120	3773465	0.111295281	0.322234509	0.4335298
3831303773465	383130	3773465	0.122725201	0.341410949	0.4641362
3831403773465	383140	3773465	0.136341963	0.363151642	0.4994936
3831503773465	383150	3773465	0.149871892	0.382561006	0.5324329
3831603773465	383160	3773465	0.165353779	0.403748857	0.5691026
3831703773465	383170	3773465	0.184624439	0.429570011	0.6141945
3831803773465	383180	3773465	0.210560319	0.463873535	0.6744339
3831903773465	383190	3773465	0.243292276	0.505746679	0.749039
3832003773465	383200	3773465	0.280499775	0.551727056	0.8322268
3832103773465	383210	3773465	0.327031859	0.607636239	0.9346681
3832203773465	383220	3773465	0.39350526	0.686089511	1.0795948
3832303773465	383230	3773465	0.515301454	0.826482136	1.3417836
3835903773465	383590	3773465	3.660903699	1.526055651	5.1869594
3836003773465	383600	3773465	2.841376166	1.272178867	4.113555
3836103773465	383610	3773465	1.989484577	1.078345237	3.0678298
3836203773465	383620	3773465	1.496003714	0.938786649	2.4347904
3836303773465	383630	3773465	1.169827551	0.829177413	1.999005
3836403773465	383640	3773465	0.938410754	0.737065693	1.6754764
3836503773465	383650	3773465	0.775987559	0.663020703	1.4390083
3836603773465	383660	3773465	0.661397978	0.604736646	1.2661346
3836703773465	383670	3773465	0.574980963	0.556486452	1.1314674
3836803773465	383680	3773465	0.505465104	0.514124088	1.0195892
3836903773465	383690	3773465	0.443201148	0.472424051	0.9156252
3837003773465	383700	3773465	0.392974702	0.436304035	0.8292787
3837103773465	383710	3773465	0.352256939	0.405189159	0.7574461
3837203773465	383720	3773465	0.318683134	0.378215865	0.696899
3837303773465	383730	3773465	0.290294788	0.354366777	0.6446616
3837403773465	383740	3773465	0.269482072	0.336811295	0.6062934
3837503773465	383750	3773465	0.251116206	0.320843498	0.5719597
3837603773465	383760	3773465	0.23593777	0.307559352	0.5434971
3837703773465	383770	3773465	0.223764242	0.297095807	0.52086
3837803773465	383780	3773465	0.21259113	0.287303167	0.4998943
3837903773465	383790	3773465	0.203422846	0.279544403	0.4829672
3838003773465	383800	3773465	0.195063493	0.272438949	0.4675024
3838103773465	383810	3773465	0.188346097	0.267156732	0.4555028
3838203773465	383820	3773465	0.184669021	0.265750136	0.4504192
3838303773465	383830	3773465	0.181232145	0.264612402	0.4458445
3838403773465	383840	3773465	0.173813372	0.257631191	0.4314446
3838503773465	383850	3773465	0.16545266	0.24886406	0.4143167
3838603773465	383860	3773465	0.157524118	0.24029075	0.3978149
3838703773465	383870	3773465	0.149313246	0.230863746	0.380177
3838803773465	383880	3773465	0.141747545	0.222020584	0.3637681
3838903773465	383890	3773465	0.134306754	0.212992924	0.3472997
3839003773465	383900	3773465	0.12722434	0.204140879	0.3313652
3839103773465	383910	3773465	0.120721117	0.19585082	0.3165719
3829703773475	382970	3773475	0.049664343	0.196681849	0.2463462
3829803773475	382980	3773475	0.051671283	0.202869441	0.2545407
3829903773475	382990	3773475	0.053780369	0.209124636	0.262905
3830003773475	383000	3773475	0.055931788	0.215212867	0.2711447
3830103773475	383010	3773475	0.058245785	0.221497431	0.2797432
3830203773475	383020	3773475	0.060700421	0.227864187	0.2885646
3830303773475	383030	3773475	0.063336821	0.23439442	0.2977312
3830403773475	383040	3773475	0.066251725	0.241307969	0.3075597
3830503773475	383050	3773475	0.069727801	0.249353315	0.3190811
3830603773475	383060	3773475	0.073528302	0.25768326	0.3312116
3830703773475	383070	3773475	0.077947533	0.267036577	0.3449841
3830803773475	383080	3773475	0.083037104	0.277379992	0.3604171
3830903773475	383090	3773475	0.088781981	0.28848182	0.3772638
3831003773475	383100	3773475	0.096878506	0.304500665	0.4013792
3831103773475	383110	3773475	0.106447028	0.322643335	0.4290904
3831203773475	383120	3773475	0.117372426	0.342066418	0.4594388
3831303773475	383130	3773475	0.129747743	0.362543489	0.4922912
3831403773475	383140	3773475	0.144452467	0.385509096	0.5299616
3831503773475	383150	3773475	0.159959526	0.407575047	0.5675346
3831603773475	383160	3773475	0.1781506	0.432455279	0.6106059
3831703773475	383170	3773475	0.202611512	0.465586574	0.6681981
3831803773475	383180	3773475	0.239580753	0.515554819	0.7551356
3831903773475	383190	3773475	0.290836155	0.58303992	0.8738761
3832003773475	383200	3773475	0.343849908	0.651161201	0.9950111
3832103773475	383210	3773475	0.407321021	0.732118236	1.1394393
3836003773475	383600	3773475	3.473707778	1.390241301	4.8639491
3836103773475	383610	3773475	2.302029395	1.16987275	3.4719021
3836203773475	383620	3773475	1.677886702	1.011641387	2.6895281

Health Risk Assessment Results Summary

Sensitive Receptor		MAX:	7.17
Unique Identifier	X (UTM)	Y (UTM)	Total Risk
3838903773455	383890	3773455	0.33704517
3839003773455	383900	3773455	0.321148854
3839103773455	383910	3773455	0.306469647
3829703773465	382970	3773465	0.245930354
3829803773465	382980	3773465	0.25383221
3829903773465	382990	3773465	0.261744705
3830003773465	383000	3773465	0.269187795
3830103773465	383010	3773465	0.276985595
3830203773465	383020	3773465	0.284554656
3830303773465	383030	3773465	0.292272714
3830403773465	383040	3773465	0.300693035
3830503773465	383050	3773465	0.311048472
3830603773465	383060	3773465	0.32186704
3830703773465	383070	3773465	0.334128376
3830803773465	383080	3773465	0.34768845
3830903773465	383090	3773465	0.362398621
3831003773465	383100	3773465	0.3831649
3831103773465	383110	3773465	0.406720014
3831203773465	383120	3773465	0.43352979
3831303773465	383130	3773465	0.46413615
3831403773465	383140	3773465	0.499493604
3831503773465	383150	3773465	0.532432898
3831603773465	383160	3773465	0.569102636
3831703773465	383170	3773465	0.61419445
3831803773465	383180	3773465	0.674433854
3831903773465	383190	3773465	0.749038955
3832003773465	383200	3773465	0.83222683
3832103773465	383210	3773465	0.934668098
3832203773465	383220	3773465	1.079594771
3832303773465	383230	3773465	1.34178359
3835903773465	383590	3773465	5.18695935
3836003773465	383600	3773465	4.113555034
3836103773465	383610	3773465	3.067829815
3836203773465	383620	3773465	2.434790363
3836303773465	383630	3773465	1.999004964
3836403773465	383640	3773465	1.675476447
3836503773465	383650	3773465	1.439008262
3836603773465	383660	3773465	1.266134624
3836703773465	383670	3773465	1.131467415
3836803773465	383680	3773465	1.019589192
3836903773465	383690	3773465	0.915625198
3837003773465	383700	3773465	0.829278737
3837103773465	383710	3773465	0.757446098
3837203773465	383720	3773465	0.696898999
3837303773465	383730	3773465	0.644661564
3837403773465	383740	3773465	0.606293367
3837503773465	383750	3773465	0.571959704
3837603773465	383760	3773465	0.543497122
3837703773465	383770	3773465	0.520860049
3837803773465	383780	3773465	0.499894297
3837903773465	383790	3773465	0.482967249
3838003773465	383800	3773465	0.467502442
3838103773465	383810	3773465	0.45550283
3838203773465	383820	3773465	0.450419157
3838303773465	383830	3773465	0.445844547
3838403773465	383840	3773465	0.431444563
3838503773465	383850	3773465	0.41431672
3838603773465	383860	3773465	0.397814868
3838703773465	383870	3773465	0.380176992
3838803773465	383880	3773465	0.36376813
3838903773465	383890	3773465	0.347299678
3839003773465	383900	3773465	0.331365219
3839103773465	383910	3773465	0.316571937
3829703773475	382970	3773475	0.246346192
3829803773475	382980	3773475	0.254540725
3829903773475	382990	3773475	0.262905006
3830003773475	383000	3773475	0.271144654
3830103773475	383010	3773475	0.279743216
3830203773475	383020	3773475	0.288564608
3830303773475	383030	3773475	0.29773124
3830403773475	383040	3773475	0.307559694
3830503773475	383050	3773475	0.319081116
3830603773475	383060	3773475	0.331211562
3830703773475	383070	3773475	0.34498411
3830803773475	383080	3773475	0.360417096
3830903773475	383090	3773475	0.377263801
3831003773475	383100	3773475	0.40137917
3831103773475	383110	3773475	0.429090362
3831203773475	383120	3773475	0.459438844
3831303773475	383130	3773475	0.492291232
3831403773475	383140	3773475	0.529961563
3831503773475	383150	3773475	0.567534574
3831603773475	383160	3773475	0.610605879
3831703773475	383170	3773475	0.668198086
3831803773475	383180	3773475	0.755135573
3831903773475	383190	3773475	0.873876076
3832003773475	383200	3773475	0.995011108
3832103773475	383210	3773475	1.139439257
3836003773475	383600	3773475	4.863949079
3836103773475	383610	3773475	3.471902145
3836203773475	383620	3773475	2.689528089

FOR CHRONIC CALCS

	MAX:	0.22			
	Overlapping Phases - Maximum GLC				
2025	2026	2027	2028	2029	
0.002147394	0.003113795	0.003112378	0.005847529	0.004714817	
0.002042762	0.002964395	0.002968418	0.005558202	0.00449036	
0.001946346	0.002826202	0.002835488	0.00529332	0.004283864	
0.001344822	0.001837846	0.002718137	0.002756599	0.003427531	
0.001387829	0.001890465	0.002811593	0.002842521	0.003576598	
0.001430993	0.001942442	0.00290561	0.002928084	0.003730685	
0.001471719	0.001989974	0.002994651	0.003007713	0.00388272	
0.001514525	0.002039535	0.003088258	0.003090611	0.004045252	
0.001556262	0.00208654	0.003179645	0.003169771	0.004209087	
0.001599012	0.002133901	0.00327338	0.003249778	0.004380804	
0.001645811	0.002185811	0.003376213	0.003337545	0.004571284	
0.001703315	0.002251161	0.003503811	0.003448765	0.004806778	
0.001763544	0.002318673	0.003638714	0.003565515	0.005062201	
0.001831766	0.002395181	0.003793699	0.003699889	0.005359281	
0.001907184	0.002479192	0.003967747	0.003850306	0.005698429	
0.001988922	0.00256909	0.004159898	0.004014974	0.006080081	
0.002103475	0.002698473	0.004434352	0.004252129	0.006612095	
0.002233008	0.002842385	0.004751599	0.004521995	0.007233474	
0.002379778	0.003002024	0.00512008	0.004830862	0.007965058	
0.002546308	0.003178021	0.00555041	0.005186465	0.008836137	
0.002737295	0.003372522	0.006060185	0.005602063	0.009892098	
0.002914298	0.003542249	0.00655303	0.00599283	0.010964349	
0.003109682	0.003722512	0.007115952	0.006431939	0.012213481	
0.003347167	0.003933968	0.007823241	0.006977949	0.01380104	
0.003660283	0.004202459	0.008787519	0.00771378	0.015992406	
0.004042642	0.004514402	0.010014573	0.008627173	0.01883629	
0.004464345	0.004845342	0.01141808	0.009632962	0.022131802	
0.004982399	0.005239709	0.013178772	0.010852311	0.02626089	
0.005714025	0.005780245	0.015709537	0.012551899	0.032167249	
0.007032495	0.006712591	0.020382246	0.015576071	0.043052867	
0.039246708	0.049418656	0.056418582	0.090349333	0.075257134	
0.03104163	0.039230409	0.044116286	0.071933028	0.05799675	
0.022588457	0.028926877	0.031876476	0.052933231	0.044109256	
0.017589533	0.022811813	0.024632659	0.041937788	0.035256607	
0.014208466	0.018644444	0.019770494	0.034481155	0.029037877	
0.011744633	0.015579339	0.01627118	0.028986571	0.024351303	
0.009971859	0.013354542	0.013778666	0.024981672	0.020892974	
0.008692791	0.01173634	0.011996242	0.022048688	0.018349536	
0.007707625	0.010480247	0.010634134	0.019751	0.016364404	
0.006898206	0.009439229	0.009522347	0.017825037	0.014713894	
0.006155449	0.00847249	0.008506733	0.016001446	0.013183179	
0.005544165	0.00767042	0.00767411	0.0144794	0.011915277	
0.005039567	0.007003706	0.006988923	0.013212378	0.010863067	
0.004616888	0.006441969	0.006416312	0.012146907	0.009978825	
0.004254162	0.005957065	0.005925984	0.011231076	0.009218908	
0.003987842	0.005602462	0.0055673	0.010566258	0.008657005	
0.003750488	0.005285065	0.005247866	0.009969944	0.008154631	
0.00355398	0.005022663	0.004983617	0.009476341	0.007735737	
0.003397464	0.004815041	0.004773375	0.009084866	0.007398078	
0.003252932	0.004622624	0.004579	0.008720649	0.007085191	
0.003135868	0.004468247	0.004421546	0.008427391	0.006827925	
0.003029034	0.004327241	0.004277659	0.008159045	0.006591892	
0.002945466	0.004218921	0.004165036	0.007953646	0.006403081	
0.002907424	0.00417622	0.004113386	0.007880574	0.006306909	
0.002872844	0.004137821	0.004064961	0.007818594	0.006218177	
0.002774784	0.004005066	0.003931665	0.007561811	0.006001551	
0.002659617	0.00384577	0.00377591	0.007249044	0.005751313	
0.002549083	0.003692014	0.003626391	0.006946849	0.005511456	
0.002431763	0.003526944	0.003467849	0.006621415	0.005259305	
0.002322885	0.003373277	0.0033203	0.006319129	0.005025146	
0.002214081	0.003218607	0.003172581	0.006015888	0.004792526	
0.002109136	0.003068581	0.003029834	0.00572439	0.004569385	
0.002011915	0.002929063	0.002897355	0.005455852	0.004362977	
0.001349767	0.001845556	0.002704268	0.002682424	0.003339526	
0.001394494	0.001900666	0.002800005	0.002766786	0.003486699	
0.001440263	0.001956386	0.002898128	0.002852386	0.003641114	
0.001485461	0.00201031	0.002995283	0.00293597	0.003798929	
0.001532774	0.002066161	0.00309718	0.003022903	0.003967989	
0.001581465	0.002122856	0.003202313	0.003111754	0.004146957	
0.001632208	0.002181203	0.00331233	0.003204081	0.004338965	
0.001686761	0.002243514	0.003431254	0.003303587	0.004550709	
0.001750722	0.002317252	0.00357206	0.003422833	0.004803292	
0.001818178	0.002393906	0.00372227	0.003549186	0.005080045	
0.001894691	0.002480694	0.003895271	0.003695007	0.005403262	
0.001980316	0.002577093	0.004092297	0.003860523	0.005777514	
0.002073655	0.002680585	0.00431149	0.004043012	0.006202665	
0.00220631	0.002830791	0.004629011	0.004309019	0.006802722	
0.002357981	0.002998705	0.005001728	0.004617227	0.00751915	
0.002523065	0.003174765	0.005421257	0.004958965	0.008352357	
0.002700492	0.003355706	0.005889559	0.00533434	0.009317323	
0.002901861	0.003552162	0.006443054	0.005772745	0.010493005	
0.00310054	0.003734238	0.007017969	0.006216186	0.011768005	
0.003325447	0.003932535	0.00769518	0.006728436	0.013302646	
0.003621623	0.004184352	0.008620025	0.007421001	0.015424248	
0.004057807	0.004537183	0.010052226	0.008480529	0.018784641	
0.004640064	0.004981069	0.012074911	0.009920942	0.023637845	
0.005228715	0.005419327	0.014184715	0.011349844	0.028707394	
0.005923236	0.005927226	0.016738505	0.013035124	0.034836063	
0.037298957	0.046919978	0.052953008	0.086775755	0.066498605	
0.025815881	0.032990778	0.036361342	0.060798955	0.049049577	
0.019558554	0.025340695	0.0273111	0.0467676	0.038461499	

Health Risk Assessment Results Summary

		MAX:	4.18	5.16	7.17
Unique Identifier	X (UTM)	Y (UTM)	Onroad	Offroad	Total Risk
3836303773475	383630	3773475	1.296334619	0.891930294	2.1882649
3836403773475	383640	3773475	1.023391679	0.791480693	1.8148724
3836503773475	383650	3773475	0.839806085	0.711054582	1.5508607
3836603773475	383660	3773475	0.708508746	0.645797992	1.3543067
3836703773475	383670	3773475	0.609625656	0.591095956	1.2007216
3836803773475	383680	3773475	0.5316952	0.54379846	1.0754937
3836903773475	383690	3773475	0.465192628	0.499339748	0.9645324
3837003773475	383700	3773475	0.41174666	0.46090205	0.8726487
3837103773475	383710	3773475	0.368996267	0.428215173	0.7972114
3837203773475	383720	3773475	0.334097682	0.400169068	0.7342668
3837303773475	383730	3773475	0.304475186	0.375245998	0.6797212
3837403773475	383740	3773475	0.28251513	0.356655764	0.6391709
3837503773475	383750	3773475	0.263172877	0.339772774	0.6029457
3837603773475	383760	3773475	0.247258845	0.325810937	0.5730698
3837703773475	383770	3773475	0.234703868	0.315055972	0.5497598
3837803773475	383780	3773475	0.223154962	0.30497093	0.5281259
3837903773475	383790	3773475	0.212737125	0.295787018	0.5085241
3838003773475	383800	3773475	0.203108008	0.287137399	0.4902454
3838103773475	383810	3773475	0.195237124	0.280409339	0.4756465
3838203773475	383820	3773475	0.190568457	0.277767506	0.468336
3838303773475	383830	3773475	0.186127699	0.275340151	0.4614678
3838403773475	383840	3773475	0.178176422	0.267579405	0.4457558
3838503773475	383850	3773475	0.169438891	0.258194843	0.4276337
3838603773475	383860	3773475	0.161195193	0.249085744	0.4102809
3838703773475	383870	3773475	0.152695917	0.239131155	0.3918271
3838803773475	383880	3773475	0.144861149	0.229789481	0.3746506
3838903773475	383890	3773475	0.137368302	0.220594436	0.3579627
3839003773475	383900	3773475	0.13029987	0.211696434	0.3419963
3839103773475	383910	3773475	0.123793449	0.203352866	0.3271463
3829703773485	382970	3773485	0.049210106	0.197808695	0.2470188
3829803773485	382980	3773485	0.051233262	0.204259989	0.2554933
3829903773485	382990	3773485	0.053385927	0.210896793	0.2642827
3830003773485	383000	3773485	0.055656394	0.21761783	0.2732742
3830103773485	383010	3773485	0.058101935	0.224575133	0.2826771
3830203773485	383020	3773485	0.060807688	0.231995872	0.2928036
3830303773485	383030	3773485	0.063776812	0.239784879	0.3035617
3830403773485	383040	3773485	0.067041633	0.247965352	0.315007
3830503773485	383050	3773485	0.070817708	0.257091608	0.3279093
3830603773485	383060	3773485	0.074983165	0.266651588	0.3416348
3830703773485	383070	3773485	0.079862226	0.277436236	0.3572985
3830803773485	383080	3773485	0.085539413	0.289479779	0.3750192
3830903773485	383090	3773485	0.092022745	0.302548273	0.394571
3831003773485	383100	3773485	0.101268916	0.321482502	0.4227514
3831103773485	383110	3773485	0.112445097	0.343141912	0.455587
3831203773485	383120	3773485	0.124922438	0.36526776	0.4901902
3831303773485	383130	3773485	0.138398679	0.386831492	0.5252302
3831403773485	383140	3773485	0.154624433	0.41133303	0.5659575
3831503773485	383150	3773485	0.173036418	0.437352687	0.6103891
3831603773485	383160	3773485	0.195458992	0.46796747	0.6634265
3831703773485	383170	3773485	0.227951157	0.512412321	0.7403635
3831803773485	383180	3773485	0.284950947	0.590258263	0.8752092
3831903773485	383190	3773485	0.373319415	0.710273217	1.0835926
3836003773485	383600	3773485	3.603185689	1.504461103	5.1076468
3836103773485	383610	3773485	2.700470737	1.259000467	3.9594712
3836203773485	383620	3773485	1.8920005	1.084204571	2.9762051
3836303773485	383630	3773485	1.430567856	0.955102606	2.3856705
3836403773485	383640	3773485	1.116625697	0.846575615	1.9632013
3836503773485	383650	3773485	0.90907003	0.760335276	1.6694053
3836603773485	383660	3773485	0.758641701	0.687974666	1.4466164
3836703773485	383670	3773485	0.645968938	0.626732006	1.2727009
3836803773485	383680	3773485	0.558883436	0.574320555	1.133204
3836903773485	383690	3773485	0.488085875	0.527359967	1.0154458
3837003773485	383700	3773485	0.431421001	0.486748174	0.9181692
3837103773485	383710	3773485	0.38664582	0.452652389	0.8392982
3837203773485	383720	3773485	0.350411593	0.423632311	0.7740439
3837303773485	383730	3773485	0.319612802	0.397774935	0.7173877
3837403773485	383740	3773485	0.29661112	0.378324308	0.6749354
3837503773485	383750	3773485	0.276402494	0.360706599	0.6371091
3837603773485	383760	3773485	0.259806007	0.346175536	0.6059815
3837703773485	383770	3773485	0.246818973	0.335135219	0.5819542
3837803773485	383780	3773485	0.234909974	0.324824827	0.5597348
3837903773485	383790	3773485	0.223084216	0.314046012	0.5371302
3838003773485	383800	3773485	0.212031565	0.30367769	0.5157093
3838103773485	383810	3773485	0.202816583	0.295247291	0.4980639
3838203773485	383820	3773485	0.196809724	0.290892898	0.4877026
3838303773485	383830	3773485	0.191084109	0.286743912	0.477828
3838403773485	383840	3773485	0.182444377	0.277947208	0.4603916
3838503773485	383850	3773485	0.173211253	0.267715205	0.4409265
3838603773485	383860	3773485	0.164533333	0.257844799	0.4223781
3838703773485	383870	3773485	0.155710438	0.247269213	0.4029797
3838803773485	383880	3773485	0.147580108	0.237337432	0.3849175
3838903773485	383890	3773485	0.139816227	0.227590513	0.3674067
3839003773485	383900	3773485	0.13248952	0.218156528	0.350646
3839103773485	383910	3773485	0.125753273	0.209314463	0.3350677
3829703773495	382970	3773495	0.048889399	0.199520226	0.2484096
3829803773495	382980	3773495	0.050932891	0.206265826	0.2571987
3829903773495	382990	3773495	0.05313492	0.213293793	0.2664287
3830003773495	383000	3773495	0.055530882	0.220685402	0.2762163
3830103773495	383010	3773495	0.058124253	0.228379288	0.2865035
3830203773495	383020	3773495	0.061084446	0.236874149	0.2979586
3830303773495	383030	3773495	0.06439174	0.245980247	0.310372

Health Risk Assessment Results Summary

Sensitive Receptor		MAX:	7.17
Unique Identifier	X (UTM)	Y (UTM)	Total Risk
3836303773475	383630	3773475	2.188264913
3836403773475	383640	3773475	1.814872372
3836503773475	383650	3773475	1.550860666
3836603773475	383660	3773475	1.354306739
3836703773475	383670	3773475	1.200721612
3836803773475	383680	3773475	1.07549366
3836903773475	383690	3773475	0.964532376
3837003773475	383700	3773475	0.87264871
3837103773475	383710	3773475	0.79721144
3837203773475	383720	3773475	0.73426675
3837303773475	383730	3773475	0.679721184
3837403773475	383740	3773475	0.639170895
3837503773475	383750	3773475	0.60294565
3837603773475	383760	3773475	0.573069782
3837703773475	383770	3773475	0.549759841
3837803773475	383780	3773475	0.528125892
3837903773475	383790	3773475	0.508524143
3838003773475	383800	3773475	0.490245406
3838103773475	383810	3773475	0.475646463
3838203773475	383820	3773475	0.468335963
3838303773475	383830	3773475	0.46146785
3838403773475	383840	3773475	0.445755827
3838503773475	383850	3773475	0.427633734
3838603773475	383860	3773475	0.410280937
3838703773475	383870	3773475	0.391827072
3838803773475	383880	3773475	0.37465063
3838903773475	383890	3773475	0.357962738
3839003773475	383900	3773475	0.341996305
3839103773475	383910	3773475	0.327146315
3829703773485	382970	3773485	0.247018801
3829803773485	382980	3773485	0.255493251
3829903773485	382990	3773485	0.26428272
3830003773485	383000	3773485	0.273274223
3830103773485	383010	3773485	0.282677068
3830203773485	383020	3773485	0.292803559
3830303773485	383030	3773485	0.303561692
3830403773485	383040	3773485	0.315006985
3830503773485	383050	3773485	0.327909317
3830603773485	383060	3773485	0.341634753
3830703773485	383070	3773485	0.357298462
3830803773485	383080	3773485	0.375019192
3830903773485	383090	3773485	0.394571018
3831003773485	383100	3773485	0.422751418
3831103773485	383110	3773485	0.455587009
3831203773485	383120	3773485	0.490190199
3831303773485	383130	3773485	0.525230171
3831403773485	383140	3773485	0.565957463
3831503773485	383150	3773485	0.610389105
3831603773485	383160	3773485	0.663426462
3831703773485	383170	3773485	0.740363478
3831803773485	383180	3773485	0.875209211
3831903773485	383190	3773485	1.083592632
3836003773485	383600	3773485	5.107646792
3836103773485	383610	3773485	3.959471205
3836203773485	383620	3773485	2.976205071
3836303773485	383630	3773485	2.385670462
3836403773485	383640	3773485	1.963201313
3836503773485	383650	3773485	1.669405306
3836603773485	383660	3773485	1.446616367
3836703773485	383670	3773485	1.272700944
3836803773485	383680	3773485	1.133203991
3836903773485	383690	3773485	1.015445842
3837003773485	383700	3773485	0.918169174
3837103773485	383710	3773485	0.839298209
3837203773485	383720	3773485	0.774043904
3837303773485	383730	3773485	0.717387736
3837403773485	383740	3773485	0.674935429
3837503773485	383750	3773485	0.637109093
3837603773485	383760	3773485	0.605981543
3837703773485	383770	3773485	0.581954192
3837803773485	383780	3773485	0.559734801
3837903773485	383790	3773485	0.537130228
3838003773485	383800	3773485	0.515709255
3838103773485	383810	3773485	0.498063875
3838203773485	383820	3773485	0.487702623
3838303773485	383830	3773485	0.477828021
3838403773485	383840	3773485	0.460391585
3838503773485	383850	3773485	0.440926458
3838603773485	383860	3773485	0.422378132
3838703773485	383870	3773485	0.40297965
3838803773485	383880	3773485	0.38491754
3838903773485	383890	3773485	0.367406741
3839003773485	383900	3773485	0.350646049
3839103773485	383910	3773485	0.335067736
3829703773495	382970	3773495	0.248409625
3829803773495	382980	3773495	0.257198717
3829903773495	382990	3773495	0.266428713
3830003773495	383000	3773495	0.276216283
3830103773495	383010	3773495	0.286503542
3830203773495	383020	3773495	0.297958595
3830303773495	383030	3773495	0.310371987

FOR CHRONIC CALCS

MAX:	0.22			
Overlapping Phases - Maximum GLC				
2025	2026	2027	2028	2029
0.015638474	0.02051686	0.02165984	0.038162784	0.031400946
0.012764104	0.016946591	0.017576468	0.031695662	0.026113569
0.010773661	0.014448221	0.014778888	0.02716445	0.022297543
0.00931409	0.01259941	0.012748188	0.023784871	0.019434038
0.008188376	0.011160288	0.011196544	0.021125994	0.017190162
0.007281016	0.009989894	0.009955955	0.018939007	0.015360228
0.006487344	0.008954437	0.008876933	0.016970655	0.013739363
0.005836315	0.008098314	0.007995703	0.015332635	0.012399949
0.005305976	0.007396276	0.0072806	0.013987724	0.011302626
0.004866258	0.006811032	0.00668938	0.012867544	0.010388916
0.004487399	0.006303834	0.006181056	0.011897865	0.00959962
0.004205898	0.005928285	0.005804716	0.011186677	0.009009421
0.003955426	0.005592655	0.00547022	0.010550124	0.008482924
0.003749065	0.005316613	0.005195027	0.010026727	0.008046085
0.003587684	0.005102478	0.004980124	0.009621505	0.007700254
0.003438335	0.004903605	0.004781082	0.009243624	0.007379186
0.003303247	0.004723416	0.004600935	0.008900358	0.007087306
0.003177627	0.004555227	0.004433244	0.008579111	0.006815183
0.003076747	0.004421721	0.004298548	0.008325531	0.006593313
0.003023918	0.004357622	0.004227371	0.00821229	0.006468283
0.002974233	0.004297362	0.004159047	0.008106178	0.006349551
0.00286757	0.004151768	0.004015764	0.00782222	0.006117312
0.002745901	0.003982489	0.003853192	0.007488387	0.005856256
0.002629813	0.003820161	0.003698023	0.007167853	0.005607405
0.002507181	0.003646753	0.003534297	0.006824892	0.005347029
0.00239331	0.003485264	0.003381887	0.006506203	0.005105226
0.002283069	0.003328126	0.003233952	0.006197022	0.004871772
0.002177869	0.003177441	0.003092575	0.005902993	0.004650034
0.002080221	0.003037128	0.002961091	0.005631493	0.004444549
0.001355867	0.001854874	0.002693853	0.002613813	0.0032574
0.001402244	0.001912382	0.002791804	0.00269649	0.003402663
0.001450445	0.001971597	0.002893708	0.002781923	0.003557251
0.001499879	0.002031541	0.002998506	0.00286889	0.00372026
0.001551695	0.002093714	0.003108693	0.002959842	0.003895822
0.001607627	0.002160497	0.003228044	0.003058192	0.004089979
0.001667174	0.002230901	0.00335592	0.003163287	0.004303149
0.001730643	0.00230518	0.003493275	0.003275799	0.004538153
0.001802226	0.002388808	0.003649831	0.003404602	0.004810449
0.00187841	0.002476529	0.003818785	0.003542911	0.005112679
0.001965277	0.002576095	0.00401448	0.003703154	0.005468043
0.002063351	0.002687405	0.004239791	0.00388692	0.005884495
0.002171292	0.002807783	0.00449349	0.004092263	0.006364661
0.002325689	0.002981972	0.004863892	0.004393792	0.00705115
0.002504305	0.003176701	0.005307053	0.004750815	0.007897668
0.002691053	0.003369642	0.005790864	0.005135159	0.008871074
0.002878181	0.003550919	0.006302331	0.005533843	0.009956596
0.003092643	0.003749022	0.006917455	0.006006567	0.011305693
0.003323294	0.003951508	0.007613903	0.006527146	0.012884408
0.003594079	0.004179281	0.008470324	0.007153062	0.01486668
0.003977301	0.004488025	0.009743011	0.008073362	0.017866933
0.00462866	0.004982181	0.012042464	0.009703253	0.023425522
0.005597117	0.005672633	0.015726278	0.012214489	0.032583455
0.038765217	0.049063335	0.055375969	0.091206282	0.072141129
0.029809429	0.038004846	0.041973661	0.070813529	0.05470431
0.021808407	0.02824531	0.030412775	0.052673856	0.041992821
0.017131759	0.022502364	0.023656314	0.042229034	0.033884005
0.013857675	0.01843317	0.018986194	0.034790392	0.027961934
0.011628022	0.015631074	0.015849025	0.029644809	0.023766053
0.00996621	0.01352058	0.013538646	0.02573446	0.020555735
0.008688244	0.011880863	0.011780617	0.022660711	0.018037428
0.007675929	0.010569405	0.010401324	0.020174136	0.016016984
0.006832198	0.009464954	0.00925983	0.018051958	0.014310958
0.006142296	0.008554543	0.00833101	0.016289292	0.012902804
0.005587217	0.007817669	0.007587029	0.014861818	0.011763116
0.00513092	0.007208828	0.006977622	0.013683105	0.010821558
0.004737133	0.006680291	0.006453087	0.012659072	0.010006254
0.004442273	0.006285887	0.006061637	0.011902528	0.009391856
0.004180616	0.005934421	0.005714678	0.011226826	0.008844951
0.003965458	0.005645944	0.005429882	0.010673824	0.008392355
0.003798815	0.005424557	0.005209667	0.010252915	0.008037899
0.003645127	0.005219637	0.005006478	0.009862031	0.007709979
0.003489835	0.005010228	0.00480104	0.009458312	0.007379405
0.003343253	0.004811445	0.004607058	0.009073382	0.007067082
0.003222201	0.004648334	0.004446715	0.008759008	0.006806323
0.00314924	0.004554788	0.004349232	0.008586064	0.006641886
0.003079843	0.004465599	0.00425547	0.008419434	0.006484519
0.002961927	0.004302995	0.004099094	0.008098599	0.006231714
0.002831545	0.00412018	0.00392709	0.007735697	0.005955921
0.002707712	0.003945804	0.00376364	0.007389352	0.005694231
0.002578998	0.003762746	0.003593828	0.007025288	0.005424299
0.002459445	0.003592218	0.003435685	0.006687323	0.005173649
0.002343894	0.003426593	0.003282561	0.006360574	0.004932324
0.002233608	0.003267804	0.003136021	0.006049801	0.004702923
0.002131285	0.003119998	0.002999933	0.005763475	0.004490662
0.001365728	0.001869593	0.002692043	0.002555291	0.003187209
0.001413911	0.001929732	0.002792582	0.002636926	0.003331459
0.001464623	0.001992506	0.002898602	0.002722433	0.003486778
0.001518504	0.002058736	0.00301156	0.002813209	0.003655854
0.001575266	0.002127844	0.003130928	0.002908695	0.003839116
0.001638571	0.002204822	0.003264783	0.003016177	0.004048281
0.001707283	0.002287724	0.00341109	0.003133619	0.004282388

Health Risk Assessment Results Summary

		MAX:	4.18	5.16	7.17
Unique Identifier	X (UTM)	Y (UTM)	Onroad	Offroad	Total Risk
3830403773495	383040	3773495	0.068035822	0.255576068	0.3236119
3830503773495	383050	3773495	0.072135432	0.26589138	0.3380268
3830603773495	383060	3773495	0.076691007	0.276772796	0.3534638
3830703773495	383070	3773495	0.08204765	0.289082472	0.3711301
3830803773495	383080	3773495	0.088320984	0.302873845	0.3911948
3830903773495	383090	3773495	0.095540743	0.31789628	0.413437
3831003773495	383100	3773495	0.105885549	0.339440797	0.4453263
3831103773495	383110	3773495	0.118508863	0.363922449	0.4824313
3831203773495	383120	3773495	0.132613234	0.388394719	0.521008
3831303773495	383130	3773495	0.147909548	0.412354972	0.5602645
3831403773495	383140	3773495	0.166911581	0.440414208	0.6073258
3831503773495	383150	3773495	0.190047669	0.472897603	0.6629453
3831603773495	383160	3773495	0.219845177	0.51382926	0.7336744
3831703773495	383170	3773495	0.265167397	0.57586931	0.8410367
3831803773495	383180	3773495	0.347669869	0.690316184	1.0379861
3836103773495	383610	3773495	3.156620606	1.339259414	4.49588
3836203773495	383620	3773495	2.111857362	1.150647565	3.2625049
3836303773495	383630	3773495	1.559961869	1.012253278	2.5722151
3836403773495	383640	3773495	1.205051209	0.897691734	2.1027429
3836503773495	383650	3773495	0.973735764	0.806695005	1.7804308
3836603773495	383660	3773495	0.805888722	0.728667053	1.5345558
3836703773495	383670	3773495	0.680651626	0.661832926	1.3424846
3836803773495	383680	3773495	0.585499397	0.605103128	1.1906025
3836903773495	383690	3773495	0.511728037	0.556824895	1.0685529
3837003773495	383700	3773495	0.452756389	0.514883777	0.9676402
3837103773495	383710	3773495	0.406206886	0.479721061	0.8859279
3837203773495	383720	3773495	0.368655136	0.449900943	0.8185561
3837303773495	383730	3773495	0.336665889	0.423209892	0.7598758
3837403773495	383740	3773495	0.313189486	0.403620127	0.7168096
3837503773495	383750	3773495	0.292531981	0.385855614	0.6783876
3837603773495	383760	3773495	0.275345446	0.371000695	0.6463461
3837703773495	383770	3773495	0.261612172	0.359445558	0.6210577
3837803773495	383780	3773495	0.249014305	0.348630005	0.5976443
3837903773495	383790	3773495	0.235593359	0.336067814	0.5716612
3838003773495	383800	3773495	0.222972422	0.323814207	0.5467866
3838103773495	383810	3773495	0.212073875	0.313233759	0.5253076
3838203773495	383820	3773495	0.203874004	0.305947064	0.5098211
3838303773495	383830	3773495	0.196140423	0.2989762	0.4951166
3838403773495	383840	3773495	0.186424857	0.28845682	0.4748817
3838503773495	383850	3773495	0.176449604	0.276945628	0.4533952
3838603773495	383860	3773495	0.167169887	0.265989599	0.4331595
3838703773495	383870	3773495	0.157937587	0.254603372	0.412541
3838803773495	383880	3773495	0.149474366	0.24398058	0.3934549
3838903773495	383890	3773495	0.141120822	0.233091593	0.3742124
3839003773495	383900	3773495	0.133095181	0.222286797	0.355382
3839103773495	383910	3773495	0.125819439	0.212304926	0.3381244
3829703773505	382970	3773505	0.0489727	0.202835113	0.2518078
3829803773505	382980	3773505	0.051037116	0.209855352	0.2608925
3829903773505	382990	3773505	0.053293198	0.217284688	0.2705779
3830003773505	383000	3773505	0.055845745	0.225441066	0.2812868
3830103773505	383010	3773505	0.05862531	0.234007007	0.2926323
3830203773505	383020	3773505	0.061824981	0.243538756	0.3053637
3830303773505	383030	3773505	0.065438	0.25390956	0.3193476
3830403773505	383040	3773505	0.069446743	0.264896447	0.3343432
3830503773505	383050	3773505	0.073830412	0.276296931	0.3501273
3830603773505	383060	3773505	0.078735835	0.288415996	0.3671518
3830703773505	383070	3773505	0.084484283	0.302008051	0.3864923
3830803773505	383080	3773505	0.091222336	0.317164552	0.4083869
3830903773505	383090	3773505	0.099035964	0.333691525	0.4327275
3831003773505	383100	3773505	0.110033633	0.356552575	0.4665862
3831103773505	383110	3773505	0.123460683	0.382148666	0.5056093
3831203773505	383120	3773505	0.139200472	0.409187237	0.5483877
3831303773505	383130	3773505	0.157573774	0.437764098	0.5953379
3831403773505	383140	3773505	0.181208324	0.472273956	0.6534823
3831503773505	383150	3773505	0.21203892	0.515357338	0.7273963
3831603773505	383160	3773505	0.255250697	0.574344604	0.8295953
3831703773505	383170	3773505	0.321217852	0.665159786	0.9863776
3836103773505	383610	3773505	3.638158146	1.421900428	5.0600586
3836203773505	383620	3773505	2.341512984	1.220126517	3.5616395
3836303773505	383630	3773505	1.694355671	1.071855536	2.7662112
3836403773505	383640	3773505	1.301305743	0.952012591	2.2533183
3836503773505	383650	3773505	1.041265109	0.856358912	1.897624
3836603773505	383660	3773505	0.855356427	0.772430131	1.6277866
3836703773505	383670	3773505	0.716599913	0.699478621	1.4160785
3836803773505	383680	3773505	0.612830833	0.638023558	1.2508544
3836903773505	383690	3773505	0.536284236	0.588530423	1.1248147
3837003773505	383700	3773505	0.475070648	0.545351411	1.0204221
3837103773505	383710	3773505	0.426821949	0.509172554	0.9359945
3837203773505	383720	3773505	0.388030284	0.478635484	0.8666658
3837303773505	383730	3773505	0.354893678	0.451195103	0.8060888
3837403773505	383740	3773505	0.331005758	0.431604864	0.7626106
3837503773505	383750	3773505	0.310058616	0.413947042	0.7240057
3837603773505	383760	3773505	0.292239444	0.398800607	0.6910401
3837703773505	383770	3773505	0.277622799	0.386661458	0.6642843
3837803773505	383780	3773505	0.264198202	0.375306191	0.6395044
3837903773505	383790	3773505	0.249019751	0.360695013	0.6097148
3838003773505	383800	3773505	0.234607378	0.346145974	0.5807534
3838103773505	383810	3773505	0.221852508	0.333067658	0.5549202
3838203773505	383820	3773505	0.211169688	0.322283521	0.5334532
3838303773505	383830	3773505	0.201299655	0.312089808	0.5133895
3838403773505	383840	3773505	0.19041906	0.299624396	0.4900435

Health Risk Assessment Results Summary

Sensitive Receptor			MAX:	7.17
Unique Identifier	X (UTM)	Y (UTM)	Total Risk	
3830403773495	383040	3773495	0.32361189	
3830503773495	383050	3773495	0.338026812	
3830603773495	383060	3773495	0.353463803	
3830703773495	383070	3773495	0.371130122	
3830803773495	383080	3773495	0.391194829	
3830903773495	383090	3773495	0.413437022	
3831003773495	383100	3773495	0.445326346	
3831103773495	383110	3773495	0.482431312	
3831203773495	383120	3773495	0.521007952	
3831303773495	383130	3773495	0.56026452	
3831403773495	383140	3773495	0.607325789	
3831503773495	383150	3773495	0.662945271	
3831603773495	383160	3773495	0.733674436	
3831703773495	383170	3773495	0.841036707	
3831803773495	383180	3773495	1.037986054	
3836103773495	383610	3773495	4.49588002	
3836203773495	383620	3773495	3.262504928	
3836303773495	383630	3773495	2.572215146	
3836403773495	383640	3773495	2.102742943	
3836503773495	383650	3773495	1.780430769	
3836603773495	383660	3773495	1.534555775	
3836703773495	383670	3773495	1.342484552	
3836803773495	383680	3773495	1.190602525	
3836903773495	383690	3773495	1.068552932	
3837003773495	383700	3773495	0.967640166	
3837103773495	383710	3773495	0.885927947	
3837203773495	383720	3773495	0.818556079	
3837303773495	383730	3773495	0.759875782	
3837403773495	383740	3773495	0.716809613	
3837503773495	383750	3773495	0.678387595	
3837603773495	383760	3773495	0.646346141	
3837703773495	383770	3773495	0.62105773	
3837803773495	383780	3773495	0.59764431	
3837903773495	383790	3773495	0.571661173	
3838003773495	383800	3773495	0.546786629	
3838103773495	383810	3773495	0.525307633	
3838203773495	383820	3773495	0.509821068	
3838303773495	383830	3773495	0.495116623	
3838403773495	383840	3773495	0.474881677	
3838503773495	383850	3773495	0.453395232	
3838603773495	383860	3773495	0.433159486	
3838703773495	383870	3773495	0.412540958	
3838803773495	383880	3773495	0.393454947	
3838903773495	383890	3773495	0.374212415	
3839003773495	383900	3773495	0.355381977	
3839103773495	383910	3773495	0.338124366	
3829703773505	382970	3773505	0.251807813	
3829803773505	382980	3773505	0.260892468	
3829903773505	382990	3773505	0.270577885	
3830003773505	383000	3773505	0.281286811	
3830103773505	383010	3773505	0.292632317	
3830203773505	383020	3773505	0.305363737	
3830303773505	383030	3773505	0.31934756	
3830403773505	383040	3773505	0.334343189	
3830503773505	383050	3773505	0.350127344	
3830603773505	383060	3773505	0.367151831	
3830703773505	383070	3773505	0.386492335	
3830803773505	383080	3773505	0.408386887	
3830903773505	383090	3773505	0.43272749	
3831003773505	383100	3773505	0.466586209	
3831103773505	383110	3773505	0.505609349	
3831203773505	383120	3773505	0.548387709	
3831303773505	383130	3773505	0.595337872	
3831403773505	383140	3773505	0.65348228	
3831503773505	383150	3773505	0.727396258	
3831603773505	383160	3773505	0.829595302	
3831703773505	383170	3773505	0.986377638	
3836103773505	383610	3773505	5.060058574	
3836203773505	383620	3773505	3.561639502	
3836303773505	383630	3773505	2.766211208	
3836403773505	383640	3773505	2.253318334	
3836503773505	383650	3773505	1.897624021	
3836603773505	383660	3773505	1.627786558	
3836703773505	383670	3773505	1.416078534	
3836803773505	383680	3773505	1.25085439	
3836903773505	383690	3773505	1.124814659	
3837003773505	383700	3773505	1.020422059	
3837103773505	383710	3773505	0.935994503	
3837203773505	383720	3773505	0.866665768	
3837303773505	383730	3773505	0.806088781	
3837403773505	383740	3773505	0.762610622	
3837503773505	383750	3773505	0.724005659	
3837603773505	383760	3773505	0.691040052	
3837703773505	383770	3773505	0.664284257	
3837803773505	383780	3773505	0.639504393	
3837903773505	383790	3773505	0.609714764	
3838003773505	383800	3773505	0.580753352	
3838103773505	383810	3773505	0.554920166	
3838203773505	383820	3773505	0.533453209	
3838303773505	383830	3773505	0.513389463	
3838403773505	383840	3773505	0.490043456	

FOR CHRONIC CALCS

MAX:	0.22			
Overlapping Phases - Maximum GLC				
2025	2026	2027	2028	2029
0.001780626	0.002375187	0.003568876	0.003259757	0.004541847
0.001860531	0.002469467	0.003742756	0.003398489	0.004835146
0.001946098	0.002568893	0.00393186	0.003548704	0.005163682
0.002043869	0.002681613	0.004151672	0.003723326	0.005552482
0.002154631	0.00280765	0.004406027	0.003924765	0.006012086
0.002276962	0.002943834	0.004694437	0.00415177	0.006548856
0.002450902	0.003137281	0.00511464	0.004484388	0.007324384
0.002651576	0.003350502	0.005619322	0.004881601	0.008298383
0.002857708	0.003554307	0.006168925	0.005309886	0.009430467
0.003064707	0.00374662	0.006754447	0.005754816	0.010706125
0.003308922	0.003962444	0.007482827	0.006298825	0.012344137
0.003591668	0.004199493	0.008377501	0.00694867	0.014414642
0.003942161	0.004480033	0.009553426	0.007780914	0.017197347
0.004459991	0.004874765	0.011388582	0.009054165	0.021619436
0.005374912	0.005537358	0.014853504	0.011405602	0.030170096
0.034297555	0.04364993	0.048269075	0.082387723	0.060547791
0.024085018	0.031226556	0.033526796	0.059034912	0.045340383
0.018555205	0.024434526	0.025534312	0.046444154	0.036115238
0.014889763	0.019872177	0.020295118	0.037996406	0.029626605
0.012427598	0.016769937	0.016830124	0.032200959	0.025085433
0.010585502	0.014421129	0.014272638	0.027769979	0.021583668
0.009170652	0.012596629	0.012331422	0.024284789	0.018829557
0.008067024	0.011159008	0.010832835	0.021508383	0.016648296
0.007190583	0.010007264	0.00965253	0.019265689	0.014894873
0.006473952	0.009057628	0.00869284	0.01740043	0.013444299
0.005898091	0.008290296	0.007925381	0.015892635	0.012271246
0.0054263	0.007658672	0.007299259	0.014651917	0.011305018
0.005018009	0.007108768	0.006759188	0.013569232	0.010465508
0.004718311	0.006707173	0.006363859	0.012788692	0.009844746
0.004452002	0.006348872	0.006013275	0.012090303	0.009291266
0.004230103	0.006050751	0.00572154	0.011511365	0.008827412
0.004054438	0.005816624	0.005490588	0.011061209	0.008456662
0.003892274	0.005599664	0.005277327	0.010642496	0.00811349
0.0037143	0.00535711	0.005043788	0.010164765	0.007739268
0.003544716	0.005124451	0.004821536	0.009704314	0.007382784
0.003398314	0.004923822	0.004629589	0.009308629	0.007073466
0.003291741	0.004780582	0.004488931	0.009030216	0.006843401
0.003190838	0.004644628	0.004355299	0.008763014	0.006624689
0.003054783	0.004454231	0.004177626	0.008382626	0.006338872
0.002911359	0.004251093	0.003990984	0.007975686	0.00604026
0.002776686	0.004059729	0.003815474	0.007592437	0.005759966
0.002640168	0.003864214	0.003637443	0.007201263	0.005477603
0.002514059	0.003683149	0.00347261	0.006840909	0.005216975
0.002387459	0.003500116	0.003306695	0.00647898	0.004957113
0.002263946	0.003320461	0.003144553	0.006128773	0.004705669
0.002150947	0.003155615	0.002995953	0.005811631	0.004476297
0.00138653	0.001900216	0.002712884	0.0025197	0.003145939
0.001436396	0.001962663	0.002816028	0.002600093	0.003289442
0.001489668	0.002029005	0.002926444	0.00268593	0.003446196
0.001548695	0.002102425	0.003049053	0.002781506	0.003623285
0.001611325	0.002179653	0.003179768	0.002882962	0.003816881
0.001681713	0.002266247	0.003327516	0.002998154	0.00403965
0.001759076	0.002360732	0.003491324	0.003125722	0.004292184
0.001842104	0.002460812	0.003668984	0.003263534	0.004574105
0.001929501	0.002564355	0.003858634	0.003409876	0.004885697
0.002023712	0.002674164	0.004066394	0.00356969	0.005238154
0.002130522	0.002797163	0.004306532	0.003754528	0.005655278
0.00225105	0.002933532	0.004583957	0.003967727	0.006151044
0.002384458	0.00308048	0.004900237	0.004209466	0.00673694
0.0025685	0.003280752	0.005349073	0.004555003	0.007573114
0.00277836	0.003496674	0.005886629	0.004968484	0.008630567
0.003005219	0.003715041	0.006503749	0.005439183	0.009925397
0.003250361	0.003936042	0.007214481	0.00596997	0.01149713
0.003547129	0.004187788	0.008134231	0.006643031	0.013609278
0.003914218	0.004481828	0.009354437	0.0075805	0.016490643
0.004408506	0.004858626	0.011102813	0.008708124	0.020686366
0.005141715	0.005395365	0.013863125	0.010550177	0.027409992
0.039035368	0.049675467	0.054791855	0.095072511	0.066444517
0.02646782	0.034405223	0.036698709	0.066123616	0.048685313
0.020036851	0.026487693	0.02743649	0.051168301	0.038333719
0.01600881	0.021459022	0.021685833	0.04173848	0.031339906
0.013268348	0.017996751	0.017837972	0.035128347	0.026435208
0.011239216	0.015394809	0.015030628	0.030109874	0.022641589
0.009676533	0.0133661	0.012896481	0.026142441	0.019641434
0.008474913	0.011789771	0.01127272	0.023026506	0.017291831
0.007568191	0.010591763	0.010057779	0.020650879	0.015497252
0.006825824	0.009602522	0.009069712	0.01867267	0.014009654
0.0062302	0.008804658	0.008280813	0.017074182	0.01280633
0.005744089	0.008150721	0.007639868	0.015765432	0.011818774
0.005322113	0.007579726	0.007085683	0.014619196	0.010957956
0.005018855	0.007172243	0.006688064	0.013814049	0.010334067
0.00475059	0.006810596	0.006337062	0.013097531	0.00978001
0.004521825	0.006502338	0.006037957	0.01248798	0.009305045
0.004335746	0.006253272	0.005794133	0.011998527	0.008915081
0.004163935	0.006022615	0.005568777	0.011541782	0.008553503
0.003960515	0.005742241	0.005304656	0.010975135	0.008131147
0.003763882	0.005469008	0.005050183	0.010421134	0.007723763
0.003588853	0.005225374	0.0048237	0.00992787	0.007360149
0.003443212	0.005023615	0.004634692	0.009521044	0.007055188
0.003307485	0.00483489	0.004458685	0.009139939	0.006770724
0.003151353	0.004613371	0.004257922	0.008691188	0.006448835

Health Risk Assessment Results Summary

		MAX:	4.18	5.16	7.17
Unique Identifier	X (UTM)	Y (UTM)	Onroad	Offroad	Total Risk
3838503773505	383850	3773505	0.17968778	0.286733598	0.4664214
3838603773505	383860	3773505	0.169772636	0.274588667	0.4443613
3838703773505	383870	3773505	0.160135648	0.262349484	0.4224851
3838803773505	383880	3773505	0.151329347	0.250975054	0.4023044
3838903773505	383890	3773505	0.14239465	0.238901914	0.3812966
3839003773505	383900	3773505	0.133698853	0.226710479	0.3604093
3839103773505	383910	3773505	0.125913203	0.215576429	0.3414896
3829703773515	382970	3773515	0.049059114	0.206319633	0.2553787
3829803773515	382980	3773515	0.051141949	0.21362097	0.2647629
3829903773515	382990	3773515	0.053450498	0.221470061	0.2749206
3830003773515	383000	3773515	0.056169762	0.230467816	0.2866376
3830103773515	383010	3773515	0.059156491	0.240003993	0.2991605
3830203773515	383020	3773515	0.062627869	0.250756823	0.3133847
3830303773515	383030	3773515	0.066598935	0.262608048	0.329207
3830403773515	383040	3773515	0.071029097	0.27526379	0.3462929
3830503773515	383050	3773515	0.075736691	0.287924921	0.3636616
3830603773515	383060	3773515	0.081030979	0.301428317	0.3824593
3830703773515	383070	3773515	0.08721792	0.316433603	0.4036515
3830803773515	383080	3773515	0.094506182	0.333127682	0.4276339
3830903773515	383090	3773515	0.102998356	0.351288459	0.4542868
3831003773515	383100	3773515	0.114659875	0.375266718	0.4899266
3831103773515	383110	3773515	0.128997988	0.402075402	0.5310734
3831203773515	383120	3773515	0.146677945	0.431831867	0.5785098
3831303773515	383130	3773515	0.168711979	0.465584257	0.6342962
3831403773515	383140	3773515	0.198466194	0.50825812	0.7067243
3831503773515	383150	3773515	0.240335576	0.565797777	0.8061334
3831603773515	383160	3773515	0.304536109	0.651557437	0.9560935
3831703773515	383170	3773515	0.411045947	0.792698985	1.2037449
3831603773515	383610	3773515	2.818810849	1.516614443	4.3354253
3836203773515	383620	3773515	2.583829807	1.300056759	3.8838866
3836303773515	383630	3773515	1.83423783	1.140177939	2.9744158
3836403773515	383640	3773515	1.398425476	1.014271183	2.4126967
3836503773515	383650	3773515	1.112371815	0.91270687	2.0250787
3836603773515	383660	3773515	0.907539901	0.821696406	1.7292363
3836703773515	383670	3773515	0.754233676	0.741560338	1.495794
3836803773515	383680	3773515	0.641270861	0.67456029	1.3158312
3836903773515	383690	3773515	0.562168121	0.623707956	1.1858761
3837003773515	383700	3773515	0.498601785	0.579173239	1.077775
3837103773515	383710	3773515	0.448710886	0.541917601	0.9906285
3837203773515	383720	3773515	0.408788549	0.51069796	0.9194865
3837303773515	383730	3773515	0.374579412	0.482530332	0.8571097
3837403773515	383740	3773515	0.350194746	0.462923401	0.8131181
3837503773515	383750	3773515	0.32874014	0.445239559	0.7739797
3837603773515	383760	3773515	0.31004048	0.429605684	0.7396462
3837703773515	383770	3773515	0.294108447	0.41647266	0.7105811
3837803773515	383780	3773515	0.279423197	0.403999015	0.6834222
3837903773515	383790	3773515	0.262231597	0.386814197	0.6490458
3838003773515	383800	3773515	0.245883879	0.369541826	0.6154257
3838103773515	383810	3773515	0.231231887	0.35362683	0.5848587
3838203773515	383820	3773515	0.218260842	0.339320399	0.5575812
3838303773515	383830	3773515	0.206450728	0.325984648	0.5324354
3838403773515	383840	3773515	0.194490535	0.311597345	0.5060879
3838503773515	383850	3773515	0.183054315	0.297331756	0.4803861
3838603773515	383860	3773515	0.172553558	0.284014652	0.4565682
3838703773515	383870	3773515	0.16252439	0.270898029	0.4334224
3838803773515	383880	3773515	0.15338548	0.25874551	0.412131
3838903773515	383890	3773515	0.144011971	0.245688459	0.3897004
3839003773515	383900	3773515	0.134836564	0.232383506	0.3672201
3839103773515	383910	3773515	0.12671414	0.220407087	0.3471212
3829703773525	382970	3773525	0.049270413	0.210455343	0.2597258
3829803773525	382980	3773525	0.05140443	0.218164125	0.2695686
3829903773525	382990	3773525	0.053793699	0.226544197	0.2803379
3830003773525	383000	3773525	0.056677269	0.23641413	0.2930914
3830103773525	383010	3773525	0.05985508	0.246925727	0.3067808
3830203773525	383020	3773525	0.063582239	0.258874182	0.3224564
3830303773525	383030	3773525	0.067884359	0.272214351	0.3400987
3830403773525	383040	3773525	0.072687693	0.286450286	0.359138
3830503773525	383050	3773525	0.077672285	0.300258205	0.3779305
3830603773525	383060	3773525	0.08330293	0.314996317	0.3982992
3830703773525	383070	3773525	0.089916435	0.331366759	0.4212832
3830803773525	383080	3773525	0.097755837	0.349597529	0.4473534
3830903773525	383090	3773525	0.106951033	0.36941688	0.4763679
3831003773525	383100	3773525	0.119311797	0.394478774	0.5137906
3831103773525	383110	3773525	0.134726055	0.422759708	0.5574858
3831203773525	383120	3773525	0.154209499	0.454854733	0.6090642
3831303773525	383130	3773525	0.179452522	0.492881367	0.6723339
3831403773525	383140	3773525	0.214777305	0.542671765	0.7574491
3831503773525	383150	3773525	0.267927019	0.614703888	0.8826309
3831603773525	383160	3773525	0.358165447	0.73343517	1.0916006
3836203773525	383620	3773525	2.862425835	1.404335959	4.2667618
3836303773525	383630	3773525	1.986764187	1.227275384	3.2140396
3836403773525	383640	3773525	1.491599538	1.085607216	2.5772068
3836503773525	383650	3773525	1.174540075	0.972348256	2.1468883
3836603773525	383660	3773525	0.956430807	0.875533542	1.8319643
3836703773525	383670	3773525	0.797315968	0.792586928	1.5899029
3836803773525	383680	3773525	0.679565303	0.722852479	1.4024178
3836903773525	383690	3773525	0.594528523	0.667876561	1.2624051
3837003773525	383700	3773525	0.526297092	0.61980302	1.1461001
3837103773525	383710	3773525	0.473775255	0.580621022	1.0543963
3837203773525	383720	3773525	0.432836957	0.548864596	0.9817016
3837303773525	383730	3773525	0.397616883	0.520080072	0.917697

Health Risk Assessment Results Summary

Sensitive Receptor

		MAX:	7.17
Unique Identifier	X (UTM)	Y (UTM)	Total Risk
3838503773505	383850	3773505	0.466421378
3838603773505	383860	3773505	0.444361303
3838703773505	383870	3773505	0.422485132
3838803773505	383880	3773505	0.4023044
3838903773505	383890	3773505	0.381296564
3839003773505	383900	3773505	0.360409332
3839103773505	383910	3773505	0.341489633
3829703773515	382970	3773515	0.255378747
3829803773515	382980	3773515	0.264762919
3829903773515	382990	3773515	0.274920559
3830003773515	383000	3773515	0.286637579
3830103773515	383010	3773515	0.299160484
3830203773515	383020	3773515	0.313384693
3830303773515	383030	3773515	0.329206983
3830403773515	383040	3773515	0.346292887
3830503773515	383050	3773515	0.363661612
3830603773515	383060	3773515	0.382459295
3830703773515	383070	3773515	0.403651523
3830803773515	383080	3773515	0.427633864
3830903773515	383090	3773515	0.454286815
3831003773515	383100	3773515	0.489926593
3831103773515	383110	3773515	0.53107339
3831203773515	383120	3773515	0.578509812
3831303773515	383130	3773515	0.634296236
3831403773515	383140	3773515	0.706724314
3831503773515	383150	3773515	0.806133353
3831603773515	383160	3773515	0.956093546
3831703773515	383170	3773515	1.203744932
3831603773515	383610	3773515	4.335425292
3836203773515	383620	3773515	3.883886566
3836303773515	383630	3773515	2.974415769
3836403773515	383640	3773515	2.412696659
3836503773515	383650	3773515	2.025078685
3836603773515	383660	3773515	1.729236307
3836703773515	383670	3773515	1.495794014
3836803773515	383680	3773515	1.315831151
3836903773515	383690	3773515	1.185876078
3837003773515	383700	3773515	1.077775024
3837103773515	383710	3773515	0.990628487
3837203773515	383720	3773515	0.919486509
3837303773515	383730	3773515	0.857109743
3837403773515	383740	3773515	0.813118147
3837503773515	383750	3773515	0.773979699
3837603773515	383760	3773515	0.739646165
3837703773515	383770	3773515	0.710581108
3837803773515	383780	3773515	0.683422213
3837903773515	383790	3773515	0.649045794
3838003773515	383800	3773515	0.615425706
3838103773515	383810	3773515	0.584858717
3838203773515	383820	3773515	0.557581241
3838303773515	383830	3773515	0.532435377
3838403773515	383840	3773515	0.506087881
3838503773515	383850	3773515	0.48038607
3838603773515	383860	3773515	0.45656821
3838703773515	383870	3773515	0.433422419
3838803773515	383880	3773515	0.41213099
3838903773515	383890	3773515	0.38970043
3839003773515	383900	3773515	0.36722007
3839103773515	383910	3773515	0.347121227
3829703773525	382970	3773525	0.259725756
3829803773525	382980	3773525	0.269568555
3829903773525	382990	3773525	0.280337896
3830003773525	383000	3773525	0.293091399
3830103773525	383010	3773525	0.306780806
3830203773525	383020	3773525	0.322456421
3830303773525	383030	3773525	0.34009871
3830403773525	383040	3773525	0.359137979
3830503773525	383050	3773525	0.37793049
3830603773525	383060	3773525	0.398299246
3830703773525	383070	3773525	0.421283194
3830803773525	383080	3773525	0.447353366
3830903773525	383090	3773525	0.476367913
3831003773525	383100	3773525	0.513790571
3831103773525	383110	3773525	0.557485763
3831203773525	383120	3773525	0.609064233
3831303773525	383130	3773525	0.672333889
3831403773525	383140	3773525	0.75744907
3831503773525	383150	3773525	0.882630906
3831603773525	383160	3773525	1.091600617
3836203773525	383620	3773525	4.266761794
3836303773525	383630	3773525	3.214039571
3836403773525	383640	3773525	2.577206754
3836503773525	383650	3773525	2.146888331
3836603773525	383660	3773525	1.831964349
3836703773525	383670	3773525	1.589902896
3836803773525	383680	3773525	1.402417781
3836903773525	383690	3773525	1.262405084
3837003773525	383700	3773525	1.146100112
3837103773525	383710	3773525	1.054396277
3837203773525	383720	3773525	0.981701553
3837303773525	383730	3773525	0.917696955

FOR CHRONIC CALCS

MAX:	0.22			
Overlapping Phases - Maximum GLC				
2025	2026	2027	2028	2029
0.002994214	0.004388535	0.004056282	0.008236331	0.006126855
0.002847858	0.004178667	0.003867991	0.007812009	0.00582681
0.002703345	0.003970209	0.003681754	0.007391882	0.005531961
0.00257029	0.003777827	0.003509826	0.007006772	0.005260772
0.002432442	0.003576869	0.003331263	0.006608681	0.004982734
0.002295838	0.003376317	0.003153974	0.006218694	0.004710021
0.002172301	0.003194429	0.002993456	0.005870953	0.00446436
0.001408149	0.001932009	0.002735663	0.002486463	0.003106872
0.001459709	0.001996806	0.002841397	0.002565783	0.003249727
0.001515626	0.002066855	0.002956332	0.002651964	0.003407912
0.001580263	0.002148086	0.003089545	0.002752773	0.003593519
0.001649438	0.002234322	0.003232831	0.002860762	0.003798118
0.001728061	0.002332105	0.003396888	0.00298495	0.004036358
0.001815572	0.002440075	0.003581161	0.003124253	0.004309774
0.001910054	0.00255501	0.003782529	0.003275916	0.004617813
0.002006083	0.002669121	0.003990395	0.003431305	0.004950698
0.002109892	0.002790253	0.004219123	0.003601974	0.005330407
0.002226633	0.00292417	0.004481884	0.003798308	0.005780614
0.002358275	0.003071754	0.0047861	0.004025368	0.006320302
0.002503848	0.003229932	0.005133669	0.004284146	0.006963911
0.002696734	0.003434169	0.0056105	0.0046428	0.007866439
0.002916789	0.003653869	0.00618441	0.005075152	0.009021157
0.003166896	0.00388764	0.00687816	0.005594608	0.010506083
0.003454975	0.004138565	0.007737108	0.006226239	0.012444632
0.003819078	0.004435165	0.00890847	0.007066022	0.015189058
0.004305166	0.00480921	0.010589119	0.008227295	0.019205374
0.005011507	0.005321535	0.013233238	0.010005702	0.025674104
0.006156612	0.006127178	0.017712919	0.012916548	0.03654142
0.031636409	0.041593455	0.044389556	0.080896028	0.063784654
0.029022526	0.037878779	0.039960076	0.07433405	0.052086635
0.021607391	0.028714611	0.029379839	0.056757462	0.040646442
0.017171543	0.02315897	0.023078223	0.046058735	0.033119566
0.014173506	0.019351336	0.018887293	0.038590235	0.027854399
0.011944179	0.016470956	0.015822791	0.03287267	0.023754121
0.010219235	0.014212228	0.013484591	0.028323573	0.020493753
0.008910619	0.012480077	0.01172909	0.024796508	0.017965044
0.00797503	0.011234887	0.010483466	0.022265277	0.016133198
0.007205325	0.010201935	0.009466781	0.020151319	0.014609659
0.006590135	0.009372069	0.008658187	0.018447858	0.013378945
0.006090936	0.008696339	0.008004712	0.017061221	0.012373402
0.005656135	0.00810439	0.007438083	0.015842713	0.011493715
0.005348614	0.007689589	0.007037045	0.015003877	0.010865818
0.005075983	0.007320919	0.006682074	0.014255577	0.01030656
0.00483737	0.006997971	0.006371454	0.013599238	0.009814652
0.004635243	0.006725611	0.006107292	0.013045028	0.009394426
0.004447242	0.006471093	0.005861574	0.012522528	0.009001741
0.004213421	0.006144663	0.005562354	0.011844161	0.008523159
0.003986198	0.005824587	0.005273085	0.011179128	0.008059647
0.003780305	0.005533498	0.005011215	0.010576176	0.007639362
0.003596924	0.005273867	0.004777901	0.010040131	0.007264416
0.00342833	0.005034375	0.004563577	0.009547142	0.006919797
0.003252913	0.004782381	0.00434156	0.009029501	0.006564221
0.003082503	0.004536235	0.004125865	0.008525921	0.00622024
0.002924962	0.004308381	0.003925742	0.00806029	0.00590186
0.002772413	0.004086696	0.00373158	0.00760979	0.00559479
0.002632348	0.003882768	0.003552779	0.007198552	0.005313251
0.002485494	0.003667107	0.003364746	0.006769438	0.005021416
0.002338822	0.003450132	0.003176633	0.006347109	0.004733412
0.00220782	0.003255933	0.00300854	0.005975926	0.004477186
0.001433946	0.001969877	0.00276692	0.002461328	0.003077293
0.001488074	0.002038275	0.002877047	0.002541061	0.003221499
0.001547407	0.002113033	0.002998087	0.00262874	0.00338284
0.001617788	0.002202258	0.003142158	0.002734458	0.003576599
0.001693403	0.002297259	0.003297893	0.00284821	0.003791244
0.001780041	0.002405746	0.003477711	0.002980064	0.004043276
0.001877524	0.002526785	0.00368208	0.003129848	0.004336113
0.001982683	0.002655277	0.0039053	0.003292898	0.004667115
0.00208642	0.002778488	0.004129442	0.003455145	0.005018831
0.00219867	0.002909059	0.004376795	0.003634281	0.005423404
0.002325012	0.003053028	0.004661617	0.003841009	0.005906641
0.002467746	0.003211462	0.004992616	0.004081833	0.006491715
0.002625679	0.003380545	0.005372427	0.004358277	0.007196541
0.002827413	0.003588505	0.00587783	0.004731018	0.008170204
0.003060231	0.003815127	0.006493716	0.005186278	0.009434113
0.003330767	0.004060992	0.007258105	0.005747874	0.011101913
0.003654705	0.004334831	0.008247669	0.006460766	0.0133707
0.004079708	0.004671524	0.009646883	0.007438291	0.01667214
0.00468315	0.005121753	0.011802677	0.008899718	0.021888827
0.005660477	0.005813291	0.015542723	0.011367053	0.031002937
0.032026356	0.042019019	0.043667696	0.084843046	0.055997783
0.023383725	0.031298298	0.031481736	0.063781843	0.043202082
0.018344759	0.024939534	0.024403624	0.051051857	0.034861964
0.015017756	0.020675755	0.019797086	0.042367568	0.029110916
0.012643573	0.017580347	0.016563621	0.0359916	0.024816815
0.010853761	0.015215376	0.014159381	0.031065135	0.021487627
0.00949005	0.01339419	0.012346244	0.027229204	0.018889638
0.008483004	0.012040192	0.011017367	0.024373128	0.016940846
0.007655485	0.01091858	0.009934607	0.021995582	0.015322951
0.007007894	0.010037317	0.0090915	0.020128785	0.014044257
0.00649732	0.009341316	0.008428666	0.018657142	0.013026885
0.006050843	0.008729368	0.007851719	0.0173582	0.012132108

Health Risk Assessment Results Summary

		MAX:	4.18	5.16	7.17
Unique Identifier	X (UTM)	Y (UTM)	Onroad	Offroad	Total Risk
3837403773525	383740	3773525	0.370582086	0.498110823	0.8686929
3837503773525	383750	3773525	0.346791031	0.478145206	0.8249362
3837603773525	383760	3773525	0.325553132	0.459717873	0.785271
3837703773525	383770	3773525	0.30659513	0.442766936	0.7493621
3837803773525	383780	3773525	0.28935673	0.426856721	0.7162135
3837903773525	383790	3773525	0.270349961	0.406902496	0.6772525
3838003773525	383800	3773525	0.252444625	0.387117566	0.6395622
3838103773525	383810	3773525	0.23666871	0.36922792	0.6058966
3838203773525	383820	3773525	0.223313978	0.354105106	0.5774191
3838303773525	383830	3773525	0.211126984	0.339937212	0.5510642
3838403773525	383840	3773525	0.198758658	0.324625648	0.5233843
3838503773525	383850	3773525	0.186877354	0.309346468	0.4962238
3838603773525	383860	3773525	0.176013387	0.295148874	0.4711623
3838703773525	383870	3773525	0.165600669	0.281130034	0.4467307
3838803773525	383880	3773525	0.156112544	0.268148862	0.4242614
3838903773525	383890	3773525	0.146587786	0.254583784	0.4011716
3839003773525	383900	3773525	0.137333354	0.240900876	0.3782342
3839103773525	383910	3773525	0.129118477	0.228544035	0.3576625
3829703773535	382970	3773535	0.050429527	0.218549774	0.2689793
3829803773535	382980	3773535	0.052735959	0.227109924	0.2798459
3829903773535	382990	3773535	0.055270012	0.236255324	0.2915253
3830003773535	383000	3773535	0.058143318	0.246332997	0.3044763
3830103773535	383010	3773535	0.061287426	0.256963912	0.3182513
3830203773535	383020	3773535	0.065023169	0.269261233	0.3342844
3830303773535	383030	3773535	0.069344386	0.282983618	0.352328
3830403773535	383040	3773535	0.074162725	0.297572552	0.3717353
3830503773535	383050	3773535	0.079183981	0.311757279	0.3909413
3830603773535	383060	3773535	0.084860214	0.326851936	0.4117121
3830703773535	383070	3773535	0.091726914	0.344209394	0.4359363
3830803773535	383080	3773535	0.100074452	0.364045507	0.46412
3830903773535	383090	3773535	0.109978418	0.385677134	0.4956556
3831003773535	383100	3773535	0.123161402	0.41246755	0.535629
3831103773535	383110	3773535	0.139891992	0.442858353	0.5827503
3831203773535	383120	3773535	0.160664944	0.476667158	0.6373321
3831303773535	383130	3773535	0.187063358	0.516029024	0.7030924
3831403773535	383140	3773535	0.224313539	0.568409838	0.7927234
3831503773535	383150	3773535	0.284232327	0.649424952	0.9336573
3831603773535	383160	3773535	0.39098222	0.789453576	1.1804358
3836203773535	383620	3773535	3.195583518	1.551929158	4.7475127
3836303773535	383630	3773535	2.161842435	1.344984108	3.5068265
3836403773535	383640	3773535	1.593771723	1.177303403	2.7710751
3836503773535	383650	3773535	1.242592317	1.046206872	2.2887992
3836603773535	383660	3773535	1.009206427	0.940802059	1.9500085
3836703773535	383670	3773535	0.844281151	0.853516949	1.6977981
3836803773535	383680	3773535	0.72161096	0.780020338	1.5016313
3836903773535	383690	3773535	0.62977738	0.719554205	1.3493316
3837003773535	383700	3773535	0.556498183	0.666884584	1.2233828
3837103773535	383710	3773535	0.501096722	0.625073754	1.1261705
3837203773535	383720	3773535	0.459086202	0.592650681	1.0517369
3837303773535	383730	3773535	0.422760315	0.563126144	0.9858865
3837403773535	383740	3773535	0.392734072	0.538208085	0.9309422
3837503773535	383750	3773535	0.366280405	0.515399335	0.8816797
3837603773535	383760	3773535	0.342207856	0.49357929	0.8357871
3837703773535	383770	3773535	0.319879972	0.472129806	0.7920098
3837803773535	383780	3773535	0.299823461	0.452128753	0.7519522
3837903773535	383790	3773535	0.278829979	0.428884384	0.7077144
3838003773535	383800	3773535	0.259258708	0.406211049	0.6654698
3838103773535	383810	3773535	0.242264641	0.386105578	0.6283702
3838203773535	383820	3773535	0.228461587	0.369958832	0.5984204
3838303773535	383830	3773535	0.215903639	0.354915516	0.5708192
3838403773535	383840	3773535	0.203093014	0.338546973	0.54164
3838503773535	383850	3773535	0.190776159	0.322202855	0.512979
3838603773535	383860	3773535	0.179504607	0.30699224	0.4864968
3838703773535	383870	3773535	0.168691994	0.291989869	0.4606819
3838803773535	383880	3773535	0.158871496	0.278141219	0.4370127
3838903773535	383890	3773535	0.149178701	0.263999261	0.413178
3839003773535	383900	3773535	0.139850528	0.249922048	0.3897726
3839103773535	383910	3773535	0.131548959	0.23717372	0.3687227
3829703773545	382970	3773545	0.051800738	0.22800998	0.2798107
3829803773545	382980	3773545	0.054320265	0.237649512	0.2919698
3829903773545	382990	3773545	0.05702954	0.247718446	0.304748
3830003773545	383000	3773545	0.059844177	0.257792761	0.3176369
3830103773545	383010	3773545	0.062908076	0.268350752	0.3312588
3830203773545	383020	3773545	0.066609063	0.280796396	0.3474055
3830303773545	383030	3773545	0.070925446	0.294819597	0.365745
3830403773545	383040	3773545	0.075740555	0.309687866	0.3854284
3830503773545	383050	3773545	0.080784077	0.324188182	0.4049723
3830603773545	383060	3773545	0.086484141	0.339590939	0.4260751
3830703773545	383070	3773545	0.093575233	0.357905683	0.4514809
3830803773545	383080	3773545	0.102470936	0.379453046	0.481924
3830903773545	383090	3773545	0.113090632	0.403018294	0.5161089
3831003773545	383100	3773545	0.12717306	0.431619299	0.5587924
3831103773545	383110	3773545	0.145149402	0.463973688	0.6091231
3831203773545	383120	3773545	0.167275778	0.499648518	0.6669243
3831303773545	383130	3773545	0.194608474	0.540104336	0.7347128
3831403773545	383140	3773545	0.233135077	0.594115812	0.8272509
3831503773545	383150	3773545	0.299062445	0.682805516	0.981868
3831603773545	383160	3773545	0.42041974	0.841310826	1.2617306
3836203773545	383620	3773545	3.613571824	1.767441799	5.3810136
3836303773545	383630	3773545	2.36971661	1.506584439	3.876301
3836403773545	383640	3773545	1.71284645	1.297017062	3.0098635

Health Risk Assessment Results Summary

Sensitive Receptor		MAX:	7.17
Unique Identifier	X (UTM)	Y (UTM)	Total Risk
3837403773525	383740	3773525	0.86869291
3837503773525	383750	3773525	0.824936236
3837603773525	383760	3773525	0.785271005
3837703773525	383770	3773525	0.749362066
3837803773525	383780	3773525	0.716213452
3837903773525	383790	3773525	0.677252456
3838003773525	383800	3773525	0.639562191
3838103773525	383810	3773525	0.605896629
3838203773525	383820	3773525	0.577419084
3838303773525	383830	3773525	0.551064195
3838403773525	383840	3773525	0.523384305
3838503773525	383850	3773525	0.496223822
3838603773525	383860	3773525	0.471162261
3838703773525	383870	3773525	0.446730703
3838803773525	383880	3773525	0.424261406
3838903773525	383890	3773525	0.40117157
3839003773525	383900	3773525	0.378234229
3839103773525	383910	3773525	0.357662511
3829703773535	382970	3773535	0.2689793
3829803773535	382980	3773535	0.279845883
3829903773535	382990	3773535	0.291525336
3830003773535	383000	3773535	0.304476315
3830103773535	383010	3773535	0.318251338
3830203773535	383020	3773535	0.334284402
3830303773535	383030	3773535	0.352328004
3830403773535	383040	3773535	0.371735277
3830503773535	383050	3773535	0.39094126
3830603773535	383060	3773535	0.41171215
3830703773535	383070	3773535	0.435936308
3830803773535	383080	3773535	0.464119959
3830903773535	383090	3773535	0.495655552
3831003773535	383100	3773535	0.535628952
3831103773535	383110	3773535	0.582750345
3831203773535	383120	3773535	0.637332101
3831303773535	383130	3773535	0.703092383
3831403773535	383140	3773535	0.792723377
3831503773535	383150	3773535	0.933657279
3831603773535	383160	3773535	1.180435796
3836203773535	383620	3773535	4.747512675
3836303773535	383630	3773535	3.506826543
3836403773535	383640	3773535	2.771075126
3836503773535	383650	3773535	2.28879919
3836603773535	383660	3773535	1.950008486
3836703773535	383670	3773535	1.6977981
3836803773535	383680	3773535	1.501631298
3836903773535	383690	3773535	1.349331585
3837003773535	383700	3773535	1.223382767
3837103773535	383710	3773535	1.126170476
3837203773535	383720	3773535	1.051736883
3837303773535	383730	3773535	0.985886459
3837403773535	383740	3773535	0.930942158
3837503773535	383750	3773535	0.881679739
3837603773535	383760	3773535	0.835787145
3837703773535	383770	3773535	0.792009779
3837803773535	383780	3773535	0.751952213
3837903773535	383790	3773535	0.707714362
3838003773535	383800	3773535	0.665469757
3838103773535	383810	3773535	0.628370219
3838203773535	383820	3773535	0.598420419
3838303773535	383830	3773535	0.570819155
3838403773535	383840	3773535	0.541639987
3838503773535	383850	3773535	0.512979014
3838603773535	383860	3773535	0.486496846
3838703773535	383870	3773535	0.460681863
3838803773535	383880	3773535	0.437012715
3838903773535	383890	3773535	0.413177963
3839003773535	383900	3773535	0.389772576
3839103773535	383910	3773535	0.368722679
3829703773545	382970	3773545	0.279810719
3829803773545	382980	3773545	0.291969777
3829903773545	382990	3773545	0.304747986
3830003773545	383000	3773545	0.317636938
3830103773545	383010	3773545	0.331258828
3830203773545	383020	3773545	0.347405459
3830303773545	383030	3773545	0.365745043
3830403773545	383040	3773545	0.385428421
3830503773545	383050	3773545	0.40497226
3830603773545	383060	3773545	0.426075079
3830703773545	383070	3773545	0.451480916
3830803773545	383080	3773545	0.481923982
3830903773545	383090	3773545	0.516108926
3831003773545	383100	3773545	0.558792358
3831103773545	383110	3773545	0.60912309
3831203773545	383120	3773545	0.666924296
3831303773545	383130	3773545	0.73471281
3831403773545	383140	3773545	0.827250889
3831503773545	383150	3773545	0.981867961
3831603773545	383160	3773545	1.261730566
3836203773545	383620	3773545	5.381013623
3836303773545	383630	3773545	3.876301049
3836403773545	383640	3773545	3.009863513

FOR CHRONIC CALCS

	MAX:	0.22			
	Overlapping Phases - Maximum GLC				
	2025	2026	2027	2028	2029
	0.005708926	0.008262946	0.007409357	0.016376395	0.011441304
	0.005404966	0.007846931	0.007017006	0.015497793	0.010824352
	0.005130696	0.007470138	0.006663702	0.014698945	0.0102653
	0.004883353	0.007129097	0.006345841	0.013975271	0.009759807
	0.004655923	0.006814269	0.006054344	0.013306329	0.009294427
	0.004392271	0.006441067	0.005722307	0.012511166	0.008762932
	0.004138596	0.006079172	0.00540457	0.01174431	0.008253919
	0.003912789	0.005756097	0.005121667	0.011062314	0.007799682
	0.003721825	0.005483556	0.004881764	0.010489038	0.007413509
	0.003545593	0.00523113	0.004660694	0.009960901	0.00705772
	0.003361777	0.004964954	0.004431087	0.009406141	0.006689631
	0.003182154	0.004703353	0.004206854	0.008864289	0.006331669
	0.003016793	0.004462357	0.003999649	0.008366336	0.006001872
	0.002856155	0.004227238	0.003797831	0.00788321	0.00568262
	0.002708664	0.004010995	0.003612008	0.007442879	0.005390062
	0.002557723	0.003788158	0.003421192	0.006995177	0.005093461
	0.002408249	0.003566013	0.003231895	0.006558831	0.004803128
	0.002274339	0.003366639	0.003062178	0.00617407	0.004544118
	0.001486899	0.002047069	0.002851875	0.002480815	0.003103896
	0.001546696	0.002123226	0.002972921	0.002565946	0.003257002
	0.001611039	0.002204704	0.003103642	0.002657444	0.003425748
	0.001682474	0.002294822	0.003249419	0.002759497	0.003617344
	0.001758513	0.002389754	0.003405653	0.002868547	0.003828617
	0.001847043	0.0025001	0.003588862	0.002997287	0.004080164
	0.001946651	0.002623142	0.003797114	0.003144084	0.004373531
	0.00205371	0.002753121	0.004023999	0.003303895	0.004706094
	0.002159603	0.002878098	0.004252521	0.00346354	0.005061611
	0.002273972	0.003010135	0.004504381	0.003639737	0.005470965
	0.002406955	0.00316096	0.004803921	0.003850956	0.005974536
	0.002560979	0.003331053	0.005161103	0.004104614	0.006600478
	0.002732219	0.003512407	0.005574435	0.004399395	0.007365074
	0.002947261	0.003731303	0.006115606	0.004790812	0.008416016
	0.003197878	0.003970705	0.006783957	0.005276808	0.009803431
	0.003483054	0.004224604	0.007600808	0.005863962	0.011606996
	0.003819375	0.004504652	0.008639418	0.006588246	0.013988872
	0.004266971	0.00485601	0.010122379	0.007593513	0.01746827
	0.004947283	0.005358904	0.012558023	0.009214	0.023337323
	0.006105745	0.006173346	0.01698144	0.012085853	0.034060094
	0.035718017	0.047172941	0.04817447	0.09927098	0.06089458
	0.025503637	0.034441726	0.033926186	0.073192956	0.046289017
	0.019693994	0.027032869	0.025880964	0.057492332	0.036881128
	0.015983678	0.022219462	0.020804828	0.04713429	0.030534435
	0.013433239	0.018857209	0.017373817	0.039848477	0.026010783
	0.011571412	0.016369024	0.014902192	0.034423305	0.022603183
	0.010146317	0.014444436	0.013029823	0.030190582	0.019931963
	0.009053626	0.012957679	0.011604807	0.02690669	0.017846121
	0.008160144	0.011732155	0.010448889	0.024190113	0.016118708
	0.007474906	0.010789641	0.009566139	0.022108985	0.014781186
	0.006952018	0.01007099	0.008893263	0.020529754	0.013750719
	0.006492531	0.009436301	0.008304722	0.019131638	0.012839796
	0.006110299	0.008908187	0.007815692	0.017970728	0.0120772
	0.005769246	0.008435126	0.007380966	0.016930448	0.011394326
	0.005453438	0.007994384	0.006980517	0.015960556	0.010761002
	0.005154228	0.007573635	0.006603525	0.015035239	0.010161213
	0.00488167	0.007188752	0.006261296	0.014190531	0.009614041
	0.004584093	0.006761605	0.005892529	0.013256032	0.009022033
	0.004301215	0.006353016	0.005543617	0.012369756	0.008462025
	0.004053387	0.005994386	0.005237955	0.011597841	0.00797085
	0.00385317	0.00570593	0.004989944	0.010979895	0.007571112
	0.003669156	0.005440144	0.004762183	0.010413069	0.007203811
	0.003475945	0.005158064	0.004524164	0.009815858	0.006821678
	0.003286942	0.004880566	0.004291405	0.009232882	0.006449581
	0.003112681	0.004624507	0.004076117	0.008697438	0.006106568
	0.002943371	0.004374879	0.003866251	0.008178439	0.005774328
	0.002788398	0.004146048	0.003673555	0.007707408	0.005470851
	0.002632872	0.003915133	0.003479488	0.00723864	0.005168726
	0.002480563	0.003687746	0.003288989	0.00678716	0.004875997
	0.002343724	0.00348303	0.003117846	0.006387873	0.004614253
	0.0015484	0.002136138	0.00295357	0.002509484	0.003140454
	0.001615335	0.00222199	0.003088332	0.002601475	0.003304597
	0.001685706	0.002311409	0.003230775	0.002697941	0.003482642
	0.00175674	0.002400332	0.003375399	0.002794751	0.003670337
	0.001831864	0.002493349	0.003529431	0.002897596	0.003876667
	0.001920935	0.002603618	0.003713332	0.003021647	0.004125874
	0.002022044	0.002727675	0.003924329	0.003164776	0.004419532
	0.002130513	0.00285842	0.004153834	0.003320516	0.004752894
	0.002238174	0.00298464	0.004385924	0.003477058	0.005111194
	0.00235427	0.00311778	0.00464137	0.003649835	0.005524002
	0.002493562	0.00327501	0.004954727	0.003864579	0.006046045
	0.00265964	0.003457066	0.005340086	0.004132313	0.00671573
	0.002844989	0.003652118	0.005787338	0.004445203	0.007541598
	0.003074447	0.003882704	0.006366207	0.004857085	0.008674062
	0.003341771	0.004133671	0.007083531	0.005371041	0.010181579
	0.00364331	0.004397588	0.00795481	0.005983817	0.012118946
	0.003990642	0.004683616	0.009032678	0.006712198	0.014579859
	0.004454741	0.005045732	0.010568305	0.007724559	0.018154651
	0.004454741	0.005597654	0.013239314	0.009472501	0.024557494
	0.006533495	0.006525405	0.018242584	0.012671672	0.036626039
	0.040485998	0.053918172	0.05392476	0.120412385	0.06720924
	0.028118246	0.038375913	0.036896003	0.086251998	0.050132852
	0.021325744	0.029592401	0.027638754	0.066041158	0.039334237

Health Risk Assessment Results Summary

		MAX:	4.18	5.16	7.17
Unique Identifier	X (UTM)	Y (UTM)	Onroad	Offroad	Total Risk
3836503773545	383650	3773545	1.320959141	1.139442495	2.4604016
3836603773545	383660	3773545	1.068475283	1.02079349	2.0892688
3836703773545	383670	3773545	0.896862424	0.9270966	1.823959
3836803773545	383680	3773545	0.768683929	0.848368408	1.6170523
3836903773545	383690	3773545	0.669004704	0.780581977	1.4495867
3837003773545	383700	3773545	0.58978688	0.721905576	1.3116925
3837103773545	383710	3773545	0.531136261	0.676729469	1.2078657
3837203773545	383720	3773545	0.487856834	0.643358303	1.1312151
3837303773545	383730	3773545	0.450215004	0.612851907	1.0630669
3837403773545	383740	3773545	0.416711881	0.58415546	1.0008673
3837503773545	383750	3773545	0.387142158	0.557633662	0.9447758
3837603773545	383760	3773545	0.359895477	0.531573334	0.8914688
3837703773545	383770	3773545	0.33383522	0.504606585	0.8384418
3837803773545	383780	3773545	0.31076964	0.479840013	0.7906097
3837903773545	383790	3773545	0.287646063	0.452809512	0.7404556
3838003773545	383800	3773545	0.266336616	0.426882109	0.6932187
3838103773545	383810	3773545	0.247984282	0.404199766	0.652184
3838203773545	383820	3773545	0.233721786	0.386976133	0.6206979
3838303773545	383830	3773545	0.220787934	0.370965759	0.5917537
3838403773545	383840	3773545	0.207480225	0.353366081	0.5608463
3838503773545	383850	3773545	0.194597073	0.335661348	0.5302584
3838603773545	383860	3773545	0.18285046	0.319255839	0.5021063
3838703773545	383870	3773545	0.171639797	0.303198002	0.4748378
3838803773545	383880	3773545	0.161462383	0.288396106	0.4498585
3838903773545	383890	3773545	0.151611844	0.273640454	0.4252523
3839003773545	383900	3773545	0.142229297	0.259159597	0.4013889
3839103773545	383910	3773545	0.133850173	0.246003017	0.3798532
3829703773555	382970	3773555	0.053353922	0.238799466	0.2921534
3829803773555	382980	3773555	0.05610744	0.249687314	0.3057948
3829903773555	382990	3773555	0.059019337	0.260848493	0.3198678
3830003773555	383000	3773555	0.061744468	0.27075731	0.3325018
3830103773555	383010	3773555	0.064715023	0.281161282	0.3458763
3830203773555	383020	3773555	0.068376977	0.293723982	0.362101
3830303773555	383030	3773555	0.072694093	0.308016298	0.3807104
3830403773555	383040	3773555	0.077505562	0.323146951	0.4006525
3830503773555	383050	3773555	0.082592531	0.338059083	0.4206516
3830603773555	383060	3773555	0.0883617	0.353960367	0.4423221
3830703773555	383070	3773555	0.095676648	0.373177948	0.4688546
3830803773555	383080	3773555	0.105035801	0.396270002	0.5013058
3830903773555	383090	3773555	0.116311813	0.421595002	0.5379068
3831003773555	383100	3773555	0.131122887	0.451530805	0.5826537
3831103773555	383110	3773555	0.150033531	0.485449126	0.6354827
3831203773555	383120	3773555	0.173477636	0.523028641	0.6965063
3831303773555	383130	3773555	0.202038555	0.565221683	0.7672602
3831403773555	383140	3773555	0.242621236	0.621844094	0.8644653
3831503773555	383150	3773555	0.314023863	0.715542921	1.0295668
3831603773555	383160	3773555	0.448512434	0.88770868	1.3362211
3836203773555	383620	3773555	3.488606571	2.085273536	5.5738801
3836303773555	383630	3773555	2.658564289	1.731997195	4.3905615
3836403773555	383640	3773555	1.878217868	1.4604457	3.3386636
3836503773555	383650	3773555	1.433477982	1.26656362	2.7000416
3836603773555	383660	3773555	1.149730141	1.126627122	2.2763573
3836703773555	383670	3773555	0.962101655	1.019575494	1.9816771
3836803773555	383680	3773555	0.823093275	0.930612666	1.7537059
3836903773555	383690	3773555	0.71389605	0.853149023	1.5670451
3837003773555	383700	3773555	0.627480554	0.786599463	1.41408
3837103773555	383710	3773555	0.562981717	0.734902046	1.2978838
3837203773555	383720	3773555	0.515036302	0.696264041	1.2113003
3837303773555	383730	3773555	0.473569195	0.661101365	1.1346706
3837403773555	383740	3773555	0.435508759	0.626258321	1.0617671
3837503773555	383750	3773555	0.402058973	0.594047751	0.9961067
3837603773555	383760	3773555	0.372106938	0.563635877	0.9357428
3837703773555	383770	3773555	0.344555278	0.533934167	0.8784894
3837803773555	383780	3773555	0.320230817	0.506762083	0.8269929
3837903773555	383790	3773555	0.295598198	0.476738912	0.7723371
3838003773555	383800	3773555	0.272867638	0.447897169	0.7207648
3838103773555	383810	3773555	0.253441277	0.422904452	0.6763457
3838203773555	383820	3773555	0.238883038	0.404767587	0.6436506
3838303773555	383830	3773555	0.225661122	0.387900494	0.6135616
3838403773555	383840	3773555	0.211568074	0.368462057	0.5800301
3838503773555	383850	3773555	0.19765166	0.348480449	0.5461321
3838603773555	383860	3773555	0.185080965	0.330187799	0.5152688
3838703773555	383870	3773555	0.173598315	0.313233838	0.4868322
3838803773555	383880	3773555	0.163212935	0.297666627	0.4608796
3838903773555	383890	3773555	0.153312354	0.282436568	0.4357489
3839003773555	383900	3773555	0.143963614	0.267649065	0.4116127
3839103773555	383910	3773555	0.135603583	0.254199784	0.3898034
3829703773565	382970	3773565	0.054334619	0.247615851	0.3019505
3829803773565	382980	3773565	0.057377429	0.260100206	0.3174776
3829903773565	382990	3773565	0.060599218	0.272883972	0.3334832
3830003773565	383000	3773565	0.063508774	0.283813141	0.3473219
3830103773565	383010	3773565	0.066690551	0.295336624	0.3620272
3830203773565	383020	3773565	0.070511004	0.308786563	0.3792976
3830303773565	383030	3773565	0.074968801	0.323873582	0.3988424
3830403773565	383040	3773565	0.079959069	0.339861575	0.4198206
3830503773565	383050	3773565	0.085328397	0.355947852	0.4412762
3830603773565	383060	3773565	0.091432329	0.373093469	0.4645258
3830703773565	383070	3773565	0.098953625	0.393036522	0.4919901
3830803773565	383080	3773565	0.108368775	0.416246452	0.5246152
3830903773565	383090	3773565	0.119688939	0.441523909	0.5612128
3831003773565	383100	3773565	0.134515019	0.471430482	0.6059455

Health Risk Assessment Results Summary

Sensitive Receptor			MAX:	7.17
Unique Identifier	X (UTM)	Y (UTM)	Total Risk	
3836503773545	383650	3773545	2.460401636	
3836603773545	383660	3773545	2.089268773	
3836703773545	383670	3773545	1.823959024	
3836803773545	383680	3773545	1.617052337	
3836903773545	383690	3773545	1.449586681	
3837003773545	383700	3773545	1.311692457	
3837103773545	383710	3773545	1.207865731	
3837203773545	383720	3773545	1.131215136	
3837303773545	383730	3773545	1.063066911	
3837403773545	383740	3773545	1.000867342	
3837503773545	383750	3773545	0.944775821	
3837603773545	383760	3773545	0.891468811	
3837703773545	383770	3773545	0.838441805	
3837803773545	383780	3773545	0.790609653	
3837903773545	383790	3773545	0.740455575	
3838003773545	383800	3773545	0.693218726	
3838103773545	383810	3773545	0.652184048	
3838203773545	383820	3773545	0.620697919	
3838303773545	383830	3773545	0.591753694	
3838403773545	383840	3773545	0.560846306	
3838503773545	383850	3773545	0.530258421	
3838603773545	383860	3773545	0.502106299	
3838703773545	383870	3773545	0.474837799	
3838803773545	383880	3773545	0.44985849	
3838903773545	383890	3773545	0.425252298	
3839003773545	383900	3773545	0.401388894	
3839103773545	383910	3773545	0.379853191	
3829703773555	382970	3773555	0.292153388	
3829803773555	382980	3773555	0.305794754	
3829903773555	382990	3773555	0.31986783	
3830003773555	383000	3773555	0.332501779	
3830103773555	383010	3773555	0.345876305	
3830203773555	383020	3773555	0.362100959	
3830303773555	383030	3773555	0.380710391	
3830403773555	383040	3773555	0.400652513	
3830503773555	383050	3773555	0.420651614	
3830603773555	383060	3773555	0.442322067	
3830703773555	383070	3773555	0.468854596	
3830803773555	383080	3773555	0.501305803	
3830903773555	383090	3773555	0.537906816	
3831003773555	383100	3773555	0.582653692	
3831103773555	383110	3773555	0.635482658	
3831203773555	383120	3773555	0.696506277	
3831303773555	383130	3773555	0.767260238	
3831403773555	383140	3773555	0.86446533	
3831503773555	383150	3773555	1.029566784	
3831603773555	383160	3773555	1.336221114	
3836203773555	383620	3773555	5.573880107	
3836303773555	383630	3773555	4.390561484	
3836403773555	383640	3773555	3.338663568	
3836503773555	383650	3773555	2.700041602	
3836603773555	383660	3773555	2.276357263	
3836703773555	383670	3773555	1.981677148	
3836803773555	383680	3773555	1.75370594	
3836903773555	383690	3773555	1.567045073	
3837003773555	383700	3773555	1.414080017	
3837103773555	383710	3773555	1.297883763	
3837203773555	383720	3773555	1.211300343	
3837303773555	383730	3773555	1.13467056	
3837403773555	383740	3773555	1.06176708	
3837503773555	383750	3773555	0.996106724	
3837603773555	383760	3773555	0.935742815	
3837703773555	383770	3773555	0.878489445	
3837803773555	383780	3773555	0.8269929	
3837903773555	383790	3773555	0.77233711	
3838003773555	383800	3773555	0.720764807	
3838103773555	383810	3773555	0.676345729	
3838203773555	383820	3773555	0.643650624	
3838303773555	383830	3773555	0.613561615	
3838403773555	383840	3773555	0.580030131	
3838503773555	383850	3773555	0.546132109	
3838603773555	383860	3773555	0.515268763	
3838703773555	383870	3773555	0.486832154	
3838803773555	383880	3773555	0.460879561	
3838903773555	383890	3773555	0.435748922	
3839003773555	383900	3773555	0.411612679	
3839103773555	383910	3773555	0.389803367	
3829703773565	382970	3773565	0.30195047	
3829803773565	382980	3773565	0.317477635	
3829903773565	382990	3773565	0.33348319	
3830003773565	383000	3773565	0.347321915	
3830103773565	383010	3773565	0.362027176	
3830203773565	383020	3773565	0.379297567	
3830303773565	383030	3773565	0.398842383	
3830403773565	383040	3773565	0.419820643	
3830503773565	383050	3773565	0.441276249	
3830603773565	383060	3773565	0.464525798	
3830703773565	383070	3773565	0.491990147	
3830803773565	383080	3773565	0.524615226	
3830903773565	383090	3773565	0.561212848	
3831003773565	383100	3773565	0.605945501	

FOR CHRONIC CALCS

MAX:	0.22			
Overlapping Phases - Maximum GLC				
2025	2026	2027	2028	2029
0.01713379	0.024070868	0.021992418	0.053245644	0.032247448
0.014351344	0.020354457	0.01830377	0.044652952	0.027412915
0.012400468	0.017713725	0.015748852	0.038545529	0.023898125
0.010902057	0.015664723	0.013806182	0.033793444	0.021134593
0.009705587	0.014014372	0.012267901	0.029952762	0.018884204
0.008731438	0.012660923	0.011024338	0.026800542	0.01702488
0.008001842	0.011645623	0.010095662	0.024450365	0.01561771
0.007463531	0.010898945	0.009409943	0.022736303	0.01457089
0.006987997	0.010236353	0.00880698	0.0212148	0.013640161
0.006556944	0.009632381	0.008263504	0.01982849	0.012792697
0.00617041	0.009088351	0.0077785	0.018582612	0.012029963
0.005805879	0.00857154	0.007324166	0.017401348	0.011309581
0.005446596	0.008057066	0.006880081	0.016228981	0.010600123
0.005123898	0.007593339	0.00648249	0.01517845	0.009962133
0.00478877	0.007106	0.006073299	0.014081702	0.009302253
0.004474243	0.006646111	0.005691136	0.013059824	0.008686436
0.004201365	0.006246843	0.005359599	0.012182525	0.008152953
0.003991577	0.005942012	0.005103216	0.011515248	0.007738913
0.003799244	0.005661818	0.004868477	0.010905975	0.007359502
0.003595271	0.005361422	0.00462079	0.010259269	0.006960833
0.003394254	0.005063782	0.004376557	0.009624194	0.006569784
0.003209577	0.004790141	0.004151577	0.009044411	0.006210859
0.003031251	0.004525259	0.003933405	0.008486887	0.005865176
0.002868137	0.004282691	0.003733206	0.007981771	0.005549696
0.002707919	0.004043405	0.003535823	0.007490912	0.005242025
0.002552883	0.003810783	0.003344464	0.007023922	0.004947213
0.002413117	0.003600714	0.003171879	0.00660946	0.004682704
0.001618032	0.002236122	0.003070964	0.002545827	0.003186205
0.001693089	0.00233276	0.003221387	0.002645498	0.003362986
0.001770538	0.00243135	0.003377504	0.002748071	0.003552517
0.001840118	0.002517681	0.003518837	0.002838605	0.003735059
0.001913815	0.002608132	0.003669715	0.002934942	0.003936091
0.002003214	0.002717968	0.003853984	0.003054379	0.00418363
0.002105726	0.00284285	0.00406749	0.003193898	0.004478059
0.002215504	0.002974194	0.004299462	0.003345816	0.00481259
0.002325558	0.003102475	0.004536434	0.00350026	0.005175198
0.002444635	0.003238311	0.004798209	0.003671668	0.005594822
0.002589913	0.003401031	0.005125049	0.003889678	0.006135297
0.002766749	0.003593784	0.005534604	0.004168166	0.006843892
0.002965079	0.003801108	0.006012425	0.004496301	0.007726534
0.003205624	0.004039364	0.006620484	0.004922333	0.008926767
0.00348597	0.004299048	0.007375352	0.00545461	0.010528425
0.003805091	0.004575231	0.008298178	0.006089364	0.012580294
0.004169175	0.004873002	0.00942578	0.00683114	0.015135432
0.004660796	0.005255197	0.011037828	0.007870595	0.018855089
0.005474935	0.005845422	0.013889786	0.009708104	0.025661049
0.006965215	0.006885715	0.019339501	0.013121344	0.038611627
0.040554126	0.055620626	0.052950596	0.137337446	0.071664152
0.031748728	0.043782273	0.041098425	0.104942011	0.055518467
0.02356681	0.033046362	0.030136847	0.077984073	0.042843573
0.018745322	0.026603104	0.023734044	0.061689421	0.034755373
0.015586998	0.022331441	0.019602555	0.051076218	0.029370705
0.0134326	0.019376887	0.016819703	0.043765694	0.025550159
0.011790694	0.017101647	0.014720441	0.038163132	0.022565454
0.010464407	0.015246857	0.013039813	0.033609287	0.020106548
0.009389304	0.013732934	0.011686964	0.029905508	0.018082566
0.008577057	0.012587012	0.01066803	0.02712101	0.016536749
0.00797234	0.011735677	0.009909662	0.025070722	0.015377841
0.00744053	0.010983803	0.009246116	0.0232673	0.014352207
0.006939328	0.010269531	0.008625547	0.02155946	0.013380559
0.006490688	0.009627221	0.008072804	0.020032127	0.012507402
0.006080876	0.009037529	0.007570373	0.018637327	0.011707355
0.005694929	0.008478576	0.007099848	0.017323749	0.010952851
0.005349176	0.007976313	0.006679645	0.016152454	0.010276214
0.004985835	0.007442379	0.006241691	0.014919559	0.009567421
0.004644238	0.006937867	0.005831815	0.013770602	0.008904039
0.004350179	0.006503352	0.005479346	0.012795287	0.008335195
0.004133069	0.006185304	0.005217577	0.012083552	0.00791113
0.003933776	0.00589277	0.004977554	0.011433479	0.00752199
0.003713458	0.005565129	0.004713773	0.010716154	0.00709649
0.003491682	0.005233504	0.004447948	0.009997927	0.006670492
0.003290105	0.004932143	0.004205183	0.009350223	0.006283414
0.003104664	0.004654792	0.003981001	0.008759415	0.00592793
0.002935646	0.00440179	0.003776072	0.008226985	0.005604931
0.002772354	0.004156514	0.003577461	0.007719158	0.005294912
0.002615824	0.003920419	0.003386798	0.007240913	0.005000559
0.002474535	0.003707008	0.00321464	0.006815757	0.004736137
0.001673416	0.002315558	0.003159617	0.002558001	0.003200492
0.001758791	0.002426006	0.003329781	0.002668009	0.003393241
0.001846812	0.002538394	0.003506327	0.002781172	0.003600574
0.001922974	0.002633216	0.003660392	0.002877039	0.003793628
0.00200393	0.002732921	0.00382545	0.002979451	0.004007271
0.002098976	0.002849352	0.004020899	0.003102283	0.004265353
0.002206501	0.002979617	0.004244376	0.003244017	0.004570369
0.002321813	0.003116543	0.004487942	0.003399067	0.004918616
0.002439669	0.003253189	0.004741719	0.003560237	0.005302438
0.002567192	0.003397663	0.00502223	0.003739481	0.005748375
0.002717389	0.003564264	0.005360303	0.003959488	0.006309448
0.002895091	0.003755576	0.005772285	0.004232997	0.007030193
0.003093427	0.003959934	0.006251287	0.004554485	0.007923268
0.003333968	0.004195496	0.006859964	0.004971218	0.009133433

Health Risk Assessment Results Summary

		MAX:	4.18	5.16	7.17
Unique Identifier	X (UTM)	Y (UTM)	Onroad	Offroad	Total Risk
3831103773565	383110	3773565	0.15348386	0.505655857	0.6591397
3831203773565	383120	3773565	0.177856691	0.545054725	0.7229114
3831303773565	383130	3773565	0.209580658	0.592083461	0.8016641
3831403773565	383140	3773565	0.2556868	0.656023882	0.9117107
3831503773565	383150	3773565	0.333297006	0.753557227	1.0868542
3831603773565	383160	3773565	0.480394513	0.930620203	1.4110147
3836203773565	383620	3773565	3.184579168	2.491232571	5.6758117
3836303773565	383630	3773565	3.077047222	2.015513465	5.0925607
3836403773565	383640	3773565	2.101124937	1.665209592	3.7663345
3836503773565	383650	3773565	1.57473058	1.424845461	2.999576
3836603773565	383660	3773565	1.254597374	1.255716209	2.5103136
3836703773565	383670	3773565	1.042050453	1.131130211	2.1731807
3836803773565	383680	3773565	0.887355147	1.02892079	1.9162759
3836903773565	383690	3773565	0.766047666	0.939071513	1.7051192
3837003773565	383700	3773565	0.670898702	0.862569051	1.5334678
3837103773565	383710	3773565	0.599274835	0.802587821	1.4018627
3837203773565	383720	3773565	0.54563313	0.757238775	1.3028719
3837303773565	383730	3773565	0.49954586	0.716223199	1.2157691
3837403773565	383740	3773565	0.456235986	0.673798027	1.130034
3837503773565	383750	3773565	0.418411824	0.634772175	1.053184
3837603773565	383760	3773565	0.385340577	0.599103616	0.9844442
3837703773565	383770	3773565	0.356099524	0.566195798	0.9222953
3837803773565	383780	3773565	0.330362808	0.536214802	0.8665776
3837903773565	383790	3773565	0.304036826	0.502786737	0.8068236
3838003773565	383800	3773565	0.279769553	0.470683161	0.7504527
3838103773565	383810	3773565	0.259147254	0.443057827	0.7022051
3838203773565	383820	3773565	0.244237722	0.423846149	0.6680839
3838303773565	383830	3773565	0.230706088	0.406007274	0.6367134
3838403773565	383840	3773565	0.215804272	0.384617311	0.6004216
3838503773565	383850	3773565	0.200787984	0.362121581	0.5629096
3838603773565	383860	3773565	0.187333919	0.341765544	0.5290995
3838703773565	383870	3773565	0.175587233	0.323863211	0.4994504
3838803773565	383880	3773565	0.164976847	0.307456114	0.472433
3838903773565	383890	3773565	0.155023892	0.29170826	0.4467322
3839003773565	383900	3773565	0.145706934	0.276584106	0.422291
3839103773565	383910	3773565	0.137357632	0.262822447	0.4001801
3829703773575	382970	3773575	0.055366837	0.257136659	0.3125035
3829803773575	382980	3773575	0.058730218	0.271372843	0.3301031
3829903773575	382990	3773575	0.062292835	0.285947139	0.34824
3830003773575	383000	3773575	0.065397205	0.297969747	0.363367
3830103773575	383010	3773575	0.068807633	0.310705347	0.379513
3830203773575	383020	3773575	0.072794588	0.325058468	0.3978531
3830303773575	383030	3773575	0.077388938	0.340890916	0.4182799
3830403773575	383040	3773575	0.082537934	0.357708971	0.4402469
3830503773575	383050	3773575	0.08820126	0.375049452	0.4632507
3830603773575	383060	3773575	0.094660672	0.393559968	0.4882206
3830703773575	383070	3773575	0.102397704	0.414202622	0.5166003
3830803773575	383080	3773575	0.111806166	0.437308473	0.5491146
3830903773575	383090	3773575	0.123068817	0.462546979	0.5856158
3831003773575	383100	3773575	0.137796261	0.492516909	0.6303132
3831103773575	383110	3773575	0.156673013	0.526996553	0.6836696
3831203773575	383120	3773575	0.181684652	0.568049	0.7497337
3831303773575	383130	3773575	0.216298642	0.620025958	0.8363246
3831403773575	383140	3773575	0.267875857	0.687372547	0.9552484
3831503773575	383150	3773575	0.35080905	0.793547805	1.1443569
3831603773575	383160	3773575	0.504028212	0.969356356	1.4733846
3836303773575	383630	3773575	3.724950289	2.356428116	6.0813784
3836403773575	383640	3773575	2.419242056	1.914087672	4.3333297
3836503773575	383650	3773575	1.76324834	1.61417762	3.377426
3836603773575	383660	3773575	1.386989347	1.412404482	2.7993938
3836703773575	383670	3773575	1.146031843	1.265438775	2.4114706
3836803773575	383680	3773575	0.968032159	1.145774848	2.113807
3836903773575	383690	3773575	0.828240176	1.040308858	1.868549
3837003773575	383700	3773575	0.721310351	0.951308841	1.6726192
3837103773575	383710	3773575	0.640812448	0.880927579	1.52174
3837203773575	383720	3773575	0.580102858	0.827109241	1.4072121
3837303773575	383730	3773575	0.528614841	0.778863258	1.3074781
3837403773575	383740	3773575	0.479220639	0.727333736	1.2065544
3837503773575	383750	3773575	0.436387491	0.680073116	1.1164606
3837603773575	383760	3773575	0.399786944	0.63821216	1.0379991
3837703773575	383770	3773575	0.368585794	0.601520931	0.9701067
3837803773575	383780	3773575	0.341288991	0.568369641	0.9096586
3837903773575	383790	3773575	0.313098953	0.531136721	0.8442357
3838003773575	383800	3773575	0.287086866	0.495295276	0.7823821
3838103773575	383810	3773575	0.265124078	0.464678534	0.7298026
3838203773575	383820	3773575	0.249851714	0.444311105	0.6941628
3838303773575	383830	3773575	0.2359957	0.425419048	0.6614147
3838403773575	383840	3773575	0.220217701	0.401862849	0.6220806
3838503773575	383850	3773575	0.204027803	0.376624518	0.5806523
3838603773575	383860	3773575	0.189595405	0.353929954	0.5435254
3838703773575	383870	3773575	0.17756141	0.335000249	0.5125617
3838803773575	383880	3773575	0.166746785	0.317740479	0.4844873
3838903773575	383890	3773575	0.156749627	0.301456204	0.4582058
3839003773575	383900	3773575	0.147493302	0.286032696	0.433526
3839103773575	383910	3773575	0.139181611	0.271986592	0.4111682
3829703773585	382970	3773585	0.05645143	0.267363581	0.323815
3829803773585	382980	3773585	0.060142475	0.283410118	0.3435526
3829903773585	382990	3773585	0.064065247	0.299790579	0.3638558
3830003773585	383000	3773585	0.06736267	0.312921832	0.3802845
3830103773585	383010	3773585	0.070992571	0.326852789	0.3978454
3830203773585	383020	3773585	0.075133672	0.342100024	0.4172337

Health Risk Assessment Results Summary

Sensitive Receptor

		MAX:	7.17
Unique Identifier	X (UTM)	Y (UTM)	Total Risk
3831103773565	383110	3773565	0.659139717
3831203773565	383120	3773565	0.722911417
3831303773565	383130	3773565	0.801664119
3831403773565	383140	3773565	0.911710682
3831503773565	383150	3773565	1.086854233
3831603773565	383160	3773565	1.411014716
3836203773565	383620	3773565	5.67581174
3836303773565	383630	3773565	5.092560688
3836403773565	383640	3773565	3.766334528
3836503773565	383650	3773565	2.999576041
3836603773565	383660	3773565	2.510313582
3836703773565	383670	3773565	2.173180664
3836803773565	383680	3773565	1.916275937
3836903773565	383690	3773565	1.705119179
3837003773565	383700	3773565	1.533467753
3837103773565	383710	3773565	1.401862656
3837203773565	383720	3773565	1.302871904
3837303773565	383730	3773565	1.215769059
3837403773565	383740	3773565	1.130034013
3837503773565	383750	3773565	1.053183999
3837603773565	383760	3773565	0.984444193
3837703773565	383770	3773565	0.922295321
3837803773565	383780	3773565	0.866577611
3837903773565	383790	3773565	0.806823563
3838003773565	383800	3773565	0.750452714
3838103773565	383810	3773565	0.702205081
3838203773565	383820	3773565	0.66808387
3838303773565	383830	3773565	0.636713362
3838403773565	383840	3773565	0.600421583
3838503773565	383850	3773565	0.562909565
3838603773565	383860	3773565	0.529099463
3838703773565	383870	3773565	0.499450443
3838803773565	383880	3773565	0.472432962
3838903773565	383890	3773565	0.446732152
3839003773565	383900	3773565	0.42229104
3839103773565	383910	3773565	0.400180079
3829703773575	382970	3773575	0.312503496
3829803773575	382980	3773575	0.330103061
3829903773575	382990	3773575	0.348239974
3830003773575	383000	3773575	0.363366952
3830103773575	383010	3773575	0.379512981
3830203773575	383020	3773575	0.397853056
3830303773575	383030	3773575	0.418279854
3830403773575	383040	3773575	0.440246906
3830503773575	383050	3773575	0.463250712
3830603773575	383060	3773575	0.48822064
3830703773575	383070	3773575	0.516600326
3830803773575	383080	3773575	0.549114639
3830903773575	383090	3773575	0.585615796
3831003773575	383100	3773575	0.63031317
3831103773575	383110	3773575	0.683669566
3831203773575	383120	3773575	0.749733652
3831303773575	383130	3773575	0.836324601
3831403773575	383140	3773575	0.955248403
3831503773575	383150	3773575	1.144356856
3831603773575	383160	3773575	1.473384568
3836303773575	383630	3773575	6.081378406
3836403773575	383640	3773575	4.333329728
3836503773575	383650	3773575	3.377425959
3836603773575	383660	3773575	2.79939383
3836703773575	383670	3773575	2.411470618
3836803773575	383680	3773575	2.113807007
3836903773575	383690	3773575	1.868549034
3837003773575	383700	3773575	1.672619193
3837103773575	383710	3773575	1.521740028
3837203773575	383720	3773575	1.407212099
3837303773575	383730	3773575	1.307478099
3837403773575	383740	3773575	1.206554374
3837503773575	383750	3773575	1.116460607
3837603773575	383760	3773575	1.037999104
3837703773575	383770	3773575	0.970106725
3837803773575	383780	3773575	0.909658632
3837903773575	383790	3773575	0.844235674
3838003773575	383800	3773575	0.782382142
3838103773575	383810	3773575	0.729802612
3838203773575	383820	3773575	0.694162819
3838303773575	383830	3773575	0.661414747
3838403773575	383840	3773575	0.622080551
3838503773575	383850	3773575	0.58065232
3838603773575	383860	3773575	0.543525359
3838703773575	383870	3773575	0.512561659
3838803773575	383880	3773575	0.484487264
3838903773575	383890	3773575	0.458205831
3839003773575	383900	3773575	0.433525998
3839103773575	383910	3773575	0.411168203
3829703773585	382970	3773585	0.323815011
3829803773585	382980	3773585	0.343552593
3829903773585	382990	3773585	0.363855825
3830003773585	383000	3773585	0.380284503
3830103773585	383010	3773585	0.39784536
3830203773585	383020	3773585	0.417233696

FOR CHRONIC CALCS

MAX:	0.22			
Overlapping Phases - Maximum GLC				
2025	2026	2027	2028	2029
0.003616666	0.004455998	0.007619775	0.005493005	0.010742488
0.003951525	0.004745208	0.008581346	0.006140339	0.012864716
0.004359501	0.005078076	0.00982997	0.006953856	0.015681687
0.004920402	0.005510721	0.011651302	0.008116568	0.019872362
0.005801507	0.006138233	0.01468292	0.010036438	0.027047564
0.007452427	0.007291709	0.020406266	0.013511975	0.040201919
0.039220075	0.055968028	0.05012065	0.15603871	0.077163554
0.03682333	0.051113698	0.047207952	0.129514213	0.062874638
0.026517423	0.037497316	0.033538764	0.09322177	0.047447425
0.020753144	0.029716154	0.025979387	0.072249052	0.038016736
0.017144453	0.024776425	0.021295753	0.059046428	0.031858777
0.014686908	0.021375913	0.018152613	0.050126612	0.027592436
0.012843888	0.018795776	0.01582196	0.043413803	0.024299478
0.011352051	0.016684397	0.013954967	0.037962625	0.021569164
0.010152344	0.014973886	0.012464894	0.033583951	0.019338982
0.009237468	0.013666462	0.011333123	0.030264716	0.017620973
0.00855012	0.012685414	0.01048443	0.027795858	0.016322251
0.00794912	0.011824126	0.009746387	0.025643987	0.015179117
0.007364766	0.010978477	0.009034348	0.023543587	0.014057902
0.006844302	0.010221974	0.008403078	0.02167915	0.013054464
0.006381234	0.009546501	0.007843613	0.020027662	0.01215847
0.005964683	0.008936743	0.007342074	0.018548794	0.011350302
0.005592649	0.00839076	0.00689554	0.01723696	0.010627789
0.00519758	0.007804551	0.00642468	0.015846521	0.009862081
0.004826243	0.007250936	0.005984211	0.01455401	0.009145339
0.004508403	0.006776888	0.005607962	0.01346574	0.008535492
0.004282699	0.0064436	0.005339418	0.012702461	0.008098786
0.004075695	0.006137425	0.005093429	0.012006709	0.007698298
0.003838295	0.005781267	0.00481285	0.011212678	0.007244271
0.003593998	0.005412532	0.0045236	0.010402037	0.006779999
0.003374099	0.005081025	0.004261739	0.009679122	0.006362202
0.00318137	0.004790844	0.004031387	0.009053032	0.005996513
0.003005921	0.004526477	0.003821246	0.008490318	0.005664845
0.00283932	0.004274744	0.003621168	0.007963995	0.005352063
0.002681153	0.004034939	0.003431008	0.007473061	0.00505769
0.0025381	0.003817926	0.003259174	0.007035742	0.004792828
0.001732769	0.002400212	0.003255683	0.0025733	0.003218583
0.001829496	0.002525492	0.003447418	0.002694484	0.003429479
0.001929147	0.002652643	0.003646267	0.002819587	0.003657502
0.002012331	0.002756274	0.003813836	0.002921109	0.003862125
0.002101115	0.00286562	0.00399424	0.003030185	0.004090023
0.002201949	0.002988571	0.004201009	0.003156643	0.004359486
0.002314186	0.003123512	0.004433926	0.003300539	0.004675293
0.002434822	0.003265995	0.004687891	0.003458118	0.00503675
0.002561043	0.003411803	0.004958826	0.003626396	0.005443447
0.00269785	0.003566191	0.005258948	0.003813981	0.005917874
0.002852934	0.003736471	0.005608099	0.004036241	0.006499878
0.00303	0.003924477	0.006019575	0.004302589	0.007226551
0.003227824	0.004126575	0.006497418	0.004614369	0.008121703
0.003468109	0.004360379	0.007105192	0.005019842	0.009332243
0.003752399	0.004622013	0.00786541	0.005526628	0.010929157
0.004100708	0.004923339	0.008856163	0.006179282	0.013094788
0.004551481	0.005291565	0.010219061	0.007059312	0.016158189
0.00516339	0.005746773	0.01220158	0.008332185	0.020808864
0.006129045	0.006448299	0.015441653	0.010332719	0.028275818
0.007860906	0.007658186	0.0212244	0.013763732	0.041232377
0.044255083	0.061387953	0.056601151	0.161432248	0.073116449
0.030538403	0.043362636	0.038388478	0.112259753	0.053567137
0.02333249	0.033609476	0.028979311	0.085101683	0.042177726
0.019070591	0.027749221	0.023482629	0.068797186	0.035076592
0.01625967	0.02382832	0.019903465	0.057976235	0.030225587
0.014129723	0.020829633	0.017218114	0.049784936	0.026468907
0.012399496	0.018364516	0.015067368	0.043164696	0.023361811
0.011036294	0.016403252	0.013389285	0.03793419	0.020855735
0.009993368	0.014896758	0.012113131	0.033954398	0.018916593
0.009202735	0.013754809	0.011149596	0.030968075	0.017440858
0.008519151	0.012763064	0.010321273	0.028395368	0.016152886
0.00783751	0.011764364	0.009499857	0.025817856	0.014848888
0.007233303	0.010874811	0.008775163	0.023544486	0.013685613
0.006709228	0.010101305	0.0081482	0.021588086	0.012674201
0.006257024	0.009432842	0.007610207	0.019915388	0.011800653
0.005855822	0.008838554	0.00713378	0.01844305	0.011024612
0.005425786	0.008195013	0.006625836	0.016873079	0.010193443
0.005020691	0.007585794	0.006149902	0.01541403	0.009413956
0.004676123	0.007067457	0.005746414	0.014196112	0.008756318
0.004441404	0.006718287	0.005470517	0.013376495	0.00830533
0.004226181	0.006397631	0.005218012	0.012630896	0.007892196
0.003970067	0.006010202	0.004918895	0.011751046	0.007406167
0.003701511	0.00560138	0.004604323	0.010837932	0.006899882
0.003461099	0.005236043	0.004320865	0.010029744	0.006447111
0.003260479	0.004931998	0.004083803	0.00936495	0.006069946
0.003078735	0.004656397	0.003868661	0.008771278	0.005729768
0.002908792	0.004398106	0.003667207	0.008225607	0.005414095
0.002749448	0.004155292	0.003478134	0.007722518	0.00512026
0.002605174	0.003935287	0.00330706	0.007273553	0.004855493
0.001796132	0.0024903	0.003359063	0.002591406	0.00324045
0.002630065	0.003572833	0.002724176	0.003470956	
0.002016025	0.002771559	0.0037941	0.002862062	0.003722112
0.002106313	0.002883929	0.003974954	0.002969145	0.003938805
0.002202815	0.003002635	0.004169965	0.003084536	0.004181065
0.002309354	0.003132081	0.004387268	0.003214286	0.004461745

Health Risk Assessment Results Summary

		MAX:	4.18	5.16	7.17
Unique Identifier	X (UTM)	Y (UTM)	Onroad	Offroad	Total Risk
3830303773585	383030	3773585	0.079840277	0.358617	0.4384573
3830403773585	383040	3773585	0.085134345	0.376177657	0.461312
3830503773585	383050	3773585	0.091081248	0.394683121	0.4857644
3830603773585	383060	3773585	0.097885277	0.414464907	0.5123502
3830703773585	383070	3773585	0.105799737	0.435839519	0.5416393
3830803773585	383080	3773585	0.115163662	0.459128109	0.5742918
3830903773585	383090	3773585	0.126370304	0.48469667	0.611067
3831003773585	383100	3773585	0.141025469	0.515049798	0.6560753
3831103773585	383110	3773585	0.159814982	0.550123595	0.7099386
3831203773585	383120	3773585	0.185263542	0.592915603	0.7781791
3831303773585	383130	3773585	0.222113793	0.647885644	0.8699994
3831403773585	383140	3773585	0.27796538	0.722730436	1.0006958
3831503773585	383150	3773585	0.36411772	0.83297011	1.1970878
3831603773585	383160	3773585	0.515753352	1.007320619	1.523074
3831703773585	383170	3773585	0.757891772	1.531772616	2.2896634
3831803773585	383180	3773585	1.063852127	1.285879291	2.3497314
3831903773585	383190	3773585	0.904935008	1.158181719	2.0631167
3832003773585	383200	3773585	0.779692253	1.050710692	1.8304029
3832103773585	383210	3773585	0.686134286	0.965942699	1.652077
3832203773585	383220	3773585	0.615176382	0.898972825	1.5141492
3832303773585	383230	3773585	0.556096006	0.839855126	1.3959511
3832403773585	383240	3773585	0.501766538	0.78163198	1.2833985
3832503773585	383250	3773585	0.455690364	0.729173384	1.1848637
3832603773585	383260	3773585	0.416553054	0.682696033	1.0992491
3832703773585	383270	3773585	0.382829628	0.641214523	1.0240442
3832803773585	383280	3773585	0.353471261	0.603965506	0.9574368
3832903773585	383290	3773585	0.323199438	0.562413187	0.8856126
3833003773585	383300	3773585	0.295312554	0.52251839	0.8178309
3833103773585	383310	3773585	0.271902973	0.488651421	0.7605544
3833203773585	383320	3773585	0.256155369	0.466903416	0.7230588
3833303773585	383330	3773585	0.241881001	0.446766132	0.6886471
3833403773585	383340	3773585	0.224933321	0.420441453	0.6453748
3833503773585	383350	3773585	0.207152756	0.391543879	0.5986966
3833603773585	383360	3773585	0.191454768	0.365900618	0.5573554
3833703773585	383370	3773585	0.179299427	0.346194904	0.5254943
3833803773585	383380	3773585	0.168393245	0.328244616	0.4966379
3833903773585	383390	3773585	0.158500576	0.311685942	0.4701865
3834003773585	383400	3773585	0.149516902	0.296383611	0.4459005
3834103773585	383410	3773585	0.141393852	0.28235235	0.4237462
3829703773595	382970	3773595	0.0565787	0.273575861	0.3301546
3829803773595	382980	3773595	0.060335788	0.290478782	0.3508146
3829903773595	382990	3773595	0.064361607	0.307889152	0.3722508
3830003773595	383000	3773595	0.067889095	0.32252269	0.3904118
3830103773595	383010	3773595	0.071792457	0.338085437	0.4098779
3830203773595	383020	3773595	0.076119979	0.354580293	0.4307003
3830303773595	383030	3773595	0.080936723	0.372058857	0.4529956
3830403773595	383040	3773595	0.086363528	0.390659734	0.4770233
3830503773595	383050	3773595	0.092583055	0.410703256	0.5032863
3830603773595	383060	3773595	0.09972825	0.432178482	0.5319067
3830703773595	383070	3773595	0.10803426	0.455334139	0.5633684
3830803773595	383080	3773595	0.11781843	0.480466247	0.5982847
3830903773595	383090	3773595	0.129641813	0.50821137	0.6378532
3831003773595	383100	3773595	0.144748942	0.54027167	0.6850206
3831103773595	383110	3773595	0.164120608	0.577390665	0.7415113
3831203773595	383120	3773595	0.190013422	0.622146897	0.8121603
3831303773595	383130	3773595	0.226963744	0.675467915	0.9024317
3831403773595	383140	3773595	0.282684246	0.755586644	1.0382709
3831503773595	383150	3773595	0.368490882	0.868119828	1.2366107
3831603773595	383160	3773595	0.515669416	1.043171383	1.5588408
3831703773595	383170	3773595	0.757891772	1.531772616	2.2896634
3831803773595	383180	3773595	1.063852127	1.285879291	2.3497314
3831903773595	383190	3773595	0.904935008	1.158181719	2.0631167
3832003773595	383200	3773595	0.779692253	1.050710692	1.8304029
3832103773595	383210	3773595	0.686134286	0.965942699	1.652077
3832203773595	383220	3773595	0.615176382	0.898972825	1.5141492
3832303773595	383230	3773595	0.556096006	0.839855126	1.3959511
3832403773595	383240	3773595	0.501766538	0.78163198	1.2833985
3832503773595	383250	3773595	0.455690364	0.729173384	1.1848637
3832603773595	383260	3773595	0.416553054	0.682696033	1.0992491
3832703773595	383270	3773595	0.382829628	0.641214523	1.0240442
3832803773595	383280	3773595	0.353471261	0.603965506	0.9574368
3832903773595	383290	3773595	0.323199438	0.562413187	0.8856126
3833003773595	383300	3773595	0.295312554	0.52251839	0.8178309
3833103773595	383310	3773595	0.271902973	0.488651421	0.7605544
3833203773595	383320	3773595	0.256155369	0.466903416	0.7230588
3833303773595	383330	3773595	0.241881001	0.446766132	0.6886471
3833403773595	383340	3773595	0.224933321	0.420441453	0.6453748
3833503773595	383350	3773595	0.207152756	0.391543879	0.5986966
3833603773595	383360	3773595	0.191454768	0.365900618	0.5573554
3833703773595	383370	3773595	0.179299427	0.346194904	0.5254943
3833803773595	383380	3773595	0.168393245	0.328244616	0.4966379
3833903773595	383390	3773595	0.158500576	0.311685942	0.4701865
3834003773595	383400	3773595	0.149516902	0.296383611	0.4459005
3834103773595	383410	3773595	0.141393852	0.28235235	0.4237462

Health Risk Assessment Results Summary

Sensitive Receptor		MAX:	7.17
Unique Identifier	X (UTM)	Y (UTM)	Total Risk
3830303773585	383030	3773585	0.438457276
3830403773585	383040	3773585	0.461312002
3830503773585	383050	3773585	0.485764369
3830603773585	383060	3773585	0.512350185
3830703773585	383070	3773585	0.541639256
3830803773585	383080	3773585	0.574291771
3830903773585	383090	3773585	0.611066974
3831003773585	383100	3773585	0.656075267
3831103773585	383110	3773585	0.709938577
3831203773585	383120	3773585	0.778179146
3831303773585	383130	3773585	0.869999437
3831403773585	383140	3773585	1.000695817
3831503773585	383150	3773585	1.19708783
3831603773585	383160	3773585	1.523073971
3831703773585	383170	3773585	2.289663394
3831803773585	383180	3773585	2.349731419
3831903773585	383190	3773585	2.063116727
3832003773585	383200	3773585	1.830402945
3832103773585	383210	3773585	1.652076985
3832203773585	383220	3773585	1.514149207
3832303773585	383230	3773585	1.395951132
3832403773585	383240	3773585	1.283398518
3832503773585	383250	3773585	1.184863748
3832603773585	383260	3773585	1.099249087
3832703773585	383270	3773585	1.024044151
3832803773585	383280	3773585	0.957436768
3832903773585	383290	3773585	0.885612624
3833003773585	383300	3773585	0.817830944
3833103773585	383310	3773585	0.760554394
3833203773585	383320	3773585	0.723058785
3833303773585	383330	3773585	0.688647133
3833403773585	383340	3773585	0.645374773
3833503773585	383350	3773585	0.598696635
3833603773585	383360	3773585	0.557355386
3833703773585	383370	3773585	0.525494331
3833803773585	383380	3773585	0.496637861
3833903773585	383390	3773585	0.470186519
3834003773585	383400	3773585	0.445900513
3834103773585	383410	3773585	0.423746202
3829703773595	382970	3773595	0.33015456
3829803773595	382980	3773595	0.35081457
3829903773595	382990	3773595	0.372250759
3830003773595	383000	3773595	0.390411785
3830103773595	383010	3773595	0.409877894
3830203773595	383020	3773595	0.430700272
3830303773595	383030	3773595	0.45299558
3830403773595	383040	3773595	0.477023262
3830503773595	383050	3773595	0.503286311
3830603773595	383060	3773595	0.531906732
3830703773595	383070	3773595	0.563368399
3830803773595	383080	3773595	0.598284677
3830903773595	383090	3773595	0.637853183
3831003773595	383100	3773595	0.685020611
3831103773595	383110	3773595	0.741511273
3831203773595	383120	3773595	0.812160319
3831303773595	383130	3773595	0.902431659
3831403773595	383140	3773595	1.038270891
3831503773595	383150	3773595	1.23661071
3831603773595	383160	3773595	1.558840799
3831703773595	383170	3773595	2.289663394
3831803773595	383180	3773595	2.349731419
3831903773595	383190	3773595	2.063116727
3832003773595	383200	3773595	1.830402945
3832103773595	383210	3773595	1.652076985
3832203773595	383220	3773595	1.514149207
3832303773595	383230	3773595	1.395951132
3832403773595	383240	3773595	1.283398518
3832503773595	383250	3773595	1.184863748
3832603773595	383260	3773595	1.099249087
3832703773595	383270	3773595	1.024044151
3832803773595	383280	3773595	0.957436768
3832903773595	383290	3773595	0.885612624
3833003773595	383300	3773595	0.817830944
3833103773595	383310	3773595	0.760554394
3833203773595	383320	3773595	0.723058785
3833303773595	383330	3773595	0.688647133
3833403773595	383340	3773595	0.645374773
3833503773595	383350	3773595	0.598696635
3833603773595	383360	3773595	0.557355386
3833703773595	383370	3773595	0.525494331
3833803773595	383380	3773595	0.496637861
3833903773595	383390	3773595	0.470186519
3834003773595	383400	3773595	0.445900513
3834103773595	383410	3773595	0.423746202

FOR CHRONIC CALCS

	MAX:	0.22			
	Overlapping Phases - Maximum GLC				
2025	2026	2027	2028	2029	
0.002425943	0.003271613	0.004627912	0.003359392	0.00478687	
0.002551408	0.003418914	0.00489098	0.003519096	0.005160462	
0.002685499	0.003572905	0.005177754	0.003693981	0.005589807	
0.002831075	0.003736181	0.005496107	0.003889546	0.006092877	
0.002991054	0.003910777	0.005855457	0.004112539	0.006693198	
0.003168706	0.004098206	0.006268237	0.004371444	0.007422689	
0.00336776	0.004300705	0.006749117	0.004675052	0.008319469	
0.003609919	0.004536076	0.007359244	0.005069268	0.009525889	
0.003897461	0.004801329	0.00812323	0.005563125	0.011110773	
0.004258462	0.005115909	0.009138141	0.006217221	0.013304842	
0.004737923	0.005503874	0.010579356	0.007146182	0.016572068	
0.005410406	0.006007094	0.012741466	0.008525103	0.021620866	
0.006426967	0.006752292	0.016089826	0.010552769	0.029185716	
0.008151675	0.007961337	0.021799987	0.013911524	0.041904847	
0.038915179	0.05684259	0.048639266	0.165899783	0.075904707	
0.036314722	0.051477199	0.045669372	0.136946472	0.06196889	
0.026971354	0.038937191	0.033416564	0.102056005	0.048053405	
0.021613637	0.031587923	0.026497587	0.081264052	0.039462728	
0.018153486	0.026759869	0.022089239	0.067539006	0.033625584	
0.015644887	0.023207189	0.018942339	0.057535512	0.029253432	
0.013641663	0.020320193	0.01646614	0.049526038	0.02564614	
0.012035689	0.017999473	0.014476185	0.042980643	0.022652148	
0.010809517	0.016215672	0.01298222	0.038092491	0.020382947	
0.009866191	0.014838638	0.01184093	0.034349304	0.018621515	
0.009064269	0.013662412	0.010876328	0.031175677	0.017106093	
0.008307381	0.012546638	0.009968498	0.028194335	0.015663289	
0.007650284	0.011572843	0.009184448	0.025612863	0.014397099	
0.007082165	0.010728098	0.008509917	0.023399264	0.013298187	
0.006584973	0.009986826	0.007921955	0.021480802	0.012335621	
0.006145969	0.009330973	0.007404685	0.019803973	0.011485788	
0.005676856	0.008623507	0.006854065	0.018027368	0.010577601	
0.005235561	0.007954797	0.006339239	0.016383273	0.009728231	
0.004862276	0.00738902	0.005905805	0.01502029	0.009016612	
0.004616523	0.007020927	0.00562014	0.01413334	0.008546491	
0.004391408	0.006683275	0.005358921	0.013328406	0.008116459	
0.00411101	0.006255579	0.005035004	0.012339552	0.007587499	
0.003809925	0.005793198	0.004685676	0.011291929	0.007023741	
0.003543467	0.00538514	0.004373964	0.01037633	0.006525288	
0.003337704	0.005071457	0.00413346	0.009681026	0.006141382	
0.003151477	0.004787374	0.003915553	0.009061636	0.005795839	
0.002980867	0.004526754	0.003715922	0.008504193	0.005481674	
0.002824372	0.004287349	0.003532819	0.008000601	0.005195086	
0.002681703	0.004068936	0.003365951	0.007547836	0.004935065	
0.00183207	0.002542643	0.003408212	0.002570847	0.003207661	
0.001945506	0.002689482	0.003630548	0.002704654	0.003439851	
0.002063213	0.00283928	0.003862365	0.002845	0.003695281	
0.002162982	0.002963994	0.004060468	0.002959979	0.003925055	
0.002269935	0.003096069	0.004274575	0.003084536	0.004183454	
0.002384322	0.003235287	0.004506014	0.00321969	0.004475352	
0.002506761	0.003381952	0.004756762	0.003366859	0.004807335	
0.002638637	0.003536948	0.005031128	0.003528937	0.005189732	
0.002782656	0.003702781	0.005335954	0.003711138	0.005638847	
0.002939293	0.003878616	0.005675347	0.003916261	0.006168833	
0.003111005	0.004066025	0.006057894	0.0041498	0.006802075	
0.003300908	0.004266809	0.006495292	0.004418646	0.007567897	
0.003515146	0.004484884	0.007008474	0.004736439	0.008516951	
0.003769078	0.004731818	0.007644138	0.005136892	0.009762789	
0.004071	0.005011544	0.008439665	0.005638812	0.011397654	
0.00444435	0.005338179	0.009484182	0.006298904	0.013643593	
0.004917172	0.00571121	0.010906458	0.007214257	0.016926229	
0.005616169	0.006253673	0.013118615	0.008588165	0.021945812	
0.006641514	0.007012446	0.016477601	0.010606691	0.02950148	
0.008329415	0.008203441	0.022100684	0.01391646	0.042089908	
0.045253191	0.063523254	0.057415623	0.171979211	0.074358092	
0.031999276	0.046083929	0.039836723	0.124561044	0.05623741	
0.024952204	0.036507979	0.030643417	0.097367806	0.045392721	
0.020528028	0.030354038	0.024971466	0.07962642	0.03810032	
0.017436722	0.025978362	0.021066555	0.066926576	0.032740857	
0.015041297	0.022527707	0.018087265	0.056941023	0.028412529	
0.013192735	0.019830757	0.015817681	0.04921435	0.024990647	
0.011753103	0.01771688	0.014056587	0.043146685	0.022260403	
0.010615766	0.016047064	0.012666988	0.038324722	0.020068099	
0.009660015	0.014638079	0.011508518	0.034316744	0.01822013	
0.0088279	0.0134044	0.01051019	0.030888979	0.016615209	
0.008109961	0.012336403	0.009654015	0.027955089	0.01522629	
0.007488886	0.011408333	0.008917796	0.025433063	0.014018016	
0.006940828	0.010586288	0.008271326	0.023227578	0.012948507	
0.006458293	0.009860197	0.007705182	0.021309552	0.012008346	
0.005946847	0.009083837	0.007106576	0.01930009	0.011011463	
0.005465245	0.008349203	0.006547263	0.017445498	0.010081148	
0.005059646	0.007730174	0.006079163	0.015916417	0.009306235	
0.004801668	0.007341305	0.005782046	0.014953872	0.008813211	
0.004565671	0.006985097	0.005510793	0.014082475	0.008363077	
0.004259614	0.006514917	0.005160212	0.012975136	0.007787563	
0.00392364	0.005995012	0.004773219	0.011778705	0.007160528	
0.003629244	0.005540872	0.004431109	0.010745643	0.006612366	
0.003417748	0.005216574	0.004186435	0.010016757	0.006220229	
0.003226611	0.004923295	0.003965252	0.009369171	0.005868167	
0.00305518	0.004660123	0.003767208	0.008798536	0.005554721	
0.002901639	0.004424348	0.003590075	0.008294567	0.005275271	
0.002760792	0.004207901	0.00342765	0.007838297	0.005020037	

Health Risk Assessment Results Summary

		MAX:	4.18	5.16	7.17
Unique Identifier	X (UTM)	Y (UTM)	Onroad	Offroad	Total Risk
3829703773605	382970	3773605	0.056668493	0.279946163	0.3366147
3829803773605	382980	3773605	0.060493698	0.297774662	0.3582684
3829903773605	382990	3773605	0.064629069	0.316338314	0.3809674
3830003773605	383000	3773605	0.068397645	0.332579729	0.4009774
3830103773605	383010	3773605	0.072569669	0.349829798	0.4223995
3830203773605	383020	3773605	0.077071169	0.3675957	0.4446669
3830303773605	383030	3773605	0.081987933	0.38608235	0.4680703
3830403773605	383040	3773605	0.087525161	0.405804882	0.49333
3830503773605	383050	3773605	0.09400344	0.427455423	0.5214589
3830603773605	383060	3773605	0.101453426	0.450690985	0.5521444
3830703773605	383070	3773605	0.110128523	0.475751029	0.5858796
3830803773605	383080	3773605	0.120346643	0.502907843	0.6232545
3830903773605	383090	3773605	0.13274957	0.532979801	0.6657294
3831003773605	383100	3773605	0.148186187	0.567088935	0.7152751
3831103773605	383110	3773605	0.16796068	0.60581712	0.7737778
3831203773605	383120	3773605	0.194220037	0.648753379	0.8429734
3831303773605	383130	3773605	0.231246095	0.709246136	0.9404922
3831403773605	383140	3773605	0.286633311	0.79181862	1.0784519
3831503773605	383150	3773605	0.370105354	0.906181728	1.2762871
3831603773605	383160	3773605	0.511902258	1.081444347	1.5933466
3831703773605	383170	3773605	0.800789958	1.176174215	1.9769642
3831803773605	383180	3773605	1.326786733	1.641689671	2.9684764
3831903773605	383190	3773605	1.097279113	1.453813208	2.5510923
3832003773605	383200	3773605	0.928464903	1.300898079	2.229363
3832103773605	383210	3773605	0.800789958	1.176174215	1.9769642
3832203773605	383220	3773605	0.702239712	1.072851127	1.7750908
3832303773605	383230	3773605	0.622629537	0.982951646	1.6055812
3832403773605	383240	3773605	0.557132756	0.907046518	1.4641793
3832503773605	383250	3773605	0.502597675	0.842041636	1.3446393
3832603773605	383260	3773605	0.456513574	0.784447383	1.240961
3832703773605	383270	3773605	0.415688731	0.731297873	1.1469866
3832803773605	383280	3773605	0.381096037	0.684075138	1.0651712
3832903773605	383290	3773605	0.346041918	0.632461292	0.9785032
3833003773605	383300	3773605	0.313649123	0.58310986	0.896759
3833103773605	383310	3773605	0.28675616	0.541463497	0.8282197
3833203773605	383320	3773605	0.269865705	0.516494606	0.7863603
3833303773605	383330	3773605	0.254624103	0.493506748	0.7481309
3833403773605	383340	3773605	0.235117577	0.46106771	0.6961853
3833503773605	383350	3773605	0.213819862	0.423943033	0.6377629
3833603773605	383360	3773605	0.195358154	0.39163803	0.5869962
3833703773605	383370	3773605	0.182921916	0.370197118	0.553119
3833803773605	383380	3773605	0.171848995	0.350820498	0.5226695
3833903773605	383390	3773605	0.162185149	0.333725718	0.4959109
3834003773605	383400	3773605	0.153787916	0.318764021	0.4725519
3834103773605	383410	3773605	0.146110478	0.304918314	0.4510288
3829703773615	382970	3773615	0.056739422	0.286581203	0.3433206
3829803773615	382980	3773615	0.060635908	0.30541785	0.3660538
3829903773615	382990	3773615	0.064880204	0.325210082	0.3900903
3830003773615	383000	3773615	0.068878779	0.343113018	0.4119918
3830103773615	383010	3773615	0.073317493	0.362101	0.4354185
3830203773615	383020	3773615	0.077992673	0.381236066	0.4592287
3830303773615	383030	3773615	0.082980427	0.400764748	0.4837452
3830403773615	383040	3773615	0.088613103	0.421696485	0.5103096
3830503773615	383050	3773615	0.095315468	0.445014601	0.5403301
3830603773615	383060	3773615	0.103061029	0.470149476	0.5732105
3830703773615	383070	3773615	0.112051555	0.497138544	0.6091901
3830803773615	383080	3773615	0.122611112	0.52643239	0.6490435
3830903773615	383090	3773615	0.135407459	0.558735258	0.6941427
3831003773615	383100	3773615	0.151184069	0.591474294	0.7426584
3831103773615	383110	3773615	0.171183856	0.631679197	0.8028631
3831203773615	383120	3773615	0.19786611	0.68264867	0.8805148
3831303773615	383130	3773615	0.234745447	0.746490522	0.981236
3831403773615	383140	3773615	0.289002883	0.831371941	1.1203748
3831503773615	383150	3773615	0.370163552	0.947897576	1.3180611
3831603773615	383160	3773615	0.506566469	1.124598618	1.6311651
3831703773615	383170	3773615	0.800789958	1.176174215	1.9769642
3831803773615	383180	3773615	1.326786733	1.641689671	2.9684764
3831903773615	383190	3773615	1.097279113	1.453813208	2.5510923
3832003773615	383200	3773615	0.928464903	1.300898079	2.229363
3832103773615	383210	3773615	0.800789958	1.176174215	1.9769642
3832203773615	383220	3773615	0.702239712	1.072851127	1.7750908
3832303773615	383230	3773615	0.622629537	0.982951646	1.6055812
3832403773615	383240	3773615	0.557132756	0.907046518	1.4641793
3832503773615	383250	3773615	0.502597675	0.842041636	1.3446393
3832603773615	383260	3773615	0.456513574	0.784447383	1.240961
3832703773615	383270	3773615	0.415688731	0.731297873	1.1469866
3832803773615	383280	3773615	0.381096037	0.684075138	1.0651712
3832903773615	383290	3773615	0.346041918	0.632461292	0.9785032
3833003773615	383300	3773615	0.313649123	0.58310986	0.896759
3833103773615	383310	3773615	0.28675616	0.541463497	0.8282197
3833203773615	383320	3773615	0.269865705	0.516494606	0.7863603
3833303773615	383330	3773615	0.254624103	0.493506748	0.7481309
3833403773615	383340	3773615	0.235117577	0.46106771	0.6961853
3833503773615	383350	3773615	0.213819862	0.423943033	0.6377629
3833603773615	383360	3773615	0.195358154	0.39163803	0.5869962
3833703773615	383370	3773615	0.182921916	0.370197118	0.553119
3833803773615	383380	3773615	0.171848995	0.350820498	0.5226695
3833903773615	383390	3773615	0.162185149	0.333725718	0.4959109
3834003773615	383400	3773615	0.153787916	0.318764021	0.4725519
3834103773615	383410	3773615	0.146110478	0.304918314	0.4510288

Health Risk Assessment Results Summary

Sensitive Receptor

		MAX:	7.17
Unique Identifier	X (UTM)	Y (UTM)	Total Risk
3829703773605	382970	3773605	0.336614656
3829803773605	382980	3773605	0.35826836
3829903773605	382990	3773605	0.380967382
3830003773605	383000	3773605	0.400977374
3830103773605	383010	3773605	0.422399467
3830203773605	383020	3773605	0.444666869
3830303773605	383030	3773605	0.468070283
3830403773605	383040	3773605	0.493330044
3830503773605	383050	3773605	0.521458863
3830603773605	383060	3773605	0.552144411
3830703773605	383070	3773605	0.585879552
3830803773605	383080	3773605	0.623254485
3830903773605	383090	3773605	0.665729371
3831003773605	383100	3773605	0.715275122
3831103773605	383110	3773605	0.7737778
3831203773605	383120	3773605	0.842973417
3831303773605	383130	3773605	0.940492231
3831403773605	383140	3773605	1.078451931
3831503773605	383150	3773605	1.276287082
3831603773605	383160	3773605	1.593346604
3831703773605	383170	3773605	1.976964173
3831803773605	383180	3773605	2.968476404
3831903773605	383190	3773605	2.551092322
3832003773605	383200	3773605	2.229362982
3832103773605	383210	3773605	1.976964173
3832203773605	383220	3773605	1.775090839
3832303773605	383230	3773605	1.605581183
3832403773605	383240	3773605	1.464179274
3832503773605	383250	3773605	1.344639311
3832603773605	383260	3773605	1.240960957
3832703773605	383270	3773605	1.146986604
3832803773605	383280	3773605	1.065171175
3832903773605	383290	3773605	0.978503211
3833003773605	383300	3773605	0.896758983
3833103773605	383310	3773605	0.828219657
3833203773605	383320	3773605	0.786360311
3833303773605	383330	3773605	0.748130851
3833403773605	383340	3773605	0.696185287
3833503773605	383350	3773605	0.637762895
3833603773605	383360	3773605	0.586996184
3833703773605	383370	3773605	0.553119033
3833803773605	383380	3773605	0.522669493
3833903773605	383390	3773605	0.495910868
3834003773605	383400	3773605	0.472551936
3834103773605	383410	3773605	0.451028792
3829703773615	382970	3773615	0.343320625
3829803773615	382980	3773615	0.366053757
3829903773615	382990	3773615	0.390090286
3830003773615	383000	3773615	0.411991797
3830103773615	383010	3773615	0.435418493
3830203773615	383020	3773615	0.459228739
3830303773615	383030	3773615	0.483745175
3830403773615	383040	3773615	0.510309588
3830503773615	383050	3773615	0.540330069
3830603773615	383060	3773615	0.573210506
3830703773615	383070	3773615	0.609190099
3830803773615	383080	3773615	0.649043502
3830903773615	383090	3773615	0.694142716
3831003773615	383100	3773615	0.742658363
3831103773615	383110	3773615	0.802863053
3831203773615	383120	3773615	0.88051478
3831303773615	383130	3773615	0.981235969
3831403773615	383140	3773615	1.120374824
3831503773615	383150	3773615	1.318061127
3831603773615	383160	3773615	1.631165087
3831703773615	383170	3773615	1.976964173
3831803773615	383180	3773615	2.968476404
3831903773615	383190	3773615	2.551092322
3832003773615	383200	3773615	2.229362982
3832103773615	383210	3773615	1.976964173
3832203773615	383220	3773615	1.775090839
3832303773615	383230	3773615	1.605581183
3832403773615	383240	3773615	1.464179274
3832503773615	383250	3773615	1.344639311
3832603773615	383260	3773615	1.240960957
3832703773615	383270	3773615	1.146986604
3832803773615	383280	3773615	1.065171175
3832903773615	383290	3773615	0.978503211
3833003773615	383300	3773615	0.896758983
3833103773615	383310	3773615	0.828219657
3833203773615	383320	3773615	0.786360311
3833303773615	383330	3773615	0.748130851
3833403773615	383340	3773615	0.696185287
3833503773615	383350	3773615	0.637762895
3833603773615	383360	3773615	0.586996184
3833703773615	383370	3773615	0.553119033
3833803773615	383380	3773615	0.552618973

FOR CHRONIC CALCS

MAX:	0.22			
Overlapping Phases - Maximum GLC				
2025	2026	2027	2028	2029
0.001868559	0.002596277	0.003458254	0.002549871	0.003172612
0.001987425	0.002750477	0.00368971	0.002684938	0.003406398
0.002112043	0.00290956	0.003933245	0.002828048	0.003666319
0.002221954	0.003047471	0.004149552	0.002951158	0.003909362
0.002339626	0.003193116	0.00438294	0.003085006	0.004183914
0.002461929	0.003342133	0.004628131	0.003225169	0.004486773
0.002590454	0.003496377	0.004888966	0.003373903	0.00482459
0.002729049	0.003659687	0.00517451	0.003537976	0.005214451
0.002883231	0.003837488	0.005497435	0.003727803	0.005683527
0.003051137	0.004026454	0.00585707	0.003941366	0.006238313
0.003235285	0.004227868	0.006262778	0.004184007	0.006901576
0.003438631	0.004443292	0.006726239	0.004462654	0.007703105
0.003668739	0.004678193	0.007271497	0.004793238	0.00870142
0.003935401	0.004939553	0.007932528	0.005197492	0.009979167
0.00424784	0.005229075	0.008751748	0.005704053	0.011660465
0.00461501	0.005539258	0.009780603	0.006359132	0.013953307
0.005121548	0.005960635	0.011281149	0.007288139	0.017267847
0.00583483	0.006524372	0.013503567	0.008637328	0.022208373
0.006848637	0.007282833	0.016829963	0.010626796	0.029703104
0.008489887	0.008450172	0.02233685	0.013875077	0.042107568
0.039365133	0.056122636	0.049788278	0.157222735	0.068487044
0.029355262	0.04280276	0.036449078	0.119182444	0.05373447
0.023488725	0.034743599	0.028767221	0.095208275	0.044095187
0.019593816	0.029257997	0.023767155	0.078654091	0.037260956
0.016703613	0.025095751	0.020121937	0.066040825	0.031912551
0.014508003	0.021897864	0.017385878	0.056418844	0.027758449
0.012804519	0.019398678	0.015283257	0.048934668	0.024477059
0.011454374	0.017401235	0.013635559	0.043024953	0.021850497
0.010333226	0.015728677	0.012274791	0.038108551	0.019631545
0.009403905	0.014345457	0.011142009	0.033993481	0.017756237
0.008617987	0.013173126	0.010195857	0.030600963	0.016192901
0.007938431	0.012154043	0.009387979	0.027727533	0.014853222
0.00732484	0.01123073	0.008662148	0.025165975	0.013646134
0.00679349	0.010427358	0.008038297	0.022968883	0.012598907
0.006235304	0.009575077	0.007385164	0.020696545	0.011499373
0.005709422	0.008768611	0.006774957	0.01860314	0.010475447
0.005267989	0.008090853	0.006267163	0.016885027	0.009626919
0.004996598	0.00767943	0.005956801	0.015838431	0.009107036
0.004749104	0.007303777	0.005674472	0.014894831	0.008634232
0.004415731	0.006788253	0.005294918	0.01365737	0.008007132
0.004042468	0.006206525	0.004867442	0.012298277	0.00731119
0.003718218	0.005702971	0.004492615	0.011137153	0.006708971
0.003501012	0.005368049	0.004243713	0.010373407	0.006307979
0.003305811	0.005066893	0.004020247	0.00969955	0.005950565
0.003134215	0.00480222	0.003824458	0.009116802	0.005638371
0.002984382	0.004571352	0.003653992	0.008614257	0.005366767
0.002846386	0.0043586	0.003497073	0.008157133	0.005117685
0.001906257	0.002651779	0.0035106	0.002529478	0.003136449
0.002031018	0.002814061	0.003751949	0.002665793	0.003371771
0.002162952	0.002982994	0.004007763	0.002811792	0.003635868
0.002283232	0.003134357	0.004242333	0.002942724	0.003891451
0.002411922	0.003293855	0.004494995	0.003085542	0.004182384
0.002542746	0.003453675	0.004754187	0.003230738	0.004495912
0.00267731	0.003615489	0.005024691	0.003380619	0.004838191
0.002822994	0.003787703	0.00532172	0.003546586	0.005234655
0.002987553	0.00397797	0.005662074	0.003742468	0.00572084
0.003167529	0.004181009	0.006042613	0.003963604	0.006298557
0.003364082	0.004396694	0.006469907	0.00421308	0.006986857
0.003581012	0.004627968	0.006957531	0.004498628	0.007816818
0.003825062	0.004878242	0.007529686	0.00483888	0.008857125
0.004088556	0.005129369	0.008176971	0.005238125	0.010165059
0.004409584	0.00542598	0.009012131	0.005746545	0.011880716
0.004817436	0.005792209	0.010135657	0.006422659	0.014223246
0.005341906	0.006239342	0.011665691	0.007337633	0.017495005
0.006058599	0.006815017	0.013883451	0.008661692	0.022376135
0.007064485	0.00757836	0.017175118	0.010619237	0.029787186
0.008664022	0.008727541	0.022578212	0.013810644	0.042039657
0.04224846	0.060855795	0.054266711	0.185581778	0.080519527
0.034856716	0.050334574	0.04421779	0.147275693	0.064635351
0.027002048	0.039741514	0.033622175	0.114441587	0.051610301
0.022040856	0.032858604	0.027047624	0.09257191	0.042703729
0.018514289	0.027828402	0.022476043	0.076456251	0.035971067
0.015911837	0.024057531	0.019160264	0.064484821	0.030886132
0.013919207	0.021142577	0.016653044	0.055324749	0.026941036
0.012364999	0.018853091	0.01472092	0.048199321	0.023836415
0.011103103	0.016979645	0.013169115	0.042431154	0.021290802
0.010060047	0.015416074	0.011904539	0.037733428	0.019192269
0.009184712	0.014100182	0.010843226	0.03375875	0.0173985
0.008423133	0.012954707	0.009920017	0.030309872	0.015824742
0.00774549	0.011931818	0.009108293	0.027328344	0.014445628
0.007158809	0.011043016	0.008416004	0.024819193	0.013277034
0.006550928	0.01011171	0.007701681	0.02225497	0.012062025
0.005976553	0.009226564	0.007033966	0.019894085	0.010931405
0.005496673	0.008485942	0.006482064	0.017965512	0.009999637
0.005207385	0.008045096	0.006152508	0.016812263	0.009441877
0.004943263	0.007641877	0.005852656	0.015772864	0.00893474
0.004616821	0.007135942	0.005482806	0.01452512	0.008317125
0.004260436	0.006578759	0.005078499	0.013192773	0.0076502
0.003947363	0.006090104	0.004721724	0.012041842	0.007067993
0.003705653	0.005714765	0.004446789	0.011165934	0.006620595
0.003488395	0.005377296	0.004199693	0.010392331	0.006221531

Health Risk Assessment Results Summary

		MAX:	4.18	5.16	7.17
Unique Identifier	X (UTM)	Y (UTM)	Onroad	Offroad	Total Risk
3838903773615	383890	3773615	0.168696821	0.354974438	0.5236713
3839003773615	383900	3773615	0.160187372	0.33953137	0.4997187
3839103773615	383910	3773615	0.152396659	0.325215955	0.4776126
3829703773625	382970	3773625	0.056394672	0.291436076	0.3478307
3829803773625	382980	3773625	0.060530596	0.312281427	0.372812
3829903773625	382990	3773625	0.065041129	0.33418103	0.3992222
3830003773625	383000	3773625	0.069073291	0.353027831	0.4221011
3830103773625	383010	3773625	0.073533863	0.372967663	0.4465015
3830203773625	383020	3773625	0.078260366	0.39326012	0.4715205
3830303773625	383030	3773625	0.083335103	0.414165653	0.4975008
3830403773625	383040	3773625	0.08907242	0.436631368	0.5257038
3830503773625	383050	3773625	0.095732899	0.461186468	0.5569194
3830603773625	383060	3773625	0.103430367	0.487717392	0.5911478
3830703773625	383070	3773625	0.112388485	0.516411938	0.6288004
3830803773625	383080	3773625	0.122898663	0.547785312	0.670684
3830903773625	383090	3773625	0.135732313	0.581044311	0.7167766
3831003773625	383100	3773625	0.151410412	0.615908398	0.7673188
3831103773625	383110	3773625	0.171569346	0.661215437	0.8327848
3831203773625	383120	3773625	0.198177905	0.715417208	0.9135951
3831303773625	383130	3773625	0.234614867	0.782482714	1.0170976
3831403773625	383140	3773625	0.287486784	0.870039368	1.1575262
3831503773625	383150	3773625	0.366829055	0.989524545	1.3563536
3831603773625	383160	3773625	0.499347075	1.169127626	1.6684747
3836603773625	383660	3773625	3.324306077	2.854646631	6.1789527
3836703773625	383670	3773625	2.329057038	2.409328076	4.7383851
3836803773625	383680	3773625	1.758778219	2.075660848	3.8344391
3836903773625	383690	3773625	1.382150425	1.802408619	3.184559
3837003773625	383700	3773625	1.130582666	1.586984718	2.7175674
3837103773625	383710	3773625	0.950346903	1.415689813	2.3660367
3837203773625	383720	3773625	0.816345729	1.278040924	2.0943867
3837303773625	383730	3773625	0.712320996	1.162897283	1.8752183
3837403773625	383740	3773625	0.629511692	1.065141012	1.6946527
3837503773625	383750	3773625	0.562206451	0.980967859	1.5431743
3837603773625	383760	3773625	0.505987231	0.905913179	1.4119004
3837703773625	383770	3773625	0.456938258	0.836470841	1.2934091
3837803773625	383780	3773625	0.41522711	0.777177763	1.1924049
3837903773625	383790	3773625	0.373739051	0.714109968	1.087849
3838003773625	383800	3773625	0.335892944	0.653626782	0.9895197
3838103773625	383810	3773625	0.304653067	0.602596022	0.9072491
3838203773625	383820	3773625	0.285847989	0.572992288	0.8588403
3838303773625	383830	3773625	0.268991854	0.545896689	0.8148885
3838403773625	383840	3773625	0.250534907	0.514437234	0.7649721
3838503773625	383850	3773625	0.231601779	0.480694611	0.7122964
3838603773625	383860	3773625	0.214898289	0.45037353	0.6652718
3838703773625	383870	3773625	0.200012999	0.423008001	0.623021
3838803773625	383880	3773625	0.186692172	0.398275505	0.5849677
3838903773625	383890	3773625	0.17576617	0.377923991	0.5536902
3839003773625	383900	3773625	0.167206022	0.362079535	0.5292856
3839103773625	383910	3773625	0.159319948	0.347311053	0.506631
3829703773635	382970	3773635	0.055985016	0.296198059	0.3521831
3829803773635	382980	3773635	0.060375977	0.319256145	0.3796321
3829903773635	382990	3773635	0.065193639	0.343609259	0.4088029
3830003773635	383000	3773635	0.069224566	0.363321005	0.4325456
3830103773635	383010	3773635	0.073691042	0.384284809	0.4579759
3830203773635	383020	3773635	0.078459194	0.405849047	0.4843082
3830303773635	383030	3773635	0.0836199	0.428273198	0.5118931
3830403773635	383040	3773635	0.089451357	0.452428891	0.5418802
3830503773635	383050	3773635	0.096074446	0.478389131	0.5744636
3830603773635	383060	3773635	0.103711847	0.506506242	0.6102181
3830703773635	383070	3773635	0.112623223	0.537199865	0.6498231
3830803773635	383080	3773635	0.123120875	0.570676994	0.6937979
3830903773635	383090	3773635	0.13593256	0.604258875	0.7401914
3831003773635	383100	3773635	0.151569916	0.644392163	0.7959621
3831103773635	383110	3773635	0.171763896	0.693738262	0.8655022
3831203773635	383120	3773635	0.198361392	0.752353172	0.9507146
3831303773635	383130	3773635	0.234226135	0.823047184	1.0572733
3831403773635	383140	3773635	0.28597349	0.914103336	1.2000768
3831503773635	383150	3773635	0.36381439	1.037414426	1.4012288
3831603773635	383160	3773635	0.493524741	1.220872355	1.7143971
3836603773635	383660	3773635	2.740326687	3.32476858	6.0650953
3836703773635	383670	3773635	2.961472211	2.755536784	5.717009
3836803773635	383680	3773635	2.122894166	2.340275033	4.4631692
3836903773635	383690	3773635	1.607873823	2.011816901	3.6196907
3837003773635	383700	3773635	1.274700757	1.754748562	3.0294493
3837103773635	383710	3773635	1.050546692	1.553872669	2.6044194
3837203773635	383720	3773635	0.889843291	1.394979352	2.2848226
3837303773635	383730	3773635	0.768245406	1.263416575	2.031662
3837403773635	383740	3773635	0.672613912	1.150916368	1.8235303
3837503773635	383750	3773635	0.59607482	1.055164888	1.6512397
3837603773635	383760	3773635	0.53344075	0.972130394	1.5055711
3837703773635	383770	3773635	0.480351445	0.897208165	1.3775596
3837803773635	383780	3773635	0.435070519	0.828959208	1.2640297
3837903773635	383790	3773635	0.389140777	0.758357013	1.1474978
3838003773635	383800	3773635	0.348214164	0.691710965	1.0399251
3838103773635	383810	3773635	0.31443953	0.635444967	0.9498845
3838203773635	383820	3773635	0.294511048	0.603238265	0.8977493
3838303773635	383830	3773635	0.276690354	0.573807404	0.8504978
3838403773635	383840	3773635	0.258782756	0.542975532	0.8017583
3838503773635	383850	3773635	0.24123698	0.511664768	0.7529017
3838603773635	383860	3773635	0.22563809	0.483283361	0.7089215
3838703773635	383870	3773635	0.209452162	0.452602919	0.6620551

Health Risk Assessment Results Summary

Sensitive Receptor		MAX:	7.17
Unique Identifier	X (UTM)	Y (UTM)	Total Risk
3838903773615	383890	3773615	0.523671259
3839003773615	383900	3773615	0.499718741
3839103773615	383910	3773615	0.477612614
3829703773625	382970	3773625	0.347830748
3829803773625	382980	3773625	0.372812022
3829903773625	382990	3773625	0.399222158
3830003773625	383000	3773625	0.422101122
3830103773625	383010	3773625	0.446501526
3830203773625	383020	3773625	0.471520486
3830303773625	383030	3773625	0.497500756
3830403773625	383040	3773625	0.525703788
3830503773625	383050	3773625	0.556919366
3830603773625	383060	3773625	0.591147759
3830703773625	383070	3773625	0.628800423
3830803773625	383080	3773625	0.670683975
3830903773625	383090	3773625	0.716776623
3831003773625	383100	3773625	0.76731881
3831103773625	383110	3773625	0.832784783
3831203773625	383120	3773625	0.913595113
3831303773625	383130	3773625	1.017097581
3831403773625	383140	3773625	1.157526152
3831503773625	383150	3773625	1.3563536
3831603773625	383160	3773625	1.668474701
3836603773625	383660	3773625	6.178952708
3836703773625	383670	3773625	4.738385114
3836803773625	383680	3773625	3.834439067
3836903773625	383690	3773625	3.184559043
3837003773625	383700	3773625	2.717567383
3837103773625	383710	3773625	2.366036716
3837203773625	383720	3773625	2.094386653
3837303773625	383730	3773625	1.875218278
3837403773625	383740	3773625	1.694652704
3837503773625	383750	3773625	1.54317431
3837603773625	383760	3773625	1.41190041
3837703773625	383770	3773625	1.293409099
3837803773625	383780	3773625	1.192404874
3837903773625	383790	3773625	1.087849018
3838003773625	383800	3773625	0.989519726
3838103773625	383810	3773625	0.907249089
3838203773625	383820	3773625	0.858840276
3838303773625	383830	3773625	0.814888543
3838403773625	383840	3773625	0.764972141
3838503773625	383850	3773625	0.71229639
3838603773625	383860	3773625	0.665271819
3838703773625	383870	3773625	0.623021
3838803773625	383880	3773625	0.584967677
3838903773625	383890	3773625	0.553690162
3839003773625	383900	3773625	0.529285556
3839103773625	383910	3773625	0.506631001
3829703773635	382970	3773635	0.352183075
3829803773635	382980	3773635	0.379632122
3829903773635	382990	3773635	0.408802898
3830003773635	383000	3773635	0.432545571
3830103773635	383010	3773635	0.45797585
3830203773635	383020	3773635	0.484308241
3830303773635	383030	3773635	0.511893098
3830403773635	383040	3773635	0.541880248
3830503773635	383050	3773635	0.574463577
3830603773635	383060	3773635	0.610218089
3830703773635	383070	3773635	0.649823087
3830803773635	383080	3773635	0.693797869
3830903773635	383090	3773635	0.740191435
3831003773635	383100	3773635	0.795962078
3831103773635	383110	3773635	0.865502158
3831203773635	383120	3773635	0.950714564
3831303773635	383130	3773635	1.057273319
3831403773635	383140	3773635	1.200076826
3831503773635	383150	3773635	1.401228816
3831603773635	383160	3773635	1.714397096
3836603773635	383660	3773635	6.065095267
3836703773635	383670	3773635	5.717008995
3836803773635	383680	3773635	4.4631692
3836903773635	383690	3773635	3.619690723
3837003773635	383700	3773635	3.029449319
3837103773635	383710	3773635	2.604419361
3837203773635	383720	3773635	2.284822643
3837303773635	383730	3773635	2.031661981
3837403773635	383740	3773635	1.823530279
3837503773635	383750	3773635	1.651239708
3837603773635	383760	3773635	1.505571143
3837703773635	383770	3773635	1.37755961
3837803773635	383780	3773635	1.264029727
3837903773635	383790	3773635	1.14749779
3838003773635	383800	3773635	1.039925128
3838103773635	383810	3773635	0.949884497
3838203773635	383820	3773635	0.897749313
3838303773635	383830	3773635	0.850497758
3838403773635	383840	3773635	0.801758287
3838503773635	383850	3773635	0.752901748
3838603773635	383860	3773635	0.70892145
3838703773635	383870	3773635	0.662055081

FOR CHRONIC CALCS

	MAX:	0.22			
	Overlapping Phases - Maximum GLC				
2025	2026	2027	2028	2029	
0.003303571	0.00509062	0.003990328	0.009744745	0.005884392	
0.0031504	0.004853736	0.003817997	0.009214832	0.005606193	
0.003009082	0.004635053	0.00365912	0.008732637	0.005350923	
0.001931793	0.002691025	0.003539444	0.002493405	0.003076794	
0.002068834	0.002870384	0.003802885	0.00263801	0.003222225	
0.002213755	0.003056787	0.004081761	0.002792938	0.003599071	
0.002339364	0.003215433	0.004324672	0.002923979	0.003854128	
0.002473381	0.003382196	0.004585381	0.003065953	0.004143532	
0.002610762	0.003550729	0.004854995	0.003211851	0.00445807	
0.002753306	0.003723159	0.005138213	0.00336385	0.004803982	
0.002907948	0.003907169	0.005449567	0.003532066	0.005205226	
0.00307899	0.004106564	0.005799389	0.003723811	0.00568384	
0.003266314	0.004319977	0.006190488	0.003940414	0.006252508	
0.003472002	0.004548581	0.006631013	0.004185682	0.006931878	
0.0036997	0.004794871	0.007135261	0.004467525	0.007755101	
0.003950449	0.00505324	0.007711307	0.004800477	0.008787355	
0.004224497	0.005317924	0.008372771	0.005196537	0.010089754	
0.004572035	0.005651443	0.009257906	0.005714086	0.01182481	
0.004998062	0.006042813	0.010403995	0.006383574	0.014138996	
0.005537879	0.006513326	0.011946033	0.007284027	0.017366872	
0.006260363	0.007105875	0.014147317	0.008579343	0.022154615	
0.007268253	0.007883642	0.017414644	0.010511449	0.029483457	
0.008849979	0.009035152	0.02274918	0.013660275	0.041608588	
0.042480039	0.060405348	0.055406464	0.185559723	0.079592759	
0.031709874	0.046188986	0.040427571	0.139763336	0.061596694	
0.025224189	0.037362624	0.031542133	0.110348526	0.04973377	
0.020705412	0.031039332	0.025480736	0.089189496	0.041014705	
0.017537853	0.026504549	0.021325572	0.074042157	0.034661201	
0.015187468	0.023094366	0.018290469	0.062758053	0.029865712	
0.01338909	0.020459528	0.016001811	0.054144669	0.026166153	
0.011951214	0.018333558	0.014198934	0.047295607	0.023191292	
0.010775028	0.016580834	0.012743986	0.041745758	0.020753397	
0.00979435	0.015109445	0.011545383	0.037164074	0.018720262	
0.008949175	0.013827723	0.010525773	0.033287681	0.016979345	
0.008196567	0.012682052	0.009611994	0.029763057	0.015376574	
0.007551507	0.011702439	0.008837763	0.0268468	0.014038324	
0.006885505	0.01068057	0.008048975	0.023950679	0.012688653	
0.006260743	0.00971427	0.007318816	0.021297324	0.011439628	
0.00573729	0.008902531	0.006715316	0.019128594	0.010410835	
0.005427314	0.008427685	0.006362715	0.017852388	0.009807265	
0.005146158	0.007996279	0.006044291	0.016710875	0.009262849	
0.004828168	0.007502747	0.005684793	0.015454985	0.008654737	
0.004493401	0.006978951	0.005307341	0.014167159	0.00802381	
0.004194739	0.006511014	0.004970979	0.013037545	0.0074656	
0.003926399	0.0060907	0.004668551	0.012040714	0.006968288	
0.003684789	0.005712687	0.004395556	0.011156436	0.006522916	
0.003485951	0.005402391	0.00417195	0.010439516	0.006158931	
0.003330427	0.005160935	0.003998956	0.009884415	0.005875318	
0.0031861	0.004936703	0.003838437	0.009376057	0.005613522	
0.001956333	0.002729098	0.003566554	0.002456015	0.00301385	
0.002106851	0.002927306	0.003854295	0.002609309	0.003269279	
0.002266865	0.003134006	0.004159982	0.002774788	0.003560706	
0.002397154	0.003299178	0.004409927	0.002904446	0.003812913	
0.002536778	0.003473761	0.004678969	0.003045257	0.004099455	
0.002681293	0.003652063	0.00495961	0.003191701	0.004413882	
0.00283259	0.003836175	0.005256723	0.003345549	0.004762553	
0.002996959	0.004033011	0.005583604	0.003515431	0.005166721	
0.003175411	0.004242785	0.005944353	0.003703493	0.005637493	
0.003371049	0.004468193	0.006347323	0.003914943	0.006194836	
0.003587282	0.004711842	0.006803444	0.004156271	0.006863798	
0.003826385	0.004973827	0.007324263	0.004435066	0.007679109	
0.004080658	0.005235603	0.007894408	0.004758728	0.008698235	
0.004381258	0.005538068	0.008603881	0.005155477	0.009992199	
0.004750808	0.005902017	0.00952375	0.005671585	0.01171532	
0.005200558	0.006325599	0.010705742	0.006337293	0.014018076	
0.00575689	0.006822275	0.012260511	0.007220869	0.017192107	
0.006492496	0.007439727	0.014455574	0.00848842	0.021885553	
0.007511934	0.008241995	0.017708821	0.010392472	0.029116673	
0.009094932	0.009412437	0.022995376	0.01349769	0.041098191	
0.038257256	0.056734461	0.05101484	0.20446207	0.090121329	
0.038684978	0.055405452	0.050704745	0.174561666	0.075251778	
0.02951144	0.043242545	0.037754911	0.13314343	0.058768603	
0.023551059	0.03507782	0.029543703	0.105286322	0.047444641	
0.01950761	0.02940428	0.024055538	0.085601235	0.039289511	
0.016659955	0.025323507	0.02027296	0.0714958	0.033360123	
0.014547222	0.02225556	0.017512895	0.060990863	0.028898172	
0.012892256	0.019823021	0.015388237	0.052790213	0.025376526	
0.011544069	0.017818081	0.013687935	0.046179964	0.022505821	
0.010434835	0.016156017	0.012309847	0.040804641	0.020149102	
0.009501869	0.014747698	0.011166941	0.036352226	0.018176487	
0.008686193	0.013504836	0.010181487	0.032531474	0.016464836	
0.007971666	0.01240628	0.009316443	0.029141704	0.014928825	
0.007237065	0.01127901	0.008426482	0.025777942	0.013378058	
0.006557974	0.010225387	0.007626554	0.022800505	0.011995409	
0.005988361	0.009338504	0.006966587	0.020369969	0.010859587	
0.005656614	0.008828025	0.006588645	0.018960447	0.010205217	
0.005356182	0.008364803	0.006248246	0.017703049	0.009616745	
0.005047048	0.007884606	0.005898926	0.016439879	0.009017659	
0.004737549	0.007400761	0.005550753	0.015207048	0.008426162	
0.004458931	0.006964405	0.005238837	0.014118175	0.007899729	
0.004162664	0.006496594	0.0049073	0.012990381	0.007348014	

Health Risk Assessment Results Summary

		MAX:	4.18	5.16	7.17
Unique Identifier	X (UTM)	Y (UTM)	Onroad	Offroad	Total Risk
3838803773635	383880	3773635	0.194936952	0.424739317	0.6196763
3838903773635	383890	3773635	0.183335967	0.402539877	0.5858758
3839003773635	383900	3773635	0.174767864	0.386370429	0.5611383
3839103773635	383910	3773635	0.16687193	0.371307804	0.5381797
3829703773645	382970	3773645	0.055555672	0.30108123	0.3566369
3829803773645	382980	3773645	0.060198763	0.326488148	0.3866869
3829903773645	382990	3773645	0.065318387	0.353443935	0.4187623
3830003773645	383000	3773645	0.069354782	0.374117148	0.4434719
3830103773645	383010	3773645	0.073817095	0.396173487	0.4699906
3830203773645	383020	3773645	0.078623418	0.419107968	0.4977314
3830303773645	383030	3773645	0.083861862	0.443213854	0.5270757
3830403773645	383040	3773645	0.089784461	0.469241457	0.5590259
3830503773645	383050	3773645	0.096353112	0.496740571	0.5930937
3830603773645	383060	3773645	0.103932731	0.526715308	0.630648
3830703773645	383070	3773645	0.112745205	0.559690002	0.6724352
3830803773645	383080	3773645	0.123244531	0.594204444	0.717449
3830903773645	383090	3773645	0.135884363	0.630398175	0.7662825
3831003773645	383100	3773645	0.151643645	0.676472912	0.8281166
3831103773645	383110	3773645	0.171820107	0.730191033	0.9020111
3831203773645	383120	3773645	0.198551699	0.794037465	0.9925892
3831303773645	383130	3773645	0.2338937	0.869341326	1.103235
3831403773645	383140	3773645	0.284567377	0.965086308	1.2496537
3831503773645	383150	3773645	0.36144907	1.093655624	1.4551047
3831603773645	383160	3773645	0.489755288	1.282568102	1.7723234
3836703773645	383670	3773645	3.186931535	3.167312	6.3542435
3836803773645	383680	3773645	2.679839102	2.64138326	5.3212224
3836903773645	383690	3773645	1.920857458	2.243901841	4.1647593
3837003773645	383700	3773645	1.459298925	1.936676519	3.3959754
3837103773645	383710	3773645	1.172027141	1.701344625	2.8733718
3837203773645	383720	3773645	0.974331228	1.516404277	2.4907355
3837303773645	383730	3773645	0.829585887	1.365177484	2.1947634
3837403773645	383740	3773645	0.718870023	1.237775692	1.9566457
3837503773645	383750	3773645	0.631888212	1.129932102	1.7618203
3837603773645	383760	3773645	0.561795752	1.037214689	1.5990104
3837703773645	383770	3773645	0.503437382	0.955130681	1.4585681
3837803773645	383780	3773645	0.454426091	0.882139436	1.3365655
3837903773645	383790	3773645	0.405085023	0.803430443	1.2085155
3838003773645	383800	3773645	0.361401568	0.731579404	1.092981
3838103773645	383810	3773645	0.325344039	0.67072875	0.9960728
3838203773645	383820	3773645	0.303887075	0.635238291	0.9391254
3838303773645	383830	3773645	0.284838038	0.6029891	0.8878271
3838403773645	383840	3773645	0.266226445	0.570258295	0.8364847
3838503773645	383850	3773645	0.248273125	0.537682923	0.785956
3838603773645	383860	3773645	0.232294867	0.508083317	0.7403782
3838703773645	383870	3773645	0.216090682	0.476928278	0.693019
3838803773645	383880	3773645	0.201557351	0.448478556	0.6500359
3838903773645	383890	3773645	0.189494011	0.424789527	0.6142835
3839003773645	383900	3773645	0.180026927	0.406301336	0.5863283
3839103773645	383910	3773645	0.171308125	0.389074591	0.5603827
3829703773655	382970	3773655	0.055925502	0.310673064	0.3665986
3829803773655	382980	3773655	0.060385877	0.336060214	0.3964461
3829903773655	382990	3773655	0.065293919	0.363069207	0.4283631
3830003773655	383000	3773655	0.0693212	0.384778593	0.4540998
3830103773655	383010	3773655	0.073771148	0.408014761	0.4817859
3830203773655	383020	3773655	0.078538851	0.43219462	0.5107335
3830303773655	383030	3773655	0.083712318	0.457616112	0.5413284
3830403773655	383040	3773655	0.08956169	0.485196838	0.5747585
3830503773655	383050	3773655	0.096138491	0.514834611	0.6109731
3830603773655	383060	3773655	0.103739874	0.547309031	0.6510489
3830703773655	383070	3773655	0.112502824	0.582769173	0.695272
3830803773655	383080	3773655	0.122789341	0.619444016	0.7422334
3830903773655	383090	3773655	0.135168893	0.659266628	0.7944355
3831003773655	383100	3773655	0.150527974	0.708855981	0.859384
3831103773655	383110	3773655	0.170138078	0.766568246	0.9367063
3831203773655	383120	3773655	0.195966982	0.834984605	1.0309516
3831303773655	383130	3773655	0.231032944	0.91699986	1.1480328
3831403773655	383140	3773655	0.281793299	1.020655381	1.3024487
3831503773655	383150	3773655	0.358228874	1.157618858	1.5158477
3831603773655	383160	3773655	0.486079847	1.35499323	1.8410731
3836803773655	383680	3773655	3.553637442	2.997536919	6.5511744
3836903773655	383690	3773655	2.349375294	2.506817932	4.8561932
3837003773655	383700	3773655	1.702943672	2.137799073	3.8407427
3837103773655	383710	3773655	1.321430809	1.859907365	3.1813382
3837203773655	383720	3773655	1.073695696	1.644347888	2.7180436
3837303773655	383730	3773655	0.899401905	1.470873227	2.3702751
3837403773655	383740	3773655	0.769980963	1.327237526	2.0972185
3837503773655	383750	3773655	0.670634062	1.206809203	1.8774433
3837603773655	383760	3773655	0.592006192	1.104101096	1.6961073
3837703773655	383770	3773655	0.527544681	1.013546578	1.5410913
3837803773655	383780	3773655	0.474476088	0.935274772	1.4097509
3837903773655	383790	3773655	0.422091885	0.849669116	1.271761
3838003773655	383800	3773655	0.375260193	0.772844625	1.1481048
3838103773655	383810	3773655	0.336893882	0.707484068	1.044378
3838203773655	383820	3773655	0.313721229	0.668422079	0.9821433
3838303773655	383830	3773655	0.293247239	0.633005373	0.9262526
3838403773655	383840	3773655	0.27373169	0.598032539	0.8717642
3838503773655	383850	3773655	0.255174463	0.563712377	0.8188868
3838603773655	383860	3773655	0.238697829	0.53266286	0.7713607
3838703773655	383870	3773655	0.222625118	0.501425993	0.7240511
3838803773655	383880	3773655	0.208217374	0.472828126	0.6810455
3838903773655	383890	3773655	0.195797123	0.447909569	0.6437067

Health Risk Assessment Results Summary

Sensitive Receptor		MAX:	7.17
Unique Identifier	X (UTM)	Y (UTM)	Total Risk
3838803773635	383880	3773635	0.619676269
3838903773635	383890	3773635	0.585875845
3839003773635	383900	3773635	0.561138293
3839103773635	383910	3773635	0.538179734
3829703773645	382970	3773645	0.356636902
3829803773645	382980	3773645	0.386686911
3829903773645	382990	3773645	0.418762322
3830003773645	383000	3773645	0.44347193
3830103773645	383010	3773645	0.469990582
3830203773645	383020	3773645	0.497731386
3830303773645	383030	3773645	0.527075715
3830403773645	383040	3773645	0.559025918
3830503773645	383050	3773645	0.593093683
3830603773645	383060	3773645	0.630648039
3830703773645	383070	3773645	0.672435207
3830803773645	383080	3773645	0.717448975
3830903773645	383090	3773645	0.766282538
3831003773645	383100	3773645	0.828116557
3831103773645	383110	3773645	0.90201114
3831203773645	383120	3773645	0.992589163
3831303773645	383130	3773645	1.103235027
3831403773645	383140	3773645	1.249653685
3831503773645	383150	3773645	1.455104695
3831603773645	383160	3773645	1.772323389
3836703773645	383670	3773645	6.354243535
3836803773645	383680	3773645	5.321222262
3836903773645	383690	3773645	4.164759299
3837003773645	383700	3773645	3.395975444
3837103773645	383710	3773645	2.873371766
3837203773645	383720	3773645	2.490735505
3837303773645	383730	3773645	2.194763371
3837403773645	383740	3773645	1.956645715
3837503773645	383750	3773645	1.761820313
3837603773645	383760	3773645	1.599010441
3837703773645	383770	3773645	1.458568064
3837803773645	383780	3773645	1.336565528
3837903773645	383790	3773645	1.208515466
3838003773645	383800	3773645	1.092980972
3838103773645	383810	3773645	0.996072789
3838203773645	383820	3773645	0.939125366
3838303773645	383830	3773645	0.887827138
3838403773645	383840	3773645	0.83648474
3838503773645	383850	3773645	0.785956048
3838603773645	383860	3773645	0.740378184
3838703773645	383870	3773645	0.69301896
3838803773645	383880	3773645	0.650035907
3838903773645	383890	3773645	0.614283538
3839003773645	383900	3773645	0.586328263
3839103773645	383910	3773645	0.560382717
3829703773655	382970	3773655	0.366598566
3829803773655	382980	3773655	0.396446091
3829903773655	382990	3773655	0.428363126
3830003773655	383000	3773655	0.454099792
3830103773655	383010	3773655	0.481785909
3830203773655	383020	3773655	0.510733471
3830303773655	383030	3773655	0.54132843
3830403773655	383040	3773655	0.574758528
3830503773655	383050	3773655	0.610973102
3830603773655	383060	3773655	0.651048905
3830703773655	383070	3773655	0.695271996
3830803773655	383080	3773655	0.742233357
3830903773655	383090	3773655	0.794435521
3831003773655	383100	3773655	0.859383955
3831103773655	383110	3773655	0.936706324
3831203773655	383120	3773655	1.030951587
3831303773655	383130	3773655	1.148032804
3831403773655	383140	3773655	1.30244868
3831503773655	383150	3773655	1.515847732
3831603773655	383160	3773655	1.841073077
3836803773655	383680	3773655	6.551174362
3836903773655	383690	3773655	4.856193226
3837003773655	383700	3773655	3.840742745
3837103773655	383710	3773655	3.181338174
3837203773655	383720	3773655	2.718043583
3837303773655	383730	3773655	2.370275132
3837403773655	383740	3773655	2.097218489
3837503773655	383750	3773655	1.877443265
3837603773655	383760	3773655	1.696107287
3837703773655	383770	3773655	1.541091258
3837803773655	383780	3773655	1.40975086
3837903773655	383790	3773655	1.271761
3838003773655	383800	3773655	1.148104819
3838103773655	383810	3773655	1.04437795
3838203773655	383820	3773655	0.982143308
3838303773655	383830	3773655	0.926252612
3838403773655	383840	3773655	0.871764229
3838503773655	383850	3773655	0.81888684
3838603773655	383860	3773655	0.77136069
3838703773655	383870	3773655	0.72405111
3838803773655	383880	3773655	0.681045501
3838903773655	383890	3773655	0.643706693

FOR CHRONIC CALCS

	MAX:	0.22			
	Overlapping Phases - Maximum GLC				
	2025	2026	2027	2028	2029
	0.003894763	0.006073558	0.004607196	0.011988615	0.006853593
	0.0036808	0.00573739	0.004368316	0.011197086	0.006460406
	0.003523747	0.005492592	0.004195284	0.010618988	0.00617221
	0.003377997	0.005265274	0.0040349	0.010089378	0.005906239
	0.001981301	0.002767907	0.003594758	0.002419058	0.002950065
	0.002145975	0.002986036	0.003908096	0.002580864	0.003214759
	0.002321832	0.003214118	0.004241867	0.00275658	0.003519819
	0.002457384	0.003386599	0.004499759	0.002884975	0.003768951
	0.002602893	0.003569469	0.004777523	0.003024474	0.004051937
	0.002755055	0.003758257	0.005069959	0.00317129	0.004365371
	0.002915937	0.003955346	0.005382152	0.003326548	0.004715478
	0.003091019	0.004166418	0.005725921	0.003497892	0.005121615
	0.003277532	0.004387786	0.006098282	0.003681435	0.005582053
	0.003482915	0.004627258	0.006515573	0.003888106	0.006127087
	0.003710659	0.004887509	0.006989377	0.004124068	0.006783238
	0.003956807	0.005158391	0.007513878	0.004394313	0.007584899
	0.004223814	0.00543755	0.008101565	0.004710581	0.008586675
	0.004555232	0.00578395	0.00886862	0.005115222	0.009887909
	0.004949455	0.006182185	0.00982348	0.005623918	0.011576595
	0.00542935	0.006645817	0.01104832	0.006284197	0.013860616
	0.006007999	0.00717639	0.012627071	0.007150116	0.016974886
	0.006763563	0.007828097	0.014827948	0.008390048	0.021570541
	0.007808524	0.008669543	0.018086211	0.010266302	0.02870058
	0.009416978	0.009879989	0.023360181	0.013333965	0.040550029
	0.04190533	0.060331125	0.056386839	0.206798842	0.089215
	0.035632609	0.051329632	0.046833005	0.16370732	0.070787783
	0.027233829	0.040139913	0.034964283	0.125417275	0.05548202
	0.021869272	0.032790304	0.027462495	0.099364393	0.044831036
	0.018341479	0.027820748	0.022626107	0.081543304	0.037410152
	0.015807269	0.024181545	0.019224045	0.068588686	0.03195282
	0.013874662	0.021361703	0.016682863	0.058706962	0.027745329
	0.012337073	0.019086878	0.014701002	0.05090247	0.024386834
	0.011088612	0.017220472	0.013119585	0.044640143	0.021665265
	0.010051303	0.015656232	0.011827448	0.039513473	0.019417079
	0.009160871	0.014302385	0.010735596	0.035199064	0.01750376
	0.008390354	0.013118781	0.009804579	0.031536638	0.015866055
	0.007594641	0.011889456	0.008822702	0.027689235	0.014108063
	0.006869288	0.010761856	0.007960065	0.024410503	0.012603231
	0.006259529	0.009809908	0.007248181	0.021730477	0.011366594
	0.005899466	0.009253368	0.006836036	0.020153379	0.010644878
	0.005575311	0.008751105	0.00646758	0.018756871	0.010000976
	0.005251439	0.008245852	0.006100998	0.017395308	0.009365415
	0.004932904	0.007746305	0.005742128	0.016089417	0.008748921
	0.004645517	0.0072945 7	0.005420421	0.014934729	0.008199741
	0.004347175	0.006822033	0.005087481	0.013770637	0.007639665
	0.004076445	0.006392558	0.00478599	0.012733843	0.007136934
	0.003851029	0.006036015	0.004535894	0.011881411	0.006721114
	0.003674493	0.005758416	0.004341576	0.011217935	0.006396244
	0.003510628	0.005500516	0.004161496	0.010611044	0.006096878
	0.002036268	0.002848216	0.003680976	0.002414296	0.002928257
	0.002199748	0.0030647	0.003990042	0.002567358	0.003179958
	0.002374657	0.003292136	0.004319717	0.002733129	0.003468475
	0.002515737	0.003472495	0.00458614	0.002860029	0.003713102
	0.002667537	0.003664354	0.004873509	0.002997864	0.00399093
	0.002826196	0.003862628	0.005175593	0.003141812	0.004296678
	0.002993764	0.004069506	0.005497867	0.003292929	0.00463601
	0.00317678	0.004292344	0.005853524	0.003459802	0.005029375
	0.003374931	0.004530165	0.006243769	0.003641681	0.005482274
	0.003593986	0.004788784	0.006682137	0.003846985	0.006019388
	0.003834973	0.005068027	0.00717554	0.004078558	0.006659509
	0.004091877	0.005355428	0.007713	0.004338411	0.007429776
	0.004376899	0.005662168	0.008327082	0.004642332	0.00839025
	0.004725612	0.006035915	0.009114471	0.005029818	0.009631501
	0.0051385 8	0.00646468	0.010087327	0.005517995	0.011251468
	0.005638133	0.006962579	0.011327415	0.006153696	0.013442442
	0.006253244	0.007544904	0.01294583	0.00700705	0.016498418
	0.007055591	0.008258768	0.015202422	0.008236627	0.021039022
	0.008146947	0.009164268	0.018502727	0.010093251	0.028086847
	0.009806913	0.010442675	0.0238054	0.013129952	0.039812887
	0.044781046	0.063064067	0.060531738	0.20621292	0.087301867
	0.032028637	0.046562826	0.042183443	0.150925231	0.065655782
	0.024804815	0.036890766	0.031823732	0.116147507	0.051603891
	0.02029368	0.030658507	0.025464319	0.093242981	0.042158643
	0.017209999	0.026290803	0.021204834	0.077153554	0.035426558
	0.014937266	0.023006796	0.018135543	0.065216814	0.030375137
	0.013175335	0.020418058	0.015812345	0.056014205	0.026442629
	0.011770676	0.018327199	0.01399655	0.048747055	0.023309129
	0.010620046	0.016596202	0.012536265	0.042873181	0.020752715
	0.009642341	0.015110233	0.011317473	0.037979937	0.018600764
	0.008816569	0.013847004	0.010303338	0.033921067	0.016801009
	0.007964567	0.012521615	0.0092466	0.029702027	0.014888773
	0.007191049	0.011318966	0.008315783	0.026110837	0.013256211
	0.006541728	0.01030275	0.007550669	0.023175015	0.011915577
	0.006150654	0.009695728	0.0070998 2	0.021411531	0.011117486
	0.005799607	0.009149116	0.006698578	0.019857149	0.010409087
	0.005457796	0.008613674	0.006310048	0.018379523	0.009728088
	0.005126222	0.008091464	0.00593535	0.016983129	0.009077659
	0.004827969	0.007620842	0.005600853	0.015753064	0.008500673
	0.004531058	0.007149525	0.005269531	0.014563353	0.007936768
	0.004261191	0.006720078	0.004969815	0.013502663	0.007430428
	0.004026724	0.006347173	0.004710606	0.012595521	0.006994889

Health Risk Assessment Results Summary

		MAX:	4.18	5.16	7.17
Unique Identifier	X (UTM)	Y (UTM)	Onroad	Offroad	Total Risk
3839003773655	383900	3773655	0.185329807	0.426822604	0.6121524
3839103773655	383910	3773655	0.175761872	0.407300264	0.5830621
3829703773665	382970	3773665	0.056491253	0.321873743	0.378365
3829803773665	382980	3773665	0.060649366	0.346566812	0.4072162
3829903773665	382990	3773665	0.065222651	0.372959858	0.4381825
3830003773665	383000	3773665	0.069239493	0.395775713	0.4650152
3830103773665	383010	3773665	0.073672599	0.420289159	0.4939618
3830203773665	383020	3773665	0.078403229	0.445841206	0.5242444
3830303773665	383030	3773665	0.083500401	0.472670277	0.5561707
3830403773665	383040	3773665	0.089248228	0.501867665	0.5911159
3830503773665	383050	3773665	0.095832603	0.533883169	0.6297158
3830603773665	383060	3773665	0.103432763	0.569201094	0.6726339
3830703773665	383070	3773665	0.112161568	0.607347384	0.719509
3830803773665	383080	3773665	0.122241961	0.646874944	0.7691169
3830903773665	383090	3773665	0.134332036	0.690661709	0.8249937
3831003773665	383100	3773665	0.149304269	0.744096329	0.8934006
3831103773665	383110	3773665	0.168377772	0.806892391	0.9752702
3831203773665	383120	3773665	0.193423434	0.881077842	1.0745013
3831303773665	383130	3773665	0.22819705	0.971841179	1.2000382
3831403773665	383140	3773665	0.279061101	1.086007434	1.3650685
3831503773665	383150	3773665	0.355311454	1.234930892	1.5902423
3831603773665	383160	3773665	0.483119596	1.444226838	1.9273464
3836903773665	383690	3773665	2.956786789	2.80856318	5.76535
3837003773665	383700	3773665	2.0315002	2.362885533	4.3943857
3837103773665	383710	3773665	1.511525413	2.031744168	3.5432696
3837203773665	383720	3773665	1.192163207	1.779637501	2.9718007
3837303773665	383730	3773665	0.978633864	1.580820564	2.5594544
3837403773665	383740	3773665	0.82640063	1.41939334	2.245794
3837503773665	383750	3773665	0.712479684	1.285669072	1.9981488
3837603773665	383760	3773665	0.624100762	1.172628033	1.7967288
3837703773665	383770	3773665	0.552829787	1.073220358	1.6260501
3837803773665	383780	3773665	0.494873522	0.987868927	1.4827424
3837903773665	383790	3773665	0.439737679	0.897224624	1.3369623
3838003773665	383800	3773665	0.389646574	0.815097006	1.2047436
3838103773665	383810	3773665	0.348823954	0.745117735	1.0939417
3838203773665	383820	3773665	0.323812016	0.702294614	1.0261066
3838303773665	383830	3773665	0.301855513	0.663633055	0.9654886
3838403773665	383840	3773665	0.281352516	0.626300047	0.9076526
3838503773665	383850	3773665	0.262204954	0.590317679	0.8525226
3838603773665	383860	3773665	0.245205126	0.557712086	0.8029172
3838703773665	383870	3773665	0.229302016	0.526492503	0.7557945
3838803773665	383880	3773665	0.215050618	0.497929974	0.7129806
3838903773665	383890	3773665	0.202272428	0.471874639	0.6741471
3839003773665	383900	3773665	0.190750358	0.448003259	0.6387536
3839103773665	383910	3773665	0.180283996	0.42604691	0.6063309
3829703773675	382970	3773675	0.057067789	0.333674091	0.3907419
3829803773675	382980	3773675	0.060914707	0.357589341	0.418504
3829903773675	382990	3773675	0.065139484	0.383231271	0.4483708
3830003773675	383000	3773675	0.069146053	0.407274182	0.4764202
3830103773675	383010	3773675	0.07355638	0.433151648	0.506708
3830203773675	383020	3773675	0.07824101	0.460142329	0.5383833
3830303773675	383030	3773675	0.083247238	0.488452714	0.5717
3830403773675	383040	3773675	0.088900673	0.519434769	0.6083354
3830503773675	383050	3773675	0.095482581	0.554068531	0.6495511
3830603773675	383060	3773675	0.103082986	0.592556699	0.6956397
3830703773675	383070	3773675	0.11177072	0.633547466	0.7453182
3830803773675	383080	3773675	0.121633059	0.67617051	0.7978036
3830903773675	383090	3773675	0.133440759	0.724941207	0.858382
3831003773675	383100	3773675	0.14798789	0.783301289	0.9312892
3831103773675	383110	3773675	0.166503929	0.851815779	1.0183197
3831203773675	383120	3773675	0.190851044	0.933208805	1.1240598
3831303773675	383130	3773675	0.225263211	1.035086192	1.2603494
3831403773675	383140	3773675	0.276017145	1.163563247	1.4395804
3831503773675	383150	3773675	0.352396101	1.328955034	1.6813511
3831603773675	383160	3773675	0.480279488	1.556511214	2.0367907
3836903773675	383690	3773675	2.403733134	3.155642709	5.5593758
3837003773675	383700	3773675	2.477376193	2.609426255	5.0868024
3837103773675	383710	3773675	1.757849096	2.215647799	3.9734969
3837203773675	383720	3773675	1.335759328	1.920489466	3.2562488
3837303773675	383730	3773675	1.0692106	1.693433323	2.7626439
3837403773675	383740	3773675	0.887625058	1.51253065	2.4001557
3837503773675	383750	3773675	0.756498897	1.36469665	2.1211955
3837603773675	383760	3773675	0.657372977	1.240828463	1.8982014
3837703773675	383770	3773675	0.578581076	1.132446762	1.7110278
3837803773675	383780	3773675	0.515143532	1.039393219	1.5545368
3837903773675	383790	3773675	0.457762487	0.945798809	1.4035613
3838003773675	383800	3773675	0.404867516	0.858922169	1.2637897
3838103773675	383810	3773675	0.362314149	0.785705033	1.1480192
3838203773675	383820	3773675	0.334765547	0.737940109	1.0727057
3838303773675	383830	3773675	0.310793485	0.695059376	1.0058529
3838403773675	383840	3773675	0.289079721	0.654962384	0.9440421
3838503773675	383850	3773675	0.269288725	0.617304678	0.8865934
3838603773675	383860	3773675	0.25177375	0.583176914	0.8349507
3838703773675	383870	3773675	0.235657075	0.551064381	0.7867215
3838803773675	383880	3773675	0.221184073	0.521699061	0.7428831
3838903773675	383890	3773675	0.208026031	0.494482785	0.7025088
3839003773675	383900	3773675	0.195836686	0.468761856	0.6645985
3839103773675	383910	3773675	0.184830527	0.445161688	0.6299922
3829703773685	382970	3773685	0.057148124	0.343031547	0.4001797
3829803773685	382980	3773685	0.060829421	0.367037578	0.427867
3829903773685	382990	3773685	0.064880931	0.392994885	0.4578758

Health Risk Assessment Results Summary

Sensitive Receptor		MAX:	7.17
Unique Identifier	X (UTM)	Y (UTM)	Total Risk
3839003773655	383900	3773655	0.612152411
3839103773655	383910	3773655	0.583062136
3829703773665	382970	3773665	0.378364996
3829803773665	382980	3773665	0.407216178
3829903773665	382990	3773665	0.438182509
3830003773665	383000	3773665	0.465015205
3830103773665	383010	3773665	0.493961758
3830203773665	383020	3773665	0.524244435
3830303773665	383030	3773665	0.556170677
3830403773665	383040	3773665	0.591115893
3830503773665	383050	3773665	0.629715772
3830603773665	383060	3773665	0.672633857
3830703773665	383070	3773665	0.719508952
3830803773665	383080	3773665	0.769116905
3830903773665	383090	3773665	0.824993745
3831003773665	383100	3773665	0.893400598
3831103773665	383110	3773665	0.975270163
3831203773665	383120	3773665	1.074501275
3831303773665	383130	3773665	1.200038229
3831403773665	383140	3773665	1.365068535
3831503773665	383150	3773665	1.590242347
3831603773665	383160	3773665	1.927346433
3836903773665	383690	3773665	5.765349969
3837003773665	383700	3773665	4.394385733
3837103773665	383710	3773665	3.543269581
3837203773665	383720	3773665	2.971800707
3837303773665	383730	3773665	2.559454428
3837403773665	383740	3773665	2.245793971
3837503773665	383750	3773665	1.998148756
3837603773665	383760	3773665	1.796728795
3837703773665	383770	3773665	1.626050145
3837803773665	383780	3773665	1.482742449
3837903773665	383790	3773665	1.336962303
3838003773665	383800	3773665	1.20474358
3838103773665	383810	3773665	1.093941689
3838203773665	383820	3773665	1.02610663
3838303773665	383830	3773665	0.965488569
3838403773665	383840	3773665	0.907652563
3838503773665	383850	3773665	0.852522633
3838603773665	383860	3773665	0.802917213
3838703773665	383870	3773665	0.755794519
3838803773665	383880	3773665	0.712980592
3838903773665	383890	3773665	0.674147066
3839003773665	383900	3773665	0.638753617
3839103773665	383910	3773665	0.606330906
3829703773675	382970	3773675	0.390741879
3829803773675	382980	3773675	0.418504048
3829903773675	382990	3773675	0.448370755
3830003773675	383000	3773675	0.476420235
3830103773675	383010	3773675	0.506708028
3830203773675	383020	3773675	0.538383339
3830303773675	383030	3773675	0.571699951
3830403773675	383040	3773675	0.608335442
3830503773675	383050	3773675	0.649551112
3830603773675	383060	3773675	0.695639685
3830703773675	383070	3773675	0.745318186
3830803773675	383080	3773675	0.797803569
3830903773675	383090	3773675	0.858381966
3831003773675	383100	3773675	0.931289178
3831103773675	383110	3773675	1.018319708
3831203773675	383120	3773675	1.124059849
3831303773675	383130	3773675	1.260349403
3831403773675	383140	3773675	1.439580392
3831503773675	383150	3773675	1.681351136
3831603773675	383160	3773675	2.036790702
3836903773675	383690	3773675	5.559375843
3837003773675	383700	3773675	5.086802448
3837103773675	383710	3773675	3.973496894
3837203773675	383720	3773675	3.256248794
3837303773675	383730	3773675	2.762643923
3837403773675	383740	3773675	2.400155709
3837503773675	383750	3773675	2.121195547
3837603773675	383760	3773675	1.89820144
3837703773675	383770	3773675	1.711027838
3837803773675	383780	3773675	1.55453675
3837903773675	383790	3773675	1.403561296
3838003773675	383800	3773675	1.263789685
3838103773675	383810	3773675	1.148019182
3838203773675	383820	3773675	1.072705655
3838303773675	383830	3773675	1.00585286
3838403773675	383840	3773675	0.944042106
3838503773675	383850	3773675	0.886593404
3838603773675	383860	3773675	0.834950664
3838703773675	383870	3773675	0.786721456
3838803773675	383880	3773675	0.742883134
3838903773675	383890	3773675	0.702508816
3839003773675	383900	3773675	0.664598542
3839103773675	383910	3773675	0.629992216
3829703773685	382970	3773685	0.400179671
3829803773685	382980	3773685	0.427866999
3829903773685	382990	3773685	0.457875816

FOR CHRONIC CALCS

	MAX:	0.22			
	Overlapping Phases - Maximum GLC				
	2025	2026	2027	2028	2029
	0.003828451	0.006032656	0.004492401	0.011835967	0.006628427
	0.003645602	0.005742337	0.004291593	0.011147108	0.006293621
	0.002100918	0.002941979	0.003785841	0.002417452	0.002915781
	0.002258839	0.003150866	0.004082374	0.002557407	0.00314847
	0.002428435	0.003371919	0.004399919	0.002708854	0.003413408
	0.002575422	0.003560772	0.004675476	0.002833954	0.003652799
	0.002733995	0.003762389	0.004973276	0.002969929	0.0039245
	0.002899799	0.00397107	0.005286348	0.003111168	0.004222155
	0.003074486	0.004188603	0.005619311	0.003257761	0.004549102
	0.003265585	0.00442365	0.00598707	0.003419034	0.004926825
	0.00347661	0.004679679	0.006397478	0.00359922	0.005370648
	0.003710933	0.004959872	0.006859734	0.003802615	0.005897944
	0.003966432	0.005259707	0.00737431	0.004030314	0.006522149
	0.004237792	0.005569181	0.007931658	0.004278678	0.007256298
	0.004542452	0.005906233	0.008574903	0.004569309	0.008169661
	0.004911194	0.006311243	0.009384466	0.004936995	0.009336639
	0.005347991	0.006777708	0.010389014	0.005406884	0.01089518
	0.00587497	0.007320223	0.01165619	0.006016293	0.012985557
	0.006536725	0.007969345	0.013336127	0.006855856	0.015973433
	0.007400079	0.008765396	0.0156712	0.008072027	0.020445647
	0.008559238	0.009763419	0.019050648	0.009907396	0.027400445
	0.010293654	0.011138244	0.024418126	0.012912773	0.038994583
	0.038529562	0.055044977	0.052118015	0.18417495	0.078847646
	0.028547594	0.041971212	0.037539317	0.137195228	0.060097898
	0.022635868	0.033980089	0.028973306	0.107116997	0.04780422
	0.018794422	0.028629327	0.023523165	0.086875854	0.039395113
	0.016087662	0.024765477	0.019771163	0.072384968	0.033298125
	0.01406322	0.021818002	0.017030297	0.061523618	0.028680667
	0.012482632	0.019479463	0.014941315	0.053114225	0.025074272
	0.011207799	0.017568279	0.0132926	0.046418954	0.022179584
	0.010135933	0.015940386	0.01193406	0.040895849	0.019764624
	0.00923917	0.014568351	0.010816189	0.036357766	0.017767166
	0.008342645	0.013171078	0.009696026	0.031819943	0.015726376
	0.007519835	0.011891294	0.008690881	0.027887013	0.013948609
	0.00682976	0.010809274	0.007868541	0.024678905	0.01249554
	0.006406008	0.010148717	0.007375653	0.022714981	0.011614256
	0.006027469	0.009556587	0.006939778	0.020994339	0.010837169
	0.005666542	0.008988826	0.006527217	0.019393502	0.010107056
	0.005322646	0.008445129	0.006136767	0.017906043	0.009421991
	0.005012929	0.007954249	0.005788176	0.016595564	0.008814458
	0.004718492	0.007485885	0.005458794	0.015381463	0.008246618
	0.004450818	0.00705892	0.00516153	0.014300987	0.007738031
	0.00420795	0.006670931	0.004893128	0.013338491	0.007282146
	0.003986546	0.006316756	0.00464937	0.012476476	0.006871047
	0.003783607	0.005991853	0.004426589	0.011699945	0.006498261
	0.002168698	0.00304019	0.003896816	0.002421265	0.002902919
	0.002320566	0.003241011	0.004179939	0.00254788	0.003115733
	0.002484026	0.003454571	0.004484117	0.002684537	0.003356193
	0.002637534	0.00365285	0.004769961	0.002808103	0.003590246
	0.002803277	0.003864874	0.005078939	0.002942086	0.003855202
	0.002976518	0.004084422	0.005403559	0.003080168	0.004143393
	0.003158577	0.00431312	0.005747825	0.003221758	0.004456513
	0.003358675	0.004561729	0.00612941	0.003377758	0.004818278
	0.003583761	0.00483779	0.006562107	0.003555694	0.005251063
	0.003835117	0.005142155	0.007051331	0.003756744	0.00576612
	0.004106125	0.005464062	0.007588175	0.003977716	0.006370345
	0.004393099	0.00579731	0.008167373	0.004215899	0.007066797
	0.004722483	0.00617228	0.008850562	0.004493962	0.007931366
	0.005115403	0.006615176	0.009694356	0.00484331	0.009031556
	0.005580593	0.007126311	0.01073518	0.005289158	0.010500734
	0.006143402	0.007725049	0.012043987	0.00587069	0.012484674
	0.006863783	0.008458995	0.013806065	0.006692263	0.015387172
	0.007807163	0.009366085	0.01624973	0.007884432	0.019754998
	0.009059808	0.01049198	0.019759866	0.009700795	0.026607248
	0.010901529	0.012009277	0.025255946	0.012674888	0.038067062
	0.034133442	0.050775369	0.047637674	0.197652094	0.086970027
	0.033380755	0.04834411	0.045038803	0.163339819	0.070582198
	0.025488629	0.037903139	0.033377732	0.123802169	0.0545845
	0.020603165	0.031236438	0.026255708	0.097926911	0.043913173
	0.017336852	0.026646754	0.021604947	0.080203818	0.036500952
	0.014988018	0.023264218	0.018345893	0.067365973	0.031070789
	0.013207896	0.020650459	0.015935539	0.057651754	0.026922937
	0.011799986	0.018548884	0.014076177	0.05005823	0.023652855
	0.010627487	0.016770949	0.012567782	0.043872338	0.020962743
	0.009652592	0.015278941	0.011332773	0.038808506	0.018742684
	0.008722976	0.013828953	0.010169985	0.034072103	0.016629522
	0.007861222	0.012488672	0.009092536	0.029759535	0.014690936
	0.007143983	0.011362415	0.008227169	0.026328348	0.013147721
	0.006676175	0.01062993	0.007676758	0.02410529	0.012155669
	0.006261015	0.009977214	0.007194061	0.022173912	0.011288591
	0.00587721	0.009370813	0.006752136	0.020431305	0.010500011
	0.00552052	0.00880473	0.006344889	0.018850293	0.009778768
	0.005199738	0.008294132	0.005981981	0.017458315	0.009139777
	0.004899894	0.007815288	0.005645186	0.016188925	0.008552535
	0.004627047	0.007378654	0.005341027	0.015058949	0.008026491
	0.00437556	0.006975162	0.005062527	0.014039806	0.007548932
	0.004139283	0.006594988	0.004802093	0.013103552	0.007107108
	0.003923546	0.006247374	0.004565246	0.012263301	0.006708183
	0.002220189	0.003116638	0.003977421	0.002406525	0.002862851
	0.002371538	0.003317296	0.004258042	0.002525492	0.003062332
	0.002535596	0.003532609	0.004561856	0.002654339	0.00328779

Health Risk Assessment Results Summary

		MAX:	4.18	5.16	7.17
Unique Identifier	X (UTM)	Y (UTM)	Onroad	Offroad	Total Risk
3830003773685	383000	3773685	0.06887446	0.418347286	0.4872217
3830103773685	383010	3773685	0.07327479	0.445785861	0.5190607
3830203773685	383020	3773685	0.077897081	0.474275736	0.5521728
3830303773685	383030	3773685	0.082749348	0.503883338	0.5866327
3830403773685	383040	3773685	0.088218905	0.536412032	0.6246309
3830503773685	383050	3773685	0.094714887	0.573622647	0.6683375
3830603773685	383060	3773685	0.102232201	0.615218692	0.7174509
3830703773685	383070	3773685	0.110801503	0.660564958	0.7713665
3830803773685	383080	3773685	0.120455081	0.708361679	0.8288168
3830903773685	383090	3773685	0.132119262	0.761935723	0.894055
3831003773685	383100	3773685	0.146451847	0.825232828	0.9716847
3831103773685	383110	3773685	0.164834441	0.902363938	1.0671984
3831203773685	383120	3773685	0.189145019	0.995281494	1.1844265
3831303773685	383130	3773685	0.223081084	1.111123615	1.3342047
3831403773685	383140	3773685	0.273261584	1.257071247	1.5303328
3831503773685	383150	3773685	0.349264125	1.44520914	1.7944733
3831603773685	383160	3773685	0.477216919	1.700806179	2.1780231
3837003773685	383700	3773685	3.126887096	2.87917587	6.006063
3837103773685	383710	3773685	2.079116983	2.409770097	4.4888871
3837203773685	383720	3773685	1.513146372	2.06687206	3.5800184
3837303773685	383730	3773685	1.173309785	1.807925441	2.9812352
3837403773685	383740	3773685	0.954046956	1.605652812	2.5596998
3837503773685	383750	3773685	0.801989023	1.442844822	2.2448338
3837603773685	383760	3773685	0.690567382	1.308055361	1.9986227
3837703773685	383770	3773685	0.604573075	1.190899572	1.7954726
3837803773685	383780	3773685	0.535327188	1.090197306	1.6255245
3837903773685	383790	3773685	0.475545179	0.995980211	1.4715254
3838003773685	383800	3773685	0.420468371	0.903190965	1.3236593
3838103773685	383810	3773685	0.376391902	0.827427808	1.2038197
3838203773685	383820	3773685	0.346028839	0.77424792	1.1202768
3838303773685	383830	3773685	0.319839215	0.726788171	1.0466274
3838403773685	383840	3773685	0.296826925	0.683788528	0.9806155
3838503773685	383850	3773685	0.276396489	0.644520558	0.920917
3838603773685	383860	3773685	0.258350828	0.608933699	0.8672845
3838703773685	383870	3773685	0.241943387	0.575772752	0.8177161
3838803773685	383880	3773685	0.227237071	0.545468654	0.7727057
3838903773685	383890	3773685	0.213708853	0.517085222	0.7307941
3839003773685	383900	3773685	0.200918334	0.489696043	0.6906144
3839103773685	383910	3773685	0.189376321	0.464531536	0.6539079
3829703773695	382970	3773695	0.057039708	0.351556633	0.4085963
3829803773695	382980	3773695	0.060620403	0.376094603	0.436715
3829903773695	382990	3773695	0.064555188	0.402719342	0.4672745
3830003773695	383000	3773695	0.068544491	0.429533492	0.498078
3830103773695	383010	3773695	0.072938026	0.458664112	0.5316021
3830203773695	383020	3773695	0.077484101	0.48868252	0.5661666
3830303773695	383030	3773695	0.082162397	0.519507252	0.6016696
3830403773695	383040	3773695	0.087436341	0.553602758	0.6410391
3830503773695	383050	3773695	0.093822	0.593489637	0.6873116
3830603773695	383060	3773695	0.10125459	0.638456731	0.7397113
3830703773695	383070	3773695	0.109678987	0.688207933	0.7978869
3830803773695	383080	3773695	0.119141663	0.741475986	0.8606176
3830903773695	383090	3773695	0.130541412	0.801655137	0.9321965
3831003773695	383100	3773695	0.1447933	0.871153503	1.0159468
3831103773695	383110	3773695	0.163071147	0.957927851	1.120999
3831203773695	383120	3773695	0.187256378	1.065383552	1.2526399
3831303773695	383130	3773695	0.220700874	1.198897957	1.4195988
3831403773695	383140	3773695	0.269839723	1.368534506	1.6383742
3831503773695	383150	3773695	0.345401895	1.589906524	1.9353084
3831603773695	383160	3773695	0.472969478	1.890004338	2.3629738
3837003773695	383700	3773695	2.440255641	3.169280307	5.6095359
3837103773695	383710	3773695	2.504084503	2.611227433	5.1153119
3837203773695	383720	3773695	1.72535572	2.216090354	3.9414461
3837303773695	383730	3773695	1.293922422	1.924005948	3.2179284
3837403773695	383740	3773695	1.027034937	1.698661196	2.7256961
3837503773695	383750	3773695	0.848807758	1.519561571	2.3683693
3837603773695	383760	3773695	0.723214808	1.373357918	2.0965727
3837703773695	383770	3773695	0.630227706	1.248154268	1.878382
3837803773695	383780	3773695	0.555277505	1.140230312	1.6955078
3837903773695	383790	3773695	0.492750819	1.042428462	1.5351793
3838003773695	383800	3773695	0.436223996	0.947228502	1.3834525
3838103773695	383810	3773695	0.390454913	0.869287672	1.2597426
3838203773695	383820	3773695	0.357232974	0.810617651	1.1678506
3838303773695	383830	3773695	0.328795671	0.758513423	1.0873091
3838403773695	383840	3773695	0.304427991	0.712428504	1.0168565
3838503773695	383850	3773695	0.283398597	0.671564292	0.9549629
3838603773695	383860	3773695	0.264849739	0.634607703	0.8994574
3838703773695	383870	3773695	0.248154613	0.600534038	0.8486887
3838803773695	383880	3773695	0.233250706	0.569443675	0.8026944
3838903773695	383890	3773695	0.219399941	0.539898598	0.7592985
3839003773695	383900	3773695	0.206009598	0.51072946	0.7167391
3839103773695	383910	3773695	0.193928109	0.4840382	0.6779663
3829703773705	382970	3773705	0.056921333	0.360324104	0.4172454
3829803773705	382980	3773705	0.060393608	0.385334796	0.4457284
3829903773705	382990	3773705	0.064217594	0.412662904	0.4768805
3830003773705	383000	3773705	0.068193066	0.440955672	0.5091487
3830103773705	383010	3773705	0.072576417	0.471855428	0.5444318
3830203773705	383020	3773705	0.07705686	0.503537168	0.580594
3830303773705	383030	3773705	0.08156745	0.535646976	0.6172144
3830403773705	383040	3773705	0.086630994	0.571248909	0.6578799
3830503773705	383050	3773705	0.092893374	0.613901931	0.7067953
3830603773705	383060	3773705	0.100197127	0.662410578	0.7626077

Health Risk Assessment Results Summary

Sensitive Receptor

		MAX:	7.17
Unique Identifier	X (UTM)	Y (UTM)	Total Risk
3830003773685	383000	3773685	0.487221746
3830103773685	383010	3773685	0.519060652
3830203773685	383020	3773685	0.552172817
3830303773685	383030	3773685	0.586632687
3830403773685	383040	3773685	0.624630938
3830503773685	383050	3773685	0.668337535
3830603773685	383060	3773685	0.717450893
3830703773685	383070	3773685	0.77136646
3830803773685	383080	3773685	0.828816759
3830903773685	383090	3773685	0.894054985
3831003773685	383100	3773685	0.971684675
3831103773685	383110	3773685	1.067198379
3831203773685	383120	3773685	1.184426513
3831303773685	383130	3773685	1.334204699
3831403773685	383140	3773685	1.530332832
3831503773685	383150	3773685	1.794473265
3831603773685	383160	3773685	2.178023098
3837003773685	383700	3773685	6.006062966
3837103773685	383710	3773685	4.488887081
3837203773685	383720	3773685	3.580018432
3837303773685	383730	3773685	2.981235226
3837403773685	383740	3773685	2.559699768
3837503773685	383750	3773685	2.244833844
3837603773685	383760	3773685	1.998622743
3837703773685	383770	3773685	1.795472647
3837803773685	383780	3773685	1.625524494
3837903773685	383790	3773685	1.47152539
3838003773685	383800	3773685	1.323659335
3838103773685	383810	3773685	1.20381971
3838203773685	383820	3773685	1.120276759
3838303773685	383830	3773685	1.046627386
3838403773685	383840	3773685	0.980615453
3838503773685	383850	3773685	0.920917046
3838603773685	383860	3773685	0.867284527
3838703773685	383870	3773685	0.817716139
3838803773685	383880	3773685	0.772705725
3838903773685	383890	3773685	0.730794075
3839003773685	383900	3773685	0.690614377
3839103773685	383910	3773685	0.653907857
3829703773695	382970	3773695	0.40859634
3829803773695	382980	3773695	0.436715007
3829903773695	382990	3773695	0.467274529
3830003773695	383000	3773695	0.498077983
3830103773695	383010	3773695	0.531602138
3830203773695	383020	3773695	0.566166621
3830303773695	383030	3773695	0.601669649
3830403773695	383040	3773695	0.641039099
3830503773695	383050	3773695	0.687311637
3830603773695	383060	3773695	0.739711321
3830703773695	383070	3773695	0.79788692
3830803773695	383080	3773695	0.860617648
3830903773695	383090	3773695	0.932196548
3831003773695	383100	3773695	1.015946803
3831103773695	383110	3773695	1.120998998
3831203773695	383120	3773695	1.252639931
3831303773695	383130	3773695	1.419598832
3831403773695	383140	3773695	1.638374228
3831503773695	383150	3773695	1.935308419
3831603773695	383160	3773695	2.362973816
3837003773695	383700	3773695	5.609535948
3837103773695	383710	3773695	5.115311936
3837203773695	383720	3773695	3.941446074
3837303773695	383730	3773695	3.21792837
3837403773695	383740	3773695	2.725696133
3837503773695	383750	3773695	2.368369329
3837603773695	383760	3773695	2.096572726
3837703773695	383770	3773695	1.878381974
3837803773695	383780	3773695	1.695507817
3837903773695	383790	3773695	1.535179281
3838003773695	383800	3773695	1.383452498
3838103773695	383810	3773695	1.259742584
3838203773695	383820	3773695	1.167850625
3838303773695	383830	3773695	1.087309094
3838403773695	383840	3773695	1.016856495
3838503773695	383850	3773695	0.954962889
3838603773695	383860	3773695	0.899457441
3838703773695	383870	3773695	0.84868865
3838803773695	383880	3773695	0.802694381
3838903773695	383890	3773695	0.759298539
3839003773695	383900	3773695	0.716739058
3839103773695	383910	3773695	0.677966308
3829703773705	382970	3773705	0.417245437
3829803773705	382980	3773705	0.445728404
3829903773705	382990	3773705	0.476880499
3830003773705	383000	3773705	0.509148738
3830103773705	383010	3773705	0.544431845
3830203773705	383020	3773705	0.580594028
3830303773705	383030	3773705	0.617214426
3830403773705	383040	3773705	0.657879902
3830503773705	383050	3773705	0.706795304
3830603773705	383060	3773705	0.762607705

FOR CHRONIC CALCS

MAX:	0.22			
Overlapping Phases - Maximum GLC				
2025	2026	2027	2028	2029
0.002696028	0.003740999	0.004858933	0.002776138	0.003515329
0.002870042	0.003965019	0.005181419	0.002908549	0.00377324
0.003050907	0.004195991	0.005518106	0.003042889	0.00404986
0.003238919	0.004434398	0.005871385	0.00317729	0.004343915
0.003446105	0.004694669	0.006263809	0.003324985	0.00468207
0.003684433	0.004990546	0.006717685	0.003498078	0.005095444
0.003951971	0.005318903	0.007232668	0.003693502	0.005586957
0.004245183	0.005673911	0.00780681	0.003909648	0.006162313
0.004557955	0.006046295	0.00843056	0.004138127	0.006819455
0.004913066	0.006460531	0.009151409	0.004409144	0.007635903
0.005332365	0.006940876	0.010029813	0.004740869	0.008685104
0.005844374	0.007519418	0.011139051	0.00517167	0.010084364
0.006468499	0.008205303	0.012547785	0.005742458	0.012015407
0.00726178	0.009046832	0.014419898	0.006535467	0.014795316
0.008298693	0.010090386	0.016996574	0.007686962	0.018990089
0.009674679	0.011392209	0.02068658	0.009463483	0.025662511
0.011673689	0.013125197	0.026407332	0.012398427	0.036948981
0.040099711	0.056928101	0.055468939	0.196842612	0.083804311
0.029025201	0.042630128	0.038904589	0.143529665	0.062538877
0.02271103	0.0341943	0.029524366	0.110597679	0.049085298
0.018698633	0.028660887	0.023666992	0.088742166	0.040006713
0.015950783	0.024757721	0.019755149	0.073482678	0.033583449
0.013936407	0.021825833	0.016965838	0.062286714	0.028823075
0.012382639	0.019518565	0.01487183	0.05372032	0.025147374
0.011114198	0.017597973	0.013213255	0.046881654	0.022181234
0.010059041	0.015983592	0.011855888	0.041273434	0.019731329
0.009106789	0.014507299	0.01065627	0.036391638	0.017571247
0.008205925	0.013096067	0.009509901	0.031681339	0.015461454
0.007466948	0.011934612	0.008606753	0.028048115	0.013837091
0.006950831	0.01112295	0.007991567	0.025538334	0.012721107
0.006495866	0.010404028	0.007456747	0.02337564	0.011754183
0.006088017	0.009756895	0.00698286	0.021481301	0.010902111
0.005719016	0.009169105	0.006558711	0.019807186	0.010144266
0.005387375	0.008639046	0.006181335	0.018334666	0.00947396
0.005080737	0.008147312	0.005835056	0.017003899	0.008863858
0.004802028	0.007699328	0.005522867	0.015819975	0.008317918
0.004542141	0.007280541	0.005233723	0.014742544	0.007817718
0.004292649	0.006877037	0.004957839	0.013735815	0.007346556
0.004064599	0.006507491	0.004707095	0.012833258	0.006921918
0.002265928	0.003185668	0.004047859	0.002384894	0.002811885
0.002419475	0.003389983	0.004331384	0.002498975	0.003001456
0.002586333	0.00361	0.004639208	0.002622311	0.003214803
0.002754516	0.003829762	0.004949275	0.002742811	0.003435949
0.00293749	0.004066872	0.005286637	0.002873585	0.003686391
0.003126013	0.004309502	0.005635658	0.003003671	0.003950064
0.003319394	0.004556969	0.005997139	0.003130312	0.004223226
0.003533663	0.004829075	0.00640055	0.003269497	0.004536885
0.003785507	0.00514543	0.006876628	0.003436995	0.00492825
0.00407056	0.00549985	0.007420084	0.003626656	0.005394403
0.004386217	0.005888661	0.008031558	0.00383476	0.005936356
0.004726305	0.006302494	0.008702708	0.004058556	0.006553888
0.005114534	0.006767113	0.009480096	0.004317952	0.007317474
0.005568605	0.00729798	0.01040545	0.004633975	0.00830854
0.006133181	0.007951458	0.011593954	0.00504693	0.0096302
0.006833595	0.008747862	0.013131324	0.005602152	0.011483447
0.007719797	0.009727008	0.015150015	0.006358313	0.014102613
0.008877487	0.010953143	0.017915879	0.007457807	0.018069952
0.010432724	0.012514649	0.021887896	0.009172718	0.024466183
0.012668933	0.014586923	0.027993122	0.012047072	0.035479461
0.034245846	0.050761289	0.048995653	0.204531585	0.089747723
0.033510189	0.048466866	0.04589973	0.166683927	0.071743407
0.025126347	0.037512734	0.03331674	0.124630355	0.054784973
0.020198367	0.030835927	0.025998089	0.098074816	0.04383767
0.016959197	0.026302411	0.021282648	0.07997925	0.036261827
0.014664189	0.022998967	0.018026927	0.066998457	0.030763811
0.012949015	0.020468495	0.015664559	0.057333294	0.026629228
0.011590227	0.01841467	0.013858658	0.049864944	0.023396691
0.010457602	0.016682073	0.012382314	0.043730214	0.020725195
0.009470601	0.015152843	0.011119771	0.038528658	0.01843293
0.008549208	0.013705881	0.009937164	0.033613861	0.016244709
0.00778861	0.012510237	0.008995079	0.029791021	0.014542507
0.007223907	0.011618491	0.008312782	0.026984154	0.013297313
0.006728949	0.010832685	0.007723885	0.024582308	0.012226389
0.00629579	0.010142045	0.007215868	0.022528677	0.011306626
0.005915048	0.009532916	0.006774968	0.020761035	0.010511597
0.005573378	0.008984637	0.006383457	0.019209124	0.00980997
0.00526063	0.008481172	0.006028259	0.01782107	0.009178637
0.004977113	0.008023489	0.005709095	0.016588298	0.008614926
0.004709412	0.007589955	0.005409485	0.015452266	0.008091567
0.004446358	0.007162195	0.005116798	0.014370696	0.007588803
0.004206317	0.006771299	0.004851708	0.013404907	0.007137601
0.002312696	0.003256503	0.004121313	0.002363577	0.002760153
0.00246807	0.003464005	0.004407153	0.002472489	0.002939135
0.002637945	0.003689069	0.004719492	0.002590498	0.003140654
0.002813876	0.003920257	0.005042682	0.002709281	0.003354561
0.003006166	0.004171043	0.005395784	0.002838374	0.003596911
0.003203082	0.004426342	0.005758742	0.002964668	0.003848018
0.003402182	0.004683356	0.006129373	0.003083828	0.004100786
0.003623076	0.004966801	0.006543215	0.003214111	0.004389024
0.00388878	0.005304418	0.007042364	0.003375529	0.004756782
0.004191772	0.005685888	0.007615845	0.003558381	0.005195128

Health Risk Assessment Results Summary

		MAX:	4.18	5.16	7.17
Unique Identifier	X (UTM)	Y (UTM)	Onroad	Offroad	Total Risk
3830703773705	383070	3773705	0.10849893	0.716414999	0.8249139
3830803773705	383080	3773705	0.117752875	0.775172461	0.8929253
3830903773705	383090	3773705	0.128866734	0.842578048	0.9714448
3831003773705	383100	3773705	0.143068784	0.920914049	1.0639828
3831103773705	383110	3773705	0.161131911	1.018925478	1.1800574
3831203773705	383120	3773705	0.18516556	1.143377926	1.3285435
3831303773705	383130	3773705	0.217879687	1.298738777	1.5166185
3831403773705	383140	3773705	0.265511778	1.50016786	1.7656796
3831503773705	383150	3773705	0.34036883	1.770093558	2.1104624
3831603773705	383160	3773705	0.466351518	2.142921418	2.6092729
3831703773705	383710	3773705	3.031139589	2.812243446	5.843383
3831703773705	383720	3773705	1.965076158	2.3627066	4.3277828
3831703773705	383730	3773705	1.421979149	2.036746883	3.458726
3831703773705	383740	3773705	1.1040453	1.789483633	2.8935289
3831703773705	383750	3773705	0.898482512	1.594573614	2.4930561
3831703773705	383760	3773705	0.755905097	1.436365741	2.1922708
3831703773705	383770	3773705	0.654212504	1.303206433	1.9574189
3831703773705	383780	3773705	0.574615392	1.189597187	1.7642126
3831703773705	383790	3773705	0.508745893	1.087163344	1.5959092
3831703773705	383800	3773705	0.450724129	0.989152198	1.4398763
3831703773705	383810	3773705	0.402091172	0.906587056	1.3086782
3831703773705	383820	3773705	0.366968918	0.844270036	1.211239
3831703773705	383830	3773705	0.337114199	0.789103014	1.1262172
3831703773705	383840	3773705	0.311649901	0.740455472	1.0521054
3831703773705	383850	3773705	0.289817702	0.69752249	0.9873402
3831703773705	383860	3773705	0.270607733	0.65874348	0.9293512
3831703773705	383870	3773705	0.253200586	0.622690333	0.8758909
3831703773705	383880	3773705	0.237636263	0.589789186	0.8274254
3831703773705	383890	3773705	0.223366526	0.558912033	0.7822786
3831703773705	383900	3773705	0.209862388	0.529032229	0.7388946
3831703773705	383910	3773705	0.197690373	0.501732097	0.6994225
3829703773715	382970	3773715	0.05625572	0.365633508	0.4218892
3829803773715	382980	3773715	0.059649548	0.391371116	0.4510207
3829903773715	382990	3773715	0.063381262	0.419591837	0.4829731
3830003773715	383000	3773715	0.067320397	0.449353719	0.5166741
3830103773715	383010	3773715	0.07167257	0.482024485	0.5536971
3830203773715	383020	3773715	0.076171815	0.515984187	0.592156
3830303773715	383030	3773715	0.080763987	0.550962098	0.6317261
3830403773715	383040	3773715	0.085937494	0.590068712	0.6760062
3830503773715	383050	3773715	0.091950547	0.634801103	0.7267516
3830603773715	383060	3773715	0.098887173	0.685597002	0.7844842
3830703773715	383070	3773715	0.106800943	0.742603858	0.8494048
3830803773715	383080	3773715	0.115732906	0.806002422	0.9217353
3830903773715	383090	3773715	0.126439906	0.880046656	1.0064866
3831003773715	383100	3773715	0.140315077	0.971363239	1.1116783
3831103773715	383110	3773715	0.158153451	1.079146951	1.2373004
3831203773715	383120	3773715	0.181565987	1.220599941	1.4021659
3831303773715	383130	3773715	0.213501911	1.403405536	1.6169074
3831403773715	383140	3773715	0.259997698	1.647325974	1.9073237
3831503773715	383150	3773715	0.33322639	1.986831068	2.3200575
3831603773715	383160	3773715	0.45594943	2.478136446	2.9340859
3831703773715	383710	3773715	2.860826837	3.010708233	5.8715351
3831703773715	383720	3773715	2.22534642	2.504086614	4.729433
3831703773715	383730	3773715	1.553759378	2.144240978	3.6980004
3831703773715	383740	3773715	1.17962658	1.875203492	3.0548301
3831703773715	383750	3773715	0.946579933	1.665770472	2.6123504
3831703773715	383760	3773715	0.788547811	1.496948776	2.2854966
3831703773715	383770	3773715	0.675921017	1.355292975	2.031214
3831703773715	383780	3773715	0.592472162	1.23687966	1.8293518
3831703773715	383790	3773715	0.523516842	1.130105828	1.6536227
3831703773715	383800	3773715	0.463482028	1.029702135	1.4931842
3831703773715	383810	3773715	0.412273334	0.941095513	1.3533688
3831703773715	383820	3773715	0.375713023	0.876071142	1.2517842
3831703773715	383830	3773715	0.344811746	0.818625748	1.1634375
3831703773715	383840	3773715	0.318498797	0.767871729	1.0863705
3831703773715	383850	3773715	0.295819489	0.722726594	1.0185461
3831703773715	383860	3773715	0.275941374	0.682059262	0.9580006
3831703773715	383870	3773715	0.257719983	0.643801165	0.9015211
3831703773715	383880	3773715	0.241427782	0.608810996	0.8502388
3831703773715	383890	3773715	0.226745702	0.576628677	0.8033744
3831703773715	383900	3773715	0.213302691	0.546464474	0.7597672
3831703773715	383910	3773715	0.201187341	0.518861668	0.720049
3829703773725	382970	3773725	0.055305887	0.368955348	0.4242612
3829803773725	382980	3773725	0.058636232	0.395465925	0.4541022
3829903773725	382990	3773725	0.062312847	0.424799983	0.4871128
3830003773725	383000	3773725	0.066205176	0.455994287	0.5221995
3830103773725	383010	3773725	0.070510126	0.49039251	0.5609026
3830203773725	383020	3773725	0.075067721	0.527004962	0.6020727
3830303773725	383030	3773725	0.079864531	0.565853333	0.6457179
3830403773725	383040	3773725	0.08526825	0.609511012	0.6947793
3830503773725	383050	3773725	0.090992039	0.656031016	0.7470231
3830603773725	383060	3773725	0.097465108	0.708321177	0.8057863
3830703773725	383070	3773725	0.104912855	0.76791635	0.8728292
3830803773725	383080	3773725	0.113488568	0.835781916	0.9492705
3830903773725	383090	3773725	0.123745252	0.915474224	1.0392195
3831003773725	383100	3773725	0.137243694	1.017136604	1.1543803
3831103773725	383110	3773725	0.154726539	1.143243942	1.2979705
3831203773725	383120	3773725	0.177447065	1.299380557	1.4768276
3831303773725	383130	3773725	0.208397727	1.512339355	1.7207371
3831403773725	383140	3773725	0.253475237	1.806736407	2.0602116
3831503773725	383150	3773725	0.324354506	2.233335664	2.5576902

Health Risk Assessment Results Summary

Sensitive Receptor		MAX:	7.17
Unique Identifier	X (UTM)	Y (UTM)	Total Risk
3830703773705	383070	3773705	0.824913928
3830803773705	383080	3773705	0.892925336
3830903773705	383090	3773705	0.971444782
3831003773705	383100	3773705	1.063982833
3831103773705	383110	3773705	1.18005739
3831203773705	383120	3773705	1.328543485
3831303773705	383130	3773705	1.516618464
3831403773705	383140	3773705	1.765679639
3831503773705	383150	3773705	2.110462388
3831603773705	383160	3773705	2.609272936
3831703773705	383710	3773705	5.843383035
3831703773705	383720	3773705	4.327782758
3831703773705	383730	3773705	3.458726032
3831703773705	383740	3773705	2.893528934
3831703773705	383750	3773705	2.493056127
3831703773705	383760	3773705	2.192270838
3831703773705	383770	3773705	1.957418937
3831703773705	383780	3773705	1.76421258
3831703773705	383790	3773705	1.595909237
3831703773705	383800	3773705	1.439876327
3831703773705	383810	3773705	1.308678228
3831703773705	383820	3773705	1.211238955
3831703773705	383830	3773705	1.126217213
3831703773705	383840	3773705	1.052105372
3831703773705	383850	3773705	0.987340192
3831703773705	383860	3773705	0.929351213
3831703773705	383870	3773705	0.875890919
3831703773705	383880	3773705	0.827425449
3831703773705	383890	3773705	0.782278559
3831703773705	383900	3773705	0.738894617
3831703773705	383910	3773705	0.69942247
3829703773715	382970	3773715	0.421889228
3829803773715	382980	3773715	0.451020664
3829903773715	382990	3773715	0.482973098
3830003773715	383000	3773715	0.516674117
3830103773715	383010	3773715	0.553697056
3830203773715	383020	3773715	0.592156002
3830303773715	383030	3773715	0.631726085
3830403773715	383040	3773715	0.676006205
3830503773715	383050	3773715	0.72675165
3830603773715	383060	3773715	0.784484174
3830703773715	383070	3773715	0.849404801
3830803773715	383080	3773715	0.921735327
3830903773715	383090	3773715	1.006486562
3831003773715	383100	3773715	1.111678315
3831103773715	383110	3773715	1.237300402
3831203773715	383120	3773715	1.402165928
3831303773715	383130	3773715	1.616907447
3831403773715	383140	3773715	1.907323671
3831503773715	383150	3773715	2.320057458
3831603773715	383160	3773715	2.934085876
3831703773715	383710	3773715	5.871535069
3831703773715	383720	3773715	4.729433033
3831703773715	383730	3773715	3.698000356
3831703773715	383740	3773715	3.054830072
3831703773715	383750	3773715	2.612350405
3831703773715	383760	3773715	2.285496587
3831703773715	383770	3773715	2.031213992
3831703773715	383780	3773715	1.829351822
3831703773715	383790	3773715	1.65362267
3831703773715	383800	3773715	1.493184163
3831703773715	383810	3773715	1.353368847
3831703773715	383820	3773715	1.251784165
3831703773715	383830	3773715	1.163437494
3831703773715	383840	3773715	1.086370526
3831703773715	383850	3773715	1.018546083
3831703773715	383860	3773715	0.958000636
3831703773715	383870	3773715	0.901521148
3831703773715	383880	3773715	0.850238779
3831703773715	383890	3773715	0.803374378
3831703773715	383900	3773715	0.759767165
3831703773715	383910	3773715	0.720049008
3829703773725	382970	3773725	0.424261236
3829803773725	382980	3773725	0.454102157
3829903773725	382990	3773725	0.48711283
3830003773725	383000	3773725	0.522199463
3830103773725	383010	3773725	0.560902636
3830203773725	383020	3773725	0.602072683
3830303773725	383030	3773725	0.645717863
3830403773725	383040	3773725	0.694779263
3830503773725	383050	3773725	0.747023055
3830603773725	383060	3773725	0.805786285
3830703773725	383070	3773725	0.872829205
3830803773725	383080	3773725	0.949270484
3830903773725	383090	3773725	1.039219476
3831003773725	383100	3773725	1.154380298
3831103773725	383110	3773725	1.297970482
3831203773725	383120	3773725	1.476827622
3831303773725	383130	3773725	1.720737082
3831403773725	383140	3773725	2.060211644
3831503773725	383150	3773725	2.55769017

FOR CHRONIC CALCS

MAX:	0.22			
Overlapping Phases - Maximum GLC				
2025	2026	2027	2028	2029
0.004529443	0.006107842	0.008263171	0.003758847	0.005702268
0.004897155	0.006563807	0.008981317	0.003972292	0.0062745
0.005321299	0.0070833	0.009821536	0.004221954	0.006980631
0.005823086	0.007684446	0.010823588	0.004528305	0.007909599
0.006447029	0.00842403	0.012107308	0.004916771	0.009146105
0.007237869	0.009352474	0.013795414	0.005447053	0.010879604
0.008237002	0.010502128	0.015999895	0.00615538	0.013287785
0.00955388	0.011974099	0.019028887	0.007183355	0.016937935
0.011368553	0.013918441	0.023433019	0.008801588	0.022898006
0.013978132	0.016547516	0.030190817	0.011559745	0.033382349
0.038916626	0.055371098	0.054281413	0.192634056	0.081904105
0.027771228	0.041092873	0.037491006	0.139427213	0.060754665
0.021743713	0.033059285	0.028435986	0.107594581	0.047738976
0.017985555	0.027864195	0.0228785	0.086639426	0.039010367
0.015400909	0.02417786	0.01914235	0.071869896	0.032776052
0.013499523	0.021394578	0.016464976	0.060956296	0.028121887
0.01203945	0.019197477	0.014484665	0.052740789	0.024575744
0.010846282	0.017372648	0.012907804	0.046154517	0.021714278
0.009813789	0.015771642	0.011568761	0.040591576	0.019271856
0.008867258	0.01428009	0.010350444	0.035507122	0.017016333
0.008066221	0.013020402	0.009336725	0.031345499	0.0151655
0.007470084	0.012075618	0.008608052	0.028321397	0.013827705
0.006950081	0.011246546	0.00798284	0.025746032	0.012683012
0.00649661	0.010520149	0.007445957	0.023551221	0.011703632
0.006100087	0.009882645	0.00698298	0.021673158	0.010862515
0.005744793	0.009309506	0.006572817	0.020027326	0.010122004
0.005416901	0.008778649	0.006197874	0.018546876	0.00945176
0.005119352	0.008295863	0.005860592	0.017231651	0.00885333
0.004841913	0.007844179	0.00554854	0.016035149	0.00830545
0.004574973	0.007407994	0.005250084	0.014915451	0.007788621
0.00433162	0.007009801	0.004980289	0.013917338	0.007325863
0.002337459	0.00329762	0.004154483	0.002322403	0.002680661
0.002496143	0.003510705	0.004446019	0.002427734	0.002849977
0.002670112	0.003742719	0.004765506	0.002541292	0.003039494
0.002853541	0.003985508	0.005102135	0.002657541	0.003243411
0.003054967	0.004250274	0.005471607	0.002783763	0.003474024
0.003264025	0.004523468	0.005855829	0.002909534	0.003716326
0.003478842	0.004802973	0.006253382	0.003030765	0.003964307
0.003718986	0.005113665	0.006700371	0.003163558	0.004247794
0.003993999	0.005466963	0.007215144	0.003314426	0.004583413
0.004306607	0.005865827	0.007804597	0.003483237	0.004977135
0.00465769	0.006310904	0.008473782	0.003668153	0.005431366
0.005048053	0.006802906	0.009228603	0.003868163	0.005949199
0.005504658	0.00737389	0.010123257	0.004101508	0.00658287
0.006070936	0.008073474	0.011246607	0.004399824	0.007431032
0.006748985	0.008894478	0.012607202	0.004759224	0.008552688
0.007629373	0.009957144	0.014434093	0.005242254	0.010091962
0.008769354	0.011320175	0.016879221	0.005898917	0.012264032
0.010306956	0.013126683	0.020284444	0.006839171	0.015506221
0.012485668	0.015621774	0.025315417	0.008307937	0.020781616
0.015702065	0.019178119	0.033155858	0.010826161	0.030167113
0.037740394	0.054542857	0.053733885	0.203998935	0.087744955
0.030577734	0.044852037	0.041936759	0.154634437	0.066852485
0.023298579	0.035286237	0.030913779	0.117022985	0.051592795
0.018976184	0.029377621	0.024442682	0.093069711	0.041663559
0.016104201	0.02531276	0.020231443	0.076591703	0.034730165
0.014033692	0.022296756	0.017270064	0.064565435	0.029613717
0.012454612	0.019936653	0.015075111	0.055441466	0.025687085
0.011212228	0.018036146	0.013409228	0.048452762	0.022655038
0.010137039	0.016365979	0.01200096	0.042564604	0.02007635
0.009161123	0.014826084	0.01074337	0.037341477	0.017766849
0.008317123	0.013492881	0.009652043	0.032780008	0.015738606
0.007698103	0.01250843	0.008887091	0.029578248	0.014325912
0.007160059	0.011647001	0.008233852	0.02686174	0.013122171
0.006690716	0.010891648	0.007673	0.024545192	0.012091664
0.006277405	0.010223553	0.007186228	0.022551472	0.011201431
0.005908156	0.009624598	0.006756663	0.020810005	0.010420592
0.00556324	0.009063129	0.006358964	0.019228197	0.009706661
0.005249622	0.008551059	0.006001124	0.01782419	0.009069967
0.004962697	0.008081553	0.005676475	0.016568137	0.00849755
0.004695458	0.007642736	0.005376611	0.01542625	0.007974055
0.00445168	0.007241876	0.005105284	0.014406101	0.007504375
0.002349676	0.003321539	0.00416518	0.002271781	0.002588834
0.002512027	0.003540916	0.004463215	0.002374127	0.002748877
0.002691475	0.003781927	0.004792733	0.002484801	0.002928329
0.002882098	0.004036217	0.005142557	0.002598624	0.003121312
0.003092253	0.004314652	0.005528304	0.002721628	0.003339044
0.003315631	0.004608886	0.005938522	0.002847817	0.003573518
0.003552185	0.004918969	0.00637442	0.002975416	0.003822948
0.003817821	0.005265253	0.006866233	0.00311468	0.004107859
0.004100257	0.00563196	0.007393751	0.003253996	0.004409524
0.004417572	0.00604198	0.007990975	0.003405794	0.004753427
0.004779119	0.006506698	0.008677609	0.003574257	0.005152891
0.005190744	0.007033171	0.009467871	0.00376042	0.005615943
0.005674433	0.007648277	0.010406897	0.003975923	0.006176091
0.006292938	0.008428703	0.011620456	0.004255509	0.006930836
0.007063583	0.009391161	0.013153843	0.004602558	0.007931574
0.008022225	0.010573642	0.015095191	0.005028252	0.009261323
0.009316483	0.012172925	0.017804696	0.005620775	0.011145989
0.011115391	0.014379522	0.021665932	0.006450628	0.013873112
0.0137511	0.017575589	0.027483806	0.007704877	0.018160176

Health Risk Assessment Results Summary

		MAX:	4.18	5.16	7.17
Unique Identifier	X (UTM)	Y (UTM)	Onroad	Offroad	Total Risk
3831603773725	383160	3773725	0.44202611	2.894278543	3.3363047
3837203773725	383720	3773725	2.50655339	2.639136811	5.1456902
3837303773725	383730	3773725	1.684149633	2.245166497	3.9293161
3837403773725	383740	3773725	1.250586187	1.955093176	3.2056794
3837503773725	383750	3773725	0.990341115	1.731746724	2.7220878
3837603773725	383760	3773725	0.818431596	1.55337424	2.3718058
3837703773725	383770	3773725	0.695180362	1.403868965	2.0990493
3837803773725	383780	3773725	0.607330542	1.280762223	1.8880928
3837903773725	383790	3773725	0.536675154	1.170933065	1.7076082
3838003773725	383800	3773725	0.475455926	1.069995759	1.5454517
3838103773725	383810	3773725	0.42172847	0.974386427	1.3961149
3838203773725	383820	3773725	0.38387227	0.906792536	1.2906648
3838303773725	383830	3773725	0.352051797	0.847322996	1.1993748
3838403773725	383840	3773725	0.324875857	0.794445351	1.1193212
3838503773725	383850	3773725	0.301489405	0.747350439	1.0488398
3838603773725	383860	3773725	0.280979201	0.704835814	0.985815
3838703773725	383870	3773725	0.261996898	0.664394924	0.9263918
3838803773725	383880	3773725	0.24500947	0.62739913	0.8724086
3838903773725	383890	3773725	0.229930691	0.593871844	0.8238025
3839003773725	383900	3773725	0.216574448	0.563553951	0.7801284
3839103773725	383910	3773725	0.204548941	0.535742614	0.7402916
3829703773735	382970	3773735	0.054366512	0.372153939	0.4265205
3829803773735	382980	3773735	0.057636267	0.399411838	0.4570481
3829903773735	382990	3773735	0.061241452	0.42966753	0.490909
3830003773735	383000	3773735	0.065083553	0.462212064	0.5272956
3830103773735	383010	3773735	0.069332744	0.498281216	0.567614
3830203773735	383020	3773735	0.07394328	0.537605267	0.6115485
3830303773735	383030	3773735	0.078940414	0.580534706	0.6594751
3830403773735	383040	3773735	0.084557812	0.628972701	0.7135305
3830503773735	383050	3773735	0.090003123	0.677251673	0.7672548
3830603773735	383060	3773735	0.096013836	0.730751544	0.8267654
3830703773735	383070	3773735	0.102987001	0.792503794	0.8954908
3830803773735	383080	3773735	0.111187474	0.86462735	0.9758148
3830903773735	383090	3773735	0.120959718	0.949815482	1.0707752
3831003773735	383100	3773735	0.134038147	1.061016667	1.1950548
3831103773735	383110	3773735	0.151103933	1.203588073	1.354692
3831203773735	383120	3773735	0.173236607	1.379980675	1.5532173
3831303773735	383130	3773735	0.202935967	1.621781223	1.8247172
3831403773735	383140	3773735	0.246266125	1.968268869	2.214535
3831503773735	383150	3773735	0.313649573	2.484666361	2.7983159
3831603773735	383160	3773735	0.424735441	3.323922711	3.7486582
3837203773735	383720	3773735	2.77689928	2.763405674	5.540305
3837303773735	383730	3773735	1.800944051	2.337471399	4.1384154
3837403773735	383740	3773735	1.312168161	2.027992423	3.3401606
3837503773735	383750	3773735	1.027468	1.791867744	2.8193357
3837603773735	383760	3773735	0.843256609	1.604593639	2.4478502
3837703773735	383770	3773735	0.712744687	1.449221438	2.1619661
3837803773735	383780	3773735	0.619565868	1.320619285	1.9401852
3837903773735	383790	3773735	0.547937411	1.208844809	1.7567822
3838003773735	383800	3773735	0.486234839	1.106268655	1.5925035
3838103773735	383810	3773735	0.43186991	1.009514443	1.4413844
3838203773735	383820	3773735	0.392242053	0.93799867	1.3302407
3838303773735	383830	3773735	0.359159895	0.875477947	1.2346378
3838403773735	383840	3773735	0.330931646	0.820213254	1.1511449
3838503773735	383850	3773735	0.306815244	0.771216436	1.0780317
3838603773735	383860	3773735	0.285770672	0.727051659	1.0128223
3838703773735	383870	3773735	0.266345868	0.685153415	0.9514993
3838803773735	383880	3773735	0.24896242	0.646770318	0.8957327
3838903773735	383890	3773735	0.233564073	0.612068167	0.8456322
3839003773735	383900	3773735	0.219932048	0.580751182	0.8006832
3839103773735	383910	3773735	0.207663199	0.552031198	0.7596944
3829703773745	382970	3773745	0.053286371	0.374095059	0.4273814
3829803773745	382980	3773745	0.056480076	0.401916527	0.4583966
3829903773745	382990	3773745	0.06000181	0.432913396	0.4929152
3830003773745	383000	3773745	0.063727967	0.466241005	0.529969
3830103773745	383010	3773745	0.06784726	0.503364633	0.5712119
3830203773745	383020	3773745	0.072378872	0.544496147	0.616875
3830303773745	383030	3773745	0.077351664	0.590040648	0.6673923
3830403773745	383040	3773745	0.082932897	0.641496224	0.7244291
3830503773745	383050	3773745	0.088241755	0.692353159	0.7805949
3830603773745	383060	3773745	0.094066223	0.748775764	0.842842
3830703773745	383070	3773745	0.100800932	0.814150841	0.9149518
3830803773745	383080	3773745	0.108764165	0.89137863	1.0001428
3830903773745	383090	3773745	0.118225551	0.983067274	1.1012928
3831003773745	383100	3773745	0.130558463	1.101147689	1.2317062
3831103773745	383110	3773745	0.14644113	1.252172199	1.3986133
3831203773745	383120	3773745	0.167071153	1.447910252	1.6149814
3831303773745	383130	3773745	0.195084156	1.707357434	1.9024416
3831403773745	383140	3773745	0.235168093	2.092113368	2.3272815
3831503773745	383150	3773745	0.29692147	2.68017814	2.9770996
3831603773745	383160	3773745	0.401178998	3.655514141	4.0566931
3837203773745	383720	3773745	2.979145609	2.871794782	5.8509404
3837303773745	383730	3773745	1.89209818	2.419376571	4.3114748
3837403773745	383740	3773745	1.360488601	2.093239352	3.453728
3837503773745	383750	3773745	1.056682627	1.84605579	2.9027384
3837603773745	383760	3773745	0.862769991	1.650998686	2.5137687
3837703773745	383770	3773745	0.727918461	1.490414754	2.2183332
3837803773745	383780	3773745	0.629451223	1.356673472	1.9861247
3837903773745	383790	3773745	0.556926799	1.24336189	1.8002887
3838003773745	383800	3773745	0.495063427	1.14032745	1.6353909
3838103773745	383810	3773745	0.442570955	1.049147083	1.491718

Health Risk Assessment Results Summary

Sensitive Receptor		MAX:	7.17
Unique Identifier	X (UTM)	Y (UTM)	Total Risk
3831603773725	383160	3773725	3.336304653
3837203773725	383720	3773725	5.145690201
3837303773725	383730	3773725	3.92931613
3837403773725	383740	3773725	3.205679363
3837503773725	383750	3773725	2.722087839
3837603773725	383760	3773725	2.371805836
3837703773725	383770	3773725	2.099049327
3837803773725	383780	3773725	1.888092765
3837903773725	383790	3773725	1.707608219
3838003773725	383800	3773725	1.545451685
3838103773725	383810	3773725	1.396114897
3838203773725	383820	3773725	1.290664806
3838303773725	383830	3773725	1.199374793
3838403773725	383840	3773725	1.119321209
3838503773725	383850	3773725	1.048839844
3838603773725	383860	3773725	0.985815015
3838703773725	383870	3773725	0.926391821
3838803773725	383880	3773725	0.8724086
3838903773725	383890	3773725	0.823802535
3839003773725	383900	3773725	0.780128398
3839103773725	383910	3773725	0.740291554
3829703773735	382970	3773735	0.426520451
3829803773735	382980	3773735	0.457048105
3829903773735	382990	3773735	0.490908982
3830003773735	383000	3773735	0.527295616
3830103773735	383010	3773735	0.567613959
3830203773735	383020	3773735	0.611548548
3830303773735	383030	3773735	0.65947512
3830403773735	383040	3773735	0.713530513
3830503773735	383050	3773735	0.767254797
3830603773735	383060	3773735	0.82676538
3830703773735	383070	3773735	0.895490795
3830803773735	383080	3773735	0.975814825
3830903773735	383090	3773735	1.070775201
3831003773735	383100	3773735	1.195054814
3831103773735	383110	3773735	1.354692006
3831203773735	383120	3773735	1.553217282
3831303773735	383130	3773735	1.82471719
3831403773735	383140	3773735	2.214534994
3831503773735	383150	3773735	2.798315934
3831603773735	383160	3773735	3.748658152
3837203773735	383720	3773735	5.540304954
3837303773735	383730	3773735	4.138415449
3837403773735	383740	3773735	3.340160584
3837503773735	383750	3773735	2.819335745
3837603773735	383760	3773735	2.447850248
3837703773735	383770	3773735	2.161966125
3837803773735	383780	3773735	1.940185153
3837903773735	383790	3773735	1.756782221
3838003773735	383800	3773735	1.592503494
3838103773735	383810	3773735	1.441384354
3838203773735	383820	3773735	1.330240723
3838303773735	383830	3773735	1.234637842
3838403773735	383840	3773735	1.1511449
3838503773735	383850	3773735	1.07803168
3838603773735	383860	3773735	1.012822331
3838703773735	383870	3773735	0.951499284
3838803773735	383880	3773735	0.895732738
3838903773735	383890	3773735	0.84563224
3839003773735	383900	3773735	0.80068323
3839103773735	383910	3773735	0.759694397
3829703773745	382970	3773745	0.42738143
3829803773745	382980	3773745	0.458396603
3829903773745	382990	3773745	0.492915206
3830003773745	383000	3773745	0.529968972
3830103773745	383010	3773745	0.571211893
3830203773745	383020	3773745	0.616875019
3830303773745	383030	3773745	0.667392313
3830403773745	383040	3773745	0.72442912
3830503773745	383050	3773745	0.780594914
3830603773745	383060	3773745	0.842841987
3830703773745	383070	3773745	0.914951772
3830803773745	383080	3773745	1.000142795
3830903773745	383090	3773745	1.101292825
3831003773745	383100	3773745	1.231706152
3831103773745	383110	3773745	1.398613329
3831203773745	383120	3773745	1.614981405
3831303773745	383130	3773745	1.90244159
3831403773745	383140	3773745	2.327281461
3831503773745	383150	3773745	2.97709961
3831603773745	383160	3773745	4.05669314
3837203773745	383720	3773745	5.850940391
3837303773745	383730	3773745	4.311474751
3837403773745	383740	3773745	3.453727952
3837503773745	383750	3773745	2.902738417
3837603773745	383760	3773745	2.513768677
3837703773745	383770	3773745	2.218333215
3837803773745	383780	3773745	1.986124695
3837903773745	383790	3773745	1.800288689
3838003773745	383800	3773745	1.635390877
3838103773745	383810	3773745	1.491718038

FOR CHRONIC CALCS

MAX:	0.22			
Overlapping Phases - Maximum GLC				
2025	2026	2027	2028	2029
0.017857478	0.022506855	0.036859868	0.009772431	0.025485272
0.033549156	0.048791483	0.046636998	0.170051058	0.072980873
0.024813556	0.037454952	0.033352718	0.126127492	0.055307164
0.019901115	0.030805118	0.025926491	0.099115351	0.044159925
0.016747872	0.0263705	0.021244444	0.080947148	0.036534564
0.014525689	0.023143764	0.018025291	0.067921666	0.031002266
0.012830352	0.020621251	0.015626776	0.057967031	0.02672958
0.011536051	0.018642661	0.013864219	0.050533781	0.023510237
0.01043592	0.016929712	0.012409227	0.044412764	0.020833991
0.00945013	0.015379033	0.011124622	0.039079727	0.018480696
0.008555515	0.013950888	0.009957862	0.034149219	0.016288751
0.007915493	0.012928899	0.009158636	0.03078089	0.014804656
0.007361828	0.012038659	0.00847978	0.027933528	0.013545881
0.006876337	0.011253345	0.007894465	0.025496311	0.012464243
0.006448835	0.010558625	0.007386507	0.023397377	0.011529222
0.006066212	0.009934443	0.006937751	0.021562464	0.010708587
0.005704883	0.009342754	0.006517696	0.019881912	0.009951738
0.00537601	0.008802714	0.006139602	0.018391198	0.009277461
0.005079493	0.008314641	0.005802243	0.01707637	0.00868048
0.004812844	0.007874778	0.005501826	0.015916394	0.008151929
0.004569396	0.007472382	0.005229696	0.014877997	0.007676866
0.002361122	0.003344191	0.004175689	0.002222403	0.002499651
0.002527008	0.003569671	0.004480034	0.002322089	0.002650938
0.002710806	0.003818092	0.004817572	0.002429534	0.002819849
0.002908151	0.004083254	0.005179872	0.002540625	0.003002169
0.003126627	0.004374907	0.005581351	0.002660749	0.003207154
0.003364545	0.004690781	0.006018435	0.002787144	0.003433141
0.003623797	0.005033089	0.006495565	0.002920318	0.003681997
0.003915907	0.005416809	0.007034671	0.003065356	0.003966076
0.004205603	0.005796706	0.007575122	0.003193839	0.004235543
0.00452604	0.006215575	0.008177756	0.003329197	0.004532192
0.004895642	0.006696752	0.008878055	0.003481156	0.004878271
0.005327059	0.007256101	0.009702423	0.003653826	0.005287245
0.005836378	0.007913736	0.010685216	0.003851875	0.005776079
0.006502267	0.008768297	0.011981906	0.004112164	0.006441133
0.007355912	0.009858645	0.01366735	0.004438997	0.007315186
0.008418809	0.011203272	0.01579012	0.004826994	0.008451306
0.009860661	0.01303085	0.018749094	0.005335477	0.009990689
0.011924818	0.015649282	0.023081868	0.006049703	0.012184512
0.015024499	0.019570533	0.029697321	0.007055595	0.015346754
0.020068271	0.025971139	0.040661349	0.00857973	0.020174438
0.036388068	0.052561157	0.051136993	0.184547574	0.078723563
0.026173705	0.03942893	0.03557182	0.134429537	0.058700535
0.020713739	0.032088397	0.027256881	0.104580374	0.04642389
0.017307702	0.027318475	0.022146533	0.084862512	0.038161992
0.014951445	0.023903195	0.018692408	0.070896696	0.032235101
0.013173596	0.021258823	0.016152336	0.060367638	0.027722922
0.011818521	0.019191232	0.014270681	0.052389213	0.024270809
0.010704998	0.017452806	0.012783332	0.046094716	0.021522048
0.009711256	0.015883672	0.011475853	0.040612128	0.019107611
0.008806672	0.014434591	0.010291346	0.035596451	0.016884852
0.008136939	0.013360606	0.009441295	0.031984096	0.015291584
0.007559899	0.012427742	0.008726282	0.028971024	0.013958897
0.007055471	0.011607987	0.008111895	0.026401074	0.012819379
0.006613742	0.010886365	0.007582413	0.024199511	0.011840496
0.006219494	0.010239417	0.007116524	0.022280838	0.01098425
0.005848208	0.009628154	0.006681421	0.020527156	0.010196347
0.005509898	0.009069462	0.006289623	0.018970951	0.009494308
0.005205417	0.008565416	0.005940981	0.017602558	0.008875033
0.004931913	0.008111809	0.005630956	0.016397297	0.008327929
0.004682209	0.007696842	0.005350338	0.015319435	0.00783678
0.002364799	0.003355716	0.004172887	0.002168748	0.002406465
0.002533172	0.003586043	0.004481503	0.002265341	0.002548393
0.002720268	0.003840545	0.004825308	0.002369542	0.002706577
0.00292088	0.004111924	0.005193929	0.002476116	0.002875427
0.00314394	0.004412143	0.005604294	0.002590985	0.003064097
0.003390657	0.004742358	0.006058729	0.00271369	0.003274261
0.003663308	0.005105477	0.006561522	0.00284428	0.003507969
0.003970822	0.005513114	0.007129634	0.002987055	0.003773983
0.004272979	0.005913027	0.007692586	0.003110613	0.004020539
0.004607344	0.00635451	0.008320018	0.003239427	0.004288716
0.004994123	0.006863589	0.00905112	0.003383109	0.004598606
0.005450427	0.00746236	0.009920348	0.003546907	0.004964448
0.005991399	0.008170181	0.010960367	0.003733027	0.005396094
0.006687912	0.009077999	0.012312109	0.003968646	0.005960506
0.007577869	0.010234821	0.014059971	0.00425616	0.006678437
0.008728928	0.011728932	0.016354209	0.004607025	0.007591165
0.010258599	0.013705705	0.019440869	0.005031636	0.008791132
0.012502245	0.016622594	0.024082608	0.005620204	0.010464975
0.015938137	0.021104871	0.03129767	0.006422672	0.012699437
0.021666122	0.028598494	0.043466244	0.00756552	0.015781163
0.038555177	0.055523456	0.054648922	0.196410502	0.083481408
0.027265251	0.041071102	0.037396136	0.141488118	0.06160816
0.021378445	0.033184551	0.028374008	0.109295065	0.048388742
0.017773392	0.028144808	0.02291699	0.088272119	0.039585543
0.015310199	0.024574526	0.01926876	0.073500733	0.033318076
0.013477846	0.021841744	0.016630203	0.062530974	0.028616532
0.012062835	0.019684835	0.014633728	0.054036157	0.024945001
0.010939687	0.017927681	0.013114383	0.047563547	0.022121371
0.009945708	0.016352594	0.011796215	0.041985616	0.019671208
0.009079472	0.01496848	0.010667159	0.037250289	0.017582683

Health Risk Assessment Results Summary

		MAX:	4.18	5.16	7.17
Unique Identifier	X (UTM)	Y (UTM)	Onroad	Offroad	Total Risk
3838203773745	383820	3773745	0.400663198	0.970019437	1.3706826
3838303773745	383830	3773745	0.365835388	0.903042207	1.2688776
3838403773745	383840	3773745	0.336571153	0.844974134	1.1815453
3838503773745	383850	3773745	0.31194809	0.794221111	1.1061692
3838603773745	383860	3773745	0.290384608	0.748478841	1.0388634
3838703773745	383870	3773745	0.270567678	0.705483541	0.9760512
3838803773745	383880	3773745	0.252960437	0.666147632	0.9191081
3838903773745	383890	3773745	0.237301071	0.630352703	0.8676538
3839003773745	383900	3773745	0.223256586	0.597691344	0.8209479
3839103773745	383910	3773745	0.210609835	0.567725695	0.7783355
3829703773755	382970	3773755	0.052138813	0.37522562	0.4273644
3829803773755	382980	3773755	0.055233028	0.403352358	0.4585854
3829903773755	382990	3773755	0.058660024	0.434896445	0.4935565
3830003773755	383000	3773755	0.062240005	0.468596756	0.5308368
3830103773755	383010	3773755	0.066185058	0.506244885	0.5724299
3830203773755	383020	3773755	0.070558694	0.548436899	0.6189956
3830303773755	383030	3773755	0.075386647	0.595573746	0.6709604
3830403773755	383040	3773755	0.080808471	0.649042145	0.7298506
3830503773755	383050	3773755	0.08607405	0.703049756	0.7891238
3830603773755	383060	3773755	0.091853739	0.763320737	0.8551745
3830703773755	383070	3773755	0.098503715	0.833291914	0.9317956
3830803773755	383080	3773755	0.10628486	0.915768406	1.0220533
3830903773755	383090	3773755	0.115483026	1.014055583	1.1295386
3831003773755	383100	3773755	0.127009254	1.137404613	1.2644139
3831103773755	383110	3773755	0.141495129	1.293187029	1.4346822
3831203773755	383120	3773755	0.16018566	1.495437565	1.6556232
3831303773755	383130	3773755	0.186586551	1.782612581	1.9691991
3831403773755	383140	3773755	0.223471324	2.186000643	2.409472
3831503773755	383150	3773755	0.27996529	2.828485275	3.1084506
3831603773755	383160	3773755	0.375661633	3.90380674	4.2794684
3837203773755	383720	3773755	3.12975245	2.964225663	6.0939781
3837303773755	383730	3773755	1.955347822	2.4903119	4.4456597
3837403773755	383740	3773755	1.394483581	2.150437797	3.5449214
3837503773755	383750	3773755	1.077724288	1.893978392	2.9717027
3837603773755	383760	3773755	0.87713602	1.692364207	2.5695002
3837703773755	383770	3773755	0.739314397	1.52708557	2.2664
3837803773755	383780	3773755	0.637145166	1.389169817	2.026315
3837903773755	383790	3773755	0.56324	1.274070676	1.8373107
3838003773755	383800	3773755	0.502006188	1.171502707	1.6735089
3838103773755	383810	3773755	0.450714835	1.080543229	1.5312581
3838203773755	383820	3773755	0.408587254	1.002660633	1.4112479
3838303773755	383830	3773755	0.371988857	0.930854173	1.302843
3838403773755	383840	3773755	0.341821116	0.868925563	1.2107467
3838503773755	383850	3773755	0.316604429	0.81623771	1.1328421
3838603773755	383860	3773755	0.294627731	0.769087394	1.0637151
3838703773755	383870	3773755	0.274693027	0.725057589	0.9997506
3838803773755	383880	3773755	0.256757642	0.684817368	0.941575
3838903773755	383890	3773755	0.240849264	0.648052414	0.8889017
3839003773755	383900	3773755	0.226441606	0.614072593	0.8405142
3839103773755	383910	3773755	0.213455671	0.582978926	0.7964346
3829703773765	382970	3773765	0.051027607	0.376312351	0.42734
3829803773765	382980	3773765	0.054026931	0.404667499	0.4586944
3829903773765	382990	3773765	0.057351022	0.436605844	0.4939569
3830003773765	383000	3773765	0.060786835	0.47055914	0.531346
3830103773765	383010	3773765	0.064571446	0.508560783	0.5731322
3830203773765	383020	3773765	0.068762516	0.551368895	0.6201314
3830303773765	383030	3773765	0.073429822	0.59975174	0.6731816
3830403773765	383040	3773765	0.078670597	0.654882849	0.7335534
3830503773765	383050	3773765	0.083882949	0.71185397	0.7957369
3830603773765	383060	3773765	0.089636039	0.776009065	0.8656451
3830703773765	383070	3773765	0.096207163	0.850434862	0.946642
3830803773765	383080	3773765	0.103793647	0.937741486	1.0415351
3830903773765	383090	3773765	0.112743148	1.042279061	1.1550222
3831003773765	383100	3773765	0.12349444	1.169733071	1.2932275
3831103773765	383110	3773765	0.136641971	1.328132095	1.4647741
3831203773765	383120	3773765	0.153448213	1.533454856	1.6869031
3831303773765	383130	3773765	0.178074761	1.836232149	2.0143069
3831403773765	383140	3773765	0.212333332	2.267949268	2.4802826
3831503773765	383150	3773765	0.263513301	2.943447283	3.2069606
3831603773765	383160	3773765	0.350410524	4.095048127	4.4454587
3837203773765	383720	3773765	3.203421297	3.042962675	6.246384
3837303773765	383730	3773765	1.990561099	2.550284585	4.5408457
3837403773765	383740	3773765	1.414782322	2.199171822	3.6139541
3837503773765	383750	3773765	1.091019555	1.935342031	3.0263616
3837603773765	383760	3773765	0.886587474	1.728543402	2.6151309
3837703773765	383770	3773765	0.746919292	1.559501432	2.3064207
3837803773765	383780	3773765	0.643245552	1.418413261	2.0616588
3837903773765	383790	3773765	0.567446326	1.300792903	1.8682392
3838003773765	383800	3773765	0.507010533	1.198399489	1.70541
3838103773765	383810	3773765	0.455753708	1.106968947	1.5627227
3838203773765	383820	3773765	0.413403324	1.027330549	1.4407339
3838303773765	383830	3773765	0.377453833	0.956915855	1.3343697
3838403773765	383840	3773765	0.346229776	0.892608564	1.2388383
3838503773765	383850	3773765	0.320736737	0.837513328	1.1582501
3838603773765	383860	3773765	0.298443165	0.78861219	1.0870554
3838703773765	383870	3773765	0.278101609	0.743007088	1.0211087
3838803773765	383880	3773765	0.260017712	0.701661866	0.9616796
3838903773765	383890	3773765	0.243675214	0.663804325	0.9074795
3839003773765	383900	3773765	0.228827994	0.628469103	0.8572971
3839103773765	383910	3773765	0.215462134	0.596070658	0.8115328
3829703773775	382970	3773775	0.049784222	0.376027018	0.4258112

Health Risk Assessment Results Summary

Sensitive Receptor		MAX:	7.17
Unique Identifier	X (UTM)	Y (UTM)	Total Risk
3838203773745	383820	3773745	1.370682635
3838303773745	383830	3773745	1.268877595
3838403773745	383840	3773745	1.181545286
3838503773745	383850	3773745	1.106169201
3838603773745	383860	3773745	1.038863448
3838703773745	383870	3773745	0.976051219
3838803773745	383880	3773745	0.919108069
3838903773745	383890	3773745	0.867653774
3839003773745	383900	3773745	0.820947931
3839103773745	383910	3773745	0.77833553
3829703773755	382970	3773755	0.427364433
3829803773755	382980	3773755	0.458585386
3829903773755	382990	3773755	0.493556469
3830003773755	383000	3773755	0.530836761
3830103773755	383010	3773755	0.572429942
3830203773755	383020	3773755	0.618995593
3830303773755	383030	3773755	0.670960393
3830403773755	383040	3773755	0.729850616
3830503773755	383050	3773755	0.789123806
3830603773755	383060	3773755	0.855174475
3830703773755	383070	3773755	0.931795629
3830803773755	383080	3773755	1.022053266
3830903773755	383090	3773755	1.129538609
3831003773755	383100	3773755	1.264413868
3831103773755	383110	3773755	1.434682158
3831203773755	383120	3773755	1.655623225
3831303773755	383130	3773755	1.969199133
3831403773755	383140	3773755	2.409471967
3831503773755	383150	3773755	3.108450565
3831603773755	383160	3773755	4.279468373
3837203773755	383720	3773755	6.093978113
3837303773755	383730	3773755	4.445659722
3837403773755	383740	3773755	3.544921378
3837503773755	383750	3773755	2.97170268
3837603773755	383760	3773755	2.569500227
3837703773755	383770	3773755	2.266399667
3837803773755	383780	3773755	2.026314984
3837903773755	383790	3773755	1.837310676
3838003773755	383800	3773755	1.673508895
3838103773755	383810	3773755	1.531258064
3838203773755	383820	3773755	1.411247887
3838303773755	383830	3773755	1.302843031
3838403773755	383840	3773755	1.210746679
3838503773755	383850	3773755	1.13284214
3838603773755	383860	3773755	1.063715125
3838703773755	383870	3773755	0.999750616
3838803773755	383880	3773755	0.94157501
3838903773755	383890	3773755	0.888901678
3839003773755	383900	3773755	0.8405142
3839103773755	383910	3773755	0.796434597
3829703773765	382970	3773765	0.427339958
3829803773765	382980	3773765	0.458694429
3829903773765	382990	3773765	0.493956866
3830003773765	383000	3773765	0.531345975
3830103773765	383010	3773765	0.573132229
3830203773765	383020	3773765	0.620131411
3830303773765	383030	3773765	0.673181562
3830403773765	383040	3773765	0.733553446
3830503773765	383050	3773765	0.795736919
3830603773765	383060	3773765	0.865645104
3830703773765	383070	3773765	0.946642025
3830803773765	383080	3773765	1.041535133
3830903773765	383090	3773765	1.155022209
3831003773765	383100	3773765	1.293227511
3831103773765	383110	3773765	1.464774066
3831203773765	383120	3773765	1.686903069
3831303773765	383130	3773765	2.01430691
3831403773765	383140	3773765	2.4802826
3831503773765	383150	3773765	3.206960584
3831603773765	383160	3773765	4.44545865
3837203773765	383720	3773765	6.246383972
3837303773765	383730	3773765	4.540845684
3837403773765	383740	3773765	3.613954144
3837503773765	383750	3773765	3.026361586
3837603773765	383760	3773765	2.615130876
3837703773765	383770	3773765	2.306420724
3837803773765	383780	3773765	2.061658813
3837903773765	383790	3773765	1.86823923
3838003773765	383800	3773765	1.705410022
3838103773765	383810	3773765	1.562722654
3838203773765	383820	3773765	1.440733873
3838303773765	383830	3773765	1.334369689
3838403773765	383840	3773765	1.23883834
3838503773765	383850	3773765	1.158250065
3838603773765	383860	3773765	1.087055355
3838703773765	383870	3773765	1.021108697
3838803773765	383880	3773765	0.961679578
3838903773765	383890	3773765	0.907479539
3839003773765	383900	3773765	0.857297098
3839103773765	383910	3773765	0.811532792
3829703773775	382970	3773775	0.42581124

FOR CHRONIC CALCS

MAX:	0.22			
Overlapping Phases - Maximum GLC				
2025	2026	2027	2028	2029
0.00835944	0.013797751	0.009740326	0.033242529	0.015811185
0.007751203	0.012809835	0.008969896	0.029961334	0.014357885
0.007226599	0.011952766	0.008322852	0.027244019	0.013151062
0.006773303	0.011207548	0.00777516	0.02495241	0.012132773
0.006368008	0.010538744	0.007292116	0.022953069	0.011241305
0.00598873	0.009911313	0.006844537	0.021140391	0.010429156
0.005644664	0.009340076	0.006443117	0.01953425	0.009706518
0.005333217	0.008821469	0.006084056	0.018115412	0.009066031
0.005049937	0.008348977	0.005760674	0.016854452	0.008494965
0.004791027	0.007916205	0.005468013	0.015728188	0.007983167
0.002363561	0.00335994	0.004162157	0.002113287	0.002312935
0.002532864	0.003592877	0.004472304	0.002206312	0.002445123
0.002722206	0.003852146	0.00482016	0.002306919	0.002592393
0.002923723	0.004126521	0.005190742	0.002408326	0.002747213
0.003148248	0.004430932	0.005604397	0.002516987	0.002918857
0.003399306	0.004769797	0.006067855	0.002634025	0.003110308
0.003679121	0.005145691	0.006585435	0.002758914	0.003323179
0.003995818	0.005569354	0.007172659	0.002894809	0.003564317
0.00431397	0.005994081	0.007765353	0.003016731	0.003793703
0.004667891	0.006465483	0.008428964	0.003144044	0.004042613
0.005077804	0.007010335	0.009202789	0.003284782	0.004326803
0.005559866	0.007649689	0.010120036	0.003442112	0.004655574
0.006132909	0.008408319	0.011220341	0.003618764	0.005037657
0.006850685	0.009356736	0.012612195	0.003830364	0.005509233
0.007755116	0.010550406	0.014385955	0.004079946	0.006084347
0.008926392	0.012096039	0.016712337	0.004378413	0.006793354
0.010584499	0.014285498	0.020054701	0.004770641	0.007748229
0.012909515	0.017356763	0.024809416	0.005237225	0.008962348
0.016579798	0.022245413	0.032483388	0.005906733	0.010623274
0.022742525	0.03048163	0.04553662	0.006844758	0.012769817
0.040203089	0.057849274	0.057375657	0.205921387	0.087326119
0.028066033	0.042350298	0.038790097	0.14720572	0.063991218
0.021884804	0.03407793	0.029259388	0.113199949	0.050029417
0.018142537	0.02884478	0.023547546	0.091133829	0.040785725
0.015604023	0.025159418	0.019752254	0.075703767	0.034235124
0.013732915	0.022359117	0.017034419	0.0643326	0.029357467
0.012272475	0.020127979	0.014955271	0.055468893	0.025529126
0.011135599	0.018346779	0.013395067	0.048774358	0.022611851
0.010152054	0.016782101	0.012081074	0.043166353	0.020153939
0.009300492	0.015412819	0.010962158	0.038405878	0.018056254
0.008582579	0.014248858	0.010036707	0.034464204	0.016316686
0.007935694	0.013185847	0.009218585	0.030986447	0.014776546
0.007389894	0.012286999	0.008530771	0.028043745	0.013468575
0.006924565	0.011518039	0.0079605	0.025637094	0.012399296
0.006510053	0.010830212	0.007461942	0.023565402	0.011475955
0.006125664	0.010190082	0.00700515	0.021705168	0.010642027
0.005774888	0.009605001	0.006593039	0.02005274	0.009900219
0.005457089	0.009072921	0.006224201	0.018589231	0.009241109
0.005164574	0.008582087	0.005887986	0.017276008	0.00864736
0.004897463	0.008133244	0.005583985	0.016104776	0.008116274
0.002362098	0.003363444	0.004152634	0.002059702	0.002223844
0.002531962	0.003598377	0.004463628	0.002149369	0.002346935
0.002722658	0.003861057	0.004813943	0.0022464	0.002483857
0.002924485	0.004137546	0.005185189	0.002342733	0.002625519
0.003149684	0.004444853	0.00560057	0.002445942	0.002781945
0.003402565	0.004788663	0.006068293	0.002556827	0.002955564
0.003687592	0.005174753	0.006596899	0.00267632	0.003149076
0.004011425	0.005611623	0.007199556	0.002805988	0.003367091
0.004344392	0.006059735	0.007821049	0.002925835	0.003579488
0.004718039	0.00656162	0.008522493	0.003051752	0.003810649
0.005150142	0.007140978	0.009339193	0.003189466	0.004071052
0.005655378	0.007817512	0.010301547	0.00334072	0.004365767
0.006258387	0.008624202	0.011460228	0.003509719	0.0047047
0.006991112	0.009603795	0.012882626	0.003700356	0.005097806
0.007898531	0.010817168	0.014663836	0.003917209	0.005555811
0.009070739	0.012385631	0.016993254	0.004173889	0.006107295
0.010793828	0.014693166	0.020465868	0.004524182	0.006872619
0.013238101	0.017977566	0.025473889	0.004952831	0.007824755
0.017027126	0.023099643	0.033401984	0.005508573	0.009086072
0.023478552	0.031865091	0.04713263	0.006326244	0.010723307
0.041090362	0.059245305	0.059019024	0.212854383	0.090241317
0.028573881	0.043258096	0.039752088	0.151597852	0.065856859
0.02223882	0.034771389	0.02991543	0.116261303	0.051327079
0.018419702	0.029420851	0.024039394	0.093414791	0.041744573
0.015836204	0.025660368	0.020142823	0.077476379	0.034971279
0.013938797	0.022809099	0.017366818	0.065799419	0.02995837
0.012454175	0.020529458	0.015242773	0.056721175	0.026036427
0.011297566	0.01871538	0.013628845	0.049731645	0.022991662
0.010324174	0.017159508	0.01231848	0.044106767	0.020528117
0.009472712	0.015783844	0.011193142	0.039285949	0.018408093
0.008746216	0.014598679	0.010250349	0.035254592	0.016629326
0.008112212	0.013557219	0.009442762	0.031830918	0.015113469
0.007543082	0.012610902	0.008732602	0.028827627	0.013781093
0.007066835	0.011816418	0.008141019	0.02628928	0.012652635
0.00664274	0.011107569	0.007625641	0.024129849	0.011691252
0.006249408	0.010449441	0.007150369	0.022178819	0.010816717
0.005892518	0.009850044	0.006728535	0.020485143	0.010055521
0.005565863	0.009300768	0.00634677	0.018974889	0.009376392
0.005263059	0.00878999	0.005996468	0.017610912	0.008760472
0.004986279	0.008322152	0.005679745	0.016394717	0.0082097
0.00235231	0.00335456	0.004128983	0.002001563	0.002131923

Health Risk Assessment Results Summary

		MAX:	4.18	5.16	7.17
Unique Identifier	X (UTM)	Y (UTM)	Onroad	Offroad	Total Risk
3829803773775	382980	3773775	0.052694952	0.40457036	0.4572653
3829903773775	382990	3773775	0.055926559	0.436828583	0.4927551
3830003773775	383000	3773775	0.059269101	0.471288484	0.5305576
3830103773775	383010	3773775	0.062961131	0.510055192	0.5730163
3830203773775	383020	3773775	0.067036706	0.553735779	0.6207725
3830303773775	383030	3773775	0.071545559	0.603107125	0.6746527
3830403773775	383040	3773775	0.076608747	0.659608151	0.7362169
3830503773775	383050	3773775	0.08174021	0.719162123	0.8009023
3830603773775	383060	3773775	0.087379826	0.786246457	0.8736263
3830703773775	383070	3773775	0.093820817	0.864382698	0.9582035
3830803773775	383080	3773775	0.101221629	0.956128902	1.0573505
3830903773775	383090	3773775	0.109901695	1.066075463	1.1759772
3831003773775	383100	3773775	0.120272911	1.200399787	1.3206727
3831103773775	383110	3773775	0.13294975	1.368379477	1.5013292
3831203773775	383120	3773775	0.149035815	1.58649118	1.735527
3831303773775	383130	3773775	0.172033842	1.903584183	2.075618
3831403773775	383140	3773775	0.203667261	2.356271404	2.5599387
3831503773775	383150	3773775	0.250286508	3.059174482	3.309461
3831603773775	383160	3773775	0.328112495	4.269468153	4.5975806
3837203773775	383720	3773775	3.228814836	3.106008413	6.3348232
3837303773775	383730	3773775	2.005006233	2.598659028	4.6036653
3837403773775	383740	3773775	1.424476777	2.239249473	3.6637263
3837503773775	383750	3773775	1.097898158	1.97004232	3.0679405
3837603773775	383760	3773775	0.89174847	1.759363719	2.6511122
3837703773775	383770	3773775	0.751708506	1.587752907	2.3394614
3837803773775	383780	3773775	0.647985883	1.444272751	2.0922586
3837903773775	383790	3773775	0.570167234	1.324073416	1.8942406
3838003773775	383800	3773775	0.510149986	1.221380766	1.7315308
3838103773775	383810	3773775	0.459115995	1.129450406	1.5885664
3838203773775	383820	3773775	0.416776139	1.048846444	1.4656226
3838303773775	383830	3773775	0.380992032	0.977570528	1.3585626
3838403773775	383840	3773775	0.350531971	0.914632819	1.2651648
3838503773775	383850	3773775	0.324388857	0.859192321	1.1835812
3838603773775	383860	3773775	0.301662306	0.807875863	1.1095382
3838703773775	383870	3773775	0.281111596	0.759915162	1.0410268
3838803773775	383880	3773775	0.262622493	0.717031386	0.9796539
3838903773775	383890	3773775	0.24607273	0.678034174	0.9241069
3839003773775	383900	3773775	0.230675986	0.641328837	0.8720048
3839103773775	383910	3773775	0.216938673	0.607681085	0.8246198
3829703773785	382970	3773785	0.048447683	0.374682752	0.4231304
3829803773785	382980	3773785	0.051272049	0.403259387	0.4545314
3829903773785	382990	3773785	0.054422723	0.43579084	0.4902136
3830003773785	383000	3773785	0.057721942	0.471023106	0.528745
3830103773785	383010	3773785	0.061374514	0.510861164	0.5722357
3830203773785	383020	3773785	0.065382511	0.555695	0.6210775
3830303773785	383030	3773785	0.069740222	0.60578098	0.6755212
3830403773785	383040	3773785	0.074640767	0.66344122	0.738082
3830503773785	383050	3773785	0.079643154	0.724841989	0.8044851
3830603773785	383060	3773785	0.085144221	0.794344919	0.8794891
3830703773785	383070	3773785	0.091417623	0.87547017	0.9668878
3830803773785	383080	3773785	0.098616015	0.970990694	1.0696067
3830903773785	383090	3773785	0.107029777	1.085600683	1.1926305
3831003773785	383100	3773785	0.117257062	1.228510123	1.3457672
3831103773785	383110	3773785	0.129852318	1.409710622	1.5395629
3831203773785	383120	3773785	0.145666133	1.644812021	1.7904782
3831303773785	383130	3773785	0.167143924	1.974144269	2.1412882
3831403773785	383140	3773785	0.19620554	2.441217524	2.6374231
3831503773785	383150	3773785	0.238532089	3.167900268	3.4064324
3831603773785	383160	3773785	0.307788306	4.420564112	4.7283524
3837203773785	383720	3773785	3.242060137	3.151721623	6.3937818
3837303773785	383730	3773785	2.009958775	2.635050865	4.6450096
3837403773785	383740	3773785	1.427485027	2.270575299	3.6980603
3837503773785	383750	3773785	1.100169072	1.997994056	3.0981631
3837603773785	383760	3773785	0.893488769	1.784861682	2.6783505
3837703773785	383770	3773785	0.754167421	1.611917523	2.3660849
3837803773785	383780	3773785	0.650491951	1.466680063	2.117172
3837903773785	383790	3773785	0.57151529	1.343931609	1.9154469
3838003773785	383800	3773785	0.511932692	1.241291373	1.7532241
3838103773785	383810	3773785	0.461633522	1.149408947	1.6110425
3838203773785	383820	3773785	0.41934658	1.068288722	1.4876353
3838303773785	383830	3773785	0.383762873	0.996315834	1.3800787
3838403773785	383840	3773785	0.353424675	0.932632138	1.2860568
3838503773785	383850	3773785	0.327582079	0.876363937	1.203946
3838603773785	383860	3773785	0.304958457	0.825642872	1.1306013
3838703773785	383870	3773785	0.283786946	0.776747694	1.0605346
3838803773785	383880	3773785	0.265111167	0.731764164	0.9968753
3838903773785	383890	3773785	0.24829512	0.691512002	0.9398071
3839003773785	383900	3773785	0.232424522	0.653504309	0.8859288
3839103773785	383910	3773785	0.218284837	0.618647708	0.8369325
3829703773795	382970	3773795	0.047208647	0.373652661	0.4208613
3829803773795	382980	3773795	0.049946456	0.40226965	0.4522161
3829903773795	382990	3773795	0.053005304	0.434878648	0.487884
3830003773795	383000	3773795	0.056248397	0.470655547	0.5269039
3830103773795	383010	3773795	0.05984529	0.511302684	0.571148
3830203773795	383020	3773795	0.063779731	0.557046654	0.6208264
3830303773795	383030	3773795	0.068001015	0.607779914	0.6757809
3830403773795	383040	3773795	0.07272687	0.666099776	0.7388266
3830503773795	383050	3773795	0.077603144	0.729056025	0.8066592
3830603773795	383060	3773795	0.082962386	0.800528141	0.8834905
3830703773795	383070	3773795	0.089062592	0.884158702	0.9732213
3830803773795	383080	3773795	0.096078738	0.983151078	1.0792298

Health Risk Assessment Results Summary

Sensitive Receptor

		MAX:	7.17
Unique Identifier	X (UTM)	Y (UTM)	Total Risk
3829803773775	382980	3773775	0.457265312
3829903773775	382990	3773775	0.492755143
3830003773775	383000	3773775	0.530557585
3830103773775	383010	3773775	0.573016323
3830203773775	383020	3773775	0.620772485
3830303773775	383030	3773775	0.674652684
3830403773775	383040	3773775	0.736216898
3830503773775	383050	3773775	0.800902333
3830603773775	383060	3773775	0.873626283
3830703773775	383070	3773775	0.958203515
3830803773775	383080	3773775	1.057350531
3830903773775	383090	3773775	1.175977158
3831003773775	383100	3773775	1.320672699
3831103773775	383110	3773775	1.501329227
3831203773775	383120	3773775	1.735526995
3831303773775	383130	3773775	2.075618025
3831403773775	383140	3773775	2.559938665
3831503773775	383150	3773775	3.309460989
3831603773775	383160	3773775	4.597580648
3837203773775	383720	3773775	6.334823249
3837303773775	383730	3773775	4.603665262
3837403773775	383740	3773775	3.66372625
3837503773775	383750	3773775	3.067940478
3837603773775	383760	3773775	2.651112189
3837703773775	383770	3773775	2.339461413
3837803773775	383780	3773775	2.092258633
3837903773775	383790	3773775	1.89424065
3838003773775	383800	3773775	1.731530752
3838103773775	383810	3773775	1.588566401
3838203773775	383820	3773775	1.465622583
3838303773775	383830	3773775	1.35856256
3838403773775	383840	3773775	1.26516479
3838503773775	383850	3773775	1.183581179
3838603773775	383860	3773775	1.109538169
3838703773775	383870	3773775	1.041026758
3838803773775	383880	3773775	0.979653879
3838903773775	383890	3773775	0.924106904
3839003773775	383900	3773775	0.872004823
3839103773775	383910	3773775	0.824619758
3829703773785	382970	3773785	0.423130435
3829803773785	382980	3773785	0.454531436
3829903773785	382990	3773785	0.490213563
3830003773785	383000	3773785	0.528745047
3830103773785	383010	3773785	0.572235678
3830203773785	383020	3773785	0.621077511
3830303773785	383030	3773785	0.675521202
3830403773785	383040	3773785	0.738081987
3830503773785	383050	3773785	0.804485143
3830603773785	383060	3773785	0.87948914
3830703773785	383070	3773785	0.966887793
3830803773785	383080	3773785	1.069606708
3830903773785	383090	3773785	1.19263046
3831003773785	383100	3773785	1.345767185
3831103773785	383110	3773785	1.53956294
3831203773785	383120	3773785	1.790478154
3831303773785	383130	3773785	2.141288193
3831403773785	383140	3773785	2.637423064
3831503773785	383150	3773785	3.406432357
3831603773785	383160	3773785	4.728352418
3837203773785	383720	3773785	6.393781759
3837303773785	383730	3773785	4.64500964
3837403773785	383740	3773785	3.698060326
3837503773785	383750	3773785	3.098163127
3837603773785	383760	3773785	2.678350451
3837703773785	383770	3773785	2.366084944
3837803773785	383780	3773785	2.117172014
3837903773785	383790	3773785	1.915446899
3838003773785	383800	3773785	1.753224064
3838103773785	383810	3773785	1.611042469
3838203773785	383820	3773785	1.487635302
3838303773785	383830	3773785	1.380078707
3838403773785	383840	3773785	1.286056813
3838503773785	383850	3773785	1.203946016
3838603773785	383860	3773785	1.130601329
3838703773785	383870	3773785	1.06053464
3838803773785	383880	3773785	0.996875331
3838903773785	383890	3773785	0.939807122
3839003773785	383900	3773785	0.885928831
3839103773785	383910	3773785	0.836932545
3829703773795	382970	3773795	0.420861308
3829803773795	382980	3773795	0.452216107
3829903773795	382990	3773795	0.487883952
3830003773795	383000	3773795	0.526903944
3830103773795	383010	3773795	0.571147974
3830203773795	383020	3773795	0.620826385
3830303773795	383030	3773795	0.675780929
3830403773795	383040	3773795	0.738826647
3830503773795	383050	3773795	0.806659168
3830603773795	383060	3773795	0.883490526
3830703773795	383070	3773795	0.973221295
3830803773795	383080	3773795	1.079229816

FOR CHRONIC CALCS

MAX:	0.22			
Overlapping Phases - Maximum GLC				
2025	2026	2027	2028	2029
0.00252255	0.003591263	0.004440495	0.002088494	0.002246978
0.00271427	0.0038569	0.004792751	0.002182617	0.00237457
0.002918074	0.004137833	0.00516781	0.002276021	0.002506184
0.003146558	0.004451645	0.005589853	0.002376172	0.002651328
0.00340306	0.004802696	0.006065288	0.002483387	0.00281132
0.003691922	0.005196762	0.006602484	0.002597852	0.002987765
0.004021383	0.005644835	0.007217487	0.002721911	0.003185164
0.004366847	0.006113294	0.007864405	0.002839421	0.003380984
0.004754484	0.006637944	0.008594181	0.002961979	0.003592114
0.005204404	0.007246237	0.009446674	0.003095687	0.003828599
0.005730625	0.007956947	0.010451612	0.003241348	0.004093239
0.006358712	0.008804941	0.01166173	0.003403045	0.004393706
0.007122833	0.009836721	0.013149027	0.003584255	0.004737629
0.00807418	0.011122147	0.01502245	0.003789769	0.00513471
0.009303737	0.012785912	0.017475242	0.004029962	0.005604047
0.011083116	0.015197615	0.021077418	0.0043476	0.006232506
0.013605447	0.018631524	0.026274749	0.004736903	0.006997867
0.017485887	0.023944023	0.034433098	0.005217609	0.00797295
0.024118703	0.03308721	0.048689986	0.005966671	0.009347303
0.041483479	0.060015471	0.059943622	0.217806303	0.092403374
0.028856353	0.043868589	0.04036839	0.154765133	0.067225317
0.022470354	0.035298105	0.030377997	0.11851167	0.052285251
0.018619126	0.029889294	0.024405513	0.095102474	0.042451273
0.016013652	0.026084355	0.020444442	0.078794846	0.035512902
0.014106862	0.023206226	0.017637052	0.06692552	0.030412574
0.012615874	0.020904433	0.015489388	0.057681366	0.02641396
0.011434405	0.019045951	0.013825857	0.050454297	0.023268529
0.010464884	0.017489014	0.012512194	0.044805911	0.020795701
0.009614587	0.01610831	0.011381492	0.039946689	0.018660574
0.008885078	0.014911082	0.010429173	0.03585768	0.016856956
0.008249472	0.013860141	0.009615245	0.032391125	0.015324112
0.007694509	0.012936614	0.00891726	0.029436387	0.014013657
0.00720834	0.012123158	0.008317097	0.026909464	0.012894257
0.006768964	0.011379714	0.007783345	0.024664373	0.011894219
0.006364581	0.010695637	0.007289072	0.022603008	0.010970542
0.005998404	0.010077773	0.006849338	0.020831196	0.010173969
0.005664584	0.00951273	0.006457166	0.019284603	0.009477556
0.005350187	0.008980202	0.006091175	0.017872092	0.008840505
0.005063917	0.008493586	0.005762128	0.016615869	0.008272251
0.002336037	0.003335742	0.004095055	0.001940355	0.002039347
0.002505896	0.003573096	0.0044055	0.002024529	0.002146738
0.002698486	0.003841461	0.004759297	0.002116422	0.002266243
0.002905973	0.004129238	0.005141593	0.002208867	0.002390604
0.003139703	0.004452345	0.005573986	0.002308102	0.002527565
0.003401602	0.004813125	0.006060564	0.002413384	0.002677105
0.003692924	0.005213087	0.006603743	0.0025233	0.002838237
0.004026953	0.005670512	0.007229403	0.002642596	0.003018106
0.004380725	0.006153658	0.007894055	0.002756462	0.003196898
0.004779435	0.006697348	0.008647249	0.002875453	0.003389035
0.005242964	0.007328667	0.009528955	0.003004818	0.003603053
0.005786416	0.008068472	0.010570538	0.003145534	0.003840965
0.006435509	0.008951968	0.011825984	0.003300681	0.004108495
0.007240985	0.010048888	0.01340045	0.003479108	0.004420837
0.008256862	0.011433821	0.015410525	0.003683691	0.004783931
0.009567164	0.013223612	0.018039659	0.003918501	0.005205024
0.011391411	0.01572184	0.021756945	0.004209718	0.005731253
0.013957157	0.019253024	0.027082265	0.004562974	0.006361577
0.017905578	0.024720102	0.035453405	0.004999272	0.007171876
0.024643018	0.03412127	0.05007449	0.005689156	0.008349437
0.041722824	0.060555833	0.060577941	0.221188965	0.09387525
0.029022305	0.04431005	0.040775005	0.156853769	0.068124106
0.02261912	0.035705393	0.030691427	0.119974087	0.052900259
0.018759256	0.030271533	0.024665246	0.096202736	0.042901114
0.016146487	0.026444003	0.020665459	0.079650261	0.035851767
0.014243845	0.023559095	0.017849436	0.067692617	0.030708982
0.01274823	0.021238274	0.015684464	0.058342471	0.02666171
0.011548978	0.01934285	0.013983637	0.05092256	0.02343225
0.010585019	0.017788014	0.012669494	0.045260472	0.020955028
0.009741798	0.016410726	0.011543541	0.040417333	0.018827374
0.009010981	0.015204822	0.010586259	0.036296894	0.017013123
0.008374429	0.014144977	0.009767707	0.032804173	0.015468513
0.007817238	0.013211468	0.009064615	0.02982364	0.014148943
0.00733047	0.012390733	0.008460869	0.027273305	0.013017213
0.006894653	0.011653043	0.007928632	0.025052749	0.01203004
0.006476902	0.010941282	0.007425516	0.023002153	0.011113926
0.006100938	0.010300613	0.00696791	0.02113293	0.010274201
0.005759598	0.009719818	0.006562273	0.019535439	0.009554033
0.005434398	0.009166355	0.006181958	0.018083524	0.008898967
0.005138398	0.00866072	0.005840325	0.016791209	0.008315074
0.004867085	0.008183031	0.001883031	0.001953223	
0.00249133	0.00355733	0.004376525	0.001964421	0.002053734
0.002683693	0.003826733	0.004729718	0.002053616	0.002165346
0.002893583	0.004119454	0.005116781	0.00214464	0.002282591
0.003131033	0.004449635	0.005556881	0.002242637	0.002411595
0.003397025	0.004818297	0.006052047	0.002345911	0.002551351
0.003690551	0.00522371	0.006600704	0.002451945	0.002699186
0.004026472	0.005686568	0.007231961	0.002566388	0.002862816
0.004386987	0.006182064	0.00791186	0.002677003	0.003026778
0.00479434	0.006741257	0.008684389	0.002792624	0.003202096
0.005268867	0.007392125	0.009590746	0.002918093	0.003396125
0.005827943	0.008158695	0.010667151	0.003054961	0.003611861

Health Risk Assessment Results Summary

		MAX:	4.18	5.16	7.17
Unique Identifier	X (UTM)	Y (UTM)	Onroad	Offroad	Total Risk
3830903773795	383090	3773795	0.104247839	1.10197421	1.206222
3831003773795	383100	3773795	0.114333925	1.252668974	1.3670029
3831103773795	383110	3773795	0.126826214	1.446171042	1.5729973
3831203773795	383120	3773795	0.142382478	1.697517908	1.8399004
3831303773795	383130	3773795	0.162405562	2.036127088	2.1985326
3831403773795	383140	3773795	0.189155096	2.514379485	2.7035346
3831503773795	383150	3773795	0.227648937	3.25869747	3.4863464
3831603773795	383160	3773795	0.289715426	4.543385295	4.8331007
3837203773795	383720	3773795	3.247288237	3.177591082	6.4248793
3837303773795	383730	3773795	2.007112716	2.658710776	4.6658235
3837403773795	383740	3773795	1.425302493	2.293080821	3.7183833
3837503773795	383750	3773795	1.098710654	2.019536314	3.118247
3837603773795	383760	3773795	0.8925049	1.805348182	2.6978531
3837703773795	383770	3773795	0.754640064	1.632189606	2.3868297
3837803773795	383780	3773795	0.651539464	1.486236277	2.1377757
3837903773795	383790	3773795	0.572105239	1.362105138	1.9342104
3838003773795	383800	3773795	0.512086308	1.257746257	1.7698326
3838103773795	383810	3773795	0.463151128	1.167030554	1.6301817
3838203773795	383820	3773795	0.421439119	1.085781882	1.507221
3838303773795	383830	3773795	0.385922082	1.013308072	1.3992302
3838403773795	383840	3773795	0.355688471	0.948766974	1.3044554
3838503773795	383850	3773795	0.329886293	0.891746425	1.2216327
3838603773795	383860	3773795	0.307244871	0.840326735	1.1475716
3838703773795	383870	3773795	0.286581763	0.7924208	1.0790026
3838803773795	383880	3773795	0.267245946	0.745360955	1.0126069
3838903773795	383890	3773795	0.250042367	0.703564073	0.9536064
3839003773795	383900	3773795	0.233779976	0.66440736	0.8981873
3839103773795	383910	3773795	0.219299486	0.628468311	0.8477678
3829703773805	382970	3773805	0.046223079	0.374116555	0.4203396
3829803773805	382980	3773805	0.04882151	0.402377904	0.4511994
3829903773805	382990	3773805	0.051720191	0.434480467	0.4862007
3830003773805	383000	3773805	0.054892819	0.470588132	0.525481
3830103773805	383010	3773805	0.058433746	0.511921948	0.5703557
3830203773805	383020	3773805	0.06234116	0.558876424	0.6212176
3830303773805	383030	3773805	0.066525574	0.611071107	0.6775967
3830403773805	383040	3773805	0.071245716	0.671561639	0.7428074
3830503773805	383050	3773805	0.076028159	0.736199543	0.8122277
3830603773805	383060	3773805	0.081240503	0.809350703	0.8905912
3830703773805	383070	3773805	0.087163062	0.895056166	0.9822192
3830803773805	383080	3773805	0.093955763	0.996623036	1.0905788
3830903773805	383090	3773805	0.101848986	1.118703384	1.2205524
3831003773805	383100	3773805	0.11165394	1.274812705	1.3864666
3831103773805	383110	3773805	0.123814557	1.47653081	1.6003454
3831203773805	383120	3773805	0.138843653	1.738783153	1.8776268
3831303773805	383130	3773805	0.157629463	2.085625003	2.2432545
3831403773805	383140	3773805	0.182412697	2.573215338	2.755628
3831503773805	383150	3773805	0.217655762	3.332617707	3.5502735
3831603773805	383160	3773805	0.273336964	4.642188602	4.9155256
3837203773805	383720	3773805	3.243579586	3.186926049	6.4305056
3837303773805	383730	3773805	1.994023035	2.670077779	4.6641008
3837403773805	383740	3773805	1.416408829	2.306970562	3.7233794
3837503773805	383750	3773805	1.093459949	2.035016153	3.1284761
3837603773805	383760	3773805	0.889138262	1.821205301	2.7103436
3837703773805	383770	3773805	0.753121624	1.648648447	2.4017701
3837803773805	383780	3773805	0.651381272	1.503021677	2.1544029
3837903773805	383790	3773805	0.572787136	1.378633094	1.9514202
3838003773805	383800	3773805	0.510786535	1.27165393	1.7824405
3838103773805	383810	3773805	0.462662294	1.180599695	1.643262
3838203773805	383820	3773805	0.422567842	1.100713885	1.5232817
3838303773805	383830	3773805	0.387666042	1.028225517	1.4158916
3838403773805	383840	3773805	0.357461996	0.963177237	1.3206392
3838503773805	383850	3773805	0.331712422	0.905577246	1.2372897
3838603773805	383860	3773805	0.309206803	0.853583866	1.1627907
3838703773805	383870	3773805	0.288551235	0.804948529	1.0934998
3838803773805	383880	3773805	0.269109398	0.758680828	1.0277902
3838903773805	383890	3773805	0.251506499	0.714358112	0.9658646
3839003773805	383900	3773805	0.234828735	0.674095481	0.9089242
3839103773805	383910	3773805	0.220073386	0.637269536	0.8573429
3829703773815	382970	3773815	0.045502191	0.376225349	0.4217275
3829803773815	382980	3773815	0.04790883	0.403683412	0.4515922
3829903773815	382990	3773815	0.05056926	0.434613069	0.4851823
3830003773815	383000	3773815	0.053661837	0.470926445	0.5245883
3830103773815	383010	3773815	0.057153515	0.512872068	0.5700256
3830203773815	383020	3773815	0.06104932	0.56111492	0.6221642
3830303773815	383030	3773815	0.065320812	0.615886381	0.6812072
3830403773815	383040	3773815	0.070160186	0.679801316	0.7499615
3830503773815	383050	3773815	0.074885272	0.746372774	0.821258
3830603773815	383060	3773815	0.079934193	0.820806021	0.9007402
3830703773815	383070	3773815	0.085643966	0.907884381	0.9935283
3830803773815	383080	3773815	0.092194199	1.011322605	1.1035168
3830903773815	383090	3773815	0.099775141	1.135614405	1.2353895
3831003773815	383100	3773815	0.109198713	1.294846694	1.4040454
3831103773815	383110	3773815	0.120886977	1.501414605	1.6223016
3831203773815	383120	3773815	0.135243652	1.770099369	1.905343
3831303773815	383130	3773815	0.152989335	2.124255915	2.2772453
3831403773815	383140	3773815	0.176112574	2.620315519	2.7964281
3831503773815	383150	3773815	0.208736288	3.39163504	3.6003713
3831603773815	383160	3773815	0.258844323	4.717510205	4.9763545
3837203773815	383720	3773815	3.233720626	3.186561599	6.4202822
3837303773815	383730	3773815	1.975854931	2.673499961	4.6493549
3837403773815	383740	3773815	1.402862861	2.314261601	3.7171245

Health Risk Assessment Results Summary

Sensitive Receptor		MAX:	7.17
Unique Identifier	X (UTM)	Y (UTM)	Total Risk
3830903773795	383090	3773795	1.206222049
3831003773795	383100	3773795	1.367002898
3831103773795	383110	3773795	1.572997255
3831203773795	383120	3773795	1.839900387
3831303773795	383130	3773795	2.19853265
3831403773795	383140	3773795	2.703534581
3831503773795	383150	3773795	3.486346407
3831603773795	383160	3773795	4.833100721
3837203773795	383720	3773795	6.424879319
3837303773795	383730	3773795	4.665823492
3837403773795	383740	3773795	3.718383314
3837503773795	383750	3773795	3.118246969
3837603773795	383760	3773795	2.697853082
3837703773795	383770	3773795	2.386829669
3837803773795	383780	3773795	2.137775741
3837903773795	383790	3773795	1.934210377
3838003773795	383800	3773795	1.769832565
3838103773795	383810	3773795	1.630181682
3838203773795	383820	3773795	1.507221001
3838303773795	383830	3773795	1.399230153
3838403773795	383840	3773795	1.304455445
3838503773795	383850	3773795	1.221632718
3838603773795	383860	3773795	1.147571606
3838703773795	383870	3773795	1.079002563
3838803773795	383880	3773795	1.0126069
3838903773795	383890	3773795	0.95360644
3839003773795	383900	3773795	0.898187335
3839103773795	383910	3773795	0.847767797
3829703773805	382970	3773805	0.420339634
3829803773805	382980	3773805	0.451199413
3829903773805	382990	3773805	0.486200658
3830003773805	383000	3773805	0.525480952
3830103773805	383010	3773805	0.570355694
3830203773805	383020	3773805	0.621217583
3830303773805	383030	3773805	0.677596681
3830403773805	383040	3773805	0.742807355
3830503773805	383050	3773805	0.812227703
3830603773805	383060	3773805	0.890591206
3830703773805	383070	3773805	0.982219228
3830803773805	383080	3773805	1.090578799
3830903773805	383090	3773805	1.22055237
3831003773805	383100	3773805	1.386466645
3831103773805	383110	3773805	1.600345367
3831203773805	383120	3773805	1.877626806
3831303773805	383130	3773805	2.243254666
3831403773805	383140	3773805	2.755628035
3831503773805	383150	3773805	3.55027347
3831603773805	383160	3773805	4.915525566
3837203773805	383720	3773805	6.430505635
3837303773805	383730	3773805	4.664100814
3837403773805	383740	3773805	3.723379392
3837503773805	383750	3773805	3.128476102
3837603773805	383760	3773805	2.710343563
3837703773805	383770	3773805	2.401770071
3837803773805	383780	3773805	2.154402949
3837903773805	383790	3773805	1.95142023
3838003773805	383800	3773805	1.782440465
3838103773805	383810	3773805	1.643261989
3838203773805	383820	3773805	1.523281727
3838303773805	383830	3773805	1.415891559
3838403773805	383840	3773805	1.320639233
3838503773805	383850	3773805	1.237289668
3838603773805	383860	3773805	1.162790669
3838703773805	383870	3773805	1.093499763
3838803773805	383880	3773805	1.027790226
3838903773805	383890	3773805	0.965864611
3839003773805	383900	3773805	0.908924216
3839103773805	383910	3773805	0.857342922
3829703773815	382970	3773815	0.421727541
3829803773815	382980	3773815	0.451592242
3829903773815	382990	3773815	0.48518233
3830003773815	383000	3773815	0.524588282
3830103773815	383010	3773815	0.570025584
3830203773815	383020	3773815	0.62216424
3830303773815	383030	3773815	0.681207193
3830403773815	383040	3773815	0.749961501
3830503773815	383050	3773815	0.821258046
3830603773815	383060	3773815	0.900740214
3830703773815	383070	3773815	0.993528347
3830803773815	383080	3773815	1.103516805
3830903773815	383090	3773815	1.235389545
3831003773815	383100	3773815	1.404045407
3831103773815	383110	3773815	1.622301582
3831203773815	383120	3773815	1.905343021
3831303773815	383130	3773815	2.27724525
3831403773815	383140	3773815	2.796428093
3831503773815	383150	3773815	3.600371328
3831603773815	383160	3773815	4.976354529
3837203773815	383720	3773815	6.420282225
3837303773815	383730	3773815	4.649354892
3837403773815	383740	3773815	3.717124462

FOR CHRONIC CALCS

MAX:	0.22			
Overlapping Phases - Maximum GLC				
2025	2026	2027	2028	2029
0.006495654	0.009074177	0.011964669	0.003205166	0.003852545
0.007338132	0.010230144	0.013619722	0.003381532	0.004138702
0.008413136	0.011707134	0.015758793	0.003586114	0.004474675
0.009799734	0.013616615	0.018558966	0.003818376	0.004860454
0.011653603	0.016178175	0.022363859	0.004088266	0.005310065
0.01424791	0.019781751	0.027789613	0.004414359	0.005846516
0.018236802	0.025357746	0.036318709	0.004819333	0.006546772
0.025042906	0.034947532	0.051212361	0.005461618	0.007587881
0.041856751	0.060930814	0.060938724	0.222692766	0.09449765
0.029096112	0.044617438	0.040973008	0.157668166	0.068456087
0.022705334	0.036021376	0.03086512	0.120566742	0.053128308
0.018854424	0.030589241	0.024824701	0.096667805	0.043068632
0.016245476	0.026755325	0.020811774	0.080020269	0.035974435
0.014356388	0.023877748	0.018005243	0.068071718	0.030833002
0.012863586	0.02154932	0.015837569	0.058699198	0.026774802
0.011653781	0.01962604	0.014120843	0.051221583	0.023521344
0.010683813	0.018054109	0.012781961	0.045381732	0.020966716
0.009855987	0.01669322	0.011678101	0.04065099	0.018890729
0.009128907	0.015486138	0.010723895	0.036559749	0.017089295
0.008490003	0.014416301	0.009902079	0.033061475	0.01554506
0.00792927	0.013470063	0.00919305	0.030068379	0.014219115
0.00743896	0.012637708	0.008584026	0.027501825	0.013081762
0.00699922	0.011888358	0.008046418	0.025268005	0.012090148
0.006590168	0.011190704	0.007551786	0.023275685	0.011199834
0.006196503	0.010512998	0.007076856	0.0213608	0.010340201
0.005845029	0.009911813	0.006654368	0.019703088	0.009593309
0.005510372	0.009339727	0.006261294	0.018222091	0.008924743
0.00520555	0.008816294	0.005908711	0.016903097	0.008329566
0.002317146	0.003316956	0.00405846	0.001835529	0.001879264
0.00248372	0.003551384	0.004362474	0.001911991	0.001971322
0.002672262	0.003816286	0.004708539	0.001995645	0.002073081
0.002883328	0.004112099	0.005098078	0.002084867	0.002183306
0.003123853	0.00444834	0.005544598	0.002181599	0.002305125
0.003395777	0.004827348	0.006052138	0.002284612	0.002437815
0.003696379	0.005244942	0.00661585	0.002389829	0.002577435
0.00404315	0.005725529	0.007270107	0.002504381	0.002732721
0.004411217	0.00623425	0.007967212	0.002612706	0.00288466
0.00482559	0.006806375	0.008756531	0.002724442	0.003044857
0.005308761	0.007473187	0.009683632	0.002845692	0.003221357
0.00587841	0.008259183	0.010785953	0.002977715	0.003416283
0.006559456	0.00919912	0.01211628	0.003122321	0.003632875
0.007425592	0.010395509	0.013827334	0.003293918	0.003892717
0.008537052	0.011933175	0.016052128	0.003494005	0.004199179
0.009970687	0.013921817	0.018965614	0.003720551	0.004549863
0.011850448	0.016539096	0.022850588	0.00397568	0.004945682
0.014467104	0.020201851	0.028361931	0.004282109	0.00541708
0.018489981	0.025870777	0.037024643	0.004661356	0.006037728
0.025338197	0.035599497	0.05212608	0.005265971	0.006981204
0.041895208	0.06117343	0.061024232	0.222352215	0.094289927
0.029066514	0.044789426	0.040918909	0.157004553	0.068134477
0.022724523	0.036250085	0.030867693	0.120112282	0.05289189
0.018910487	0.030855184	0.024877522	0.096424807	0.042919539
0.016318866	0.02703228	0.02088494	0.079867486	0.035862406
0.014447653	0.024167795	0.018100649	0.068017204	0.030762832
0.012967169	0.021845497	0.015948746	0.058717149	0.026735885
0.011762025	0.019916123	0.014240295	0.051282998	0.023501563
0.010764028	0.018291575	0.012858977	0.045262557	0.020871709
0.009944899	0.016935832	0.011757626	0.040482445	0.018774511
0.009233611	0.015746276	0.010831919	0.036574523	0.017055292
0.008597493	0.014674201	0.010016229	0.033145983	0.015541804
0.008033066	0.013716265	0.009304383	0.030166062	0.014224107
0.007539477	0.012872478	0.008691805	0.027601533	0.013088733
0.007097377	0.012113326	0.008151667	0.025371043	0.012098407
0.006683702	0.011403409	0.007651758	0.023382719	0.011210839
0.006289254	0.010724279	0.007180949	0.021555416	0.010392639
0.005923557	0.010092566	0.006736269	0.01979524	0.009598671
0.005579263	0.009501626	0.00633036	0.018289553	0.008918645
0.00526694	0.008962576	0.005968917	0.016954347	0.008316981
0.002322846	0.003329699	0.004070402	0.001798302	0.00181728
0.002483735	0.003556421	0.004364309	0.001867735	0.001899357
0.002664349	0.003810601	0.004695855	0.001943028	0.001989048
0.00287585	0.004108233	0.005086516	0.002029721	0.002092485
0.003119106	0.004449965	0.00553886	0.002125309	0.00220784
0.003397443	0.004839976	0.00605982	0.002228564	0.00233484
0.003711713	0.005278996	0.006651647	0.002337075	0.002471606
0.004076623	0.005787497	0.007343361	0.00245535	0.002623994
0.004453742	0.006311328	0.008006963	0.002561965	0.002766296
0.004872885	0.006892904	0.008863237	0.002669302	0.002912462
0.005360748	0.007569741	0.009804013	0.002785176	0.003072161
0.005937181	0.008369638	0.010925207	0.002911639	0.003248306
0.006625837	0.009325695	0.012277838	0.003049962	0.003442958
0.007503158	0.010544743	0.014020949	0.003214526	0.003676991
0.008632976	0.012117432	0.016295812	0.003407368	0.003954394
0.010090036	0.014151475	0.019274973	0.003626241	0.004272285
0.011992834	0.016818167	0.023232924	0.003870992	0.004629613
0.014630475	0.020534418	0.028824082	0.004162713	0.005055427
0.018678399	0.026277135	0.037594361	0.004532417	0.00562403
0.0255381	0.036087568	0.052812967	0.00509185	0.006480826
0.041889288	0.061375357	0.06090805	0.220545739	0.093419126
0.028997634	0.044922297	0.040704008	0.155191835	0.067293913
0.022704695	0.036436125	0.0307351	0.118732647	0.052239685

Health Risk Assessment Results Summary

		MAX:	4.18	5.16	7.17
Unique Identifier	X (UTM)	Y (UTM)	Onroad	Offroad	Total Risk
3837503773815	383750	3773815	1.08547509	2.045517382	3.1309925
3837603773815	383760	3773815	0.883891609	1.833093548	2.7169852
3837703773815	383770	3773815	0.749604162	1.661518445	2.4111226
3837803773815	383780	3773815	0.649734118	1.516558371	2.1662925
3837903773815	383790	3773815	0.57238512	1.392561254	1.9649464
3838003773815	383800	3773815	0.511075031	1.285499026	1.7965741
3838103773815	383810	3773815	0.461473076	1.192308676	1.6537818
3838203773815	383820	3773815	0.42205039	1.111634635	1.533685
3838303773815	383830	3773815	0.388602375	1.040629051	1.4292314
3838403773815	383840	3773815	0.358915735	0.975635707	1.3345514
3838503773815	383850	3773815	0.333271043	0.917707771	1.2509788
3838603773815	383860	3773815	0.310861986	0.865367258	1.1762292
3838703773815	383870	3773815	0.290297663	0.81622609	1.1065238
3838803773815	383880	3773815	0.271091901	0.770362938	1.0414548
3838903773815	383890	3773815	0.252817581	0.7243263	0.9771439
3839003773815	383900	3773815	0.235835224	0.683034675	0.9188699
3839103773815	383910	3773815	0.220761148	0.645308258	0.8660694
3829703773825	382970	3773825	0.044821069	0.378222342	0.4230434
3829803773825	382980	3773825	0.047047937	0.40487241	0.4519203
3829903773825	382990	3773825	0.04949745	0.434745932	0.4842434
3830003773825	383000	3773825	0.0524984	0.471137777	0.5236362
3830103773825	383010	3773825	0.055936414	0.513593355	0.5695298
3830203773825	383020	3773825	0.059805812	0.562821591	0.6226274
3830303773825	383030	3773825	0.064148158	0.619893567	0.6840417
3830403773825	383040	3773825	0.069093847	0.68700051	0.7560944
3830503773825	383050	3773825	0.07377752	0.755479538	0.8292571
3830603773825	383060	3773825	0.078655933	0.830744153	0.9094001
3830703773825	383070	3773825	0.084174745	0.918973161	1.0031479
3830803773825	383080	3773825	0.090509074	1.023994791	1.1145039
3830903773825	383090	3773825	0.097792748	1.149792417	1.2475852
3831003773825	383100	3773825	0.106880832	1.311752729	1.4186336
3831103773825	383110	3773825	0.118153441	1.522336859	1.6404903
3831203773825	383120	3773825	0.131881269	1.795729224	1.9276105
3831303773825	383130	3773825	0.148710172	2.155631631	2.3043418
3831403773825	383140	3773825	0.170450057	2.658768591	2.8292186
3831503773825	383150	3773825	0.200809917	3.436598301	3.6374082
3831603773825	383160	3773825	0.246236477	4.776734083	5.0229706
3837203773825	383720	3773825	3.222770201	3.182194192	6.4049644
3837303773825	383730	3773825	1.954100745	2.672561364	4.6266621
3837403773825	383740	3773825	1.386239423	2.31743723	3.7036767
3837503773825	383750	3773825	1.074410682	2.051840639	3.1262513
3837603773825	383760	3773825	0.87637739	1.841130041	2.7175074
3837703773825	383770	3773825	0.744529269	1.671117866	2.4156471
3837803773825	383780	3773825	0.646474672	1.526977607	2.1734523
3837903773825	383790	3773825	0.570787427	1.403555691	1.9743431
3838003773825	383800	3773825	0.510594742	1.296828302	1.807423
3838103773825	383810	3773825	0.461678623	1.203556593	1.6652352
3838203773825	383820	3773825	0.420920443	1.120913964	1.5418344
3838303773825	383830	3773825	0.388570217	1.049927349	1.4384976
3838403773825	383840	3773825	0.359836604	0.98594081	1.3457774
3838503773825	383850	3773825	0.334551563	0.927957676	1.2625092
3838603773825	383860	3773825	0.312323944	0.875419397	1.1877433
3838703773825	383870	3773825	0.291724688	0.826000954	1.1177256
3838803773825	383880	3773825	0.272597865	0.77965782	1.0522557
3838903773825	383890	3773825	0.253898295	0.73285912	0.9867574
3839003773825	383900	3773825	0.236065964	0.689704746	0.9257707
3839103773825	383910	3773825	0.220345284	0.650457906	0.8708032
3829703773835	382970	3773835	0.044153729	0.379871506	0.4240252
3829803773835	382980	3773835	0.046294693	0.406410851	0.4527055
3829903773835	382990	3773835	0.048649736	0.436195769	0.4848455
3830003773835	383000	3773835	0.051572549	0.472765617	0.5243382
3830103773835	383010	3773835	0.054929925	0.515485149	0.5704151
3830203773835	383020	3773835	0.058731058	0.565215987	0.623947
3830303773835	383030	3773835	0.063040383	0.62344644	0.6864868
3830403773835	383040	3773835	0.067976624	0.692351957	0.7603286
3830503773835	383050	3773835	0.072597325	0.762227205	0.8348245
3830603773835	383060	3773835	0.077375961	0.838750076	0.916126
3830703773835	383070	3773835	0.082753783	0.92823399	1.0109878
3830803773835	383080	3773835	0.088831394	1.033688859	1.1225203
3830903773835	383090	3773835	0.095807321	1.159973515	1.2557808
3831003773835	383100	3773835	0.104556739	1.323357246	1.427914
3831103773835	383110	3773835	0.115455215	1.536855081	1.6523103
3831203773835	383120	3773835	0.128674482	1.814281851	1.9429563
3831303773835	383130	3773835	0.144906455	2.182233031	2.3271395
3831403773835	383140	3773835	0.165704387	2.696259004	2.8619634
3831503773835	383150	3773835	0.194269241	3.482565235	3.6768345
3831603773835	383160	3773835	0.235962833	4.836075901	5.0720387
3837203773835	383720	3773835	3.206228627	3.176579075	6.3828077
3837303773835	383730	3773835	1.929261611	2.670729393	4.599991
3837403773835	383740	3773835	1.366832519	2.318407266	3.6852398
3837503773835	383750	3773835	1.060556537	2.055159839	3.1157164
3837603773835	383760	3773835	0.866512422	1.84595506	2.7124675
3837703773835	383770	3773835	0.737922247	1.677533881	2.4154561
3837803773835	383780	3773835	0.642073027	1.534490959	2.176564
3837903773835	383790	3773835	0.568042225	1.411723508	1.9797657
3838003773835	383800	3773835	0.509260136	1.305311334	1.8145715
3838103773835	383810	3773835	0.461215824	1.212277914	1.6734937
3838203773835	383820	3773835	0.421032679	1.129629987	1.5506627
3838303773835	383830	3773835	0.387872207	1.056747755	1.44462
3838403773835	383840	3773835	0.360184634	0.993771763	1.3539564
3838503773835	383850	3773835	0.335403809	0.936114391	1.2715182

Health Risk Assessment Results Summary

Sensitive Receptor		MAX:	7.17
Unique Identifier	X (UTM)	Y (UTM)	Total Risk
3837503773815	383750	3773815	3.130992472
3837603773815	383760	3773815	2.716985157
3837703773815	383770	3773815	2.411122607
3837803773815	383780	3773815	2.166292489
3837903773815	383790	3773815	1.964946374
3838003773815	383800	3773815	1.796574057
3838103773815	383810	3773815	1.653781752
3838203773815	383820	3773815	1.533685024
3838303773815	383830	3773815	1.429231426
3838403773815	383840	3773815	1.334551442
3838503773815	383850	3773815	1.250978814
3838603773815	383860	3773815	1.176229244
3838703773815	383870	3773815	1.106523754
3838803773815	383880	3773815	1.04145484
3838903773815	383890	3773815	0.977143881
3839003773815	383900	3773815	0.918869899
3839103773815	383910	3773815	0.866069406
3829703773825	382970	3773825	0.423043411
3829803773825	382980	3773825	0.451920347
3829903773825	382990	3773825	0.484243382
3830003773825	383000	3773825	0.523636176
3830103773825	383010	3773825	0.569529769
3830203773825	383020	3773825	0.622627403
3830303773825	383030	3773825	0.684041726
3830403773825	383040	3773825	0.756094356
3830503773825	383050	3773825	0.829257058
3830603773825	383060	3773825	0.909400085
3830703773825	383070	3773825	1.003147906
3830803773825	383080	3773825	1.114503865
3830903773825	383090	3773825	1.247585165
3831003773825	383100	3773825	1.418633561
3831103773825	383110	3773825	1.640490299
3831203773825	383120	3773825	1.927610493
3831303773825	383130	3773825	2.304341803
3831403773825	383140	3773825	2.829218648
3831503773825	383150	3773825	3.637408218
3831603773825	383160	3773825	5.02297056
3837203773825	383720	3773825	6.404964392
3837303773825	383730	3773825	4.626662108
3837403773825	383740	3773825	3.703676653
3837503773825	383750	3773825	3.126251321
3837603773825	383760	3773825	2.717507431
3837703773825	383770	3773825	2.415647135
3837803773825	383780	3773825	2.17345228
3837903773825	383790	3773825	1.974343118
3838003773825	383800	3773825	1.807423044
3838103773825	383810	3773825	1.665235216
3838203773825	383820	3773825	1.541834407
3838303773825	383830	3773825	1.438497566
3838403773825	383840	3773825	1.345777414
3838503773825	383850	3773825	1.262509239
3838603773825	383860	3773825	1.187743342
3838703773825	383870	3773825	1.117725642
3838803773825	383880	3773825	1.052255685
3838903773825	383890	3773825	0.986757415
3839003773825	383900	3773825	0.925770711
3839103773825	383910	3773825	0.87080319
3829703773835	382970	3773835	0.424025234
3829803773835	382980	3773835	0.452705544
3829903773835	382990	3773835	0.484845504
3830003773835	383000	3773835	0.524338166
3830103773835	383010	3773835	0.570415074
3830203773835	383020	3773835	0.623947045
3830303773835	383030	3773835	0.686486824
3830403773835	383040	3773835	0.760328582
3830503773835	383050	3773835	0.834824529
3830603773835	383060	3773835	0.916126037
3830703773835	383070	3773835	1.010987772
3830803773835	383080	3773835	1.122520253
3830903773835	383090	3773835	1.255780835
3831003773835	383100	3773835	1.427913984
3831103773835	383110	3773835	1.652310296
3831203773835	383120	3773835	1.942956333
3831303773835	383130	3773835	2.327139486
3831403773835	383140	3773835	2.861963391
3831503773835	383150	3773835	3.676834476
3831603773835	383160	3773835	5.072038734
3837203773835	383720	3773835	6.382807702
3837303773835	383730	3773835	4.599991003
3837403773835	383740	3773835	3.685239785
3837503773835	383750	3773835	3.115716376
3837603773835	383760	3773835	2.712467482
3837703773835	383770	3773835	2.415456128
3837803773835	383780	3773835	2.176563986
3837903773835	383790	3773835	1.979765733
3838003773835	383800	3773835	1.81457147
3838103773835	383810	3773835	1.673493739
3838203773835	383820	3773835	1.550662666
3838303773835	383830	3773835	1.444619962
3838403773835	383840	3773835	1.353956396
3838503773835	383850	3773835	1.2715182

FOR CHRONIC CALCS

MAX:	0.22			
Overlapping Phases - Maximum GLC				
2025	2026	2027	2028	2029
0.018944311	0.031097367	0.024839713	0.095497806	0.042461291
0.016376484	0.027292357	0.020891269	0.079190118	0.035512923
0.014520416	0.024436309	0.018133402	0.067507509	0.030487641
0.013055351	0.022122066	0.016009674	0.058358041	0.026527078
0.011859436	0.020193763	0.014319684	0.051036022	0.023342696
0.010863804	0.018560224	0.012948308	0.045090601	0.02074728
0.01002137	0.017158931	0.011815715	0.040199099	0.018604878
0.009313877	0.015966585	0.010890763	0.036252835	0.016868996
0.008691985	0.014910646	0.01010343	0.033017972	0.015443055
0.008129612	0.013949781	0.009397744	0.030109361	0.014157358
0.007633625	0.013096222	0.008784979	0.027568742	0.013034565
0.007189174	0.012327804	0.008243948	0.025357488	0.012054961
0.006772158	0.011607321	0.007741749	0.023391763	0.011177589
0.006380676	0.010932391	0.00727321	0.021610004	0.010379488
0.005998419	0.010267399	0.006811914	0.01982683	0.00957655
0.00564594	0.009659708	0.006394853	0.018299253	0.008886797
0.005325368	0.009103865	0.006024064	0.016951978	0.008280674
0.002328157	0.003341815	0.004082638	0.001762905	0.001758608
0.002483388	0.003560791	0.004366772	0.00182578	0.001831602
0.002656855	0.003805222	0.004685559	0.00189347	0.001910653
0.002868005	0.004103441	0.005076067	0.001977279	0.002007461
0.003113429	0.004449724	0.005533075	0.002071493	0.002116908
0.003396496	0.004848291	0.006064287	0.002174558	0.002238265
0.003722895	0.005306656	0.006681305	0.002285867	0.002372028
0.004104617	0.005841321	0.007408248	0.002407706	0.002521629
0.004490729	0.006380083	0.008146543	0.002513215	0.002655864
0.004912283	0.00696773	0.008957247	0.002616023	0.002789194
0.00540384	0.00765298	0.009909992	0.002727257	0.002934676
0.005985746	0.008464492	0.011047816	0.002848979	0.003095187
0.00667855	0.009431341	0.012416035	0.002981446	0.003271102
0.007565386	0.010670178	0.014188028	0.003140432	0.00348461
0.008709861	0.012271859	0.016505427	0.003327321	0.003738702
0.010182195	0.014338594	0.019533183	0.003539035	0.004029537
0.012101539	0.017043527	0.023549149	0.003775155	0.004356909
0.014756259	0.020804441	0.029208376	0.004055618	0.00474854
0.018807787	0.02658276	0.038030255	0.004416743	0.005274288
0.025679324	0.03646669	0.053352447	0.004936462	0.006062161
0.041914927	0.061663047	0.060679075	0.217547393	0.091994884
0.028921195	0.04507649	0.040361768	0.152360856	0.06598984
0.022672818	0.036627088	0.030497846	0.116530578	0.05121439
0.018959124	0.031328156	0.024705242	0.093863835	0.041683977
0.016417871	0.027538529	0.020821314	0.077942438	0.034905508
0.014581594	0.024694073	0.018109199	0.066538828	0.030004354
0.013128639	0.02238167	0.016017362	0.057607949	0.026141354
0.011943898	0.020454804	0.014355684	0.050461498	0.023035414
0.010954584	0.018817925	0.013003306	0.044649267	0.020500217
0.010113227	0.01740618	0.011882016	0.039856127	0.018403003
0.009383098	0.016170025	0.010930196	0.035834008	0.016637565
0.008770191	0.015119717	0.01015581	0.032643866	0.015231817
0.008216131	0.014165683	0.009470152	0.02988103	0.014013089
0.007720481	0.013306391	0.008861472	0.027397757	0.012916617
0.007274515	0.012530104	0.008322117	0.025226355	0.011955986
0.006853319	0.011798787	0.007818443	0.023298583	0.011097617
0.006458219	0.011113574	0.007347521	0.021547925	0.010313141
0.006066553	0.010430385	0.006876053	0.019771703	0.009514647
0.00569615	0.009790181	0.006436703	0.018203602	0.008806584
0.005360781	0.009206529	0.006049655	0.016831594	0.008189934
0.002331668	0.003351235	0.00409252	0.001728445	0.001702246
0.00248558	0.003568792	0.00437493	0.001788117	0.001769805
0.002657755	0.003812032	0.004692184	0.001852505	0.001843032
0.00286914	0.00411152	0.005083822	0.001933554	0.001933939
0.003115189	0.004459916	0.005543007	0.002025316	0.002037011
0.003400188	0.004862819	0.006079114	0.002126457	0.00215173
0.003732048	0.005330907	0.0067085	0.002237189	0.002279392
0.004122568	0.005880346	0.007455344	0.002359135	0.002422793
0.004514903	0.006430197	0.008208996	0.002463095	0.002549153
0.004941553	0.007027482	0.009033617	0.002563519	0.002673245
0.005437727	0.007722189	0.010000172	0.002671432	0.002807624
0.006018967	0.008536385	0.011142534	0.002787611	0.002953111
0.006710766	0.009506436	0.01251566	0.002913959	0.003112297
0.007600608	0.010755378	0.014303178	0.003067429	0.003307602
0.008754682	0.012378005	0.016652407	0.00324936	0.003542767
0.0102402	0.014473095	0.019723111	0.003455659	0.003812768
0.012190507	0.017234588	0.02382494	0.003688153	0.004121554
0.014885263	0.021069841	0.029598498	0.003962572	0.004491512
0.018954953	0.026899611	0.038499573	0.004313462	0.004985031
0.025845112	0.036857138	0.0539291	0.004801675	0.005713919
0.041956935	0.062054439	0.060272321	0.213109221	0.089917173
0.028859069	0.04530129	0.039912684	0.148616766	0.064269756
0.022640528	0.036850038	0.030166615	0.113579814	0.04984892
0.018963543	0.031565901	0.024482093	0.091559945	0.040603738
0.016446611	0.027780266	0.020675134	0.076118935	0.034037976
0.014632425	0.024944325	0.01802651	0.065109581	0.029311662
0.013192543	0.022631804	0.015978796	0.056480767	0.025583982
0.012016305	0.020700897	0.014349177	0.049566334	0.022582616
0.011033472	0.019058714	0.013022467	0.043937411	0.020129691
0.010194972	0.017639408	0.011917755	0.039282778	0.018095638
0.009464693	0.016391697	0.010977309	0.035368313	0.016379901
0.008835624	0.01530639	0.010182594	0.032089049	0.014937601
0.008291631	0.014361738	0.009517447	0.029458234	0.013779637
0.007797866	0.013499104	0.008919217	0.027074244	0.01272909

Health Risk Assessment Results Summary

		MAX:	4.18	5.16	7.17
Unique Identifier	X (UTM)	Y (UTM)	Onroad	Offroad	Total Risk
3838603773835	383860	3773835	0.31348802	0.883696774	1.1971848
3838703773835	383870	3773835	0.293040561	0.834385803	1.1274264
3838803773835	383880	3773835	0.273757431	0.787569988	1.0613274
3838903773835	383890	3773835	0.254570923	0.739710028	0.994281
3839003773835	383900	3773835	0.235514093	0.694120419	0.9296345
3839103773835	383910	3773835	0.2187946	0.652441396	0.871236
3829703773845	382970	3773845	0.043482193	0.380966432	0.4244486
3829803773845	382980	3773845	0.045680367	0.408643542	0.4543239
3829903773845	382990	3773845	0.048119155	0.439924366	0.4880435
3830003773845	383000	3773845	0.050966321	0.476697376	0.5276637
3830103773845	383010	3773845	0.054202693	0.519297334	0.5735
3830203773845	383020	3773845	0.057865571	0.568787246	0.6266528
3830303773845	383030	3773845	0.062033685	0.626936731	0.6889704
3830403773845	383040	3773845	0.066792497	0.695583419	0.7623759
3830503773845	383050	3773845	0.071348589	0.766546831	0.8378954
3830603773845	383060	3773845	0.076076962	0.844560485	0.9206374
3830703773845	383070	3773845	0.081372827	0.935603229	1.0169761
3830803773845	383080	3773845	0.087170606	1.040501245	1.1276719
3830903773845	383090	3773845	0.093810271	1.165914448	1.2597247
3831003773845	383100	3773845	0.102237355	1.32978196	1.4320193
3831103773845	383110	3773845	0.112828231	1.545472548	1.6583008
3831203773845	383120	3773845	0.125620819	1.825739579	1.9513604
3831303773845	383130	3773845	0.141503781	2.203213057	2.3447168
3831403773845	383140	3773845	0.161762053	2.732351591	2.8941136
3831503773845	383150	3773845	0.189020219	3.535218662	3.7242389
3831603773845	383160	3773845	0.227637778	4.894005641	5.1216434
3837203773845	383720	3773845	3.112324599	3.165389191	6.2777138
3837303773845	383730	3773845	1.878909707	2.664033245	4.542943
3837403773845	383740	3773845	1.336213475	2.315072403	3.6512859
3837503773845	383750	3773845	1.0408734	2.054530496	3.0954039
3837603773845	383760	3773845	0.853501701	1.847275644	2.7007773
3837703773845	383770	3773845	0.72926425	1.680650327	2.4099146
3837803773845	383780	3773845	0.636426156	1.539165682	2.1755918
3837903773845	383790	3773845	0.564436966	1.417287634	1.9817246
3838003773845	383800	3773845	0.507193699	1.311544254	1.818738
3838103773845	383810	3773845	0.460414	1.218896372	1.6793104
3838203773845	383820	3773845	0.421117109	1.136709041	1.5578262
3838303773845	383830	3773845	0.387608456	1.063519775	1.4511282
3838403773845	383840	3773845	0.360009752	0.999139334	1.3591491
3838503773845	383850	3773845	0.335907632	0.942187292	1.2780949
3838603773845	383860	3773845	0.314466587	0.890180852	1.2046474
3838703773845	383870	3773845	0.294435262	0.841484383	1.1359196
3838803773845	383880	3773845	0.274988914	0.79440817	1.0693971
3838903773845	383890	3773845	0.255323479	0.74572532	1.0010488
3839003773845	383900	3773845	0.235021074	0.697723162	0.9327442
3839103773845	383910	3773845	0.21727916	0.653596594	0.8708758
3829703773855	382970	3773855	0.042846642	0.381861084	0.4247077
3829803773855	382980	3773855	0.045086681	0.410555679	0.4556424
3829903773855	382990	3773855	0.047598864	0.443231762	0.4908306
3830003773855	383000	3773855	0.050381339	0.480210834	0.5305922
3830103773855	383010	3773855	0.053504716	0.522643015	0.5761477
3830203773855	383020	3773855	0.057029491	0.571777248	0.6288067
3830303773855	383030	3773855	0.061057809	0.629658741	0.6907165
3830403773855	383040	3773855	0.065653601	0.697944096	0.7635977
3830503773855	383050	3773855	0.070141069	0.769688811	0.8398299
3830603773855	383060	3773855	0.074821212	0.848961762	0.923783
3830703773855	383070	3773855	0.08005501	0.941419296	1.0214743
3830803773855	383080	3773855	0.085609283	1.045592171	1.1312015
3830903773855	383090	3773855	0.091943242	1.169780892	1.2617241
3831003773855	383100	3773855	0.100072884	1.333335808	1.4334087
3831103773855	383110	3773855	0.110405368	1.550672358	1.6610777
3831203773855	383120	3773855	0.122850543	1.832945415	1.955796
3831303773855	383130	3773855	0.138475793	2.218534884	2.3570107
3831403773855	383140	3773855	0.158351636	2.761617823	2.9199695
3831503773855	383150	3773855	0.184655561	3.580588571	3.7652441
3831603773855	383160	3773855	0.2209638	4.941926398	5.1628902
3837203773855	383720	3773855	2.919517093	3.143729456	6.0632465
3837303773855	383730	3773855	1.798355886	2.650933501	4.4492894
3837403773855	383740	3773855	1.293038798	2.306383956	3.5994228
3837503773855	383750	3773855	1.015477525	2.049583626	3.0650612
3837603773855	383760	3773855	0.837285073	1.844751459	2.6820365
3837703773855	383770	3773855	0.718720263	1.680402857	2.3991231
3837803773855	383780	3773855	0.629749246	1.540688333	2.1704376
3837903773855	383790	3773855	0.560249857	1.420263399	1.9805133
3838003773855	383800	3773855	0.504663018	1.315351067	1.8200141
3838103773855	383810	3773855	0.459322792	1.223409464	1.6827323
3838203773855	383820	3773855	0.421089029	1.14190526	1.5629943
3838303773855	383830	3773855	0.388366629	1.069171242	1.4575379
3838403773855	383840	3773855	0.360142525	1.004217954	1.3643605
3838503773855	383850	3773855	0.336241471	0.946319358	1.2825608
3838603773855	383860	3773855	0.315351423	0.89485025	1.2102017
3838703773855	383870	3773855	0.296008163	0.847320927	1.1433291
3838803773855	383880	3773855	0.276601245	0.800447821	1.0770491
3838903773855	383890	3773855	0.256776091	0.751873888	1.00865
3839003773855	383900	3773855	0.235902288	0.70302161	0.9389239
3839103773855	383910	3773855	0.21773315	0.658168447	0.8759016
3829703773865	382970	3773865	0.04229314	0.383016533	0.4253097
3829803773865	382980	3773865	0.044566647	0.412648612	0.4572153
3829903773865	382990	3773865	0.04713509	0.446552128	0.4936872
3830003773865	383000	3773865	0.049886346	0.484006493	0.5338928
3830103773865	383010	3773865	0.052938838	0.526608004	0.5795468

Health Risk Assessment Results Summary

Sensitive Receptor		MAX:	7.17
Unique Identifier	X (UTM)	Y (UTM)	Total Risk
3838603773835	383860	3773835	1.197184795
3838703773835	383870	3773835	1.127426364
3838803773835	383880	3773835	1.06132742
3838903773835	383890	3773835	0.994280951
3839003773835	383900	3773835	0.929634512
3839103773835	383910	3773835	0.871235995
3829703773845	382970	3773845	0.424448625
3829803773845	382980	3773845	0.454323909
3829903773845	382990	3773845	0.488043521
3830003773845	383000	3773845	0.527663697
3830103773845	383010	3773845	0.573500027
3830203773845	383020	3773845	0.626652816
3830303773845	383030	3773845	0.688970416
3830403773845	383040	3773845	0.762375916
3830503773845	383050	3773845	0.83789542
3830603773845	383060	3773845	0.920637447
3830703773845	383070	3773845	1.016976056
3830803773845	383080	3773845	1.127671851
3830903773845	383090	3773845	1.259724719
3831003773845	383100	3773845	1.432019315
3831103773845	383110	3773845	1.658300779
3831203773845	383120	3773845	1.951360399
3831303773845	383130	3773845	2.344716837
3831403773845	383140	3773845	2.894113645
3831503773845	383150	3773845	3.724238881
3831603773845	383160	3773845	5.121643419
3837203773845	383720	3773845	6.27771379
3837303773845	383730	3773845	4.542942951
3837403773845	383740	3773845	3.651285878
3837503773845	383750	3773845	3.095403896
3837603773845	383760	3773845	2.700777345
3837703773845	383770	3773845	2.409914577
3837803773845	383780	3773845	2.175591838
3837903773845	383790	3773845	1.9817246
3838003773845	383800	3773845	1.818737952
3838103773845	383810	3773845	1.679310371
3838203773845	383820	3773845	1.557826151
3838303773845	383830	3773845	1.451128231
3838403773845	383840	3773845	1.359149086
3838503773845	383850	3773845	1.278094923
3838603773845	383860	3773845	1.20464744
3838703773845	383870	3773845	1.135919645
3838803773845	383880	3773845	1.069397084
3838903773845	383890	3773845	1.001048799
3839003773845	383900	3773845	0.932744236
3839103773845	383910	3773845	0.870875754
3829703773855	382970	3773855	0.424707725
3829803773855	382980	3773855	0.45564236
3829903773855	382990	3773855	0.490830627
3830003773855	383000	3773855	0.530592173
3830103773855	383010	3773855	0.57614773
3830203773855	383020	3773855	0.628806739
3830303773855	383030	3773855	0.69071655
3830403773855	383040	3773855	0.763597697
3830503773855	383050	3773855	0.839829881
3830603773855	383060	3773855	0.923782974
3830703773855	383070	3773855	1.021474307
3830803773855	383080	3773855	1.131201454
3830903773855	383090	3773855	1.261724134
3831003773855	383100	3773855	1.433408691
3831103773855	383110	3773855	1.661077726
3831203773855	383120	3773855	1.955795958
3831303773855	383130	3773855	2.357010677
3831403773855	383140	3773855	2.919969459
3831503773855	383150	3773855	3.765244132
3831603773855	383160	3773855	5.162890198
3837203773855	383720	3773855	6.063246549
3837303773855	383730	3773855	4.449289387
3837403773855	383740	3773855	3.599422754
3837503773855	383750	3773855	3.065061151
3837603773855	383760	3773855	2.682036531
3837703773855	383770	3773855	2.399123121
3837803773855	383780	3773855	2.170437579
3837903773855	383790	3773855	1.980513256
3838003773855	383800	3773855	1.820014085
3838103773855	383810	3773855	1.682732256
3838203773855	383820	3773855	1.562994289
3838303773855	383830	3773855	1.457537871
3838403773855	383840	3773855	1.364360479
3838503773855	383850	3773855	1.282560829
3838603773855	383860	3773855	1.210201672
3838703773855	383870	3773855	1.14332909
3838803773855	383880	3773855	1.077049065
3838903773855	383890	3773855	1.008649978
3839003773855	383900	3773855	0.938923898
3839103773855	383910	3773855	0.875901597
3829703773865	382970	3773865	0.425309674
3829803773865	382980	3773865	0.457215259
3829903773865	382990	3773865	0.493687218
3830003773865	383000	3773865	0.533892839
3830103773865	383010	3773865	0.579546842

FOR CHRONIC CALCS

	MAX:	0.22			
	Overlapping Phases - Maximum GLC				
	2025	2026	2027	2028	2029
	0.007351891	0.012717273	0.008385776	0.024975825	0.011802705
	0.006929699	0.011981124	0.007884572	0.023111005	0.010974011
	0.006528497	0.011282535	0.007408357	0.021392294	0.010204702
	0.006125495	0.010577785	0.006923736	0.01961665	0.009406193
	0.005729948	0.009893058	0.006455631	0.018002027	0.008677871
	0.005371167	0.009265832	0.006044543	0.01659027	0.008043854
	0.00233218	0.003356101	0.004097755	0.001694239	0.001647436
	0.002492377	0.00358356	0.004392308	0.001755757	0.001714918
	0.002672837	0.003839679	0.004725812	0.001823124	0.001788769
	0.002884535	0.004140385	0.005119312	0.001901414	0.001874169
	0.003128866	0.004487236	0.005576665	0.001988916	0.001969764
	0.003411383	0.004887812	0.006109615	0.002085505	0.002075939
	0.003741496	0.005355022	0.006737777	0.002192056	0.002194493
	0.004129027	0.005902318	0.007481389	0.002309016	0.002326834
	0.004526027	0.00646102	0.008247269	0.002411484	0.002446057
	0.00495937	0.007070121	0.009088828	0.002511001	0.002563444
	0.005462151	0.007776876	0.010073235	0.002617458	0.002689884
	0.006037618	0.008586233	0.011209633	0.002727242	0.002821109
	0.006721404	0.009548958	0.012573418	0.00284689	0.002964552
	0.007609829	0.010801348	0.014366685	0.002995142	0.003144166
	0.00877065	0.01244009	0.016741006	0.003173323	0.003364146
	0.010264411	0.014555157	0.019843183	0.003374938	0.003617083
	0.012255433	0.017385359	0.024049167	0.003607315	0.003914757
	0.015014875	0.02132753	0.029987105	0.003879982	0.004272466
	0.019146551	0.027269349	0.039062574	0.004221218	0.004741279
	0.026024527	0.037246779	0.054519778	0.004682837	0.005418807
	0.041358401	0.061799699	0.058689993	0.20487918	0.086342983
	0.028608252	0.045364937	0.039015693	0.142913199	0.061725305
	0.022532997	0.037018969	0.029605207	0.109391521	0.047945509
	0.018930532	0.031778273	0.024119143	0.088389742	0.039140044
	0.016455408	0.028008206	0.020438777	0.073667798	0.032888799
	0.014668462	0.025180469	0.017876811	0.063186436	0.028396197
	0.013247046	0.022871475	0.015892123	0.054963618	0.024849861
	0.012080438	0.020935649	0.014305012	0.048359909	0.021988
	0.011104597	0.019288106	0.013010257	0.042969128	0.019642817
	0.010271227	0.017862697	0.01193059	0.038502274	0.017693503
	0.009544561	0.016609104	0.011009209	0.03473947	0.016047316
	0.00890555	0.015499754	0.010213095	0.031533165	0.01464169
	0.008355658	0.01453535	0.009541919	0.028855731	0.013463991
	0.007866668	0.013674317	0.00895884	0.026594269	0.012469934
	0.00742284	0.012891019	0.008435033	0.024598962	0.011590834
	0.007003351	0.012156055	0.007943819	0.022837364	0.010810038
	0.006596544	0.011445622	0.007463639	0.021163925	0.010063031
	0.006183084	0.010721176	0.006967481	0.019401511	0.009270551
	0.0057619	0.009990943	0.006470908	0.017747587	0.008525585
	0.005379188	0.00931904	0.006035848	0.016298428	0.007875649
	0.002331884	0.003359769	0.004102052	0.001661801	0.001595647
	0.0024976	0.00359586	0.00440752	0.001724571	0.00166266
	0.002685756	0.003864031	0.004756125	0.001794357	0.001736767
	0.002897871	0.00416609	0.005151665	0.001870233	0.001817306
	0.003140293	0.004511053	0.005606865	0.001953802	0.001906126
	0.00341973	0.004908302	0.006135588	0.002045866	0.002004381
	0.003747158	0.005373156	0.00676059	0.002148209	0.002114515
	0.004131301	0.005917503	0.007500165	0.002260585	0.002237134
	0.004531379	0.00648266	0.008275195	0.002361494	0.002349786
	0.004970264	0.007101851	0.009131457	0.002460132	0.002461287
	0.005479127	0.007819773	0.010132471	0.002565487	0.00258114
	0.006048326	0.008623166	0.011261594	0.002669716	0.002700359
	0.006722673	0.009576021	0.012612599	0.002783059	0.002830372
	0.007606012	0.010825863	0.014403642	0.002926285	0.002996404
	0.008771426	0.012476979	0.016797944	0.003101207	0.003203686
	0.01027032	0.014606605	0.019923492	0.003298817	0.003442456
	0.012296285	0.017495665	0.024220093	0.003531208	0.003730678
	0.015116663	0.021537334	0.030311644	0.003802688	0.004078702
	0.01931231	0.027590309	0.039560306	0.004136035	0.004527362
	0.026174328	0.037573394	0.055024666	0.004573699	0.005160306
	0.039916452	0.060659866	0.055617996	0.192022094	0.08095893
	0.028120255	0.04520533	0.037599064	0.135061757	0.058284733
	0.022332423	0.037105997	0.028791744	0.103910466	0.04548318
	0.018857361	0.031957216	0.023618615	0.084380988	0.037305199
	0.016440264	0.028212736	0.020112263	0.070608283	0.031467552
	0.014689058	0.02539884	0.01766439	0.060803446	0.027273339
	0.013290569	0.02309501	0.015760288	0.053092085	0.023954285
	0.012137773	0.021158657	0.014228639	0.046868032	0.021263031
	0.011168369	0.019503976	0.012970761	0.041766961	0.019048769
	0.010341697	0.018074323	0.011921936	0.03752902	0.017203132
	0.009620174	0.016817038	0.011024364	0.033949195	0.015640353
	0.008983932	0.015701293	0.010246473	0.030889709	0.014302261
	0.008420939	0.014709163	0.009568312	0.028259858	0.013150251
	0.007927272	0.013832166	0.008983664	0.026011072	0.01216273
	0.007487345	0.01304962	0.008472372	0.024106376	0.01132608
	0.007075097	0.012323928	0.007997195	0.0224842	0.010609247
	0.006666556	0.011608116	0.007519441	0.020874949	0.009892728
	0.006249085	0.010874965	0.007022516	0.019169317	0.009128174
	0.005816849	0.010124737	0.006512601	0.017517868	0.008385442
	0.005424552	0.009434111	0.00606879	0.016079933	0.00774243
	0.002333558	0.003366308	0.0041103	0.001632681	0.001548365
	0.002504309	0.003610321	0.004425826	0.001696287	0.001614609
	0.002699139	0.00388896	0.004787834	0.001767874	0.001688545
	0.002913319	0.004194752	0.005188519	0.001842464	0.001765614
	0.003155886	0.004540717	0.005645593	0.001923429	0.001849371

Health Risk Assessment Results Summary

		MAX:	4.18	5.16	7.17
Unique Identifier	X (UTM)	Y (UTM)	Onroad	Offroad	Total Risk
3830203773865	383020	3773865	0.056382083	0.575873221	0.6322553
3830303773865	383030	3773865	0.060268184	0.633320927	0.6935891
3830403773865	383040	3773865	0.064685528	0.700927882	0.7656134
3830503773865	383050	3773865	0.06910653	0.773336045	0.8424426
3830603773865	383060	3773865	0.073775799	0.854124841	0.9279006
3830703773865	383070	3773865	0.078982727	0.948257586	1.0272403
3830803773865	383080	3773865	0.084384526	1.05261317	1.1369977
3830903773865	383090	3773865	0.090528895	1.176818465	1.2673474
3831003773865	383100	3773865	0.098379793	1.339715359	1.4380952
3831103773865	383110	3773865	0.108315334	1.5552372	1.6635525
3831203773865	383120	3773865	0.120230837	1.833749811	1.9539806
3831303773865	383130	3773865	0.135783525	2.228142397	2.3639259
3831403773865	383140	3773865	0.155551641	2.786545004	2.9420966
3831503773865	383150	3773865	0.18125331	3.623613264	3.8048666
3831603773865	383160	3773865	0.215856898	4.9840229	5.1998798
3837203773865	383720	3773865	2.653243783	3.109933674	5.7631775
3837303773865	383730	3773865	1.695505433	2.62905221	4.3245576
3837403773865	383740	3773865	1.241194194	2.291604009	3.5327982
3837503773865	383750	3773865	0.985850865	2.039825064	3.0256759
3837603773865	383760	3773865	0.819304799	1.838547583	2.6578524
3837703773865	383770	3773865	0.707197946	1.676859897	2.3840578
3837803773865	383780	3773865	0.622407498	1.539250699	2.1616582
3837903773865	383790	3773865	0.555786537	1.420465114	1.9762517
3838003773865	383800	3773865	0.502179028	1.316810001	1.818989
3838103773865	383810	3773865	0.458198684	1.225754697	1.6839534
3838203773865	383820	3773865	0.421213782	1.145107775	1.5663216
3838303773865	383830	3773865	0.389423283	1.073196506	1.4626198
3838403773865	383840	3773865	0.361743989	1.008631659	1.3703756
3838503773865	383850	3773865	0.337542923	0.950600048	1.288143
3838603773865	383860	3773865	0.31640687	0.898218298	1.2146252
3838703773865	383870	3773865	0.297786655	0.851789473	1.1495761
3838803773865	383880	3773865	0.278604517	0.805682274	1.0842868
3838903773865	383890	3773865	0.259148687	0.759145034	1.0182937
3839003773865	383900	3773865	0.238923746	0.711048463	0.9499722
3839103773865	383910	3773865	0.221257829	0.668030713	0.8892885
3829703773875	382970	3773875	0.041924435	0.385517292	0.4274417
3829803773875	382980	3773875	0.04420806	0.415863889	0.4600719
3829903773875	382990	3773875	0.046801586	0.450671465	0.4974731
3830003773875	383000	3773875	0.049573688	0.489062257	0.5386359
3830103773875	383010	3773875	0.05265693	0.532827954	0.5854849
3830203773875	383020	3773875	0.056093655	0.583041187	0.6391348
3830303773875	383030	3773875	0.059809404	0.639777838	0.6995872
3830403773875	383040	3773875	0.06400949	0.706125239	0.7701347
3830503773875	383050	3773875	0.068360035	0.779044329	0.8474044
3830603773875	383060	3773875	0.073040391	0.861582305	0.9346227
3830703773875	383070	3773875	0.078270287	0.957948966	1.0362193
3830803773875	383080	3773875	0.083639666	1.064042734	1.1476824
3830903773875	383090	3773875	0.089745597	1.190391769	1.2801374
3831003773875	383100	3773875	0.097288814	1.351773202	1.449062
3831103773875	383110	3773875	0.10662287	1.561035152	1.667658
3831203773875	383120	3773875	0.117732282	1.828248382	1.9459807
3831303773875	383130	3773875	0.133361401	2.231473526	2.3648349
3831403773875	383140	3773875	0.153303072	2.807558032	2.9608611
3831503773875	383150	3773875	0.17879119	3.666769182	3.8455604
3831603773875	383160	3773875	0.212157773	5.020391737	5.2325495
3837203773875	383720	3773875	2.403365366	3.05987649	5.4632419
3837303773875	383730	3773875	1.587472812	2.596297345	4.1837702
3837403773875	383740	3773875	1.185034327	2.269128789	3.4541631
3837503773875	383750	3773875	0.953589586	2.024368887	2.9779585
3837603773875	383760	3773875	0.799673369	1.827724901	2.6273983
3837703773875	383770	3773875	0.694795604	1.669548605	2.3643442
3837803773875	383780	3773875	0.614691093	1.534641931	2.149333
3837903773875	383790	3773875	0.551293738	1.417907506	1.9692012
3838003773875	383800	3773875	0.499904665	1.315977952	1.8158826
3838103773875	383810	3773875	0.457310191	1.226081997	1.6833922
3838203773875	383820	3773875	0.421640558	1.146471362	1.5681119
3838303773875	383830	3773875	0.390884374	1.075448515	1.4663329
3838403773875	383840	3773875	0.363954306	1.011651318	1.3756056
3838503773875	383850	3773875	0.340002936	0.953896202	1.2938991
3838603773875	383860	3773875	0.318597043	0.901522703	1.2201197
3838703773875	383870	3773875	0.299890421	0.854744041	1.1546345
3838803773875	383880	3773875	0.281010742	0.809806535	1.0908173
3838903773875	383890	3773875	0.262264153	0.76588025	1.0281444
3839003773875	383900	3773875	0.242376019	0.718033396	0.9604094
3839103773875	383910	3773875	0.225098441	0.676666249	0.9017647
3829703773885	382970	3773885	0.04156167	0.387703498	0.4292652
3829803773885	382980	3773885	0.043856412	0.418695091	0.4625515
3829903773885	382990	3773885	0.046471103	0.454353429	0.5008245
3830003773885	383000	3773885	0.049265991	0.493667889	0.5429339
3830103773885	383010	3773885	0.052380424	0.538502804	0.5908832
3830203773885	383020	3773885	0.055821577	0.589693511	0.6455151
3830303773885	383030	3773885	0.059374328	0.645593763	0.7049681
3830403773885	383040	3773885	0.063363648	0.71056172	0.7739254
3830503773885	383050	3773885	0.067644215	0.783778355	0.8514226
3830603773885	383060	3773885	0.072342758	0.867911172	0.9402539
3830703773885	383070	3773885	0.077595573	0.966212258	1.0438078
3830803773885	383080	3773885	0.082951026	1.073975997	1.156927
3830903773885	383090	3773885	0.089026119	1.202049401	1.2910755
3831003773885	383100	3773885	0.09631529	1.361933108	1.4582484
3831103773885	383110	3773885	0.105088822	1.564220545	1.6693094
3831203773885	383120	3773885	0.115489017	1.820106765	1.9355958

Health Risk Assessment Results Summary

Sensitive Receptor		MAX:	7.17
Unique Identifier	X (UTM)	Y (UTM)	Total Risk
3830203773865	383020	3773865	0.632255304
3830303773865	383030	3773865	0.693589112
3830403773865	383040	3773865	0.765613409
3830503773865	383050	3773865	0.842442575
3830603773865	383060	3773865	0.92790064
3830703773865	383070	3773865	1.027240313
3830803773865	383080	3773865	1.136997696
3830903773865	383090	3773865	1.26734736
3831003773865	383100	3773865	1.438095152
3831103773865	383110	3773865	1.663552534
3831203773865	383120	3773865	1.953980647
3831303773865	383130	3773865	2.363925922
3831403773865	383140	3773865	2.942096645
3831503773865	383150	3773865	3.804866575
3831603773865	383160	3773865	5.199879799
3837203773865	383720	3773865	5.763177456
3837303773865	383730	3773865	4.324557643
3837403773865	383740	3773865	3.532798203
3837503773865	383750	3773865	3.025675929
3837603773865	383760	3773865	2.657852382
3837703773865	383770	3773865	2.384057843
3837803773865	383780	3773865	2.161658197
3837903773865	383790	3773865	1.976251651
3838003773865	383800	3773865	1.818989029
3838103773865	383810	3773865	1.683953381
3838203773865	383820	3773865	1.566321557
3838303773865	383830	3773865	1.462619788
3838403773865	383840	3773865	1.370375648
3838503773865	383850	3773865	1.288142971
3838603773865	383860	3773865	1.214625168
3838703773865	383870	3773865	1.149576128
3838803773865	383880	3773865	1.084286791
3838903773865	383890	3773865	1.018293721
3839003773865	383900	3773865	0.949972208
3839103773865	383910	3773865	0.889288542
3829703773875	382970	3773875	0.427441728
3829803773875	382980	3773875	0.460071949
3829903773875	382990	3773875	0.497473051
3830003773875	383000	3773875	0.538635945
3830103773875	383010	3773875	0.585484883
3830203773875	383020	3773875	0.639134842
3830303773875	383030	3773875	0.699587243
3830403773875	383040	3773875	0.770134729
3830503773875	383050	3773875	0.847404364
3830603773875	383060	3773875	0.934622697
3830703773875	383070	3773875	1.036219254
3830803773875	383080	3773875	1.1476824
3830903773875	383090	3773875	1.280137366
3831003773875	383100	3773875	1.449062016
3831103773875	383110	3773875	1.667658022
3831203773875	383120	3773875	1.945980664
3831303773875	383130	3773875	2.364834927
3831403773875	383140	3773875	2.960861104
3831503773875	383150	3773875	3.845560373
3831603773875	383160	3773875	5.232549511
3837203773875	383720	3773875	5.463241856
3837303773875	383730	3773875	4.183770158
3837403773875	383740	3773875	3.454163116
3837503773875	383750	3773875	2.977958473
3837603773875	383760	3773875	2.62739827
3837703773875	383770	3773875	2.364344209
3837803773875	383780	3773875	2.149333024
3837903773875	383790	3773875	1.969201244
3838003773875	383800	3773875	1.815882618
3838103773875	383810	3773875	1.683392187
3838203773875	383820	3773875	1.568111921
3838303773875	383830	3773875	1.466332889
3838403773875	383840	3773875	1.375605624
3838503773875	383850	3773875	1.293899138
3838603773875	383860	3773875	1.220119745
3838703773875	383870	3773875	1.154634462
3838803773875	383880	3773875	1.090817277
3838903773875	383890	3773875	1.028144403
3839003773875	383900	3773875	0.960409415
3839103773875	383910	3773875	0.90176469
3829703773885	382970	3773885	0.429265168
3829803773885	382980	3773885	0.462551504
3829903773885	382990	3773885	0.500824532
3830003773885	383000	3773885	0.54293388
3830103773885	383010	3773885	0.590883227
3830203773885	383020	3773885	0.645515088
3830303773885	383030	3773885	0.704968091
3830403773885	383040	3773885	0.773925368
3830503773885	383050	3773885	0.851422571
3830603773885	383060	3773885	0.94025393
3830703773885	383070	3773885	1.043807831
3830803773885	383080	3773885	1.156927023
3830903773885	383090	3773885	1.29107552
3831003773885	383100	3773885	1.458248398
3831103773885	383110	3773885	1.669309366
3831203773885	383120	3773885	1.935595782

FOR CHRONIC CALCS

	MAX:	0.22			
	Overlapping Phases - Maximum GLC				
2025	2026	2027	2028	2029	
0.003435159	0.004938741	0.00617582	0.002012616	0.001941832	
0.003759029	0.005399743	0.006796092	0.002110423	0.002043899	
0.004138029	0.005938324	0.007528288	0.002217521	0.002157034	
0.004540585	0.006508832	0.008311409	0.002316774	0.002263802	
0.00498663	0.007140272	0.009185499	0.002415197	0.002370903	
0.00550316	0.007871356	0.010206436	0.002520111	0.002485732	
0.006071381	0.008675871	0.011338883	0.002620869	0.002596552	
0.006743468	0.009628501	0.012691545	0.002730185	0.002717218	
0.007620225	0.010872943	0.014476991	0.002867812	0.002870879	
0.008772058	0.012509987	0.016853185	0.003035582	0.003062276	
0.010246425	0.014610884	0.019938988	0.003224382	0.003282413	
0.012312771	0.017565225	0.02433539	0.003458559	0.003564883	
0.015203825	0.021718203	0.030598278	0.003731193	0.003907226	
0.019477087	0.027898673	0.04004593	0.004057138	0.004339663	
0.02631383	0.037866624	0.055486838	0.004473816	0.004932954	
0.037844149	0.058851088	0.051386832	0.175196316	0.073982325	
0.027449891	0.044860878	0.035764897	0.125295521	0.054029312	
0.022062959	0.037123836	0.02778446	0.097348184	0.04254687	
0.018749151	0.03209736	0.023005811	0.079660486	0.035153498	
0.016409539	0.028397709	0.019722548	0.067078485	0.02983358	
0.01469859	0.025600073	0.017406738	0.058059825	0.025985917	
0.013324674	0.023301824	0.015592654	0.050926289	0.022924089	
0.012187797	0.021366253	0.014125165	0.045139673	0.02042899	
0.011228329	0.019708744	0.012913058	0.040371604	0.018364967	
0.010407134	0.018273427	0.011896313	0.036390752	0.016636159	
0.009692305	0.017013951	0.011027055	0.033020638	0.01516881	
0.00906139	0.015896529	0.0102714	0.030132044	0.013909099	
0.00849916	0.014896904	0.009607419	0.027632987	0.012817724	
0.007997238	0.01400159	0.009021717	0.02545991	0.011867363	
0.007548245	0.013198088	0.00850398	0.023566258	0.011037712	
0.00714433	0.012482446	0.008046327	0.022053569	0.010372394	
0.006738246	0.0117688	0.007576554	0.020530298	0.009697081	
0.006328823	0.011048724	0.007098981	0.018976624	0.009004431	
0.005906882	0.010312851	0.006596778	0.017352376	0.008274973	
0.005527199	0.009643828	0.006166951	0.015992159	0.007669431	
0.002343647	0.003385248	0.004134094	0.001610325	0.001508967	
0.002518075	0.003635154	0.00445739	0.00167401	0.001573739	
0.002717658	0.003921382	0.004829371	0.001746153	0.001646324	
0.002936673	0.004234944	0.005240609	0.001821187	0.001721753	
0.003185275	0.004590525	0.005710885	0.001902826	0.001803847	
0.0034691	0.004996011	0.006252117	0.001991417	0.001893136	
0.003787718	0.005450327	0.0068648	0.002083204	0.001986596	
0.004158296	0.005977998	0.007583358	0.002183274	0.002089367	
0.00456252	0.006552415	0.008373049	0.002280289	0.002190407	
0.005017036	0.007197716	0.009267894	0.002379035	0.002294228	
0.00554444	0.007946242	0.010315309	0.002484274	0.002405686	
0.006120445	0.008763988	0.011468874	0.002583966	0.00251177	
0.006802112	0.009732801	0.012847451	0.002692159	0.002627393	
0.007667803	0.010964761	0.014618076	0.002822478	0.002768303	
0.008782474	0.012553375	0.016926632	0.002977469	0.002939184	
0.010193206	0.014568857	0.019888886	0.003150862	0.003134254	
0.012301809	0.017589755	0.0243871	0.003388057	0.003413313	
0.015278089	0.021872809	0.030849773	0.003664481	0.003754184	
0.019652826	0.028212347	0.040544106	0.003984352	0.004174638	
0.026442165	0.038126421	0.055902631	0.004381451	0.004731284	
0.035931844	0.057230924	0.047178928	0.156764362	0.066196791	
0.026724792	0.044437863	0.033754883	0.114306151	0.049221326	
0.021743855	0.037066025	0.026650916	0.089985897	0.039252824	
0.018607322	0.032181952	0.022309703	0.074393939	0.032756935	
0.016354416	0.028538594	0.019273835	0.063144829	0.028017442	
0.014691841	0.025768394	0.017108135	0.055008322	0.024558715	
0.013347873	0.023483446	0.015396279	0.048519627	0.021783772	
0.012230473	0.021553658	0.014001318	0.043218709	0.019505989	
0.011284323	0.019899085	0.012841992	0.038820911	0.017608839	
0.010469265	0.018459811	0.011859911	0.035121792	0.016008161	
0.009761927	0.01719965	0.011021317	0.031981047	0.014645198	
0.009136966	0.016081322	0.010290337	0.029278963	0.013470563	
0.008578997	0.015080504	0.009644996	0.026930583	0.012448465	
0.008075269	0.014176377	0.009067973	0.024868426	0.01155008	
0.00761943	0.013358066	0.008549751	0.023047816	0.010756156	
0.00721114	0.012630771	0.008090762	0.021552649	0.010101557	
0.006809723	0.011923999	0.007633001	0.020134712	0.009477369	
0.006416037	0.011232659	0.007177671	0.018731793	0.008855012	
0.005996756	0.010495277	0.006682132	0.01714725	0.008145208	
0.00562759	0.009844369	0.006264351	0.015859461	0.007574985	
0.002352135	0.003401724	0.004155242	0.001588502	0.001471165	
0.002529901	0.003656955	0.004485662	0.001652094	0.001534425	
0.002733934	0.003950297	0.004867035	0.001724665	0.001605696	
0.002957753	0.004271589	0.005288648	0.001800228	0.001679713	
0.003211921	0.004636034	0.005771214	0.00188252	0.001760252	
0.003500558	0.005049326	0.006323883	0.001970721	0.001846889	
0.00381336	0.005495999	0.006927788	0.002056837	0.001932425	
0.004174968	0.006011806	0.007631543	0.00215013	0.002025759	
0.004579824	0.00658846	0.008425594	0.002244866	0.002121484	
0.005042139	0.007246518	0.009339628	0.002343811	0.002222363	
0.00557896	0.008010269	0.010410385	0.002449268	0.002330748	
0.006162622	0.008840862	0.011584521	0.002548221	0.002432947	
0.006851926	0.009822755	0.012984647	0.002655188	0.002544047	
0.00770724	0.01104265	0.014741001	0.002779054	0.00267414	
0.008781822	0.012577762	0.016974112	0.002921573	0.002826432	
0.010129893	0.014507758	0.019812981	0.003080718	0.002999823	

Health Risk Assessment Results Summary

		MAX:	4.18	5.16	7.17
Unique Identifier	X (UTM)	Y (UTM)	Onroad	Offroad	Total Risk
3831303773885	383130	3773885	0.131260594	2.230847037	2.3621076
3831403773885	383140	3773885	0.151509213	2.823729736	2.9752389
3831503773885	383150	3773885	0.176981592	3.700661691	3.8776433
3831603773885	383160	3773885	0.209630538	5.049910869	5.2595414
3837103773885	383710	3773885	2.925126563	3.635575905	6.5607025
3837203773885	383720	3773885	2.185306504	2.991900871	5.1772074
3837303773885	383730	3773885	1.486096755	2.553216888	4.0393136
3837403773885	383740	3773885	1.130331726	2.239719595	3.3700513
3837503773885	383750	3773885	0.921053011	2.003264993	2.924318
3837603773885	383760	3773885	0.779762062	1.812338889	2.592101
3837703773885	383770	3773885	0.682372744	1.658436991	2.3408097
3837803773885	383780	3773885	0.607284852	1.526863128	2.134148
3837903773885	383790	3773885	0.547336427	1.412694863	1.9600313
3838003773885	383800	3773885	0.498251036	1.312721744	1.8109728
3838103773885	383810	3773885	0.457395395	1.224440111	1.6818355
3838203773885	383820	3773885	0.422709072	1.146037184	1.5687463
3838303773885	383830	3773885	0.393005219	1.076033161	1.4690384
3838403773885	383840	3773885	0.366864242	1.013092087	1.3799563
3838503773885	383850	3773885	0.343354082	0.955955824	1.2993099
3838603773885	383860	3773885	0.322109677	0.903956435	1.2260661
3838703773885	383870	3773885	0.302492972	0.8561633	1.1586563
3838803773885	383880	3773885	0.284286206	0.812974786	1.097261
3838903773885	383890	3773885	0.265943187	0.770145853	1.036089
3839003773885	383900	3773885	0.246579444	0.724282786	0.9708622
3839103773885	383910	3773885	0.229342756	0.684015097	0.9133579
3829703773885	382970	3773895	0.041231121	0.38981274	0.4310439
3829803773885	382980	3773895	0.043529426	0.421360579	0.46489
3829903773885	382990	3773895	0.04615654	0.457728384	0.5038849
3830003773885	383000	3773895	0.048988851	0.498031713	0.5470206
3830103773885	383010	3773895	0.052151394	0.544118575	0.59627
3830203773885	383020	3773895	0.055635955	0.596649702	0.6522857
3830303773885	383030	3773895	0.059052585	0.651881258	0.7109338
3830403773885	383040	3773895	0.062874375	0.715810264	0.7786846
3830503773885	383050	3773895	0.067135942	0.789856908	0.8569928
3830603773885	383060	3773895	0.071929017	0.876509625	0.9484386
3830703773885	383070	3773895	0.07731079	0.978279234	1.05559
3830803773885	383080	3773895	0.082686168	1.08815	1.1708362
3830903773885	383090	3773895	0.088800041	1.219037336	1.3078374
3831003773885	383100	3773895	0.09602159	1.380377641	1.4763992
3831103773885	383110	3773895	0.104618509	1.58257862	1.6871971
3831203773885	383120	3773895	0.114812642	1.838021214	1.9528339
3831303773885	383130	3773895	0.130473353	2.252016834	2.3824902
3831403773885	383140	3773895	0.150556605	2.848624261	2.9991809
3831503773885	383150	3773895	0.175661548	3.730023171	3.9056847
3831603773885	383160	3773895	0.208040276	5.071775334	5.2798156
3837103773885	383710	3773895	2.623843464	3.489355391	6.1131989
3837203773885	383720	3773895	2.001652262	2.914470049	4.9161223
3837303773885	383730	3773895	1.407841086	2.510500486	3.9183416
3837403773885	383740	3773895	1.088358791	2.211418607	3.2997774
3837503773885	383750	3773895	0.89317399	1.980010917	2.8731849
3837603773885	383760	3773895	0.760994934	1.792879526	2.5538745
3837703773885	383770	3773895	0.670884733	1.64376374	2.3146485
3837803773885	383780	3773895	0.600978313	1.516155887	2.1171342
3837903773885	383790	3773895	0.544503989	1.404924264	1.9494283
3838003773885	383800	3773895	0.497910114	1.307178904	1.805089
3838103773885	383810	3773895	0.458807073	1.220820683	1.6796278
3838203773885	383820	3773895	0.425391078	1.14397662	1.5693677
3838303773885	383830	3773895	0.396373033	1.075111563	1.4714846
3838403773885	383840	3773895	0.370760409	1.013042487	1.3838029
3838503773885	383850	3773895	0.347899764	0.956752565	1.3046523
3838603773885	383860	3773895	0.32701293	0.905480582	1.2324935
3838703773885	383870	3773895	0.306546903	0.857503536	1.1640504
3838803773885	383880	3773895	0.288759974	0.815031854	1.1037918
3838903773885	383890	3773895	0.27091639	0.774062157	1.0449785
3839003773885	383900	3773895	0.251907118	0.731846623	0.9837537
3839103773885	383910	3773895	0.234032444	0.689935962	0.9239684
3829703773905	382970	3773905	0.041031523	0.39295349	0.433985
3829803773905	382980	3773905	0.0432989	0.424652739	0.4679516
3829903773905	382990	3773905	0.045891411	0.461150006	0.5070414
3830003773905	383000	3773905	0.048786435	0.502701982	0.5514884
3830103773905	383010	3773905	0.052093455	0.551021216	0.6031147
3830203773905	383020	3773905	0.055723376	0.606061764	0.6617851
3830303773905	383030	3773905	0.059073783	0.661499229	0.720573
3830403773905	383040	3773905	0.062807714	0.725354107	0.7881618
3830503773905	383050	3773905	0.067166205	0.801835568	0.8690018
3830603773905	383060	3773905	0.072212644	0.893475162	0.9656878
3830703773905	383070	3773905	0.077906639	1.001857138	1.0797638
3830803773905	383080	3773905	0.083360531	1.115225706	1.1985862
3830903773905	383090	3773905	0.089572615	1.2503607	1.3399333
3831003773905	383100	3773905	0.097007831	1.418936386	1.5159442
3831103773905	383110	3773905	0.106034601	1.634124555	1.7401592
3831203773905	383120	3773905	0.116767701	1.908217495	2.0249852
3831303773905	383130	3773905	0.131740218	2.316312579	2.4480528
3831403773905	383140	3773905	0.150782117	2.894920744	3.0457029
3831503773905	383150	3773905	0.174882882	3.753935954	3.9288188
3831603773905	383160	3773905	0.207238651	5.088446861	5.2956855
3837103773905	383710	3773905	2.83123118	3.334657753	6.1658889
3837203773905	383720	3773905	1.81578053	2.825638061	4.6414186
3837303773905	383730	3773905	1.325416467	2.456992442	3.7824089
3837403773905	383740	3773905	1.045436172	2.175582354	3.2210185
3837503773905	383750	3773905	0.866656448	1.951768772	2.8184252

Health Risk Assessment Results Summary

Sensitive Receptor			MAX:	7.17
Unique Identifier	X (UTM)	Y (UTM)	Total Risk	
3831303773885	383130	3773885	2.362107631	
3831403773885	383140	3773885	2.975238949	
3831503773885	383150	3773885	3.877643283	
3831603773885	383160	3773885	5.259541407	
3837103773885	383710	3773885	6.560702468	
3837203773885	383720	3773885	5.177207375	
3837303773885	383730	3773885	4.039313643	
3837403773885	383740	3773885	3.370051321	
3837503773885	383750	3773885	2.924318004	
3837603773885	383760	3773885	2.592100951	
3837703773885	383770	3773885	2.340809735	
3837803773885	383780	3773885	2.13414798	
3837903773885	383790	3773885	1.96003129	
3838003773885	383800	3773885	1.81097278	
3838103773885	383810	3773885	1.681835507	
3838203773885	383820	3773885	1.568746256	
3838303773885	383830	3773885	1.46903838	
3838403773885	383840	3773885	1.379956328	
3838503773885	383850	3773885	1.299309907	
3838603773885	383860	3773885	1.226066111	
3838703773885	383870	3773885	1.158656272	
3838803773885	383880	3773885	1.097260992	
3838903773885	383890	3773885	1.036089041	
3839003773885	383900	3773885	0.97086223	
3839103773885	383910	3773885	0.913357852	
3829703773885	382970	3773895	0.431043861	
3829803773885	382980	3773895	0.464890005	
3829903773885	382990	3773895	0.503884924	
3830003773885	383000	3773895	0.547020564	
3830103773885	383010	3773895	0.596269969	
3830203773885	383020	3773895	0.652285657	
3830303773885	383030	3773895	0.710933842	
3830403773885	383040	3773895	0.778684638	
3830503773885	383050	3773895	0.856992849	
3830603773885	383060	3773895	0.948438642	
3830703773885	383070	3773895	1.055590024	
3830803773885	383080	3773895	1.170836168	
3830903773885	383090	3773895	1.307837377	
3831003773885	383100	3773895	1.476399231	
3831103773885	383110	3773895	1.687197129	
3831203773885	383120	3773895	1.952833857	
3831303773885	383130	3773895	2.382490187	
3831403773885	383140	3773895	2.999180866	
3831503773885	383150	3773895	3.905684719	
3831603773885	383160	3773895	5.27981561	
3837103773885	383710	3773895	6.113198855	
3837203773885	383720	3773895	4.916122311	
3837303773885	383730	3773895	3.918341572	
3837403773885	383740	3773895	3.299777398	
3837503773885	383750	3773895	2.873184907	
3837603773885	383760	3773895	2.55387446	
3837703773885	383770	3773895	2.314648474	
3837803773885	383780	3773895	2.117134199	
3837903773885	383790	3773895	1.949428253	
3838003773885	383800	3773895	1.805089018	
3838103773885	383810	3773895	1.679627755	
3838203773885	383820	3773895	1.569367698	
3838303773885	383830	3773895	1.471484596	
3838403773885	383840	3773895	1.383802896	
3838503773885	383850	3773895	1.304652329	
3838603773885	383860	3773895	1.232493512	
3838703773885	383870	3773895	1.164050439	
3838803773885	383880	3773895	1.103791828	
3838903773885	383890	3773895	1.044978547	
3839003773885	383900	3773895	0.98375374	
3839103773885	383910	3773895	0.923968406	
3829703773905	382970	3773905	0.433985013	
3829803773905	382980	3773905	0.467951639	
3829903773905	382990	3773905	0.507041417	
3830003773905	383000	3773905	0.551488417	
3830103773905	383010	3773905	0.603114671	
3830203773905	383020	3773905	0.661785141	
3830303773905	383030	3773905	0.720573012	
3830403773905	383040	3773905	0.788161821	
3830503773905	383050	3773905	0.869001774	
3830603773905	383060	3773905	0.965687805	
3830703773905	383070	3773905	1.079763777	
3830803773905	383080	3773905	1.198586236	
3830903773905	383090	3773905	1.339933315	
3831003773905	383100	3773905	1.515944218	
3831103773905	383110	3773905	1.740159156	
3831203773905	383120	3773905	2.024985196	
3831303773905	383130	3773905	2.448052797	
3831403773905	383140	3773905	3.045702861	
3831503773905	383150	3773905	3.928818837	
3831603773905	383160	3773905	5.295685512	
3837103773905	383710	3773905	6.165888933	
3837203773905	383720	3773905	4.641418591	
3837303773905	383730	3773905	3.782408909	
3837403773905	383740	3773905	3.221018526	
3837503773905	383750	3773905	2.81842522	

FOR CHRONIC CALCS

MAX:	0.22			
Overlapping Phases - Maximum GLC				
2025	2026	2027	2028	2029
0.012275322	0.017586295	0.024399522	0.003320632	0.003275529
0.015334306	0.021994152	0.031053501	0.003601004	0.003615435
0.019792079	0.028462208	0.040948491	0.00391353	0.004024051
0.026551745	0.038343282	0.056255343	0.004295106	0.004549516
0.04346392	0.069542254	0.056701195	0.186758109	0.078334997
0.03425206	0.055789664	0.043274851	0.138130811	0.058204484
0.026020117	0.043978376	0.031774857	0.103017593	0.044250776
0.021409539	0.036948311	0.025499616	0.08236781	0.035835037
0.018440418	0.03220347	0.021579075	0.068868957	0.030241649
0.016278949	0.028628537	0.018795942	0.058992289	0.026101007
0.014670394	0.025897153	0.016787692	0.051774334	0.023047393
0.013362	0.023636121	0.015185642	0.04596592	0.020574368
0.012268356	0.021720304	0.013868948	0.041176118	0.018525169
0.011337089	0.020071743	0.012764527	0.037164868	0.016802155
0.010533358	0.018636753	0.011824964	0.033770521	0.015339352
0.009830935	0.017374288	0.011013643	0.03086358	0.014083551
0.009212535	0.016256871	0.010308092	0.028357201	0.012998344
0.008659336	0.015255913	0.009682612	0.026168373	0.012049571
0.008157201	0.014349163	0.009118387	0.02423165	0.011209189
0.007699901	0.013523915	0.008607622	0.022510031	0.010462074
0.007276843	0.012768382	0.008134464	0.020981267	0.009797238
0.00688571	0.012078014	0.007696772	0.019706786	0.009240364
0.006497954	0.011394697	0.007253981	0.018393247	0.008662182
0.006090657	0.010677615	0.006775315	0.016917112	0.008004269
0.00572583	0.010034889	0.006362111	0.015690011	0.007462262
0.002360486	0.003417831	0.004176303	0.001567854	0.00143553
0.002541064	0.003677604	0.004512928	0.001631214	0.001497217
0.002748766	0.003976897	0.004902196	0.001703839	0.00156698
0.002977846	0.004306495	0.005335064	0.001780331	0.001640038
0.003238649	0.004681346	0.005831998	0.001863844	0.001719786
0.003534267	0.005105569	0.006400275	0.001952949	0.001805158
0.003842353	0.005546055	0.00699738	0.002033994	0.00188379
0.004197096	0.006052799	0.007690292	0.002121557	0.001969259
0.004605691	0.006636008	0.008494811	0.002215204	0.002061385
0.005081093	0.007314145	0.009438645	0.002316061	0.002161494
0.005635864	0.008105022	0.010550161	0.002424125	0.002269849
0.006229643	0.008951566	0.011750015	0.002522547	0.00236899
0.00693259	0.009954747	0.013184067	0.002629274	0.002477273
0.007793763	0.011185185	0.0149595	0.002749964	0.002601279
0.008865478	0.012718794	0.017194843	0.002886905	0.002744421
0.010208557	0.014644864	0.020032291	0.00303989	0.002907741
0.012367605	0.017747065	0.024659597	0.003274524	0.003172608
0.015441764	0.022181972	0.031359007	0.003547116	0.003498138
0.019915736	0.028680948	0.041304589	0.003845906	0.003886963
0.026636521	0.038509933	0.056530254	0.004212901	0.004383274
0.040975211	0.067110869	0.050937724	0.158173143	0.065983644
0.032782379	0.054443894	0.039865396	0.121141334	0.05085888
0.025489933	0.043671731	0.030150626	0.092984337	0.03978456
0.021173727	0.03692345	0.024550817	0.075499596	0.032722691
0.018294141	0.03221973	0.020915269	0.063593713	0.027826791
0.016189413	0.028666449	0.018321485	0.054827728	0.024175985
0.014637831	0.025983756	0.016467119	0.048497382	0.021513535
0.013371019	0.023760112	0.014977923	0.043367762	0.019341339
0.012304101	0.021865327	0.013740235	0.039084411	0.017518236
0.011391289	0.020228899	0.012693742	0.035462791	0.015970309
0.010600885	0.018802431	0.011797662	0.032376108	0.014646844
0.009907822	0.017545618	0.011019438	0.029716217	0.013503555
0.009293129	0.016427504	0.010335009	0.027402393	0.012507122
0.008742354	0.015424958	0.009725558	0.025370588	0.011630893
0.008244781	0.014519715	0.00917813	0.023570606	0.01085375
0.007789698	0.013693947	0.008678954	0.021959138	0.010158021
0.007354394	0.01291602	0.008197744	0.020463049	0.009513001
0.006968407	0.012230042	0.007773403	0.019242218	0.008984808
0.006590881	0.011564151	0.00734984	0.018043531	0.008463129
0.006197759	0.01087606	0.006898709	0.016790044	0.007911084
0.005821077	0.010213113	0.006460434	0.015491412	0.007334379
0.002375213	0.003443268	0.004209155	0.001551868	0.001405342
0.00255625	0.003704113	0.004547621	0.001613853	0.001464403
0.002764251	0.00400423	0.004938656	0.001684854	0.001531147
0.003000141	0.004344451	0.005385647	0.00176304	0.001604177
0.003273388	0.004738223	0.005908031	0.001850809	0.001685882
0.003582739	0.005183055	0.006505327	0.001943699	0.00177285
0.003891072	0.005624364	0.007105614	0.002021721	0.001846978
0.004244457	0.006129749	0.007798706	0.002105464	0.001927009
0.004665797	0.006732106	0.008631917	0.002200632	0.002018599
0.005167868	0.007449271	0.009633613	0.002306933	0.002122086
0.005757696	0.008291041	0.010821361	0.002420999	0.002234743
0.006368936	0.009163679	0.012062327	0.002519142	0.002331858
0.007093077	0.010198421	0.013546362	0.002625491	0.002438058
0.007990938	0.01148276	0.015405584	0.002747888	0.002562431
0.009129095	0.013112958	0.017789613	0.002890023	0.002710241
0.010566674	0.015176992	0.020839584	0.003048443	0.002878848
0.012689132	0.018230727	0.025403904	0.003261909	0.003117727
0.015664934	0.022529501	0.031905781	0.00350834	0.003407542
0.020020696	0.028862314	0.041603235	0.003779737	0.003759611
0.026706759	0.038642777	0.056751041	0.004135158	0.004231199
0.04296991	0.069545612	0.052011387	0.144387623	0.05873862
0.0311352	0.052676948	0.036513127	0.10548922	0.044148128
0.024824584	0.043074164	0.028482703	0.083291355	0.035493802
0.02086885	0.036733312	0.023587485	0.068791284	0.029689576
0.018119701	0.032144808	0.020269018	0.058482624	0.025485417

Health Risk Assessment Results Summary

		MAX:	4.18	5.16	7.17
Unique Identifier	X (UTM)	Y (UTM)	Onroad	Offroad	Total Risk
3837603773905	383760	3773905	0.744287576	1.769722217	2.5140098
3837703773905	383770	3773905	0.661532512	1.625990598	2.2875231
3837803773905	383780	3773905	0.596753898	1.502787028	2.0995409
3837903773905	383790	3773905	0.543755902	1.394798206	1.9385541
3838003773905	383800	3773905	0.499625602	1.299533809	1.7991594
3838103773905	383810	3773905	0.462310804	1.215208551	1.6775194
3838203773905	383820	3773905	0.430102886	1.140024959	1.5701278
3838303773905	383830	3773905	0.401882419	1.072546076	1.4744285
3838403773905	383840	3773905	0.37673018	1.011634862	1.388365
3838503773905	383850	3773905	0.353977388	0.956195505	1.3101729
3838603773905	383860	3773905	0.333296155	0.905700679	1.2389968
3838703773905	383870	3773905	0.313095257	0.858684066	1.1717793
3838803773905	383880	3773905	0.293722122	0.81485438	1.1085765
3838903773905	383890	3773905	0.276716841	0.776224671	1.0529415
3839003773905	383900	3773905	0.258359262	0.736821905	0.9951812
3839103773905	383910	3773905	0.239681608	0.694939984	0.9346216
3829703773915	382970	3773915	0.040833301	0.395803171	0.4366365
3829803773915	382980	3773915	0.043074025	0.427604153	0.4706782
3829903773915	382990	3773915	0.045627495	0.464163381	0.5097909
3830003773915	383000	3773915	0.048591745	0.506960858	0.5555526
3830103773915	383010	3773915	0.052037827	0.557459175	0.609497
3830203773915	383020	3773915	0.055833721	0.615249686	0.6710834
3830303773915	383030	3773915	0.059117064	0.670689939	0.729807
3830403773915	383040	3773915	0.062762756	0.734341281	0.797104
3830503773915	383050	3773915	0.067215286	0.813143323	0.8803586
3830603773915	383060	3773915	0.072531721	0.909907206	0.9824389
3830703773915	383070	3773915	0.078567741	1.02533537	1.1039031
3830803773915	383080	3773915	0.084111254	1.142112424	1.2262237
3830903773915	383090	3773915	0.090420163	1.281340435	1.3717606
3831003773915	383100	3773915	0.098094493	1.457359598	1.5554541
3831103773915	383110	3773915	0.107550068	1.685778467	1.7933285
3831203773915	383120	3773915	0.118874539	1.979037178	2.0979117
3831303773915	383130	3773915	0.133194313	2.379626927	2.5128212
3831403773915	383140	3773915	0.151312395	2.939038705	3.0903511
3831503773915	383150	3773915	0.174585168	3.774422516	3.9490077
3831603773915	383160	3773915	0.206952586	5.097859807	5.3048124
3837003773915	383700	3773915	2.266174519	3.80224216	6.0684167
3837103773915	383710	3773915	2.376866178	3.181162138	5.5580283
3837203773915	383720	3773915	1.637097499	2.731696267	4.3687938
3837303773915	383730	3773915	1.243700433	2.396927015	3.6406274
3837403773915	383740	3773915	1.003916243	2.134158922	3.1380752
3837503773915	383750	3773915	0.843541119	1.919837801	2.7633789
3837603773915	383760	3773915	0.731395394	1.743710108	2.4751055
3837703773915	383770	3773915	0.655599856	1.605674489	2.2612743
3837803773915	383780	3773915	0.595737059	1.487090436	2.0828275
3837903773915	383790	3773915	0.546145899	1.382637125	1.928783
3838003773915	383800	3773915	0.504402644	1.289998977	1.7944016
3838103773915	383810	3773915	0.468821792	1.207810158	1.6766319
3838203773915	383820	3773915	0.437728274	1.134442449	1.5721707
3838303773915	383830	3773915	0.410146391	1.068426354	1.4785727
3838403773915	383840	3773915	0.385252247	1.00869511	1.3939474
3838503773915	383850	3773915	0.36251562	0.95437562	1.3168912
3838603773915	383860	3773915	0.341583966	0.904777911	1.2463619
3838703773915	383870	3773915	0.32141497	0.858581169	1.1799961
3838803773915	383880	3773915	0.301280939	0.81543714	1.1167181
3838903773915	383890	3773915	0.283327524	0.776277493	1.059605
3839003773915	383900	3773915	0.265261828	0.739178127	1.00444
3839103773915	383910	3773915	0.246868461	0.701964371	0.9488328
3829703773925	382970	3773925	0.04064827	0.398465671	0.4391139
3829803773925	382980	3773925	0.042864153	0.430347231	0.4732114
3829903773925	382990	3773925	0.045385544	0.466949939	0.5123355
3830003773925	383000	3773925	0.048393261	0.510712716	0.559106
3830103773925	383010	3773925	0.051944011	0.56293407	0.6148781
3830203773925	383020	3773925	0.055859099	0.6228607	0.6787198
3830303773925	383030	3773925	0.059083699	0.678271333	0.737355
3830403773925	383040	3773925	0.062667594	0.741875568	0.8045432
3830503773925	383050	3773925	0.067191362	0.822503529	0.8896949
3830603773925	383060	3773925	0.07271659	0.923427321	0.9961439
3830703773925	383070	3773925	0.079024105	1.044496463	1.1235206
3830803773925	383080	3773925	0.084656754	1.16434653	1.2490033
3830903773925	383090	3773925	0.091079089	1.307338994	1.3984181
3831003773925	383100	3773925	0.09893691	1.489404678	1.5883416
3831103773925	383110	3773925	0.108722933	1.727971258	1.8366942
3831203773925	383120	3773925	0.120447141	2.034861831	2.155309
3831303773925	383130	3773925	0.134303355	2.428998458	2.5633018
3831403773925	383140	3773925	0.151786894	2.972590163	3.1243771
3831503773925	383150	3773925	0.174508169	3.78737033	3.9618785
3831603773925	383160	3773925	0.207059342	5.102536464	5.3095958
3837003773925	383700	3773925	3.115389195	3.573120895	6.6885101
3837103773925	383710	3773925	2.032370803	3.034713687	5.0670845
3837203773925	383720	3773925	1.478088112	2.63248707	4.1105752
3837303773925	383730	3773925	1.162573324	2.326134166	3.4887075
3837403773925	383740	3773925	0.961857088	2.082516778	3.0443739
3837503773925	383750	3773925	0.823755352	1.882282327	2.7060377
3837603773925	383760	3773925	0.724690904	1.716399255	2.4410902
3837703773925	383770	3773925	0.655173285	1.583977928	2.2391512
3837803773925	383780	3773925	0.599621143	1.469727116	2.0693483
3837903773925	383790	3773925	0.553106436	1.368801438	1.9219079
3838003773925	383800	3773925	0.513592218	1.278993202	1.7925854
3838103773925	383810	3773925	0.479415115	1.199065849	1.678481
3838203773925	383820	3773925	0.449227021	1.127459483	1.5766865

Health Risk Assessment Results Summary

Sensitive Receptor		MAX:	7.17
Unique Identifier	X (UTM)	Y (UTM)	Total Risk
3837603773905	383760	3773905	2.514009793
3837703773905	383770	3773905	2.28752311
3837803773905	383780	3773905	2.099540926
3837903773905	383790	3773905	1.938554108
3838003773905	383800	3773905	1.799159412
3838103773905	383810	3773905	1.677519354
3838203773905	383820	3773905	1.570127845
3838303773905	383830	3773905	1.474428495
3838403773905	383840	3773905	1.388365042
3838503773905	383850	3773905	1.310172893
3838603773905	383860	3773905	1.238996834
3838703773905	383870	3773905	1.171779323
3838803773905	383880	3773905	1.108576502
3838903773905	383890	3773905	1.052941512
3839003773905	383900	3773905	0.995181167
3839103773905	383910	3773905	0.934621592
3829703773915	382970	3773915	0.436636472
3829803773915	382980	3773915	0.470678178
3829903773915	382990	3773915	0.509790876
3830003773915	383000	3773915	0.555552603
3830103773915	383010	3773915	0.609497003
3830203773915	383020	3773915	0.671083407
3830303773915	383030	3773915	0.729807003
3830403773915	383040	3773915	0.797104037
3830503773915	383050	3773915	0.880358609
3830603773915	383060	3773915	0.982438927
3830703773915	383070	3773915	1.10390311
3830803773915	383080	3773915	1.226223678
3830903773915	383090	3773915	1.371760597
3831003773915	383100	3773915	1.555454091
3831103773915	383110	3773915	1.793328535
3831203773915	383120	3773915	2.097911716
3831303773915	383130	3773915	2.51282124
3831403773915	383140	3773915	3.0903511
3831503773915	383150	3773915	3.949007684
3831603773915	383160	3773915	5.304812393
3837003773915	383700	3773915	6.068416679
3837103773915	383710	3773915	5.558028316
3837203773915	383720	3773915	4.368793766
3837303773915	383730	3773915	3.640627448
3837403773915	383740	3773915	3.138075165
3837503773915	383750	3773915	2.76337892
3837603773915	383760	3773915	2.475105503
3837703773915	383770	3773915	2.261274345
3837803773915	383780	3773915	2.082827495
3837903773915	383790	3773915	1.928783024
3838003773915	383800	3773915	1.794401621
3838103773915	383810	3773915	1.67663195
3838203773915	383820	3773915	1.572170723
3838303773915	383830	3773915	1.478572744
3838403773915	383840	3773915	1.393947357
3838503773915	383850	3773915	1.31689124
3838603773915	383860	3773915	1.246361877
3838703773915	383870	3773915	1.179996138
3838803773915	383880	3773915	1.116718079
3838903773915	383890	3773915	1.059605017
3839003773915	383900	3773915	1.004439955
3839103773915	383910	3773915	0.948832833
3829703773925	382970	3773925	0.439113941
3829803773925	382980	3773925	0.473211384
3829903773925	382990	3773925	0.512335482
3830003773925	383000	3773925	0.559105977
3830103773925	383010	3773925	0.614878081
3830203773925	383020	3773925	0.678719799
3830303773925	383030	3773925	0.737355033
3830403773925	383040	3773925	0.804543162
3830503773925	383050	3773925	0.889694891
3830603773925	383060	3773925	0.996143911
3830703773925	383070	3773925	1.123520568
3830803773925	383080	3773925	1.249003284
3830903773925	383090	3773925	1.398418083
3831003773925	383100	3773925	1.588341588
3831103773925	383110	3773925	1.836694191
3831203773925	383120	3773925	2.155308972
3831303773925	383130	3773925	2.563301813
3831403773925	383140	3773925	3.124377056
3831503773925	383150	3773925	3.961878499
3831603773925	383160	3773925	5.309595806
3837003773925	383700	3773925	6.68851009
3837103773925	383710	3773925	5.06708449
3837203773925	383720	3773925	4.110575183
3837303773925	383730	3773925	3.48870749
3837403773925	383740	3773925	3.044373866
3837503773925	383750	3773925	2.706037679
3837603773925	383760	3773925	2.441090159
3837703773925	383770	3773925	2.239151213
3837803773925	383780	3773925	2.06934826
3837903773925	383790	3773925	1.921907874
3838003773925	383800	3773925	1.792585421
3838103773925	383810	3773925	1.678480964
3838203773925	383820	3773925	1.576686504

FOR CHRONIC CALCS

MAX:	0.22			
Overlapping Phases - Maximum GLC				
2025	2026	2027	2028	2029
0.01608905	0.028648152	0.017873556	0.050801587	0.022309527
0.014602114	0.026033322	0.016170854	0.045311079	0.020015632
0.013381322	0.023859161	0.014792144	0.040823879	0.018127469
0.012344424	0.021994074	0.013632334	0.037026723	0.016520789
0.011452221	0.020375594	0.012643051	0.033780967	0.015141658
0.010676738	0.018961493	0.011790241	0.030994687	0.013953917
0.009993473	0.017712526	0.011043674	0.028576314	0.012920401
0.009385184	0.016599145	0.010382599	0.026456191	0.012012919
0.008837881	0.015598022	0.009789895	0.02457997	0.011209102
0.008339988	0.014689495	0.009251664	0.022904513	0.010490755
0.007886045	0.013862736	0.008761917	0.021400819	0.009846087
0.00745394	0.013087439	0.008292176	0.0200044	0.009248486
0.007045552	0.012362015	0.007844426	0.018714798	0.008696798
0.006682944	0.011721205	0.007447879	0.017667616	0.008247208
0.006306832	0.011066492	0.007019269	0.016549517	0.007760622
0.005920459	0.010389229	0.006569391	0.015284309	0.007202268
0.002388451	0.00346634	0.004239454	0.001536022	0.001376204
0.002569741	0.003727859	0.004579334	0.001596718	0.001432799
0.002777665	0.004028244	0.004971368	0.001665992	0.001496644
0.00302043	0.004379104	0.005432523	0.00174608	0.001569736
0.003305809	0.004791307	0.005979775	0.001837878	0.001653368
0.003630288	0.005258718	0.00660887	0.001935038	0.00174253
0.003937888	0.005699288	0.007210089	0.002009729	0.001812134
0.004289293	0.006202271	0.007901903	0.002089723	0.001886973
0.004722804	0.006822822	0.00876257	0.002186248	0.0019781
0.005252392	0.007579912	0.009823849	0.002297959	0.002085124
0.005879749	0.008475733	0.011092522	0.002418297	0.002202641
0.006508191	0.009373813	0.012373538	0.002516144	0.002298036
0.007252804	0.01043878	0.013905576	0.002622052	0.002402472
0.008188687	0.011778379	0.015850598	0.002746311	0.002527777
0.009394636	0.013506901	0.018384798	0.002892857	0.002679612
0.010930008	0.015712515	0.021652176	0.003056606	0.002853916
0.013008776	0.01870675	0.026135772	0.00324893	0.003067411
0.015881833	0.022861963	0.032428069	0.003471695	0.003324664
0.020115556	0.029020578	0.041864373	0.003717617	0.003643426
0.026749846	0.038725106	0.05688911	0.0040606	0.004090439
0.040422577	0.070162896	0.046279275	0.13700412	0.05727641
0.038525346	0.064122011	0.044888369	0.120457515	0.049115371
0.029412874	0.050627892	0.033387398	0.09183661	0.038349039
0.024072933	0.042246728	0.026876387	0.074454779	0.031603065
0.020514417	0.036397497	0.022663804	0.062553333	0.026873207
0.017934751	0.031997895	0.019681934	0.053750988	0.023310722
0.015992896	0.028590336	0.017484852	0.047071942	0.020569648
0.014573896	0.026056524	0.015923026	0.042328311	0.018601906
0.013401914	0.02394182	0.014647949	0.038422911	0.016970016
0.012398263	0.022115715	0.013563194	0.035077131	0.015563855
0.011528267	0.020520627	0.012628628	0.032183501	0.014342478
0.010768846	0.019122929	0.011817256	0.029680709	0.013282426
0.01009615	0.017884809	0.011100817	0.027490694	0.01235318
0.009493704	0.016777033	0.010460469	0.025554389	0.011530557
0.008948498	0.015776733	0.009881129	0.023824818	0.010795345
0.008451162	0.014867772	0.009352336	0.022269164	0.010134218
0.007994941	0.014037213	0.00886665	0.020861271	0.009536227
0.007563333	0.013261626	0.008403543	0.019556874	0.00898307
0.007147963	0.012526154	0.007952546	0.018322873	0.008461662
0.006772788	0.01186228	0.007545576	0.017242784	0.008004383
0.006406995	0.011228836	0.0071359	0.016251755	0.007580888
0.006040171	0.010594151	0.006716997	0.015213394	0.007131351
0.002400844	0.00348796	0.004268314	0.001520774	0.001348387
0.002582293	0.003749992	0.004609421	0.001580187	0.001402729
0.002790139	0.004050569	0.005002233	0.00164789	0.001463867
0.003038141	0.004409641	0.005474418	0.001728992	0.001536462
0.003333067	0.004836346	0.006041578	0.001823549	0.001620864
0.003669217	0.005321167	0.006695593	0.001923299	0.001710765
0.003976027	0.005760899	0.007297316	0.001995194	0.001776451
0.004326513	0.006262986	0.007989601	0.002072197	0.00184715
0.004769582	0.006897788	0.008872201	0.002169349	0.001937176
0.005321403	0.007687099	0.009982147	0.002284828	0.002046162
0.005978829	0.008626145	0.011315845	0.002409491	0.002166611
0.006622889	0.009547075	0.012633054	0.00250724	0.00226072
0.007386641	0.010639956	0.014209321	0.002613088	0.002363892
0.008353414	0.012024608	0.016223659	0.00273809	0.002488811
0.009611481	0.01382831	0.018873116	0.002886812	0.00264222
0.011216392	0.016134298	0.022294642	0.003051395	0.002817411
0.013258746	0.01907846	0.02670955	0.003227502	0.003010705
0.016048626	0.023116278	0.032830375	0.003432363	0.003243627
0.020178248	0.029124715	0.042038409	0.003660072	0.003535863
0.026776565	0.038773869	0.056970067	0.003989482	0.003960077
0.047784118	0.078009895	0.055705381	0.139849466	0.05551788
0.034972534	0.059553955	0.039444364	0.102072847	0.041695857
0.027745749	0.048461025	0.030631032	0.080198411	0.03342551
0.023213047	0.041125216	0.025315271	0.066346955	0.028055209
0.020066386	0.035818196	0.021741614	0.056651263	0.024219613
0.017726533	0.031742715	0.019148213	0.049382542	0.02129633
0.015928236	0.02853261	0.017195254	0.043779099	0.019013261
0.014575927	0.026085597	0.015758438	0.039669402	0.017321307
0.013449788	0.024030106	0.014572335	0.036256391	0.015905829
0.012478954	0.02224603	0.013555053	0.033308203	0.01467638
0.011632541	0.020681038	0.012671529	0.03073861	0.013599853
0.010888088	0.019302161	0.011896172	0.028492692	0.012656059
0.010224773	0.018074819	0.011205377	0.026508834	0.011821176

Health Risk Assessment Results Summary

		MAX:	4.18	5.16	7.17	
Unique Identifier	X (UTM)	Y (UTM)	Onroad	Offroad	Total Risk	
3838303773925	383830	3773925	0.422103513	1.062919523	1.485023	
3838403773925	383840	3773925	0.397272092	1.004457158	1.4017293	
3838503773925	383850	3773925	0.374106406	0.951168768	1.3252752	
3838603773925	383860	3773925	0.352555213	0.902386973	1.2549422	
3838703773925	383870	3773925	0.331648497	0.857128777	1.1887773	
3838803773925	383880	3773925	0.31118237	0.814974422	1.1261568	
3838903773925	383890	3773925	0.291659692	0.775779091	1.0674388	
3839003773925	383900	3773925	0.273829857	0.740075081	1.0139049	
3839103773925	383910	3773925	0.256215689	0.705333403	0.9615491	
3829703773935	382970	3773935	0.040556007	0.40181637	0.4423724	
3829803773935	382980	3773935	0.042757686	0.433835475	0.4765932	
3829903773935	382990	3773935	0.045256026	0.470553798	0.5158098	
3830003773935	383000	3773935	0.048165102	0.513650803	0.5618159	
3830103773935	383010	3773935	0.051542797	0.564385272	0.6159281	
3830203773935	383020	3773935	0.055284664	0.622694636	0.6779793	
3830303773935	383030	3773935	0.058574482	0.679224576	0.7377991	
3830403773935	383040	3773935	0.062241072	0.744247179	0.8064883	
3830503773935	383050	3773935	0.066762434	0.82535411	0.8921165	
3830603773935	383060	3773935	0.072241476	0.926181735	0.9984232	
3830703773935	383070	3773935	0.078509778	1.047203616	1.1257134	
3830803773935	383080	3773935	0.084318834	1.170344105	1.2546629	
3830903773935	383090	3773935	0.09096125	1.317773582	1.4087348	
3831003773935	383100	3773935	0.098944732	1.50305711	1.6020018	
3831103773935	383110	3773935	0.108723691	1.742366049	1.8510897	
3831203773935	383120	3773935	0.120449844	2.049657429	2.1701073	
3831303773935	383130	3773935	0.134253097	2.441900051	2.5761531	
3831403773935	383140	3773935	0.151737466	2.981762393	3.1334999	
3831503773935	383150	3773935	0.174542999	3.790985787	3.9655288	
3831603773935	383160	3773935	0.207327146	5.094788106	5.3021153	
3836903773935	383690	3773935	2.344232327	4.034521292	6.3787536	
3837003773935	383700	3773935	2.564602647	3.374732049	5.9393347	
3837103773935	383710	3773935	1.78983262	2.902748961	4.6925816	
3837203773935	383720	3773935	1.361639653	2.539327039	3.9009667	
3837303773935	383730	3773935	1.103861854	2.257595672	3.3614575	
3837403773935	383740	3773935	0.934019131	2.031091993	2.9651111	
3837503773935	383750	3773935	0.814308602	1.844229561	2.6585382	
3837603773935	383760	3773935	0.726085771	1.687957558	2.4140433	
3837703773935	383770	3773935	0.662124487	1.561105832	2.2232303	
3837803773935	383780	3773935	0.610321829	1.451058687	2.0613805	
3837903773935	383790	3773935	0.566486386	1.353618009	1.9201044	
3838003773935	383800	3773935	0.528816776	1.266655689	1.7954725	
3838103773935	383810	3773935	0.495804282	1.189000848	1.6848051	
3838203773935	383820	3773935	0.466245406	1.119226762	1.5854722	
3838303773935	383830	3773935	0.439275591	1.056215876	1.4954915	
3838403773935	383840	3773935	0.414154402	0.99904217	1.4131966	
3838503773935	383850	3773935	0.390117442	0.946852622	1.3369701	
3838603773935	383860	3773935	0.367423568	0.899006832	1.2664304	
3838703773935	383870	3773935	0.345348795	0.854758692	1.2001075	
3838803773935	383880	3773935	0.324072166	0.813481897	1.1375541	
3838903773935	383890	3773935	0.303592582	0.77523908	1.0788317	
3839003773935	383900	3773935	0.283708425	0.739081855	1.0227903	
3839103773935	383910	3773935	0.266549184	0.706527951	0.9730771	
3829703773945	382970	3773945	0.040472589	0.404962758	0.4454353	
3829803773945	382980	3773945	0.042657694	0.437069048	0.4797267	
3829903773945	382990	3773945	0.045131154	0.473834317	0.5189655	
3830003773945	383000	3773945	0.047942989	0.51619293	0.5641359	
3830103773945	383010	3773945	0.051154157	0.565445944	0.6166001	
3830203773945	383020	3773945	0.054728507	0.622073893	0.6768024	
3830303773945	383030	3773945	0.058074508	0.679488506	0.737563	
3830403773945	383040	3773945	0.061825784	0.745921736	0.8077475	
3830503773945	383050	3773945	0.066355856	0.827500243	0.8938561	
3830603773945	383060	3773945	0.071786597	0.928018777	0.9998054	
3830703773945	383070	3773945	0.07803062	1.048997788	1.1270284	
3830803773945	383080	3773945	0.084019709	1.175341663	1.2593614	
3830903773945	383090	3773945	0.090891756	1.327152319	1.4180441	
3831003773945	383100	3773945	0.099023438	1.515820775	1.6148442	
3831103773945	383110	3773945	0.108795166	1.755379844	1.864175	
3831203773945	383120	3773945	0.120536058	2.062810884	2.1833469	
3831303773945	383130	3773945	0.134341935	2.453482532	2.5878245	
3831403773945	383140	3773945	0.151825215	2.988835467	3.1406607	
3831503773945	383150	3773945	0.174775894	3.792070637	3.9668465	
3831603773945	383160	3773945	0.20783075	5.086112677	5.2939434	
3836903773945	383690	3773945	3.388763736	3.780466824	7.1692306	MAX HERE
3837003773945	383700	3773945	2.218679087	3.208390397	5.4270695	
3837103773945	383710	3773945	1.634065339	2.787437754	4.4215031	
3837203773945	383720	3773945	1.289855076	2.454954032	3.7448091	
3837303773945	383730	3773945	1.072241239	2.193200558	3.2654418	
3837403773945	383740	3773945	0.92446416	1.98133848	2.9058026	
3837503773945	383750	3773945	0.81858654	1.806478274	2.6250648	
3837603773945	383760	3773945	0.738798477	1.659257563	2.398056	
3837703773945	383770	3773945	0.679235416	1.537579766	2.2168152	
3837803773945	383780	3773945	0.630377277	1.431509598	2.0618869	
3837903773945	383790	3773945	0.588771806	1.337411353	1.9261832	
3838003773945	383800	3773945	0.55250812	1.253236907	1.805745	
3838103773945	383810	3773945	0.520252145	1.177833477	1.6980856	
3838203773945	383820	3773945	0.490920135	1.109869083	1.6007892	
3838303773945	383830	3773945	0.463660289	1.048373196	1.5120335	
3838403773945	383840	3773945	0.437743768	0.992501494	1.4302453	
3838503773945	383850	3773945	0.412183207	0.941517035	1.3537002	
3838603773945	383860	3773945	0.387602051	0.894635107	1.2822372	
3838703773945	383870	3773945	0.363590689	0.851336333	1.214927	

Health Risk Assessment Results Summary

Sensitive Receptor		MAX:	7.17	
Unique Identifier	X (UTM)	Y (UTM)	Total Risk	
3838303773925	383830	3773925	1.485023037	
3838403773925	383840	3773925	1.40172925	
3838503773925	383850	3773925	1.325275174	
3838603773925	383860	3773925	1.254942186	
3838703773925	383870	3773925	1.188777274	
3838803773925	383880	3773925	1.126156791	
3838903773925	383890	3773925	1.067438783	
3839003773925	383900	3773925	1.013904938	
3839103773925	383910	3773925	0.961549092	
3829703773935	382970	3773935	0.442372376	
3829803773935	382980	3773935	0.476593161	
3829903773935	382990	3773935	0.515809825	
3830003773935	383000	3773935	0.561815906	
3830103773935	383010	3773935	0.615928069	
3830203773935	383020	3773935	0.6779793	
3830303773935	383030	3773935	0.737799058	
3830403773935	383040	3773935	0.806488251	
3830503773935	383050	3773935	0.892116544	
3830603773935	383060	3773935	0.998423211	
3830703773935	383070	3773935	1.125713394	
3830803773935	383080	3773935	1.254662939	
3830903773935	383090	3773935	1.408734831	
3831003773935	383100	3773935	1.602001842	
3831103773935	383110	3773935	1.85108974	
3831203773935	383120	3773935	2.170107273	
3831303773935	383130	3773935	2.576153148	
3831403773935	383140	3773935	3.133499859	
3831503773935	383150	3773935	3.965528786	
3831603773935	383160	3773935	5.302115251	
3836903773935	383690	3773935	6.378753619	
3837003773935	383700	3773935	5.939334696	
3837103773935	383710	3773935	4.692581582	
3837203773935	383720	3773935	3.900966592	
3837303773935	383730	3773935	3.361457526	
3837403773935	383740	3773935	2.965111123	
3837503773935	383750	3773935	2.658538163	
3837603773935	383760	3773935	2.414043329	
3837703773935	383770	3773935	2.223230319	
3837803773935	383780	3773935	2.061380516	
3837903773935	383790	3773935	1.920104395	
3838003773935	383800	3773935	1.795472465	
3838103773935	383810	3773935	1.68480513	
3838203773935	383820	3773935	1.585472169	
3838303773935	383830	3773935	1.495491467	
3838403773935	383840	3773935	1.413196572	
3838503773935	383850	3773935	1.336970064	
3838603773935	383860	3773935	1.266430399	
3838703773935	383870	3773935	1.200107487	
3838803773935	383880	3773935	1.137554062	
3838903773935	383890	3773935	1.078831662	
3839003773935	383900	3773935	1.022790279	
3839103773935	383910	3773935	0.973077135	
3829703773945	382970	3773945	0.445435347	
3829803773945	382980	3773945	0.479726741	
3829903773945	382990	3773945	0.518965471	
3830003773945	383000	3773945	0.564135919	
3830103773945	383010	3773945	0.616600101	
3830203773945	383020	3773945	0.6768024	
3830303773945	383030	3773945	0.737563013	
3830403773945	383040	3773945	0.80774752	
3830503773945	383050	3773945	0.893856099	
3830603773945	383060	3773945	0.999805374	
3830703773945	383070	3773945	1.127028408	
3830803773945	383080	3773945	1.259361372	
3830903773945	383090	3773945	1.418044076	
3831003773945	383100	3773945	1.614844212	
3831103773945	383110	3773945	1.864175009	
3831203773945	383120	3773945	2.183346942	
3831303773945	383130	3773945	2.587824467	
3831403773945	383140	3773945	3.140660681	
3831503773945	383150	3773945	3.966846531	
3831603773945	383160	3773945	5.293943426	
3836903773945	383690	3773945	7.16923056	MAX HERE
3837003773945	383700	3773945	5.427069484	
3837103773945	383710	3773945	4.421503093	
3837203773945	383720	3773945	3.744809108	
3837303773945	383730	3773945	3.265441796	
3837403773945	383740	3773945	2.90580264	
3837503773945	383750	3773945	2.625064814	
3837603773945	383760	3773945	2.39805604	
3837703773945	383770	3773945	2.216815182	
3837803773945	383780	3773945	2.061886875	
3837903773945	383790	3773945	1.92618316	
3838003773945	383800	3773945	1.805745026	
3838103773945	383810	3773945	1.698085622	
3838203773945	383820	3773945	1.600789218	
3838303773945	383830	3773945	1.512033485	
3838403773945	383840	3773945	1.430245262	
3838503773945	383850	3773945	1.353700242	
3838603773945	383860	3773945	1.282237159	
3838703773945	383870	3773945	1.214927021	

FOR CHRONIC CALCS

	MAX:	0.22			
	Overlapping Phases - Maximum GLC				
2025	2026	2027	2028	2029	
0.009627372	0.01697205	0.010582532	0.024738311	0.011075536	
0.009083469	0.015972841	0.010013768	0.02314311	0.010404202	
0.008582445	0.015059404	0.009487318	0.021691839	0.009794442	
0.00812036	0.014221406	0.008999882	0.020367084	0.009238256	
0.00768301	0.013439094	0.008534051	0.019132587	0.008721443	
0.00726637	0.012702544	0.008085638	0.017970315	0.008236547	
0.006874329	0.012013625	0.007660859	0.016886271	0.007784522	
0.006514974	0.011388996	0.007268232	0.015961175	0.007397662	
0.006165057	0.010783309	0.006876049	0.015029406	0.007002646	
0.002417556	0.003515852	0.004305186	0.001508618	0.001324205	
0.002599571	0.003778995	0.004648144	0.001567175	0.001376653	
0.002807766	0.004080365	0.005042697	0.001633676	0.001435532	
0.0030515	0.00443333	0.005508026	0.001710804	0.001503323	
0.003337388	0.00484701	0.006059051	0.001798976	0.0015807	
0.003663892	0.005318228	0.006695321	0.0018928	0.001663671	
0.003976877	0.005767518	0.007310356	0.00196626	0.001729311	
0.004335141	0.006281394	0.00801964	0.00204502	0.001800133	
0.004780513	0.006920129	0.00890884	0.002141211	0.001887518	
0.005331373	0.00770873	0.010019343	0.002254148	0.001992103	
0.005988096	0.008647456	0.011354637	0.002376522	0.002108028	
0.006649883	0.009594139	0.012710699	0.002476993	0.002203369	
0.007437347	0.010721262	0.014338647	0.002585924	0.002308407	
0.008420855	0.012130113	0.016391289	0.002711169	0.00243196	
0.009682381	0.0139393	0.019051231	0.002856257	0.002579656	
0.01128927	0.016248436	0.022479588	0.003016301	0.002748045	
0.013322066	0.019179027	0.026875712	0.003186128	0.002932158	
0.016094437	0.023190832	0.032957156	0.003384384	0.003154658	
0.020199246	0.029161139	0.042104152	0.003603939	0.003433569	
0.026748031	0.03873254	0.056905765	0.003919994	0.003837044	
0.043127809	0.075912293	0.04752337	0.130217866	0.053736461	
0.041980164	0.070382039	0.047473205	0.116562476	0.046541728	
0.032323105	0.055971458	0.035533547	0.088370749	0.036104607	
0.026420561	0.046615981	0.028559603	0.07111047	0.029544891	
0.022513369	0.040121903	0.024130714	0.0598118	0.025164818	
0.019710296	0.035289342	0.021056749	0.051778836	0.021998569	
0.017583759	0.031520282	0.018781656	0.045712281	0.019573286	
0.015914112	0.028497944	0.017028967	0.040964219	0.017652813	
0.014626428	0.026142168	0.015701476	0.037387958	0.016192414	
0.013543738	0.02414708	0.014592439	0.034390963	0.014959424	
0.012604463	0.022407078	0.0136338	0.031785914	0.01388229	
0.011780077	0.02087327	0.012794112	0.029498731	0.012932549	
0.011049863	0.019514609	0.012049819	0.027480764	0.012092513	
0.010394789	0.018298526	0.011380239	0.025679461	0.011341922	
0.009800655	0.017200532	0.010770177	0.024055988	0.010665685	
0.009255499	0.016200422	0.010206606	0.02257787	0.010051131	
0.008747506	0.015280031	0.009676451	0.021214991	0.009486391	
0.008275672	0.014431281	0.009180731	0.019957525	0.008966759	
0.007829227	0.013638989	0.008706737	0.018779454	0.008481675	
0.007406507	0.012895866	0.008253555	0.017673796	0.008027374	
0.007007761	0.012200031	0.007822808	0.016635813	0.007601985	
0.006626089	0.011540717	0.007406103	0.015651095	0.007198226	
0.006287942	0.010955618	0.007037232	0.014828018	0.006858757	
0.002433307	0.00354211	0.004340436	0.001496904	0.00130104	
0.002615612	0.003805947	0.004684672	0.001554549	0.00135167	
0.002823808	0.004107523	0.005080193	0.001619737	0.001408292	
0.003062927	0.00445379	0.005537908	0.00169292	0.001471559	
0.003339876	0.004854511	0.006072822	0.001774911	0.001542396	
0.003656496	0.005311626	0.006690619	0.001862872	0.001618734	
0.003974432	0.005768578	0.007316384	0.001937535	0.001684082	
0.004340504	0.006294256	0.008042441	0.002018152	0.001755171	
0.00478829	0.006936904	0.008938155	0.00211354	0.001840295	
0.005337164	0.007723121	0.010046671	0.002224006	0.001940719	
0.005993432	0.008661639	0.011383459	0.002344235	0.00205259	
0.006672628	0.009633361	0.012777351	0.002447408	0.002149245	
0.007483701	0.010794172	0.014456288	0.002559495	0.002256115	
0.008485171	0.012228707	0.016548395	0.00268504	0.002378734	
0.00974791	0.014039517	0.019212984	0.002826402	0.002520933	
0.011355844	0.016349815	0.022644456	0.002982192	0.002683133	
0.013381485	0.019269563	0.027024475	0.003146709	0.002859324	
0.016132913	0.023249385	0.033056423	0.003337962	0.003071982	
0.020211928	0.029178692	0.042136166	0.003550505	0.003338833	
0.026719764	0.038683644	0.056822283	0.00385448	0.00372367	
0.051979609	0.085047327	0.059651978	0.140247487	0.054642703	
0.038145668	0.065123531	0.042150687	0.100412705	0.040174836	
0.030487027	0.053339184	0.032912073	0.078377163	0.031940448	
0.025495572	0.045213244	0.027176762	0.064267827	0.02655689	
0.022041372	0.039349021	0.023369064	0.054765339	0.02287571	
0.019499122	0.034893205	0.020656511	0.047932594	0.020193605	
0.017545811	0.031387071	0.018623348	0.042772933	0.018144518	
0.015986507	0.028535805	0.017028496	0.038693866	0.016508201	
0.014754683	0.026264045	0.015788538	0.035547601	0.015234722	
0.013709548	0.024325491	0.014742722	0.032892372	0.014152606	
0.012799304	0.02262955	0.013832956	0.030578722	0.013205025	
0.011994431	0.021126269	0.013028782	0.028531391	0.012363615	
0.011275938	0.019786606	0.01230858	0.026707541	0.011612737	
0.010626262	0.018580037	0.011653629	0.025062451	0.010935512	
0.010031986	0.017483964	0.011049611	0.023562641	0.010319127	
0.009481555	0.01647938	0.01048407	0.022180134	0.009753088	
0.008961615	0.015547481	0.009941686	0.020883505	0.009225817	
0.008473641	0.014681392	0.009427586	0.019671538	0.008734769	
0.008010917	0.013871008	0.008934578	0.018527856	0.0082738	

Health Risk Assessment Results Summary

		MAX:	4.18	5.16	7.17
Unique Identifier	X (UTM)	Y (UTM)	Onroad	Offroad	Total Risk
3838803773945	383880	3773945	0.340530216	0.811116473	1.1516467
3838903773945	383890	3773945	0.318816138	0.773600974	1.0924171
3839003773945	383900	3773945	0.297281823	0.738456498	1.0357383
3839103773945	383910	3773945	0.277969407	0.705586996	0.9835564
3829703773955	382970	3773955	0.040393314	0.407847907	0.4482412
3829803773955	382980	3773955	0.042558774	0.43997267	0.4825314
3829903773955	382990	3773955	0.045006053	0.476696795	0.5217028
3830003773955	383000	3773955	0.047719219	0.518252578	0.5659718
3830103773955	383010	3773955	0.050772144	0.565992169	0.6167643
3830203773955	383020	3773955	0.054177367	0.620845906	0.6750233
3830303773955	383030	3773955	0.057571925	0.679039094	0.736611
3830403773955	383040	3773955	0.061384789	0.746436718	0.8078215
3830503773955	383050	3773955	0.06592713	0.828391978	0.8943191
3830603773955	383060	3773955	0.071329484	0.928737152	1.0000666
3830703773955	383070	3773955	0.077568014	1.049794234	1.1273622
3830803773955	383080	3773955	0.08373292	1.179067637	1.2628006
3830903773955	383090	3773955	0.090826722	1.334944286	1.425771
3831003773955	383100	3773955	0.099088928	1.526247367	1.6253363
3831103773955	383110	3773955	0.108854406	1.765578799	1.8744332
3831203773955	383120	3773955	0.120616588	2.072604544	2.1932211
3831303773955	383130	3773955	0.13446685	2.461956535	2.5964234
3831403773955	383140	3773955	0.151987627	2.993428837	3.1454165
3831503773955	383150	3773955	0.175138965	3.791167281	3.9663062
3831603773955	383160	3773955	0.208448572	5.073821496	5.2822701
3836903773955	383690	3773955	2.944366986	3.58928109	6.5336481
3837003773955	383700	3773955	2.041532171	3.07716363	5.1186958
3837103773955	383710	3773955	1.563241445	2.692778684	4.2560201
3837203773955	383720	3773955	1.269284841	2.3839526	3.6532374
3837303773955	383730	3773955	1.076038239	2.138051239	3.2140895
3837403773955	383740	3773955	0.941211844	1.937877336	2.8790892
3837503773955	383750	3773955	0.843083721	1.772288115	2.6153718
3837603773955	383760	3773955	0.767953585	1.631775598	2.3997292
3837703773955	383770	3773955	0.710905277	1.514655168	2.2255604
3837803773955	383780	3773955	0.663728662	1.412225304	2.075954
3837903773955	383790	3773955	0.623233697	1.320998232	1.9442319
3838003773955	383800	3773955	0.587825171	1.239124571	1.8269497
3838103773955	383810	3773955	0.556013725	1.165705541	1.7217193
3838203773955	383820	3773955	0.526398268	1.099572125	1.6259704
3838303773955	383830	3773955	0.498078201	1.039640517	1.5377187
3838403773955	383840	3773955	0.470437353	0.985073427	1.4555108
3838503773955	383850	3773955	0.442559801	0.935193877	1.3777537
3838603773955	383860	3773955	0.41530104	0.889359553	1.3046606
3838703773955	383870	3773955	0.388008736	0.846978867	1.2349876
3838803773955	383880	3773955	0.361397913	0.807519549	1.1689175
3838903773955	383890	3773955	0.33665039	0.770687873	1.1073383
3839003773955	383900	3773955	0.312505763	0.736130429	1.0486362
3839103773955	383910	3773955	0.290926612	0.703782547	0.9947092
3829703773965	382970	3773965	0.040247866	0.409691947	0.4499398
3829803773965	382980	3773965	0.04228656	0.440589615	0.4828762
3829903773965	382990	3773965	0.044552305	0.475508786	0.5200611
3830003773965	383000	3773965	0.047170316	0.516180951	0.5633513
3830103773965	383010	3773965	0.050175188	0.563499954	0.6136751
3830203773965	383020	3773965	0.053534281	0.617864539	0.6713988
3830303773965	383030	3773965	0.056843713	0.674992631	0.7318363
3830403773965	383040	3773965	0.060558807	0.741054526	0.8016133
3830503773965	383050	3773965	0.065109427	0.822984191	0.8880936
3830603773965	383060	3773965	0.070660678	0.925272767	0.9959334
3830703773965	383070	3773965	0.07712192	1.049653927	1.1267758
3830803773965	383080	3773965	0.083394367	1.180533168	1.2639275
3830903773965	383090	3773965	0.090613546	1.3384436	1.4290571
3831003773965	383100	3773965	0.09895083	1.530807869	1.6297587
3831103773965	383110	3773965	0.108673227	1.768375834	1.8770491
3831203773965	383120	3773965	0.120382614	2.072152908	2.1925355
3831303773965	383130	3773965	0.134368908	2.46134429	2.5957132
3831403773965	383140	3773965	0.152100031	2.992441342	3.1445414
3831503773965	383150	3773965	0.17555908	3.787869042	3.9634281
3831603773965	383160	3773965	0.209219816	5.061908652	5.2711285
3836903773965	383690	3773965	2.816218827	3.4556522	6.271871
3837003773965	383700	3773965	2.018184321	2.977595062	4.9957794
3837103773965	383710	3773965	1.582337675	2.616342398	4.1986801
3837203773965	383720	3773965	1.307020572	2.323268994	3.6302896
3837303773965	383730	3773965	1.120950497	2.088579233	3.2095297
3837403773965	383740	3773965	0.989333954	1.897464475	2.8867984
3837503773965	383750	3773965	0.892889495	1.739373592	2.6322631
3837603773965	383760	3773965	0.818677223	1.604714104	2.4233913
3837703773965	383770	3773965	0.76199329	1.491576624	2.2535699
3837803773965	383780	3773965	0.715161959	1.392450996	2.107613
3837903773965	383790	3773965	0.67492068	1.303943682	1.9788644
3838003773965	383800	3773965	0.639811767	1.224224156	1.8640359
3838103773965	383810	3773965	0.608043373	1.152810069	1.7608534
3838203773965	383820	3773965	0.577591234	1.088534993	1.6661262
3838303773965	383830	3773965	0.547336008	1.030142509	1.5774785
3838403773965	383840	3773965	0.516775848	0.976855584	1.4936314
3838503773965	383850	3773965	0.485129008	0.928039059	1.4131681
3838603773965	383860	3773965	0.453479686	0.883172476	1.3366522
3838703773965	383870	3773965	0.421032986	0.84173927	1.2627723
3838803773965	383880	3773965	0.389073394	0.803140328	1.1922137
3838903773965	383890	3773965	0.359649523	0.76703935	1.1266889
3839003773965	383900	3773965	0.332266064	0.733075776	1.0653418
3839103773965	383910	3773965	0.307393525	0.701337322	1.0087308
3829703773975	382970	3773975	0.040108227	0.411291413	0.4513996

Health Risk Assessment Results Summary

Sensitive Receptor		MAX:	7.17
Unique Identifier	X (UTM)	Y (UTM)	Total Risk
3838803773945	383880	3773945	1.151646689
3838903773945	383890	3773945	1.092417112
3839003773945	383900	3773945	1.035738322
3839103773945	383910	3773945	0.983556403
3829703773955	382970	3773955	0.448241221
3829803773955	382980	3773955	0.482531443
3829903773955	382990	3773955	0.521702848
3830003773955	383000	3773955	0.565971797
3830103773955	383010	3773955	0.616764313
3830203773955	383020	3773955	0.675023274
3830303773955	383030	3773955	0.736611019
3830403773955	383040	3773955	0.807821507
3830503773955	383050	3773955	0.894319108
3830603773955	383060	3773955	1.000066636
3830703773955	383070	3773955	1.127362248
3830803773955	383080	3773955	1.262800557
3830903773955	383090	3773955	1.425771007
3831003773955	383100	3773955	1.625336295
3831103773955	383110	3773955	1.874433205
3831203773955	383120	3773955	2.193221132
3831303773955	383130	3773955	2.596423385
3831403773955	383140	3773955	3.145416464
3831503773955	383150	3773955	3.966306246
3831603773955	383160	3773955	5.282270068
3836903773955	383690	3773955	6.533648075
3837003773955	383700	3773955	5.118695802
3837103773955	383710	3773955	4.256020128
3837203773955	383720	3773955	3.653237441
3837303773955	383730	3773955	3.214089478
3837403773955	383740	3773955	2.87908918
3837503773955	383750	3773955	2.615371836
3837603773955	383760	3773955	2.399729182
3837703773955	383770	3773955	2.225560446
3837803773955	383780	3773955	2.075953966
3837903773955	383790	3773955	1.944231929
3838003773955	383800	3773955	1.826949742
3838103773955	383810	3773955	1.721719266
3838203773955	383820	3773955	1.625970393
3838303773955	383830	3773955	1.537718718
3838403773955	383840	3773955	1.45551078
3838503773955	383850	3773955	1.377753677
3838603773955	383860	3773955	1.304660593
3838703773955	383870	3773955	1.234987603
3838803773955	383880	3773955	1.168917462
3838903773955	383890	3773955	1.107338263
3839003773955	383900	3773955	1.048636193
3839103773955	383910	3773955	0.994709159
3829703773965	382970	3773965	0.449939814
3829803773965	382980	3773965	0.482876176
3829903773965	382990	3773965	0.520061091
3830003773965	383000	3773965	0.563351267
3830103773965	383010	3773965	0.613675142
3830203773965	383020	3773965	0.67139882
3830303773965	383030	3773965	0.731836344
3830403773965	383040	3773965	0.801613333
3830503773965	383050	3773965	0.888093618
3830603773965	383060	3773965	0.995933445
3830703773965	383070	3773965	1.126775847
3830803773965	383080	3773965	1.263927536
3830903773965	383090	3773965	1.429057145
3831003773965	383100	3773965	1.629758699
3831103773965	383110	3773965	1.877049061
3831203773965	383120	3773965	2.192535522
3831303773965	383130	3773965	2.595713197
3831403773965	383140	3773965	3.144541373
3831503773965	383150	3773965	3.963428122
3831603773965	383160	3773965	5.271128468
3836903773965	383690	3773965	6.271871026
3837003773965	383700	3773965	4.995779383
3837103773965	383710	3773965	4.198680074
3837203773965	383720	3773965	3.630289566
3837303773965	383730	3773965	3.20952973
3837403773965	383740	3773965	2.886798429
3837503773965	383750	3773965	2.632263086
3837603773965	383760	3773965	2.423391327
3837703773965	383770	3773965	2.253569914
3837803773965	383780	3773965	2.107612954
3837903773965	383790	3773965	1.978864361
3838003773965	383800	3773965	1.864035923
3838103773965	383810	3773965	1.760853441
3838203773965	383820	3773965	1.666126227
3838303773965	383830	3773965	1.577478518
3838403773965	383840	3773965	1.493631432
3838503773965	383850	3773965	1.413168067
3838603773965	383860	3773965	1.336652161
3838703773965	383870	3773965	1.262772256
3838803773965	383880	3773965	1.192213722
3838903773965	383890	3773965	1.126688872
3839003773965	383900	3773965	1.06534184
3839103773965	383910	3773965	1.008730847
3829703773975	382970	3773975	0.451399641

FOR CHRONIC CALCS

	MAX:	0.22			
	Overlapping Phases - Maximum GLC				
	2025	2026	2027	2028	2029
	0.007574271	0.013113247	0.008465216	0.017452949	0.007841437
	0.007165292	0.012406261	0.00802284	0.016450115	0.007438029
	0.006771264	0.011733952	0.007591668	0.015486566	0.007051855
	0.006410665	0.011115943	0.007197304	0.014606268	0.006696594
	0.002447761	0.003566268	0.00437342	0.001485408	0.001278711
	0.00262999	0.003830195	0.004718218	0.001541986	0.001327473
	0.002837752	0.00413124	0.005113788	0.001605628	0.001381811
	0.003071932	0.004470307	0.005563129	0.001674913	0.001440733
	0.003339874	0.004857851	0.006081585	0.001751039	0.001505413
	0.003646134	0.005300037	0.00667987	0.001833162	0.001575477
	0.003968457	0.005763802	0.007314989	0.001908837	0.001640504
	0.004339948	0.006297709	0.008052764	0.001990516	0.001711202
	0.004789778	0.006943616	0.00895382	0.00208517	0.001794255
	0.005337568	0.007728531	0.010061871	0.002193709	0.001891251
	0.005994234	0.008667895	0.011401305	0.002312263	0.001999743
	0.006689531	0.009662542	0.012829922	0.002417941	0.00209747
	0.007522706	0.010854607	0.014556018	0.002532914	0.00220602
	0.008538453	0.012309149	0.016678939	0.002658201	0.002327256
	0.009800277	0.014118144	0.01934221	0.002795922	0.002464189
	0.011406932	0.016425696	0.022769912	0.002947745	0.002620582
	0.013427294	0.019336351	0.02713572	0.003107834	0.002790188
	0.016161564	0.023288761	0.033123467	0.00329311	0.002994673
	0.020218185	0.029180838	0.04213909	0.003499473	0.003250868
	0.026677671	0.038607105	0.056689049	0.003792154	0.003618511
	0.047062111	0.078309278	0.053013513	0.121949901	0.047623266
	0.035999503	0.061983922	0.039230416	0.090030524	0.035905223
	0.029497511	0.051765895	0.031529904	0.071643416	0.028999709
	0.025076744	0.044439882	0.026554302	0.059567661	0.024389741
	0.021915317	0.039003239	0.023137391	0.051272978	0.021188418
	0.019540383	0.034804228	0.0206493	0.045252573	0.018841529
	0.017695203	0.031472734	0.01876228	0.040700705	0.017050452
	0.016202901	0.028733243	0.017263358	0.037082257	0.015614165
	0.015009311	0.026524157	0.016080112	0.034256988	0.0144833
	0.013990918	0.024629566	0.015075485	0.031865451	0.013519827
	0.013098626	0.022963004	0.014196946	0.029772497	0.012672815
	0.012307038	0.02148006	0.013417966	0.027914366	0.011918057
	0.011597152	0.02015453	0.012715483	0.026250439	0.011241656
	0.010949236	0.018955078	0.012067488	0.024733565	0.010626374
	0.010348697	0.017856134	0.011458728	0.023328688	0.010059029
	0.00978497	0.016839162	0.010878499	0.022011218	0.009530366
	0.009245664	0.015886534	0.010312357	0.02075393	0.009030659
	0.008735041	0.014995715	0.009769738	0.019563299	0.008560191
	0.008243702	0.014154025	0.009239533	0.018419831	0.008111573
	0.007775362	0.013361252	0.008728781	0.017330964	0.007686059
	0.007339391	0.012624299	0.008251422	0.0163179	0.007289297
	0.006922043	0.011925714	0.007789815	0.015348315	0.006910551
	0.006541175	0.011284437	0.007369496	0.014462945	0.006561858
	0.002456323	0.003581405	0.004395745	0.001471663	0.001255064
	0.0026312	0.003834392	0.004727593	0.001523501	0.001298982
	0.00282822	0.004119487	0.005103635	0.001580481	0.001346961
	0.003057155	0.00445094	0.005543298	0.001646134	0.00140193
	0.003322648	0.004835141	0.006057194	0.00172033	0.001463974
	0.003626183	0.005273759	0.006650142	0.001800592	0.001531261
	0.003942522	0.005729106	0.007273704	0.001873483	0.001592686
	0.004306601	0.006252579	0.00799696	0.001952085	0.00165945
	0.00475656	0.006899214	0.008898513	0.002046616	0.001740774
	0.005315546	0.007700739	0.010029891	0.00215812	0.001838738
	0.005990769	0.008666655	0.011408972	0.00228072	0.001949316
	0.006695124	0.009674032	0.012857249	0.002387184	0.00204647
	0.007539654	0.010881844	0.014607625	0.002502816	0.002154439
	0.008561591	0.012344494	0.016743661	0.002627156	0.002273385
	0.009814868	0.014140448	0.019388093	0.002760915	0.002404807
	0.011405923	0.016424256	0.022780024	0.002908178	0.002554644
	0.013427928	0.019334778	0.027143095	0.003065993	0.002720369
	0.016164111	0.023286063	0.033124035	0.003248354	0.00292008
	0.020215159	0.029164047	0.042109041	0.003450841	0.003169016
	0.026641016	0.03853165	0.0565519	0.003734283	0.003522637
	0.045340154	0.075622074	0.050739403	0.112890793	0.043799144
	0.035414734	0.060832716	0.038456553	0.08441039	0.03331704
	0.029412009	0.051332902	0.03140867	0.067811969	0.027098153
	0.025230963	0.044372979	0.026749283	0.056806973	0.022924015
	0.022181227	0.039124874	0.023480326	0.049176663	0.020009279
	0.019872123	0.035050131	0.021077838	0.043641137	0.017879238
	0.018072229	0.031811427	0.019248506	0.039472318	0.016262502
	0.016610397	0.029138037	0.017790491	0.03616493	0.014969597
	0.015433885	0.026965647	0.016631947	0.03356773	0.013945358
	0.014429561	0.025100707	0.015648684	0.031374936	0.013074795
	0.013547878	0.023456343	0.014787943	0.029456455	0.012309654
	0.012764767	0.021988831	0.014025191	0.027752161	0.011627174
	0.012060986	0.020675243	0.013333934	0.026219757	0.011013389
	0.011410814	0.01947891	0.012684495	0.024802559	0.010448661
	0.01079639	0.018369398	0.012059088	0.02346079	0.009918598
	0.010208617	0.017328564	0.011448283	0.022172331	0.009414627
	0.009636491	0.016340314	0.01083974	0.02091442	0.008928768
	0.009087244	0.015406593	0.010245222	0.019701551	0.008464138
	0.008550289	0.014514442	0.009653484	0.018512675	0.008013592
	0.008034283	0.013668792	0.009078451	0.01736739	0.007581309
	0.007556464	0.012885383	0.008544845	0.016305547	0.007179074
	0.007110166	0.01215436	0.008044472	0.01531329	0.006801935
	0.006700085	0.011480277	0.007585015	0.01439972	0.006452573
	0.002463681	0.003594551	0.004416094	0.001458201	0.001232323

Health Risk Assessment Results Summary

		MAX:	4.18	5.16	7.17
Unique Identifier	X (UTM)	Y (UTM)	Onroad	Offroad	Total Risk
3829803773975	382980	3773975	0.042019498	0.440907457	0.482927
3829903773975	382990	3773975	0.044122809	0.474123698	0.5182465
3830003773975	383000	3773975	0.046642992	0.51383451	0.5604775
3830103773975	383010	3773975	0.049599973	0.56071348	0.6103135
3830203773975	383020	3773975	0.052919578	0.614640733	0.6675603
3830303773975	383030	3773975	0.056146701	0.670706102	0.7268528
3830403773975	383040	3773975	0.059773079	0.735444466	0.7952175
3830503773975	383050	3773975	0.064322394	0.817144035	0.8814664
3830603773975	383060	3773975	0.070007393	0.92110317	0.9911106
3830703773975	383070	3773975	0.076679994	1.048486679	1.1251667
3830803773975	383080	3773975	0.083070382	1.18102097	1.2640914
3830903773975	383090	3773975	0.090431674	1.341087542	1.4315192
3831003773975	383100	3773975	0.098861687	1.534692957	1.6335546
3831103773975	383110	3773975	0.108534798	1.770154345	1.8786891
3831203773975	383120	3773975	0.120211516	2.071014661	2.1912262
3831303773975	383130	3773975	0.134296717	2.459099609	2.5933963
3831403773975	383140	3773975	0.15224438	2.989758237	3.1420026
3831503773975	383150	3773975	0.176061861	3.784491321	3.9605532
3831603773975	383160	3773975	0.210009793	5.047601831	5.2576116
3836903773975	383690	3773975	3.00824923	3.372117744	6.380367
3837003773975	383700	3773975	2.176204523	2.905259092	5.0814636
3837103773975	383710	3773975	1.71777272	2.554730671	4.2725034
3837203773975	383720	3773975	1.423713643	2.270519798	3.6942334
3837303773975	383730	3773975	1.222990902	2.043482554	3.2664735
3837403773975	383740	3773975	1.081177076	1.859304689	2.9404818
3837503773975	383750	3773975	0.978615898	1.707537068	2.686153
3837603773975	383760	3773975	0.900151586	1.577905582	2.4780572
3837703773975	383770	3773975	0.840892227	1.468332387	2.3092246
3837803773975	383780	3773975	0.792585823	1.372202431	2.1647883
3837903773975	383790	3773975	0.751495725	1.28624968	2.0377454
3838003773975	383800	3773975	0.716166664	1.208640351	1.924807
3838103773975	383810	3773975	0.684055266	1.139316626	1.8233719
3838203773975	383820	3773975	0.65230089	1.076763805	1.7290647
3838303773975	383830	3773975	0.619020017	1.019943331	1.6389633
3838403773975	383840	3773975	0.583586134	0.968023637	1.5516098
3838603773975	383860	3773975	0.506945728	0.876411641	1.3833574
3838703773975	383870	3773975	0.466213804	0.835655684	1.3018695
3838803773975	383880	3773975	0.4258699	0.797928307	1.2237982
3838903773975	383890	3773975	0.389561325	0.762577659	1.152139
3839003773975	383900	3773975	0.357306254	0.729309917	1.0866162
3839103773975	383910	3773975	0.32802997	0.698142008	1.026172
3829703773985	382970	3773985	0.039973968	0.41265373	0.4526277
3829803773985	382980	3773985	0.041761825	0.440979975	0.4827418
3829903773985	382990	3773985	0.04370731	0.472463019	0.5161703
3830003773985	383000	3773985	0.046134619	0.511183939	0.5573186
3830103773985	383010	3773985	0.049049172	0.557691604	0.6067408
3830203773985	383020	3773985	0.05232153	0.611068171	0.6633897
3830303773985	383030	3773985	0.055481556	0.666128603	0.7216102
3830403773985	383040	3773985	0.059023318	0.729613534	0.7886369
3830503773985	383050	3773985	0.063569989	0.811015696	0.8745857
3830603773985	383060	3773985	0.069383935	0.916498033	0.985882
3830703773985	383070	3773985	0.076249533	1.046480975	1.1227305
3830803773985	383080	3773985	0.082770715	1.180743977	1.2635147
3830903773985	383090	3773985	0.090274853	1.342913213	1.4331881
3831003773985	383100	3773985	0.098787356	1.537442829	1.6362302
3831103773985	383110	3773985	0.1084273	1.770983996	1.8794113
3831203773985	383120	3773985	0.120058033	2.068500057	2.1885581
3831303773985	383130	3773985	0.134264973	2.455884214	2.5901492
3831403773985	383140	3773985	0.152401666	2.985584482	3.1379861
3831503773985	383150	3773985	0.176511962	3.777354808	3.9538668
3831603773985	383160	3773985	0.21082538	5.032892302	5.2437177
3836903773985	383690	3773985	2.949333037	3.32357591	6.2729089
3837003773985	383700	3773985	2.611732036	2.849096275	5.4608283
3837103773985	383710	3773985	2.035360967	2.500722204	4.5360832
3837203773985	383720	3773985	1.666876558	2.224473047	3.8913496
3837303773985	383730	3773985	1.418647292	2.00535266	3.424
3837403773985	383740	3773985	1.245480564	1.827046299	3.0725269
3837503773985	383750	3773985	1.121392567	1.678831675	2.8002242
3837603773985	383760	3773985	1.029084708	1.552341706	2.5814264
3837703773985	383770	3773985	0.962102492	1.445734806	2.4078373
3837803773985	383780	3773985	0.909031066	1.352290258	2.2613213
3837903773985	383790	3773985	0.865012965	1.268651452	2.1336644
3838003773985	383800	3773985	0.828478669	1.192904518	2.0213832
3838103773985	383810	3773985	0.795605658	1.125201731	1.9208074
3838203773985	383820	3773985	0.762031898	1.064282863	1.8263148
3838303773985	383830	3773985	0.72467861	1.008857923	1.7335365
3838403773985	383840	3773985	0.682182888	0.958203645	1.6403865
3838603773985	383860	3773985	0.581045762	0.868857877	1.4499036
3838703773985	383870	3773985	0.526833937	0.828851974	1.3556859
3838803773985	383880	3773985	0.474800684	0.791945624	1.2667463
3838903773985	383890	3773985	0.429246992	0.757457789	1.1867048
3839003773985	383900	3773985	0.388450147	0.724799169	1.1132493
3839103773985	383910	3773985	0.352469229	0.693946226	1.0464155
3829703773995	382970	3773995	0.039881481	0.414176563	0.454058
3829803773995	382980	3773995	0.04155032	0.441254096	0.4828044
3829903773995	382990	3773995	0.043353729	0.471122992	0.5144767
3830003773995	383000	3773995	0.045714418	0.509140699	0.5548551
3830103773995	383010	3773995	0.048627705	0.555694022	0.6043217
3830203773995	383020	3773995	0.051922375	0.609380779	0.6613032
3830303773995	383030	3773995	0.055114889	0.664833413	0.7199483
3830403773995	383040	3773995	0.058717423	0.729087739	0.7878052

Health Risk Assessment Results Summary

Sensitive Receptor			MAX:	7.17
Unique Identifier	X (UTM)	Y (UTM)	Total Risk	
3829803773975	382980	3773975	0.482926955	
3829903773975	382990	3773975	0.518246507	
3830003773975	383000	3773975	0.560477502	
3830103773975	383010	3773975	0.610313453	
3830203773975	383020	3773975	0.667560311	
3830303773975	383030	3773975	0.726852803	
3830403773975	383040	3773975	0.795217545	
3830503773975	383050	3773975	0.881466429	
3830603773975	383060	3773975	0.991110562	
3830703773975	383070	3773975	1.125166673	
3830803773975	383080	3773975	1.264091352	
3830903773975	383090	3773975	1.431519215	
3831003773975	383100	3773975	1.633554644	
3831103773975	383110	3773975	1.878689143	
3831203773975	383120	3773975	2.191226177	
3831303773975	383130	3773975	2.593396326	
3831403773975	383140	3773975	3.142002617	
3831503773975	383150	3773975	3.960553182	
3831603773975	383160	3773975	5.257611624	
3836903773975	383690	3773975	6.380366975	
3837003773975	383700	3773975	5.081463615	
3837103773975	383710	3773975	4.272503391	
3837203773975	383720	3773975	3.694233441	
3837303773975	383730	3773975	3.266473456	
3837403773975	383740	3773975	2.940481765	
3837503773975	383750	3773975	2.686152966	
3837603773975	383760	3773975	2.478057168	
3837703773975	383770	3773975	2.309224614	
3837803773975	383780	3773975	2.164788254	
3837903773975	383790	3773975	2.037745404	
3838003773975	383800	3773975	1.924807014	
3838103773975	383810	3773975	1.823371892	
3838203773975	383820	3773975	1.729064695	
3838303773975	383830	3773975	1.638963349	
3838403773975	383840	3773975	1.551609771	
3838603773975	383860	3773975	1.383357369	
3838703773975	383870	3773975	1.301869489	
3838803773975	383880	3773975	1.223798206	
3838903773975	383890	3773975	1.152138985	
3839003773975	383900	3773975	1.086616171	
3839103773975	383910	3773975	1.026171978	
3829703773985	382970	3773985	0.452627698	
3829803773985	382980	3773985	0.482741799	
3829903773985	382990	3773985	0.516170329	
3830003773985	383000	3773985	0.557318557	
3830103773985	383010	3773985	0.606740776	
3830203773985	383020	3773985	0.663389701	
3830303773985	383030	3773985	0.721610158	
3830403773985	383040	3773985	0.788636852	
3830503773985	383050	3773985	0.874585685	
3830603773985	383060	3773985	0.985881968	
3830703773985	383070	3773985	1.122730508	
3830803773985	383080	3773985	1.263514692	
3830903773985	383090	3773985	1.433188066	
3831003773985	383100	3773985	1.636230185	
3831103773985	383110	3773985	1.879411296	
3831203773985	383120	3773985	2.18855809	
3831303773985	383130	3773985	2.590149187	
3831403773985	383140	3773985	3.137986148	
3831503773985	383150	3773985	3.953866769	
3831603773985	383160	3773985	5.243717681	
3836903773985	383690	3773985	6.272908948	
3837003773985	383700	3773985	5.460828311	
3837103773985	383710	3773985	4.536083171	
3837203773985	383720	3773985	3.891349605	
3837303773985	383730	3773985	3.423999952	
3837403773985	383740	3773985	3.072526864	
3837503773985	383750	3773985	2.800224242	
3837603773985	383760	3773985	2.581426414	
3837703773985	383770	3773985	2.407837298	
3837803773985	383780	3773985	2.261321324	
3837903773985	383790	3773985	2.133664417	
3838003773985	383800	3773985	2.021383188	
3838103773985	383810	3773985	1.920807389	
3838203773985	383820	3773985	1.826314761	
3838303773985	383830	3773985	1.733536532	
3838403773985	383840	3773985	1.640386533	
3838603773985	383860	3773985	1.449903639	
3838703773985	383870	3773985	1.355685911	
3838803773985	383880	3773985	1.266746308	
3838903773985	383890	3773985	1.18670478	
3839003773985	383900	3773985	1.113249316	
3839103773985	383910	3773985	1.046415455	
3829703773995	382970	3773995	0.454058044	
3829803773995	382980	3773995	0.482804416	
3829903773995	382990	3773995	0.514476721	
3830003773995	383000	3773995	0.554855117	
3830103773995	383010	3773995	0.604321727	
3830203773995	383020	3773995	0.661303154	
3830303773995	383030	3773995	0.719948302	
3830403773995	383040	3773995	0.787805162	

FOR CHRONIC CALCS

	MAX:	0.22			
	Overlapping Phases - Maximum GLC				
	2025	2026	2027	2028	2029
	0.002630922	0.003836129	0.004734396	0.00150522	0.001271488
	0.002817891	0.004106212	0.005092108	0.001556315	0.001313829
	0.003041168	0.004429389	0.005521326	0.001618233	0.001364913
	0.003304134	0.004810089	0.006030382	0.001690361	0.001424334
	0.003605258	0.005245429	0.006618617	0.001769103	0.001489285
	0.003915672	0.005692332	0.00723057	0.001839161	0.001547335
	0.004272513	0.006205517	0.007939371	0.001914893	0.001610475
	0.00472154	0.006851162	0.008839011	0.002008923	0.00168994
	0.005290287	0.007667193	0.009990458	0.002123096	0.001788573
	0.005982454	0.008657232	0.011405531	0.002249301	0.001900837
	0.006696268	0.009677648	0.012873988	0.002356759	0.001997727
	0.007552983	0.010902088	0.014649924	0.002473481	0.00210553
	0.00858229	0.012374283	0.016800647	0.002597101	0.002222662
	0.009825409	0.014154489	0.019421967	0.002726873	0.002348725
	0.011402829	0.016416898	0.022781137	0.002870154	0.002492909
	0.013421739	0.019320011	0.027129975	0.003025366	0.002654622
	0.016159861	0.023269543	0.033102138	0.003205315	0.002850203
	0.020213989	0.02914502	0.04207279	0.003405213	0.00309392
	0.026594948	0.038436627	0.056380095	0.003680263	0.003434588
	0.046862659	0.077066058	0.052770613	0.112038798	0.04267573
	0.036656359	0.061992344	0.040121687	0.083508548	0.032292059
	0.030478887	0.052333627	0.032847994	0.067044788	0.026217589
	0.0261509	0.045237393	0.02800157	0.056169049	0.022171873
	0.022989908	0.039892142	0.024587663	0.048657161	0.019366045
	0.02061086	0.035768992	0.022090135	0.043258188	0.017337423
	0.018778503	0.032525728	0.020212726	0.039254093	0.015820613
	0.01729608	0.029854587	0.018724129	0.036100893	0.01461588
	0.016108131	0.027684802	0.017549932	0.033638233	0.013664925
	0.015100388	0.025828393	0.016562436	0.031577296	0.012862553
	0.014219269	0.02419494	0.015703457	0.029786393	0.012161188
	0.013440607	0.022738941	0.014948733	0.028205729	0.011538564
	0.012741031	0.02143483	0.014261502	0.02677913	0.010976515
	0.012084173	0.020237575	0.013603724	0.025437108	0.010452508
	0.01144656	0.019107627	0.012946956	0.024123171	0.009946982
	0.010817558	0.018023912	0.01228001	0.022812613	0.009450844
	0.009577077	0.015969059	0.010916811	0.020193454	0.008480275
	0.00896393	0.014991378	0.010222188	0.018886263	0.008004123
	0.008372263	0.014060871	0.009543324	0.017615195	0.00754349
	0.007832277	0.013207483	0.008924893	0.016453761	0.007119851
	0.00734251	0.012427919	0.008365332	0.015400684	0.006732289
	0.006892832	0.011709226	0.007851815	0.014431934	0.006373569
	0.002469863	0.003605777	0.004434519	0.001445009	0.001210373
	0.00262947	0.00383592	0.004739169	0.00148743	0.001245154
	0.002806269	0.00409077	0.005078375	0.001532696	0.00128209
	0.00302379	0.004405419	0.005496922	0.001590997	0.00132951
	0.00328462	0.004783129	0.006001926	0.001661426	0.001386657
	0.003582705	0.005214182	0.006584149	0.001738234	0.001449097
	0.003887642	0.005653191	0.007185232	0.001805813	0.001504161
	0.004237643	0.00615656	0.007880274	0.001878791	0.001563971
	0.00468541	0.006800626	0.008777146	0.001972403	0.00164179
	0.005263205	0.007630002	0.009946921	0.002088892	0.001740869
	0.005970217	0.008641045	0.01139348	0.002218267	0.001854393
	0.006694026	0.009675056	0.012882966	0.002326915	0.001951275
	0.007562754	0.010915693	0.014683739	0.002444698	0.002058984
	0.008597857	0.012394885	0.016845449	0.002567515	0.002174259
	0.009831982	0.01416065	0.019445361	0.002693788	0.002295633
	0.011393688	0.016398374	0.022766441	0.002833069	0.002434378
	0.013411868	0.019297063	0.027104818	0.002986434	0.002592965
	0.016149339	0.023240656	0.033061401	0.003164072	0.002784845
	0.020195286	0.02909672	0.041991045	0.003361777	0.003023751
	0.026548533	0.03833633	0.056198491	0.003630903	0.003355498
	0.046253221	0.076302152	0.051644245	0.105961394	0.040006696
	0.040593935	0.066443242	0.045380297	0.088659467	0.033111949
	0.033289855	0.055429644	0.036646958	0.070354847	0.026597417
	0.028283662	0.047563762	0.03090284	0.05849666	0.022357843
	0.024703935	0.041763852	0.02692592	0.050432325	0.0194636
	0.022050798	0.037345763	0.024059707	0.044701249	0.017392461
	0.020026526	0.033888871	0.02192782	0.040479396	0.015851581
	0.018423924	0.031088598	0.020278543	0.037231792	0.014653174
	0.017173913	0.028858883	0.019019852	0.034768231	0.013730344
	0.01613107	0.026973056	0.017984351	0.032747661	0.012965029
	0.015230591	0.025326838	0.017098849	0.031020234	0.012304746
	0.014446502	0.02387185	0.016337943	0.029526672	0.01172785
	0.01374466	0.022571923	0.015649744	0.028184036	0.01120885
	0.013076564	0.02136635	0.014975462	0.02689069	0.010715055
	0.012405616	0.02020116	0.014272307	0.025567421	0.010220716
	0.011714886	0.019048847	0.013520031	0.0241765	0.009713045
	0.010253267	0.016744206	0.011851634	0.0211576	0.008643919
	0.009515866	0.015624275	0.010988681	0.019614766	0.008106312
	0.008817651	0.014571334	0.01016279	0.018141772	0.007593617
	0.008194273	0.013622878	0.009429513	0.016827234	0.007131987
	0.007626489	0.012755394	0.008762877	0.015630212	0.006707909
	0.007114563	0.011965628	0.008163783	0.014551847	0.006321867
	0.002477207	0.003618608	0.004455503	0.001433283	0.0011902
	0.00262942	0.003837623	0.004746953	0.001471266	0.001220815
	0.002796793	0.004078327	0.005069013	0.001511366	0.001252957
	0.003010225	0.004386896	0.005480176	0.001567009	0.001297609
	0.003271394	0.004765191	0.005985931	0.001636743	0.001353465
	0.003571388	0.005199181	0.006571953	0.001713537	0.001415039
	0.003878711	0.005641698	0.007177985	0.001781507	0.001469619
	0.00423325	0.006151656	0.007882395	0.001855366	0.001529383

Health Risk Assessment Results Summary

		MAX:	4.18	5.16	7.17
Unique Identifier	X (UTM)	Y (UTM)	Onroad	Offroad	Total Risk
3830503773995	383050	3773995	0.063244977	0.81015931	0.8734043
3830603773995	383060	3773995	0.068975106	0.914252812	0.9832279
3830703773995	383070	3773995	0.075744314	1.04233635	1.1180807
3830803773995	383080	3773995	0.082406111	1.178328741	1.2607349
3830903773995	383090	3773995	0.090097352	1.343102632	1.4332
3831003773995	383100	3773995	0.098727751	1.539080419	1.6378082
3831103773995	383110	3773995	0.108317244	1.770292076	1.8786093
3831203773995	383120	3773995	0.119882252	2.063894541	2.1837768
3831303773995	383130	3773995	0.134096531	2.447613628	2.5817102
3831403773995	383140	3773995	0.152274245	2.971842954	3.1241172
3831503773995	383150	3773995	0.176570558	3.754464173	3.9310347
3831603773995	383160	3773995	0.211232411	5.001098857	5.2123313
3837003773995	383700	3773995	2.919117643	2.792045028	5.7111627
3837103773995	383710	3773995	2.701728918	2.445850662	5.1475796
3837203773995	383720	3773995	2.135178663	2.178470244	4.3136489
3837303773995	383730	3773995	1.770401369	1.967341214	3.7377426
3837403773995	383740	3773995	1.525561691	1.794650913	3.3202126
3837503773995	383750	3773995	1.354510196	1.64980905	3.0043192
3837603773995	383760	3773995	1.232653454	1.526359538	2.759013
3837703773995	383770	3773995	1.149572604	1.422490106	2.5720627
3837803773995	383780	3773995	1.087288496	1.331631887	2.4189204
3837903773995	383790	3773995	1.037869628	1.250288805	2.2881584
3838003773995	383800	3773995	0.999848994	1.176404225	2.1762532
3838103773995	383810	3773995	0.966822565	1.110284786	2.0771074
3838203773995	383820	3773995	0.931789704	1.051014194	1.9828039
3838303773995	383830	3773995	0.889379858	0.996959549	1.8863394
3838403773995	383840	3773995	0.835614001	0.94760843	1.7832224
3838603773995	383860	3773995	0.689772362	0.860442279	1.5502146
3838703773995	383870	3773995	0.612121897	0.821429069	1.433551
3838803773995	383880	3773995	0.540914388	0.785217804	1.3261322
3838903773995	383890	3773995	0.481327118	0.751575861	1.232903
3839003773995	383900	3773995	0.428144841	0.719593827	1.1477387
3839103773995	383910	3773995	0.382929753	0.68914943	1.0720792
3829703774005	382970	3774005	0.03979828	0.415512895	0.4553112
3829803774005	382980	3774005	0.041349196	0.44128741	0.4826366
3829903774005	382990	3774005	0.043015937	0.469574543	0.5125905
3830003774005	383000	3774005	0.045306985	0.506804685	0.5521117
3830103774005	383010	3774005	0.048218275	0.553369502	0.6015878
3830203774005	383020	3774005	0.051529952	0.607248071	0.658778
3830303774005	383030	3774005	0.054763584	0.663173034	0.7179366
3830403774005	383040	3774005	0.058418634	0.727998419	0.7864171
3830503774005	383050	3774005	0.062937484	0.808854927	0.8717924
3830603774005	383060	3774005	0.068588866	0.91155034	0.9801392
3830703774005	383070	3774005	0.075246252	1.037425609	1.1126719
3830803774005	383080	3774005	0.082058733	1.17518735	1.2572461
3830903774005	383090	3774005	0.0899387	1.342499911	1.4324386
3831003774005	383100	3774005	0.09870112	1.540130748	1.6388319
3831103774005	383110	3774005	0.10823147	1.768696571	1.876928
3831203774005	383120	3774005	0.119741689	2.058735248	2.1784769
3831303774005	383130	3774005	0.133922137	2.437886676	2.5718088
3831403774005	383140	3774005	0.152139991	2.957113466	3.1092535
3831503774005	383150	3774005	0.176482305	3.730587751	3.9070701
3831603774005	383160	3774005	0.211598504	4.97059315	5.1821917
3837103774005	383710	3774005	3.109232365	2.382342521	5.4915749
3837203774005	383720	3774005	3.069780606	2.127949567	5.1977302
3837303774005	383730	3774005	2.423390381	1.92623935	4.3496297
3837403774005	383740	3774005	2.021791314	1.760194021	3.7819853
3837503774005	383750	3774005	1.750099746	1.619102815	3.3692026
3837603774005	383760	3774005	1.566484906	1.499035653	3.0655206
3837703774005	383770	3774005	1.451900834	1.398183481	2.8500843
3837803774005	383780	3774005	1.371971391	1.309929567	2.681901
3837903774005	383790	3774005	1.312841273	1.230950249	2.5437915
3838003774005	383800	3774005	1.27371011	1.159078319	2.4327884
3838103774005	383810	3774005	1.243248774	1.094605371	2.3378541
3838203774005	383820	3774005	1.21019608	1.036902872	2.247099
3838303774005	383830	3774005	1.163252555	0.984261942	2.1475145
3838403774005	383840	3774005	1.090660735	0.936330761	2.0269915
3838603774005	383860	3774005	0.855208615	0.851290654	1.7064993
3838703774005	383870	3774005	0.733912346	0.813414828	1.5473272
3838803774005	383880	3774005	0.630568537	0.777862734	1.4084313
3838903774005	383890	3774005	0.548731083	0.745001239	1.2937323
3839003774005	383900	3774005	0.477842688	0.71374106	1.1915837
3839103774005	383910	3774005	0.420177375	0.683780835	1.1039582
3829703774015	382970	3774015	0.039720394	0.416619656	0.45634
3829803774015	382980	3774015	0.041155279	0.44107121	0.4822265
3829903774015	382990	3774015	0.042687561	0.467752405	0.51044
3830003774015	383000	3774015	0.044910356	0.504129428	0.5490398
3830103774015	383010	3774015	0.047818933	0.550699024	0.598518
3830203774015	383020	3774015	0.051152174	0.604799329	0.6559515
3830303774015	383030	3774015	0.054419366	0.66102109	0.7154405
3830403774015	383040	3774015	0.058128742	0.726432584	0.7845613
3830503774015	383050	3774015	0.062644423	0.80703334	0.8696778
3830603774015	383060	3774015	0.068215188	0.908262484	0.9764777
3830703774015	383070	3774015	0.074775786	1.032014938	1.1067907
3830803774015	383080	3774015	0.081728691	1.171314489	1.2530432
3830903774015	383090	3774015	0.089785575	1.340876387	1.430662
3831003774015	383100	3774015	0.098695525	1.540313026	1.6390086
3831103774015	383110	3774015	0.10816264	1.766157913	1.8743206
3831203774015	383120	3774015	0.119599006	2.052196346	2.1717954
3831303774015	383130	3774015	0.133784576	2.427654624	2.5614392
3831403774015	383140	3774015	0.151989421	2.940817458	3.0928069

Health Risk Assessment Results Summary

Sensitive Receptor			MAX:	7.17
Unique Identifier	X (UTM)	Y (UTM)	Total Risk	
3830503773995	383050	3773995	0.873404287	
3830603773995	383060	3773995	0.983227918	
3830703773995	383070	3773995	1.118080665	
3830803773995	383080	3773995	1.260734853	
3830903773995	383090	3773995	1.433199985	
3831003773995	383100	3773995	1.637808171	
3831103773995	383110	3773995	1.878609319	
3831203773995	383120	3773995	2.183776793	
3831303773995	383130	3773995	2.581710159	
3831403773995	383140	3773995	3.124117199	
3831503773995	383150	3773995	3.93103473	
3831603773995	383160	3773995	5.212331269	
3837003773995	383700	3773995	5.711162671	
3837103773995	383710	3773995	5.14757958	
3837203773995	383720	3773995	4.313648907	
3837303773995	383730	3773995	3.737742582	
3837403773995	383740	3773995	3.320212604	
3837503773995	383750	3773995	3.004319246	
3837603773995	383760	3773995	2.759012993	
3837703773995	383770	3773995	2.57206271	
3837803773995	383780	3773995	2.418920383	
3837903773995	383790	3773995	2.288158433	
3838003773995	383800	3773995	2.176253219	
3838103773995	383810	3773995	2.07710735	
3838203773995	383820	3773995	1.982803897	
3838303773995	383830	3773995	1.886339406	
3838403773995	383840	3773995	1.783222432	
3838603773995	383860	3773995	1.550214641	
3838703773995	383870	3773995	1.433550966	
3838803773995	383880	3773995	1.326132192	
3838903773995	383890	3773995	1.232902979	
3839003773995	383900	3773995	1.147738667	
3839103773995	383910	3773995	1.072079183	
3829703774005	382970	3774005	0.455311175	
3829803774005	382980	3774005	0.482636606	
3829903774005	382990	3774005	0.51259048	
3830003774005	383000	3774005	0.552111669	
3830103774005	383010	3774005	0.601587777	
3830203774005	383020	3774005	0.658778023	
3830303774005	383030	3774005	0.717936618	
3830403774005	383040	3774005	0.786417053	
3830503774005	383050	3774005	0.871792411	
3830603774005	383060	3774005	0.980139206	
3830703774005	383070	3774005	1.112671861	
3830803774005	383080	3774005	1.257246083	
3830903774005	383090	3774005	1.432438611	
3831003774005	383100	3774005	1.638831868	
3831103774005	383110	3774005	1.876928041	
3831203774005	383120	3774005	2.178476938	
3831303774005	383130	3774005	2.571808812	
3831403774005	383140	3774005	3.109253457	
3831503774005	383150	3774005	3.907070056	
3831603774005	383160	3774005	5.182191654	
3837103774005	383710	3774005	5.491574886	
3837203774005	383720	3774005	5.197730173	
3837303774005	383730	3774005	4.349629732	
3837403774005	383740	3774005	3.781985335	
3837503774005	383750	3774005	3.369202561	
3837603774005	383760	3774005	3.065520559	
3837703774005	383770	3774005	2.850084315	
3837803774005	383780	3774005	2.681900957	
3837903774005	383790	3774005	2.543791523	
3838003774005	383800	3774005	2.432788429	
3838103774005	383810	3774005	2.337854145	
3838203774005	383820	3774005	2.247098952	
3838303774005	383830	3774005	2.147514496	
3838403774005	383840	3774005	2.026991496	
3838603774005	383860	3774005	1.706499269	
3838703774005	383870	3774005	1.547327174	
3838803774005	383880	3774005	1.408431271	
3838903774005	383890	3774005	1.293732323	
3839003774005	383900	3774005	1.191583748	
3839103774005	383910	3774005	1.103958211	
3829703774015	382970	3774015	0.45634	
3829803774015	382980	3774015	0.482226488	
3829903774015	382990	3774015	0.510439965	
3830003774015	383000	3774015	0.549039784	
3830103774015	383010	3774015	0.598517957	
3830203774015	383020	3774015	0.655951503	
3830303774015	383030	3774015	0.715440456	
3830403774015	383040	3774015	0.784561326	
3830503774015	383050	3774015	0.869677762	
3830603774015	383060	3774015	0.976477672	
3830703774015	383070	3774015	1.106790724	
3830803774015	383080	3774015	1.25304318	
3830903774015	383090	3774015	1.430661961	
3831003774015	383100	3774015	1.639008551	
3831103774015	383110	3774015	1.874320553	
3831203774015	383120	3774015	2.171795352	
3831303774015	383130	3774015	2.5614392	
3831403774015	383140	3774015	3.092806879	

FOR CHRONIC CALCS

MAX:	0.22			
Overlapping Phases - Maximum GLC				
2025	2026	2027	2028	2029
0.00467938	0.006793126	0.008776404	0.001947257	0.001604776
0.005249756	0.007611524	0.009931597	0.002060181	0.001699543
0.005946792	0.00860789	0.011358281	0.002185719	0.001808082
0.006680751	0.009655644	0.012868959	0.002295871	0.001905189
0.007564427	0.010916428	0.014700464	0.002415572	0.002013642
0.008608267	0.012406474	0.016879141	0.002538427	0.002127978
0.009831317	0.014154715	0.019452792	0.002661076	0.002244776
0.011374428	0.016363421	0.022729181	0.002796365	0.002378206
0.013376466	0.019235289	0.027023928	0.002946739	0.002532498
0.016090196	0.023139618	0.032914069	0.003120926	0.002718796
0.020097642	0.028931689	0.041732334	0.003319568	0.002953843
0.026416945	0.038108749	0.055823938	0.003582394	0.003279666
0.043356247	0.069545648	0.048949573	0.0906289	0.032902389
0.039363195	0.062347141	0.044908136	0.081057464	0.029194284
0.032518451	0.052347178	0.036694277	0.065728568	0.024037444
0.027871982	0.045331037	0.031271709	0.055678725	0.020630244
0.024565464	0.040171018	0.027519538	0.048759769	0.01825965
0.022109908	0.036217849	0.024807693	0.04377631	0.016531219
0.020239784	0.033114533	0.022796957	0.040088928	0.015233479
0.01884857	0.030730804	0.021345287	0.037431793	0.014278512
0.017729247	0.02876772	0.020203255	0.035342967	0.013514967
0.016786914	0.027083506	0.019258595	0.033613332	0.012873799
0.01599558	0.025628463	0.018486435	0.032189064	0.01233541
0.015297427	0.024340878	0.017805059	0.030932162	0.011857894
0.014622101	0.023132061	0.017118284	0.029684971	0.011391831
0.0139089	0.021922111	0.016355677	0.02832308	0.010898345
0.013117697	0.020656597	0.015463738	0.026754656	0.010348813
0.011245975	0.017881854	0.01323044	0.022892195	0.009045562
0.010293141	0.016512847	0.012070548	0.020896382	0.008380246
0.009417742	0.015255382	0.011001576	0.019057285	0.007764993
0.008666356	0.014159881	0.010091466	0.017483256	0.007232704
0.007985178	0.013163655	0.009268476	0.016057685	0.006746226
0.007387991	0.012276493	0.008551859	0.014813469	0.006315732
0.002483642	0.003629936	0.004475313	0.001421932	0.001170862
0.002628205	0.003837448	0.004753026	0.001455475	0.001197369
0.002786359	0.004064265	0.005058262	0.001490636	0.001225083
0.002995251	0.004366056	0.005461202	0.001543482	0.001266877
0.003256576	0.004744626	0.00596743	0.001612568	0.00132151
0.003557827	0.005180485	0.006556073	0.001689196	0.001382193
0.003868031	0.005627253	0.007167975	0.001757759	0.001436573
0.004226059	0.006142166	0.007879632	0.001832209	0.001496031
0.004671224	0.006781957	0.008772203	0.001922676	0.001569362
0.005234209	0.007589343	0.009912703	0.002032211	0.00166006
0.00591962	0.008568567	0.011315989	0.002153569	0.001763574
0.006664027	0.009630299	0.012848658	0.002265363	0.00186105
0.007562359	0.010910621	0.014710433	0.002387104	0.00197036
0.008616111	0.012413042	0.016908532	0.002510232	0.002084048
0.009826488	0.014141342	0.019452435	0.002629305	0.002196413
0.011352811	0.016323405	0.02268812	0.002761112	0.002325271
0.013333938	0.019161555	0.026929188	0.002908228	0.002475212
0.016026178	0.023029738	0.032757984	0.00307973	0.002657349
0.019993409	0.028756374	0.04146401	0.003280483	0.002889197
0.026290925	0.03788774	0.055465954	0.003538475	0.003211767
0.042978579	0.066308558	0.049849931	0.08627854	0.03014412
0.04108293	0.062160909	0.048459963	0.082994955	0.028750755
0.033832862	0.052137341	0.039478294	0.067464369	0.023783726
0.029082863	0.045316956	0.033752422	0.057548611	0.020570802
0.025696069	0.040284511	0.029773101	0.050659765	0.018310862
0.023259487	0.036530994	0.026988566	0.045839868	0.016704484
0.021585138	0.033830074	0.025146771	0.042652819	0.015614754
0.020311158	0.031699108	0.023789403	0.040304967	0.014793776
0.019287679	0.029932278	0.022729926	0.038470172	0.01413883
0.018493948	0.028484163	0.021952306	0.037112614	0.013636591
0.017826141	0.027241028	0.021310627	0.035989783	0.013213278
0.017175569	0.026067924	0.020655664	0.034854185	0.01279341
0.016425598	0.02482092	0.019840158	0.0334577	0.012300923
0.015464307	0.023360928	0.01871123	0.031543768	0.011657834
0.012762611	0.019625676	0.015336385	0.025869109	0.009827097
0.011406591	0.01778769	0.013619734	0.022984505	0.008902055
0.010232541	0.016183771	0.012142284	0.020498832	0.008099398
0.00927618	0.014851083	0.010949038	0.01848612	0.007441877
0.008432305	0.013668791	0.009901264	0.016715674	0.006857405
0.007720394	0.012650539	0.00902601	0.015234655	0.006360633
0.002488911	0.003639437	0.004493575	0.001410852	0.001152157
0.002625726	0.003835207	0.004757356	0.001440041	0.001174808
0.002774558	0.004048039	0.005045566	0.001470397	0.001198249
0.002978579	0.004342455	0.005439721	0.001520475	0.001237347
0.003240015	0.004721227	0.005946439	0.001588851	0.001290788
0.003542727	0.005159294	0.006538024	0.001665458	0.001350715
0.003854865	0.005608801	0.007154066	0.001734228	0.001404605
0.004216477	0.006128778	0.007873254	0.001809342	0.001463877
0.004660535	0.006766641	0.008764027	0.00189854	0.001535353
0.005215752	0.007562339	0.009889313	0.00200466	0.001622134
0.005890096	0.008525087	0.011270375	0.002122177	0.001721027
0.006643717	0.00959899	0.012822716	0.002235501	0.001818776
0.007555175	0.010896631	0.014711995	0.002358971	0.001928628
0.00861974	0.012412656	0.016931594	0.002482755	0.002042124
0.00981699	0.014120234	0.019445338	0.002598472	0.002150333
0.011324198	0.016272324	0.022635742	0.002726673	0.002274693
0.013288971	0.019083262	0.026833509	0.002871594	0.002421386
0.015954009	0.022907017	0.032589669	0.003040319	0.00259961

Health Risk Assessment Results Summary

		MAX:	4.18	5.16	7.17
Unique Identifier	X (UTM)	Y (UTM)	Onroad	Offroad	Total Risk
3831503774015	383150	3774015	0.176342725	3.70492439	3.8812671
3831603774015	383160	3774015	0.211983619	4.939267509	5.1512511
3836803774015	383680	3774015	1.665022558	3.718061085	5.3830836
3836903774015	383690	3774015	2.372591422	3.065302501	5.4378939
3837003774015	383700	3774015	3.374219029	2.633166091	6.0073851
3837303774015	383730	3774015	2.985478446	1.880693695	4.8661721
3837403774015	383740	3774015	2.982980718	1.720919861	4.7039006
3837503774015	383750	3774015	2.482051099	1.585956458	4.0680076
3837603774015	383760	3774015	2.162625354	1.470626604	3.633252
3837703774015	383770	3774015	1.976830716	1.37250907	3.3493398
3837803774015	383780	3774015	1.859952422	1.28656464	3.1465171
3837903774015	383790	3774015	1.787053706	1.209835036	2.9968887
3838003774015	383800	3774015	1.749052983	1.140318661	2.8893716
3838103774015	383810	3774015	1.727937534	1.077866499	2.805804
3838203774015	383820	3774015	1.70598292	1.021887414	2.7278703
3838303774015	383830	3774015	1.661692135	0.970781933	2.6324741
3838403774015	383840	3774015	1.55485234	0.924204068	2.4790564
3838603774015	383860	3774015	1.119754154	0.84152672	1.9612809
3838703774015	383870	3774015	0.909016093	0.804567548	1.7135836
3838803774015	383880	3774015	0.748400959	0.769991351	1.5183923
3838903774015	383890	3774015	0.631190941	0.737758604	1.3689495
3839003774015	383900	3774015	0.539546394	0.707493228	1.2470396
3839103774015	383910	3774015	0.469455198	0.678662436	1.1481176
3829703774025	382970	3774025	0.039627296	0.417252925	0.4568802
3829803774025	382980	3774025	0.040973533	0.44070041	0.4816739
3829903774025	382990	3774025	0.042418469	0.466300208	0.5087187
3830003774025	383000	3774025	0.044615981	0.502318075	0.5469341
3830103774025	383010	3774025	0.047589857	0.549644699	0.5972346
3830203774025	383020	3774025	0.051016924	0.60487771	0.6558946
3830303774025	383030	3774025	0.054210404	0.660069125	0.7142795
3830403774025	383040	3774025	0.057810714	0.723874766	0.7816855
3830503774025	383050	3774025	0.062195137	0.802334396	0.8645295
3830603774025	383060	3774025	0.067643478	0.90125132	0.9688948
3830703774025	383070	3774025	0.074040831	1.021578934	1.0956198
3830803774025	383080	3774025	0.081183517	1.16286138	1.2440449
3830903774025	383090	3774025	0.089546959	1.336480112	1.4260271
3831003774025	383100	3774025	0.09868497	1.539029793	1.6377148
3831103774025	383110	3774025	0.10808471	1.761960515	1.8700452
3831203774025	383120	3774025	0.119439646	2.04377765	2.1632173
3831303774025	383130	3774025	0.133634989	2.41571706	2.549352
3831403774025	383140	3774025	0.151858949	2.923940328	3.0757993
3831503774025	383150	3774025	0.176313816	3.678203809	3.8545176
3831603774025	383160	3774025	0.212338439	4.909527365	5.1218658
3836803774025	383680	3774025	1.182260319	3.45792738	4.6401877
3836903774025	383690	3774025	1.532531311	2.917214684	4.449746
3837003774025	383700	3774025	1.998855978	2.533435567	4.5322915
3837103774025	383710	3774025	2.683045179	2.244024904	4.9270701
3837203774025	383720	3774025	2.185672623	2.015015534	4.2006882
3837503774025	383750	3774025	2.389939797	1.550259636	3.9401994
3837603774025	383760	3774025	3.379188766	1.440278383	4.8194671
3837703774025	383770	3774025	3.012557088	1.34537946	4.3579365
3837803774025	383780	3774025	2.78939056	1.261921112	4.0513117
3837903774025	383790	3774025	2.691985795	1.187539086	3.8795249
3838003774025	383800	3774025	2.665887962	1.120470147	3.7863581
3838103774025	383810	3774025	2.670102168	1.060189496	3.7302917
3838203774025	383820	3774025	2.683597473	1.006039517	3.689637
3838303774025	383830	3774025	2.679562475	0.956557544	3.63612
3838403774025	383840	3774025	1.949937838	0.911271062	2.8612089
3838603774025	383860	3774025	1.541722649	0.831096189	2.3728188
3838703774025	383870	3774025	1.14333226	0.795129025	1.9384613
3838803774025	383880	3774025	0.889675113	0.761565247	1.6512404
3838903774025	383890	3774025	0.723829779	0.730054278	1.4538841
3839003774025	383900	3774025	0.606372042	0.70052035	1.3068924
3839103774025	383910	3774025	0.520136076	0.67277423	1.1929103
3829703774035	382970	3774035	0.039537364	0.417616373	0.4571537
3829803774035	382980	3774035	0.04080477	0.440133869	0.4809386
3829903774035	382990	3774035	0.0421595	0.464580136	0.5067396
3830003774035	383000	3774035	0.044338666	0.500302147	0.5446408
3830103774035	383010	3774035	0.047378308	0.548372774	0.5957511
3830203774035	383020	3774035	0.050915866	0.604895707	0.6558116
3830303774035	383030	3774035	0.054017031	0.658775941	0.712793
3830403774035	383040	3774035	0.057502841	0.720824615	0.7783275
3830503774035	383050	3774035	0.061759627	0.797141548	0.8589012
3830603774035	383060	3774035	0.067072865	0.893508394	0.9605813
3830703774035	383070	3774035	0.073311967	1.010373308	1.0836853
3830803774035	383080	3774035	0.080635645	1.153348512	1.2339842
3830903774035	383090	3774035	0.089302303	1.330772366	1.4200747
3831003774035	383100	3774035	0.098692073	1.536730584	1.6354227
3831103774035	383110	3774035	0.108026133	1.756646977	1.8646731
3831203774035	383120	3774035	0.119294119	2.03411867	2.1534128
3831303774035	383130	3774035	0.133493091	2.402411321	2.5359044
3831403774035	383140	3774035	0.151748551	2.906217709	3.0579663
3831503774035	383150	3774035	0.176288772	3.652333687	3.8286225
3831603774035	383160	3774035	0.212662328	4.877528818	5.0901911
3836703774035	383670	3774035	0.739605825	3.824843736	4.5644496
3836803774035	383680	3774035	0.894777898	3.200868302	4.0956462
3836903774035	383690	3774035	1.091625035	2.753134529	3.8447596
3837003774035	383700	3774035	1.342146277	2.420063516	3.7622098
3837103774035	383710	3774035	1.674560529	2.161068981	3.8356295
3837203774035	383720	3774035	2.168146507	1.949646366	4.1177929
3837303774035	383730	3774035	2.841375487	1.776374974	4.6177505

Health Risk Assessment Results Summary

Sensitive Receptor

		MAX:	7.17
Unique Identifier	X (UTM)	Y (UTM)	Total Risk
3831503774015	383150	3774015	3.881267116
3831603774015	383160	3774015	5.151251128
3836803774015	383680	3774015	5.383083643
3836903774015	383690	3774015	5.437893923
3837003774015	383700	3774015	6.00738512
3837303774015	383730	3774015	4.866172142
3837403774015	383740	3774015	4.703900579
3837503774015	383750	3774015	4.068007557
3837603774015	383760	3774015	3.633251958
3837703774015	383770	3774015	3.349339786
3837803774015	383780	3774015	3.146517063
3837903774015	383790	3774015	2.996888742
3838003774015	383800	3774015	2.889371644
3838103774015	383810	3774015	2.805804033
3838203774015	383820	3774015	2.727870334
3838303774015	383830	3774015	2.632474067
3838403774015	383840	3774015	2.479056409
3838603774015	383860	3774015	1.961280874
3838703774015	383870	3774015	1.713583641
3838803774015	383880	3774015	1.51839231
3838903774015	383890	3774015	1.368949545
3839003774015	383900	3774015	1.247039623
3839103774015	383910	3774015	1.148117633
3829703774025	382970	3774025	0.456880221
3829803774025	382980	3774025	0.481673944
3829903774025	382990	3774025	0.508718678
3830003774025	383000	3774025	0.546934056
3830103774025	383010	3774025	0.597234556
3830203774025	383020	3774025	0.655894634
3830303774025	383030	3774025	0.714279529
3830403774025	383040	3774025	0.78168548
3830503774025	383050	3774025	0.864529533
3830603774025	383060	3774025	0.968894798
3830703774025	383070	3774025	1.095619765
3830803774025	383080	3774025	1.244044897
3830903774025	383090	3774025	1.426027071
3831003774025	383100	3774025	1.637714763
3831103774025	383110	3774025	1.870045226
3831203774025	383120	3774025	2.163217296
3831303774025	383130	3774025	2.54935205
3831403774025	383140	3774025	3.075799277
3831503774025	383150	3774025	3.854517625
3831603774025	383160	3774025	5.121865804
3836803774025	383680	3774025	4.640187699
3836903774025	383690	3774025	4.449745995
3837003774025	383700	3774025	4.532291546
3837103774025	383710	3774025	4.927070082
3837203774025	383720	3774025	4.200688157
3837503774025	383750	3774025	3.940199433
3837603774025	383760	3774025	4.819467149
3837703774025	383770	3774025	4.357936548
3837803774025	383780	3774025	4.051311673
3837903774025	383790	3774025	3.87952488
3838003774025	383800	3774025	3.786358109
3838103774025	383810	3774025	3.730291663
3838203774025	383820	3774025	3.68963699
3838303774025	383830	3774025	3.636120018
3838403774025	383840	3774025	2.8612089
3838603774025	383860	3774025	2.372818838
3838703774025	383870	3774025	1.938461285
3838803774025	383880	3774025	1.65124036
3838903774025	383890	3774025	1.453884057
3839003774025	383900	3774025	1.306892392
3839103774025	383910	3774025	1.192910306
3829703774035	382970	3774035	0.457153737
3829803774035	382980	3774035	0.480938639
3829903774035	382990	3774035	0.506739637
3830003774035	383000	3774035	0.544640813
3830103774035	383010	3774035	0.595751081
3830203774035	383020	3774035	0.655811573
3830303774035	383030	3774035	0.712792972
3830403774035	383040	3774035	0.778327455
3830503774035	383050	3774035	0.858901174
3830603774035	383060	3774035	0.960581259
3830703774035	383070	3774035	1.083685275
3830803774035	383080	3774035	1.233984157
3830903774035	383090	3774035	1.420074669
3831003774035	383100	3774035	1.635422656
3831103774035	383110	3774035	1.86467311
3831203774035	383120	3774035	2.153412789
3831303774035	383130	3774035	2.535904411
3831403774035	383140	3774035	3.05796626
3831503774035	383150	3774035	3.828622459
3831603774035	383160	3774035	5.090191146
3836703774035	383670	3774035	4.564449561
3836803774035	383680	3774035	4.0956462
3836903774035	383690	3774035	3.844759563
3837003774035	383700	3774035	3.762209793
3837103774035	383710	3774035	3.83562951
3837203774035	383720	3774035	4.117792873
3837303774035	383730	3774035	4.617750461

FOR CHRONIC CALCS

	MAX:	0.22			
	Overlapping Phases - Maximum GLC				
	2025	2026	2027	2028	2029
	0.019879123	0.028565585	0.041183133	0.00324354	0.002829898
	0.026160245	0.037659022	0.055108207	0.003498613	0.003150892
	0.037868904	0.071270655	0.034969542	0.059966748	0.022967613
	0.040402279	0.068898874	0.042310834	0.072112933	0.026125817
	0.047139225	0.073357519	0.053922682	0.090846199	0.031307973
	0.038922983	0.057871017	0.046541128	0.077506078	0.026440476
	0.037913304	0.055466414	0.045945233	0.076371822	0.025920374
	0.032407538	0.047984768	0.039053554	0.064833926	0.022303549
	0.028720663	0.04279316	0.034547681	0.057297651	0.019911403
	0.02639042	0.039335485	0.031805236	0.05272065	0.01842621
	0.024779752	0.036819627	0.029984321	0.049689374	0.01741821
	0.023636941	0.034923898	0.028757465	0.047651697	0.016718348
	0.022864582	0.033515205	0.028002994	0.046400383	0.016262479
	0.022293354	0.032397523	0.027488723	0.04554839	0.01593333
	0.021754277	0.031365326	0.026982057	0.044712508	0.015614899
	0.021035747	0.030163991	0.02620579	0.043428961	0.015166858
	0.019759653	0.028342468	0.024642111	0.040836145	0.014329325
	0.015200607	0.022441449	0.018713441	0.030992519	0.011260827
	0.013011736	0.019631324	0.015852378	0.026238582	0.009780358
	0.011306278	0.017408321	0.013643491	0.022566428	0.008627288
	0.010021379	0.015694505	0.011998739	0.019831242	0.007757945
	0.008987868	0.014293255	0.010688539	0.017650039	0.007056252
	0.008164938	0.013149668	0.009659341	0.015935518	0.006495869
	0.002491565	0.003644918	0.004507716	0.001399303	0.001133575
	0.002622495	0.003831799	0.004761056	0.001425197	0.001153262
	0.002765088	0.004035181	0.005038026	0.001452252	0.001173694
	0.002967127	0.004326606	0.005428904	0.001500935	0.001211225
	0.003233069	0.004712046	0.005944723	0.001570583	0.001265084
	0.003542422	0.005159837	0.006550028	0.00164916	0.001325915
	0.003848818	0.005600626	0.007155529	0.001714769	0.001376709
	0.00420154	0.00610727	0.007857663	0.001785836	0.001432105
	0.004633936	0.006727805	0.008725367	0.001870529	0.001499053
	0.005176874	0.007505558	0.009825639	0.001972529	0.001581394
	0.005833165	0.008442062	0.011169699	0.002085279	0.001674768
	0.006598653	0.009532009	0.01274768	0.002201407	0.001773763
	0.007533317	0.010861186	0.014686108	0.002329253	0.001886507
	0.008615796	0.012400711	0.01694303	0.002455418	0.002001378
	0.009798876	0.014086132	0.019425066	0.002567901	0.002105652
	0.01128571	0.016206576	0.022568579	0.002692835	0.002225861
	0.013234877	0.018991438	0.026726133	0.002835965	0.002369875
	0.015878256	0.022778967	0.032423637	0.003002748	0.002545166
	0.01976002	0.028366486	0.040902569	0.003206496	0.002774141
	0.026034845	0.037439579	0.054780981	0.003462628	0.003096231
	0.032062032	0.06277305	0.027770885	0.042491415	0.01647889
	0.031865515	0.058015625	0.03091049	0.049091956	0.018317612
	0.033807147	0.057159616	0.035835671	0.057797363	0.020724957
	0.038403652	0.060229393	0.043762068	0.071188424	0.024547106
	0.032310892	0.051270751	0.036652755	0.059502633	0.020857168
	0.031382913	0.04658124	0.037762909	0.061579434	0.021081875
	0.039969719	0.055817415	0.050065914	0.082086961	0.027144326
	0.035961246	0.050408922	0.045017564	0.073773174	0.024556751
	0.033366475	0.046751002	0.041843543	0.068570885	0.022913018
	0.032005064	0.044611302	0.040311574	0.066091963	0.022094928
	0.031356105	0.043363449	0.039718106	0.065166937	0.021749941
	0.031032502	0.042550412	0.039536108	0.064918403	0.021613626
	0.030833752	0.041929421	0.039490163	0.06489439	0.02154946
	0.030498917	0.041188712	0.039235423	0.064519849	0.021384546
	0.023400902	0.032543871	0.029682791	0.048688687	0.016572915
	0.019105036	0.026970241	0.024110147	0.039506808	0.013721155
	0.015165372	0.022111231	0.018844192	0.030784795	0.011053103
	0.012594444	0.018877146	0.015444057	0.025159315	0.009318011
	0.010857482	0.016637612	0.013178865	0.021415943	0.00815092
	0.009585761	0.014960462	0.011539707	0.018711884	0.007297119
	0.00861701	0.013650197	0.010308036	0.016680762	0.006647038
	0.00249281	0.003648258	0.004520023	0.001387877	0.001115513
	0.002618308	0.003826843	0.004763811	0.001410741	0.001132531
	0.00275425	0.004020181	0.005028862	0.001434598	0.00115011
	0.002954674	0.004309142	0.005417281	0.001482124	0.001186289
	0.003225063	0.004701165	0.005942251	0.001552965	0.00124053
	0.003541992	0.005160081	0.006563274	0.001633863	0.001302526
	0.003841046	0.005589722	0.007155274	0.001695819	0.001349855
	0.004184054	0.00608178	0.007838895	0.001762662	0.00140135
	0.00460479	0.006685018	0.008683676	0.001843005	0.001464102
	0.005134102	0.007442757	0.009756585	0.001940701	0.001541906
	0.005772195	0.008352832	0.011063326	0.002048768	0.001630069
	0.00654802	0.00945675	0.012664288	0.002167541	0.001730074
	0.00750453	0.010815431	0.014650399	0.002299697	0.001845505
	0.008606497	0.012380683	0.016949207	0.002428716	0.001962126
	0.009774825	0.014043201	0.019399419	0.002538146	0.002062742
	0.011240458	0.016130939	0.022495893	0.002659842	0.002178954
	0.013173117	0.018888753	0.026613461	0.002801499	0.00232058
	0.015797121	0.022643749	0.032260484	0.002967078	0.002493846
	0.019642939	0.028172174	0.040646225	0.003170737	0.002721309
	0.025895712	0.037202466	0.054448218	0.003428801	0.003044791
	0.030546556	0.064416984	0.022777951	0.028872643	0.011648662
	0.0279262	0.056028082	0.023305661	0.032191842	0.012651059
	0.026871405	0.051030838	0.02470647	0.036085478	0.013771393
	0.027082322	0.048526537	0.027023499	0.04092697	0.015142661
	0.028550711	0.048145258	0.030543382	0.047424475	0.016995048
	0.031839757	0.050304308	0.036240403	0.057325608	0.019865517
	0.037058137	0.0550509	0.044331048	0.071075298	0.023895769

Health Risk Assessment Results Summary

		MAX:	4.18	5.16	7.17
Unique Identifier	X (UTM)	Y (UTM)	Onroad	Offroad	Total Risk
3837403774035	383740	3774035	2.816507	1.632704208	4.4492112
3837903774035	383790	3774035	2.59325342	1.164178488	3.7574319
3838003774035	383800	3774035	2.517710469	1.099697246	3.6174077
3838103774035	383810	3774035	2.548910198	1.041649946	3.5905601
3838203774035	383820	3774035	2.685845576	0.989364875	3.6752105
3838303774035	383830	3774035	2.260758029	0.941569547	3.2023276
3838403774035	383840	3774035	2.222870141	0.897608808	3.1204789
3838603774035	383860	3774035	1.490988019	0.81988888	2.3108769
3838703774035	383870	3774035	1.40669706	0.78507265	2.1917697
3838803774035	383880	3774035	1.034510378	0.752391721	1.7869021
3838903774035	383890	3774035	0.814881275	0.721908701	1.53679
3839003774035	383900	3774035	0.67057036	0.692946315	1.3635167
3839103774035	383910	3774035	0.568206308	0.666075045	1.2342814
3829703774045	382970	3774045	0.039454348	0.417738211	0.4571926
3829803774045	382980	3774045	0.04063481	0.439221786	0.4798566
3829903774045	382990	3774045	0.041905931	0.462557887	0.5044638
3830003774045	383000	3774045	0.044065028	0.497931603	0.5419966
3830103774045	383010	3774045	0.047170156	0.546713798	0.593884
3830203774045	383020	3774045	0.050820685	0.604494357	0.655315
3830303774045	383030	3774045	0.053835531	0.657074114	0.7109096
3830403774045	383040	3774045	0.057206351	0.717285732	0.7744921
3830503774045	383050	3774045	0.061333302	0.791356742	0.85269
3830603774045	383060	3774045	0.066530327	0.885360476	0.9518908
3830703774045	383070	3774045	0.072612851	0.998820952	1.0714338
3830803774045	383080	3774045	0.080102815	1.143085395	1.2231882
3830903774045	383090	3774045	0.089075693	1.324120966	1.4131967
3831003774045	383100	3774045	0.098723217	1.533345493	1.6320687
3831103774045	383110	3774045	0.107989757	1.750108581	1.8580983
3831203774045	383120	3774045	0.119168276	2.023094376	2.1422627
3831303774045	383130	3774045	0.13336731	2.387531814	2.5208991
3831403774045	383140	3774045	0.1516282	2.886656913	3.0382851
3831503774045	383150	3774045	0.176231615	3.622642476	3.7988741
3831603774045	383160	3774045	0.212906235	4.84253806	5.0554443
3836703774045	383670	3774045	0.608926203	3.472910523	4.0818367
3836803774045	383680	3774045	0.709428804	2.967676942	3.6771057
3836903774045	383690	3774045	0.831155326	2.591865787	3.4230211
3837003774045	383700	3774045	0.978657311	2.30242603	3.2810833
3837103774045	383710	3774045	1.161290301	2.071880464	3.2331708
3837203774045	383720	3774045	1.406733166	1.881936891	3.2886701
3837303774045	383730	3774045	1.715359927	1.72250358	3.4378635
3837403774045	383740	3774045	2.080995318	1.588444897	3.6694402
3837503774045	383750	3774045	2.476925414	1.475011498	3.9519369
3837603774045	383760	3774045	2.893778362	1.376233885	4.2700122
3837703774045	383770	3774045	2.662662029	1.288714224	3.9513763
3837803774045	383780	3774045	2.840414256	1.211151213	4.0515655
3837903774045	383790	3774045	2.993174551	1.14175922	4.1349338
3838003774045	383800	3774045	2.402386875	1.079271216	3.4816581
3838103774045	383810	3774045	2.469705398	1.022748463	3.4924539
3838203774045	383820	3774045	3.326923045	0.972106005	4.2990291
3838303774045	383830	3774045	3.047279852	0.925855187	3.973135
3838403774045	383840	3774045	1.927526932	0.883255992	2.8107829
3838603774045	383860	3774045	1.327036748	0.808026869	2.1350636
3838703774045	383870	3774045	1.625447703	0.774287125	2.3997348
3838803774045	383880	3774045	1.156427415	0.742601425	1.8990288
3838903774045	383890	3774045	0.892663067	0.712879036	1.6055421
3839003774045	383900	3774045	0.725069228	0.684697224	1.4097665
3839103774045	383910	3774045	0.608561478	0.658486933	1.2670484
3829703774055	382970	3774055	0.039332396	0.417139678	0.4564721
3829803774055	382980	3774055	0.040490176	0.438277598	0.4787678
3829903774055	382990	3774055	0.041738451	0.4612402	0.5029787
3830003774055	383000	3774055	0.043848643	0.495870622	0.5397193
3830103774055	383010	3774055	0.046903534	0.543848562	0.5907521
3830203774055	383020	3774055	0.050489596	0.600582028	0.6510716
3830303774055	383030	3774055	0.053459411	0.65226289	0.7057223
3830403774055	383040	3774055	0.056784633	0.711409801	0.7681944
3830503774055	383050	3774055	0.060848066	0.784051984	0.8449001
3830603774055	383060	3774055	0.065992088	0.876476883	0.942469
3830703774055	383070	3774055	0.072017854	0.987944854	1.0599627
3830803774055	383080	3774055	0.079569893	1.13172294	1.2112928
3830903774055	383090	3774055	0.088706785	1.313517758	1.4022245
3831003774055	383100	3774055	0.09854499	1.524139441	1.6226844
3831103774055	383110	3774055	0.107892364	1.740360547	1.8482529
3831203774055	383120	3774055	0.119172459	2.01285281	2.1320253
3831303774055	383130	3774055	0.133608121	2.379446709	2.5130548
3831403774055	383140	3774055	0.152304748	2.885079652	3.0373844
3831503774055	383150	3774055	0.177306969	3.633255028	3.810562
3831603774055	383160	3774055	0.213972676	4.837526497	5.0514992
3836603774055	383660	3774055	0.453765103	3.749180133	4.2029452
3836703774055	383670	3774055	0.513513815	3.179586266	3.6931001
3836803774055	383680	3774055	0.58266532	2.760686568	3.3433519
3836903774055	383690	3774055	0.663260162	2.440638871	3.103899
3837003774055	383700	3774055	0.756365059	2.188083044	2.9444481
3837103774055	383710	3774055	0.86582788	1.982524711	2.8483526
3837203774055	383720	3774055	1.002157907	1.810831081	2.812989
3837303774055	383730	3774055	1.162801857	1.666456614	2.8292585
3837403774055	383740	3774055	1.341473644	1.542847499	2.8843211
3837503774055	383750	3774055	1.516189064	1.436305823	2.9524949
3837603774055	383760	3774055	1.689140085	1.342758785	3.0318989
3837703774055	383770	3774055	1.877871962	1.259286932	3.1371589
3837803774055	383780	3774055	2.060090568	1.184854081	3.2449446
3837903774055	383790	3774055	2.203338812	1.118249764	3.3215886

Health Risk Assessment Results Summary

Sensitive Receptor

		MAX:	7.17
Unique Identifier	X (UTM)	Y (UTM)	Total Risk
3837403774035	383740	3774035	4.449211208
3837903774035	383790	3774035	3.757431908
3838003774035	383800	3774035	3.617407715
3838103774035	383810	3774035	3.590560144
3838203774035	383820	3774035	3.675210451
3838303774035	383830	3774035	3.202327576
3838403774035	383840	3774035	3.120478949
3838603774035	383860	3774035	2.310876899
3838703774035	383870	3774035	2.19176971
3838803774035	383880	3774035	1.786902099
3838903774035	383890	3774035	1.536789975
3839003774035	383900	3774035	1.363516675
3839103774035	383910	3774035	1.234281354
3829703774045	382970	3774045	0.457192558
3829803774045	382980	3774045	0.479856596
3829903774045	382990	3774045	0.504463818
3830003774045	383000	3774045	0.541996631
3830103774045	383010	3774045	0.593883953
3830203774045	383020	3774045	0.655315041
3830303774045	383030	3774045	0.710909645
3830403774045	383040	3774045	0.774492083
3830503774045	383050	3774045	0.852690044
3830603774045	383060	3774045	0.951890803
3830703774045	383070	3774045	1.071433803
3830803774045	383080	3774045	1.22318821
3830903774045	383090	3774045	1.413196659
3831003774045	383100	3774045	1.632068709
3831103774045	383110	3774045	1.858098338
3831203774045	383120	3774045	2.142262652
3831303774045	383130	3774045	2.520899124
3831403774045	383140	3774045	3.038285113
3831503774045	383150	3774045	3.798874092
3831603774045	383160	3774045	5.055444295
3836703774045	383670	3774045	4.081836727
3836803774045	383680	3774045	3.677105746
3836903774045	383690	3774045	3.423021113
3837003774045	383700	3774045	3.281083341
3837103774045	383710	3774045	3.233170765
3837203774045	383720	3774045	3.288670057
3837303774045	383730	3774045	3.437863507
3837403774045	383740	3774045	3.669440215
3837503774045	383750	3774045	3.951936912
3837603774045	383760	3774045	4.270012247
3837703774045	383770	3774045	3.951376253
3837803774045	383780	3774045	4.05156547
3837903774045	383790	3774045	4.134933771
3838003774045	383800	3774045	3.481658091
3838103774045	383810	3774045	3.492453861
3838203774045	383820	3774045	4.29902905
3838303774045	383830	3774045	3.973135039
3838403774045	383840	3774045	2.810782924
3838603774045	383860	3774045	2.135063617
3838703774045	383870	3774045	2.399734827
3838803774045	383880	3774045	1.89902884
3838903774045	383890	3774045	1.605542103
3839003774045	383900	3774045	1.409766452
3839103774045	383910	3774045	1.267048411
3829703774055	382970	3774055	0.456472074
3829803774055	382980	3774055	0.478767775
3829903774055	382990	3774055	0.502978651
3830003774055	383000	3774055	0.539719265
3830103774055	383010	3774055	0.590752096
3830203774055	383020	3774055	0.651071625
3830303774055	383030	3774055	0.705722301
3830403774055	383040	3774055	0.768194434
3830503774055	383050	3774055	0.84490005
3830603774055	383060	3774055	0.942468971
3830703774055	383070	3774055	1.059962707
3830803774055	383080	3774055	1.211292834
3830903774055	383090	3774055	1.402224544
3831003774055	383100	3774055	1.62268443
3831103774055	383110	3774055	1.848252911
3831203774055	383120	3774055	2.132025269
3831303774055	383130	3774055	2.51305483
3831403774055	383140	3774055	3.037384399
3831503774055	383150	3774055	3.810561997
3831603774055	383160	3774055	5.051499173
3836603774055	383660	3774055	4.202945236
3836703774055	383670	3774055	3.693100081
3836803774055	383680	3774055	3.343351888
3836903774055	383690	3774055	3.103899033
3837003774055	383700	3774055	2.944448103
3837103774055	383710	3774055	2.848352591
3837203774055	383720	3774055	2.812988988
3837303774055	383730	3774055	2.82925847
3837403774055	383740	3774055	2.884321143
3837503774055	383750	3774055	2.952494887
3837603774055	383760	3774055	3.031898871
3837703774055	383770	3774055	3.137158894
3837803774055	383780	3774055	3.244944649
3837903774055	383790	3774055	3.321588576

FOR CHRONIC CALCS

MAX:	0.22			
Overlapping Phases - Maximum GLC				
2025	2026	2027	2028	2029
0.035932325	0.052609161	0.043537842	0.06999964	0.023478652
0.030969338	0.043256977	0.0389912	0.063223466	0.021081866
0.029868171	0.041496972	0.037767649	0.061301594	0.020448329
0.029810539	0.041011305	0.037941616	0.061688437	0.020513019
0.030778031	0.041770871	0.039487708	0.064349111	0.021265081
0.026510866	0.036425324	0.033831792	0.055033288	0.018417851
0.025888618	0.035388823	0.033156309	0.053986392	0.018060329
0.018580253	0.026292183	0.023439088	0.037969609	0.013162855
0.017585159	0.0248962	0.022208336	0.035980303	0.01252713
0.013909636	0.020371238	0.017289784	0.02785416	0.01004471
0.011674904	0.017551967	0.014336521	0.02298897	0.008544636
0.01015409	0.015586496	0.012356359	0.019736772	0.00753054
0.009038832	0.014108167	0.010920253	0.017385496	0.006788869
0.00249279	0.00364962	0.004530965	0.001376733	0.001098066
0.002612263	0.003819107	0.004764052	0.001396407	0.001112288
0.002741829	0.0040028	0.005017704	0.001417111	0.001127223
0.002940357	0.004288861	0.005403198	0.001463443	0.001162056
0.003214995	0.004687184	0.005937225	0.001535563	0.001216714
0.00353934	0.005156926	0.006573974	0.001618805	0.001279914
0.003831147	0.005575553	0.007152829	0.001677186	0.001323973
0.004164017	0.006052428	0.007817209	0.001739835	0.00137166
0.00457251	0.006637451	0.008638283	0.00181587	0.001430239
0.005089253	0.00737668	0.009686372	0.001909674	0.001504033
0.005709395	0.008260732	0.0109567	0.002013328	0.001587391
0.006493372	0.009375466	0.012576982	0.002134349	0.001687971
0.007470727	0.010762298	0.014609921	0.002270788	0.001805951
0.008591437	0.012352289	0.016950519	0.00240267	0.001924255
0.009744146	0.013990792	0.01936871	0.002509096	0.002021273
0.011187675	0.016044843	0.022418133	0.002627829	0.002133753
0.013102434	0.018773841	0.026495935	0.002768073	0.002273098
0.015705092	0.022494071	0.032092422	0.002932271	0.002444474
0.019504772	0.027949237	0.040366874	0.003135625	0.002669685
0.025737769	0.036942064	0.054108125	0.003396882	0.002995774
0.02716056	0.057597565	0.020251803	0.023515473	0.009575709
0.024809133	0.050559856	0.020313827	0.025667341	0.010226502
0.0235144	0.045895588	0.020906683	0.028119915	0.010941357
0.023032826	0.04294028	0.022008222	0.031025219	0.011774495
0.023268742	0.0413378	0.023687245	0.034623237	0.012805613
0.024356323	0.041074628	0.026271676	0.039565683	0.014243397
0.02624016	0.042014418	0.0297293	0.045767556	0.016042961
0.028823529	0.043993206	0.033977601	0.053180523	0.018205097
0.031824097	0.046639396	0.03866486	0.061259061	0.02056927
0.035114262	0.049746675	0.043661264	0.069807488	0.023078442
0.032393429	0.045895002	0.040354657	0.064531502	0.021437345
0.033614471	0.046745038	0.042395772	0.068109134	0.022460644
0.034601533	0.047388145	0.044068078	0.071054924	0.023297027
0.028673369	0.039978608	0.036222084	0.058173749	0.019379808
0.028976551	0.039924737	0.03688543	0.059412107	0.01970893
0.03671034	0.048628487	0.047702452	0.077503397	0.025106463
0.03379375	0.044877259	0.043893075	0.071286948	0.023199117
0.023057507	0.031982329	0.029341992	0.047212159	0.015922802
0.016990578	0.024359049	0.021315748	0.034052924	0.011895212
0.019581377	0.027179182	0.024999556	0.040253725	0.013728913
0.015005169	0.021603002	0.018840492	0.030085692	0.010636367
0.012361277	0.018308976	0.015322965	0.024301413	0.008863872
0.010626545	0.016097033	0.013046315	0.020573509	0.007710637
0.009382281	0.014471446	0.01143014	0.017940111	0.006887642
0.002488667	0.003644836	0.004535166	0.00136439	0.001080084
0.002606174	0.003811266	0.004765293	0.001382881	0.001093178
0.002733652	0.003991778	0.005015618	0.001402558	0.001107046
0.002927983	0.004271466	0.005394155	0.001446761	0.001139847
0.003198147	0.004662998	0.005920745	0.001516413	0.001192077
0.003516728	0.0051241	0.006547269	0.001596717	0.001252382
0.003803679	0.005535425	0.007117602	0.001653125	0.001294464
0.004130898	0.006003801	0.007771791	0.001713814	0.001340084
0.004531818	0.006577542	0.008578747	0.001787373	0.001396104
0.005040416	0.007304704	0.009611525	0.001878974	0.001467224
0.005650447	0.008173939	0.010862318	0.001980224	0.001547552
0.006432786	0.009285595	0.012482306	0.002101319	0.001646934
0.007415575	0.010678895	0.014530977	0.002239158	0.001764652
0.008545074	0.012279627	0.016894607	0.002372943	0.001883435
0.009696185	0.013914058	0.019312083	0.002479314	0.00197962
0.011138629	0.015964284	0.022361655	0.002598175	0.002091489
0.013066648	0.018709264	0.026469734	0.002740182	0.002231919
0.015705678	0.022477727	0.032145622	0.002908394	0.002406664
0.019568375	0.028020875	0.040559826	0.003114793	0.002635973
0.025727668	0.036900099	0.054134615	0.003374191	0.002957939
0.027603638	0.060562968	0.018937746	0.018344135	0.007673064
0.024442601	0.05201151	0.018344161	0.019736692	0.008115839
0.022364563	0.046045715	0.018178465	0.021223266	0.008568322
0.02104691	0.041834261	0.018362807	0.022868299	0.009052521
0.020292585	0.038872391	0.018847977	0.024714694	0.009584503
0.020000401	0.036858219	0.019648274	0.026877232	0.010205919
0.020179542	0.035681317	0.02087926	0.029619775	0.011003586
0.02076561	0.035214877	0.022485575	0.032856175	0.011945555
0.021659388	0.035293178	0.024366365	0.036429353	0.012978324
0.022629353	0.03561173	0.026235445	0.039890018	0.013971051
0.023666628	0.036117631	0.028117483	0.043321068	0.014956011
0.024915195	0.036948695	0.03023468	0.047104424	0.016050538
0.026160355	0.037848382	0.032295198	0.0507622	0.017109607
0.027090537	0.038442744	0.033879704	0.05359983	0.017923688

Health Risk Assessment Results Summary

		MAX:	4.18	5.16	7.17
Unique Identifier	X (UTM)	Y (UTM)	Onroad	Offroad	Total Risk
3838003774055	383800	3774055	2.342659381	1.058020984	3.4006804
3838103774055	383810	3774055	2.505344066	1.003291652	3.5086357
3838203774055	383820	3774055	2.740084057	0.953951523	3.6940356
3838303774055	383830	3774055	3.238705387	0.909423409	4.1481288
3838403774055	383840	3774055	1.723186669	0.868180793	2.5913675
3838603774055	383860	3774055	1.982978472	0.795569128	2.7785476
3838703774055	383870	3774055	1.756497712	0.762904763	2.5194025
3838803774055	383880	3774055	1.240869275	0.732212751	1.973082
3838903774055	383890	3774055	0.950802426	0.70331373	1.6541162
3839003774055	383900	3774055	0.767750909	0.675968306	1.4437192
3839103774055	383910	3774055	0.641036741	0.650377043	1.2914138
3829703774065	382970	3774065	0.039205546	0.41618464	0.4553902
3829803774065	382980	3774065	0.04035298	0.437097396	0.4774504
3829903774065	382990	3774065	0.041592454	0.459842021	0.5014345
3830003774065	383000	3774065	0.043654532	0.493683442	0.537338
3830103774065	383010	3774065	0.046627426	0.540442989	0.5870704
3830203774065	383020	3774065	0.050107894	0.595559255	0.6456671
3830303774065	383030	3774065	0.05305776	0.646557793	0.6996156
3830403774065	383040	3774065	0.056354113	0.70480698	0.7611611
3830503774065	383050	3774065	0.060375705	0.77618278	0.8365585
3830603774065	383060	3774065	0.065467051	0.866964498	0.9324315
3830703774065	383070	3774065	0.071443868	0.97649524	1.0479391
3830803774065	383080	3774065	0.079059128	1.119582305	1.1986414
3830903774065	383090	3774065	0.088324842	1.301288775	1.3896136
3831003774065	383100	3774065	0.098367813	1.513202793	1.6115706
3831103774065	383110	3774065	0.107811857	1.728872776	1.8366846
3831203774065	383120	3774065	0.119213489	2.000936295	2.1201498
3831303774065	383130	3774065	0.133912123	2.36986046	2.5037726
3831403774065	383140	3774065	0.153042242	2.881709156	3.0347514
3831503774065	383150	3774065	0.178431165	3.638762488	3.8171937
3831603774065	383160	3774065	0.214988609	4.828569859	5.0435585
3836503774065	383650	3774065	0.353213083	4.063690889	4.416904
3836603774065	383660	3774065	0.39626839	3.397901871	3.7941703
3836703774065	383670	3774065	0.441085972	2.929931346	3.3710173
3836803774065	383680	3774065	0.491904674	2.576960839	3.0688655
3836903774065	383690	3774065	0.54808994	2.300884914	2.8489749
3837003774065	383700	3774065	0.610571388	2.078748128	2.6893195
3837103774065	383710	3774065	0.681459257	1.894923674	2.5763829
3837203774065	383720	3774065	0.764484492	1.739634811	2.5041193
3837303774065	383730	3774065	0.858315448	1.60710161	2.4654171
3837403774065	383740	3774065	0.957777931	1.492927265	2.4507052
3837503774065	383750	3774065	1.050749722	1.393291762	2.4440415
3837603774065	383760	3774065	1.14113916	1.305199842	2.446339
3837703774065	383770	3774065	1.251112502	1.227425907	2.4785384
3837803774065	383780	3774065	1.368417119	1.156994546	2.5254117
3837903774065	383790	3774065	1.481547181	1.093410155	2.5749573
3838003774065	383800	3774065	1.622606691	1.035697639	2.6583043
3838103774065	383810	3774065	1.806941016	0.983043175	2.7899842
3838203774065	383820	3774065	2.092527648	0.935211849	3.0277395
3838303774065	383830	3774065	2.679583269	0.892418861	3.5720021
3838403774065	383840	3774065	1.887183393	0.852512618	2.739696
3838603774065	383860	3774065	2.042556281	0.782547738	2.825104
3838703774065	383870	3774065	1.813670256	0.750984848	2.5646551
3838803774065	383880	3774065	1.288164752	0.721312127	2.0094769
3838903774065	383890	3774065	0.988037479	0.693267525	1.681305
3839003774065	383900	3774065	0.797256737	0.666760254	1.464017
3839103774065	383910	3774065	0.664673019	0.641803142	1.3064762
3829703774075	382970	3774075	0.039075785	0.414895054	0.4539708
3829803774075	382980	3774075	0.040216098	0.435593942	0.47581
3829903774075	382990	3774075	0.041450436	0.458119363	0.4995698
3830003774075	383000	3774075	0.043461153	0.491141344	0.5346025
3830103774075	383010	3774075	0.04636095	0.536687222	0.5830482
3830203774075	383020	3774075	0.049728696	0.590052563	0.6397813
3830303774075	383030	3774075	0.052663963	0.64037774	0.6930417
3830403774075	383040	3774075	0.055933621	0.697689879	0.7536235
3830503774075	383050	3774075	0.059913509	0.767757458	0.827671
3830603774075	383060	3774075	0.064968869	0.857022419	0.9219913
3830703774075	383070	3774075	0.070900681	0.964580761	1.0354814
3830803774075	383080	3774075	0.078562867	1.106511798	1.1850747
3830903774075	383090	3774075	0.087967296	1.288023142	1.3759904
3831003774075	383100	3774075	0.098211055	1.50071956	1.5989306
3831103774075	383110	3774075	0.107774048	1.715883236	1.8236573
3831203774075	383120	3774075	0.119303176	1.987238431	2.1065416
3831303774075	383130	3774075	0.134277378	2.358087679	2.4923651
3831403774075	383140	3774075	0.15382111	2.874920377	3.0287415
3831503774075	383150	3774075	0.179920078	3.641930431	3.8218505
3831603774075	383160	3774075	0.216204349	4.816888117	5.0330925
3836503774075	383650	3774075	0.316929972	3.644537259	3.9614672
3836603774075	383660	3774075	0.349796647	3.105248094	3.4550447
3836703774075	383670	3774075	0.383347524	2.716328767	3.0996763
3836803774075	383680	3774075	0.421578776	2.414566704	2.8361455
3836903774075	383690	3774075	0.462840697	2.173189616	2.6360303
3837003774075	383700	3774075	0.508026802	1.975812624	2.4838394
3837103774075	383710	3774075	0.556701235	1.810283841	2.3669851
3837203774075	383720	3774075	0.609960972	1.66936478	2.2793258
3837303774075	383730	3774075	0.667206006	1.547800794	2.2150068
3837403774075	383740	3774075	0.726888477	1.441778393	2.1686669
3837503774075	383750	3774075	0.782283325	1.348169764	2.1304531
3837603774075	383760	3774075	0.836679762	1.264869546	2.1015493
3837703774075	383770	3774075	0.912776152	1.191566967	2.1043431
3837803774075	383780	3774075	1.003432319	1.126344383	2.1297767

Health Risk Assessment Results Summary

Sensitive Receptor		MAX:	7.17
Unique Identifier	X (UTM)	Y (UTM)	Total Risk
3838003774055	383800	3774055	3.400680365
3838103774055	383810	3774055	3.508635718
3838203774055	383820	3774055	3.694035579
3838303774055	383830	3774055	4.148128796
3838403774055	383840	3774055	2.591367463
3838603774055	383860	3774055	2.7785476
3838703774055	383870	3774055	2.519402475
3838803774055	383880	3774055	1.973082026
3838903774055	383890	3774055	1.654116155
3839003774055	383900	3774055	1.443719215
3839103774055	383910	3774055	1.291413785
3829703774065	382970	3774065	0.455390186
3829803774065	382980	3774065	0.477450376
3829903774065	382990	3774065	0.501434475
3830003774065	383000	3774065	0.537337974
3830103774065	383010	3774065	0.587070415
3830203774065	383020	3774065	0.645667149
3830303774065	383030	3774065	0.699615553
3830403774065	383040	3774065	0.761161094
3830503774065	383050	3774065	0.836558485
3830603774065	383060	3774065	0.932431549
3830703774065	383070	3774065	1.047939108
3830803774065	383080	3774065	1.198641433
3830903774065	383090	3774065	1.389613617
3831003774065	383100	3774065	1.611570606
3831103774065	383110	3774065	1.836684632
3831203774065	383120	3774065	2.120149784
3831303774065	383130	3774065	2.503772584
3831403774065	383140	3774065	3.034751399
3831503774065	383150	3774065	3.817193653
3831603774065	383160	3774065	5.043558468
3836503774065	383650	3774065	4.416903972
3836603774065	383660	3774065	3.794170261
3836703774065	383670	3774065	3.371017318
3836803774065	383680	3774065	3.068865513
3836903774065	383690	3774065	2.848974854
3837003774065	383700	3774065	2.689319516
3837103774065	383710	3774065	2.57638293
3837203774065	383720	3774065	2.504119302
3837303774065	383730	3774065	2.465417058
3837403774065	383740	3774065	2.450705197
3837503774065	383750	3774065	2.444041484
3837603774065	383760	3774065	2.446339002
3837703774065	383770	3774065	2.478538409
3837803774065	383780	3774065	2.525411665
3837903774065	383790	3774065	2.574957336
3838003774065	383800	3774065	2.65830433
3838103774065	383810	3774065	2.789984191
3838203774065	383820	3774065	3.027739497
3838303774065	383830	3774065	3.572002131
3838403774065	383840	3774065	2.739696011
3838603774065	383860	3774065	2.825104019
3838703774065	383870	3774065	2.564655103
3838803774065	383880	3774065	2.00947688
3838903774065	383890	3774065	1.681305005
3839003774065	383900	3774065	1.464016991
3839103774065	383910	3774065	1.306476161
3829703774075	382970	3774075	0.453970839
3829803774075	382980	3774075	0.47581004
3829903774075	382990	3774075	0.499569799
3830003774075	383000	3774075	0.534602497
3830103774075	383010	3774075	0.583048172
3830203774075	383020	3774075	0.639781259
3830303774075	383030	3774075	0.693041704
3830403774075	383040	3774075	0.7536235
3830503774075	383050	3774075	0.827670967
3830603774075	383060	3774075	0.921991289
3830703774075	383070	3774075	1.035481443
3830803774075	383080	3774075	1.185074665
3830903774075	383090	3774075	1.375990438
3831003774075	383100	3774075	1.598930615
3831103774075	383110	3774075	1.823657283
3831203774075	383120	3774075	2.106541606
3831303774075	383130	3774075	2.492365057
3831403774075	383140	3774075	3.028741487
3831503774075	383150	3774075	3.82185051
3831603774075	383160	3774075	5.033092467
3836503774075	383650	3774075	3.961467231
3836603774075	383660	3774075	3.455044741
3836703774075	383670	3774075	3.0996729
3836803774075	383680	3774075	2.83614548
3836903774075	383690	3774075	2.636030313
3837003774075	383700	3774075	2.483839425
3837103774075	383710	3774075	2.366985076
3837203774075	383720	3774075	2.279325752
3837303774075	383730	3774075	2.2150068
3837403774075	383740	3774075	2.16866687
3837503774075	383750	3774075	2.130453089
3837603774075	383760	3774075	2.101549308
3837703774075	383770	3774075	2.10434312
3837803774075	383780	3774075	2.129776702

FOR CHRONIC CALCS

	MAX:	0.22			
	Overlapping Phases - Maximum GLC				
2025	2026	2027	2028	2029	
0.028024135	0.039090608	0.035434379	0.056364203	0.018717861	
0.029211519	0.040082853	0.037304043	0.059636405	0.019666029	
0.031106794	0.041950115	0.040114875	0.064456337	0.021082013	
0.035501026	0.046787954	0.046325047	0.074916927	0.024198049	
0.021072341	0.029560904	0.026696716	0.042419547	0.014388432	
0.023065921	0.031418	0.029716111	0.047661183	0.015908068	
0.020751825	0.028487081	0.02666469	0.042684691	0.014381718	
0.015744898	0.022411506	0.019909547	0.03154296	0.011000002	
0.012859261	0.01883948	0.0160564	0.025217051	0.009068068	
0.010984394	0.016467856	0.013583209	0.021177846	0.007824577	
0.00964774	0.014738368	0.011837753	0.018344119	0.006944462	
0.002482583	0.003637044	0.004536767	0.001351901	0.00106232	
0.00259885	0.003801596	0.004765282	0.001369745	0.001074749	
0.002725139	0.003980275	0.005014154	0.001388723	0.00108785	
0.002915037	0.00425325	0.005385392	0.001430783	0.001118641	
0.003178329	0.004634427	0.005900094	0.001497122	0.001167798	
0.003487839	0.005081942	0.00651037	0.001573406	0.001224522	
0.003771255	0.00548793	0.007074875	0.001628537	0.001265182	
0.004093784	0.005949273	0.007721079	0.001687709	0.001309089	
0.004488096	0.006513176	0.008516258	0.001759369	0.001363006	
0.004988184	0.007227768	0.009533487	0.001848743	0.001431514	
0.005588364	0.008082609	0.010766086	0.001947832	0.00150916	
0.006367981	0.009189641	0.012384558	0.0020689	0.001607153	
0.007351614	0.010583075	0.014440659	0.00220738	0.00172393	
0.008489359	0.012193956	0.016828271	0.002343354	0.001843215	
0.009638717	0.013824122	0.019247345	0.002449994	0.001938819	
0.011080308	0.015871131	0.022300593	0.002569391	0.002050307	
0.013022279	0.018633401	0.026444656	0.00271354	0.002192066	
0.015695661	0.022447765	0.032201543	0.002885671	0.00237027	
0.019604825	0.028055308	0.040724595	0.003093718	0.002601887	
0.025693331	0.036828241	0.054153542	0.003352888	0.002920793	
0.028799806	0.064745096	0.018389399	0.014583615	0.006226859	
0.024829428	0.054367684	0.01743287	0.015907301	0.006705996	
0.022198712	0.047326237	0.016847675	0.016938488	0.007034873	
0.020382415	0.042241331	0.016578458	0.018030208	0.007368112	
0.019123316	0.038478676	0.016540867	0.019183542	0.007709697	
0.018279034	0.035671947	0.016699788	0.020426621	0.008069316	
0.017764859	0.033581502	0.017054494	0.021828222	0.00847273	
0.017549951	0.032082476	0.017637978	0.023486482	0.008953012	
0.017585114	0.03107061	0.018415415	0.025361729	0.009496346	
0.01779421	0.030421706	0.019306866	0.027334203	0.010063619	
0.018040114	0.029946437	0.020145118	0.029130435	0.010569294	
0.018336604	0.029626773	0.020982479	0.030871512	0.011058119	
0.018878864	0.029668155	0.022112164	0.033072939	0.011695863	
0.019538622	0.029908734	0.023354392	0.035410226	0.012369894	
0.020203941	0.030213343	0.024561679	0.03765225	0.013013986	
0.021167396	0.030911222	0.026148581	0.040496177	0.013840409	
0.022568495	0.032165527	0.028304245	0.044266203	0.014945331	
0.024947838	0.034611047	0.031772663	0.050201163	0.01670219	
0.030179784	0.040440976	0.039122577	0.062574854	0.020398477	
0.022524576	0.031171428	0.028778403	0.045526001	0.015241069	
0.023556706	0.031915036	0.03046121	0.04857594	0.016106589	
0.021226209	0.028971959	0.02738087	0.043566209	0.014573384	
0.016132529	0.022801051	0.020500979	0.032231729	0.011137076	
0.013157431	0.019130075	0.016520595	0.025708303	0.009148732	
0.011214868	0.016684065	0.013949978	0.021520403	0.007863502	
0.009826616	0.014898835	0.012130784	0.018576846	0.006953229	
0.002474667	0.003626546	0.004535958	0.001339377	0.001044942	
0.002589771	0.003789313	0.004763131	0.001356658	0.00105667	
0.002714884	0.003966172	0.005010727	0.001375064	0.001069156	
0.00290016	0.004232175	0.005374382	0.001414943	0.001097964	
0.003156648	0.004603064	0.005877624	0.001478161	0.0011443	
0.003456349	0.005035953	0.006470297	0.001550312	0.001197277	
0.003736273	0.005436687	0.007029465	0.001604208	0.001236602	
0.004053904	0.005890708	0.007667623	0.00166194	0.00127893	
0.004441343	0.006444403	0.008451029	0.001731724	0.001330814	
0.004933629	0.007147445	0.009454851	0.001819313	0.001397156	
0.005523738	0.007987586	0.010669624	0.001916325	0.001472085	
0.006298136	0.009086633	0.012282108	0.002036964	0.001568466	
0.007282026	0.010479332	0.014346276	0.002176161	0.001684224	
0.008425291	0.012096571	0.016754497	0.002314049	0.001803667	
0.009573126	0.013723045	0.019178073	0.002421332	0.001898845	
0.011012239	0.015764751	0.022235027	0.002541285	0.002009874	
0.012965856	0.018541316	0.026415063	0.002687802	0.002152791	
0.015666832	0.022392543	0.032244708	0.002863606	0.002333873	
0.01963074	0.028074492	0.040898233	0.003072935	0.002569243	
0.025643352	0.036737291	0.054182989	0.003333545	0.002884762	
0.025761336	0.05763187	0.017032043	0.012918518	0.00554636	
0.022540639	0.049255971	0.016172138	0.013806958	0.00585728	
0.020316561	0.043367579	0.015615423	0.0147039	0.00616361	
0.018716137	0.038976746	0.015293192	0.01556536	0.006434754	
0.017544003	0.035615711	0.015136667	0.016415779	0.006689557	
0.016698778	0.033020545	0.015126215	0.0173161	0.006950854	
0.016094943	0.030981341	0.015235639	0.018275598	0.007226462	
0.015694876	0.029390611	0.015465317	0.019321521	0.007526005	
0.015458469	0.028156054	0.015795207	0.020442757	0.007846529	
0.015347141	0.027201706	0.016193934	0.021600013	0.00817393	
0.015278533	0.026407386	0.016563359	0.022641227	0.008460019	
0.015267233	0.02576569	0.016949831	0.023659659	0.008738934	
0.015518578	0.025500039	0.017662767	0.025186118	0.009182876	
0.015956662	0.025514656	0.01858915	0.027042711	0.009730959	

Health Risk Assessment Results Summary

		MAX:	4.18	5.16	7.17
Unique Identifier	X (UTM)	Y (UTM)	Onroad	Offroad	Total Risk
3837903774075	383790	3774075	1.103410488	1.067466371	2.1708769
3838003774075	383800	3774075	1.248443848	1.012429728	2.2608736
3838103774075	383810	3774075	1.449935934	0.962079564	2.4120155
3838203774075	383820	3774075	1.767565459	0.915961056	2.6835265
3838303774075	383830	3774075	2.394787021	0.874817332	3.2696044
3838403774075	383840	3774075	1.697871408	0.836392873	2.5342643
3838603774075	383860	3774075	1.443735186	0.769008647	2.2127438
3838703774075	383870	3774075	1.832304365	0.73856929	2.5708737
3838803774075	383880	3774075	1.309775556	0.709942103	2.0197177
3838903774075	383890	3774075	1.007714477	0.682868963	1.6905834
3839003774075	383900	3774075	0.814776269	0.657234369	1.4720106
3839103774075	383910	3774075	0.680061916	0.63286693	1.3129288
3829703774085	382970	3774085	0.039108865	0.415127714	0.4542366
3829803774085	382980	3774085	0.040188225	0.435046137	0.4752344
3829903774085	382990	3774085	0.04136252	0.456710757	0.4980733
3830003774085	383000	3774085	0.043292705	0.488522926	0.5318156
3830103774085	383010	3774085	0.046097935	0.532552293	0.5786502
3830203774085	383020	3774085	0.04933539	0.583877601	0.633213
3830303774085	383030	3774085	0.05238873	0.635166549	0.6875553
3830403774085	383040	3774085	0.055818092	0.693992181	0.7498103
3830503774085	383050	3774085	0.059945624	0.765421184	0.8253668
3830603774085	383060	3774085	0.065125547	0.855631549	0.9207571
3830703774085	383070	3774085	0.071226831	0.964647542	1.0358744
3830803774085	383080	3774085	0.078781117	1.103541564	1.1823227
3830903774085	383090	3774085	0.087926656	1.278612304	1.366539
3831003774085	383100	3774085	0.097960928	1.484379074	1.58234
3831103774085	383110	3774085	0.10749227	1.695483393	1.8029757
3831203774085	383120	3774085	0.119012496	1.962164172	2.0811767
3831303774085	383130	3774085	0.133987275	2.326608686	2.460596
3831403774085	383140	3774085	0.153590365	2.836535355	2.9901257
3831503774085	383150	3774085	0.179499823	3.590288785	3.7697886
3831603774085	383160	3774085	0.216269337	4.756764241	4.9730336
3836403774085	383640	3774085	0.262664036	3.915138289	4.1778023
3836503774085	383650	3774085	0.285721253	3.306197229	3.5919185
3836603774085	383660	3774085	0.311902291	2.861043426	3.1729457
3836703774085	383670	3774085	0.338518997	2.527563505	2.8660825
3836803774085	383680	3774085	0.367656601	2.265282136	2.6329387
3836903774085	383690	3774085	0.399109654	2.054324928	2.4534346
3837003774085	383700	3774085	0.431729163	1.878824889	2.3105541
3837103774085	383710	3774085	0.467626519	1.729091356	2.1967179
3837203774085	383720	3774085	0.503636901	1.600264447	2.1039013
3837303774085	383730	3774085	0.541085763	1.487961931	2.0290477
3837403774085	383740	3774085	0.5796944	1.389076851	1.9687713
3837503774085	383750	3774085	0.617277102	1.300994048	1.9182712
3837603774085	383760	3774085	0.656285763	1.22167918	1.8779649
3837703774085	383770	3774085	0.714819177	1.153841595	1.8686608
3837803774085	383780	3774085	0.789499494	1.093127139	1.8826266
3837903774085	383790	3774085	0.880350684	1.038244682	1.9185954
3838003774085	383800	3774085	1.028500693	0.988429216	2.0169299
3838103774085	383810	3774085	1.243622857	0.940471012	2.1840939
3838203774085	383820	3774085	1.580166026	0.89619576	2.4763618
3838303774085	383830	3774085	2.225618361	0.856768278	3.0823866
3838403774085	383840	3774085	2.290807651	0.819827807	3.1106355
3838603774085	383860	3774085	1.979578877	0.755033826	2.7346127
3838703774085	383870	3774085	1.836050391	0.725725574	2.561776
3838803774085	383880	3774085	1.316808622	0.698107789	2.0149164
3838903774085	383890	3774085	1.015833866	0.672062608	1.6878965
3839003774085	383900	3774085	0.823358956	0.647190946	1.4705499
3839103774085	383910	3774085	0.688709504	0.623545048	1.3122546
3829703774095	382970	3774095	0.03922861	0.41600672	0.4552353
3829803774095	382980	3774095	0.040215873	0.434812485	0.4750284
3829903774095	382990	3774095	0.041301308	0.455285447	0.4965868
3830003774095	383000	3774095	0.043137147	0.485645822	0.528783
3830103774095	383010	3774095	0.045843649	0.528113613	0.5739573
3830203774095	383020	3774095	0.048941466	0.577193109	0.6261346
3830303774095	383030	3774095	0.052148437	0.629869825	0.6820183
3830403774095	383040	3774095	0.055786082	0.690784182	0.7465703
3830503774095	383050	3774095	0.060125973	0.764314418	0.8244403
3830603774095	383060	3774095	0.065467075	0.855857048	0.9213241
3830703774095	383070	3774095	0.071796023	0.967132238	1.0389283
3830803774095	383080	3774095	0.079186099	1.102018137	1.1812042
3830903774095	383090	3774095	0.087982998	1.269041771	1.3570248
3831003774095	383100	3774095	0.097727314	1.466203115	1.5639304
3831103774095	383110	3774095	0.107235866	1.672906433	1.7801423
3831203774095	383120	3774095	0.118697213	1.933343868	2.0520411
3831303774095	383130	3774095	0.133696453	2.291003642	2.4247001
3831403774095	383140	3774095	0.153273996	2.791420513	2.9446945
3831503774095	383150	3774095	0.179315429	3.531308008	3.7106234
3831603774095	383160	3774095	0.216263908	4.686207407	4.9024713
3836403774095	383640	3774095	0.240919357	3.523648569	3.7645679
3836503774095	383650	3774095	0.259991945	3.023578803	3.2835707
3836603774095	383660	3774095	0.281314145	2.650142057	2.9314562
3836703774095	383670	3774095	0.302998566	2.362193332	2.6651919
3836803774095	383680	3774095	0.326606661	2.131466411	2.4580731
3836903774095	383690	3774095	0.351655649	1.942170573	2.2938262
3837003774095	383700	3774095	0.376856821	1.783373353	2.1602302
3837103774095	383710	3774095	0.403873495	1.647475459	2.051349
3837203774095	383720	3774095	0.429679944	1.528835552	1.9585155
3837303774095	383730	3774095	0.455656805	1.423980521	1.8796373
3837403774095	383740	3774095	0.482872728	1.33112607	1.8139988
3837503774095	383750	3774095	0.511739853	1.248395786	1.7601356

Health Risk Assessment Results Summary

Sensitive Receptor		MAX:	7.17
Unique Identifier	X (UTM)	Y (UTM)	Total Risk
3837903774075	383790	3774075	2.17087686
3838003774075	383800	3774075	2.260873576
3838103774075	383810	3774075	2.412015497
3838203774075	383820	3774075	2.683526515
3838303774075	383830	3774075	3.269604353
3838403774075	383840	3774075	2.534264281
3838603774075	383860	3774075	2.212743833
3838703774075	383870	3774075	2.570873655
3838803774075	383880	3774075	2.019717659
3838903774075	383890	3774075	1.69058344
3839003774075	383900	3774075	1.472010638
3839103774075	383910	3774075	1.312928846
3829703774085	382970	3774085	0.454236579
3829803774085	382980	3774085	0.475234362
3829903774085	382990	3774085	0.498073276
3830003774085	383000	3774085	0.531815631
3830103774085	383010	3774085	0.578650228
3830203774085	383020	3774085	0.633212991
3830303774085	383030	3774085	0.687555279
3830403774085	383040	3774085	0.749810273
3830503774085	383050	3774085	0.825366808
3830603774085	383060	3774085	0.920757096
3830703774085	383070	3774085	1.035874372
3830803774085	383080	3774085	1.182322681
3830903774085	383090	3774085	1.36653896
3831003774085	383100	3774085	1.582340002
3831103774085	383110	3774085	1.802975663
3831203774085	383120	3774085	2.081176669
3831303774085	383130	3774085	2.460595961
3831403774085	383140	3774085	2.99012572
3831503774085	383150	3774085	3.769788608
3831603774085	383160	3774085	4.973033578
3836403774085	383640	3774085	4.177802325
3836503774085	383650	3774085	3.591918482
3836603774085	383660	3774085	3.172945717
3836703774085	383670	3774085	2.866082502
3836803774085	383680	3774085	2.632938737
3836903774085	383690	3774085	2.453434582
3837003774085	383700	3774085	2.310554051
3837103774085	383710	3774085	2.196717875
3837203774085	383720	3774085	2.103901348
3837303774085	383730	3774085	2.029047694
3837403774085	383740	3774085	1.968771251
3837503774085	383750	3774085	1.91827115
3837603774085	383760	3774085	1.877964944
3837703774085	383770	3774085	1.868660772
3837803774085	383780	3774085	1.882626633
3837903774085	383790	3774085	1.918595366
3838003774085	383800	3774085	2.016929909
3838103774085	383810	3774085	2.18409387
3838203774085	383820	3774085	2.476361785
3838303774085	383830	3774085	3.082386638
3838403774085	383840	3774085	3.110635457
3838603774085	383860	3774085	2.734612703
3838703774085	383870	3774085	2.561775965
3838803774085	383880	3774085	2.014916411
3838903774085	383890	3774085	1.687896474
3839003774085	383900	3774085	1.470549902
3839103774085	383910	3774085	1.312254552
3829703774095	382970	3774095	0.455235329
3829803774095	382980	3774095	0.475028358
3829903774095	382990	3774095	0.496586754
3830003774095	383000	3774095	0.528782969
3830103774095	383010	3774095	0.573957262
3830203774095	383020	3774095	0.626134575
3830303774095	383030	3774095	0.682018262
3830403774095	383040	3774095	0.746570264
3830503774095	383050	3774095	0.82444039
3830603774095	383060	3774095	0.921324123
3830703774095	383070	3774095	1.038928261
3830803774095	383080	3774095	1.181204236
3830903774095	383090	3774095	1.357024769
3831003774095	383100	3774095	1.563930429
3831103774095	383110	3774095	1.780142299
3831203774095	383120	3774095	2.052041081
3831303774095	383130	3774095	2.424700095
3831403774095	383140	3774095	2.944694509
3831503774095	383150	3774095	3.710623437
3831603774095	383160	3774095	4.902471315
3836403774095	383640	3774095	3.764567927
3836503774095	383650	3774095	3.283570748
3836603774095	383660	3774095	2.931456201
3836703774095	383670	3774095	2.665191899
3836803774095	383680	3774095	2.458073072
3836903774095	383690	3774095	2.293826222
3837003774095	383700	3774095	2.160230173
3837103774095	383710	3774095	2.051348954
3837203774095	383720	3774095	1.958515496
3837303774095	383730	3774095	1.879637326
3837403774095	383740	3774095	1.813998798
3837503774095	383750	3774095	1.760135639

FOR CHRONIC CALCS

	MAX:	0.22			
	Overlapping Phases - Maximum GLC				
	2025	2026	2027	2028	2029
	0.016523988	0.025734054	0.019649112	0.029082703	0.010330346
	0.017539505	0.0265085	0.021296996	0.032048503	0.011201723
	0.019113586	0.027977244	0.02368338	0.036216385	0.012433028
	0.021802501	0.030796207	0.027567983	0.042861071	0.014408239
	0.027419875	0.037089859	0.035438148	0.056114698	0.01837341
	0.020666821	0.028888558	0.026322813	0.041123183	0.013838534
	0.017883032	0.02517024	0.022754507	0.035471456	0.01209122
	0.021335485	0.029022905	0.027601363	0.043650635	0.014530033
	0.016275632	0.022898039	0.020761723	0.032395238	0.011120442
	0.013287981	0.019218011	0.016758432	0.025845575	0.009127111
	0.011330176	0.016759725	0.014161867	0.021626133	0.007835023
	0.009925006	0.014960138	0.012317573	0.018650856	0.006917722
	0.002475866	0.003629917	0.004553366	0.001332344	0.001031955
	0.002586428	0.003785737	0.004772929	0.0013471 4	0.001041681
	0.002706595	0.003955063	0.005012305	0.0013631	0.001052126
	0.002884969	0.004210678	0.005364303	0.001400031	0.001078354
	0.00313291	0.004568718	0.005852856	0.001459544	0.001121446
	0.003421143	0.004984454	0.006425038	0.00152686	0.001170351
	0.00370699	0.005393933	0.006997831	0.001583391	0.001211148
	0.004033626	0.005860986	0.007656639	0.001644316	0.001255463
	0.004429142	0.006426113	0.008459935	0.001716393	0.001308581
	0.00492712	0.007136667	0.009480446	0.001804948	0.001375023
	0.005525744	0.007987854	0.010719503	0.001903256	0.001450362
	0.006283906	0.00906241	0.012305227	0.002019063	0.001541885
	0.00723349	0.010405277	0.014305323	0.0021509 1	0.001650152
	0.0083405	0.011970104	0.016647055	0.002283059	0.001762804
	0.009467837	0.013566305	0.019037157	0.00238851	0.00185505
	0.010883595	0.015573456	0.022056247	0.002507291	0.001963509
	0.012805366	0.018302748	0.026183344	0.002653318	0.002104056
	0.015472614	0.022103526	0.031957968	0.002829478	0.002283156
	0.019368837	0.027687374	0.040489708	0.003042837	0.002517041
	0.025344629	0.036291408	0.053712033	0.003304893	0.002834612
	0.027057918	0.061491543	0.017047159	0.010886974	0.004750576
	0.02329332	0.051886158	0.01589878	0.011523288	0.004975675
	0.020633637	0.044997479	0.015131168	0.012205999	0.005211547
	0.018716024	0.039959705	0.014586859	0.012832207	0.005416759
	0.017288302	0.036109436	0.014234951	0.013502876	0.005631812
	0.016216357	0.033117308	0.014029477	0.014258687	0.005877662
	0.01539444	0.030735896	0.013905332	0.014937104	0.006080054
	0.014772789	0.02881015	0.013885638	0.015655034	0.006288611
	0.014290849	0.02723103	0.013913612	0.016343445	0.006481216
	0.013930372	0.025934641	0.01400234	0.017052627	0.006677494
	0.013668297	0.024866933	0.014141578	0.017778457	0.006876955
	0.0134681	0.023964995	0.014294427	0.018461909	0.007059024
	0.013337857	0.023217243	0.014491919	0.019174537	0.007249374
	0.013457098	0.022837345	0.014997781	0.020375282	0.007605688
	0.013772037	0.022739574	0.015741146	0.021919537	0.008068103
	0.014276157	0.022912072	0.016706323	0.023812553	0.008634553
	0.015347704	0.023780421	0.018423639	0.026933164	0.009572349
	0.017062703	0.025427533	0.020994226	0.031420117	0.010906178
	0.019939203	0.028477665	0.025127463	0.038490677	0.013013994
	0.02573732	0.034995674	0.033236045	0.052152728	0.017105471
	0.026122844	0.035184659	0.033905736	0.053437659	0.017472073
	0.022820311	0.030876092	0.029610055	0.046599098	0.015373085
	0.021301462	0.028900596	0.027629648	0.043441038	0.014402699
	0.016278227	0.022825143	0.020834197	0.032269453	0.011020935
	0.013306723	0.01916996	0.0168469	0.025756314	0.009041383
	0.011357575	0.0167278	0.014258028	0.021559244	0.007758252
	0.009956975	0.014939191	0.01241685	0.018597388	0.006847356
	0.002481037	0.003639314	0.004579446	0.001328009	0.001021229
	0.002585073	0.003785224	0.004787762	0.001339323	0.001028225
	0.00269834	0.003944089	0.005015243	0.001352053	0.00103608
	0.002868457	0.004187239	0.005353033	0.001385468	0.001059322
	0.003107549	0.004532007	0.005826634	0.001441297	0.001099278
	0.003383162	0.004928917	0.006376253	0.001503688	0.001143987
	0.003677356	0.0053507	0.006968007	0.001563662	0.001186967
	0.004016281	0.005835658	0.007654749	0.001628946	0.001234028
	0.004424079	0.006418175	0.008487607	0.001704457	0.001289208
	0.004929894	0.007139187	0.009530601	0.001794398	0.001356138
	0.005541346	0.00800726	0.010805069	0.00189481	0.001432486
	0.006277895	0.009049769	0.012353436	0.002004343	0.001518182
	0.007184304	0.010330266	0.014271802	0.002127174	0.00161753
	0.008245977	0.011829984	0.016528991	0.002252089	0.001722186
	0.009351011	0.013393372	0.018884351	0.002355807	0.001811423
	0.01073502	0.015354233	0.021850852	0.002472674	0.001916372
	0.01262299	0.018033772	0.025925184	0.002618376	0.002054331
	0.015242505	0.021764422	0.031621325	0.002793802	0.002230471
	0.019071282	0.027248308	0.0400357	0.003010163	0.002462864
	0.024990405	0.035768936	0.053167975	0.003276631	0.002782186
	0.02431977	0.054955628	0.01593594	0.009862665	0.004322783
	0.021235167	0.047098211	0.014952863	0.010379928	0.004505941
	0.019002676	0.041336547	0.014266265	0.010931934	0.004696759
	0.017338609	0.036992308	0.013751885	0.011441798	0.004863582
	0.016068009	0.033603236	0.013389741	0.011972679	0.005033471
	0.015082966	0.030906868	0.013138757	0.012514284	0.005202467
	0.014301374	0.028716823	0.012954517	0.013026436	0.005353649
	0.013686465	0.026917131	0.012850819	0.013567751	0.005511406
	0.013176852	0.025397581	0.01276277	0.014036801	0.005636396
	0.012759801	0.024105636	0.012710496	0.014492194	0.005752923
	0.012431284	0.023015315	0.012711621	0.014979298	0.005879148
	0.012183114	0.022101444	0.012765365	0.015504485	0.006017808

Health Risk Assessment Results Summary

		MAX:	4.18	5.16	7.17
Unique Identifier	X (UTM)	Y (UTM)	Onroad	Offroad	Total Risk
3837603774095	383760	3774095	0.542583017	1.174139554	1.7167226
3837703774095	383770	3774095	0.590461051	1.110862433	1.7013235
3837803774095	383780	3774095	0.655469591	1.058234575	1.7137042
3837903774095	383790	3774095	0.739357945	1.0076609	1.7470188
3838003774095	383800	3774095	0.888276396	0.963654746	1.8519311
3838103774095	383810	3774095	1.112425511	0.918402448	2.030828
3838203774095	383820	3774095	1.459555039	0.876046969	2.335602
3838303774095	383830	3774095	2.107992548	0.838320302	2.9463128
3838403774095	383840	3774095	1.549303555	0.802874829	2.3521784
3838603774095	383860	3774095	2.002693295	0.740663472	2.7433568
3838703774095	383870	3774095	1.834481281	0.71245452	2.5469358
3838803774095	383880	3774095	1.317148772	0.685855757	2.0030045
3838903774095	383890	3774095	1.017027072	0.660777957	1.677805
3839003774095	383900	3774095	0.825959319	0.636779317	1.4627386
3839103774095	383910	3774095	0.692462203	0.613971378	1.3064336
3829703774105	382970	3774105	0.039364835	0.416762837	0.4561277
3829803774105	382980	3774105	0.040250999	0.434327292	0.4745783
3829903774105	382990	3774105	0.041243022	0.453569273	0.4948123
3830003774105	383000	3774105	0.042985842	0.48249167	0.5254775
3830103774105	383010	3774105	0.045592655	0.523292868	0.5688855
3830203774105	383020	3774105	0.048557373	0.570190057	0.6187474
3830303774105	383030	3774105	0.051910521	0.624027411	0.6759379
3830403774105	383040	3774105	0.055757171	0.686935475	0.7426926
3830503774105	383050	3774105	0.060322448	0.762589236	0.8229117
3830603774105	383060	3774105	0.065840179	0.855496223	0.9213364
3830703774105	383070	3774105	0.072404824	0.968898663	1.0413035
3830803774105	383080	3774105	0.079650335	1.099772061	1.1794224
3830903774105	383090	3774105	0.088104484	1.258640628	1.3467451
3831003774105	383100	3774105	0.097544873	1.446660508	1.5442054
3831103774105	383110	3774105	0.107047994	1.648754078	1.7558021
3831203774105	383120	3774105	0.11848169	1.903016081	2.0214978
3831303774105	383130	3774105	0.133508957	2.253223991	2.3867329
3831403774105	383140	3774105	0.153125094	2.743608459	2.8967336
3831503774105	383150	3774105	0.179278198	3.467969754	3.647248
3831603774105	383160	3774105	0.216476191	4.61271757	4.8291938
3836303774105	383630	3774105	0.206944095	3.783015737	3.9899598
3836403774105	383640	3774105	0.22314649	3.200032028	3.4231785
3836503774105	383650	3774105	0.239520843	2.781652973	3.0211738
3836603774105	383660	3774105	0.257676079	2.463329579	2.7210057
3836703774105	383670	3774105	0.275574585	2.213180879	2.4887555
3836803774105	383680	3774105	0.294751491	2.009411471	2.304163
3836903774105	383690	3774105	0.314988962	1.839726307	2.1547153
3837003774105	383700	3774105	0.335320613	1.695776587	2.0310972
3837103774105	383710	3774105	0.357152922	1.571495038	1.928648
3837203774105	383720	3774105	0.376812891	1.461924863	1.8387378
3837303774105	383730	3774105	0.396279103	1.364362212	1.7606413
3837403774105	383740	3774105	0.416994453	1.277181202	1.6941757
3837503774105	383750	3774105	0.439391973	1.199007551	1.6383995
3837603774105	383760	3774105	0.46396638	1.128338638	1.592305
3837703774105	383770	3774105	0.504500792	1.069339734	1.5738405
3837803774105	383780	3774105	0.561748401	1.018124221	1.5798726
3837903774105	383790	3774105	0.637210813	0.97287801	1.6100888
3838003774105	383800	3774105	0.789717074	0.93700349	1.7267206
3838103774105	383810	3774105	1.02732733	0.895789394	1.9231167
3838203774105	383820	3774105	1.387865266	0.855403359	2.2432686
3838303774105	383830	3774105	2.038676227	0.819569551	2.8582458
3838403774105	383840	3774105	1.479632459	0.785597497	2.26523
3838603774105	383860	3774105	1.374180684	0.725996781	2.1001775
3838703774105	383870	3774105	1.831051553	0.698890057	2.5299416
3838803774105	383880	3774105	1.313168738	0.673264349	1.9864331
3838903774105	383890	3774105	1.015042858	0.649102616	1.6641455
3839003774105	383900	3774105	0.825733041	0.625902865	1.4516359
3839103774105	383910	3774105	0.693024128	0.603758732	1.2967829
3829703774115	382970	3774115	0.039362435	0.415722954	0.4550854
3829803774115	382980	3774115	0.04023096	0.432903095	0.4731341
3829903774115	382990	3774115	0.041212215	0.451818524	0.4930307
3830003774115	383000	3774115	0.042901143	0.479782615	0.5226838
3830103774115	383010	3774115	0.045424538	0.51908269	0.5645072
3830203774115	383020	3774115	0.048269224	0.563902944	0.6121722
3830303774115	383030	3774115	0.051599896	0.616760883	0.6683608
3830403774115	383040	3774115	0.055430401	0.678489088	0.7339195
3830503774115	383050	3774115	0.059936248	0.752177026	0.8121133
3830603774115	383060	3774115	0.065331342	0.8417399	0.9070712
3830703774115	383070	3774115	0.071725025	0.950392933	1.022118
3830803774115	383080	3774115	0.078768933	1.075282651	1.1540516
3830903774115	383090	3774115	0.087015735	1.22657543	1.3135912
3831003774115	383100	3774115	0.096343761	1.406828285	1.503172
3831103774115	383110	3774115	0.10593563	1.604397319	1.7103329
3831203774115	383120	3774115	0.117460116	1.852758436	1.9702186
3831303774115	383130	3774115	0.132745053	2.198047447	2.3307925
3831403774115	383140	3774115	0.152833474	2.685100959	2.8379344
3831503774115	383150	3774115	0.179670584	3.407824909	3.5874955
3831603774115	383160	3774115	0.21718558	4.540412473	4.7575981
3836303774115	383630	3774115	0.194522271	3.405524079	3.6000464
3836403774115	383640	3774115	0.208784132	2.925686945	3.1344711
3836503774115	383650	3774115	0.223379431	2.571217849	2.7945973
3836603774115	383660	3774115	0.239514162	2.296481548	2.5359957
3836703774115	383670	3774115	0.254259743	2.077749884	2.3320096
3836803774115	383680	3774115	0.269683231	1.896859373	2.1665426
3836903774115	383690	3774115	0.286111609	1.744142635	2.0302542
3837003774115	383700	3774115	0.303112358	1.613156841	1.9162692

Health Risk Assessment Results Summary

Sensitive Receptor		MAX:	7.17
Unique Identifier	X (UTM)	Y (UTM)	Total Risk
3837603774095	383760	3774095	1.716722571
3837703774095	383770	3774095	1.701323484
3837803774095	383780	3774095	1.713704166
3837903774095	383790	3774095	1.747018845
3838003774095	383800	3774095	1.851931142
3838103774095	383810	3774095	2.030827959
3838203774095	383820	3774095	2.335602008
3838303774095	383830	3774095	2.946312849
3838403774095	383840	3774095	2.352178384
3838603774095	383860	3774095	2.743356767
3838703774095	383870	3774095	2.5469358
3838803774095	383880	3774095	2.003004528
3838903774095	383890	3774095	1.677805029
3839003774095	383900	3774095	1.462738636
3839103774095	383910	3774095	1.306433581
3829703774105	382970	3774105	0.456127672
3829803774105	382980	3774105	0.474578291
3829903774105	382990	3774105	0.494812294
3830003774105	383000	3774105	0.525477512
3830103774105	383010	3774105	0.568885523
3830203774105	383020	3774105	0.61874743
3830303774105	383030	3774105	0.675937932
3830403774105	383040	3774105	0.742692646
3830503774105	383050	3774105	0.822911685
3830603774105	383060	3774105	0.921336402
3830703774105	383070	3774105	1.041303487
3830803774105	383080	3774105	1.179422395
3830903774105	383090	3774105	1.346745111
3831003774105	383100	3774105	1.544205381
3831103774105	383110	3774105	1.755802071
3831203774105	383120	3774105	2.02149777
3831303774105	383130	3774105	2.386732948
3831403774105	383140	3774105	2.896733553
3831503774105	383150	3774105	3.647247952
3831603774105	383160	3774105	4.82919376
3836303774105	383630	3774105	3.989959833
3836403774105	383640	3774105	3.423178519
3836503774105	383650	3774105	3.021173816
3836603774105	383660	3774105	2.721005658
3836703774105	383670	3774105	2.488755464
3836803774105	383680	3774105	2.304162962
3836903774105	383690	3774105	2.154715269
3837003774105	383700	3774105	2.0310972
3837103774105	383710	3774105	1.92864796
3837203774105	383720	3774105	1.838737754
3837303774105	383730	3774105	1.760641314
3837403774105	383740	3774105	1.694175655
3837503774105	383750	3774105	1.638399525
3837603774105	383760	3774105	1.592305019
3837703774105	383770	3774105	1.573840526
3837803774105	383780	3774105	1.579872622
3837903774105	383790	3774105	1.610088823
3838003774105	383800	3774105	1.726720564
3838103774105	383810	3774105	1.923116724
3838203774105	383820	3774105	2.243268624
3838303774105	383830	3774105	2.858245778
3838403774105	383840	3774105	2.265229957
3838603774105	383860	3774105	2.100177465
3838703774105	383870	3774105	2.529941611
3838803774105	383880	3774105	1.986433088
3838903774105	383890	3774105	1.664145474
3839003774105	383900	3774105	1.451635906
3839103774105	383910	3774105	1.29678286
3829703774115	382970	3774115	0.455085389
3829803774115	382980	3774115	0.473134054
3829903774115	382990	3774115	0.493030738
3830003774115	383000	3774115	0.522683758
3830103774115	383010	3774115	0.564507228
3830203774115	383020	3774115	0.612172167
3830303774115	383030	3774115	0.668360778
3830403774115	383040	3774115	0.733919489
3830503774115	383050	3774115	0.812113274
3830603774115	383060	3774115	0.907071242
3830703774115	383070	3774115	1.022117957
3830803774115	383080	3774115	1.154051583
3830903774115	383090	3774115	1.313591165
3831003774115	383100	3774115	1.503172047
3831103774115	383110	3774115	1.710332949
3831203774115	383120	3774115	1.970218552
3831303774115	383130	3774115	2.3307925
3831403774115	383140	3774115	2.837934433
3831503774115	383150	3774115	3.587495493
3831603774115	383160	3774115	4.757598053
3836303774115	383630	3774115	3.60004635
3836403774115	383640	3774115	3.134471077
3836503774115	383650	3774115	2.794597281
3836603774115	383660	3774115	2.53599571
3836703774115	383670	3774115	2.332009627
3836803774115	383680	3774115	2.166542604
3836903774115	383690	3774115	2.030254244
3837003774115	383700	3774115	1.916269199

FOR CHRONIC CALCS

MAX:	0.22			
Overlapping Phases - Maximum GLC				
2025	2026	2027	2028	2029
0.012007925	0.021342075	0.012871056	0.016070815	0.006168649
0.012055843	0.020914958	0.013251074	0.017066632	0.006467626
0.012322043	0.020810298	0.013907481	0.018566004	0.006945851
0.012786032	0.020965527	0.01480321	0.020340331	0.007485232
0.013894835	0.021909983	0.016570585	0.023560201	0.008474545
0.015709839	0.023690124	0.019267996	0.028263313	0.00987919
0.018696613	0.026881574	0.023543167	0.035578668	0.012064553
0.024532865	0.033457092	0.031694375	0.049320996	0.016183191
0.019090798	0.026815905	0.024359949	0.037311601	0.012551798
0.022957032	0.030941878	0.029883548	0.046812364	0.015374951
0.021213791	0.028710828	0.027588632	0.043140112	0.014252157
0.016214452	0.022670156	0.02081971	0.03202126	0.010888476
0.013256645	0.019037198	0.016845247	0.025537877	0.008920129
0.011325764	0.016622567	0.014276302	0.021381925	0.007651657
0.009940866	0.014857808	0.012451565	0.018455212	0.006753221
0.002485621	0.003647864	0.004605702	0.001324148	0.001011077
0.002582399	0.003782769	0.0048013	0.001331763	0.001015157
0.002688509	0.003930781	0.00501648	0.00134122	0.00102046
0.002850435	0.004161624	0.005340304	0.001371216	0.001040901
0.003080127	0.004492261	0.005798013	0.001423235	0.00107759
0.003343471	0.004870874	0.006325969	0.001480977	0.001118429
0.003644785	0.005303172	0.006934633	0.001543962	0.001163143
0.003995489	0.005805267	0.007648972	0.001613464	0.001212834
0.004415737	0.00640543	0.008512697	0.001692705	0.001270242
0.004929616	0.00713711	0.009579748	0.001784076	0.001337572
0.005553222	0.008020958	0.010889627	0.001886574	0.001414909
0.006268246	0.009031615	0.012401798	0.001990318	0.001495001
0.007130935	0.010249134	0.014238021	0.002104158	0.001585634
0.0081444	0.011679752	0.016405806	0.002221564	0.001682048
0.009226119	0.013208979	0.018726525	0.002323702	0.001768246
0.01057876	0.015124047	0.021644511	0.002439018	0.001869809
0.012429389	0.017748973	0.025663108	0.002584007	0.002004461
0.014998726	0.021405964	0.031282022	0.002759686	0.002177733
0.018751298	0.026777541	0.039568592	0.002976502	0.002406154
0.024620173	0.035224917	0.05263881	0.003249665	0.002727078
0.025717178	0.058821416	0.016196417	0.008550372	0.003794341
0.022057765	0.049558829	0.015024654	0.009028265	0.003972389
0.019485312	0.043012746	0.014172626	0.009469164	0.004129429
0.017585785	0.038120725	0.013557803	0.009938212	0.004292772
0.016135216	0.034356334	0.013070378	0.010356141	0.00442976
0.015000993	0.031363037	0.012703743	0.010783766	0.004565719
0.01410071	0.028938624	0.012428013	0.011214229	0.004698382
0.013371523	0.026940034	0.012209227	0.011620002	0.0048169
0.012784403	0.025273766	0.012061873	0.012051782	0.004941874
0.012276792	0.023836229	0.011911258	0.012396085	0.005029524
0.01184609	0.022591262	0.011789927	0.01272337	0.005108779
0.011493867	0.021523063	0.011717137	0.013077044	0.005196117
0.011215138	0.020613893	0.011694993	0.013467727	0.005294776
0.011004842	0.019845443	0.011725532	0.01390563	0.005407645
0.011012162	0.019408414	0.012018374	0.014752202	0.005661002
0.011222088	0.01926151	0.012562326	0.015991904	0.006042541
0.011637175	0.019395424	0.013369748	0.017652105	0.006560041
0.012820663	0.020471232	0.015240488	0.021079301	0.007644107
0.014782983	0.022444511	0.018132101	0.02612494	0.009165188
0.017906749	0.025808198	0.022586339	0.033741777	0.011444616
0.023776981	0.032438131	0.030771443	0.047548416	0.015585204
0.018340576	0.025816952	0.023435908	0.035544597	0.011957708
0.016994541	0.023844341	0.021792289	0.033146304	0.011204196
0.021105813	0.028494181	0.02752254	0.042820341	0.014099843
0.016107137	0.022461404	0.020748623	0.031700088	0.010737752
0.013173461	0.018863138	0.01680165	0.025269271	0.008787085
0.011263755	0.0164796	0.014256893	0.021160281	0.007534572
0.009890102	0.014733731	0.012443739	0.018259504	0.00664566
0.002479737	0.003640585	0.004613004	0.001315712	0.000997777
0.002574361	0.003772248	0.00480565	0.001322438	0.001001055
0.002678655	0.003917498	0.005018785	0.001331106	0.001005628
0.002835158	0.004140146	0.005334119	0.001358894	0.001024152
0.003056417	0.004458135	0.005777934	0.00140765	0.001058042
0.003308099	0.00481932	0.006285834	0.001461048	0.001095252
0.003604197	0.005243872	0.006887299	0.00152251	0.001138361
0.003948737	0.005736811	0.007593004	0.001590471	0.001186345
0.004358507	0.006321604	0.008439827	0.001667166	0.001241081
0.004854514	0.007027351	0.009475205	0.001754508	0.001304451
0.005452952	0.007875175	0.010738469	0.001852175	0.001376753
0.006136386	0.00884067	0.012192164	0.001950811	0.001451287
0.006959676	0.010002003	0.013955104	0.00205901	0.001535418
0.00793355	0.011375685	0.016052567	0.00217341	0.001626833
0.008993225	0.012872266	0.018343409	0.00227655	0.001711677
0.010316943	0.014744601	0.021220622	0.002392726	0.001811351
0.012144516	0.017334637	0.025219533	0.002541042	0.001945549
0.014700014	0.020968682	0.030847866	0.002722581	0.002120286
0.018448319	0.026330719	0.039173865	0.002945697	0.002350506
0.024256909	0.034690098	0.052176335	0.003225702	0.002670477
0.023144114	0.052580882	0.015261465	0.007934742	0.003530121
0.02014526	0.044991138	0.014270808	0.008351	0.003686044
0.017975828	0.03947109	0.013528597	0.008744967	0.003827883
0.0163435	0.035269094	0.012979141	0.009164356	0.00397569
0.015071481	0.031991248	0.012508109	0.009497995	0.004083586
0.014054237	0.029338763	0.012132083	0.009828884	0.00418648
0.013230741	0.027154331	0.011837726	0.010169643	0.004289563
0.012555251	0.025330312	0.011603038	0.01050742	0.004388003

Health Risk Assessment Results Summary

		MAX:	4.18	5.16	7.17
Unique Identifier	X (UTM)	Y (UTM)	Onroad	Offroad	Total Risk
3837103774115	383710	3774115	0.321456159	1.499369053	1.8208252
3837203774115	383720	3774115	0.337350083	1.397766155	1.7351162
3837303774115	383730	3774115	0.352966149	1.306303606	1.6592698
3837403774115	383740	3774115	0.369650445	1.223797816	1.5934483
3837503774115	383750	3774115	0.387261675	1.148958563	1.5362202
3837603774115	383760	3774115	0.406992406	1.08111962	1.488112
3837703774115	383770	3774115	0.441991336	1.026175928	1.4681673
3837803774115	383780	3774115	0.49336257	0.979812882	1.4731755
3837903774115	383790	3774115	0.561280019	0.937548029	1.498828
3838003774115	383800	3774115	0.715953401	0.909845811	1.6257992
3838103774115	383810	3774115	0.967258607	0.873007617	1.8402662
3838203774115	383820	3774115	1.344023137	0.834532439	2.1785556
3838303774115	383830	3774115	1.997237985	0.800605952	2.7978439
3838403774115	383840	3774115	2.111872721	0.768054499	2.8799272
3838603774115	383860	3774115	1.941435413	0.711062613	2.652498
3838703774115	383870	3774115	1.827810839	0.685035932	2.5128468
3838803774115	383880	3774115	1.308427498	0.660369892	1.9687974
3838903774115	383890	3774115	1.011780031	0.637098276	1.6488783
3839003774115	383900	3774115	0.823577323	0.614682004	1.4382593
3839103774115	383910	3774115	0.691267076	0.593213261	1.2844803
3829703774125	382970	3774125	0.039260857	0.413334402	0.4525953
3829803774125	382980	3774125	0.040174255	0.430788136	0.4709624
3829903774125	382990	3774125	0.041195273	0.449931322	0.4911266
3830003774125	383000	3774125	0.042856313	0.477220963	0.5200773
3830103774125	383010	3774125	0.045295484	0.514987415	0.5602829
3830203774125	383020	3774125	0.048025871	0.557786168	0.605812
3830303774125	383030	3774125	0.051266387	0.608696186	0.6599626
3830403774125	383040	3774125	0.054980925	0.667855493	0.7228364
3830503774125	383050	3774125	0.059319473	0.737981191	0.7973007
3830603774125	383060	3774125	0.064489689	0.822656156	0.8871458
3830703774125	383070	3774125	0.070593021	0.924622881	0.9952159
3830803774125	383080	3774125	0.077469882	1.043519569	1.1209895
3830903774125	383090	3774125	0.085545391	1.187717774	1.2732632
3831003774125	383100	3774125	0.09484146	1.360660741	1.4555022
3831103774125	383110	3774125	0.104580009	1.553427759	1.6580078
3831203774125	383120	3774125	0.116280911	1.79619683	1.9124777
3831303774125	383130	3774125	0.131968215	2.137669562	2.2696378
3831403774125	383140	3774125	0.152728854	2.622629693	2.7753585
3831503774125	383150	3774125	0.180372753	3.340959267	3.521332
3831603774125	383160	3774125	0.218420487	4.4648121	4.6832326
3836203774125	383620	3774125	0.171759921	3.645243545	3.8170035
3836303774125	383630	3774125	0.183634157	3.090406644	3.2740408
3836403774125	383640	3774125	0.196346166	2.690188619	2.8865348
3836503774125	383650	3774125	0.209565557	2.386991128	2.5965567
3836603774125	383660	3774125	0.224130723	2.147610167	2.3717409
3836703774125	383670	3774125	0.236515551	1.954266615	2.1907822
3836803774125	383680	3774125	0.249190311	1.792255327	2.0414456
3836903774125	383690	3774125	0.262835249	1.653911433	1.9167467
3837003774125	383700	3774125	0.27751355	1.534425992	1.8119395
3837103774125	383710	3774125	0.293424954	1.430069236	1.7234942
3837203774125	383720	3774125	0.306828182	1.335286463	1.6421146
3837303774125	383730	3774125	0.319770794	1.249033443	1.5688042
3837403774125	383740	3774125	0.333736209	1.170906712	1.5046429
3837503774125	383750	3774125	0.34810976	1.098825597	1.4469354
3837603774125	383760	3774125	0.364720437	1.033287905	1.3980083
3837703774125	383770	3774125	0.395605005	0.982169646	1.3777747
3837803774125	383780	3774125	0.442281434	0.94049976	1.3827812
3837903774125	383790	3774125	0.504379763	0.902410123	1.4067899
3838003774125	383800	3774125	0.658571864	0.882123704	1.5406956
3838103774125	383810	3774125	0.91885674	0.850097988	1.7689547
3838203774125	383820	3774125	1.31427579	0.813871508	2.1281473
3838303774125	383830	3774125	1.965589797	0.781404372	2.7469942
3838403774125	383840	3774125	1.43448523	0.750325519	2.1848107
3838603774125	383860	3774125	1.365682249	0.69589102	2.0615733
3838703774125	383870	3774125	1.823412093	0.670914977	2.4943271
3838803774125	383880	3774125	1.30408197	0.64722061	1.9513026
3838903774125	383890	3774125	1.008164473	0.624844593	1.6330091
3839003774125	383900	3774125	0.820341471	0.603208221	1.4235497
3839103774125	383910	3774125	0.68811202	0.582460174	1.2705722
3829703774135	382970	3774135	0.039153668	0.410675428	0.4498291
3829803774135	382980	3774135	0.04011367	0.428377166	0.4684908
3829903774135	382990	3774135	0.041181875	0.447772696	0.4889546
3830003774135	383000	3774135	0.04281941	0.474414392	0.5172338
3830103774135	383010	3774135	0.045168965	0.510567543	0.5557365
3830203774135	383020	3774135	0.047789019	0.551331521	0.5991205
3830303774135	383030	3774135	0.050937377	0.600234416	0.6511718
3830403774135	383040	3774135	0.054538621	0.656870527	0.7114091
3830503774135	383050	3774135	0.058728578	0.723592529	0.7823211
3830603774135	383060	3774135	0.063695803	0.803580573	0.8672764
3830703774135	383070	3774135	0.069530587	0.899250401	0.968781
3830803774135	383080	3774135	0.076233579	1.012063546	1.0882971
3830903774135	383090	3774135	0.084150726	1.149179291	1.23333
3831003774135	383100	3774135	0.093389711	1.314819346	1.4082091
3831103774135	383110	3774135	0.103285521	1.501943169	1.6052287
3831203774135	383120	3774135	0.115228986	1.738755928	1.8539849
3831303774135	383130	3774135	0.131349681	2.074967006	2.2063167
3831403774135	383140	3774135	0.152882886	2.556764065	2.709647
3831503774135	383150	3774135	0.181563665	3.268701998	3.4502657
3831603774135	383160	3774135	0.220252831	4.383817822	4.6040707
3836103774135	383610	3774135	0.153517412	3.868012833	4.0215302
3836203774135	383620	3774135	0.162960025	3.264843164	3.4278032

Health Risk Assessment Results Summary

Sensitive Receptor		MAX:	7.17
Unique Identifier	X (UTM)	Y (UTM)	Total Risk
3837103774115	383710	3774115	1.820825213
3837203774115	383720	3774115	1.735116237
3837303774115	383730	3774115	1.659269755
3837403774115	383740	3774115	1.593448262
3837503774115	383750	3774115	1.536220238
3837603774115	383760	3774115	1.488112026
3837703774115	383770	3774115	1.468167264
3837803774115	383780	3774115	1.473175451
3837903774115	383790	3774115	1.498828048
3838003774115	383800	3774115	1.625799212
3838103774115	383810	3774115	1.840266225
3838203774115	383820	3774115	2.178555577
3838303774115	383830	3774115	2.797843937
3838403774115	383840	3774115	2.87992722
3838603774115	383860	3774115	2.652498026
3838703774115	383870	3774115	2.512846771
3838803774115	383880	3774115	1.96879739
3838903774115	383890	3774115	1.648878307
3839003774115	383900	3774115	1.438259327
3839103774115	383910	3774115	1.284480337
3829703774125	382970	3774125	0.452595259
3829803774125	382980	3774125	0.470962391
3829903774125	382990	3774125	0.491126595
3830003774125	383000	3774125	0.520077276
3830103774125	383010	3774125	0.560282899
3830203774125	383020	3774125	0.605812039
3830303774125	383030	3774125	0.659962573
3830403774125	383040	3774125	0.722836419
3830503774125	383050	3774125	0.797300664
3830603774125	383060	3774125	0.887145845
3830703774125	383070	3774125	0.995215901
3830803774125	383080	3774125	1.120989451
3830903774125	383090	3774125	1.273263165
3831003774125	383100	3774125	1.4555022
3831103774125	383110	3774125	1.658007769
3831203774125	383120	3774125	1.91247774
3831303774125	383130	3774125	2.269637777
3831403774125	383140	3774125	2.775358547
3831503774125	383150	3774125	3.52133202
3831603774125	383160	3774125	4.683232587
3836203774125	383620	3774125	3.817003466
3836303774125	383630	3774125	3.274040801
3836403774125	383640	3774125	2.886534785
3836503774125	383650	3774125	2.596556685
3836603774125	383660	3774125	2.37174089
3836703774125	383670	3774125	2.190782165
3836803774125	383680	3774125	2.041445638
3836903774125	383690	3774125	1.916746682
3837003774125	383700	3774125	1.811939543
3837103774125	383710	3774125	1.723494191
3837203774125	383720	3774125	1.642114645
3837303774125	383730	3774125	1.568804237
3837403774125	383740	3774125	1.504642922
3837503774125	383750	3774125	1.446935357
3837603774125	383760	3774125	1.398008342
3837703774125	383770	3774125	1.377774651
3837803774125	383780	3774125	1.382781195
3837903774125	383790	3774125	1.406789886
3838003774125	383800	3774125	1.540695568
3838103774125	383810	3774125	1.768954728
3838203774125	383820	3774125	2.128147298
3838303774125	383830	3774125	2.746994169
3838403774125	383840	3774125	2.184810749
3838603774125	383860	3774125	2.061573269
3838703774125	383870	3774125	2.494327071
3838803774125	383880	3774125	1.95130258
3838903774125	383890	3774125	1.633009065
3839003774125	383900	3774125	1.423549692
3839103774125	383910	3774125	1.270572193
3829703774135	382970	3774135	0.449829096
3829803774135	382980	3774135	0.468490836
3829903774135	382990	3774135	0.488954572
3830003774135	383000	3774135	0.517233802
3830103774135	383010	3774135	0.555736508
3830203774135	383020	3774135	0.59912054
3830303774135	383030	3774135	0.651171793
3830403774135	383040	3774135	0.711409149
3830503774135	383050	3774135	0.782321107
3830603774135	383060	3774135	0.867276375
3830703774135	383070	3774135	0.968780987
3830803774135	383080	3774135	1.088297125
3830903774135	383090	3774135	1.233330017
3831003774135	383100	3774135	1.408209057
3831103774135	383110	3774135	1.60522869
3831203774135	383120	3774135	1.853984914
3831303774135	383130	3774135	2.206316686
3831403774135	383140	3774135	2.709646951
3831503774135	383150	3774135	3.450265663
3831603774135	383160	3774135	4.604070653
3836103774135	383610	3774135	4.021530245
3836203774135	383620	3774135	3.427803189

FOR CHRONIC CALCS

	MAX:	0.22			
	Overlapping Phases - Maximum GLC				
	2025	2026	2027	2028	2029
	0.012004112	0.023796469	0.011432523	0.010869044	0.004492375
	0.011513655	0.022448801	0.011247938	0.01113527	0.004556955
	0.011087262	0.021263065	0.011086866	0.011381827	0.004611896
	0.010728255	0.020228617	0.010969354	0.011651198	0.004673512
	0.010427383	0.01932505	0.010888266	0.0119368	0.004738926
	0.010191043	0.018553062	0.010858347	0.012268901	0.004818536
	0.010173307	0.018122395	0.011087105	0.012999077	0.005036607
	0.010359783	0.017989279	0.0115658	0.014119535	0.005383035
	0.010726406	0.018097599	0.01227392	0.015599097	0.005839557
	0.011973935	0.01929366	0.014221772	0.019161092	0.006987897
	0.014087455	0.021465941	0.017317737	0.024552481	0.008627606
	0.017374333	0.025031744	0.021986905	0.032528049	0.011017982
	0.023279222	0.031717775	0.030205349	0.046397316	0.015179288
	0.024154045	0.032519382	0.031519896	0.048776591	0.01588209
	0.022216101	0.02987233	0.029047559	0.045011521	0.014720874
	0.02099678	0.028273085	0.02745776	0.042523945	0.013958307
	0.015989874	0.022237911	0.020666563	0.031380642	0.010590998
	0.013075394	0.018668913	0.01674045	0.024989913	0.008654037
	0.011180751	0.01630921	0.014211481	0.020912781	0.007412634
	0.009814849	0.014578236	0.01240478	0.01802829	0.006530142
	0.00246602	0.00362146	0.004606095	0.001304234	0.000982484
	0.00256239	0.003755822	0.004803405	0.001312002	0.000986394
	0.002668141	0.003903261	0.005020856	0.001321481	0.000991388
	0.002820881	0.00412024	0.005331039	0.001347849	0.001008614
	0.003033511	0.00442526	0.005760792	0.001393344	0.001039746
	0.003273841	0.004769472	0.006249413	0.001442611	0.001073528
	0.003559216	0.005178106	0.006832944	0.001500594	0.001113547
	0.003889719	0.00565036	0.007514118	0.001564539	0.001157974
	0.004280066	0.006206879	0.008325482	0.001636259	0.001208307
	0.004749632	0.006874571	0.00931079	0.001717833	0.00126639
	0.005312368	0.007671925	0.010503846	0.001808836	0.00133226
	0.005964531	0.008592899	0.011899379	0.001903599	0.001402129
	0.006751108	0.009702081	0.013594826	0.002007897	0.001480973
	0.007688463	0.011022861	0.015629038	0.002119904	0.001568048
	0.008725327	0.012485484	0.017889514	0.002224888	0.001651787
	0.010022324	0.014317896	0.020733964	0.002343425	0.001750326
	0.011833438	0.016881907	0.024732547	0.002496586	0.001884516
	0.014382593	0.020502908	0.030395856	0.002685929	0.002061078
	0.018114197	0.025835488	0.038744898	0.002916775	0.002292569
	0.023880048	0.034132014	0.051734205	0.003204193	0.002611294
	0.024507112	0.056227254	0.015641116	0.007037912	0.003159193
	0.020992968	0.04737889	0.014471315	0.007398138	0.00329834
	0.018503452	0.041078975	0.013620123	0.007765163	0.003436577
	0.016657615	0.036381208	0.012967744	0.008123249	0.003566954
	0.015242618	0.032738994	0.012472543	0.00850362	0.003702468
	0.014116608	0.02985607	0.012016801	0.008774223	0.003788523
	0.013199165	0.027488492	0.011636985	0.009033506	0.00386668
	0.01244491	0.025512219	0.011332026	0.009307214	0.003947587
	0.011822975	0.023849722	0.011091438	0.009597501	0.004032109
	0.011310739	0.022442289	0.010909311	0.009910278	0.004122382
	0.010841795	0.021179177	0.010705184	0.01012577	0.004171735
	0.010424765	0.02005033	0.010518253	0.010316754	0.004209724
	0.010069355	0.01905905	0.010372263	0.010528833	0.004253665
	0.009757215	0.018169116	0.010250283	0.010740962	0.004295181
	0.00950754	0.017403899	0.010180838	0.011003693	0.004352446
	0.009476523	0.016991023	0.010363776	0.011646157	0.004543673
	0.009649304	0.01688068	0.010793688	0.012671677	0.00486253
	0.009988693	0.01699255	0.011435847	0.014030803	0.005283316
	0.011275446	0.018284689	0.013407174	0.017632108	0.006454701
	0.013498937	0.020610807	0.016652106	0.02325717	0.008178621
	0.016974181	0.024407789	0.021566185	0.03164127	0.010694491
	0.022870371	0.031099535	0.029763835	0.045479225	0.014848004
	0.017713255	0.024834261	0.022793713	0.034091641	0.011409313
	0.016742009	0.023342193	0.021631099	0.032511275	0.010908687
	0.02087435	0.028033546	0.02737684	0.042220743	0.013818253
	0.015873879	0.022013247	0.020588368	0.031086306	0.01045508
	0.012971689	0.018465362	0.016673444	0.024718626	0.00852654
	0.011085318	0.016121508	0.01415102	0.020656712	0.007291038
	0.009724609	0.014402277	0.01234632	0.017780824	0.006412291
	0.002450818	0.003600138	0.004596879	0.001292605	0.000967321
	0.002548797	0.003736974	0.004798838	0.00130163	0.000971979
	0.002656199	0.003886927	0.005021019	0.001311997	0.000977473
	0.00280535	0.004098465	0.005326464	0.001337037	0.000993477
	0.003008892	0.004389861	0.005741318	0.001379128	0.001021735
	0.003237827	0.004717045	0.006210666	0.001424438	0.001052203
	0.003512134	0.005109244	0.006775769	0.001478904	0.001089254
	0.003828827	0.00556115	0.007433155	0.00153903	0.001130301
	0.004200679	0.006090674	0.008211318	0.001606135	0.001176555
	0.004644961	0.006721856	0.009149298	0.001682286	0.001229638
	0.005174006	0.007471322	0.010277104	0.001766941	0.001289505
	0.005794433	0.008347137	0.011613148	0.00185769	0.001354725
	0.006544383	0.009403905	0.013241894	0.001958269	0.001428613
	0.007445035	0.010671852	0.015212363	0.00206752	0.001511033
	0.008455128	0.01209446	0.01743507	0.002173422	0.001592767
	0.009724287	0.013884779	0.02024643	0.002294482	0.001689761
	0.011512116	0.016412434	0.024234836	0.002452257	0.001822839
	0.014050478	0.020012983	0.029932368	0.002649428	0.001999709
	0.017757638	0.025302203	0.038300686	0.002890088	0.002232115
	0.023480792	0.033534988	0.051297902	0.003184668	0.002547142
	0.025797943	0.059643192	0.016047642	0.006299971	0.002847646
	0.021945565	0.049982587	0.014739198	0.006590329	0.002962092

Health Risk Assessment Results Summary

		MAX:	4.18	5.16	7.17
Unique Identifier	X (UTM)	Y (UTM)	Onroad	Offroad	Total Risk
3836303774135	383630	3774135	0.173668407	2.81886615	2.9925346
3836403774135	383640	3774135	0.185164007	2.483727535	2.6688915
3836503774135	383650	3774135	0.197074416	2.222748275	2.4198227
3836603774135	383660	3774135	0.210187296	2.013103962	2.2232913
3836703774135	383670	3774135	0.221193553	1.840357317	2.0615509
3836803774135	383680	3774135	0.232439324	1.694246086	1.9266854
3836903774135	383690	3774135	0.244474121	1.568627599	1.8131017
3837003774135	383700	3774135	0.256974358	1.459043607	1.716018
3837103774135	383710	3774135	0.270584754	1.362750753	1.6333355
3837203774135	383720	3774135	0.282125264	1.274097753	1.556223
3837303774135	383730	3774135	0.293383494	1.192762118	1.4861456
3837403774135	383740	3774135	0.305796383	1.118691636	1.424488
3837503774135	383750	3774135	0.318805891	1.050035287	1.3688412
3837603774135	383760	3774135	0.334082322	0.987684122	1.3217664
3837703774135	383770	3774135	0.362635987	0.940304926	1.3029409
3837803774135	383780	3774135	0.40621534	0.902860251	1.3090756
3837903774135	383790	3774135	0.463958586	0.868440582	1.3323992
3838003774135	383800	3774135	0.612317745	0.853995855	1.4663136
3838103774135	383810	3774135	0.872090476	0.827199183	1.6992897
3838203774135	383820	3774135	1.272329021	0.79286592	2.0651949
3838303774135	383830	3774135	1.914807242	0.762164223	2.6769715
3838403774135	383840	3774135	1.390522296	0.732493889	2.1230162
3838603774135	383860	3774135	1.332398931	0.680465756	2.0128647
3838703774135	383870	3774135	1.823165307	0.65658936	2.4797547
3838803774135	383880	3774135	1.300605176	0.633880279	1.9344855
3838903774135	383890	3774135	1.004522049	0.612376315	1.6168984
3839003774135	383900	3774135	0.816739824	0.591557464	1.4082973
3839103774135	383910	3774135	0.684977697	0.571563821	1.2565415
3829703774145	382970	3774145	0.039126417	0.408666408	0.4477928
3829803774145	382980	3774145	0.040111309	0.426376749	0.4664881
3829903774145	382990	3774145	0.04120467	0.445773104	0.4869778
3830003774145	383000	3774145	0.042816666	0.471714322	0.514531
3830103774145	383010	3774145	0.04508298	0.506319749	0.5514027
3830203774145	383020	3774145	0.047602108	0.545154479	0.5927566
3830303774145	383030	3774145	0.050668858	0.592147031	0.6428159
3830403774145	383040	3774145	0.05418171	0.646482373	0.7006641
3830503774145	383050	3774145	0.05825092	0.710164696	0.7684156
3830603774145	383060	3774145	0.063081506	0.786411642	0.8494931
3830703774145	383070	3774145	0.068737179	0.87703783	0.945775
3830803774145	383080	3774145	0.075431298	0.986222611	1.0616539
3830903774145	383090	3774145	0.083433088	1.119988383	1.2034215
3831003774145	383100	3774145	0.092853342	1.282351602	1.3752049
3831103774145	383110	3774145	0.103030349	1.466183971	1.5692143
3831203774145	383120	3774145	0.115348341	1.699054238	1.8144026
3831303774145	383130	3774145	0.132073623	2.03170829	2.1637819
3831403774145	383140	3774145	0.154621154	2.513391316	2.6680125
3831503774145	383150	3774145	0.184661456	3.233117733	3.4177792
3831603774145	383160	3774145	0.2242496	4.331468975	4.5557186
3836103774145	383610	3774145	0.145421903	3.311719151	3.4571411
3836203774145	383620	3774145	0.15414263	2.918553268	3.0726959
3836303774145	383630	3774145	0.164147766	2.574399418	2.7385472
3836403774145	383640	3774145	0.174713402	2.296281824	2.4709952
3836503774145	383650	3774145	0.185299746	2.071604148	2.2569039
3836603774145	383660	3774145	0.196977946	1.888216777	2.0851947
3836703774145	383670	3774145	0.20759496	1.733659039	1.941254
3836803774145	383680	3774145	0.218736863	1.602471698	1.8212086
3836903774145	383690	3774145	0.230138171	1.488772396	1.7189106
3837003774145	383700	3774145	0.240386959	1.387274675	1.6276616
3837103774145	383710	3774145	0.251545023	1.297153693	1.5486987
3837203774145	383720	3774145	0.261631173	1.21394518	1.4755764
3837303774145	383730	3774145	0.271956772	1.137349314	1.4093061
3837403774145	383740	3774145	0.283613709	1.067663371	1.3512771
3837503774145	383750	3774145	0.296244513	1.003298211	1.2995427
3837603774145	383760	3774145	0.311211451	0.944736997	1.2559484
3837703774145	383770	3774145	0.338464419	0.901066122	1.2395305
3837803774145	383780	3774145	0.380030918	0.867360592	1.2473915
3837903774145	383790	3774145	0.434750907	0.836177886	1.2709288
3838003774145	383800	3774145	0.575015611	0.82388272	1.3988983
3838103774145	383810	3774145	0.827037218	0.804158587	1.6311958
3838203774145	383820	3774145	1.222552167	0.77190447	1.9944566
3838303774145	383830	3774145	1.852096387	0.742848442	2.5949448
3838403774145	383840	3774145	2.023493729	0.714616343	2.7381101
3838603774145	383860	3774145	1.927571868	0.664866879	2.5924387
3838703774145	383870	3774145	1.826482548	0.642058427	2.468541
3838803774145	383880	3774145	1.298267485	0.620366047	1.9186335
3838903774145	383890	3774145	1.001401932	0.599728639	1.6011306
3839003774145	383900	3774145	0.813330903	0.579757515	1.3930884
3839103774145	383910	3774145	0.682047444	0.560546017	1.2425935
3829703774155	382970	3774155	0.039176634	0.407295964	0.4464726
3829803774155	382980	3774155	0.040166028	0.42476838	0.4649344
3829903774155	382990	3774155	0.041265764	0.443940629	0.4852064
3830003774155	383000	3774155	0.042835943	0.46902002	0.511856
3830103774155	383010	3774155	0.045025047	0.502124175	0.5471492
3830203774155	383020	3774155	0.047448374	0.539087713	0.5865361
3830303774155	383030	3774155	0.050441406	0.584232541	0.6346739
3830403774155	383040	3774155	0.053863615	0.636249038	0.6901127
3830503774155	383050	3774155	0.057834478	0.697089988	0.7549245
3830603774155	383060	3774155	0.062561381	0.769998978	0.8325604
3830703774155	383070	3774155	0.06809788	0.85635203	0.9244499
3830803774155	383080	3774155	0.074846781	0.962793213	1.03764
3830903774155	383090	3774155	0.083043412	1.094446624	1.17749

Health Risk Assessment Results Summary

Sensitive Receptor			MAX:	7.17
Unique Identifier	X (UTM)	Y (UTM)	Total Risk	
3836303774135	383630	3774135	2.992534557	
3836403774135	383640	3774135	2.668891541	
3836503774135	383650	3774135	2.419822691	
3836603774135	383660	3774135	2.223291257	
3836703774135	383670	3774135	2.061550869	
3836803774135	383680	3774135	1.92668541	
3836903774135	383690	3774135	1.813101719	
3837003774135	383700	3774135	1.716017965	
3837103774135	383710	3774135	1.633335507	
3837203774135	383720	3774135	1.556223017	
3837303774135	383730	3774135	1.486145612	
3837403774135	383740	3774135	1.424488019	
3837503774135	383750	3774135	1.368841178	
3837603774135	383760	3774135	1.321766444	
3837703774135	383770	3774135	1.302940913	
3837803774135	383780	3774135	1.309075591	
3837903774135	383790	3774135	1.332399168	
3838003774135	383800	3774135	1.466313599	
3838103774135	383810	3774135	1.69928966	
3838203774135	383820	3774135	2.065194941	
3838303774135	383830	3774135	2.676971465	
3838403774135	383840	3774135	2.123016185	
3838603774135	383860	3774135	2.012864688	
3838703774135	383870	3774135	2.479754667	
3838803774135	383880	3774135	1.934485456	
3838903774135	383890	3774135	1.616898364	
3839003774135	383900	3774135	1.408297287	
3839103774135	383910	3774135	1.256541518	
3829703774145	382970	3774145	0.447792825	
3829803774145	382980	3774145	0.466488057	
3829903774145	382990	3774145	0.486977773	
3830003774145	383000	3774145	0.514530988	
3830103774145	383010	3774145	0.551402729	
3830203774145	383020	3774145	0.592756587	
3830303774145	383030	3774145	0.642815889	
3830403774145	383040	3774145	0.700664083	
3830503774145	383050	3774145	0.768415616	
3830603774145	383060	3774145	0.849493148	
3830703774145	383070	3774145	0.945775009	
3830803774145	383080	3774145	1.061653909	
3830903774145	383090	3774145	1.203421471	
3831003774145	383100	3774145	1.375204944	
3831103774145	383110	3774145	1.56921432	
3831203774145	383120	3774145	1.814402579	
3831303774145	383130	3774145	2.163781913	
3831403774145	383140	3774145	2.66801247	
3831503774145	383150	3774145	3.417779189	
3831603774145	383160	3774145	4.555718575	
3836103774145	383610	3774145	3.457141054	
3836203774145	383620	3774145	3.072695898	
3836303774145	383630	3774145	2.738547184	
3836403774145	383640	3774145	2.470995225	
3836503774145	383650	3774145	2.256903894	
3836603774145	383660	3774145	2.085194723	
3836703774145	383670	3774145	1.941253999	
3836803774145	383680	3774145	1.821208561	
3836903774145	383690	3774145	1.718910568	
3837003774145	383700	3774145	1.627661634	
3837103774145	383710	3774145	1.548698716	
3837203774145	383720	3774145	1.475576353	
3837303774145	383730	3774145	1.409306086	
3837403774145	383740	3774145	1.35127708	
3837503774145	383750	3774145	1.299542724	
3837603774145	383760	3774145	1.255948448	
3837703774145	383770	3774145	1.239530541	
3837803774145	383780	3774145	1.24739151	
3837903774145	383790	3774145	1.270928793	
3838003774145	383800	3774145	1.398898331	
3838103774145	383810	3774145	1.631195805	
3838203774145	383820	3774145	1.994456637	
3838303774145	383830	3774145	2.594944829	
3838403774145	383840	3774145	2.738110072	
3838603774145	383860	3774145	2.592438747	
3838703774145	383870	3774145	2.468540975	
3838803774145	383880	3774145	1.918633532	
3838903774145	383890	3774145	1.60113057	
3839003774145	383900	3774145	1.393088419	
3839103774145	383910	3774145	1.242593461	
3829703774155	382970	3774155	0.446472598	
3829803774155	382980	3774155	0.464934408	
3829903774155	382990	3774155	0.485206393	
3830003774155	383000	3774155	0.511855963	
3830103774155	383010	3774155	0.547149222	
3830203774155	383020	3774155	0.586536087	
3830303774155	383030	3774155	0.634673947	
3830403774155	383040	3774155	0.690112653	
3830503774155	383050	3774155	0.754924466	
3830603774155	383060	3774155	0.832560358	
3830703774155	383070	3774155	0.92444991	
3830803774155	383080	3774155	1.037639994	
3830903774155	383090	3774155	1.177490036	

FOR CHRONIC CALCS

MAX:	0.22			
Overlapping Phases - Maximum GLC				
2025	2026	2027	2028	2029
0.019136359	0.042907254	0.013772359	0.006911406	0.003086758
0.017063307	0.037660159	0.013037805	0.007240345	0.003211412
0.015482673	0.033638712	0.012455335	0.007561733	0.003329277
0.014249516	0.030466709	0.012002904	0.0079037	0.003452032
0.013245797	0.027904588	0.011572041	0.008142677	0.00352829
0.012419222	0.025780148	0.011206884	0.008371353	0.003597343
0.011733439	0.023993793	0.010906859	0.008610473	0.003667761
0.011156923	0.022472342	0.010654509	0.008848627	0.003734968
0.010676774	0.021174055	0.010455871	0.009107641	0.003807606
0.010230669	0.01999078	0.010239087	0.009285149	0.003845547
0.009830192	0.018923911	0.010039136	0.009442648	0.003873589
0.009486915	0.017982144	0.009880043	0.00962432	0.003908598
0.009184498	0.017133383	0.009746083	0.00981106	0.003942839
0.008943178	0.016405536	0.009664678	0.010050017	0.003993727
0.008914718	0.016027224	0.009825755	0.010644394	0.004170686
0.009085734	0.015949372	0.010226832	0.011606928	0.004471189
0.009408099	0.016071624	0.01082188	0.012875829	0.004865293
0.010677406	0.017389341	0.012732839	0.016367797	0.006005449
0.012924966	0.019774731	0.016005416	0.022020991	0.007751517
0.016456681	0.023652184	0.020988122	0.030517585	0.010303632
0.022281321	0.030271618	0.029075889	0.044174821	0.014404309
0.017196769	0.024101984	0.02219645	0.032940351	0.011013246
0.016340411	0.022763478	0.02117597	0.031601882	0.010588194
0.02078865	0.027833899	0.027347963	0.042022902	0.013713238
0.015764063	0.021793012	0.020520075	0.0308261	0.010332569
0.012865682	0.01825653	0.01660486	0.024461248	0.008406124
0.010984704	0.015925002	0.014084601	0.020406496	0.007174012
0.009632937	0.014221641	0.012287604	0.01754674	0.006301487
0.002439569	0.003584781	0.004595883	0.001283531	0.000954296
0.002537758	0.003721975	0.00479975	0.001292927	0.000959045
0.00264532	0.003872207	0.005023963	0.001303677	0.000964619
0.002790592	0.004077882	0.005324185	0.001327227	0.000979282
0.00298543	0.004356239	0.005724906	0.001366166	0.001004913
0.003203579	0.00466728	0.006176222	0.001407734	0.001032278
0.003467379	0.005043843	0.006724298	0.001459055	0.001066568
0.003771583	0.005477287	0.007360802	0.001515741	0.00110457
0.004126968	0.00598268	0.008110411	0.001578897	0.001147232
0.004551192	0.006584675	0.009012822	0.001650887	0.001196386
0.005053412	0.007295432	0.010091327	0.001730565	0.001251418
0.005655671	0.008145185	0.011397937	0.001819751	0.001313913
0.006389509	0.009178258	0.013005767	0.001920155	0.001385756
0.007275173	0.01042343	0.014962379	0.002030049	0.001466185
0.008270948	0.011823248	0.017177618	0.002137206	0.001546272
0.009523212	0.013586374	0.019983381	0.002260558	0.001641404
0.011297469	0.01608991	0.023989176	0.002422464	0.001772476
0.013841735	0.019692111	0.029769077	0.002627208	0.001948428
0.017593982	0.025039517	0.038337551	0.002877834	0.002180064
0.023238547	0.033150607	0.051280034	0.003178132	0.002487401
0.022090779	0.050545237	0.014769978	0.005885844	0.002662761
0.019610983	0.044316947	0.013878666	0.006152109	0.002768412
0.017463053	0.038896407	0.013117042	0.006452613	0.002886111
0.015755482	0.034569859	0.012490526	0.006754041	0.00300126
0.014401556	0.031129593	0.011963239	0.007035203	0.003104621
0.013327853	0.028372114	0.011545324	0.007337189	0.0032134
0.012437892	0.026093366	0.011157156	0.007577762	0.003293083
0.011705945	0.024200717	0.010832306	0.007818916	0.003370007
0.011091445	0.022597169	0.010552735	0.008051581	0.003440403
0.010548832	0.021190818	0.010278756	0.008228837	0.003485656
0.010087994	0.019973441	0.010053043	0.008423065	0.003535217
0.009664287	0.018864045	0.009826579	0.008569307	0.003563348
0.00928592	0.017863124	0.009624344	0.00871163	0.003587601
0.00896395	0.016982928	0.009464906	0.008883224	0.003620749
0.008685479	0.016197349	0.009336012	0.00907086	0.003657312
0.008465494	0.015525419	0.009259294	0.009312156	0.003710907
0.008448779	0.015191313	0.009412754	0.00988225	0.003881278
0.008625033	0.015149833	0.009798087	0.010803433	0.004169733
0.0089401	0.015290212	0.010362209	0.012008462	0.004544691
0.010154314	0.016572695	0.012159059	0.015240873	0.005589608
0.012365444	0.018955981	0.015377951	0.020842602	0.007345355
0.015865671	0.022813516	0.020306887	0.029247452	0.009872149
0.021579353	0.029312469	0.028233767	0.042635543	0.013893505
0.023012125	0.030801719	0.030286429	0.046249112	0.014972446
0.021816372	0.02908221	0.028785796	0.044116254	0.014310807
0.020734277	0.027668916	0.027363559	0.041916413	0.013638753
0.015663132	0.021581109	0.020465141	0.030604534	0.010224574
0.012762812	0.018049525	0.016541694	0.024228549	0.00829584
0.010884361	0.015726677	0.014019474	0.020173061	0.007064697
0.009541792	0.014039497	0.012230747	0.017329005	0.006198128
0.002432216	0.003575276	0.004602817	0.001276854	0.000943233
0.002529183	0.003710728	0.004805825	0.001285968	0.000947558
0.002635587	0.003859211	0.005029644	0.001296427	0.000952735
0.002776014	0.004057615	0.005322723	0.001318146	0.000965842
0.00296243	0.004323302	0.005709915	0.001353998	0.000988877
0.003170122	0.004618723	0.006143892	0.001392129	0.001013426
0.003423813	0.00498021	0.006675662	0.001440372	0.001044981
0.00371538	0.005394908	0.007291307	0.001493612	0.001079961
0.00405549	0.005877802	0.008014933	0.001553204	0.001119337
0.004461944	0.006453855	0.008886867	0.001621566	0.001164949
0.004941657	0.007131885	0.009925726	0.001697436	0.00121608
0.005530649	0.007962359	0.011214317	0.0017859	0.001276548
0.006255465	0.008981346	0.012817692	0.001887424	0.0013472

Health Risk Assessment Results Summary

		MAX:	4.18	5.16	7.17
Unique Identifier	X (UTM)	Y (UTM)	Onroad	Offroad	Total Risk
3831003774155	383100	3774155	0.092774299	1.255045296	1.3478196
3831103774155	383110	3774155	0.10328803	1.435912048	1.5392001
3831203774155	383120	3774155	0.116072971	1.665022093	1.7810951
3831303774155	383130	3774155	0.133568457	1.994181043	2.1277495
3831403774155	383140	3774155	0.157370334	2.474771385	2.6321417
3831503774155	383150	3774155	0.189130818	3.202204388	3.3913352
3831603774155	383160	3774155	0.229928401	4.279654923	4.5095833
3836003774155	383600	3774155	0.136068943	3.465436573	3.6015055
3836103774155	383610	3774155	0.13827143	2.862531475	3.0008029
3836203774155	383620	3774155	0.146320382	2.598243237	2.7445636
3836303774155	383630	3774155	0.155748	2.349266667	2.5050147
3836403774155	383640	3774155	0.165571723	2.122669737	2.2882415
3836503774155	383650	3774155	0.175070964	1.929812731	2.1048837
3836603774155	383660	3774155	0.185542874	1.76966273	1.9552056
3836703774155	383670	3774155	0.195899563	1.632858577	1.8287581
3836803774155	383680	3774155	0.206997298	1.515641936	1.7226392
3836903774155	383690	3774155	0.218086114	1.413018528	1.6311046
3837003774155	383700	3774155	0.226508321	1.318583278	1.5450916
3837103774155	383710	3774155	0.235747578	1.233715163	1.4694627
3837203774155	383720	3774155	0.244756882	1.155301519	1.4000584
3837303774155	383730	3774155	0.254437413	1.083462155	1.3378996
3837403774155	383740	3774155	0.265510401	1.018019196	1.2835296
3837503774155	383750	3774155	0.277871278	0.957670513	1.2355418
3837603774155	383760	3774155	0.292569597	0.903181914	1.1957515
3837703774155	383770	3774155	0.318624035	0.862764809	1.1813888
3837803774155	383780	3774155	0.358599873	0.832469996	1.1910699
3837903774155	383790	3774155	0.410610054	0.80425082	1.2148609
3838003774155	383800	3774155	0.543449728	0.795967348	1.3394171
3838103774155	383810	3774155	0.787212324	0.781043012	1.5682553
3838203774155	383820	3774155	1.177673266	0.751226756	1.9289
3838303774155	383830	3774155	1.793608757	0.72342423	2.517033
3838403774155	383840	3774155	1.376142049	0.69670741	2.0728495
3838603774155	383860	3774155	1.344057548	0.649202221	1.9932598
3838703774155	383870	3774155	1.830267812	0.627415558	2.4576834
3838803774155	383880	3774155	1.296833175	0.606729922	1.9035631
3838903774155	383890	3774155	0.998890108	0.58694092	1.585831
3839003774155	383900	3774155	0.810352746	0.567804094	1.3781568
3839103774155	383910	3774155	0.679335034	0.549467615	1.2288026
3829703774165	382970	3774165	0.039228522	0.405764081	0.4449926
3829803774165	382980	3774165	0.040223167	0.423012728	0.4632359
3829903774165	382990	3774165	0.041325432	0.441886422	0.4832119
3830003774165	383000	3774165	0.042861338	0.466144226	0.5090056
3830103774165	383010	3774165	0.044970413	0.497698179	0.5426686
3830203774165	383020	3774165	0.047295679	0.532774196	0.5800699
3830303774165	383030	3774165	0.050207417	0.575962714	0.6261701
3830403774165	383040	3774165	0.053546877	0.625723944	0.6792708
3830503774165	383050	3774165	0.057421001	0.683775429	0.7411964
3830603774165	383060	3774165	0.062055627	0.753386062	0.8154417
3830703774165	383070	3774165	0.067465782	0.835369116	0.9028349
3830803774165	383080	3774165	0.074285019	0.939021673	1.0133067
3830903774165	383090	3774165	0.082692503	1.06842471	1.1511172
3831003774165	383100	3774165	0.092758088	1.226833694	1.3195918
3831103774165	383110	3774165	0.10362492	1.403816816	1.5074417
3831203774165	383120	3774165	0.11695507	1.628398796	1.7453539
3831303774165	383130	3774165	0.135424286	1.953095209	2.0885195
3831403774165	383140	3774165	0.160798346	2.429560657	2.590359
3831503774165	383150	3774165	0.19493885	3.15976556	3.3547044
3831603774165	383160	3774165	0.237766139	4.211856465	4.4496226
3835903774165	383590	3774165	0.129920413	3.723764891	3.8536853
3836003774165	383600	3774165	0.130798608	2.996722149	3.1275208
3836103774165	383610	3774165	0.132062826	2.500604486	2.6326673
3836203774165	383620	3774165	0.139344719	2.313029071	2.4523738
3836303774165	383630	3774165	0.148047846	2.137676615	2.2857245
3836403774165	383640	3774165	0.157100826	1.958664866	2.1157657
3836503774165	383650	3774165	0.165797508	1.794893852	1.9606914
3836603774165	383660	3774165	0.175410975	1.656408844	1.8318198
3836703774165	383670	3774165	0.185256966	1.535991216	1.7212482
3836803774165	383680	3774165	0.19593687	1.431792514	1.6277294
3836903774165	383690	3774165	0.206439724	1.339051612	1.5454913
3837003774165	383700	3774165	0.213736557	1.250828047	1.4645646
3837103774165	383710	3774165	0.221909337	1.171297148	1.3932065
3837203774165	383720	3774165	0.230310473	1.097960253	1.3282707
3837303774165	383730	3774165	0.239541463	1.030595081	1.2701365
3837403774165	383740	3774165	0.250250552	0.96928194	1.2195325
3837503774165	383750	3774165	0.262572407	0.913506777	1.1760792
3837603774165	383760	3774165	0.277270889	0.862793352	1.1400642
3837703774165	383770	3774165	0.302855785	0.826441854	1.1292976
3837803774165	383780	3774165	0.342348869	0.799837582	1.1421865
3837903774165	383790	3774165	0.393906344	0.775122224	1.1690286
3838003774165	383800	3774165	0.52347238	0.770185844	1.2936582
3838103774165	383810	3774165	0.766032644	0.758229603	1.5242622
3838203774165	383820	3774165	1.15920624	0.730404703	1.8896109
3838303774165	383830	3774165	1.769231646	0.704185506	2.4734172
3838403774165	383840	3774165	1.343049005	0.678790973	2.02184
3838603774165	383860	3774165	1.316108346	0.633507592	1.9496159
3838703774165	383870	3774165	1.835776299	0.612705735	2.448482
3838803774165	383880	3774165	1.296655375	0.59296669	1.8896221
3838903774165	383890	3774165	0.99682768	0.574099694	1.5709274
3839003774165	383900	3774165	0.80790008	0.555831448	1.3637315
3839103774165	383910	3774165	0.6769811	0.538277125	1.2152582
3829703774175	382970	3774175	0.039135024	0.402575184	0.4417102

Health Risk Assessment Results Summary

Sensitive Receptor		MAX:	7.17
Unique Identifier	X (UTM)	Y (UTM)	Total Risk
3831003774155	383100	3774155	1.347819595
3831103774155	383110	3774155	1.539200078
3831203774155	383120	3774155	1.781095064
3831303774155	383130	3774155	2.1277495
3831403774155	383140	3774155	2.632141719
3831503774155	383150	3774155	3.391335205
3831603774155	383160	3774155	4.509583324
3836003774155	383600	3774155	3.601505517
3836103774155	383610	3774155	3.000802905
3836203774155	383620	3774155	2.744563619
3836303774155	383630	3774155	2.505014667
3836403774155	383640	3774155	2.288241461
3836503774155	383650	3774155	2.104883695
3836603774155	383660	3774155	1.955205604
3836703774155	383670	3774155	1.82875814
3836803774155	383680	3774155	1.722639234
3836903774155	383690	3774155	1.631104641
3837003774155	383700	3774155	1.545091599
3837103774155	383710	3774155	1.46946274
3837203774155	383720	3774155	1.400058401
3837303774155	383730	3774155	1.337899568
3837403774155	383740	3774155	1.283529597
3837503774155	383750	3774155	1.235541791
3837603774155	383760	3774155	1.195751512
3837703774155	383770	3774155	1.181388843
3837803774155	383780	3774155	1.191069869
3837903774155	383790	3774155	1.214860874
3838003774155	383800	3774155	1.339417076
3838103774155	383810	3774155	1.568255336
3838203774155	383820	3774155	1.928900022
3838303774155	383830	3774155	2.517032987
3838403774155	383840	3774155	2.072849459
3838603774155	383860	3774155	1.993259769
3838703774155	383870	3774155	2.457683371
3838803774155	383880	3774155	1.903563097
3838903774155	383890	3774155	1.585831028
3839003774155	383900	3774155	1.37815684
3839103774155	383910	3774155	1.228802649
3829703774165	382970	3774165	0.444992603
3829803774165	382980	3774165	0.463235895
3829903774165	382990	3774165	0.483211853
3830003774165	383000	3774165	0.509005564
3830103774165	383010	3774165	0.542668592
3830203774165	383020	3774165	0.580069876
3830303774165	383030	3774165	0.62617013
3830403774165	383040	3774165	0.679270821
3830503774165	383050	3774165	0.741196431
3830603774165	383060	3774165	0.815441689
3830703774165	383070	3774165	0.902834899
3830803774165	383080	3774165	1.013306692
3830903774165	383090	3774165	1.151117213
3831003774165	383100	3774165	1.319591782
3831103774165	383110	3774165	1.507441736
3831203774165	383120	3774165	1.745353866
3831303774165	383130	3774165	2.088519495
3831403774165	383140	3774165	2.590359003
3831503774165	383150	3774165	3.35470441
3831603774165	383160	3774165	4.449622605
3835903774165	383590	3774165	3.853685304
3836003774165	383600	3774165	3.127520757
3836103774165	383610	3774165	2.632667312
3836203774165	383620	3774165	2.452373789
3836303774165	383630	3774165	2.285724461
3836403774165	383640	3774165	2.115765692
3836503774165	383650	3774165	1.96069136
3836603774165	383660	3774165	1.831819819
3836703774165	383670	3774165	1.721248183
3836803774165	383680	3774165	1.627729384
3836903774165	383690	3774165	1.545491337
3837003774165	383700	3774165	1.464564604
3837103774165	383710	3774165	1.393206485
3837203774165	383720	3774165	1.328270726
3837303774165	383730	3774165	1.270136543
3837403774165	383740	3774165	1.219532492
3837503774165	383750	3774165	1.176079185
3837603774165	383760	3774165	1.140064241
3837703774165	383770	3774165	1.129297639
3837803774165	383780	3774165	1.142186451
3837903774165	383790	3774165	1.169028568
3838003774165	383800	3774165	1.293658225
3838103774165	383810	3774165	1.524262248
3838203774165	383820	3774165	1.889610943
3838303774165	383830	3774165	2.473417152
3838403774165	383840	3774165	2.021839978
3838603774165	383860	3774165	1.949615937
3838703774165	383870	3774165	2.448482034
3838803774165	383880	3774165	1.889622065
3838903774165	383890	3774165	1.570927374
3839003774165	383900	3774165	1.363731528
3839103774165	383910	3774165	1.215258225
3829703774175	382970	3774175	0.441710208

FOR CHRONIC CALCS

	MAX:	0.22			
	Overlapping Phases - Maximum GLC				
	2025	2026	2027	2028	2029
	0.007134743	0.010215387	0.014780873	0.001999118	0.001426467
	0.008118331	0.011594915	0.016995153	0.002107465	0.001504447
	0.009355415	0.013331998	0.019802685	0.002232883	0.001597122
	0.011118063	0.015812259	0.023835753	0.002398864	0.00172534
	0.013665843	0.019409354	0.029703926	0.002611024	0.001898282
	0.017465896	0.024814698	0.038500388	0.002872391	0.002126445
	0.023014654	0.032773295	0.05137977	0.00317789	0.002420622
	0.022982974	0.052823163	0.015313226	0.005513796	0.002500557
	0.01909472	0.043214415	0.013719011	0.00552127	0.002498906
	0.017454958	0.039087771	0.013082899	0.005764627	0.002596012
	0.015925799	0.035214091	0.01251447	0.006047942	0.002707922
	0.014549184	0.031719178	0.011987693	0.006327761	0.002815598
	0.013394649	0.028788678	0.011509608	0.006575638	0.002906804
	0.012462787	0.026398929	0.011122255	0.006842637	0.003003061
	0.011685012	0.024397991	0.010777319	0.007086212	0.003086357
	0.011042227	0.022722856	0.010490983	0.007338268	0.003169976
	0.010496281	0.021290716	0.010235388	0.007571902	0.003242888
	0.009984715	0.019986791	0.00994338	0.007698832	0.003269632
	0.009542045	0.018840705	0.009695736	0.007841387	0.003300443
	0.009139976	0.017798484	0.009463223	0.007964675	0.003321307
	0.008786499	0.016866702	0.009262541	0.008098043	0.003343779
	0.008486564	0.01604776	0.009104475	0.008262484	0.003375929
	0.008231338	0.015322229	0.008981322	0.008452057	0.003414863
	0.008034906	0.014711139	0.008910617	0.008696134	0.003471246
	0.008028098	0.014415494	0.009056267	0.009241922	0.003634602
	0.008211363	0.014409369	0.009431073	0.010130174	0.003913409
	0.008520352	0.014567006	0.009967786	0.011276488	0.004270391
	0.009692351	0.015835809	0.011676108	0.014339992	0.005260258
	0.011853561	0.018192281	0.01481552	0.019796165	0.006982694
	0.015321402	0.022028688	0.019688029	0.028100561	0.009481785
	0.020915433	0.028397428	0.027444553	0.041204093	0.013418581
	0.016848728	0.023439246	0.021942238	0.032260402	0.010719915
	0.016264266	0.022454504	0.021265937	0.031499581	0.010473344
	0.020682961	0.027506408	0.027383859	0.041833947	0.013574375
	0.015569309	0.021376371	0.020420499	0.030415538	0.010129055
	0.012664197	0.017846083	0.016485047	0.024021225	0.008195705
	0.010786562	0.015529947	0.013958608	0.019960539	0.006964042
	0.009451926	0.013857155	0.012174984	0.017126944	0.006101649
	0.002424019	0.003564473	0.004608361	0.001270184	0.000932371
	0.002519838	0.003698262	0.004810688	0.001279072	0.000936347
	0.002624682	0.003844472	0.005033255	0.001289151	0.000941033
	0.002760533	0.004035984	0.005319742	0.001309216	0.000952731
	0.002938259	0.004288603	0.005692756	0.001342021	0.000973256
	0.003135402	0.004568296	0.006109057	0.0013766	0.000994873
	0.003378352	0.004913772	0.006623265	0.001421767	0.001023776
	0.003657696	0.005310349	0.007218679	0.001471859	0.001055926
	0.003982804	0.005771145	0.007916853	0.001527892	0.001092094
	0.00437179	0.006321556	0.008758946	0.001592857	0.001134382
	0.004828465	0.006965999	0.009756927	0.001664582	0.001181377
	0.005404132	0.007776862	0.011027469	0.001752474	0.001239862
	0.006119489	0.008780957	0.012625514	0.001854986	0.001309126
	0.006990598	0.010000803	0.014592097	0.001968536	0.001386949
	0.007957808	0.011353422	0.01679691	0.002077572	0.001462188
	0.009177021	0.013059564	0.019601506	0.002204737	0.001551586
	0.010925694	0.015510547	0.023660791	0.002375249	0.001676063
	0.013465906	0.019081753	0.029602771	0.002595224	0.001843838
	0.017297089	0.024511416	0.038612646	0.002870742	0.00206599
	0.022737087	0.032287045	0.051436717	0.003182216	0.002340723
	0.024577143	0.056797116	0.016216121	0.005270392	0.0023893
	0.019870495	0.04517499	0.014277097	0.005231448	0.002370977
	0.016678911	0.037321931	0.012858745	0.005204226	0.002355336
	0.015536439	0.03444395	0.012366119	0.005420009	0.002441716
	0.01448405	0.031766083	0.011939923	0.005678604	0.00254426
	0.013412631	0.029039422	0.011502502	0.005934641	0.00264323
	0.012441576	0.026574314	0.011074947	0.00615928	0.00272618
	0.011643897	0.024527682	0.010722471	0.006402232	0.002814112
	0.010967926	0.022783235	0.01041045	0.006636849	0.002895553
	0.010405547	0.021310007	0.010151551	0.006884112	0.002979151
	0.009918399	0.020029293	0.0099116	0.007107537	0.003049669
	0.009437819	0.01881702	0.009613673	0.007206341	0.003066586
	0.009020708	0.017748003	0.009360271	0.007323661	0.00308885
	0.008646067	0.016780717	0.009130317	0.007437331	0.003107401
	0.008317354	0.015914991	0.008933671	0.007566035	0.003129607
	0.008040681	0.015157335	0.008780077	0.007728327	0.00316242
	0.007814235	0.014502227	0.008668115	0.007926349	0.003206136
	0.007641714	0.013948977	0.008607439	0.008179745	0.003267588
	0.007656433	0.013710731	0.008758699	0.008720228	0.003430593
	0.007858498	0.01375474	0.009139653	0.009601504	0.003708442
	0.008185281	0.013959769	0.009682219	0.01074351	0.00406561
	0.009348499	0.015245447	0.011357769	0.013731689	0.005032044
	0.011516543	0.017630623	0.014494994	0.019167365	0.006750769
	0.015022279	0.021526031	0.019407773	0.027534559	0.009269996
	0.020571118	0.027854035	0.027091831	0.040516448	0.013171114
	0.016431248	0.022821422	0.02148075	0.031391441	0.010418763
	0.015908921	0.021926788	0.020875429	0.030748814	0.010209541
	0.020646806	0.027360904	0.02742503	0.041801188	0.013527518
	0.015485922	0.0211826	0.020390619	0.030265523	0.01004773
	0.012568963	0.017644922	0.016432931	0.023835029	0.008104367
	0.010693115	0.015336762	0.013903242	0.019770129	0.006872392
	0.009364288	0.013676273	0.012122477	0.01694268	0.006012614
	0.002406083	0.003539	0.004594642	0.001259351	0.000918706

Health Risk Assessment Results Summary

		MAX:	4.18	5.16	7.17
Unique Identifier	X (UTM)	Y (UTM)	Onroad	Offroad	Total Risk
3829803774175	382980	3774175	0.040160443	0.419825633	0.4599861
3829903774175	382990	3774175	0.041307563	0.438819659	0.4801272
3830003774175	383000	3774175	0.042841436	0.462595408	0.5054368
3830103774175	383010	3774175	0.044906735	0.493057055	0.5379638
3830203774175	383020	3774175	0.04718646	0.526839507	0.574026
3830303774175	383030	3774175	0.050156201	0.569715938	0.6198721
3830403774175	383040	3774175	0.053602147	0.619582783	0.6731849
3830503774175	383050	3774175	0.057607454	0.677743215	0.7353507
3830603774175	383060	3774175	0.06240202	0.747373506	0.8097755
3830703774175	383070	3774175	0.068040879	0.829745377	0.8977863
3830803774175	383080	3774175	0.075032997	0.932144804	1.0071778
3830903774175	383090	3774175	0.083619977	1.059059278	1.1426793
3831003774175	383100	3774175	0.093972879	1.214247216	1.3082201
3831103774175	383110	3774175	0.105314799	1.388556373	1.4938712
3831203774175	383120	3774175	0.119318538	1.609294898	1.7286134
3831303774175	383130	3774175	0.138864166	1.92700133	2.0658655
3831403774175	383140	3774175	0.166044664	2.393786697	2.5598314
3831503774175	383150	3774175	0.20302263	3.111438828	3.3144615
3831603774175	383160	3774175	0.249345637	4.128659103	4.3780047
3831590374175	383590	3774175	0.125007531	3.161848837	3.2868564
3831600374175	383600	3774175	0.125748726	2.609007297	2.734756
3831610374175	383610	3774175	0.126845659	2.215206119	2.3420518
3831620374175	383620	3774175	0.133087451	2.063800283	2.1968877
3831630374175	383630	3774175	0.140542636	1.929536291	2.0700789
3831640374175	383640	3774175	0.148600458	1.79366206	1.9422625
3831650374175	383650	3774175	0.156903759	1.662571178	1.8194749
3831660374175	383660	3774175	0.16618305	1.546652523	1.7128356
3831670374175	383670	3774175	0.175015194	1.440456168	1.6154714
3831680374175	383680	3774175	0.184356417	1.346891136	1.5312476
3831690374175	383690	3774175	0.193801979	1.262808849	1.4566108
3831700374175	383700	3774175	0.201057469	1.1818414	1.3828989
3831710374175	383710	3774175	0.209231754	1.108941808	1.3181736
3831720374175	383720	3774175	0.217489345	1.040965907	1.2584553
3831730374175	383730	3774175	0.226540044	0.978239399	1.2047794
3831740374175	383740	3774175	0.237078037	0.921617833	1.1586959
3831750374175	383750	3774175	0.249690506	0.870461551	1.1201521
3831760374175	383760	3774175	0.264589537	0.823285432	1.087875
3831770374175	383770	3774175	0.29027734	0.791465889	1.0817432
3831780374175	383780	3774175	0.330408365	0.769775587	1.100184
3831790374175	383790	3774175	0.383354694	0.749020968	1.1323757
3831800374175	383800	3774175	0.513560805	0.746477864	1.2600387
3831810374175	383810	3774175	0.76254011	0.736029537	1.4985696
3831820374175	383820	3774175	1.1666977	0.709642103	1.8763398
3831830374175	383830	3774175	1.775989917	0.685182646	2.4611726
3831840374175	383840	3774175	1.968932005	0.660914776	2.6298468
3831860374175	383860	3774175	1.929925324	0.617820863	2.5477462
3831870374175	383870	3774175	1.842856686	0.597975027	2.4408317
3831880374175	383880	3774175	1.297780583	0.579133138	1.8769137
3831890374175	383890	3774175	0.995099088	0.56117882	1.5562779
3831900374175	383900	3774175	0.805896967	0.543831209	1.3497282
3831910374175	383910	3774175	0.675015448	0.52695201	1.2019675
3829703774185	382970	3774185	0.038850415	0.397314206	0.4361646
3829803774185	382980	3774185	0.039953215	0.414998467	0.4549517
3829903774185	382990	3774185	0.041187256	0.434530771	0.475718
3830003774185	383000	3774185	0.042767405	0.458319772	0.5010872
3830103774185	383010	3774185	0.044835433	0.488200713	0.5330361
3830203774185	383020	3774185	0.047122254	0.521335286	0.5684575
3830303774185	383030	3774185	0.050267181	0.565279792	0.615547
3830403774185	383040	3774185	0.053991863	0.61730819	0.6713001
3830503774185	383050	3774185	0.058343077	0.678148144	0.7364912
3830603774185	383060	3774185	0.063502997	0.750359472	0.8138625
3830703774185	383070	3774185	0.069629639	0.83638579	0.9060154
3830803774185	383080	3774185	0.076856415	0.93829082	1.0151472
3830903774185	383090	3774185	0.08556763	1.061737473	1.1473051
3831003774185	383100	3774185	0.09609492	1.211621691	1.3077166
3831103774185	383110	3774185	0.107968361	1.383092716	1.4910611
3831203774185	383120	3774185	0.122775723	1.59934121	1.7221169
3831303774185	383130	3774185	0.143616646	1.907890431	2.0515071
3831403774185	383140	3774185	0.173024463	2.358795096	2.5318196
3831503774185	383150	3774185	0.214254248	3.048229174	3.2624834
3831603774185	383160	3774185	0.266851258	4.016304933	4.2831562
3831560374185	383560	3774185	0.122360821	5.159439554	5.2818004
3831580374185	383580	3774185	0.120601858	3.371314815	3.4919167
3831590374185	383590	3774185	0.120526937	2.725161252	2.8456882
3831600374185	383600	3774185	0.121154008	2.294911863	2.4160659
3831610374185	383610	3774185	0.122137245	1.97877862	2.1009159
3831620374185	383620	3774185	0.127505287	1.849158786	1.9766641
3831630374185	383630	3774185	0.133939994	1.739584012	1.873524
3831640374185	383640	3774185	0.141106465	1.634681632	1.7757881
3831650374185	383650	3774185	0.149096663	1.534518283	1.6836149
3831660374185	383660	3774185	0.158047984	1.441190201	1.5992382
3831670374185	383670	3774185	0.166065505	1.348015384	1.5140809
3831680374185	383680	3774185	0.174325965	1.264021593	1.4383476
3831690374185	383690	3774185	0.182910861	1.188118955	1.3710298
3831700374185	383700	3774185	0.190151343	1.114452605	1.3046039
3831710374185	383710	3774185	0.198310545	1.048086589	1.2463971
3831720374185	383720	3774185	0.206509831	0.98536509	1.1918749
3831730374185	383730	3774185	0.215365033	0.927516451	1.1428815
3831740374185	383740	3774185	0.225790864	0.87494031	1.1007312
3831750374185	383750	3774185	0.238569189	0.827842907	1.0664121
3831760374185	383760	3774185	0.253614312	0.784687488	1.0383018

Health Risk Assessment Results Summary

Sensitive Receptor		MAX:	7.17
Unique Identifier	X (UTM)	Y (UTM)	Total Risk
3829803774175	382980	3774175	0.459986076
3829903774175	382990	3774175	0.480127222
3830003774175	383000	3774175	0.505436844
3830103774175	383010	3774175	0.537963791
3830203774175	383020	3774175	0.574025967
3830303774175	383030	3774175	0.619872139
3830403774175	383040	3774175	0.67318493
3830503774175	383050	3774175	0.735350669
3830603774175	383060	3774175	0.809775526
3830703774175	383070	3774175	0.897786256
3830803774175	383080	3774175	1.007177801
3830903774175	383090	3774175	1.142679255
3831003774175	383100	3774175	1.308220095
3831103774175	383110	3774175	1.493871172
3831203774175	383120	3774175	1.728613436
3831303774175	383130	3774175	2.065865496
3831403774175	383140	3774175	2.559831362
3831503774175	383150	3774175	3.314461458
3831603774175	383160	3774175	4.37800474
3831590374175	383590	3774175	3.286856368
3831600374175	383600	3774175	2.734756023
3831610374175	383610	3774175	2.342051778
3831620374175	383620	3774175	2.196887735
3831630374175	383630	3774175	2.070078927
3831640374175	383640	3774175	1.942262518
3831650374175	383650	3774175	1.819474936
3831660374175	383660	3774175	1.712835573
3831670374175	383670	3774175	1.615471362
3831680374175	383680	3774175	1.531247552
3831690374175	383690	3774175	1.456610828
3831700374175	383700	3774175	1.382898868
3831710374175	383710	3774175	1.318173562
3831720374175	383720	3774175	1.258455251
3831730374175	383730	3774175	1.204779443
3831740374175	383740	3774175	1.15869587
3831750374175	383750	3774175	1.120152057
3831760374175	383760	3774175	1.087874969
3831770374175	383770	3774175	1.081743229
3831780374175	383780	3774175	1.100183952
3831790374175	383790	3774175	1.132375662
3831800374175	383800	3774175	1.260038669
3831810374175	383810	3774175	1.498569646
3831820374175	383820	3774175	1.876339803
3831830374175	383830	3774175	2.461172562
3831840374175	383840	3774175	2.629846781
3831860374175	383860	3774175	2.547746187
3831870374175	383870	3774175	2.440831714
3831880374175	383880	3774175	1.876913722
3831890374175	383890	3774175	1.556277909
3831900374175	383900	3774175	1.349728176
3831910374175	383910	3774175	1.201967458
3829703774185	382970	3774185	0.436164621
3829803774185	382980	3774185	0.454951682
3829903774185	382990	3774185	0.475718026
3830003774185	383000	3774185	0.501087177
3830103774185	383010	3774185	0.533036146
3830203774185	383020	3774185	0.568457539
3830303774185	383030	3774185	0.615546973
3830403774185	383040	3774185	0.671300053
3830503774185	383050	3774185	0.736491221
3830603774185	383060	3774185	0.813862469
3830703774185	383070	3774185	0.906015429
3830803774185	383080	3774185	1.015147236
3830903774185	383090	3774185	1.147305104
3831003774185	383100	3774185	1.307716611
3831103774185	383110	3774185	1.491061077
3831203774185	383120	3774185	1.722116933
3831303774185	383130	3774185	2.051507077
3831403774185	383140	3774185	2.531819559
3831503774185	383150	3774185	3.262483422
3831603774185	383160	3774185	4.283156191
3831560374185	383560	3774185	5.281800374
3831580374185	383580	3774185	3.491916673
3831590374185	383590	3774185	2.845688188
3831600374185	383600	3774185	2.416065871
3831610374185	383610	3774185	2.100915866
3831620374185	383620	3774185	1.976664073
3831630374185	383630	3774185	1.873524006
3831640374185	383640	3774185	1.775788097
3831650374185	383650	3774185	1.683614946
3831660374185	383660	3774185	1.599238185
3831670374185	383670	3774185	1.514080889
3831680374185	383680	3774185	1.438347557
3831690374185	383690	3774185	1.371029816
3831700374185	383700	3774185	1.304603947
3831710374185	383710	3774185	1.246397134
3831720374185	383720	3774185	1.191874922
3831730374185	383730	3774185	1.142881483
3831740374185	383740	3774185	1.100731173
3831750374185	383750	3774185	1.066412096
3831760374185	383760	3774185	1.0383018

FOR CHRONIC CALCS

	MAX:	0.22			
	Overlapping Phases - Maximum GLC				
2025	2026	2027	2028	2029	
0.00250213	0.003673241	0.004798999	0.001268812	0.000922925	
0.002607913	0.003820915	0.005025283	0.001279775	0.000928092	
0.002741215	0.004008611	0.005309035	0.001299186	0.000939025	
0.002912898	0.004252164	0.005673022	0.001329982	0.000957836	
0.003102975	0.0045213	0.006078482	0.00136252	0.000977621	
0.003344737	0.004864882	0.006594574	0.001407913	0.001006191	
0.003625378	0.005263095	0.007198098	0.001459131	0.001038541	
0.003951972	0.005725513	0.007906295	0.00151624	0.001074726	
0.004342209	0.006276845	0.008759794	0.00158207	0.001116739	
0.004802503	0.006925152	0.009776851	0.001655218	0.001163583	
0.005373004	0.007726396	0.01105112	0.001742296	0.00122003	
0.006077198	0.008711801	0.012643072	0.001842971	0.001285969	
0.006934609	0.00990839	0.014602569	0.001955105	0.001360118	
0.007892417	0.011242483	0.016816447	0.002064807	0.001432284	
0.009098327	0.012922325	0.019632063	0.002192787	0.001517331	
0.010822193	0.01532533	0.023697016	0.002364539	0.001634827	
0.013331151	0.018831116	0.029667118	0.0025892	0.001792711	
0.017125496	0.024175834	0.0387579	0.002875619	0.00200106	
0.022426965	0.031704725	0.051505419	0.003196489	0.002248661	
0.020857521	0.047638905	0.014979499	0.005005081	0.002266393	
0.017293717	0.03886809	0.013389012	0.004964703	0.002248209	
0.014772384	0.032686912	0.012175031	0.004935302	0.002232428	
0.013860432	0.030399195	0.011726587	0.005111618	0.002302836	
0.013068777	0.028389386	0.011354547	0.005324112	0.002386643	
0.0122722	0.026359856	0.010989667	0.005546307	0.002472352	
0.011510566	0.024416821	0.01063416	0.005763228	0.002553382	
0.010856414	0.022727248	0.010333442	0.00600112	0.002640657	
0.010264867	0.021205033	0.01003588	0.006206415	0.002711342	
0.009760867	0.019894342	0.009777202	0.006414541	0.002780351	
0.009320887	0.018743294	0.00954113	0.006611144	0.00284169	
0.008886045	0.017641667	0.009264515	0.006718826	0.002863819	
0.008511093	0.016674224	0.009030743	0.006845824	0.002891523	
0.008169418	0.015788517	0.008813187	0.006963682	0.00291321	
0.007868798	0.014993241	0.008625667	0.007095	0.002937856	
0.007620594	0.014306899	0.008481513	0.007260926	0.002973517	
0.007425891	0.013724557	0.008387333	0.007476361	0.003025361	
0.007277379	0.013226292	0.008340228	0.007743573	0.003093412	
0.007321664	0.013057523	0.008507361	0.00829278	0.003260892	
0.007560399	0.013181102	0.008914214	0.009195393	0.003547519	
0.007924565	0.013458353	0.00948987	0.010376675	0.003919494	
0.009108905	0.014786267	0.011182659	0.01337626	0.004889747	
0.011347462	0.017265334	0.014405238	0.018934394	0.006642681	
0.01496535	0.021303498	0.019461351	0.027538015	0.009233147	
0.020518988	0.02765131	0.027137513	0.040507669	0.013131288	
0.022178443	0.029440338	0.029475846	0.044594573	0.014355262	
0.021557097	0.028446469	0.028720642	0.043701584	0.014072174	
0.020624785	0.027231807	0.027484951	0.0418136	0.013496691	
0.015413811	0.021001444	0.020376245	0.030154488	0.00998054	
0.012475928	0.01744535	0.016383727	0.023666635	0.008020587	
0.0106033	0.015146872	0.013852391	0.019599472	0.006788862	
0.00927904	0.01349749	0.012073705	0.016776244	0.00593097	
0.002375934	0.003495209	0.004556112	0.001243053	0.000901517	
0.002474797	0.003633747	0.004767768	0.001254555	0.000906997	
0.00258403	0.003786675	0.005002667	0.001267576	0.000913418	
0.002717734	0.003975029	0.005289464	0.001287697	0.000924597	
0.002886392	0.004214043	0.005650283	0.001317893	0.000942632	
0.00307314	0.004478163	0.006052372	0.00134975	0.000961591	
0.003321703	0.004831612	0.006586903	0.001398234	0.000991809	
0.003615485	0.00524866	0.007223753	0.001454217	0.001026818	
0.003958305	0.005733728	0.007974169	0.00151631	0.001065734	
0.004364272	0.006306147	0.008872109	0.001586127	0.001109572	
0.004846545	0.006983571	0.009950874	0.00166413	0.001158682	
0.00541598	0.007779575	0.011240509	0.001749638	0.001212616	
0.006103718	0.008737801	0.012815347	0.001845696	0.001273321	
0.0069619	0.009894109	0.014743345	0.00195312	0.001341365	
0.007884544	0.011208633	0.016966598	0.002062655	0.001409557	
0.009075638	0.012857727	0.019791153	0.002189866	0.001488727	
0.010767113	0.015197994	0.023845628	0.002361311	0.001597258	
0.013220629	0.018596159	0.029790307	0.002587806	0.001741458	
0.016920396	0.023751504	0.038840525	0.002885923	0.001931759	
0.022046144	0.030943688	0.051473595	0.003222883	0.00214655	
0.033730092	0.079399189	0.020916895	0.005042834	0.002257622	
0.022140517	0.050821654	0.015856622	0.004833179	0.002181752	
0.017964768	0.04054256	0.013990713	0.004764246	0.002154412	
0.015204774	0.03377584	0.012647335	0.004722891	0.002136398	
0.013192014	0.028861671	0.011590926	0.004692916	0.002121076	
0.01241733	0.026928921	0.011161392	0.004836491	0.002178204	
0.011780357	0.025319008	0.010815353	0.005011781	0.002246965	
0.011179712	0.023788458	0.010499211	0.005203482	0.002320568	
0.010616744	0.022339617	0.010213479	0.005413671	0.002399815	
0.010106467	0.021008095	0.009964101	0.005645625	0.002485817	
0.00959317	0.019690017	0.009681882	0.005827607	0.002547923	
0.009142756	0.018526379	0.00942546	0.006004494	0.002605234	
0.00874859	0.017499048	0.009195021	0.006179036	0.002658896	
0.008360175	0.016509629	0.008939726	0.006294342	0.002685531	
0.008026741	0.015642539	0.008724721	0.006428751	0.002717571	
0.007718123	0.014837442	0.008520675	0.006552061	0.002742693	
0.007447058	0.014116497	0.008342552	0.006685254	0.002769384	
0.007223618	0.013491384	0.008207618	0.006855702	0.002808113	
0.007055988	0.012971832	0.008128178	0.007083519	0.00286602	
0.006934226	0.01253602	0.008095026	0.0073619	0.002939467	

Health Risk Assessment Results Summary

		MAX:	4.18	5.16	7.17
Unique Identifier	X (UTM)	Y (UTM)	Onroad	Offroad	Total Risk
3837703774185	383770	3774185	0.279293824	0.757101168	1.036395
3837803774185	383780	3774185	0.319974524	0.740360989	1.0603355
3837903774185	383790	3774185	0.374147691	0.723269149	1.0974168
3838003774185	383800	3774185	0.504925587	0.723035825	1.2279614
3838103774185	383810	3774185	0.760250672	0.714071164	1.4743218
3838203774185	383820	3774185	1.176264667	0.689644995	1.8659097
3838303774185	383830	3774185	1.785814206	0.666152387	2.4519666
3838403774185	383840	3774185	1.340098605	0.643147005	1.9832456
3838603774185	383860	3774185	1.335039876	0.602180821	1.9372207
3838703774185	383870	3774185	1.850116929	0.583270162	2.4333871
3838803774185	383880	3774185	1.300122583	0.565286945	1.8654095
3838903774185	383890	3774185	0.993916723	0.54814544	1.5420622
3839003774185	383900	3774185	0.804288149	0.531719937	1.3360081
3839103774185	383910	3774185	0.673446595	0.51552212	1.1889687
3829703774195	382970	3774195	0.038559387	0.391968882	0.4305283
3829803774195	382980	3774195	0.039732921	0.410017275	0.4497502
3829903774195	382990	3774195	0.0410497	0.430015937	0.4710656
3830003774195	383000	3774195	0.042675821	0.453831036	0.4965069
3830103774195	383010	3774195	0.044747027	0.483138226	0.5278853
3830203774195	383020	3774195	0.047040208	0.515596456	0.5626367
3830303774195	383030	3774195	0.050358136	0.560579086	0.6109372
3830403774195	383040	3774195	0.054379365	0.614861071	0.6692404
3830503774195	383050	3774195	0.059103119	0.678559934	0.7376631
3830603774195	383060	3774195	0.064654422	0.753547964	0.8182024
3830703774195	383070	3774195	0.071320569	0.843458478	0.914779
3830803774195	383080	3774195	0.07881282	0.945032221	1.023845
3830903774195	383090	3774195	0.08763114	1.064280222	1.1519114
3831003774195	383100	3774195	0.098310357	1.208321048	1.3066314
3831103774195	383110	3774195	0.110767311	1.376125085	1.4868924
3831203774195	383120	3774195	0.126535564	1.587189349	1.7137249
3831303774195	383130	3774195	0.148913549	1.884604851	2.0335184
3831403774195	383140	3774195	0.181299989	2.316782875	2.4980829
3831503774195	383150	3774195	0.228753409	2.969909611	3.198663
3831603774195	383160	3774195	0.292903699	3.875611246	4.1685149
3835803774195	383580	3774195	0.11667746	2.887072639	3.0037501
3835903774195	383590	3774195	0.116429149	2.379427709	2.4958569
3836003774195	383600	3774195	0.116960826	2.036098212	2.153059
3836103774195	383610	3774195	0.117847861	1.778958971	1.8968068
3836203774195	383620	3774195	0.122515073	1.664470096	1.7869852
3836303774195	383630	3774195	0.128140096	1.571805511	1.6999456
3836403774195	383640	3774195	0.134581955	1.487653982	1.6222359
3836503774195	383650	3774195	0.142206865	1.412202336	1.5544092
3836603774195	383660	3774195	0.150791704	1.339156552	1.4899483
3836703774195	383670	3774195	0.158186585	1.258463869	1.4166505
3836803774195	383680	3774195	0.16566256	1.183528756	1.3491913
3836903774195	383690	3774195	0.173597994	1.115459744	1.2890577
3837003774195	383700	3774195	0.180715925	1.048700749	1.2294167
3837103774195	383710	3774195	0.188791862	0.988591309	1.1773832
3837203774195	383720	3774195	0.196900414	0.93151524	1.1284157
3837303774195	383730	3774195	0.205622376	0.877778526	1.0834009
3837403774195	383740	3774195	0.21592994	0.82898138	1.0449113
3837503774195	383750	3774195	0.228964368	0.786621738	1.0155861
3837603774195	383760	3774195	0.244311984	0.747985421	0.9922974
3837703774195	383770	3774195	0.269922446	0.724044514	0.993967
3837803774195	383780	3774195	0.310572433	0.711227187	1.0217996
3837903774195	383790	3774195	0.365125509	0.69744751	1.062573
3838003774195	383800	3774195	0.489023967	0.69801644	1.1870404
3838103774195	383810	3774195	0.729011856	0.69171871	1.4207306
3838203774195	383820	3774195	1.125961369	0.669037141	1.7949985
3838303774195	383830	3774195	1.714619815	0.647357831	2.3619776
3838403774195	383840	3774195	1.31115709	0.625616045	1.9367731
3838603774195	383860	3774195	1.309524556	0.586619409	1.896144
3838703774195	383870	3774195	1.858627359	0.568615599	2.427243
3838803774195	383880	3774195	1.303839091	0.551479985	1.8553191
3838903774195	383890	3774195	0.993895241	0.535121977	1.5290172
3839003774195	383900	3774195	0.802766159	0.51956817	1.3223343
3839103774195	383910	3774195	0.672477436	0.504259719	1.1767372
3829703774205	382970	3774205	0.038263478	0.386579236	0.4248427
3829803774205	382980	3774205	0.039473073	0.404655806	0.4441289
3829903774205	382990	3774205	0.040840876	0.424776272	0.4656171
3830003774205	383000	3774205	0.042498788	0.448467444	0.4909662
3830103774205	383010	3774205	0.044589829	0.477402922	0.5219928
3830203774205	383020	3774205	0.04691264	0.509454819	0.5563675
3830303774205	383030	3774205	0.050368187	0.555056017	0.6054242
3830403774205	383040	3774205	0.054630483	0.610853514	0.665484
3830503774205	383050	3774205	0.059649184	0.676444547	0.7360937
3830603774205	383060	3774205	0.065464082	0.752449075	0.8179132
3830703774205	383070	3774205	0.072488809	0.843861632	0.9163504
3830803774205	383080	3774205	0.080203464	0.944169026	1.0243725
3830903774205	383090	3774205	0.089178921	1.059865304	1.1490442
3831003774205	383100	3774205	0.100130302	1.199467059	1.2995974
3831103774205	383110	3774205	0.113367432	1.365311716	1.4786791
3831203774205	383120	3774205	0.130361971	1.572887963	1.7032499
3831303774205	383130	3774205	0.154563781	1.860186398	2.0147502
3831403774205	383140	3774205	0.19032627	2.270006775	2.460333
3831503774205	383150	3774205	0.245254374	2.880419814	3.1256742
3831603774205	383160	3774205	0.327151084	3.7165919	4.043743
3835703774205	383570	3774205	0.114164034	3.120574651	3.2347387
3835803774205	383580	3774205	0.113184043	2.510016962	2.623201
3835903774205	383590	3774205	0.112838719	2.104597604	2.2174363
3836003774205	383600	3774205	0.113148515	1.819530938	1.9326795

Health Risk Assessment Results Summary

Sensitive Receptor		MAX:	7.17
Unique Identifier	X (UTM)	Y (UTM)	Total Risk
3837703774185	383770	3774185	1.036394992
3837803774185	383780	3774185	1.060335514
3837903774185	383790	3774185	1.09741684
3838003774185	383800	3774185	1.227961412
3838103774185	383810	3774185	1.474321837
3838203774185	383820	3774185	1.865909661
3838303774185	383830	3774185	2.451966593
3838403774185	383840	3774185	1.98324561
3838603774185	383860	3774185	1.937220698
3838703774185	383870	3774185	2.433387092
3838803774185	383880	3774185	1.865409528
3838903774185	383890	3774185	1.542062162
3839003774185	383900	3774185	1.336008086
3839103774185	383910	3774185	1.188968715
3829703774195	382970	3774195	0.43052827
3829803774195	382980	3774195	0.449750196
3829903774195	382990	3774195	0.471065637
3830003774195	383000	3774195	0.496506857
3830103774195	383010	3774195	0.527885252
3830203774195	383020	3774195	0.562636664
3830303774195	383030	3774195	0.610937223
3830403774195	383040	3774195	0.669240436
3830503774195	383050	3774195	0.737663053
3830603774195	383060	3774195	0.818202386
3830703774195	383070	3774195	0.914779047
3830803774195	383080	3774195	1.023845041
3830903774195	383090	3774195	1.151911362
3831003774195	383100	3774195	1.306631405
3831103774195	383110	3774195	1.486892396
3831203774195	383120	3774195	1.713724914
3831303774195	383130	3774195	2.0335184
3831403774195	383140	3774195	2.498082863
3831503774195	383150	3774195	3.19866302
3831603774195	383160	3774195	4.168514945
3835803774195	383580	3774195	3.003750099
3835903774195	383590	3774195	2.495856858
3836003774195	383600	3774195	2.153059039
3836103774195	383610	3774195	1.896806832
3836203774195	383620	3774195	1.786985169
3836303774195	383630	3774195	1.699945607
3836403774195	383640	3774195	1.622235937
3836503774195	383650	3774195	1.554409201
3836603774195	383660	3774195	1.489948255
3836703774195	383670	3774195	1.416650454
3836803774195	383680	3774195	1.349191315
3836903774195	383690	3774195	1.289057738
3837003774195	383700	3774195	1.229416674
3837103774195	383710	3774195	1.17738317
3837203774195	383720	3774195	1.128415653
3837303774195	383730	3774195	1.083400902
3837403774195	383740	3774195	1.04491132
3837503774195	383750	3774195	1.015586106
3837603774195	383760	3774195	0.992297406
3837703774195	383770	3774195	0.993966961
3837803774195	383780	3774195	1.02179962
3837903774195	383790	3774195	1.062573019
3838003774195	383800	3774195	1.187040407
3838103774195	383810	3774195	1.420730566
3838203774195	383820	3774195	1.79499851
3838303774195	383830	3774195	2.361977646
3838403774195	383840	3774195	1.936773135
3838603774195	383860	3774195	1.896143965
3838703774195	383870	3774195	2.427242958
3838803774195	383880	3774195	1.855319076
3838903774195	383890	3774195	1.529017217
3839003774195	383900	3774195	1.322334328
3839103774195	383910	3774195	1.176737155
3829703774205	382970	3774205	0.424842714
3829803774205	382980	3774205	0.444128879
3829903774205	382990	3774205	0.465617148
3830003774205	383000	3774205	0.490966231
3830103774205	383010	3774205	0.521992751
3830203774205	383020	3774205	0.556367459
3830303774205	383030	3774205	0.605424204
3830403774205	383040	3774205	0.665483997
3830503774205	383050	3774205	0.736093731
3830603774205	383060	3774205	0.817913157
3830703774205	383070	3774205	0.916350441
3830803774205	383080	3774205	1.02437249
3830903774205	383090	3774205	1.149044225
3831003774205	383100	3774205	1.299597361
3831103774205	383110	3774205	1.478679149
3831203774205	383120	3774205	1.703249933
3831303774205	383130	3774205	2.014750179
3831403774205	383140	3774205	2.460333046
3831503774205	383150	3774205	3.125674188
3831603774205	383160	3774205	4.043742983
3835703774205	383570	3774205	3.234738684
3835803774205	383580	3774205	2.623201005
3835903774205	383590	3774205	2.217436323
3836003774205	383600	3774205	1.932679453

FOR CHRONIC CALCS

MAX:	0.22			
Overlapping Phases - Maximum GLC				
2025	2026	2027	2028	2029
0.007005181	0.012430951	0.008275855	0.007915879	0.003109867
0.007280068	0.012633903	0.008707622	0.008836393	0.003403879
0.007678274	0.012977144	0.009313517	0.010051602	0.003788595
0.008882617	0.014345408	0.011022308	0.01306055	0.004761905
0.011190783	0.016917018	0.014329246	0.018740629	0.006549179
0.014932558	0.021110653	0.019539396	0.027599272	0.009216703
0.020494936	0.027483227	0.027221063	0.040576979	0.01311723
0.016187631	0.022281203	0.021365287	0.031041863	0.010242238
0.015897367	0.021692473	0.021050801	0.030879496	0.010180459
0.020604225	0.027104646	0.027545889	0.041840655	0.013472455
0.015352654	0.020833128	0.020376077	0.030079675	0.009926301
0.012386894	0.017250404	0.016340305	0.023519678	0.007945357
0.010516121	0.014959811	0.01380529	0.019446444	0.00671247
0.009196506	0.013321452	0.012028709	0.016626965	0.005856388
0.002345302	0.003450716	0.004515896	0.001226974	0.000884691
0.002446589	0.003592965	0.004733908	0.001240122	0.000891209
0.002558842	0.003750519	0.004976724	0.001255258	0.000898908
0.00269301	0.003939616	0.005266617	0.001276163	0.000910399
0.002858715	0.004174247	0.005624086	0.001305564	0.000927624
0.003042	0.004433147	0.006022272	0.001336776	0.000945723
0.003297189	0.004796174	0.006574965	0.001388271	0.000977487
0.00360473	0.005232762	0.007246717	0.001449065	0.001015238
0.003964892	0.005741786	0.008042258	0.001516317	0.001056903
0.00438779	0.00633669	0.008987591	0.001590097	0.001102601
0.004893555	0.007044199	0.010132659	0.001673181	0.001154122
0.00546335	0.007837405	0.0114385	0.001757323	0.001205575
0.006131111	0.008763316	0.012986364	0.001848263	0.001260707
0.006936065	0.009875686	0.01487438	0.001950893	0.001322465
0.007871866	0.011164969	0.017097963	0.002058889	0.00138572
0.00904704	0.012779816	0.019925293	0.002185302	0.001458796
0.010700106	0.015045138	0.023950016	0.002355886	0.001557476
0.013094241	0.01832087	0.029851628	0.002584625	0.001687228
0.016685416	0.023242167	0.038817427	0.002893495	0.001857207
0.021634452	0.030035154	0.051339075	0.003258655	0.002040184
0.018940815	0.042957073	0.014769932	0.004617088	0.002080447
0.015673399	0.034944692	0.013179194	0.004544536	0.002052062
0.013482868	0.029596483	0.01201328	0.004502725	0.002034333
0.011856102	0.025642965	0.011078116	0.004472287	0.002019332
0.011176053	0.023955813	0.010659472	0.004590128	0.00206603
0.010644135	0.0226186	0.0103291	0.004736558	0.002123108
0.010173561	0.021420264	0.010044337	0.004903912	0.002187177
0.009768342	0.020364908	0.009813055	0.005104305	0.002263093
0.009386806	0.019354897	0.009608112	0.005326997	0.0023461
0.00894969	0.018232827	0.009344233	0.005491826	0.002401987
0.008551824	0.017209244	0.009094961	0.005646995	0.002451357
0.008202999	0.016301546	0.008873036	0.005805357	0.002499415
0.007857798	0.015418249	0.008635271	0.005923022	0.002528225
0.007563679	0.014647296	0.008436676	0.006061264	0.002562982
0.007290414	0.01392906	0.008246498	0.0061894	0.002591026
0.007044425	0.013270386	0.008077388	0.006325106	0.002620082
0.006843998	0.012702174	0.007951157	0.006498799	0.00266123
0.006708595	0.01225669	0.007890223	0.006740725	0.002725644
0.006618103	0.011892088	0.007875443	0.007033829	0.002805786
0.006711473	0.011841122	0.008067446	0.007589696	0.002977793
0.007010882	0.012102641	0.008512366	0.00851161	0.003273106
0.0074334	0.012498836	0.009135129	0.009738394	0.003662633
0.008580596	0.013811807	0.010751197	0.012580185	0.004580265
0.010761987	0.016257352	0.013871635	0.017937272	0.006271631
0.014336127	0.020273476	0.018844414	0.026393201	0.008819178
0.01971427	0.026436783	0.02626345	0.038928779	0.012588023
0.015810222	0.021713952	0.020952985	0.03029806	0.009986139
0.015564459	0.021192253	0.020687471	0.030214209	0.009949207
0.020595374	0.026991721	0.02762145	0.041904053	0.013461159
0.015304294	0.020680242	0.020392211	0.030043472	0.00988567
0.012308505	0.017068147	0.016310378	0.023406354	0.007882075
0.010429208	0.014772855	0.013757953	0.019303748	0.006640947
0.009120376	0.013152148	0.011990331	0.016498761	0.005789986
0.002314421	0.003405844	0.004474222	0.001210893	0.000868278
0.002416101	0.003548809	0.004694567	0.001225042	0.000875271
0.002529381	0.003708012	0.004940979	0.001241166	0.000883475
0.002663129	0.003896574	0.005232057	0.001262578	0.000895096
0.002827039	0.004128565	0.0055884	0.001291976	0.00091197
0.003008456	0.004384688	0.005985557	0.001323061	0.000929706
0.003267863	0.004753724	0.006551135	0.001376674	0.000962428
0.003584986	0.005203661	0.007248754	0.001440886	0.001001882
0.003956991	0.005728655	0.008077291	0.001511573	0.001045146
0.004386971	0.006331667	0.009047744	0.001587041	0.001091105
0.004903095	0.007051209	0.01022731	0.001672015	0.001142752
0.005468551	0.007835351	0.011535573	0.0017546	0.001191679
0.006120203	0.008734792	0.01306185	0.001842061	0.001242449
0.00690605	0.009815137	0.01492448	0.001941576	0.001299262
0.007840021	0.011093508	0.017167886	0.002049893	0.001359143
0.009010833	0.012688568	0.020017783	0.002177219	0.001427463
0.010634563	0.014889298	0.02402112	0.00234713	0.001516959
0.012958478	0.018021439	0.029828685	0.002575677	0.001631756
0.01642887	0.022674813	0.038632483	0.002890892	0.001779985
0.021245883	0.029066012	0.051048299	0.003285992	0.001932898
0.020389329	0.046527446	0.015793434	0.004524198	0.002027048
0.016449005	0.03685368	0.013896829	0.004423671	0.001989679
0.013851699	0.030511428	0.012514166	0.00435043	0.001961324
0.012042098	0.026114604	0.01146077	0.004302607	0.001941386

Health Risk Assessment Results Summary

		MAX:	4.18	5.16	7.17
Unique Identifier	X (UTM)	Y (UTM)	Onroad	Offroad	Total Risk
3836103774205	383610	3774205	0.11382743	1.603850595	1.717678
3836203774205	383620	3774205	0.118056836	1.506808577	1.6248654
3836303774205	383630	3774205	0.123216363	1.428313823	1.5515302
3836403774205	383640	3774205	0.129147248	1.359397212	1.4885445
3836503774205	383650	3774205	0.136231583	1.298978435	1.43521
3836603774205	383660	3774205	0.144231617	1.24048941	1.384721
3836703774205	383670	3774205	0.151235629	1.172108792	1.3233444
3836803774205	383680	3774205	0.158315901	1.106589394	1.2649053
3836903774205	383690	3774205	0.165872976	1.046321286	1.2121943
3837003774205	383700	3774205	0.172629398	0.985569163	1.1581986
3837103774205	383710	3774205	0.180357023	0.930927136	1.1112842
3837203774205	383720	3774205	0.18829598	0.878374041	1.06667
3837303774205	383730	3774205	0.196957096	0.828936069	1.0258932
3837403774205	383740	3774205	0.20714974	0.784212969	0.9913627
3837503774205	383750	3774205	0.220672966	0.747536183	0.9682091
3837603774205	383760	3774205	0.236613859	0.713927519	0.9505414
3837703774205	383770	3774205	0.262078333	0.692846095	0.9549244
3837803774205	383780	3774205	0.302063882	0.682623076	0.984687
3837903774205	383790	3774205	0.355786761	0.671305392	1.0270922
3838003774205	383800	3774205	0.462654241	0.670167977	1.1328222
3838103774205	383810	3774205	0.658337725	0.665419199	1.3237569
3838203774205	383820	3774205	0.993554701	0.648602969	1.6421577
3838303774205	383830	3774205	1.565961947	0.627862692	2.1938246
3838403774205	383840	3774205	1.911332795	0.608354067	2.5196869
3838603774205	383860	3774205	1.943898407	0.571176327	2.5150747
3838703774205	383870	3774205	1.869766972	0.554052038	2.423819
3838803774205	383880	3774205	1.309098454	0.537731624	1.8468301
3838903774205	383890	3774205	0.995767817	0.522142992	1.5179108
3839003774205	383900	3774205	0.801009598	0.507297223	1.3083068
3839103774205	383910	3774205	0.671227615	0.493000508	1.1642281
3829703774215	382970	3774215	0.037952167	0.381066337	0.4190185
3829803774215	382980	3774215	0.039158876	0.398783341	0.4379422
3829903774215	382990	3774215	0.040525696	0.418500761	0.4590265
3830003774215	383000	3774215	0.042193526	0.44179728	0.4839908
3830103774215	383010	3774215	0.044336912	0.470714118	0.515051
3830203774215	383020	3774215	0.046723841	0.502843136	0.549567
3830303774215	383030	3774215	0.050272682	0.548554498	0.5988272
3830403774215	383040	3774215	0.054692137	0.604919464	0.6596116
3830503774215	383050	3774215	0.059902713	0.671192367	0.7310951
3830603774215	383060	3774215	0.065803476	0.746154734	0.8119582
3830703774215	383070	3774215	0.072964829	0.836355045	0.9093199
3830803774215	383080	3774215	0.080880074	0.935278206	1.0161583
3830903774215	383090	3774215	0.090080847	1.048644698	1.1387255
3831003774215	383100	3774215	0.101426616	1.185582291	1.2870089
3831103774215	383110	3774215	0.115574919	1.351355321	1.4669302
3831203774215	383120	3774215	0.13404816	1.558939189	1.6929873
3831303774215	383130	3774215	0.160050451	1.837088494	1.9971389
3831403774215	383140	3774215	0.198912894	2.227499275	2.4264122
3831503774215	383150	3774215	0.260930564	2.7907835	3.0517141
3831603774215	383160	3774215	0.361764271	3.561248542	3.9230128
3835603774215	383560	3774215	0.112200062	3.393892718	3.5060928
3835703774215	383570	3774215	0.110876628	2.679355288	2.7902319
3835803774215	383580	3774215	0.109923755	2.200787824	2.3107116
3835903774215	383590	3774215	0.109509057	1.872960242	1.9824693
3836003774215	383600	3774215	0.109636363	1.634479456	1.7441158
3836103774215	383610	3774215	0.110164044	1.451553564	1.5617176
3836203774215	383620	3774215	0.114001635	1.368139398	1.482141
3836303774215	383630	3774215	0.118776889	1.302241458	1.4210183
3836403774215	383640	3774215	0.124260499	1.243511256	1.3677718
3836503774215	383650	3774215	0.130883529	1.194716759	1.3256003
3836603774215	383660	3774215	0.138387676	1.147447155	1.2858348
3836703774215	383670	3774215	0.145020833	1.089489003	1.2345098
3836803774215	383680	3774215	0.151777141	1.032870842	1.184648
3836903774215	383690	3774215	0.159008323	0.979887761	1.1388961
3837003774215	383700	3774215	0.16548925	0.924713572	1.0902028
3837103774215	383710	3774215	0.172903587	0.87488307	1.0477867
3837203774215	383720	3774215	0.180686671	0.826961252	1.0076479
3837303774215	383730	3774215	0.189250747	0.781966041	0.9712168
3837403774215	383740	3774215	0.199327324	0.741843098	0.9411704
3837503774215	383750	3774215	0.213247096	0.710269647	0.9235167
3837603774215	383760	3774215	0.229641633	0.681025631	0.9106673
3837703774215	383770	3774215	0.254937988	0.662733613	0.9176716
3837803774215	383780	3774215	0.294308362	0.65466049	0.9489689
3837903774215	383790	3774215	0.347168994	0.645601085	0.9927701
3838003774215	383800	3774215	0.439374188	0.642643259	1.0820174
3838103774215	383810	3774215	0.595357923	0.635924234	1.2312822
3838203774215	383820	3774215	0.873712898	0.626553591	1.5002665
3838303774215	383830	3774215	1.43318709	0.609171982	2.0423591
3838403774215	383840	3774215	1.28396476	0.591294145	1.8752589
3838603774215	383860	3774215	1.335889528	0.555875054	1.8917646
3838703774215	383870	3774215	1.882162142	0.539610969	2.4217731
3838803774215	383880	3774215	1.315179179	0.524074963	1.8392541
3838903774215	383890	3774215	0.998903323	0.509231983	1.5081353
3839003774215	383900	3774215	0.800611688	0.495071767	1.2956835
3839103774215	383910	3774215	0.669099168	0.481509101	1.1506083
3829703774225	382970	3774225	0.037622397	0.375465174	0.4130876
3829803774225	382980	3774225	0.038828792	0.39283536	0.4316642
3829903774225	382990	3774225	0.040192194	0.412141105	0.4523333
3830003774225	383000	3774225	0.041866851	0.435084501	0.4769514
3830103774225	383010	3774225	0.044058831	0.464018926	0.5080778
3830203774225	383020	3774225	0.046500244	0.496119726	0.54262

Health Risk Assessment Results Summary

Sensitive Receptor			MAX:	7.17
Unique Identifier	X (UTM)	Y (UTM)	Total Risk	
3836103774205	383610	3774205	1.717678026	
3836203774205	383620	3774205	1.624865413	
3836303774205	383630	3774205	1.551530186	
3836403774205	383640	3774205	1.48854446	
3836503774205	383650	3774205	1.435210018	
3836603774205	383660	3774205	1.384721027	
3836703774205	383670	3774205	1.32334442	
3836803774205	383680	3774205	1.264905295	
3836903774205	383690	3774205	1.212194262	
3837003774205	383700	3774205	1.158198561	
3837103774205	383710	3774205	1.11128416	
3837203774205	383720	3774205	1.06667002	
3837303774205	383730	3774205	1.025893165	
3837403774205	383740	3774205	0.991362709	
3837503774205	383750	3774205	0.968209149	
3837603774205	383760	3774205	0.950541378	
3837703774205	383770	3774205	0.954924428	
3837803774205	383780	3774205	0.984686958	
3837903774205	383790	3774205	1.027092152	
3838003774205	383800	3774205	1.132822218	
3838103774205	383810	3774205	1.323756924	
3838203774205	383820	3774205	1.64215767	
3838303774205	383830	3774205	2.193824639	
3838403774205	383840	3774205	2.519686863	
3838603774205	383860	3774205	2.515074734	
3838703774205	383870	3774205	2.42381901	
3838803774205	383880	3774205	1.846830079	
3838903774205	383890	3774205	1.517910809	
3839003774205	383900	3774205	1.308306822	
3839103774205	383910	3774205	1.164228123	
3829703774215	382970	3774215	0.419018504	
3829803774215	382980	3774215	0.437942218	
3829903774215	382990	3774215	0.459026457	
3830003774215	383000	3774215	0.483990806	
3830103774215	383010	3774215	0.51505103	
3830203774215	383020	3774215	0.549566977	
3830303774215	383030	3774215	0.59882718	
3830403774215	383040	3774215	0.659611602	
3830503774215	383050	3774215	0.73109508	
3830603774215	383060	3774215	0.81195821	
3830703774215	383070	3774215	0.909319874	
3830803774215	383080	3774215	1.016158279	
3830903774215	383090	3774215	1.138725545	
3831003774215	383100	3774215	1.287008907	
3831103774215	383110	3774215	1.46693024	
3831203774215	383120	3774215	1.692987349	
3831303774215	383130	3774215	1.997138945	
3831403774215	383140	3774215	2.426412169	
3831503774215	383150	3774215	3.051714063	
3831603774215	383160	3774215	3.923012814	
3835603774215	383560	3774215	3.50609278	
3835703774215	383570	3774215	2.790231916	
3835803774215	383580	3774215	2.310711579	
3835903774215	383590	3774215	1.982469298	
3836003774215	383600	3774215	1.744115819	
3836103774215	383610	3774215	1.561717608	
3836203774215	383620	3774215	1.482141033	
3836303774215	383630	3774215	1.421018347	
3836403774215	383640	3774215	1.367771755	
3836503774215	383650	3774215	1.325600287	
3836603774215	383660	3774215	1.285834831	
3836703774215	383670	3774215	1.234509836	
3836803774215	383680	3774215	1.184647983	
3836903774215	383690	3774215	1.138896084	
3837003774215	383700	3774215	1.090202823	
3837103774215	383710	3774215	1.047786656	
3837203774215	383720	3774215	1.007647923	
3837303774215	383730	3774215	0.971216788	
3837403774215	383740	3774215	0.941170422	
3837503774215	383750	3774215	0.923516742	
3837603774215	383760	3774215	0.910667264	
3837703774215	383770	3774215	0.917671601	
3837803774215	383780	3774215	0.948968852	
3837903774215	383790	3774215	0.992770079	
3838003774215	383800	3774215	1.082017447	
3838103774215	383810	3774215	1.231282157	
3838203774215	383820	3774215	1.50026649	
3838303774215	383830	3774215	2.042359072	
3838403774215	383840	3774215	1.875258905	
3838603774215	383860	3774215	1.891764583	
3838703774215	383870	3774215	2.421773111	
3838803774215	383880	3774215	1.839254142	
3838903774215	383890	3774215	1.508135306	
3839003774215	383900	3774215	1.295683455	
3839103774215	383910	3774215	1.150608269	
3829703774225	382970	3774225	0.41308757	
3829803774225	382980	3774225	0.431664152	
3829903774225	382990	3774225	0.452333299	
3830003774225	383000	3774225	0.476951352	
3830103774225	383010	3774225	0.508077757	
3830203774225	383020	3774225	0.54261997	

FOR CHRONIC CALCS

	MAX:	0.22			
	Overlapping Phases - Maximum GLC				
	2025	2026	2027	2028	2029
	0.010685839	0.022836546	0.010605614	0.00426694	0.001924514
	0.010116795	0.021430303	0.010214414	0.004369686	0.001965238
	0.009673833	0.020318893	0.009906738	0.004500453	0.002016205
	0.009298683	0.019363002	0.009647165	0.00465106	0.002073737
	0.00898702	0.018545373	0.00944216	0.004834348	0.00214311
	0.008695563	0.017765166	0.009261723	0.005038833	0.002219115
	0.008335167	0.016836633	0.009021837	0.00519391	0.002271721
	0.007995058	0.015959724	0.008789583	0.005339788	0.002318043
	0.007693497	0.015172403	0.008581565	0.005490186	0.002363794
	0.007384051	0.014381105	0.00835295	0.005601582	0.002390944
	0.007122197	0.013693215	0.008162806	0.005734386	0.002424551
	0.006876406	0.013043536	0.007982387	0.005862825	0.002453929
	0.006657307	0.012450471	0.007824431	0.00600345	0.002485784
	0.006481837	0.011943869	0.007707964	0.006180058	0.002529191
	0.006386654	0.011588551	0.007672895	0.006441898	0.002602229
	0.006333188	0.011305151	0.007683261	0.00675647	0.002691304
	0.006443269	0.011295413	0.007883045	0.007311443	0.002863744
	0.006753209	0.011589712	0.008327263	0.00821699	0.003153816
	0.007183873	0.012014893	0.008946711	0.009424129	0.00353713
	0.008165758	0.013134601	0.010320933	0.01185946	0.004319658
	0.009946211	0.015137551	0.012862518	0.016251945	0.00571299
	0.01297434	0.018549949	0.017084261	0.023442018	0.007896356
	0.018204748	0.024545071	0.024306579	0.035636367	0.011564375
	0.021319909	0.028060354	0.028614	0.042985394	0.013773914
	0.021405531	0.027940707	0.028792361	0.043636024	0.013959332
	0.020611447	0.026908984	0.027729422	0.042032196	0.013471188
	0.015270491	0.020545038	0.020426794	0.030048642	0.009859279
	0.012247863	0.016907187	0.016303495	0.023341639	0.007835159
	0.010339056	0.014582262	0.013706329	0.019163909	0.006571993
	0.009041385	0.012979093	0.011947111	0.016372336	0.005725937
	0.002282788	0.003359915	0.004429978	0.001194972	0.000852191
	0.002382561	0.003500124	0.004647828	0.001208793	0.000858857
	0.002493732	0.003656305	0.004891484	0.001224677	0.000866745
	0.002625519	0.003842028	0.005180253	0.00124593	0.000878068
	0.002789738	0.004074579	0.005539328	0.001276186	0.000895248
	0.002972039	0.004332068	0.005940818	0.001308313	0.000913368
	0.003232739	0.004702842	0.00651265	0.001362885	0.000946275
	0.003553982	0.005158259	0.007223881	0.001428887	0.000986307
	0.003930941	0.005689415	0.008069315	0.001501112	0.00102993
	0.004356321	0.006284312	0.009037081	0.001575277	0.00107409
	0.004867634	0.006995185	0.01021392	0.001658972	0.001123804
	0.005428105	0.007769761	0.011520224	0.001740677	0.001170814
	0.006070536	0.008652987	0.013036038	0.001826738	0.001218828
	0.006847451	0.009715804	0.014890978	0.001924696	0.001272263
	0.007790537	0.010998628	0.01717182	0.002034771	0.001330194
	0.008977128	0.012601567	0.020080344	0.002164965	0.001395812
	0.010577249	0.014746483	0.024054366	0.002332226	0.001476342
	0.012844308	0.017758004	0.029758425	0.002555487	0.001576808
	0.01617428	0.022118094	0.038264472	0.002867245	0.001703737
	0.0209027	0.028159465	0.050493354	0.003277278	0.001828943
	0.022098867	0.050744127	0.016954903	0.004452903	0.001980521
	0.017480638	0.039386942	0.014763988	0.004339539	0.001940852
	0.014405955	0.031868225	0.013146536	0.004243768	0.001905609
	0.012316874	0.026791374	0.011925933	0.004170727	0.00187746
	0.0108116	0.023154074	0.010964634	0.0041184	0.001855817
	0.009668799	0.020407927	0.010175848	0.004079812	0.001838038
	0.009186069	0.019220575	0.009805452	0.00416909	0.001873329
	0.0088223	0.018309513	0.009519651	0.004287166	0.001919308
	0.008509936	0.017513965	0.009276354	0.004423411	0.001971157
	0.008270117	0.016878984	0.009092187	0.004592145	0.002034912
	0.008047475	0.016274272	0.008931685	0.004781433	0.00210516
	0.00775164	0.015508976	0.008711968	0.004927026	0.002154448
	0.007466468	0.01477068	0.008497372	0.005065649	0.002198484
	0.007209253	0.014095848	0.008303187	0.005209397	0.002242215
	0.006933465	0.013390085	0.008084545	0.005316606	0.002268509
	0.006699952	0.012775181	0.007901885	0.005444253	0.002300873
	0.006482494	0.012196061	0.007731817	0.005573296	0.002331408
	0.006290934	0.011670721	0.007584948	0.005716687	0.002365318
	0.006143886	0.0112344	0.007479473	0.005895434	0.002410552
	0.006084349	0.010959034	0.00746796	0.006173552	0.002490723
	0.006062363	0.010744857	0.007500232	0.006504966	0.002586934
	0.006188539	0.010775141	0.00770731	0.007057956	0.002759376
	0.006506517	0.011095374	0.008150781	0.007948547	0.003044663
	0.006943722	0.011546026	0.008765987	0.00913494	0.003421283
	0.007781068	0.012494011	0.009930736	0.011220239	0.004087245
	0.00918805	0.014070684	0.011915429	0.014679647	0.005174238
	0.011720977	0.016942627	0.015474542	0.020757948	0.007051795
	0.016849068	0.022831593	0.022549999	0.032691536	0.010647792
	0.015346632	0.020929229	0.020517856	0.029493406	0.009685118
	0.015624421	0.021047587	0.020949783	0.030561294	0.00999725
	0.020639852	0.026841966	0.027852048	0.042195162	0.013493398
	0.015244775	0.020420329	0.020470493	0.030078958	0.009842051
	0.012199276	0.016761133	0.016311408	0.023311312	0.007800214
	0.010261712	0.014407397	0.013670807	0.019060371	0.006515564
	0.008952473	0.012795153	0.011891231	0.01623392	0.00565947
	0.002250563	0.003313138	0.004383367	0.001178822	0.000836328
	0.002348525	0.00345076	0.004598722	0.001192457	0.000842747
	0.002457524	0.003603794	0.004839292	0.001208121	0.000850291
	0.002587534	0.00378704	0.005125884	0.001229275	0.000861343
	0.00275222	0.004020424	0.005487728	0.001260358	0.000878875
	0.002934802	0.004278398	0.005891951	0.001293285	0.000897236

Health Risk Assessment Results Summary

		MAX:	4.18	5.16	7.17
Unique Identifier	X (UTM)	Y (UTM)	Onroad	Offroad	Total Risk
3830303774225	383030	3774225	0.050136607	0.541962933	0.5920995
3830403774225	383040	3774225	0.054710779	0.598982273	0.6536931
3830503774225	383050	3774225	0.060102909	0.665925053	0.726028
3830603774225	383060	3774225	0.066091082	0.740066606	0.8061577
3830703774225	383070	3774225	0.073362844	0.82902484	0.9023877
3830803774225	383080	3774225	0.08143718	0.926543228	1.0079804
3830903774225	383090	3774225	0.090829333	1.037898753	1.1287281
3831003774225	383100	3774225	0.10250191	1.172487804	1.2749897
3831103774225	383110	3774225	0.117479846	1.338520449	1.4560003
3831203774225	383120	3774225	0.137224106	1.546283574	1.6835077
3831303774225	383130	3774225	0.164778534	1.817670871	1.9824494
3831403774225	383140	3774225	0.20603132	2.194834248	2.4008656
3831503774225	383150	3774225	0.272438793	2.717379953	2.9898187
3831603774225	383160	3774225	0.384719551	3.44114131	3.8258609
3831603774225	383560	3774225	0.10904966	2.863221695	2.9722714
3831703774225	383570	3774225	0.107760147	2.314037471	2.4217976
3831803774225	383580	3774225	0.106804745	1.938447825	2.0452526
3831903774225	383590	3774225	0.106324634	1.670555929	1.7768806
3832003774225	383600	3774225	0.106348388	1.47176906	1.5781174
3832103774225	383610	3774225	0.106771821	1.316562699	1.4233345
3832203774225	383620	3774225	0.110292636	1.245027312	1.3553199
3832303774225	383630	3774225	0.114696937	1.188819333	1.3035163
3832403774225	383640	3774225	0.119764262	1.138911861	1.2586761
3832503774225	383650	3774225	0.125896479	1.097185025	1.2230815
3832603774225	383660	3774225	0.132832412	1.058230011	1.1910624
3832703774225	383670	3774225	0.139179339	1.009699969	1.1488793
3832803774225	383680	3774225	0.1457633	0.961747618	1.1075109
3832903774225	383690	3774225	0.152856184	0.916211276	1.0690675
3833003774225	383700	3774225	0.159170887	0.866812114	1.025983
3833103774225	383710	3774225	0.166417984	0.82198096	0.9883989
3833203774225	383720	3774225	0.174038586	0.778546512	0.9525851
3833303774225	383730	3774225	0.182370211	0.737897435	0.9202676
3833403774225	383740	3774225	0.192146991	0.701198904	0.8933459
3833503774225	383750	3774225	0.206309264	0.674137358	0.8804466
3833603774225	383760	3774225	0.223068615	0.648989001	0.8720576
3833703774225	383770	3774225	0.248217168	0.633390517	0.8816077
3833803774225	383780	3774225	0.28699663	0.627252597	0.9142492
3833903774225	383790	3774225	0.339299187	0.620650709	0.9599499
3834003774225	383800	3774225	0.422255777	0.616896257	1.039152
3834103774225	383810	3774225	0.556042071	0.610239262	1.1662813
3834203774225	383820	3774225	0.799776473	0.603586142	1.4033626
3834303774225	383830	3774225	1.325293637	0.590407525	1.9157012
3834403774225	383840	3774225	1.248470287	0.57441138	1.8228817
3834603774225	383860	3774225	1.308695329	0.540756466	1.8494518
3834703774225	383870	3774225	1.895385245	0.525309246	2.4206945
3834803774225	383880	3774225	1.321860418	0.510531378	1.8323918
3834903774225	383890	3774225	1.00289239	0.496399338	1.4992917
3835003774225	383900	3774225	0.803138744	0.482904129	1.2860429
3835103774225	383910	3774225	0.667806993	0.469973184	1.1377802
3829703774235	382970	3774235	0.03718915	0.368886792	0.4060759
3829803774235	382980	3774235	0.038411307	0.386107525	0.4245188
3829903774235	382990	3774235	0.039786948	0.405202733	0.4449897
3830003774235	383000	3774235	0.041477802	0.427933016	0.4694108
3830103774235	383010	3774235	0.04369595	0.456664909	0.5003609
3830203774235	383020	3774235	0.046184627	0.488727275	0.5349119
3830303774235	383030	3774235	0.049833722	0.533969967	0.5838037
3830403774235	383040	3774235	0.054446753	0.590445883	0.6448926
3830503774235	383050	3774235	0.059893619	0.656752782	0.7166464
3830603774235	383060	3774235	0.065869606	0.729185178	0.7950548
3830703774235	383070	3774235	0.073139251	0.816069922	0.8892092
3830803774235	383080	3774235	0.081267463	0.911630217	0.9928977
3830903774235	383090	3774235	0.090762399	1.020824475	1.1115869
3831003774235	383100	3774235	0.102638533	1.153107299	1.2557458
3831103774235	383110	3774235	0.118304413	1.320291851	1.4385963
3831203774235	383120	3774235	0.139087146	1.530049684	1.6691368
3831303774235	383130	3774235	0.167731559	1.797731772	1.9654633
3831403774235	383140	3774235	0.210050291	2.161790713	2.371841
3831503774235	383150	3774235	0.277380008	2.66060682	2.9379868
3831603774235	383160	3774235	0.391578253	3.364057824	3.7556361
3831503774235	383550	3774235	0.104844166	2.878442806	2.983287
3831603774235	383560	3774235	0.104314249	2.342715925	2.4470302
3831703774235	383570	3774235	0.102906545	1.930659882	2.0335664
3831803774235	383580	3774235	0.101915485	1.645906638	1.7478221
3831903774235	383590	3774235	0.101766143	1.448949792	1.5507159
3832003774235	383600	3774235	0.102512023	1.308986886	1.4114989
3832103774235	383610	3774235	0.103570553	1.195015846	1.2985864
3832203774235	383620	3774235	0.106751936	1.132773751	1.2395257
3832303774235	383630	3774235	0.110644668	1.082156056	1.1928007
3832403774235	383640	3774235	0.115082834	1.036942642	1.1520255
3832503774235	383650	3774235	0.120297716	0.99777382	1.1180715
3832603774235	383660	3774235	0.126138364	0.960807515	1.0869459
3832703774235	383670	3774235	0.132497671	0.924361384	1.0568591
3832803774235	383680	3774235	0.139600316	0.890098571	1.0296989
3832903774235	383690	3774235	0.14728621	0.85594425	1.0032305
3833003774235	383700	3774235	0.153781621	0.813459951	0.9672416
3833103774235	383710	3774235	0.161235234	0.774774338	0.9360096
3833203774235	383720	3774235	0.168552441	0.73512362	0.9036761
3833303774235	383730	3774235	0.176183859	0.696390084	0.8725739
3833403774235	383740	3774235	0.185135857	0.661391384	0.8465272
3833503774235	383750	3774235	0.199445694	0.638532576	0.8379783
3833603774235	383760	3774235	0.216410872	0.617125863	0.8335367

Health Risk Assessment Results Summary

Sensitive Receptor			MAX:	7.17
Unique Identifier	X (UTM)	Y (UTM)	Total Risk	
3830303774225	383030	3774225	0.592099539	
3830403774225	383040	3774225	0.653693052	
3830503774225	383050	3774225	0.726027962	
3830603774225	383060	3774225	0.806157688	
3830703774225	383070	3774225	0.902387684	
3830803774225	383080	3774225	1.007980408	
3830903774225	383090	3774225	1.128728086	
3831003774225	383100	3774225	1.274989714	
3831103774225	383110	3774225	1.456000295	
3831203774225	383120	3774225	1.68350768	
3831303774225	383130	3774225	1.982449406	
3831403774225	383140	3774225	2.400865569	
3831503774225	383150	3774225	2.989818747	
3831603774225	383160	3774225	3.825860861	
3831603774225	383560	3774225	2.972271355	
3831703774225	383570	3774225	2.421797618	
3831803774225	383580	3774225	2.045252569	
3831903774225	383590	3774225	1.776880563	
3832003774225	383600	3774225	1.578117448	
3832103774225	383610	3774225	1.42333452	
3832203774225	383620	3774225	1.355319948	
3832303774225	383630	3774225	1.30351627	
3832403774225	383640	3774225	1.258676123	
3832503774225	383650	3774225	1.223081504	
3832603774225	383660	3774225	1.191062423	
3832703774225	383670	3774225	1.148879308	
3832803774225	383680	3774225	1.107510917	
3832903774225	383690	3774225	1.06906746	
3833003774225	383700	3774225	1.025983001	
3833103774225	383710	3774225	0.988398944	
3833203774225	383720	3774225	0.952585098	
3833303774225	383730	3774225	0.920267646	
3833403774225	383740	3774225	0.893345895	
3833503774225	383750	3774225	0.880446622	
3833603774225	383760	3774225	0.872057616	
3833703774225	383770	3774225	0.881607686	
3833803774225	383780	3774225	0.914249227	
3833903774225	383790	3774225	0.959949895	
3834003774225	383800	3774225	1.039152034	
3834103774225	383810	3774225	1.166281333	
3834203774225	383820	3774225	1.403362615	
3834303774225	383830	3774225	1.915701162	
3834403774225	383840	3774225	1.822881667	
3834603774225	383860	3774225	1.849451795	
3834703774225	383870	3774225	2.42069449	
3834803774225	383880	3774225	1.832391796	
3834903774225	383890	3774225	1.499291728	
3835003774225	383900	3774225	1.286042874	
3835103774225	383910	3774225	1.137780178	
3829703774235	382970	3774235	0.406075942	
3829803774235	382980	3774235	0.424518832	
3829903774235	382990	3774235	0.444989681	
3830003774235	383000	3774235	0.469410818	
3830103774235	383010	3774235	0.500360859	
3830203774235	383020	3774235	0.534911902	
3830303774235	383030	3774235	0.583803689	
3830403774235	383040	3774235	0.644892636	
3830503774235	383050	3774235	0.716646401	
3830603774235	383060	3774235	0.795054784	
3830703774235	383070	3774235	0.889209173	
3830803774235	383080	3774235	0.99289768	
3830903774235	383090	3774235	1.111586874	
3831003774235	383100	3774235	1.255745831	
3831103774235	383110	3774235	1.438596265	
3831203774235	383120	3774235	1.66913683	
3831303774235	383130	3774235	1.965463331	
3831403774235	383140	3774235	2.371841005	
3831503774235	383150	3774235	2.937986828	
3831603774235	383160	3774235	3.755636077	
3831503774235	383550	3774235	2.983286972	
3831603774235	383560	3774235	2.447030173	
3831703774235	383570	3774235	2.033566427	
3831803774235	383580	3774235	1.747822123	
3831903774235	383590	3774235	1.550715935	
3832003774235	383600	3774235	1.411498909	
3832103774235	383610	3774235	1.298586399	
3832203774235	383620	3774235	1.239525687	
3832303774235	383630	3774235	1.192800724	
3832403774235	383640	3774235	1.152025476	
3832503774235	383650	3774235	1.118071536	
3832603774235	383660	3774235	1.08694588	
3832703774235	383670	3774235	1.056859055	
3832803774235	383680	3774235	1.029698888	
3832903774235	383690	3774235	1.00323046	
3833003774235	383700	3774235	0.967241572	
3833103774235	383710	3774235	0.936009572	
3833203774235	383720	3774235	0.90367606	
3833303774235	383730	3774235	0.872573942	
3833403774235	383740	3774235	0.846527241	
3833503774235	383750	3774235	0.83797827	
3833603774235	383760	3774235	0.833536735	

FOR CHRONIC CALCS

	MAX:	0.22			
	Overlapping Phases - Maximum GLC				
2025	2026	2027	2028	2029	
0.003196854	0.004651022	0.006469779	0.001348787	0.000930366	
0.003522659	0.005112614	0.007194894	0.001416496	0.000970988	
0.003904438	0.005649726	0.008056183	0.001490028	0.00101487	
0.004326378	0.0062382	0.009022363	0.001563134	0.001057514	
0.004832594	0.006940341	0.010193627	0.001645279	0.001105216	
0.005387701	0.007705151	0.011494231	0.001725466	0.001150073	
0.006022321	0.008574676	0.012998739	0.001809806	0.001195422	
0.006791447	0.009622407	0.014842515	0.001905384	0.00124551	
0.007744831	0.010912056	0.017154681	0.00201608	0.001301432	
0.008946637	0.012524149	0.020105174	0.002146657	0.001363838	
0.010533249	0.014631536	0.024046407	0.002308816	0.001436095	
0.012767089	0.017565787	0.029656435	0.002524501	0.001524994	
0.01596189	0.02167105	0.037774763	0.002815646	0.001629577	
0.020615048	0.027467839	0.049672172	0.003212066	0.001732	
0.018607628	0.042153457	0.01570597	0.004273411	0.001897876	
0.015073711	0.033497007	0.013867746	0.004165335	0.001860217	
0.012673789	0.027657749	0.012471992	0.004072983	0.00182639	
0.010976826	0.023556664	0.011380129	0.004000359	0.001798446	
0.009730707	0.020564359	0.010503193	0.003946698	0.001776296	
0.00876839	0.018266826	0.0097743	0.003906914	0.001758154	
0.00836086	0.017269451	0.009424554	0.003985778	0.001789257	
0.00805742	0.01651206	0.009154436	0.004091648	0.001830321	
0.007799248	0.015855475	0.008924736	0.004214376	0.001876809	
0.007601364	0.015329717	0.008750188	0.004367271	0.001934285	
0.00742813	0.014853928	0.008600947	0.004538739	0.001997489	
0.0071908	0.01423519	0.008402632	0.004677695	0.00204462	
0.006959962	0.013631316	0.008210153	0.004814217	0.002088451	
0.006749421	0.013071467	0.008035525	0.004957093	0.002132467	
0.006509405	0.012454837	0.007829987	0.005063291	0.002159065	
0.00630655	0.011916329	0.007658769	0.005190137	0.00219186	
0.006116474	0.01140563	0.007498622	0.005318973	0.002223119	
0.005950867	0.01094637	0.007359513	0.005460245	0.00225702	
0.005823097	0.010560326	0.007259029	0.005635248	0.002301712	
0.005794035	0.010354248	0.007267519	0.005924695	0.0023871	
0.005800973	0.010204037	0.007320168	0.006269988	0.002489296	
0.005942765	0.010272803	0.007535001	0.006821298	0.002661744	
0.006267521	0.010615441	0.00797808	0.007697739	0.002942604	
0.006715199	0.011097166	0.008594466	0.008871244	0.00331529	
0.007463699	0.0119424	0.009628008	0.010734971	0.003907307	
0.008667612	0.01329377	0.011311587	0.01369235	0.004832538	
0.010892984	0.015825502	0.014437609	0.019042534	0.006494367	
0.015725521	0.021387432	0.02111062	0.030286246	0.009895524	
0.01491147	0.020300766	0.020016959	0.028636487	0.009400552	
0.015278016	0.020535882	0.020560653	0.029885232	0.009768115	
0.020676738	0.026786309	0.027983919	0.04238304	0.013524645	
0.015225233	0.020303944	0.020520567	0.030129134	0.009832337	
0.012159018	0.016625587	0.016328965	0.023305834	0.007774219	
0.010211928	0.014265368	0.013671539	0.019025811	0.006481369	
0.008870883	0.012620123	0.011844887	0.016119969	0.005601981	
0.00221249	0.003257595	0.004323661	0.001160121	0.000819002	
0.002309792	0.003394377	0.004538622	0.001174232	0.000825584	
0.002417787	0.003546137	0.004778198	0.001190045	0.000833169	
0.002546805	0.003728055	0.005064037	0.001211524	0.000844305	
0.002710654	0.00396037	0.005425608	0.001242968	0.000861872	
0.002893415	0.004218766	0.005831861	0.001276606	0.00088046	
0.003152507	0.004587033	0.006405754	0.001331609	0.0009128	
0.003475878	0.005044882	0.007128633	0.001398814	0.000952664	
0.003854936	0.005577615	0.007987321	0.001471833	0.000995589	
0.004268307	0.006153341	0.008937671	0.001542772	0.001036137	
0.004764369	0.006840211	0.010089226	0.001622514	0.001081441	
0.005310562	0.007591269	0.011372145	0.001700614	0.001123976	
0.005935954	0.0084461	0.012857149	0.001782674	0.001166776	
0.006696485	0.009478983	0.014680849	0.001875656	0.001213901	
0.007663417	0.010782206	0.017021199	0.00198671	0.001268594	
0.008887412	0.012416949	0.020012705	0.002116805	0.001328784	
0.010471124	0.014508424	0.023918479	0.002272207	0.001394473	
0.012660112	0.017362589	0.029360231	0.00247408	0.001472662	
0.015764825	0.021320818	0.037109539	0.002732356	0.001558493	
0.020365991	0.027016663	0.048570294	0.003085297	0.001642769	
0.018626954	0.042231839	0.016114929	0.00410188	0.001807955	
0.015185773	0.03378315	0.01431837	0.004029359	0.001788735	
0.012549768	0.02736625	0.012773606	0.003921509	0.001750922	
0.010744254	0.023007189	0.011579423	0.00383239	0.001718242	
0.009511615	0.020051257	0.010672289	0.003777159	0.001697586	
0.008650901	0.017995598	0.009980368	0.003756109	0.001689386	
0.007958861	0.016350243	0.009389748	0.003744778	0.001683491	
0.007609565	0.015501668	0.009054041	0.003812403	0.001709936	
0.00733917	0.014833968	0.008783573	0.003900762	0.001743684	
0.00710724	0.01425201	0.008549356	0.004002266	0.001781417	
0.006919598	0.013766147	0.008358341	0.004124291	0.001826145	
0.006751157	0.013318763	0.008190238	0.004259611	0.001874562	
0.006590729	0.012885085	0.008034741	0.004403334	0.001924409	
0.006450838	0.012492405	0.007901043	0.004562006	0.001978167	
0.006317226	0.012108925	0.007777712	0.004728804	0.002032804	
0.006122766	0.01159954	0.00759764	0.004844941	0.00206412	
0.005960762	0.011156512	0.007449841	0.004982112	0.00210166	
0.005792617	0.010703368	0.007293913	0.005105276	0.002131262	
0.005633647	0.010270058	0.007146166	0.005229804	0.002159326	
0.005509854	0.009904718	0.007035511	0.005385735	0.002197538	
0.005508387	0.009761931	0.007062377	0.005683401	0.002286921	
0.005540523	0.009668555	0.007132549	0.006038163	0.002393483	

Health Risk Assessment Results Summary

		MAX:	4.18	5.16	7.17
Unique Identifier	X (UTM)	Y (UTM)	Onroad	Offroad	Total Risk
3837703774235	383770	3774235	0.24142369	0.604239223	0.8456629
3837803774235	383780	3774235	0.279921578	0.60032265	0.8802442
3837903774235	383790	3774235	0.332155986	0.596486697	0.9286427
3838003774235	383800	3774235	0.414022662	0.594664091	1.0086868
3838103774235	383810	3774235	0.546384744	0.589712256	1.136097
3838203774235	383820	3774235	0.787659503	0.58444155	1.3721011
3838303774235	383830	3774235	1.303304723	0.572490494	1.8757952
3838403774235	383840	3774235	1.791370904	0.557712978	2.3490839
3838603774235	383860	3774235	1.966145203	0.525838248	2.4919835
3838703774235	383870	3774235	1.909169666	0.511171596	2.4203413
3838803774235	383880	3774235	1.327517139	0.497121308	1.8246384
3838903774235	383890	3774235	1.005877891	0.48366534	1.4895432
3839003774235	383900	3774235	0.806052251	0.470806837	1.2768591
3839103774235	383910	3774235	0.670762684	0.458484355	1.129247
3829703774245	382970	3774245	0.036525219	0.360102421	0.3966276
3829803774245	382980	3774245	0.037803975	0.377579099	0.4153831
3829903774245	382990	3774245	0.039250212	0.397094564	0.4363448
3830003774245	383000	3774245	0.04098122	0.41987879	0.46086
3830103774245	383010	3774245	0.043207418	0.448282806	0.4914902
3830203774245	383020	3774245	0.04570017	0.479914669	0.5256148
3830303774245	383030	3774245	0.049258035	0.523508377	0.5727664
3830403774245	383040	3774245	0.053729821	0.577573567	0.6313034
3830503774245	383050	3774245	0.059019556	0.641066299	0.7000859
3830603774245	383060	3774245	0.064888432	0.711093517	0.7759819
3830703774245	383070	3774245	0.072032222	0.795031745	0.867064
3830803774245	383080	3774245	0.080129286	0.888360293	0.9684896
3830903774245	383090	3774245	0.089639608	0.995460703	1.0851003
3831003774245	383100	3774245	0.101618683	1.126120951	1.2277396
3831103774245	383110	3774245	0.117794646	1.295320004	1.4131147
3831203774245	383120	3774245	0.139453135	1.510021067	1.6494742
3831303774245	383130	3774245	0.168623935	1.777806229	1.9464302
3831403774245	383140	3774245	0.210601858	2.133229777	2.3438316
3831503774245	383150	3774245	0.276553812	2.620856058	2.8974099
3831603774245	383160	3774245	0.387569007	3.327122437	3.7146914
3831703774245	383170	3774245	0.609586259	4.48039844	5.0899847
3835503774245	383550	3774245	0.101294188	2.3445582	2.4458524
3835603774245	383560	3774245	0.099992004	1.927444102	2.0274361
3835703774245	383570	3774245	0.098548545	1.62617885	1.7247274
3835803774245	383580	3774245	0.097573996	1.41089678	1.5084708
3835903774245	383590	3774245	0.097667857	1.265132533	1.3628004
3836003774245	383600	3774245	0.098997197	1.168365354	1.2673626
3836103774245	383610	3774245	0.100583304	1.086175992	1.1867593
3836203774245	383620	3774245	0.103498332	1.032688184	1.1361865
3836303774245	383630	3774245	0.106963439	0.987376526	1.09434
3836403774245	383640	3774245	0.110861923	0.946202943	1.0570649
3836503774245	383650	3774245	0.115332063	0.90934305	1.0246751
3836603774245	383660	3774245	0.120321224	0.874836767	0.995158
3836703774245	383670	3774245	0.126599594	0.847753092	0.9743527
3836803774245	383680	3774245	0.134073616	0.82419688	0.9582705
3836903774245	383690	3774245	0.142222765	0.799437149	0.9416599
3837003774245	383700	3774245	0.148871073	0.763510729	0.9123818
3837103774245	383710	3774245	0.156472749	0.73052766	0.8870004
3837203774245	383720	3774245	0.163542603	0.694222007	0.8577646
3837303774245	383730	3774245	0.170514349	0.657283941	0.8277983
3837403774245	383740	3774245	0.178713467	0.623928968	0.8026424
3837503774245	383750	3774245	0.193113273	0.604801102	0.7979144
3837603774245	383760	3774245	0.210185733	0.586663981	0.7968497
3837703774245	383770	3774245	0.235068985	0.576242702	0.8113117
3837803774245	383780	3774245	0.273258516	0.574294855	0.8475534
3837903774245	383790	3774245	0.325310445	0.572887096	0.8981975
3838003774245	383800	3774245	0.406218854	0.572932452	0.9791513
3838103774245	383810	3774245	0.53725578	0.569690725	1.1069465
3838203774245	383820	3774245	0.775621201	0.565693997	1.3413152
3838303774245	383830	3774245	1.281305282	0.554940083	1.8362454
3838403774245	383840	3774245	1.229534881	0.541305516	1.7708404
3838603774245	383860	3774245	1.340587908	0.511149664	1.8517376
3838703774245	383870	3774245	1.921603884	0.497249039	2.4188529
3838803774245	383880	3774245	1.33196406	0.483882196	1.8158463
3838903774245	383890	3774245	1.007807441	0.471078286	1.4788857
3839003774245	383900	3774245	0.807205	0.458827189	1.2660322
3839103774245	383910	3774245	0.671931162	0.447077339	1.1190085
3829703774255	382970	3774255	0.035869342	0.351518958	0.3873883
3829803774255	382980	3774255	0.037191482	0.369184265	0.4063757
3829903774255	382990	3774255	0.038700796	0.389043062	0.4277439
3830003774255	383000	3774255	0.040470586	0.411941613	0.4524122
3830103774255	383010	3774255	0.042692155	0.439936628	0.4826288
3830203774255	383020	3774255	0.045190241	0.471228697	0.5164189
3830303774255	383030	3774255	0.048646924	0.513230497	0.5618774
3830403774255	383040	3774255	0.052975445	0.565082125	0.6180576
3830503774255	383050	3774255	0.058098057	0.625946188	0.6840442
3830603774255	383060	3774255	0.063836523	0.693678519	0.757515
3830703774255	383070	3774255	0.070818891	0.774783835	0.8456027
3830803774255	383080	3774255	0.078832408	0.866108056	0.9449405
3830903774255	383090	3774255	0.088308517	0.971584171	1.0598927
3831003774255	383100	3774255	0.100281269	1.100948097	1.2012294
3831103774255	383110	3774255	0.116838068	1.273150088	1.3899882
3831203774255	383120	3774255	0.139093659	1.493720093	1.6328138
3831303774255	383130	3774255	0.168491178	1.766487653	1.9349788
3831403774255	383140	3774255	0.20950614	2.116592112	2.3260983
3831503774255	383150	3774255	0.272929993	2.601178906	2.8741089
3831603774255	383160	3774255	0.379413825	3.322731639	3.7021455

Health Risk Assessment Results Summary

Sensitive Receptor

		MAX:	7.17
Unique Identifier	X (UTM)	Y (UTM)	Total Risk
3837703774235	383770	3774235	0.845662913
3837803774235	383780	3774235	0.880244228
3837903774235	383790	3774235	0.928642683
3838003774235	383800	3774235	1.008686753
3838103774235	383810	3774235	1.136097
3838203774235	383820	3774235	1.372101054
3838303774235	383830	3774235	1.875795217
3838403774235	383840	3774235	2.349083882
3838603774235	383860	3774235	2.49198345
3838703774235	383870	3774235	2.420341261
3838803774235	383880	3774235	1.824638447
3838903774235	383890	3774235	1.48954323
3839003774235	383900	3774235	1.276859088
3839103774235	383910	3774235	1.129247039
3829703774245	382970	3774245	0.39662764
3829803774245	382980	3774245	0.415383074
3829903774245	382990	3774245	0.436344776
3830003774245	383000	3774245	0.46086001
3830103774245	383010	3774245	0.491490224
3830203774245	383020	3774245	0.52561484
3830303774245	383030	3774245	0.572766412
3830403774245	383040	3774245	0.631303388
3830503774245	383050	3774245	0.700085855
3830603774245	383060	3774245	0.775981949
3830703774245	383070	3774245	0.867063967
3830803774245	383080	3774245	0.968489579
3830903774245	383090	3774245	1.085100311
3831003774245	383100	3774245	1.227739633
3831103774245	383110	3774245	1.41311465
3831203774245	383120	3774245	1.649474203
3831303774245	383130	3774245	1.946430164
3831403774245	383140	3774245	2.343831634
3831503774245	383150	3774245	2.89740987
3831603774245	383160	3774245	3.714691444
3831703774245	383170	3774245	5.089984699
3835503774245	383550	3774245	2.445852388
3835603774245	383560	3774245	2.027436106
3835703774245	383570	3774245	1.724727395
3835803774245	383580	3774245	1.508470776
3835903774245	383590	3774245	1.36280039
3836003774245	383600	3774245	1.267362551
3836103774245	383610	3774245	1.186759296
3836203774245	383620	3774245	1.136186516
3836303774245	383630	3774245	1.094339965
3836403774245	383640	3774245	1.057064866
3836503774245	383650	3774245	1.024675113
3836603774245	383660	3774245	0.995157991
3836703774245	383670	3774245	0.974352686
3836803774245	383680	3774245	0.958270495
3836903774245	383690	3774245	0.941659913
3837003774245	383700	3774245	0.912381801
3837103774245	383710	3774245	0.887000409
3837203774245	383720	3774245	0.85776461
3837303774245	383730	3774245	0.82779829
3837403774245	383740	3774245	0.802642435
3837503774245	383750	3774245	0.797914375
3837603774245	383760	3774245	0.796849714
3837703774245	383770	3774245	0.811311687
3837803774245	383780	3774245	0.847553371
3837903774245	383790	3774245	0.898197541
3838003774245	383800	3774245	0.979151306
3838103774245	383810	3774245	1.106946506
3838203774245	383820	3774245	1.341315198
3838303774245	383830	3774245	1.836245366
3838403774245	383840	3774245	1.770840397
3838603774245	383860	3774245	1.851737572
3838703774245	383870	3774245	2.418852922
3838803774245	383880	3774245	1.815846256
3838903774245	383890	3774245	1.478885727
3839003774245	383900	3774245	1.266032189
3839103774245	383910	3774245	1.119008501
3829703774255	382970	3774255	0.3873883
3829803774255	382980	3774255	0.406375747
3829903774255	382990	3774255	0.427743859
3830003774255	383000	3774255	0.452412199
3830103774255	383010	3774255	0.482628783
3830203774255	383020	3774255	0.516418938
3830303774255	383030	3774255	0.56187742
3830403774255	383040	3774255	0.61805757
3830503774255	383050	3774255	0.684044245
3830603774255	383060	3774255	0.757515042
3830703774255	383070	3774255	0.845602726
3830803774255	383080	3774255	0.944940464
3830903774255	383090	3774255	1.059892687
3831003774255	383100	3774255	1.201229365
3831103774255	383110	3774255	1.389988156
3831203774255	383120	3774255	1.632813752
3831303774255	383130	3774255	1.934978831
3831403774255	383140	3774255	2.326098252
3831503774255	383150	3774255	2.874108899
3831603774255	383160	3774255	3.702145464

FOR CHRONIC CALCS

MAX:	0.22			
Overlapping Phases - Maximum GLC				
2025	2026	2027	2028	2029
0.005698022	0.009775594	0.007356344	0.00658818	0.002566187
0.006033959	0.010146973	0.007805661	0.0074587	0.002845506
0.006498361	0.01066864	0.008431967	0.008631601	0.003218577
0.007249075	0.011531286	0.009458075	0.010469895	0.003802591
0.008450556	0.012892721	0.011129202	0.013395715	0.004718418
0.010661843	0.015418301	0.014228148	0.018690799	0.006363353
0.015409927	0.020890851	0.020778303	0.029723358	0.009700916
0.019888409	0.026026861	0.026938275	0.040126299	0.012833405
0.021337852	0.027546312	0.028957467	0.043822106	0.013938208
0.020719794	0.026739466	0.028121601	0.042589648	0.013563085
0.015196816	0.020178361	0.020556182	0.030163982	0.009819501
0.012109854	0.016480435	0.016332322	0.02328538	0.00774518
0.01016607	0.014128457	0.01367594	0.019005422	0.0064528
0.008829214	0.012492325	0.011851711	0.016102287	0.005574693
0.002161174	0.003182109	0.004236034	0.001135483	0.000797915
0.002260247	0.003321801	0.004455214	0.00115119	0.000805567
0.002370961	0.003477891	0.004701071	0.00116914	0.0008145
0.002500583	0.003660979	0.004988956	0.001191676	0.000826211
0.002662821	0.003891169	0.005348172	0.001223112	0.000843595
0.00284341	0.004146553	0.005751083	0.001256582	0.00086188
0.003093379	0.004501691	0.006307005	0.001309016	0.000892225
0.003403439	0.00494047	0.007002377	0.001372797	0.000929372
0.00376717	0.005451569	0.007828162	0.001442148	0.00096935
0.004167794	0.006009582	0.008750525	0.001510559	0.001007635
0.00464835	0.006674779	0.009867187	0.001587236	0.001050244
0.005183618	0.00741043	0.011123996	0.001663288	0.001090859
0.005799369	0.008251207	0.01258392	0.001743214	0.0011317
0.006553756	0.00927461	0.014386779	0.001834323	0.001176932
0.007536803	0.01059767	0.016751949	0.001945693	0.00123123
0.008795827	0.012276543	0.019800409	0.002075456	0.001290869
0.010389412	0.014377648	0.023679213	0.002222138	0.001351667
0.012540406	0.017178818	0.028931963	0.002404817	0.001420688
0.015590523	0.021069723	0.036342639	0.002625186	0.001491454
0.020196106	0.026808221	0.047387364	0.002917061	0.001561819
0.028227911	0.036481367	0.066029545	0.003348516	0.001637685
0.015124172	0.033632219	0.014726646	0.003907658	0.001722465
0.012459033	0.027138611	0.01313686	0.003806974	0.001690349
0.01054818	0.022528825	0.011838294	0.003702684	0.001653577
0.009196928	0.019299479	0.010806066	0.00361831	0.001622478
0.008298383	0.017165523	0.010041724	0.003576334	0.001607115
0.007719586	0.015791119	0.009499339	0.003581761	0.001610101
0.007235162	0.014644127	0.009024357	0.003594057	0.001614369
0.006940908	0.01393512	0.00870515	0.003653231	0.001637213
0.006702171	0.013352289	0.008436859	0.003727483	0.001665079
0.006492834	0.012834698	0.008199089	0.003811245	0.001695396
0.0063151	0.012385407	0.007994846	0.003908675	0.001729926
0.006156448	0.01197548	0.007813548	0.004016851	0.001767301
0.006054667	0.011683632	0.007691555	0.00416118	0.001817958
0.005985027	0.011453009	0.007607875	0.004336019	0.00187908
0.005914265	0.011212739	0.007529869	0.004521533	0.001942065
0.005762801	0.010804674	0.007374416	0.004646031	0.001977308
0.005638276	0.010449642	0.007248317	0.004791238	0.002018665
0.00548954	0.010046824	0.007097518	0.004910447	0.002047254
0.005336718	0.00963762	0.006941903	0.005019747	0.002070072
0.005217108	0.009292511	0.006822399	0.005158901	0.002102711
0.005239687	0.009205065	0.006865774	0.005462497	0.002195106
0.005293151	0.009160421	0.006950731	0.005823296	0.002304641
0.005464835	0.00930195	0.007183017	0.006371856	0.002477433
0.005810076	0.009697855	0.007637661	0.00723556	0.00275492
0.006287967	0.010252931	0.008271651	0.008404864	0.003127277
0.007041666	0.011133264	0.009292166	0.010220739	0.003704249
0.008241635	0.012505768	0.010952361	0.013117308	0.004611336
0.010433978	0.015018783	0.014018156	0.018347272	0.006236097
0.015096523	0.020400264	0.020444481	0.029166927	0.009509711
0.014531972	0.019625595	0.019678871	0.028054457	0.009176944
0.015396139	0.020470615	0.020885486	0.030393737	0.009874258
0.020751529	0.026681447	0.028240626	0.042773422	0.013595969
0.015158119	0.020042492	0.02057481	0.030178727	0.00980187
0.012051701	0.016326367	0.016320708	0.023247714	0.007712048
0.010104443	0.013974502	0.013656353	0.01895261	0.00641554
0.008771298	0.012346637	0.011834198	0.016051327	0.005538361
0.00211096	0.003108263	0.004149347	0.001111501	0.00077765
0.002211353	0.003250252	0.004371655	0.001128674	0.000786237
0.002324356	0.003410029	0.004622622	0.001148404	0.000796262
0.002454873	0.00359479	0.00491294	0.001171978	0.000808608
0.002614966	0.003822044	0.005268485	0.001203296	0.000825773
0.002793866	0.00407521	0.00566859	0.001236724	0.000843837
0.003034907	0.004417512	0.006206423	0.001286571	0.000872256
0.003332632	0.004838759	0.006875655	0.001346991	0.000906841
0.003681831	0.005329471	0.007669594	0.001412793	0.00094408
0.004070042	0.005870433	0.008563484	0.00147841	0.00098021
0.004535307	0.006514526	0.00964424	0.001551838	0.001020209
0.00506024	0.007236122	0.010874422	0.001625701	0.001058996
0.005668198	0.008066275	0.01231074	0.001703299	0.001098024
0.006416937	0.00908201	0.014090304	0.001791938	0.001141476
0.007419634	0.010431782	0.016482691	0.001902964	0.001195593
0.008715403	0.012160525	0.019582732	0.002030622	0.001254541
0.010339004	0.014305118	0.023470014	0.002168329	0.001312307
0.012461419	0.017074234	0.028540501	0.002328452	0.001371953
0.015482166	0.020949407	0.035663955	0.002510922	0.001431165
0.020134938	0.026810881	0.04639356	0.002741054	0.001490119

Health Risk Assessment Results Summary

		MAX:	4.18	5.16	7.17
Unique Identifier	X (UTM)	Y (UTM)	Onroad	Offroad	Total Risk
3831703774255	383170	3774255	0.588591036	4.51354209	5.1021331
3835403774255	383540	3774255	0.10034756	2.390506363	2.4908539
3835503774255	383550	3774255	0.097967981	1.91371268	2.0116807
3835603774255	383560	3774255	0.096046193	1.600564017	1.6966102
3835703774255	383570	3774255	0.094613589	1.380893569	1.4755072
3835803774255	383580	3774255	0.093688242	1.219287088	1.3129753
3835903774255	383590	3774255	0.093959005	1.111319063	1.2052781
3836003774255	383600	3774255	0.095752863	1.046247186	1.142
3836103774255	383610	3774255	0.097787782	0.988634564	1.0864223
3836203774255	383620	3774255	0.100490708	0.943293648	1.0437844
3836303774255	383630	3774255	0.103587054	0.902911929	1.006499
3836403774255	383640	3774255	0.107046242	0.865707095	0.9727533
3836503774255	383650	3774255	0.110938938	0.831523678	0.9424626
3836603774255	383660	3774255	0.115295978	0.799655586	0.9149516
3836703774255	383670	3774255	0.121466719	0.779644047	0.9011108
3836803774255	383680	3774255	0.129121203	0.764330837	0.893452
3836903774255	383690	3774255	0.137548082	0.747099588	0.8846477
3837003774255	383700	3774255	0.144217883	0.71644519	0.8606631
3837103774255	383710	3774255	0.151829122	0.687971361	0.8398005
3837203774255	383720	3774255	0.158724124	0.655071851	0.813796
3837303774255	383730	3774255	0.165288653	0.620592038	0.7858807
3837403774255	383740	3774255	0.17307792	0.589625175	0.7627031
3837503774255	383750	3774255	0.187718479	0.574077226	0.7617957
3837603774255	383760	3774255	0.205199547	0.559305673	0.7645052
3837703774255	383770	3774255	0.230252705	0.551231212	0.7814839
3837803774255	383780	3774255	0.268486012	0.551089081	0.8195751
3837903774255	383790	3774255	0.320850901	0.551599283	0.8724502
3838003774255	383800	3774255	0.401058205	0.552767285	0.9538255
3838103774255	383810	3774255	0.530821347	0.550595792	1.0814171
3838203774255	383820	3774255	0.766387296	0.547564909	1.3139522
3838303774255	383830	3774255	1.262581662	0.537774563	1.8003562
3838403774255	383840	3774255	1.207781873	0.525214854	1.7329967
3838603774255	383860	3774255	1.312010553	0.496725026	1.8087356
3838703774255	383870	3774255	1.934387096	0.483549128	2.4179362
3838803774255	383880	3774255	1.336784473	0.470851376	1.8076358
3838903774255	383890	3774255	1.009680105	0.458672465	1.4683526
3839003774255	383900	3774255	0.808099507	0.447007465	1.255107
3839103774255	383910	3774255	0.672523933	0.435814623	1.1083386
3829703774265	382970	3774265	0.035231931	0.343262135	0.3784941
3829803774265	382980	3774265	0.036588783	0.361028113	0.3976169
3829903774265	382990	3774265	0.038150777	0.381191371	0.4193421
3830003774265	383000	3774265	0.039956765	0.404176387	0.4441332
3830103774265	383010	3774265	0.042158479	0.431692086	0.4738506
3830203774265	383020	3774265	0.044639257	0.462476205	0.5071155
3830303774265	383030	3774265	0.048004023	0.503113743	0.5511178
3830403774265	383040	3774265	0.052192463	0.552990434	0.6051829
3830503774265	383050	3774265	0.057153815	0.611564683	0.6687185
3830603774265	383060	3774265	0.062733236	0.676971326	0.7397046
3830703774265	383070	3774265	0.069502359	0.755194295	0.8246967
3830803774265	383080	3774265	0.077344265	0.844172969	0.9215172
3830903774265	383090	3774265	0.086692549	0.947799899	1.0344924
3831003774265	383100	3774265	0.098491009	1.075255009	1.173746
3831103774265	383110	3774265	0.115111776	1.248912517	1.3640243
3831203774265	383120	3774265	0.137447923	1.472817954	1.6102659
3831303774265	383130	3774265	0.166589087	1.749279995	1.9158691
3831403774265	383140	3774265	0.206478204	2.100163012	2.3066412
3831503774265	383150	3774265	0.267919338	2.592349689	2.860269
3831603774265	383160	3774265	0.370076663	3.332583901	3.7026606
3831703774265	383170	3774265	0.569267302	4.559944366	5.1292117
3835303774265	383530	3774265	0.098843946	2.250781279	2.3496252
3835403774265	383540	3774265	0.097269791	1.884415702	1.9816855
3835503774265	383550	3774265	0.094982191	1.579177861	1.6741601
3835603774265	383560	3774265	0.093193477	1.365158388	1.4583519
3835703774265	383570	3774265	0.092063439	1.20994685	1.3020103
3835803774265	383580	3774265	0.091392356	1.089650938	1.1810433
3835903774265	383590	3774265	0.091749336	1.005407381	1.0971567
3836003774265	383600	3774265	0.093425466	0.952244495	1.04567
3836103774265	383610	3774265	0.095334071	0.904300083	0.9996342
3836203774265	383620	3774265	0.09790727	0.866497098	0.9644044
3836303774265	383630	3774265	0.100887827	0.832765192	0.933653
3836403774265	383640	3774265	0.104280452	0.801999293	0.9062797
3836503774265	383650	3774265	0.108288511	0.775166689	0.8834552
3836603774265	383660	3774265	0.112777826	0.749776943	0.8625548
3836703774265	383670	3774265	0.11849811	0.730560229	0.8490583
3836803774265	383680	3774265	0.125333361	0.714179639	0.839513
3836903774265	383690	3774265	0.132834616	0.69653095	0.8293656
3837003774265	383700	3774265	0.138917242	0.668046302	0.8069635
3837103774265	383710	3774265	0.145860894	0.641557494	0.7874184
3837203774265	383720	3774265	0.153012599	0.614101293	0.7671139
3837303774265	383730	3774265	0.160597094	0.586768067	0.7473652
3837403774265	383740	3774265	0.169417986	0.561704446	0.7311224
3837503774265	383750	3774265	0.185210563	0.550696774	0.7359073
3837603774265	383760	3774265	0.204308079	0.540280286	0.7445884
3837703774265	383770	3774265	0.230781407	0.534801265	0.7655827
3837803774265	383780	3774265	0.270167873	0.535771105	0.805939
3837903774265	383790	3774265	0.32440875	0.536792752	0.8612015
3838003774265	383800	3774265	0.404781761	0.536629806	0.9414116
3838103774265	383810	3774265	0.532872177	0.533453785	1.066326
3838203774265	383820	3774265	0.763397666	0.53029291	1.2936906
3838303774265	383830	3774265	1.253363595	0.521109122	1.7744727
3838403774265	383840	3774265	1.721868001	0.509462704	2.2313307

Health Risk Assessment Results Summary

Sensitive Receptor

		MAX:	7.17
Unique Identifier	X (UTM)	Y (UTM)	Total Risk
3831703774255	383170	3774255	5.102133126
3835403774255	383540	3774255	2.490853923
3835503774255	383550	3774255	2.011680661
3835603774255	383560	3774255	1.69661021
3835703774255	383570	3774255	1.475507158
3835803774255	383580	3774255	1.31297533
3835903774255	383590	3774255	1.205278068
3836003774255	383600	3774255	1.142000049
3836103774255	383610	3774255	1.086422346
3836203774255	383620	3774255	1.043784356
3836303774255	383630	3774255	1.006498983
3836403774255	383640	3774255	0.972753337
3836503774255	383650	3774255	0.942462615
3836603774255	383660	3774255	0.914951563
3836703774255	383670	3774255	0.901110765
3836803774255	383680	3774255	0.89345204
3836903774255	383690	3774255	0.88464767
3837003774255	383700	3774255	0.860663073
3837103774255	383710	3774255	0.839800483
3837203774255	383720	3774255	0.813795975
3837303774255	383730	3774255	0.785880691
3837403774255	383740	3774255	0.762703095
3837503774255	383750	3774255	0.761795705
3837603774255	383760	3774255	0.76450522
3837703774255	383770	3774255	0.781483916
3837803774255	383780	3774255	0.819575093
3837903774255	383790	3774255	0.872450184
3838003774255	383800	3774255	0.95382549
3838103774255	383810	3774255	1.081417139
3838203774255	383820	3774255	1.313952205
3838303774255	383830	3774255	1.800356225
3838403774255	383840	3774255	1.732996727
3838603774255	383860	3774255	1.808735578
3838703774255	383870	3774255	2.417936224
3838803774255	383880	3774255	1.807635849
3838903774255	383890	3774255	1.46835257
3839003774255	383900	3774255	1.255106972
3839103774255	383910	3774255	1.108338556
3829703774265	382970	3774265	0.378494066
3829803774265	382980	3774265	0.397616896
3829903774265	382990	3774265	0.419342148
3830003774265	383000	3774265	0.444133152
3830103774265	383010	3774265	0.473850565
3830203774265	383020	3774265	0.507115461
3830303774265	383030	3774265	0.551117766
3830403774265	383040	3774265	0.605182897
3830503774265	383050	3774265	0.668718498
3830603774265	383060	3774265	0.739704562
3830703774265	383070	3774265	0.824696654
3830803774265	383080	3774265	0.921517234
3830903774265	383090	3774265	1.034492448
3831003774265	383100	3774265	1.173746018
3831103774265	383110	3774265	1.364024294
3831203774265	383120	3774265	1.610265877
3831303774265	383130	3774265	1.915869083
3831403774265	383140	3774265	2.306641216
3831503774265	383150	3774265	2.860269027
3831603774265	383160	3774265	3.702660564
3831703774265	383170	3774265	5.129211667
3835303774265	383530	3774265	2.349625225
3835403774265	383540	3774265	1.981685492
3835503774265	383550	3774265	1.674160052
3835603774265	383560	3774265	1.458351865
3835703774265	383570	3774265	1.302010289
3835803774265	383580	3774265	1.181043293
3835903774265	383590	3774265	1.097156717
3836003774265	383600	3774265	1.045669962
3836103774265	383610	3774265	0.999634154
3836203774265	383620	3774265	0.964404369
3836303774265	383630	3774265	0.933653019
3836403774265	383640	3774265	0.906279744
3836503774265	383650	3774265	0.8834552
3836603774265	383660	3774265	0.862554769
3836703774265	383670	3774265	0.849058338
3836803774265	383680	3774265	0.839513
3836903774265	383690	3774265	0.829365566
3837003774265	383700	3774265	0.806963544
3837103774265	383710	3774265	0.787418389
3837203774265	383720	3774265	0.767113892
3837303774265	383730	3774265	0.747365161
3837403774265	383740	3774265	0.731122432
3837503774265	383750	3774265	0.735907337
3837603774265	383760	3774265	0.744588366
3837703774265	383770	3774265	0.765582672
3837803774265	383780	3774265	0.805938979
3837903774265	383790	3774265	0.861201502
3838003774265	383800	3774265	0.941411567
3838103774265	383810	3774265	1.066325963
3838203774265	383820	3774265	1.293690576
3838303774265	383830	3774265	1.774472717
3838403774265	383840	3774265	2.231330706

FOR CHRONIC CALCS

	MAX:	0.22			
	Overlapping Phases - Maximum GLC				
	2025	2026	2027	2028	2029
	0.028251396	0.036757686	0.064354873	0.003046961	0.001552024
	0.015351877	0.034145497	0.015393383	0.003871373	0.00169233
	0.012300904	0.026722223	0.013534515	0.003726207	0.00164372
	0.01031603	0.021941764	0.012131693	0.003604603	0.001601791
	0.008938809	0.018660611	0.011023172	0.00350505	0.001566314
	0.007937952	0.016300875	0.010125049	0.003426182	0.001536934
	0.007285182	0.014770188	0.009473961	0.003394864	0.00152572
	0.006912248	0.013890168	0.009052906	0.003421492	0.001537492
	0.006587794	0.013124719	0.008675794	0.003453553	0.001550178
	0.006344768	0.01254481	0.008375016	0.003506589	0.00157038
	0.006135583	0.012040762	0.008110368	0.003568984	0.001593184
	0.005948971	0.011586185	0.007872332	0.003638902	0.001617761
	0.005784572	0.011179082	0.007661007	0.003718221	0.001644853
	0.005638373	0.010809559	0.007472746	0.00380703	0.00167436
	0.005580261	0.010623394	0.007377425	0.003950393	0.001725028
	0.005563691	0.010516069	0.007332086	0.004133793	0.001790234
	0.005542347	0.010389084	0.007290534	0.004330906	0.00185845
	0.005424456	0.010061135	0.007154275	0.004459471	0.001895891
	0.005328548	0.009774322	0.007044498	0.004608183	0.001939138
	0.005200029	0.009422423	0.006901631	0.004725829	0.001967736
	0.0050595	0.009048362	0.006746052	0.004827478	0.001988314
	0.004951533	0.008736445	0.006627294	0.004959467	0.002019014
	0.004998459	0.008702982	0.006689709	0.005272302	0.002115508
	0.00507642	0.008710629	0.006795214	0.005646372	0.002230464
	0.005264193	0.008887552	0.007040206	0.006200479	0.002405671
	0.005621003	0.009309484	0.007503891	0.007065434	0.002683888
	0.006113715	0.009895433	0.008150328	0.008242255	0.003059019
	0.006868225	0.010785654	0.009165271	0.010040115	0.003629993
	0.008063348	0.012161055	0.010812247	0.012906212	0.004527253
	0.010236042	0.014658982	0.013844622	0.018070958	0.006131155
	0.014816204	0.019951969	0.020151354	0.028686541	0.009342833
	0.014230205	0.01916099	0.019349942	0.027510525	0.008991112
	0.015041028	0.01995552	0.020474392	0.029706751	0.009645971
	0.020787926	0.026631219	0.028362683	0.042970136	0.013633959
	0.015124231	0.01991452	0.020596869	0.030206652	0.009789284
	0.011994147	0.016175054	0.016307007	0.02321396	0.007681234
	0.010041419	0.013820988	0.013631975	0.018899029	0.006378952
	0.008708947	0.012197891	0.011807752	0.015992345	0.00550039
	0.002062601	0.003037243	0.004065093	0.001088577	0.000758449
	0.002163788	0.003180713	0.004289302	0.001106988	0.000767807
	0.002278791	0.003343852	0.00454461	0.001128256	0.000778828
	0.002410056	0.00353	0.004836798	0.001152815	0.000791717
	0.002567513	0.003753633	0.005187398	0.001183664	0.000808468
	0.002743674	0.004003074	0.005582189	0.001216582	0.000826096
	0.002977015	0.00433441	0.006104098	0.001264233	0.000852847
	0.003263604	0.004739919	0.006749305	0.001321627	0.000885195
	0.003600002	0.005212775	0.007514476	0.001384153	0.000920068
	0.003975359	0.005736175	0.008378151	0.001446736	0.000953899
	0.004424597	0.00635851	0.00942013	0.001516481	0.000991262
	0.004936671	0.00706307	0.010616439	0.001587253	0.001027818
	0.005534783	0.007880324	0.012022791	0.001661878	0.001064938
	0.006273162	0.008882974	0.013766199	0.001746936	0.001106183
	0.00728476	0.010246743	0.016157405	0.001855626	0.001159304
	0.008599562	0.012004322	0.019263774	0.001978423	0.001216453
	0.010241669	0.014180411	0.023130287	0.00210638	0.001271077
	0.012361717	0.016959089	0.028086906	0.002247272	0.001324455
	0.015407714	0.020895249	0.035077913	0.002399635	0.001376385
	0.020119871	0.026896007	0.045613892	0.002580016	0.001426846
	0.028330143	0.037098182	0.063214021	0.002799087	0.001478846
	0.014360682	0.031633448	0.015626931	0.003807624	0.001650467
	0.012039844	0.026010341	0.014009703	0.00369818	0.001619466
	0.010112144	0.02138511	0.012542566	0.003562474	0.001573533
	0.008775493	0.018215627	0.011381258	0.00345096	0.00153484
	0.007819087	0.01597215	0.010453571	0.003367247	0.001505194
	0.007087353	0.014272598	0.009680881	0.003301764	0.001480997
	0.006588559	0.013119767	0.009102196	0.003276085	0.001471743
	0.006292003	0.012429968	0.008712404	0.003299865	0.001482087
	0.006029203	0.011818123	0.00836089	0.003328844	0.001493268
	0.005833789	0.011356676	0.008081051	0.003378664	0.001512091
	0.005666436	0.010956288	0.00783594	0.003438438	0.001533775
	0.005520433	0.010600992	0.007619227	0.003507719	0.001558155
	0.005403459	0.010305983	0.007438722	0.003592671	0.001587762
	0.005299264	0.010035136	0.007278163	0.003687775	0.001620057
	0.005243127	0.009860887	0.007174032	0.003816979	0.001664957
	0.005213869	0.009735716	0.00710553	0.003974341	0.001719498
	0.005182863	0.009599238	0.007042757	0.00414315	0.001776391
	0.005074145	0.009301783	0.006902142	0.004256629	0.001808263
	0.004985392	0.009041358	0.006786878	0.004388666	0.001845535
	0.004892976	0.008771376	0.006670836	0.004519041	0.001880068
	0.004805511	0.008509022	0.00656284	0.00465503	0.001914789
	0.004743113	0.008291186	0.006485909	0.004819381	0.001958465
	0.004828209	0.008332705	0.00658667	0.005164573	0.0020673
	0.00494745	0.008417323	0.006735753	0.00558176	0.002198138
	0.005164162	0.00864526	0.00701192	0.006171602	0.002385918
	0.005538883	0.009096789	0.007493323	0.00706249	0.002672456
	0.006052307	0.00971052	0.008165242	0.008281456	0.003061247
	0.006800809	0.010585758	0.009173988	0.010075617	0.00362929
	0.007975168	0.011932278	0.010791871	0.012893819	0.004508578
	0.010101408	0.014378671	0.013754733	0.017936198	0.00607166
	0.014627928	0.01961533	0.019979552	0.028414751	0.00924019
	0.018943536	0.024586528	0.025897204	0.03840359	0.012248457

Health Risk Assessment Results Summary

		MAX:	4.18	5.16	7.17
Unique Identifier	X (UTM)	Y (UTM)	Onroad	Offroad	Total Risk
3838603774265	383860	3774265	1.992909493	0.482578793	2.4754883
3838703774265	383870	3774265	1.951599249	0.470113212	2.4217125
3838803774265	383880	3774265	1.343417296	0.458075671	1.801493
3838903774265	383890	3774265	1.012715119	0.446501972	1.4592171
3839003774265	383900	3774265	0.809867101	0.435415697	1.2452828
3839103774265	383910	3774265	0.673722586	0.424790338	1.0985129
3829703774275	382970	3774275	0.034631741	0.335490735	0.3701225
3829803774275	382980	3774275	0.036019818	0.353362528	0.3893823
3829903774275	382990	3774275	0.037636445	0.373871244	0.4115077
3830003774275	383000	3774275	0.039466019	0.396894239	0.4363603
3830103774275	383010	3774275	0.041616079	0.423613999	0.4652301
3830203774275	383020	3774275	0.044029968	0.453461931	0.4974919
3830303774275	383030	3774275	0.047309959	0.492901711	0.5402117
3830403774275	383040	3774275	0.051400067	0.54139672	0.5927968
3830503774275	383050	3774275	0.056241993	0.598340661	0.6545827
3830603774275	383060	3774275	0.061594893	0.661027608	0.7226225
3830703774275	383070	3774275	0.068057507	0.735648601	0.8037061
3830803774275	383080	3774275	0.075629723	0.821691572	0.8973213
3830903774275	383090	3774275	0.084733629	0.922919893	1.0076535
3831003774275	383100	3774275	0.096215382	1.04770648	1.1439219
3831103774275	383110	3774275	0.112411446	1.21889047	1.3313019
3831203774275	383120	3774275	0.134229258	1.441294388	1.5755236
3831303774275	383130	3774275	0.162718474	1.718406432	1.8811249
3831403774275	383140	3774275	0.201820995	2.077834278	2.2796553
3831503774275	383150	3774275	0.262170556	2.5855841	2.8477547
3831603774275	383160	3774275	0.360744805	3.343526567	3.7042714
3831703774275	383170	3774275	0.551846734	4.595425424	5.1472722
3831503774275	383530	3774275	0.095936612	1.705574147	1.8015108
3831403774275	383540	3774275	0.094259431	1.506127036	1.6003865
3831503774275	383550	3774275	0.092160261	1.32092716	1.4130874
3831603774275	383560	3774275	0.090555463	1.176504065	1.2670595
3831703774275	383570	3774275	0.089709796	1.06795404	1.1576638
3831803774275	383580	3774275	0.089275438	0.978993726	1.0682692
3831903774275	383590	3774275	0.089687978	0.913069964	1.0027579
3832003774275	383600	3774275	0.091242203	0.869407783	0.96065
3832103774275	383610	3774275	0.093017555	0.829181423	0.922199
3832203774275	383620	3774275	0.095483933	0.79780258	0.8932865
3832303774275	383630	3774275	0.098352649	0.769594579	0.8679472
3832403774275	383640	3774275	0.101679521	0.744145374	0.8458249
3832503774275	383650	3774275	0.105786954	0.723433789	0.8292207
3832603774275	383660	3774275	0.110408487	0.703614001	0.8140225
3832703774275	383670	3774275	0.115737975	0.685387492	0.8011255
3832803774275	383680	3774275	0.121819023	0.668083456	0.7899025
3832903774275	383690	3774275	0.128490418	0.650103013	0.7785934
3833003774275	383700	3774275	0.134060655	0.623660634	0.7577213
3833103774275	383710	3774275	0.140407023	0.599027724	0.7394347
3833203774275	383720	3774275	0.147697435	0.576153412	0.7238508
3833303774275	383730	3774275	0.156145959	0.55499644	0.7111424
3833403774275	383740	3774275	0.16593074	0.535211376	0.7011421
3833503774275	383750	3774275	0.1827811	0.5282318	0.7110129
3833603774275	383760	3774275	0.203471023	0.521824486	0.7252955
3833703774275	383770	3774275	0.231458348	0.518842501	0.7503008
3833803774275	383780	3774275	0.27206157	0.520851117	0.7929127
3833903774275	383790	3774275	0.328288759	0.52231009	0.8505988
3834003774275	383800	3774275	0.40907187	0.520858181	0.9299301
3834103774275	383810	3774275	0.535195235	0.516818997	1.0520142
3834203774275	383820	3774275	0.760563968	0.51352097	1.2740849
3834303774275	383830	3774275	1.244091879	0.504882018	1.7489739
3834403774275	383840	3774275	1.192955482	0.494066784	1.6870223
3834603774275	383860	3774275	1.345794942	0.468726157	1.8145211
3834703774275	383870	3774275	1.967568978	0.456939378	2.4245084
3834803774275	383880	3774275	1.350277846	0.445519087	1.7957969
3834903774275	383890	3774275	1.016010753	0.43453353	1.4505443
3835003774275	383900	3774275	0.811950487	0.424016914	1.2359674
3835103774275	383910	3774275	0.675237202	0.413920773	1.089158
3829703774285	382970	3774285	0.034037436	0.32784817	0.3618856
3829803774285	382980	3774285	0.035445994	0.34575059	0.3811966
3829903774285	382990	3774285	0.037107295	0.366532732	0.40364
3830003774285	383000	3774285	0.038960504	0.389616589	0.4285771
3830103774285	383010	3774285	0.04105379	0.415538926	0.4565927
3830203774285	383020	3774285	0.043398073	0.444484487	0.4878826
3830303774285	383030	3774285	0.046590939	0.482786204	0.5293771
3830403774285	383040	3774285	0.050581588	0.53000885	0.5805904
3830503774285	383050	3774285	0.055292485	0.585331715	0.6406242
3830603774285	383060	3774285	0.060416009	0.645449818	0.7058658
3830703774285	383070	3774285	0.066576302	0.716813595	0.7833899
3830803774285	383080	3774285	0.073855049	0.799990671	0.8738457
3830903774285	383090	3774285	0.082686162	0.898942284	0.9816284
3831003774285	383100	3774285	0.09380427	1.021009402	1.1148137
3831103774285	383110	3774285	0.109546247	1.18994718	1.2994934
3831203774285	383120	3774285	0.130791539	1.410898564	1.5416901
3831303774285	383130	3774285	0.15864422	1.689705972	1.8483502
3831403774285	383140	3774285	0.196842474	2.055721888	2.2525644
3831503774285	383150	3774285	0.256426815	2.578777698	2.8352045
3831603774285	383160	3774285	0.352070261	3.350314663	3.7023849
3831703774285	383170	3774285	0.536721044	4.619694001	5.156415
3831503774285	383520	3774285	0.09461286	1.485491425	1.5801043
3831503774285	383530	3774285	0.09314716	1.374927582	1.4680747
3831403774285	383540	3774285	0.091395008	1.249632481	1.3410275
3831503774285	383550	3774285	0.0894821	1.129773203	1.2192553
3831603774285	383560	3774285	0.08805646	1.028604956	1.1166614

Health Risk Assessment Results Summary

Sensitive Receptor		MAX:	7.17
Unique Identifier	X (UTM)	Y (UTM)	Total Risk
3838603774265	383860	3774265	2.475488285
3838703774265	383870	3774265	2.421712461
3838803774265	383880	3774265	1.801492968
3838903774265	383890	3774265	1.459217091
3839003774265	383900	3774265	1.245282798
3839103774265	383910	3774265	1.098512924
3829703774275	382970	3774275	0.370122475
3829803774275	382980	3774275	0.389382347
3829903774275	382990	3774275	0.411507689
3830003774275	383000	3774275	0.436360258
3830103774275	383010	3774275	0.465230078
3830203774275	383020	3774275	0.497491899
3830303774275	383030	3774275	0.54021167
3830403774275	383040	3774275	0.592796788
3830503774275	383050	3774275	0.654582654
3830603774275	383060	3774275	0.722622502
3830703774275	383070	3774275	0.803706108
3830803774275	383080	3774275	0.897321295
3830903774275	383090	3774275	1.007653522
3831003774275	383100	3774275	1.143921862
3831103774275	383110	3774275	1.331301915
3831203774275	383120	3774275	1.575523646
3831303774275	383130	3774275	1.881124906
3831403774275	383140	3774275	2.279655273
3831503774275	383150	3774275	2.847754656
3831603774275	383160	3774275	3.704271372
3831703774275	383170	3774275	5.147272158
3835303774275	383530	3774275	1.801510759
3835403774275	383540	3774275	1.600386467
3835503774275	383550	3774275	1.413087421
3835603774275	383560	3774275	1.267059527
3835703774275	383570	3774275	1.157663837
3835803774275	383580	3774275	1.068269164
3835903774275	383590	3774275	1.002757942
3836003774275	383600	3774275	0.960649985
3836103774275	383610	3774275	0.922198978
3836203774275	383620	3774275	0.893286513
3836303774275	383630	3774275	0.867947228
3836403774275	383640	3774275	0.845824895
3836503774275	383650	3774275	0.829220744
3836603774275	383660	3774275	0.814022489
3836703774275	383670	3774275	0.801125467
3836803774275	383680	3774275	0.789902479
3836903774275	383690	3774275	0.778593431
3837003774275	383700	3774275	0.757721289
3837103774275	383710	3774275	0.739434747
3837203774275	383720	3774275	0.723850847
3837303774275	383730	3774275	0.711142399
3837403774275	383740	3774275	0.701142116
3837503774275	383750	3774275	0.7110129
3837603774275	383760	3774275	0.725295509
3837703774275	383770	3774275	0.750300849
3837803774275	383780	3774275	0.792912687
3837903774275	383790	3774275	0.850598848
3838003774275	383800	3774275	0.929930051
3838103774275	383810	3774275	1.052014232
3838203774275	383820	3774275	1.274084938
3838303774275	383830	3774275	1.748973897
3838403774275	383840	3774275	1.687022266
3838603774275	383860	3774275	1.814521099
3838703774275	383870	3774275	2.424508356
3838803774275	383880	3774275	1.795796932
3838903774275	383890	3774275	1.450544283
3839003774275	383900	3774275	1.235967401
3839103774275	383910	3774275	1.089157975
3829703774285	382970	3774285	0.361885605
3829803774285	382980	3774285	0.381196584
3829903774285	382990	3774285	0.403640027
3830003774285	383000	3774285	0.428577093
3830103774285	383010	3774285	0.456592717
3830203774285	383020	3774285	0.487882561
3830303774285	383030	3774285	0.529377144
3830403774285	383040	3774285	0.580590438
3830503774285	383050	3774285	0.6406242
3830603774285	383060	3774285	0.705865827
3830703774285	383070	3774285	0.783389897
3830803774285	383080	3774285	0.87384572
3830903774285	383090	3774285	0.981628446
3831003774285	383100	3774285	1.114813672
3831103774285	383110	3774285	1.299493427
3831203774285	383120	3774285	1.541690102
3831303774285	383130	3774285	1.848350193
3831403774285	383140	3774285	2.252564362
3831503774285	383150	3774285	2.835204513
3831603774285	383160	3774285	3.702384923
3831703774285	383170	3774285	5.156415046
3835203774285	383520	3774285	1.580104285
3835303774285	383530	3774285	1.468074742
3835403774285	383540	3774285	1.34102749
3835503774285	383550	3774285	1.219255303
3835603774285	383560	3774285	1.116661416

FOR CHRONIC CALCS

	MAX:	0.22			
	Overlapping Phases - Maximum GLC				
2025	2026	2027	2028	2029	
0.021325085	0.02723679	0.029168009	0.044160817	0.013975472	
0.020867454	0.026634367	0.028540251	0.043266242	0.013702926	
0.015108916	0.019811012	0.020640926	0.030278178	0.009791005	
0.011948984	0.016040873	0.016306908	0.02320963	0.007660296	
0.009988035	0.013681369	0.013617549	0.018868687	0.006350379	
0.008653805	0.012060359	0.011787831	0.015950953	0.005468788	
0.002017058	0.002970499	0.003985307	0.001067372	0.000740678	
0.002119056	0.003115512	0.004211241	0.001086753	0.000750712	
0.00223628	0.003282317	0.004471279	0.00110973	0.000762779	
0.002367924	0.003469326	0.004764486	0.001134965	0.000776072	
0.002520875	0.003686565	0.005105973	0.001164522	0.000791833	
0.002691686	0.003928423	0.005489768	0.001195912	0.000808393	
0.002918237	0.004250187	0.005997203	0.001241613	0.000833748	
0.003197029	0.004644861	0.006625173	0.001296955	0.000864587	
0.003524267	0.005105147	0.007369209	0.001357237	0.000897796	
0.003884165	0.005607387	0.008196361	0.001415841	0.000928912	
0.004312916	0.006201779	0.009188889	0.001480596	0.000962875	
0.004808223	0.006884158	0.010341915	0.001547551	0.000996916	
0.005392661	0.007684025	0.01170842	0.001618502	0.001031803	
0.006115512	0.008667314	0.013402882	0.001699006	0.001070555	
0.007111809	0.010013634	0.015736749	0.001802152	0.001120822	
0.008415678	0.011761431	0.018781834	0.001917549	0.001174818	
0.01005701	0.01394435	0.022589307	0.002035105	0.001225428	
0.012213838	0.016788407	0.027541597	0.0021653	0.001277799	
0.015330135	0.020843952	0.034547347	0.002297172	0.001326452	
0.020098588	0.02697082	0.044991449	0.002442247	0.001370984	
0.028351212	0.037328955	0.062371431	0.002606899	0.001415252	
0.010797706	0.022868651	0.01411264	0.003639441	0.001582463	
0.009568952	0.019971729	0.012870286	0.003531324	0.001550093	
0.008425948	0.017296632	0.011700724	0.003408884	0.001508406	
0.007543459	0.015252303	0.01072638	0.003309001	0.001473554	
0.006890868	0.013755018	0.009942979	0.003240024	0.001449313	
0.006362754	0.012552934	0.009274401	0.003186706	0.001429639	
0.00598242	0.011690571	0.008755025	0.00316544	0.001421868	
0.005746484	0.011152226	0.008391062	0.003186219	0.00143068	
0.005532621	0.010662889	0.008060253	0.003211829	0.00144022	
0.005377637	0.0103018	0.007800173	0.003259192	0.001457859	
0.005244753	0.009986896	0.007572505	0.003316626	0.00147855	
0.005132056	0.009712997	0.007374665	0.003385081	0.001502598	
0.005054349	0.009510269	0.007222056	0.003475002	0.001534366	
0.004986204	0.009323366	0.007087547	0.003575922	0.001569254	
0.004933652	0.009164005	0.006977336	0.003693313	0.0016093	
0.004893132	0.009023642	0.006887434	0.003827255	0.001654299	
0.004853738	0.008879423	0.006805655	0.0039713	0.001701308	
0.004753892	0.008610593	0.006662357	0.004072224	0.001728628	
0.004671938	0.008374557	0.006543104	0.004190164	0.001760937	
0.00460913	0.008172341	0.006449542	0.004328965	0.00179957	
0.004567182	0.008005461	0.006384034	0.004493622	0.00184618	
0.004545744	0.007871297	0.006346525	0.004687408	0.001901554	
0.004664891	0.007979015	0.006482929	0.005061902	0.002021525	
0.004822971	0.008134955	0.006674407	0.00552123	0.002167793	
0.00506883	0.008413272	0.006982974	0.006148893	0.002368816	
0.005461574	0.008894021	0.007482738	0.007067271	0.00266429	
0.005996196	0.009535336	0.008181639	0.008331167	0.003067704	
0.006741203	0.010398616	0.009188153	0.01012638	0.003634094	
0.007892898	0.011715071	0.010773813	0.012891086	0.004493779	
0.00997154	0.014108531	0.013665017	0.017809476	0.006015544	
0.014441979	0.019285395	0.019805937	0.028146832	0.009139833	
0.013901604	0.018564021	0.019056192	0.027050468	0.008812107	
0.015187041	0.01993885	0.02081527	0.030287873	0.009781257	
0.020937037	0.026628316	0.028700614	0.043540456	0.013766434	
0.015097153	0.019713878	0.020686591	0.030358966	0.009796436	
0.011907553	0.015913093	0.016308899	0.023215236	0.007643302	
0.009938835	0.013548553	0.013605915	0.018849345	0.006326139	
0.008602596	0.011929066	0.011770757	0.015920499	0.005441418	
0.001972273	0.002904973	0.003905743	0.001046787	0.000723626	
0.002074594	0.003050776	0.004132406	0.001067042	0.000734185	
0.002193596	0.003220587	0.004396049	0.001091371	0.000747189	
0.002325744	0.003408677	0.004690359	0.001117338	0.000760891	
0.002474134	0.003619436	0.005022473	0.001145544	0.000775711	
0.002639737	0.003853938	0.005395317	0.001175525	0.000791288	
0.002859773	0.004166554	0.005888604	0.001219392	0.000815315	
0.003131308	0.00455123	0.006500144	0.001272762	0.000844804	
0.00344931	0.004998857	0.00722259	0.001330657	0.000876339	
0.003794431	0.005480889	0.008014567	0.001385391	0.000904888	
0.004204405	0.006049936	0.00896119	0.001445601	0.000935903	
0.004682996	0.006710296	0.010071048	0.001508682	0.000967482	
0.005253953	0.007493251	0.011398588	0.001576247	0.001000445	
0.005960466	0.008456343	0.013042948	0.001652029	0.001036649	
0.006942037	0.009786354	0.015322987	0.001750293	0.001084592	
0.008234275	0.011523944	0.018310021	0.001858857	0.001135836	
0.009879153	0.013720077	0.022078882	0.001968528	0.001183813	
0.012060724	0.016612265	0.027021781	0.002088291	0.001234013	
0.015247376	0.020783801	0.034080633	0.002206363	0.001281262	
0.02005485	0.027003215	0.044476308	0.002327058	0.001321064	
0.028325226	0.037461578	0.061737566	0.002458314	0.00136016	
0.008645137	0.017620056	0.013028775	0.003480367	0.001518706	
0.007899134	0.015927376	0.011976419	0.00337439	0.001485447	
0.007181532	0.014305482	0.010994034	0.003264493	0.001447681	
0.006580221	0.012954832	0.010152738	0.003175598	0.001416391	

Health Risk Assessment Results Summary

		MAX:	4.18	5.16	7.17
Unique Identifier	X (UTM)	Y (UTM)	Onroad	Offroad	Total Risk
3835703774285	383570	3774285	0.087455405	0.951080535	1.0385359
3835803774285	383580	3774285	0.087238104	0.884780541	0.9720186
3835903774285	383590	3774285	0.087723331	0.833094685	0.920818
3836003774285	383600	3774285	0.089167109	0.796828681	0.8859958
3836103774285	383610	3774285	0.090828828	0.762937937	0.8537668
3836203774285	383620	3774285	0.093193978	0.736692518	0.8298865
3836303774285	383630	3774285	0.09597072	0.713081253	0.809052
3836403774285	383640	3774285	0.099222252	0.691876507	0.7910988
3836503774285	383650	3774285	0.103425265	0.676240008	0.7796653
3836603774285	383660	3774285	0.108167383	0.661071054	0.7692384
3836703774285	383670	3774285	0.113134632	0.643763408	0.756898
3836803774285	383680	3774285	0.118536385	0.625831817	0.7443682
3836903774285	383690	3774285	0.12447869	0.607712669	0.7321914
3837003774285	383700	3774285	0.129575828	0.583129372	0.7127052
3837103774285	383710	3774285	0.1354217	0.560362207	0.6957839
3837203774285	383720	3774285	0.14282696	0.541471368	0.6842983
3837303774285	383730	3774285	0.152011642	0.525536008	0.6775476
3837403774285	383740	3774285	0.162692923	0.510414997	0.6731079
3837503774285	383750	3774285	0.180461227	0.506817162	0.6872784
3837603774285	383760	3774285	0.202619316	0.503894063	0.7065134
3837703774285	383770	3774285	0.232058347	0.503127162	0.7351855
3837803774285	383780	3774285	0.273966241	0.506080598	0.7800468
3837903774285	383790	3774285	0.332281078	0.50793567	0.8402167
3838003774285	383800	3774285	0.413478135	0.505346835	0.918825
3838103774285	383810	3774285	0.538197888	0.50078358	1.0389815
3838203774285	383820	3774285	0.759437633	0.497301077	1.2567387
3838303774285	383830	3774285	1.236928461	0.489148855	1.7260773
3838403774285	383840	3774285	1.176032171	0.479052457	1.6550846
3838603774285	383860	3774285	1.315023209	0.455174897	1.7701981
3838703774285	383870	3774285	1.984181646	0.444035663	2.4282173
3838803774285	383880	3774285	1.358041226	0.433222579	1.7912638
3838903774285	383890	3774285	1.019910745	0.422792932	1.4427037
3839003774285	383900	3774285	0.814496431	0.412815193	1.2273116
3839103774285	383910	3774285	0.677215473	0.403239303	1.0804548
3829703774295	382970	3774295	0.033485193	0.320700054	0.3541852
3829803774295	382980	3774295	0.034907564	0.338573588	0.3734812
3829903774295	382990	3774295	0.036594361	0.359456606	0.396051
3830003774295	383000	3774295	0.038461618	0.382530907	0.4209925
3830103774295	383010	3774295	0.04051961	0.407949622	0.4484692
3830203774295	383020	3774295	0.04283367	0.436418504	0.4792522
3830303774295	383030	3774295	0.04595551	0.473822186	0.5197777
3830403774295	383040	3774295	0.049855763	0.519972103	0.5698279
3830503774295	383050	3774295	0.054462183	0.574100502	0.6285627
3830603774295	383060	3774295	0.059456283	0.632833896	0.6922902
3830703774295	383070	3774295	0.065476436	0.702877189	0.7683536
3830803774295	383080	3774295	0.072594402	0.784756829	0.8573512
3830903774295	383090	3774295	0.081203537	0.88216797	0.9633715
3831003774295	383100	3774295	0.092039689	1.00263422	1.0946739
3831103774295	383110	3774295	0.107314443	1.169195681	1.2765101
3831203774295	383120	3774295	0.127861963	1.387292935	1.5151549
3831303774295	383130	3774295	0.155012654	1.666615646	1.8216283
3831403774295	383140	3774295	0.192421238	2.037003004	2.2294242
3831503774295	383150	3774295	0.251064299	2.570491393	2.8215557
3831603774295	383160	3774295	0.344364016	3.352104775	3.6964688
3831703774295	383170	3774295	0.524102479	4.635121524	5.159224
3831803774295	383180	3774295	0.872466632	4.837135224	5.7096007
3831903774295	383190	3774295	1.258403625	4.950191031	6.2085941
3832003774295	383200	3774295	1.350870258	4.983841764	6.3347122
3832103774295	383210	3774295	1.269841764	4.950191031	6.2200328
3832203774295	383220	3774295	1.082409406	4.837135224	5.9195446
3832303774295	383230	3774295	0.895624795	4.635121524	5.5307463
3832403774295	383240	3774295	0.854840803	4.437107775	5.2919486
3832503774295	383250	3774295	0.823642843	4.250051026	5.0736939
3832603774295	383260	3774295	0.794553755	4.073951277	4.8685049
3832703774295	383270	3774295	0.772455203	3.908807528	4.6812627
3832803774295	383280	3774295	0.753022947	3.754621779	4.5076447
3832903774295	383290	3774295	0.736476111	3.611393529	4.3478696
3833003774295	383300	3774295	0.727705286	3.479122781	4.2068281
3833103774295	383310	3774295	0.719706345	3.357809531	4.0775159
3833203774295	383320	3774295	0.708964061	3.247453782	3.9564179
3833303774295	383330	3774295	0.697413878	3.148055533	3.8454694
3833403774295	383340	3774295	0.686778882	3.059614784	3.7464936
3833503774295	383350	3774295	0.67338572	2.982131535	3.6555172
3833603774295	383360	3774295	0.661940125	2.915605786	3.5775459
3833703774295	383370	3774295	0.655131112	2.860038537	3.5151696
3833803774295	383380	3774295	0.652864849	2.815429788	3.4682947
3833903774295	383390	3774295	0.652713141	2.781779539	3.4345927
3834003774295	383400	3774295	0.667508264	2.759087789	3.4266961
3834103774295	383410	3774295	0.68727109	2.74735254	3.4346236
3834203774295	383420	3774295	0.716986536	2.746575791	3.4635626
3834303774295	383430	3774295	0.764075397	2.757757542	3.5218328
3834403774295	383440	3774295	0.826858556	2.780897293	3.6077558
3834503774295	383450	3774295	0.907384778	2.816994044	3.7243782
3834603774295	383460	3774295	1.030702939	2.866048295	3.8967313
3834703774295	383470	3774295	1.250074511	2.928060046	4.1781346
3834803774295	383480	3774295	1.717720763	3.002986297	4.7207071
3834903774295	383490	3774295	2.138768605	3.090870548	5.2296391
3835003774295	383500	3774295	1.861464816	3.191712299	5.0531771
3835103774295	383510	3774295	2.434822912	3.30551155	5.7403345
3835203774295	383520	3774295	1.788006516	3.432268801	5.2202753

Health Risk Assessment Results Summary

Sensitive Receptor

		MAX:	7.17
Unique Identifier	X (UTM)	Y (UTM)	Total Risk
3835703774285	383570	3774285	1.03853594
3835803774285	383580	3774285	0.972018645
3835903774285	383590	3774285	0.920818016
3836003774285	383600	3774285	0.885995791
3836103774285	383610	3774285	0.853766765
3836203774285	383620	3774285	0.829886496
3836303774285	383630	3774285	0.809051973
3836403774285	383640	3774285	0.791098759
3836503774285	383650	3774285	0.779665273
3836603774285	383660	3774285	0.769238437
3836703774285	383670	3774285	0.75689804
3836803774285	383680	3774285	0.744368201
3836903774285	383690	3774285	0.732191359
3837003774285	383700	3774285	0.712705199
3837103774285	383710	3774285	0.695783907
3837203774285	383720	3774285	0.684298328
3837303774285	383730	3774285	0.67754765
3837403774285	383740	3774285	0.67310792
3837503774285	383750	3774285	0.687278389
3837603774285	383760	3774285	0.706513379
3837703774285	383770	3774285	0.735185509
3837803774285	383780	3774285	0.78004684
3837903774285	383790	3774285	0.840216748
3838003774285	383800	3774285	0.91882497
3838103774285	383810	3774285	1.038981468
3838203774285	383820	3774285	1.25673871
3838303774285	383830	3774285	1.726077316
3838403774285	383840	3774285	1.655084627
3838603774285	383860	3774285	1.770198106
3838703774285	383870	3774285	2.428217309
3838803774285	383880	3774285	1.791263805
3838903774285	383890	3774285	1.442703677
3839003774285	383900	3774285	1.227311624
3839103774285	383910	3774285	1.080454776
3829703774295	382970	3774295	0.354185247
3829803774295	382980	3774295	0.373481152
3829903774295	382990	3774295	0.396050967
3830003774295	383000	3774295	0.420992525
3830103774295	383010	3774295	0.448469231
3830203774295	383020	3774295	0.479252174
3830303774295	383030	3774295	0.519777696
3830403774295	383040	3774295	0.569827866
3830503774295	383050	3774295	0.628562685
3830603774295	383060	3774295	0.692290179
3830703774295	383070	3774295	0.768353625
3830803774295	383080	3774295	0.857351231
3830903774295	383090	3774295	0.963371507
3831003774295	383100	3774295	1.094673909
3831103774295	383110	3774295	1.276510124
3831203774295	383120	3774295	1.515154898
3831303774295	383130	3774295	1.8216283
3831403774295	383140	3774295	2.229424242
3831503774295	383150	3774295	2.821555692
3831603774295	383160	3774295	3.69646879
3831703774295	383170	3774295	5.159224002
3831803774295	383180	3774295	5.7096007
3831903774295	383190	3774295	6.2085941
3832003774295	383200	3774295	6.3347122
3832103774295	383210	3774295	6.2200328
3832203774295	383220	3774295	5.9195446
3832303774295	383230	3774295	5.5307463
3832403774295	383240	3774295	5.2919486
3832503774295	383250	3774295	5.0736939
3832603774295	383260	3774295	4.8685049
3832703774295	383270	3774295	4.6812627
3832803774295	383280	3774295	4.5076447
3832903774295	383290	3774295	4.3478696
3833003774295	383300	3774295	4.2068281
3833103774295	383310	3774295	4.0775159
3833203774295	383320	3774295	3.9564179
3833303774295	383330	3774295	3.8454694
3833403774295	383340	3774295	3.7464936
3833503774295	383350	3774295	3.6555172
3833603774295	383360	3774295	3.5775459
3833703774295	383370	3774295	3.5151696
3833803774295	383380	3774295	3.4682947
3833903774295	383390	3774295	3.4345927
3834003774295	383400	3774295	3.4266961
3834103774295	383410	3774295	3.4346236
3834203774295	383420	3774295	3.4635626
3834303774295	383430	3774295	3.5218328
3834403774295	383440	3774295	3.6077558
3834503774295	383450	3774295	3.7243782
3834603774295	383460	3774295	3.8967313
3834703774295	383470	3774295	4.1781346
3834803774295	383480	3774295	4.7207071
3834903774295	383490	3774295	5.2296391
3835003774295	383500	3774295	5.0531771
3835103774295	383510	3774295	5.7403345
3835203774295	383520	3774295	5.2202753

FOR CHRONIC CALCS

	MAX:	0.22			
	Overlapping Phases - Maximum GLC				
2025	2026	2027	2028	2029	
0.006128754	0.011948773	0.009478698	0.003119315	0.001396716	
0.005747242	0.011102584	0.008895401	0.003077108	0.001381146	
0.005458578	0.010463583	0.008428432	0.003060857	0.001375089	
0.005269561	0.010042595	0.00808627	0.00307897	0.001382472	
0.005095589	0.009652942	0.007774687	0.003102035	0.001390745	
0.004972633	0.009371387	0.007531813	0.003147124	0.001407278	
0.004868271	0.009126921	0.007320409	0.003202713	0.001427054	
0.004781831	0.008917316	0.00713867	0.003270066	0.001450638	
0.004736533	0.008790044	0.00701165	0.003364513	0.001484397	
0.004698371	0.008672453	0.006900913	0.003470749	0.00152154	
0.004649094	0.008526759	0.006785517	0.003577363	0.001557213	
0.004599727	0.008375927	0.006677156	0.003690801	0.001593857	
0.004553906	0.008227253	0.00657937	0.003813883	0.001632604	
0.004461984	0.007984025	0.006434147	0.003903727	0.001655939	
0.004387588	0.007772725	0.006313399	0.004010468	0.001684466	
0.004350309	0.007628612	0.006240586	0.00415627	0.001726557	
0.004346722	0.007541594	0.006212728	0.004344701	0.001782913	
0.004361706	0.007480966	0.00621211	0.00456532	0.001848874	
0.004509617	0.007644023	0.006379687	0.004965009	0.001978395	
0.00470213	0.007862365	0.006609924	0.005462803	0.002138726	
0.004974834	0.008186478	0.006948806	0.006126427	0.002352302	
0.005385718	0.008695488	0.007468371	0.007074604	0.002657564	
0.005942183	0.009364693	0.008195909	0.008385219	0.003076141	
0.006684664	0.01021824	0.009201142	0.010181611	0.003640778	
0.007820821	0.011514819	0.010764096	0.012906695	0.004486048	
0.009861134	0.013865687	0.013597572	0.017724027	0.005972952	
0.014278906	0.018986406	0.019658698	0.027928406	0.009055643	
0.013651994	0.018170601	0.018785303	0.026624444	0.008665259	
0.014817063	0.019414779	0.020372016	0.029568281	0.009546433	
0.021014406	0.026634069	0.028867952	0.04383256	0.013836274	
0.015095523	0.019631139	0.02074265	0.030463107	0.009809901	
0.011873269	0.015795962	0.01631737	0.023237671	0.007632357	
0.009895234	0.013424351	0.013599083	0.018843848	0.006306996	
0.008556937	0.011806175	0.011758499	0.015903761	0.005419112	
0.001930418	0.002843924	0.003830933	0.001027956	0.000708067	
0.002032711	0.002990018	0.004057448	0.001048801	0.000718998	
0.002152444	0.003161225	0.004322537	0.00107395	0.000732465	
0.002284649	0.003349716	0.004616947	0.001100497	0.000746537	
0.002430158	0.003556518	0.00494301	0.001127985	0.000760821	
0.002593068	0.003787374	0.005309999	0.001157315	0.000775928	
0.002807917	0.004092727	0.005791992	0.001199718	0.000798948	
0.00307325	0.004468849	0.006389435	0.001251372	0.000827229	
0.003384352	0.004907117	0.007095495	0.001307376	0.000857463	
0.003721426	0.005378303	0.007867661	0.001359839	0.000884555	
0.004123634	0.005937228	0.00879368	0.001417856	0.000914194	
0.004594416	0.006587726	0.009881179	0.001478564	0.000944366	
0.005155891	0.007358934	0.011179919	0.001542865	0.0009755	
0.005852152	0.008309826	0.012790081	0.001614709	0.001009694	
0.006818077	0.009621591	0.015017027	0.001707086	0.001054646	
0.008090293	0.011337073	0.01793211	0.001807705	0.001102261	
0.009731729	0.013536364	0.021656137	0.001909559	0.001147275	
0.011928042	0.016460039	0.026580416	0.002020155	0.001195193	
0.015157541	0.02070776	0.033665783	0.002127068	0.001240452	
0.019990661	0.026992747	0.044037064	0.002230839	0.001276538	
0.028273245	0.037525435	0.061248477	0.002340817	0.001311235	
0.007816892	0.015490262	0.013248712	0.003444145	0.001493958	
0.007375534	0.0145538	0.012274815	0.003350873	0.001467591	
0.006848025	0.01340458	0.011330794	0.003248506	0.001434231	
0.006308824	0.012227715	0.010432193	0.003140114	0.001395828	
0.005846476	0.011222786	0.009658668	0.003053212	0.001364318	
0.005531849	0.010545539	0.009078977	0.003011598	0.001350075	
0.00526045	0.009961486	0.008576441	0.002983608	0.001339962	
0.00503798	0.009482179	0.00815367	0.002972687	0.001335795	
0.004872655	0.009124092	0.007817011	0.002984418	0.001340109	
0.004719103	0.008788999	0.007510075	0.003001126	0.001345419	
0.004607705	0.008540998	0.007266649	0.003038031	0.001358285	
0.00451228	0.008323742	0.007053825	0.003084648	0.001374255	
0.004434559	0.008140303	0.006872152	0.003143226	0.001394077	
0.004405517	0.008053493	0.006757162	0.003234577	0.001426533	
0.004382096	0.007972986	0.006656743	0.003336831	0.00146213	
0.004342321	0.007854092	0.006544684	0.003435714	0.001494752	
0.00429837	0.007722141	0.006434749	0.003538133	0.001527191	
0.004261415	0.007599303	0.006339533	0.00365247	0.001562746	
0.004207856	0.007439757	0.00623036	0.003758978	0.001593357	
0.004168207	0.007302912	0.006142977	0.003883079	0.001629235	
0.004160865	0.007221639	0.006099724	0.004045901	0.001678328	
0.004186492	0.00719386	0.006101918	0.004254658	0.00174271	
0.004229986	0.007189072	0.006131469	0.004498984	0.001817725	
0.004381937	0.007361627	0.006301358	0.004898433	0.001947001	
0.004577897	0.007588191	0.006533268	0.005395636	0.002106954	
0.004858047	0.007926674	0.006878706	0.006065178	0.002322399	
0.005285986	0.008463737	0.007417193	0.007037924	0.002635941	
0.005864438	0.00916223	0.008174164	0.008392538	0.003069053	
0.006624768	0.010037401	0.009203343	0.010225285	0.003644067	
0.007787258	0.01136661	0.010805717	0.013008139	0.004509059	
0.009846925	0.013741342	0.013657291	0.017852918	0.005998069	
0.014250339	0.018849058	0.019690462	0.028013421	0.009063846	
0.018225145	0.0234418	0.025126517	0.037194986	0.011828805	
0.015714694	0.020381694	0.021663856	0.031738457	0.010182207	
0.021118098	0.026673436	0.029067637	0.044184208	0.013924946	
0.015105107	0.019564156	0.020810508	0.03059265	0.009831918	

Health Risk Assessment Results Summary

		MAX:	4.18	5.16	7.17
Unique Identifier	X (UTM)	Y (UTM)	Onroad	Offroad	Total Risk
3838903774295	383890	3774295	1.024948376	0.411304539	1.4362529
3839003774295	383900	3774295	0.817935914	0.401844716	1.2197806
3839103774295	383910	3774295	0.679759901	0.392761897	1.0725218
3829703774305	382970	3774305	0.033260492	0.316907313	0.3501678
3829803774305	382980	3774305	0.03463953	0.334223257	0.3688628
3829903774305	382990	3774305	0.036244651	0.354141395	0.390386
3830003774305	383000	3774305	0.038060024	0.376559552	0.4146196
3830103774305	383010	3774305	0.040209062	0.402797684	0.4430067
3830203774305	383020	3774305	0.042639497	0.432392679	0.4750322
3830303774305	383030	3774305	0.045756984	0.469677452	0.5154344
3830403774305	383040	3774305	0.049583212	0.514991056	0.5645743
3830503774305	383050	3774305	0.054134646	0.568544013	0.6226787
3830603774305	383060	3774305	0.059335771	0.629657753	0.6889935
3830703774305	383070	3774305	0.065655961	0.703271935	0.7689279
3830803774305	383080	3774305	0.072935846	0.787325099	0.8602609
3830903774305	383090	3774305	0.081451688	0.884562446	0.9660141
3831003774305	383100	3774305	0.092089763	1.004551954	1.0966417
3831103774305	383110	3774305	0.106781329	1.167201216	1.2739825
3831203774305	383120	3774305	0.126375331	1.379217461	1.5055928
3831303774305	383130	3774305	0.152553648	1.654493876	1.8070475
3831403774305	383140	3774305	0.18915501	2.026084299	2.2152393
3831503774305	383150	3774305	0.246482474	2.562239813	2.8087223
3831603774305	383160	3774305	0.337878846	3.349453941	3.6873328
3831703774305	383170	3774305	0.51366173	4.641358122	5.1550199
3831503774305	383510	3774305	0.092103439	1.166997295	1.2591007
3831520774305	383520	3774305	0.090441655	1.110108435	1.2005501
3831530774305	383530	3774305	0.088977058	1.046486472	1.1354635
3831540774305	383540	3774305	0.087177054	0.972493173	1.0596702
3831550774305	383550	3774305	0.085103977	0.89482034	0.9799243
3831560774305	383560	3774305	0.083584167	0.827661026	0.9112452
3831570774305	383570	3774305	0.083576544	0.785151055	0.8687276
3831580774305	383580	3774305	0.083955466	0.747803656	0.8317591
3831590774305	383590	3774305	0.084638987	0.714035022	0.798674
3831600774305	383600	3774305	0.08566559	0.683996434	0.769662
3831610774305	383610	3774305	0.08690902	0.655846394	0.7427554
3831620774305	383620	3774305	0.088745174	0.633071744	0.7218169
3831630774305	383630	3774305	0.090940438	0.612396116	0.7033366
3831640774305	383640	3774305	0.093621129	0.594327116	0.6879482
3831650774305	383650	3774305	0.097547487	0.583604304	0.6811518
3831660774305	383660	3774305	0.101968639	0.573052106	0.6750207
3831670774305	383670	3774305	0.106393309	0.559324612	0.6657179
3831680774305	383680	3774305	0.111017438	0.544079939	0.6550974
3831690774305	383690	3774305	0.116244799	0.529402145	0.6456469
3831700774305	383700	3774305	0.122145528	0.515125646	0.6372712
3831710774305	383710	3774305	0.128898936	0.501473136	0.6303721
3831720774305	383720	3774305	0.137312043	0.490391483	0.6277035
3831730774305	383730	3774305	0.147807945	0.481585356	0.6293933
3831740774305	383740	3774305	0.160160612	0.473055052	0.6332157
3831750774305	383750	3774305	0.177921549	0.470632245	0.6485538
3831760774305	383760	3774305	0.200080618	0.468740707	0.6688213
3831770774305	383770	3774305	0.230036077	0.46949368	0.6995298
3831780774305	383780	3774305	0.27404563	0.474516157	0.7485618
3831790774305	383790	3774305	0.336360011	0.477667278	0.8140273
3831800774305	383800	3774305	0.421319299	0.475281957	0.8966013
3831810774305	383810	3774305	0.551031563	0.472821258	1.0238528
3831820774305	383820	3774305	0.776182658	0.467668848	1.2438515
3831830774305	383830	3774305	1.248958292	0.459170218	1.7081285
3831840774305	383840	3774305	1.712845882	0.450181158	2.163027
3831860774305	383860	3774305	1.347259925	0.429026826	1.7762868
3831870774305	383870	3774305	2.020690652	0.419094213	2.4397849
3831880774305	383880	3774305	1.376606809	0.409415917	1.7860227
3831890774305	383890	3774305	1.030854721	0.400058196	1.4309129
3831900774305	383900	3774305	0.821950984	0.391094023	1.213045
3831910774305	383910	3774305	0.682766927	0.382482706	1.0652496
3829703774315	382970	3774315	0.033013953	0.312903653	0.3459176
3829803774315	382980	3774315	0.034355406	0.329733561	0.364089
3829903774315	382990	3774315	0.035877814	0.348680388	0.3845582
3830003774315	383000	3774315	0.03763577	0.370399645	0.4080354
3830103774315	383010	3774315	0.039871943	0.397418133	0.4372901
3830203774315	383020	3774315	0.042418434	0.42814211	0.4705605
3830303774315	383030	3774315	0.045532291	0.465321515	0.5108538
3830403774315	383040	3774315	0.049285509	0.509800122	0.5590856
3830503774315	383050	3774315	0.05376508	0.562667432	0.6164325
3830603774315	383060	3774315	0.059173818	0.626164116	0.6853379
3830703774315	383070	3774315	0.065813615	0.703478048	0.7692917
3830803774315	383080	3774315	0.073248385	0.789652445	0.8629008
3830903774315	383090	3774315	0.081637882	0.886612897	0.9682508
3831003774315	383100	3774315	0.092053128	1.005725558	1.0977787
3831103774315	383110	3774315	0.106151897	1.163891175	1.2700431
3831203774315	383120	3774315	0.124826163	1.369550545	1.4943767
3831303774315	383130	3774315	0.150024853	1.639446308	1.7894712
3831403774315	383140	3774315	0.185971016	2.010622816	2.1965938
3831503774315	383150	3774315	0.242078016	2.546470396	2.7885484
3831603774315	383160	3774315	0.331962676	3.338003426	3.6699661
3831703774315	383170	3774315	0.504602202	4.635345699	5.1399479
3835003774315	383500	3774315	0.090805012	1.084255629	1.1750606
3835103774315	383510	3774315	0.090096173	1.055154508	1.1452507
3835203774315	383520	3774315	0.088469973	1.003551742	1.0920217
3835303774315	383530	3774315	0.087046675	0.948794625	1.0358413
3835403774315	383540	3774315	0.085243965	0.885853419	0.9710974
3835503774315	383550	3774315	0.083079265	0.816976684	0.9000559

Health Risk Assessment Results Summary

Sensitive Receptor		MAX:	7.17
Unique Identifier	X (UTM)	Y (UTM)	Total Risk
3838903774295	383890	3774295	1.436252915
3839003774295	383900	3774295	1.219780629
3839103774295	383910	3774295	1.072521797
3829703774305	382970	3774305	0.350167805
3829803774305	382980	3774305	0.368862788
3829903774305	382990	3774305	0.390386046
3830003774305	383000	3774305	0.414619576
3830103774305	383010	3774305	0.443006746
3830203774305	383020	3774305	0.475032176
3830303774305	383030	3774305	0.515434436
3830403774305	383040	3774305	0.564574268
3830503774305	383050	3774305	0.62267866
3830603774305	383060	3774305	0.688993524
3830703774305	383070	3774305	0.768927895
3830803774305	383080	3774305	0.860260946
3830903774305	383090	3774305	0.966014134
3831003774305	383100	3774305	1.096641717
3831103774305	383110	3774305	1.273982545
3831203774305	383120	3774305	1.505592792
3831303774305	383130	3774305	1.807047524
3831403774305	383140	3774305	2.215239309
3831503774305	383150	3774305	2.808722287
3831603774305	383160	3774305	3.687332787
3831703774305	383170	3774305	5.155019853
3835103774305	383510	3774305	1.259100734
3835203774305	383520	3774305	1.20055009
3835303774305	383530	3774305	1.13546353
3835403774305	383540	3774305	1.059670227
3835503774305	383550	3774305	0.979924317
3835603774305	383560	3774305	0.911245193
3835703774305	383570	3774305	0.868727599
3835803774305	383580	3774305	0.831759123
3835903774305	383590	3774305	0.798674009
3836003774305	383600	3774305	0.769662024
3836103774305	383610	3774305	0.742755413
3836203774305	383620	3774305	0.721816919
3836303774305	383630	3774305	0.703336554
3836403774305	383640	3774305	0.687948245
3836503774305	383650	3774305	0.681151791
3836603774305	383660	3774305	0.675020745
3836703774305	383670	3774305	0.66571792
3836803774305	383680	3774305	0.655097378
3836903774305	383690	3774305	0.645646944
3837003774305	383700	3774305	0.637271175
3837103774305	383710	3774305	0.630372072
3837203774305	383720	3774305	0.627703525
3837303774305	383730	3774305	0.629393302
3837403774305	383740	3774305	0.633215664
3837503774305	383750	3774305	0.648553795
3837603774305	383760	3774305	0.668821326
3837703774305	383770	3774305	0.699529757
3837803774305	383780	3774305	0.748561788
3837903774305	383790	3774305	0.814027289
3838003774305	383800	3774305	0.896601255
3838103774305	383810	3774305	1.023852821
3838203774305	383820	3774305	1.243851507
3838303774305	383830	3774305	1.70812851
3838403774305	383840	3774305	2.16302704
3838603774305	383860	3774305	1.776286751
3838703774305	383870	3774305	2.439784865
3838803774305	383880	3774305	1.786022726
3838903774305	383890	3774305	1.430912918
3839003774305	383900	3774305	1.213045007
3839103774305	383910	3774305	1.065249633
3829703774315	382970	3774315	0.345917606
3829803774315	382980	3774315	0.364088967
3829903774315	382990	3774315	0.384558202
3830003774315	383000	3774315	0.408035415
3830103774315	383010	3774315	0.437290075
3830203774315	383020	3774315	0.470560543
3830303774315	383030	3774315	0.510853806
3830403774315	383040	3774315	0.559085631
3830503774315	383050	3774315	0.616432511
3830603774315	383060	3774315	0.685337934
3830703774315	383070	3774315	0.769291663
3830803774315	383080	3774315	0.862900831
3830903774315	383090	3774315	0.96825078
3831003774315	383100	3774315	1.097778686
3831103774315	383110	3774315	1.270043072
3831203774315	383120	3774315	1.494376708
3831303774315	383130	3774315	1.789471162
3831403774315	383140	3774315	2.196593832
3831503774315	383150	3774315	2.788548412
3831603774315	383160	3774315	3.669966102
3831703774315	383170	3774315	5.139947901
3835003774315	383500	3774315	1.175060642
3835103774315	383510	3774315	1.14525068
3835203774315	383520	3774315	1.092021715
3835303774315	383530	3774315	1.0358413
3835403774315	383540	3774315	0.971097384
3835503774315	383550	3774315	0.900055949

FOR CHRONIC CALCS

	MAX:	0.22			
	Overlapping Phases - Maximum GLC				
	2025	2026	2027	2028	2029
	0.011851272	0.015695766	0.016339365	0.023288164	0.007630759
	0.009861512	0.013314048	0.013602564	0.01886109	0.00629553
	0.008517907	0.011693173	0.011752406	0.015902772	0.005402352
	0.001908645	0.002813471	0.003794997	0.001018717	0.000699161
	0.00200768	0.002954801	0.004015222	0.001038433	0.00070927
	0.002121756	0.003117688	0.004268954	0.001061413	0.000721279
	0.002250145	0.00330074	0.004555591	0.001086705	0.000734451
	0.002400582	0.003515124	0.004891866	0.001116449	0.00075021
	0.002570174	0.003756092	0.005272904	0.001148391	0.00076693
	0.002784315	0.004060516	0.005753617	0.001190366	0.000789546
	0.003044697	0.004429417	0.00634063	0.00123992	0.000816374
	0.003352329	0.004862705	0.007038878	0.001294275	0.000845505
	0.003703016	0.005353249	0.007840627	0.001349692	0.000874435
	0.0041256	0.005940828	0.008810734	0.001411116	0.000906234
	0.004608664	0.006608345	0.009922481	0.001471899	0.00093662
	0.005168403	0.007377095	0.011212172	0.001532604	0.000965699
	0.005860591	0.008323237	0.012804352	0.001599553	0.000997139
	0.006802213	0.009603406	0.014960894	0.001681785	0.001036491
	0.008035971	0.011270368	0.017766358	0.001770611	0.001077793
	0.009648695	0.01343688	0.021395947	0.001861835	0.00111812
	0.011843652	0.016368116	0.02627834	0.001965001	0.001163833
	0.015073447	0.020630725	0.033317045	0.002058556	0.001204341
	0.019913965	0.026948609	0.043655664	0.002149905	0.001236882
	0.028194662	0.037523331	0.060827788	0.002245363	0.001267682
	0.007151605	0.013751226	0.013551658	0.003418736	0.001473931
	0.006864995	0.013212884	0.012559504	0.003319802	0.001446959
	0.006523722	0.012522643	0.011667966	0.003232451	0.001421192
	0.006107342	0.011649306	0.01079537	0.003133112	0.00138756
	0.005661117	0.010705687	0.009948432	0.003024591	0.001347889
	0.005278465	0.009899776	0.009220167	0.002938403	0.001315698
	0.005051711	0.009429768	0.008717037	0.002910359	0.001306499
	0.004856056	0.009022824	0.008282126	0.002895475	0.001301464
	0.004681942	0.008658596	0.007898238	0.002890122	0.001299242
	0.004530976	0.008340584	0.007563183	0.002895362	0.001300465
	0.004391548	0.008044365	0.007259125	0.002906067	0.001303015
	0.004287644	0.007819721	0.007014037	0.002935257	0.001312431
	0.004198216	0.007622195	0.006799175	0.002973594	0.00132476
	0.004127528	0.007460118	0.006618298	0.003024799	0.001341452
	0.004110312	0.007402879	0.006513459	0.003112852	0.001372553
	0.004098006	0.007350422	0.006422216	0.003211588	0.00140679
	0.004066657	0.007254852	0.006314648	0.003304432	0.001437057
	0.004027815	0.007139963	0.006204656	0.003397824	0.001466049
	0.003997411	0.007037141	0.006111355	0.003504012	0.001498671
	0.003975208	0.006945286	0.006033967	0.003624114	0.00153522
	0.003964216	0.006869325	0.005975899	0.003762492	0.001577129
	0.003983244	0.006842713	0.005960495	0.003940857	0.00163258
	0.004034564	0.006866361	0.005990618	0.00416816	0.001704242
	0.004104499	0.006912537	0.006049462	0.004435582	0.001788064
	0.004259897	0.007093333	0.006221416	0.004834417	0.001917073
	0.004459122	0.007327623	0.006455232	0.005331285	0.002076777
	0.004746311	0.007680071	0.006806653	0.006005912	0.002293774
	0.005189405	0.008240636	0.007363366	0.007002898	0.002615515
	0.005790582	0.008968795	0.008151518	0.008403671	0.003063777
	0.006569753	0.009866641	0.009206587	0.010275256	0.003650036
	0.007762194	0.011237407	0.010853708	0.013142243	0.004546291
	0.009834479	0.013624113	0.013712762	0.017978955	0.006022959
	0.01420912	0.018700999	0.019699537	0.028066747	0.009063539
	0.018499101	0.023670138	0.025564477	0.03795912	0.012042161
	0.014960749	0.019412966	0.020685601	0.030140932	0.00968498
	0.02120558	0.026696598	0.029241214	0.044497991	0.014003123
	0.015125901	0.019512916	0.020890146	0.030747135	0.009862282
	0.011839003	0.015609342	0.016371382	0.023360629	0.007636609
	0.009834623	0.013213932	0.013612337	0.018893907	0.006289622
	0.008484507	0.011588718	0.011751185	0.015914865	0.00539039
	0.00188565	0.002781225	0.003755683	0.001009439	0.00069038
	0.001981858	0.002918473	0.00397027	0.001028143	0.000699806
	0.00209024	0.003073002	0.004212469	0.001049017	0.000710364
	0.00221455	0.003250157	0.004490693	0.001072959	0.000722647
	0.002369691	0.00347183	0.004836578	0.001104941	0.000739836
	0.00254598	0.003722933	0.005231636	0.001139573	0.000758227
	0.002759478	0.00402651	0.005711197	0.001181227	0.000780564
	0.003014936	0.004388236	0.00628765	0.001228856	0.000806101
	0.003318405	0.004815627	0.006976381	0.001281433	0.000834043
	0.003682716	0.005325462	0.007807684	0.0013398	0.00086482
	0.004126533	0.005942794	0.008823374	0.001404878	0.000899089
	0.00462145	0.006626418	0.009958938	0.001465928	0.00092981
	0.005178621	0.007392	0.01123791	0.001523465	0.000957039
	0.00586453	0.008330226	0.012808132	0.001584979	0.000985473
	0.006778817	0.009574268	0.014890146	0.001657803	0.001019514
	0.007972877	0.011190533	0.017588328	0.001735869	0.001055009
	0.009549984	0.013313802	0.021115771	0.001817568	0.001090902
	0.011737088	0.016240639	0.025951491	0.001913524	0.001134079
	0.014953032	0.020495891	0.032928715	0.001997541	0.001170851
	0.01979804	0.026837621	0.043249662	0.00208009	0.001200648
	0.028068496	0.037432561	0.060385488	0.002165433	0.001228488
	0.006546954	0.012192133	0.013752654	0.003350122	0.001435607
	0.006443412	0.012082297	0.012892283	0.003293983	0.001428563
	0.006186609	0.011614765	0.011966954	0.003201513	0.001402162
	0.005899555	0.0110562	0.01114	0.003119834	0.001377142
	0.005552499	0.01035389	0.010324933	0.003024164	0.001343643
	0.005161549	0.009549562	0.009516271	0.002915566	0.001302843

Health Risk Assessment Results Summary

		MAX:	4.18	5.16	7.17
Unique Identifier	X (UTM)	Y (UTM)	Onroad	Offroad	Total Risk
3835603774315	383560	3774315	0.081511481	0.757911788	0.8394233
3835703774315	383570	3774315	0.081747629	0.72430355	0.8060512
3835803774315	383580	3774315	0.082405698	0.69541717	0.7778229
3835903774315	383590	3774315	0.083196587	0.667195038	0.7503916
3836003774315	383600	3774315	0.084028599	0.638813506	0.7228421
3836103774315	383610	3774315	0.085073456	0.612275344	0.6973488
3836203774315	383620	3774315	0.08667833	0.590612073	0.6772904
3836303774315	383630	3774315	0.088624498	0.570963501	0.659588
3836403774315	383640	3774315	0.091050477	0.553918993	0.6449695
3836503774315	383650	3774315	0.094855369	0.544834212	0.6396896
3836603774315	383660	3774315	0.099132613	0.535823417	0.634956
3836703774315	383670	3774315	0.103332084	0.523479042	0.6268111
3836803774315	383680	3774315	0.107639625	0.509373825	0.6170134
3836903774315	383690	3774315	0.112537252	0.495916097	0.6084533
3837003774315	383700	3774315	0.118731677	0.485392612	0.6041243
3837103774315	383710	3774315	0.125833868	0.475182055	0.6010159
3837203774315	383720	3774315	0.134658983	0.467141961	0.6018009
3837303774315	383730	3774315	0.145749594	0.461311749	0.6070613
3837403774315	383740	3774315	0.158923164	0.455673356	0.6145965
3837503774315	383750	3774315	0.176686554	0.453803391	0.6304899
3837603774315	383760	3774315	0.198885512	0.452420363	0.6513059
3837703774315	383770	3774315	0.229054906	0.453809955	0.6828649
3837803774315	383780	3774315	0.274087754	0.459649929	0.7337377
3837903774315	383790	3774315	0.338301228	0.4631135	0.8014147
3838003774315	383800	3774315	0.424840598	0.460794996	0.8856356
3838103774315	383810	3774315	0.556575058	0.458502925	1.015078
3838203774315	383820	3774315	0.782112368	0.453111756	1.2352241
3838303774315	383830	3774315	1.253158899	0.444832986	1.6979919
3838403774315	383840	3774315	1.157277314	0.436372502	1.5936498
3838603774315	383860	3774315	1.311153183	0.416448726	1.7276019
3838703774315	383870	3774315	2.037786797	0.407073607	2.4448604
3838803774315	383880	3774315	1.387792556	0.39792024	1.7857128
3838903774315	383890	3774315	1.037622719	0.389060455	1.4266832
3839003774315	383900	3774315	0.826549858	0.38056393	1.2071138
3839103774315	383910	3774315	0.686226957	0.37240671	1.0586337
3829703774325	382970	3774325	0.032745099	0.308659265	0.3414044
3829803774325	382980	3774325	0.03405357	0.325037905	0.3590915
3829903774325	382990	3774325	0.035499857	0.343113153	0.378613
3830003774325	383000	3774325	0.037204184	0.364168167	0.4013724
3830103774325	383010	3774325	0.039528859	0.391985732	0.4315146
3830203774325	383020	3774325	0.042190814	0.423807987	0.4659988
3830303774325	383030	3774325	0.045316093	0.461036485	0.5063526
3830403774325	383040	3774325	0.049002489	0.504776371	0.5537789
3830503774325	383050	3774325	0.053407084	0.55690721	0.6103143
3830603774325	383060	3774325	0.05895007	0.621953526	0.6809036
3830703774325	383070	3774325	0.065790555	0.701597604	0.7673882
3830803774325	383080	3774325	0.0732622	0.788790426	0.8620526
3830903774325	383090	3774325	0.081477578	0.884765801	0.9662434
3831003774325	383100	3774325	0.091689704	1.00282745	1.0945172
3831103774325	383110	3774325	0.105206243	1.156407232	1.2616135
3831203774325	383120	3774325	0.123048517	1.35570585	1.4787544
3831303774325	383130	3774325	0.147435299	1.62061647	1.7680518
3831403774325	383140	3774325	0.182782781	1.990283417	2.1730662
3831503774325	383150	3774325	0.238047746	2.525929806	2.7639776
3831603774325	383160	3774325	0.326804294	3.319198606	3.6460029
3831703774325	383170	3774325	0.496454688	4.615397188	5.1118519
3835003774325	383500	3774325	0.088576322	0.998017368	1.0865937
3835103774325	383510	3774325	0.087823486	0.965905464	1.053729
3835203774325	383520	3774325	0.086280589	0.918649154	1.0049297
3835303774325	383530	3774325	0.084956617	0.870599859	0.9555565
3835403774325	383540	3774325	0.083422809	0.818043335	0.9014661
3835503774325	383550	3774325	0.081685815	0.761919972	0.8436058
3835603774325	383560	3774325	0.080449892	0.712812824	0.7932627
3835703774325	383570	3774325	0.080694939	0.682370629	0.7630656
3835803774325	383580	3774325	0.081336483	0.655936654	0.7372731
3835903774325	383590	3774325	0.082111287	0.630234253	0.7123455
3836003774325	383600	3774325	0.082951202	0.604598904	0.6875501
3836103774325	383610	3774325	0.08401843	0.580723102	0.6647415
3836203774325	383620	3774325	0.085501149	0.560049125	0.6455503
3836303774325	383630	3774325	0.08729151	0.541113056	0.6284046
3836403774325	383640	3774325	0.089478565	0.524218636	0.6136972
3836503774325	383650	3774325	0.092756321	0.513216525	0.6059728
3836603774325	383660	3774325	0.09641391	0.502360141	0.5987741
3836703774325	383670	3774325	0.100481902	0.491525957	0.5920079
3836803774325	383680	3774325	0.105044549	0.480848922	0.5858935
3836903774325	383690	3774325	0.110257724	0.470660519	0.5809182
3837003774325	383700	3774325	0.117162135	0.464286468	0.5814486
3837103774325	383710	3774325	0.125172387	0.458169325	0.5833417
3837203774325	383720	3774325	0.134887569	0.453285708	0.5881733
3837303774325	383730	3774325	0.146809619	0.449656291	0.5964659
3837403774325	383740	3774325	0.161117431	0.446249166	0.6073666
3837503774325	383750	3774325	0.179250236	0.4443235	0.6235737
3837603774325	383760	3774325	0.201760796	0.442578463	0.6443393
3837703774325	383770	3774325	0.231959277	0.443147287	0.6751066
3837803774325	383780	3774325	0.275671702	0.446505374	0.7221771
3837903774325	383790	3774325	0.336787305	0.447708721	0.784496
3838003774325	383800	3774325	0.421540537	0.445364846	0.8669054
3838103774325	383810	3774325	0.550884843	0.443426065	0.9943109
3838203774325	383820	3774325	0.771480896	0.43846404	1.2099449
3838303774325	383830	3774325	1.236776085	0.430847144	1.6676232
3838403774325	383840	3774325	1.629051064	0.42297652	2.0520276

Health Risk Assessment Results Summary

Sensitive Receptor		MAX:	7.17
Unique Identifier	X (UTM)	Y (UTM)	Total Risk
3835603774315	383560	3774315	0.83942327
3835703774315	383570	3774315	0.806051179
3835803774315	383580	3774315	0.777822868
3835903774315	383590	3774315	0.750391625
3836003774315	383600	3774315	0.722842105
3836103774315	383610	3774315	0.6973488
3836203774315	383620	3774315	0.677290404
3836303774315	383630	3774315	0.659587998
3836403774315	383640	3774315	0.64496947
3836503774315	383650	3774315	0.639689581
3836603774315	383660	3774315	0.63495603
3836703774315	383670	3774315	0.626811127
3836803774315	383680	3774315	0.61701345
3836903774315	383690	3774315	0.608453349
3837003774315	383700	3774315	0.604124289
3837103774315	383710	3774315	0.601015923
3837203774315	383720	3774315	0.601800944
3837303774315	383730	3774315	0.607061343
3837403774315	383740	3774315	0.61459652
3837503774315	383750	3774315	0.630489944
3837603774315	383760	3774315	0.651305876
3837703774315	383770	3774315	0.682864861
3837803774315	383780	3774315	0.733737683
3837903774315	383790	3774315	0.801414728
3838003774315	383800	3774315	0.885635595
3838103774315	383810	3774315	1.015077983
3838203774315	383820	3774315	1.235224125
3838303774315	383830	3774315	1.697991885
3838403774315	383840	3774315	1.593649817
3838603774315	383860	3774315	1.727601909
3838703774315	383870	3774315	2.444860404
3838803774315	383880	3774315	1.785712796
3838903774315	383890	3774315	1.426683175
3839003774315	383900	3774315	1.207113789
3839103774315	383910	3774315	1.058633667
3829703774325	382970	3774325	0.341404365
3829803774325	382980	3774325	0.359091474
3829903774325	382990	3774325	0.37861301
3830003774325	383000	3774325	0.401372351
3830103774325	383010	3774325	0.431514591
3830203774325	383020	3774325	0.465998801
3830303774325	383030	3774325	0.506352578
3830403774325	383040	3774325	0.553778861
3830503774325	383050	3774325	0.610314294
3830603774325	383060	3774325	0.680903595
3830703774325	383070	3774325	0.767388159
3830803774325	383080	3774325	0.862052626
3830903774325	383090	3774325	0.966243379
3831003774325	383100	3774325	1.094517154
3831103774325	383110	3774325	1.261613475
3831203774325	383120	3774325	1.478754367
3831303774325	383130	3774325	1.768051769
3831403774325	383140	3774325	2.173066198
3831503774325	383150	3774325	2.763977553
3831603774325	383160	3774325	3.6460029
3831703774325	383170	3774325	5.111851876
3835003774325	383500	3774325	1.086593689
3835103774325	383510	3774325	1.05372895
3835203774325	383520	3774325	1.004929743
3835303774325	383530	3774325	0.955556476
3835403774325	383540	3774325	0.901466145
3835503774325	383550	3774325	0.843605787
3835603774325	383560	3774325	0.793262715
3835703774325	383570	3774325	0.763065569
3835803774325	383580	3774325	0.737273137
3835903774325	383590	3774325	0.71234554
3836003774325	383600	3774325	0.687550106
3836103774325	383610	3774325	0.664741531
3836203774325	383620	3774325	0.645550273
3836303774325	383630	3774325	0.628404566
3836403774325	383640	3774325	0.613697201
3836503774325	383650	3774325	0.605972845
3836603774325	383660	3774325	0.598774051
3836703774325	383670	3774325	0.592007859
3836803774325	383680	3774325	0.585893471
3836903774325	383690	3774325	0.580918242
3837003774325	383700	3774325	0.581448603
3837103774325	383710	3774325	0.583341712
3837203774325	383720	3774325	0.588173277
3837303774325	383730	3774325	0.59646591
3837403774325	383740	3774325	0.607366597
3837503774325	383750	3774325	0.623573736
3837603774325	383760	3774325	0.644339259
3837703774325	383770	3774325	0.675106564
3837803774325	383780	3774325	0.722177076
3837903774325	383790	3774325	0.784496026
3838003774325	383800	3774325	0.866905383
3838103774325	383810	3774325	0.994310908
3838203774325	383820	3774325	1.209944936
3838303774325	383830	3774325	1.667623228
3838403774325	383840	3774325	2.052027584

FOR CHRONIC CALCS

	MAX:	0.22			
	Overlapping Phases - Maximum GLC				
	2025	2026	2027	2028	2029
	0.004829939	0.008870946	0.008823865	0.002830438	0.001270189
	0.004659252	0.008530328	0.008381967	0.002813761	0.001265142
	0.004517159	0.008245622	0.008005844	0.002811299	0.001264961
	0.004378025	0.007963168	0.007656135	0.002811346	0.001264649
	0.00423656	0.007672757	0.007322444	0.002810866	0.001263118
	0.004106225	0.007402869	0.007019749	0.002815951	0.001263004
	0.004007884	0.007196167	0.006773828	0.002838486	0.001269442
	0.003923209	0.007014536	0.006558107	0.002869952	0.001278794
	0.003857031	0.006867407	0.00637733	0.002914362	0.001292649
	0.003848658	0.006832188	0.006281838	0.0029997	0.001322575
	0.003844458	0.006800344	0.006198561	0.003095074	0.001355419
	0.003819705	0.006723168	0.006095375	0.003182608	0.001383676
	0.003785263	0.006622891	0.005986179	0.003268383	0.001409797
	0.003759551	0.006535292	0.005894272	0.003366975	0.00143974
	0.003762389	0.006496883	0.005844502	0.00349798	0.001480974
	0.003775098	0.006470699	0.005812563	0.003648347	0.001528015
	0.003816006	0.006488989	0.005821671	0.003839732	0.001588784
	0.003890429	0.006558167	0.005878424	0.004084465	0.001667328
	0.003985101	0.006651203	0.005965954	0.004374517	0.001759732
	0.004143981	0.006840067	0.006140612	0.004773438	0.001888709
	0.004346821	0.007082386	0.006377173	0.005270808	0.002048478
	0.004640055	0.007446746	0.006733897	0.00595	0.002266915
	0.005097569	0.008029325	0.007308435	0.00697085	0.002596762
	0.005718069	0.008780862	0.008124752	0.008413318	0.003058436
	0.006512435	0.009696523	0.009201488	0.01031618	0.00365354
	0.007725006	0.011091975	0.010878179	0.013216946	0.004559407
	0.009801208	0.0134859	0.013730714	0.018055415	0.006031842
	0.014161681	0.018549993	0.019694634	0.028102444	0.009058528
	0.013218264	0.017381658	0.018376716	0.026053171	0.008443338
	0.014547309	0.018847015	0.02017039	0.029318333	0.009421817
	0.021293314	0.026722856	0.029411371	0.044811075	0.014081861
	0.015161598	0.019481728	0.020986701	0.030934651	0.009903337
	0.011836447	0.015536682	0.016413405	0.023454564	0.007649667
	0.009814661	0.013124076	0.013628575	0.01894229	0.006289138
	0.008456687	0.011492753	0.011754801	0.015939615	0.005382958
	0.001861285	0.002746945	0.003712651	0.001000012	0.000681724
	0.001954895	0.002880464	0.003921961	0.001017838	0.000690557
	0.002058152	0.003027487	0.004153668	0.001036932	0.000699902
	0.002178595	0.00319913	0.00442802	0.001059762	0.000711485
	0.00233856	0.003428277	0.004779439	0.001093995	0.000730049
	0.002521372	0.003689194	0.00518826	0.001131359	0.000750164
	0.00273516	0.003993247	0.005668535	0.001172991	0.000772424
	0.002986233	0.004348575	0.006235526	0.001218837	0.000796752
	0.003285254	0.004769627	0.00691414	0.001269728	0.000823633
	0.003658393	0.005291973	0.007764179	0.001330005	0.000855643
	0.004115545	0.005927741	0.008807813	0.001397113	0.000891362
	0.004615708	0.006618578	0.009952577	0.001457918	0.000922026
	0.005166427	0.007375632	0.011212437	0.001511489	0.000947009
	0.005845395	0.008304952	0.012760141	0.001568304	0.000972926
	0.00673181	0.00951221	0.014769061	0.001633156	0.001002453
	0.007886851	0.011078011	0.017366031	0.001702358	0.001033152
	0.009431717	0.013161203	0.020805333	0.001776561	0.001065727
	0.01160568	0.016074866	0.025593807	0.001867053	0.001106565
	0.014812221	0.020325183	0.032526786	0.001943732	0.001140479
	0.019653358	0.026673665	0.042820808	0.002019462	0.001167852
	0.027883144	0.037240843	0.059867047	0.002096912	0.001192895
	0.00601205	0.010964899	0.013077336	0.003215935	0.001387753
	0.005883795	0.010792541	0.012260905	0.003162564	0.001379647
	0.005650619	0.010378433	0.011403102	0.003078141	0.001354706
	0.005403657	0.009914312	0.010639574	0.003004106	0.001331472
	0.005121253	0.009362533	0.009904043	0.00292259	0.001302873
	0.004810789	0.008742978	0.009188702	0.002833729	0.001269399
	0.004541899	0.008207737	0.008569591	0.002763764	0.001242436
	0.004390507	0.007913333	0.008150469	0.002749037	0.001237669
	0.004263332	0.007664907	0.007790698	0.002746994	0.001237248
	0.004139588	0.007419766	0.00745667	0.002747671	0.001236849
	0.004015132	0.007169993	0.007139668	0.002748463	0.001235526
	0.003901384	0.0069395	0.006853179	0.002755311	0.001235916
	0.003808526	0.006748352	0.006609245	0.002774481	0.001240687
	0.003727356	0.006578185	0.006393173	0.002801468	0.001247959
	0.003660577	0.006434026	0.006207146	0.002839035	0.001258896
	0.003636742	0.006371274	0.006089053	0.002908292	0.001282076
	0.0036166	0.006311723	0.005982992	0.002985197	0.001307255
	0.003599795	0.006254455	0.005887914	0.003070288	0.001334647
	0.003587944	0.006202282	0.005805435	0.003165513	0.001364815
	0.003584443	0.006161215	0.005739681	0.00327501	0.001399348
	0.003618109	0.006183926	0.005727916	0.00342758	0.001449278
	0.003663159	0.006220179	0.005735581	0.003604474	0.001506771
	0.003730837	0.00628883	0.005777061	0.00382066	0.001577043
	0.003825948	0.006395671	0.005858524	0.004087754	0.001663887
	0.003944315	0.006530044	0.005974485	0.004407335	0.001767006
	0.004106579	0.006723313	0.006151956	0.004814346	0.001898393
	0.004310568	0.006965895	0.006388116	0.005317376	0.002059451
	0.00459982	0.007322516	0.006736918	0.00599438	0.002276262
	0.005030609	0.007859027	0.007279225	0.006979315	0.002592783
	0.005609434	0.00854913	0.008041782	0.008342587	0.003026311
	0.006387416	0.009446644	0.009094397	0.010202343	0.0036068
	0.007580239	0.01082238	0.010741794	0.013046272	0.004494041
	0.009613346	0.013170091	0.013530624	0.01777711	0.005932986
	0.013924186	0.018180739	0.019423619	0.027701969	0.008922907
	0.017551325	0.022382523	0.024373819	0.036067428	0.011442006

Health Risk Assessment Results Summary

		MAX:	4.18	5.16	7.17
Unique Identifier	X (UTM)	Y (UTM)	Onroad	Offroad	Total Risk
3838603774325	383860	3774325	1.42059899	0.404188164	1.8247872
3838703774325	383870	3774325	2.062071972	0.39533633	2.4574083
3838803774325	383880	3774325	1.398901455	0.386689054	1.7855905
3838903774325	383890	3774325	1.044841036	0.37830528	1.4231463
3839003774325	383900	3774325	0.83194006	0.370250259	1.2021903
3839103774325	383910	3774325	0.690423661	0.362515802	1.0529395
3829703774335	382970	3774335	0.03223985	0.302066642	0.3343065
3829803774335	382980	3774335	0.033620742	0.319028317	0.3526491
3829903774335	382990	3774335	0.035157024	0.337889871	0.3730469
3830003774335	383000	3774335	0.036958198	0.359810202	0.3967684
3830103774335	383010	3774335	0.039367185	0.388383659	0.4277508
3830203774335	383020	3774335	0.042153053	0.421390574	0.4635436
3830303774335	383030	3774335	0.045341903	0.459205625	0.5045475
3830403774335	383040	3774335	0.049045684	0.50313079	0.5521765
3830503774335	383050	3774335	0.05342793	0.555053418	0.6084813
3830603774335	383060	3774335	0.058604601	0.61625566	0.6748603
3830703774335	383070	3774335	0.064915048	0.69033082	0.7552459
3830803774335	383080	3774335	0.072021667	0.77393394	0.8459556
3830903774335	383090	3774335	0.080106345	0.869085124	0.9491915
3831003774335	383100	3774335	0.090179264	0.986448361	1.0766276
3831103774335	383110	3774335	0.103383651	1.137926264	1.2413099
3831203774335	383120	3774335	0.120820524	1.334595625	1.4554161
3831303774335	383130	3774335	0.144794064	1.597861957	1.742656
3831403774335	383140	3774335	0.17966683	1.965153517	2.1448203
3831503774335	383150	3774335	0.234513307	2.500889787	2.7354031
3831603774335	383160	3774335	0.322357179	3.293090134	3.6154473
3831703774335	383170	3774335	0.489573825	4.58462878	5.0742026
3834903774335	383490	3774335	0.087395307	0.960520702	1.047916
3835003774335	383500	3774335	0.086362649	0.927803004	1.0141657
3835103774335	383510	3774335	0.085500785	0.893650921	0.9791517
3835203774335	383520	3774335	0.084063881	0.85001481	0.9340787
3835303774335	383530	3774335	0.082846917	0.806677204	0.8895241
3835403774335	383540	3774335	0.08166323	0.762700308	0.8443635
3835503774335	383550	3774335	0.080490002	0.717946922	0.7984369
3835603774335	383560	3774335	0.07969737	0.677833485	0.7575309
3835703774335	383570	3774335	0.079886894	0.64887231	0.7287592
3835803774335	383580	3774335	0.080414146	0.623110132	0.7035243
3835903774335	383590	3774335	0.081133173	0.598765622	0.6798988
3836003774335	383600	3774335	0.082020817	0.575543203	0.657564
3836103774335	383610	3774335	0.083132953	0.553863455	0.6369964
3836203774335	383620	3774335	0.08451505	0.533918412	0.6184335
3836303774335	383630	3774335	0.086141116	0.515279264	0.6014204
3836403774335	383640	3774335	0.088093356	0.49827826	0.5863716
3836503774335	383650	3774335	0.090816159	0.485208368	0.5760245
3836603774335	383660	3774335	0.093845557	0.472483613	0.5663292
3836703774335	383670	3774335	0.097766325	0.462740349	0.5605067
3836803774335	383680	3774335	0.102597056	0.455036415	0.5576335
3836903774335	383690	3774335	0.108127672	0.447648784	0.5557765
3837003774335	383700	3774335	0.115732375	0.444923661	0.560656
3837103774335	383710	3774335	0.124661805	0.442534132	0.5671959
3837203774335	383720	3774335	0.135314841	0.440625024	0.5759399
3837303774335	383730	3774335	0.148114498	0.439040937	0.5871554
3837403774335	383740	3774335	0.163625262	0.437658144	0.6012834
3837503774335	383750	3774335	0.182121696	0.435546421	0.6176681
3837603774335	383760	3774335	0.20502027	0.433723231	0.6387435
3837703774335	383770	3774335	0.235123764	0.43295574	0.6680795
3837803774335	383780	3774335	0.277357721	0.43378699	0.7111447
3837903774335	383790	3774335	0.33523041	0.432964119	0.7681945
3838003774335	383800	3774335	0.417994353	0.430520498	0.8485149
3838103774335	383810	3774335	0.544899725	0.428903319	0.973803
3838203774335	383820	3774335	0.760382317	0.424320756	1.1847031
3838303774335	383830	3774335	1.215007618	0.417323247	1.6323309
3838403774335	383840	3774335	1.664107091	0.410005468	2.0741126
3838603774335	383860	3774335	1.352230801	0.392277212	1.744508
3838703774335	383870	3774335	2.088475289	0.383916767	2.4723921
3838803774335	383880	3774335	1.412708038	0.375739021	1.7884471
3838903774335	383890	3774335	1.053640508	0.367809881	1.4214504
3839003774335	383900	3774335	0.838024377	0.360182966	1.1982073
3839103774335	383910	3774335	0.69530049	0.352846696	1.0481472
3829703774345	382970	3774345	0.031725232	0.295366641	0.3270919
3829803774345	382980	3774345	0.033167475	0.312815369	0.3459828
3829903774345	382990	3774345	0.034791017	0.332400548	0.3671916
3830003774345	383000	3774345	0.03668802	0.355143807	0.3918318
3830103774345	383010	3774345	0.039188999	0.384517228	0.4237062
3830203774345	383020	3774345	0.042107509	0.418758554	0.4608661
3830303774345	383030	3774345	0.04535876	0.457156426	0.5025152
3830403774345	383040	3774345	0.049064554	0.501082581	0.5501471
3830503774345	383050	3774345	0.053420963	0.552689741	0.6061107
3830603774345	383060	3774345	0.058218723	0.609846346	0.6680651
3830703774345	383070	3774345	0.063977704	0.678025959	0.7420037
3830803774345	383080	3774345	0.070688395	0.757541987	0.8282304
3830903774345	383090	3774345	0.078632388	0.851513678	0.9301461
3831003774345	383100	3774345	0.088555013	0.967705406	1.0562604
3831103774345	383110	3774345	0.101394687	1.116030495	1.2174252
3831203774345	383120	3774345	0.118379515	1.308757372	1.4271369
3831303774345	383130	3774345	0.141870714	1.568494474	1.7103652
3831403774345	383140	3774345	0.176304607	1.931340041	2.1076446
3831503774345	383150	3774345	0.230575245	2.46353178	2.694107
3831603774345	383160	3774345	0.317551151	3.250417123	3.5679683
3831703774345	383170	3774345	0.482705066	4.533450511	5.0161556
3834903774345	383490	3774345	0.085366508	0.903699017	0.9890655

Health Risk Assessment Results Summary

Sensitive Receptor		MAX:	7.17
Unique Identifier	X (UTM)	Y (UTM)	Total Risk
3838603774325	383860	3774325	1.824787154
3838703774325	383870	3774325	2.457408302
3838803774325	383880	3774325	1.78559051
3838903774325	383890	3774325	1.423146316
3839003774325	383900	3774325	1.20219032
3839103774325	383910	3774325	1.052939463
3829703774335	382970	3774335	0.334306492
3829803774335	382980	3774335	0.352649059
3829903774335	382990	3774335	0.373046895
3830003774335	383000	3774335	0.3967684
3830103774335	383010	3774335	0.427750844
3830203774335	383020	3774335	0.463543627
3830303774335	383030	3774335	0.504547528
3830403774335	383040	3774335	0.552176474
3830503774335	383050	3774335	0.608481348
3830603774335	383060	3774335	0.67486026
3830703774335	383070	3774335	0.755245868
3830803774335	383080	3774335	0.845955607
3830903774335	383090	3774335	0.949191469
3831003774335	383100	3774335	1.076627625
3831103774335	383110	3774335	1.241309915
3831203774335	383120	3774335	1.455416149
3831303774335	383130	3774335	1.742656021
3831403774335	383140	3774335	2.144820347
3831503774335	383150	3774335	2.735403094
3831603774335	383160	3774335	3.615447313
3831703774335	383170	3774335	5.074202605
3834903774335	383490	3774335	1.047916009
3835003774335	383500	3774335	1.014165653
3835103774335	383510	3774335	0.979151706
3835203774335	383520	3774335	0.934078691
3835303774335	383530	3774335	0.889524121
3835403774335	383540	3774335	0.844363537
3835503774335	383550	3774335	0.798436924
3835603774335	383560	3774335	0.757530855
3835703774335	383570	3774335	0.728759204
3835803774335	383580	3774335	0.703524278
3835903774335	383590	3774335	0.679898794
3836003774335	383600	3774335	0.65756402
3836103774335	383610	3774335	0.636996408
3836203774335	383620	3774335	0.618433462
3836303774335	383630	3774335	0.60142038
3836403774335	383640	3774335	0.586371617
3836503774335	383650	3774335	0.576024527
3836603774335	383660	3774335	0.56632917
3836703774335	383670	3774335	0.560506674
3836803774335	383680	3774335	0.557633471
3836903774335	383690	3774335	0.555776456
3837003774335	383700	3774335	0.560656036
3837103774335	383710	3774335	0.567195937
3837203774335	383720	3774335	0.575939865
3837303774335	383730	3774335	0.587155435
3837403774335	383740	3774335	0.601283406
3837503774335	383750	3774335	0.617668117
3837603774335	383760	3774335	0.638743501
3837703774335	383770	3774335	0.668079504
3837803774335	383780	3774335	0.71114471
3837903774335	383790	3774335	0.768194529
3838003774335	383800	3774335	0.848514851
3838103774335	383810	3774335	0.973803043
3838203774335	383820	3774335	1.184703073
3838303774335	383830	3774335	1.632330865
3838403774335	383840	3774335	2.074112559
3838603774335	383860	3774335	1.744508014
3838703774335	383870	3774335	2.472392056
3838803774335	383880	3774335	1.78844706
3838903774335	383890	3774335	1.421450389
3839003774335	383900	3774335	1.198207343
3839103774335	383910	3774335	1.048147186
3829703774345	382970	3774345	0.327091873
3829803774345	382980	3774345	0.345982844
3829903774345	382990	3774345	0.367191566
3830003774345	383000	3774345	0.391831828
3830103774345	383010	3774345	0.423706227
3830203774345	383020	3774345	0.460866064
3830303774345	383030	3774345	0.502515186
3830403774345	383040	3774345	0.550147134
3830503774345	383050	3774345	0.606110704
3830603774345	383060	3774345	0.668065069
3830703774345	383070	3774345	0.742003662
3830803774345	383080	3774345	0.828230382
3830903774345	383090	3774345	0.930146066
3831003774345	383100	3774345	1.056260419
3831103774345	383110	3774345	1.217425182
3831203774345	383120	3774345	1.427136887
3831303774345	383130	3774345	1.710365187
3831403774345	383140	3774345	2.107644648
3831503774345	383150	3774345	2.694107025
3831603774345	383160	3774345	3.567968275
3831703774345	383170	3774345	5.016155577
3834903774345	383490	3774345	0.989065525

FOR CHRONIC CALCS

MAX:	0.22			
Overlapping Phases - Maximum GLC				
2025	2026	2027	2028	2029
0.015497666	0.019884688	0.021522433	0.031603809	0.010094748
0.021450199	0.026832688	0.029672754	0.045280325	0.014208336
0.015198344	0.019454092	0.021081255	0.031123367	0.009945501
0.01183972	0.015473151	0.016460231	0.023560994	0.007667179
0.009803555	0.013046699	0.013653952	0.019010249	0.00629522
0.008437003	0.011408128	0.011766832	0.015982754	0.005381711
0.001822913	0.00269146	0.00364059	0.000984455	0.000669154
0.001920136	0.002830756	0.003856891	0.001004681	0.000679579
0.002028191	0.002985277	0.004098139	0.001026384	0.000690665
0.002153892	0.003165029	0.00437878	0.001051731	0.000703817
0.002318374	0.003401026	0.004744071	0.001088147	0.000723759
0.002508193	0.00367233	0.005168027	0.001128203	0.000745529
0.002725403	0.003981145	0.005656237	0.001170678	0.000768284
0.002977432	0.004337597	0.006225839	0.001216207	0.000792351
0.003275038	0.004756122	0.00690179	0.001265974	0.000818471
0.003625687	0.005246519	0.007700639	0.001319399	0.000846281
0.00405038	0.005837021	0.008669249	0.001378144	0.000876811
0.004529438	0.006499253	0.009763238	0.001434341	0.000904676
0.005074882	0.007249868	0.011007192	0.001486659	0.000929152
0.00574915	0.008173668	0.012538912	0.001541927	0.000954457
0.00662233	0.009364199	0.014510711	0.001603544	0.000982461
0.007760644	0.01090901	0.017060768	0.001668861	0.001011311
0.009293408	0.012978472	0.020461632	0.001739668	0.001042978
0.011451541	0.015873058	0.025198611	0.001824637	0.001081505
0.014654425	0.020122488	0.0321085	0.001896344	0.001113411
0.019480494	0.0264582	0.042357006	0.001966349	0.001138016
0.027659236	0.036975494	0.059293386	0.002037392	0.001160516
0.005708008	0.010148777	0.013336191	0.003149235	0.001351462
0.005581119	0.009996076	0.012454659	0.003087029	0.001341172
0.005435225	0.009781204	0.011671502	0.003033176	0.001330839
0.005221197	0.009408597	0.010877429	0.002957326	0.001307875
0.005001446	0.00900652	0.010170624	0.002890997	0.001286668
0.004771904	0.00857307	0.009515667	0.002826287	0.001264244
0.004532888	0.008111317	0.008900081	0.002761712	0.001240285
0.00432047	0.007700228	0.008359575	0.002710669	0.001220706
0.004177599	0.007427618	0.007952085	0.002695061	0.001215093
0.004053758	0.007189852	0.007596092	0.002689896	0.001212875
0.003937872	0.006964732	0.00727132	0.00268948	0.001211683
0.003828309	0.006749242	0.006972638	0.002692965	0.001211209
0.003728202	0.00654998	0.006702207	0.002702171	0.001212304
0.003639219	0.006370337	0.006460576	0.002718623	0.00121572
0.003558865	0.006205343	0.006242363	0.002740911	0.001220798
0.003489911	0.006060358	0.006050122	0.00277162	0.001228713
0.003449565	0.005968299	0.005907296	0.002824056	0.001244841
0.003413345	0.005881099	0.005777474	0.002882717	0.001262556
0.003401694	0.005837241	0.00568859	0.00296482	0.001288835
0.003409574	0.005825927	0.005632105	0.003069502	0.001323007
0.003425312	0.005824153	0.005591083	0.003189424	0.001361824
0.003486512	0.005900112	0.005615602	0.003362976	0.001420213
0.003561658	0.005993227	0.005661898	0.003566382	0.00148813
0.003655318	0.00610968	0.005736068	0.003808833	0.0015685
0.003770568	0.006252339	0.00584219	0.004099407	0.001664086
0.003911982	0.006425824	0.005986461	0.004450332	0.001778573
0.00407686	0.006622038	0.006165547	0.004864929	0.001912074
0.004284592	0.006870589	0.006402732	0.005375383	0.002075046
0.004565313	0.00720965	0.006741185	0.006047003	0.00228912
0.00496757	0.007697356	0.007249813	0.006991781	0.00259075
0.005504853	0.008328122	0.007957424	0.008273304	0.002995297
0.006264069	0.009204125	0.008983136	0.010085715	0.003559915
0.007436501	0.010559062	0.010600399	0.012872081	0.00442833
0.009424524	0.012857815	0.013323504	0.017491802	0.005832797
0.013639424	0.017760281	0.019082451	0.027189415	0.008754297
0.017801588	0.022594562	0.024764751	0.03676779	0.011638502
0.014786886	0.018975707	0.020591137	0.030098479	0.009627536
0.021629036	0.026971289	0.029960347	0.04579743	0.014349865
0.015262216	0.019461064	0.021209441	0.0313723	0.010006449
0.011859543	0.015431554	0.016526352	0.023703655	0.007696284
0.009800581	0.012981205	0.013687343	0.019095672	0.006307251
0.008425173	0.011334872	0.011786654	0.016042929	0.005386287
0.00178397	0.002635174	0.003566441	0.00096923	0.000657007
0.00188424	0.002779412	0.00378848	0.00099153	0.000668821
0.00199676	0.002940926	0.004038468	0.001015802	0.000681568
0.002127473	0.003128427	0.004329244	0.00104386	0.000696493
0.002296774	0.00337171	0.004704752	0.001082657	0.000717872
0.002493933	0.003653732	0.005144712	0.001125511	0.000741361
0.002714517	0.003967241	0.005640835	0.001168874	0.000764632
0.00296644	0.004323224	0.006210702	0.00121393	0.000788403
0.003262117	0.004738627	0.006882391	0.00126285	0.000814049
0.00358921	0.005195678	0.007627591	0.001309392	0.000837598
0.003979602	0.005738282	0.008517604	0.001359912	0.00086297
0.004434799	0.006367966	0.009555356	0.001411365	0.000888022
0.004973107	0.007109397	0.010780102	0.001462589	0.000912096
0.00564023	0.008024113	0.012291462	0.00151674	0.000936979
0.00649447	0.009189801	0.014215132	0.00157519	0.000963422
0.00760911	0.010703615	0.016705384	0.001637131	0.000990684
0.009119773	0.012744817	0.020049118	0.00170593	0.001021825
0.011252311	0.015605298	0.024717273	0.001785421	0.001058641
0.014432109	0.019825897	0.031567453	0.001853027	0.001087766
0.019223238	0.026118235	0.041728847	0.001918338	0.001110294
0.027336926	0.036560109	0.058525428	0.001984305	0.001130524
0.005368284	0.009403329	0.01272686	0.003027748	0.001309239

Health Risk Assessment Results Summary

		MAX:	4.18	5.16	7.17
Unique Identifier	X (UTM)	Y (UTM)	Onroad	Offroad	Total Risk
3835003774345	383500	3774345	0.084223468	0.868651876	0.9528753
3835103774345	383510	3774345	0.083256433	0.833599526	0.916856
3835203774345	383520	3774345	0.081924154	0.793206209	0.8751304
3835303774345	383530	3774345	0.080821231	0.753551598	0.8343728
3835403774345	383540	3774345	0.079946764	0.715926427	0.7958732
3835503774345	383550	3774345	0.079309853	0.680220235	0.7595301
3835603774345	383560	3774345	0.078956936	0.647371316	0.7263283
3835703774345	383570	3774345	0.079101282	0.619672581	0.6987739
3835803774345	383580	3774345	0.079514041	0.594322627	0.6738367
3835903774345	383590	3774345	0.080170646	0.570936365	0.651107
3836003774345	383600	3774345	0.081111419	0.549691522	0.6308029
3836103774345	383610	3774345	0.082269939	0.529788787	0.6120587
3836203774345	383620	3774345	0.083548748	0.510344124	0.5938929
3836303774345	383630	3774345	0.085012306	0.491846538	0.5768588
3836403774345	383640	3774345	0.086748688	0.474762667	0.5615114
3836503774345	383650	3774345	0.088938221	0.459857644	0.5487959
3836603774345	383660	3774345	0.091401284	0.445695649	0.5370969
3836703774345	383670	3774345	0.09517251	0.436775056	0.5319476
3836803774345	383680	3774345	0.10022638	0.431401485	0.5316279
3836903774345	383690	3774345	0.106037579	0.426329043	0.5323666
3837003774345	383700	3774345	0.114299545	0.426738309	0.5410379
3837103774345	383710	3774345	0.12416515	0.427827731	0.5519929
3837203774345	383720	3774345	0.135805403	0.428766267	0.5645717
3837303774345	383730	3774345	0.149562729	0.429177747	0.5787405
3837403774345	383740	3774345	0.166447137	0.429923087	0.5963702
3837503774345	383750	3774345	0.185420317	0.427859279	0.6132796
3837603774345	383760	3774345	0.208655411	0.425294491	0.6339499
3837703774345	383770	3774345	0.238575759	0.423085679	0.6616614
3837803774345	383780	3774345	0.279080235	0.421504602	0.7005848
3837903774345	383790	3774345	0.333538598	0.418847521	0.7523861
3838003774345	383800	3774345	0.414154662	0.416297759	0.8304524
3838103774345	383810	3774345	0.53833618	0.41492841	0.9532646
3838203774345	383820	3774345	0.748405776	0.41067705	1.1590828
3838303774345	383830	3774345	1.192916366	0.404265566	1.5971819
3838403774345	383840	3774345	1.640826845	0.397449018	2.0382759
3838603774345	383860	3774345	1.316811009	0.380714259	1.6975253
3838703774345	383870	3774345	2.113438236	0.372819338	2.4862576
3838803774345	383880	3774345	1.427143362	0.365092469	1.7922358
3838903774345	383890	3774345	1.06335046	0.357583526	1.420934
3839003774345	383900	3774345	0.845423039	0.35035971	1.1957827
3839103774345	383910	3774345	0.701298352	0.343399183	1.0446975
3829703774355	382970	3774355	0.03119674	0.288530381	0.3197271
3829803774355	382980	3774355	0.032698653	0.306401358	0.3391
3829903774355	382990	3774355	0.034405434	0.326665534	0.361071
3830003774355	383000	3774355	0.036396169	0.350193567	0.3865897
3830103774355	383010	3774355	0.038982331	0.380267584	0.4192499
3830203774355	383020	3774355	0.042026305	0.415645067	0.4576714
3830303774355	383030	3774355	0.045323935	0.454426458	0.4997504
3830403774355	383040	3774355	0.049010431	0.498038252	0.5470487
3830503774355	383050	3774355	0.053332793	0.54919801	0.6025308
3830603774355	383060	3774355	0.057724009	0.601902126	0.6596261
3830703774355	383070	3774355	0.062938008	0.664212765	0.7271508
3830803774355	383080	3774355	0.069251938	0.739447321	0.8086993
3830903774355	383090	3774355	0.077029851	0.831650127	0.90868
3831003774355	383100	3774355	0.086755837	0.945857865	1.0326137
3831103774355	383110	3774355	0.09919363	1.090157407	1.189351
3831203774355	383120	3774355	0.115653837	1.277353655	1.3930075
3831303774355	383130	3774355	0.138536157	1.531052263	1.6695884
3831403774355	383140	3774355	0.172116704	1.884444649	2.0565614
3831503774355	383150	3774355	0.225286903	2.405084145	2.630371
3831603774355	383160	3774355	0.311025173	3.180743989	3.4917692
3831703774355	383170	3774355	0.47438219	4.451087768	4.92547
3834803774355	383480	3774355	0.084868379	0.891390887	0.9762593
3834903774355	383490	3774355	0.083720297	0.856974363	0.9406947
3835003774355	383500	3774355	0.08265693	0.822706	0.9053629
3835103774355	383510	3774355	0.081765997	0.789183342	0.8709493
3835203774355	383520	3774355	0.080734029	0.753488965	0.834223
3835303774355	383530	3774355	0.079916778	0.718944253	0.798861
3835403774355	383540	3774355	0.079295473	0.685929985	0.7652255
3835503774355	383550	3774355	0.078853368	0.654305969	0.7331593
3835603774355	383560	3774355	0.07865219	0.624565008	0.7032172
3835703774355	383570	3774355	0.078827354	0.598468751	0.6772961
3835803774355	383580	3774355	0.079249868	0.574410383	0.6536603
3835903774355	383590	3774355	0.079867095	0.551706877	0.631574
3836003774355	383600	3774355	0.080621828	0.529832271	0.6104541
3836103774355	383610	3774355	0.081598259	0.509445671	0.5910439
3836203774355	383620	3774355	0.082806247	0.49045495	0.5732612
3836303774355	383630	3774355	0.08424399	0.472741957	0.5569859
3836403774355	383640	3774355	0.085952234	0.456381876	0.5423341
3836503774355	383650	3774355	0.088087225	0.442009844	0.5300971
3836603774355	383660	3774355	0.09050215	0.428428654	0.5189308
3836703774355	383670	3774355	0.094247413	0.420001058	0.5142485
3836803774355	383680	3774355	0.099295085	0.415112075	0.5144072
3836903774355	383690	3774355	0.105071861	0.41043249	0.5155044
3837003774355	383700	3774355	0.113165298	0.410650149	0.5238154
3837103774355	383710	3774355	0.122754616	0.411335867	0.5340905
3837203774355	383720	3774355	0.134392367	0.41277389	0.5471663
3837303774355	383730	3774355	0.148742765	0.414945402	0.5636882
3837403774355	383740	3774355	0.16655678	0.417714839	0.5842716
3837503774355	383750	3774355	0.186802885	0.41734714	0.60415
3837603774355	383760	3774355	0.211924268	0.416328504	0.6282528

Health Risk Assessment Results Summary

Sensitive Receptor		MAX:	7.17
Unique Identifier	X (UTM)	Y (UTM)	Total Risk
3835003774345	383500	3774345	0.952875343
3835103774345	383510	3774345	0.916855958
3835203774345	383520	3774345	0.875130364
3835303774345	383530	3774345	0.83437283
3835403774345	383540	3774345	0.795873191
3835503774345	383550	3774345	0.759530088
3835603774345	383560	3774345	0.726328253
3835703774345	383570	3774345	0.698773863
3835803774345	383580	3774345	0.673836668
3835903774345	383590	3774345	0.651107012
3836003774345	383600	3774345	0.630802941
3836103774345	383610	3774345	0.612058726
3836203774345	383620	3774345	0.593892872
3836303774345	383630	3774345	0.576858844
3836403774345	383640	3774345	0.561511355
3836503774345	383650	3774345	0.548795865
3836603774345	383660	3774345	0.537096933
3836703774345	383670	3774345	0.531947566
3836803774345	383680	3774345	0.531627865
3836903774345	383690	3774345	0.532366622
3837003774345	383700	3774345	0.541037854
3837103774345	383710	3774345	0.551992881
3837203774345	383720	3774345	0.56457167
3837303774345	383730	3774345	0.578740476
3837403774345	383740	3774345	0.596370225
3837503774345	383750	3774345	0.613279596
3837603774345	383760	3774345	0.633949902
3837703774345	383770	3774345	0.661661438
3837803774345	383780	3774345	0.700584837
3837903774345	383790	3774345	0.752386119
3838003774345	383800	3774345	0.830452421
3838103774345	383810	3774345	0.953264589
3838203774345	383820	3774345	1.159082826
3838303774345	383830	3774345	1.597181932
3838403774345	383840	3774345	2.038275864
3838603774345	383860	3774345	1.697525268
3838703774345	383870	3774345	2.486257574
3838803774345	383880	3774345	1.792235831
3838903774345	383890	3774345	1.420933987
3839003774345	383900	3774345	1.195782749
3839103774345	383910	3774345	1.044697536
3829703774355	382970	3774355	0.31972712
3829803774355	382980	3774355	0.339100011
3829903774355	382990	3774355	0.361070968
3830003774355	383000	3774355	0.386589736
3830103774355	383010	3774355	0.419249916
3830203774355	383020	3774355	0.457671372
3830303774355	383030	3774355	0.499750392
3830403774355	383040	3774355	0.547048683
3830503774355	383050	3774355	0.602530803
3830603774355	383060	3774355	0.659626135
3830703774355	383070	3774355	0.727150773
3830803774355	383080	3774355	0.80869926
3830903774355	383090	3774355	0.908679978
3831003774355	383100	3774355	1.032613701
3831103774355	383110	3774355	1.189351037
3831203774355	383120	3774355	1.393007492
3831303774355	383130	3774355	1.66958842
3831403774355	383140	3774355	2.056561353
3831503774355	383150	3774355	2.630371048
3831603774355	383160	3774355	3.491769162
3831703774355	383170	3774355	4.925469958
3834803774355	383480	3774355	0.976259266
3834903774355	383490	3774355	0.94069466
3835003774355	383500	3774355	0.905362929
3835103774355	383510	3774355	0.870949339
3835203774355	383520	3774355	0.834222994
3835303774355	383530	3774355	0.798861032
3835403774355	383540	3774355	0.765225458
3835503774355	383550	3774355	0.733159337
3835603774355	383560	3774355	0.703217198
3835703774355	383570	3774355	0.677296105
3835803774355	383580	3774355	0.653660251
3835903774355	383590	3774355	0.631573972
3836003774355	383600	3774355	0.610454099
3836103774355	383610	3774355	0.59104393
3836203774355	383620	3774355	0.573261196
3836303774355	383630	3774355	0.556985947
3836403774355	383640	3774355	0.542334109
3836503774355	383650	3774355	0.530097069
3836603774355	383660	3774355	0.518930803
3836703774355	383670	3774355	0.51424847
3836803774355	383680	3774355	0.51440716
3836903774355	383690	3774355	0.515504351
3837003774355	383700	3774355	0.523815448
3837103774355	383710	3774355	0.534090482
3837203774355	383720	3774355	0.547166257
3837303774355	383730	3774355	0.563688167
3837403774355	383740	3774355	0.584271619
3837503774355	383750	3774355	0.604150025
3837603774355	383760	3774355	0.628252772

FOR CHRONIC CALCS

		MAX:	0.22		
			Overlapping Phases - Maximum GLC		
2025	2026	2027	2028	2029	
0.005221739	0.009203416	0.01187868	0.002965378	0.001296821	
0.005065966	0.008965187	0.011127276	0.002911103	0.001284465	
0.004868996	0.008628972	0.010391173	0.00284325	0.001263555	
0.004670024	0.00827273	0.009735622	0.002784429	0.001244395	
0.004479033	0.007923231	0.009149643	0.002734263	0.001227343	
0.004296491	0.007582756	0.008623412	0.002692248	0.001212328	
0.004129489	0.007268681	0.008154469	0.002659456	0.001199992	
0.00399363	0.007013663	0.007759171	0.002643401	0.001193719	
0.003871378	0.00678221	0.007406517	0.002635076	0.001189719	
0.00376068	0.006570565	0.007089799	0.002633471	0.001187673	
0.003663177	0.006382205	0.006808586	0.002639776	0.001188097	
0.003573948	0.00620747	0.006553314	0.002651399	0.001189984	
0.003487284	0.00603529	0.006313678	0.002664961	0.001191946	
0.00340669	0.005872789	0.006093365	0.002682691	0.001194904	
0.003335715	0.00572687	0.005896371	0.002707301	0.0012001	
0.003280441	0.005608963	0.005730572	0.002744022	0.001209625	
0.003231217	0.005500276	0.005580672	0.002786771	0.001220927	
0.003223005	0.005465761	0.005496936	0.002865741	0.001246052	
0.003246226	0.00548549	0.005462912	0.002978071	0.0012834	
0.003277816	0.005515414	0.005444188	0.003107141	0.001325979	
0.003362945	0.00563657	0.005502254	0.003300068	0.001392126	
0.003466694	0.005782573	0.005586981	0.003530346	0.001470644	
0.003585931	0.005945183	0.005694327	0.003800331	0.001561602	
0.00372167	0.006123423	0.00582632	0.004116691	0.00166681	
0.00388838	0.006339579	0.006001178	0.004503328	0.001794326	
0.004058477	0.006543956	0.006183665	0.004928083	0.00193086	
0.004265146	0.006787247	0.006419747	0.005444596	0.002095233	
0.004535747	0.007105778	0.006747098	0.006108849	0.002305947	
0.004907899	0.00754377	0.007219561	0.00700669	0.002590108	
0.005403264	0.008116302	0.007870589	0.008203301	0.002964674	
0.006142171	0.008968964	0.008867338	0.009965055	0.003512613	
0.007291026	0.010298779	0.010450638	0.012688259	0.004360388	
0.009230841	0.012544402	0.013104279	0.017190503	0.005728472	
0.013354747	0.01734408	0.01873645	0.026672749	0.008585195	
0.017508889	0.022173065	0.024406	0.036226337	0.011461929	
0.01438668	0.018434565	0.020081875	0.029298715	0.009373325	
0.021796563	0.027099641	0.030228577	0.046286361	0.014483598	
0.015334004	0.019480116	0.021344895	0.031637228	0.010072874	
0.011889684	0.015404602	0.016603327	0.023868335	0.007732668	
0.009811553	0.012934436	0.013736729	0.019211566	0.006329077	
0.008425316	0.011277793	0.01182005	0.016129452	0.005399357	
0.00174428	0.002577807	0.003489858	0.00095402	0.000645127	
0.001847256	0.002726472	0.003716853	0.00097851	0.000658307	
0.001963981	0.002894649	0.003975	0.001005428	0.000672812	
0.002099492	0.003089555	0.004275563	0.001036263	0.000689473	
0.002273053	0.003339266	0.004660122	0.001077263	0.000712227	
0.002476984	0.0036311	0.005115008	0.001122838	0.000737401	
0.002699805	0.003947649	0.005616482	0.001166955	0.00076111	
0.002949849	0.004300513	0.006182665	0.001211453	0.000784558	
0.003242956	0.004712132	0.006848088	0.001259497	0.000809768	
0.003544218	0.005132661	0.007534813	0.001299198	0.000829022	
0.003900509	0.005627782	0.00834707	0.001341884	0.000849545	
0.004330904	0.006223591	0.009326874	0.00138882	0.000871894	
0.004858928	0.006951318	0.010526037	0.001439219	0.000895636	
0.005514418	0.007850555	0.012008289	0.001492303	0.00092017	
0.006345041	0.008984823	0.013874944	0.00154821	0.000945387	
0.00742745	0.010455437	0.01628857	0.001607097	0.000971144	
0.008902416	0.012449163	0.019548037	0.001674427	0.001002101	
0.010980414	0.015236171	0.02408836	0.00174819	0.001036644	
0.014092611	0.019366536	0.030784117	0.001811935	0.00106304	
0.018815916	0.025569799	0.040792652	0.001873739	0.00108392	
0.026847744	0.035907648	0.057412657	0.001935937	0.00110258	
0.005229776	0.008972898	0.013086325	0.002986028	0.001284164	
0.005092265	0.008803549	0.012201306	0.002926109	0.001274581	
0.004946253	0.008600065	0.01140792	0.002870792	0.001263393	
0.00479674	0.008372865	0.010704229	0.002822712	0.00125228	
0.004626791	0.008091905	0.01003943	0.002769485	0.001236491	
0.004458348	0.007800564	0.009446804	0.00272394	0.001222131	
0.004295281	0.007510878	0.00891375	0.002685022	0.001209041	
0.004137577	0.007224378	0.008430592	0.002651828	0.001197153	
0.003989357	0.006950634	0.007995856	0.002626031	0.001187252	
0.003862851	0.006716732	0.007618065	0.002612065	0.001181436	
0.003748085	0.006502504	0.007278866	0.002604987	0.001177629	
0.003641036	0.006300222	0.006969035	0.002602617	0.001174869	
0.003538465	0.006103901	0.006681124	0.002602942	0.001172419	
0.00344506	0.005923015	0.006420066	0.002608831	0.001171512	
0.003360554	0.005757202	0.00618374	0.002620506	0.001172403	
0.003284425	0.005605528	0.005969687	0.0026378	0.001174928	
0.003217549	0.005469615	0.005778211	0.00266198	0.001179745	
0.003165027	0.005358929	0.005615866	0.002697513	0.001188633	
0.003118895	0.005258098	0.005469694	0.002739265	0.001199339	
0.003113364	0.005229949	0.005389792	0.002817765	0.001224197	
0.003139318	0.005255718	0.005360105	0.002930338	0.00126163	
0.003172884	0.005290338	0.005344395	0.00305881	0.001303966	
0.003255324	0.005407189	0.005399795	0.003247251	0.001368362	
0.003354195	0.005545202	0.0054788	0.003470063	0.001443974	
0.003476245	0.005713835	0.005590712	0.00374039	0.00153515	
0.003627586	0.005920212	0.005743531	0.004073316	0.001646733	
0.003814817	0.006172721	0.005943243	0.004484875	0.001783641	
0.004006586	0.006412373	0.006153336	0.004942399	0.001932085	
0.004239591	0.006694969	0.00642446	0.005506245	0.0021134	

Health Risk Assessment Results Summary

		MAX:	4.18	5.16	7.17
Unique Identifier	X (UTM)	Y (UTM)	Onroad	Offroad	Total Risk
3837703774355	383770	3774355	0.243991131	0.414693875	0.658685
3837803774355	383780	3774355	0.286017828	0.412191319	0.6982091
3837903774355	383790	3774355	0.342963215	0.408987575	0.7519508
3838003774355	383800	3774355	0.425734664	0.407221264	0.8329559
3838103774355	383810	3774355	0.55139949	0.403435818	0.9548353
3838203774355	383820	3774355	0.76020622	0.398152202	1.1583584
3838303774355	383830	3774355	1.204589789	0.391940594	1.5965304
3838403774355	383840	3774355	1.580771003	0.385288354	1.9660594
3838603774355	383860	3774355	1.433901579	0.369499722	1.8034013
3838703774355	383870	3774355	2.149208409	0.362044977	2.5112534
3838803774355	383880	3774355	1.444866306	0.354738366	1.7996047
3838903774355	383890	3774355	1.074899209	0.347641887	1.4225411
3839003774355	383900	3774355	0.854284902	0.340795137	1.19508
3839103774355	383910	3774355	0.70861339	0.334191756	1.0428051
3829703774365	382970	3774365	0.030484434	0.27985091	0.3103353
3829803774365	382980	3774365	0.031926707	0.296977803	0.3289045
3829903774365	382990	3774365	0.033586583	0.316594669	0.3501813
3830003774365	383000	3774365	0.035499906	0.339146619	0.3746465
3830103774365	383010	3774365	0.037885369	0.366946013	0.4048314
3830203774365	383020	3774365	0.040666009	0.399348581	0.4400146
3830303774365	383030	3774365	0.04386637	0.436777337	0.4806437
3830403774365	383040	3774365	0.047601904	0.480599782	0.5282017
3830503774365	383050	3774365	0.052019338	0.532474139	0.5844935
3830603774365	383060	3774365	0.056312094	0.58390434	0.6402164
3830703774365	383070	3774365	0.061405971	0.644688363	0.7060943
3830803774365	383080	3774365	0.06759048	0.718293751	0.7858842
3830903774365	383090	3774365	0.075251713	0.809048064	0.8842998
3831003774365	383100	3774365	0.084849091	0.921749094	1.0065982
3831103774365	383110	3774365	0.096795915	1.060585686	1.1573816
3831203774365	383120	3774365	0.112629208	1.240392719	1.3530219
3831303774365	383130	3774365	0.134482242	1.482540411	1.6170227
3831403774365	383140	3774365	0.166203371	1.815619122	1.9818225
3831503774365	383150	3774365	0.216433724	2.306139033	2.5225728
3831603774365	383160	3774365	0.299383392	3.056418057	3.3558014
3831703774365	383170	3774365	0.460407674	4.309358026	4.7697657
3834703774365	383470	3774365	0.084682407	0.886193846	0.9708763
3834803774365	383480	3774365	0.08337597	0.850533378	0.9339093
3835003774365	383500	3774365	0.081424555	0.784670993	0.8660955
3835103774365	383510	3774365	0.080705588	0.753649458	0.834355
3835203774365	383520	3774365	0.080070524	0.722929585	0.8030001
3835303774365	383530	3774365	0.079607812	0.693560569	0.7731684
3835403774365	383540	3774365	0.079210153	0.664002664	0.7432128
3835503774365	383550	3774365	0.078792273	0.63430549	0.7130978
3835603774365	383560	3774365	0.078594979	0.606224377	0.6848194
3835703774365	383570	3774365	0.078817219	0.581470402	0.6602876
3835803774365	383580	3774365	0.079301212	0.558836047	0.6381373
3835903774365	383590	3774365	0.079881538	0.536716012	0.6165976
3836003774365	383600	3774365	0.080311942	0.513096377	0.5934083
3836103774365	383610	3774365	0.081006736	0.491422777	0.5724295
3836203774365	383620	3774365	0.082129772	0.472683539	0.5548133
3836303774365	383630	3774365	0.083585498	0.455872569	0.5394581
3836403774365	383640	3774365	0.085311197	0.440316751	0.5256279
3836503774365	383650	3774365	0.087494203	0.426811013	0.5143052
3836603774365	383660	3774365	0.089965996	0.414060363	0.5040264
3836703774365	383670	3774365	0.093672456	0.405862319	0.4995348
3836803774365	383680	3774365	0.098653226	0.401014824	0.4996681
3836903774365	383690	3774365	0.104320703	0.396298353	0.5006191
3837003774365	383700	3774365	0.11208002	0.395718783	0.5077988
3837103774365	383710	3774365	0.121217365	0.395504789	0.5167222
3837203774365	383720	3774365	0.132684952	0.397022119	0.5297071
3837303774365	383730	3774365	0.147587132	0.400841203	0.5484283
3837403774365	383740	3774365	0.166347266	0.405525134	0.5718724
3837503774365	383750	3774365	0.188039724	0.407002046	0.5950418
3837603774365	383760	3774365	0.21529917	0.407340836	0.62264
3837703774365	383770	3774365	0.249973695	0.406072957	0.6560467
3837803774365	383780	3774365	0.293912608	0.402966668	0.6968793
3837903774365	383790	3774365	0.353769846	0.399876375	0.7536462
3838003774365	383800	3774365	0.438460414	0.396956092	0.8354165
3838103774365	383810	3774365	0.564757481	0.392357639	0.9571151
3838203774365	383820	3774365	0.772296343	0.386025799	1.1583221
3838303774365	383830	3774365	1.21340263	0.380549563	1.5939522
3838403774365	383840	3774365	1.619381975	0.373534195	1.9929162
3838603774365	383860	3774365	1.359902638	0.35862945	1.7185321
3838703774365	383870	3774365	2.177575636	0.351592811	2.5291684
3838803774365	383880	3774365	1.462601506	0.344683732	1.8072852
3838903774365	383890	3774365	1.088067512	0.337963408	1.4260309
3839003774365	383900	3774365	0.864331118	0.331484445	1.1958156
3839103774365	383910	3774365	0.717431988	0.325217733	1.0426497
3829703774375	382970	3774375	0.029772974	0.271185221	0.3009582
3829803774375	382980	3774375	0.031153062	0.287520705	0.3186738
3829903774375	382990	3774375	0.032762702	0.30645857	0.3392213
3830003774375	383000	3774375	0.034606181	0.328082131	0.3626883
3830103774375	383010	3774375	0.036806729	0.353768812	0.3905755
3830203774375	383020	3774375	0.039349193	0.383464177	0.4228134
3830303774375	383030	3774375	0.042430201	0.419294978	0.4617252
3830403774375	383040	3774375	0.046184665	0.46294429	0.509129
3830503774375	383050	3774375	0.050669884	0.515169796	0.5658397
3830603774375	383060	3774375	0.054841775	0.564968164	0.6198099
3830703774375	383070	3774375	0.059792177	0.623879017	0.6836712
3830803774375	383080	3774375	0.0658247	0.695436415	0.7612611
3830903774375	383090	3774375	0.073307263	0.783876065	0.8571833

Health Risk Assessment Results Summary

Sensitive Receptor		MAX:	7.17
Unique Identifier	X (UTM)	Y (UTM)	Total Risk
3837703774355	383770	3774355	0.658685006
3837803774355	383780	3774355	0.698209147
3837903774355	383790	3774355	0.751950791
3838003774355	383800	3774355	0.832955928
3838103774355	383810	3774355	0.954835307
3838203774355	383820	3774355	1.158358422
3838303774355	383830	3774355	1.596530383
3838403774355	383840	3774355	1.966059357
3838603774355	383860	3774355	1.803401302
3838703774355	383870	3774355	2.511253387
3838803774355	383880	3774355	1.799604673
3838903774355	383890	3774355	1.422541097
3839003774355	383900	3774355	1.195080039
3839103774355	383910	3774355	1.042805145
3829703774365	382970	3774365	0.310335344
3829803774365	382980	3774365	0.32890451
3829903774365	382990	3774365	0.350181252
3830003774365	383000	3774365	0.374646525
3830103774365	383010	3774365	0.404831382
3830203774365	383020	3774365	0.44001459
3830303774365	383030	3774365	0.480643707
3830403774365	383040	3774365	0.528201686
3830503774365	383050	3774365	0.584493477
3830603774365	383060	3774365	0.640216434
3830703774365	383070	3774365	0.706094334
3830803774365	383080	3774365	0.78588423
3830903774365	383090	3774365	0.884299777
3831003774365	383100	3774365	1.006598185
3831103774365	383110	3774365	1.157381601
3831203774365	383120	3774365	1.353021927
3831303774365	383130	3774365	1.617022653
3831403774365	383140	3774365	1.981822494
3831503774365	383150	3774365	2.522572757
3831603774365	383160	3774365	3.355801449
3831703774365	383170	3774365	4.7697657
3834703774365	383470	3774365	0.970876253
3834803774365	383480	3774365	0.933909348
3835003774365	383500	3774365	0.866095549
3835103774365	383510	3774365	0.834355046
3835203774365	383520	3774365	0.803000109
3835303774365	383530	3774365	0.773168381
3835403774365	383540	3774365	0.743212817
3835503774365	383550	3774365	0.713097763
3835603774365	383560	3774365	0.684819356
3835703774365	383570	3774365	0.660287621
3835803774365	383580	3774365	0.638137259
3835903774365	383590	3774365	0.61659755
3836003774365	383600	3774365	0.593408318
3836103774365	383610	3774365	0.572429513
3836203774365	383620	3774365	0.55481331
3836303774365	383630	3774365	0.539458067
3836403774365	383640	3774365	0.525627947
3836503774365	383650	3774365	0.514305216
3836603774365	383660	3774365	0.50402636
3836703774365	383670	3774365	0.499534776
3836803774365	383680	3774365	0.49966805
3836903774365	383690	3774365	0.500619056
3837003774365	383700	3774365	0.507798803
3837103774365	383710	3774365	0.516722153
3837203774365	383720	3774365	0.529707071
3837303774365	383730	3774365	0.548428335
3837403774365	383740	3774365	0.5718724
3837503774365	383750	3774365	0.59504177
3837603774365	383760	3774365	0.622640006
3837703774365	383770	3774365	0.656046652
3837803774365	383780	3774365	0.696879275
3837903774365	383790	3774365	0.75364622
3838003774365	383800	3774365	0.835416506
3838103774365	383810	3774365	0.95711512
3838203774365	383820	3774365	1.158322143
3838303774365	383830	3774365	1.593952193
3838403774365	383840	3774365	1.992916171
3838603774365	383860	3774365	1.718532089
3838703774365	383870	3774365	2.529168447
3838803774365	383880	3774365	1.807285239
3838903774365	383890	3774365	1.42603092
3839003774365	383900	3774365	1.195815562
3839103774365	383910	3774365	1.04264972
3829703774375	382970	3774375	0.300958195
3829803774375	382980	3774375	0.318673766
3829903774375	382990	3774375	0.339221272
3830003774375	383000	3774375	0.362688313
3830103774375	383010	3774375	0.390575541
3830203774375	383020	3774375	0.42281337
3830303774375	383030	3774375	0.461725179
3830403774375	383040	3774375	0.509128955
3830503774375	383050	3774375	0.56583968
3830603774375	383060	3774375	0.619809939
3830703774375	383070	3774375	0.683671194
3830803774375	383080	3774375	0.761261115
3830903774375	383090	3774375	0.857183328

FOR CHRONIC CALCS

	MAX:	0.22			
	Overlapping Phases - Maximum GLC				
	2025	2026	2027	2028	2029
	0.004533117	0.007042124	0.0067855	0.006220546	0.002341099
	0.004913711	0.007482741	0.007274977	0.007148918	0.002633945
	0.005428853	0.008073719	0.007957104	0.008396186	0.003023056
	0.00618955	0.008951186	0.008995367	0.010235142	0.003601369
	0.007342145	0.010277727	0.01057582	0.012935682	0.004429101
	0.009266273	0.012504493	0.013194138	0.01740059	0.005779968
	0.013390473	0.017307249	0.01882525	0.026879614	0.008634811
	0.016874783	0.021354035	0.023574572	0.034902595	0.011050602
	0.015415625	0.019574375	0.021529234	0.031754885	0.010099531
	0.022067384	0.0273524	0.030634697	0.047008219	0.014687995
	0.015438532	0.019540452	0.021521688	0.031974634	0.010161704
	0.011938938	0.015402753	0.016703162	0.024074586	0.00778215
	0.009837955	0.01290815	0.013804151	0.019360859	0.006361537
	0.008439406	0.011239345	0.011869545	0.016246205	0.005422145
	0.001693618	0.002503778	0.003390455	0.000934365	0.000630362
	0.001792324	0.002646412	0.003608049	0.000957888	0.000642969
	0.001905402	0.002809583	0.003857824	0.000984397	0.000657277
	0.00203536	0.00299674	0.004145736	0.00101417	0.000673305
	0.002195734	0.00322756	0.004501268	0.001051584	0.000693831
	0.002382469	0.0034951 2	0.004917537	0.001092813	0.000716284
	0.002597801	0.003801886	0.005400618	0.001136759	0.000739895
	0.002849466	0.004158214	0.005968441	0.001184249	0.000765253
	0.003147044	0.004577024	0.006642302	0.001235839	0.000792719
	0.003441123	0.004988102	0.007311525	0.001275578	0.000812142
	0.003788765	0.005471717	0.008102968	0.001318163	0.000832714
	0.004209908	0.006055216	0.00906036	0.001365211	0.000855336
	0.00472969	0.006772111	0.010239163	0.001416119	0.000879638
	0.005376516	0.007659846	0.011699931	0.001469654	0.000904775
	0.006175546	0.008751386	0.013493408	0.001522853	0.000928543
	0.007215524	0.010164596	0.015809564	0.001579318	0.000953128
	0.008623576	0.012067969	0.018918971	0.001643518	0.000982366
	0.010583288	0.014696303	0.023195633	0.001710688	0.001013404
	0.013517371	0.01858981	0.029502424	0.001769288	0.001037101
	0.01808612	0.024590242	0.039183892	0.001829425	0.001057662
	0.026006633	0.034785452	0.055573796	0.001890646	0.001076069
	0.005137396	0.008644052	0.013490541	0.002951497	0.001261334
	0.004996632	0.008479015	0.012550395	0.002889682	0.001253147
	0.004721849	0.008113898	0.01099493	0.002792496	0.001236712
	0.004585129	0.00791078	0.010345638	0.002753893	0.001228499
	0.004444359	0.007687423	0.009755797	0.002718167	0.001219357
	0.004307367	0.007461562	0.009226436	0.002688005	0.001210839
	0.004165092	0.007215201	0.008736799	0.002658893	0.00120126
	0.004018559	0.00695453	0.00827442	0.002627525	0.001189364
	0.003879799	0.006702715	0.007857245	0.002602916	0.001179429
	0.003760935	0.006485047	0.007497309	0.002591566	0.001174253
	0.003654616	0.006288932	0.007174869	0.00258734	0.001171299
	0.00355052	0.006094096	0.006871921	0.002584291	0.001167894
	0.003435285	0.005874738	0.006566308	0.002573748	0.001160296
	0.003332185	0.005676737	0.00629193	0.002570448	0.001155138
	0.003248412	0.00551404	0.006057965	0.002579768	0.001154693
	0.003177601	0.005374137	0.005853005	0.002598177	0.001157513
	0.00311553	0.005248917	0.005669318	0.002623202	0.001162465
	0.003068437	0.005149852	0.005515506	0.00266049	0.001171878
	0.003027632	0.005060323	0.005377425	0.002704153	0.001183184
	0.003023112	0.005034955	0.005299303	0.002781787	0.001207568
	0.003048694	0.00506062	0.005269735	0.002892623	0.001244264
	0.003081083	0.005093862	0.005252825	0.003018184	0.001285349
	0.003155883	0.005197397	0.005298555	0.003197403	0.001346087
	0.003245396	0.005319445	0.005366018	0.003407931	0.001416916
	0.003366253	0.005486914	0.005477636	0.003673942	0.001506508
	0.003532062	0.005719086	0.005650605	0.004022427	0.001624194
	0.003739147	0.006005947	0.005875731	0.00445943	0.001770715
	0.003954901	0.006283994	0.006117314	0.004954798	0.001933265
	0.004215184	0.006604644	0.006427518	0.005571371	0.002133442
	0.004534367	0.006981033	0.006829204	0.006345926	0.002381268
	0.004928996	0.007432903	0.007342231	0.00731293	0.002685066
	0.005470393	0.008050472	0.008070175	0.008628259	0.003097644
	0.006243756	0.008938447	0.009127624	0.010483	0.003675071
	0.007399186	0.010267598	0.010697738	0.013192274	0.004499907
	0.00930728	0.012475206	0.013286028	0.017619004	0.005834361
	0.013405771	0.017249696	0.018875967	0.027027903	0.008667721
	0.017166483	0.021625505	0.024008813	0.035686074	0.011273955
	0.014659163	0.018621493	0.020523346	0.0301367	0.009600234
	0.022271114	0.027529309	0.030945096	0.047574338	0.014846156
	0.01554518	0.019605991	0.021698006	0.032314422	0.010251865
	0.012005138	0.015423246	0.016822983	0.024317307	0.007843174
	0.009877147	0.012899204	0.013886047	0.019537483	0.006402773
	0.008469119	0.011221341	0.011937717	0.016397157	0.005455783
	0.001643097	0.002430051	0.003290496	0.000915189	0.000616123
	0.001737272	0.002566201	0.003498166	0.00093772	0.00062814
	0.001846521	0.002724113	0.003739121	0.000963791	0.000642239
	0.001971224	0.002903923	0.004015126	0.000992777	0.000657811
	0.00211938	0.003117241	0.004343631	0.001026842	0.00067622
	0.002290455	0.003362577	0.004724982	0.001064337	0.000696391
	0.002496855	0.003657403	0.005186715	0.001107747	0.000719738
	0.002747991	0.004014192	0.005751251	0.001157731	0.000746682
	0.00304801	0.004437464	0.006428965	0.001212801	0.000776371
	0.003332922	0.004836228	0.007076577	0.001252384	0.000795759
	0.003669996	0.005305711	0.007843073	0.001294946	0.0008165
	0.004079586	0.00587365	0.00877348	0.001342334	0.000839447
	0.004586274	0.00657301	0.009921608	0.001393546	0.000864196

Health Risk Assessment Results Summary

		MAX:	4.18	5.16	7.17
Unique Identifier	X (UTM)	Y (UTM)	Onroad	Offroad	Total Risk
3831003774375	383100	3774375	0.082683458	0.893805587	0.976489
3831103774375	383110	3774375	0.094073371	1.026134184	1.1202076
3831203774375	383120	3774375	0.10911978	1.19651488	1.3056347
3831303774375	383130	3774375	0.129685307	1.424279948	1.5539653
3831403774375	383140	3774375	0.159086336	1.73192604	1.8910124
3831503774375	383150	3774375	0.205525116	2.184306531	2.3898316
3831603774375	383160	3774375	0.28351542	2.891612434	3.1751279
3831703774375	383170	3774375	0.437523148	4.09821572	4.5357389
3834703774375	383470	3774375	0.083205113	0.847940243	0.9311454
3834803774375	383480	3774375	0.081897961	0.812637813	0.8945358
3834903774375	383490	3774375	0.080926669	0.780209303	0.861136
3835003774375	383500	3774375	0.08019528	0.750008079	0.8302034
3835103774375	383510	3774375	0.079642831	0.721222359	0.8008652
3835403774375	383540	3774375	0.079153537	0.644029201	0.7231827
3835503774375	383550	3774375	0.078759841	0.615713404	0.6944732
3835603774375	383560	3774375	0.078591857	0.58931839	0.6679102
3835703774375	383570	3774375	0.078866152	0.566244344	0.6451105
3835803774375	383580	3774375	0.079423947	0.544999279	0.6244232
3835903774375	383590	3774375	0.079962325	0.523194235	0.6031566
3836003774375	383600	3774375	0.080044056	0.497950127	0.5779942
3836103774375	383610	3774375	0.080431425	0.474937571	0.555369
3836203774375	383620	3774375	0.081465291	0.456362022	0.5378273
3836303774375	383630	3774375	0.082925036	0.440271223	0.5231963
3836403774375	383640	3774375	0.084664671	0.425417307	0.510082
3836503774375	383650	3774375	0.086897517	0.412691829	0.4995893
3836603774375	383660	3774375	0.089424843	0.400693874	0.4901187
3836703774375	383670	3774375	0.093103039	0.392712545	0.4858156
3836803774375	383680	3774375	0.098005194	0.387844825	0.48585
3836903774375	383690	3774375	0.103579211	0.383128444	0.4867077
3837003774375	383700	3774375	0.110982023	0.38171146	0.4926935
3837103774375	383710	3774375	0.119672221	0.380631583	0.5003038
3837203774375	383720	3774375	0.130945206	0.382142542	0.5130877
3837303774375	383730	3774375	0.146393977	0.387504902	0.5338989
3837403774375	383740	3774375	0.166094574	0.393907829	0.5600024
3837503774375	383750	3774375	0.189291056	0.396916375	0.5862074
3837603774375	383760	3774375	0.218848441	0.398245587	0.617094
3837703774375	383770	3774375	0.256588407	0.397304579	0.653893
3837803774375	383780	3774375	0.302645461	0.394191238	0.6968367
3837903774375	383790	3774375	0.365272985	0.391362828	0.7566358
3838003774375	383800	3774375	0.451604909	0.386468205	0.8380731
3838103774375	383810	3774375	0.577920978	0.380672307	0.9585933
3838203774375	383820	3774375	0.784075147	0.374389932	1.1584651
3838303774375	383830	3774375	1.222178252	0.369363326	1.5915416
3838403774375	383840	3774375	1.606509523	0.362170536	1.9686801
3838603774375	383860	3774375	1.325747758	0.348090723	1.6738385
3838703774375	383870	3774375	2.20956374	0.341450581	2.5510143
3838803774375	383880	3774375	1.482359107	0.334912809	1.8172719
3838903774375	383890	3774375	1.102540625	0.328555978	1.4310966
3839003774375	383900	3774375	0.876653822	0.322416395	1.1990702
3839103774375	383910	3774375	0.72850442	0.31646624	1.0449707
3829703774385	382970	3774385	0.029072178	0.262614401	0.2916866
3829803774385	382980	3774385	0.030385907	0.278135175	0.3085211
3829903774385	382990	3774385	0.031946126	0.296382486	0.3283286
3830003774385	383000	3774385	0.033715313	0.317053343	0.3507687
3830103774385	383010	3774385	0.035740834	0.340705502	0.3764463
3830203774385	383020	3774385	0.038064768	0.367876925	0.4059417
3830303774385	383030	3774385	0.041009467	0.401960113	0.4429696
3830403774385	383040	3774385	0.044752515	0.445046255	0.4897988
3830503774385	383050	3774385	0.049285359	0.497303688	0.546589
3830603774385	383060	3774385	0.053319887	0.545234858	0.5985547
3830703774385	383070	3774385	0.058104529	0.601931373	0.6600359
3830803774385	383080	3774385	0.063949783	0.670954417	0.7349042
3830903774385	383090	3774385	0.071202362	0.75631683	0.8275192
3831003774385	383100	3774385	0.080279378	0.862509127	0.9427885
3831103774385	383110	3774385	0.091008659	0.986964668	1.0779733
3831203774385	383120	3774385	0.105080305	1.146022163	1.2511025
3831303774385	383130	3774385	0.124136818	1.35631735	1.4804542
3831403774385	383140	3774385	0.150830595	1.63505323	1.7858838
3831503774385	383150	3774385	0.192435453	2.040248321	2.2326838
3831603774385	383160	3774385	0.262428243	2.680416261	2.9428445
3831703774385	383170	3774385	0.398721502	3.772923548	4.1716451
3834603774385	383460	3774385	0.083120984	0.849687174	0.9328082
3834703774385	383470	3774385	0.081562524	0.81030265	0.8918652
3834803774385	383480	3774385	0.080263454	0.775683092	0.8559465
3834903774385	383490	3774385	0.079345467	0.744276189	0.8236217
3835003774385	383500	3774385	0.078708753	0.71561884	0.7943276
3835103774385	383510	3774385	0.07825131	0.688483025	0.7667343
3835303774385	383530	3774385	0.078054192	0.640224843	0.718279
3835403774385	383540	3774385	0.077980668	0.616175647	0.6941563
3835603774385	383560	3774385	0.077588722	0.565527828	0.6431166
3835703774385	383570	3774385	0.07783713	0.543376497	0.6212136
3835803774385	383580	3774385	0.078324827	0.522729401	0.6010542
3835903774385	383590	3774385	0.078817905	0.501660732	0.5804786
3836003774385	383600	3774385	0.07888113	0.477567716	0.5564488
3836103774385	383610	3774385	0.079257368	0.455631632	0.534889
3836203774385	383620	3774385	0.080344026	0.43835227	0.5186963
3836303774385	383630	3774385	0.081896554	0.423654158	0.5055507
3836403774385	383640	3774385	0.083738596	0.410095179	0.4938338
3836503774385	383650	3774385	0.086166904	0.39892737	0.4850943
3836603774385	383660	3774385	0.08889476	0.388298131	0.4771929
3836703774385	383670	3774385	0.092715298	0.381197773	0.4739131

Health Risk Assessment Results Summary

Sensitive Receptor

		MAX:	7.17
Unique Identifier	X (UTM)	Y (UTM)	Total Risk
3831003774375	383100	3774375	0.976489045
3831103774375	383110	3774375	1.120207555
3831203774375	383120	3774375	1.30563466
3831303774375	383130	3774375	1.553965255
3831403774375	383140	3774375	1.891012376
3831503774375	383150	3774375	2.389831647
3831603774375	383160	3774375	3.175127854
3831703774375	383170	3774375	4.535738868
3834703774375	383470	3774375	0.931145356
3834803774375	383480	3774375	0.894535774
3834903774375	383490	3774375	0.861135972
3835003774375	383500	3774375	0.830203358
3835103774375	383510	3774375	0.800865189
3835403774375	383540	3774375	0.723182738
3835503774375	383550	3774375	0.694473245
3835603774375	383560	3774375	0.667910248
3835703774375	383570	3774375	0.645110496
3835803774375	383580	3774375	0.624423226
3835903774375	383590	3774375	0.60315656
3836003774375	383600	3774375	0.577994183
3836103774375	383610	3774375	0.555368995
3836203774375	383620	3774375	0.537827313
3836303774375	383630	3774375	0.523196259
3836403774375	383640	3774375	0.510081978
3836503774375	383650	3774375	0.499589346
3836603774375	383660	3774375	0.490118718
3836703774375	383670	3774375	0.485815584
3836803774375	383680	3774375	0.485850019
3836903774375	383690	3774375	0.486707655
3837003774375	383700	3774375	0.492693484
3837103774375	383710	3774375	0.500303804
3837203774375	383720	3774375	0.513087748
3837303774375	383730	3774375	0.533898879
3837403774375	383740	3774375	0.560002403
3837503774375	383750	3774375	0.586207431
3837603774375	383760	3774375	0.617094027
3837703774375	383770	3774375	0.653892986
3837803774375	383780	3774375	0.696836699
3837903774375	383790	3774375	0.756635813
3838003774375	383800	3774375	0.838073114
3838103774375	383810	3774375	0.958593286
3838203774375	383820	3774375	1.15846508
3838303774375	383830	3774375	1.591541577
3838403774375	383840	3774375	1.968680059
3838603774375	383860	3774375	1.67383848
3838703774375	383870	3774375	2.55101432
3838803774375	383880	3774375	1.817271916
3838903774375	383890	3774375	1.431096604
3839003774375	383900	3774375	1.199070217
3839103774375	383910	3774375	1.04497066
3829703774385	382970	3774385	0.291686578
3829803774385	382980	3774385	0.308521082
3829903774385	382990	3774385	0.328328613
3830003774385	383000	3774385	0.350768655
3830103774385	383010	3774385	0.376446336
3830203774385	383020	3774385	0.405941693
3830303774385	383030	3774385	0.44296958
3830403774385	383040	3774385	0.489798771
3830503774385	383050	3774385	0.546589047
3830603774385	383060	3774385	0.598554744
3830703774385	383070	3774385	0.660035902
3830803774385	383080	3774385	0.7349042
3830903774385	383090	3774385	0.827519192
3831003774385	383100	3774385	0.942788505
3831103774385	383110	3774385	1.077973327
3831203774385	383120	3774385	1.251102467
3831303774385	383130	3774385	1.480454168
3831403774385	383140	3774385	1.785883825
3831503774385	383150	3774385	2.232683774
3831603774385	383160	3774385	2.942844504
3831703774385	383170	3774385	4.17164505
3834603774385	383460	3774385	0.932808158
3834703774385	383470	3774385	0.891865174
3834803774385	383480	3774385	0.855946546
3834903774385	383490	3774385	0.823621657
3835003774385	383500	3774385	0.794327593
3835103774385	383510	3774385	0.766734335
3835303774385	383530	3774385	0.718279035
3835403774385	383540	3774385	0.694156316
3835603774385	383560	3774385	0.64311655
3835703774385	383570	3774385	0.621213627
3835803774385	383580	3774385	0.601054228
3835903774385	383590	3774385	0.580478637
3836003774385	383600	3774385	0.556448846
3836103774385	383610	3774385	0.534889
3836203774385	383620	3774385	0.518696296
3836303774385	383630	3774385	0.505550712
3836403774385	383640	3774385	0.493833774
3836503774385	383650	3774385	0.485094274
3836603774385	383660	3774385	0.477192891
3836703774385	383670	3774385	0.473913071

FOR CHRONIC CALCS

		MAX:	0.22		
			Overlapping Phases - Maximum GLC		
2025	2026	2027	2028	2029	
0.005217282	0.007439389	0.011345858	0.001447543	0.000889831	
0.005978892	0.008480158	0.013054481	0.001498489	0.000912529	
0.006964783	0.009820056	0.015249208	0.001552546	0.000936126	
0.008289217	0.011610817	0.018174186	0.001615759	0.000964762	
0.010100606	0.01403998	0.022126048	0.001675237	0.000991469	
0.012807808	0.017632356	0.027945367	0.001729396	0.001012766	
0.017111789	0.02328747	0.037073925	0.001787917	0.001032943	
0.024725481	0.033096811	0.052847561	0.001848313	0.001051197	
0.004927831	0.008215535	0.012909908	0.002854367	0.001231829	
0.004783611	0.008038483	0.012026725	0.002797571	0.001223443	
0.004648794	0.007863799	0.011260646	0.002752868	0.001216739	
0.004520438	0.007687547	0.010589097	0.002717224	0.001211118	
0.004394785	0.007503936	0.009991559	0.002687592	0.00120573	
0.004049234	0.006956645	0.008556444	0.002635411	0.001195102	
0.0039102	0.006712462	0.008113845	0.002606023	0.001183359	
0.003781154	0.006482565	0.007715593	0.002583136	0.001173446	
0.00367215	0.006286501	0.007374196	0.002574442	0.001168989	
0.003573987	0.006107252	0.007069581	0.002573481	0.001166997	
0.003470936	0.005914975	0.006773567	0.002569574	0.00116285	
0.003343412	0.005673501	0.006451656	0.00254739	0.001149734	
0.003230011	0.005457266	0.006163735	0.002534182	0.001139917	
0.003146329	0.00529608	0.005932	0.002541029	0.001138163	
0.003079561	0.005165095	0.005735156	0.00256001	0.001141007	
0.00302155	0.005048675	0.005559209	0.002585877	0.00114606	
0.002979297	0.00495967	0.005413979	0.002624895	0.00115605	
0.002943247	0.004879958	0.005284002	0.002670549	0.00116799	
0.002939678	0.004856979	0.005208277	0.002747562	0.001192026	
0.002964403	0.004881546	0.005178436	0.002856299	0.001227751	
0.002995899	0.004913759	0.005161255	0.002979471	0.001267867	
0.003062605	0.005003241	0.005196837	0.003148968	0.00132473	
0.003143012	0.005109861	0.005253038	0.003347285	0.001390789	
0.003261917	0.005274654	0.005363611	0.003608386	0.001478538	
0.003441479	0.005530978	0.005556309	0.003972185	0.001602251	
0.003667124	0.005849172	0.005806006	0.004434577	0.001758499	
0.003905335	0.006161082	0.006079258	0.004969071	0.001935675	
0.004191876	0.006514999	0.006430677	0.005641402	0.002155582	
0.004540625	0.006924138	0.00687964	0.006485295	0.002426083	
0.004953446	0.007392474	0.007427435	0.007502123	0.002747484	
0.005521402	0.008041549	0.008199414	0.008886017	0.003182314	
0.006301916	0.008932206	0.009253435	0.010739656	0.003748692	
0.007452865	0.010255169	0.010803466	0.013437095	0.004563797	
0.009348621	0.012450337	0.013373869	0.017832705	0.00588773	
0.013422233	0.01719766	0.018924938	0.027177406	0.008701514	
0.016979197	0.02133832	0.023781524	0.035373043	0.011167827	
0.014277704	0.018111872	0.020028175	0.029370495	0.009357863	
0.022510807	0.027751308	0.031301373	0.048219689	0.015028716	
0.015672678	0.019698615	0.021899582	0.032699249	0.010356073	
0.012085361	0.015462587	0.016959003	0.024589893	0.007913764	
0.009939272	0.012919381	0.013996558	0.019764639	0.006459766	
0.008521442	0.01123192	0.012034096	0.016597963	0.005504892	
0.00159322	0.002357351	0.003190984	0.000896826	0.000602547	
0.001682707	0.002486799	0.003388446	0.000918285	0.000613976	
0.001788072	0.002639332	0.003620518	0.000943976	0.000627845	
0.001907362	0.002811566	0.003884256	0.000972127	0.000642945	
0.00204376	0.003007961	0.004186968	0.001003121	0.000659512	
0.002200285	0.003232593	0.004535892	0.001037107	0.000677489	
0.002396817	0.003514069	0.004974474	0.00107977	0.000700449	
0.002645213	0.003868164	0.005530863	0.001131929	0.000728776	
0.002945946	0.004293559	0.006208434	0.001190309	0.000760573	
0.003220368	0.004678206	0.006831674	0.00122984	0.000780033	
0.003544983	0.0051303	0.007569238	0.001272404	0.000800869	
0.003940302	0.005679592	0.008466811	0.001320016	0.000824161	
0.004429605	0.006355442	0.009575415	0.00137169	0.0008494	
0.005039256	0.007192963	0.010951567	0.001426271	0.000875669	
0.005755671	0.008172339	0.012559176	0.001475093	0.000897316	
0.00667615	0.009423773	0.01460948	0.001526881	0.000920087	
0.00789943	0.01107826	0.017314249	0.001590261	0.00094878	
0.009541202	0.013279957	0.020898069	0.001641968	0.000971235	
0.011965692	0.016498266	0.026116739	0.001692331	0.000990237	
0.015852708	0.021611805	0.034381211	0.001749296	0.001009951	
0.022705486	0.030468328	0.048633581	0.001808371	0.001027875	
0.004887199	0.008015425	0.013280733	0.00282455	0.001214704	
0.004724042	0.007812519	0.012314415	0.00275523	0.001200776	
0.004578478	0.007627855	0.011488098	0.002703059	0.00119233	
0.00444524	0.007451254	0.010775937	0.002664002	0.001186375	
0.004322554	0.007282141	0.010155994	0.002634949	0.001182232	
0.004204028	0.007109904	0.009603171	0.002611465	0.001178474	
0.003992777	0.006788155	0.008682554	0.00258666	0.001175689	
0.003882709	0.00660836	0.008266812	0.002572418	0.001171291	
0.003637517	0.006181779	0.007481953	0.002528918	0.001152321	
0.003532959	0.005995594	0.007154938	0.002520261	0.0011474	
0.003437153	0.005822286	0.006859916	0.002517887	0.001144398	
0.00333745	0.005637681	0.00657483	0.002513352	0.00113963	
0.003216069	0.005410017	0.006266144	0.002491729	0.001126487	
0.003108483	0.005206703	0.005990389	0.002479189	0.0011167	
0.003032364	0.00506121	0.005773609	0.002488683	0.001115925	
0.002974071	0.004947343	0.005592687	0.00251155	0.001120275	
0.002924115	0.004847014	0.005431534	0.002541251	0.001126856	
0.002892228	0.004778012	0.005304376	0.002586866	0.001139481	
0.002865593	0.004716326	0.005190397	0.002638841	0.001153929	
0.002868183	0.004704898	0.005125438	0.002720182	0.001179594	

Health Risk Assessment Results Summary

		MAX:	4.18	5.16	7.17
Unique Identifier	X (UTM)	Y (UTM)	Onroad	Offroad	Total Risk
3836803774385	383680	3774385	0.097726071	0.376919295	0.4746454
3836903774385	383690	3774385	0.10344573	0.37285106	0.4762968
3837003774385	383700	3774385	0.110642796	0.37086509	0.4815079
3837103774385	383710	3774385	0.119050263	0.36912875	0.488179
3837203774385	383720	3774385	0.129762471	0.369462989	0.4992255
3837303774385	383730	3774385	0.144126893	0.372905545	0.5170324
3837403774385	383740	3774385	0.16205752	0.377004281	0.5390618
3837503774385	383750	3774385	0.18420937	0.380012692	0.5642221
3837603774385	383760	3774385	0.212577001	0.381921034	0.594498
3837703774385	383770	3774385	0.249124836	0.381871355	0.6309962
3837803774385	383780	3774385	0.295490025	0.379827059	0.6753171
3837903774385	383790	3774385	0.359535029	0.378435915	0.7379709
3838003774385	383800	3774385	0.445226917	0.37413661	0.8193635
3838103774385	383810	3774385	0.569171359	0.368534276	0.9377056
3838203774385	383820	3774385	0.770764653	0.362630933	1.1333956
3838303774385	383830	3774385	1.200876172	0.358068006	1.5589442
3838403774385	383840	3774385	1.542724644	0.351197227	1.8939219
3838603774385	383860	3774385	1.454926093	0.337856782	1.7927829
3838703774385	383870	3774385	1.607502751	0.331584471	1.9390872
3838803774385	383880	3774385	1.504912602	0.325403101	1.8303157
3838903774385	383890	3774385	1.120536398	0.319384798	1.4399212
3839003774385	383900	3774385	0.892938281	0.313554819	1.2064931
3839103774385	383910	3774385	0.744082914	0.307885119	1.051968
3829703774395	382970	3774395	0.028642296	0.256696745	0.285339
3829803774395	382980	3774395	0.02990972	0.271594596	0.3015043
3829903774395	382990	3774395	0.031382833	0.288776738	0.3201596
3830003774395	383000	3774395	0.033042843	0.308151356	0.3411942
3830103774395	383010	3774395	0.034956519	0.330423904	0.3653804
3830203774395	383020	3774395	0.037139702	0.355888218	0.3930279
3830303774395	383030	3774395	0.039876117	0.387492397	0.4273685
3830403774395	383040	3774395	0.0433146	0.4269807	0.4702953
3830503774395	383050	3774395	0.047454441	0.47465217	0.5221066
3830603774395	383060	3774395	0.051507131	0.522295085	0.5738022
3830703774395	383070	3774395	0.056361044	0.579144954	0.635506
3830803774395	383080	3774395	0.062122597	0.646656211	0.7087788
3830903774395	383090	3774395	0.068979883	0.727083329	0.7960632
3831003774395	383100	3774395	0.077501621	0.826586908	0.9040885
3831103774395	383110	3774395	0.08759064	0.943261989	1.0308526
3831203774395	383120	3774395	0.100740454	1.091997092	1.1927375
3831303774395	383130	3774395	0.118488221	1.28680767	1.4052959
3831403774395	383140	3774395	0.143240917	1.546105635	1.6893466
3831503774395	383150	3774395	0.180745751	1.914445518	2.0951913
3831603774395	383160	3774395	0.240720338	2.471685613	2.712406
3831703774395	383170	3774395	0.349906794	3.355010366	3.7049172
3834603774395	383460	3774395	0.081302635	0.810509726	0.8918124
3834703774395	383470	3774395	0.079732631	0.772835687	0.8525683
3834803774395	383480	3774395	0.078478037	0.739231163	0.8177092
3834903774395	383490	3774395	0.077576492	0.7088291	0.7864056
3835003774395	383500	3774395	0.076995932	0.681469274	0.7584652
3835103774395	383510	3774395	0.076584259	0.65577123	0.7323555
3835203774395	383520	3774395	0.076276086	0.630990706	0.7072668
3835303774395	383530	3774395	0.076124179	0.607503961	0.6836281
3835403774395	383540	3774395	0.076016728	0.584357993	0.6603747
3835503774395	383550	3774395	0.075874398	0.560687974	0.6365624
3835603774395	383560	3774395	0.075926857	0.538486615	0.6144135
3835703774395	383570	3774395	0.076120577	0.517089472	0.59321
3835803774395	383580	3774395	0.076502728	0.496770267	0.573273
3835903774395	383590	3774395	0.076981542	0.476852043	0.5538336
3836003774395	383600	3774395	0.077235933	0.455330552	0.5325665
3836103774395	383610	3774395	0.07777017	0.435628915	0.5133991
3836203774395	383620	3774395	0.078997909	0.420219899	0.4992178
3836303774395	383630	3774395	0.080691462	0.407155	0.4878465
3836403774395	383640	3774395	0.082672474	0.39507666	0.4777491
3836503774395	383650	3774395	0.085349544	0.385695508	0.4710451
3836603774395	383660	3774395	0.088359302	0.37675414	0.4651134
3836703774395	383670	3774395	0.092377207	0.370697106	0.4630743
3836803774395	383680	3774395	0.097572237	0.367237769	0.46481
3836903774395	383690	3774395	0.103507406	0.36395638	0.4674638
3837003774395	383700	3774395	0.110516318	0.361377771	0.4718941
3837103774395	383710	3774395	0.118653019	0.358967964	0.477621
3837203774395	383720	3774395	0.128694306	0.357841933	0.4865362
3837303774395	383730	3774395	0.141620959	0.358730236	0.5003512
3837403774395	383740	3774395	0.15736175	0.359993421	0.5173552
3837503774395	383750	3774395	0.178038523	0.362603503	0.540642
3837603774395	383760	3774395	0.204801732	0.364948978	0.5697507
3837703774395	383770	3774395	0.239648085	0.365925238	0.6055733
3837803774395	383780	3774395	0.286014661	0.365322347	0.651337
3837903774395	383790	3774395	0.351142385	0.365576166	0.7167186
3838003774395	383800	3774395	0.436342759	0.362203706	0.7985465
3838103774395	383810	3774395	0.557823328	0.356762056	0.9145854
3838203774395	383820	3774395	0.755030771	0.35128076	1.1063115
3838303774395	383830	3774395	1.177023498	0.347091237	1.5241147
3838403774395	383840	3774395	1.567142108	0.340602151	1.9077443
3838603774395	383860	3774395	1.378287262	0.327951918	1.7062392
3838703774395	383870	3774395	1.646574279	0.32201973	1.968594
3838803774395	383880	3774395	1.532427777	0.316170067	1.8485978
3838903774395	383890	3774395	1.143241984	0.310481086	1.4537231
3839003774395	383900	3774395	0.914322081	0.304936544	1.2192586
3839103774395	383910	3774395	0.765244389	0.299534252	1.0647786
3829703774405	382970	3774405	0.028237379	0.251033558	0.2792709
3829803774405	382980	3774405	0.029456354	0.265267011	0.2947234

Health Risk Assessment Results Summary

Sensitive Receptor		MAX:	7.17
Unique Identifier	X (UTM)	Y (UTM)	Total Risk
3836803774385	383680	3774385	0.474645366
3836903774385	383690	3774385	0.476296789
3837003774385	383700	3774385	0.481507886
3837103774385	383710	3774385	0.488179013
3837203774385	383720	3774385	0.499225459
3837303774385	383730	3774385	0.517032438
3837403774385	383740	3774385	0.539061801
3837503774385	383750	3774385	0.564222062
3837603774385	383760	3774385	0.594498035
3837703774385	383770	3774385	0.630996191
3837803774385	383780	3774385	0.675317084
3837903774385	383790	3774385	0.737970944
3838003774385	383800	3774385	0.819363528
3838103774385	383810	3774385	0.937705634
3838203774385	383820	3774385	1.133395586
3838303774385	383830	3774385	1.558944178
3838403774385	383840	3774385	1.893921871
3838603774385	383860	3774385	1.792782875
3838703774385	383870	3774385	1.939087222
3838803774385	383880	3774385	1.830315703
3838903774385	383890	3774385	1.439921196
3839003774385	383900	3774385	1.2064931
3839103774385	383910	3774385	1.051968033
3829703774395	382970	3774395	0.285339041
3829803774395	382980	3774395	0.301504316
3829903774395	382990	3774395	0.32015957
3830003774395	383000	3774395	0.341194199
3830103774395	383010	3774395	0.365380422
3830203774395	383020	3774395	0.393027919
3830303774395	383030	3774395	0.427368513
3830403774395	383040	3774395	0.4702953
3830503774395	383050	3774395	0.522106611
3830603774395	383060	3774395	0.573802217
3830703774395	383070	3774395	0.635505998
3830803774395	383080	3774395	0.708778808
3830903774395	383090	3774395	0.796063212
3831003774395	383100	3774395	0.904088529
3831103774395	383110	3774395	1.030852629
3831203774395	383120	3774395	1.192737546
3831303774395	383130	3774395	1.405295892
3831403774395	383140	3774395	1.689346552
3831503774395	383150	3774395	2.09519127
3831603774395	383160	3774395	2.712405951
3831703774395	383170	3774395	3.704917161
3834603774395	383460	3774395	0.891812361
3834703774395	383470	3774395	0.852568318
3834803774395	383480	3774395	0.8177092
3834903774395	383490	3774395	0.786405592
3835003774395	383500	3774395	0.758465205
3835103774395	383510	3774395	0.732355489
3835203774395	383520	3774395	0.707266792
3835303774395	383530	3774395	0.68362814
3835403774395	383540	3774395	0.660374721
3835503774395	383550	3774395	0.636562372
3835603774395	383560	3774395	0.614413472
3835703774395	383570	3774395	0.593210049
3835803774395	383580	3774395	0.573272995
3835903774395	383590	3774395	0.553833585
3836003774395	383600	3774395	0.532566485
3836103774395	383610	3774395	0.513399085
3836203774395	383620	3774395	0.499217808
3836303774395	383630	3774395	0.487846462
3836403774395	383640	3774395	0.477749134
3836503774395	383650	3774395	0.471045052
3836603774395	383660	3774395	0.465113442
3836703774395	383670	3774395	0.463074313
3836803774395	383680	3774395	0.464810006
3836903774395	383690	3774395	0.467463786
3837003774395	383700	3774395	0.471894089
3837103774395	383710	3774395	0.477620983
3837203774395	383720	3774395	0.486536238
3837303774395	383730	3774395	0.500351196
3837403774395	383740	3774395	0.517355171
3837503774395	383750	3774395	0.540642027
3837603774395	383760	3774395	0.569750709
3837703774395	383770	3774395	0.605573323
3837803774395	383780	3774395	0.651337008
3837903774395	383790	3774395	0.716718551
3838003774395	383800	3774395	0.798546465
3838103774395	383810	3774395	0.914585383
3838203774395	383820	3774395	1.10631153
3838303774395	383830	3774395	1.524114735
3838403774395	383840	3774395	1.90774426
3838603774395	383860	3774395	1.70623918
3838703774395	383870	3774395	1.968594009
3838803774395	383880	3774395	1.848597844
3838903774395	383890	3774395	1.45372307
3839003774395	383900	3774395	1.219258624
3839103774395	383910	3774395	1.064778642
3829703774405	382970	3774405	0.279270937
3829803774405	382980	3774405	0.294723365

FOR CHRONIC CALCS

	MAX:	0.22			
	Overlapping Phases - Maximum GLC				
2025	2026	2027	2028	2029	
0.002897138	0.004737295	0.005103057	0.002832285	0.001216631	
0.002933565	0.004778519	0.00509406	0.00295981	0.001258387	
0.002995134	0.004858942	0.005123183	0.003123466	0.001312838	
0.003069165	0.004954547	0.00517154	0.003314017	0.001375718	
0.003176123	0.005098884	0.005267054	0.003560024	0.001457637	
0.00333459	0.005319777	0.005433138	0.003894582	0.001570185	
0.003530398	0.005589507	0.00564644	0.004310455	0.001709165	
0.003758935	0.005890256	0.005907461	0.004819337	0.001877335	
0.004038037	0.006240005	0.006246941	0.005464353	0.002088277	
0.004381045	0.006648602	0.006686121	0.006282669	0.002351094	
0.004803042	0.007133811	0.007245529	0.007307015	0.002675503	
0.005391576	0.007812147	0.008050654	0.008727628	0.003124303	
0.006169543	0.008702903	0.009100262	0.010568108	0.003686696	
0.007299793	0.01000389	0.010620489	0.013213531	0.004485292	
0.009155183	0.012154292	0.013134981	0.017512026	0.005779873	
0.013156803	0.016819792	0.018586411	0.026686699	0.00854258	
0.016318254	0.020498903	0.022900216	0.033975908	0.01073593	
0.015426347	0.019401143	0.021628805	0.032090673	0.010165195	
0.016820647	0.021014789	0.023519016	0.03534003	0.011141474	
0.015828096	0.019826246	0.022136514	0.033145478	0.01047928	
0.012200159	0.015544571	0.017139589	0.024939188	0.008007833	
0.010039885	0.012986512	0.014157275	0.020077791	0.006543066	
0.008617095	0.011294823	0.012187648	0.01689636	0.005583787	
0.001559335	0.002309042	0.003122703	0.000886394	0.000594398	
0.001645288	0.002433478	0.003312415	0.000907202	0.00060539	
0.001744509	0.002577098	0.003531329	0.000931361	0.000618263	
0.001856308	0.002738534	0.003778866	0.000957615	0.000632222	
0.001984796	0.002923605	0.004064227	0.000986914	0.000647699	
0.002131528	0.00313431	0.004391427	0.001018893	0.0006645	
0.002313828	0.003395632	0.004798255	0.001058642	0.000685654	
0.002541609	0.003720811	0.005308161	0.001106738	0.000711501	
0.002816071	0.004109886	0.005926108	0.001160589	0.000740437	
0.003089309	0.004494016	0.006545325	0.001203624	0.000762229	
0.003415353	0.004949664	0.007285095	0.001250643	0.000785988	
0.003802391	0.005487455	0.00816366	0.00130058	0.000810926	
0.004263588	0.006124987	0.009209097	0.00135098	0.000835548	
0.004834887	0.006910387	0.010499717	0.001404146	0.000861169	
0.005506627	0.007829202	0.012008893	0.001452643	0.000882825	
0.006366799	0.008999551	0.013928201	0.001505297	0.000907028	
0.007500779	0.010533695	0.016439082	0.001568876	0.000936131	
0.009026754	0.012580379	0.019776604	0.001616492	0.000956874	
0.011225681	0.015502894	0.024529037	0.001667155	0.000975795	
0.014596385	0.019946582	0.031721218	0.001719472	0.000993151	
0.020122779	0.027099682	0.043252706	0.001771878	0.001006822	
0.00452285	0.007427557	0.011702458	0.002653813	0.001168408	
0.004378151	0.007239074	0.010935292	0.002606718	0.001160058	
0.004246305	0.007060563	0.010273348	0.002571656	0.00115415	
0.004127607	0.006895058	0.009700848	0.002547467	0.001150831	
0.004014692	0.006731343	0.009188605	0.00252781	0.001147634	
0.003903564	0.006562647	0.008722184	0.002510387	0.00114373	
0.00379738	0.006396083	0.008300575	0.002496908	0.001140293	
0.003690487	0.006221895	0.007908042	0.002483018	0.001135371	
0.00357761	0.00602997	0.007533374	0.002465635	0.001127798	
0.003472348	0.005847866	0.007194159	0.002453301	0.001121627	
0.00337081	0.0056683	0.006881097	0.00244392	0.001115964	
0.003275253	0.005496213	0.006594721	0.002439033	0.001111529	
0.003181487	0.005324486	0.00632463	0.002435157	0.00110678	
0.003075883	0.005128539	0.006045654	0.002421476	0.001096917	
0.002981931	0.004952605	0.00579551	0.002415551	0.001089869	
0.002917234	0.004829693	0.005600693	0.002430752	0.001091435	
0.002869071	0.004735599	0.005439231	0.00245891	0.001098002	
0.002828413	0.004653357	0.005295653	0.002493878	0.001106717	
0.00280854	0.004607001	0.005189866	0.002547764	0.001122766	
0.002793729	0.004567256	0.005096311	0.0026086	0.001140779	
0.002803825	0.004569604	0.005044478	0.00269599	0.001168839	
0.002838944	0.004613075	0.005032777	0.002813665	0.001208058	
0.00288169	0.004665517	0.005034139	0.002947435	0.001252223	
0.002938123	0.00473675	0.005057054	0.003105777	0.001304419	
0.003005787	0.004821236	0.005097614	0.003288805	0.001364236	
0.003098197	0.004940654	0.005174373	0.003516401	0.001438908	
0.003228707	0.005114815	0.005304426	0.003812455	0.001536873	
0.003387802	0.005325348	0.005471822	0.004171017	0.001654493	
0.003600329	0.005605107	0.00571282	0.004643443	0.001809732	
0.003867316	0.005944397	0.006034132	0.00525147	0.00200832	
0.004200674	0.006348954	0.006457521	0.006033394	0.002260171	
0.004631263	0.006853143	0.007026625	0.007060106	0.002585867	
0.005238299	0.007559195	0.007861364	0.008512646	0.003048187	
0.006016538	0.008453654	0.00891406	0.010343579	0.003608497	
0.007124995	0.009731162	0.01040309	0.012936274	0.004390974	
0.008941841	0.011838827	0.012864471	0.017141443	0.005657484	
0.012869695	0.016420203	0.018214594	0.026143296	0.008368221	
0.016485007	0.020634488	0.023150611	0.034462244	0.010871412	
0.014651736	0.018435621	0.020587324	0.030421619	0.009652116	
0.017130545	0.021324262	0.023965108	0.036139835	0.011371437	
0.016031836	0.020013026	0.022436599	0.033699057	0.010635238	
0.012360836	0.015682739	0.017380172	0.025390624	0.008133166	
0.01018987	0.013113747	0.014382873	0.020501334	0.006660035	
0.008766555	0.011422853	0.012412375	0.017315349	0.005699461	
0.001527039	0.002263253	0.00305679	0.000877077	0.000587052	
0.001609225	0.002382307	0.003238264	0.000897248	0.000597644	

Health Risk Assessment Results Summary

		MAX:	4.18	5.16	7.17
Unique Identifier	X (UTM)	Y (UTM)	Onroad	Offroad	Total Risk
3829903774405	382990	3774405	0.030833523	0.281304432	0.312138
3830003774405	383000	3774405	0.032377998	0.299301281	0.3316793
3830103774405	383010	3774405	0.03418153	0.320221801	0.3544033
3830203774405	383020	3774405	0.036225142	0.343974807	0.3801999
3830303774405	383030	3774405	0.038753734	0.373097189	0.4118509
3830403774405	383040	3774405	0.041888023	0.409025483	0.4509135
3830503774405	383050	3774405	0.045626243	0.451999409	0.4976257
3830603774405	383060	3774405	0.049669	0.498970401	0.5486394
3830703774405	383070	3774405	0.054552379	0.555473259	0.6100256
3830803774405	383080	3774405	0.060183949	0.620931258	0.6811152
3830903774405	383090	3774405	0.066612527	0.696040233	0.7626528
3831003774405	383100	3774405	0.074505502	0.788027323	0.8625328
3831103774405	383110	3774405	0.083865936	0.895893806	0.9797597
3831203774405	383120	3774405	0.095945202	1.033065889	1.1290111
3831303774405	383130	3774405	0.111960699	1.208330493	1.3202912
3831403774405	383140	3774405	0.134227636	1.439902108	1.5741297
3831503774405	383150	3774405	0.166283441	1.762207296	1.9284907
3831603774405	383160	3774405	0.21451888	2.213448217	2.4279671
3831703774405	383170	3774405	0.294502315	2.879517041	3.1740194
3831803774405	383180	3774405	0.080832184	0.809982761	0.8908149
3831903774405	383190	3774405	0.079454248	0.771970762	0.851425
3832003774405	383200	3774405	0.077901846	0.73630692	0.8142088
3832103774405	383210	3774405	0.076675596	0.703975057	0.7806507
3832203774405	383220	3774405	0.075806042	0.674914942	0.750721
3832303774405	383230	3774405	0.075275837	0.649031497	0.7243073
3832403774405	383240	3774405	0.074920058	0.624815681	0.6997357
3832503774405	383250	3774405	0.074500135	0.600332772	0.6748329
3832603774405	383260	3774405	0.074215067	0.576983269	0.6511983
3832703774405	383270	3774405	0.074082562	0.5546871	0.6287697
3832803774405	383280	3774405	0.074087171	0.533331883	0.6074191
3832903774405	383290	3774405	0.074419174	0.492550339	0.5669695
3833003774405	383300	3774405	0.074711908	0.472622509	0.5473344
3833103774405	383310	3774405	0.075166283	0.453753338	0.5289196
3833203774405	383320	3774405	0.075592966	0.434537189	0.5101302
3833303774405	383330	3774405	0.076279642	0.416882612	0.4931623
3833403774405	383340	3774405	0.077634387	0.403135111	0.4807695
3833503774405	383350	3774405	0.079463665	0.391601793	0.4710655
3833603774405	383360	3774405	0.081576053	0.380875132	0.4624512
3833703774405	383370	3774405	0.084506195	0.373205593	0.4577118
3833803774405	383380	3774405	0.087787623	0.365852397	0.45364
3833903774405	383390	3774405	0.092016115	0.360877094	0.4528932
3834003774405	383400	3774405	0.097390968	0.35818189	0.4555729
3834103774405	383410	3774405	0.103554301	0.355698206	0.4592525
3834203774405	383420	3774405	0.110362218	0.352521668	0.4628839
3834303774405	383430	3774405	0.118195215	0.349367772	0.467563
3834403774405	383440	3774405	0.127555884	0.346851157	0.474407
3834503774405	383450	3774405	0.13906018	0.34534718	0.4844074
3834603774405	383460	3774405	0.152777723	0.344030915	0.4968086
3834703774405	383470	3774405	0.172029378	0.34612144	0.5181508
3834803774405	383480	3774405	0.197263074	0.348722996	0.5459861
3834903774405	383490	3774405	0.230424195	0.350602923	0.5810271
3835003774405	383500	3774405	0.276437354	0.351635637	0.628073
3835103774405	383510	3774405	0.342386376	0.353228991	0.6956154
3835203774405	383520	3774405	0.426876057	0.35051584	0.7773919
3835303774405	383530	3774405	0.545790994	0.345455045	0.891246
3835403774405	383540	3774405	0.738686947	0.340347174	1.0790341
3835503774405	383550	3774405	1.155771939	0.336508856	1.4922808
3835603774405	383560	3774405	2.088870593	0.33035526	2.4192259
3835703774405	383570	3774405	1.339640064	0.324130076	1.6637701
3835803774405	383580	3774405	1.3537361	0.318370191	1.6721063
3835903774405	383590	3774405	2.32842087	0.31275262	2.6411735
3836003774405	383600	3774405	1.564904077	0.307219261	1.8721233
3836103774405	383610	3774405	1.174305706	0.301829575	1.4761353
3836203774405	383620	3774405	0.944352002	0.296568453	1.2409205
3836303774405	383630	3774405	0.795049423	0.291413491	1.0864629
3829703774415	382970	3774415	0.027821622	0.245241861	0.2730635
3829803774415	382980	3774415	0.028995303	0.258842035	0.2878373
3829903774415	382990	3774415	0.030274515	0.273720949	0.3039955
3830003774415	383000	3774415	0.031702575	0.29035264	0.3220552
3830103774415	383010	3774415	0.033397516	0.309901838	0.3432994
3830203774415	383020	3774415	0.035305465	0.331992733	0.3672982
3830303774415	383030	3774415	0.037628744	0.358698949	0.3963277
3830403774415	383040	3774415	0.04046646	0.391142077	0.4316085
3830503774415	383050	3774415	0.043829716	0.429703387	0.4735331
3830603774415	383060	3774415	0.04782488	0.475554836	0.5233797
3830703774415	383070	3774415	0.052684776	0.531128188	0.583813
3830803774415	383080	3774415	0.058165238	0.594245059	0.6524103
3830903774415	383090	3774415	0.064125122	0.663621038	0.7277462
3831003774415	383100	3774415	0.071369988	0.747902323	0.8192723
3831103774415	383110	3774415	0.079934349	0.846132323	0.9260667
3831203774415	383120	3774415	0.090797446	0.970033702	1.0608311
3831303774415	383130	3774415	0.10498509	1.125598186	1.2305833
3831403774415	383140	3774415	0.124006849	1.327105515	1.4511124
3831503774415	383150	3774415	0.150521732	1.600778383	1.7513001
3831603774415	383160	3774415	0.187127748	1.945528129	2.1326559
3831703774415	383170	3774415	0.241344748	2.418149988	2.6594947
3834403774415	383440	3774415	0.08060004	0.808946876	0.8895469
3834503774415	383450	3774415	0.078871727	0.769387024	0.8482588
3834603774415	383460	3774415	0.077555549	0.734142281	0.8116978
3834703774415	383470	3774415	0.076065047	0.700629705	0.7766948
3834803774415	383480	3774415	0.074870562	0.669863518	0.7447341

Health Risk Assessment Results Summary

Sensitive Receptor

		MAX:	7.17
Unique Identifier	X (UTM)	Y (UTM)	Total Risk
3829903774405	382990	3774405	0.312137955
3830003774405	383000	3774405	0.331679279
3830103774405	383010	3774405	0.354403331
3830203774405	383020	3774405	0.380199948
3830303774405	383030	3774405	0.411850923
3830403774405	383040	3774405	0.450913506
3830503774405	383050	3774405	0.497625652
3830603774405	383060	3774405	0.548639402
3830703774405	383070	3774405	0.610025638
3830803774405	383080	3774405	0.681115207
3830903774405	383090	3774405	0.762652759
3831003774405	383100	3774405	0.862532824
3831103774405	383110	3774405	0.979759742
3831203774405	383120	3774405	1.129011091
3831303774405	383130	3774405	1.320291192
3831403774405	383140	3774405	1.574129744
3831503774405	383150	3774405	1.928490737
3831603774405	383160	3774405	2.427967098
3831703774405	383170	3774405	3.174019355
3834503774405	383450	3774405	0.890814945
3834603774405	383460	3774405	0.85142501
3834703774405	383470	3774405	0.814208767
3834803774405	383480	3774405	0.780650652
3834903774405	383490	3774405	0.750720984
3835003774405	383500	3774405	0.724307334
3835103774405	383510	3774405	0.699735739
3835203774405	383520	3774405	0.674832907
3835303774405	383530	3774405	0.651198336
3835403774405	383540	3774405	0.628769662
3835503774405	383550	3774405	0.607419055
3835703774405	383570	3774405	0.566969513
3835803774405	383580	3774405	0.547334417
3835903774405	383590	3774405	0.528919621
3836003774405	383600	3774405	0.510130155
3836103774405	383610	3774405	0.493162255
3836203774405	383620	3774405	0.480769498
3836303774405	383630	3774405	0.471065458
3836403774405	383640	3774405	0.462451185
3836503774405	383650	3774405	0.457711788
3836603774405	383660	3774405	0.45364002
3836703774405	383670	3774405	0.45289321
3836803774405	383680	3774405	0.455572857
3836903774405	383690	3774405	0.459252507
3837003774405	383700	3774405	0.462883886
3837103774405	383710	3774405	0.467562986
3837203774405	383720	3774405	0.47440704
3837303774405	383730	3774405	0.48440736
3837403774405	383740	3774405	0.496808638
3837503774405	383750	3774405	0.518150818
3837603774405	383760	3774405	0.54598607
3837703774405	383770	3774405	0.581027118
3837803774405	383780	3774405	0.62807299
3837903774405	383790	3774405	0.695615367
3838003774405	383800	3774405	0.777391897
3838103774405	383810	3774405	0.891246038
3838203774405	383820	3774405	1.079034121
3838303774405	383830	3774405	1.492280795
3838403774405	383840	3774405	2.419225854
3838503774405	383850	3774405	1.66377014
3838603774405	383860	3774405	1.672106292
3838703774405	383870	3774405	2.64117349
3838803774405	383880	3774405	1.872123338
3838903774405	383890	3774405	1.476135281
3839003774405	383900	3774405	1.240920455
3839103774405	383910	3774405	1.086462914
3829703774415	382970	3774415	0.273063482
3829803774415	382980	3774415	0.287837338
3829903774415	382990	3774415	0.303995465
3830003774415	383000	3774415	0.322055215
3830103774415	383010	3774415	0.343299353
3830203774415	383020	3774415	0.367298198
3830303774415	383030	3774415	0.396327693
3830403774415	383040	3774415	0.431608537
3830503774415	383050	3774415	0.473533104
3830603774415	383060	3774415	0.523379716
3830703774415	383070	3774415	0.583812964
3830803774415	383080	3774415	0.652410297
3830903774415	383090	3774415	0.72774616
3831003774415	383100	3774415	0.819272311
3831103774415	383110	3774415	0.926066672
3831203774415	383120	3774415	1.060831148
3831303774415	383130	3774415	1.230583276
3831403774415	383140	3774415	1.451112363
3831503774415	383150	3774415	1.751300115
3831603774415	383160	3774415	2.132655877
3831703774415	383170	3774415	2.659494737
3834403774415	383440	3774415	0.889546915
3834503774415	383450	3774415	0.848258751
3834603774415	383460	3774415	0.811697831
3834703774415	383470	3774415	0.776694752
3834803774415	383480	3774415	0.74473408

FOR CHRONIC CALCS

MAX:	0.22			
Overlapping Phases - Maximum GLC				
2025	2026	2027	2028	2029
0.00170182	0.002516269	0.003443093	0.000919569	0.000609425
0.001805656	0.002666143	0.003673545	0.000943826	0.000622054
0.001926391	0.002840185	0.003941837	0.000971577	0.000636617
0.002063323	0.003036912	0.004247375	0.001001583	0.000652219
0.002231362	0.003278009	0.004622537	0.001038486	0.000671703
0.002438694	0.003574389	0.005086613	0.001082537	0.000695077
0.002686251	0.003926071	0.005643676	0.001131548	0.000721077
0.002956154	0.004306728	0.006254126	0.001177948	0.00074497
0.003280803	0.004761562	0.006989738	0.001229243	0.000771538
0.003656441	0.005284247	0.007842569	0.001281506	0.000798064
0.004087278	0.005880383	0.008820336	0.001330808	0.000822272
0.004615412	0.00660723	0.010015238	0.001382492	0.000847157
0.005236492	0.007457393	0.011413427	0.001430779	0.000868969
0.006028602	0.008536504	0.013186715	0.001485915	0.000895171
0.007048934	0.009917355	0.015451608	0.001544878	0.000923611
0.008413106	0.011746457	0.018443725	0.00159183	0.000943323
0.010326513	0.014297078	0.022606604	0.001641804	0.000961418
0.013050684	0.017893337	0.028443576	0.001689033	0.000975638
0.017186005	0.023268789	0.037136498	0.001736161	0.00098685
0.004644168	0.007468637	0.012801111	0.002673606	0.001161004
0.004484462	0.007266067	0.011906907	0.002609677	0.001148707
0.004328629	0.007064828	0.011095151	0.002556889	0.001137596
0.004186202	0.006875357	0.010387154	0.002514243	0.001129148
0.004057918	0.006699255	0.009776605	0.002483309	0.001123465
0.003944379	0.006539988	0.009250503	0.002463313	0.001120701
0.003837335	0.00638471	0.00877916	0.002447642	0.00111821
0.003724973	0.006212763	0.008332298	0.002427821	0.001112273
0.003616722	0.006041586	0.007926119	0.002411052	0.001106531
0.003512682	0.005871716	0.007556691	0.002397541	0.001101166
0.003412679	0.005704219	0.007218021	0.002386762	0.001096051
0.003220423	0.005370598	0.006611593	0.002370454	0.001085864
0.003125563	0.00520034	0.006334789	0.002363568	0.001080213
0.00303702	0.005039892	0.006078797	0.00236005	0.001075333
0.00294536	0.004871393	0.005827775	0.002353422	0.001068419
0.002863804	0.004719812	0.005602274	0.002353777	0.00106396
0.002809124	0.004616331	0.005427975	0.002374093	0.001067681
0.002770369	0.004540248	0.005285504	0.002407531	0.001076426
0.00273812	0.004473965	0.005158764	0.00244725	0.001087175
0.002729806	0.004448994	0.00507417	0.002509435	0.001106636
0.002726095	0.004429651	0.005000326	0.002578896	0.001128214
0.002743963	0.00444602	0.004962485	0.002672931	0.001158945
0.00278486	0.004499682	0.004961089	0.002796001	0.001200294
0.00283406	0.004563412	0.004973316	0.002936513	0.001247104
0.002885185	0.004625136	0.004989985	0.003089089	0.00129685
0.002945752	0.004697235	0.005021989	0.003263684	0.001353214
0.003023919	0.004792503	0.005080458	0.003472656	0.001420613
0.003127572	0.004922248	0.005175714	0.00373088	0.001504149
0.003252984	0.005078726	0.005300771	0.00403707	0.001602373
0.003449154	0.005335986	0.00552212	0.004474486	0.001745291
0.003703535	0.005662619	0.005825883	0.005046933	0.001931893
0.004026634	0.00606146	0.006233092	0.005792386	0.002172528
0.004463266	0.006581985	0.006809468	0.00681618	0.002498828
0.005085069	0.007310844	0.007667225	0.00829171	0.002970692
0.005860211	0.008204399	0.008717508	0.010108312	0.003527468
0.006946902	0.009458601	0.010176791	0.012646191	0.004293253
0.008725587	0.011523684	0.012585875	0.016759701	0.005532279
0.012609547	0.016055714	0.017875985	0.025657235	0.008211664
0.021306627	0.026237423	0.029783619	0.045559764	0.014200722
0.014264689	0.017947629	0.02009862	0.029569582	0.009386797
0.014366622	0.018047435	0.020214034	0.029865229	0.009474377
0.023455831	0.028697539	0.032660934	0.050653902	0.015729137
0.016283911	0.020258873	0.022800022	0.034359902	0.010823956
0.012601445	0.015916835	0.017727645	0.026021635	0.008313012
0.01042461	0.01333999	0.014719128	0.021110526	0.006833332
0.008998475	0.011649634	0.012747604	0.017919954	0.005871387
0.001494032	0.002216435	0.002988858	0.000867932	0.000579947
0.001572638	0.002330395	0.003162485	0.000887606	0.000590266
0.001658536	0.002454625	0.003352941	0.000908105	0.00060085
0.001754471	0.002593042	0.00356634	0.000930329	0.000612262
0.001867376	0.002755884	0.003817406	0.00095653	0.000625893
0.001994783	0.002939107	0.0041019	0.000984817	0.000640462
0.0021489	0.003160445	0.004446278	0.001018918	0.000658213
0.002336221	0.003428549	0.004865637	0.001059081	0.000679304
0.002558517	0.003745072	0.005365608	0.00110372	0.00070262
0.002822532	0.004118688	0.005961601	0.001152903	0.000728334
0.003142412	0.004568106	0.006685619	0.00120815	0.000757469
0.003505024	0.005073536	0.007509231	0.001262811	0.00078569
0.003903055	0.005624952	0.008414147	0.001310959	0.000809337
0.004386868	0.006291754	0.009511147	0.001361442	0.000833762
0.004952484	0.007066827	0.010788113	0.001409873	0.000856001
0.005666662	0.008041497	0.012394778	0.00146948	0.000884867
0.006571659	0.009267166	0.014409757	0.001520691	0.000909871
0.007753188	0.010855751	0.017021522	0.001567647	0.000929556
0.009368151	0.013015906	0.020559138	0.001615752	0.000947235
0.011444897	0.015762118	0.025036505	0.001657638	0.000957953
0.014344542	0.019556653	0.031204918	0.001700946	0.000967612
0.004611949	0.007328568	0.012954444	0.002626813	0.001140007
0.00444143	0.007110066	0.01202797	0.002558048	0.001126612
0.004289674	0.00691597	0.01123156	0.002510979	0.001118693
0.004140235	0.006720642	0.0104951	0.002464773	0.001108566
0.004001977	0.006534108	0.00984623	0.002426253	0.001099983

Health Risk Assessment Results Summary

		MAX:	4.18	5.16	7.17
Unique Identifier	X (UTM)	Y (UTM)	Onroad	Offroad	Total Risk
3834903774415	383490	3774415	0.074037701	0.642351253	0.716389
3835003774415	383500	3774415	0.073555967	0.617982577	0.6915385
3835103774415	383510	3774415	0.073236263	0.59517317	0.6684094
3835203774415	383520	3774415	0.072685589	0.570857333	0.6435429
3835303774415	383530	3774415	0.072257694	0.54761175	0.6198694
3835403774415	383540	3774415	0.072059094	0.525919979	0.5979791
3835503774415	383550	3774415	0.072156964	0.506429516	0.5785865
3835703774415	383570	3774415	0.072579748	0.468435208	0.541015
3835803774415	383580	3774415	0.07283727	0.449346368	0.5221836
3835903774415	383590	3774415	0.073287972	0.43157257	0.5048605
3836003774415	383600	3774415	0.07382439	0.414143435	0.4879678
3836103774415	383610	3774415	0.074602339	0.398090237	0.4726926
3836203774415	383620	3774415	0.076074346	0.385942497	0.4620168
3836303774415	383630	3774415	0.078059669	0.376039283	0.454099
3836403774415	383640	3774415	0.080340874	0.366847797	0.4471887
3836503774415	383650	3774415	0.083526335	0.360906408	0.4444327
3836603774415	383660	3774415	0.087100452	0.35520734	0.4423078
3836703774415	383670	3774415	0.091602132	0.351563012	0.4431651
3836803774415	383680	3774415	0.097272184	0.35002913	0.4473013
3836903774415	383690	3774415	0.103811075	0.348721829	0.4525329
3837003774415	383700	3774415	0.110743485	0.345787654	0.4565311
3837103774415	383710	3774415	0.118716717	0.342843004	0.4615597
3837203774415	383720	3774415	0.127958638	0.339919526	0.4678782
3837303774415	383730	3774415	0.138713357	0.337033799	0.4757472
3837403774415	383740	3774415	0.15143109	0.334123206	0.4855543
3837503774415	383750	3774415	0.170138046	0.335661366	0.5057994
3837603774415	383760	3774415	0.194839232	0.337958207	0.5327974
3837703774415	383770	3774415	0.227156852	0.339537952	0.5666948
3837803774415	383780	3774415	0.271679838	0.340310342	0.6119902
3837903774415	383790	3774415	0.334873922	0.341771777	0.6766457
3838003774415	383800	3774415	0.417691711	0.33939691	0.7570886
3838103774415	383810	3774415	0.536659945	0.334717317	0.8713773
3838203774415	383820	3774415	0.730654878	0.329983772	1.0606387
3838303774415	383830	3774415	1.14213996	0.326317019	1.468457
3838403774415	383840	3774415	1.496351356	0.320453026	1.8168044
3838503774415	383850	3774415	1.475129766	0.314539078	1.7896688
3838603774415	383860	3774415	1.506540185	0.309081752	1.8156219
3838703774415	383870	3774415	1.695566153	0.303756056	1.9993222
3838803774415	383880	3774415	1.612067321	0.298525768	1.9105931
3838903774415	383890	3774415	1.219966148	0.293427409	1.5133936
3839003774415	383900	3774415	0.989056856	0.288438802	1.2774957
3839103774415	383910	3774415	0.837739319	0.283555388	1.1212947
3829703774425	382970	3774425	0.027403812	0.239424001	0.2668278
3829803774425	382980	3774425	0.028536953	0.252440088	0.280977
3829903774425	382990	3774425	0.029759776	0.266567129	0.2963269
3830003774425	383000	3774425	0.031138408	0.28244902	0.3135874
3830103774425	383010	3774425	0.032891799	0.302311149	0.3352029
3830203774425	383020	3774425	0.034893382	0.325016255	0.3599096
3830303774425	383030	3774425	0.037248737	0.351683225	0.388932
3830403774425	383040	3774425	0.040039149	0.383317901	0.423357
3830503774425	383050	3774425	0.043333022	0.420736844	0.4640699
3830603774425	383060	3774425	0.047041151	0.463093794	0.5101349
3830703774425	383070	3774425	0.05146513	0.513505447	0.5649706
3830803774425	383080	3774425	0.056430029	0.570608798	0.6270388
3830903774425	383090	3774425	0.061880658	0.633968552	0.6958492
3831003774425	383100	3774425	0.068420719	0.71004367	0.7784644
3831103774425	383110	3774425	0.075927578	0.796025441	0.871953
3831203774425	383120	3774425	0.085230495	0.902316876	0.9875474
3831303774425	383130	3774425	0.097024921	1.03235492	1.1293798
3831403774425	383140	3774425	0.112389558	1.196160051	1.3085496
3831503774425	383150	3774425	0.132672411	1.411738907	1.5444113
3831603774425	383160	3774425	0.159323726	1.670495952	1.8298197
3831703774425	383170	3774425	0.195406073	2.002133056	2.1975391
3834403774425	383440	3774425	0.078068931	0.763215093	0.841284
3834503774425	383450	3774425	0.076713938	0.728087862	0.8048018
3834603774425	383460	3774425	0.075612763	0.696851753	0.7724645
3834703774425	383470	3774425	0.074192534	0.665708254	0.7399008
3834803774425	383480	3774425	0.073065318	0.636867643	0.709933
3834903774425	383490	3774425	0.072271009	0.610998168	0.6832692
3835003774425	383500	3774425	0.071823651	0.588076258	0.6598999
3835203774425	383520	3774425	0.070840143	0.542585086	0.6134252
3835303774425	383530	3774425	0.070246698	0.519218851	0.5894655
3835403774425	383540	3774425	0.06996009	0.498083125	0.5680432
3835503774425	383550	3774425	0.070116518	0.480050788	0.5501673
3835703774425	383570	3774425	0.070630282	0.444738321	0.5153686
3835803774425	383580	3774425	0.07089709	0.42689439	0.4977915
3835903774425	383590	3774425	0.071372224	0.410300241	0.4816725
3836003774425	383600	3774425	0.071979377	0.394365181	0.4663446
3836103774425	383610	3774425	0.072805118	0.379637792	0.4524429
3836203774425	383620	3774425	0.074382815	0.368975601	0.4433584
3836303774425	383630	3774425	0.076540369	0.360784593	0.437325
3836403774425	383640	3774425	0.078990256	0.353106062	0.4320963
3836503774425	383650	3774425	0.082433774	0.34887724	0.431311
3836603774425	383660	3774425	0.086318773	0.344903172	0.4312219
3836703774425	383670	3774425	0.091136376	0.342724757	0.4338611
3836803774425	383680	3774425	0.097153909	0.342501768	0.4396557
3836903774425	383690	3774425	0.104146041	0.34252759	0.4466736
3837003774425	383700	3774425	0.111375386	0.340300553	0.4516759
3837103774425	383710	3774425	0.119684102	0.33810354	0.4577876
3837203774425	383720	3774425	0.129013202	0.33510445	0.4641177
3837303774425	383730	3774425	0.139152023	0.330727156	0.4698792

Health Risk Assessment Results Summary

Sensitive Receptor

		MAX:	7.17
Unique Identifier	X (UTM)	Y (UTM)	Total Risk
3834903774415	383490	3774415	0.716388954
3835003774415	383500	3774415	0.691538544
3835103774415	383510	3774415	0.668409433
3835203774415	383520	3774415	0.643542922
3835303774415	383530	3774415	0.619869444
3835403774415	383540	3774415	0.597979074
3835503774415	383550	3774415	0.57858648
3835703774415	383570	3774415	0.541014956
3835803774415	383580	3774415	0.522183638
3835903774415	383590	3774415	0.504860542
3836003774415	383600	3774415	0.487967825
3836103774415	383610	3774415	0.472692575
3836203774415	383620	3774415	0.462016843
3836303774415	383630	3774415	0.454098952
3836403774415	383640	3774415	0.447188671
3836503774415	383650	3774415	0.444432743
3836603774415	383660	3774415	0.442307792
3836703774415	383670	3774415	0.443165144
3836803774415	383680	3774415	0.447301315
3836903774415	383690	3774415	0.452532905
3837003774415	383700	3774415	0.456531139
3837103774415	383710	3774415	0.461559721
3837203774415	383720	3774415	0.467878164
3837303774415	383730	3774415	0.475747156
3837403774415	383740	3774415	0.485554296
3837503774415	383750	3774415	0.505799411
3837603774415	383760	3774415	0.532797439
3837703774415	383770	3774415	0.566694804
3837803774415	383780	3774415	0.61199018
3837903774415	383790	3774415	0.676645699
3838003774415	383800	3774415	0.757088621
3838103774415	383810	3774415	0.871377262
3838203774415	383820	3774415	1.06063865
3838303774415	383830	3774415	1.468456978
3838403774415	383840	3774415	1.816804382
3838503774415	383850	3774415	1.789668844
3838603774415	383860	3774415	1.815621936
3838703774415	383870	3774415	1.999322209
3838803774415	383880	3774415	1.910593088
3838903774415	383890	3774415	1.513393557
3839003774415	383900	3774415	1.277495658
3839103774415	383910	3774415	1.121294708
3829703774425	382970	3774425	0.266827813
3829803774425	382980	3774425	0.28097704
3829903774425	382990	3774425	0.296326905
3830003774425	383000	3774425	0.313587428
3830103774425	383010	3774425	0.335202948
3830203774425	383020	3774425	0.359909637
3830303774425	383030	3774425	0.388931961
3830403774425	383040	3774425	0.42335705
3830503774425	383050	3774425	0.464069866
3830603774425	383060	3774425	0.510134945
3830703774425	383070	3774425	0.564970576
3830803774425	383080	3774425	0.627038827
3830903774425	383090	3774425	0.69584921
3831003774425	383100	3774425	0.778464389
3831103774425	383110	3774425	0.871953019
3831203774425	383120	3774425	0.987547371
3831303774425	383130	3774425	1.129379841
3831403774425	383140	3774425	1.308549609
3831503774425	383150	3774425	1.544411317
3831603774425	383160	3774425	1.829819678
3831703774425	383170	3774425	2.19753913
3834403774425	383440	3774425	0.841284024
3834503774425	383450	3774425	0.8048018
3834603774425	383460	3774425	0.772464516
3834703774425	383470	3774425	0.739900788
3834803774425	383480	3774425	0.709932961
3834903774425	383490	3774425	0.683269176
3835003774425	383500	3774425	0.659899909
3835203774425	383520	3774425	0.613425229
3835303774425	383530	3774425	0.589465549
3835403774425	383540	3774425	0.568043215
3835503774425	383550	3774425	0.550167306
3835703774425	383570	3774425	0.515368603
3835803774425	383580	3774425	0.497791479
3835903774425	383590	3774425	0.481672665
3836003774425	383600	3774425	0.466344558
3836103774425	383610	3774425	0.452442911
3836203774425	383620	3774425	0.443358416
3836303774425	383630	3774425	0.437324962
3836403774425	383640	3774425	0.432096318
3836503774425	383650	3774425	0.431311014
3836603774425	383660	3774425	0.431221945
3836703774425	383670	3774425	0.433861133
3836803774425	383680	3774425	0.439655677
3836903774425	383690	3774425	0.446673631
3837003774425	383700	3774425	0.451675939
3837103774425	383710	3774425	0.457787642
3837203774425	383720	3774425	0.464117652
3837303774425	383730	3774425	0.469879179

FOR CHRONIC CALCS

MAX:	0.22			
Overlapping Phases - Maximum GLC				
2025	2026	2027	2028	2029
0.003878609	0.00636311	0.009286899	0.002399161	0.001094402
0.003770542	0.006210584	0.00880589	0.002382804	0.001092024
0.003668898	0.00606289	0.008372761	0.00237014	0.001089855
0.003554374	0.005885635	0.007943813	0.002347065	0.001081496
0.003443832	0.005709361	0.007552005	0.002326358	0.001073186
0.003340992	0.005540785	0.007201908	0.002311723	0.001066645
0.003250799	0.005391358	0.006894431	0.002305535	0.001063197
0.003072815	0.005084578	0.006334101	0.002294607	0.001054706
0.002981641	0.004921853	0.006071317	0.002287533	0.001048686
0.002898605	0.004772573	0.005831013	0.002284984	0.001044023
0.002817329	0.00462433	0.005603015	0.0022833	0.001039131
0.002745044	0.004490842	0.005397802	0.002287728	0.001036326
0.002699845	0.004405414	0.005243894	0.002312921	0.001042121
0.002671124	0.004348131	0.005122114	0.002352166	0.00105335
0.002648567	0.004299921	0.005014751	0.002397933	0.001066659
0.002651831	0.004296063	0.004951892	0.002468641	0.001089742
0.002659713	0.004297724	0.004898923	0.002547464	0.001115263
0.002687274	0.004331426	0.004878195	0.002649945	0.00114946
0.00273718	0.00440093	0.004892139	0.002782033	0.001194491
0.0027962	0.004481819	0.004920239	0.002933554	0.001245678
0.002849811	0.004547294	0.004941716	0.00308963	0.001296662
0.002912763	0.00462305	0.004978248	0.00326791	0.001354285
0.002987484	0.004712083	0.005032771	0.003473419	0.001420176
0.003076453	0.00481779	0.005107981	0.003711082	0.001495653
0.003183365	0.004943594	0.005210084	0.003991004	0.00158395
0.003371114	0.005187319	0.005422288	0.004414979	0.001722114
0.003618533	0.005503227	0.005719374	0.004974647	0.00190447
0.003931867	0.005888281	0.00611576	0.005699766	0.002138166
0.004353031	0.006388914	0.006672755	0.006688702	0.002452916
0.004948634	0.007087163	0.007494319	0.008100595	0.002903919
0.005710138	0.007966623	0.008525501	0.009881514	0.003449618
0.006799565	0.00922585	0.009988686	0.012420135	0.004215571
0.008590723	0.011307239	0.012414908	0.01655733	0.005461623
0.012423252	0.015780858	0.017635204	0.025335647	0.008105222
0.015706409	0.019609334	0.022115142	0.032887597	0.01037712
0.015477071	0.019318278	0.021776654	0.03242861	0.010237293
0.015742745	0.019611721	0.022116855	0.033093721	0.010436093
0.01748356	0.021637085	0.024482229	0.037121409	0.011646797
0.016675194	0.020670063	0.023351687	0.035334941	0.011107657
0.012980353	0.01631511	0.018262211	0.026965053	0.008587283
0.010793998	0.013731191	0.015243449	0.022034004	0.007101701
0.009352722	0.012022087	0.013248052	0.018800818	0.006127015
0.001460922	0.002169487	0.002920099	0.000859114	0.000573193
0.001536254	0.002278847	0.003086404	0.00087842	0.000583246
0.00161788	0.002396993	0.003267526	0.000898271	0.000593451
0.001709638	0.002529548	0.003471543	0.000920144	0.000604658
0.001824714	0.002696199	0.003726328	0.000949083	0.00062003
0.001956113	0.002885854	0.004018588	0.000980899	0.000636828
0.002110387	0.003107811	0.004362885	0.001016865	0.000655757
0.002293192	0.003369637	0.004772623	0.001057413	0.000677079
0.002509117	0.003677179	0.005258738	0.001102411	0.000700704
0.0027531	0.004022418	0.005810452	0.001148514	0.000724685
0.003043253	0.004429945	0.006468884	0.001199581	0.000751393
0.003371272	0.00488756	0.007215589	0.001250075	0.000777219
0.003734703	0.005391682	0.008043772	0.001296055	0.000799768
0.004171148	0.005994005	0.009036356	0.001344535	0.000823183
0.004665992	0.006673165	0.01015773	0.001389626	0.000843896
0.005277942	0.007510411	0.0115403	0.001448264	0.000872112
0.006033024	0.00853472	0.013232554	0.001492433	0.000893086
0.006991264	0.009826024	0.015366792	0.001536595	0.000911338
0.008254446	0.01152338	0.01816243	0.001582131	0.000928181
0.009800952	0.013578363	0.021536563	0.001622863	0.000938871
0.011808246	0.016225411	0.025873544	0.001664714	0.000948403
0.004386673	0.006948512	0.012033852	0.002496196	0.001102023
0.004234097	0.006753057	0.011247643	0.002447246	0.001093553
0.00409799	0.006578673	0.010564463	0.002417195	0.001090434
0.003956503	0.00639219	0.00990293	0.002376685	0.001080912
0.00382485	0.006212987	0.009315162	0.002342993	0.001072585
0.003707149	0.006048613	0.008805615	0.002319231	0.001067023
0.003604244	0.005902343	0.008366687	0.002305616	0.001064647
0.003391729	0.005580737	0.007558373	0.002268507	0.001051569
0.00327738	0.005396049	0.007178662	0.00224295	0.001040231
0.003175439	0.005228618	0.006845678	0.002226252	0.001032262
0.00309236	0.005091338	0.00656575	0.002223173	0.001029784
0.002927877	0.004809034	0.006051281	0.00221742	0.001022949
0.00284308	0.004659087	0.005806246	0.002211637	0.001017266
0.00276615	0.004521593	0.005583397	0.002210935	0.001013214
0.002693223	0.00438937	0.005375497	0.00221265	0.00100968
0.002628208	0.004269971	0.005187831	0.002219831	0.001008019
0.002591676	0.004200754	0.005053471	0.002249416	0.001015682
0.002573498	0.004162902	0.004953756	0.002294959	0.001029668
0.002560445	0.004132127	0.00486587	0.002346785	0.001045581
0.002575144	0.004148874	0.004824994	0.002426153	0.001072434
0.002595134	0.004172247	0.004793931	0.002514881	0.001102131
0.002633487	0.00422507	0.004792151	0.00262722	0.001140459
0.002693693	0.004312532	0.004823396	0.002770053	0.001189948
0.002764285	0.004413157	0.004869624	0.002934919	0.001246561
0.002824449	0.004489949	0.004901375	0.003099475	0.001300831
0.002894788	0.004578651	0.004947893	0.003287077	0.001362058
0.00296985	0.004667704	0.005003529	0.003494534	0.001428461
0.003044496	0.004748215	0.005061258	0.003714924	0.001496942

Health Risk Assessment Results Summary

		MAX:	4.18	5.16	7.17
Unique Identifier	X (UTM)	Y (UTM)	Onroad	Offroad	Total Risk
3837403774425	383740	3774425	0.151040084	0.326422133	0.4774622
3837503774425	383750	3774425	0.169325931	0.327269144	0.4965951
3837603774425	383760	3774425	0.193623395	0.329004978	0.5226284
3837703774425	383770	3774425	0.225124189	0.329907118	0.5550313
3837803774425	383780	3774425	0.267593613	0.329979438	0.5975731
3837903774425	383790	3774425	0.327037139	0.330880824	0.657918
3838003774425	383800	3774425	0.407604787	0.32870607	0.7363109
3838103774425	383810	3774425	0.526317766	0.324414941	0.8507327
3838203774425	383820	3774425	0.721222709	0.320044809	1.0412675
3838303774425	383830	3774425	1.13035122	0.316482097	1.4468333
3838403774425	383840	3774425	1.518233769	0.310881384	1.8291152
3838503774425	383850	3774425	1.396093433	0.305274723	1.7013682
3838603774425	383860	3774425	1.460235881	0.300094083	1.76033
3838703774425	383870	3774425	1.785893091	0.295039862	2.080933
3838803774425	383880	3774425	1.687002786	0.290093107	1.9770959
3838903774425	383890	3774425	1.29436726	0.285262239	1.5796295
3839003774425	383900	3774425	1.059916248	0.280541593	1.3404578
3839103774425	383910	3774425	0.903263633	0.275914104	1.1791777
3829703774435	382970	3774435	0.026979958	0.233565932	0.2605459
3829803774435	382980	3774435	0.028072806	0.245999214	0.274072
3829903774435	382990	3774435	0.029249049	0.259461077	0.2887101
3830003774435	383000	3774435	0.030582525	0.274666539	0.3052491
3830103774435	383010	3774435	0.032426926	0.295083064	0.32751
3830203774435	383020	3774435	0.034566909	0.318811466	0.3533784
3830303774435	383030	3774435	0.03699136	0.34585453	0.3828459
3830403774435	383040	3774435	0.03974934	0.376796884	0.4165462
3830503774435	383050	3774435	0.042990859	0.413242652	0.4562335
3830603774435	383060	3774435	0.046350134	0.451478489	0.4978286
3830703774435	383070	3774435	0.05025919	0.496045783	0.546305
3830803774435	383080	3774435	0.054662943	0.546731284	0.6013942
3830903774435	383090	3774435	0.059602987	0.604124261	0.6637272
3831003774435	383100	3774435	0.065451159	0.671924402	0.7373756
3831103774435	383110	3774435	0.071947606	0.746639812	0.8185874
3831203774435	383120	3774435	0.079768857	0.835934705	0.9157036
3831303774435	383130	3774435	0.08941907	0.943154408	1.0325735
3831403774435	383140	3774435	0.101645953	1.074378881	1.1760248
3831503774435	383150	3774435	0.116941654	1.242392049	1.3593337
3831603774435	383160	3774435	0.136123243	1.434587903	1.5707111
3831703774435	383170	3774435	0.160175423	1.667069408	1.8272448
3831903774435	383190	3774435	0.219755597	2.194055401	2.413811
3832003774435	383200	3774435	0.250958938	2.442379777	2.6933387
3832103774435	383210	3774435	0.280786013	2.676774684	2.9575607
3832203774435	383220	3774435	0.304991649	2.876152314	3.181144
3832303774435	383230	3774435	0.319742192	3.00540924	3.3251514
3832403774435	383240	3774435	0.325425926	3.059124264	3.3845502
3832503774435	383250	3774435	0.322728799	3.026127944	3.3488567
3832603774435	383260	3774435	0.311126673	2.90432598	3.2154527
3832703774435	383270	3774435	0.288823865	2.700963494	2.9897874
3832903774435	383290	3774435	0.222174559	2.2098967	2.4320713
3833003774435	383300	3774435	0.188786999	1.992699209	2.1814862
3833103774435	383310	3774435	0.161394194	1.802989539	1.9643837
3833203774435	383320	3774435	0.14100547	1.638438722	1.7794442
3833303774435	383330	3774435	0.126419574	1.493663517	1.6200831
3833403774435	383340	3774435	0.115507506	1.359250041	1.4747575
3833503774435	383350	3774435	0.106824469	1.244791571	1.351616
3833603774435	383360	3774435	0.09986563	1.146982751	1.2468484
3833703774435	383370	3774435	0.094355049	1.065689886	1.1600449
3833803774435	383380	3774435	0.089980652	0.995557529	1.0855382
3833903774435	383390	3774435	0.086520638	0.935862993	1.0223836
3834003774435	383400	3774435	0.083779939	0.884372968	0.9681529
3834103774435	383410	3774435	0.081536178	0.838680248	0.9202164
3834303774435	383430	3774435	0.077147927	0.753306277	0.8304542
3834403774435	383440	3774435	0.075606469	0.717974978	0.7935814
3834503774435	383450	3774435	0.074486982	0.687431472	0.7619185
3834603774435	383460	3774435	0.073614346	0.660303851	0.7339182
3834703774435	383470	3774435	0.072287738	0.631492741	0.7037805
3834803774435	383480	3774435	0.071222101	0.6045991	0.6758212
3834903774435	383490	3774435	0.070466586	0.580396021	0.6508626
3835003774435	383500	3774435	0.070065702	0.559154997	0.6292207
3835203774435	383520	3774435	0.0690018	0.515489586	0.5844914
3835303774435	383530	3774435	0.068261553	0.492191601	0.5604532
3835403774435	383540	3774435	0.06789459	0.471624264	0.5395189
3835503774435	383550	3774435	0.068116685	0.455106824	0.5232235
3835603774435	383560	3774435	0.068497243	0.439484397	0.5079816
3835703774435	383570	3774435	0.068705243	0.422348721	0.491054
3835803774435	383580	3774435	0.068992306	0.405718568	0.4747109
3835903774435	383590	3774435	0.06948045	0.390226821	0.4597073
3836003774435	383600	3774435	0.070143322	0.375647609	0.4457909
3836103774435	383610	3774435	0.071012316	0.36214674	0.4331591
3836203774435	383620	3774435	0.072684001	0.352883733	0.4255677
3836303774435	383630	3774435	0.074988596	0.34617882	0.4211674
3836403774435	383640	3774435	0.077592936	0.339914032	0.417507
3836503774435	383650	3774435	0.081290284	0.337331023	0.4186213
3836603774435	383660	3774435	0.085479436	0.335038922	0.4205184
3836703774435	383670	3774435	0.090612081	0.334320444	0.4249325
3836803774435	383680	3774435	0.096990964	0.335397775	0.4323887
3836903774435	383690	3774435	0.104476467	0.336986708	0.4414632
3837003774435	383700	3774435	0.112034189	0.335515573	0.4475498
3837103774435	383710	3774435	0.12069214	0.333737741	0.4544299
3837203774435	383720	3774435	0.130097817	0.330501566	0.4605994
3837303774435	383730	3774435	0.139504747	0.32471405	0.4642188

Health Risk Assessment Results Summary

Sensitive Receptor			MAX:	7.17
Unique Identifier	X (UTM)	Y (UTM)	Total Risk	
3837403774425	383740	3774425	0.477462217	
3837503774425	383750	3774425	0.496595075	
3837603774425	383760	3774425	0.522628373	
3837703774425	383770	3774425	0.555031307	
3837803774425	383780	3774425	0.597573051	
3837903774425	383790	3774425	0.657917963	
3838003774425	383800	3774425	0.736310857	
3838103774425	383810	3774425	0.850732707	
3838203774425	383820	3774425	1.041267518	
3838303774425	383830	3774425	1.446833317	
3838403774425	383840	3774425	1.829115153	
3838503774425	383850	3774425	1.701368156	
3838603774425	383860	3774425	1.760329965	
3838703774425	383870	3774425	2.080932953	
3838803774425	383880	3774425	1.977095893	
3838903774425	383890	3774425	1.5796295	
3839003774425	383900	3774425	1.340457841	
3839103774425	383910	3774425	1.179177737	
3829703774435	382970	3774435	0.260545889	
3829803774435	382980	3774435	0.27407202	
3829903774435	382990	3774435	0.288710126	
3830003774435	383000	3774435	0.305249065	
3830103774435	383010	3774435	0.327509991	
3830203774435	383020	3774435	0.353378375	
3830303774435	383030	3774435	0.38284589	
3830403774435	383040	3774435	0.416546225	
3830503774435	383050	3774435	0.456233511	
3830603774435	383060	3774435	0.497828623	
3830703774435	383070	3774435	0.546304973	
3830803774435	383080	3774435	0.601394227	
3830903774435	383090	3774435	0.663727247	
3831003774435	383100	3774435	0.737375561	
3831103774435	383110	3774435	0.818587418	
3831203774435	383120	3774435	0.915703562	
3831303774435	383130	3774435	1.032573479	
3831403774435	383140	3774435	1.176024835	
3831503774435	383150	3774435	1.359333703	
3831603774435	383160	3774435	1.570711146	
3831703774435	383170	3774435	1.827244831	
3831903774435	383190	3774435	2.413810998	
3832003774435	383200	3774435	2.693338715	
3832103774435	383210	3774435	2.957560697	
3832203774435	383220	3774435	3.181143963	
3832303774435	383230	3774435	3.325151432	
3832403774435	383240	3774435	3.38455019	
3832503774435	383250	3774435	3.348856743	
3832603774435	383260	3774435	3.215452653	
3832703774435	383270	3774435	2.98978736	
3832903774435	383290	3774435	2.432071259	
3833003774435	383300	3774435	2.181486208	
3833103774435	383310	3774435	1.964383733	
3833203774435	383320	3774435	1.779444193	
3833303774435	383330	3774435	1.620083091	
3833403774435	383340	3774435	1.474757546	
3833503774435	383350	3774435	1.35161604	
3833603774435	383360	3774435	1.24684838	
3833703774435	383370	3774435	1.160044935	
3833803774435	383380	3774435	1.085538181	
3833903774435	383390	3774435	1.02238363	
3834003774435	383400	3774435	0.968152906	
3834103774435	383410	3774435	0.920216425	
3834303774435	383430	3774435	0.830454204	
3834403774435	383440	3774435	0.793581447	
3834503774435	383450	3774435	0.761918454	
3834603774435	383460	3774435	0.733918196	
3834703774435	383470	3774435	0.70378048	
3834803774435	383480	3774435	0.675821201	
3834903774435	383490	3774435	0.650862607	
3835003774435	383500	3774435	0.629220699	
3835203774435	383520	3774435	0.584491386	
3835303774435	383530	3774435	0.560453154	
3835403774435	383540	3774435	0.539518854	
3835503774435	383550	3774435	0.523223509	
3835603774435	383560	3774435	0.50798164	
3835703774435	383570	3774435	0.491053965	
3835803774435	383580	3774435	0.474710874	
3835903774435	383590	3774435	0.459707272	
3836003774435	383600	3774435	0.445790932	
3836103774435	383610	3774435	0.433159056	
3836203774435	383620	3774435	0.425567735	
3836303774435	383630	3774435	0.421167416	
3836403774435	383640	3774435	0.417506969	
3836503774435	383650	3774435	0.418621307	
3836603774435	383660	3774435	0.420518357	
3836703774435	383670	3774435	0.424932526	
3836803774435	383680	3774435	0.432388739	
3836903774435	383690	3774435	0.441463175	
3837003774435	383700	3774435	0.447549761	
3837103774435	383710	3774435	0.454429881	
3837203774435	383720	3774435	0.460599383	
3837303774435	383730	3774435	0.464218797	

FOR CHRONIC CALCS

	MAX:	0.22			
	Overlapping Phases - Maximum GLC				
	2025	2026	2027	2028	2029
	0.003135665	0.004847754	0.005143924	0.003972519	0.001576605
	0.003315294	0.005077404	0.005347688	0.004386057	0.001711122
	0.003555336	0.005380087	0.005638823	0.004935373	0.001889879
	0.003856905	0.005746528	0.006022705	0.005639918	0.002116179
	0.004254805	0.006215627	0.006550176	0.006579862	0.002414795
	0.004812724	0.006868305	0.00731869	0.007904642	0.002836551
	0.005554512	0.007726111	0.008321768	0.009636931	0.003366835
	0.006643768	0.008986728	0.009785266	0.012169801	0.004131036
	0.008445535	0.011082018	0.01222621	0.0163266	0.00538301
	0.012256611	0.015532116	0.017417934	0.025054621	0.00801131
	0.015856373	0.019734041	0.022332322	0.033324255	0.010498994
	0.014684742	0.018338175	0.020701162	0.030711988	0.009711174
	0.015258259	0.018994017	0.021464037	0.032075286	0.010120177
	0.018278898	0.022522871	0.025585438	0.039017747	0.012208157
	0.017328188	0.021390178	0.024259651	0.036903098	0.011570353
	0.01362987	0.017032612	0.019165466	0.028522133	0.00904668
	0.011411891	0.014413106	0.016103342	0.023516013	0.007538587
	0.00992215	0.012648665	0.014041358	0.020169589	0.006529859
	0.001427584	0.002122219	0.002850443	0.000850501	0.000566637
	0.001499648	0.002226972	0.003009455	0.0008695	0.000576517
	0.001577539	0.002339858	0.003182226	0.000888951	0.00058648
	0.001665534	0.002467212	0.003377709	0.000910676	0.000597624
	0.001784292	0.002639875	0.003639406	0.000943219	0.000615281
	0.001922137	0.002839623	0.003944777	0.000979698	0.000634983
	0.002078937	0.003065602	0.004294418	0.001018391	0.000655569
	0.002257944	0.003322059	0.004696109	0.001059553	0.00067734
	0.002468489	0.003622001	0.005170535	0.001105352	0.000701649
	0.002688707	0.003933235	0.005670177	0.001147011	0.000723059
	0.002945056	0.004293295	0.006253824	0.001192454	0.00074637
	0.003236049	0.00469967	0.006918317	0.001237844	0.000769285
	0.003565092	0.005156784	0.007670303	0.001281906	0.000790809
	0.003953981	0.005694268	0.008557715	0.001328306	0.000813123
	0.004383218	0.006284778	0.009535249	0.001370979	0.000833236
	0.004896982	0.006989392	0.010702314	0.001424564	0.000858281
	0.005518001	0.00783397	0.012104724	0.001464824	0.000876977
	0.006283656	0.008868565	0.013825678	0.001506278	0.000893866
	0.007260392	0.010187998	0.016013695	0.001549157	0.000909831
	0.0083996	0.011709964	0.018534814	0.001588767	0.000920536
	0.009788714	0.013555824	0.021590111	0.001629094	0.000930078
	0.012997616	0.017774063	0.028627471	0.00171433	0.000944735
	0.014543872	0.019780793	0.032054113	0.001762524	0.000950587
	0.016002239	0.021670383	0.035370434	0.00182083	0.000957314
	0.017217411	0.023255858	0.038312438	0.001892772	0.000964693
	0.017972732	0.024252801	0.040471992	0.001981882	0.00097202
	0.018242686	0.024618252	0.041856902	0.00209693	0.000979602
	0.017977315	0.024269204	0.042428131	0.002247571	0.000987202
	0.017153419	0.023176651	0.042239176	0.002445447	0.000995195
	0.015784252	0.021381263	0.041318793	0.002687735	0.001003576
	0.012354744	0.016998991	0.038406988	0.003193534	0.001017549
	0.010812804	0.015070272	0.036755576	0.003376826	0.001022728
	0.009540974	0.013479624	0.034674652	0.003453274	0.001028147
	0.008534882	0.012208558	0.032236946	0.003433861	0.001034086
	0.007747546	0.011200396	0.029442529	0.00332767	0.00103992
	0.007084265	0.010337612	0.026447318	0.003171416	0.001043698
	0.006543198	0.009635259	0.023700837	0.003013733	0.001046226
	0.006090896	0.009049002	0.021305657	0.002875855	0.001048926
	0.005718696	0.008568906	0.01931299	0.00276765	0.001054209
	0.005401605	0.008160371	0.017607274	0.002679276	0.00105946
	0.00513393	0.007817382	0.016170101	0.002611447	0.001065787
	0.004904995	0.007525501	0.014945555	0.00255976	0.001073205
	0.004703287	0.007269337	0.013870837	0.002517673	0.001079763
	0.004320716	0.006780181	0.011919253	0.002419559	0.001073444
	0.004163502	0.00657765	0.011145884	0.002369012	0.001063516
	0.004028846	0.006405761	0.010488904	0.002343377	0.001062277
	0.003909745	0.006253609	0.009911935	0.002327718	0.001063611
	0.003776693	0.006076988	0.009321298	0.002292744	0.001054546
	0.003651948	0.005905564	0.008792003	0.002263105	0.001046274
	0.003540229	0.005748351	0.008330311	0.002242098	0.001040549
	0.003444102	0.005611673	0.007933715	0.002231368	0.001038379
	0.003236625	0.00529543	0.007180346	0.002193283	0.001023017
	0.003119726	0.005104741	0.006814139	0.002163509	0.001009005
	0.003018813	0.004938361	0.0064982	0.002144899	0.000999592
	0.002943311	0.004814193	0.00624547	0.00214492	0.000998154
	0.002872865	0.004696003	0.006013899	0.002148276	0.000997549
	0.002791525	0.004554631	0.005774488	0.002143478	0.000992642
	0.00271294	0.00441663	0.005547506	0.002139228	0.000987404
	0.002641537	0.004289588	0.005341304	0.002139968	0.000983815
	0.002576005	0.004171359	0.005152173	0.002144519	0.000981423
	0.00251764	0.004064577	0.00498119	0.002154019	0.000980716
	0.00248913	0.004010123	0.004865596	0.002187551	0.000990144
	0.002479977	0.003988583	0.004785737	0.002238527	0.001006503
	0.002475691	0.003973684	0.004716445	0.002295885	0.001024842
	0.002501397	0.004010015	0.004696979	0.00238363	0.0010553
	0.002533139	0.00405428	0.004687463	0.002482245	0.001089272
	0.002582217	0.00412598	0.004704611	0.002604658	0.001131923
	0.002652778	0.004231409	0.004753146	0.002758564	0.00118607
	0.002736698	0.004355862	0.004818359	0.00293844	0.001248961
	0.002804067	0.0044449	0.004860977	0.003112637	0.001307173
	0.002879758	0.004541354	0.004916846	0.003310098	0.001372253
	0.00295397	0.00462749	0.004973361	0.003519356	0.001439201
	0.003013708	0.004682694	0.005012802	0.003719238	0.001499421

Health Risk Assessment Results Summary

		MAX:	4.18	5.16	7.17
Unique Identifier	X (UTM)	Y (UTM)	Onroad	Offroad	Total Risk
3837403774435	383740	3774435	0.150448552	0.319024719	0.4694733
3837503774435	383750	3774435	0.168166757	0.319150189	0.4873169
3837603774435	383760	3774435	0.191931705	0.32030819	0.5122399
3837703774435	383770	3774435	0.222485624	0.32063855	0.5431242
3837803774435	383780	3774435	0.262705371	0.320363864	0.5830692
3837903774435	383790	3774435	0.318062569	0.320406739	0.6384693
3838003774435	383800	3774435	0.395640016	0.318412478	0.7140525
3838103774435	383810	3774435	0.513058349	0.314508337	0.8275667
3838203774435	383820	3774435	0.70707654	0.310459199	1.0175357
3838303774435	383830	3774435	1.109688648	0.306996735	1.4166854
3838403774435	383840	3774435	2.018117846	0.301643825	2.3197617
3838503774435	383850	3774435	1.383666734	0.296312883	1.6799796
3838603774435	383860	3774435	1.503399365	0.291397486	1.7947969
3838703774435	383870	3774435	1.963332448	0.28659806	2.2499305
3838803774435	383880	3774435	1.824731065	0.281918303	2.1066494
3838903774435	383890	3774435	1.426745392	0.277346561	1.704092
3839003774435	383900	3774435	1.179254741	0.272875903	1.4521306
3839103774435	383910	3774435	1.008378162	0.26849822	1.2768764
3829703774445	382970	3774445	0.026555369	0.227700289	0.2542557
3829803774445	382980	3774445	0.027605908	0.239539013	0.2671449
3829903774445	382990	3774445	0.02873517	0.252331514	0.2810667
3830003774445	383000	3774445	0.030018706	0.266809055	0.2968278
3830103774445	383010	3774445	0.031955709	0.287796369	0.3197521
3830203774445	383020	3774445	0.034237404	0.312543046	0.3467804
3830303774445	383030	3774445	0.036744034	0.340058123	0.3768022
3830403774445	383040	3774445	0.039460713	0.370224811	0.4096855
3830503774445	383050	3774445	0.042644726	0.405578334	0.4482231
3830603774445	383060	3774445	0.045644717	0.439676417	0.4853211
3830703774445	383070	3774445	0.049021851	0.478346027	0.5273679
3830803774445	383080	3774445	0.052879676	0.52284895	0.5757286
3830903774445	383090	3774445	0.057316259	0.574351447	0.6316677
3831003774445	383100	3774445	0.062524214	0.634264259	0.6967885
3831103774445	383110	3774445	0.068077112	0.698989673	0.7670668
3831203774445	383120	3774445	0.074563917	0.772765097	0.847329
3831303774445	383130	3774445	0.082399601	0.8602952	0.9426948
3831403774445	383140	3774445	0.092047643	0.964844031	1.0568917
3831503774445	383150	3774445	0.103521079	1.091567413	1.1950885
3831603774445	383160	3774445	0.117365179	1.237987338	1.3553525
3831703774445	383170	3774445	0.133746398	1.403464173	1.5372106
3831903774445	383190	3774445	0.169466385	1.742134279	1.9116007
3832003774445	383200	3774445	0.186508055	1.889457911	2.075966
3832103774445	383210	3774445	0.202595713	2.028614572	2.2312103
3832203774445	383220	3774445	0.215912707	2.148276372	2.3641891
3832303774445	383230	3774445	0.224504864	2.22713009	2.451635
3832403774445	383240	3774445	0.227984089	2.260156106	2.4881402
3832503774445	383250	3774445	0.226339515	2.240031729	2.4663712
3832603774445	383260	3774445	0.219147526	2.170774291	2.3899218
3832703774445	383270	3774445	0.206153412	2.058578135	2.2647315
3832903774445	383290	3774445	0.172085692	1.781185914	1.9532716
3833003774445	383300	3774445	0.154748648	1.644259175	1.7990078
3833103774445	383310	3774445	0.138820732	1.517189487	1.6560102
3833203774445	383320	3774445	0.125453295	1.401545382	1.5269987
3833303774445	383330	3774445	0.115165328	1.297135994	1.4123013
3833403774445	383340	3774445	0.10693038	1.194833229	1.3017636
3833503774445	383350	3774445	0.099939167	1.106502908	1.2064421
3833603774445	383360	3774445	0.094116121	1.029992306	1.1241084
3833703774445	383370	3774445	0.089530589	0.966461754	1.0559923
3833803774445	383380	3774445	0.08578822	0.910275919	0.9960641
3833903774445	383390	3774445	0.082860837	0.862217075	0.9450779
3834103774445	383410	3774445	0.07867098	0.782047429	0.8607184
3834303774445	383430	3774445	0.074439733	0.704891608	0.7793313
3834403774445	383440	3774445	0.073040702	0.673525715	0.7465664
3834503774445	383450	3774445	0.072103407	0.647208847	0.7193123
3834603774445	383460	3774445	0.071354855	0.623299206	0.6946541
3834703774445	383470	3774445	0.070204118	0.597115931	0.66732
3834803774445	383480	3774445	0.069253482	0.572532924	0.6417864
3834903774445	383490	3774445	0.068570272	0.550285516	0.6188558
3835003774445	383500	3774445	0.068192612	0.530490056	0.5986827
3835203774445	383520	3774445	0.06708476	0.488927424	0.5560122
3835303774445	383530	3774445	0.066286874	0.466400906	0.5326878
3835403774445	383540	3774445	0.06587936	0.44657641	0.5124558
3835503774445	383550	3774445	0.066107496	0.431115696	0.4972232
3835603774445	383560	3774445	0.066489069	0.416427415	0.4829165
3835703774445	383570	3774445	0.066719764	0.400610816	0.4673306
3835803774445	383580	3774445	0.067017368	0.385056124	0.4520735
3835903774445	383590	3774445	0.067529338	0.37069978	0.4382291
3836003774445	383600	3774445	0.068316001	0.357881138	0.4261971
3836103774445	383610	3774445	0.069299693	0.345964532	0.4152642
3836203774445	383620	3774445	0.071068407	0.338014256	0.4090827
3836303774445	383630	3774445	0.073503041	0.332669598	0.4061726
3836403774445	383640	3774445	0.076237056	0.327653503	0.4038906
3836503774445	383650	3774445	0.080106067	0.326318418	0.4064245
3836603774445	383660	3774445	0.084504661	0.325294448	0.4097991
3836703774445	383670	3774445	0.089837322	0.32562725	0.4154646
3836803774445	383680	3774445	0.096427845	0.327645478	0.4240733
3836903774445	383690	3774445	0.104206733	0.330130705	0.4343374
3837003774445	383700	3774445	0.112209332	0.329688066	0.4418974
3837103774445	383710	3774445	0.121459514	0.32894641	0.4504059
3837203774445	383720	3774445	0.131396681	0.32632805	0.4577247
3837303774445	383730	3774445	0.140931891	0.320642729	0.4615746
3837403774445	383740	3774445	0.152071112	0.315116314	0.4671874

Health Risk Assessment Results Summary

Sensitive Receptor		MAX:	7.17
Unique Identifier	X (UTM)	Y (UTM)	Total Risk
3837403774435	383740	3774435	0.469473271
3837503774435	383750	3774435	0.487316946
3837603774435	383760	3774435	0.512239895
3837703774435	383770	3774435	0.543124174
3837803774435	383780	3774435	0.583069236
3837903774435	383790	3774435	0.638469308
3838003774435	383800	3774435	0.714052494
3838103774435	383810	3774435	0.827566686
3838203774435	383820	3774435	1.017535739
3838303774435	383830	3774435	1.416685383
3838403774435	383840	3774435	2.31976167
3838503774435	383850	3774435	1.679979617
3838603774435	383860	3774435	1.794796851
3838703774435	383870	3774435	2.249930508
3838803774435	383880	3774435	2.106649368
3838903774435	383890	3774435	1.704091953
3839003774435	383900	3774435	1.452130643
3839103774435	383910	3774435	1.276876381
3829703774445	382970	3774445	0.254255658
3829803774445	382980	3774445	0.267144922
3829903774445	382990	3774445	0.281066684
3830003774445	383000	3774445	0.296827761
3830103774445	383010	3774445	0.319752078
3830203774445	383020	3774445	0.34678045
3830303774445	383030	3774445	0.376802157
3830403774445	383040	3774445	0.409685524
3830503774445	383050	3774445	0.448223059
3830603774445	383060	3774445	0.485321134
3830703774445	383070	3774445	0.527367877
3830803774445	383080	3774445	0.575728626
3830903774445	383090	3774445	0.631667706
3831003774445	383100	3774445	0.696788473
3831103774445	383110	3774445	0.767066785
3831203774445	383120	3774445	0.847329014
3831303774445	383130	3774445	0.942694801
3831403774445	383140	3774445	1.056891674
3831503774445	383150	3774445	1.195088492
3831603774445	383160	3774445	1.355352517
3831703774445	383170	3774445	1.537210571
3831903774445	383190	3774445	1.911600664
3832003774445	383200	3774445	2.075965966
3832103774445	383210	3774445	2.231210285
3832203774445	383220	3774445	2.364189079
3832303774445	383230	3774445	2.451634954
3832403774445	383240	3774445	2.488140195
3832503774445	383250	3774445	2.466371244
3832603774445	383260	3774445	2.389921817
3832703774445	383270	3774445	2.264731547
3832903774445	383290	3774445	1.953271606
3833003774445	383300	3774445	1.799007823
3833103774445	383310	3774445	1.656010219
3833203774445	383320	3774445	1.526998677
3833303774445	383330	3774445	1.412301322
3833403774445	383340	3774445	1.301763609
3833503774445	383350	3774445	1.206442075
3833603774445	383360	3774445	1.124108427
3833703774445	383370	3774445	1.055992343
3833803774445	383380	3774445	0.996064139
3833903774445	383390	3774445	0.945077912
3834103774445	383410	3774445	0.860718409
3834303774445	383430	3774445	0.779331341
3834403774445	383440	3774445	0.746566417
3834503774445	383450	3774445	0.719312253
3834603774445	383460	3774445	0.694654061
3834703774445	383470	3774445	0.667320048
3834803774445	383480	3774445	0.641786406
3834903774445	383490	3774445	0.618855788
3835003774445	383500	3774445	0.598682668
3835203774445	383520	3774445	0.556012185
3835303774445	383530	3774445	0.53268778
3835403774445	383540	3774445	0.51245577
3835503774445	383550	3774445	0.497223193
3835603774445	383560	3774445	0.482916484
3835703774445	383570	3774445	0.46733058
3835803774445	383580	3774445	0.452073491
3835903774445	383590	3774445	0.438229118
3836003774445	383600	3774445	0.426197139
3836103774445	383610	3774445	0.415264225
3836203774445	383620	3774445	0.409082663
3836303774445	383630	3774445	0.40617264
3836403774445	383640	3774445	0.403890559
3836503774445	383650	3774445	0.406424485
3836603774445	383660	3774445	0.409799109
3836703774445	383670	3774445	0.415464572
3836803774445	383680	3774445	0.424073323
3836903774445	383690	3774445	0.434337438
3837003774445	383700	3774445	0.441897397
3837103774445	383710	3774445	0.450405924
3837203774445	383720	3774445	0.457724732
3837303774445	383730	3774445	0.46157462
3837403774445	383740	3774445	0.467187426

FOR CHRONIC CALCS

MAX:	0.22			
Overlapping Phases - Maximum GLC				
2025	2026	2027	2028	2029
0.00308814	0.004754885	0.005074765	0.003951476	0.001569212
0.003258115	0.004968459	0.005268258	0.004350731	0.001698649
0.003489444	0.005256155	0.005551909	0.004886848	0.001872824
0.003778662	0.005603867	0.005922149	0.005568261	0.002091008
0.004153037	0.006042239	0.0064211	0.006459597	0.002374639
0.004668981	0.006643976	0.007128567	0.007685732	0.002762401
0.00538398	0.007471601	0.008093962	0.009353456	0.003272641
0.006463302	0.008721972	0.009544494	0.011858692	0.004028499
0.008258626	0.010810892	0.011976886	0.015996724	0.005274812
0.012009282	0.015191579	0.01708679	0.024585644	0.007861262
0.020480452	0.025113399	0.028684746	0.043959613	0.013690495
0.014517692	0.018094136	0.02048067	0.030417176	0.00961345
0.01561293	0.019363004	0.021959599	0.032965555	0.010379182
0.019891323	0.024368949	0.027806902	0.042772009	0.01332917
0.018570637	0.022803184	0.025973762	0.039810365	0.012436564
0.014823699	0.018390059	0.020813007	0.031315856	0.009878733
0.012485089	0.015630585	0.017585454	0.026032213	0.008287158
0.010863616	0.013713145	0.015342855	0.02238316	0.007187423
0.001394235	0.002074904	0.00278032	0.000842145	0.000560353
0.001462957	0.002174961	0.00293186	0.000860724	0.000569986
0.001537085	0.002282548	0.003096257	0.000879832	0.000579769
0.001621014	0.002404242	0.003282544	0.000901314	0.000590752
0.001743547	0.002583122	0.003551402	0.000937595	0.000610789
0.001887854	0.002792898	0.003869987	0.000978796	0.000633364
0.002047744	0.003023678	0.00422625	0.001020692	0.000656033
0.002222464	0.003274079	0.004618662	0.001062567	0.000678352
0.002426962	0.00356528	0.005080052	0.001109233	0.000703413
0.002623205	0.003842362	0.005527283	0.00114666	0.000722332
0.002845374	0.004154548	0.006035194	0.001185608	0.00074178
0.003100672	0.00451156	0.006620178	0.001225931	0.000761725
0.003395799	0.004922349	0.007296714	0.001268004	0.0007822
0.003739535	0.005398168	0.008084137	0.001312669	0.000803663
0.004110053	0.005909578	0.008933291	0.001354355	0.000823597
0.00453444	0.006493	0.009903873	0.001401391	0.000844909
0.005040355	0.007183056	0.011055293	0.001437785	0.000861386
0.005648306	0.008007466	0.012436394	0.00147665	0.000877018
0.00638291	0.009002961	0.014102694	0.001516834	0.000891713
0.007239643	0.010156883	0.01603147	0.001555322	0.000902959
0.008217094	0.011465163	0.018223078	0.001593994	0.000912473
0.010240332	0.014155505	0.022797097	0.001673889	0.000926834
0.011134015	0.015332919	0.024875921	0.001718155	0.000932484
0.011973284	0.016439039	0.026901693	0.001771027	0.00093911
0.012680158	0.017376452	0.028744032	0.001834717	0.000946432
0.013128121	0.01797605	0.030155891	0.001910643	0.000953864
0.013286232	0.018195327	0.03110684	0.002002726	0.00096131
0.013117533	0.017978581	0.031544093	0.002114926	0.000968881
0.012635065	0.017350272	0.031513282	0.002248751	0.000976889
0.011869329	0.016359109	0.031021418	0.002396619	0.000985176
0.009984927	0.013938633	0.029337102	0.002689065	0.000998676
0.009063832	0.012765264	0.028296926	0.002803751	0.001003369
0.008241063	0.011723053	0.026956092	0.002862366	0.001007992
0.007539185	0.010833173	0.025339986	0.002865234	0.001013235
0.006957113	0.010088219	0.023540956	0.002821447	0.001018267
0.006429423	0.009401788	0.021559212	0.002743078	0.001019815
0.005986602	0.008829648	0.019707739	0.002657876	0.001020215
0.00561004	0.00834465	0.018056539	0.00258067	0.00102137
0.005301473	0.007950002	0.016672447	0.002523612	0.001026214
0.005033533	0.007607829	0.015439018	0.002474365	0.001031016
0.004808047	0.007321475	0.014380679	0.002437879	0.001038072
0.004440646	0.00685717	0.012615774	0.002387704	0.00105344
0.004084398	0.006398386	0.010946406	0.002287206	0.001034701
0.003941333	0.006214419	0.010293945	0.002257041	0.001029987
0.003823578	0.006064518	0.009746491	0.002244671	0.001032139
0.003717166	0.00592853	0.00925504	0.002235586	0.001034572
0.003594962	0.005765044	0.008737767	0.002207626	0.001026926
0.003479612	0.005605316	0.008270122	0.002183289	0.001019444
0.003375858	0.005458645	0.007858178	0.002165827	0.001014027
0.003285135	0.005328751	0.007499831	0.00215659	0.001011469
0.003084563	0.00502082	0.006803577	0.002118494	0.000994371
0.002969812	0.004832901	0.00645829	0.002087374	0.000979119
0.002871176	0.004669459	0.006161717	0.002068202	0.000968957
0.002800276	0.004552752	0.005930157	0.002069011	0.000967502
0.002733829	0.004440966	0.005717394	0.002073024	0.000966888
0.002659215	0.004312352	0.005497636	0.002069803	0.000962427
0.002585874	0.004183977	0.005287854	0.002066729	0.000957505
0.002520258	0.004067653	0.005098725	0.00206906	0.000954499
0.002464885	0.003968156	0.004933297	0.002078645	0.000954266
0.002415705	0.003878289	0.00478353	0.002092741	0.000955537
0.002394751	0.003837459	0.004685998	0.002130131	0.000966629
0.002393746	0.003830456	0.004624574	0.002185904	0.000985147
0.002397071	0.003829134	0.004572027	0.00224804	0.0010056
0.002430823	0.003879606	0.004569252	0.002341633	0.001038726
0.002471148	0.003939006	0.004576437	0.002447287	0.00107574
0.00252759	0.004023534	0.004607618	0.002576345	0.001121296
0.002605182	0.004141465	0.004668043	0.002737298	0.001178569
0.002696618	0.004278767	0.004745578	0.002926735	0.001245698
0.002773573	0.004383431	0.004803981	0.003114465	0.001309627
0.002860243	0.004497128	0.004877568	0.003329178	0.001381906
0.002942431	0.004594416	0.004948516	0.003552863	0.001454595
0.003003825	0.004651784	0.004991695	0.003755539	0.001515515
0.003080897	0.004727658	0.005058533	0.00399228	0.001586685

Health Risk Assessment Results Summary

		MAX:	4.18	5.16	7.17
Unique Identifier	X (UTM)	Y (UTM)	Onroad	Offroad	Total Risk
3837503774445	383750	3774445	0.16964557	0.31431589	0.4839615
3837603774445	383760	3774445	0.193055005	0.314274192	0.5073292
3837703774445	383770	3774445	0.223040322	0.313528882	0.5365692
3837803774445	383780	3774445	0.26176219	0.313572945	0.5753351
3837903774445	383790	3774445	0.313744725	0.311624487	0.6253692
3838003774445	383800	3774445	0.389097112	0.309045833	0.6981429
3838103774445	383810	3774445	0.505802403	0.305366063	0.8111685
3838203774445	383820	3774445	0.698456276	0.302068047	1.0005243
3838303774445	383830	3774445	1.088739862	0.297856834	1.3865967
3838403774445	383840	3774445	1.411032728	0.292704241	1.703737
3838503774445	383850	3774445	1.492178696	0.287678845	1.7798575
3838603774445	383860	3774445	1.709974198	0.283017903	1.9929921
3838703774445	383870	3774445	2.17321267	0.278470059	2.4516827
3838803774445	383880	3774445	2.109627972	0.274023672	2.3836516
3838903774445	383890	3774445	1.679683766	0.269680145	1.9493639
3839003774445	383900	3774445	1.39247358	0.265434134	1.6579077
3839103774445	383910	3774445	1.185301917	0.261277117	1.446579
3829703774455	382970	3774455	0.026209104	0.222554723	0.2487638
3829803774455	382980	3774455	0.027214935	0.23377022	0.2609852
3829903774455	382990	3774455	0.028273809	0.245688598	0.2739624
3830003774455	383000	3774455	0.029469201	0.259120534	0.2885897
3830103774455	383010	3774455	0.031360979	0.279343959	0.3107049
3830203774455	383020	3774455	0.033594233	0.303269547	0.3368638
3830303774455	383030	3774455	0.035976028	0.329181981	0.365158
3830403774455	383040	3774455	0.038466498	0.356669941	0.3951364
3830503774455	383050	3774455	0.041345524	0.388428954	0.4297745
3830603774455	383060	3774455	0.044179596	0.420305947	0.4644855
3830703774455	383070	3774455	0.047370098	0.456494852	0.5038649
3830803774455	383080	3774455	0.050938388	0.497441427	0.5483798
3830903774455	383090	3774455	0.054916154	0.543538223	0.5984544
3831003774455	383100	3774455	0.059536874	0.596437267	0.6559741
3831103774455	383110	3774455	0.064382282	0.653077903	0.7174602
3831203774455	383120	3774455	0.069914379	0.715815277	0.7857297
3831303774455	383130	3774455	0.076501668	0.788683765	0.8651854
3831403774455	383140	3774455	0.083963975	0.872769727	0.9567337
3831503774455	383150	3774455	0.092670588	0.973219564	1.0658902
3831603774455	383160	3774455	0.102779625	1.080154228	1.1829339
3831703774455	383170	3774455	0.114028366	1.198626302	1.3126547
3831903774455	383190	3774455	0.136502001	1.422255763	1.5587578
3832003774455	383200	3774455	0.146409294	1.511394694	1.657804
3832103774455	383210	3774455	0.155687113	1.5949312	1.7506183
3832203774455	383220	3774455	0.163543337	1.6669411	1.8304844
3832303774455	383230	3774455	0.168896342	1.714214567	1.8831109
3832403774455	383240	3774455	0.171409732	1.734795907	1.9062056
3832503774455	383250	3774455	0.170812012	1.725305473	1.8961175
3832603774455	383260	3774455	0.16696061	1.689805066	1.8567657
3832703774455	383270	3774455	0.159819253	1.630791608	1.7906109
3832903774455	383290	3774455	0.140495921	1.465349185	1.6058451
3833003774455	383300	3774455	0.130239488	1.374834942	1.5050744
3833103774455	383310	3774455	0.120396199	1.287542278	1.4079385
3833203774455	383320	3774455	0.111850815	1.206516778	1.3183676
3833303774455	383330	3774455	0.10461575	1.130990007	1.2356058
3833403774455	383340	3774455	0.098401829	1.054986109	1.1533879
3833503774455	383350	3774455	0.093094841	0.989830778	1.0829256
3833603774455	383360	3774455	0.08858149	0.931674159	1.0202556
3833703774455	383370	3774455	0.084816838	0.880226239	0.9650431
3833803774455	383380	3774455	0.081628497	0.833400508	0.915029
3834003774455	383400	3774455	0.077084544	0.757486377	0.8345709
3834103774455	383410	3774455	0.075405775	0.72489406	0.8002998
3834303774455	383430	3774455	0.071666407	0.657894083	0.7295605
3834403774455	383440	3774455	0.070394511	0.630718632	0.7011131
3834503774455	383450	3774455	0.069458649	0.606912733	0.6763714
3834603774455	383460	3774455	0.068745982	0.584956523	0.6537025
3834703774455	383470	3774455	0.067848494	0.56195628	0.6298048
3834803774455	383480	3774455	0.067098816	0.540325301	0.6074241
3834903774455	383490	3774455	0.066534849	0.520272789	0.5868076
3835003774455	383500	3774455	0.066146625	0.501674725	0.5678213
3835103774455	383510	3774455	0.065900161	0.484177838	0.550078
3835203774455	383520	3774455	0.065077505	0.467222919	0.5278004
3835303774455	383530	3774455	0.064316944	0.44161548	0.5059324
3835403774455	383540	3774455	0.063919916	0.422908663	0.4868286
3835503774455	383550	3774455	0.064093034	0.408017507	0.4721105
3835603774455	383560	3774455	0.064419793	0.394008036	0.4584278
3835703774455	383570	3774455	0.064655286	0.379235582	0.4438909
3835803774455	383580	3774455	0.064968381	0.364788761	0.4297571
3835903774455	383590	3774455	0.065514156	0.351657048	0.4171712
3836003774455	383600	3774455	0.066486955	0.3409095	0.4073965
3836103774455	383610	3774455	0.067635149	0.330833787	0.3984689
3836203774455	383620	3774455	0.069518621	0.324233524	0.3937521
3836303774455	383630	3774455	0.072059143	0.320053853	0.392113
3836403774455	383640	3774455	0.0749007	0.316138028	0.3910387
3836503774455	383650	3774455	0.078870057	0.315744366	0.3946144
3836603774455	383660	3774455	0.083398517	0.315688856	0.3990874
3836703774455	383670	3774455	0.088841638	0.316782919	0.4056246
3836803774455	383680	3774455	0.095540541	0.319518232	0.4150588
3836903774455	383690	3774455	0.103475933	0.322463313	0.4259392
3837003774455	383700	3774455	0.112025907	0.323335298	0.4353612
3837103774455	383710	3774455	0.122009998	0.323618113	0.4456281
3837203774455	383720	3774455	0.132801218	0.322034982	0.4548362
3837303774455	383730	3774455	0.142977261	0.317111445	0.4600887
3837403774455	383740	3774455	0.154911817	0.312334759	0.4672466

Health Risk Assessment Results Summary

Sensitive Receptor		MAX:	7.17
Unique Identifier	X (UTM)	Y (UTM)	Total Risk
3837503774445	383750	3774445	0.48396146
3837603774445	383760	3774445	0.507329197
3837703774445	383770	3774445	0.536569203
3837803774445	383780	3774445	0.575335136
3837903774445	383790	3774445	0.625369212
3838003774445	383800	3774445	0.698142945
3838103774445	383810	3774445	0.811168466
3838203774445	383820	3774445	1.000524322
3838303774445	383830	3774445	1.386596696
3838403774445	383840	3774445	1.703736969
3838503774445	383850	3774445	1.779857542
3838603774445	383860	3774445	1.992992101
3838703774445	383870	3774445	2.451682729
3838803774445	383880	3774445	2.383651644
3838903774445	383890	3774445	1.949363912
3839003774445	383900	3774445	1.657907714
3839103774445	383910	3774445	1.446579034
3829703774455	382970	3774455	0.248763827
3829803774455	382980	3774455	0.260985155
3829903774455	382990	3774455	0.273962406
3830003774455	383000	3774455	0.288589735
3830103774455	383010	3774455	0.310704938
3830203774455	383020	3774455	0.33686378
3830303774455	383030	3774455	0.365158009
3830403774455	383040	3774455	0.395136439
3830503774455	383050	3774455	0.429774478
3830603774455	383060	3774455	0.464485543
3830703774455	383070	3774455	0.50386495
3830803774455	383080	3774455	0.548379815
3830903774455	383090	3774455	0.598454377
3831003774455	383100	3774455	0.655974141
3831103774455	383110	3774455	0.717460185
3831203774455	383120	3774455	0.785729656
3831303774455	383130	3774455	0.865185432
3831403774455	383140	3774455	0.956733702
3831503774455	383150	3774455	1.065890152
3831603774455	383160	3774455	1.182933854
3831703774455	383170	3774455	1.312654668
3831903774455	383190	3774455	1.558757764
3832003774455	383200	3774455	1.657803988
3832103774455	383210	3774455	1.750618313
3832203774455	383220	3774455	1.830484437
3832303774455	383230	3774455	1.883110909
3832403774455	383240	3774455	1.90620564
3832503774455	383250	3774455	1.896117485
3832603774455	383260	3774455	1.856765676
3832703774455	383270	3774455	1.790610861
3832903774455	383290	3774455	1.605845106
3833003774455	383300	3774455	1.50507443
3833103774455	383310	3774455	1.407938477
3833203774455	383320	3774455	1.318367593
3833303774455	383330	3774455	1.235605756
3833403774455	383340	3774455	1.153387938
3833503774455	383350	3774455	1.082925619
3833603774455	383360	3774455	1.020255648
3833703774455	383370	3774455	0.965043077
3833803774455	383380	3774455	0.915029005
3834003774455	383400	3774455	0.834570922
3834103774455	383410	3774455	0.800299836
3834303774455	383430	3774455	0.729560491
3834403774455	383440	3774455	0.701113143
3834503774455	383450	3774455	0.676371383
3834603774455	383460	3774455	0.653702505
3834703774455	383470	3774455	0.629804774
3834803774455	383480	3774455	0.607424116
3834903774455	383490	3774455	0.586807638
3835003774455	383500	3774455	0.56782135
3835103774455	383510	3774455	0.550077999
3835203774455	383520	3774455	0.527800424
3835303774455	383530	3774455	0.505932424
3835403774455	383540	3774455	0.486828578
3835503774455	383550	3774455	0.472110541
3835603774455	383560	3774455	0.458427829
3835703774455	383570	3774455	0.443890868
3835803774455	383580	3774455	0.429757142
3835903774455	383590	3774455	0.417171204
3836003774455	383600	3774455	0.407396455
3836103774455	383610	3774455	0.398468936
3836203774455	383620	3774455	0.393752144
3836303774455	383630	3774455	0.392112995
3836403774455	383640	3774455	0.391038728
3836503774455	383650	3774455	0.394614423
3836603774455	383660	3774455	0.399087373
3836703774455	383670	3774455	0.405624557
3836803774455	383680	3774455	0.415058773
3836903774455	383690	3774455	0.425939246
3837003774455	383700	3774455	0.435361205
3837103774455	383710	3774455	0.445628111
3837203774455	383720	3774455	0.4548362
3837303774455	383730	3774455	0.460088706
3837403774455	383740	3774455	0.467246576

FOR CHRONIC CALCS

	MAX:	0.22			
	Overlapping Phases - Maximum GLC				
	2025	2026	2027	2028	2029
	0.003243679	0.004925662	0.005247613	0.004386564	0.001714002
	0.003464308	0.005192059	0.00552246	0.00491161	0.001883496
	0.003741457	0.005517175	0.005882539	0.005577242	0.002095885
	0.00410203	0.005938822	0.006370983	0.006454156	0.002378317
	0.004577608	0.006486593	0.007014949	0.007573011	0.002724108
	0.00526961	0.007286581	0.007940463	0.009188112	0.003215321
	0.006343626	0.008531491	0.009383715	0.011677794	0.003966175
	0.008130957	0.010611175	0.011800672	0.015786846	0.005203864
	0.011761559	0.014852886	0.016752229	0.02411173	0.007710116
	0.01475051	0.018340718	0.020829276	0.030980062	0.009775625
	0.015484408	0.019182932	0.021812788	0.032702572	0.010292683
	0.017498897	0.021530283	0.024553197	0.037340651	0.011687596
	0.021809964	0.026574369	0.030445582	0.047215811	0.01465848
	0.021192398	0.025835019	0.02957741	0.04585469	0.014247575
	0.017147576	0.021074008	0.024008403	0.036679627	0.011484909
	0.014438432	0.017881506	0.020272836	0.030550104	0.009638686
	0.012478469	0.015568568	0.017566129	0.026128123	0.008306325
	0.001365281	0.002034329	0.002718593	0.000836347	0.000555768
	0.001430491	0.002129359	0.002862414	0.000854349	0.000565049
	0.001499608	0.00222973	0.00301591	0.000872429	0.000574177
	0.001577505	0.002342761	0.003189102	0.000892502	0.000584368
	0.001695844	0.002515918	0.003448414	0.000929058	0.000604516
	0.001835644	0.002719562	0.003756707	0.000970591	0.000627379
	0.001986419	0.002937519	0.004092704	0.001011413	0.000649405
	0.002145752	0.00316624	0.004450821	0.001050703	0.000670211
	0.002329615	0.003428505	0.004866148	0.001093805	0.000693192
	0.002513333	0.003688548	0.005284982	0.001131492	0.000712389
	0.00272146	0.0039817	0.005761438	0.001170957	0.000732361
	0.002956398	0.004310951	0.006301078	0.001211129	0.000752422
	0.003220416	0.004679305	0.006908465	0.001251771	0.000772295
	0.003523818	0.005100235	0.007606481	0.001295011	0.000793447
	0.003847359	0.005548161	0.008353292	0.001339463	0.000814683
	0.004208092	0.006045211	0.009183299	0.001380148	0.000833964
	0.004629604	0.006620903	0.010149365	0.001414335	0.000848971
	0.005114057	0.00728242	0.011265495	0.001450529	0.000862956
	0.005690635	0.008069287	0.012592001	0.001487863	0.000876594
	0.006314988	0.008912835	0.014018986	0.001523753	0.000886716
	0.007007146	0.009846395	0.015603274	0.001560072	0.000895892
	0.008323908	0.011614959	0.018676402	0.0016338	0.000909525
	0.008855561	0.012323843	0.01997999	0.001673487	0.000914759
	0.009349971	0.012983698	0.021250888	0.001720115	0.000920954
	0.009768041	0.013544406	0.022426584	0.001775137	0.000927955
	0.010033175	0.013902464	0.023353348	0.001838486	0.000934901
	0.010130967	0.014040008	0.024016739	0.001912049	0.000942045
	0.010041319	0.013929601	0.024384526	0.001996682	0.000949156
	0.00978207	0.013599657	0.024493717	0.002092655	0.000956787
	0.009367881	0.013072519	0.024328843	0.00219452	0.00096504
	0.008257722	0.011652095	0.023326038	0.002384093	0.000978291
	0.007670567	0.010901357	0.022572895	0.00245473	0.000982734
	0.007123851	0.010206306	0.021607336	0.002492444	0.000987094
	0.00664098	0.00959212	0.020504948	0.00250159	0.00099175
	0.006216043	0.009050098	0.019286601	0.002483847	0.000995332
	0.005809379	0.008523897	0.017981058	0.002452531	0.000997609
	0.00546916	0.008088006	0.016759164	0.002414641	0.000999514
	0.005172275	0.007708536	0.01562121	0.002376424	0.001001898
	0.004914512	0.007380248	0.014590782	0.002343035	0.001004794
	0.004684081	0.007086991	0.01364042	0.002312529	0.001007793
	0.004320202	0.006627764	0.012075263	0.002274179	0.001018899
	0.004167714	0.0064359	0.011399528	0.002260538	0.001023935
	0.00385087	0.006026563	0.010034314	0.002174918	0.001002227
	0.003724115	0.005863585	0.009489083	0.002155773	0.000999749
	0.003614763	0.005723493	0.009013781	0.002144471	0.001000436
	0.003514869	0.005594108	0.008582372	0.002136512	0.001001374
	0.003406997	0.005448367	0.008145675	0.002117871	0.000996156
	0.003305249	0.005307154	0.007746549	0.002101384	0.000990906
	0.003211166	0.005173413	0.00738676	0.002088498	0.000986437
	0.00312437	0.005047522	0.007061857	0.002079303	0.000982864
	0.003042958	0.00492667	0.006765063	0.002072838	0.000979864
	0.002934169	0.004753461	0.00642834	0.002043556	0.000965365
	0.002825911	0.004576016	0.006111485	0.002014362	0.000950441
	0.002732129	0.004420271	0.005837759	0.001996062	0.000940268
	0.002662697	0.004305164	0.005621023	0.001995446	0.000937735
	0.002598579	0.004197298	0.005422088	0.001998129	0.000936249
	0.002528915	0.004077589	0.005219646	0.00199569	0.000931942
	0.002461025	0.003959052	0.005027347	0.001993991	0.000927451
	0.002401754	0.003854297	0.00485624	0.001998148	0.000925123
	0.002358721	0.003777121	0.004718559	0.002014692	0.000927969
	0.002320524	0.003707088	0.004593204	0.002034969	0.000932015
	0.002307474	0.003680317	0.004514219	0.002076569	0.000945002
	0.002313328	0.003685345	0.00446895	0.002136309	0.000965304
	0.002323248	0.003695655	0.004431387	0.002202385	0.000987575
	0.002362693	0.003756036	0.004441556	0.002299784	0.001022409
	0.002409206	0.003826234	0.004461763	0.002410055	0.00106158
	0.002470568	0.00391928	0.004503323	0.002543264	0.001109091
	0.002552991	0.004046123	0.004572304	0.002708505	0.001168458
	0.00264805	0.004188782	0.004658092	0.002903647	0.001238375
	0.002737002	0.004312882	0.004736654	0.003108252	0.001309682
	0.002835373	0.004442568	0.004832988	0.003343878	0.001390746
	0.002930623	0.004558164	0.004927175	0.003591105	0.001472779
	0.003001945	0.004630106	0.004986578	0.003810629	0.001540079
	0.003090354	0.004722264	0.005071256	0.004067552	0.00161858

Health Risk Assessment Results Summary

		MAX:	4.18	5.16	7.17
Unique Identifier	X (UTM)	Y (UTM)	Onroad	Offroad	Total Risk
3837503774455	383750	3774455	0.172430998	0.310451164	0.4828822
3837603774455	383760	3774455	0.195484574	0.309174566	0.5046591
3837703774455	383770	3774455	0.224733717	0.308833482	0.5335672
3837803774455	383780	3774455	0.261102414	0.30633542	0.5674378
3837903774455	383790	3774455	0.309324093	0.303709303	0.6130334
3838003774455	383800	3774455	0.381445095	0.300124103	0.6815692
3838103774455	383810	3774455	0.494527496	0.296566272	0.7910938
3838203774455	383820	3774455	0.679903794	0.293583441	0.9734872
3838303774455	383830	3774455	1.033929709	0.289010448	1.3229402
3838403774455	383840	3774455	1.806850538	0.284066166	2.0909167
3838503774455	383850	3774455	1.279156936	0.279324215	1.5584812
3838703774455	383870	3774455	1.900970911	0.270610508	2.1715814
3838803774455	383880	3774455	2.770811809	0.266380843	3.0371927
3838903774455	383890	3774455	2.201826259	0.262245885	2.4640721
3839003774455	383900	3774455	1.792256656	0.25821126	2.0504679
3839103774455	383910	3774455	1.493484182	0.254266664	1.7477508
3829703774455	382970	3774465	0.025897093	0.217718641	0.2436157
3829803774455	382980	3774465	0.026852522	0.228289054	0.2551416
3829903774465	382990	3774465	0.027831977	0.239266643	0.2670986
3830003774465	383000	3774465	0.028926133	0.251526087	0.2804522
3830103774465	383010	3774465	0.030734085	0.27065838	0.3013925
3830203774465	383020	3774465	0.032858594	0.293179726	0.3260383
3830303774465	383030	3774465	0.035075335	0.317098771	0.3521741
3830403774465	383040	3774465	0.037306461	0.341607148	0.3789136
3830503774465	383050	3774465	0.039854369	0.369608881	0.4094632
3830603774465	383060	3774465	0.042595476	0.39995149	0.442547
3830703774465	383070	3774465	0.045679067	0.434453447	0.4801325
3830803774465	383080	3774465	0.049029177	0.47259623	0.5216254
3830903774465	383090	3774465	0.052580975	0.513600361	0.5661813
3831003774465	383100	3774465	0.056694816	0.560519005	0.6172138
3831103774465	383110	3774465	0.060937898	0.609919812	0.6708577
3831203774465	383120	3774465	0.065645938	0.663380076	0.729026
3831303774465	383130	3774465	0.071091269	0.723865213	0.7949565
3831403774465	383140	3774465	0.076951187	0.79101295	0.8679641
3831503774465	383150	3774465	0.083584363	0.869103473	0.9526878
3831603774465	383160	3774465	0.091053455	0.949826112	1.0408796
3831703774465	383170	3774465	0.098981256	1.036368613	1.1353499
3831903774465	383190	3774465	0.113812733	1.188927113	1.3027398
3832003774465	383200	3774465	0.119933919	1.244975096	1.364909
3832103774465	383210	3774465	0.125596995	1.29679462	1.4223916
3832203774465	383220	3774465	0.130488438	1.341778072	1.4722665
3832303774465	383230	3774465	0.133869097	1.370798027	1.5046671
3832403774465	383240	3774465	0.135578867	1.383149952	1.5187288
3832503774465	383250	3774465	0.135431838	1.377957283	1.5133891
3832603774465	383260	3774465	0.13342782	1.359708329	1.4931361
3832703774465	383270	3774465	0.129497837	1.328549175	1.458047
3832903774465	383290	3774465	0.118167905	1.226564633	1.3447325
3833003774465	383300	3774465	0.111845867	1.165172161	1.277018
3833103774465	383310	3774465	0.105623667	1.104109649	1.2097333
3833203774465	383320	3774465	0.099942924	1.046356942	1.1462999
3833303774465	383330	3774465	0.094836317	0.985449102	1.0802854
3833403774465	383340	3774465	0.09039192	0.934680017	1.0250719
3833503774465	383350	3774465	0.086547861	0.887477467	0.9740253
3833603774465	383360	3774465	0.083162069	0.843822641	0.9269847
3833703774465	383370	3774465	0.080108876	0.801613099	0.881722
3833903774465	383390	3774465	0.075270519	0.728497483	0.803768
3834003774465	383400	3774465	0.073474781	0.698352754	0.7718275
3834103774465	383410	3774465	0.071892475	0.669955637	0.7418481
3834203774465	383420	3774465	0.070261167	0.640059942	0.7103211
3834303774465	383430	3774465	0.068869155	0.613429667	0.6822988
3834403774465	383440	3774465	0.067724012	0.58969967	0.6574237
3834503774465	383450	3774465	0.066855473	0.568071271	0.6349267
3834603774465	383460	3774465	0.066163199	0.547871728	0.6140349
3834703774465	383470	3774465	0.065485493	0.527961963	0.5934475
3834803774465	383480	3774465	0.064936525	0.509208957	0.5741455
3834903774465	383490	3774465	0.064490953	0.491361987	0.5558529
3835003774465	383500	3774465	0.064108766	0.474022672	0.5381314
3835103774465	383510	3774465	0.063855195	0.457663437	0.5215186
3835203774465	383520	3774465	0.063087764	0.437665343	0.5007531
3835303774465	383530	3774465	0.062374879	0.41797233	0.4803472
3835403774465	383540	3774465	0.061985963	0.400312494	0.4622985
3835503774465	383550	3774465	0.062115326	0.386083906	0.4481992
3835603774465	383560	3774465	0.062395401	0.372799219	0.4351946
3835703774465	383570	3774465	0.062639572	0.359038479	0.4216781
3835803774465	383580	3774465	0.062968104	0.345665361	0.4086335
3835903774465	383590	3774465	0.063531711	0.333634504	0.3971662
3836003774465	383600	3774465	0.064663464	0.324740036	0.3894035
3836103774465	383610	3774465	0.065956682	0.316321778	0.3822785
3836203774465	383620	3774465	0.067935668	0.310943861	0.3788795
3836303774465	383630	3774465	0.070572406	0.307892666	0.3784651
3836403774465	383640	3774465	0.073515456	0.305029537	0.378545
3836503774465	383650	3774465	0.077572291	0.305541649	0.3831139
3836603774465	383660	3774465	0.082216821	0.306411684	0.3886285
3836703774465	383670	3774465	0.087770979	0.308312615	0.3960836
3836803774465	383680	3774465	0.094564098	0.311636843	0.4062009
3836903774465	383690	3774465	0.102633393	0.314986774	0.4176202
3837003774465	383700	3774465	0.111724769	0.316874329	0.4285991
3837103774465	383710	3774465	0.122461887	0.318039129	0.440501
3837203774465	383720	3774465	0.134171207	0.317061887	0.4512331
3837303774465	383730	3774465	0.145042953	0.312782042	0.457825
3837403774465	383740	3774465	0.157850615	0.308694112	0.4665447

Health Risk Assessment Results Summary

Sensitive Receptor		MAX:	7.17
Unique Identifier	X (UTM)	Y (UTM)	Total Risk
3837503774455	383750	3774455	0.482882162
3837603774455	383760	3774455	0.50465914
3837703774455	383770	3774455	0.533567199
3837803774455	383780	3774455	0.567437834
3837903774455	383790	3774455	0.613033396
3838003774455	383800	3774455	0.681569198
3838103774455	383810	3774455	0.791093768
3838203774455	383820	3774455	0.973487235
3838303774455	383830	3774455	1.322940157
3838403774455	383840	3774455	2.090916704
3838503774455	383850	3774455	1.558481151
3838703774455	383870	3774455	2.171581419
3838803774455	383880	3774455	3.037192653
3838903774455	383890	3774455	2.464072144
3839003774455	383900	3774455	2.050467916
3839103774455	383910	3774455	1.747750846
3829703774465	382970	3774465	0.243615734
3829803774465	382980	3774465	0.255141576
3829903774465	382990	3774465	0.26709862
3830003774465	383000	3774465	0.28045222
3830103774465	383010	3774465	0.301392465
3830203774465	383020	3774465	0.32603832
3830303774465	383030	3774465	0.352174106
3830403774465	383040	3774465	0.378913609
3830503774465	383050	3774465	0.40946325
3830603774465	383060	3774465	0.442546967
3830703774465	383070	3774465	0.480132514
3830803774465	383080	3774465	0.521625406
3830903774465	383090	3774465	0.566181336
3831003774465	383100	3774465	0.617213821
3831103774465	383110	3774465	0.67085771
3831203774465	383120	3774465	0.729026013
3831303774465	383130	3774465	0.794956482
3831403774465	383140	3774465	0.867964137
3831503774465	383150	3774465	0.952687836
3831603774465	383160	3774465	1.040879567
3831703774465	383170	3774465	1.135349869
3831903774465	383190	3774465	1.302739846
3832003774465	383200	3774465	1.364909016
3832103774465	383210	3774465	1.422391615
3832203774465	383220	3774465	1.472266509
3832303774465	383230	3774465	1.504667124
3832403774465	383240	3774465	1.518728819
3832503774465	383250	3774465	1.513389121
3832603774465	383260	3774465	1.493136149
3832703774465	383270	3774465	1.458047013
3832903774465	383290	3774465	1.344732538
3833003774465	383300	3774465	1.277018028
3833103774465	383310	3774465	1.209733316
3833203774465	383320	3774465	1.146299865
3833303774465	383330	3774465	1.080285419
3833403774465	383340	3774465	1.025071937
3833503774465	383350	3774465	0.974025328
3833603774465	383360	3774465	0.92698471
3833703774465	383370	3774465	0.881721974
3833903774465	383390	3774465	0.803768002
3834003774465	383400	3774465	0.771827535
3834103774465	383410	3774465	0.741848112
3834203774465	383420	3774465	0.710321109
3834303774465	383430	3774465	0.682298823
3834403774465	383440	3774465	0.657423682
3834503774465	383450	3774465	0.634926744
3834603774465	383460	3774465	0.614034927
3834703774465	383470	3774465	0.593447456
3834803774465	383480	3774465	0.574145482
3834903774465	383490	3774465	0.55585294
3835003774465	383500	3774465	0.538131438
3835103774465	383510	3774465	0.521518631
3835203774465	383520	3774465	0.500753107
3835303774465	383530	3774465	0.480347209
3835403774465	383540	3774465	0.462298457
3835503774465	383550	3774465	0.448199233
3835603774465	383560	3774465	0.435194621
3835703774465	383570	3774465	0.42167805
3835803774465	383580	3774465	0.408633465
3835903774465	383590	3774465	0.397166215
3836003774465	383600	3774465	0.3894035
3836103774465	383610	3774465	0.38227846
3836203774465	383620	3774465	0.378879529
3836303774465	383630	3774465	0.378465073
3836403774465	383640	3774465	0.378544993
3836503774465	383650	3774465	0.38311394
3836603774465	383660	3774465	0.388628505
3836703774465	383670	3774465	0.396083594
3836803774465	383680	3774465	0.406200941
3836903774465	383690	3774465	0.417620167
3837003774465	383700	3774465	0.428599098
3837103774465	383710	3774465	0.440501015
3837203774465	383720	3774465	0.451233094
3837303774465	383730	3774465	0.457824995
3837403774465	383740	3774465	0.466544727

FOR CHRONIC CALCS

	MAX:	0.22			
	Overlapping Phases - Maximum GLC				
	2025	2026	2027	2028	2029
	0.003245901	0.004903646	0.005255962	0.004457906	0.001743588
	0.003455286	0.005146641	0.005523315	0.004971326	0.001908931
	0.003725513	0.005461592	0.00588678	0.005641647	0.002127359
	0.004052671	0.005835116	0.006322129	0.006424519	0.002369581
	0.004490391	0.006338028	0.006901041	0.007461346	0.002686731
	0.005147757	0.007095726	0.007773435	0.009000623	0.0031518
	0.006188686	0.008302055	0.009171161	0.01141263	0.003878796
	0.007909948	0.010304485	0.011495872	0.015366585	0.005069896
	0.011199032	0.014147155	0.015983022	0.022916132	0.007341857
	0.018405054	0.022586676	0.02584627	0.039397333	0.012300382
	0.013445115	0.016744562	0.019018309	0.028128502	0.008908061
	0.019218678	0.023493194	0.026895092	0.041383107	0.012894852
	0.027337686	0.032998318	0.038012503	0.059918098	0.018473113
	0.021992567	0.026714733	0.030660167	0.047781002	0.014818686
	0.018139319	0.022182532	0.02535552	0.039044813	0.012187801
	0.015323186	0.018867306	0.021474557	0.032671367	0.010267956
	0.00133825	0.001996667	0.002660337	0.00083161	0.000551961
	0.001399769	0.0020864	0.002796169	0.000848979	0.000560842
	0.001463451	0.002178881	0.002937957	0.00086569	0.000569128
	0.001534556	0.002282066	0.003096487	0.000884054	0.000578246
	0.001646693	0.002446472	0.003342057	0.000919843	0.000597966
	0.001778517	0.002638851	0.003632645	0.000960253	0.000620162
	0.001917874	0.002840703	0.003943185	0.000999202	0.000641073
	0.002060046	0.003045196	0.004263	0.001034948	0.000659776
	0.002222267	0.00327726	0.004629702	0.001073994	0.000680344
	0.002397556	0.003526219	0.005028962	0.001113346	0.000700731
	0.00259631	0.003806984	0.005484184	0.00115505	0.000722302
	0.002815264	0.004114593	0.005988159	0.001196244	0.000743216
	0.003050069	0.004442997	0.006530303	0.001235367	0.000762378
	0.003318939	0.004817051	0.007151672	0.001277997	0.000783947
	0.003600934	0.005209221	0.007806039	0.001325373	0.000806782
	0.003907911	0.005632623	0.008518153	0.001359121	0.000822945
	0.004256992	0.00611103	0.009326428	0.001391743	0.000836931
	0.004641921	0.006639236	0.01022554	0.001425315	0.000849519
	0.005087755	0.007251028	0.011264249	0.001459602	0.000861739
	0.005556049	0.007887485	0.012352574	0.001492939	0.000871095
	0.006056778	0.008568098	0.013522831	0.001526885	0.000878998
	0.006944843	0.009772357	0.015663735	0.001594576	0.000892857
	0.007274801	0.010217777	0.016519906	0.001629998	0.000897726
	0.007576995	0.01062653	0.017350163	0.00167082	0.000903501
	0.007834339	0.010976392	0.018131214	0.001718145	0.000910138
	0.007994265	0.011196348	0.018753566	0.001770937	0.000916738
	0.008051041	0.011279613	0.019212042	0.001830066	0.000923377
	0.007998244	0.011218578	0.019493185	0.001895421	0.000930193
	0.007857629	0.01104593	0.019639709	0.001966882	0.000937541
	0.007631121	0.010765136	0.019625314	0.002041373	0.000945684
	0.006953979	0.009906001	0.019017573	0.002173993	0.000958643
	0.006566968	0.009411685	0.018474056	0.002221521	0.000962781
	0.006195194	0.008938904	0.017777508	0.002248723	0.000966801
	0.005856626	0.008509417	0.016991581	0.002258132	0.000970739
	0.00551844	0.008073618	0.016078037	0.002252694	0.000972542
	0.005239153	0.007719503	0.015249773	0.002244515	0.000975933
	0.00498698	0.007399796	0.014434491	0.002232878	0.000979584
	0.004759239	0.007111662	0.013640025	0.002217407	0.000983113
	0.004544154	0.006838407	0.012845833	0.002196923	0.000984243
	0.004180506	0.006378289	0.01143228	0.002162348	0.000987274
	0.004033531	0.006194042	0.010843063	0.002151976	0.000990837
	0.003896591	0.006020946	0.010287161	0.002137374	0.0009917
	0.003753355	0.005835621	0.009707873	0.002097594	0.000979183
	0.003625862	0.005671477	0.009194467	0.002076569	0.000973849
	0.003513119	0.005526347	0.008736259	0.002061812	0.000971558
	0.003411765	0.005394818	0.008323664	0.0020517	0.000970606
	0.003317717	0.005270748	0.007944772	0.002043777	0.000969742
	0.003224064	0.005143451	0.007580331	0.002032881	0.000966642
	0.003135968	0.005021101	0.007244558	0.00202339	0.000963402
	0.003052026	0.004901697	0.006933127	0.002014729	0.000959912
	0.002969859	0.004781176	0.006640359	0.002005807	0.000955587
	0.00289264	0.004665532	0.006371415	0.001999136	0.000951726
	0.002790378	0.004501696	0.006066059	0.001972092	0.000937646
	0.002688754	0.004334812	0.005776787	0.001944901	0.000923167
	0.002599473	0.004186006	0.005524457	0.001927348	0.00091292
	0.00253223	0.004073977	0.005322567	0.001925579	0.000909539
	0.002470839	0.003970804	0.00513725	0.001927071	0.000907278
	0.002405962	0.003859375	0.004951831	0.001925359	0.000903041
	0.002343354	0.00375023	0.00477634	0.001924821	0.000898927
	0.002289607	0.003655428	0.004621595	0.001930341	0.000897181
	0.002257476	0.003597673	0.004509059	0.001952737	0.00090264
	0.002229057	0.003545086	0.0044061	0.001978385	0.000909099
	0.002223027	0.003530597	0.00434412	0.002023625	0.000923781
	0.002235443	0.003547056	0.004314461	0.002087045	0.000945786
	0.002251635	0.003568325	0.004291314	0.002156789	0.000969751
	0.002296461	0.003638029	0.004313838	0.002257652	0.001006298
	0.002348789	0.00371834	0.004346383	0.002372275	0.001047495
	0.002415375	0.003820663	0.004398331	0.002509729	0.001097077
	0.00250167	0.003954208	0.004475228	0.002679008	0.001158541
	0.002599746	0.004100956	0.004569013	0.002879516	0.001231208
	0.002698561	0.004238872	0.004667884	0.003100351	0.001309751
	0.00280783	0.004382147	0.004787204	0.003357484	0.00139973
	0.002913778	0.004508701	0.004905473	0.003629256	0.001491376
	0.002994631	0.004593134	0.00498239	0.003866822	0.001565512
	0.003094383	0.004699839	0.005087442	0.004145594	0.001652654

Health Risk Assessment Results Summary

		MAX:	4.18	5.16	7.17
Unique Identifier	X (UTM)	Y (UTM)	Onroad	Offroad	Total Risk
3837503774465	383750	3774465	0.175334872	0.307401598	0.4827365
3837603774465	383760	3774465	0.197605157	0.305191631	0.5027968
3837703774465	383770	3774465	0.224922795	0.302370758	0.5272936
3837803774465	383780	3774465	0.258438946	0.299149411	0.5575884
3837903774465	383790	3774465	0.302245574	0.295090686	0.5973363
3838003774465	383800	3774465	0.369440618	0.29154784	0.6609885
3838103774465	383810	3774465	0.474403404	0.288618987	0.7630224
3838203774465	383820	3774465	0.64344981	0.284880638	0.9283304
3838303774465	383830	3774465	0.933802138	0.280407282	1.2142094
3838403774465	383840	3774465	1.518967498	0.275713053	1.7946806
3838603774465	383860	3774465	1.494937458	0.267067071	1.7620045
3838903774465	383890	3774465	1.6907126	0.25503645	1.9457491
3839003774465	383900	3774465	2.582989031	0.25119727	2.8341863
3839103774465	383910	3774465	2.055930005	0.247454064	2.3033841
3829703774475	382970	3774475	0.025592261	0.212941361	0.2385336
3829803774475	382980	3774475	0.026500637	0.222900734	0.2494014
3829903774475	382990	3774475	0.027396188	0.232931274	0.2603275
3830003774475	383000	3774475	0.028389886	0.244044742	0.2724346
3830103774475	383010	3774475	0.030116887	0.26210031	0.2922172
3830203774475	383020	3774475	0.032134407	0.28329206	0.3154265
3830303774475	383030	3774475	0.034192037	0.305273075	0.3394651
3830403774475	383040	3774475	0.036186198	0.327067978	0.3632542
3830503774475	383050	3774475	0.03842507	0.351565631	0.3899907
3830603774475	383060	3774475	0.041070167	0.380374457	0.4214446
3830703774475	383070	3774475	0.044043384	0.413185819	0.4572292
3830803774475	383080	3774475	0.047187777	0.448698086	0.4958859
3830903774475	383090	3774475	0.050378158	0.485191864	0.53557
3831003774475	383100	3774475	0.05402627	0.527060964	0.5810872
3831103774475	383110	3774475	0.057749739	0.569597892	0.6273476
3831203774475	383120	3774475	0.061797528	0.615626919	0.6774244
3831303774475	383130	3774475	0.066251722	0.665440641	0.7316924
3831403774475	383140	3774475	0.070878393	0.71921353	0.7900919
3831503774475	383150	3774475	0.07599009	0.780387517	0.8563776
3831603774475	383160	3774475	0.081588364	0.842017923	0.9236063
3831703774475	383170	3774475	0.087333529	0.906457445	0.993791
3831903774475	383190	3774475	0.09751986	1.013463082	1.1109829
3832003774475	383200	3774475	0.101483254	1.04968601	1.1511693
3832103774475	383210	3774475	0.105100992	1.08279005	1.187891
3832203774475	383220	3774475	0.108275131	1.111763086	1.2200382
3832303774475	383230	3774475	0.110500473	1.130041879	1.2405424
3832403774475	383240	3774475	0.111673293	1.137484739	1.249158
3832503774475	383250	3774475	0.111697534	1.133818547	1.2455161
3832603774475	383260	3774475	0.110694718	1.124007862	1.2347026
3832703774475	383270	3774475	0.108606415	1.107963355	1.2165698
3832903774475	383290	3774475	0.101832161	1.043306687	1.1451388
3833003774475	383300	3774475	0.097805323	1.000313491	1.0981188
3833103774475	383310	3774475	0.093771556	0.956891882	1.0506634
3833203774475	383320	3774475	0.089811127	0.911584651	1.0013958
3833303774475	383330	3774475	0.08620477	0.867923675	0.9541284
3833403774475	383340	3774475	0.083144251	0.83158186	0.9147261
3833503774475	383350	3774475	0.080464203	0.7976585	0.8781227
3833803774475	383380	3774475	0.07326812	0.696837969	0.7701061
3833903774475	383390	3774475	0.071301231	0.668035581	0.7393368
3834003774475	383400	3774475	0.069777662	0.642102135	0.7118798
3834103774475	383410	3774475	0.068520626	0.617932599	0.6864532
3834203774475	383420	3774475	0.067165367	0.59312273	0.6602881
3834303774475	383430	3774475	0.065982424	0.570840718	0.6368231
3834403774475	383440	3774475	0.065007008	0.54992104	0.614928
3834503774475	383450	3774475	0.064191765	0.530241491	0.5944333
3834603774475	383460	3774475	0.063520029	0.511718067	0.5752381
3834703774475	383470	3774475	0.063023831	0.494632373	0.5576562
3834803774475	383480	3774475	0.062649812	0.478516588	0.5411664
3834903774475	383490	3774475	0.062319968	0.46269263	0.5250126
3835003774475	383500	3774475	0.061980681	0.446854535	0.5088352
3835103774475	383510	3774475	0.061761609	0.431805714	0.4935673
3835203774475	383520	3774475	0.061106922	0.413662521	0.4747694
3835303774475	383530	3774475	0.060516232	0.395826036	0.4563423
3835403774475	383540	3774475	0.06019656	0.379576376	0.4397729
3835503774475	383550	3774475	0.060282479	0.366062903	0.4263454
3835603774475	383560	3774475	0.060518196	0.353392213	0.4139104
3835703774475	383570	3774475	0.060779295	0.340664819	0.4014441
3835803774475	383580	3774475	0.061147709	0.328473483	0.3896212
3835903774475	383590	3774475	0.061749825	0.317562969	0.3793128
3836003774475	383600	3774475	0.06303455	0.310373302	0.3734079
3836103774475	383610	3774475	0.064475909	0.303507637	0.3679835
3836203774475	383620	3774475	0.066556443	0.299293881	0.3658503
3836303774475	383630	3774475	0.069285961	0.297259256	0.3665452
3836403774475	383640	3774475	0.072340699	0.295463063	0.3678038
3836503774475	383650	3774475	0.076417049	0.296510687	0.3729277
3836603774475	383660	3774475	0.081101431	0.297959459	0.3790609
3836703774475	383670	3774475	0.086707961	0.300543713	0.3872517
3836803774475	383680	3774475	0.093595023	0.304251614	0.3978466
3836903774475	383690	3774475	0.10180589	0.307897495	0.4097034
3837003774475	383700	3774475	0.11115735	0.310132063	0.4212894
3837103774475	383710	3774475	0.122259414	0.311329368	0.4335888
3837203774475	383720	3774475	0.134595349	0.311923669	0.446519
3837303774475	383730	3774475	0.145976356	0.308472424	0.4544488
3837403774475	383740	3774475	0.159218923	0.304799475	0.4640184
3837503774475	383750	3774475	0.176066984	0.301691141	0.4777581
3837603774475	383760	3774475	0.196926235	0.298913477	0.4958397
3837703774475	383770	3774475	0.222786007	0.295045033	0.517831

Health Risk Assessment Results Summary

Sensitive Receptor		MAX:	7.17
Unique Identifier	X (UTM)	Y (UTM)	Total Risk
3837503774465	383750	3774465	0.48273647
3837603774465	383760	3774465	0.502796788
3837703774465	383770	3774465	0.527293553
3837803774465	383780	3774465	0.557588357
3837903774465	383790	3774465	0.597336261
3838003774465	383800	3774465	0.660988458
3838103774465	383810	3774465	0.763022391
3838203774465	383820	3774465	0.928330448
3838303774465	383830	3774465	1.214209419
3838403774465	383840	3774465	1.794680551
3838603774465	383860	3774465	1.762004529
3838903774465	383890	3774465	1.94574905
3839003774465	383900	3774465	2.8341863
3839103774465	383910	3774465	2.303384069
3829703774475	382970	3774475	0.238533622
3829803774475	382980	3774475	0.249401371
3829903774475	382990	3774475	0.260327462
3830003774475	383000	3774475	0.272434628
3830103774475	383010	3774475	0.292217198
3830203774475	383020	3774475	0.315426467
3830303774475	383030	3774475	0.339465112
3830403774475	383040	3774475	0.363254176
3830503774475	383050	3774475	0.3899907
3830603774475	383060	3774475	0.421444625
3830703774475	383070	3774475	0.457229204
3830803774475	383080	3774475	0.495885863
3830903774475	383090	3774475	0.535570022
3831003774475	383100	3774475	0.581087233
3831103774475	383110	3774475	0.627347631
3831203774475	383120	3774475	0.677424447
3831303774475	383130	3774475	0.731692363
3831403774475	383140	3774475	0.790091923
3831503774475	383150	3774475	0.856377607
3831603774475	383160	3774475	0.923606287
3831703774475	383170	3774475	0.993790975
3831903774475	383190	3774475	1.110982942
3832003774475	383200	3774475	1.151169264
3832103774475	383210	3774475	1.187891041
3832203774475	383220	3774475	1.220038217
3832303774475	383230	3774475	1.240542352
3832403774475	383240	3774475	1.249158033
3832503774475	383250	3774475	1.245516081
3832603774475	383260	3774475	1.23470258
3832703774475	383270	3774475	1.21656977
3832903774475	383290	3774475	1.145138848
3833003774475	383300	3774475	1.098118815
3833103774475	383310	3774475	1.050663438
3833203774475	383320	3774475	1.001395778
3833303774475	383330	3774475	0.954128444
3833403774475	383340	3774475	0.914726111
3833503774475	383350	3774475	0.878122703
3833803774475	383380	3774475	0.770106089
3833903774475	383390	3774475	0.739336812
3834003774475	383400	3774475	0.711879797
3834103774475	383410	3774475	0.686453226
3834203774475	383420	3774475	0.660288097
3834303774475	383430	3774475	0.636823142
3834403774475	383440	3774475	0.614928049
3834503774475	383450	3774475	0.594433256
3834603774475	383460	3774475	0.575238096
3834703774475	383470	3774475	0.557656204
3834803774475	383480	3774475	0.5411664
3834903774475	383490	3774475	0.525012598
3835003774475	383500	3774475	0.508835216
3835103774475	383510	3774475	0.493567323
3835203774475	383520	3774475	0.474769442
3835303774475	383530	3774475	0.456342268
3835403774475	383540	3774475	0.439772936
3835503774475	383550	3774475	0.426345382
3835603774475	383560	3774475	0.413910409
3835703774475	383570	3774475	0.401444114
3835803774475	383580	3774475	0.389621192
3835903774475	383590	3774475	0.379312794
3836003774475	383600	3774475	0.373407852
3836103774475	383610	3774475	0.367983547
3836203774475	383620	3774475	0.365850324
3836303774475	383630	3774475	0.366545217
3836403774475	383640	3774475	0.367803761
3836503774475	383650	3774475	0.372927736
3836603774475	383660	3774475	0.37906089
3836703774475	383670	3774475	0.387251674
3836803774475	383680	3774475	0.397846637
3836903774475	383690	3774475	0.409703384
3837003774475	383700	3774475	0.421289413
3837103774475	383710	3774475	0.433588782
3837203774475	383720	3774475	0.446519018
3837303774475	383730	3774475	0.45444878
3837403774475	383740	3774475	0.464018398
3837503774475	383750	3774475	0.477758125
3837603774475	383760	3774475	0.495839711
3837703774475	383770	3774475	0.517831039

FOR CHRONIC CALCS

	MAX:	0.22			
	Overlapping Phases - Maximum GLC				
	2025	2026	2027	2028	2029
	0.003250345	0.004879723	0.005285024	0.004560629	0.00179065
	0.003447127	0.005102093	0.005541732	0.005044342	0.001944158
	0.003688295	0.005374918	0.005854242	0.005634314	0.002127009
	0.00398586	0.005713189	0.006235874	0.006353837	0.002346368
	0.004375853	0.006157906	0.006740996	0.00728784	0.002628146
	0.004987483	0.006862376	0.007550644	0.008721165	0.00306058
	0.005956464	0.007984005	0.008845763	0.010960042	0.003735485
	0.007520084	0.009802738	0.010960905	0.014565707	0.004821457
	0.010214125	0.01294835	0.014632227	0.02075504	0.00668329
	0.015665129	0.019329044	0.022088101	0.033230441	0.010436349
	0.015397415	0.018984582	0.021676192	0.032704166	0.010275842
	0.017168845	0.021023133	0.024046429	0.036863078	0.011524273
	0.025500522	0.030775792	0.035457595	0.055871892	0.017245525
	0.020548885	0.024958619	0.028647444	0.044634165	0.013861392
	0.001311588	0.00195949	0.002602674	0.000827269	0.000548431
	0.001369623	0.002044216	0.002730915	0.000844073	0.000556952
	0.001427796	0.002128698	0.002860862	0.00085921	0.00056428
	0.001492248	0.002222235	0.003005019	0.000875836	0.000572329
	0.001598297	0.002378026	0.003237045	0.000910764	0.000591531
	0.00172253	0.002559736	0.003510686	0.000950189	0.000613171
	0.001850806	0.00274592	0.003796447	0.000987195	0.000632985
	0.001977347	0.002928364	0.00408129	0.00101974	0.000649784
	0.002119372	0.0031321	0.004402691	0.001054832	0.000667985
	0.002286216	0.003369939	0.004782258	0.00109566	0.00068944
	0.002475548	0.003638208	0.005216078	0.001139417	0.000712499
	0.002679505	0.003925501	0.005686496	0.001181555	0.000734264
	0.002888598	0.004218653	0.006170906	0.001219526	0.000752863
	0.003127841	0.004552649	0.006726706	0.001263081	0.000775422
	0.003371181	0.00489184	0.007294721	0.001307278	0.000796803
	0.003635193	0.005256714	0.007911229	0.00133821	0.000811741
	0.003921714	0.00565123	0.008583657	0.001369552	0.000824835
	0.004228715	0.006074768	0.009308494	0.001400421	0.000836323
	0.004576291	0.006554401	0.010129183	0.001431906	0.00084723
	0.004931734	0.007040542	0.010969236	0.001462841	0.000856153
	0.00530165	0.007547142	0.011851201	0.001494522	0.000864434
	0.005918861	0.00839242	0.013388066	0.001556632	0.000876861
	0.006129981	0.008681539	0.013969759	0.001588038	0.000881278
	0.006320617	0.008943641	0.014531065	0.001623803	0.000886611
	0.006484187	0.009170038	0.01506644	0.001664568	0.000892997
	0.006583405	0.009310216	0.015494746	0.001708884	0.000899232
	0.006616222	0.009362207	0.015813925	0.001757022	0.00090556
	0.006580358	0.009323702	0.016016568	0.00180844	0.00091186
	0.006500961	0.009231152	0.016156991	0.001864147	0.000918948
	0.00637861	0.009085939	0.01621166	0.001921517	0.000926835
	0.00595382	0.008554326	0.015839275	0.002020809	0.00093953
	0.005689733	0.008218493	0.015439151	0.002055384	0.000943548
	0.005431593	0.007891543	0.01493204	0.002076686	0.000947278
	0.005172389	0.007561425	0.014319618	0.002085475	0.000950008
	0.00492974	0.007252086	0.013676167	0.002085884	0.000951251
	0.00472905	0.007000439	0.013112623	0.00208921	0.000955092
	0.004546071	0.006771389	0.012560255	0.002091442	0.000959878
	0.004026476	0.006115902	0.010751283	0.002060056	0.000962252
	0.003880823	0.005932744	0.010216399	0.00204771	0.000961599
	0.003752708	0.005770171	0.009737155	0.002028499	0.000957097
	0.003635484	0.005622179	0.009288384	0.002015559	0.000955096
	0.003514506	0.005466899	0.008829277	0.001996806	0.000949058
	0.003406216	0.005328055	0.00841327	0.001983568	0.000945986
	0.003305584	0.005197351	0.008026691	0.00197226	0.000943331
	0.003211491	0.005073112	0.007667936	0.001962452	0.000940678
	0.003123316	0.004954364	0.007335731	0.001954177	0.000938179
	0.003042852	0.004844666	0.007033512	0.00194888	0.00093644
	0.002967398	0.004739934	0.006753542	0.001944923	0.000934818
	0.00289277	0.004633036	0.006486453	0.001939907	0.00093216
	0.00281698	0.004520973	0.006227386	0.001932406	0.000927749
	0.0027453	0.00441252	0.005987941	0.00192663	0.000923686
	0.002652393	0.00426338	0.005717065	0.001903544	0.000910974
	0.002560476	0.004112306	0.005460224	0.001880864	0.000898148
	0.002478282	0.003975035	0.005232898	0.001865794	0.000888685
	0.002413708	0.003867406	0.005044766	0.001862758	0.000884442
	0.002354441	0.003767423	0.004871951	0.001862938	0.000881307
	0.0022945	0.003664567	0.004703394	0.001862245	0.000877374
	0.0022380	0.003566176	0.004545725	0.001863534	0.000874012
	0.002190168	0.003481694	0.004407455	0.00187084	0.000872966
	0.002168067	0.003441527	0.00431831	0.00189877	0.000880935
	0.002148907	0.003405212	0.004236469	0.001929611	0.000889757
	0.002149657	0.00340248	0.004190679	0.001978654	0.000906169
	0.002168037	0.003429221	0.004175128	0.002045435	0.000929742
	0.002190696	0.003461774	0.004166241	0.002119383	0.000955684
	0.002238298	0.003536181	0.004196457	0.002221511	0.00099295
	0.00229386	0.003622078	0.004237022	0.002338239	0.001035321
	0.00236456	0.003732224	0.004296577	0.002478438	0.00108642
	0.002453397	0.003869197	0.004380728	0.00265179	0.001150078
	0.002553757	0.004017826	0.004483059	0.002857528	0.001225589
	0.002656031	0.004158418	0.004593782	0.003086731	0.001307984
	0.002767613	0.004299789	0.00472604	0.00335413	0.001402237
	0.002884972	0.004439926	0.004877224	0.003666523	0.001514091
	0.002974377	0.004536127	0.004973521	0.003918216	0.001594746
	0.003080008	0.004649491	0.005093507	0.004203758	0.001683992
	0.003222043	0.004806392	0.00526732	0.00456854	0.001798094
	0.003403358	0.005009706	0.005491896	0.005020392	0.001938057
	0.003626588	0.005259846	0.005767152	0.005572939	0.002105457

Health Risk Assessment Results Summary

		MAX:	4.18	5.16	7.17
Unique Identifier	X (UTM)	Y (UTM)	Onroad	Offroad	Total Risk
3837803774475	383780	3774475	0.255380056	0.291069737	0.5464498
3837903774475	383790	3774475	0.297981902	0.287181321	0.5851632
3838003774475	383800	3774475	0.360583331	0.283818964	0.6444023
3838103774475	383810	3774475	0.455090068	0.280669124	0.7357592
3838203774475	383820	3774475	0.598823402	0.276443573	0.875267
3838303774475	383830	3774475	0.814418737	0.272023153	1.0864419
3838403774475	383840	3774475	1.183539019	0.267631358	1.4511704
3838603774475	383860	3774475	2.392692103	0.259481252	2.6521734
3838703774475	383870	3774475	1.559093107	0.255607513	1.8147006
3839103774475	383910	3774475	1.607821125	0.240850514	1.8486716
3829703774485	382970	3774485	0.025295833	0.208259256	0.2335551
3829803774485	382980	3774485	0.026173713	0.217774763	0.2439485
3829903774485	382990	3774485	0.027026455	0.227234505	0.254261
3830003774485	383000	3774485	0.027964104	0.237598733	0.2655628
3830103774485	383010	3774485	0.029632289	0.254859795	0.2844921
3830203774485	383020	3774485	0.031574091	0.275006109	0.3065802
3830303774485	383030	3774485	0.033522691	0.295615898	0.3291386
3830403774485	383040	3774485	0.035352118	0.315437592	0.3507897
3830503774485	383050	3774485	0.037393238	0.337564346	0.3749576
3830603774485	383060	3774485	0.039875618	0.364271967	0.4041476
3830703774485	383070	3774485	0.042647226	0.394624241	0.4372715
3830803774485	383080	3774485	0.045527803	0.426947708	0.4724755
3830903774485	383090	3774485	0.048409739	0.459330271	0.50774
3831003774485	383100	3774485	0.051654355	0.496843984	0.5484983
3831103774485	383110	3774485	0.054927277	0.533516938	0.5884442
3831203774485	383120	3774485	0.058445047	0.572758209	0.6312033
3831303774485	383130	3774485	0.062036855	0.614952648	0.6769895
3831403774485	383140	3774485	0.065765602	0.659341914	0.7251075
3831503774485	383150	3774485	0.069805325	0.706732183	0.7765375
3831603774485	383160	3774485	0.073992192	0.753995706	0.8279879
3831703774485	383170	3774485	0.078180648	0.801691887	0.8798725
3831903774485	383190	3774485	0.08543888	0.878679686	0.9641186
3832003774485	383200	3774485	0.088161416	0.903446617	0.991608
3832103774485	383210	3774485	0.090606441	0.925404356	1.0160108
3832203774485	383220	3774485	0.09272052	0.944252594	1.0369731
3832303774485	383230	3774485	0.094200818	0.955617692	1.0498185
3832403774485	383240	3774485	0.095053461	0.960516038	1.0555695
3832503774485	383250	3774485	0.095171373	0.957999388	1.0531708
3832603774485	383260	3774485	0.094678207	0.951875024	1.0465532
3832703774485	383270	3774485	0.093589605	0.942784037	1.0363736
3832903774485	383290	3774485	0.089492368	0.899606564	0.9890989
3833003774485	383300	3774485	0.086849758	0.868248115	0.9550979
3833103774485	383310	3774485	0.084065509	0.837011326	0.9210768
3833203774485	383320	3774485	0.081437435	0.803062401	0.8844998
3833303774485	383330	3774485	0.079011677	0.772958062	0.8519697
3833403774485	383340	3774485	0.076789125	0.743894928	0.8206841
3833703774485	383370	3774485	0.070756826	0.660439271	0.7311961
3833803774485	383380	3774485	0.068735383	0.633369488	0.7021049
3833903774485	383390	3774485	0.067288345	0.609832291	0.6771206
3834003774485	383400	3774485	0.066156218	0.5889079	0.6550641
3834203774485	383420	3774485	0.063954834	0.548469253	0.6124241
3834303774485	383430	3774485	0.062935892	0.52876492	0.5917008
3834403774485	383440	3774485	0.062060307	0.510037634	0.5720979
3834503774485	383450	3774485	0.061292576	0.492194259	0.5534868
3834603774485	383460	3774485	0.060639063	0.475319808	0.5359589
3834703774485	383470	3774485	0.06027388	0.460567288	0.5208412
3834803774485	383480	3774485	0.060041167	0.446752163	0.5067933
3834903774485	383490	3774485	0.059843549	0.433117872	0.4929614
3835103774485	383510	3774485	0.059544289	0.406140558	0.4656848
3835203774485	383520	3774485	0.05914342	0.390713639	0.4498571
3835303774485	383530	3774485	0.058799863	0.375520232	0.4343201
3835403774485	383540	3774485	0.058632757	0.361245198	0.419878
3835503774485	383550	3774485	0.058660851	0.348233055	0.4068939
3835603774485	383560	3774485	0.058838105	0.336031548	0.3948697
3835703774485	383570	3774485	0.059132865	0.324385823	0.3835187
3835803774485	383580	3774485	0.059567138	0.313450675	0.3730178
3835903774485	383590	3774485	0.060218899	0.303651835	0.3638707
3836003774485	383600	3774485	0.061654663	0.298006605	0.3596613
3836103774485	383610	3774485	0.063248907	0.292598912	0.3558478
3836203774485	383620	3774485	0.06542995	0.289452533	0.3548825
3836303774485	383630	3774485	0.068256623	0.288376555	0.3566332
3836403774485	383640	3774485	0.071427211	0.287549073	0.3589763
3836503774485	383650	3774485	0.075452989	0.288767519	0.3642205
3836603774485	383660	3774485	0.080073233	0.290376933	0.3704502
3836703774485	383670	3774485	0.085660744	0.293236767	0.3788975
3836803774485	383680	3774485	0.092656555	0.297339479	0.389996
3836903774485	383690	3774485	0.101014821	0.301186754	0.4022016
3837003774485	383700	3774485	0.110352208	0.303092961	0.4134452
3837103774485	383710	3774485	0.12153502	0.304619686	0.4261547
3837203774485	383720	3774485	0.13382444	0.304936946	0.4387614
3837303774485	383730	3774485	0.145121184	0.301534907	0.4466561
3837403774485	383740	3774485	0.158351465	0.298478865	0.4568303
3837503774485	383750	3774485	0.174490085	0.29464169	0.4691318
3837603774485	383760	3774485	0.194217984	0.290724688	0.4849427
3837703774485	383770	3774485	0.218885376	0.286936074	0.5058215
3837803774485	383780	3774485	0.251267141	0.283207386	0.5344745
3837903774485	383790	3774485	0.292916074	0.280243683	0.5731598
3838003774485	383800	3774485	0.350213159	0.27645246	0.6266656
3838103774485	383810	3774485	0.430869627	0.272350976	0.7032206
3838203774485	383820	3774485	0.544437718	0.268040894	0.8124786
3838303774485	383830	3774485	0.696047318	0.26388489	0.9599322

Health Risk Assessment Results Summary

Sensitive Receptor

		MAX:	7.17
Unique Identifier	X (UTM)	Y (UTM)	Total Risk
3837803774475	383780	3774475	0.546449793
3837903774475	383790	3774475	0.585163224
3838003774475	383800	3774475	0.644402296
3838103774475	383810	3774475	0.735759192
3838203774475	383820	3774475	0.875266975
3838303774475	383830	3774475	1.08644189
3838403774475	383840	3774475	1.451170377
3838603774475	383860	3774475	2.652173355
3838703774475	383870	3774475	1.81470062
3839103774475	383910	3774475	1.848671639
3829703774485	382970	3774485	0.23355509
3829803774485	382980	3774485	0.243948476
3829903774485	382990	3774485	0.25426096
3830003774485	383000	3774485	0.265562837
3830103774485	383010	3774485	0.284492084
3830203774485	383020	3774485	0.3065802
3830303774485	383030	3774485	0.32913859
3830403774485	383040	3774485	0.35078971
3830503774485	383050	3774485	0.374957584
3830603774485	383060	3774485	0.404147584
3830703774485	383070	3774485	0.437271467
3830803774485	383080	3774485	0.472475511
3830903774485	383090	3774485	0.50774001
3831003774485	383100	3774485	0.548498339
3831103774485	383110	3774485	0.588444216
3831203774485	383120	3774485	0.631203256
3831303774485	383130	3774485	0.676989504
3831403774485	383140	3774485	0.725107516
3831503774485	383150	3774485	0.776537508
3831603774485	383160	3774485	0.827987898
3831703774485	383170	3774485	0.879872536
3831903774485	383190	3774485	0.964118566
3832003774485	383200	3774485	0.991608033
3832103774485	383210	3774485	1.016010797
3832203774485	383220	3774485	1.036973115
3832303774485	383230	3774485	1.04981851
3832403774485	383240	3774485	1.055569499
3832503774485	383250	3774485	1.053170761
3832603774485	383260	3774485	1.046553232
3832703774485	383270	3774485	1.036373642
3832903774485	383290	3774485	0.989098932
3833003774485	383300	3774485	0.955097873
3833103774485	383310	3774485	0.921076835
3833203774485	383320	3774485	0.884499836
3833303774485	383330	3774485	0.851969739
3833403774485	383340	3774485	0.820684052
3833703774485	383370	3774485	0.731196097
3833803774485	383380	3774485	0.702104871
3833903774485	383390	3774485	0.677120636
3834003774485	383400	3774485	0.655064118
3834203774485	383420	3774485	0.612424087
3834303774485	383430	3774485	0.591700812
3834403774485	383440	3774485	0.572097941
3834503774485	383450	3774485	0.553486835
3834603774485	383460	3774485	0.53595887
3834703774485	383470	3774485	0.520841168
3834803774485	383480	3774485	0.506793331
3834903774485	383490	3774485	0.492961421
3835103774485	383510	3774485	0.465684848
3835203774485	383520	3774485	0.449857059
3835303774485	383530	3774485	0.434320095
3835403774485	383540	3774485	0.419877956
3835503774485	383550	3774485	0.406893906
3835603774485	383560	3774485	0.394869653
3835703774485	383570	3774485	0.383518688
3835803774485	383580	3774485	0.373017814
3835903774485	383590	3774485	0.363870734
3836003774485	383600	3774485	0.359661268
3836103774485	383610	3774485	0.355847819
3836203774485	383620	3774485	0.354882483
3836303774485	383630	3774485	0.356633179
3836403774485	383640	3774485	0.358976284
3836503774485	383650	3774485	0.364220508
3836603774485	383660	3774485	0.370450167
3836703774485	383670	3774485	0.378897512
3836803774485	383680	3774485	0.389996034
3836903774485	383690	3774485	0.402201575
3837003774485	383700	3774485	0.413445168
3837103774485	383710	3774485	0.426154706
3837203774485	383720	3774485	0.438761386
3837303774485	383730	3774485	0.446656091
3837403774485	383740	3774485	0.45683033
3837503774485	383750	3774485	0.469131775
3837603774485	383760	3774485	0.484942672
3837703774485	383770	3774485	0.50582145
3837803774485	383780	3774485	0.534474526
3837903774485	383790	3774485	0.573159757
3838003774485	383800	3774485	0.626665619
3838103774485	383810	3774485	0.703220603
3838203774485	383820	3774485	0.812478612
3838303774485	383830	3774485	0.959932207

FOR CHRONIC CALCS

MAX:	0.22			
Overlapping Phases - Maximum GLC				
2025	2026	2027	2028	2029
0.003912269	0.00558285	0.006128527	0.006267999	0.002315212
0.004292016	0.00601597	0.006619568	0.007175991	0.002588688
0.004861913	0.006671136	0.007370525	0.00851099	0.002991106
0.005731899	0.007676763	0.008530114	0.010527028	0.003598764
0.007055573	0.009215295	0.010320934	0.013590465	0.004520299
0.009050459	0.01154207	0.013034377	0.018184374	0.005901598
0.012481959	0.0155541	0.017719829	0.026051509	0.008267999
0.023756232	0.02875048	0.033143237	0.051819355	0.016021956
0.015935563	0.019569305	0.02239433	0.034047547	0.010671166
0.016318118	0.019966618	0.022846304	0.035061935	0.010972294
0.001285489	0.001923079	0.002546047	0.000823312	0.000545189
0.001341037	0.002004339	0.002668722	0.000839962	0.000553654
0.001395986	0.002084265	0.002791435	0.000854731	0.000560732
0.0014562	0.002171784	0.002926173	0.00087062	0.000568362
0.001557762	0.002321298	0.003148203	0.000905282	0.000587418
0.001676107	0.002494726	0.003408681	0.000944091	0.0006087
0.001796567	0.00266993	0.003676886	0.000980233	0.000628119
0.001911787	0.002836352	0.003936503	0.001010933	0.000643882
0.002040216	0.003020941	0.0042275	0.001043989	0.000660932
0.002195132	0.003242301	0.004580214	0.001084446	0.0006823
0.002370388	0.003491225	0.004982444	0.001127698	0.000705265
0.002556085	0.003753441	0.005411655	0.001169075	0.000726794
0.002741926	0.004014417	0.005843752	0.001206115	0.000744991
0.002955519	0.004313756	0.006343992	0.001253425	0.000769822
0.003165944	0.004607271	0.006836776	0.001289683	0.000788652
0.00339164	0.0049195	0.007366927	0.001318911	0.000801952
0.00363164	0.005252757	0.00793889	0.001348822	0.000814058
0.003883701	0.005602649	0.008539611	0.001377656	0.000824773
0.004153479	0.005976035	0.009183565	0.001406177	0.00083401
0.004424124	0.006349111	0.009834478	0.001434415	0.000842044
0.004696357	0.006724946	0.010496639	0.001463486	0.000849748
0.005137339	0.007335238	0.011629419	0.00152025	0.000861484
0.005280307	0.007534439	0.012046529	0.001548537	0.000865783
0.005405635	0.007710211	0.012440923	0.001580039	0.000870896
0.005510793	0.007859327	0.0128137	0.001615185	0.000876596
0.005571467	0.007948712	0.013109669	0.001652673	0.000882436
0.005592522	0.007985571	0.013340527	0.001692794	0.000888587
0.005568457	0.007962839	0.013489758	0.001734652	0.000894647
0.005518836	0.007908544	0.013600886	0.00177923	0.000901384
0.005448011	0.007829031	0.013667032	0.001824998	0.000908833
0.00516967	0.007486448	0.013422816	0.001902875	0.000920821
0.004982546	0.007250108	0.013110907	0.001928763	0.000924557
0.004799	0.007020435	0.012738613	0.001946683	0.00092811
0.004608115	0.006777553	0.01229523	0.001958708	0.000930863
0.004440569	0.006567627	0.011863109	0.001965801	0.00093324
0.004282676	0.00636999	0.011417898	0.001969731	0.000935464
0.003844544	0.005821455	0.010007547	0.001960249	0.000937689
0.003704151	0.005643893	0.009523892	0.00194206	0.000931609
0.003585573	0.005493767	0.00911118	0.001922234	0.000924311
0.003481832	0.005363845	0.0087434	0.001916786	0.000923452
0.003282051	0.005110576	0.008019325	0.001901872	0.000919552
0.00318508	0.004984557	0.007667414	0.001890461	0.000915688
0.003093455	0.004863212	0.007336958	0.001879936	0.000911673
0.003006335	0.004745419	0.007026291	0.001869798	0.000907469
0.002924281	0.004632654	0.006736368	0.001860491	0.000903231
0.002854425	0.004536286	0.006485923	0.001858474	0.000902045
0.00278982	0.004446041	0.006254563	0.001858718	0.000901561
0.002725783	0.00435415	0.006031468	0.001857772	0.000900068
0.002597731	0.004161773	0.005608943	0.001852451	0.000894342
0.002520076	0.004037474	0.005382763	0.001837948	0.000885282
0.002443281	0.003911836	0.005167072	0.001823704	0.000876097
0.002372067	0.003793128	0.004970434	0.001813841	0.000868706
0.002308914	0.003687392	0.004793255	0.001808839	0.000863304
0.00225093	0.003589129	0.004630628	0.001807296	0.000859156
0.002196527	0.003495592	0.004479009	0.001807958	0.000855722
0.002146808	0.003408992	0.004339737	0.001811773	0.000853363
0.002104817	0.003334821	0.004217634	0.001821182	0.000853231
0.002091909	0.003310562	0.004149804	0.001854269	0.000863555
0.00208156	0.003289529	0.004087831	0.001890433	0.000874785
0.00208861	0.003297668	0.004056768	0.001943026	0.000892902
0.002112736	0.003334336	0.004054228	0.002013359	0.000918161
0.002141425	0.003377355	0.004058269	0.002091501	0.000946061
0.00218921	0.003451943	0.004091513	0.00219282	0.000983183
0.002244836	0.003538033	0.004134399	0.002308443	0.001025312
0.002316629	0.003650109	0.004197762	0.002449304	0.001077067
0.002408145	0.003790532	0.004289712	0.002627579	0.001143483
0.002510107	0.003938947	0.004401293	0.002838367	0.001221717
0.002609464	0.004070904	0.004515546	0.00306752	0.001304279
0.002721556	0.004208076	0.004661654	0.003344175	0.001404555
0.002836908	0.004342877	0.004818886	0.003642366	0.001510101
0.002925846	0.004437717	0.004915585	0.003888142	0.001587363
0.00303457	0.004556246	0.005038477	0.004175834	0.001677083
0.003167105	0.004701045	0.005188383	0.004522299	0.001782656
0.003332835	0.004884159	0.005384295	0.004943598	0.001910152
0.003545436	0.005122143	0.005645217	0.005469623	0.002068807
0.00383059	0.005444439	0.006005616	0.006160213	0.002277074
0.004207242	0.005873115	0.006486812	0.00704837	0.002544867
0.004724942	0.006467275	0.007168516	0.008270442	0.002913049
0.005459206	0.007315421	0.00815038	0.009988824	0.003429685
0.006500091	0.008523349	0.00955507	0.012407124	0.00415625
0.0078978	0.010151054	0.011449702	0.015636697	0.00512705

Health Risk Assessment Results Summary

		MAX:	4.18	5.16	7.17
Unique Identifier	X (UTM)	Y (UTM)	Onroad	Offroad	Total Risk
3838403774485	383840	3774485	0.911487646	0.25981224	1.1712999
3838603774485	383860	3774485	1.522706126	0.252135629	1.7748418
3838703774485	383870	3774485	1.927812165	0.248455201	2.1762674
3838803774485	383880	3774485	2.45049347	0.244838653	2.6953321
3838903774485	383890	3774485	1.57338001	0.241298404	1.8146784
3829703774495	382970	3774495	0.025008286	0.203694635	0.2287029
3829803774495	382980	3774495	0.025869209	0.212875671	0.2387449
3829903774495	382990	3774495	0.026697778	0.221921061	0.2486188
3830003774495	383000	3774495	0.027598486	0.231786926	0.2593854
3830103774495	383010	3774495	0.029220254	0.248322479	0.2775427
3830203774495	383020	3774495	0.031094659	0.267558516	0.2986532
3830303774495	383030	3774495	0.032954775	0.286983798	0.3199386
3830403774495	383040	3774495	0.034648376	0.305135385	0.3397838
3830503774495	383050	3774495	0.036517502	0.325199812	0.3617173
3830603774495	383060	3774495	0.038819093	0.349728534	0.3885476
3830703774495	383070	3774495	0.041361761	0.37740083	0.4187626
3830803774495	383080	3774495	0.04397612	0.406558299	0.4505344
3830903774495	383090	3774495	0.046590043	0.435459966	0.48205
3831003774495	383100	3774495	0.049510978	0.468816223	0.5183272
3831103774495	383110	3774495	0.052361917	0.500844015	0.5532059
3831203774495	383120	3774495	0.055318624	0.533983052	0.5893017
3831303774495	383130	3774495	0.058299602	0.569468634	0.6277682
3831403774495	383140	3774495	0.0613531	0.607263739	0.6686168
3831503774495	383150	3774495	0.064557241	0.643538265	0.7080955
3831603774495	383160	3774495	0.067737054	0.680073762	0.7478108
3831703774495	383170	3774495	0.070816479	0.715698698	0.7865152
3831903774495	383190	3774495	0.076167774	0.772218799	0.8483866
3832003774495	383200	3774495	0.0781442	0.789779485	0.8679237
3832103774495	383210	3774495	0.079854787	0.804547737	0.8844025
3832203774495	383220	3774495	0.081320325	0.816997123	0.8983174
3832303774495	383230	3774495	0.082337985	0.824063356	0.9064013
3832403774495	383240	3774495	0.08298767	0.827271736	0.9102594
3832503774495	383250	3774495	0.083159608	0.825501733	0.9086613
3832603774495	383260	3774495	0.082961274	0.821305821	0.9042671
3832703774495	383270	3774495	0.082413788	0.815574671	0.8979885
3832903774495	383290	3774495	0.07991947	0.785462615	0.8653821
3833003774495	383300	3774495	0.078141344	0.762255511	0.8403969
3833103774495	383310	3774495	0.076155032	0.739116239	0.8152713
3833203774495	383320	3774495	0.074482119	0.714131441	0.7886136
3833303774495	383330	3774495	0.072909075	0.693057845	0.7659669
3833603774495	383360	3774495	0.067885947	0.621825426	0.6897114
3833703774495	383370	3774495	0.066111777	0.598737379	0.6648492
3833803774495	383380	3774495	0.064634814	0.576145575	0.6407804
3833903774495	383390	3774495	0.063527693	0.557350248	0.6208779
3834003774495	383400	3774495	0.062677071	0.540944	0.6036211
3834103774495	383410	3774495	0.061929571	0.525235553	0.5871651
3834203774495	383420	3774495	0.060893149	0.506886367	0.5677795
3834303774495	383430	3774495	0.060004179	0.489445687	0.5494499
3834403774495	383440	3774495	0.059198024	0.47263105	0.5318291
3834503774495	383450	3774495	0.058465973	0.456453979	0.51492
3834603774495	383460	3774495	0.057829155	0.440987835	0.498817
3834703774495	383470	3774495	0.057601167	0.428496476	0.4860976
3834803774495	383480	3774495	0.057499252	0.416785671	0.4742849
3834903774495	383490	3774495	0.057435165	0.405105061	0.4625402
3835003774495	383500	3774495	0.05735248	0.393192915	0.4505454
3835103774495	383510	3774495	0.057381205	0.381767599	0.4391488
3835203774495	383520	3774495	0.057212598	0.368888199	0.4261008
3835303774495	383530	3774495	0.057090476	0.356095787	0.4131863
3835403774495	383540	3774495	0.057072379	0.34368957	0.4007619
3835503774495	383550	3774495	0.057045158	0.331180238	0.3882254
3835603774495	383560	3774495	0.05717125	0.319464081	0.3766353
3835703774495	383570	3774495	0.057493375	0.308824902	0.3663183
3835803774495	383580	3774495	0.057981795	0.299030809	0.3570126
3835903774495	383590	3774495	0.058681065	0.290275389	0.3489565
3836003774495	383600	3774495	0.060252379	0.286052863	0.3463052
3836103774495	383610	3774495	0.06198622	0.282012418	0.3439986
3836203774495	383620	3774495	0.064273824	0.279947503	0.3442213
3836303774495	383630	3774495	0.067195709	0.279810015	0.3470057
3836403774495	383640	3774495	0.070475199	0.279928418	0.3504036
3836503774495	383650	3774495	0.07444912	0.281317154	0.3557663
3836603774495	383660	3774495	0.079001357	0.283174472	0.3621758
3836703774495	383670	3774495	0.084562955	0.286159705	0.3707227
3836803774495	383680	3774495	0.091662525	0.290556994	0.3822195
3836903774495	383690	3774495	0.100137195	0.294409392	0.3945466
3837003774495	383700	3774495	0.109534317	0.295982159	0.4055165
3837103774495	383710	3774495	0.120696147	0.298340192	0.4190363
3837203774495	383720	3774495	0.132386507	0.297932525	0.430319
3837303774495	383730	3774495	0.143574475	0.294221086	0.4377956
3837403774495	383740	3774495	0.156715275	0.290366163	0.4470814
3837503774495	383750	3774495	0.172292627	0.286568977	0.4588616
3837603774495	383760	3774495	0.190836799	0.282631717	0.4734685
3837703774495	383770	3774495	0.213626741	0.278877798	0.4925045
3837803774495	383780	3774495	0.244598436	0.276212205	0.5208106
3837903774495	383790	3774495	0.283931925	0.27222032	0.5561522
3838003774495	383800	3774495	0.33413587	0.268158927	0.6022948
3838103774495	383810	3774495	0.399475099	0.263975612	0.6634507
3838203774495	383820	3774495	0.485648325	0.259843623	0.7454919
3838303774495	383830	3774495	0.587258292	0.255996559	0.8432549
3838503774495	383850	3774495	0.878818046	0.248584524	1.1274026
3838603774495	383860	3774495	1.071546467	0.245012361	1.3165588
3838703774495	383870	3774495	1.301571498	0.241520815	1.5430923

Health Risk Assessment Results Summary

Sensitive Receptor		MAX:	7.17
Unique Identifier	X (UTM)	Y (UTM)	Total Risk
3838403774485	383840	3774485	1.171299886
3838603774485	383860	3774485	1.774841755
3838703774485	383870	3774485	2.176267366
3838803774485	383880	3774485	2.695332123
3838903774485	383890	3774485	1.814678414
3829703774495	382970	3774495	0.228702921
3829803774495	382980	3774495	0.238744881
3829903774495	382990	3774495	0.248618839
3830003774495	383000	3774495	0.259385412
3830103774495	383010	3774495	0.277542733
3830203774495	383020	3774495	0.298653175
3830303774495	383030	3774495	0.319938573
3830403774495	383040	3774495	0.339783761
3830503774495	383050	3774495	0.361717314
3830603774495	383060	3774495	0.388547628
3830703774495	383070	3774495	0.418762591
3830803774495	383080	3774495	0.450534419
3830903774495	383090	3774495	0.482050009
3831003774495	383100	3774495	0.518327201
3831103774495	383110	3774495	0.553205931
3831203774495	383120	3774495	0.589301676
3831303774495	383130	3774495	0.627768236
3831403774495	383140	3774495	0.668616839
3831503774495	383150	3774495	0.708095506
3831603774495	383160	3774495	0.747810817
3831703774495	383170	3774495	0.786515177
3831903774495	383190	3774495	0.848386573
3832003774495	383200	3774495	0.867923685
3832103774495	383210	3774495	0.884402524
3832203774495	383220	3774495	0.898317447
3832303774495	383230	3774495	0.906401341
3832403774495	383240	3774495	0.910259406
3832503774495	383250	3774495	0.908661342
3832603774495	383260	3774495	0.904267095
3832703774495	383270	3774495	0.897988459
3832903774495	383290	3774495	0.865382085
3833003774495	383300	3774495	0.840396855
3833103774495	383310	3774495	0.81527127
3833203774495	383320	3774495	0.78861356
3833303774495	383330	3774495	0.765966921
3833603774495	383360	3774495	0.689711373
3833703774495	383370	3774495	0.664849156
3833803774495	383380	3774495	0.640780388
3833903774495	383390	3774495	0.620877941
3834003774495	383400	3774495	0.603621071
3834103774495	383410	3774495	0.587165124
3834203774495	383420	3774495	0.567779516
3834303774495	383430	3774495	0.549449866
3834403774495	383440	3774495	0.531829074
3834503774495	383450	3774495	0.514919952
3834603774495	383460	3774495	0.49881699
3834703774495	383470	3774495	0.486097643
3834803774495	383480	3774495	0.474284923
3834903774495	383490	3774495	0.462540226
3835003774495	383500	3774495	0.450545396
3835103774495	383510	3774495	0.439148804
3835203774495	383520	3774495	0.426100797
3835303774495	383530	3774495	0.413186263
3835403774495	383540	3774495	0.400761949
3835503774495	383550	3774495	0.388225396
3835603774495	383560	3774495	0.37663533
3835703774495	383570	3774495	0.366318277
3835803774495	383580	3774495	0.357012604
3835903774495	383590	3774495	0.348956454
3836003774495	383600	3774495	0.346305242
3836103774495	383610	3774495	0.343998638
3836203774495	383620	3774495	0.344221327
3836303774495	383630	3774495	0.347005724
3836403774495	383640	3774495	0.350403617
3836503774495	383650	3774495	0.355766274
3836603774495	383660	3774495	0.362175828
3836703774495	383670	3774495	0.37072266
3836803774495	383680	3774495	0.38221952
3836903774495	383690	3774495	0.394546587
3837003774495	383700	3774495	0.405516476
3837103774495	383710	3774495	0.41903634
3837203774495	383720	3774495	0.430319031
3837303774495	383730	3774495	0.437795561
3837403774495	383740	3774495	0.447081439
3837503774495	383750	3774495	0.458861604
3837603774495	383760	3774495	0.473468516
3837703774495	383770	3774495	0.492504539
3837803774495	383780	3774495	0.520810641
3837903774495	383790	3774495	0.556152245
3838003774495	383800	3774495	0.602294796
3838103774495	383810	3774495	0.663450711
3838203774495	383820	3774495	0.745491948
3838303774495	383830	3774495	0.843254851
3838503774495	383850	3774495	1.12740257
3838603774495	383860	3774495	1.316558828
3838703774495	383870	3774495	1.543092314

FOR CHRONIC CALCS

MAX:	0.22			
Overlapping Phases - Maximum GLC				
2025	2026	2027	2028	2029
0.009893244	0.012479749	0.014165234	0.020226664	0.006507293
0.015574651	0.019119348	0.021917528	0.033248386	0.010424797
0.019347635	0.023531052	0.027073664	0.041877701	0.013021475
0.024221366	0.029232676	0.033740686	0.053011971	0.016372193
0.015994699	0.019578045	0.022437372	0.034315107	0.010742653
0.001260073	0.001887639	0.002490704	0.000819625	0.000542199
0.001313813	0.001966432	0.002609186	0.000836481	0.000550796
0.001366499	0.002043262	0.002726631	0.000851272	0.000557941
0.00142391	0.002126958	0.002854947	0.000867182	0.000565591
0.001521438	0.00227075	0.003068036	0.000901521	0.000584458
0.001634625	0.002436893	0.003317036	0.000940056	0.000605638
0.001748396	0.002602699	0.003570108	0.000975668	0.000624771
0.001854062	0.002755597	0.003808365	0.001004892	0.000639801
0.001970645	0.002923403	0.004072995	0.001036242	0.000655928
0.002113049	0.00312727	0.00439784	0.001075705	0.000676845
0.002272874	0.003354705	0.00476553	0.001117332	0.00069902
0.002440414	0.003591842	0.005153767	0.001157383	0.000719954
0.002606485	0.003825539	0.005541047	0.001193506	0.000738294
0.00279652	0.00409318	0.005987428	0.001243026	0.000764384
0.002980146	0.004348986	0.006420642	0.001272058	0.000779331
0.003170168	0.004613189	0.006872932	0.001300281	0.00079196
0.003371356	0.004893938	0.007355756	0.001328434	0.000803369
0.003584307	0.005191726	0.007867319	0.001355007	0.000813159
0.003791793	0.005479614	0.008368224	0.001380844	0.00082114
0.003999849	0.005768893	0.008876521	0.00140682	0.000828486
0.004201912	0.006050527	0.00937881	0.001433437	0.000835718
0.004524283	0.00650167	0.010231476	0.001485474	0.00084673
0.004625156	0.006644901	0.010540973	0.001511008	0.000850852
0.004708961	0.00676538	0.01082353	0.001538866	0.000855657
0.004777896	0.006866307	0.011088073	0.001569445	0.000860927
0.004815089	0.006924557	0.011295467	0.001601443	0.00086633
0.004828711	0.006951603	0.011464115	0.001635543	0.000872176
0.004812441	0.006939116	0.011575555	0.001670453	0.000877931
0.004779735	0.006906194	0.011658786	0.001707088	0.000884415
0.004735535	0.006859923	0.011717955	0.001744902	0.000891409
0.004546233	0.006631919	0.01154695	0.001808433	0.000902711
0.004411056	0.006463223	0.011303821	0.001829088	0.000906178
0.004276639	0.00629755	0.011020716	0.001844159	0.000909335
0.004138749	0.006123102	0.010705437	0.001858614	0.000912257
0.004022313	0.005980003	0.010411433	0.001870192	0.00091585
0.003645543	0.005509662	0.009265328	0.00186914	0.00091541
0.003524067	0.005357705	0.008866121	0.001858876	0.000910588
0.003408626	0.005209809	0.008481753	0.001830099	0.000897264
0.003313414	0.005090608	0.008164089	0.001824804	0.000894533
0.003231697	0.004989438	0.007882656	0.001826378	0.000895617
0.003154442	0.004893604	0.007610562	0.001827996	0.00089696
0.003062398	0.004774265	0.00729238	0.00181619	0.000891769
0.002975492	0.004659266	0.006993499	0.001805624	0.000886811
0.002891822	0.004546149	0.006708514	0.001794717	0.000881417
0.002811327	0.004435124	0.006437961	0.001783537	0.000875627
0.00273442	0.004326587	0.006184308	0.001773128	0.000869864
0.002675442	0.0042494	0.005979578	0.001774487	0.000869511
0.002621099	0.004168863	0.005789834	0.00177791	0.000869906
0.002566659	0.004090032	0.005605574	0.001780512	0.00086959
0.002510425	0.004006249	0.005421988	0.001780511	0.000867698
0.002457053	0.003924754	0.005250718	0.001782263	0.000866368
0.002393782	0.003824051	0.005064997	0.001775511	0.000860673
0.002330713	0.003721307	0.004886206	0.001768642	0.000854712
0.002269982	0.003620262	0.004718023	0.001763665	0.000849342
0.002208327	0.003516559	0.004551315	0.001756868	0.000842892
0.00215185	0.003420411	0.004398439	0.00175365	0.000837795
0.002102501	0.003335431	0.004262476	0.001755463	0.00083472
0.002058857	0.003259275	0.0041399	0.001761304	0.00083327
0.002022421	0.003194681	0.004032981	0.001772565	0.000833971
0.002017926	0.003184866	0.003984733	0.001810373	0.000846503
0.002015794	0.003178014	0.003941304	0.001851428	0.000860022
0.002029291	0.003197261	0.003924902	0.001907846	0.000879917
0.002059056	0.003243618	0.003934956	0.001981727	0.000906923
0.002093583	0.003296798	0.003951464	0.002063901	0.0009368
0.002141561	0.003371588	0.003987555	0.002164386	0.000973771
0.002197797	0.003459338	0.004032691	0.002278985	0.001015787
0.002269617	0.003570719	0.004099483	0.0024204	0.001068294
0.002363037	0.003712469	0.004199577	0.002603009	0.00113723
0.002465079	0.0038573	0.004319339	0.002817976	0.001217644
0.002562001	0.003980381	0.004439045	0.003048824	0.001301328
0.00267647	0.004119613	0.004603977	0.003337992	0.001409324
0.002783341	0.004240361	0.004743365	0.003600889	0.001497529
0.002870324	0.004332569	0.004830191	0.003842622	0.001571915
0.00297489	0.004444679	0.004941292	0.004123978	0.001657416
0.003102505	0.004583779	0.005084728	0.004456594	0.001757891
0.003257138	0.004753983	0.005265362	0.004852135	0.001877061
0.003452371	0.004971728	0.005503038	0.005337894	0.002023258
0.003731001	0.005285515	0.005848025	0.005999087	0.002223124
0.00407926	0.005681787	0.006299664	0.006838202	0.002475943
0.004528876	0.006197	0.006891001	0.007906498	0.002796496
0.005119239	0.006877496	0.007677502	0.009296751	0.003213682
0.005904781	0.007786984	0.008732585	0.011130817	0.003764344
0.006836372	0.008869431	0.009988283	0.013294697	0.004416616
0.009527688	0.012005376	0.013638434	0.019504459	0.006281648
0.011313461	0.014089058	0.016068518	0.023609237	0.007516224
0.013448747	0.016582205	0.018978847	0.028508182	0.008989853

Health Risk Assessment Results Summary

		MAX:	4.18	5.16	7.17
Unique Identifier	X (UTM)	Y (UTM)	Onroad	Offroad	Total Risk
3838803774495	383880	3774495	1.588785479	0.238097908	1.8268834
3838903774495	383890	3774495	1.975331071	0.234738794	2.2100699
3839003774495	383900	3774495	2.515962384	0.231448815	2.7474112
3839103774495	383910	3774495	1.582668573	0.228199821	1.8108684
3829703774505	382970	3774505	0.024733274	0.199256026	0.2239893
3829803774505	382980	3774505	0.025577291	0.208116216	0.2336935
3829903774505	382990	3774505	0.02638447	0.216806792	0.2431913
3830003774505	383000	3774505	0.027250806	0.226176179	0.253427
3830103774505	383010	3774505	0.028824845	0.242044655	0.2708695
3830203774505	383020	3774505	0.03063612	0.260369484	0.2910056
3830303774505	383030	3774505	0.032410314	0.278647239	0.3110576
3830403774505	383040	3774505	0.033973459	0.295221071	0.3291945
3830503774505	383050	3774505	0.035680383	0.313345175	0.3490256
3830603774505	383060	3774505	0.037805623	0.33581595	0.3736216
3830703774505	383070	3774505	0.040139692	0.361057255	0.4011969
3830803774505	383080	3774505	0.042528901	0.387278032	0.4298069
3830903774505	383090	3774505	0.044899032	0.413731436	0.4586305
3831003774505	383100	3774505	0.047524357	0.442618306	0.4901427
3831103774505	383110	3774505	0.050054907	0.470507837	0.5205627
3831203774505	383120	3774505	0.05249479	0.499273361	0.5517682
3831303774505	383130	3774505	0.054992241	0.531069426	0.5860617
3831403774505	383140	3774505	0.057509402	0.559654497	0.6171639
3831503774505	383150	3774505	0.060032576	0.588805633	0.6488382
3831603774505	383160	3774505	0.062503006	0.617251433	0.6797544
3831703774505	383170	3774505	0.064808354	0.644304474	0.7091128
3831903774505	383190	3774505	0.068879742	0.686427092	0.7553068
3832003774505	383200	3774505	0.070378578	0.699195836	0.7695744
3832103774505	383210	3774505	0.07161705	0.709334748	0.7809518
3832203774505	383220	3774505	0.072676021	0.717606964	0.790283
3832303774505	383230	3774505	0.073400451	0.721886582	0.795287
3832403774505	383240	3774505	0.073916196	0.72400749	0.7979237
3832503774505	383250	3774505	0.074126083	0.7227848	0.7969109
3832603774505	383260	3774505	0.074100691	0.719601248	0.7937019
3832703774505	383270	3774505	0.073854117	0.715451459	0.7893056
3832903774505	383290	3774505	0.072350549	0.693534412	0.765885
3833003774505	383300	3774505	0.071008799	0.675753881	0.7467627
3833103774505	383310	3774505	0.069683315	0.654620117	0.7243034
3833203774505	383320	3774505	0.068684382	0.64015423	0.7088386
3833403774505	383340	3774505	0.066431633	0.605785572	0.6722172
3833503774505	383350	3774505	0.064938377	0.584148933	0.6490873
3833603774505	383360	3774505	0.063355776	0.563316199	0.626672
3833703774505	383370	3774505	0.062005969	0.543710453	0.6057164
3833803774505	383380	3774505	0.060843901	0.525587863	0.5864318
3833903774505	383390	3774505	0.0599817	0.510679239	0.5706609
3834003774505	383400	3774505	0.059372112	0.497433485	0.5568056
3834103774505	383410	3774505	0.058845102	0.484437665	0.5432828
3834203774505	383420	3774505	0.057955822	0.468266512	0.5262223
3834303774505	383430	3774505	0.057170292	0.452844982	0.5100153
3834403774505	383440	3774505	0.056438079	0.43788388	0.494322
3834503774505	383450	3774505	0.055744186	0.423148207	0.4788924
3834603774505	383460	3774505	0.055147491	0.409161034	0.4643085
3834703774505	383470	3774505	0.055035021	0.398532224	0.4535672
3834803774505	383480	3774505	0.055048819	0.388622066	0.4436709
3835003774505	383500	3774505	0.055132111	0.368494127	0.4236262
3835103774505	383510	3774505	0.05525401	0.358650684	0.4139047
3835203774505	383520	3774505	0.055270071	0.347851968	0.403122
3835303774505	383530	3774505	0.055343452	0.337189821	0.3925333
3835403774505	383540	3774505	0.055467352	0.326584126	0.3820515
3835503774505	383550	3774505	0.055468471	0.31505679	0.3705253
3835603774505	383560	3774505	0.055617411	0.30428587	0.3599033
3835703774505	383570	3774505	0.05602525	0.294943434	0.3509687
3835803774505	383580	3774505	0.056635497	0.286605295	0.3432408
3835903774505	383590	3774505	0.057432564	0.279085052	0.3365176
3836003774505	383600	3774505	0.059114427	0.276041688	0.3351561
3836103774505	383610	3774505	0.060959639	0.27310879	0.3340684
3836203774505	383620	3774505	0.063349467	0.272019743	0.3353692
3836303774505	383630	3774505	0.066391465	0.272848519	0.33924
3836403774505	383640	3774505	0.06982521	0.273951292	0.3437765
3836503774505	383650	3774505	0.073734961	0.275492588	0.3492275
3836603774505	383660	3774505	0.078200769	0.277212156	0.3554129
3836703774505	383670	3774505	0.08364146	0.279890249	0.3635317
3836803774505	383680	3774505	0.090589212	0.283839965	0.3744292
3836903774505	383690	3774505	0.098798935	0.286983445	0.3857824
3837003774505	383700	3774505	0.108033874	0.289356941	0.3973908
3837103774505	383710	3774505	0.11857218	0.290343861	0.408916
3837203774505	383720	3774505	0.129673664	0.289092385	0.418766
3837303774505	383730	3774505	0.140834237	0.285571599	0.4264058
3837403774505	383740	3774505	0.154068112	0.282061523	0.4361296
3837503774505	383750	3774505	0.168921803	0.27836606	0.4472879
3837603774505	383760	3774505	0.186250526	0.275294067	0.4615446
3837703774505	383770	3774505	0.207377561	0.271736476	0.479114
3837803774505	383780	3774505	0.235089631	0.267862845	0.5029525
3837903774505	383790	3774505	0.269042281	0.263900901	0.5329432
3838003774505	383800	3774505	0.310176271	0.259871131	0.5700474
3838103774505	383810	3774505	0.361004301	0.255931333	0.6169356
3838203774505	383820	3774505	0.421775058	0.252068053	0.6738431
3838303774505	383830	3774505	0.493429473	0.248488916	0.7419184
3838403774505	383840	3774505	0.580428873	0.244991879	0.8254208
3838503774505	383850	3774505	0.683956612	0.241551204	0.9255078
3838603774505	383860	3774505	0.805125481	0.238168396	1.0432939
3838703774505	383870	3774505	0.947407649	0.234855672	1.1822633

Health Risk Assessment Results Summary

Sensitive Receptor		MAX:	7.17
Unique Identifier	X (UTM)	Y (UTM)	Total Risk
3838803774495	383880	3774495	1.826883387
3838903774495	383890	3774495	2.210069865
3839003774495	383900	3774495	2.747411199
3839103774495	383910	3774495	1.810868394
3829703774505	382970	3774505	0.223989299
3829803774505	382980	3774505	0.233693508
3829903774505	382990	3774505	0.243191261
3830003774505	383000	3774505	0.253426986
3830103774505	383010	3774505	0.2708695
3830203774505	383020	3774505	0.291005603
3830303774505	383030	3774505	0.311057554
3830403774505	383040	3774505	0.32919453
3830503774505	383050	3774505	0.349025558
3830603774505	383060	3774505	0.373621573
3830703774505	383070	3774505	0.401196947
3830803774505	383080	3774505	0.429806932
3830903774505	383090	3774505	0.458630468
3831003774505	383100	3774505	0.490142663
3831103774505	383110	3774505	0.520562743
3831203774505	383120	3774505	0.551768151
3831303774505	383130	3774505	0.586061666
3831403774505	383140	3774505	0.6171639
3831503774505	383150	3774505	0.648838209
3831603774505	383160	3774505	0.679754439
3831703774505	383170	3774505	0.709112828
3831903774505	383190	3774505	0.755306835
3832003774505	383200	3774505	0.769574414
3832103774505	383210	3774505	0.780951798
3832203774505	383220	3774505	0.790282984
3832303774505	383230	3774505	0.795287033
3832403774505	383240	3774505	0.797923686
3832503774505	383250	3774505	0.796910883
3832603774505	383260	3774505	0.793701939
3832703774505	383270	3774505	0.789305576
3832903774505	383290	3774505	0.765884962
3833003774505	383300	3774505	0.746762679
3833103774505	383310	3774505	0.724303432
3833203774505	383320	3774505	0.708838613
3833403774505	383340	3774505	0.672217205
3833503774505	383350	3774505	0.64908731
3833603774505	383360	3774505	0.626671975
3833703774505	383370	3774505	0.605716421
3833803774505	383380	3774505	0.586431764
3833903774505	383390	3774505	0.570660939
3834003774505	383400	3774505	0.556805597
3834103774505	383410	3774505	0.543282767
3834203774505	383420	3774505	0.526222334
3834303774505	383430	3774505	0.510015275
3834403774505	383440	3774505	0.494321958
3834503774505	383450	3774505	0.478892393
3834603774505	383460	3774505	0.464308525
3834703774505	383470	3774505	0.453567245
3834803774505	383480	3774505	0.443670886
3835003774505	383500	3774505	0.423626238
3835103774505	383510	3774505	0.413904694
3835203774505	383520	3774505	0.403122038
3835303774505	383530	3774505	0.392533274
3835403774505	383540	3774505	0.382051477
3835503774505	383550	3774505	0.370525262
3835603774505	383560	3774505	0.359903281
3835703774505	383570	3774505	0.350968684
3835803774505	383580	3774505	0.343240792
3835903774505	383590	3774505	0.336517616
3836003774505	383600	3774505	0.335156115
3836103774505	383610	3774505	0.334068429
3836203774505	383620	3774505	0.335369211
3836303774505	383630	3774505	0.339239984
3836403774505	383640	3774505	0.343776502
3836503774505	383650	3774505	0.349227549
3836603774505	383660	3774505	0.355412926
3836703774505	383670	3774505	0.363531709
3836803774505	383680	3774505	0.374429177
3836903774505	383690	3774505	0.385782379
3837003774505	383700	3774505	0.397390815
3837103774505	383710	3774505	0.408916042
3837203774505	383720	3774505	0.41876605
3837303774505	383730	3774505	0.426405837
3837403774505	383740	3774505	0.436129635
3837503774505	383750	3774505	0.447287863
3837603774505	383760	3774505	0.461544592
3837703774505	383770	3774505	0.479114037
3837803774505	383780	3774505	0.502952476
3837903774505	383790	3774505	0.532943182
3838003774505	383800	3774505	0.570047402
3838103774505	383810	3774505	0.616935634
3838203774505	383820	3774505	0.67384311
3838303774505	383830	3774505	0.741918389
3838403774505	383840	3774505	0.825420752
3838503774505	383850	3774505	0.925507816
3838603774505	383860	3774505	1.043293877
3838703774505	383870	3774505	1.182263321

FOR CHRONIC CALCS

	MAX:	0.22			
	Overlapping Phases - Maximum GLC				
	2025	2026	2027	2028	2029
	0.016119613	0.019703023	0.022624672	0.034625533	0.010830287
	0.019720418	0.023913956	0.027546925	0.042859575	0.013307897
	0.024763616	0.029815774	0.03444861	0.054377413	0.016774023
	0.016012461	0.019547704	0.022427843	0.034484045	0.010784128
	0.001235402	0.001853199	0.002436861	0.00081627	0.000539469
	0.001287417	0.001929667	0.002551237	0.000833289	0.000548151
	0.001338156	0.002003878	0.00266415	0.0008483	0.000555441
	0.001392795	0.002083739	0.002786144	0.000864075	0.000563034
	0.001486585	0.00222229	0.002990777	0.000898112	0.000581726
	0.001594664	0.002381187	0.003228237	0.000936244	0.000602763
	0.001701925	0.002537791	0.003466703	0.000971409	0.000621794
	0.001798538	0.002677778	0.003684812	0.000999189	0.000636002
	0.001903971	0.002829768	0.003924636	0.00102895	0.000651239
	0.00203452	0.003017091	0.004222975	0.001066996	0.000671476
	0.002180352	0.003225042	0.004559135	0.001107214	0.000693013
	0.002331248	0.003438893	0.004909669	0.001146112	0.000713332
	0.002482634	0.003652778	0.005264192	0.001183803	0.000733303
	0.002648197	0.003885772	0.00565489	0.001227807	0.00075734
	0.00280861	0.004109457	0.006034722	0.001254984	0.000770744
	0.002971703	0.004338207	0.006428495	0.001281932	0.000782449
	0.003149897	0.00458901	0.006857592	0.001308232	0.000793332
	0.003313242	0.004817233	0.007252869	0.001332131	0.000801061
	0.003479053	0.005049134	0.007658402	0.001355999	0.000808418
	0.003640628	0.005275662	0.008058567	0.001379974	0.00081531
	0.003793167	0.005490698	0.008445757	0.001404393	0.000821942
	0.004033149	0.005830534	0.009098028	0.001452122	0.00083255
	0.004106508	0.005936875	0.009333019	0.001475302	0.00083642
	0.004163843	0.006021963	0.009540087	0.001500097	0.0008409
	0.004209615	0.00609171	0.009730477	0.001526894	0.000845829
	0.004231953	0.006130128	0.009876627	0.001554551	0.000850843
	0.004241037	0.006151022	0.010001457	0.001583952	0.000856324
	0.004230338	0.006145733	0.010086483	0.001613931	0.000861944
	0.004207387	0.006124751	0.010146587	0.001644708	0.000867846
	0.004177218	0.006095493	0.010190871	0.001676569	0.000874541
	0.004043946	0.005939236	0.01006042	0.001729882	0.000885233
	0.003941294	0.005813567	0.009865254	0.00174693	0.000888253
	0.00382497	0.005666692	0.009609728	0.001760286	0.000890213
	0.003744331	0.005570399	0.009428983	0.001776645	0.000894528
	0.00356022	0.00534545	0.008929623	0.00179382	0.000898737
	0.003446686	0.005203149	0.008577272	0.001789512	0.000895519
	0.00333698	0.005066383	0.008223003	0.001780691	0.000890085
	0.00323531	0.004936585	0.007897197	0.001755028	0.000877015
	0.003142041	0.004818527	0.007598872	0.001743131	0.000869771
	0.003066309	0.004724649	0.007349932	0.001741602	0.000868442
	0.00300073	0.00464408	0.007128324	0.001745225	0.000869749
	0.002937203	0.004565194	0.006910206	0.001748738	0.000870889
	0.002855384	0.004457143	0.006639816	0.001737537	0.000864823
	0.002777622	0.004352367	0.006384644	0.001727143	0.000858957
	0.002702164	0.004248683	0.006139668	0.001715968	0.000852493
	0.00262746	0.004143059	0.005903375	0.001703927	0.00084543
	0.002556803	0.004041542	0.005682493	0.001693087	0.000838771
	0.002506809	0.00397149	0.00551496	0.001696615	0.000838916
	0.002461325	0.003907349	0.005360134	0.001702598	0.000840012
	0.002368204	0.003770005	0.005055984	0.001710935	0.000839833
	0.002322926	0.003700843	0.004912167	0.001715269	0.000839465
	0.002271251	0.003618669	0.004759964	0.001714393	0.000836325
	0.002220352	0.003535971	0.004613705	0.001713901	0.000833148
	0.00216977	0.003452048	0.004472179	0.001713532	0.000829792
	0.002112974	0.003356264	0.004321464	0.001707533	0.000823483
	0.002061167	0.003267846	0.004183585	0.001705141	0.000818654
	0.002018993	0.003195068	0.004066419	0.001709894	0.000816894
	0.001983758	0.003133339	0.003964266	0.001719902	0.000817311
	0.001954392	0.003080874	0.003874553	0.001734539	0.000819557
	0.001956841	0.003082931	0.003842466	0.001776198	0.000833907
	0.001961337	0.003087437	0.003814065	0.00182112	0.000849262
	0.001980737	0.003116821	0.003810707	0.001881164	0.000870915
	0.002016572	0.003173679	0.003833423	0.001959315	0.000899994
	0.002057641	0.003238167	0.003862665	0.002046954	0.000932487
	0.002105792	0.003313845	0.003899822	0.002146388	0.000969258
	0.002160162	0.003397887	0.003944633	0.002259442	0.00101098
	0.002228674	0.003502372	0.004010365	0.002398602	0.001063047
	0.002317456	0.003633849	0.004109844	0.002577301	0.001130854
	0.002412242	0.003763441	0.004226201	0.002785325	0.001208591
	0.00250957	0.003885034	0.004360221	0.003032533	0.001302339
	0.002612158	0.004004955	0.004507278	0.003278983	0.001390344
	0.002710191	0.004113911	0.004621754	0.003525902	0.001470366
	0.002798038	0.004207129	0.004710675	0.003765639	0.001543489
	0.00290538	0.004322774	0.004825949	0.004048922	0.001629471
	0.003026808	0.004454601	0.004961345	0.004366122	0.001725091
	0.003175331	0.004617526	0.005129875	0.004735895	0.00183675
	0.003356198	0.004818506	0.005347439	0.005186648	0.001972524
	0.003596409	0.005088792	0.00565091	0.00577791	0.002150593
	0.003894514	0.005426951	0.006034683	0.006499743	0.002366883
	0.004259269	0.005843758	0.006511652	0.007374285	0.002628944
	0.004715186	0.006367809	0.007114387	0.008455309	0.002953086
	0.005264504	0.00700146	0.007846107	0.00974806	0.003340916
	0.005917228	0.007757962	0.00872012	0.01127363	0.003799208
	0.006713954	0.008683305	0.009792532	0.013126001	0.004355821
	0.007665619	0.009790107	0.011078324	0.015330348	0.005018369
	0.008782664	0.011090546	0.012591851	0.017910144	0.005793907
	0.010097666	0.012622968	0.014377673	0.020939636	0.006704787

Health Risk Assessment Results Summary

		MAX:	4.18	5.16	7.17
Unique Identifier	X (UTM)	Y (UTM)	Onroad	Offroad	Total Risk
3838803774505	383880	3774505	1.120777759	0.231591278	1.352369
3838903774505	383890	3774505	1.340993844	0.228398267	1.5693921
3839003774505	383900	3774505	1.627396131	0.225268952	1.8526651
3839103774505	383910	3774505	2.016421801	0.222194893	2.2386167
3829703774515	382970	3774515	0.024438821	0.194701584	0.2191404
3829803774515	382980	3774515	0.025303483	0.203579974	0.2288835
3829903774515	382990	3774515	0.026164015	0.212558255	0.2387223
3830003774515	383000	3774515	0.027090519	0.222276621	0.2493671
3830103774515	383010	3774515	0.028593739	0.237279442	0.2658732
3830203774515	383020	3774515	0.030301069	0.254382832	0.2846839
3830303774515	383030	3774515	0.0319684	0.271326619	0.303295
3830403774515	383040	3774515	0.033442619	0.286712388	0.320155
3830503774515	383050	3774515	0.03503099	0.30341693	0.3384479
3830603774515	383060	3774515	0.036944723	0.323632509	0.3605772
3830703774515	383070	3774515	0.039018419	0.345967313	0.3849857
3830803774515	383080	3774515	0.041179839	0.369048423	0.4102283
3830903774515	383090	3774515	0.043304218	0.393023063	0.4363273
3831003774515	383100	3774515	0.045631433	0.417988433	0.4636199
3831103774515	383110	3774515	0.047794587	0.441967693	0.4897623
3831203774515	383120	3774515	0.049870382	0.4665846	0.516455
3831303774515	383130	3774515	0.051990207	0.49332138	0.5453116
3831403774515	383140	3774515	0.054043904	0.516632206	0.5706761
3831503774515	383150	3774515	0.05608255	0.540210865	0.5962934
3831603774515	383160	3774515	0.058035359	0.562669198	0.6207046
3831703774515	383170	3774515	0.05984653	0.58383752	0.6436841
3831903774515	383190	3774515	0.063033129	0.616299214	0.6793323
3832003774515	383200	3774515	0.064223313	0.625975041	0.6901984
3832103774515	383210	3774515	0.065181372	0.633341458	0.6985228
3832203774515	383220	3774515	0.065989189	0.638973906	0.7049631
3832303774515	383230	3774515	0.066551437	0.641668347	0.7082198
3832403774515	383240	3774515	0.066944327	0.642671526	0.7096159
3832503774515	383250	3774515	0.067109561	0.641098269	0.7082078
3832603774515	383260	3774515	0.067162925	0.638279648	0.7054426
3832703774515	383270	3774515	0.067125714	0.634980975	0.7021067
3832903774515	383290	3774515	0.066255456	0.619014345	0.6852698
3833003774515	383300	3774515	0.065329558	0.605990332	0.6713199
3833103774515	383310	3774515	0.064447375	0.589005489	0.6534529
3833303774515	383330	3774515	0.062900579	0.562723347	0.6256239
3833403774515	383340	3774515	0.061852746	0.546645472	0.6084982
3833503774515	383350	3774515	0.060638056	0.528910178	0.5895482
3833603774515	383360	3774515	0.059289258	0.511196632	0.5704859
3833703774515	383370	3774515	0.058256642	0.495095367	0.553352
3833803774515	383380	3774515	0.057310892	0.480683321	0.5379942
3833903774515	383390	3774515	0.056590334	0.4675934	0.5241837
3834103774515	383410	3774515	0.055551232	0.44385756	0.4994088
3834203774515	383420	3774515	0.054914877	0.430822107	0.485737
3834303774515	383430	3774515	0.054348656	0.418247795	0.4725965
3834403774515	383440	3774515	0.053778593	0.405567813	0.4593464
3834503774515	383450	3774515	0.053189508	0.392712772	0.4459023
3834603774515	383460	3774515	0.052697703	0.380359131	0.4330568
3834703774515	383470	3774515	0.052643855	0.371034395	0.4236782
3834803774515	383480	3774515	0.052706289	0.362371905	0.4150782
3834903774515	383490	3774515	0.052813722	0.353749093	0.4065628
3835003774515	383500	3774515	0.05291824	0.344863104	0.3977813
3835103774515	383510	3774515	0.053108914	0.336299896	0.3894088
3835203774515	383520	3774515	0.053253622	0.327149618	0.3804032
3835303774515	383530	3774515	0.053459187	0.318099205	0.3715584
3835403774515	383540	3774515	0.053721175	0.309271636	0.3629928
3835503774515	383550	3774515	0.053956369	0.300012105	0.3539685
3835603774515	383560	3774515	0.054305296	0.291219236	0.3455245
3835703774515	383570	3774515	0.054949115	0.284000526	0.3389496
3835803774515	383580	3774515	0.055812308	0.277726879	0.3335392
3835903774515	383590	3774515	0.05682775	0.271942543	0.3287703
3836003774515	383600	3774515	0.058549181	0.26949034	0.3280395
3836103774515	383610	3774515	0.060439141	0.267146005	0.3275851
3836203774515	383620	3774515	0.062911351	0.266755524	0.3296669
3836303774515	383630	3774515	0.066116151	0.26851615	0.3346323
3836403774515	383640	3774515	0.069758559	0.270738503	0.3404971
3836503774515	383650	3774515	0.073576431	0.271860104	0.3454365
3836603774515	383660	3774515	0.077874743	0.272906475	0.3507812
3836703774515	383670	3774515	0.083024557	0.274600137	0.3576247
3836803774515	383680	3774515	0.089446818	0.277073356	0.3665202
3836903774515	383690	3774515	0.096963827	0.27884582	0.3758096
3837003774515	383700	3774515	0.105766715	0.281355805	0.3871225
3837103774515	383710	3774515	0.115390662	0.281623347	0.397014
3837203774515	383720	3774515	0.125853413	0.279988716	0.4058421
3837303774515	383730	3774515	0.13710855	0.276946848	0.4140554
3837403774515	383740	3774515	0.150023137	0.274006508	0.4240296
3837503774515	383750	3774515	0.164325086	0.271110107	0.4354352
3837603774515	383760	3774515	0.180707113	0.267264128	0.4479712
3837703774515	383770	3774515	0.200168383	0.263459626	0.463628
3837803774515	383780	3774515	0.223427409	0.259594594	0.483022
3837903774515	383790	3774515	0.251459954	0.255700415	0.5071604
3838003774515	383800	3774515	0.284368211	0.251915866	0.5362841
3838103774515	383810	3774515	0.322619384	0.24825443	0.5708738
3838203774515	383820	3774515	0.367903301	0.244671607	0.6125749
3838303774515	383830	3774515	0.420060818	0.241302441	0.6613633
3838403774515	383840	3774515	0.480709445	0.238004678	0.7187141
3838503774515	383850	3774515	0.550802481	0.234761216	0.7855637
3838603774515	383860	3774515	0.632085053	0.231549551	0.8636346
3838703774515	383870	3774515	0.725621001	0.228408814	0.9540298

Health Risk Assessment Results Summary

Sensitive Receptor		MAX:	7.17
Unique Identifier	X (UTM)	Y (UTM)	Total Risk
3838803774505	383880	3774505	1.352369036
3838903774505	383890	3774505	1.569392111
3839003774505	383900	3774505	1.852665083
3839103774505	383910	3774505	2.238616694
3829703774515	382970	3774515	0.219140405
3829803774515	382980	3774515	0.228883457
3829903774515	382990	3774515	0.23872227
3830003774515	383000	3774515	0.24936714
3830103774515	383010	3774515	0.265873181
3830203774515	383020	3774515	0.284683901
3830303774515	383030	3774515	0.303295019
3830403774515	383040	3774515	0.320155007
3830503774515	383050	3774515	0.33844792
3830603774515	383060	3774515	0.360577231
3830703774515	383070	3774515	0.384985732
3830803774515	383080	3774515	0.410228262
3830903774515	383090	3774515	0.436327281
3831003774515	383100	3774515	0.463619866
3831103774515	383110	3774515	0.48976228
3831203774515	383120	3774515	0.516454982
3831303774515	383130	3774515	0.545311587
3831403774515	383140	3774515	0.57067611
3831503774515	383150	3774515	0.596293415
3831603774515	383160	3774515	0.620704557
3831703774515	383170	3774515	0.643684051
3831903774515	383190	3774515	0.679332342
3832003774515	383200	3774515	0.690198354
3832103774515	383210	3774515	0.69852283
3832203774515	383220	3774515	0.704963095
3832303774515	383230	3774515	0.708219783
3832403774515	383240	3774515	0.709615852
3832503774515	383250	3774515	0.70820783
3832603774515	383260	3774515	0.705442573
3832703774515	383270	3774515	0.702106689
3832903774515	383290	3774515	0.6852698
3833003774515	383300	3774515	0.67131989
3833103774515	383310	3774515	0.653452864
3833303774515	383330	3774515	0.625623925
3833403774515	383340	3774515	0.608498218
3833503774515	383350	3774515	0.589548234
3833603774515	383360	3774515	0.570485889
3833703774515	383370	3774515	0.553352008
3833803774515	383380	3774515	0.537994213
3833903774515	383390	3774515	0.524183735
3834103774515	383410	3774515	0.499408792
3834203774515	383420	3774515	0.485736983
3834303774515	383430	3774515	0.472596451
3834403774515	383440	3774515	0.459346405
3834503774515	383450	3774515	0.44590228
3834603774515	383460	3774515	0.433056834
3834703774515	383470	3774515	0.42367825
3834803774515	383480	3774515	0.415078193
3834903774515	383490	3774515	0.406562814
3835003774515	383500	3774515	0.397781343
3835103774515	383510	3774515	0.38940881
3835203774515	383520	3774515	0.38040324
3835303774515	383530	3774515	0.371558392
3835403774515	383540	3774515	0.362992811
3835503774515	383550	3774515	0.353968475
3835603774515	383560	3774515	0.345524531
3835703774515	383570	3774515	0.338949642
3835803774515	383580	3774515	0.333539187
3835903774515	383590	3774515	0.328770293
3836003774515	383600	3774515	0.328039522
3836103774515	383610	3774515	0.327585146
3836203774515	383620	3774515	0.329666875
3836303774515	383630	3774515	0.334632301
3836403774515	383640	3774515	0.340497062
3836503774515	383650	3774515	0.345436535
3836603774515	383660	3774515	0.350781218
3836703774515	383670	3774515	0.357624693
3836803774515	383680	3774515	0.366520174
3836903774515	383690	3774515	0.375809647
3837003774515	383700	3774515	0.38712252
3837103774515	383710	3774515	0.39701401
3837203774515	383720	3774515	0.405842129
3837303774515	383730	3774515	0.414055397
3837403774515	383740	3774515	0.424029645
3837503774515	383750	3774515	0.435435193
3837603774515	383760	3774515	0.447971241
3837703774515	383770	3774515	0.463628009
3837803774515	383780	3774515	0.483022003
3837903774515	383790	3774515	0.507160369
3838003774515	383800	3774515	0.536284077
3838103774515	383810	3774515	0.570873814
3838203774515	383820	3774515	0.612574908
3838303774515	383830	3774515	0.661363259
3838403774515	383840	3774515	0.718714123
3838503774515	383850	3774515	0.785563697
3838603774515	383860	3774515	0.863634604
3838703774515	383870	3774515	0.954029815

FOR CHRONIC CALCS

	MAX:	0.22			
	Overlapping Phases - Maximum GLC				
	2025	2026	2027	2028	2029
	0.011703833	0.014496544	0.016563668	0.024631287	0.007815011
	0.01374878	0.016884519	0.019352237	0.029321123	0.009225658
	0.016413443	0.019998995	0.022991694	0.035421453	0.011060898
	0.020038811	0.024239688	0.027949615	0.04370872	0.01355446
	0.001209976	0.001817478	0.002381419	0.000812332	0.000536324
	0.001262308	0.001894731	0.002495924	0.00083063	0.000545894
	0.001315044	0.001972311	0.002612319	0.000847832	0.000554573
	0.001372038	0.002056039	0.002738657	0.000866023	0.000563696
	0.00146084	0.002187328	0.002932503	0.000898993	0.000581749
	0.001561856	0.002335979	0.003154444	0.000935718	0.000602015
	0.001661457	0.002481464	0.003376109	0.000969543	0.000620368
	0.001751295	0.00261168	0.003579349	0.000996841	0.000634421
	0.001848548	0.002752103	0.003801054	0.001025847	0.000649299
	0.001965936	0.002920817	0.00407017	0.001061126	0.000668035
	0.002094964	0.003105137	0.004368386	0.001098354	0.00068786
	0.002228236	0.003294185	0.004678679	0.001135209	0.000707124
	0.002364826	0.003487983	0.005001099	0.001176237	0.000728968
	0.002508678	0.003690322	0.005340712	0.001211169	0.000748378
	0.00264618	0.003883072	0.005670243	0.001237194	0.000760989
	0.002785554	0.004079527	0.00600772	0.001262459	0.000771901
	0.002935519	0.004291397	0.006370457	0.001286975	0.000781746
	0.003068548	0.004478515	0.006695271	0.001308878	0.000788862
	0.003202438	0.004667228	0.007025805	0.001331135	0.000795714
	0.003329714	0.004847244	0.007345655	0.001353434	0.000802234
	0.003448823	0.005016791	0.007652836	0.001376007	0.0008084
	0.003633543	0.005281922	0.008165859	0.001420265	0.000818652
	0.003689325	0.005364519	0.008350188	0.00144151	0.000822517
	0.003731067	0.005428543	0.00850883	0.001463992	0.000826787
	0.003762512	0.00547885	0.00864925	0.001487825	0.000831524
	0.00377679	0.005506207	0.008756063	0.001512187	0.000836177
	0.003780749	0.005520024	0.008844308	0.001537654	0.000841233
	0.003769709	0.005514002	0.008900056	0.001563334	0.00084637
	0.003751455	0.005498502	0.008939064	0.001589676	0.000851905
	0.003729964	0.005479293	0.008968884	0.001616831	0.000857957
	0.003635753	0.005373196	0.008873261	0.001663354	0.000868198
	0.003561343	0.005284464	0.008728962	0.001679144	0.000871453
	0.003470228	0.005169837	0.008524323	0.001691781	0.000873073
	0.003329706	0.005001124	0.008166844	0.00171375	0.000877672
	0.003245109	0.004897153	0.007916852	0.001715732	0.000876507
	0.003152433	0.004781971	0.00762649	0.001712186	0.0008721
	0.003058993	0.004663388	0.007333493	0.00168699	0.000858425
	0.002975803	0.00455823	0.007075058	0.001673768	0.000849631
	0.002901134	0.004464557	0.006838405	0.00166644	0.000844556
	0.002834653	0.004380974	0.006624349	0.001663434	0.000841937
	0.002716687	0.004231155	0.006237758	0.001663732	0.000839482
	0.002650931	0.004143653	0.006026449	0.001657177	0.000834906
	0.002587721	0.004057969	0.005824714	0.001650798	0.000830268
	0.00252353	0.003968458	0.005624474	0.001642501	0.000824578
	0.002457903	0.003874596	0.005424719	0.001631889	0.000817593
	0.002395066	0.00378255	0.005237117	0.001622659	0.0008112
	0.002351124	0.003719957	0.005095562	0.001626428	0.000811027
	0.00231142	0.00366324	0.004964942	0.0016326	0.00081191
	0.002272066	0.003605574	0.004837436	0.001638726	0.000812591
	0.002231035	0.003543538	0.004709136	0.001643287	0.000812272
	0.002192147	0.003483649	0.004588021	0.001649261	0.000812474
	0.002149466	0.003415667	0.004462333	0.001652184	0.000811
	0.002107499	0.003347264	0.004341355	0.00165571	0.000809581
	0.002067031	0.003280567	0.004225084	0.001659847	0.000808258
	0.002023799	0.003207875	0.004106008	0.001661575	0.000805529
	0.001983813	0.003139636	0.003995468	0.001665714	0.000803624
	0.001954635	0.003089203	0.003906824	0.001678308	0.00080553
	0.001932316	0.00304971	0.003832088	0.001696626	0.000809782
	0.001913858	0.003015968	0.003765525	0.001718395	0.000815329
	0.001919572	0.00302346	0.003741901	0.00176148	0.00083036
	0.001927401	0.00303362	0.003721769	0.00180804	0.000846496
	0.00195111	0.003070391	0.003727809	0.001871061	0.00086958
	0.001993311	0.003138247	0.003762515	0.001954935	0.000901411
	0.002042448	0.003217553	0.003804124	0.002049968	0.000937462
	0.0020872	0.003286633	0.00383787	0.002147319	0.000973612
	0.002135876	0.003359469	0.003877443	0.00225641	0.00101399
	0.002195707	0.003447145	0.003935006	0.002387006	0.001062754
	0.00227075	0.00355291	0.004020463	0.002550705	0.001124284
	0.002351063	0.003657063	0.004120314	0.002738935	0.001193809
	0.002444429	0.003773102	0.004255693	0.002977147	0.001285676
	0.002535193	0.0038765	0.004381292	0.003196129	0.001361536
	0.002625763	0.003976034	0.004481656	0.003425734	0.001434361
	0.002717045	0.004073679	0.004576371	0.003667625	0.001508325
	0.002824677	0.004189422	0.004691326	0.003944583	0.001592462
	0.002945968	0.004320452	0.004821886	0.004250442	0.001685086
	0.003080408	0.00446784	0.004979601	0.004600493	0.001790573
	0.003243882	0.004649225	0.00517772	0.00501496	0.00191493
	0.003442451	0.004871707	0.005425393	0.005509045	0.002062639
	0.003685362	0.005146312	0.005735451	0.006104576	0.002240799
	0.003974466	0.005475549	0.006109505	0.006803964	0.002450188
	0.004314193	0.005864575	0.006553732	0.007617227	0.002693921
	0.004720098	0.006331293	0.007089574	0.008580295	0.002982697
	0.005191478	0.006875847	0.007715778	0.009690297	0.003315922
	0.005742641	0.007513929	0.008452286	0.010981258	0.003703624
	0.006382439	0.008255789	0.009311142	0.01247306	0.00415173
	0.007127084	0.009120285	0.01031458	0.014202979	0.00467145
	0.007986745	0.0101196	0.011476549	0.01619384	0.005269703

Health Risk Assessment Results Summary

		MAX:	4.18	5.16	7.17
Unique Identifier	X (UTM)	Y (UTM)	Onroad	Offroad	Total Risk
3838803774515	383880	3774515	0.838269686	0.225300152	1.0635698
3838903774515	383890	3774515	0.97539207	0.222256491	1.1976486
3839003774515	383900	3774515	1.145074661	0.219279066	1.3643537
3839103774515	383910	3774515	1.359281376	0.216369079	1.5756505
3829703774525	382970	3774525	0.024128379	0.190074056	0.2142024
3829803774525	382980	3774525	0.025044324	0.199218757	0.2242631
3829903774525	382990	3774525	0.026023856	0.209060123	0.235084
3830003774525	383000	3774525	0.027091027	0.219831497	0.2469225
3830103774525	383010	3774525	0.028489349	0.23369714	0.2621865
3830203774525	383020	3774525	0.030059105	0.24926234	0.2793214
3830303774525	383030	3774525	0.03160538	0.264778941	0.2963843
3830403774525	383040	3774525	0.032998357	0.27914686	0.3121452
3830503774525	383050	3774525	0.034481175	0.294669248	0.3291504
3830603774525	383060	3774525	0.036171458	0.312523427	0.3486949
3830703774525	383070	3774525	0.037980816	0.331918672	0.3698995
3830803774525	383080	3774525	0.039918338	0.352255262	0.3921736
3830903774525	383090	3774525	0.041842888	0.373493195	0.4153361
3831003774525	383100	3774525	0.043871847	0.395125078	0.4389969
3831103774525	383110	3774525	0.045720753	0.415965992	0.4616867
3831203774525	383120	3774525	0.047497937	0.437315999	0.4848139
3831303774525	383130	3774525	0.049305468	0.459376337	0.5086818
3831403774525	383140	3774525	0.050988623	0.478538394	0.529527
3831503774525	383150	3774525	0.052658007	0.497648966	0.550307
3831603774525	383160	3774525	0.054230748	0.515655079	0.5698858
3831703774525	383170	3774525	0.055698079	0.5325384	0.5882365
3831903774525	383190	3774525	0.058255707	0.558014166	0.6162699
3832003774525	383200	3774525	0.059236668	0.565507991	0.6247447
3832103774525	383210	3774525	0.060011744	0.571062914	0.6310747
3832203774525	383220	3774525	0.060653442	0.575037944	0.6356914
3832303774525	383230	3774525	0.061113682	0.576685619	0.6377993
3832403774525	383240	3774525	0.061415395	0.576718125	0.6381335
3832503774525	383250	3774525	0.061545133	0.574885605	0.6364307
3832603774525	383260	3774525	0.06159298	0.572036214	0.6336292
3832703774525	383270	3774525	0.061671397	0.569374723	0.6310461
3832803774525	383280	3774525	0.061620693	0.565344969	0.6269657
3832903774525	383290	3774525	0.061189352	0.557272247	0.6184616
3833003774525	383300	3774525	0.060647993	0.547890148	0.6085381
3833103774525	383310	3774525	0.060082299	0.534071643	0.5941539
3833203774525	383320	3774525	0.059414387	0.521642183	0.5810566
3833303774525	383330	3774525	0.058701271	0.509420977	0.5681222
3833403774525	383340	3774525	0.057778758	0.495082785	0.5528615
3833503774525	383350	3774525	0.056644166	0.480419636	0.5370638
3833603774525	383360	3774525	0.05573449	0.465918017	0.5216525
3833703774525	383370	3774525	0.054873502	0.453026896	0.5079004
3833803774525	383380	3774525	0.054124577	0.440683555	0.4948081
3833903774525	383390	3774525	0.053501827	0.428993473	0.4824953
3834003774525	383400	3774525	0.05296285	0.417895777	0.4708586
3834103774525	383410	3774525	0.052476273	0.407096306	0.4595726
3834203774525	383420	3774525	0.052048529	0.396639215	0.4486877
3834303774525	383430	3774525	0.051676348	0.38651824	0.4381946
3834403774525	383440	3774525	0.051255946	0.37588365	0.4271396
3834503774525	383450	3774525	0.050770804	0.364578861	0.4153497
3834603774525	383460	3774525	0.050378522	0.353777583	0.4041561
3834703774525	383470	3774525	0.050369904	0.345614627	0.3959845
3834803774525	383480	3774525	0.05047596	0.338002451	0.3884784
3834903774525	383490	3774525	0.050626896	0.330471497	0.3810984
3835003774525	383500	3774525	0.05080256	0.322808225	0.3736108
3835103774525	383510	3774525	0.051055307	0.315399815	0.3664551
3835203774525	383520	3774525	0.051307937	0.307681337	0.3589893
3835303774525	383530	3774525	0.051622844	0.300168469	0.3517913
3835403774525	383540	3774525	0.052011361	0.29287978	0.3448911
3835503774525	383550	3774525	0.052458809	0.285659093	0.3381179
3835603774525	383560	3774525	0.052996887	0.278715977	0.3317129
3835703774525	383570	3774525	0.053867428	0.273457333	0.3273248
3835803774525	383580	3774525	0.054991813	0.269236997	0.3242288
3835903774525	383590	3774525	0.056248402	0.265259766	0.3215082
3836003774525	383600	3774525	0.058018401	0.263408085	0.3214265
3836103774525	383610	3774525	0.059949809	0.261607617	0.3215574
3836203774525	383620	3774525	0.062515013	0.26190389	0.3244189
3836303774525	383630	3774525	0.065919358	0.26478496	0.3307043
3836403774525	383640	3774525	0.069818801	0.267784523	0.3376033
3836503774525	383650	3774525	0.073535569	0.268434719	0.3419703
3836603774525	383660	3774525	0.077629481	0.268704647	0.3463341
3836703774525	383670	3774525	0.082427775	0.269293005	0.3517208
3836803774525	383680	3774525	0.088286435	0.270427915	0.3587144
3836903774525	383690	3774525	0.095121284	0.271380755	0.366502
3837003774525	383700	3774525	0.103261242	0.273276097	0.3765373
3837103774525	383710	3774525	0.112113167	0.273447546	0.3855607
3837203774525	383720	3774525	0.122042084	0.271226432	0.3932685
3837303774525	383730	3774525	0.133074952	0.268490253	0.4015652
3837403774525	383740	3774525	0.145644944	0.266349783	0.4119947
3837503774525	383750	3774525	0.1590717	0.262682426	0.4217541
3837603774525	383760	3774525	0.174140237	0.258962873	0.4331031
3837703774525	383770	3774525	0.191485778	0.255130033	0.4466158
3837803774525	383780	3774525	0.211130249	0.251401836	0.4625321
3837903774525	383790	3774525	0.234035935	0.247738947	0.4817749
3838003774525	383800	3774525	0.259760121	0.244220607	0.5039807
3838103774525	383810	3774525	0.289331607	0.24083629	0.5301679
3838203774525	383820	3774525	0.32377137	0.237521048	0.5612924
3838303774525	383830	3774525	0.36268165	0.234355163	0.5970368
3838403774525	383840	3774525	0.406420045	0.23124707	0.6376671

Health Risk Assessment Results Summary

Sensitive Receptor		MAX:	7.17
Unique Identifier	X (UTM)	Y (UTM)	Total Risk
3838803774515	383880	3774515	1.063569838
3838903774515	383890	3774515	1.197648562
3839003774515	383900	3774515	1.364353727
3839103774515	383910	3774515	1.575650455
3829703774525	382970	3774525	0.214202435
3829803774525	382980	3774525	0.224263081
3829903774525	382990	3774525	0.235083979
3830003774525	383000	3774525	0.246922524
3830103774525	383010	3774525	0.262186488
3830203774525	383020	3774525	0.279321445
3830303774525	383030	3774525	0.296384322
3830403774525	383040	3774525	0.312145217
3830503774525	383050	3774525	0.329150423
3830603774525	383060	3774525	0.348694885
3830703774525	383070	3774525	0.369899487
3830803774525	383080	3774525	0.392173599
3830903774525	383090	3774525	0.415336083
3831003774525	383100	3774525	0.438996924
3831103774525	383110	3774525	0.461686745
3831203774525	383120	3774525	0.484813936
3831303774525	383130	3774525	0.508681805
3831403774525	383140	3774525	0.529527017
3831503774525	383150	3774525	0.550306973
3831603774525	383160	3774525	0.569885827
3831703774525	383170	3774525	0.588236479
3831903774525	383190	3774525	0.616269873
3832003774525	383200	3774525	0.624744659
3832103774525	383210	3774525	0.631074658
3832203774525	383220	3774525	0.635691386
3832303774525	383230	3774525	0.637799301
3832403774525	383240	3774525	0.63813352
3832503774525	383250	3774525	0.636430738
3832603774525	383260	3774525	0.633629194
3832703774525	383270	3774525	0.63104612
3832803774525	383280	3774525	0.626965661
3832903774525	383290	3774525	0.618461599
3833003774525	383300	3774525	0.608538141
3833103774525	383310	3774525	0.594153942
3833203774525	383320	3774525	0.58105657
3833303774525	383330	3774525	0.568122248
3833403774525	383340	3774525	0.552861543
3833503774525	383350	3774525	0.537063802
3833603774525	383360	3774525	0.521652506
3833703774525	383370	3774525	0.507900398
3833803774525	383380	3774525	0.494808132
3833903774525	383390	3774525	0.4824953
3834003774525	383400	3774525	0.470858627
3834103774525	383410	3774525	0.459572579
3834203774525	383420	3774525	0.448687744
3834303774525	383430	3774525	0.438194589
3834403774525	383440	3774525	0.427139596
3834503774525	383450	3774525	0.415349665
3834603774525	383460	3774525	0.404156105
3834703774525	383470	3774525	0.395984531
3834803774525	383480	3774525	0.388478411
3834903774525	383490	3774525	0.381098393
3835003774525	383500	3774525	0.373610786
3835103774525	383510	3774525	0.366455122
3835203774525	383520	3774525	0.358989274
3835303774525	383530	3774525	0.351791312
3835403774525	383540	3774525	0.34489114
3835503774525	383550	3774525	0.338117901
3835603774525	383560	3774525	0.331712863
3835703774525	383570	3774525	0.327324761
3835803774525	383580	3774525	0.32422881
3835903774525	383590	3774525	0.321508168
3836003774525	383600	3774525	0.321426486
3836103774525	383610	3774525	0.321557426
3836203774525	383620	3774525	0.324418902
3836303774525	383630	3774525	0.330704318
3836403774525	383640	3774525	0.337603324
3836503774525	383650	3774525	0.341970288
3836603774525	383660	3774525	0.346334128
3836703774525	383670	3774525	0.35172078
3836803774525	383680	3774525	0.35871435
3836903774525	383690	3774525	0.366502039
3837003774525	383700	3774525	0.376537339
3837103774525	383710	3774525	0.385560714
3837203774525	383720	3774525	0.393268516
3837303774525	383730	3774525	0.401565205
3837403774525	383740	3774525	0.411994727
3837503774525	383750	3774525	0.421754126
3837603774525	383760	3774525	0.43310311
3837703774525	383770	3774525	0.446615811
3837803774525	383780	3774525	0.462532084
3837903774525	383790	3774525	0.481774882
3838003774525	383800	3774525	0.503980728
3838103774525	383810	3774525	0.530167897
3838203774525	383820	3774525	0.561292418
3838303774525	383830	3774525	0.597036813
3838403774525	383840	3774525	0.637667115

FOR CHRONIC CALCS

	MAX:	0.22			
	Overlapping Phases - Maximum GLC				
	2025	2026	2027	2028	2029
	0.009025407	0.011328572	0.012884791	0.018591772	0.005990422
	0.010293423	0.012806446	0.014608266	0.021511014	0.006868079
	0.011866485	0.014641999	0.016750836	0.025124181	0.007954597
	0.013856567	0.016966543	0.019466033	0.029686249	0.009326808
	0.001184033	0.001780863	0.002324894	0.000807711	0.000532865
	0.001238228	0.00186124	0.002442629	0.000828202	0.000543811
	0.001296454	0.001947422	0.002569788	0.000849516	0.000555078
	0.00136008	0.002041432	0.00270937	0.000872311	0.000567061
	0.001442194	0.00216278	0.002889004	0.000903222	0.000583942
	0.001534229	0.002298205	0.00309152	0.000937388	0.000602778
	0.001625519	0.002431405	0.003295405	0.000969608	0.000620303
	0.001709494	0.002553247	0.003485845	0.000996654	0.000634306
	0.001799853	0.002683864	0.003692492	0.001024746	0.0006488
	0.001903437	0.002832841	0.003930925	0.00105667	0.00066559
	0.002015502	0.002993224	0.004190707	0.001090105	0.00068315
	0.00213307	0.00316033	0.004465073	0.001124684	0.000701751
	0.002254401	0.003333472	0.004751874	0.00116705	0.000724033
	0.002379215	0.003508529	0.005048337	0.0011944	0.000739474
	0.002498164	0.003676432	0.005335835	0.001219277	0.000751154
	0.002618686	0.003847188	0.005629031	0.001243155	0.000761632
	0.002743074	0.004023479	0.005930693	0.001265559	0.000770091
	0.002852189	0.004178123	0.00619972	0.001285929	0.000776703
	0.002960747	0.004332358	0.006469907	0.001306683	0.000783108
	0.003062642	0.004477847	0.006729122	0.001327538	0.000789361
	0.00315769	0.004614461	0.006977148	0.001348691	0.000795277
	0.003302763	0.004825641	0.007387153	0.001389837	0.000805206
	0.003346361	0.004891571	0.007534312	0.001409447	0.000809013
	0.003378079	0.004941893	0.007659062	0.001430034	0.000813198
	0.003400582	0.004979945	0.007765699	0.001451456	0.000817686
	0.003409763	0.005000139	0.007844492	0.001473136	0.000821995
	0.003409263	0.005007627	0.007903635	0.001495412	0.000826698
	0.003397909	0.00500081	0.007938055	0.001517642	0.000831372
	0.003380882	0.00498651	0.007957604	0.001540226	0.000836289
	0.003365241	0.004974158	0.007977526	0.001563929	0.000841929
	0.003342027	0.004952031	0.00797335	0.001586942	0.000847589
	0.003296251	0.004900206	0.007902211	0.001605328	0.000851739
	0.003244136	0.004839978	0.007799541	0.001620445	0.000855038
	0.003171902	0.004749491	0.007633939	0.001632659	0.000856694
	0.003106445	0.004670131	0.007464267	0.001640483	0.00085708
	0.003042359	0.004592859	0.007284717	0.001646144	0.000856923
	0.002967407	0.004500843	0.007058686	0.001646697	0.000854546
	0.002889581	0.004403841	0.006817282	0.001633987	0.000845315
	0.002814933	0.004309043	0.006588755	0.001612659	0.000832107
	0.002747791	0.004224847	0.006381265	0.001604767	0.00082582
	0.002684188	0.004144319	0.006182201	0.001598131	0.000820853
	0.002624661	0.004067806	0.005995082	0.001593301	0.000816723
	0.002568579	0.003994969	0.005817973	0.001589713	0.000813166
	0.002514209	0.003923081	0.005646843	0.001586144	0.000809569
	0.002461825	0.003852749	0.005482508	0.001582941	0.000806122
	0.002411416	0.003784219	0.005324593	0.001580232	0.000802816
	0.002357712	0.003708661	0.005161548	0.001574566	0.000797973
	0.002299665	0.003623962	0.00499219	0.001565202	0.000791247
	0.00224459	0.003542211	0.004833285	0.001557584	0.000785271
	0.002206147	0.003486751	0.004713205	0.0015613	0.000784809
	0.002171342	0.003436099	0.004602815	0.001567551	0.000785449
	0.00213718	0.003385376	0.00449528	0.001574108	0.000786136
	0.002102333	0.003332174	0.004388327	0.001580103	0.000786353
	0.002069304	0.003280869	0.004286849	0.001587411	0.000787061
	0.002034401	0.003224996	0.004183916	0.001593381	0.000786895
	0.002000993	0.00317085	0.004085277	0.001600302	0.00078702
	0.001969274	0.003118653	0.003991322	0.001608326	0.000787485
	0.001938261	0.003066591	0.003900458	0.001616958	0.000787938
	0.001909359	0.0030172	0.003815168	0.001627325	0.000788989
	0.00189227	0.002987437	0.003752676	0.001647408	0.000794441
	0.001882936	0.002970279	0.003704781	0.001674387	0.000802772
	0.001876036	0.00295646	0.003661733	0.001704139	0.000812012
	0.001885177	0.002969703	0.003646529	0.001748923	0.000827896
	0.001896087	0.002985039	0.003633925	0.001796981	0.000844797
	0.001924162	0.003029271	0.00364906	0.001863401	0.000869545
	0.001974323	0.003111739	0.003696159	0.001954505	0.000904999
	0.002029701	0.003200711	0.003749967	0.002058634	0.000945571
	0.002070552	0.003261817	0.003780725	0.002153605	0.00098099
	0.002112522	0.003321227	0.003814765	0.002256502	0.001018914
	0.002162381	0.003389801	0.003862848	0.002377026	0.001063419
	0.002224349	0.003472018	0.003933419	0.002524167	0.001117892
	0.002293081	0.003556678	0.004021227	0.0026959	0.00118204
	0.002377141	0.003658524	0.004146865	0.002909143	0.00126303
	0.002460554	0.003753532	0.004255867	0.003111076	0.001331708
	0.002543521	0.003843	0.004343339	0.003326447	0.001398729
	0.002634406	0.003940187	0.004437932	0.003563852	0.001471321
	0.002743777	0.004057179	0.004550975	0.003834237	0.001554007
	0.002851521	0.004173376	0.00467255	0.004121714	0.001640806
	0.002974362	0.004307483	0.004815388	0.004441945	0.001736479
	0.003117692	0.004465729	0.004988244	0.004810062	0.001846277
	0.00328305	0.004650344	0.005192053	0.005227178	0.001970822
	0.003479222	0.004871167	0.005438902	0.005713516	0.002116138
	0.003702514	0.005124361	0.005723661	0.006260085	0.002279641
	0.003962487	0.00542105	0.006059505	0.006888774	0.00246795
	0.00426833	0.00577158	0.006459034	0.007621119	0.002687443
	0.004616788	0.006172659	0.006917638	0.008449034	0.002935837
	0.005010684	0.006626986	0.007439332	0.0093796	0.003215123

Health Risk Assessment Results Summary

		MAX:	4.18	5.16	7.17
Unique Identifier	X (UTM)	Y (UTM)	Onroad	Offroad	Total Risk
3838503774525	383850	3774525	0.455929917	0.228180435	0.6841104
3838603774525	383860	3774525	0.513084722	0.225134857	0.7382196
3838703774525	383870	3774525	0.577640411	0.222155764	0.7997962
3838803774525	383880	3774525	0.655345164	0.219199629	0.8745448
3838903774525	383890	3774525	0.747528198	0.216295512	0.9638237
3839003774525	383900	3774525	0.857137444	0.213460661	1.0705981
3839103774525	383910	3774525	0.98611756	0.210711253	1.1968288
3829703774535	382970	3774535	0.023830655	0.185601514	0.2094322
3829803774535	382980	3774535	0.024801216	0.195048636	0.2198499
3829903774535	382990	3774535	0.025907072	0.205820111	0.2317272
3830003774535	383000	3774535	0.027136305	0.217820155	0.2449565
3830103774535	383010	3774535	0.028429269	0.230522784	0.2589521
3830203774535	383020	3774535	0.02984929	0.24446315	0.2743124
3830303774535	383030	3774535	0.031263574	0.258519125	0.2897827
3830403774535	383040	3774535	0.032568444	0.271907403	0.3044758
3830503774535	383050	3774535	0.033946951	0.286283238	0.3202302
3830603774535	383060	3774535	0.035430902	0.301927264	0.3373582
3830703774535	383070	3774535	0.037026202	0.318614478	0.3556407
3830803774535	383080	3774535	0.038734825	0.336922459	0.3756573
3830903774535	383090	3774535	0.040470564	0.355135115	0.3956057
3831003774535	383100	3774535	0.042242686	0.37386681	0.4161095
3831103774535	383110	3774535	0.04382084	0.392045719	0.4358666
3831203774535	383120	3774535	0.045360304	0.411750386	0.4571107
3831303774535	383130	3774535	0.046899067	0.428971129	0.4758702
3831403774535	383140	3774535	0.048302991	0.444823896	0.4931269
3831503774535	383150	3774535	0.0496846	0.460414486	0.5100991
3831603774535	383160	3774535	0.050973365	0.4750243	0.5259977
3831703774535	383170	3774535	0.052184877	0.488702882	0.5408878
3831903774535	383190	3774535	0.054291076	0.508957285	0.5632484
3832003774535	383200	3774535	0.055121719	0.514909764	0.5700315
3832103774535	383210	3774535	0.055772986	0.519189441	0.5749624
3832203774535	383220	3774535	0.056298483	0.521963501	0.578262
3832303774535	383230	3774535	0.05669087	0.522920128	0.579611
3832403774535	383240	3774535	0.056943081	0.522398445	0.5793415
3832503774535	383250	3774535	0.057030356	0.520238743	0.5772691
3832603774535	383260	3774535	0.057079346	0.517446914	0.5745263
3832703774535	383270	3774535	0.057167894	0.514847707	0.5720156
3832803774535	383280	3774535	0.057183989	0.511367227	0.5685512
3832903774535	383290	3774535	0.056985926	0.505560397	0.5625463
3833003774535	383300	3774535	0.056729223	0.495985096	0.5527143
3833103774535	383310	3774535	0.056394252	0.487611739	0.544006
3833203774535	383320	3774535	0.055733395	0.475557172	0.5312906
3833303774535	383330	3774535	0.054988037	0.463168299	0.5181563
3833403774535	383340	3774535	0.054082676	0.451023333	0.505106
3833503774535	383350	3774535	0.053280261	0.438300934	0.4915812
3833603774535	383360	3774535	0.052564045	0.426915015	0.4794791
3833703774535	383370	3774535	0.051856721	0.415920014	0.4677767
3833803774535	383380	3774535	0.051248585	0.405156286	0.4564049
3833903774535	383390	3774535	0.050668583	0.394500558	0.4451691
3834003774535	383400	3774535	0.050122001	0.384069506	0.4341915
3834103774535	383410	3774535	0.049623094	0.373986766	0.4236099
3834203774535	383420	3774535	0.049371159	0.365692249	0.4150634
3834303774535	383430	3774535	0.049181099	0.357717054	0.4068982
3834403774535	383440	3774535	0.048906504	0.348852015	0.3977585
3834503774535	383450	3774535	0.04851416	0.338941973	0.3874561
3834603774535	383460	3774535	0.048195313	0.329401087	0.3775964
3834703774535	383470	3774535	0.048228693	0.32221376	0.3704425
3834803774535	383480	3774535	0.04836354	0.315505923	0.3638695
3834903774535	383490	3774535	0.048550589	0.308872766	0.3574234
3835003774535	383500	3774535	0.04880029	0.302390637	0.3511909
3835103774535	383510	3774535	0.049115407	0.296068738	0.3451841
3835203774535	383520	3774535	0.049480388	0.28984604	0.3393264
3835303774535	383530	3774535	0.049917817	0.283813365	0.3337312
3835403774535	383540	3774535	0.050439172	0.278011599	0.3284508
3835503774535	383550	3774535	0.051082931	0.272651582	0.3237345
3835603774535	383560	3774535	0.051812082	0.26747349	0.3192856
3835703774535	383570	3774535	0.052880286	0.263899483	0.3167798
3835803774535	383580	3774535	0.054216095	0.261326584	0.3155427
3835903774535	383590	3774535	0.055680454	0.258870531	0.314551
3836003774535	383600	3774535	0.057516967	0.257690196	0.3152072
3836103774535	383610	3774535	0.059533425	0.256610919	0.3161443
3836203774535	383620	3774535	0.062195164	0.257668617	0.3198638
3836303774535	383630	3774535	0.065757003	0.260984718	0.3267417
3836403774535	383640	3774535	0.069838224	0.264340805	0.334179
3836503774535	383650	3774535	0.073542492	0.26474438	0.3382869
3836603774535	383660	3774535	0.077584288	0.264686456	0.3422707
3836703774535	383670	3774535	0.082208822	0.264652293	0.3468611
3836803774535	383680	3774535	0.087712487	0.264787314	0.3524998
3836903774535	383690	3774535	0.094036332	0.265983687	0.36002
3837003774535	383700	3774535	0.101388871	0.266259265	0.3676481
3837103774535	383710	3774535	0.109598922	0.265337259	0.3749362
3837203774535	383720	3774535	0.119021948	0.263091171	0.3821131
3837303774535	383730	3774535	0.129134937	0.261169062	0.390304
3837403774535	383740	3774535	0.14053961	0.257953252	0.3984929
3837503774535	383750	3774535	0.152598129	0.254400202	0.4069983
3837603774535	383760	3774535	0.165900701	0.250708023	0.4166087
3837703774535	383770	3774535	0.181074936	0.247057579	0.4281325
3837803774535	383780	3774535	0.197376421	0.243564962	0.4409414
3837903774535	383790	3774535	0.215927226	0.240147786	0.456075
3838003774535	383800	3774535	0.236852764	0.236870708	0.4737235
3838103774535	383810	3774535	0.260447671	0.233709657	0.4941573

Health Risk Assessment Results Summary

Sensitive Receptor

		MAX:	7.17
Unique Identifier	X (UTM)	Y (UTM)	Total Risk
3838503774525	383850	3774525	0.684110351
3838603774525	383860	3774525	0.738219579
3838703774525	383870	3774525	0.799796175
3838803774525	383880	3774525	0.874544793
3838903774525	383890	3774525	0.96382371
3839003774525	383900	3774525	1.070598106
3839103774525	383910	3774525	1.196828813
3829703774535	382970	3774535	0.209432169
3829803774535	382980	3774535	0.219849851
3829903774535	382990	3774535	0.231727183
3830003774535	383000	3774535	0.24495646
3830103774535	383010	3774535	0.258952053
3830203774535	383020	3774535	0.274312439
3830303774535	383030	3774535	0.2897827
3830403774535	383040	3774535	0.304475847
3830503774535	383050	3774535	0.32023019
3830603774535	383060	3774535	0.337358165
3830703774535	383070	3774535	0.35564068
3830803774535	383080	3774535	0.375657283
3830903774535	383090	3774535	0.395605679
3831003774535	383100	3774535	0.416109496
3831103774535	383110	3774535	0.435866559
3831203774535	383120	3774535	0.45711069
3831303774535	383130	3774535	0.475870196
3831403774535	383140	3774535	0.493126887
3831503774535	383150	3774535	0.510099086
3831603774535	383160	3774535	0.525997665
3831703774535	383170	3774535	0.540887759
3831903774535	383190	3774535	0.563248361
3832003774535	383200	3774535	0.570031483
3832103774535	383210	3774535	0.574962427
3832203774535	383220	3774535	0.578261985
3832303774535	383230	3774535	0.579610998
3832403774535	383240	3774535	0.579341527
3832503774535	383250	3774535	0.577269098
3832603774535	383260	3774535	0.574526261
3832703774535	383270	3774535	0.572015601
3832803774535	383280	3774535	0.568551216
3832903774535	383290	3774535	0.562546323
3833003774535	383300	3774535	0.552714319
3833103774535	383310	3774535	0.544005991
3833203774535	383320	3774535	0.531290568
3833303774535	383330	3774535	0.518156336
3833403774535	383340	3774535	0.505106008
3833503774535	383350	3774535	0.491581195
3833603774535	383360	3774535	0.47947906
3833703774535	383370	3774535	0.467776735
3833803774535	383380	3774535	0.456404871
3833903774535	383390	3774535	0.445169141
3834003774535	383400	3774535	0.434191507
3834103774535	383410	3774535	0.42360986
3834203774535	383420	3774535	0.415063408
3834303774535	383430	3774535	0.406898153
3834403774535	383440	3774535	0.397758519
3834503774535	383450	3774535	0.387456133
3834603774535	383460	3774535	0.377596401
3834703774535	383470	3774535	0.370442452
3834803774535	383480	3774535	0.363869463
3834903774535	383490	3774535	0.357423355
3835003774535	383500	3774535	0.351190928
3835103774535	383510	3774535	0.345184144
3835203774535	383520	3774535	0.339326428
3835303774535	383530	3774535	0.333731182
3835403774535	383540	3774535	0.328450771
3835503774535	383550	3774535	0.323734513
3835603774535	383560	3774535	0.319285573
3835703774535	383570	3774535	0.316779769
3835803774535	383580	3774535	0.315542678
3835903774535	383590	3774535	0.314550985
3836003774535	383600	3774535	0.315207164
3836103774535	383610	3774535	0.316144343
3836203774535	383620	3774535	0.319863782
3836303774535	383630	3774535	0.326741721
3836403774535	383640	3774535	0.334179029
3836503774535	383650	3774535	0.338286872
3836603774535	383660	3774535	0.342270744
3836703774535	383670	3774535	0.346861115
3836803774535	383680	3774535	0.352499801
3836903774535	383690	3774535	0.360020019
3837003774535	383700	3774535	0.367648136
3837103774535	383710	3774535	0.37493618
3837203774535	383720	3774535	0.382113119
3837303774535	383730	3774535	0.390303999
3837403774535	383740	3774535	0.398492862
3837503774535	383750	3774535	0.406998331
3837603774535	383760	3774535	0.416608724
3837703774535	383770	3774535	0.428132515
3837803774535	383780	3774535	0.440941382
3837903774535	383790	3774535	0.456075012
3838003774535	383800	3774535	0.473723472
3838103774535	383810	3774535	0.494157328

FOR CHRONIC CALCS

MAX:	0.22			
Overlapping Phases - Maximum GLC				
2025	2026	2027	2028	2029
0.005458772	0.00714469	0.008036009	0.010432877	0.003531241
0.005978454	0.007746024	0.008731723	0.011648776	0.003896264
0.006567722	0.008428982	0.009523523	0.013022234	0.004308677
0.007280122	0.009256031	0.010484916	0.014675533	0.004805224
0.008128244	0.01024219	0.011633186	0.016637333	0.005394666
0.009139808	0.011420112	0.013006115	0.018970408	0.006095815
0.010333089	0.012811329	0.014628803	0.021716534	0.006921433
0.001158991	0.001745477	0.002270192	0.000803324	0.000529568
0.001215263	0.001829298	0.002391591	0.000826091	0.000541937
0.001279373	0.001924658	0.002530341	0.000851709	0.000555936
0.001350691	0.002030445	0.002685439	0.000879824	0.000571358
0.00142598	0.002141658	0.002850501	0.000908726	0.000587093
0.001508416	0.002262671	0.003032888	0.000940059	0.000604316
0.001591144	0.002383302	0.003218418	0.000970367	0.000620733
0.001669386	0.002496902	0.003396453	0.000996544	0.000634322
0.001753047	0.002617923	0.003588328	0.001023549	0.000648355
0.001843788	0.002748638	0.003797787	0.00105224	0.000663257
0.001940497	0.002887093	0.00402266	0.001082492	0.000678845
0.002045685	0.003037256	0.004269456	0.001117123	0.000697785
0.002150692	0.003186973	0.004518307	0.001153283	0.000717446
0.002258937	0.003339279	0.00477633	0.001178237	0.000730822
0.002362114	0.003485833	0.005028228	0.001201765	0.000741677
0.002472248	0.003643211	0.005295333	0.0012241	0.000751388
0.002570762	0.003782893	0.005535453	0.00124465	0.000758694
0.002661052	0.003911872	0.005759529	0.00126366	0.000764902
0.002749706	0.004038882	0.005981925	0.001283069	0.000770967
0.002832362	0.004158147	0.006194262	0.001302648	0.000776924
0.0029095	0.004270109	0.006397218	0.001322342	0.000782515
0.003025277	0.004441083	0.006728845	0.001360766	0.000792145
0.003060323	0.00449523	0.006848488	0.001379057	0.000795984
0.003085165	0.004536029	0.006947955	0.001398016	0.000800009
0.003101274	0.004565137	0.007029511	0.001417419	0.000804239
0.003107182	0.004580534	0.007088318	0.001436859	0.000808297
0.003104396	0.004584548	0.007127876	0.001456545	0.000812555
0.003091983	0.004575953	0.007144516	0.001475859	0.000816746
0.003076306	0.004563001	0.007150617	0.001495451	0.000821139
0.003062124	0.004552075	0.007157561	0.001516173	0.00082629
0.003043264	0.004535027	0.007148074	0.00153629	0.000831391
0.00301166	0.004501178	0.007097854	0.001553296	0.000835512
0.002962329	0.004441208	0.006995402	0.00156829	0.000838517
0.00291857	0.004390481	0.0068937	0.001580549	0.000840855
0.002855659	0.004313578	0.006721242	0.00158403	0.000839203
0.002790789	0.004234153	0.006535966	0.001585917	0.00083641
0.002726415	0.004156016	0.006339079	0.001582675	0.000831347
0.002660904	0.004072304	0.006139046	0.001559311	0.00081708
0.002601984	0.003998582	0.0059607	0.001550538	0.000809379
0.002544883	0.003926767	0.005785043	0.001542997	0.000803586
0.002489614	0.003855627	0.005614718	0.001536312	0.000798149
0.002434896	0.003783616	0.005447154	0.0015293	0.000792496
0.002381335	0.003711732	0.00528437	0.001521946	0.000786717
0.002329613	0.003641085	0.005128739	0.001514961	0.000781076
0.002288666	0.003585946	0.005001789	0.001514786	0.000778824
0.002249748	0.003533049	0.004880572	0.001515596	0.000776991
0.002205351	0.003469754	0.004748906	0.001512456	0.000773118
0.002154362	0.003394254	0.004604713	0.001504338	0.000766707
0.002105571	0.0033208	0.004468502	0.001497483	0.00076089
0.002071754	0.003271087	0.004366502	0.001501325	0.000760319
0.002041191	0.003225891	0.004272407	0.001507231	0.00076066
0.002011298	0.003180702	0.00418123	0.001513955	0.000761259
0.001982617	0.003136587	0.004093646	0.001521504	0.000762162
0.001955208	0.003093652	0.004009889	0.001530259	0.000763451
0.001928684	0.003051481	0.003928606	0.001539547	0.000764831
0.001903702	0.003011146	0.00385127	0.001550032	0.000766603
0.001880554	0.002973035	0.003778608	0.001562238	0.000769001
0.001860741	0.002939842	0.003713118	0.001577225	0.000772518
0.00184256	0.002908638	0.003651525	0.001593819	0.000776558
0.001835898	0.002896611	0.003611366	0.001620418	0.000785071
0.001836984	0.002897284	0.003585026	0.001654369	0.000796755
0.001839863	0.002900212	0.003561682	0.001690938	0.000809277
0.00185299	0.002920212	0.003555545	0.001738168	0.000826397
0.001868393	0.002943346	0.003552228	0.001789327	0.000844807
0.001901476	0.002996913	0.003575671	0.00185947	0.000871511
0.001955072	0.003084072	0.003630846	0.001956348	0.000909983
0.002013477	0.003176131	0.003693724	0.002066957	0.000954038
0.002052178	0.00323117	0.003726655	0.002161769	0.000989687
0.002091235	0.003283367	0.00376145	0.002263518	0.001027185
0.002135441	0.003339954	0.003806172	0.002378775	0.001069364
0.002187871	0.00340354	0.003868435	0.002515026	0.001119891
0.002251684	0.003481514	0.003958892	0.002690625	0.001187802
0.002321243	0.00356059	0.004056956	0.002859075	0.001247192
0.002394114	0.003641186	0.004138616	0.003041674	0.001306253
0.002472365	0.003724815	0.004218538	0.003245575	0.001369202
0.002559818	0.003817143	0.004303065	0.003463619	0.001436154
0.002651219	0.003914293	0.004401566	0.003709077	0.001510815
0.002746777	0.004016688	0.004507564	0.003965457	0.00158734
0.002853009	0.00413197	0.004630118	0.004247666	0.00167135
0.002976922	0.0042681	0.004777693	0.004569449	0.001767127
0.003112226	0.004418392	0.004941437	0.004915429	0.001870305
0.003268914	0.004593818	0.005135336	0.005309197	0.001987823
0.003448545	0.004796709	0.005361396	0.005753787	0.002120784
0.003653746	0.005029991	0.005623166	0.006255338	0.002270899

Health Risk Assessment Results Summary

		MAX:	4.18	5.16	7.17
Unique Identifier	X (UTM)	Y (UTM)	Onroad	Offroad	Total Risk
3838203774535	383820	3774535	0.287240814	0.230627036	0.5178679
3838303774535	383830	3774535	0.316717099	0.227646429	0.5443635
3838403774535	383840	3774535	0.348854065	0.224725847	0.5735799
3838503774535	383850	3774535	0.384472182	0.221823311	0.6062955
3838603774535	383860	3774535	0.425834839	0.218946011	0.6447808
3838703774535	383870	3774535	0.47180395	0.216124178	0.6879281
3838803774535	383880	3774535	0.52700585	0.21332543	0.7403313
3838903774535	383890	3774535	0.591427953	0.210565109	0.8019931
3839003774535	383900	3774535	0.665762468	0.207871148	0.8736336
3839103774535	383910	3774535	0.750700141	0.205250914	0.9559511
3829703774545	382970	3774545	0.02351266	0.181038358	0.204551
3829803774545	382980	3774545	0.024492758	0.190396788	0.2148895
3829903774545	382990	3774545	0.025651312	0.201429617	0.2270809
3830003774545	383000	3774545	0.026944845	0.213770963	0.2407158
3830103774545	383010	3774545	0.028158874	0.225527783	0.2536867
3830203774545	383020	3774545	0.029477769	0.238293847	0.2677716
3830303774545	383030	3774545	0.030764521	0.251026956	0.2817915
3830403774545	383040	3774545	0.03192905	0.26294665	0.2948757
3830503774545	383050	3774545	0.033144647	0.275553016	0.3086977
3830603774545	383060	3774545	0.034481762	0.289494672	0.3239764
3830703774545	383070	3774545	0.035949716	0.30432446	0.3402742
3830803774545	383080	3774545	0.037486926	0.320895024	0.358382
3830903774545	383090	3774545	0.039051318	0.336840561	0.3758919
3831003774545	383100	3774545	0.040607438	0.353220634	0.3938281
3831103774545	383110	3774545	0.042003465	0.369050546	0.411054
3831203774545	383120	3774545	0.04334893	0.386152583	0.4295015
3831303774545	383130	3774545	0.044678447	0.400813198	0.4454916
3831403774545	383140	3774545	0.045875736	0.414080405	0.4599561
3831503774545	383150	3774545	0.047048238	0.42698898	0.4740372
3831603774545	383160	3774545	0.048143878	0.439032484	0.4871764
3831703774545	383170	3774545	0.049166402	0.450173913	0.4993403
3831903774545	383190	3774545	0.050943015	0.466795381	0.5177384
3832003774545	383200	3774545	0.051656346	0.471820219	0.5234766
3832103774545	383210	3774545	0.052219249	0.475180369	0.5273996
3832203774545	383220	3774545	0.052648211	0.476791295	0.5294395
3832303774545	383230	3774545	0.052962158	0.476889133	0.5298513
3832403774545	383240	3774545	0.053206914	0.476522188	0.5297291
3832503774545	383250	3774545	0.053358381	0.475045828	0.5284042
3832603774545	383260	3774545	0.053442565	0.472654869	0.5260974
3832703774545	383270	3774545	0.053488576	0.469656113	0.5231447
3832803774545	383280	3774545	0.053489966	0.464332856	0.5178228
3832903774545	383290	3774545	0.053380861	0.45791565	0.5112965
3833003774545	383300	3774545	0.053241107	0.452053102	0.5052942
3833103774545	383310	3774545	0.053018481	0.444861897	0.4978804
3833203774545	383320	3774545	0.052453914	0.43486514	0.4873191
3833303774545	383330	3774545	0.051824499	0.424290881	0.4761154
3833403774545	383340	3774545	0.051010576	0.413336271	0.4643468
3833503774545	383350	3774545	0.050379448	0.402635635	0.4530151
3833603774545	383360	3774545	0.04979577	0.393348253	0.443144
3833703774545	383370	3774545	0.049305677	0.384342767	0.4336484
3833803774545	383380	3774545	0.048869514	0.37548417	0.4243537
3833903774545	383390	3774545	0.048388226	0.366200383	0.4145886
3834003774545	383400	3774545	0.047855425	0.35646598	0.4043214
3834103774545	383410	3774545	0.047365358	0.347099621	0.394465
3834203774545	383420	3774545	0.047289737	0.34073732	0.3880271
3834303774545	383430	3774545	0.047268879	0.334584412	0.3818533
3834403774545	383440	3774545	0.047082276	0.326942105	0.3740244
3834503774545	383450	3774545	0.046654034	0.317389994	0.364044
3834603774545	383460	3774545	0.046303136	0.30820524	0.3545084
3834703774545	383470	3774545	0.046281193	0.301194316	0.3474755
3834803774545	383480	3774545	0.046360549	0.294649726	0.3410103
3834903774545	383490	3774545	0.046551037	0.288643469	0.3351945
3835003774545	383500	3774545	0.046951082	0.283842308	0.3307934
3835103774545	383510	3774545	0.047406205	0.279114606	0.3265208
3835203774545	383520	3774545	0.047969842	0.274802576	0.3227724
3835303774545	383530	3774545	0.048624494	0.270714709	0.3193392
3835403774545	383540	3774545	0.049355236	0.266761026	0.3161163
3835503774545	383550	3774545	0.050203213	0.263140489	0.3133437
3835603774545	383560	3774545	0.051132604	0.259597376	0.31073
3835703774545	383570	3774545	0.05227224	0.256808476	0.3090807
3835803774545	383580	3774545	0.053602517	0.254560351	0.3081629
3835903774545	383590	3774545	0.055046487	0.252378299	0.3074248
3836003774545	383600	3774545	0.057044352	0.252359301	0.3094037
3836103774545	383610	3774545	0.059241066	0.25237764	0.3116187
3836203774545	383620	3774545	0.061996275	0.253755938	0.3157522
3836303774545	383630	3774545	0.065506529	0.256688127	0.3221947
3836403774545	383640	3774545	0.069479931	0.25938156	0.3288615
3836503774545	383650	3774545	0.073481106	0.260451268	0.3339324
3836603774545	383660	3774545	0.077975574	0.261010797	0.3389864
3836703774545	383670	3774545	0.082991355	0.262519364	0.3455107
3836803774545	383680	3774545	0.08816212	0.262070012	0.3502321
3836903774545	383690	3774545	0.093636935	0.261039549	0.3546765
3837003774545	383700	3774545	0.100386116	0.2600588	0.3604449
3837103774545	383710	3774545	0.108359223	0.258037245	0.3663965
3837203774545	383720	3774545	0.11682747	0.256360003	0.3731875
3837303774545	383730	3774545	0.125410762	0.25313323	0.378544
3837403774545	383740	3774545	0.134943863	0.249785007	0.3847289
3837503774545	383750	3774545	0.145287598	0.246300898	0.3915885
3837603774545	383760	3774545	0.156855925	0.242813955	0.3996699
3837703774545	383770	3774545	0.169815202	0.239385901	0.4092011
3837803774545	383780	3774545	0.183526253	0.236128485	0.4196547

Health Risk Assessment Results Summary

Sensitive Receptor		MAX:	7.17
Unique Identifier	X (UTM)	Y (UTM)	Total Risk
3838203774535	383820	3774535	0.51786785
3838303774535	383830	3774535	0.544363528
3838403774535	383840	3774535	0.573579911
3838503774535	383850	3774535	0.606295494
3838603774535	383860	3774535	0.64478085
3838703774535	383870	3774535	0.687928128
3838803774535	383880	3774535	0.74033128
3838903774535	383890	3774535	0.801993062
3839003774535	383900	3774535	0.873633616
3839103774535	383910	3774535	0.955951055
3829703774545	382970	3774545	0.204551018
3829803774545	382980	3774545	0.214889545
3829903774545	382990	3774545	0.227080929
3830003774545	383000	3774545	0.240715808
3830103774545	383010	3774545	0.253686656
3830203774545	383020	3774545	0.267771615
3830303774545	383030	3774545	0.281791477
3830403774545	383040	3774545	0.2948757
3830503774545	383050	3774545	0.308697663
3830603774545	383060	3774545	0.323976434
3830703774545	383070	3774545	0.340274176
3830803774545	383080	3774545	0.35838195
3830903774545	383090	3774545	0.375891879
3831003774545	383100	3774545	0.393828072
3831103774545	383110	3774545	0.41105401
3831203774545	383120	3774545	0.429501513
3831303774545	383130	3774545	0.445491645
3831403774545	383140	3774545	0.459956141
3831503774545	383150	3774545	0.474037217
3831603774545	383160	3774545	0.487176362
3831703774545	383170	3774545	0.499340315
3831903774545	383190	3774545	0.517738396
3832003774545	383200	3774545	0.523476566
3832103774545	383210	3774545	0.527399618
3832203774545	383220	3774545	0.529439506
3832303774545	383230	3774545	0.529851291
3832403774545	383240	3774545	0.529729102
3832503774545	383250	3774545	0.528404209
3832603774545	383260	3774545	0.526097433
3832703774545	383270	3774545	0.523144689
3832803774545	383280	3774545	0.517822822
3832903774545	383290	3774545	0.511296512
3833003774545	383300	3774545	0.50529421
3833103774545	383310	3774545	0.497880377
3833203774545	383320	3774545	0.487319053
3833303774545	383330	3774545	0.47611538
3833403774545	383340	3774545	0.464346847
3833503774545	383350	3774545	0.453015082
3833603774545	383360	3774545	0.443144023
3833703774545	383370	3774545	0.433648444
3833803774545	383380	3774545	0.424353684
3833903774545	383390	3774545	0.414588609
3834003774545	383400	3774545	0.404321405
3834103774545	383410	3774545	0.394464978
3834203774545	383420	3774545	0.388027057
3834303774545	383430	3774545	0.381853291
3834403774545	383440	3774545	0.37402438
3834503774545	383450	3774545	0.364044028
3834603774545	383460	3774545	0.354508376
3834703774545	383470	3774545	0.347475509
3834803774545	383480	3774545	0.341010274
3834903774545	383490	3774545	0.335194506
3835003774545	383500	3774545	0.330793391
3835103774545	383510	3774545	0.326520812
3835203774545	383520	3774545	0.322772417
3835303774545	383530	3774545	0.319339203
3835403774545	383540	3774545	0.316116263
3835503774545	383550	3774545	0.313343702
3835603774545	383560	3774545	0.31072998
3835703774545	383570	3774545	0.309080716
3835803774545	383580	3774545	0.308162868
3835903774545	383590	3774545	0.307424786
3836003774545	383600	3774545	0.309403653
3836103774545	383610	3774545	0.311618707
3836203774545	383620	3774545	0.315752213
3836303774545	383630	3774545	0.322194656
3836403774545	383640	3774545	0.328861491
3836503774545	383650	3774545	0.333932374
3836603774545	383660	3774545	0.338986371
3836703774545	383670	3774545	0.345510719
3836803774545	383680	3774545	0.350232132
3836903774545	383690	3774545	0.354676484
3837003774545	383700	3774545	0.360444916
3837103774545	383710	3774545	0.366396468
3837203774545	383720	3774545	0.373187473
3837303774545	383730	3774545	0.378543992
3837403774545	383740	3774545	0.38472887
3837503774545	383750	3774545	0.391588496
3837603774545	383760	3774545	0.39966988
3837703774545	383770	3774545	0.409201103
3837803774545	383780	3774545	0.419654738

FOR CHRONIC CALCS

	MAX:	0.22			
	Overlapping Phases - Maximum GLC				
	2025	2026	2027	2028	2029
	0.003889234	0.005298883	0.005927239	0.006825053	0.00244158
	0.00415035	0.00559814	0.006267046	0.007452021	0.002629516
	0.004436648	0.005926952	0.006641999	0.008135537	0.002834505
	0.004755564	0.006293754	0.007062395	0.008892909	0.003061621
	0.005128307	0.006723407	0.007557388	0.0097724	0.003325397
	0.005544435	0.007203932	0.00811242	0.010749862	0.003618586
	0.00604703	0.007785619	0.00878675	0.011923888	0.003970904
	0.006636085	0.008468621	0.009580254	0.013294178	0.0043823
	0.007318229	0.00926089	0.010501947	0.014875778	0.004857287
	0.008099978	0.010170173	0.011560714	0.01668334	0.005400355
	0.001133308	0.001709028	0.002214183	0.000798212	0.000525831
	0.001189266	0.001792619	0.002334338	0.000821817	0.000538772
	0.001255213	0.001891018	0.002476257	0.000849751	0.000554258
	0.001328857	0.002000555	0.002635581	0.000880673	0.000571541
	0.00139867	0.002103678	0.0027888	0.000908314	0.000586622
	0.001474258	0.00221458	0.002956541	0.000938202	0.000603027
	0.001549195	0.002323934	0.003125176	0.00096634	0.000618186
	0.001618864	0.00242533	0.003284041	0.000990105	0.000630447
	0.001692277	0.00253177	0.003452766	0.001014406	0.000642838
	0.001773263	0.002648751	0.00363989	0.001041259	0.00065667
	0.001859639	0.002772603	0.003840827	0.001070129	0.000671631
	0.001954547	0.002908667	0.004064692	0.0011062	0.000691163
	0.002046982	0.003040628	0.00428404	0.001136836	0.000708278
	0.002141651	0.003174463	0.004510556	0.001160408	0.000720659
	0.002231661	0.003302826	0.00473093	0.001182696	0.000730878
	0.002327297	0.003440111	0.004963296	0.001203873	0.000740075
	0.002411332	0.003559962	0.00516871	0.001223333	0.000747174
	0.002487056	0.003668938	0.005357665	0.001241324	0.000752999
	0.00256068	0.003775226	0.005543487	0.001259539	0.000758733
	0.002629101	0.003874782	0.005720238	0.00127798	0.000764416
	0.002692208	0.003967305	0.00588755	0.001296604	0.000769852
	0.002787615	0.004110186	0.006161927	0.001332665	0.000779263
	0.002817348	0.004156999	0.006262602	0.001350053	0.000783219
	0.002837306	0.004190918	0.006342959	0.001367424	0.000787083
	0.002847325	0.004211419	0.006401797	0.00138488	0.000790913
	0.002848894	0.004220632	0.006440473	0.001402109	0.000794545
	0.002847401	0.004226036	0.006472696	0.001420192	0.000798743
	0.002839667	0.004223194	0.006489041	0.001438111	0.000802909
	0.002827015	0.004213795	0.006490823	0.001455667	0.000806971
	0.002811257	0.004200237	0.006481679	0.00147311	0.000811238
	0.002784368	0.004170471	0.006440946	0.001489918	0.000815108
	0.002751597	0.004133085	0.006378168	0.001504388	0.00081789
	0.00272154	0.004100132	0.006314205	0.001517709	0.000820803
	0.002685133	0.004058405	0.006223153	0.001528312	0.000822375
	0.002632972	0.003995544	0.006077078	0.001531361	0.000820333
	0.00257819	0.003929123	0.005913801	0.001532434	0.000816945
	0.002520223	0.003856626	0.005740854	0.001515079	0.000805073
	0.002465352	0.003787628	0.005576929	0.00150199	0.000794953
	0.002417235	0.003727961	0.005430717	0.001496075	0.00078932
	0.002371244	0.003670057	0.0052892	0.001491386	0.000784646
	0.002326275	0.003612081	0.005151084	0.001487031	0.000780115
	0.002278695	0.003548904	0.005007032	0.001480297	0.000774353
	0.002228147	0.003479443	0.004858083	0.001470715	0.000767159
	0.002179512	0.00341161	0.004716242	0.001461767	0.000760258
	0.002149283	0.003371616	0.004620227	0.001465011	0.000759554
	0.002120495	0.00333313	0.004528308	0.001469279	0.000759313
	0.002082518	0.003278505	0.004417246	0.001467257	0.000755797
	0.002032426	0.003202737	0.004281739	0.00145645	0.00074783
	0.001984528	0.00312895	0.004154525	0.001447195	0.000740675
	0.00195056	0.003077407	0.004058354	0.001447827	0.000738364
	0.001919734	0.0030301	0.003970169	0.001450855	0.000737202
	0.001892561	0.002988116	0.003890542	0.001456768	0.000737313
	0.001873515	0.002959412	0.003827299	0.001468576	0.000740223
	0.001855302	0.002931448	0.003766087	0.001481266	0.000743394
	0.001840154	0.002908032	0.003711393	0.001496734	0.00074778
	0.001826964	0.002887237	0.003660764	0.00151402	0.000752839
	0.001815109	0.00286806	0.003613036	0.00153292	0.000758461
	0.001806034	0.002852955	0.00357074	0.001554478	0.000765109
	0.00179806	0.002839065	0.003530717	0.001577686	0.000772304
	0.00179598	0.002834664	0.003501333	0.00160653	0.000781962
	0.001798517	0.00283754	0.003479997	0.001640267	0.000793576
	0.001802472	0.002842227	0.003460676	0.001676408	0.000805941
	0.00182326	0.002875906	0.003468289	0.001729151	0.000825773
	0.001846086	0.002911969	0.003478617	0.001786635	0.000847336
	0.001881404	0.002968313	0.003508374	0.00186047	0.000876036
	0.001931964	0.0030486	0.003562367	0.00195637	0.000914493
	0.001984966	0.003128454	0.003623191	0.00206373	0.000957403
	0.002029173	0.003189618	0.003671326	0.002168081	0.000997503
	0.002074605	0.003247311	0.003724674	0.002283225	0.001041018
	0.00212799	0.00331487	0.003798832	0.002432269	0.001100839
	0.002173662	0.003365619	0.003860495	0.002551698	0.001144365
	0.00221966	0.003415718	0.003914571	0.002677158	0.001187279
	0.002278554	0.00348017	0.003977656	0.002827742	0.001236209
	0.002344361	0.003549844	0.00404183	0.003000966	0.00129
	0.002417773	0.00362613	0.004107419	0.003184295	0.001346625
	0.002482609	0.003693294	0.004170957	0.003369107	0.001402682
	0.002555585	0.003769934	0.004246769	0.003572695	0.00146369
	0.002635274	0.003854697	0.004333291	0.003792117	0.001528887
	0.002726291	0.003952906	0.004436463	0.00403748	0.001601792
	0.002830607	0.0040668	0.004558475	0.004312114	0.001683406
	0.002942862	0.004190862	0.004691901	0.004603088	0.001770089

Health Risk Assessment Results Summary

		MAX:	4.18	5.16	7.17
Unique Identifier	X (UTM)	Y (UTM)	Onroad	Offroad	Total Risk
3837903774545	383790	3774545	0.199033988	0.232928859	0.4319628
3838003774545	383800	3774545	0.216294083	0.229851719	0.4461458
3838103774545	383810	3774545	0.235391011	0.226880653	0.4622717
3838203774545	383820	3774545	0.256725569	0.22397301	0.4806986
3838303774545	383830	3774545	0.279303095	0.221172185	0.5004753
3838403774545	383840	3774545	0.302863467	0.21842069	0.5212842
3838503774545	383850	3774545	0.328817172	0.215686435	0.5445036
3838603774545	383860	3774545	0.359422559	0.212961479	0.572384
3838703774545	383870	3774545	0.392996211	0.210290857	0.6032871
3838803774545	383880	3774545	0.433134367	0.207637948	0.6407723
3838903774545	383890	3774545	0.479242283	0.205024331	0.6842666
3839003774545	383900	3774545	0.531950827	0.202469137	0.73442
3839103774545	383910	3774545	0.592258754	0.199965582	0.7922243
3829703774555	382970	3774555	0.023171211	0.176364268	0.1995355
3829803774555	382980	3774555	0.024113343	0.185238334	0.2093517
3829903774555	382990	3774555	0.025240535	0.195805831	0.2210464
3830003774555	383000	3774555	0.026497433	0.207597663	0.2340951
3830103774555	383010	3774555	0.027680167	0.218835581	0.2465157
3830203774555	383020	3774555	0.028949194	0.230925142	0.2598743
3830303774555	383030	3774555	0.030145223	0.242648819	0.272794
3830403774555	383040	3774555	0.031139543	0.252814389	0.2839539
3830503774555	383050	3774555	0.032177439	0.263482866	0.2956603
3830603774555	383060	3774555	0.033416345	0.276158652	0.309575
3830703774555	383070	3774555	0.034798976	0.289778583	0.3245776
3830803774555	383080	3774555	0.036231826	0.305021653	0.3412535
3830903774555	383090	3774555	0.037660272	0.319214131	0.3568744
3831003774555	383100	3774555	0.039063124	0.333704103	0.3727672
3831103774555	383110	3774555	0.040308359	0.347534068	0.3878424
3831203774555	383120	3774555	0.041496513	0.362619141	0.4041157
3831303774555	383130	3774555	0.04266634	0.375219464	0.4178858
3831403774555	383140	3774555	0.043700911	0.386411433	0.4301123
3831503774555	383150	3774555	0.044713592	0.397238394	0.441952
3831603774555	383160	3774555	0.045666617	0.407285702	0.4529523
3831703774555	383170	3774555	0.046548168	0.416529278	0.4630774
3831903774555	383190	3774555	0.048078445	0.430461536	0.47854
3832003774555	383200	3774555	0.048706281	0.434824154	0.4835304
3832103774555	383210	3774555	0.049209873	0.437555907	0.4867658
3832203774555	383220	3774555	0.049562231	0.438236964	0.4877992
3832303774555	383230	3774555	0.049802498	0.437636358	0.4874389
3832403774555	383240	3774555	0.050060983	0.437532694	0.4875937
3832503774555	383250	3774555	0.050274408	0.436746114	0.4870205
3832603774555	383260	3774555	0.050394092	0.434760597	0.4851547
3832703774555	383270	3774555	0.050396213	0.429349535	0.4797457
3832803774555	383280	3774555	0.050374202	0.42441513	0.4747893
3832903774555	383290	3774555	0.05030318	0.419504353	0.4698075
3833003774555	383300	3774555	0.050197294	0.413958539	0.4641558
3833103774555	383310	3774555	0.050022214	0.408001605	0.4580238
3833203774555	383320	3774555	0.049532516	0.399123696	0.4486562
3833303774555	383330	3774555	0.048935134	0.39049633	0.4394315
3833403774555	383340	3774555	0.048351486	0.380607849	0.4289593
3833503774555	383350	3774555	0.047799666	0.371810577	0.4196102
3833603774555	383360	3774555	0.047324867	0.36367204	0.4109969
3833703774555	383370	3774555	0.0470006	0.356298552	0.4032992
3833803774555	383380	3774555	0.046707394	0.34905268	0.3957601
3833903774555	383390	3774555	0.046293305	0.340803159	0.3870965
3834003774555	383400	3774555	0.045764441	0.331661943	0.3774264
3834103774555	383410	3774555	0.045272721	0.322808697	0.3680814
3834203774555	383420	3774555	0.04534645	0.318053099	0.3633995
3834303774555	383430	3774555	0.045475668	0.313423552	0.3588992
3834403774555	383440	3774555	0.045362628	0.306852846	0.3522155
3834503774555	383450	3774555	0.044896616	0.297577402	0.342474
3834603774555	383460	3774555	0.044512691	0.288695253	0.3332079
3834703774555	383470	3774555	0.044442422	0.281849033	0.3262915
3834803774555	383480	3774555	0.044473674	0.275492449	0.3199661
3834903774555	383490	3774555	0.044661575	0.270069327	0.3147309
3835003774555	383500	3774555	0.045186366	0.266679807	0.3118662
3835103774555	383510	3774555	0.045757559	0.263289824	0.3090474
3835203774555	383520	3774555	0.046501378	0.260649911	0.3071513
3835303774555	383530	3774555	0.047352512	0.25831104	0.3056636
3835403774555	383540	3774555	0.048284085	0.256040866	0.304325
3835503774555	383550	3774555	0.049342436	0.25410503	0.3034475
3835603774555	383560	3774555	0.05048341	0.252194853	0.3026783
3835703774555	383570	3774555	0.051713364	0.250279646	0.301993
3835803774555	383580	3774555	0.053030115	0.248325401	0.3013555
3835903774555	383590	3774555	0.054459519	0.246421103	0.3008806
3836003774555	383600	3774555	0.056639538	0.247387079	0.3040266
3836103774555	383610	3774555	0.059049452	0.24840195	0.3074514
3836203774555	383620	3774555	0.061901363	0.250059791	0.3119612
3836303774555	383630	3774555	0.065334037	0.252400841	0.3177349
3836403774555	383640	3774555	0.069167669	0.254373455	0.3235411
3836503774555	383650	3774555	0.073567107	0.255948162	0.3295153
3836603774555	383660	3774555	0.078679091	0.258725123	0.3374042
3836703774555	383670	3774555	0.083509501	0.258871402	0.3423809
3836803774555	383680	3774555	0.087942653	0.257429984	0.3453726
3836903774555	383690	3774555	0.092801686	0.254919586	0.3477213
3837003774555	383700	3774555	0.099297244	0.252889561	0.3521868
3837103774555	383710	3774555	0.106573113	0.251450149	0.3580233
3837203774555	383720	3774555	0.114158554	0.248377026	0.3625356
3837303774555	383730	3774555	0.121361648	0.245107437	0.3664691
3837403774555	383740	3774555	0.129312704	0.241787843	0.3711005
3837503774555	383750	3774555	0.138251443	0.238465954	0.3767174

Health Risk Assessment Results Summary

Sensitive Receptor

		MAX:	7.17
Unique Identifier	X (UTM)	Y (UTM)	Total Risk
3837903774545	383790	3774545	0.431962847
3838003774545	383800	3774545	0.446145802
3838103774545	383810	3774545	0.462271664
3838203774545	383820	3774545	0.480698579
3838303774545	383830	3774545	0.50047528
3838403774545	383840	3774545	0.521284156
3838503774545	383850	3774545	0.544503607
3838603774545	383860	3774545	0.572384038
3838703774545	383870	3774545	0.603287068
3838803774545	383880	3774545	0.640772315
3838903774545	383890	3774545	0.684266614
3839003774545	383900	3774545	0.734419964
3839103774545	383910	3774545	0.792224336
3829703774555	382970	3774555	0.199535479
3829803774555	382980	3774555	0.209351677
3829903774555	382990	3774555	0.221046366
3830003774555	383000	3774555	0.234095096
3830103774555	383010	3774555	0.246515747
3830203774555	383020	3774555	0.259874335
3830303774555	383030	3774555	0.272794043
3830403774555	383040	3774555	0.283953932
3830503774555	383050	3774555	0.295660306
3830603774555	383060	3774555	0.309574996
3830703774555	383070	3774555	0.32457756
3830803774555	383080	3774555	0.341253479
3830903774555	383090	3774555	0.356874403
3831003774555	383100	3774555	0.372767227
3831103774555	383110	3774555	0.387842427
3831203774555	383120	3774555	0.404115654
3831303774555	383130	3774555	0.417885804
3831403774555	383140	3774555	0.430112344
3831503774555	383150	3774555	0.441951986
3831603774555	383160	3774555	0.452952319
3831703774555	383170	3774555	0.463077446
3831903774555	383190	3774555	0.478539981
3832003774555	383200	3774555	0.483530434
3832103774555	383210	3774555	0.48676578
3832203774555	383220	3774555	0.487799196
3832303774555	383230	3774555	0.487438856
3832403774555	383240	3774555	0.487593677
3832503774555	383250	3774555	0.487020521
3832603774555	383260	3774555	0.485154688
3832703774555	383270	3774555	0.479745748
3832803774555	383280	3774555	0.474789333
3832903774555	383290	3774555	0.469807533
3833003774555	383300	3774555	0.464155833
3833103774555	383310	3774555	0.458023819
3833203774555	383320	3774555	0.448656213
3833303774555	383330	3774555	0.439431464
3833403774555	383340	3774555	0.428959335
3833503774555	383350	3774555	0.419610243
3833603774555	383360	3774555	0.410996907
3833703774555	383370	3774555	0.403299152
3833803774555	383380	3774555	0.395760074
3833903774555	383390	3774555	0.387096464
3834003774555	383400	3774555	0.377426384
3834103774555	383410	3774555	0.368081418
3834203774555	383420	3774555	0.363399549
3834303774555	383430	3774555	0.35889922
3834403774555	383440	3774555	0.352215473
3834503774555	383450	3774555	0.342474018
3834603774555	383460	3774555	0.333207944
3834703774555	383470	3774555	0.326291455
3834803774555	383480	3774555	0.319966123
3834903774555	383490	3774555	0.314730902
3835003774555	383500	3774555	0.311866173
3835103774555	383510	3774555	0.309047383
3835203774555	383520	3774555	0.307151289
3835303774555	383530	3774555	0.305663551
3835403774555	383540	3774555	0.304324951
3835503774555	383550	3774555	0.303447466
3835603774555	383560	3774555	0.302678263
3835703774555	383570	3774555	0.30199301
3835803774555	383580	3774555	0.301355516
3835903774555	383590	3774555	0.300880621
3836003774555	383600	3774555	0.304026617
3836103774555	383610	3774555	0.307451402
3836203774555	383620	3774555	0.311961154
3836303774555	383630	3774555	0.317734878
3836403774555	383640	3774555	0.323541125
3836503774555	383650	3774555	0.329515269
3836603774555	383660	3774555	0.337404214
3836703774555	383670	3774555	0.342380902
3836803774555	383680	3774555	0.345372637
3836903774555	383690	3774555	0.347721272
3837003774555	383700	3774555	0.352186805
3837103774555	383710	3774555	0.358023262
3837203774555	383720	3774555	0.36253558
3837303774555	383730	3774555	0.366469085
3837403774555	383740	3774555	0.371100547
3837503774555	383750	3774555	0.376717398

FOR CHRONIC CALCS

MAX:	0.22			
Overlapping Phases - Maximum GLC				
2025	2026	2027	2028	2029
0.003072174	0.004334915	0.004849543	0.004932249	0.001868239
0.003218513	0.004499371	0.005031117	0.005298851	0.001977741
0.003382578	0.004684975	0.005237578	0.005704732	0.002099127
0.003567869	0.004895502	0.005473827	0.006158122	0.002234785
0.003765337	0.005120709	0.005727334	0.006638206	0.002378618
0.003972231	0.005356978	0.005994251	0.007139116	0.002528654
0.004201562	0.005619311	0.006292606	0.00769066	0.002693818
0.004474408	0.005932336	0.006651351	0.008341033	0.002888694
0.004775293	0.006278289	0.0070491	0.009054522	0.003102484
0.005137659	0.006696088	0.007531773	0.009907654	0.003358231
0.00555606	0.007179573	0.008091867	0.010887883	0.003652199
0.006036512	0.007735883	0.008737539	0.012008745	0.003988546
0.006588342	0.008375992	0.009481548	0.01329153	0.004373587
0.001106838	0.001671214	0.002156645	0.000792171	0.000521579
0.001160043	0.001750914	0.002270592	0.000815296	0.000534284
0.001223409	0.001845705	0.002406433	0.00084312	0.000549746
0.001293999	0.001950972	0.002558647	0.000873952	0.000567003
0.001360935	0.002050005	0.002705271	0.000901729	0.000582279
0.001432684	0.002155438	0.002864389	0.000931529	0.000598745
0.001501771	0.002256463	0.003019927	0.000958447	0.000613263
0.001561208	0.002343282	0.00315579	0.00097885	0.000623447
0.001623447	0.002433896	0.003299062	0.000999738	0.000633742
0.001697308	0.002540977	0.003469506	0.001025697	0.000647155
0.001776944	0.002655437	0.003654584	0.001054304	0.000662116
0.001864323	0.002781155	0.003861017	0.001090834	0.00068198
0.001946934	0.002899388	0.004057204	0.001119397	0.000698077
0.00203091	0.003018502	0.004258433	0.001141925	0.00070989
0.002109752	0.003131382	0.004452032	0.001163287	0.000719706
0.002194053	0.003253054	0.004657324	0.00118355	0.000728653
0.002266533	0.003356963	0.004834811	0.001202154	0.000735451
0.002330611	0.003449812	0.004995453	0.001219194	0.000741099
0.002392631	0.003540106	0.005152482	0.001236515	0.000746667
0.002450093	0.00362433	0.005301328	0.001253967	0.000752175
0.002502757	0.003702343	0.005441395	0.001271502	0.000757364
0.002583156	0.003824308	0.005672049	0.001305675	0.000766702
0.002609136	0.003865872	0.005758229	0.001322232	0.000770794
0.002625823	0.003894995	0.005824669	0.00133847	0.00077452
0.002630981	0.003908539	0.005865332	0.001354092	0.000777947
0.002628878	0.003912538	0.005887742	0.001369367	0.000781144
0.002629311	0.003920143	0.005916232	0.001386263	0.000785301
0.002626053	0.003922771	0.005934807	0.001403308	0.000789572
0.002616253	0.003916696	0.005934941	0.001419359	0.000793424
0.002589254	0.003885947	0.00588999	0.001433549	0.000796253
0.00256454	0.003859003	0.005845423	0.001447085	0.000798761
0.002539766	0.003832465	0.005794482	0.001459395	0.000801005
0.002512178	0.003802026	0.00572867	0.001470473	0.000802879
0.002482388	0.003768737	0.005649864	0.001479646	0.00080416
0.002436217	0.003713509	0.005519939	0.00148291	0.00080182
0.002390918	0.003659555	0.005383114	0.001481589	0.000797241
0.00234031	0.003594825	0.005232622	0.00145968	0.000783095
0.002294706	0.003537986	0.005097969	0.001451606	0.000775319
0.002252825	0.003485754	0.004971067	0.001446201	0.000770059
0.00221585	0.003439152	0.004857042	0.001443773	0.000766336
0.002179655	0.0033926	0.004745362	0.001441526	0.000762701
0.002137341	0.003335709	0.00461921	0.001434651	0.000756747
0.002089363	0.003268692	0.004481296	0.001423203	0.000748371
0.002042757	0.003202065	0.004350139	0.001412088	0.000740225
0.002021511	0.003174826	0.004279291	0.001418436	0.000740994
0.002001255	0.003148246	0.00421178	0.001425947	0.000742308
0.001968982	0.003101667	0.004117757	0.001424834	0.000739181
0.001919449	0.003025277	0.00398926	0.001411466	0.000729735
0.001872293	0.002951264	0.003869248	0.001399956	0.000721342
0.001838239	0.002898135	0.003778282	0.001397931	0.000717634
0.001807493	0.002849761	0.003695215	0.0013985	0.000715152
0.001782974	0.002811486	0.003624927	0.001403356	0.000714721
0.001772007	0.002795541	0.003581966	0.001418636	0.000719302
0.001761424	0.00277974	0.003539874	0.0014347	0.000724157
0.001756328	0.002772727	0.003508203	0.001455535	0.000731177
0.001753778	0.002769571	0.003481193	0.001479065	0.000739309
0.001752324	0.002767738	0.003456004	0.001504335	0.000748059
0.001753812	0.002770489	0.003435781	0.001532814	0.000758109
0.001756253	0.002774486	0.003416515	0.001562934	0.0007687
0.001759477	0.002779163	0.003398399	0.001594769	0.000779855
0.001763309	0.002784272	0.003380977	0.001628234	0.000791421
0.001768429	0.002790837	0.003365591	0.001664102	0.000803768
0.001795914	0.002835533	0.003386649	0.001723256	0.000826825
0.001825801	0.002883168	0.00341072	0.001788196	0.000852172
0.00186306	0.002941374	0.003447179	0.001865567	0.000882928
0.001908947	0.003010805	0.003499701	0.001959056	0.000920534
0.001956036	0.003077802	0.003556939	0.00206205	0.000961395
0.002005355	0.003141933	0.003622622	0.002178109	0.001007301
0.002065342	0.003218182	0.003720064	0.002329207	0.001069858
0.002110799	0.003269479	0.003783675	0.002442838	0.001111344
0.002145517	0.003306046	0.003813492	0.002543316	0.001144324
0.002179293	0.003339232	0.003836295	0.002649584	0.001177363
0.002231148	0.003393075	0.003882347	0.002791095	0.001221376
0.002294677	0.003458197	0.00393502	0.002949349	0.001270545
0.002350877	0.003515259	0.003987991	0.003113696	0.001320746
0.002402446	0.003567828	0.004035345	0.003267051	0.001366317
0.0024606	0.003628214	0.004093083	0.003435865	0.001416363
0.002527884	0.003699305	0.004164372	0.003625457	0.001472567

Health Risk Assessment Results Summary

		MAX:	4.18	5.16	7.17
Unique Identifier	X (UTM)	Y (UTM)	Onroad	Offroad	Total Risk
3837603774555	383760	3774555	0.148289612	0.235194186	0.3834838
3837703774555	383770	3774555	0.159261537	0.231984763	0.3912463
3837803774555	383780	3774555	0.170943095	0.228940698	0.3998838
3837903774555	383790	3774555	0.183933136	0.225958697	0.4098918
3838003774555	383800	3774555	0.198257477	0.223074693	0.4213322
3838103774555	383810	3774555	0.21390358	0.220278408	0.434182
3838203774555	383820	3774555	0.231078853	0.217528521	0.4486074
3838303774555	383830	3774555	0.248545885	0.214898555	0.4634444
3838403774555	383840	3774555	0.266104159	0.212312834	0.478417
3838503774555	383850	3774555	0.285548405	0.209728674	0.4952771
3838603774555	383860	3774555	0.308745414	0.207157435	0.5159028
3838703774555	383870	3774555	0.333900595	0.20462288	0.5385235
3838803774555	383880	3774555	0.363697764	0.202119003	0.5658168
3838903774555	383890	3774555	0.39769867	0.199648046	0.5973467
3839003774555	383900	3774555	0.436702454	0.197216202	0.6339187
3839103774555	383910	3774555	0.481974108	0.194828053	0.6768022
3829703774565	382970	3774565	0.022843251	0.17185565	0.1946989
3829803774565	382980	3774565	0.023750408	0.180288692	0.2040391
3829903774565	382990	3774565	0.024845589	0.190407259	0.2152528
3830003774565	383000	3774565	0.026067952	0.201673485	0.2277414
3830103774565	383010	3774565	0.027218851	0.212408882	0.2396277
3830203774565	383020	3774565	0.028446561	0.223915922	0.2523625
3830303774565	383030	3774565	0.029553406	0.234682537	0.2642359
3830403774565	383040	3774565	0.030397449	0.243271695	0.2736691
3830503774565	383050	3774565	0.03126517	0.252137979	0.2834031
3830603774565	383060	3774565	0.032415301	0.263680145	0.2960954
3830703774565	383070	3774565	0.033725115	0.276270694	0.3099958
3830803774565	383080	3774565	0.035072648	0.290314301	0.3253869
3830903774565	383090	3774565	0.03637251	0.302952677	0.3393252
3831003774565	383100	3774565	0.037645857	0.315823809	0.3534697
3831103774565	383110	3774565	0.038765905	0.328022431	0.3667883
3831203774565	383120	3774565	0.039816941	0.341291662	0.3811086
3831303774565	383130	3774565	0.040853849	0.352185211	0.3930391
3831403774565	383140	3774565	0.041761351	0.361705455	0.4034668
3831503774565	383150	3774565	0.042646328	0.370882367	0.4135287
3831603774565	383160	3774565	0.043482181	0.37935744	0.4228396
3831703774565	383170	3774565	0.0442584	0.387089012	0.4313474
3831903774565	383190	3774565	0.045603612	0.398938583	0.4445422
3832003774565	383200	3774565	0.046168675	0.40288023	0.4490489
3832103774565	383210	3774565	0.046629909	0.405126662	0.4517566
3832203774565	383220	3774565	0.046924374	0.405140632	0.452065
3832303774565	383230	3774565	0.047097972	0.403952123	0.4510501
3832403774565	383240	3774565	0.047374922	0.40407865	0.4514536
3832503774565	383250	3774565	0.047635556	0.40378468	0.4514202
3832603774565	383260	3774565	0.047783193	0.402156364	0.4499396
3832703774565	383270	3774565	0.047749454	0.395753292	0.4435027
3832803774565	383280	3774565	0.047694113	0.391065511	0.4387596
3832903774565	383290	3774565	0.047614774	0.38609913	0.4337139
3833003774565	383300	3774565	0.04752682	0.381249525	0.4287763
3833103774565	383310	3774565	0.047338812	0.375650144	0.422989
3833203774565	383320	3774565	0.046951803	0.368333266	0.4152851
3833303774565	383330	3774565	0.046430333	0.360542617	0.4069729
3833403774565	383340	3774565	0.045975655	0.352202525	0.3981782
3833503774565	383350	3774565	0.045492653	0.344637694	0.3901303
3833603774565	383360	3774565	0.045114487	0.337388962	0.3825034
3833703774565	383370	3774565	0.044907963	0.33134002	0.376248
3833803774565	383380	3774565	0.044731264	0.32542373	0.370155
3833903774565	383390	3774565	0.044368775	0.318009947	0.3623787
3834003774565	383400	3774565	0.043830249	0.309265674	0.3530959
3834103774565	383410	3774565	0.043343022	0.300908483	0.3442515
3834203774565	383420	3774565	0.043529423	0.297360756	0.3408902
3834303774565	383430	3774565	0.043784844	0.294070819	0.3378557
3834403774565	383440	3774565	0.043744316	0.288439856	0.3321842
3834503774565	383450	3774565	0.043237149	0.279384892	0.322622
3834603774565	383460	3774565	0.042826712	0.270781707	0.3136084
3834703774565	383470	3774565	0.042708823	0.264062105	0.3067709
3834803774565	383480	3774565	0.042706444	0.258028602	0.300735
3834903774565	383490	3774565	0.042898034	0.253131164	0.2960292
3835003774565	383500	3774565	0.043538006	0.251002148	0.2945402
3835103774565	383510	3774565	0.044223024	0.24883662	0.2930596
3835203774565	383520	3774565	0.045123761	0.247675982	0.2927997
3835303774565	383530	3774565	0.046168549	0.246964519	0.2931331
3835403774565	383540	3774565	0.047296051	0.246294271	0.2935903
3835503774565	383550	3774565	0.048565991	0.245971622	0.2945376
3835603774565	383560	3774565	0.049938173	0.24563542	0.2955736
3835703774565	383570	3774565	0.051272409	0.244525045	0.2957975
3835803774565	383580	3774565	0.052597086	0.242859056	0.2954561
3835903774565	383590	3774565	0.0540212	0.241186402	0.2952076
3836003774565	383600	3774565	0.056377557	0.242961732	0.2993393
3836103774565	383610	3774565	0.058985971	0.244668009	0.303654
3836203774565	383620	3774565	0.061938219	0.24646223	0.3084004
3836303774565	383630	3774565	0.065275704	0.248177403	0.3134531
3836403774565	383640	3774565	0.069067367	0.249508602	0.318576
3836503774565	383650	3774565	0.073800816	0.252803192	0.326604
3836603774565	383660	3774565	0.078499704	0.254525221	0.3330249
3836703774565	383670	3774565	0.083041185	0.253004145	0.3360453
3836803774565	383680	3774565	0.087222684	0.250515967	0.3377387
3836903774565	383690	3774565	0.091778957	0.247811376	0.3395903
3837003774565	383700	3774565	0.097497405	0.246234331	0.3437317
3837103774565	383710	3774565	0.103937941	0.243472014	0.34741
3837203774565	383720	3774565	0.110529754	0.240345205	0.350875

Health Risk Assessment Results Summary

Sensitive Receptor		MAX:	7.17
Unique Identifier	X (UTM)	Y (UTM)	Total Risk
3837603774555	383760	3774555	0.383483798
3837703774555	383770	3774555	0.391246301
3837803774555	383780	3774555	0.399883793
3837903774555	383790	3774555	0.409891833
3838003774555	383800	3774555	0.42133217
3838103774555	383810	3774555	0.434181988
3838203774555	383820	3774555	0.448607375
3838303774555	383830	3774555	0.46344444
3838403774555	383840	3774555	0.478416992
3838503774555	383850	3774555	0.495277079
3838603774555	383860	3774555	0.515902849
3838703774555	383870	3774555	0.538523476
3838803774555	383880	3774555	0.565816767
3838903774555	383890	3774555	0.597346715
3839003774555	383900	3774555	0.633918656
3839103774555	383910	3774555	0.676802161
3829703774565	382970	3774565	0.194698901
3829803774565	382980	3774565	0.2040391
3829903774565	382990	3774565	0.215252848
3830003774565	383000	3774565	0.227741437
3830103774565	383010	3774565	0.239627733
3830203774565	383020	3774565	0.252362483
3830303774565	383030	3774565	0.264235943
3830403774565	383040	3774565	0.273669144
3830503774565	383050	3774565	0.28340315
3830603774565	383060	3774565	0.296095446
3830703774565	383070	3774565	0.309995809
3830803774565	383080	3774565	0.325386948
3830903774565	383090	3774565	0.339325188
3831003774565	383100	3774565	0.353469666
3831103774565	383110	3774565	0.366788336
3831203774565	383120	3774565	0.381108603
3831303774565	383130	3774565	0.39303906
3831403774565	383140	3774565	0.403466806
3831503774565	383150	3774565	0.413528696
3831603774565	383160	3774565	0.42283962
3831703774565	383170	3774565	0.431347412
3831903774565	383190	3774565	0.444542195
3832003774565	383200	3774565	0.449048905
3832103774565	383210	3774565	0.451756572
3832203774565	383220	3774565	0.452065006
3832303774565	383230	3774565	0.451050095
3832403774565	383240	3774565	0.451453572
3832503774565	383250	3774565	0.451420236
3832603774565	383260	3774565	0.449939557
3832703774565	383270	3774565	0.443502746
3832803774565	383280	3774565	0.438759624
3832903774565	383290	3774565	0.433713904
3833003774565	383300	3774565	0.428776345
3833103774565	383310	3774565	0.422988956
3833203774565	383320	3774565	0.415285069
3833303774565	383330	3774565	0.40697295
3833403774565	383340	3774565	0.39817818
3833503774565	383350	3774565	0.390130347
3833603774565	383360	3774565	0.382503449
3833703774565	383370	3774565	0.376247983
3833803774565	383380	3774565	0.370154994
3833903774565	383390	3774565	0.362378722
3834003774565	383400	3774565	0.353095922
3834103774565	383410	3774565	0.344251505
3834203774565	383420	3774565	0.34089018
3834303774565	383430	3774565	0.337855663
3834403774565	383440	3774565	0.332184171
3834503774565	383450	3774565	0.322622041
3834603774565	383460	3774565	0.313608419
3834703774565	383470	3774565	0.306770927
3834803774565	383480	3774565	0.300735046
3834903774565	383490	3774565	0.296029198
3835003774565	383500	3774565	0.294540153
3835103774565	383510	3774565	0.293059644
3835203774565	383520	3774565	0.292799743
3835303774565	383530	3774565	0.293133068
3835403774565	383540	3774565	0.293590323
3835503774565	383550	3774565	0.294537613
3835603774565	383560	3774565	0.295573593
3835703774565	383570	3774565	0.295797454
3835803774565	383580	3774565	0.295456142
3835903774565	383590	3774565	0.295207603
3836003774565	383600	3774565	0.299339288
3836103774565	383610	3774565	0.303653981
3836203774565	383620	3774565	0.308400449
3836303774565	383630	3774565	0.313453107
3836403774565	383640	3774565	0.31857597
3836503774565	383650	3774565	0.326604008
3836603774565	383660	3774565	0.333024925
3836703774565	383670	3774565	0.33604533
3836803774565	383680	3774565	0.337738651
3836903774565	383690	3774565	0.339590333
3837003774565	383700	3774565	0.343731736
3837103774565	383710	3774565	0.347409955
3837203774565	383720	3774565	0.350874959

FOR CHRONIC CALCS

	MAX:	0.22			
	Overlapping Phases - Maximum GLC				
	2025	2026	2027	2028	2029
	0.002605671	0.00378272	0.004250695	0.003838233	0.001535672
	0.002692486	0.003876814	0.004350042	0.0040707	0.001604646
	0.002786822	0.003980504	0.004460195	0.0043186	0.00167844
	0.002893679	0.004098947	0.004588201	0.004594282	0.001760565
	0.003013511	0.004232892	0.004734584	0.004898512	0.00185135
	0.00314615	0.004382116	0.004899086	0.005230909	0.001950668
	0.003293305	0.004548367	0.005084064	0.005595792	0.002059701
	0.003443811	0.004719041	0.005274085	0.005967137	0.002170818
	0.003595386	0.004891006	0.005465973	0.006340174	0.002282414
	0.003764558	0.005083295	0.005682608	0.006753147	0.002405931
	0.003968856	0.005316441	0.005948133	0.007245726	0.002553295
	0.004191634	0.005571252	0.006239505	0.007779997	0.002713203
	0.004457976	0.005876975	0.006591199	0.008412928	0.002902728
	0.004763802	0.006228989	0.006997512	0.009135323	0.003119097
	0.005116624	0.006636087	0.007468729	0.009964225	0.003367568
	0.005528311	0.007112239	0.008021138	0.010926567	0.00365613
	0.001081325	0.001634761	0.002101088	0.000786391	0.000517517
	0.00113203	0.001710901	0.002209268	0.000809002	0.000529896
	0.001192895	0.00180224	0.002339208	0.000836645	0.000545312
	0.00126055	0.001903309	0.002484722	0.000867375	0.000562608
	0.00132468	0.001998345	0.00262494	0.000895279	0.000578102
	0.001393129	0.00209907	0.002776695	0.000925109	0.000594673
	0.001456633	0.002192112	0.002919838	0.000950713	0.000608429
	0.001506917	0.002265835	0.003034984	0.000967943	0.000616659
	0.001558736	0.002341692	0.003154397	0.000985361	0.000624882
	0.001626205	0.002439841	0.003309901	0.001010494	0.000637863
	0.001700108	0.002546327	0.003481391	0.001038916	0.000652856
	0.001780772	0.002662793	0.003671892	0.001076172	0.000673272
	0.0018546	0.002768701	0.003847641	0.001102416	0.000688067
	0.001929445	0.002875188	0.004027095	0.001123902	0.000699411
	0.001999159	0.002975436	0.004198745	0.001144377	0.000708862
	0.002073324	0.003083043	0.004379505	0.001163711	0.00071754
	0.002136239	0.003173722	0.004533699	0.001181579	0.000724091
	0.002191016	0.003253709	0.00467118	0.001197804	0.000729579
	0.00224382	0.003331151	0.004805273	0.001214297	0.000734973
	0.002292616	0.00340325	0.004931726	0.001230734	0.000740097
	0.002337056	0.003469696	0.005049909	0.00124738	0.000745304
	0.002405949	0.003575509	0.005246075	0.001279872	0.000754504
	0.002429532	0.003613578	0.00532175	0.001295776	0.000758718
	0.002443759	0.003639004	0.005377211	0.001310937	0.000762316
	0.002445423	0.003647501	0.00540431	0.001324994	0.000765356
	0.00244014	0.003646921	0.005413402	0.001338427	0.000768048
	0.002442269	0.003656339	0.005439404	0.001354388	0.000772204
	0.002442292	0.003662915	0.005459104	0.001370592	0.000776507
	0.002434872	0.003659581	0.005458734	0.001385566	0.000780257
	0.002403266	0.0036216	0.005396165	0.001396912	0.000781578
	0.002379808	0.003596163	0.005347662	0.001407359	0.000782994
	0.002355219	0.00356918	0.005290244	0.001417325	0.000784265
	0.002331431	0.003543385	0.005228991	0.001426681	0.000785515
	0.002303282	0.003512029	0.005152672	0.001434599	0.000785692
	0.002265862	0.003467914	0.005041602	0.001437208	0.000782733
	0.002225166	0.00341759	0.00492251	0.00142331	0.000772722
	0.002182704	0.003364385	0.004798469	0.001411837	0.00076313
	0.00214332	0.003315444	0.004682058	0.001405234	0.000756784
	0.002106318	0.003268577	0.004570988	0.001400192	0.000751591
	0.002076551	0.00323119	0.004478459	0.001399448	0.00074863
	0.002047623	0.003194281	0.004388111	0.001399015	0.000745899
	0.002009556	0.003142473	0.004276273	0.001391949	0.000739673
	0.001963002	0.003075974	0.00414694	0.001378637	0.000730193
	0.001918479	0.003011053	0.004025519	0.001366112	0.000721234
	0.001903988	0.002993183	0.003973554	0.001374574	0.000723047
	0.001891367	0.002977902	0.003925963	0.001384822	0.000725751
	0.001864113	0.002938108	0.003847231	0.001384957	0.000723146
	0.001814937	0.002861164	0.003724084	0.001369032	0.000712361
	0.001768537	0.002787141	0.003610512	0.001355609	0.000702868
	0.001734302	0.002732563	0.003523507	0.001351163	0.000697958
	0.00170464	0.002685338	0.003446007	0.001349803	0.000694439
	0.001682522	0.002650202	0.003384369	0.001354163	0.000693757
	0.001678837	0.002645771	0.003359134	0.001372615	0.000699982
	0.001675375	0.002641356	0.003334104	0.001391923	0.000706456
	0.001679154	0.002648854	0.003322464	0.001417638	0.000715919
	0.001686648	0.00266234	0.003317107	0.001447344	0.000727152
	0.001695206	0.002677372	0.003312622	0.001478923	0.00073909
	0.001707039	0.002697916	0.003312569	0.00151432	0.00075261
	0.001719752	0.002719336	0.003313533	0.001552156	0.000767032
	0.001728027	0.002732436	0.003306142	0.001587563	0.000779963
	0.001733262	0.002739592	0.003293146	0.001621374	0.000791772
	0.001739372	0.002747587	0.00328139	0.001657293	0.000804253
	0.001772484	0.002801034	0.003314474	0.001722748	0.000830676
	0.00180739	0.002855488	0.003350913	0.001794442	0.000859572
	0.001845641	0.002912941	0.003394231	0.001875139	0.000892089
	0.001886564	0.002971051	0.003444321	0.001965553	0.000928249
	0.001928928	0.003026163	0.003500629	0.002066377	0.00096835
	0.001987827	0.003101935	0.003600762	0.002209348	0.001028911
	0.002039595	0.003163136	0.003680939	0.002322886	0.001072067
	0.002075408	0.003200095	0.003710522	0.002424681	0.001104994
	0.002103011	0.003226375	0.003724424	0.002516068	0.00113308
	0.002133095	0.003254811	0.003740522	0.002615127	0.001163287
	0.002181065	0.003302623	0.003774263	0.002739778	0.001202052
	0.002228301	0.003349566	0.003814969	0.002880006	0.001245111
	0.00227485	0.003395887	0.00385632	0.0030204	0.001286788

Health Risk Assessment Results Summary

		MAX:	4.18	5.16	7.17
Unique Identifier	X (UTM)	Y (UTM)	Onroad	Offroad	Total Risk
3837303774565	383730	3774565	0.116729285	0.237155449	0.3538847
3837403774565	383740	3774565	0.123601888	0.234018121	0.35762
3837503774565	383750	3774565	0.131355012	0.230929063	0.3622841
3837603774565	383760	3774565	0.13997487	0.227873137	0.367848
3837703774565	383770	3774565	0.149361342	0.224881805	0.3742431
3837803774565	383780	3774565	0.159323817	0.222043456	0.3813673
3837903774565	383790	3774565	0.170302783	0.219254591	0.3895574
3838003774565	383800	3774565	0.182250989	0.216546048	0.398797
3838103774565	383810	3774565	0.195104651	0.213913755	0.4090184
3838203774565	383820	3774565	0.209019044	0.211327728	0.4203468
3838303774565	383830	3774565	0.222638496	0.208845423	0.4314839
3838403774565	383840	3774565	0.236300705	0.206390674	0.4426914
3838503774565	383850	3774565	0.251315327	0.203949763	0.4552651
3838603774565	383860	3774565	0.269115172	0.201523626	0.4706388
3838703774565	383870	3774565	0.288232413	0.199125572	0.487358
3838803774565	383880	3774565	0.310518751	0.196761959	0.5072807
3838903774565	383890	3774565	0.335476576	0.194424934	0.5299015
3839003774565	383900	3774565	0.364193671	0.192132976	0.5563266
3839103774565	383910	3774565	0.398487884	0.189856471	0.5883444
3829703774575	382970	3774575	0.022518627	0.167458703	0.1899773
3829803774575	382980	3774575	0.023383805	0.175419266	0.1988031
3829903774575	382990	3774575	0.024445524	0.185065461	0.209511
3830003774575	383000	3774575	0.025626595	0.195759905	0.2213865
3830103774575	383010	3774575	0.02671627	0.205766186	0.2324825
3830203774575	383020	3774575	0.027868507	0.216440596	0.2443091
3830303774575	383030	3774575	0.028908231	0.22641095	0.2553192
3830403774575	383040	3774575	0.02971381	0.234434054	0.2641479
3830503774575	383050	3774575	0.030543485	0.242760062	0.2733035
3830603774575	383060	3774575	0.031598532	0.253156542	0.2847551
3830703774575	383070	3774575	0.032799976	0.264446932	0.2972469
3830803774575	383080	3774575	0.034040545	0.277164107	0.3112047
3830903774575	383090	3774575	0.035233869	0.288413737	0.3236476
3831003774575	383100	3774575	0.036377988	0.29983555	0.3362135
3831103774575	383110	3774575	0.037372264	0.310496806	0.3478691
3831203774575	383120	3774575	0.038301665	0.322100205	0.3604019
3831303774575	383130	3774575	0.039216381	0.331449527	0.3706659
3831403774575	383140	3774575	0.040020657	0.339576892	0.3795975
3831503774575	383150	3774575	0.040801664	0.347379434	0.3881811
3831603774575	383160	3774575	0.04153907	0.354554188	0.3960933
3831703774575	383170	3774575	0.042232353	0.361048927	0.4032813
3831903774575	383190	3774575	0.04341884	0.370770076	0.4141889
3832003774575	383200	3774575	0.043908156	0.373838079	0.4177462
3832103774575	383210	3774575	0.044308551	0.375597775	0.4199063
3832203774575	383220	3774575	0.044595159	0.37576224	0.4203574
3832303774575	383230	3774575	0.044790262	0.375089187	0.4198794
3832403774575	383240	3774575	0.045017934	0.374741105	0.419759
3832503774575	383250	3774575	0.045220783	0.373907142	0.4191279
3832603774575	383260	3774575	0.045346824	0.369730651	0.4150775
3832703774575	383270	3774575	0.045341755	0.365753511	0.4110953
3832803774575	383280	3774575	0.04528734	0.361295909	0.4065832
3832903774575	383290	3774575	0.045221611	0.357052403	0.402274
3833003774575	383300	3774575	0.045104888	0.352361077	0.397466
3833103774575	383310	3774575	0.044958596	0.347350672	0.3923093
3833203774575	383320	3774575	0.044472791	0.340439838	0.3849126
3833303774575	383330	3774575	0.044144006	0.333398628	0.3775426
3833403774575	383340	3774575	0.043728505	0.326625875	0.3703544
3833503774575	383350	3774575	0.043342522	0.319863027	0.3632055
3833603774575	383360	3774575	0.04301753	0.313272335	0.3562899
3833703774575	383370	3774575	0.042831037	0.307720745	0.3505518
3833803774575	383380	3774575	0.042665689	0.302266857	0.3449325
3833903774575	383390	3774575	0.042361264	0.295710078	0.3380713
3834003774575	383400	3774575	0.041929782	0.28826296	0.3301927
3834103774575	383410	3774575	0.041548894	0.281059696	0.3226086
3834203774575	383420	3774575	0.041647443	0.27720004	0.3188475
3834303774575	383430	3774575	0.041800203	0.273569519	0.3153697
3834403774575	383440	3774575	0.041748063	0.268311772	0.3100598
3834503774575	383450	3774575	0.04135923	0.260484303	0.3018435
3834603774575	383460	3774575	0.041059103	0.253072451	0.2941316
3834703774575	383470	3774575	0.041147428	0.248298729	0.2894462
3834803774575	383480	3774575	0.041361195	0.244183128	0.2855443
3834903774575	383490	3774575	0.041751339	0.241046061	0.2827974
3835003774575	383500	3774575	0.04262652	0.240797795	0.2834243
3835103774575	383510	3774575	0.043561784	0.240536823	0.2840986
3835203774575	383520	3774575	0.044612331	0.240564576	0.2851769
3835303774575	383530	3774575	0.04576343	0.240745212	0.2865086
3835403774575	383540	3774575	0.047006879	0.240915875	0.2879228
3835503774575	383550	3774575	0.048407842	0.241370821	0.2897787
3835603774575	383560	3774575	0.04992485	0.241797086	0.2917219
3835703774575	383570	3774575	0.051364123	0.24128506	0.2926492
3835803774575	383580	3774575	0.052739897	0.239993275	0.2927332
3835903774575	383590	3774575	0.054223653	0.238652287	0.2928759
3836003774575	383600	3774575	0.056587802	0.240161789	0.2967496
3836103774575	383610	3774575	0.059187406	0.241560704	0.3007481
3836203774575	383620	3774575	0.062110249	0.242907764	0.305018
3836303774575	383630	3774575	0.065587837	0.244578032	0.3101659
3836403774575	383640	3774575	0.069470271	0.246914715	0.316385
3836503774575	383650	3774575	0.073343283	0.247744727	0.321088
3836603774575	383660	3774575	0.077353028	0.24717375	0.3245268
3836703774575	383670	3774575	0.081614027	0.245404517	0.3270185
3836803774575	383680	3774575	0.085649784	0.242925213	0.328575
3836903774575	383690	3774575	0.090023354	0.241198601	0.331222

Health Risk Assessment Results Summary

Sensitive Receptor

		MAX:	7.17
Unique Identifier	X (UTM)	Y (UTM)	Total Risk
3837303774565	383730	3774565	0.353884733
3837403774565	383740	3774565	0.357620009
3837503774565	383750	3774565	0.362284075
3837603774565	383760	3774565	0.367848007
3837703774565	383770	3774565	0.374243147
3837803774565	383780	3774565	0.381367273
3837903774565	383790	3774565	0.389557374
3838003774565	383800	3774565	0.398797038
3838103774565	383810	3774565	0.409018407
3838203774565	383820	3774565	0.420346772
3838303774565	383830	3774565	0.431483919
3838403774565	383840	3774565	0.442691379
3838503774565	383850	3774565	0.45526509
3838603774565	383860	3774565	0.470638798
3838703774565	383870	3774565	0.487357984
3838803774565	383880	3774565	0.507280709
3838903774565	383890	3774565	0.52990151
3839003774565	383900	3774565	0.556326647
3839103774565	383910	3774565	0.588344355
3829703774575	382970	3774575	0.18997733
3829803774575	382980	3774575	0.198803071
3829903774575	382990	3774575	0.209510985
3830003774575	383000	3774575	0.2213865
3830103774575	383010	3774575	0.232482455
3830203774575	383020	3774575	0.244309103
3830303774575	383030	3774575	0.255319181
3830403774575	383040	3774575	0.264147864
3830503774575	383050	3774575	0.273303547
3830603774575	383060	3774575	0.284755073
3830703774575	383070	3774575	0.297246908
3830803774575	383080	3774575	0.311204652
3830903774575	383090	3774575	0.323647606
3831003774575	383100	3774575	0.336213537
3831103774575	383110	3774575	0.34786907
3831203774575	383120	3774575	0.36040187
3831303774575	383130	3774575	0.370665908
3831403774575	383140	3774575	0.37959755
3831503774575	383150	3774575	0.388181098
3831603774575	383160	3774575	0.396093258
3831703774575	383170	3774575	0.40328128
3831903774575	383190	3774575	0.414188916
3832003774575	383200	3774575	0.417746235
3832103774575	383210	3774575	0.419906327
3832203774575	383220	3774575	0.420357399
3832303774575	383230	3774575	0.41987945
3832403774575	383240	3774575	0.419759039
3832503774575	383250	3774575	0.419127925
3832603774575	383260	3774575	0.415077475
3832703774575	383270	3774575	0.411095266
3832803774575	383280	3774575	0.406583249
3832903774575	383290	3774575	0.402274013
3833003774575	383300	3774575	0.397465965
3833103774575	383310	3774575	0.392309267
3833203774575	383320	3774575	0.38491263
3833303774575	383330	3774575	0.377542634
3833403774575	383340	3774575	0.37035438
3833503774575	383350	3774575	0.363205549
3833603774575	383360	3774575	0.356289866
3833703774575	383370	3774575	0.350551782
3833803774575	383380	3774575	0.344932546
3833903774575	383390	3774575	0.338071342
3834003774575	383400	3774575	0.330192741
3834103774575	383410	3774575	0.32260859
3834203774575	383420	3774575	0.318847483
3834303774575	383430	3774575	0.315369723
3834403774575	383440	3774575	0.310059834
3834503774575	383450	3774575	0.301843533
3834603774575	383460	3774575	0.294131554
3834703774575	383470	3774575	0.289446157
3834803774575	383480	3774575	0.285544323
3834903774575	383490	3774575	0.282797401
3835003774575	383500	3774575	0.283424315
3835103774575	383510	3774575	0.284098607
3835203774575	383520	3774575	0.285176907
3835303774575	383530	3774575	0.286508642
3835403774575	383540	3774575	0.287922754
3835503774575	383550	3774575	0.289778663
3835603774575	383560	3774575	0.291721936
3835703774575	383570	3774575	0.292649182
3835803774575	383580	3774575	0.292733172
3835903774575	383590	3774575	0.292875941
3836003774575	383600	3774575	0.296749591
3836103774575	383610	3774575	0.30074811
3836203774575	383620	3774575	0.305018013
3836303774575	383630	3774575	0.310165869
3836403774575	383640	3774575	0.316384986
3836503774575	383650	3774575	0.32108801
3836603774575	383660	3774575	0.324526779
3836703774575	383670	3774575	0.327018544
3836803774575	383680	3774575	0.328574997
3836903774575	383690	3774575	0.331221954

FOR CHRONIC CALCS

MAX:	0.22				
	Overlapping Phases - Maximum GLC				
2025	2026	2027	2028	2029	
0.002317249	0.003438624	0.003893492	0.00315219	0.001325771	
0.002366169	0.003489049	0.003940277	0.003298161	0.001368978	
0.002423532	0.003549284	0.003999287	0.003462631	0.001417646	
0.002489135	0.003619126	0.00407023	0.003645299	0.001471735	
0.002562215	0.003697799	0.004152008	0.003844165	0.001530677	
0.00264148	0.003784448	0.004242796	0.004055648	0.001593557	
0.002730487	0.003882527	0.004347486	0.004288632	0.001662903	
0.00282896	0.003991935	0.004465704	0.004542276	0.001738462	
0.00293628	0.004111903	0.004596529	0.004815259	0.001819908	
0.003053734	0.004243764	0.004741786	0.00511069	0.001908071	
0.003168971	0.004373504	0.004884335	0.005400141	0.001994606	
0.003284728	0.004503814	0.005028001	0.00569029	0.002081249	
0.003413169	0.00464877	0.005189596	0.006008909	0.002176365	
0.003567693	0.004824017	0.005387611	0.00638658	0.002289196	
0.003734659	0.005013839	0.005603152	0.006792302	0.002410419	
0.003931424	0.005238488	0.005860075	0.007265352	0.002551834	
0.004153303	0.005492533	0.006151852	0.007795116	0.002710332	
0.004410564	0.005788106	0.00649265	0.008405055	0.002892914	
0.004720072	0.006144781	0.006905542	0.009133612	0.003111114	
0.001056414	0.001599116	0.002046715	0.000780428	0.00051338	
0.001104376	0.001671331	0.002148801	0.000802494	0.000525461	
0.001162583	0.001758891	0.002272665	0.000829912	0.00054079	
0.001227031	0.001855384	0.002410788	0.000860155	0.000557852	
0.001286953	0.001944315	0.00254172	0.000887313	0.000572922	
0.00135057	0.002038147	0.002682666	0.000916018	0.000588894	
0.001409523	0.002124731	0.002815341	0.000940724	0.000602219	
0.001456651	0.002193986	0.0029231	0.000957863	0.000610481	
0.001505456	0.002265678	0.003035326	0.000975481	0.000618904	
0.001566392	0.002354487	0.003175798	0.00099927	0.000631202	
0.001632883	0.002450522	0.003330049	0.001026201	0.000645527	
0.00170606	0.002556873	0.003502702	0.001063957	0.000666074	
0.001772163	0.002651474	0.003660448	0.00108658	0.000678917	
0.001838626	0.002746445	0.003820876	0.0011073	0.000689835	
0.001899729	0.002834777	0.003970838	0.001126511	0.000698754	
0.001964673	0.002929532	0.00412907	0.001144654	0.000706821	
0.002018909	0.003008233	0.004262049	0.001161587	0.00071309	
0.002065966	0.003077428	0.00438019	0.00117702	0.000718399	
0.002111145	0.003144209	0.004495042	0.001192673	0.0007235	
0.002152766	0.003206323	0.004602762	0.001208207	0.000728427	
0.002190528	0.003263236	0.00470301	0.001223957	0.000733358	
0.002247866	0.003352649	0.004866243	0.001254415	0.000742209	
0.002266673	0.003383964	0.004927006	0.001269035	0.0007460	
0.00227817	0.003405454	0.004971746	0.001283319	0.000749617	
0.002280816	0.003415025	0.004995616	0.001296631	0.000752723	
0.002278508	0.003418154	0.005007051	0.001309601	0.000755546	
0.002278175	0.00342392	0.005021928	0.00132369	0.000759137	
0.002275337	0.003426253	0.00502945	0.001337685	0.000762685	
0.002256064	0.003404631	0.004995466	0.001350383	0.00076515	
0.002236556	0.003383966	0.004956306	0.001360148	0.000766222	
0.002214673	0.003360136	0.004905668	0.001368956	0.000766805	
0.002193907	0.003337996	0.004853444	0.001377547	0.000767603	
0.00217066	0.003312701	0.004791741	0.001385676	0.000767978	
0.002146127	0.003285498	0.004719752	0.001392189	0.000767705	
0.002109543	0.003241079	0.004614905	0.001385429	0.000760524	
0.00207433	0.003197249	0.004512521	0.001371312	0.000750065	
0.00203921	0.003153892	0.004410998	0.001365473	0.000743337	
0.002004343	0.003110068	0.004308329	0.001359641	0.000737622	
0.001970707	0.00306655	0.004209086	0.001354462	0.000732229	
0.001943281	0.00303133	0.004125337	0.001352818	0.000728793	
0.001916394	0.002996004	0.004043648	0.001351189	0.000725374	
0.001882704	0.002949394	0.003946517	0.001344406	0.000719242	
0.001843186	0.002892549	0.003837953	0.001333227	0.00071086	
0.001804998	0.00283618	0.003735419	0.001322759	0.000702856	
0.001787818	0.002812657	0.003680847	0.001327204	0.000702637	
0.001772259	0.002791454	0.003629992	0.001333031	0.000703031	
0.00174642	0.00275273	0.003558386	0.001331771	0.000699748	
0.001704107	0.0026856	0.003454889	0.001318773	0.000690425	
0.001664444	0.00262164	0.003359397	0.001308087	0.000682324	
0.001641929	0.002586227	0.003298559	0.001309622	0.000680379	
0.00162389	0.002557816	0.003247196	0.001314718	0.000680188	
0.001612481	0.002540129	0.003209271	0.001325097	0.000682486	
0.00162054	0.002555054	0.003208863	0.001350825	0.000692367	
0.001629127	0.002570644	0.003208717	0.001378175	0.000702903	
0.001640406	0.002590737	0.003212274	0.001408538	0.000714698	
0.001653515	0.002613835	0.003217945	0.00144163	0.000727694	
0.001667449	0.002637866	0.003224384	0.00147706	0.000741568	
0.001684384	0.002666556	0.003235258	0.001516908	0.000757427	
0.001702236	0.002696085	0.003247175	0.00155971	0.000774431	
0.001714447	0.002715375	0.00324838	0.001598759	0.000789303	
0.001721972	0.002726103	0.003240866	0.0016345	0.000802128	
0.001730166	0.002737012	0.003234625	0.00167243	0.000815723	
0.001761365	0.002784931	0.003268909	0.001737823	0.000842367	
0.001793907	0.002832953	0.003306391	0.001809428	0.000871298	
0.001828751	0.002881464	0.003349703	0.001889005	0.000903205	
0.001869351	0.002934025	0.003408096	0.001985075	0.000942913	
0.001915853	0.002993198	0.003486989	0.002102044	0.000992033	
0.001955653	0.003039259	0.003546896	0.002195791	0.001027744	
0.001990928	0.003077404	0.003581498	0.002287437	0.001058266	
0.002023038	0.003109491	0.003603358	0.002381638	0.001087995	
0.002049435	0.003133919	0.003615273	0.002469871	0.001114947	
0.002083879	0.00316661	0.003631949	0.002565332	0.001144576	

Health Risk Assessment Results Summary

		MAX:	4.18	5.16	7.17
Unique Identifier	X (UTM)	Y (UTM)	Onroad	Offroad	Total Risk
3837003774575	383700	3774575	0.094982218	0.238457737	0.33344
3837103774575	383710	3774575	0.100353015	0.23556726	0.3359203
3837203774575	383720	3774575	0.105983443	0.232512428	0.3384959
3837303774575	383730	3774575	0.111618206	0.229523017	0.3411412
3837403774575	383740	3774575	0.117813626	0.226577895	0.3443915
3837503774575	383750	3774575	0.124579273	0.223694191	0.3482735
3837603774575	383760	3774575	0.131946183	0.220868898	0.3528151
3837703774575	383770	3774575	0.139989455	0.218097913	0.3580874
3837803774575	383780	3774575	0.148517556	0.215435422	0.363953
3837903774575	383790	3774575	0.157844433	0.212819762	0.3706642
3838003774575	383800	3774575	0.167849309	0.210271586	0.3781209
3838103774575	383810	3774575	0.178420269	0.207791181	0.3862114
3838203774575	383820	3774575	0.18963147	0.205351375	0.3949828
3838303774575	383830	3774575	0.200548245	0.202987758	0.403536
3838403774575	383840	3774575	0.211702955	0.200658825	0.4123618
3838503774575	383850	3774575	0.223706994	0.198350479	0.4220575
3838603774575	383860	3774575	0.237445098	0.196057206	0.4335023
3838703774575	383870	3774575	0.251802779	0.19379595	0.4455987
3838803774575	383880	3774575	0.268477923	0.191561512	0.4600394
3838903774575	383890	3774575	0.287160337	0.189359117	0.4765195
3839003774575	383900	3774575	0.308122955	0.187194171	0.4953171
3839103774575	383910	3774575	0.334224439	0.185040283	0.5192647
3829703774585	382970	3774585	0.022193136	0.163147475	0.1853406
3829803774585	382980	3774585	0.023015427	0.170597519	0.1936129
3829903774585	382990	3774585	0.024033365	0.179715986	0.2037494
3830003774585	383000	3774585	0.02516114	0.189776381	0.2149375
3830103774585	383010	3774585	0.026164882	0.19884664	0.2250115
3830203774585	383020	3774585	0.027202524	0.208350352	0.2355529
3830303774585	383030	3774585	0.028201531	0.217754984	0.2459565
3830403774585	383040	3774585	0.029083231	0.226263035	0.2553463
3830503774585	383050	3774585	0.0299939	0.235108466	0.2651024
3830603774585	383060	3774585	0.030972097	0.244382975	0.2753551
3830703774585	383070	3774585	0.032028254	0.254393822	0.2864221
3830803774585	383080	3774585	0.033134491	0.265268354	0.2984028
3830903774585	383090	3774585	0.034211593	0.275372869	0.3095845
3831003774585	383100	3774585	0.035245232	0.285475627	0.3207209
3831103774585	383110	3774585	0.036113473	0.294726254	0.3308397
3831203774585	383120	3774585	0.036925003	0.304706523	0.3416315
3831303774585	383130	3774585	0.037727818	0.312652297	0.3503801
3831403774585	383140	3774585	0.038447747	0.319646716	0.3580945
3831503774585	383150	3774585	0.039143039	0.326328252	0.3654713
3831603774585	383160	3774585	0.039801486	0.332430171	0.3722317
3831703774585	383170	3774585	0.040419272	0.337907655	0.3783269
3831903774585	383190	3774585	0.04146214	0.345704407	0.3871665
3832003774585	383200	3774585	0.041863121	0.347740965	0.3896041
3832103774585	383210	3774585	0.042220059	0.349086206	0.3913063
3832203774585	383220	3774585	0.042531476	0.34984064	0.3923721
3832303774585	383230	3774585	0.042780385	0.349930019	0.3927104
3832403774585	383240	3774585	0.042946208	0.34899581	0.391942
3832503774585	383250	3774585	0.043072064	0.345088098	0.3881602
3832603774585	383260	3774585	0.043158191	0.342488374	0.3856466
3832703774585	383270	3774585	0.043159677	0.338894526	0.3820542
3832803774585	383280	3774585	0.04313094	0.335262352	0.3783933
3832903774585	383290	3774585	0.043046334	0.331175469	0.3742218
3833003774585	383300	3774585	0.042954186	0.32702949	0.3699837
3833103774585	383310	3774585	0.042719215	0.322470865	0.3651901
3833203774585	383320	3774585	0.042361185	0.315701976	0.3580632
3833303774585	383330	3774585	0.042065312	0.309756102	0.3518214
3833403774585	383340	3774585	0.041709353	0.303866984	0.3455763
3833503774585	383350	3774585	0.041386408	0.297665618	0.339052
3833603774585	383360	3774585	0.04109328	0.291627956	0.3327212
3833703774585	383370	3774585	0.040906934	0.286405954	0.3273129
3833803774585	383380	3774585	0.040740315	0.281282136	0.3220225
3833903774585	383390	3774585	0.040488598	0.275546314	0.3160349
3834003774585	383400	3774585	0.040160447	0.269178872	0.3093393
3834103774585	383410	3774585	0.03988618	0.263097352	0.3029835
3834203774585	383420	3774585	0.039895477	0.258932434	0.2988279
3834303774585	383430	3774585	0.039947567	0.254935763	0.2948833
3834403774585	383440	3774585	0.039881225	0.249907075	0.2897883
3834503774585	383450	3774585	0.03960469	0.243228293	0.282833
3834603774585	383460	3774585	0.039401235	0.236949808	0.276351
3834703774585	383470	3774585	0.039665358	0.233769682	0.273435
3834803774585	383480	3774585	0.040066836	0.231294339	0.2713612
3834903774585	383490	3774585	0.040642542	0.229725179	0.2703677
3835003774585	383500	3774585	0.04174536	0.231230394	0.2729758
3835103774585	383510	3774585	0.042945649	0.232889521	0.2758352
3835203774585	383520	3774585	0.044162298	0.23409644	0.2782587
3835303774585	383530	3774585	0.045434763	0.235068011	0.2805028
3835403774585	383540	3774585	0.046811773	0.235994715	0.2828065
3835503774585	383550	3774585	0.048357456	0.237231052	0.2855885
3835603774585	383560	3774585	0.050033927	0.238344764	0.2883787
3835703774585	383570	3774585	0.051593824	0.238307719	0.2899015
3835803774585	383580	3774585	0.05303496	0.237297561	0.2903325
3835903774585	383590	3774585	0.054581352	0.236224203	0.2908056
3836003774585	383600	3774585	0.056911736	0.237318348	0.2942301
3836103774585	383610	3774585	0.059505816	0.238216088	0.2977219
3836203774585	383620	3774585	0.062551475	0.240260269	0.3028117
3836303774585	383630	3774585	0.06597579	0.241914213	0.30789
3836403774585	383640	3774585	0.069303273	0.242945018	0.3122483
3836503774585	383650	3774585	0.072585361	0.241563569	0.3141489
3836603774585	383660	3774585	0.076212436	0.239893255	0.3161057

Health Risk Assessment Results Summary

Sensitive Receptor

		MAX:	7.17
Unique Identifier	X (UTM)	Y (UTM)	Total Risk
3837003774575	383700	3774575	0.333439955
3837103774575	383710	3774575	0.335920275
3837203774575	383720	3774575	0.338495872
3837303774575	383730	3774575	0.341141223
3837403774575	383740	3774575	0.34439152
3837503774575	383750	3774575	0.348273464
3837603774575	383760	3774575	0.352815081
3837703774575	383770	3774575	0.358087367
3837803774575	383780	3774575	0.363952978
3837903774575	383790	3774575	0.370664194
3838003774575	383800	3774575	0.378120895
3838103774575	383810	3774575	0.38621145
3838203774575	383820	3774575	0.394982845
3838303774575	383830	3774575	0.403536003
3838403774575	383840	3774575	0.41236178
3838503774575	383850	3774575	0.422057474
3838603774575	383860	3774575	0.433502304
3838703774575	383870	3774575	0.445598729
3838803774575	383880	3774575	0.460039435
3838903774575	383890	3774575	0.476519454
3839003774575	383900	3774575	0.495317126
3839103774575	383910	3774575	0.519264722
3829703774585	382970	3774585	0.185340612
3829803774585	382980	3774585	0.193612946
3829903774585	382990	3774585	0.203749351
3830003774585	383000	3774585	0.214937522
3830103774585	383010	3774585	0.225011521
3830203774585	383020	3774585	0.235552876
3830303774585	383030	3774585	0.245956515
3830403774585	383040	3774585	0.255346266
3830503774585	383050	3774585	0.265102367
3830603774585	383060	3774585	0.275355071
3830703774585	383070	3774585	0.286422076
3830803774585	383080	3774585	0.298402845
3830903774585	383090	3774585	0.309584462
3831003774585	383100	3774585	0.320720858
3831103774585	383110	3774585	0.330839727
3831203774585	383120	3774585	0.341631526
3831303774585	383130	3774585	0.350380116
3831403774585	383140	3774585	0.358094463
3831503774585	383150	3774585	0.365471291
3831603774585	383160	3774585	0.372231657
3831703774585	383170	3774585	0.378326926
3831903774585	383190	3774585	0.387166546
3832003774585	383200	3774585	0.389604086
3832103774585	383210	3774585	0.391306265
3832203774585	383220	3774585	0.392372116
3832303774585	383230	3774585	0.392710404
3832403774585	383240	3774585	0.391942018
3832503774585	383250	3774585	0.388160161
3832603774585	383260	3774585	0.385646566
3832703774585	383270	3774585	0.382054203
3832803774585	383280	3774585	0.378393292
3832903774585	383290	3774585	0.374221804
3833003774585	383300	3774585	0.369983675
3833103774585	383310	3774585	0.36519008
3833203774585	383320	3774585	0.358063161
3833303774585	383330	3774585	0.351821413
3833403774585	383340	3774585	0.345576337
3833503774585	383350	3774585	0.339052026
3833603774585	383360	3774585	0.332721236
3833703774585	383370	3774585	0.327312888
3833803774585	383380	3774585	0.322022452
3833903774585	383390	3774585	0.316034912
3834003774585	383400	3774585	0.30933932
3834103774585	383410	3774585	0.302983532
3834203774585	383420	3774585	0.298827911
3834303774585	383430	3774585	0.29488333
3834403774585	383440	3774585	0.2897883
3834503774585	383450	3774585	0.282832984
3834603774585	383460	3774585	0.276351043
3834703774585	383470	3774585	0.27343504
3834803774585	383480	3774585	0.271361175
3834903774585	383490	3774585	0.270367721
3835003774585	383500	3774585	0.272975754
3835103774585	383510	3774585	0.27583517
3835203774585	383520	3774585	0.278258739
3835303774585	383530	3774585	0.280502775
3835403774585	383540	3774585	0.282806489
3835503774585	383550	3774585	0.285588508
3835603774585	383560	3774585	0.288378692
3835703774585	383570	3774585	0.289901543
3835803774585	383580	3774585	0.290332521
3835903774585	383590	3774585	0.290805555
3836003774585	383600	3774585	0.294230084
3836103774585	383610	3774585	0.297721904
3836203774585	383620	3774585	0.302811744
3836303774585	383630	3774585	0.307890003
3836403774585	383640	3774585	0.312248291
3836503774585	383650	3774585	0.31414893
3836603774585	383660	3774585	0.31610569

FOR CHRONIC CALCS

MAX:	0.22			
Overlapping Phases - Maximum GLC				
2025	2026	2027	2028	2029
0.002117246	0.003198421	0.00365526	0.002673476	0.0011776
0.002153571	0.003233584	0.003683627	0.002788917	0.001212195
0.002191317	0.003270562	0.003715226	0.002908455	0.001247422
0.002229392	0.003308684	0.003748069	0.003028195	0.001282742
0.002272909	0.003353213	0.00378892	0.003159677	0.001321549
0.002322041	0.003404388	0.00383806	0.003303262	0.001363991
0.00237709	0.003462619	0.003895769	0.003459427	0.001410171
0.00243871	0.003528615	0.003963078	0.003629932	0.001460707
0.002505421	0.003600986	0.004037855	0.00381093	0.001514436
0.002579819	0.00368238	0.004123674	0.004008835	0.001573219
0.002660896	0.003771794	0.00421909	0.004221134	0.001636382
0.002747603	0.003867988	0.00432268	0.004445507	0.001703234
0.002840484	0.003971427	0.004435181	0.004683448	0.001774111
0.002931002	0.004072399	0.004544778	0.004915184	0.001843231
0.003023907	0.004176176	0.004657994	0.005151902	0.001913786
0.003124831	0.004289217	0.004782672	0.005406434	0.001989653
0.003242018	0.004421144	0.004930172	0.005697654	0.002076413
0.003365134	0.004560015	0.00508625	0.006002095	0.002167212
0.00351004	0.004724305	0.005272694	0.006355705	0.002272772
0.003673879	0.004910785	0.005485489	0.006751999	0.002391127
0.003859228	0.005122485	0.005728171	0.00719682	0.002524038
0.004092677	0.005390394	0.006037356	0.007750913	0.002689789
0.001031909	0.001563986	0.001993301	0.000774354	0.000509175
0.001076935	0.001631922	0.002088884	0.000795586	0.000520808
0.00113213	0.001715185	0.002205859	0.000822335	0.000535784
0.001192922	0.001806411	0.002335836	0.000851914	0.000552489
0.00124741	0.001887479	0.002454669	0.00087728	0.000566474
0.001304177	0.001971461	0.002580332	0.000903538	0.000580944
0.001359973	0.002053665	0.002705496	0.000928075	0.000594262
0.00141017	0.002127446	0.002819627	0.000948662	0.000604906
0.001462225	0.002203781	0.002938797	0.000969873	0.000615753
0.001516903	0.002283427	0.003064929	0.000992349	0.000627258
0.00157563	0.002368684	0.003201364	0.001017798	0.000641134
0.001638732	0.002460773	0.003350395	0.001051416	0.000658997
0.001698172	0.002545817	0.003492489	0.001071774	0.000670567
0.001757135	0.002630435	0.003635319	0.001091684	0.000680924
0.001810209	0.002707691	0.003765384	0.001109504	0.000689134
0.001866174	0.002789916	0.003901759	0.00112629	0.000696506
0.001912515	0.002857722	0.004015457	0.001142147	0.000702338
0.001953314	0.002918141	0.004117665	0.001156817	0.000707406
0.001992266	0.002976178	0.004216629	0.001171636	0.000712311
0.00202798	0.003029948	0.004308917	0.00118645	0.000717138
0.002060177	0.00307901	0.004394134	0.001201262	0.000721785
0.002107043	0.003153559	0.004527913	0.001229497	0.00072989
0.002120116	0.00317683	0.00457251	0.001242713	0.000733337
0.002129433	0.003195096	0.004607894	0.001255986	0.000736776
0.002135441	0.003208941	0.004635245	0.001269261	0.000740119
0.002137588	0.003217682	0.004653322	0.001282393	0.000743507
0.002134044	0.003218746	0.004656578	0.001294369	0.000746316
0.002116238	0.003198734	0.004623678	0.001305298	0.00074778
0.002104259	0.003187911	0.004602301	0.001315603	0.000749506
0.002087054	0.003169975	0.004563241	0.001324252	0.000750197
0.002069533	0.003151762	0.004519942	0.001332355	0.000750739
0.002049417	0.003130286	0.004467362	0.001340075	0.000750925
0.002029331	0.003108721	0.004409745	0.001346853	0.000750868
0.002005916	0.003082899	0.00434333	0.001350291	0.000748947
0.001971586	0.003039275	0.004245086	0.001332749	0.000736734
0.001941435	0.003002308	0.004159149	0.001327512	0.000730192
0.001910871	0.002964545	0.004070697	0.001322288	0.000724705
0.001879033	0.002923618	0.003978376	0.001316494	0.000718859
0.001848108	0.002882833	0.003888782	0.001311069	0.000713319
0.001822023	0.002848364	0.003811381	0.001308171	0.000709222
0.001796497	0.002813961	0.003735888	0.00130523	0.000705084
0.001767015	0.002772648	0.003652255	0.001299217	0.000699377
0.001733435	0.002723668	0.003561418	0.001290138	0.00069209
0.001701539	0.002676194	0.003476403	0.001282165	0.000685363
0.001681788	0.00264768	0.003418749	0.001282786	0.000683158
0.001663152	0.002620334	0.003364522	0.001284472	0.000681438
0.001637992	0.002581468	0.003298159	0.001281794	0.00067747
0.001602233	0.002524069	0.003212071	0.00127172	0.000669675
0.001569088	0.00247052	0.003132259	0.001263582	0.000662872
0.001556188	0.00245051	0.003093079	0.001270189	0.00066354
0.001548144	0.00243828	0.003063803	0.001280912	0.0006662
0.001546392	0.002436338	0.003046668	0.001296949	0.00067142
0.001565505	0.002469512	0.003069043	0.00133001	0.00068508
0.001586525	0.002506175	0.003092901	0.001365807	0.000699897
0.001605408	0.002539009	0.003111547	0.001401689	0.000714595
0.001623603	0.002570233	0.003128096	0.00143886	0.000729679
0.001642538	0.002602117	0.003145321	0.00147876	0.000745978
0.001664674	0.002638915	0.003167516	0.001523658	0.00076451
0.001687275	0.002675206	0.003190666	0.001571534	0.000784261
0.001702733	0.0026986	0.003200647	0.001614438	0.00080113
0.001712056	0.002711409	0.00319867	0.001652336	0.000815125
0.001721954	0.002724217	0.003197774	0.001692452	0.0008298
0.001750024	0.002764381	0.003231352	0.001756751	0.000855866
0.001779096	0.002803043	0.00326854	0.001827524	0.000884235
0.001816653	0.002852312	0.003327837	0.001926682	0.000926986
0.001856063	0.002900672	0.003395299	0.002015127	0.0009637
0.001891882	0.002942697	0.003447447	0.002096756	0.000994263
0.001916471	0.002967359	0.0034644	0.002171096	0.001018397
0.001943076	0.002993494	0.003480094	0.002251619	0.001043864

Health Risk Assessment Results Summary

		MAX:	4.18	5.16	7.17
Unique Identifier	X (UTM)	Y (UTM)	Onroad	Offroad	Total Risk
3836703774585	383670	3774585	0.079949545	0.23787225	0.3178218
3836803774585	383680	3774585	0.083852747	0.23625481	0.3201076
3836903774585	383690	3774585	0.088036763	0.23350733	0.3215441
3837003774585	383700	3774585	0.092281934	0.230718638	0.3230006
3837103774585	383710	3774585	0.096765221	0.2278512	0.3246164
3837203774585	383720	3774585	0.10160081	0.224975831	0.3265766
3837303774585	383730	3774585	0.106712907	0.222168628	0.3288815
3837403774585	383740	3774585	0.112302163	0.219401866	0.331704
3837503774585	383750	3774585	0.118195902	0.216721071	0.334917
3837603774585	383760	3774585	0.124515018	0.214109119	0.3386241
3837703774585	383770	3774585	0.131369089	0.211551699	0.3429208
3837803774585	383780	3774585	0.138701843	0.209052986	0.3477548
3837903774585	383790	3774585	0.146631041	0.206595021	0.3532261
3838003774585	383800	3774585	0.15498967	0.204203875	0.3591935
3838103774585	383810	3774585	0.163654433	0.201864947	0.3655194
3838203774585	383820	3774585	0.172755482	0.19956722	0.3723227
3838303774585	383830	3774585	0.181771357	0.197321609	0.379093
3838403774585	383840	3774585	0.19101858	0.195111992	0.3861306
3838503774585	383850	3774585	0.200712829	0.192920417	0.3936332
3838603774585	383860	3774585	0.211271511	0.190750828	0.4020223
3838703774585	383870	3774585	0.22228061	0.188602421	0.410883
3838803774585	383880	3774585	0.234937667	0.186487279	0.4214249
3838903774585	383890	3774585	0.248807589	0.184409739	0.4332173
3839003774585	383900	3774585	0.264533258	0.182362323	0.4468956
3839103774585	383910	3774585	0.284969658	0.180346229	0.4653159
3829703774595	382970	3774595	0.021879545	0.159002276	0.1808818
3829803774595	382980	3774595	0.022661649	0.165982613	0.1886443
3829903774595	382990	3774595	0.023635467	0.174583967	0.1982194
3830003774595	383000	3774595	0.024714212	0.184059149	0.2087734
3830103774595	383010	3774595	0.025632318	0.192255597	0.2178879
3830203774595	383020	3774595	0.026568337	0.200726718	0.2272951
3830303774595	383030	3774595	0.027522708	0.209524575	0.2370473
3830403774595	383040	3774595	0.028477108	0.218473305	0.2469504
3830503774595	383050	3774595	0.029479971	0.227832873	0.2573128
3830603774595	383060	3774595	0.030401299	0.236185776	0.2665871
3830703774595	383070	3774595	0.031301357	0.24512983	0.2764312
3830803774595	383080	3774595	0.032282027	0.254108944	0.286391
3830903774595	383090	3774595	0.033268996	0.263319694	0.2965887
3831003774595	383100	3774595	0.034188876	0.272364651	0.3065535
3831103774595	383110	3774595	0.034952459	0.280315638	0.3152681
3831203774595	383120	3774595	0.03566458	0.288858972	0.3245236
3831303774595	383130	3774595	0.036371725	0.295612988	0.3319847
3831403774595	383140	3774595	0.037022166	0.301662924	0.3386851
3831503774595	383150	3774595	0.037648016	0.307417311	0.3450653
3831603774595	383160	3774595	0.038236993	0.312621287	0.3508583
3831703774595	383170	3774595	0.0387929	0.317249887	0.3560428
3831903774595	383190	3774595	0.039706407	0.323416782	0.3631232
3832003774595	383200	3774595	0.040037159	0.324650733	0.3646879
3832103774595	383210	3774595	0.040346919	0.325726408	0.3660733
3832203774595	383220	3774595	0.040687311	0.326971824	0.3676591
3832303774595	383230	3774595	0.040998006	0.327705734	0.3687037
3832403774595	383240	3774595	0.041116734	0.324870868	0.3659876
3832503774595	383250	3774595	0.041174366	0.321560246	0.3627346
3832603774595	383260	3774595	0.041181284	0.318289865	0.3594711
3832703774595	383270	3774595	0.041200628	0.315419468	0.3566201
3832803774595	383280	3774595	0.041154211	0.311953988	0.3531082
3832903774595	383290	3774595	0.041086321	0.308357084	0.3494434
3833003774595	383300	3774595	0.040915456	0.30460645	0.3455219
3833103774595	383310	3774595	0.040766658	0.30003308	0.3407997
3833203774595	383320	3774595	0.040463175	0.294006787	0.33447
3833303774595	383330	3774595	0.040174992	0.288982051	0.329157
3833403774595	383340	3774595	0.039894403	0.283535045	0.3234294
3833503774595	383350	3774595	0.039601402	0.27780561	0.317407
3833603774595	383360	3774595	0.039333214	0.272254873	0.3115881
3833703774595	383370	3774595	0.039137105	0.267261023	0.3063981
3833803774595	383380	3774595	0.03895737	0.262388043	0.3013454
3833903774595	383390	3774595	0.038755989	0.257341124	0.2960971
3834003774595	383400	3774595	0.038522821	0.25194299	0.2904658
3834103774595	383410	3774595	0.038343444	0.24682168	0.2851651
3834203774595	383420	3774595	0.038267552	0.242344293	0.2806118
3834303774595	383430	3774595	0.038233507	0.238023099	0.2762566
3834403774595	383440	3774595	0.038156626	0.23322998	0.2713866
3834503774595	383450	3774595	0.037970444	0.227548788	0.2655192
3834603774595	383460	3774595	0.037856363	0.222267831	0.2601242
3834703774595	383470	3774595	0.038257213	0.220354561	0.2586118
3834803774595	383480	3774595	0.038826468	0.219325362	0.2581518
3834903774595	383490	3774595	0.039564468	0.219123714	0.2586882
3835003774595	383500	3774595	0.04089895	0.222316551	0.2632155
3835103774595	383510	3774595	0.042373949	0.225800414	0.2681744
3835203774595	383520	3774595	0.043780334	0.228156467	0.2719368
3835303774595	383530	3774595	0.045184264	0.229856765	0.275041
3835403774595	383540	3774595	0.046707772	0.231543274	0.278251
3835503774595	383550	3774595	0.048412988	0.233367794	0.2817808
3835603774595	383560	3774595	0.050237162	0.235010119	0.2852473
3835703774595	383570	3774595	0.051898884	0.235289147	0.287188
3835803774595	383580	3774595	0.053403612	0.234459953	0.2878636
3835903774595	383590	3774595	0.055024632	0.233507335	0.288532
3836003774595	383600	3774595	0.057439613	0.234599815	0.2920394
3836103774595	383610	3774595	0.060098407	0.236211659	0.2963101
3836203774595	383620	3774595	0.062832174	0.236905242	0.2997374
3836303774595	383630	3774595	0.065702872	0.237553407	0.3032563

Health Risk Assessment Results Summary

Sensitive Receptor

		MAX:	7.17
Unique Identifier	X (UTM)	Y (UTM)	Total Risk
3836703774585	383670	3774585	0.317821795
3836803774585	383680	3774585	0.320107556
3836903774585	383690	3774585	0.321544092
3837003774585	383700	3774585	0.323000571
3837103774585	383710	3774585	0.324616421
3837203774585	383720	3774585	0.32657664
3837303774585	383730	3774585	0.328881535
3837403774585	383740	3774585	0.331704029
3837503774585	383750	3774585	0.334916972
3837603774585	383760	3774585	0.338624137
3837703774585	383770	3774585	0.342920788
3837803774585	383780	3774585	0.347754829
3837903774585	383790	3774585	0.353226062
3838003774585	383800	3774585	0.359193545
3838103774585	383810	3774585	0.36551938
3838203774585	383820	3774585	0.372322702
3838303774585	383830	3774585	0.379092966
3838403774585	383840	3774585	0.386130573
3838503774585	383850	3774585	0.393633246
3838603774585	383860	3774585	0.402022339
3838703774585	383870	3774585	0.410883031
3838803774585	383880	3774585	0.421424946
3838903774585	383890	3774585	0.433217328
3839003774585	383900	3774585	0.446895581
3839103774585	383910	3774585	0.465315887
3829703774595	382970	3774595	0.180881821
3829803774595	382980	3774595	0.188644262
3829903774595	382990	3774595	0.198219433
3830003774595	383000	3774595	0.208773362
3830103774595	383010	3774595	0.217887915
3830203774595	383020	3774595	0.227295055
3830303774595	383030	3774595	0.237047283
3830403774595	383040	3774595	0.246950413
3830503774595	383050	3774595	0.257312844
3830603774595	383060	3774595	0.266587076
3830703774595	383070	3774595	0.276431186
3830803774595	383080	3774595	0.28639097
3830903774595	383090	3774595	0.29658869
3831003774595	383100	3774595	0.306553528
3831103774595	383110	3774595	0.315268097
3831203774595	383120	3774595	0.324523552
3831303774595	383130	3774595	0.331984713
3831403774595	383140	3774595	0.338685091
3831503774595	383150	3774595	0.345065326
3831603774595	383160	3774595	0.35085828
3831703774595	383170	3774595	0.356042787
3831903774595	383190	3774595	0.363123189
3832003774595	383200	3774595	0.364687892
3832103774595	383210	3774595	0.366073327
3832203774595	383220	3774595	0.367659135
3832303774595	383230	3774595	0.36870374
3832403774595	383240	3774595	0.365987602
3832503774595	383250	3774595	0.362734612
3832603774595	383260	3774595	0.359471149
3832703774595	383270	3774595	0.356620096
3832803774595	383280	3774595	0.353108199
3832903774595	383290	3774595	0.349443405
3833003774595	383300	3774595	0.345521907
3833103774595	383310	3774595	0.340799738
3833203774595	383320	3774595	0.334469962
3833303774595	383330	3774595	0.329157043
3833403774595	383340	3774595	0.323429448
3833503774595	383350	3774595	0.317407012
3833603774595	383360	3774595	0.311588087
3833703774595	383370	3774595	0.306398128
3833803774595	383380	3774595	0.301345413
3833903774595	383390	3774595	0.296097113
3834003774595	383400	3774595	0.290465811
3834103774595	383410	3774595	0.285165124
3834203774595	383420	3774595	0.280611845
3834303774595	383430	3774595	0.276256606
3834403774595	383440	3774595	0.271386607
3834503774595	383450	3774595	0.265519232
3834603774595	383460	3774595	0.260124193
3834703774595	383470	3774595	0.258611774
3834803774595	383480	3774595	0.25815183
3834903774595	383490	3774595	0.258688182
3835003774595	383500	3774595	0.2632155
3835103774595	383510	3774595	0.268174363
3835203774595	383520	3774595	0.271936801
3835303774595	383530	3774595	0.275041028
3835403774595	383540	3774595	0.278251046
3835503774595	383550	3774595	0.281780782
3835603774595	383560	3774595	0.285247281
3835703774595	383570	3774595	0.287188031
3835803774595	383580	3774595	0.287863565
3835903774595	383590	3774595	0.288531967
3836003774595	383600	3774595	0.292039428
3836103774595	383610	3774595	0.296310066
3836203774595	383620	3774595	0.299737417
3836303774595	383630	3774595	0.303256279

FOR CHRONIC CALCS

MAX:	0.22			
Overlapping Phases - Maximum GLC				
2025	2026	2027	2028	2029
0.001969071	0.003017857	0.00349256	0.002333996	0.001069472
0.001999717	0.00304621	0.00350449	0.002419789	0.001096101
0.002025577	0.003069771	0.003519665	0.002511441	0.001124187
0.002051859	0.003094003	0.003535366	0.002602544	0.001151206
0.002079829	0.003120316	0.003554518	0.002697992	0.001179254
0.002110966	0.003150486	0.003578844	0.002800697	0.001209455
0.002145029	0.003184305	0.00360764	0.00290923	0.001241367
0.002183726	0.003223549	0.003643305	0.003027811	0.001276331
0.002225713	0.003266969	0.003683932	0.00315289	0.001313233
0.002272019	0.003315618	0.003730947	0.003286988	0.001352863
0.002323582	0.00337052	0.003785652	0.00343243	0.00139593
0.00237991	0.003431121	0.003847324	0.003588015	0.001442049
0.002442004	0.003498487	0.003917373	0.003756144	0.001491915
0.002508452	0.003571146	0.003993762	0.003933444	0.001544555
0.002578015	0.003647596	0.004074792	0.004117291	0.001599212
0.002651851	0.003729069	0.00416208	0.004310341	0.001656627
0.002725152	0.003810078	0.004248976	0.004501502	0.001713464
0.002800791	0.003893857	0.004339354	0.004697508	0.001771729
0.002880664	0.003982513	0.00443602	0.004902884	0.001832803
0.002968709	0.00408068	0.004544289	0.005126537	0.001899344
0.00306104	0.004183853	0.004658929	0.00535969	0.001968681
0.003168951	0.00430521	0.004795258	0.005627782	0.002048504
0.003288386	0.004440085	0.004947738	0.005921667	0.002136047
0.003425317	0.004595394	0.005124612	0.006255006	0.002235502
0.003606481	0.004802347	0.005362465	0.006688532	0.002364982
0.001008343	0.001530162	0.001941907	0.000768394	0.000505113
0.001050673	0.001594177	0.002031402	0.000788886	0.000516266
0.001102884	0.001673159	0.002141702	0.000814996	0.000530926
0.001160313	0.001759531	0.002264134	0.000843836	0.000547258
0.001209654	0.001833081	0.002371732	0.000867468	0.000560182
0.001260388	0.001908409	0.002483825	0.000891527	0.000573296
0.001312787	0.001985834	0.002601014	0.000915656	0.000586439
0.001365806	0.002063797	0.002720933	0.000939453	0.000599288
0.001421168	0.002144686	0.002847221	0.000964441	0.000612716
0.001470744	0.002216914	0.002961459	0.000986002	0.000624056
0.001522627	0.002292744	0.003083134	0.001010782	0.000637209
0.001575562	0.002370093	0.003207707	0.001038421	0.0006517
0.001629802	0.002447826	0.003337367	0.001057496	0.000662737
0.001682458	0.002523945	0.00346529	0.001076555	0.000672389
0.001728289	0.002591091	0.003577377	0.001093056	0.00067979
0.001776378	0.002662256	0.003694385	0.001108414	0.000686427
0.001816002	0.002720728	0.003791667	0.001123268	0.000691875
0.001851593	0.002773826	0.0038805	0.001137298	0.000696696
0.00188543	0.002824664	0.003966148	0.001151366	0.00070152
0.00191617	0.002871383	0.004045435	0.001165385	0.000706045
0.001943746	0.002913901	0.004117991	0.001179306	0.000710477
0.00198163	0.002975628	0.004226769	0.001205544	0.000718026
0.001990313	0.002992743	0.004257881	0.001217318	0.000720892
0.001998004	0.003008613	0.004286506	0.001229652	0.000724102
0.002006856	0.003025944	0.004317451	0.001243056	0.000727915
0.002012954	0.003039544	0.00434146	0.001256438	0.000731742
0.002000166	0.00302667	0.004319488	0.001266398	0.000733388
0.001984674	0.003010274	0.004288249	0.001274518	0.000733747
0.001969128	0.002994197	0.004252681	0.001282049	0.000733906
0.00195571	0.002981165	0.00421973	0.001289999	0.000734503
0.001938867	0.002963727	0.004176601	0.001297619	0.00073466
0.001921532	0.002945527	0.004127634	0.001304097	0.000734426
0.0019024	0.00292521	0.004074743	0.001308356	0.000733032
0.001880142	0.002898089	0.004010304	0.00129908	0.000725363
0.001849563	0.002860118	0.003925046	0.00129034	0.000716974
0.001823625	0.00282871	0.00385096	0.001286669	0.000712014
0.001795689	0.002793418	0.003770856	0.00128193	0.000706735
0.001766148	0.002754562	0.003686973	0.001276049	0.000700879
0.001737597	0.002716241	0.003605741	0.001270257	0.000695128
0.001712301	0.002681935	0.00353302	0.001266054	0.000690344
0.001687645	0.00264787	0.003462375	0.0012619	0.000685592
0.001661792	0.002611204	0.003389939	0.001256533	0.000680275
0.001633649	0.002569742	0.003314437	0.001249567	0.000674084
0.001607199	0.002530066	0.003244171	0.001243888	0.000668573
0.00158479	0.002496202	0.003183909	0.001241166	0.000664662
0.001563455	0.002463499	0.003126879	0.001239226	0.000661125
0.001539122	0.002425035	0.00306526	0.001235555	0.000656707
0.001509093	0.0023765	0.002993308	0.00122783	0.000650146
0.001481749	0.002332186	0.002927152	0.001221962	0.000644492
0.00147646	0.002324351	0.002905046	0.001232616	0.000647298
0.001477293	0.002326521	0.002894793	0.001248465	0.000652594
0.001483988	0.002338396	0.002895519	0.001269578	0.00066049
0.001513936	0.002389594	0.002939357	0.001310115	0.000678013
0.001546957	0.002446467	0.002986196	0.001355013	0.000697603
0.001573431	0.002491623	0.00302027	0.001397236	0.000715614
0.001596435	0.002530237	0.00304742	0.001438839	0.000733155
0.00162044	0.002569754	0.003076026	0.001483562	0.000752049
0.001646668	0.002611548	0.003109359	0.001533447	0.000773255
0.001672876	0.002651953	0.003143034	0.001586597	0.000795744
0.001690477	0.002677117	0.003160302	0.0016327	0.000814229
0.001700948	0.002690272	0.003163312	0.001672627	0.000829205
0.001711763	0.002702849	0.003167141	0.001714968	0.000844909
0.00173943	0.002738525	0.00320698	0.001784021	0.00087418
0.001771217	0.002779835	0.003260276	0.001870451	0.000911434
0.001799712	0.002812939	0.003306582	0.001936604	0.000937434
0.001829717	0.002847719	0.003345431	0.002006849	0.000963138

Health Risk Assessment Results Summary

		MAX:	4.18	5.16	7.17
Unique Identifier	X (UTM)	Y (UTM)	Onroad	Offroad	Total Risk
3836403774595	383640	3774595	0.068747506	0.236386692	0.3051342
3836503774595	383650	3774595	0.07174418	0.234593007	0.3063372
3836603774595	383660	3774595	0.074818098	0.232758169	0.3075763
3836703774595	383670	3774595	0.078137174	0.231051394	0.3091886
3836803774595	383680	3774595	0.081776311	0.228467436	0.3102437
3836903774595	383690	3774595	0.085616124	0.225816897	0.311433
3837003774595	383700	3774595	0.089315212	0.22306908	0.3123843
3837103774595	383710	3774595	0.093169258	0.220373084	0.3135423
3837203774595	383720	3774595	0.09736584	0.217724748	0.3150906
3837303774595	383730	3774595	0.1019792	0.215096743	0.3170759
3837403774595	383740	3774595	0.106968173	0.212510624	0.3194788
3837503774595	383750	3774595	0.112143603	0.210018856	0.3221625
3837603774595	383760	3774595	0.117563148	0.207612388	0.3251755
3837703774595	383770	3774595	0.123388028	0.205240332	0.3286284
3837803774595	383780	3774595	0.129633683	0.202906531	0.3325402
3837903774595	383790	3774595	0.136301068	0.200600886	0.336902
3838003774595	383800	3774595	0.143255226	0.198356641	0.3416119
3838103774595	383810	3774595	0.15037607	0.196152406	0.3465285
3838203774595	383820	3774595	0.157824974	0.193977861	0.3518028
3838303774595	383830	3774595	0.16515106	0.191853649	0.3570047
3838403774595	383840	3774595	0.172590647	0.189758293	0.3623489
3838503774595	383850	3774595	0.18028987	0.187665567	0.3679554
3838603774595	383860	3774595	0.188912405	0.185589268	0.3745017
3838703774595	383870	3774595	0.197961318	0.183533032	0.3814944
3838803774595	383880	3774595	0.207461733	0.181517929	0.3889797
3838903774595	383890	3774595	0.217487579	0.179524406	0.397012
3839003774595	383900	3774595	0.228918524	0.177572232	0.4064908
3839103774595	383910	3774595	0.24422188	0.175694341	0.4199162
3829703774605	382970	3774605	0.021577787	0.155025727	0.1766035
3829803774605	382980	3774605	0.022328594	0.161637116	0.1839657
3829903774605	382990	3774605	0.023278712	0.169888766	0.1931675
3830003774605	383000	3774605	0.024328614	0.178917006	0.2032456
3830103774605	383010	3774605	0.025178958	0.186418393	0.2115974
3830203774605	383020	3774605	0.026031515	0.194052273	0.2200838
3830303774605	383030	3774605	0.026934503	0.202249949	0.2291845
3830403774605	383040	3774605	0.027908681	0.21116994	0.2390786
3830503774605	383050	3774605	0.028954752	0.220381676	0.2493364
3830603774605	383060	3774605	0.029825633	0.228623924	0.2584496
3830703774605	383070	3774605	0.030681114	0.236688847	0.26737
3830803774605	383080	3774605	0.03154272	0.244389434	0.2759322
3830903774605	383090	3774605	0.032425898	0.25245965	0.2848855
3831003774605	383100	3774605	0.033221999	0.260463237	0.2936852
3831103774605	383110	3774605	0.033898073	0.267519696	0.3014178
3831203774605	383120	3774605	0.034527477	0.274618311	0.3091458
3831303774605	383130	3774605	0.035149896	0.280317692	0.3154676
3831403774605	383140	3774605	0.035733391	0.285490783	0.3212242
3831503774605	383150	3774605	0.036291624	0.290400138	0.3266918
3831603774605	383160	3774605	0.036821504	0.294794058	0.3316156
3831703774605	383170	3774605	0.037320336	0.298683663	0.336004
3831903774605	383190	3774605	0.038132981	0.303618949	0.3417519
3832003774605	383200	3774605	0.038403311	0.304410658	0.342814
3832103774605	383210	3774605	0.038664821	0.305069683	0.3437345
3832203774605	383220	3774605	0.038973217	0.305994236	0.3449675
3832303774605	383230	3774605	0.039257322	0.305304155	0.3445615
3832403774605	383240	3774605	0.039360843	0.302644832	0.3420057
3832503774605	383250	3774605	0.039376697	0.299700334	0.339077
3832603774605	383260	3774605	0.039341349	0.296708531	0.3360499
3832703774605	383270	3774605	0.039306212	0.293628623	0.3329348
3832803774605	383280	3774605	0.039255872	0.290538669	0.3297945
3832903774605	383290	3774605	0.039105838	0.287163842	0.3262697
3833003774605	383300	3774605	0.039048699	0.283575676	0.3226244
3833103774605	383310	3774605	0.038984528	0.279779063	0.3187636
3833203774605	383320	3774605	0.038737186	0.275195812	0.313933
3833303774605	383330	3774605	0.03854617	0.270853494	0.3093997
3833403774605	383340	3774605	0.038338029	0.26607814	0.3044162
3833503774605	383350	3774605	0.03810258	0.261051578	0.2991542
3833603774605	383360	3774605	0.037887954	0.256151491	0.2940394
3833703774605	383370	3774605	0.037626874	0.25094728	0.2885742
3833803774605	383380	3774605	0.037390532	0.245927577	0.2833181
3833903774605	383390	3774605	0.037170773	0.240957304	0.2781281
3834003774605	383400	3774605	0.036970914	0.236064813	0.2730357
3834103774605	383410	3774605	0.036817743	0.231424606	0.2682423
3834203774605	383420	3774605	0.036843239	0.227900213	0.2647435
3834303774605	383430	3774605	0.036919943	0.224599463	0.2615194
3834403774605	383440	3774605	0.036990667	0.221120265	0.2581109
3834503774605	383450	3774605	0.037023407	0.217225319	0.2542487
3834603774605	383460	3774605	0.037097121	0.213510657	0.2506078
3834703774605	383470	3774605	0.037656013	0.212846025	0.250502
3834803774605	383480	3774605	0.038386642	0.213041201	0.2514278
3834903774605	383490	3774605	0.039280084	0.213979144	0.2532592
3835003774605	383500	3774605	0.040762326	0.218062087	0.2588244
3835103774605	383510	3774605	0.042401497	0.222266428	0.2646679
3835203774605	383520	3774605	0.043924926	0.225074553	0.2689995
3835303774605	383530	3774605	0.04540554	0.226953739	0.2723593
3835403774605	383540	3774605	0.046971037	0.228637345	0.2756084
3835503774605	383550	3774605	0.048519862	0.229622047	0.2781419
3835603774605	383560	3774605	0.050176278	0.230400307	0.2805766
3835703774605	383570	3774605	0.051894464	0.230533174	0.2824276
3835803774605	383580	3774605	0.053606395	0.2307904	0.2843968
3835903774605	383590	3774605	0.055514596	0.231242625	0.2867572
3836003774605	383600	3774605	0.057646354	0.231589288	0.2892356

Health Risk Assessment Results Summary

Sensitive Receptor		MAX:	7.17
Unique Identifier	X (UTM)	Y (UTM)	Total Risk
3836403774595	383640	3774595	0.305134198
3836503774595	383650	3774595	0.306337188
3836603774595	383660	3774595	0.307576267
3836703774595	383670	3774595	0.309188568
3836803774595	383680	3774595	0.310243748
3836903774595	383690	3774595	0.311433021
3837003774595	383700	3774595	0.312384293
3837103774595	383710	3774595	0.313542342
3837203774595	383720	3774595	0.315090588
3837303774595	383730	3774595	0.317075943
3837403774595	383740	3774595	0.319478797
3837503774595	383750	3774595	0.322162459
3837603774595	383760	3774595	0.325175536
3837703774595	383770	3774595	0.328628361
3837803774595	383780	3774595	0.332540214
3837903774595	383790	3774595	0.336901953
3838003774595	383800	3774595	0.341611867
3838103774595	383810	3774595	0.346528475
3838203774595	383820	3774595	0.351802835
3838303774595	383830	3774595	0.35700471
3838403774595	383840	3774595	0.362348941
3838503774595	383850	3774595	0.367955437
3838603774595	383860	3774595	0.374501673
3838703774595	383870	3774595	0.381494351
3838803774595	383880	3774595	0.388979661
3838903774595	383890	3774595	0.397011985
3839003774595	383900	3774595	0.406490756
3839103774595	383910	3774595	0.419916222
3829703774605	382970	3774605	0.176603514
3829803774605	382980	3774605	0.183965709
3829903774605	382990	3774605	0.193167479
3830003774605	383000	3774605	0.20324562
3830103774605	383010	3774605	0.211597351
3830203774605	383020	3774605	0.220083789
3830303774605	383030	3774605	0.229184451
3830403774605	383040	3774605	0.239078621
3830503774605	383050	3774605	0.249336428
3830603774605	383060	3774605	0.258449557
3830703774605	383070	3774605	0.267369961
3830803774605	383080	3774605	0.275932154
3830903774605	383090	3774605	0.284885548
3831003774605	383100	3774605	0.293685236
3831103774605	383110	3774605	0.301417769
3831203774605	383120	3774605	0.309145788
3831303774605	383130	3774605	0.315467588
3831403774605	383140	3774605	0.321224174
3831503774605	383150	3774605	0.326691762
3831603774605	383160	3774605	0.331615562
3831703774605	383170	3774605	0.336003999
3831903774605	383190	3774605	0.34175193
3832003774605	383200	3774605	0.342813969
3832103774605	383210	3774605	0.343734504
3832203774605	383220	3774605	0.344967452
3832303774605	383230	3774605	0.344561477
3832403774605	383240	3774605	0.342005675
3832503774605	383250	3774605	0.339077031
3832603774605	383260	3774605	0.336049881
3832703774605	383270	3774605	0.332934835
3832803774605	383280	3774605	0.32979454
3832903774605	383290	3774605	0.32626968
3833003774605	383300	3774605	0.322624375
3833103774605	383310	3774605	0.318763591
3833203774605	383320	3774605	0.313932999
3833303774605	383330	3774605	0.309399664
3833403774605	383340	3774605	0.304416169
3833503774605	383350	3774605	0.299154157
3833603774605	383360	3774605	0.294039445
3833703774605	383370	3774605	0.288574154
3833803774605	383380	3774605	0.283318109
3833903774605	383390	3774605	0.278128076
3834003774605	383400	3774605	0.273035727
3834103774605	383410	3774605	0.268242349
3834203774605	383420	3774605	0.264743453
3834303774605	383430	3774605	0.261519406
3834403774605	383440	3774605	0.258110932
3834503774605	383450	3774605	0.254248726
3834603774605	383460	3774605	0.250607778
3834703774605	383470	3774605	0.250502038
3834803774605	383480	3774605	0.251427844
3834903774605	383490	3774605	0.253259227
3835003774605	383500	3774605	0.258824413
3835103774605	383510	3774605	0.264667924
3835203774605	383520	3774605	0.268999479
3835303774605	383530	3774605	0.272359279
3835403774605	383540	3774605	0.275608382
3835503774605	383550	3774605	0.278141909
3835603774605	383560	3774605	0.280576585
3835703774605	383570	3774605	0.282427638
3835803774605	383580	3774605	0.284396795
3835903774605	383590	3774605	0.286757221
3836003774605	383600	3774605	0.289235641

FOR CHRONIC CALCS

	MAX:	0.22			
	Overlapping Phases - Maximum GLC				
	2025	2026	2027	2028	2029
	0.001853227	0.002871386	0.003361424	0.002075806	0.000985548
	0.001873274	0.002890001	0.003368234	0.002142542	0.001006493
	0.001894193	0.002908642	0.003373397	0.002210687	0.001027663
	0.001918508	0.002930366	0.003380075	0.00228404	0.0010505
	0.001940078	0.002949294	0.003390425	0.002364238	0.001075166
	0.001963241	0.002969892	0.003402885	0.002446452	0.001099414
	0.001984417	0.002988873	0.003413987	0.002525333	0.001122488
	0.00200728	0.003010056	0.003427917	0.002607508	0.001146612
	0.002033568	0.003035289	0.003447011	0.002696755	0.001172799
	0.002063829	0.003065051	0.003471979	0.00279469	0.001201519
	0.002097795	0.003099212	0.003502434	0.002900441	0.001232584
	0.002133991	0.003136335	0.003536398	0.003010311	0.001264973
	0.002172904	0.003176942	0.003574476	0.003125433	0.001299012
	0.002215766	0.003222176	0.00361835	0.003249126	0.001335568
	0.002262735	0.003272254	0.003668276	0.003381605	0.001374781
	0.002313765	0.003327051	0.00372415	0.003523041	0.001416684
	0.002367791	0.003385507	0.00378448	0.003670507	0.001460341
	0.00242357	0.003446121	0.003847532	0.003821401	0.001505116
	0.00248255	0.003510492	0.00391531	0.003979249	0.001551929
	0.002540632	0.003573942	0.003982145	0.004134475	0.001597943
	0.002599904	0.003638825	0.00405094	0.004291967	0.001644646
	0.002661566	0.003706422	0.004123541	0.00445487	0.001692916
	0.002731926	0.003784121	0.004208456	0.004637224	0.001746972
	0.002806353	0.003866584	0.0042993	0.004828605	0.00180373
	0.002885199	0.00395426	0.004396538	0.0050295	0.001863352
	0.002969069	0.004047852	0.004500897	0.005241378	0.001926186
	0.003066287	0.00415702	0.004623873	0.005483109	0.001997984
	0.003200128	0.004308884	0.004797266	0.005807743	0.002094887
	0.000985735	0.00149768	0.001892516	0.000762618	0.000501159
	0.001025945	0.001558683	0.001977206	0.000782654	0.000512092
	0.001076208	0.001634898	0.002082961	0.000808591	0.000526686
	0.001131129	0.001717574	0.002199791	0.000837195	0.000542984
	0.001176378	0.00178518	0.002298405	0.000859607	0.000555176
	0.001222183	0.001853336	0.002399633	0.000881795	0.000567228
	0.001271138	0.001925851	0.002508923	0.000905247	0.00058002
	0.001324188	0.002003921	0.002628388	0.000930711	0.00059402
	0.001379165	0.002083943	0.002753466	0.000957589	0.000608726
	0.00142748	0.002154597	0.002865154	0.000980755	0.000621614
	0.001474713	0.002224302	0.002975696	0.001008557	0.000635992
	0.001520368	0.002290377	0.003084435	0.001026926	0.000646396
	0.001568203	0.002359218	0.003197932	0.001044544	0.000655827
	0.001614538	0.002426715	0.003311265	0.001062173	0.000664526
	0.001655254	0.002486823	0.003409779	0.001077485	0.000671214
	0.001695635	0.002546966	0.003507818	0.001091573	0.000676969
	0.001729346	0.002597219	0.003590444	0.001105209	0.000681889
	0.001760071	0.00264349	0.003666872	0.001118416	0.000686374
	0.001789181	0.002687682	0.003740445	0.001131753	0.000690998
	0.001815467	0.002728055	0.00380806	0.001144894	0.00069523
	0.00183895	0.002764723	0.003869755	0.001158099	0.000699435
	0.001870118	0.002816884	0.003958609	0.001182471	0.000706462
	0.001876145	0.002830224	0.003981455	0.001193139	0.00070897
	0.001881495	0.002842613	0.004002018	0.001204024	0.000711669
	0.001888633	0.002857276	0.004026314	0.001216309	0.000715136
	0.001887919	0.002860459	0.004031372	0.001228418	0.000718284
	0.001876064	0.002848613	0.004008164	0.001236516	0.000718768
	0.001862217	0.002834483	0.003976113	0.00124303	0.000718528
	0.001847756	0.002819777	0.003939589	0.001249056	0.00071797
	0.001832789	0.002804567	0.003902427	0.001256163	0.000718014
	0.001818051	0.002789469	0.00386053	0.001262012	0.000717016
	0.001800812	0.002770817	0.003814259	0.001264272	0.000715135
	0.00178402	0.002751242	0.003765694	0.001257214	0.000708729
	0.001766078	0.002730725	0.003714328	0.001255796	0.000704695
	0.00174253	0.002702283	0.003648719	0.00125271	0.000699654
	0.001720649	0.002675795	0.00358558	0.0012506	0.000695847
	0.001696453	0.002644956	0.003516404	0.001246994	0.000691171
	0.001670709	0.002610989	0.003443505	0.001242074	0.000685842
	0.001645661	0.002577152	0.003372699	0.001237112	0.000680579
	0.001618554	0.002539332	0.00329794	0.001230192	0.000674314
	0.00159242	0.002502104	0.003226531	0.001223459	0.000668229
	0.00156648	0.002464118	0.003157134	0.001216737	0.000662203
	0.001540949	0.002425971	0.003089907	0.001210323	0.000656335
	0.00151696	0.002389565	0.003027315	0.00120492	0.000650992
	0.001500138	0.002364078	0.002980949	0.001204805	0.000648503
	0.00148485	0.002340674	0.002938308	0.001206001	0.000646652
	0.001468496	0.002315014	0.002894319	0.001206654	0.000644494
	0.001449533	0.002284472	0.002846108	0.001205645	0.000641411
	0.00143188	0.002255979	0.002800536	0.001205574	0.000638812
	0.001434426	0.002260957	0.002794592	0.00122119	0.000644162
	0.001443019	0.002275952	0.002800078	0.0012422	0.000652176
	0.001457067	0.002300179	0.002814948	0.001268266	0.0006626
	0.001493079	0.002361768	0.002869456	0.001313751	0.000682824
	0.001531126	0.002426126	0.002927286	0.00136441	0.000705571
	0.001560715	0.002475243	0.002969524	0.001410581	0.000725858
	0.001584983	0.002514359	0.003001946	0.001454381	0.000744689
	0.001608874	0.002551759	0.00303401	0.001500682	0.00076448
	0.001628911	0.002581689	0.003058717	0.001545243	0.000783044
	0.001648685	0.002609634	0.003083502	0.001592369	0.000802469
	0.001665583	0.002631438	0.00310288	0.001639488	0.000821479
	0.001682576	0.00265289	0.00312396	0.001690053	0.000842748
	0.001702101	0.00267834	0.003150912	0.001755797	0.000870108
	0.001723291	0.002702839	0.003185327	0.001807539	0.000891333

Health Risk Assessment Results Summary

		MAX:	4.18	5.16	7.17
Unique Identifier	X (UTM)	Y (UTM)	Onroad	Offroad	Total Risk
3836103774605	383610	3774605	0.059799485	0.231480298	0.2912798
3836203774605	383620	3774605	0.06211932	0.23156155	0.2936809
3836303774605	383630	3774605	0.064776837	0.230522711	0.2952995
3836403774605	383640	3774605	0.067632775	0.229160269	0.296793
3836503774605	383650	3774605	0.07028695	0.227644164	0.2979311
3836603774605	383660	3774605	0.073076241	0.225797633	0.2988739
3836703774605	383670	3774605	0.0760557	0.223344883	0.2994006
3836803774605	383680	3774605	0.079274224	0.220884901	0.3001591
3836903774605	383690	3774605	0.082647894	0.218294696	0.3009426
3837003774605	383700	3774605	0.085993727	0.215725495	0.3017192
3837103774605	383710	3774605	0.089479576	0.213227036	0.3027066
3837203774605	383720	3774605	0.093256277	0.210764063	0.3040203
3837303774605	383730	3774605	0.097344496	0.208328104	0.3056726
3837403774605	383740	3774605	0.101740522	0.205927928	0.3076685
3837503774605	383750	3774605	0.1062815	0.203611996	0.3098935
3837603774605	383760	3774605	0.1109721	0.20137782	0.3123499
3837703774605	383770	3774605	0.115932427	0.199161099	0.3150935
3837803774605	383780	3774605	0.121131157	0.196985446	0.3181166
3837903774605	383790	3774605	0.126601454	0.194842028	0.3214435
3838003774605	383800	3774605	0.132306473	0.192731261	0.3250377
3838103774605	383810	3774605	0.138188646	0.190649375	0.328838
3838203774605	383820	3774605	0.144272975	0.188589679	0.3328627
3838303774605	383830	3774605	0.14986505	0.186559932	0.336425
3838403774605	383840	3774605	0.155220897	0.184503313	0.3397242
3838503774605	383850	3774605	0.16137778	0.182480993	0.3438588
3838603774605	383860	3774605	0.169218639	0.18053231	0.3497509
3838703774605	383870	3774605	0.177545483	0.178607795	0.3561533
3838803774605	383880	3774605	0.184731268	0.176675539	0.3614068
3838903774605	383890	3774605	0.191639063	0.174752797	0.3663919
3839003774605	383900	3774605	0.199425167	0.172866519	0.3722917
3839103774605	383910	3774605	0.21020466	0.171072202	0.3812769
3829703774615	382970	3774615	0.021287023	0.15121181	0.1724988
3829803774615	382980	3774615	0.022033541	0.157662569	0.1796961
3829903774615	382990	3774615	0.022984835	0.165757418	0.1887423
3830003774615	383000	3774615	0.024037836	0.174629863	0.1986677
3830103774615	383010	3774615	0.024847886	0.181671555	0.2065194
3830203774615	383020	3774615	0.025640906	0.188712421	0.2143533
3830303774615	383030	3774615	0.026475443	0.196202805	0.2226782
3830403774615	383040	3774615	0.027373151	0.204301981	0.2316751
3830503774615	383050	3774615	0.028359751	0.21270148	0.2410612
3830603774615	383060	3774615	0.029229912	0.22102442	0.2502543
3830703774615	383070	3774615	0.030112597	0.228632916	0.2587455
3830803774615	383080	3774615	0.030949704	0.236141126	0.2670908
3830903774615	383090	3774615	0.031669124	0.2428507	0.2745198
3831003774615	383100	3774615	0.032341052	0.249751659	0.2820927
3831103774615	383110	3774615	0.032937333	0.256678489	0.2896158
3831203774615	383120	3774615	0.03349721	0.261733822	0.295231
3831303774615	383130	3774615	0.034048853	0.26657959	0.3006284
3831403774615	383140	3774615	0.034561157	0.270902893	0.3054641
3831503774615	383150	3774615	0.03505709	0.274998965	0.3100561
3831603774615	383160	3774615	0.03553148	0.278675536	0.314207
3831703774615	383170	3774615	0.035979858	0.281913861	0.3178937
3831903774615	383190	3774615	0.036710542	0.285961883	0.3226724
3832003774615	383200	3774615	0.036941856	0.286490878	0.3234327
3832103774615	383210	3774615	0.037163497	0.284995501	0.322159
3832203774615	383220	3774615	0.037399855	0.284866949	0.3222668
3832303774615	383230	3774615	0.037603626	0.284353393	0.321957
3832403774615	383240	3774615	0.037672216	0.282399845	0.3200721
3832503774615	383250	3774615	0.037665194	0.279918577	0.3175838
3832603774615	383260	3774615	0.037597206	0.27684429	0.3144415
3832703774615	383270	3774615	0.037503359	0.274054898	0.3115583
3832803774615	383280	3774615	0.037358416	0.270516536	0.307875
3832903774615	383290	3774615	0.037344456	0.267449598	0.3047941
3833003774615	383300	3774615	0.037347223	0.264675243	0.3020225
3833103774615	383310	3774615	0.037338744	0.262007992	0.2993467
3833203774615	383320	3774615	0.037183388	0.258354457	0.2955378
3833303774615	383330	3774615	0.037078911	0.254650326	0.2917292
3833403774615	383340	3774615	0.036933232	0.250548464	0.2874817
3833503774615	383350	3774615	0.036760411	0.246201752	0.2829622
3833603774615	383360	3774615	0.036596141	0.241902096	0.2784982
3833703774615	383370	3774615	0.036257677	0.236384883	0.2726426
3833803774615	383380	3774615	0.035952046	0.231121454	0.2670735
3833903774615	383390	3774615	0.035699422	0.226139667	0.2618391
3834003774615	383400	3774615	0.035521635	0.22163883	0.2571605
3834103774615	383410	3774615	0.035383123	0.21730449	0.2526876
3834203774615	383420	3774615	0.035521591	0.214796553	0.2503181
3834303774615	383430	3774615	0.035716334	0.212546189	0.2482625
3834403774615	383440	3774615	0.035935776	0.210307049	0.2462428
3834503774615	383450	3774615	0.036178261	0.208071573	0.2442498
3834603774615	383460	3774615	0.03645293	0.20590209	0.242355
3834703774615	383470	3774615	0.03716852	0.206430774	0.2435993
3834803774615	383480	3774615	0.038072743	0.207854389	0.2459271
3834903774615	383490	3774615	0.039136611	0.209855927	0.2489925
3835003774615	383500	3774615	0.040768526	0.214573213	0.2553417
3835103774615	383510	3774615	0.042572766	0.219342007	0.2619148
3835203774615	383520	3774615	0.044196282	0.222380213	0.2665765
3835303774615	383530	3774615	0.045709935	0.22423646	0.2699464
3835403774615	383540	3774615	0.047324631	0.225794239	0.2731189
3835503774615	383550	3774615	0.048773643	0.225925115	0.2746988
3835603774615	383560	3774615	0.050315837	0.226688818	0.2770047
3835703774615	383570	3774615	0.052085529	0.227528401	0.2796139

Health Risk Assessment Results Summary

Sensitive Receptor		MAX:	7.17
Unique Identifier	X (UTM)	Y (UTM)	Total Risk
3836103774605	383610	3774605	0.291279783
3836203774605	383620	3774605	0.29368087
3836303774605	383630	3774605	0.295299547
3836403774605	383640	3774605	0.296793043
3836503774605	383650	3774605	0.297931113
3836603774605	383660	3774605	0.298873874
3836703774605	383670	3774605	0.299400583
3836803774605	383680	3774605	0.300159125
3836903774605	383690	3774605	0.30094259
3837003774605	383700	3774605	0.301719222
3837103774605	383710	3774605	0.302706611
3837203774605	383720	3774605	0.30402034
3837303774605	383730	3774605	0.3056726
3837403774605	383740	3774605	0.30766845
3837503774605	383750	3774605	0.309893496
3837603774605	383760	3774605	0.31234992
3837703774605	383770	3774605	0.315093525
3837803774605	383780	3774605	0.318116603
3837903774605	383790	3774605	0.321443482
3838003774605	383800	3774605	0.325037734
3838103774605	383810	3774605	0.328838021
3838203774605	383820	3774605	0.332862655
3838303774605	383830	3774605	0.336424982
3838403774605	383840	3774605	0.33972421
3838503774605	383850	3774605	0.343858773
3838603774605	383860	3774605	0.349750949
3838703774605	383870	3774605	0.356153278
3838803774605	383880	3774605	0.361406806
3838903774605	383890	3774605	0.36639186
3839003774605	383900	3774605	0.372291686
3839103774605	383910	3774605	0.381276862
3829703774615	382970	3774615	0.172498832
3829803774615	382980	3774615	0.179696111
3829903774615	382990	3774615	0.188742253
3830003774615	383000	3774615	0.198667699
3830103774615	383010	3774615	0.206519441
3830203774615	383020	3774615	0.214353327
3830303774615	383030	3774615	0.222678248
3830403774615	383040	3774615	0.231675132
3830503774615	383050	3774615	0.241061231
3830603774615	383060	3774615	0.250254333
3830703774615	383070	3774615	0.258745514
3830803774615	383080	3774615	0.267090831
3830903774615	383090	3774615	0.274519824
3831003774615	383100	3774615	0.282092711
3831103774615	383110	3774615	0.289615822
3831203774615	383120	3774615	0.295231032
3831303774615	383130	3774615	0.300628443
3831403774615	383140	3774615	0.30546405
3831503774615	383150	3774615	0.310056055
3831603774615	383160	3774615	0.314207016
3831703774615	383170	3774615	0.317893719
3831903774615	383190	3774615	0.322672425
3832003774615	383200	3774615	0.323432734
3832103774615	383210	3774615	0.322158997
3832203774615	383220	3774615	0.322266804
3832303774615	383230	3774615	0.321957019
3832403774615	383240	3774615	0.320072061
3832503774615	383250	3774615	0.317583771
3832603774615	383260	3774615	0.314441496
3832703774615	383270	3774615	0.311558257
3832803774615	383280	3774615	0.307874951
3832903774615	383290	3774615	0.304794055
3833003774615	383300	3774615	0.302022466
3833103774615	383310	3774615	0.299346735
3833203774615	383320	3774615	0.295537844
3833303774615	383330	3774615	0.291729238
3833403774615	383340	3774615	0.287481696
3833503774615	383350	3774615	0.282962163
3833603774615	383360	3774615	0.278498236
3833703774615	383370	3774615	0.27264256
3833803774615	383380	3774615	0.2670735
3833903774615	383390	3774615	0.261839089
3834003774615	383400	3774615	0.257160465
3834103774615	383410	3774615	0.252687613
3834203774615	383420	3774615	0.250318144
3834303774615	383430	3774615	0.248262524
3834403774615	383440	3774615	0.246242825
3834503774615	383450	3774615	0.244249834
3834603774615	383460	3774615	0.24235502
3834703774615	383470	3774615	0.243599294
3834803774615	383480	3774615	0.245927132
3834903774615	383490	3774615	0.248992538
3835003774615	383500	3774615	0.255341739
3835103774615	383510	3774615	0.261914773
3835203774615	383520	3774615	0.266576495
3835303774615	383530	3774615	0.269946395
3835403774615	383540	3774615	0.27311887
3835503774615	383550	3774615	0.274698758
3835603774615	383560	3774615	0.277004654
3835703774615	383570	3774615	0.27961393

FOR CHRONIC CALCS

MAX:	0.22			
Overlapping Phases - Maximum GLC				
2025	2026	2027	2028	2029
0.001742631	0.002724501	0.003211561	0.001860566	0.000911458
0.001764877	0.002749736	0.003235667	0.001916815	0.000931414
0.001785341	0.002770301	0.003248995	0.001977476	0.000951205
0.001806295	0.002790495	0.003258461	0.002041681	0.000971661
0.001825155	0.002806907	0.003260273	0.002100834	0.000990098
0.001843358	0.002822281	0.003262122	0.00216278	0.001009387
0.001859382	0.002835434	0.003266153	0.002228653	0.001029572
0.001877671	0.002850996	0.0032731	0.002298285	0.001050237
0.001896586	0.00286731	0.003281975	0.002370152	0.001071229
0.001915303	0.002883893	0.003291263	0.002441495	0.001092057
0.001935688	0.002902655	0.003303176	0.002515786	0.001113789
0.001958949	0.002924781	0.003319449	0.002596138	0.001137289
0.001985235	0.00295038	0.003340281	0.002682944	0.001162747
0.002014565	0.002979597	0.003365656	0.002776212	0.001190075
0.002045685	0.003011226	0.003393843	0.002872645	0.001218473
0.00207863	0.003045285	0.003424842	0.00297235	0.001247888
0.00211416	0.003082331	0.003459726	0.003077666	0.001278994
0.002152114	0.003122269	0.003498295	0.003187976	0.001311559
0.002192755	0.003165356	0.00354086	0.003303982	0.001345858
0.00223575	0.003211236	0.003586945	0.003424889	0.001381576
0.002280532	0.003259214	0.003635766	0.003549442	0.001418366
0.002327299	0.003309506	0.003687662	0.003678218	0.001456455
0.002369589	0.003354816	0.003733759	0.003796478	0.001491326
0.002409451	0.003397279	0.003777166	0.003909494	0.001524607
0.002457005	0.003448591	0.003831223	0.004039115	0.001562697
0.002520693	0.003518557	0.003907642	0.004204894	0.001611784
0.002589035	0.003593975	0.003990746	0.004380908	0.001663912
0.002646644	0.003657093	0.004059408	0.004532116	0.001708363
0.002701704	0.003717316	0.004124747	0.004676964	0.001750757
0.002765153	0.00378729	0.00420188	0.004840552	0.001798797
0.002857057	0.00389042	0.004318397	0.005068705	0.001866649
0.000964039	0.001466482	0.001845084	0.000756894	0.000497284
0.001003438	0.001526456	0.001927549	0.000777304	0.000508477
0.001052939	0.001601667	0.002031275	0.000803885	0.00052354
0.001107074	0.001683149	0.002146343	0.000833416	0.000540494
0.001149632	0.001746795	0.002239195	0.000855193	0.000552406
0.001191938	0.001809849	0.002332685	0.000876241	0.000563812
0.00123674	0.001876253	0.002432741	0.000898283	0.00057584
0.001285016	0.001947395	0.002541442	0.000922287	0.000589002
0.001335428	0.002020776	0.002655909	0.000947943	0.000603199
0.001383884	0.002091754	0.002768824	0.000976363	0.000618921
0.001429297	0.002158111	0.00287474	0.000999973	0.000632422
0.001473934	0.002222381	0.002980304	0.001017089	0.000641867
0.001513435	0.002280128	0.003075438	0.001033086	0.000649655
0.00155334	0.0023388	0.00317166	0.001048882	0.000657145
0.001592564	0.002397225	0.003265983	0.001062742	0.00066332
0.001622585	0.002442265	0.003338813	0.001075481	0.000667956
0.001651482	0.002485758	0.00340949	0.001088159	0.000672417
0.001677395	0.002525297	0.003474002	0.001100334	0.000676486
0.001701993	0.002563135	0.00353604	0.001112773	0.000680735
0.00172431	0.002597946	0.003593216	0.001125104	0.000684733
0.001744198	0.002629475	0.003645246	0.001137428	0.000688623
0.001770426	0.00267443	0.003719246	0.001160224	0.000695112
0.001774905	0.002685423	0.003736516	0.001169891	0.000697364
0.001769831	0.00268205	0.003730266	0.001179116	0.000698929
0.001771393	0.002688635	0.003738733	0.001189045	0.000701025
0.00177083	0.002692381	0.003741196	0.00119865	0.0007029
0.001762251	0.002685215	0.003721586	0.001205623	0.00070318
0.001750511	0.002673886	0.003691778	0.001211443	0.000702625
0.001735421	0.002658144	0.003652475	0.001216822	0.000701914
0.001721527	0.002644202	0.003614954	0.001221446	0.000700166
0.001703756	0.002623111	0.0035681	0.001215027	0.000693891
0.001689677	0.002607671	0.003528194	0.001213299	0.000690091
0.001677013	0.002594229	0.003492324	0.00121547	0.000687988
0.001664704	0.002581302	0.00345608	0.001218875	0.000686796
0.001646352	0.002559704	0.003403769	0.001217729	0.000683563
0.001628217	0.002537688	0.003350972	0.001217091	0.000680536
0.001607716	0.002511493	0.003292312	0.001214753	0.000676603
0.001585714	0.002482401	0.003229988	0.001211026	0.000672003
0.001563958	0.00245299	0.003168431	0.001206962	0.000667245
0.001534382	0.002410627	0.003090429	0.001197058	0.000659401
0.001506217	0.002369527	0.003016688	0.001187535	0.000651819
0.001479672	0.002329727	0.00294862	0.00117933	0.000644997
0.001456115	0.002294058	0.002887899	0.001173098	0.000639269
0.001433592	0.002259226	0.00283079	0.001167639	0.000633987
0.001422858	0.002243216	0.002798451	0.001170795	0.000633288
0.001413923	0.002229849	0.00277006	0.001175385	0.000633263
0.001405208	0.002216496	0.002742537	0.001180573	0.00063353
0.001396656	0.002203044	0.002715882	0.001186131	0.000633907
0.001388727	0.002190431	0.002690521	0.001192423	0.000634582
0.001398887	0.002208135	0.002699507	0.001213081	0.000642622
0.001415494	0.002236674	0.002720052	0.001239698	0.000653593
0.001436592	0.00227258	0.002748588	0.001271496	0.000667077
0.001477037	0.002340581	0.002813029	0.001322245	0.000690264
0.001519089	0.002409742	0.002881682	0.001378344	0.000716117
0.001550273	0.002459321	0.002930825	0.001427967	0.000738353
0.001574265	0.0024960	0.002966044	0.001472883	0.000757766
0.001597379	0.002529319	0.003000701	0.001520255	0.000778067
0.001611712	0.002548072	0.003017167	0.001560554	0.000794533
0.001629427	0.002571392	0.003043154	0.001610245	0.000816016
0.001649576	0.002598086	0.003074821	0.001669272	0.000841617

Health Risk Assessment Results Summary

		MAX:	4.18	5.16	7.17
Unique Identifier	X (UTM)	Y (UTM)	Onroad	Offroad	Total Risk
3835803774615	383580	3774615	0.053840987	0.227774537	0.2816155
3835903774615	383590	3774615	0.055613677	0.227666632	0.2832803
3836003774615	383600	3774615	0.057366853	0.227549498	0.2849164
3836103774615	383610	3774615	0.059196389	0.226164255	0.2853606
3836203774615	383620	3774615	0.061313898	0.224836741	0.2861506
3836303774615	383630	3774615	0.063798886	0.223564041	0.2873629
3836403774615	383640	3774615	0.066336969	0.222583934	0.2889209
3836503774615	383650	3774615	0.068760327	0.220563037	0.2893234
3836603774615	383660	3774615	0.071270802	0.218244097	0.2895149
3836703774615	383670	3774615	0.073941353	0.215922323	0.2898637
3836803774615	383680	3774615	0.07675878	0.213504442	0.2902632
3836903774615	383690	3774615	0.07975983	0.211052313	0.2908121
3837003774615	383700	3774615	0.082783932	0.208675809	0.2914597
3837103774615	383710	3774615	0.085945567	0.206356293	0.2923019
3837203774615	383720	3774615	0.089331363	0.204070519	0.2934019
3837303774615	383730	3774615	0.092956183	0.201817606	0.2947738
3837403774615	383740	3774615	0.096841055	0.199595666	0.2964367
3837503774615	383750	3774615	0.100818433	0.197449093	0.2982675
3837603774615	383760	3774615	0.104850758	0.195362588	0.3002133
3837703774615	383770	3774615	0.109068516	0.193295805	0.3023643
3837803774615	383780	3774615	0.113374827	0.191266429	0.3046413
3837903774615	383790	3774615	0.117823202	0.189264985	0.3070882
3838003774615	383800	3774615	0.122451572	0.187277226	0.3097288
3838103774615	383810	3774615	0.127314537	0.185293864	0.3126084
3838203774615	383820	3774615	0.132222459	0.183327211	0.3155497
3838303774615	383830	3774615	0.136350347	0.181337753	0.3176881
3838403774615	383840	3774615	0.140467103	0.179358889	0.319826
3838503774615	383850	3774615	0.14536677	0.177433863	0.3228006
3838603774615	383860	3774615	0.152561973	0.175618133	0.3281801
3838703774615	383870	3774615	0.160287551	0.173826057	0.3341136
3838803774615	383880	3774615	0.165695189	0.171974552	0.3376697
3838903774615	383890	3774615	0.170239933	0.169839341	0.3400793
3839003774615	383900	3774615	0.17534751	0.167385473	0.342733
3839103774615	383910	3774615	0.182882178	0.165570457	0.3484526
3829703774625	382970	3774625	0.021007517	0.147552404	0.1685599
3829803774625	382980	3774625	0.021747459	0.153857165	0.1756046
3829903774625	382990	3774625	0.022704427	0.161824611	0.184529
3830003774625	383000	3774625	0.023760568	0.170537264	0.1942978
3830103774625	383010	3774625	0.024528347	0.177149568	0.2016779
3830203774625	383020	3774625	0.02526437	0.183621927	0.2088863
3830303774625	383030	3774625	0.026035958	0.190450702	0.2164867
3830403774625	383040	3774625	0.026870051	0.197803734	0.2246738
3830503774625	383050	3774625	0.027802051	0.205621439	0.2334235
3830603774625	383060	3774625	0.028701111	0.213825503	0.2425266
3830703774625	383070	3774625	0.029552128	0.221200957	0.2507531
3830803774625	383080	3774625	0.03032763	0.228061793	0.2583894
3830903774625	383090	3774625	0.030925559	0.23398685	0.2649124
3831003774625	383100	3774625	0.031509305	0.240777921	0.2722872
3831103774625	383110	3774625	0.032041638	0.245556799	0.2775984
3831203774625	383120	3774625	0.0325398	0.249861423	0.2824012
3831303774625	383130	3774625	0.033029486	0.253966325	0.2869958
3831403774625	383140	3774625	0.033483529	0.257615831	0.2910994
3831503774625	383150	3774625	0.033927472	0.26100559	0.2949331
3831603774625	383160	3774625	0.034351111	0.26406332	0.2984144
3831703774625	383170	3774625	0.03475482	0.266748174	0.301503
3831903774625	383190	3774625	0.035403936	0.270021044	0.305425
3832003774625	383200	3774625	0.03561644	0.269363042	0.3049795
3832103774625	383210	3774625	0.035805285	0.26831848	0.3041238
3832203774625	383220	3774625	0.035959712	0.267298127	0.3032578
3832303774625	383230	3774625	0.036055768	0.266091773	0.3021475
3832403774625	383240	3774625	0.03607186	0.264230321	0.3003022
3832503774625	383250	3774625	0.036047569	0.261752807	0.2978004
3832603774625	383260	3774625	0.035947981	0.259272851	0.2952208
3832703774625	383270	3774625	0.035823153	0.255898736	0.2917219
3832803774625	383280	3774625	0.0357408	0.252568842	0.2883096
3832903774625	383290	3774625	0.035748754	0.25026543	0.2860142
3833003774625	383300	3774625	0.035781872	0.248295082	0.284077
3833103774625	383310	3774625	0.035832894	0.24617796	0.2820109
3833203774625	383320	3774625	0.035769584	0.243100539	0.2788701
3833303774625	383330	3774625	0.035723747	0.239994663	0.2757184
3833403774625	383340	3774625	0.035634389	0.236490423	0.2721248
3833503774625	383350	3774625	0.03551091	0.232700701	0.2682116
3833603774625	383360	3774625	0.035396736	0.228964445	0.2643612
3833703774625	383370	3774625	0.034989363	0.22319127	0.2581806
3833803774625	383380	3774625	0.034615619	0.2176484	0.252264
3833903774625	383390	3774625	0.034341924	0.21275726	0.2470992
3834003774625	383400	3774625	0.034175785	0.2085195	0.2426953
3834103774625	383410	3774625	0.034050342	0.204490803	0.2385411
3834203774625	383420	3774625	0.034282754	0.20281315	0.2370959
3834303774625	383430	3774625	0.034578898	0.20146285	0.2360417
3834403774625	383440	3774625	0.034931603	0.20032384	0.2352554
3834503774625	383450	3774625	0.035379512	0.199656962	0.2350365
3834603774625	383460	3774625	0.03584977	0.198945278	0.234795
3834703774625	383470	3774625	0.036738684	0.200667807	0.2374065
3834803774625	383480	3774625	0.037833896	0.203251336	0.2410852
3834903774625	383490	3774625	0.039098059	0.206336529	0.2454346
3835003774625	383500	3774625	0.040881206	0.211579372	0.2524606
3835103774625	383510	3774625	0.042825279	0.216685991	0.2595113
3835203774625	383520	3774625	0.044538221	0.219774639	0.2643129
3835303774625	383530	3774625	0.046205066	0.221712617	0.2679177
3835403774625	383540	3774625	0.048016302	0.224443464	0.2724598

Health Risk Assessment Results Summary

Sensitive Receptor

		MAX:	7.17
Unique Identifier	X (UTM)	Y (UTM)	Total Risk
3835803774615	383580	3774615	0.281615524
3835903774615	383590	3774615	0.283280309
3836003774615	383600	3774615	0.284916351
3836103774615	383610	3774615	0.285360644
3836203774615	383620	3774615	0.286150638
3836303774615	383630	3774615	0.287362927
3836403774615	383640	3774615	0.288920903
3836503774615	383650	3774615	0.289323365
3836603774615	383660	3774615	0.289514899
3836703774615	383670	3774615	0.289863677
3836803774615	383680	3774615	0.290263223
3836903774615	383690	3774615	0.290812143
3837003774615	383700	3774615	0.291459741
3837103774615	383710	3774615	0.29230186
3837203774615	383720	3774615	0.293401882
3837303774615	383730	3774615	0.294773789
3837403774615	383740	3774615	0.296436721
3837503774615	383750	3774615	0.298267526
3837603774615	383760	3774615	0.300213346
3837703774615	383770	3774615	0.302364321
3837803774615	383780	3774615	0.304641256
3837903774615	383790	3774615	0.307088188
3838003774615	383800	3774615	0.309728797
3838103774615	383810	3774615	0.312608401
3838203774615	383820	3774615	0.31554967
3838303774615	383830	3774615	0.3176881
3838403774615	383840	3774615	0.319825992
3838503774615	383850	3774615	0.322800633
3838603774615	383860	3774615	0.328180107
3838703774615	383870	3774615	0.334113608
3838803774615	383880	3774615	0.337669741
3838903774615	383890	3774615	0.340079273
3839003774615	383900	3774615	0.342732983
3839103774615	383910	3774615	0.348452635
3829703774625	382970	3774625	0.16855992
3829803774625	382980	3774625	0.175604624
3829903774625	382990	3774625	0.184529038
3830003774625	383000	3774625	0.194297832
3830103774625	383010	3774625	0.201677914
3830203774625	383020	3774625	0.208886298
3830303774625	383030	3774625	0.21648666
3830403774625	383040	3774625	0.224673784
3830503774625	383050	3774625	0.23342349
3830603774625	383060	3774625	0.242526614
3830703774625	383070	3774625	0.250753085
3830803774625	383080	3774625	0.258389423
3830903774625	383090	3774625	0.264912409
3831003774625	383100	3774625	0.272287226
3831103774625	383110	3774625	0.277598437
3831203774625	383120	3774625	0.282401223
3831303774625	383130	3774625	0.286995811
3831403774625	383140	3774625	0.29109936
3831503774625	383150	3774625	0.294933063
3831603774625	383160	3774625	0.298414431
3831703774625	383170	3774625	0.301502995
3831903774625	383190	3774625	0.30542498
3832003774625	383200	3774625	0.304979481
3832103774625	383210	3774625	0.304123765
3832203774625	383220	3774625	0.303257839
3832303774625	383230	3774625	0.302147541
3832403774625	383240	3774625	0.300302181
3832503774625	383250	3774625	0.297800376
3832603774625	383260	3774625	0.295220831
3832703774625	383270	3774625	0.291721889
3832803774625	383280	3774625	0.288309643
3832903774625	383290	3774625	0.286014184
3833003774625	383300	3774625	0.284076954
3833103774625	383310	3774625	0.282010854
3833203774625	383320	3774625	0.278870122
3833303774625	383330	3774625	0.275718409
3833403774625	383340	3774625	0.272124812
3833503774625	383350	3774625	0.268211611
3833603774625	383360	3774625	0.264361182
3833703774625	383370	3774625	0.258180633
3833803774625	383380	3774625	0.252264019
3833903774625	383390	3774625	0.247099184
3834003774625	383400	3774625	0.242695285
3834103774625	383410	3774625	0.238541144
3834203774625	383420	3774625	0.237095904
3834303774625	383430	3774625	0.236041747
3834403774625	383440	3774625	0.235255443
3834503774625	383450	3774625	0.235036473
3834603774625	383460	3774625	0.234795048
3834703774625	383470	3774625	0.237406491
3834803774625	383480	3774625	0.241085232
3834903774625	383490	3774625	0.245434588
3835003774625	383500	3774625	0.252460578
3835103774625	383510	3774625	0.259511269
3835203774625	383520	3774625	0.264312861
3835303774625	383530	3774625	0.267917683
3835403774625	383540	3774625	0.272459767

FOR CHRONIC CALCS

MAX:	0.22			
Overlapping Phases - Maximum GLC				
2025	2026	2027	2028	2029
0.001666885	0.002618163	0.003102459	0.001712416	0.000859169
0.001682728	0.0026362	0.003123587	0.001756775	0.000875996
0.001698636	0.002654182	0.003138747	0.001800158	0.000891571
0.001709409	0.0026638	0.003139724	0.001842375	0.000905189
0.001723303	0.002676851	0.003143459	0.001890787	0.000920712
0.001741177	0.002693839	0.003149967	0.001946972	0.000938618
0.001762067	0.002712611	0.003153345	0.002004256	0.000956968
0.00177545	0.002723023	0.003152517	0.002058495	0.000973724
0.001787739	0.002732326	0.003152552	0.002114059	0.000990648
0.001801561	0.002743284	0.003154576	0.002171853	0.001007701
0.001816139	0.0027551	0.003158528	0.002232155	0.001025245
0.001832169	0.00276864	0.003165185	0.00229617	0.00104385
0.001848813	0.00278325	0.003172985	0.002360622	0.001062577
0.001867031	0.002799873	0.003183272	0.002427951	0.001082264
0.0018875	0.002819149	0.003196949	0.002500009	0.00110331
0.001910344	0.002841215	0.003214301	0.002577085	0.001125881
0.001935771	0.002866315	0.003235458	0.002659529	0.001150019
0.001962451	0.002893189	0.003258668	0.002744066	0.001174847
0.001989954	0.00292124	0.003283246	0.002829772	0.001200082
0.002019275	0.002951374	0.003310614	0.002919341	0.001226463
0.0020496	0.002982763	0.003339627	0.003010729	0.001253427
0.002081386	0.003015857	0.003370927	0.003105033	0.001281198
0.002114908	0.003050955	0.003404858	0.003203024	0.00131001
0.002150596	0.003088537	0.003442223	0.003305897	0.001340307
0.002186778	0.003126736	0.003480551	0.003409535	0.001370777
0.00221548	0.003156405	0.00350914	0.003496317	0.001396089
0.002244166	0.003186026	0.003537744	0.003582006	0.001420666
0.002280464	0.003224372	0.003576897	0.003684343	0.001450292
0.00233876	0.00328811	0.003646662	0.003836906	0.001495652
0.002402126	0.003357826	0.003723627	0.004000586	0.001544288
0.002443509	0.003402214	0.003770569	0.00411356	0.001577056
0.002474964	0.003435349	0.003806393	0.004207736	0.001603916
0.002509573	0.00347235	0.003849526	0.00431406	0.001634338
0.002570986	0.003539995	0.003924658	0.004472826	0.001681116
0.000943223	0.00143655	0.001799516	0.000751424	0.00049353
0.000981845	0.00149552	0.001879989	0.000772084	0.000504997
0.001030767	0.001569934	0.001982106	0.000799341	0.000520553
0.001084078	0.001650138	0.002095451	0.000829796	0.00053819
0.001124088	0.001710001	0.00218283	0.000850881	0.000549739
0.001163032	0.001768134	0.002268921	0.000870666	0.000560473
0.001203978	0.001828893	0.00236027	0.000891445	0.000571706
0.00124797	0.001893716	0.00245931	0.00091408	0.000584072
0.001294923	0.001962165	0.002565851	0.00093906	0.00059841
0.001343082	0.00203306	0.002677346	0.000971459	0.000616186
0.0013871	0.002096381	0.002781049	0.000990114	0.000627524
0.001427933	0.002155391	0.002878348	0.001007266	0.00063683
0.001462444	0.002206426	0.002961005	0.001021581	0.000643617
0.00150093	0.002263615	0.003052471	0.001035674	0.000650256
0.001529397	0.00230625	0.003120529	0.001048069	0.000654939
0.001555189	0.002345356	0.003182915	0.001059723	0.00065907
0.001579897	0.002382967	0.003243243	0.001071463	0.000663148
0.001601982	0.002417146	0.003298176	0.00108286	0.000666917
0.001622676	0.002449463	0.003350276	0.001094374	0.000670661
0.001641534	0.002479336	0.003398402	0.001105919	0.000674414
0.001658359	0.002506503	0.003442118	0.001117385	0.000678017
0.001680143	0.002544987	0.003503167	0.001138611	0.000684083
0.001678972	0.002547249	0.003505148	0.001147167	0.000685654
0.001675793	0.002546677	0.00350139	0.001155039	0.000686538
0.001672522	0.002546342	0.003494938	0.001162475	0.00068718
0.001667828	0.002544261	0.003483794	0.001169291	0.000687684
0.001659174	0.002537047	0.003462793	0.001175424	0.000687257
0.001647401	0.002525437	0.003431362	0.001180821	0.000686762
0.001634913	0.002513079	0.003398253	0.001184074	0.000684507
0.001618239	0.00249295	0.003353893	0.001174608	0.00067673
0.001602145	0.002474404	0.003311262	0.001171735	0.000671955
0.001591601	0.002463671	0.003281951	0.0011753	0.000670726
0.001582926	0.002455634	0.003255981	0.001179657	0.00067041
0.001573753	0.002446633	0.003227471	0.001184104	0.000670283
0.001558945	0.002429326	0.003184294	0.001184578	0.00066798
0.001544116	0.002411385	0.003140743	0.001185176	0.000665687
0.001526922	0.002389437	0.003091209	0.001184014	0.000662507
0.001507983	0.002364354	0.003037464	0.001181227	0.000658463
0.001489308	0.002339071	0.002984702	0.001178392	0.000654417
0.001457699	0.0022934	0.002903863	0.001165626	0.000645019
0.00142726	0.002247494	0.002827831	0.0011535	0.00063606
0.001400813	0.002207315	0.002761904	0.001144248	0.000628706
0.001378491	0.002172915	0.002706017	0.001137915	0.000622969
0.001357465	0.002139938	0.002653985	0.001132563	0.000617819
0.001351738	0.00213173	0.002632988	0.001138391	0.000618595
0.001348267	0.002127089	0.002616532	0.00114607	0.000620304
0.00134637	0.002124786	0.002603377	0.001155366	0.000622757
0.001347787	0.002127843	0.002596622	0.001167521	0.000626642
0.001349156	0.002130625	0.002589835	0.001180167	0.000630653
0.001367081	0.002161226	0.002613922	0.001206494	0.00064173
0.001391364	0.002202205	0.002649783	0.001239589	0.000656215
0.001419785	0.002249798	0.002693173	0.001278241	0.00067347
0.001463923	0.002322135	0.00276772	0.001334074	0.000699598
0.001508293	0.002392117	0.002846023	0.001394968	0.000728117
0.001539909	0.002439255	0.002900424	0.001447201	0.000751664
0.001564875	0.002473867	0.002942482	0.00149681	0.000774193
0.001594191	0.002514934	0.002999061	0.001565761	0.000805878

Health Risk Assessment Results Summary

		MAX:	4.18	5.16	7.17
Unique Identifier	X (UTM)	Y (UTM)	Onroad	Offroad	Total Risk
3835503774625	383550	3774625	0.04924016	0.224010973	0.2732511
3835603774625	383560	3774625	0.05046557	0.22335219	0.2738178
3835703774625	383570	3774625	0.05192526	0.223189976	0.2751152
3835803774625	383580	3774625	0.053568753	0.223766375	0.2773351
3835903774625	383590	3774625	0.055265618	0.22285781	0.2781234
3836003774625	383600	3774625	0.056867777	0.221336754	0.2782045
3836103774625	383610	3774625	0.058527535	0.219718942	0.2782465
3836203774625	383620	3774625	0.060425233	0.218039679	0.2784649
3836303774625	383630	3774625	0.062621338	0.217207148	0.2798285
3836403774625	383640	3774625	0.064926515	0.215322497	0.280249
3836503774625	383650	3774625	0.06710354	0.213145462	0.280249
3836603774625	383660	3774625	0.069364128	0.210938972	0.2803031
3836703774625	383670	3774625	0.071743344	0.208663099	0.2804064
3836803774625	383680	3774625	0.074252304	0.206379272	0.2806316
3836903774625	383690	3774625	0.076929437	0.20411545	0.2810449
3837003774625	383700	3774625	0.079653887	0.201924184	0.2815781
3837103774625	383710	3774625	0.082499417	0.199780916	0.2822803
3837203774625	383720	3774625	0.085530199	0.197659814	0.28319
3837303774625	383730	3774625	0.088734139	0.195576117	0.2843103
3837403774625	383740	3774625	0.092142355	0.193523833	0.2856662
3837503774625	383750	3774625	0.095587818	0.191533154	0.287121
3837603774625	383760	3774625	0.099028488	0.18958716	0.2886156
3837703774625	383770	3774625	0.102587044	0.187659805	0.2902468
3837803774625	383780	3774625	0.106136809	0.185760534	0.2918973
3837903774625	383790	3774625	0.109772232	0.183862797	0.293635
3838003774625	383800	3774625	0.11349494	0.181945684	0.2954406
3838103774625	383810	3774625	0.117411984	0.180041746	0.2974537
3838203774625	383820	3774625	0.121470212	0.178162943	0.2996332
3838303774625	383830	3774625	0.124866922	0.176271637	0.3011386
3838403774625	383840	3774625	0.128170147	0.174344509	0.3025147
3838503774625	383850	3774625	0.132267775	0.172252093	0.3045199
3838603774625	383860	3774625	0.138512559	0.170794262	0.3093068
3838703774625	383870	3774625	0.145082298	0.169176864	0.3142592
3838803774625	383880	3774625	0.149214338	0.167143924	0.3163583
3838903774625	383890	3774625	0.152329199	0.164604139	0.3169333
3839003774625	383900	3774625	0.155845868	0.162600601	0.3184465
3839103774625	383910	3774625	0.161331567	0.160831587	0.3221632
3826803772650	382680	3772650	0.013572224	0.045926247	0.0594985
3827303772650	382730	3772650	0.014508571	0.048286751	0.0627953
3827803772650	382780	3772650	0.015167425	0.049636836	0.0648043
3828303772650	382830	3772650	0.01581919	0.051051699	0.0668709
3828803772650	382880	3772650	0.01670851	0.05283107	0.0695396
3829303772650	382930	3772650	0.017782763	0.054943097	0.0727259
3829803772650	382980	3772650	0.019271034	0.057579877	0.0768509
3830303772650	383030	3772650	0.021670297	0.068291711	0.089962
3830803772650	383080	3772650	0.027974169	0.079266534	0.1072407
3831303772650	383130	3772650	0.029588261	0.079372729	0.108961
3831803772650	383180	3772650	0.030265157	0.077355054	0.1076202
3832303772650	383230	3772650	0.031464848	0.076351517	0.1078164
3832803772650	383280	3772650	0.031717774	0.074221396	0.1059392
3833303772650	383330	3772650	0.029605377	0.068907272	0.0985126
3833803772650	383380	3772650	0.028376695	0.065732792	0.0941095
3834303772650	383430	3772650	0.027025265	0.062879105	0.0899044
3834803772650	383480	3772650	0.024298928	0.057602064	0.081901
3835303772650	383530	3772650	0.022771045	0.054429266	0.0772003
3835803772650	383580	3772650	0.023091352	0.054855817	0.0779472
3836303772650	383630	3772650	0.024086556	0.05609455	0.0801811
3836803772650	383680	3772650	0.023006862	0.054040752	0.0770476
3837303772650	383730	3772650	0.022560789	0.052972271	0.0755331
3837803772650	383780	3772650	0.021565058	0.051741081	0.0733061
3838303772650	383830	3772650	0.020614591	0.050074159	0.0706887
3838803772650	383880	3772650	0.018851267	0.047073149	0.0659244
3839303772650	383930	3772650	0.017218	0.04446481	0.0616828
3839803772650	383980	3772650	0.015430883	0.041207282	0.0566382
3840303772650	384030	3772650	0.013974796	0.038428905	0.0524037
3840803772650	384080	3772650	0.013749458	0.038136862	0.0518863
3841303772650	384130	3772650	0.014033313	0.038871592	0.0529049
3826803772700	382680	3772700	0.014486234	0.050043799	0.06453
3827303772700	382730	3772700	0.01566545	0.056294958	0.0719604
3827803772700	382780	3772700	0.016298551	0.052860302	0.0691589
3828303772700	382830	3772700	0.017099831	0.055004434	0.0721043
3828803772700	382880	3772700	0.018019357	0.056900452	0.0749198
3829303772700	382930	3772700	0.019215443	0.059284658	0.0785001
3829803772700	382980	3772700	0.02064037	0.062017332	0.0826577
3830303772700	383030	3772700	0.022703816	0.066362784	0.0890666
3830803772700	383080	3772700	0.029739124	0.084937289	0.1146764
3831303772700	383130	3772700	0.031736014	0.085651611	0.1173876
3831803772700	383180	3772700	0.033349421	0.084565643	0.1179151
3832303772700	383230	3772700	0.033715666	0.081418234	0.1151339
3832803772700	383280	3772700	0.034249906	0.079123468	0.1133734
3833303772700	383330	3772700	0.031666464	0.072190769	0.1038572
3833803772700	383380	3772700	0.03033749	0.068566836	0.0989043
3834303772700	383430	3772700	0.02863125	0.065048868	0.0936801
3834803772700	383480	3772700	0.026840188	0.061558804	0.088399
3835303772700	383530	3772700	0.025552062	0.058993451	0.0845455
3835803772700	383580	3772700	0.025713645	0.059104413	0.0848181
3836303772700	383630	3772700	0.026885623	0.060528039	0.0874137
3836803772700	383680	3772700	0.025691928	0.058344619	0.0840365
3837303772700	383730	3772700	0.024891885	0.056625413	0.0815173
3837803772700	383780	3772700	0.023953712	0.055513262	0.079467
3838303772700	383830	3772700	0.022722591	0.053776813	0.0764994

Health Risk Assessment Results Summary

Sensitive Receptor		MAX:	7.17
Unique Identifier	X (UTM)	Y (UTM)	Total Risk
3835503774625	383550	3774625	0.273251133
3835603774625	383560	3774625	0.273817759
3835703774625	383570	3774625	0.275115236
3835803774625	383580	3774625	0.277335128
3835903774625	383590	3774625	0.278123429
3836003774625	383600	3774625	0.278204531
3836103774625	383610	3774625	0.278246478
3836203774625	383620	3774625	0.278464912
3836303774625	383630	3774625	0.279828486
3836403774625	383640	3774625	0.280249012
3836503774625	383650	3774625	0.280249003
3836603774625	383660	3774625	0.2803031
3836703774625	383670	3774625	0.280406442
3836803774625	383680	3774625	0.280631576
3836903774625	383690	3774625	0.281044887
3837003774625	383700	3774625	0.281578071
3837103774625	383710	3774625	0.282280333
3837203774625	383720	3774625	0.283190012
3837303774625	383730	3774625	0.284310256
3837403774625	383740	3774625	0.285666188
3837503774625	383750	3774625	0.287120972
3837603774625	383760	3774625	0.288615647
3837703774625	383770	3774625	0.290246849
3837803774625	383780	3774625	0.291897343
3837903774625	383790	3774625	0.293635029
3838003774625	383800	3774625	0.295440623
3838103774625	383810	3774625	0.29745373
3838203774625	383820	3774625	0.299633154
3838303774625	383830	3774625	0.301138558
3838403774625	383840	3774625	0.302514656
3838503774625	383850	3774625	0.304519868
3838603774625	383860	3774625	0.309306822
3838703774625	383870	3774625	0.314259162
3838803774625	383880	3774625	0.316358262
3838903774625	383890	3774625	0.316933338
3839003774625	383900	3774625	0.31844647
3839103774625	383910	3774625	0.322163154
3826803772650	382680	3772650	0.059498471
3827303772650	382730	3772650	0.062795322
3827803772650	382780	3772650	0.064804261
3828303772650	382830	3772650	0.06687089
3828803772650	382880	3772650	0.06953958
3829303772650	382930	3772650	0.07272586
3829803772650	382980	3772650	0.076850911
3830303772650	383030	3772650	0.089962008
3830803772650	383080	3772650	0.107240703
3831303772650	383130	3772650	0.108960991
3831803772650	383180	3772650	0.107620211
3832303772650	383230	3772650	0.107816365
3832803772650	383280	3772650	0.10593917
3833303772650	383330	3772650	0.098512648
3833803772650	383380	3772650	0.094109487
3834303772650	383430	3772650	0.08990437
3834803772650	383480	3772650	0.081900993
3835303772650	383530	3772650	0.077200312
3835803772650	383580	3772650	0.077947169
3836303772650	383630	3772650	0.080181106
3836803772650	383680	3772650	0.077047614
3837303772650	383730	3772650	0.07553306
3837803772650	383780	3772650	0.073306139
3838303772650	383830	3772650	0.07068875
3838803772650	383880	3772650	0.065924416
3839303772650	383930	3772650	0.061682811
3839803772650	383980	3772650	0.056638165
3840303772650	384030	3772650	0.052403701
3840803772650	384080	3772650	0.051886321
3841303772650	384130	3772650	0.052904905
3826803772700	382680	3772700	0.064530033
3827303772700	382730	3772700	0.071960408
3827803772700	382780	3772700	0.069158853
3828303772700	382830	3772700	0.072104265
3828803772700	382880	3772700	0.074919809
3829303772700	382930	3772700	0.078500102
3829803772700	382980	3772700	0.082657702
3830303772700	383030	3772700	0.0890666
3830803772700	383080	3772700	0.114676413
3831303772700	383130	3772700	0.117387626
3831803772700	383180	3772700	0.117915064
3832303772700	383230	3772700	0.1151339
3832803772700	383280	3772700	0.113373375
3833303772700	383330	3772700	0.103857233
3833803772700	383380	3772700	0.098904327
3834303772700	383430	3772700	0.093680118
3834803772700	383480	3772700	0.088398992
3835303772700	383530	3772700	0.084545514
3835803772700	383580	3772700	0.084818058
3836303772700	383630	3772700	0.087413662
3836803772700	383680	3772700	0.084036546
3837303772700	383730	3772700	0.081517298
3837803772700	383780	3772700	0.079466974
3838303772700	383830	3772700	0.076499404

FOR CHRONIC CALCS

MAX:	0.22			
Overlapping Phases - Maximum GLC				
2025	2026	2027	2028	2029
0.001603459	0.002525438	0.003009385	0.001596009	0.000817713
0.001611707	0.002534311	0.003015812	0.001626501	0.000829369
0.001624395	0.002548791	0.003032393	0.001663548	0.00084352
0.001642664	0.002570804	0.003054921	0.001705307	0.000859037
0.001654613	0.002582572	0.003059557	0.001745232	0.000872273
0.001662651	0.002589113	0.003055258	0.001782137	0.000883884
0.001670767	0.002595414	0.003050163	0.001819933	0.000895641
0.001680931	0.002603426	0.003046712	0.001862867	0.000909081
0.001699355	0.002619724	0.003047694	0.001912887	0.000925175
0.001712185	0.002629703	0.003047896	0.001965101	0.000941551
0.001722061	0.002636545	0.003045584	0.002013339	0.000956068
0.001732576	0.002644133	0.003044336	0.00206214	0.000970263
0.001743722	0.002652501	0.003044817	0.002113203	0.00098507
0.001755997	0.00266218	0.003047292	0.002166765	0.001000584
0.001769928	0.002673796	0.00305231	0.002223848	0.001017079
0.001784668	0.002686639	0.003058798	0.002282026	0.001034008
0.001800791	0.002701243	0.003067392	0.002342696	0.00105169
0.00181873	0.002717948	0.003078845	0.0024072	0.001070495
0.001838475	0.00273682	0.003093056	0.002475367	0.001090402
0.001860278	0.002758121	0.003110314	0.002547773	0.001111575
0.001882745	0.002780438	0.00312877	0.002621045	0.001133079
0.001905395	0.00280313	0.003147678	0.002694224	0.001154588
0.001929227	0.002827165	0.003168463	0.002769772	0.001176787
0.001953116	0.002851334	0.003189508	0.002845038	0.001198848
0.001977777	0.002876417	0.00321195	0.002922055	0.001221452
0.002003102	0.002902188	0.003235771	0.003000687	0.001244466
0.002030289	0.002930036	0.003262445	0.003083311	0.001268586
0.002058928	0.002959624	0.003291264	0.003168607	0.001293393
0.002081324	0.002982078	0.003311652	0.003239025	0.001313405
0.002102611	0.003003219	0.003330946	0.003306968	0.001332481
0.002130124	0.00303171	0.003361085	0.003392611	0.001357137
0.00218169	0.003087573	0.003420188	0.003524951	0.001396539
0.002235218	0.003145924	0.00348373	0.003663979	0.00143774
0.002263337	0.003175278	0.003515296	0.003749822	0.001462262
0.0022788	0.003190068	0.00353266	0.003813463	0.001479665
0.002301422	0.003212614	0.003555969	0.003886004	0.001500101
0.002343826	0.003258258	0.003605858	0.004000951	0.00153357
0.000331001	0.000484705	0.000638738	0.000970681	0.000884626
0.000348452	0.000507894	0.000677731	0.001060559	0.000966903
0.000357472	0.00052089	0.000709661	0.001138057	0.00104181
0.000366979	0.000533394	0.000739688	0.001220864	0.001118073
0.000379912	0.000550765	0.000777589	0.001319884	0.001207926
0.000395582	0.000571947	0.000822487	0.001435033	0.001311065
0.000417055	0.000601231	0.000879365	0.001570026	0.001430516
0.000485422	0.000688449	0.001015844	0.001868935	0.001697091
0.000593509	0.000858521	0.001199944	0.002097068	0.001886558
0.000610848	0.000892026	0.001208969	0.002123521	0.001874968
0.000610334	0.000896952	0.001185332	0.002093195	0.001813328
0.000617404	0.000907112	0.001183901	0.002103225	0.001798355
0.00061225	0.000901646	0.001154385	0.002056407	0.001735991
0.000573733	0.000852578	0.001056715	0.00188075	0.001564907
0.00055081	0.000821468	0.000998282	0.001775046	0.001464666
0.000527797	0.000789335	0.000944577	0.001673436	0.001371611
0.000481225	0.000721855	0.000853212	0.001502312	0.001225056
0.000454292	0.000681649	0.000800331	0.001394408	0.001132168
0.000460194	0.000689584	0.000805754	0.001383437	0.001119285
0.000473436	0.00070141	0.000835128	0.00142545	0.001162493
0.000453425	0.000665578	0.000807981	0.001363767	0.001131858
0.000443945	0.000649855	0.000798968	0.001315741	0.001110844
0.000430856	0.000633444	0.000769213	0.001255078	0.001055997
0.000416856	0.000615487	0.00073307	0.001181882	0.000987251
0.000391047	0.000581337	0.000666637	0.001067726	0.000875161
0.000366342	0.0005487	0.000615297	0.000969948	0.000782055
0.000336593	0.000508655	0.000558747	0.000867227	0.000691943
0.000311204	0.00047257	0.000513206	0.000788415	0.000625888
0.000308192	0.000468406	0.000506506	0.000775041	0.000613171
0.000314225	0.000476362	0.000516095	0.000792138	0.000626551
0.000359151	0.00052069	0.000684755	0.001047521	0.000960814
0.000398954	0.000573718	0.000764216	0.001144302	0.001062301
0.000379284	0.000550917	0.000767128	0.001251262	0.001153548
0.000392514	0.000568251	0.000808944	0.00136459	0.001260322
0.000405267	0.000584881	0.00085123	0.001483324	0.001368375
0.000422054	0.000607164	0.00090409	0.00162569	0.001496351
0.000441896	0.000633636	0.000965194	0.001788009	0.00163994
0.000473455	0.000674568	0.001050411	0.002030457	0.001841746
0.000622352	0.000888437	0.001320564	0.002410691	0.002192788
0.000650189	0.000947243	0.001326482	0.002398141	0.002132734
0.000660557	0.000964564	0.001329983	0.002425983	0.002119016
0.000652828	0.000957741	0.001289919	0.002359982	0.002024292
0.000649948	0.000955405	0.001260866	0.002308868	0.001954111
0.000600039	0.000887262	0.001140653	0.002091065	0.001748442
0.000575095	0.000853007	0.001072518	0.001959843	0.001626815
0.000546899	0.00081355	0.001003773	0.001823366	0.001504312
0.000517543	0.000771368	0.000938123	0.001688339	0.001385147
0.000496493	0.000740856	0.000890602	0.001580772	0.001290017
0.000500118	0.000745844	0.000888752	0.001552287	0.001261578
0.000515887	0.000760869	0.000921339	0.00159775	0.001307973
0.000494896	0.000724392	0.000888705	0.001524683	0.001264674
0.00048028	0.000701367	0.000865124	0.001447245	0.001218474
0.000467847	0.000685624	0.000839284	0.001388922	0.001168694
0.000451125	0.000664322	0.000798631	0.001308641	0.001094267

Health Risk Assessment Results Summary

		MAX:	4.18	5.16	7.17
Unique Identifier	X (UTM)	Y (UTM)	Onroad	Offroad	Total Risk
3838803772700	383880	3772700	0.020696773	0.050383993	0.0710808
3839303772700	383930	3772700	0.019080081	0.048083663	0.0671637
3839803772700	383980	3772700	0.017058774	0.044539957	0.0615987
3840303772700	384030	3772700	0.015076277	0.040809995	0.0558863
3840803772700	384080	3772700	0.014156715	0.039022351	0.0531791
3841303772700	384130	3772700	0.014565856	0.040035444	0.0546013
3826803772750	382680	3772750	0.015352313	0.055021434	0.0703737
3827303772750	382730	3772750	0.017113402	0.063897112	0.0810105
3827803772750	382780	3772750	0.018112929	0.065006415	0.0831193
3828303772750	382830	3772750	0.018626607	0.059207654	0.0778343
3828803772750	382880	3772750	0.019577995	0.061778588	0.0813566
3829303772750	382930	3772750	0.020954555	0.064627123	0.0855817
3829803772750	382980	3772750	0.022582437	0.06785873	0.0904412
3830303772750	383030	3772750	0.024803905	0.071900545	0.0967044
3830803772750	383080	3772750	0.027408198	0.081050656	0.1084589
3831303772750	383130	3772750	0.03145453	0.089338918	0.1207934
3831803772750	383180	3772750	0.037716077	0.09457395	0.13229
3832303772750	383230	3772750	0.035432592	0.08551543	0.120948
3832803772750	383280	3772750	0.037437118	0.085054018	0.1224911
3833303772750	383330	3772750	0.036112157	0.079435992	0.1155481
3833803772750	383380	3772750	0.034219035	0.074220005	0.108439
3834303772750	383430	3772750	0.032155214	0.070046806	0.102202
3834803772750	383480	3772750	0.030487124	0.067068967	0.0975561
3835303772750	383530	3772750	0.029345646	0.064960903	0.0943065
3835803772750	383580	3772750	0.029249211	0.064564207	0.0938134
3836303772750	383630	3772750	0.029251826	0.06414915	0.093401
3836803772750	383680	3772750	0.0287703	0.063178262	0.0919486
3837303772750	383730	3772750	0.027803528	0.061185748	0.0889893
3837803772750	383780	3772750	0.026765854	0.060061775	0.0868276
3838303772750	383830	3772750	0.025204277	0.057932066	0.0831363
3838803772750	383880	3772750	0.022959028	0.054273914	0.0772329
3839303772750	383930	3772750	0.020719983	0.051308681	0.0720287
3839803772750	383980	3772750	0.019006686	0.048440957	0.0674476
3840303772750	384030	3772750	0.016845177	0.044482855	0.061328
3840803772750	384080	3772750	0.014980467	0.040731176	0.0557116
3841303772750	384130	3772750	0.014626536	0.040113923	0.0547405
3826803772800	382680	3772800	0.016762166	0.064781913	0.0815441
3827303772800	382730	3772800	0.018104042	0.069366378	0.0874704
3827803772800	382780	3772800	0.019320495	0.070104746	0.0894252
3828303772800	382830	3772800	0.019994593	0.063633976	0.0836286
3828803772800	382880	3772800	0.021329839	0.067294474	0.0886243
3829303772800	382930	3772800	0.023001543	0.071070748	0.0940723
3829803772800	382980	3772800	0.024916383	0.075113252	0.1000296
3830303772800	383030	3772800	0.027247038	0.079794682	0.1070417
3830803772800	383080	3772800	0.030230052	0.084922503	0.1151526
3831303772800	383130	3772800	0.033597096	0.094765551	0.1283626
3831803772800	383180	3772800	0.042240946	0.106016554	0.1482575
3832303772800	383230	3772800	0.040278591	0.096082495	0.1363611
3832803772800	383280	3772800	0.040902547	0.090549661	0.1314522
3833303772800	383330	3772800	0.040573159	0.084984204	0.1255574
3833803772800	383380	3772800	0.039071459	0.080033166	0.1191046
3834303772800	383430	3772800	0.036528864	0.075122906	0.1116518
3834803772800	383480	3772800	0.034212845	0.071265467	0.1054783
3835303772800	383530	3772800	0.033374161	0.07045082	0.103825
3835803772800	383580	3772800	0.03347381	0.070679322	0.1041531
3836303772800	383630	3772800	0.033315914	0.070117823	0.1034337
3836803772800	383680	3772800	0.032435062	0.068694016	0.1011291
3837303772800	383730	3772800	0.030993404	0.066400656	0.0973941
3837803772800	383780	3772800	0.030011215	0.064976806	0.094988
3838303772800	383830	3772800	0.028175449	0.062751724	0.0909272
3838803772800	383880	3772800	0.025565998	0.058821166	0.0843872
3839303772800	383930	3772800	0.022752415	0.055125705	0.0778781
3839803772800	383980	3772800	0.020243419	0.050840836	0.0710843
3840303772800	384030	3772800	0.018133298	0.04704809	0.0651814
3840803772800	384080	3772800	0.015657185	0.041934191	0.0575914
3841303772800	384130	3772800	0.015135759	0.040981057	0.0561168
3826803772850	382680	3772850	0.017107604	0.068542126	0.0856497
3827303772850	382730	3772850	0.018873759	0.073134721	0.0920085
3827803772850	382780	3772850	0.019971324	0.069397795	0.0893691
3828303772850	382830	3772850	0.021467194	0.068841595	0.0903088
3828803772850	382880	3772850	0.02337233	0.073644809	0.0970171
3829303772850	382930	3772850	0.025478478	0.078905045	0.1043835
3829803772850	382980	3772850	0.027717252	0.08422307	0.1119403
3830303772850	383030	3772850	0.03059428	0.090642129	0.1212364
3830803772850	383080	3772850	0.034042181	0.097727593	0.1317698
3831303772850	383130	3772850	0.038568531	0.105480549	0.1440491
3831803772850	383180	3772850	0.046343752	0.11986016	0.1662039
3832303772850	383230	3772850	0.050307096	0.117440789	0.1677479
3832803772850	383280	3772850	0.047961315	0.103171577	0.1511329
3833303772850	383330	3772850	0.047959515	0.094979304	0.1429388
3833803772850	383380	3772850	0.047039425	0.090637735	0.1376772
3834303772850	383430	3772850	0.043909376	0.084894448	0.1288038
3834803772850	383480	3772850	0.040574645	0.079510166	0.1200848
3835303772850	383530	3772850	0.039643321	0.07901924	0.1186626
3835803772850	383580	3772850	0.038660586	0.077750406	0.116411
3836303772850	383630	3772850	0.039295589	0.078540951	0.1178365
3836803772850	383680	3772850	0.037085673	0.075527989	0.1126137
3837303772850	383730	3772850	0.035395775	0.07306025	0.108456
3837803772850	383780	3772850	0.033765423	0.070816312	0.1045817
3838303772850	383830	3772850	0.031537586	0.068116197	0.0996538
3838803772850	383880	3772850	0.028892963	0.064578939	0.0934719

Health Risk Assessment Results Summary

Sensitive Receptor		MAX:	7.17
Unique Identifier	X (UTM)	Y (UTM)	Total Risk
3838803772700	383880	3772700	0.071080767
3839303772700	383930	3772700	0.067163744
3839803772700	383980	3772700	0.061598731
3840303772700	384030	3772700	0.055886272
3840803772700	384080	3772700	0.053179066
3841303772700	384130	3772700	0.0546013
3826803772750	382680	3772750	0.070373748
3827303772750	382730	3772750	0.081010513
3827803772750	382780	3772750	0.083119344
3828303772750	382830	3772750	0.077834261
3828803772750	382880	3772750	0.081356582
3829303772750	382930	3772750	0.085581678
3829803772750	382980	3772750	0.090441166
3830303772750	383030	3772750	0.09670445
3830803772750	383080	3772750	0.108458855
3831303772750	383130	3772750	0.120793447
3831803772750	383180	3772750	0.132290027
3832303772750	383230	3772750	0.120948022
3832803772750	383280	3772750	0.122491136
3833303772750	383330	3772750	0.115548149
3833803772750	383380	3772750	0.10843904
3834303772750	383430	3772750	0.102202021
3834803772750	383480	3772750	0.097556091
3835303772750	383530	3772750	0.094306549
3835803772750	383580	3772750	0.093813418
3836303772750	383630	3772750	0.093400976
3836803772750	383680	3772750	0.091948561
3837303772750	383730	3772750	0.088989276
3837803772750	383780	3772750	0.086827629
3838303772750	383830	3772750	0.083136344
3838803772750	383880	3772750	0.077232943
3839303772750	383930	3772750	0.072028664
3839803772750	383980	3772750	0.067447643
3840303772750	384030	3772750	0.061328032
3840803772750	384080	3772750	0.055711643
3841303772750	384130	3772750	0.054740458
3826803772800	382680	3772800	0.081544079
3827303772800	382730	3772800	0.08747042
3827803772800	382780	3772800	0.089425241
3828303772800	382830	3772800	0.083628569
3828803772800	382880	3772800	0.088624314
3829303772800	382930	3772800	0.094072291
3829803772800	382980	3772800	0.100029636
3830303772800	383030	3772800	0.107041719
3830803772800	383080	3772800	0.115152555
3831303772800	383130	3772800	0.128362646
3831803772800	383180	3772800	0.1482575
3832303772800	383230	3772800	0.136361086
3832803772800	383280	3772800	0.131452208
3833303772800	383330	3772800	0.125557363
3833803772800	383380	3772800	0.119104625
3834303772800	383430	3772800	0.11165177
3834803772800	383480	3772800	0.105478312
3835303772800	383530	3772800	0.10382498
3835803772800	383580	3772800	0.104153132
3836303772800	383630	3772800	0.103433737
3836803772800	383680	3772800	0.101129078
3837303772800	383730	3772800	0.097394059
3837803772800	383780	3772800	0.094988022
3838303772800	383830	3772800	0.090927173
3838803772800	383880	3772800	0.084387164
3839303772800	383930	3772800	0.07787812
3839803772800	383980	3772800	0.071084255
3840303772800	384030	3772800	0.065181388
3840803772800	384080	3772800	0.057591375
3841303772800	384130	3772800	0.056116816
3826803772850	382680	3772850	0.08564973
3827303772850	382730	3772850	0.09200848
3827803772850	382780	3772850	0.089369118
3828303772850	382830	3772850	0.09030879
3828803772850	382880	3772850	0.097017139
3829303772850	382930	3772850	0.104383523
3829803772850	382980	3772850	0.111940321
3830303772850	383030	3772850	0.121236409
3830803772850	383080	3772850	0.131769774
3831303772850	383130	3772850	0.14404908
3831803772850	383180	3772850	0.166203911
3832303772850	383230	3772850	0.167747885
3832803772850	383280	3772850	0.151132891
3833303772850	383330	3772850	0.142938819
3833803772850	383380	3772850	0.137677161
3834303772850	383430	3772850	0.128803824
3834803772850	383480	3772850	0.120084811
3835303772850	383530	3772850	0.118662561
3835803772850	383580	3772850	0.116410993
3836303772850	383630	3772850	0.117836539
3836803772850	383680	3772850	0.112613662
3837303772850	383730	3772850	0.108456026
3837803772850	383780	3772850	0.104581735
3838303772850	383830	3772850	0.099653783
3838803772850	383880	3772850	0.093471902

FOR CHRONIC CALCS

	MAX:	0.22			
	Overlapping Phases - Maximum GLC				
2025	2026	2027	2028	2029	
0.000421616	0.000625222	0.00072376	0.001178443	0.000967383	
0.000398598	0.000594753	0.000674563	0.001086717	0.000882108	
0.000365707	0.000550613	0.000612037	0.000969535	0.000775709	
0.000331537	0.000502672	0.00055035	0.000860693	0.000684382	
0.000315388	0.000479393	0.000521267	0.000809296	0.00064124	
0.000324051	0.00049216	0.000534482	0.000830936	0.000656426	
0.000390573	0.000563685	0.000743231	0.001114433	0.001033087	
0.000445969	0.000640044	0.00087604	0.001228753	0.001160075	
0.000455259	0.000650664	0.000907292	0.001376156	0.001300391	
0.000420495	0.000606335	0.000887435	0.001528434	0.001422529	
0.000435059	0.000624825	0.000941001	0.001686608	0.001569433	
0.000453771	0.000649154	0.001006246	0.001870961	0.001735791	
0.000475579	0.00067766	0.001081322	0.002081768	0.001922445	
0.000505335	0.00071701	0.001176227	0.002332387	0.002141384	
0.000565751	0.00079255	0.001299377	0.002695935	0.002428494	
0.000633844	0.000889183	0.001456779	0.002949238	0.002657281	
0.000727834	0.001050079	0.001542527	0.002932282	0.002588841	
0.000674916	0.000985933	0.001395273	0.002660507	0.002288966	
0.000693608	0.001013915	0.001403111	0.00266321	0.002260969	
0.000661483	0.000969633	0.001308669	0.002477704	0.002081238	
0.000626093	0.000920089	0.001210324	0.002278183	0.001901371	
0.000593506	0.000874983	0.001123444	0.002094728	0.001738451	
0.000569173	0.000841873	0.001058332	0.001946823	0.001605594	
0.000552748	0.00081948	0.001012276	0.001831834	0.001501657	
0.000552479	0.000818979	0.000999057	0.001778259	0.001451709	
0.000551744	0.000814526	0.000991001	0.001740831	0.001422573	
0.000542088	0.000792543	0.000979317	0.001709108	0.001412178	
0.000524682	0.000764151	0.000950376	0.001627704	0.00136514	
0.000511145	0.000746391	0.000925396	0.001560283	0.001313858	
0.000490274	0.000719866	0.000874533	0.001460254	0.001220882	
0.000457871	0.000676868	0.000793794	0.001317461	0.001083603	
0.000426885	0.00063611	0.000728338	0.00119619	0.000970628	
0.000399739	0.000599238	0.000676179	0.00109702	0.000881421	
0.00036341	0.000549347	0.000608957	0.000974074	0.000776159	
0.000329808	0.000500719	0.000549838	0.000870249	0.000691209	
0.000324224	0.000493322	0.000538439	0.000847998	0.000670923	
0.000449607	0.000648058	0.000880225	0.001161791	0.001096327	
0.000480728	0.000692402	0.000951445	0.001279131	0.001217373	
0.000486763	0.000694056	0.000987634	0.001485246	0.001417842	
0.000447739	0.000642646	0.000967406	0.001697135	0.001597102	
0.000467847	0.00066828	0.001045115	0.001929303	0.001811511	
0.000490585	0.000697469	0.001132021	0.002182452	0.002041939	
0.000515381	0.00072915	0.001228633	0.002469146	0.002296197	
0.000545193	0.000767504	0.001342232	0.002801745	0.002584549	
0.000582416	0.000815691	0.001472077	0.003158115	0.002887232	
0.000652507	0.000903547	0.001614432	0.003549886	0.003183974	
0.000796622	0.001137551	0.001792242	0.003576778	0.003180973	
0.000745932	0.001079798	0.001632444	0.003256702	0.002815467	
0.000731576	0.001057951	0.001568624	0.00311296	0.002651488	
0.000710352	0.001027139	0.00147997	0.002911647	0.002456386	
0.000682468	0.000989405	0.00137727	0.002677152	0.002244583	
0.000645224	0.000939072	0.001264855	0.002423859	0.002022131	
0.000613342	0.000896607	0.001174275	0.0022134	0.001836277	
0.000606959	0.00089236	0.001139666	0.002107579	0.001736327	
0.000612304	0.000901584	0.001130243	0.00205492	0.001684385	
0.000610155	0.000895501	0.001115362	0.002001724	0.001641272	
0.000596166	0.000869375	0.001089236	0.001938437	0.00159946	
0.000573795	0.000833893	0.001047919	0.001841275	0.001536113	
0.000559511	0.000813948	0.00102128	0.001761164	0.00148021	
0.000535809	0.000784031	0.000966198	0.001651317	0.001379874	
0.00049931	0.000735856	0.000877188	0.001489251	0.001226752	
0.000460619	0.000684966	0.000795186	0.001336473	0.001085116	
0.000420496	0.000630599	0.000718269	0.001188485	0.000954053	
0.000385393	0.000581766	0.000653061	0.001067847	0.000852756	
0.000340005	0.000515098	0.000573675	0.000928653	0.000740421	
0.000331471	0.000503669	0.000556927	0.000895422	0.000711269	
0.00047187	0.000685904	0.000925607	0.001169936	0.001106275	
0.000503956	0.000726614	0.001007308	0.001346061	0.00128668	
0.000483795	0.000688581	0.000991351	0.001626296	0.001551097	
0.00047775	0.000682152	0.001061241	0.001910741	0.001816491	
0.000505332	0.000717568	0.001167526	0.002215127	0.002102175	
0.000534061	0.00075401	0.001288864	0.002580498	0.002437355	
0.00056232	0.000789198	0.001417673	0.00298728	0.002798824	
0.000598101	0.000834168	0.001575722	0.00347998	0.003225646	
0.000639824	0.000886774	0.001755678	0.00403322	0.003690261	
0.000696711	0.000957774	0.001949657	0.004579498	0.004131409	
0.000835688	0.001148005	0.00218186	0.004863402	0.004350734	
0.000892887	0.001271151	0.002107395	0.004426369	0.003853498	
0.000822702	0.001174323	0.001892344	0.003935954	0.003355212	
0.000797485	0.001135109	0.00176446	0.003608125	0.003044966	
0.000781646	0.001117708	0.001660039	0.003328042	0.002790707	
0.000740059	0.001064092	0.001512811	0.002973386	0.002484067	
0.000695825	0.001005852	0.001378039	0.002659655	0.002212523	
0.0006917	0.001007396	0.001338083	0.002535454	0.002095099	
0.0006824	0.000997048	0.00129222	0.002409963	0.001981683	
0.000692996	0.001007582	0.001300545	0.002399668	0.001975769	
0.000662264	0.000961051	0.001234068	0.002253362	0.001859667	
0.000637434	0.000922079	0.001185896	0.002140563	0.0017837	
0.000615104	0.000891793	0.001137556	0.002017038	0.001688365	
0.000586498	0.000855314	0.00107031	0.001879184	0.001565395	
0.000551056	0.000809287	0.000986865	0.001719959	0.001418495	

Health Risk Assessment Results Summary

		MAX:	4.18	5.16	7.17
Unique Identifier	X (UTM)	Y (UTM)	Onroad	Offroad	Total Risk
3839303772850	383930	3772850	0.024588629	0.058436862	0.0830255
3839803772850	383980	3772850	0.021000545	0.05223607	0.0732366
3840303772850	384030	3772850	0.018544625	0.047589283	0.0661339
3840803772850	384080	3772850	0.016443342	0.043053023	0.0594964
3841303772850	384130	3772850	0.015540968	0.041236743	0.0567777
3826803772900	382680	3772900	0.017543858	0.07086717	0.088411
3827303772900	382730	3772900	0.019312024	0.07635309	0.0956651
3827803772900	382780	3772900	0.021481635	0.075166954	0.0966486
3828303772900	382830	3772900	0.023383228	0.076823045	0.1002063
3828803772900	382880	3772900	0.025777947	0.083187349	0.1089653
3829303772900	382930	3772900	0.028497278	0.089392995	0.1178903
3829803772900	382980	3772900	0.031183189	0.095999133	0.1271823
3830303772900	383030	3772900	0.034738648	0.105284542	0.1400232
3830803772900	383080	3772900	0.039106058	0.115986758	0.1550928
3831303772900	383130	3772900	0.044562085	0.127542857	0.1721049
3831803772900	383180	3772900	0.051520368	0.138734558	0.1902549
3832303772900	383230	3772900	0.060197503	0.141260604	0.2014581
3832803772900	383280	3772900	0.058927514	0.124916263	0.1838438
3833303772900	383330	3772900	0.059398476	0.111803382	0.1712019
3833803772900	383380	3772900	0.059894755	0.10805668	0.1679514
3834303772900	383430	3772900	0.062264702	0.111624996	0.1738897
3834803772900	383480	3772900	0.05356135	0.097982688	0.151544
3835303772900	383530	3772900	0.048419465	0.090302359	0.1387218
3835803772900	383580	3772900	0.044632181	0.085307275	0.1299395
3836303772900	383630	3772900	0.045235475	0.086779206	0.1320147
3836803772900	383680	3772900	0.043768953	0.084947871	0.1287168
3837303772900	383730	3772900	0.04099609	0.08128025	0.1222763
3837803772900	383780	3772900	0.037354134	0.076815862	0.11417
3838303772900	383830	3772900	0.034799	0.073461281	0.1082603
3838803772900	383880	3772900	0.032969913	0.071128103	0.104098
3839303772900	383930	3772900	0.028090684	0.064435635	0.0925263
3839803772900	383980	3772900	0.024254878	0.05801519	0.0822701
3840303772900	384030	3772900	0.02130206	0.052724215	0.0740263
3840803772900	384080	3772900	0.018109498	0.046000262	0.0641098
3841303772900	384130	3772900	0.016596083	0.042661919	0.059258
3826803772950	382680	3772950	0.01878766	0.074642964	0.0934306
3827303772950	382730	3772950	0.020261259	0.080013125	0.1002744
3827803772950	382780	3772950	0.023305669	0.085962015	0.1092677
3828303772950	382830	3772950	0.025781153	0.093096595	0.1188777
3828803772950	382880	3772950	0.028765745	0.100307052	0.1290728
3829303772950	382930	3772950	0.032315006	0.109112899	0.1414279
3829803772950	382980	3772950	0.03538681	0.110343943	0.1457308
3830303772950	383030	3772950	0.039899268	0.125614833	0.1655141
3830803772950	383080	3772950	0.045706859	0.144169906	0.1898768
3831303772950	383130	3772950	0.052937073	0.165260929	0.218198
3831803772950	383180	3772950	0.062622799	0.184521661	0.2471445
3832303772950	383230	3772950	0.072988934	0.186177294	0.2591662
3832803772950	383280	3772950	0.084674469	0.176265763	0.2609402
3833303772950	383330	3772950	0.087300168	0.159434125	0.2467343
3833803772950	383380	3772950	0.088566361	0.147767713	0.2363341
3834303772950	383430	3772950	0.088279904	0.141612941	0.2298928
3834803772950	383480	3772950	0.074631847	0.123461914	0.1980938
3835303772950	383530	3772950	0.061361295	0.106203084	0.1675644
3835803772950	383580	3772950	0.055442024	0.099526323	0.1549683
3836303772950	383630	3772950	0.053152916	0.097496416	0.1506493
3836803772950	383680	3772950	0.050642542	0.094532472	0.145175
3837303772950	383730	3772950	0.047031231	0.090151915	0.1371831
3837803772950	383780	3772950	0.043521774	0.085677076	0.1291989
3838303772950	383830	3772950	0.039476682	0.080612637	0.1200893
3838803772950	383880	3772950	0.037824908	0.078212111	0.116037
3839303772950	383930	3772950	0.032442518	0.071201787	0.1036443
3839803772950	383980	3772950	0.029238434	0.066331034	0.0955695
3840303772950	384030	3772950	0.024969613	0.059000884	0.0839705
3840803772950	384080	3772950	0.020851059	0.050991843	0.0718429
3841303772950	384130	3772950	0.018675824	0.046337072	0.0650129
3826803773000	382680	3773000	0.020224516	0.078407734	0.0986323
3827303773000	382730	3773000	0.020608993	0.082143996	0.102753
3827803773000	382780	3773000	0.022616225	0.088843947	0.1114602
3828303773000	382830	3773000	0.02441463	0.094555584	0.1189702
3828803773000	382880	3773000	0.028833662	0.107152036	0.1359857
3829303773000	382930	3773000	0.034029687	0.120498057	0.1545277
3829803773000	382980	3773000	0.040290185	0.129750026	0.1700402
3830303773000	383030	3773000	0.046322524	0.153867625	0.2001901
3830803773000	383080	3773000	0.054188458	0.190557259	0.2447457
3831303773000	383130	3773000	0.064466424	0.23999014	0.3044566
3831803773000	383180	3773000	0.078127683	0.292490389	0.3706181
3832303773000	383230	3773000	0.097431065	0.305985617	0.4034167
3832803773000	383280	3773000	0.117593301	0.271986584	0.3895799
3833303773000	383330	3773000	0.142037023	0.251385578	0.3934226
3833803773000	383380	3773000	0.154010828	0.228474312	0.3824851
3834303773000	383430	3773000	0.147445762	0.202690362	0.3501361
3834803773000	383480	3773000	0.116978816	0.16748416	0.284463
3835303773000	383530	3773000	0.090429061	0.140527254	0.2309563
3835803773000	383580	3773000	0.0720713	0.120138713	0.19221
3836303773000	383630	3773000	0.06223377	0.108561306	0.1707951
3836803773000	383680	3773000	0.058133269	0.103937842	0.1620711
3837303773000	383730	3773000	0.054510027	0.099589707	0.1540997
3837803773000	383780	3773000	0.050772308	0.09519376	0.1459661
3838303773000	383830	3773000	0.046946289	0.090463061	0.1374094
3838803773000	383880	3773000	0.041371763	0.083495259	0.124867
3839303773000	383930	3773000	0.039192695	0.080578319	0.119771

Health Risk Assessment Results Summary

Sensitive Receptor		MAX:	7.17
Unique Identifier	X (UTM)	Y (UTM)	Total Risk
3839303772850	383930	3772850	0.083025491
3839803772850	383980	3772850	0.073236615
3840303772850	384030	3772850	0.066133908
3840803772850	384080	3772850	0.059496364
3841303772850	384130	3772850	0.056777711
3826803772900	382680	3772900	0.088411028
3827303772900	382730	3772900	0.095665114
3827803772900	382780	3772900	0.096648589
3828303772900	382830	3772900	0.100206272
3828803772900	382880	3772900	0.108965296
3829303772900	382930	3772900	0.117890273
3829803772900	382980	3772900	0.127182322
3830303772900	383030	3772900	0.14002319
3830803772900	383080	3772900	0.155092816
3831303772900	383130	3772900	0.172104942
3831803772900	383180	3772900	0.190254926
3832303772900	383230	3772900	0.201458106
3832803772900	383280	3772900	0.183843777
3833303772900	383330	3772900	0.171201858
3833803772900	383380	3772900	0.167951435
3834303772900	383430	3772900	0.173889698
3834803772900	383480	3772900	0.151544038
3835303772900	383530	3772900	0.138721824
3835803772900	383580	3772900	0.129939456
3836303772900	383630	3772900	0.13201468
3836803772900	383680	3772900	0.128716824
3837303772900	383730	3772900	0.12227634
3837803772900	383780	3772900	0.114169996
3838303772900	383830	3772900	0.10826028
3838803772900	383880	3772900	0.104098016
3839303772900	383930	3772900	0.092526319
3839803772900	383980	3772900	0.082270069
3840303772900	384030	3772900	0.074026275
3840803772900	384080	3772900	0.06410976
3841303772900	384130	3772900	0.059258003
3826803772950	382680	3772950	0.093430624
3827303772950	382730	3772950	0.100274383
3827803772950	382780	3772950	0.109267684
3828303772950	382830	3772950	0.118877748
3828803772950	382880	3772950	0.129072798
3829303772950	382930	3772950	0.141427906
3829803772950	382980	3772950	0.145730753
3830303772950	383030	3772950	0.165514101
3830803772950	383080	3772950	0.189876765
3831303772950	383130	3772950	0.218198002
3831803772950	383180	3772950	0.24714446
3832303772950	383230	3772950	0.259166227
3832803772950	383280	3772950	0.260940232
3833303772950	383330	3772950	0.246734293
3833803772950	383380	3772950	0.236334073
3834303772950	383430	3772950	0.229892845
3834803772950	383480	3772950	0.198093762
3835303772950	383530	3772950	0.167564379
3835803772950	383580	3772950	0.154968347
3836303772950	383630	3772950	0.150649332
3836803772950	383680	3772950	0.145175014
3837303772950	383730	3772950	0.137183146
3837803772950	383780	3772950	0.12919885
3838303772950	383830	3772950	0.120089319
3838803772950	383880	3772950	0.11603702
3839303772950	383930	3772950	0.103644306
3839803772950	383980	3772950	0.095569467
3840303772950	384030	3772950	0.083970498
3840803772950	384080	3772950	0.071842903
3841303772950	384130	3772950	0.065012896
3826803773000	382680	3773000	0.09863225
3827303773000	382730	3773000	0.102752989
3827803773000	382780	3773000	0.111460172
3828303773000	382830	3773000	0.118970214
3828803773000	382880	3773000	0.135985699
3829303773000	382930	3773000	0.154527743
3829803773000	382980	3773000	0.170040211
3830303773000	383030	3773000	0.200190149
3830803773000	383080	3773000	0.244745717
3831303773000	383130	3773000	0.304456564
3831803773000	383180	3773000	0.370618072
3832303773000	383230	3773000	0.403416682
3832803773000	383280	3773000	0.389579886
3833303773000	383330	3773000	0.393422601
3833803773000	383380	3773000	0.382485139
3834303773000	383430	3773000	0.350136124
3834803773000	383480	3773000	0.284462976
3835303773000	383530	3773000	0.230956314
3835803773000	383580	3773000	0.192210013
3836303773000	383630	3773000	0.170795076
3836803773000	383680	3773000	0.16207111
3837303773000	383730	3773000	0.154099735
3837803773000	383780	3773000	0.145966068
3838303773000	383830	3773000	0.13740935
3838803773000	383880	3773000	0.124867022
3839303773000	383930	3773000	0.119771014

FOR CHRONIC CALCS

	MAX:	0.22			
	Overlapping Phases - Maximum GLC				
	2025	2026	2027	2028	2029
	0.000489667	0.00072757	0.00085783	0.001473794	0.001193558
	0.000431736	0.000648063	0.000747474	0.00126337	0.001015359
	0.000389441	0.000587043	0.00067018	0.001121557	0.000899437
	0.000350057	0.000528184	0.000600321	0.00099886	0.000800264
	0.000334163	0.000505719	0.000570654	0.000942385	0.000752859
	0.000485216	0.00070595	0.000961846	0.001219694	0.001157507
	0.00052225	0.000756112	0.001052062	0.001392902	0.001335368
	0.000519965	0.000736289	0.00108942	0.001770918	0.001710383
	0.000528822	0.000746045	0.001170343	0.002121694	0.002044296
	0.000565514	0.000792316	0.001306239	0.002500182	0.002410164
	0.000596536	0.000831158	0.00146906	0.003015106	0.002887854
	0.000619257	0.000861159	0.001667558	0.003697195	0.00349485
	0.000662298	0.000913812	0.001896779	0.004464933	0.004159192
	0.000713475	0.000976551	0.002167681	0.005375151	0.004916729
	0.000775721	0.001053315	0.002474704	0.006363738	0.005708722
	0.000884347	0.001188072	0.002697978	0.006787894	0.005997996
	0.001024895	0.001432918	0.002691082	0.006070846	0.005286878
	0.000967859	0.001362461	0.002442916	0.005370267	0.004556177
	0.00093581	0.001310482	0.002237705	0.004768371	0.004001401
	0.000940876	0.001325173	0.00213812	0.004430342	0.003692744
	0.000989272	0.001404177	0.002154654	0.004365029	0.003617521
	0.000872471	0.001248583	0.001814656	0.003600425	0.002984375
	0.000805025	0.001159073	0.001617442	0.003158493	0.0026121
	0.000757541	0.001096661	0.001484246	0.002858576	0.002354614
	0.000772541	0.001116995	0.001492421	0.002841406	0.00233595
	0.000752709	0.001082235	0.001450322	0.002738111	0.002264182
	0.000715649	0.001029423	0.001366191	0.002544262	0.002114916
	0.000669403	0.000969496	0.001253799	0.002304323	0.001907295
	0.000635759	0.000925249	0.001174095	0.002130064	0.001760895
	0.000611714	0.000894485	0.001118543	0.002003525	0.001654296
	0.000543907	0.000804093	0.000972587	0.001720428	0.001400277
	0.000483701	0.000722176	0.000853974	0.001486028	0.001199071
	0.000434943	0.000653323	0.000761717	0.00130958	0.00105391
	0.000376054	0.00056551	0.000656719	0.001122283	0.000903459
	0.000347668	0.000523572	0.000604689	0.001027635	0.000825516
	0.00050982	0.000736708	0.001029123	0.001342963	0.001286107
	0.000544238	0.000785574	0.001114614	0.001499447	0.001447079
	0.00058448	0.00082775	0.001248232	0.001883514	0.001843779
	0.00062875	0.000885762	0.001385826	0.002202375	0.002173154
	0.000670572	0.000936625	0.001548921	0.002671623	0.002651189
	0.000717648	0.000993805	0.001757231	0.003301883	0.003279624
	0.000686601	0.00094504	0.001981249	0.004584608	0.004399607
	0.000740544	0.001009047	0.002350682	0.005935049	0.005564471
	0.000807265	0.001088455	0.002808109	0.007621442	0.006959695
	0.000887418	0.001184245	0.003344072	0.009587735	0.008507259
	0.000991816	0.001310334	0.003899941	0.011335648	0.009822585
	0.001142114	0.001500198	0.003995562	0.010540037	0.009066432
	0.001293621	0.001764342	0.003803903	0.009001319	0.007564314
	0.001293904	0.001779158	0.003521789	0.007932538	0.006514535
	0.001292943	0.001783012	0.003263153	0.007065861	0.005770433
	0.001290486	0.001783619	0.003063256	0.006456927	0.00529413
	0.001130955	0.001587264	0.002510164	0.00517511	0.004256465
	0.000964504	0.001369212	0.002041896	0.004144147	0.003414396
	0.000895502	0.00128089	0.001843676	0.003696517	0.003034735
	0.000873632	0.001252962	0.001763949	0.003489702	0.00285815
	0.000843748	0.001208692	0.00168043	0.003279126	0.002692643
	0.000798565	0.001145225	0.001567084	0.003014001	0.002484997
	0.000754111	0.001085466	0.001453547	0.002752843	0.002275966
	0.000702467	0.001018233	0.001326909	0.00247578	0.002041953
	0.000680483	0.000989387	0.00126932	0.002331992	0.001929163
	0.000607842	0.000893641	0.001109984	0.002015799	0.001649102
	0.00056083	0.00083009	0.00101115	0.001811922	0.001474233
	0.000492664	0.000736022	0.000878701	0.001550205	0.00125404
	0.000420671	0.000630885	0.000747477	0.001305907	0.001057069
	0.00038064	0.000571435	0.000673601	0.001169769	0.000946148
	0.000534927	0.000766948	0.001099921	0.001492206	0.001445482
	0.000554951	0.000801739	0.001151291	0.001558279	0.001511655
	0.00059678	0.00085954	0.001266987	0.001803251	0.001764118
	0.000629823	0.000906241	0.001376049	0.002084155	0.002050532
	0.000707707	0.001007507	0.00162046	0.0026593	0.002648453
	0.000782771	0.001097236	0.001921951	0.003487661	0.00350494
	0.000790045	0.001069333	0.002333292	0.005455857	0.005383198
	0.000835895	0.00112245	0.002995855	0.008095663	0.00769554
	0.000924964	0.001224701	0.003864894	0.011635888	0.010607094
	0.001036994	0.001353802	0.005030442	0.016559852	0.014421736
	0.001180957	0.001521678	0.006345532	0.021836802	0.018314258
	0.001376848	0.001754376	0.007126922	0.022899176	0.018828418
	0.00162884	0.002089279	0.006774414	0.018235649	0.014752925
	0.00187407	0.002436706	0.006639481	0.016236087	0.012767532
	0.001977628	0.002581366	0.006158474	0.014277531	0.011170873
	0.00189856	0.002488662	0.005331141	0.011913294	0.009482639
	0.001597559	0.002161484	0.003952265	0.008551862	0.00691603
	0.001311728	0.001819559	0.003021832	0.006422791	0.005215807
	0.00109622	0.00154298	0.002420359	0.005065919	0.004121651
	0.000978295	0.001387716	0.002093847	0.004304117	0.003509064
	0.000934186	0.001330381	0.00194267	0.003909948	0.003197961
	0.000893039	0.001274446	0.001810103	0.003570855	0.002934948
	0.000849183	0.001215009	0.001682431	0.003260694	0.00269515
	0.000802585	0.001154142	0.001553601	0.002962012	0.002455699
	0.000730389	0.001060117	0.001383667	0.002598379	0.002144359
	0.000703057	0.001025195	0.001307387	0.002421167	0.002000365

Health Risk Assessment Results Summary

		MAX:	4.18	5.16	7.17
Unique Identifier	X (UTM)	Y (UTM)	Onroad	Offroad	Total Risk
3839803773000	383980	3773000	0.033779978	0.072988444	0.1067684
3840303773000	384030	3773000	0.029188181	0.065507334	0.0946955
3840803773000	384080	3773000	0.024921003	0.057970602	0.0828916
3841303773000	384130	3773000	0.02250584	0.053456737	0.0759626
3826803773050	382680	3773050	0.021502767	0.081649115	0.1031519
3827303773050	382730	3773050	0.022124779	0.087245075	0.1093699
3827803773050	382780	3773050	0.022305599	0.088421934	0.1107275
3828303773050	382830	3773050	0.023581225	0.092237814	0.115819
3828803773050	382880	3773050	0.026768132	0.102440488	0.1292086
3829303773050	382930	3773050	0.035369113	0.128826294	0.1641954
3829803773050	382980	3773050	0.045084367	0.151145644	0.19623
3830303773050	383030	3773050	0.054036468	0.187615916	0.2416524
3830803773050	383080	3773050	0.065010612	0.271983412	0.336994
3831303773050	383130	3773050	0.080280633	0.430644708	0.5109253
3831803773050	383180	3773050	0.101456954	0.682577011	0.784034
3832303773050	383230	3773050	0.13277947	0.783677817	0.9164573
3832803773050	383280	3773050	0.183471188	0.633805141	0.8172763
3833303773050	383330	3773050	0.266556363	0.63304225	0.8995986
3833803773050	383380	3773050	0.343943916	0.500591739	0.8445357
3834303773050	383430	3773050	0.307903727	0.34707423	0.654978
3834803773050	383480	3773050	0.20408151	0.243467044	0.4475486
3835303773050	383530	3773050	0.141228458	0.189114104	0.3303426
3835803773050	383580	3773050	0.100099005	0.149139128	0.2492381
3836303773050	383630	3773050	0.079051579	0.125375062	0.2044266
3836803773050	383680	3773050	0.071503365	0.117561488	0.1890649
3837303773050	383730	3773050	0.066310895	0.112193892	0.1785048
3837803773050	383780	3773050	0.061895137	0.107649346	0.1695445
3838303773050	383830	3773050	0.056734989	0.1019685	0.1587035
3838803773050	383880	3773050	0.0509904	0.095364359	0.1463548
3839303773050	383930	3773050	0.04391284	0.086550367	0.1304632
3839803773050	383980	3773050	0.040659642	0.082392387	0.123052
3840303773050	384030	3773050	0.034860014	0.073771198	0.1086312
3840803773050	384080	3773050	0.030820475	0.067325607	0.0981461
3841303773050	384130	3773050	0.026096941	0.058984793	0.0850817
3826803773100	382680	3773100	0.022383176	0.085753806	0.108137
3827303773100	382730	3773100	0.023127328	0.090842492	0.1139698
3827803773100	382780	3773100	0.022596347	0.089246443	0.1118428
3828303773100	382830	3773100	0.024099424	0.093801227	0.1179007
3828803773100	382880	3773100	0.027304538	0.104189063	0.1314936
3829303773100	382930	3773100	0.035955195	0.133628562	0.1695838
3829803773100	382980	3773100	0.049655532	0.173733908	0.2233894
3830303773100	383030	3773100	0.062298588	0.227123332	0.2894219
3830803773100	383080	3773100	0.079124576	0.384491818	0.4636164
3831303773100	383130	3773100	0.102506031	1.228939959	1.331446
3834303773100	383430	3773100	1.038268644	0.692492563	1.7307612
3834803773100	383480	3773100	0.444246203	0.372266494	0.8165127
3835303773100	383530	3773100	0.25724038	0.26206528	0.5193057
3835803773100	383580	3773100	0.162125672	0.196667976	0.3587936
3836303773100	383630	3773100	0.111887648	0.152948645	0.2648363
3836803773100	383680	3773100	0.092257115	0.13491129	0.2271684
3837303773100	383730	3773100	0.083859727	0.128328878	0.2121886
3837803773100	383780	3773100	0.076359925	0.121876788	0.1982367
3838303773100	383830	3773100	0.068070904	0.113942699	0.1820136
3838803773100	383880	3773100	0.059730837	0.105131792	0.1648626
3839303773100	383930	3773100	0.052074014	0.096334916	0.1484089
3839803773100	383980	3773100	0.046123488	0.089000325	0.1351238
3840303773100	384030	3773100	0.041186834	0.082450157	0.123637
3840803773100	384080	3773100	0.035941982	0.074435626	0.1103776
3841303773100	384130	3773100	0.031355617	0.067050046	0.0984057
3826803773150	382680	3773150	0.02250349	0.087695561	0.1101991
3827303773150	382730	3773150	0.024510367	0.095465132	0.1199755
3827803773150	382780	3773150	0.023397143	0.091685924	0.1150831
3828303773150	382830	3773150	0.025053294	0.096835873	0.1218892
3828803773150	382880	3773150	0.028740662	0.10895542	0.1376961
3829303773150	382930	3773150	0.037615102	0.139677561	0.1772927
3829803773150	382980	3773150	0.053551992	0.189602778	0.2431548
3830303773150	383030	3773150	0.070924178	0.266062247	0.3369864
3830803773150	383080	3773150	0.096368626	0.509778536	0.6061472
3834303773150	383430	3773150	4.08281354	1.160632606	5.2434461
3834803773150	383480	3773150	0.771647452	0.475058307	1.2467058
3835303773150	383530	3773150	0.401062991	0.324630528	0.7256935
3835803773150	383580	3773150	0.233590146	0.236392381	0.4699825
3836303773150	383630	3773150	0.152444594	0.179891644	0.3323362
3836803773150	383680	3773150	0.119724798	0.155131491	0.2748563
3837303773150	383730	3773150	0.103261862	0.143599222	0.2468611
3837803773150	383780	3773150	0.090859483	0.134187167	0.2250466
3838303773150	383830	3773150	0.080754199	0.126178449	0.2069326
3838803773150	383880	3773150	0.06972922	0.115532008	0.1852612
3839303773150	383930	3773150	0.058831356	0.103134975	0.1619663
3839803773150	383980	3773150	0.052836585	0.096754089	0.1495907
3840303773150	384030	3773150	0.047702117	0.09077383	0.1384759
3840803773150	384080	3773150	0.042140077	0.083169016	0.1253091
3841303773150	384130	3773150	0.037514461	0.076324106	0.1138386
3826803773200	382680	3773200	0.021898542	0.085774524	0.1076731
3827303773200	382730	3773200	0.025383879	0.098587854	0.1239717
3827803773200	382780	3773200	0.025186895	0.097975114	0.123162
3828303773200	382830	3773200	0.026241231	0.10077769	0.1270189
3828803773200	382880	3773200	0.030371934	0.114292558	0.1446645
3829303773200	382930	3773200	0.040939941	0.150020185	0.1909601
3829803773200	382980	3773200	0.059103496	0.204525619	0.2636291
3830303773200	383030	3773200	0.080572839	0.299666782	0.3802396

Health Risk Assessment Results Summary

Sensitive Receptor

		MAX:	7.17
Unique Identifier	X (UTM)	Y (UTM)	Total Risk
3839803773000	383980	3773000	0.106768422
3840303773000	384030	3773000	0.094695515
3840803773000	384080	3773000	0.082891605
3841303773000	384130	3773000	0.075962578
3826803773050	382680	3773050	0.103151881
3827303773050	382730	3773050	0.109369854
3827803773050	382780	3773050	0.110727533
3828303773050	382830	3773050	0.115819039
3828803773050	382880	3773050	0.12920862
3829303773050	382930	3773050	0.164195407
3829803773050	382980	3773050	0.196230011
3830303773050	383030	3773050	0.241652384
3830803773050	383080	3773050	0.336994024
3831303773050	383130	3773050	0.510925341
3831803773050	383180	3773050	0.784033964
3832303773050	383230	3773050	0.916457287
3832803773050	383280	3773050	0.81727633
3833303773050	383330	3773050	0.899598612
3833803773050	383380	3773050	0.844535655
3834303773050	383430	3773050	0.654977957
3834803773050	383480	3773050	0.447548554
3835303773050	383530	3773050	0.330342562
3835803773050	383580	3773050	0.249238132
3836303773050	383630	3773050	0.204426641
3836803773050	383680	3773050	0.189064853
3837303773050	383730	3773050	0.178504787
3837803773050	383780	3773050	0.169544483
3838303773050	383830	3773050	0.158703488
3838803773050	383880	3773050	0.146354759
3839303773050	383930	3773050	0.130463207
3839803773050	383980	3773050	0.123052028
3840303773050	384030	3773050	0.108631212
3840803773050	384080	3773050	0.098146082
3841303773050	384130	3773050	0.085081734
3826803773100	382680	3773100	0.108136982
3827303773100	382730	3773100	0.11396982
3827803773100	382780	3773100	0.11184279
3828303773100	382830	3773100	0.117900652
3828803773100	382880	3773100	0.131493601
3829303773100	382930	3773100	0.169583758
3829803773100	382980	3773100	0.22338944
3830303773100	383030	3773100	0.28942192
3830803773100	383080	3773100	0.463616395
3831303773100	383130	3773100	1.33144599
3834303773100	383430	3773100	1.730761207
3834803773100	383480	3773100	0.816512697
3835303773100	383530	3773100	0.51930566
3835803773100	383580	3773100	0.358793648
3836303773100	383630	3773100	0.264836293
3836803773100	383680	3773100	0.227168404
3837303773100	383730	3773100	0.212188604
3837803773100	383780	3773100	0.198236712
3838303773100	383830	3773100	0.182013603
3838803773100	383880	3773100	0.164862629
3839303773100	383930	3773100	0.14840893
3839803773100	383980	3773100	0.135123813
3840303773100	384030	3773100	0.123636991
3840803773100	384080	3773100	0.110377608
3841303773100	384130	3773100	0.098405664
3826803773150	382680	3773150	0.110199051
3827303773150	382730	3773150	0.119975499
3827803773150	382780	3773150	0.115083067
3828303773150	382830	3773150	0.121889167
3828803773150	382880	3773150	0.137696082
3829303773150	382930	3773150	0.177292663
3829803773150	382980	3773150	0.24315477
3830303773150	383030	3773150	0.336986425
3830803773150	383080	3773150	0.606147162
3834303773150	383430	3773150	5.243446146
3834803773150	383480	3773150	1.246705759
3835303773150	383530	3773150	0.725693519
3835803773150	383580	3773150	0.469982528
3836303773150	383630	3773150	0.332336237
3836803773150	383680	3773150	0.27485629
3837303773150	383730	3773150	0.246861083
3837803773150	383780	3773150	0.22504665
3838303773150	383830	3773150	0.206932648
3838803773150	383880	3773150	0.185261228
3839303773150	383930	3773150	0.161966332
3839803773150	383980	3773150	0.149590674
3840303773150	384030	3773150	0.138475947
3840803773150	384080	3773150	0.125309093
3841303773150	384130	3773150	0.113838567
3826803773200	382680	3773200	0.107673066
3827303773200	382730	3773200	0.123971733
3827803773200	382780	3773200	0.123162009
3828303773200	382830	3773200	0.127018921
3828803773200	382880	3773200	0.144664492
3829303773200	382930	3773200	0.190960126
3829803773200	382980	3773200	0.263629115
3830303773200	383030	3773200	0.380239621

FOR CHRONIC CALCS

MAX:	0.22			
Overlapping Phases - Maximum GLC				
2025	2026	2027	2028	2029
0.000626293	0.000921799	0.001147904	0.002098048	0.001719437
0.000555488	0.000824573	0.001006862	0.001813538	0.001477833
0.000485738	0.000725604	0.000874382	0.001554578	0.001266078
0.000445233	0.00066724	0.000796254	0.001400149	0.001139709
0.000556778	0.000794134	0.001160131	0.001628154	0.001596796
0.000587545	0.000844124	0.001238955	0.001704191	0.001674547
0.000588479	0.000847056	0.001272079	0.001844342	0.001816861
0.000606266	0.00086913	0.001359381	0.002124634	0.002109885
0.00066349	0.000946747	0.001560367	0.002640395	0.002644096
0.000819285	0.001150645	0.002075244	0.003846549	0.00390897
0.000896299	0.001201683	0.002752555	0.006345508	0.006501102
0.000955704	0.001259958	0.003783014	0.010526516	0.010423341
0.001072288	0.001388466	0.005738723	0.019186452	0.017609927
0.001237173	0.00156943	0.009213501	0.035858912	0.030287913
0.00145788	0.001814863	0.014650538	0.062846487	0.050050288
0.00177368	0.002175426	0.017619908	0.07323205	0.05711061
0.002264225	0.002755074	0.017877316	0.057129806	0.04202056
0.003076645	0.00374267	0.021191204	0.058476506	0.039385981
0.003796629	0.004645647	0.017741179	0.044818828	0.030506509
0.003450055	0.004288831	0.011735776	0.027282764	0.020047014
0.002475589	0.003201459	0.007002509	0.015667509	0.012200423
0.001857866	0.002491328	0.004718228	0.010321678	0.008233476
0.001411446	0.001942325	0.003343285	0.00717401	0.005798674
0.001164805	0.001621049	0.002632758	0.005530633	0.004521495
0.00108681	0.001524989	0.002355375	0.00482407	0.003972598
0.001034515	0.00146002	0.002158461	0.004318222	0.0035768
0.000988428	0.001400227	0.001998587	0.003920492	0.003267751
0.000929616	0.001325206	0.001826401	0.003521743	0.002946105
0.000859726	0.00123598	0.001647884	0.003129804	0.002613973
0.000766276	0.001112962	0.001441823	0.002703647	0.002243527
0.000724732	0.00105913	0.001337594	0.00247596	0.002050413
0.000638922	0.000941315	0.001168429	0.00213514	0.001756418
0.000577329	0.000856058	0.001045625	0.00188522	0.001546139
0.000499703	0.000745054	0.000901262	0.001603984	0.001316615
0.000583176	0.00083232	0.001220205	0.001678321	0.001661708
0.000610385	0.000874662	0.001299877	0.001791593	0.001782316
0.000590838	0.000846003	0.0012984	0.001907929	0.001907009
0.000612262	0.000869108	0.001402712	0.002219452	0.002246394
0.000668116	0.000941899	0.001614703	0.002769925	0.002835777
0.000834264	0.001169601	0.002182006	0.00410449	0.004261325
0.001019068	0.001370516	0.00315856	0.006939791	0.007406565
0.001108957	0.001436417	0.00468991	0.012939891	0.013839011
0.001258721	0.001585219	0.008584022	0.029679781	0.029459017
0.001512282	0.001843764	0.026891937	0.12225906	0.097947609
0.010344266	0.012396261	0.031749677	0.069580564	0.047480592
0.004803672	0.00595725	0.013360438	0.028507981	0.021996858
0.003027325	0.003890328	0.007779844	0.016427337	0.013320905
0.002080782	0.002774552	0.004992261	0.010468687	0.008634315
0.001531818	0.002085393	0.003506295	0.007269183	0.006066226
0.001319734	0.001819402	0.002892224	0.00588243	0.00494495
0.001241742	0.001729186	0.002606649	0.005191756	0.00437846
0.0011661	0.001635619	0.002362169	0.004624341	0.0039111
0.00107416	0.001520285	0.002110538	0.004072165	0.003444975
0.000974435	0.001393068	0.001867898	0.003557737	0.002998741
0.000877292	0.001266421	0.001649748	0.003105989	0.002604111
0.000799024	0.001162833	0.001478131	0.002750273	0.002295283
0.000731284	0.001071541	0.001334638	0.002453847	0.002039606
0.000652282	0.000961404	0.001182162	0.00214633	0.001776411
0.000581093	0.000861303	0.001046553	0.001874747	0.001549821
0.000595355	0.000853434	0.001241644	0.001645958	0.001641375
0.000642166	0.000916984	0.001373179	0.001879204	0.001898232
0.000606886	0.000864212	0.001343597	0.001961274	0.001996465
0.000631743	0.000888719	0.00146007	0.002277783	0.002358157
0.000698051	0.000974049	0.001705547	0.002872961	0.003026212
0.000867395	0.001206429	0.002314265	0.004291511	0.004625263
0.001105351	0.001481625	0.003498356	0.007444447	0.00843034
0.001254822	0.00159963	0.005805156	0.015330162	0.019083518
0.001497302	0.00182055	0.012940868	0.040785074	0.057472155
0.039135584	0.046599315	0.076681746	0.132476488	0.099992039
0.008014918	0.009843952	0.018698225	0.035423714	0.030375967
0.004484962	0.005674256	0.010420767	0.020268782	0.01770565
0.002837199	0.003716547	0.006411106	0.012696005	0.011061933
0.001979901	0.002652538	0.004354483	0.008666987	0.007542666
0.001633399	0.002221886	0.003476715	0.006868954	0.005966882
0.00146956	0.002026685	0.003018939	0.005894153	0.005097725
0.001342174	0.001871419	0.002670745	0.005158817	0.00443908
0.00123588	0.001740356	0.002389305	0.004568626	0.00391594
0.001105893	0.001574384	0.002092112	0.003963811	0.00337627
0.00096472	0.00138763	0.001800745	0.003380061	0.002858312
0.000891279	0.001292077	0.001634385	0.003036485	0.002556018
0.000825419	0.001204839	0.00149036	0.002739734	0.002295951
0.000746132	0.001095308	0.001336204	0.002428574	0.002027489
0.000677354	0.000998548	0.001205131	0.002164387	0.001801334
0.00058329	0.000838851	0.001208752	0.001565804	0.001568993
0.000665229	0.00094885	0.001415763	0.001894254	0.001937773
0.000651904	0.00092606	0.001435532	0.002031065	0.002103425
0.000661047	0.000924744	0.001519122	0.002285469	0.002416935
0.00073778	0.001022424	0.001788492	0.002880002	0.003117345
0.000941911	0.001299422	0.002495135	0.004387977	0.004912813
0.001209491	0.001601255	0.003835638	0.007706045	0.009252899
0.001402467	0.001756308	0.006964868	0.017197695	0.024918075

Health Risk Assessment Results Summary

		MAX:	4.18	5.16	7.17
Unique Identifier	X (UTM)	Y (UTM)	Onroad	Offroad	Total Risk
3834303773200	383430	3773200	3.782318273	1.073221247	4.8555395
3834803773200	383480	3773200	0.861892523	0.490635028	1.3525276
3835303773200	383530	3773200	0.436645087	0.332276751	0.7689218
3835803773200	383580	3773200	0.267342054	0.247887277	0.5152293
3836303773200	383630	3773200	0.185808232	0.198199746	0.384008
3836803773200	383680	3773200	0.143012709	0.169387615	0.3124003
3837303773200	383730	3773200	0.120407325	0.155072154	0.2754795
3837803773200	383780	3773200	0.106703404	0.147225167	0.2539286
3838303773200	383830	3773200	0.09446968	0.138981692	0.2334514
3838803773200	383880	3773200	0.079867921	0.125486193	0.2053541
3839303773200	383930	3773200	0.065020908	0.10874528	0.1737662
3839803773200	383980	3773200	0.056187406	0.098724767	0.1549122
3840303773200	384030	3773200	0.052118025	0.095096272	0.1472143
3840803773200	384080	3773200	0.048815369	0.092451105	0.1412665
3841303773200	384130	3773200	0.043461067	0.085211261	0.1286723
3826803773250	382680	3773250	0.02022141	0.078836619	0.099058
3827303773250	382730	3773250	0.025166632	0.098008451	0.1231751
3827803773250	382780	3773250	0.028118567	0.108725845	0.1368444
3828303773250	382830	3773250	0.027757734	0.106111694	0.1338694
3828803773250	382880	3773250	0.032047111	0.119930443	0.1519776
3829303773250	382930	3773250	0.043698878	0.157876742	0.2015756
3829803773250	382980	3773250	0.064675145	0.213359302	0.2780344
3830303773250	383030	3773250	0.087718409	0.285426888	0.3731453
3830803773250	383080	3773250	0.131214836	0.468777767	0.5999926
3831303773250	383130	3773250	0.265513225	0.842495479	1.1080087
3834803773250	383480	3773250	1.080357732	0.51113403	1.5914918
3835303773250	383530	3773250	0.515474487	0.35390993	0.8693844
3835803773250	383580	3773250	0.311419159	0.266645995	0.5780652
3836303773250	383630	3773250	0.213600943	0.213126834	0.4267278
3836803773250	383680	3773250	0.16360798	0.182154494	0.3457625
3837303773250	383730	3773250	0.141257047	0.170874969	0.312132
3837803773250	383780	3773250	0.124463295	0.162632233	0.2870955
3838303773250	383830	3773250	0.108651153	0.152571815	0.261223
3838803773250	383880	3773250	0.088824262	0.134029156	0.2228534
3839303773250	383930	3773250	0.071705692	0.11533699	0.1870427
3839803773250	383980	3773250	0.059616225	0.100889052	0.1605053
3840303773250	384030	3773250	0.054954089	0.097132712	0.1520868
3840803773250	384080	3773250	0.052246421	0.095845075	0.1480915
3841303773250	384130	3773250	0.049044798	0.09347653	0.1425213
3826803773300	382680	3773300	0.019931112	0.077573661	0.0975048
3827303773300	382730	3773300	0.02346046	0.091523345	0.1149838
3827803773300	382780	3773300	0.027466557	0.106639136	0.1341057
3828303773300	382830	3773300	0.029800085	0.114156617	0.1439567
3828803773300	382880	3773300	0.034148334	0.127886402	0.1620347
3829303773300	382930	3773300	0.046579671	0.167117444	0.2136971
3829803773300	382980	3773300	0.06729192	0.215821013	0.2831129
3830303773300	383030	3773300	0.087616796	0.261518097	0.3491349
3830803773300	383080	3773300	0.116634065	0.317915996	0.4345501
3831303773300	383130	3773300	0.189575606	0.426492074	0.6160677
3834803773300	383480	3773300	2.709824302	0.735824653	3.445649
3835303773300	383530	3773300	0.872186525	0.455193429	1.32738
3835803773300	383580	3773300	0.452222602	0.33354913	0.7857717
3836303773300	383630	3773300	0.276434758	0.25271871	0.5291535
3836803773300	383680	3773300	0.19949681	0.208827774	0.4083246
3837303773300	383730	3773300	0.160542618	0.185945968	0.3464886
3837803773300	383780	3773300	0.139099556	0.175797832	0.3148974
3838303773300	383830	3773300	0.121709555	0.166138056	0.2878476
3838803773300	383880	3773300	0.0986623	0.145070806	0.2437331
3839303773300	383930	3773300	0.07922789	0.124024645	0.2032525
3839803773300	383980	3773300	0.064323849	0.105643209	0.1699671
3840303773300	384030	3773300	0.05743815	0.098842222	0.1562804
3840803773300	384080	3773300	0.0558083	0.100304855	0.1561132
3841303773300	384130	3773300	0.052701764	0.098657496	0.1513593
3826803773350	382680	3773350	0.019685273	0.077063793	0.0967491
3827303773350	382730	3773350	0.022149254	0.086855356	0.1090046
3827803773350	382780	3773350	0.026234769	0.102653899	0.1288887
3828303773350	382830	3773350	0.030666588	0.118777865	0.1494445
3828803773350	382880	3773350	0.036892268	0.139860592	0.1767529
3829303773350	382930	3773350	0.050674972	0.182210689	0.2328857
3829803773350	382980	3773350	0.064448392	0.215169316	0.2796177
3830303773350	383030	3773350	0.078693465	0.243333782	0.3220272
3830803773350	383080	3773350	0.096786378	0.268078142	0.3648645
3831303773350	383130	3773350	0.146253721	0.334814196	0.4810679
3831803773350	383180	3773350	0.35990208	0.585149618	0.9450517
3835303773350	383530	3773350	2.259962942	0.716004441	2.9759674
3835803773350	383580	3773350	0.74716983	0.44826602	1.1954358
3836303773350	383630	3773350	0.401868874	0.32866988	0.7305388
3836803773350	383680	3773350	0.253197999	0.251855506	0.5050535
3837303773350	383730	3773350	0.184134811	0.208981953	0.3931168
3837803773350	383780	3773350	0.15744591	0.196298684	0.3537446
3838303773350	383830	3773350	0.136518164	0.184821978	0.3213401
3838803773350	383880	3773350	0.108736279	0.158674181	0.2674105
3839303773350	383930	3773350	0.086344329	0.133768681	0.220113
3839803773350	383980	3773350	0.070131959	0.113965615	0.1840976
3840303773350	384030	3773350	0.062988297	0.107340779	0.1703291
3840803773350	384080	3773350	0.061635515	0.110166202	0.1718017
3841303773350	384130	3773350	0.056481154	0.105001873	0.161483
3826803773400	382680	3773400	0.019808738	0.078718877	0.0985276
3827303773400	382730	3773400	0.022122023	0.088209476	0.1103315
3827803773400	382780	3773400	0.025572175	0.101875209	0.1274474
3828303773400	382830	3773400	0.030346774	0.11999998	0.1503468

Health Risk Assessment Results Summary

Sensitive Receptor		MAX:	7.17
Unique Identifier	X (UTM)	Y (UTM)	Total Risk
3834303773200	383430	3773200	4.85553952
3834803773200	383480	3773200	1.35252755
3835303773200	383530	3773200	0.768921838
3835803773200	383580	3773200	0.515229331
3836303773200	383630	3773200	0.384007978
3836803773200	383680	3773200	0.312400324
3837303773200	383730	3773200	0.275479479
3837803773200	383780	3773200	0.253928572
3838303773200	383830	3773200	0.233451373
3838803773200	383880	3773200	0.205354114
3839303773200	383930	3773200	0.173766187
3839803773200	383980	3773200	0.154912173
3840303773200	384030	3773200	0.147214297
3840803773200	384080	3773200	0.141266475
3841303773200	384130	3773200	0.128672328
3826803773250	382680	3773250	0.099058029
3827303773250	382730	3773250	0.123175083
3827803773250	382780	3773250	0.136844413
3828303773250	382830	3773250	0.133869427
3828803773250	382880	3773250	0.151977554
3829303773250	382930	3773250	0.20157562
3829803773250	382980	3773250	0.278034448
3830303773250	383030	3773250	0.373145297
3830803773250	383080	3773250	0.599992603
3831303773250	383130	3773250	1.108008704
3834803773250	383480	3773250	1.591491763
3835303773250	383530	3773250	0.869384417
3835803773250	383580	3773250	0.578065154
3836303773250	383630	3773250	0.426727777
3836803773250	383680	3773250	0.345762473
3837303773250	383730	3773250	0.312132016
3837803773250	383780	3773250	0.287095528
3838303773250	383830	3773250	0.261222968
3838803773250	383880	3773250	0.222853417
3839303773250	383930	3773250	0.187042682
3839803773250	383980	3773250	0.160505278
3840303773250	384030	3773250	0.1520868
3840803773250	384080	3773250	0.148091496
3841303773250	384130	3773250	0.142521329
3826803773300	382680	3773300	0.097504773
3827303773300	382730	3773300	0.114983804
3827803773300	382780	3773300	0.134105692
3828303773300	382830	3773300	0.143956702
3828803773300	382880	3773300	0.162034736
3829303773300	382930	3773300	0.213697115
3829803773300	382980	3773300	0.283112933
3830303773300	383030	3773300	0.349134893
3830803773300	383080	3773300	0.43455006
3831303773300	383130	3773300	0.61606768
3834803773300	383480	3773300	3.445648955
3835303773300	383530	3773300	1.327379954
3835803773300	383580	3773300	0.785771732
3836303773300	383630	3773300	0.529153468
3836803773300	383680	3773300	0.408324584
3837303773300	383730	3773300	0.346488586
3837803773300	383780	3773300	0.314897388
3838303773300	383830	3773300	0.287847611
3838803773300	383880	3773300	0.243733106
3839303773300	383930	3773300	0.203252535
3839803773300	383980	3773300	0.169967058
3840303773300	384030	3773300	0.156280372
3840803773300	384080	3773300	0.156113155
3841303773300	384130	3773300	0.15135926
3826803773350	382680	3773350	0.096749066
3827303773350	382730	3773350	0.10900461
3827803773350	382780	3773350	0.128888668
3828303773350	382830	3773350	0.149444453
3828803773350	382880	3773350	0.17675286
3829303773350	382930	3773350	0.232885661
3829803773350	382980	3773350	0.279617708
3830303773350	383030	3773350	0.322027247
3830803773350	383080	3773350	0.36486452
3831303773350	383130	3773350	0.481067917
3831803773350	383180	3773350	0.945051698
3835303773350	383530	3773350	2.975967384
3835803773350	383580	3773350	1.19543585
3836303773350	383630	3773350	0.730538754
3836803773350	383680	3773350	0.505053505
3837303773350	383730	3773350	0.393116764
3837803773350	383780	3773350	0.353744594
3838303773350	383830	3773350	0.321340142
3838803773350	383880	3773350	0.26741046
3839303773350	383930	3773350	0.22011301
3839803773350	383980	3773350	0.184097573
3840303773350	384030	3773350	0.170329076
3840803773350	384080	3773350	0.171801716
3841303773350	384130	3773350	0.161483027
3826803773400	382680	3773400	0.098527615
3827303773400	382730	3773400	0.110331498
3827803773400	382780	3773400	0.127447384
3828303773400	382830	3773400	0.150346754

FOR CHRONIC CALCS

MAX:	0.22			
Overlapping Phases - Maximum GLC				
2025	2026	2027	2028	2029
0.036653772	0.044271228	0.064591775	0.101543793	0.090364509
0.009021529	0.011224684	0.018319286	0.031409461	0.030797727
0.004914065	0.006290355	0.010216322	0.018521305	0.017565817
0.003212362	0.004209352	0.006662928	0.012456376	0.011531667
0.002359324	0.003144754	0.004835552	0.009182129	0.008357841
0.001904188	0.0025751	0.003834478	0.007309303	0.006569853
0.001673723	0.00229742	0.003293214	0.006255244	0.005554551
0.001541446	0.002143176	0.002955574	0.005591913	0.004898646
0.001415521	0.001989149	0.002650598	0.00499464	0.004331228
0.001241114	0.001763542	0.002289319	0.004290857	0.003688141
0.001045291	0.001500782	0.001915644	0.003562407	0.003044722
0.000929726	0.001345431	0.001686779	0.003109475	0.002644228
0.000883794	0.001286311	0.00157865	0.002886426	0.002436043
0.000849124	0.001243833	0.001488685	0.002697761	0.002263461
0.000772411	0.001136644	0.001345422	0.002411951	0.002017375
0.000537895	0.00077209	0.001105898	0.001428227	0.001440007
0.000664174	0.000948535	0.001396056	0.001810189	0.001864803
0.000730024	0.001035232	0.001581114	0.002125037	0.002235226
0.000702726	0.000981869	0.001585385	0.00226932	0.002439693
0.000784664	0.001084013	0.001853811	0.002799663	0.003090699
0.001014643	0.001392567	0.002581998	0.004175182	0.004782309
0.001316532	0.001722194	0.003948404	0.007272264	0.008892273
0.001541863	0.00191479	0.006306442	0.013617535	0.017721536
0.002032293	0.002343739	0.012350318	0.028262865	0.033828615
0.003490442	0.003447055	0.022287358	0.039801265	0.058605957
0.011201263	0.014156575	0.019975756	0.032767135	0.031676828
0.005789843	0.007491942	0.01073631	0.018465461	0.017942366
0.00373222	0.004919658	0.007013801	0.012497986	0.011903454
0.002700221	0.003609339	0.005091181	0.009298316	0.00866977
0.002161893	0.00292617	0.00405764	0.007491608	0.006867645
0.001941006	0.002665474	0.003592584	0.006636387	0.005984829
0.001777386	0.002472601	0.003235283	0.005991711	0.005304541
0.001610148	0.002264337	0.002885631	0.005352223	0.004671103
0.001364955	0.001940286	0.002431863	0.004496186	0.003890702
0.001138549	0.001632806	0.002024388	0.003718227	0.003207823
0.000972445	0.001402744	0.001725255	0.003147879	0.002709876
0.000920438	0.001337523	0.001614116	0.002920391	0.002490325
0.000896393	0.001309438	0.00154864	0.002785217	0.002349787
0.000863032	0.001268825	0.001467253	0.002620729	0.002193709
0.000531998	0.000760898	0.001077783	0.001360715	0.0013824
0.000623165	0.000888906	0.001288799	0.001636606	0.001694263
0.000720793	0.001021748	0.0015286	0.00197241	0.002089299
0.000764735	0.001071509	0.001675641	0.002250255	0.002447376
0.000849895	0.001176169	0.001933544	0.002702077	0.00302688
0.001103624	0.001511423	0.002645279	0.003847106	0.004475975
0.001408834	0.001843825	0.003777046	0.006100445	0.007522527
0.001669904	0.002109414	0.005011868	0.008473759	0.010885295
0.002025597	0.002457438	0.006569608	0.010746896	0.014560632
0.002829713	0.003117024	0.009776669	0.013927002	0.022470009
0.026703475	0.033335709	0.042060194	0.066597731	0.054538423
0.009420662	0.012122492	0.01561696	0.025642366	0.023860151
0.005309937	0.007007096	0.00900662	0.01540593	0.01446543
0.003465191	0.004652429	0.005971687	0.010526725	0.009794488
0.00262458	0.003568464	0.004554675	0.008180781	0.007497103
0.002201721	0.003031452	0.003814282	0.006906787	0.006236894
0.001984812	0.002768739	0.003412223	0.0062107	0.005510733
0.001801835	0.002540935	0.003071353	0.005621274	0.00490403
0.001513374	0.002155058	0.002578951	0.004709542	0.004081167
0.00125284	0.001796523	0.002140622	0.003887511	0.00336412
0.001041321	0.001497871	0.001785913	0.003231757	0.00279456
0.000954456	0.001381886	0.001629069	0.002922962	0.002511937
0.000952849	0.001390672	0.001604783	0.002860173	0.002421201
0.000531111	0.000757443	0.001055343	0.00128584	0.001310665
0.000594463	0.000842453	0.001204632	0.001475353	0.00153593
0.000698365	0.00098686	0.00144382	0.001783117	0.001901271
0.000803776	0.001127489	0.00170144	0.002128647	0.002332049
0.000943125	0.001311216	0.002051349	0.002611761	0.002953118
0.001230912	0.001681236	0.002779701	0.003616846	0.004280132
0.00145834	0.001943132	0.003461383	0.004687966	0.005818691
0.001661389	0.002167294	0.004126525	0.005661312	0.007370744
0.001872027	0.0023724	0.00482985	0.006517911	0.009082178
0.002466109	0.002930031	0.006691663	0.008379915	0.013337107
0.004794278	0.004682789	0.014838679	0.014751909	0.03241958
0.02295637	0.02888128	0.034841326	0.055486576	0.044796564
0.008466352	0.011061162	0.01323724	0.021976601	0.01984227
0.004950668	0.006640418	0.007864851	0.013570332	0.012316922
0.003327684	0.004539883	0.005351785	0.009464508	0.008532463
0.00254393	0.003513806	0.004118144	0.007393342	0.006594245
0.002264939	0.003168985	0.003661023	0.006611929	0.005812413
0.002038613	0.002884912	0.003288689	0.005983229	0.005172461
0.001680509	0.002399225	0.002725436	0.004944372	0.004257786
0.001372171	0.001969116	0.002241173	0.004046419	0.003485176
0.001140131	0.00164015	0.001874245	0.00337416	0.002901918
0.001050859	0.001521782	0.001723518	0.003076631	0.002629723
0.001058054	0.001546344	0.001716837	0.003050991	0.002562042
0.00099206	0.001456717	0.001601511	0.002832901	0.002358436
0.00054455	0.000777681	0.001056878	0.001235625	0.001259015
0.000606551	0.000860311	0.001196884	0.001393119	0.001450007
0.000696721	0.000982239	0.001398774	0.001628762	0.001741338
0.000817769	0.001146996	0.00167032	0.001944524	0.002140685

Health Risk Assessment Results Summary

		MAX:	4.18	5.16	7.17
Unique Identifier	X (UTM)	Y (UTM)	Onroad	Offroad	Total Risk
3828803773400	382880	3773400	0.035722525	0.138914233	0.1746368
3829303773400	382930	3773400	0.045527038	0.171350763	0.2168778
3829803773400	382980	3773400	0.058343436	0.20737763	0.2657211
3830303773400	383030	3773400	0.067602217	0.223042992	0.2906452
3830803773400	383080	3773400	0.082763359	0.244892185	0.3276555
3831303773400	383130	3773400	0.128687696	0.318349952	0.4470376
3831803773400	383180	3773400	0.241692468	0.45582374	0.6975162
3835803773400	383580	3773400	1.624669893	0.737538869	2.3622088
3836303773400	383630	3773400	0.625597197	0.468900239	1.0944974
3836803773400	383680	3773400	0.343551087	0.33613936	0.6796904
3837303773400	383730	3773400	0.220824893	0.253864605	0.4746895
3837803773400	383780	3773400	0.175854419	0.223203319	0.3990577
3838303773400	383830	3773400	0.154084241	0.211989508	0.3660737
3838803773400	383880	3773400	0.120267683	0.178044616	0.2983123
3839303773400	383930	3773400	0.094295949	0.147786023	0.242082
3839803773400	383980	3773400	0.076266653	0.125351511	0.2016182
3840303773400	384030	3773400	0.068460702	0.117787578	0.1862483
3840803773400	384080	3773400	0.064224117	0.115893984	0.1801181
3841303773400	384130	3773400	0.057688198	0.108071659	0.1657599
3826803773450	382680	3773450	0.020356846	0.082905214	0.1032621
3827303773450	382730	3773450	0.022452998	0.091753972	0.114207
3827803773450	382780	3773450	0.025536685	0.104606963	0.1301436
3828303773450	382830	3773450	0.029967177	0.122357472	0.1523246
3828803773450	382880	3773450	0.035307964	0.142686878	0.1779948
3829303773450	382930	3773450	0.042451703	0.167769857	0.2102216
3829803773450	382980	3773450	0.053259494	0.201669082	0.2549286
3830303773450	383030	3773450	0.063268805	0.224985633	0.2882544
3830803773450	383080	3773450	0.079753843	0.256775877	0.3365297
3831303773450	383130	3773450	0.119383849	0.325605427	0.4449893
3831803773450	383180	3773450	0.196199271	0.430352159	0.6265514
3832303773450	383230	3773450	0.440967391	0.710833027	1.1518004
3835803773450	383580	3773450	3.256570911	1.525322398	4.7818933
3836303773450	383630	3773450	1.012892717	0.734910317	1.747803
3836803773450	383680	3773450	0.466171828	0.469665151	0.935837
3837303773450	383730	3773450	0.270915318	0.325899231	0.5968145
3837803773450	383780	3773450	0.198844703	0.264487367	0.4633321
3838303773450	383830	3773450	0.174142405	0.249846824	0.4239892
3838803773450	383880	3773450	0.137031453	0.211031734	0.3480632
3839303773450	383930	3773450	0.104589534	0.170188445	0.274778
3839803773450	383980	3773450	0.083257807	0.14156414	0.2248219
3840303773450	384030	3773450	0.071312679	0.126236309	0.197549
3840803773450	384080	3773450	0.064491122	0.118816878	0.183308
3841303773450	384130	3773450	0.060791802	0.116987102	0.1777789
3826803773500	382680	3773500	0.021847896	0.092149342	0.1139972
3827303773500	382730	3773500	0.023041269	0.097483358	0.1205246
3827803773500	382780	3773500	0.025784964	0.109616373	0.1354013
3828303773500	382830	3773500	0.029695471	0.126630341	0.1563258
3828803773500	382880	3773500	0.034859711	0.148271772	0.1831315
3829303773500	382930	3773500	0.041545125	0.174601828	0.216147
3829803773500	382980	3773500	0.050984737	0.208043153	0.2590279
3830303773500	383030	3773500	0.06490033	0.249849573	0.3147499
3830803773500	383080	3773500	0.089726272	0.309816834	0.3995431
3831303773500	383130	3773500	0.152547113	0.424741369	0.5772885
3831803773500	383180	3773500	0.386260835	0.74876746	1.1350283
3836303773500	383630	3773500	1.626701744	1.041612616	2.6683144
3836803773500	383680	3773500	0.599059496	0.621207882	1.2202674
3837303773500	383730	3773500	0.345620824	0.436839808	0.7824606
3837803773500	383780	3773500	0.256465138	0.361552018	0.6180172
3838303773500	383830	3773500	0.198702052	0.305406406	0.5041085
3838803773500	383880	3773500	0.150407824	0.247431838	0.3978397
3839303773500	383930	3773500	0.113693165	0.196816524	0.3105097
3839803773500	383980	3773500	0.090204511	0.162431585	0.2526361
3840303773500	384030	3773500	0.075209794	0.140433529	0.2156433
3840803773500	384080	3773500	0.06868223	0.13288901	0.2015712
3841303773500	384130	3773500	0.0660462	0.133309759	0.199356
3826803773550	382680	3773550	0.023365305	0.102592328	0.1259576
3827303773550	382730	3773550	0.023641243	0.104573184	0.1282144
3827803773550	382780	3773550	0.026025212	0.116125824	0.142151
3828303773550	382830	3773550	0.029458979	0.132680131	0.1621391
3828803773550	382880	3773550	0.035103473	0.15886961	0.1939731
3829303773550	382930	3773550	0.044611379	0.200754136	0.2453655
3829803773550	382980	3773550	0.055207501	0.243551857	0.2987594
3830303773550	383030	3773550	0.071764806	0.301165933	0.3729307
3830803773550	383080	3773550	0.103671937	0.387503847	0.4911758
3831303773550	383130	3773550	0.198260799	0.552412046	0.7506728
3836303773550	383630	3773550	2.501512788	1.61109381	4.1126066
3836803773550	383680	3773550	0.794968894	0.887694217	1.6826631
3837303773550	383730	3773550	0.461585797	0.636173707	1.0977595
3837803773550	383780	3773550	0.315439272	0.493022352	0.8084616
3838303773550	383830	3773550	0.22320316	0.379278715	0.6024819
3838803773550	383880	3773550	0.162336977	0.292970052	0.455307
3839303773550	383930	3773550	0.120705198	0.227444963	0.3481502
3839803773550	383980	3773550	0.096650753	0.188352593	0.2850033
3840303773550	384030	3773550	0.081252681	0.163163521	0.2444162
3840803773550	384080	3773550	0.074768971	0.155273869	0.2300428
3841303773550	384130	3773550	0.071024601	0.15254833	0.2235729
3826803773600	382680	3773600	0.023909658	0.110053789	0.1339634
3827303773600	382730	3773600	0.024700899	0.115156129	0.139857
3827803773600	382780	3773600	0.026551263	0.125669118	0.1522204
3828303773600	382830	3773600	0.029276398	0.140781064	0.1700575
3828803773600	382880	3773600	0.034333002	0.167557382	0.2018904

Health Risk Assessment Results Summary

Sensitive Receptor

		MAX:	7.17
Unique Identifier	X (UTM)	Y (UTM)	Total Risk
3828803773400	382880	3773400	0.174636758
3829303773400	382930	3773400	0.216877801
3829803773400	382980	3773400	0.265721066
3830303773400	383030	3773400	0.290645209
3830803773400	383080	3773400	0.327655544
3831303773400	383130	3773400	0.447037648
3831803773400	383180	3773400	0.697516209
3835803773400	383580	3773400	2.362208762
3836303773400	383630	3773400	1.094497437
3836803773400	383680	3773400	0.679690448
3837303773400	383730	3773400	0.474689498
3837803773400	383780	3773400	0.399057738
3838303773400	383830	3773400	0.366073749
3838803773400	383880	3773400	0.298312299
3839303773400	383930	3773400	0.242081972
3839803773400	383980	3773400	0.201618165
3840303773400	384030	3773400	0.18624828
3840803773400	384080	3773400	0.180118101
3841303773400	384130	3773400	0.165759857
3826803773450	382680	3773450	0.10326206
3827303773450	382730	3773450	0.11420697
3827803773450	382780	3773450	0.130143649
3828303773450	382830	3773450	0.152324649
3828803773450	382880	3773450	0.177994842
3829303773450	382930	3773450	0.210221561
3829803773450	382980	3773450	0.254928575
3830303773450	383030	3773450	0.288254438
3830803773450	383080	3773450	0.336529721
3831303773450	383130	3773450	0.444989276
3831803773450	383180	3773450	0.62655143
3832303773450	383230	3773450	1.151800418
3835803773450	383580	3773450	4.781893308
3836303773450	383630	3773450	1.747803034
3836803773450	383680	3773450	0.935836978
3837303773450	383730	3773450	0.596814549
3837803773450	383780	3773450	0.46333207
3838303773450	383830	3773450	0.423989229
3838803773450	383880	3773450	0.348063187
3839303773450	383930	3773450	0.274777978
3839803773450	383980	3773450	0.224821947
3840303773450	384030	3773450	0.197548987
3840803773450	384080	3773450	0.183308
3841303773450	384130	3773450	0.177778904
3826803773500	382680	3773500	0.113997238
3827303773500	382730	3773500	0.120524628
3827803773500	382780	3773500	0.135401337
3828303773500	382830	3773500	0.156325813
3828803773500	382880	3773500	0.183131482
3829303773500	382930	3773500	0.216146953
3829803773500	382980	3773500	0.25902789
3830303773500	383030	3773500	0.314749902
3830803773500	383080	3773500	0.399543106
3831303773500	383130	3773500	0.577288482
3831803773500	383180	3773500	1.135028295
3836303773500	383630	3773500	2.66831436
3836803773500	383680	3773500	1.220267378
3837303773500	383730	3773500	0.782460632
3837803773500	383780	3773500	0.618017156
3838303773500	383830	3773500	0.504108459
3838803773500	383880	3773500	0.397839662
3839303773500	383930	3773500	0.310509689
3839803773500	383980	3773500	0.252636096
3840303773500	384030	3773500	0.215643323
3840803773500	384080	3773500	0.20157124
3841303773500	384130	3773500	0.199355959
3826803773550	382680	3773550	0.125957633
3827303773550	382730	3773550	0.128214427
3827803773550	382780	3773550	0.142151037
3828303773550	382830	3773550	0.16213911
3828803773550	382880	3773550	0.193973082
3829303773550	382930	3773550	0.245365515
3829803773550	382980	3773550	0.298759358
3830303773550	383030	3773550	0.37293074
3830803773550	383080	3773550	0.491175783
3831303773550	383130	3773550	0.750672845
3836303773550	383630	3773550	4.112606598
3836803773550	383680	3773550	1.682663111
3837303773550	383730	3773550	1.097759504
3837803773550	383780	3773550	0.808461625
3838303773550	383830	3773550	0.602481875
3838803773550	383880	3773550	0.455307029
3839303773550	383930	3773550	0.348150161
3839803773550	383980	3773550	0.285003346
3840303773550	384030	3773550	0.244416202
3840803773550	384080	3773550	0.23004284
3841303773550	384130	3773550	0.223572931
3826803773600	382680	3773600	0.133963447
3827303773600	382730	3773600	0.139857028
3827803773600	382780	3773600	0.152220381
3828303773600	382830	3773600	0.170057462
3828803773600	382880	3773600	0.201890384

FOR CHRONIC CALCS

MAX:	0.22			
Overlapping Phases - Maximum GLC				
2025	2026	2027	2028	2029
0.000945003	0.00131341	0.001966736	0.002294491	0.002612267
0.001168261	0.001609166	0.002483734	0.002901467	0.003436257
0.001424786	0.001929709	0.003106227	0.003650087	0.00454447
0.00155446	0.002061381	0.003463112	0.004095139	0.00539537
0.001755037	0.002260103	0.003989706	0.004648251	0.006602279
0.002397385	0.002950167	0.005711271	0.006322192	0.010164297
0.003713605	0.004070716	0.009793957	0.009674692	0.019414213
0.017546292	0.022426789	0.026082241	0.042044029	0.036097701
0.007607736	0.010114252	0.011321717	0.019397342	0.017197067
0.004557392	0.006217586	0.006817127	0.012093717	0.010627089
0.003111241	0.004312142	0.004702648	0.008486425	0.007403965
0.00258139	0.003624207	0.00392637	0.007137073	0.006156026
0.002345003	0.003334361	0.003573896	0.006553094	0.005545613
0.001892115	0.002712817	0.00291093	0.005309491	0.004487261
0.001522853	0.002192197	0.002367087	0.0042918	0.00363335
0.001259706	0.001817527	0.001975649	0.00356506	0.003016121
0.001158781	0.001682436	0.001818065	0.003254695	0.002737429
0.001116776	0.001635048	0.001746542	0.00310492	0.002580209
0.00102417	0.001505473	0.001603078	0.00283077	0.002338658
0.000574123	0.000822842	0.001087726	0.001218349	0.001240347
0.000632386	0.000899635	0.001214643	0.001343257	0.00139671
0.000717626	0.001013731	0.001396951	0.001525412	0.001628904
0.000836748	0.001174787	0.001649943	0.001781858	0.001964373
0.000974296	0.001356787	0.001947065	0.002079359	0.002375352
0.001147312	0.001581688	0.002324558	0.002458774	0.002928945
0.001389063	0.001890971	0.002855371	0.002987099	0.003748988
0.001571265	0.002093559	0.003266495	0.003374281	0.004523175
0.001839734	0.002387538	0.003881819	0.003928204	0.005738169
0.002436124	0.00304466	0.005361885	0.005230625	0.008694837
0.003414414	0.003970883	0.008117114	0.007461836	0.014698059
0.006153071	0.006071673	0.017075617	0.013750971	0.035247294
0.035234833	0.044770192	0.051303556	0.080551065	0.075034609
0.0123528	0.016228787	0.017369829	0.029980241	0.025812746
0.006323984	0.008631712	0.008867434	0.016283635	0.013726251
0.003934841	0.005489255	0.005577853	0.010381624	0.008699177
0.003011787	0.004260954	0.0043182	0.008083853	0.006707771
0.00273009	0.003916256	0.003930964	0.007436323	0.006031777
0.002220585	0.00321276	0.003228673	0.006060311	0.004905775
0.001739143	0.002523774	0.002561416	0.004740989	0.003869756
0.001413587	0.002053678	0.002106496	0.003862569	0.003164219
0.001235934	0.001801377	0.001854096	0.003369907	0.002757359
0.001142238	0.001673708	0.001717873	0.003096219	0.002520886
0.001103842	0.00163035	0.001659624	0.002967253	0.002390045
0.00063782	0.000922111	0.001177216	0.001248026	0.001261117
0.00067163	0.00095993	0.001255181	0.001313384	0.001361537
0.000752074	0.001066581	0.001420818	0.001455053	0.001548593
0.000865563	0.001218612	0.00165187	0.001655755	0.001819163
0.00101102	0.001412136	0.00194923	0.001912433	0.002180827
0.001190457	0.00164643	0.002318812	0.002222852	0.002650959
0.001425074	0.001946095	0.002804083	0.002618191	0.003310134
0.001732601	0.002323438	0.003449983	0.00312882	0.004286266
0.002201545	0.002869065	0.004492077	0.00394439	0.006077967
0.003155004	0.003839569	0.006976213	0.005856842	0.011081827
0.005813286	0.005849559	0.016577303	0.012441003	0.034341717
0.019289274	0.025446267	0.026486538	0.048734856	0.037230866
0.008268269	0.011468172	0.011051363	0.02224077	0.016967681
0.005166824	0.007338353	0.006919605	0.01407493	0.01070708
0.004024648	0.005804976	0.005420282	0.011076242	0.008328622
0.003248325	0.004738132	0.004406404	0.008946868	0.006696735
0.002541973	0.003730037	0.003491176	0.006922271	0.005238816
0.001970127	0.00289473	0.002744079	0.005308822	0.004083744
0.001593482	0.002341475	0.002249793	0.004276913	0.0033231
0.001353163	0.001991085	0.001932609	0.003617667	0.002826822
0.001260021	0.001863253	0.001807125	0.003351883	0.002609363
0.001241669	0.001852615	0.001783549	0.003277547	0.002522728
0.000708	0.001029519	0.001279389	0.001274305	0.001273813
0.00071833	0.001032751	0.001307514	0.001288752	0.001324257
0.000793971	0.001131494	0.00145888	0.001400255	0.001478218
0.000902954	0.001276475	0.001673635	0.001559652	0.001697793
0.001077409	0.001512901	0.002013507	0.001818981	0.002060225
0.001360171	0.001897657	0.002567509	0.002226936	0.002647532
0.001653573	0.002276616	0.003153674	0.002623216	0.003333339
0.002062274	0.002783191	0.003992772	0.003177497	0.004445961
0.002710829	0.003522556	0.005432519	0.004147024	0.006773722
0.004077999	0.004776213	0.009226249	0.006769914	0.014854783
0.029782853	0.040868505	0.038804475	0.094850068	0.052599716
0.01132952	0.016355881	0.014245243	0.035880804	0.021819769
0.007207668	0.010599077	0.009019677	0.022202679	0.01398329
0.005234622	0.007781416	0.006579259	0.01565328	0.010115483
0.003865538	0.005775472	0.004922149	0.011164003	0.007439069
0.002901574	0.004341607	0.003754392	0.008102153	0.005576762
0.002206217	0.003295734	0.002902103	0.006014328	0.004263446
0.001797206	0.002682576	0.00240101	0.004834955	0.003489957
0.001534476	0.002291403	0.002078204	0.004089614	0.002987244
0.00143876	0.002160026	0.001962804	0.003804013	0.00277893
0.001393536	0.002106474	0.001913473	0.003655595	0.002657501
0.000755275	0.00110255	0.001339154	0.00125827	0.001242288
0.000786642	0.001139292	0.001400028	0.001293789	0.001308622
0.000853534	0.001224239	0.001530125	0.001373543	0.001430056
0.000950658	0.001350621	0.001717671	0.001487485	0.001595363
0.001125541	0.001587	0.00204771	0.001700774	0.001897728

Health Risk Assessment Results Summary

		MAX:	4.18	5.16	7.17
Unique Identifier	X (UTM)	Y (UTM)	Onroad	Offroad	Total Risk
3829303773600	382930	3773600	0.044053475	0.21607353	0.260127
3829803773600	382980	3773600	0.060420299	0.294097565	0.3545179
3830303773600	383030	3773600	0.081469193	0.378987683	0.4604569
3830803773600	383080	3773600	0.119102138	0.491542747	0.6106449
3831303773600	383130	3773600	0.229147203	0.692321939	0.9214691
3836803773600	383680	3773600	1.249727983	1.541589198	2.7913172
3837303773600	383730	3773600	0.604173018	0.943844773	1.5480178
3837803773600	383780	3773600	0.373746192	0.662944797	1.036691
3838303773600	383830	3773600	0.251325858	0.481340251	0.7326661
3838803773600	383880	3773600	0.170905153	0.344875566	0.5157807
3839303773600	383930	3773600	0.132020236	0.275995172	0.4080154
3839803773600	383980	3773600	0.107852473	0.231692011	0.3395445
3840303773600	384030	3773600	0.088905724	0.195052453	0.2839582
3840803773600	384080	3773600	0.076644591	0.171683703	0.2483283
3841303773600	384130	3773600	0.070599692	0.16230057	0.2329003
3826803773650	382680	3773650	0.026592787	0.130389878	0.1569827
3827303773650	382730	3773650	0.026206633	0.129656978	0.1558636
3827803773650	382780	3773650	0.028528855	0.144236553	0.1727654
3828303773650	382830	3773650	0.02922093	0.151447825	0.1806688
3828803773650	382880	3773650	0.033961465	0.180436281	0.2143977
3829303773650	382930	3773650	0.042663171	0.231239251	0.2739024
3829803773650	382980	3773650	0.060251408	0.330990076	0.3912415
3830303773650	383030	3773650	0.083811869	0.450393685	0.5342056
3830803773650	383080	3773650	0.123039611	0.606531229	0.7295708
3831303773650	383130	3773650	0.232568636	0.892542007	1.1251106
3836803773650	383680	3773650	3.070331016	2.811715234	5.8820462
3837303773650	383730	3773650	0.863239423	1.417318849	2.2805583
3837803773650	383780	3773650	0.464350212	0.909059843	1.3734101
3838303773650	383830	3773650	0.289014207	0.617901722	0.9069159
3838803773650	383880	3773650	0.204862971	0.460530038	0.665393
3839303773650	383930	3773650	0.155094696	0.360011356	0.5151061
3839803773650	383980	3773650	0.122111257	0.290026004	0.4121373
3840303773650	384030	3773650	0.09606257	0.231379111	0.3274417
3840803773650	384080	3773650	0.079866075	0.194666627	0.2745327
3841303773650	384130	3773650	0.072658447	0.180268038	0.2529265
3826803773700	382680	3773700	0.027996168	0.147766618	0.1757628
3827303773700	382730	3773700	0.029610103	0.157703514	0.1873136
3827803773700	382780	3773700	0.028898581	0.156837495	0.1857361
3828303773700	382830	3773700	0.029283858	0.164603072	0.1938869
3828803773700	382880	3773700	0.034765169	0.202477485	0.2372427
3829303773700	382930	3773700	0.045515243	0.275118968	0.3206342
3829803773700	382980	3773700	0.060511074	0.380710936	0.441222
3830303773700	383030	3773700	0.081863404	0.527509016	0.6093724
3830803773700	383080	3773700	0.118441618	0.758266891	0.8767085
3831303773700	383130	3773700	0.219364104	1.247293352	1.4666575
3837303773700	383730	3773700	1.357529379	1.981327329	3.3388567
3837803773700	383780	3773700	0.565057282	1.164938893	1.7299962
3838303773700	383830	3773700	0.333064527	0.773996324	1.1070609
3838803773700	383880	3773700	0.235680368	0.580154084	0.8158345
3839303773700	383930	3773700	0.174736927	0.444790486	0.6195274
3839803773700	383980	3773700	0.134962958	0.350400362	0.4853633
3840303773700	384030	3773700	0.103838723	0.273438765	0.3772775
3840803773700	384080	3773700	0.08397631	0.222655738	0.306632
3841303773700	384130	3773700	0.074038858	0.198247118	0.272286
3826803773750	382680	3773750	0.027742587	0.154215989	0.1819586
3827303773750	382730	3773750	0.028875226	0.163589263	0.1924645
3827803773750	382780	3773750	0.028032164	0.163419262	0.1914514
3828303773750	382830	3773750	0.02909168	0.177564003	0.2066557
3828803773750	382880	3773750	0.033501789	0.214575037	0.2480768
3829303773750	382930	3773750	0.04206503	0.284174552	0.3262396
3829803773750	382980	3773750	0.055854	0.402667164	0.4585212
3830303773750	383030	3773750	0.076374119	0.593017596	0.6693917
3830803773750	383080	3773750	0.107525617	0.903839918	1.0113655
3831303773750	383130	3773750	0.190880949	1.74795728	1.9388382
3837303773750	383730	3773750	1.927059805	2.456183599	4.3832434
3837803773750	383780	3773750	0.633568876	1.373365557	2.0069344
3838303773750	383830	3773750	0.369053777	0.916794985	1.2858488
3838803773750	383880	3773750	0.254869579	0.675571711	0.9304413
3839303773750	383930	3773750	0.188754136	0.518541946	0.7072961
3839803773750	383980	3773750	0.144811595	0.406096695	0.5509083
3840303773750	384030	3773750	0.112392225	0.31974601	0.4321382
3840803773750	384080	3773750	0.088829303	0.254545751	0.3433751
3841303773750	384130	3773750	0.073930306	0.212705997	0.2866363
3826803773800	382680	3773800	0.02736786	0.159582026	0.1869499
3827303773800	382730	3773800	0.028531377	0.171708095	0.2002395
3827803773800	382780	3773800	0.029903424	0.187156182	0.2170596
3828303773800	382830	3773800	0.030783995	0.202541412	0.2333254
3828803773800	382880	3773800	0.032892096	0.23035249	0.2632446
3829303773800	382930	3773800	0.038288171	0.287313813	0.325602
3829803773800	382980	3773800	0.049321537	0.401893519	0.4512151
3830303773800	383030	3773800	0.067147011	0.608453341	0.6756004
3830803773800	383080	3773800	0.094857712	0.988443764	1.0833015
3831303773800	383130	3773800	0.160089076	2.063573327	2.2236624
3837303773800	383730	3773800	2.001377089	2.665649773	4.6670269
3837803773800	383780	3773800	0.651627658	1.495023709	2.1466514
3838303773800	383830	3773800	0.386822632	1.021057442	1.4078801
3838803773800	383880	3773800	0.268165716	0.752004727	1.0201704
3839303773800	383930	3773800	0.194162688	0.567579917	0.7617426
3839803773800	383980	3773800	0.147811226	0.441965508	0.5897767
3840303773800	384030	3773800	0.114637459	0.34818085	0.4628183
3840803773800	384080	3773800	0.091525722	0.280031831	0.3715576

Health Risk Assessment Results Summary

Sensitive Receptor		MAX:	7.17
Unique Identifier	X (UTM)	Y (UTM)	Total Risk
3829303773600	382930	3773600	0.260127004
3829803773600	382980	3773600	0.354517863
3830303773600	383030	3773600	0.460456876
3830803773600	383080	3773600	0.610644885
3831303773600	383130	3773600	0.921469142
3836803773600	383680	3773600	2.791317181
3837303773600	383730	3773600	1.548017791
3837803773600	383780	3773600	1.03669099
3838303773600	383830	3773600	0.732666109
3838803773600	383880	3773600	0.515780719
3839303773600	383930	3773600	0.408015408
3839803773600	383980	3773600	0.339544484
3840303773600	384030	3773600	0.283958178
3840803773600	384080	3773600	0.248328294
3841303773600	384130	3773600	0.232900262
3826803773650	382680	3773650	0.156982665
3827303773650	382730	3773650	0.155863611
3827803773650	382780	3773650	0.172765408
3828303773650	382830	3773650	0.180668756
3828803773650	382880	3773650	0.214397746
3829303773650	382930	3773650	0.273902422
3829803773650	382980	3773650	0.391241485
3830303773650	383030	3773650	0.534205554
3830803773650	383080	3773650	0.729570839
3831303773650	383130	3773650	1.125110643
3836803773650	383680	3773650	5.88204625
3837303773650	383730	3773650	2.280558271
3837803773650	383780	3773650	1.373410055
3838303773650	383830	3773650	0.906915929
3838803773650	383880	3773650	0.665393008
3839303773650	383930	3773650	0.515106052
3839803773650	383980	3773650	0.412137261
3840303773650	384030	3773650	0.327441681
3840803773650	384080	3773650	0.274532702
3841303773650	384130	3773650	0.252926485
3826803773700	382680	3773700	0.175762786
3827303773700	382730	3773700	0.187313617
3827803773700	382780	3773700	0.185736076
3828303773700	382830	3773700	0.19388693
3828803773700	382880	3773700	0.237242654
3829303773700	382930	3773700	0.320634211
3829803773700	382980	3773700	0.44122201
3830303773700	383030	3773700	0.60937242
3830803773700	383080	3773700	0.876708509
3831303773700	383130	3773700	1.466657456
3837303773700	383730	3773700	3.338856708
3837803773700	383780	3773700	1.729996176
3838303773700	383830	3773700	1.107060851
3838803773700	383880	3773700	0.815834452
3839303773700	383930	3773700	0.619527413
3839803773700	383980	3773700	0.485363319
3840303773700	384030	3773700	0.377277488
3840803773700	384080	3773700	0.306632048
3841303773700	384130	3773700	0.272285976
3826803773750	382680	3773750	0.181958576
3827303773750	382730	3773750	0.192464489
3827803773750	382780	3773750	0.191451426
3828303773750	382830	3773750	0.206655683
3828803773750	382880	3773750	0.248076827
3829303773750	382930	3773750	0.326239583
3829803773750	382980	3773750	0.458521165
3830303773750	383030	3773750	0.669391715
3830803773750	383080	3773750	1.011365535
3831303773750	383130	3773750	1.938838229
3837303773750	383730	3773750	4.383243404
3837803773750	383780	3773750	2.006934433
3838303773750	383830	3773750	1.285848763
3838803773750	383880	3773750	0.93044129
3839303773750	383930	3773750	0.707296082
3839803773750	383980	3773750	0.55090829
3840303773750	384030	3773750	0.432138235
3840803773750	384080	3773750	0.343375054
3841303773750	384130	3773750	0.286636302
3826803773800	382680	3773800	0.186949887
3827303773800	382730	3773800	0.200239472
3827803773800	382780	3773800	0.217059606
3828303773800	382830	3773800	0.233325407
3828803773800	382880	3773800	0.263244586
3829303773800	382930	3773800	0.325601984
3829803773800	382980	3773800	0.451215056
3830303773800	383030	3773800	0.675600352
3830803773800	383080	3773800	1.083301476
3831303773800	383130	3773800	2.223662404
3837303773800	383730	3773800	4.667026862
3837803773800	383780	3773800	2.146651367
3838303773800	383830	3773800	1.407880074
3838803773800	383880	3773800	1.020170444
3839303773800	383930	3773800	0.761742606
3839803773800	383980	3773800	0.589776734
3840303773800	384030	3773800	0.46281831
3840803773800	384080	3773800	0.371557553

FOR CHRONIC CALCS

	MAX:	0.22			
	Overlapping Phases - Maximum GLC				
	2025	2026	2027	2028	2029
	0.001447275	0.00202906	0.002654973	0.002091493	0.002457051
	0.001966361	0.002719806	0.003659906	0.002694847	0.003423428
	0.002548199	0.003438544	0.00482243	0.003370409	0.004816407
	0.003369066	0.004354001	0.006610305	0.004441139	0.007637076
	0.005017143	0.005832421	0.011099371	0.00725812	0.017132894
	0.018468496	0.027554312	0.022339391	0.072451961	0.034851412
	0.009988345	0.015170202	0.01187836	0.03615283	0.018898473
	0.006623125	0.010139292	0.007867557	0.0221196	0.012294806
	0.004656547	0.007142874	0.005591355	0.014482025	0.008495867
	0.003265086	0.004993153	0.003991353	0.009529431	0.005906962
	0.002573002	0.003929126	0.003199241	0.007251228	0.004652244
	0.002133557	0.003255269	0.00269779	0.00587202	0.003863279
	0.001778315	0.002707682	0.002287605	0.00480445	0.003233823
	0.001550179	0.002359993	0.002024086	0.004129287	0.002824289
	0.001449406	0.002216031	0.001913858	0.003808744	0.002624177
	0.00088466	0.001292059	0.001555287	0.001350849	0.001325556
	0.000878253	0.001280052	0.001539095	0.001323914	0.001313418
	0.000970914	0.001405391	0.001709448	0.001421404	0.001446761
	0.001012075	0.001445988	0.001789794	0.001435256	0.001508655
	0.001197551	0.001697949	0.002130831	0.001620369	0.001768733
	0.001526276	0.00215031	0.002732733	0.001947649	0.002236612
	0.002171108	0.003022965	0.003945708	0.002572447	0.003195175
	0.002954917	0.004012297	0.005440092	0.003310625	0.004677929
	0.004022997	0.005254706	0.007610761	0.0043671	0.007510691
	0.006128413	0.007356258	0.012782065	0.007079937	0.016744011
	0.039762514	0.056661215	0.053008422	0.183236525	0.078398917
	0.01439325	0.022166928	0.01738591	0.061875331	0.029021993
	0.008604965	0.013487257	0.010052559	0.03272446	0.01633171
	0.005686977	0.008948701	0.006581717	0.01930182	0.0102023
	0.004168004	0.006554482	0.004876827	0.013114233	0.007281825
	0.003221829	0.005054796	0.00383213	0.009588324	0.005553951
	0.002573222	0.004025495	0.003115147	0.007342217	0.004410183
	0.002040688	0.003174879	0.00251676	0.005636732	0.003503953
	0.001707506	0.002647074	0.002144212	0.004604862	0.002939506
	0.001569671	0.002438771	0.001998623	0.004153821	0.002691064
	0.000987732	0.001436474	0.001722063	0.001415926	0.00139285
	0.001053293	0.001535893	0.001839528	0.001444683	0.001419824
	0.001044361	0.001519802	0.001813322	0.001398764	0.001389117
	0.001086803	0.001562439	0.001890258	0.001396108	0.001429648
	0.001325673	0.001894767	0.002319607	0.001602191	0.001698342
	0.001784739	0.002536466	0.003155596	0.001993925	0.002211044
	0.002443799	0.00342697	0.004369185	0.002485827	0.002970574
	0.003360463	0.00461964	0.006062369	0.003106913	0.004162051
	0.004811401	0.006432565	0.008841102	0.004015437	0.006414967
	0.007971117	0.010102604	0.015559851	0.006260382	0.013711612
	0.020971503	0.031950024	0.027214287	0.102857746	0.045799959
	0.010653077	0.01702789	0.012645359	0.04494845	0.021221254
	0.006841445	0.011042087	0.007855076	0.025172426	0.012457966
	0.005053043	0.00816737	0.005790075	0.016928507	0.00874284
	0.003841062	0.006189731	0.004446656	0.011974488	0.006440776
	0.003009294	0.004825371	0.003540939	0.008879225	0.004961874
	0.002337902	0.003723744	0.00279757	0.006591395	0.003826171
	0.001898811	0.003005631	0.002312267	0.005176363	0.00310225
	0.001684223	0.002662776	0.002082991	0.004474509	0.002741664
	0.001023136	0.001494072	0.001772315	0.001354446	0.001305629
	0.001082462	0.00158663	0.001871258	0.001377272	0.001316982
	0.00107625	0.001573239	0.001847181	0.001327666	0.001281782
	0.001157634	0.001674508	0.001991618	0.001350861	0.001339376
	0.001384468	0.001989136	0.002396167	0.00150316	0.001533721
	0.001813137	0.002591995	0.003163342	0.001797956	0.001902056
	0.002533192	0.003589754	0.004477098	0.002235706	0.002496261
	0.003672398	0.005127366	0.006575463	0.002801396	0.003414466
	0.005506698	0.007558131	0.01002216	0.003494081	0.004807741
	0.010437901	0.014019553	0.019776504	0.004901135	0.008250646
	0.027700795	0.041755095	0.038144401	0.144503774	0.062860868
	0.012172013	0.019912788	0.014799861	0.054776676	0.025247176
	0.007844515	0.012998166	0.009094103	0.030464728	0.014562627
	0.005710164	0.009472983	0.006518411	0.019799639	0.009805974
	0.004356394	0.007204463	0.004978572	0.013877148	0.00711638
	0.003398156	0.005585766	0.003929491	0.010155067	0.005392208
	0.002666364	0.004351585	0.003129942	0.00756583	0.004162759
	0.002118758	0.003430532	0.002525134	0.0057704	0.003283159
	0.001768197	0.00284501	0.002141466	0.004658107	0.002728988
	0.001051179	0.001543626	0.001813151	0.001305074	0.001215307
	0.001125199	0.001655939	0.00193575	0.001332505	0.001239804
	0.001217344	0.001788615	0.002091834	0.001375383	0.001290332
	0.001305035	0.00190558	0.002239024	0.001389621	0.001325669
	0.001465978	0.00212017	0.002525964	0.001438345	0.001406003
	0.0018043	0.00259142	0.003132645	0.001599833	0.001605696
	0.002484843	0.003550459	0.004364312	0.00193591	0.00200984
	0.003687656	0.005226264	0.006596751	0.002417158	0.002633125
	0.005844751	0.008197633	0.010709368	0.003011975	0.003506101
	0.011766295	0.016379056	0.022635232	0.004032181	0.005123629
	0.029088957	0.044712996	0.040969571	0.157494448	0.068366317
	0.012917143	0.021699538	0.015899059	0.058753268	0.026775663
	0.008544615	0.014546795	0.009962011	0.033126615	0.015554077
	0.006242214	0.01061691	0.007129319	0.021466206	0.010369803
	0.004684047	0.00793511	0.005312535	0.014659165	0.007295989
	0.003632891	0.006107948	0.004157372	0.010635552	0.005463315
	0.002852259	0.004756394	0.003305797	0.007913799	0.004201379
	0.002290438	0.003787408	0.002690996	0.006090077	0.003335891

Health Risk Assessment Results Summary

		MAX:	4.18	5.16	7.17
Unique Identifier	X (UTM)	Y (UTM)	Onroad	Offroad	Total Risk
3841303773800	384130	3773800	0.075662514	0.232144633	0.3078071
3826803773850	382680	3773850	0.027299793	0.168722746	0.1960225
3827303773850	382730	3773850	0.029514432	0.188458208	0.2179726
3827803773850	382780	3773850	0.031096855	0.208008844	0.2391057
3828303773850	382830	3773850	0.031427599	0.221442069	0.2528697
3828803773850	382880	3773850	0.032877428	0.248890121	0.2817675
3829303773850	382930	3773850	0.036149843	0.295523443	0.3316733
3829803773850	382980	3773850	0.045381784	0.409647177	0.455029
3830303773850	383030	3773850	0.061541144	0.628379615	0.6899208
3830803773850	383080	3773850	0.086379179	1.043268482	1.1296477
3831303773850	383130	3773850	0.139930499	2.211250626	2.3511811
3837303773850	383730	3773850	1.842302099	2.65843527	4.5007374
3837803773850	383780	3773850	0.633182212	1.54029134	2.1734736
3838303773850	383830	3773850	0.387968582	1.066521868	1.4544905
3838803773850	383880	3773850	0.275670726	0.797443479	1.0731142
3839303773850	383930	3773850	0.190407495	0.584195478	0.774603
3839803773850	383980	3773850	0.142318029	0.448688029	0.5910061
3840303773850	384030	3773850	0.115125067	0.367217609	0.4823427
3840803773850	384080	3773850	0.096502518	0.309649399	0.4061519
3841303773850	384130	3773850	0.080113989	0.257975537	0.3380895
3826803773900	382680	3773900	0.027102392	0.175360138	0.2024625
3827303773900	382730	3773900	0.029641537	0.199650714	0.2292923
3827803773900	382780	3773900	0.030903	0.218137352	0.2490404
3828303773900	382830	3773900	0.030873573	0.23056746	0.261441
3828803773900	382880	3773900	0.032683081	0.263623284	0.2963064
3829303773900	382930	3773900	0.035384712	0.310392931	0.3457776
3829803773900	382980	3773900	0.043413138	0.423036226	0.4664494
3830303773900	383030	3773900	0.059064199	0.656771092	0.7158353
3830803773900	383080	3773900	0.083006578	1.101634092	1.1846407
3831303773900	383130	3773900	0.131085562	2.284375998	2.4154616
3837303773900	383730	3773900	1.3671100061	2.484854919	3.851955
3837803773900	383780	3773900	0.5985526	1.509794206	2.1083468
3838303773900	383830	3773900	0.39883018	1.074052986	1.4728832
3838803773900	383880	3773900	0.291148095	0.815180435	1.1063285
3839303773900	383930	3773900	0.205611393	0.620506345	0.8261177
3839803773900	383980	3773900	0.15618356	0.490815979	0.6469995
3840303773900	384030	3773900	0.128849398	0.410857401	0.5397068
3840803773900	384080	3773900	0.105627759	0.34224748	0.4478752
3841303773900	384130	3773900	0.084449046	0.27804599	0.362495
3826803773950	382680	3773950	0.02667349	0.179030128	0.2057036
3827303773950	382730	3773950	0.029442473	0.206866951	0.2363094
3827803773950	382780	3773950	0.030953696	0.228394406	0.2593481
3828303773950	382830	3773950	0.031171465	0.24412979	0.2753013
3828803773950	382880	3773950	0.033478667	0.283272249	0.3167509
3829303773950	382930	3773950	0.036430842	0.337924751	0.3743556
3829803773950	382980	3773950	0.042607207	0.438567081	0.4811743
3830303773950	383030	3773950	0.057835185	0.679496005	0.7373312
3830803773950	383080	3773950	0.083878127	1.177400563	1.2612787
3831303773950	383130	3773950	0.134434497	2.458935441	2.5933699
3837303773950	383730	3773950	1.069563897	2.164737956	3.2343019
3837803773950	383780	3773950	0.645163328	1.421943903	2.0671072
3838303773950	383830	3773950	0.479394233	1.044106541	1.5235008
3838803773950	383880	3773950	0.350257171	0.809418182	1.1596754
3839303773950	383930	3773950	0.248869702	0.645842822	0.8947125
3839803773950	383980	3773950	0.185800795	0.523000442	0.7088012
3840303773950	384030	3773950	0.144371121	0.431491206	0.5758623
3840803773950	384080	3773950	0.113543251	0.355780331	0.4693236
3841303773950	384130	3773950	0.090645378	0.293438518	0.3840839
3826803774000	382680	3774000	0.026207956	0.181050954	0.2072589
3827303774000	382730	3774000	0.028989771	0.210083749	0.2390735
3827803774000	382780	3774000	0.031651137	0.24237454	0.2740257
3828303774000	382830	3774000	0.034132791	0.278983288	0.3131161
3828803774000	382880	3774000	0.037551747	0.331592313	0.3691441
3829303774000	382930	3774000	0.037863063	0.363679215	0.4015423
3829803774000	382980	3774000	0.041447677	0.441295624	0.4827433
3830303774000	383030	3774000	0.054940846	0.664089644	0.7190305
3830803774000	383080	3774000	0.082230449	1.17684942	1.2590799
3831303774000	383130	3774000	0.133994165	2.442614322	2.5766085
3837303774000	383730	3774000	2.043899986	1.947206063	3.991106
3837803774000	383780	3774000	1.212021617	1.320951921	2.5329735
3838303774000	383830	3774000	1.007850433	0.99070836	1.9985588
3838803774000	383880	3774000	0.582447625	0.781601245	1.3640489
3839303774000	383930	3774000	0.330293093	0.632479235	0.9627723
3839803774000	383980	3774000	0.22575447	0.522121252	0.7478757
3840303774000	384030	3774000	0.159753191	0.42587715	0.5856303
3840803774000	384080	3774000	0.121724569	0.353639032	0.4753636
3841303774000	384130	3774000	0.096389316	0.296114512	0.3925038
3826803774050	382680	3774050	0.025698461	0.18134877	0.2070472
3827303774050	382730	3774050	0.028450685	0.211930777	0.2403815
3827803774050	382780	3774050	0.031754222	0.250975564	0.2827298
3828303774050	382830	3774050	0.035116351	0.295818841	0.3309352
3828803774050	382880	3774050	0.037865768	0.342384434	0.3802502
3829303774050	382930	3774050	0.036956132	0.361955732	0.3989119
3829803774050	382980	3774050	0.040559292	0.438745716	0.479305
3830303774050	383030	3774050	0.053664173	0.654963052	0.7086272
3830803774050	383080	3774050	0.079834986	1.137500962	1.2173359
3831303774050	383130	3774050	0.133484087	2.383727459	2.5172115
3836803774050	383680	3774050	0.640500521	2.860992694	3.5014932
3837303774050	383730	3774050	1.395173981	1.695148697	3.0903227
3837803774050	383780	3774050	2.694413147	1.198161323	3.8925745
3838303774050	383830	3774050	3.749357279	0.917736669	4.6670939

Health Risk Assessment Results Summary

Sensitive Receptor		MAX:	7.17
Unique Identifier	X (UTM)	Y (UTM)	Total Risk
3841303773800	384130	3773800	0.307807146
3826803773850	382680	3773850	0.196022539
3827303773850	382730	3773850	0.21797264
3827803773850	382780	3773850	0.239105698
3828303773850	382830	3773850	0.252869668
3828803773850	382880	3773850	0.281767548
3829303773850	382930	3773850	0.331673286
3829803773850	382980	3773850	0.455028961
3830303773850	383030	3773850	0.689920759
3830803773850	383080	3773850	1.129647661
3831303773850	383130	3773850	2.351181125
3837303773850	383730	3773850	4.500737369
3837803773850	383780	3773850	2.173473552
3838303773850	383830	3773850	1.45449045
3838803773850	383880	3773850	1.073114205
3839303773850	383930	3773850	0.774602973
3839803773850	383980	3773850	0.591006057
3840303773850	384030	3773850	0.482342676
3840803773850	384080	3773850	0.406151917
3841303773850	384130	3773850	0.338089525
3826803773900	382680	3773900	0.202462531
3827303773900	382730	3773900	0.229292252
3827803773900	382780	3773900	0.249040352
3828303773900	382830	3773900	0.261441033
3828803773900	382880	3773900	0.296306365
3829303773900	382930	3773900	0.345777642
3829803773900	382980	3773900	0.466449365
3830303773900	383030	3773900	0.71583529
3830803773900	383080	3773900	1.18464067
3831303773900	383130	3773900	2.41546156
3837303773900	383730	3773900	3.85195498
3837803773900	383780	3773900	2.108346806
3838303773900	383830	3773900	1.472883166
3838803773900	383880	3773900	1.106328531
3839303773900	383930	3773900	0.826117738
3839803773900	383980	3773900	0.646999539
3840303773900	384030	3773900	0.539706799
3840803773900	384080	3773900	0.447875239
3841303773900	384130	3773900	0.362495035
3826803773950	382680	3773950	0.205703618
3827303773950	382730	3773950	0.236309424
3827803773950	382780	3773950	0.259348101
3828303773950	382830	3773950	0.275301255
3828803773950	382880	3773950	0.316750916
3829303773950	382930	3773950	0.374355593
3829803773950	382980	3773950	0.481174288
3830303773950	383030	3773950	0.73733119
3830803773950	383080	3773950	1.26127869
3831303773950	383130	3773950	2.593369938
3837303773950	383730	3773950	3.234301853
3837803773950	383780	3773950	2.067107231
3838303773950	383830	3773950	1.523500774
3838803773950	383880	3773950	1.159675353
3839303773950	383930	3773950	0.894712524
3839803773950	383980	3773950	0.708801237
3840303773950	384030	3773950	0.575862327
3840803773950	384080	3773950	0.469323582
3841303773950	384130	3773950	0.384083895
3826803774000	382680	3774000	0.20725891
3827303774000	382730	3774000	0.23907352
3827803774000	382780	3774000	0.274025677
3828303774000	382830	3774000	0.313116079
3828803774000	382880	3774000	0.36914406
3829303774000	382930	3774000	0.401542278
3829803774000	382980	3774000	0.482743301
3830303774000	383030	3774000	0.71903049
3830803774000	383080	3774000	1.259079869
3831303774000	383130	3774000	2.576608487
3837303774000	383730	3774000	3.991106049
3837803774000	383780	3774000	2.532973538
3838303774000	383830	3774000	1.998558793
3838803774000	383880	3774000	1.36404887
3839303774000	383930	3774000	0.962772329
3839803774000	383980	3774000	0.747875722
3840303774000	384030	3774000	0.585630341
3840803774000	384080	3774000	0.4753636
3841303774000	384130	3774000	0.392503828
3826803774050	382680	3774050	0.207047231
3827303774050	382730	3774050	0.240381462
3827803774050	382780	3774050	0.282729786
3828303774050	382830	3774050	0.330935192
3828803774050	382880	3774050	0.380250202
3829303774050	382930	3774050	0.398911864
3829803774050	382980	3774050	0.479305009
3830303774050	383030	3774050	0.708627224
3830803774050	383080	3774050	1.217335948
3831303774050	383130	3774050	2.517211546
3836803774050	383680	3774050	3.501493215
3837303774050	383730	3774050	3.090322678
3837803774050	383780	3774050	3.89257447
3838303774050	383830	3774050	4.667093948

FOR CHRONIC CALCS

MAX:	0.22			
Overlapping Phases - Maximum GLC				
2025	2026	2027	2028	2029
0.001897374	0.003112757	0.002262829	0.004871903	0.002747675
0.001099829	0.001614011	0.001896832	0.00128321	0.001183188
0.001221367	0.001796502	0.002109226	0.001349214	0.001232561
0.00133711	0.001968617	0.002307571	0.001392435	0.001272189
0.001411084	0.00207318	0.002426282	0.001383777	0.001270971
0.001565227	0.002280207	0.00269957	0.001401925	0.001310737
0.001832391	0.0026477	0.003187356	0.001476954	0.00140231
0.002495226	0.003590073	0.004400311	0.001740068	0.001688509
0.00374472	0.005364725	0.00674984	0.00216999	0.002153891
0.006043999	0.008606356	0.011237648	0.002698186	0.00275943
0.01227712	0.017443095	0.024137688	0.003568501	0.003819805
0.028393774	0.0453141	0.038371355	0.13925604	0.060117395
0.013269922	0.02298493	0.015830989	0.054067115	0.024419995
0.008944844	0.015601076	0.010231035	0.031226319	0.014478819
0.006630171	0.011525337	0.007489904	0.021024456	0.00998024
0.004790533	0.008288841	0.00537822	0.013953527	0.006810124
0.003654303	0.006263034	0.004144168	0.01002873	0.005046121
0.002983456	0.005071166	0.003423719	0.007810286	0.004041636
0.002512162	0.004238079	0.002921574	0.006332411	0.003365437
0.002089828	0.003495958	0.002465125	0.005110511	0.002790851
0.00113449	0.00166582	0.001960131	0.001255424	0.001133017
0.001281839	0.001883652	0.002222022	0.001323724	0.001198385
0.00138998	0.002052715	0.002406985	0.001354339	0.001199622
0.001456116	0.002149323	0.002510839	0.001330795	0.001177959
0.001642178	0.002407007	0.002844587	0.001360962	0.001218089
0.001904843	0.002769542	0.003332095	0.001408933	0.00127276
0.002548805	0.003691086	0.004530517	0.001622441	0.001480594
0.003867123	0.005585864	0.007052283	0.002027891	0.001865211
0.006298861	0.009057259	0.01190534	0.002520592	0.002349789
0.012529069	0.017990458	0.025034205	0.003268294	0.003144627
0.025173955	0.04340959	0.0293183	0.088063897	0.037602615
0.013375663	0.023812644	0.014881273	0.042084377	0.018729944
0.009337636	0.016513386	0.010355841	0.02692626	0.012259557
0.007007361	0.012297746	0.007809333	0.018978051	0.008841496
0.00520578	0.009127696	0.005776708	0.013351827	0.006377239
0.004059667	0.007064245	0.004558334	0.00999999	0.004909821
0.003379639	0.005831086	0.003848407	0.008066128	0.004060907
0.002796575	0.00478615	0.00323298	0.006501044	0.003361547
0.002256192	0.003828217	0.002646479	0.005125926	0.002728269
0.001150721	0.001693342	0.001997818	0.001224662	0.001078642
0.001318662	0.001939215	0.00229693	0.001296183	0.001147781
0.00144457	0.002136601	0.002518575	0.001326327	0.001142832
0.001530113	0.002266887	0.002658615	0.00131158	0.001121479
0.001751889	0.002582612	0.003059621	0.001359996	0.001167373
0.002057187	0.00301115	0.003628731	0.001409772	0.001216945
0.002623023	0.003818415	0.004701887	0.001548271	0.001339467
0.00397271	0.005768137	0.007318215	0.001923496	0.001662369
0.00668202	0.009649484	0.012805832	0.002432743	0.002123143
0.013410447	0.019312142	0.027093936	0.00312769	0.0028249
0.021934288	0.039122872	0.023187141	0.052842412	0.021965419
0.013834163	0.024460951	0.014883895	0.032319005	0.013814764
0.010177562	0.017656582	0.011234975	0.023408336	0.010176767
0.007668933	0.013231357	0.008588143	0.017375495	0.007758442
0.005819259	0.010087686	0.006554113	0.013016818	0.006016526
0.00456284	0.007908871	0.005158613	0.009955376	0.004735763
0.003675636	0.006352581	0.004195534	0.007864204	0.003848373
0.002972387	0.005111585	0.003440351	0.006264463	0.003156463
0.002417546	0.004130658	0.002838715	0.005029913	0.002610084
0.001158664	0.001708508	0.002019337	0.001179678	0.001016014
0.00133263	0.001963231	0.002335601	0.001250819	0.001080557
0.001522036	0.002246445	0.002684583	0.00132432	0.001123573
0.001733061	0.00256041	0.003069279	0.001384283	0.001159369
0.002033257	0.002998992	0.003625932	0.00146584	0.001220416
0.002202951	0.003241141	0.003928181	0.001425665	0.001178454
0.002628921	0.003837721	0.00475016	0.001463345	0.00120899
0.003873829	0.005635208	0.007173771	0.001769649	0.001453013
0.006672827	0.009643712	0.012859564	0.002280612	0.001882919
0.013354415	0.019197489	0.026974589	0.002927091	0.002503284
0.0303601	0.048161899	0.034695238	0.060425308	0.021859377
0.018857174	0.030044669	0.021770318	0.037436925	0.014035989
0.014995456	0.023171298	0.017860964	0.030490389	0.011478215
0.009794946	0.015685009	0.011529479	0.019704748	0.007909522
0.006578183	0.010984259	0.007630498	0.013021211	0.005638068
0.004973772	0.008438742	0.005762855	0.009785444	0.004447484
0.003824536	0.00654797	0.004425562	0.007343029	0.003469088
0.003063152	0.005244671	0.003584098	0.005844319	0.002860253
0.002504926	0.004274952	0.002967524	0.004760434	0.002405636
0.00115686	0.001709059	0.002026753	0.001135243	0.000956901
0.001338249	0.001972782	0.002361428	0.001212651	0.001023953
0.001567428	0.002305178	0.002789761	0.001302351	0.001098622
0.001826325	0.002687025	0.003282336	0.001380157	0.001151915
0.00209049	0.003082988	0.003780113	0.001435871	0.001161623
0.002187022	0.003224504	0.003940415	0.00135591	0.00108042
0.002609189	0.003815157	0.004764427	0.001389506	0.001102573
0.003819069	0.005557942	0.00713824	0.001665661	0.001309513
0.006463615	0.009331294	0.01253008	0.002117696	0.001667238
0.013085893	0.018743371	0.026483406	0.002754001	0.002252357
0.023518251	0.048200038	0.019164061	0.023252056	0.009326917
0.023096842	0.038144927	0.025545476	0.03836615	0.013708388
0.032165895	0.044971041	0.040466207	0.064611308	0.02133897
0.040322324	0.052491763	0.052890376	0.086026244	0.027584526

Health Risk Assessment Results Summary

		MAX:	4.18	5.16	7.17
Unique Identifier	X (UTM)	Y (UTM)	Onroad	Offroad	Total Risk
3838803774050	383880	3774050	1.203709946	0.737499155	1.9412091
3839303774050	383930	3774050	0.46760165	0.607047759	1.0746494
3839803774050	383980	3774050	0.278013812	0.507826822	0.7858406
3840303774050	384030	3774050	0.182003692	0.41635325	0.5983569
3840803774050	384080	3774050	0.134278147	0.350201845	0.48448
3841303774050	384130	3774050	0.104519301	0.296934045	0.4014533
3826803774100	382680	3774100	0.025152346	0.180005338	0.2051577
3827303774100	382730	3774100	0.027819809	0.209700076	0.2375199
3827803774100	382780	3774100	0.029920351	0.236914088	0.2668344
3828303774100	382830	3774100	0.032489965	0.27438114	0.3068711
3828803774100	382880	3774100	0.034703937	0.314991799	0.3496957
3829303774100	382930	3774100	0.036196791	0.355977526	0.3921743
3829803774100	382980	3774100	0.04023247	0.434601678	0.4748341
3830303774100	383030	3774100	0.052028394	0.627008905	0.6790373
3830803774100	383080	3774100	0.079412062	1.101025754	1.1804378
3831303774100	383130	3774100	0.133586722	2.272402332	2.4059891
3836303774100	383630	3774100	0.213910136	4.00144284	4.215353
3836803774100	383680	3774100	0.309530297	2.069250633	2.3787809
3837303774100	383730	3774100	0.423159925	1.393825453	1.8169854
3837803774100	383780	3774100	0.605587639	1.037445565	1.6430332
3838303774100	383830	3774100	2.067493392	0.828980445	2.8964738
3838803774100	383880	3774100	1.315610532	0.679603823	1.9952144
3839303774100	383930	3774100	0.517487841	0.567932471	1.0854203
3839803774100	383980	3774100	0.304469194	0.481725235	0.7861944
3840303774100	384030	3774100	0.200728592	0.403852151	0.6045807
3840803774100	384080	3774100	0.145085537	0.34253258	0.4876181
3841303774100	384130	3774100	0.110686451	0.291707441	0.4023939
3826803774150	382680	3774150	0.024573556	0.17722381	0.2017974
3827303774150	382730	3774150	0.027135072	0.206326025	0.2334611
3827803774150	382780	3774150	0.030212557	0.244037404	0.27425
3828303774150	382830	3774150	0.033714912	0.288244107	0.321959
3828803774150	382880	3774150	0.035788631	0.324871525	0.3606602
3829303774150	382930	3774150	0.037668432	0.367866204	0.4055346
3829803774150	382980	3774150	0.040138546	0.425593998	0.4657325
3830303774150	383030	3774150	0.050554046	0.588210891	0.6387649
3830803774150	383080	3774150	0.075130727	0.974486251	1.049617
3831303774150	383130	3774150	0.132778855	2.013376825	2.1461557
3836303774150	383630	3774150	0.15982894	2.459576986	2.6194059
3836803774150	383680	3774150	0.212657216	1.558476567	1.7711338
3837303774150	383730	3774150	0.262801053	1.110317415	1.3731185
3837803774150	383780	3774150	0.368822329	0.849886113	1.2187084
3838303774150	383830	3774150	1.822083962	0.733140933	2.5552249
3838803774150	383880	3774150	1.297431246	0.613562598	1.9109938
3839303774150	383930	3774150	0.512084926	0.520944772	1.0330297
3839803774150	383980	3774150	0.307516688	0.448143264	0.75566
3840303774150	384030	3774150	0.197718306	0.37559774	0.573316
3840803774150	384080	3774150	0.138899805	0.314591368	0.4534912
3841303774150	384130	3774150	0.107263908	0.27057198	0.3778359
3826803774200	382680	3774200	0.023958981	0.17293496	0.1968939
3827303774200	382730	3774200	0.026313281	0.198050036	0.2243633
3827803774200	382780	3774200	0.02882991	0.229150696	0.2579806
3828303774200	382830	3774200	0.032544661	0.27616257	0.3087072
3828803774200	382880	3774200	0.036864014	0.333428976	0.370293
3829303774200	382930	3774200	0.038739454	0.372231298	0.4109708
3829803774200	382980	3774200	0.039617112	0.407482748	0.4470999
3830303774200	383030	3774200	0.05039306	0.55815406	0.6085471
3830803774200	383080	3774200	0.079834892	0.948607718	1.0284426
3831303774200	383130	3774200	0.151702169	1.872127919	2.0238301
3835803774200	383580	3774200	0.114907342	2.689296471	2.8042038
3836303774200	383630	3774200	0.125614742	1.497579164	1.6231939
3836803774200	383680	3774200	0.161890168	1.144928693	1.3068189
3837303774200	383730	3774200	0.20114001	0.853075115	1.0542151
3837803774200	383780	3774200	0.306237339	0.696901307	1.0031386
3838303774200	383830	3774200	1.636802788	0.637606523	2.2744093
3838803774200	383880	3774200	1.306391676	0.544593852	1.8509855
3839303774200	383930	3774200	0.504112986	0.470954588	0.9750676
3839803774200	383980	3774200	0.306010644	0.410926065	0.7169367
3840303774200	384030	3774200	0.199972892	0.351439721	0.5514126
3840803774200	384080	3774200	0.140623532	0.297627103	0.4382506
3841303774200	384130	3774200	0.112828047	0.264377638	0.3772057
3826803774250	382680	3774250	0.023257888	0.167468318	0.1907262
3827303774250	382730	3774250	0.025436945	0.190225305	0.2156622
3827803774250	382780	3774250	0.026576739	0.207739893	0.2343166
3828303774250	382830	3774250	0.029374876	0.243134181	0.2725091
3828803774250	382880	3774250	0.033145908	0.291811518	0.3249574
3829303774250	382930	3774250	0.033543454	0.313193181	0.3467366
3829803774250	382980	3774250	0.037497366	0.373358461	0.4108558
3830303774250	383030	3774250	0.048956275	0.518349481	0.5673058
3830803774250	383080	3774250	0.079491477	0.877024977	0.9565165
3831303774250	383130	3774250	0.168663429	1.771120453	1.9397839
3835803774250	383580	3774250	0.095584016	1.310446115	1.4060301
3836303774250	383630	3774250	0.105237539	0.943883701	1.0491212
3836803774250	383680	3774250	0.131505789	0.793408884	0.9249147
3837303774250	383730	3774250	0.167831041	0.638571693	0.8064027
3837803774250	383780	3774250	0.270056247	0.561675213	0.8317315
3838303774250	383830	3774250	1.270376996	0.546297599	1.8166746
3838803774250	383880	3774250	1.334147445	0.477334478	1.8114819
3839303774250	383930	3774250	0.502348042	0.419759957	0.922108
3839803774250	383980	3774250	0.303585025	0.372584015	0.676169
3840303774250	384030	3774250	0.211201331	0.3297568	0.5409581
3840803774250	384080	3774250	0.157104475	0.29240298	0.4495075

Health Risk Assessment Results Summary

Sensitive Receptor

		MAX:	7.17
Unique Identifier	X (UTM)	Y (UTM)	Total Risk
3838803774050	383880	3774050	1.941209101
3839303774050	383930	3774050	1.074649409
3839803774050	383980	3774050	0.785840634
3840303774050	384030	3774050	0.598356941
3840803774050	384080	3774050	0.484479992
3841303774050	384130	3774050	0.401453346
3826803774100	382680	3774100	0.205157683
3827303774100	382730	3774100	0.237519884
3827803774100	382780	3774100	0.266834438
3828303774100	382830	3774100	0.306871104
3828803774100	382880	3774100	0.349695736
3829303774100	382930	3774100	0.392174317
3829803774100	382980	3774100	0.474834148
3830303774100	383030	3774100	0.679037299
3830803774100	383080	3774100	1.180437816
3831303774100	383130	3774100	2.405989054
3836303774100	383630	3774100	4.215352976
3836803774100	383680	3774100	2.37878093
3837303774100	383730	3774100	1.816985378
3837803774100	383780	3774100	1.643033204
3838303774100	383830	3774100	2.896473837
3838803774100	383880	3774100	1.995214355
3839303774100	383930	3774100	1.085420312
3839803774100	383980	3774100	0.786194429
3840303774100	384030	3774100	0.604580743
3840803774100	384080	3774100	0.487618117
3841303774100	384130	3774100	0.402393892
3826803774150	382680	3774150	0.201797366
3827303774150	382730	3774150	0.233461097
3827803774150	382780	3774150	0.274249962
3828303774150	382830	3774150	0.321959019
3828803774150	382880	3774150	0.360660156
3829303774150	382930	3774150	0.405534635
3829803774150	382980	3774150	0.465732544
3830303774150	383030	3774150	0.638764937
3830803774150	383080	3774150	1.049616978
3831303774150	383130	3774150	2.146155679
3836303774150	383630	3774150	2.619405926
3836803774150	383680	3774150	1.771133783
3837303774150	383730	3774150	1.373118469
3837803774150	383780	3774150	1.218708442
3838303774150	383830	3774150	2.555224895
3838803774150	383880	3774150	1.910993844
3839303774150	383930	3774150	1.033029699
3839803774150	383980	3774150	0.755659952
3840303774150	384030	3774150	0.573316046
3840803774150	384080	3774150	0.453491173
3841303774150	384130	3774150	0.377835888
3826803774200	382680	3774200	0.196893941
3827303774200	382730	3774200	0.224363317
3827803774200	382780	3774200	0.257980606
3828303774200	382830	3774200	0.308707231
3828803774200	382880	3774200	0.37029299
3829303774200	382930	3774200	0.410970752
3829803774200	382980	3774200	0.447099859
3830303774200	383030	3774200	0.60854712
3830803774200	383080	3774200	1.028442611
3831303774200	383130	3774200	2.023830088
3835803774200	383580	3774200	2.804203813
3836303774200	383630	3774200	1.623193906
3836803774200	383680	3774200	1.306818861
3837303774200	383730	3774200	1.054215126
3837803774200	383780	3774200	1.003138646
3838303774200	383830	3774200	2.274409311
3838803774200	383880	3774200	1.850985528
3839303774200	383930	3774200	0.975067574
3839803774200	383980	3774200	0.716936708
3840303774200	384030	3774200	0.551412613
3840803774200	384080	3774200	0.438250635
3841303774200	384130	3774200	0.377205685
3826803774250	382680	3774250	0.190726205
3827303774250	382730	3774250	0.21566225
3827803774250	382780	3774250	0.234316631
3828303774250	382830	3774250	0.272509057
3828803774250	382880	3774250	0.324957425
3829303774250	382930	3774250	0.346736634
3829803774250	382980	3774250	0.410855827
3830303774250	383030	3774250	0.567305756
3830803774250	383080	3774250	0.956516454
3831303774250	383130	3774250	1.939783881
3835803774250	383580	3774250	1.406030131
3836303774250	383630	3774250	1.04912124
3836803774250	383680	3774250	0.924914672
3837303774250	383730	3774250	0.806402734
3837803774250	383780	3774250	0.83173146
3838303774250	383830	3774250	1.816674595
3838803774250	383880	3774250	1.811481922
3839303774250	383930	3774250	0.922107998
3839803774250	383980	3774250	0.67616904
3840303774250	384030	3774250	0.54095813
3840803774250	384080	3774250	0.449507455

FOR CHRONIC CALCS

MAX:	0.22			
Overlapping Phases - Maximum GLC				
2025	2026	2027	2028	2029
0.015423146	0.022064388	0.019440087	0.030919185	0.010849182
0.007766002	0.01225669	0.009394394	0.014520388	0.005770052
0.005414289	0.008893298	0.006480576	0.00987975	0.00424424
0.004004576	0.006730679	0.004744805	0.007075648	0.003202419
0.003180847	0.005384147	0.00379269	0.005580593	0.002637218
0.002599928	0.004405411	0.003131022	0.004561841	0.002237092
0.001145846	0.001695843	0.002020086	0.001091785	0.000901552
0.001321786	0.001953228	0.002351352	0.001159169	0.000955968
0.001480144	0.002195753	0.002657556	0.001203954	0.000963854
0.001695781	0.002515287	0.003065832	0.001261665	0.000996179
0.001924835	0.00285435	0.003499768	0.001297248	0.001010128
0.002148933	0.003173811	0.003928278	0.001293126	0.00099687
0.002583904	0.003784258	0.00479469	0.00133553	0.001021631
0.003661388	0.005327401	0.006951668	0.001553748	0.001174971
0.006273725	0.009041662	0.012378098	0.00199729	0.001506564
0.012527647	0.017893536	0.025794699	0.002601127	0.002029439
0.027204466	0.062434626	0.016734733	0.008896901	0.003942411
0.015517141	0.032454679	0.013026904	0.011338021	0.004784094
0.012275743	0.023316277	0.0122105	0.013531869	0.005404028
0.0117417	0.019997318	0.013190767	0.017168093	0.0064536
0.024100684	0.032885008	0.031158122	0.048306671	0.015844952
0.016165414	0.022571436	0.020790099	0.031867975	0.010814893
0.008033225	0.012335282	0.009990666	0.014472117	0.005497452
0.005533036	0.008881043	0.00680868	0.009585982	0.003948814
0.004120591	0.006792067	0.005026628	0.006907451	0.003013474
0.003250064	0.005425259	0.003971008	0.005357569	0.002450427
0.002637715	0.004424651	0.003246549	0.004335929	0.002067142
0.001126811	0.001670644	0.002000089	0.001049543	0.000850091
0.001298178	0.001921073	0.002329873	0.001118783	0.000903167
0.001518449	0.002240332	0.002753623	0.001195903	0.000960249
0.001774148	0.002615843	0.003263348	0.001271716	0.001008249
0.001981069	0.002931118	0.003679854	0.001294176	0.000986441
0.002218973	0.00328126	0.004150264	0.001298781	0.000971884
0.002533579	0.003716514	0.004802981	0.001289482	0.0009533
0.003445699	0.00501216	0.006700153	0.001449647	0.001055701
0.005592979	0.008053551	0.011305661	0.00180268	0.001295113
0.011209399	0.015954073	0.023914787	0.002410612	0.001749127
0.01667861	0.037016829	0.012810077	0.006244458	0.002794611
0.011368438	0.023449997	0.010658128	0.007570813	0.003267021
0.00903208	0.01735934	0.009438424	0.008392719	0.003461355
0.00841355	0.014774031	0.009608327	0.010453006	0.004036731
0.021240317	0.028846644	0.027829474	0.041901326	0.013650026
0.015615263	0.021477751	0.020441474	0.030505922	0.010175259
0.007718016	0.011656023	0.009846258	0.013550039	0.005023635
0.005376139	0.008481833	0.006803296	0.00898944	0.00360293
0.00393996	0.006414494	0.004935887	0.006271897	0.002669235
0.003041392	0.005024206	0.003818103	0.004722292	0.002115668
0.002493	0.00414087	0.003147424	0.003863327	0.001805644
0.001099295	0.001633278	0.001966022	0.001008254	0.000801995
0.00124833	0.001854762	0.002260345	0.001058923	0.00083529
0.001429023	0.00212143	0.00262373	0.001116191	0.000867433
0.001700776	0.002514009	0.003167966	0.001206997	0.000931539
0.00202937	0.002989906	0.003846767	0.001292246	0.000977409
0.002245424	0.003315976	0.004301631	0.001287509	0.00094012
0.00243221	0.003572181	0.004716122	0.001232933	0.000883442
0.003284482	0.004777823	0.006567383	0.001383122	0.000970379
0.005488588	0.007867946	0.01153949	0.001761182	0.001202199
0.010665222	0.014964533	0.023986562	0.002351861	0.001537146
0.017633777	0.039752843	0.014316776	0.004518837	0.002034314
0.01014212	0.021427416	0.01011288	0.004615484	0.002068355
0.008271707	0.016581278	0.008941307	0.005489305	0.002383012
0.006847705	0.01285439	0.007948641	0.006159031	0.002550855
0.006881157	0.01184484	0.008419088	0.008361346	0.003212306
0.018926745	0.025452894	0.025241444	0.037206987	0.012053059
0.015286628	0.020611618	0.02040869	0.030043332	0.009871372
0.007349599	0.010877718	0.009639612	0.012809291	0.004654353
0.005146258	0.007960666	0.006713243	0.008466496	0.003316647
0.003819012	0.006107403	0.00494663	0.005971977	0.002489194
0.002960432	0.004818365	0.003832281	0.004462776	0.001955222
0.002508963	0.004109321	0.003260771	0.003778566	0.001723875
0.001065244	0.001584776	0.001914754	0.00096836	0.000757539
0.001200003	0.001787462	0.002190329	0.001010884	0.000781673
0.001300582	0.001945061	0.002401729	0.001020721	0.000760956
0.001505446	0.002244954	0.002821518	0.001080491	0.000795731
0.001785453	0.002651117	0.003407407	0.00115391	0.000838117
0.001898771	0.002816395	0.003658929	0.001112556	0.000791251
0.002235671	0.003285825	0.004413383	0.001139892	0.00079584
0.003064072	0.004459455	0.006256956	0.001297752	0.000882144
0.005120994	0.007321761	0.010998178	0.001644382	0.001074664
0.010360369	0.01433438	0.023569785	0.002195312	0.00133152
0.008536577	0.017724305	0.01045585	0.003519914	0.001578618
0.006410292	0.012675853	0.008270984	0.00364637	0.001628269
0.005768045	0.010970308	0.007466754	0.004231377	0.00183312
0.005195125	0.009336593	0.006842346	0.004921022	0.002028079
0.005701907	0.009481212	0.007555109	0.007129206	0.002711778
0.014941343	0.020158101	0.020277905	0.028892494	0.009415763
0.015138841	0.019975407	0.020583113	0.030187311	0.009793834
0.007026393	0.010145512	0.009480801	0.012367271	0.004411484
0.004897313	0.007405116	0.006579992	0.008052798	0.003092149
0.003787921	0.005900501	0.005092253	0.006000897	0.002448938
0.003071429	0.004878563	0.004123016	0.004749799	0.002037401

Health Risk Assessment Results Summary

		MAX:	4.18	5.16	7.17
Unique Identifier	X (UTM)	Y (UTM)	Onroad	Offroad	Total Risk
3841303774250	384130	3774250	0.123447521	0.259746093	0.3831936
3826803774300	382680	3774300	0.022518422	0.160862473	0.1833809
3827303774300	382730	3774300	0.024650567	0.182160578	0.2068111
3827803774300	382780	3774300	0.025393877	0.195517847	0.2209117
3828303774300	382830	3774300	0.026092631	0.211478887	0.2375715
3828803774300	382880	3774300	0.028731452	0.246487161	0.2752186
3829303774300	382930	3774300	0.030430427	0.276864475	0.3072949
3829803774300	382980	3774300	0.034776018	0.336412948	0.371189
3830303774300	383030	3774300	0.045857067	0.471750202	0.5176073
3830803774300	383080	3774300	0.072763192	0.785988218	0.8587514
3831303774300	383130	3774300	0.153788419	1.660865759	1.8146542
3835303774300	383530	3774300	0.089967613	1.107059867	1.1970275
3835803774300	383580	3774300	0.08474741	0.77756836	0.8623158
3836303774300	383630	3774300	0.09215073	0.635250416	0.7274011
3836803774300	383680	3774300	0.11279328	0.562907583	0.6757009
3837303774300	383730	3774300	0.148835291	0.492115972	0.6409513
3837803774300	383780	3774300	0.27403447	0.482216396	0.7562509
3838303774300	383830	3774300	1.246739292	0.466507589	1.7132469
3838803774300	383880	3774300	1.371535748	0.415266565	1.7868023
3839303774300	383930	3774300	0.507882675	0.370766241	0.8786489
3839803774300	383980	3774300	0.306344702	0.333383	0.6397277
3840303774300	384030	3774300	0.214196912	0.298859615	0.5130565
3840803774300	384080	3774300	0.16031132	0.269160266	0.4294716
3841303774300	384130	3774300	0.12590404	0.24244808	0.3683521
3826803774350	382680	3774350	0.021723899	0.153356448	0.1750803
3827303774350	382730	3774350	0.023737235	0.172708013	0.1964452
3827803774350	382780	3774350	0.024259342	0.183186006	0.2074453
3828303774350	382830	3774350	0.024266642	0.192023594	0.2162902
3828803774350	382880	3774350	0.025166972	0.209779694	0.2349467
3829303774350	382930	3774350	0.027601004	0.243799431	0.2714004
3829803774350	382980	3774350	0.032936989	0.309641373	0.3425784
3830303774350	383030	3774350	0.04536232	0.456032013	0.5013943
3830803774350	383080	3774350	0.069988058	0.748762719	0.8187508
3831303774350	383130	3774350	0.140268169	1.551086868	1.691355
3834803774350	383480	3774350	0.085632013	0.913327716	0.9989597
3835303774350	383530	3774350	0.08007102	0.732557647	0.8126287
3835803774350	383580	3774350	0.079248313	0.582864136	0.6621124
3836303774350	383630	3774350	0.084576385	0.481738108	0.5663145
3836803774350	383680	3774350	0.099624633	0.422563686	0.5221883
3837303774350	383730	3774350	0.149290547	0.422251298	0.5715418
3837803774350	383780	3774350	0.282362862	0.416810459	0.6991733
3838303774350	383830	3774350	1.198934033	0.398017711	1.5969517
3838803774350	383880	3774350	1.435740217	0.359877587	1.7956178
3839303774350	383930	3774350	0.526732823	0.325739221	0.852472
3839803774350	383980	3774350	0.319940071	0.296369797	0.6163099
3840303774350	384030	3774350	0.207645017	0.263456951	0.471102
3840803774350	384080	3774350	0.154345818	0.236291659	0.3906375
3841303774350	384130	3774350	0.121945823	0.215187952	0.3371338
3826803774400	382680	3774400	0.020881292	0.145096676	0.165978
3827303774400	382730	3774400	0.022791714	0.163179251	0.185971
3827803774400	382780	3774400	0.023670931	0.174826448	0.1984974
3828303774400	382830	3774400	0.023268474	0.179276447	0.2025449
3828803774400	382880	3774400	0.023417697	0.189016793	0.2124345
3829303774400	382930	3774400	0.025175186	0.214302267	0.2394775
3829803774400	382980	3774400	0.029684544	0.268444043	0.2981286
3830303774400	383030	3774400	0.039315815	0.380307187	0.419623
3830803774400	383080	3774400	0.061159768	0.633889729	0.6950495
3831303774400	383130	3774400	0.115292806	1.248302079	1.3635949
3834803774400	383480	3774400	0.077579551	0.721462915	0.7990425
3835303774400	383530	3774400	0.075166438	0.592020646	0.6671871
3835803774400	383580	3774400	0.075605934	0.484505932	0.5601119
3836303774400	383630	3774400	0.080080157	0.399270414	0.4793506
3836803774400	383680	3774400	0.097485087	0.362625339	0.4601104
3837303774400	383730	3774400	0.140338096	0.351925365	0.4922635
3837803774400	383780	3774400	0.281241298	0.358399796	0.6396411
3838303774400	383830	3774400	1.165220068	0.341754436	1.5069745
3838803774400	383880	3774400	1.547718642	0.311659385	1.859378
3839303774400	383930	3774400	0.594560361	0.285358149	0.8799185
3839803774400	383980	3774400	0.346766096	0.260768127	0.6075342
3840303774400	384030	3774400	0.209691953	0.226463367	0.4361553
3840803774400	384080	3774400	0.152959761	0.203379124	0.3563389
3841303774400	384130	3774400	0.119751611	0.186628079	0.3063797
3826803774450	382680	3774450	0.020033893	0.136586576	0.1566205
3827303774450	382730	3774450	0.021761113	0.152912504	0.1746736
3827803774450	382780	3774450	0.023078077	0.166246873	0.1893249
3828303774450	382830	3774450	0.022241395	0.166061693	0.1883031
3828803774450	382880	3774450	0.021881052	0.17007784	0.1919589
3829303774450	382930	3774450	0.023323637	0.190331134	0.2136548
3829803774450	382980	3774450	0.027396272	0.236513423	0.2639097
3830303774450	383030	3774450	0.036430343	0.335299516	0.3717299
3830803774450	383080	3774450	0.051914391	0.510173325	0.5620877
3831303774450	383130	3774450	0.079345602	0.823476776	0.9028224
3832303774450	383230	3774450	0.193296551	1.943516084	2.1368126
3833303774450	383330	3774450	0.109829616	1.210497661	1.3203273
3833803774450	383380	3774450	0.083730011	0.871124457	0.9548545
3834303774450	383430	3774450	0.073062848	0.681053067	0.7541159
3834803774450	383480	3774450	0.068181179	0.556302828	0.624484
3835303774450	383530	3774450	0.065304011	0.453888543	0.5191926
3835803774450	383580	3774450	0.065987624	0.374779418	0.440767
3836303774450	383630	3774450	0.072785315	0.32630303	0.3990883
3836803774450	383680	3774450	0.095994214	0.32356312	0.4195573

Health Risk Assessment Results Summary

Sensitive Receptor

		MAX:	7.17
Unique Identifier	X (UTM)	Y (UTM)	Total Risk
3841303774250	384130	3774250	0.383193614
3826803774300	382680	3774300	0.183380895
3827303774300	382730	3774300	0.206811146
3827803774300	382780	3774300	0.220911724
3828303774300	382830	3774300	0.237571518
3828803774300	382880	3774300	0.275218613
3829303774300	382930	3774300	0.307294902
3829803774300	382980	3774300	0.371188966
3830303774300	383030	3774300	0.517607269
3830803774300	383080	3774300	0.85875141
3831303774300	383130	3774300	1.814654178
3835303774300	383530	3774300	1.19702748
3835803774300	383580	3774300	0.862315771
3836303774300	383630	3774300	0.727401146
3836803774300	383680	3774300	0.675700863
3837303774300	383730	3774300	0.640951263
3837803774300	383780	3774300	0.756250866
3838303774300	383830	3774300	1.713246881
3838803774300	383880	3774300	1.786802313
3839303774300	383930	3774300	0.878648916
3839803774300	383980	3774300	0.639727703
3840303774300	384030	3774300	0.513056527
3840803774300	384080	3774300	0.429471586
3841303774300	384130	3774300	0.36835212
3826803774350	382680	3774350	0.175080347
3827303774350	382730	3774350	0.196445248
3827803774350	382780	3774350	0.207445348
3828303774350	382830	3774350	0.216290236
3828803774350	382880	3774350	0.234946667
3829303774350	382930	3774350	0.271400436
3829803774350	382980	3774350	0.342578362
3830303774350	383030	3774350	0.501394334
3830803774350	383080	3774350	0.818750776
3831303774350	383130	3774350	1.691355038
3834803774350	383480	3774350	0.998959729
3835303774350	383530	3774350	0.812628666
3835803774350	383580	3774350	0.662112449
3836303774350	383630	3774350	0.566314493
3836803774350	383680	3774350	0.522188318
3837303774350	383730	3774350	0.571541845
3837803774350	383780	3774350	0.699173321
3838303774350	383830	3774350	1.596951744
3838803774350	383880	3774350	1.795617803
3839303774350	383930	3774350	0.852472044
3839803774350	383980	3774350	0.616309868
3840303774350	384030	3774350	0.471101968
3840803774350	384080	3774350	0.390637477
3841303774350	384130	3774350	0.337133775
3826803774400	382680	3774400	0.165977968
3827303774400	382730	3774400	0.185970965
3827803774400	382780	3774400	0.198497379
3828303774400	382830	3774400	0.202544921
3828803774400	382880	3774400	0.21243449
3829303774400	382930	3774400	0.239477452
3829803774400	382980	3774400	0.298128587
3830303774400	383030	3774400	0.419623002
3830803774400	383080	3774400	0.695049497
3831303774400	383130	3774400	1.363594885
3834803774400	383480	3774400	0.799042466
3835303774400	383530	3774400	0.667187084
3835803774400	383580	3774400	0.560111866
3836303774400	383630	3774400	0.47935057
3836803774400	383680	3774400	0.460110426
3837303774400	383730	3774400	0.492263462
3837803774400	383780	3774400	0.639641094
3838303774400	383830	3774400	1.506974504
3838803774400	383880	3774400	1.859378027
3839303774400	383930	3774400	0.87991851
3839803774400	383980	3774400	0.607534223
3840303774400	384030	3774400	0.43615532
3840803774400	384080	3774400	0.356338884
3841303774400	384130	3774400	0.30637969
3826803774450	382680	3774450	0.156620469
3827303774450	382730	3774450	0.174673617
3827803774450	382780	3774450	0.18932495
3828303774450	382830	3774450	0.188303088
3828803774450	382880	3774450	0.191958892
3829303774450	382930	3774450	0.213654771
3829803774450	382980	3774450	0.263909695
3830303774450	383030	3774450	0.371729859
3830803774450	383080	3774450	0.562087716
3831303774450	383130	3774450	0.902822378
3832303774450	383230	3774450	2.136812635
3833303774450	383330	3774450	1.320327277
3833803774450	383380	3774450	0.954854468
3834303774450	383430	3774450	0.754115915
3834803774450	383480	3774450	0.624484007
3835303774450	383530	3774450	0.519192554
3835803774450	383580	3774450	0.440767042
3836303774450	383630	3774450	0.399088345
3836803774450	383680	3774450	0.419557334

FOR CHRONIC CALCS

MAX:	0.22			
Overlapping Phases - Maximum GLC				
2025	2026	2027	2028	2029
0.002575843	0.004138889	0.003447441	0.003897781	0.001736657
0.00102481	0.001527183	0.001850669	0.000929523	0.000716119
0.001151409	0.001717483	0.002114642	0.000972452	0.000740617
0.001227121	0.001839755	0.002282009	0.000965941	0.000707616
0.001315766	0.001975317	0.002467645	0.000960411	0.000691318
0.00151644	0.00226683	0.00289442	0.001004672	0.000713007
0.001683975	0.002500148	0.003274978	0.001000671	0.000698916
0.002020291	0.002972549	0.00403665	0.001043565	0.000714054
0.002796116	0.004076616	0.005773016	0.001194958	0.000794187
0.004601245	0.006597644	0.009901488	0.001475138	0.00094038
0.009691879	0.013489155	0.021527876	0.00188527	0.001132504
0.006912764	0.01344667	0.011959077	0.00329093	0.001444096
0.005049174	0.009469789	0.008426798	0.00293901	0.001320449
0.004350121	0.007960594	0.006924815	0.00302816	0.001349024
0.004159415	0.007422509	0.006318185	0.003466535	0.001495942
0.004109312	0.007027272	0.006046099	0.004210785	0.001723161
0.005237228	0.008350991	0.0073905	0.007020118	0.002625561
0.014232873	0.018778211	0.01969999	0.02804762	0.009065803
0.01511362	0.019535988	0.020848164	0.030665685	0.009845707
0.006784834	0.009545876	0.009383852	0.012189381	0.004271237
0.004690362	0.006913473	0.006483127	0.007840687	0.002948
0.003634036	0.005524951	0.005028902	0.0058185	0.00232025
0.002963838	0.004603244	0.004102057	0.004612628	0.001937696
0.00249467	0.003932236	0.00344151	0.003809615	0.001666842
0.000979334	0.001461957	0.001773954	0.000891717	0.000677591
0.001094664	0.001636107	0.002019491	0.000931865	0.000699356
0.001153582	0.00173339	0.002155951	0.000917393	0.000662617
0.001199747	0.001805958	0.002258023	0.000891246	0.000632489
0.001296929	0.001941901	0.002480012	0.000883431	0.000618702
0.001488666	0.002211986	0.0029145	0.000905948	0.000623949
0.001865942	0.002753209	0.003753178	0.000985051	0.00066356
0.002708557	0.003959491	0.005631716	0.001168144	0.000762985
0.00438433	0.006297873	0.009444385	0.001400078	0.000879897
0.009018144	0.01260702	0.019813166	0.001690149	0.001011927
0.005356369	0.009245449	0.013362107	0.003036238	0.001300269
0.004540421	0.007987267	0.009555781	0.002742461	0.00122811
0.00379972	0.006621441	0.007330286	0.002615079	0.001181465
0.003341703	0.005730887	0.006027938	0.002658346	0.001184071
0.003187437	0.005360148	0.005405323	0.002950043	0.00127082
0.003676879	0.006025136	0.005788889	0.004098497	0.001658076
0.004908841	0.007510758	0.007244791	0.007073536	0.002610564
0.013373786	0.017326463	0.018782954	0.02677975	0.008611005
0.01538354	0.019506746	0.02142997	0.031800021	0.010115462
0.006693919	0.009162841	0.009432639	0.012370998	0.004257736
0.004599284	0.006584445	0.006501157	0.007924198	0.002908224
0.00336875	0.005022257	0.004775104	0.00546273	0.002136583
0.002724649	0.004152253	0.00384827	0.004227449	0.001728679
0.002305616	0.003566629	0.003253367	0.003487598	0.001488019
0.000929629	0.001390316	0.001686325	0.00085486	0.000641679
0.001037515	0.001553181	0.001917956	0.000894399	0.00066332
0.001104656	0.001660541	0.002074719	0.0008928	0.000639509
0.001125186	0.001697018	0.002125325	0.000852705	0.00059853
0.001174865	0.001762963	0.002251913	0.000824309	0.000571051
0.001316169	0.001959656	0.002582659	0.000832888	0.000567504
0.001627329	0.00240799	0.003275568	0.000902206	0.000601506
0.002272657	0.003336913	0.004710606	0.001048478	0.000678626
0.003729944	0.005386577	0.008004312	0.00129092	0.000804393
0.007279172	0.010231359	0.015954403	0.001556802	0.000929636
0.004281198	0.007054243	0.010660695	0.002560043	0.001144463
0.003705549	0.006214986	0.008112497	0.002453467	0.001123191
0.003199139	0.005345085	0.006464217	0.002400938	0.001095711
0.002819001	0.004636052	0.00536239	0.002433041	0.001087105
0.002811359	0.004554983	0.004997018	0.002804691	0.001204063
0.003177392	0.005016747	0.005239777	0.003771301	0.001520294
0.004546911	0.006716522	0.00691811	0.006938136	0.002542165
0.012728295	0.016224234	0.018030229	0.025874966	0.00828226
0.016148765	0.020124972	0.022606211	0.034009127	0.010723439
0.007092622	0.009397902	0.010091478	0.013647756	0.004587194
0.004642509	0.006445268	0.006666619	0.008333604	0.002976623
0.003180875	0.004611177	0.004581234	0.005270882	0.001993687
0.002524987	0.003742414	0.003649778	0.003997232	0.001585226
0.002123057	0.003200243	0.003072184	0.003260674	0.001352547
0.000878677	0.001316812	0.001593775	0.000819833	0.000608731
0.000976012	0.001464107	0.001803796	0.000856875	0.000628844
0.001054838	0.001586676	0.001984222	0.000873811	0.000622914
0.001048331	0.001584617	0.001981098	0.000817627	0.000568934
0.00106457	0.001602506	0.002037438	0.000777809	0.000534374
0.001178007	0.001761037	0.002304165	0.000785038	0.000530726
0.00144588	0.002150876	0.002895454	0.000857063	0.000567186
0.002021119	0.002986531	0.004168227	0.00101766	0.00065368
0.003028711	0.004411502	0.006461151	0.001218685	0.000757174
0.004828872	0.006893889	0.010589613	0.00142587	0.000855004
0.01141	0.015719202	0.026401778	0.001873995	0.000944242
0.006579255	0.009558057	0.021243173	0.002635463	0.001006875
0.004857843	0.007345349	0.014504189	0.002389653	0.001019282
0.003966542	0.006210259	0.010480526	0.002229521	0.001018168
0.003391828	0.005454588	0.008006192	0.00214197	0.001005089
0.002897184	0.004702738	0.006283756	0.002050577	0.000964676
0.002522546	0.004069434	0.005156505	0.002029914	0.000942262
0.002353194	0.003756969	0.004546624	0.002161	0.000975171
0.002579039	0.004093518	0.004620397	0.002723005	0.001173501

Health Risk Assessment Results Summary

		MAX:	4.18	5.16	7.17
Unique Identifier	X (UTM)	Y (UTM)	Onroad	Offroad	Total Risk
3837303774450	383730	3774450	0.141959101	0.318995121	0.4609542
3837803774450	383780	3774450	0.261672296	0.310010943	0.5716832
3838303774450	383830	3774450	1.067894922	0.293402385	1.3612973
3838803774450	383880	3774450	2.368950509	0.27017336	2.6391239
3839303774450	383930	3774450	0.987734587	0.249927473	1.2376621
3839803774450	383980	3774450	0.521857403	0.232352935	0.7542103
3840303774450	384030	3774450	0.280374433	0.206484824	0.4868593
3840803774450	384080	3774450	0.176762691	0.179649727	0.3564124
3841303774450	384130	3774450	0.137556559	0.169873563	0.3074301
3826803774500	382680	3774500	0.019175459	0.127925166	0.1471006
3827303774500	382730	3774500	0.020731238	0.142113823	0.1628451
3827803774500	382780	3774500	0.021479771	0.14983162	0.1713114
3828303774500	382830	3774500	0.02054943	0.147773351	0.1683228
3828803774500	382880	3774500	0.020674282	0.154182024	0.1748563
3829303774500	382930	3774500	0.021854854	0.170165263	0.1920201
3829803774500	382980	3774500	0.025721067	0.210471423	0.2361925
3830303774500	383030	3774500	0.032679877	0.282776777	0.3154567
3830803774500	383080	3774500	0.043243116	0.396803267	0.4400464
3831303774500	383130	3774500	0.056596109	0.549149684	0.6057458
3832303774500	383230	3774500	0.077568613	0.769844473	0.8474131
3833303774500	383330	3774500	0.070211284	0.657865651	0.7280769
3833803774500	383380	3774500	0.062702349	0.550066236	0.6127686
3834303774500	383430	3774500	0.058579202	0.470823312	0.5294025
3834803774500	383480	3774500	0.056263721	0.402468004	0.4587317
3835303774500	383530	3774500	0.056246414	0.346746621	0.402993
3835803774500	383580	3774500	0.057192775	0.292053139	0.3492459
3836303774500	383630	3774500	0.066649207	0.275633083	0.3422823
3836803774500	383680	3774500	0.091147776	0.287228444	0.3783762
3837303774500	383730	3774500	0.142586214	0.290002271	0.4325885
3837803774500	383780	3774500	0.240419123	0.272024322	0.5124434
3838303774500	383830	3774500	0.537791652	0.252172839	0.7899645
3838803774500	383880	3774500	1.323348072	0.234813522	1.5581616
3839803774500	383980	3774500	1.776599679	0.205053345	1.981653
3840303774500	384030	3774500	0.670250554	0.192697026	0.8629476
3840803774500	384080	3774500	0.297599234	0.175194596	0.4727938
3841303774500	384130	3774500	0.216641578	0.168591944	0.3852335
3826803774550	382680	3774550	0.01833377	0.119435535	0.1377693
3827303774550	382730	3774550	0.019711679	0.131813478	0.1515252
3827803774550	382780	3774550	0.020415787	0.137646998	0.1580628
3828303774550	382830	3774550	0.019535101	0.135318924	0.154854
3828803774550	382880	3774550	0.01959682	0.139895738	0.1594926
3829303774550	382930	3774550	0.020437323	0.151130078	0.1715674
3829803774550	382980	3774550	0.024300892	0.1877986	0.2120995
3830303774550	383030	3774550	0.030450641	0.246794612	0.2772453
3830803774550	383080	3774550	0.036847481	0.312807347	0.3496548
3831303774550	383130	3774550	0.043644031	0.387667074	0.4313111
3832303774550	383230	3774550	0.051318511	0.456477625	0.5077961
3832803774550	383280	3774550	0.051867109	0.443044753	0.4949119
3833303774550	383330	3774550	0.050367035	0.406938942	0.457306
3833803774550	383380	3774550	0.047765881	0.361904974	0.4096709
3834303774550	383430	3774550	0.046357395	0.323740307	0.3700977
3834803774550	383480	3774550	0.045399777	0.284831535	0.3302313
3835303774550	383530	3774550	0.047984006	0.264427336	0.3124113
3835803774550	383580	3774550	0.053307666	0.251373381	0.304681
3836303774550	383630	3774550	0.065411341	0.254548734	0.3199601
3836803774550	383680	3774550	0.088120726	0.259757317	0.347878
3837303774550	383730	3774550	0.123428572	0.249096784	0.3725254
3837803774550	383780	3774550	0.177084333	0.232505119	0.4095895
3838303774550	383830	3774550	0.263209478	0.218008442	0.4812179
3838803774550	383880	3774550	0.395927519	0.204858358	0.6007859
3839303774550	383930	3774550	0.669835837	0.192582877	0.8624187
3839803774550	383980	3774550	1.52709095	0.181208713	1.7082997
3840803774550	384080	3774550	0.842424148	0.162236824	1.004661
3841303774550	384130	3774550	0.386608255	0.153473339	0.5400816
3826803774600	382680	3774600	0.017502473	0.111175235	0.1286777
3827303774600	382730	3774600	0.01873051	0.121865257	0.1405958
3827803774600	382780	3774600	0.019518938	0.127580032	0.147099
3828303774600	382830	3774600	0.018679514	0.124507883	0.1431874
3828803774600	382880	3774600	0.018535315	0.126505868	0.1450412
3829303774600	382930	3774600	0.019313658	0.135545682	0.1548593
3829803774600	382980	3774600	0.022488978	0.163745845	0.1862348
3830303774600	383030	3774600	0.027194205	0.205571514	0.2327657
3830803774600	383080	3774600	0.031876885	0.248833829	0.2807107
3831303774600	383130	3774600	0.035737317	0.28766543	0.3234027
3832303774600	383230	3774600	0.04014743	0.317209997	0.3573574
3832803774600	383280	3774600	0.040201899	0.301076525	0.3412784
3833303774600	383330	3774600	0.039329396	0.279602518	0.3189319
3833803774600	383380	3774600	0.038152675	0.253904774	0.2920574
3834303774600	383430	3774600	0.037548679	0.231035736	0.2685844
3834803774600	383480	3774600	0.038575283	0.215951874	0.2545272
3835303774600	383530	3774600	0.045275811	0.228361992	0.2736378
3835803774600	383580	3774600	0.053475086	0.232282114	0.2857572
3836303774600	383630	3774600	0.065234913	0.234041208	0.2992761
3836803774600	383680	3774600	0.080531067	0.224640638	0.3051717
3837303774600	383730	3774600	0.099629298	0.211679777	0.3113091
3837803774600	383780	3774600	0.125293157	0.199921665	0.3252148
3838303774600	383830	3774600	0.157281824	0.189198189	0.34648
3838803774600	383880	3774600	0.195549729	0.179079587	0.3746293
3839303774600	383930	3774600	0.257568184	0.169801717	0.4273699
3839803774600	383980	3774600	0.421753947	0.161018777	0.5827727
3840303774600	384030	3774600	0.962995649	0.152559711	1.1155554

Health Risk Assessment Results Summary

Sensitive Receptor		MAX:	7.17
Unique Identifier	X (UTM)	Y (UTM)	Total Risk
3837303774450	383730	3774450	0.460954221
3837803774450	383780	3774450	0.571683239
3838303774450	383830	3774450	1.361297307
3838803774450	383880	3774450	2.639123868
3839303774450	383930	3774450	1.23766206
3839803774450	383980	3774450	0.754210338
3840303774450	384030	3774450	0.486859258
3840803774450	384080	3774450	0.356412418
3841303774450	384130	3774450	0.307430122
3826803774500	382680	3774500	0.147100625
3827303774500	382730	3774500	0.162845061
3827803774500	382780	3774500	0.171311391
3828303774500	382830	3774500	0.16832278
3828803774500	382880	3774500	0.174856306
3829303774500	382930	3774500	0.192020117
3829803774500	382980	3774500	0.23619249
3830303774500	383030	3774500	0.315456654
3830803774500	383080	3774500	0.440046383
3831303774500	383130	3774500	0.605745793
3832303774500	383230	3774500	0.847413086
3833303774500	383330	3774500	0.728076936
3833803774500	383380	3774500	0.612768585
3834303774500	383430	3774500	0.529402514
3834803774500	383480	3774500	0.458731725
3835303774500	383530	3774500	0.402993035
3835803774500	383580	3774500	0.349245913
3836303774500	383630	3774500	0.342282291
3836803774500	383680	3774500	0.37837622
3837303774500	383730	3774500	0.432588485
3837803774500	383780	3774500	0.512443445
3838303774500	383830	3774500	0.789964492
3838803774500	383880	3774500	1.558161594
3839803774500	383980	3774500	1.981653024
3840303774500	384030	3774500	0.86294758
3840803774500	384080	3774500	0.472793829
3841303774500	384130	3774500	0.385233522
3826803774550	382680	3774550	0.137769305
3827303774550	382730	3774550	0.151525158
3827803774550	382780	3774550	0.158062785
3828303774550	382830	3774550	0.154854025
3828803774550	382880	3774550	0.159492558
3829303774550	382930	3774550	0.171567401
3829803774550	382980	3774550	0.212099492
3830303774550	383030	3774550	0.277245253
3830803774550	383080	3774550	0.349654828
3831303774550	383130	3774550	0.431311105
3832303774550	383230	3774550	0.507796136
3832803774550	383280	3774550	0.494911862
3833303774550	383330	3774550	0.457305978
3833803774550	383380	3774550	0.409670855
3834303774550	383430	3774550	0.370097703
3834803774550	383480	3774550	0.330231312
3835303774550	383530	3774550	0.312411342
3835803774550	383580	3774550	0.304681046
3836303774550	383630	3774550	0.319960075
3836803774550	383680	3774550	0.347878043
3837303774550	383730	3774550	0.372525356
3837803774550	383780	3774550	0.409589452
3838303774550	383830	3774550	0.48121792
3838803774550	383880	3774550	0.600785876
3839303774550	383930	3774550	0.862418714
3839803774550	383980	3774550	1.708299663
3840803774550	384080	3774550	1.004660972
3841303774550	384130	3774550	0.540081594
3826803774600	382680	3774600	0.128677708
3827303774600	382730	3774600	0.140595767
3827803774600	382780	3774600	0.14709897
3828303774600	382830	3774600	0.143187398
3828803774600	382880	3774600	0.145041182
3829303774600	382930	3774600	0.15485934
3829803774600	382980	3774600	0.186234822
3830303774600	383030	3774600	0.232765719
3830803774600	383080	3774600	0.280710714
3831303774600	383130	3774600	0.323402747
3832303774600	383230	3774600	0.357357427
3832803774600	383280	3774600	0.341278424
3833303774600	383330	3774600	0.318931915
3833803774600	383380	3774600	0.29205745
3834303774600	383430	3774600	0.268584414
3834803774600	383480	3774600	0.254527157
3835303774600	383530	3774600	0.273637803
3835803774600	383580	3774600	0.2857572
3836303774600	383630	3774600	0.299276121
3836803774600	383680	3774600	0.305171705
3837303774600	383730	3774600	0.311309075
3837803774600	383780	3774600	0.325214822
3838303774600	383830	3774600	0.346480013
3838803774600	383880	3774600	0.374629316
3839303774600	383930	3774600	0.427369901
3839803774600	383980	3774600	0.582772724
3840303774600	384030	3774600	1.11555536

FOR CHRONIC CALCS

	MAX:	0.22			
	Overlapping Phases - Maximum GLC				
	2025	2026	2027	2028	2029
	0.003003727	0.004643075	0.004989297	0.003783047	0.001527736
	0.004079735	0.00588949	0.00635123	0.006444178	0.002375835
	0.01154145	0.014571466	0.016451879	0.023653805	0.007568041
	0.023597805	0.02863443	0.032879897	0.051367591	0.015903067
	0.010569515	0.013285396	0.014917301	0.021894385	0.007025128
	0.00611877	0.008011962	0.008738398	0.011947059	0.004025096
	0.00372445	0.005134087	0.005383268	0.006714525	0.002410554
	0.002612192	0.003719451	0.00381663	0.004394393	0.001663949
	0.002193571	0.003194484	0.003207689	0.003558534	0.001412655
	0.000826934	0.001241965	0.001497441	0.00078607	0.000578142
	0.00091189	0.001371414	0.001682171	0.000820155	0.000596113
	0.000957696	0.001447012	0.00179372	0.000818832	0.000576894
	0.000940298	0.001426235	0.001767868	0.000764299	0.000528262
	0.000973158	0.001470717	0.001853369	0.000745457	0.000508887
	0.001063251	0.001597957	0.002063578	0.000753387	0.000506542
	0.00130047	0.001947848	0.002579923	0.000834841	0.00054945
	0.001724946	0.002569958	0.003517939	0.000973475	0.000623218
	0.002385165	0.003514458	0.005030329	0.00115182	0.000716641
	0.003254712	0.004733067	0.00709358	0.001318352	0.000798407
	0.00450522	0.006502984	0.010543764	0.001577464	0.00085851
	0.003836379	0.005717845	0.009791181	0.00182888	0.000907351
	0.003271742	0.005008935	0.008023042	0.001784277	0.000882806
	0.002875186	0.004503643	0.006681603	0.00176577	0.000872847
	0.002539997	0.004035855	0.00557088	0.001739628	0.000854775
	0.002276372	0.003629973	0.004750988	0.001742116	0.000844395
	0.002016182	0.0031872	0.004042719	0.001736632	0.00082345
	0.002032701	0.003199576	0.003875876	0.001965808	0.000901309
	0.002340632	0.003673801	0.00415512	0.002590527	0.001134176
	0.002838259	0.004274405	0.004776548	0.003812502	0.001560458
	0.003668949	0.00519296	0.005757042	0.005901019	0.002190791
	0.006352504	0.008284636	0.009321147	0.012229387	0.004090292
	0.013617361	0.016754442	0.019190503	0.028958277	0.009120873
	0.017708291	0.021461208	0.02465975	0.038584652	0.012006955
	0.007290573	0.009213014	0.010314361	0.014994625	0.004900826
	0.003711165	0.00497517	0.005357533	0.007015534	0.002476548
	0.002918174	0.004016581	0.004245939	0.005291737	0.001964535
	0.000776248	0.001168512	0.001401637	0.000754186	0.0005501
	0.000850682	0.001282078	0.001562187	0.000786154	0.000566915
	0.000886431	0.001343122	0.001651913	0.000785268	0.000549784
	0.00086801	0.001320464	0.001622959	0.000734341	0.000504977
	0.000891295	0.001352386	0.00168485	0.000718294	0.000488011
	0.00095485	0.001442692	0.001833279	0.000723452	0.0004846
	0.00117454	0.001771614	0.002302229	0.000818527	0.000536487
	0.001525229	0.002289872	0.00307199	0.000962423	0.00061571
	0.001908561	0.002843715	0.003961091	0.001098587	0.0006866
	0.002336942	0.003455755	0.004997285	0.001212662	0.000741209
	0.002734479	0.004060614	0.006153115	0.001385532	0.000787797
	0.002667569	0.004004991	0.006124884	0.00146798	0.000806736
	0.002482398	0.003791327	0.005640412	0.001507227	0.000807058
	0.00225108	0.003499559	0.00494194	0.001463959	0.000771362
	0.002059505	0.00323851	0.004365624	0.001447227	0.000750733
	0.001862254	0.002937552	0.003829229	0.001424155	0.000725972
	0.001789916	0.002827621	0.003569603	0.001496406	0.000746016
	0.001780467	0.002810083	0.003429581	0.001633913	0.00079233
	0.001920487	0.003030081	0.003530327	0.001957292	0.000917323
	0.002160012	0.003336164	0.003841359	0.002549564	0.00114577
	0.002442752	0.003630604	0.004103653	0.003319277	0.001385006
	0.002863265	0.004083647	0.004573929	0.004457506	0.001723237
	0.003597724	0.004911673	0.005491388	0.006287331	0.002270067
	0.004774402	0.006258948	0.007029467	0.009107223	0.003114467
	0.007276147	0.009158297	0.01039798	0.014932149	0.004862358
	0.015241491	0.018462783	0.021271489	0.033186945	0.010351503
	0.008736884	0.01078418	0.012263517	0.018574016	0.005943025
	0.004425539	0.005702883	0.006316834	0.008846494	0.003008737
	0.000726856	0.001096658	0.001307205	0.000723328	0.000523854
	0.000791653	0.001195779	0.001445323	0.00075301	0.000539261
	0.000827007	0.00125599	0.001533459	0.000762059	0.000531792
	0.000805684	0.001229408	0.001494914	0.000710608	0.000486829
	0.000814251	0.001240255	0.001524245	0.000691239	0.00046802
	0.00086661	0.001316367	0.001643244	0.000701187	0.000468292
	0.001037929	0.001575877	0.002003518	0.00078557	0.000514059
	0.001290092	0.001953155	0.002550846	0.000909456	0.000582585
	0.001545658	0.002327035	0.003140293	0.001031875	0.000648465
	0.00177097	0.002656648	0.003687221	0.001114025	0.000686763
	0.001953976	0.002955162	0.004194454	0.001243265	0.000725598
	0.001877609	0.002875426	0.004016	0.001280074	0.000726629
	0.00177037	0.002749768	0.003713215	0.001267967	0.000703639
	0.001638628	0.002572918	0.003340524	0.001242239	0.000676746
	0.001522519	0.002399453	0.003028706	0.001221902	0.000653544
	0.001458699	0.002298852	0.002844267	0.001244338	0.000651889
	0.001590438	0.002522342	0.003023056	0.001446045	0.000738632
	0.001690064	0.002669245	0.003138646	0.001678316	0.000833858
	0.001807455	0.002808807	0.003297544	0.001992017	0.000957184
	0.001908726	0.002899802	0.003331499	0.002331471	0.001062777
	0.002024052	0.003007025	0.003405383	0.002738028	0.001181896
	0.002206453	0.003196	0.003581901	0.003282862	0.001342582
	0.002452957	0.003461738	0.003854901	0.003960547	0.001543127
	0.002760699	0.003799474	0.004220862	0.004769177	0.001782404
	0.003294713	0.00440193	0.004904079	0.006082455	0.002173309
	0.004786989	0.006126098	0.00690892	0.009570093	0.003217728
	0.009809446	0.01198909	0.013761915	0.021091286	0.006679751

Health Risk Assessment Results Summary

		MAX:	4.18	5.16	7.17
Unique Identifier	X (UTM)	Y (UTM)	Onroad	Offroad	Total Risk
3841303774600	384130	3774600	0.578978094	0.138318665	0.7172968
3826803774650	382680	3774650	0.016710628	0.10341853	0.1201292
3827303774650	382730	3774650	0.01778607	0.112845734	0.1306318
3827803774650	382780	3774650	0.018874406	0.12015488	0.1390293
3828303774650	382830	3774650	0.018302387	0.117479292	0.1357817
3828803774650	382880	3774650	0.017574486	0.114750999	0.1323255
3829303774650	382930	3774650	0.018281862	0.121960131	0.140242
3829803774650	382980	3774650	0.021259499	0.146330209	0.1675897
3830303774650	383030	3774650	0.024831627	0.175773517	0.2006051
3830803774650	383080	3774650	0.028535066	0.206712809	0.2352479
3831303774650	383130	3774650	0.030710146	0.225838225	0.2565484
3831803774650	383180	3774650	0.032078864	0.231004746	0.2630836
3832303774650	383230	3774650	0.032468594	0.227559078	0.2600277
3832803774650	383280	3774650	0.032226557	0.21641613	0.2486427
3833303774650	383330	3774650	0.032884795	0.209906079	0.2427909
3833803774650	383380	3774650	0.03216353	0.192437565	0.2246011
3834303774650	383430	3774650	0.033052089	0.18426503	0.2173171
3834803774650	383480	3774650	0.038648789	0.199523479	0.2381723
3835303774650	383530	3774650	0.045869818	0.212316035	0.2581859
3835803774650	383580	3774650	0.051731027	0.207319939	0.259051
3836303774650	383630	3774650	0.058960485	0.199411267	0.2583718
3836803774650	383680	3774650	0.067788568	0.190023703	0.2578123
3837303774650	383730	3774650	0.078065995	0.181233919	0.2592999
3837803774650	383780	3774650	0.089261526	0.172588063	0.2618496
3838303774650	383830	3774650	0.102679021	0.163861223	0.2665402
3838803774650	383880	3774650	0.11628257	0.155079661	0.2713622
3839303774650	383930	3774650	0.129678197	0.145618717	0.2752969
3839803774650	383980	3774650	0.164211443	0.140840792	0.3050522
3840303774650	384030	3774650	0.27584825	0.136864738	0.412713
3840803774650	384080	3774650	0.475201284	0.130432689	0.605634
3826803774700	382680	3774700	0.015958161	0.096188556	0.1121467
3827303774700	382730	3774700	0.016886563	0.104071608	0.1209582
3827803774700	382780	3774700	0.017877218	0.110328511	0.1282057
3828303774700	382830	3774700	0.017424898	0.107728256	0.1251532
3828803774700	382880	3774700	0.016386065	0.102333857	0.1187199
3829303774700	382930	3774700	0.01715957	0.109017378	0.1261769
3829803774700	382980	3774700	0.01976898	0.128761999	0.148531
3830303774700	383030	3774700	0.022649751	0.150497564	0.1731473
3830803774700	383080	3774700	0.025528954	0.172179307	0.1977083
3831303774700	383130	3774700	0.027113982	0.183881027	0.210995
3831803774700	383180	3774700	0.027553542	0.18143258	0.2089861
3832303774700	383230	3774700	0.027698959	0.177121677	0.2048206
3832803774700	383280	3774700	0.028200842	0.173479794	0.2016806
3833303774700	383330	3774700	0.029715049	0.174548475	0.2042635
3833803774700	383380	3774700	0.031229621	0.173352187	0.2045818
3834303774700	383430	3774700	0.034354171	0.178339432	0.2126936
3834803774700	383480	3774700	0.03844685	0.184294862	0.2227417
3835303774700	383530	3774700	0.041907372	0.18077429	0.2226817
3835803774700	383580	3774700	0.045851018	0.174947363	0.2207984
3836303774700	383630	3774700	0.050325251	0.168765595	0.2190908
3836803774700	383680	3774700	0.055087295	0.162326847	0.2174141
3837303774700	383730	3774700	0.060381731	0.154947297	0.215329
3837803774700	383780	3774700	0.065154061	0.147452362	0.2126064
3838303774700	383830	3774700	0.0714469	0.140876347	0.2123232
3838803774700	383880	3774700	0.077658393	0.133581351	0.2112397
3839303774700	383930	3774700	0.082934419	0.125159602	0.208094
3839803774700	383980	3774700	0.107094876	0.126892735	0.2339876
3840303774700	384030	3774700	0.148785829	0.122155022	0.2709409
3840803774700	384080	3774700	0.156252466	0.117564264	0.2738167
3841303774700	384130	3774700	0.135336456	0.113382891	0.2487193
3826803774750	382680	3774750	0.01523699	0.089479144	0.1047161
3827303774750	382730	3774750	0.016058805	0.096066757	0.1121256
3827803774750	382780	3774750	0.016890674	0.100720461	0.1176111
3828303774750	382830	3774750	0.016024693	0.095267869	0.1112926
3828803774750	382880	3774750	0.015318679	0.091713109	0.1070318
3829303774750	382930	3774750	0.015797666	0.095645464	0.1114431
3829803774750	382980	3774750	0.018439316	0.114088898	0.1325282
3830303774750	383030	3774750	0.021208041	0.133239234	0.1544473
3830803774750	383080	3774750	0.023216453	0.147819983	0.1710364
3831303774750	383130	3774750	0.024515768	0.155356167	0.1798719
3831803774750	383180	3774750	0.025392977	0.157518554	0.1829115
3832303774750	383230	3774750	0.026322431	0.157528469	0.1838509
3832803774750	383280	3774750	0.027467792	0.158626227	0.186094
3833303774750	383330	3774750	0.028920923	0.160549331	0.1894703
3833803774750	383380	3774750	0.030509191	0.160156086	0.1906653
3834303774750	383430	3774750	0.03259842	0.159869836	0.1924683
3834803774750	383480	3774750	0.034705947	0.156694825	0.1914008
3835303774750	383530	3774750	0.037029246	0.152997988	0.1900272
3835803774750	383580	3774750	0.039579181	0.14891057	0.1884898
3836303774750	383630	3774750	0.041975723	0.143350401	0.1853261
3836803774750	383680	3774750	0.044717298	0.138202219	0.1829195
3837303774750	383730	3774750	0.046900449	0.131432938	0.1783334
3837803774750	383780	3774750	0.048029993	0.121911764	0.1699418
3838303774750	383830	3774750	0.0521373	0.118641746	0.170779
3838803774750	383880	3774750	0.057397674	0.116956142	0.1743538
3839303774750	383930	3774750	0.073544355	0.118239921	0.1917843
3839803774750	383980	3774750	0.084695541	0.113561935	0.1982575
3840303774750	384030	3774750	0.087910282	0.109927024	0.1978373
3840803774750	384080	3774750	0.084614275	0.106445685	0.19106
3841303774750	384130	3774750	0.080078847	0.102921081	0.1829999
3826803774800	382680	3774800	0.014557701	0.083324825	0.0978825

Health Risk Assessment Results Summary

Sensitive Receptor		MAX:	7.17
Unique Identifier	X (UTM)	Y (UTM)	Total Risk
3841303774600	384130	3774600	0.717296758
3826803774650	382680	3774650	0.120129158
3827303774650	382730	3774650	0.130631804
3827803774650	382780	3774650	0.139029287
3828303774650	382830	3774650	0.135781678
3828803774650	382880	3774650	0.132325486
3829303774650	382930	3774650	0.140241993
3829803774650	382980	3774650	0.167589708
3830303774650	383030	3774650	0.200605144
3830803774650	383080	3774650	0.235247875
3831303774650	383130	3774650	0.256548371
3831803774650	383180	3774650	0.26308361
3832303774650	383230	3774650	0.260027672
3832803774650	383280	3774650	0.248642687
3833303774650	383330	3774650	0.242790874
3833803774650	383380	3774650	0.224601095
3834303774650	383430	3774650	0.21731712
3834803774650	383480	3774650	0.238172268
3835303774650	383530	3774650	0.258185853
3835803774650	383580	3774650	0.259050966
3836303774650	383630	3774650	0.258371752
3836803774650	383680	3774650	0.257812271
3837303774650	383730	3774650	0.259299914
3837803774650	383780	3774650	0.261849588
3838303774650	383830	3774650	0.266540244
3838803774650	383880	3774650	0.27136223
3839303774650	383930	3774650	0.275296915
3839803774650	383980	3774650	0.305052234
3840303774650	384030	3774650	0.412712988
3840803774650	384080	3774650	0.605633972
3826803774700	382680	3774700	0.112146717
3827303774700	382730	3774700	0.120958171
3827803774700	382780	3774700	0.128205729
3828303774700	382830	3774700	0.125153155
3828803774700	382880	3774700	0.118719922
3829303774700	382930	3774700	0.126176948
3829803774700	382980	3774700	0.148530979
3830303774700	383030	3774700	0.173147315
3830803774700	383080	3774700	0.197708261
3831303774700	383130	3774700	0.210995009
3831803774700	383180	3774700	0.208986122
3832303774700	383230	3774700	0.204820637
3832803774700	383280	3774700	0.201680636
3833303774700	383330	3774700	0.204263524
3833803774700	383380	3774700	0.204581809
3834303774700	383430	3774700	0.212693603
3834803774700	383480	3774700	0.222741712
3835303774700	383530	3774700	0.222681663
3835803774700	383580	3774700	0.220798381
3836303774700	383630	3774700	0.219090845
3836803774700	383680	3774700	0.217414143
3837303774700	383730	3774700	0.215329028
3837803774700	383780	3774700	0.212606424
3838303774700	383830	3774700	0.212323247
3838803774700	383880	3774700	0.211239744
3839303774700	383930	3774700	0.208094021
3839803774700	383980	3774700	0.233987611
3840303774700	384030	3774700	0.270940851
3840803774700	384080	3774700	0.27381673
3841303774700	384130	3774700	0.248719346
3826803774750	382680	3774750	0.104716134
3827303774750	382730	3774750	0.112125562
3827803774750	382780	3774750	0.117611135
3828303774750	382830	3774750	0.111292562
3828803774750	382880	3774750	0.107031788
3829303774750	382930	3774750	0.11144313
3829803774750	382980	3774750	0.132528214
3830303774750	383030	3774750	0.154447275
3830803774750	383080	3774750	0.171036435
3831303774750	383130	3774750	0.179871935
3831803774750	383180	3774750	0.182911531
3832303774750	383230	3774750	0.1838509
3832803774750	383280	3774750	0.186094019
3833303774750	383330	3774750	0.189470254
3833803774750	383380	3774750	0.190665277
3834303774750	383430	3774750	0.192468255
3834803774750	383480	3774750	0.191400772
3835303774750	383530	3774750	0.190027234
3835803774750	383580	3774750	0.188489751
3836303774750	383630	3774750	0.185326124
3836803774750	383680	3774750	0.182919517
3837303774750	383730	3774750	0.178333387
3837803774750	383780	3774750	0.169941757
3838303774750	383830	3774750	0.170779045
3838803774750	383880	3774750	0.174353816
3839303774750	383930	3774750	0.191784276
3839803774750	383980	3774750	0.198257476
3840303774750	384030	3774750	0.197837306
3840803774750	384080	3774750	0.191059959
3841303774750	384130	3774750	0.182999929
3826803774800	382680	3774800	0.097882526

FOR CHRONIC CALCS

MAX:	0.22			
Overlapping Phases - Maximum GLC				
2025	2026	2027	2028	2029
0.006142769	0.007650883	0.008670972	0.012887271	0.004200656
0.000680374	0.001028922	0.001217841	0.000694349	0.000499748
0.000738022	0.001115803	0.001334664	0.000724482	0.000516063
0.00078347	0.001189769	0.001444827	0.00074518	0.000522978
0.000766707	0.001172615	0.001412642	0.000704645	0.000481553
0.000746446	0.001141329	0.001381618	0.00066656	0.000450202
0.00078922	0.001204798	0.00147628	0.000679131	0.000452628
0.000939932	0.001436111	0.001785888	0.000765447	0.000500438
0.001119688	0.00170656	0.002174393	0.000868617	0.000557754
0.001305414	0.001978381	0.002602828	0.00097412	0.000617531
0.001419651	0.002152257	0.002873056	0.00103017	0.000639971
0.001458435	0.002222458	0.002972335	0.001070635	0.000649141
0.001446845	0.002225744	0.002939251	0.001097727	0.000648332
0.001393232	0.002166368	0.002798592	0.00108853	0.000629614
0.001370148	0.00214796	0.00271519	0.001116228	0.000633325
0.001279767	0.002019678	0.002476717	0.001092394	0.000608538
0.001249464	0.001976245	0.002373591	0.001113015	0.000608306
0.001381585	0.002190387	0.002594031	0.001285823	0.000687887
0.001510235	0.002369171	0.002839754	0.001507948	0.000789553
0.001543449	0.002399175	0.002822544	0.001647804	0.000834731
0.001574872	0.002418086	0.002791277	0.001811705	0.000884605
0.001611516	0.002443039	0.002782276	0.002001987	0.000939347
0.001664551	0.002488412	0.00280069	0.002221748	0.001003021
0.001726461	0.002544148	0.002836696	0.002457252	0.001070288
0.001807891	0.002622232	0.002907515	0.002736987	0.001149684
0.00189034	0.002701195	0.002984424	0.003018683	0.001229108
0.001968147	0.002771559	0.003048787	0.003290185	0.001301912
0.002267397	0.003107521	0.00343153	0.00402399	0.001522613
0.003293912	0.004291638	0.004802629	0.006400681	0.002237612
0.005126868	0.006421459	0.007291217	0.010636713	0.003506681
0.000636918	0.000965374	0.001134042	0.000666781	0.000477381
0.000685539	0.00103876	0.001231127	0.0006939	0.000491863
0.000724927	0.001103418	0.001326725	0.000713557	0.000498876
0.00070949	0.001088258	0.001295151	0.000680267	0.000464018
0.000673047	0.001032513	0.001229936	0.000632361	0.000426637
0.000714038	0.001094799	0.001316535	0.000650945	0.000433452
0.000838309	0.001287702	0.001566475	0.000731639	0.000478658
0.000973376	0.001492403	0.00185428	0.000821264	0.000528716
0.001106197	0.00168826	0.002156528	0.000910876	0.000580096
0.001178971	0.00180176	0.002321551	0.000956192	0.000598096
0.001172849	0.001807094	0.002299086	0.000974203	0.000594298
0.001155466	0.001794813	0.002248117	0.000972034	0.000581455
0.001144109	0.001790407	0.002206226	0.000991408	0.000582271
0.001165405	0.001832149	0.002227965	0.001042136	0.000601409
0.001175788	0.001855595	0.002217742	0.001089093	0.000617422
0.001229649	0.001937618	0.002308455	0.001196826	0.000667022
0.001298557	0.002030366	0.002415786	0.001306756	0.000712265
0.001317087	0.002046474	0.002386623	0.001393388	0.000740281
0.001326168	0.002048968	0.002355971	0.001483998	0.000766644
0.001337875	0.00205327	0.002332703	0.001582813	0.00079462
0.001350621	0.002057652	0.00231347	0.001684231	0.000822243
0.001362154	0.002059688	0.002301412	0.0017942	0.000851246
0.001368802	0.002053472	0.002278398	0.001890812	0.000875483
0.001394696	0.00206917	0.002281627	0.002019617	0.000909759
0.001416603	0.002078371	0.002275435	0.002141965	0.000939197
0.001425043	0.002067939	0.002241723	0.002224172	0.00094776
0.001659284	0.002339168	0.002563195	0.002767094	0.001127581
0.002026237	0.00275108	0.003039308	0.003647336	0.001388247
0.002072936	0.002793946	0.00308278	0.003799409	0.001430361
0.001856052	0.002529052	0.002766399	0.003347799	0.001291411
0.00059636	0.000905864	0.001055873	0.000640427	0.000456472
0.000637468	0.000968329	0.001137322	0.000664934	0.000469389
0.000667406	0.001019084	0.001212219	0.000681155	0.00047439
0.000634087	0.000976459	0.001141736	0.000634065	0.000431633
0.000609714	0.000938116	0.001100115	0.000600486	0.000404922
0.000634094	0.000975351	0.001152063	0.000611615	0.000407518
0.000752441	0.001161057	0.001383658	0.000698483	0.000457448
0.000873005	0.001342914	0.001638716	0.000792841	0.000512443
0.00096336	0.001477562	0.001840673	0.000856247	0.000548164
0.001013571	0.001556398	0.001946692	0.000894956	0.000563378
0.001032918	0.001594146	0.001988134	0.000923416	0.000571332
0.00104291	0.001617538	0.002000751	0.000954451	0.000579961
0.001060171	0.001650735	0.002024547	0.000993283	0.000593524
0.001084587	0.001692169	0.002056174	0.001039639	0.00061089
0.001099413	0.001717705	0.002056879	0.001087127	0.000627091
0.001121379	0.001745743	0.002048683	0.001146616	0.000648106
0.00112669	0.001751908	0.002025922	0.001200788	0.000664686
0.00113094	0.001754807	0.002003525	0.001255776	0.000680341
0.001135002	0.001755375	0.0019823	0.001312803	0.000695707
0.001128547	0.001742597	0.001955394	0.001362637	0.000707053
0.001128272	0.00173375	0.001931138	0.001419849	0.000721081
0.001114692	0.001705764	0.001882775	0.001460932	0.000727633
0.001079359	0.001644891	0.001781104	0.001452277	0.000705532
0.001101017	0.001661107	0.001795647	0.001541806	0.000731925
0.001140806	0.001702142	0.001844097	0.001669691	0.000776154
0.00129956	0.001879733	0.002051112	0.002023748	0.000891493
0.001380071	0.001960464	0.002143838	0.002251615	0.00095464
0.001391859	0.001965368	0.002143362	0.002315203	0.000971006
0.001343469	0.001900008	0.002061245	0.002239895	0.000945556
0.00128316	0.001819996	0.001963851	0.002136855	0.000911184
0.000558983	0.000850833	0.000983919	0.000615431	0.00043701

Health Risk Assessment Results Summary

		MAX:	4.18	5.16	7.17
Unique Identifier	X (UTM)	Y (UTM)	Onroad	Offroad	Total Risk
3827303774800	382730	3774800	0.015282429	0.088805895	0.1040883
3827803774800	382780	3774800	0.015194258	0.086479352	0.1016736
3828303774800	382830	3774800	0.014719103	0.084360306	0.0990794
3828803774800	382880	3774800	0.015348183	0.089011684	0.1043599
3829303774800	382930	3774800	0.016336334	0.095787468	0.1121238
3829803774800	382980	3774800	0.018087086	0.107362414	0.1254495
3830303774800	383030	3774800	0.020200809	0.120918981	0.1411198
3830803774800	383080	3774800	0.021384341	0.128947697	0.150332
3831303774800	383130	3774800	0.02239686	0.133798105	0.156195
3831803774800	383180	3774800	0.02337112	0.136978077	0.1603492
3832303774800	383230	3774800	0.024368085	0.138860209	0.1632283
3832803774800	383280	3774800	0.025395925	0.139369446	0.1647654
3833303774800	383330	3774800	0.026559482	0.139580875	0.1661404
3833803774800	383380	3774800	0.02781917	0.138585481	0.1664047
3834303774800	383430	3774800	0.029277048	0.13673363	0.1660107
3834803774800	383480	3774800	0.030832356	0.134365883	0.1651982
3835303774800	383530	3774800	0.032229599	0.130543145	0.1627727
3835803774800	383580	3774800	0.033875849	0.127198083	0.1610739
3836303774800	383630	3774800	0.035352214	0.123018548	0.1583708
3836803774800	383680	3774800	0.036581828	0.11730136	0.1538832
3837303774800	383730	3774800	0.036498924	0.108544861	0.1450438
3837803774800	383780	3774800	0.03838377	0.105155166	0.1435389
3838303774800	383830	3774800	0.047685715	0.112362765	0.1600485
3838803774800	383880	3774800	0.054698708	0.108654916	0.1633536
3839303774800	383930	3774800	0.058197752	0.105196564	0.1633943
3839803774800	383980	3774800	0.059971221	0.102313548	0.1622848
3840303774800	384030	3774800	0.060254235	0.099364924	0.1596192
3840803774800	384080	3774800	0.059924184	0.096246169	0.1561704
3841303774800	384130	3774800	0.057246503	0.093414659	0.1506612
3826803774850	382680	3774850	0.013924067	0.07772769	0.0916518
3827303774850	382730	3774850	0.014552459	0.082272612	0.0968251
3827803774850	382780	3774850	0.014390794	0.079503736	0.0938945
3828303774850	382830	3774850	0.014497479	0.08068599	0.0951835
3828803774850	382880	3774850	0.015613612	0.087970561	0.1035842
3829303774850	382930	3774850	0.017322704	0.099710546	0.1170333
3829803774850	382980	3774850	0.018088385	0.104408403	0.1224968
3830303774850	383030	3774850	0.018899084	0.108996476	0.1278956
3830803774850	383080	3774850	0.019748072	0.113238949	0.132987
3831303774850	383130	3774850	0.020571119	0.116482263	0.1370534
3831803774850	383180	3774850	0.021378389	0.11859642	0.1399748
3832303774850	383230	3774850	0.022153001	0.119402525	0.1415555
3832803774850	383280	3774850	0.023072614	0.120229385	0.143302
3833303774850	383330	3774850	0.023981467	0.119865527	0.143847
3833803774850	383380	3774850	0.025098002	0.119370048	0.1444681
3834303774850	383430	3774850	0.026215022	0.118091518	0.1443065
3834803774850	383480	3774850	0.02714854	0.115583337	0.1427319
3835303774850	383530	3774850	0.027886619	0.112129505	0.1400161
3835803774850	383580	3774850	0.028906972	0.108576418	0.1374834
3836303774850	383630	3774850	0.029614898	0.104212658	0.1338276
3836803774850	383680	3774850	0.029620426	0.097867452	0.1274879
3837303774850	383730	3774850	0.033352242	0.101719584	0.1350718
3837803774850	383780	3774850	0.038900514	0.102933735	0.1418342
3838303774850	383830	3774850	0.041992265	0.099719514	0.1417118
3838803774850	383880	3774850	0.043905832	0.097238296	0.1411441
3839303774850	383930	3774850	0.045218145	0.094894089	0.1401122
3839803774850	383980	3774850	0.046024264	0.092418673	0.1384429
3840303774850	384030	3774850	0.046198003	0.089881838	0.1360798
3840803774850	384080	3774850	0.045222162	0.087343707	0.1325659
3841303774850	384130	3774850	0.04337839	0.084868441	0.1282468
3833953774365	383395	3774365	0.10078204	1.371463495	1.4722455
3833953774370	383395	3774370	0.099931001	1.340199317	1.4401303
3834003774370	383400	3774370	0.098208671	1.285077421	1.3832861
3834053774370	383405	3774370	0.096676824	1.23700777	1.3336846
3834103774370	383410	3774370	0.095279153	1.19350026	1.2887794
3833903774375	383390	3774375	0.101018737	1.372229338	1.4732481
3833953774375	383395	3774375	0.099088498	1.31058176	1.4096703
3834003774375	383400	3774375	0.097366271	1.257742449	1.3551087
3834053774375	383405	3774375	0.095818037	1.210883911	1.3067019
3834103774375	383410	3774375	0.094413601	1.168554855	1.2629685
3834153774375	383415	3774375	0.093102403	1.129378126	1.2224805
3834203774375	383420	3774375	0.091869351	1.093923164	1.1857925
3834253774375	383425	3774375	0.090772683	1.06126881	1.1520415
3833903774380	383390	3774380	0.100171136	1.340497181	1.4406683
3833953774380	383395	3774380	0.098243471	1.280694103	1.3789376
3834003774380	383400	3774380	0.096521667	1.229876576	1.3263982
3834053774380	383405	3774380	0.094964951	1.184414661	1.2793796
3834103774380	383410	3774380	0.093549773	1.143152523	1.2367023
3834153774380	383415	3774380	0.092232839	1.105075322	1.1973082
3834203774380	383420	3774380	0.091002396	1.070518513	1.1615209
3833903774385	383390	3774385	0.099285231	1.307647268	1.4069325
3833953774385	383395	3774385	0.097363748	1.2495957	1.3469594
3834003774385	383400	3774385	0.095636639	1.201033113	1.2966698
3834053774385	383405	3774385	0.094078014	1.157212225	1.2512902
3834103774385	383410	3774385	0.092655149	1.117311555	1.2099667
3834153774385	383415	3774385	0.091337196	1.080461109	1.1717983
3834203774385	383420	3774385	0.090125311	1.046963861	1.1370892
3833853774390	383385	3774390	0.10049861	1.331358477	1.4318571
3833903774390	383390	3774390	0.098360834	1.270247571	1.3686084
3833953774390	383395	3774390	0.096446946	1.218077109	1.3145241
3834003774390	383400	3774390	0.094719513	1.171494533	1.266214
3834053774390	383405	3774390	0.093157778	1.129307815	1.2224656

Health Risk Assessment Results Summary

Sensitive Receptor		MAX:	7.17
Unique Identifier	X (UTM)	Y (UTM)	Total Risk
3827303774800	382730	3774800	0.104088324
3827803774800	382780	3774800	0.101673611
3828303774800	382830	3774800	0.099079409
3828803774800	382880	3774800	0.104359866
3829303774800	382930	3774800	0.112123802
3829803774800	382980	3774800	0.1254495
3830303774800	383030	3774800	0.14111979
3830803774800	383080	3774800	0.150332038
3831303774800	383130	3774800	0.156194965
3831803774800	383180	3774800	0.160349197
3832303774800	383230	3774800	0.163228294
3832803774800	383280	3774800	0.164765371
3833303774800	383330	3774800	0.166140357
3833803774800	383380	3774800	0.16640465
3834303774800	383430	3774800	0.166010678
3834803774800	383480	3774800	0.16519824
3835303774800	383530	3774800	0.162772745
3835803774800	383580	3774800	0.161073932
3836303774800	383630	3774800	0.158370762
3836803774800	383680	3774800	0.153883188
3837303774800	383730	3774800	0.145043785
3837803774800	383780	3774800	0.143538936
3838303774800	383830	3774800	0.16004848
3838803774800	383880	3774800	0.163353625
3839303774800	383930	3774800	0.163394317
3839803774800	383980	3774800	0.16228477
3840303774800	384030	3774800	0.159619159
3840803774800	384080	3774800	0.156170353
3841303774800	384130	3774800	0.150661162
3826803774850	382680	3774850	0.091651757
3827303774850	382730	3774850	0.096825071
3827803774850	382780	3774850	0.093894529
3828303774850	382830	3774850	0.095183469
3828803774850	382880	3774850	0.103584174
3829303774850	382930	3774850	0.11703325
3829803774850	382980	3774850	0.122496788
3830303774850	383030	3774850	0.12789556
3830803774850	383080	3774850	0.132987021
3831303774850	383130	3774850	0.137053382
3831803774850	383180	3774850	0.139974809
3832303774850	383230	3774850	0.141555526
3832803774850	383280	3774850	0.143301999
3833303774850	383330	3774850	0.143846994
3833803774850	383380	3774850	0.14446805
3834303774850	383430	3774850	0.14430654
3834803774850	383480	3774850	0.142731876
3835303774850	383530	3774850	0.140016124
3835803774850	383580	3774850	0.13748339
3836303774850	383630	3774850	0.133827556
3836803774850	383680	3774850	0.127487879
3837303774850	383730	3774850	0.135071826
3837803774850	383780	3774850	0.141834249
3838303774850	383830	3774850	0.141711779
3838803774850	383880	3774850	0.141144128
3839303774850	383930	3774850	0.140112234
3839803774850	383980	3774850	0.138442938
3840303774850	384030	3774850	0.136079841
3840803774850	384080	3774850	0.132565869
3841303774850	384130	3774850	0.128246831
3833953774365	383395	3774365	1.472245535
3833953774370	383395	3774370	1.440130318
3834003774370	383400	3774370	1.383286092
3834053774370	383405	3774370	1.333684594
3834103774370	383410	3774370	1.288779413
3833903774375	383390	3774375	1.473248075
3833953774375	383395	3774375	1.409670258
3834003774375	383400	3774375	1.35510872
3834053774375	383405	3774375	1.306701948
3834103774375	383410	3774375	1.262968456
3834153774375	383415	3774375	1.222480529
3834203774375	383420	3774375	1.185792515
3834253774375	383425	3774375	1.152041492
3833903774380	383390	3774380	1.440668317
3833953774380	383395	3774380	1.378937574
3834003774380	383400	3774380	1.326398243
3834053774380	383405	3774380	1.279379612
3834103774380	383410	3774380	1.236702296
3834153774380	383415	3774380	1.197308162
3834203774380	383420	3774380	1.161520909
3833903774385	383390	3774385	1.406932499
3833953774385	383395	3774385	1.346959447
3834003774385	383400	3774385	1.296669753
3834053774385	383405	3774385	1.251290239
3834103774385	383410	3774385	1.209966704
3834153774385	383415	3774385	1.171798305
3834203774385	383420	3774385	1.137089172
3833853774390	383385	3774390	1.431857087
3833903774390	383390	3774390	1.368608405
3833953774390	383395	3774390	1.314524055
3834003774390	383400	3774390	1.266214046
3834053774390	383405	3774390	1.222465594

FOR CHRONIC CALCS

	MAX:	0.22			
	Overlapping Phases - Maximum GLC				
	2025	2026	2027	2028	2029
	0.000593615	0.000903743	0.001051884	0.000637498	0.000448476
	0.000581136	0.000894869	0.001036751	0.000616375	0.000423996
	0.000567141	0.000876059	0.001007755	0.000589803	0.000401184
	0.000596824	0.000922448	0.00106636	0.000607593	0.000408761
	0.000640515	0.000990891	0.001152732	0.000638552	0.000424375
	0.000714871	0.001105354	0.001303763	0.000698124	0.00045821
	0.00080098	0.001232629	0.00149098	0.000771509	0.000502695
	0.000852466	0.001311322	0.001596519	0.000808284	0.000519727
	0.000886737	0.001366446	0.001664393	0.000839701	0.000531615
	0.000912392	0.001409666	0.001712508	0.000870897	0.000542744
	0.000932052	0.00144405	0.001743646	0.000903189	0.000553946
	0.000945351	0.001468871	0.001757124	0.000936217	0.000565095
	0.000959488	0.001491899	0.001759597	0.000972557	0.000577492
	0.000968085	0.00150644	0.001751427	0.001009063	0.000589284
	0.000973649	0.00151533	0.00173898	0.001049073	0.000601934
	0.00097728	0.001520125	0.001723734	0.001087766	0.000613006
	0.000970525	0.001511999	0.001702199	0.001118614	0.000619682
	0.000969346	0.00150728	0.001682505	0.001155118	0.000628623
	0.000962168	0.001493024	0.001653573	0.001185722	0.000634799
	0.000945383	0.001463981	0.001602577	0.001206225	0.000634379
	0.000902528	0.001395972	0.001496172	0.001170006	0.000602339
	0.000903056	0.001387517	0.001482372	0.001204617	0.000608618
	0.001025935	0.001537499	0.001669745	0.001447541	0.000707839
	0.001072632	0.001580297	0.001719271	0.001592204	0.000747834
	0.001087772	0.001588664	0.001726543	0.001660997	0.000764879
	0.001089814	0.001584015	0.001716682	0.001695052	0.000772754
	0.001077536	0.001562093	0.001687531	0.001696298	0.000770358
	0.001058588	0.001531271	0.001649689	0.001682468	0.000762459
	0.001019171	0.00147759	0.001584344	0.001619708	0.000740445
	0.000524827	0.000800388	0.000918351	0.000591812	0.000418878
	0.000553868	0.000844913	0.00097455	0.000611408	0.000428977
	0.000538561	0.000831344	0.000952105	0.000589124	0.000404742
	0.000546341	0.000845495	0.000965104	0.000586757	0.000398909
	0.000593386	0.000917621	0.001058666	0.000625428	0.000421019
	0.000667102	0.001025572	0.001213271	0.000687897	0.000461639
	0.000698119	0.001074541	0.001275966	0.000710735	0.000471103
	0.000729077	0.001123486	0.001337774	0.000735301	0.000481129
	0.000758761	0.001170633	0.001395411	0.000761665	0.000491648
	0.000783216	0.00121078	0.001441559	0.000787581	0.000501356
	0.00080194	0.001242863	0.001474457	0.000813244	0.00051039
	0.000813846	0.001265258	0.001491997	0.000837891	0.000518489
	0.000827558	0.001288946	0.001507088	0.000866759	0.000528495
	0.000835166	0.001303457	0.001508681	0.00089407	0.000537245
	0.000844389	0.001317974	0.001507663	0.000926124	0.000547862
	0.000849394	0.001325794	0.001499665	0.000956047	0.00055698
	0.000845733	0.001321902	0.001481758	0.000978527	0.000562104
	0.000835464	0.001307521	0.001451036	0.000994653	0.00056413
	0.000827689	0.001293923	0.001420876	0.001015587	0.000567134
	0.000813186	0.001270561	0.001373556	0.001027018	0.000563529
	0.000782837	0.001221866	0.001299133	0.000998099	0.000538522
	0.000835156	0.001288665	0.001394353	0.001109313	0.000590023
	0.000894721	0.001352288	0.001462478	0.001235645	0.0006325
	0.000907134	0.001357483	0.001468541	0.001295592	0.000646349
	0.000912403	0.001357334	0.001466011	0.001333151	0.000655225
	0.000912753	0.001351821	0.001457161	0.001358041	0.00066049
	0.000907677	0.001339251	0.001440926	0.001370733	0.000661572
	0.000896361	0.001318972	0.001416302	0.001368978	0.000657812
	0.000874286	0.001286015	0.001377067	0.001342027	0.000646236
	0.000844412	0.001244114	0.001327419	0.001296555	0.000629079
	0.006791633	0.010590566	0.02929154	0.004108925	0.001278865
	0.006686326	0.010404017	0.028184207	0.003977138	0.001262575
	0.006511298	0.010180503	0.02621768	0.00382114	0.001264968
	0.006356064	0.009985864	0.024533172	0.003691666	0.0012679
	0.006211929	0.009807332	0.023055534	0.003581627	0.001270355
	0.006783932	0.010484617	0.029314252	0.004025856	0.001244327
	0.00658575	0.010225962	0.027139128	0.003851841	0.001246703
	0.006413197	0.010004937	0.025300242	0.003708567	0.001249002
	0.006256823	0.009807322	0.023710636	0.003588571	0.001251594
	0.006112571	0.009627141	0.022313858	0.003486596	0.001253801
	0.005976214	0.009458445	0.0210582	0.003397379	0.001255303
	0.005850546	0.009305231	0.019945097	0.003320902	0.001256718
	0.005734012	0.009164531	0.018937654	0.003254026	0.001258102
	0.006680594	0.010304694	0.028159429	0.003891123	0.001229189
	0.006481487	0.010043577	0.026124968	0.003732006	0.00123141
	0.006310774	0.009824224	0.024403586	0.003600241	0.001233442
	0.006154626	0.009625742	0.022906083	0.003489515	0.0012359
	0.006010304	0.009444232	0.021581554	0.003394512	0.001237686
	0.005874247	0.009274475	0.020396375	0.003312274	0.001239028
	0.005749245	0.009120614	0.01933564	0.003240983	0.00124068
	0.006570313	0.010115877	0.027010319	0.003758559	0.001213829
	0.006370198	0.009852242	0.025112041	0.003613795	0.00121543
	0.006202637	0.009636593	0.023507289	0.003493322	0.001217712
	0.006048051	0.00943929	0.022103743	0.003391866	0.001219875
	0.005904887	0.00925835	0.020857731	0.003304831	0.001221725
	0.005770072	0.009089	0.019740787	0.003229394	0.001223305
	0.005646388	0.008935582	0.018738303	0.0031639	0.001224993
	0.006647002	0.010171605	0.027857758	0.003785681	0.001195804
	0.006436918	0.009893498	0.02582901	0.003628568	0.001197942
	0.006255512	0.009657304	0.024109565	0.003498173	0.001199794
	0.006090008	0.009443739	0.022617034	0.00338898	0.001202159
	0.005937305	0.009248295	0.021302958	0.003296214	0.001204048

Health Risk Assessment Results Summary

		MAX:	4.18	5.16	7.17
Unique Identifier	X (UTM)	Y (UTM)	Onroad	Offroad	Total Risk
3834103774390	383410	3774390	0.091741742	1.090657815	1.1823996
3834153774390	383415	3774390	0.090419279	1.055455254	1.1458745
3834203774390	383420	3774390	0.089233994	1.023016184	1.1122502
3833853774395	383385	3774395	0.099514021	1.293665829	1.3931798
3833903774395	383390	3774395	0.09739495	1.234940695	1.3323356
3833953774395	383395	3774395	0.095487339	1.185762467	1.2812498
3834003774395	383400	3774395	0.093766218	1.141382124	1.2351483
3834053774395	383405	3774395	0.092203754	1.100967022	1.1931708
3834103774395	383410	3774395	0.090787332	1.06379786	1.1545852
3834153774395	383415	3774395	0.089484481	1.030033015	1.1195175
3833803774400	383380	3774400	0.100808729	1.312046433	1.4128552
3833853774400	383385	3774400	0.098463608	1.251317746	1.3497814
3833903774400	383390	3774400	0.096363222	1.199283332	1.2956466
3833953774400	383395	3774400	0.094469763	1.152784239	1.247254
3834003774400	383400	3774400	0.092761268	1.110538987	1.2033003
3834053774400	383405	3774400	0.091209874	1.071717952	1.1629278
3834103774400	383410	3774400	0.089784001	1.036457449	1.1262414
3834153774400	383415	3774400	0.088519005	1.004184023	1.092703
3833553774405	383355	3774405	0.11703906	1.657257734	1.7742968
3833603774405	383360	3774405	0.112411377	1.556634552	1.6690459
3833653774405	383365	3774405	0.10854225	1.470096559	1.5786388
3833703774405	383370	3774405	0.105182337	1.394698203	1.4998805
3833803774405	383380	3774405	0.099641051	1.265797776	1.3654388
3833853774405	383385	3774405	0.097332415	1.211379051	1.3087115
3833903774405	383390	3774405	0.095260587	1.163011476	1.2582721
3833953774405	383395	3774405	0.093388422	1.119191734	1.2125802
3834003774405	383400	3774405	0.091692949	1.079187915	1.1708809
3834053774405	383405	3774405	0.090162402	1.042304386	1.1324668
3834103774405	383410	3774405	0.088754348	1.008779649	1.097534
3834153774405	383415	3774405	0.087517461	0.977876089	1.0653935
3833503774410	383350	3774410	0.120322591	1.676872321	1.7971949
3833553774410	383355	3774410	0.115037655	1.575278816	1.6903165
3833603774410	383360	3774410	0.110640196	1.486690451	1.5973306
3833653774410	383365	3774410	0.106972129	1.409265624	1.5162378
3833703774410	383370	3774410	0.103748892	1.340962831	1.4447117
3833753774410	383375	3774410	0.100899058	1.280044031	1.3809431
3833803774410	383380	3774410	0.098368913	1.221083735	1.3194526
3833853774410	383385	3774410	0.096108381	1.171408507	1.2675169
3833903774410	383390	3774410	0.094072024	1.126201427	1.2202735
3833953774410	383395	3774410	0.092232451	1.085033033	1.1772655
3834003774410	383400	3774410	0.09056704	1.047062849	1.1376299
3834053774410	383405	3774410	0.089037743	1.01243351	1.1014713
3834103774410	383410	3774410	0.087675553	0.980648563	1.0683241
3833453774415	383345	3774415	0.123974323	1.680837417	1.8048117
3833503774415	383350	3774415	0.118074773	1.582045602	1.7001204
3833553774415	383355	3774415	0.113073339	1.494828781	1.6079021
3833603774415	383360	3774415	0.108910869	1.417433073	1.5263439
3833653774415	383365	3774415	0.105370752	1.348442551	1.4538133
3833703774415	383370	3774415	0.102241709	1.286720586	1.3889623
3833753774415	383375	3774415	0.099462081	1.226443932	1.325906
3833803774415	383380	3774415	0.096984853	1.176122312	1.2731072
3833853774415	383385	3774415	0.09476856	1.130383216	1.2251518
3833903774415	383390	3774415	0.092775103	1.088563978	1.1813391
3833953774415	383395	3774415	0.090977563	1.050052923	1.1410305
3834003774415	383400	3774415	0.089355812	1.014730253	1.1040861
3834053774415	383405	3774415	0.087874112	0.982312878	1.070187
3834103774415	383410	3774415	0.086559674	0.952288592	1.0388483

Health Risk Assessment Results Summary

Sensitive Receptor		MAX:	7.17
Unique Identifier	X (UTM)	Y (UTM)	Total Risk
3834103774390	383410	3774390	1.182399556
3834153774390	383415	3774390	1.145874533
3834203774390	383420	3774390	1.112250178
3833853774395	383385	3774395	1.393179849
3833903774395	383390	3774395	1.332335646
3833953774395	383395	3774395	1.281249807
3834003774395	383400	3774395	1.235148342
3834053774395	383405	3774395	1.193170776
3834103774395	383410	3774395	1.154585191
3834153774395	383415	3774395	1.119517496
3833803774400	383380	3774400	1.412855162
3833853774400	383385	3774400	1.349781354
3833903774400	383390	3774400	1.295646554
3833953774400	383395	3774400	1.247254002
3834003774400	383400	3774400	1.203300254
3834053774400	383405	3774400	1.162927825
3834103774400	383410	3774400	1.12624145
3834153774400	383415	3774400	1.092703029
3833553774405	383355	3774405	1.774296794
3833603774405	383360	3774405	1.669045928
3833653774405	383365	3774405	1.578638808
3833703774405	383370	3774405	1.49988054
3833803774405	383380	3774405	1.365438827
3833853774405	383385	3774405	1.308711466
3833903774405	383390	3774405	1.258272063
3833953774405	383395	3774405	1.212580157
3834003774405	383400	3774405	1.170880864
3834053774405	383405	3774405	1.132466789
3834103774405	383410	3774405	1.097533997
3834153774405	383415	3774405	1.06539355
3833503774410	383350	3774410	1.797194912
3833553774410	383355	3774410	1.690316471
3833603774410	383360	3774410	1.597330647
3833653774410	383365	3774410	1.516237754
3833703774410	383370	3774410	1.444711722
3833753774410	383375	3774410	1.380943089
3833803774410	383380	3774410	1.319452648
3833853774410	383385	3774410	1.267516888
3833903774410	383390	3774410	1.220273452
3833953774410	383395	3774410	1.177265484
3834003774410	383400	3774410	1.137629889
3834053774410	383405	3774410	1.101471253
3834103774410	383410	3774410	1.068324117
3833453774415	383345	3774415	1.80481174
3833503774415	383350	3774415	1.700120376
3833553774415	383355	3774415	1.60790212
3833603774415	383360	3774415	1.526343942
3833653774415	383365	3774415	1.453813303
3833703774415	383370	3774415	1.388962295
3833753774415	383375	3774415	1.325906013
3833803774415	383380	3774415	1.273107165
3833853774415	383385	3774415	1.225151776
3833903774415	383390	3774415	1.181339081
3833953774415	383395	3774415	1.141030486
3834003774415	383400	3774415	1.104086065
3834053774415	383405	3774415	1.070186991
3834103774415	383410	3774415	1.038848266

FOR CHRONIC CALCS

	MAX:	0.22			
	Overlapping Phases - Maximum GLC				
	2025	2026	2027	2028	2029
	0.005795208	0.009067648	0.020130991	0.003216656	0.001205971
	0.005663564	0.00890191	0.019087655	0.00314822	0.00120781
	0.005541374	0.008749129	0.018143186	0.003088529	0.00120953
	0.006520962	0.009962734	0.026555995	0.003642098	0.001180973
	0.006311414	0.00968461	0.024691529	0.003502211	0.001182534
	0.006135571	0.009455922	0.023112852	0.003385396	0.001184719
	0.005973525	0.00924659	0.021732044	0.003287087	0.001186883
	0.005823599	0.009054409	0.020506816	0.003202973	0.001188794
	0.005683511	0.008875667	0.019412257	0.003130806	0.001190632
	0.005554788	0.008713019	0.018434818	0.003068833	0.001192694
	0.006588501	0.010008304	0.027166235	0.003648032	0.001163353
	0.006370526	0.009718501	0.02522546	0.003502029	0.001165804
	0.006182345	0.009471982	0.02356595	0.003378649	0.001167577
	0.006010913	0.009249088	0.022122282	0.003275165	0.001169906
	0.00585244	0.00904427	0.020848085	0.003187189	0.001171818
	0.005704833	0.008854507	0.019706724	0.003111198	0.001173711
	0.005568671	0.008680759	0.018694604	0.003046679	0.001175692
	0.005443552	0.008522219	0.017781046	0.002990695	0.001177847
	0.007728473	0.011478062	0.039905582	0.004678497	0.001132468
	0.007417737	0.01106454	0.03592424	0.004327574	0.001136064
	0.007138998	0.01069389	0.032662018	0.004049177	0.001139552
	0.006885767	0.010358153	0.029952509	0.003825868	0.001142788
	0.006428637	0.009752402	0.025662015	0.003492627	0.001148775
	0.006228523	0.009488903	0.02394719	0.003366126	0.001151006
	0.006048074	0.009253209	0.022453026	0.003258703	0.001153236
	0.005881652	0.009036967	0.021138213	0.003167536	0.001155271
	0.005727656	0.008838058	0.019967548	0.003089367	0.00115714
	0.005583836	0.008652932	0.018917564	0.003022032	0.001158941
	0.005451744	0.008484267	0.017978221	0.002964133	0.001161101
	0.005329319	0.008328564	0.017130732	0.002914524	0.001163263
	0.007852661	0.011596345	0.040230052	0.004647709	0.001115288
	0.00752111	0.01115742	0.036336235	0.00431048	0.001119506
	0.00722477	0.010764841	0.03306224	0.004034168	0.00112324
	0.006959173	0.010412796	0.030312516	0.003808435	0.001126492
	0.006717043	0.010092761	0.027987585	0.003624019	0.001129512
	0.006495248	0.00980058	0.025992092	0.003471282	0.001132532
	0.006271623	0.009502861	0.024214483	0.003343215	0.001134615
	0.006083046	0.009255969	0.022697087	0.003234951	0.001136862
	0.005908667	0.009028528	0.021355079	0.003142194	0.001139056
	0.005747763	0.008819737	0.020162824	0.003062729	0.001140902
	0.005597771	0.008625832	0.01908955	0.002993745	0.001142722
	0.005459182	0.008447723	0.018132282	0.002934808	0.001144654
	0.005331643	0.008284714	0.017264419	0.002883368	0.001146734
	0.007971477	0.011701495	0.039575595	0.00451191	0.00109771
	0.007620282	0.011239749	0.036028223	0.004215547	0.001101863
	0.007306175	0.010826512	0.032976532	0.003967051	0.001106033
	0.007025472	0.010456347	0.030336964	0.00375641	0.001109602
	0.006771848	0.010121675	0.028054795	0.003578244	0.001112526
	0.006540097	0.009816682	0.026080603	0.003429075	0.00111504
	0.006305314	0.009504019	0.024307583	0.003303449	0.001117279
	0.006109657	0.009247887	0.022795793	0.003196966	0.00111966
	0.005929422	0.009012744	0.02145828	0.003106082	0.001122224
	0.00576282	0.008796143	0.020264412	0.003027426	0.001124252
	0.005608031	0.008595629	0.019189449	0.002959424	0.00112633
	0.005464696	0.008410571	0.01822577	0.00290082	0.001128429
	0.005332283	0.00824068	0.017353629	0.0028497	0.001130635
	0.005209167	0.008083112	0.016561367	0.002805394	0.001132746

Silverlake Reservoir Construction Mitigated Health Risk Assessment

Maximum Individual Non-Cancer Impact Calculations - Sensitive Receptors (Maximum Impacted Receptor) (IMPACT AT ALL OTHER LOCATIONS ON THE PROJECT SITE WOULD BE LESS THAN SHOWN)

Maximum Non-cancer Chronic Hazards / Toxicological Endpoints*

Receptor Group	Pollutant	CREL[1]	CONC	WFrac	$CONC_{WF}$	HI		ALIM	BN	CVS	DEV	ENDC	EYE	HEM	IMMUN	KIDN	NS	REPRO	RESP	SK
Project:																				
MEI - Max	DPM	5.00E+00	2.23E-01	1.00E+00	2.23E-01	4.45E-02		-	-	-	-	-	-	-	-	-	-	-	4.45E-02	-
							Total Risk				-			-				-	0.04	
							Threshold				1.00			1.00				1.00	1.00	
							Over?				NO			NO				NO	NO	

Notes:

1. California Air Resources Board, "Consolidated Table of OEHHA/ARB Approved Risk Assessment Health Values," "OEHHA/ARB Approved Chronic Reference Exposure Levels and Target Organs," "OEHHA/ARB Approved Acute Reference Exposure Levels and Target Organs," and "OEHHA/ARB Approved 8-Hour Reference Exposure Levels and Target Organs," http://www.arb.ca.gov/toxics/healthval/healthval.htm. Tables last updated: September 8, 2022.

Source: ESA, 2022

Where:

$CONC_{WF}$	Pollutant Concentration ($\mu g/m^3$) multiplied by the weight fraction
CREL	Chronic Reference Exposure Level
HI	Hazard Index
MEI	Maximally Exposed Individual
WFrac	Weight fraction of speciated component

* Key to Toxicological Endpoints

ALIM	Alimentary Tract	EYE	Eye	NS	Nervous System
BN	Bone	HEM	Hematologic System	REPRO	Reproductive System
CVS	Cardiovascular System	IMMUN	Immune System	RESP	Respiratory System
DEV	Developmental System	KIDN	Kidney	SK	Skin
ENDC	Endocrine System				

SLRC - Eucalyptus+Ivanhoe Overlook - Construction - South Coast Air Basin, Summer

EMFAC Off-Model Adjustment Factors for Gasoline Light Duty Vehicle to Account for the SAFE Vehicle Rule Applied

SLRC - Eucalyptus+Ivanhoe Overlook - Construction

South Coast Air Basin, Summer

1.0 Project Characteristics

1.1 Land Usage

Land Uses	Size	Metric	Lot Acreage	Floor Surface Area	Population
Other Asphalt Surfaces	1.90	Acre	1.90	80,170.00	0
City Park	8.18	Acre	8.18	358,930.00	0

1.2 Other Project Characteristics

Urbanization	Urban	**Wind Speed (m/s)**	2.2	**Precipitation Freq (Days)**	31
Climate Zone	12			**Operational Year**	2027
Utility Company	Los Angeles Department of Water & Power				
CO2 Intensity (lb/MWhr)	691.98	**CH4 Intensity (lb/MWhr)**	0.033	**N2O Intensity (lb/MWhr)**	0.004

1.3 User Entered Comments & Non-Default Data

Project Characteristics -

Land Use - see construction assumptions. Land use values for Eucalyptus and Ivanhoe Overlook

Construction Phase - see construction assumptions

Off-road Equipment - see construction assumptions

Off-road Equipment - see construction assumptions.

Off-road Equipment -

Off-road Equipment - see construction assumptions

Off-road Equipment - see construction assumptions

Off-road Equipment - see construction assumptions

Off-road Equipment - see construction assumptions

Off-road Equipment - see construction assumptions

Off-road Equipment - see construction assumptions

Date: 1/21/2022 5:55 PM

SLRC - Eucalyptus+Ivanhoe Overlook - Construction - South Coast Air Basin, Summer

EMFAC Off-Model Adjustment Factors for Gasoline Light Duty Vehicle to Account for the SAFE Vehicle Rule Applied

Off-road Equipment - see construction assumptions

Trips and VMT - construction mobile emissions calculated outside of CalEEMod.

Demolition - Demolition values for both Eucalyptus + Ivanhoe Overlook components

Grading - Material values for both Eucalyptus + Ivanhoe Overlook components

Construction Off-road Equipment Mitigation -

Table Name	Column Name	Default Value	New Value
tblConstDustMitigation	WaterUnpavedRoadVehicleSpeed	0	15
tblConstructionPhase	NumDays	20.00	120.00
tblConstructionPhase	NumDays	300.00	120.00
tblConstructionPhase	NumDays	300.00	200.00
tblConstructionPhase	NumDays	300.00	120.00
tblConstructionPhase	NumDays	300.00	120.00
tblConstructionPhase	NumDays	20.00	40.00
tblConstructionPhase	NumDays	30.00	480.00
tblConstructionPhase	NumDays	20.00	120.00
tblConstructionPhase	NumDays	10.00	40.00
tblConstructionPhase	NumDaysWeek	5.00	6.00
tblConstructionPhase	NumDaysWeek	5.00	6.00
tblConstructionPhase	NumDaysWeek	5.00	6.00
tblConstructionPhase	NumDaysWeek	5.00	6.00
tblConstructionPhase	NumDaysWeek	5.00	6.00
tblConstructionPhase	NumDaysWeek	5.00	6.00
tblConstructionPhase	NumDaysWeek	5.00	6.00
tblConstructionPhase	NumDaysWeek	5.00	6.00
tblConstructionPhase	NumDaysWeek	5.00	6.00
tblConstructionPhase	NumDaysWeek	5.00	6.00
tblGrading	MaterialExported	0.00	4,003.00
tblGrading	MaterialExported	0.00	3,064.00
tblGrading	MaterialImported	0.00	8,525.00
tblLandUse	LandUseSquareFeet	82,764.00	80,170.00

SLRC - Eucalyptus+Ivanhoe Overlook - Construction - South Coast Air Basin, Summer

EMFAC Off-Model Adjustment Factors for Gasoline Light Duty Vehicle to Account for the SAFE Vehicle Rule Applied

tblLandUse	LandUseSquareFeet	356,320.80	358,930.00
tblOffRoadEquipment	OffRoadEquipmentUnitAmount	1.00	0.00
tblOffRoadEquipment	OffRoadEquipmentUnitAmount	1.00	0.00
tblOffRoadEquipment	OffRoadEquipmentUnitAmount	3.00	0.00
tblOffRoadEquipment	OffRoadEquipmentUnitAmount	2.00	1.00
tblOffRoadEquipment	OffRoadEquipmentUnitAmount	3.00	0.00
tblOffRoadEquipment	OffRoadEquipmentUnitAmount	3.00	2.00
tblOffRoadEquipment	OffRoadEquipmentUnitAmount	3.00	1.00
tblOffRoadEquipment	OffRoadEquipmentUnitAmount	3.00	0.00
tblOffRoadEquipment	OffRoadEquipmentUnitAmount	1.00	0.00
tblOffRoadEquipment	OffRoadEquipmentUnitAmount	1.00	0.00
tblOffRoadEquipment	OffRoadEquipmentUnitAmount	1.00	0.00
tblOffRoadEquipment	OffRoadEquipmentUnitAmount	2.00	1.00
tblOffRoadEquipment	OffRoadEquipmentUnitAmount	2.00	1.00
tblOffRoadEquipment	OffRoadEquipmentUnitAmount	2.00	1.00
tblOffRoadEquipment	OffRoadEquipmentUnitAmount	2.00	1.00
tblOffRoadEquipment	OffRoadEquipmentUnitAmount	3.00	1.00
tblOffRoadEquipment	OffRoadEquipmentUnitAmount	2.00	0.00
tblOffRoadEquipment	OffRoadEquipmentUnitAmount	3.00	0.00
tblOffRoadEquipment	OffRoadEquipmentUnitAmount	3.00	1.00
tblOffRoadEquipment	OffRoadEquipmentUnitAmount	3.00	1.00
tblOffRoadEquipment	OffRoadEquipmentUnitAmount	2.00	4.00
tblOffRoadEquipment	OffRoadEquipmentUnitAmount	1.00	0.00
tblOffRoadEquipment	OffRoadEquipmentUnitAmount	1.00	0.00
tblOffRoadEquipment	OffRoadEquipmentUnitAmount	1.00	0.00
tblOffRoadEquipment	UsageHours	6.00	8.00
tblOffRoadEquipment	UsageHours	7.00	8.00
tblOffRoadEquipment	UsageHours	7.00	8.00
tblOffRoadEquipment	UsageHours	7.00	8.00
tblOffRoadEquipment	UsageHours	7.00	8.00

SLRC - Eucalyptus+Ivanhoe Overlook - Construction - South Coast Air Basin, Summer

EMFAC Off-Model Adjustment Factors for Gasoline Light Duty Vehicle to Account for the SAFE Vehicle Rule Applied

tblOffRoadEquipment	UsageHours	7.00	8.00
tblOffRoadEquipment	UsageHours	7.00	8.00
tblTripsAndVMT	HaulingTripNumber	966.00	0.00
tblTripsAndVMT	HaulingTripNumber	383.00	0.00
tblTripsAndVMT	HaulingTripNumber	1,566.00	0.00
tblTripsAndVMT	VendorTripNumber	72.00	0.00
tblTripsAndVMT	VendorTripNumber	72.00	0.00
tblTripsAndVMT	VendorTripNumber	72.00	0.00
tblTripsAndVMT	VendorTripNumber	72.00	0.00
tblTripsAndVMT	WorkerTripNumber	13.00	0.00
tblTripsAndVMT	WorkerTripNumber	37.00	0.00
tblTripsAndVMT	WorkerTripNumber	13.00	0.00
tblTripsAndVMT	WorkerTripNumber	23.00	0.00
tblTripsAndVMT	WorkerTripNumber	10.00	0.00
tblTripsAndVMT	WorkerTripNumber	184.00	0.00
tblTripsAndVMT	WorkerTripNumber	184.00	0.00
tblTripsAndVMT	WorkerTripNumber	184.00	0.00
tblTripsAndVMT	WorkerTripNumber	184.00	0.00
tblTripsAndVMT	WorkerTripNumber	15.00	0.00

SLRC - Eucalyptus+Ivanhoe Overlook - Construction - South Coast Air Basin, Summer

EMFAC Off-Model Adjustment Factors for Gasoline Light Duty Vehicle to Account for the SAFE Vehicle Rule Applied

2.0 Emissions Summary

2.1 Overall Construction (Maximum Daily Emission)

Unmitigated Construction

	ROG	NOx	CO	SO2	Fugitive PM10	Exhaust PM10	PM10 Total	Fugitive PM2.5	Exhaust PM2.5	PM2.5 Total	Bio- CO2	NBio- CO2	Total CO2	CH4	N2O	CO2e
Year	lb/day										lb/day					
2025	2.3610	21.3746	21.4269	0.0523	7.0855	0.8425	7.9281	3.4252	0.7751	4.2003	0.0000	5,061.0583	5,061.0583	1.6369	0.0000	5,101.9795
2026	2.7637	25.5286	30.4089	0.0540	7.0855	1.1181	7.9281	3.4252	1.0499	4.2003	0.0000	5,127.6238	5,127.6238	1.6369	0.0000	5,158.4747
2027	5.2661	46.1993	55.5445	0.1062	0.0000	2.0081	2.0081	0.0000	1.8845	1.8845	0.0000	10,117.3728	10,117.3728	2.5484	0.0000	10,181.0841
Maximum	**5.2661**	**46.1993**	**55.5445**	**0.1062**	**7.0855**	**2.0081**	**7.9281**	**3.4252**	**1.8845**	**4.2003**	**0.0000**	**10,117.3728**	**10,117.3728**	**2.5484**	**0.0000**	**10,181.0841**

Mitigated Construction

	ROG	NOx	CO	SO2	Fugitive PM10	Exhaust PM10	PM10 Total	Fugitive PM2.5	Exhaust PM2.5	PM2.5 Total	Bio- CO2	NBio- CO2	Total CO2	CH4	N2O	CO2e
Year	lb/day										lb/day					
2025	2.3610	21.3746	21.4269	0.0523	2.7634	0.8425	3.6059	1.3358	0.7751	2.1110	0.0000	5,061.0583	5,061.0583	1.6369	0.0000	5,101.9795
2026	2.7637	25.5286	30.4089	0.0540	2.7634	1.1181	3.6059	1.3358	1.0499	2.1110	0.0000	5,127.6238	5,127.6238	1.6369	0.0000	5,158.4747
2027	5.2661	46.1993	55.5445	0.1062	0.0000	2.0081	2.0081	0.0000	1.8845	1.8845	0.0000	10,117.3728	10,117.3728	2.5484	0.0000	10,181.0841
Maximum	**5.2661**	**46.1993**	**55.5445**	**0.1062**	**2.7634**	**2.0081**	**3.6059**	**1.3358**	**1.8845**	**2.1110**	**0.0000**	**10,117.3728**	**10,117.3728**	**2.5484**	**0.0000**	**10,181.0841**

SLRC - Eucalyptus+Ivanhoe Overlook - Construction - South Coast Air Basin, Summer

EMFAC Off-Model Adjustment Factors for Gasoline Light Duty Vehicle to Account for the SAFE Vehicle Rule Applied

	ROG	NOx	CO	SO2	Fugitive PM10	Exhaust PM10	PM10 Total	Fugitive PM2.5	Exhaust PM2.5	PM2.5 Total	Bio- CO2	NBio-CO2	Total CO2	CH4	N20	CO2e
Percent Reduction	**0.00**	**0.00**	**0.00**	**0.00**	**61.00**	**0.00**	**48.39**	**61.00**	**0.00**	**40.63**	**0.00**	**0.00**	**0.00**	**0.00**	**0.00**	**0.00**

3.0 Construction Detail

Construction Phase

Phase Number	Phase Name	Phase Type	Start Date	End Date	Num Days Week	Num Days	Phase Description
1	Demolition	Demolition	1/1/2025	2/15/2025	6	40	
2	Site Preparation	Site Preparation	2/16/2025	4/3/2025	6	40	
3	Grading	Grading	4/4/2025	10/15/2026	6	480	
4	Drainage/Utilities/Trenching	Trenching	10/16/2026	3/4/2027	6	120	
5	Foundations	Building Construction	10/16/2026	3/4/2027	6	120	
6	Structure Construction	Building Construction	12/11/2026	7/31/2027	6	200	
7	Landscaping/Other Finishing	Building Construction	3/1/2027	7/18/2027	6	120	
8	Waterside Construction (Piles)	Building Construction	3/1/2027	7/17/2027	6	120	
9	Paving	Paving	3/1/2027	7/18/2027	6	120	
10	Architectural Coating	Architectural Coating	3/1/2027	7/18/2027	6	120	

Acres of Grading (Site Preparation Phase): 20

Acres of Grading (Grading Phase): 480

Acres of Paving: 1.9

Residential Indoor: 0; Residential Outdoor: 0; Non-Residential Indoor: 0; Non-Residential Outdoor: 0; Striped Parking Area: 4,810 (Architectural Coating

Date: 1/21/2022 5:55 PM

SLRC - Eucalyptus+Ivanhoe Overlook - Construction - South Coast Air Basin, Summer

EMFAC Off-Model Adjustment Factors for Gasoline Light Duty Vehicle to Account for the SAFE Vehicle Rule Applied

OffRoad Equipment

Phase Name	Offroad Equipment Type	Amount	Usage Hours	Horse Power	Load Factor
Demolition	Concrete/Industrial Saws	0	8.00	81	0.73
Demolition	Excavators	0	8.00	158	0.38
Demolition	Generator Sets	1	8.00	84	0.74
Demolition	Rubber Tired Dozers	1	8.00	247	0.40
Demolition	Tractors/Loaders/Backhoes	3	8.00	97	0.37
Site Preparation	Rubber Tired Dozers	1	8.00	247	0.40
Site Preparation	Tractors/Loaders/Backhoes	4	8.00	97	0.37
Grading	Excavators	1	8.00	158	0.38
Grading	Graders	1	8.00	187	0.41
Grading	Off-Highway Trucks	1	8.00	402	0.38
Grading	Rubber Tired Dozers	1	8.00	247	0.40
Grading	Rubber Tired Loaders	1	8.00	203	0.36
Grading	Scrapers	0	8.00	367	0.48
Grading	Tractors/Loaders/Backhoes	4	8.00	97	0.37
Structure Construction	Cranes	1	8.00	231	0.29
Structure Construction	Forklifts	2	8.00	89	0.20
Structure Construction	Generator Sets	1	8.00	84	0.74
Structure Construction	Tractors/Loaders/Backhoes	3	8.00	97	0.37
Structure Construction	Welders	1	8.00	46	0.45
Paving	Cement and Mortar Mixers	2	8.00	9	0.56
Paving	Pavers	1	8.00	130	0.42
Paving	Paving Equipment	1	8.00	132	0.36
Paving	Pumps	1	8.00	84	0.74
Paving	Rollers	1	8.00	80	0.38
Architectural Coating	Air Compressors	1	8.00	78	0.48
Drainage/Utilities/Trenching	Forklifts	1	8.00	89	0.20
Drainage/Utilities/Trenching	Graders	1	8.00	187	0.41
Drainage/Utilities/Trenching	Tractors/Loaders/Backhoes	1	8.00	97	0.37

SLRC - Eucalyptus+Ivanhoe Overlook - Construction - South Coast Air Basin, Summer

EMFAC Off-Model Adjustment Factors for Gasoline Light Duty Vehicle to Account for the SAFE Vehicle Rule Applied

Drainage/Utilities/Trenching	Trenchers	1	8.00	78	0.50
Foundations	Cement and Mortar Mixers	2	8.00	9	0.56
Foundations	Cranes	0	7.00	231	0.29
Foundations	Forklifts	0	8.00	89	0.20
Foundations	Generator Sets	0	8.00	84	0.74
Foundations	Paving Equipment	1	8.00	132	0.36
Foundations	Pumps	1	8.00	84	0.74
Foundations	Tractors/Loaders/Backhoes	0	7.00	97	0.37
Foundations	Welders	0	8.00	46	0.45
Landscaping/Other Finishing	Cranes	1	8.00	231	0.29
Landscaping/Other Finishing	Excavators	0	8.00	158	0.38
Landscaping/Other Finishing	Forklifts	1	8.00	89	0.20
Landscaping/Other Finishing	Generator Sets	0	8.00	84	0.74
Landscaping/Other Finishing	Tractors/Loaders/Backhoes	1	8.00	97	0.37
Landscaping/Other Finishing	Welders	0	8.00	46	0.45
Waterside Construction (Piles)	Bore/Drill Rigs	1	8.00	221	0.50
Waterside Construction (Piles)	Cranes	1	8.00	231	0.29
Waterside Construction (Piles)	Forklifts	0	8.00	89	0.20
Waterside Construction (Piles)	Generator Sets	0	8.00	84	0.74
Waterside Construction (Piles)	Tractors/Loaders/Backhoes	1	8.00	97	0.37
Waterside Construction (Piles)	Welders	0	8.00	46	0.45

Trips and VMT

Phase Name	Offroad Equipment Count	Worker Trip Number	Vendor Trip Number	Hauling Trip Number	Worker Trip Length	Vendor Trip Length	Hauling Trip Length	Worker Vehicle Class	Vendor Vehicle Class	Hauling Vehicle Class
Demolition	5	0.00	0.00	0.00	14.70	6.90	20.00	LD_Mix	HDT_Mix	HHDT
Site Preparation	5	0.00	0.00	0.00	14.70	6.90	20.00	LD_Mix	HDT_Mix	HHDT
Grading	9	0.00	0.00	0.00	14.70	6.90	20.00	LD_Mix	HDT_Mix	HHDT
Structure Construction	8	0.00	0.00	0.00	14.70	6.90	20.00	LD_Mix	HDT_Mix	HHDT
Paving	6	0.00	0.00	0.00	14.70	6.90	20.00	LD_Mix	HDT_Mix	HHDT

SLRC - Eucalyptus+Ivanhoe Overlook - Construction - South Coast Air Basin, Summer

EMFAC Off-Model Adjustment Factors for Gasoline Light Duty Vehicle to Account for the SAFE Vehicle Rule Applied

Architectural Coating	1	0.00	0.00	0.00	14.70	6.90	20.00	LD_Mix	HDT_Mix	HHDT
Drainage/Utilities/Trenching	4	0.00	0.00	0.00	14.70	6.90	20.00	LD_Mix	HDT_Mix	HHDT
Foundations	4	0.00	0.00	0.00	14.70	6.90	20.00	LD_Mix	HDT_Mix	HHDT
Landscaping/Other Finishing	3	0.00	0.00	0.00	14.70	6.90	20.00	LD_Mix	HDT_Mix	HHDT
Waterside Construction (Piles)	3	0.00	0.00	0.00	14.70	6.90	20.00	LD_Mix	HDT_Mix	HHDT

3.1 Mitigation Measures Construction

Water Exposed Area

Reduce Vehicle Speed on Unpaved Roads

3.2 Demolition - 2025

Unmitigated Construction On-Site

	ROG	NOx	CO	SO2	Fugitive PM10	Exhaust PM10	PM10 Total	Fugitive PM2.5	Exhaust PM2.5	PM2.5 Total	Bio- CO2	NBio- CO2	Total CO2	CH4	N2O	CO2e
Category	lb/day										lb/day					
Fugitive Dust					5.2256	0.0000	5.2256	0.7912	0.0000	0.7912			0.0000			0.0000
Off-Road	1.3109	13.0319	13.3462	0.0245		0.5478	0.5478		0.5116	0.5116		2,356.1622	2,356.1622	0.5836		2,370.7510
Total	**1.3109**	**13.0319**	**13.3462**	**0.0245**	**5.2256**	**0.5478**	**5.7735**	**0.7912**	**0.5116**	**1.3028**		**2,356.1622**	**2,356.1622**	**0.5836**		**2,370.7510**

Date: 1/21/2022 5:55 PM

SLRC - Eucalyptus+Ivanhoe Overlook - Construction - South Coast Air Basin, Summer

EMFAC Off-Model Adjustment Factors for Gasoline Light Duty Vehicle to Account for the SAFE Vehicle Rule Applied

Unmitigated Construction Off-Site

	ROG	NOx	CO	SO2	Fugitive PM10	Exhaust PM10	PM10 Total	Fugitive PM2.5	Exhaust PM2.5	PM2.5 Total	Bio- CO2	NBio- CO2	Total CO2	CH4	N2O	CO2e
Category	lb/day										lb/day					
Hauling	0.0000	0.0000	0.0000	0.0000	0.0000	0.0000	0.0000	0.0000	0.0000	0.0000		0.0000	0.0000	0.0000	0.0000	0.0000
Vendor	0.0000	0.0000	0.0000	0.0000	0.0000	0.0000	0.0000	0.0000	0.0000	0.0000		0.0000	0.0000	0.0000	0.0000	0.0000
Worker	0.0000	0.0000	0.0000	0.0000	0.0000	0.0000	0.0000	0.0000	0.0000	0.0000		0.0000	0.0000	0.0000	0.0000	0.0000
Total	**0.0000**	**0.0000**	**0.0000**	**0.0000**	**0.0000**	**0.0000**	**0.0000**	**0.0000**	**0.0000**	**0.0000**		**0.0000**	**0.0000**	**0.0000**	**0.0000**	**0.0000**

Mitigated Construction On-Site

	ROG	NOx	CO	SO2	Fugitive PM10	Exhaust PM10	PM10 Total	Fugitive PM2.5	Exhaust PM2.5	PM2.5 Total	Bio- CO2	NBio- CO2	Total CO2	CH4	N2O	CO2e
Category	lb/day										lb/day					
Fugitive Dust					2.0380	0.0000	2.0380	0.3086	0.0000	0.3086			0.0000			0.0000
Off-Road	1.3109	13.0319	13.3462	0.0245		0.5478	0.5478		0.5116	0.5116	0.0000	2,356.1622	2,356.1622	0.5836		2,370.7510
Total	**1.3109**	**13.0319**	**13.3462**	**0.0245**	**2.0380**	**0.5478**	**2.5858**	**0.3086**	**0.5116**	**0.8202**	**0.0000**	**2,356.1622**	**2,356.1622**	**0.5836**		**2,370.7510**

SLRC - Eucalyptus+Ivanhoe Overlook - Construction - South Coast Air Basin, Summer

EMFAC Off-Model Adjustment Factors for Gasoline Light Duty Vehicle to Account for the SAFE Vehicle Rule Applied

Mitigated Construction Off-Site

	ROG	NOx	CO	SO2	Fugitive PM10	Exhaust PM10	PM10 Total	Fugitive PM2.5	Exhaust PM2.5	PM2.5 Total	Bio- CO2	NBio- CO2	Total CO2	CH4	N2O	CO2e
Category	lb/day										lb/day					
Hauling	0.0000	0.0000	0.0000	0.0000	0.0000	0.0000	0.0000	0.0000	0.0000	0.0000		0.0000	0.0000	0.0000	0.0000	0.0000
Vendor	0.0000	0.0000	0.0000	0.0000	0.0000	0.0000	0.0000	0.0000	0.0000	0.0000		0.0000	0.0000	0.0000	0.0000	0.0000
Worker	0.0000	0.0000	0.0000	0.0000	0.0000	0.0000	0.0000	0.0000	0.0000	0.0000		0.0000	0.0000	0.0000	0.0000	0.0000
Total	**0.0000**	**0.0000**	**0.0000**	**0.0000**	**0.0000**	**0.0000**	**0.0000**	**0.0000**	**0.0000**	**0.0000**		**0.0000**	**0.0000**	**0.0000**	**0.0000**	**0.0000**

3.3 Site Preparation - 2025

Unmitigated Construction On-Site

	ROG	NOx	CO	SO2	Fugitive PM10	Exhaust PM10	PM10 Total	Fugitive PM2.5	Exhaust PM2.5	PM2.5 Total	Bio- CO2	NBio- CO2	Total CO2	CH4	N2O	CO2e
Category	lb/day										lb/day					
Fugitive Dust					6.5610	0.0000	6.5610	3.3688	0.0000	3.3688			0.0000			0.0000
Off-Road	1.1766	11.9715	11.9164	0.0210		0.5065	0.5065		0.4660	0.4660		2,035.1835	2,035.1835	0.6582		2,051.6390
Total	**1.1766**	**11.9715**	**11.9164**	**0.0210**	**6.5610**	**0.5065**	**7.0675**	**3.3688**	**0.4660**	**3.8348**		**2,035.1835**	**2,035.1835**	**0.6582**		**2,051.6390**

Date: 1/21/2022 5:55 PM

SLRC - Eucalyptus+Ivanhoe Overlook - Construction - South Coast Air Basin, Summer

EMFAC Off-Model Adjustment Factors for Gasoline Light Duty Vehicle to Account for the SAFE Vehicle Rule Applied

Unmitigated Construction Off-Site

	ROG	NOx	CO	SO2	Fugitive PM10	Exhaust PM10	PM10 Total	Fugitive PM2.5	Exhaust PM2.5	PM2.5 Total	Bio- CO2	NBio- CO2	Total CO2	CH4	N2O	CO2e
Category	lb/day										lb/day					
Hauling	0.0000	0.0000	0.0000	0.0000	0.0000	0.0000	0.0000	0.0000	0.0000	0.0000		0.0000	0.0000	0.0000	0.0000	0.0000
Vendor	0.0000	0.0000	0.0000	0.0000	0.0000	0.0000	0.0000	0.0000	0.0000	0.0000		0.0000	0.0000	0.0000	0.0000	0.0000
Worker	0.0000	0.0000	0.0000	0.0000	0.0000	0.0000	0.0000	0.0000	0.0000	0.0000		0.0000	0.0000	0.0000	0.0000	0.0000
Total	**0.0000**	**0.0000**	**0.0000**	**0.0000**	**0.0000**	**0.0000**	**0.0000**	**0.0000**	**0.0000**	**0.0000**		**0.0000**	**0.0000**	**0.0000**	**0.0000**	**0.0000**

Mitigated Construction On-Site

	ROG	NOx	CO	SO2	Fugitive PM10	Exhaust PM10	PM10 Total	Fugitive PM2.5	Exhaust PM2.5	PM2.5 Total	Bio- CO2	NBio- CO2	Total CO2	CH4	N2O	CO2e
Category	lb/day										lb/day					
Fugitive Dust					2.5588	0.0000	2.5588	1.3138	0.0000	1.3138			0.0000			0.0000
Off-Road	1.1766	11.9715	11.9164	0.0210		0.5065	0.5065		0.4660	0.4660	0.0000	2,035.1835	2,035.1835	0.6582		2,051.6390
Total	**1.1766**	**11.9715**	**11.9164**	**0.0210**	**2.5588**	**0.5065**	**3.0653**	**1.3138**	**0.4660**	**1.7798**	**0.0000**	**2,035.1835**	**2,035.1835**	**0.6582**		**2,051.6390**

SLRC - Eucalyptus+Ivanhoe Overlook - Construction - South Coast Air Basin, Summer

EMFAC Off-Model Adjustment Factors for Gasoline Light Duty Vehicle to Account for the SAFE Vehicle Rule Applied

Mitigated Construction Off-Site

	ROG	NOx	CO	SO2	Fugitive PM10	Exhaust PM10	PM10 Total	Fugitive PM2.5	Exhaust PM2.5	PM2.5 Total	Bio- CO2	NBio- CO2	Total CO2	CH4	N2O	CO2e
Category	lb/day										lb/day					
Hauling	0.0000	0.0000	0.0000	0.0000	0.0000	0.0000	0.0000	0.0000	0.0000	0.0000		0.0000	0.0000	0.0000	0.0000	0.0000
Vendor	0.0000	0.0000	0.0000	0.0000	0.0000	0.0000	0.0000	0.0000	0.0000	0.0000		0.0000	0.0000	0.0000	0.0000	0.0000
Worker	0.0000	0.0000	0.0000	0.0000	0.0000	0.0000	0.0000	0.0000	0.0000	0.0000		0.0000	0.0000	0.0000	0.0000	0.0000
Total	**0.0000**	**0.0000**	**0.0000**	**0.0000**	**0.0000**	**0.0000**	**0.0000**	**0.0000**	**0.0000**	**0.0000**		**0.0000**	**0.0000**	**0.0000**	**0.0000**	**0.0000**

3.4 Grading - 2025

Unmitigated Construction On-Site

	ROG	NOx	CO	SO2	Fugitive PM10	Exhaust PM10	PM10 Total	Fugitive PM2.5	Exhaust PM2.5	PM2.5 Total	Bio- CO2	NBio- CO2	Total CO2	CH4	N2O	CO2e
Category	lb/day										lb/day					
Fugitive Dust					7.0855	0.0000	7.0855	3.4252	0.0000	3.4252			0.0000			0.0000
Off-Road	2.3610	21.3746	21.4269	0.0523		0.8425	0.8425		0.7751	0.7751		5,061.0583	5,061.0583	1.6369		5,101.9795
Total	**2.3610**	**21.3746**	**21.4269**	**0.0523**	**7.0855**	**0.8425**	**7.9281**	**3.4252**	**0.7751**	**4.2003**		**5,061.0583**	**5,061.0583**	**1.6369**		**5,101.9795**

Date: 1/21/2022 5:55 PM

SLRC - Eucalyptus+Ivanhoe Overlook - Construction - South Coast Air Basin, Summer

EMFAC Off-Model Adjustment Factors for Gasoline Light Duty Vehicle to Account for the SAFE Vehicle Rule Applied

Unmitigated Construction Off-Site

	ROG	NOx	CO	SO2	Fugitive PM10	Exhaust PM10	PM10 Total	Fugitive PM2.5	Exhaust PM2.5	PM2.5 Total	Bio- CO2	NBio- CO2	Total CO2	CH4	N2O	CO2e
Category	lb/day										lb/day					
Hauling	0.0000	0.0000	0.0000	0.0000	0.0000	0.0000	0.0000	0.0000	0.0000	0.0000		0.0000	0.0000	0.0000	0.0000	0.0000
Vendor	0.0000	0.0000	0.0000	0.0000	0.0000	0.0000	0.0000	0.0000	0.0000	0.0000		0.0000	0.0000	0.0000	0.0000	0.0000
Worker	0.0000	0.0000	0.0000	0.0000	0.0000	0.0000	0.0000	0.0000	0.0000	0.0000		0.0000	0.0000	0.0000	0.0000	0.0000
Total	**0.0000**	**0.0000**	**0.0000**	**0.0000**	**0.0000**	**0.0000**	**0.0000**	**0.0000**	**0.0000**	**0.0000**		**0.0000**	**0.0000**	**0.0000**	**0.0000**	**0.0000**

Mitigated Construction On-Site

	ROG	NOx	CO	SO2	Fugitive PM10	Exhaust PM10	PM10 Total	Fugitive PM2.5	Exhaust PM2.5	PM2.5 Total	Bio- CO2	NBio- CO2	Total CO2	CH4	N2O	CO2e
Category	lb/day										lb/day					
Fugitive Dust					2.7634	0.0000	2.7634	1.3358	0.0000	1.3358			0.0000			0.0000
Off-Road	2.3610	21.3746	21.4269	0.0523		0.8425	0.8425		0.7751	0.7751	0.0000	5,061.0583	5,061.0583	1.6369		5,101.9795
Total	**2.3610**	**21.3746**	**21.4269**	**0.0523**	**2.7634**	**0.8425**	**3.6059**	**1.3358**	**0.7751**	**2.1110**	**0.0000**	**5,061.0583**	**5,061.0583**	**1.6369**		**5,101.9795**

SLRC - Eucalyptus+Ivanhoe Overlook - Construction - South Coast Air Basin, Summer

EMFAC Off-Model Adjustment Factors for Gasoline Light Duty Vehicle to Account for the SAFE Vehicle Rule Applied

Mitigated Construction Off-Site

	ROG	NOx	CO	SO2	Fugitive PM10	Exhaust PM10	PM10 Total	Fugitive PM2.5	Exhaust PM2.5	PM2.5 Total	Bio- CO2	NBio- CO2	Total CO2	CH4	N2O	CO2e
Category	lb/day										lb/day					
Hauling	0.0000	0.0000	0.0000	0.0000	0.0000	0.0000	0.0000	0.0000	0.0000	0.0000		0.0000	0.0000	0.0000	0.0000	0.0000
Vendor	0.0000	0.0000	0.0000	0.0000	0.0000	0.0000	0.0000	0.0000	0.0000	0.0000		0.0000	0.0000	0.0000	0.0000	0.0000
Worker	0.0000	0.0000	0.0000	0.0000	0.0000	0.0000	0.0000	0.0000	0.0000	0.0000		0.0000	0.0000	0.0000	0.0000	0.0000
Total	**0.0000**	**0.0000**	**0.0000**	**0.0000**	**0.0000**	**0.0000**	**0.0000**	**0.0000**	**0.0000**	**0.0000**		**0.0000**	**0.0000**	**0.0000**	**0.0000**	**0.0000**

3.4 Grading - 2026

Unmitigated Construction On-Site

	ROG	NOx	CO	SO2	Fugitive PM10	Exhaust PM10	PM10 Total	Fugitive PM2.5	Exhaust PM2.5	PM2.5 Total	Bio- CO2	NBio- CO2	Total CO2	CH4	N2O	CO2e
Category	lb/day										lb/day					
Fugitive Dust					7.0855	0.0000	7.0855	3.4252	0.0000	3.4252			0.0000			0.0000
Off-Road	2.3610	21.3746	21.4269	0.0523		0.8425	0.8425		0.7751	0.7751		5,061.0583	5,061.0583	1.6369		5,101.9795
Total	**2.3610**	**21.3746**	**21.4269**	**0.0523**	**7.0855**	**0.8425**	**7.9281**	**3.4252**	**0.7751**	**4.2003**		**5,061.0583**	**5,061.0583**	**1.6369**		**5,101.9795**

Date: 1/21/2022 5:55 PM

SLRC - Eucalyptus+Ivanhoe Overlook - Construction - South Coast Air Basin, Summer

EMFAC Off-Model Adjustment Factors for Gasoline Light Duty Vehicle to Account for the SAFE Vehicle Rule Applied

Unmitigated Construction Off-Site

	ROG	NOx	CO	SO2	Fugitive PM10	Exhaust PM10	PM10 Total	Fugitive PM2.5	Exhaust PM2.5	PM2.5 Total	Bio- CO2	NBio- CO2	Total CO2	CH4	N2O	CO2e
Category	lb/day										lb/day					
Hauling	0.0000	0.0000	0.0000	0.0000	0.0000	0.0000	0.0000	0.0000	0.0000	0.0000		0.0000	0.0000	0.0000	0.0000	0.0000
Vendor	0.0000	0.0000	0.0000	0.0000	0.0000	0.0000	0.0000	0.0000	0.0000	0.0000		0.0000	0.0000	0.0000	0.0000	0.0000
Worker	0.0000	0.0000	0.0000	0.0000	0.0000	0.0000	0.0000	0.0000	0.0000	0.0000		0.0000	0.0000	0.0000	0.0000	0.0000
Total	**0.0000**	**0.0000**	**0.0000**	**0.0000**	**0.0000**	**0.0000**	**0.0000**	**0.0000**	**0.0000**	**0.0000**		**0.0000**	**0.0000**	**0.0000**	**0.0000**	**0.0000**

Mitigated Construction On-Site

	ROG	NOx	CO	SO2	Fugitive PM10	Exhaust PM10	PM10 Total	Fugitive PM2.5	Exhaust PM2.5	PM2.5 Total	Bio- CO2	NBio- CO2	Total CO2	CH4	N2O	CO2e
Category	lb/day										lb/day					
Fugitive Dust					2.7634	0.0000	2.7634	1.3358	0.0000	1.3358			0.0000			0.0000
Off-Road	2.3610	21.3746	21.4269	0.0523		0.8425	0.8425		0.7751	0.7751	0.0000	5,061.0583	5,061.0583	1.6369		5,101.9795
Total	**2.3610**	**21.3746**	**21.4269**	**0.0523**	**2.7634**	**0.8425**	**3.6059**	**1.3358**	**0.7751**	**2.1110**	**0.0000**	**5,061.0583**	**5,061.0583**	**1.6369**		**5,101.9795**

SLRC - Eucalyptus+Ivanhoe Overlook - Construction - South Coast Air Basin, Summer

EMFAC Off-Model Adjustment Factors for Gasoline Light Duty Vehicle to Account for the SAFE Vehicle Rule Applied

Mitigated Construction Off-Site

	ROG	NOx	CO	SO2	Fugitive PM10	Exhaust PM10	PM10 Total	Fugitive PM2.5	Exhaust PM2.5	PM2.5 Total	Bio- CO2	NBio- CO2	Total CO2	CH4	N2O	CO2e
Category	lb/day										lb/day					
Hauling	0.0000	0.0000	0.0000	0.0000	0.0000	0.0000	0.0000	0.0000	0.0000	0.0000		0.0000	0.0000	0.0000	0.0000	0.0000
Vendor	0.0000	0.0000	0.0000	0.0000	0.0000	0.0000	0.0000	0.0000	0.0000	0.0000		0.0000	0.0000	0.0000	0.0000	0.0000
Worker	0.0000	0.0000	0.0000	0.0000	0.0000	0.0000	0.0000	0.0000	0.0000	0.0000		0.0000	0.0000	0.0000	0.0000	0.0000
Total	**0.0000**	**0.0000**	**0.0000**	**0.0000**	**0.0000**	**0.0000**	**0.0000**	**0.0000**	**0.0000**	**0.0000**		**0.0000**	**0.0000**	**0.0000**	**0.0000**	**0.0000**

3.5 Drainage/Utilities/Trenching - 2026

Unmitigated Construction On-Site

	ROG	NOx	CO	SO2	Fugitive PM10	Exhaust PM10	PM10 Total	Fugitive PM2.5	Exhaust PM2.5	PM2.5 Total	Bio- CO2	NBio- CO2	Total CO2	CH4	N2O	CO2e
Category	lb/day										lb/day					
Off-Road	0.8441	8.5536	7.5262	0.0146		0.4052	0.4052		0.3728	0.3728		1,417.6714	1,417.6714	0.4585		1,429.1340
Total	**0.8441**	**8.5536**	**7.5262**	**0.0146**		**0.4052**	**0.4052**		**0.3728**	**0.3728**		**1,417.6714**	**1,417.6714**	**0.4585**		**1,429.1340**

Date: 1/21/2022 5:55 PM

SLRC - Eucalyptus+Ivanhoe Overlook - Construction - South Coast Air Basin, Summer

EMFAC Off-Model Adjustment Factors for Gasoline Light Duty Vehicle to Account for the SAFE Vehicle Rule Applied

Unmitigated Construction Off-Site

	ROG	NOx	CO	SO2	Fugitive PM10	Exhaust PM10	PM10 Total	Fugitive PM2.5	Exhaust PM2.5	PM2.5 Total	Bio- CO2	NBio- CO2	Total CO2	CH4	N2O	CO2e
Category	lb/day										lb/day					
Hauling	0.0000	0.0000	0.0000	0.0000	0.0000	0.0000	0.0000	0.0000	0.0000	0.0000		0.0000	0.0000	0.0000	0.0000	0.0000
Vendor	0.0000	0.0000	0.0000	0.0000	0.0000	0.0000	0.0000	0.0000	0.0000	0.0000		0.0000	0.0000	0.0000	0.0000	0.0000
Worker	0.0000	0.0000	0.0000	0.0000	0.0000	0.0000	0.0000	0.0000	0.0000	0.0000		0.0000	0.0000	0.0000	0.0000	0.0000
Total	**0.0000**	**0.0000**	**0.0000**	**0.0000**	**0.0000**	**0.0000**	**0.0000**	**0.0000**	**0.0000**	**0.0000**		**0.0000**	**0.0000**	**0.0000**	**0.0000**	**0.0000**

Mitigated Construction On-Site

	ROG	NOx	CO	SO2	Fugitive PM10	Exhaust PM10	PM10 Total	Fugitive PM2.5	Exhaust PM2.5	PM2.5 Total	Bio- CO2	NBio- CO2	Total CO2	CH4	N2O	CO2e
Category	lb/day										lb/day					
Off-Road	0.8441	8.5536	7.5262	0.0146		0.4052	0.4052		0.3728	0.3728	0.0000	1,417.6714	1,417.6714	0.4585		1,429.1340
Total	**0.8441**	**8.5536**	**7.5262**	**0.0146**		**0.4052**	**0.4052**		**0.3728**	**0.3728**	**0.0000**	**1,417.6714**	**1,417.6714**	**0.4585**		**1,429.1340**

SLRC - Eucalyptus+Ivanhoe Overlook - Construction - South Coast Air Basin, Summer

EMFAC Off-Model Adjustment Factors for Gasoline Light Duty Vehicle to Account for the SAFE Vehicle Rule Applied

Mitigated Construction Off-Site

	ROG	NOx	CO	SO2	Fugitive PM10	Exhaust PM10	PM10 Total	Fugitive PM2.5	Exhaust PM2.5	PM2.5 Total	Bio- CO2	NBio- CO2	Total CO2	CH4	N2O	CO2e
Category	lb/day										lb/day					
Hauling	0.0000	0.0000	0.0000	0.0000	0.0000	0.0000	0.0000	0.0000	0.0000	0.0000		0.0000	0.0000	0.0000	0.0000	0.0000
Vendor	0.0000	0.0000	0.0000	0.0000	0.0000	0.0000	0.0000	0.0000	0.0000	0.0000		0.0000	0.0000	0.0000	0.0000	0.0000
Worker	0.0000	0.0000	0.0000	0.0000	0.0000	0.0000	0.0000	0.0000	0.0000	0.0000		0.0000	0.0000	0.0000	0.0000	0.0000
Total	**0.0000**	**0.0000**	**0.0000**	**0.0000**	**0.0000**	**0.0000**	**0.0000**	**0.0000**	**0.0000**	**0.0000**		**0.0000**	**0.0000**	**0.0000**	**0.0000**	**0.0000**

3.5 Drainage/Utilities/Trenching - 2027

Unmitigated Construction On-Site

	ROG	NOx	CO	SO2	Fugitive PM10	Exhaust PM10	PM10 Total	Fugitive PM2.5	Exhaust PM2.5	PM2.5 Total	Bio- CO2	NBio- CO2	Total CO2	CH4	N2O	CO2e
Category	lb/day										lb/day					
Off-Road	0.8441	8.5536	7.5262	0.0146		0.4052	0.4052		0.3728	0.3728		1,417.6714	1,417.6714	0.4585		1,429.1340
Total	**0.8441**	**8.5536**	**7.5262**	**0.0146**		**0.4052**	**0.4052**		**0.3728**	**0.3728**		**1,417.6714**	**1,417.6714**	**0.4585**		**1,429.1340**

Date: 1/21/2022 5:55 PM

SLRC - Eucalyptus+Ivanhoe Overlook - Construction - South Coast Air Basin, Summer

EMFAC Off-Model Adjustment Factors for Gasoline Light Duty Vehicle to Account for the SAFE Vehicle Rule Applied

Unmitigated Construction Off-Site

	ROG	NOx	CO	SO2	Fugitive PM10	Exhaust PM10	PM10 Total	Fugitive PM2.5	Exhaust PM2.5	PM2.5 Total	Bio- CO2	NBio- CO2	Total CO2	CH4	N2O	CO2e
Category	lb/day										lb/day					
Hauling	0.0000	0.0000	0.0000	0.0000	0.0000	0.0000	0.0000	0.0000	0.0000	0.0000		0.0000	0.0000	0.0000	0.0000	0.0000
Vendor	0.0000	0.0000	0.0000	0.0000	0.0000	0.0000	0.0000	0.0000	0.0000	0.0000		0.0000	0.0000	0.0000	0.0000	0.0000
Worker	0.0000	0.0000	0.0000	0.0000	0.0000	0.0000	0.0000	0.0000	0.0000	0.0000		0.0000	0.0000	0.0000	0.0000	0.0000
Total	**0.0000**	**0.0000**	**0.0000**	**0.0000**	**0.0000**	**0.0000**	**0.0000**	**0.0000**	**0.0000**	**0.0000**		**0.0000**	**0.0000**	**0.0000**	**0.0000**	**0.0000**

Mitigated Construction On-Site

	ROG	NOx	CO	SO2	Fugitive PM10	Exhaust PM10	PM10 Total	Fugitive PM2.5	Exhaust PM2.5	PM2.5 Total	Bio- CO2	NBio- CO2	Total CO2	CH4	N2O	CO2e
Category	lb/day										lb/day					
Off-Road	0.8441	8.5536	7.5262	0.0146		0.4052	0.4052		0.3728	0.3728	0.0000	1,417.6714	1,417.6714	0.4585		1,429.1340
Total	**0.8441**	**8.5536**	**7.5262**	**0.0146**		**0.4052**	**0.4052**		**0.3728**	**0.3728**	**0.0000**	**1,417.6714**	**1,417.6714**	**0.4585**		**1,429.1340**

SLRC - Eucalyptus+Ivanhoe Overlook - Construction - South Coast Air Basin, Summer

EMFAC Off-Model Adjustment Factors for Gasoline Light Duty Vehicle to Account for the SAFE Vehicle Rule Applied

Mitigated Construction Off-Site

	ROG	NOx	CO	SO2	Fugitive PM10	Exhaust PM10	PM10 Total	Fugitive PM2.5	Exhaust PM2.5	PM2.5 Total	Bio- CO2	NBio- CO2	Total CO2	CH4	N2O	CO2e
Category	lb/day										lb/day					
Hauling	0.0000	0.0000	0.0000	0.0000	0.0000	0.0000	0.0000	0.0000	0.0000	0.0000		0.0000	0.0000	0.0000	0.0000	0.0000
Vendor	0.0000	0.0000	0.0000	0.0000	0.0000	0.0000	0.0000	0.0000	0.0000	0.0000		0.0000	0.0000	0.0000	0.0000	0.0000
Worker	0.0000	0.0000	0.0000	0.0000	0.0000	0.0000	0.0000	0.0000	0.0000	0.0000		0.0000	0.0000	0.0000	0.0000	0.0000
Total	**0.0000**	**0.0000**	**0.0000**	**0.0000**	**0.0000**	**0.0000**	**0.0000**	**0.0000**	**0.0000**	**0.0000**		**0.0000**	**0.0000**	**0.0000**	**0.0000**	**0.0000**

3.6 Foundations - 2026

Unmitigated Construction On-Site

	ROG	NOx	CO	SO2	Fugitive PM10	Exhaust PM10	PM10 Total	Fugitive PM2.5	Exhaust PM2.5	PM2.5 Total	Bio- CO2	NBio- CO2	Total CO2	CH4	N2O	CO2e
Category	lb/day										lb/day					
Off-Road	0.5505	4.4272	6.8786	0.0121		0.1920	0.1920		0.1870	0.1870		1,118.3846	1,118.3846	0.1632		1,122.4655
Total	**0.5505**	**4.4272**	**6.8786**	**0.0121**		**0.1920**	**0.1920**		**0.1870**	**0.1870**		**1,118.3846**	**1,118.3846**	**0.1632**		**1,122.4655**

Date: 1/21/2022 5:55 PM

SLRC - Eucalyptus+Ivanhoe Overlook - Construction - South Coast Air Basin, Summer

EMFAC Off-Model Adjustment Factors for Gasoline Light Duty Vehicle to Account for the SAFE Vehicle Rule Applied

Unmitigated Construction Off-Site

	ROG	NOx	CO	SO2	Fugitive PM10	Exhaust PM10	PM10 Total	Fugitive PM2.5	Exhaust PM2.5	PM2.5 Total	Bio- CO2	NBio- CO2	Total CO2	CH4	N2O	CO2e
Category	lb/day										lb/day					
Hauling	0.0000	0.0000	0.0000	0.0000	0.0000	0.0000	0.0000	0.0000	0.0000	0.0000		0.0000	0.0000	0.0000	0.0000	0.0000
Vendor	0.0000	0.0000	0.0000	0.0000	0.0000	0.0000	0.0000	0.0000	0.0000	0.0000		0.0000	0.0000	0.0000	0.0000	0.0000
Worker	0.0000	0.0000	0.0000	0.0000	0.0000	0.0000	0.0000	0.0000	0.0000	0.0000		0.0000	0.0000	0.0000	0.0000	0.0000
Total	**0.0000**	**0.0000**	**0.0000**	**0.0000**	**0.0000**	**0.0000**	**0.0000**	**0.0000**	**0.0000**	**0.0000**		**0.0000**	**0.0000**	**0.0000**	**0.0000**	**0.0000**

Mitigated Construction On-Site

	ROG	NOx	CO	SO2	Fugitive PM10	Exhaust PM10	PM10 Total	Fugitive PM2.5	Exhaust PM2.5	PM2.5 Total	Bio- CO2	NBio- CO2	Total CO2	CH4	N2O	CO2e
Category	lb/day										lb/day					
Off-Road	0.5505	4.4272	6.8786	0.0121		0.1920	0.1920		0.1870	0.1870	0.0000	1,118.3846	1,118.3846	0.1632		1,122.4655
Total	**0.5505**	**4.4272**	**6.8786**	**0.0121**		**0.1920**	**0.1920**		**0.1870**	**0.1870**	**0.0000**	**1,118.3846**	**1,118.3846**	**0.1632**		**1,122.4655**

SLRC - Eucalyptus+Ivanhoe Overlook - Construction - South Coast Air Basin, Summer

EMFAC Off-Model Adjustment Factors for Gasoline Light Duty Vehicle to Account for the SAFE Vehicle Rule Applied

Mitigated Construction Off-Site

	ROG	NOx	CO	SO2	Fugitive PM10	Exhaust PM10	PM10 Total	Fugitive PM2.5	Exhaust PM2.5	PM2.5 Total	Bio- CO2	NBio- CO2	Total CO2	CH4	N2O	CO2e
Category	lb/day										lb/day					
Hauling	0.0000	0.0000	0.0000	0.0000	0.0000	0.0000	0.0000	0.0000	0.0000	0.0000		0.0000	0.0000	0.0000	0.0000	0.0000
Vendor	0.0000	0.0000	0.0000	0.0000	0.0000	0.0000	0.0000	0.0000	0.0000	0.0000		0.0000	0.0000	0.0000	0.0000	0.0000
Worker	0.0000	0.0000	0.0000	0.0000	0.0000	0.0000	0.0000	0.0000	0.0000	0.0000		0.0000	0.0000	0.0000	0.0000	0.0000
Total	**0.0000**	**0.0000**	**0.0000**	**0.0000**	**0.0000**	**0.0000**	**0.0000**	**0.0000**	**0.0000**	**0.0000**		**0.0000**	**0.0000**	**0.0000**	**0.0000**	**0.0000**

3.6 Foundations - 2027

Unmitigated Construction On-Site

	ROG	NOx	CO	SO2	Fugitive PM10	Exhaust PM10	PM10 Total	Fugitive PM2.5	Exhaust PM2.5	PM2.5 Total	Bio- CO2	NBio- CO2	Total CO2	CH4	N2O	CO2e
Category	lb/day										lb/day					
Off-Road	0.5505	4.4272	6.8786	0.0121		0.1920	0.1920		0.1870	0.1870		1,118.3846	1,118.3846	0.1632		1,122.4655
Total	**0.5505**	**4.4272**	**6.8786**	**0.0121**		**0.1920**	**0.1920**		**0.1870**	**0.1870**		**1,118.3846**	**1,118.3846**	**0.1632**		**1,122.4655**

Date: 1/21/2022 5:55 PM

SLRC - Eucalyptus+Ivanhoe Overlook - Construction - South Coast Air Basin, Summer

EMFAC Off-Model Adjustment Factors for Gasoline Light Duty Vehicle to Account for the SAFE Vehicle Rule Applied

Unmitigated Construction Off-Site

	ROG	NOx	CO	SO2	Fugitive PM10	Exhaust PM10	PM10 Total	Fugitive PM2.5	Exhaust PM2.5	PM2.5 Total	Bio- CO2	NBio- CO2	Total CO2	CH4	N2O	CO2e
Category	lb/day										lb/day					
Hauling	0.0000	0.0000	0.0000	0.0000	0.0000	0.0000	0.0000	0.0000	0.0000	0.0000		0.0000	0.0000	0.0000	0.0000	0.0000
Vendor	0.0000	0.0000	0.0000	0.0000	0.0000	0.0000	0.0000	0.0000	0.0000	0.0000		0.0000	0.0000	0.0000	0.0000	0.0000
Worker	0.0000	0.0000	0.0000	0.0000	0.0000	0.0000	0.0000	0.0000	0.0000	0.0000		0.0000	0.0000	0.0000	0.0000	0.0000
Total	**0.0000**	**0.0000**	**0.0000**	**0.0000**	**0.0000**	**0.0000**	**0.0000**	**0.0000**	**0.0000**	**0.0000**		**0.0000**	**0.0000**	**0.0000**	**0.0000**	**0.0000**

Mitigated Construction On-Site

	ROG	NOx	CO	SO2	Fugitive PM10	Exhaust PM10	PM10 Total	Fugitive PM2.5	Exhaust PM2.5	PM2.5 Total	Bio- CO2	NBio- CO2	Total CO2	CH4	N2O	CO2e
Category	lb/day										lb/day					
Off-Road	0.5505	4.4272	6.8786	0.0121		0.1920	0.1920		0.1870	0.1870	0.0000	1,118.3846	1,118.3846	0.1632		1,122.4655
Total	**0.5505**	**4.4272**	**6.8786**	**0.0121**		**0.1920**	**0.1920**		**0.1870**	**0.1870**	**0.0000**	**1,118.3846**	**1,118.3846**	**0.1632**		**1,122.4655**

SLRC - Eucalyptus+Ivanhoe Overlook - Construction - South Coast Air Basin, Summer

EMFAC Off-Model Adjustment Factors for Gasoline Light Duty Vehicle to Account for the SAFE Vehicle Rule Applied

Mitigated Construction Off-Site

	ROG	NOx	CO	SO2	Fugitive PM10	Exhaust PM10	PM10 Total	Fugitive PM2.5	Exhaust PM2.5	PM2.5 Total	Bio- CO2	NBio- CO2	Total CO2	CH4	N2O	CO2e
Category	lb/day										lb/day					
Hauling	0.0000	0.0000	0.0000	0.0000	0.0000	0.0000	0.0000	0.0000	0.0000	0.0000		0.0000	0.0000	0.0000	0.0000	0.0000
Vendor	0.0000	0.0000	0.0000	0.0000	0.0000	0.0000	0.0000	0.0000	0.0000	0.0000		0.0000	0.0000	0.0000	0.0000	0.0000
Worker	0.0000	0.0000	0.0000	0.0000	0.0000	0.0000	0.0000	0.0000	0.0000	0.0000		0.0000	0.0000	0.0000	0.0000	0.0000
Total	**0.0000**	**0.0000**	**0.0000**	**0.0000**	**0.0000**	**0.0000**	**0.0000**	**0.0000**	**0.0000**	**0.0000**		**0.0000**	**0.0000**	**0.0000**	**0.0000**	**0.0000**

3.7 Structure Construction - 2026

Unmitigated Construction On-Site

	ROG	NOx	CO	SO2	Fugitive PM10	Exhaust PM10	PM10 Total	Fugitive PM2.5	Exhaust PM2.5	PM2.5 Total	Bio- CO2	NBio- CO2	Total CO2	CH4	N2O	CO2e
Category	lb/day										lb/day					
Off-Road	1.3692	12.5478	16.0041	0.0273		0.5209	0.5209		0.4901	0.4901		2,591.5678	2,591.5678	0.6123		2,606.8752
Total	**1.3692**	**12.5478**	**16.0041**	**0.0273**		**0.5209**	**0.5209**		**0.4901**	**0.4901**		**2,591.5678**	**2,591.5678**	**0.6123**		**2,606.8752**

Date: 1/21/2022 5:55 PM

SLRC - Eucalyptus+Ivanhoe Overlook - Construction - South Coast Air Basin, Summer

EMFAC Off-Model Adjustment Factors for Gasoline Light Duty Vehicle to Account for the SAFE Vehicle Rule Applied

Unmitigated Construction Off-Site

	ROG	NOx	CO	SO2	Fugitive PM10	Exhaust PM10	PM10 Total	Fugitive PM2.5	Exhaust PM2.5	PM2.5 Total	Bio- CO2	NBio- CO2	Total CO2	CH4	N2O	CO2e
Category	lb/day										lb/day					
Hauling	0.0000	0.0000	0.0000	0.0000	0.0000	0.0000	0.0000	0.0000	0.0000	0.0000		0.0000	0.0000	0.0000	0.0000	0.0000
Vendor	0.0000	0.0000	0.0000	0.0000	0.0000	0.0000	0.0000	0.0000	0.0000	0.0000		0.0000	0.0000	0.0000	0.0000	0.0000
Worker	0.0000	0.0000	0.0000	0.0000	0.0000	0.0000	0.0000	0.0000	0.0000	0.0000		0.0000	0.0000	0.0000	0.0000	0.0000
Total	**0.0000**	**0.0000**	**0.0000**	**0.0000**	**0.0000**	**0.0000**	**0.0000**	**0.0000**	**0.0000**	**0.0000**		**0.0000**	**0.0000**	**0.0000**	**0.0000**	**0.0000**

Mitigated Construction On-Site

	ROG	NOx	CO	SO2	Fugitive PM10	Exhaust PM10	PM10 Total	Fugitive PM2.5	Exhaust PM2.5	PM2.5 Total	Bio- CO2	NBio- CO2	Total CO2	CH4	N2O	CO2e
Category	lb/day										lb/day					
Off-Road	1.3692	12.5478	16.0041	0.0273		0.5209	0.5209		0.4901	0.4901	0.0000	2,591.5678	2,591.5678	0.6123		2,606.8752
Total	**1.3692**	**12.5478**	**16.0041**	**0.0273**		**0.5209**	**0.5209**		**0.4901**	**0.4901**	**0.0000**	**2,591.5678**	**2,591.5678**	**0.6123**		**2,606.8752**

SLRC - Eucalyptus+Ivanhoe Overlook - Construction - South Coast Air Basin, Summer

EMFAC Off-Model Adjustment Factors for Gasoline Light Duty Vehicle to Account for the SAFE Vehicle Rule Applied

Mitigated Construction Off-Site

	ROG	NOx	CO	SO2	Fugitive PM10	Exhaust PM10	PM10 Total	Fugitive PM2.5	Exhaust PM2.5	PM2.5 Total	Bio- CO2	NBio- CO2	Total CO2	CH4	N2O	CO2e
Category	lb/day										lb/day					
Hauling	0.0000	0.0000	0.0000	0.0000	0.0000	0.0000	0.0000	0.0000	0.0000	0.0000		0.0000	0.0000	0.0000	0.0000	0.0000
Vendor	0.0000	0.0000	0.0000	0.0000	0.0000	0.0000	0.0000	0.0000	0.0000	0.0000		0.0000	0.0000	0.0000	0.0000	0.0000
Worker	0.0000	0.0000	0.0000	0.0000	0.0000	0.0000	0.0000	0.0000	0.0000	0.0000		0.0000	0.0000	0.0000	0.0000	0.0000
Total	**0.0000**	**0.0000**	**0.0000**	**0.0000**	**0.0000**	**0.0000**	**0.0000**	**0.0000**	**0.0000**	**0.0000**		**0.0000**	**0.0000**	**0.0000**	**0.0000**	**0.0000**

3.7 Structure Construction - 2027

Unmitigated Construction On-Site

	ROG	NOx	CO	SO2	Fugitive PM10	Exhaust PM10	PM10 Total	Fugitive PM2.5	Exhaust PM2.5	PM2.5 Total	Bio- CO2	NBio- CO2	Total CO2	CH4	N2O	CO2e
Category	lb/day										lb/day					
Off-Road	1.3692	12.5478	16.0041	0.0273		0.5209	0.5209		0.4901	0.4901		2,591.5678	2,591.5678	0.6123		2,606.8752
Total	**1.3692**	**12.5478**	**16.0041**	**0.0273**		**0.5209**	**0.5209**		**0.4901**	**0.4901**		**2,591.5678**	**2,591.5678**	**0.6123**		**2,606.8752**

Date: 1/21/2022 5:55 PM

SLRC - Eucalyptus+Ivanhoe Overlook - Construction - South Coast Air Basin, Summer

EMFAC Off-Model Adjustment Factors for Gasoline Light Duty Vehicle to Account for the SAFE Vehicle Rule Applied

Unmitigated Construction Off-Site

	ROG	NOx	CO	SO2	Fugitive PM10	Exhaust PM10	PM10 Total	Fugitive PM2.5	Exhaust PM2.5	PM2.5 Total	Bio- CO2	NBio- CO2	Total CO2	CH4	N2O	CO2e
Category	lb/day										lb/day					
Hauling	0.0000	0.0000	0.0000	0.0000	0.0000	0.0000	0.0000	0.0000	0.0000	0.0000		0.0000	0.0000	0.0000	0.0000	0.0000
Vendor	0.0000	0.0000	0.0000	0.0000	0.0000	0.0000	0.0000	0.0000	0.0000	0.0000		0.0000	0.0000	0.0000	0.0000	0.0000
Worker	0.0000	0.0000	0.0000	0.0000	0.0000	0.0000	0.0000	0.0000	0.0000	0.0000		0.0000	0.0000	0.0000	0.0000	0.0000
Total	**0.0000**	**0.0000**	**0.0000**	**0.0000**	**0.0000**	**0.0000**	**0.0000**	**0.0000**	**0.0000**	**0.0000**		**0.0000**	**0.0000**	**0.0000**	**0.0000**	**0.0000**

Mitigated Construction On-Site

	ROG	NOx	CO	SO2	Fugitive PM10	Exhaust PM10	PM10 Total	Fugitive PM2.5	Exhaust PM2.5	PM2.5 Total	Bio- CO2	NBio- CO2	Total CO2	CH4	N2O	CO2e
Category	lb/day										lb/day					
Off-Road	1.3692	12.5478	16.0041	0.0273		0.5209	0.5209		0.4901	0.4901	0.0000	2,591.5678	2,591.5678	0.6123		2,606.8752
Total	**1.3692**	**12.5478**	**16.0041**	**0.0273**		**0.5209**	**0.5209**		**0.4901**	**0.4901**	**0.0000**	**2,591.5678**	**2,591.5678**	**0.6123**		**2,606.8752**

SLRC - Eucalyptus+Ivanhoe Overlook - Construction - South Coast Air Basin, Summer

EMFAC Off-Model Adjustment Factors for Gasoline Light Duty Vehicle to Account for the SAFE Vehicle Rule Applied

Mitigated Construction Off-Site

	ROG	NOx	CO	SO2	Fugitive PM10	Exhaust PM10	PM10 Total	Fugitive PM2.5	Exhaust PM2.5	PM2.5 Total	Bio- CO2	NBio- CO2	Total CO2	CH4	N2O	CO2e
Category	lb/day										lb/day					
Hauling	0.0000	0.0000	0.0000	0.0000	0.0000	0.0000	0.0000	0.0000	0.0000	0.0000		0.0000	0.0000	0.0000	0.0000	0.0000
Vendor	0.0000	0.0000	0.0000	0.0000	0.0000	0.0000	0.0000	0.0000	0.0000	0.0000		0.0000	0.0000	0.0000	0.0000	0.0000
Worker	0.0000	0.0000	0.0000	0.0000	0.0000	0.0000	0.0000	0.0000	0.0000	0.0000		0.0000	0.0000	0.0000	0.0000	0.0000
Total	**0.0000**	**0.0000**	**0.0000**	**0.0000**	**0.0000**	**0.0000**	**0.0000**	**0.0000**	**0.0000**	**0.0000**		**0.0000**	**0.0000**	**0.0000**	**0.0000**	**0.0000**

3.8 Landscaping/Other Finishing - 2027

Unmitigated Construction On-Site

	ROG	NOx	CO	SO2	Fugitive PM10	Exhaust PM10	PM10 Total	Fugitive PM2.5	Exhaust PM2.5	PM2.5 Total	Bio- CO2	NBio- CO2	Total CO2	CH4	N2O	CO2e
Category	lb/day										lb/day					
Off-Road	0.5318	5.3216	5.0999	0.0104		0.2326	0.2326		0.2140	0.2140		1,008.9129	1,008.9129	0.3263		1,017.0705
Total	**0.5318**	**5.3216**	**5.0999**	**0.0104**		**0.2326**	**0.2326**		**0.2140**	**0.2140**		**1,008.9129**	**1,008.9129**	**0.3263**		**1,017.0705**

Date: 1/21/2022 5:55 PM

SLRC - Eucalyptus+Ivanhoe Overlook - Construction - South Coast Air Basin, Summer

EMFAC Off-Model Adjustment Factors for Gasoline Light Duty Vehicle to Account for the SAFE Vehicle Rule Applied

Unmitigated Construction Off-Site

	ROG	NOx	CO	SO2	Fugitive PM10	Exhaust PM10	PM10 Total	Fugitive PM2.5	Exhaust PM2.5	PM2.5 Total	Bio- CO2	NBio- CO2	Total CO2	CH4	N2O	CO2e
Category	lb/day										lb/day					
Hauling	0.0000	0.0000	0.0000	0.0000	0.0000	0.0000	0.0000	0.0000	0.0000	0.0000		0.0000	0.0000	0.0000	0.0000	0.0000
Vendor	0.0000	0.0000	0.0000	0.0000	0.0000	0.0000	0.0000	0.0000	0.0000	0.0000		0.0000	0.0000	0.0000	0.0000	0.0000
Worker	0.0000	0.0000	0.0000	0.0000	0.0000	0.0000	0.0000	0.0000	0.0000	0.0000		0.0000	0.0000	0.0000	0.0000	0.0000
Total	**0.0000**	**0.0000**	**0.0000**	**0.0000**	**0.0000**	**0.0000**	**0.0000**	**0.0000**	**0.0000**	**0.0000**		**0.0000**	**0.0000**	**0.0000**	**0.0000**	**0.0000**

Mitigated Construction On-Site

	ROG	NOx	CO	SO2	Fugitive PM10	Exhaust PM10	PM10 Total	Fugitive PM2.5	Exhaust PM2.5	PM2.5 Total	Bio- CO2	NBio- CO2	Total CO2	CH4	N2O	CO2e
Category	lb/day										lb/day					
Off-Road	0.5318	5.3216	5.0999	0.0104		0.2326	0.2326		0.2140	0.2140	0.0000	1,008.9129	1,008.9129	0.3263		1,017.0705
Total	**0.5318**	**5.3216**	**5.0999**	**0.0104**		**0.2326**	**0.2326**		**0.2140**	**0.2140**	**0.0000**	**1,008.9129**	**1,008.9129**	**0.3263**		**1,017.0705**

SLRC - Eucalyptus+Ivanhoe Overlook - Construction - South Coast Air Basin, Summer

EMFAC Off-Model Adjustment Factors for Gasoline Light Duty Vehicle to Account for the SAFE Vehicle Rule Applied

Mitigated Construction Off-Site

	ROG	NOx	CO	SO2	Fugitive PM10	Exhaust PM10	PM10 Total	Fugitive PM2.5	Exhaust PM2.5	PM2.5 Total	Bio- CO2	NBio- CO2	Total CO2	CH4	N2O	CO2e
Category	lb/day										lb/day					
Hauling	0.0000	0.0000	0.0000	0.0000	0.0000	0.0000	0.0000	0.0000	0.0000	0.0000		0.0000	0.0000	0.0000	0.0000	0.0000
Vendor	0.0000	0.0000	0.0000	0.0000	0.0000	0.0000	0.0000	0.0000	0.0000	0.0000		0.0000	0.0000	0.0000	0.0000	0.0000
Worker	0.0000	0.0000	0.0000	0.0000	0.0000	0.0000	0.0000	0.0000	0.0000	0.0000		0.0000	0.0000	0.0000	0.0000	0.0000
Total	**0.0000**	**0.0000**	**0.0000**	**0.0000**	**0.0000**	**0.0000**	**0.0000**	**0.0000**	**0.0000**	**0.0000**		**0.0000**	**0.0000**	**0.0000**	**0.0000**	**0.0000**

3.9 Waterside Construction (Piles) - 2027

Unmitigated Construction On-Site

	ROG	NOx	CO	SO2	Fugitive PM10	Exhaust PM10	PM10 Total	Fugitive PM2.5	Exhaust PM2.5	PM2.5 Total	Bio- CO2	NBio- CO2	Total CO2	CH4	N2O	CO2e
Category	lb/day										lb/day					
Off-Road	0.6542	6.3684	6.0024	0.0184		0.2500	0.2500		0.2300	0.2300		1,778.1323	1,778.1323	0.5751		1,792.5094
Total	**0.6542**	**6.3684**	**6.0024**	**0.0184**		**0.2500**	**0.2500**		**0.2300**	**0.2300**		**1,778.1323**	**1,778.1323**	**0.5751**		**1,792.5094**

Date: 1/21/2022 5:55 PM

SLRC - Eucalyptus+Ivanhoe Overlook - Construction - South Coast Air Basin, Summer

EMFAC Off-Model Adjustment Factors for Gasoline Light Duty Vehicle to Account for the SAFE Vehicle Rule Applied

Unmitigated Construction Off-Site

	ROG	NOx	CO	SO2	Fugitive PM10	Exhaust PM10	PM10 Total	Fugitive PM2.5	Exhaust PM2.5	PM2.5 Total	Bio- CO2	NBio- CO2	Total CO2	CH4	N2O	CO2e
Category	lb/day										lb/day					
Hauling	0.0000	0.0000	0.0000	0.0000	0.0000	0.0000	0.0000	0.0000	0.0000	0.0000		0.0000	0.0000	0.0000	0.0000	0.0000
Vendor	0.0000	0.0000	0.0000	0.0000	0.0000	0.0000	0.0000	0.0000	0.0000	0.0000		0.0000	0.0000	0.0000	0.0000	0.0000
Worker	0.0000	0.0000	0.0000	0.0000	0.0000	0.0000	0.0000	0.0000	0.0000	0.0000		0.0000	0.0000	0.0000	0.0000	0.0000
Total	**0.0000**	**0.0000**	**0.0000**	**0.0000**	**0.0000**	**0.0000**	**0.0000**	**0.0000**	**0.0000**	**0.0000**		**0.0000**	**0.0000**	**0.0000**	**0.0000**	**0.0000**

Mitigated Construction On-Site

	ROG	NOx	CO	SO2	Fugitive PM10	Exhaust PM10	PM10 Total	Fugitive PM2.5	Exhaust PM2.5	PM2.5 Total	Bio- CO2	NBio- CO2	Total CO2	CH4	N2O	CO2e
Category	lb/day										lb/day					
Off-Road	0.6542	6.3684	6.0024	0.0184		0.2500	0.2500		0.2300	0.2300	0.0000	1,778.1323	1,778.1323	0.5751		1,792.5094
Total	**0.6542**	**6.3684**	**6.0024**	**0.0184**		**0.2500**	**0.2500**		**0.2300**	**0.2300**	**0.0000**	**1,778.1323**	**1,778.1323**	**0.5751**		**1,792.5094**

SLRC - Eucalyptus+Ivanhoe Overlook - Construction - South Coast Air Basin, Summer

EMFAC Off-Model Adjustment Factors for Gasoline Light Duty Vehicle to Account for the SAFE Vehicle Rule Applied

Mitigated Construction Off-Site

	ROG	NOx	CO	SO2	Fugitive PM10	Exhaust PM10	PM10 Total	Fugitive PM2.5	Exhaust PM2.5	PM2.5 Total	Bio- CO2	NBio- CO2	Total CO2	CH4	N2O	CO2e
Category	lb/day										lb/day					
Hauling	0.0000	0.0000	0.0000	0.0000	0.0000	0.0000	0.0000	0.0000	0.0000	0.0000		0.0000	0.0000	0.0000	0.0000	0.0000
Vendor	0.0000	0.0000	0.0000	0.0000	0.0000	0.0000	0.0000	0.0000	0.0000	0.0000		0.0000	0.0000	0.0000	0.0000	0.0000
Worker	0.0000	0.0000	0.0000	0.0000	0.0000	0.0000	0.0000	0.0000	0.0000	0.0000		0.0000	0.0000	0.0000	0.0000	0.0000
Total	**0.0000**	**0.0000**	**0.0000**	**0.0000**	**0.0000**	**0.0000**	**0.0000**	**0.0000**	**0.0000**	**0.0000**		**0.0000**	**0.0000**	**0.0000**	**0.0000**	**0.0000**

3.10 Paving - 2027

Unmitigated Construction On-Site

	ROG	NOx	CO	SO2	Fugitive PM10	Exhaust PM10	PM10 Total	Fugitive PM2.5	Exhaust PM2.5	PM2.5 Total	Bio- CO2	NBio- CO2	Total CO2	CH4	N2O	CO2e
Category	lb/day										lb/day					
Off-Road	0.8612	7.4533	11.6211	0.0194		0.3387	0.3387		0.3220	0.3220		1,827.4398	1,827.4398	0.3926		1,837.2537
Paving	0.0415					0.0000	0.0000		0.0000	0.0000			0.0000			0.0000
Total	**0.9027**	**7.4533**	**11.6211**	**0.0194**		**0.3387**	**0.3387**		**0.3220**	**0.3220**		**1,827.4398**	**1,827.4398**	**0.3926**		**1,837.2537**

Date: 1/21/2022 5:55 PM

SLRC - Eucalyptus+Ivanhoe Overlook - Construction - South Coast Air Basin, Summer

EMFAC Off-Model Adjustment Factors for Gasoline Light Duty Vehicle to Account for the SAFE Vehicle Rule Applied

Unmitigated Construction Off-Site

	ROG	NOx	CO	SO2	Fugitive PM10	Exhaust PM10	PM10 Total	Fugitive PM2.5	Exhaust PM2.5	PM2.5 Total	Bio- CO2	NBio- CO2	Total CO2	CH4	N2O	CO2e
Category	lb/day										lb/day					
Hauling	0.0000	0.0000	0.0000	0.0000	0.0000	0.0000	0.0000	0.0000	0.0000	0.0000		0.0000	0.0000	0.0000	0.0000	0.0000
Vendor	0.0000	0.0000	0.0000	0.0000	0.0000	0.0000	0.0000	0.0000	0.0000	0.0000		0.0000	0.0000	0.0000	0.0000	0.0000
Worker	0.0000	0.0000	0.0000	0.0000	0.0000	0.0000	0.0000	0.0000	0.0000	0.0000		0.0000	0.0000	0.0000	0.0000	0.0000
Total	**0.0000**	**0.0000**	**0.0000**	**0.0000**	**0.0000**	**0.0000**	**0.0000**	**0.0000**	**0.0000**	**0.0000**		**0.0000**	**0.0000**	**0.0000**	**0.0000**	**0.0000**

Mitigated Construction On-Site

	ROG	NOx	CO	SO2	Fugitive PM10	Exhaust PM10	PM10 Total	Fugitive PM2.5	Exhaust PM2.5	PM2.5 Total	Bio- CO2	NBio- CO2	Total CO2	CH4	N2O	CO2e
Category	lb/day										lb/day					
Off-Road	0.8612	7.4533	11.6211	0.0194		0.3387	0.3387		0.3220	0.3220	0.0000	1,827.4398	1,827.4398	0.3926		1,837.2537
Paving	0.0415					0.0000	0.0000		0.0000	0.0000			0.0000			0.0000
Total	**0.9027**	**7.4533**	**11.6211**	**0.0194**		**0.3387**	**0.3387**		**0.3220**	**0.3220**	**0.0000**	**1,827.4398**	**1,827.4398**	**0.3926**		**1,837.2537**

SLRC - Eucalyptus+Ivanhoe Overlook - Construction - South Coast Air Basin, Summer

EMFAC Off-Model Adjustment Factors for Gasoline Light Duty Vehicle to Account for the SAFE Vehicle Rule Applied

Mitigated Construction Off-Site

	ROG	NOx	CO	SO2	Fugitive PM10	Exhaust PM10	PM10 Total	Fugitive PM2.5	Exhaust PM2.5	PM2.5 Total	Bio- CO2	NBio- CO2	Total CO2	CH4	N2O	CO2e
Category	lb/day										lb/day					
Hauling	0.0000	0.0000	0.0000	0.0000	0.0000	0.0000	0.0000	0.0000	0.0000	0.0000		0.0000	0.0000	0.0000	0.0000	0.0000
Vendor	0.0000	0.0000	0.0000	0.0000	0.0000	0.0000	0.0000	0.0000	0.0000	0.0000		0.0000	0.0000	0.0000	0.0000	0.0000
Worker	0.0000	0.0000	0.0000	0.0000	0.0000	0.0000	0.0000	0.0000	0.0000	0.0000		0.0000	0.0000	0.0000	0.0000	0.0000
Total	**0.0000**	**0.0000**	**0.0000**	**0.0000**	**0.0000**	**0.0000**	**0.0000**	**0.0000**	**0.0000**	**0.0000**		**0.0000**	**0.0000**	**0.0000**	**0.0000**	**0.0000**

3.11 Architectural Coating - 2027

Unmitigated Construction On-Site

	ROG	NOx	CO	SO2	Fugitive PM10	Exhaust PM10	PM10 Total	Fugitive PM2.5	Exhaust PM2.5	PM2.5 Total	Bio- CO2	NBio- CO2	Total CO2	CH4	N2O	CO2e
Category	lb/day										lb/day					
Archit. Coating	0.1858					0.0000	0.0000		0.0000	0.0000			0.0000			0.0000
Off-Road	0.2278	1.5273	2.4122	3.9600e-003		0.0687	0.0687		0.0687	0.0687		375.2641	375.2641	0.0205		375.7758
Total	**0.4136**	**1.5273**	**2.4122**	**3.9600e-003**		**0.0687**	**0.0687**		**0.0687**	**0.0687**		**375.2641**	**375.2641**	**0.0205**		**375.7758**

Date: 1/21/2022 5:55 PM

SLRC - Eucalyptus+Ivanhoe Overlook - Construction - South Coast Air Basin, Summer

EMFAC Off-Model Adjustment Factors for Gasoline Light Duty Vehicle to Account for the SAFE Vehicle Rule Applied

Unmitigated Construction Off-Site

	ROG	NOx	CO	SO2	Fugitive PM10	Exhaust PM10	PM10 Total	Fugitive PM2.5	Exhaust PM2.5	PM2.5 Total	Bio- CO2	NBio- CO2	Total CO2	CH4	N2O	CO2e
Category	lb/day										lb/day					
Hauling	0.0000	0.0000	0.0000	0.0000	0.0000	0.0000	0.0000	0.0000	0.0000	0.0000		0.0000	0.0000	0.0000	0.0000	0.0000
Vendor	0.0000	0.0000	0.0000	0.0000	0.0000	0.0000	0.0000	0.0000	0.0000	0.0000		0.0000	0.0000	0.0000	0.0000	0.0000
Worker	0.0000	0.0000	0.0000	0.0000	0.0000	0.0000	0.0000	0.0000	0.0000	0.0000		0.0000	0.0000	0.0000	0.0000	0.0000
Total	**0.0000**	**0.0000**	**0.0000**	**0.0000**	**0.0000**	**0.0000**	**0.0000**	**0.0000**	**0.0000**	**0.0000**		**0.0000**	**0.0000**	**0.0000**	**0.0000**	**0.0000**

Mitigated Construction On-Site

	ROG	NOx	CO	SO2	Fugitive PM10	Exhaust PM10	PM10 Total	Fugitive PM2.5	Exhaust PM2.5	PM2.5 Total	Bio- CO2	NBio- CO2	Total CO2	CH4	N2O	CO2e
Category	lb/day										lb/day					
Archit. Coating	0.1858					0.0000	0.0000		0.0000	0.0000			0.0000			0.0000
Off-Road	0.2278	1.5273	2.4122	3.9600e-003		0.0687	0.0687		0.0687	0.0687	0.0000	375.2641	375.2641	0.0205		375.7758
Total	**0.4136**	**1.5273**	**2.4122**	**3.9600e-003**		**0.0687**	**0.0687**		**0.0687**	**0.0687**	**0.0000**	**375.2641**	**375.2641**	**0.0205**		**375.7758**

Date: 1/21/2022 5:55 PM

SLRC - Eucalyptus+Ivanhoe Overlook - Construction - South Coast Air Basin, Summer

EMFAC Off-Model Adjustment Factors for Gasoline Light Duty Vehicle to Account for the SAFE Vehicle Rule Applied

Mitigated Construction Off-Site

	ROG	NOx	CO	SO2	Fugitive PM10	Exhaust PM10	PM10 Total	Fugitive PM2.5	Exhaust PM2.5	PM2.5 Total	Bio- CO2	NBio- CO2	Total CO2	CH4	N2O	CO2e
Category	lb/day										lb/day					
Hauling	0.0000	0.0000	0.0000	0.0000	0.0000	0.0000	0.0000	0.0000	0.0000	0.0000		0.0000	0.0000	0.0000	0.0000	0.0000
Vendor	0.0000	0.0000	0.0000	0.0000	0.0000	0.0000	0.0000	0.0000	0.0000	0.0000		0.0000	0.0000	0.0000	0.0000	0.0000
Worker	0.0000	0.0000	0.0000	0.0000	0.0000	0.0000	0.0000	0.0000	0.0000	0.0000		0.0000	0.0000	0.0000	0.0000	0.0000
Total	**0.0000**	**0.0000**	**0.0000**	**0.0000**	**0.0000**	**0.0000**	**0.0000**	**0.0000**	**0.0000**	**0.0000**		**0.0000**	**0.0000**	**0.0000**	**0.0000**	**0.0000**

SLRC - Eucalyptus+Ivanhoe Overlook - Construction - South Coast Air Basin, Summer

EMFAC Off-Model Adjustment Factors for Gasoline Light Duty Vehicle to Account for the SAFE Vehicle Rule Applied

SLRC - Eucalyptus+Ivanhoe Overlook - Construction

South Coast Air Basin, Summer

1.0 Project Characteristics

1.1 Land Usage

Land Uses	Size	Metric	Lot Acreage	Floor Surface Area	Population
Other Asphalt Surfaces	1.90	Acre	1.90	80,170.00	0
City Park	8.18	Acre	8.18	358,930.00	0

1.2 Other Project Characteristics

Urbanization	Urban	**Wind Speed (m/s)**	2.2	**Precipitation Freq (Days)**	31
Climate Zone	12			**Operational Year**	2027
Utility Company	Los Angeles Department of Water & Power				
CO2 Intensity (lb/MWhr)	691.98	**CH4 Intensity (lb/MWhr)**	0.033	**N2O Intensity (lb/MWhr)**	0.004

1.3 User Entered Comments & Non-Default Data

Project Characteristics -

Land Use - see construction assumptions. Land use values for Eucalyptus and Ivanhoe Overlook

Construction Phase - see construction assumptions

Off-road Equipment - see construction assumptions

SLRC - Eucalyptus+Ivanhoe Overlook - Construction - South Coast Air Basin, Summer

EMFAC Off-Model Adjustment Factors for Gasoline Light Duty Vehicle to Account for the SAFE Vehicle Rule Applied

3.0 Construction Detail

Construction Phase

Phase Number	Phase Name	Phase Type	Start Date	End Date	Num Days Week	Num Days	Phase Description
1	Demolition	Demolition	1/1/2025	2/15/2025	6	40	
2	Site Preparation	Site Preparation	2/16/2025	4/3/2025	6	40	
3	Grading	Grading	4/4/2025	10/15/2026	6	480	
4	Drainage/Utilities/Trenching	Trenching	10/16/2026	3/4/2027	6	120	
5	Foundations	Building Construction	10/16/2026	3/4/2027	6	120	
6	Structure Construction	Building Construction	12/11/2026	7/31/2027	6	200	
7	Landscaping/Other Finishing	Building Construction	3/1/2027	7/18/2027	6	120	
8	Waterside Construction (Piles)	Building Construction	3/1/2027	7/17/2027	6	120	
9	Paving	Paving	3/1/2027	7/18/2027	6	120	
10	Architectural Coating	Architectural Coating	3/1/2027	7/18/2027	6	120	

Acres of Grading (Site Preparation Phase): 20

Acres of Grading (Grading Phase): 480

Acres of Paving: 1.9

Residential Indoor: 0; Residential Outdoor: 0; Non-Residential Indoor: 0; Non-Residential Outdoor: 0; Striped Parking Area: 4,810 (Architectural Coating

OffRoad Equipment

Phase Name	Offroad Equipment Type	Amount	Usage Hours	Horse Power	Load Factor
Demolition	Concrete/Industrial Saws	0	8.00	81	0.73
Demolition	Excavators	0	8.00	158	0.38
Demolition	Generator Sets	1	8.00	84	0.74
Demolition	Rubber Tired Dozers	1	8.00	247	0.40
Demolition	Tractors/Loaders/Backhoes	3	8.00	97	0.37
Site Preparation	Rubber Tired Dozers	1	8.00	247	0.40
Site Preparation	Tractors/Loaders/Backhoes	4	8.00	97	0.37

SLRC - Eucalyptus+Ivanhoe Overlook - Construction - South Coast Air Basin, Summer

EMFAC Off-Model Adjustment Factors for Gasoline Light Duty Vehicle to Account for the SAFE Vehicle Rule Applied

Grading	Excavators	1	8.00	158	0.38
Grading	Graders	1	8.00	187	0.41
Grading	Off-Highway Trucks	1	8.00	402	0.38
Grading	Rubber Tired Dozers	1	8.00	247	0.40
Grading	Rubber Tired Loaders	1	8.00	203	0.36
Grading	Scrapers	0	8.00	367	0.48
Grading	Tractors/Loaders/Backhoes	4	8.00	97	0.37
Structure Construction	Cranes	1	8.00	231	0.29
Structure Construction	Forklifts	2	8.00	89	0.20
Structure Construction	Generator Sets	1	8.00	84	0.74
Structure Construction	Tractors/Loaders/Backhoes	3	8.00	97	0.37
Structure Construction	Welders	1	8.00	46	0.45
Paving	Cement and Mortar Mixers	2	8.00	9	0.56
Paving	Pavers	1	8.00	130	0.42
Paving	Paving Equipment	1	8.00	132	0.36
Paving	Pumps	1	8.00	84	0.74
Paving	Rollers	1	8.00	80	0.38
Architectural Coating	Air Compressors	1	8.00	78	0.48
Drainage/Utilities/Trenching	Forklifts	1	8.00	89	0.20
Drainage/Utilities/Trenching	Graders	1	8.00	187	0.41
Drainage/Utilities/Trenching	Tractors/Loaders/Backhoes	1	8.00	97	0.37
Drainage/Utilities/Trenching	Trenchers	1	8.00	78	0.50
Foundations	Cement and Mortar Mixers	2	8.00	9	0.56
Foundations	Cranes	0	7.00	231	0.29
Foundations	Forklifts	0	8.00	89	0.20
Foundations	Generator Sets	0	8.00	84	0.74
Foundations	Paving Equipment	1	8.00	132	0.36
Foundations	Pumps	1	8.00	84	0.74
Foundations	Tractors/Loaders/Backhoes	0	7.00	97	0.37
Foundations	Welders	0	8.00	46	0.45

SLRC - Eucalyptus+Ivanhoe Overlook - Construction - South Coast Air Basin, Summer

EMFAC Off-Model Adjustment Factors for Gasoline Light Duty Vehicle to Account for the SAFE Vehicle Rule Applied

Landscaping/Other Finishing	Cranes	1	8.00	231	0.29
Landscaping/Other Finishing	Excavators	0	8.00	158	0.38
Landscaping/Other Finishing	Forklifts	1	8.00	89	0.20
Landscaping/Other Finishing	Generator Sets	0	8.00	84	0.74
Landscaping/Other Finishing	Tractors/Loaders/Backhoes	1	8.00	97	0.37
Landscaping/Other Finishing	Welders	0	8.00	46	0.45
Waterside Construction (Piles)	Bore/Drill Rigs	1	8.00	221	0.50
Waterside Construction (Piles)	Cranes	1	8.00	231	0.29
Waterside Construction (Piles)	Forklifts	0	8.00	89	0.20
Waterside Construction (Piles)	Generator Sets	0	8.00	84	0.74
Waterside Construction (Piles)	Tractors/Loaders/Backhoes	1	8.00	97	0.37
Waterside Construction (Piles)	Welders	0	8.00	46	0.45

Trips and VMT

Phase Name	Offroad Equipment Count	Worker Trip Number	Vendor Trip Number	Hauling Trip Number	Worker Trip Length	Vendor Trip Length	Hauling Trip Length	Worker Vehicle Class	Vendor Vehicle Class	Hauling Vehicle Class
Demolition	5	0.00	0.00	0.00	14.70	6.90	20.00	LD_Mix	HDT_Mix	HHDT
Site Preparation	5	0.00	0.00	0.00	14.70	6.90	20.00	LD_Mix	HDT_Mix	HHDT
Grading	9	0.00	0.00	0.00	14.70	6.90	20.00	LD_Mix	HDT_Mix	HHDT
Structure Construction	8	0.00	0.00	0.00	14.70	6.90	20.00	LD_Mix	HDT_Mix	HHDT
Paving	6	0.00	0.00	0.00	14.70	6.90	20.00	LD_Mix	HDT_Mix	HHDT
Architectural Coating	1	0.00	0.00	0.00	14.70	6.90	20.00	LD_Mix	HDT_Mix	HHDT
Drainage/Utilities/Trenching	4	0.00	0.00	0.00	14.70	6.90	20.00	LD_Mix	HDT_Mix	HHDT
Foundations	4	0.00	0.00	0.00	14.70	6.90	20.00	LD_Mix	HDT_Mix	HHDT
Landscaping/Other Finishing	3	0.00	0.00	0.00	14.70	6.90	20.00	LD_Mix	HDT_Mix	HHDT
Waterside Construction (Piles)	3	0.00	0.00	0.00	14.70	6.90	20.00	LD_Mix	HDT_Mix	HHDT

3.1 Mitigation Measures Construction

Use Cleaner Engines for Construction Equipment

Water Exposed Area

Date: 1/21/2022 6:00 PM

SLRC - Eucalyptus+Ivanhoe Overlook - Construction - South Coast Air Basin, Summer

EMFAC Off-Model Adjustment Factors for Gasoline Light Duty Vehicle to Account for the SAFE Vehicle Rule Applied

Reduce Vehicle Speed on Unpaved Roads

3.2 Demolition - 2025

Unmitigated Construction On-Site

	ROG	NOx	CO	SO2	Fugitive PM10	Exhaust PM10	PM10 Total	Fugitive PM2.5	Exhaust PM2.5	PM2.5 Total	Bio- CO2	NBio- CO2	Total CO2	CH4	N2O	CO2e
Category	lb/day										lb/day					
Fugitive Dust					5.2256	0.0000	5.2256	0.7912	0.0000	0.7912			0.0000			0.0000
Off-Road	1.3109	13.0319	13.3462	0.0245		0.5478	0.5478		0.5116	0.5116		2,356.1622	2,356.1622	0.5836		2,370.7510
Total	**1.3109**	**13.0319**	**13.3462**	**0.0245**	**5.2256**	**0.5478**	**5.7735**	**0.7912**	**0.5116**	**1.3028**		**2,356.1622**	**2,356.1622**	**0.5836**		**2,370.7510**

Unmitigated Construction Off-Site

	ROG	NOx	CO	SO2	Fugitive PM10	Exhaust PM10	PM10 Total	Fugitive PM2.5	Exhaust PM2.5	PM2.5 Total	Bio- CO2	NBio- CO2	Total CO2	CH4	N2O	CO2e
Category	lb/day										lb/day					
Hauling	0.0000	0.0000	0.0000	0.0000	0.0000	0.0000	0.0000	0.0000	0.0000	0.0000		0.0000	0.0000	0.0000	0.0000	0.0000
Vendor	0.0000	0.0000	0.0000	0.0000	0.0000	0.0000	0.0000	0.0000	0.0000	0.0000		0.0000	0.0000	0.0000	0.0000	0.0000
Worker	0.0000	0.0000	0.0000	0.0000	0.0000	0.0000	0.0000	0.0000	0.0000	0.0000		0.0000	0.0000	0.0000	0.0000	0.0000
Total	**0.0000**	**0.0000**	**0.0000**	**0.0000**	**0.0000**	**0.0000**	**0.0000**	**0.0000**	**0.0000**	**0.0000**		**0.0000**	**0.0000**	**0.0000**	**0.0000**	**0.0000**

Date: 1/21/2022 6:00 PM

SLRC - Eucalyptus+Ivanhoe Overlook - Construction - South Coast Air Basin, Summer

EMFAC Off-Model Adjustment Factors for Gasoline Light Duty Vehicle to Account for the SAFE Vehicle Rule Applied

Mitigated Construction On-Site

	ROG	NOx	CO	SO2	Fugitive PM10	Exhaust PM10	PM10 Total	Fugitive PM2.5	Exhaust PM2.5	PM2.5 Total	Bio- CO2	NBio- CO2	Total CO2	CH4	N2O	CO2e
Category	lb/day										lb/day					
Fugitive Dust					2.0380	0.0000	2.0380	0.3086	0.0000	0.3086			0.0000			0.0000
Off-Road	0.2843	1.2318	14.9161	0.0245		0.0379	0.0379		0.0379	0.0379	0.0000	2,356.1622	2,356.1622	0.5836		2,370.7510
Total	**0.2843**	**1.2318**	**14.9161**	**0.0245**	**2.0380**	**0.0379**	**2.0759**	**0.3086**	**0.0379**	**0.3465**	**0.0000**	**2,356.1622**	**2,356.1622**	**0.5836**		**2,370.7510**

Mitigated Construction Off-Site

	ROG	NOx	CO	SO2	Fugitive PM10	Exhaust PM10	PM10 Total	Fugitive PM2.5	Exhaust PM2.5	PM2.5 Total	Bio- CO2	NBio- CO2	Total CO2	CH4	N2O	CO2e
Category	lb/day										lb/day					
Hauling	0.0000	0.0000	0.0000	0.0000	0.0000	0.0000	0.0000	0.0000	0.0000	0.0000		0.0000	0.0000	0.0000	0.0000	0.0000
Vendor	0.0000	0.0000	0.0000	0.0000	0.0000	0.0000	0.0000	0.0000	0.0000	0.0000		0.0000	0.0000	0.0000	0.0000	0.0000
Worker	0.0000	0.0000	0.0000	0.0000	0.0000	0.0000	0.0000	0.0000	0.0000	0.0000		0.0000	0.0000	0.0000	0.0000	0.0000
Total	**0.0000**	**0.0000**	**0.0000**	**0.0000**	**0.0000**	**0.0000**	**0.0000**	**0.0000**	**0.0000**	**0.0000**		**0.0000**	**0.0000**	**0.0000**	**0.0000**	**0.0000**

SLRC - Eucalyptus+Ivanhoe Overlook - Construction - South Coast Air Basin, Summer

EMFAC Off-Model Adjustment Factors for Gasoline Light Duty Vehicle to Account for the SAFE Vehicle Rule Applied

3.3 Site Preparation - 2025

Unmitigated Construction On-Site

	ROG	NOx	CO	SO2	Fugitive PM10	Exhaust PM10	PM10 Total	Fugitive PM2.5	Exhaust PM2.5	PM2.5 Total	Bio- CO2	NBio- CO2	Total CO2	CH4	N2O	CO2e
Category	lb/day										lb/day					
Fugitive Dust					6.5610	0.0000	6.5610	3.3688	0.0000	3.3688			0.0000			0.0000
Off-Road	1.1766	11.9715	11.9164	0.0210		0.5065	0.5065		0.4660	0.4660		2,035.1835	2,035.1835	0.6582		2,051.6390
Total	**1.1766**	**11.9715**	**11.9164**	**0.0210**	**6.5610**	**0.5065**	**7.0675**	**3.3688**	**0.4660**	**3.8348**		**2,035.1835**	**2,035.1835**	**0.6582**		**2,051.6390**

Unmitigated Construction Off-Site

	ROG	NOx	CO	SO2	Fugitive PM10	Exhaust PM10	PM10 Total	Fugitive PM2.5	Exhaust PM2.5	PM2.5 Total	Bio- CO2	NBio- CO2	Total CO2	CH4	N2O	CO2e
Category	lb/day										lb/day					
Hauling	0.0000	0.0000	0.0000	0.0000	0.0000	0.0000	0.0000	0.0000	0.0000	0.0000		0.0000	0.0000	0.0000	0.0000	0.0000
Vendor	0.0000	0.0000	0.0000	0.0000	0.0000	0.0000	0.0000	0.0000	0.0000	0.0000		0.0000	0.0000	0.0000	0.0000	0.0000
Worker	0.0000	0.0000	0.0000	0.0000	0.0000	0.0000	0.0000	0.0000	0.0000	0.0000		0.0000	0.0000	0.0000	0.0000	0.0000
Total	**0.0000**	**0.0000**	**0.0000**	**0.0000**	**0.0000**	**0.0000**	**0.0000**	**0.0000**	**0.0000**	**0.0000**		**0.0000**	**0.0000**	**0.0000**	**0.0000**	**0.0000**

Date: 1/21/2022 6:00 PM

SLRC - Eucalyptus+Ivanhoe Overlook - Construction - South Coast Air Basin, Summer

EMFAC Off-Model Adjustment Factors for Gasoline Light Duty Vehicle to Account for the SAFE Vehicle Rule Applied

Mitigated Construction On-Site

	ROG	NOx	CO	SO2	Fugitive PM10	Exhaust PM10	PM10 Total	Fugitive PM2.5	Exhaust PM2.5	PM2.5 Total	Bio- CO2	NBio- CO2	Total CO2	CH4	N2O	CO2e
Category	lb/day										lb/day					
Fugitive Dust					2.5588	0.0000	2.5588	1.3138	0.0000	1.3138			0.0000			0.0000
Off-Road	0.2565	1.1114	13.2018	0.0210		0.0342	0.0342		0.0342	0.0342	0.0000	2,035.1835	2,035.1835	0.6582		2,051.6390
Total	**0.2565**	**1.1114**	**13.2018**	**0.0210**	**2.5588**	**0.0342**	**2.5930**	**1.3138**	**0.0342**	**1.3480**	**0.0000**	**2,035.1835**	**2,035.1835**	**0.6582**		**2,051.6390**

Mitigated Construction Off-Site

	ROG	NOx	CO	SO2	Fugitive PM10	Exhaust PM10	PM10 Total	Fugitive PM2.5	Exhaust PM2.5	PM2.5 Total	Bio- CO2	NBio- CO2	Total CO2	CH4	N2O	CO2e
Category	lb/day										lb/day					
Hauling	0.0000	0.0000	0.0000	0.0000	0.0000	0.0000	0.0000	0.0000	0.0000	0.0000		0.0000	0.0000	0.0000	0.0000	0.0000
Vendor	0.0000	0.0000	0.0000	0.0000	0.0000	0.0000	0.0000	0.0000	0.0000	0.0000		0.0000	0.0000	0.0000	0.0000	0.0000
Worker	0.0000	0.0000	0.0000	0.0000	0.0000	0.0000	0.0000	0.0000	0.0000	0.0000		0.0000	0.0000	0.0000	0.0000	0.0000
Total	**0.0000**	**0.0000**	**0.0000**	**0.0000**	**0.0000**	**0.0000**	**0.0000**	**0.0000**	**0.0000**	**0.0000**		**0.0000**	**0.0000**	**0.0000**	**0.0000**	**0.0000**

SLRC - Eucalyptus+Ivanhoe Overlook - Construction - South Coast Air Basin, Summer

EMFAC Off-Model Adjustment Factors for Gasoline Light Duty Vehicle to Account for the SAFE Vehicle Rule Applied

3.4 Grading - 2025

Unmitigated Construction On-Site

	ROG	NOx	CO	SO2	Fugitive PM10	Exhaust PM10	PM10 Total	Fugitive PM2.5	Exhaust PM2.5	PM2.5 Total	Bio- CO2	NBio- CO2	Total CO2	CH4	N2O	CO2e
Category	lb/day										lb/day					
Fugitive Dust					7.0855	0.0000	7.0855	3.4252	0.0000	3.4252			0.0000			0.0000
Off-Road	2.3610	21.3746	21.4269	0.0523		0.8425	0.8425		0.7751	0.7751		5,061.0583	5,061.0583	1.6369		5,101.9795
Total	**2.3610**	**21.3746**	**21.4269**	**0.0523**	**7.0855**	**0.8425**	**7.9281**	**3.4252**	**0.7751**	**4.2003**		**5,061.0583**	**5,061.0583**	**1.6369**		**5,101.9795**

Unmitigated Construction Off-Site

	ROG	NOx	CO	SO2	Fugitive PM10	Exhaust PM10	PM10 Total	Fugitive PM2.5	Exhaust PM2.5	PM2.5 Total	Bio- CO2	NBio- CO2	Total CO2	CH4	N2O	CO2e
Category	lb/day										lb/day					
Hauling	0.0000	0.0000	0.0000	0.0000	0.0000	0.0000	0.0000	0.0000	0.0000	0.0000		0.0000	0.0000	0.0000	0.0000	0.0000
Vendor	0.0000	0.0000	0.0000	0.0000	0.0000	0.0000	0.0000	0.0000	0.0000	0.0000		0.0000	0.0000	0.0000	0.0000	0.0000
Worker	0.0000	0.0000	0.0000	0.0000	0.0000	0.0000	0.0000	0.0000	0.0000	0.0000		0.0000	0.0000	0.0000	0.0000	0.0000
Total	**0.0000**	**0.0000**	**0.0000**	**0.0000**	**0.0000**	**0.0000**	**0.0000**	**0.0000**	**0.0000**	**0.0000**		**0.0000**	**0.0000**	**0.0000**	**0.0000**	**0.0000**

Date: 1/21/2022 6:00 PM

SLRC - Eucalyptus+Ivanhoe Overlook - Construction - South Coast Air Basin, Summer

EMFAC Off-Model Adjustment Factors for Gasoline Light Duty Vehicle to Account for the SAFE Vehicle Rule Applied

Mitigated Construction On-Site

	ROG	NOx	CO	SO2	Fugitive PM10	Exhaust PM10	PM10 Total	Fugitive PM2.5	Exhaust PM2.5	PM2.5 Total	Bio- CO2	NBio- CO2	Total CO2	CH4	N2O	CO2e
Category	lb/day										lb/day					
Fugitive Dust					2.7634	0.0000	2.7634	1.3358	0.0000	1.3358			0.0000			0.0000
Off-Road	0.6401	2.7739	28.8577	0.0523		0.0854	0.0854		0.0854	0.0854	0.0000	5,061.0583	5,061.0583	1.6369		5,101.9795
Total	**0.6401**	**2.7739**	**28.8577**	**0.0523**	**2.7634**	**0.0854**	**2.8487**	**1.3358**	**0.0854**	**1.4212**	**0.0000**	**5,061.0583**	**5,061.0583**	**1.6369**		**5,101.9795**

Mitigated Construction Off-Site

	ROG	NOx	CO	SO2	Fugitive PM10	Exhaust PM10	PM10 Total	Fugitive PM2.5	Exhaust PM2.5	PM2.5 Total	Bio- CO2	NBio- CO2	Total CO2	CH4	N2O	CO2e
Category	lb/day										lb/day					
Hauling	0.0000	0.0000	0.0000	0.0000	0.0000	0.0000	0.0000	0.0000	0.0000	0.0000		0.0000	0.0000	0.0000	0.0000	0.0000
Vendor	0.0000	0.0000	0.0000	0.0000	0.0000	0.0000	0.0000	0.0000	0.0000	0.0000		0.0000	0.0000	0.0000	0.0000	0.0000
Worker	0.0000	0.0000	0.0000	0.0000	0.0000	0.0000	0.0000	0.0000	0.0000	0.0000		0.0000	0.0000	0.0000	0.0000	0.0000
Total	**0.0000**	**0.0000**	**0.0000**	**0.0000**	**0.0000**	**0.0000**	**0.0000**	**0.0000**	**0.0000**	**0.0000**		**0.0000**	**0.0000**	**0.0000**	**0.0000**	**0.0000**

SLRC - Eucalyptus+Ivanhoe Overlook - Construction - South Coast Air Basin, Summer

EMFAC Off-Model Adjustment Factors for Gasoline Light Duty Vehicle to Account for the SAFE Vehicle Rule Applied

3.4 Grading - 2026

Unmitigated Construction On-Site

	ROG	NOx	CO	SO2	Fugitive PM10	Exhaust PM10	PM10 Total	Fugitive PM2.5	Exhaust PM2.5	PM2.5 Total	Bio- CO2	NBio- CO2	Total CO2	CH4	N2O	CO2e
Category	lb/day										lb/day					
Fugitive Dust					7.0855	0.0000	7.0855	3.4252	0.0000	3.4252			0.0000			0.0000
Off-Road	2.3610	21.3746	21.4269	0.0523		0.8425	0.8425		0.7751	0.7751		5,061.0583	5,061.0583	1.6369		5,101.9795
Total	**2.3610**	**21.3746**	**21.4269**	**0.0523**	**7.0855**	**0.8425**	**7.9281**	**3.4252**	**0.7751**	**4.2003**		**5,061.0583**	**5,061.0583**	**1.6369**		**5,101.9795**

Unmitigated Construction Off-Site

	ROG	NOx	CO	SO2	Fugitive PM10	Exhaust PM10	PM10 Total	Fugitive PM2.5	Exhaust PM2.5	PM2.5 Total	Bio- CO2	NBio- CO2	Total CO2	CH4	N2O	CO2e
Category	lb/day										lb/day					
Hauling	0.0000	0.0000	0.0000	0.0000	0.0000	0.0000	0.0000	0.0000	0.0000	0.0000		0.0000	0.0000	0.0000	0.0000	0.0000
Vendor	0.0000	0.0000	0.0000	0.0000	0.0000	0.0000	0.0000	0.0000	0.0000	0.0000		0.0000	0.0000	0.0000	0.0000	0.0000
Worker	0.0000	0.0000	0.0000	0.0000	0.0000	0.0000	0.0000	0.0000	0.0000	0.0000		0.0000	0.0000	0.0000	0.0000	0.0000
Total	**0.0000**	**0.0000**	**0.0000**	**0.0000**	**0.0000**	**0.0000**	**0.0000**	**0.0000**	**0.0000**	**0.0000**		**0.0000**	**0.0000**	**0.0000**	**0.0000**	**0.0000**

Date: 1/21/2022 6:00 PM

SLRC - Eucalyptus+Ivanhoe Overlook - Construction - South Coast Air Basin, Summer

EMFAC Off-Model Adjustment Factors for Gasoline Light Duty Vehicle to Account for the SAFE Vehicle Rule Applied

Mitigated Construction On-Site

	ROG	NOx	CO	SO2	Fugitive PM10	Exhaust PM10	PM10 Total	Fugitive PM2.5	Exhaust PM2.5	PM2.5 Total	Bio- CO2	NBio- CO2	Total CO2	CH4	N2O	CO2e
Category	lb/day										lb/day					
Fugitive Dust					2.7634	0.0000	2.7634	1.3358	0.0000	1.3358			0.0000			0.0000
Off-Road	0.6401	2.7739	28.8577	0.0523		0.0854	0.0854		0.0854	0.0854	0.0000	5,061.0583	5,061.0583	1.6369		5,101.9795
Total	**0.6401**	**2.7739**	**28.8577**	**0.0523**	**2.7634**	**0.0854**	**2.8487**	**1.3358**	**0.0854**	**1.4212**	**0.0000**	**5,061.0583**	**5,061.0583**	**1.6369**		**5,101.9795**

Mitigated Construction Off-Site

	ROG	NOx	CO	SO2	Fugitive PM10	Exhaust PM10	PM10 Total	Fugitive PM2.5	Exhaust PM2.5	PM2.5 Total	Bio- CO2	NBio- CO2	Total CO2	CH4	N2O	CO2e
Category	lb/day										lb/day					
Hauling	0.0000	0.0000	0.0000	0.0000	0.0000	0.0000	0.0000	0.0000	0.0000	0.0000		0.0000	0.0000	0.0000	0.0000	0.0000
Vendor	0.0000	0.0000	0.0000	0.0000	0.0000	0.0000	0.0000	0.0000	0.0000	0.0000		0.0000	0.0000	0.0000	0.0000	0.0000
Worker	0.0000	0.0000	0.0000	0.0000	0.0000	0.0000	0.0000	0.0000	0.0000	0.0000		0.0000	0.0000	0.0000	0.0000	0.0000
Total	**0.0000**	**0.0000**	**0.0000**	**0.0000**	**0.0000**	**0.0000**	**0.0000**	**0.0000**	**0.0000**	**0.0000**		**0.0000**	**0.0000**	**0.0000**	**0.0000**	**0.0000**

Date: 1/21/2022 6:00 PM

SLRC - Eucalyptus+Ivanhoe Overlook - Construction - South Coast Air Basin, Summer

EMFAC Off-Model Adjustment Factors for Gasoline Light Duty Vehicle to Account for the SAFE Vehicle Rule Applied

3.5 Drainage/Utilities/Trenching - 2026

Unmitigated Construction On-Site

	ROG	NOx	CO	SO2	Fugitive PM10	Exhaust PM10	PM10 Total	Fugitive PM2.5	Exhaust PM2.5	PM2.5 Total	Bio- CO2	NBio- CO2	Total CO2	CH4	N2O	CO2e
Category	lb/day										lb/day					
Off-Road	0.8441	8.5536	7.5262	0.0146		0.4052	0.4052		0.3728	0.3728		1,417.6714	1,417.6714	0.4585		1,429.1340
Total	**0.8441**	**8.5536**	**7.5262**	**0.0146**		**0.4052**	**0.4052**		**0.3728**	**0.3728**		**1,417.6714**	**1,417.6714**	**0.4585**		**1,429.1340**

Unmitigated Construction Off-Site

	ROG	NOx	CO	SO2	Fugitive PM10	Exhaust PM10	PM10 Total	Fugitive PM2.5	Exhaust PM2.5	PM2.5 Total	Bio- CO2	NBio- CO2	Total CO2	CH4	N2O	CO2e
Category	lb/day										lb/day					
Hauling	0.0000	0.0000	0.0000	0.0000	0.0000	0.0000	0.0000	0.0000	0.0000	0.0000		0.0000	0.0000	0.0000	0.0000	0.0000
Vendor	0.0000	0.0000	0.0000	0.0000	0.0000	0.0000	0.0000	0.0000	0.0000	0.0000		0.0000	0.0000	0.0000	0.0000	0.0000
Worker	0.0000	0.0000	0.0000	0.0000	0.0000	0.0000	0.0000	0.0000	0.0000	0.0000		0.0000	0.0000	0.0000	0.0000	0.0000
Total	**0.0000**	**0.0000**	**0.0000**	**0.0000**	**0.0000**	**0.0000**	**0.0000**	**0.0000**	**0.0000**	**0.0000**		**0.0000**	**0.0000**	**0.0000**	**0.0000**	**0.0000**

Date: 1/21/2022 6:00 PM

SLRC - Eucalyptus+Ivanhoe Overlook - Construction - South Coast Air Basin, Summer

EMFAC Off-Model Adjustment Factors for Gasoline Light Duty Vehicle to Account for the SAFE Vehicle Rule Applied

Mitigated Construction On-Site

	ROG	NOx	CO	SO2	Fugitive PM10	Exhaust PM10	PM10 Total	Fugitive PM2.5	Exhaust PM2.5	PM2.5 Total	Bio- CO2	NBio- CO2	Total CO2	CH4	N2O	CO2e
Category	lb/day										lb/day					
Off-Road	0.1792	0.7766	9.0236	0.0146		0.0239	0.0239		0.0239	0.0239	0.0000	1,417.6714	1,417.6714	0.4585		1,429.1340
Total	**0.1792**	**0.7766**	**9.0236**	**0.0146**		**0.0239**	**0.0239**		**0.0239**	**0.0239**	**0.0000**	**1,417.6714**	**1,417.6714**	**0.4585**		**1,429.1340**

Mitigated Construction Off-Site

	ROG	NOx	CO	SO2	Fugitive PM10	Exhaust PM10	PM10 Total	Fugitive PM2.5	Exhaust PM2.5	PM2.5 Total	Bio- CO2	NBio- CO2	Total CO2	CH4	N2O	CO2e
Category	lb/day										lb/day					
Hauling	0.0000	0.0000	0.0000	0.0000	0.0000	0.0000	0.0000	0.0000	0.0000	0.0000		0.0000	0.0000	0.0000	0.0000	0.0000
Vendor	0.0000	0.0000	0.0000	0.0000	0.0000	0.0000	0.0000	0.0000	0.0000	0.0000		0.0000	0.0000	0.0000	0.0000	0.0000
Worker	0.0000	0.0000	0.0000	0.0000	0.0000	0.0000	0.0000	0.0000	0.0000	0.0000		0.0000	0.0000	0.0000	0.0000	0.0000
Total	**0.0000**	**0.0000**	**0.0000**	**0.0000**	**0.0000**	**0.0000**	**0.0000**	**0.0000**	**0.0000**	**0.0000**		**0.0000**	**0.0000**	**0.0000**	**0.0000**	**0.0000**

Date: 1/21/2022 6:00 PM

SLRC - Eucalyptus+Ivanhoe Overlook - Construction - South Coast Air Basin, Summer

EMFAC Off-Model Adjustment Factors for Gasoline Light Duty Vehicle to Account for the SAFE Vehicle Rule Applied

3.5 Drainage/Utilities/Trenching - 2027

Unmitigated Construction On-Site

	ROG	NOx	CO	SO2	Fugitive PM10	Exhaust PM10	PM10 Total	Fugitive PM2.5	Exhaust PM2.5	PM2.5 Total	Bio- CO2	NBio- CO2	Total CO2	CH4	N2O	CO2e
Category	lb/day										lb/day					
Off-Road	0.8441	8.5536	7.5262	0.0146		0.4052	0.4052		0.3728	0.3728		1,417.6714	1,417.6714	0.4585		1,429.1340
Total	**0.8441**	**8.5536**	**7.5262**	**0.0146**		**0.4052**	**0.4052**		**0.3728**	**0.3728**		**1,417.6714**	**1,417.6714**	**0.4585**		**1,429.1340**

Unmitigated Construction Off-Site

	ROG	NOx	CO	SO2	Fugitive PM10	Exhaust PM10	PM10 Total	Fugitive PM2.5	Exhaust PM2.5	PM2.5 Total	Bio- CO2	NBio- CO2	Total CO2	CH4	N2O	CO2e
Category	lb/day										lb/day					
Hauling	0.0000	0.0000	0.0000	0.0000	0.0000	0.0000	0.0000	0.0000	0.0000	0.0000		0.0000	0.0000	0.0000	0.0000	0.0000
Vendor	0.0000	0.0000	0.0000	0.0000	0.0000	0.0000	0.0000	0.0000	0.0000	0.0000		0.0000	0.0000	0.0000	0.0000	0.0000
Worker	0.0000	0.0000	0.0000	0.0000	0.0000	0.0000	0.0000	0.0000	0.0000	0.0000		0.0000	0.0000	0.0000	0.0000	0.0000
Total	**0.0000**	**0.0000**	**0.0000**	**0.0000**	**0.0000**	**0.0000**	**0.0000**	**0.0000**	**0.0000**	**0.0000**		**0.0000**	**0.0000**	**0.0000**	**0.0000**	**0.0000**

Date: 1/21/2022 6:00 PM

SLRC - Eucalyptus+Ivanhoe Overlook - Construction - South Coast Air Basin, Summer

EMFAC Off-Model Adjustment Factors for Gasoline Light Duty Vehicle to Account for the SAFE Vehicle Rule Applied

Mitigated Construction On-Site

	ROG	NOx	CO	SO2	Fugitive PM10	Exhaust PM10	PM10 Total	Fugitive PM2.5	Exhaust PM2.5	PM2.5 Total	Bio- CO2	NBio- CO2	Total CO2	CH4	N2O	CO2e
Category	lb/day										lb/day					
Off-Road	0.1792	0.7766	9.0236	0.0146		0.0239	0.0239		0.0239	0.0239	0.0000	1,417.6714	1,417.6714	0.4585		1,429.1340
Total	**0.1792**	**0.7766**	**9.0236**	**0.0146**		**0.0239**	**0.0239**		**0.0239**	**0.0239**	**0.0000**	**1,417.6714**	**1,417.6714**	**0.4585**		**1,429.1340**

Mitigated Construction Off-Site

	ROG	NOx	CO	SO2	Fugitive PM10	Exhaust PM10	PM10 Total	Fugitive PM2.5	Exhaust PM2.5	PM2.5 Total	Bio- CO2	NBio- CO2	Total CO2	CH4	N2O	CO2e
Category	lb/day										lb/day					
Hauling	0.0000	0.0000	0.0000	0.0000	0.0000	0.0000	0.0000	0.0000	0.0000	0.0000		0.0000	0.0000	0.0000	0.0000	0.0000
Vendor	0.0000	0.0000	0.0000	0.0000	0.0000	0.0000	0.0000	0.0000	0.0000	0.0000		0.0000	0.0000	0.0000	0.0000	0.0000
Worker	0.0000	0.0000	0.0000	0.0000	0.0000	0.0000	0.0000	0.0000	0.0000	0.0000		0.0000	0.0000	0.0000	0.0000	0.0000
Total	**0.0000**	**0.0000**	**0.0000**	**0.0000**	**0.0000**	**0.0000**	**0.0000**	**0.0000**	**0.0000**	**0.0000**		**0.0000**	**0.0000**	**0.0000**	**0.0000**	**0.0000**

Date: 1/21/2022 6:00 PM

SLRC - Eucalyptus+Ivanhoe Overlook - Construction - South Coast Air Basin, Summer

EMFAC Off-Model Adjustment Factors for Gasoline Light Duty Vehicle to Account for the SAFE Vehicle Rule Applied

3.6 Foundations - 2026

Unmitigated Construction On-Site

	ROG	NOx	CO	SO2	Fugitive PM10	Exhaust PM10	PM10 Total	Fugitive PM2.5	Exhaust PM2.5	PM2.5 Total	Bio- CO2	NBio- CO2	Total CO2	CH4	N2O	CO2e
Category	lb/day										lb/day					
Off-Road	0.5505	4.4272	6.8786	0.0121		0.1920	0.1920		0.1870	0.1870		1,118.3846	1,118.3846	0.1632		1,122.4655
Total	**0.5505**	**4.4272**	**6.8786**	**0.0121**		**0.1920**	**0.1920**		**0.1870**	**0.1870**		**1,118.3846**	**1,118.3846**	**0.1632**		**1,122.4655**

Unmitigated Construction Off-Site

	ROG	NOx	CO	SO2	Fugitive PM10	Exhaust PM10	PM10 Total	Fugitive PM2.5	Exhaust PM2.5	PM2.5 Total	Bio- CO2	NBio- CO2	Total CO2	CH4	N2O	CO2e
Category	lb/day										lb/day					
Hauling	0.0000	0.0000	0.0000	0.0000	0.0000	0.0000	0.0000	0.0000	0.0000	0.0000		0.0000	0.0000	0.0000	0.0000	0.0000
Vendor	0.0000	0.0000	0.0000	0.0000	0.0000	0.0000	0.0000	0.0000	0.0000	0.0000		0.0000	0.0000	0.0000	0.0000	0.0000
Worker	0.0000	0.0000	0.0000	0.0000	0.0000	0.0000	0.0000	0.0000	0.0000	0.0000		0.0000	0.0000	0.0000	0.0000	0.0000
Total	**0.0000**	**0.0000**	**0.0000**	**0.0000**	**0.0000**	**0.0000**	**0.0000**	**0.0000**	**0.0000**	**0.0000**		**0.0000**	**0.0000**	**0.0000**	**0.0000**	**0.0000**

Date: 1/21/2022 6:00 PM

SLRC - Eucalyptus+Ivanhoe Overlook - Construction - South Coast Air Basin, Summer

EMFAC Off-Model Adjustment Factors for Gasoline Light Duty Vehicle to Account for the SAFE Vehicle Rule Applied

Mitigated Construction On-Site

	ROG	NOx	CO	SO2	Fugitive PM10	Exhaust PM10	PM10 Total	Fugitive PM2.5	Exhaust PM2.5	PM2.5 Total	Bio- CO2	NBio- CO2	Total CO2	CH4	N2O	CO2e
Category	lb/day										lb/day					
Off-Road	0.2336	1.2393	7.7741	0.0121		0.0441	0.0441		0.0441	0.0441	0.0000	1,118.3846	1,118.3846	0.1632		1,122.4655
Total	**0.2336**	**1.2393**	**7.7741**	**0.0121**		**0.0441**	**0.0441**		**0.0441**	**0.0441**	**0.0000**	**1,118.3846**	**1,118.3846**	**0.1632**		**1,122.4655**

Mitigated Construction Off-Site

	ROG	NOx	CO	SO2	Fugitive PM10	Exhaust PM10	PM10 Total	Fugitive PM2.5	Exhaust PM2.5	PM2.5 Total	Bio- CO2	NBio- CO2	Total CO2	CH4	N2O	CO2e
Category	lb/day										lb/day					
Hauling	0.0000	0.0000	0.0000	0.0000	0.0000	0.0000	0.0000	0.0000	0.0000	0.0000		0.0000	0.0000	0.0000	0.0000	0.0000
Vendor	0.0000	0.0000	0.0000	0.0000	0.0000	0.0000	0.0000	0.0000	0.0000	0.0000		0.0000	0.0000	0.0000	0.0000	0.0000
Worker	0.0000	0.0000	0.0000	0.0000	0.0000	0.0000	0.0000	0.0000	0.0000	0.0000		0.0000	0.0000	0.0000	0.0000	0.0000
Total	**0.0000**	**0.0000**	**0.0000**	**0.0000**	**0.0000**	**0.0000**	**0.0000**	**0.0000**	**0.0000**	**0.0000**		**0.0000**	**0.0000**	**0.0000**	**0.0000**	**0.0000**

Date: 1/21/2022 6:00 PM

SLRC - Eucalyptus+Ivanhoe Overlook - Construction - South Coast Air Basin, Summer

EMFAC Off-Model Adjustment Factors for Gasoline Light Duty Vehicle to Account for the SAFE Vehicle Rule Applied

3.6 Foundations - 2027

Unmitigated Construction On-Site

	ROG	NOx	CO	SO2	Fugitive PM10	Exhaust PM10	PM10 Total	Fugitive PM2.5	Exhaust PM2.5	PM2.5 Total	Bio- CO2	NBio- CO2	Total CO2	CH4	N2O	CO2e
Category	lb/day										lb/day					
Off-Road	0.5505	4.4272	6.8786	0.0121		0.1920	0.1920		0.1870	0.1870		1,118.3846	1,118.3846	0.1632		1,122.4655
Total	**0.5505**	**4.4272**	**6.8786**	**0.0121**		**0.1920**	**0.1920**		**0.1870**	**0.1870**		**1,118.3846**	**1,118.3846**	**0.1632**		**1,122.4655**

Unmitigated Construction Off-Site

	ROG	NOx	CO	SO2	Fugitive PM10	Exhaust PM10	PM10 Total	Fugitive PM2.5	Exhaust PM2.5	PM2.5 Total	Bio- CO2	NBio- CO2	Total CO2	CH4	N2O	CO2e
Category	lb/day										lb/day					
Hauling	0.0000	0.0000	0.0000	0.0000	0.0000	0.0000	0.0000	0.0000	0.0000	0.0000		0.0000	0.0000	0.0000	0.0000	0.0000
Vendor	0.0000	0.0000	0.0000	0.0000	0.0000	0.0000	0.0000	0.0000	0.0000	0.0000		0.0000	0.0000	0.0000	0.0000	0.0000
Worker	0.0000	0.0000	0.0000	0.0000	0.0000	0.0000	0.0000	0.0000	0.0000	0.0000		0.0000	0.0000	0.0000	0.0000	0.0000
Total	**0.0000**	**0.0000**	**0.0000**	**0.0000**	**0.0000**	**0.0000**	**0.0000**	**0.0000**	**0.0000**	**0.0000**		**0.0000**	**0.0000**	**0.0000**	**0.0000**	**0.0000**

Date: 1/21/2022 6:00 PM

SLRC - Eucalyptus+Ivanhoe Overlook - Construction - South Coast Air Basin, Summer

EMFAC Off-Model Adjustment Factors for Gasoline Light Duty Vehicle to Account for the SAFE Vehicle Rule Applied

Mitigated Construction On-Site

	ROG	NOx	CO	SO2	Fugitive PM10	Exhaust PM10	PM10 Total	Fugitive PM2.5	Exhaust PM2.5	PM2.5 Total	Bio- CO2	NBio- CO2	Total CO2	CH4	N2O	CO2e
Category	lb/day										lb/day					
Off-Road	0.2336	1.2393	7.7741	0.0121		0.0441	0.0441		0.0441	0.0441	0.0000	1,118.3846	1,118.3846	0.1632		1,122.4655
Total	**0.2336**	**1.2393**	**7.7741**	**0.0121**		**0.0441**	**0.0441**		**0.0441**	**0.0441**	**0.0000**	**1,118.3846**	**1,118.3846**	**0.1632**		**1,122.4655**

Mitigated Construction Off-Site

	ROG	NOx	CO	SO2	Fugitive PM10	Exhaust PM10	PM10 Total	Fugitive PM2.5	Exhaust PM2.5	PM2.5 Total	Bio- CO2	NBio- CO2	Total CO2	CH4	N2O	CO2e
Category	lb/day										lb/day					
Hauling	0.0000	0.0000	0.0000	0.0000	0.0000	0.0000	0.0000	0.0000	0.0000	0.0000		0.0000	0.0000	0.0000	0.0000	0.0000
Vendor	0.0000	0.0000	0.0000	0.0000	0.0000	0.0000	0.0000	0.0000	0.0000	0.0000		0.0000	0.0000	0.0000	0.0000	0.0000
Worker	0.0000	0.0000	0.0000	0.0000	0.0000	0.0000	0.0000	0.0000	0.0000	0.0000		0.0000	0.0000	0.0000	0.0000	0.0000
Total	**0.0000**	**0.0000**	**0.0000**	**0.0000**	**0.0000**	**0.0000**	**0.0000**	**0.0000**	**0.0000**	**0.0000**		**0.0000**	**0.0000**	**0.0000**	**0.0000**	**0.0000**

Date: 1/21/2022 6:00 PM

SLRC - Eucalyptus+Ivanhoe Overlook - Construction - South Coast Air Basin, Summer

EMFAC Off-Model Adjustment Factors for Gasoline Light Duty Vehicle to Account for the SAFE Vehicle Rule Applied

3.7 Structure Construction - 2026

Unmitigated Construction On-Site

	ROG	NOx	CO	SO2	Fugitive PM10	Exhaust PM10	PM10 Total	Fugitive PM2.5	Exhaust PM2.5	PM2.5 Total	Bio- CO2	NBio- CO2	Total CO2	CH4	N2O	CO2e
Category	lb/day										lb/day					
Off-Road	1.3692	12.5478	16.0041	0.0273		0.5209	0.5209		0.4901	0.4901		2,591.5678	2,591.5678	0.6123		2,606.8752
Total	**1.3692**	**12.5478**	**16.0041**	**0.0273**		**0.5209**	**0.5209**		**0.4901**	**0.4901**		**2,591.5678**	**2,591.5678**	**0.6123**		**2,606.8752**

Unmitigated Construction Off-Site

	ROG	NOx	CO	SO2	Fugitive PM10	Exhaust PM10	PM10 Total	Fugitive PM2.5	Exhaust PM2.5	PM2.5 Total	Bio- CO2	NBio- CO2	Total CO2	CH4	N2O	CO2e
Category	lb/day										lb/day					
Hauling	0.0000	0.0000	0.0000	0.0000	0.0000	0.0000	0.0000	0.0000	0.0000	0.0000		0.0000	0.0000	0.0000	0.0000	0.0000
Vendor	0.0000	0.0000	0.0000	0.0000	0.0000	0.0000	0.0000	0.0000	0.0000	0.0000		0.0000	0.0000	0.0000	0.0000	0.0000
Worker	0.0000	0.0000	0.0000	0.0000	0.0000	0.0000	0.0000	0.0000	0.0000	0.0000		0.0000	0.0000	0.0000	0.0000	0.0000
Total	**0.0000**	**0.0000**	**0.0000**	**0.0000**	**0.0000**	**0.0000**	**0.0000**	**0.0000**	**0.0000**	**0.0000**		**0.0000**	**0.0000**	**0.0000**	**0.0000**	**0.0000**

Date: 1/21/2022 6:00 PM

SLRC - Eucalyptus+Ivanhoe Overlook - Construction - South Coast Air Basin, Summer

EMFAC Off-Model Adjustment Factors for Gasoline Light Duty Vehicle to Account for the SAFE Vehicle Rule Applied

Mitigated Construction On-Site

	ROG	NOx	CO	SO2	Fugitive PM10	Exhaust PM10	PM10 Total	Fugitive PM2.5	Exhaust PM2.5	PM2.5 Total	Bio- CO2	NBio- CO2	Total CO2	CH4	N2O	CO2e
Category	lb/day										lb/day					
Off-Road	0.5081	2.5913	17.6567	0.0273		0.0793	0.0793		0.0793	0.0793	0.0000	2,591.5678	2,591.5678	0.6123		2,606.8752
Total	**0.5081**	**2.5913**	**17.6567**	**0.0273**		**0.0793**	**0.0793**		**0.0793**	**0.0793**	**0.0000**	**2,591.5678**	**2,591.5678**	**0.6123**		**2,606.8752**

Mitigated Construction Off-Site

	ROG	NOx	CO	SO2	Fugitive PM10	Exhaust PM10	PM10 Total	Fugitive PM2.5	Exhaust PM2.5	PM2.5 Total	Bio- CO2	NBio- CO2	Total CO2	CH4	N2O	CO2e
Category	lb/day										lb/day					
Hauling	0.0000	0.0000	0.0000	0.0000	0.0000	0.0000	0.0000	0.0000	0.0000	0.0000		0.0000	0.0000	0.0000	0.0000	0.0000
Vendor	0.0000	0.0000	0.0000	0.0000	0.0000	0.0000	0.0000	0.0000	0.0000	0.0000		0.0000	0.0000	0.0000	0.0000	0.0000
Worker	0.0000	0.0000	0.0000	0.0000	0.0000	0.0000	0.0000	0.0000	0.0000	0.0000		0.0000	0.0000	0.0000	0.0000	0.0000
Total	**0.0000**	**0.0000**	**0.0000**	**0.0000**	**0.0000**	**0.0000**	**0.0000**	**0.0000**	**0.0000**	**0.0000**		**0.0000**	**0.0000**	**0.0000**	**0.0000**	**0.0000**

Date: 1/21/2022 6:00 PM

SLRC - Eucalyptus+Ivanhoe Overlook - Construction - South Coast Air Basin, Summer

EMFAC Off-Model Adjustment Factors for Gasoline Light Duty Vehicle to Account for the SAFE Vehicle Rule Applied

3.7 Structure Construction - 2027

Unmitigated Construction On-Site

	ROG	NOx	CO	SO2	Fugitive PM10	Exhaust PM10	PM10 Total	Fugitive PM2.5	Exhaust PM2.5	PM2.5 Total	Bio- CO2	NBio- CO2	Total CO2	CH4	N2O	CO2e
Category	lb/day										lb/day					
Off-Road	1.3692	12.5478	16.0041	0.0273		0.5209	0.5209		0.4901	0.4901		2,591.5678	2,591.5678	0.6123		2,606.8752
Total	**1.3692**	**12.5478**	**16.0041**	**0.0273**		**0.5209**	**0.5209**		**0.4901**	**0.4901**		**2,591.5678**	**2,591.5678**	**0.6123**		**2,606.8752**

Unmitigated Construction Off-Site

	ROG	NOx	CO	SO2	Fugitive PM10	Exhaust PM10	PM10 Total	Fugitive PM2.5	Exhaust PM2.5	PM2.5 Total	Bio- CO2	NBio- CO2	Total CO2	CH4	N2O	CO2e
Category	lb/day										lb/day					
Hauling	0.0000	0.0000	0.0000	0.0000	0.0000	0.0000	0.0000	0.0000	0.0000	0.0000		0.0000	0.0000	0.0000	0.0000	0.0000
Vendor	0.0000	0.0000	0.0000	0.0000	0.0000	0.0000	0.0000	0.0000	0.0000	0.0000		0.0000	0.0000	0.0000	0.0000	0.0000
Worker	0.0000	0.0000	0.0000	0.0000	0.0000	0.0000	0.0000	0.0000	0.0000	0.0000		0.0000	0.0000	0.0000	0.0000	0.0000
Total	**0.0000**	**0.0000**	**0.0000**	**0.0000**	**0.0000**	**0.0000**	**0.0000**	**0.0000**	**0.0000**	**0.0000**		**0.0000**	**0.0000**	**0.0000**	**0.0000**	**0.0000**

Date: 1/21/2022 6:00 PM

SLRC - Eucalyptus+Ivanhoe Overlook - Construction - South Coast Air Basin, Summer

EMFAC Off-Model Adjustment Factors for Gasoline Light Duty Vehicle to Account for the SAFE Vehicle Rule Applied

Mitigated Construction On-Site

	ROG	NOx	CO	SO2	Fugitive PM10	Exhaust PM10	PM10 Total	Fugitive PM2.5	Exhaust PM2.5	PM2.5 Total	Bio- CO2	NBio- CO2	Total CO2	CH4	N2O	CO2e
Category	lb/day										lb/day					
Off-Road	0.5081	2.5913	17.6567	0.0273		0.0793	0.0793		0.0793	0.0793	0.0000	2,591.5678	2,591.5678	0.6123		2,606.8752
Total	**0.5081**	**2.5913**	**17.6567**	**0.0273**		**0.0793**	**0.0793**		**0.0793**	**0.0793**	**0.0000**	**2,591.5678**	**2,591.5678**	**0.6123**		**2,606.8752**

Mitigated Construction Off-Site

	ROG	NOx	CO	SO2	Fugitive PM10	Exhaust PM10	PM10 Total	Fugitive PM2.5	Exhaust PM2.5	PM2.5 Total	Bio- CO2	NBio- CO2	Total CO2	CH4	N2O	CO2e
Category	lb/day										lb/day					
Hauling	0.0000	0.0000	0.0000	0.0000	0.0000	0.0000	0.0000	0.0000	0.0000	0.0000		0.0000	0.0000	0.0000	0.0000	0.0000
Vendor	0.0000	0.0000	0.0000	0.0000	0.0000	0.0000	0.0000	0.0000	0.0000	0.0000		0.0000	0.0000	0.0000	0.0000	0.0000
Worker	0.0000	0.0000	0.0000	0.0000	0.0000	0.0000	0.0000	0.0000	0.0000	0.0000		0.0000	0.0000	0.0000	0.0000	0.0000
Total	**0.0000**	**0.0000**	**0.0000**	**0.0000**	**0.0000**	**0.0000**	**0.0000**	**0.0000**	**0.0000**	**0.0000**		**0.0000**	**0.0000**	**0.0000**	**0.0000**	**0.0000**

SLRC - Eucalyptus+Ivanhoe Overlook - Construction - South Coast Air Basin, Summer

EMFAC Off-Model Adjustment Factors for Gasoline Light Duty Vehicle to Account for the SAFE Vehicle Rule Applied

3.8 Landscaping/Other Finishing - 2027

Unmitigated Construction On-Site

	ROG	NOx	CO	SO2	Fugitive PM10	Exhaust PM10	PM10 Total	Fugitive PM2.5	Exhaust PM2.5	PM2.5 Total	Bio- CO2	NBio- CO2	Total CO2	CH4	N2O	CO2e
Category	lb/day										lb/day					
Off-Road	0.5318	5.3216	5.0999	0.0104		0.2326	0.2326		0.2140	0.2140		1,008.9129	1,008.9129	0.3263		1,017.0705
Total	**0.5318**	**5.3216**	**5.0999**	**0.0104**		**0.2326**	**0.2326**		**0.2140**	**0.2140**		**1,008.9129**	**1,008.9129**	**0.3263**		**1,017.0705**

Unmitigated Construction Off-Site

	ROG	NOx	CO	SO2	Fugitive PM10	Exhaust PM10	PM10 Total	Fugitive PM2.5	Exhaust PM2.5	PM2.5 Total	Bio- CO2	NBio- CO2	Total CO2	CH4	N2O	CO2e
Category	lb/day										lb/day					
Hauling	0.0000	0.0000	0.0000	0.0000	0.0000	0.0000	0.0000	0.0000	0.0000	0.0000		0.0000	0.0000	0.0000	0.0000	0.0000
Vendor	0.0000	0.0000	0.0000	0.0000	0.0000	0.0000	0.0000	0.0000	0.0000	0.0000		0.0000	0.0000	0.0000	0.0000	0.0000
Worker	0.0000	0.0000	0.0000	0.0000	0.0000	0.0000	0.0000	0.0000	0.0000	0.0000		0.0000	0.0000	0.0000	0.0000	0.0000
Total	**0.0000**	**0.0000**	**0.0000**	**0.0000**	**0.0000**	**0.0000**	**0.0000**	**0.0000**	**0.0000**	**0.0000**		**0.0000**	**0.0000**	**0.0000**	**0.0000**	**0.0000**

Date: 1/21/2022 6:00 PM

SLRC - Eucalyptus+Ivanhoe Overlook - Construction - South Coast Air Basin, Summer

EMFAC Off-Model Adjustment Factors for Gasoline Light Duty Vehicle to Account for the SAFE Vehicle Rule Applied

Mitigated Construction On-Site

	ROG	NOx	CO	SO2	Fugitive PM10	Exhaust PM10	PM10 Total	Fugitive PM2.5	Exhaust PM2.5	PM2.5 Total	Bio- CO2	NBio- CO2	Total CO2	CH4	N2O	CO2e
Category	lb/day										lb/day					
Off-Road	0.1277	0.5534	6.1029	0.0104		0.0170	0.0170		0.0170	0.0170	0.0000	1,008.9129	1,008.9129	0.3263		1,017.0705
Total	**0.1277**	**0.5534**	**6.1029**	**0.0104**		**0.0170**	**0.0170**		**0.0170**	**0.0170**	**0.0000**	**1,008.9129**	**1,008.9129**	**0.3263**		**1,017.0705**

Mitigated Construction Off-Site

	ROG	NOx	CO	SO2	Fugitive PM10	Exhaust PM10	PM10 Total	Fugitive PM2.5	Exhaust PM2.5	PM2.5 Total	Bio- CO2	NBio- CO2	Total CO2	CH4	N2O	CO2e
Category	lb/day										lb/day					
Hauling	0.0000	0.0000	0.0000	0.0000	0.0000	0.0000	0.0000	0.0000	0.0000	0.0000		0.0000	0.0000	0.0000	0.0000	0.0000
Vendor	0.0000	0.0000	0.0000	0.0000	0.0000	0.0000	0.0000	0.0000	0.0000	0.0000		0.0000	0.0000	0.0000	0.0000	0.0000
Worker	0.0000	0.0000	0.0000	0.0000	0.0000	0.0000	0.0000	0.0000	0.0000	0.0000		0.0000	0.0000	0.0000	0.0000	0.0000
Total	**0.0000**	**0.0000**	**0.0000**	**0.0000**	**0.0000**	**0.0000**	**0.0000**	**0.0000**	**0.0000**	**0.0000**		**0.0000**	**0.0000**	**0.0000**	**0.0000**	**0.0000**

Date: 1/21/2022 6:00 PM

SLRC - Eucalyptus+Ivanhoe Overlook - Construction - South Coast Air Basin, Summer

EMFAC Off-Model Adjustment Factors for Gasoline Light Duty Vehicle to Account for the SAFE Vehicle Rule Applied

3.9 Waterside Construction (Piles) - 2027

Unmitigated Construction On-Site

	ROG	NOx	CO	SO2	Fugitive PM10	Exhaust PM10	PM10 Total	Fugitive PM2.5	Exhaust PM2.5	PM2.5 Total	Bio- CO2	NBio- CO2	Total CO2	CH4	N2O	CO2e
Category	lb/day										lb/day					
Off-Road	0.6542	6.3684	6.0024	0.0184		0.2500	0.2500		0.2300	0.2300		1,778.1323	1,778.1323	0.5751		1,792.5094
Total	**0.6542**	**6.3684**	**6.0024**	**0.0184**		**0.2500**	**0.2500**		**0.2300**	**0.2300**		**1,778.1323**	**1,778.1323**	**0.5751**		**1,792.5094**

Unmitigated Construction Off-Site

	ROG	NOx	CO	SO2	Fugitive PM10	Exhaust PM10	PM10 Total	Fugitive PM2.5	Exhaust PM2.5	PM2.5 Total	Bio- CO2	NBio- CO2	Total CO2	CH4	N2O	CO2e
Category	lb/day										lb/day					
Hauling	0.0000	0.0000	0.0000	0.0000	0.0000	0.0000	0.0000	0.0000	0.0000	0.0000		0.0000	0.0000	0.0000	0.0000	0.0000
Vendor	0.0000	0.0000	0.0000	0.0000	0.0000	0.0000	0.0000	0.0000	0.0000	0.0000		0.0000	0.0000	0.0000	0.0000	0.0000
Worker	0.0000	0.0000	0.0000	0.0000	0.0000	0.0000	0.0000	0.0000	0.0000	0.0000		0.0000	0.0000	0.0000	0.0000	0.0000
Total	**0.0000**	**0.0000**	**0.0000**	**0.0000**	**0.0000**	**0.0000**	**0.0000**	**0.0000**	**0.0000**	**0.0000**		**0.0000**	**0.0000**	**0.0000**	**0.0000**	**0.0000**

Date: 1/21/2022 6:00 PM

SLRC - Eucalyptus+Ivanhoe Overlook - Construction - South Coast Air Basin, Summer

EMFAC Off-Model Adjustment Factors for Gasoline Light Duty Vehicle to Account for the SAFE Vehicle Rule Applied

Mitigated Construction On-Site

	ROG	NOx	CO	SO2	Fugitive PM10	Exhaust PM10	PM10 Total	Fugitive PM2.5	Exhaust PM2.5	PM2.5 Total	Bio- CO2	NBio- CO2	Total CO2	CH4	N2O	CO2e
Category	lb/day										lb/day					
Off-Road	0.2258	0.9785	9.2289	0.0184		0.0301	0.0301		0.0301	0.0301	0.0000	1,778.1323	1,778.1323	0.5751		1,792.5094
Total	**0.2258**	**0.9785**	**9.2289**	**0.0184**		**0.0301**	**0.0301**		**0.0301**	**0.0301**	**0.0000**	**1,778.1323**	**1,778.1323**	**0.5751**		**1,792.5094**

Mitigated Construction Off-Site

	ROG	NOx	CO	SO2	Fugitive PM10	Exhaust PM10	PM10 Total	Fugitive PM2.5	Exhaust PM2.5	PM2.5 Total	Bio- CO2	NBio- CO2	Total CO2	CH4	N2O	CO2e
Category	lb/day										lb/day					
Hauling	0.0000	0.0000	0.0000	0.0000	0.0000	0.0000	0.0000	0.0000	0.0000	0.0000		0.0000	0.0000	0.0000	0.0000	0.0000
Vendor	0.0000	0.0000	0.0000	0.0000	0.0000	0.0000	0.0000	0.0000	0.0000	0.0000		0.0000	0.0000	0.0000	0.0000	0.0000
Worker	0.0000	0.0000	0.0000	0.0000	0.0000	0.0000	0.0000	0.0000	0.0000	0.0000		0.0000	0.0000	0.0000	0.0000	0.0000
Total	**0.0000**	**0.0000**	**0.0000**	**0.0000**	**0.0000**	**0.0000**	**0.0000**	**0.0000**	**0.0000**	**0.0000**		**0.0000**	**0.0000**	**0.0000**	**0.0000**	**0.0000**

Date: 1/21/2022 6:00 PM

SLRC - Eucalyptus+Ivanhoe Overlook - Construction - South Coast Air Basin, Summer

EMFAC Off-Model Adjustment Factors for Gasoline Light Duty Vehicle to Account for the SAFE Vehicle Rule Applied

3.10 Paving - 2027

Unmitigated Construction On-Site

	ROG	NOx	CO	SO2	Fugitive PM10	Exhaust PM10	PM10 Total	Fugitive PM2.5	Exhaust PM2.5	PM2.5 Total	Bio- CO2	NBio- CO2	Total CO2	CH4	N2O	CO2e
Category	lb/day										lb/day					
Off-Road	0.8612	7.4533	11.6211	0.0194		0.3387	0.3387		0.3220	0.3220		1,827.4398	1,827.4398	0.3926		1,837.2537
Paving	0.0415					0.0000	0.0000		0.0000	0.0000			0.0000			0.0000
Total	**0.9027**	**7.4533**	**11.6211**	**0.0194**		**0.3387**	**0.3387**		**0.3220**	**0.3220**		**1,827.4398**	**1,827.4398**	**0.3926**		**1,837.2537**

Unmitigated Construction Off-Site

	ROG	NOx	CO	SO2	Fugitive PM10	Exhaust PM10	PM10 Total	Fugitive PM2.5	Exhaust PM2.5	PM2.5 Total	Bio- CO2	NBio- CO2	Total CO2	CH4	N2O	CO2e
Category	lb/day										lb/day					
Hauling	0.0000	0.0000	0.0000	0.0000	0.0000	0.0000	0.0000	0.0000	0.0000	0.0000		0.0000	0.0000	0.0000	0.0000	0.0000
Vendor	0.0000	0.0000	0.0000	0.0000	0.0000	0.0000	0.0000	0.0000	0.0000	0.0000		0.0000	0.0000	0.0000	0.0000	0.0000
Worker	0.0000	0.0000	0.0000	0.0000	0.0000	0.0000	0.0000	0.0000	0.0000	0.0000		0.0000	0.0000	0.0000	0.0000	0.0000
Total	**0.0000**	**0.0000**	**0.0000**	**0.0000**	**0.0000**	**0.0000**	**0.0000**	**0.0000**	**0.0000**	**0.0000**		**0.0000**	**0.0000**	**0.0000**	**0.0000**	**0.0000**

Date: 1/21/2022 6:00 PM

SLRC - Eucalyptus+Ivanhoe Overlook - Construction - South Coast Air Basin, Summer

EMFAC Off-Model Adjustment Factors for Gasoline Light Duty Vehicle to Account for the SAFE Vehicle Rule Applied

Mitigated Construction On-Site

	ROG	NOx	CO	SO2	Fugitive PM10	Exhaust PM10	PM10 Total	Fugitive PM2.5	Exhaust PM2.5	PM2.5 Total	Bio- CO2	NBio- CO2	Total CO2	CH4	N2O	CO2e
Category	lb/day										lb/day					
Off-Road	0.3235	1.6291	13.3209	0.0194		0.0561	0.0561		0.0561	0.0561	0.0000	1,827.4398	1,827.4398	0.3926		1,837.2537
Paving	0.0415					0.0000	0.0000		0.0000	0.0000			0.0000			0.0000
Total	**0.3650**	**1.6291**	**13.3209**	**0.0194**		**0.0561**	**0.0561**		**0.0561**	**0.0561**	**0.0000**	**1,827.4398**	**1,827.4398**	**0.3926**		**1,837.2537**

Mitigated Construction Off-Site

	ROG	NOx	CO	SO2	Fugitive PM10	Exhaust PM10	PM10 Total	Fugitive PM2.5	Exhaust PM2.5	PM2.5 Total	Bio- CO2	NBio- CO2	Total CO2	CH4	N2O	CO2e
Category	lb/day										lb/day					
Hauling	0.0000	0.0000	0.0000	0.0000	0.0000	0.0000	0.0000	0.0000	0.0000	0.0000		0.0000	0.0000	0.0000	0.0000	0.0000
Vendor	0.0000	0.0000	0.0000	0.0000	0.0000	0.0000	0.0000	0.0000	0.0000	0.0000		0.0000	0.0000	0.0000	0.0000	0.0000
Worker	0.0000	0.0000	0.0000	0.0000	0.0000	0.0000	0.0000	0.0000	0.0000	0.0000		0.0000	0.0000	0.0000	0.0000	0.0000
Total	**0.0000**	**0.0000**	**0.0000**	**0.0000**	**0.0000**	**0.0000**	**0.0000**	**0.0000**	**0.0000**	**0.0000**		**0.0000**	**0.0000**	**0.0000**	**0.0000**	**0.0000**

Date: 1/21/2022 6:00 PM

SLRC - Eucalyptus+Ivanhoe Overlook - Construction - South Coast Air Basin, Summer

EMFAC Off-Model Adjustment Factors for Gasoline Light Duty Vehicle to Account for the SAFE Vehicle Rule Applied

3.11 Architectural Coating - 2027

Unmitigated Construction On-Site

	ROG	NOx	CO	SO2	Fugitive PM10	Exhaust PM10	PM10 Total	Fugitive PM2.5	Exhaust PM2.5	PM2.5 Total	Bio- CO2	NBio- CO2	Total CO2	CH4	N2O	CO2e
Category	lb/day										lb/day					
Archit. Coating	0.1858					0.0000	0.0000		0.0000	0.0000			0.0000			0.0000
Off-Road	0.2278	1.5273	2.4122	3.9600e-003		0.0687	0.0687		0.0687	0.0687		375.2641	375.2641	0.0205		375.7758
Total	**0.4136**	**1.5273**	**2.4122**	**3.9600e-003**		**0.0687**	**0.0687**		**0.0687**	**0.0687**		**375.2641**	**375.2641**	**0.0205**		**375.7758**

Unmitigated Construction Off-Site

	ROG	NOx	CO	SO2	Fugitive PM10	Exhaust PM10	PM10 Total	Fugitive PM2.5	Exhaust PM2.5	PM2.5 Total	Bio- CO2	NBio- CO2	Total CO2	CH4	N2O	CO2e
Category	lb/day										lb/day					
Hauling	0.0000	0.0000	0.0000	0.0000	0.0000	0.0000	0.0000	0.0000	0.0000	0.0000		0.0000	0.0000	0.0000	0.0000	0.0000
Vendor	0.0000	0.0000	0.0000	0.0000	0.0000	0.0000	0.0000	0.0000	0.0000	0.0000		0.0000	0.0000	0.0000	0.0000	0.0000
Worker	0.0000	0.0000	0.0000	0.0000	0.0000	0.0000	0.0000	0.0000	0.0000	0.0000		0.0000	0.0000	0.0000	0.0000	0.0000
Total	**0.0000**	**0.0000**	**0.0000**	**0.0000**	**0.0000**	**0.0000**	**0.0000**	**0.0000**	**0.0000**	**0.0000**		**0.0000**	**0.0000**	**0.0000**	**0.0000**	**0.0000**

Date: 1/21/2022 6:00 PM

SLRC - Eucalyptus+Ivanhoe Overlook - Construction - South Coast Air Basin, Summer

EMFAC Off-Model Adjustment Factors for Gasoline Light Duty Vehicle to Account for the SAFE Vehicle Rule Applied

Mitigated Construction On-Site

	ROG	NOx	CO	SO2	Fugitive PM10	Exhaust PM10	PM10 Total	Fugitive PM2.5	Exhaust PM2.5	PM2.5 Total	Bio- CO2	NBio- CO2	Total CO2	CH4	N2O	CO2e
Category	lb/day										lb/day					
Archit. Coating	0.1858					0.0000	0.0000		0.0000	0.0000			0.0000			0.0000
Off-Road	0.0396	0.1717	2.4432	3.9600e-003		5.2800e-003	5.2800e-003		5.2800e-003	5.2800e-003	0.0000	375.2641	375.2641	0.0205		375.7758
Total	**0.2254**	**0.1717**	**2.4432**	**3.9600e-003**		**5.2800e-003**	**5.2800e-003**		**5.2800e-003**	**5.2800e-003**	**0.0000**	**375.2641**	**375.2641**	**0.0205**		**375.7758**

Mitigated Construction Off-Site

	ROG	NOx	CO	SO2	Fugitive PM10	Exhaust PM10	PM10 Total	Fugitive PM2.5	Exhaust PM2.5	PM2.5 Total	Bio- CO2	NBio- CO2	Total CO2	CH4	N2O	CO2e
Category	lb/day										lb/day					
Hauling	0.0000	0.0000	0.0000	0.0000	0.0000	0.0000	0.0000	0.0000	0.0000	0.0000		0.0000	0.0000	0.0000	0.0000	0.0000
Vendor	0.0000	0.0000	0.0000	0.0000	0.0000	0.0000	0.0000	0.0000	0.0000	0.0000		0.0000	0.0000	0.0000	0.0000	0.0000
Worker	0.0000	0.0000	0.0000	0.0000	0.0000	0.0000	0.0000	0.0000	0.0000	0.0000		0.0000	0.0000	0.0000	0.0000	0.0000
Total	**0.0000**	**0.0000**	**0.0000**	**0.0000**	**0.0000**	**0.0000**	**0.0000**	**0.0000**	**0.0000**	**0.0000**		**0.0000**	**0.0000**	**0.0000**	**0.0000**	**0.0000**

SLRC - Habitat Islands - Construction - South Coast Air Basin, Summer

EMFAC Off-Model Adjustment Factors for Gasoline Light Duty Vehicle to Account for the SAFE Vehicle Rule Applied

SLRC - Habitat Islands - Construction

South Coast Air Basin, Summer

1.0 Project Characteristics

1.1 Land Usage

Land Uses	Size	Metric	Lot Acreage	Floor Surface Area	Population
City Park	3.49	Acre	3.49	152,000.00	0

1.2 Other Project Characteristics

Urbanization	Urban	**Wind Speed (m/s)**	2.2	**Precipitation Freq (Days)**	31
Climate Zone	12			**Operational Year**	2026
Utility Company	Los Angeles Department of Water & Power				
CO2 Intensity (lb/MWhr)	691.98	**CH4 Intensity (lb/MWhr)**	0.033	**N2O Intensity (lb/MWhr)**	0.004

1.3 User Entered Comments & Non-Default Data

Project Characteristics -

Land Use - see construction assumptions

Construction Phase - see construction assumptions

Off-road Equipment - see construction assumptions

Trips and VMT - construction mobile emissions calculated outside of CalEEMod.

Grading -

Construction Off-road Equipment Mitigation -

Table Name	Column Name	Default Value	New Value
tblConstDustMitigation	WaterUnpavedRoadVehicleSpeed	0	15
tblConstructionPhase	NumDays	8.00	340.00
tblConstructionPhase	NumDaysWeek	5.00	6.00
tblGrading	MaterialExported	0.00	3,240.00
tblLandUse	LandUseSquareFeet	152,024.40	152,000.00

SLRC - Habitat Islands - Construction - South Coast Air Basin, Summer

EMFAC Off-Model Adjustment Factors for Gasoline Light Duty Vehicle to Account for the SAFE Vehicle Rule Applied

tblOffRoadEquipment	OffRoadEquipmentUnitAmount	1.00	0.00
tblOffRoadEquipment	OffRoadEquipmentUnitAmount	1.00	0.00
tblOffRoadEquipment	OffRoadEquipmentUnitAmount	1.00	0.00
tblOffRoadEquipment	OffRoadEquipmentUnitAmount	3.00	2.00
tblTripsAndVMT	HaulingTripNumber	405.00	0.00
tblTripsAndVMT	WorkerTripNumber	23.00	0.00

2.0 Emissions Summary

2.1 Overall Construction (Maximum Daily Emission)

Unmitigated Construction

	ROG	NOx	CO	SO2	Fugitive PM10	Exhaust PM10	PM10 Total	Fugitive PM2.5	Exhaust PM2.5	PM2.5 Total	Bio- CO2	NBio- CO2	Total CO2	CH4	N2O	CO2e
Year	lb/day										lb/day					
2025	1.9712	15.4800	19.3574	0.0411	1.0800e-003	0.6353	0.6364	1.6000e-004	0.6007	0.6008	0.0000	3,914.0825	3,914.0825	0.9520	0.0000	3,937.8825
2026	1.9712	15.4800	19.3574	0.0411	1.0800e-003	0.6353	0.6364	1.6000e-004	0.6007	0.6008	0.0000	3,914.0825	3,914.0825	0.9520	0.0000	3,937.8825
Maximum	**1.9712**	**15.4800**	**19.3574**	**0.0411**	**1.0800e-003**	**0.6353**	**0.6364**	**1.6000e-004**	**0.6007**	**0.6008**	**0.0000**	**3,914.0825**	**3,914.0825**	**0.9520**	**0.0000**	**3,937.8825**

Mitigated Construction

	ROG	NOx	CO	SO2	Fugitive PM10	Exhaust PM10	PM10 Total	Fugitive PM2.5	Exhaust PM2.5	PM2.5 Total	Bio- CO2	NBio- CO2	Total CO2	CH4	N2O	CO2e
Year	lb/day										lb/day					
2025	1.9712	15.4800	19.3574	0.0411	4.2000e-004	0.6353	0.6357	6.0000e-005	0.6007	0.6007	0.0000	3,914.0825	3,914.0825	0.9520	0.0000	3,937.8825
2026	1.9712	15.4800	19.3574	0.0411	4.2000e-004	0.6353	0.6357	6.0000e-005	0.6007	0.6007	0.0000	3,914.0825	3,914.0825	0.9520	0.0000	3,937.8825
Maximum	**1.9712**	**15.4800**	**19.3574**	**0.0411**	**4.2000e-004**	**0.6353**	**0.6357**	**6.0000e-005**	**0.6007**	**0.6007**	**0.0000**	**3,914.0825**	**3,914.0825**	**0.9520**	**0.0000**	**3,937.8825**

SLRC - Habitat Islands - Construction - South Coast Air Basin, Summer

EMFAC Off-Model Adjustment Factors for Gasoline Light Duty Vehicle to Account for the SAFE Vehicle Rule Applied

	ROG	NOx	CO	SO2	Fugitive PM10	Exhaust PM10	PM10 Total	Fugitive PM2.5	Exhaust PM2.5	PM2.5 Total	Bio- CO2	NBio-CO2	Total CO2	CH4	N20	CO2e
Percent Reduction	**0.00**	**0.00**	**0.00**	**0.00**	**61.11**	**0.00**	**0.10**	**62.50**	**0.00**	**0.02**	**0.00**	**0.00**	**0.00**	**0.00**	**0.00**	**0.00**

3.0 Construction Detail

Construction Phase

Phase Number	Phase Name	Phase Type	Start Date	End Date	Num Days Week	Num Days	Phase Description
1	Waterside Construction (Landscaping)	Grading	1/1/2025	1/31/2026	6	340	

Acres of Grading (Site Preparation Phase): 0

Acres of Grading (Grading Phase): 0

Acres of Paving: 0

Residential Indoor: 0; Residential Outdoor: 0; Non-Residential Indoor: 0; Non-Residential Outdoor: 0; Striped Parking Area: 0 (Architectural Coating –

OffRoad Equipment

Phase Name	Offroad Equipment Type	Amount	Usage Hours	Horse Power	Load Factor
Waterside Construction (Landscaping)	Air Compressors	1	8.00	78	0.48
Waterside Construction (Landscaping)	Concrete/Industrial Saws	1	8.00	81	0.73
Waterside Construction (Landscaping)	Cranes	1	8.00	231	0.29
Waterside Construction (Landscaping)	Excavators	0	8.00	158	0.38
Waterside Construction (Landscaping)	Forklifts	2	8.00	89	0.20
Waterside Construction (Landscaping)	Graders	0	8.00	187	0.41
Waterside Construction (Landscaping)	Off-Highway Trucks	1	8.00	402	0.38
Waterside Construction (Landscaping)	Rubber Tired Dozers	0	8.00	247	0.40
Waterside Construction (Landscaping)	Tractors/Loaders/Backhoes	2	8.00	97	0.37
Waterside Construction (Landscaping)	Welders	1	8.00	46	0.45

SLRC - Habitat Islands - Construction - South Coast Air Basin, Summer

EMFAC Off-Model Adjustment Factors for Gasoline Light Duty Vehicle to Account for the SAFE Vehicle Rule Applied

Trips and VMT

Phase Name	Offroad Equipment Count	Worker Trip Number	Vendor Trip Number	Hauling Trip Number	Worker Trip Length	Vendor Trip Length	Hauling Trip Length	Worker Vehicle Class	Vendor Vehicle Class	Hauling Vehicle Class
Waterside Construction (Landscaping)	9	0.00	0.00	0.00	14.70	6.90	20.00	LD_Mix	HDT_Mix	HHDT

3.1 Mitigation Measures Construction

Water Exposed Area

Reduce Vehicle Speed on Unpaved Roads

3.2 Waterside Construction (Landscaping) - 2025

Unmitigated Construction On-Site

	ROG	NOx	CO	SO2	Fugitive PM10	Exhaust PM10	PM10 Total	Fugitive PM2.5	Exhaust PM2.5	PM2.5 Total	Bio- CO2	NBio- CO2	Total CO2	CH4	N2O	CO2e
Category	lb/day										lb/day					
Fugitive Dust					1.0800e-003	0.0000	1.0800e-003	1.6000e-004	0.0000	1.6000e-004			0.0000			0.0000
Off-Road	1.9712	15.4800	19.3574	0.0411		0.6353	0.6353		0.6007	0.6007		3,914.0825	3,914.0825	0.9520		3,937.8825
Total	**1.9712**	**15.4800**	**19.3574**	**0.0411**	**1.0800e-003**	**0.6353**	**0.6364**	**1.6000e-004**	**0.6007**	**0.6008**		**3,914.0825**	**3,914.0825**	**0.9520**		**3,937.8825**

Date: 1/21/2022 12:36 PM

SLRC - Habitat Islands - Construction - South Coast Air Basin, Summer

EMFAC Off-Model Adjustment Factors for Gasoline Light Duty Vehicle to Account for the SAFE Vehicle Rule Applied

Unmitigated Construction Off-Site

	ROG	NOx	CO	SO2	Fugitive PM10	Exhaust PM10	PM10 Total	Fugitive PM2.5	Exhaust PM2.5	PM2.5 Total	Bio- CO2	NBio- CO2	Total CO2	CH4	N2O	CO2e
Category	lb/day										lb/day					
Hauling	0.0000	0.0000	0.0000	0.0000	0.0000	0.0000	0.0000	0.0000	0.0000	0.0000		0.0000	0.0000	0.0000	0.0000	0.0000
Vendor	0.0000	0.0000	0.0000	0.0000	0.0000	0.0000	0.0000	0.0000	0.0000	0.0000		0.0000	0.0000	0.0000	0.0000	0.0000
Worker	0.0000	0.0000	0.0000	0.0000	0.0000	0.0000	0.0000	0.0000	0.0000	0.0000		0.0000	0.0000	0.0000	0.0000	0.0000
Total	**0.0000**	**0.0000**	**0.0000**	**0.0000**	**0.0000**	**0.0000**	**0.0000**	**0.0000**	**0.0000**	**0.0000**		**0.0000**	**0.0000**	**0.0000**	**0.0000**	**0.0000**

Mitigated Construction On-Site

	ROG	NOx	CO	SO2	Fugitive PM10	Exhaust PM10	PM10 Total	Fugitive PM2.5	Exhaust PM2.5	PM2.5 Total	Bio- CO2	NBio- CO2	Total CO2	CH4	N2O	CO2e
Category	lb/day										lb/day					
Fugitive Dust					4.2000e-004	0.0000	4.2000e-004	6.0000e-005	0.0000	6.0000e-005			0.0000			0.0000
Off-Road	1.9712	15.4800	19.3574	0.0411		0.6353	0.6353		0.6007	0.6007	0.0000	3,914.0825	3,914.0825	0.9520		3,937.8825
Total	**1.9712**	**15.4800**	**19.3574**	**0.0411**	**4.2000e-004**	**0.6353**	**0.6357**	**6.0000e-005**	**0.6007**	**0.6007**	**0.0000**	**3,914.0825**	**3,914.0825**	**0.9520**		**3,937.8825**

SLRC - Habitat Islands - Construction - South Coast Air Basin, Summer

EMFAC Off-Model Adjustment Factors for Gasoline Light Duty Vehicle to Account for the SAFE Vehicle Rule Applied

Mitigated Construction Off-Site

	ROG	NOx	CO	SO2	Fugitive PM10	Exhaust PM10	PM10 Total	Fugitive PM2.5	Exhaust PM2.5	PM2.5 Total	Bio- CO2	NBio- CO2	Total CO2	CH4	N2O	CO2e
Category	lb/day										lb/day					
Hauling	0.0000	0.0000	0.0000	0.0000	0.0000	0.0000	0.0000	0.0000	0.0000	0.0000		0.0000	0.0000	0.0000	0.0000	0.0000
Vendor	0.0000	0.0000	0.0000	0.0000	0.0000	0.0000	0.0000	0.0000	0.0000	0.0000		0.0000	0.0000	0.0000	0.0000	0.0000
Worker	0.0000	0.0000	0.0000	0.0000	0.0000	0.0000	0.0000	0.0000	0.0000	0.0000		0.0000	0.0000	0.0000	0.0000	0.0000
Total	**0.0000**	**0.0000**	**0.0000**	**0.0000**	**0.0000**	**0.0000**	**0.0000**	**0.0000**	**0.0000**	**0.0000**		**0.0000**	**0.0000**	**0.0000**	**0.0000**	**0.0000**

3.2 Waterside Construction (Landscaping) - 2026

Unmitigated Construction On-Site

	ROG	NOx	CO	SO2	Fugitive PM10	Exhaust PM10	PM10 Total	Fugitive PM2.5	Exhaust PM2.5	PM2.5 Total	Bio- CO2	NBio- CO2	Total CO2	CH4	N2O	CO2e
Category	lb/day										lb/day					
Fugitive Dust					1.0800e-003	0.0000	1.0800e-003	1.6000e-004	0.0000	1.6000e-004			0.0000			0.0000
Off-Road	1.9712	15.4800	19.3574	0.0411		0.6353	0.6353		0.6007	0.6007		3,914.0825	3,914.0825	0.9520		3,937.8825
Total	**1.9712**	**15.4800**	**19.3574**	**0.0411**	**1.0800e-003**	**0.6353**	**0.6364**	**1.6000e-004**	**0.6007**	**0.6008**		**3,914.0825**	**3,914.0825**	**0.9520**		**3,937.8825**

Date: 1/21/2022 12:36 PM

SLRC - Habitat Islands - Construction - South Coast Air Basin, Summer

EMFAC Off-Model Adjustment Factors for Gasoline Light Duty Vehicle to Account for the SAFE Vehicle Rule Applied

Unmitigated Construction Off-Site

	ROG	NOx	CO	SO2	Fugitive PM10	Exhaust PM10	PM10 Total	Fugitive PM2.5	Exhaust PM2.5	PM2.5 Total	Bio- CO2	NBio- CO2	Total CO2	CH4	N2O	CO2e
Category	lb/day										lb/day					
Hauling	0.0000	0.0000	0.0000	0.0000	0.0000	0.0000	0.0000	0.0000	0.0000	0.0000		0.0000	0.0000	0.0000	0.0000	0.0000
Vendor	0.0000	0.0000	0.0000	0.0000	0.0000	0.0000	0.0000	0.0000	0.0000	0.0000		0.0000	0.0000	0.0000	0.0000	0.0000
Worker	0.0000	0.0000	0.0000	0.0000	0.0000	0.0000	0.0000	0.0000	0.0000	0.0000		0.0000	0.0000	0.0000	0.0000	0.0000
Total	**0.0000**	**0.0000**	**0.0000**	**0.0000**	**0.0000**	**0.0000**	**0.0000**	**0.0000**	**0.0000**	**0.0000**		**0.0000**	**0.0000**	**0.0000**	**0.0000**	**0.0000**

Mitigated Construction On-Site

	ROG	NOx	CO	SO2	Fugitive PM10	Exhaust PM10	PM10 Total	Fugitive PM2.5	Exhaust PM2.5	PM2.5 Total	Bio- CO2	NBio- CO2	Total CO2	CH4	N2O	CO2e
Category	lb/day										lb/day					
Fugitive Dust					4.2000e-004	0.0000	4.2000e-004	6.0000e-005	0.0000	6.0000e-005			0.0000			0.0000
Off-Road	1.9712	15.4800	19.3574	0.0411		0.6353	0.6353		0.6007	0.6007	0.0000	3,914.0825	3,914.0825	0.9520		3,937.8825
Total	**1.9712**	**15.4800**	**19.3574**	**0.0411**	**4.2000e-004**	**0.6353**	**0.6357**	**6.0000e-005**	**0.6007**	**0.6007**	**0.0000**	**3,914.0825**	**3,914.0825**	**0.9520**		**3,937.8825**

Date: 1/21/2022 12:36 PM

SLRC - Habitat Islands - Construction - South Coast Air Basin, Summer

EMFAC Off-Model Adjustment Factors for Gasoline Light Duty Vehicle to Account for the SAFE Vehicle Rule Applied

Mitigated Construction Off-Site

	ROG	NOx	CO	SO2	Fugitive PM10	Exhaust PM10	PM10 Total	Fugitive PM2.5	Exhaust PM2.5	PM2.5 Total	Bio- CO2	NBio- CO2	Total CO2	CH4	N2O	CO2e
Category	lb/day										lb/day					
Hauling	0.0000	0.0000	0.0000	0.0000	0.0000	0.0000	0.0000	0.0000	0.0000	0.0000		0.0000	0.0000	0.0000	0.0000	0.0000
Vendor	0.0000	0.0000	0.0000	0.0000	0.0000	0.0000	0.0000	0.0000	0.0000	0.0000		0.0000	0.0000	0.0000	0.0000	0.0000
Worker	0.0000	0.0000	0.0000	0.0000	0.0000	0.0000	0.0000	0.0000	0.0000	0.0000		0.0000	0.0000	0.0000	0.0000	0.0000
Total	**0.0000**	**0.0000**	**0.0000**	**0.0000**	**0.0000**	**0.0000**	**0.0000**	**0.0000**	**0.0000**	**0.0000**		**0.0000**	**0.0000**	**0.0000**	**0.0000**	**0.0000**

SLRC - Habitat Islands - Construction - South Coast Air Basin, Summer

EMFAC Off-Model Adjustment Factors for Gasoline Light Duty Vehicle to Account for the SAFE Vehicle Rule Applied

SLRC - Habitat Islands - Construction

South Coast Air Basin, Summer

1.0 Project Characteristics

1.1 Land Usage

Land Uses	Size	Metric	Lot Acreage	Floor Surface Area	Population
City Park	3.49	Acre	3.49	152,000.00	0

1.2 Other Project Characteristics

Urbanization	Urban	**Wind Speed (m/s)**	2.2	**Precipitation Freq (Days)**	31
Climate Zone	12			**Operational Year**	2026
Utility Company	Los Angeles Department of Water & Power				
CO2 Intensity (lb/MWhr)	691.98	**CH4 Intensity (lb/MWhr)**	0.033	**N2O Intensity (lb/MWhr)**	0.004

1.3 User Entered Comments & Non-Default Data

Project Characteristics -

Land Use - see construction assumptions

Construction Phase - see construction assumptions

Off-road Equipment - see construction assumptions

Trips and VMT - construction mobile emissions calculated outside of CalEEMod.

Grading -

Construction Off-road Equipment Mitigation - see construction assumptions

Table Name	Column Name	Default Value	New Value
tblConstDustMitigation	WaterUnpavedRoadVehicleSpeed	0	15
tblConstEquipMitigation	NumberOfEquipmentMitigated	0.00	1.00
tblConstEquipMitigation	NumberOfEquipmentMitigated	0.00	1.00
tblConstEquipMitigation	NumberOfEquipmentMitigated	0.00	1.00
tblConstEquipMitigation	NumberOfEquipmentMitigated	0.00	2.00

SLRC - Habitat Islands - Construction - South Coast Air Basin, Summer

EMFAC Off-Model Adjustment Factors for Gasoline Light Duty Vehicle to Account for the SAFE Vehicle Rule Applied

tblConstEquipMitigation	NumberOfEquipmentMitigated	0.00	1.00
tblConstEquipMitigation	NumberOfEquipmentMitigated	0.00	2.00
tblConstEquipMitigation	Tier	No Change	Tier 4 Final
tblConstEquipMitigation	Tier	No Change	Tier 4 Final
tblConstEquipMitigation	Tier	No Change	Tier 4 Final
tblConstEquipMitigation	Tier	No Change	Tier 4 Final
tblConstEquipMitigation	Tier	No Change	Tier 4 Final
tblConstEquipMitigation	Tier	No Change	Tier 4 Final
tblConstructionPhase	NumDays	8.00	340.00
tblConstructionPhase	NumDaysWeek	5.00	6.00
tblGrading	MaterialExported	0.00	3,240.00
tblLandUse	LandUseSquareFeet	152,024.40	152,000.00
tblOffRoadEquipment	OffRoadEquipmentUnitAmount	1.00	0.00
tblOffRoadEquipment	OffRoadEquipmentUnitAmount	1.00	0.00
tblOffRoadEquipment	OffRoadEquipmentUnitAmount	1.00	0.00
tblOffRoadEquipment	OffRoadEquipmentUnitAmount	3.00	2.00
tblTripsAndVMT	HaulingTripNumber	405.00	0.00
tblTripsAndVMT	WorkerTripNumber	23.00	0.00

Date: 1/21/2022 12:42 PM

SLRC - Habitat Islands - Construction - South Coast Air Basin, Summer

EMFAC Off-Model Adjustment Factors for Gasoline Light Duty Vehicle to Account for the SAFE Vehicle Rule Applied

2.0 Emissions Summary

2.1 Overall Construction (Maximum Daily Emission)

Unmitigated Construction

	ROG	NOx	CO	SO2	Fugitive PM10	Exhaust PM10	PM10 Total	Fugitive PM2.5	Exhaust PM2.5	PM2.5 Total	Bio- CO2	NBio- CO2	Total CO2	CH4	N2O	CO2e
Year	lb/day										lb/day					
2025	1.9712	15.4800	19.3574	0.0411	1.0800e-003	0.6353	0.6364	1.6000e-004	0.6007	0.6008	0.0000	3,914.0825	3,914.0825	0.9520	0.0000	3,937.8825
2026	1.9712	15.4800	19.3574	0.0411	1.0800e-003	0.6353	0.6364	1.6000e-004	0.6007	0.6008	0.0000	3,914.0825	3,914.0825	0.9520	0.0000	3,937.8825
Maximum	**1.9712**	**15.4800**	**19.3574**	**0.0411**	**1.0800e-003**	**0.6353**	**0.6364**	**1.6000e-004**	**0.6007**	**0.6008**	**0.0000**	**3,914.0825**	**3,914.0825**	**0.9520**	**0.0000**	**3,937.8825**

Mitigated Construction

	ROG	NOx	CO	SO2	Fugitive PM10	Exhaust PM10	PM10 Total	Fugitive PM2.5	Exhaust PM2.5	PM2.5 Total	Bio- CO2	NBio- CO2	Total CO2	CH4	N2O	CO2e
Year	lb/day										lb/day					
2025	0.6682	3.2850	23.4874	0.0411	4.2000e-004	0.1007	0.1011	6.0000e-005	0.1007	0.1007	0.0000	3,914.0825	3,914.0825	0.9520	0.0000	3,937.8825
2026	0.6682	3.2850	23.4874	0.0411	4.2000e-004	0.1007	0.1011	6.0000e-005	0.1007	0.1007	0.0000	3,914.0825	3,914.0825	0.9520	0.0000	3,937.8825
Maximum	**0.6682**	**3.2850**	**23.4874**	**0.0411**	**4.2000e-004**	**0.1007**	**0.1011**	**6.0000e-005**	**0.1007**	**0.1007**	**0.0000**	**3,914.0825**	**3,914.0825**	**0.9520**	**0.0000**	**3,937.8825**

	ROG	NOx	CO	SO2	Fugitive PM10	Exhaust PM10	PM10 Total	Fugitive PM2.5	Exhaust PM2.5	PM2.5 Total	Bio- CO2	NBio-CO2	Total CO2	CH4	N20	CO2e
Percent Reduction	**66.10**	**78.78**	**-21.34**	**0.00**	**61.11**	**84.15**	**84.12**	**62.50**	**83.24**	**83.23**	**0.00**	**0.00**	**0.00**	**0.00**	**0.00**	**0.00**

SLRC - Habitat Islands - Construction - South Coast Air Basin, Summer

EMFAC Off-Model Adjustment Factors for Gasoline Light Duty Vehicle to Account for the SAFE Vehicle Rule Applied

3.0 Construction Detail

Construction Phase

Phase Number	Phase Name	Phase Type	Start Date	End Date	Num Days Week	Num Days	Phase Description
1	Waterside Construction (Landscaping)	Grading	1/1/2025	1/31/2026	6	340	

Acres of Grading (Site Preparation Phase): 0

Acres of Grading (Grading Phase): 0

Acres of Paving: 0

Residential Indoor: 0; Residential Outdoor: 0; Non-Residential Indoor: 0; Non-Residential Outdoor: 0; Striped Parking Area: 0 (Architectural Coating –

OffRoad Equipment

Phase Name	Offroad Equipment Type	Amount	Usage Hours	Horse Power	Load Factor
Waterside Construction (Landscaping)	Air Compressors	1	8.00	78	0.48
Waterside Construction (Landscaping)	Concrete/Industrial Saws	1	8.00	81	0.73
Waterside Construction (Landscaping)	Cranes	1	8.00	231	0.29
Waterside Construction (Landscaping)	Excavators	0	8.00	158	0.38
Waterside Construction (Landscaping)	Forklifts	2	8.00	89	0.20
Waterside Construction (Landscaping)	Graders	0	8.00	187	0.41
Waterside Construction (Landscaping)	Off-Highway Trucks	1	8.00	402	0.38
Waterside Construction (Landscaping)	Rubber Tired Dozers	0	8.00	247	0.40
Waterside Construction (Landscaping)	Tractors/Loaders/Backhoes	2	8.00	97	0.37
Waterside Construction (Landscaping)	Welders	1	8.00	46	0.45

Trips and VMT

Phase Name	Offroad Equipment Count	Worker Trip Number	Vendor Trip Number	Hauling Trip Number	Worker Trip Length	Vendor Trip Length	Hauling Trip Length	Worker Vehicle Class	Vendor Vehicle Class	Hauling Vehicle Class

SLRC - Habitat Islands - Construction - South Coast Air Basin, Summer

EMFAC Off-Model Adjustment Factors for Gasoline Light Duty Vehicle to Account for the SAFE Vehicle Rule Applied

Waterside Construction (Landscaping)	9	0.00	0.00	0.00	14.70	6.90	20.00	LD_Mix	HDT_Mix	HHDT

3.1 Mitigation Measures Construction

Use Cleaner Engines for Construction Equipment

Water Exposed Area

Reduce Vehicle Speed on Unpaved Roads

3.2 Waterside Construction (Landscaping) - 2025

Unmitigated Construction On-Site

	ROG	NOx	CO	SO2	Fugitive PM10	Exhaust PM10	PM10 Total	Fugitive PM2.5	Exhaust PM2.5	PM2.5 Total	Bio- CO2	NBio- CO2	Total CO2	CH4	N2O	CO2e
Category	lb/day										lb/day					
Fugitive Dust					1.0800e-003	0.0000	1.0800e-003	1.6000e-004	0.0000	1.6000e-004			0.0000			0.0000
Off-Road	1.9712	15.4800	19.3574	0.0411		0.6353	0.6353		0.6007	0.6007		3,914.0825	3,914.0825	0.9520		3,937.8825
Total	**1.9712**	**15.4800**	**19.3574**	**0.0411**	**1.0800e-003**	**0.6353**	**0.6364**	**1.6000e-004**	**0.6007**	**0.6008**		**3,914.0825**	**3,914.0825**	**0.9520**		**3,937.8825**

Date: 1/21/2022 12:42 PM

SLRC - Habitat Islands - Construction - South Coast Air Basin, Summer

EMFAC Off-Model Adjustment Factors for Gasoline Light Duty Vehicle to Account for the SAFE Vehicle Rule Applied

Unmitigated Construction Off-Site

	ROG	NOx	CO	SO2	Fugitive PM10	Exhaust PM10	PM10 Total	Fugitive PM2.5	Exhaust PM2.5	PM2.5 Total	Bio- CO2	NBio- CO2	Total CO2	CH4	N2O	CO2e
Category	lb/day										lb/day					
Hauling	0.0000	0.0000	0.0000	0.0000	0.0000	0.0000	0.0000	0.0000	0.0000	0.0000		0.0000	0.0000	0.0000	0.0000	0.0000
Vendor	0.0000	0.0000	0.0000	0.0000	0.0000	0.0000	0.0000	0.0000	0.0000	0.0000		0.0000	0.0000	0.0000	0.0000	0.0000
Worker	0.0000	0.0000	0.0000	0.0000	0.0000	0.0000	0.0000	0.0000	0.0000	0.0000		0.0000	0.0000	0.0000	0.0000	0.0000
Total	**0.0000**	**0.0000**	**0.0000**	**0.0000**	**0.0000**	**0.0000**	**0.0000**	**0.0000**	**0.0000**	**0.0000**		**0.0000**	**0.0000**	**0.0000**	**0.0000**	**0.0000**

Mitigated Construction On-Site

	ROG	NOx	CO	SO2	Fugitive PM10	Exhaust PM10	PM10 Total	Fugitive PM2.5	Exhaust PM2.5	PM2.5 Total	Bio- CO2	NBio- CO2	Total CO2	CH4	N2O	CO2e
Category	lb/day										lb/day					
Fugitive Dust					4.2000e-004	0.0000	4.2000e-004	6.0000e-005	0.0000	6.0000e-005			0.0000			0.0000
Off-Road	0.6682	3.2850	23.4874	0.0411		0.1007	0.1007		0.1007	0.1007	0.0000	3,914.0825	3,914.0825	0.9520		3,937.8825
Total	**0.6682**	**3.2850**	**23.4874**	**0.0411**	**4.2000e-004**	**0.1007**	**0.1011**	**6.0000e-005**	**0.1007**	**0.1007**	**0.0000**	**3,914.0825**	**3,914.0825**	**0.9520**		**3,937.8825**

SLRC - Habitat Islands - Construction - South Coast Air Basin, Summer

EMFAC Off-Model Adjustment Factors for Gasoline Light Duty Vehicle to Account for the SAFE Vehicle Rule Applied

Mitigated Construction Off-Site

	ROG	NOx	CO	SO2	Fugitive PM10	Exhaust PM10	PM10 Total	Fugitive PM2.5	Exhaust PM2.5	PM2.5 Total	Bio- CO2	NBio- CO2	Total CO2	CH4	N2O	CO2e
Category	lb/day										lb/day					
Hauling	0.0000	0.0000	0.0000	0.0000	0.0000	0.0000	0.0000	0.0000	0.0000	0.0000		0.0000	0.0000	0.0000	0.0000	0.0000
Vendor	0.0000	0.0000	0.0000	0.0000	0.0000	0.0000	0.0000	0.0000	0.0000	0.0000		0.0000	0.0000	0.0000	0.0000	0.0000
Worker	0.0000	0.0000	0.0000	0.0000	0.0000	0.0000	0.0000	0.0000	0.0000	0.0000		0.0000	0.0000	0.0000	0.0000	0.0000
Total	**0.0000**	**0.0000**	**0.0000**	**0.0000**	**0.0000**	**0.0000**	**0.0000**	**0.0000**	**0.0000**	**0.0000**		**0.0000**	**0.0000**	**0.0000**	**0.0000**	**0.0000**

3.2 Waterside Construction (Landscaping) - 2026

Unmitigated Construction On-Site

	ROG	NOx	CO	SO2	Fugitive PM10	Exhaust PM10	PM10 Total	Fugitive PM2.5	Exhaust PM2.5	PM2.5 Total	Bio- CO2	NBio- CO2	Total CO2	CH4	N2O	CO2e
Category	lb/day										lb/day					
Fugitive Dust					1.0800e-003	0.0000	1.0800e-003	1.6000e-004	0.0000	1.6000e-004			0.0000			0.0000
Off-Road	1.9712	15.4800	19.3574	0.0411		0.6353	0.6353		0.6007	0.6007		3,914.0825	3,914.0825	0.9520		3,937.8825
Total	**1.9712**	**15.4800**	**19.3574**	**0.0411**	**1.0800e-003**	**0.6353**	**0.6364**	**1.6000e-004**	**0.6007**	**0.6008**		**3,914.0825**	**3,914.0825**	**0.9520**		**3,937.8825**

Date: 1/21/2022 12:42 PM

SLRC - Habitat Islands - Construction - South Coast Air Basin, Summer

EMFAC Off-Model Adjustment Factors for Gasoline Light Duty Vehicle to Account for the SAFE Vehicle Rule Applied

Unmitigated Construction Off-Site

	ROG	NOx	CO	SO2	Fugitive PM10	Exhaust PM10	PM10 Total	Fugitive PM2.5	Exhaust PM2.5	PM2.5 Total	Bio- CO2	NBio- CO2	Total CO2	CH4	N2O	CO2e
Category	lb/day										lb/day					
Hauling	0.0000	0.0000	0.0000	0.0000	0.0000	0.0000	0.0000	0.0000	0.0000	0.0000		0.0000	0.0000	0.0000	0.0000	0.0000
Vendor	0.0000	0.0000	0.0000	0.0000	0.0000	0.0000	0.0000	0.0000	0.0000	0.0000		0.0000	0.0000	0.0000	0.0000	0.0000
Worker	0.0000	0.0000	0.0000	0.0000	0.0000	0.0000	0.0000	0.0000	0.0000	0.0000		0.0000	0.0000	0.0000	0.0000	0.0000
Total	**0.0000**	**0.0000**	**0.0000**	**0.0000**	**0.0000**	**0.0000**	**0.0000**	**0.0000**	**0.0000**	**0.0000**		**0.0000**	**0.0000**	**0.0000**	**0.0000**	**0.0000**

Mitigated Construction On-Site

	ROG	NOx	CO	SO2	Fugitive PM10	Exhaust PM10	PM10 Total	Fugitive PM2.5	Exhaust PM2.5	PM2.5 Total	Bio- CO2	NBio- CO2	Total CO2	CH4	N2O	CO2e
Category	lb/day										lb/day					
Fugitive Dust					4.2000e-004	0.0000	4.2000e-004	6.0000e-005	0.0000	6.0000e-005			0.0000			0.0000
Off-Road	0.6682	3.2850	23.4874	0.0411		0.1007	0.1007		0.1007	0.1007	0.0000	3,914.0825	3,914.0825	0.9520		3,937.8825
Total	**0.6682**	**3.2850**	**23.4874**	**0.0411**	**4.2000e-004**	**0.1007**	**0.1011**	**6.0000e-005**	**0.1007**	**0.1007**	**0.0000**	**3,914.0825**	**3,914.0825**	**0.9520**		**3,937.8825**

Date: 1/21/2022 12:42 PM

SLRC - Habitat Islands - Construction - South Coast Air Basin, Summer

EMFAC Off-Model Adjustment Factors for Gasoline Light Duty Vehicle to Account for the SAFE Vehicle Rule Applied

Mitigated Construction Off-Site

	ROG	NOx	CO	SO2	Fugitive PM10	Exhaust PM10	PM10 Total	Fugitive PM2.5	Exhaust PM2.5	PM2.5 Total	Bio- CO2	NBio- CO2	Total CO2	CH4	N2O	CO2e
Category	lb/day										lb/day					
Hauling	0.0000	0.0000	0.0000	0.0000	0.0000	0.0000	0.0000	0.0000	0.0000	0.0000		0.0000	0.0000	0.0000	0.0000	0.0000
Vendor	0.0000	0.0000	0.0000	0.0000	0.0000	0.0000	0.0000	0.0000	0.0000	0.0000		0.0000	0.0000	0.0000	0.0000	0.0000
Worker	0.0000	0.0000	0.0000	0.0000	0.0000	0.0000	0.0000	0.0000	0.0000	0.0000		0.0000	0.0000	0.0000	0.0000	0.0000
Total	**0.0000**	**0.0000**	**0.0000**	**0.0000**	**0.0000**	**0.0000**	**0.0000**	**0.0000**	**0.0000**	**0.0000**		**0.0000**	**0.0000**	**0.0000**	**0.0000**	**0.0000**

Date: 2/18/2022 2:49 PM

SLRC - Knoll Ed Center+Meadow 1st Half - Construction - South Coast Air Basin, Summer

EMFAC Off-Model Adjustment Factors for Gasoline Light Duty Vehicle to Account for the SAFE Vehicle Rule Applied

SLRC - Knoll Ed Center+Meadow 1st Half - Construction

South Coast Air Basin, Summer

1.0 Project Characteristics

1.1 Land Usage

Land Uses	Size	Metric	Lot Acreage	Floor Surface Area	Population
Library	3.76	1000sqft	0.09	3,760.00	0
Other Asphalt Surfaces	1.95	Acre	1.95	82,517.00	0
City Park	9.73	Acre	9.73	426,223.00	0

1.2 Other Project Characteristics

Urbanization	Urban	**Wind Speed (m/s)**	2.2	**Precipitation Freq (Days)**	31
Climate Zone	12			**Operational Year**	2026
Utility Company	Los Angeles Department of Water & Power				
CO2 Intensity (lb/MWhr)	691.98	**CH4 Intensity (lb/MWhr)**	0.033	**N2O Intensity (lb/MWhr)**	0.004

1.3 User Entered Comments & Non-Default Data

Project Characteristics -

Land Use - see construction assumptions. Library serves as surrogate for Education Center.

Construction Phase - see construction assumptions

Off-road Equipment - see construction assumptions

Off-road Equipment - see construction assumptions

Off-road Equipment - see construction assumptions

Off-road Equipment - see construction assumptions

Off-road Equipment - see construction assumptions

Off-road Equipment - see construction assumptions

Off-road Equipment - see construction assumptions

Off-road Equipment - see construction assumptions

Off-road Equipment - see construction assumptions

Date: 2/18/2022 2:49 PM

SLRC - Knoll Ed Center+Meadow 1st Half - Construction - South Coast Air Basin, Summer

EMFAC Off-Model Adjustment Factors for Gasoline Light Duty Vehicle to Account for the SAFE Vehicle Rule Applied

Off-road Equipment - see construction assumptions

Off-road Equipment - see construction assumptions

Trips and VMT - construction mobile emissions calculated outside of CalEEMod.

Demolition -

Grading -

Construction Off-road Equipment Mitigation -

Table Name	Column Name	Default Value	New Value
tblConstDustMitigation	WaterUnpavedRoadVehicleSpeed	0	15
tblConstructionPhase	NumDays	20.00	70.00
tblConstructionPhase	NumDays	300.00	70.00
tblConstructionPhase	NumDays	300.00	120.00
tblConstructionPhase	NumDays	300.00	70.00
tblConstructionPhase	NumDays	300.00	70.00
tblConstructionPhase	NumDays	30.00	300.00
tblConstructionPhase	NumDays	20.00	70.00
tblConstructionPhase	NumDays	10.00	20.00
tblConstructionPhase	NumDaysWeek	5.00	6.00
tblConstructionPhase	NumDaysWeek	5.00	6.00
tblConstructionPhase	NumDaysWeek	5.00	6.00
tblConstructionPhase	NumDaysWeek	5.00	6.00
tblConstructionPhase	NumDaysWeek	5.00	6.00
tblConstructionPhase	NumDaysWeek	5.00	6.00
tblConstructionPhase	NumDaysWeek	5.00	6.00
tblConstructionPhase	NumDaysWeek	5.00	6.00
tblConstructionPhase	NumDaysWeek	5.00	6.00
tblConstructionPhase	NumDaysWeek	5.00	6.00
tblGrading	MaterialExported	0.00	40,000.00
tblGrading	MaterialExported	0.00	4,500.00
tblGrading	MaterialImported	0.00	30,000.00
tblLandUse	LandUseSquareFeet	84,942.00	82,517.00

SLRC - Knoll Ed Center+Meadow 1st Half - Construction - South Coast Air Basin, Summer

EMFAC Off-Model Adjustment Factors for Gasoline Light Duty Vehicle to Account for the SAFE Vehicle Rule Applied

tblLandUse	LandUseSquareFeet	423,838.80	426,223.00
tblOffRoadEquipment	OffRoadEquipmentUnitAmount	1.00	0.00
tblOffRoadEquipment	OffRoadEquipmentUnitAmount	1.00	0.00
tblOffRoadEquipment	OffRoadEquipmentUnitAmount	3.00	0.00
tblOffRoadEquipment	OffRoadEquipmentUnitAmount	2.00	1.00
tblOffRoadEquipment	OffRoadEquipmentUnitAmount	3.00	0.00
tblOffRoadEquipment	OffRoadEquipmentUnitAmount	3.00	1.00
tblOffRoadEquipment	OffRoadEquipmentUnitAmount	3.00	0.00
tblOffRoadEquipment	OffRoadEquipmentUnitAmount	1.00	0.00
tblOffRoadEquipment	OffRoadEquipmentUnitAmount	1.00	0.00
tblOffRoadEquipment	OffRoadEquipmentUnitAmount	1.00	0.00
tblOffRoadEquipment	OffRoadEquipmentUnitAmount	2.00	1.00
tblOffRoadEquipment	OffRoadEquipmentUnitAmount	2.00	1.00
tblOffRoadEquipment	OffRoadEquipmentUnitAmount	2.00	1.00
tblOffRoadEquipment	OffRoadEquipmentUnitAmount	2.00	1.00
tblOffRoadEquipment	OffRoadEquipmentUnitAmount	3.00	1.00
tblOffRoadEquipment	OffRoadEquipmentUnitAmount	2.00	0.00
tblOffRoadEquipment	OffRoadEquipmentUnitAmount	3.00	0.00
tblOffRoadEquipment	OffRoadEquipmentUnitAmount	3.00	1.00
tblOffRoadEquipment	OffRoadEquipmentUnitAmount	3.00	1.00
tblOffRoadEquipment	OffRoadEquipmentUnitAmount	2.00	4.00
tblOffRoadEquipment	OffRoadEquipmentUnitAmount	1.00	0.00
tblOffRoadEquipment	OffRoadEquipmentUnitAmount	1.00	0.00
tblOffRoadEquipment	OffRoadEquipmentUnitAmount	1.00	0.00
tblOffRoadEquipment	UsageHours	6.00	8.00
tblOffRoadEquipment	UsageHours	7.00	8.00
tblOffRoadEquipment	UsageHours	7.00	8.00
tblOffRoadEquipment	UsageHours	7.00	8.00
tblOffRoadEquipment	UsageHours	7.00	8.00
tblOffRoadEquipment	UsageHours	7.00	8.00

SLRC - Knoll Ed Center+Meadow 1st Half - Construction - South Coast Air Basin, Summer

EMFAC Off-Model Adjustment Factors for Gasoline Light Duty Vehicle to Account for the SAFE Vehicle Rule Applied

tblOffRoadEquipment	UsageHours	7.00	8.00
tblTripsAndVMT	HaulingTripNumber	109.00	0.00
tblTripsAndVMT	HaulingTripNumber	445.00	0.00
tblTripsAndVMT	HaulingTripNumber	6,921.00	0.00
tblTripsAndVMT	VendorTripNumber	84.00	0.00
tblTripsAndVMT	VendorTripNumber	84.00	0.00
tblTripsAndVMT	VendorTripNumber	84.00	0.00
tblTripsAndVMT	VendorTripNumber	84.00	0.00
tblTripsAndVMT	WorkerTripNumber	13.00	0.00
tblTripsAndVMT	WorkerTripNumber	43.00	0.00
tblTripsAndVMT	WorkerTripNumber	13.00	0.00
tblTripsAndVMT	WorkerTripNumber	23.00	0.00
tblTripsAndVMT	WorkerTripNumber	8.00	0.00
tblTripsAndVMT	WorkerTripNumber	215.00	0.00
tblTripsAndVMT	WorkerTripNumber	215.00	0.00
tblTripsAndVMT	WorkerTripNumber	215.00	0.00
tblTripsAndVMT	WorkerTripNumber	215.00	0.00
tblTripsAndVMT	WorkerTripNumber	15.00	0.00

Date: 2/18/2022 2:49 PM

SLRC - Knoll Ed Center+Meadow 1st Half - Construction - South Coast Air Basin, Summer

EMFAC Off-Model Adjustment Factors for Gasoline Light Duty Vehicle to Account for the SAFE Vehicle Rule Applied

2.0 Emissions Summary

2.1 Overall Construction (Maximum Daily Emission)

Unmitigated Construction

	ROG	NOx	CO	SO2	Fugitive PM10	Exhaust PM10	PM10 Total	Fugitive PM2.5	Exhaust PM2.5	PM2.5 Total	Bio- CO2	NBio- CO2	Total CO2	CH4	N2O	CO2e
Year	lb/day										lb/day					
2025	2.3610	21.3746	21.4269	0.0523	7.0826	0.8425	7.9251	3.4247	0.7751	4.1999	0.0000	5,061.0583	5,061.0583	1.6369	0.0000	5,101.9795
2026	5.7105	44.0746	54.1095	0.1043	7.0826	1.8559	7.9251	3.4247	1.7445	4.1999	0.0000	9,938.0585	9,938.0585	2.4904	0.0000	10,000.3199
Maximum	**5.7105**	**44.0746**	**54.1095**	**0.1043**	**7.0826**	**1.8559**	**7.9251**	**3.4247**	**1.7445**	**4.1999**	**0.0000**	**9,938.0585**	**9,938.0585**	**2.4904**	**0.0000**	**10,000.3199**

Mitigated Construction

	ROG	NOx	CO	SO2	Fugitive PM10	Exhaust PM10	PM10 Total	Fugitive PM2.5	Exhaust PM2.5	PM2.5 Total	Bio- CO2	NBio- CO2	Total CO2	CH4	N2O	CO2e
Year	lb/day										lb/day					
2025	2.3610	21.3746	21.4269	0.0523	2.7622	0.8425	3.6048	1.3357	0.7751	2.1108	0.0000	5,061.0583	5,061.0583	1.6369	0.0000	5,101.9795
2026	5.7105	44.0746	54.1095	0.1043	2.7622	1.8559	3.6048	1.3357	1.7445	2.1108	0.0000	9,938.0585	9,938.0585	2.4904	0.0000	10,000.3199
Maximum	**5.7105**	**44.0746**	**54.1095**	**0.1043**	**2.7622**	**1.8559**	**3.6048**	**1.3357**	**1.7445**	**2.1108**	**0.0000**	**9,938.0585**	**9,938.0585**	**2.4904**	**0.0000**	**10,000.3199**

	ROG	NOx	CO	SO2	Fugitive PM10	Exhaust PM10	PM10 Total	Fugitive PM2.5	Exhaust PM2.5	PM2.5 Total	Bio- CO2	NBio-CO2	Total CO2	CH4	N20	CO2e
Percent Reduction	**0.00**	**0.00**	**0.00**	**0.00**	**61.00**	**0.00**	**54.51**	**61.00**	**0.00**	**49.74**	**0.00**	**0.00**	**0.00**	**0.00**	**0.00**	**0.00**

SLRC - Knoll Ed Center+Meadow 1st Half - Construction - South Coast Air Basin, Summer

EMFAC Off-Model Adjustment Factors for Gasoline Light Duty Vehicle to Account for the SAFE Vehicle Rule Applied

3.0 Construction Detail

Construction Phase

Phase Number	Phase Name	Phase Type	Start Date	End Date	Num Days Week	Num Days	Phase Description
1	Demolition	Demolition	1/1/2025	1/23/2025	6	20	
2	Site Preparation	Site Preparation	1/24/2025	2/16/2025	6	20	
3	Grading	Grading	2/17/2025	2/1/2026	6	300	
4	Drainage/Trenching/Utilities	Trenching	2/2/2026	4/23/2026	6	70	
5	Foundations	Building Construction	2/2/2026	4/23/2026	6	70	
6	Building Construction	Building Construction	3/14/2026	7/31/2026	6	120	
7	Landscaping/Other Finishing	Building Construction	4/1/2026	6/20/2026	6	70	
8	Waterside Construction (Piles)	Building Construction	4/1/2026	6/20/2026	6	70	
9	Paving	Paving	4/1/2026	6/20/2026	6	70	
10	Architectural Coating	Architectural Coating	4/1/2026	6/20/2026	6	70	

Acres of Grading (Site Preparation Phase): 10

Acres of Grading (Grading Phase): 300

Acres of Paving: 1.95

Residential Indoor: 0; Residential Outdoor: 0; Non-Residential Indoor: 5,640; Non-Residential Outdoor: 1,880; Striped Parking Area: 4,951 (Architectural

OffRoad Equipment

Phase Name	Offroad Equipment Type	Amount	Usage Hours	Horse Power	Load Factor
Demolition	Concrete/Industrial Saws	0	8.00	81	0.73
Demolition	Excavators	0	8.00	158	0.38
Demolition	Generator Sets	1	8.00	84	0.74
Demolition	Rubber Tired Dozers	1	8.00	247	0.40
Demolition	Tractors/Loaders/Backhoes	3	8.00	97	0.37

SLRC - Knoll Ed Center+Meadow 1st Half - Construction - South Coast Air Basin, Summer

EMFAC Off-Model Adjustment Factors for Gasoline Light Duty Vehicle to Account for the SAFE Vehicle Rule Applied

Site Preparation	Rubber Tired Dozers	1	8.00	247	0.40
Site Preparation	Tractors/Loaders/Backhoes	4	8.00	97	0.37
Grading	Excavators	1	8.00	158	0.38
Grading	Graders	1	8.00	187	0.41
Grading	Off-Highway Trucks	1	8.00	402	0.38
Grading	Rubber Tired Dozers	1	8.00	247	0.40
Grading	Rubber Tired Loaders	1	8.00	203	0.36
Grading	Scrapers	0	8.00	367	0.48
Grading	Tractors/Loaders/Backhoes	4	8.00	97	0.37
Building Construction	Cranes	1	8.00	231	0.29
Building Construction	Forklifts	3	8.00	89	0.20
Building Construction	Generator Sets	1	8.00	84	0.74
Building Construction	Tractors/Loaders/Backhoes	3	8.00	97	0.37
Building Construction	Welders	1	8.00	46	0.45
Paving	Cement and Mortar Mixers	2	8.00	9	0.56
Paving	Pavers	1	8.00	130	0.42
Paving	Paving Equipment	1	8.00	132	0.36
Paving	Pumps	1	8.00	84	0.74
Paving	Rollers	1	8.00	80	0.38
Architectural Coating	Air Compressors	1	8.00	78	0.48
Drainage/Trenching/Utilities	Forklifts	1	8.00	89	0.20
Drainage/Trenching/Utilities	Graders	1	8.00	187	0.41
Drainage/Trenching/Utilities	Tractors/Loaders/Backhoes	1	8.00	97	0.37
Foundations	Cement and Mortar Mixers	2	8.00	9	0.56
Foundations	Cranes	0	7.00	231	0.29
Foundations	Forklifts	0	8.00	89	0.20
Foundations	Generator Sets	0	8.00	84	0.74
Foundations	Paving Equipment	1	8.00	132	0.36
Foundations	Pumps	1	8.00	84	0.74
Foundations	Tractors/Loaders/Backhoes	0	7.00	97	0.37

SLRC - Knoll Ed Center+Meadow 1st Half - Construction - South Coast Air Basin, Summer

EMFAC Off-Model Adjustment Factors for Gasoline Light Duty Vehicle to Account for the SAFE Vehicle Rule Applied

Foundations	Welders	0	8.00	46	0.45
Landscaping/Other Finishing	Cranes	1	8.00	231	0.29
Landscaping/Other Finishing	Forklifts	1	8.00	89	0.20
Landscaping/Other Finishing	Generator Sets	0	8.00	84	0.74
Landscaping/Other Finishing	Tractors/Loaders/Backhoes	1	8.00	97	0.37
Landscaping/Other Finishing	Welders	0	8.00	46	0.45
Waterside Construction (Piles)	Bore/Drill Rigs	1	8.00	221	0.50
Waterside Construction (Piles)	Cranes	1	8.00	231	0.29
Waterside Construction (Piles)	Forklifts	0	8.00	89	0.20
Waterside Construction (Piles)	Generator Sets	0	8.00	84	0.74
Waterside Construction (Piles)	Tractors/Loaders/Backhoes	1	8.00	97	0.37
Waterside Construction (Piles)	Welders	0	8.00	46	0.45

Trips and VMT

Phase Name	Offroad Equipment Count	Worker Trip Number	Vendor Trip Number	Hauling Trip Number	Worker Trip Length	Vendor Trip Length	Hauling Trip Length	Worker Vehicle Class	Vendor Vehicle Class	Hauling Vehicle Class
Demolition	5	0.00	0.00	0.00	14.70	6.90	20.00	LD_Mix	HDT_Mix	HHDT
Site Preparation	5	0.00	0.00	0.00	14.70	6.90	20.00	LD_Mix	HDT_Mix	HHDT
Grading	9	0.00	0.00	0.00	14.70	6.90	20.00	LD_Mix	HDT_Mix	HHDT
Building Construction	9	0.00	0.00	0.00	14.70	6.90	20.00	LD_Mix	HDT_Mix	HHDT
Paving	6	0.00	0.00	0.00	14.70	6.90	20.00	LD_Mix	HDT_Mix	HHDT
Architectural Coating	1	0.00	0.00	0.00	14.70	6.90	20.00	LD_Mix	HDT_Mix	HHDT
Drainage/Trenching/Utilities	3	0.00	0.00	0.00	14.70	6.90	20.00	LD_Mix	HDT_Mix	HHDT
Foundations	4	0.00	0.00	0.00	14.70	6.90	20.00	LD_Mix	HDT_Mix	HHDT
Landscaping/Other Finishing	3	0.00	0.00	0.00	14.70	6.90	20.00	LD_Mix	HDT_Mix	HHDT
Waterside Construction (Piles)	3	0.00	0.00	0.00	14.70	6.90	20.00	LD_Mix	HDT_Mix	HHDT

3.1 Mitigation Measures Construction

Water Exposed Area

Reduce Vehicle Speed on Unpaved Roads

SLRC - Knoll Ed Center+Meadow 1st Half - Construction - South Coast Air Basin, Summer

EMFAC Off-Model Adjustment Factors for Gasoline Light Duty Vehicle to Account for the SAFE Vehicle Rule Applied

3.2 Demolition - 2025

Unmitigated Construction On-Site

	ROG	NOx	CO	SO2	Fugitive PM10	Exhaust PM10	PM10 Total	Fugitive PM2.5	Exhaust PM2.5	PM2.5 Total	Bio- CO2	NBio- CO2	Total CO2	CH4	N2O	CO2e
Category	lb/day										lb/day					
Fugitive Dust					1.1748	0.0000	1.1748	0.1779	0.0000	0.1779			0.0000			0.0000
Off-Road	1.3109	13.0319	13.3462	0.0245		0.5478	0.5478		0.5116	0.5116		2,356.1622	2,356.1622	0.5836		2,370.7510
Total	**1.3109**	**13.0319**	**13.3462**	**0.0245**	**1.1748**	**0.5478**	**1.7226**	**0.1779**	**0.5116**	**0.6895**		**2,356.1622**	**2,356.1622**	**0.5836**		**2,370.7510**

Unmitigated Construction Off-Site

	ROG	NOx	CO	SO2	Fugitive PM10	Exhaust PM10	PM10 Total	Fugitive PM2.5	Exhaust PM2.5	PM2.5 Total	Bio- CO2	NBio- CO2	Total CO2	CH4	N2O	CO2e
Category	lb/day										lb/day					
Hauling	0.0000	0.0000	0.0000	0.0000	0.0000	0.0000	0.0000	0.0000	0.0000	0.0000		0.0000	0.0000	0.0000	0.0000	0.0000
Vendor	0.0000	0.0000	0.0000	0.0000	0.0000	0.0000	0.0000	0.0000	0.0000	0.0000		0.0000	0.0000	0.0000	0.0000	0.0000
Worker	0.0000	0.0000	0.0000	0.0000	0.0000	0.0000	0.0000	0.0000	0.0000	0.0000		0.0000	0.0000	0.0000	0.0000	0.0000
Total	**0.0000**	**0.0000**	**0.0000**	**0.0000**	**0.0000**	**0.0000**	**0.0000**	**0.0000**	**0.0000**	**0.0000**		**0.0000**	**0.0000**	**0.0000**	**0.0000**	**0.0000**

SLRC - Knoll Ed Center+Meadow 1st Half - Construction - South Coast Air Basin, Summer

EMFAC Off-Model Adjustment Factors for Gasoline Light Duty Vehicle to Account for the SAFE Vehicle Rule Applied

Mitigated Construction On-Site

	ROG	NOx	CO	SO2	Fugitive PM10	Exhaust PM10	PM10 Total	Fugitive PM2.5	Exhaust PM2.5	PM2.5 Total	Bio- CO2	NBio- CO2	Total CO2	CH4	N2O	CO2e
Category	lb/day										lb/day					
Fugitive Dust					0.4582	0.0000	0.4582	0.0694	0.0000	0.0694			0.0000			0.0000
Off-Road	1.3109	13.0319	13.3462	0.0245		0.5478	0.5478		0.5116	0.5116	0.0000	2,356.1622	2,356.1622	0.5836		2,370.7510
Total	**1.3109**	**13.0319**	**13.3462**	**0.0245**	**0.4582**	**0.5478**	**1.0060**	**0.0694**	**0.5116**	**0.5810**	**0.0000**	**2,356.1622**	**2,356.1622**	**0.5836**		**2,370.7510**

Mitigated Construction Off-Site

	ROG	NOx	CO	SO2	Fugitive PM10	Exhaust PM10	PM10 Total	Fugitive PM2.5	Exhaust PM2.5	PM2.5 Total	Bio- CO2	NBio- CO2	Total CO2	CH4	N2O	CO2e
Category	lb/day										lb/day					
Hauling	0.0000	0.0000	0.0000	0.0000	0.0000	0.0000	0.0000	0.0000	0.0000	0.0000		0.0000	0.0000	0.0000	0.0000	0.0000
Vendor	0.0000	0.0000	0.0000	0.0000	0.0000	0.0000	0.0000	0.0000	0.0000	0.0000		0.0000	0.0000	0.0000	0.0000	0.0000
Worker	0.0000	0.0000	0.0000	0.0000	0.0000	0.0000	0.0000	0.0000	0.0000	0.0000		0.0000	0.0000	0.0000	0.0000	0.0000
Total	**0.0000**	**0.0000**	**0.0000**	**0.0000**	**0.0000**	**0.0000**	**0.0000**	**0.0000**	**0.0000**	**0.0000**		**0.0000**	**0.0000**	**0.0000**	**0.0000**	**0.0000**

SLRC - Knoll Ed Center+Meadow 1st Half - Construction - South Coast Air Basin, Summer

EMFAC Off-Model Adjustment Factors for Gasoline Light Duty Vehicle to Account for the SAFE Vehicle Rule Applied

3.3 Site Preparation - 2025

Unmitigated Construction On-Site

	ROG	NOx	CO	SO2	Fugitive PM10	Exhaust PM10	PM10 Total	Fugitive PM2.5	Exhaust PM2.5	PM2.5 Total	Bio- CO2	NBio- CO2	Total CO2	CH4	N2O	CO2e
Category	lb/day										lb/day					
Fugitive Dust					6.5523	0.0000	6.5523	3.3675	0.0000	3.3675			0.0000			0.0000
Off-Road	1.1766	11.9715	11.9164	0.0210		0.5065	0.5065		0.4660	0.4660		2,035.1835	2,035.1835	0.6582		2,051.6390
Total	**1.1766**	**11.9715**	**11.9164**	**0.0210**	**6.5523**	**0.5065**	**7.0589**	**3.3675**	**0.4660**	**3.8335**		**2,035.1835**	**2,035.1835**	**0.6582**		**2,051.6390**

Unmitigated Construction Off-Site

	ROG	NOx	CO	SO2	Fugitive PM10	Exhaust PM10	PM10 Total	Fugitive PM2.5	Exhaust PM2.5	PM2.5 Total	Bio- CO2	NBio- CO2	Total CO2	CH4	N2O	CO2e
Category	lb/day										lb/day					
Hauling	0.0000	0.0000	0.0000	0.0000	0.0000	0.0000	0.0000	0.0000	0.0000	0.0000		0.0000	0.0000	0.0000	0.0000	0.0000
Vendor	0.0000	0.0000	0.0000	0.0000	0.0000	0.0000	0.0000	0.0000	0.0000	0.0000		0.0000	0.0000	0.0000	0.0000	0.0000
Worker	0.0000	0.0000	0.0000	0.0000	0.0000	0.0000	0.0000	0.0000	0.0000	0.0000		0.0000	0.0000	0.0000	0.0000	0.0000
Total	**0.0000**	**0.0000**	**0.0000**	**0.0000**	**0.0000**	**0.0000**	**0.0000**	**0.0000**	**0.0000**	**0.0000**		**0.0000**	**0.0000**	**0.0000**	**0.0000**	**0.0000**

SLRC - Knoll Ed Center+Meadow 1st Half - Construction - South Coast Air Basin, Summer

EMFAC Off-Model Adjustment Factors for Gasoline Light Duty Vehicle to Account for the SAFE Vehicle Rule Applied

Mitigated Construction On-Site

	ROG	NOx	CO	SO2	Fugitive PM10	Exhaust PM10	PM10 Total	Fugitive PM2.5	Exhaust PM2.5	PM2.5 Total	Bio- CO2	NBio- CO2	Total CO2	CH4	N2O	CO2e
Category	lb/day										lb/day					
Fugitive Dust					2.5554	0.0000	2.5554	1.3133	0.0000	1.3133			0.0000			0.0000
Off-Road	1.1766	11.9715	11.9164	0.0210		0.5065	0.5065		0.4660	0.4660	0.0000	2,035.1835	2,035.1835	0.6582		2,051.6390
Total	**1.1766**	**11.9715**	**11.9164**	**0.0210**	**2.5554**	**0.5065**	**3.0619**	**1.3133**	**0.4660**	**1.7793**	**0.0000**	**2,035.1835**	**2,035.1835**	**0.6582**		**2,051.6390**

Mitigated Construction Off-Site

	ROG	NOx	CO	SO2	Fugitive PM10	Exhaust PM10	PM10 Total	Fugitive PM2.5	Exhaust PM2.5	PM2.5 Total	Bio- CO2	NBio- CO2	Total CO2	CH4	N2O	CO2e
Category	lb/day										lb/day					
Hauling	0.0000	0.0000	0.0000	0.0000	0.0000	0.0000	0.0000	0.0000	0.0000	0.0000		0.0000	0.0000	0.0000	0.0000	0.0000
Vendor	0.0000	0.0000	0.0000	0.0000	0.0000	0.0000	0.0000	0.0000	0.0000	0.0000		0.0000	0.0000	0.0000	0.0000	0.0000
Worker	0.0000	0.0000	0.0000	0.0000	0.0000	0.0000	0.0000	0.0000	0.0000	0.0000		0.0000	0.0000	0.0000	0.0000	0.0000
Total	**0.0000**	**0.0000**	**0.0000**	**0.0000**	**0.0000**	**0.0000**	**0.0000**	**0.0000**	**0.0000**	**0.0000**		**0.0000**	**0.0000**	**0.0000**	**0.0000**	**0.0000**

SLRC - Knoll Ed Center+Meadow 1st Half - Construction - South Coast Air Basin, Summer

EMFAC Off-Model Adjustment Factors for Gasoline Light Duty Vehicle to Account for the SAFE Vehicle Rule Applied

3.4 Grading - 2025

Unmitigated Construction On-Site

	ROG	NOx	CO	SO2	Fugitive PM10	Exhaust PM10	PM10 Total	Fugitive PM2.5	Exhaust PM2.5	PM2.5 Total	Bio- CO2	NBio- CO2	Total CO2	CH4	N2O	CO2e
Category	lb/day										lb/day					
Fugitive Dust					7.0826	0.0000	7.0826	3.4247	0.0000	3.4247			0.0000			0.0000
Off-Road	2.3610	21.3746	21.4269	0.0523		0.8425	0.8425		0.7751	0.7751		5,061.0583	5,061.0583	1.6369		5,101.9795
Total	**2.3610**	**21.3746**	**21.4269**	**0.0523**	**7.0826**	**0.8425**	**7.9251**	**3.4247**	**0.7751**	**4.1999**		**5,061.0583**	**5,061.0583**	**1.6369**		**5,101.9795**

Unmitigated Construction Off-Site

	ROG	NOx	CO	SO2	Fugitive PM10	Exhaust PM10	PM10 Total	Fugitive PM2.5	Exhaust PM2.5	PM2.5 Total	Bio- CO2	NBio- CO2	Total CO2	CH4	N2O	CO2e
Category	lb/day										lb/day					
Hauling	0.0000	0.0000	0.0000	0.0000	0.0000	0.0000	0.0000	0.0000	0.0000	0.0000		0.0000	0.0000	0.0000	0.0000	0.0000
Vendor	0.0000	0.0000	0.0000	0.0000	0.0000	0.0000	0.0000	0.0000	0.0000	0.0000		0.0000	0.0000	0.0000	0.0000	0.0000
Worker	0.0000	0.0000	0.0000	0.0000	0.0000	0.0000	0.0000	0.0000	0.0000	0.0000		0.0000	0.0000	0.0000	0.0000	0.0000
Total	**0.0000**	**0.0000**	**0.0000**	**0.0000**	**0.0000**	**0.0000**	**0.0000**	**0.0000**	**0.0000**	**0.0000**		**0.0000**	**0.0000**	**0.0000**	**0.0000**	**0.0000**

SLRC - Knoll Ed Center+Meadow 1st Half - Construction - South Coast Air Basin, Summer

EMFAC Off-Model Adjustment Factors for Gasoline Light Duty Vehicle to Account for the SAFE Vehicle Rule Applied

Mitigated Construction On-Site

	ROG	NOx	CO	SO2	Fugitive PM10	Exhaust PM10	PM10 Total	Fugitive PM2.5	Exhaust PM2.5	PM2.5 Total	Bio- CO2	NBio- CO2	Total CO2	CH4	N2O	CO2e
Category	lb/day										lb/day					
Fugitive Dust					2.7622	0.0000	2.7622	1.3357	0.0000	1.3357			0.0000			0.0000
Off-Road	2.3610	21.3746	21.4269	0.0523		0.8425	0.8425		0.7751	0.7751	0.0000	5,061.0583	5,061.0583	1.6369		5,101.9795
Total	**2.3610**	**21.3746**	**21.4269**	**0.0523**	**2.7622**	**0.8425**	**3.6048**	**1.3357**	**0.7751**	**2.1108**	**0.0000**	**5,061.0583**	**5,061.0583**	**1.6369**		**5,101.9795**

Mitigated Construction Off-Site

	ROG	NOx	CO	SO2	Fugitive PM10	Exhaust PM10	PM10 Total	Fugitive PM2.5	Exhaust PM2.5	PM2.5 Total	Bio- CO2	NBio- CO2	Total CO2	CH4	N2O	CO2e
Category	lb/day										lb/day					
Hauling	0.0000	0.0000	0.0000	0.0000	0.0000	0.0000	0.0000	0.0000	0.0000	0.0000		0.0000	0.0000	0.0000	0.0000	0.0000
Vendor	0.0000	0.0000	0.0000	0.0000	0.0000	0.0000	0.0000	0.0000	0.0000	0.0000		0.0000	0.0000	0.0000	0.0000	0.0000
Worker	0.0000	0.0000	0.0000	0.0000	0.0000	0.0000	0.0000	0.0000	0.0000	0.0000		0.0000	0.0000	0.0000	0.0000	0.0000
Total	**0.0000**	**0.0000**	**0.0000**	**0.0000**	**0.0000**	**0.0000**	**0.0000**	**0.0000**	**0.0000**	**0.0000**		**0.0000**	**0.0000**	**0.0000**	**0.0000**	**0.0000**

SLRC - Knoll Ed Center+Meadow 1st Half - Construction - South Coast Air Basin, Summer

EMFAC Off-Model Adjustment Factors for Gasoline Light Duty Vehicle to Account for the SAFE Vehicle Rule Applied

3.4 Grading - 2026

Unmitigated Construction On-Site

	ROG	NOx	CO	SO2	Fugitive PM10	Exhaust PM10	PM10 Total	Fugitive PM2.5	Exhaust PM2.5	PM2.5 Total	Bio- CO2	NBio- CO2	Total CO2	CH4	N2O	CO2e
Category	lb/day										lb/day					
Fugitive Dust					7.0826	0.0000	7.0826	3.4247	0.0000	3.4247			0.0000			0.0000
Off-Road	2.3610	21.3746	21.4269	0.0523		0.8425	0.8425		0.7751	0.7751		5,061.0583	5,061.0583	1.6369		5,101.9795
Total	**2.3610**	**21.3746**	**21.4269**	**0.0523**	**7.0826**	**0.8425**	**7.9251**	**3.4247**	**0.7751**	**4.1999**		**5,061.0583**	**5,061.0583**	**1.6369**		**5,101.9795**

Unmitigated Construction Off-Site

	ROG	NOx	CO	SO2	Fugitive PM10	Exhaust PM10	PM10 Total	Fugitive PM2.5	Exhaust PM2.5	PM2.5 Total	Bio- CO2	NBio- CO2	Total CO2	CH4	N2O	CO2e
Category	lb/day										lb/day					
Hauling	0.0000	0.0000	0.0000	0.0000	0.0000	0.0000	0.0000	0.0000	0.0000	0.0000		0.0000	0.0000	0.0000	0.0000	0.0000
Vendor	0.0000	0.0000	0.0000	0.0000	0.0000	0.0000	0.0000	0.0000	0.0000	0.0000		0.0000	0.0000	0.0000	0.0000	0.0000
Worker	0.0000	0.0000	0.0000	0.0000	0.0000	0.0000	0.0000	0.0000	0.0000	0.0000		0.0000	0.0000	0.0000	0.0000	0.0000
Total	**0.0000**	**0.0000**	**0.0000**	**0.0000**	**0.0000**	**0.0000**	**0.0000**	**0.0000**	**0.0000**	**0.0000**		**0.0000**	**0.0000**	**0.0000**	**0.0000**	**0.0000**

SLRC - Knoll Ed Center+Meadow 1st Half - Construction - South Coast Air Basin, Summer

EMFAC Off-Model Adjustment Factors for Gasoline Light Duty Vehicle to Account for the SAFE Vehicle Rule Applied

Mitigated Construction On-Site

	ROG	NOx	CO	SO2	Fugitive PM10	Exhaust PM10	PM10 Total	Fugitive PM2.5	Exhaust PM2.5	PM2.5 Total	Bio- CO2	NBio- CO2	Total CO2	CH4	N2O	CO2e
Category	lb/day										lb/day					
Fugitive Dust					2.7622	0.0000	2.7622	1.3357	0.0000	1.3357			0.0000			0.0000
Off-Road	2.3610	21.3746	21.4269	0.0523		0.8425	0.8425		0.7751	0.7751	0.0000	5,061.0583	5,061.0583	1.6369		5,101.9795
Total	**2.3610**	**21.3746**	**21.4269**	**0.0523**	**2.7622**	**0.8425**	**3.6048**	**1.3357**	**0.7751**	**2.1108**	**0.0000**	**5,061.0583**	**5,061.0583**	**1.6369**		**5,101.9795**

Mitigated Construction Off-Site

	ROG	NOx	CO	SO2	Fugitive PM10	Exhaust PM10	PM10 Total	Fugitive PM2.5	Exhaust PM2.5	PM2.5 Total	Bio- CO2	NBio- CO2	Total CO2	CH4	N2O	CO2e
Category	lb/day										lb/day					
Hauling	0.0000	0.0000	0.0000	0.0000	0.0000	0.0000	0.0000	0.0000	0.0000	0.0000		0.0000	0.0000	0.0000	0.0000	0.0000
Vendor	0.0000	0.0000	0.0000	0.0000	0.0000	0.0000	0.0000	0.0000	0.0000	0.0000		0.0000	0.0000	0.0000	0.0000	0.0000
Worker	0.0000	0.0000	0.0000	0.0000	0.0000	0.0000	0.0000	0.0000	0.0000	0.0000		0.0000	0.0000	0.0000	0.0000	0.0000
Total	**0.0000**	**0.0000**	**0.0000**	**0.0000**	**0.0000**	**0.0000**	**0.0000**	**0.0000**	**0.0000**	**0.0000**		**0.0000**	**0.0000**	**0.0000**	**0.0000**	**0.0000**

SLRC - Knoll Ed Center+Meadow 1st Half - Construction - South Coast Air Basin, Summer

EMFAC Off-Model Adjustment Factors for Gasoline Light Duty Vehicle to Account for the SAFE Vehicle Rule Applied

3.5 Drainage/Trenching/Utilities - 2026

Unmitigated Construction On-Site

	ROG	NOx	CO	SO2	Fugitive PM10	Exhaust PM10	PM10 Total	Fugitive PM2.5	Exhaust PM2.5	PM2.5 Total	Bio- CO2	NBio- CO2	Total CO2	CH4	N2O	CO2e
Category	lb/day										lb/day					
Off-Road	0.5301	5.6103	4.9575	0.0113		0.2092	0.2092		0.1924	0.1924		1,090.3263	1,090.3263	0.3526		1,099.1421
Total	**0.5301**	**5.6103**	**4.9575**	**0.0113**		**0.2092**	**0.2092**		**0.1924**	**0.1924**		**1,090.3263**	**1,090.3263**	**0.3526**		**1,099.1421**

Unmitigated Construction Off-Site

	ROG	NOx	CO	SO2	Fugitive PM10	Exhaust PM10	PM10 Total	Fugitive PM2.5	Exhaust PM2.5	PM2.5 Total	Bio- CO2	NBio- CO2	Total CO2	CH4	N2O	CO2e
Category	lb/day										lb/day					
Hauling	0.0000	0.0000	0.0000	0.0000	0.0000	0.0000	0.0000	0.0000	0.0000	0.0000		0.0000	0.0000	0.0000	0.0000	0.0000
Vendor	0.0000	0.0000	0.0000	0.0000	0.0000	0.0000	0.0000	0.0000	0.0000	0.0000		0.0000	0.0000	0.0000	0.0000	0.0000
Worker	0.0000	0.0000	0.0000	0.0000	0.0000	0.0000	0.0000	0.0000	0.0000	0.0000		0.0000	0.0000	0.0000	0.0000	0.0000
Total	**0.0000**	**0.0000**	**0.0000**	**0.0000**	**0.0000**	**0.0000**	**0.0000**	**0.0000**	**0.0000**	**0.0000**		**0.0000**	**0.0000**	**0.0000**	**0.0000**	**0.0000**

SLRC - Knoll Ed Center+Meadow 1st Half - Construction - South Coast Air Basin, Summer

EMFAC Off-Model Adjustment Factors for Gasoline Light Duty Vehicle to Account for the SAFE Vehicle Rule Applied

Mitigated Construction On-Site

	ROG	NOx	CO	SO2	Fugitive PM10	Exhaust PM10	PM10 Total	Fugitive PM2.5	Exhaust PM2.5	PM2.5 Total	Bio- CO2	NBio- CO2	Total CO2	CH4	N2O	CO2e
Category	lb/day										lb/day					
Off-Road	0.5301	5.6103	4.9575	0.0113		0.2092	0.2092		0.1924	0.1924	0.0000	1,090.3263	1,090.3263	0.3526		1,099.1421
Total	**0.5301**	**5.6103**	**4.9575**	**0.0113**		**0.2092**	**0.2092**		**0.1924**	**0.1924**	**0.0000**	**1,090.3263**	**1,090.3263**	**0.3526**		**1,099.1421**

Mitigated Construction Off-Site

	ROG	NOx	CO	SO2	Fugitive PM10	Exhaust PM10	PM10 Total	Fugitive PM2.5	Exhaust PM2.5	PM2.5 Total	Bio- CO2	NBio- CO2	Total CO2	CH4	N2O	CO2e
Category	lb/day										lb/day					
Hauling	0.0000	0.0000	0.0000	0.0000	0.0000	0.0000	0.0000	0.0000	0.0000	0.0000		0.0000	0.0000	0.0000	0.0000	0.0000
Vendor	0.0000	0.0000	0.0000	0.0000	0.0000	0.0000	0.0000	0.0000	0.0000	0.0000		0.0000	0.0000	0.0000	0.0000	0.0000
Worker	0.0000	0.0000	0.0000	0.0000	0.0000	0.0000	0.0000	0.0000	0.0000	0.0000		0.0000	0.0000	0.0000	0.0000	0.0000
Total	**0.0000**	**0.0000**	**0.0000**	**0.0000**	**0.0000**	**0.0000**	**0.0000**	**0.0000**	**0.0000**	**0.0000**		**0.0000**	**0.0000**	**0.0000**	**0.0000**	**0.0000**

SLRC - Knoll Ed Center+Meadow 1st Half - Construction - South Coast Air Basin, Summer

EMFAC Off-Model Adjustment Factors for Gasoline Light Duty Vehicle to Account for the SAFE Vehicle Rule Applied

3.6 Foundations - 2026

Unmitigated Construction On-Site

	ROG	NOx	CO	SO2	Fugitive PM10	Exhaust PM10	PM10 Total	Fugitive PM2.5	Exhaust PM2.5	PM2.5 Total	Bio- CO2	NBio- CO2	Total CO2	CH4	N2O	CO2e
Category	lb/day										lb/day					
Off-Road	0.5505	4.4272	6.8786	0.0121		0.1920	0.1920		0.1870	0.1870		1,118.3846	1,118.3846	0.1632		1,122.4655
Total	**0.5505**	**4.4272**	**6.8786**	**0.0121**		**0.1920**	**0.1920**		**0.1870**	**0.1870**		**1,118.3846**	**1,118.3846**	**0.1632**		**1,122.4655**

Unmitigated Construction Off-Site

	ROG	NOx	CO	SO2	Fugitive PM10	Exhaust PM10	PM10 Total	Fugitive PM2.5	Exhaust PM2.5	PM2.5 Total	Bio- CO2	NBio- CO2	Total CO2	CH4	N2O	CO2e
Category	lb/day										lb/day					
Hauling	0.0000	0.0000	0.0000	0.0000	0.0000	0.0000	0.0000	0.0000	0.0000	0.0000		0.0000	0.0000	0.0000	0.0000	0.0000
Vendor	0.0000	0.0000	0.0000	0.0000	0.0000	0.0000	0.0000	0.0000	0.0000	0.0000		0.0000	0.0000	0.0000	0.0000	0.0000
Worker	0.0000	0.0000	0.0000	0.0000	0.0000	0.0000	0.0000	0.0000	0.0000	0.0000		0.0000	0.0000	0.0000	0.0000	0.0000
Total	**0.0000**	**0.0000**	**0.0000**	**0.0000**	**0.0000**	**0.0000**	**0.0000**	**0.0000**	**0.0000**	**0.0000**		**0.0000**	**0.0000**	**0.0000**	**0.0000**	**0.0000**

SLRC - Knoll Ed Center+Meadow 1st Half - Construction - South Coast Air Basin, Summer

EMFAC Off-Model Adjustment Factors for Gasoline Light Duty Vehicle to Account for the SAFE Vehicle Rule Applied

Mitigated Construction On-Site

	ROG	NOx	CO	SO2	Fugitive PM10	Exhaust PM10	PM10 Total	Fugitive PM2.5	Exhaust PM2.5	PM2.5 Total	Bio- CO2	NBio- CO2	Total CO2	CH4	N2O	CO2e
Category	lb/day										lb/day					
Off-Road	0.5505	4.4272	6.8786	0.0121		0.1920	0.1920		0.1870	0.1870	0.0000	1,118.3846	1,118.3846	0.1632		1,122.4655
Total	**0.5505**	**4.4272**	**6.8786**	**0.0121**		**0.1920**	**0.1920**		**0.1870**	**0.1870**	**0.0000**	**1,118.3846**	**1,118.3846**	**0.1632**		**1,122.4655**

Mitigated Construction Off-Site

	ROG	NOx	CO	SO2	Fugitive PM10	Exhaust PM10	PM10 Total	Fugitive PM2.5	Exhaust PM2.5	PM2.5 Total	Bio- CO2	NBio- CO2	Total CO2	CH4	N2O	CO2e
Category	lb/day										lb/day					
Hauling	0.0000	0.0000	0.0000	0.0000	0.0000	0.0000	0.0000	0.0000	0.0000	0.0000		0.0000	0.0000	0.0000	0.0000	0.0000
Vendor	0.0000	0.0000	0.0000	0.0000	0.0000	0.0000	0.0000	0.0000	0.0000	0.0000		0.0000	0.0000	0.0000	0.0000	0.0000
Worker	0.0000	0.0000	0.0000	0.0000	0.0000	0.0000	0.0000	0.0000	0.0000	0.0000		0.0000	0.0000	0.0000	0.0000	0.0000
Total	**0.0000**	**0.0000**	**0.0000**	**0.0000**	**0.0000**	**0.0000**	**0.0000**	**0.0000**	**0.0000**	**0.0000**		**0.0000**	**0.0000**	**0.0000**	**0.0000**	**0.0000**

SLRC - Knoll Ed Center+Meadow 1st Half - Construction - South Coast Air Basin, Summer

EMFAC Off-Model Adjustment Factors for Gasoline Light Duty Vehicle to Account for the SAFE Vehicle Rule Applied

3.7 Building Construction - 2026

Unmitigated Construction On-Site

	ROG	NOx	CO	SO2	Fugitive PM10	Exhaust PM10	PM10 Total	Fugitive PM2.5	Exhaust PM2.5	PM2.5 Total	Bio- CO2	NBio- CO2	Total CO2	CH4	N2O	CO2e
Category	lb/day										lb/day					
Off-Road	1.4560	13.3663	17.1378	0.0289		0.5647	0.5647		0.5304	0.5304		2,739.5986	2,739.5986	0.6602		2,756.1030
Total	**1.4560**	**13.3663**	**17.1378**	**0.0289**		**0.5647**	**0.5647**		**0.5304**	**0.5304**		**2,739.5986**	**2,739.5986**	**0.6602**		**2,756.1030**

Unmitigated Construction Off-Site

	ROG	NOx	CO	SO2	Fugitive PM10	Exhaust PM10	PM10 Total	Fugitive PM2.5	Exhaust PM2.5	PM2.5 Total	Bio- CO2	NBio- CO2	Total CO2	CH4	N2O	CO2e
Category	lb/day										lb/day					
Hauling	0.0000	0.0000	0.0000	0.0000	0.0000	0.0000	0.0000	0.0000	0.0000	0.0000		0.0000	0.0000	0.0000	0.0000	0.0000
Vendor	0.0000	0.0000	0.0000	0.0000	0.0000	0.0000	0.0000	0.0000	0.0000	0.0000		0.0000	0.0000	0.0000	0.0000	0.0000
Worker	0.0000	0.0000	0.0000	0.0000	0.0000	0.0000	0.0000	0.0000	0.0000	0.0000		0.0000	0.0000	0.0000	0.0000	0.0000
Total	**0.0000**	**0.0000**	**0.0000**	**0.0000**	**0.0000**	**0.0000**	**0.0000**	**0.0000**	**0.0000**	**0.0000**		**0.0000**	**0.0000**	**0.0000**	**0.0000**	**0.0000**

Date: 2/18/2022 2:49 PM

SLRC - Knoll Ed Center+Meadow 1st Half - Construction - South Coast Air Basin, Summer

EMFAC Off-Model Adjustment Factors for Gasoline Light Duty Vehicle to Account for the SAFE Vehicle Rule Applied

Mitigated Construction On-Site

	ROG	NOx	CO	SO2	Fugitive PM10	Exhaust PM10	PM10 Total	Fugitive PM2.5	Exhaust PM2.5	PM2.5 Total	Bio- CO2	NBio- CO2	Total CO2	CH4	N2O	CO2e
Category	lb/day										lb/day					
Off-Road	1.4560	13.3663	17.1378	0.0289		0.5647	0.5647		0.5304	0.5304	0.0000	2,739.5986	2,739.5986	0.6602		2,756.1029
Total	**1.4560**	**13.3663**	**17.1378**	**0.0289**		**0.5647**	**0.5647**		**0.5304**	**0.5304**	**0.0000**	**2,739.5986**	**2,739.5986**	**0.6602**		**2,756.1029**

Mitigated Construction Off-Site

	ROG	NOx	CO	SO2	Fugitive PM10	Exhaust PM10	PM10 Total	Fugitive PM2.5	Exhaust PM2.5	PM2.5 Total	Bio- CO2	NBio- CO2	Total CO2	CH4	N2O	CO2e
Category	lb/day										lb/day					
Hauling	0.0000	0.0000	0.0000	0.0000	0.0000	0.0000	0.0000	0.0000	0.0000	0.0000		0.0000	0.0000	0.0000	0.0000	0.0000
Vendor	0.0000	0.0000	0.0000	0.0000	0.0000	0.0000	0.0000	0.0000	0.0000	0.0000		0.0000	0.0000	0.0000	0.0000	0.0000
Worker	0.0000	0.0000	0.0000	0.0000	0.0000	0.0000	0.0000	0.0000	0.0000	0.0000		0.0000	0.0000	0.0000	0.0000	0.0000
Total	**0.0000**	**0.0000**	**0.0000**	**0.0000**	**0.0000**	**0.0000**	**0.0000**	**0.0000**	**0.0000**	**0.0000**		**0.0000**	**0.0000**	**0.0000**	**0.0000**	**0.0000**

SLRC - Knoll Ed Center+Meadow 1st Half - Construction - South Coast Air Basin, Summer

EMFAC Off-Model Adjustment Factors for Gasoline Light Duty Vehicle to Account for the SAFE Vehicle Rule Applied

3.8 Landscaping/Other Finishing - 2026

Unmitigated Construction On-Site

	ROG	NOx	CO	SO2	Fugitive PM10	Exhaust PM10	PM10 Total	Fugitive PM2.5	Exhaust PM2.5	PM2.5 Total	Bio- CO2	NBio- CO2	Total CO2	CH4	N2O	CO2e
Category	lb/day										lb/day					
Off-Road	0.5318	5.3216	5.0999	0.0104		0.2326	0.2326		0.2140	0.2140		1,008.9129	1,008.9129	0.3263		1,017.0705
Total	**0.5318**	**5.3216**	**5.0999**	**0.0104**		**0.2326**	**0.2326**		**0.2140**	**0.2140**		**1,008.9129**	**1,008.9129**	**0.3263**		**1,017.0705**

Unmitigated Construction Off-Site

	ROG	NOx	CO	SO2	Fugitive PM10	Exhaust PM10	PM10 Total	Fugitive PM2.5	Exhaust PM2.5	PM2.5 Total	Bio- CO2	NBio- CO2	Total CO2	CH4	N2O	CO2e
Category	lb/day										lb/day					
Hauling	0.0000	0.0000	0.0000	0.0000	0.0000	0.0000	0.0000	0.0000	0.0000	0.0000		0.0000	0.0000	0.0000	0.0000	0.0000
Vendor	0.0000	0.0000	0.0000	0.0000	0.0000	0.0000	0.0000	0.0000	0.0000	0.0000		0.0000	0.0000	0.0000	0.0000	0.0000
Worker	0.0000	0.0000	0.0000	0.0000	0.0000	0.0000	0.0000	0.0000	0.0000	0.0000		0.0000	0.0000	0.0000	0.0000	0.0000
Total	**0.0000**	**0.0000**	**0.0000**	**0.0000**	**0.0000**	**0.0000**	**0.0000**	**0.0000**	**0.0000**	**0.0000**		**0.0000**	**0.0000**	**0.0000**	**0.0000**	**0.0000**

SLRC - Knoll Ed Center+Meadow 1st Half - Construction - South Coast Air Basin, Summer

EMFAC Off-Model Adjustment Factors for Gasoline Light Duty Vehicle to Account for the SAFE Vehicle Rule Applied

Mitigated Construction On-Site

	ROG	NOx	CO	SO2	Fugitive PM10	Exhaust PM10	PM10 Total	Fugitive PM2.5	Exhaust PM2.5	PM2.5 Total	Bio- CO2	NBio- CO2	Total CO2	CH4	N2O	CO2e
Category	lb/day										lb/day					
Off-Road	0.5318	5.3216	5.0999	0.0104		0.2326	0.2326		0.2140	0.2140	0.0000	1,008.9129	1,008.9129	0.3263		1,017.0705
Total	**0.5318**	**5.3216**	**5.0999**	**0.0104**		**0.2326**	**0.2326**		**0.2140**	**0.2140**	**0.0000**	**1,008.9129**	**1,008.9129**	**0.3263**		**1,017.0705**

Mitigated Construction Off-Site

	ROG	NOx	CO	SO2	Fugitive PM10	Exhaust PM10	PM10 Total	Fugitive PM2.5	Exhaust PM2.5	PM2.5 Total	Bio- CO2	NBio- CO2	Total CO2	CH4	N2O	CO2e
Category	lb/day										lb/day					
Hauling	0.0000	0.0000	0.0000	0.0000	0.0000	0.0000	0.0000	0.0000	0.0000	0.0000		0.0000	0.0000	0.0000	0.0000	0.0000
Vendor	0.0000	0.0000	0.0000	0.0000	0.0000	0.0000	0.0000	0.0000	0.0000	0.0000		0.0000	0.0000	0.0000	0.0000	0.0000
Worker	0.0000	0.0000	0.0000	0.0000	0.0000	0.0000	0.0000	0.0000	0.0000	0.0000		0.0000	0.0000	0.0000	0.0000	0.0000
Total	**0.0000**	**0.0000**	**0.0000**	**0.0000**	**0.0000**	**0.0000**	**0.0000**	**0.0000**	**0.0000**	**0.0000**		**0.0000**	**0.0000**	**0.0000**	**0.0000**	**0.0000**

SLRC - Knoll Ed Center+Meadow 1st Half - Construction - South Coast Air Basin, Summer

EMFAC Off-Model Adjustment Factors for Gasoline Light Duty Vehicle to Account for the SAFE Vehicle Rule Applied

3.9 Waterside Construction (Piles) - 2026

Unmitigated Construction On-Site

	ROG	NOx	CO	SO2	Fugitive PM10	Exhaust PM10	PM10 Total	Fugitive PM2.5	Exhaust PM2.5	PM2.5 Total	Bio- CO2	NBio- CO2	Total CO2	CH4	N2O	CO2e
Category	lb/day										lb/day					
Off-Road	0.6542	6.3684	6.0024	0.0184		0.2500	0.2500		0.2300	0.2300		1,778.1323	1,778.1323	0.5751		1,792.5094
Total	**0.6542**	**6.3684**	**6.0024**	**0.0184**		**0.2500**	**0.2500**		**0.2300**	**0.2300**		**1,778.1323**	**1,778.1323**	**0.5751**		**1,792.5094**

Unmitigated Construction Off-Site

	ROG	NOx	CO	SO2	Fugitive PM10	Exhaust PM10	PM10 Total	Fugitive PM2.5	Exhaust PM2.5	PM2.5 Total	Bio- CO2	NBio- CO2	Total CO2	CH4	N2O	CO2e
Category	lb/day										lb/day					
Hauling	0.0000	0.0000	0.0000	0.0000	0.0000	0.0000	0.0000	0.0000	0.0000	0.0000		0.0000	0.0000	0.0000	0.0000	0.0000
Vendor	0.0000	0.0000	0.0000	0.0000	0.0000	0.0000	0.0000	0.0000	0.0000	0.0000		0.0000	0.0000	0.0000	0.0000	0.0000
Worker	0.0000	0.0000	0.0000	0.0000	0.0000	0.0000	0.0000	0.0000	0.0000	0.0000		0.0000	0.0000	0.0000	0.0000	0.0000
Total	**0.0000**	**0.0000**	**0.0000**	**0.0000**	**0.0000**	**0.0000**	**0.0000**	**0.0000**	**0.0000**	**0.0000**		**0.0000**	**0.0000**	**0.0000**	**0.0000**	**0.0000**

SLRC - Knoll Ed Center+Meadow 1st Half - Construction - South Coast Air Basin, Summer

EMFAC Off-Model Adjustment Factors for Gasoline Light Duty Vehicle to Account for the SAFE Vehicle Rule Applied

Mitigated Construction On-Site

	ROG	NOx	CO	SO2	Fugitive PM10	Exhaust PM10	PM10 Total	Fugitive PM2.5	Exhaust PM2.5	PM2.5 Total	Bio- CO2	NBio- CO2	Total CO2	CH4	N2O	CO2e
Category	lb/day										lb/day					
Off-Road	0.6542	6.3684	6.0024	0.0184		0.2500	0.2500		0.2300	0.2300	0.0000	1,778.1323	1,778.1323	0.5751		1,792.5094
Total	**0.6542**	**6.3684**	**6.0024**	**0.0184**		**0.2500**	**0.2500**		**0.2300**	**0.2300**	**0.0000**	**1,778.1323**	**1,778.1323**	**0.5751**		**1,792.5094**

Mitigated Construction Off-Site

	ROG	NOx	CO	SO2	Fugitive PM10	Exhaust PM10	PM10 Total	Fugitive PM2.5	Exhaust PM2.5	PM2.5 Total	Bio- CO2	NBio- CO2	Total CO2	CH4	N2O	CO2e
Category	lb/day										lb/day					
Hauling	0.0000	0.0000	0.0000	0.0000	0.0000	0.0000	0.0000	0.0000	0.0000	0.0000		0.0000	0.0000	0.0000	0.0000	0.0000
Vendor	0.0000	0.0000	0.0000	0.0000	0.0000	0.0000	0.0000	0.0000	0.0000	0.0000		0.0000	0.0000	0.0000	0.0000	0.0000
Worker	0.0000	0.0000	0.0000	0.0000	0.0000	0.0000	0.0000	0.0000	0.0000	0.0000		0.0000	0.0000	0.0000	0.0000	0.0000
Total	**0.0000**	**0.0000**	**0.0000**	**0.0000**	**0.0000**	**0.0000**	**0.0000**	**0.0000**	**0.0000**	**0.0000**		**0.0000**	**0.0000**	**0.0000**	**0.0000**	**0.0000**

Date: 2/18/2022 2:49 PM

SLRC - Knoll Ed Center+Meadow 1st Half - Construction - South Coast Air Basin, Summer

EMFAC Off-Model Adjustment Factors for Gasoline Light Duty Vehicle to Account for the SAFE Vehicle Rule Applied

3.10 Paving - 2026

Unmitigated Construction On-Site

	ROG	NOx	CO	SO2	Fugitive PM10	Exhaust PM10	PM10 Total	Fugitive PM2.5	Exhaust PM2.5	PM2.5 Total	Bio- CO2	NBio- CO2	Total CO2	CH4	N2O	CO2e
Category	lb/day										lb/day					
Off-Road	0.8612	7.4533	11.6211	0.0194		0.3387	0.3387		0.3220	0.3220		1,827.4398	1,827.4398	0.3926		1,837.2537
Paving	0.0730					0.0000	0.0000		0.0000	0.0000			0.0000			0.0000
Total	**0.9342**	**7.4533**	**11.6211**	**0.0194**		**0.3387**	**0.3387**		**0.3220**	**0.3220**		**1,827.4398**	**1,827.4398**	**0.3926**		**1,837.2537**

Unmitigated Construction Off-Site

	ROG	NOx	CO	SO2	Fugitive PM10	Exhaust PM10	PM10 Total	Fugitive PM2.5	Exhaust PM2.5	PM2.5 Total	Bio- CO2	NBio- CO2	Total CO2	CH4	N2O	CO2e
Category	lb/day										lb/day					
Hauling	0.0000	0.0000	0.0000	0.0000	0.0000	0.0000	0.0000	0.0000	0.0000	0.0000		0.0000	0.0000	0.0000	0.0000	0.0000
Vendor	0.0000	0.0000	0.0000	0.0000	0.0000	0.0000	0.0000	0.0000	0.0000	0.0000		0.0000	0.0000	0.0000	0.0000	0.0000
Worker	0.0000	0.0000	0.0000	0.0000	0.0000	0.0000	0.0000	0.0000	0.0000	0.0000		0.0000	0.0000	0.0000	0.0000	0.0000
Total	**0.0000**	**0.0000**	**0.0000**	**0.0000**	**0.0000**	**0.0000**	**0.0000**	**0.0000**	**0.0000**	**0.0000**		**0.0000**	**0.0000**	**0.0000**	**0.0000**	**0.0000**

SLRC - Knoll Ed Center+Meadow 1st Half - Construction - South Coast Air Basin, Summer

EMFAC Off-Model Adjustment Factors for Gasoline Light Duty Vehicle to Account for the SAFE Vehicle Rule Applied

Mitigated Construction On-Site

	ROG	NOx	CO	SO2	Fugitive PM10	Exhaust PM10	PM10 Total	Fugitive PM2.5	Exhaust PM2.5	PM2.5 Total	Bio- CO2	NBio- CO2	Total CO2	CH4	N2O	CO2e
Category	lb/day										lb/day					
Off-Road	0.8612	7.4533	11.6211	0.0194		0.3387	0.3387		0.3220	0.3220	0.0000	1,827.4398	1,827.4398	0.3926		1,837.2537
Paving	0.0730					0.0000	0.0000		0.0000	0.0000			0.0000			0.0000
Total	**0.9342**	**7.4533**	**11.6211**	**0.0194**		**0.3387**	**0.3387**		**0.3220**	**0.3220**	**0.0000**	**1,827.4398**	**1,827.4398**	**0.3926**		**1,837.2537**

Mitigated Construction Off-Site

	ROG	NOx	CO	SO2	Fugitive PM10	Exhaust PM10	PM10 Total	Fugitive PM2.5	Exhaust PM2.5	PM2.5 Total	Bio- CO2	NBio- CO2	Total CO2	CH4	N2O	CO2e
Category	lb/day										lb/day					
Hauling	0.0000	0.0000	0.0000	0.0000	0.0000	0.0000	0.0000	0.0000	0.0000	0.0000		0.0000	0.0000	0.0000	0.0000	0.0000
Vendor	0.0000	0.0000	0.0000	0.0000	0.0000	0.0000	0.0000	0.0000	0.0000	0.0000		0.0000	0.0000	0.0000	0.0000	0.0000
Worker	0.0000	0.0000	0.0000	0.0000	0.0000	0.0000	0.0000	0.0000	0.0000	0.0000		0.0000	0.0000	0.0000	0.0000	0.0000
Total	**0.0000**	**0.0000**	**0.0000**	**0.0000**	**0.0000**	**0.0000**	**0.0000**	**0.0000**	**0.0000**	**0.0000**		**0.0000**	**0.0000**	**0.0000**	**0.0000**	**0.0000**

SLRC - Knoll Ed Center+Meadow 1st Half - Construction - South Coast Air Basin, Summer

EMFAC Off-Model Adjustment Factors for Gasoline Light Duty Vehicle to Account for the SAFE Vehicle Rule Applied

3.11 Architectural Coating - 2026

Unmitigated Construction On-Site

	ROG	NOx	CO	SO2	Fugitive PM10	Exhaust PM10	PM10 Total	Fugitive PM2.5	Exhaust PM2.5	PM2.5 Total	Bio- CO2	NBio- CO2	Total CO2	CH4	N2O	CO2e
Category	lb/day										lb/day					
Archit. Coating	0.8258					0.0000	0.0000		0.0000	0.0000			0.0000			0.0000
Off-Road	0.2278	1.5273	2.4122	3.9600e-003		0.0687	0.0687		0.0687	0.0687		375.2641	375.2641	0.0205		375.7758
Total	**1.0536**	**1.5273**	**2.4122**	**3.9600e-003**		**0.0687**	**0.0687**		**0.0687**	**0.0687**		**375.2641**	**375.2641**	**0.0205**		**375.7758**

Unmitigated Construction Off-Site

	ROG	NOx	CO	SO2	Fugitive PM10	Exhaust PM10	PM10 Total	Fugitive PM2.5	Exhaust PM2.5	PM2.5 Total	Bio- CO2	NBio- CO2	Total CO2	CH4	N2O	CO2e
Category	lb/day										lb/day					
Hauling	0.0000	0.0000	0.0000	0.0000	0.0000	0.0000	0.0000	0.0000	0.0000	0.0000		0.0000	0.0000	0.0000	0.0000	0.0000
Vendor	0.0000	0.0000	0.0000	0.0000	0.0000	0.0000	0.0000	0.0000	0.0000	0.0000		0.0000	0.0000	0.0000	0.0000	0.0000
Worker	0.0000	0.0000	0.0000	0.0000	0.0000	0.0000	0.0000	0.0000	0.0000	0.0000		0.0000	0.0000	0.0000	0.0000	0.0000
Total	**0.0000**	**0.0000**	**0.0000**	**0.0000**	**0.0000**	**0.0000**	**0.0000**	**0.0000**	**0.0000**	**0.0000**		**0.0000**	**0.0000**	**0.0000**	**0.0000**	**0.0000**

SLRC - Knoll Ed Center+Meadow 1st Half - Construction - South Coast Air Basin, Summer

EMFAC Off-Model Adjustment Factors for Gasoline Light Duty Vehicle to Account for the SAFE Vehicle Rule Applied

Mitigated Construction On-Site

	ROG	NOx	CO	SO2	Fugitive PM10	Exhaust PM10	PM10 Total	Fugitive PM2.5	Exhaust PM2.5	PM2.5 Total	Bio- CO2	NBio- CO2	Total CO2	CH4	N2O	CO2e
Category	lb/day										lb/day					
Archit. Coating	0.8258					0.0000	0.0000		0.0000	0.0000			0.0000			0.0000
Off-Road	0.2278	1.5273	2.4122	3.9600e-003		0.0687	0.0687		0.0687	0.0687	0.0000	375.2641	375.2641	0.0205		375.7758
Total	**1.0536**	**1.5273**	**2.4122**	**3.9600e-003**		**0.0687**	**0.0687**		**0.0687**	**0.0687**	**0.0000**	**375.2641**	**375.2641**	**0.0205**		**375.7758**

Mitigated Construction Off-Site

	ROG	NOx	CO	SO2	Fugitive PM10	Exhaust PM10	PM10 Total	Fugitive PM2.5	Exhaust PM2.5	PM2.5 Total	Bio- CO2	NBio- CO2	Total CO2	CH4	N2O	CO2e
Category	lb/day										lb/day					
Hauling	0.0000	0.0000	0.0000	0.0000	0.0000	0.0000	0.0000	0.0000	0.0000	0.0000		0.0000	0.0000	0.0000	0.0000	0.0000
Vendor	0.0000	0.0000	0.0000	0.0000	0.0000	0.0000	0.0000	0.0000	0.0000	0.0000		0.0000	0.0000	0.0000	0.0000	0.0000
Worker	0.0000	0.0000	0.0000	0.0000	0.0000	0.0000	0.0000	0.0000	0.0000	0.0000		0.0000	0.0000	0.0000	0.0000	0.0000
Total	**0.0000**	**0.0000**	**0.0000**	**0.0000**	**0.0000**	**0.0000**	**0.0000**	**0.0000**	**0.0000**	**0.0000**		**0.0000**	**0.0000**	**0.0000**	**0.0000**	**0.0000**

SLRC - Knoll Ed Center+Meadow 1st Half - Construction - South Coast Air Basin, Summer

EMFAC Off-Model Adjustment Factors for Gasoline Light Duty Vehicle to Account for the SAFE Vehicle Rule Applied

SLRC - Knoll Ed Center+Meadow 1st Half - Construction

South Coast Air Basin, Summer

1.0 Project Characteristics

1.1 Land Usage

Land Uses	Size	Metric	Lot Acreage	Floor Surface Area	Population
Library	3.76	1000sqft	0.09	3,760.00	0
Other Asphalt Surfaces	1.95	Acre	1.95	82,517.00	0
City Park	9.73	Acre	9.73	426,223.00	0

1.2 Other Project Characteristics

Urbanization	Urban	**Wind Speed (m/s)**	2.2	**Precipitation Freq (Days)**	31
Climate Zone	12			**Operational Year**	2026
Utility Company	Los Angeles Department of Water & Power				
CO2 Intensity (lb/MWhr)	691.98	**CH4 Intensity (lb/MWhr)**	0.033	**N2O Intensity (lb/MWhr)**	0.004

1.3 User Entered Comments & Non-Default Data

Project Characteristics -

Land Use - see construction assumptions. Library serves as surrogate for Education Center.

Construction Phase - see construction assumptions

Off-road Equipment - see construction assumptions

Off-road Equipment - see construction assumptions

Off-road Equipment - see construction assumptions

Off-road Equipment - see construction assumptions

Off-road Equipment - see construction assumptions

Off-road Equipment - see construction assumptions

Off-road Equipment - see construction assumptions

Off-road Equipment - see construction assumptions

Off-road Equipment - see construction assumptions

Date: 1/24/2022 6:50 PM

SLRC - Knoll Ed Center+Meadow 1st Half - Construction - South Coast Air Basin, Summer

EMFAC Off-Model Adjustment Factors for Gasoline Light Duty Vehicle to Account for the SAFE Vehicle Rule Applied

Off-road Equipment - see construction assumptions

Off-road Equipment - see construction assumptions

Trips and VMT - construction mobile emissions calculated outside of CalEEMod.

Demolition -

Grading -

Construction Off-road Equipment Mitigation - see construction assumptions

Table Name	Column Name	Default Value	New Value
tblConstDustMitigation	WaterUnpavedRoadVehicleSpeed	0	15
tblConstEquipMitigation	NumberOfEquipmentMitigated	0.00	1.00
tblConstEquipMitigation	NumberOfEquipmentMitigated	0.00	1.00
tblConstEquipMitigation	NumberOfEquipmentMitigated	0.00	3.00
tblConstEquipMitigation	NumberOfEquipmentMitigated	0.00	1.00
tblConstEquipMitigation	NumberOfEquipmentMitigated	0.00	5.00
tblConstEquipMitigation	NumberOfEquipmentMitigated	0.00	2.00
tblConstEquipMitigation	NumberOfEquipmentMitigated	0.00	2.00
tblConstEquipMitigation	NumberOfEquipmentMitigated	0.00	1.00
tblConstEquipMitigation	NumberOfEquipmentMitigated	0.00	1.00
tblConstEquipMitigation	NumberOfEquipmentMitigated	0.00	2.00
tblConstEquipMitigation	NumberOfEquipmentMitigated	0.00	2.00
tblConstEquipMitigation	NumberOfEquipmentMitigated	0.00	1.00
tblConstEquipMitigation	NumberOfEquipmentMitigated	0.00	3.00
tblConstEquipMitigation	NumberOfEquipmentMitigated	0.00	1.00
tblConstEquipMitigation	NumberOfEquipmentMitigated	0.00	17.00
tblConstEquipMitigation	Tier	No Change	Tier 4 Final
tblConstEquipMitigation	Tier	No Change	Tier 4 Final
tblConstEquipMitigation	Tier	No Change	Tier 4 Final
tblConstEquipMitigation	Tier	No Change	Tier 4 Final
tblConstEquipMitigation	Tier	No Change	Tier 4 Final
tblConstEquipMitigation	Tier	No Change	Tier 4 Final
tblConstEquipMitigation	Tier	No Change	Tier 4 Final

SLRC - Knoll Ed Center+Meadow 1st Half - Construction - South Coast Air Basin, Summer

EMFAC Off-Model Adjustment Factors for Gasoline Light Duty Vehicle to Account for the SAFE Vehicle Rule Applied

tblConstEquipMitigation	Tier	No Change	Tier 4 Final
tblConstEquipMitigation	Tier	No Change	Tier 4 Final
tblConstEquipMitigation	Tier	No Change	Tier 4 Final
tblConstEquipMitigation	Tier	No Change	Tier 4 Final
tblConstEquipMitigation	Tier	No Change	Tier 4 Final
tblConstEquipMitigation	Tier	No Change	Tier 4 Final
tblConstEquipMitigation	Tier	No Change	Tier 4 Final
tblConstEquipMitigation	Tier	No Change	Tier 4 Final
tblConstructionPhase	NumDays	20.00	70.00
tblConstructionPhase	NumDays	300.00	70.00
tblConstructionPhase	NumDays	300.00	120.00
tblConstructionPhase	NumDays	300.00	70.00
tblConstructionPhase	NumDays	300.00	70.00
tblConstructionPhase	NumDays	30.00	300.00
tblConstructionPhase	NumDays	20.00	70.00
tblConstructionPhase	NumDays	10.00	20.00
tblConstructionPhase	NumDaysWeek	5.00	6.00
tblConstructionPhase	NumDaysWeek	5.00	6.00
tblConstructionPhase	NumDaysWeek	5.00	6.00
tblConstructionPhase	NumDaysWeek	5.00	6.00
tblConstructionPhase	NumDaysWeek	5.00	6.00
tblConstructionPhase	NumDaysWeek	5.00	6.00
tblConstructionPhase	NumDaysWeek	5.00	6.00
tblConstructionPhase	NumDaysWeek	5.00	6.00
tblConstructionPhase	NumDaysWeek	5.00	6.00
tblConstructionPhase	NumDaysWeek	5.00	6.00
tblGrading	MaterialExported	0.00	40,000.00
tblGrading	MaterialExported	0.00	4,500.00
tblGrading	MaterialImported	0.00	30,000.00
tblLandUse	LandUseSquareFeet	84,942.00	82,517.00

SLRC - Knoll Ed Center+Meadow 1st Half - Construction - South Coast Air Basin, Summer

EMFAC Off-Model Adjustment Factors for Gasoline Light Duty Vehicle to Account for the SAFE Vehicle Rule Applied

tblLandUse	LandUseSquareFeet	423,838.80	426,223.00
tblOffRoadEquipment	OffRoadEquipmentUnitAmount	1.00	0.00
tblOffRoadEquipment	OffRoadEquipmentUnitAmount	1.00	0.00
tblOffRoadEquipment	OffRoadEquipmentUnitAmount	3.00	0.00
tblOffRoadEquipment	OffRoadEquipmentUnitAmount	2.00	1.00
tblOffRoadEquipment	OffRoadEquipmentUnitAmount	3.00	0.00
tblOffRoadEquipment	OffRoadEquipmentUnitAmount	3.00	1.00
tblOffRoadEquipment	OffRoadEquipmentUnitAmount	3.00	0.00
tblOffRoadEquipment	OffRoadEquipmentUnitAmount	1.00	0.00
tblOffRoadEquipment	OffRoadEquipmentUnitAmount	1.00	0.00
tblOffRoadEquipment	OffRoadEquipmentUnitAmount	1.00	0.00
tblOffRoadEquipment	OffRoadEquipmentUnitAmount	2.00	1.00
tblOffRoadEquipment	OffRoadEquipmentUnitAmount	2.00	1.00
tblOffRoadEquipment	OffRoadEquipmentUnitAmount	2.00	1.00
tblOffRoadEquipment	OffRoadEquipmentUnitAmount	2.00	1.00
tblOffRoadEquipment	OffRoadEquipmentUnitAmount	3.00	1.00
tblOffRoadEquipment	OffRoadEquipmentUnitAmount	2.00	0.00
tblOffRoadEquipment	OffRoadEquipmentUnitAmount	3.00	0.00
tblOffRoadEquipment	OffRoadEquipmentUnitAmount	3.00	1.00
tblOffRoadEquipment	OffRoadEquipmentUnitAmount	3.00	1.00
tblOffRoadEquipment	OffRoadEquipmentUnitAmount	2.00	4.00
tblOffRoadEquipment	OffRoadEquipmentUnitAmount	1.00	0.00
tblOffRoadEquipment	OffRoadEquipmentUnitAmount	1.00	0.00
tblOffRoadEquipment	OffRoadEquipmentUnitAmount	1.00	0.00
tblOffRoadEquipment	UsageHours	6.00	8.00
tblOffRoadEquipment	UsageHours	7.00	8.00
tblOffRoadEquipment	UsageHours	7.00	8.00
tblOffRoadEquipment	UsageHours	7.00	8.00
tblOffRoadEquipment	UsageHours	7.00	8.00
tblOffRoadEquipment	UsageHours	7.00	8.00

SLRC - Knoll Ed Center+Meadow 1st Half - Construction - South Coast Air Basin, Summer

EMFAC Off-Model Adjustment Factors for Gasoline Light Duty Vehicle to Account for the SAFE Vehicle Rule Applied

tblOffRoadEquipment	UsageHours	7.00	8.00
tblTripsAndVMT	HaulingTripNumber	109.00	0.00
tblTripsAndVMT	HaulingTripNumber	445.00	0.00
tblTripsAndVMT	HaulingTripNumber	6,921.00	0.00
tblTripsAndVMT	VendorTripNumber	84.00	0.00
tblTripsAndVMT	VendorTripNumber	84.00	0.00
tblTripsAndVMT	VendorTripNumber	84.00	0.00
tblTripsAndVMT	VendorTripNumber	84.00	0.00
tblTripsAndVMT	WorkerTripNumber	13.00	0.00
tblTripsAndVMT	WorkerTripNumber	43.00	0.00
tblTripsAndVMT	WorkerTripNumber	13.00	0.00
tblTripsAndVMT	WorkerTripNumber	23.00	0.00
tblTripsAndVMT	WorkerTripNumber	8.00	0.00
tblTripsAndVMT	WorkerTripNumber	215.00	0.00
tblTripsAndVMT	WorkerTripNumber	215.00	0.00
tblTripsAndVMT	WorkerTripNumber	215.00	0.00
tblTripsAndVMT	WorkerTripNumber	215.00	0.00
tblTripsAndVMT	WorkerTripNumber	15.00	0.00

Date: 1/24/2022 6:50 PM

SLRC - Knoll Ed Center+Meadow 1st Half - Construction - South Coast Air Basin, Summer

EMFAC Off-Model Adjustment Factors for Gasoline Light Duty Vehicle to Account for the SAFE Vehicle Rule Applied

2.0 Emissions Summary

2.1 Overall Construction (Maximum Daily Emission)

Unmitigated Construction

	ROG	NOx	CO	SO2	Fugitive PM10	Exhaust PM10	PM10 Total	Fugitive PM2.5	Exhaust PM2.5	PM2.5 Total	Bio- CO2	NBio- CO2	Total CO2	CH4	N2O	CO2e
Year	lb/day										lb/day					
2025	2.3610	21.3746	21.4269	0.0523	7.0826	0.8425	7.9251	3.4247	0.7751	4.1999	0.0000	5,061.0583	5,061.0583	1.6369	0.0000	5,101.9795
2026	5.7105	44.0746	54.1095	0.1043	7.0826	1.8559	7.9251	3.4247	1.7445	4.1999	0.0000	9,938.0585	9,938.0585	2.4904	0.0000	10,000.3199
Maximum	**5.7105**	**44.0746**	**54.1095**	**0.1043**	**7.0826**	**1.8559**	**7.9251**	**3.4247**	**1.7445**	**4.1999**	**0.0000**	**9,938.0585**	**9,938.0585**	**2.4904**	**0.0000**	**10,000.3199**

Mitigated Construction

	ROG	NOx	CO	SO2	Fugitive PM10	Exhaust PM10	PM10 Total	Fugitive PM2.5	Exhaust PM2.5	PM2.5 Total	Bio- CO2	NBio- CO2	Total CO2	CH4	N2O	CO2e
Year	lb/day										lb/day					
2025	0.6401	2.7739	28.8577	0.0523	2.7622	0.0854	2.8476	1.3357	0.0854	1.4210	0.0000	5,061.0583	5,061.0583	1.6369	0.0000	5,101.9795
2026	2.5138	7.8427	64.1669	0.1043	2.7622	0.2528	2.8476	1.3357	0.2528	1.4210	0.0000	9,938.0585	9,938.0585	2.4904	0.0000	10,000.3199
Maximum	**2.5138**	**7.8427**	**64.1669**	**0.1043**	**2.7622**	**0.2528**	**2.8476**	**1.3357**	**0.2528**	**1.4210**	**0.0000**	**9,938.0585**	**9,938.0585**	**2.4904**	**0.0000**	**10,000.3199**

	ROG	NOx	CO	SO2	Fugitive PM10	Exhaust PM10	PM10 Total	Fugitive PM2.5	Exhaust PM2.5	PM2.5 Total	Bio- CO2	NBio-CO2	Total CO2	CH4	N20	CO2e
Percent Reduction	**60.92**	**83.78**	**-23.15**	**0.00**	**61.00**	**87.47**	**64.07**	**61.00**	**86.58**	**66.17**	**0.00**	**0.00**	**0.00**	**0.00**	**0.00**	**0.00**

SLRC - Knoll Ed Center+Meadow 1st Half - Construction - South Coast Air Basin, Summer

EMFAC Off-Model Adjustment Factors for Gasoline Light Duty Vehicle to Account for the SAFE Vehicle Rule Applied

3.0 Construction Detail

Construction Phase

Phase Number	Phase Name	Phase Type	Start Date	End Date	Num Days Week	Num Days	Phase Description
1	Demolition	Demolition	1/1/2025	1/23/2025	6	20	
2	Site Preparation	Site Preparation	1/24/2025	2/16/2025	6	20	
3	Grading	Grading	2/17/2025	2/1/2026	6	300	
4	Drainage/Trenching/Utilities	Trenching	2/2/2026	4/23/2026	6	70	
5	Foundations	Building Construction	2/2/2026	4/23/2026	6	70	
6	Building Construction	Building Construction	3/14/2026	7/31/2026	6	120	
7	Landscaping/Other Finishing	Building Construction	4/1/2026	6/20/2026	6	70	
8	Waterside Construction (Piles)	Building Construction	4/1/2026	6/20/2026	6	70	
9	Paving	Paving	4/1/2026	6/20/2026	6	70	
10	Architectural Coating	Architectural Coating	4/1/2026	6/20/2026	6	70	

Acres of Grading (Site Preparation Phase): 10

Acres of Grading (Grading Phase): 300

Acres of Paving: 1.95

Residential Indoor: 0; Residential Outdoor: 0; Non-Residential Indoor: 5,640; Non-Residential Outdoor: 1,880; Striped Parking Area: 4,951 (Architectural

OffRoad Equipment

Phase Name	Offroad Equipment Type	Amount	Usage Hours	Horse Power	Load Factor
Demolition	Concrete/Industrial Saws	0	8.00	81	0.73
Demolition	Excavators	0	8.00	158	0.38
Demolition	Generator Sets	1	8.00	84	0.74
Demolition	Rubber Tired Dozers	1	8.00	247	0.40
Demolition	Tractors/Loaders/Backhoes	3	8.00	97	0.37
Site Preparation	Rubber Tired Dozers	1	8.00	247	0.40
Site Preparation	Tractors/Loaders/Backhoes	4	8.00	97	0.37

SLRC - Knoll Ed Center+Meadow 1st Half - Construction - South Coast Air Basin, Summer

EMFAC Off-Model Adjustment Factors for Gasoline Light Duty Vehicle to Account for the SAFE Vehicle Rule Applied

Grading	Excavators	1	8.00	158	0.38
Grading	Graders	1	8.00	187	0.41
Grading	Off-Highway Trucks	1	8.00	402	0.38
Grading	Rubber Tired Dozers	1	8.00	247	0.40
Grading	Rubber Tired Loaders	1	8.00	203	0.36
Grading	Scrapers	0	8.00	367	0.48
Grading	Tractors/Loaders/Backhoes	4	8.00	97	0.37
Building Construction	Cranes	1	8.00	231	0.29
Building Construction	Forklifts	3	8.00	89	0.20
Building Construction	Generator Sets	1	8.00	84	0.74
Building Construction	Tractors/Loaders/Backhoes	3	8.00	97	0.37
Building Construction	Welders	1	8.00	46	0.45
Paving	Cement and Mortar Mixers	2	8.00	9	0.56
Paving	Pavers	1	8.00	130	0.42
Paving	Paving Equipment	1	8.00	132	0.36
Paving	Pumps	1	8.00	84	0.74
Paving	Rollers	1	8.00	80	0.38
Architectural Coating	Air Compressors	1	8.00	78	0.48
Drainage/Trenching/Utilities	Forklifts	1	8.00	89	0.20
Drainage/Trenching/Utilities	Graders	1	8.00	187	0.41
Drainage/Trenching/Utilities	Tractors/Loaders/Backhoes	1	8.00	97	0.37
Foundations	Cement and Mortar Mixers	2	8.00	9	0.56
Foundations	Cranes	0	7.00	231	0.29
Foundations	Forklifts	0	8.00	89	0.20
Foundations	Generator Sets	0	8.00	84	0.74
Foundations	Paving Equipment	1	8.00	132	0.36
Foundations	Pumps	1	8.00	84	0.74
Foundations	Tractors/Loaders/Backhoes	0	7.00	97	0.37
Foundations	Welders	0	8.00	46	0.45
Landscaping/Other Finishing	Cranes	1	8.00	231	0.29

SLRC - Knoll Ed Center+Meadow 1st Half - Construction - South Coast Air Basin, Summer

EMFAC Off-Model Adjustment Factors for Gasoline Light Duty Vehicle to Account for the SAFE Vehicle Rule Applied

Landscaping/Other Finishing	Forklifts	1	8.00	89	0.20
Landscaping/Other Finishing	Generator Sets	0	8.00	84	0.74
Landscaping/Other Finishing	Tractors/Loaders/Backhoes	1	8.00	97	0.37
Landscaping/Other Finishing	Welders	0	8.00	46	0.45
Waterside Construction (Piles)	Bore/Drill Rigs	1	8.00	221	0.50
Waterside Construction (Piles)	Cranes	1	8.00	231	0.29
Waterside Construction (Piles)	Forklifts	0	8.00	89	0.20
Waterside Construction (Piles)	Generator Sets	0	8.00	84	0.74
Waterside Construction (Piles)	Tractors/Loaders/Backhoes	1	8.00	97	0.37
Waterside Construction (Piles)	Welders	0	8.00	46	0.45

Trips and VMT

Phase Name	Offroad Equipment Count	Worker Trip Number	Vendor Trip Number	Hauling Trip Number	Worker Trip Length	Vendor Trip Length	Hauling Trip Length	Worker Vehicle Class	Vendor Vehicle Class	Hauling Vehicle Class
Demolition	5	0.00	0.00	0.00	14.70	6.90	20.00	LD_Mix	HDT_Mix	HHDT
Site Preparation	5	0.00	0.00	0.00	14.70	6.90	20.00	LD_Mix	HDT_Mix	HHDT
Grading	9	0.00	0.00	0.00	14.70	6.90	20.00	LD_Mix	HDT_Mix	HHDT
Building Construction	9	0.00	0.00	0.00	14.70	6.90	20.00	LD_Mix	HDT_Mix	HHDT
Paving	6	0.00	0.00	0.00	14.70	6.90	20.00	LD_Mix	HDT_Mix	HHDT
Architectural Coating	1	0.00	0.00	0.00	14.70	6.90	20.00	LD_Mix	HDT_Mix	HHDT
Drainage/Trenching/Utilities	3	0.00	0.00	0.00	14.70	6.90	20.00	LD_Mix	HDT_Mix	HHDT
Foundations	4	0.00	0.00	0.00	14.70	6.90	20.00	LD_Mix	HDT_Mix	HHDT
Landscaping/Other Finishing	3	0.00	0.00	0.00	14.70	6.90	20.00	LD_Mix	HDT_Mix	HHDT
Waterside Construction (Piles)	3	0.00	0.00	0.00	14.70	6.90	20.00	LD_Mix	HDT_Mix	HHDT

3.1 Mitigation Measures Construction

Use Cleaner Engines for Construction Equipment

Water Exposed Area

Reduce Vehicle Speed on Unpaved Roads

SLRC - Knoll Ed Center+Meadow 1st Half - Construction - South Coast Air Basin, Summer

EMFAC Off-Model Adjustment Factors for Gasoline Light Duty Vehicle to Account for the SAFE Vehicle Rule Applied

3.2 Demolition - 2025

Unmitigated Construction On-Site

	ROG	NOx	CO	SO2	Fugitive PM10	Exhaust PM10	PM10 Total	Fugitive PM2.5	Exhaust PM2.5	PM2.5 Total	Bio- CO2	NBio- CO2	Total CO2	CH4	N2O	CO2e
Category	lb/day										lb/day					
Fugitive Dust					1.1748	0.0000	1.1748	0.1779	0.0000	0.1779			0.0000			0.0000
Off-Road	1.3109	13.0319	13.3462	0.0245		0.5478	0.5478		0.5116	0.5116		2,356.1622	2,356.1622	0.5836		2,370.7510
Total	**1.3109**	**13.0319**	**13.3462**	**0.0245**	**1.1748**	**0.5478**	**1.7226**	**0.1779**	**0.5116**	**0.6895**		**2,356.1622**	**2,356.1622**	**0.5836**		**2,370.7510**

Unmitigated Construction Off-Site

	ROG	NOx	CO	SO2	Fugitive PM10	Exhaust PM10	PM10 Total	Fugitive PM2.5	Exhaust PM2.5	PM2.5 Total	Bio- CO2	NBio- CO2	Total CO2	CH4	N2O	CO2e
Category	lb/day										lb/day					
Hauling	0.0000	0.0000	0.0000	0.0000	0.0000	0.0000	0.0000	0.0000	0.0000	0.0000		0.0000	0.0000	0.0000	0.0000	0.0000
Vendor	0.0000	0.0000	0.0000	0.0000	0.0000	0.0000	0.0000	0.0000	0.0000	0.0000		0.0000	0.0000	0.0000	0.0000	0.0000
Worker	0.0000	0.0000	0.0000	0.0000	0.0000	0.0000	0.0000	0.0000	0.0000	0.0000		0.0000	0.0000	0.0000	0.0000	0.0000
Total	**0.0000**	**0.0000**	**0.0000**	**0.0000**	**0.0000**	**0.0000**	**0.0000**	**0.0000**	**0.0000**	**0.0000**		**0.0000**	**0.0000**	**0.0000**	**0.0000**	**0.0000**

Date: 1/24/2022 6:50 PM

SLRC - Knoll Ed Center+Meadow 1st Half - Construction - South Coast Air Basin, Summer

EMFAC Off-Model Adjustment Factors for Gasoline Light Duty Vehicle to Account for the SAFE Vehicle Rule Applied

Mitigated Construction On-Site

	ROG	NOx	CO	SO2	Fugitive PM10	Exhaust PM10	PM10 Total	Fugitive PM2.5	Exhaust PM2.5	PM2.5 Total	Bio- CO2	NBio- CO2	Total CO2	CH4	N2O	CO2e
Category	lb/day										lb/day					
Fugitive Dust					0.4582	0.0000	0.4582	0.0694	0.0000	0.0694			0.0000			0.0000
Off-Road	0.2843	1.2318	14.9161	0.0245		0.0379	0.0379		0.0379	0.0379	0.0000	2,356.1622	2,356.1622	0.5836		2,370.7510
Total	**0.2843**	**1.2318**	**14.9161**	**0.0245**	**0.4582**	**0.0379**	**0.4961**	**0.0694**	**0.0379**	**0.1073**	**0.0000**	**2,356.1622**	**2,356.1622**	**0.5836**		**2,370.7510**

Mitigated Construction Off-Site

	ROG	NOx	CO	SO2	Fugitive PM10	Exhaust PM10	PM10 Total	Fugitive PM2.5	Exhaust PM2.5	PM2.5 Total	Bio- CO2	NBio- CO2	Total CO2	CH4	N2O	CO2e
Category	lb/day										lb/day					
Hauling	0.0000	0.0000	0.0000	0.0000	0.0000	0.0000	0.0000	0.0000	0.0000	0.0000		0.0000	0.0000	0.0000	0.0000	0.0000
Vendor	0.0000	0.0000	0.0000	0.0000	0.0000	0.0000	0.0000	0.0000	0.0000	0.0000		0.0000	0.0000	0.0000	0.0000	0.0000
Worker	0.0000	0.0000	0.0000	0.0000	0.0000	0.0000	0.0000	0.0000	0.0000	0.0000		0.0000	0.0000	0.0000	0.0000	0.0000
Total	**0.0000**	**0.0000**	**0.0000**	**0.0000**	**0.0000**	**0.0000**	**0.0000**	**0.0000**	**0.0000**	**0.0000**		**0.0000**	**0.0000**	**0.0000**	**0.0000**	**0.0000**

SLRC - Knoll Ed Center+Meadow 1st Half - Construction - South Coast Air Basin, Summer

EMFAC Off-Model Adjustment Factors for Gasoline Light Duty Vehicle to Account for the SAFE Vehicle Rule Applied

3.3 Site Preparation - 2025

Unmitigated Construction On-Site

	ROG	NOx	CO	SO2	Fugitive PM10	Exhaust PM10	PM10 Total	Fugitive PM2.5	Exhaust PM2.5	PM2.5 Total	Bio- CO2	NBio- CO2	Total CO2	CH4	N2O	CO2e
Category	lb/day										lb/day					
Fugitive Dust					6.5523	0.0000	6.5523	3.3675	0.0000	3.3675			0.0000			0.0000
Off-Road	1.1766	11.9715	11.9164	0.0210		0.5065	0.5065		0.4660	0.4660		2,035.1835	2,035.1835	0.6582		2,051.6390
Total	**1.1766**	**11.9715**	**11.9164**	**0.0210**	**6.5523**	**0.5065**	**7.0589**	**3.3675**	**0.4660**	**3.8335**		**2,035.1835**	**2,035.1835**	**0.6582**		**2,051.6390**

Unmitigated Construction Off-Site

	ROG	NOx	CO	SO2	Fugitive PM10	Exhaust PM10	PM10 Total	Fugitive PM2.5	Exhaust PM2.5	PM2.5 Total	Bio- CO2	NBio- CO2	Total CO2	CH4	N2O	CO2e
Category	lb/day										lb/day					
Hauling	0.0000	0.0000	0.0000	0.0000	0.0000	0.0000	0.0000	0.0000	0.0000	0.0000		0.0000	0.0000	0.0000	0.0000	0.0000
Vendor	0.0000	0.0000	0.0000	0.0000	0.0000	0.0000	0.0000	0.0000	0.0000	0.0000		0.0000	0.0000	0.0000	0.0000	0.0000
Worker	0.0000	0.0000	0.0000	0.0000	0.0000	0.0000	0.0000	0.0000	0.0000	0.0000		0.0000	0.0000	0.0000	0.0000	0.0000
Total	**0.0000**	**0.0000**	**0.0000**	**0.0000**	**0.0000**	**0.0000**	**0.0000**	**0.0000**	**0.0000**	**0.0000**		**0.0000**	**0.0000**	**0.0000**	**0.0000**	**0.0000**

SLRC - Knoll Ed Center+Meadow 1st Half - Construction - South Coast Air Basin, Summer

EMFAC Off-Model Adjustment Factors for Gasoline Light Duty Vehicle to Account for the SAFE Vehicle Rule Applied

Mitigated Construction On-Site

	ROG	NOx	CO	SO2	Fugitive PM10	Exhaust PM10	PM10 Total	Fugitive PM2.5	Exhaust PM2.5	PM2.5 Total	Bio- CO2	NBio- CO2	Total CO2	CH4	N2O	CO2e
Category	lb/day										lb/day					
Fugitive Dust					2.5554	0.0000	2.5554	1.3133	0.0000	1.3133			0.0000			0.0000
Off-Road	0.2565	1.1114	13.2018	0.0210		0.0342	0.0342		0.0342	0.0342	0.0000	2,035.1835	2,035.1835	0.6582		2,051.6390
Total	**0.2565**	**1.1114**	**13.2018**	**0.0210**	**2.5554**	**0.0342**	**2.5896**	**1.3133**	**0.0342**	**1.3475**	**0.0000**	**2,035.1835**	**2,035.1835**	**0.6582**		**2,051.6390**

Mitigated Construction Off-Site

	ROG	NOx	CO	SO2	Fugitive PM10	Exhaust PM10	PM10 Total	Fugitive PM2.5	Exhaust PM2.5	PM2.5 Total	Bio- CO2	NBio- CO2	Total CO2	CH4	N2O	CO2e
Category	lb/day										lb/day					
Hauling	0.0000	0.0000	0.0000	0.0000	0.0000	0.0000	0.0000	0.0000	0.0000	0.0000		0.0000	0.0000	0.0000	0.0000	0.0000
Vendor	0.0000	0.0000	0.0000	0.0000	0.0000	0.0000	0.0000	0.0000	0.0000	0.0000		0.0000	0.0000	0.0000	0.0000	0.0000
Worker	0.0000	0.0000	0.0000	0.0000	0.0000	0.0000	0.0000	0.0000	0.0000	0.0000		0.0000	0.0000	0.0000	0.0000	0.0000
Total	**0.0000**	**0.0000**	**0.0000**	**0.0000**	**0.0000**	**0.0000**	**0.0000**	**0.0000**	**0.0000**	**0.0000**		**0.0000**	**0.0000**	**0.0000**	**0.0000**	**0.0000**

SLRC - Knoll Ed Center+Meadow 1st Half - Construction - South Coast Air Basin, Summer

EMFAC Off-Model Adjustment Factors for Gasoline Light Duty Vehicle to Account for the SAFE Vehicle Rule Applied

3.4 Grading - 2025

Unmitigated Construction On-Site

	ROG	NOx	CO	SO2	Fugitive PM10	Exhaust PM10	PM10 Total	Fugitive PM2.5	Exhaust PM2.5	PM2.5 Total	Bio- CO2	NBio- CO2	Total CO2	CH4	N2O	CO2e
Category	lb/day										lb/day					
Fugitive Dust					7.0826	0.0000	7.0826	3.4247	0.0000	3.4247			0.0000			0.0000
Off-Road	2.3610	21.3746	21.4269	0.0523		0.8425	0.8425		0.7751	0.7751		5,061.0583	5,061.0583	1.6369		5,101.9795
Total	**2.3610**	**21.3746**	**21.4269**	**0.0523**	**7.0826**	**0.8425**	**7.9251**	**3.4247**	**0.7751**	**4.1999**		**5,061.0583**	**5,061.0583**	**1.6369**		**5,101.9795**

Unmitigated Construction Off-Site

	ROG	NOx	CO	SO2	Fugitive PM10	Exhaust PM10	PM10 Total	Fugitive PM2.5	Exhaust PM2.5	PM2.5 Total	Bio- CO2	NBio- CO2	Total CO2	CH4	N2O	CO2e
Category	lb/day										lb/day					
Hauling	0.0000	0.0000	0.0000	0.0000	0.0000	0.0000	0.0000	0.0000	0.0000	0.0000		0.0000	0.0000	0.0000	0.0000	0.0000
Vendor	0.0000	0.0000	0.0000	0.0000	0.0000	0.0000	0.0000	0.0000	0.0000	0.0000		0.0000	0.0000	0.0000	0.0000	0.0000
Worker	0.0000	0.0000	0.0000	0.0000	0.0000	0.0000	0.0000	0.0000	0.0000	0.0000		0.0000	0.0000	0.0000	0.0000	0.0000
Total	**0.0000**	**0.0000**	**0.0000**	**0.0000**	**0.0000**	**0.0000**	**0.0000**	**0.0000**	**0.0000**	**0.0000**		**0.0000**	**0.0000**	**0.0000**	**0.0000**	**0.0000**

SLRC - Knoll Ed Center+Meadow 1st Half - Construction - South Coast Air Basin, Summer

EMFAC Off-Model Adjustment Factors for Gasoline Light Duty Vehicle to Account for the SAFE Vehicle Rule Applied

Mitigated Construction On-Site

	ROG	NOx	CO	SO2	Fugitive PM10	Exhaust PM10	PM10 Total	Fugitive PM2.5	Exhaust PM2.5	PM2.5 Total	Bio- CO2	NBio- CO2	Total CO2	CH4	N2O	CO2e
Category	lb/day										lb/day					
Fugitive Dust					2.7622	0.0000	2.7622	1.3357	0.0000	1.3357			0.0000			0.0000
Off-Road	0.6401	2.7739	28.8577	0.0523		0.0854	0.0854		0.0854	0.0854	0.0000	5,061.0583	5,061.0583	1.6369		5,101.9795
Total	**0.6401**	**2.7739**	**28.8577**	**0.0523**	**2.7622**	**0.0854**	**2.8476**	**1.3357**	**0.0854**	**1.4210**	**0.0000**	**5,061.0583**	**5,061.0583**	**1.6369**		**5,101.9795**

Mitigated Construction Off-Site

	ROG	NOx	CO	SO2	Fugitive PM10	Exhaust PM10	PM10 Total	Fugitive PM2.5	Exhaust PM2.5	PM2.5 Total	Bio- CO2	NBio- CO2	Total CO2	CH4	N2O	CO2e
Category	lb/day										lb/day					
Hauling	0.0000	0.0000	0.0000	0.0000	0.0000	0.0000	0.0000	0.0000	0.0000	0.0000		0.0000	0.0000	0.0000	0.0000	0.0000
Vendor	0.0000	0.0000	0.0000	0.0000	0.0000	0.0000	0.0000	0.0000	0.0000	0.0000		0.0000	0.0000	0.0000	0.0000	0.0000
Worker	0.0000	0.0000	0.0000	0.0000	0.0000	0.0000	0.0000	0.0000	0.0000	0.0000		0.0000	0.0000	0.0000	0.0000	0.0000
Total	**0.0000**	**0.0000**	**0.0000**	**0.0000**	**0.0000**	**0.0000**	**0.0000**	**0.0000**	**0.0000**	**0.0000**		**0.0000**	**0.0000**	**0.0000**	**0.0000**	**0.0000**

SLRC - Knoll Ed Center+Meadow 1st Half - Construction - South Coast Air Basin, Summer

EMFAC Off-Model Adjustment Factors for Gasoline Light Duty Vehicle to Account for the SAFE Vehicle Rule Applied

3.4 Grading - 2026

Unmitigated Construction On-Site

	ROG	NOx	CO	SO2	Fugitive PM10	Exhaust PM10	PM10 Total	Fugitive PM2.5	Exhaust PM2.5	PM2.5 Total	Bio- CO2	NBio- CO2	Total CO2	CH4	N2O	CO2e
Category	lb/day										lb/day					
Fugitive Dust					7.0826	0.0000	7.0826	3.4247	0.0000	3.4247			0.0000			0.0000
Off-Road	2.3610	21.3746	21.4269	0.0523		0.8425	0.8425		0.7751	0.7751		5,061.0583	5,061.0583	1.6369		5,101.9795
Total	**2.3610**	**21.3746**	**21.4269**	**0.0523**	**7.0826**	**0.8425**	**7.9251**	**3.4247**	**0.7751**	**4.1999**		**5,061.0583**	**5,061.0583**	**1.6369**		**5,101.9795**

Unmitigated Construction Off-Site

	ROG	NOx	CO	SO2	Fugitive PM10	Exhaust PM10	PM10 Total	Fugitive PM2.5	Exhaust PM2.5	PM2.5 Total	Bio- CO2	NBio- CO2	Total CO2	CH4	N2O	CO2e
Category	lb/day										lb/day					
Hauling	0.0000	0.0000	0.0000	0.0000	0.0000	0.0000	0.0000	0.0000	0.0000	0.0000		0.0000	0.0000	0.0000	0.0000	0.0000
Vendor	0.0000	0.0000	0.0000	0.0000	0.0000	0.0000	0.0000	0.0000	0.0000	0.0000		0.0000	0.0000	0.0000	0.0000	0.0000
Worker	0.0000	0.0000	0.0000	0.0000	0.0000	0.0000	0.0000	0.0000	0.0000	0.0000		0.0000	0.0000	0.0000	0.0000	0.0000
Total	**0.0000**	**0.0000**	**0.0000**	**0.0000**	**0.0000**	**0.0000**	**0.0000**	**0.0000**	**0.0000**	**0.0000**		**0.0000**	**0.0000**	**0.0000**	**0.0000**	**0.0000**

SLRC - Knoll Ed Center+Meadow 1st Half - Construction - South Coast Air Basin, Summer

EMFAC Off-Model Adjustment Factors for Gasoline Light Duty Vehicle to Account for the SAFE Vehicle Rule Applied

Mitigated Construction On-Site

	ROG	NOx	CO	SO2	Fugitive PM10	Exhaust PM10	PM10 Total	Fugitive PM2.5	Exhaust PM2.5	PM2.5 Total	Bio- CO2	NBio- CO2	Total CO2	CH4	N2O	CO2e
Category	lb/day										lb/day					
Fugitive Dust					2.7622	0.0000	2.7622	1.3357	0.0000	1.3357			0.0000			0.0000
Off-Road	0.6401	2.7739	28.8577	0.0523		0.0854	0.0854		0.0854	0.0854	0.0000	5,061.0583	5,061.0583	1.6369		5,101.9795
Total	**0.6401**	**2.7739**	**28.8577**	**0.0523**	**2.7622**	**0.0854**	**2.8476**	**1.3357**	**0.0854**	**1.4210**	**0.0000**	**5,061.0583**	**5,061.0583**	**1.6369**		**5,101.9795**

Mitigated Construction Off-Site

	ROG	NOx	CO	SO2	Fugitive PM10	Exhaust PM10	PM10 Total	Fugitive PM2.5	Exhaust PM2.5	PM2.5 Total	Bio- CO2	NBio- CO2	Total CO2	CH4	N2O	CO2e
Category	lb/day										lb/day					
Hauling	0.0000	0.0000	0.0000	0.0000	0.0000	0.0000	0.0000	0.0000	0.0000	0.0000		0.0000	0.0000	0.0000	0.0000	0.0000
Vendor	0.0000	0.0000	0.0000	0.0000	0.0000	0.0000	0.0000	0.0000	0.0000	0.0000		0.0000	0.0000	0.0000	0.0000	0.0000
Worker	0.0000	0.0000	0.0000	0.0000	0.0000	0.0000	0.0000	0.0000	0.0000	0.0000		0.0000	0.0000	0.0000	0.0000	0.0000
Total	**0.0000**	**0.0000**	**0.0000**	**0.0000**	**0.0000**	**0.0000**	**0.0000**	**0.0000**	**0.0000**	**0.0000**		**0.0000**	**0.0000**	**0.0000**	**0.0000**	**0.0000**

SLRC - Knoll Ed Center+Meadow 1st Half - Construction - South Coast Air Basin, Summer

EMFAC Off-Model Adjustment Factors for Gasoline Light Duty Vehicle to Account for the SAFE Vehicle Rule Applied

3.5 Drainage/Trenching/Utilities - 2026

Unmitigated Construction On-Site

	ROG	NOx	CO	SO2	Fugitive PM10	Exhaust PM10	PM10 Total	Fugitive PM2.5	Exhaust PM2.5	PM2.5 Total	Bio- CO2	NBio- CO2	Total CO2	CH4	N2O	CO2e
Category	lb/day										lb/day					
Off-Road	0.5301	5.6103	4.9575	0.0113		0.2092	0.2092		0.1924	0.1924		1,090.3263	1,090.3263	0.3526		1,099.1421
Total	**0.5301**	**5.6103**	**4.9575**	**0.0113**		**0.2092**	**0.2092**		**0.1924**	**0.1924**		**1,090.3263**	**1,090.3263**	**0.3526**		**1,099.1421**

Unmitigated Construction Off-Site

	ROG	NOx	CO	SO2	Fugitive PM10	Exhaust PM10	PM10 Total	Fugitive PM2.5	Exhaust PM2.5	PM2.5 Total	Bio- CO2	NBio- CO2	Total CO2	CH4	N2O	CO2e
Category	lb/day										lb/day					
Hauling	0.0000	0.0000	0.0000	0.0000	0.0000	0.0000	0.0000	0.0000	0.0000	0.0000		0.0000	0.0000	0.0000	0.0000	0.0000
Vendor	0.0000	0.0000	0.0000	0.0000	0.0000	0.0000	0.0000	0.0000	0.0000	0.0000		0.0000	0.0000	0.0000	0.0000	0.0000
Worker	0.0000	0.0000	0.0000	0.0000	0.0000	0.0000	0.0000	0.0000	0.0000	0.0000		0.0000	0.0000	0.0000	0.0000	0.0000
Total	**0.0000**	**0.0000**	**0.0000**	**0.0000**	**0.0000**	**0.0000**	**0.0000**	**0.0000**	**0.0000**	**0.0000**		**0.0000**	**0.0000**	**0.0000**	**0.0000**	**0.0000**

Date: 1/24/2022 6:50 PM

SLRC - Knoll Ed Center+Meadow 1st Half - Construction - South Coast Air Basin, Summer

EMFAC Off-Model Adjustment Factors for Gasoline Light Duty Vehicle to Account for the SAFE Vehicle Rule Applied

Mitigated Construction On-Site

	ROG	NOx	CO	SO2	Fugitive PM10	Exhaust PM10	PM10 Total	Fugitive PM2.5	Exhaust PM2.5	PM2.5 Total	Bio- CO2	NBio- CO2	Total CO2	CH4	N2O	CO2e
Category	lb/day										lb/day					
Off-Road	0.1380	0.5978	6.4785	0.0113		0.0184	0.0184		0.0184	0.0184	0.0000	1,090.3263	1,090.3263	0.3526		1,099.1421
Total	**0.1380**	**0.5978**	**6.4785**	**0.0113**		**0.0184**	**0.0184**		**0.0184**	**0.0184**	**0.0000**	**1,090.3263**	**1,090.3263**	**0.3526**		**1,099.1421**

Mitigated Construction Off-Site

	ROG	NOx	CO	SO2	Fugitive PM10	Exhaust PM10	PM10 Total	Fugitive PM2.5	Exhaust PM2.5	PM2.5 Total	Bio- CO2	NBio- CO2	Total CO2	CH4	N2O	CO2e
Category	lb/day										lb/day					
Hauling	0.0000	0.0000	0.0000	0.0000	0.0000	0.0000	0.0000	0.0000	0.0000	0.0000		0.0000	0.0000	0.0000	0.0000	0.0000
Vendor	0.0000	0.0000	0.0000	0.0000	0.0000	0.0000	0.0000	0.0000	0.0000	0.0000		0.0000	0.0000	0.0000	0.0000	0.0000
Worker	0.0000	0.0000	0.0000	0.0000	0.0000	0.0000	0.0000	0.0000	0.0000	0.0000		0.0000	0.0000	0.0000	0.0000	0.0000
Total	**0.0000**	**0.0000**	**0.0000**	**0.0000**	**0.0000**	**0.0000**	**0.0000**	**0.0000**	**0.0000**	**0.0000**		**0.0000**	**0.0000**	**0.0000**	**0.0000**	**0.0000**

Date: 1/24/2022 6:50 PM

SLRC - Knoll Ed Center+Meadow 1st Half - Construction - South Coast Air Basin, Summer

EMFAC Off-Model Adjustment Factors for Gasoline Light Duty Vehicle to Account for the SAFE Vehicle Rule Applied

3.6 Foundations - 2026

Unmitigated Construction On-Site

	ROG	NOx	CO	SO2	Fugitive PM10	Exhaust PM10	PM10 Total	Fugitive PM2.5	Exhaust PM2.5	PM2.5 Total	Bio- CO2	NBio- CO2	Total CO2	CH4	N2O	CO2e
Category	lb/day										lb/day					
Off-Road	0.5505	4.4272	6.8786	0.0121		0.1920	0.1920		0.1870	0.1870		1,118.3846	1,118.3846	0.1632		1,122.4655
Total	**0.5505**	**4.4272**	**6.8786**	**0.0121**		**0.1920**	**0.1920**		**0.1870**	**0.1870**		**1,118.3846**	**1,118.3846**	**0.1632**		**1,122.4655**

Unmitigated Construction Off-Site

	ROG	NOx	CO	SO2	Fugitive PM10	Exhaust PM10	PM10 Total	Fugitive PM2.5	Exhaust PM2.5	PM2.5 Total	Bio- CO2	NBio- CO2	Total CO2	CH4	N2O	CO2e
Category	lb/day										lb/day					
Hauling	0.0000	0.0000	0.0000	0.0000	0.0000	0.0000	0.0000	0.0000	0.0000	0.0000		0.0000	0.0000	0.0000	0.0000	0.0000
Vendor	0.0000	0.0000	0.0000	0.0000	0.0000	0.0000	0.0000	0.0000	0.0000	0.0000		0.0000	0.0000	0.0000	0.0000	0.0000
Worker	0.0000	0.0000	0.0000	0.0000	0.0000	0.0000	0.0000	0.0000	0.0000	0.0000		0.0000	0.0000	0.0000	0.0000	0.0000
Total	**0.0000**	**0.0000**	**0.0000**	**0.0000**	**0.0000**	**0.0000**	**0.0000**	**0.0000**	**0.0000**	**0.0000**		**0.0000**	**0.0000**	**0.0000**	**0.0000**	**0.0000**

SLRC - Knoll Ed Center+Meadow 1st Half - Construction - South Coast Air Basin, Summer

EMFAC Off-Model Adjustment Factors for Gasoline Light Duty Vehicle to Account for the SAFE Vehicle Rule Applied

Mitigated Construction On-Site

	ROG	NOx	CO	SO2	Fugitive PM10	Exhaust PM10	PM10 Total	Fugitive PM2.5	Exhaust PM2.5	PM2.5 Total	Bio- CO2	NBio- CO2	Total CO2	CH4	N2O	CO2e
Category	lb/day										lb/day					
Off-Road	0.2336	1.2393	7.7741	0.0121		0.0441	0.0441		0.0441	0.0441	0.0000	1,118.3846	1,118.3846	0.1632		1,122.4655
Total	**0.2336**	**1.2393**	**7.7741**	**0.0121**		**0.0441**	**0.0441**		**0.0441**	**0.0441**	**0.0000**	**1,118.3846**	**1,118.3846**	**0.1632**		**1,122.4655**

Mitigated Construction Off-Site

	ROG	NOx	CO	SO2	Fugitive PM10	Exhaust PM10	PM10 Total	Fugitive PM2.5	Exhaust PM2.5	PM2.5 Total	Bio- CO2	NBio- CO2	Total CO2	CH4	N2O	CO2e
Category	lb/day										lb/day					
Hauling	0.0000	0.0000	0.0000	0.0000	0.0000	0.0000	0.0000	0.0000	0.0000	0.0000		0.0000	0.0000	0.0000	0.0000	0.0000
Vendor	0.0000	0.0000	0.0000	0.0000	0.0000	0.0000	0.0000	0.0000	0.0000	0.0000		0.0000	0.0000	0.0000	0.0000	0.0000
Worker	0.0000	0.0000	0.0000	0.0000	0.0000	0.0000	0.0000	0.0000	0.0000	0.0000		0.0000	0.0000	0.0000	0.0000	0.0000
Total	**0.0000**	**0.0000**	**0.0000**	**0.0000**	**0.0000**	**0.0000**	**0.0000**	**0.0000**	**0.0000**	**0.0000**		**0.0000**	**0.0000**	**0.0000**	**0.0000**	**0.0000**

Date: 1/24/2022 6:50 PM

SLRC - Knoll Ed Center+Meadow 1st Half - Construction - South Coast Air Basin, Summer

EMFAC Off-Model Adjustment Factors for Gasoline Light Duty Vehicle to Account for the SAFE Vehicle Rule Applied

3.7 Building Construction - 2026

Unmitigated Construction On-Site

	ROG	NOx	CO	SO2	Fugitive PM10	Exhaust PM10	PM10 Total	Fugitive PM2.5	Exhaust PM2.5	PM2.5 Total	Bio- CO2	NBio- CO2	Total CO2	CH4	N2O	CO2e
Category	lb/day										lb/day					
Off-Road	1.4560	13.3663	17.1378	0.0289		0.5647	0.5647		0.5304	0.5304		2,739.5986	2,739.5986	0.6602		2,756.1030
Total	**1.4560**	**13.3663**	**17.1378**	**0.0289**		**0.5647**	**0.5647**		**0.5304**	**0.5304**		**2,739.5986**	**2,739.5986**	**0.6602**		**2,756.1030**

Unmitigated Construction Off-Site

	ROG	NOx	CO	SO2	Fugitive PM10	Exhaust PM10	PM10 Total	Fugitive PM2.5	Exhaust PM2.5	PM2.5 Total	Bio- CO2	NBio- CO2	Total CO2	CH4	N2O	CO2e
Category	lb/day										lb/day					
Hauling	0.0000	0.0000	0.0000	0.0000	0.0000	0.0000	0.0000	0.0000	0.0000	0.0000		0.0000	0.0000	0.0000	0.0000	0.0000
Vendor	0.0000	0.0000	0.0000	0.0000	0.0000	0.0000	0.0000	0.0000	0.0000	0.0000		0.0000	0.0000	0.0000	0.0000	0.0000
Worker	0.0000	0.0000	0.0000	0.0000	0.0000	0.0000	0.0000	0.0000	0.0000	0.0000		0.0000	0.0000	0.0000	0.0000	0.0000
Total	**0.0000**	**0.0000**	**0.0000**	**0.0000**	**0.0000**	**0.0000**	**0.0000**	**0.0000**	**0.0000**	**0.0000**		**0.0000**	**0.0000**	**0.0000**	**0.0000**	**0.0000**

SLRC - Knoll Ed Center+Meadow 1st Half - Construction - South Coast Air Basin, Summer

EMFAC Off-Model Adjustment Factors for Gasoline Light Duty Vehicle to Account for the SAFE Vehicle Rule Applied

Mitigated Construction On-Site

	ROG	NOx	CO	SO2	Fugitive PM10	Exhaust PM10	PM10 Total	Fugitive PM2.5	Exhaust PM2.5	PM2.5 Total	Bio- CO2	NBio- CO2	Total CO2	CH4	N2O	CO2e
Category	lb/day										lb/day					
Off-Road	0.5269	2.6729	18.8182	0.0289		0.0818	0.0818		0.0818	0.0818	0.0000	2,739.5986	2,739.5986	0.6602		2,756.1029
Total	**0.5269**	**2.6729**	**18.8182**	**0.0289**		**0.0818**	**0.0818**		**0.0818**	**0.0818**	**0.0000**	**2,739.5986**	**2,739.5986**	**0.6602**		**2,756.1029**

Mitigated Construction Off-Site

	ROG	NOx	CO	SO2	Fugitive PM10	Exhaust PM10	PM10 Total	Fugitive PM2.5	Exhaust PM2.5	PM2.5 Total	Bio- CO2	NBio- CO2	Total CO2	CH4	N2O	CO2e
Category	lb/day										lb/day					
Hauling	0.0000	0.0000	0.0000	0.0000	0.0000	0.0000	0.0000	0.0000	0.0000	0.0000		0.0000	0.0000	0.0000	0.0000	0.0000
Vendor	0.0000	0.0000	0.0000	0.0000	0.0000	0.0000	0.0000	0.0000	0.0000	0.0000		0.0000	0.0000	0.0000	0.0000	0.0000
Worker	0.0000	0.0000	0.0000	0.0000	0.0000	0.0000	0.0000	0.0000	0.0000	0.0000		0.0000	0.0000	0.0000	0.0000	0.0000
Total	**0.0000**	**0.0000**	**0.0000**	**0.0000**	**0.0000**	**0.0000**	**0.0000**	**0.0000**	**0.0000**	**0.0000**		**0.0000**	**0.0000**	**0.0000**	**0.0000**	**0.0000**

SLRC - Knoll Ed Center+Meadow 1st Half - Construction - South Coast Air Basin, Summer

EMFAC Off-Model Adjustment Factors for Gasoline Light Duty Vehicle to Account for the SAFE Vehicle Rule Applied

3.8 Landscaping/Other Finishing - 2026

Unmitigated Construction On-Site

	ROG	NOx	CO	SO2	Fugitive PM10	Exhaust PM10	PM10 Total	Fugitive PM2.5	Exhaust PM2.5	PM2.5 Total	Bio- CO2	NBio- CO2	Total CO2	CH4	N2O	CO2e
Category	lb/day										lb/day					
Off-Road	0.5318	5.3216	5.0999	0.0104		0.2326	0.2326		0.2140	0.2140		1,008.9129	1,008.9129	0.3263		1,017.0705
Total	**0.5318**	**5.3216**	**5.0999**	**0.0104**		**0.2326**	**0.2326**		**0.2140**	**0.2140**		**1,008.9129**	**1,008.9129**	**0.3263**		**1,017.0705**

Unmitigated Construction Off-Site

	ROG	NOx	CO	SO2	Fugitive PM10	Exhaust PM10	PM10 Total	Fugitive PM2.5	Exhaust PM2.5	PM2.5 Total	Bio- CO2	NBio- CO2	Total CO2	CH4	N2O	CO2e
Category	lb/day										lb/day					
Hauling	0.0000	0.0000	0.0000	0.0000	0.0000	0.0000	0.0000	0.0000	0.0000	0.0000		0.0000	0.0000	0.0000	0.0000	0.0000
Vendor	0.0000	0.0000	0.0000	0.0000	0.0000	0.0000	0.0000	0.0000	0.0000	0.0000		0.0000	0.0000	0.0000	0.0000	0.0000
Worker	0.0000	0.0000	0.0000	0.0000	0.0000	0.0000	0.0000	0.0000	0.0000	0.0000		0.0000	0.0000	0.0000	0.0000	0.0000
Total	**0.0000**	**0.0000**	**0.0000**	**0.0000**	**0.0000**	**0.0000**	**0.0000**	**0.0000**	**0.0000**	**0.0000**		**0.0000**	**0.0000**	**0.0000**	**0.0000**	**0.0000**

Date: 1/24/2022 6:50 PM

SLRC - Knoll Ed Center+Meadow 1st Half - Construction - South Coast Air Basin, Summer

EMFAC Off-Model Adjustment Factors for Gasoline Light Duty Vehicle to Account for the SAFE Vehicle Rule Applied

Mitigated Construction On-Site

	ROG	NOx	CO	SO2	Fugitive PM10	Exhaust PM10	PM10 Total	Fugitive PM2.5	Exhaust PM2.5	PM2.5 Total	Bio- CO2	NBio- CO2	Total CO2	CH4	N2O	CO2e
Category	lb/day										lb/day					
Off-Road	0.1277	0.5534	6.1029	0.0104		0.0170	0.0170		0.0170	0.0170	0.0000	1,008.9129	1,008.9129	0.3263		1,017.0705
Total	**0.1277**	**0.5534**	**6.1029**	**0.0104**		**0.0170**	**0.0170**		**0.0170**	**0.0170**	**0.0000**	**1,008.9129**	**1,008.9129**	**0.3263**		**1,017.0705**

Mitigated Construction Off-Site

	ROG	NOx	CO	SO2	Fugitive PM10	Exhaust PM10	PM10 Total	Fugitive PM2.5	Exhaust PM2.5	PM2.5 Total	Bio- CO2	NBio- CO2	Total CO2	CH4	N2O	CO2e
Category	lb/day										lb/day					
Hauling	0.0000	0.0000	0.0000	0.0000	0.0000	0.0000	0.0000	0.0000	0.0000	0.0000		0.0000	0.0000	0.0000	0.0000	0.0000
Vendor	0.0000	0.0000	0.0000	0.0000	0.0000	0.0000	0.0000	0.0000	0.0000	0.0000		0.0000	0.0000	0.0000	0.0000	0.0000
Worker	0.0000	0.0000	0.0000	0.0000	0.0000	0.0000	0.0000	0.0000	0.0000	0.0000		0.0000	0.0000	0.0000	0.0000	0.0000
Total	**0.0000**	**0.0000**	**0.0000**	**0.0000**	**0.0000**	**0.0000**	**0.0000**	**0.0000**	**0.0000**	**0.0000**		**0.0000**	**0.0000**	**0.0000**	**0.0000**	**0.0000**

Date: 1/24/2022 6:50 PM

SLRC - Knoll Ed Center+Meadow 1st Half - Construction - South Coast Air Basin, Summer

EMFAC Off-Model Adjustment Factors for Gasoline Light Duty Vehicle to Account for the SAFE Vehicle Rule Applied

3.9 Waterside Construction (Piles) - 2026

Unmitigated Construction On-Site

	ROG	NOx	CO	SO2	Fugitive PM10	Exhaust PM10	PM10 Total	Fugitive PM2.5	Exhaust PM2.5	PM2.5 Total	Bio- CO2	NBio- CO2	Total CO2	CH4	N2O	CO2e
Category	lb/day										lb/day					
Off-Road	0.6542	6.3684	6.0024	0.0184		0.2500	0.2500		0.2300	0.2300		1,778.1323	1,778.1323	0.5751		1,792.5094
Total	**0.6542**	**6.3684**	**6.0024**	**0.0184**		**0.2500**	**0.2500**		**0.2300**	**0.2300**		**1,778.1323**	**1,778.1323**	**0.5751**		**1,792.5094**

Unmitigated Construction Off-Site

	ROG	NOx	CO	SO2	Fugitive PM10	Exhaust PM10	PM10 Total	Fugitive PM2.5	Exhaust PM2.5	PM2.5 Total	Bio- CO2	NBio- CO2	Total CO2	CH4	N2O	CO2e
Category	lb/day										lb/day					
Hauling	0.0000	0.0000	0.0000	0.0000	0.0000	0.0000	0.0000	0.0000	0.0000	0.0000		0.0000	0.0000	0.0000	0.0000	0.0000
Vendor	0.0000	0.0000	0.0000	0.0000	0.0000	0.0000	0.0000	0.0000	0.0000	0.0000		0.0000	0.0000	0.0000	0.0000	0.0000
Worker	0.0000	0.0000	0.0000	0.0000	0.0000	0.0000	0.0000	0.0000	0.0000	0.0000		0.0000	0.0000	0.0000	0.0000	0.0000
Total	**0.0000**	**0.0000**	**0.0000**	**0.0000**	**0.0000**	**0.0000**	**0.0000**	**0.0000**	**0.0000**	**0.0000**		**0.0000**	**0.0000**	**0.0000**	**0.0000**	**0.0000**

SLRC - Knoll Ed Center+Meadow 1st Half - Construction - South Coast Air Basin, Summer

EMFAC Off-Model Adjustment Factors for Gasoline Light Duty Vehicle to Account for the SAFE Vehicle Rule Applied

Mitigated Construction On-Site

	ROG	NOx	CO	SO2	Fugitive PM10	Exhaust PM10	PM10 Total	Fugitive PM2.5	Exhaust PM2.5	PM2.5 Total	Bio- CO2	NBio- CO2	Total CO2	CH4	N2O	CO2e
Category	lb/day										lb/day					
Off-Road	0.2258	0.9785	9.2289	0.0184		0.0301	0.0301		0.0301	0.0301	0.0000	1,778.1323	1,778.1323	0.5751		1,792.5094
Total	**0.2258**	**0.9785**	**9.2289**	**0.0184**		**0.0301**	**0.0301**		**0.0301**	**0.0301**	**0.0000**	**1,778.1323**	**1,778.1323**	**0.5751**		**1,792.5094**

Mitigated Construction Off-Site

	ROG	NOx	CO	SO2	Fugitive PM10	Exhaust PM10	PM10 Total	Fugitive PM2.5	Exhaust PM2.5	PM2.5 Total	Bio- CO2	NBio- CO2	Total CO2	CH4	N2O	CO2e
Category	lb/day										lb/day					
Hauling	0.0000	0.0000	0.0000	0.0000	0.0000	0.0000	0.0000	0.0000	0.0000	0.0000		0.0000	0.0000	0.0000	0.0000	0.0000
Vendor	0.0000	0.0000	0.0000	0.0000	0.0000	0.0000	0.0000	0.0000	0.0000	0.0000		0.0000	0.0000	0.0000	0.0000	0.0000
Worker	0.0000	0.0000	0.0000	0.0000	0.0000	0.0000	0.0000	0.0000	0.0000	0.0000		0.0000	0.0000	0.0000	0.0000	0.0000
Total	**0.0000**	**0.0000**	**0.0000**	**0.0000**	**0.0000**	**0.0000**	**0.0000**	**0.0000**	**0.0000**	**0.0000**		**0.0000**	**0.0000**	**0.0000**	**0.0000**	**0.0000**

SLRC - Knoll Ed Center+Meadow 1st Half - Construction - South Coast Air Basin, Summer

EMFAC Off-Model Adjustment Factors for Gasoline Light Duty Vehicle to Account for the SAFE Vehicle Rule Applied

3.10 Paving - 2026

Unmitigated Construction On-Site

	ROG	NOx	CO	SO2	Fugitive PM10	Exhaust PM10	PM10 Total	Fugitive PM2.5	Exhaust PM2.5	PM2.5 Total	Bio- CO2	NBio- CO2	Total CO2	CH4	N2O	CO2e
Category	lb/day										lb/day					
Off-Road	0.8612	7.4533	11.6211	0.0194		0.3387	0.3387		0.3220	0.3220		1,827.4398	1,827.4398	0.3926		1,837.2537
Paving	0.0730					0.0000	0.0000		0.0000	0.0000			0.0000			0.0000
Total	**0.9342**	**7.4533**	**11.6211**	**0.0194**		**0.3387**	**0.3387**		**0.3220**	**0.3220**		**1,827.4398**	**1,827.4398**	**0.3926**		**1,837.2537**

Unmitigated Construction Off-Site

	ROG	NOx	CO	SO2	Fugitive PM10	Exhaust PM10	PM10 Total	Fugitive PM2.5	Exhaust PM2.5	PM2.5 Total	Bio- CO2	NBio- CO2	Total CO2	CH4	N2O	CO2e
Category	lb/day										lb/day					
Hauling	0.0000	0.0000	0.0000	0.0000	0.0000	0.0000	0.0000	0.0000	0.0000	0.0000		0.0000	0.0000	0.0000	0.0000	0.0000
Vendor	0.0000	0.0000	0.0000	0.0000	0.0000	0.0000	0.0000	0.0000	0.0000	0.0000		0.0000	0.0000	0.0000	0.0000	0.0000
Worker	0.0000	0.0000	0.0000	0.0000	0.0000	0.0000	0.0000	0.0000	0.0000	0.0000		0.0000	0.0000	0.0000	0.0000	0.0000
Total	**0.0000**	**0.0000**	**0.0000**	**0.0000**	**0.0000**	**0.0000**	**0.0000**	**0.0000**	**0.0000**	**0.0000**		**0.0000**	**0.0000**	**0.0000**	**0.0000**	**0.0000**

SLRC - Knoll Ed Center+Meadow 1st Half - Construction - South Coast Air Basin, Summer

EMFAC Off-Model Adjustment Factors for Gasoline Light Duty Vehicle to Account for the SAFE Vehicle Rule Applied

Mitigated Construction On-Site

	ROG	NOx	CO	SO2	Fugitive PM10	Exhaust PM10	PM10 Total	Fugitive PM2.5	Exhaust PM2.5	PM2.5 Total	Bio- CO2	NBio- CO2	Total CO2	CH4	N2O	CO2e
Category	lb/day										lb/day					
Off-Road	0.3235	1.6291	13.3209	0.0194		0.0561	0.0561		0.0561	0.0561	0.0000	1,827.4398	1,827.4398	0.3926		1,837.2537
Paving	0.0730					0.0000	0.0000		0.0000	0.0000			0.0000			0.0000
Total	**0.3965**	**1.6291**	**13.3209**	**0.0194**		**0.0561**	**0.0561**		**0.0561**	**0.0561**	**0.0000**	**1,827.4398**	**1,827.4398**	**0.3926**		**1,837.2537**

Mitigated Construction Off-Site

	ROG	NOx	CO	SO2	Fugitive PM10	Exhaust PM10	PM10 Total	Fugitive PM2.5	Exhaust PM2.5	PM2.5 Total	Bio- CO2	NBio- CO2	Total CO2	CH4	N2O	CO2e
Category	lb/day										lb/day					
Hauling	0.0000	0.0000	0.0000	0.0000	0.0000	0.0000	0.0000	0.0000	0.0000	0.0000		0.0000	0.0000	0.0000	0.0000	0.0000
Vendor	0.0000	0.0000	0.0000	0.0000	0.0000	0.0000	0.0000	0.0000	0.0000	0.0000		0.0000	0.0000	0.0000	0.0000	0.0000
Worker	0.0000	0.0000	0.0000	0.0000	0.0000	0.0000	0.0000	0.0000	0.0000	0.0000		0.0000	0.0000	0.0000	0.0000	0.0000
Total	**0.0000**	**0.0000**	**0.0000**	**0.0000**	**0.0000**	**0.0000**	**0.0000**	**0.0000**	**0.0000**	**0.0000**		**0.0000**	**0.0000**	**0.0000**	**0.0000**	**0.0000**

SLRC - Knoll Ed Center+Meadow 1st Half - Construction - South Coast Air Basin, Summer

EMFAC Off-Model Adjustment Factors for Gasoline Light Duty Vehicle to Account for the SAFE Vehicle Rule Applied

3.11 Architectural Coating - 2026

Unmitigated Construction On-Site

	ROG	NOx	CO	SO2	Fugitive PM10	Exhaust PM10	PM10 Total	Fugitive PM2.5	Exhaust PM2.5	PM2.5 Total	Bio- CO2	NBio- CO2	Total CO2	CH4	N2O	CO2e
Category	lb/day										lb/day					
Archit. Coating	0.8258					0.0000	0.0000		0.0000	0.0000			0.0000			0.0000
Off-Road	0.2278	1.5273	2.4122	3.9600e-003		0.0687	0.0687		0.0687	0.0687		375.2641	375.2641	0.0205		375.7758
Total	**1.0536**	**1.5273**	**2.4122**	**3.9600e-003**		**0.0687**	**0.0687**		**0.0687**	**0.0687**		**375.2641**	**375.2641**	**0.0205**		**375.7758**

Unmitigated Construction Off-Site

	ROG	NOx	CO	SO2	Fugitive PM10	Exhaust PM10	PM10 Total	Fugitive PM2.5	Exhaust PM2.5	PM2.5 Total	Bio- CO2	NBio- CO2	Total CO2	CH4	N2O	CO2e
Category	lb/day										lb/day					
Hauling	0.0000	0.0000	0.0000	0.0000	0.0000	0.0000	0.0000	0.0000	0.0000	0.0000		0.0000	0.0000	0.0000	0.0000	0.0000
Vendor	0.0000	0.0000	0.0000	0.0000	0.0000	0.0000	0.0000	0.0000	0.0000	0.0000		0.0000	0.0000	0.0000	0.0000	0.0000
Worker	0.0000	0.0000	0.0000	0.0000	0.0000	0.0000	0.0000	0.0000	0.0000	0.0000		0.0000	0.0000	0.0000	0.0000	0.0000
Total	**0.0000**	**0.0000**	**0.0000**	**0.0000**	**0.0000**	**0.0000**	**0.0000**	**0.0000**	**0.0000**	**0.0000**		**0.0000**	**0.0000**	**0.0000**	**0.0000**	**0.0000**

Date: 1/24/2022 6:50 PM

SLRC - Knoll Ed Center+Meadow 1st Half - Construction - South Coast Air Basin, Summer

EMFAC Off-Model Adjustment Factors for Gasoline Light Duty Vehicle to Account for the SAFE Vehicle Rule Applied

Mitigated Construction On-Site

	ROG	NOx	CO	SO2	Fugitive PM10	Exhaust PM10	PM10 Total	Fugitive PM2.5	Exhaust PM2.5	PM2.5 Total	Bio- CO2	NBio- CO2	Total CO2	CH4	N2O	CO2e
Category	lb/day										lb/day					
Archit. Coating	0.8258					0.0000	0.0000		0.0000	0.0000			0.0000			0.0000
Off-Road	0.0396	0.1717	2.4432	3.9600e-003		5.2800e-003	5.2800e-003		5.2800e-003	5.2800e-003	0.0000	375.2641	375.2641	0.0205		375.7758
Total	**0.8654**	**0.1717**	**2.4432**	**3.9600e-003**		**5.2800e-003**	**5.2800e-003**		**5.2800e-003**	**5.2800e-003**	**0.0000**	**375.2641**	**375.2641**	**0.0205**		**375.7758**

Mitigated Construction Off-Site

	ROG	NOx	CO	SO2	Fugitive PM10	Exhaust PM10	PM10 Total	Fugitive PM2.5	Exhaust PM2.5	PM2.5 Total	Bio- CO2	NBio- CO2	Total CO2	CH4	N2O	CO2e
Category	lb/day										lb/day					
Hauling	0.0000	0.0000	0.0000	0.0000	0.0000	0.0000	0.0000	0.0000	0.0000	0.0000		0.0000	0.0000	0.0000	0.0000	0.0000
Vendor	0.0000	0.0000	0.0000	0.0000	0.0000	0.0000	0.0000	0.0000	0.0000	0.0000		0.0000	0.0000	0.0000	0.0000	0.0000
Worker	0.0000	0.0000	0.0000	0.0000	0.0000	0.0000	0.0000	0.0000	0.0000	0.0000		0.0000	0.0000	0.0000	0.0000	0.0000
Total	**0.0000**	**0.0000**	**0.0000**	**0.0000**	**0.0000**	**0.0000**	**0.0000**	**0.0000**	**0.0000**	**0.0000**		**0.0000**	**0.0000**	**0.0000**	**0.0000**	**0.0000**

Date: 1/21/2022 6:06 PM

SLRC - East&West Narrows - Construction - South Coast Air Basin, Summer

EMFAC Off-Model Adjustment Factors for Gasoline Light Duty Vehicle to Account for the SAFE Vehicle Rule Applied

SLRC - East&West Narrows - Construction

South Coast Air Basin, Summer

1.0 Project Characteristics

1.1 Land Usage

Land Uses	Size	Metric	Lot Acreage	Floor Surface Area	Population
Other Asphalt Surfaces	2.80	Acre	2.80	121,925.00	0
City Park	3.63	Acre	3.63	158,175.00	0

1.2 Other Project Characteristics

Urbanization	Urban	**Wind Speed (m/s)**	2.2	**Precipitation Freq (Days)**	31
Climate Zone	12			**Operational Year**	2029
Utility Company	Los Angeles Department of Water & Power				
CO2 Intensity (lb/MWhr)	691.98	**CH4 Intensity (lb/MWhr)**	0.033	**N2O Intensity (lb/MWhr)**	0.004

1.3 User Entered Comments & Non-Default Data

Project Characteristics -

Land Use - see construction assumptions

Construction Phase - see construction assumptions

Off-road Equipment - see construction assumptions

Off-road Equipment - see construction assumptions

Off-road Equipment -

Off-road Equipment - see construction assumptions

Off-road Equipment - see construction assumptions

Off-road Equipment - see construction assumptions

Off-road Equipment - see construction assumptions

Off-road Equipment - see construction assumptions

Trips and VMT - construction mobile emissions calculated outside of CalEEMod.

Date: 1/21/2022 6:06 PM

SLRC - East&West Narrows - Construction - South Coast Air Basin, Summer

EMFAC Off-Model Adjustment Factors for Gasoline Light Duty Vehicle to Account for the SAFE Vehicle Rule Applied

Demolition -

Grading -

Construction Off-road Equipment Mitigation -

Table Name	Column Name	Default Value	New Value
tblConstDustMitigation	WaterUnpavedRoadVehicleSpeed	0	15
tblConstructionPhase	NumDays	20.00	30.00
tblConstructionPhase	NumDays	10.00	30.00
tblConstructionPhase	NumDays	230.00	100.00
tblConstructionPhase	NumDays	230.00	160.00
tblConstructionPhase	NumDays	20.00	100.00
tblConstructionPhase	NumDays	230.00	100.00
tblConstructionPhase	NumDays	230.00	100.00
tblConstructionPhase	NumDaysWeek	5.00	6.00
tblConstructionPhase	NumDaysWeek	5.00	6.00
tblConstructionPhase	NumDaysWeek	5.00	6.00
tblConstructionPhase	NumDaysWeek	5.00	6.00
tblConstructionPhase	NumDaysWeek	5.00	6.00
tblConstructionPhase	NumDaysWeek	5.00	6.00
tblConstructionPhase	NumDaysWeek	5.00	6.00
tblConstructionPhase	NumDaysWeek	5.00	6.00
tblGrading	MaterialExported	0.00	200.00
tblLandUse	LandUseSquareFeet	121,968.00	121,925.00
tblLandUse	LandUseSquareFeet	158,122.80	158,175.00
tblOffRoadEquipment	OffRoadEquipmentUnitAmount	1.00	0.00
tblOffRoadEquipment	OffRoadEquipmentUnitAmount	1.00	0.00
tblOffRoadEquipment	OffRoadEquipmentUnitAmount	3.00	0.00
tblOffRoadEquipment	OffRoadEquipmentUnitAmount	3.00	0.00
tblOffRoadEquipment	OffRoadEquipmentUnitAmount	3.00	1.00
tblOffRoadEquipment	OffRoadEquipmentUnitAmount	3.00	1.00
tblOffRoadEquipment	OffRoadEquipmentUnitAmount	3.00	0.00

SLRC - East&West Narrows - Construction - South Coast Air Basin, Summer

EMFAC Off-Model Adjustment Factors for Gasoline Light Duty Vehicle to Account for the SAFE Vehicle Rule Applied

tblOffRoadEquipment	OffRoadEquipmentUnitAmount	1.00	0.00
tblOffRoadEquipment	OffRoadEquipmentUnitAmount	1.00	0.00
tblOffRoadEquipment	OffRoadEquipmentUnitAmount	1.00	0.00
tblOffRoadEquipment	OffRoadEquipmentUnitAmount	2.00	1.00
tblOffRoadEquipment	OffRoadEquipmentUnitAmount	2.00	1.00
tblOffRoadEquipment	OffRoadEquipmentUnitAmount	2.00	1.00
tblOffRoadEquipment	OffRoadEquipmentUnitAmount	2.00	1.00
tblOffRoadEquipment	OffRoadEquipmentUnitAmount	3.00	1.00
tblOffRoadEquipment	OffRoadEquipmentUnitAmount	3.00	0.00
tblOffRoadEquipment	OffRoadEquipmentUnitAmount	3.00	1.00
tblOffRoadEquipment	OffRoadEquipmentUnitAmount	3.00	1.00
tblOffRoadEquipment	OffRoadEquipmentUnitAmount	1.00	0.00
tblOffRoadEquipment	OffRoadEquipmentUnitAmount	1.00	0.00
tblOffRoadEquipment	OffRoadEquipmentUnitAmount	1.00	0.00
tblOffRoadEquipment	PhaseName	Building Construction	Structure Construction
tblOffRoadEquipment	PhaseName	Building Construction	Structure Construction
tblOffRoadEquipment	PhaseName	Building Construction	Structure Construction
tblOffRoadEquipment	PhaseName	Building Construction	Structure Construction
tblOffRoadEquipment	PhaseName	Building Construction	Structure Construction
tblOffRoadEquipment	UsageHours	7.00	8.00
tblOffRoadEquipment	UsageHours	7.00	8.00
tblOffRoadEquipment	UsageHours	7.00	8.00
tblOffRoadEquipment	UsageHours	7.00	8.00
tblOffRoadEquipment	UsageHours	7.00	8.00
tblOnRoadDust	PhaseName	Building Construction	Structure Construction
tblTripsAndVMT	HaulingTripNumber	616.00	0.00
tblTripsAndVMT	HaulingTripNumber	25.00	0.00
tblTripsAndVMT	PhaseName	Building Construction	Structure Construction
tblTripsAndVMT	VendorTripNumber	46.00	0.00
tblTripsAndVMT	VendorTripNumber	46.00	0.00

SLRC - East&West Narrows - Construction - South Coast Air Basin, Summer

EMFAC Off-Model Adjustment Factors for Gasoline Light Duty Vehicle to Account for the SAFE Vehicle Rule Applied

tblTripsAndVMT	VendorTripNumber	46.00	0.00
tblTripsAndVMT	VendorTripNumber	46.00	0.00
tblTripsAndVMT	WorkerTripNumber	13.00	0.00
tblTripsAndVMT	WorkerTripNumber	18.00	0.00
tblTripsAndVMT	WorkerTripNumber	118.00	0.00
tblTripsAndVMT	WorkerTripNumber	15.00	0.00
tblTripsAndVMT	WorkerTripNumber	20.00	0.00
tblTripsAndVMT	WorkerTripNumber	118.00	0.00
tblTripsAndVMT	WorkerTripNumber	118.00	0.00
tblTripsAndVMT	WorkerTripNumber	118.00	0.00

2.0 Emissions Summary

2.1 Overall Construction (Maximum Daily Emission)

Unmitigated Construction

	ROG	NOx	CO	SO2	Fugitive PM10	Exhaust PM10	PM10 Total	Fugitive PM2.5	Exhaust PM2.5	PM2.5 Total	Bio- CO2	NBio- CO2	Total CO2	CH4	N2O	CO2e
Year	lb/day										lb/day					
2027	1.8219	17.8715	20.0292	0.0380	6.5531	0.7376	7.1794	3.3676	0.6786	3.9438	0.0000	3,676.0989	3,676.0989	1.1889	0.0000	3,705.8220
2028	1.8219	17.8715	20.0292	0.0380	0.0000	0.7376	0.7376	0.0000	0.6786	0.6786	0.0000	3,676.0989	3,676.0989	1.1889	0.0000	3,705.8220
2029	3.9369	35.1329	44.1936	0.0857	0.0000	1.4836	1.4836	0.0000	1.3966	1.3966	0.0000	8,138.6495	8,138.6495	2.0094	0.0000	8,188.8842
Maximum	**3.9369**	**35.1329**	**44.1936**	**0.0857**	**6.5531**	**1.4836**	**7.1794**	**3.3676**	**1.3966**	**3.9438**	**0.0000**	**8,138.6495**	**8,138.6495**	**2.0094**	**0.0000**	**8,188.8842**

SLRC - East&West Narrows - Construction - South Coast Air Basin, Summer

EMFAC Off-Model Adjustment Factors for Gasoline Light Duty Vehicle to Account for the SAFE Vehicle Rule Applied

Mitigated Construction

	ROG	NOx	CO	SO2	Fugitive PM10	Exhaust PM10	PM10 Total	Fugitive PM2.5	Exhaust PM2.5	PM2.5 Total	Bio- CO2	NBio- CO2	Total CO2	CH4	N2O	CO2e
Year	lb/day										lb/day					
2027	1.8219	17.8715	20.0292	0.0380	2.5557	0.7376	3.1820	1.3134	0.6786	1.8896	0.0000	3,676.0989	3,676.0989	1.1889	0.0000	3,705.8220
2028	1.8219	17.8715	20.0292	0.0380	0.0000	0.7376	0.7376	0.0000	0.6786	0.6786	0.0000	3,676.0989	3,676.0989	1.1889	0.0000	3,705.8220
2029	3.9369	35.1329	44.1936	0.0857	0.0000	1.4836	1.4836	0.0000	1.3966	1.3966	0.0000	8,138.6495	8,138.6495	2.0094	0.0000	8,188.8842
Maximum	**3.9369**	**35.1329**	**44.1936**	**0.0857**	**2.5557**	**1.4836**	**3.1820**	**1.3134**	**1.3966**	**1.8896**	**0.0000**	**8,138.6495**	**8,138.6495**	**2.0094**	**0.0000**	**8,188.8842**

	ROG	NOx	CO	SO2	Fugitive PM10	Exhaust PM10	PM10 Total	Fugitive PM2.5	Exhaust PM2.5	PM2.5 Total	Bio- CO2	NBio-CO2	Total CO2	CH4	N20	CO2e
Percent Reduction	**0.00**	**0.00**	**0.00**	**0.00**	**61.00**	**0.00**	**42.52**	**61.00**	**0.00**	**34.13**	**0.00**	**0.00**	**0.00**	**0.00**	**0.00**	**0.00**

3.0 Construction Detail

Construction Phase

Phase Number	Phase Name	Phase Type	Start Date	End Date	Num Days Week	Num Days	Phase Description
1	Demolition	Demolition	8/1/2027	9/5/2027	6	30	
2	Site Preparation	Site Preparation	9/6/2027	10/10/2027	6	30	
3	Drainage/Utilities/Trenching	Trenching	10/11/2027	1/7/2029	6	390	
4	Foundations	Building Construction	1/8/2029	5/3/2029	6	100	
5	Structure Construction	Building Construction	2/27/2029	8/31/2029	6	160	
6	Landscaping/Other Finishing	Building Construction	5/1/2029	8/24/2029	6	100	
7	Water Construction (Piles)	Building Construction	5/1/2029	8/24/2029	6	100	
8	Paving	Paving	5/1/2029	8/24/2029	6	100	

Date: 1/21/2022 6:06 PM

SLRC - East&West Narrows - Construction - South Coast Air Basin, Summer

EMFAC Off-Model Adjustment Factors for Gasoline Light Duty Vehicle to Account for the SAFE Vehicle Rule Applied

Acres of Grading (Site Preparation Phase): 15

Acres of Grading (Grading Phase): 0

Acres of Paving: 2.8

Residential Indoor: 0; Residential Outdoor: 0; Non-Residential Indoor: 0; Non-Residential Outdoor: 0; Striped Parking Area: 0 (Architectural Coating –

OffRoad Equipment

Phase Name	Offroad Equipment Type	Amount	Usage Hours	Horse Power	Load Factor
Demolition	Concrete/Industrial Saws	0	8.00	81	0.73
Demolition	Excavators	0	8.00	158	0.38
Demolition	Generator Sets	1	8.00	84	0.74
Demolition	Rubber Tired Dozers	1	8.00	247	0.40
Demolition	Tractors/Loaders/Backhoes	3	8.00	97	0.37
Site Preparation	Excavators	2	8.00	158	0.38
Site Preparation	Rubber Tired Dozers	1	8.00	247	0.40
Site Preparation	Tractors/Loaders/Backhoes	4	8.00	97	0.37
Structure Construction	Cranes	1	8.00	231	0.29
Structure Construction	Forklifts	1	8.00	89	0.20
Structure Construction	Generator Sets	1	8.00	84	0.74
Structure Construction	Tractors/Loaders/Backhoes	3	8.00	97	0.37
Structure Construction	Welders	1	8.00	46	0.45
Paving	Cement and Mortar Mixers	2	8.00	9	0.56
Paving	Pavers	1	8.00	130	0.42
Paving	Paving Equipment	1	8.00	132	0.36
Paving	Pumps	1	8.00	84	0.74
Paving	Rollers	1	8.00	80	0.38
Drainage/Utilities/Trenching	Excavators	2	8.00	158	0.38
Drainage/Utilities/Trenching	Graders	1	8.00	187	0.41
Drainage/Utilities/Trenching	Rubber Tired Dozers	1	8.00	247	0.40
Drainage/Utilities/Trenching	Tractors/Loaders/Backhoes	4	8.00	97	0.37

SLRC - East&West Narrows - Construction - South Coast Air Basin, Summer

EMFAC Off-Model Adjustment Factors for Gasoline Light Duty Vehicle to Account for the SAFE Vehicle Rule Applied

Foundations	Cement and Mortar Mixers	2	8.00	9	0.56
Foundations	Cranes	0	7.00	231	0.29
Foundations	Forklifts	0	8.00	89	0.20
Foundations	Generator Sets	0	8.00	84	0.74
Foundations	Paving Equipment	1	8.00	132	0.36
Foundations	Pumps	1	8.00	84	0.74
Foundations	Tractors/Loaders/Backhoes	0	7.00	97	0.37
Foundations	Welders	0	8.00	46	0.45
Landscaping/Other Finishing	Cranes	1	8.00	231	0.29
Landscaping/Other Finishing	Forklifts	1	8.00	89	0.20
Landscaping/Other Finishing	Generator Sets	0	8.00	84	0.74
Landscaping/Other Finishing	Tractors/Loaders/Backhoes	1	8.00	97	0.37
Landscaping/Other Finishing	Welders	0	8.00	46	0.45
Water Construction (Piles)	Bore/Drill Rigs	1	8.00	221	0.50
Water Construction (Piles)	Cranes	1	8.00	231	0.29
Water Construction (Piles)	Forklifts	0	8.00	89	0.20
Water Construction (Piles)	Generator Sets	0	8.00	84	0.74
Water Construction (Piles)	Tractors/Loaders/Backhoes	1	7.00	97	0.37
Water Construction (Piles)	Welders	0	8.00	46	0.45

Trips and VMT

Phase Name	Offroad Equipment Count	Worker Trip Number	Vendor Trip Number	Hauling Trip Number	Worker Trip Length	Vendor Trip Length	Hauling Trip Length	Worker Vehicle Class	Vendor Vehicle Class	Hauling Vehicle Class
Demolition	5	0.00	0.00	0.00	14.70	6.90	20.00	LD_Mix	HDT_Mix	HHDT
Site Preparation	7	0.00	0.00	0.00	14.70	6.90	20.00	LD_Mix	HDT_Mix	HHDT
Structure Construction	7	0.00	0.00	0.00	14.70	6.90	20.00	LD_Mix	HDT_Mix	HHDT
Paving	6	0.00	0.00	0.00	14.70	6.90	20.00	LD_Mix	HDT_Mix	HHDT
Drainage/Utilities/Trenching	8	0.00	0.00	0.00	14.70	6.90	20.00	LD_Mix	HDT_Mix	HHDT
Foundations	4	0.00	0.00	0.00	14.70	6.90	20.00	LD_Mix	HDT_Mix	HHDT
Landscaping/Other Finishing	3	0.00	0.00	0.00	14.70	6.90	20.00	LD_Mix	HDT_Mix	HHDT
Water Construction (Piles)	3	0.00	0.00	0.00	14.70	6.90	20.00	LD_Mix	HDT_Mix	HHDT

SLRC - East&West Narrows - Construction - South Coast Air Basin, Summer

EMFAC Off-Model Adjustment Factors for Gasoline Light Duty Vehicle to Account for the SAFE Vehicle Rule Applied

3.1 Mitigation Measures Construction

Water Exposed Area

Reduce Vehicle Speed on Unpaved Roads

3.2 Demolition - 2027

Unmitigated Construction On-Site

	ROG	NOx	CO	SO2	Fugitive PM10	Exhaust PM10	PM10 Total	Fugitive PM2.5	Exhaust PM2.5	PM2.5 Total	Bio- CO2	NBio- CO2	Total CO2	CH4	N2O	CO2e
Category	lb/day										lb/day					
Fugitive Dust					4.4424	0.0000	4.4424	0.6726	0.0000	0.6726			0.0000			0.0000
Off-Road	1.3109	13.0319	13.3462	0.0245		0.5478	0.5478		0.5116	0.5116		2,356.1622	2,356.1622	0.5836		2,370.7510
Total	**1.3109**	**13.0319**	**13.3462**	**0.0245**	**4.4424**	**0.5478**	**4.9902**	**0.6726**	**0.5116**	**1.1842**		**2,356.1622**	**2,356.1622**	**0.5836**		**2,370.7510**

Unmitigated Construction Off-Site

	ROG	NOx	CO	SO2	Fugitive PM10	Exhaust PM10	PM10 Total	Fugitive PM2.5	Exhaust PM2.5	PM2.5 Total	Bio- CO2	NBio- CO2	Total CO2	CH4	N2O	CO2e
Category	lb/day										lb/day					
Hauling	0.0000	0.0000	0.0000	0.0000	0.0000	0.0000	0.0000	0.0000	0.0000	0.0000		0.0000	0.0000	0.0000	0.0000	0.0000
Vendor	0.0000	0.0000	0.0000	0.0000	0.0000	0.0000	0.0000	0.0000	0.0000	0.0000		0.0000	0.0000	0.0000	0.0000	0.0000
Worker	0.0000	0.0000	0.0000	0.0000	0.0000	0.0000	0.0000	0.0000	0.0000	0.0000		0.0000	0.0000	0.0000	0.0000	0.0000
Total	**0.0000**	**0.0000**	**0.0000**	**0.0000**	**0.0000**	**0.0000**	**0.0000**	**0.0000**	**0.0000**	**0.0000**		**0.0000**	**0.0000**	**0.0000**	**0.0000**	**0.0000**

Date: 1/21/2022 6:06 PM

SLRC - East&West Narrows - Construction - South Coast Air Basin, Summer

EMFAC Off-Model Adjustment Factors for Gasoline Light Duty Vehicle to Account for the SAFE Vehicle Rule Applied

Mitigated Construction On-Site

	ROG	NOx	CO	SO2	Fugitive PM10	Exhaust PM10	PM10 Total	Fugitive PM2.5	Exhaust PM2.5	PM2.5 Total	Bio- CO2	NBio- CO2	Total CO2	CH4	N2O	CO2e
Category	lb/day										lb/day					
Fugitive Dust					1.7326	0.0000	1.7326	0.2623	0.0000	0.2623			0.0000			0.0000
Off-Road	1.3109	13.0319	13.3462	0.0245		0.5478	0.5478		0.5116	0.5116	0.0000	2,356.1622	2,356.1622	0.5836		2,370.7510
Total	**1.3109**	**13.0319**	**13.3462**	**0.0245**	**1.7326**	**0.5478**	**2.2804**	**0.2623**	**0.5116**	**0.7739**	**0.0000**	**2,356.1622**	**2,356.1622**	**0.5836**		**2,370.7510**

Mitigated Construction Off-Site

	ROG	NOx	CO	SO2	Fugitive PM10	Exhaust PM10	PM10 Total	Fugitive PM2.5	Exhaust PM2.5	PM2.5 Total	Bio- CO2	NBio- CO2	Total CO2	CH4	N2O	CO2e
Category	lb/day										lb/day					
Hauling	0.0000	0.0000	0.0000	0.0000	0.0000	0.0000	0.0000	0.0000	0.0000	0.0000		0.0000	0.0000	0.0000	0.0000	0.0000
Vendor	0.0000	0.0000	0.0000	0.0000	0.0000	0.0000	0.0000	0.0000	0.0000	0.0000		0.0000	0.0000	0.0000	0.0000	0.0000
Worker	0.0000	0.0000	0.0000	0.0000	0.0000	0.0000	0.0000	0.0000	0.0000	0.0000		0.0000	0.0000	0.0000	0.0000	0.0000
Total	**0.0000**	**0.0000**	**0.0000**	**0.0000**	**0.0000**	**0.0000**	**0.0000**	**0.0000**	**0.0000**	**0.0000**		**0.0000**	**0.0000**	**0.0000**	**0.0000**	**0.0000**

SLRC - East&West Narrows - Construction - South Coast Air Basin, Summer

EMFAC Off-Model Adjustment Factors for Gasoline Light Duty Vehicle to Account for the SAFE Vehicle Rule Applied

3.3 Site Preparation - 2027

Unmitigated Construction On-Site

	ROG	NOx	CO	SO2	Fugitive PM10	Exhaust PM10	PM10 Total	Fugitive PM2.5	Exhaust PM2.5	PM2.5 Total	Bio- CO2	NBio- CO2	Total CO2	CH4	N2O	CO2e
Category	lb/day										lb/day					
Fugitive Dust					6.5531	0.0000	6.5531	3.3676	0.0000	3.3676			0.0000			0.0000
Off-Road	1.5108	14.4148	18.4351	0.0314		0.6263	0.6263		0.5762	0.5762		3,035.8593	3,035.8593	0.9819		3,060.4058
Total	**1.5108**	**14.4148**	**18.4351**	**0.0314**	**6.5531**	**0.6263**	**7.1794**	**3.3676**	**0.5762**	**3.9438**		**3,035.8593**	**3,035.8593**	**0.9819**		**3,060.4058**

Unmitigated Construction Off-Site

	ROG	NOx	CO	SO2	Fugitive PM10	Exhaust PM10	PM10 Total	Fugitive PM2.5	Exhaust PM2.5	PM2.5 Total	Bio- CO2	NBio- CO2	Total CO2	CH4	N2O	CO2e
Category	lb/day										lb/day					
Hauling	0.0000	0.0000	0.0000	0.0000	0.0000	0.0000	0.0000	0.0000	0.0000	0.0000		0.0000	0.0000	0.0000	0.0000	0.0000
Vendor	0.0000	0.0000	0.0000	0.0000	0.0000	0.0000	0.0000	0.0000	0.0000	0.0000		0.0000	0.0000	0.0000	0.0000	0.0000
Worker	0.0000	0.0000	0.0000	0.0000	0.0000	0.0000	0.0000	0.0000	0.0000	0.0000		0.0000	0.0000	0.0000	0.0000	0.0000
Total	**0.0000**	**0.0000**	**0.0000**	**0.0000**	**0.0000**	**0.0000**	**0.0000**	**0.0000**	**0.0000**	**0.0000**		**0.0000**	**0.0000**	**0.0000**	**0.0000**	**0.0000**

Date: 1/21/2022 6:06 PM

SLRC - East&West Narrows - Construction - South Coast Air Basin, Summer

EMFAC Off-Model Adjustment Factors for Gasoline Light Duty Vehicle to Account for the SAFE Vehicle Rule Applied

Mitigated Construction On-Site

	ROG	NOx	CO	SO2	Fugitive PM10	Exhaust PM10	PM10 Total	Fugitive PM2.5	Exhaust PM2.5	PM2.5 Total	Bio- CO2	NBio- CO2	Total CO2	CH4	N2O	CO2e
Category	lb/day										lb/day					
Fugitive Dust					2.5557	0.0000	2.5557	1.3134	0.0000	1.3134			0.0000			0.0000
Off-Road	1.5108	14.4148	18.4351	0.0314		0.6263	0.6263		0.5762	0.5762	0.0000	3,035.8593	3,035.8593	0.9819		3,060.4058
Total	**1.5108**	**14.4148**	**18.4351**	**0.0314**	**2.5557**	**0.6263**	**3.1820**	**1.3134**	**0.5762**	**1.8896**	**0.0000**	**3,035.8593**	**3,035.8593**	**0.9819**		**3,060.4058**

Mitigated Construction Off-Site

	ROG	NOx	CO	SO2	Fugitive PM10	Exhaust PM10	PM10 Total	Fugitive PM2.5	Exhaust PM2.5	PM2.5 Total	Bio- CO2	NBio- CO2	Total CO2	CH4	N2O	CO2e
Category	lb/day										lb/day					
Hauling	0.0000	0.0000	0.0000	0.0000	0.0000	0.0000	0.0000	0.0000	0.0000	0.0000		0.0000	0.0000	0.0000	0.0000	0.0000
Vendor	0.0000	0.0000	0.0000	0.0000	0.0000	0.0000	0.0000	0.0000	0.0000	0.0000		0.0000	0.0000	0.0000	0.0000	0.0000
Worker	0.0000	0.0000	0.0000	0.0000	0.0000	0.0000	0.0000	0.0000	0.0000	0.0000		0.0000	0.0000	0.0000	0.0000	0.0000
Total	**0.0000**	**0.0000**	**0.0000**	**0.0000**	**0.0000**	**0.0000**	**0.0000**	**0.0000**	**0.0000**	**0.0000**		**0.0000**	**0.0000**	**0.0000**	**0.0000**	**0.0000**

Date: 1/21/2022 6:06 PM

SLRC - East&West Narrows - Construction - South Coast Air Basin, Summer

EMFAC Off-Model Adjustment Factors for Gasoline Light Duty Vehicle to Account for the SAFE Vehicle Rule Applied

3.4 Drainage/Utilities/Trenching - 2027

Unmitigated Construction On-Site

	ROG	NOx	CO	SO2	Fugitive PM10	Exhaust PM10	PM10 Total	Fugitive PM2.5	Exhaust PM2.5	PM2.5 Total	Bio- CO2	NBio- CO2	Total CO2	CH4	N2O	CO2e
Category	lb/day											lb/day				
Off-Road	1.8219	17.8715	20.0292	0.0380		0.7376	0.7376		0.6786	0.6786		3,676.0989	3,676.0989	1.1889		3,705.8220
Total	**1.8219**	**17.8715**	**20.0292**	**0.0380**		**0.7376**	**0.7376**		**0.6786**	**0.6786**		**3,676.0989**	**3,676.0989**	**1.1889**		**3,705.8220**

Unmitigated Construction Off-Site

	ROG	NOx	CO	SO2	Fugitive PM10	Exhaust PM10	PM10 Total	Fugitive PM2.5	Exhaust PM2.5	PM2.5 Total	Bio- CO2	NBio- CO2	Total CO2	CH4	N2O	CO2e
Category	lb/day											lb/day				
Hauling	0.0000	0.0000	0.0000	0.0000	0.0000	0.0000	0.0000	0.0000	0.0000	0.0000		0.0000	0.0000	0.0000	0.0000	0.0000
Vendor	0.0000	0.0000	0.0000	0.0000	0.0000	0.0000	0.0000	0.0000	0.0000	0.0000		0.0000	0.0000	0.0000	0.0000	0.0000
Worker	0.0000	0.0000	0.0000	0.0000	0.0000	0.0000	0.0000	0.0000	0.0000	0.0000		0.0000	0.0000	0.0000	0.0000	0.0000
Total	**0.0000**	**0.0000**	**0.0000**	**0.0000**	**0.0000**	**0.0000**	**0.0000**	**0.0000**	**0.0000**	**0.0000**		**0.0000**	**0.0000**	**0.0000**	**0.0000**	**0.0000**

Date: 1/21/2022 6:06 PM

SLRC - East&West Narrows - Construction - South Coast Air Basin, Summer

EMFAC Off-Model Adjustment Factors for Gasoline Light Duty Vehicle to Account for the SAFE Vehicle Rule Applied

Mitigated Construction On-Site

	ROG	NOx	CO	SO2	Fugitive PM10	Exhaust PM10	PM10 Total	Fugitive PM2.5	Exhaust PM2.5	PM2.5 Total	Bio- CO2	NBio- CO2	Total CO2	CH4	N2O	CO2e
Category	lb/day										lb/day					
Off-Road	1.8219	17.8715	20.0292	0.0380		0.7376	0.7376		0.6786	0.6786	0.0000	3,676.0989	3,676.0989	1.1889		3,705.8220
Total	**1.8219**	**17.8715**	**20.0292**	**0.0380**		**0.7376**	**0.7376**		**0.6786**	**0.6786**	**0.0000**	**3,676.0989**	**3,676.0989**	**1.1889**		**3,705.8220**

Mitigated Construction Off-Site

	ROG	NOx	CO	SO2	Fugitive PM10	Exhaust PM10	PM10 Total	Fugitive PM2.5	Exhaust PM2.5	PM2.5 Total	Bio- CO2	NBio- CO2	Total CO2	CH4	N2O	CO2e
Category	lb/day										lb/day					
Hauling	0.0000	0.0000	0.0000	0.0000	0.0000	0.0000	0.0000	0.0000	0.0000	0.0000		0.0000	0.0000	0.0000	0.0000	0.0000
Vendor	0.0000	0.0000	0.0000	0.0000	0.0000	0.0000	0.0000	0.0000	0.0000	0.0000		0.0000	0.0000	0.0000	0.0000	0.0000
Worker	0.0000	0.0000	0.0000	0.0000	0.0000	0.0000	0.0000	0.0000	0.0000	0.0000		0.0000	0.0000	0.0000	0.0000	0.0000
Total	**0.0000**	**0.0000**	**0.0000**	**0.0000**	**0.0000**	**0.0000**	**0.0000**	**0.0000**	**0.0000**	**0.0000**		**0.0000**	**0.0000**	**0.0000**	**0.0000**	**0.0000**

Date: 1/21/2022 6:06 PM

SLRC - East&West Narrows - Construction - South Coast Air Basin, Summer

EMFAC Off-Model Adjustment Factors for Gasoline Light Duty Vehicle to Account for the SAFE Vehicle Rule Applied

3.4 Drainage/Utilities/Trenching - 2028

Unmitigated Construction On-Site

	ROG	NOx	CO	SO2	Fugitive PM10	Exhaust PM10	PM10 Total	Fugitive PM2.5	Exhaust PM2.5	PM2.5 Total	Bio- CO2	NBio- CO2	Total CO2	CH4	N2O	CO2e
Category	lb/day										lb/day					
Off-Road	1.8219	17.8715	20.0292	0.0380		0.7376	0.7376		0.6786	0.6786		3,676.0989	3,676.0989	1.1889		3,705.8220
Total	**1.8219**	**17.8715**	**20.0292**	**0.0380**		**0.7376**	**0.7376**		**0.6786**	**0.6786**		**3,676.0989**	**3,676.0989**	**1.1889**		**3,705.8220**

Unmitigated Construction Off-Site

	ROG	NOx	CO	SO2	Fugitive PM10	Exhaust PM10	PM10 Total	Fugitive PM2.5	Exhaust PM2.5	PM2.5 Total	Bio- CO2	NBio- CO2	Total CO2	CH4	N2O	CO2e
Category	lb/day										lb/day					
Hauling	0.0000	0.0000	0.0000	0.0000	0.0000	0.0000	0.0000	0.0000	0.0000	0.0000		0.0000	0.0000	0.0000	0.0000	0.0000
Vendor	0.0000	0.0000	0.0000	0.0000	0.0000	0.0000	0.0000	0.0000	0.0000	0.0000		0.0000	0.0000	0.0000	0.0000	0.0000
Worker	0.0000	0.0000	0.0000	0.0000	0.0000	0.0000	0.0000	0.0000	0.0000	0.0000		0.0000	0.0000	0.0000	0.0000	0.0000
Total	**0.0000**	**0.0000**	**0.0000**	**0.0000**	**0.0000**	**0.0000**	**0.0000**	**0.0000**	**0.0000**	**0.0000**		**0.0000**	**0.0000**	**0.0000**	**0.0000**	**0.0000**

Date: 1/21/2022 6:06 PM

SLRC - East&West Narrows - Construction - South Coast Air Basin, Summer

EMFAC Off-Model Adjustment Factors for Gasoline Light Duty Vehicle to Account for the SAFE Vehicle Rule Applied

Mitigated Construction On-Site

	ROG	NOx	CO	SO2	Fugitive PM10	Exhaust PM10	PM10 Total	Fugitive PM2.5	Exhaust PM2.5	PM2.5 Total	Bio- CO2	NBio- CO2	Total CO2	CH4	N2O	CO2e
Category	lb/day										lb/day					
Off-Road	1.8219	17.8715	20.0292	0.0380		0.7376	0.7376		0.6786	0.6786	0.0000	3,676.0989	3,676.0989	1.1889		3,705.8220
Total	**1.8219**	**17.8715**	**20.0292**	**0.0380**		**0.7376**	**0.7376**		**0.6786**	**0.6786**	**0.0000**	**3,676.0989**	**3,676.0989**	**1.1889**		**3,705.8220**

Mitigated Construction Off-Site

	ROG	NOx	CO	SO2	Fugitive PM10	Exhaust PM10	PM10 Total	Fugitive PM2.5	Exhaust PM2.5	PM2.5 Total	Bio- CO2	NBio- CO2	Total CO2	CH4	N2O	CO2e
Category	lb/day										lb/day					
Hauling	0.0000	0.0000	0.0000	0.0000	0.0000	0.0000	0.0000	0.0000	0.0000	0.0000		0.0000	0.0000	0.0000	0.0000	0.0000
Vendor	0.0000	0.0000	0.0000	0.0000	0.0000	0.0000	0.0000	0.0000	0.0000	0.0000		0.0000	0.0000	0.0000	0.0000	0.0000
Worker	0.0000	0.0000	0.0000	0.0000	0.0000	0.0000	0.0000	0.0000	0.0000	0.0000		0.0000	0.0000	0.0000	0.0000	0.0000
Total	**0.0000**	**0.0000**	**0.0000**	**0.0000**	**0.0000**	**0.0000**	**0.0000**	**0.0000**	**0.0000**	**0.0000**		**0.0000**	**0.0000**	**0.0000**	**0.0000**	**0.0000**

Date: 1/21/2022 6:06 PM

SLRC - East&West Narrows - Construction - South Coast Air Basin, Summer

EMFAC Off-Model Adjustment Factors for Gasoline Light Duty Vehicle to Account for the SAFE Vehicle Rule Applied

3.4 Drainage/Utilities/Trenching - 2029

Unmitigated Construction On-Site

	ROG	NOx	CO	SO2	Fugitive PM10	Exhaust PM10	PM10 Total	Fugitive PM2.5	Exhaust PM2.5	PM2.5 Total	Bio- CO2	NBio- CO2	Total CO2	CH4	N2O	CO2e
Category	lb/day										lb/day					
Off-Road	1.8219	17.8715	20.0292	0.0380		0.7376	0.7376		0.6786	0.6786		3,676.0989	3,676.0989	1.1889		3,705.8220
Total	**1.8219**	**17.8715**	**20.0292**	**0.0380**		**0.7376**	**0.7376**		**0.6786**	**0.6786**		**3,676.0989**	**3,676.0989**	**1.1889**		**3,705.8220**

Unmitigated Construction Off-Site

	ROG	NOx	CO	SO2	Fugitive PM10	Exhaust PM10	PM10 Total	Fugitive PM2.5	Exhaust PM2.5	PM2.5 Total	Bio- CO2	NBio- CO2	Total CO2	CH4	N2O	CO2e
Category	lb/day										lb/day					
Hauling	0.0000	0.0000	0.0000	0.0000	0.0000	0.0000	0.0000	0.0000	0.0000	0.0000		0.0000	0.0000	0.0000	0.0000	0.0000
Vendor	0.0000	0.0000	0.0000	0.0000	0.0000	0.0000	0.0000	0.0000	0.0000	0.0000		0.0000	0.0000	0.0000	0.0000	0.0000
Worker	0.0000	0.0000	0.0000	0.0000	0.0000	0.0000	0.0000	0.0000	0.0000	0.0000		0.0000	0.0000	0.0000	0.0000	0.0000
Total	**0.0000**	**0.0000**	**0.0000**	**0.0000**	**0.0000**	**0.0000**	**0.0000**	**0.0000**	**0.0000**	**0.0000**		**0.0000**	**0.0000**	**0.0000**	**0.0000**	**0.0000**

Date: 1/21/2022 6:06 PM

SLRC - East&West Narrows - Construction - South Coast Air Basin, Summer

EMFAC Off-Model Adjustment Factors for Gasoline Light Duty Vehicle to Account for the SAFE Vehicle Rule Applied

Mitigated Construction On-Site

	ROG	NOx	CO	SO2	Fugitive PM10	Exhaust PM10	PM10 Total	Fugitive PM2.5	Exhaust PM2.5	PM2.5 Total	Bio- CO2	NBio- CO2	Total CO2	CH4	N2O	CO2e
Category	lb/day										lb/day					
Off-Road	1.8219	17.8715	20.0292	0.0380		0.7376	0.7376		0.6786	0.6786	0.0000	3,676.0989	3,676.0989	1.1889		3,705.8220
Total	**1.8219**	**17.8715**	**20.0292**	**0.0380**		**0.7376**	**0.7376**		**0.6786**	**0.6786**	**0.0000**	**3,676.0989**	**3,676.0989**	**1.1889**		**3,705.8220**

Mitigated Construction Off-Site

	ROG	NOx	CO	SO2	Fugitive PM10	Exhaust PM10	PM10 Total	Fugitive PM2.5	Exhaust PM2.5	PM2.5 Total	Bio- CO2	NBio- CO2	Total CO2	CH4	N2O	CO2e
Category	lb/day										lb/day					
Hauling	0.0000	0.0000	0.0000	0.0000	0.0000	0.0000	0.0000	0.0000	0.0000	0.0000		0.0000	0.0000	0.0000	0.0000	0.0000
Vendor	0.0000	0.0000	0.0000	0.0000	0.0000	0.0000	0.0000	0.0000	0.0000	0.0000		0.0000	0.0000	0.0000	0.0000	0.0000
Worker	0.0000	0.0000	0.0000	0.0000	0.0000	0.0000	0.0000	0.0000	0.0000	0.0000		0.0000	0.0000	0.0000	0.0000	0.0000
Total	**0.0000**	**0.0000**	**0.0000**	**0.0000**	**0.0000**	**0.0000**	**0.0000**	**0.0000**	**0.0000**	**0.0000**		**0.0000**	**0.0000**	**0.0000**	**0.0000**	**0.0000**

Date: 1/21/2022 6:06 PM

SLRC - East&West Narrows - Construction - South Coast Air Basin, Summer

EMFAC Off-Model Adjustment Factors for Gasoline Light Duty Vehicle to Account for the SAFE Vehicle Rule Applied

3.5 Foundations - 2029

Unmitigated Construction On-Site

	ROG	NOx	CO	SO2	Fugitive PM10	Exhaust PM10	PM10 Total	Fugitive PM2.5	Exhaust PM2.5	PM2.5 Total	Bio- CO2	NBio- CO2	Total CO2	CH4	N2O	CO2e
Category	lb/day										lb/day					
Off-Road	0.5505	4.4272	6.8786	0.0121		0.1920	0.1920		0.1870	0.1870		1,118.3846	1,118.3846	0.1632		1,122.4655
Total	**0.5505**	**4.4272**	**6.8786**	**0.0121**		**0.1920**	**0.1920**		**0.1870**	**0.1870**		**1,118.3846**	**1,118.3846**	**0.1632**		**1,122.4655**

Unmitigated Construction Off-Site

	ROG	NOx	CO	SO2	Fugitive PM10	Exhaust PM10	PM10 Total	Fugitive PM2.5	Exhaust PM2.5	PM2.5 Total	Bio- CO2	NBio- CO2	Total CO2	CH4	N2O	CO2e
Category	lb/day										lb/day					
Hauling	0.0000	0.0000	0.0000	0.0000	0.0000	0.0000	0.0000	0.0000	0.0000	0.0000		0.0000	0.0000	0.0000	0.0000	0.0000
Vendor	0.0000	0.0000	0.0000	0.0000	0.0000	0.0000	0.0000	0.0000	0.0000	0.0000		0.0000	0.0000	0.0000	0.0000	0.0000
Worker	0.0000	0.0000	0.0000	0.0000	0.0000	0.0000	0.0000	0.0000	0.0000	0.0000		0.0000	0.0000	0.0000	0.0000	0.0000
Total	**0.0000**	**0.0000**	**0.0000**	**0.0000**	**0.0000**	**0.0000**	**0.0000**	**0.0000**	**0.0000**	**0.0000**		**0.0000**	**0.0000**	**0.0000**	**0.0000**	**0.0000**

Date: 1/21/2022 6:06 PM

SLRC - East&West Narrows - Construction - South Coast Air Basin, Summer

EMFAC Off-Model Adjustment Factors for Gasoline Light Duty Vehicle to Account for the SAFE Vehicle Rule Applied

Mitigated Construction On-Site

	ROG	NOx	CO	SO2	Fugitive PM10	Exhaust PM10	PM10 Total	Fugitive PM2.5	Exhaust PM2.5	PM2.5 Total	Bio- CO2	NBio- CO2	Total CO2	CH4	N2O	CO2e
Category	lb/day										lb/day					
Off-Road	0.5505	4.4272	6.8786	0.0121		0.1920	0.1920		0.1870	0.1870	0.0000	1,118.3846	1,118.3846	0.1632		1,122.4655
Total	**0.5505**	**4.4272**	**6.8786**	**0.0121**		**0.1920**	**0.1920**		**0.1870**	**0.1870**	**0.0000**	**1,118.3846**	**1,118.3846**	**0.1632**		**1,122.4655**

Mitigated Construction Off-Site

	ROG	NOx	CO	SO2	Fugitive PM10	Exhaust PM10	PM10 Total	Fugitive PM2.5	Exhaust PM2.5	PM2.5 Total	Bio- CO2	NBio- CO2	Total CO2	CH4	N2O	CO2e
Category	lb/day										lb/day					
Hauling	0.0000	0.0000	0.0000	0.0000	0.0000	0.0000	0.0000	0.0000	0.0000	0.0000		0.0000	0.0000	0.0000	0.0000	0.0000
Vendor	0.0000	0.0000	0.0000	0.0000	0.0000	0.0000	0.0000	0.0000	0.0000	0.0000		0.0000	0.0000	0.0000	0.0000	0.0000
Worker	0.0000	0.0000	0.0000	0.0000	0.0000	0.0000	0.0000	0.0000	0.0000	0.0000		0.0000	0.0000	0.0000	0.0000	0.0000
Total	**0.0000**	**0.0000**	**0.0000**	**0.0000**	**0.0000**	**0.0000**	**0.0000**	**0.0000**	**0.0000**	**0.0000**		**0.0000**	**0.0000**	**0.0000**	**0.0000**	**0.0000**

Date: 1/21/2022 6:06 PM

SLRC - East&West Narrows - Construction - South Coast Air Basin, Summer

EMFAC Off-Model Adjustment Factors for Gasoline Light Duty Vehicle to Account for the SAFE Vehicle Rule Applied

3.6 Structure Construction - 2029

Unmitigated Construction On-Site

	ROG	NOx	CO	SO2	Fugitive PM10	Exhaust PM10	PM10 Total	Fugitive PM2.5	Exhaust PM2.5	PM2.5 Total	Bio- CO2	NBio- CO2	Total CO2	CH4	N2O	CO2e
Category	lb/day										lb/day					
Off-Road	1.2823	11.7293	14.8703	0.0258		0.4770	0.4770		0.4498	0.4498		2,443.5369	2,443.5369	0.5644		2,457.6475
Total	**1.2823**	**11.7293**	**14.8703**	**0.0258**		**0.4770**	**0.4770**		**0.4498**	**0.4498**		**2,443.5369**	**2,443.5369**	**0.5644**		**2,457.6475**

Unmitigated Construction Off-Site

	ROG	NOx	CO	SO2	Fugitive PM10	Exhaust PM10	PM10 Total	Fugitive PM2.5	Exhaust PM2.5	PM2.5 Total	Bio- CO2	NBio- CO2	Total CO2	CH4	N2O	CO2e
Category	lb/day										lb/day					
Hauling	0.0000	0.0000	0.0000	0.0000	0.0000	0.0000	0.0000	0.0000	0.0000	0.0000		0.0000	0.0000	0.0000	0.0000	0.0000
Vendor	0.0000	0.0000	0.0000	0.0000	0.0000	0.0000	0.0000	0.0000	0.0000	0.0000		0.0000	0.0000	0.0000	0.0000	0.0000
Worker	0.0000	0.0000	0.0000	0.0000	0.0000	0.0000	0.0000	0.0000	0.0000	0.0000		0.0000	0.0000	0.0000	0.0000	0.0000
Total	**0.0000**	**0.0000**	**0.0000**	**0.0000**	**0.0000**	**0.0000**	**0.0000**	**0.0000**	**0.0000**	**0.0000**		**0.0000**	**0.0000**	**0.0000**	**0.0000**	**0.0000**

Date: 1/21/2022 6:06 PM

SLRC - East&West Narrows - Construction - South Coast Air Basin, Summer

EMFAC Off-Model Adjustment Factors for Gasoline Light Duty Vehicle to Account for the SAFE Vehicle Rule Applied

Mitigated Construction On-Site

	ROG	NOx	CO	SO2	Fugitive PM10	Exhaust PM10	PM10 Total	Fugitive PM2.5	Exhaust PM2.5	PM2.5 Total	Bio- CO2	NBio- CO2	Total CO2	CH4	N2O	CO2e
Category	lb/day										lb/day					
Off-Road	1.2823	11.7293	14.8703	0.0258		0.4770	0.4770		0.4498	0.4498	0.0000	2,443.5369	2,443.5369	0.5644		2,457.6475
Total	**1.2823**	**11.7293**	**14.8703**	**0.0258**		**0.4770**	**0.4770**		**0.4498**	**0.4498**	**0.0000**	**2,443.5369**	**2,443.5369**	**0.5644**		**2,457.6475**

Mitigated Construction Off-Site

	ROG	NOx	CO	SO2	Fugitive PM10	Exhaust PM10	PM10 Total	Fugitive PM2.5	Exhaust PM2.5	PM2.5 Total	Bio- CO2	NBio- CO2	Total CO2	CH4	N2O	CO2e
Category	lb/day										lb/day					
Hauling	0.0000	0.0000	0.0000	0.0000	0.0000	0.0000	0.0000	0.0000	0.0000	0.0000		0.0000	0.0000	0.0000	0.0000	0.0000
Vendor	0.0000	0.0000	0.0000	0.0000	0.0000	0.0000	0.0000	0.0000	0.0000	0.0000		0.0000	0.0000	0.0000	0.0000	0.0000
Worker	0.0000	0.0000	0.0000	0.0000	0.0000	0.0000	0.0000	0.0000	0.0000	0.0000		0.0000	0.0000	0.0000	0.0000	0.0000
Total	**0.0000**	**0.0000**	**0.0000**	**0.0000**	**0.0000**	**0.0000**	**0.0000**	**0.0000**	**0.0000**	**0.0000**		**0.0000**	**0.0000**	**0.0000**	**0.0000**	**0.0000**

Date: 1/21/2022 6:06 PM

SLRC - East&West Narrows - Construction - South Coast Air Basin, Summer

EMFAC Off-Model Adjustment Factors for Gasoline Light Duty Vehicle to Account for the SAFE Vehicle Rule Applied

3.7 Landscaping/Other Finishing - 2029

Unmitigated Construction On-Site

	ROG	NOx	CO	SO2	Fugitive PM10	Exhaust PM10	PM10 Total	Fugitive PM2.5	Exhaust PM2.5	PM2.5 Total	Bio- CO2	NBio- CO2	Total CO2	CH4	N2O	CO2e
Category	lb/day										lb/day					
Off-Road	0.5318	5.3216	5.0999	0.0104		0.2326	0.2326		0.2140	0.2140		1,008.9129	1,008.9129	0.3263		1,017.0705
Total	**0.5318**	**5.3216**	**5.0999**	**0.0104**		**0.2326**	**0.2326**		**0.2140**	**0.2140**		**1,008.9129**	**1,008.9129**	**0.3263**		**1,017.0705**

Unmitigated Construction Off-Site

	ROG	NOx	CO	SO2	Fugitive PM10	Exhaust PM10	PM10 Total	Fugitive PM2.5	Exhaust PM2.5	PM2.5 Total	Bio- CO2	NBio- CO2	Total CO2	CH4	N2O	CO2e
Category	lb/day										lb/day					
Hauling	0.0000	0.0000	0.0000	0.0000	0.0000	0.0000	0.0000	0.0000	0.0000	0.0000		0.0000	0.0000	0.0000	0.0000	0.0000
Vendor	0.0000	0.0000	0.0000	0.0000	0.0000	0.0000	0.0000	0.0000	0.0000	0.0000		0.0000	0.0000	0.0000	0.0000	0.0000
Worker	0.0000	0.0000	0.0000	0.0000	0.0000	0.0000	0.0000	0.0000	0.0000	0.0000		0.0000	0.0000	0.0000	0.0000	0.0000
Total	**0.0000**	**0.0000**	**0.0000**	**0.0000**	**0.0000**	**0.0000**	**0.0000**	**0.0000**	**0.0000**	**0.0000**		**0.0000**	**0.0000**	**0.0000**	**0.0000**	**0.0000**

Date: 1/21/2022 6:06 PM

SLRC - East&West Narrows - Construction - South Coast Air Basin, Summer

EMFAC Off-Model Adjustment Factors for Gasoline Light Duty Vehicle to Account for the SAFE Vehicle Rule Applied

Mitigated Construction On-Site

	ROG	NOx	CO	SO2	Fugitive PM10	Exhaust PM10	PM10 Total	Fugitive PM2.5	Exhaust PM2.5	PM2.5 Total	Bio- CO2	NBio- CO2	Total CO2	CH4	N2O	CO2e
Category	lb/day										lb/day					
Off-Road	0.5318	5.3216	5.0999	0.0104		0.2326	0.2326		0.2140	0.2140	0.0000	1,008.9129	1,008.9129	0.3263		1,017.0705
Total	**0.5318**	**5.3216**	**5.0999**	**0.0104**		**0.2326**	**0.2326**		**0.2140**	**0.2140**	**0.0000**	**1,008.9129**	**1,008.9129**	**0.3263**		**1,017.0705**

Mitigated Construction Off-Site

	ROG	NOx	CO	SO2	Fugitive PM10	Exhaust PM10	PM10 Total	Fugitive PM2.5	Exhaust PM2.5	PM2.5 Total	Bio- CO2	NBio- CO2	Total CO2	CH4	N2O	CO2e
Category	lb/day										lb/day					
Hauling	0.0000	0.0000	0.0000	0.0000	0.0000	0.0000	0.0000	0.0000	0.0000	0.0000		0.0000	0.0000	0.0000	0.0000	0.0000
Vendor	0.0000	0.0000	0.0000	0.0000	0.0000	0.0000	0.0000	0.0000	0.0000	0.0000		0.0000	0.0000	0.0000	0.0000	0.0000
Worker	0.0000	0.0000	0.0000	0.0000	0.0000	0.0000	0.0000	0.0000	0.0000	0.0000		0.0000	0.0000	0.0000	0.0000	0.0000
Total	**0.0000**	**0.0000**	**0.0000**	**0.0000**	**0.0000**	**0.0000**	**0.0000**	**0.0000**	**0.0000**	**0.0000**		**0.0000**	**0.0000**	**0.0000**	**0.0000**	**0.0000**

Date: 1/21/2022 6:06 PM

SLRC - East&West Narrows - Construction - South Coast Air Basin, Summer

EMFAC Off-Model Adjustment Factors for Gasoline Light Duty Vehicle to Account for the SAFE Vehicle Rule Applied

3.8 Water Construction (Piles) - 2029

Unmitigated Construction On-Site

	ROG	NOx	CO	SO2	Fugitive PM10	Exhaust PM10	PM10 Total	Fugitive PM2.5	Exhaust PM2.5	PM2.5 Total	Bio- CO2	NBio- CO2	Total CO2	CH4	N2O	CO2e
Category	lb/day										lb/day					
Off-Road	0.6377	6.2016	5.7237	0.0180		0.2432	0.2432		0.2238	0.2238		1,740.3753	1,740.3753	0.5629		1,754.4471
Total	**0.6377**	**6.2016**	**5.7237**	**0.0180**		**0.2432**	**0.2432**		**0.2238**	**0.2238**		**1,740.3753**	**1,740.3753**	**0.5629**		**1,754.4471**

Unmitigated Construction Off-Site

	ROG	NOx	CO	SO2	Fugitive PM10	Exhaust PM10	PM10 Total	Fugitive PM2.5	Exhaust PM2.5	PM2.5 Total	Bio- CO2	NBio- CO2	Total CO2	CH4	N2O	CO2e
Category	lb/day										lb/day					
Hauling	0.0000	0.0000	0.0000	0.0000	0.0000	0.0000	0.0000	0.0000	0.0000	0.0000		0.0000	0.0000	0.0000	0.0000	0.0000
Vendor	0.0000	0.0000	0.0000	0.0000	0.0000	0.0000	0.0000	0.0000	0.0000	0.0000		0.0000	0.0000	0.0000	0.0000	0.0000
Worker	0.0000	0.0000	0.0000	0.0000	0.0000	0.0000	0.0000	0.0000	0.0000	0.0000		0.0000	0.0000	0.0000	0.0000	0.0000
Total	**0.0000**	**0.0000**	**0.0000**	**0.0000**	**0.0000**	**0.0000**	**0.0000**	**0.0000**	**0.0000**	**0.0000**		**0.0000**	**0.0000**	**0.0000**	**0.0000**	**0.0000**

Date: 1/21/2022 6:06 PM

SLRC - East&West Narrows - Construction - South Coast Air Basin, Summer

EMFAC Off-Model Adjustment Factors for Gasoline Light Duty Vehicle to Account for the SAFE Vehicle Rule Applied

Mitigated Construction On-Site

	ROG	NOx	CO	SO2	Fugitive PM10	Exhaust PM10	PM10 Total	Fugitive PM2.5	Exhaust PM2.5	PM2.5 Total	Bio- CO2	NBio- CO2	Total CO2	CH4	N2O	CO2e
Category	lb/day										lb/day					
Off-Road	0.6377	6.2016	5.7237	0.0180		0.2432	0.2432		0.2238	0.2238	0.0000	1,740.3753	1,740.3753	0.5629		1,754.4471
Total	**0.6377**	**6.2016**	**5.7237**	**0.0180**		**0.2432**	**0.2432**		**0.2238**	**0.2238**	**0.0000**	**1,740.3753**	**1,740.3753**	**0.5629**		**1,754.4471**

Mitigated Construction Off-Site

	ROG	NOx	CO	SO2	Fugitive PM10	Exhaust PM10	PM10 Total	Fugitive PM2.5	Exhaust PM2.5	PM2.5 Total	Bio- CO2	NBio- CO2	Total CO2	CH4	N2O	CO2e
Category	lb/day										lb/day					
Hauling	0.0000	0.0000	0.0000	0.0000	0.0000	0.0000	0.0000	0.0000	0.0000	0.0000		0.0000	0.0000	0.0000	0.0000	0.0000
Vendor	0.0000	0.0000	0.0000	0.0000	0.0000	0.0000	0.0000	0.0000	0.0000	0.0000		0.0000	0.0000	0.0000	0.0000	0.0000
Worker	0.0000	0.0000	0.0000	0.0000	0.0000	0.0000	0.0000	0.0000	0.0000	0.0000		0.0000	0.0000	0.0000	0.0000	0.0000
Total	**0.0000**	**0.0000**	**0.0000**	**0.0000**	**0.0000**	**0.0000**	**0.0000**	**0.0000**	**0.0000**	**0.0000**		**0.0000**	**0.0000**	**0.0000**	**0.0000**	**0.0000**

Date: 1/21/2022 6:06 PM

SLRC - East&West Narrows - Construction - South Coast Air Basin, Summer

EMFAC Off-Model Adjustment Factors for Gasoline Light Duty Vehicle to Account for the SAFE Vehicle Rule Applied

3.9 Paving - 2029

Unmitigated Construction On-Site

	ROG	NOx	CO	SO2	Fugitive PM10	Exhaust PM10	PM10 Total	Fugitive PM2.5	Exhaust PM2.5	PM2.5 Total	Bio- CO2	NBio- CO2	Total CO2	CH4	N2O	CO2e
Category	lb/day											lb/day				
Off-Road	0.8612	7.4533	11.6211	0.0194		0.3387	0.3387		0.3220	0.3220		1,827.4398	1,827.4398	0.3926		1,837.2537
Paving	0.0734					0.0000	0.0000		0.0000	0.0000			0.0000			0.0000
Total	**0.9346**	**7.4533**	**11.6211**	**0.0194**		**0.3387**	**0.3387**		**0.3220**	**0.3220**		**1,827.4398**	**1,827.4398**	**0.3926**		**1,837.2537**

Unmitigated Construction Off-Site

	ROG	NOx	CO	SO2	Fugitive PM10	Exhaust PM10	PM10 Total	Fugitive PM2.5	Exhaust PM2.5	PM2.5 Total	Bio- CO2	NBio- CO2	Total CO2	CH4	N2O	CO2e
Category	lb/day											lb/day				
Hauling	0.0000	0.0000	0.0000	0.0000	0.0000	0.0000	0.0000	0.0000	0.0000	0.0000		0.0000	0.0000	0.0000	0.0000	0.0000
Vendor	0.0000	0.0000	0.0000	0.0000	0.0000	0.0000	0.0000	0.0000	0.0000	0.0000		0.0000	0.0000	0.0000	0.0000	0.0000
Worker	0.0000	0.0000	0.0000	0.0000	0.0000	0.0000	0.0000	0.0000	0.0000	0.0000		0.0000	0.0000	0.0000	0.0000	0.0000
Total	**0.0000**	**0.0000**	**0.0000**	**0.0000**	**0.0000**	**0.0000**	**0.0000**	**0.0000**	**0.0000**	**0.0000**		**0.0000**	**0.0000**	**0.0000**	**0.0000**	**0.0000**

SLRC - East&West Narrows - Construction - South Coast Air Basin, Summer

EMFAC Off-Model Adjustment Factors for Gasoline Light Duty Vehicle to Account for the SAFE Vehicle Rule Applied

Mitigated Construction On-Site

	ROG	NOx	CO	SO2	Fugitive PM10	Exhaust PM10	PM10 Total	Fugitive PM2.5	Exhaust PM2.5	PM2.5 Total	Bio- CO2	NBio- CO2	Total CO2	CH4	N2O	CO2e
Category	lb/day										lb/day					
Off-Road	0.8612	7.4533	11.6211	0.0194		0.3387	0.3387		0.3220	0.3220	0.0000	1,827.4398	1,827.4398	0.3926		1,837.2537
Paving	0.0734					0.0000	0.0000		0.0000	0.0000			0.0000			0.0000
Total	**0.9346**	**7.4533**	**11.6211**	**0.0194**		**0.3387**	**0.3387**		**0.3220**	**0.3220**	**0.0000**	**1,827.4398**	**1,827.4398**	**0.3926**		**1,837.2537**

Mitigated Construction Off-Site

	ROG	NOx	CO	SO2	Fugitive PM10	Exhaust PM10	PM10 Total	Fugitive PM2.5	Exhaust PM2.5	PM2.5 Total	Bio- CO2	NBio- CO2	Total CO2	CH4	N2O	CO2e
Category	lb/day										lb/day					
Hauling	0.0000	0.0000	0.0000	0.0000	0.0000	0.0000	0.0000	0.0000	0.0000	0.0000		0.0000	0.0000	0.0000	0.0000	0.0000
Vendor	0.0000	0.0000	0.0000	0.0000	0.0000	0.0000	0.0000	0.0000	0.0000	0.0000		0.0000	0.0000	0.0000	0.0000	0.0000
Worker	0.0000	0.0000	0.0000	0.0000	0.0000	0.0000	0.0000	0.0000	0.0000	0.0000		0.0000	0.0000	0.0000	0.0000	0.0000
Total	**0.0000**	**0.0000**	**0.0000**	**0.0000**	**0.0000**	**0.0000**	**0.0000**	**0.0000**	**0.0000**	**0.0000**		**0.0000**	**0.0000**	**0.0000**	**0.0000**	**0.0000**

Date: 1/21/2022 6:11 PM

SLRC - East&West Narrows - Construction - South Coast Air Basin, Summer

EMFAC Off-Model Adjustment Factors for Gasoline Light Duty Vehicle to Account for the SAFE Vehicle Rule Applied

SLRC - East&West Narrows - Construction

South Coast Air Basin, Summer

1.0 Project Characteristics

1.1 Land Usage

Land Uses	Size	Metric	Lot Acreage	Floor Surface Area	Population
Other Asphalt Surfaces	2.80	Acre	2.80	121,925.00	0
City Park	3.63	Acre	3.63	158,175.00	0

1.2 Other Project Characteristics

Urbanization	Urban	**Wind Speed (m/s)**	2.2	**Precipitation Freq (Days)**	31
Climate Zone	12			**Operational Year**	2029
Utility Company	Los Angeles Department of Water & Power				
CO2 Intensity (lb/MWhr)	691.98	**CH4 Intensity (lb/MWhr)**	0.033	**N2O Intensity (lb/MWhr)**	0.004

1.3 User Entered Comments & Non-Default Data

Project Characteristics -

Land Use - see construction assumptions

Construction Phase - see construction assumptions

Off-road Equipment - see construction assumptions

Off-road Equipment - see construction assumptions

Off-road Equipment -

Off-road Equipment - see construction assumptions

Off-road Equipment - see construction assumptions

Off-road Equipment - see construction assumptions

Off-road Equipment - see construction assumptions

Off-road Equipment - see construction assumptions

Trips and VMT - construction mobile emissions calculated outside of CalEEMod.

Date: 1/21/2022 6:11 PM

SLRC - East&West Narrows - Construction - South Coast Air Basin, Summer

EMFAC Off-Model Adjustment Factors for Gasoline Light Duty Vehicle to Account for the SAFE Vehicle Rule Applied

Demolition -

Grading -

Construction Off-road Equipment Mitigation - see construction assumptions

Table Name	Column Name	Default Value	New Value
tblConstDustMitigation	WaterUnpavedRoadVehicleSpeed	0	15
tblConstEquipMitigation	NumberOfEquipmentMitigated	0.00	1.00
tblConstEquipMitigation	NumberOfEquipmentMitigated	0.00	3.00
tblConstEquipMitigation	NumberOfEquipmentMitigated	0.00	4.00
tblConstEquipMitigation	NumberOfEquipmentMitigated	0.00	2.00
tblConstEquipMitigation	NumberOfEquipmentMitigated	0.00	2.00
tblConstEquipMitigation	NumberOfEquipmentMitigated	0.00	1.00
tblConstEquipMitigation	NumberOfEquipmentMitigated	0.00	1.00
tblConstEquipMitigation	NumberOfEquipmentMitigated	0.00	2.00
tblConstEquipMitigation	NumberOfEquipmentMitigated	0.00	2.00
tblConstEquipMitigation	NumberOfEquipmentMitigated	0.00	1.00
tblConstEquipMitigation	NumberOfEquipmentMitigated	0.00	3.00
tblConstEquipMitigation	NumberOfEquipmentMitigated	0.00	16.00
tblConstEquipMitigation	Tier	No Change	Tier 4 Final
tblConstEquipMitigation	Tier	No Change	Tier 4 Final
tblConstEquipMitigation	Tier	No Change	Tier 4 Final
tblConstEquipMitigation	Tier	No Change	Tier 4 Final
tblConstEquipMitigation	Tier	No Change	Tier 4 Final
tblConstEquipMitigation	Tier	No Change	Tier 4 Final
tblConstEquipMitigation	Tier	No Change	Tier 4 Final
tblConstEquipMitigation	Tier	No Change	Tier 4 Final
tblConstEquipMitigation	Tier	No Change	Tier 4 Final
tblConstEquipMitigation	Tier	No Change	Tier 4 Final
tblConstEquipMitigation	Tier	No Change	Tier 4 Final
tblConstEquipMitigation	Tier	No Change	Tier 4 Final
tblConstructionPhase	NumDays	20.00	30.00

SLRC - East&West Narrows - Construction - South Coast Air Basin, Summer

EMFAC Off-Model Adjustment Factors for Gasoline Light Duty Vehicle to Account for the SAFE Vehicle Rule Applied

tblConstructionPhase	NumDays	10.00	30.00
tblConstructionPhase	NumDays	230.00	100.00
tblConstructionPhase	NumDays	230.00	160.00
tblConstructionPhase	NumDays	230.00	100.00
tblConstructionPhase	NumDays	230.00	100.00
tblConstructionPhase	NumDays	20.00	100.00
tblConstructionPhase	NumDaysWeek	5.00	6.00
tblConstructionPhase	NumDaysWeek	5.00	6.00
tblConstructionPhase	NumDaysWeek	5.00	6.00
tblConstructionPhase	NumDaysWeek	5.00	6.00
tblConstructionPhase	NumDaysWeek	5.00	6.00
tblConstructionPhase	NumDaysWeek	5.00	6.00
tblConstructionPhase	NumDaysWeek	5.00	6.00
tblConstructionPhase	NumDaysWeek	5.00	6.00
tblGrading	MaterialExported	0.00	200.00
tblLandUse	LandUseSquareFeet	121,968.00	121,925.00
tblLandUse	LandUseSquareFeet	158,122.80	158,175.00
tblOffRoadEquipment	OffRoadEquipmentUnitAmount	1.00	0.00
tblOffRoadEquipment	OffRoadEquipmentUnitAmount	1.00	0.00
tblOffRoadEquipment	OffRoadEquipmentUnitAmount	3.00	0.00
tblOffRoadEquipment	OffRoadEquipmentUnitAmount	3.00	0.00
tblOffRoadEquipment	OffRoadEquipmentUnitAmount	3.00	1.00
tblOffRoadEquipment	OffRoadEquipmentUnitAmount	3.00	1.00
tblOffRoadEquipment	OffRoadEquipmentUnitAmount	3.00	0.00
tblOffRoadEquipment	OffRoadEquipmentUnitAmount	1.00	0.00
tblOffRoadEquipment	OffRoadEquipmentUnitAmount	1.00	0.00
tblOffRoadEquipment	OffRoadEquipmentUnitAmount	1.00	0.00
tblOffRoadEquipment	OffRoadEquipmentUnitAmount	2.00	1.00
tblOffRoadEquipment	OffRoadEquipmentUnitAmount	2.00	1.00
tblOffRoadEquipment	OffRoadEquipmentUnitAmount	2.00	1.00

SLRC - East&West Narrows - Construction - South Coast Air Basin, Summer

EMFAC Off-Model Adjustment Factors for Gasoline Light Duty Vehicle to Account for the SAFE Vehicle Rule Applied

tblOffRoadEquipment	OffRoadEquipmentUnitAmount	2.00	1.00
tblOffRoadEquipment	OffRoadEquipmentUnitAmount	3.00	1.00
tblOffRoadEquipment	OffRoadEquipmentUnitAmount	3.00	0.00
tblOffRoadEquipment	OffRoadEquipmentUnitAmount	3.00	1.00
tblOffRoadEquipment	OffRoadEquipmentUnitAmount	3.00	1.00
tblOffRoadEquipment	OffRoadEquipmentUnitAmount	1.00	0.00
tblOffRoadEquipment	OffRoadEquipmentUnitAmount	1.00	0.00
tblOffRoadEquipment	OffRoadEquipmentUnitAmount	1.00	0.00
tblOffRoadEquipment	PhaseName	Building Construction	Structure Construction
tblOffRoadEquipment	PhaseName	Building Construction	Structure Construction
tblOffRoadEquipment	PhaseName	Building Construction	Structure Construction
tblOffRoadEquipment	PhaseName	Building Construction	Structure Construction
tblOffRoadEquipment	PhaseName	Building Construction	Structure Construction
tblOffRoadEquipment	UsageHours	7.00	8.00
tblOffRoadEquipment	UsageHours	7.00	8.00
tblOffRoadEquipment	UsageHours	7.00	8.00
tblOffRoadEquipment	UsageHours	7.00	8.00
tblOffRoadEquipment	UsageHours	7.00	8.00
tblOnRoadDust	PhaseName	Building Construction	Structure Construction
tblTripsAndVMT	HaulingTripNumber	616.00	0.00
tblTripsAndVMT	HaulingTripNumber	25.00	0.00
tblTripsAndVMT	PhaseName	Building Construction	Structure Construction
tblTripsAndVMT	VendorTripNumber	46.00	0.00
tblTripsAndVMT	VendorTripNumber	46.00	0.00
tblTripsAndVMT	VendorTripNumber	46.00	0.00
tblTripsAndVMT	VendorTripNumber	46.00	0.00
tblTripsAndVMT	WorkerTripNumber	13.00	0.00
tblTripsAndVMT	WorkerTripNumber	18.00	0.00
tblTripsAndVMT	WorkerTripNumber	20.00	0.00
tblTripsAndVMT	WorkerTripNumber	118.00	0.00

SLRC - East&West Narrows - Construction - South Coast Air Basin, Summer

EMFAC Off-Model Adjustment Factors for Gasoline Light Duty Vehicle to Account for the SAFE Vehicle Rule Applied

tblTripsAndVMT	WorkerTripNumber	118.00	0.00
tblTripsAndVMT	WorkerTripNumber	118.00	0.00
tblTripsAndVMT	WorkerTripNumber	118.00	0.00
tblTripsAndVMT	WorkerTripNumber	15.00	0.00

2.0 Emissions Summary

2.1 Overall Construction (Maximum Daily Emission)

Unmitigated Construction

	ROG	NOx	CO	SO2	Fugitive PM10	Exhaust PM10	PM10 Total	Fugitive PM2.5	Exhaust PM2.5	PM2.5 Total	Bio- CO2	NBio- CO2	Total CO2	CH4	N2O	CO2e
Year	lb/day										lb/day					
2027	1.8219	17.8715	20.0292	0.0380	6.5531	0.7376	7.1794	3.3676	0.6786	3.9438	0.0000	3,676.0989	3,676.0989	1.1889	0.0000	3,705.8220
2028	1.8219	17.8715	20.0292	0.0380	0.0000	0.7376	0.7376	0.0000	0.6786	0.6786	0.0000	3,676.0989	3,676.0989	1.1889	0.0000	3,705.8220
2029	3.9369	35.1329	44.1936	0.0857	0.0000	1.4836	1.4836	0.0000	1.3966	1.3966	0.0000	8,138.6495	8,138.6495	2.0094	0.0000	8,188.8842
Maximum	**3.9369**	**35.1329**	**44.1936**	**0.0857**	**6.5531**	**1.4836**	**7.1794**	**3.3676**	**1.3966**	**3.9438**	**0.0000**	**8,138.6495**	**8,138.6495**	**2.0094**	**0.0000**	**8,188.8842**

SLRC - East&West Narrows - Construction - South Coast Air Basin, Summer

EMFAC Off-Model Adjustment Factors for Gasoline Light Duty Vehicle to Account for the SAFE Vehicle Rule Applied

Mitigated Construction

	ROG	NOx	CO	SO2	Fugitive PM10	Exhaust PM10	PM10 Total	Fugitive PM2.5	Exhaust PM2.5	PM2.5 Total	Bio- CO2	NBio- CO2	Total CO2	CH4	N2O	CO2e
Year	lb/day										lb/day					
2027	0.4647	2.0136	24.0128	0.0380	2.5557	0.0620	2.6069	1.3134	0.0620	1.3645	0.0000	3,676.0989	3,676.0989	1.1889	0.0000	3,705.8220
2028	0.4647	2.0136	24.0128	0.0380	0.0000	0.0620	0.0620	0.0000	0.0620	0.0620	0.0000	3,676.0989	3,676.0989	1.1889	0.0000	3,705.8220
2029	1.4685	6.8894	52.6292	0.0857	0.0000	0.2235	0.2235	0.0000	0.2235	0.2235	0.0000	8,138.6495	8,138.6495	2.0094	0.0000	8,188.8842
Maximum	**1.4685**	**6.8894**	**52.6292**	**0.0857**	**2.5557**	**0.2235**	**2.6069**	**1.3134**	**0.2235**	**1.3645**	**0.0000**	**8,138.6495**	**8,138.6495**	**2.0094**	**0.0000**	**8,188.8842**

	ROG	NOx	CO	SO2	Fugitive PM10	Exhaust PM10	PM10 Total	Fugitive PM2.5	Exhaust PM2.5	PM2.5 Total	Bio- CO2	NBio-CO2	Total CO2	CH4	N20	CO2e
Percent Reduction	**68.37**	**84.60**	**-19.47**	**0.00**	**61.00**	**88.26**	**69.23**	**61.00**	**87.38**	**72.59**	**0.00**	**0.00**	**0.00**	**0.00**	**0.00**	**0.00**

3.0 Construction Detail

Construction Phase

Phase Number	Phase Name	Phase Type	Start Date	End Date	Num Days Week	Num Days	Phase Description
1	Demolition	Demolition	8/1/2027	9/5/2027	6	30	
2	Site Preparation	Site Preparation	9/6/2027	10/10/2027	6	30	
3	Drainage/Utilities/Trenching	Trenching	10/11/2027	1/7/2029	6	390	
4	Foundations	Building Construction	1/8/2029	5/3/2029	6	100	
5	Structure Construction	Building Construction	2/27/2029	8/31/2029	6	160	
6	Landscaping/Other Finishing	Building Construction	5/1/2029	8/24/2029	6	100	
7	Water Construction (Piles)	Building Construction	5/1/2029	8/24/2029	6	100	
8	Paving	Paving	5/1/2029	8/24/2029	6	100	

Date: 1/21/2022 6:11 PM

SLRC - East&West Narrows - Construction - South Coast Air Basin, Summer

EMFAC Off-Model Adjustment Factors for Gasoline Light Duty Vehicle to Account for the SAFE Vehicle Rule Applied

Acres of Grading (Site Preparation Phase): 15

Acres of Grading (Grading Phase): 0

Acres of Paving: 2.8

Residential Indoor: 0; Residential Outdoor: 0; Non-Residential Indoor: 0; Non-Residential Outdoor: 0; Striped Parking Area: 0 (Architectural Coating –

OffRoad Equipment

Phase Name	Offroad Equipment Type	Amount	Usage Hours	Horse Power	Load Factor
Demolition	Concrete/Industrial Saws	0	8.00	81	0.73
Demolition	Excavators	0	8.00	158	0.38
Demolition	Generator Sets	1	8.00	84	0.74
Demolition	Rubber Tired Dozers	1	8.00	247	0.40
Demolition	Tractors/Loaders/Backhoes	3	8.00	97	0.37
Site Preparation	Excavators	2	8.00	158	0.38
Site Preparation	Rubber Tired Dozers	1	8.00	247	0.40
Site Preparation	Tractors/Loaders/Backhoes	4	8.00	97	0.37
Drainage/Utilities/Trenching	Excavators	2	8.00	158	0.38
Drainage/Utilities/Trenching	Graders	1	8.00	187	0.41
Drainage/Utilities/Trenching	Rubber Tired Dozers	1	8.00	247	0.40
Drainage/Utilities/Trenching	Tractors/Loaders/Backhoes	4	8.00	97	0.37
Foundations	Cement and Mortar Mixers	2	8.00	9	0.56
Foundations	Cranes	0	7.00	231	0.29
Foundations	Forklifts	0	8.00	89	0.20
Foundations	Generator Sets	0	8.00	84	0.74
Foundations	Paving Equipment	1	8.00	132	0.36
Foundations	Pumps	1	8.00	84	0.74
Foundations	Tractors/Loaders/Backhoes	0	7.00	97	0.37
Foundations	Welders	0	8.00	46	0.45
Structure Construction	Cranes	1	8.00	231	0.29
Structure Construction	Forklifts	1	8.00	89	0.20

SLRC - East&West Narrows - Construction - South Coast Air Basin, Summer

EMFAC Off-Model Adjustment Factors for Gasoline Light Duty Vehicle to Account for the SAFE Vehicle Rule Applied

Structure Construction	Generator Sets	1	8.00	84	0.74
Structure Construction	Tractors/Loaders/Backhoes	3	8.00	97	0.37
Structure Construction	Welders	1	8.00	46	0.45
Landscaping/Other Finishing	Cranes	1	8.00	231	0.29
Landscaping/Other Finishing	Forklifts	1	8.00	89	0.20
Landscaping/Other Finishing	Generator Sets	0	8.00	84	0.74
Landscaping/Other Finishing	Tractors/Loaders/Backhoes	1	8.00	97	0.37
Landscaping/Other Finishing	Welders	0	8.00	46	0.45
Water Construction (Piles)	Bore/Drill Rigs	1	8.00	221	0.50
Water Construction (Piles)	Cranes	1	8.00	231	0.29
Water Construction (Piles)	Forklifts	0	8.00	89	0.20
Water Construction (Piles)	Generator Sets	0	8.00	84	0.74
Water Construction (Piles)	Tractors/Loaders/Backhoes	1	7.00	97	0.37
Water Construction (Piles)	Welders	0	8.00	46	0.45
Paving	Cement and Mortar Mixers	2	8.00	9	0.56
Paving	Pavers	1	8.00	130	0.42
Paving	Paving Equipment	1	8.00	132	0.36
Paving	Pumps	1	8.00	84	0.74
Paving	Rollers	1	8.00	80	0.38

Trips and VMT

Phase Name	Offroad Equipment Count	Worker Trip Number	Vendor Trip Number	Hauling Trip Number	Worker Trip Length	Vendor Trip Length	Hauling Trip Length	Worker Vehicle Class	Vendor Vehicle Class	Hauling Vehicle Class
Demolition	5	0.00	0.00	0.00	14.70	6.90	20.00	LD_Mix	HDT_Mix	HHDT
Site Preparation	7	0.00	0.00	0.00	14.70	6.90	20.00	LD_Mix	HDT_Mix	HHDT
Drainage/Utilities/Trenching	8	0.00	0.00	0.00	14.70	6.90	20.00	LD_Mix	HDT_Mix	HHDT
Foundations	4	0.00	0.00	0.00	14.70	6.90	20.00	LD_Mix	HDT_Mix	HHDT
Structure Construction	7	0.00	0.00	0.00	14.70	6.90	20.00	LD_Mix	HDT_Mix	HHDT
Landscaping/Other Finishing	3	0.00	0.00	0.00	14.70	6.90	20.00	LD_Mix	HDT_Mix	HHDT
Water Construction (Piles)	3	0.00	0.00	0.00	14.70	6.90	20.00	LD_Mix	HDT_Mix	HHDT
Paving	6	0.00	0.00	0.00	14.70	6.90	20.00	LD_Mix	HDT_Mix	HHDT

SLRC - East&West Narrows - Construction - South Coast Air Basin, Summer

EMFAC Off-Model Adjustment Factors for Gasoline Light Duty Vehicle to Account for the SAFE Vehicle Rule Applied

3.1 Mitigation Measures Construction

Use Cleaner Engines for Construction Equipment

Water Exposed Area

Reduce Vehicle Speed on Unpaved Roads

3.2 Demolition - 2027

Unmitigated Construction On-Site

	ROG	NOx	CO	SO2	Fugitive PM10	Exhaust PM10	PM10 Total	Fugitive PM2.5	Exhaust PM2.5	PM2.5 Total	Bio- CO2	NBio- CO2	Total CO2	CH4	N2O	CO2e
Category	lb/day										lb/day					
Fugitive Dust					4.4424	0.0000	4.4424	0.6726	0.0000	0.6726			0.0000			0.0000
Off-Road	1.3109	13.0319	13.3462	0.0245		0.5478	0.5478		0.5116	0.5116		2,356.1622	2,356.1622	0.5836		2,370.7510
Total	**1.3109**	**13.0319**	**13.3462**	**0.0245**	**4.4424**	**0.5478**	**4.9902**	**0.6726**	**0.5116**	**1.1842**		**2,356.1622**	**2,356.1622**	**0.5836**		**2,370.7510**

Unmitigated Construction Off-Site

	ROG	NOx	CO	SO2	Fugitive PM10	Exhaust PM10	PM10 Total	Fugitive PM2.5	Exhaust PM2.5	PM2.5 Total	Bio- CO2	NBio- CO2	Total CO2	CH4	N2O	CO2e
Category	lb/day										lb/day					
Hauling	0.0000	0.0000	0.0000	0.0000	0.0000	0.0000	0.0000	0.0000	0.0000	0.0000		0.0000	0.0000	0.0000	0.0000	0.0000
Vendor	0.0000	0.0000	0.0000	0.0000	0.0000	0.0000	0.0000	0.0000	0.0000	0.0000		0.0000	0.0000	0.0000	0.0000	0.0000
Worker	0.0000	0.0000	0.0000	0.0000	0.0000	0.0000	0.0000	0.0000	0.0000	0.0000		0.0000	0.0000	0.0000	0.0000	0.0000
Total	**0.0000**	**0.0000**	**0.0000**	**0.0000**	**0.0000**	**0.0000**	**0.0000**	**0.0000**	**0.0000**	**0.0000**		**0.0000**	**0.0000**	**0.0000**	**0.0000**	**0.0000**

Date: 1/21/2022 6:11 PM

SLRC - East&West Narrows - Construction - South Coast Air Basin, Summer

EMFAC Off-Model Adjustment Factors for Gasoline Light Duty Vehicle to Account for the SAFE Vehicle Rule Applied

Mitigated Construction On-Site

	ROG	NOx	CO	SO2	Fugitive PM10	Exhaust PM10	PM10 Total	Fugitive PM2.5	Exhaust PM2.5	PM2.5 Total	Bio- CO2	NBio- CO2	Total CO2	CH4	N2O	CO2e
Category	lb/day										lb/day					
Fugitive Dust					1.7326	0.0000	1.7326	0.2623	0.0000	0.2623			0.0000			0.0000
Off-Road	0.2843	1.2318	14.9161	0.0245		0.0379	0.0379		0.0379	0.0379	0.0000	2,356.1622	2,356.1622	0.5836		2,370.7510
Total	**0.2843**	**1.2318**	**14.9161**	**0.0245**	**1.7326**	**0.0379**	**1.7705**	**0.2623**	**0.0379**	**0.3002**	**0.0000**	**2,356.1622**	**2,356.1622**	**0.5836**		**2,370.7510**

Mitigated Construction Off-Site

	ROG	NOx	CO	SO2	Fugitive PM10	Exhaust PM10	PM10 Total	Fugitive PM2.5	Exhaust PM2.5	PM2.5 Total	Bio- CO2	NBio- CO2	Total CO2	CH4	N2O	CO2e
Category	lb/day										lb/day					
Hauling	0.0000	0.0000	0.0000	0.0000	0.0000	0.0000	0.0000	0.0000	0.0000	0.0000		0.0000	0.0000	0.0000	0.0000	0.0000
Vendor	0.0000	0.0000	0.0000	0.0000	0.0000	0.0000	0.0000	0.0000	0.0000	0.0000		0.0000	0.0000	0.0000	0.0000	0.0000
Worker	0.0000	0.0000	0.0000	0.0000	0.0000	0.0000	0.0000	0.0000	0.0000	0.0000		0.0000	0.0000	0.0000	0.0000	0.0000
Total	**0.0000**	**0.0000**	**0.0000**	**0.0000**	**0.0000**	**0.0000**	**0.0000**	**0.0000**	**0.0000**	**0.0000**		**0.0000**	**0.0000**	**0.0000**	**0.0000**	**0.0000**

Date: 1/21/2022 6:11 PM

SLRC - East&West Narrows - Construction - South Coast Air Basin, Summer

EMFAC Off-Model Adjustment Factors for Gasoline Light Duty Vehicle to Account for the SAFE Vehicle Rule Applied

3.3 Site Preparation - 2027

Unmitigated Construction On-Site

	ROG	NOx	CO	SO2	Fugitive PM10	Exhaust PM10	PM10 Total	Fugitive PM2.5	Exhaust PM2.5	PM2.5 Total	Bio- CO2	NBio- CO2	Total CO2	CH4	N2O	CO2e
Category	lb/day										lb/day					
Fugitive Dust					6.5531	0.0000	6.5531	3.3676	0.0000	3.3676			0.0000			0.0000
Off-Road	1.5108	14.4148	18.4351	0.0314		0.6263	0.6263		0.5762	0.5762		3,035.8593	3,035.8593	0.9819		3,060.4058
Total	**1.5108**	**14.4148**	**18.4351**	**0.0314**	**6.5531**	**0.6263**	**7.1794**	**3.3676**	**0.5762**	**3.9438**		**3,035.8593**	**3,035.8593**	**0.9819**		**3,060.4058**

Unmitigated Construction Off-Site

	ROG	NOx	CO	SO2	Fugitive PM10	Exhaust PM10	PM10 Total	Fugitive PM2.5	Exhaust PM2.5	PM2.5 Total	Bio- CO2	NBio- CO2	Total CO2	CH4	N2O	CO2e
Category	lb/day										lb/day					
Hauling	0.0000	0.0000	0.0000	0.0000	0.0000	0.0000	0.0000	0.0000	0.0000	0.0000		0.0000	0.0000	0.0000	0.0000	0.0000
Vendor	0.0000	0.0000	0.0000	0.0000	0.0000	0.0000	0.0000	0.0000	0.0000	0.0000		0.0000	0.0000	0.0000	0.0000	0.0000
Worker	0.0000	0.0000	0.0000	0.0000	0.0000	0.0000	0.0000	0.0000	0.0000	0.0000		0.0000	0.0000	0.0000	0.0000	0.0000
Total	**0.0000**	**0.0000**	**0.0000**	**0.0000**	**0.0000**	**0.0000**	**0.0000**	**0.0000**	**0.0000**	**0.0000**		**0.0000**	**0.0000**	**0.0000**	**0.0000**	**0.0000**

Date: 1/21/2022 6:11 PM

SLRC - East&West Narrows - Construction - South Coast Air Basin, Summer

EMFAC Off-Model Adjustment Factors for Gasoline Light Duty Vehicle to Account for the SAFE Vehicle Rule Applied

Mitigated Construction On-Site

	ROG	NOx	CO	SO2	Fugitive PM10	Exhaust PM10	PM10 Total	Fugitive PM2.5	Exhaust PM2.5	PM2.5 Total	Bio- CO2	NBio- CO2	Total CO2	CH4	N2O	CO2e
Category	lb/day										lb/day					
Fugitive Dust					2.5557	0.0000	2.5557	1.3134	0.0000	1.3134			0.0000			0.0000
Off-Road	0.3835	1.6620	21.0379	0.0314		0.0511	0.0511		0.0511	0.0511	0.0000	3,035.8593	3,035.8593	0.9819		3,060.4058
Total	**0.3835**	**1.6620**	**21.0379**	**0.0314**	**2.5557**	**0.0511**	**2.6069**	**1.3134**	**0.0511**	**1.3645**	**0.0000**	**3,035.8593**	**3,035.8593**	**0.9819**		**3,060.4058**

Mitigated Construction Off-Site

	ROG	NOx	CO	SO2	Fugitive PM10	Exhaust PM10	PM10 Total	Fugitive PM2.5	Exhaust PM2.5	PM2.5 Total	Bio- CO2	NBio- CO2	Total CO2	CH4	N2O	CO2e
Category	lb/day										lb/day					
Hauling	0.0000	0.0000	0.0000	0.0000	0.0000	0.0000	0.0000	0.0000	0.0000	0.0000		0.0000	0.0000	0.0000	0.0000	0.0000
Vendor	0.0000	0.0000	0.0000	0.0000	0.0000	0.0000	0.0000	0.0000	0.0000	0.0000		0.0000	0.0000	0.0000	0.0000	0.0000
Worker	0.0000	0.0000	0.0000	0.0000	0.0000	0.0000	0.0000	0.0000	0.0000	0.0000		0.0000	0.0000	0.0000	0.0000	0.0000
Total	**0.0000**	**0.0000**	**0.0000**	**0.0000**	**0.0000**	**0.0000**	**0.0000**	**0.0000**	**0.0000**	**0.0000**		**0.0000**	**0.0000**	**0.0000**	**0.0000**	**0.0000**

Date: 1/21/2022 6:11 PM

SLRC - East&West Narrows - Construction - South Coast Air Basin, Summer

EMFAC Off-Model Adjustment Factors for Gasoline Light Duty Vehicle to Account for the SAFE Vehicle Rule Applied

3.4 Drainage/Utilities/Trenching - 2027

Unmitigated Construction On-Site

	ROG	NOx	CO	SO2	Fugitive PM10	Exhaust PM10	PM10 Total	Fugitive PM2.5	Exhaust PM2.5	PM2.5 Total	Bio- CO2	NBio- CO2	Total CO2	CH4	N2O	CO2e
Category	lb/day										lb/day					
Off-Road	1.8219	17.8715	20.0292	0.0380		0.7376	0.7376		0.6786	0.6786		3,676.0989	3,676.0989	1.1889		3,705.8220
Total	**1.8219**	**17.8715**	**20.0292**	**0.0380**		**0.7376**	**0.7376**		**0.6786**	**0.6786**		**3,676.0989**	**3,676.0989**	**1.1889**		**3,705.8220**

Unmitigated Construction Off-Site

	ROG	NOx	CO	SO2	Fugitive PM10	Exhaust PM10	PM10 Total	Fugitive PM2.5	Exhaust PM2.5	PM2.5 Total	Bio- CO2	NBio- CO2	Total CO2	CH4	N2O	CO2e
Category	lb/day										lb/day					
Hauling	0.0000	0.0000	0.0000	0.0000	0.0000	0.0000	0.0000	0.0000	0.0000	0.0000		0.0000	0.0000	0.0000	0.0000	0.0000
Vendor	0.0000	0.0000	0.0000	0.0000	0.0000	0.0000	0.0000	0.0000	0.0000	0.0000		0.0000	0.0000	0.0000	0.0000	0.0000
Worker	0.0000	0.0000	0.0000	0.0000	0.0000	0.0000	0.0000	0.0000	0.0000	0.0000		0.0000	0.0000	0.0000	0.0000	0.0000
Total	**0.0000**	**0.0000**	**0.0000**	**0.0000**	**0.0000**	**0.0000**	**0.0000**	**0.0000**	**0.0000**	**0.0000**		**0.0000**	**0.0000**	**0.0000**	**0.0000**	**0.0000**

Date: 1/21/2022 6:11 PM

SLRC - East&West Narrows - Construction - South Coast Air Basin, Summer

EMFAC Off-Model Adjustment Factors for Gasoline Light Duty Vehicle to Account for the SAFE Vehicle Rule Applied

Mitigated Construction On-Site

	ROG	NOx	CO	SO2	Fugitive PM10	Exhaust PM10	PM10 Total	Fugitive PM2.5	Exhaust PM2.5	PM2.5 Total	Bio- CO2	NBio- CO2	Total CO2	CH4	N2O	CO2e
Category	lb/day										lb/day					
Off-Road	0.4647	2.0136	24.0128	0.0380		0.0620	0.0620		0.0620	0.0620	0.0000	3,676.0989	3,676.0989	1.1889		3,705.8220
Total	**0.4647**	**2.0136**	**24.0128**	**0.0380**		**0.0620**	**0.0620**		**0.0620**	**0.0620**	**0.0000**	**3,676.0989**	**3,676.0989**	**1.1889**		**3,705.8220**

Mitigated Construction Off-Site

	ROG	NOx	CO	SO2	Fugitive PM10	Exhaust PM10	PM10 Total	Fugitive PM2.5	Exhaust PM2.5	PM2.5 Total	Bio- CO2	NBio- CO2	Total CO2	CH4	N2O	CO2e
Category	lb/day										lb/day					
Hauling	0.0000	0.0000	0.0000	0.0000	0.0000	0.0000	0.0000	0.0000	0.0000	0.0000		0.0000	0.0000	0.0000	0.0000	0.0000
Vendor	0.0000	0.0000	0.0000	0.0000	0.0000	0.0000	0.0000	0.0000	0.0000	0.0000		0.0000	0.0000	0.0000	0.0000	0.0000
Worker	0.0000	0.0000	0.0000	0.0000	0.0000	0.0000	0.0000	0.0000	0.0000	0.0000		0.0000	0.0000	0.0000	0.0000	0.0000
Total	**0.0000**	**0.0000**	**0.0000**	**0.0000**	**0.0000**	**0.0000**	**0.0000**	**0.0000**	**0.0000**	**0.0000**		**0.0000**	**0.0000**	**0.0000**	**0.0000**	**0.0000**

SLRC - East&West Narrows - Construction - South Coast Air Basin, Summer

EMFAC Off-Model Adjustment Factors for Gasoline Light Duty Vehicle to Account for the SAFE Vehicle Rule Applied

3.4 Drainage/Utilities/Trenching - 2028

Unmitigated Construction On-Site

	ROG	NOx	CO	SO2	Fugitive PM10	Exhaust PM10	PM10 Total	Fugitive PM2.5	Exhaust PM2.5	PM2.5 Total	Bio- CO2	NBio- CO2	Total CO2	CH4	N2O	CO2e
Category	lb/day											lb/day				
Off-Road	1.8219	17.8715	20.0292	0.0380		0.7376	0.7376		0.6786	0.6786		3,676.0989	3,676.0989	1.1889		3,705.8220
Total	**1.8219**	**17.8715**	**20.0292**	**0.0380**		**0.7376**	**0.7376**		**0.6786**	**0.6786**		**3,676.0989**	**3,676.0989**	**1.1889**		**3,705.8220**

Unmitigated Construction Off-Site

	ROG	NOx	CO	SO2	Fugitive PM10	Exhaust PM10	PM10 Total	Fugitive PM2.5	Exhaust PM2.5	PM2.5 Total	Bio- CO2	NBio- CO2	Total CO2	CH4	N2O	CO2e
Category	lb/day											lb/day				
Hauling	0.0000	0.0000	0.0000	0.0000	0.0000	0.0000	0.0000	0.0000	0.0000	0.0000		0.0000	0.0000	0.0000	0.0000	0.0000
Vendor	0.0000	0.0000	0.0000	0.0000	0.0000	0.0000	0.0000	0.0000	0.0000	0.0000		0.0000	0.0000	0.0000	0.0000	0.0000
Worker	0.0000	0.0000	0.0000	0.0000	0.0000	0.0000	0.0000	0.0000	0.0000	0.0000		0.0000	0.0000	0.0000	0.0000	0.0000
Total	**0.0000**	**0.0000**	**0.0000**	**0.0000**	**0.0000**	**0.0000**	**0.0000**	**0.0000**	**0.0000**	**0.0000**		**0.0000**	**0.0000**	**0.0000**	**0.0000**	**0.0000**

Date: 1/21/2022 6:11 PM

SLRC - East&West Narrows - Construction - South Coast Air Basin, Summer

EMFAC Off-Model Adjustment Factors for Gasoline Light Duty Vehicle to Account for the SAFE Vehicle Rule Applied

Mitigated Construction On-Site

	ROG	NOx	CO	SO2	Fugitive PM10	Exhaust PM10	PM10 Total	Fugitive PM2.5	Exhaust PM2.5	PM2.5 Total	Bio- CO2	NBio- CO2	Total CO2	CH4	N2O	CO2e
Category	lb/day										lb/day					
Off-Road	0.4647	2.0136	24.0128	0.0380		0.0620	0.0620		0.0620	0.0620	0.0000	3,676.0989	3,676.0989	1.1889		3,705.8220
Total	**0.4647**	**2.0136**	**24.0128**	**0.0380**		**0.0620**	**0.0620**		**0.0620**	**0.0620**	**0.0000**	**3,676.0989**	**3,676.0989**	**1.1889**		**3,705.8220**

Mitigated Construction Off-Site

	ROG	NOx	CO	SO2	Fugitive PM10	Exhaust PM10	PM10 Total	Fugitive PM2.5	Exhaust PM2.5	PM2.5 Total	Bio- CO2	NBio- CO2	Total CO2	CH4	N2O	CO2e
Category	lb/day										lb/day					
Hauling	0.0000	0.0000	0.0000	0.0000	0.0000	0.0000	0.0000	0.0000	0.0000	0.0000		0.0000	0.0000	0.0000	0.0000	0.0000
Vendor	0.0000	0.0000	0.0000	0.0000	0.0000	0.0000	0.0000	0.0000	0.0000	0.0000		0.0000	0.0000	0.0000	0.0000	0.0000
Worker	0.0000	0.0000	0.0000	0.0000	0.0000	0.0000	0.0000	0.0000	0.0000	0.0000		0.0000	0.0000	0.0000	0.0000	0.0000
Total	**0.0000**	**0.0000**	**0.0000**	**0.0000**	**0.0000**	**0.0000**	**0.0000**	**0.0000**	**0.0000**	**0.0000**		**0.0000**	**0.0000**	**0.0000**	**0.0000**	**0.0000**

SLRC - East&West Narrows - Construction - South Coast Air Basin, Summer

EMFAC Off-Model Adjustment Factors for Gasoline Light Duty Vehicle to Account for the SAFE Vehicle Rule Applied

3.4 Drainage/Utilities/Trenching - 2029

Unmitigated Construction On-Site

	ROG	NOx	CO	SO2	Fugitive PM10	Exhaust PM10	PM10 Total	Fugitive PM2.5	Exhaust PM2.5	PM2.5 Total	Bio- CO2	NBio- CO2	Total CO2	CH4	N2O	CO2e
Category	lb/day										lb/day					
Off-Road	1.8219	17.8715	20.0292	0.0380		0.7376	0.7376		0.6786	0.6786		3,676.0989	3,676.0989	1.1889		3,705.8220
Total	**1.8219**	**17.8715**	**20.0292**	**0.0380**		**0.7376**	**0.7376**		**0.6786**	**0.6786**		**3,676.0989**	**3,676.0989**	**1.1889**		**3,705.8220**

Unmitigated Construction Off-Site

	ROG	NOx	CO	SO2	Fugitive PM10	Exhaust PM10	PM10 Total	Fugitive PM2.5	Exhaust PM2.5	PM2.5 Total	Bio- CO2	NBio- CO2	Total CO2	CH4	N2O	CO2e
Category	lb/day										lb/day					
Hauling	0.0000	0.0000	0.0000	0.0000	0.0000	0.0000	0.0000	0.0000	0.0000	0.0000		0.0000	0.0000	0.0000	0.0000	0.0000
Vendor	0.0000	0.0000	0.0000	0.0000	0.0000	0.0000	0.0000	0.0000	0.0000	0.0000		0.0000	0.0000	0.0000	0.0000	0.0000
Worker	0.0000	0.0000	0.0000	0.0000	0.0000	0.0000	0.0000	0.0000	0.0000	0.0000		0.0000	0.0000	0.0000	0.0000	0.0000
Total	**0.0000**	**0.0000**	**0.0000**	**0.0000**	**0.0000**	**0.0000**	**0.0000**	**0.0000**	**0.0000**	**0.0000**		**0.0000**	**0.0000**	**0.0000**	**0.0000**	**0.0000**

Date: 1/21/2022 6:11 PM

SLRC - East&West Narrows - Construction - South Coast Air Basin, Summer

EMFAC Off-Model Adjustment Factors for Gasoline Light Duty Vehicle to Account for the SAFE Vehicle Rule Applied

Mitigated Construction On-Site

	ROG	NOx	CO	SO2	Fugitive PM10	Exhaust PM10	PM10 Total	Fugitive PM2.5	Exhaust PM2.5	PM2.5 Total	Bio- CO2	NBio- CO2	Total CO2	CH4	N2O	CO2e
Category	lb/day										lb/day					
Off-Road	0.4647	2.0136	24.0128	0.0380		0.0620	0.0620		0.0620	0.0620	0.0000	3,676.0989	3,676.0989	1.1889		3,705.8220
Total	**0.4647**	**2.0136**	**24.0128**	**0.0380**		**0.0620**	**0.0620**		**0.0620**	**0.0620**	**0.0000**	**3,676.0989**	**3,676.0989**	**1.1889**		**3,705.8220**

Mitigated Construction Off-Site

	ROG	NOx	CO	SO2	Fugitive PM10	Exhaust PM10	PM10 Total	Fugitive PM2.5	Exhaust PM2.5	PM2.5 Total	Bio- CO2	NBio- CO2	Total CO2	CH4	N2O	CO2e
Category	lb/day										lb/day					
Hauling	0.0000	0.0000	0.0000	0.0000	0.0000	0.0000	0.0000	0.0000	0.0000	0.0000		0.0000	0.0000	0.0000	0.0000	0.0000
Vendor	0.0000	0.0000	0.0000	0.0000	0.0000	0.0000	0.0000	0.0000	0.0000	0.0000		0.0000	0.0000	0.0000	0.0000	0.0000
Worker	0.0000	0.0000	0.0000	0.0000	0.0000	0.0000	0.0000	0.0000	0.0000	0.0000		0.0000	0.0000	0.0000	0.0000	0.0000
Total	**0.0000**	**0.0000**	**0.0000**	**0.0000**	**0.0000**	**0.0000**	**0.0000**	**0.0000**	**0.0000**	**0.0000**		**0.0000**	**0.0000**	**0.0000**	**0.0000**	**0.0000**

Date: 1/21/2022 6:11 PM

SLRC - East&West Narrows - Construction - South Coast Air Basin, Summer

EMFAC Off-Model Adjustment Factors for Gasoline Light Duty Vehicle to Account for the SAFE Vehicle Rule Applied

3.5 Foundations - 2029

Unmitigated Construction On-Site

	ROG	NOx	CO	SO2	Fugitive PM10	Exhaust PM10	PM10 Total	Fugitive PM2.5	Exhaust PM2.5	PM2.5 Total	Bio- CO2	NBio- CO2	Total CO2	CH4	N2O	CO2e
Category	lb/day										lb/day					
Off-Road	0.5505	4.4272	6.8786	0.0121		0.1920	0.1920		0.1870	0.1870		1,118.3846	1,118.3846	0.1632		1,122.4655
Total	**0.5505**	**4.4272**	**6.8786**	**0.0121**		**0.1920**	**0.1920**		**0.1870**	**0.1870**		**1,118.3846**	**1,118.3846**	**0.1632**		**1,122.4655**

Unmitigated Construction Off-Site

	ROG	NOx	CO	SO2	Fugitive PM10	Exhaust PM10	PM10 Total	Fugitive PM2.5	Exhaust PM2.5	PM2.5 Total	Bio- CO2	NBio- CO2	Total CO2	CH4	N2O	CO2e
Category	lb/day										lb/day					
Hauling	0.0000	0.0000	0.0000	0.0000	0.0000	0.0000	0.0000	0.0000	0.0000	0.0000		0.0000	0.0000	0.0000	0.0000	0.0000
Vendor	0.0000	0.0000	0.0000	0.0000	0.0000	0.0000	0.0000	0.0000	0.0000	0.0000		0.0000	0.0000	0.0000	0.0000	0.0000
Worker	0.0000	0.0000	0.0000	0.0000	0.0000	0.0000	0.0000	0.0000	0.0000	0.0000		0.0000	0.0000	0.0000	0.0000	0.0000
Total	**0.0000**	**0.0000**	**0.0000**	**0.0000**	**0.0000**	**0.0000**	**0.0000**	**0.0000**	**0.0000**	**0.0000**		**0.0000**	**0.0000**	**0.0000**	**0.0000**	**0.0000**

Date: 1/21/2022 6:11 PM

SLRC - East&West Narrows - Construction - South Coast Air Basin, Summer

EMFAC Off-Model Adjustment Factors for Gasoline Light Duty Vehicle to Account for the SAFE Vehicle Rule Applied

Mitigated Construction On-Site

	ROG	NOx	CO	SO2	Fugitive PM10	Exhaust PM10	PM10 Total	Fugitive PM2.5	Exhaust PM2.5	PM2.5 Total	Bio- CO2	NBio- CO2	Total CO2	CH4	N2O	CO2e
Category	lb/day										lb/day					
Off-Road	0.2336	1.2393	7.7741	0.0121		0.0441	0.0441		0.0441	0.0441	0.0000	1,118.3846	1,118.3846	0.1632		1,122.4655
Total	**0.2336**	**1.2393**	**7.7741**	**0.0121**		**0.0441**	**0.0441**		**0.0441**	**0.0441**	**0.0000**	**1,118.3846**	**1,118.3846**	**0.1632**		**1,122.4655**

Mitigated Construction Off-Site

	ROG	NOx	CO	SO2	Fugitive PM10	Exhaust PM10	PM10 Total	Fugitive PM2.5	Exhaust PM2.5	PM2.5 Total	Bio- CO2	NBio- CO2	Total CO2	CH4	N2O	CO2e
Category	lb/day										lb/day					
Hauling	0.0000	0.0000	0.0000	0.0000	0.0000	0.0000	0.0000	0.0000	0.0000	0.0000		0.0000	0.0000	0.0000	0.0000	0.0000
Vendor	0.0000	0.0000	0.0000	0.0000	0.0000	0.0000	0.0000	0.0000	0.0000	0.0000		0.0000	0.0000	0.0000	0.0000	0.0000
Worker	0.0000	0.0000	0.0000	0.0000	0.0000	0.0000	0.0000	0.0000	0.0000	0.0000		0.0000	0.0000	0.0000	0.0000	0.0000
Total	**0.0000**	**0.0000**	**0.0000**	**0.0000**	**0.0000**	**0.0000**	**0.0000**	**0.0000**	**0.0000**	**0.0000**		**0.0000**	**0.0000**	**0.0000**	**0.0000**	**0.0000**

Date: 1/21/2022 6:11 PM

SLRC - East&West Narrows - Construction - South Coast Air Basin, Summer

EMFAC Off-Model Adjustment Factors for Gasoline Light Duty Vehicle to Account for the SAFE Vehicle Rule Applied

3.6 Structure Construction - 2029

Unmitigated Construction On-Site

	ROG	NOx	CO	SO2	Fugitive PM10	Exhaust PM10	PM10 Total	Fugitive PM2.5	Exhaust PM2.5	PM2.5 Total	Bio- CO2	NBio- CO2	Total CO2	CH4	N2O	CO2e
Category	lb/day										lb/day					
Off-Road	1.2823	11.7293	14.8703	0.0258		0.4770	0.4770		0.4498	0.4498		2,443.5369	2,443.5369	0.5644		2,457.6475
Total	**1.2823**	**11.7293**	**14.8703**	**0.0258**		**0.4770**	**0.4770**		**0.4498**	**0.4498**		**2,443.5369**	**2,443.5369**	**0.5644**		**2,457.6475**

Unmitigated Construction Off-Site

	ROG	NOx	CO	SO2	Fugitive PM10	Exhaust PM10	PM10 Total	Fugitive PM2.5	Exhaust PM2.5	PM2.5 Total	Bio- CO2	NBio- CO2	Total CO2	CH4	N2O	CO2e
Category	lb/day										lb/day					
Hauling	0.0000	0.0000	0.0000	0.0000	0.0000	0.0000	0.0000	0.0000	0.0000	0.0000		0.0000	0.0000	0.0000	0.0000	0.0000
Vendor	0.0000	0.0000	0.0000	0.0000	0.0000	0.0000	0.0000	0.0000	0.0000	0.0000		0.0000	0.0000	0.0000	0.0000	0.0000
Worker	0.0000	0.0000	0.0000	0.0000	0.0000	0.0000	0.0000	0.0000	0.0000	0.0000		0.0000	0.0000	0.0000	0.0000	0.0000
Total	**0.0000**	**0.0000**	**0.0000**	**0.0000**	**0.0000**	**0.0000**	**0.0000**	**0.0000**	**0.0000**	**0.0000**		**0.0000**	**0.0000**	**0.0000**	**0.0000**	**0.0000**

Date: 1/21/2022 6:11 PM

SLRC - East&West Narrows - Construction - South Coast Air Basin, Summer

EMFAC Off-Model Adjustment Factors for Gasoline Light Duty Vehicle to Account for the SAFE Vehicle Rule Applied

Mitigated Construction On-Site

	ROG	NOx	CO	SO2	Fugitive PM10	Exhaust PM10	PM10 Total	Fugitive PM2.5	Exhaust PM2.5	PM2.5 Total	Bio- CO2	NBio- CO2	Total CO2	CH4	N2O	CO2e
Category	lb/day										lb/day					
Off-Road	0.4892	2.5096	16.4951	0.0258		0.0768	0.0768		0.0768	0.0768	0.0000	2,443.5369	2,443.5369	0.5644		2,457.6475
Total	**0.4892**	**2.5096**	**16.4951**	**0.0258**		**0.0768**	**0.0768**		**0.0768**	**0.0768**	**0.0000**	**2,443.5369**	**2,443.5369**	**0.5644**		**2,457.6475**

Mitigated Construction Off-Site

	ROG	NOx	CO	SO2	Fugitive PM10	Exhaust PM10	PM10 Total	Fugitive PM2.5	Exhaust PM2.5	PM2.5 Total	Bio- CO2	NBio- CO2	Total CO2	CH4	N2O	CO2e
Category	lb/day										lb/day					
Hauling	0.0000	0.0000	0.0000	0.0000	0.0000	0.0000	0.0000	0.0000	0.0000	0.0000		0.0000	0.0000	0.0000	0.0000	0.0000
Vendor	0.0000	0.0000	0.0000	0.0000	0.0000	0.0000	0.0000	0.0000	0.0000	0.0000		0.0000	0.0000	0.0000	0.0000	0.0000
Worker	0.0000	0.0000	0.0000	0.0000	0.0000	0.0000	0.0000	0.0000	0.0000	0.0000		0.0000	0.0000	0.0000	0.0000	0.0000
Total	**0.0000**	**0.0000**	**0.0000**	**0.0000**	**0.0000**	**0.0000**	**0.0000**	**0.0000**	**0.0000**	**0.0000**		**0.0000**	**0.0000**	**0.0000**	**0.0000**	**0.0000**

Date: 1/21/2022 6:11 PM

SLRC - East&West Narrows - Construction - South Coast Air Basin, Summer

EMFAC Off-Model Adjustment Factors for Gasoline Light Duty Vehicle to Account for the SAFE Vehicle Rule Applied

3.7 Landscaping/Other Finishing - 2029

Unmitigated Construction On-Site

	ROG	NOx	CO	SO2	Fugitive PM10	Exhaust PM10	PM10 Total	Fugitive PM2.5	Exhaust PM2.5	PM2.5 Total	Bio- CO2	NBio- CO2	Total CO2	CH4	N2O	CO2e
Category	lb/day										lb/day					
Off-Road	0.5318	5.3216	5.0999	0.0104		0.2326	0.2326		0.2140	0.2140		1,008.9129	1,008.9129	0.3263		1,017.0705
Total	**0.5318**	**5.3216**	**5.0999**	**0.0104**		**0.2326**	**0.2326**		**0.2140**	**0.2140**		**1,008.9129**	**1,008.9129**	**0.3263**		**1,017.0705**

Unmitigated Construction Off-Site

	ROG	NOx	CO	SO2	Fugitive PM10	Exhaust PM10	PM10 Total	Fugitive PM2.5	Exhaust PM2.5	PM2.5 Total	Bio- CO2	NBio- CO2	Total CO2	CH4	N2O	CO2e
Category	lb/day										lb/day					
Hauling	0.0000	0.0000	0.0000	0.0000	0.0000	0.0000	0.0000	0.0000	0.0000	0.0000		0.0000	0.0000	0.0000	0.0000	0.0000
Vendor	0.0000	0.0000	0.0000	0.0000	0.0000	0.0000	0.0000	0.0000	0.0000	0.0000		0.0000	0.0000	0.0000	0.0000	0.0000
Worker	0.0000	0.0000	0.0000	0.0000	0.0000	0.0000	0.0000	0.0000	0.0000	0.0000		0.0000	0.0000	0.0000	0.0000	0.0000
Total	**0.0000**	**0.0000**	**0.0000**	**0.0000**	**0.0000**	**0.0000**	**0.0000**	**0.0000**	**0.0000**	**0.0000**		**0.0000**	**0.0000**	**0.0000**	**0.0000**	**0.0000**

Date: 1/21/2022 6:11 PM

SLRC - East&West Narrows - Construction - South Coast Air Basin, Summer

EMFAC Off-Model Adjustment Factors for Gasoline Light Duty Vehicle to Account for the SAFE Vehicle Rule Applied

Mitigated Construction On-Site

	ROG	NOx	CO	SO2	Fugitive PM10	Exhaust PM10	PM10 Total	Fugitive PM2.5	Exhaust PM2.5	PM2.5 Total	Bio- CO2	NBio- CO2	Total CO2	CH4	N2O	CO2e
Category	lb/day										lb/day					
Off-Road	0.1277	0.5534	6.1029	0.0104		0.0170	0.0170		0.0170	0.0170	0.0000	1,008.9129	1,008.9129	0.3263		1,017.0705
Total	**0.1277**	**0.5534**	**6.1029**	**0.0104**		**0.0170**	**0.0170**		**0.0170**	**0.0170**	**0.0000**	**1,008.9129**	**1,008.9129**	**0.3263**		**1,017.0705**

Mitigated Construction Off-Site

	ROG	NOx	CO	SO2	Fugitive PM10	Exhaust PM10	PM10 Total	Fugitive PM2.5	Exhaust PM2.5	PM2.5 Total	Bio- CO2	NBio- CO2	Total CO2	CH4	N2O	CO2e
Category	lb/day										lb/day					
Hauling	0.0000	0.0000	0.0000	0.0000	0.0000	0.0000	0.0000	0.0000	0.0000	0.0000		0.0000	0.0000	0.0000	0.0000	0.0000
Vendor	0.0000	0.0000	0.0000	0.0000	0.0000	0.0000	0.0000	0.0000	0.0000	0.0000		0.0000	0.0000	0.0000	0.0000	0.0000
Worker	0.0000	0.0000	0.0000	0.0000	0.0000	0.0000	0.0000	0.0000	0.0000	0.0000		0.0000	0.0000	0.0000	0.0000	0.0000
Total	**0.0000**	**0.0000**	**0.0000**	**0.0000**	**0.0000**	**0.0000**	**0.0000**	**0.0000**	**0.0000**	**0.0000**		**0.0000**	**0.0000**	**0.0000**	**0.0000**	**0.0000**

Date: 1/21/2022 6:11 PM

SLRC - East&West Narrows - Construction - South Coast Air Basin, Summer

EMFAC Off-Model Adjustment Factors for Gasoline Light Duty Vehicle to Account for the SAFE Vehicle Rule Applied

3.8 Water Construction (Piles) - 2029

Unmitigated Construction On-Site

	ROG	NOx	CO	SO2	Fugitive PM10	Exhaust PM10	PM10 Total	Fugitive PM2.5	Exhaust PM2.5	PM2.5 Total	Bio- CO2	NBio- CO2	Total CO2	CH4	N2O	CO2e
Category	lb/day										lb/day					
Off-Road	0.6377	6.2016	5.7237	0.0180		0.2432	0.2432		0.2238	0.2238		1,740.3753	1,740.3753	0.5629		1,754.4471
Total	**0.6377**	**6.2016**	**5.7237**	**0.0180**		**0.2432**	**0.2432**		**0.2238**	**0.2238**		**1,740.3753**	**1,740.3753**	**0.5629**		**1,754.4471**

Unmitigated Construction Off-Site

	ROG	NOx	CO	SO2	Fugitive PM10	Exhaust PM10	PM10 Total	Fugitive PM2.5	Exhaust PM2.5	PM2.5 Total	Bio- CO2	NBio- CO2	Total CO2	CH4	N2O	CO2e
Category	lb/day										lb/day					
Hauling	0.0000	0.0000	0.0000	0.0000	0.0000	0.0000	0.0000	0.0000	0.0000	0.0000		0.0000	0.0000	0.0000	0.0000	0.0000
Vendor	0.0000	0.0000	0.0000	0.0000	0.0000	0.0000	0.0000	0.0000	0.0000	0.0000		0.0000	0.0000	0.0000	0.0000	0.0000
Worker	0.0000	0.0000	0.0000	0.0000	0.0000	0.0000	0.0000	0.0000	0.0000	0.0000		0.0000	0.0000	0.0000	0.0000	0.0000
Total	**0.0000**	**0.0000**	**0.0000**	**0.0000**	**0.0000**	**0.0000**	**0.0000**	**0.0000**	**0.0000**	**0.0000**		**0.0000**	**0.0000**	**0.0000**	**0.0000**	**0.0000**

Date: 1/21/2022 6:11 PM

SLRC - East&West Narrows - Construction - South Coast Air Basin, Summer

EMFAC Off-Model Adjustment Factors for Gasoline Light Duty Vehicle to Account for the SAFE Vehicle Rule Applied

Mitigated Construction On-Site

	ROG	NOx	CO	SO2	Fugitive PM10	Exhaust PM10	PM10 Total	Fugitive PM2.5	Exhaust PM2.5	PM2.5 Total	Bio- CO2	NBio- CO2	Total CO2	CH4	N2O	CO2e
Category	lb/day										lb/day					
Off-Road	0.2211	0.9579	8.9362	0.0180		0.0295	0.0295		0.0295	0.0295	0.0000	1,740.3753	1,740.3753	0.5629		1,754.4471
Total	**0.2211**	**0.9579**	**8.9362**	**0.0180**		**0.0295**	**0.0295**		**0.0295**	**0.0295**	**0.0000**	**1,740.3753**	**1,740.3753**	**0.5629**		**1,754.4471**

Mitigated Construction Off-Site

	ROG	NOx	CO	SO2	Fugitive PM10	Exhaust PM10	PM10 Total	Fugitive PM2.5	Exhaust PM2.5	PM2.5 Total	Bio- CO2	NBio- CO2	Total CO2	CH4	N2O	CO2e
Category	lb/day										lb/day					
Hauling	0.0000	0.0000	0.0000	0.0000	0.0000	0.0000	0.0000	0.0000	0.0000	0.0000		0.0000	0.0000	0.0000	0.0000	0.0000
Vendor	0.0000	0.0000	0.0000	0.0000	0.0000	0.0000	0.0000	0.0000	0.0000	0.0000		0.0000	0.0000	0.0000	0.0000	0.0000
Worker	0.0000	0.0000	0.0000	0.0000	0.0000	0.0000	0.0000	0.0000	0.0000	0.0000		0.0000	0.0000	0.0000	0.0000	0.0000
Total	**0.0000**	**0.0000**	**0.0000**	**0.0000**	**0.0000**	**0.0000**	**0.0000**	**0.0000**	**0.0000**	**0.0000**		**0.0000**	**0.0000**	**0.0000**	**0.0000**	**0.0000**

Date: 1/21/2022 6:11 PM

SLRC - East&West Narrows - Construction - South Coast Air Basin, Summer

EMFAC Off-Model Adjustment Factors for Gasoline Light Duty Vehicle to Account for the SAFE Vehicle Rule Applied

3.9 Paving - 2029

Unmitigated Construction On-Site

	ROG	NOx	CO	SO2	Fugitive PM10	Exhaust PM10	PM10 Total	Fugitive PM2.5	Exhaust PM2.5	PM2.5 Total	Bio- CO2	NBio- CO2	Total CO2	CH4	N2O	CO2e
Category	lb/day										lb/day					
Off-Road	0.8612	7.4533	11.6211	0.0194		0.3387	0.3387		0.3220	0.3220		1,827.4398	1,827.4398	0.3926		1,837.2537
Paving	0.0734					0.0000	0.0000		0.0000	0.0000			0.0000			0.0000
Total	**0.9346**	**7.4533**	**11.6211**	**0.0194**		**0.3387**	**0.3387**		**0.3220**	**0.3220**		**1,827.4398**	**1,827.4398**	**0.3926**		**1,837.2537**

Unmitigated Construction Off-Site

	ROG	NOx	CO	SO2	Fugitive PM10	Exhaust PM10	PM10 Total	Fugitive PM2.5	Exhaust PM2.5	PM2.5 Total	Bio- CO2	NBio- CO2	Total CO2	CH4	N2O	CO2e
Category	lb/day										lb/day					
Hauling	0.0000	0.0000	0.0000	0.0000	0.0000	0.0000	0.0000	0.0000	0.0000	0.0000		0.0000	0.0000	0.0000	0.0000	0.0000
Vendor	0.0000	0.0000	0.0000	0.0000	0.0000	0.0000	0.0000	0.0000	0.0000	0.0000		0.0000	0.0000	0.0000	0.0000	0.0000
Worker	0.0000	0.0000	0.0000	0.0000	0.0000	0.0000	0.0000	0.0000	0.0000	0.0000		0.0000	0.0000	0.0000	0.0000	0.0000
Total	**0.0000**	**0.0000**	**0.0000**	**0.0000**	**0.0000**	**0.0000**	**0.0000**	**0.0000**	**0.0000**	**0.0000**		**0.0000**	**0.0000**	**0.0000**	**0.0000**	**0.0000**

SLRC - East&West Narrows - Construction - South Coast Air Basin, Summer

EMFAC Off-Model Adjustment Factors for Gasoline Light Duty Vehicle to Account for the SAFE Vehicle Rule Applied

Mitigated Construction On-Site

	ROG	NOx	CO	SO2	Fugitive PM10	Exhaust PM10	PM10 Total	Fugitive PM2.5	Exhaust PM2.5	PM2.5 Total	Bio- CO2	NBio- CO2	Total CO2	CH4	N2O	CO2e
Category	lb/day										lb/day					
Off-Road	0.3235	1.6291	13.3209	0.0194		0.0561	0.0561		0.0561	0.0561	0.0000	1,827.4398	1,827.4398	0.3926		1,837.2537
Paving	0.0734					0.0000	0.0000		0.0000	0.0000			0.0000			0.0000
Total	**0.3969**	**1.6291**	**13.3209**	**0.0194**		**0.0561**	**0.0561**		**0.0561**	**0.0561**	**0.0000**	**1,827.4398**	**1,827.4398**	**0.3926**		**1,837.2537**

Mitigated Construction Off-Site

	ROG	NOx	CO	SO2	Fugitive PM10	Exhaust PM10	PM10 Total	Fugitive PM2.5	Exhaust PM2.5	PM2.5 Total	Bio- CO2	NBio- CO2	Total CO2	CH4	N2O	CO2e
Category	lb/day										lb/day					
Hauling	0.0000	0.0000	0.0000	0.0000	0.0000	0.0000	0.0000	0.0000	0.0000	0.0000		0.0000	0.0000	0.0000	0.0000	0.0000
Vendor	0.0000	0.0000	0.0000	0.0000	0.0000	0.0000	0.0000	0.0000	0.0000	0.0000		0.0000	0.0000	0.0000	0.0000	0.0000
Worker	0.0000	0.0000	0.0000	0.0000	0.0000	0.0000	0.0000	0.0000	0.0000	0.0000		0.0000	0.0000	0.0000	0.0000	0.0000
Total	**0.0000**	**0.0000**	**0.0000**	**0.0000**	**0.0000**	**0.0000**	**0.0000**	**0.0000**	**0.0000**	**0.0000**		**0.0000**	**0.0000**	**0.0000**	**0.0000**	**0.0000**

Date: 1/25/2022 5:46 PM

SLRC - South Valley - Construction - South Coast Air Basin, Summer

EMFAC Off-Model Adjustment Factors for Gasoline Light Duty Vehicle to Account for the SAFE Vehicle Rule Applied

SLRC - South Valley - Construction

South Coast Air Basin, Summer

1.0 Project Characteristics

1.1 Land Usage

Land Uses	Size	Metric	Lot Acreage	Floor Surface Area	Population
Other Asphalt Surfaces	0.90	Acre	0.90	36,050.00	0
City Park	3.15	Acre	3.15	140,250.00	0
Racquet Club	5.80	1000sqft	0.13	5,800.00	0

1.2 Other Project Characteristics

Urbanization	Urban	**Wind Speed (m/s)**	2.2	**Precipitation Freq (Days)**	31
Climate Zone	12			**Operational Year**	2029
Utility Company	Los Angeles Department of Water & Power				
CO2 Intensity (lb/MWhr)	691.98	**CH4 Intensity (lb/MWhr)**	0.033	**N2O Intensity (lb/MWhr)**	0.004

1.3 User Entered Comments & Non-Default Data

Project Characteristics -

Land Use - see construction assumptions. Racquet club serves as surrogate for Multipurpose Facility

Construction Phase - see construction assumptions

Off-road Equipment - see construction assumptions

Off-road Equipment - see construction assumptions

Off-road Equipment - see construction assumptions

Off-road Equipment - see construction assumptions

Off-road Equipment - see construction assumptions

Off-road Equipment - see construction assumptions

Off-road Equipment - see construction assumptions

Off-road Equipment - see construction assumptions

Off-road Equipment - see construction assumptions

Date: 1/25/2022 5:46 PM

SLRC - South Valley - Construction - South Coast Air Basin, Summer

EMFAC Off-Model Adjustment Factors for Gasoline Light Duty Vehicle to Account for the SAFE Vehicle Rule Applied

Off-road Equipment - see construction assumptions

Trips and VMT - construction mobile emissions calculated outside of CalEEMod.

Demolition -

Grading -

Construction Off-road Equipment Mitigation -

Table Name	Column Name	Default Value	New Value
tblConstDustMitigation	WaterUnpavedRoadVehicleSpeed	0	15
tblConstructionPhase	NumDays	18.00	70.00
tblConstructionPhase	NumDays	230.00	70.00
tblConstructionPhase	NumDays	230.00	120.00
tblConstructionPhase	NumDays	230.00	70.00
tblConstructionPhase	NumDays	8.00	300.00
tblConstructionPhase	NumDays	18.00	70.00
tblConstructionPhase	NumDays	5.00	20.00
tblConstructionPhase	NumDaysWeek	5.00	6.00
tblConstructionPhase	NumDaysWeek	5.00	6.00
tblConstructionPhase	NumDaysWeek	5.00	6.00
tblConstructionPhase	NumDaysWeek	5.00	6.00
tblConstructionPhase	NumDaysWeek	5.00	6.00
tblConstructionPhase	NumDaysWeek	5.00	6.00
tblConstructionPhase	NumDaysWeek	5.00	6.00
tblConstructionPhase	NumDaysWeek	5.00	6.00
tblConstructionPhase	NumDaysWeek	5.00	6.00
tblGrading	MaterialExported	0.00	20,000.00
tblGrading	MaterialExported	0.00	3,000.00
tblGrading	MaterialImported	0.00	20,000.00
tblLandUse	LandUseSquareFeet	39,204.00	36,050.00
tblLandUse	LandUseSquareFeet	137,214.00	140,250.00
tblOffRoadEquipment	OffRoadEquipmentUnitAmount	1.00	0.00
tblOffRoadEquipment	OffRoadEquipmentUnitAmount	3.00	1.00

SLRC - South Valley - Construction - South Coast Air Basin, Summer

EMFAC Off-Model Adjustment Factors for Gasoline Light Duty Vehicle to Account for the SAFE Vehicle Rule Applied

tblOffRoadEquipment	OffRoadEquipmentUnitAmount	3.00	0.00
tblOffRoadEquipment	OffRoadEquipmentUnitAmount	3.00	1.00
tblOffRoadEquipment	OffRoadEquipmentUnitAmount	1.00	0.00
tblOffRoadEquipment	OffRoadEquipmentUnitAmount	1.00	0.00
tblOffRoadEquipment	OffRoadEquipmentUnitAmount	2.00	1.00
tblOffRoadEquipment	OffRoadEquipmentUnitAmount	2.00	1.00
tblOffRoadEquipment	OffRoadEquipmentUnitAmount	2.00	0.00
tblOffRoadEquipment	OffRoadEquipmentUnitAmount	3.00	0.00
tblOffRoadEquipment	OffRoadEquipmentUnitAmount	3.00	1.00
tblOffRoadEquipment	OffRoadEquipmentUnitAmount	3.00	1.00
tblOffRoadEquipment	OffRoadEquipmentUnitAmount	3.00	2.00
tblOffRoadEquipment	OffRoadEquipmentUnitAmount	1.00	0.00
tblOffRoadEquipment	OffRoadEquipmentUnitAmount	4.00	1.00
tblOffRoadEquipment	OffRoadEquipmentUnitAmount	1.00	0.00
tblOffRoadEquipment	OffRoadEquipmentUnitAmount	1.00	0.00
tblOffRoadEquipment	UsageHours	6.00	8.00
tblOffRoadEquipment	UsageHours	6.00	8.00
tblOffRoadEquipment	UsageHours	7.00	8.00
tblOffRoadEquipment	UsageHours	7.00	8.00
tblOffRoadEquipment	UsageHours	7.00	8.00
tblOffRoadEquipment	UsageHours	7.00	8.00
tblOffRoadEquipment	UsageHours	7.00	8.00
tblTripsAndVMT	HaulingTripNumber	439.00	0.00
tblTripsAndVMT	HaulingTripNumber	375.00	0.00
tblTripsAndVMT	HaulingTripNumber	5,000.00	0.00
tblTripsAndVMT	VendorTripNumber	30.00	0.00
tblTripsAndVMT	VendorTripNumber	30.00	0.00
tblTripsAndVMT	VendorTripNumber	30.00	0.00
tblTripsAndVMT	WorkerTripNumber	15.00	0.00
tblTripsAndVMT	WorkerTripNumber	8.00	0.00

SLRC - South Valley - Construction - South Coast Air Basin, Summer

EMFAC Off-Model Adjustment Factors for Gasoline Light Duty Vehicle to Account for the SAFE Vehicle Rule Applied

tblTripsAndVMT	WorkerTripNumber	13.00	0.00
tblTripsAndVMT	WorkerTripNumber	76.00	0.00
tblTripsAndVMT	WorkerTripNumber	76.00	0.00
tblTripsAndVMT	WorkerTripNumber	76.00	0.00
tblTripsAndVMT	WorkerTripNumber	15.00	0.00
tblTripsAndVMT	WorkerTripNumber	15.00	0.00

2.0 Emissions Summary

2.1 Overall Construction (Maximum Daily Emission)

Unmitigated Construction

	ROG	NOx	CO	SO2	Fugitive PM10	Exhaust PM10	PM10 Total	Fugitive PM2.5	Exhaust PM2.5	PM2.5 Total	Bio- CO2	NBio- CO2	Total CO2	CH4	N2O	CO2e
Year	lb/day										lb/day					
2027	1.3905	13.9797	14.2338	0.0266	7.0977	0.5695	7.6671	3.4270	0.5239	3.9509	0.0000	2,571.6493	2,571.6493	0.8317	0.0000	2,592.4424
2028	4.8018	34.6558	46.8004	0.0779	7.0977	1.5792	7.6671	3.4270	1.4796	3.9509	0.0000	7,440.7443	7,440.7443	1.8592	1.3400e-003	7,487.6253
2029	3.9510	26.9917	35.1727	0.0610	0.0000	1.1709	1.1709	0.0000	1.1040	1.1040	0.0000	5,789.1205	5,789.1205	1.3471	0.0000	5,822.7975
Maximum	**4.8018**	**34.6558**	**46.8004**	**0.0779**	**7.0977**	**1.5792**	**7.6671**	**3.4270**	**1.4796**	**3.9509**	**0.0000**	**7,440.7443**	**7,440.7443**	**1.8592**	**1.3400e-003**	**7,487.6253**

SLRC - South Valley - Construction - South Coast Air Basin, Summer

EMFAC Off-Model Adjustment Factors for Gasoline Light Duty Vehicle to Account for the SAFE Vehicle Rule Applied

Mitigated Construction

	ROG	NOx	CO	SO2	Fugitive PM10	Exhaust PM10	PM10 Total	Fugitive PM2.5	Exhaust PM2.5	PM2.5 Total	Bio- CO2	NBio- CO2	Total CO2	CH4	N2O	CO2e
Year	lb/day										lb/day					
2027	1.3905	13.9797	14.2338	0.0266	2.7681	0.5695	3.3376	1.3365	0.5239	1.8605	0.0000	2,571.6493	2,571.6493	0.8317	0.0000	2,592.4424
2028	4.8018	34.6558	46.8004	0.0779	2.7681	1.5792	3.3376	1.3365	1.4796	1.8605	0.0000	7,440.7443	7,440.7443	1.8592	1.3400e-003	7,487.6253
2029	3.9510	26.9917	35.1727	0.0610	0.0000	1.1709	1.1709	0.0000	1.1040	1.1040	0.0000	5,789.1205	5,789.1205	1.3471	0.0000	5,822.7975
Maximum	**4.8018**	**34.6558**	**46.8004**	**0.0779**	**2.7681**	**1.5792**	**3.3376**	**1.3365**	**1.4796**	**1.8605**	**0.0000**	**7,440.7443**	**7,440.7443**	**1.8592**	**1.3400e-003**	**7,487.6253**

	ROG	NOx	CO	SO2	Fugitive PM10	Exhaust PM10	PM10 Total	Fugitive PM2.5	Exhaust PM2.5	PM2.5 Total	Bio- CO2	NBio-CO2	Total CO2	CH4	N20	CO2e
Percent Reduction	**0.00**	**0.00**	**0.00**	**0.00**	**61.00**	**0.00**	**52.46**	**61.00**	**0.00**	**46.43**	**0.00**	**0.00**	**0.00**	**0.00**	**0.00**	**0.00**

3.0 Construction Detail

Construction Phase

Phase Number	Phase Name	Phase Type	Start Date	End Date	Num Days Week	Num Days	Phase Description
1	Demolition	Demolition	8/1/2027	8/24/2027	6	20	
2	Site Preparation	Site Preparation	8/25/2027	9/16/2027	6	20	
3	Grading	Grading	9/17/2027	8/31/2028	6	300	
4	Drainage/Utilities/Trenching	Trenching	9/1/2028	11/21/2028	6	70	
5	Foundations	Building Construction	9/1/2028	11/21/2028	6	70	
6	Building Construction	Building Construction	10/12/2028	2/28/2029	6	120	
7	Landscaping/Other Finishing	Building Construction	11/1/2028	1/21/2029	6	70	
8	Paving	Paving	11/1/2028	1/21/2029	6	70	
9	Architectural Coating	Architectural Coating	11/1/2028	1/21/2029	6	70	

Date: 1/25/2022 5:46 PM

SLRC - South Valley - Construction - South Coast Air Basin, Summer

EMFAC Off-Model Adjustment Factors for Gasoline Light Duty Vehicle to Account for the SAFE Vehicle Rule Applied

Acres of Grading (Site Preparation Phase): 10

Acres of Grading (Grading Phase): 300

Acres of Paving: 0.9

Residential Indoor: 0; Residential Outdoor: 0; Non-Residential Indoor: 8,700; Non-Residential Outdoor: 2,900; Striped Parking Area: 2,163 (Architectural

OffRoad Equipment

Phase Name	Offroad Equipment Type	Amount	Usage Hours	Horse Power	Load Factor
Demolition	Concrete/Industrial Saws	1	8.00	81	0.73
Demolition	Cranes	1	8.00	231	0.29
Demolition	Excavators	1	8.00	158	0.38
Demolition	Forklifts	1	8.00	89	0.20
Demolition	Rubber Tired Dozers	0	8.00	247	0.40
Demolition	Tractors/Loaders/Backhoes	2	8.00	97	0.37
Site Preparation	Graders	1	8.00	187	0.41
Site Preparation	Plate Compactors	1	8.00	8	0.43
Site Preparation	Rubber Tired Dozers	0	8.00	247	0.40
Site Preparation	Tractors/Loaders/Backhoes	1	8.00	97	0.37
Grading	Excavators	1	8.00	158	0.38
Grading	Graders	1	8.00	187	0.41
Grading	Rubber Tired Dozers	1	8.00	247	0.40
Grading	Tractors/Loaders/Backhoes	2	8.00	97	0.37
Building Construction	Cranes	1	8.00	231	0.29
Building Construction	Forklifts	3	8.00	89	0.20
Building Construction	Generator Sets	1	8.00	84	0.74
Building Construction	Tractors/Loaders/Backhoes	3	8.00	97	0.37
Building Construction	Welders	1	8.00	46	0.45
Paving	Cement and Mortar Mixers	2	8.00	9	0.56
Paving	Pavers	1	8.00	130	0.42
Paving	Paving Equipment	1	6.00	132	0.36

SLRC - South Valley - Construction - South Coast Air Basin, Summer

EMFAC Off-Model Adjustment Factors for Gasoline Light Duty Vehicle to Account for the SAFE Vehicle Rule Applied

Paving	Pumps	1	8.00	84	0.74
Paving	Rollers	1	6.00	80	0.38
Paving	Tractors/Loaders/Backhoes	0	8.00	97	0.37
Architectural Coating	Air Compressors	1	8.00	78	0.48
Drainage/Utilities/Trenching	Forklifts	1	8.00	89	0.20
Drainage/Utilities/Trenching	Tractors/Loaders/Backhoes	1	8.00	97	0.37
Drainage/Utilities/Trenching	Trenchers	1	8.00	78	0.50
Foundations	Cranes	0	7.00	231	0.29
Foundations	Excavators	1	8.00	158	0.38
Foundations	Forklifts	0	8.00	89	0.20
Foundations	Generator Sets	0	8.00	84	0.74
Foundations	Tractors/Loaders/Backhoes	1	8.00	97	0.37
Foundations	Welders	0	8.00	46	0.45
Landscaping/Other Finishing	Cranes	1	8.00	231	0.29
Landscaping/Other Finishing	Forklifts	1	8.00	89	0.20
Landscaping/Other Finishing	Generator Sets	0	8.00	84	0.74
Landscaping/Other Finishing	Tractors/Loaders/Backhoes	1	8.00	97	0.37
Landscaping/Other Finishing	Welders	0	8.00	46	0.45

Trips and VMT

Phase Name	Offroad Equipment Count	Worker Trip Number	Vendor Trip Number	Hauling Trip Number	Worker Trip Length	Vendor Trip Length	Hauling Trip Length	Worker Vehicle Class	Vendor Vehicle Class	Hauling Vehicle Class
Demolition	6	0.00	0.00	0.00	14.70	6.90	20.00	LD_Mix	HDT_Mix	HHDT
Site Preparation	3	0.00	0.00	0.00	14.70	6.90	20.00	LD_Mix	HDT_Mix	HHDT
Grading	5	0.00	0.00	0.00	14.70	6.90	20.00	LD_Mix	HDT_Mix	HHDT
Building Construction	9	0.00	0.00	0.00	14.70	6.90	20.00	LD_Mix	HDT_Mix	HHDT
Paving	6	0.00	0.00	0.00	14.70	6.90	20.00	LD_Mix	HDT_Mix	HHDT
Architectural Coating	1	0.00	0.00	0.00	14.70	6.90	20.00	LD_Mix	HDT_Mix	HHDT
Drainage/Utilities/Trenching	3	8.00	0.00	0.00	14.70	6.90	20.00	LD_Mix	HDT_Mix	HHDT
Foundations	2	0.00	0.00	0.00	14.70	6.90	20.00	LD_Mix	HDT_Mix	HHDT
Landscaping/Other Finishing	3	0.00	0.00	0.00	14.70	6.90	20.00	LD_Mix	HDT_Mix	HHDT

SLRC - South Valley - Construction - South Coast Air Basin, Summer

EMFAC Off-Model Adjustment Factors for Gasoline Light Duty Vehicle to Account for the SAFE Vehicle Rule Applied

3.1 Mitigation Measures Construction

Water Exposed Area

Reduce Vehicle Speed on Unpaved Roads

3.2 Demolition - 2027

Unmitigated Construction On-Site

	ROG	NOx	CO	SO2	Fugitive PM10	Exhaust PM10	PM10 Total	Fugitive PM2.5	Exhaust PM2.5	PM2.5 Total	Bio- CO2	NBio- CO2	Total CO2	CH4	N2O	CO2e
Category	lb/day										lb/day					
Fugitive Dust					4.7474	0.0000	4.7474	0.7188	0.0000	0.7188			0.0000			0.0000
Off-Road	1.1262	10.1476	14.2338	0.0250		0.4394	0.4394		0.4117	0.4117		2,403.9723	2,403.9723	0.6119		2,419.2695
Total	**1.1262**	**10.1476**	**14.2338**	**0.0250**	**4.7474**	**0.4394**	**5.1868**	**0.7188**	**0.4117**	**1.1305**		**2,403.9723**	**2,403.9723**	**0.6119**		**2,419.2695**

Unmitigated Construction Off-Site

	ROG	NOx	CO	SO2	Fugitive PM10	Exhaust PM10	PM10 Total	Fugitive PM2.5	Exhaust PM2.5	PM2.5 Total	Bio- CO2	NBio- CO2	Total CO2	CH4	N2O	CO2e
Category	lb/day										lb/day					
Hauling	0.0000	0.0000	0.0000	0.0000	0.0000	0.0000	0.0000	0.0000	0.0000	0.0000		0.0000	0.0000	0.0000	0.0000	0.0000
Vendor	0.0000	0.0000	0.0000	0.0000	0.0000	0.0000	0.0000	0.0000	0.0000	0.0000		0.0000	0.0000	0.0000	0.0000	0.0000
Worker	0.0000	0.0000	0.0000	0.0000	0.0000	0.0000	0.0000	0.0000	0.0000	0.0000		0.0000	0.0000	0.0000	0.0000	0.0000
Total	**0.0000**	**0.0000**	**0.0000**	**0.0000**	**0.0000**	**0.0000**	**0.0000**	**0.0000**	**0.0000**	**0.0000**		**0.0000**	**0.0000**	**0.0000**	**0.0000**	**0.0000**

Date: 1/25/2022 5:46 PM

SLRC - South Valley - Construction - South Coast Air Basin, Summer

EMFAC Off-Model Adjustment Factors for Gasoline Light Duty Vehicle to Account for the SAFE Vehicle Rule Applied

Mitigated Construction On-Site

	ROG	NOx	CO	SO2	Fugitive PM10	Exhaust PM10	PM10 Total	Fugitive PM2.5	Exhaust PM2.5	PM2.5 Total	Bio- CO2	NBio- CO2	Total CO2	CH4	N2O	CO2e
Category	lb/day										lb/day					
Fugitive Dust					1.8515	0.0000	1.8515	0.2803	0.0000	0.2803			0.0000			0.0000
Off-Road	1.1262	10.1476	14.2338	0.0250		0.4394	0.4394		0.4117	0.4117	0.0000	2,403.9723	2,403.9723	0.6119		2,419.2695
Total	**1.1262**	**10.1476**	**14.2338**	**0.0250**	**1.8515**	**0.4394**	**2.2909**	**0.2803**	**0.4117**	**0.6920**	**0.0000**	**2,403.9723**	**2,403.9723**	**0.6119**		**2,419.2695**

Mitigated Construction Off-Site

	ROG	NOx	CO	SO2	Fugitive PM10	Exhaust PM10	PM10 Total	Fugitive PM2.5	Exhaust PM2.5	PM2.5 Total	Bio- CO2	NBio- CO2	Total CO2	CH4	N2O	CO2e
Category	lb/day										lb/day					
Hauling	0.0000	0.0000	0.0000	0.0000	0.0000	0.0000	0.0000	0.0000	0.0000	0.0000		0.0000	0.0000	0.0000	0.0000	0.0000
Vendor	0.0000	0.0000	0.0000	0.0000	0.0000	0.0000	0.0000	0.0000	0.0000	0.0000		0.0000	0.0000	0.0000	0.0000	0.0000
Worker	0.0000	0.0000	0.0000	0.0000	0.0000	0.0000	0.0000	0.0000	0.0000	0.0000		0.0000	0.0000	0.0000	0.0000	0.0000
Total	**0.0000**	**0.0000**	**0.0000**	**0.0000**	**0.0000**	**0.0000**	**0.0000**	**0.0000**	**0.0000**	**0.0000**		**0.0000**	**0.0000**	**0.0000**	**0.0000**	**0.0000**

Date: 1/25/2022 5:46 PM

SLRC - South Valley - Construction - South Coast Air Basin, Summer

EMFAC Off-Model Adjustment Factors for Gasoline Light Duty Vehicle to Account for the SAFE Vehicle Rule Applied

3.3 Site Preparation - 2027

Unmitigated Construction On-Site

	ROG	NOx	CO	SO2	Fugitive PM10	Exhaust PM10	PM10 Total	Fugitive PM2.5	Exhaust PM2.5	PM2.5 Total	Bio- CO2	NBio- CO2	Total CO2	CH4	N2O	CO2e
Category	lb/day										lb/day					
Fugitive Dust					0.5472	0.0000	0.5472	0.0598	0.0000	0.0598			0.0000			0.0000
Off-Road	0.4833	5.0431	4.0342	0.0102		0.1751	0.1751		0.1619	0.1619		976.7749	976.7749	0.3083		984.4833
Total	**0.4833**	**5.0431**	**4.0342**	**0.0102**	**0.5472**	**0.1751**	**0.7223**	**0.0598**	**0.1619**	**0.2217**		**976.7749**	**976.7749**	**0.3083**		**984.4833**

Unmitigated Construction Off-Site

	ROG	NOx	CO	SO2	Fugitive PM10	Exhaust PM10	PM10 Total	Fugitive PM2.5	Exhaust PM2.5	PM2.5 Total	Bio- CO2	NBio- CO2	Total CO2	CH4	N2O	CO2e
Category	lb/day										lb/day					
Hauling	0.0000	0.0000	0.0000	0.0000	0.0000	0.0000	0.0000	0.0000	0.0000	0.0000		0.0000	0.0000	0.0000	0.0000	0.0000
Vendor	0.0000	0.0000	0.0000	0.0000	0.0000	0.0000	0.0000	0.0000	0.0000	0.0000		0.0000	0.0000	0.0000	0.0000	0.0000
Worker	0.0000	0.0000	0.0000	0.0000	0.0000	0.0000	0.0000	0.0000	0.0000	0.0000		0.0000	0.0000	0.0000	0.0000	0.0000
Total	**0.0000**	**0.0000**	**0.0000**	**0.0000**	**0.0000**	**0.0000**	**0.0000**	**0.0000**	**0.0000**	**0.0000**		**0.0000**	**0.0000**	**0.0000**	**0.0000**	**0.0000**

SLRC - South Valley - Construction - South Coast Air Basin, Summer

EMFAC Off-Model Adjustment Factors for Gasoline Light Duty Vehicle to Account for the SAFE Vehicle Rule Applied

Mitigated Construction On-Site

	ROG	NOx	CO	SO2	Fugitive PM10	Exhaust PM10	PM10 Total	Fugitive PM2.5	Exhaust PM2.5	PM2.5 Total	Bio- CO2	NBio- CO2	Total CO2	CH4	N2O	CO2e
Category	lb/day										lb/day					
Fugitive Dust					0.2134	0.0000	0.2134	0.0233	0.0000	0.0233			0.0000			0.0000
Off-Road	0.4833	5.0431	4.0342	0.0102		0.1751	0.1751		0.1619	0.1619	0.0000	976.7749	976.7749	0.3083		984.4833
Total	**0.4833**	**5.0431**	**4.0342**	**0.0102**	**0.2134**	**0.1751**	**0.3885**	**0.0233**	**0.1619**	**0.1852**	**0.0000**	**976.7749**	**976.7749**	**0.3083**		**984.4833**

Mitigated Construction Off-Site

	ROG	NOx	CO	SO2	Fugitive PM10	Exhaust PM10	PM10 Total	Fugitive PM2.5	Exhaust PM2.5	PM2.5 Total	Bio- CO2	NBio- CO2	Total CO2	CH4	N2O	CO2e
Category	lb/day										lb/day					
Hauling	0.0000	0.0000	0.0000	0.0000	0.0000	0.0000	0.0000	0.0000	0.0000	0.0000		0.0000	0.0000	0.0000	0.0000	0.0000
Vendor	0.0000	0.0000	0.0000	0.0000	0.0000	0.0000	0.0000	0.0000	0.0000	0.0000		0.0000	0.0000	0.0000	0.0000	0.0000
Worker	0.0000	0.0000	0.0000	0.0000	0.0000	0.0000	0.0000	0.0000	0.0000	0.0000		0.0000	0.0000	0.0000	0.0000	0.0000
Total	**0.0000**	**0.0000**	**0.0000**	**0.0000**	**0.0000**	**0.0000**	**0.0000**	**0.0000**	**0.0000**	**0.0000**		**0.0000**	**0.0000**	**0.0000**	**0.0000**	**0.0000**

SLRC - South Valley - Construction - South Coast Air Basin, Summer

EMFAC Off-Model Adjustment Factors for Gasoline Light Duty Vehicle to Account for the SAFE Vehicle Rule Applied

3.4 Grading - 2027

Unmitigated Construction On-Site

	ROG	NOx	CO	SO2	Fugitive PM10	Exhaust PM10	PM10 Total	Fugitive PM2.5	Exhaust PM2.5	PM2.5 Total	Bio- CO2	NBio- CO2	Total CO2	CH4	N2O	CO2e
Category	lb/day										lb/day					
Fugitive Dust					7.0977	0.0000	7.0977	3.4270	0.0000	3.4270			0.0000			0.0000
Off-Road	1.3905	13.9797	12.3105	0.0266		0.5695	0.5695		0.5239	0.5239		2,571.6493	2,571.6493	0.8317		2,592.4424
Total	**1.3905**	**13.9797**	**12.3105**	**0.0266**	**7.0977**	**0.5695**	**7.6671**	**3.4270**	**0.5239**	**3.9509**		**2,571.6493**	**2,571.6493**	**0.8317**		**2,592.4424**

Unmitigated Construction Off-Site

	ROG	NOx	CO	SO2	Fugitive PM10	Exhaust PM10	PM10 Total	Fugitive PM2.5	Exhaust PM2.5	PM2.5 Total	Bio- CO2	NBio- CO2	Total CO2	CH4	N2O	CO2e
Category	lb/day										lb/day					
Hauling	0.0000	0.0000	0.0000	0.0000	0.0000	0.0000	0.0000	0.0000	0.0000	0.0000		0.0000	0.0000	0.0000	0.0000	0.0000
Vendor	0.0000	0.0000	0.0000	0.0000	0.0000	0.0000	0.0000	0.0000	0.0000	0.0000		0.0000	0.0000	0.0000	0.0000	0.0000
Worker	0.0000	0.0000	0.0000	0.0000	0.0000	0.0000	0.0000	0.0000	0.0000	0.0000		0.0000	0.0000	0.0000	0.0000	0.0000
Total	**0.0000**	**0.0000**	**0.0000**	**0.0000**	**0.0000**	**0.0000**	**0.0000**	**0.0000**	**0.0000**	**0.0000**		**0.0000**	**0.0000**	**0.0000**	**0.0000**	**0.0000**

Date: 1/25/2022 5:46 PM

SLRC - South Valley - Construction - South Coast Air Basin, Summer

EMFAC Off-Model Adjustment Factors for Gasoline Light Duty Vehicle to Account for the SAFE Vehicle Rule Applied

Mitigated Construction On-Site

	ROG	NOx	CO	SO2	Fugitive PM10	Exhaust PM10	PM10 Total	Fugitive PM2.5	Exhaust PM2.5	PM2.5 Total	Bio- CO2	NBio- CO2	Total CO2	CH4	N2O	CO2e
Category	lb/day										lb/day					
Fugitive Dust					2.7681	0.0000	2.7681	1.3365	0.0000	1.3365			0.0000			0.0000
Off-Road	1.3905	13.9797	12.3105	0.0266		0.5695	0.5695		0.5239	0.5239	0.0000	2,571.6493	2,571.6493	0.8317		2,592.4424
Total	**1.3905**	**13.9797**	**12.3105**	**0.0266**	**2.7681**	**0.5695**	**3.3376**	**1.3365**	**0.5239**	**1.8605**	**0.0000**	**2,571.6493**	**2,571.6493**	**0.8317**		**2,592.4424**

Mitigated Construction Off-Site

	ROG	NOx	CO	SO2	Fugitive PM10	Exhaust PM10	PM10 Total	Fugitive PM2.5	Exhaust PM2.5	PM2.5 Total	Bio- CO2	NBio- CO2	Total CO2	CH4	N2O	CO2e
Category	lb/day										lb/day					
Hauling	0.0000	0.0000	0.0000	0.0000	0.0000	0.0000	0.0000	0.0000	0.0000	0.0000		0.0000	0.0000	0.0000	0.0000	0.0000
Vendor	0.0000	0.0000	0.0000	0.0000	0.0000	0.0000	0.0000	0.0000	0.0000	0.0000		0.0000	0.0000	0.0000	0.0000	0.0000
Worker	0.0000	0.0000	0.0000	0.0000	0.0000	0.0000	0.0000	0.0000	0.0000	0.0000		0.0000	0.0000	0.0000	0.0000	0.0000
Total	**0.0000**	**0.0000**	**0.0000**	**0.0000**	**0.0000**	**0.0000**	**0.0000**	**0.0000**	**0.0000**	**0.0000**		**0.0000**	**0.0000**	**0.0000**	**0.0000**	**0.0000**

SLRC - South Valley - Construction - South Coast Air Basin, Summer

EMFAC Off-Model Adjustment Factors for Gasoline Light Duty Vehicle to Account for the SAFE Vehicle Rule Applied

3.4 Grading - 2028

Unmitigated Construction On-Site

	ROG	NOx	CO	SO2	Fugitive PM10	Exhaust PM10	PM10 Total	Fugitive PM2.5	Exhaust PM2.5	PM2.5 Total	Bio- CO2	NBio- CO2	Total CO2	CH4	N2O	CO2e
Category	lb/day										lb/day					
Fugitive Dust					7.0977	0.0000	7.0977	3.4270	0.0000	3.4270			0.0000			0.0000
Off-Road	1.3905	13.9797	12.3105	0.0266		0.5695	0.5695		0.5239	0.5239		2,571.6493	2,571.6493	0.8317		2,592.4424
Total	**1.3905**	**13.9797**	**12.3105**	**0.0266**	**7.0977**	**0.5695**	**7.6671**	**3.4270**	**0.5239**	**3.9509**		**2,571.6493**	**2,571.6493**	**0.8317**		**2,592.4424**

Unmitigated Construction Off-Site

	ROG	NOx	CO	SO2	Fugitive PM10	Exhaust PM10	PM10 Total	Fugitive PM2.5	Exhaust PM2.5	PM2.5 Total	Bio- CO2	NBio- CO2	Total CO2	CH4	N2O	CO2e
Category	lb/day										lb/day					
Hauling	0.0000	0.0000	0.0000	0.0000	0.0000	0.0000	0.0000	0.0000	0.0000	0.0000		0.0000	0.0000	0.0000	0.0000	0.0000
Vendor	0.0000	0.0000	0.0000	0.0000	0.0000	0.0000	0.0000	0.0000	0.0000	0.0000		0.0000	0.0000	0.0000	0.0000	0.0000
Worker	0.0000	0.0000	0.0000	0.0000	0.0000	0.0000	0.0000	0.0000	0.0000	0.0000		0.0000	0.0000	0.0000	0.0000	0.0000
Total	**0.0000**	**0.0000**	**0.0000**	**0.0000**	**0.0000**	**0.0000**	**0.0000**	**0.0000**	**0.0000**	**0.0000**		**0.0000**	**0.0000**	**0.0000**	**0.0000**	**0.0000**

Date: 1/25/2022 5:46 PM

SLRC - South Valley - Construction - South Coast Air Basin, Summer

EMFAC Off-Model Adjustment Factors for Gasoline Light Duty Vehicle to Account for the SAFE Vehicle Rule Applied

Mitigated Construction On-Site

	ROG	NOx	CO	SO2	Fugitive PM10	Exhaust PM10	PM10 Total	Fugitive PM2.5	Exhaust PM2.5	PM2.5 Total	Bio- CO2	NBio- CO2	Total CO2	CH4	N2O	CO2e
Category	lb/day										lb/day					
Fugitive Dust					2.7681	0.0000	2.7681	1.3365	0.0000	1.3365			0.0000			0.0000
Off-Road	1.3905	13.9797	12.3105	0.0266		0.5695	0.5695		0.5239	0.5239	0.0000	2,571.6493	2,571.6493	0.8317		2,592.4424
Total	**1.3905**	**13.9797**	**12.3105**	**0.0266**	**2.7681**	**0.5695**	**3.3376**	**1.3365**	**0.5239**	**1.8605**	**0.0000**	**2,571.6493**	**2,571.6493**	**0.8317**		**2,592.4424**

Mitigated Construction Off-Site

	ROG	NOx	CO	SO2	Fugitive PM10	Exhaust PM10	PM10 Total	Fugitive PM2.5	Exhaust PM2.5	PM2.5 Total	Bio- CO2	NBio- CO2	Total CO2	CH4	N2O	CO2e
Category	lb/day										lb/day					
Hauling	0.0000	0.0000	0.0000	0.0000	0.0000	0.0000	0.0000	0.0000	0.0000	0.0000		0.0000	0.0000	0.0000	0.0000	0.0000
Vendor	0.0000	0.0000	0.0000	0.0000	0.0000	0.0000	0.0000	0.0000	0.0000	0.0000		0.0000	0.0000	0.0000	0.0000	0.0000
Worker	0.0000	0.0000	0.0000	0.0000	0.0000	0.0000	0.0000	0.0000	0.0000	0.0000		0.0000	0.0000	0.0000	0.0000	0.0000
Total	**0.0000**	**0.0000**	**0.0000**	**0.0000**	**0.0000**	**0.0000**	**0.0000**	**0.0000**	**0.0000**	**0.0000**		**0.0000**	**0.0000**	**0.0000**	**0.0000**	**0.0000**

SLRC - South Valley - Construction - South Coast Air Basin, Summer

EMFAC Off-Model Adjustment Factors for Gasoline Light Duty Vehicle to Account for the SAFE Vehicle Rule Applied

3.5 Drainage/Utilities/Trenching - 2028

Unmitigated Construction On-Site

	ROG	NOx	CO	SO2	Fugitive PM10	Exhaust PM10	PM10 Total	Fugitive PM2.5	Exhaust PM2.5	PM2.5 Total	Bio- CO2	NBio- CO2	Total CO2	CH4	N2O	CO2e
Category	lb/day											lb/day				
Off-Road	0.5330	5.0969	5.9321	8.0300e-003		0.2939	0.2939		0.2704	0.2704		777.4318	777.4318	0.2514		783.7177
Total	**0.5330**	**5.0969**	**5.9321**	**8.0300e-003**		**0.2939**	**0.2939**		**0.2704**	**0.2704**		**777.4318**	**777.4318**	**0.2514**		**783.7177**

Unmitigated Construction Off-Site

	ROG	NOx	CO	SO2	Fugitive PM10	Exhaust PM10	PM10 Total	Fugitive PM2.5	Exhaust PM2.5	PM2.5 Total	Bio- CO2	NBio- CO2	Total CO2	CH4	N2O	CO2e
Category	lb/day											lb/day				
Hauling	0.0000	0.0000	0.0000	0.0000	0.0000	0.0000	0.0000	0.0000	0.0000	0.0000		0.0000	0.0000	0.0000	0.0000	0.0000
Vendor	0.0000	0.0000	0.0000	0.0000	0.0000	0.0000	0.0000	0.0000	0.0000	0.0000		0.0000	0.0000	0.0000	0.0000	0.0000
Worker	0.0186	0.0105	0.2066	6.7000e-004	0.0894	3.8000e-004	0.0898	0.0237	3.5000e-004	0.0241		71.7982	71.7982	1.2000e-003	1.3400e-003	72.2286
Total	**0.0186**	**0.0105**	**0.2066**	**6.7000e-004**	**0.0894**	**3.8000e-004**	**0.0898**	**0.0237**	**3.5000e-004**	**0.0241**		**71.7982**	**71.7982**	**1.2000e-003**	**1.3400e-003**	**72.2286**

Date: 1/25/2022 5:46 PM

SLRC - South Valley - Construction - South Coast Air Basin, Summer

EMFAC Off-Model Adjustment Factors for Gasoline Light Duty Vehicle to Account for the SAFE Vehicle Rule Applied

Mitigated Construction On-Site

	ROG	NOx	CO	SO2	Fugitive PM10	Exhaust PM10	PM10 Total	Fugitive PM2.5	Exhaust PM2.5	PM2.5 Total	Bio- CO2	NBio- CO2	Total CO2	CH4	N2O	CO2e
Category	lb/day										lb/day					
Off-Road	0.5330	5.0969	5.9321	8.0300e-003		0.2939	0.2939		0.2704	0.2704	0.0000	777.4318	777.4318	0.2514		783.7177
Total	**0.5330**	**5.0969**	**5.9321**	**8.0300e-003**		**0.2939**	**0.2939**		**0.2704**	**0.2704**	**0.0000**	**777.4318**	**777.4318**	**0.2514**		**783.7177**

Mitigated Construction Off-Site

	ROG	NOx	CO	SO2	Fugitive PM10	Exhaust PM10	PM10 Total	Fugitive PM2.5	Exhaust PM2.5	PM2.5 Total	Bio- CO2	NBio- CO2	Total CO2	CH4	N2O	CO2e
Category	lb/day										lb/day					
Hauling	0.0000	0.0000	0.0000	0.0000	0.0000	0.0000	0.0000	0.0000	0.0000	0.0000		0.0000	0.0000	0.0000	0.0000	0.0000
Vendor	0.0000	0.0000	0.0000	0.0000	0.0000	0.0000	0.0000	0.0000	0.0000	0.0000		0.0000	0.0000	0.0000	0.0000	0.0000
Worker	0.0186	0.0105	0.2066	6.7000e-004	0.0894	3.8000e-004	0.0898	0.0237	3.5000e-004	0.0241		71.7982	71.7982	1.2000e-003	1.3400e-003	72.2286
Total	**0.0186**	**0.0105**	**0.2066**	**6.7000e-004**	**0.0894**	**3.8000e-004**	**0.0898**	**0.0237**	**3.5000e-004**	**0.0241**		**71.7982**	**71.7982**	**1.2000e-003**	**1.3400e-003**	**72.2286**

Date: 1/25/2022 5:46 PM

SLRC - South Valley - Construction - South Coast Air Basin, Summer

EMFAC Off-Model Adjustment Factors for Gasoline Light Duty Vehicle to Account for the SAFE Vehicle Rule Applied

3.6 Foundations - 2028

Unmitigated Construction On-Site

	ROG	NOx	CO	SO2	Fugitive PM10	Exhaust PM10	PM10 Total	Fugitive PM2.5	Exhaust PM2.5	PM2.5 Total	Bio- CO2	NBio- CO2	Total CO2	CH4	N2O	CO2e
Category	lb/day										lb/day					
Off-Road	0.2992	2.5567	5.4890	8.2900e-003		0.1140	0.1140		0.1049	0.1049		802.3937	802.3937	0.2595		808.8815
Total	**0.2992**	**2.5567**	**5.4890**	**8.2900e-003**		**0.1140**	**0.1140**		**0.1049**	**0.1049**		**802.3937**	**802.3937**	**0.2595**		**808.8815**

Unmitigated Construction Off-Site

	ROG	NOx	CO	SO2	Fugitive PM10	Exhaust PM10	PM10 Total	Fugitive PM2.5	Exhaust PM2.5	PM2.5 Total	Bio- CO2	NBio- CO2	Total CO2	CH4	N2O	CO2e
Category	lb/day										lb/day					
Hauling	0.0000	0.0000	0.0000	0.0000	0.0000	0.0000	0.0000	0.0000	0.0000	0.0000		0.0000	0.0000	0.0000	0.0000	0.0000
Vendor	0.0000	0.0000	0.0000	0.0000	0.0000	0.0000	0.0000	0.0000	0.0000	0.0000		0.0000	0.0000	0.0000	0.0000	0.0000
Worker	0.0000	0.0000	0.0000	0.0000	0.0000	0.0000	0.0000	0.0000	0.0000	0.0000		0.0000	0.0000	0.0000	0.0000	0.0000
Total	**0.0000**	**0.0000**	**0.0000**	**0.0000**	**0.0000**	**0.0000**	**0.0000**	**0.0000**	**0.0000**	**0.0000**		**0.0000**	**0.0000**	**0.0000**	**0.0000**	**0.0000**

Date: 1/25/2022 5:46 PM

SLRC - South Valley - Construction - South Coast Air Basin, Summer

EMFAC Off-Model Adjustment Factors for Gasoline Light Duty Vehicle to Account for the SAFE Vehicle Rule Applied

Mitigated Construction On-Site

	ROG	NOx	CO	SO2	Fugitive PM10	Exhaust PM10	PM10 Total	Fugitive PM2.5	Exhaust PM2.5	PM2.5 Total	Bio- CO2	NBio- CO2	Total CO2	CH4	N2O	CO2e
Category	lb/day										lb/day					
Off-Road	0.2992	2.5567	5.4890	8.2900e-003		0.1140	0.1140		0.1049	0.1049	0.0000	802.3937	802.3937	0.2595		808.8815
Total	**0.2992**	**2.5567**	**5.4890**	**8.2900e-003**		**0.1140**	**0.1140**		**0.1049**	**0.1049**	**0.0000**	**802.3937**	**802.3937**	**0.2595**		**808.8815**

Mitigated Construction Off-Site

	ROG	NOx	CO	SO2	Fugitive PM10	Exhaust PM10	PM10 Total	Fugitive PM2.5	Exhaust PM2.5	PM2.5 Total	Bio- CO2	NBio- CO2	Total CO2	CH4	N2O	CO2e
Category	lb/day										lb/day					
Hauling	0.0000	0.0000	0.0000	0.0000	0.0000	0.0000	0.0000	0.0000	0.0000	0.0000		0.0000	0.0000	0.0000	0.0000	0.0000
Vendor	0.0000	0.0000	0.0000	0.0000	0.0000	0.0000	0.0000	0.0000	0.0000	0.0000		0.0000	0.0000	0.0000	0.0000	0.0000
Worker	0.0000	0.0000	0.0000	0.0000	0.0000	0.0000	0.0000	0.0000	0.0000	0.0000		0.0000	0.0000	0.0000	0.0000	0.0000
Total	**0.0000**	**0.0000**	**0.0000**	**0.0000**	**0.0000**	**0.0000**	**0.0000**	**0.0000**	**0.0000**	**0.0000**		**0.0000**	**0.0000**	**0.0000**	**0.0000**	**0.0000**

Date: 1/25/2022 5:46 PM

SLRC - South Valley - Construction - South Coast Air Basin, Summer

EMFAC Off-Model Adjustment Factors for Gasoline Light Duty Vehicle to Account for the SAFE Vehicle Rule Applied

3.7 Building Construction - 2028

Unmitigated Construction On-Site

	ROG	NOx	CO	SO2	Fugitive PM10	Exhaust PM10	PM10 Total	Fugitive PM2.5	Exhaust PM2.5	PM2.5 Total	Bio- CO2	NBio- CO2	Total CO2	CH4	N2O	CO2e
Category	lb/day										lb/day					
Off-Road	1.4560	13.3663	17.1378	0.0289		0.5647	0.5647		0.5304	0.5304		2,739.5986	2,739.5986	0.6602		2,756.1030
Total	**1.4560**	**13.3663**	**17.1378**	**0.0289**		**0.5647**	**0.5647**		**0.5304**	**0.5304**		**2,739.5986**	**2,739.5986**	**0.6602**		**2,756.1030**

Unmitigated Construction Off-Site

	ROG	NOx	CO	SO2	Fugitive PM10	Exhaust PM10	PM10 Total	Fugitive PM2.5	Exhaust PM2.5	PM2.5 Total	Bio- CO2	NBio- CO2	Total CO2	CH4	N2O	CO2e
Category	lb/day										lb/day					
Hauling	0.0000	0.0000	0.0000	0.0000	0.0000	0.0000	0.0000	0.0000	0.0000	0.0000		0.0000	0.0000	0.0000	0.0000	0.0000
Vendor	0.0000	0.0000	0.0000	0.0000	0.0000	0.0000	0.0000	0.0000	0.0000	0.0000		0.0000	0.0000	0.0000	0.0000	0.0000
Worker	0.0000	0.0000	0.0000	0.0000	0.0000	0.0000	0.0000	0.0000	0.0000	0.0000		0.0000	0.0000	0.0000	0.0000	0.0000
Total	**0.0000**	**0.0000**	**0.0000**	**0.0000**	**0.0000**	**0.0000**	**0.0000**	**0.0000**	**0.0000**	**0.0000**		**0.0000**	**0.0000**	**0.0000**	**0.0000**	**0.0000**

Date: 1/25/2022 5:46 PM

SLRC - South Valley - Construction - South Coast Air Basin, Summer

EMFAC Off-Model Adjustment Factors for Gasoline Light Duty Vehicle to Account for the SAFE Vehicle Rule Applied

Mitigated Construction On-Site

	ROG	NOx	CO	SO2	Fugitive PM10	Exhaust PM10	PM10 Total	Fugitive PM2.5	Exhaust PM2.5	PM2.5 Total	Bio- CO2	NBio- CO2	Total CO2	CH4	N2O	CO2e
Category	lb/day										lb/day					
Off-Road	1.4560	13.3663	17.1378	0.0289		0.5647	0.5647		0.5304	0.5304	0.0000	2,739.5986	2,739.5986	0.6602		2,756.1029
Total	**1.4560**	**13.3663**	**17.1378**	**0.0289**		**0.5647**	**0.5647**		**0.5304**	**0.5304**	**0.0000**	**2,739.5986**	**2,739.5986**	**0.6602**		**2,756.1029**

Mitigated Construction Off-Site

	ROG	NOx	CO	SO2	Fugitive PM10	Exhaust PM10	PM10 Total	Fugitive PM2.5	Exhaust PM2.5	PM2.5 Total	Bio- CO2	NBio- CO2	Total CO2	CH4	N2O	CO2e
Category	lb/day										lb/day					
Hauling	0.0000	0.0000	0.0000	0.0000	0.0000	0.0000	0.0000	0.0000	0.0000	0.0000		0.0000	0.0000	0.0000	0.0000	0.0000
Vendor	0.0000	0.0000	0.0000	0.0000	0.0000	0.0000	0.0000	0.0000	0.0000	0.0000		0.0000	0.0000	0.0000	0.0000	0.0000
Worker	0.0000	0.0000	0.0000	0.0000	0.0000	0.0000	0.0000	0.0000	0.0000	0.0000		0.0000	0.0000	0.0000	0.0000	0.0000
Total	**0.0000**	**0.0000**	**0.0000**	**0.0000**	**0.0000**	**0.0000**	**0.0000**	**0.0000**	**0.0000**	**0.0000**		**0.0000**	**0.0000**	**0.0000**	**0.0000**	**0.0000**

Date: 1/25/2022 5:46 PM

SLRC - South Valley - Construction - South Coast Air Basin, Summer

EMFAC Off-Model Adjustment Factors for Gasoline Light Duty Vehicle to Account for the SAFE Vehicle Rule Applied

3.7 Building Construction - 2029

Unmitigated Construction On-Site

	ROG	NOx	CO	SO2	Fugitive PM10	Exhaust PM10	PM10 Total	Fugitive PM2.5	Exhaust PM2.5	PM2.5 Total	Bio- CO2	NBio- CO2	Total CO2	CH4	N2O	CO2e
Category	lb/day										lb/day					
Off-Road	1.4560	13.3663	17.1378	0.0289		0.5647	0.5647		0.5304	0.5304		2,739.5986	2,739.5986	0.6602		2,756.1030
Total	**1.4560**	**13.3663**	**17.1378**	**0.0289**		**0.5647**	**0.5647**		**0.5304**	**0.5304**		**2,739.5986**	**2,739.5986**	**0.6602**		**2,756.1030**

Unmitigated Construction Off-Site

	ROG	NOx	CO	SO2	Fugitive PM10	Exhaust PM10	PM10 Total	Fugitive PM2.5	Exhaust PM2.5	PM2.5 Total	Bio- CO2	NBio- CO2	Total CO2	CH4	N2O	CO2e
Category	lb/day										lb/day					
Hauling	0.0000	0.0000	0.0000	0.0000	0.0000	0.0000	0.0000	0.0000	0.0000	0.0000		0.0000	0.0000	0.0000	0.0000	0.0000
Vendor	0.0000	0.0000	0.0000	0.0000	0.0000	0.0000	0.0000	0.0000	0.0000	0.0000		0.0000	0.0000	0.0000	0.0000	0.0000
Worker	0.0000	0.0000	0.0000	0.0000	0.0000	0.0000	0.0000	0.0000	0.0000	0.0000		0.0000	0.0000	0.0000	0.0000	0.0000
Total	**0.0000**	**0.0000**	**0.0000**	**0.0000**	**0.0000**	**0.0000**	**0.0000**	**0.0000**	**0.0000**	**0.0000**		**0.0000**	**0.0000**	**0.0000**	**0.0000**	**0.0000**

Date: 1/25/2022 5:46 PM

SLRC - South Valley - Construction - South Coast Air Basin, Summer

EMFAC Off-Model Adjustment Factors for Gasoline Light Duty Vehicle to Account for the SAFE Vehicle Rule Applied

Mitigated Construction On-Site

	ROG	NOx	CO	SO2	Fugitive PM10	Exhaust PM10	PM10 Total	Fugitive PM2.5	Exhaust PM2.5	PM2.5 Total	Bio- CO2	NBio- CO2	Total CO2	CH4	N2O	CO2e
Category	lb/day										lb/day					
Off-Road	1.4560	13.3663	17.1378	0.0289		0.5647	0.5647		0.5304	0.5304	0.0000	2,739.5986	2,739.5986	0.6602		2,756.1029
Total	**1.4560**	**13.3663**	**17.1378**	**0.0289**		**0.5647**	**0.5647**		**0.5304**	**0.5304**	**0.0000**	**2,739.5986**	**2,739.5986**	**0.6602**		**2,756.1029**

Mitigated Construction Off-Site

	ROG	NOx	CO	SO2	Fugitive PM10	Exhaust PM10	PM10 Total	Fugitive PM2.5	Exhaust PM2.5	PM2.5 Total	Bio- CO2	NBio- CO2	Total CO2	CH4	N2O	CO2e
Category	lb/day										lb/day					
Hauling	0.0000	0.0000	0.0000	0.0000	0.0000	0.0000	0.0000	0.0000	0.0000	0.0000		0.0000	0.0000	0.0000	0.0000	0.0000
Vendor	0.0000	0.0000	0.0000	0.0000	0.0000	0.0000	0.0000	0.0000	0.0000	0.0000		0.0000	0.0000	0.0000	0.0000	0.0000
Worker	0.0000	0.0000	0.0000	0.0000	0.0000	0.0000	0.0000	0.0000	0.0000	0.0000		0.0000	0.0000	0.0000	0.0000	0.0000
Total	**0.0000**	**0.0000**	**0.0000**	**0.0000**	**0.0000**	**0.0000**	**0.0000**	**0.0000**	**0.0000**	**0.0000**		**0.0000**	**0.0000**	**0.0000**	**0.0000**	**0.0000**

SLRC - South Valley - Construction - South Coast Air Basin, Summer

EMFAC Off-Model Adjustment Factors for Gasoline Light Duty Vehicle to Account for the SAFE Vehicle Rule Applied

3.8 Landscaping/Other Finishing - 2028

Unmitigated Construction On-Site

	ROG	NOx	CO	SO2	Fugitive PM10	Exhaust PM10	PM10 Total	Fugitive PM2.5	Exhaust PM2.5	PM2.5 Total	Bio- CO2	NBio- CO2	Total CO2	CH4	N2O	CO2e
Category	lb/day										lb/day					
Off-Road	0.5318	5.3216	5.0999	0.0104		0.2326	0.2326		0.2140	0.2140		1,008.9129	1,008.9129	0.3263		1,017.0705
Total	**0.5318**	**5.3216**	**5.0999**	**0.0104**		**0.2326**	**0.2326**		**0.2140**	**0.2140**		**1,008.9129**	**1,008.9129**	**0.3263**		**1,017.0705**

Unmitigated Construction Off-Site

	ROG	NOx	CO	SO2	Fugitive PM10	Exhaust PM10	PM10 Total	Fugitive PM2.5	Exhaust PM2.5	PM2.5 Total	Bio- CO2	NBio- CO2	Total CO2	CH4	N2O	CO2e
Category	lb/day										lb/day					
Hauling	0.0000	0.0000	0.0000	0.0000	0.0000	0.0000	0.0000	0.0000	0.0000	0.0000		0.0000	0.0000	0.0000	0.0000	0.0000
Vendor	0.0000	0.0000	0.0000	0.0000	0.0000	0.0000	0.0000	0.0000	0.0000	0.0000		0.0000	0.0000	0.0000	0.0000	0.0000
Worker	0.0000	0.0000	0.0000	0.0000	0.0000	0.0000	0.0000	0.0000	0.0000	0.0000		0.0000	0.0000	0.0000	0.0000	0.0000
Total	**0.0000**	**0.0000**	**0.0000**	**0.0000**	**0.0000**	**0.0000**	**0.0000**	**0.0000**	**0.0000**	**0.0000**		**0.0000**	**0.0000**	**0.0000**	**0.0000**	**0.0000**

Date: 1/25/2022 5:46 PM

SLRC - South Valley - Construction - South Coast Air Basin, Summer

EMFAC Off-Model Adjustment Factors for Gasoline Light Duty Vehicle to Account for the SAFE Vehicle Rule Applied

Mitigated Construction On-Site

	ROG	NOx	CO	SO2	Fugitive PM10	Exhaust PM10	PM10 Total	Fugitive PM2.5	Exhaust PM2.5	PM2.5 Total	Bio- CO2	NBio- CO2	Total CO2	CH4	N2O	CO2e
Category	lb/day										lb/day					
Off-Road	0.5318	5.3216	5.0999	0.0104		0.2326	0.2326		0.2140	0.2140	0.0000	1,008.9129	1,008.9129	0.3263		1,017.0705
Total	**0.5318**	**5.3216**	**5.0999**	**0.0104**		**0.2326**	**0.2326**		**0.2140**	**0.2140**	**0.0000**	**1,008.9129**	**1,008.9129**	**0.3263**		**1,017.0705**

Mitigated Construction Off-Site

	ROG	NOx	CO	SO2	Fugitive PM10	Exhaust PM10	PM10 Total	Fugitive PM2.5	Exhaust PM2.5	PM2.5 Total	Bio- CO2	NBio- CO2	Total CO2	CH4	N2O	CO2e
Category	lb/day										lb/day					
Hauling	0.0000	0.0000	0.0000	0.0000	0.0000	0.0000	0.0000	0.0000	0.0000	0.0000		0.0000	0.0000	0.0000	0.0000	0.0000
Vendor	0.0000	0.0000	0.0000	0.0000	0.0000	0.0000	0.0000	0.0000	0.0000	0.0000		0.0000	0.0000	0.0000	0.0000	0.0000
Worker	0.0000	0.0000	0.0000	0.0000	0.0000	0.0000	0.0000	0.0000	0.0000	0.0000		0.0000	0.0000	0.0000	0.0000	0.0000
Total	**0.0000**	**0.0000**	**0.0000**	**0.0000**	**0.0000**	**0.0000**	**0.0000**	**0.0000**	**0.0000**	**0.0000**		**0.0000**	**0.0000**	**0.0000**	**0.0000**	**0.0000**

Date: 1/25/2022 5:46 PM

SLRC - South Valley - Construction - South Coast Air Basin, Summer

EMFAC Off-Model Adjustment Factors for Gasoline Light Duty Vehicle to Account for the SAFE Vehicle Rule Applied

3.8 Landscaping/Other Finishing - 2029

Unmitigated Construction On-Site

	ROG	NOx	CO	SO2	Fugitive PM10	Exhaust PM10	PM10 Total	Fugitive PM2.5	Exhaust PM2.5	PM2.5 Total	Bio- CO2	NBio- CO2	Total CO2	CH4	N2O	CO2e
Category	lb/day										lb/day					
Off-Road	0.5318	5.3216	5.0999	0.0104		0.2326	0.2326		0.2140	0.2140		1,008.9129	1,008.9129	0.3263		1,017.0705
Total	**0.5318**	**5.3216**	**5.0999**	**0.0104**		**0.2326**	**0.2326**		**0.2140**	**0.2140**		**1,008.9129**	**1,008.9129**	**0.3263**		**1,017.0705**

Unmitigated Construction Off-Site

	ROG	NOx	CO	SO2	Fugitive PM10	Exhaust PM10	PM10 Total	Fugitive PM2.5	Exhaust PM2.5	PM2.5 Total	Bio- CO2	NBio- CO2	Total CO2	CH4	N2O	CO2e
Category	lb/day										lb/day					
Hauling	0.0000	0.0000	0.0000	0.0000	0.0000	0.0000	0.0000	0.0000	0.0000	0.0000		0.0000	0.0000	0.0000	0.0000	0.0000
Vendor	0.0000	0.0000	0.0000	0.0000	0.0000	0.0000	0.0000	0.0000	0.0000	0.0000		0.0000	0.0000	0.0000	0.0000	0.0000
Worker	0.0000	0.0000	0.0000	0.0000	0.0000	0.0000	0.0000	0.0000	0.0000	0.0000		0.0000	0.0000	0.0000	0.0000	0.0000
Total	**0.0000**	**0.0000**	**0.0000**	**0.0000**	**0.0000**	**0.0000**	**0.0000**	**0.0000**	**0.0000**	**0.0000**		**0.0000**	**0.0000**	**0.0000**	**0.0000**	**0.0000**

SLRC - South Valley - Construction - South Coast Air Basin, Summer

EMFAC Off-Model Adjustment Factors for Gasoline Light Duty Vehicle to Account for the SAFE Vehicle Rule Applied

Mitigated Construction On-Site

	ROG	NOx	CO	SO2	Fugitive PM10	Exhaust PM10	PM10 Total	Fugitive PM2.5	Exhaust PM2.5	PM2.5 Total	Bio- CO2	NBio- CO2	Total CO2	CH4	N2O	CO2e
Category	lb/day										lb/day					
Off-Road	0.5318	5.3216	5.0999	0.0104		0.2326	0.2326		0.2140	0.2140	0.0000	1,008.9129	1,008.9129	0.3263		1,017.0705
Total	**0.5318**	**5.3216**	**5.0999**	**0.0104**		**0.2326**	**0.2326**		**0.2140**	**0.2140**	**0.0000**	**1,008.9129**	**1,008.9129**	**0.3263**		**1,017.0705**

Mitigated Construction Off-Site

	ROG	NOx	CO	SO2	Fugitive PM10	Exhaust PM10	PM10 Total	Fugitive PM2.5	Exhaust PM2.5	PM2.5 Total	Bio- CO2	NBio- CO2	Total CO2	CH4	N2O	CO2e
Category	lb/day										lb/day					
Hauling	0.0000	0.0000	0.0000	0.0000	0.0000	0.0000	0.0000	0.0000	0.0000	0.0000		0.0000	0.0000	0.0000	0.0000	0.0000
Vendor	0.0000	0.0000	0.0000	0.0000	0.0000	0.0000	0.0000	0.0000	0.0000	0.0000		0.0000	0.0000	0.0000	0.0000	0.0000
Worker	0.0000	0.0000	0.0000	0.0000	0.0000	0.0000	0.0000	0.0000	0.0000	0.0000		0.0000	0.0000	0.0000	0.0000	0.0000
Total	**0.0000**	**0.0000**	**0.0000**	**0.0000**	**0.0000**	**0.0000**	**0.0000**	**0.0000**	**0.0000**	**0.0000**		**0.0000**	**0.0000**	**0.0000**	**0.0000**	**0.0000**

3.9 Paving - 2028

Unmitigated Construction On-Site

SLRC - South Valley - Construction - South Coast Air Basin, Summer

EMFAC Off-Model Adjustment Factors for Gasoline Light Duty Vehicle to Account for the SAFE Vehicle Rule Applied

	ROG	NOx	CO	SO2	Fugitive PM10	Exhaust PM10	PM10 Total	Fugitive PM2.5	Exhaust PM2.5	PM2.5 Total	Bio- CO2	NBio- CO2	Total CO2	CH4	N2O	CO2e
Category	lb/day										lb/day					
Off-Road	0.7903	6.7764	10.5228	0.0177		0.3050	0.3050		0.2909	0.2909		1,665.3449	1,665.3449	0.3401		1,673.8483
Paving	0.0337					0.0000	0.0000		0.0000	0.0000			0.0000			0.0000
Total	**0.8240**	**6.7764**	**10.5228**	**0.0177**		**0.3050**	**0.3050**		**0.2909**	**0.2909**		**1,665.3449**	**1,665.3449**	**0.3401**		**1,673.8483**

Unmitigated Construction Off-Site

	ROG	NOx	CO	SO2	Fugitive PM10	Exhaust PM10	PM10 Total	Fugitive PM2.5	Exhaust PM2.5	PM2.5 Total	Bio- CO2	NBio- CO2	Total CO2	CH4	N2O	CO2e
Category	lb/day										lb/day					
Hauling	0.0000	0.0000	0.0000	0.0000	0.0000	0.0000	0.0000	0.0000	0.0000	0.0000		0.0000	0.0000	0.0000	0.0000	0.0000
Vendor	0.0000	0.0000	0.0000	0.0000	0.0000	0.0000	0.0000	0.0000	0.0000	0.0000		0.0000	0.0000	0.0000	0.0000	0.0000
Worker	0.0000	0.0000	0.0000	0.0000	0.0000	0.0000	0.0000	0.0000	0.0000	0.0000		0.0000	0.0000	0.0000	0.0000	0.0000
Total	**0.0000**	**0.0000**	**0.0000**	**0.0000**	**0.0000**	**0.0000**	**0.0000**	**0.0000**	**0.0000**	**0.0000**		**0.0000**	**0.0000**	**0.0000**	**0.0000**	**0.0000**

Date: 1/25/2022 5:46 PM

SLRC - South Valley - Construction - South Coast Air Basin, Summer

EMFAC Off-Model Adjustment Factors for Gasoline Light Duty Vehicle to Account for the SAFE Vehicle Rule Applied

Mitigated Construction On-Site

	ROG	NOx	CO	SO2	Fugitive PM10	Exhaust PM10	PM10 Total	Fugitive PM2.5	Exhaust PM2.5	PM2.5 Total	Bio- CO2	NBio- CO2	Total CO2	CH4	N2O	CO2e
Category	lb/day										lb/day					
Off-Road	0.7903	6.7764	10.5228	0.0177		0.3050	0.3050		0.2909	0.2909	0.0000	1,665.3449	1,665.3449	0.3401		1,673.8483
Paving	0.0337					0.0000	0.0000		0.0000	0.0000			0.0000			0.0000
Total	**0.8240**	**6.7764**	**10.5228**	**0.0177**		**0.3050**	**0.3050**		**0.2909**	**0.2909**	**0.0000**	**1,665.3449**	**1,665.3449**	**0.3401**		**1,673.8483**

Mitigated Construction Off-Site

	ROG	NOx	CO	SO2	Fugitive PM10	Exhaust PM10	PM10 Total	Fugitive PM2.5	Exhaust PM2.5	PM2.5 Total	Bio- CO2	NBio- CO2	Total CO2	CH4	N2O	CO2e
Category	lb/day										lb/day					
Hauling	0.0000	0.0000	0.0000	0.0000	0.0000	0.0000	0.0000	0.0000	0.0000	0.0000		0.0000	0.0000	0.0000	0.0000	0.0000
Vendor	0.0000	0.0000	0.0000	0.0000	0.0000	0.0000	0.0000	0.0000	0.0000	0.0000		0.0000	0.0000	0.0000	0.0000	0.0000
Worker	0.0000	0.0000	0.0000	0.0000	0.0000	0.0000	0.0000	0.0000	0.0000	0.0000		0.0000	0.0000	0.0000	0.0000	0.0000
Total	**0.0000**	**0.0000**	**0.0000**	**0.0000**	**0.0000**	**0.0000**	**0.0000**	**0.0000**	**0.0000**	**0.0000**		**0.0000**	**0.0000**	**0.0000**	**0.0000**	**0.0000**

Date: 1/25/2022 5:46 PM

SLRC - South Valley - Construction - South Coast Air Basin, Summer

EMFAC Off-Model Adjustment Factors for Gasoline Light Duty Vehicle to Account for the SAFE Vehicle Rule Applied

3.9 Paving - 2029

Unmitigated Construction On-Site

	ROG	NOx	CO	SO2	Fugitive PM10	Exhaust PM10	PM10 Total	Fugitive PM2.5	Exhaust PM2.5	PM2.5 Total	Bio- CO2	NBio- CO2	Total CO2	CH4	N2O	CO2e
Category	lb/day										lb/day					
Off-Road	0.7903	6.7764	10.5228	0.0177		0.3050	0.3050		0.2909	0.2909		1,665.3449	1,665.3449	0.3401		1,673.8483
Paving	0.0337					0.0000	0.0000		0.0000	0.0000			0.0000			0.0000
Total	**0.8240**	**6.7764**	**10.5228**	**0.0177**		**0.3050**	**0.3050**		**0.2909**	**0.2909**		**1,665.3449**	**1,665.3449**	**0.3401**		**1,673.8483**

Unmitigated Construction Off-Site

	ROG	NOx	CO	SO2	Fugitive PM10	Exhaust PM10	PM10 Total	Fugitive PM2.5	Exhaust PM2.5	PM2.5 Total	Bio- CO2	NBio- CO2	Total CO2	CH4	N2O	CO2e
Category	lb/day										lb/day					
Hauling	0.0000	0.0000	0.0000	0.0000	0.0000	0.0000	0.0000	0.0000	0.0000	0.0000		0.0000	0.0000	0.0000	0.0000	0.0000
Vendor	0.0000	0.0000	0.0000	0.0000	0.0000	0.0000	0.0000	0.0000	0.0000	0.0000		0.0000	0.0000	0.0000	0.0000	0.0000
Worker	0.0000	0.0000	0.0000	0.0000	0.0000	0.0000	0.0000	0.0000	0.0000	0.0000		0.0000	0.0000	0.0000	0.0000	0.0000
Total	**0.0000**	**0.0000**	**0.0000**	**0.0000**	**0.0000**	**0.0000**	**0.0000**	**0.0000**	**0.0000**	**0.0000**		**0.0000**	**0.0000**	**0.0000**	**0.0000**	**0.0000**

Date: 1/25/2022 5:46 PM

SLRC - South Valley - Construction - South Coast Air Basin, Summer

EMFAC Off-Model Adjustment Factors for Gasoline Light Duty Vehicle to Account for the SAFE Vehicle Rule Applied

Mitigated Construction On-Site

	ROG	NOx	CO	SO2	Fugitive PM10	Exhaust PM10	PM10 Total	Fugitive PM2.5	Exhaust PM2.5	PM2.5 Total	Bio- CO2	NBio- CO2	Total CO2	CH4	N2O	CO2e
Category	lb/day										lb/day					
Off-Road	0.7903	6.7764	10.5228	0.0177		0.3050	0.3050		0.2909	0.2909	0.0000	1,665.3449	1,665.3449	0.3401		1,673.8483
Paving	0.0337					0.0000	0.0000		0.0000	0.0000			0.0000			0.0000
Total	**0.8240**	**6.7764**	**10.5228**	**0.0177**		**0.3050**	**0.3050**		**0.2909**	**0.2909**	**0.0000**	**1,665.3449**	**1,665.3449**	**0.3401**		**1,673.8483**

Mitigated Construction Off-Site

	ROG	NOx	CO	SO2	Fugitive PM10	Exhaust PM10	PM10 Total	Fugitive PM2.5	Exhaust PM2.5	PM2.5 Total	Bio- CO2	NBio- CO2	Total CO2	CH4	N2O	CO2e
Category	lb/day										lb/day					
Hauling	0.0000	0.0000	0.0000	0.0000	0.0000	0.0000	0.0000	0.0000	0.0000	0.0000		0.0000	0.0000	0.0000	0.0000	0.0000
Vendor	0.0000	0.0000	0.0000	0.0000	0.0000	0.0000	0.0000	0.0000	0.0000	0.0000		0.0000	0.0000	0.0000	0.0000	0.0000
Worker	0.0000	0.0000	0.0000	0.0000	0.0000	0.0000	0.0000	0.0000	0.0000	0.0000		0.0000	0.0000	0.0000	0.0000	0.0000
Total	**0.0000**	**0.0000**	**0.0000**	**0.0000**	**0.0000**	**0.0000**	**0.0000**	**0.0000**	**0.0000**	**0.0000**		**0.0000**	**0.0000**	**0.0000**	**0.0000**	**0.0000**

Date: 1/25/2022 5:46 PM

SLRC - South Valley - Construction - South Coast Air Basin, Summer

EMFAC Off-Model Adjustment Factors for Gasoline Light Duty Vehicle to Account for the SAFE Vehicle Rule Applied

3.10 Architectural Coating - 2028

Unmitigated Construction On-Site

	ROG	NOx	CO	SO2	Fugitive PM10	Exhaust PM10	PM10 Total	Fugitive PM2.5	Exhaust PM2.5	PM2.5 Total	Bio- CO2	NBio- CO2	Total CO2	CH4	N2O	CO2e
Category	lb/day										lb/day					
Archit. Coating	0.9113					0.0000	0.0000		0.0000	0.0000			0.0000			0.0000
Off-Road	0.2278	1.5273	2.4122	3.9600e-003		0.0687	0.0687		0.0687	0.0687		375.2641	375.2641	0.0205		375.7758
Total	**1.1391**	**1.5273**	**2.4122**	**3.9600e-003**		**0.0687**	**0.0687**		**0.0687**	**0.0687**		**375.2641**	**375.2641**	**0.0205**		**375.7758**

Unmitigated Construction Off-Site

	ROG	NOx	CO	SO2	Fugitive PM10	Exhaust PM10	PM10 Total	Fugitive PM2.5	Exhaust PM2.5	PM2.5 Total	Bio- CO2	NBio- CO2	Total CO2	CH4	N2O	CO2e
Category	lb/day										lb/day					
Hauling	0.0000	0.0000	0.0000	0.0000	0.0000	0.0000	0.0000	0.0000	0.0000	0.0000		0.0000	0.0000	0.0000	0.0000	0.0000
Vendor	0.0000	0.0000	0.0000	0.0000	0.0000	0.0000	0.0000	0.0000	0.0000	0.0000		0.0000	0.0000	0.0000	0.0000	0.0000
Worker	0.0000	0.0000	0.0000	0.0000	0.0000	0.0000	0.0000	0.0000	0.0000	0.0000		0.0000	0.0000	0.0000	0.0000	0.0000
Total	**0.0000**	**0.0000**	**0.0000**	**0.0000**	**0.0000**	**0.0000**	**0.0000**	**0.0000**	**0.0000**	**0.0000**		**0.0000**	**0.0000**	**0.0000**	**0.0000**	**0.0000**

Date: 1/25/2022 5:46 PM

SLRC - South Valley - Construction - South Coast Air Basin, Summer

EMFAC Off-Model Adjustment Factors for Gasoline Light Duty Vehicle to Account for the SAFE Vehicle Rule Applied

Mitigated Construction On-Site

	ROG	NOx	CO	SO2	Fugitive PM10	Exhaust PM10	PM10 Total	Fugitive PM2.5	Exhaust PM2.5	PM2.5 Total	Bio- CO2	NBio- CO2	Total CO2	CH4	N2O	CO2e
Category	lb/day										lb/day					
Archit. Coating	0.9113					0.0000	0.0000		0.0000	0.0000			0.0000			0.0000
Off-Road	0.2278	1.5273	2.4122	3.9600e-003		0.0687	0.0687		0.0687	0.0687	0.0000	375.2641	375.2641	0.0205		375.7758
Total	**1.1391**	**1.5273**	**2.4122**	**3.9600e-003**		**0.0687**	**0.0687**		**0.0687**	**0.0687**	**0.0000**	**375.2641**	**375.2641**	**0.0205**		**375.7758**

Mitigated Construction Off-Site

	ROG	NOx	CO	SO2	Fugitive PM10	Exhaust PM10	PM10 Total	Fugitive PM2.5	Exhaust PM2.5	PM2.5 Total	Bio- CO2	NBio- CO2	Total CO2	CH4	N2O	CO2e
Category	lb/day										lb/day					
Hauling	0.0000	0.0000	0.0000	0.0000	0.0000	0.0000	0.0000	0.0000	0.0000	0.0000		0.0000	0.0000	0.0000	0.0000	0.0000
Vendor	0.0000	0.0000	0.0000	0.0000	0.0000	0.0000	0.0000	0.0000	0.0000	0.0000		0.0000	0.0000	0.0000	0.0000	0.0000
Worker	0.0000	0.0000	0.0000	0.0000	0.0000	0.0000	0.0000	0.0000	0.0000	0.0000		0.0000	0.0000	0.0000	0.0000	0.0000
Total	**0.0000**	**0.0000**	**0.0000**	**0.0000**	**0.0000**	**0.0000**	**0.0000**	**0.0000**	**0.0000**	**0.0000**		**0.0000**	**0.0000**	**0.0000**	**0.0000**	**0.0000**

Date: 1/25/2022 5:46 PM

SLRC - South Valley - Construction - South Coast Air Basin, Summer

EMFAC Off-Model Adjustment Factors for Gasoline Light Duty Vehicle to Account for the SAFE Vehicle Rule Applied

3.10 Architectural Coating - 2029

Unmitigated Construction On-Site

	ROG	NOx	CO	SO2	Fugitive PM10	Exhaust PM10	PM10 Total	Fugitive PM2.5	Exhaust PM2.5	PM2.5 Total	Bio- CO2	NBio- CO2	Total CO2	CH4	N2O	CO2e
Category	lb/day										lb/day					
Archit. Coating	0.9113					0.0000	0.0000		0.0000	0.0000			0.0000			0.0000
Off-Road	0.2278	1.5273	2.4122	3.9600e-003		0.0687	0.0687		0.0687	0.0687		375.2641	375.2641	0.0205		375.7758
Total	**1.1391**	**1.5273**	**2.4122**	**3.9600e-003**		**0.0687**	**0.0687**		**0.0687**	**0.0687**		**375.2641**	**375.2641**	**0.0205**		**375.7758**

Unmitigated Construction Off-Site

	ROG	NOx	CO	SO2	Fugitive PM10	Exhaust PM10	PM10 Total	Fugitive PM2.5	Exhaust PM2.5	PM2.5 Total	Bio- CO2	NBio- CO2	Total CO2	CH4	N2O	CO2e
Category	lb/day										lb/day					
Hauling	0.0000	0.0000	0.0000	0.0000	0.0000	0.0000	0.0000	0.0000	0.0000	0.0000		0.0000	0.0000	0.0000	0.0000	0.0000
Vendor	0.0000	0.0000	0.0000	0.0000	0.0000	0.0000	0.0000	0.0000	0.0000	0.0000		0.0000	0.0000	0.0000	0.0000	0.0000
Worker	0.0000	0.0000	0.0000	0.0000	0.0000	0.0000	0.0000	0.0000	0.0000	0.0000		0.0000	0.0000	0.0000	0.0000	0.0000
Total	**0.0000**	**0.0000**	**0.0000**	**0.0000**	**0.0000**	**0.0000**	**0.0000**	**0.0000**	**0.0000**	**0.0000**		**0.0000**	**0.0000**	**0.0000**	**0.0000**	**0.0000**

Date: 1/25/2022 5:46 PM

SLRC - South Valley - Construction - South Coast Air Basin, Summer

EMFAC Off-Model Adjustment Factors for Gasoline Light Duty Vehicle to Account for the SAFE Vehicle Rule Applied

Mitigated Construction On-Site

	ROG	NOx	CO	SO2	Fugitive PM10	Exhaust PM10	PM10 Total	Fugitive PM2.5	Exhaust PM2.5	PM2.5 Total	Bio- CO2	NBio- CO2	Total CO2	CH4	N2O	CO2e
Category	lb/day										lb/day					
Archit. Coating	0.9113					0.0000	0.0000		0.0000	0.0000			0.0000			0.0000
Off-Road	0.2278	1.5273	2.4122	3.9600e-003		0.0687	0.0687		0.0687	0.0687	0.0000	375.2641	375.2641	0.0205		375.7758
Total	**1.1391**	**1.5273**	**2.4122**	**3.9600e-003**		**0.0687**	**0.0687**		**0.0687**	**0.0687**	**0.0000**	**375.2641**	**375.2641**	**0.0205**		**375.7758**

Mitigated Construction Off-Site

	ROG	NOx	CO	SO2	Fugitive PM10	Exhaust PM10	PM10 Total	Fugitive PM2.5	Exhaust PM2.5	PM2.5 Total	Bio- CO2	NBio- CO2	Total CO2	CH4	N2O	CO2e
Category	lb/day										lb/day					
Hauling	0.0000	0.0000	0.0000	0.0000	0.0000	0.0000	0.0000	0.0000	0.0000	0.0000		0.0000	0.0000	0.0000	0.0000	0.0000
Vendor	0.0000	0.0000	0.0000	0.0000	0.0000	0.0000	0.0000	0.0000	0.0000	0.0000		0.0000	0.0000	0.0000	0.0000	0.0000
Worker	0.0000	0.0000	0.0000	0.0000	0.0000	0.0000	0.0000	0.0000	0.0000	0.0000		0.0000	0.0000	0.0000	0.0000	0.0000
Total	**0.0000**	**0.0000**	**0.0000**	**0.0000**	**0.0000**	**0.0000**	**0.0000**	**0.0000**	**0.0000**	**0.0000**		**0.0000**	**0.0000**	**0.0000**	**0.0000**	**0.0000**

Date: 1/25/2022 5:52 PM

SLRC - South Valley - Construction - South Coast Air Basin, Summer

EMFAC Off-Model Adjustment Factors for Gasoline Light Duty Vehicle to Account for the SAFE Vehicle Rule Applied

SLRC - South Valley - Construction

South Coast Air Basin, Summer

1.0 Project Characteristics

1.1 Land Usage

Land Uses	Size	Metric	Lot Acreage	Floor Surface Area	Population
Other Asphalt Surfaces	0.90	Acre	0.90	36,050.00	0
City Park	3.15	Acre	3.15	140,250.00	0
Racquet Club	5.80	1000sqft	0.13	5,800.00	0

1.2 Other Project Characteristics

Urbanization	Urban	**Wind Speed (m/s)**	2.2	**Precipitation Freq (Days)**	31
Climate Zone	12			**Operational Year**	2029
Utility Company	Los Angeles Department of Water & Power				
CO2 Intensity (lb/MWhr)	691.98	**CH4 Intensity (lb/MWhr)**	0.033	**N2O Intensity (lb/MWhr)**	0.004

1.3 User Entered Comments & Non-Default Data

Project Characteristics -

Land Use - see construction assumptions. Racquet club serves as surrogate for Multipurpose Facility

Construction Phase - see construction assumptions

Off-road Equipment - see construction assumptions

Off-road Equipment - see construction assumptions

Off-road Equipment - see construction assumptions

Off-road Equipment - see construction assumptions

Off-road Equipment - see construction assumptions

Off-road Equipment - see construction assumptions

Off-road Equipment - see construction assumptions

Off-road Equipment - see construction assumptions

Off-road Equipment - see construction assumptions

Date: 1/25/2022 5:52 PM

SLRC - South Valley - Construction - South Coast Air Basin, Summer

EMFAC Off-Model Adjustment Factors for Gasoline Light Duty Vehicle to Account for the SAFE Vehicle Rule Applied

Off-road Equipment - see construction assumptions

Trips and VMT - construction mobile emissions calculated outside of CalEEMod.

Demolition -

Grading -

Construction Off-road Equipment Mitigation - see construction assumptions

Table Name	Column Name	Default Value	New Value
tblConstDustMitigation	WaterUnpavedRoadVehicleSpeed	0	15
tblConstEquipMitigation	NumberOfEquipmentMitigated	0.00	1.00
tblConstEquipMitigation	NumberOfEquipmentMitigated	0.00	1.00
tblConstEquipMitigation	NumberOfEquipmentMitigated	0.00	3.00
tblConstEquipMitigation	NumberOfEquipmentMitigated	0.00	3.00
tblConstEquipMitigation	NumberOfEquipmentMitigated	0.00	6.00
tblConstEquipMitigation	NumberOfEquipmentMitigated	0.00	1.00
tblConstEquipMitigation	NumberOfEquipmentMitigated	0.00	2.00
tblConstEquipMitigation	NumberOfEquipmentMitigated	0.00	1.00
tblConstEquipMitigation	NumberOfEquipmentMitigated	0.00	1.00
tblConstEquipMitigation	NumberOfEquipmentMitigated	0.00	1.00
tblConstEquipMitigation	NumberOfEquipmentMitigated	0.00	1.00
tblConstEquipMitigation	NumberOfEquipmentMitigated	0.00	1.00
tblConstEquipMitigation	NumberOfEquipmentMitigated	0.00	11.00
tblConstEquipMitigation	NumberOfEquipmentMitigated	0.00	1.00
tblConstEquipMitigation	Tier	No Change	Tier 4 Final
tblConstEquipMitigation	Tier	No Change	Tier 4 Final
tblConstEquipMitigation	Tier	No Change	Tier 4 Final
tblConstEquipMitigation	Tier	No Change	Tier 4 Final
tblConstEquipMitigation	Tier	No Change	Tier 4 Final
tblConstEquipMitigation	Tier	No Change	Tier 4 Final
tblConstEquipMitigation	Tier	No Change	Tier 4 Final
tblConstEquipMitigation	Tier	No Change	Tier 4 Final
tblConstEquipMitigation	Tier	No Change	Tier 4 Final

SLRC - South Valley - Construction - South Coast Air Basin, Summer

EMFAC Off-Model Adjustment Factors for Gasoline Light Duty Vehicle to Account for the SAFE Vehicle Rule Applied

tblConstEquipMitigation	Tier	No Change	Tier 4 Final
tblConstEquipMitigation	Tier	No Change	Tier 4 Final
tblConstEquipMitigation	Tier	No Change	Tier 4 Final
tblConstEquipMitigation	Tier	No Change	Tier 4 Final
tblConstEquipMitigation	Tier	No Change	Tier 4 Final
tblConstructionPhase	NumDays	5.00	20.00
tblConstructionPhase	NumDays	8.00	300.00
tblConstructionPhase	NumDays	230.00	70.00
tblConstructionPhase	NumDays	230.00	120.00
tblConstructionPhase	NumDays	18.00	70.00
tblConstructionPhase	NumDays	18.00	70.00
tblConstructionPhase	NumDays	230.00	70.00
tblConstructionPhase	NumDaysWeek	5.00	6.00
tblConstructionPhase	NumDaysWeek	5.00	6.00
tblConstructionPhase	NumDaysWeek	5.00	6.00
tblConstructionPhase	NumDaysWeek	5.00	6.00
tblConstructionPhase	NumDaysWeek	5.00	6.00
tblConstructionPhase	NumDaysWeek	5.00	6.00
tblConstructionPhase	NumDaysWeek	5.00	6.00
tblConstructionPhase	NumDaysWeek	5.00	6.00
tblConstructionPhase	NumDaysWeek	5.00	6.00
tblGrading	MaterialExported	0.00	20,000.00
tblGrading	MaterialExported	0.00	3,000.00
tblGrading	MaterialImported	0.00	20,000.00
tblLandUse	LandUseSquareFeet	39,204.00	36,050.00
tblLandUse	LandUseSquareFeet	137,214.00	140,250.00
tblOffRoadEquipment	OffRoadEquipmentUnitAmount	3.00	1.00
tblOffRoadEquipment	OffRoadEquipmentUnitAmount	2.00	0.00
tblOffRoadEquipment	OffRoadEquipmentUnitAmount	3.00	0.00
tblOffRoadEquipment	OffRoadEquipmentUnitAmount	4.00	1.00

SLRC - South Valley - Construction - South Coast Air Basin, Summer

EMFAC Off-Model Adjustment Factors for Gasoline Light Duty Vehicle to Account for the SAFE Vehicle Rule Applied

tblOffRoadEquipment	OffRoadEquipmentUnitAmount	3.00	2.00
tblOffRoadEquipment	OffRoadEquipmentUnitAmount	2.00	1.00
tblOffRoadEquipment	OffRoadEquipmentUnitAmount	2.00	1.00
tblOffRoadEquipment	OffRoadEquipmentUnitAmount	1.00	0.00
tblOffRoadEquipment	OffRoadEquipmentUnitAmount	1.00	0.00
tblOffRoadEquipment	OffRoadEquipmentUnitAmount	3.00	0.00
tblOffRoadEquipment	OffRoadEquipmentUnitAmount	1.00	0.00
tblOffRoadEquipment	OffRoadEquipmentUnitAmount	3.00	1.00
tblOffRoadEquipment	OffRoadEquipmentUnitAmount	1.00	0.00
tblOffRoadEquipment	OffRoadEquipmentUnitAmount	3.00	1.00
tblOffRoadEquipment	OffRoadEquipmentUnitAmount	1.00	0.00
tblOffRoadEquipment	OffRoadEquipmentUnitAmount	3.00	1.00
tblOffRoadEquipment	OffRoadEquipmentUnitAmount	1.00	0.00
tblOffRoadEquipment	UsageHours	7.00	8.00
tblOffRoadEquipment	UsageHours	7.00	8.00
tblOffRoadEquipment	UsageHours	6.00	8.00
tblOffRoadEquipment	UsageHours	6.00	8.00
tblOffRoadEquipment	UsageHours	7.00	8.00
tblOffRoadEquipment	UsageHours	7.00	8.00
tblOffRoadEquipment	UsageHours	7.00	8.00
tblTripsAndVMT	HaulingTripNumber	439.00	0.00
tblTripsAndVMT	HaulingTripNumber	375.00	0.00
tblTripsAndVMT	HaulingTripNumber	5,000.00	0.00
tblTripsAndVMT	VendorTripNumber	30.00	0.00
tblTripsAndVMT	VendorTripNumber	30.00	0.00
tblTripsAndVMT	VendorTripNumber	30.00	0.00
tblTripsAndVMT	WorkerTripNumber	15.00	0.00
tblTripsAndVMT	WorkerTripNumber	8.00	0.00
tblTripsAndVMT	WorkerTripNumber	13.00	0.00
tblTripsAndVMT	WorkerTripNumber	76.00	0.00

SLRC - South Valley - Construction - South Coast Air Basin, Summer

EMFAC Off-Model Adjustment Factors for Gasoline Light Duty Vehicle to Account for the SAFE Vehicle Rule Applied

tblTripsAndVMT	WorkerTripNumber	15.00	0.00
tblTripsAndVMT	WorkerTripNumber	15.00	0.00
tblTripsAndVMT	WorkerTripNumber	76.00	0.00
tblTripsAndVMT	WorkerTripNumber	76.00	0.00

2.0 Emissions Summary

2.1 Overall Construction (Maximum Daily Emission)

Unmitigated Construction

	ROG	NOx	CO	SO2	Fugitive PM10	Exhaust PM10	PM10 Total	Fugitive PM2.5	Exhaust PM2.5	PM2.5 Total	Bio- CO2	NBio- CO2	Total CO2	CH4	N2O	CO2e
Year	lb/day										lb/day					
2027	1.3905	13.9797	14.2338	0.0266	7.0977	0.5695	7.6671	3.4270	0.5239	3.9509	0.0000	2,571.6493	2,571.6493	0.8317	0.0000	2,592.4424
2028	4.8018	34.6558	46.8004	0.0779	7.0977	1.5792	7.6671	3.4270	1.4796	3.9509	0.0000	7,440.7443	7,440.7443	1.8592	1.3400e-003	7,487.6253
2029	3.9510	26.9917	35.1727	0.0610	0.0000	1.1709	1.1709	0.0000	1.1040	1.1040	0.0000	5,789.1205	5,789.1205	1.3471	0.0000	5,822.7975
Maximum	**4.8018**	**34.6558**	**46.8004**	**0.0779**	**7.0977**	**1.5792**	**7.6671**	**3.4270**	**1.4796**	**3.9509**	**0.0000**	**7,440.7443**	**7,440.7443**	**1.8592**	**1.3400e-003**	**7,487.6253**

SLRC - South Valley - Construction - South Coast Air Basin, Summer

EMFAC Off-Model Adjustment Factors for Gasoline Light Duty Vehicle to Account for the SAFE Vehicle Rule Applied

Mitigated Construction

	ROG	NOx	CO	SO2	Fugitive PM10	Exhaust PM10	PM10 Total	Fugitive PM2.5	Exhaust PM2.5	PM2.5 Total	Bio- CO2	NBio- CO2	Total CO2	CH4	N2O	CO2e
Year	lb/day										lb/day					
2027	0.3252	1.4091	16.2217	0.0266	2.7681	0.0434	2.8115	1.3365	0.0434	1.3799	0.0000	2,571.6493	2,571.6493	0.8317	0.0000	2,592.4424
2028	2.1604	5.8132	51.9295	0.0779	2.7681	0.1845	2.8115	1.3365	0.1845	1.3799	0.0000	7,440.7443	7,440.7443	1.8592	1.3400e-003	7,487.6253
2029	1.9421	4.9377	39.4141	0.0610	0.0000	0.1575	0.1575	0.0000	0.1575	0.1575	0.0000	5,789.1205	5,789.1205	1.3471	0.0000	5,822.7975
Maximum	**2.1604**	**5.8132**	**51.9295**	**0.0779**	**2.7681**	**0.1845**	**2.8115**	**1.3365**	**0.1845**	**1.3799**	**0.0000**	**7,440.7443**	**7,440.7443**	**1.8592**	**1.3400e-003**	**7,487.6253**

	ROG	NOx	CO	SO2	Fugitive PM10	Exhaust PM10	PM10 Total	Fugitive PM2.5	Exhaust PM2.5	PM2.5 Total	Bio- CO2	NBio-CO2	Total CO2	CH4	N20	CO2e
Percent Reduction	**56.35**	**83.92**	**-11.81**	**0.00**	**61.00**	**88.39**	**64.98**	**61.00**	**87.60**	**67.61**	**0.00**	**0.00**	**0.00**	**0.00**	**0.00**	**0.00**

3.0 Construction Detail

Construction Phase

Phase Number	Phase Name	Phase Type	Start Date	End Date	Num Days Week	Num Days	Phase Description
1	Demolition	Demolition	8/1/2027	8/24/2027	6	20	
2	Site Preparation	Site Preparation	8/25/2027	9/16/2027	6	20	
3	Grading	Grading	9/17/2027	8/31/2028	6	300	
4	Drainage/Utilities/Trenching	Trenching	9/1/2028	11/21/2028	6	70	
5	Foundations	Building Construction	9/1/2028	11/21/2028	6	70	
6	Building Construction	Building Construction	10/12/2028	2/28/2029	6	120	
7	Landscaping/Other Finishing	Building Construction	11/1/2028	1/21/2029	6	70	
8	Paving	Paving	11/1/2028	1/21/2029	6	70	
9	Architectural Coating	Architectural Coating	11/1/2028	1/21/2029	6	70	

Date: 1/25/2022 5:52 PM

SLRC - South Valley - Construction - South Coast Air Basin, Summer

EMFAC Off-Model Adjustment Factors for Gasoline Light Duty Vehicle to Account for the SAFE Vehicle Rule Applied

Acres of Grading (Site Preparation Phase): 10

Acres of Grading (Grading Phase): 300

Acres of Paving: 0.9

Residential Indoor: 0; Residential Outdoor: 0; Non-Residential Indoor: 8,700; Non-Residential Outdoor: 2,900; Striped Parking Area: 2,163 (Architectural

OffRoad Equipment

Phase Name	Offroad Equipment Type	Amount	Usage Hours	Horse Power	Load Factor
Demolition	Concrete/Industrial Saws	1	8.00	81	0.73
Demolition	Cranes	1	8.00	231	0.29
Demolition	Excavators	1	8.00	158	0.38
Demolition	Forklifts	1	8.00	89	0.20
Demolition	Rubber Tired Dozers	0	8.00	247	0.40
Demolition	Tractors/Loaders/Backhoes	2	8.00	97	0.37
Site Preparation	Graders	1	8.00	187	0.41
Site Preparation	Plate Compactors	1	8.00	8	0.43
Site Preparation	Rubber Tired Dozers	0	8.00	247	0.40
Site Preparation	Tractors/Loaders/Backhoes	1	8.00	97	0.37
Grading	Excavators	1	8.00	158	0.38
Grading	Graders	1	8.00	187	0.41
Grading	Rubber Tired Dozers	1	8.00	247	0.40
Grading	Tractors/Loaders/Backhoes	2	8.00	97	0.37
Building Construction	Cranes	1	8.00	231	0.29
Building Construction	Forklifts	3	8.00	89	0.20
Building Construction	Generator Sets	1	8.00	84	0.74
Building Construction	Tractors/Loaders/Backhoes	3	8.00	97	0.37
Building Construction	Welders	1	8.00	46	0.45
Paving	Cement and Mortar Mixers	2	8.00	9	0.56
Paving	Pavers	1	8.00	130	0.42
Paving	Paving Equipment	1	6.00	132	0.36

SLRC - South Valley - Construction - South Coast Air Basin, Summer

EMFAC Off-Model Adjustment Factors for Gasoline Light Duty Vehicle to Account for the SAFE Vehicle Rule Applied

Paving	Pumps	1	8.00	84	0.74
Paving	Rollers	1	6.00	80	0.38
Paving	Tractors/Loaders/Backhoes	0	8.00	97	0.37
Architectural Coating	Air Compressors	1	8.00	78	0.48
Drainage/Utilities/Trenching	Forklifts	1	8.00	89	0.20
Drainage/Utilities/Trenching	Tractors/Loaders/Backhoes	1	8.00	97	0.37
Drainage/Utilities/Trenching	Trenchers	1	8.00	78	0.50
Foundations	Cranes	0	7.00	231	0.29
Foundations	Excavators	1	8.00	158	0.38
Foundations	Forklifts	0	8.00	89	0.20
Foundations	Generator Sets	0	8.00	84	0.74
Foundations	Tractors/Loaders/Backhoes	1	8.00	97	0.37
Foundations	Welders	0	8.00	46	0.45
Landscaping/Other Finishing	Cranes	1	8.00	231	0.29
Landscaping/Other Finishing	Forklifts	1	8.00	89	0.20
Landscaping/Other Finishing	Generator Sets	0	8.00	84	0.74
Landscaping/Other Finishing	Tractors/Loaders/Backhoes	1	8.00	97	0.37
Landscaping/Other Finishing	Welders	0	8.00	46	0.45

Trips and VMT

Phase Name	Offroad Equipment Count	Worker Trip Number	Vendor Trip Number	Hauling Trip Number	Worker Trip Length	Vendor Trip Length	Hauling Trip Length	Worker Vehicle Class	Vendor Vehicle Class	Hauling Vehicle Class
Demolition	6	0.00	0.00	0.00	14.70	6.90	20.00	LD_Mix	HDT_Mix	HHDT
Site Preparation	3	0.00	0.00	0.00	14.70	6.90	20.00	LD_Mix	HDT_Mix	HHDT
Grading	5	0.00	0.00	0.00	14.70	6.90	20.00	LD_Mix	HDT_Mix	HHDT
Building Construction	9	0.00	0.00	0.00	14.70	6.90	20.00	LD_Mix	HDT_Mix	HHDT
Paving	6	0.00	0.00	0.00	14.70	6.90	20.00	LD_Mix	HDT_Mix	HHDT
Architectural Coating	1	0.00	0.00	0.00	14.70	6.90	20.00	LD_Mix	HDT_Mix	HHDT
Drainage/Utilities/Trenching	3	8.00	0.00	0.00	14.70	6.90	20.00	LD_Mix	HDT_Mix	HHDT
Foundations	2	0.00	0.00	0.00	14.70	6.90	20.00	LD_Mix	HDT_Mix	HHDT
Landscaping/Other Finishing	3	0.00	0.00	0.00	14.70	6.90	20.00	LD_Mix	HDT_Mix	HHDT

SLRC - South Valley - Construction - South Coast Air Basin, Summer

EMFAC Off-Model Adjustment Factors for Gasoline Light Duty Vehicle to Account for the SAFE Vehicle Rule Applied

3.1 Mitigation Measures Construction

Use Cleaner Engines for Construction Equipment

Water Exposed Area

Reduce Vehicle Speed on Unpaved Roads

3.2 Demolition - 2027

Unmitigated Construction On-Site

	ROG	NOx	CO	SO2	Fugitive PM10	Exhaust PM10	PM10 Total	Fugitive PM2.5	Exhaust PM2.5	PM2.5 Total	Bio- CO2	NBio- CO2	Total CO2	CH4	N2O	CO2e
Category	lb/day										lb/day					
Fugitive Dust					4.7474	0.0000	4.7474	0.7188	0.0000	0.7188			0.0000			0.0000
Off-Road	1.1262	10.1476	14.2338	0.0250		0.4394	0.4394		0.4117	0.4117		2,403.9723	2,403.9723	0.6119		2,419.2695
Total	**1.1262**	**10.1476**	**14.2338**	**0.0250**	**4.7474**	**0.4394**	**5.1868**	**0.7188**	**0.4117**	**1.1305**		**2,403.9723**	**2,403.9723**	**0.6119**		**2,419.2695**

Unmitigated Construction Off-Site

	ROG	NOx	CO	SO2	Fugitive PM10	Exhaust PM10	PM10 Total	Fugitive PM2.5	Exhaust PM2.5	PM2.5 Total	Bio- CO2	NBio- CO2	Total CO2	CH4	N2O	CO2e
Category	lb/day										lb/day					
Hauling	0.0000	0.0000	0.0000	0.0000	0.0000	0.0000	0.0000	0.0000	0.0000	0.0000		0.0000	0.0000	0.0000	0.0000	0.0000
Vendor	0.0000	0.0000	0.0000	0.0000	0.0000	0.0000	0.0000	0.0000	0.0000	0.0000		0.0000	0.0000	0.0000	0.0000	0.0000
Worker	0.0000	0.0000	0.0000	0.0000	0.0000	0.0000	0.0000	0.0000	0.0000	0.0000		0.0000	0.0000	0.0000	0.0000	0.0000
Total	**0.0000**	**0.0000**	**0.0000**	**0.0000**	**0.0000**	**0.0000**	**0.0000**	**0.0000**	**0.0000**	**0.0000**		**0.0000**	**0.0000**	**0.0000**	**0.0000**	**0.0000**

Date: 1/25/2022 5:52 PM

SLRC - South Valley - Construction - South Coast Air Basin, Summer

EMFAC Off-Model Adjustment Factors for Gasoline Light Duty Vehicle to Account for the SAFE Vehicle Rule Applied

Mitigated Construction On-Site

	ROG	NOx	CO	SO2	Fugitive PM10	Exhaust PM10	PM10 Total	Fugitive PM2.5	Exhaust PM2.5	PM2.5 Total	Bio- CO2	NBio- CO2	Total CO2	CH4	N2O	CO2e
Category	lb/day										lb/day					
Fugitive Dust					1.8515	0.0000	1.8515	0.2803	0.0000	0.2803			0.0000			0.0000
Off-Road	0.2918	1.2644	16.2217	0.0250		0.0389	0.0389		0.0389	0.0389	0.0000	2,403.9723	2,403.9723	0.6119		2,419.2695
Total	**0.2918**	**1.2644**	**16.2217**	**0.0250**	**1.8515**	**0.0389**	**1.8904**	**0.2803**	**0.0389**	**0.3192**	**0.0000**	**2,403.9723**	**2,403.9723**	**0.6119**		**2,419.2695**

Mitigated Construction Off-Site

	ROG	NOx	CO	SO2	Fugitive PM10	Exhaust PM10	PM10 Total	Fugitive PM2.5	Exhaust PM2.5	PM2.5 Total	Bio- CO2	NBio- CO2	Total CO2	CH4	N2O	CO2e
Category	lb/day										lb/day					
Hauling	0.0000	0.0000	0.0000	0.0000	0.0000	0.0000	0.0000	0.0000	0.0000	0.0000		0.0000	0.0000	0.0000	0.0000	0.0000
Vendor	0.0000	0.0000	0.0000	0.0000	0.0000	0.0000	0.0000	0.0000	0.0000	0.0000		0.0000	0.0000	0.0000	0.0000	0.0000
Worker	0.0000	0.0000	0.0000	0.0000	0.0000	0.0000	0.0000	0.0000	0.0000	0.0000		0.0000	0.0000	0.0000	0.0000	0.0000
Total	**0.0000**	**0.0000**	**0.0000**	**0.0000**	**0.0000**	**0.0000**	**0.0000**	**0.0000**	**0.0000**	**0.0000**		**0.0000**	**0.0000**	**0.0000**	**0.0000**	**0.0000**

Date: 1/25/2022 5:52 PM

SLRC - South Valley - Construction - South Coast Air Basin, Summer

EMFAC Off-Model Adjustment Factors for Gasoline Light Duty Vehicle to Account for the SAFE Vehicle Rule Applied

3.3 Site Preparation - 2027

Unmitigated Construction On-Site

	ROG	NOx	CO	SO2	Fugitive PM10	Exhaust PM10	PM10 Total	Fugitive PM2.5	Exhaust PM2.5	PM2.5 Total	Bio- CO2	NBio- CO2	Total CO2	CH4	N2O	CO2e
Category	lb/day										lb/day					
Fugitive Dust					0.5472	0.0000	0.5472	0.0598	0.0000	0.0598			0.0000			0.0000
Off-Road	0.4833	5.0431	4.0342	0.0102		0.1751	0.1751		0.1619	0.1619		976.7749	976.7749	0.3083		984.4833
Total	**0.4833**	**5.0431**	**4.0342**	**0.0102**	**0.5472**	**0.1751**	**0.7223**	**0.0598**	**0.1619**	**0.2217**		**976.7749**	**976.7749**	**0.3083**		**984.4833**

Unmitigated Construction Off-Site

	ROG	NOx	CO	SO2	Fugitive PM10	Exhaust PM10	PM10 Total	Fugitive PM2.5	Exhaust PM2.5	PM2.5 Total	Bio- CO2	NBio- CO2	Total CO2	CH4	N2O	CO2e
Category	lb/day										lb/day					
Hauling	0.0000	0.0000	0.0000	0.0000	0.0000	0.0000	0.0000	0.0000	0.0000	0.0000		0.0000	0.0000	0.0000	0.0000	0.0000
Vendor	0.0000	0.0000	0.0000	0.0000	0.0000	0.0000	0.0000	0.0000	0.0000	0.0000		0.0000	0.0000	0.0000	0.0000	0.0000
Worker	0.0000	0.0000	0.0000	0.0000	0.0000	0.0000	0.0000	0.0000	0.0000	0.0000		0.0000	0.0000	0.0000	0.0000	0.0000
Total	**0.0000**	**0.0000**	**0.0000**	**0.0000**	**0.0000**	**0.0000**	**0.0000**	**0.0000**	**0.0000**	**0.0000**		**0.0000**	**0.0000**	**0.0000**	**0.0000**	**0.0000**

Date: 1/25/2022 5:52 PM

SLRC - South Valley - Construction - South Coast Air Basin, Summer

EMFAC Off-Model Adjustment Factors for Gasoline Light Duty Vehicle to Account for the SAFE Vehicle Rule Applied

Mitigated Construction On-Site

	ROG	NOx	CO	SO2	Fugitive PM10	Exhaust PM10	PM10 Total	Fugitive PM2.5	Exhaust PM2.5	PM2.5 Total	Bio- CO2	NBio- CO2	Total CO2	CH4	N2O	CO2e
Category	lb/day										lb/day					
Fugitive Dust					0.2134	0.0000	0.2134	0.0233	0.0000	0.0233			0.0000			0.0000
Off-Road	0.1592	0.7675	5.5274	0.0102		0.0257	0.0257		0.0257	0.0257	0.0000	976.7749	976.7749	0.3083		984.4833
Total	**0.1592**	**0.7675**	**5.5274**	**0.0102**	**0.2134**	**0.0257**	**0.2391**	**0.0233**	**0.0257**	**0.0490**	**0.0000**	**976.7749**	**976.7749**	**0.3083**		**984.4833**

Mitigated Construction Off-Site

	ROG	NOx	CO	SO2	Fugitive PM10	Exhaust PM10	PM10 Total	Fugitive PM2.5	Exhaust PM2.5	PM2.5 Total	Bio- CO2	NBio- CO2	Total CO2	CH4	N2O	CO2e
Category	lb/day										lb/day					
Hauling	0.0000	0.0000	0.0000	0.0000	0.0000	0.0000	0.0000	0.0000	0.0000	0.0000		0.0000	0.0000	0.0000	0.0000	0.0000
Vendor	0.0000	0.0000	0.0000	0.0000	0.0000	0.0000	0.0000	0.0000	0.0000	0.0000		0.0000	0.0000	0.0000	0.0000	0.0000
Worker	0.0000	0.0000	0.0000	0.0000	0.0000	0.0000	0.0000	0.0000	0.0000	0.0000		0.0000	0.0000	0.0000	0.0000	0.0000
Total	**0.0000**	**0.0000**	**0.0000**	**0.0000**	**0.0000**	**0.0000**	**0.0000**	**0.0000**	**0.0000**	**0.0000**		**0.0000**	**0.0000**	**0.0000**	**0.0000**	**0.0000**

Date: 1/25/2022 5:52 PM

SLRC - South Valley - Construction - South Coast Air Basin, Summer

EMFAC Off-Model Adjustment Factors for Gasoline Light Duty Vehicle to Account for the SAFE Vehicle Rule Applied

3.4 Grading - 2027

Unmitigated Construction On-Site

	ROG	NOx	CO	SO2	Fugitive PM10	Exhaust PM10	PM10 Total	Fugitive PM2.5	Exhaust PM2.5	PM2.5 Total	Bio- CO2	NBio- CO2	Total CO2	CH4	N2O	CO2e
Category	lb/day										lb/day					
Fugitive Dust					7.0977	0.0000	7.0977	3.4270	0.0000	3.4270			0.0000			0.0000
Off-Road	1.3905	13.9797	12.3105	0.0266		0.5695	0.5695		0.5239	0.5239		2,571.6493	2,571.6493	0.8317		2,592.4424
Total	**1.3905**	**13.9797**	**12.3105**	**0.0266**	**7.0977**	**0.5695**	**7.6671**	**3.4270**	**0.5239**	**3.9509**		**2,571.6493**	**2,571.6493**	**0.8317**		**2,592.4424**

Unmitigated Construction Off-Site

	ROG	NOx	CO	SO2	Fugitive PM10	Exhaust PM10	PM10 Total	Fugitive PM2.5	Exhaust PM2.5	PM2.5 Total	Bio- CO2	NBio- CO2	Total CO2	CH4	N2O	CO2e
Category	lb/day										lb/day					
Hauling	0.0000	0.0000	0.0000	0.0000	0.0000	0.0000	0.0000	0.0000	0.0000	0.0000		0.0000	0.0000	0.0000	0.0000	0.0000
Vendor	0.0000	0.0000	0.0000	0.0000	0.0000	0.0000	0.0000	0.0000	0.0000	0.0000		0.0000	0.0000	0.0000	0.0000	0.0000
Worker	0.0000	0.0000	0.0000	0.0000	0.0000	0.0000	0.0000	0.0000	0.0000	0.0000		0.0000	0.0000	0.0000	0.0000	0.0000
Total	**0.0000**	**0.0000**	**0.0000**	**0.0000**	**0.0000**	**0.0000**	**0.0000**	**0.0000**	**0.0000**	**0.0000**		**0.0000**	**0.0000**	**0.0000**	**0.0000**	**0.0000**

Date: 1/25/2022 5:52 PM

SLRC - South Valley - Construction - South Coast Air Basin, Summer

EMFAC Off-Model Adjustment Factors for Gasoline Light Duty Vehicle to Account for the SAFE Vehicle Rule Applied

Mitigated Construction On-Site

	ROG	NOx	CO	SO2	Fugitive PM10	Exhaust PM10	PM10 Total	Fugitive PM2.5	Exhaust PM2.5	PM2.5 Total	Bio- CO2	NBio- CO2	Total CO2	CH4	N2O	CO2e
Category	lb/day										lb/day					
Fugitive Dust					2.7681	0.0000	2.7681	1.3365	0.0000	1.3365			0.0000			0.0000
Off-Road	0.3252	1.4091	15.4106	0.0266		0.0434	0.0434		0.0434	0.0434	0.0000	2,571.6493	2,571.6493	0.8317		2,592.4424
Total	**0.3252**	**1.4091**	**15.4106**	**0.0266**	**2.7681**	**0.0434**	**2.8115**	**1.3365**	**0.0434**	**1.3799**	**0.0000**	**2,571.6493**	**2,571.6493**	**0.8317**		**2,592.4424**

Mitigated Construction Off-Site

	ROG	NOx	CO	SO2	Fugitive PM10	Exhaust PM10	PM10 Total	Fugitive PM2.5	Exhaust PM2.5	PM2.5 Total	Bio- CO2	NBio- CO2	Total CO2	CH4	N2O	CO2e
Category	lb/day										lb/day					
Hauling	0.0000	0.0000	0.0000	0.0000	0.0000	0.0000	0.0000	0.0000	0.0000	0.0000		0.0000	0.0000	0.0000	0.0000	0.0000
Vendor	0.0000	0.0000	0.0000	0.0000	0.0000	0.0000	0.0000	0.0000	0.0000	0.0000		0.0000	0.0000	0.0000	0.0000	0.0000
Worker	0.0000	0.0000	0.0000	0.0000	0.0000	0.0000	0.0000	0.0000	0.0000	0.0000		0.0000	0.0000	0.0000	0.0000	0.0000
Total	**0.0000**	**0.0000**	**0.0000**	**0.0000**	**0.0000**	**0.0000**	**0.0000**	**0.0000**	**0.0000**	**0.0000**		**0.0000**	**0.0000**	**0.0000**	**0.0000**	**0.0000**

Date: 1/25/2022 5:52 PM

SLRC - South Valley - Construction - South Coast Air Basin, Summer

EMFAC Off-Model Adjustment Factors for Gasoline Light Duty Vehicle to Account for the SAFE Vehicle Rule Applied

3.4 Grading - 2028

Unmitigated Construction On-Site

	ROG	NOx	CO	SO2	Fugitive PM10	Exhaust PM10	PM10 Total	Fugitive PM2.5	Exhaust PM2.5	PM2.5 Total	Bio- CO2	NBio- CO2	Total CO2	CH4	N2O	CO2e
Category	lb/day										lb/day					
Fugitive Dust					7.0977	0.0000	7.0977	3.4270	0.0000	3.4270			0.0000			0.0000
Off-Road	1.3905	13.9797	12.3105	0.0266		0.5695	0.5695		0.5239	0.5239		2,571.6493	2,571.6493	0.8317		2,592.4424
Total	**1.3905**	**13.9797**	**12.3105**	**0.0266**	**7.0977**	**0.5695**	**7.6671**	**3.4270**	**0.5239**	**3.9509**		**2,571.6493**	**2,571.6493**	**0.8317**		**2,592.4424**

Unmitigated Construction Off-Site

	ROG	NOx	CO	SO2	Fugitive PM10	Exhaust PM10	PM10 Total	Fugitive PM2.5	Exhaust PM2.5	PM2.5 Total	Bio- CO2	NBio- CO2	Total CO2	CH4	N2O	CO2e
Category	lb/day										lb/day					
Hauling	0.0000	0.0000	0.0000	0.0000	0.0000	0.0000	0.0000	0.0000	0.0000	0.0000		0.0000	0.0000	0.0000	0.0000	0.0000
Vendor	0.0000	0.0000	0.0000	0.0000	0.0000	0.0000	0.0000	0.0000	0.0000	0.0000		0.0000	0.0000	0.0000	0.0000	0.0000
Worker	0.0000	0.0000	0.0000	0.0000	0.0000	0.0000	0.0000	0.0000	0.0000	0.0000		0.0000	0.0000	0.0000	0.0000	0.0000
Total	**0.0000**	**0.0000**	**0.0000**	**0.0000**	**0.0000**	**0.0000**	**0.0000**	**0.0000**	**0.0000**	**0.0000**		**0.0000**	**0.0000**	**0.0000**	**0.0000**	**0.0000**

Date: 1/25/2022 5:52 PM

SLRC - South Valley - Construction - South Coast Air Basin, Summer

EMFAC Off-Model Adjustment Factors for Gasoline Light Duty Vehicle to Account for the SAFE Vehicle Rule Applied

Mitigated Construction On-Site

	ROG	NOx	CO	SO2	Fugitive PM10	Exhaust PM10	PM10 Total	Fugitive PM2.5	Exhaust PM2.5	PM2.5 Total	Bio- CO2	NBio- CO2	Total CO2	CH4	N2O	CO2e
Category	lb/day										lb/day					
Fugitive Dust					2.7681	0.0000	2.7681	1.3365	0.0000	1.3365			0.0000			0.0000
Off-Road	0.3252	1.4091	15.4106	0.0266		0.0434	0.0434		0.0434	0.0434	0.0000	2,571.6493	2,571.6493	0.8317		2,592.4424
Total	**0.3252**	**1.4091**	**15.4106**	**0.0266**	**2.7681**	**0.0434**	**2.8115**	**1.3365**	**0.0434**	**1.3799**	**0.0000**	**2,571.6493**	**2,571.6493**	**0.8317**		**2,592.4424**

Mitigated Construction Off-Site

	ROG	NOx	CO	SO2	Fugitive PM10	Exhaust PM10	PM10 Total	Fugitive PM2.5	Exhaust PM2.5	PM2.5 Total	Bio- CO2	NBio- CO2	Total CO2	CH4	N2O	CO2e
Category	lb/day										lb/day					
Hauling	0.0000	0.0000	0.0000	0.0000	0.0000	0.0000	0.0000	0.0000	0.0000	0.0000		0.0000	0.0000	0.0000	0.0000	0.0000
Vendor	0.0000	0.0000	0.0000	0.0000	0.0000	0.0000	0.0000	0.0000	0.0000	0.0000		0.0000	0.0000	0.0000	0.0000	0.0000
Worker	0.0000	0.0000	0.0000	0.0000	0.0000	0.0000	0.0000	0.0000	0.0000	0.0000		0.0000	0.0000	0.0000	0.0000	0.0000
Total	**0.0000**	**0.0000**	**0.0000**	**0.0000**	**0.0000**	**0.0000**	**0.0000**	**0.0000**	**0.0000**	**0.0000**		**0.0000**	**0.0000**	**0.0000**	**0.0000**	**0.0000**

SLRC - South Valley - Construction - South Coast Air Basin, Summer

EMFAC Off-Model Adjustment Factors for Gasoline Light Duty Vehicle to Account for the SAFE Vehicle Rule Applied

3.5 Drainage/Utilities/Trenching - 2028

Unmitigated Construction On-Site

	ROG	NOx	CO	SO2	Fugitive PM10	Exhaust PM10	PM10 Total	Fugitive PM2.5	Exhaust PM2.5	PM2.5 Total	Bio- CO2	NBio- CO2	Total CO2	CH4	N2O	CO2e
Category	lb/day										lb/day					
Off-Road	0.5330	5.0969	5.9321	8.0300e-003		0.2939	0.2939		0.2704	0.2704		777.4318	777.4318	0.2514		783.7177
Total	**0.5330**	**5.0969**	**5.9321**	**8.0300e-003**		**0.2939**	**0.2939**		**0.2704**	**0.2704**		**777.4318**	**777.4318**	**0.2514**		**783.7177**

Unmitigated Construction Off-Site

	ROG	NOx	CO	SO2	Fugitive PM10	Exhaust PM10	PM10 Total	Fugitive PM2.5	Exhaust PM2.5	PM2.5 Total	Bio- CO2	NBio- CO2	Total CO2	CH4	N2O	CO2e
Category	lb/day										lb/day					
Hauling	0.0000	0.0000	0.0000	0.0000	0.0000	0.0000	0.0000	0.0000	0.0000	0.0000		0.0000	0.0000	0.0000	0.0000	0.0000
Vendor	0.0000	0.0000	0.0000	0.0000	0.0000	0.0000	0.0000	0.0000	0.0000	0.0000		0.0000	0.0000	0.0000	0.0000	0.0000
Worker	0.0186	0.0105	0.2066	6.7000e-004	0.0894	3.8000e-004	0.0898	0.0237	3.5000e-004	0.0241		71.7982	71.7982	1.2000e-003	1.3400e-003	72.2286
Total	**0.0186**	**0.0105**	**0.2066**	**6.7000e-004**	**0.0894**	**3.8000e-004**	**0.0898**	**0.0237**	**3.5000e-004**	**0.0241**		**71.7982**	**71.7982**	**1.2000e-003**	**1.3400e-003**	**72.2286**

Date: 1/25/2022 5:52 PM

SLRC - South Valley - Construction - South Coast Air Basin, Summer

EMFAC Off-Model Adjustment Factors for Gasoline Light Duty Vehicle to Account for the SAFE Vehicle Rule Applied

Mitigated Construction On-Site

	ROG	NOx	CO	SO2	Fugitive PM10	Exhaust PM10	PM10 Total	Fugitive PM2.5	Exhaust PM2.5	PM2.5 Total	Bio- CO2	NBio- CO2	Total CO2	CH4	N2O	CO2e
Category	lb/day										lb/day					
Off-Road	0.0981	0.4250	6.0487	8.0300e-003		0.0131	0.0131		0.0131	0.0131	0.0000	777.4318	777.4318	0.2514		783.7177
Total	**0.0981**	**0.4250**	**6.0487**	**8.0300e-003**		**0.0131**	**0.0131**		**0.0131**	**0.0131**	**0.0000**	**777.4318**	**777.4318**	**0.2514**		**783.7177**

Mitigated Construction Off-Site

	ROG	NOx	CO	SO2	Fugitive PM10	Exhaust PM10	PM10 Total	Fugitive PM2.5	Exhaust PM2.5	PM2.5 Total	Bio- CO2	NBio- CO2	Total CO2	CH4	N2O	CO2e
Category	lb/day										lb/day					
Hauling	0.0000	0.0000	0.0000	0.0000	0.0000	0.0000	0.0000	0.0000	0.0000	0.0000		0.0000	0.0000	0.0000	0.0000	0.0000
Vendor	0.0000	0.0000	0.0000	0.0000	0.0000	0.0000	0.0000	0.0000	0.0000	0.0000		0.0000	0.0000	0.0000	0.0000	0.0000
Worker	0.0186	0.0105	0.2066	6.7000e-004	0.0894	3.8000e-004	0.0898	0.0237	3.5000e-004	0.0241		71.7982	71.7982	1.2000e-003	1.3400e-003	72.2286
Total	**0.0186**	**0.0105**	**0.2066**	**6.7000e-004**	**0.0894**	**3.8000e-004**	**0.0898**	**0.0237**	**3.5000e-004**	**0.0241**		**71.7982**	**71.7982**	**1.2000e-003**	**1.3400e-003**	**72.2286**

SLRC - South Valley - Construction - South Coast Air Basin, Summer

EMFAC Off-Model Adjustment Factors for Gasoline Light Duty Vehicle to Account for the SAFE Vehicle Rule Applied

3.6 Foundations - 2028

Unmitigated Construction On-Site

	ROG	NOx	CO	SO2	Fugitive PM10	Exhaust PM10	PM10 Total	Fugitive PM2.5	Exhaust PM2.5	PM2.5 Total	Bio- CO2	NBio- CO2	Total CO2	CH4	N2O	CO2e
Category	lb/day										lb/day					
Off-Road	0.2992	2.5567	5.4890	8.2900e-003		0.1140	0.1140		0.1049	0.1049		802.3937	802.3937	0.2595		808.8815
Total	**0.2992**	**2.5567**	**5.4890**	**8.2900e-003**		**0.1140**	**0.1140**		**0.1049**	**0.1049**		**802.3937**	**802.3937**	**0.2595**		**808.8815**

Unmitigated Construction Off-Site

	ROG	NOx	CO	SO2	Fugitive PM10	Exhaust PM10	PM10 Total	Fugitive PM2.5	Exhaust PM2.5	PM2.5 Total	Bio- CO2	NBio- CO2	Total CO2	CH4	N2O	CO2e
Category	lb/day										lb/day					
Hauling	0.0000	0.0000	0.0000	0.0000	0.0000	0.0000	0.0000	0.0000	0.0000	0.0000		0.0000	0.0000	0.0000	0.0000	0.0000
Vendor	0.0000	0.0000	0.0000	0.0000	0.0000	0.0000	0.0000	0.0000	0.0000	0.0000		0.0000	0.0000	0.0000	0.0000	0.0000
Worker	0.0000	0.0000	0.0000	0.0000	0.0000	0.0000	0.0000	0.0000	0.0000	0.0000		0.0000	0.0000	0.0000	0.0000	0.0000
Total	**0.0000**	**0.0000**	**0.0000**	**0.0000**	**0.0000**	**0.0000**	**0.0000**	**0.0000**	**0.0000**	**0.0000**		**0.0000**	**0.0000**	**0.0000**	**0.0000**	**0.0000**

Date: 1/25/2022 5:52 PM

SLRC - South Valley - Construction - South Coast Air Basin, Summer

EMFAC Off-Model Adjustment Factors for Gasoline Light Duty Vehicle to Account for the SAFE Vehicle Rule Applied

Mitigated Construction On-Site

	ROG	NOx	CO	SO2	Fugitive PM10	Exhaust PM10	PM10 Total	Fugitive PM2.5	Exhaust PM2.5	PM2.5 Total	Bio- CO2	NBio- CO2	Total CO2	CH4	N2O	CO2e
Category	lb/day										lb/day					
Off-Road	0.1015	0.4399	6.2601	8.2900e-003		0.0135	0.0135		0.0135	0.0135	0.0000	802.3937	802.3937	0.2595		808.8815
Total	**0.1015**	**0.4399**	**6.2601**	**8.2900e-003**		**0.0135**	**0.0135**		**0.0135**	**0.0135**	**0.0000**	**802.3937**	**802.3937**	**0.2595**		**808.8815**

Mitigated Construction Off-Site

	ROG	NOx	CO	SO2	Fugitive PM10	Exhaust PM10	PM10 Total	Fugitive PM2.5	Exhaust PM2.5	PM2.5 Total	Bio- CO2	NBio- CO2	Total CO2	CH4	N2O	CO2e
Category	lb/day										lb/day					
Hauling	0.0000	0.0000	0.0000	0.0000	0.0000	0.0000	0.0000	0.0000	0.0000	0.0000		0.0000	0.0000	0.0000	0.0000	0.0000
Vendor	0.0000	0.0000	0.0000	0.0000	0.0000	0.0000	0.0000	0.0000	0.0000	0.0000		0.0000	0.0000	0.0000	0.0000	0.0000
Worker	0.0000	0.0000	0.0000	0.0000	0.0000	0.0000	0.0000	0.0000	0.0000	0.0000		0.0000	0.0000	0.0000	0.0000	0.0000
Total	**0.0000**	**0.0000**	**0.0000**	**0.0000**	**0.0000**	**0.0000**	**0.0000**	**0.0000**	**0.0000**	**0.0000**		**0.0000**	**0.0000**	**0.0000**	**0.0000**	**0.0000**

Date: 1/25/2022 5:52 PM

SLRC - South Valley - Construction - South Coast Air Basin, Summer

EMFAC Off-Model Adjustment Factors for Gasoline Light Duty Vehicle to Account for the SAFE Vehicle Rule Applied

3.7 Building Construction - 2028

Unmitigated Construction On-Site

	ROG	NOx	CO	SO2	Fugitive PM10	Exhaust PM10	PM10 Total	Fugitive PM2.5	Exhaust PM2.5	PM2.5 Total	Bio- CO2	NBio- CO2	Total CO2	CH4	N2O	CO2e
Category	lb/day										lb/day					
Off-Road	1.4560	13.3663	17.1378	0.0289		0.5647	0.5647		0.5304	0.5304		2,739.5986	2,739.5986	0.6602		2,756.1030
Total	**1.4560**	**13.3663**	**17.1378**	**0.0289**		**0.5647**	**0.5647**		**0.5304**	**0.5304**		**2,739.5986**	**2,739.5986**	**0.6602**		**2,756.1030**

Unmitigated Construction Off-Site

	ROG	NOx	CO	SO2	Fugitive PM10	Exhaust PM10	PM10 Total	Fugitive PM2.5	Exhaust PM2.5	PM2.5 Total	Bio- CO2	NBio- CO2	Total CO2	CH4	N2O	CO2e
Category	lb/day										lb/day					
Hauling	0.0000	0.0000	0.0000	0.0000	0.0000	0.0000	0.0000	0.0000	0.0000	0.0000		0.0000	0.0000	0.0000	0.0000	0.0000
Vendor	0.0000	0.0000	0.0000	0.0000	0.0000	0.0000	0.0000	0.0000	0.0000	0.0000		0.0000	0.0000	0.0000	0.0000	0.0000
Worker	0.0000	0.0000	0.0000	0.0000	0.0000	0.0000	0.0000	0.0000	0.0000	0.0000		0.0000	0.0000	0.0000	0.0000	0.0000
Total	**0.0000**	**0.0000**	**0.0000**	**0.0000**	**0.0000**	**0.0000**	**0.0000**	**0.0000**	**0.0000**	**0.0000**		**0.0000**	**0.0000**	**0.0000**	**0.0000**	**0.0000**

Date: 1/25/2022 5:52 PM

SLRC - South Valley - Construction - South Coast Air Basin, Summer

EMFAC Off-Model Adjustment Factors for Gasoline Light Duty Vehicle to Account for the SAFE Vehicle Rule Applied

Mitigated Construction On-Site

	ROG	NOx	CO	SO2	Fugitive PM10	Exhaust PM10	PM10 Total	Fugitive PM2.5	Exhaust PM2.5	PM2.5 Total	Bio- CO2	NBio- CO2	Total CO2	CH4	N2O	CO2e
Category	lb/day										lb/day					
Off-Road	0.5269	2.6729	18.8182	0.0289		0.0818	0.0818		0.0818	0.0818	0.0000	2,739.5986	2,739.5986	0.6602		2,756.1029
Total	**0.5269**	**2.6729**	**18.8182**	**0.0289**		**0.0818**	**0.0818**		**0.0818**	**0.0818**	**0.0000**	**2,739.5986**	**2,739.5986**	**0.6602**		**2,756.1029**

Mitigated Construction Off-Site

	ROG	NOx	CO	SO2	Fugitive PM10	Exhaust PM10	PM10 Total	Fugitive PM2.5	Exhaust PM2.5	PM2.5 Total	Bio- CO2	NBio- CO2	Total CO2	CH4	N2O	CO2e
Category	lb/day										lb/day					
Hauling	0.0000	0.0000	0.0000	0.0000	0.0000	0.0000	0.0000	0.0000	0.0000	0.0000		0.0000	0.0000	0.0000	0.0000	0.0000
Vendor	0.0000	0.0000	0.0000	0.0000	0.0000	0.0000	0.0000	0.0000	0.0000	0.0000		0.0000	0.0000	0.0000	0.0000	0.0000
Worker	0.0000	0.0000	0.0000	0.0000	0.0000	0.0000	0.0000	0.0000	0.0000	0.0000		0.0000	0.0000	0.0000	0.0000	0.0000
Total	**0.0000**	**0.0000**	**0.0000**	**0.0000**	**0.0000**	**0.0000**	**0.0000**	**0.0000**	**0.0000**	**0.0000**		**0.0000**	**0.0000**	**0.0000**	**0.0000**	**0.0000**

SLRC - South Valley - Construction - South Coast Air Basin, Summer

EMFAC Off-Model Adjustment Factors for Gasoline Light Duty Vehicle to Account for the SAFE Vehicle Rule Applied

3.7 Building Construction - 2029

Unmitigated Construction On-Site

	ROG	NOx	CO	SO2	Fugitive PM10	Exhaust PM10	PM10 Total	Fugitive PM2.5	Exhaust PM2.5	PM2.5 Total	Bio- CO2	NBio- CO2	Total CO2	CH4	N2O	CO2e
Category	lb/day										lb/day					
Off-Road	1.4560	13.3663	17.1378	0.0289		0.5647	0.5647		0.5304	0.5304		2,739.5986	2,739.5986	0.6602		2,756.1030
Total	**1.4560**	**13.3663**	**17.1378**	**0.0289**		**0.5647**	**0.5647**		**0.5304**	**0.5304**		**2,739.5986**	**2,739.5986**	**0.6602**		**2,756.1030**

Unmitigated Construction Off-Site

	ROG	NOx	CO	SO2	Fugitive PM10	Exhaust PM10	PM10 Total	Fugitive PM2.5	Exhaust PM2.5	PM2.5 Total	Bio- CO2	NBio- CO2	Total CO2	CH4	N2O	CO2e
Category	lb/day										lb/day					
Hauling	0.0000	0.0000	0.0000	0.0000	0.0000	0.0000	0.0000	0.0000	0.0000	0.0000		0.0000	0.0000	0.0000	0.0000	0.0000
Vendor	0.0000	0.0000	0.0000	0.0000	0.0000	0.0000	0.0000	0.0000	0.0000	0.0000		0.0000	0.0000	0.0000	0.0000	0.0000
Worker	0.0000	0.0000	0.0000	0.0000	0.0000	0.0000	0.0000	0.0000	0.0000	0.0000		0.0000	0.0000	0.0000	0.0000	0.0000
Total	**0.0000**	**0.0000**	**0.0000**	**0.0000**	**0.0000**	**0.0000**	**0.0000**	**0.0000**	**0.0000**	**0.0000**		**0.0000**	**0.0000**	**0.0000**	**0.0000**	**0.0000**

Date: 1/25/2022 5:52 PM

SLRC - South Valley - Construction - South Coast Air Basin, Summer

EMFAC Off-Model Adjustment Factors for Gasoline Light Duty Vehicle to Account for the SAFE Vehicle Rule Applied

Mitigated Construction On-Site

	ROG	NOx	CO	SO2	Fugitive PM10	Exhaust PM10	PM10 Total	Fugitive PM2.5	Exhaust PM2.5	PM2.5 Total	Bio- CO2	NBio- CO2	Total CO2	CH4	N2O	CO2e
Category	lb/day										lb/day					
Off-Road	0.5269	2.6729	18.8182	0.0289		0.0818	0.0818		0.0818	0.0818	0.0000	2,739.5986	2,739.5986	0.6602		2,756.1029
Total	**0.5269**	**2.6729**	**18.8182**	**0.0289**		**0.0818**	**0.0818**		**0.0818**	**0.0818**	**0.0000**	**2,739.5986**	**2,739.5986**	**0.6602**		**2,756.1029**

Mitigated Construction Off-Site

	ROG	NOx	CO	SO2	Fugitive PM10	Exhaust PM10	PM10 Total	Fugitive PM2.5	Exhaust PM2.5	PM2.5 Total	Bio- CO2	NBio- CO2	Total CO2	CH4	N2O	CO2e
Category	lb/day										lb/day					
Hauling	0.0000	0.0000	0.0000	0.0000	0.0000	0.0000	0.0000	0.0000	0.0000	0.0000		0.0000	0.0000	0.0000	0.0000	0.0000
Vendor	0.0000	0.0000	0.0000	0.0000	0.0000	0.0000	0.0000	0.0000	0.0000	0.0000		0.0000	0.0000	0.0000	0.0000	0.0000
Worker	0.0000	0.0000	0.0000	0.0000	0.0000	0.0000	0.0000	0.0000	0.0000	0.0000		0.0000	0.0000	0.0000	0.0000	0.0000
Total	**0.0000**	**0.0000**	**0.0000**	**0.0000**	**0.0000**	**0.0000**	**0.0000**	**0.0000**	**0.0000**	**0.0000**		**0.0000**	**0.0000**	**0.0000**	**0.0000**	**0.0000**

Date: 1/25/2022 5:52 PM

SLRC - South Valley - Construction - South Coast Air Basin, Summer

EMFAC Off-Model Adjustment Factors for Gasoline Light Duty Vehicle to Account for the SAFE Vehicle Rule Applied

3.8 Landscaping/Other Finishing - 2028

Unmitigated Construction On-Site

	ROG	NOx	CO	SO2	Fugitive PM10	Exhaust PM10	PM10 Total	Fugitive PM2.5	Exhaust PM2.5	PM2.5 Total	Bio- CO2	NBio- CO2	Total CO2	CH4	N2O	CO2e
Category	lb/day										lb/day					
Off-Road	0.5318	5.3216	5.0999	0.0104		0.2326	0.2326		0.2140	0.2140		1,008.9129	1,008.9129	0.3263		1,017.0705
Total	**0.5318**	**5.3216**	**5.0999**	**0.0104**		**0.2326**	**0.2326**		**0.2140**	**0.2140**		**1,008.9129**	**1,008.9129**	**0.3263**		**1,017.0705**

Unmitigated Construction Off-Site

	ROG	NOx	CO	SO2	Fugitive PM10	Exhaust PM10	PM10 Total	Fugitive PM2.5	Exhaust PM2.5	PM2.5 Total	Bio- CO2	NBio- CO2	Total CO2	CH4	N2O	CO2e
Category	lb/day										lb/day					
Hauling	0.0000	0.0000	0.0000	0.0000	0.0000	0.0000	0.0000	0.0000	0.0000	0.0000		0.0000	0.0000	0.0000	0.0000	0.0000
Vendor	0.0000	0.0000	0.0000	0.0000	0.0000	0.0000	0.0000	0.0000	0.0000	0.0000		0.0000	0.0000	0.0000	0.0000	0.0000
Worker	0.0000	0.0000	0.0000	0.0000	0.0000	0.0000	0.0000	0.0000	0.0000	0.0000		0.0000	0.0000	0.0000	0.0000	0.0000
Total	**0.0000**	**0.0000**	**0.0000**	**0.0000**	**0.0000**	**0.0000**	**0.0000**	**0.0000**	**0.0000**	**0.0000**		**0.0000**	**0.0000**	**0.0000**	**0.0000**	**0.0000**

Date: 1/25/2022 5:52 PM

SLRC - South Valley - Construction - South Coast Air Basin, Summer

EMFAC Off-Model Adjustment Factors for Gasoline Light Duty Vehicle to Account for the SAFE Vehicle Rule Applied

Mitigated Construction On-Site

	ROG	NOx	CO	SO2	Fugitive PM10	Exhaust PM10	PM10 Total	Fugitive PM2.5	Exhaust PM2.5	PM2.5 Total	Bio- CO2	NBio- CO2	Total CO2	CH4	N2O	CO2e
Category	lb/day										lb/day					
Off-Road	0.1277	0.5534	6.1029	0.0104		0.0170	0.0170		0.0170	0.0170	0.0000	1,008.9129	1,008.9129	0.3263		1,017.0705
Total	**0.1277**	**0.5534**	**6.1029**	**0.0104**		**0.0170**	**0.0170**		**0.0170**	**0.0170**	**0.0000**	**1,008.9129**	**1,008.9129**	**0.3263**		**1,017.0705**

Mitigated Construction Off-Site

	ROG	NOx	CO	SO2	Fugitive PM10	Exhaust PM10	PM10 Total	Fugitive PM2.5	Exhaust PM2.5	PM2.5 Total	Bio- CO2	NBio- CO2	Total CO2	CH4	N2O	CO2e
Category	lb/day										lb/day					
Hauling	0.0000	0.0000	0.0000	0.0000	0.0000	0.0000	0.0000	0.0000	0.0000	0.0000		0.0000	0.0000	0.0000	0.0000	0.0000
Vendor	0.0000	0.0000	0.0000	0.0000	0.0000	0.0000	0.0000	0.0000	0.0000	0.0000		0.0000	0.0000	0.0000	0.0000	0.0000
Worker	0.0000	0.0000	0.0000	0.0000	0.0000	0.0000	0.0000	0.0000	0.0000	0.0000		0.0000	0.0000	0.0000	0.0000	0.0000
Total	**0.0000**	**0.0000**	**0.0000**	**0.0000**	**0.0000**	**0.0000**	**0.0000**	**0.0000**	**0.0000**	**0.0000**		**0.0000**	**0.0000**	**0.0000**	**0.0000**	**0.0000**

SLRC - South Valley - Construction - South Coast Air Basin, Summer

EMFAC Off-Model Adjustment Factors for Gasoline Light Duty Vehicle to Account for the SAFE Vehicle Rule Applied

3.8 Landscaping/Other Finishing - 2029

Unmitigated Construction On-Site

	ROG	NOx	CO	SO2	Fugitive PM10	Exhaust PM10	PM10 Total	Fugitive PM2.5	Exhaust PM2.5	PM2.5 Total	Bio- CO2	NBio- CO2	Total CO2	CH4	N2O	CO2e
Category	lb/day										lb/day					
Off-Road	0.5318	5.3216	5.0999	0.0104		0.2326	0.2326		0.2140	0.2140		1,008.9129	1,008.9129	0.3263		1,017.0705
Total	**0.5318**	**5.3216**	**5.0999**	**0.0104**		**0.2326**	**0.2326**		**0.2140**	**0.2140**		**1,008.9129**	**1,008.9129**	**0.3263**		**1,017.0705**

Unmitigated Construction Off-Site

	ROG	NOx	CO	SO2	Fugitive PM10	Exhaust PM10	PM10 Total	Fugitive PM2.5	Exhaust PM2.5	PM2.5 Total	Bio- CO2	NBio- CO2	Total CO2	CH4	N2O	CO2e
Category	lb/day										lb/day					
Hauling	0.0000	0.0000	0.0000	0.0000	0.0000	0.0000	0.0000	0.0000	0.0000	0.0000		0.0000	0.0000	0.0000	0.0000	0.0000
Vendor	0.0000	0.0000	0.0000	0.0000	0.0000	0.0000	0.0000	0.0000	0.0000	0.0000		0.0000	0.0000	0.0000	0.0000	0.0000
Worker	0.0000	0.0000	0.0000	0.0000	0.0000	0.0000	0.0000	0.0000	0.0000	0.0000		0.0000	0.0000	0.0000	0.0000	0.0000
Total	**0.0000**	**0.0000**	**0.0000**	**0.0000**	**0.0000**	**0.0000**	**0.0000**	**0.0000**	**0.0000**	**0.0000**		**0.0000**	**0.0000**	**0.0000**	**0.0000**	**0.0000**

Date: 1/25/2022 5:52 PM

SLRC - South Valley - Construction - South Coast Air Basin, Summer

EMFAC Off-Model Adjustment Factors for Gasoline Light Duty Vehicle to Account for the SAFE Vehicle Rule Applied

Mitigated Construction On-Site

	ROG	NOx	CO	SO2	Fugitive PM10	Exhaust PM10	PM10 Total	Fugitive PM2.5	Exhaust PM2.5	PM2.5 Total	Bio- CO2	NBio- CO2	Total CO2	CH4	N2O	CO2e
Category	lb/day										lb/day					
Off-Road	0.1277	0.5534	6.1029	0.0104		0.0170	0.0170		0.0170	0.0170	0.0000	1,008.9129	1,008.9129	0.3263		1,017.0705
Total	**0.1277**	**0.5534**	**6.1029**	**0.0104**		**0.0170**	**0.0170**		**0.0170**	**0.0170**	**0.0000**	**1,008.9129**	**1,008.9129**	**0.3263**		**1,017.0705**

Mitigated Construction Off-Site

	ROG	NOx	CO	SO2	Fugitive PM10	Exhaust PM10	PM10 Total	Fugitive PM2.5	Exhaust PM2.5	PM2.5 Total	Bio- CO2	NBio- CO2	Total CO2	CH4	N2O	CO2e
Category	lb/day										lb/day					
Hauling	0.0000	0.0000	0.0000	0.0000	0.0000	0.0000	0.0000	0.0000	0.0000	0.0000		0.0000	0.0000	0.0000	0.0000	0.0000
Vendor	0.0000	0.0000	0.0000	0.0000	0.0000	0.0000	0.0000	0.0000	0.0000	0.0000		0.0000	0.0000	0.0000	0.0000	0.0000
Worker	0.0000	0.0000	0.0000	0.0000	0.0000	0.0000	0.0000	0.0000	0.0000	0.0000		0.0000	0.0000	0.0000	0.0000	0.0000
Total	**0.0000**	**0.0000**	**0.0000**	**0.0000**	**0.0000**	**0.0000**	**0.0000**	**0.0000**	**0.0000**	**0.0000**		**0.0000**	**0.0000**	**0.0000**	**0.0000**	**0.0000**

Date: 1/25/2022 5:52 PM

SLRC - South Valley - Construction - South Coast Air Basin, Summer

EMFAC Off-Model Adjustment Factors for Gasoline Light Duty Vehicle to Account for the SAFE Vehicle Rule Applied

3.9 Paving - 2028

Unmitigated Construction On-Site

	ROG	NOx	CO	SO2	Fugitive PM10	Exhaust PM10	PM10 Total	Fugitive PM2.5	Exhaust PM2.5	PM2.5 Total	Bio- CO2	NBio- CO2	Total CO2	CH4	N2O	CO2e
Category	lb/day										lb/day					
Off-Road	0.7903	6.7764	10.5228	0.0177		0.3050	0.3050		0.2909	0.2909		1,665.3449	1,665.3449	0.3401		1,673.8483
Paving	0.0337					0.0000	0.0000		0.0000	0.0000			0.0000			0.0000
Total	**0.8240**	**6.7764**	**10.5228**	**0.0177**		**0.3050**	**0.3050**		**0.2909**	**0.2909**		**1,665.3449**	**1,665.3449**	**0.3401**		**1,673.8483**

Unmitigated Construction Off-Site

	ROG	NOx	CO	SO2	Fugitive PM10	Exhaust PM10	PM10 Total	Fugitive PM2.5	Exhaust PM2.5	PM2.5 Total	Bio- CO2	NBio- CO2	Total CO2	CH4	N2O	CO2e
Category	lb/day										lb/day					
Hauling	0.0000	0.0000	0.0000	0.0000	0.0000	0.0000	0.0000	0.0000	0.0000	0.0000		0.0000	0.0000	0.0000	0.0000	0.0000
Vendor	0.0000	0.0000	0.0000	0.0000	0.0000	0.0000	0.0000	0.0000	0.0000	0.0000		0.0000	0.0000	0.0000	0.0000	0.0000
Worker	0.0000	0.0000	0.0000	0.0000	0.0000	0.0000	0.0000	0.0000	0.0000	0.0000		0.0000	0.0000	0.0000	0.0000	0.0000
Total	**0.0000**	**0.0000**	**0.0000**	**0.0000**	**0.0000**	**0.0000**	**0.0000**	**0.0000**	**0.0000**	**0.0000**		**0.0000**	**0.0000**	**0.0000**	**0.0000**	**0.0000**

Date: 1/25/2022 5:52 PM

SLRC - South Valley - Construction - South Coast Air Basin, Summer

EMFAC Off-Model Adjustment Factors for Gasoline Light Duty Vehicle to Account for the SAFE Vehicle Rule Applied

Mitigated Construction On-Site

	ROG	NOx	CO	SO2	Fugitive PM10	Exhaust PM10	PM10 Total	Fugitive PM2.5	Exhaust PM2.5	PM2.5 Total	Bio- CO2	NBio- CO2	Total CO2	CH4	N2O	CO2e
Category	lb/day										lb/day					
Off-Road	0.3029	1.5398	12.0497	0.0177		0.0533	0.0533		0.0533	0.0533	0.0000	1,665.3449	1,665.3449	0.3401		1,673.8483
Paving	0.0337					0.0000	0.0000		0.0000	0.0000			0.0000			0.0000
Total	**0.3366**	**1.5398**	**12.0497**	**0.0177**		**0.0533**	**0.0533**		**0.0533**	**0.0533**	**0.0000**	**1,665.3449**	**1,665.3449**	**0.3401**		**1,673.8483**

Mitigated Construction Off-Site

	ROG	NOx	CO	SO2	Fugitive PM10	Exhaust PM10	PM10 Total	Fugitive PM2.5	Exhaust PM2.5	PM2.5 Total	Bio- CO2	NBio- CO2	Total CO2	CH4	N2O	CO2e
Category	lb/day										lb/day					
Hauling	0.0000	0.0000	0.0000	0.0000	0.0000	0.0000	0.0000	0.0000	0.0000	0.0000		0.0000	0.0000	0.0000	0.0000	0.0000
Vendor	0.0000	0.0000	0.0000	0.0000	0.0000	0.0000	0.0000	0.0000	0.0000	0.0000		0.0000	0.0000	0.0000	0.0000	0.0000
Worker	0.0000	0.0000	0.0000	0.0000	0.0000	0.0000	0.0000	0.0000	0.0000	0.0000		0.0000	0.0000	0.0000	0.0000	0.0000
Total	**0.0000**	**0.0000**	**0.0000**	**0.0000**	**0.0000**	**0.0000**	**0.0000**	**0.0000**	**0.0000**	**0.0000**		**0.0000**	**0.0000**	**0.0000**	**0.0000**	**0.0000**

Date: 1/25/2022 5:52 PM

SLRC - South Valley - Construction - South Coast Air Basin, Summer

EMFAC Off-Model Adjustment Factors for Gasoline Light Duty Vehicle to Account for the SAFE Vehicle Rule Applied

3.9 Paving - 2029

Unmitigated Construction On-Site

	ROG	NOx	CO	SO2	Fugitive PM10	Exhaust PM10	PM10 Total	Fugitive PM2.5	Exhaust PM2.5	PM2.5 Total	Bio- CO2	NBio- CO2	Total CO2	CH4	N2O	CO2e
Category	lb/day										lb/day					
Off-Road	0.7903	6.7764	10.5228	0.0177		0.3050	0.3050		0.2909	0.2909		1,665.3449	1,665.3449	0.3401		1,673.8483
Paving	0.0337					0.0000	0.0000		0.0000	0.0000			0.0000			0.0000
Total	**0.8240**	**6.7764**	**10.5228**	**0.0177**		**0.3050**	**0.3050**		**0.2909**	**0.2909**		**1,665.3449**	**1,665.3449**	**0.3401**		**1,673.8483**

Unmitigated Construction Off-Site

	ROG	NOx	CO	SO2	Fugitive PM10	Exhaust PM10	PM10 Total	Fugitive PM2.5	Exhaust PM2.5	PM2.5 Total	Bio- CO2	NBio- CO2	Total CO2	CH4	N2O	CO2e
Category	lb/day										lb/day					
Hauling	0.0000	0.0000	0.0000	0.0000	0.0000	0.0000	0.0000	0.0000	0.0000	0.0000		0.0000	0.0000	0.0000	0.0000	0.0000
Vendor	0.0000	0.0000	0.0000	0.0000	0.0000	0.0000	0.0000	0.0000	0.0000	0.0000		0.0000	0.0000	0.0000	0.0000	0.0000
Worker	0.0000	0.0000	0.0000	0.0000	0.0000	0.0000	0.0000	0.0000	0.0000	0.0000		0.0000	0.0000	0.0000	0.0000	0.0000
Total	**0.0000**	**0.0000**	**0.0000**	**0.0000**	**0.0000**	**0.0000**	**0.0000**	**0.0000**	**0.0000**	**0.0000**		**0.0000**	**0.0000**	**0.0000**	**0.0000**	**0.0000**

Date: 1/25/2022 5:52 PM

SLRC - South Valley - Construction - South Coast Air Basin, Summer

EMFAC Off-Model Adjustment Factors for Gasoline Light Duty Vehicle to Account for the SAFE Vehicle Rule Applied

Mitigated Construction On-Site

	ROG	NOx	CO	SO2	Fugitive PM10	Exhaust PM10	PM10 Total	Fugitive PM2.5	Exhaust PM2.5	PM2.5 Total	Bio- CO2	NBio- CO2	Total CO2	CH4	N2O	CO2e
Category	lb/day										lb/day					
Off-Road	0.3029	1.5398	12.0497	0.0177		0.0533	0.0533		0.0533	0.0533	0.0000	1,665.3449	1,665.3449	0.3401		1,673.8483
Paving	0.0337					0.0000	0.0000		0.0000	0.0000			0.0000			0.0000
Total	**0.3366**	**1.5398**	**12.0497**	**0.0177**		**0.0533**	**0.0533**		**0.0533**	**0.0533**	**0.0000**	**1,665.3449**	**1,665.3449**	**0.3401**		**1,673.8483**

Mitigated Construction Off-Site

	ROG	NOx	CO	SO2	Fugitive PM10	Exhaust PM10	PM10 Total	Fugitive PM2.5	Exhaust PM2.5	PM2.5 Total	Bio- CO2	NBio- CO2	Total CO2	CH4	N2O	CO2e
Category	lb/day										lb/day					
Hauling	0.0000	0.0000	0.0000	0.0000	0.0000	0.0000	0.0000	0.0000	0.0000	0.0000		0.0000	0.0000	0.0000	0.0000	0.0000
Vendor	0.0000	0.0000	0.0000	0.0000	0.0000	0.0000	0.0000	0.0000	0.0000	0.0000		0.0000	0.0000	0.0000	0.0000	0.0000
Worker	0.0000	0.0000	0.0000	0.0000	0.0000	0.0000	0.0000	0.0000	0.0000	0.0000		0.0000	0.0000	0.0000	0.0000	0.0000
Total	**0.0000**	**0.0000**	**0.0000**	**0.0000**	**0.0000**	**0.0000**	**0.0000**	**0.0000**	**0.0000**	**0.0000**		**0.0000**	**0.0000**	**0.0000**	**0.0000**	**0.0000**

SLRC - South Valley - Construction - South Coast Air Basin, Summer

EMFAC Off-Model Adjustment Factors for Gasoline Light Duty Vehicle to Account for the SAFE Vehicle Rule Applied

3.10 Architectural Coating - 2028

Unmitigated Construction On-Site

	ROG	NOx	CO	SO2	Fugitive PM10	Exhaust PM10	PM10 Total	Fugitive PM2.5	Exhaust PM2.5	PM2.5 Total	Bio- CO2	NBio- CO2	Total CO2	CH4	N2O	CO2e
Category	lb/day										lb/day					
Archit. Coating	0.9113					0.0000	0.0000		0.0000	0.0000			0.0000			0.0000
Off-Road	0.2278	1.5273	2.4122	3.9600e-003		0.0687	0.0687		0.0687	0.0687		375.2641	375.2641	0.0205		375.7758
Total	**1.1391**	**1.5273**	**2.4122**	**3.9600e-003**		**0.0687**	**0.0687**		**0.0687**	**0.0687**		**375.2641**	**375.2641**	**0.0205**		**375.7758**

Unmitigated Construction Off-Site

	ROG	NOx	CO	SO2	Fugitive PM10	Exhaust PM10	PM10 Total	Fugitive PM2.5	Exhaust PM2.5	PM2.5 Total	Bio- CO2	NBio- CO2	Total CO2	CH4	N2O	CO2e
Category	lb/day										lb/day					
Hauling	0.0000	0.0000	0.0000	0.0000	0.0000	0.0000	0.0000	0.0000	0.0000	0.0000		0.0000	0.0000	0.0000	0.0000	0.0000
Vendor	0.0000	0.0000	0.0000	0.0000	0.0000	0.0000	0.0000	0.0000	0.0000	0.0000		0.0000	0.0000	0.0000	0.0000	0.0000
Worker	0.0000	0.0000	0.0000	0.0000	0.0000	0.0000	0.0000	0.0000	0.0000	0.0000		0.0000	0.0000	0.0000	0.0000	0.0000
Total	**0.0000**	**0.0000**	**0.0000**	**0.0000**	**0.0000**	**0.0000**	**0.0000**	**0.0000**	**0.0000**	**0.0000**		**0.0000**	**0.0000**	**0.0000**	**0.0000**	**0.0000**

Date: 1/25/2022 5:52 PM

SLRC - South Valley - Construction - South Coast Air Basin, Summer

EMFAC Off-Model Adjustment Factors for Gasoline Light Duty Vehicle to Account for the SAFE Vehicle Rule Applied

Mitigated Construction On-Site

	ROG	NOx	CO	SO2	Fugitive PM10	Exhaust PM10	PM10 Total	Fugitive PM2.5	Exhaust PM2.5	PM2.5 Total	Bio- CO2	NBio- CO2	Total CO2	CH4	N2O	CO2e
Category	lb/day										lb/day					
Archit. Coating	0.9113					0.0000	0.0000		0.0000	0.0000			0.0000			0.0000
Off-Road	0.0396	0.1717	2.4432	3.9600e-003		5.2800e-003	5.2800e-003		5.2800e-003	5.2800e-003	0.0000	375.2641	375.2641	0.0205		375.7758
Total	**0.9509**	**0.1717**	**2.4432**	**3.9600e-003**		**5.2800e-003**	**5.2800e-003**		**5.2800e-003**	**5.2800e-003**	**0.0000**	**375.2641**	**375.2641**	**0.0205**		**375.7758**

Mitigated Construction Off-Site

	ROG	NOx	CO	SO2	Fugitive PM10	Exhaust PM10	PM10 Total	Fugitive PM2.5	Exhaust PM2.5	PM2.5 Total	Bio- CO2	NBio- CO2	Total CO2	CH4	N2O	CO2e
Category	lb/day										lb/day					
Hauling	0.0000	0.0000	0.0000	0.0000	0.0000	0.0000	0.0000	0.0000	0.0000	0.0000		0.0000	0.0000	0.0000	0.0000	0.0000
Vendor	0.0000	0.0000	0.0000	0.0000	0.0000	0.0000	0.0000	0.0000	0.0000	0.0000		0.0000	0.0000	0.0000	0.0000	0.0000
Worker	0.0000	0.0000	0.0000	0.0000	0.0000	0.0000	0.0000	0.0000	0.0000	0.0000		0.0000	0.0000	0.0000	0.0000	0.0000
Total	**0.0000**	**0.0000**	**0.0000**	**0.0000**	**0.0000**	**0.0000**	**0.0000**	**0.0000**	**0.0000**	**0.0000**		**0.0000**	**0.0000**	**0.0000**	**0.0000**	**0.0000**

SLRC - South Valley - Construction - South Coast Air Basin, Summer

EMFAC Off-Model Adjustment Factors for Gasoline Light Duty Vehicle to Account for the SAFE Vehicle Rule Applied

3.10 Architectural Coating - 2029

Unmitigated Construction On-Site

	ROG	NOx	CO	SO2	Fugitive PM10	Exhaust PM10	PM10 Total	Fugitive PM2.5	Exhaust PM2.5	PM2.5 Total	Bio- CO2	NBio- CO2	Total CO2	CH4	N2O	CO2e
Category	lb/day										lb/day					
Archit. Coating	0.9113					0.0000	0.0000		0.0000	0.0000			0.0000			0.0000
Off-Road	0.2278	1.5273	2.4122	3.9600e-003		0.0687	0.0687		0.0687	0.0687		375.2641	375.2641	0.0205		375.7758
Total	**1.1391**	**1.5273**	**2.4122**	**3.9600e-003**		**0.0687**	**0.0687**		**0.0687**	**0.0687**		**375.2641**	**375.2641**	**0.0205**		**375.7758**

Unmitigated Construction Off-Site

	ROG	NOx	CO	SO2	Fugitive PM10	Exhaust PM10	PM10 Total	Fugitive PM2.5	Exhaust PM2.5	PM2.5 Total	Bio- CO2	NBio- CO2	Total CO2	CH4	N2O	CO2e
Category	lb/day										lb/day					
Hauling	0.0000	0.0000	0.0000	0.0000	0.0000	0.0000	0.0000	0.0000	0.0000	0.0000		0.0000	0.0000	0.0000	0.0000	0.0000
Vendor	0.0000	0.0000	0.0000	0.0000	0.0000	0.0000	0.0000	0.0000	0.0000	0.0000		0.0000	0.0000	0.0000	0.0000	0.0000
Worker	0.0000	0.0000	0.0000	0.0000	0.0000	0.0000	0.0000	0.0000	0.0000	0.0000		0.0000	0.0000	0.0000	0.0000	0.0000
Total	**0.0000**	**0.0000**	**0.0000**	**0.0000**	**0.0000**	**0.0000**	**0.0000**	**0.0000**	**0.0000**	**0.0000**		**0.0000**	**0.0000**	**0.0000**	**0.0000**	**0.0000**

Date: 1/25/2022 5:52 PM

SLRC - South Valley - Construction - South Coast Air Basin, Summer

EMFAC Off-Model Adjustment Factors for Gasoline Light Duty Vehicle to Account for the SAFE Vehicle Rule Applied

Mitigated Construction On-Site

	ROG	NOx	CO	SO2	Fugitive PM10	Exhaust PM10	PM10 Total	Fugitive PM2.5	Exhaust PM2.5	PM2.5 Total	Bio- CO2	NBio- CO2	Total CO2	CH4	N2O	CO2e
Category	lb/day										lb/day					
Archit. Coating	0.9113					0.0000	0.0000		0.0000	0.0000			0.0000			0.0000
Off-Road	0.0396	0.1717	2.4432	3.9600e-003		5.2800e-003	5.2800e-003		5.2800e-003	5.2800e-003	0.0000	375.2641	375.2641	0.0205		375.7758
Total	**0.9509**	**0.1717**	**2.4432**	**3.9600e-003**		**5.2800e-003**	**5.2800e-003**		**5.2800e-003**	**5.2800e-003**	**0.0000**	**375.2641**	**375.2641**	**0.0205**		**375.7758**

Mitigated Construction Off-Site

	ROG	NOx	CO	SO2	Fugitive PM10	Exhaust PM10	PM10 Total	Fugitive PM2.5	Exhaust PM2.5	PM2.5 Total	Bio- CO2	NBio- CO2	Total CO2	CH4	N2O	CO2e
Category	lb/day										lb/day					
Hauling	0.0000	0.0000	0.0000	0.0000	0.0000	0.0000	0.0000	0.0000	0.0000	0.0000		0.0000	0.0000	0.0000	0.0000	0.0000
Vendor	0.0000	0.0000	0.0000	0.0000	0.0000	0.0000	0.0000	0.0000	0.0000	0.0000		0.0000	0.0000	0.0000	0.0000	0.0000
Worker	0.0000	0.0000	0.0000	0.0000	0.0000	0.0000	0.0000	0.0000	0.0000	0.0000		0.0000	0.0000	0.0000	0.0000	0.0000
Total	**0.0000**	**0.0000**	**0.0000**	**0.0000**	**0.0000**	**0.0000**	**0.0000**	**0.0000**	**0.0000**	**0.0000**		**0.0000**	**0.0000**	**0.0000**	**0.0000**	**0.0000**

Date: 2/18/2022 2:44 PM

SLRC - Meadow 2nd Half - Construction - South Coast Air Basin, Summer

EMFAC Off-Model Adjustment Factors for Gasoline Light Duty Vehicle to Account for the SAFE Vehicle Rule Applied

SLRC - Meadow 2nd Half - Construction

South Coast Air Basin, Summer

1.0 Project Characteristics

1.1 Land Usage

Land Uses	Size	Metric	Lot Acreage	Floor Surface Area	Population
Other Asphalt Surfaces	1.35	Acre	1.35	58,560.00	0
City Park	3.00	Acre	3.00	130,940.00	0

1.2 Other Project Characteristics

Urbanization	Urban	**Wind Speed (m/s)**	2.2	**Precipitation Freq (Days)**	31
Climate Zone	12			**Operational Year**	2028
Utility Company	Los Angeles Department of Water & Power				
CO2 Intensity (lb/MWhr)	691.98	**CH4 Intensity (lb/MWhr)**	0.033	**N2O Intensity (lb/MWhr)**	0.004

1.3 User Entered Comments & Non-Default Data

Project Characteristics -

Land Use - see construction assumptions

Construction Phase - see construction assumptions

Off-road Equipment -

Off-road Equipment - see construction assumptions

Off-road Equipment - see construction assumptions

Off-road Equipment - see construction assumptions

Off-road Equipment - see construction assumptions

Off-road Equipment - see construction assumptions

Off-road Equipment - see construction assumptions

Off-road Equipment - see construction assumptions

Off-road Equipment - see construction assumptions

Date: 2/18/2022 2:44 PM

SLRC - Meadow 2nd Half - Construction - South Coast Air Basin, Summer

EMFAC Off-Model Adjustment Factors for Gasoline Light Duty Vehicle to Account for the SAFE Vehicle Rule Applied

Off-road Equipment - see construction assumptions

Trips and VMT - construction mobile emissions calculated outside of CalEEMod.

Demolition -

Grading -

Construction Off-road Equipment Mitigation -

Table Name	Column Name	Default Value	New Value
tblConstDustMitigation	WaterUnpavedRoadVehicleSpeed	0	15
tblConstructionPhase	NumDays	5.00	20.00
tblConstructionPhase	NumDays	8.00	240.00
tblConstructionPhase	NumDays	230.00	60.00
tblConstructionPhase	NumDays	18.00	80.00
tblConstructionPhase	NumDays	230.00	80.00
tblConstructionPhase	NumDays	230.00	80.00
tblConstructionPhase	NumDays	230.00	100.00
tblConstructionPhase	NumDaysWeek	5.00	6.00
tblConstructionPhase	NumDaysWeek	5.00	6.00
tblConstructionPhase	NumDaysWeek	5.00	6.00
tblConstructionPhase	NumDaysWeek	5.00	6.00
tblConstructionPhase	NumDaysWeek	5.00	6.00
tblConstructionPhase	NumDaysWeek	5.00	6.00
tblConstructionPhase	NumDaysWeek	5.00	6.00
tblConstructionPhase	NumDaysWeek	5.00	6.00
tblConstructionPhase	NumDaysWeek	5.00	6.00
tblGrading	MaterialExported	0.00	25,000.00
tblGrading	MaterialExported	0.00	2,500.00
tblGrading	MaterialImported	0.00	25,000.00
tblLandUse	LandUseSquareFeet	58,806.00	58,560.00
tblLandUse	LandUseSquareFeet	130,680.00	130,940.00
tblOffRoadEquipment	OffRoadEquipmentType		Generator Sets
tblOffRoadEquipment	OffRoadEquipmentUnitAmount	1.00	0.00

SLRC - Meadow 2nd Half - Construction - South Coast Air Basin, Summer

EMFAC Off-Model Adjustment Factors for Gasoline Light Duty Vehicle to Account for the SAFE Vehicle Rule Applied

tblOffRoadEquipment	OffRoadEquipmentUnitAmount	1.00	0.00
tblOffRoadEquipment	OffRoadEquipmentUnitAmount	3.00	0.00
tblOffRoadEquipment	OffRoadEquipmentUnitAmount	3.00	0.00
tblOffRoadEquipment	OffRoadEquipmentUnitAmount	3.00	1.00
tblOffRoadEquipment	OffRoadEquipmentUnitAmount	3.00	0.00
tblOffRoadEquipment	OffRoadEquipmentUnitAmount	3.00	2.00
tblOffRoadEquipment	OffRoadEquipmentUnitAmount	1.00	0.00
tblOffRoadEquipment	OffRoadEquipmentUnitAmount	1.00	0.00
tblOffRoadEquipment	OffRoadEquipmentUnitAmount	1.00	0.00
tblOffRoadEquipment	OffRoadEquipmentUnitAmount	2.00	1.00
tblOffRoadEquipment	OffRoadEquipmentUnitAmount	2.00	1.00
tblOffRoadEquipment	OffRoadEquipmentUnitAmount	2.00	1.00
tblOffRoadEquipment	OffRoadEquipmentUnitAmount	3.00	1.00
tblOffRoadEquipment	OffRoadEquipmentUnitAmount	3.00	0.00
tblOffRoadEquipment	OffRoadEquipmentUnitAmount	3.00	1.00
tblOffRoadEquipment	OffRoadEquipmentUnitAmount	3.00	1.00
tblOffRoadEquipment	OffRoadEquipmentUnitAmount	3.00	4.00
tblOffRoadEquipment	OffRoadEquipmentUnitAmount	1.00	0.00
tblOffRoadEquipment	OffRoadEquipmentUnitAmount	1.00	0.00
tblOffRoadEquipment	OffRoadEquipmentUnitAmount	1.00	0.00
tblOffRoadEquipment	OffRoadEquipmentUnitAmount	1.00	0.00
tblOffRoadEquipment	OffRoadEquipmentUnitAmount	0.00	3.00
tblOffRoadEquipment	PhaseName		Demolition
tblOffRoadEquipment	PhaseName		Demolition
tblOffRoadEquipment	UsageHours	6.00	8.00
tblOffRoadEquipment	UsageHours	7.00	8.00
tblOffRoadEquipment	UsageHours	7.00	8.00
tblOffRoadEquipment	UsageHours	7.00	8.00
tblOffRoadEquipment	UsageHours	6.00	8.00
tblOffRoadEquipment	UsageHours	6.00	8.00

SLRC - Meadow 2nd Half - Construction - South Coast Air Basin, Summer

EMFAC Off-Model Adjustment Factors for Gasoline Light Duty Vehicle to Account for the SAFE Vehicle Rule Applied

tblOffRoadEquipment	UsageHours	7.00	8.00
tblOffRoadEquipment	UsageHours	7.00	8.00
tblOffRoadEquipment	UsageHours	7.00	8.00
tblTripsAndVMT	HaulingTripNumber	84.00	0.00
tblTripsAndVMT	HaulingTripNumber	313.00	0.00
tblTripsAndVMT	HaulingTripNumber	6,250.00	0.00
tblTripsAndVMT	VendorTripNumber	31.00	0.00
tblTripsAndVMT	VendorTripNumber	31.00	0.00
tblTripsAndVMT	VendorTripNumber	31.00	0.00
tblTripsAndVMT	VendorTripNumber	31.00	0.00
tblTripsAndVMT	WorkerTripNumber	10.00	0.00
tblTripsAndVMT	WorkerTripNumber	15.00	0.00
tblTripsAndVMT	WorkerTripNumber	23.00	0.00
tblTripsAndVMT	WorkerTripNumber	10.00	0.00
tblTripsAndVMT	WorkerTripNumber	80.00	0.00
tblTripsAndVMT	WorkerTripNumber	15.00	0.00
tblTripsAndVMT	WorkerTripNumber	80.00	0.00
tblTripsAndVMT	WorkerTripNumber	80.00	0.00
tblTripsAndVMT	WorkerTripNumber	80.00	0.00

Date: 2/18/2022 2:44 PM

SLRC - Meadow 2nd Half - Construction - South Coast Air Basin, Summer

EMFAC Off-Model Adjustment Factors for Gasoline Light Duty Vehicle to Account for the SAFE Vehicle Rule Applied

2.0 Emissions Summary

2.1 Overall Construction (Maximum Daily Emission)

Unmitigated Construction

	ROG	NOx	CO	SO2	Fugitive PM10	Exhaust PM10	PM10 Total	Fugitive PM2.5	Exhaust PM2.5	PM2.5 Total	Bio- CO2	NBio- CO2	Total CO2	CH4	N2O	CO2e
Year	lb/day										lb/day					
2027	2.3610	21.3746	21.4269	0.0523	7.1062	0.8425	7.9487	3.4283	0.7751	4.2034	0.0000	5,061.0583	5,061.0583	1.6369	0.0000	5,101.9795
2028	4.8552	44.6720	53.1323	0.1022	7.1062	1.9394	7.9487	3.4283	1.8159	4.2034	0.0000	9,742.1087	9,742.1087	2.5280	0.0000	9,805.3083
Maximum	**4.8552**	**44.6720**	**53.1323**	**0.1022**	**7.1062**	**1.9394**	**7.9487**	**3.4283**	**1.8159**	**4.2034**	**0.0000**	**9,742.1087**	**9,742.1087**	**2.5280**	**0.0000**	**9,805.3083**

Mitigated Construction

	ROG	NOx	CO	SO2	Fugitive PM10	Exhaust PM10	PM10 Total	Fugitive PM2.5	Exhaust PM2.5	PM2.5 Total	Bio- CO2	NBio- CO2	Total CO2	CH4	N2O	CO2e
Year	lb/day										lb/day					
2027	2.3610	21.3746	21.4269	0.0523	2.7714	0.8425	3.6139	1.3370	0.7751	2.1122	0.0000	5,061.0583	5,061.0583	1.6369	0.0000	5,101.9795
2028	4.8552	44.6720	53.1323	0.1022	2.7714	1.9394	3.6139	1.3370	1.8159	2.1122	0.0000	9,742.1087	9,742.1087	2.5280	0.0000	9,805.3082
Maximum	**4.8552**	**44.6720**	**53.1323**	**0.1022**	**2.7714**	**1.9394**	**3.6139**	**1.3370**	**1.8159**	**2.1122**	**0.0000**	**9,742.1087**	**9,742.1087**	**2.5280**	**0.0000**	**9,805.3082**

	ROG	NOx	CO	SO2	Fugitive PM10	Exhaust PM10	PM10 Total	Fugitive PM2.5	Exhaust PM2.5	PM2.5 Total	Bio- CO2	NBio-CO2	Total CO2	CH4	N20	CO2e
Percent Reduction	**0.00**	**0.00**	**0.00**	**0.00**	**61.00**	**0.00**	**54.53**	**61.00**	**0.00**	**49.75**	**0.00**	**0.00**	**0.00**	**0.00**	**0.00**	**0.00**

SLRC - Meadow 2nd Half - Construction - South Coast Air Basin, Summer

EMFAC Off-Model Adjustment Factors for Gasoline Light Duty Vehicle to Account for the SAFE Vehicle Rule Applied

3.0 Construction Detail

Construction Phase

Phase Number	Phase Name	Phase Type	Start Date	End Date	Num Days Week	Num Days	Phase Description
1	Demolition	Demolition	8/1/2027	8/24/2027	6	20	
2	Site Preparation	Site Preparation	8/25/2027	9/16/2027	6	20	
3	Grading	Grading	9/17/2027	6/22/2028	6	240	
4	Drainage/Utilities/Trenching	Trenching	6/23/2028	8/31/2028	6	60	
5	Foundations	Building Construction	6/23/2028	8/31/2028	6	60	
6	Landscaping/Other Finishing	Building Construction	8/1/2028	11/1/2028	6	80	
7	Waterside Construction (Piles)	Building Construction	8/1/2028	11/1/2028	6	80	
8	Paving	Paving	8/1/2028	11/1/2028	6	80	
9	Structure Construction	Building Construction	8/6/2028	11/30/2028	6	100	

Acres of Grading (Site Preparation Phase): 10

Acres of Grading (Grading Phase): 240

Acres of Paving: 1.35

Residential Indoor: 0; Residential Outdoor: 0; Non-Residential Indoor: 0; Non-Residential Outdoor: 0; Striped Parking Area: 0 (Architectural Coating –

OffRoad Equipment

Phase Name	Offroad Equipment Type	Amount	Usage Hours	Horse Power	Load Factor
Demolition	Concrete/Industrial Saws	0	8.00	81	0.73
Demolition	Excavators	0	8.00	158	0.38
Demolition	Rubber Tired Dozers	1	8.00	247	0.40
Demolition	Tractors/Loaders/Backhoes	3	8.00	97	0.37
Site Preparation	Rubber Tired Dozers	1	8.00	247	0.40
Site Preparation	Tractors/Loaders/Backhoes	4	8.00	97	0.37
Grading	Excavators	1	8.00	158	0.38
Grading	Graders	1	8.00	187	0.41
Grading	Off-Highway Trucks	1	8.00	402	0.38

SLRC - Meadow 2nd Half - Construction - South Coast Air Basin, Summer

EMFAC Off-Model Adjustment Factors for Gasoline Light Duty Vehicle to Account for the SAFE Vehicle Rule Applied

Grading	Rubber Tired Dozers	1	8.00	247	0.40
Grading	Rubber Tired Loaders	1	8.00	203	0.36
Grading	Tractors/Loaders/Backhoes	4	8.00	97	0.37
Drainage/Utilities/Trenching	Forklifts	1	8.00	89	0.20
Drainage/Utilities/Trenching	Graders	1	8.00	187	0.41
Drainage/Utilities/Trenching	Tractors/Loaders/Backhoes	1	8.00	97	0.37
Drainage/Utilities/Trenching	Trenchers	1	8.00	78	0.50
Foundations	Cement and Mortar Mixers	2	8.00	9	0.56
Foundations	Cranes	0	7.00	231	0.29
Foundations	Forklifts	0	8.00	89	0.20
Foundations	Generator Sets	0	8.00	84	0.74
Foundations	Paving Equipment	1	8.00	132	0.36
Foundations	Pumps	1	8.00	84	0.74
Foundations	Tractors/Loaders/Backhoes	0	7.00	97	0.37
Foundations	Welders	0	8.00	46	0.45
Paving	Cement and Mortar Mixers	2	8.00	9	0.56
Paving	Pavers	1	8.00	130	0.42
Paving	Paving Equipment	1	8.00	132	0.36
Paving	Pumps	1	8.00	84	0.74
Paving	Rollers	1	8.00	80	0.38
Paving	Tractors/Loaders/Backhoes	0	8.00	97	0.37
Landscaping/Other Finishing	Cranes	1	8.00	231	0.29
Landscaping/Other Finishing	Forklifts	1	8.00	89	0.20
Landscaping/Other Finishing	Generator Sets	0	8.00	84	0.74
Landscaping/Other Finishing	Tractors/Loaders/Backhoes	1	8.00	97	0.37
Landscaping/Other Finishing	Welders	0	8.00	46	0.45
Waterside Construction (Piles)	Bore/Drill Rigs	1	8.00	221	0.50
Waterside Construction (Piles)	Cranes	1	8.00	231	0.29
Waterside Construction (Piles)	Forklifts	0	8.00	89	0.20
Waterside Construction (Piles)	Generator Sets	0	8.00	84	0.74

SLRC - Meadow 2nd Half - Construction - South Coast Air Basin, Summer

EMFAC Off-Model Adjustment Factors for Gasoline Light Duty Vehicle to Account for the SAFE Vehicle Rule Applied

Waterside Construction (Piles)	Tractors/Loaders/Backhoes	1	8.00	97	0.37
Waterside Construction (Piles)	Welders	0	8.00	46	0.45
Structure Construction	Cranes	1	8.00	231	0.29
Structure Construction	Forklifts	2	8.00	89	0.20
Structure Construction	Generator Sets	1	8.00	84	0.74
Structure Construction	Tractors/Loaders/Backhoes	3	8.00	97	0.37
Structure Construction	Welders	1	8.00	46	0.45
Demolition	Generator Sets	1	8.00	84	0.74

Trips and VMT

Phase Name	Offroad Equipment Count	Worker Trip Number	Vendor Trip Number	Hauling Trip Number	Worker Trip Length	Vendor Trip Length	Hauling Trip Length	Worker Vehicle Class	Vendor Vehicle Class	Hauling Vehicle Class
Demolition	4	0.00	0.00	0.00	14.70	6.90	20.00	LD_Mix	HDT_Mix	HHDT
Site Preparation	6	0.00	0.00	0.00	14.70	6.90	20.00	LD_Mix	HDT_Mix	HHDT
Grading	9	0.00	0.00	0.00	14.70	6.90	20.00	LD_Mix	HDT_Mix	HHDT
Drainage/Utilities/Trenching	4	0.00	0.00	0.00	14.70	6.90	20.00	LD_Mix	HDT_Mix	HHDT
Foundations	4	0.00	0.00	0.00	14.70	6.90	20.00	LD_Mix	HDT_Mix	HHDT
Paving	6	0.00	0.00	0.00	14.70	6.90	20.00	LD_Mix	HDT_Mix	HHDT
Landscaping/Other Finishing	3	0.00	0.00	0.00	14.70	6.90	20.00	LD_Mix	HDT_Mix	HHDT
Waterside Construction (Piles)	3	0.00	0.00	0.00	14.70	6.90	20.00	LD_Mix	HDT_Mix	HHDT
Structure Construction	8	0.00	0.00	0.00	14.70	6.90	20.00	LD_Mix	HDT_Mix	HHDT

3.1 Mitigation Measures Construction

Water Exposed Area

Reduce Vehicle Speed on Unpaved Roads

SLRC - Meadow 2nd Half - Construction - South Coast Air Basin, Summer

EMFAC Off-Model Adjustment Factors for Gasoline Light Duty Vehicle to Account for the SAFE Vehicle Rule Applied

3.2 Demolition - 2027

Unmitigated Construction On-Site

	ROG	NOx	CO	SO2	Fugitive PM10	Exhaust PM10	PM10 Total	Fugitive PM2.5	Exhaust PM2.5	PM2.5 Total	Bio- CO2	NBio- CO2	Total CO2	CH4	N2O	CO2e
Category	lb/day										lb/day					
Fugitive Dust					0.9052	0.0000	0.9052	0.1371	0.0000	0.1371			0.0000			0.0000
Off-Road	1.3109	13.0319	13.3462	0.0245		0.5478	0.5478		0.5116	0.5116		2,356.1622	2,356.1622	0.5836		2,370.7510
Total	**1.3109**	**13.0319**	**13.3462**	**0.0245**	**0.9052**	**0.5478**	**1.4530**	**0.1371**	**0.5116**	**0.6487**		**2,356.1622**	**2,356.1622**	**0.5836**		**2,370.7510**

Unmitigated Construction Off-Site

	ROG	NOx	CO	SO2	Fugitive PM10	Exhaust PM10	PM10 Total	Fugitive PM2.5	Exhaust PM2.5	PM2.5 Total	Bio- CO2	NBio- CO2	Total CO2	CH4	N2O	CO2e
Category	lb/day										lb/day					
Hauling	0.0000	0.0000	0.0000	0.0000	0.0000	0.0000	0.0000	0.0000	0.0000	0.0000		0.0000	0.0000	0.0000	0.0000	0.0000
Vendor	0.0000	0.0000	0.0000	0.0000	0.0000	0.0000	0.0000	0.0000	0.0000	0.0000		0.0000	0.0000	0.0000	0.0000	0.0000
Worker	0.0000	0.0000	0.0000	0.0000	0.0000	0.0000	0.0000	0.0000	0.0000	0.0000		0.0000	0.0000	0.0000	0.0000	0.0000
Total	**0.0000**	**0.0000**	**0.0000**	**0.0000**	**0.0000**	**0.0000**	**0.0000**	**0.0000**	**0.0000**	**0.0000**		**0.0000**	**0.0000**	**0.0000**	**0.0000**	**0.0000**

Date: 2/18/2022 2:44 PM

SLRC - Meadow 2nd Half - Construction - South Coast Air Basin, Summer

EMFAC Off-Model Adjustment Factors for Gasoline Light Duty Vehicle to Account for the SAFE Vehicle Rule Applied

Mitigated Construction On-Site

	ROG	NOx	CO	SO2	Fugitive PM10	Exhaust PM10	PM10 Total	Fugitive PM2.5	Exhaust PM2.5	PM2.5 Total	Bio- CO2	NBio- CO2	Total CO2	CH4	N2O	CO2e
Category	lb/day										lb/day					
Fugitive Dust					0.3530	0.0000	0.3530	0.0535	0.0000	0.0535			0.0000			0.0000
Off-Road	1.3109	13.0319	13.3462	0.0245		0.5478	0.5478		0.5116	0.5116	0.0000	2,356.1622	2,356.1622	0.5836		2,370.7510
Total	**1.3109**	**13.0319**	**13.3462**	**0.0245**	**0.3530**	**0.5478**	**0.9008**	**0.0535**	**0.5116**	**0.5651**	**0.0000**	**2,356.1622**	**2,356.1622**	**0.5836**		**2,370.7510**

Mitigated Construction Off-Site

	ROG	NOx	CO	SO2	Fugitive PM10	Exhaust PM10	PM10 Total	Fugitive PM2.5	Exhaust PM2.5	PM2.5 Total	Bio- CO2	NBio- CO2	Total CO2	CH4	N2O	CO2e
Category	lb/day										lb/day					
Hauling	0.0000	0.0000	0.0000	0.0000	0.0000	0.0000	0.0000	0.0000	0.0000	0.0000		0.0000	0.0000	0.0000	0.0000	0.0000
Vendor	0.0000	0.0000	0.0000	0.0000	0.0000	0.0000	0.0000	0.0000	0.0000	0.0000		0.0000	0.0000	0.0000	0.0000	0.0000
Worker	0.0000	0.0000	0.0000	0.0000	0.0000	0.0000	0.0000	0.0000	0.0000	0.0000		0.0000	0.0000	0.0000	0.0000	0.0000
Total	**0.0000**	**0.0000**	**0.0000**	**0.0000**	**0.0000**	**0.0000**	**0.0000**	**0.0000**	**0.0000**	**0.0000**		**0.0000**	**0.0000**	**0.0000**	**0.0000**	**0.0000**

SLRC - Meadow 2nd Half - Construction - South Coast Air Basin, Summer

EMFAC Off-Model Adjustment Factors for Gasoline Light Duty Vehicle to Account for the SAFE Vehicle Rule Applied

3.3 Site Preparation - 2027

Unmitigated Construction On-Site

	ROG	NOx	CO	SO2	Fugitive PM10	Exhaust PM10	PM10 Total	Fugitive PM2.5	Exhaust PM2.5	PM2.5 Total	Bio- CO2	NBio- CO2	Total CO2	CH4	N2O	CO2e
Category	lb/day										lb/day					
Fugitive Dust					6.5665	0.0000	6.5665	3.3696	0.0000	3.3696			0.0000			0.0000
Off-Road	1.1766	11.9715	11.9164	0.0210		0.5065	0.5065		0.4660	0.4660		2,035.1835	2,035.1835	0.6582		2,051.6390
Total	**1.1766**	**11.9715**	**11.9164**	**0.0210**	**6.5665**	**0.5065**	**7.0730**	**3.3696**	**0.4660**	**3.8356**		**2,035.1835**	**2,035.1835**	**0.6582**		**2,051.6390**

Unmitigated Construction Off-Site

	ROG	NOx	CO	SO2	Fugitive PM10	Exhaust PM10	PM10 Total	Fugitive PM2.5	Exhaust PM2.5	PM2.5 Total	Bio- CO2	NBio- CO2	Total CO2	CH4	N2O	CO2e
Category	lb/day										lb/day					
Hauling	0.0000	0.0000	0.0000	0.0000	0.0000	0.0000	0.0000	0.0000	0.0000	0.0000		0.0000	0.0000	0.0000	0.0000	0.0000
Vendor	0.0000	0.0000	0.0000	0.0000	0.0000	0.0000	0.0000	0.0000	0.0000	0.0000		0.0000	0.0000	0.0000	0.0000	0.0000
Worker	0.0000	0.0000	0.0000	0.0000	0.0000	0.0000	0.0000	0.0000	0.0000	0.0000		0.0000	0.0000	0.0000	0.0000	0.0000
Total	**0.0000**	**0.0000**	**0.0000**	**0.0000**	**0.0000**	**0.0000**	**0.0000**	**0.0000**	**0.0000**	**0.0000**		**0.0000**	**0.0000**	**0.0000**	**0.0000**	**0.0000**

Date: 2/18/2022 2:44 PM

SLRC - Meadow 2nd Half - Construction - South Coast Air Basin, Summer

EMFAC Off-Model Adjustment Factors for Gasoline Light Duty Vehicle to Account for the SAFE Vehicle Rule Applied

Mitigated Construction On-Site

	ROG	NOx	CO	SO2	Fugitive PM10	Exhaust PM10	PM10 Total	Fugitive PM2.5	Exhaust PM2.5	PM2.5 Total	Bio- CO2	NBio- CO2	Total CO2	CH4	N2O	CO2e
Category	lb/day										lb/day					
Fugitive Dust					2.5609	0.0000	2.5609	1.3142	0.0000	1.3142			0.0000			0.0000
Off-Road	1.1766	11.9715	11.9164	0.0210		0.5065	0.5065		0.4660	0.4660	0.0000	2,035.1835	2,035.1835	0.6582		2,051.6390
Total	**1.1766**	**11.9715**	**11.9164**	**0.0210**	**2.5609**	**0.5065**	**3.0674**	**1.3142**	**0.4660**	**1.7802**	**0.0000**	**2,035.1835**	**2,035.1835**	**0.6582**		**2,051.6390**

Mitigated Construction Off-Site

	ROG	NOx	CO	SO2	Fugitive PM10	Exhaust PM10	PM10 Total	Fugitive PM2.5	Exhaust PM2.5	PM2.5 Total	Bio- CO2	NBio- CO2	Total CO2	CH4	N2O	CO2e
Category	lb/day										lb/day					
Hauling	0.0000	0.0000	0.0000	0.0000	0.0000	0.0000	0.0000	0.0000	0.0000	0.0000		0.0000	0.0000	0.0000	0.0000	0.0000
Vendor	0.0000	0.0000	0.0000	0.0000	0.0000	0.0000	0.0000	0.0000	0.0000	0.0000		0.0000	0.0000	0.0000	0.0000	0.0000
Worker	0.0000	0.0000	0.0000	0.0000	0.0000	0.0000	0.0000	0.0000	0.0000	0.0000		0.0000	0.0000	0.0000	0.0000	0.0000
Total	**0.0000**	**0.0000**	**0.0000**	**0.0000**	**0.0000**	**0.0000**	**0.0000**	**0.0000**	**0.0000**	**0.0000**		**0.0000**	**0.0000**	**0.0000**	**0.0000**	**0.0000**

SLRC - Meadow 2nd Half - Construction - South Coast Air Basin, Summer

EMFAC Off-Model Adjustment Factors for Gasoline Light Duty Vehicle to Account for the SAFE Vehicle Rule Applied

3.4 Grading - 2027

Unmitigated Construction On-Site

	ROG	NOx	CO	SO2	Fugitive PM10	Exhaust PM10	PM10 Total	Fugitive PM2.5	Exhaust PM2.5	PM2.5 Total	Bio- CO2	NBio- CO2	Total CO2	CH4	N2O	CO2e
Category	lb/day										lb/day					
Fugitive Dust					7.1062	0.0000	7.1062	3.4283	0.0000	3.4283			0.0000			0.0000
Off-Road	2.3610	21.3746	21.4269	0.0523		0.8425	0.8425		0.7751	0.7751		5,061.0583	5,061.0583	1.6369		5,101.9795
Total	**2.3610**	**21.3746**	**21.4269**	**0.0523**	**7.1062**	**0.8425**	**7.9487**	**3.4283**	**0.7751**	**4.2034**		**5,061.0583**	**5,061.0583**	**1.6369**		**5,101.9795**

Unmitigated Construction Off-Site

	ROG	NOx	CO	SO2	Fugitive PM10	Exhaust PM10	PM10 Total	Fugitive PM2.5	Exhaust PM2.5	PM2.5 Total	Bio- CO2	NBio- CO2	Total CO2	CH4	N2O	CO2e
Category	lb/day										lb/day					
Hauling	0.0000	0.0000	0.0000	0.0000	0.0000	0.0000	0.0000	0.0000	0.0000	0.0000		0.0000	0.0000	0.0000	0.0000	0.0000
Vendor	0.0000	0.0000	0.0000	0.0000	0.0000	0.0000	0.0000	0.0000	0.0000	0.0000		0.0000	0.0000	0.0000	0.0000	0.0000
Worker	0.0000	0.0000	0.0000	0.0000	0.0000	0.0000	0.0000	0.0000	0.0000	0.0000		0.0000	0.0000	0.0000	0.0000	0.0000
Total	**0.0000**	**0.0000**	**0.0000**	**0.0000**	**0.0000**	**0.0000**	**0.0000**	**0.0000**	**0.0000**	**0.0000**		**0.0000**	**0.0000**	**0.0000**	**0.0000**	**0.0000**

Date: 2/18/2022 2:44 PM

SLRC - Meadow 2nd Half - Construction - South Coast Air Basin, Summer

EMFAC Off-Model Adjustment Factors for Gasoline Light Duty Vehicle to Account for the SAFE Vehicle Rule Applied

Mitigated Construction On-Site

	ROG	NOx	CO	SO2	Fugitive PM10	Exhaust PM10	PM10 Total	Fugitive PM2.5	Exhaust PM2.5	PM2.5 Total	Bio- CO2	NBio- CO2	Total CO2	CH4	N2O	CO2e
Category	lb/day										lb/day					
Fugitive Dust					2.7714	0.0000	2.7714	1.3370	0.0000	1.3370			0.0000			0.0000
Off-Road	2.3610	21.3746	21.4269	0.0523		0.8425	0.8425		0.7751	0.7751	0.0000	5,061.0583	5,061.0583	1.6369		5,101.9795
Total	**2.3610**	**21.3746**	**21.4269**	**0.0523**	**2.7714**	**0.8425**	**3.6139**	**1.3370**	**0.7751**	**2.1122**	**0.0000**	**5,061.0583**	**5,061.0583**	**1.6369**		**5,101.9795**

Mitigated Construction Off-Site

	ROG	NOx	CO	SO2	Fugitive PM10	Exhaust PM10	PM10 Total	Fugitive PM2.5	Exhaust PM2.5	PM2.5 Total	Bio- CO2	NBio- CO2	Total CO2	CH4	N2O	CO2e
Category	lb/day										lb/day					
Hauling	0.0000	0.0000	0.0000	0.0000	0.0000	0.0000	0.0000	0.0000	0.0000	0.0000		0.0000	0.0000	0.0000	0.0000	0.0000
Vendor	0.0000	0.0000	0.0000	0.0000	0.0000	0.0000	0.0000	0.0000	0.0000	0.0000		0.0000	0.0000	0.0000	0.0000	0.0000
Worker	0.0000	0.0000	0.0000	0.0000	0.0000	0.0000	0.0000	0.0000	0.0000	0.0000		0.0000	0.0000	0.0000	0.0000	0.0000
Total	**0.0000**	**0.0000**	**0.0000**	**0.0000**	**0.0000**	**0.0000**	**0.0000**	**0.0000**	**0.0000**	**0.0000**		**0.0000**	**0.0000**	**0.0000**	**0.0000**	**0.0000**

SLRC - Meadow 2nd Half - Construction - South Coast Air Basin, Summer

EMFAC Off-Model Adjustment Factors for Gasoline Light Duty Vehicle to Account for the SAFE Vehicle Rule Applied

3.4 Grading - 2028

Unmitigated Construction On-Site

	ROG	NOx	CO	SO2	Fugitive PM10	Exhaust PM10	PM10 Total	Fugitive PM2.5	Exhaust PM2.5	PM2.5 Total	Bio- CO2	NBio- CO2	Total CO2	CH4	N2O	CO2e
Category	lb/day										lb/day					
Fugitive Dust					7.1062	0.0000	7.1062	3.4283	0.0000	3.4283			0.0000			0.0000
Off-Road	2.3610	21.3746	21.4269	0.0523		0.8425	0.8425		0.7751	0.7751		5,061.0583	5,061.0583	1.6369		5,101.9795
Total	**2.3610**	**21.3746**	**21.4269**	**0.0523**	**7.1062**	**0.8425**	**7.9487**	**3.4283**	**0.7751**	**4.2034**		**5,061.0583**	**5,061.0583**	**1.6369**		**5,101.9795**

Unmitigated Construction Off-Site

	ROG	NOx	CO	SO2	Fugitive PM10	Exhaust PM10	PM10 Total	Fugitive PM2.5	Exhaust PM2.5	PM2.5 Total	Bio- CO2	NBio- CO2	Total CO2	CH4	N2O	CO2e
Category	lb/day										lb/day					
Hauling	0.0000	0.0000	0.0000	0.0000	0.0000	0.0000	0.0000	0.0000	0.0000	0.0000		0.0000	0.0000	0.0000	0.0000	0.0000
Vendor	0.0000	0.0000	0.0000	0.0000	0.0000	0.0000	0.0000	0.0000	0.0000	0.0000		0.0000	0.0000	0.0000	0.0000	0.0000
Worker	0.0000	0.0000	0.0000	0.0000	0.0000	0.0000	0.0000	0.0000	0.0000	0.0000		0.0000	0.0000	0.0000	0.0000	0.0000
Total	**0.0000**	**0.0000**	**0.0000**	**0.0000**	**0.0000**	**0.0000**	**0.0000**	**0.0000**	**0.0000**	**0.0000**		**0.0000**	**0.0000**	**0.0000**	**0.0000**	**0.0000**

Date: 2/18/2022 2:44 PM

SLRC - Meadow 2nd Half - Construction - South Coast Air Basin, Summer

EMFAC Off-Model Adjustment Factors for Gasoline Light Duty Vehicle to Account for the SAFE Vehicle Rule Applied

Mitigated Construction On-Site

	ROG	NOx	CO	SO2	Fugitive PM10	Exhaust PM10	PM10 Total	Fugitive PM2.5	Exhaust PM2.5	PM2.5 Total	Bio- CO2	NBio- CO2	Total CO2	CH4	N2O	CO2e
Category	lb/day										lb/day					
Fugitive Dust					2.7714	0.0000	2.7714	1.3370	0.0000	1.3370			0.0000			0.0000
Off-Road	2.3610	21.3746	21.4269	0.0523		0.8425	0.8425		0.7751	0.7751	0.0000	5,061.0583	5,061.0583	1.6369		5,101.9795
Total	**2.3610**	**21.3746**	**21.4269**	**0.0523**	**2.7714**	**0.8425**	**3.6139**	**1.3370**	**0.7751**	**2.1122**	**0.0000**	**5,061.0583**	**5,061.0583**	**1.6369**		**5,101.9795**

Mitigated Construction Off-Site

	ROG	NOx	CO	SO2	Fugitive PM10	Exhaust PM10	PM10 Total	Fugitive PM2.5	Exhaust PM2.5	PM2.5 Total	Bio- CO2	NBio- CO2	Total CO2	CH4	N2O	CO2e
Category	lb/day										lb/day					
Hauling	0.0000	0.0000	0.0000	0.0000	0.0000	0.0000	0.0000	0.0000	0.0000	0.0000		0.0000	0.0000	0.0000	0.0000	0.0000
Vendor	0.0000	0.0000	0.0000	0.0000	0.0000	0.0000	0.0000	0.0000	0.0000	0.0000		0.0000	0.0000	0.0000	0.0000	0.0000
Worker	0.0000	0.0000	0.0000	0.0000	0.0000	0.0000	0.0000	0.0000	0.0000	0.0000		0.0000	0.0000	0.0000	0.0000	0.0000
Total	**0.0000**	**0.0000**	**0.0000**	**0.0000**	**0.0000**	**0.0000**	**0.0000**	**0.0000**	**0.0000**	**0.0000**		**0.0000**	**0.0000**	**0.0000**	**0.0000**	**0.0000**

SLRC - Meadow 2nd Half - Construction - South Coast Air Basin, Summer

EMFAC Off-Model Adjustment Factors for Gasoline Light Duty Vehicle to Account for the SAFE Vehicle Rule Applied

3.5 Drainage/Utilities/Trenching - 2028

Unmitigated Construction On-Site

	ROG	NOx	CO	SO2	Fugitive PM10	Exhaust PM10	PM10 Total	Fugitive PM2.5	Exhaust PM2.5	PM2.5 Total	Bio- CO2	NBio- CO2	Total CO2	CH4	N2O	CO2e
Category	lb/day										lb/day					
Off-Road	0.8441	8.5536	7.5262	0.0146		0.4052	0.4052		0.3728	0.3728		1,417.6714	1,417.6714	0.4585		1,429.1340
Total	**0.8441**	**8.5536**	**7.5262**	**0.0146**		**0.4052**	**0.4052**		**0.3728**	**0.3728**		**1,417.6714**	**1,417.6714**	**0.4585**		**1,429.1340**

Unmitigated Construction Off-Site

	ROG	NOx	CO	SO2	Fugitive PM10	Exhaust PM10	PM10 Total	Fugitive PM2.5	Exhaust PM2.5	PM2.5 Total	Bio- CO2	NBio- CO2	Total CO2	CH4	N2O	CO2e
Category	lb/day										lb/day					
Hauling	0.0000	0.0000	0.0000	0.0000	0.0000	0.0000	0.0000	0.0000	0.0000	0.0000		0.0000	0.0000	0.0000	0.0000	0.0000
Vendor	0.0000	0.0000	0.0000	0.0000	0.0000	0.0000	0.0000	0.0000	0.0000	0.0000		0.0000	0.0000	0.0000	0.0000	0.0000
Worker	0.0000	0.0000	0.0000	0.0000	0.0000	0.0000	0.0000	0.0000	0.0000	0.0000		0.0000	0.0000	0.0000	0.0000	0.0000
Total	**0.0000**	**0.0000**	**0.0000**	**0.0000**	**0.0000**	**0.0000**	**0.0000**	**0.0000**	**0.0000**	**0.0000**		**0.0000**	**0.0000**	**0.0000**	**0.0000**	**0.0000**

Date: 2/18/2022 2:44 PM

SLRC - Meadow 2nd Half - Construction - South Coast Air Basin, Summer

EMFAC Off-Model Adjustment Factors for Gasoline Light Duty Vehicle to Account for the SAFE Vehicle Rule Applied

Mitigated Construction On-Site

	ROG	NOx	CO	SO2	Fugitive PM10	Exhaust PM10	PM10 Total	Fugitive PM2.5	Exhaust PM2.5	PM2.5 Total	Bio- CO2	NBio- CO2	Total CO2	CH4	N2O	CO2e
Category	lb/day										lb/day					
Off-Road	0.8441	8.5536	7.5262	0.0146		0.4052	0.4052		0.3728	0.3728	0.0000	1,417.6714	1,417.6714	0.4585		1,429.1340
Total	**0.8441**	**8.5536**	**7.5262**	**0.0146**		**0.4052**	**0.4052**		**0.3728**	**0.3728**	**0.0000**	**1,417.6714**	**1,417.6714**	**0.4585**		**1,429.1340**

Mitigated Construction Off-Site

	ROG	NOx	CO	SO2	Fugitive PM10	Exhaust PM10	PM10 Total	Fugitive PM2.5	Exhaust PM2.5	PM2.5 Total	Bio- CO2	NBio- CO2	Total CO2	CH4	N2O	CO2e
Category	lb/day										lb/day					
Hauling	0.0000	0.0000	0.0000	0.0000	0.0000	0.0000	0.0000	0.0000	0.0000	0.0000		0.0000	0.0000	0.0000	0.0000	0.0000
Vendor	0.0000	0.0000	0.0000	0.0000	0.0000	0.0000	0.0000	0.0000	0.0000	0.0000		0.0000	0.0000	0.0000	0.0000	0.0000
Worker	0.0000	0.0000	0.0000	0.0000	0.0000	0.0000	0.0000	0.0000	0.0000	0.0000		0.0000	0.0000	0.0000	0.0000	0.0000
Total	**0.0000**	**0.0000**	**0.0000**	**0.0000**	**0.0000**	**0.0000**	**0.0000**	**0.0000**	**0.0000**	**0.0000**		**0.0000**	**0.0000**	**0.0000**	**0.0000**	**0.0000**

SLRC - Meadow 2nd Half - Construction - South Coast Air Basin, Summer

EMFAC Off-Model Adjustment Factors for Gasoline Light Duty Vehicle to Account for the SAFE Vehicle Rule Applied

3.6 Foundations - 2028

Unmitigated Construction On-Site

	ROG	NOx	CO	SO2	Fugitive PM10	Exhaust PM10	PM10 Total	Fugitive PM2.5	Exhaust PM2.5	PM2.5 Total	Bio- CO2	NBio- CO2	Total CO2	CH4	N2O	CO2e
Category	lb/day										lb/day					
Off-Road	0.5505	4.4272	6.8786	0.0121		0.1920	0.1920		0.1870	0.1870		1,118.3846	1,118.3846	0.1632		1,122.4655
Total	**0.5505**	**4.4272**	**6.8786**	**0.0121**		**0.1920**	**0.1920**		**0.1870**	**0.1870**		**1,118.3846**	**1,118.3846**	**0.1632**		**1,122.4655**

Unmitigated Construction Off-Site

	ROG	NOx	CO	SO2	Fugitive PM10	Exhaust PM10	PM10 Total	Fugitive PM2.5	Exhaust PM2.5	PM2.5 Total	Bio- CO2	NBio- CO2	Total CO2	CH4	N2O	CO2e
Category	lb/day										lb/day					
Hauling	0.0000	0.0000	0.0000	0.0000	0.0000	0.0000	0.0000	0.0000	0.0000	0.0000		0.0000	0.0000	0.0000	0.0000	0.0000
Vendor	0.0000	0.0000	0.0000	0.0000	0.0000	0.0000	0.0000	0.0000	0.0000	0.0000		0.0000	0.0000	0.0000	0.0000	0.0000
Worker	0.0000	0.0000	0.0000	0.0000	0.0000	0.0000	0.0000	0.0000	0.0000	0.0000		0.0000	0.0000	0.0000	0.0000	0.0000
Total	**0.0000**	**0.0000**	**0.0000**	**0.0000**	**0.0000**	**0.0000**	**0.0000**	**0.0000**	**0.0000**	**0.0000**		**0.0000**	**0.0000**	**0.0000**	**0.0000**	**0.0000**

Date: 2/18/2022 2:44 PM

SLRC - Meadow 2nd Half - Construction - South Coast Air Basin, Summer

EMFAC Off-Model Adjustment Factors for Gasoline Light Duty Vehicle to Account for the SAFE Vehicle Rule Applied

Mitigated Construction On-Site

	ROG	NOx	CO	SO2	Fugitive PM10	Exhaust PM10	PM10 Total	Fugitive PM2.5	Exhaust PM2.5	PM2.5 Total	Bio- CO2	NBio- CO2	Total CO2	CH4	N2O	CO2e
Category	lb/day										lb/day					
Off-Road	0.5505	4.4272	6.8786	0.0121		0.1920	0.1920		0.1870	0.1870	0.0000	1,118.3846	1,118.3846	0.1632		1,122.4655
Total	**0.5505**	**4.4272**	**6.8786**	**0.0121**		**0.1920**	**0.1920**		**0.1870**	**0.1870**	**0.0000**	**1,118.3846**	**1,118.3846**	**0.1632**		**1,122.4655**

Mitigated Construction Off-Site

	ROG	NOx	CO	SO2	Fugitive PM10	Exhaust PM10	PM10 Total	Fugitive PM2.5	Exhaust PM2.5	PM2.5 Total	Bio- CO2	NBio- CO2	Total CO2	CH4	N2O	CO2e
Category	lb/day										lb/day					
Hauling	0.0000	0.0000	0.0000	0.0000	0.0000	0.0000	0.0000	0.0000	0.0000	0.0000		0.0000	0.0000	0.0000	0.0000	0.0000
Vendor	0.0000	0.0000	0.0000	0.0000	0.0000	0.0000	0.0000	0.0000	0.0000	0.0000		0.0000	0.0000	0.0000	0.0000	0.0000
Worker	0.0000	0.0000	0.0000	0.0000	0.0000	0.0000	0.0000	0.0000	0.0000	0.0000		0.0000	0.0000	0.0000	0.0000	0.0000
Total	**0.0000**	**0.0000**	**0.0000**	**0.0000**	**0.0000**	**0.0000**	**0.0000**	**0.0000**	**0.0000**	**0.0000**		**0.0000**	**0.0000**	**0.0000**	**0.0000**	**0.0000**

Date: 2/18/2022 2:44 PM

SLRC - Meadow 2nd Half - Construction - South Coast Air Basin, Summer

EMFAC Off-Model Adjustment Factors for Gasoline Light Duty Vehicle to Account for the SAFE Vehicle Rule Applied

3.7 Landscaping/Other Finishing - 2028

Unmitigated Construction On-Site

	ROG	NOx	CO	SO2	Fugitive PM10	Exhaust PM10	PM10 Total	Fugitive PM2.5	Exhaust PM2.5	PM2.5 Total	Bio- CO2	NBio- CO2	Total CO2	CH4	N2O	CO2e
Category	lb/day										lb/day					
Off-Road	0.5318	5.3216	5.0999	0.0104		0.2326	0.2326		0.2140	0.2140		1,008.9129	1,008.9129	0.3263		1,017.0705
Total	**0.5318**	**5.3216**	**5.0999**	**0.0104**		**0.2326**	**0.2326**		**0.2140**	**0.2140**		**1,008.9129**	**1,008.9129**	**0.3263**		**1,017.0705**

Unmitigated Construction Off-Site

	ROG	NOx	CO	SO2	Fugitive PM10	Exhaust PM10	PM10 Total	Fugitive PM2.5	Exhaust PM2.5	PM2.5 Total	Bio- CO2	NBio- CO2	Total CO2	CH4	N2O	CO2e
Category	lb/day										lb/day					
Hauling	0.0000	0.0000	0.0000	0.0000	0.0000	0.0000	0.0000	0.0000	0.0000	0.0000		0.0000	0.0000	0.0000	0.0000	0.0000
Vendor	0.0000	0.0000	0.0000	0.0000	0.0000	0.0000	0.0000	0.0000	0.0000	0.0000		0.0000	0.0000	0.0000	0.0000	0.0000
Worker	0.0000	0.0000	0.0000	0.0000	0.0000	0.0000	0.0000	0.0000	0.0000	0.0000		0.0000	0.0000	0.0000	0.0000	0.0000
Total	**0.0000**	**0.0000**	**0.0000**	**0.0000**	**0.0000**	**0.0000**	**0.0000**	**0.0000**	**0.0000**	**0.0000**		**0.0000**	**0.0000**	**0.0000**	**0.0000**	**0.0000**

Date: 2/18/2022 2:44 PM

SLRC - Meadow 2nd Half - Construction - South Coast Air Basin, Summer

EMFAC Off-Model Adjustment Factors for Gasoline Light Duty Vehicle to Account for the SAFE Vehicle Rule Applied

Mitigated Construction On-Site

	ROG	NOx	CO	SO2	Fugitive PM10	Exhaust PM10	PM10 Total	Fugitive PM2.5	Exhaust PM2.5	PM2.5 Total	Bio- CO2	NBio- CO2	Total CO2	CH4	N2O	CO2e
Category	lb/day										lb/day					
Off-Road	0.5318	5.3216	5.0999	0.0104		0.2326	0.2326		0.2140	0.2140	0.0000	1,008.9129	1,008.9129	0.3263		1,017.0705
Total	**0.5318**	**5.3216**	**5.0999**	**0.0104**		**0.2326**	**0.2326**		**0.2140**	**0.2140**	**0.0000**	**1,008.9129**	**1,008.9129**	**0.3263**		**1,017.0705**

Mitigated Construction Off-Site

	ROG	NOx	CO	SO2	Fugitive PM10	Exhaust PM10	PM10 Total	Fugitive PM2.5	Exhaust PM2.5	PM2.5 Total	Bio- CO2	NBio- CO2	Total CO2	CH4	N2O	CO2e
Category	lb/day										lb/day					
Hauling	0.0000	0.0000	0.0000	0.0000	0.0000	0.0000	0.0000	0.0000	0.0000	0.0000		0.0000	0.0000	0.0000	0.0000	0.0000
Vendor	0.0000	0.0000	0.0000	0.0000	0.0000	0.0000	0.0000	0.0000	0.0000	0.0000		0.0000	0.0000	0.0000	0.0000	0.0000
Worker	0.0000	0.0000	0.0000	0.0000	0.0000	0.0000	0.0000	0.0000	0.0000	0.0000		0.0000	0.0000	0.0000	0.0000	0.0000
Total	**0.0000**	**0.0000**	**0.0000**	**0.0000**	**0.0000**	**0.0000**	**0.0000**	**0.0000**	**0.0000**	**0.0000**		**0.0000**	**0.0000**	**0.0000**	**0.0000**	**0.0000**

Date: 2/18/2022 2:44 PM

SLRC - Meadow 2nd Half - Construction - South Coast Air Basin, Summer

EMFAC Off-Model Adjustment Factors for Gasoline Light Duty Vehicle to Account for the SAFE Vehicle Rule Applied

3.8 Waterside Construction (Piles) - 2028

Unmitigated Construction On-Site

	ROG	NOx	CO	SO2	Fugitive PM10	Exhaust PM10	PM10 Total	Fugitive PM2.5	Exhaust PM2.5	PM2.5 Total	Bio- CO2	NBio- CO2	Total CO2	CH4	N2O	CO2e
Category	lb/day										lb/day					
Off-Road	0.6542	6.3684	6.0024	0.0184		0.2500	0.2500		0.2300	0.2300		1,778.1323	1,778.1323	0.5751		1,792.5094
Total	**0.6542**	**6.3684**	**6.0024**	**0.0184**		**0.2500**	**0.2500**		**0.2300**	**0.2300**		**1,778.1323**	**1,778.1323**	**0.5751**		**1,792.5094**

Unmitigated Construction Off-Site

	ROG	NOx	CO	SO2	Fugitive PM10	Exhaust PM10	PM10 Total	Fugitive PM2.5	Exhaust PM2.5	PM2.5 Total	Bio- CO2	NBio- CO2	Total CO2	CH4	N2O	CO2e
Category	lb/day										lb/day					
Hauling	0.0000	0.0000	0.0000	0.0000	0.0000	0.0000	0.0000	0.0000	0.0000	0.0000		0.0000	0.0000	0.0000	0.0000	0.0000
Vendor	0.0000	0.0000	0.0000	0.0000	0.0000	0.0000	0.0000	0.0000	0.0000	0.0000		0.0000	0.0000	0.0000	0.0000	0.0000
Worker	0.0000	0.0000	0.0000	0.0000	0.0000	0.0000	0.0000	0.0000	0.0000	0.0000		0.0000	0.0000	0.0000	0.0000	0.0000
Total	**0.0000**	**0.0000**	**0.0000**	**0.0000**	**0.0000**	**0.0000**	**0.0000**	**0.0000**	**0.0000**	**0.0000**		**0.0000**	**0.0000**	**0.0000**	**0.0000**	**0.0000**

Date: 2/18/2022 2:44 PM

SLRC - Meadow 2nd Half - Construction - South Coast Air Basin, Summer

EMFAC Off-Model Adjustment Factors for Gasoline Light Duty Vehicle to Account for the SAFE Vehicle Rule Applied

Mitigated Construction On-Site

	ROG	NOx	CO	SO2	Fugitive PM10	Exhaust PM10	PM10 Total	Fugitive PM2.5	Exhaust PM2.5	PM2.5 Total	Bio- CO2	NBio- CO2	Total CO2	CH4	N2O	CO2e
Category	lb/day										lb/day					
Off-Road	0.6542	6.3684	6.0024	0.0184		0.2500	0.2500		0.2300	0.2300	0.0000	1,778.1323	1,778.1323	0.5751		1,792.5094
Total	**0.6542**	**6.3684**	**6.0024**	**0.0184**		**0.2500**	**0.2500**		**0.2300**	**0.2300**	**0.0000**	**1,778.1323**	**1,778.1323**	**0.5751**		**1,792.5094**

Mitigated Construction Off-Site

	ROG	NOx	CO	SO2	Fugitive PM10	Exhaust PM10	PM10 Total	Fugitive PM2.5	Exhaust PM2.5	PM2.5 Total	Bio- CO2	NBio- CO2	Total CO2	CH4	N2O	CO2e
Category	lb/day										lb/day					
Hauling	0.0000	0.0000	0.0000	0.0000	0.0000	0.0000	0.0000	0.0000	0.0000	0.0000		0.0000	0.0000	0.0000	0.0000	0.0000
Vendor	0.0000	0.0000	0.0000	0.0000	0.0000	0.0000	0.0000	0.0000	0.0000	0.0000		0.0000	0.0000	0.0000	0.0000	0.0000
Worker	0.0000	0.0000	0.0000	0.0000	0.0000	0.0000	0.0000	0.0000	0.0000	0.0000		0.0000	0.0000	0.0000	0.0000	0.0000
Total	**0.0000**	**0.0000**	**0.0000**	**0.0000**	**0.0000**	**0.0000**	**0.0000**	**0.0000**	**0.0000**	**0.0000**		**0.0000**	**0.0000**	**0.0000**	**0.0000**	**0.0000**

SLRC - Meadow 2nd Half - Construction - South Coast Air Basin, Summer

EMFAC Off-Model Adjustment Factors for Gasoline Light Duty Vehicle to Account for the SAFE Vehicle Rule Applied

3.9 Paving - 2028

Unmitigated Construction On-Site

	ROG	NOx	CO	SO2	Fugitive PM10	Exhaust PM10	PM10 Total	Fugitive PM2.5	Exhaust PM2.5	PM2.5 Total	Bio- CO2	NBio- CO2	Total CO2	CH4	N2O	CO2e
Category	lb/day										lb/day					
Off-Road	0.8612	7.4533	11.6211	0.0194		0.3387	0.3387		0.3220	0.3220		1,827.4398	1,827.4398	0.3926		1,837.2537
Paving	0.0442					0.0000	0.0000		0.0000	0.0000			0.0000			0.0000
Total	**0.9054**	**7.4533**	**11.6211**	**0.0194**		**0.3387**	**0.3387**		**0.3220**	**0.3220**		**1,827.4398**	**1,827.4398**	**0.3926**		**1,837.2537**

Unmitigated Construction Off-Site

	ROG	NOx	CO	SO2	Fugitive PM10	Exhaust PM10	PM10 Total	Fugitive PM2.5	Exhaust PM2.5	PM2.5 Total	Bio- CO2	NBio- CO2	Total CO2	CH4	N2O	CO2e
Category	lb/day										lb/day					
Hauling	0.0000	0.0000	0.0000	0.0000	0.0000	0.0000	0.0000	0.0000	0.0000	0.0000		0.0000	0.0000	0.0000	0.0000	0.0000
Vendor	0.0000	0.0000	0.0000	0.0000	0.0000	0.0000	0.0000	0.0000	0.0000	0.0000		0.0000	0.0000	0.0000	0.0000	0.0000
Worker	0.0000	0.0000	0.0000	0.0000	0.0000	0.0000	0.0000	0.0000	0.0000	0.0000		0.0000	0.0000	0.0000	0.0000	0.0000
Total	**0.0000**	**0.0000**	**0.0000**	**0.0000**	**0.0000**	**0.0000**	**0.0000**	**0.0000**	**0.0000**	**0.0000**		**0.0000**	**0.0000**	**0.0000**	**0.0000**	**0.0000**

Date: 2/18/2022 2:44 PM

SLRC - Meadow 2nd Half - Construction - South Coast Air Basin, Summer

EMFAC Off-Model Adjustment Factors for Gasoline Light Duty Vehicle to Account for the SAFE Vehicle Rule Applied

Mitigated Construction On-Site

	ROG	NOx	CO	SO2	Fugitive PM10	Exhaust PM10	PM10 Total	Fugitive PM2.5	Exhaust PM2.5	PM2.5 Total	Bio- CO2	NBio- CO2	Total CO2	CH4	N2O	CO2e
Category	lb/day										lb/day					
Off-Road	0.8612	7.4533	11.6211	0.0194		0.3387	0.3387		0.3220	0.3220	0.0000	1,827.4398	1,827.4398	0.3926		1,837.2537
Paving	0.0442					0.0000	0.0000		0.0000	0.0000			0.0000			0.0000
Total	**0.9054**	**7.4533**	**11.6211**	**0.0194**		**0.3387**	**0.3387**		**0.3220**	**0.3220**	**0.0000**	**1,827.4398**	**1,827.4398**	**0.3926**		**1,837.2537**

Mitigated Construction Off-Site

	ROG	NOx	CO	SO2	Fugitive PM10	Exhaust PM10	PM10 Total	Fugitive PM2.5	Exhaust PM2.5	PM2.5 Total	Bio- CO2	NBio- CO2	Total CO2	CH4	N2O	CO2e
Category	lb/day										lb/day					
Hauling	0.0000	0.0000	0.0000	0.0000	0.0000	0.0000	0.0000	0.0000	0.0000	0.0000		0.0000	0.0000	0.0000	0.0000	0.0000
Vendor	0.0000	0.0000	0.0000	0.0000	0.0000	0.0000	0.0000	0.0000	0.0000	0.0000		0.0000	0.0000	0.0000	0.0000	0.0000
Worker	0.0000	0.0000	0.0000	0.0000	0.0000	0.0000	0.0000	0.0000	0.0000	0.0000		0.0000	0.0000	0.0000	0.0000	0.0000
Total	**0.0000**	**0.0000**	**0.0000**	**0.0000**	**0.0000**	**0.0000**	**0.0000**	**0.0000**	**0.0000**	**0.0000**		**0.0000**	**0.0000**	**0.0000**	**0.0000**	**0.0000**

Date: 2/18/2022 2:44 PM

SLRC - Meadow 2nd Half - Construction - South Coast Air Basin, Summer

EMFAC Off-Model Adjustment Factors for Gasoline Light Duty Vehicle to Account for the SAFE Vehicle Rule Applied

3.10 Structure Construction - 2028

Unmitigated Construction On-Site

	ROG	NOx	CO	SO2	Fugitive PM10	Exhaust PM10	PM10 Total	Fugitive PM2.5	Exhaust PM2.5	PM2.5 Total	Bio- CO2	NBio- CO2	Total CO2	CH4	N2O	CO2e
Category	lb/day										lb/day					
Off-Road	1.3692	12.5478	16.0041	0.0273		0.5209	0.5209		0.4901	0.4901		2,591.5678	2,591.5678	0.6123		2,606.8752
Total	**1.3692**	**12.5478**	**16.0041**	**0.0273**		**0.5209**	**0.5209**		**0.4901**	**0.4901**		**2,591.5678**	**2,591.5678**	**0.6123**		**2,606.8752**

Unmitigated Construction Off-Site

	ROG	NOx	CO	SO2	Fugitive PM10	Exhaust PM10	PM10 Total	Fugitive PM2.5	Exhaust PM2.5	PM2.5 Total	Bio- CO2	NBio- CO2	Total CO2	CH4	N2O	CO2e
Category	lb/day										lb/day					
Hauling	0.0000	0.0000	0.0000	0.0000	0.0000	0.0000	0.0000	0.0000	0.0000	0.0000		0.0000	0.0000	0.0000	0.0000	0.0000
Vendor	0.0000	0.0000	0.0000	0.0000	0.0000	0.0000	0.0000	0.0000	0.0000	0.0000		0.0000	0.0000	0.0000	0.0000	0.0000
Worker	0.0000	0.0000	0.0000	0.0000	0.0000	0.0000	0.0000	0.0000	0.0000	0.0000		0.0000	0.0000	0.0000	0.0000	0.0000
Total	**0.0000**	**0.0000**	**0.0000**	**0.0000**	**0.0000**	**0.0000**	**0.0000**	**0.0000**	**0.0000**	**0.0000**		**0.0000**	**0.0000**	**0.0000**	**0.0000**	**0.0000**

Date: 2/18/2022 2:44 PM

SLRC - Meadow 2nd Half - Construction - South Coast Air Basin, Summer

EMFAC Off-Model Adjustment Factors for Gasoline Light Duty Vehicle to Account for the SAFE Vehicle Rule Applied

Mitigated Construction On-Site

	ROG	NOx	CO	SO2	Fugitive PM10	Exhaust PM10	PM10 Total	Fugitive PM2.5	Exhaust PM2.5	PM2.5 Total	Bio- CO2	NBio- CO2	Total CO2	CH4	N2O	CO2e
Category	lb/day										lb/day					
Off-Road	1.3692	12.5478	16.0041	0.0273		0.5209	0.5209		0.4901	0.4901	0.0000	2,591.5678	2,591.5678	0.6123		2,606.8752
Total	**1.3692**	**12.5478**	**16.0041**	**0.0273**		**0.5209**	**0.5209**		**0.4901**	**0.4901**	**0.0000**	**2,591.5678**	**2,591.5678**	**0.6123**		**2,606.8752**

Mitigated Construction Off-Site

	ROG	NOx	CO	SO2	Fugitive PM10	Exhaust PM10	PM10 Total	Fugitive PM2.5	Exhaust PM2.5	PM2.5 Total	Bio- CO2	NBio- CO2	Total CO2	CH4	N2O	CO2e
Category	lb/day										lb/day					
Hauling	0.0000	0.0000	0.0000	0.0000	0.0000	0.0000	0.0000	0.0000	0.0000	0.0000		0.0000	0.0000	0.0000	0.0000	0.0000
Vendor	0.0000	0.0000	0.0000	0.0000	0.0000	0.0000	0.0000	0.0000	0.0000	0.0000		0.0000	0.0000	0.0000	0.0000	0.0000
Worker	0.0000	0.0000	0.0000	0.0000	0.0000	0.0000	0.0000	0.0000	0.0000	0.0000		0.0000	0.0000	0.0000	0.0000	0.0000
Total	**0.0000**	**0.0000**	**0.0000**	**0.0000**	**0.0000**	**0.0000**	**0.0000**	**0.0000**	**0.0000**	**0.0000**		**0.0000**	**0.0000**	**0.0000**	**0.0000**	**0.0000**

Date: 2/18/2022 3:00 PM

SLRC - Meadow 2nd Half - Construction - South Coast Air Basin, Summer

EMFAC Off-Model Adjustment Factors for Gasoline Light Duty Vehicle to Account for the SAFE Vehicle Rule Applied

SLRC - Meadow 2nd Half - Construction

South Coast Air Basin, Summer

1.0 Project Characteristics

1.1 Land Usage

Land Uses	Size	Metric	Lot Acreage	Floor Surface Area	Population
Other Asphalt Surfaces	1.35	Acre	1.35	58,560.00	0
City Park	3.00	Acre	3.00	130,940.00	0

1.2 Other Project Characteristics

Urbanization	Urban	**Wind Speed (m/s)**	2.2	**Precipitation Freq (Days)**	31
Climate Zone	12			**Operational Year**	2028
Utility Company	Los Angeles Department of Water & Power				
CO2 Intensity (lb/MWhr)	691.98	**CH4 Intensity (lb/MWhr)**	0.033	**N2O Intensity (lb/MWhr)**	0.004

1.3 User Entered Comments & Non-Default Data

Project Characteristics -

Land Use - see construction assumptions

Construction Phase - see construction assumptions

Off-road Equipment -

Off-road Equipment - see construction assumptions

Off-road Equipment - see construction assumptions

Off-road Equipment - see construction assumptions

Off-road Equipment - see construction assumptions

Off-road Equipment - see construction assumptions

Off-road Equipment - see construction assumptions

Off-road Equipment - see construction assumptions

Off-road Equipment - see construction assumptions

Date: 2/18/2022 3:00 PM

SLRC - Meadow 2nd Half - Construction - South Coast Air Basin, Summer

EMFAC Off-Model Adjustment Factors for Gasoline Light Duty Vehicle to Account for the SAFE Vehicle Rule Applied

Off-road Equipment - see construction assumptions

Trips and VMT - construction mobile emissions calculated outside of CalEEMod.

Demolition -

Grading -

Construction Off-road Equipment Mitigation - see construction assumptions

Table Name	Column Name	Default Value	New Value
tblConstDustMitigation	WaterUnpavedRoadVehicleSpeed	0	15
tblConstEquipMitigation	NumberOfEquipmentMitigated	0.00	1.00
tblConstEquipMitigation	NumberOfEquipmentMitigated	0.00	3.00
tblConstEquipMitigation	NumberOfEquipmentMitigated	0.00	1.00
tblConstEquipMitigation	NumberOfEquipmentMitigated	0.00	4.00
tblConstEquipMitigation	NumberOfEquipmentMitigated	0.00	2.00
tblConstEquipMitigation	NumberOfEquipmentMitigated	0.00	2.00
tblConstEquipMitigation	NumberOfEquipmentMitigated	0.00	1.00
tblConstEquipMitigation	NumberOfEquipmentMitigated	0.00	1.00
tblConstEquipMitigation	NumberOfEquipmentMitigated	0.00	2.00
tblConstEquipMitigation	NumberOfEquipmentMitigated	0.00	2.00
tblConstEquipMitigation	NumberOfEquipmentMitigated	0.00	1.00
tblConstEquipMitigation	NumberOfEquipmentMitigated	0.00	3.00
tblConstEquipMitigation	NumberOfEquipmentMitigated	0.00	1.00
tblConstEquipMitigation	NumberOfEquipmentMitigated	0.00	17.00
tblConstEquipMitigation	NumberOfEquipmentMitigated	0.00	1.00
tblConstEquipMitigation	Tier	No Change	Tier 4 Final
tblConstEquipMitigation	Tier	No Change	Tier 4 Final
tblConstEquipMitigation	Tier	No Change	Tier 4 Final
tblConstEquipMitigation	Tier	No Change	Tier 4 Final
tblConstEquipMitigation	Tier	No Change	Tier 4 Final
tblConstEquipMitigation	Tier	No Change	Tier 4 Final
tblConstEquipMitigation	Tier	No Change	Tier 4 Final
tblConstEquipMitigation	Tier	No Change	Tier 4 Final

SLRC - Meadow 2nd Half - Construction - South Coast Air Basin, Summer

EMFAC Off-Model Adjustment Factors for Gasoline Light Duty Vehicle to Account for the SAFE Vehicle Rule Applied

tblConstEquipMitigation	Tier	No Change	Tier 4 Final
tblConstEquipMitigation	Tier	No Change	Tier 4 Final
tblConstEquipMitigation	Tier	No Change	Tier 4 Final
tblConstEquipMitigation	Tier	No Change	Tier 4 Final
tblConstEquipMitigation	Tier	No Change	Tier 4 Final
tblConstEquipMitigation	Tier	No Change	Tier 4 Final
tblConstEquipMitigation	Tier	No Change	Tier 4 Final
tblConstructionPhase	NumDays	5.00	20.00
tblConstructionPhase	NumDays	8.00	240.00
tblConstructionPhase	NumDays	230.00	60.00
tblConstructionPhase	NumDays	230.00	80.00
tblConstructionPhase	NumDays	230.00	80.00
tblConstructionPhase	NumDays	18.00	80.00
tblConstructionPhase	NumDays	230.00	100.00
tblConstructionPhase	NumDaysWeek	5.00	6.00
tblConstructionPhase	NumDaysWeek	5.00	6.00
tblConstructionPhase	NumDaysWeek	5.00	6.00
tblConstructionPhase	NumDaysWeek	5.00	6.00
tblConstructionPhase	NumDaysWeek	5.00	6.00
tblConstructionPhase	NumDaysWeek	5.00	6.00
tblConstructionPhase	NumDaysWeek	5.00	6.00
tblConstructionPhase	NumDaysWeek	5.00	6.00
tblConstructionPhase	NumDaysWeek	5.00	6.00
tblGrading	MaterialExported	0.00	25,000.00
tblGrading	MaterialExported	0.00	2,500.00
tblGrading	MaterialImported	0.00	25,000.00
tblLandUse	LandUseSquareFeet	58,806.00	58,560.00
tblLandUse	LandUseSquareFeet	130,680.00	130,940.00
tblOffRoadEquipment	OffRoadEquipmentUnitAmount	1.00	0.00
tblOffRoadEquipment	OffRoadEquipmentUnitAmount	1.00	0.00

SLRC - Meadow 2nd Half - Construction - South Coast Air Basin, Summer

EMFAC Off-Model Adjustment Factors for Gasoline Light Duty Vehicle to Account for the SAFE Vehicle Rule Applied

tblOffRoadEquipment	OffRoadEquipmentUnitAmount	3.00	0.00
tblOffRoadEquipment	OffRoadEquipmentUnitAmount	3.00	0.00
tblOffRoadEquipment	OffRoadEquipmentUnitAmount	3.00	1.00
tblOffRoadEquipment	OffRoadEquipmentUnitAmount	3.00	0.00
tblOffRoadEquipment	OffRoadEquipmentUnitAmount	3.00	2.00
tblOffRoadEquipment	OffRoadEquipmentUnitAmount	1.00	0.00
tblOffRoadEquipment	OffRoadEquipmentUnitAmount	1.00	0.00
tblOffRoadEquipment	OffRoadEquipmentUnitAmount	1.00	0.00
tblOffRoadEquipment	OffRoadEquipmentUnitAmount	2.00	1.00
tblOffRoadEquipment	OffRoadEquipmentUnitAmount	2.00	1.00
tblOffRoadEquipment	OffRoadEquipmentUnitAmount	2.00	1.00
tblOffRoadEquipment	OffRoadEquipmentUnitAmount	3.00	1.00
tblOffRoadEquipment	OffRoadEquipmentUnitAmount	3.00	0.00
tblOffRoadEquipment	OffRoadEquipmentUnitAmount	3.00	1.00
tblOffRoadEquipment	OffRoadEquipmentUnitAmount	3.00	1.00
tblOffRoadEquipment	OffRoadEquipmentUnitAmount	3.00	4.00
tblOffRoadEquipment	OffRoadEquipmentUnitAmount	1.00	0.00
tblOffRoadEquipment	OffRoadEquipmentUnitAmount	1.00	0.00
tblOffRoadEquipment	OffRoadEquipmentUnitAmount	1.00	0.00
tblOffRoadEquipment	OffRoadEquipmentUnitAmount	1.00	0.00
tblOffRoadEquipment	UsageHours	6.00	8.00
tblOffRoadEquipment	UsageHours	7.00	8.00
tblOffRoadEquipment	UsageHours	7.00	8.00
tblOffRoadEquipment	UsageHours	7.00	8.00
tblOffRoadEquipment	UsageHours	6.00	8.00
tblOffRoadEquipment	UsageHours	6.00	8.00
tblOffRoadEquipment	UsageHours	7.00	8.00
tblOffRoadEquipment	UsageHours	7.00	8.00
tblOffRoadEquipment	UsageHours	7.00	8.00
tblTripsAndVMT	HaulingTripNumber	84.00	0.00

SLRC - Meadow 2nd Half - Construction - South Coast Air Basin, Summer

EMFAC Off-Model Adjustment Factors for Gasoline Light Duty Vehicle to Account for the SAFE Vehicle Rule Applied

tblTripsAndVMT	HaulingTripNumber	313.00	0.00
tblTripsAndVMT	HaulingTripNumber	6,250.00	0.00
tblTripsAndVMT	VendorTripNumber	31.00	0.00
tblTripsAndVMT	VendorTripNumber	31.00	0.00
tblTripsAndVMT	VendorTripNumber	31.00	0.00
tblTripsAndVMT	VendorTripNumber	31.00	0.00
tblTripsAndVMT	WorkerTripNumber	13.00	0.00
tblTripsAndVMT	WorkerTripNumber	13.00	0.00
tblTripsAndVMT	WorkerTripNumber	23.00	0.00
tblTripsAndVMT	WorkerTripNumber	10.00	0.00
tblTripsAndVMT	WorkerTripNumber	80.00	0.00
tblTripsAndVMT	WorkerTripNumber	80.00	0.00
tblTripsAndVMT	WorkerTripNumber	80.00	0.00
tblTripsAndVMT	WorkerTripNumber	15.00	0.00
tblTripsAndVMT	WorkerTripNumber	80.00	0.00

2.0 Emissions Summary

2.1 Overall Construction (Maximum Daily Emission)

Unmitigated Construction

	ROG	NOx	CO	SO2	Fugitive PM10	Exhaust PM10	PM10 Total	Fugitive PM2.5	Exhaust PM2.5	PM2.5 Total	Bio- CO2	NBio- CO2	Total CO2	CH4	N2O	CO2e
Year	lb/day										lb/day					
2027	2.3610	21.3746	21.4269	0.0523	7.1062	0.8425	7.9487	3.4283	0.7751	4.2034	0.0000	5,061.0583	5,061.0583	1.6369	0.0000	5,101.9795
2028	4.8552	44.6720	53.1323	0.1022	7.1062	1.9394	7.9487	3.4283	1.8159	4.2034	0.0000	9,742.1087	9,742.1087	2.5280	0.0000	9,805.3083
Maximum	**4.8552**	**44.6720**	**53.1323**	**0.1022**	**7.1062**	**1.9394**	**7.9487**	**3.4283**	**1.8159**	**4.2034**	**0.0000**	**9,742.1087**	**9,742.1087**	**2.5280**	**0.0000**	**9,805.3083**

Date: 2/18/2022 3:00 PM

SLRC - Meadow 2nd Half - Construction - South Coast Air Basin, Summer

EMFAC Off-Model Adjustment Factors for Gasoline Light Duty Vehicle to Account for the SAFE Vehicle Rule Applied

Mitigated Construction

	ROG	NOx	CO	SO2	Fugitive PM10	Exhaust PM10	PM10 Total	Fugitive PM2.5	Exhaust PM2.5	PM2.5 Total	Bio- CO2	NBio- CO2	Total CO2	CH4	N2O	CO2e
Year	lb/day										lb/day					
2027	0.6401	2.7739	28.8577	0.0523	2.7714	0.0854	2.8568	1.3370	0.0854	1.4224	0.0000	5,061.0583	5,061.0583	1.6369	0.0000	5,101.9795
2028	1.6421	7.7682	63.1071	0.1022	2.7714	0.2506	2.8568	1.3370	0.2506	1.4224	0.0000	9,742.1087	9,742.1087	2.5280	0.0000	9,805.3082
Maximum	**1.6421**	**7.7682**	**63.1071**	**0.1022**	**2.7714**	**0.2506**	**2.8568**	**1.3370**	**0.2506**	**1.4224**	**0.0000**	**9,742.1087**	**9,742.1087**	**2.5280**	**0.0000**	**9,805.3082**

	ROG	NOx	CO	SO2	Fugitive PM10	Exhaust PM10	PM10 Total	Fugitive PM2.5	Exhaust PM2.5	PM2.5 Total	Bio- CO2	NBio-CO2	Total CO2	CH4	N20	CO2e
Percent Reduction	**68.37**	**84.04**	**-23.34**	**0.00**	**61.00**	**87.93**	**64.06**	**61.00**	**87.04**	**66.16**	**0.00**	**0.00**	**0.00**	**0.00**	**0.00**	**0.00**

3.0 Construction Detail

Construction Phase

Phase Number	Phase Name	Phase Type	Start Date	End Date	Num Days Week	Num Days	Phase Description
1	Demolition	Demolition	8/1/2027	8/24/2027	6	20	
2	Site Preparation	Site Preparation	8/25/2027	9/16/2027	6	20	
3	Grading	Grading	9/17/2027	6/22/2028	6	240	
4	Drainage/Utilities/Trenching	Trenching	6/23/2028	8/31/2028	6	60	
5	Foundations	Building Construction	6/23/2028	8/31/2028	6	60	

SLRC - Meadow 2nd Half - Construction - South Coast Air Basin, Summer

EMFAC Off-Model Adjustment Factors for Gasoline Light Duty Vehicle to Account for the SAFE Vehicle Rule Applied

6	Landscaping/Other Finishing	Building Construction	8/1/2028	11/1/2028	6	80	
7	Waterside Construction (Piles)	Building Construction	8/1/2028	11/1/2028	6	80	
8	Paving	Paving	8/1/2028	11/1/2028	6	80	
9	Structure Construction	Building Construction	8/6/2028	11/30/2028	6	100	

Acres of Grading (Site Preparation Phase): 10

Acres of Grading (Grading Phase): 240

Acres of Paving: 1.35

Residential Indoor: 0; Residential Outdoor: 0; Non-Residential Indoor: 0; Non-Residential Outdoor: 0; Striped Parking Area: 0 (Architectural Coating –

OffRoad Equipment

Phase Name	Offroad Equipment Type	Amount	Usage Hours	Horse Power	Load Factor
Demolition	Concrete/Industrial Saws	0	8.00	81	0.73
Demolition	Excavators	0	8.00	158	0.38
Demolition	Generator Sets	1	8.00	84	0.74
Demolition	Rubber Tired Dozers	1	8.00	247	0.40
Demolition	Tractors/Loaders/Backhoes	3	8.00	97	0.37
Site Preparation	Rubber Tired Dozers	1	8.00	247	0.40
Site Preparation	Tractors/Loaders/Backhoes	4	8.00	97	0.37
Grading	Excavators	1	8.00	158	0.38
Grading	Graders	1	8.00	187	0.41
Grading	Off-Highway Trucks	1	8.00	402	0.38
Grading	Rubber Tired Dozers	1	8.00	247	0.40
Grading	Rubber Tired Loaders	1	8.00	203	0.36
Grading	Tractors/Loaders/Backhoes	4	8.00	97	0.37
Drainage/Utilities/Trenching	Forklifts	1	8.00	89	0.20
Drainage/Utilities/Trenching	Graders	1	8.00	187	0.41
Drainage/Utilities/Trenching	Tractors/Loaders/Backhoes	1	8.00	97	0.37
Drainage/Utilities/Trenching	Trenchers	1	8.00	78	0.50
Foundations	Cement and Mortar Mixers	2	8.00	9	0.56

SLRC - Meadow 2nd Half - Construction - South Coast Air Basin, Summer

EMFAC Off-Model Adjustment Factors for Gasoline Light Duty Vehicle to Account for the SAFE Vehicle Rule Applied

Foundations	Cranes	0	7.00	231	0.29
Foundations	Forklifts	0	8.00	89	0.20
Foundations	Generator Sets	0	8.00	84	0.74
Foundations	Paving Equipment	1	8.00	132	0.36
Foundations	Pumps	1	8.00	84	0.74
Foundations	Tractors/Loaders/Backhoes	0	7.00	97	0.37
Foundations	Welders	0	8.00	46	0.45
Landscaping/Other Finishing	Cranes	1	8.00	231	0.29
Landscaping/Other Finishing	Forklifts	1	8.00	89	0.20
Landscaping/Other Finishing	Generator Sets	0	8.00	84	0.74
Landscaping/Other Finishing	Tractors/Loaders/Backhoes	1	8.00	97	0.37
Landscaping/Other Finishing	Welders	0	8.00	46	0.45
Waterside Construction (Piles)	Bore/Drill Rigs	1	8.00	221	0.50
Waterside Construction (Piles)	Cranes	1	8.00	231	0.29
Waterside Construction (Piles)	Forklifts	0	8.00	89	0.20
Waterside Construction (Piles)	Generator Sets	0	8.00	84	0.74
Waterside Construction (Piles)	Tractors/Loaders/Backhoes	1	8.00	97	0.37
Waterside Construction (Piles)	Welders	0	8.00	46	0.45
Paving	Cement and Mortar Mixers	2	8.00	9	0.56
Paving	Pavers	1	8.00	130	0.42
Paving	Paving Equipment	1	8.00	132	0.36
Paving	Pumps	1	8.00	84	0.74
Paving	Rollers	1	8.00	80	0.38
Paving	Tractors/Loaders/Backhoes	0	8.00	97	0.37
Structure Construction	Cranes	1	8.00	231	0.29
Structure Construction	Forklifts	2	8.00	89	0.20
Structure Construction	Generator Sets	1	8.00	84	0.74
Structure Construction	Tractors/Loaders/Backhoes	3	8.00	97	0.37
Structure Construction	Welders	1	8.00	46	0.45

Date: 2/18/2022 3:00 PM

SLRC - Meadow 2nd Half - Construction - South Coast Air Basin, Summer

EMFAC Off-Model Adjustment Factors for Gasoline Light Duty Vehicle to Account for the SAFE Vehicle Rule Applied

Trips and VMT

Phase Name	Offroad Equipment Count	Worker Trip Number	Vendor Trip Number	Hauling Trip Number	Worker Trip Length	Vendor Trip Length	Hauling Trip Length	Worker Vehicle Class	Vendor Vehicle Class	Hauling Vehicle Class
Demolition	5	0.00	0.00	0.00	14.70	6.90	20.00	LD_Mix	HDT_Mix	HHDT
Site Preparation	5	0.00	0.00	0.00	14.70	6.90	20.00	LD_Mix	HDT_Mix	HHDT
Grading	9	0.00	0.00	0.00	14.70	6.90	20.00	LD_Mix	HDT_Mix	HHDT
Drainage/Utilities/Trenching	4	0.00	0.00	0.00	14.70	6.90	20.00	LD_Mix	HDT_Mix	HHDT
Foundations	4	0.00	0.00	0.00	14.70	6.90	20.00	LD_Mix	HDT_Mix	HHDT
Landscaping/Other Finishing	3	0.00	0.00	0.00	14.70	6.90	20.00	LD_Mix	HDT_Mix	HHDT
Waterside Construction (Piles)	3	0.00	0.00	0.00	14.70	6.90	20.00	LD_Mix	HDT_Mix	HHDT
Paving	6	0.00	0.00	0.00	14.70	6.90	20.00	LD_Mix	HDT_Mix	HHDT
Structure Construction	8	0.00	0.00	0.00	14.70	6.90	20.00	LD_Mix	HDT_Mix	HHDT

3.1 Mitigation Measures Construction

Use Cleaner Engines for Construction Equipment

Water Exposed Area

Reduce Vehicle Speed on Unpaved Roads

3.2 Demolition - 2027

Unmitigated Construction On-Site

	ROG	NOx	CO	SO2	Fugitive PM10	Exhaust PM10	PM10 Total	Fugitive PM2.5	Exhaust PM2.5	PM2.5 Total	Bio- CO2	NBio- CO2	Total CO2	CH4	N2O	CO2e
Category	lb/day										lb/day					
Fugitive Dust					0.9052	0.0000	0.9052	0.1371	0.0000	0.1371			0.0000			0.0000
Off-Road	1.3109	13.0319	13.3462	0.0245		0.5478	0.5478		0.5116	0.5116		2,356.1622	2,356.1622	0.5836		2,370.7510
Total	**1.3109**	**13.0319**	**13.3462**	**0.0245**	**0.9052**	**0.5478**	**1.4530**	**0.1371**	**0.5116**	**0.6487**		**2,356.1622**	**2,356.1622**	**0.5836**		**2,370.7510**

Date: 2/18/2022 3:00 PM

SLRC - Meadow 2nd Half - Construction - South Coast Air Basin, Summer

EMFAC Off-Model Adjustment Factors for Gasoline Light Duty Vehicle to Account for the SAFE Vehicle Rule Applied

Unmitigated Construction Off-Site

	ROG	NOx	CO	SO2	Fugitive PM10	Exhaust PM10	PM10 Total	Fugitive PM2.5	Exhaust PM2.5	PM2.5 Total	Bio- CO2	NBio- CO2	Total CO2	CH4	N2O	CO2e
Category	lb/day										lb/day					
Hauling	0.0000	0.0000	0.0000	0.0000	0.0000	0.0000	0.0000	0.0000	0.0000	0.0000		0.0000	0.0000	0.0000	0.0000	0.0000
Vendor	0.0000	0.0000	0.0000	0.0000	0.0000	0.0000	0.0000	0.0000	0.0000	0.0000		0.0000	0.0000	0.0000	0.0000	0.0000
Worker	0.0000	0.0000	0.0000	0.0000	0.0000	0.0000	0.0000	0.0000	0.0000	0.0000		0.0000	0.0000	0.0000	0.0000	0.0000
Total	**0.0000**	**0.0000**	**0.0000**	**0.0000**	**0.0000**	**0.0000**	**0.0000**	**0.0000**	**0.0000**	**0.0000**		**0.0000**	**0.0000**	**0.0000**	**0.0000**	**0.0000**

Mitigated Construction On-Site

	ROG	NOx	CO	SO2	Fugitive PM10	Exhaust PM10	PM10 Total	Fugitive PM2.5	Exhaust PM2.5	PM2.5 Total	Bio- CO2	NBio- CO2	Total CO2	CH4	N2O	CO2e
Category	lb/day										lb/day					
Fugitive Dust					0.3530	0.0000	0.3530	0.0535	0.0000	0.0535			0.0000			0.0000
Off-Road	0.2843	1.2318	14.9161	0.0245		0.0379	0.0379		0.0379	0.0379	0.0000	2,356.1622	2,356.1622	0.5836		2,370.7510
Total	**0.2843**	**1.2318**	**14.9161**	**0.0245**	**0.3530**	**0.0379**	**0.3909**	**0.0535**	**0.0379**	**0.0914**	**0.0000**	**2,356.1622**	**2,356.1622**	**0.5836**		**2,370.7510**

SLRC - Meadow 2nd Half - Construction - South Coast Air Basin, Summer

EMFAC Off-Model Adjustment Factors for Gasoline Light Duty Vehicle to Account for the SAFE Vehicle Rule Applied

Mitigated Construction Off-Site

	ROG	NOx	CO	SO2	Fugitive PM10	Exhaust PM10	PM10 Total	Fugitive PM2.5	Exhaust PM2.5	PM2.5 Total	Bio- CO2	NBio- CO2	Total CO2	CH4	N2O	CO2e
Category	lb/day										lb/day					
Hauling	0.0000	0.0000	0.0000	0.0000	0.0000	0.0000	0.0000	0.0000	0.0000	0.0000		0.0000	0.0000	0.0000	0.0000	0.0000
Vendor	0.0000	0.0000	0.0000	0.0000	0.0000	0.0000	0.0000	0.0000	0.0000	0.0000		0.0000	0.0000	0.0000	0.0000	0.0000
Worker	0.0000	0.0000	0.0000	0.0000	0.0000	0.0000	0.0000	0.0000	0.0000	0.0000		0.0000	0.0000	0.0000	0.0000	0.0000
Total	**0.0000**	**0.0000**	**0.0000**	**0.0000**	**0.0000**	**0.0000**	**0.0000**	**0.0000**	**0.0000**	**0.0000**		**0.0000**	**0.0000**	**0.0000**	**0.0000**	**0.0000**

3.3 Site Preparation - 2027

Unmitigated Construction On-Site

	ROG	NOx	CO	SO2	Fugitive PM10	Exhaust PM10	PM10 Total	Fugitive PM2.5	Exhaust PM2.5	PM2.5 Total	Bio- CO2	NBio- CO2	Total CO2	CH4	N2O	CO2e
Category	lb/day										lb/day					
Fugitive Dust					6.5665	0.0000	6.5665	3.3696	0.0000	3.3696			0.0000			0.0000
Off-Road	1.1766	11.9715	11.9164	0.0210		0.5065	0.5065		0.4660	0.4660		2,035.1835	2,035.1835	0.6582		2,051.6390
Total	**1.1766**	**11.9715**	**11.9164**	**0.0210**	**6.5665**	**0.5065**	**7.0730**	**3.3696**	**0.4660**	**3.8356**		**2,035.1835**	**2,035.1835**	**0.6582**		**2,051.6390**

Date: 2/18/2022 3:00 PM

SLRC - Meadow 2nd Half - Construction - South Coast Air Basin, Summer

EMFAC Off-Model Adjustment Factors for Gasoline Light Duty Vehicle to Account for the SAFE Vehicle Rule Applied

Unmitigated Construction Off-Site

	ROG	NOx	CO	SO2	Fugitive PM10	Exhaust PM10	PM10 Total	Fugitive PM2.5	Exhaust PM2.5	PM2.5 Total	Bio- CO2	NBio- CO2	Total CO2	CH4	N2O	CO2e
Category	lb/day										lb/day					
Hauling	0.0000	0.0000	0.0000	0.0000	0.0000	0.0000	0.0000	0.0000	0.0000	0.0000		0.0000	0.0000	0.0000	0.0000	0.0000
Vendor	0.0000	0.0000	0.0000	0.0000	0.0000	0.0000	0.0000	0.0000	0.0000	0.0000		0.0000	0.0000	0.0000	0.0000	0.0000
Worker	0.0000	0.0000	0.0000	0.0000	0.0000	0.0000	0.0000	0.0000	0.0000	0.0000		0.0000	0.0000	0.0000	0.0000	0.0000
Total	**0.0000**	**0.0000**	**0.0000**	**0.0000**	**0.0000**	**0.0000**	**0.0000**	**0.0000**	**0.0000**	**0.0000**		**0.0000**	**0.0000**	**0.0000**	**0.0000**	**0.0000**

Mitigated Construction On-Site

	ROG	NOx	CO	SO2	Fugitive PM10	Exhaust PM10	PM10 Total	Fugitive PM2.5	Exhaust PM2.5	PM2.5 Total	Bio- CO2	NBio- CO2	Total CO2	CH4	N2O	CO2e
Category	lb/day										lb/day					
Fugitive Dust					2.5609	0.0000	2.5609	1.3142	0.0000	1.3142			0.0000			0.0000
Off-Road	0.2565	1.1114	13.2018	0.0210		0.0342	0.0342		0.0342	0.0342	0.0000	2,035.1835	2,035.1835	0.6582		2,051.6390
Total	**0.2565**	**1.1114**	**13.2018**	**0.0210**	**2.5609**	**0.0342**	**2.5951**	**1.3142**	**0.0342**	**1.3484**	**0.0000**	**2,035.1835**	**2,035.1835**	**0.6582**		**2,051.6390**

SLRC - Meadow 2nd Half - Construction - South Coast Air Basin, Summer

EMFAC Off-Model Adjustment Factors for Gasoline Light Duty Vehicle to Account for the SAFE Vehicle Rule Applied

Mitigated Construction Off-Site

	ROG	NOx	CO	SO2	Fugitive PM10	Exhaust PM10	PM10 Total	Fugitive PM2.5	Exhaust PM2.5	PM2.5 Total	Bio- CO2	NBio- CO2	Total CO2	CH4	N2O	CO2e
Category	lb/day										lb/day					
Hauling	0.0000	0.0000	0.0000	0.0000	0.0000	0.0000	0.0000	0.0000	0.0000	0.0000		0.0000	0.0000	0.0000	0.0000	0.0000
Vendor	0.0000	0.0000	0.0000	0.0000	0.0000	0.0000	0.0000	0.0000	0.0000	0.0000		0.0000	0.0000	0.0000	0.0000	0.0000
Worker	0.0000	0.0000	0.0000	0.0000	0.0000	0.0000	0.0000	0.0000	0.0000	0.0000		0.0000	0.0000	0.0000	0.0000	0.0000
Total	**0.0000**	**0.0000**	**0.0000**	**0.0000**	**0.0000**	**0.0000**	**0.0000**	**0.0000**	**0.0000**	**0.0000**		**0.0000**	**0.0000**	**0.0000**	**0.0000**	**0.0000**

3.4 Grading - 2027

Unmitigated Construction On-Site

	ROG	NOx	CO	SO2	Fugitive PM10	Exhaust PM10	PM10 Total	Fugitive PM2.5	Exhaust PM2.5	PM2.5 Total	Bio- CO2	NBio- CO2	Total CO2	CH4	N2O	CO2e
Category	lb/day										lb/day					
Fugitive Dust					7.1062	0.0000	7.1062	3.4283	0.0000	3.4283			0.0000			0.0000
Off-Road	2.3610	21.3746	21.4269	0.0523		0.8425	0.8425		0.7751	0.7751		5,061.0583	5,061.0583	1.6369		5,101.9795
Total	**2.3610**	**21.3746**	**21.4269**	**0.0523**	**7.1062**	**0.8425**	**7.9487**	**3.4283**	**0.7751**	**4.2034**		**5,061.0583**	**5,061.0583**	**1.6369**		**5,101.9795**

Date: 2/18/2022 3:00 PM

SLRC - Meadow 2nd Half - Construction - South Coast Air Basin, Summer

EMFAC Off-Model Adjustment Factors for Gasoline Light Duty Vehicle to Account for the SAFE Vehicle Rule Applied

Unmitigated Construction Off-Site

	ROG	NOx	CO	SO2	Fugitive PM10	Exhaust PM10	PM10 Total	Fugitive PM2.5	Exhaust PM2.5	PM2.5 Total	Bio- CO2	NBio- CO2	Total CO2	CH4	N2O	CO2e
Category	lb/day										lb/day					
Hauling	0.0000	0.0000	0.0000	0.0000	0.0000	0.0000	0.0000	0.0000	0.0000	0.0000		0.0000	0.0000	0.0000	0.0000	0.0000
Vendor	0.0000	0.0000	0.0000	0.0000	0.0000	0.0000	0.0000	0.0000	0.0000	0.0000		0.0000	0.0000	0.0000	0.0000	0.0000
Worker	0.0000	0.0000	0.0000	0.0000	0.0000	0.0000	0.0000	0.0000	0.0000	0.0000		0.0000	0.0000	0.0000	0.0000	0.0000
Total	**0.0000**	**0.0000**	**0.0000**	**0.0000**	**0.0000**	**0.0000**	**0.0000**	**0.0000**	**0.0000**	**0.0000**		**0.0000**	**0.0000**	**0.0000**	**0.0000**	**0.0000**

Mitigated Construction On-Site

	ROG	NOx	CO	SO2	Fugitive PM10	Exhaust PM10	PM10 Total	Fugitive PM2.5	Exhaust PM2.5	PM2.5 Total	Bio- CO2	NBio- CO2	Total CO2	CH4	N2O	CO2e
Category	lb/day										lb/day					
Fugitive Dust					2.7714	0.0000	2.7714	1.3370	0.0000	1.3370			0.0000			0.0000
Off-Road	0.6401	2.7739	28.8577	0.0523		0.0854	0.0854		0.0854	0.0854	0.0000	5,061.0583	5,061.0583	1.6369		5,101.9795
Total	**0.6401**	**2.7739**	**28.8577**	**0.0523**	**2.7714**	**0.0854**	**2.8568**	**1.3370**	**0.0854**	**1.4224**	**0.0000**	**5,061.0583**	**5,061.0583**	**1.6369**		**5,101.9795**

SLRC - Meadow 2nd Half - Construction - South Coast Air Basin, Summer

EMFAC Off-Model Adjustment Factors for Gasoline Light Duty Vehicle to Account for the SAFE Vehicle Rule Applied

Mitigated Construction Off-Site

	ROG	NOx	CO	SO2	Fugitive PM10	Exhaust PM10	PM10 Total	Fugitive PM2.5	Exhaust PM2.5	PM2.5 Total	Bio- CO2	NBio- CO2	Total CO2	CH4	N2O	CO2e
Category	lb/day										lb/day					
Hauling	0.0000	0.0000	0.0000	0.0000	0.0000	0.0000	0.0000	0.0000	0.0000	0.0000		0.0000	0.0000	0.0000	0.0000	0.0000
Vendor	0.0000	0.0000	0.0000	0.0000	0.0000	0.0000	0.0000	0.0000	0.0000	0.0000		0.0000	0.0000	0.0000	0.0000	0.0000
Worker	0.0000	0.0000	0.0000	0.0000	0.0000	0.0000	0.0000	0.0000	0.0000	0.0000		0.0000	0.0000	0.0000	0.0000	0.0000
Total	**0.0000**	**0.0000**	**0.0000**	**0.0000**	**0.0000**	**0.0000**	**0.0000**	**0.0000**	**0.0000**	**0.0000**		**0.0000**	**0.0000**	**0.0000**	**0.0000**	**0.0000**

3.4 Grading - 2028

Unmitigated Construction On-Site

	ROG	NOx	CO	SO2	Fugitive PM10	Exhaust PM10	PM10 Total	Fugitive PM2.5	Exhaust PM2.5	PM2.5 Total	Bio- CO2	NBio- CO2	Total CO2	CH4	N2O	CO2e
Category	lb/day										lb/day					
Fugitive Dust					7.1062	0.0000	7.1062	3.4283	0.0000	3.4283			0.0000			0.0000
Off-Road	2.3610	21.3746	21.4269	0.0523		0.8425	0.8425		0.7751	0.7751		5,061.0583	5,061.0583	1.6369		5,101.9795
Total	**2.3610**	**21.3746**	**21.4269**	**0.0523**	**7.1062**	**0.8425**	**7.9487**	**3.4283**	**0.7751**	**4.2034**		**5,061.0583**	**5,061.0583**	**1.6369**		**5,101.9795**

Date: 2/18/2022 3:00 PM

SLRC - Meadow 2nd Half - Construction - South Coast Air Basin, Summer

EMFAC Off-Model Adjustment Factors for Gasoline Light Duty Vehicle to Account for the SAFE Vehicle Rule Applied

Unmitigated Construction Off-Site

	ROG	NOx	CO	SO2	Fugitive PM10	Exhaust PM10	PM10 Total	Fugitive PM2.5	Exhaust PM2.5	PM2.5 Total	Bio- CO2	NBio- CO2	Total CO2	CH4	N2O	CO2e
Category	lb/day										lb/day					
Hauling	0.0000	0.0000	0.0000	0.0000	0.0000	0.0000	0.0000	0.0000	0.0000	0.0000		0.0000	0.0000	0.0000	0.0000	0.0000
Vendor	0.0000	0.0000	0.0000	0.0000	0.0000	0.0000	0.0000	0.0000	0.0000	0.0000		0.0000	0.0000	0.0000	0.0000	0.0000
Worker	0.0000	0.0000	0.0000	0.0000	0.0000	0.0000	0.0000	0.0000	0.0000	0.0000		0.0000	0.0000	0.0000	0.0000	0.0000
Total	**0.0000**	**0.0000**	**0.0000**	**0.0000**	**0.0000**	**0.0000**	**0.0000**	**0.0000**	**0.0000**	**0.0000**		**0.0000**	**0.0000**	**0.0000**	**0.0000**	**0.0000**

Mitigated Construction On-Site

	ROG	NOx	CO	SO2	Fugitive PM10	Exhaust PM10	PM10 Total	Fugitive PM2.5	Exhaust PM2.5	PM2.5 Total	Bio- CO2	NBio- CO2	Total CO2	CH4	N2O	CO2e
Category	lb/day										lb/day					
Fugitive Dust					2.7714	0.0000	2.7714	1.3370	0.0000	1.3370			0.0000			0.0000
Off-Road	0.6401	2.7739	28.8577	0.0523		0.0854	0.0854		0.0854	0.0854	0.0000	5,061.0583	5,061.0583	1.6369		5,101.9795
Total	**0.6401**	**2.7739**	**28.8577**	**0.0523**	**2.7714**	**0.0854**	**2.8568**	**1.3370**	**0.0854**	**1.4224**	**0.0000**	**5,061.0583**	**5,061.0583**	**1.6369**		**5,101.9795**

SLRC - Meadow 2nd Half - Construction - South Coast Air Basin, Summer

EMFAC Off-Model Adjustment Factors for Gasoline Light Duty Vehicle to Account for the SAFE Vehicle Rule Applied

Mitigated Construction Off-Site

	ROG	NOx	CO	SO2	Fugitive PM10	Exhaust PM10	PM10 Total	Fugitive PM2.5	Exhaust PM2.5	PM2.5 Total	Bio- CO2	NBio- CO2	Total CO2	CH4	N2O	CO2e
Category	lb/day										lb/day					
Hauling	0.0000	0.0000	0.0000	0.0000	0.0000	0.0000	0.0000	0.0000	0.0000	0.0000		0.0000	0.0000	0.0000	0.0000	0.0000
Vendor	0.0000	0.0000	0.0000	0.0000	0.0000	0.0000	0.0000	0.0000	0.0000	0.0000		0.0000	0.0000	0.0000	0.0000	0.0000
Worker	0.0000	0.0000	0.0000	0.0000	0.0000	0.0000	0.0000	0.0000	0.0000	0.0000		0.0000	0.0000	0.0000	0.0000	0.0000
Total	**0.0000**	**0.0000**	**0.0000**	**0.0000**	**0.0000**	**0.0000**	**0.0000**	**0.0000**	**0.0000**	**0.0000**		**0.0000**	**0.0000**	**0.0000**	**0.0000**	**0.0000**

3.5 Drainage/Utilities/Trenching - 2028

Unmitigated Construction On-Site

	ROG	NOx	CO	SO2	Fugitive PM10	Exhaust PM10	PM10 Total	Fugitive PM2.5	Exhaust PM2.5	PM2.5 Total	Bio- CO2	NBio- CO2	Total CO2	CH4	N2O	CO2e
Category	lb/day										lb/day					
Off-Road	0.8441	8.5536	7.5262	0.0146		0.4052	0.4052		0.3728	0.3728		1,417.6714	1,417.6714	0.4585		1,429.1340
Total	**0.8441**	**8.5536**	**7.5262**	**0.0146**		**0.4052**	**0.4052**		**0.3728**	**0.3728**		**1,417.6714**	**1,417.6714**	**0.4585**		**1,429.1340**

Date: 2/18/2022 3:00 PM

SLRC - Meadow 2nd Half - Construction - South Coast Air Basin, Summer

EMFAC Off-Model Adjustment Factors for Gasoline Light Duty Vehicle to Account for the SAFE Vehicle Rule Applied

Unmitigated Construction Off-Site

	ROG	NOx	CO	SO2	Fugitive PM10	Exhaust PM10	PM10 Total	Fugitive PM2.5	Exhaust PM2.5	PM2.5 Total	Bio- CO2	NBio- CO2	Total CO2	CH4	N2O	CO2e
Category	lb/day										lb/day					
Hauling	0.0000	0.0000	0.0000	0.0000	0.0000	0.0000	0.0000	0.0000	0.0000	0.0000		0.0000	0.0000	0.0000	0.0000	0.0000
Vendor	0.0000	0.0000	0.0000	0.0000	0.0000	0.0000	0.0000	0.0000	0.0000	0.0000		0.0000	0.0000	0.0000	0.0000	0.0000
Worker	0.0000	0.0000	0.0000	0.0000	0.0000	0.0000	0.0000	0.0000	0.0000	0.0000		0.0000	0.0000	0.0000	0.0000	0.0000
Total	**0.0000**	**0.0000**	**0.0000**	**0.0000**	**0.0000**	**0.0000**	**0.0000**	**0.0000**	**0.0000**	**0.0000**		**0.0000**	**0.0000**	**0.0000**	**0.0000**	**0.0000**

Mitigated Construction On-Site

	ROG	NOx	CO	SO2	Fugitive PM10	Exhaust PM10	PM10 Total	Fugitive PM2.5	Exhaust PM2.5	PM2.5 Total	Bio- CO2	NBio- CO2	Total CO2	CH4	N2O	CO2e
Category	lb/day										lb/day					
Off-Road	0.1792	0.7766	9.0236	0.0146		0.0239	0.0239		0.0239	0.0239	0.0000	1,417.6714	1,417.6714	0.4585		1,429.1340
Total	**0.1792**	**0.7766**	**9.0236**	**0.0146**		**0.0239**	**0.0239**		**0.0239**	**0.0239**	**0.0000**	**1,417.6714**	**1,417.6714**	**0.4585**		**1,429.1340**

SLRC - Meadow 2nd Half - Construction - South Coast Air Basin, Summer

EMFAC Off-Model Adjustment Factors for Gasoline Light Duty Vehicle to Account for the SAFE Vehicle Rule Applied

Mitigated Construction Off-Site

	ROG	NOx	CO	SO2	Fugitive PM10	Exhaust PM10	PM10 Total	Fugitive PM2.5	Exhaust PM2.5	PM2.5 Total	Bio- CO2	NBio- CO2	Total CO2	CH4	N2O	CO2e
Category	lb/day										lb/day					
Hauling	0.0000	0.0000	0.0000	0.0000	0.0000	0.0000	0.0000	0.0000	0.0000	0.0000		0.0000	0.0000	0.0000	0.0000	0.0000
Vendor	0.0000	0.0000	0.0000	0.0000	0.0000	0.0000	0.0000	0.0000	0.0000	0.0000		0.0000	0.0000	0.0000	0.0000	0.0000
Worker	0.0000	0.0000	0.0000	0.0000	0.0000	0.0000	0.0000	0.0000	0.0000	0.0000		0.0000	0.0000	0.0000	0.0000	0.0000
Total	**0.0000**	**0.0000**	**0.0000**	**0.0000**	**0.0000**	**0.0000**	**0.0000**	**0.0000**	**0.0000**	**0.0000**		**0.0000**	**0.0000**	**0.0000**	**0.0000**	**0.0000**

3.6 Foundations - 2028

Unmitigated Construction On-Site

	ROG	NOx	CO	SO2	Fugitive PM10	Exhaust PM10	PM10 Total	Fugitive PM2.5	Exhaust PM2.5	PM2.5 Total	Bio- CO2	NBio- CO2	Total CO2	CH4	N2O	CO2e
Category	lb/day										lb/day					
Off-Road	0.5505	4.4272	6.8786	0.0121		0.1920	0.1920		0.1870	0.1870		1,118.3846	1,118.3846	0.1632		1,122.4655
Total	**0.5505**	**4.4272**	**6.8786**	**0.0121**		**0.1920**	**0.1920**		**0.1870**	**0.1870**		**1,118.3846**	**1,118.3846**	**0.1632**		**1,122.4655**

Date: 2/18/2022 3:00 PM

SLRC - Meadow 2nd Half - Construction - South Coast Air Basin, Summer

EMFAC Off-Model Adjustment Factors for Gasoline Light Duty Vehicle to Account for the SAFE Vehicle Rule Applied

Unmitigated Construction Off-Site

	ROG	NOx	CO	SO2	Fugitive PM10	Exhaust PM10	PM10 Total	Fugitive PM2.5	Exhaust PM2.5	PM2.5 Total	Bio- CO2	NBio- CO2	Total CO2	CH4	N2O	CO2e
Category	lb/day										lb/day					
Hauling	0.0000	0.0000	0.0000	0.0000	0.0000	0.0000	0.0000	0.0000	0.0000	0.0000		0.0000	0.0000	0.0000	0.0000	0.0000
Vendor	0.0000	0.0000	0.0000	0.0000	0.0000	0.0000	0.0000	0.0000	0.0000	0.0000		0.0000	0.0000	0.0000	0.0000	0.0000
Worker	0.0000	0.0000	0.0000	0.0000	0.0000	0.0000	0.0000	0.0000	0.0000	0.0000		0.0000	0.0000	0.0000	0.0000	0.0000
Total	**0.0000**	**0.0000**	**0.0000**	**0.0000**	**0.0000**	**0.0000**	**0.0000**	**0.0000**	**0.0000**	**0.0000**		**0.0000**	**0.0000**	**0.0000**	**0.0000**	**0.0000**

Mitigated Construction On-Site

	ROG	NOx	CO	SO2	Fugitive PM10	Exhaust PM10	PM10 Total	Fugitive PM2.5	Exhaust PM2.5	PM2.5 Total	Bio- CO2	NBio- CO2	Total CO2	CH4	N2O	CO2e
Category	lb/day										lb/day					
Off-Road	0.2336	1.2393	7.7741	0.0121		0.0441	0.0441		0.0441	0.0441	0.0000	1,118.3846	1,118.3846	0.1632		1,122.4655
Total	**0.2336**	**1.2393**	**7.7741**	**0.0121**		**0.0441**	**0.0441**		**0.0441**	**0.0441**	**0.0000**	**1,118.3846**	**1,118.3846**	**0.1632**		**1,122.4655**

SLRC - Meadow 2nd Half - Construction - South Coast Air Basin, Summer

EMFAC Off-Model Adjustment Factors for Gasoline Light Duty Vehicle to Account for the SAFE Vehicle Rule Applied

Mitigated Construction Off-Site

	ROG	NOx	CO	SO2	Fugitive PM10	Exhaust PM10	PM10 Total	Fugitive PM2.5	Exhaust PM2.5	PM2.5 Total	Bio- CO2	NBio- CO2	Total CO2	CH4	N2O	CO2e
Category	lb/day										lb/day					
Hauling	0.0000	0.0000	0.0000	0.0000	0.0000	0.0000	0.0000	0.0000	0.0000	0.0000		0.0000	0.0000	0.0000	0.0000	0.0000
Vendor	0.0000	0.0000	0.0000	0.0000	0.0000	0.0000	0.0000	0.0000	0.0000	0.0000		0.0000	0.0000	0.0000	0.0000	0.0000
Worker	0.0000	0.0000	0.0000	0.0000	0.0000	0.0000	0.0000	0.0000	0.0000	0.0000		0.0000	0.0000	0.0000	0.0000	0.0000
Total	**0.0000**	**0.0000**	**0.0000**	**0.0000**	**0.0000**	**0.0000**	**0.0000**	**0.0000**	**0.0000**	**0.0000**		**0.0000**	**0.0000**	**0.0000**	**0.0000**	**0.0000**

3.7 Landscaping/Other Finishing - 2028

Unmitigated Construction On-Site

	ROG	NOx	CO	SO2	Fugitive PM10	Exhaust PM10	PM10 Total	Fugitive PM2.5	Exhaust PM2.5	PM2.5 Total	Bio- CO2	NBio- CO2	Total CO2	CH4	N2O	CO2e
Category	lb/day										lb/day					
Off-Road	0.5318	5.3216	5.0999	0.0104		0.2326	0.2326		0.2140	0.2140		1,008.9129	1,008.9129	0.3263		1,017.0705
Total	**0.5318**	**5.3216**	**5.0999**	**0.0104**		**0.2326**	**0.2326**		**0.2140**	**0.2140**		**1,008.9129**	**1,008.9129**	**0.3263**		**1,017.0705**

Date: 2/18/2022 3:00 PM

SLRC - Meadow 2nd Half - Construction - South Coast Air Basin, Summer

EMFAC Off-Model Adjustment Factors for Gasoline Light Duty Vehicle to Account for the SAFE Vehicle Rule Applied

Unmitigated Construction Off-Site

	ROG	NOx	CO	SO2	Fugitive PM10	Exhaust PM10	PM10 Total	Fugitive PM2.5	Exhaust PM2.5	PM2.5 Total	Bio- CO2	NBio- CO2	Total CO2	CH4	N2O	CO2e
Category	lb/day										lb/day					
Hauling	0.0000	0.0000	0.0000	0.0000	0.0000	0.0000	0.0000	0.0000	0.0000	0.0000		0.0000	0.0000	0.0000	0.0000	0.0000
Vendor	0.0000	0.0000	0.0000	0.0000	0.0000	0.0000	0.0000	0.0000	0.0000	0.0000		0.0000	0.0000	0.0000	0.0000	0.0000
Worker	0.0000	0.0000	0.0000	0.0000	0.0000	0.0000	0.0000	0.0000	0.0000	0.0000		0.0000	0.0000	0.0000	0.0000	0.0000
Total	**0.0000**	**0.0000**	**0.0000**	**0.0000**	**0.0000**	**0.0000**	**0.0000**	**0.0000**	**0.0000**	**0.0000**		**0.0000**	**0.0000**	**0.0000**	**0.0000**	**0.0000**

Mitigated Construction On-Site

	ROG	NOx	CO	SO2	Fugitive PM10	Exhaust PM10	PM10 Total	Fugitive PM2.5	Exhaust PM2.5	PM2.5 Total	Bio- CO2	NBio- CO2	Total CO2	CH4	N2O	CO2e
Category	lb/day										lb/day					
Off-Road	0.1277	0.5534	6.1029	0.0104		0.0170	0.0170		0.0170	0.0170	0.0000	1,008.9129	1,008.9129	0.3263		1,017.0705
Total	**0.1277**	**0.5534**	**6.1029**	**0.0104**		**0.0170**	**0.0170**		**0.0170**	**0.0170**	**0.0000**	**1,008.9129**	**1,008.9129**	**0.3263**		**1,017.0705**

SLRC - Meadow 2nd Half - Construction - South Coast Air Basin, Summer

EMFAC Off-Model Adjustment Factors for Gasoline Light Duty Vehicle to Account for the SAFE Vehicle Rule Applied

Mitigated Construction Off-Site

	ROG	NOx	CO	SO2	Fugitive PM10	Exhaust PM10	PM10 Total	Fugitive PM2.5	Exhaust PM2.5	PM2.5 Total	Bio- CO2	NBio- CO2	Total CO2	CH4	N2O	CO2e
Category	lb/day										lb/day					
Hauling	0.0000	0.0000	0.0000	0.0000	0.0000	0.0000	0.0000	0.0000	0.0000	0.0000		0.0000	0.0000	0.0000	0.0000	0.0000
Vendor	0.0000	0.0000	0.0000	0.0000	0.0000	0.0000	0.0000	0.0000	0.0000	0.0000		0.0000	0.0000	0.0000	0.0000	0.0000
Worker	0.0000	0.0000	0.0000	0.0000	0.0000	0.0000	0.0000	0.0000	0.0000	0.0000		0.0000	0.0000	0.0000	0.0000	0.0000
Total	**0.0000**	**0.0000**	**0.0000**	**0.0000**	**0.0000**	**0.0000**	**0.0000**	**0.0000**	**0.0000**	**0.0000**		**0.0000**	**0.0000**	**0.0000**	**0.0000**	**0.0000**

3.8 Waterside Construction (Piles) - 2028

Unmitigated Construction On-Site

	ROG	NOx	CO	SO2	Fugitive PM10	Exhaust PM10	PM10 Total	Fugitive PM2.5	Exhaust PM2.5	PM2.5 Total	Bio- CO2	NBio- CO2	Total CO2	CH4	N2O	CO2e
Category	lb/day										lb/day					
Off-Road	0.6542	6.3684	6.0024	0.0184		0.2500	0.2500		0.2300	0.2300		1,778.1323	1,778.1323	0.5751		1,792.5094
Total	**0.6542**	**6.3684**	**6.0024**	**0.0184**		**0.2500**	**0.2500**		**0.2300**	**0.2300**		**1,778.1323**	**1,778.1323**	**0.5751**		**1,792.5094**

Date: 2/18/2022 3:00 PM

SLRC - Meadow 2nd Half - Construction - South Coast Air Basin, Summer

EMFAC Off-Model Adjustment Factors for Gasoline Light Duty Vehicle to Account for the SAFE Vehicle Rule Applied

Unmitigated Construction Off-Site

	ROG	NOx	CO	SO2	Fugitive PM10	Exhaust PM10	PM10 Total	Fugitive PM2.5	Exhaust PM2.5	PM2.5 Total	Bio- CO2	NBio- CO2	Total CO2	CH4	N2O	CO2e
Category	lb/day										lb/day					
Hauling	0.0000	0.0000	0.0000	0.0000	0.0000	0.0000	0.0000	0.0000	0.0000	0.0000		0.0000	0.0000	0.0000	0.0000	0.0000
Vendor	0.0000	0.0000	0.0000	0.0000	0.0000	0.0000	0.0000	0.0000	0.0000	0.0000		0.0000	0.0000	0.0000	0.0000	0.0000
Worker	0.0000	0.0000	0.0000	0.0000	0.0000	0.0000	0.0000	0.0000	0.0000	0.0000		0.0000	0.0000	0.0000	0.0000	0.0000
Total	**0.0000**	**0.0000**	**0.0000**	**0.0000**	**0.0000**	**0.0000**	**0.0000**	**0.0000**	**0.0000**	**0.0000**		**0.0000**	**0.0000**	**0.0000**	**0.0000**	**0.0000**

Mitigated Construction On-Site

	ROG	NOx	CO	SO2	Fugitive PM10	Exhaust PM10	PM10 Total	Fugitive PM2.5	Exhaust PM2.5	PM2.5 Total	Bio- CO2	NBio- CO2	Total CO2	CH4	N2O	CO2e
Category	lb/day										lb/day					
Off-Road	0.2258	0.9785	9.2289	0.0184		0.0301	0.0301		0.0301	0.0301	0.0000	1,778.1323	1,778.1323	0.5751		1,792.5094
Total	**0.2258**	**0.9785**	**9.2289**	**0.0184**		**0.0301**	**0.0301**		**0.0301**	**0.0301**	**0.0000**	**1,778.1323**	**1,778.1323**	**0.5751**		**1,792.5094**

SLRC - Meadow 2nd Half - Construction - South Coast Air Basin, Summer

EMFAC Off-Model Adjustment Factors for Gasoline Light Duty Vehicle to Account for the SAFE Vehicle Rule Applied

Mitigated Construction Off-Site

	ROG	NOx	CO	SO2	Fugitive PM10	Exhaust PM10	PM10 Total	Fugitive PM2.5	Exhaust PM2.5	PM2.5 Total	Bio- CO2	NBio- CO2	Total CO2	CH4	N2O	CO2e
Category	lb/day										lb/day					
Hauling	0.0000	0.0000	0.0000	0.0000	0.0000	0.0000	0.0000	0.0000	0.0000	0.0000		0.0000	0.0000	0.0000	0.0000	0.0000
Vendor	0.0000	0.0000	0.0000	0.0000	0.0000	0.0000	0.0000	0.0000	0.0000	0.0000		0.0000	0.0000	0.0000	0.0000	0.0000
Worker	0.0000	0.0000	0.0000	0.0000	0.0000	0.0000	0.0000	0.0000	0.0000	0.0000		0.0000	0.0000	0.0000	0.0000	0.0000
Total	**0.0000**	**0.0000**	**0.0000**	**0.0000**	**0.0000**	**0.0000**	**0.0000**	**0.0000**	**0.0000**	**0.0000**		**0.0000**	**0.0000**	**0.0000**	**0.0000**	**0.0000**

3.9 Paving - 2028

Unmitigated Construction On-Site

	ROG	NOx	CO	SO2	Fugitive PM10	Exhaust PM10	PM10 Total	Fugitive PM2.5	Exhaust PM2.5	PM2.5 Total	Bio- CO2	NBio- CO2	Total CO2	CH4	N2O	CO2e
Category	lb/day										lb/day					
Off-Road	0.8612	7.4533	11.6211	0.0194		0.3387	0.3387		0.3220	0.3220		1,827.4398	1,827.4398	0.3926		1,837.2537
Paving	0.0442					0.0000	0.0000		0.0000	0.0000			0.0000			0.0000
Total	**0.9054**	**7.4533**	**11.6211**	**0.0194**		**0.3387**	**0.3387**		**0.3220**	**0.3220**		**1,827.4398**	**1,827.4398**	**0.3926**		**1,837.2537**

Date: 2/18/2022 3:00 PM

SLRC - Meadow 2nd Half - Construction - South Coast Air Basin, Summer

EMFAC Off-Model Adjustment Factors for Gasoline Light Duty Vehicle to Account for the SAFE Vehicle Rule Applied

Unmitigated Construction Off-Site

	ROG	NOx	CO	SO2	Fugitive PM10	Exhaust PM10	PM10 Total	Fugitive PM2.5	Exhaust PM2.5	PM2.5 Total	Bio- CO2	NBio- CO2	Total CO2	CH4	N2O	CO2e
Category	lb/day										lb/day					
Hauling	0.0000	0.0000	0.0000	0.0000	0.0000	0.0000	0.0000	0.0000	0.0000	0.0000		0.0000	0.0000	0.0000	0.0000	0.0000
Vendor	0.0000	0.0000	0.0000	0.0000	0.0000	0.0000	0.0000	0.0000	0.0000	0.0000		0.0000	0.0000	0.0000	0.0000	0.0000
Worker	0.0000	0.0000	0.0000	0.0000	0.0000	0.0000	0.0000	0.0000	0.0000	0.0000		0.0000	0.0000	0.0000	0.0000	0.0000
Total	**0.0000**	**0.0000**	**0.0000**	**0.0000**	**0.0000**	**0.0000**	**0.0000**	**0.0000**	**0.0000**	**0.0000**		**0.0000**	**0.0000**	**0.0000**	**0.0000**	**0.0000**

Mitigated Construction On-Site

	ROG	NOx	CO	SO2	Fugitive PM10	Exhaust PM10	PM10 Total	Fugitive PM2.5	Exhaust PM2.5	PM2.5 Total	Bio- CO2	NBio- CO2	Total CO2	CH4	N2O	CO2e
Category	lb/day										lb/day					
Off-Road	0.3235	1.6291	13.3209	0.0194		0.0561	0.0561		0.0561	0.0561	0.0000	1,827.4398	1,827.4398	0.3926		1,837.2537
Paving	0.0442					0.0000	0.0000		0.0000	0.0000			0.0000			0.0000
Total	**0.3677**	**1.6291**	**13.3209**	**0.0194**		**0.0561**	**0.0561**		**0.0561**	**0.0561**	**0.0000**	**1,827.4398**	**1,827.4398**	**0.3926**		**1,837.2537**

SLRC - Meadow 2nd Half - Construction - South Coast Air Basin, Summer

EMFAC Off-Model Adjustment Factors for Gasoline Light Duty Vehicle to Account for the SAFE Vehicle Rule Applied

Mitigated Construction Off-Site

	ROG	NOx	CO	SO2	Fugitive PM10	Exhaust PM10	PM10 Total	Fugitive PM2.5	Exhaust PM2.5	PM2.5 Total	Bio- CO2	NBio- CO2	Total CO2	CH4	N2O	CO2e
Category	lb/day										lb/day					
Hauling	0.0000	0.0000	0.0000	0.0000	0.0000	0.0000	0.0000	0.0000	0.0000	0.0000		0.0000	0.0000	0.0000	0.0000	0.0000
Vendor	0.0000	0.0000	0.0000	0.0000	0.0000	0.0000	0.0000	0.0000	0.0000	0.0000		0.0000	0.0000	0.0000	0.0000	0.0000
Worker	0.0000	0.0000	0.0000	0.0000	0.0000	0.0000	0.0000	0.0000	0.0000	0.0000		0.0000	0.0000	0.0000	0.0000	0.0000
Total	**0.0000**	**0.0000**	**0.0000**	**0.0000**	**0.0000**	**0.0000**	**0.0000**	**0.0000**	**0.0000**	**0.0000**		**0.0000**	**0.0000**	**0.0000**	**0.0000**	**0.0000**

3.10 Structure Construction - 2028

Unmitigated Construction On-Site

	ROG	NOx	CO	SO2	Fugitive PM10	Exhaust PM10	PM10 Total	Fugitive PM2.5	Exhaust PM2.5	PM2.5 Total	Bio- CO2	NBio- CO2	Total CO2	CH4	N2O	CO2e
Category	lb/day										lb/day					
Off-Road	1.3692	12.5478	16.0041	0.0273		0.5209	0.5209		0.4901	0.4901		2,591.5678	2,591.5678	0.6123		2,606.8752
Total	**1.3692**	**12.5478**	**16.0041**	**0.0273**		**0.5209**	**0.5209**		**0.4901**	**0.4901**		**2,591.5678**	**2,591.5678**	**0.6123**		**2,606.8752**

Date: 2/18/2022 3:00 PM

SLRC - Meadow 2nd Half - Construction - South Coast Air Basin, Summer

EMFAC Off-Model Adjustment Factors for Gasoline Light Duty Vehicle to Account for the SAFE Vehicle Rule Applied

Unmitigated Construction Off-Site

	ROG	NOx	CO	SO2	Fugitive PM10	Exhaust PM10	PM10 Total	Fugitive PM2.5	Exhaust PM2.5	PM2.5 Total	Bio- CO2	NBio- CO2	Total CO2	CH4	N2O	CO2e
Category	lb/day										lb/day					
Hauling	0.0000	0.0000	0.0000	0.0000	0.0000	0.0000	0.0000	0.0000	0.0000	0.0000		0.0000	0.0000	0.0000	0.0000	0.0000
Vendor	0.0000	0.0000	0.0000	0.0000	0.0000	0.0000	0.0000	0.0000	0.0000	0.0000		0.0000	0.0000	0.0000	0.0000	0.0000
Worker	0.0000	0.0000	0.0000	0.0000	0.0000	0.0000	0.0000	0.0000	0.0000	0.0000		0.0000	0.0000	0.0000	0.0000	0.0000
Total	**0.0000**	**0.0000**	**0.0000**	**0.0000**	**0.0000**	**0.0000**	**0.0000**	**0.0000**	**0.0000**	**0.0000**		**0.0000**	**0.0000**	**0.0000**	**0.0000**	**0.0000**

Mitigated Construction On-Site

	ROG	NOx	CO	SO2	Fugitive PM10	Exhaust PM10	PM10 Total	Fugitive PM2.5	Exhaust PM2.5	PM2.5 Total	Bio- CO2	NBio- CO2	Total CO2	CH4	N2O	CO2e
Category	lb/day										lb/day					
Off-Road	0.5081	2.5913	17.6567	0.0273		0.0793	0.0793		0.0793	0.0793	0.0000	2,591.5678	2,591.5678	0.6123		2,606.8752
Total	**0.5081**	**2.5913**	**17.6567**	**0.0273**		**0.0793**	**0.0793**		**0.0793**	**0.0793**	**0.0000**	**2,591.5678**	**2,591.5678**	**0.6123**		**2,606.8752**

Date: 2/18/2022 3:00 PM

SLRC - Meadow 2nd Half - Construction - South Coast Air Basin, Summer

EMFAC Off-Model Adjustment Factors for Gasoline Light Duty Vehicle to Account for the SAFE Vehicle Rule Applied

Mitigated Construction Off-Site

	ROG	NOx	CO	SO2	Fugitive PM10	Exhaust PM10	PM10 Total	Fugitive PM2.5	Exhaust PM2.5	PM2.5 Total	Bio- CO2	NBio- CO2	Total CO2	CH4	N2O	CO2e
Category	lb/day										lb/day					
Hauling	0.0000	0.0000	0.0000	0.0000	0.0000	0.0000	0.0000	0.0000	0.0000	0.0000		0.0000	0.0000	0.0000	0.0000	0.0000
Vendor	0.0000	0.0000	0.0000	0.0000	0.0000	0.0000	0.0000	0.0000	0.0000	0.0000		0.0000	0.0000	0.0000	0.0000	0.0000
Worker	0.0000	0.0000	0.0000	0.0000	0.0000	0.0000	0.0000	0.0000	0.0000	0.0000		0.0000	0.0000	0.0000	0.0000	0.0000
Total	**0.0000**	**0.0000**	**0.0000**	**0.0000**	**0.0000**	**0.0000**	**0.0000**	**0.0000**	**0.0000**	**0.0000**		**0.0000**	**0.0000**	**0.0000**	**0.0000**	**0.0000**

SLRC - Ivanhoe Spillway - Construction - South Coast Air Basin, Summer

EMFAC Off-Model Adjustment Factors for Gasoline Light Duty Vehicle to Account for the SAFE Vehicle Rule Applied

SLRC - Ivanhoe Spillway - Construction

South Coast Air Basin, Summer

1.0 Project Characteristics

1.1 Land Usage

Land Uses	Size	Metric	Lot Acreage	Floor Surface Area	Population
Other Asphalt Surfaces	2.60	Acre	2.60	110,270.00	0
City Park	0.32	Acre	0.32	16,730.00	0

1.2 Other Project Characteristics

Urbanization	Urban	**Wind Speed (m/s)**	2.2	**Precipitation Freq (Days)**	31
Climate Zone	12			**Operational Year**	2028
Utility Company	Los Angeles Department of Water & Power				
CO2 Intensity (lb/MWhr)	691.98	**CH4 Intensity (lb/MWhr)**	0.033	**N2O Intensity (lb/MWhr)**	0.004

1.3 User Entered Comments & Non-Default Data

Project Characteristics -

Land Use - see construction assumptions

Construction Phase - see construction assumptions

Off-road Equipment - see construction assumptions

Off-road Equipment -

Off-road Equipment - see construction assumptions

Trips and VMT - construction mobile emissions are calculated outside of CalEEMod.

Demolition -

Construction Off-road Equipment Mitigation -

Table Name	Column Name	Default Value	New Value
tblConstDustMitigation	WaterUnpavedRoadVehicleSpeed	0	15
tblConstructionPhase	NumDays	20.00	100.00

SLRC - Ivanhoe Spillway - Construction - South Coast Air Basin, Summer

EMFAC Off-Model Adjustment Factors for Gasoline Light Duty Vehicle to Account for the SAFE Vehicle Rule Applied

tblConstructionPhase	NumDays	10.00	240.00
tblConstructionPhase	NumDaysWeek	5.00	6.00
tblConstructionPhase	NumDaysWeek	5.00	6.00
tblConstructionPhase	NumDaysWeek	5.00	6.00
tblLandUse	LandUseSquareFeet	113,256.00	110,270.00
tblLandUse	LandUseSquareFeet	13,939.20	16,730.00
tblOffRoadEquipment	OffRoadEquipmentUnitAmount	1.00	2.00
tblOffRoadEquipment	OffRoadEquipmentUnitAmount	1.00	0.00
tblOffRoadEquipment	OffRoadEquipmentUnitAmount	2.00	1.00
tblOffRoadEquipment	OffRoadEquipmentUnitAmount	1.00	0.00
tblTripsAndVMT	HaulingTripNumber	280.00	0.00
tblTripsAndVMT	WorkerTripNumber	13.00	0.00
tblTripsAndVMT	WorkerTripNumber	8.00	0.00
tblTripsAndVMT	WorkerTripNumber	15.00	0.00

2.0 Emissions Summary

2.1 Overall Construction (Maximum Daily Emission)

Unmitigated Construction

	ROG	NOx	CO	SO2	Fugitive PM10	Exhaust PM10	PM10 Total	Fugitive PM2.5	Exhaust PM2.5	PM2.5 Total	Bio- CO2	NBio- CO2	Total CO2	CH4	N2O	CO2e
Year	lb/day										lb/day					
2027	1.4226	13.0319	17.5532	0.0274	0.6060	0.6327	1.1538	0.0918	0.5924	0.6034	0.0000	2,604.8716	2,604.8716	0.6440	0.0000	2,620.9714
2028	1.4226	12.5502	17.5532	0.0274	0.0000	0.6327	0.6327	0.0000	0.5924	0.5924	0.0000	2,604.8716	2,604.8716	0.6440	0.0000	2,620.9714
Maximum	**1.4226**	**13.0319**	**17.5532**	**0.0274**	**0.6060**	**0.6327**	**1.1538**	**0.0918**	**0.5924**	**0.6034**	**0.0000**	**2,604.8716**	**2,604.8716**	**0.6440**	**0.0000**	**2,620.9714**

SLRC - Ivanhoe Spillway - Construction - South Coast Air Basin, Summer

EMFAC Off-Model Adjustment Factors for Gasoline Light Duty Vehicle to Account for the SAFE Vehicle Rule Applied

Mitigated Construction

	ROG	NOx	CO	SO2	Fugitive PM10	Exhaust PM10	PM10 Total	Fugitive PM2.5	Exhaust PM2.5	PM2.5 Total	Bio- CO2	NBio- CO2	Total CO2	CH4	N2O	CO2e
Year	lb/day										lb/day					
2027	1.4226	13.0319	17.5532	0.0274	0.2364	0.6327	0.7842	0.0358	0.5924	0.5924	0.0000	2,604.8716	2,604.8716	0.6440	0.0000	2,620.9714
2028	1.4226	12.5502	17.5532	0.0274	0.0000	0.6327	0.6327	0.0000	0.5924	0.5924	0.0000	2,604.8716	2,604.8716	0.6440	0.0000	2,620.9714
Maximum	**1.4226**	**13.0319**	**17.5532**	**0.0274**	**0.2364**	**0.6327**	**0.7842**	**0.0358**	**0.5924**	**0.5924**	**0.0000**	**2,604.8716**	**2,604.8716**	**0.6440**	**0.0000**	**2,620.9714**

	ROG	NOx	CO	SO2	Fugitive PM10	Exhaust PM10	PM10 Total	Fugitive PM2.5	Exhaust PM2.5	PM2.5 Total	Bio- CO2	NBio-CO2	Total CO2	CH4	N20	CO2e
Percent Reduction	**0.00**	**0.00**	**0.00**	**0.00**	**61.00**	**0.00**	**20.69**	**61.00**	**0.00**	**0.91**	**0.00**	**0.00**	**0.00**	**0.00**	**0.00**	**0.00**

3.0 Construction Detail

Construction Phase

Phase Number	Phase Name	Phase Type	Start Date	End Date	Num Days Week	Num Days	Phase Description
1	Demolition	Demolition	8/1/2027	11/25/2027	6	100	
2	Drainage/Utilities/Trenching	Trenching	11/26/2027	8/31/2028	6	240	
3	Paving	Paving	11/26/2027	8/31/2028	6	240	

Acres of Grading (Site Preparation Phase): 0

Acres of Grading (Grading Phase): 0

Acres of Paving: 2.6

Date: 1/25/2022 4:47 PM

SLRC - Ivanhoe Spillway - Construction - South Coast Air Basin, Summer

EMFAC Off-Model Adjustment Factors for Gasoline Light Duty Vehicle to Account for the SAFE Vehicle Rule Applied

Residential Indoor: 0; Residential Outdoor: 0; Non-Residential Indoor: 0; Non-Residential Outdoor: 0; Striped Parking Area: 0 (Architectural Coating –

OffRoad Equipment

Phase Name	Offroad Equipment Type	Amount	Usage Hours	Horse Power	Load Factor
Demolition	Concrete/Industrial Saws	0	8.00	81	0.73
Demolition	Generator Sets	1	8.00	84	0.74
Demolition	Rubber Tired Dozers	1	8.00	247	0.40
Demolition	Tractors/Loaders/Backhoes	3	8.00	97	0.37
Paving	Cement and Mortar Mixers	2	8.00	9	0.56
Paving	Pavers	1	8.00	130	0.42
Paving	Paving Equipment	1	8.00	132	0.36
Paving	Pumps	1	8.00	84	0.74
Paving	Rollers	1	8.00	80	0.38
Paving	Tractors/Loaders/Backhoes	0	8.00	97	0.37
Drainage/Utilities/Trenching	Forklifts	1	8.00	89	0.20
Drainage/Utilities/Trenching	Tractors/Loaders/Backhoes	1	8.00	97	0.37
Drainage/Utilities/Trenching	Trenchers	1	8.00	78	0.50

Trips and VMT

Phase Name	Offroad Equipment Count	Worker Trip Number	Vendor Trip Number	Hauling Trip Number	Worker Trip Length	Vendor Trip Length	Hauling Trip Length	Worker Vehicle Class	Vendor Vehicle Class	Hauling Vehicle Class
Demolition	5	0.00	0.00	0.00	14.70	6.90	20.00	LD_Mix	HDT_Mix	HHDT
Paving	6	0.00	0.00	0.00	14.70	6.90	20.00	LD_Mix	HDT_Mix	HHDT
Drainage/Utilities/Trenching	3	0.00	0.00	0.00	14.70	6.90	20.00	LD_Mix	HDT_Mix	HHDT

3.1 Mitigation Measures Construction

Water Exposed Area

Reduce Vehicle Speed on Unpaved Roads

SLRC - Ivanhoe Spillway - Construction - South Coast Air Basin, Summer

EMFAC Off-Model Adjustment Factors for Gasoline Light Duty Vehicle to Account for the SAFE Vehicle Rule Applied

3.2 Demolition - 2027

Unmitigated Construction On-Site

	ROG	NOx	CO	SO2	Fugitive PM10	Exhaust PM10	PM10 Total	Fugitive PM2.5	Exhaust PM2.5	PM2.5 Total	Bio- CO2	NBio- CO2	Total CO2	CH4	N2O	CO2e
Category	lb/day										lb/day					
Fugitive Dust					0.6060	0.0000	0.6060	0.0918	0.0000	0.0918			0.0000			0.0000
Off-Road	1.3109	13.0319	13.3462	0.0245		0.5478	0.5478		0.5116	0.5116		2,356.1622	2,356.1622	0.5836		2,370.7510
Total	**1.3109**	**13.0319**	**13.3462**	**0.0245**	**0.6060**	**0.5478**	**1.1538**	**0.0918**	**0.5116**	**0.6034**		**2,356.1622**	**2,356.1622**	**0.5836**		**2,370.7510**

Unmitigated Construction Off-Site

	ROG	NOx	CO	SO2	Fugitive PM10	Exhaust PM10	PM10 Total	Fugitive PM2.5	Exhaust PM2.5	PM2.5 Total	Bio- CO2	NBio- CO2	Total CO2	CH4	N2O	CO2e
Category	lb/day										lb/day					
Hauling	0.0000	0.0000	0.0000	0.0000	0.0000	0.0000	0.0000	0.0000	0.0000	0.0000		0.0000	0.0000	0.0000	0.0000	0.0000
Vendor	0.0000	0.0000	0.0000	0.0000	0.0000	0.0000	0.0000	0.0000	0.0000	0.0000		0.0000	0.0000	0.0000	0.0000	0.0000
Worker	0.0000	0.0000	0.0000	0.0000	0.0000	0.0000	0.0000	0.0000	0.0000	0.0000		0.0000	0.0000	0.0000	0.0000	0.0000
Total	**0.0000**	**0.0000**	**0.0000**	**0.0000**	**0.0000**	**0.0000**	**0.0000**	**0.0000**	**0.0000**	**0.0000**		**0.0000**	**0.0000**	**0.0000**	**0.0000**	**0.0000**

Date: 1/25/2022 4:47 PM

SLRC - Ivanhoe Spillway - Construction - South Coast Air Basin, Summer

EMFAC Off-Model Adjustment Factors for Gasoline Light Duty Vehicle to Account for the SAFE Vehicle Rule Applied

Mitigated Construction On-Site

	ROG	NOx	CO	SO2	Fugitive PM10	Exhaust PM10	PM10 Total	Fugitive PM2.5	Exhaust PM2.5	PM2.5 Total	Bio- CO2	NBio- CO2	Total CO2	CH4	N2O	CO2e
Category	lb/day										lb/day					
Fugitive Dust					0.2364	0.0000	0.2364	0.0358	0.0000	0.0358			0.0000			0.0000
Off-Road	1.3109	13.0319	13.3462	0.0245		0.5478	0.5478		0.5116	0.5116	0.0000	2,356.1622	2,356.1622	0.5836		2,370.7510
Total	**1.3109**	**13.0319**	**13.3462**	**0.0245**	**0.2364**	**0.5478**	**0.7842**	**0.0358**	**0.5116**	**0.5474**	**0.0000**	**2,356.1622**	**2,356.1622**	**0.5836**		**2,370.7510**

Mitigated Construction Off-Site

	ROG	NOx	CO	SO2	Fugitive PM10	Exhaust PM10	PM10 Total	Fugitive PM2.5	Exhaust PM2.5	PM2.5 Total	Bio- CO2	NBio- CO2	Total CO2	CH4	N2O	CO2e
Category	lb/day										lb/day					
Hauling	0.0000	0.0000	0.0000	0.0000	0.0000	0.0000	0.0000	0.0000	0.0000	0.0000		0.0000	0.0000	0.0000	0.0000	0.0000
Vendor	0.0000	0.0000	0.0000	0.0000	0.0000	0.0000	0.0000	0.0000	0.0000	0.0000		0.0000	0.0000	0.0000	0.0000	0.0000
Worker	0.0000	0.0000	0.0000	0.0000	0.0000	0.0000	0.0000	0.0000	0.0000	0.0000		0.0000	0.0000	0.0000	0.0000	0.0000
Total	**0.0000**	**0.0000**	**0.0000**	**0.0000**	**0.0000**	**0.0000**	**0.0000**	**0.0000**	**0.0000**	**0.0000**		**0.0000**	**0.0000**	**0.0000**	**0.0000**	**0.0000**

Date: 1/25/2022 4:47 PM

SLRC - Ivanhoe Spillway - Construction - South Coast Air Basin, Summer

EMFAC Off-Model Adjustment Factors for Gasoline Light Duty Vehicle to Account for the SAFE Vehicle Rule Applied

3.3 Drainage/Utilities/Trenching - 2027

Unmitigated Construction On-Site

	ROG	NOx	CO	SO2	Fugitive PM10	Exhaust PM10	PM10 Total	Fugitive PM2.5	Exhaust PM2.5	PM2.5 Total	Bio- CO2	NBio- CO2	Total CO2	CH4	N2O	CO2e
Category	lb/day										lb/day					
Off-Road	0.5330	5.0969	5.9321	8.0300e-003		0.2939	0.2939		0.2704	0.2704		777.4318	777.4318	0.2514		783.7177
Total	**0.5330**	**5.0969**	**5.9321**	**8.0300e-003**		**0.2939**	**0.2939**		**0.2704**	**0.2704**		**777.4318**	**777.4318**	**0.2514**		**783.7177**

Unmitigated Construction Off-Site

	ROG	NOx	CO	SO2	Fugitive PM10	Exhaust PM10	PM10 Total	Fugitive PM2.5	Exhaust PM2.5	PM2.5 Total	Bio- CO2	NBio- CO2	Total CO2	CH4	N2O	CO2e
Category	lb/day										lb/day					
Hauling	0.0000	0.0000	0.0000	0.0000	0.0000	0.0000	0.0000	0.0000	0.0000	0.0000		0.0000	0.0000	0.0000	0.0000	0.0000
Vendor	0.0000	0.0000	0.0000	0.0000	0.0000	0.0000	0.0000	0.0000	0.0000	0.0000		0.0000	0.0000	0.0000	0.0000	0.0000
Worker	0.0000	0.0000	0.0000	0.0000	0.0000	0.0000	0.0000	0.0000	0.0000	0.0000		0.0000	0.0000	0.0000	0.0000	0.0000
Total	**0.0000**	**0.0000**	**0.0000**	**0.0000**	**0.0000**	**0.0000**	**0.0000**	**0.0000**	**0.0000**	**0.0000**		**0.0000**	**0.0000**	**0.0000**	**0.0000**	**0.0000**

Date: 1/25/2022 4:47 PM

SLRC - Ivanhoe Spillway - Construction - South Coast Air Basin, Summer

EMFAC Off-Model Adjustment Factors for Gasoline Light Duty Vehicle to Account for the SAFE Vehicle Rule Applied

Mitigated Construction On-Site

	ROG	NOx	CO	SO2	Fugitive PM10	Exhaust PM10	PM10 Total	Fugitive PM2.5	Exhaust PM2.5	PM2.5 Total	Bio- CO2	NBio- CO2	Total CO2	CH4	N2O	CO2e
Category	lb/day										lb/day					
Off-Road	0.5330	5.0969	5.9321	8.0300e-003		0.2939	0.2939		0.2704	0.2704	0.0000	777.4318	777.4318	0.2514		783.7177
Total	**0.5330**	**5.0969**	**5.9321**	**8.0300e-003**		**0.2939**	**0.2939**		**0.2704**	**0.2704**	**0.0000**	**777.4318**	**777.4318**	**0.2514**		**783.7177**

Mitigated Construction Off-Site

	ROG	NOx	CO	SO2	Fugitive PM10	Exhaust PM10	PM10 Total	Fugitive PM2.5	Exhaust PM2.5	PM2.5 Total	Bio- CO2	NBio- CO2	Total CO2	CH4	N2O	CO2e
Category	lb/day										lb/day					
Hauling	0.0000	0.0000	0.0000	0.0000	0.0000	0.0000	0.0000	0.0000	0.0000	0.0000		0.0000	0.0000	0.0000	0.0000	0.0000
Vendor	0.0000	0.0000	0.0000	0.0000	0.0000	0.0000	0.0000	0.0000	0.0000	0.0000		0.0000	0.0000	0.0000	0.0000	0.0000
Worker	0.0000	0.0000	0.0000	0.0000	0.0000	0.0000	0.0000	0.0000	0.0000	0.0000		0.0000	0.0000	0.0000	0.0000	0.0000
Total	**0.0000**	**0.0000**	**0.0000**	**0.0000**	**0.0000**	**0.0000**	**0.0000**	**0.0000**	**0.0000**	**0.0000**		**0.0000**	**0.0000**	**0.0000**	**0.0000**	**0.0000**

SLRC - Ivanhoe Spillway - Construction - South Coast Air Basin, Summer

EMFAC Off-Model Adjustment Factors for Gasoline Light Duty Vehicle to Account for the SAFE Vehicle Rule Applied

3.3 Drainage/Utilities/Trenching - 2028

Unmitigated Construction On-Site

	ROG	NOx	CO	SO2	Fugitive PM10	Exhaust PM10	PM10 Total	Fugitive PM2.5	Exhaust PM2.5	PM2.5 Total	Bio- CO2	NBio- CO2	Total CO2	CH4	N2O	CO2e
Category	lb/day										lb/day					
Off-Road	0.5330	5.0969	5.9321	8.0300e-003		0.2939	0.2939		0.2704	0.2704		777.4318	777.4318	0.2514		783.7177
Total	**0.5330**	**5.0969**	**5.9321**	**8.0300e-003**		**0.2939**	**0.2939**		**0.2704**	**0.2704**		**777.4318**	**777.4318**	**0.2514**		**783.7177**

Unmitigated Construction Off-Site

	ROG	NOx	CO	SO2	Fugitive PM10	Exhaust PM10	PM10 Total	Fugitive PM2.5	Exhaust PM2.5	PM2.5 Total	Bio- CO2	NBio- CO2	Total CO2	CH4	N2O	CO2e
Category	lb/day										lb/day					
Hauling	0.0000	0.0000	0.0000	0.0000	0.0000	0.0000	0.0000	0.0000	0.0000	0.0000		0.0000	0.0000	0.0000	0.0000	0.0000
Vendor	0.0000	0.0000	0.0000	0.0000	0.0000	0.0000	0.0000	0.0000	0.0000	0.0000		0.0000	0.0000	0.0000	0.0000	0.0000
Worker	0.0000	0.0000	0.0000	0.0000	0.0000	0.0000	0.0000	0.0000	0.0000	0.0000		0.0000	0.0000	0.0000	0.0000	0.0000
Total	**0.0000**	**0.0000**	**0.0000**	**0.0000**	**0.0000**	**0.0000**	**0.0000**	**0.0000**	**0.0000**	**0.0000**		**0.0000**	**0.0000**	**0.0000**	**0.0000**	**0.0000**

Date: 1/25/2022 4:47 PM

SLRC - Ivanhoe Spillway - Construction - South Coast Air Basin, Summer

EMFAC Off-Model Adjustment Factors for Gasoline Light Duty Vehicle to Account for the SAFE Vehicle Rule Applied

Mitigated Construction On-Site

	ROG	NOx	CO	SO2	Fugitive PM10	Exhaust PM10	PM10 Total	Fugitive PM2.5	Exhaust PM2.5	PM2.5 Total	Bio- CO2	NBio- CO2	Total CO2	CH4	N2O	CO2e
Category	lb/day										lb/day					
Off-Road	0.5330	5.0969	5.9321	8.0300e-003		0.2939	0.2939		0.2704	0.2704	0.0000	777.4318	777.4318	0.2514		783.7177
Total	**0.5330**	**5.0969**	**5.9321**	**8.0300e-003**		**0.2939**	**0.2939**		**0.2704**	**0.2704**	**0.0000**	**777.4318**	**777.4318**	**0.2514**		**783.7177**

Mitigated Construction Off-Site

	ROG	NOx	CO	SO2	Fugitive PM10	Exhaust PM10	PM10 Total	Fugitive PM2.5	Exhaust PM2.5	PM2.5 Total	Bio- CO2	NBio- CO2	Total CO2	CH4	N2O	CO2e
Category	lb/day										lb/day					
Hauling	0.0000	0.0000	0.0000	0.0000	0.0000	0.0000	0.0000	0.0000	0.0000	0.0000		0.0000	0.0000	0.0000	0.0000	0.0000
Vendor	0.0000	0.0000	0.0000	0.0000	0.0000	0.0000	0.0000	0.0000	0.0000	0.0000		0.0000	0.0000	0.0000	0.0000	0.0000
Worker	0.0000	0.0000	0.0000	0.0000	0.0000	0.0000	0.0000	0.0000	0.0000	0.0000		0.0000	0.0000	0.0000	0.0000	0.0000
Total	**0.0000**	**0.0000**	**0.0000**	**0.0000**	**0.0000**	**0.0000**	**0.0000**	**0.0000**	**0.0000**	**0.0000**		**0.0000**	**0.0000**	**0.0000**	**0.0000**	**0.0000**

Date: 1/25/2022 4:47 PM

SLRC - Ivanhoe Spillway - Construction - South Coast Air Basin, Summer

EMFAC Off-Model Adjustment Factors for Gasoline Light Duty Vehicle to Account for the SAFE Vehicle Rule Applied

3.4 Paving - 2027

Unmitigated Construction On-Site

	ROG	NOx	CO	SO2	Fugitive PM10	Exhaust PM10	PM10 Total	Fugitive PM2.5	Exhaust PM2.5	PM2.5 Total	Bio- CO2	NBio- CO2	Total CO2	CH4	N2O	CO2e
Category	lb/day										lb/day					
Off-Road	0.8612	7.4533	11.6211	0.0194		0.3387	0.3387		0.3220	0.3220		1,827.4398	1,827.4398	0.3926		1,837.2537
Paving	0.0284					0.0000	0.0000		0.0000	0.0000			0.0000			0.0000
Total	**0.8896**	**7.4533**	**11.6211**	**0.0194**		**0.3387**	**0.3387**		**0.3220**	**0.3220**		**1,827.4398**	**1,827.4398**	**0.3926**		**1,837.2537**

Unmitigated Construction Off-Site

	ROG	NOx	CO	SO2	Fugitive PM10	Exhaust PM10	PM10 Total	Fugitive PM2.5	Exhaust PM2.5	PM2.5 Total	Bio- CO2	NBio- CO2	Total CO2	CH4	N2O	CO2e
Category	lb/day										lb/day					
Hauling	0.0000	0.0000	0.0000	0.0000	0.0000	0.0000	0.0000	0.0000	0.0000	0.0000		0.0000	0.0000	0.0000	0.0000	0.0000
Vendor	0.0000	0.0000	0.0000	0.0000	0.0000	0.0000	0.0000	0.0000	0.0000	0.0000		0.0000	0.0000	0.0000	0.0000	0.0000
Worker	0.0000	0.0000	0.0000	0.0000	0.0000	0.0000	0.0000	0.0000	0.0000	0.0000		0.0000	0.0000	0.0000	0.0000	0.0000
Total	**0.0000**	**0.0000**	**0.0000**	**0.0000**	**0.0000**	**0.0000**	**0.0000**	**0.0000**	**0.0000**	**0.0000**		**0.0000**	**0.0000**	**0.0000**	**0.0000**	**0.0000**

Date: 1/25/2022 4:47 PM

SLRC - Ivanhoe Spillway - Construction - South Coast Air Basin, Summer

EMFAC Off-Model Adjustment Factors for Gasoline Light Duty Vehicle to Account for the SAFE Vehicle Rule Applied

Mitigated Construction On-Site

	ROG	NOx	CO	SO2	Fugitive PM10	Exhaust PM10	PM10 Total	Fugitive PM2.5	Exhaust PM2.5	PM2.5 Total	Bio- CO2	NBio- CO2	Total CO2	CH4	N2O	CO2e
Category	lb/day										lb/day					
Off-Road	0.8612	7.4533	11.6211	0.0194		0.3387	0.3387		0.3220	0.3220	0.0000	1,827.4398	1,827.4398	0.3926		1,837.2537
Paving	0.0284					0.0000	0.0000		0.0000	0.0000			0.0000			0.0000
Total	**0.8896**	**7.4533**	**11.6211**	**0.0194**		**0.3387**	**0.3387**		**0.3220**	**0.3220**	**0.0000**	**1,827.4398**	**1,827.4398**	**0.3926**		**1,837.2537**

Mitigated Construction Off-Site

	ROG	NOx	CO	SO2	Fugitive PM10	Exhaust PM10	PM10 Total	Fugitive PM2.5	Exhaust PM2.5	PM2.5 Total	Bio- CO2	NBio- CO2	Total CO2	CH4	N2O	CO2e
Category	lb/day										lb/day					
Hauling	0.0000	0.0000	0.0000	0.0000	0.0000	0.0000	0.0000	0.0000	0.0000	0.0000		0.0000	0.0000	0.0000	0.0000	0.0000
Vendor	0.0000	0.0000	0.0000	0.0000	0.0000	0.0000	0.0000	0.0000	0.0000	0.0000		0.0000	0.0000	0.0000	0.0000	0.0000
Worker	0.0000	0.0000	0.0000	0.0000	0.0000	0.0000	0.0000	0.0000	0.0000	0.0000		0.0000	0.0000	0.0000	0.0000	0.0000
Total	**0.0000**	**0.0000**	**0.0000**	**0.0000**	**0.0000**	**0.0000**	**0.0000**	**0.0000**	**0.0000**	**0.0000**		**0.0000**	**0.0000**	**0.0000**	**0.0000**	**0.0000**

Date: 1/25/2022 4:47 PM

SLRC - Ivanhoe Spillway - Construction - South Coast Air Basin, Summer

EMFAC Off-Model Adjustment Factors for Gasoline Light Duty Vehicle to Account for the SAFE Vehicle Rule Applied

3.4 Paving - 2028

Unmitigated Construction On-Site

	ROG	NOx	CO	SO2	Fugitive PM10	Exhaust PM10	PM10 Total	Fugitive PM2.5	Exhaust PM2.5	PM2.5 Total	Bio- CO2	NBio- CO2	Total CO2	CH4	N2O	CO2e
Category	lb/day											lb/day				
Off-Road	0.8612	7.4533	11.6211	0.0194		0.3387	0.3387		0.3220	0.3220		1,827.4398	1,827.4398	0.3926		1,837.2537
Paving	0.0284					0.0000	0.0000		0.0000	0.0000			0.0000			0.0000
Total	**0.8896**	**7.4533**	**11.6211**	**0.0194**		**0.3387**	**0.3387**		**0.3220**	**0.3220**		**1,827.4398**	**1,827.4398**	**0.3926**		**1,837.2537**

Unmitigated Construction Off-Site

	ROG	NOx	CO	SO2	Fugitive PM10	Exhaust PM10	PM10 Total	Fugitive PM2.5	Exhaust PM2.5	PM2.5 Total	Bio- CO2	NBio- CO2	Total CO2	CH4	N2O	CO2e
Category	lb/day											lb/day				
Hauling	0.0000	0.0000	0.0000	0.0000	0.0000	0.0000	0.0000	0.0000	0.0000	0.0000		0.0000	0.0000	0.0000	0.0000	0.0000
Vendor	0.0000	0.0000	0.0000	0.0000	0.0000	0.0000	0.0000	0.0000	0.0000	0.0000		0.0000	0.0000	0.0000	0.0000	0.0000
Worker	0.0000	0.0000	0.0000	0.0000	0.0000	0.0000	0.0000	0.0000	0.0000	0.0000		0.0000	0.0000	0.0000	0.0000	0.0000
Total	**0.0000**	**0.0000**	**0.0000**	**0.0000**	**0.0000**	**0.0000**	**0.0000**	**0.0000**	**0.0000**	**0.0000**		**0.0000**	**0.0000**	**0.0000**	**0.0000**	**0.0000**

Date: 1/25/2022 4:47 PM

SLRC - Ivanhoe Spillway - Construction - South Coast Air Basin, Summer

EMFAC Off-Model Adjustment Factors for Gasoline Light Duty Vehicle to Account for the SAFE Vehicle Rule Applied

Mitigated Construction On-Site

	ROG	NOx	CO	SO2	Fugitive PM10	Exhaust PM10	PM10 Total	Fugitive PM2.5	Exhaust PM2.5	PM2.5 Total	Bio- CO2	NBio- CO2	Total CO2	CH4	N2O	CO2e
Category	lb/day										lb/day					
Off-Road	0.8612	7.4533	11.6211	0.0194		0.3387	0.3387		0.3220	0.3220	0.0000	1,827.4398	1,827.4398	0.3926		1,837.2537
Paving	0.0284					0.0000	0.0000		0.0000	0.0000			0.0000			0.0000
Total	**0.8896**	**7.4533**	**11.6211**	**0.0194**		**0.3387**	**0.3387**		**0.3220**	**0.3220**	**0.0000**	**1,827.4398**	**1,827.4398**	**0.3926**		**1,837.2537**

Mitigated Construction Off-Site

	ROG	NOx	CO	SO2	Fugitive PM10	Exhaust PM10	PM10 Total	Fugitive PM2.5	Exhaust PM2.5	PM2.5 Total	Bio- CO2	NBio- CO2	Total CO2	CH4	N2O	CO2e
Category	lb/day										lb/day					
Hauling	0.0000	0.0000	0.0000	0.0000	0.0000	0.0000	0.0000	0.0000	0.0000	0.0000		0.0000	0.0000	0.0000	0.0000	0.0000
Vendor	0.0000	0.0000	0.0000	0.0000	0.0000	0.0000	0.0000	0.0000	0.0000	0.0000		0.0000	0.0000	0.0000	0.0000	0.0000
Worker	0.0000	0.0000	0.0000	0.0000	0.0000	0.0000	0.0000	0.0000	0.0000	0.0000		0.0000	0.0000	0.0000	0.0000	0.0000
Total	**0.0000**	**0.0000**	**0.0000**	**0.0000**	**0.0000**	**0.0000**	**0.0000**	**0.0000**	**0.0000**	**0.0000**		**0.0000**	**0.0000**	**0.0000**	**0.0000**	**0.0000**

SLRC - Ivanhoe Spillway - Construction - South Coast Air Basin, Summer

EMFAC Off-Model Adjustment Factors for Gasoline Light Duty Vehicle to Account for the SAFE Vehicle Rule Applied

SLRC - Ivanhoe Spillway - Construction

South Coast Air Basin, Summer

1.0 Project Characteristics

1.1 Land Usage

Land Uses	Size	Metric	Lot Acreage	Floor Surface Area	Population
Other Asphalt Surfaces	2.60	Acre	2.60	110,270.00	0
City Park	0.32	Acre	0.32	16,730.00	0

1.2 Other Project Characteristics

Urbanization	Urban	**Wind Speed (m/s)**	2.2	**Precipitation Freq (Days)**	31
Climate Zone	12			**Operational Year**	2028
Utility Company	Los Angeles Department of Water & Power				
CO2 Intensity (lb/MWhr)	691.98	**CH4 Intensity (lb/MWhr)**	0.033	**N2O Intensity (lb/MWhr)**	0.004

1.3 User Entered Comments & Non-Default Data

Project Characteristics -

Land Use - see construction assumptions

Construction Phase - see construction assumptions

Off-road Equipment - see construction assumptions

Off-road Equipment -

Off-road Equipment - see construction assumptions

Trips and VMT - construction mobile emissions are calculated outside of CalEEMod.

Demolition -

Construction Off-road Equipment Mitigation - see construction assumptions

Table Name	Column Name	Default Value	New Value
tblConstDustMitigation	WaterUnpavedRoadVehicleSpeed	0	15
tblConstEquipMitigation	NumberOfEquipmentMitigated	0.00	1.00

SLRC - Ivanhoe Spillway - Construction - South Coast Air Basin, Summer

EMFAC Off-Model Adjustment Factors for Gasoline Light Duty Vehicle to Account for the SAFE Vehicle Rule Applied

tblConstEquipMitigation	NumberOfEquipmentMitigated	0.00	1.00
tblConstEquipMitigation	NumberOfEquipmentMitigated	0.00	1.00
tblConstEquipMitigation	NumberOfEquipmentMitigated	0.00	1.00
tblConstEquipMitigation	NumberOfEquipmentMitigated	0.00	1.00
tblConstEquipMitigation	NumberOfEquipmentMitigated	0.00	1.00
tblConstEquipMitigation	NumberOfEquipmentMitigated	0.00	1.00
tblConstEquipMitigation	NumberOfEquipmentMitigated	0.00	4.00
tblConstEquipMitigation	NumberOfEquipmentMitigated	0.00	1.00
tblConstEquipMitigation	Tier	No Change	Tier 4 Final
tblConstEquipMitigation	Tier	No Change	Tier 4 Final
tblConstEquipMitigation	Tier	No Change	Tier 4 Final
tblConstEquipMitigation	Tier	No Change	Tier 4 Final
tblConstEquipMitigation	Tier	No Change	Tier 4 Final
tblConstEquipMitigation	Tier	No Change	Tier 4 Final
tblConstEquipMitigation	Tier	No Change	Tier 4 Final
tblConstEquipMitigation	Tier	No Change	Tier 4 Final
tblConstEquipMitigation	Tier	No Change	Tier 4 Final
tblConstructionPhase	NumDays	20.00	100.00
tblConstructionPhase	NumDays	10.00	240.00
tblConstructionPhase	NumDaysWeek	5.00	6.00
tblConstructionPhase	NumDaysWeek	5.00	6.00
tblConstructionPhase	NumDaysWeek	5.00	6.00
tblLandUse	LandUseSquareFeet	113,256.00	110,270.00
tblLandUse	LandUseSquareFeet	13,939.20	16,730.00
tblOffRoadEquipment	OffRoadEquipmentUnitAmount	1.00	2.00
tblOffRoadEquipment	OffRoadEquipmentUnitAmount	1.00	0.00
tblOffRoadEquipment	OffRoadEquipmentUnitAmount	2.00	1.00
tblOffRoadEquipment	OffRoadEquipmentUnitAmount	1.00	0.00
tblTripsAndVMT	HaulingTripNumber	280.00	0.00
tblTripsAndVMT	WorkerTripNumber	13.00	0.00

SLRC - Ivanhoe Spillway - Construction - South Coast Air Basin, Summer

EMFAC Off-Model Adjustment Factors for Gasoline Light Duty Vehicle to Account for the SAFE Vehicle Rule Applied

tblTripsAndVMT	WorkerTripNumber	8.00	0.00
tblTripsAndVMT	WorkerTripNumber	15.00	0.00

2.0 Emissions Summary

2.1 Overall Construction (Maximum Daily Emission)

Unmitigated Construction

	ROG	NOx	CO	SO2	Fugitive PM10	Exhaust PM10	PM10 Total	Fugitive PM2.5	Exhaust PM2.5	PM2.5 Total	Bio- CO2	NBio- CO2	Total CO2	CH4	N2O	CO2e
Year	lb/day										lb/day					
2027	1.4226	13.0319	17.5532	0.0274	0.6060	0.6327	1.1538	0.0918	0.5924	0.6034	0.0000	2,604.8716	2,604.8716	0.6440	0.0000	2,620.9714
2028	1.4226	12.5502	17.5532	0.0274	0.0000	0.6327	0.6327	0.0000	0.5924	0.5924	0.0000	2,604.8716	2,604.8716	0.6440	0.0000	2,620.9714
Maximum	**1.4226**	**13.0319**	**17.5532**	**0.0274**	**0.6060**	**0.6327**	**1.1538**	**0.0918**	**0.5924**	**0.6034**	**0.0000**	**2,604.8716**	**2,604.8716**	**0.6440**	**0.0000**	**2,620.9714**

Mitigated Construction

	ROG	NOx	CO	SO2	Fugitive PM10	Exhaust PM10	PM10 Total	Fugitive PM2.5	Exhaust PM2.5	PM2.5 Total	Bio- CO2	NBio- CO2	Total CO2	CH4	N2O	CO2e
Year	lb/day										lb/day					
2027	0.4500	2.0541	19.3696	0.0274	0.2364	0.0692	0.2743	0.0358	0.0692	0.0737	0.0000	2,604.8716	2,604.8716	0.6440	0.0000	2,620.9714
2028	0.4500	2.0541	19.3696	0.0274	0.0000	0.0692	0.0692	0.0000	0.0692	0.0692	0.0000	2,604.8716	2,604.8716	0.6440	0.0000	2,620.9714
Maximum	**0.4500**	**2.0541**	**19.3696**	**0.0274**	**0.2364**	**0.0692**	**0.2743**	**0.0358**	**0.0692**	**0.0737**	**0.0000**	**2,604.8716**	**2,604.8716**	**0.6440**	**0.0000**	**2,620.9714**

SLRC - Ivanhoe Spillway - Construction - South Coast Air Basin, Summer

EMFAC Off-Model Adjustment Factors for Gasoline Light Duty Vehicle to Account for the SAFE Vehicle Rule Applied

	ROG	NOx	CO	SO2	Fugitive PM10	Exhaust PM10	PM10 Total	Fugitive PM2.5	Exhaust PM2.5	PM2.5 Total	Bio- CO2	NBio-CO2	Total CO2	CH4	N20	CO2e
Percent Reduction	**68.37**	**83.94**	**-10.35**	**0.00**	**61.00**	**89.07**	**80.78**	**61.00**	**88.32**	**88.05**	**0.00**	**0.00**	**0.00**	**0.00**	**0.00**	**0.00**

3.0 Construction Detail

Construction Phase

Phase Number	Phase Name	Phase Type	Start Date	End Date	Num Days Week	Num Days	Phase Description
1	Demolition	Demolition	8/1/2027	11/25/2027	6	100	
2	Drainage/Utilities/Trenching	Trenching	11/26/2027	8/31/2028	6	240	
3	Paving	Paving	11/26/2027	8/31/2028	6	240	

Acres of Grading (Site Preparation Phase): 0

Acres of Grading (Grading Phase): 0

Acres of Paving: 2.6

Residential Indoor: 0; Residential Outdoor: 0; Non-Residential Indoor: 0; Non-Residential Outdoor: 0; Striped Parking Area: 0 (Architectural Coating –

OffRoad Equipment

Phase Name	Offroad Equipment Type	Amount	Usage Hours	Horse Power	Load Factor
Demolition	Concrete/Industrial Saws	0	8.00	81	0.73
Demolition	Generator Sets	1	8.00	84	0.74
Demolition	Rubber Tired Dozers	1	8.00	247	0.40
Demolition	Tractors/Loaders/Backhoes	3	8.00	97	0.37
Paving	Cement and Mortar Mixers	2	8.00	9	0.56
Paving	Pavers	1	8.00	130	0.42
Paving	Paving Equipment	1	8.00	132	0.36

SLRC - Ivanhoe Spillway - Construction - South Coast Air Basin, Summer

EMFAC Off-Model Adjustment Factors for Gasoline Light Duty Vehicle to Account for the SAFE Vehicle Rule Applied

Paving	Pumps	1	8.00	84	0.74
Paving	Rollers	1	8.00	80	0.38
Paving	Tractors/Loaders/Backhoes	0	8.00	97	0.37
Drainage/Utilities/Trenching	Forklifts	1	8.00	89	0.20
Drainage/Utilities/Trenching	Tractors/Loaders/Backhoes	1	8.00	97	0.37
Drainage/Utilities/Trenching	Trenchers	1	8.00	78	0.50

Trips and VMT

Phase Name	Offroad Equipment Count	Worker Trip Number	Vendor Trip Number	Hauling Trip Number	Worker Trip Length	Vendor Trip Length	Hauling Trip Length	Worker Vehicle Class	Vendor Vehicle Class	Hauling Vehicle Class
Demolition	5	0.00	0.00	0.00	14.70	6.90	20.00	LD_Mix	HDT_Mix	HHDT
Paving	6	0.00	0.00	0.00	14.70	6.90	20.00	LD_Mix	HDT_Mix	HHDT
Drainage/Utilities/Trenching	3	0.00	0.00	0.00	14.70	6.90	20.00	LD_Mix	HDT_Mix	HHDT

3.1 Mitigation Measures Construction

Use Cleaner Engines for Construction Equipment

Water Exposed Area

Reduce Vehicle Speed on Unpaved Roads

3.2 Demolition - 2027

Unmitigated Construction On-Site

	ROG	NOx	CO	SO2	Fugitive PM10	Exhaust PM10	PM10 Total	Fugitive PM2.5	Exhaust PM2.5	PM2.5 Total	Bio- CO2	NBio- CO2	Total CO2	CH4	N2O	CO2e
Category	lb/day										lb/day					
Fugitive Dust					0.6060	0.0000	0.6060	0.0918	0.0000	0.0918			0.0000			0.0000
Off-Road	1.3109	13.0319	13.3462	0.0245		0.5478	0.5478		0.5116	0.5116		2,356.1622	2,356.1622	0.5836		2,370.7510
Total	**1.3109**	**13.0319**	**13.3462**	**0.0245**	**0.6060**	**0.5478**	**1.1538**	**0.0918**	**0.5116**	**0.6034**		**2,356.1622**	**2,356.1622**	**0.5836**		**2,370.7510**

Date: 1/25/2022 4:54 PM

SLRC - Ivanhoe Spillway - Construction - South Coast Air Basin, Summer

EMFAC Off-Model Adjustment Factors for Gasoline Light Duty Vehicle to Account for the SAFE Vehicle Rule Applied

Unmitigated Construction Off-Site

	ROG	NOx	CO	SO2	Fugitive PM10	Exhaust PM10	PM10 Total	Fugitive PM2.5	Exhaust PM2.5	PM2.5 Total	Bio- CO2	NBio- CO2	Total CO2	CH4	N2O	CO2e
Category	lb/day										lb/day					
Hauling	0.0000	0.0000	0.0000	0.0000	0.0000	0.0000	0.0000	0.0000	0.0000	0.0000		0.0000	0.0000	0.0000	0.0000	0.0000
Vendor	0.0000	0.0000	0.0000	0.0000	0.0000	0.0000	0.0000	0.0000	0.0000	0.0000		0.0000	0.0000	0.0000	0.0000	0.0000
Worker	0.0000	0.0000	0.0000	0.0000	0.0000	0.0000	0.0000	0.0000	0.0000	0.0000		0.0000	0.0000	0.0000	0.0000	0.0000
Total	**0.0000**	**0.0000**	**0.0000**	**0.0000**	**0.0000**	**0.0000**	**0.0000**	**0.0000**	**0.0000**	**0.0000**		**0.0000**	**0.0000**	**0.0000**	**0.0000**	**0.0000**

Mitigated Construction On-Site

	ROG	NOx	CO	SO2	Fugitive PM10	Exhaust PM10	PM10 Total	Fugitive PM2.5	Exhaust PM2.5	PM2.5 Total	Bio- CO2	NBio- CO2	Total CO2	CH4	N2O	CO2e
Category	lb/day										lb/day					
Fugitive Dust					0.2364	0.0000	0.2364	0.0358	0.0000	0.0358			0.0000			0.0000
Off-Road	0.2843	1.2318	14.9161	0.0245		0.0379	0.0379		0.0379	0.0379	0.0000	2,356.1622	2,356.1622	0.5836		2,370.7510
Total	**0.2843**	**1.2318**	**14.9161**	**0.0245**	**0.2364**	**0.0379**	**0.2743**	**0.0358**	**0.0379**	**0.0737**	**0.0000**	**2,356.1622**	**2,356.1622**	**0.5836**		**2,370.7510**

SLRC - Ivanhoe Spillway - Construction - South Coast Air Basin, Summer

EMFAC Off-Model Adjustment Factors for Gasoline Light Duty Vehicle to Account for the SAFE Vehicle Rule Applied

Mitigated Construction Off-Site

	ROG	NOx	CO	SO2	Fugitive PM10	Exhaust PM10	PM10 Total	Fugitive PM2.5	Exhaust PM2.5	PM2.5 Total	Bio- CO2	NBio- CO2	Total CO2	CH4	N2O	CO2e
Category	lb/day										lb/day					
Hauling	0.0000	0.0000	0.0000	0.0000	0.0000	0.0000	0.0000	0.0000	0.0000	0.0000		0.0000	0.0000	0.0000	0.0000	0.0000
Vendor	0.0000	0.0000	0.0000	0.0000	0.0000	0.0000	0.0000	0.0000	0.0000	0.0000		0.0000	0.0000	0.0000	0.0000	0.0000
Worker	0.0000	0.0000	0.0000	0.0000	0.0000	0.0000	0.0000	0.0000	0.0000	0.0000		0.0000	0.0000	0.0000	0.0000	0.0000
Total	**0.0000**	**0.0000**	**0.0000**	**0.0000**	**0.0000**	**0.0000**	**0.0000**	**0.0000**	**0.0000**	**0.0000**		**0.0000**	**0.0000**	**0.0000**	**0.0000**	**0.0000**

3.3 Drainage/Utilities/Trenching - 2027

Unmitigated Construction On-Site

	ROG	NOx	CO	SO2	Fugitive PM10	Exhaust PM10	PM10 Total	Fugitive PM2.5	Exhaust PM2.5	PM2.5 Total	Bio- CO2	NBio- CO2	Total CO2	CH4	N2O	CO2e
Category	lb/day										lb/day					
Off-Road	0.5330	5.0969	5.9321	8.0300e-003		0.2939	0.2939		0.2704	0.2704		777.4318	777.4318	0.2514		783.7177
Total	**0.5330**	**5.0969**	**5.9321**	**8.0300e-003**		**0.2939**	**0.2939**		**0.2704**	**0.2704**		**777.4318**	**777.4318**	**0.2514**		**783.7177**

Date: 1/25/2022 4:54 PM

SLRC - Ivanhoe Spillway - Construction - South Coast Air Basin, Summer

EMFAC Off-Model Adjustment Factors for Gasoline Light Duty Vehicle to Account for the SAFE Vehicle Rule Applied

Unmitigated Construction Off-Site

	ROG	NOx	CO	SO2	Fugitive PM10	Exhaust PM10	PM10 Total	Fugitive PM2.5	Exhaust PM2.5	PM2.5 Total	Bio- CO2	NBio- CO2	Total CO2	CH4	N2O	CO2e
Category	lb/day										lb/day					
Hauling	0.0000	0.0000	0.0000	0.0000	0.0000	0.0000	0.0000	0.0000	0.0000	0.0000		0.0000	0.0000	0.0000	0.0000	0.0000
Vendor	0.0000	0.0000	0.0000	0.0000	0.0000	0.0000	0.0000	0.0000	0.0000	0.0000		0.0000	0.0000	0.0000	0.0000	0.0000
Worker	0.0000	0.0000	0.0000	0.0000	0.0000	0.0000	0.0000	0.0000	0.0000	0.0000		0.0000	0.0000	0.0000	0.0000	0.0000
Total	**0.0000**	**0.0000**	**0.0000**	**0.0000**	**0.0000**	**0.0000**	**0.0000**	**0.0000**	**0.0000**	**0.0000**		**0.0000**	**0.0000**	**0.0000**	**0.0000**	**0.0000**

Mitigated Construction On-Site

	ROG	NOx	CO	SO2	Fugitive PM10	Exhaust PM10	PM10 Total	Fugitive PM2.5	Exhaust PM2.5	PM2.5 Total	Bio- CO2	NBio- CO2	Total CO2	CH4	N2O	CO2e
Category	lb/day										lb/day					
Off-Road	0.0981	0.4250	6.0487	8.0300e-003		0.0131	0.0131		0.0131	0.0131	0.0000	777.4318	777.4318	0.2514		783.7177
Total	**0.0981**	**0.4250**	**6.0487**	**8.0300e-003**		**0.0131**	**0.0131**		**0.0131**	**0.0131**	**0.0000**	**777.4318**	**777.4318**	**0.2514**		**783.7177**

SLRC - Ivanhoe Spillway - Construction - South Coast Air Basin, Summer

EMFAC Off-Model Adjustment Factors for Gasoline Light Duty Vehicle to Account for the SAFE Vehicle Rule Applied

Mitigated Construction Off-Site

	ROG	NOx	CO	SO2	Fugitive PM10	Exhaust PM10	PM10 Total	Fugitive PM2.5	Exhaust PM2.5	PM2.5 Total	Bio- CO2	NBio- CO2	Total CO2	CH4	N2O	CO2e
Category	lb/day										lb/day					
Hauling	0.0000	0.0000	0.0000	0.0000	0.0000	0.0000	0.0000	0.0000	0.0000	0.0000		0.0000	0.0000	0.0000	0.0000	0.0000
Vendor	0.0000	0.0000	0.0000	0.0000	0.0000	0.0000	0.0000	0.0000	0.0000	0.0000		0.0000	0.0000	0.0000	0.0000	0.0000
Worker	0.0000	0.0000	0.0000	0.0000	0.0000	0.0000	0.0000	0.0000	0.0000	0.0000		0.0000	0.0000	0.0000	0.0000	0.0000
Total	**0.0000**	**0.0000**	**0.0000**	**0.0000**	**0.0000**	**0.0000**	**0.0000**	**0.0000**	**0.0000**	**0.0000**		**0.0000**	**0.0000**	**0.0000**	**0.0000**	**0.0000**

3.3 Drainage/Utilities/Trenching - 2028

Unmitigated Construction On-Site

	ROG	NOx	CO	SO2	Fugitive PM10	Exhaust PM10	PM10 Total	Fugitive PM2.5	Exhaust PM2.5	PM2.5 Total	Bio- CO2	NBio- CO2	Total CO2	CH4	N2O	CO2e
Category	lb/day										lb/day					
Off-Road	0.5330	5.0969	5.9321	8.0300e-003		0.2939	0.2939		0.2704	0.2704		777.4318	777.4318	0.2514		783.7177
Total	**0.5330**	**5.0969**	**5.9321**	**8.0300e-003**		**0.2939**	**0.2939**		**0.2704**	**0.2704**		**777.4318**	**777.4318**	**0.2514**		**783.7177**

Date: 1/25/2022 4:54 PM

SLRC - Ivanhoe Spillway - Construction - South Coast Air Basin, Summer

EMFAC Off-Model Adjustment Factors for Gasoline Light Duty Vehicle to Account for the SAFE Vehicle Rule Applied

Unmitigated Construction Off-Site

	ROG	NOx	CO	SO2	Fugitive PM10	Exhaust PM10	PM10 Total	Fugitive PM2.5	Exhaust PM2.5	PM2.5 Total	Bio- CO2	NBio- CO2	Total CO2	CH4	N2O	CO2e
Category	lb/day										lb/day					
Hauling	0.0000	0.0000	0.0000	0.0000	0.0000	0.0000	0.0000	0.0000	0.0000	0.0000		0.0000	0.0000	0.0000	0.0000	0.0000
Vendor	0.0000	0.0000	0.0000	0.0000	0.0000	0.0000	0.0000	0.0000	0.0000	0.0000		0.0000	0.0000	0.0000	0.0000	0.0000
Worker	0.0000	0.0000	0.0000	0.0000	0.0000	0.0000	0.0000	0.0000	0.0000	0.0000		0.0000	0.0000	0.0000	0.0000	0.0000
Total	**0.0000**	**0.0000**	**0.0000**	**0.0000**	**0.0000**	**0.0000**	**0.0000**	**0.0000**	**0.0000**	**0.0000**		**0.0000**	**0.0000**	**0.0000**	**0.0000**	**0.0000**

Mitigated Construction On-Site

	ROG	NOx	CO	SO2	Fugitive PM10	Exhaust PM10	PM10 Total	Fugitive PM2.5	Exhaust PM2.5	PM2.5 Total	Bio- CO2	NBio- CO2	Total CO2	CH4	N2O	CO2e
Category	lb/day										lb/day					
Off-Road	0.0981	0.4250	6.0487	8.0300e-003		0.0131	0.0131		0.0131	0.0131	0.0000	777.4318	777.4318	0.2514		783.7177
Total	**0.0981**	**0.4250**	**6.0487**	**8.0300e-003**		**0.0131**	**0.0131**		**0.0131**	**0.0131**	**0.0000**	**777.4318**	**777.4318**	**0.2514**		**783.7177**

Mitigated Construction Off-Site

SLRC - Ivanhoe Spillway - Construction - South Coast Air Basin, Summer

EMFAC Off-Model Adjustment Factors for Gasoline Light Duty Vehicle to Account for the SAFE Vehicle Rule Applied

	ROG	NOx	CO	SO2	Fugitive PM10	Exhaust PM10	PM10 Total	Fugitive PM2.5	Exhaust PM2.5	PM2.5 Total	Bio- CO2	NBio- CO2	Total CO2	CH4	N2O	CO2e
Category	lb/day										lb/day					
Hauling	0.0000	0.0000	0.0000	0.0000	0.0000	0.0000	0.0000	0.0000	0.0000	0.0000		0.0000	0.0000	0.0000	0.0000	0.0000
Vendor	0.0000	0.0000	0.0000	0.0000	0.0000	0.0000	0.0000	0.0000	0.0000	0.0000		0.0000	0.0000	0.0000	0.0000	0.0000
Worker	0.0000	0.0000	0.0000	0.0000	0.0000	0.0000	0.0000	0.0000	0.0000	0.0000		0.0000	0.0000	0.0000	0.0000	0.0000
Total	**0.0000**	**0.0000**	**0.0000**	**0.0000**	**0.0000**	**0.0000**	**0.0000**	**0.0000**	**0.0000**	**0.0000**		**0.0000**	**0.0000**	**0.0000**	**0.0000**	**0.0000**

3.4 Paving - 2027

Unmitigated Construction On-Site

	ROG	NOx	CO	SO2	Fugitive PM10	Exhaust PM10	PM10 Total	Fugitive PM2.5	Exhaust PM2.5	PM2.5 Total	Bio- CO2	NBio- CO2	Total CO2	CH4	N2O	CO2e
Category	lb/day										lb/day					
Off-Road	0.8612	7.4533	11.6211	0.0194		0.3387	0.3387		0.3220	0.3220		1,827.4398	1,827.4398	0.3926		1,837.2537
Paving	0.0284					0.0000	0.0000		0.0000	0.0000			0.0000			0.0000
Total	**0.8896**	**7.4533**	**11.6211**	**0.0194**		**0.3387**	**0.3387**		**0.3220**	**0.3220**		**1,827.4398**	**1,827.4398**	**0.3926**		**1,837.2537**

Date: 1/25/2022 4:54 PM

SLRC - Ivanhoe Spillway - Construction - South Coast Air Basin, Summer

EMFAC Off-Model Adjustment Factors for Gasoline Light Duty Vehicle to Account for the SAFE Vehicle Rule Applied

Unmitigated Construction Off-Site

	ROG	NOx	CO	SO2	Fugitive PM10	Exhaust PM10	PM10 Total	Fugitive PM2.5	Exhaust PM2.5	PM2.5 Total	Bio- CO2	NBio- CO2	Total CO2	CH4	N2O	CO2e
Category	lb/day										lb/day					
Hauling	0.0000	0.0000	0.0000	0.0000	0.0000	0.0000	0.0000	0.0000	0.0000	0.0000		0.0000	0.0000	0.0000	0.0000	0.0000
Vendor	0.0000	0.0000	0.0000	0.0000	0.0000	0.0000	0.0000	0.0000	0.0000	0.0000		0.0000	0.0000	0.0000	0.0000	0.0000
Worker	0.0000	0.0000	0.0000	0.0000	0.0000	0.0000	0.0000	0.0000	0.0000	0.0000		0.0000	0.0000	0.0000	0.0000	0.0000
Total	**0.0000**	**0.0000**	**0.0000**	**0.0000**	**0.0000**	**0.0000**	**0.0000**	**0.0000**	**0.0000**	**0.0000**		**0.0000**	**0.0000**	**0.0000**	**0.0000**	**0.0000**

Mitigated Construction On-Site

	ROG	NOx	CO	SO2	Fugitive PM10	Exhaust PM10	PM10 Total	Fugitive PM2.5	Exhaust PM2.5	PM2.5 Total	Bio- CO2	NBio- CO2	Total CO2	CH4	N2O	CO2e
Category	lb/day										lb/day					
Off-Road	0.3235	1.6291	13.3209	0.0194		0.0561	0.0561		0.0561	0.0561	0.0000	1,827.4398	1,827.4398	0.3926		1,837.2537
Paving	0.0284					0.0000	0.0000		0.0000	0.0000			0.0000			0.0000
Total	**0.3519**	**1.6291**	**13.3209**	**0.0194**		**0.0561**	**0.0561**		**0.0561**	**0.0561**	**0.0000**	**1,827.4398**	**1,827.4398**	**0.3926**		**1,837.2537**

SLRC - Ivanhoe Spillway - Construction - South Coast Air Basin, Summer

EMFAC Off-Model Adjustment Factors for Gasoline Light Duty Vehicle to Account for the SAFE Vehicle Rule Applied

Mitigated Construction Off-Site

	ROG	NOx	CO	SO2	Fugitive PM10	Exhaust PM10	PM10 Total	Fugitive PM2.5	Exhaust PM2.5	PM2.5 Total	Bio- CO2	NBio- CO2	Total CO2	CH4	N2O	CO2e
Category	lb/day										lb/day					
Hauling	0.0000	0.0000	0.0000	0.0000	0.0000	0.0000	0.0000	0.0000	0.0000	0.0000		0.0000	0.0000	0.0000	0.0000	0.0000
Vendor	0.0000	0.0000	0.0000	0.0000	0.0000	0.0000	0.0000	0.0000	0.0000	0.0000		0.0000	0.0000	0.0000	0.0000	0.0000
Worker	0.0000	0.0000	0.0000	0.0000	0.0000	0.0000	0.0000	0.0000	0.0000	0.0000		0.0000	0.0000	0.0000	0.0000	0.0000
Total	**0.0000**	**0.0000**	**0.0000**	**0.0000**	**0.0000**	**0.0000**	**0.0000**	**0.0000**	**0.0000**	**0.0000**		**0.0000**	**0.0000**	**0.0000**	**0.0000**	**0.0000**

3.4 Paving - 2028

Unmitigated Construction On-Site

	ROG	NOx	CO	SO2	Fugitive PM10	Exhaust PM10	PM10 Total	Fugitive PM2.5	Exhaust PM2.5	PM2.5 Total	Bio- CO2	NBio- CO2	Total CO2	CH4	N2O	CO2e
Category	lb/day										lb/day					
Off-Road	0.8612	7.4533	11.6211	0.0194		0.3387	0.3387		0.3220	0.3220		1,827.4398	1,827.4398	0.3926		1,837.2537
Paving	0.0284					0.0000	0.0000		0.0000	0.0000			0.0000			0.0000
Total	**0.8896**	**7.4533**	**11.6211**	**0.0194**		**0.3387**	**0.3387**		**0.3220**	**0.3220**		**1,827.4398**	**1,827.4398**	**0.3926**		**1,837.2537**

Date: 1/25/2022 4:54 PM

SLRC - Ivanhoe Spillway - Construction - South Coast Air Basin, Summer

EMFAC Off-Model Adjustment Factors for Gasoline Light Duty Vehicle to Account for the SAFE Vehicle Rule Applied

Unmitigated Construction Off-Site

	ROG	NOx	CO	SO2	Fugitive PM10	Exhaust PM10	PM10 Total	Fugitive PM2.5	Exhaust PM2.5	PM2.5 Total	Bio- CO2	NBio- CO2	Total CO2	CH4	N2O	CO2e
Category	lb/day										lb/day					
Hauling	0.0000	0.0000	0.0000	0.0000	0.0000	0.0000	0.0000	0.0000	0.0000	0.0000		0.0000	0.0000	0.0000	0.0000	0.0000
Vendor	0.0000	0.0000	0.0000	0.0000	0.0000	0.0000	0.0000	0.0000	0.0000	0.0000		0.0000	0.0000	0.0000	0.0000	0.0000
Worker	0.0000	0.0000	0.0000	0.0000	0.0000	0.0000	0.0000	0.0000	0.0000	0.0000		0.0000	0.0000	0.0000	0.0000	0.0000
Total	**0.0000**	**0.0000**	**0.0000**	**0.0000**	**0.0000**	**0.0000**	**0.0000**	**0.0000**	**0.0000**	**0.0000**		**0.0000**	**0.0000**	**0.0000**	**0.0000**	**0.0000**

Mitigated Construction On-Site

	ROG	NOx	CO	SO2	Fugitive PM10	Exhaust PM10	PM10 Total	Fugitive PM2.5	Exhaust PM2.5	PM2.5 Total	Bio- CO2	NBio- CO2	Total CO2	CH4	N2O	CO2e
Category	lb/day										lb/day					
Off-Road	0.3235	1.6291	13.3209	0.0194		0.0561	0.0561		0.0561	0.0561	0.0000	1,827.4398	1,827.4398	0.3926		1,837.2537
Paving	0.0284					0.0000	0.0000		0.0000	0.0000			0.0000			0.0000
Total	**0.3519**	**1.6291**	**13.3209**	**0.0194**		**0.0561**	**0.0561**		**0.0561**	**0.0561**	**0.0000**	**1,827.4398**	**1,827.4398**	**0.3926**		**1,837.2537**

Date: 1/25/2022 4:54 PM

SLRC - Ivanhoe Spillway - Construction - South Coast Air Basin, Summer

EMFAC Off-Model Adjustment Factors for Gasoline Light Duty Vehicle to Account for the SAFE Vehicle Rule Applied

Mitigated Construction Off-Site

	ROG	NOx	CO	SO2	Fugitive PM10	Exhaust PM10	PM10 Total	Fugitive PM2.5	Exhaust PM2.5	PM2.5 Total	Bio- CO2	NBio- CO2	Total CO2	CH4	N2O	CO2e
Category	lb/day										lb/day					
Hauling	0.0000	0.0000	0.0000	0.0000	0.0000	0.0000	0.0000	0.0000	0.0000	0.0000		0.0000	0.0000	0.0000	0.0000	0.0000
Vendor	0.0000	0.0000	0.0000	0.0000	0.0000	0.0000	0.0000	0.0000	0.0000	0.0000		0.0000	0.0000	0.0000	0.0000	0.0000
Worker	0.0000	0.0000	0.0000	0.0000	0.0000	0.0000	0.0000	0.0000	0.0000	0.0000		0.0000	0.0000	0.0000	0.0000	0.0000
Total	**0.0000**	**0.0000**	**0.0000**	**0.0000**	**0.0000**	**0.0000**	**0.0000**	**0.0000**	**0.0000**	**0.0000**		**0.0000**	**0.0000**	**0.0000**	**0.0000**	**0.0000**

Date: 6/30/2022 4:01 PM

SLRC-Sidewalk Construction-SLB - South Coast Air Basin, Summer

EMFAC Off-Model Adjustment Factors for Gasoline Light Duty Vehicle to Account for the SAFE Vehicle Rule Applied

SLRC-Sidewalk Construction-SLB

South Coast Air Basin, Summer

1.0 Project Characteristics

1.1 Land Usage

Land Uses	Size	Metric	Lot Acreage	Floor Surface Area	Population
Other Non-Asphalt Surfaces	0.34	Acre	0.34	15,000.00	0

1.2 Other Project Characteristics

Urbanization	Urban	**Wind Speed (m/s)**	2.2	**Precipitation Freq (Days)**	31
Climate Zone	12			**Operational Year**	2025
Utility Company	Los Angeles Department of Water & Power				
CO2 Intensity (lb/MWhr)	691.98	**CH4 Intensity (lb/MWhr)**	0.033	**N2O Intensity (lb/MWhr)**	0.004

1.3 User Entered Comments & Non-Default Data

Project Characteristics -

Land Use - see construction assumptions

Construction Phase - see construction assumptions

Off-road Equipment - see construction assumptions

Off-road Equipment - see construction assumptions

Off-road Equipment - see construction assumptions

Trips and VMT - construction mobile calculated outside of CalEEMod.

Demolition -

Construction Off-road Equipment Mitigation -

Table Name	Column Name	Default Value	New Value
tblConstDustMitigation	WaterUnpavedRoadVehicleSpeed	0	15
tblConstructionPhase	NumDays	100.00	2.00
tblConstructionPhase	NumDays	100.00	6.00

SLRC-Sidewalk Construction-SLB - South Coast Air Basin, Summer

EMFAC Off-Model Adjustment Factors for Gasoline Light Duty Vehicle to Account for the SAFE Vehicle Rule Applied

tblConstructionPhase	NumDays	10.00	4.00
tblConstructionPhase	NumDaysWeek	5.00	6.00
tblConstructionPhase	NumDaysWeek	5.00	6.00
tblConstructionPhase	NumDaysWeek	5.00	6.00
tblLandUse	LandUseSquareFeet	14,810.40	15,000.00
tblOffRoadEquipment	OffRoadEquipmentUnitAmount	1.00	0.00
tblOffRoadEquipment	OffRoadEquipmentUnitAmount	1.00	0.00
tblOffRoadEquipment	OffRoadEquipmentUnitAmount	1.00	0.00
tblOffRoadEquipment	OffRoadEquipmentUnitAmount	2.00	0.00
tblOffRoadEquipment	OffRoadEquipmentUnitAmount	2.00	0.00
tblOffRoadEquipment	OffRoadEquipmentUnitAmount	1.00	0.00
tblOffRoadEquipment	OffRoadEquipmentUnitAmount	2.00	0.00
tblOffRoadEquipment	OffRoadEquipmentUnitAmount	2.00	0.00
tblOffRoadEquipment	OffRoadEquipmentUnitAmount	2.00	1.00
tblOffRoadEquipment	UsageHours	6.00	8.00
tblTripsAndVMT	HaulingTripNumber	45.00	0.00
tblTripsAndVMT	VendorTripNumber	2.00	0.00
tblTripsAndVMT	VendorTripNumber	2.00	0.00
tblTripsAndVMT	WorkerTripNumber	18.00	0.00
tblTripsAndVMT	WorkerTripNumber	6.00	0.00
tblTripsAndVMT	WorkerTripNumber	6.00	0.00

Date: 6/30/2022 4:01 PM

SLRC-Sidewalk Construction-SLB - South Coast Air Basin, Summer

EMFAC Off-Model Adjustment Factors for Gasoline Light Duty Vehicle to Account for the SAFE Vehicle Rule Applied

2.0 Emissions Summary

2.1 Overall Construction (Maximum Daily Emission)

Unmitigated Construction

	ROG	NOx	CO	SO2	Fugitive PM10	Exhaust PM10	PM10 Total	Fugitive PM2.5	Exhaust PM2.5	PM2.5 Total	Bio- CO2	NBio- CO2	Total CO2	CH4	N2O	CO2e
Year	lb/day										lb/day					
2025	1.5927	13.6659	22.5392	0.0386	2.4288	0.5642	2.9930	0.3677	0.5551	0.9228	0.0000	3,669.7961	3,669.7961	0.3721	0.0000	3,679.0979
Maximum	**1.5927**	**13.6659**	**22.5392**	**0.0386**	**2.4288**	**0.5642**	**2.9930**	**0.3677**	**0.5551**	**0.9228**	**0.0000**	**3,669.7961**	**3,669.7961**	**0.3721**	**0.0000**	**3,679.0979**

Mitigated Construction

	ROG	NOx	CO	SO2	Fugitive PM10	Exhaust PM10	PM10 Total	Fugitive PM2.5	Exhaust PM2.5	PM2.5 Total	Bio- CO2	NBio- CO2	Total CO2	CH4	N2O	CO2e
Year	lb/day										lb/day					
2025	1.5927	13.6659	22.5392	0.0386	0.9472	0.5642	1.5114	0.1434	0.5551	0.6985	0.0000	3,669.7961	3,669.7961	0.3721	0.0000	3,679.0979
Maximum	**1.5927**	**13.6659**	**22.5392**	**0.0386**	**0.9472**	**0.5642**	**1.5114**	**0.1434**	**0.5551**	**0.6985**	**0.0000**	**3,669.7961**	**3,669.7961**	**0.3721**	**0.0000**	**3,679.0979**

	ROG	NOx	CO	SO2	Fugitive PM10	Exhaust PM10	PM10 Total	Fugitive PM2.5	Exhaust PM2.5	PM2.5 Total	Bio- CO2	NBio-CO2	Total CO2	CH4	N20	CO2e
Percent Reduction	**0.00**	**0.00**	**0.00**	**0.00**	**61.00**	**0.00**	**49.50**	**61.00**	**0.00**	**24.31**	**0.00**	**0.00**	**0.00**	**0.00**	**0.00**	**0.00**

SLRC-Sidewalk Construction-SLB - South Coast Air Basin, Summer

EMFAC Off-Model Adjustment Factors for Gasoline Light Duty Vehicle to Account for the SAFE Vehicle Rule Applied

3.0 Construction Detail

Construction Phase

Phase Number	Phase Name	Phase Type	Start Date	End Date	Num Days Week	Num Days	Phase Description
1	Demolition	Demolition	1/1/2025	1/5/2025	6	4	
2	Base	Building Construction	1/6/2025	1/7/2025	6	2	
3	Rebar and Pour	Building Construction	1/8/2025	1/14/2025	6	6	

Acres of Grading (Site Preparation Phase): 0

Acres of Grading (Grading Phase): 0

Acres of Paving: 0.34

Residential Indoor: 0; Residential Outdoor: 0; Non-Residential Indoor: 0; Non-Residential Outdoor: 0; Striped Parking Area: 0 (Architectural Coating –

OffRoad Equipment

Phase Name	Offroad Equipment Type	Amount	Usage Hours	Horse Power	Load Factor
Demolition	Air Compressors	1	8.00	78	0.48
Demolition	Concrete/Industrial Saws	0	8.00	81	0.73
Demolition	Excavators	1	8.00	158	0.38
Demolition	Generator Sets	4	8.00	84	0.74
Demolition	Rubber Tired Dozers	0	1.00	247	0.40
Demolition	Tractors/Loaders/Backhoes	1	8.00	97	0.37
Base	Cranes	0	4.00	231	0.29
Base	Forklifts	0	6.00	89	0.20
Base	Plate Compactors	3	8.00	8	0.43
Base	Tractors/Loaders/Backhoes	0	8.00	97	0.37
Rebar and Pour	Cranes	0	4.00	231	0.29
Rebar and Pour	Forklifts	0	6.00	89	0.20
Rebar and Pour	Pumps	1	8.00	84	0.74
Rebar and Pour	Tractors/Loaders/Backhoes	0	8.00	97	0.37

SLRC-Sidewalk Construction-SLB - South Coast Air Basin, Summer

EMFAC Off-Model Adjustment Factors for Gasoline Light Duty Vehicle to Account for the SAFE Vehicle Rule Applied

Trips and VMT

Phase Name	Offroad Equipment Count	Worker Trip Number	Vendor Trip Number	Hauling Trip Number	Worker Trip Length	Vendor Trip Length	Hauling Trip Length	Worker Vehicle Class	Vendor Vehicle Class	Hauling Vehicle Class
Demolition	7	0.00	0.00	0.00	14.70	6.90	20.00	LD_Mix	HDT_Mix	HHDT
Base	3	0.00	0.00	0.00	14.70	6.90	20.00	LD_Mix	HDT_Mix	HHDT
Rebar and Pour	1	0.00	0.00	0.00	14.70	6.90	20.00	LD_Mix	HDT_Mix	HHDT

3.1 Mitigation Measures Construction

Water Exposed Area

Reduce Vehicle Speed on Unpaved Roads

3.2 Demolition - 2025

Unmitigated Construction On-Site

	ROG	NOx	CO	SO2	Fugitive PM10	Exhaust PM10	PM10 Total	Fugitive PM2.5	Exhaust PM2.5	PM2.5 Total	Bio- CO2	NBio- CO2	Total CO2	CH4	N2O	CO2e
Category	lb/day										lb/day					
Fugitive Dust					2.4288	0.0000	2.4288	0.3677	0.0000	0.3677			0.0000			0.0000
Off-Road	1.5927	13.6659	22.5392	0.0386		0.5642	0.5642		0.5551	0.5551		3,669.7961	3,669.7961	0.3721		3,679.0979
Total	**1.5927**	**13.6659**	**22.5392**	**0.0386**	**2.4288**	**0.5642**	**2.9930**	**0.3677**	**0.5551**	**0.9228**		**3,669.7961**	**3,669.7961**	**0.3721**		**3,679.0979**

Date: 6/30/2022 4:01 PM

SLRC-Sidewalk Construction-SLB - South Coast Air Basin, Summer

EMFAC Off-Model Adjustment Factors for Gasoline Light Duty Vehicle to Account for the SAFE Vehicle Rule Applied

Unmitigated Construction Off-Site

	ROG	NOx	CO	SO2	Fugitive PM10	Exhaust PM10	PM10 Total	Fugitive PM2.5	Exhaust PM2.5	PM2.5 Total	Bio- CO2	NBio- CO2	Total CO2	CH4	N2O	CO2e
Category	lb/day										lb/day					
Hauling	0.0000	0.0000	0.0000	0.0000	0.0000	0.0000	0.0000	0.0000	0.0000	0.0000		0.0000	0.0000	0.0000	0.0000	0.0000
Vendor	0.0000	0.0000	0.0000	0.0000	0.0000	0.0000	0.0000	0.0000	0.0000	0.0000		0.0000	0.0000	0.0000	0.0000	0.0000
Worker	0.0000	0.0000	0.0000	0.0000	0.0000	0.0000	0.0000	0.0000	0.0000	0.0000		0.0000	0.0000	0.0000	0.0000	0.0000
Total	**0.0000**	**0.0000**	**0.0000**	**0.0000**	**0.0000**	**0.0000**	**0.0000**	**0.0000**	**0.0000**	**0.0000**		**0.0000**	**0.0000**	**0.0000**	**0.0000**	**0.0000**

Mitigated Construction On-Site

	ROG	NOx	CO	SO2	Fugitive PM10	Exhaust PM10	PM10 Total	Fugitive PM2.5	Exhaust PM2.5	PM2.5 Total	Bio- CO2	NBio- CO2	Total CO2	CH4	N2O	CO2e
Category	lb/day										lb/day					
Fugitive Dust					0.9472	0.0000	0.9472	0.1434	0.0000	0.1434			0.0000			0.0000
Off-Road	1.5927	13.6659	22.5392	0.0386		0.5642	0.5642		0.5551	0.5551	0.0000	3,669.7961	3,669.7961	0.3721		3,679.0979
Total	**1.5927**	**13.6659**	**22.5392**	**0.0386**	**0.9472**	**0.5642**	**1.5114**	**0.1434**	**0.5551**	**0.6985**	**0.0000**	**3,669.7961**	**3,669.7961**	**0.3721**		**3,679.0979**

SLRC-Sidewalk Construction-SLB - South Coast Air Basin, Summer

EMFAC Off-Model Adjustment Factors for Gasoline Light Duty Vehicle to Account for the SAFE Vehicle Rule Applied

Mitigated Construction Off-Site

	ROG	NOx	CO	SO2	Fugitive PM10	Exhaust PM10	PM10 Total	Fugitive PM2.5	Exhaust PM2.5	PM2.5 Total	Bio- CO2	NBio- CO2	Total CO2	CH4	N2O	CO2e
Category	lb/day										lb/day					
Hauling	0.0000	0.0000	0.0000	0.0000	0.0000	0.0000	0.0000	0.0000	0.0000	0.0000		0.0000	0.0000	0.0000	0.0000	0.0000
Vendor	0.0000	0.0000	0.0000	0.0000	0.0000	0.0000	0.0000	0.0000	0.0000	0.0000		0.0000	0.0000	0.0000	0.0000	0.0000
Worker	0.0000	0.0000	0.0000	0.0000	0.0000	0.0000	0.0000	0.0000	0.0000	0.0000		0.0000	0.0000	0.0000	0.0000	0.0000
Total	**0.0000**	**0.0000**	**0.0000**	**0.0000**	**0.0000**	**0.0000**	**0.0000**	**0.0000**	**0.0000**	**0.0000**		**0.0000**	**0.0000**	**0.0000**	**0.0000**	**0.0000**

3.3 Base - 2025

Unmitigated Construction On-Site

	ROG	NOx	CO	SO2	Fugitive PM10	Exhaust PM10	PM10 Total	Fugitive PM2.5	Exhaust PM2.5	PM2.5 Total	Bio- CO2	NBio- CO2	Total CO2	CH4	N2O	CO2e
Category	lb/day										lb/day					
Off-Road	0.1203	0.7539	0.6314	1.4600e-003		0.0293	0.0293		0.0293	0.0293		103.4382	103.4382	0.0107		103.7066
Total	**0.1203**	**0.7539**	**0.6314**	**1.4600e-003**		**0.0293**	**0.0293**		**0.0293**	**0.0293**		**103.4382**	**103.4382**	**0.0107**		**103.7066**

Date: 6/30/2022 4:01 PM

SLRC-Sidewalk Construction-SLB - South Coast Air Basin, Summer

EMFAC Off-Model Adjustment Factors for Gasoline Light Duty Vehicle to Account for the SAFE Vehicle Rule Applied

Unmitigated Construction Off-Site

	ROG	NOx	CO	SO2	Fugitive PM10	Exhaust PM10	PM10 Total	Fugitive PM2.5	Exhaust PM2.5	PM2.5 Total	Bio- CO2	NBio- CO2	Total CO2	CH4	N2O	CO2e
Category	lb/day										lb/day					
Hauling	0.0000	0.0000	0.0000	0.0000	0.0000	0.0000	0.0000	0.0000	0.0000	0.0000		0.0000	0.0000	0.0000	0.0000	0.0000
Vendor	0.0000	0.0000	0.0000	0.0000	0.0000	0.0000	0.0000	0.0000	0.0000	0.0000		0.0000	0.0000	0.0000	0.0000	0.0000
Worker	0.0000	0.0000	0.0000	0.0000	0.0000	0.0000	0.0000	0.0000	0.0000	0.0000		0.0000	0.0000	0.0000	0.0000	0.0000
Total	**0.0000**	**0.0000**	**0.0000**	**0.0000**	**0.0000**	**0.0000**	**0.0000**	**0.0000**	**0.0000**	**0.0000**		**0.0000**	**0.0000**	**0.0000**	**0.0000**	**0.0000**

Mitigated Construction On-Site

	ROG	NOx	CO	SO2	Fugitive PM10	Exhaust PM10	PM10 Total	Fugitive PM2.5	Exhaust PM2.5	PM2.5 Total	Bio- CO2	NBio- CO2	Total CO2	CH4	N2O	CO2e
Category	lb/day										lb/day					
Off-Road	0.1203	0.7539	0.6314	1.4600e-003		0.0293	0.0293		0.0293	0.0293	0.0000	103.4382	103.4382	0.0107		103.7066
Total	**0.1203**	**0.7539**	**0.6314**	**1.4600e-003**		**0.0293**	**0.0293**		**0.0293**	**0.0293**	**0.0000**	**103.4382**	**103.4382**	**0.0107**		**103.7066**

SLRC-Sidewalk Construction-SLB - South Coast Air Basin, Summer

EMFAC Off-Model Adjustment Factors for Gasoline Light Duty Vehicle to Account for the SAFE Vehicle Rule Applied

Mitigated Construction Off-Site

	ROG	NOx	CO	SO2	Fugitive PM10	Exhaust PM10	PM10 Total	Fugitive PM2.5	Exhaust PM2.5	PM2.5 Total	Bio- CO2	NBio- CO2	Total CO2	CH4	N2O	CO2e
Category	lb/day										lb/day					
Hauling	0.0000	0.0000	0.0000	0.0000	0.0000	0.0000	0.0000	0.0000	0.0000	0.0000		0.0000	0.0000	0.0000	0.0000	0.0000
Vendor	0.0000	0.0000	0.0000	0.0000	0.0000	0.0000	0.0000	0.0000	0.0000	0.0000		0.0000	0.0000	0.0000	0.0000	0.0000
Worker	0.0000	0.0000	0.0000	0.0000	0.0000	0.0000	0.0000	0.0000	0.0000	0.0000		0.0000	0.0000	0.0000	0.0000	0.0000
Total	**0.0000**	**0.0000**	**0.0000**	**0.0000**	**0.0000**	**0.0000**	**0.0000**	**0.0000**	**0.0000**	**0.0000**		**0.0000**	**0.0000**	**0.0000**	**0.0000**	**0.0000**

3.4 Rebar and Pour - 2025

Unmitigated Construction On-Site

	ROG	NOx	CO	SO2	Fugitive PM10	Exhaust PM10	PM10 Total	Fugitive PM2.5	Exhaust PM2.5	PM2.5 Total	Bio- CO2	NBio- CO2	Total CO2	CH4	N2O	CO2e
Category	lb/day										lb/day					
Off-Road	0.2861	2.4261	3.7154	6.5800e-003		0.1009	0.1009		0.1009	0.1009		623.0346	623.0346	0.0252		623.6650
Total	**0.2861**	**2.4261**	**3.7154**	**6.5800e-003**		**0.1009**	**0.1009**		**0.1009**	**0.1009**		**623.0346**	**623.0346**	**0.0252**		**623.6650**

Date: 6/30/2022 4:01 PM

SLRC-Sidewalk Construction-SLB - South Coast Air Basin, Summer

EMFAC Off-Model Adjustment Factors for Gasoline Light Duty Vehicle to Account for the SAFE Vehicle Rule Applied

Unmitigated Construction Off-Site

	ROG	NOx	CO	SO2	Fugitive PM10	Exhaust PM10	PM10 Total	Fugitive PM2.5	Exhaust PM2.5	PM2.5 Total	Bio- CO2	NBio- CO2	Total CO2	CH4	N2O	CO2e
Category	lb/day										lb/day					
Hauling	0.0000	0.0000	0.0000	0.0000	0.0000	0.0000	0.0000	0.0000	0.0000	0.0000		0.0000	0.0000	0.0000	0.0000	0.0000
Vendor	0.0000	0.0000	0.0000	0.0000	0.0000	0.0000	0.0000	0.0000	0.0000	0.0000		0.0000	0.0000	0.0000	0.0000	0.0000
Worker	0.0000	0.0000	0.0000	0.0000	0.0000	0.0000	0.0000	0.0000	0.0000	0.0000		0.0000	0.0000	0.0000	0.0000	0.0000
Total	**0.0000**	**0.0000**	**0.0000**	**0.0000**	**0.0000**	**0.0000**	**0.0000**	**0.0000**	**0.0000**	**0.0000**		**0.0000**	**0.0000**	**0.0000**	**0.0000**	**0.0000**

Mitigated Construction On-Site

	ROG	NOx	CO	SO2	Fugitive PM10	Exhaust PM10	PM10 Total	Fugitive PM2.5	Exhaust PM2.5	PM2.5 Total	Bio- CO2	NBio- CO2	Total CO2	CH4	N2O	CO2e
Category	lb/day										lb/day					
Off-Road	0.2861	2.4261	3.7154	6.5800e-003		0.1009	0.1009		0.1009	0.1009	0.0000	623.0346	623.0346	0.0252		623.6650
Total	**0.2861**	**2.4261**	**3.7154**	**6.5800e-003**		**0.1009**	**0.1009**		**0.1009**	**0.1009**	**0.0000**	**623.0346**	**623.0346**	**0.0252**		**623.6650**

Date: 6/30/2022 4:01 PM

SLRC-Sidewalk Construction-SLB - South Coast Air Basin, Summer

EMFAC Off-Model Adjustment Factors for Gasoline Light Duty Vehicle to Account for the SAFE Vehicle Rule Applied

Mitigated Construction Off-Site

	ROG	NOx	CO	SO2	Fugitive PM10	Exhaust PM10	PM10 Total	Fugitive PM2.5	Exhaust PM2.5	PM2.5 Total	Bio- CO2	NBio- CO2	Total CO2	CH4	N2O	CO2e
Category	lb/day										lb/day					
Hauling	0.0000	0.0000	0.0000	0.0000	0.0000	0.0000	0.0000	0.0000	0.0000	0.0000		0.0000	0.0000	0.0000	0.0000	0.0000
Vendor	0.0000	0.0000	0.0000	0.0000	0.0000	0.0000	0.0000	0.0000	0.0000	0.0000		0.0000	0.0000	0.0000	0.0000	0.0000
Worker	0.0000	0.0000	0.0000	0.0000	0.0000	0.0000	0.0000	0.0000	0.0000	0.0000		0.0000	0.0000	0.0000	0.0000	0.0000
Total	**0.0000**	**0.0000**	**0.0000**	**0.0000**	**0.0000**	**0.0000**	**0.0000**	**0.0000**	**0.0000**	**0.0000**		**0.0000**	**0.0000**	**0.0000**	**0.0000**	**0.0000**

SLRC-Sidewalk Construction-SLB - South Coast Air Basin, Summer

EMFAC Off-Model Adjustment Factors for Gasoline Light Duty Vehicle to Account for the SAFE Vehicle Rule Applied

SLRC-Sidewalk Construction-SLB

South Coast Air Basin, Summer

1.0 Project Characteristics

1.1 Land Usage

Land Uses	Size	Metric	Lot Acreage	Floor Surface Area	Population
Other Non-Asphalt Surfaces	0.34	Acre	0.34	15,000.00	0

1.2 Other Project Characteristics

Urbanization	Urban	**Wind Speed (m/s)**	2.2	**Precipitation Freq (Days)**	31
Climate Zone	12			**Operational Year**	2025
Utility Company	Los Angeles Department of Water & Power				
CO2 Intensity (lb/MWhr)	691.98	**CH4 Intensity (lb/MWhr)**	0.033	**N2O Intensity (lb/MWhr)**	0.004

1.3 User Entered Comments & Non-Default Data

Project Characteristics -

Land Use - see construction assumptions

Construction Phase - see construction assumptions

Off-road Equipment - see construction assumptions

Off-road Equipment - see construction assumptions

Off-road Equipment - see construction assumptions

Trips and VMT - construction mobile calculated outside of CalEEMod.

Demolition -

Construction Off-road Equipment Mitigation - see construction assumptions

Table Name	Column Name	Default Value	New Value
tblConstDustMitigation	WaterUnpavedRoadVehicleSpeed	0	15
tblConstEquipMitigation	NumberOfEquipmentMitigated	0.00	1.00
tblConstEquipMitigation	NumberOfEquipmentMitigated	0.00	1.00

SLRC-Sidewalk Construction-SLB - South Coast Air Basin, Summer

EMFAC Off-Model Adjustment Factors for Gasoline Light Duty Vehicle to Account for the SAFE Vehicle Rule Applied

tblConstEquipMitigation	NumberOfEquipmentMitigated	0.00	4.00
tblConstEquipMitigation	NumberOfEquipmentMitigated	0.00	1.00
tblConstEquipMitigation	NumberOfEquipmentMitigated	0.00	1.00
tblConstEquipMitigation	Tier	No Change	Tier 4 Final
tblConstEquipMitigation	Tier	No Change	Tier 4 Final
tblConstEquipMitigation	Tier	No Change	Tier 4 Final
tblConstEquipMitigation	Tier	No Change	Tier 4 Final
tblConstEquipMitigation	Tier	No Change	Tier 4 Final
tblConstructionPhase	NumDays	100.00	2.00
tblConstructionPhase	NumDays	100.00	6.00
tblConstructionPhase	NumDays	10.00	4.00
tblConstructionPhase	NumDaysWeek	5.00	6.00
tblConstructionPhase	NumDaysWeek	5.00	6.00
tblConstructionPhase	NumDaysWeek	5.00	6.00
tblLandUse	LandUseSquareFeet	14,810.40	15,000.00
tblOffRoadEquipment	OffRoadEquipmentUnitAmount	1.00	0.00
tblOffRoadEquipment	OffRoadEquipmentUnitAmount	1.00	0.00
tblOffRoadEquipment	OffRoadEquipmentUnitAmount	1.00	0.00
tblOffRoadEquipment	OffRoadEquipmentUnitAmount	2.00	0.00
tblOffRoadEquipment	OffRoadEquipmentUnitAmount	2.00	0.00
tblOffRoadEquipment	OffRoadEquipmentUnitAmount	1.00	0.00
tblOffRoadEquipment	OffRoadEquipmentUnitAmount	2.00	0.00
tblOffRoadEquipment	OffRoadEquipmentUnitAmount	2.00	0.00
tblOffRoadEquipment	OffRoadEquipmentUnitAmount	2.00	1.00
tblOffRoadEquipment	UsageHours	6.00	8.00
tblTripsAndVMT	HaulingTripNumber	45.00	0.00
tblTripsAndVMT	VendorTripNumber	2.00	0.00
tblTripsAndVMT	VendorTripNumber	2.00	0.00
tblTripsAndVMT	WorkerTripNumber	18.00	0.00
tblTripsAndVMT	WorkerTripNumber	6.00	0.00

SLRC-Sidewalk Construction-SLB - South Coast Air Basin, Summer

EMFAC Off-Model Adjustment Factors for Gasoline Light Duty Vehicle to Account for the SAFE Vehicle Rule Applied

tblTripsAndVMT	WorkerTripNumber	6.00	0.00

2.0 Emissions Summary

2.1 Overall Construction (Maximum Daily Emission)

Unmitigated Construction

	ROG	NOx	CO	SO2	Fugitive PM10	Exhaust PM10	PM10 Total	Fugitive PM2.5	Exhaust PM2.5	PM2.5 Total	Bio- CO2	NBio- CO2	Total CO2	CH4	N2O	CO2e
Year	lb/day										lb/day					
2025	1.5927	13.6659	22.5392	0.0386	2.4288	0.5642	2.9930	0.3677	0.5551	0.9228	0.0000	3,669.7961	3,669.7961	0.3721	0.0000	3,679.0979
Maximum	**1.5927**	**13.6659**	**22.5392**	**0.0386**	**2.4288**	**0.5642**	**2.9930**	**0.3677**	**0.5551**	**0.9228**	**0.0000**	**3,669.7961**	**3,669.7961**	**0.3721**	**0.0000**	**3,679.0979**

Mitigated Construction

	ROG	NOx	CO	SO2	Fugitive PM10	Exhaust PM10	PM10 Total	Fugitive PM2.5	Exhaust PM2.5	PM2.5 Total	Bio- CO2	NBio- CO2	Total CO2	CH4	N2O	CO2e
Year	lb/day										lb/day					
2025	0.4043	1.7518	24.9288	0.0386	0.9472	0.0539	1.0011	0.1434	0.0539	0.1973	0.0000	3,669.7961	3,669.7961	0.3721	0.0000	3,679.0979
Maximum	**0.4043**	**1.7518**	**24.9288**	**0.0386**	**0.9472**	**0.0539**	**1.0011**	**0.1434**	**0.0539**	**0.1973**	**0.0000**	**3,669.7961**	**3,669.7961**	**0.3721**	**0.0000**	**3,679.0979**

	ROG	NOx	CO	SO2	Fugitive PM10	Exhaust PM10	PM10 Total	Fugitive PM2.5	Exhaust PM2.5	PM2.5 Total	Bio- CO2	NBio-CO2	Total CO2	CH4	N20	CO2e
Percent Reduction	**74.62**	**87.18**	**-10.60**	**0.00**	**61.00**	**90.45**	**66.55**	**61.00**	**90.29**	**78.62**	**0.00**	**0.00**	**0.00**	**0.00**	**0.00**	**0.00**

SLRC-Sidewalk Construction-SLB - South Coast Air Basin, Summer

EMFAC Off-Model Adjustment Factors for Gasoline Light Duty Vehicle to Account for the SAFE Vehicle Rule Applied

3.0 Construction Detail

Construction Phase

Phase Number	Phase Name	Phase Type	Start Date	End Date	Num Days Week	Num Days	Phase Description
1	Demolition	Demolition	1/1/2025	1/5/2025	6	4	
2	Base	Building Construction	1/6/2025	1/7/2025	6	2	
3	Rebar and Pour	Building Construction	1/8/2025	1/14/2025	6	6	

Acres of Grading (Site Preparation Phase): 0

Acres of Grading (Grading Phase): 0

Acres of Paving: 0.34

Residential Indoor: 0; Residential Outdoor: 0; Non-Residential Indoor: 0; Non-Residential Outdoor: 0; Striped Parking Area: 0 (Architectural Coating –

OffRoad Equipment

Phase Name	Offroad Equipment Type	Amount	Usage Hours	Horse Power	Load Factor
Demolition	Air Compressors	1	8.00	78	0.48
Demolition	Concrete/Industrial Saws	0	8.00	81	0.73
Demolition	Excavators	1	8.00	158	0.38
Demolition	Generator Sets	4	8.00	84	0.74
Demolition	Rubber Tired Dozers	0	1.00	247	0.40
Demolition	Tractors/Loaders/Backhoes	1	8.00	97	0.37
Base	Cranes	0	4.00	231	0.29
Base	Forklifts	0	6.00	89	0.20
Base	Plate Compactors	3	8.00	8	0.43
Base	Tractors/Loaders/Backhoes	0	8.00	97	0.37
Rebar and Pour	Cranes	0	4.00	231	0.29
Rebar and Pour	Forklifts	0	6.00	89	0.20
Rebar and Pour	Pumps	1	8.00	84	0.74
Rebar and Pour	Tractors/Loaders/Backhoes	0	8.00	97	0.37

Date: 6/30/2022 4:10 PM

SLRC-Sidewalk Construction-SLB - South Coast Air Basin, Summer

EMFAC Off-Model Adjustment Factors for Gasoline Light Duty Vehicle to Account for the SAFE Vehicle Rule Applied

Trips and VMT

Phase Name	Offroad Equipment Count	Worker Trip Number	Vendor Trip Number	Hauling Trip Number	Worker Trip Length	Vendor Trip Length	Hauling Trip Length	Worker Vehicle Class	Vendor Vehicle Class	Hauling Vehicle Class
Demolition	7	0.00	0.00	0.00	14.70	6.90	20.00	LD_Mix	HDT_Mix	HHDT
Base	3	0.00	0.00	0.00	14.70	6.90	20.00	LD_Mix	HDT_Mix	HHDT
Rebar and Pour	1	0.00	0.00	0.00	14.70	6.90	20.00	LD_Mix	HDT_Mix	HHDT

3.1 Mitigation Measures Construction

Use Cleaner Engines for Construction Equipment

Water Exposed Area

Reduce Vehicle Speed on Unpaved Roads

3.2 Demolition - 2025

Unmitigated Construction On-Site

	ROG	NOx	CO	SO2	Fugitive PM10	Exhaust PM10	PM10 Total	Fugitive PM2.5	Exhaust PM2.5	PM2.5 Total	Bio- CO2	NBio- CO2	Total CO2	CH4	N2O	CO2e
Category	lb/day										lb/day					
Fugitive Dust					2.4288	0.0000	2.4288	0.3677	0.0000	0.3677			0.0000			0.0000
Off-Road	1.5927	13.6659	22.5392	0.0386		0.5642	0.5642		0.5551	0.5551		3,669.7961	3,669.7961	0.3721		3,679.0979
Total	**1.5927**	**13.6659**	**22.5392**	**0.0386**	**2.4288**	**0.5642**	**2.9930**	**0.3677**	**0.5551**	**0.9228**		**3,669.7961**	**3,669.7961**	**0.3721**		**3,679.0979**

Date: 6/30/2022 4:10 PM

SLRC-Sidewalk Construction-SLB - South Coast Air Basin, Summer

EMFAC Off-Model Adjustment Factors for Gasoline Light Duty Vehicle to Account for the SAFE Vehicle Rule Applied

Unmitigated Construction Off-Site

	ROG	NOx	CO	SO2	Fugitive PM10	Exhaust PM10	PM10 Total	Fugitive PM2.5	Exhaust PM2.5	PM2.5 Total	Bio- CO2	NBio- CO2	Total CO2	CH4	N2O	CO2e
Category	lb/day										lb/day					
Hauling	0.0000	0.0000	0.0000	0.0000	0.0000	0.0000	0.0000	0.0000	0.0000	0.0000		0.0000	0.0000	0.0000	0.0000	0.0000
Vendor	0.0000	0.0000	0.0000	0.0000	0.0000	0.0000	0.0000	0.0000	0.0000	0.0000		0.0000	0.0000	0.0000	0.0000	0.0000
Worker	0.0000	0.0000	0.0000	0.0000	0.0000	0.0000	0.0000	0.0000	0.0000	0.0000		0.0000	0.0000	0.0000	0.0000	0.0000
Total	**0.0000**	**0.0000**	**0.0000**	**0.0000**	**0.0000**	**0.0000**	**0.0000**	**0.0000**	**0.0000**	**0.0000**		**0.0000**	**0.0000**	**0.0000**	**0.0000**	**0.0000**

Mitigated Construction On-Site

	ROG	NOx	CO	SO2	Fugitive PM10	Exhaust PM10	PM10 Total	Fugitive PM2.5	Exhaust PM2.5	PM2.5 Total	Bio- CO2	NBio- CO2	Total CO2	CH4	N2O	CO2e
Category	lb/day										lb/day					
Fugitive Dust					0.9472	0.0000	0.9472	0.1434	0.0000	0.1434			0.0000			0.0000
Off-Road	0.4043	1.7518	24.9288	0.0386		0.0539	0.0539		0.0539	0.0539	0.0000	3,669.7961	3,669.7961	0.3721		3,679.0979
Total	**0.4043**	**1.7518**	**24.9288**	**0.0386**	**0.9472**	**0.0539**	**1.0011**	**0.1434**	**0.0539**	**0.1973**	**0.0000**	**3,669.7961**	**3,669.7961**	**0.3721**		**3,679.0979**

SLRC-Sidewalk Construction-SLB - South Coast Air Basin, Summer

EMFAC Off-Model Adjustment Factors for Gasoline Light Duty Vehicle to Account for the SAFE Vehicle Rule Applied

Mitigated Construction Off-Site

	ROG	NOx	CO	SO2	Fugitive PM10	Exhaust PM10	PM10 Total	Fugitive PM2.5	Exhaust PM2.5	PM2.5 Total	Bio- CO2	NBio- CO2	Total CO2	CH4	N2O	CO2e
Category	lb/day										lb/day					
Hauling	0.0000	0.0000	0.0000	0.0000	0.0000	0.0000	0.0000	0.0000	0.0000	0.0000		0.0000	0.0000	0.0000	0.0000	0.0000
Vendor	0.0000	0.0000	0.0000	0.0000	0.0000	0.0000	0.0000	0.0000	0.0000	0.0000		0.0000	0.0000	0.0000	0.0000	0.0000
Worker	0.0000	0.0000	0.0000	0.0000	0.0000	0.0000	0.0000	0.0000	0.0000	0.0000		0.0000	0.0000	0.0000	0.0000	0.0000
Total	**0.0000**	**0.0000**	**0.0000**	**0.0000**	**0.0000**	**0.0000**	**0.0000**	**0.0000**	**0.0000**	**0.0000**		**0.0000**	**0.0000**	**0.0000**	**0.0000**	**0.0000**

3.3 Base - 2025

Unmitigated Construction On-Site

	ROG	NOx	CO	SO2	Fugitive PM10	Exhaust PM10	PM10 Total	Fugitive PM2.5	Exhaust PM2.5	PM2.5 Total	Bio- CO2	NBio- CO2	Total CO2	CH4	N2O	CO2e
Category	lb/day										lb/day					
Off-Road	0.1203	0.7539	0.6314	1.4600e-003		0.0293	0.0293		0.0293	0.0293		103.4382	103.4382	0.0107		103.7066
Total	**0.1203**	**0.7539**	**0.6314**	**1.4600e-003**		**0.0293**	**0.0293**		**0.0293**	**0.0293**		**103.4382**	**103.4382**	**0.0107**		**103.7066**

Date: 6/30/2022 4:10 PM

SLRC-Sidewalk Construction-SLB - South Coast Air Basin, Summer

EMFAC Off-Model Adjustment Factors for Gasoline Light Duty Vehicle to Account for the SAFE Vehicle Rule Applied

Unmitigated Construction Off-Site

	ROG	NOx	CO	SO2	Fugitive PM10	Exhaust PM10	PM10 Total	Fugitive PM2.5	Exhaust PM2.5	PM2.5 Total	Bio- CO2	NBio- CO2	Total CO2	CH4	N2O	CO2e
Category	lb/day										lb/day					
Hauling	0.0000	0.0000	0.0000	0.0000	0.0000	0.0000	0.0000	0.0000	0.0000	0.0000		0.0000	0.0000	0.0000	0.0000	0.0000
Vendor	0.0000	0.0000	0.0000	0.0000	0.0000	0.0000	0.0000	0.0000	0.0000	0.0000		0.0000	0.0000	0.0000	0.0000	0.0000
Worker	0.0000	0.0000	0.0000	0.0000	0.0000	0.0000	0.0000	0.0000	0.0000	0.0000		0.0000	0.0000	0.0000	0.0000	0.0000
Total	**0.0000**	**0.0000**	**0.0000**	**0.0000**	**0.0000**	**0.0000**	**0.0000**	**0.0000**	**0.0000**	**0.0000**		**0.0000**	**0.0000**	**0.0000**	**0.0000**	**0.0000**

Mitigated Construction On-Site

	ROG	NOx	CO	SO2	Fugitive PM10	Exhaust PM10	PM10 Total	Fugitive PM2.5	Exhaust PM2.5	PM2.5 Total	Bio- CO2	NBio- CO2	Total CO2	CH4	N2O	CO2e
Category	lb/day										lb/day					
Off-Road	0.1203	0.7539	0.6314	1.4600e-003		0.0293	0.0293		0.0293	0.0293	0.0000	103.4382	103.4382	0.0107		103.7066
Total	**0.1203**	**0.7539**	**0.6314**	**1.4600e-003**		**0.0293**	**0.0293**		**0.0293**	**0.0293**	**0.0000**	**103.4382**	**103.4382**	**0.0107**		**103.7066**

SLRC-Sidewalk Construction-SLB - South Coast Air Basin, Summer

EMFAC Off-Model Adjustment Factors for Gasoline Light Duty Vehicle to Account for the SAFE Vehicle Rule Applied

Mitigated Construction Off-Site

	ROG	NOx	CO	SO2	Fugitive PM10	Exhaust PM10	PM10 Total	Fugitive PM2.5	Exhaust PM2.5	PM2.5 Total	Bio- CO2	NBio- CO2	Total CO2	CH4	N2O	CO2e
Category	lb/day										lb/day					
Hauling	0.0000	0.0000	0.0000	0.0000	0.0000	0.0000	0.0000	0.0000	0.0000	0.0000		0.0000	0.0000	0.0000	0.0000	0.0000
Vendor	0.0000	0.0000	0.0000	0.0000	0.0000	0.0000	0.0000	0.0000	0.0000	0.0000		0.0000	0.0000	0.0000	0.0000	0.0000
Worker	0.0000	0.0000	0.0000	0.0000	0.0000	0.0000	0.0000	0.0000	0.0000	0.0000		0.0000	0.0000	0.0000	0.0000	0.0000
Total	**0.0000**	**0.0000**	**0.0000**	**0.0000**	**0.0000**	**0.0000**	**0.0000**	**0.0000**	**0.0000**	**0.0000**		**0.0000**	**0.0000**	**0.0000**	**0.0000**	**0.0000**

3.4 Rebar and Pour - 2025

Unmitigated Construction On-Site

	ROG	NOx	CO	SO2	Fugitive PM10	Exhaust PM10	PM10 Total	Fugitive PM2.5	Exhaust PM2.5	PM2.5 Total	Bio- CO2	NBio- CO2	Total CO2	CH4	N2O	CO2e
Category	lb/day										lb/day					
Off-Road	0.2861	2.4261	3.7154	6.5800e-003		0.1009	0.1009		0.1009	0.1009		623.0346	623.0346	0.0252		623.6650
Total	**0.2861**	**2.4261**	**3.7154**	**6.5800e-003**		**0.1009**	**0.1009**		**0.1009**	**0.1009**		**623.0346**	**623.0346**	**0.0252**		**623.6650**

Date: 6/30/2022 4:10 PM

SLRC-Sidewalk Construction-SLB - South Coast Air Basin, Summer

EMFAC Off-Model Adjustment Factors for Gasoline Light Duty Vehicle to Account for the SAFE Vehicle Rule Applied

Unmitigated Construction Off-Site

	ROG	NOx	CO	SO2	Fugitive PM10	Exhaust PM10	PM10 Total	Fugitive PM2.5	Exhaust PM2.5	PM2.5 Total	Bio- CO2	NBio- CO2	Total CO2	CH4	N2O	CO2e
Category	lb/day										lb/day					
Hauling	0.0000	0.0000	0.0000	0.0000	0.0000	0.0000	0.0000	0.0000	0.0000	0.0000		0.0000	0.0000	0.0000	0.0000	0.0000
Vendor	0.0000	0.0000	0.0000	0.0000	0.0000	0.0000	0.0000	0.0000	0.0000	0.0000		0.0000	0.0000	0.0000	0.0000	0.0000
Worker	0.0000	0.0000	0.0000	0.0000	0.0000	0.0000	0.0000	0.0000	0.0000	0.0000		0.0000	0.0000	0.0000	0.0000	0.0000
Total	**0.0000**	**0.0000**	**0.0000**	**0.0000**	**0.0000**	**0.0000**	**0.0000**	**0.0000**	**0.0000**	**0.0000**		**0.0000**	**0.0000**	**0.0000**	**0.0000**	**0.0000**

Mitigated Construction On-Site

	ROG	NOx	CO	SO2	Fugitive PM10	Exhaust PM10	PM10 Total	Fugitive PM2.5	Exhaust PM2.5	PM2.5 Total	Bio- CO2	NBio- CO2	Total CO2	CH4	N2O	CO2e
Category	lb/day										lb/day					
Off-Road	0.0658	0.2850	4.0564	6.5800e-003		8.7700e-003	8.7700e-003		8.7700e-003	8.7700e-003	0.0000	623.0346	623.0346	0.0252		623.6650
Total	**0.0658**	**0.2850**	**4.0564**	**6.5800e-003**		**8.7700e-003**	**8.7700e-003**		**8.7700e-003**	**8.7700e-003**	**0.0000**	**623.0346**	**623.0346**	**0.0252**		**623.6650**

Date: 6/30/2022 4:10 PM

SLRC-Sidewalk Construction-SLB - South Coast Air Basin, Summer

EMFAC Off-Model Adjustment Factors for Gasoline Light Duty Vehicle to Account for the SAFE Vehicle Rule Applied

Mitigated Construction Off-Site

	ROG	NOx	CO	SO2	Fugitive PM10	Exhaust PM10	PM10 Total	Fugitive PM2.5	Exhaust PM2.5	PM2.5 Total	Bio- CO2	NBio- CO2	Total CO2	CH4	N2O	CO2e
Category	lb/day										lb/day					
Hauling	0.0000	0.0000	0.0000	0.0000	0.0000	0.0000	0.0000	0.0000	0.0000	0.0000		0.0000	0.0000	0.0000	0.0000	0.0000
Vendor	0.0000	0.0000	0.0000	0.0000	0.0000	0.0000	0.0000	0.0000	0.0000	0.0000		0.0000	0.0000	0.0000	0.0000	0.0000
Worker	0.0000	0.0000	0.0000	0.0000	0.0000	0.0000	0.0000	0.0000	0.0000	0.0000		0.0000	0.0000	0.0000	0.0000	0.0000
Total	**0.0000**	**0.0000**	**0.0000**	**0.0000**	**0.0000**	**0.0000**	**0.0000**	**0.0000**	**0.0000**	**0.0000**		**0.0000**	**0.0000**	**0.0000**	**0.0000**	**0.0000**

Date: 6/30/2022 3:16 PM

SLRC - Restriping - SLB - South Coast Air Basin, Summer

EMFAC Off-Model Adjustment Factors for Gasoline Light Duty Vehicle to Account for the SAFE Vehicle Rule Applied

SLRC - Restriping - SLB

South Coast Air Basin, Summer

1.0 Project Characteristics

1.1 Land Usage

Land Uses	Size	Metric	Lot Acreage	Floor Surface Area	Population
Other Asphalt Surfaces	3.44	Acre	3.44	150,000.00	0

1.2 Other Project Characteristics

Urbanization	Urban	**Wind Speed (m/s)**	2.2	**Precipitation Freq (Days)**	31
Climate Zone	12			**Operational Year**	2025
Utility Company	Los Angeles Department of Water & Power				
CO2 Intensity (lb/MWhr)	691.98	**CH4 Intensity (lb/MWhr)**	0.033	**N2O Intensity (lb/MWhr)**	0.004

1.3 User Entered Comments & Non-Default Data

Project Characteristics -

Land Use - see construction assumptions

Construction Phase - see construction assumptions

Off-road Equipment - see construction assumptions. other construction equipment = heating kettle

Construction Off-road Equipment Mitigation -

Trips and VMT - construction mobile emissions calculated outside of CalEEMod.

Table Name	Column Name	Default Value	New Value
tblConstDustMitigation	WaterUnpavedRoadVehicleSpeed	0	15
tblConstructionPhase	NumDays	18.00	3.00
tblConstructionPhase	NumDaysWeek	5.00	6.00
tblLandUse	LandUseSquareFeet	149,846.40	150,000.00
tblOffRoadEquipment	HorsePower	172.00	9.00
tblOffRoadEquipment	UsageHours	6.00	8.00
tblTripsAndVMT	WorkerTripNumber	13.00	0.00

Date: 6/30/2022 3:16 PM

SLRC - Restriping - SLB - South Coast Air Basin, Summer

EMFAC Off-Model Adjustment Factors for Gasoline Light Duty Vehicle to Account for the SAFE Vehicle Rule Applied

2.0 Emissions Summary

2.1 Overall Construction (Maximum Daily Emission)

Unmitigated Construction

	ROG	NOx	CO	SO2	Fugitive PM10	Exhaust PM10	PM10 Total	Fugitive PM2.5	Exhaust PM2.5	PM2.5 Total	Bio- CO2	NBio- CO2	Total CO2	CH4	N2O	CO2e
Year	lb/day										lb/day					
2025	14.4694	4.2405	6.4525	0.0109	0.0000	0.1874	0.1874	0.0000	0.1860	0.1860	0.0000	1,033.5628	1,033.5628	0.0571	0.0000	1,034.9901
Maximum	**14.4694**	**4.2405**	**6.4525**	**0.0109**	**0.0000**	**0.1874**	**0.1874**	**0.0000**	**0.1860**	**0.1860**	**0.0000**	**1,033.5628**	**1,033.5628**	**0.0571**	**0.0000**	**1,034.9901**

Mitigated Construction

	ROG	NOx	CO	SO2	Fugitive PM10	Exhaust PM10	PM10 Total	Fugitive PM2.5	Exhaust PM2.5	PM2.5 Total	Bio- CO2	NBio- CO2	Total CO2	CH4	N2O	CO2e
Year	lb/day										lb/day					
2025	14.4694	4.2405	6.4525	0.0109	0.0000	0.1874	0.1874	0.0000	0.1860	0.1860	0.0000	1,033.5628	1,033.5628	0.0571	0.0000	1,034.9901
Maximum	**14.4694**	**4.2405**	**6.4525**	**0.0109**	**0.0000**	**0.1874**	**0.1874**	**0.0000**	**0.1860**	**0.1860**	**0.0000**	**1,033.5628**	**1,033.5628**	**0.0571**	**0.0000**	**1,034.9901**

	ROG	NOx	CO	SO2	Fugitive PM10	Exhaust PM10	PM10 Total	Fugitive PM2.5	Exhaust PM2.5	PM2.5 Total	Bio- CO2	NBio-CO2	Total CO2	CH4	N20	CO2e
Percent Reduction	**0.00**	**0.00**	**0.00**	**0.00**	**0.00**	**0.00**	**0.00**	**0.00**	**0.00**	**0.00**	**0.00**	**0.00**	**0.00**	**0.00**	**0.00**	**0.00**

SLRC - Restriping - SLB - South Coast Air Basin, Summer

EMFAC Off-Model Adjustment Factors for Gasoline Light Duty Vehicle to Account for the SAFE Vehicle Rule Applied

3.0 Construction Detail

Construction Phase

Phase Number	Phase Name	Phase Type	Start Date	End Date	Num Days Week	Num Days	Phase Description
1	Architectural Coating	Architectural Coating	1/1/2025	1/3/2025	6	3	

Acres of Grading (Site Preparation Phase): 0

Acres of Grading (Grading Phase): 0

Acres of Paving: 3.44

Residential Indoor: 0; Residential Outdoor: 0; Non-Residential Indoor: 0; Non-Residential Outdoor: 0; Striped Parking Area: 9,000 (Architectural Coating

OffRoad Equipment

Phase Name	Offroad Equipment Type	Amount	Usage Hours	Horse Power	Load Factor
Architectural Coating	Air Compressors	1	8.00	78	0.48
Architectural Coating	Other Construction Equipment	1	8.00	9	0.42
Architectural Coating	Pumps	1	8.00	84	0.74

Trips and VMT

Phase Name	Offroad Equipment Count	Worker Trip Number	Vendor Trip Number	Hauling Trip Number	Worker Trip Length	Vendor Trip Length	Hauling Trip Length	Worker Vehicle Class	Vendor Vehicle Class	Hauling Vehicle Class
Architectural Coating	3	0.00	0.00	0.00	14.70	6.90	20.00	LD_Mix	HDT_Mix	HHDT

3.1 Mitigation Measures Construction

Water Exposed Area

Reduce Vehicle Speed on Unpaved Roads

SLRC - Restriping - SLB - South Coast Air Basin, Summer

EMFAC Off-Model Adjustment Factors for Gasoline Light Duty Vehicle to Account for the SAFE Vehicle Rule Applied

3.2 Architectural Coating - 2025

Unmitigated Construction On-Site

	ROG	NOx	CO	SO2	Fugitive PM10	Exhaust PM10	PM10 Total	Fugitive PM2.5	Exhaust PM2.5	PM2.5 Total	Bio- CO2	NBio- CO2	Total CO2	CH4	N2O	CO2e
Category	lb/day										lb/day					
Archit. Coating	13.9050					0.0000	0.0000		0.0000	0.0000			0.0000			0.0000
Off-Road	0.5644	4.2405	6.4525	0.0109		0.1874	0.1874		0.1860	0.1860		1,033.5628	1,033.5628	0.0571		1,034.9901
Total	**14.4694**	**4.2405**	**6.4525**	**0.0109**		**0.1874**	**0.1874**		**0.1860**	**0.1860**		**1,033.5628**	**1,033.5628**	**0.0571**		**1,034.9901**

Unmitigated Construction Off-Site

	ROG	NOx	CO	SO2	Fugitive PM10	Exhaust PM10	PM10 Total	Fugitive PM2.5	Exhaust PM2.5	PM2.5 Total	Bio- CO2	NBio- CO2	Total CO2	CH4	N2O	CO2e
Category	lb/day										lb/day					
Hauling	0.0000	0.0000	0.0000	0.0000	0.0000	0.0000	0.0000	0.0000	0.0000	0.0000		0.0000	0.0000	0.0000	0.0000	0.0000
Vendor	0.0000	0.0000	0.0000	0.0000	0.0000	0.0000	0.0000	0.0000	0.0000	0.0000		0.0000	0.0000	0.0000	0.0000	0.0000
Worker	0.0000	0.0000	0.0000	0.0000	0.0000	0.0000	0.0000	0.0000	0.0000	0.0000		0.0000	0.0000	0.0000	0.0000	0.0000
Total	**0.0000**	**0.0000**	**0.0000**	**0.0000**	**0.0000**	**0.0000**	**0.0000**	**0.0000**	**0.0000**	**0.0000**		**0.0000**	**0.0000**	**0.0000**	**0.0000**	**0.0000**

Date: 6/30/2022 3:16 PM

SLRC - Restriping - SLB - South Coast Air Basin, Summer

EMFAC Off-Model Adjustment Factors for Gasoline Light Duty Vehicle to Account for the SAFE Vehicle Rule Applied

Mitigated Construction On-Site

	ROG	NOx	CO	SO2	Fugitive PM10	Exhaust PM10	PM10 Total	Fugitive PM2.5	Exhaust PM2.5	PM2.5 Total	Bio- CO2	NBio- CO2	Total CO2	CH4	N2O	CO2e
Category	lb/day										lb/day					
Archit. Coating	13.9050					0.0000	0.0000		0.0000	0.0000			0.0000			0.0000
Off-Road	0.5644	4.2405	6.4525	0.0109		0.1874	0.1874		0.1860	0.1860	0.0000	1,033.5628	1,033.5628	0.0571		1,034.9901
Total	**14.4694**	**4.2405**	**6.4525**	**0.0109**		**0.1874**	**0.1874**		**0.1860**	**0.1860**	**0.0000**	**1,033.5628**	**1,033.5628**	**0.0571**		**1,034.9901**

Mitigated Construction Off-Site

	ROG	NOx	CO	SO2	Fugitive PM10	Exhaust PM10	PM10 Total	Fugitive PM2.5	Exhaust PM2.5	PM2.5 Total	Bio- CO2	NBio- CO2	Total CO2	CH4	N2O	CO2e
Category	lb/day										lb/day					
Hauling	0.0000	0.0000	0.0000	0.0000	0.0000	0.0000	0.0000	0.0000	0.0000	0.0000		0.0000	0.0000	0.0000	0.0000	0.0000
Vendor	0.0000	0.0000	0.0000	0.0000	0.0000	0.0000	0.0000	0.0000	0.0000	0.0000		0.0000	0.0000	0.0000	0.0000	0.0000
Worker	0.0000	0.0000	0.0000	0.0000	0.0000	0.0000	0.0000	0.0000	0.0000	0.0000		0.0000	0.0000	0.0000	0.0000	0.0000
Total	**0.0000**	**0.0000**	**0.0000**	**0.0000**	**0.0000**	**0.0000**	**0.0000**	**0.0000**	**0.0000**	**0.0000**		**0.0000**	**0.0000**	**0.0000**	**0.0000**	**0.0000**

Date: 6/30/2022 3:21 PM

SLRC - Restriping - SLB - South Coast Air Basin, Summer

EMFAC Off-Model Adjustment Factors for Gasoline Light Duty Vehicle to Account for the SAFE Vehicle Rule Applied

SLRC - Restriping - SLB

South Coast Air Basin, Summer

1.0 Project Characteristics

1.1 Land Usage

Land Uses	Size	Metric	Lot Acreage	Floor Surface Area	Population
Other Asphalt Surfaces	3.44	Acre	3.44	150,000.00	0

1.2 Other Project Characteristics

Urbanization	Urban	**Wind Speed (m/s)**	2.2	**Precipitation Freq (Days)**	31
Climate Zone	12			**Operational Year**	2025
Utility Company	Los Angeles Department of Water & Power				
CO2 Intensity (lb/MWhr)	691.98	**CH4 Intensity (lb/MWhr)**	0.033	**N2O Intensity (lb/MWhr)**	0.004

1.3 User Entered Comments & Non-Default Data

Project Characteristics -

Land Use - see construction assumptions

Construction Phase - see construction assumptions

Off-road Equipment - see construction assumptions. other construction equipment = heating kettle

Construction Off-road Equipment Mitigation - see construction assumptions

Trips and VMT - construction mobile emissions calculated outside of CalEEMod.

Table Name	Column Name	Default Value	New Value
tblConstDustMitigation	WaterUnpavedRoadVehicleSpeed	0	15
tblConstEquipMitigation	NumberOfEquipmentMitigated	0.00	1.00
tblConstEquipMitigation	NumberOfEquipmentMitigated	0.00	1.00
tblConstEquipMitigation	Tier	No Change	Tier 4 Final
tblConstEquipMitigation	Tier	No Change	Tier 4 Final
tblConstructionPhase	NumDays	18.00	3.00

SLRC - Restriping - SLB - South Coast Air Basin, Summer

EMFAC Off-Model Adjustment Factors for Gasoline Light Duty Vehicle to Account for the SAFE Vehicle Rule Applied

tblConstructionPhase	NumDaysWeek	5.00	6.00
tblLandUse	LandUseSquareFeet	149,846.40	150,000.00
tblOffRoadEquipment	HorsePower	172.00	9.00
tblOffRoadEquipment	UsageHours	6.00	8.00
tblTripsAndVMT	WorkerTripNumber	13.00	0.00

2.0 Emissions Summary

2.1 Overall Construction (Maximum Daily Emission)

Unmitigated Construction

	ROG	NOx	CO	SO2	Fugitive PM10	Exhaust PM10	PM10 Total	Fugitive PM2.5	Exhaust PM2.5	PM2.5 Total	Bio- CO2	NBio- CO2	Total CO2	CH4	N2O	CO2e
Year	lb/day										lb/day					
2025	14.4694	4.2405	6.4525	0.0109	0.0000	0.1874	0.1874	0.0000	0.1860	0.1860	0.0000	1,033.5628	1,033.5628	0.0571	0.0000	1,034.9901
Maximum	**14.4694**	**4.2405**	**6.4525**	**0.0109**	**0.0000**	**0.1874**	**0.1874**	**0.0000**	**0.1860**	**0.1860**	**0.0000**	**1,033.5628**	**1,033.5628**	**0.0571**	**0.0000**	**1,034.9901**

Mitigated Construction

	ROG	NOx	CO	SO2	Fugitive PM10	Exhaust PM10	PM10 Total	Fugitive PM2.5	Exhaust PM2.5	PM2.5 Total	Bio- CO2	NBio- CO2	Total CO2	CH4	N2O	CO2e
Year	lb/day										lb/day					
2025	14.0609	0.7438	6.8245	0.0109	0.0000	0.0319	0.0319	0.0000	0.0305	0.0305	0.0000	1,033.5628	1,033.5628	0.0571	0.0000	1,034.9901
Maximum	**14.0609**	**0.7438**	**6.8245**	**0.0109**	**0.0000**	**0.0319**	**0.0319**	**0.0000**	**0.0305**	**0.0305**	**0.0000**	**1,033.5628**	**1,033.5628**	**0.0571**	**0.0000**	**1,034.9901**

SLRC - Restriping - SLB - South Coast Air Basin, Summer

EMFAC Off-Model Adjustment Factors for Gasoline Light Duty Vehicle to Account for the SAFE Vehicle Rule Applied

	ROG	NOx	CO	SO2	Fugitive PM10	Exhaust PM10	PM10 Total	Fugitive PM2.5	Exhaust PM2.5	PM2.5 Total	Bio- CO2	NBio-CO2	Total CO2	CH4	N20	CO2e
Percent Reduction	**2.82**	**82.46**	**-5.77**	**0.00**	**0.00**	**82.97**	**82.97**	**0.00**	**83.61**	**83.61**	**0.00**	**0.00**	**0.00**	**0.00**	**0.00**	**0.00**

3.0 Construction Detail

Construction Phase

Phase Number	Phase Name	Phase Type	Start Date	End Date	Num Days Week	Num Days	Phase Description
1	Architectural Coating	Architectural Coating	1/1/2025	1/3/2025	6	3	

Acres of Grading (Site Preparation Phase): 0

Acres of Grading (Grading Phase): 0

Acres of Paving: 3.44

Residential Indoor: 0; Residential Outdoor: 0; Non-Residential Indoor: 0; Non-Residential Outdoor: 0; Striped Parking Area: 9,000 (Architectural Coating

OffRoad Equipment

Phase Name	Offroad Equipment Type	Amount	Usage Hours	Horse Power	Load Factor
Architectural Coating	Air Compressors	1	8.00	78	0.48
Architectural Coating	Other Construction Equipment	1	8.00	9	0.42
Architectural Coating	Pumps	1	8.00	84	0.74

Trips and VMT

Phase Name	Offroad Equipment Count	Worker Trip Number	Vendor Trip Number	Hauling Trip Number	Worker Trip Length	Vendor Trip Length	Hauling Trip Length	Worker Vehicle Class	Vendor Vehicle Class	Hauling Vehicle Class
Architectural Coating	3	0.00	0.00	0.00	14.70	6.90	20.00	LD_Mix	HDT_Mix	HHDT

SLRC - Restriping - SLB - South Coast Air Basin, Summer

EMFAC Off-Model Adjustment Factors for Gasoline Light Duty Vehicle to Account for the SAFE Vehicle Rule Applied

3.1 Mitigation Measures Construction

Use Cleaner Engines for Construction Equipment

Water Exposed Area

Reduce Vehicle Speed on Unpaved Roads

3.2 Architectural Coating - 2025

Unmitigated Construction On-Site

	ROG	NOx	CO	SO2	Fugitive PM10	Exhaust PM10	PM10 Total	Fugitive PM2.5	Exhaust PM2.5	PM2.5 Total	Bio- CO2	NBio- CO2	Total CO2	CH4	N2O	CO2e
Category	lb/day										lb/day					
Archit. Coating	13.9050					0.0000	0.0000		0.0000	0.0000			0.0000			0.0000
Off-Road	0.5644	4.2405	6.4525	0.0109		0.1874	0.1874		0.1860	0.1860		1,033.5628	1,033.5628	0.0571		1,034.9901
Total	**14.4694**	**4.2405**	**6.4525**	**0.0109**		**0.1874**	**0.1874**		**0.1860**	**0.1860**		**1,033.5628**	**1,033.5628**	**0.0571**		**1,034.9901**

Unmitigated Construction Off-Site

	ROG	NOx	CO	SO2	Fugitive PM10	Exhaust PM10	PM10 Total	Fugitive PM2.5	Exhaust PM2.5	PM2.5 Total	Bio- CO2	NBio- CO2	Total CO2	CH4	N2O	CO2e
Category	lb/day										lb/day					
Hauling	0.0000	0.0000	0.0000	0.0000	0.0000	0.0000	0.0000	0.0000	0.0000	0.0000		0.0000	0.0000	0.0000	0.0000	0.0000
Vendor	0.0000	0.0000	0.0000	0.0000	0.0000	0.0000	0.0000	0.0000	0.0000	0.0000		0.0000	0.0000	0.0000	0.0000	0.0000
Worker	0.0000	0.0000	0.0000	0.0000	0.0000	0.0000	0.0000	0.0000	0.0000	0.0000		0.0000	0.0000	0.0000	0.0000	0.0000
Total	**0.0000**	**0.0000**	**0.0000**	**0.0000**	**0.0000**	**0.0000**	**0.0000**	**0.0000**	**0.0000**	**0.0000**		**0.0000**	**0.0000**	**0.0000**	**0.0000**	**0.0000**

Date: 6/30/2022 3:21 PM

SLRC - Restriping - SLB - South Coast Air Basin, Summer

EMFAC Off-Model Adjustment Factors for Gasoline Light Duty Vehicle to Account for the SAFE Vehicle Rule Applied

Mitigated Construction On-Site

	ROG	NOx	CO	SO2	Fugitive PM10	Exhaust PM10	PM10 Total	Fugitive PM2.5	Exhaust PM2.5	PM2.5 Total	Bio- CO2	NBio- CO2	Total CO2	CH4	N2O	CO2e
Category	lb/day										lb/day					
Archit. Coating	13.9050					0.0000	0.0000		0.0000	0.0000			0.0000			0.0000
Off-Road	0.1559	0.7438	6.8245	0.0109		0.0319	0.0319		0.0305	0.0305	0.0000	1,033.5628	1,033.5628	0.0571		1,034.9901
Total	**14.0609**	**0.7438**	**6.8245**	**0.0109**		**0.0319**	**0.0319**		**0.0305**	**0.0305**	**0.0000**	**1,033.5628**	**1,033.5628**	**0.0571**		**1,034.9901**

Mitigated Construction Off-Site

	ROG	NOx	CO	SO2	Fugitive PM10	Exhaust PM10	PM10 Total	Fugitive PM2.5	Exhaust PM2.5	PM2.5 Total	Bio- CO2	NBio- CO2	Total CO2	CH4	N2O	CO2e
Category	lb/day										lb/day					
Hauling	0.0000	0.0000	0.0000	0.0000	0.0000	0.0000	0.0000	0.0000	0.0000	0.0000		0.0000	0.0000	0.0000	0.0000	0.0000
Vendor	0.0000	0.0000	0.0000	0.0000	0.0000	0.0000	0.0000	0.0000	0.0000	0.0000		0.0000	0.0000	0.0000	0.0000	0.0000
Worker	0.0000	0.0000	0.0000	0.0000	0.0000	0.0000	0.0000	0.0000	0.0000	0.0000		0.0000	0.0000	0.0000	0.0000	0.0000
Total	**0.0000**	**0.0000**	**0.0000**	**0.0000**	**0.0000**	**0.0000**	**0.0000**	**0.0000**	**0.0000**	**0.0000**		**0.0000**	**0.0000**	**0.0000**	**0.0000**	**0.0000**

Date: 6/30/2022 4:31 PM

SLRC-Restriping-WSLD - South Coast Air Basin, Summer

EMFAC Off-Model Adjustment Factors for Gasoline Light Duty Vehicle to Account for the SAFE Vehicle Rule Applied

SLRC-Restriping-WSLD

South Coast Air Basin, Summer

1.0 Project Characteristics

1.1 Land Usage

Land Uses	Size	Metric	Lot Acreage	Floor Surface Area	Population
Other Asphalt Surfaces	0.33	Acre	0.33	14,500.00	0

1.2 Other Project Characteristics

Urbanization	Urban	**Wind Speed (m/s)**	2.2	**Precipitation Freq (Days)**	31
Climate Zone	12			**Operational Year**	2025
Utility Company	Los Angeles Department of Water & Power				
CO2 Intensity (lb/MWhr)	691.98	**CH4 Intensity (lb/MWhr)**	0.033	**N2O Intensity (lb/MWhr)**	0.004

1.3 User Entered Comments & Non-Default Data

Project Characteristics -

Land Use - see construction assumptions

Construction Phase - see construction assumptions

Off-road Equipment - see construction assumptions. other construction equipment = heating kettle

Trips and VMT - construction mobile emissions calculated outside of CalEEMod.

Construction Off-road Equipment Mitigation -

Table Name	Column Name	Default Value	New Value
tblConstDustMitigation	WaterUnpavedRoadVehicleSpeed	0	15
tblConstructionPhase	NumDays	5.00	3.00
tblConstructionPhase	NumDaysWeek	5.00	6.00
tblLandUse	LandUseSquareFeet	14,374.80	14,500.00
tblOffRoadEquipment	HorsePower	172.00	9.00
tblOffRoadEquipment	UsageHours	6.00	8.00
tblTripsAndVMT	WorkerTripNumber	1.00	0.00

Date: 6/30/2022 4:31 PM

SLRC-Restriping-WSLD - South Coast Air Basin, Summer

EMFAC Off-Model Adjustment Factors for Gasoline Light Duty Vehicle to Account for the SAFE Vehicle Rule Applied

2.0 Emissions Summary

2.1 Overall Construction (Maximum Daily Emission)

Unmitigated Construction

	ROG	NOx	CO	SO2	Fugitive PM10	Exhaust PM10	PM10 Total	Fugitive PM2.5	Exhaust PM2.5	PM2.5 Total	Bio- CO2	NBio- CO2	Total CO2	CH4	N2O	CO2e
Year	lb/day										lb/day					
2025	1.9086	4.2405	6.4525	0.0109	0.0000	0.1874	0.1874	0.0000	0.1860	0.1860	0.0000	1,033.5628	1,033.5628	0.0571	0.0000	1,034.9901
Maximum	**1.9086**	**4.2405**	**6.4525**	**0.0109**	**0.0000**	**0.1874**	**0.1874**	**0.0000**	**0.1860**	**0.1860**	**0.0000**	**1,033.5628**	**1,033.5628**	**0.0571**	**0.0000**	**1,034.9901**

Mitigated Construction

	ROG	NOx	CO	SO2	Fugitive PM10	Exhaust PM10	PM10 Total	Fugitive PM2.5	Exhaust PM2.5	PM2.5 Total	Bio- CO2	NBio- CO2	Total CO2	CH4	N2O	CO2e
Year	lb/day										lb/day					
2025	1.9086	4.2405	6.4525	0.0109	0.0000	0.1874	0.1874	0.0000	0.1860	0.1860	0.0000	1,033.5628	1,033.5628	0.0571	0.0000	1,034.9901
Maximum	**1.9086**	**4.2405**	**6.4525**	**0.0109**	**0.0000**	**0.1874**	**0.1874**	**0.0000**	**0.1860**	**0.1860**	**0.0000**	**1,033.5628**	**1,033.5628**	**0.0571**	**0.0000**	**1,034.9901**

	ROG	NOx	CO	SO2	Fugitive PM10	Exhaust PM10	PM10 Total	Fugitive PM2.5	Exhaust PM2.5	PM2.5 Total	Bio- CO2	NBio-CO2	Total CO2	CH4	N20	CO2e
Percent Reduction	**0.00**	**0.00**	**0.00**	**0.00**	**0.00**	**0.00**	**0.00**	**0.00**	**0.00**	**0.00**	**0.00**	**0.00**	**0.00**	**0.00**	**0.00**	**0.00**

SLRC-Restriping-WSLD - South Coast Air Basin, Summer

EMFAC Off-Model Adjustment Factors for Gasoline Light Duty Vehicle to Account for the SAFE Vehicle Rule Applied

3.0 Construction Detail

Construction Phase

Phase Number	Phase Name	Phase Type	Start Date	End Date	Num Days Week	Num Days	Phase Description
1	Architectural Coating	Architectural Coating	1/1/2025	1/3/2025	6	3	

Acres of Grading (Site Preparation Phase): 0

Acres of Grading (Grading Phase): 0

Acres of Paving: 0.33

Residential Indoor: 0; Residential Outdoor: 0; Non-Residential Indoor: 0; Non-Residential Outdoor: 0; Striped Parking Area: 870 (Architectural Coating –

OffRoad Equipment

Phase Name	Offroad Equipment Type	Amount	Usage Hours	Horse Power	Load Factor
Architectural Coating	Air Compressors	1	8.00	78	0.48
Architectural Coating	Other Construction Equipment	1	8.00	9	0.42
Architectural Coating	Pumps	1	8.00	84	0.74

Trips and VMT

Phase Name	Offroad Equipment Count	Worker Trip Number	Vendor Trip Number	Hauling Trip Number	Worker Trip Length	Vendor Trip Length	Hauling Trip Length	Worker Vehicle Class	Vendor Vehicle Class	Hauling Vehicle Class
Architectural Coating	3	0.00	0.00	0.00	14.70	6.90	20.00	LD_Mix	HDT_Mix	HHDT

3.1 Mitigation Measures Construction

Water Exposed Area

Reduce Vehicle Speed on Unpaved Roads

SLRC-Restriping-WSLD - South Coast Air Basin, Summer

EMFAC Off-Model Adjustment Factors for Gasoline Light Duty Vehicle to Account for the SAFE Vehicle Rule Applied

3.2 Architectural Coating - 2025

Unmitigated Construction On-Site

	ROG	NOx	CO	SO2	Fugitive PM10	Exhaust PM10	PM10 Total	Fugitive PM2.5	Exhaust PM2.5	PM2.5 Total	Bio- CO2	NBio- CO2	Total CO2	CH4	N2O	CO2e
Category	lb/day										lb/day					
Archit. Coating	1.3442					0.0000	0.0000		0.0000	0.0000			0.0000			0.0000
Off-Road	0.5644	4.2405	6.4525	0.0109		0.1874	0.1874		0.1860	0.1860		1,033.5628	1,033.5628	0.0571		1,034.9901
Total	**1.9086**	**4.2405**	**6.4525**	**0.0109**		**0.1874**	**0.1874**		**0.1860**	**0.1860**		**1,033.5628**	**1,033.5628**	**0.0571**		**1,034.9901**

Unmitigated Construction Off-Site

	ROG	NOx	CO	SO2	Fugitive PM10	Exhaust PM10	PM10 Total	Fugitive PM2.5	Exhaust PM2.5	PM2.5 Total	Bio- CO2	NBio- CO2	Total CO2	CH4	N2O	CO2e
Category	lb/day										lb/day					
Hauling	0.0000	0.0000	0.0000	0.0000	0.0000	0.0000	0.0000	0.0000	0.0000	0.0000		0.0000	0.0000	0.0000	0.0000	0.0000
Vendor	0.0000	0.0000	0.0000	0.0000	0.0000	0.0000	0.0000	0.0000	0.0000	0.0000		0.0000	0.0000	0.0000	0.0000	0.0000
Worker	0.0000	0.0000	0.0000	0.0000	0.0000	0.0000	0.0000	0.0000	0.0000	0.0000		0.0000	0.0000	0.0000	0.0000	0.0000
Total	**0.0000**	**0.0000**	**0.0000**	**0.0000**	**0.0000**	**0.0000**	**0.0000**	**0.0000**	**0.0000**	**0.0000**		**0.0000**	**0.0000**	**0.0000**	**0.0000**	**0.0000**

Date: 6/30/2022 4:31 PM

SLRC-Restriping-WSLD - South Coast Air Basin, Summer

EMFAC Off-Model Adjustment Factors for Gasoline Light Duty Vehicle to Account for the SAFE Vehicle Rule Applied

Mitigated Construction On-Site

	ROG	NOx	CO	SO2	Fugitive PM10	Exhaust PM10	PM10 Total	Fugitive PM2.5	Exhaust PM2.5	PM2.5 Total	Bio- CO2	NBio- CO2	Total CO2	CH4	N2O	CO2e
Category	lb/day										lb/day					
Archit. Coating	1.3442					0.0000	0.0000		0.0000	0.0000			0.0000			0.0000
Off-Road	0.5644	4.2405	6.4525	0.0109		0.1874	0.1874		0.1860	0.1860	0.0000	1,033.5628	1,033.5628	0.0571		1,034.9901
Total	**1.9086**	**4.2405**	**6.4525**	**0.0109**		**0.1874**	**0.1874**		**0.1860**	**0.1860**	**0.0000**	**1,033.5628**	**1,033.5628**	**0.0571**		**1,034.9901**

Mitigated Construction Off-Site

	ROG	NOx	CO	SO2	Fugitive PM10	Exhaust PM10	PM10 Total	Fugitive PM2.5	Exhaust PM2.5	PM2.5 Total	Bio- CO2	NBio- CO2	Total CO2	CH4	N2O	CO2e
Category	lb/day										lb/day					
Hauling	0.0000	0.0000	0.0000	0.0000	0.0000	0.0000	0.0000	0.0000	0.0000	0.0000		0.0000	0.0000	0.0000	0.0000	0.0000
Vendor	0.0000	0.0000	0.0000	0.0000	0.0000	0.0000	0.0000	0.0000	0.0000	0.0000		0.0000	0.0000	0.0000	0.0000	0.0000
Worker	0.0000	0.0000	0.0000	0.0000	0.0000	0.0000	0.0000	0.0000	0.0000	0.0000		0.0000	0.0000	0.0000	0.0000	0.0000
Total	**0.0000**	**0.0000**	**0.0000**	**0.0000**	**0.0000**	**0.0000**	**0.0000**	**0.0000**	**0.0000**	**0.0000**		**0.0000**	**0.0000**	**0.0000**	**0.0000**	**0.0000**

Date: 6/30/2022 4:42 PM

SLRC-Restriping-WSLD - South Coast Air Basin, Summer

EMFAC Off-Model Adjustment Factors for Gasoline Light Duty Vehicle to Account for the SAFE Vehicle Rule Applied

SLRC-Restriping-WSLD

South Coast Air Basin, Summer

1.0 Project Characteristics

1.1 Land Usage

Land Uses	Size	Metric	Lot Acreage	Floor Surface Area	Population
Other Asphalt Surfaces	0.33	Acre	0.33	14,500.00	0

1.2 Other Project Characteristics

Urbanization	Urban	**Wind Speed (m/s)**	2.2	**Precipitation Freq (Days)**	31
Climate Zone	12			**Operational Year**	2025
Utility Company	Los Angeles Department of Water & Power				
CO2 Intensity (lb/MWhr)	691.98	**CH4 Intensity (lb/MWhr)**	0.033	**N2O Intensity (lb/MWhr)**	0.004

1.3 User Entered Comments & Non-Default Data

Project Characteristics -

Land Use - see construction assumptions

Construction Phase - see construction assumptions

Off-road Equipment - see construction assumptions. other construction equipment = heating kettle

Trips and VMT - construction mobile emissions calculated outside of CalEEMod.

Construction Off-road Equipment Mitigation - see construction assumptions

Table Name	Column Name	Default Value	New Value
tblConstDustMitigation	WaterUnpavedRoadVehicleSpeed	0	15
tblConstEquipMitigation	NumberOfEquipmentMitigated	0.00	1.00
tblConstEquipMitigation	NumberOfEquipmentMitigated	0.00	1.00
tblConstEquipMitigation	Tier	No Change	Tier 4 Final
tblConstEquipMitigation	Tier	No Change	Tier 4 Final
tblConstructionPhase	NumDays	5.00	3.00

SLRC-Restriping-WSLD - South Coast Air Basin, Summer

EMFAC Off-Model Adjustment Factors for Gasoline Light Duty Vehicle to Account for the SAFE Vehicle Rule Applied

tblConstructionPhase	NumDaysWeek	5.00	6.00
tblLandUse	LandUseSquareFeet	14,374.80	14,500.00
tblOffRoadEquipment	HorsePower	172.00	9.00
tblOffRoadEquipment	UsageHours	6.00	8.00
tblTripsAndVMT	WorkerTripNumber	1.00	0.00

2.0 Emissions Summary

2.1 Overall Construction (Maximum Daily Emission)

Unmitigated Construction

	ROG	NOx	CO	SO2	Fugitive PM10	Exhaust PM10	PM10 Total	Fugitive PM2.5	Exhaust PM2.5	PM2.5 Total	Bio- CO2	NBio- CO2	Total CO2	CH4	N2O	CO2e
Year	lb/day										lb/day					
2025	1.9086	4.2405	6.4525	0.0109	0.0000	0.1874	0.1874	0.0000	0.1860	0.1860	0.0000	1,033.5628	1,033.5628	0.0571	0.0000	1,034.9901
Maximum	**1.9086**	**4.2405**	**6.4525**	**0.0109**	**0.0000**	**0.1874**	**0.1874**	**0.0000**	**0.1860**	**0.1860**	**0.0000**	**1,033.5628**	**1,033.5628**	**0.0571**	**0.0000**	**1,034.9901**

Mitigated Construction

	ROG	NOx	CO	SO2	Fugitive PM10	Exhaust PM10	PM10 Total	Fugitive PM2.5	Exhaust PM2.5	PM2.5 Total	Bio- CO2	NBio- CO2	Total CO2	CH4	N2O	CO2e
Year	lb/day										lb/day					
2025	1.5000	0.7438	6.8245	0.0109	0.0000	0.0319	0.0319	0.0000	0.0305	0.0305	0.0000	1,033.5628	1,033.5628	0.0571	0.0000	1,034.9901
Maximum	**1.5000**	**0.7438**	**6.8245**	**0.0109**	**0.0000**	**0.0319**	**0.0319**	**0.0000**	**0.0305**	**0.0305**	**0.0000**	**1,033.5628**	**1,033.5628**	**0.0571**	**0.0000**	**1,034.9901**

SLRC-Restriping-WSLD - South Coast Air Basin, Summer

EMFAC Off-Model Adjustment Factors for Gasoline Light Duty Vehicle to Account for the SAFE Vehicle Rule Applied

	ROG	NOx	CO	SO2	Fugitive PM10	Exhaust PM10	PM10 Total	Fugitive PM2.5	Exhaust PM2.5	PM2.5 Total	Bio- CO2	NBio-CO2	Total CO2	CH4	N20	CO2e
Percent Reduction	**21.41**	**82.46**	**-5.77**	**0.00**	**0.00**	**82.97**	**82.97**	**0.00**	**83.61**	**83.61**	**0.00**	**0.00**	**0.00**	**0.00**	**0.00**	**0.00**

3.0 Construction Detail

Construction Phase

Phase Number	Phase Name	Phase Type	Start Date	End Date	Num Days Week	Num Days	Phase Description
1	Architectural Coating	Architectural Coating	1/1/2025	1/3/2025	6	3	

Acres of Grading (Site Preparation Phase): 0

Acres of Grading (Grading Phase): 0

Acres of Paving: 0.33

Residential Indoor: 0; Residential Outdoor: 0; Non-Residential Indoor: 0; Non-Residential Outdoor: 0; Striped Parking Area: 870 (Architectural Coating –

OffRoad Equipment

Phase Name	Offroad Equipment Type	Amount	Usage Hours	Horse Power	Load Factor
Architectural Coating	Air Compressors	1	8.00	78	0.48
Architectural Coating	Other Construction Equipment	1	8.00	9	0.42
Architectural Coating	Pumps	1	8.00	84	0.74

Trips and VMT

Phase Name	Offroad Equipment Count	Worker Trip Number	Vendor Trip Number	Hauling Trip Number	Worker Trip Length	Vendor Trip Length	Hauling Trip Length	Worker Vehicle Class	Vendor Vehicle Class	Hauling Vehicle Class
Architectural Coating	3	0.00	0.00	0.00	14.70	6.90	20.00	LD_Mix	HDT_Mix	HHDT

SLRC-Restriping-WSLD - South Coast Air Basin, Summer

EMFAC Off-Model Adjustment Factors for Gasoline Light Duty Vehicle to Account for the SAFE Vehicle Rule Applied

3.1 Mitigation Measures Construction

Use Cleaner Engines for Construction Equipment

Water Exposed Area

Reduce Vehicle Speed on Unpaved Roads

3.2 Architectural Coating - 2025

Unmitigated Construction On-Site

	ROG	NOx	CO	SO2	Fugitive PM10	Exhaust PM10	PM10 Total	Fugitive PM2.5	Exhaust PM2.5	PM2.5 Total	Bio- CO2	NBio- CO2	Total CO2	CH4	N2O	CO2e
Category	lb/day										lb/day					
Archit. Coating	1.3442					0.0000	0.0000		0.0000	0.0000			0.0000			0.0000
Off-Road	0.5644	4.2405	6.4525	0.0109		0.1874	0.1874		0.1860	0.1860		1,033.5628	1,033.5628	0.0571		1,034.9901
Total	**1.9086**	**4.2405**	**6.4525**	**0.0109**		**0.1874**	**0.1874**		**0.1860**	**0.1860**		**1,033.5628**	**1,033.5628**	**0.0571**		**1,034.9901**

Unmitigated Construction Off-Site

	ROG	NOx	CO	SO2	Fugitive PM10	Exhaust PM10	PM10 Total	Fugitive PM2.5	Exhaust PM2.5	PM2.5 Total	Bio- CO2	NBio- CO2	Total CO2	CH4	N2O	CO2e
Category	lb/day										lb/day					
Hauling	0.0000	0.0000	0.0000	0.0000	0.0000	0.0000	0.0000	0.0000	0.0000	0.0000		0.0000	0.0000	0.0000	0.0000	0.0000
Vendor	0.0000	0.0000	0.0000	0.0000	0.0000	0.0000	0.0000	0.0000	0.0000	0.0000		0.0000	0.0000	0.0000	0.0000	0.0000
Worker	0.0000	0.0000	0.0000	0.0000	0.0000	0.0000	0.0000	0.0000	0.0000	0.0000		0.0000	0.0000	0.0000	0.0000	0.0000
Total	**0.0000**	**0.0000**	**0.0000**	**0.0000**	**0.0000**	**0.0000**	**0.0000**	**0.0000**	**0.0000**	**0.0000**		**0.0000**	**0.0000**	**0.0000**	**0.0000**	**0.0000**

Date: 6/30/2022 4:42 PM

SLRC-Restriping-WSLD - South Coast Air Basin, Summer

EMFAC Off-Model Adjustment Factors for Gasoline Light Duty Vehicle to Account for the SAFE Vehicle Rule Applied

Mitigated Construction On-Site

	ROG	NOx	CO	SO2	Fugitive PM10	Exhaust PM10	PM10 Total	Fugitive PM2.5	Exhaust PM2.5	PM2.5 Total	Bio- CO2	NBio- CO2	Total CO2	CH4	N2O	CO2e
Category	lb/day										lb/day					
Archit. Coating	1.3442					0.0000	0.0000		0.0000	0.0000			0.0000			0.0000
Off-Road	0.1559	0.7438	6.8245	0.0109		0.0319	0.0319		0.0305	0.0305	0.0000	1,033.5628	1,033.5628	0.0571		1,034.9901
Total	**1.5000**	**0.7438**	**6.8245**	**0.0109**		**0.0319**	**0.0319**		**0.0305**	**0.0305**	**0.0000**	**1,033.5628**	**1,033.5628**	**0.0571**		**1,034.9901**

Mitigated Construction Off-Site

	ROG	NOx	CO	SO2	Fugitive PM10	Exhaust PM10	PM10 Total	Fugitive PM2.5	Exhaust PM2.5	PM2.5 Total	Bio- CO2	NBio- CO2	Total CO2	CH4	N2O	CO2e
Category	lb/day										lb/day					
Hauling	0.0000	0.0000	0.0000	0.0000	0.0000	0.0000	0.0000	0.0000	0.0000	0.0000		0.0000	0.0000	0.0000	0.0000	0.0000
Vendor	0.0000	0.0000	0.0000	0.0000	0.0000	0.0000	0.0000	0.0000	0.0000	0.0000		0.0000	0.0000	0.0000	0.0000	0.0000
Worker	0.0000	0.0000	0.0000	0.0000	0.0000	0.0000	0.0000	0.0000	0.0000	0.0000		0.0000	0.0000	0.0000	0.0000	0.0000
Total	**0.0000**	**0.0000**	**0.0000**	**0.0000**	**0.0000**	**0.0000**	**0.0000**	**0.0000**	**0.0000**	**0.0000**		**0.0000**	**0.0000**	**0.0000**	**0.0000**	**0.0000**

SLRC - Eucalyptus+Ivanhoe Overlook - Construction - South Coast Air Basin, Winter

EMFAC Off-Model Adjustment Factors for Gasoline Light Duty Vehicle to Account for the SAFE Vehicle Rule Applied

SLRC - Eucalyptus+Ivanhoe Overlook - Construction

South Coast Air Basin, Winter

1.0 Project Characteristics

1.1 Land Usage

Land Uses	Size	Metric	Lot Acreage	Floor Surface Area	Population
Other Asphalt Surfaces	1.90	Acre	1.90	80,170.00	0
City Park	8.18	Acre	8.18	358,930.00	0

1.2 Other Project Characteristics

Urbanization	Urban	**Wind Speed (m/s)**	2.2	**Precipitation Freq (Days)**	31
Climate Zone	12			**Operational Year**	2027
Utility Company	Los Angeles Department of Water & Power				
CO2 Intensity (lb/MWhr)	691.98	**CH4 Intensity (lb/MWhr)**	0.033	**N2O Intensity (lb/MWhr)**	0.004

1.3 User Entered Comments & Non-Default Data

Project Characteristics -

Land Use - see construction assumptions. Land use values for Eucalyptus and Ivanhoe Overlook

Construction Phase - see construction assumptions

Off-road Equipment - see construction assumptions

Off-road Equipment - see construction assumptions.

Off-road Equipment -

Off-road Equipment - see construction assumptions

Off-road Equipment - see construction assumptions

Off-road Equipment - see construction assumptions

Off-road Equipment - see construction assumptions

Off-road Equipment - see construction assumptions

Off-road Equipment - see construction assumptions

Date: 1/21/2022 5:56 PM

SLRC - Eucalyptus+Ivanhoe Overlook - Construction - South Coast Air Basin, Winter

EMFAC Off-Model Adjustment Factors for Gasoline Light Duty Vehicle to Account for the SAFE Vehicle Rule Applied

Off-road Equipment - see construction assumptions

Trips and VMT - construction mobile emissions calculated outside of CalEEMod.

Demolition - Demolition values for both Eucalyptus + Ivanhoe Overlook components

Grading - Material values for both Eucalyptus + Ivanhoe Overlook components

Construction Off-road Equipment Mitigation -

Table Name	Column Name	Default Value	New Value
tblConstDustMitigation	WaterUnpavedRoadVehicleSpeed	0	15
tblConstructionPhase	NumDays	20.00	120.00
tblConstructionPhase	NumDays	300.00	120.00
tblConstructionPhase	NumDays	300.00	200.00
tblConstructionPhase	NumDays	300.00	120.00
tblConstructionPhase	NumDays	300.00	120.00
tblConstructionPhase	NumDays	20.00	40.00
tblConstructionPhase	NumDays	30.00	480.00
tblConstructionPhase	NumDays	20.00	120.00
tblConstructionPhase	NumDays	10.00	40.00
tblConstructionPhase	NumDaysWeek	5.00	6.00
tblConstructionPhase	NumDaysWeek	5.00	6.00
tblConstructionPhase	NumDaysWeek	5.00	6.00
tblConstructionPhase	NumDaysWeek	5.00	6.00
tblConstructionPhase	NumDaysWeek	5.00	6.00
tblConstructionPhase	NumDaysWeek	5.00	6.00
tblConstructionPhase	NumDaysWeek	5.00	6.00
tblConstructionPhase	NumDaysWeek	5.00	6.00
tblConstructionPhase	NumDaysWeek	5.00	6.00
tblConstructionPhase	NumDaysWeek	5.00	6.00
tblGrading	MaterialExported	0.00	4,003.00
tblGrading	MaterialExported	0.00	3,064.00
tblGrading	MaterialImported	0.00	8,525.00
tblLandUse	LandUseSquareFeet	82,764.00	80,170.00

SLRC - Eucalyptus+Ivanhoe Overlook - Construction - South Coast Air Basin, Winter

EMFAC Off-Model Adjustment Factors for Gasoline Light Duty Vehicle to Account for the SAFE Vehicle Rule Applied

tblLandUse	LandUseSquareFeet	356,320.80	358,930.00
tblOffRoadEquipment	OffRoadEquipmentUnitAmount	1.00	0.00
tblOffRoadEquipment	OffRoadEquipmentUnitAmount	1.00	0.00
tblOffRoadEquipment	OffRoadEquipmentUnitAmount	3.00	0.00
tblOffRoadEquipment	OffRoadEquipmentUnitAmount	2.00	1.00
tblOffRoadEquipment	OffRoadEquipmentUnitAmount	3.00	0.00
tblOffRoadEquipment	OffRoadEquipmentUnitAmount	3.00	2.00
tblOffRoadEquipment	OffRoadEquipmentUnitAmount	3.00	1.00
tblOffRoadEquipment	OffRoadEquipmentUnitAmount	3.00	0.00
tblOffRoadEquipment	OffRoadEquipmentUnitAmount	1.00	0.00
tblOffRoadEquipment	OffRoadEquipmentUnitAmount	1.00	0.00
tblOffRoadEquipment	OffRoadEquipmentUnitAmount	1.00	0.00
tblOffRoadEquipment	OffRoadEquipmentUnitAmount	2.00	1.00
tblOffRoadEquipment	OffRoadEquipmentUnitAmount	2.00	1.00
tblOffRoadEquipment	OffRoadEquipmentUnitAmount	2.00	1.00
tblOffRoadEquipment	OffRoadEquipmentUnitAmount	2.00	1.00
tblOffRoadEquipment	OffRoadEquipmentUnitAmount	3.00	1.00
tblOffRoadEquipment	OffRoadEquipmentUnitAmount	2.00	0.00
tblOffRoadEquipment	OffRoadEquipmentUnitAmount	3.00	0.00
tblOffRoadEquipment	OffRoadEquipmentUnitAmount	3.00	1.00
tblOffRoadEquipment	OffRoadEquipmentUnitAmount	3.00	1.00
tblOffRoadEquipment	OffRoadEquipmentUnitAmount	2.00	4.00
tblOffRoadEquipment	OffRoadEquipmentUnitAmount	1.00	0.00
tblOffRoadEquipment	OffRoadEquipmentUnitAmount	1.00	0.00
tblOffRoadEquipment	OffRoadEquipmentUnitAmount	1.00	0.00
tblOffRoadEquipment	UsageHours	6.00	8.00
tblOffRoadEquipment	UsageHours	7.00	8.00
tblOffRoadEquipment	UsageHours	7.00	8.00
tblOffRoadEquipment	UsageHours	7.00	8.00
tblOffRoadEquipment	UsageHours	7.00	8.00

SLRC - Eucalyptus+Ivanhoe Overlook - Construction - South Coast Air Basin, Winter

EMFAC Off-Model Adjustment Factors for Gasoline Light Duty Vehicle to Account for the SAFE Vehicle Rule Applied

tblOffRoadEquipment	UsageHours	7.00	8.00
tblOffRoadEquipment	UsageHours	7.00	8.00
tblTripsAndVMT	HaulingTripNumber	966.00	0.00
tblTripsAndVMT	HaulingTripNumber	383.00	0.00
tblTripsAndVMT	HaulingTripNumber	1,566.00	0.00
tblTripsAndVMT	VendorTripNumber	72.00	0.00
tblTripsAndVMT	VendorTripNumber	72.00	0.00
tblTripsAndVMT	VendorTripNumber	72.00	0.00
tblTripsAndVMT	VendorTripNumber	72.00	0.00
tblTripsAndVMT	WorkerTripNumber	13.00	0.00
tblTripsAndVMT	WorkerTripNumber	37.00	0.00
tblTripsAndVMT	WorkerTripNumber	13.00	0.00
tblTripsAndVMT	WorkerTripNumber	23.00	0.00
tblTripsAndVMT	WorkerTripNumber	10.00	0.00
tblTripsAndVMT	WorkerTripNumber	184.00	0.00
tblTripsAndVMT	WorkerTripNumber	184.00	0.00
tblTripsAndVMT	WorkerTripNumber	184.00	0.00
tblTripsAndVMT	WorkerTripNumber	184.00	0.00
tblTripsAndVMT	WorkerTripNumber	15.00	0.00

2.0 Emissions Summary

Date: 1/21/2022 5:56 PM

SLRC - Eucalyptus+Ivanhoe Overlook - Construction - South Coast Air Basin, Winter

EMFAC Off-Model Adjustment Factors for Gasoline Light Duty Vehicle to Account for the SAFE Vehicle Rule Applied

2.1 Overall Construction (Maximum Daily Emission)

Unmitigated Construction

	ROG	NOx	CO	SO2	Fugitive PM10	Exhaust PM10	PM10 Total	Fugitive PM2.5	Exhaust PM2.5	PM2.5 Total	Bio- CO2	NBio- CO2	Total CO2	CH4	N2O	CO2e
Year	lb/day										lb/day					
2025	2.3610	21.3746	21.4269	0.0523	7.0855	0.8425	7.9281	3.4252	0.7751	4.2003	0.0000	5,061.0583	5,061.0583	1.6369	0.0000	5,101.9795
2026	2.7637	25.5286	30.4089	0.0540	7.0855	1.1181	7.9281	3.4252	1.0499	4.2003	0.0000	5,127.6238	5,127.6238	1.6369	0.0000	5,158.4747
2027	5.2661	46.1993	55.5445	0.1062	0.0000	2.0081	2.0081	0.0000	1.8845	1.8845	0.0000	10,117.3728	10,117.3728	2.5484	0.0000	10,181.0841
Maximum	**5.2661**	**46.1993**	**55.5445**	**0.1062**	**7.0855**	**2.0081**	**7.9281**	**3.4252**	**1.8845**	**4.2003**	**0.0000**	**10,117.3728**	**10,117.3728**	**2.5484**	**0.0000**	**10,181.0841**

Mitigated Construction

	ROG	NOx	CO	SO2	Fugitive PM10	Exhaust PM10	PM10 Total	Fugitive PM2.5	Exhaust PM2.5	PM2.5 Total	Bio- CO2	NBio- CO2	Total CO2	CH4	N2O	CO2e
Year	lb/day										lb/day					
2025	2.3610	21.3746	21.4269	0.0523	2.7634	0.8425	3.6059	1.3358	0.7751	2.1110	0.0000	5,061.0583	5,061.0583	1.6369	0.0000	5,101.9795
2026	2.7637	25.5286	30.4089	0.0540	2.7634	1.1181	3.6059	1.3358	1.0499	2.1110	0.0000	5,127.6238	5,127.6238	1.6369	0.0000	5,158.4747
2027	5.2661	46.1993	55.5445	0.1062	0.0000	2.0081	2.0081	0.0000	1.8845	1.8845	0.0000	10,117.3728	10,117.3728	2.5484	0.0000	10,181.0841
Maximum	**5.2661**	**46.1993**	**55.5445**	**0.1062**	**2.7634**	**2.0081**	**3.6059**	**1.3358**	**1.8845**	**2.1110**	**0.0000**	**10,117.3728**	**10,117.3728**	**2.5484**	**0.0000**	**10,181.0841**

SLRC - Eucalyptus+Ivanhoe Overlook - Construction - South Coast Air Basin, Winter

EMFAC Off-Model Adjustment Factors for Gasoline Light Duty Vehicle to Account for the SAFE Vehicle Rule Applied

	ROG	NOx	CO	SO2	Fugitive PM10	Exhaust PM10	PM10 Total	Fugitive PM2.5	Exhaust PM2.5	PM2.5 Total	Bio- CO2	NBio-CO2	Total CO2	CH4	N20	CO2e
Percent Reduction	0.00	0.00	0.00	0.00	61.00	0.00	48.39	61.00	0.00	40.63	0.00	0.00	0.00	0.00	0.00	0.00

3.0 Construction Detail

Construction Phase

Phase Number	Phase Name	Phase Type	Start Date	End Date	Num Days Week	Num Days	Phase Description
1	Demolition	Demolition	1/1/2025	2/15/2025	6	40	
2	Site Preparation	Site Preparation	2/16/2025	4/3/2025	6	40	
3	Grading	Grading	4/4/2025	10/15/2026	6	480	
4	Drainage/Utilities/Trenching	Trenching	10/16/2026	3/4/2027	6	120	
5	Foundations	Building Construction	10/16/2026	3/4/2027	6	120	
6	Structure Construction	Building Construction	12/11/2026	7/31/2027	6	200	
7	Landscaping/Other Finishing	Building Construction	3/1/2027	7/18/2027	6	120	
8	Waterside Construction (Piles)	Building Construction	3/1/2027	7/17/2027	6	120	
9	Paving	Paving	3/1/2027	7/18/2027	6	120	
10	Architectural Coating	Architectural Coating	3/1/2027	7/18/2027	6	120	

Acres of Grading (Site Preparation Phase): 20

Acres of Grading (Grading Phase): 480

Acres of Paving: 1.9

Residential Indoor: 0; Residential Outdoor: 0; Non-Residential Indoor: 0; Non-Residential Outdoor: 0; Striped Parking Area: 4,810 (Architectural Coating

OffRoad Equipment

Phase Name	Offroad Equipment Type	Amount	Usage Hours	Horse Power	Load Factor
Demolition	Concrete/Industrial Saws	0	8.00	81	0.73
Demolition	Excavators	0	8.00	158	0.38

SLRC - Eucalyptus+Ivanhoe Overlook - Construction - South Coast Air Basin, Winter

EMFAC Off-Model Adjustment Factors for Gasoline Light Duty Vehicle to Account for the SAFE Vehicle Rule Applied

Demolition	Generator Sets	1	8.00	84	0.74
Demolition	Rubber Tired Dozers	1	8.00	247	0.40
Demolition	Tractors/Loaders/Backhoes	3	8.00	97	0.37
Site Preparation	Rubber Tired Dozers	1	8.00	247	0.40
Site Preparation	Tractors/Loaders/Backhoes	4	8.00	97	0.37
Grading	Excavators	1	8.00	158	0.38
Grading	Graders	1	8.00	187	0.41
Grading	Off-Highway Trucks	1	8.00	402	0.38
Grading	Rubber Tired Dozers	1	8.00	247	0.40
Grading	Rubber Tired Loaders	1	8.00	203	0.36
Grading	Scrapers	0	8.00	367	0.48
Grading	Tractors/Loaders/Backhoes	4	8.00	97	0.37
Structure Construction	Cranes	1	8.00	231	0.29
Structure Construction	Forklifts	2	8.00	89	0.20
Structure Construction	Generator Sets	1	8.00	84	0.74
Structure Construction	Tractors/Loaders/Backhoes	3	8.00	97	0.37
Structure Construction	Welders	1	8.00	46	0.45
Paving	Cement and Mortar Mixers	2	8.00	9	0.56
Paving	Pavers	1	8.00	130	0.42
Paving	Paving Equipment	1	8.00	132	0.36
Paving	Pumps	1	8.00	84	0.74
Paving	Rollers	1	8.00	80	0.38
Architectural Coating	Air Compressors	1	8.00	78	0.48
Drainage/Utilities/Trenching	Forklifts	1	8.00	89	0.20
Drainage/Utilities/Trenching	Graders	1	8.00	187	0.41
Drainage/Utilities/Trenching	Tractors/Loaders/Backhoes	1	8.00	97	0.37
Drainage/Utilities/Trenching	Trenchers	1	8.00	78	0.50
Foundations	Cement and Mortar Mixers	2	8.00	9	0.56
Foundations	Cranes	0	7.00	231	0.29
Foundations	Forklifts	0	8.00	89	0.20

SLRC - Eucalyptus+Ivanhoe Overlook - Construction - South Coast Air Basin, Winter

EMFAC Off-Model Adjustment Factors for Gasoline Light Duty Vehicle to Account for the SAFE Vehicle Rule Applied

Foundations	Generator Sets	0	8.00	84	0.74
Foundations	Paving Equipment	1	8.00	132	0.36
Foundations	Pumps	1	8.00	84	0.74
Foundations	Tractors/Loaders/Backhoes	0	7.00	97	0.37
Foundations	Welders	0	8.00	46	0.45
Landscaping/Other Finishing	Cranes	1	8.00	231	0.29
Landscaping/Other Finishing	Excavators	0	8.00	158	0.38
Landscaping/Other Finishing	Forklifts	1	8.00	89	0.20
Landscaping/Other Finishing	Generator Sets	0	8.00	84	0.74
Landscaping/Other Finishing	Tractors/Loaders/Backhoes	1	8.00	97	0.37
Landscaping/Other Finishing	Welders	0	8.00	46	0.45
Waterside Construction (Piles)	Bore/Drill Rigs	1	8.00	221	0.50
Waterside Construction (Piles)	Cranes	1	8.00	231	0.29
Waterside Construction (Piles)	Forklifts	0	8.00	89	0.20
Waterside Construction (Piles)	Generator Sets	0	8.00	84	0.74
Waterside Construction (Piles)	Tractors/Loaders/Backhoes	1	8.00	97	0.37
Waterside Construction (Piles)	Welders	0	8.00	46	0.45

Trips and VMT

Phase Name	Offroad Equipment Count	Worker Trip Number	Vendor Trip Number	Hauling Trip Number	Worker Trip Length	Vendor Trip Length	Hauling Trip Length	Worker Vehicle Class	Vendor Vehicle Class	Hauling Vehicle Class
Demolition	5	0.00	0.00	0.00	14.70	6.90	20.00	LD_Mix	HDT_Mix	HHDT
Site Preparation	5	0.00	0.00	0.00	14.70	6.90	20.00	LD_Mix	HDT_Mix	HHDT
Grading	9	0.00	0.00	0.00	14.70	6.90	20.00	LD_Mix	HDT_Mix	HHDT
Structure Construction	8	0.00	0.00	0.00	14.70	6.90	20.00	LD_Mix	HDT_Mix	HHDT
Paving	6	0.00	0.00	0.00	14.70	6.90	20.00	LD_Mix	HDT_Mix	HHDT
Architectural Coating	1	0.00	0.00	0.00	14.70	6.90	20.00	LD_Mix	HDT_Mix	HHDT
Drainage/Utilities/Trenching	4	0.00	0.00	0.00	14.70	6.90	20.00	LD_Mix	HDT_Mix	HHDT
Foundations	4	0.00	0.00	0.00	14.70	6.90	20.00	LD_Mix	HDT_Mix	HHDT
Landscaping/Other Finishing	3	0.00	0.00	0.00	14.70	6.90	20.00	LD_Mix	HDT_Mix	HHDT

SLRC - Eucalyptus+Ivanhoe Overlook - Construction - South Coast Air Basin, Winter

EMFAC Off-Model Adjustment Factors for Gasoline Light Duty Vehicle to Account for the SAFE Vehicle Rule Applied

Waterside Construction (Piles)	3	0.00	0.00	0.00	14.70	6.90	20.00	LD_Mix	HDT_Mix	HHDT

3.1 Mitigation Measures Construction

Water Exposed Area

Reduce Vehicle Speed on Unpaved Roads

3.2 Demolition - 2025

Unmitigated Construction On-Site

	ROG	NOx	CO	SO2	Fugitive PM10	Exhaust PM10	PM10 Total	Fugitive PM2.5	Exhaust PM2.5	PM2.5 Total	Bio- CO2	NBio- CO2	Total CO2	CH4	N2O	CO2e
Category	lb/day										lb/day					
Fugitive Dust					5.2256	0.0000	5.2256	0.7912	0.0000	0.7912			0.0000			0.0000
Off-Road	1.3109	13.0319	13.3462	0.0245		0.5478	0.5478		0.5116	0.5116		2,356.1622	2,356.1622	0.5836		2,370.7510
Total	**1.3109**	**13.0319**	**13.3462**	**0.0245**	**5.2256**	**0.5478**	**5.7735**	**0.7912**	**0.5116**	**1.3028**		**2,356.1622**	**2,356.1622**	**0.5836**		**2,370.7510**

Unmitigated Construction Off-Site

	ROG	NOx	CO	SO2	Fugitive PM10	Exhaust PM10	PM10 Total	Fugitive PM2.5	Exhaust PM2.5	PM2.5 Total	Bio- CO2	NBio- CO2	Total CO2	CH4	N2O	CO2e
Category	lb/day										lb/day					
Hauling	0.0000	0.0000	0.0000	0.0000	0.0000	0.0000	0.0000	0.0000	0.0000	0.0000		0.0000	0.0000	0.0000	0.0000	0.0000
Vendor	0.0000	0.0000	0.0000	0.0000	0.0000	0.0000	0.0000	0.0000	0.0000	0.0000		0.0000	0.0000	0.0000	0.0000	0.0000
Worker	0.0000	0.0000	0.0000	0.0000	0.0000	0.0000	0.0000	0.0000	0.0000	0.0000		0.0000	0.0000	0.0000	0.0000	0.0000
Total	**0.0000**	**0.0000**	**0.0000**	**0.0000**	**0.0000**	**0.0000**	**0.0000**	**0.0000**	**0.0000**	**0.0000**		**0.0000**	**0.0000**	**0.0000**	**0.0000**	**0.0000**

Date: 1/21/2022 5:56 PM

SLRC - Eucalyptus+Ivanhoe Overlook - Construction - South Coast Air Basin, Winter

EMFAC Off-Model Adjustment Factors for Gasoline Light Duty Vehicle to Account for the SAFE Vehicle Rule Applied

Mitigated Construction On-Site

	ROG	NOx	CO	SO2	Fugitive PM10	Exhaust PM10	PM10 Total	Fugitive PM2.5	Exhaust PM2.5	PM2.5 Total	Bio- CO2	NBio- CO2	Total CO2	CH4	N2O	CO2e
Category	lb/day										lb/day					
Fugitive Dust					2.0380	0.0000	2.0380	0.3086	0.0000	0.3086			0.0000			0.0000
Off-Road	1.3109	13.0319	13.3462	0.0245		0.5478	0.5478		0.5116	0.5116	0.0000	2,356.1622	2,356.1622	0.5836		2,370.7510
Total	**1.3109**	**13.0319**	**13.3462**	**0.0245**	**2.0380**	**0.5478**	**2.5858**	**0.3086**	**0.5116**	**0.8202**	**0.0000**	**2,356.1622**	**2,356.1622**	**0.5836**		**2,370.7510**

Mitigated Construction Off-Site

	ROG	NOx	CO	SO2	Fugitive PM10	Exhaust PM10	PM10 Total	Fugitive PM2.5	Exhaust PM2.5	PM2.5 Total	Bio- CO2	NBio- CO2	Total CO2	CH4	N2O	CO2e
Category	lb/day										lb/day					
Hauling	0.0000	0.0000	0.0000	0.0000	0.0000	0.0000	0.0000	0.0000	0.0000	0.0000		0.0000	0.0000	0.0000	0.0000	0.0000
Vendor	0.0000	0.0000	0.0000	0.0000	0.0000	0.0000	0.0000	0.0000	0.0000	0.0000		0.0000	0.0000	0.0000	0.0000	0.0000
Worker	0.0000	0.0000	0.0000	0.0000	0.0000	0.0000	0.0000	0.0000	0.0000	0.0000		0.0000	0.0000	0.0000	0.0000	0.0000
Total	**0.0000**	**0.0000**	**0.0000**	**0.0000**	**0.0000**	**0.0000**	**0.0000**	**0.0000**	**0.0000**	**0.0000**		**0.0000**	**0.0000**	**0.0000**	**0.0000**	**0.0000**

SLRC - Eucalyptus+Ivanhoe Overlook - Construction - South Coast Air Basin, Winter

EMFAC Off-Model Adjustment Factors for Gasoline Light Duty Vehicle to Account for the SAFE Vehicle Rule Applied

3.3 Site Preparation - 2025

Unmitigated Construction On-Site

	ROG	NOx	CO	SO2	Fugitive PM10	Exhaust PM10	PM10 Total	Fugitive PM2.5	Exhaust PM2.5	PM2.5 Total	Bio- CO2	NBio- CO2	Total CO2	CH4	N2O	CO2e
Category	lb/day										lb/day					
Fugitive Dust					6.5610	0.0000	6.5610	3.3688	0.0000	3.3688			0.0000			0.0000
Off-Road	1.1766	11.9715	11.9164	0.0210		0.5065	0.5065		0.4660	0.4660		2,035.1835	2,035.1835	0.6582		2,051.6390
Total	**1.1766**	**11.9715**	**11.9164**	**0.0210**	**6.5610**	**0.5065**	**7.0675**	**3.3688**	**0.4660**	**3.8348**		**2,035.1835**	**2,035.1835**	**0.6582**		**2,051.6390**

Unmitigated Construction Off-Site

	ROG	NOx	CO	SO2	Fugitive PM10	Exhaust PM10	PM10 Total	Fugitive PM2.5	Exhaust PM2.5	PM2.5 Total	Bio- CO2	NBio- CO2	Total CO2	CH4	N2O	CO2e
Category	lb/day										lb/day					
Hauling	0.0000	0.0000	0.0000	0.0000	0.0000	0.0000	0.0000	0.0000	0.0000	0.0000		0.0000	0.0000	0.0000	0.0000	0.0000
Vendor	0.0000	0.0000	0.0000	0.0000	0.0000	0.0000	0.0000	0.0000	0.0000	0.0000		0.0000	0.0000	0.0000	0.0000	0.0000
Worker	0.0000	0.0000	0.0000	0.0000	0.0000	0.0000	0.0000	0.0000	0.0000	0.0000		0.0000	0.0000	0.0000	0.0000	0.0000
Total	**0.0000**	**0.0000**	**0.0000**	**0.0000**	**0.0000**	**0.0000**	**0.0000**	**0.0000**	**0.0000**	**0.0000**		**0.0000**	**0.0000**	**0.0000**	**0.0000**	**0.0000**

Date: 1/21/2022 5:56 PM

SLRC - Eucalyptus+Ivanhoe Overlook - Construction - South Coast Air Basin, Winter

EMFAC Off-Model Adjustment Factors for Gasoline Light Duty Vehicle to Account for the SAFE Vehicle Rule Applied

Mitigated Construction On-Site

	ROG	NOx	CO	SO2	Fugitive PM10	Exhaust PM10	PM10 Total	Fugitive PM2.5	Exhaust PM2.5	PM2.5 Total	Bio- CO2	NBio- CO2	Total CO2	CH4	N2O	CO2e
Category	lb/day										lb/day					
Fugitive Dust					2.5588	0.0000	2.5588	1.3138	0.0000	1.3138			0.0000			0.0000
Off-Road	1.1766	11.9715	11.9164	0.0210		0.5065	0.5065		0.4660	0.4660	0.0000	2,035.1835	2,035.1835	0.6582		2,051.6390
Total	**1.1766**	**11.9715**	**11.9164**	**0.0210**	**2.5588**	**0.5065**	**3.0653**	**1.3138**	**0.4660**	**1.7798**	**0.0000**	**2,035.1835**	**2,035.1835**	**0.6582**		**2,051.6390**

Mitigated Construction Off-Site

	ROG	NOx	CO	SO2	Fugitive PM10	Exhaust PM10	PM10 Total	Fugitive PM2.5	Exhaust PM2.5	PM2.5 Total	Bio- CO2	NBio- CO2	Total CO2	CH4	N2O	CO2e
Category	lb/day										lb/day					
Hauling	0.0000	0.0000	0.0000	0.0000	0.0000	0.0000	0.0000	0.0000	0.0000	0.0000		0.0000	0.0000	0.0000	0.0000	0.0000
Vendor	0.0000	0.0000	0.0000	0.0000	0.0000	0.0000	0.0000	0.0000	0.0000	0.0000		0.0000	0.0000	0.0000	0.0000	0.0000
Worker	0.0000	0.0000	0.0000	0.0000	0.0000	0.0000	0.0000	0.0000	0.0000	0.0000		0.0000	0.0000	0.0000	0.0000	0.0000
Total	**0.0000**	**0.0000**	**0.0000**	**0.0000**	**0.0000**	**0.0000**	**0.0000**	**0.0000**	**0.0000**	**0.0000**		**0.0000**	**0.0000**	**0.0000**	**0.0000**	**0.0000**

SLRC - Eucalyptus+Ivanhoe Overlook - Construction - South Coast Air Basin, Winter

EMFAC Off-Model Adjustment Factors for Gasoline Light Duty Vehicle to Account for the SAFE Vehicle Rule Applied

3.4 Grading - 2025

Unmitigated Construction On-Site

	ROG	NOx	CO	SO2	Fugitive PM10	Exhaust PM10	PM10 Total	Fugitive PM2.5	Exhaust PM2.5	PM2.5 Total	Bio- CO2	NBio- CO2	Total CO2	CH4	N2O	CO2e
Category	lb/day										lb/day					
Fugitive Dust					7.0855	0.0000	7.0855	3.4252	0.0000	3.4252			0.0000			0.0000
Off-Road	2.3610	21.3746	21.4269	0.0523		0.8425	0.8425		0.7751	0.7751		5,061.0583	5,061.0583	1.6369		5,101.9795
Total	**2.3610**	**21.3746**	**21.4269**	**0.0523**	**7.0855**	**0.8425**	**7.9281**	**3.4252**	**0.7751**	**4.2003**		**5,061.0583**	**5,061.0583**	**1.6369**		**5,101.9795**

Unmitigated Construction Off-Site

	ROG	NOx	CO	SO2	Fugitive PM10	Exhaust PM10	PM10 Total	Fugitive PM2.5	Exhaust PM2.5	PM2.5 Total	Bio- CO2	NBio- CO2	Total CO2	CH4	N2O	CO2e
Category	lb/day										lb/day					
Hauling	0.0000	0.0000	0.0000	0.0000	0.0000	0.0000	0.0000	0.0000	0.0000	0.0000		0.0000	0.0000	0.0000	0.0000	0.0000
Vendor	0.0000	0.0000	0.0000	0.0000	0.0000	0.0000	0.0000	0.0000	0.0000	0.0000		0.0000	0.0000	0.0000	0.0000	0.0000
Worker	0.0000	0.0000	0.0000	0.0000	0.0000	0.0000	0.0000	0.0000	0.0000	0.0000		0.0000	0.0000	0.0000	0.0000	0.0000
Total	**0.0000**	**0.0000**	**0.0000**	**0.0000**	**0.0000**	**0.0000**	**0.0000**	**0.0000**	**0.0000**	**0.0000**		**0.0000**	**0.0000**	**0.0000**	**0.0000**	**0.0000**

Date: 1/21/2022 5:56 PM

SLRC - Eucalyptus+Ivanhoe Overlook - Construction - South Coast Air Basin, Winter

EMFAC Off-Model Adjustment Factors for Gasoline Light Duty Vehicle to Account for the SAFE Vehicle Rule Applied

Mitigated Construction On-Site

	ROG	NOx	CO	SO2	Fugitive PM10	Exhaust PM10	PM10 Total	Fugitive PM2.5	Exhaust PM2.5	PM2.5 Total	Bio- CO2	NBio- CO2	Total CO2	CH4	N2O	CO2e
Category	lb/day										lb/day					
Fugitive Dust					2.7634	0.0000	2.7634	1.3358	0.0000	1.3358			0.0000			0.0000
Off-Road	2.3610	21.3746	21.4269	0.0523		0.8425	0.8425		0.7751	0.7751	0.0000	5,061.0583	5,061.0583	1.6369		5,101.9795
Total	**2.3610**	**21.3746**	**21.4269**	**0.0523**	**2.7634**	**0.8425**	**3.6059**	**1.3358**	**0.7751**	**2.1110**	**0.0000**	**5,061.0583**	**5,061.0583**	**1.6369**		**5,101.9795**

Mitigated Construction Off-Site

	ROG	NOx	CO	SO2	Fugitive PM10	Exhaust PM10	PM10 Total	Fugitive PM2.5	Exhaust PM2.5	PM2.5 Total	Bio- CO2	NBio- CO2	Total CO2	CH4	N2O	CO2e
Category	lb/day										lb/day					
Hauling	0.0000	0.0000	0.0000	0.0000	0.0000	0.0000	0.0000	0.0000	0.0000	0.0000		0.0000	0.0000	0.0000	0.0000	0.0000
Vendor	0.0000	0.0000	0.0000	0.0000	0.0000	0.0000	0.0000	0.0000	0.0000	0.0000		0.0000	0.0000	0.0000	0.0000	0.0000
Worker	0.0000	0.0000	0.0000	0.0000	0.0000	0.0000	0.0000	0.0000	0.0000	0.0000		0.0000	0.0000	0.0000	0.0000	0.0000
Total	**0.0000**	**0.0000**	**0.0000**	**0.0000**	**0.0000**	**0.0000**	**0.0000**	**0.0000**	**0.0000**	**0.0000**		**0.0000**	**0.0000**	**0.0000**	**0.0000**	**0.0000**

SLRC - Eucalyptus+Ivanhoe Overlook - Construction - South Coast Air Basin, Winter

EMFAC Off-Model Adjustment Factors for Gasoline Light Duty Vehicle to Account for the SAFE Vehicle Rule Applied

3.4 Grading - 2026

Unmitigated Construction On-Site

	ROG	NOx	CO	SO2	Fugitive PM10	Exhaust PM10	PM10 Total	Fugitive PM2.5	Exhaust PM2.5	PM2.5 Total	Bio- CO2	NBio- CO2	Total CO2	CH4	N2O	CO2e
Category	lb/day										lb/day					
Fugitive Dust					7.0855	0.0000	7.0855	3.4252	0.0000	3.4252			0.0000			0.0000
Off-Road	2.3610	21.3746	21.4269	0.0523		0.8425	0.8425		0.7751	0.7751		5,061.0583	5,061.0583	1.6369		5,101.9795
Total	**2.3610**	**21.3746**	**21.4269**	**0.0523**	**7.0855**	**0.8425**	**7.9281**	**3.4252**	**0.7751**	**4.2003**		**5,061.0583**	**5,061.0583**	**1.6369**		**5,101.9795**

Unmitigated Construction Off-Site

	ROG	NOx	CO	SO2	Fugitive PM10	Exhaust PM10	PM10 Total	Fugitive PM2.5	Exhaust PM2.5	PM2.5 Total	Bio- CO2	NBio- CO2	Total CO2	CH4	N2O	CO2e
Category	lb/day										lb/day					
Hauling	0.0000	0.0000	0.0000	0.0000	0.0000	0.0000	0.0000	0.0000	0.0000	0.0000		0.0000	0.0000	0.0000	0.0000	0.0000
Vendor	0.0000	0.0000	0.0000	0.0000	0.0000	0.0000	0.0000	0.0000	0.0000	0.0000		0.0000	0.0000	0.0000	0.0000	0.0000
Worker	0.0000	0.0000	0.0000	0.0000	0.0000	0.0000	0.0000	0.0000	0.0000	0.0000		0.0000	0.0000	0.0000	0.0000	0.0000
Total	**0.0000**	**0.0000**	**0.0000**	**0.0000**	**0.0000**	**0.0000**	**0.0000**	**0.0000**	**0.0000**	**0.0000**		**0.0000**	**0.0000**	**0.0000**	**0.0000**	**0.0000**

Date: 1/21/2022 5:56 PM

SLRC - Eucalyptus+Ivanhoe Overlook - Construction - South Coast Air Basin, Winter

EMFAC Off-Model Adjustment Factors for Gasoline Light Duty Vehicle to Account for the SAFE Vehicle Rule Applied

Mitigated Construction On-Site

	ROG	NOx	CO	SO2	Fugitive PM10	Exhaust PM10	PM10 Total	Fugitive PM2.5	Exhaust PM2.5	PM2.5 Total	Bio- CO2	NBio- CO2	Total CO2	CH4	N2O	CO2e
Category	lb/day										lb/day					
Fugitive Dust					2.7634	0.0000	2.7634	1.3358	0.0000	1.3358			0.0000			0.0000
Off-Road	2.3610	21.3746	21.4269	0.0523		0.8425	0.8425		0.7751	0.7751	0.0000	5,061.0583	5,061.0583	1.6369		5,101.9795
Total	**2.3610**	**21.3746**	**21.4269**	**0.0523**	**2.7634**	**0.8425**	**3.6059**	**1.3358**	**0.7751**	**2.1110**	**0.0000**	**5,061.0583**	**5,061.0583**	**1.6369**		**5,101.9795**

Mitigated Construction Off-Site

	ROG	NOx	CO	SO2	Fugitive PM10	Exhaust PM10	PM10 Total	Fugitive PM2.5	Exhaust PM2.5	PM2.5 Total	Bio- CO2	NBio- CO2	Total CO2	CH4	N2O	CO2e
Category	lb/day										lb/day					
Hauling	0.0000	0.0000	0.0000	0.0000	0.0000	0.0000	0.0000	0.0000	0.0000	0.0000		0.0000	0.0000	0.0000	0.0000	0.0000
Vendor	0.0000	0.0000	0.0000	0.0000	0.0000	0.0000	0.0000	0.0000	0.0000	0.0000		0.0000	0.0000	0.0000	0.0000	0.0000
Worker	0.0000	0.0000	0.0000	0.0000	0.0000	0.0000	0.0000	0.0000	0.0000	0.0000		0.0000	0.0000	0.0000	0.0000	0.0000
Total	**0.0000**	**0.0000**	**0.0000**	**0.0000**	**0.0000**	**0.0000**	**0.0000**	**0.0000**	**0.0000**	**0.0000**		**0.0000**	**0.0000**	**0.0000**	**0.0000**	**0.0000**

SLRC - Eucalyptus+Ivanhoe Overlook - Construction - South Coast Air Basin, Winter

EMFAC Off-Model Adjustment Factors for Gasoline Light Duty Vehicle to Account for the SAFE Vehicle Rule Applied

3.5 Drainage/Utilities/Trenching - 2026

Unmitigated Construction On-Site

	ROG	NOx	CO	SO2	Fugitive PM10	Exhaust PM10	PM10 Total	Fugitive PM2.5	Exhaust PM2.5	PM2.5 Total	Bio- CO2	NBio- CO2	Total CO2	CH4	N2O	CO2e
Category	lb/day										lb/day					
Off-Road	0.8441	8.5536	7.5262	0.0146		0.4052	0.4052		0.3728	0.3728		1,417.6714	1,417.6714	0.4585		1,429.1340
Total	**0.8441**	**8.5536**	**7.5262**	**0.0146**		**0.4052**	**0.4052**		**0.3728**	**0.3728**		**1,417.6714**	**1,417.6714**	**0.4585**		**1,429.1340**

Unmitigated Construction Off-Site

	ROG	NOx	CO	SO2	Fugitive PM10	Exhaust PM10	PM10 Total	Fugitive PM2.5	Exhaust PM2.5	PM2.5 Total	Bio- CO2	NBio- CO2	Total CO2	CH4	N2O	CO2e
Category	lb/day										lb/day					
Hauling	0.0000	0.0000	0.0000	0.0000	0.0000	0.0000	0.0000	0.0000	0.0000	0.0000		0.0000	0.0000	0.0000	0.0000	0.0000
Vendor	0.0000	0.0000	0.0000	0.0000	0.0000	0.0000	0.0000	0.0000	0.0000	0.0000		0.0000	0.0000	0.0000	0.0000	0.0000
Worker	0.0000	0.0000	0.0000	0.0000	0.0000	0.0000	0.0000	0.0000	0.0000	0.0000		0.0000	0.0000	0.0000	0.0000	0.0000
Total	**0.0000**	**0.0000**	**0.0000**	**0.0000**	**0.0000**	**0.0000**	**0.0000**	**0.0000**	**0.0000**	**0.0000**		**0.0000**	**0.0000**	**0.0000**	**0.0000**	**0.0000**

Date: 1/21/2022 5:56 PM

SLRC - Eucalyptus+Ivanhoe Overlook - Construction - South Coast Air Basin, Winter

EMFAC Off-Model Adjustment Factors for Gasoline Light Duty Vehicle to Account for the SAFE Vehicle Rule Applied

Mitigated Construction On-Site

	ROG	NOx	CO	SO2	Fugitive PM10	Exhaust PM10	PM10 Total	Fugitive PM2.5	Exhaust PM2.5	PM2.5 Total	Bio- CO2	NBio- CO2	Total CO2	CH4	N2O	CO2e
Category	lb/day										lb/day					
Off-Road	0.8441	8.5536	7.5262	0.0146		0.4052	0.4052		0.3728	0.3728	0.0000	1,417.6714	1,417.6714	0.4585		1,429.1340
Total	**0.8441**	**8.5536**	**7.5262**	**0.0146**		**0.4052**	**0.4052**		**0.3728**	**0.3728**	**0.0000**	**1,417.6714**	**1,417.6714**	**0.4585**		**1,429.1340**

Mitigated Construction Off-Site

	ROG	NOx	CO	SO2	Fugitive PM10	Exhaust PM10	PM10 Total	Fugitive PM2.5	Exhaust PM2.5	PM2.5 Total	Bio- CO2	NBio- CO2	Total CO2	CH4	N2O	CO2e
Category	lb/day										lb/day					
Hauling	0.0000	0.0000	0.0000	0.0000	0.0000	0.0000	0.0000	0.0000	0.0000	0.0000		0.0000	0.0000	0.0000	0.0000	0.0000
Vendor	0.0000	0.0000	0.0000	0.0000	0.0000	0.0000	0.0000	0.0000	0.0000	0.0000		0.0000	0.0000	0.0000	0.0000	0.0000
Worker	0.0000	0.0000	0.0000	0.0000	0.0000	0.0000	0.0000	0.0000	0.0000	0.0000		0.0000	0.0000	0.0000	0.0000	0.0000
Total	**0.0000**	**0.0000**	**0.0000**	**0.0000**	**0.0000**	**0.0000**	**0.0000**	**0.0000**	**0.0000**	**0.0000**		**0.0000**	**0.0000**	**0.0000**	**0.0000**	**0.0000**

SLRC - Eucalyptus+Ivanhoe Overlook - Construction - South Coast Air Basin, Winter

EMFAC Off-Model Adjustment Factors for Gasoline Light Duty Vehicle to Account for the SAFE Vehicle Rule Applied

3.5 Drainage/Utilities/Trenching - 2027

Unmitigated Construction On-Site

	ROG	NOx	CO	SO2	Fugitive PM10	Exhaust PM10	PM10 Total	Fugitive PM2.5	Exhaust PM2.5	PM2.5 Total	Bio- CO2	NBio- CO2	Total CO2	CH4	N2O	CO2e
Category	lb/day										lb/day					
Off-Road	0.8441	8.5536	7.5262	0.0146		0.4052	0.4052		0.3728	0.3728		1,417.6714	1,417.6714	0.4585		1,429.1340
Total	**0.8441**	**8.5536**	**7.5262**	**0.0146**		**0.4052**	**0.4052**		**0.3728**	**0.3728**		**1,417.6714**	**1,417.6714**	**0.4585**		**1,429.1340**

Unmitigated Construction Off-Site

	ROG	NOx	CO	SO2	Fugitive PM10	Exhaust PM10	PM10 Total	Fugitive PM2.5	Exhaust PM2.5	PM2.5 Total	Bio- CO2	NBio- CO2	Total CO2	CH4	N2O	CO2e
Category	lb/day										lb/day					
Hauling	0.0000	0.0000	0.0000	0.0000	0.0000	0.0000	0.0000	0.0000	0.0000	0.0000		0.0000	0.0000	0.0000	0.0000	0.0000
Vendor	0.0000	0.0000	0.0000	0.0000	0.0000	0.0000	0.0000	0.0000	0.0000	0.0000		0.0000	0.0000	0.0000	0.0000	0.0000
Worker	0.0000	0.0000	0.0000	0.0000	0.0000	0.0000	0.0000	0.0000	0.0000	0.0000		0.0000	0.0000	0.0000	0.0000	0.0000
Total	**0.0000**	**0.0000**	**0.0000**	**0.0000**	**0.0000**	**0.0000**	**0.0000**	**0.0000**	**0.0000**	**0.0000**		**0.0000**	**0.0000**	**0.0000**	**0.0000**	**0.0000**

Date: 1/21/2022 5:56 PM

SLRC - Eucalyptus+Ivanhoe Overlook - Construction - South Coast Air Basin, Winter

EMFAC Off-Model Adjustment Factors for Gasoline Light Duty Vehicle to Account for the SAFE Vehicle Rule Applied

Mitigated Construction On-Site

	ROG	NOx	CO	SO2	Fugitive PM10	Exhaust PM10	PM10 Total	Fugitive PM2.5	Exhaust PM2.5	PM2.5 Total	Bio- CO2	NBio- CO2	Total CO2	CH4	N2O	CO2e
Category	lb/day										lb/day					
Off-Road	0.8441	8.5536	7.5262	0.0146		0.4052	0.4052		0.3728	0.3728	0.0000	1,417.6714	1,417.6714	0.4585		1,429.1340
Total	**0.8441**	**8.5536**	**7.5262**	**0.0146**		**0.4052**	**0.4052**		**0.3728**	**0.3728**	**0.0000**	**1,417.6714**	**1,417.6714**	**0.4585**		**1,429.1340**

Mitigated Construction Off-Site

	ROG	NOx	CO	SO2	Fugitive PM10	Exhaust PM10	PM10 Total	Fugitive PM2.5	Exhaust PM2.5	PM2.5 Total	Bio- CO2	NBio- CO2	Total CO2	CH4	N2O	CO2e
Category	lb/day										lb/day					
Hauling	0.0000	0.0000	0.0000	0.0000	0.0000	0.0000	0.0000	0.0000	0.0000	0.0000		0.0000	0.0000	0.0000	0.0000	0.0000
Vendor	0.0000	0.0000	0.0000	0.0000	0.0000	0.0000	0.0000	0.0000	0.0000	0.0000		0.0000	0.0000	0.0000	0.0000	0.0000
Worker	0.0000	0.0000	0.0000	0.0000	0.0000	0.0000	0.0000	0.0000	0.0000	0.0000		0.0000	0.0000	0.0000	0.0000	0.0000
Total	**0.0000**	**0.0000**	**0.0000**	**0.0000**	**0.0000**	**0.0000**	**0.0000**	**0.0000**	**0.0000**	**0.0000**		**0.0000**	**0.0000**	**0.0000**	**0.0000**	**0.0000**

Date: 1/21/2022 5:56 PM

SLRC - Eucalyptus+Ivanhoe Overlook - Construction - South Coast Air Basin, Winter

EMFAC Off-Model Adjustment Factors for Gasoline Light Duty Vehicle to Account for the SAFE Vehicle Rule Applied

3.6 Foundations - 2026

Unmitigated Construction On-Site

	ROG	NOx	CO	SO2	Fugitive PM10	Exhaust PM10	PM10 Total	Fugitive PM2.5	Exhaust PM2.5	PM2.5 Total	Bio- CO2	NBio- CO2	Total CO2	CH4	N2O	CO2e
Category	lb/day										lb/day					
Off-Road	0.5505	4.4272	6.8786	0.0121		0.1920	0.1920		0.1870	0.1870		1,118.3846	1,118.3846	0.1632		1,122.4655
Total	**0.5505**	**4.4272**	**6.8786**	**0.0121**		**0.1920**	**0.1920**		**0.1870**	**0.1870**		**1,118.3846**	**1,118.3846**	**0.1632**		**1,122.4655**

Unmitigated Construction Off-Site

	ROG	NOx	CO	SO2	Fugitive PM10	Exhaust PM10	PM10 Total	Fugitive PM2.5	Exhaust PM2.5	PM2.5 Total	Bio- CO2	NBio- CO2	Total CO2	CH4	N2O	CO2e
Category	lb/day										lb/day					
Hauling	0.0000	0.0000	0.0000	0.0000	0.0000	0.0000	0.0000	0.0000	0.0000	0.0000		0.0000	0.0000	0.0000	0.0000	0.0000
Vendor	0.0000	0.0000	0.0000	0.0000	0.0000	0.0000	0.0000	0.0000	0.0000	0.0000		0.0000	0.0000	0.0000	0.0000	0.0000
Worker	0.0000	0.0000	0.0000	0.0000	0.0000	0.0000	0.0000	0.0000	0.0000	0.0000		0.0000	0.0000	0.0000	0.0000	0.0000
Total	**0.0000**	**0.0000**	**0.0000**	**0.0000**	**0.0000**	**0.0000**	**0.0000**	**0.0000**	**0.0000**	**0.0000**		**0.0000**	**0.0000**	**0.0000**	**0.0000**	**0.0000**

Date: 1/21/2022 5:56 PM

SLRC - Eucalyptus+Ivanhoe Overlook - Construction - South Coast Air Basin, Winter

EMFAC Off-Model Adjustment Factors for Gasoline Light Duty Vehicle to Account for the SAFE Vehicle Rule Applied

Mitigated Construction On-Site

	ROG	NOx	CO	SO2	Fugitive PM10	Exhaust PM10	PM10 Total	Fugitive PM2.5	Exhaust PM2.5	PM2.5 Total	Bio- CO2	NBio- CO2	Total CO2	CH4	N2O	CO2e
Category	lb/day										lb/day					
Off-Road	0.5505	4.4272	6.8786	0.0121		0.1920	0.1920		0.1870	0.1870	0.0000	1,118.3846	1,118.3846	0.1632		1,122.4655
Total	**0.5505**	**4.4272**	**6.8786**	**0.0121**		**0.1920**	**0.1920**		**0.1870**	**0.1870**	**0.0000**	**1,118.3846**	**1,118.3846**	**0.1632**		**1,122.4655**

Mitigated Construction Off-Site

	ROG	NOx	CO	SO2	Fugitive PM10	Exhaust PM10	PM10 Total	Fugitive PM2.5	Exhaust PM2.5	PM2.5 Total	Bio- CO2	NBio- CO2	Total CO2	CH4	N2O	CO2e
Category	lb/day										lb/day					
Hauling	0.0000	0.0000	0.0000	0.0000	0.0000	0.0000	0.0000	0.0000	0.0000	0.0000		0.0000	0.0000	0.0000	0.0000	0.0000
Vendor	0.0000	0.0000	0.0000	0.0000	0.0000	0.0000	0.0000	0.0000	0.0000	0.0000		0.0000	0.0000	0.0000	0.0000	0.0000
Worker	0.0000	0.0000	0.0000	0.0000	0.0000	0.0000	0.0000	0.0000	0.0000	0.0000		0.0000	0.0000	0.0000	0.0000	0.0000
Total	**0.0000**	**0.0000**	**0.0000**	**0.0000**	**0.0000**	**0.0000**	**0.0000**	**0.0000**	**0.0000**	**0.0000**		**0.0000**	**0.0000**	**0.0000**	**0.0000**	**0.0000**

SLRC - Eucalyptus+Ivanhoe Overlook - Construction - South Coast Air Basin, Winter

EMFAC Off-Model Adjustment Factors for Gasoline Light Duty Vehicle to Account for the SAFE Vehicle Rule Applied

3.6 Foundations - 2027

Unmitigated Construction On-Site

	ROG	NOx	CO	SO2	Fugitive PM10	Exhaust PM10	PM10 Total	Fugitive PM2.5	Exhaust PM2.5	PM2.5 Total	Bio- CO2	NBio- CO2	Total CO2	CH4	N2O	CO2e
Category	lb/day										lb/day					
Off-Road	0.5505	4.4272	6.8786	0.0121		0.1920	0.1920		0.1870	0.1870		1,118.3846	1,118.3846	0.1632		1,122.4655
Total	**0.5505**	**4.4272**	**6.8786**	**0.0121**		**0.1920**	**0.1920**		**0.1870**	**0.1870**		**1,118.3846**	**1,118.3846**	**0.1632**		**1,122.4655**

Unmitigated Construction Off-Site

	ROG	NOx	CO	SO2	Fugitive PM10	Exhaust PM10	PM10 Total	Fugitive PM2.5	Exhaust PM2.5	PM2.5 Total	Bio- CO2	NBio- CO2	Total CO2	CH4	N2O	CO2e
Category	lb/day										lb/day					
Hauling	0.0000	0.0000	0.0000	0.0000	0.0000	0.0000	0.0000	0.0000	0.0000	0.0000		0.0000	0.0000	0.0000	0.0000	0.0000
Vendor	0.0000	0.0000	0.0000	0.0000	0.0000	0.0000	0.0000	0.0000	0.0000	0.0000		0.0000	0.0000	0.0000	0.0000	0.0000
Worker	0.0000	0.0000	0.0000	0.0000	0.0000	0.0000	0.0000	0.0000	0.0000	0.0000		0.0000	0.0000	0.0000	0.0000	0.0000
Total	**0.0000**	**0.0000**	**0.0000**	**0.0000**	**0.0000**	**0.0000**	**0.0000**	**0.0000**	**0.0000**	**0.0000**		**0.0000**	**0.0000**	**0.0000**	**0.0000**	**0.0000**

Date: 1/21/2022 5:56 PM

SLRC - Eucalyptus+Ivanhoe Overlook - Construction - South Coast Air Basin, Winter

EMFAC Off-Model Adjustment Factors for Gasoline Light Duty Vehicle to Account for the SAFE Vehicle Rule Applied

Mitigated Construction On-Site

	ROG	NOx	CO	SO2	Fugitive PM10	Exhaust PM10	PM10 Total	Fugitive PM2.5	Exhaust PM2.5	PM2.5 Total	Bio- CO2	NBio- CO2	Total CO2	CH4	N2O	CO2e
Category	lb/day										lb/day					
Off-Road	0.5505	4.4272	6.8786	0.0121		0.1920	0.1920		0.1870	0.1870	0.0000	1,118.3846	1,118.3846	0.1632		1,122.4655
Total	**0.5505**	**4.4272**	**6.8786**	**0.0121**		**0.1920**	**0.1920**		**0.1870**	**0.1870**	**0.0000**	**1,118.3846**	**1,118.3846**	**0.1632**		**1,122.4655**

Mitigated Construction Off-Site

	ROG	NOx	CO	SO2	Fugitive PM10	Exhaust PM10	PM10 Total	Fugitive PM2.5	Exhaust PM2.5	PM2.5 Total	Bio- CO2	NBio- CO2	Total CO2	CH4	N2O	CO2e
Category	lb/day										lb/day					
Hauling	0.0000	0.0000	0.0000	0.0000	0.0000	0.0000	0.0000	0.0000	0.0000	0.0000		0.0000	0.0000	0.0000	0.0000	0.0000
Vendor	0.0000	0.0000	0.0000	0.0000	0.0000	0.0000	0.0000	0.0000	0.0000	0.0000		0.0000	0.0000	0.0000	0.0000	0.0000
Worker	0.0000	0.0000	0.0000	0.0000	0.0000	0.0000	0.0000	0.0000	0.0000	0.0000		0.0000	0.0000	0.0000	0.0000	0.0000
Total	**0.0000**	**0.0000**	**0.0000**	**0.0000**	**0.0000**	**0.0000**	**0.0000**	**0.0000**	**0.0000**	**0.0000**		**0.0000**	**0.0000**	**0.0000**	**0.0000**	**0.0000**

Date: 1/21/2022 5:56 PM

SLRC - Eucalyptus+Ivanhoe Overlook - Construction - South Coast Air Basin, Winter

EMFAC Off-Model Adjustment Factors for Gasoline Light Duty Vehicle to Account for the SAFE Vehicle Rule Applied

3.7 Structure Construction - 2026

Unmitigated Construction On-Site

	ROG	NOx	CO	SO2	Fugitive PM10	Exhaust PM10	PM10 Total	Fugitive PM2.5	Exhaust PM2.5	PM2.5 Total	Bio- CO2	NBio- CO2	Total CO2	CH4	N2O	CO2e
Category	lb/day										lb/day					
Off-Road	1.3692	12.5478	16.0041	0.0273		0.5209	0.5209		0.4901	0.4901		2,591.5678	2,591.5678	0.6123		2,606.8752
Total	**1.3692**	**12.5478**	**16.0041**	**0.0273**		**0.5209**	**0.5209**		**0.4901**	**0.4901**		**2,591.5678**	**2,591.5678**	**0.6123**		**2,606.8752**

Unmitigated Construction Off-Site

	ROG	NOx	CO	SO2	Fugitive PM10	Exhaust PM10	PM10 Total	Fugitive PM2.5	Exhaust PM2.5	PM2.5 Total	Bio- CO2	NBio- CO2	Total CO2	CH4	N2O	CO2e
Category	lb/day										lb/day					
Hauling	0.0000	0.0000	0.0000	0.0000	0.0000	0.0000	0.0000	0.0000	0.0000	0.0000		0.0000	0.0000	0.0000	0.0000	0.0000
Vendor	0.0000	0.0000	0.0000	0.0000	0.0000	0.0000	0.0000	0.0000	0.0000	0.0000		0.0000	0.0000	0.0000	0.0000	0.0000
Worker	0.0000	0.0000	0.0000	0.0000	0.0000	0.0000	0.0000	0.0000	0.0000	0.0000		0.0000	0.0000	0.0000	0.0000	0.0000
Total	**0.0000**	**0.0000**	**0.0000**	**0.0000**	**0.0000**	**0.0000**	**0.0000**	**0.0000**	**0.0000**	**0.0000**		**0.0000**	**0.0000**	**0.0000**	**0.0000**	**0.0000**

SLRC - Eucalyptus+Ivanhoe Overlook - Construction - South Coast Air Basin, Winter

EMFAC Off-Model Adjustment Factors for Gasoline Light Duty Vehicle to Account for the SAFE Vehicle Rule Applied

Mitigated Construction On-Site

	ROG	NOx	CO	SO2	Fugitive PM10	Exhaust PM10	PM10 Total	Fugitive PM2.5	Exhaust PM2.5	PM2.5 Total	Bio- CO2	NBio- CO2	Total CO2	CH4	N2O	CO2e
Category	lb/day										lb/day					
Off-Road	1.3692	12.5478	16.0041	0.0273		0.5209	0.5209		0.4901	0.4901	0.0000	2,591.5678	2,591.5678	0.6123		2,606.8752
Total	**1.3692**	**12.5478**	**16.0041**	**0.0273**		**0.5209**	**0.5209**		**0.4901**	**0.4901**	**0.0000**	**2,591.5678**	**2,591.5678**	**0.6123**		**2,606.8752**

Mitigated Construction Off-Site

	ROG	NOx	CO	SO2	Fugitive PM10	Exhaust PM10	PM10 Total	Fugitive PM2.5	Exhaust PM2.5	PM2.5 Total	Bio- CO2	NBio- CO2	Total CO2	CH4	N2O	CO2e
Category	lb/day										lb/day					
Hauling	0.0000	0.0000	0.0000	0.0000	0.0000	0.0000	0.0000	0.0000	0.0000	0.0000		0.0000	0.0000	0.0000	0.0000	0.0000
Vendor	0.0000	0.0000	0.0000	0.0000	0.0000	0.0000	0.0000	0.0000	0.0000	0.0000		0.0000	0.0000	0.0000	0.0000	0.0000
Worker	0.0000	0.0000	0.0000	0.0000	0.0000	0.0000	0.0000	0.0000	0.0000	0.0000		0.0000	0.0000	0.0000	0.0000	0.0000
Total	**0.0000**	**0.0000**	**0.0000**	**0.0000**	**0.0000**	**0.0000**	**0.0000**	**0.0000**	**0.0000**	**0.0000**		**0.0000**	**0.0000**	**0.0000**	**0.0000**	**0.0000**

Date: 1/21/2022 5:56 PM

SLRC - Eucalyptus+Ivanhoe Overlook - Construction - South Coast Air Basin, Winter

EMFAC Off-Model Adjustment Factors for Gasoline Light Duty Vehicle to Account for the SAFE Vehicle Rule Applied

3.7 Structure Construction - 2027

Unmitigated Construction On-Site

	ROG	NOx	CO	SO2	Fugitive PM10	Exhaust PM10	PM10 Total	Fugitive PM2.5	Exhaust PM2.5	PM2.5 Total	Bio- CO2	NBio- CO2	Total CO2	CH4	N2O	CO2e
Category	lb/day										lb/day					
Off-Road	1.3692	12.5478	16.0041	0.0273		0.5209	0.5209		0.4901	0.4901		2,591.5678	2,591.5678	0.6123		2,606.8752
Total	**1.3692**	**12.5478**	**16.0041**	**0.0273**		**0.5209**	**0.5209**		**0.4901**	**0.4901**		**2,591.5678**	**2,591.5678**	**0.6123**		**2,606.8752**

Unmitigated Construction Off-Site

	ROG	NOx	CO	SO2	Fugitive PM10	Exhaust PM10	PM10 Total	Fugitive PM2.5	Exhaust PM2.5	PM2.5 Total	Bio- CO2	NBio- CO2	Total CO2	CH4	N2O	CO2e
Category	lb/day										lb/day					
Hauling	0.0000	0.0000	0.0000	0.0000	0.0000	0.0000	0.0000	0.0000	0.0000	0.0000		0.0000	0.0000	0.0000	0.0000	0.0000
Vendor	0.0000	0.0000	0.0000	0.0000	0.0000	0.0000	0.0000	0.0000	0.0000	0.0000		0.0000	0.0000	0.0000	0.0000	0.0000
Worker	0.0000	0.0000	0.0000	0.0000	0.0000	0.0000	0.0000	0.0000	0.0000	0.0000		0.0000	0.0000	0.0000	0.0000	0.0000
Total	**0.0000**	**0.0000**	**0.0000**	**0.0000**	**0.0000**	**0.0000**	**0.0000**	**0.0000**	**0.0000**	**0.0000**		**0.0000**	**0.0000**	**0.0000**	**0.0000**	**0.0000**

SLRC - Eucalyptus+Ivanhoe Overlook - Construction - South Coast Air Basin, Winter

EMFAC Off-Model Adjustment Factors for Gasoline Light Duty Vehicle to Account for the SAFE Vehicle Rule Applied

Mitigated Construction On-Site

	ROG	NOx	CO	SO2	Fugitive PM10	Exhaust PM10	PM10 Total	Fugitive PM2.5	Exhaust PM2.5	PM2.5 Total	Bio- CO2	NBio- CO2	Total CO2	CH4	N2O	CO2e
Category	lb/day										lb/day					
Off-Road	1.3692	12.5478	16.0041	0.0273		0.5209	0.5209		0.4901	0.4901	0.0000	2,591.5678	2,591.5678	0.6123		2,606.8752
Total	**1.3692**	**12.5478**	**16.0041**	**0.0273**		**0.5209**	**0.5209**		**0.4901**	**0.4901**	**0.0000**	**2,591.5678**	**2,591.5678**	**0.6123**		**2,606.8752**

Mitigated Construction Off-Site

	ROG	NOx	CO	SO2	Fugitive PM10	Exhaust PM10	PM10 Total	Fugitive PM2.5	Exhaust PM2.5	PM2.5 Total	Bio- CO2	NBio- CO2	Total CO2	CH4	N2O	CO2e
Category	lb/day										lb/day					
Hauling	0.0000	0.0000	0.0000	0.0000	0.0000	0.0000	0.0000	0.0000	0.0000	0.0000		0.0000	0.0000	0.0000	0.0000	0.0000
Vendor	0.0000	0.0000	0.0000	0.0000	0.0000	0.0000	0.0000	0.0000	0.0000	0.0000		0.0000	0.0000	0.0000	0.0000	0.0000
Worker	0.0000	0.0000	0.0000	0.0000	0.0000	0.0000	0.0000	0.0000	0.0000	0.0000		0.0000	0.0000	0.0000	0.0000	0.0000
Total	**0.0000**	**0.0000**	**0.0000**	**0.0000**	**0.0000**	**0.0000**	**0.0000**	**0.0000**	**0.0000**	**0.0000**		**0.0000**	**0.0000**	**0.0000**	**0.0000**	**0.0000**

SLRC - Eucalyptus+Ivanhoe Overlook - Construction - South Coast Air Basin, Winter

EMFAC Off-Model Adjustment Factors for Gasoline Light Duty Vehicle to Account for the SAFE Vehicle Rule Applied

3.8 Landscaping/Other Finishing - 2027

Unmitigated Construction On-Site

	ROG	NOx	CO	SO2	Fugitive PM10	Exhaust PM10	PM10 Total	Fugitive PM2.5	Exhaust PM2.5	PM2.5 Total	Bio- CO2	NBio- CO2	Total CO2	CH4	N2O	CO2e
Category	lb/day										lb/day					
Off-Road	0.5318	5.3216	5.0999	0.0104		0.2326	0.2326		0.2140	0.2140		1,008.9129	1,008.9129	0.3263		1,017.0705
Total	**0.5318**	**5.3216**	**5.0999**	**0.0104**		**0.2326**	**0.2326**		**0.2140**	**0.2140**		**1,008.9129**	**1,008.9129**	**0.3263**		**1,017.0705**

Unmitigated Construction Off-Site

	ROG	NOx	CO	SO2	Fugitive PM10	Exhaust PM10	PM10 Total	Fugitive PM2.5	Exhaust PM2.5	PM2.5 Total	Bio- CO2	NBio- CO2	Total CO2	CH4	N2O	CO2e
Category	lb/day										lb/day					
Hauling	0.0000	0.0000	0.0000	0.0000	0.0000	0.0000	0.0000	0.0000	0.0000	0.0000		0.0000	0.0000	0.0000	0.0000	0.0000
Vendor	0.0000	0.0000	0.0000	0.0000	0.0000	0.0000	0.0000	0.0000	0.0000	0.0000		0.0000	0.0000	0.0000	0.0000	0.0000
Worker	0.0000	0.0000	0.0000	0.0000	0.0000	0.0000	0.0000	0.0000	0.0000	0.0000		0.0000	0.0000	0.0000	0.0000	0.0000
Total	**0.0000**	**0.0000**	**0.0000**	**0.0000**	**0.0000**	**0.0000**	**0.0000**	**0.0000**	**0.0000**	**0.0000**		**0.0000**	**0.0000**	**0.0000**	**0.0000**	**0.0000**

Date: 1/21/2022 5:56 PM

SLRC - Eucalyptus+Ivanhoe Overlook - Construction - South Coast Air Basin, Winter

EMFAC Off-Model Adjustment Factors for Gasoline Light Duty Vehicle to Account for the SAFE Vehicle Rule Applied

Mitigated Construction On-Site

	ROG	NOx	CO	SO2	Fugitive PM10	Exhaust PM10	PM10 Total	Fugitive PM2.5	Exhaust PM2.5	PM2.5 Total	Bio- CO2	NBio- CO2	Total CO2	CH4	N2O	CO2e
Category	lb/day										lb/day					
Off-Road	0.5318	5.3216	5.0999	0.0104		0.2326	0.2326		0.2140	0.2140	0.0000	1,008.9129	1,008.9129	0.3263		1,017.0705
Total	**0.5318**	**5.3216**	**5.0999**	**0.0104**		**0.2326**	**0.2326**		**0.2140**	**0.2140**	**0.0000**	**1,008.9129**	**1,008.9129**	**0.3263**		**1,017.0705**

Mitigated Construction Off-Site

	ROG	NOx	CO	SO2	Fugitive PM10	Exhaust PM10	PM10 Total	Fugitive PM2.5	Exhaust PM2.5	PM2.5 Total	Bio- CO2	NBio- CO2	Total CO2	CH4	N2O	CO2e
Category	lb/day										lb/day					
Hauling	0.0000	0.0000	0.0000	0.0000	0.0000	0.0000	0.0000	0.0000	0.0000	0.0000		0.0000	0.0000	0.0000	0.0000	0.0000
Vendor	0.0000	0.0000	0.0000	0.0000	0.0000	0.0000	0.0000	0.0000	0.0000	0.0000		0.0000	0.0000	0.0000	0.0000	0.0000
Worker	0.0000	0.0000	0.0000	0.0000	0.0000	0.0000	0.0000	0.0000	0.0000	0.0000		0.0000	0.0000	0.0000	0.0000	0.0000
Total	**0.0000**	**0.0000**	**0.0000**	**0.0000**	**0.0000**	**0.0000**	**0.0000**	**0.0000**	**0.0000**	**0.0000**		**0.0000**	**0.0000**	**0.0000**	**0.0000**	**0.0000**

Date: 1/21/2022 5:56 PM

SLRC - Eucalyptus+Ivanhoe Overlook - Construction - South Coast Air Basin, Winter

EMFAC Off-Model Adjustment Factors for Gasoline Light Duty Vehicle to Account for the SAFE Vehicle Rule Applied

3.9 Waterside Construction (Piles) - 2027

Unmitigated Construction On-Site

	ROG	NOx	CO	SO2	Fugitive PM10	Exhaust PM10	PM10 Total	Fugitive PM2.5	Exhaust PM2.5	PM2.5 Total	Bio- CO2	NBio- CO2	Total CO2	CH4	N2O	CO2e
Category	lb/day										lb/day					
Off-Road	0.6542	6.3684	6.0024	0.0184		0.2500	0.2500		0.2300	0.2300		1,778.1323	1,778.1323	0.5751		1,792.5094
Total	**0.6542**	**6.3684**	**6.0024**	**0.0184**		**0.2500**	**0.2500**		**0.2300**	**0.2300**		**1,778.1323**	**1,778.1323**	**0.5751**		**1,792.5094**

Unmitigated Construction Off-Site

	ROG	NOx	CO	SO2	Fugitive PM10	Exhaust PM10	PM10 Total	Fugitive PM2.5	Exhaust PM2.5	PM2.5 Total	Bio- CO2	NBio- CO2	Total CO2	CH4	N2O	CO2e
Category	lb/day										lb/day					
Hauling	0.0000	0.0000	0.0000	0.0000	0.0000	0.0000	0.0000	0.0000	0.0000	0.0000		0.0000	0.0000	0.0000	0.0000	0.0000
Vendor	0.0000	0.0000	0.0000	0.0000	0.0000	0.0000	0.0000	0.0000	0.0000	0.0000		0.0000	0.0000	0.0000	0.0000	0.0000
Worker	0.0000	0.0000	0.0000	0.0000	0.0000	0.0000	0.0000	0.0000	0.0000	0.0000		0.0000	0.0000	0.0000	0.0000	0.0000
Total	**0.0000**	**0.0000**	**0.0000**	**0.0000**	**0.0000**	**0.0000**	**0.0000**	**0.0000**	**0.0000**	**0.0000**		**0.0000**	**0.0000**	**0.0000**	**0.0000**	**0.0000**

Date: 1/21/2022 5:56 PM

SLRC - Eucalyptus+Ivanhoe Overlook - Construction - South Coast Air Basin, Winter

EMFAC Off-Model Adjustment Factors for Gasoline Light Duty Vehicle to Account for the SAFE Vehicle Rule Applied

Mitigated Construction On-Site

	ROG	NOx	CO	SO2	Fugitive PM10	Exhaust PM10	PM10 Total	Fugitive PM2.5	Exhaust PM2.5	PM2.5 Total	Bio- CO2	NBio- CO2	Total CO2	CH4	N2O	CO2e
Category	lb/day										lb/day					
Off-Road	0.6542	6.3684	6.0024	0.0184		0.2500	0.2500		0.2300	0.2300	0.0000	1,778.1323	1,778.1323	0.5751		1,792.5094
Total	**0.6542**	**6.3684**	**6.0024**	**0.0184**		**0.2500**	**0.2500**		**0.2300**	**0.2300**	**0.0000**	**1,778.1323**	**1,778.1323**	**0.5751**		**1,792.5094**

Mitigated Construction Off-Site

	ROG	NOx	CO	SO2	Fugitive PM10	Exhaust PM10	PM10 Total	Fugitive PM2.5	Exhaust PM2.5	PM2.5 Total	Bio- CO2	NBio- CO2	Total CO2	CH4	N2O	CO2e
Category	lb/day										lb/day					
Hauling	0.0000	0.0000	0.0000	0.0000	0.0000	0.0000	0.0000	0.0000	0.0000	0.0000		0.0000	0.0000	0.0000	0.0000	0.0000
Vendor	0.0000	0.0000	0.0000	0.0000	0.0000	0.0000	0.0000	0.0000	0.0000	0.0000		0.0000	0.0000	0.0000	0.0000	0.0000
Worker	0.0000	0.0000	0.0000	0.0000	0.0000	0.0000	0.0000	0.0000	0.0000	0.0000		0.0000	0.0000	0.0000	0.0000	0.0000
Total	**0.0000**	**0.0000**	**0.0000**	**0.0000**	**0.0000**	**0.0000**	**0.0000**	**0.0000**	**0.0000**	**0.0000**		**0.0000**	**0.0000**	**0.0000**	**0.0000**	**0.0000**

SLRC - Eucalyptus+Ivanhoe Overlook - Construction - South Coast Air Basin, Winter

EMFAC Off-Model Adjustment Factors for Gasoline Light Duty Vehicle to Account for the SAFE Vehicle Rule Applied

3.10 Paving - 2027

Unmitigated Construction On-Site

	ROG	NOx	CO	SO2	Fugitive PM10	Exhaust PM10	PM10 Total	Fugitive PM2.5	Exhaust PM2.5	PM2.5 Total	Bio- CO2	NBio- CO2	Total CO2	CH4	N2O	CO2e
Category	lb/day										lb/day					
Off-Road	0.8612	7.4533	11.6211	0.0194		0.3387	0.3387		0.3220	0.3220		1,827.4398	1,827.4398	0.3926		1,837.2537
Paving	0.0415					0.0000	0.0000		0.0000	0.0000			0.0000			0.0000
Total	**0.9027**	**7.4533**	**11.6211**	**0.0194**		**0.3387**	**0.3387**		**0.3220**	**0.3220**		**1,827.4398**	**1,827.4398**	**0.3926**		**1,837.2537**

Unmitigated Construction Off-Site

	ROG	NOx	CO	SO2	Fugitive PM10	Exhaust PM10	PM10 Total	Fugitive PM2.5	Exhaust PM2.5	PM2.5 Total	Bio- CO2	NBio- CO2	Total CO2	CH4	N2O	CO2e
Category	lb/day										lb/day					
Hauling	0.0000	0.0000	0.0000	0.0000	0.0000	0.0000	0.0000	0.0000	0.0000	0.0000		0.0000	0.0000	0.0000	0.0000	0.0000
Vendor	0.0000	0.0000	0.0000	0.0000	0.0000	0.0000	0.0000	0.0000	0.0000	0.0000		0.0000	0.0000	0.0000	0.0000	0.0000
Worker	0.0000	0.0000	0.0000	0.0000	0.0000	0.0000	0.0000	0.0000	0.0000	0.0000		0.0000	0.0000	0.0000	0.0000	0.0000
Total	**0.0000**	**0.0000**	**0.0000**	**0.0000**	**0.0000**	**0.0000**	**0.0000**	**0.0000**	**0.0000**	**0.0000**		**0.0000**	**0.0000**	**0.0000**	**0.0000**	**0.0000**

Date: 1/21/2022 5:56 PM

SLRC - Eucalyptus+Ivanhoe Overlook - Construction - South Coast Air Basin, Winter

EMFAC Off-Model Adjustment Factors for Gasoline Light Duty Vehicle to Account for the SAFE Vehicle Rule Applied

Mitigated Construction On-Site

	ROG	NOx	CO	SO2	Fugitive PM10	Exhaust PM10	PM10 Total	Fugitive PM2.5	Exhaust PM2.5	PM2.5 Total	Bio- CO2	NBio- CO2	Total CO2	CH4	N2O	CO2e
Category	lb/day										lb/day					
Off-Road	0.8612	7.4533	11.6211	0.0194		0.3387	0.3387		0.3220	0.3220	0.0000	1,827.4398	1,827.4398	0.3926		1,837.2537
Paving	0.0415					0.0000	0.0000		0.0000	0.0000			0.0000			0.0000
Total	**0.9027**	**7.4533**	**11.6211**	**0.0194**		**0.3387**	**0.3387**		**0.3220**	**0.3220**	**0.0000**	**1,827.4398**	**1,827.4398**	**0.3926**		**1,837.2537**

Mitigated Construction Off-Site

	ROG	NOx	CO	SO2	Fugitive PM10	Exhaust PM10	PM10 Total	Fugitive PM2.5	Exhaust PM2.5	PM2.5 Total	Bio- CO2	NBio- CO2	Total CO2	CH4	N2O	CO2e
Category	lb/day										lb/day					
Hauling	0.0000	0.0000	0.0000	0.0000	0.0000	0.0000	0.0000	0.0000	0.0000	0.0000		0.0000	0.0000	0.0000	0.0000	0.0000
Vendor	0.0000	0.0000	0.0000	0.0000	0.0000	0.0000	0.0000	0.0000	0.0000	0.0000		0.0000	0.0000	0.0000	0.0000	0.0000
Worker	0.0000	0.0000	0.0000	0.0000	0.0000	0.0000	0.0000	0.0000	0.0000	0.0000		0.0000	0.0000	0.0000	0.0000	0.0000
Total	**0.0000**	**0.0000**	**0.0000**	**0.0000**	**0.0000**	**0.0000**	**0.0000**	**0.0000**	**0.0000**	**0.0000**		**0.0000**	**0.0000**	**0.0000**	**0.0000**	**0.0000**

SLRC - Eucalyptus+Ivanhoe Overlook - Construction - South Coast Air Basin, Winter

EMFAC Off-Model Adjustment Factors for Gasoline Light Duty Vehicle to Account for the SAFE Vehicle Rule Applied

3.11 Architectural Coating - 2027

Unmitigated Construction On-Site

	ROG	NOx	CO	SO2	Fugitive PM10	Exhaust PM10	PM10 Total	Fugitive PM2.5	Exhaust PM2.5	PM2.5 Total	Bio- CO2	NBio- CO2	Total CO2	CH4	N2O	CO2e
Category	lb/day										lb/day					
Archit. Coating	0.1858					0.0000	0.0000		0.0000	0.0000			0.0000			0.0000
Off-Road	0.2278	1.5273	2.4122	3.9600e-003		0.0687	0.0687		0.0687	0.0687		375.2641	375.2641	0.0205		375.7758
Total	**0.4136**	**1.5273**	**2.4122**	**3.9600e-003**		**0.0687**	**0.0687**		**0.0687**	**0.0687**		**375.2641**	**375.2641**	**0.0205**		**375.7758**

Unmitigated Construction Off-Site

	ROG	NOx	CO	SO2	Fugitive PM10	Exhaust PM10	PM10 Total	Fugitive PM2.5	Exhaust PM2.5	PM2.5 Total	Bio- CO2	NBio- CO2	Total CO2	CH4	N2O	CO2e
Category	lb/day										lb/day					
Hauling	0.0000	0.0000	0.0000	0.0000	0.0000	0.0000	0.0000	0.0000	0.0000	0.0000		0.0000	0.0000	0.0000	0.0000	0.0000
Vendor	0.0000	0.0000	0.0000	0.0000	0.0000	0.0000	0.0000	0.0000	0.0000	0.0000		0.0000	0.0000	0.0000	0.0000	0.0000
Worker	0.0000	0.0000	0.0000	0.0000	0.0000	0.0000	0.0000	0.0000	0.0000	0.0000		0.0000	0.0000	0.0000	0.0000	0.0000
Total	**0.0000**	**0.0000**	**0.0000**	**0.0000**	**0.0000**	**0.0000**	**0.0000**	**0.0000**	**0.0000**	**0.0000**		**0.0000**	**0.0000**	**0.0000**	**0.0000**	**0.0000**

Date: 1/21/2022 5:56 PM

SLRC - Eucalyptus+Ivanhoe Overlook - Construction - South Coast Air Basin, Winter

EMFAC Off-Model Adjustment Factors for Gasoline Light Duty Vehicle to Account for the SAFE Vehicle Rule Applied

Mitigated Construction On-Site

	ROG	NOx	CO	SO2	Fugitive PM10	Exhaust PM10	PM10 Total	Fugitive PM2.5	Exhaust PM2.5	PM2.5 Total	Bio- CO2	NBio- CO2	Total CO2	CH4	N2O	CO2e
Category	lb/day										lb/day					
Archit. Coating	0.1858					0.0000	0.0000		0.0000	0.0000			0.0000			0.0000
Off-Road	0.2278	1.5273	2.4122	3.9600e-003		0.0687	0.0687		0.0687	0.0687	0.0000	375.2641	375.2641	0.0205		375.7758
Total	**0.4136**	**1.5273**	**2.4122**	**3.9600e-003**		**0.0687**	**0.0687**		**0.0687**	**0.0687**	**0.0000**	**375.2641**	**375.2641**	**0.0205**		**375.7758**

Mitigated Construction Off-Site

	ROG	NOx	CO	SO2	Fugitive PM10	Exhaust PM10	PM10 Total	Fugitive PM2.5	Exhaust PM2.5	PM2.5 Total	Bio- CO2	NBio- CO2	Total CO2	CH4	N2O	CO2e
Category	lb/day										lb/day					
Hauling	0.0000	0.0000	0.0000	0.0000	0.0000	0.0000	0.0000	0.0000	0.0000	0.0000		0.0000	0.0000	0.0000	0.0000	0.0000
Vendor	0.0000	0.0000	0.0000	0.0000	0.0000	0.0000	0.0000	0.0000	0.0000	0.0000		0.0000	0.0000	0.0000	0.0000	0.0000
Worker	0.0000	0.0000	0.0000	0.0000	0.0000	0.0000	0.0000	0.0000	0.0000	0.0000		0.0000	0.0000	0.0000	0.0000	0.0000
Total	**0.0000**	**0.0000**	**0.0000**	**0.0000**	**0.0000**	**0.0000**	**0.0000**	**0.0000**	**0.0000**	**0.0000**		**0.0000**	**0.0000**	**0.0000**	**0.0000**	**0.0000**

SLRC - Eucalyptus+Ivanhoe Overlook - Construction - South Coast Air Basin, Winter

EMFAC Off-Model Adjustment Factors for Gasoline Light Duty Vehicle to Account for the SAFE Vehicle Rule Applied

SLRC - Eucalyptus+Ivanhoe Overlook - Construction

South Coast Air Basin, Winter

1.0 Project Characteristics

1.1 Land Usage

Land Uses	Size	Metric	Lot Acreage	Floor Surface Area	Population
Other Asphalt Surfaces	1.90	Acre	1.90	80,170.00	0
City Park	8.18	Acre	8.18	358,930.00	0

1.2 Other Project Characteristics

Urbanization	Urban	**Wind Speed (m/s)**	2.2	**Precipitation Freq (Days)**	31
Climate Zone	12			**Operational Year**	2027
Utility Company	Los Angeles Department of Water & Power				
CO2 Intensity (lb/MWhr)	691.98	**CH4 Intensity (lb/MWhr)**	0.033	**N2O Intensity (lb/MWhr)**	0.004

1.3 User Entered Comments & Non-Default Data

Project Characteristics -

Land Use - see construction assumptions. Land use values for Eucalyptus and Ivanhoe Overlook

Construction Phase - see construction assumptions

Off-road Equipment - see construction assumptions

Off-road Equipment - see construction assumptions.

Off-road Equipment -

Off-road Equipment - see construction assumptions

Off-road Equipment - see construction assumptions

Off-road Equipment - see construction assumptions

Off-road Equipment - see construction assumptions

Off-road Equipment - see construction assumptions

Off-road Equipment - see construction assumptions

Date: 1/21/2022 6:02 PM

SLRC - Eucalyptus+Ivanhoe Overlook - Construction - South Coast Air Basin, Winter

EMFAC Off-Model Adjustment Factors for Gasoline Light Duty Vehicle to Account for the SAFE Vehicle Rule Applied

Off-road Equipment - see construction assumptions

Trips and VMT - construction mobile emissions calculated outside of CalEEMod.

Demolition - Demolition values for both Eucalyptus + Ivanhoe Overlook components

Grading - Material values for both Eucalyptus + Ivanhoe Overlook components

Construction Off-road Equipment Mitigation - see construction assumptions

Table Name	Column Name	Default Value	New Value
tblConstDustMitigation	WaterUnpavedRoadVehicleSpeed	0	15
tblConstEquipMitigation	NumberOfEquipmentMitigated	0.00	1.00
tblConstEquipMitigation	NumberOfEquipmentMitigated	0.00	1.00
tblConstEquipMitigation	NumberOfEquipmentMitigated	0.00	3.00
tblConstEquipMitigation	NumberOfEquipmentMitigated	0.00	1.00
tblConstEquipMitigation	NumberOfEquipmentMitigated	0.00	4.00
tblConstEquipMitigation	NumberOfEquipmentMitigated	0.00	2.00
tblConstEquipMitigation	NumberOfEquipmentMitigated	0.00	2.00
tblConstEquipMitigation	NumberOfEquipmentMitigated	0.00	1.00
tblConstEquipMitigation	NumberOfEquipmentMitigated	0.00	1.00
tblConstEquipMitigation	NumberOfEquipmentMitigated	0.00	2.00
tblConstEquipMitigation	NumberOfEquipmentMitigated	0.00	2.00
tblConstEquipMitigation	NumberOfEquipmentMitigated	0.00	1.00
tblConstEquipMitigation	NumberOfEquipmentMitigated	0.00	3.00
tblConstEquipMitigation	NumberOfEquipmentMitigated	0.00	1.00
tblConstEquipMitigation	NumberOfEquipmentMitigated	0.00	17.00
tblConstEquipMitigation	NumberOfEquipmentMitigated	0.00	1.00
tblConstEquipMitigation	Tier	No Change	Tier 4 Final
tblConstEquipMitigation	Tier	No Change	Tier 4 Final
tblConstEquipMitigation	Tier	No Change	Tier 4 Final
tblConstEquipMitigation	Tier	No Change	Tier 4 Final
tblConstEquipMitigation	Tier	No Change	Tier 4 Final
tblConstEquipMitigation	Tier	No Change	Tier 4 Final
tblConstEquipMitigation	Tier	No Change	Tier 4 Final

SLRC - Eucalyptus+Ivanhoe Overlook - Construction - South Coast Air Basin, Winter

EMFAC Off-Model Adjustment Factors for Gasoline Light Duty Vehicle to Account for the SAFE Vehicle Rule Applied

tblConstEquipMitigation	Tier	No Change	Tier 4 Final
tblConstEquipMitigation	Tier	No Change	Tier 4 Final
tblConstEquipMitigation	Tier	No Change	Tier 4 Final
tblConstEquipMitigation	Tier	No Change	Tier 4 Final
tblConstEquipMitigation	Tier	No Change	Tier 4 Final
tblConstEquipMitigation	Tier	No Change	Tier 4 Final
tblConstEquipMitigation	Tier	No Change	Tier 4 Final
tblConstEquipMitigation	Tier	No Change	Tier 4 Final
tblConstEquipMitigation	Tier	No Change	Tier 4 Final
tblConstructionPhase	NumDays	20.00	120.00
tblConstructionPhase	NumDays	300.00	120.00
tblConstructionPhase	NumDays	300.00	200.00
tblConstructionPhase	NumDays	300.00	120.00
tblConstructionPhase	NumDays	300.00	120.00
tblConstructionPhase	NumDays	20.00	40.00
tblConstructionPhase	NumDays	30.00	480.00
tblConstructionPhase	NumDays	20.00	120.00
tblConstructionPhase	NumDays	10.00	40.00
tblConstructionPhase	NumDaysWeek	5.00	6.00
tblConstructionPhase	NumDaysWeek	5.00	6.00
tblConstructionPhase	NumDaysWeek	5.00	6.00
tblConstructionPhase	NumDaysWeek	5.00	6.00
tblConstructionPhase	NumDaysWeek	5.00	6.00
tblConstructionPhase	NumDaysWeek	5.00	6.00
tblConstructionPhase	NumDaysWeek	5.00	6.00
tblConstructionPhase	NumDaysWeek	5.00	6.00
tblConstructionPhase	NumDaysWeek	5.00	6.00
tblConstructionPhase	NumDaysWeek	5.00	6.00
tblGrading	MaterialExported	0.00	4,003.00
tblGrading	MaterialExported	0.00	3,064.00

SLRC - Eucalyptus+Ivanhoe Overlook - Construction - South Coast Air Basin, Winter

EMFAC Off-Model Adjustment Factors for Gasoline Light Duty Vehicle to Account for the SAFE Vehicle Rule Applied

tblGrading	MaterialImported	0.00	8,525.00
tblLandUse	LandUseSquareFeet	82,764.00	80,170.00
tblLandUse	LandUseSquareFeet	356,320.80	358,930.00
tblOffRoadEquipment	OffRoadEquipmentUnitAmount	1.00	0.00
tblOffRoadEquipment	OffRoadEquipmentUnitAmount	1.00	0.00
tblOffRoadEquipment	OffRoadEquipmentUnitAmount	3.00	0.00
tblOffRoadEquipment	OffRoadEquipmentUnitAmount	2.00	1.00
tblOffRoadEquipment	OffRoadEquipmentUnitAmount	3.00	0.00
tblOffRoadEquipment	OffRoadEquipmentUnitAmount	3.00	2.00
tblOffRoadEquipment	OffRoadEquipmentUnitAmount	3.00	1.00
tblOffRoadEquipment	OffRoadEquipmentUnitAmount	3.00	0.00
tblOffRoadEquipment	OffRoadEquipmentUnitAmount	1.00	0.00
tblOffRoadEquipment	OffRoadEquipmentUnitAmount	1.00	0.00
tblOffRoadEquipment	OffRoadEquipmentUnitAmount	1.00	0.00
tblOffRoadEquipment	OffRoadEquipmentUnitAmount	2.00	1.00
tblOffRoadEquipment	OffRoadEquipmentUnitAmount	2.00	1.00
tblOffRoadEquipment	OffRoadEquipmentUnitAmount	2.00	1.00
tblOffRoadEquipment	OffRoadEquipmentUnitAmount	2.00	1.00
tblOffRoadEquipment	OffRoadEquipmentUnitAmount	3.00	1.00
tblOffRoadEquipment	OffRoadEquipmentUnitAmount	2.00	0.00
tblOffRoadEquipment	OffRoadEquipmentUnitAmount	3.00	0.00
tblOffRoadEquipment	OffRoadEquipmentUnitAmount	3.00	1.00
tblOffRoadEquipment	OffRoadEquipmentUnitAmount	3.00	1.00
tblOffRoadEquipment	OffRoadEquipmentUnitAmount	2.00	4.00
tblOffRoadEquipment	OffRoadEquipmentUnitAmount	1.00	0.00
tblOffRoadEquipment	OffRoadEquipmentUnitAmount	1.00	0.00
tblOffRoadEquipment	OffRoadEquipmentUnitAmount	1.00	0.00
tblOffRoadEquipment	UsageHours	6.00	8.00
tblOffRoadEquipment	UsageHours	7.00	8.00
tblOffRoadEquipment	UsageHours	7.00	8.00

SLRC - Eucalyptus+Ivanhoe Overlook - Construction - South Coast Air Basin, Winter

EMFAC Off-Model Adjustment Factors for Gasoline Light Duty Vehicle to Account for the SAFE Vehicle Rule Applied

tblOffRoadEquipment	UsageHours	7.00	8.00
tblOffRoadEquipment	UsageHours	7.00	8.00
tblOffRoadEquipment	UsageHours	7.00	8.00
tblOffRoadEquipment	UsageHours	7.00	8.00
tblTripsAndVMT	HaulingTripNumber	966.00	0.00
tblTripsAndVMT	HaulingTripNumber	383.00	0.00
tblTripsAndVMT	HaulingTripNumber	1,566.00	0.00
tblTripsAndVMT	VendorTripNumber	72.00	0.00
tblTripsAndVMT	VendorTripNumber	72.00	0.00
tblTripsAndVMT	VendorTripNumber	72.00	0.00
tblTripsAndVMT	VendorTripNumber	72.00	0.00
tblTripsAndVMT	WorkerTripNumber	13.00	0.00
tblTripsAndVMT	WorkerTripNumber	37.00	0.00
tblTripsAndVMT	WorkerTripNumber	13.00	0.00
tblTripsAndVMT	WorkerTripNumber	23.00	0.00
tblTripsAndVMT	WorkerTripNumber	10.00	0.00
tblTripsAndVMT	WorkerTripNumber	184.00	0.00
tblTripsAndVMT	WorkerTripNumber	184.00	0.00
tblTripsAndVMT	WorkerTripNumber	184.00	0.00
tblTripsAndVMT	WorkerTripNumber	184.00	0.00
tblTripsAndVMT	WorkerTripNumber	15.00	0.00

2.0 Emissions Summary

Date: 1/21/2022 6:02 PM

SLRC - Eucalyptus+Ivanhoe Overlook - Construction - South Coast Air Basin, Winter

EMFAC Off-Model Adjustment Factors for Gasoline Light Duty Vehicle to Account for the SAFE Vehicle Rule Applied

2.1 Overall Construction (Maximum Daily Emission)

Unmitigated Construction

	ROG	NOx	CO	SO2	Fugitive PM10	Exhaust PM10	PM10 Total	Fugitive PM2.5	Exhaust PM2.5	PM2.5 Total	Bio- CO2	NBio- CO2	Total CO2	CH4	N2O	CO2e
Year	lb/day										lb/day					
2025	2.3610	21.3746	21.4269	0.0523	7.0855	0.8425	7.9281	3.4252	0.7751	4.2003	0.0000	5,061.0583	5,061.0583	1.6369	0.0000	5,101.9795
2026	2.7637	25.5286	30.4089	0.0540	7.0855	1.1181	7.9281	3.4252	1.0499	4.2003	0.0000	5,127.6238	5,127.6238	1.6369	0.0000	5,158.4747
2027	5.2661	46.1993	55.5445	0.1062	0.0000	2.0081	2.0081	0.0000	1.8845	1.8845	0.0000	10,117.3728	10,117.3728	2.5484	0.0000	10,181.0841
Maximum	**5.2661**	**46.1993**	**55.5445**	**0.1062**	**7.0855**	**2.0081**	**7.9281**	**3.4252**	**1.8845**	**4.2003**	**0.0000**	**10,117.3728**	**10,117.3728**	**2.5484**	**0.0000**	**10,181.0841**

Mitigated Construction

	ROG	NOx	CO	SO2	Fugitive PM10	Exhaust PM10	PM10 Total	Fugitive PM2.5	Exhaust PM2.5	PM2.5 Total	Bio- CO2	NBio- CO2	Total CO2	CH4	N2O	CO2e
Year	lb/day										lb/day					
2025	0.6401	2.7739	28.8577	0.0523	2.7634	0.0854	2.8487	1.3358	0.0854	1.4212	0.0000	5,061.0583	5,061.0583	1.6369	0.0000	5,101.9795
2026	0.9209	4.6072	34.4543	0.0540	2.7634	0.1473	2.8487	1.3358	0.1473	1.4212	0.0000	5,127.6238	5,127.6238	1.6369	0.0000	5,158.4747
2027	1.8648	7.9399	65.5503	0.1062	0.0000	0.2558	0.2558	0.0000	0.2558	0.2558	0.0000	10,117.3728	10,117.3728	2.5484	0.0000	10,181.0841
Maximum	**1.8648**	**7.9399**	**65.5503**	**0.1062**	**2.7634**	**0.2558**	**2.8487**	**1.3358**	**0.2558**	**1.4212**	**0.0000**	**10,117.3728**	**10,117.3728**	**2.5484**	**0.0000**	**10,181.0841**

SLRC - Eucalyptus+Ivanhoe Overlook - Construction - South Coast Air Basin, Winter

EMFAC Off-Model Adjustment Factors for Gasoline Light Duty Vehicle to Account for the SAFE Vehicle Rule Applied

	ROG	NOx	CO	SO2	Fugitive PM10	Exhaust PM10	PM10 Total	Fugitive PM2.5	Exhaust PM2.5	PM2.5 Total	Bio- CO2	NBio-CO2	Total CO2	CH4	N20	CO2e
Percent Reduction	67.03	83.54	-20.01	0.00	61.00	87.69	66.67	61.00	86.83	69.88	0.00	0.00	0.00	0.00	0.00	0.00

3.0 Construction Detail

Construction Phase

Phase Number	Phase Name	Phase Type	Start Date	End Date	Num Days Week	Num Days	Phase Description
1	Demolition	Demolition	1/1/2025	2/15/2025	6	40	
2	Site Preparation	Site Preparation	2/16/2025	4/3/2025	6	40	
3	Grading	Grading	4/4/2025	10/15/2026	6	480	
4	Drainage/Utilities/Trenching	Trenching	10/16/2026	3/4/2027	6	120	
5	Foundations	Building Construction	10/16/2026	3/4/2027	6	120	
6	Structure Construction	Building Construction	12/11/2026	7/31/2027	6	200	
7	Landscaping/Other Finishing	Building Construction	3/1/2027	7/18/2027	6	120	
8	Waterside Construction (Piles)	Building Construction	3/1/2027	7/17/2027	6	120	
9	Paving	Paving	3/1/2027	7/18/2027	6	120	
10	Architectural Coating	Architectural Coating	3/1/2027	7/18/2027	6	120	

Acres of Grading (Site Preparation Phase): 20

Acres of Grading (Grading Phase): 480

Acres of Paving: 1.9

Residential Indoor: 0; Residential Outdoor: 0; Non-Residential Indoor: 0; Non-Residential Outdoor: 0; Striped Parking Area: 4,810 (Architectural Coating

OffRoad Equipment

Phase Name	Offroad Equipment Type	Amount	Usage Hours	Horse Power	Load Factor
Demolition	Concrete/Industrial Saws	0	8.00	81	0.73
Demolition	Excavators	0	8.00	158	0.38

SLRC - Eucalyptus+Ivanhoe Overlook - Construction - South Coast Air Basin, Winter

EMFAC Off-Model Adjustment Factors for Gasoline Light Duty Vehicle to Account for the SAFE Vehicle Rule Applied

Demolition	Generator Sets	1	8.00	84	0.74
Demolition	Rubber Tired Dozers	1	8.00	247	0.40
Demolition	Tractors/Loaders/Backhoes	3	8.00	97	0.37
Site Preparation	Rubber Tired Dozers	1	8.00	247	0.40
Site Preparation	Tractors/Loaders/Backhoes	4	8.00	97	0.37
Grading	Excavators	1	8.00	158	0.38
Grading	Graders	1	8.00	187	0.41
Grading	Off-Highway Trucks	1	8.00	402	0.38
Grading	Rubber Tired Dozers	1	8.00	247	0.40
Grading	Rubber Tired Loaders	1	8.00	203	0.36
Grading	Scrapers	0	8.00	367	0.48
Grading	Tractors/Loaders/Backhoes	4	8.00	97	0.37
Structure Construction	Cranes	1	8.00	231	0.29
Structure Construction	Forklifts	2	8.00	89	0.20
Structure Construction	Generator Sets	1	8.00	84	0.74
Structure Construction	Tractors/Loaders/Backhoes	3	8.00	97	0.37
Structure Construction	Welders	1	8.00	46	0.45
Paving	Cement and Mortar Mixers	2	8.00	9	0.56
Paving	Pavers	1	8.00	130	0.42
Paving	Paving Equipment	1	8.00	132	0.36
Paving	Pumps	1	8.00	84	0.74
Paving	Rollers	1	8.00	80	0.38
Architectural Coating	Air Compressors	1	8.00	78	0.48
Drainage/Utilities/Trenching	Forklifts	1	8.00	89	0.20
Drainage/Utilities/Trenching	Graders	1	8.00	187	0.41
Drainage/Utilities/Trenching	Tractors/Loaders/Backhoes	1	8.00	97	0.37
Drainage/Utilities/Trenching	Trenchers	1	8.00	78	0.50
Foundations	Cement and Mortar Mixers	2	8.00	9	0.56
Foundations	Cranes	0	7.00	231	0.29
Foundations	Forklifts	0	8.00	89	0.20

SLRC - Eucalyptus+Ivanhoe Overlook - Construction - South Coast Air Basin, Winter

EMFAC Off-Model Adjustment Factors for Gasoline Light Duty Vehicle to Account for the SAFE Vehicle Rule Applied

Foundations	Generator Sets	0	8.00	84	0.74
Foundations	Paving Equipment	1	8.00	132	0.36
Foundations	Pumps	1	8.00	84	0.74
Foundations	Tractors/Loaders/Backhoes	0	7.00	97	0.37
Foundations	Welders	0	8.00	46	0.45
Landscaping/Other Finishing	Cranes	1	8.00	231	0.29
Landscaping/Other Finishing	Excavators	0	8.00	158	0.38
Landscaping/Other Finishing	Forklifts	1	8.00	89	0.20
Landscaping/Other Finishing	Generator Sets	0	8.00	84	0.74
Landscaping/Other Finishing	Tractors/Loaders/Backhoes	1	8.00	97	0.37
Landscaping/Other Finishing	Welders	0	8.00	46	0.45
Waterside Construction (Piles)	Bore/Drill Rigs	1	8.00	221	0.50
Waterside Construction (Piles)	Cranes	1	8.00	231	0.29
Waterside Construction (Piles)	Forklifts	0	8.00	89	0.20
Waterside Construction (Piles)	Generator Sets	0	8.00	84	0.74
Waterside Construction (Piles)	Tractors/Loaders/Backhoes	1	8.00	97	0.37
Waterside Construction (Piles)	Welders	0	8.00	46	0.45

Trips and VMT

Phase Name	Offroad Equipment Count	Worker Trip Number	Vendor Trip Number	Hauling Trip Number	Worker Trip Length	Vendor Trip Length	Hauling Trip Length	Worker Vehicle Class	Vendor Vehicle Class	Hauling Vehicle Class
Demolition	5	0.00	0.00	0.00	14.70	6.90	20.00	LD_Mix	HDT_Mix	HHDT
Site Preparation	5	0.00	0.00	0.00	14.70	6.90	20.00	LD_Mix	HDT_Mix	HHDT
Grading	9	0.00	0.00	0.00	14.70	6.90	20.00	LD_Mix	HDT_Mix	HHDT
Structure Construction	8	0.00	0.00	0.00	14.70	6.90	20.00	LD_Mix	HDT_Mix	HHDT
Paving	6	0.00	0.00	0.00	14.70	6.90	20.00	LD_Mix	HDT_Mix	HHDT
Architectural Coating	1	0.00	0.00	0.00	14.70	6.90	20.00	LD_Mix	HDT_Mix	HHDT
Drainage/Utilities/Trenching	4	0.00	0.00	0.00	14.70	6.90	20.00	LD_Mix	HDT_Mix	HHDT
Foundations	4	0.00	0.00	0.00	14.70	6.90	20.00	LD_Mix	HDT_Mix	HHDT
Landscaping/Other Finishing	3	0.00	0.00	0.00	14.70	6.90	20.00	LD_Mix	HDT_Mix	HHDT

SLRC - Eucalyptus+Ivanhoe Overlook - Construction - South Coast Air Basin, Winter

EMFAC Off-Model Adjustment Factors for Gasoline Light Duty Vehicle to Account for the SAFE Vehicle Rule Applied

Waterside Construction (Piles)	3	0.00	0.00	0.00	14.70	6.90	20.00	LD_Mix	HDT_Mix	HHDT

3.1 Mitigation Measures Construction

Use Cleaner Engines for Construction Equipment

Water Exposed Area

Reduce Vehicle Speed on Unpaved Roads

3.2 Demolition - 2025

Unmitigated Construction On-Site

	ROG	NOx	CO	SO2	Fugitive PM10	Exhaust PM10	PM10 Total	Fugitive PM2.5	Exhaust PM2.5	PM2.5 Total	Bio- CO2	NBio- CO2	Total CO2	CH4	N2O	CO2e
Category	lb/day										lb/day					
Fugitive Dust					5.2256	0.0000	5.2256	0.7912	0.0000	0.7912			0.0000			0.0000
Off-Road	1.3109	13.0319	13.3462	0.0245		0.5478	0.5478		0.5116	0.5116		2,356.1622	2,356.1622	0.5836		2,370.7510
Total	**1.3109**	**13.0319**	**13.3462**	**0.0245**	**5.2256**	**0.5478**	**5.7735**	**0.7912**	**0.5116**	**1.3028**		**2,356.1622**	**2,356.1622**	**0.5836**		**2,370.7510**

Unmitigated Construction Off-Site

	ROG	NOx	CO	SO2	Fugitive PM10	Exhaust PM10	PM10 Total	Fugitive PM2.5	Exhaust PM2.5	PM2.5 Total	Bio- CO2	NBio- CO2	Total CO2	CH4	N2O	CO2e
Category	lb/day										lb/day					
Hauling	0.0000	0.0000	0.0000	0.0000	0.0000	0.0000	0.0000	0.0000	0.0000	0.0000		0.0000	0.0000	0.0000	0.0000	0.0000
Vendor	0.0000	0.0000	0.0000	0.0000	0.0000	0.0000	0.0000	0.0000	0.0000	0.0000		0.0000	0.0000	0.0000	0.0000	0.0000
Worker	0.0000	0.0000	0.0000	0.0000	0.0000	0.0000	0.0000	0.0000	0.0000	0.0000		0.0000	0.0000	0.0000	0.0000	0.0000
Total	**0.0000**	**0.0000**	**0.0000**	**0.0000**	**0.0000**	**0.0000**	**0.0000**	**0.0000**	**0.0000**	**0.0000**		**0.0000**	**0.0000**	**0.0000**	**0.0000**	**0.0000**

Date: 1/21/2022 6:02 PM

SLRC - Eucalyptus+Ivanhoe Overlook - Construction - South Coast Air Basin, Winter

EMFAC Off-Model Adjustment Factors for Gasoline Light Duty Vehicle to Account for the SAFE Vehicle Rule Applied

Mitigated Construction On-Site

	ROG	NOx	CO	SO2	Fugitive PM10	Exhaust PM10	PM10 Total	Fugitive PM2.5	Exhaust PM2.5	PM2.5 Total	Bio- CO2	NBio- CO2	Total CO2	CH4	N2O	CO2e
Category	lb/day										lb/day					
Fugitive Dust					2.0380	0.0000	2.0380	0.3086	0.0000	0.3086			0.0000			0.0000
Off-Road	0.2843	1.2318	14.9161	0.0245		0.0379	0.0379		0.0379	0.0379	0.0000	2,356.1622	2,356.1622	0.5836		2,370.7510
Total	**0.2843**	**1.2318**	**14.9161**	**0.0245**	**2.0380**	**0.0379**	**2.0759**	**0.3086**	**0.0379**	**0.3465**	**0.0000**	**2,356.1622**	**2,356.1622**	**0.5836**		**2,370.7510**

Mitigated Construction Off-Site

	ROG	NOx	CO	SO2	Fugitive PM10	Exhaust PM10	PM10 Total	Fugitive PM2.5	Exhaust PM2.5	PM2.5 Total	Bio- CO2	NBio- CO2	Total CO2	CH4	N2O	CO2e
Category	lb/day										lb/day					
Hauling	0.0000	0.0000	0.0000	0.0000	0.0000	0.0000	0.0000	0.0000	0.0000	0.0000		0.0000	0.0000	0.0000	0.0000	0.0000
Vendor	0.0000	0.0000	0.0000	0.0000	0.0000	0.0000	0.0000	0.0000	0.0000	0.0000		0.0000	0.0000	0.0000	0.0000	0.0000
Worker	0.0000	0.0000	0.0000	0.0000	0.0000	0.0000	0.0000	0.0000	0.0000	0.0000		0.0000	0.0000	0.0000	0.0000	0.0000
Total	**0.0000**	**0.0000**	**0.0000**	**0.0000**	**0.0000**	**0.0000**	**0.0000**	**0.0000**	**0.0000**	**0.0000**		**0.0000**	**0.0000**	**0.0000**	**0.0000**	**0.0000**

SLRC - Eucalyptus+Ivanhoe Overlook - Construction - South Coast Air Basin, Winter

EMFAC Off-Model Adjustment Factors for Gasoline Light Duty Vehicle to Account for the SAFE Vehicle Rule Applied

3.3 Site Preparation - 2025

Unmitigated Construction On-Site

	ROG	NOx	CO	SO2	Fugitive PM10	Exhaust PM10	PM10 Total	Fugitive PM2.5	Exhaust PM2.5	PM2.5 Total	Bio- CO2	NBio- CO2	Total CO2	CH4	N2O	CO2e
Category	lb/day										lb/day					
Fugitive Dust					6.5610	0.0000	6.5610	3.3688	0.0000	3.3688			0.0000			0.0000
Off-Road	1.1766	11.9715	11.9164	0.0210		0.5065	0.5065		0.4660	0.4660		2,035.1835	2,035.1835	0.6582		2,051.6390
Total	**1.1766**	**11.9715**	**11.9164**	**0.0210**	**6.5610**	**0.5065**	**7.0675**	**3.3688**	**0.4660**	**3.8348**		**2,035.1835**	**2,035.1835**	**0.6582**		**2,051.6390**

Unmitigated Construction Off-Site

	ROG	NOx	CO	SO2	Fugitive PM10	Exhaust PM10	PM10 Total	Fugitive PM2.5	Exhaust PM2.5	PM2.5 Total	Bio- CO2	NBio- CO2	Total CO2	CH4	N2O	CO2e
Category	lb/day										lb/day					
Hauling	0.0000	0.0000	0.0000	0.0000	0.0000	0.0000	0.0000	0.0000	0.0000	0.0000		0.0000	0.0000	0.0000	0.0000	0.0000
Vendor	0.0000	0.0000	0.0000	0.0000	0.0000	0.0000	0.0000	0.0000	0.0000	0.0000		0.0000	0.0000	0.0000	0.0000	0.0000
Worker	0.0000	0.0000	0.0000	0.0000	0.0000	0.0000	0.0000	0.0000	0.0000	0.0000		0.0000	0.0000	0.0000	0.0000	0.0000
Total	**0.0000**	**0.0000**	**0.0000**	**0.0000**	**0.0000**	**0.0000**	**0.0000**	**0.0000**	**0.0000**	**0.0000**		**0.0000**	**0.0000**	**0.0000**	**0.0000**	**0.0000**

Date: 1/21/2022 6:02 PM

SLRC - Eucalyptus+Ivanhoe Overlook - Construction - South Coast Air Basin, Winter

EMFAC Off-Model Adjustment Factors for Gasoline Light Duty Vehicle to Account for the SAFE Vehicle Rule Applied

Mitigated Construction On-Site

	ROG	NOx	CO	SO2	Fugitive PM10	Exhaust PM10	PM10 Total	Fugitive PM2.5	Exhaust PM2.5	PM2.5 Total	Bio- CO2	NBio- CO2	Total CO2	CH4	N2O	CO2e
Category	lb/day										lb/day					
Fugitive Dust					2.5588	0.0000	2.5588	1.3138	0.0000	1.3138			0.0000			0.0000
Off-Road	0.2565	1.1114	13.2018	0.0210		0.0342	0.0342		0.0342	0.0342	0.0000	2,035.1835	2,035.1835	0.6582		2,051.6390
Total	**0.2565**	**1.1114**	**13.2018**	**0.0210**	**2.5588**	**0.0342**	**2.5930**	**1.3138**	**0.0342**	**1.3480**	**0.0000**	**2,035.1835**	**2,035.1835**	**0.6582**		**2,051.6390**

Mitigated Construction Off-Site

	ROG	NOx	CO	SO2	Fugitive PM10	Exhaust PM10	PM10 Total	Fugitive PM2.5	Exhaust PM2.5	PM2.5 Total	Bio- CO2	NBio- CO2	Total CO2	CH4	N2O	CO2e
Category	lb/day										lb/day					
Hauling	0.0000	0.0000	0.0000	0.0000	0.0000	0.0000	0.0000	0.0000	0.0000	0.0000		0.0000	0.0000	0.0000	0.0000	0.0000
Vendor	0.0000	0.0000	0.0000	0.0000	0.0000	0.0000	0.0000	0.0000	0.0000	0.0000		0.0000	0.0000	0.0000	0.0000	0.0000
Worker	0.0000	0.0000	0.0000	0.0000	0.0000	0.0000	0.0000	0.0000	0.0000	0.0000		0.0000	0.0000	0.0000	0.0000	0.0000
Total	**0.0000**	**0.0000**	**0.0000**	**0.0000**	**0.0000**	**0.0000**	**0.0000**	**0.0000**	**0.0000**	**0.0000**		**0.0000**	**0.0000**	**0.0000**	**0.0000**	**0.0000**

SLRC - Eucalyptus+Ivanhoe Overlook - Construction - South Coast Air Basin, Winter

EMFAC Off-Model Adjustment Factors for Gasoline Light Duty Vehicle to Account for the SAFE Vehicle Rule Applied

3.4 Grading - 2025

Unmitigated Construction On-Site

	ROG	NOx	CO	SO2	Fugitive PM10	Exhaust PM10	PM10 Total	Fugitive PM2.5	Exhaust PM2.5	PM2.5 Total	Bio- CO2	NBio- CO2	Total CO2	CH4	N2O	CO2e
Category	lb/day										lb/day					
Fugitive Dust					7.0855	0.0000	7.0855	3.4252	0.0000	3.4252			0.0000			0.0000
Off-Road	2.3610	21.3746	21.4269	0.0523		0.8425	0.8425		0.7751	0.7751		5,061.0583	5,061.0583	1.6369		5,101.9795
Total	**2.3610**	**21.3746**	**21.4269**	**0.0523**	**7.0855**	**0.8425**	**7.9281**	**3.4252**	**0.7751**	**4.2003**		**5,061.0583**	**5,061.0583**	**1.6369**		**5,101.9795**

Unmitigated Construction Off-Site

	ROG	NOx	CO	SO2	Fugitive PM10	Exhaust PM10	PM10 Total	Fugitive PM2.5	Exhaust PM2.5	PM2.5 Total	Bio- CO2	NBio- CO2	Total CO2	CH4	N2O	CO2e
Category	lb/day										lb/day					
Hauling	0.0000	0.0000	0.0000	0.0000	0.0000	0.0000	0.0000	0.0000	0.0000	0.0000		0.0000	0.0000	0.0000	0.0000	0.0000
Vendor	0.0000	0.0000	0.0000	0.0000	0.0000	0.0000	0.0000	0.0000	0.0000	0.0000		0.0000	0.0000	0.0000	0.0000	0.0000
Worker	0.0000	0.0000	0.0000	0.0000	0.0000	0.0000	0.0000	0.0000	0.0000	0.0000		0.0000	0.0000	0.0000	0.0000	0.0000
Total	**0.0000**	**0.0000**	**0.0000**	**0.0000**	**0.0000**	**0.0000**	**0.0000**	**0.0000**	**0.0000**	**0.0000**		**0.0000**	**0.0000**	**0.0000**	**0.0000**	**0.0000**

Date: 1/21/2022 6:02 PM

SLRC - Eucalyptus+Ivanhoe Overlook - Construction - South Coast Air Basin, Winter

EMFAC Off-Model Adjustment Factors for Gasoline Light Duty Vehicle to Account for the SAFE Vehicle Rule Applied

Mitigated Construction On-Site

	ROG	NOx	CO	SO2	Fugitive PM10	Exhaust PM10	PM10 Total	Fugitive PM2.5	Exhaust PM2.5	PM2.5 Total	Bio- CO2	NBio- CO2	Total CO2	CH4	N2O	CO2e
Category	lb/day										lb/day					
Fugitive Dust					2.7634	0.0000	2.7634	1.3358	0.0000	1.3358			0.0000			0.0000
Off-Road	0.6401	2.7739	28.8577	0.0523		0.0854	0.0854		0.0854	0.0854	0.0000	5,061.0583	5,061.0583	1.6369		5,101.9795
Total	**0.6401**	**2.7739**	**28.8577**	**0.0523**	**2.7634**	**0.0854**	**2.8487**	**1.3358**	**0.0854**	**1.4212**	**0.0000**	**5,061.0583**	**5,061.0583**	**1.6369**		**5,101.9795**

Mitigated Construction Off-Site

	ROG	NOx	CO	SO2	Fugitive PM10	Exhaust PM10	PM10 Total	Fugitive PM2.5	Exhaust PM2.5	PM2.5 Total	Bio- CO2	NBio- CO2	Total CO2	CH4	N2O	CO2e
Category	lb/day										lb/day					
Hauling	0.0000	0.0000	0.0000	0.0000	0.0000	0.0000	0.0000	0.0000	0.0000	0.0000		0.0000	0.0000	0.0000	0.0000	0.0000
Vendor	0.0000	0.0000	0.0000	0.0000	0.0000	0.0000	0.0000	0.0000	0.0000	0.0000		0.0000	0.0000	0.0000	0.0000	0.0000
Worker	0.0000	0.0000	0.0000	0.0000	0.0000	0.0000	0.0000	0.0000	0.0000	0.0000		0.0000	0.0000	0.0000	0.0000	0.0000
Total	**0.0000**	**0.0000**	**0.0000**	**0.0000**	**0.0000**	**0.0000**	**0.0000**	**0.0000**	**0.0000**	**0.0000**		**0.0000**	**0.0000**	**0.0000**	**0.0000**	**0.0000**

SLRC - Eucalyptus+Ivanhoe Overlook - Construction - South Coast Air Basin, Winter

EMFAC Off-Model Adjustment Factors for Gasoline Light Duty Vehicle to Account for the SAFE Vehicle Rule Applied

3.4 Grading - 2026

Unmitigated Construction On-Site

	ROG	NOx	CO	SO2	Fugitive PM10	Exhaust PM10	PM10 Total	Fugitive PM2.5	Exhaust PM2.5	PM2.5 Total	Bio- CO2	NBio- CO2	Total CO2	CH4	N2O	CO2e
Category	lb/day										lb/day					
Fugitive Dust					7.0855	0.0000	7.0855	3.4252	0.0000	3.4252			0.0000			0.0000
Off-Road	2.3610	21.3746	21.4269	0.0523		0.8425	0.8425		0.7751	0.7751		5,061.0583	5,061.0583	1.6369		5,101.9795
Total	**2.3610**	**21.3746**	**21.4269**	**0.0523**	**7.0855**	**0.8425**	**7.9281**	**3.4252**	**0.7751**	**4.2003**		**5,061.0583**	**5,061.0583**	**1.6369**		**5,101.9795**

Unmitigated Construction Off-Site

	ROG	NOx	CO	SO2	Fugitive PM10	Exhaust PM10	PM10 Total	Fugitive PM2.5	Exhaust PM2.5	PM2.5 Total	Bio- CO2	NBio- CO2	Total CO2	CH4	N2O	CO2e
Category	lb/day										lb/day					
Hauling	0.0000	0.0000	0.0000	0.0000	0.0000	0.0000	0.0000	0.0000	0.0000	0.0000		0.0000	0.0000	0.0000	0.0000	0.0000
Vendor	0.0000	0.0000	0.0000	0.0000	0.0000	0.0000	0.0000	0.0000	0.0000	0.0000		0.0000	0.0000	0.0000	0.0000	0.0000
Worker	0.0000	0.0000	0.0000	0.0000	0.0000	0.0000	0.0000	0.0000	0.0000	0.0000		0.0000	0.0000	0.0000	0.0000	0.0000
Total	**0.0000**	**0.0000**	**0.0000**	**0.0000**	**0.0000**	**0.0000**	**0.0000**	**0.0000**	**0.0000**	**0.0000**		**0.0000**	**0.0000**	**0.0000**	**0.0000**	**0.0000**

Date: 1/21/2022 6:02 PM

SLRC - Eucalyptus+Ivanhoe Overlook - Construction - South Coast Air Basin, Winter

EMFAC Off-Model Adjustment Factors for Gasoline Light Duty Vehicle to Account for the SAFE Vehicle Rule Applied

Mitigated Construction On-Site

	ROG	NOx	CO	SO2	Fugitive PM10	Exhaust PM10	PM10 Total	Fugitive PM2.5	Exhaust PM2.5	PM2.5 Total	Bio- CO2	NBio- CO2	Total CO2	CH4	N2O	CO2e
Category	lb/day										lb/day					
Fugitive Dust					2.7634	0.0000	2.7634	1.3358	0.0000	1.3358			0.0000			0.0000
Off-Road	0.6401	2.7739	28.8577	0.0523		0.0854	0.0854		0.0854	0.0854	0.0000	5,061.0583	5,061.0583	1.6369		5,101.9795
Total	**0.6401**	**2.7739**	**28.8577**	**0.0523**	**2.7634**	**0.0854**	**2.8487**	**1.3358**	**0.0854**	**1.4212**	**0.0000**	**5,061.0583**	**5,061.0583**	**1.6369**		**5,101.9795**

Mitigated Construction Off-Site

	ROG	NOx	CO	SO2	Fugitive PM10	Exhaust PM10	PM10 Total	Fugitive PM2.5	Exhaust PM2.5	PM2.5 Total	Bio- CO2	NBio- CO2	Total CO2	CH4	N2O	CO2e
Category	lb/day										lb/day					
Hauling	0.0000	0.0000	0.0000	0.0000	0.0000	0.0000	0.0000	0.0000	0.0000	0.0000		0.0000	0.0000	0.0000	0.0000	0.0000
Vendor	0.0000	0.0000	0.0000	0.0000	0.0000	0.0000	0.0000	0.0000	0.0000	0.0000		0.0000	0.0000	0.0000	0.0000	0.0000
Worker	0.0000	0.0000	0.0000	0.0000	0.0000	0.0000	0.0000	0.0000	0.0000	0.0000		0.0000	0.0000	0.0000	0.0000	0.0000
Total	**0.0000**	**0.0000**	**0.0000**	**0.0000**	**0.0000**	**0.0000**	**0.0000**	**0.0000**	**0.0000**	**0.0000**		**0.0000**	**0.0000**	**0.0000**	**0.0000**	**0.0000**

SLRC - Eucalyptus+Ivanhoe Overlook - Construction - South Coast Air Basin, Winter

EMFAC Off-Model Adjustment Factors for Gasoline Light Duty Vehicle to Account for the SAFE Vehicle Rule Applied

3.5 Drainage/Utilities/Trenching - 2026

Unmitigated Construction On-Site

	ROG	NOx	CO	SO2	Fugitive PM10	Exhaust PM10	PM10 Total	Fugitive PM2.5	Exhaust PM2.5	PM2.5 Total	Bio- CO2	NBio- CO2	Total CO2	CH4	N2O	CO2e
Category	lb/day										lb/day					
Off-Road	0.8441	8.5536	7.5262	0.0146		0.4052	0.4052		0.3728	0.3728		1,417.6714	1,417.6714	0.4585		1,429.1340
Total	**0.8441**	**8.5536**	**7.5262**	**0.0146**		**0.4052**	**0.4052**		**0.3728**	**0.3728**		**1,417.6714**	**1,417.6714**	**0.4585**		**1,429.1340**

Unmitigated Construction Off-Site

	ROG	NOx	CO	SO2	Fugitive PM10	Exhaust PM10	PM10 Total	Fugitive PM2.5	Exhaust PM2.5	PM2.5 Total	Bio- CO2	NBio- CO2	Total CO2	CH4	N2O	CO2e
Category	lb/day										lb/day					
Hauling	0.0000	0.0000	0.0000	0.0000	0.0000	0.0000	0.0000	0.0000	0.0000	0.0000		0.0000	0.0000	0.0000	0.0000	0.0000
Vendor	0.0000	0.0000	0.0000	0.0000	0.0000	0.0000	0.0000	0.0000	0.0000	0.0000		0.0000	0.0000	0.0000	0.0000	0.0000
Worker	0.0000	0.0000	0.0000	0.0000	0.0000	0.0000	0.0000	0.0000	0.0000	0.0000		0.0000	0.0000	0.0000	0.0000	0.0000
Total	**0.0000**	**0.0000**	**0.0000**	**0.0000**	**0.0000**	**0.0000**	**0.0000**	**0.0000**	**0.0000**	**0.0000**		**0.0000**	**0.0000**	**0.0000**	**0.0000**	**0.0000**

Date: 1/21/2022 6:02 PM

SLRC - Eucalyptus+Ivanhoe Overlook - Construction - South Coast Air Basin, Winter

EMFAC Off-Model Adjustment Factors for Gasoline Light Duty Vehicle to Account for the SAFE Vehicle Rule Applied

Mitigated Construction On-Site

	ROG	NOx	CO	SO2	Fugitive PM10	Exhaust PM10	PM10 Total	Fugitive PM2.5	Exhaust PM2.5	PM2.5 Total	Bio- CO2	NBio- CO2	Total CO2	CH4	N2O	CO2e
Category	lb/day										lb/day					
Off-Road	0.1792	0.7766	9.0236	0.0146		0.0239	0.0239		0.0239	0.0239	0.0000	1,417.6714	1,417.6714	0.4585		1,429.1340
Total	**0.1792**	**0.7766**	**9.0236**	**0.0146**		**0.0239**	**0.0239**		**0.0239**	**0.0239**	**0.0000**	**1,417.6714**	**1,417.6714**	**0.4585**		**1,429.1340**

Mitigated Construction Off-Site

	ROG	NOx	CO	SO2	Fugitive PM10	Exhaust PM10	PM10 Total	Fugitive PM2.5	Exhaust PM2.5	PM2.5 Total	Bio- CO2	NBio- CO2	Total CO2	CH4	N2O	CO2e
Category	lb/day										lb/day					
Hauling	0.0000	0.0000	0.0000	0.0000	0.0000	0.0000	0.0000	0.0000	0.0000	0.0000		0.0000	0.0000	0.0000	0.0000	0.0000
Vendor	0.0000	0.0000	0.0000	0.0000	0.0000	0.0000	0.0000	0.0000	0.0000	0.0000		0.0000	0.0000	0.0000	0.0000	0.0000
Worker	0.0000	0.0000	0.0000	0.0000	0.0000	0.0000	0.0000	0.0000	0.0000	0.0000		0.0000	0.0000	0.0000	0.0000	0.0000
Total	**0.0000**	**0.0000**	**0.0000**	**0.0000**	**0.0000**	**0.0000**	**0.0000**	**0.0000**	**0.0000**	**0.0000**		**0.0000**	**0.0000**	**0.0000**	**0.0000**	**0.0000**

SLRC - Eucalyptus+Ivanhoe Overlook - Construction - South Coast Air Basin, Winter

EMFAC Off-Model Adjustment Factors for Gasoline Light Duty Vehicle to Account for the SAFE Vehicle Rule Applied

3.5 Drainage/Utilities/Trenching - 2027

Unmitigated Construction On-Site

	ROG	NOx	CO	SO2	Fugitive PM10	Exhaust PM10	PM10 Total	Fugitive PM2.5	Exhaust PM2.5	PM2.5 Total	Bio- CO2	NBio- CO2	Total CO2	CH4	N2O	CO2e
Category	lb/day										lb/day					
Off-Road	0.8441	8.5536	7.5262	0.0146		0.4052	0.4052		0.3728	0.3728		1,417.6714	1,417.6714	0.4585		1,429.1340
Total	**0.8441**	**8.5536**	**7.5262**	**0.0146**		**0.4052**	**0.4052**		**0.3728**	**0.3728**		**1,417.6714**	**1,417.6714**	**0.4585**		**1,429.1340**

Unmitigated Construction Off-Site

	ROG	NOx	CO	SO2	Fugitive PM10	Exhaust PM10	PM10 Total	Fugitive PM2.5	Exhaust PM2.5	PM2.5 Total	Bio- CO2	NBio- CO2	Total CO2	CH4	N2O	CO2e
Category	lb/day										lb/day					
Hauling	0.0000	0.0000	0.0000	0.0000	0.0000	0.0000	0.0000	0.0000	0.0000	0.0000		0.0000	0.0000	0.0000	0.0000	0.0000
Vendor	0.0000	0.0000	0.0000	0.0000	0.0000	0.0000	0.0000	0.0000	0.0000	0.0000		0.0000	0.0000	0.0000	0.0000	0.0000
Worker	0.0000	0.0000	0.0000	0.0000	0.0000	0.0000	0.0000	0.0000	0.0000	0.0000		0.0000	0.0000	0.0000	0.0000	0.0000
Total	**0.0000**	**0.0000**	**0.0000**	**0.0000**	**0.0000**	**0.0000**	**0.0000**	**0.0000**	**0.0000**	**0.0000**		**0.0000**	**0.0000**	**0.0000**	**0.0000**	**0.0000**

Date: 1/21/2022 6:02 PM

SLRC - Eucalyptus+Ivanhoe Overlook - Construction - South Coast Air Basin, Winter

EMFAC Off-Model Adjustment Factors for Gasoline Light Duty Vehicle to Account for the SAFE Vehicle Rule Applied

Mitigated Construction On-Site

	ROG	NOx	CO	SO2	Fugitive PM10	Exhaust PM10	PM10 Total	Fugitive PM2.5	Exhaust PM2.5	PM2.5 Total	Bio- CO2	NBio- CO2	Total CO2	CH4	N2O	CO2e
Category	lb/day										lb/day					
Off-Road	0.1792	0.7766	9.0236	0.0146		0.0239	0.0239		0.0239	0.0239	0.0000	1,417.6714	1,417.6714	0.4585		1,429.1340
Total	**0.1792**	**0.7766**	**9.0236**	**0.0146**		**0.0239**	**0.0239**		**0.0239**	**0.0239**	**0.0000**	**1,417.6714**	**1,417.6714**	**0.4585**		**1,429.1340**

Mitigated Construction Off-Site

	ROG	NOx	CO	SO2	Fugitive PM10	Exhaust PM10	PM10 Total	Fugitive PM2.5	Exhaust PM2.5	PM2.5 Total	Bio- CO2	NBio- CO2	Total CO2	CH4	N2O	CO2e
Category	lb/day										lb/day					
Hauling	0.0000	0.0000	0.0000	0.0000	0.0000	0.0000	0.0000	0.0000	0.0000	0.0000		0.0000	0.0000	0.0000	0.0000	0.0000
Vendor	0.0000	0.0000	0.0000	0.0000	0.0000	0.0000	0.0000	0.0000	0.0000	0.0000		0.0000	0.0000	0.0000	0.0000	0.0000
Worker	0.0000	0.0000	0.0000	0.0000	0.0000	0.0000	0.0000	0.0000	0.0000	0.0000		0.0000	0.0000	0.0000	0.0000	0.0000
Total	**0.0000**	**0.0000**	**0.0000**	**0.0000**	**0.0000**	**0.0000**	**0.0000**	**0.0000**	**0.0000**	**0.0000**		**0.0000**	**0.0000**	**0.0000**	**0.0000**	**0.0000**

Date: 1/21/2022 6:02 PM

SLRC - Eucalyptus+Ivanhoe Overlook - Construction - South Coast Air Basin, Winter

EMFAC Off-Model Adjustment Factors for Gasoline Light Duty Vehicle to Account for the SAFE Vehicle Rule Applied

3.6 Foundations - 2026

Unmitigated Construction On-Site

	ROG	NOx	CO	SO2	Fugitive PM10	Exhaust PM10	PM10 Total	Fugitive PM2.5	Exhaust PM2.5	PM2.5 Total	Bio- CO2	NBio- CO2	Total CO2	CH4	N2O	CO2e
Category	lb/day										lb/day					
Off-Road	0.5505	4.4272	6.8786	0.0121		0.1920	0.1920		0.1870	0.1870		1,118.3846	1,118.3846	0.1632		1,122.4655
Total	**0.5505**	**4.4272**	**6.8786**	**0.0121**		**0.1920**	**0.1920**		**0.1870**	**0.1870**		**1,118.3846**	**1,118.3846**	**0.1632**		**1,122.4655**

Unmitigated Construction Off-Site

	ROG	NOx	CO	SO2	Fugitive PM10	Exhaust PM10	PM10 Total	Fugitive PM2.5	Exhaust PM2.5	PM2.5 Total	Bio- CO2	NBio- CO2	Total CO2	CH4	N2O	CO2e
Category	lb/day										lb/day					
Hauling	0.0000	0.0000	0.0000	0.0000	0.0000	0.0000	0.0000	0.0000	0.0000	0.0000		0.0000	0.0000	0.0000	0.0000	0.0000
Vendor	0.0000	0.0000	0.0000	0.0000	0.0000	0.0000	0.0000	0.0000	0.0000	0.0000		0.0000	0.0000	0.0000	0.0000	0.0000
Worker	0.0000	0.0000	0.0000	0.0000	0.0000	0.0000	0.0000	0.0000	0.0000	0.0000		0.0000	0.0000	0.0000	0.0000	0.0000
Total	**0.0000**	**0.0000**	**0.0000**	**0.0000**	**0.0000**	**0.0000**	**0.0000**	**0.0000**	**0.0000**	**0.0000**		**0.0000**	**0.0000**	**0.0000**	**0.0000**	**0.0000**

Date: 1/21/2022 6:02 PM

SLRC - Eucalyptus+Ivanhoe Overlook - Construction - South Coast Air Basin, Winter

EMFAC Off-Model Adjustment Factors for Gasoline Light Duty Vehicle to Account for the SAFE Vehicle Rule Applied

Mitigated Construction On-Site

	ROG	NOx	CO	SO2	Fugitive PM10	Exhaust PM10	PM10 Total	Fugitive PM2.5	Exhaust PM2.5	PM2.5 Total	Bio- CO2	NBio- CO2	Total CO2	CH4	N2O	CO2e
Category	lb/day										lb/day					
Off-Road	0.2336	1.2393	7.7741	0.0121		0.0441	0.0441		0.0441	0.0441	0.0000	1,118.3846	1,118.3846	0.1632		1,122.4655
Total	**0.2336**	**1.2393**	**7.7741**	**0.0121**		**0.0441**	**0.0441**		**0.0441**	**0.0441**	**0.0000**	**1,118.3846**	**1,118.3846**	**0.1632**		**1,122.4655**

Mitigated Construction Off-Site

	ROG	NOx	CO	SO2	Fugitive PM10	Exhaust PM10	PM10 Total	Fugitive PM2.5	Exhaust PM2.5	PM2.5 Total	Bio- CO2	NBio- CO2	Total CO2	CH4	N2O	CO2e
Category	lb/day										lb/day					
Hauling	0.0000	0.0000	0.0000	0.0000	0.0000	0.0000	0.0000	0.0000	0.0000	0.0000		0.0000	0.0000	0.0000	0.0000	0.0000
Vendor	0.0000	0.0000	0.0000	0.0000	0.0000	0.0000	0.0000	0.0000	0.0000	0.0000		0.0000	0.0000	0.0000	0.0000	0.0000
Worker	0.0000	0.0000	0.0000	0.0000	0.0000	0.0000	0.0000	0.0000	0.0000	0.0000		0.0000	0.0000	0.0000	0.0000	0.0000
Total	**0.0000**	**0.0000**	**0.0000**	**0.0000**	**0.0000**	**0.0000**	**0.0000**	**0.0000**	**0.0000**	**0.0000**		**0.0000**	**0.0000**	**0.0000**	**0.0000**	**0.0000**

SLRC - Eucalyptus+Ivanhoe Overlook - Construction - South Coast Air Basin, Winter

EMFAC Off-Model Adjustment Factors for Gasoline Light Duty Vehicle to Account for the SAFE Vehicle Rule Applied

3.6 Foundations - 2027

Unmitigated Construction On-Site

	ROG	NOx	CO	SO2	Fugitive PM10	Exhaust PM10	PM10 Total	Fugitive PM2.5	Exhaust PM2.5	PM2.5 Total	Bio- CO2	NBio- CO2	Total CO2	CH4	N2O	CO2e
Category	lb/day										lb/day					
Off-Road	0.5505	4.4272	6.8786	0.0121		0.1920	0.1920		0.1870	0.1870		1,118.3846	1,118.3846	0.1632		1,122.4655
Total	**0.5505**	**4.4272**	**6.8786**	**0.0121**		**0.1920**	**0.1920**		**0.1870**	**0.1870**		**1,118.3846**	**1,118.3846**	**0.1632**		**1,122.4655**

Unmitigated Construction Off-Site

	ROG	NOx	CO	SO2	Fugitive PM10	Exhaust PM10	PM10 Total	Fugitive PM2.5	Exhaust PM2.5	PM2.5 Total	Bio- CO2	NBio- CO2	Total CO2	CH4	N2O	CO2e
Category	lb/day										lb/day					
Hauling	0.0000	0.0000	0.0000	0.0000	0.0000	0.0000	0.0000	0.0000	0.0000	0.0000		0.0000	0.0000	0.0000	0.0000	0.0000
Vendor	0.0000	0.0000	0.0000	0.0000	0.0000	0.0000	0.0000	0.0000	0.0000	0.0000		0.0000	0.0000	0.0000	0.0000	0.0000
Worker	0.0000	0.0000	0.0000	0.0000	0.0000	0.0000	0.0000	0.0000	0.0000	0.0000		0.0000	0.0000	0.0000	0.0000	0.0000
Total	**0.0000**	**0.0000**	**0.0000**	**0.0000**	**0.0000**	**0.0000**	**0.0000**	**0.0000**	**0.0000**	**0.0000**		**0.0000**	**0.0000**	**0.0000**	**0.0000**	**0.0000**

Date: 1/21/2022 6:02 PM

SLRC - Eucalyptus+Ivanhoe Overlook - Construction - South Coast Air Basin, Winter

EMFAC Off-Model Adjustment Factors for Gasoline Light Duty Vehicle to Account for the SAFE Vehicle Rule Applied

Mitigated Construction On-Site

	ROG	NOx	CO	SO2	Fugitive PM10	Exhaust PM10	PM10 Total	Fugitive PM2.5	Exhaust PM2.5	PM2.5 Total	Bio- CO2	NBio- CO2	Total CO2	CH4	N2O	CO2e
Category	lb/day										lb/day					
Off-Road	0.2336	1.2393	7.7741	0.0121		0.0441	0.0441		0.0441	0.0441	0.0000	1,118.3846	1,118.3846	0.1632		1,122.4655
Total	**0.2336**	**1.2393**	**7.7741**	**0.0121**		**0.0441**	**0.0441**		**0.0441**	**0.0441**	**0.0000**	**1,118.3846**	**1,118.3846**	**0.1632**		**1,122.4655**

Mitigated Construction Off-Site

	ROG	NOx	CO	SO2	Fugitive PM10	Exhaust PM10	PM10 Total	Fugitive PM2.5	Exhaust PM2.5	PM2.5 Total	Bio- CO2	NBio- CO2	Total CO2	CH4	N2O	CO2e
Category	lb/day										lb/day					
Hauling	0.0000	0.0000	0.0000	0.0000	0.0000	0.0000	0.0000	0.0000	0.0000	0.0000		0.0000	0.0000	0.0000	0.0000	0.0000
Vendor	0.0000	0.0000	0.0000	0.0000	0.0000	0.0000	0.0000	0.0000	0.0000	0.0000		0.0000	0.0000	0.0000	0.0000	0.0000
Worker	0.0000	0.0000	0.0000	0.0000	0.0000	0.0000	0.0000	0.0000	0.0000	0.0000		0.0000	0.0000	0.0000	0.0000	0.0000
Total	**0.0000**	**0.0000**	**0.0000**	**0.0000**	**0.0000**	**0.0000**	**0.0000**	**0.0000**	**0.0000**	**0.0000**		**0.0000**	**0.0000**	**0.0000**	**0.0000**	**0.0000**

Date: 1/21/2022 6:02 PM

SLRC - Eucalyptus+Ivanhoe Overlook - Construction - South Coast Air Basin, Winter

EMFAC Off-Model Adjustment Factors for Gasoline Light Duty Vehicle to Account for the SAFE Vehicle Rule Applied

3.7 Structure Construction - 2026

Unmitigated Construction On-Site

	ROG	NOx	CO	SO2	Fugitive PM10	Exhaust PM10	PM10 Total	Fugitive PM2.5	Exhaust PM2.5	PM2.5 Total	Bio- CO2	NBio- CO2	Total CO2	CH4	N2O	CO2e
Category	lb/day										lb/day					
Off-Road	1.3692	12.5478	16.0041	0.0273		0.5209	0.5209		0.4901	0.4901		2,591.5678	2,591.5678	0.6123		2,606.8752
Total	**1.3692**	**12.5478**	**16.0041**	**0.0273**		**0.5209**	**0.5209**		**0.4901**	**0.4901**		**2,591.5678**	**2,591.5678**	**0.6123**		**2,606.8752**

Unmitigated Construction Off-Site

	ROG	NOx	CO	SO2	Fugitive PM10	Exhaust PM10	PM10 Total	Fugitive PM2.5	Exhaust PM2.5	PM2.5 Total	Bio- CO2	NBio- CO2	Total CO2	CH4	N2O	CO2e
Category	lb/day										lb/day					
Hauling	0.0000	0.0000	0.0000	0.0000	0.0000	0.0000	0.0000	0.0000	0.0000	0.0000		0.0000	0.0000	0.0000	0.0000	0.0000
Vendor	0.0000	0.0000	0.0000	0.0000	0.0000	0.0000	0.0000	0.0000	0.0000	0.0000		0.0000	0.0000	0.0000	0.0000	0.0000
Worker	0.0000	0.0000	0.0000	0.0000	0.0000	0.0000	0.0000	0.0000	0.0000	0.0000		0.0000	0.0000	0.0000	0.0000	0.0000
Total	**0.0000**	**0.0000**	**0.0000**	**0.0000**	**0.0000**	**0.0000**	**0.0000**	**0.0000**	**0.0000**	**0.0000**		**0.0000**	**0.0000**	**0.0000**	**0.0000**	**0.0000**

SLRC - Eucalyptus+Ivanhoe Overlook - Construction - South Coast Air Basin, Winter

EMFAC Off-Model Adjustment Factors for Gasoline Light Duty Vehicle to Account for the SAFE Vehicle Rule Applied

Mitigated Construction On-Site

	ROG	NOx	CO	SO2	Fugitive PM10	Exhaust PM10	PM10 Total	Fugitive PM2.5	Exhaust PM2.5	PM2.5 Total	Bio- CO2	NBio- CO2	Total CO2	CH4	N2O	CO2e
Category	lb/day										lb/day					
Off-Road	0.5081	2.5913	17.6567	0.0273		0.0793	0.0793		0.0793	0.0793	0.0000	2,591.5678	2,591.5678	0.6123		2,606.8752
Total	**0.5081**	**2.5913**	**17.6567**	**0.0273**		**0.0793**	**0.0793**		**0.0793**	**0.0793**	**0.0000**	**2,591.5678**	**2,591.5678**	**0.6123**		**2,606.8752**

Mitigated Construction Off-Site

	ROG	NOx	CO	SO2	Fugitive PM10	Exhaust PM10	PM10 Total	Fugitive PM2.5	Exhaust PM2.5	PM2.5 Total	Bio- CO2	NBio- CO2	Total CO2	CH4	N2O	CO2e
Category	lb/day										lb/day					
Hauling	0.0000	0.0000	0.0000	0.0000	0.0000	0.0000	0.0000	0.0000	0.0000	0.0000		0.0000	0.0000	0.0000	0.0000	0.0000
Vendor	0.0000	0.0000	0.0000	0.0000	0.0000	0.0000	0.0000	0.0000	0.0000	0.0000		0.0000	0.0000	0.0000	0.0000	0.0000
Worker	0.0000	0.0000	0.0000	0.0000	0.0000	0.0000	0.0000	0.0000	0.0000	0.0000		0.0000	0.0000	0.0000	0.0000	0.0000
Total	**0.0000**	**0.0000**	**0.0000**	**0.0000**	**0.0000**	**0.0000**	**0.0000**	**0.0000**	**0.0000**	**0.0000**		**0.0000**	**0.0000**	**0.0000**	**0.0000**	**0.0000**

3.7 Structure Construction - 2027

Unmitigated Construction On-Site

SLRC - Eucalyptus+Ivanhoe Overlook - Construction - South Coast Air Basin, Winter

EMFAC Off-Model Adjustment Factors for Gasoline Light Duty Vehicle to Account for the SAFE Vehicle Rule Applied

	ROG	NOx	CO	SO2	Fugitive PM10	Exhaust PM10	PM10 Total	Fugitive PM2.5	Exhaust PM2.5	PM2.5 Total	Bio- CO2	NBio- CO2	Total CO2	CH4	N2O	CO2e
Category	lb/day										lb/day					
Off-Road	1.3692	12.5478	16.0041	0.0273		0.5209	0.5209		0.4901	0.4901		2,591.5678	2,591.5678	0.6123		2,606.8752
Total	**1.3692**	**12.5478**	**16.0041**	**0.0273**		**0.5209**	**0.5209**		**0.4901**	**0.4901**		**2,591.5678**	**2,591.5678**	**0.6123**		**2,606.8752**

Unmitigated Construction Off-Site

	ROG	NOx	CO	SO2	Fugitive PM10	Exhaust PM10	PM10 Total	Fugitive PM2.5	Exhaust PM2.5	PM2.5 Total	Bio- CO2	NBio- CO2	Total CO2	CH4	N2O	CO2e
Category	lb/day										lb/day					
Hauling	0.0000	0.0000	0.0000	0.0000	0.0000	0.0000	0.0000	0.0000	0.0000	0.0000		0.0000	0.0000	0.0000	0.0000	0.0000
Vendor	0.0000	0.0000	0.0000	0.0000	0.0000	0.0000	0.0000	0.0000	0.0000	0.0000		0.0000	0.0000	0.0000	0.0000	0.0000
Worker	0.0000	0.0000	0.0000	0.0000	0.0000	0.0000	0.0000	0.0000	0.0000	0.0000		0.0000	0.0000	0.0000	0.0000	0.0000
Total	**0.0000**	**0.0000**	**0.0000**	**0.0000**	**0.0000**	**0.0000**	**0.0000**	**0.0000**	**0.0000**	**0.0000**		**0.0000**	**0.0000**	**0.0000**	**0.0000**	**0.0000**

Mitigated Construction On-Site

	ROG	NOx	CO	SO2	Fugitive PM10	Exhaust PM10	PM10 Total	Fugitive PM2.5	Exhaust PM2.5	PM2.5 Total	Bio- CO2	NBio- CO2	Total CO2	CH4	N2O	CO2e
Category	lb/day										lb/day					

SLRC - Eucalyptus+Ivanhoe Overlook - Construction - South Coast Air Basin, Winter

EMFAC Off-Model Adjustment Factors for Gasoline Light Duty Vehicle to Account for the SAFE Vehicle Rule Applied

Off-Road	0.5081	2.5913	17.6567	0.0273		0.0793	0.0793		0.0793	0.0793	0.0000	2,591.5678	2,591.5678	0.6123		2,606.8752
Total	**0.5081**	**2.5913**	**17.6567**	**0.0273**		**0.0793**	**0.0793**		**0.0793**	**0.0793**	**0.0000**	**2,591.5678**	**2,591.5678**	**0.6123**		**2,606.8752**

Mitigated Construction Off-Site

	ROG	NOx	CO	SO2	Fugitive PM10	Exhaust PM10	PM10 Total	Fugitive PM2.5	Exhaust PM2.5	PM2.5 Total	Bio- CO2	NBio- CO2	Total CO2	CH4	N2O	CO2e
Category	lb/day										lb/day					
Hauling	0.0000	0.0000	0.0000	0.0000	0.0000	0.0000	0.0000	0.0000	0.0000	0.0000		0.0000	0.0000	0.0000	0.0000	0.0000
Vendor	0.0000	0.0000	0.0000	0.0000	0.0000	0.0000	0.0000	0.0000	0.0000	0.0000		0.0000	0.0000	0.0000	0.0000	0.0000
Worker	0.0000	0.0000	0.0000	0.0000	0.0000	0.0000	0.0000	0.0000	0.0000	0.0000		0.0000	0.0000	0.0000	0.0000	0.0000
Total	**0.0000**	**0.0000**	**0.0000**	**0.0000**	**0.0000**	**0.0000**	**0.0000**	**0.0000**	**0.0000**	**0.0000**		**0.0000**	**0.0000**	**0.0000**	**0.0000**	**0.0000**

3.8 Landscaping/Other Finishing - 2027

Unmitigated Construction On-Site

	ROG	NOx	CO	SO2	Fugitive PM10	Exhaust PM10	PM10 Total	Fugitive PM2.5	Exhaust PM2.5	PM2.5 Total	Bio- CO2	NBio- CO2	Total CO2	CH4	N2O	CO2e
Category	lb/day										lb/day					
Off-Road	0.5318	5.3216	5.0999	0.0104		0.2326	0.2326		0.2140	0.2140		1,008.9129	1,008.9129	0.3263		1,017.0705
Total	**0.5318**	**5.3216**	**5.0999**	**0.0104**		**0.2326**	**0.2326**		**0.2140**	**0.2140**		**1,008.9129**	**1,008.9129**	**0.3263**		**1,017.0705**

Date: 1/21/2022 6:02 PM

SLRC - Eucalyptus+Ivanhoe Overlook - Construction - South Coast Air Basin, Winter

EMFAC Off-Model Adjustment Factors for Gasoline Light Duty Vehicle to Account for the SAFE Vehicle Rule Applied

Unmitigated Construction Off-Site

	ROG	NOx	CO	SO2	Fugitive PM10	Exhaust PM10	PM10 Total	Fugitive PM2.5	Exhaust PM2.5	PM2.5 Total	Bio- CO2	NBio- CO2	Total CO2	CH4	N2O	CO2e
Category	lb/day										lb/day					
Hauling	0.0000	0.0000	0.0000	0.0000	0.0000	0.0000	0.0000	0.0000	0.0000	0.0000		0.0000	0.0000	0.0000	0.0000	0.0000
Vendor	0.0000	0.0000	0.0000	0.0000	0.0000	0.0000	0.0000	0.0000	0.0000	0.0000		0.0000	0.0000	0.0000	0.0000	0.0000
Worker	0.0000	0.0000	0.0000	0.0000	0.0000	0.0000	0.0000	0.0000	0.0000	0.0000		0.0000	0.0000	0.0000	0.0000	0.0000
Total	**0.0000**	**0.0000**	**0.0000**	**0.0000**	**0.0000**	**0.0000**	**0.0000**	**0.0000**	**0.0000**	**0.0000**		**0.0000**	**0.0000**	**0.0000**	**0.0000**	**0.0000**

Mitigated Construction On-Site

	ROG	NOx	CO	SO2	Fugitive PM10	Exhaust PM10	PM10 Total	Fugitive PM2.5	Exhaust PM2.5	PM2.5 Total	Bio- CO2	NBio- CO2	Total CO2	CH4	N2O	CO2e
Category	lb/day										lb/day					
Off-Road	0.1277	0.5534	6.1029	0.0104		0.0170	0.0170		0.0170	0.0170	0.0000	1,008.9129	1,008.9129	0.3263		1,017.0705
Total	**0.1277**	**0.5534**	**6.1029**	**0.0104**		**0.0170**	**0.0170**		**0.0170**	**0.0170**	**0.0000**	**1,008.9129**	**1,008.9129**	**0.3263**		**1,017.0705**

SLRC - Eucalyptus+Ivanhoe Overlook - Construction - South Coast Air Basin, Winter

EMFAC Off-Model Adjustment Factors for Gasoline Light Duty Vehicle to Account for the SAFE Vehicle Rule Applied

Mitigated Construction Off-Site

	ROG	NOx	CO	SO2	Fugitive PM10	Exhaust PM10	PM10 Total	Fugitive PM2.5	Exhaust PM2.5	PM2.5 Total	Bio- CO2	NBio- CO2	Total CO2	CH4	N2O	CO2e
Category	lb/day										lb/day					
Hauling	0.0000	0.0000	0.0000	0.0000	0.0000	0.0000	0.0000	0.0000	0.0000	0.0000		0.0000	0.0000	0.0000	0.0000	0.0000
Vendor	0.0000	0.0000	0.0000	0.0000	0.0000	0.0000	0.0000	0.0000	0.0000	0.0000		0.0000	0.0000	0.0000	0.0000	0.0000
Worker	0.0000	0.0000	0.0000	0.0000	0.0000	0.0000	0.0000	0.0000	0.0000	0.0000		0.0000	0.0000	0.0000	0.0000	0.0000
Total	**0.0000**	**0.0000**	**0.0000**	**0.0000**	**0.0000**	**0.0000**	**0.0000**	**0.0000**	**0.0000**	**0.0000**		**0.0000**	**0.0000**	**0.0000**	**0.0000**	**0.0000**

3.9 Waterside Construction (Piles) - 2027

Unmitigated Construction On-Site

	ROG	NOx	CO	SO2	Fugitive PM10	Exhaust PM10	PM10 Total	Fugitive PM2.5	Exhaust PM2.5	PM2.5 Total	Bio- CO2	NBio- CO2	Total CO2	CH4	N2O	CO2e
Category	lb/day										lb/day					
Off-Road	0.6542	6.3684	6.0024	0.0184		0.2500	0.2500		0.2300	0.2300		1,778.1323	1,778.1323	0.5751		1,792.5094
Total	**0.6542**	**6.3684**	**6.0024**	**0.0184**		**0.2500**	**0.2500**		**0.2300**	**0.2300**		**1,778.1323**	**1,778.1323**	**0.5751**		**1,792.5094**

Date: 1/21/2022 6:02 PM

SLRC - Eucalyptus+Ivanhoe Overlook - Construction - South Coast Air Basin, Winter

EMFAC Off-Model Adjustment Factors for Gasoline Light Duty Vehicle to Account for the SAFE Vehicle Rule Applied

Unmitigated Construction Off-Site

	ROG	NOx	CO	SO2	Fugitive PM10	Exhaust PM10	PM10 Total	Fugitive PM2.5	Exhaust PM2.5	PM2.5 Total	Bio- CO2	NBio- CO2	Total CO2	CH4	N2O	CO2e
Category	lb/day										lb/day					
Hauling	0.0000	0.0000	0.0000	0.0000	0.0000	0.0000	0.0000	0.0000	0.0000	0.0000		0.0000	0.0000	0.0000	0.0000	0.0000
Vendor	0.0000	0.0000	0.0000	0.0000	0.0000	0.0000	0.0000	0.0000	0.0000	0.0000		0.0000	0.0000	0.0000	0.0000	0.0000
Worker	0.0000	0.0000	0.0000	0.0000	0.0000	0.0000	0.0000	0.0000	0.0000	0.0000		0.0000	0.0000	0.0000	0.0000	0.0000
Total	**0.0000**	**0.0000**	**0.0000**	**0.0000**	**0.0000**	**0.0000**	**0.0000**	**0.0000**	**0.0000**	**0.0000**		**0.0000**	**0.0000**	**0.0000**	**0.0000**	**0.0000**

Mitigated Construction On-Site

	ROG	NOx	CO	SO2	Fugitive PM10	Exhaust PM10	PM10 Total	Fugitive PM2.5	Exhaust PM2.5	PM2.5 Total	Bio- CO2	NBio- CO2	Total CO2	CH4	N2O	CO2e
Category	lb/day										lb/day					
Off-Road	0.2258	0.9785	9.2289	0.0184		0.0301	0.0301		0.0301	0.0301	0.0000	1,778.1323	1,778.1323	0.5751		1,792.5094
Total	**0.2258**	**0.9785**	**9.2289**	**0.0184**		**0.0301**	**0.0301**		**0.0301**	**0.0301**	**0.0000**	**1,778.1323**	**1,778.1323**	**0.5751**		**1,792.5094**

SLRC - Eucalyptus+Ivanhoe Overlook - Construction - South Coast Air Basin, Winter

EMFAC Off-Model Adjustment Factors for Gasoline Light Duty Vehicle to Account for the SAFE Vehicle Rule Applied

Mitigated Construction Off-Site

	ROG	NOx	CO	SO2	Fugitive PM10	Exhaust PM10	PM10 Total	Fugitive PM2.5	Exhaust PM2.5	PM2.5 Total	Bio- CO2	NBio- CO2	Total CO2	CH4	N2O	CO2e
Category	lb/day										lb/day					
Hauling	0.0000	0.0000	0.0000	0.0000	0.0000	0.0000	0.0000	0.0000	0.0000	0.0000		0.0000	0.0000	0.0000	0.0000	0.0000
Vendor	0.0000	0.0000	0.0000	0.0000	0.0000	0.0000	0.0000	0.0000	0.0000	0.0000		0.0000	0.0000	0.0000	0.0000	0.0000
Worker	0.0000	0.0000	0.0000	0.0000	0.0000	0.0000	0.0000	0.0000	0.0000	0.0000		0.0000	0.0000	0.0000	0.0000	0.0000
Total	**0.0000**	**0.0000**	**0.0000**	**0.0000**	**0.0000**	**0.0000**	**0.0000**	**0.0000**	**0.0000**	**0.0000**		**0.0000**	**0.0000**	**0.0000**	**0.0000**	**0.0000**

3.10 Paving - 2027

Unmitigated Construction On-Site

	ROG	NOx	CO	SO2	Fugitive PM10	Exhaust PM10	PM10 Total	Fugitive PM2.5	Exhaust PM2.5	PM2.5 Total	Bio- CO2	NBio- CO2	Total CO2	CH4	N2O	CO2e
Category	lb/day										lb/day					
Off-Road	0.8612	7.4533	11.6211	0.0194		0.3387	0.3387		0.3220	0.3220		1,827.4398	1,827.4398	0.3926		1,837.2537
Paving	0.0415					0.0000	0.0000		0.0000	0.0000			0.0000			0.0000
Total	**0.9027**	**7.4533**	**11.6211**	**0.0194**		**0.3387**	**0.3387**		**0.3220**	**0.3220**		**1,827.4398**	**1,827.4398**	**0.3926**		**1,837.2537**

Date: 1/21/2022 6:02 PM

SLRC - Eucalyptus+Ivanhoe Overlook - Construction - South Coast Air Basin, Winter

EMFAC Off-Model Adjustment Factors for Gasoline Light Duty Vehicle to Account for the SAFE Vehicle Rule Applied

Unmitigated Construction Off-Site

	ROG	NOx	CO	SO2	Fugitive PM10	Exhaust PM10	PM10 Total	Fugitive PM2.5	Exhaust PM2.5	PM2.5 Total	Bio- CO2	NBio- CO2	Total CO2	CH4	N2O	CO2e
Category	lb/day										lb/day					
Hauling	0.0000	0.0000	0.0000	0.0000	0.0000	0.0000	0.0000	0.0000	0.0000	0.0000		0.0000	0.0000	0.0000	0.0000	0.0000
Vendor	0.0000	0.0000	0.0000	0.0000	0.0000	0.0000	0.0000	0.0000	0.0000	0.0000		0.0000	0.0000	0.0000	0.0000	0.0000
Worker	0.0000	0.0000	0.0000	0.0000	0.0000	0.0000	0.0000	0.0000	0.0000	0.0000		0.0000	0.0000	0.0000	0.0000	0.0000
Total	**0.0000**	**0.0000**	**0.0000**	**0.0000**	**0.0000**	**0.0000**	**0.0000**	**0.0000**	**0.0000**	**0.0000**		**0.0000**	**0.0000**	**0.0000**	**0.0000**	**0.0000**

Mitigated Construction On-Site

	ROG	NOx	CO	SO2	Fugitive PM10	Exhaust PM10	PM10 Total	Fugitive PM2.5	Exhaust PM2.5	PM2.5 Total	Bio- CO2	NBio- CO2	Total CO2	CH4	N2O	CO2e
Category	lb/day										lb/day					
Off-Road	0.3235	1.6291	13.3209	0.0194		0.0561	0.0561		0.0561	0.0561	0.0000	1,827.4398	1,827.4398	0.3926		1,837.2537
Paving	0.0415					0.0000	0.0000		0.0000	0.0000			0.0000			0.0000
Total	**0.3650**	**1.6291**	**13.3209**	**0.0194**		**0.0561**	**0.0561**		**0.0561**	**0.0561**	**0.0000**	**1,827.4398**	**1,827.4398**	**0.3926**		**1,837.2537**

SLRC - Eucalyptus+Ivanhoe Overlook - Construction - South Coast Air Basin, Winter

EMFAC Off-Model Adjustment Factors for Gasoline Light Duty Vehicle to Account for the SAFE Vehicle Rule Applied

Mitigated Construction Off-Site

	ROG	NOx	CO	SO2	Fugitive PM10	Exhaust PM10	PM10 Total	Fugitive PM2.5	Exhaust PM2.5	PM2.5 Total	Bio- CO2	NBio- CO2	Total CO2	CH4	N2O	CO2e
Category	lb/day										lb/day					
Hauling	0.0000	0.0000	0.0000	0.0000	0.0000	0.0000	0.0000	0.0000	0.0000	0.0000		0.0000	0.0000	0.0000	0.0000	0.0000
Vendor	0.0000	0.0000	0.0000	0.0000	0.0000	0.0000	0.0000	0.0000	0.0000	0.0000		0.0000	0.0000	0.0000	0.0000	0.0000
Worker	0.0000	0.0000	0.0000	0.0000	0.0000	0.0000	0.0000	0.0000	0.0000	0.0000		0.0000	0.0000	0.0000	0.0000	0.0000
Total	**0.0000**	**0.0000**	**0.0000**	**0.0000**	**0.0000**	**0.0000**	**0.0000**	**0.0000**	**0.0000**	**0.0000**		**0.0000**	**0.0000**	**0.0000**	**0.0000**	**0.0000**

3.11 Architectural Coating - 2027

Unmitigated Construction On-Site

	ROG	NOx	CO	SO2	Fugitive PM10	Exhaust PM10	PM10 Total	Fugitive PM2.5	Exhaust PM2.5	PM2.5 Total	Bio- CO2	NBio- CO2	Total CO2	CH4	N2O	CO2e
Category	lb/day										lb/day					
Archit. Coating	0.1858					0.0000	0.0000		0.0000	0.0000			0.0000			0.0000
Off-Road	0.2278	1.5273	2.4122	3.9600e-003		0.0687	0.0687		0.0687	0.0687		375.2641	375.2641	0.0205		375.7758
Total	**0.4136**	**1.5273**	**2.4122**	**3.9600e-003**		**0.0687**	**0.0687**		**0.0687**	**0.0687**		**375.2641**	**375.2641**	**0.0205**		**375.7758**

Date: 1/21/2022 6:02 PM

SLRC - Eucalyptus+Ivanhoe Overlook - Construction - South Coast Air Basin, Winter

EMFAC Off-Model Adjustment Factors for Gasoline Light Duty Vehicle to Account for the SAFE Vehicle Rule Applied

Unmitigated Construction Off-Site

	ROG	NOx	CO	SO2	Fugitive PM10	Exhaust PM10	PM10 Total	Fugitive PM2.5	Exhaust PM2.5	PM2.5 Total	Bio- CO2	NBio- CO2	Total CO2	CH4	N2O	CO2e
Category	lb/day										lb/day					
Hauling	0.0000	0.0000	0.0000	0.0000	0.0000	0.0000	0.0000	0.0000	0.0000	0.0000		0.0000	0.0000	0.0000	0.0000	0.0000
Vendor	0.0000	0.0000	0.0000	0.0000	0.0000	0.0000	0.0000	0.0000	0.0000	0.0000		0.0000	0.0000	0.0000	0.0000	0.0000
Worker	0.0000	0.0000	0.0000	0.0000	0.0000	0.0000	0.0000	0.0000	0.0000	0.0000		0.0000	0.0000	0.0000	0.0000	0.0000
Total	**0.0000**	**0.0000**	**0.0000**	**0.0000**	**0.0000**	**0.0000**	**0.0000**	**0.0000**	**0.0000**	**0.0000**		**0.0000**	**0.0000**	**0.0000**	**0.0000**	**0.0000**

Mitigated Construction On-Site

	ROG	NOx	CO	SO2	Fugitive PM10	Exhaust PM10	PM10 Total	Fugitive PM2.5	Exhaust PM2.5	PM2.5 Total	Bio- CO2	NBio- CO2	Total CO2	CH4	N2O	CO2e
Category	lb/day										lb/day					
Archit. Coating	0.1858					0.0000	0.0000		0.0000	0.0000			0.0000			0.0000
Off-Road	0.0396	0.1717	2.4432	3.9600e-003		5.2800e-003	5.2800e-003		5.2800e-003	5.2800e-003	0.0000	375.2641	375.2641	0.0205		375.7758
Total	**0.2254**	**0.1717**	**2.4432**	**3.9600e-003**		**5.2800e-003**	**5.2800e-003**		**5.2800e-003**	**5.2800e-003**	**0.0000**	**375.2641**	**375.2641**	**0.0205**		**375.7758**

Date: 1/21/2022 6:02 PM

SLRC - Eucalyptus+Ivanhoe Overlook - Construction - South Coast Air Basin, Winter

EMFAC Off-Model Adjustment Factors for Gasoline Light Duty Vehicle to Account for the SAFE Vehicle Rule Applied

Mitigated Construction Off-Site

	ROG	NOx	CO	SO2	Fugitive PM10	Exhaust PM10	PM10 Total	Fugitive PM2.5	Exhaust PM2.5	PM2.5 Total	Bio- CO2	NBio- CO2	Total CO2	CH4	N2O	CO2e
Category	lb/day										lb/day					
Hauling	0.0000	0.0000	0.0000	0.0000	0.0000	0.0000	0.0000	0.0000	0.0000	0.0000		0.0000	0.0000	0.0000	0.0000	0.0000
Vendor	0.0000	0.0000	0.0000	0.0000	0.0000	0.0000	0.0000	0.0000	0.0000	0.0000		0.0000	0.0000	0.0000	0.0000	0.0000
Worker	0.0000	0.0000	0.0000	0.0000	0.0000	0.0000	0.0000	0.0000	0.0000	0.0000		0.0000	0.0000	0.0000	0.0000	0.0000
Total	**0.0000**	**0.0000**	**0.0000**	**0.0000**	**0.0000**	**0.0000**	**0.0000**	**0.0000**	**0.0000**	**0.0000**		**0.0000**	**0.0000**	**0.0000**	**0.0000**	**0.0000**

SLRC - Habitat Islands - Construction - South Coast Air Basin, Winter

EMFAC Off-Model Adjustment Factors for Gasoline Light Duty Vehicle to Account for the SAFE Vehicle Rule Applied

SLRC - Habitat Islands - Construction

South Coast Air Basin, Winter

1.0 Project Characteristics

1.1 Land Usage

Land Uses	Size	Metric	Lot Acreage	Floor Surface Area	Population
City Park	3.49	Acre	3.49	152,000.00	0

1.2 Other Project Characteristics

Urbanization	Urban	**Wind Speed (m/s)**	2.2	**Precipitation Freq (Days)**	31
Climate Zone	12			**Operational Year**	2026
Utility Company	Los Angeles Department of Water & Power				
CO2 Intensity (lb/MWhr)	691.98	**CH4 Intensity (lb/MWhr)**	0.033	**N2O Intensity (lb/MWhr)**	0.004

1.3 User Entered Comments & Non-Default Data

Project Characteristics -

Land Use - see construction assumptions

Construction Phase - see construction assumptions

Off-road Equipment - see construction assumptions

Trips and VMT - construction mobile emissions calculated outside of CalEEMod.

Grading -

Construction Off-road Equipment Mitigation -

Table Name	Column Name	Default Value	New Value
tblConstDustMitigation	WaterUnpavedRoadVehicleSpeed	0	15
tblConstructionPhase	NumDays	8.00	340.00
tblConstructionPhase	NumDaysWeek	5.00	6.00
tblGrading	MaterialExported	0.00	3,240.00
tblLandUse	LandUseSquareFeet	152,024.40	152,000.00

SLRC - Habitat Islands - Construction - South Coast Air Basin, Winter

EMFAC Off-Model Adjustment Factors for Gasoline Light Duty Vehicle to Account for the SAFE Vehicle Rule Applied

tblOffRoadEquipment	OffRoadEquipmentUnitAmount	1.00	0.00
tblOffRoadEquipment	OffRoadEquipmentUnitAmount	1.00	0.00
tblOffRoadEquipment	OffRoadEquipmentUnitAmount	1.00	0.00
tblOffRoadEquipment	OffRoadEquipmentUnitAmount	3.00	2.00
tblTripsAndVMT	HaulingTripNumber	405.00	0.00
tblTripsAndVMT	WorkerTripNumber	23.00	0.00

2.0 Emissions Summary

2.1 Overall Construction (Maximum Daily Emission)

Unmitigated Construction

	ROG	NOx	CO	SO2	Fugitive PM10	Exhaust PM10	PM10 Total	Fugitive PM2.5	Exhaust PM2.5	PM2.5 Total	Bio- CO2	NBio- CO2	Total CO2	CH4	N2O	CO2e
Year	lb/day										lb/day					
2025	1.9712	15.4800	19.3574	0.0411	1.0800e-003	0.6353	0.6364	1.6000e-004	0.6007	0.6008	0.0000	3,914.0825	3,914.0825	0.9520	0.0000	3,937.8825
2026	1.9712	15.4800	19.3574	0.0411	1.0800e-003	0.6353	0.6364	1.6000e-004	0.6007	0.6008	0.0000	3,914.0825	3,914.0825	0.9520	0.0000	3,937.8825
Maximum	**1.9712**	**15.4800**	**19.3574**	**0.0411**	**1.0800e-003**	**0.6353**	**0.6364**	**1.6000e-004**	**0.6007**	**0.6008**	**0.0000**	**3,914.0825**	**3,914.0825**	**0.9520**	**0.0000**	**3,937.8825**

SLRC - Habitat Islands - Construction - South Coast Air Basin, Winter

EMFAC Off-Model Adjustment Factors for Gasoline Light Duty Vehicle to Account for the SAFE Vehicle Rule Applied

Mitigated Construction

	ROG	NOx	CO	SO2	Fugitive PM10	Exhaust PM10	PM10 Total	Fugitive PM2.5	Exhaust PM2.5	PM2.5 Total	Bio- CO2	NBio- CO2	Total CO2	CH4	N2O	CO2e
Year	lb/day										lb/day					
2025	1.9712	15.4800	19.3574	0.0411	4.2000e-004	0.6353	0.6357	6.0000e-005	0.6007	0.6007	0.0000	3,914.0825	3,914.0825	0.9520	0.0000	3,937.8825
2026	1.9712	15.4800	19.3574	0.0411	4.2000e-004	0.6353	0.6357	6.0000e-005	0.6007	0.6007	0.0000	3,914.0825	3,914.0825	0.9520	0.0000	3,937.8825
Maximum	**1.9712**	**15.4800**	**19.3574**	**0.0411**	**4.2000e-004**	**0.6353**	**0.6357**	**6.0000e-005**	**0.6007**	**0.6007**	**0.0000**	**3,914.0825**	**3,914.0825**	**0.9520**	**0.0000**	**3,937.8825**

	ROG	NOx	CO	SO2	Fugitive PM10	Exhaust PM10	PM10 Total	Fugitive PM2.5	Exhaust PM2.5	PM2.5 Total	Bio- CO2	NBio-CO2	Total CO2	CH4	N20	CO2e
Percent Reduction	**0.00**	**0.00**	**0.00**	**0.00**	**61.11**	**0.00**	**0.10**	**62.50**	**0.00**	**0.02**	**0.00**	**0.00**	**0.00**	**0.00**	**0.00**	**0.00**

3.0 Construction Detail

Construction Phase

Phase Number	Phase Name	Phase Type	Start Date	End Date	Num Days Week	Num Days	Phase Description
1	Waterside Construction (Landscaping)	Grading	1/1/2025	1/31/2026	6	340	

Acres of Grading (Site Preparation Phase): 0

Acres of Grading (Grading Phase): 0

Acres of Paving: 0

Residential Indoor: 0; Residential Outdoor: 0; Non-Residential Indoor: 0; Non-Residential Outdoor: 0; Striped Parking Area: 0 (Architectural Coating –

SLRC - Habitat Islands - Construction - South Coast Air Basin, Winter

EMFAC Off-Model Adjustment Factors for Gasoline Light Duty Vehicle to Account for the SAFE Vehicle Rule Applied

OffRoad Equipment

Phase Name	Offroad Equipment Type	Amount	Usage Hours	Horse Power	Load Factor
Waterside Construction (Landscaping)	Air Compressors	1	8.00	78	0.48
Waterside Construction (Landscaping)	Concrete/Industrial Saws	1	8.00	81	0.73
Waterside Construction (Landscaping)	Cranes	1	8.00	231	0.29
Waterside Construction (Landscaping)	Excavators	0	8.00	158	0.38
Waterside Construction (Landscaping)	Forklifts	2	8.00	89	0.20
Waterside Construction (Landscaping)	Graders	0	8.00	187	0.41
Waterside Construction (Landscaping)	Off-Highway Trucks	1	8.00	402	0.38
Waterside Construction (Landscaping)	Rubber Tired Dozers	0	8.00	247	0.40
Waterside Construction (Landscaping)	Tractors/Loaders/Backhoes	2	8.00	97	0.37
Waterside Construction (Landscaping)	Welders	1	8.00	46	0.45

Trips and VMT

Phase Name	Offroad Equipment Count	Worker Trip Number	Vendor Trip Number	Hauling Trip Number	Worker Trip Length	Vendor Trip Length	Hauling Trip Length	Worker Vehicle Class	Vendor Vehicle Class	Hauling Vehicle Class
Waterside Construction (Landscaping)	9	0.00	0.00	0.00	14.70	6.90	20.00	LD_Mix	HDT_Mix	HHDT

3.1 Mitigation Measures Construction

Water Exposed Area

Reduce Vehicle Speed on Unpaved Roads

SLRC - Habitat Islands - Construction - South Coast Air Basin, Winter

EMFAC Off-Model Adjustment Factors for Gasoline Light Duty Vehicle to Account for the SAFE Vehicle Rule Applied

3.2 Waterside Construction (Landscaping) - 2025

Unmitigated Construction On-Site

	ROG	NOx	CO	SO2	Fugitive PM10	Exhaust PM10	PM10 Total	Fugitive PM2.5	Exhaust PM2.5	PM2.5 Total	Bio- CO2	NBio- CO2	Total CO2	CH4	N2O	CO2e
Category	lb/day										lb/day					
Fugitive Dust					1.0800e-003	0.0000	1.0800e-003	1.6000e-004	0.0000	1.6000e-004			0.0000			0.0000
Off-Road	1.9712	15.4800	19.3574	0.0411		0.6353	0.6353		0.6007	0.6007		3,914.0825	3,914.0825	0.9520		3,937.8825
Total	**1.9712**	**15.4800**	**19.3574**	**0.0411**	**1.0800e-003**	**0.6353**	**0.6364**	**1.6000e-004**	**0.6007**	**0.6008**		**3,914.0825**	**3,914.0825**	**0.9520**		**3,937.8825**

Unmitigated Construction Off-Site

	ROG	NOx	CO	SO2	Fugitive PM10	Exhaust PM10	PM10 Total	Fugitive PM2.5	Exhaust PM2.5	PM2.5 Total	Bio- CO2	NBio- CO2	Total CO2	CH4	N2O	CO2e
Category	lb/day										lb/day					
Hauling	0.0000	0.0000	0.0000	0.0000	0.0000	0.0000	0.0000	0.0000	0.0000	0.0000		0.0000	0.0000	0.0000	0.0000	0.0000
Vendor	0.0000	0.0000	0.0000	0.0000	0.0000	0.0000	0.0000	0.0000	0.0000	0.0000		0.0000	0.0000	0.0000	0.0000	0.0000
Worker	0.0000	0.0000	0.0000	0.0000	0.0000	0.0000	0.0000	0.0000	0.0000	0.0000		0.0000	0.0000	0.0000	0.0000	0.0000
Total	**0.0000**	**0.0000**	**0.0000**	**0.0000**	**0.0000**	**0.0000**	**0.0000**	**0.0000**	**0.0000**	**0.0000**		**0.0000**	**0.0000**	**0.0000**	**0.0000**	**0.0000**

SLRC - Habitat Islands - Construction - South Coast Air Basin, Winter

EMFAC Off-Model Adjustment Factors for Gasoline Light Duty Vehicle to Account for the SAFE Vehicle Rule Applied

Mitigated Construction On-Site

	ROG	NOx	CO	SO2	Fugitive PM10	Exhaust PM10	PM10 Total	Fugitive PM2.5	Exhaust PM2.5	PM2.5 Total	Bio- CO2	NBio- CO2	Total CO2	CH4	N2O	CO2e
Category	lb/day										lb/day					
Fugitive Dust					4.2000e-004	0.0000	4.2000e-004	6.0000e-005	0.0000	6.0000e-005			0.0000			0.0000
Off-Road	1.9712	15.4800	19.3574	0.0411		0.6353	0.6353		0.6007	0.6007	0.0000	3,914.0825	3,914.0825	0.9520		3,937.8825
Total	**1.9712**	**15.4800**	**19.3574**	**0.0411**	**4.2000e-004**	**0.6353**	**0.6357**	**6.0000e-005**	**0.6007**	**0.6007**	**0.0000**	**3,914.0825**	**3,914.0825**	**0.9520**		**3,937.8825**

Mitigated Construction Off-Site

	ROG	NOx	CO	SO2	Fugitive PM10	Exhaust PM10	PM10 Total	Fugitive PM2.5	Exhaust PM2.5	PM2.5 Total	Bio- CO2	NBio- CO2	Total CO2	CH4	N2O	CO2e
Category	lb/day										lb/day					
Hauling	0.0000	0.0000	0.0000	0.0000	0.0000	0.0000	0.0000	0.0000	0.0000	0.0000		0.0000	0.0000	0.0000	0.0000	0.0000
Vendor	0.0000	0.0000	0.0000	0.0000	0.0000	0.0000	0.0000	0.0000	0.0000	0.0000		0.0000	0.0000	0.0000	0.0000	0.0000
Worker	0.0000	0.0000	0.0000	0.0000	0.0000	0.0000	0.0000	0.0000	0.0000	0.0000		0.0000	0.0000	0.0000	0.0000	0.0000
Total	**0.0000**	**0.0000**	**0.0000**	**0.0000**	**0.0000**	**0.0000**	**0.0000**	**0.0000**	**0.0000**	**0.0000**		**0.0000**	**0.0000**	**0.0000**	**0.0000**	**0.0000**

SLRC - Habitat Islands - Construction - South Coast Air Basin, Winter

EMFAC Off-Model Adjustment Factors for Gasoline Light Duty Vehicle to Account for the SAFE Vehicle Rule Applied

3.2 Waterside Construction (Landscaping) - 2026

Unmitigated Construction On-Site

	ROG	NOx	CO	SO2	Fugitive PM10	Exhaust PM10	PM10 Total	Fugitive PM2.5	Exhaust PM2.5	PM2.5 Total	Bio- CO2	NBio- CO2	Total CO2	CH4	N2O	CO2e
Category	lb/day										lb/day					
Fugitive Dust					1.0800e-003	0.0000	1.0800e-003	1.6000e-004	0.0000	1.6000e-004			0.0000			0.0000
Off-Road	1.9712	15.4800	19.3574	0.0411		0.6353	0.6353		0.6007	0.6007		3,914.0825	3,914.0825	0.9520		3,937.8825
Total	**1.9712**	**15.4800**	**19.3574**	**0.0411**	**1.0800e-003**	**0.6353**	**0.6364**	**1.6000e-004**	**0.6007**	**0.6008**		**3,914.0825**	**3,914.0825**	**0.9520**		**3,937.8825**

Unmitigated Construction Off-Site

	ROG	NOx	CO	SO2	Fugitive PM10	Exhaust PM10	PM10 Total	Fugitive PM2.5	Exhaust PM2.5	PM2.5 Total	Bio- CO2	NBio- CO2	Total CO2	CH4	N2O	CO2e
Category	lb/day										lb/day					
Hauling	0.0000	0.0000	0.0000	0.0000	0.0000	0.0000	0.0000	0.0000	0.0000	0.0000		0.0000	0.0000	0.0000	0.0000	0.0000
Vendor	0.0000	0.0000	0.0000	0.0000	0.0000	0.0000	0.0000	0.0000	0.0000	0.0000		0.0000	0.0000	0.0000	0.0000	0.0000
Worker	0.0000	0.0000	0.0000	0.0000	0.0000	0.0000	0.0000	0.0000	0.0000	0.0000		0.0000	0.0000	0.0000	0.0000	0.0000
Total	**0.0000**	**0.0000**	**0.0000**	**0.0000**	**0.0000**	**0.0000**	**0.0000**	**0.0000**	**0.0000**	**0.0000**		**0.0000**	**0.0000**	**0.0000**	**0.0000**	**0.0000**

SLRC - Habitat Islands - Construction - South Coast Air Basin, Winter

EMFAC Off-Model Adjustment Factors for Gasoline Light Duty Vehicle to Account for the SAFE Vehicle Rule Applied

Mitigated Construction On-Site

	ROG	NOx	CO	SO2	Fugitive PM10	Exhaust PM10	PM10 Total	Fugitive PM2.5	Exhaust PM2.5	PM2.5 Total	Bio- CO2	NBio- CO2	Total CO2	CH4	N2O	CO2e
Category	lb/day										lb/day					
Fugitive Dust					4.2000e-004	0.0000	4.2000e-004	6.0000e-005	0.0000	6.0000e-005			0.0000			0.0000
Off-Road	1.9712	15.4800	19.3574	0.0411		0.6353	0.6353		0.6007	0.6007	0.0000	3,914.0825	3,914.0825	0.9520		3,937.8825
Total	**1.9712**	**15.4800**	**19.3574**	**0.0411**	**4.2000e-004**	**0.6353**	**0.6357**	**6.0000e-005**	**0.6007**	**0.6007**	**0.0000**	**3,914.0825**	**3,914.0825**	**0.9520**		**3,937.8825**

Mitigated Construction Off-Site

	ROG	NOx	CO	SO2	Fugitive PM10	Exhaust PM10	PM10 Total	Fugitive PM2.5	Exhaust PM2.5	PM2.5 Total	Bio- CO2	NBio- CO2	Total CO2	CH4	N2O	CO2e
Category	lb/day										lb/day					
Hauling	0.0000	0.0000	0.0000	0.0000	0.0000	0.0000	0.0000	0.0000	0.0000	0.0000		0.0000	0.0000	0.0000	0.0000	0.0000
Vendor	0.0000	0.0000	0.0000	0.0000	0.0000	0.0000	0.0000	0.0000	0.0000	0.0000		0.0000	0.0000	0.0000	0.0000	0.0000
Worker	0.0000	0.0000	0.0000	0.0000	0.0000	0.0000	0.0000	0.0000	0.0000	0.0000		0.0000	0.0000	0.0000	0.0000	0.0000
Total	**0.0000**	**0.0000**	**0.0000**	**0.0000**	**0.0000**	**0.0000**	**0.0000**	**0.0000**	**0.0000**	**0.0000**		**0.0000**	**0.0000**	**0.0000**	**0.0000**	**0.0000**

SLRC - Habitat Islands - Construction - South Coast Air Basin, Winter

EMFAC Off-Model Adjustment Factors for Gasoline Light Duty Vehicle to Account for the SAFE Vehicle Rule Applied

SLRC - Habitat Islands - Construction

South Coast Air Basin, Winter

1.0 Project Characteristics

1.1 Land Usage

Land Uses	Size	Metric	Lot Acreage	Floor Surface Area	Population
City Park	3.49	Acre	3.49	152,000.00	0

1.2 Other Project Characteristics

Urbanization	Urban	**Wind Speed (m/s)**	2.2	**Precipitation Freq (Days)**	31
Climate Zone	12			**Operational Year**	2026
Utility Company	Los Angeles Department of Water & Power				
CO2 Intensity (lb/MWhr)	691.98	**CH4 Intensity (lb/MWhr)**	0.033	**N2O Intensity (lb/MWhr)**	0.004

1.3 User Entered Comments & Non-Default Data

Project Characteristics -

Land Use - see construction assumptions

Construction Phase - see construction assumptions

Off-road Equipment - see construction assumptions

Trips and VMT - construction mobile emissions calculated outside of CalEEMod.

Grading -

Construction Off-road Equipment Mitigation - see construction assumptions

Table Name	Column Name	Default Value	New Value
tblConstDustMitigation	WaterUnpavedRoadVehicleSpeed	0	15
tblConstEquipMitigation	NumberOfEquipmentMitigated	0.00	1.00
tblConstEquipMitigation	NumberOfEquipmentMitigated	0.00	1.00
tblConstEquipMitigation	NumberOfEquipmentMitigated	0.00	1.00
tblConstEquipMitigation	NumberOfEquipmentMitigated	0.00	2.00

SLRC - Habitat Islands - Construction - South Coast Air Basin, Winter

EMFAC Off-Model Adjustment Factors for Gasoline Light Duty Vehicle to Account for the SAFE Vehicle Rule Applied

tblConstEquipMitigation	NumberOfEquipmentMitigated	0.00	1.00
tblConstEquipMitigation	NumberOfEquipmentMitigated	0.00	2.00
tblConstEquipMitigation	Tier	No Change	Tier 4 Final
tblConstEquipMitigation	Tier	No Change	Tier 4 Final
tblConstEquipMitigation	Tier	No Change	Tier 4 Final
tblConstEquipMitigation	Tier	No Change	Tier 4 Final
tblConstEquipMitigation	Tier	No Change	Tier 4 Final
tblConstEquipMitigation	Tier	No Change	Tier 4 Final
tblConstructionPhase	NumDays	8.00	340.00
tblConstructionPhase	NumDaysWeek	5.00	6.00
tblGrading	MaterialExported	0.00	3,240.00
tblLandUse	LandUseSquareFeet	152,024.40	152,000.00
tblOffRoadEquipment	OffRoadEquipmentUnitAmount	1.00	0.00
tblOffRoadEquipment	OffRoadEquipmentUnitAmount	1.00	0.00
tblOffRoadEquipment	OffRoadEquipmentUnitAmount	1.00	0.00
tblOffRoadEquipment	OffRoadEquipmentUnitAmount	3.00	2.00
tblTripsAndVMT	HaulingTripNumber	405.00	0.00
tblTripsAndVMT	WorkerTripNumber	23.00	0.00

Date: 1/21/2022 12:43 PM

SLRC - Habitat Islands - Construction - South Coast Air Basin, Winter

EMFAC Off-Model Adjustment Factors for Gasoline Light Duty Vehicle to Account for the SAFE Vehicle Rule Applied

2.0 Emissions Summary

2.1 Overall Construction (Maximum Daily Emission)

Unmitigated Construction

	ROG	NOx	CO	SO2	Fugitive PM10	Exhaust PM10	PM10 Total	Fugitive PM2.5	Exhaust PM2.5	PM2.5 Total	Bio- CO2	NBio- CO2	Total CO2	CH4	N2O	CO2e
Year	lb/day										lb/day					
2025	1.9712	15.4800	19.3574	0.0411	1.0800e-003	0.6353	0.6364	1.6000e-004	0.6007	0.6008	0.0000	3,914.0825	3,914.0825	0.9520	0.0000	3,937.8825
2026	1.9712	15.4800	19.3574	0.0411	1.0800e-003	0.6353	0.6364	1.6000e-004	0.6007	0.6008	0.0000	3,914.0825	3,914.0825	0.9520	0.0000	3,937.8825
Maximum	**1.9712**	**15.4800**	**19.3574**	**0.0411**	**1.0800e-003**	**0.6353**	**0.6364**	**1.6000e-004**	**0.6007**	**0.6008**	**0.0000**	**3,914.0825**	**3,914.0825**	**0.9520**	**0.0000**	**3,937.8825**

Mitigated Construction

	ROG	NOx	CO	SO2	Fugitive PM10	Exhaust PM10	PM10 Total	Fugitive PM2.5	Exhaust PM2.5	PM2.5 Total	Bio- CO2	NBio- CO2	Total CO2	CH4	N2O	CO2e
Year	lb/day										lb/day					
2025	0.6682	3.2850	23.4874	0.0411	4.2000e-004	0.1007	0.1011	6.0000e-005	0.1007	0.1007	0.0000	3,914.0825	3,914.0825	0.9520	0.0000	3,937.8825
2026	0.6682	3.2850	23.4874	0.0411	4.2000e-004	0.1007	0.1011	6.0000e-005	0.1007	0.1007	0.0000	3,914.0825	3,914.0825	0.9520	0.0000	3,937.8825
Maximum	**0.6682**	**3.2850**	**23.4874**	**0.0411**	**4.2000e-004**	**0.1007**	**0.1011**	**6.0000e-005**	**0.1007**	**0.1007**	**0.0000**	**3,914.0825**	**3,914.0825**	**0.9520**	**0.0000**	**3,937.8825**

	ROG	NOx	CO	SO2	Fugitive PM10	Exhaust PM10	PM10 Total	Fugitive PM2.5	Exhaust PM2.5	PM2.5 Total	Bio- CO2	NBio-CO2	Total CO2	CH4	N20	CO2e
Percent Reduction	**66.10**	**78.78**	**-21.34**	**0.00**	**61.11**	**84.15**	**84.12**	**62.50**	**83.24**	**83.23**	**0.00**	**0.00**	**0.00**	**0.00**	**0.00**	**0.00**

Date: 1/21/2022 12:43 PM

SLRC - Habitat Islands - Construction - South Coast Air Basin, Winter

EMFAC Off-Model Adjustment Factors for Gasoline Light Duty Vehicle to Account for the SAFE Vehicle Rule Applied

3.0 Construction Detail

Construction Phase

Phase Number	Phase Name	Phase Type	Start Date	End Date	Num Days Week	Num Days	Phase Description
1	Waterside Construction (Landscaping)	Grading	1/1/2025	1/31/2026	6	340	

Acres of Grading (Site Preparation Phase): 0

Acres of Grading (Grading Phase): 0

Acres of Paving: 0

Residential Indoor: 0; Residential Outdoor: 0; Non-Residential Indoor: 0; Non-Residential Outdoor: 0; Striped Parking Area: 0 (Architectural Coating –

OffRoad Equipment

Phase Name	Offroad Equipment Type	Amount	Usage Hours	Horse Power	Load Factor
Waterside Construction (Landscaping)	Air Compressors	1	8.00	78	0.48
Waterside Construction (Landscaping)	Concrete/Industrial Saws	1	8.00	81	0.73
Waterside Construction (Landscaping)	Cranes	1	8.00	231	0.29
Waterside Construction (Landscaping)	Excavators	0	8.00	158	0.38
Waterside Construction (Landscaping)	Forklifts	2	8.00	89	0.20
Waterside Construction (Landscaping)	Graders	0	8.00	187	0.41
Waterside Construction (Landscaping)	Off-Highway Trucks	1	8.00	402	0.38
Waterside Construction (Landscaping)	Rubber Tired Dozers	0	8.00	247	0.40
Waterside Construction (Landscaping)	Tractors/Loaders/Backhoes	2	8.00	97	0.37
Waterside Construction (Landscaping)	Welders	1	8.00	46	0.45

Trips and VMT

Phase Name	Offroad Equipment Count	Worker Trip Number	Vendor Trip Number	Hauling Trip Number	Worker Trip Length	Vendor Trip Length	Hauling Trip Length	Worker Vehicle Class	Vendor Vehicle Class	Hauling Vehicle Class

SLRC - Habitat Islands - Construction - South Coast Air Basin, Winter

EMFAC Off-Model Adjustment Factors for Gasoline Light Duty Vehicle to Account for the SAFE Vehicle Rule Applied

Waterside Construction (Landscaping)	9	0.00	0.00	0.00	14.70	6.90	20.00	LD_Mix	HDT_Mix	HHDT

3.1 Mitigation Measures Construction

Use Cleaner Engines for Construction Equipment

Water Exposed Area

Reduce Vehicle Speed on Unpaved Roads

3.2 Waterside Construction (Landscaping) - 2025

Unmitigated Construction On-Site

	ROG	NOx	CO	SO2	Fugitive PM10	Exhaust PM10	PM10 Total	Fugitive PM2.5	Exhaust PM2.5	PM2.5 Total	Bio- CO2	NBio- CO2	Total CO2	CH4	N2O	CO2e
Category	lb/day										lb/day					
Fugitive Dust					1.0800e-003	0.0000	1.0800e-003	1.6000e-004	0.0000	1.6000e-004			0.0000			0.0000
Off-Road	1.9712	15.4800	19.3574	0.0411		0.6353	0.6353		0.6007	0.6007		3,914.0825	3,914.0825	0.9520		3,937.8825
Total	**1.9712**	**15.4800**	**19.3574**	**0.0411**	**1.0800e-003**	**0.6353**	**0.6364**	**1.6000e-004**	**0.6007**	**0.6008**		**3,914.0825**	**3,914.0825**	**0.9520**		**3,937.8825**

Date: 1/21/2022 12:43 PM

SLRC - Habitat Islands - Construction - South Coast Air Basin, Winter

EMFAC Off-Model Adjustment Factors for Gasoline Light Duty Vehicle to Account for the SAFE Vehicle Rule Applied

Unmitigated Construction Off-Site

	ROG	NOx	CO	SO2	Fugitive PM10	Exhaust PM10	PM10 Total	Fugitive PM2.5	Exhaust PM2.5	PM2.5 Total	Bio- CO2	NBio- CO2	Total CO2	CH4	N2O	CO2e
Category	lb/day										lb/day					
Hauling	0.0000	0.0000	0.0000	0.0000	0.0000	0.0000	0.0000	0.0000	0.0000	0.0000		0.0000	0.0000	0.0000	0.0000	0.0000
Vendor	0.0000	0.0000	0.0000	0.0000	0.0000	0.0000	0.0000	0.0000	0.0000	0.0000		0.0000	0.0000	0.0000	0.0000	0.0000
Worker	0.0000	0.0000	0.0000	0.0000	0.0000	0.0000	0.0000	0.0000	0.0000	0.0000		0.0000	0.0000	0.0000	0.0000	0.0000
Total	**0.0000**	**0.0000**	**0.0000**	**0.0000**	**0.0000**	**0.0000**	**0.0000**	**0.0000**	**0.0000**	**0.0000**		**0.0000**	**0.0000**	**0.0000**	**0.0000**	**0.0000**

Mitigated Construction On-Site

	ROG	NOx	CO	SO2	Fugitive PM10	Exhaust PM10	PM10 Total	Fugitive PM2.5	Exhaust PM2.5	PM2.5 Total	Bio- CO2	NBio- CO2	Total CO2	CH4	N2O	CO2e
Category	lb/day										lb/day					
Fugitive Dust					4.2000e-004	0.0000	4.2000e-004	6.0000e-005	0.0000	6.0000e-005			0.0000			0.0000
Off-Road	0.6682	3.2850	23.4874	0.0411		0.1007	0.1007		0.1007	0.1007	0.0000	3,914.0825	3,914.0825	0.9520		3,937.8825
Total	**0.6682**	**3.2850**	**23.4874**	**0.0411**	**4.2000e-004**	**0.1007**	**0.1011**	**6.0000e-005**	**0.1007**	**0.1007**	**0.0000**	**3,914.0825**	**3,914.0825**	**0.9520**		**3,937.8825**

SLRC - Habitat Islands - Construction - South Coast Air Basin, Winter

EMFAC Off-Model Adjustment Factors for Gasoline Light Duty Vehicle to Account for the SAFE Vehicle Rule Applied

Mitigated Construction Off-Site

	ROG	NOx	CO	SO2	Fugitive PM10	Exhaust PM10	PM10 Total	Fugitive PM2.5	Exhaust PM2.5	PM2.5 Total	Bio- CO2	NBio- CO2	Total CO2	CH4	N2O	CO2e
Category	lb/day										lb/day					
Hauling	0.0000	0.0000	0.0000	0.0000	0.0000	0.0000	0.0000	0.0000	0.0000	0.0000		0.0000	0.0000	0.0000	0.0000	0.0000
Vendor	0.0000	0.0000	0.0000	0.0000	0.0000	0.0000	0.0000	0.0000	0.0000	0.0000		0.0000	0.0000	0.0000	0.0000	0.0000
Worker	0.0000	0.0000	0.0000	0.0000	0.0000	0.0000	0.0000	0.0000	0.0000	0.0000		0.0000	0.0000	0.0000	0.0000	0.0000
Total	**0.0000**	**0.0000**	**0.0000**	**0.0000**	**0.0000**	**0.0000**	**0.0000**	**0.0000**	**0.0000**	**0.0000**		**0.0000**	**0.0000**	**0.0000**	**0.0000**	**0.0000**

3.2 Waterside Construction (Landscaping) - 2026

Unmitigated Construction On-Site

	ROG	NOx	CO	SO2	Fugitive PM10	Exhaust PM10	PM10 Total	Fugitive PM2.5	Exhaust PM2.5	PM2.5 Total	Bio- CO2	NBio- CO2	Total CO2	CH4	N2O	CO2e
Category	lb/day										lb/day					
Fugitive Dust					1.0800e-003	0.0000	1.0800e-003	1.6000e-004	0.0000	1.6000e-004			0.0000			0.0000
Off-Road	1.9712	15.4800	19.3574	0.0411		0.6353	0.6353		0.6007	0.6007		3,914.0825	3,914.0825	0.9520		3,937.8825
Total	**1.9712**	**15.4800**	**19.3574**	**0.0411**	**1.0800e-003**	**0.6353**	**0.6364**	**1.6000e-004**	**0.6007**	**0.6008**		**3,914.0825**	**3,914.0825**	**0.9520**		**3,937.8825**

Date: 1/21/2022 12:43 PM

SLRC - Habitat Islands - Construction - South Coast Air Basin, Winter

EMFAC Off-Model Adjustment Factors for Gasoline Light Duty Vehicle to Account for the SAFE Vehicle Rule Applied

Unmitigated Construction Off-Site

	ROG	NOx	CO	SO2	Fugitive PM10	Exhaust PM10	PM10 Total	Fugitive PM2.5	Exhaust PM2.5	PM2.5 Total	Bio- CO2	NBio- CO2	Total CO2	CH4	N2O	CO2e
Category	lb/day										lb/day					
Hauling	0.0000	0.0000	0.0000	0.0000	0.0000	0.0000	0.0000	0.0000	0.0000	0.0000		0.0000	0.0000	0.0000	0.0000	0.0000
Vendor	0.0000	0.0000	0.0000	0.0000	0.0000	0.0000	0.0000	0.0000	0.0000	0.0000		0.0000	0.0000	0.0000	0.0000	0.0000
Worker	0.0000	0.0000	0.0000	0.0000	0.0000	0.0000	0.0000	0.0000	0.0000	0.0000		0.0000	0.0000	0.0000	0.0000	0.0000
Total	**0.0000**	**0.0000**	**0.0000**	**0.0000**	**0.0000**	**0.0000**	**0.0000**	**0.0000**	**0.0000**	**0.0000**		**0.0000**	**0.0000**	**0.0000**	**0.0000**	**0.0000**

Mitigated Construction On-Site

	ROG	NOx	CO	SO2	Fugitive PM10	Exhaust PM10	PM10 Total	Fugitive PM2.5	Exhaust PM2.5	PM2.5 Total	Bio- CO2	NBio- CO2	Total CO2	CH4	N2O	CO2e
Category	lb/day										lb/day					
Fugitive Dust					4.2000e-004	0.0000	4.2000e-004	6.0000e-005	0.0000	6.0000e-005			0.0000			0.0000
Off-Road	0.6682	3.2850	23.4874	0.0411		0.1007	0.1007		0.1007	0.1007	0.0000	3,914.0825	3,914.0825	0.9520		3,937.8825
Total	**0.6682**	**3.2850**	**23.4874**	**0.0411**	**4.2000e-004**	**0.1007**	**0.1011**	**6.0000e-005**	**0.1007**	**0.1007**	**0.0000**	**3,914.0825**	**3,914.0825**	**0.9520**		**3,937.8825**

Date: 1/21/2022 12:43 PM

SLRC - Habitat Islands - Construction - South Coast Air Basin, Winter

EMFAC Off-Model Adjustment Factors for Gasoline Light Duty Vehicle to Account for the SAFE Vehicle Rule Applied

Mitigated Construction Off-Site

	ROG	NOx	CO	SO2	Fugitive PM10	Exhaust PM10	PM10 Total	Fugitive PM2.5	Exhaust PM2.5	PM2.5 Total	Bio- CO2	NBio- CO2	Total CO2	CH4	N2O	CO2e
Category	lb/day										lb/day					
Hauling	0.0000	0.0000	0.0000	0.0000	0.0000	0.0000	0.0000	0.0000	0.0000	0.0000		0.0000	0.0000	0.0000	0.0000	0.0000
Vendor	0.0000	0.0000	0.0000	0.0000	0.0000	0.0000	0.0000	0.0000	0.0000	0.0000		0.0000	0.0000	0.0000	0.0000	0.0000
Worker	0.0000	0.0000	0.0000	0.0000	0.0000	0.0000	0.0000	0.0000	0.0000	0.0000		0.0000	0.0000	0.0000	0.0000	0.0000
Total	**0.0000**	**0.0000**	**0.0000**	**0.0000**	**0.0000**	**0.0000**	**0.0000**	**0.0000**	**0.0000**	**0.0000**		**0.0000**	**0.0000**	**0.0000**	**0.0000**	**0.0000**

Date: 2/18/2022 2:50 PM

SLRC - Knoll Ed Center+Meadow 1st Half - Construction - South Coast Air Basin, Winter

EMFAC Off-Model Adjustment Factors for Gasoline Light Duty Vehicle to Account for the SAFE Vehicle Rule Applied

SLRC - Knoll Ed Center+Meadow 1st Half - Construction

South Coast Air Basin, Winter

1.0 Project Characteristics

1.1 Land Usage

Land Uses	Size	Metric	Lot Acreage	Floor Surface Area	Population
Library	3.76	1000sqft	0.09	3,760.00	0
Other Asphalt Surfaces	1.95	Acre	1.95	82,517.00	0
City Park	9.73	Acre	9.73	426,223.00	0

1.2 Other Project Characteristics

Urbanization	Urban	**Wind Speed (m/s)**	2.2	**Precipitation Freq (Days)**	31
Climate Zone	12			**Operational Year**	2026
Utility Company	Los Angeles Department of Water & Power				
CO2 Intensity (lb/MWhr)	691.98	**CH4 Intensity (lb/MWhr)**	0.033	**N2O Intensity (lb/MWhr)**	0.004

1.3 User Entered Comments & Non-Default Data

Project Characteristics -

Land Use - see construction assumptions. Library serves as surrogate for Education Center.

Construction Phase - see construction assumptions

Off-road Equipment - see construction assumptions

Off-road Equipment - see construction assumptions

Off-road Equipment - see construction assumptions

Off-road Equipment - see construction assumptions

Off-road Equipment - see construction assumptions

Off-road Equipment - see construction assumptions

Off-road Equipment - see construction assumptions

Off-road Equipment - see construction assumptions

Off-road Equipment - see construction assumptions

Date: 2/18/2022 2:50 PM

SLRC - Knoll Ed Center+Meadow 1st Half - Construction - South Coast Air Basin, Winter

EMFAC Off-Model Adjustment Factors for Gasoline Light Duty Vehicle to Account for the SAFE Vehicle Rule Applied

Off-road Equipment - see construction assumptions

Off-road Equipment - see construction assumptions

Trips and VMT - construction mobile emissions calculated outside of CalEEMod.

Demolition -

Grading -

Construction Off-road Equipment Mitigation -

Table Name	Column Name	Default Value	New Value
tblConstDustMitigation	WaterUnpavedRoadVehicleSpeed	0	15
tblConstructionPhase	NumDays	20.00	70.00
tblConstructionPhase	NumDays	300.00	70.00
tblConstructionPhase	NumDays	300.00	120.00
tblConstructionPhase	NumDays	300.00	70.00
tblConstructionPhase	NumDays	300.00	70.00
tblConstructionPhase	NumDays	30.00	300.00
tblConstructionPhase	NumDays	20.00	70.00
tblConstructionPhase	NumDays	10.00	20.00
tblConstructionPhase	NumDaysWeek	5.00	6.00
tblConstructionPhase	NumDaysWeek	5.00	6.00
tblConstructionPhase	NumDaysWeek	5.00	6.00
tblConstructionPhase	NumDaysWeek	5.00	6.00
tblConstructionPhase	NumDaysWeek	5.00	6.00
tblConstructionPhase	NumDaysWeek	5.00	6.00
tblConstructionPhase	NumDaysWeek	5.00	6.00
tblConstructionPhase	NumDaysWeek	5.00	6.00
tblConstructionPhase	NumDaysWeek	5.00	6.00
tblConstructionPhase	NumDaysWeek	5.00	6.00
tblGrading	MaterialExported	0.00	40,000.00
tblGrading	MaterialExported	0.00	4,500.00
tblGrading	MaterialImported	0.00	30,000.00
tblLandUse	LandUseSquareFeet	84,942.00	82,517.00

SLRC - Knoll Ed Center+Meadow 1st Half - Construction - South Coast Air Basin, Winter

EMFAC Off-Model Adjustment Factors for Gasoline Light Duty Vehicle to Account for the SAFE Vehicle Rule Applied

tblLandUse	LandUseSquareFeet	423,838.80	426,223.00
tblOffRoadEquipment	OffRoadEquipmentUnitAmount	1.00	0.00
tblOffRoadEquipment	OffRoadEquipmentUnitAmount	1.00	0.00
tblOffRoadEquipment	OffRoadEquipmentUnitAmount	3.00	0.00
tblOffRoadEquipment	OffRoadEquipmentUnitAmount	2.00	1.00
tblOffRoadEquipment	OffRoadEquipmentUnitAmount	3.00	0.00
tblOffRoadEquipment	OffRoadEquipmentUnitAmount	3.00	1.00
tblOffRoadEquipment	OffRoadEquipmentUnitAmount	3.00	0.00
tblOffRoadEquipment	OffRoadEquipmentUnitAmount	1.00	0.00
tblOffRoadEquipment	OffRoadEquipmentUnitAmount	1.00	0.00
tblOffRoadEquipment	OffRoadEquipmentUnitAmount	1.00	0.00
tblOffRoadEquipment	OffRoadEquipmentUnitAmount	2.00	1.00
tblOffRoadEquipment	OffRoadEquipmentUnitAmount	2.00	1.00
tblOffRoadEquipment	OffRoadEquipmentUnitAmount	2.00	1.00
tblOffRoadEquipment	OffRoadEquipmentUnitAmount	2.00	1.00
tblOffRoadEquipment	OffRoadEquipmentUnitAmount	3.00	1.00
tblOffRoadEquipment	OffRoadEquipmentUnitAmount	2.00	0.00
tblOffRoadEquipment	OffRoadEquipmentUnitAmount	3.00	0.00
tblOffRoadEquipment	OffRoadEquipmentUnitAmount	3.00	1.00
tblOffRoadEquipment	OffRoadEquipmentUnitAmount	3.00	1.00
tblOffRoadEquipment	OffRoadEquipmentUnitAmount	2.00	4.00
tblOffRoadEquipment	OffRoadEquipmentUnitAmount	1.00	0.00
tblOffRoadEquipment	OffRoadEquipmentUnitAmount	1.00	0.00
tblOffRoadEquipment	OffRoadEquipmentUnitAmount	1.00	0.00
tblOffRoadEquipment	UsageHours	6.00	8.00
tblOffRoadEquipment	UsageHours	7.00	8.00
tblOffRoadEquipment	UsageHours	7.00	8.00
tblOffRoadEquipment	UsageHours	7.00	8.00
tblOffRoadEquipment	UsageHours	7.00	8.00
tblOffRoadEquipment	UsageHours	7.00	8.00

SLRC - Knoll Ed Center+Meadow 1st Half - Construction - South Coast Air Basin, Winter

EMFAC Off-Model Adjustment Factors for Gasoline Light Duty Vehicle to Account for the SAFE Vehicle Rule Applied

tblOffRoadEquipment	UsageHours	7.00	8.00
tblTripsAndVMT	HaulingTripNumber	109.00	0.00
tblTripsAndVMT	HaulingTripNumber	445.00	0.00
tblTripsAndVMT	HaulingTripNumber	6,921.00	0.00
tblTripsAndVMT	VendorTripNumber	84.00	0.00
tblTripsAndVMT	VendorTripNumber	84.00	0.00
tblTripsAndVMT	VendorTripNumber	84.00	0.00
tblTripsAndVMT	VendorTripNumber	84.00	0.00
tblTripsAndVMT	WorkerTripNumber	13.00	0.00
tblTripsAndVMT	WorkerTripNumber	43.00	0.00
tblTripsAndVMT	WorkerTripNumber	13.00	0.00
tblTripsAndVMT	WorkerTripNumber	23.00	0.00
tblTripsAndVMT	WorkerTripNumber	8.00	0.00
tblTripsAndVMT	WorkerTripNumber	215.00	0.00
tblTripsAndVMT	WorkerTripNumber	215.00	0.00
tblTripsAndVMT	WorkerTripNumber	215.00	0.00
tblTripsAndVMT	WorkerTripNumber	215.00	0.00
tblTripsAndVMT	WorkerTripNumber	15.00	0.00

SLRC - Knoll Ed Center+Meadow 1st Half - Construction - South Coast Air Basin, Winter

EMFAC Off-Model Adjustment Factors for Gasoline Light Duty Vehicle to Account for the SAFE Vehicle Rule Applied

2.0 Emissions Summary

2.1 Overall Construction (Maximum Daily Emission)

Unmitigated Construction

	ROG	NOx	CO	SO2	Fugitive PM10	Exhaust PM10	PM10 Total	Fugitive PM2.5	Exhaust PM2.5	PM2.5 Total	Bio- CO2	NBio- CO2	Total CO2	CH4	N2O	CO2e
Year	lb/day										lb/day					
2025	2.3610	21.3746	21.4269	0.0523	7.0826	0.8425	7.9251	3.4247	0.7751	4.1999	0.0000	5,061.0583	5,061.0583	1.6369	0.0000	5,101.9795
2026	5.7105	44.0746	54.1095	0.1043	7.0826	1.8559	7.9251	3.4247	1.7445	4.1999	0.0000	9,938.0585	9,938.0585	2.4904	0.0000	10,000.3199
Maximum	**5.7105**	**44.0746**	**54.1095**	**0.1043**	**7.0826**	**1.8559**	**7.9251**	**3.4247**	**1.7445**	**4.1999**	**0.0000**	**9,938.0585**	**9,938.0585**	**2.4904**	**0.0000**	**10,000.3199**

Mitigated Construction

	ROG	NOx	CO	SO2	Fugitive PM10	Exhaust PM10	PM10 Total	Fugitive PM2.5	Exhaust PM2.5	PM2.5 Total	Bio- CO2	NBio- CO2	Total CO2	CH4	N2O	CO2e
Year	lb/day										lb/day					
2025	2.3610	21.3746	21.4269	0.0523	2.7622	0.8425	3.6048	1.3357	0.7751	2.1108	0.0000	5,061.0583	5,061.0583	1.6369	0.0000	5,101.9795
2026	5.7105	44.0746	54.1095	0.1043	2.7622	1.8559	3.6048	1.3357	1.7445	2.1108	0.0000	9,938.0585	9,938.0585	2.4904	0.0000	10,000.3199
Maximum	**5.7105**	**44.0746**	**54.1095**	**0.1043**	**2.7622**	**1.8559**	**3.6048**	**1.3357**	**1.7445**	**2.1108**	**0.0000**	**9,938.0585**	**9,938.0585**	**2.4904**	**0.0000**	**10,000.3199**

	ROG	NOx	CO	SO2	Fugitive PM10	Exhaust PM10	PM10 Total	Fugitive PM2.5	Exhaust PM2.5	PM2.5 Total	Bio- CO2	NBio-CO2	Total CO2	CH4	N20	CO2e
Percent Reduction	**0.00**	**0.00**	**0.00**	**0.00**	**61.00**	**0.00**	**54.51**	**61.00**	**0.00**	**49.74**	**0.00**	**0.00**	**0.00**	**0.00**	**0.00**	**0.00**

Date: 2/18/2022 2:50 PM

SLRC - Knoll Ed Center+Meadow 1st Half - Construction - South Coast Air Basin, Winter

EMFAC Off-Model Adjustment Factors for Gasoline Light Duty Vehicle to Account for the SAFE Vehicle Rule Applied

3.0 Construction Detail

Construction Phase

Phase Number	Phase Name	Phase Type	Start Date	End Date	Num Days Week	Num Days	Phase Description
1	Demolition	Demolition	1/1/2025	1/23/2025	6	20	
2	Site Preparation	Site Preparation	1/24/2025	2/16/2025	6	20	
3	Grading	Grading	2/17/2025	2/1/2026	6	300	
4	Drainage/Trenching/Utilities	Trenching	2/2/2026	4/23/2026	6	70	
5	Foundations	Building Construction	2/2/2026	4/23/2026	6	70	
6	Building Construction	Building Construction	3/14/2026	7/31/2026	6	120	
7	Landscaping/Other Finishing	Building Construction	4/1/2026	6/20/2026	6	70	
8	Waterside Construction (Piles)	Building Construction	4/1/2026	6/20/2026	6	70	
9	Paving	Paving	4/1/2026	6/20/2026	6	70	
10	Architectural Coating	Architectural Coating	4/1/2026	6/20/2026	6	70	

Acres of Grading (Site Preparation Phase): 10

Acres of Grading (Grading Phase): 300

Acres of Paving: 1.95

Residential Indoor: 0; Residential Outdoor: 0; Non-Residential Indoor: 5,640; Non-Residential Outdoor: 1,880; Striped Parking Area: 4,951 (Architectural

OffRoad Equipment

Phase Name	Offroad Equipment Type	Amount	Usage Hours	Horse Power	Load Factor
Demolition	Concrete/Industrial Saws	0	8.00	81	0.73
Demolition	Excavators	0	8.00	158	0.38
Demolition	Generator Sets	1	8.00	84	0.74
Demolition	Rubber Tired Dozers	1	8.00	247	0.40
Demolition	Tractors/Loaders/Backhoes	3	8.00	97	0.37

SLRC - Knoll Ed Center+Meadow 1st Half - Construction - South Coast Air Basin, Winter

EMFAC Off-Model Adjustment Factors for Gasoline Light Duty Vehicle to Account for the SAFE Vehicle Rule Applied

Site Preparation	Rubber Tired Dozers	1	8.00	247	0.40
Site Preparation	Tractors/Loaders/Backhoes	4	8.00	97	0.37
Grading	Excavators	1	8.00	158	0.38
Grading	Graders	1	8.00	187	0.41
Grading	Off-Highway Trucks	1	8.00	402	0.38
Grading	Rubber Tired Dozers	1	8.00	247	0.40
Grading	Rubber Tired Loaders	1	8.00	203	0.36
Grading	Scrapers	0	8.00	367	0.48
Grading	Tractors/Loaders/Backhoes	4	8.00	97	0.37
Building Construction	Cranes	1	8.00	231	0.29
Building Construction	Forklifts	3	8.00	89	0.20
Building Construction	Generator Sets	1	8.00	84	0.74
Building Construction	Tractors/Loaders/Backhoes	3	8.00	97	0.37
Building Construction	Welders	1	8.00	46	0.45
Paving	Cement and Mortar Mixers	2	8.00	9	0.56
Paving	Pavers	1	8.00	130	0.42
Paving	Paving Equipment	1	8.00	132	0.36
Paving	Pumps	1	8.00	84	0.74
Paving	Rollers	1	8.00	80	0.38
Architectural Coating	Air Compressors	1	8.00	78	0.48
Drainage/Trenching/Utilities	Forklifts	1	8.00	89	0.20
Drainage/Trenching/Utilities	Graders	1	8.00	187	0.41
Drainage/Trenching/Utilities	Tractors/Loaders/Backhoes	1	8.00	97	0.37
Foundations	Cement and Mortar Mixers	2	8.00	9	0.56
Foundations	Cranes	0	7.00	231	0.29
Foundations	Forklifts	0	8.00	89	0.20
Foundations	Generator Sets	0	8.00	84	0.74
Foundations	Paving Equipment	1	8.00	132	0.36
Foundations	Pumps	1	8.00	84	0.74
Foundations	Tractors/Loaders/Backhoes	0	7.00	97	0.37

SLRC - Knoll Ed Center+Meadow 1st Half - Construction - South Coast Air Basin, Winter

EMFAC Off-Model Adjustment Factors for Gasoline Light Duty Vehicle to Account for the SAFE Vehicle Rule Applied

Foundations	Welders	0	8.00	46	0.45
Landscaping/Other Finishing	Cranes	1	8.00	231	0.29
Landscaping/Other Finishing	Forklifts	1	8.00	89	0.20
Landscaping/Other Finishing	Generator Sets	0	8.00	84	0.74
Landscaping/Other Finishing	Tractors/Loaders/Backhoes	1	8.00	97	0.37
Landscaping/Other Finishing	Welders	0	8.00	46	0.45
Waterside Construction (Piles)	Bore/Drill Rigs	1	8.00	221	0.50
Waterside Construction (Piles)	Cranes	1	8.00	231	0.29
Waterside Construction (Piles)	Forklifts	0	8.00	89	0.20
Waterside Construction (Piles)	Generator Sets	0	8.00	84	0.74
Waterside Construction (Piles)	Tractors/Loaders/Backhoes	1	8.00	97	0.37
Waterside Construction (Piles)	Welders	0	8.00	46	0.45

Trips and VMT

Phase Name	Offroad Equipment Count	Worker Trip Number	Vendor Trip Number	Hauling Trip Number	Worker Trip Length	Vendor Trip Length	Hauling Trip Length	Worker Vehicle Class	Vendor Vehicle Class	Hauling Vehicle Class
Demolition	5	0.00	0.00	0.00	14.70	6.90	20.00	LD_Mix	HDT_Mix	HHDT
Site Preparation	5	0.00	0.00	0.00	14.70	6.90	20.00	LD_Mix	HDT_Mix	HHDT
Grading	9	0.00	0.00	0.00	14.70	6.90	20.00	LD_Mix	HDT_Mix	HHDT
Building Construction	9	0.00	0.00	0.00	14.70	6.90	20.00	LD_Mix	HDT_Mix	HHDT
Paving	6	0.00	0.00	0.00	14.70	6.90	20.00	LD_Mix	HDT_Mix	HHDT
Architectural Coating	1	0.00	0.00	0.00	14.70	6.90	20.00	LD_Mix	HDT_Mix	HHDT
Drainage/Trenching/Utilities	3	0.00	0.00	0.00	14.70	6.90	20.00	LD_Mix	HDT_Mix	HHDT
Foundations	4	0.00	0.00	0.00	14.70	6.90	20.00	LD_Mix	HDT_Mix	HHDT
Landscaping/Other Finishing	3	0.00	0.00	0.00	14.70	6.90	20.00	LD_Mix	HDT_Mix	HHDT
Waterside Construction (Piles)	3	0.00	0.00	0.00	14.70	6.90	20.00	LD_Mix	HDT_Mix	HHDT

3.1 Mitigation Measures Construction

Water Exposed Area

Reduce Vehicle Speed on Unpaved Roads

SLRC - Knoll Ed Center+Meadow 1st Half - Construction - South Coast Air Basin, Winter

EMFAC Off-Model Adjustment Factors for Gasoline Light Duty Vehicle to Account for the SAFE Vehicle Rule Applied

3.2 Demolition - 2025

Unmitigated Construction On-Site

	ROG	NOx	CO	SO2	Fugitive PM10	Exhaust PM10	PM10 Total	Fugitive PM2.5	Exhaust PM2.5	PM2.5 Total	Bio- CO2	NBio- CO2	Total CO2	CH4	N2O	CO2e
Category	lb/day										lb/day					
Fugitive Dust					1.1748	0.0000	1.1748	0.1779	0.0000	0.1779			0.0000			0.0000
Off-Road	1.3109	13.0319	13.3462	0.0245		0.5478	0.5478		0.5116	0.5116		2,356.1622	2,356.1622	0.5836		2,370.7510
Total	**1.3109**	**13.0319**	**13.3462**	**0.0245**	**1.1748**	**0.5478**	**1.7226**	**0.1779**	**0.5116**	**0.6895**		**2,356.1622**	**2,356.1622**	**0.5836**		**2,370.7510**

Unmitigated Construction Off-Site

	ROG	NOx	CO	SO2	Fugitive PM10	Exhaust PM10	PM10 Total	Fugitive PM2.5	Exhaust PM2.5	PM2.5 Total	Bio- CO2	NBio- CO2	Total CO2	CH4	N2O	CO2e
Category	lb/day										lb/day					
Hauling	0.0000	0.0000	0.0000	0.0000	0.0000	0.0000	0.0000	0.0000	0.0000	0.0000		0.0000	0.0000	0.0000	0.0000	0.0000
Vendor	0.0000	0.0000	0.0000	0.0000	0.0000	0.0000	0.0000	0.0000	0.0000	0.0000		0.0000	0.0000	0.0000	0.0000	0.0000
Worker	0.0000	0.0000	0.0000	0.0000	0.0000	0.0000	0.0000	0.0000	0.0000	0.0000		0.0000	0.0000	0.0000	0.0000	0.0000
Total	**0.0000**	**0.0000**	**0.0000**	**0.0000**	**0.0000**	**0.0000**	**0.0000**	**0.0000**	**0.0000**	**0.0000**		**0.0000**	**0.0000**	**0.0000**	**0.0000**	**0.0000**

Date: 2/18/2022 2:50 PM

SLRC - Knoll Ed Center+Meadow 1st Half - Construction - South Coast Air Basin, Winter

EMFAC Off-Model Adjustment Factors for Gasoline Light Duty Vehicle to Account for the SAFE Vehicle Rule Applied

Mitigated Construction On-Site

	ROG	NOx	CO	SO2	Fugitive PM10	Exhaust PM10	PM10 Total	Fugitive PM2.5	Exhaust PM2.5	PM2.5 Total	Bio- CO2	NBio- CO2	Total CO2	CH4	N2O	CO2e
Category	lb/day										lb/day					
Fugitive Dust					0.4582	0.0000	0.4582	0.0694	0.0000	0.0694			0.0000			0.0000
Off-Road	1.3109	13.0319	13.3462	0.0245		0.5478	0.5478		0.5116	0.5116	0.0000	2,356.1622	2,356.1622	0.5836		2,370.7510
Total	**1.3109**	**13.0319**	**13.3462**	**0.0245**	**0.4582**	**0.5478**	**1.0060**	**0.0694**	**0.5116**	**0.5810**	**0.0000**	**2,356.1622**	**2,356.1622**	**0.5836**		**2,370.7510**

Mitigated Construction Off-Site

	ROG	NOx	CO	SO2	Fugitive PM10	Exhaust PM10	PM10 Total	Fugitive PM2.5	Exhaust PM2.5	PM2.5 Total	Bio- CO2	NBio- CO2	Total CO2	CH4	N2O	CO2e
Category	lb/day										lb/day					
Hauling	0.0000	0.0000	0.0000	0.0000	0.0000	0.0000	0.0000	0.0000	0.0000	0.0000		0.0000	0.0000	0.0000	0.0000	0.0000
Vendor	0.0000	0.0000	0.0000	0.0000	0.0000	0.0000	0.0000	0.0000	0.0000	0.0000		0.0000	0.0000	0.0000	0.0000	0.0000
Worker	0.0000	0.0000	0.0000	0.0000	0.0000	0.0000	0.0000	0.0000	0.0000	0.0000		0.0000	0.0000	0.0000	0.0000	0.0000
Total	**0.0000**	**0.0000**	**0.0000**	**0.0000**	**0.0000**	**0.0000**	**0.0000**	**0.0000**	**0.0000**	**0.0000**		**0.0000**	**0.0000**	**0.0000**	**0.0000**	**0.0000**

Date: 2/18/2022 2:50 PM

SLRC - Knoll Ed Center+Meadow 1st Half - Construction - South Coast Air Basin, Winter

EMFAC Off-Model Adjustment Factors for Gasoline Light Duty Vehicle to Account for the SAFE Vehicle Rule Applied

3.3 Site Preparation - 2025

Unmitigated Construction On-Site

	ROG	NOx	CO	SO2	Fugitive PM10	Exhaust PM10	PM10 Total	Fugitive PM2.5	Exhaust PM2.5	PM2.5 Total	Bio- CO2	NBio- CO2	Total CO2	CH4	N2O	CO2e
Category	lb/day										lb/day					
Fugitive Dust					6.5523	0.0000	6.5523	3.3675	0.0000	3.3675			0.0000			0.0000
Off-Road	1.1766	11.9715	11.9164	0.0210		0.5065	0.5065		0.4660	0.4660		2,035.1835	2,035.1835	0.6582		2,051.6390
Total	**1.1766**	**11.9715**	**11.9164**	**0.0210**	**6.5523**	**0.5065**	**7.0589**	**3.3675**	**0.4660**	**3.8335**		**2,035.1835**	**2,035.1835**	**0.6582**		**2,051.6390**

Unmitigated Construction Off-Site

	ROG	NOx	CO	SO2	Fugitive PM10	Exhaust PM10	PM10 Total	Fugitive PM2.5	Exhaust PM2.5	PM2.5 Total	Bio- CO2	NBio- CO2	Total CO2	CH4	N2O	CO2e
Category	lb/day										lb/day					
Hauling	0.0000	0.0000	0.0000	0.0000	0.0000	0.0000	0.0000	0.0000	0.0000	0.0000		0.0000	0.0000	0.0000	0.0000	0.0000
Vendor	0.0000	0.0000	0.0000	0.0000	0.0000	0.0000	0.0000	0.0000	0.0000	0.0000		0.0000	0.0000	0.0000	0.0000	0.0000
Worker	0.0000	0.0000	0.0000	0.0000	0.0000	0.0000	0.0000	0.0000	0.0000	0.0000		0.0000	0.0000	0.0000	0.0000	0.0000
Total	**0.0000**	**0.0000**	**0.0000**	**0.0000**	**0.0000**	**0.0000**	**0.0000**	**0.0000**	**0.0000**	**0.0000**		**0.0000**	**0.0000**	**0.0000**	**0.0000**	**0.0000**

Date: 2/18/2022 2:50 PM

SLRC - Knoll Ed Center+Meadow 1st Half - Construction - South Coast Air Basin, Winter

EMFAC Off-Model Adjustment Factors for Gasoline Light Duty Vehicle to Account for the SAFE Vehicle Rule Applied

Mitigated Construction On-Site

	ROG	NOx	CO	SO2	Fugitive PM10	Exhaust PM10	PM10 Total	Fugitive PM2.5	Exhaust PM2.5	PM2.5 Total	Bio- CO2	NBio- CO2	Total CO2	CH4	N2O	CO2e
Category	lb/day										lb/day					
Fugitive Dust					2.5554	0.0000	2.5554	1.3133	0.0000	1.3133			0.0000			0.0000
Off-Road	1.1766	11.9715	11.9164	0.0210		0.5065	0.5065		0.4660	0.4660	0.0000	2,035.1835	2,035.1835	0.6582		2,051.6390
Total	**1.1766**	**11.9715**	**11.9164**	**0.0210**	**2.5554**	**0.5065**	**3.0619**	**1.3133**	**0.4660**	**1.7793**	**0.0000**	**2,035.1835**	**2,035.1835**	**0.6582**		**2,051.6390**

Mitigated Construction Off-Site

	ROG	NOx	CO	SO2	Fugitive PM10	Exhaust PM10	PM10 Total	Fugitive PM2.5	Exhaust PM2.5	PM2.5 Total	Bio- CO2	NBio- CO2	Total CO2	CH4	N2O	CO2e
Category	lb/day										lb/day					
Hauling	0.0000	0.0000	0.0000	0.0000	0.0000	0.0000	0.0000	0.0000	0.0000	0.0000		0.0000	0.0000	0.0000	0.0000	0.0000
Vendor	0.0000	0.0000	0.0000	0.0000	0.0000	0.0000	0.0000	0.0000	0.0000	0.0000		0.0000	0.0000	0.0000	0.0000	0.0000
Worker	0.0000	0.0000	0.0000	0.0000	0.0000	0.0000	0.0000	0.0000	0.0000	0.0000		0.0000	0.0000	0.0000	0.0000	0.0000
Total	**0.0000**	**0.0000**	**0.0000**	**0.0000**	**0.0000**	**0.0000**	**0.0000**	**0.0000**	**0.0000**	**0.0000**		**0.0000**	**0.0000**	**0.0000**	**0.0000**	**0.0000**

SLRC - Knoll Ed Center+Meadow 1st Half - Construction - South Coast Air Basin, Winter

EMFAC Off-Model Adjustment Factors for Gasoline Light Duty Vehicle to Account for the SAFE Vehicle Rule Applied

3.4 Grading - 2025

Unmitigated Construction On-Site

	ROG	NOx	CO	SO2	Fugitive PM10	Exhaust PM10	PM10 Total	Fugitive PM2.5	Exhaust PM2.5	PM2.5 Total	Bio- CO2	NBio- CO2	Total CO2	CH4	N2O	CO2e
Category	lb/day										lb/day					
Fugitive Dust					7.0826	0.0000	7.0826	3.4247	0.0000	3.4247			0.0000			0.0000
Off-Road	2.3610	21.3746	21.4269	0.0523		0.8425	0.8425		0.7751	0.7751		5,061.0583	5,061.0583	1.6369		5,101.9795
Total	**2.3610**	**21.3746**	**21.4269**	**0.0523**	**7.0826**	**0.8425**	**7.9251**	**3.4247**	**0.7751**	**4.1999**		**5,061.0583**	**5,061.0583**	**1.6369**		**5,101.9795**

Unmitigated Construction Off-Site

	ROG	NOx	CO	SO2	Fugitive PM10	Exhaust PM10	PM10 Total	Fugitive PM2.5	Exhaust PM2.5	PM2.5 Total	Bio- CO2	NBio- CO2	Total CO2	CH4	N2O	CO2e
Category	lb/day										lb/day					
Hauling	0.0000	0.0000	0.0000	0.0000	0.0000	0.0000	0.0000	0.0000	0.0000	0.0000		0.0000	0.0000	0.0000	0.0000	0.0000
Vendor	0.0000	0.0000	0.0000	0.0000	0.0000	0.0000	0.0000	0.0000	0.0000	0.0000		0.0000	0.0000	0.0000	0.0000	0.0000
Worker	0.0000	0.0000	0.0000	0.0000	0.0000	0.0000	0.0000	0.0000	0.0000	0.0000		0.0000	0.0000	0.0000	0.0000	0.0000
Total	**0.0000**	**0.0000**	**0.0000**	**0.0000**	**0.0000**	**0.0000**	**0.0000**	**0.0000**	**0.0000**	**0.0000**		**0.0000**	**0.0000**	**0.0000**	**0.0000**	**0.0000**

SLRC - Knoll Ed Center+Meadow 1st Half - Construction - South Coast Air Basin, Winter

EMFAC Off-Model Adjustment Factors for Gasoline Light Duty Vehicle to Account for the SAFE Vehicle Rule Applied

Mitigated Construction On-Site

	ROG	NOx	CO	SO2	Fugitive PM10	Exhaust PM10	PM10 Total	Fugitive PM2.5	Exhaust PM2.5	PM2.5 Total	Bio- CO2	NBio- CO2	Total CO2	CH4	N2O	CO2e
Category	lb/day										lb/day					
Fugitive Dust					2.7622	0.0000	2.7622	1.3357	0.0000	1.3357			0.0000			0.0000
Off-Road	2.3610	21.3746	21.4269	0.0523		0.8425	0.8425		0.7751	0.7751	0.0000	5,061.0583	5,061.0583	1.6369		5,101.9795
Total	**2.3610**	**21.3746**	**21.4269**	**0.0523**	**2.7622**	**0.8425**	**3.6048**	**1.3357**	**0.7751**	**2.1108**	**0.0000**	**5,061.0583**	**5,061.0583**	**1.6369**		**5,101.9795**

Mitigated Construction Off-Site

	ROG	NOx	CO	SO2	Fugitive PM10	Exhaust PM10	PM10 Total	Fugitive PM2.5	Exhaust PM2.5	PM2.5 Total	Bio- CO2	NBio- CO2	Total CO2	CH4	N2O	CO2e
Category	lb/day										lb/day					
Hauling	0.0000	0.0000	0.0000	0.0000	0.0000	0.0000	0.0000	0.0000	0.0000	0.0000		0.0000	0.0000	0.0000	0.0000	0.0000
Vendor	0.0000	0.0000	0.0000	0.0000	0.0000	0.0000	0.0000	0.0000	0.0000	0.0000		0.0000	0.0000	0.0000	0.0000	0.0000
Worker	0.0000	0.0000	0.0000	0.0000	0.0000	0.0000	0.0000	0.0000	0.0000	0.0000		0.0000	0.0000	0.0000	0.0000	0.0000
Total	**0.0000**	**0.0000**	**0.0000**	**0.0000**	**0.0000**	**0.0000**	**0.0000**	**0.0000**	**0.0000**	**0.0000**		**0.0000**	**0.0000**	**0.0000**	**0.0000**	**0.0000**

SLRC - Knoll Ed Center+Meadow 1st Half - Construction - South Coast Air Basin, Winter

EMFAC Off-Model Adjustment Factors for Gasoline Light Duty Vehicle to Account for the SAFE Vehicle Rule Applied

3.4 Grading - 2026

Unmitigated Construction On-Site

	ROG	NOx	CO	SO2	Fugitive PM10	Exhaust PM10	PM10 Total	Fugitive PM2.5	Exhaust PM2.5	PM2.5 Total	Bio- CO2	NBio- CO2	Total CO2	CH4	N2O	CO2e
Category	lb/day										lb/day					
Fugitive Dust					7.0826	0.0000	7.0826	3.4247	0.0000	3.4247			0.0000			0.0000
Off-Road	2.3610	21.3746	21.4269	0.0523		0.8425	0.8425		0.7751	0.7751		5,061.0583	5,061.0583	1.6369		5,101.9795
Total	**2.3610**	**21.3746**	**21.4269**	**0.0523**	**7.0826**	**0.8425**	**7.9251**	**3.4247**	**0.7751**	**4.1999**		**5,061.0583**	**5,061.0583**	**1.6369**		**5,101.9795**

Unmitigated Construction Off-Site

	ROG	NOx	CO	SO2	Fugitive PM10	Exhaust PM10	PM10 Total	Fugitive PM2.5	Exhaust PM2.5	PM2.5 Total	Bio- CO2	NBio- CO2	Total CO2	CH4	N2O	CO2e
Category	lb/day										lb/day					
Hauling	0.0000	0.0000	0.0000	0.0000	0.0000	0.0000	0.0000	0.0000	0.0000	0.0000		0.0000	0.0000	0.0000	0.0000	0.0000
Vendor	0.0000	0.0000	0.0000	0.0000	0.0000	0.0000	0.0000	0.0000	0.0000	0.0000		0.0000	0.0000	0.0000	0.0000	0.0000
Worker	0.0000	0.0000	0.0000	0.0000	0.0000	0.0000	0.0000	0.0000	0.0000	0.0000		0.0000	0.0000	0.0000	0.0000	0.0000
Total	**0.0000**	**0.0000**	**0.0000**	**0.0000**	**0.0000**	**0.0000**	**0.0000**	**0.0000**	**0.0000**	**0.0000**		**0.0000**	**0.0000**	**0.0000**	**0.0000**	**0.0000**

SLRC - Knoll Ed Center+Meadow 1st Half - Construction - South Coast Air Basin, Winter

EMFAC Off-Model Adjustment Factors for Gasoline Light Duty Vehicle to Account for the SAFE Vehicle Rule Applied

Mitigated Construction On-Site

	ROG	NOx	CO	SO2	Fugitive PM10	Exhaust PM10	PM10 Total	Fugitive PM2.5	Exhaust PM2.5	PM2.5 Total	Bio- CO2	NBio- CO2	Total CO2	CH4	N2O	CO2e
Category	lb/day										lb/day					
Fugitive Dust					2.7622	0.0000	2.7622	1.3357	0.0000	1.3357			0.0000			0.0000
Off-Road	2.3610	21.3746	21.4269	0.0523		0.8425	0.8425		0.7751	0.7751	0.0000	5,061.0583	5,061.0583	1.6369		5,101.9795
Total	**2.3610**	**21.3746**	**21.4269**	**0.0523**	**2.7622**	**0.8425**	**3.6048**	**1.3357**	**0.7751**	**2.1108**	**0.0000**	**5,061.0583**	**5,061.0583**	**1.6369**		**5,101.9795**

Mitigated Construction Off-Site

	ROG	NOx	CO	SO2	Fugitive PM10	Exhaust PM10	PM10 Total	Fugitive PM2.5	Exhaust PM2.5	PM2.5 Total	Bio- CO2	NBio- CO2	Total CO2	CH4	N2O	CO2e
Category	lb/day										lb/day					
Hauling	0.0000	0.0000	0.0000	0.0000	0.0000	0.0000	0.0000	0.0000	0.0000	0.0000		0.0000	0.0000	0.0000	0.0000	0.0000
Vendor	0.0000	0.0000	0.0000	0.0000	0.0000	0.0000	0.0000	0.0000	0.0000	0.0000		0.0000	0.0000	0.0000	0.0000	0.0000
Worker	0.0000	0.0000	0.0000	0.0000	0.0000	0.0000	0.0000	0.0000	0.0000	0.0000		0.0000	0.0000	0.0000	0.0000	0.0000
Total	**0.0000**	**0.0000**	**0.0000**	**0.0000**	**0.0000**	**0.0000**	**0.0000**	**0.0000**	**0.0000**	**0.0000**		**0.0000**	**0.0000**	**0.0000**	**0.0000**	**0.0000**

SLRC - Knoll Ed Center+Meadow 1st Half - Construction - South Coast Air Basin, Winter

EMFAC Off-Model Adjustment Factors for Gasoline Light Duty Vehicle to Account for the SAFE Vehicle Rule Applied

3.5 Drainage/Trenching/Utilities - 2026

Unmitigated Construction On-Site

	ROG	NOx	CO	SO2	Fugitive PM10	Exhaust PM10	PM10 Total	Fugitive PM2.5	Exhaust PM2.5	PM2.5 Total	Bio- CO2	NBio- CO2	Total CO2	CH4	N2O	CO2e
Category	lb/day											lb/day				
Off-Road	0.5301	5.6103	4.9575	0.0113		0.2092	0.2092		0.1924	0.1924		1,090.3263	1,090.3263	0.3526		1,099.1421
Total	**0.5301**	**5.6103**	**4.9575**	**0.0113**		**0.2092**	**0.2092**		**0.1924**	**0.1924**		**1,090.3263**	**1,090.3263**	**0.3526**		**1,099.1421**

Unmitigated Construction Off-Site

	ROG	NOx	CO	SO2	Fugitive PM10	Exhaust PM10	PM10 Total	Fugitive PM2.5	Exhaust PM2.5	PM2.5 Total	Bio- CO2	NBio- CO2	Total CO2	CH4	N2O	CO2e
Category	lb/day											lb/day				
Hauling	0.0000	0.0000	0.0000	0.0000	0.0000	0.0000	0.0000	0.0000	0.0000	0.0000		0.0000	0.0000	0.0000	0.0000	0.0000
Vendor	0.0000	0.0000	0.0000	0.0000	0.0000	0.0000	0.0000	0.0000	0.0000	0.0000		0.0000	0.0000	0.0000	0.0000	0.0000
Worker	0.0000	0.0000	0.0000	0.0000	0.0000	0.0000	0.0000	0.0000	0.0000	0.0000		0.0000	0.0000	0.0000	0.0000	0.0000
Total	**0.0000**	**0.0000**	**0.0000**	**0.0000**	**0.0000**	**0.0000**	**0.0000**	**0.0000**	**0.0000**	**0.0000**		**0.0000**	**0.0000**	**0.0000**	**0.0000**	**0.0000**

Date: 2/18/2022 2:50 PM

SLRC - Knoll Ed Center+Meadow 1st Half - Construction - South Coast Air Basin, Winter

EMFAC Off-Model Adjustment Factors for Gasoline Light Duty Vehicle to Account for the SAFE Vehicle Rule Applied

Mitigated Construction On-Site

	ROG	NOx	CO	SO2	Fugitive PM10	Exhaust PM10	PM10 Total	Fugitive PM2.5	Exhaust PM2.5	PM2.5 Total	Bio- CO2	NBio- CO2	Total CO2	CH4	N2O	CO2e
Category	lb/day										lb/day					
Off-Road	0.5301	5.6103	4.9575	0.0113		0.2092	0.2092		0.1924	0.1924	0.0000	1,090.3263	1,090.3263	0.3526		1,099.1421
Total	**0.5301**	**5.6103**	**4.9575**	**0.0113**		**0.2092**	**0.2092**		**0.1924**	**0.1924**	**0.0000**	**1,090.3263**	**1,090.3263**	**0.3526**		**1,099.1421**

Mitigated Construction Off-Site

	ROG	NOx	CO	SO2	Fugitive PM10	Exhaust PM10	PM10 Total	Fugitive PM2.5	Exhaust PM2.5	PM2.5 Total	Bio- CO2	NBio- CO2	Total CO2	CH4	N2O	CO2e
Category	lb/day										lb/day					
Hauling	0.0000	0.0000	0.0000	0.0000	0.0000	0.0000	0.0000	0.0000	0.0000	0.0000		0.0000	0.0000	0.0000	0.0000	0.0000
Vendor	0.0000	0.0000	0.0000	0.0000	0.0000	0.0000	0.0000	0.0000	0.0000	0.0000		0.0000	0.0000	0.0000	0.0000	0.0000
Worker	0.0000	0.0000	0.0000	0.0000	0.0000	0.0000	0.0000	0.0000	0.0000	0.0000		0.0000	0.0000	0.0000	0.0000	0.0000
Total	**0.0000**	**0.0000**	**0.0000**	**0.0000**	**0.0000**	**0.0000**	**0.0000**	**0.0000**	**0.0000**	**0.0000**		**0.0000**	**0.0000**	**0.0000**	**0.0000**	**0.0000**

SLRC - Knoll Ed Center+Meadow 1st Half - Construction - South Coast Air Basin, Winter

EMFAC Off-Model Adjustment Factors for Gasoline Light Duty Vehicle to Account for the SAFE Vehicle Rule Applied

3.6 Foundations - 2026

Unmitigated Construction On-Site

	ROG	NOx	CO	SO2	Fugitive PM10	Exhaust PM10	PM10 Total	Fugitive PM2.5	Exhaust PM2.5	PM2.5 Total	Bio- CO2	NBio- CO2	Total CO2	CH4	N2O	CO2e
Category	lb/day										lb/day					
Off-Road	0.5505	4.4272	6.8786	0.0121		0.1920	0.1920		0.1870	0.1870		1,118.3846	1,118.3846	0.1632		1,122.4655
Total	**0.5505**	**4.4272**	**6.8786**	**0.0121**		**0.1920**	**0.1920**		**0.1870**	**0.1870**		**1,118.3846**	**1,118.3846**	**0.1632**		**1,122.4655**

Unmitigated Construction Off-Site

	ROG	NOx	CO	SO2	Fugitive PM10	Exhaust PM10	PM10 Total	Fugitive PM2.5	Exhaust PM2.5	PM2.5 Total	Bio- CO2	NBio- CO2	Total CO2	CH4	N2O	CO2e
Category	lb/day										lb/day					
Hauling	0.0000	0.0000	0.0000	0.0000	0.0000	0.0000	0.0000	0.0000	0.0000	0.0000		0.0000	0.0000	0.0000	0.0000	0.0000
Vendor	0.0000	0.0000	0.0000	0.0000	0.0000	0.0000	0.0000	0.0000	0.0000	0.0000		0.0000	0.0000	0.0000	0.0000	0.0000
Worker	0.0000	0.0000	0.0000	0.0000	0.0000	0.0000	0.0000	0.0000	0.0000	0.0000		0.0000	0.0000	0.0000	0.0000	0.0000
Total	**0.0000**	**0.0000**	**0.0000**	**0.0000**	**0.0000**	**0.0000**	**0.0000**	**0.0000**	**0.0000**	**0.0000**		**0.0000**	**0.0000**	**0.0000**	**0.0000**	**0.0000**

Date: 2/18/2022 2:50 PM

SLRC - Knoll Ed Center+Meadow 1st Half - Construction - South Coast Air Basin, Winter

EMFAC Off-Model Adjustment Factors for Gasoline Light Duty Vehicle to Account for the SAFE Vehicle Rule Applied

Mitigated Construction On-Site

	ROG	NOx	CO	SO2	Fugitive PM10	Exhaust PM10	PM10 Total	Fugitive PM2.5	Exhaust PM2.5	PM2.5 Total	Bio- CO2	NBio- CO2	Total CO2	CH4	N2O	CO2e
Category	lb/day										lb/day					
Off-Road	0.5505	4.4272	6.8786	0.0121		0.1920	0.1920		0.1870	0.1870	0.0000	1,118.3846	1,118.3846	0.1632		1,122.4655
Total	**0.5505**	**4.4272**	**6.8786**	**0.0121**		**0.1920**	**0.1920**		**0.1870**	**0.1870**	**0.0000**	**1,118.3846**	**1,118.3846**	**0.1632**		**1,122.4655**

Mitigated Construction Off-Site

	ROG	NOx	CO	SO2	Fugitive PM10	Exhaust PM10	PM10 Total	Fugitive PM2.5	Exhaust PM2.5	PM2.5 Total	Bio- CO2	NBio- CO2	Total CO2	CH4	N2O	CO2e
Category	lb/day										lb/day					
Hauling	0.0000	0.0000	0.0000	0.0000	0.0000	0.0000	0.0000	0.0000	0.0000	0.0000		0.0000	0.0000	0.0000	0.0000	0.0000
Vendor	0.0000	0.0000	0.0000	0.0000	0.0000	0.0000	0.0000	0.0000	0.0000	0.0000		0.0000	0.0000	0.0000	0.0000	0.0000
Worker	0.0000	0.0000	0.0000	0.0000	0.0000	0.0000	0.0000	0.0000	0.0000	0.0000		0.0000	0.0000	0.0000	0.0000	0.0000
Total	**0.0000**	**0.0000**	**0.0000**	**0.0000**	**0.0000**	**0.0000**	**0.0000**	**0.0000**	**0.0000**	**0.0000**		**0.0000**	**0.0000**	**0.0000**	**0.0000**	**0.0000**

SLRC - Knoll Ed Center+Meadow 1st Half - Construction - South Coast Air Basin, Winter

EMFAC Off-Model Adjustment Factors for Gasoline Light Duty Vehicle to Account for the SAFE Vehicle Rule Applied

3.7 Building Construction - 2026

Unmitigated Construction On-Site

	ROG	NOx	CO	SO2	Fugitive PM10	Exhaust PM10	PM10 Total	Fugitive PM2.5	Exhaust PM2.5	PM2.5 Total	Bio- CO2	NBio- CO2	Total CO2	CH4	N2O	CO2e
Category	lb/day										lb/day					
Off-Road	1.4560	13.3663	17.1378	0.0289		0.5647	0.5647		0.5304	0.5304		2,739.5986	2,739.5986	0.6602		2,756.1030
Total	**1.4560**	**13.3663**	**17.1378**	**0.0289**		**0.5647**	**0.5647**		**0.5304**	**0.5304**		**2,739.5986**	**2,739.5986**	**0.6602**		**2,756.1030**

Unmitigated Construction Off-Site

	ROG	NOx	CO	SO2	Fugitive PM10	Exhaust PM10	PM10 Total	Fugitive PM2.5	Exhaust PM2.5	PM2.5 Total	Bio- CO2	NBio- CO2	Total CO2	CH4	N2O	CO2e
Category	lb/day										lb/day					
Hauling	0.0000	0.0000	0.0000	0.0000	0.0000	0.0000	0.0000	0.0000	0.0000	0.0000		0.0000	0.0000	0.0000	0.0000	0.0000
Vendor	0.0000	0.0000	0.0000	0.0000	0.0000	0.0000	0.0000	0.0000	0.0000	0.0000		0.0000	0.0000	0.0000	0.0000	0.0000
Worker	0.0000	0.0000	0.0000	0.0000	0.0000	0.0000	0.0000	0.0000	0.0000	0.0000		0.0000	0.0000	0.0000	0.0000	0.0000
Total	**0.0000**	**0.0000**	**0.0000**	**0.0000**	**0.0000**	**0.0000**	**0.0000**	**0.0000**	**0.0000**	**0.0000**		**0.0000**	**0.0000**	**0.0000**	**0.0000**	**0.0000**

Date: 2/18/2022 2:50 PM

SLRC - Knoll Ed Center+Meadow 1st Half - Construction - South Coast Air Basin, Winter

EMFAC Off-Model Adjustment Factors for Gasoline Light Duty Vehicle to Account for the SAFE Vehicle Rule Applied

Mitigated Construction On-Site

	ROG	NOx	CO	SO2	Fugitive PM10	Exhaust PM10	PM10 Total	Fugitive PM2.5	Exhaust PM2.5	PM2.5 Total	Bio- CO2	NBio- CO2	Total CO2	CH4	N2O	CO2e
Category	lb/day										lb/day					
Off-Road	1.4560	13.3663	17.1378	0.0289		0.5647	0.5647		0.5304	0.5304	0.0000	2,739.5986	2,739.5986	0.6602		2,756.1029
Total	**1.4560**	**13.3663**	**17.1378**	**0.0289**		**0.5647**	**0.5647**		**0.5304**	**0.5304**	**0.0000**	**2,739.5986**	**2,739.5986**	**0.6602**		**2,756.1029**

Mitigated Construction Off-Site

	ROG	NOx	CO	SO2	Fugitive PM10	Exhaust PM10	PM10 Total	Fugitive PM2.5	Exhaust PM2.5	PM2.5 Total	Bio- CO2	NBio- CO2	Total CO2	CH4	N2O	CO2e
Category	lb/day										lb/day					
Hauling	0.0000	0.0000	0.0000	0.0000	0.0000	0.0000	0.0000	0.0000	0.0000	0.0000		0.0000	0.0000	0.0000	0.0000	0.0000
Vendor	0.0000	0.0000	0.0000	0.0000	0.0000	0.0000	0.0000	0.0000	0.0000	0.0000		0.0000	0.0000	0.0000	0.0000	0.0000
Worker	0.0000	0.0000	0.0000	0.0000	0.0000	0.0000	0.0000	0.0000	0.0000	0.0000		0.0000	0.0000	0.0000	0.0000	0.0000
Total	**0.0000**	**0.0000**	**0.0000**	**0.0000**	**0.0000**	**0.0000**	**0.0000**	**0.0000**	**0.0000**	**0.0000**		**0.0000**	**0.0000**	**0.0000**	**0.0000**	**0.0000**

SLRC - Knoll Ed Center+Meadow 1st Half - Construction - South Coast Air Basin, Winter

EMFAC Off-Model Adjustment Factors for Gasoline Light Duty Vehicle to Account for the SAFE Vehicle Rule Applied

3.8 Landscaping/Other Finishing - 2026

Unmitigated Construction On-Site

	ROG	NOx	CO	SO2	Fugitive PM10	Exhaust PM10	PM10 Total	Fugitive PM2.5	Exhaust PM2.5	PM2.5 Total	Bio- CO2	NBio- CO2	Total CO2	CH4	N2O	CO2e
Category	lb/day										lb/day					
Off-Road	0.5318	5.3216	5.0999	0.0104		0.2326	0.2326		0.2140	0.2140		1,008.9129	1,008.9129	0.3263		1,017.0705
Total	**0.5318**	**5.3216**	**5.0999**	**0.0104**		**0.2326**	**0.2326**		**0.2140**	**0.2140**		**1,008.9129**	**1,008.9129**	**0.3263**		**1,017.0705**

Unmitigated Construction Off-Site

	ROG	NOx	CO	SO2	Fugitive PM10	Exhaust PM10	PM10 Total	Fugitive PM2.5	Exhaust PM2.5	PM2.5 Total	Bio- CO2	NBio- CO2	Total CO2	CH4	N2O	CO2e
Category	lb/day										lb/day					
Hauling	0.0000	0.0000	0.0000	0.0000	0.0000	0.0000	0.0000	0.0000	0.0000	0.0000		0.0000	0.0000	0.0000	0.0000	0.0000
Vendor	0.0000	0.0000	0.0000	0.0000	0.0000	0.0000	0.0000	0.0000	0.0000	0.0000		0.0000	0.0000	0.0000	0.0000	0.0000
Worker	0.0000	0.0000	0.0000	0.0000	0.0000	0.0000	0.0000	0.0000	0.0000	0.0000		0.0000	0.0000	0.0000	0.0000	0.0000
Total	**0.0000**	**0.0000**	**0.0000**	**0.0000**	**0.0000**	**0.0000**	**0.0000**	**0.0000**	**0.0000**	**0.0000**		**0.0000**	**0.0000**	**0.0000**	**0.0000**	**0.0000**

Date: 2/18/2022 2:50 PM

SLRC - Knoll Ed Center+Meadow 1st Half - Construction - South Coast Air Basin, Winter

EMFAC Off-Model Adjustment Factors for Gasoline Light Duty Vehicle to Account for the SAFE Vehicle Rule Applied

Mitigated Construction On-Site

	ROG	NOx	CO	SO2	Fugitive PM10	Exhaust PM10	PM10 Total	Fugitive PM2.5	Exhaust PM2.5	PM2.5 Total	Bio- CO2	NBio- CO2	Total CO2	CH4	N2O	CO2e
Category	lb/day										lb/day					
Off-Road	0.5318	5.3216	5.0999	0.0104		0.2326	0.2326		0.2140	0.2140	0.0000	1,008.9129	1,008.9129	0.3263		1,017.0705
Total	**0.5318**	**5.3216**	**5.0999**	**0.0104**		**0.2326**	**0.2326**		**0.2140**	**0.2140**	**0.0000**	**1,008.9129**	**1,008.9129**	**0.3263**		**1,017.0705**

Mitigated Construction Off-Site

	ROG	NOx	CO	SO2	Fugitive PM10	Exhaust PM10	PM10 Total	Fugitive PM2.5	Exhaust PM2.5	PM2.5 Total	Bio- CO2	NBio- CO2	Total CO2	CH4	N2O	CO2e
Category	lb/day										lb/day					
Hauling	0.0000	0.0000	0.0000	0.0000	0.0000	0.0000	0.0000	0.0000	0.0000	0.0000		0.0000	0.0000	0.0000	0.0000	0.0000
Vendor	0.0000	0.0000	0.0000	0.0000	0.0000	0.0000	0.0000	0.0000	0.0000	0.0000		0.0000	0.0000	0.0000	0.0000	0.0000
Worker	0.0000	0.0000	0.0000	0.0000	0.0000	0.0000	0.0000	0.0000	0.0000	0.0000		0.0000	0.0000	0.0000	0.0000	0.0000
Total	**0.0000**	**0.0000**	**0.0000**	**0.0000**	**0.0000**	**0.0000**	**0.0000**	**0.0000**	**0.0000**	**0.0000**		**0.0000**	**0.0000**	**0.0000**	**0.0000**	**0.0000**

SLRC - Knoll Ed Center+Meadow 1st Half - Construction - South Coast Air Basin, Winter

EMFAC Off-Model Adjustment Factors for Gasoline Light Duty Vehicle to Account for the SAFE Vehicle Rule Applied

3.9 Waterside Construction (Piles) - 2026

Unmitigated Construction On-Site

	ROG	NOx	CO	SO2	Fugitive PM10	Exhaust PM10	PM10 Total	Fugitive PM2.5	Exhaust PM2.5	PM2.5 Total	Bio- CO2	NBio- CO2	Total CO2	CH4	N2O	CO2e
Category	lb/day										lb/day					
Off-Road	0.6542	6.3684	6.0024	0.0184		0.2500	0.2500		0.2300	0.2300		1,778.1323	1,778.1323	0.5751		1,792.5094
Total	**0.6542**	**6.3684**	**6.0024**	**0.0184**		**0.2500**	**0.2500**		**0.2300**	**0.2300**		**1,778.1323**	**1,778.1323**	**0.5751**		**1,792.5094**

Unmitigated Construction Off-Site

	ROG	NOx	CO	SO2	Fugitive PM10	Exhaust PM10	PM10 Total	Fugitive PM2.5	Exhaust PM2.5	PM2.5 Total	Bio- CO2	NBio- CO2	Total CO2	CH4	N2O	CO2e
Category	lb/day										lb/day					
Hauling	0.0000	0.0000	0.0000	0.0000	0.0000	0.0000	0.0000	0.0000	0.0000	0.0000		0.0000	0.0000	0.0000	0.0000	0.0000
Vendor	0.0000	0.0000	0.0000	0.0000	0.0000	0.0000	0.0000	0.0000	0.0000	0.0000		0.0000	0.0000	0.0000	0.0000	0.0000
Worker	0.0000	0.0000	0.0000	0.0000	0.0000	0.0000	0.0000	0.0000	0.0000	0.0000		0.0000	0.0000	0.0000	0.0000	0.0000
Total	**0.0000**	**0.0000**	**0.0000**	**0.0000**	**0.0000**	**0.0000**	**0.0000**	**0.0000**	**0.0000**	**0.0000**		**0.0000**	**0.0000**	**0.0000**	**0.0000**	**0.0000**

Date: 2/18/2022 2:50 PM

SLRC - Knoll Ed Center+Meadow 1st Half - Construction - South Coast Air Basin, Winter

EMFAC Off-Model Adjustment Factors for Gasoline Light Duty Vehicle to Account for the SAFE Vehicle Rule Applied

Mitigated Construction On-Site

	ROG	NOx	CO	SO2	Fugitive PM10	Exhaust PM10	PM10 Total	Fugitive PM2.5	Exhaust PM2.5	PM2.5 Total	Bio- CO2	NBio- CO2	Total CO2	CH4	N2O	CO2e
Category	lb/day										lb/day					
Off-Road	0.6542	6.3684	6.0024	0.0184		0.2500	0.2500		0.2300	0.2300	0.0000	1,778.1323	1,778.1323	0.5751		1,792.5094
Total	**0.6542**	**6.3684**	**6.0024**	**0.0184**		**0.2500**	**0.2500**		**0.2300**	**0.2300**	**0.0000**	**1,778.1323**	**1,778.1323**	**0.5751**		**1,792.5094**

Mitigated Construction Off-Site

	ROG	NOx	CO	SO2	Fugitive PM10	Exhaust PM10	PM10 Total	Fugitive PM2.5	Exhaust PM2.5	PM2.5 Total	Bio- CO2	NBio- CO2	Total CO2	CH4	N2O	CO2e
Category	lb/day										lb/day					
Hauling	0.0000	0.0000	0.0000	0.0000	0.0000	0.0000	0.0000	0.0000	0.0000	0.0000		0.0000	0.0000	0.0000	0.0000	0.0000
Vendor	0.0000	0.0000	0.0000	0.0000	0.0000	0.0000	0.0000	0.0000	0.0000	0.0000		0.0000	0.0000	0.0000	0.0000	0.0000
Worker	0.0000	0.0000	0.0000	0.0000	0.0000	0.0000	0.0000	0.0000	0.0000	0.0000		0.0000	0.0000	0.0000	0.0000	0.0000
Total	**0.0000**	**0.0000**	**0.0000**	**0.0000**	**0.0000**	**0.0000**	**0.0000**	**0.0000**	**0.0000**	**0.0000**		**0.0000**	**0.0000**	**0.0000**	**0.0000**	**0.0000**

SLRC - Knoll Ed Center+Meadow 1st Half - Construction - South Coast Air Basin, Winter

EMFAC Off-Model Adjustment Factors for Gasoline Light Duty Vehicle to Account for the SAFE Vehicle Rule Applied

3.10 Paving - 2026

Unmitigated Construction On-Site

	ROG	NOx	CO	SO2	Fugitive PM10	Exhaust PM10	PM10 Total	Fugitive PM2.5	Exhaust PM2.5	PM2.5 Total	Bio- CO2	NBio- CO2	Total CO2	CH4	N2O	CO2e
Category	lb/day										lb/day					
Off-Road	0.8612	7.4533	11.6211	0.0194		0.3387	0.3387		0.3220	0.3220		1,827.4398	1,827.4398	0.3926		1,837.2537
Paving	0.0730					0.0000	0.0000		0.0000	0.0000			0.0000			0.0000
Total	**0.9342**	**7.4533**	**11.6211**	**0.0194**		**0.3387**	**0.3387**		**0.3220**	**0.3220**		**1,827.4398**	**1,827.4398**	**0.3926**		**1,837.2537**

Unmitigated Construction Off-Site

	ROG	NOx	CO	SO2	Fugitive PM10	Exhaust PM10	PM10 Total	Fugitive PM2.5	Exhaust PM2.5	PM2.5 Total	Bio- CO2	NBio- CO2	Total CO2	CH4	N2O	CO2e
Category	lb/day										lb/day					
Hauling	0.0000	0.0000	0.0000	0.0000	0.0000	0.0000	0.0000	0.0000	0.0000	0.0000		0.0000	0.0000	0.0000	0.0000	0.0000
Vendor	0.0000	0.0000	0.0000	0.0000	0.0000	0.0000	0.0000	0.0000	0.0000	0.0000		0.0000	0.0000	0.0000	0.0000	0.0000
Worker	0.0000	0.0000	0.0000	0.0000	0.0000	0.0000	0.0000	0.0000	0.0000	0.0000		0.0000	0.0000	0.0000	0.0000	0.0000
Total	**0.0000**	**0.0000**	**0.0000**	**0.0000**	**0.0000**	**0.0000**	**0.0000**	**0.0000**	**0.0000**	**0.0000**		**0.0000**	**0.0000**	**0.0000**	**0.0000**	**0.0000**

Date: 2/18/2022 2:50 PM

SLRC - Knoll Ed Center+Meadow 1st Half - Construction - South Coast Air Basin, Winter

EMFAC Off-Model Adjustment Factors for Gasoline Light Duty Vehicle to Account for the SAFE Vehicle Rule Applied

Mitigated Construction On-Site

	ROG	NOx	CO	SO2	Fugitive PM10	Exhaust PM10	PM10 Total	Fugitive PM2.5	Exhaust PM2.5	PM2.5 Total	Bio- CO2	NBio- CO2	Total CO2	CH4	N2O	CO2e
Category	lb/day										lb/day					
Off-Road	0.8612	7.4533	11.6211	0.0194		0.3387	0.3387		0.3220	0.3220	0.0000	1,827.4398	1,827.4398	0.3926		1,837.2537
Paving	0.0730					0.0000	0.0000		0.0000	0.0000			0.0000			0.0000
Total	**0.9342**	**7.4533**	**11.6211**	**0.0194**		**0.3387**	**0.3387**		**0.3220**	**0.3220**	**0.0000**	**1,827.4398**	**1,827.4398**	**0.3926**		**1,837.2537**

Mitigated Construction Off-Site

	ROG	NOx	CO	SO2	Fugitive PM10	Exhaust PM10	PM10 Total	Fugitive PM2.5	Exhaust PM2.5	PM2.5 Total	Bio- CO2	NBio- CO2	Total CO2	CH4	N2O	CO2e
Category	lb/day										lb/day					
Hauling	0.0000	0.0000	0.0000	0.0000	0.0000	0.0000	0.0000	0.0000	0.0000	0.0000		0.0000	0.0000	0.0000	0.0000	0.0000
Vendor	0.0000	0.0000	0.0000	0.0000	0.0000	0.0000	0.0000	0.0000	0.0000	0.0000		0.0000	0.0000	0.0000	0.0000	0.0000
Worker	0.0000	0.0000	0.0000	0.0000	0.0000	0.0000	0.0000	0.0000	0.0000	0.0000		0.0000	0.0000	0.0000	0.0000	0.0000
Total	**0.0000**	**0.0000**	**0.0000**	**0.0000**	**0.0000**	**0.0000**	**0.0000**	**0.0000**	**0.0000**	**0.0000**		**0.0000**	**0.0000**	**0.0000**	**0.0000**	**0.0000**

Date: 2/18/2022 2:50 PM

SLRC - Knoll Ed Center+Meadow 1st Half - Construction - South Coast Air Basin, Winter

EMFAC Off-Model Adjustment Factors for Gasoline Light Duty Vehicle to Account for the SAFE Vehicle Rule Applied

3.11 Architectural Coating - 2026

Unmitigated Construction On-Site

	ROG	NOx	CO	SO2	Fugitive PM10	Exhaust PM10	PM10 Total	Fugitive PM2.5	Exhaust PM2.5	PM2.5 Total	Bio- CO2	NBio- CO2	Total CO2	CH4	N2O	CO2e
Category	lb/day										lb/day					
Archit. Coating	0.8258					0.0000	0.0000		0.0000	0.0000			0.0000			0.0000
Off-Road	0.2278	1.5273	2.4122	3.9600e-003		0.0687	0.0687		0.0687	0.0687		375.2641	375.2641	0.0205		375.7758
Total	**1.0536**	**1.5273**	**2.4122**	**3.9600e-003**		**0.0687**	**0.0687**		**0.0687**	**0.0687**		**375.2641**	**375.2641**	**0.0205**		**375.7758**

Unmitigated Construction Off-Site

	ROG	NOx	CO	SO2	Fugitive PM10	Exhaust PM10	PM10 Total	Fugitive PM2.5	Exhaust PM2.5	PM2.5 Total	Bio- CO2	NBio- CO2	Total CO2	CH4	N2O	CO2e
Category	lb/day										lb/day					
Hauling	0.0000	0.0000	0.0000	0.0000	0.0000	0.0000	0.0000	0.0000	0.0000	0.0000		0.0000	0.0000	0.0000	0.0000	0.0000
Vendor	0.0000	0.0000	0.0000	0.0000	0.0000	0.0000	0.0000	0.0000	0.0000	0.0000		0.0000	0.0000	0.0000	0.0000	0.0000
Worker	0.0000	0.0000	0.0000	0.0000	0.0000	0.0000	0.0000	0.0000	0.0000	0.0000		0.0000	0.0000	0.0000	0.0000	0.0000
Total	**0.0000**	**0.0000**	**0.0000**	**0.0000**	**0.0000**	**0.0000**	**0.0000**	**0.0000**	**0.0000**	**0.0000**		**0.0000**	**0.0000**	**0.0000**	**0.0000**	**0.0000**

Date: 2/18/2022 2:50 PM

SLRC - Knoll Ed Center+Meadow 1st Half - Construction - South Coast Air Basin, Winter

EMFAC Off-Model Adjustment Factors for Gasoline Light Duty Vehicle to Account for the SAFE Vehicle Rule Applied

Mitigated Construction On-Site

	ROG	NOx	CO	SO2	Fugitive PM10	Exhaust PM10	PM10 Total	Fugitive PM2.5	Exhaust PM2.5	PM2.5 Total	Bio- CO2	NBio- CO2	Total CO2	CH4	N2O	CO2e
Category	lb/day										lb/day					
Archit. Coating	0.8258					0.0000	0.0000		0.0000	0.0000			0.0000			0.0000
Off-Road	0.2278	1.5273	2.4122	3.9600e-003		0.0687	0.0687		0.0687	0.0687	0.0000	375.2641	375.2641	0.0205		375.7758
Total	**1.0536**	**1.5273**	**2.4122**	**3.9600e-003**		**0.0687**	**0.0687**		**0.0687**	**0.0687**	**0.0000**	**375.2641**	**375.2641**	**0.0205**		**375.7758**

Mitigated Construction Off-Site

	ROG	NOx	CO	SO2	Fugitive PM10	Exhaust PM10	PM10 Total	Fugitive PM2.5	Exhaust PM2.5	PM2.5 Total	Bio- CO2	NBio- CO2	Total CO2	CH4	N2O	CO2e
Category	lb/day										lb/day					
Hauling	0.0000	0.0000	0.0000	0.0000	0.0000	0.0000	0.0000	0.0000	0.0000	0.0000		0.0000	0.0000	0.0000	0.0000	0.0000
Vendor	0.0000	0.0000	0.0000	0.0000	0.0000	0.0000	0.0000	0.0000	0.0000	0.0000		0.0000	0.0000	0.0000	0.0000	0.0000
Worker	0.0000	0.0000	0.0000	0.0000	0.0000	0.0000	0.0000	0.0000	0.0000	0.0000		0.0000	0.0000	0.0000	0.0000	0.0000
Total	**0.0000**	**0.0000**	**0.0000**	**0.0000**	**0.0000**	**0.0000**	**0.0000**	**0.0000**	**0.0000**	**0.0000**		**0.0000**	**0.0000**	**0.0000**	**0.0000**	**0.0000**

SLRC - Knoll Ed Center+Meadow 1st Half - Construction - South Coast Air Basin, Winter

EMFAC Off-Model Adjustment Factors for Gasoline Light Duty Vehicle to Account for the SAFE Vehicle Rule Applied

SLRC - Knoll Ed Center+Meadow 1st Half - Construction

South Coast Air Basin, Winter

1.0 Project Characteristics

1.1 Land Usage

Land Uses	Size	Metric	Lot Acreage	Floor Surface Area	Population
Library	3.76	1000sqft	0.09	3,760.00	0
Other Asphalt Surfaces	1.95	Acre	1.95	82,517.00	0
City Park	9.73	Acre	9.73	426,223.00	0

1.2 Other Project Characteristics

Urbanization	Urban	**Wind Speed (m/s)**	2.2	**Precipitation Freq (Days)**	31
Climate Zone	12			**Operational Year**	2026
Utility Company	Los Angeles Department of Water & Power				
CO2 Intensity (lb/MWhr)	691.98	**CH4 Intensity (lb/MWhr)**	0.033	**N2O Intensity (lb/MWhr)**	0.004

1.3 User Entered Comments & Non-Default Data

Project Characteristics -

Land Use - see construction assumptions. Library serves as surrogate for Education Center.

Construction Phase - see construction assumptions

Off-road Equipment - see construction assumptions

Off-road Equipment - see construction assumptions

Off-road Equipment - see construction assumptions

Off-road Equipment - see construction assumptions

Off-road Equipment - see construction assumptions

Off-road Equipment - see construction assumptions

Off-road Equipment - see construction assumptions

Off-road Equipment - see construction assumptions

Off-road Equipment - see construction assumptions

Date: 1/24/2022 6:52 PM

SLRC - Knoll Ed Center+Meadow 1st Half - Construction - South Coast Air Basin, Winter

EMFAC Off-Model Adjustment Factors for Gasoline Light Duty Vehicle to Account for the SAFE Vehicle Rule Applied

Off-road Equipment - see construction assumptions

Off-road Equipment - see construction assumptions

Trips and VMT - construction mobile emissions calculated outside of CalEEMod.

Demolition -

Grading -

Construction Off-road Equipment Mitigation - see construction assumptions

Table Name	Column Name	Default Value	New Value
tblConstDustMitigation	WaterUnpavedRoadVehicleSpeed	0	15
tblConstEquipMitigation	NumberOfEquipmentMitigated	0.00	1.00
tblConstEquipMitigation	NumberOfEquipmentMitigated	0.00	1.00
tblConstEquipMitigation	NumberOfEquipmentMitigated	0.00	3.00
tblConstEquipMitigation	NumberOfEquipmentMitigated	0.00	1.00
tblConstEquipMitigation	NumberOfEquipmentMitigated	0.00	5.00
tblConstEquipMitigation	NumberOfEquipmentMitigated	0.00	2.00
tblConstEquipMitigation	NumberOfEquipmentMitigated	0.00	2.00
tblConstEquipMitigation	NumberOfEquipmentMitigated	0.00	1.00
tblConstEquipMitigation	NumberOfEquipmentMitigated	0.00	1.00
tblConstEquipMitigation	NumberOfEquipmentMitigated	0.00	2.00
tblConstEquipMitigation	NumberOfEquipmentMitigated	0.00	2.00
tblConstEquipMitigation	NumberOfEquipmentMitigated	0.00	1.00
tblConstEquipMitigation	NumberOfEquipmentMitigated	0.00	3.00
tblConstEquipMitigation	NumberOfEquipmentMitigated	0.00	1.00
tblConstEquipMitigation	NumberOfEquipmentMitigated	0.00	17.00
tblConstEquipMitigation	Tier	No Change	Tier 4 Final
tblConstEquipMitigation	Tier	No Change	Tier 4 Final
tblConstEquipMitigation	Tier	No Change	Tier 4 Final
tblConstEquipMitigation	Tier	No Change	Tier 4 Final
tblConstEquipMitigation	Tier	No Change	Tier 4 Final
tblConstEquipMitigation	Tier	No Change	Tier 4 Final
tblConstEquipMitigation	Tier	No Change	Tier 4 Final

SLRC - Knoll Ed Center+Meadow 1st Half - Construction - South Coast Air Basin, Winter

EMFAC Off-Model Adjustment Factors for Gasoline Light Duty Vehicle to Account for the SAFE Vehicle Rule Applied

tblConstEquipMitigation	Tier	No Change	Tier 4 Final
tblConstEquipMitigation	Tier	No Change	Tier 4 Final
tblConstEquipMitigation	Tier	No Change	Tier 4 Final
tblConstEquipMitigation	Tier	No Change	Tier 4 Final
tblConstEquipMitigation	Tier	No Change	Tier 4 Final
tblConstEquipMitigation	Tier	No Change	Tier 4 Final
tblConstEquipMitigation	Tier	No Change	Tier 4 Final
tblConstEquipMitigation	Tier	No Change	Tier 4 Final
tblConstructionPhase	NumDays	20.00	70.00
tblConstructionPhase	NumDays	300.00	70.00
tblConstructionPhase	NumDays	300.00	120.00
tblConstructionPhase	NumDays	300.00	70.00
tblConstructionPhase	NumDays	300.00	70.00
tblConstructionPhase	NumDays	30.00	300.00
tblConstructionPhase	NumDays	20.00	70.00
tblConstructionPhase	NumDays	10.00	20.00
tblConstructionPhase	NumDaysWeek	5.00	6.00
tblConstructionPhase	NumDaysWeek	5.00	6.00
tblConstructionPhase	NumDaysWeek	5.00	6.00
tblConstructionPhase	NumDaysWeek	5.00	6.00
tblConstructionPhase	NumDaysWeek	5.00	6.00
tblConstructionPhase	NumDaysWeek	5.00	6.00
tblConstructionPhase	NumDaysWeek	5.00	6.00
tblConstructionPhase	NumDaysWeek	5.00	6.00
tblConstructionPhase	NumDaysWeek	5.00	6.00
tblConstructionPhase	NumDaysWeek	5.00	6.00
tblGrading	MaterialExported	0.00	40,000.00
tblGrading	MaterialExported	0.00	4,500.00
tblGrading	MaterialImported	0.00	30,000.00
tblLandUse	LandUseSquareFeet	84,942.00	82,517.00

SLRC - Knoll Ed Center+Meadow 1st Half - Construction - South Coast Air Basin, Winter

EMFAC Off-Model Adjustment Factors for Gasoline Light Duty Vehicle to Account for the SAFE Vehicle Rule Applied

tblLandUse	LandUseSquareFeet	423,838.80	426,223.00
tblOffRoadEquipment	OffRoadEquipmentUnitAmount	1.00	0.00
tblOffRoadEquipment	OffRoadEquipmentUnitAmount	1.00	0.00
tblOffRoadEquipment	OffRoadEquipmentUnitAmount	3.00	0.00
tblOffRoadEquipment	OffRoadEquipmentUnitAmount	2.00	1.00
tblOffRoadEquipment	OffRoadEquipmentUnitAmount	3.00	0.00
tblOffRoadEquipment	OffRoadEquipmentUnitAmount	3.00	1.00
tblOffRoadEquipment	OffRoadEquipmentUnitAmount	3.00	0.00
tblOffRoadEquipment	OffRoadEquipmentUnitAmount	1.00	0.00
tblOffRoadEquipment	OffRoadEquipmentUnitAmount	1.00	0.00
tblOffRoadEquipment	OffRoadEquipmentUnitAmount	1.00	0.00
tblOffRoadEquipment	OffRoadEquipmentUnitAmount	2.00	1.00
tblOffRoadEquipment	OffRoadEquipmentUnitAmount	2.00	1.00
tblOffRoadEquipment	OffRoadEquipmentUnitAmount	2.00	1.00
tblOffRoadEquipment	OffRoadEquipmentUnitAmount	2.00	1.00
tblOffRoadEquipment	OffRoadEquipmentUnitAmount	3.00	1.00
tblOffRoadEquipment	OffRoadEquipmentUnitAmount	2.00	0.00
tblOffRoadEquipment	OffRoadEquipmentUnitAmount	3.00	0.00
tblOffRoadEquipment	OffRoadEquipmentUnitAmount	3.00	1.00
tblOffRoadEquipment	OffRoadEquipmentUnitAmount	3.00	1.00
tblOffRoadEquipment	OffRoadEquipmentUnitAmount	2.00	4.00
tblOffRoadEquipment	OffRoadEquipmentUnitAmount	1.00	0.00
tblOffRoadEquipment	OffRoadEquipmentUnitAmount	1.00	0.00
tblOffRoadEquipment	OffRoadEquipmentUnitAmount	1.00	0.00
tblOffRoadEquipment	UsageHours	6.00	8.00
tblOffRoadEquipment	UsageHours	7.00	8.00
tblOffRoadEquipment	UsageHours	7.00	8.00
tblOffRoadEquipment	UsageHours	7.00	8.00
tblOffRoadEquipment	UsageHours	7.00	8.00
tblOffRoadEquipment	UsageHours	7.00	8.00

SLRC - Knoll Ed Center+Meadow 1st Half - Construction - South Coast Air Basin, Winter

EMFAC Off-Model Adjustment Factors for Gasoline Light Duty Vehicle to Account for the SAFE Vehicle Rule Applied

tblOffRoadEquipment	UsageHours	7.00	8.00
tblTripsAndVMT	HaulingTripNumber	109.00	0.00
tblTripsAndVMT	HaulingTripNumber	445.00	0.00
tblTripsAndVMT	HaulingTripNumber	6,921.00	0.00
tblTripsAndVMT	VendorTripNumber	84.00	0.00
tblTripsAndVMT	VendorTripNumber	84.00	0.00
tblTripsAndVMT	VendorTripNumber	84.00	0.00
tblTripsAndVMT	VendorTripNumber	84.00	0.00
tblTripsAndVMT	WorkerTripNumber	13.00	0.00
tblTripsAndVMT	WorkerTripNumber	43.00	0.00
tblTripsAndVMT	WorkerTripNumber	13.00	0.00
tblTripsAndVMT	WorkerTripNumber	23.00	0.00
tblTripsAndVMT	WorkerTripNumber	8.00	0.00
tblTripsAndVMT	WorkerTripNumber	215.00	0.00
tblTripsAndVMT	WorkerTripNumber	215.00	0.00
tblTripsAndVMT	WorkerTripNumber	215.00	0.00
tblTripsAndVMT	WorkerTripNumber	215.00	0.00
tblTripsAndVMT	WorkerTripNumber	15.00	0.00

SLRC - Knoll Ed Center+Meadow 1st Half - Construction - South Coast Air Basin, Winter

EMFAC Off-Model Adjustment Factors for Gasoline Light Duty Vehicle to Account for the SAFE Vehicle Rule Applied

2.0 Emissions Summary

2.1 Overall Construction (Maximum Daily Emission)

Unmitigated Construction

	ROG	NOx	CO	SO2	Fugitive PM10	Exhaust PM10	PM10 Total	Fugitive PM2.5	Exhaust PM2.5	PM2.5 Total	Bio- CO2	NBio- CO2	Total CO2	CH4	N2O	CO2e
Year	lb/day										lb/day					
2025	2.3610	21.3746	21.4269	0.0523	7.0826	0.8425	7.9251	3.4247	0.7751	4.1999	0.0000	5,061.0583	5,061.0583	1.6369	0.0000	5,101.9795
2026	5.7105	44.0746	54.1095	0.1043	7.0826	1.8559	7.9251	3.4247	1.7445	4.1999	0.0000	9,938.0585	9,938.0585	2.4904	0.0000	10,000.3199
Maximum	**5.7105**	**44.0746**	**54.1095**	**0.1043**	**7.0826**	**1.8559**	**7.9251**	**3.4247**	**1.7445**	**4.1999**	**0.0000**	**9,938.0585**	**9,938.0585**	**2.4904**	**0.0000**	**10,000.3199**

Mitigated Construction

	ROG	NOx	CO	SO2	Fugitive PM10	Exhaust PM10	PM10 Total	Fugitive PM2.5	Exhaust PM2.5	PM2.5 Total	Bio- CO2	NBio- CO2	Total CO2	CH4	N2O	CO2e
Year	lb/day										lb/day					
2025	0.6401	2.7739	28.8577	0.0523	2.7622	0.0854	2.8476	1.3357	0.0854	1.4210	0.0000	5,061.0583	5,061.0583	1.6369	0.0000	5,101.9795
2026	2.5138	7.8427	64.1669	0.1043	2.7622	0.2528	2.8476	1.3357	0.2528	1.4210	0.0000	9,938.0585	9,938.0585	2.4904	0.0000	10,000.3199
Maximum	**2.5138**	**7.8427**	**64.1669**	**0.1043**	**2.7622**	**0.2528**	**2.8476**	**1.3357**	**0.2528**	**1.4210**	**0.0000**	**9,938.0585**	**9,938.0585**	**2.4904**	**0.0000**	**10,000.3199**

	ROG	NOx	CO	SO2	Fugitive PM10	Exhaust PM10	PM10 Total	Fugitive PM2.5	Exhaust PM2.5	PM2.5 Total	Bio- CO2	NBio-CO2	Total CO2	CH4	N20	CO2e
Percent Reduction	**60.92**	**83.78**	**-23.15**	**0.00**	**61.00**	**87.47**	**64.07**	**61.00**	**86.58**	**66.17**	**0.00**	**0.00**	**0.00**	**0.00**	**0.00**	**0.00**

SLRC - Knoll Ed Center+Meadow 1st Half - Construction - South Coast Air Basin, Winter

EMFAC Off-Model Adjustment Factors for Gasoline Light Duty Vehicle to Account for the SAFE Vehicle Rule Applied

3.0 Construction Detail

Construction Phase

Phase Number	Phase Name	Phase Type	Start Date	End Date	Num Days Week	Num Days	Phase Description
1	Demolition	Demolition	1/1/2025	1/23/2025	6	20	
2	Site Preparation	Site Preparation	1/24/2025	2/16/2025	6	20	
3	Grading	Grading	2/17/2025	2/1/2026	6	300	
4	Drainage/Trenching/Utilities	Trenching	2/2/2026	4/23/2026	6	70	
5	Foundations	Building Construction	2/2/2026	4/23/2026	6	70	
6	Building Construction	Building Construction	3/14/2026	7/31/2026	6	120	
7	Landscaping/Other Finishing	Building Construction	4/1/2026	6/20/2026	6	70	
8	Waterside Construction (Piles)	Building Construction	4/1/2026	6/20/2026	6	70	
9	Paving	Paving	4/1/2026	6/20/2026	6	70	
10	Architectural Coating	Architectural Coating	4/1/2026	6/20/2026	6	70	

Acres of Grading (Site Preparation Phase): 10

Acres of Grading (Grading Phase): 300

Acres of Paving: 1.95

Residential Indoor: 0; Residential Outdoor: 0; Non-Residential Indoor: 5,640; Non-Residential Outdoor: 1,880; Striped Parking Area: 4,951 (Architectural

OffRoad Equipment

Phase Name	Offroad Equipment Type	Amount	Usage Hours	Horse Power	Load Factor
Demolition	Concrete/Industrial Saws	0	8.00	81	0.73
Demolition	Excavators	0	8.00	158	0.38
Demolition	Generator Sets	1	8.00	84	0.74
Demolition	Rubber Tired Dozers	1	8.00	247	0.40
Demolition	Tractors/Loaders/Backhoes	3	8.00	97	0.37

SLRC - Knoll Ed Center+Meadow 1st Half - Construction - South Coast Air Basin, Winter

EMFAC Off-Model Adjustment Factors for Gasoline Light Duty Vehicle to Account for the SAFE Vehicle Rule Applied

Site Preparation	Rubber Tired Dozers	1	8.00	247	0.40
Site Preparation	Tractors/Loaders/Backhoes	4	8.00	97	0.37
Grading	Excavators	1	8.00	158	0.38
Grading	Graders	1	8.00	187	0.41
Grading	Off-Highway Trucks	1	8.00	402	0.38
Grading	Rubber Tired Dozers	1	8.00	247	0.40
Grading	Rubber Tired Loaders	1	8.00	203	0.36
Grading	Scrapers	0	8.00	367	0.48
Grading	Tractors/Loaders/Backhoes	4	8.00	97	0.37
Building Construction	Cranes	1	8.00	231	0.29
Building Construction	Forklifts	3	8.00	89	0.20
Building Construction	Generator Sets	1	8.00	84	0.74
Building Construction	Tractors/Loaders/Backhoes	3	8.00	97	0.37
Building Construction	Welders	1	8.00	46	0.45
Paving	Cement and Mortar Mixers	2	8.00	9	0.56
Paving	Pavers	1	8.00	130	0.42
Paving	Paving Equipment	1	8.00	132	0.36
Paving	Pumps	1	8.00	84	0.74
Paving	Rollers	1	8.00	80	0.38
Architectural Coating	Air Compressors	1	8.00	78	0.48
Drainage/Trenching/Utilities	Forklifts	1	8.00	89	0.20
Drainage/Trenching/Utilities	Graders	1	8.00	187	0.41
Drainage/Trenching/Utilities	Tractors/Loaders/Backhoes	1	8.00	97	0.37
Foundations	Cement and Mortar Mixers	2	8.00	9	0.56
Foundations	Cranes	0	7.00	231	0.29
Foundations	Forklifts	0	8.00	89	0.20
Foundations	Generator Sets	0	8.00	84	0.74
Foundations	Paving Equipment	1	8.00	132	0.36
Foundations	Pumps	1	8.00	84	0.74
Foundations	Tractors/Loaders/Backhoes	0	7.00	97	0.37

SLRC - Knoll Ed Center+Meadow 1st Half - Construction - South Coast Air Basin, Winter

EMFAC Off-Model Adjustment Factors for Gasoline Light Duty Vehicle to Account for the SAFE Vehicle Rule Applied

Foundations	Welders	0	8.00	46	0.45
Landscaping/Other Finishing	Cranes	1	8.00	231	0.29
Landscaping/Other Finishing	Forklifts	1	8.00	89	0.20
Landscaping/Other Finishing	Generator Sets	0	8.00	84	0.74
Landscaping/Other Finishing	Tractors/Loaders/Backhoes	1	8.00	97	0.37
Landscaping/Other Finishing	Welders	0	8.00	46	0.45
Waterside Construction (Piles)	Bore/Drill Rigs	1	8.00	221	0.50
Waterside Construction (Piles)	Cranes	1	8.00	231	0.29
Waterside Construction (Piles)	Forklifts	0	8.00	89	0.20
Waterside Construction (Piles)	Generator Sets	0	8.00	84	0.74
Waterside Construction (Piles)	Tractors/Loaders/Backhoes	1	8.00	97	0.37
Waterside Construction (Piles)	Welders	0	8.00	46	0.45

Trips and VMT

Phase Name	Offroad Equipment Count	Worker Trip Number	Vendor Trip Number	Hauling Trip Number	Worker Trip Length	Vendor Trip Length	Hauling Trip Length	Worker Vehicle Class	Vendor Vehicle Class	Hauling Vehicle Class
Demolition	5	0.00	0.00	0.00	14.70	6.90	20.00	LD_Mix	HDT_Mix	HHDT
Site Preparation	5	0.00	0.00	0.00	14.70	6.90	20.00	LD_Mix	HDT_Mix	HHDT
Grading	9	0.00	0.00	0.00	14.70	6.90	20.00	LD_Mix	HDT_Mix	HHDT
Building Construction	9	0.00	0.00	0.00	14.70	6.90	20.00	LD_Mix	HDT_Mix	HHDT
Paving	6	0.00	0.00	0.00	14.70	6.90	20.00	LD_Mix	HDT_Mix	HHDT
Architectural Coating	1	0.00	0.00	0.00	14.70	6.90	20.00	LD_Mix	HDT_Mix	HHDT
Drainage/Trenching/Utilities	3	0.00	0.00	0.00	14.70	6.90	20.00	LD_Mix	HDT_Mix	HHDT
Foundations	4	0.00	0.00	0.00	14.70	6.90	20.00	LD_Mix	HDT_Mix	HHDT
Landscaping/Other Finishing	3	0.00	0.00	0.00	14.70	6.90	20.00	LD_Mix	HDT_Mix	HHDT
Waterside Construction (Piles)	3	0.00	0.00	0.00	14.70	6.90	20.00	LD_Mix	HDT_Mix	HHDT

3.1 Mitigation Measures Construction

Use Cleaner Engines for Construction Equipment

Water Exposed Area

Date: 1/24/2022 6:52 PM

SLRC - Knoll Ed Center+Meadow 1st Half - Construction - South Coast Air Basin, Winter

EMFAC Off-Model Adjustment Factors for Gasoline Light Duty Vehicle to Account for the SAFE Vehicle Rule Applied

Reduce Vehicle Speed on Unpaved Roads

3.2 Demolition - 2025

Unmitigated Construction On-Site

	ROG	NOx	CO	SO2	Fugitive PM10	Exhaust PM10	PM10 Total	Fugitive PM2.5	Exhaust PM2.5	PM2.5 Total	Bio- CO2	NBio- CO2	Total CO2	CH4	N2O	CO2e
Category	lb/day										lb/day					
Fugitive Dust					1.1748	0.0000	1.1748	0.1779	0.0000	0.1779			0.0000			0.0000
Off-Road	1.3109	13.0319	13.3462	0.0245		0.5478	0.5478		0.5116	0.5116		2,356.1622	2,356.1622	0.5836		2,370.7510
Total	**1.3109**	**13.0319**	**13.3462**	**0.0245**	**1.1748**	**0.5478**	**1.7226**	**0.1779**	**0.5116**	**0.6895**		**2,356.1622**	**2,356.1622**	**0.5836**		**2,370.7510**

Unmitigated Construction Off-Site

	ROG	NOx	CO	SO2	Fugitive PM10	Exhaust PM10	PM10 Total	Fugitive PM2.5	Exhaust PM2.5	PM2.5 Total	Bio- CO2	NBio- CO2	Total CO2	CH4	N2O	CO2e
Category	lb/day										lb/day					
Hauling	0.0000	0.0000	0.0000	0.0000	0.0000	0.0000	0.0000	0.0000	0.0000	0.0000		0.0000	0.0000	0.0000	0.0000	0.0000
Vendor	0.0000	0.0000	0.0000	0.0000	0.0000	0.0000	0.0000	0.0000	0.0000	0.0000		0.0000	0.0000	0.0000	0.0000	0.0000
Worker	0.0000	0.0000	0.0000	0.0000	0.0000	0.0000	0.0000	0.0000	0.0000	0.0000		0.0000	0.0000	0.0000	0.0000	0.0000
Total	**0.0000**	**0.0000**	**0.0000**	**0.0000**	**0.0000**	**0.0000**	**0.0000**	**0.0000**	**0.0000**	**0.0000**		**0.0000**	**0.0000**	**0.0000**	**0.0000**	**0.0000**

Date: 1/24/2022 6:52 PM

SLRC - Knoll Ed Center+Meadow 1st Half - Construction - South Coast Air Basin, Winter

EMFAC Off-Model Adjustment Factors for Gasoline Light Duty Vehicle to Account for the SAFE Vehicle Rule Applied

Mitigated Construction On-Site

	ROG	NOx	CO	SO2	Fugitive PM10	Exhaust PM10	PM10 Total	Fugitive PM2.5	Exhaust PM2.5	PM2.5 Total	Bio- CO2	NBio- CO2	Total CO2	CH4	N2O	CO2e
Category	lb/day										lb/day					
Fugitive Dust					0.4582	0.0000	0.4582	0.0694	0.0000	0.0694			0.0000			0.0000
Off-Road	0.2843	1.2318	14.9161	0.0245		0.0379	0.0379		0.0379	0.0379	0.0000	2,356.1622	2,356.1622	0.5836		2,370.7510
Total	**0.2843**	**1.2318**	**14.9161**	**0.0245**	**0.4582**	**0.0379**	**0.4961**	**0.0694**	**0.0379**	**0.1073**	**0.0000**	**2,356.1622**	**2,356.1622**	**0.5836**		**2,370.7510**

Mitigated Construction Off-Site

	ROG	NOx	CO	SO2	Fugitive PM10	Exhaust PM10	PM10 Total	Fugitive PM2.5	Exhaust PM2.5	PM2.5 Total	Bio- CO2	NBio- CO2	Total CO2	CH4	N2O	CO2e
Category	lb/day										lb/day					
Hauling	0.0000	0.0000	0.0000	0.0000	0.0000	0.0000	0.0000	0.0000	0.0000	0.0000		0.0000	0.0000	0.0000	0.0000	0.0000
Vendor	0.0000	0.0000	0.0000	0.0000	0.0000	0.0000	0.0000	0.0000	0.0000	0.0000		0.0000	0.0000	0.0000	0.0000	0.0000
Worker	0.0000	0.0000	0.0000	0.0000	0.0000	0.0000	0.0000	0.0000	0.0000	0.0000		0.0000	0.0000	0.0000	0.0000	0.0000
Total	**0.0000**	**0.0000**	**0.0000**	**0.0000**	**0.0000**	**0.0000**	**0.0000**	**0.0000**	**0.0000**	**0.0000**		**0.0000**	**0.0000**	**0.0000**	**0.0000**	**0.0000**

Date: 1/24/2022 6:52 PM

SLRC - Knoll Ed Center+Meadow 1st Half - Construction - South Coast Air Basin, Winter

EMFAC Off-Model Adjustment Factors for Gasoline Light Duty Vehicle to Account for the SAFE Vehicle Rule Applied

3.3 Site Preparation - 2025

Unmitigated Construction On-Site

	ROG	NOx	CO	SO2	Fugitive PM10	Exhaust PM10	PM10 Total	Fugitive PM2.5	Exhaust PM2.5	PM2.5 Total	Bio- CO2	NBio- CO2	Total CO2	CH4	N2O	CO2e
Category	lb/day										lb/day					
Fugitive Dust					6.5523	0.0000	6.5523	3.3675	0.0000	3.3675			0.0000			0.0000
Off-Road	1.1766	11.9715	11.9164	0.0210		0.5065	0.5065		0.4660	0.4660		2,035.1835	2,035.1835	0.6582		2,051.6390
Total	**1.1766**	**11.9715**	**11.9164**	**0.0210**	**6.5523**	**0.5065**	**7.0589**	**3.3675**	**0.4660**	**3.8335**		**2,035.1835**	**2,035.1835**	**0.6582**		**2,051.6390**

Unmitigated Construction Off-Site

	ROG	NOx	CO	SO2	Fugitive PM10	Exhaust PM10	PM10 Total	Fugitive PM2.5	Exhaust PM2.5	PM2.5 Total	Bio- CO2	NBio- CO2	Total CO2	CH4	N2O	CO2e
Category	lb/day										lb/day					
Hauling	0.0000	0.0000	0.0000	0.0000	0.0000	0.0000	0.0000	0.0000	0.0000	0.0000		0.0000	0.0000	0.0000	0.0000	0.0000
Vendor	0.0000	0.0000	0.0000	0.0000	0.0000	0.0000	0.0000	0.0000	0.0000	0.0000		0.0000	0.0000	0.0000	0.0000	0.0000
Worker	0.0000	0.0000	0.0000	0.0000	0.0000	0.0000	0.0000	0.0000	0.0000	0.0000		0.0000	0.0000	0.0000	0.0000	0.0000
Total	**0.0000**	**0.0000**	**0.0000**	**0.0000**	**0.0000**	**0.0000**	**0.0000**	**0.0000**	**0.0000**	**0.0000**		**0.0000**	**0.0000**	**0.0000**	**0.0000**	**0.0000**

Date: 1/24/2022 6:52 PM

SLRC - Knoll Ed Center+Meadow 1st Half - Construction - South Coast Air Basin, Winter

EMFAC Off-Model Adjustment Factors for Gasoline Light Duty Vehicle to Account for the SAFE Vehicle Rule Applied

Mitigated Construction On-Site

	ROG	NOx	CO	SO2	Fugitive PM10	Exhaust PM10	PM10 Total	Fugitive PM2.5	Exhaust PM2.5	PM2.5 Total	Bio- CO2	NBio- CO2	Total CO2	CH4	N2O	CO2e
Category	lb/day										lb/day					
Fugitive Dust					2.5554	0.0000	2.5554	1.3133	0.0000	1.3133			0.0000			0.0000
Off-Road	0.2565	1.1114	13.2018	0.0210		0.0342	0.0342		0.0342	0.0342	0.0000	2,035.1835	2,035.1835	0.6582		2,051.6390
Total	**0.2565**	**1.1114**	**13.2018**	**0.0210**	**2.5554**	**0.0342**	**2.5896**	**1.3133**	**0.0342**	**1.3475**	**0.0000**	**2,035.1835**	**2,035.1835**	**0.6582**		**2,051.6390**

Mitigated Construction Off-Site

	ROG	NOx	CO	SO2	Fugitive PM10	Exhaust PM10	PM10 Total	Fugitive PM2.5	Exhaust PM2.5	PM2.5 Total	Bio- CO2	NBio- CO2	Total CO2	CH4	N2O	CO2e
Category	lb/day										lb/day					
Hauling	0.0000	0.0000	0.0000	0.0000	0.0000	0.0000	0.0000	0.0000	0.0000	0.0000		0.0000	0.0000	0.0000	0.0000	0.0000
Vendor	0.0000	0.0000	0.0000	0.0000	0.0000	0.0000	0.0000	0.0000	0.0000	0.0000		0.0000	0.0000	0.0000	0.0000	0.0000
Worker	0.0000	0.0000	0.0000	0.0000	0.0000	0.0000	0.0000	0.0000	0.0000	0.0000		0.0000	0.0000	0.0000	0.0000	0.0000
Total	**0.0000**	**0.0000**	**0.0000**	**0.0000**	**0.0000**	**0.0000**	**0.0000**	**0.0000**	**0.0000**	**0.0000**		**0.0000**	**0.0000**	**0.0000**	**0.0000**	**0.0000**

Date: 1/24/2022 6:52 PM

SLRC - Knoll Ed Center+Meadow 1st Half - Construction - South Coast Air Basin, Winter

EMFAC Off-Model Adjustment Factors for Gasoline Light Duty Vehicle to Account for the SAFE Vehicle Rule Applied

3.4 Grading - 2025

Unmitigated Construction On-Site

	ROG	NOx	CO	SO2	Fugitive PM10	Exhaust PM10	PM10 Total	Fugitive PM2.5	Exhaust PM2.5	PM2.5 Total	Bio- CO2	NBio- CO2	Total CO2	CH4	N2O	CO2e
Category	lb/day										lb/day					
Fugitive Dust					7.0826	0.0000	7.0826	3.4247	0.0000	3.4247			0.0000			0.0000
Off-Road	2.3610	21.3746	21.4269	0.0523		0.8425	0.8425		0.7751	0.7751		5,061.0583	5,061.0583	1.6369		5,101.9795
Total	**2.3610**	**21.3746**	**21.4269**	**0.0523**	**7.0826**	**0.8425**	**7.9251**	**3.4247**	**0.7751**	**4.1999**		**5,061.0583**	**5,061.0583**	**1.6369**		**5,101.9795**

Unmitigated Construction Off-Site

	ROG	NOx	CO	SO2	Fugitive PM10	Exhaust PM10	PM10 Total	Fugitive PM2.5	Exhaust PM2.5	PM2.5 Total	Bio- CO2	NBio- CO2	Total CO2	CH4	N2O	CO2e
Category	lb/day										lb/day					
Hauling	0.0000	0.0000	0.0000	0.0000	0.0000	0.0000	0.0000	0.0000	0.0000	0.0000		0.0000	0.0000	0.0000	0.0000	0.0000
Vendor	0.0000	0.0000	0.0000	0.0000	0.0000	0.0000	0.0000	0.0000	0.0000	0.0000		0.0000	0.0000	0.0000	0.0000	0.0000
Worker	0.0000	0.0000	0.0000	0.0000	0.0000	0.0000	0.0000	0.0000	0.0000	0.0000		0.0000	0.0000	0.0000	0.0000	0.0000
Total	**0.0000**	**0.0000**	**0.0000**	**0.0000**	**0.0000**	**0.0000**	**0.0000**	**0.0000**	**0.0000**	**0.0000**		**0.0000**	**0.0000**	**0.0000**	**0.0000**	**0.0000**

SLRC - Knoll Ed Center+Meadow 1st Half - Construction - South Coast Air Basin, Winter

EMFAC Off-Model Adjustment Factors for Gasoline Light Duty Vehicle to Account for the SAFE Vehicle Rule Applied

Mitigated Construction On-Site

	ROG	NOx	CO	SO2	Fugitive PM10	Exhaust PM10	PM10 Total	Fugitive PM2.5	Exhaust PM2.5	PM2.5 Total	Bio- CO2	NBio- CO2	Total CO2	CH4	N2O	CO2e
Category	lb/day										lb/day					
Fugitive Dust					2.7622	0.0000	2.7622	1.3357	0.0000	1.3357			0.0000			0.0000
Off-Road	0.6401	2.7739	28.8577	0.0523		0.0854	0.0854		0.0854	0.0854	0.0000	5,061.0583	5,061.0583	1.6369		5,101.9795
Total	**0.6401**	**2.7739**	**28.8577**	**0.0523**	**2.7622**	**0.0854**	**2.8476**	**1.3357**	**0.0854**	**1.4210**	**0.0000**	**5,061.0583**	**5,061.0583**	**1.6369**		**5,101.9795**

Mitigated Construction Off-Site

	ROG	NOx	CO	SO2	Fugitive PM10	Exhaust PM10	PM10 Total	Fugitive PM2.5	Exhaust PM2.5	PM2.5 Total	Bio- CO2	NBio- CO2	Total CO2	CH4	N2O	CO2e
Category	lb/day										lb/day					
Hauling	0.0000	0.0000	0.0000	0.0000	0.0000	0.0000	0.0000	0.0000	0.0000	0.0000		0.0000	0.0000	0.0000	0.0000	0.0000
Vendor	0.0000	0.0000	0.0000	0.0000	0.0000	0.0000	0.0000	0.0000	0.0000	0.0000		0.0000	0.0000	0.0000	0.0000	0.0000
Worker	0.0000	0.0000	0.0000	0.0000	0.0000	0.0000	0.0000	0.0000	0.0000	0.0000		0.0000	0.0000	0.0000	0.0000	0.0000
Total	**0.0000**	**0.0000**	**0.0000**	**0.0000**	**0.0000**	**0.0000**	**0.0000**	**0.0000**	**0.0000**	**0.0000**		**0.0000**	**0.0000**	**0.0000**	**0.0000**	**0.0000**

SLRC - Knoll Ed Center+Meadow 1st Half - Construction - South Coast Air Basin, Winter

EMFAC Off-Model Adjustment Factors for Gasoline Light Duty Vehicle to Account for the SAFE Vehicle Rule Applied

3.4 Grading - 2026

Unmitigated Construction On-Site

	ROG	NOx	CO	SO2	Fugitive PM10	Exhaust PM10	PM10 Total	Fugitive PM2.5	Exhaust PM2.5	PM2.5 Total	Bio- CO2	NBio- CO2	Total CO2	CH4	N2O	CO2e
Category	lb/day										lb/day					
Fugitive Dust					7.0826	0.0000	7.0826	3.4247	0.0000	3.4247			0.0000			0.0000
Off-Road	2.3610	21.3746	21.4269	0.0523		0.8425	0.8425		0.7751	0.7751		5,061.0583	5,061.0583	1.6369		5,101.9795
Total	**2.3610**	**21.3746**	**21.4269**	**0.0523**	**7.0826**	**0.8425**	**7.9251**	**3.4247**	**0.7751**	**4.1999**		**5,061.0583**	**5,061.0583**	**1.6369**		**5,101.9795**

Unmitigated Construction Off-Site

	ROG	NOx	CO	SO2	Fugitive PM10	Exhaust PM10	PM10 Total	Fugitive PM2.5	Exhaust PM2.5	PM2.5 Total	Bio- CO2	NBio- CO2	Total CO2	CH4	N2O	CO2e
Category	lb/day										lb/day					
Hauling	0.0000	0.0000	0.0000	0.0000	0.0000	0.0000	0.0000	0.0000	0.0000	0.0000		0.0000	0.0000	0.0000	0.0000	0.0000
Vendor	0.0000	0.0000	0.0000	0.0000	0.0000	0.0000	0.0000	0.0000	0.0000	0.0000		0.0000	0.0000	0.0000	0.0000	0.0000
Worker	0.0000	0.0000	0.0000	0.0000	0.0000	0.0000	0.0000	0.0000	0.0000	0.0000		0.0000	0.0000	0.0000	0.0000	0.0000
Total	**0.0000**	**0.0000**	**0.0000**	**0.0000**	**0.0000**	**0.0000**	**0.0000**	**0.0000**	**0.0000**	**0.0000**		**0.0000**	**0.0000**	**0.0000**	**0.0000**	**0.0000**

SLRC - Knoll Ed Center+Meadow 1st Half - Construction - South Coast Air Basin, Winter

EMFAC Off-Model Adjustment Factors for Gasoline Light Duty Vehicle to Account for the SAFE Vehicle Rule Applied

Mitigated Construction On-Site

	ROG	NOx	CO	SO2	Fugitive PM10	Exhaust PM10	PM10 Total	Fugitive PM2.5	Exhaust PM2.5	PM2.5 Total	Bio- CO2	NBio- CO2	Total CO2	CH4	N2O	CO2e
Category	lb/day										lb/day					
Fugitive Dust					2.7622	0.0000	2.7622	1.3357	0.0000	1.3357			0.0000			0.0000
Off-Road	0.6401	2.7739	28.8577	0.0523		0.0854	0.0854		0.0854	0.0854	0.0000	5,061.0583	5,061.0583	1.6369		5,101.9795
Total	**0.6401**	**2.7739**	**28.8577**	**0.0523**	**2.7622**	**0.0854**	**2.8476**	**1.3357**	**0.0854**	**1.4210**	**0.0000**	**5,061.0583**	**5,061.0583**	**1.6369**		**5,101.9795**

Mitigated Construction Off-Site

	ROG	NOx	CO	SO2	Fugitive PM10	Exhaust PM10	PM10 Total	Fugitive PM2.5	Exhaust PM2.5	PM2.5 Total	Bio- CO2	NBio- CO2	Total CO2	CH4	N2O	CO2e
Category	lb/day										lb/day					
Hauling	0.0000	0.0000	0.0000	0.0000	0.0000	0.0000	0.0000	0.0000	0.0000	0.0000		0.0000	0.0000	0.0000	0.0000	0.0000
Vendor	0.0000	0.0000	0.0000	0.0000	0.0000	0.0000	0.0000	0.0000	0.0000	0.0000		0.0000	0.0000	0.0000	0.0000	0.0000
Worker	0.0000	0.0000	0.0000	0.0000	0.0000	0.0000	0.0000	0.0000	0.0000	0.0000		0.0000	0.0000	0.0000	0.0000	0.0000
Total	**0.0000**	**0.0000**	**0.0000**	**0.0000**	**0.0000**	**0.0000**	**0.0000**	**0.0000**	**0.0000**	**0.0000**		**0.0000**	**0.0000**	**0.0000**	**0.0000**	**0.0000**

SLRC - Knoll Ed Center+Meadow 1st Half - Construction - South Coast Air Basin, Winter

EMFAC Off-Model Adjustment Factors for Gasoline Light Duty Vehicle to Account for the SAFE Vehicle Rule Applied

3.5 Drainage/Trenching/Utilities - 2026

Unmitigated Construction On-Site

	ROG	NOx	CO	SO2	Fugitive PM10	Exhaust PM10	PM10 Total	Fugitive PM2.5	Exhaust PM2.5	PM2.5 Total	Bio- CO2	NBio- CO2	Total CO2	CH4	N2O	CO2e
Category	lb/day											lb/day				
Off-Road	0.5301	5.6103	4.9575	0.0113		0.2092	0.2092		0.1924	0.1924		1,090.3263	1,090.3263	0.3526		1,099.1421
Total	**0.5301**	**5.6103**	**4.9575**	**0.0113**		**0.2092**	**0.2092**		**0.1924**	**0.1924**		**1,090.3263**	**1,090.3263**	**0.3526**		**1,099.1421**

Unmitigated Construction Off-Site

	ROG	NOx	CO	SO2	Fugitive PM10	Exhaust PM10	PM10 Total	Fugitive PM2.5	Exhaust PM2.5	PM2.5 Total	Bio- CO2	NBio- CO2	Total CO2	CH4	N2O	CO2e
Category	lb/day											lb/day				
Hauling	0.0000	0.0000	0.0000	0.0000	0.0000	0.0000	0.0000	0.0000	0.0000	0.0000		0.0000	0.0000	0.0000	0.0000	0.0000
Vendor	0.0000	0.0000	0.0000	0.0000	0.0000	0.0000	0.0000	0.0000	0.0000	0.0000		0.0000	0.0000	0.0000	0.0000	0.0000
Worker	0.0000	0.0000	0.0000	0.0000	0.0000	0.0000	0.0000	0.0000	0.0000	0.0000		0.0000	0.0000	0.0000	0.0000	0.0000
Total	**0.0000**	**0.0000**	**0.0000**	**0.0000**	**0.0000**	**0.0000**	**0.0000**	**0.0000**	**0.0000**	**0.0000**		**0.0000**	**0.0000**	**0.0000**	**0.0000**	**0.0000**

SLRC - Knoll Ed Center+Meadow 1st Half - Construction - South Coast Air Basin, Winter

EMFAC Off-Model Adjustment Factors for Gasoline Light Duty Vehicle to Account for the SAFE Vehicle Rule Applied

Mitigated Construction On-Site

	ROG	NOx	CO	SO2	Fugitive PM10	Exhaust PM10	PM10 Total	Fugitive PM2.5	Exhaust PM2.5	PM2.5 Total	Bio- CO2	NBio- CO2	Total CO2	CH4	N2O	CO2e
Category	lb/day										lb/day					
Off-Road	0.1380	0.5978	6.4785	0.0113		0.0184	0.0184		0.0184	0.0184	0.0000	1,090.3263	1,090.3263	0.3526		1,099.1421
Total	**0.1380**	**0.5978**	**6.4785**	**0.0113**		**0.0184**	**0.0184**		**0.0184**	**0.0184**	**0.0000**	**1,090.3263**	**1,090.3263**	**0.3526**		**1,099.1421**

Mitigated Construction Off-Site

	ROG	NOx	CO	SO2	Fugitive PM10	Exhaust PM10	PM10 Total	Fugitive PM2.5	Exhaust PM2.5	PM2.5 Total	Bio- CO2	NBio- CO2	Total CO2	CH4	N2O	CO2e
Category	lb/day										lb/day					
Hauling	0.0000	0.0000	0.0000	0.0000	0.0000	0.0000	0.0000	0.0000	0.0000	0.0000		0.0000	0.0000	0.0000	0.0000	0.0000
Vendor	0.0000	0.0000	0.0000	0.0000	0.0000	0.0000	0.0000	0.0000	0.0000	0.0000		0.0000	0.0000	0.0000	0.0000	0.0000
Worker	0.0000	0.0000	0.0000	0.0000	0.0000	0.0000	0.0000	0.0000	0.0000	0.0000		0.0000	0.0000	0.0000	0.0000	0.0000
Total	**0.0000**	**0.0000**	**0.0000**	**0.0000**	**0.0000**	**0.0000**	**0.0000**	**0.0000**	**0.0000**	**0.0000**		**0.0000**	**0.0000**	**0.0000**	**0.0000**	**0.0000**

Date: 1/24/2022 6:52 PM

SLRC - Knoll Ed Center+Meadow 1st Half - Construction - South Coast Air Basin, Winter

EMFAC Off-Model Adjustment Factors for Gasoline Light Duty Vehicle to Account for the SAFE Vehicle Rule Applied

3.6 Foundations - 2026

Unmitigated Construction On-Site

	ROG	NOx	CO	SO2	Fugitive PM10	Exhaust PM10	PM10 Total	Fugitive PM2.5	Exhaust PM2.5	PM2.5 Total	Bio- CO2	NBio- CO2	Total CO2	CH4	N2O	CO2e
Category	lb/day										lb/day					
Off-Road	0.5505	4.4272	6.8786	0.0121		0.1920	0.1920		0.1870	0.1870		1,118.3846	1,118.3846	0.1632		1,122.4655
Total	**0.5505**	**4.4272**	**6.8786**	**0.0121**		**0.1920**	**0.1920**		**0.1870**	**0.1870**		**1,118.3846**	**1,118.3846**	**0.1632**		**1,122.4655**

Unmitigated Construction Off-Site

	ROG	NOx	CO	SO2	Fugitive PM10	Exhaust PM10	PM10 Total	Fugitive PM2.5	Exhaust PM2.5	PM2.5 Total	Bio- CO2	NBio- CO2	Total CO2	CH4	N2O	CO2e
Category	lb/day										lb/day					
Hauling	0.0000	0.0000	0.0000	0.0000	0.0000	0.0000	0.0000	0.0000	0.0000	0.0000		0.0000	0.0000	0.0000	0.0000	0.0000
Vendor	0.0000	0.0000	0.0000	0.0000	0.0000	0.0000	0.0000	0.0000	0.0000	0.0000		0.0000	0.0000	0.0000	0.0000	0.0000
Worker	0.0000	0.0000	0.0000	0.0000	0.0000	0.0000	0.0000	0.0000	0.0000	0.0000		0.0000	0.0000	0.0000	0.0000	0.0000
Total	**0.0000**	**0.0000**	**0.0000**	**0.0000**	**0.0000**	**0.0000**	**0.0000**	**0.0000**	**0.0000**	**0.0000**		**0.0000**	**0.0000**	**0.0000**	**0.0000**	**0.0000**

Date: 1/24/2022 6:52 PM

SLRC - Knoll Ed Center+Meadow 1st Half - Construction - South Coast Air Basin, Winter

EMFAC Off-Model Adjustment Factors for Gasoline Light Duty Vehicle to Account for the SAFE Vehicle Rule Applied

Mitigated Construction On-Site

	ROG	NOx	CO	SO2	Fugitive PM10	Exhaust PM10	PM10 Total	Fugitive PM2.5	Exhaust PM2.5	PM2.5 Total	Bio- CO2	NBio- CO2	Total CO2	CH4	N2O	CO2e
Category	lb/day										lb/day					
Off-Road	0.2336	1.2393	7.7741	0.0121		0.0441	0.0441		0.0441	0.0441	0.0000	1,118.3846	1,118.3846	0.1632		1,122.4655
Total	**0.2336**	**1.2393**	**7.7741**	**0.0121**		**0.0441**	**0.0441**		**0.0441**	**0.0441**	**0.0000**	**1,118.3846**	**1,118.3846**	**0.1632**		**1,122.4655**

Mitigated Construction Off-Site

	ROG	NOx	CO	SO2	Fugitive PM10	Exhaust PM10	PM10 Total	Fugitive PM2.5	Exhaust PM2.5	PM2.5 Total	Bio- CO2	NBio- CO2	Total CO2	CH4	N2O	CO2e
Category	lb/day										lb/day					
Hauling	0.0000	0.0000	0.0000	0.0000	0.0000	0.0000	0.0000	0.0000	0.0000	0.0000		0.0000	0.0000	0.0000	0.0000	0.0000
Vendor	0.0000	0.0000	0.0000	0.0000	0.0000	0.0000	0.0000	0.0000	0.0000	0.0000		0.0000	0.0000	0.0000	0.0000	0.0000
Worker	0.0000	0.0000	0.0000	0.0000	0.0000	0.0000	0.0000	0.0000	0.0000	0.0000		0.0000	0.0000	0.0000	0.0000	0.0000
Total	**0.0000**	**0.0000**	**0.0000**	**0.0000**	**0.0000**	**0.0000**	**0.0000**	**0.0000**	**0.0000**	**0.0000**		**0.0000**	**0.0000**	**0.0000**	**0.0000**	**0.0000**

Date: 1/24/2022 6:52 PM

SLRC - Knoll Ed Center+Meadow 1st Half - Construction - South Coast Air Basin, Winter

EMFAC Off-Model Adjustment Factors for Gasoline Light Duty Vehicle to Account for the SAFE Vehicle Rule Applied

3.7 Building Construction - 2026

Unmitigated Construction On-Site

	ROG	NOx	CO	SO2	Fugitive PM10	Exhaust PM10	PM10 Total	Fugitive PM2.5	Exhaust PM2.5	PM2.5 Total	Bio- CO2	NBio- CO2	Total CO2	CH4	N2O	CO2e
Category	lb/day										lb/day					
Off-Road	1.4560	13.3663	17.1378	0.0289		0.5647	0.5647		0.5304	0.5304		2,739.5986	2,739.5986	0.6602		2,756.1030
Total	**1.4560**	**13.3663**	**17.1378**	**0.0289**		**0.5647**	**0.5647**		**0.5304**	**0.5304**		**2,739.5986**	**2,739.5986**	**0.6602**		**2,756.1030**

Unmitigated Construction Off-Site

	ROG	NOx	CO	SO2	Fugitive PM10	Exhaust PM10	PM10 Total	Fugitive PM2.5	Exhaust PM2.5	PM2.5 Total	Bio- CO2	NBio- CO2	Total CO2	CH4	N2O	CO2e
Category	lb/day										lb/day					
Hauling	0.0000	0.0000	0.0000	0.0000	0.0000	0.0000	0.0000	0.0000	0.0000	0.0000		0.0000	0.0000	0.0000	0.0000	0.0000
Vendor	0.0000	0.0000	0.0000	0.0000	0.0000	0.0000	0.0000	0.0000	0.0000	0.0000		0.0000	0.0000	0.0000	0.0000	0.0000
Worker	0.0000	0.0000	0.0000	0.0000	0.0000	0.0000	0.0000	0.0000	0.0000	0.0000		0.0000	0.0000	0.0000	0.0000	0.0000
Total	**0.0000**	**0.0000**	**0.0000**	**0.0000**	**0.0000**	**0.0000**	**0.0000**	**0.0000**	**0.0000**	**0.0000**		**0.0000**	**0.0000**	**0.0000**	**0.0000**	**0.0000**

SLRC - Knoll Ed Center+Meadow 1st Half - Construction - South Coast Air Basin, Winter

EMFAC Off-Model Adjustment Factors for Gasoline Light Duty Vehicle to Account for the SAFE Vehicle Rule Applied

Mitigated Construction On-Site

	ROG	NOx	CO	SO2	Fugitive PM10	Exhaust PM10	PM10 Total	Fugitive PM2.5	Exhaust PM2.5	PM2.5 Total	Bio- CO2	NBio- CO2	Total CO2	CH4	N2O	CO2e
Category	lb/day										lb/day					
Off-Road	0.5269	2.6729	18.8182	0.0289		0.0818	0.0818		0.0818	0.0818	0.0000	2,739.5986	2,739.5986	0.6602		2,756.1029
Total	**0.5269**	**2.6729**	**18.8182**	**0.0289**		**0.0818**	**0.0818**		**0.0818**	**0.0818**	**0.0000**	**2,739.5986**	**2,739.5986**	**0.6602**		**2,756.1029**

Mitigated Construction Off-Site

	ROG	NOx	CO	SO2	Fugitive PM10	Exhaust PM10	PM10 Total	Fugitive PM2.5	Exhaust PM2.5	PM2.5 Total	Bio- CO2	NBio- CO2	Total CO2	CH4	N2O	CO2e
Category	lb/day										lb/day					
Hauling	0.0000	0.0000	0.0000	0.0000	0.0000	0.0000	0.0000	0.0000	0.0000	0.0000		0.0000	0.0000	0.0000	0.0000	0.0000
Vendor	0.0000	0.0000	0.0000	0.0000	0.0000	0.0000	0.0000	0.0000	0.0000	0.0000		0.0000	0.0000	0.0000	0.0000	0.0000
Worker	0.0000	0.0000	0.0000	0.0000	0.0000	0.0000	0.0000	0.0000	0.0000	0.0000		0.0000	0.0000	0.0000	0.0000	0.0000
Total	**0.0000**	**0.0000**	**0.0000**	**0.0000**	**0.0000**	**0.0000**	**0.0000**	**0.0000**	**0.0000**	**0.0000**		**0.0000**	**0.0000**	**0.0000**	**0.0000**	**0.0000**

Date: 1/24/2022 6:52 PM

SLRC - Knoll Ed Center+Meadow 1st Half - Construction - South Coast Air Basin, Winter

EMFAC Off-Model Adjustment Factors for Gasoline Light Duty Vehicle to Account for the SAFE Vehicle Rule Applied

3.8 Landscaping/Other Finishing - 2026

Unmitigated Construction On-Site

	ROG	NOx	CO	SO2	Fugitive PM10	Exhaust PM10	PM10 Total	Fugitive PM2.5	Exhaust PM2.5	PM2.5 Total	Bio- CO2	NBio- CO2	Total CO2	CH4	N2O	CO2e
Category	lb/day										lb/day					
Off-Road	0.5318	5.3216	5.0999	0.0104		0.2326	0.2326		0.2140	0.2140		1,008.9129	1,008.9129	0.3263		1,017.0705
Total	**0.5318**	**5.3216**	**5.0999**	**0.0104**		**0.2326**	**0.2326**		**0.2140**	**0.2140**		**1,008.9129**	**1,008.9129**	**0.3263**		**1,017.0705**

Unmitigated Construction Off-Site

	ROG	NOx	CO	SO2	Fugitive PM10	Exhaust PM10	PM10 Total	Fugitive PM2.5	Exhaust PM2.5	PM2.5 Total	Bio- CO2	NBio- CO2	Total CO2	CH4	N2O	CO2e
Category	lb/day										lb/day					
Hauling	0.0000	0.0000	0.0000	0.0000	0.0000	0.0000	0.0000	0.0000	0.0000	0.0000		0.0000	0.0000	0.0000	0.0000	0.0000
Vendor	0.0000	0.0000	0.0000	0.0000	0.0000	0.0000	0.0000	0.0000	0.0000	0.0000		0.0000	0.0000	0.0000	0.0000	0.0000
Worker	0.0000	0.0000	0.0000	0.0000	0.0000	0.0000	0.0000	0.0000	0.0000	0.0000		0.0000	0.0000	0.0000	0.0000	0.0000
Total	**0.0000**	**0.0000**	**0.0000**	**0.0000**	**0.0000**	**0.0000**	**0.0000**	**0.0000**	**0.0000**	**0.0000**		**0.0000**	**0.0000**	**0.0000**	**0.0000**	**0.0000**

Date: 1/24/2022 6:52 PM

SLRC - Knoll Ed Center+Meadow 1st Half - Construction - South Coast Air Basin, Winter

EMFAC Off-Model Adjustment Factors for Gasoline Light Duty Vehicle to Account for the SAFE Vehicle Rule Applied

Mitigated Construction On-Site

	ROG	NOx	CO	SO2	Fugitive PM10	Exhaust PM10	PM10 Total	Fugitive PM2.5	Exhaust PM2.5	PM2.5 Total	Bio- CO2	NBio- CO2	Total CO2	CH4	N2O	CO2e
Category	lb/day										lb/day					
Off-Road	0.1277	0.5534	6.1029	0.0104		0.0170	0.0170		0.0170	0.0170	0.0000	1,008.9129	1,008.9129	0.3263		1,017.0705
Total	**0.1277**	**0.5534**	**6.1029**	**0.0104**		**0.0170**	**0.0170**		**0.0170**	**0.0170**	**0.0000**	**1,008.9129**	**1,008.9129**	**0.3263**		**1,017.0705**

Mitigated Construction Off-Site

	ROG	NOx	CO	SO2	Fugitive PM10	Exhaust PM10	PM10 Total	Fugitive PM2.5	Exhaust PM2.5	PM2.5 Total	Bio- CO2	NBio- CO2	Total CO2	CH4	N2O	CO2e
Category	lb/day										lb/day					
Hauling	0.0000	0.0000	0.0000	0.0000	0.0000	0.0000	0.0000	0.0000	0.0000	0.0000		0.0000	0.0000	0.0000	0.0000	0.0000
Vendor	0.0000	0.0000	0.0000	0.0000	0.0000	0.0000	0.0000	0.0000	0.0000	0.0000		0.0000	0.0000	0.0000	0.0000	0.0000
Worker	0.0000	0.0000	0.0000	0.0000	0.0000	0.0000	0.0000	0.0000	0.0000	0.0000		0.0000	0.0000	0.0000	0.0000	0.0000
Total	**0.0000**	**0.0000**	**0.0000**	**0.0000**	**0.0000**	**0.0000**	**0.0000**	**0.0000**	**0.0000**	**0.0000**		**0.0000**	**0.0000**	**0.0000**	**0.0000**	**0.0000**

Date: 1/24/2022 6:52 PM

SLRC - Knoll Ed Center+Meadow 1st Half - Construction - South Coast Air Basin, Winter

EMFAC Off-Model Adjustment Factors for Gasoline Light Duty Vehicle to Account for the SAFE Vehicle Rule Applied

3.9 Waterside Construction (Piles) - 2026

Unmitigated Construction On-Site

	ROG	NOx	CO	SO2	Fugitive PM10	Exhaust PM10	PM10 Total	Fugitive PM2.5	Exhaust PM2.5	PM2.5 Total	Bio- CO2	NBio- CO2	Total CO2	CH4	N2O	CO2e
Category	lb/day										lb/day					
Off-Road	0.6542	6.3684	6.0024	0.0184		0.2500	0.2500		0.2300	0.2300		1,778.1323	1,778.1323	0.5751		1,792.5094
Total	**0.6542**	**6.3684**	**6.0024**	**0.0184**		**0.2500**	**0.2500**		**0.2300**	**0.2300**		**1,778.1323**	**1,778.1323**	**0.5751**		**1,792.5094**

Unmitigated Construction Off-Site

	ROG	NOx	CO	SO2	Fugitive PM10	Exhaust PM10	PM10 Total	Fugitive PM2.5	Exhaust PM2.5	PM2.5 Total	Bio- CO2	NBio- CO2	Total CO2	CH4	N2O	CO2e
Category	lb/day										lb/day					
Hauling	0.0000	0.0000	0.0000	0.0000	0.0000	0.0000	0.0000	0.0000	0.0000	0.0000		0.0000	0.0000	0.0000	0.0000	0.0000
Vendor	0.0000	0.0000	0.0000	0.0000	0.0000	0.0000	0.0000	0.0000	0.0000	0.0000		0.0000	0.0000	0.0000	0.0000	0.0000
Worker	0.0000	0.0000	0.0000	0.0000	0.0000	0.0000	0.0000	0.0000	0.0000	0.0000		0.0000	0.0000	0.0000	0.0000	0.0000
Total	**0.0000**	**0.0000**	**0.0000**	**0.0000**	**0.0000**	**0.0000**	**0.0000**	**0.0000**	**0.0000**	**0.0000**		**0.0000**	**0.0000**	**0.0000**	**0.0000**	**0.0000**

Date: 1/24/2022 6:52 PM

SLRC - Knoll Ed Center+Meadow 1st Half - Construction - South Coast Air Basin, Winter

EMFAC Off-Model Adjustment Factors for Gasoline Light Duty Vehicle to Account for the SAFE Vehicle Rule Applied

Mitigated Construction On-Site

	ROG	NOx	CO	SO2	Fugitive PM10	Exhaust PM10	PM10 Total	Fugitive PM2.5	Exhaust PM2.5	PM2.5 Total	Bio- CO2	NBio- CO2	Total CO2	CH4	N2O	CO2e
Category	lb/day										lb/day					
Off-Road	0.2258	0.9785	9.2289	0.0184		0.0301	0.0301		0.0301	0.0301	0.0000	1,778.1323	1,778.1323	0.5751		1,792.5094
Total	**0.2258**	**0.9785**	**9.2289**	**0.0184**		**0.0301**	**0.0301**		**0.0301**	**0.0301**	**0.0000**	**1,778.1323**	**1,778.1323**	**0.5751**		**1,792.5094**

Mitigated Construction Off-Site

	ROG	NOx	CO	SO2	Fugitive PM10	Exhaust PM10	PM10 Total	Fugitive PM2.5	Exhaust PM2.5	PM2.5 Total	Bio- CO2	NBio- CO2	Total CO2	CH4	N2O	CO2e
Category	lb/day										lb/day					
Hauling	0.0000	0.0000	0.0000	0.0000	0.0000	0.0000	0.0000	0.0000	0.0000	0.0000		0.0000	0.0000	0.0000	0.0000	0.0000
Vendor	0.0000	0.0000	0.0000	0.0000	0.0000	0.0000	0.0000	0.0000	0.0000	0.0000		0.0000	0.0000	0.0000	0.0000	0.0000
Worker	0.0000	0.0000	0.0000	0.0000	0.0000	0.0000	0.0000	0.0000	0.0000	0.0000		0.0000	0.0000	0.0000	0.0000	0.0000
Total	**0.0000**	**0.0000**	**0.0000**	**0.0000**	**0.0000**	**0.0000**	**0.0000**	**0.0000**	**0.0000**	**0.0000**		**0.0000**	**0.0000**	**0.0000**	**0.0000**	**0.0000**

SLRC - Knoll Ed Center+Meadow 1st Half - Construction - South Coast Air Basin, Winter

EMFAC Off-Model Adjustment Factors for Gasoline Light Duty Vehicle to Account for the SAFE Vehicle Rule Applied

3.10 Paving - 2026

Unmitigated Construction On-Site

	ROG	NOx	CO	SO2	Fugitive PM10	Exhaust PM10	PM10 Total	Fugitive PM2.5	Exhaust PM2.5	PM2.5 Total	Bio- CO2	NBio- CO2	Total CO2	CH4	N2O	CO2e
Category	lb/day										lb/day					
Off-Road	0.8612	7.4533	11.6211	0.0194		0.3387	0.3387		0.3220	0.3220		1,827.4398	1,827.4398	0.3926		1,837.2537
Paving	0.0730					0.0000	0.0000		0.0000	0.0000			0.0000			0.0000
Total	**0.9342**	**7.4533**	**11.6211**	**0.0194**		**0.3387**	**0.3387**		**0.3220**	**0.3220**		**1,827.4398**	**1,827.4398**	**0.3926**		**1,837.2537**

Unmitigated Construction Off-Site

	ROG	NOx	CO	SO2	Fugitive PM10	Exhaust PM10	PM10 Total	Fugitive PM2.5	Exhaust PM2.5	PM2.5 Total	Bio- CO2	NBio- CO2	Total CO2	CH4	N2O	CO2e
Category	lb/day										lb/day					
Hauling	0.0000	0.0000	0.0000	0.0000	0.0000	0.0000	0.0000	0.0000	0.0000	0.0000		0.0000	0.0000	0.0000	0.0000	0.0000
Vendor	0.0000	0.0000	0.0000	0.0000	0.0000	0.0000	0.0000	0.0000	0.0000	0.0000		0.0000	0.0000	0.0000	0.0000	0.0000
Worker	0.0000	0.0000	0.0000	0.0000	0.0000	0.0000	0.0000	0.0000	0.0000	0.0000		0.0000	0.0000	0.0000	0.0000	0.0000
Total	**0.0000**	**0.0000**	**0.0000**	**0.0000**	**0.0000**	**0.0000**	**0.0000**	**0.0000**	**0.0000**	**0.0000**		**0.0000**	**0.0000**	**0.0000**	**0.0000**	**0.0000**

Date: 1/24/2022 6:52 PM

SLRC - Knoll Ed Center+Meadow 1st Half - Construction - South Coast Air Basin, Winter

EMFAC Off-Model Adjustment Factors for Gasoline Light Duty Vehicle to Account for the SAFE Vehicle Rule Applied

Mitigated Construction On-Site

	ROG	NOx	CO	SO2	Fugitive PM10	Exhaust PM10	PM10 Total	Fugitive PM2.5	Exhaust PM2.5	PM2.5 Total	Bio- CO2	NBio- CO2	Total CO2	CH4	N2O	CO2e
Category	lb/day										lb/day					
Off-Road	0.3235	1.6291	13.3209	0.0194		0.0561	0.0561		0.0561	0.0561	0.0000	1,827.4398	1,827.4398	0.3926		1,837.2537
Paving	0.0730					0.0000	0.0000		0.0000	0.0000			0.0000			0.0000
Total	**0.3965**	**1.6291**	**13.3209**	**0.0194**		**0.0561**	**0.0561**		**0.0561**	**0.0561**	**0.0000**	**1,827.4398**	**1,827.4398**	**0.3926**		**1,837.2537**

Mitigated Construction Off-Site

	ROG	NOx	CO	SO2	Fugitive PM10	Exhaust PM10	PM10 Total	Fugitive PM2.5	Exhaust PM2.5	PM2.5 Total	Bio- CO2	NBio- CO2	Total CO2	CH4	N2O	CO2e
Category	lb/day										lb/day					
Hauling	0.0000	0.0000	0.0000	0.0000	0.0000	0.0000	0.0000	0.0000	0.0000	0.0000		0.0000	0.0000	0.0000	0.0000	0.0000
Vendor	0.0000	0.0000	0.0000	0.0000	0.0000	0.0000	0.0000	0.0000	0.0000	0.0000		0.0000	0.0000	0.0000	0.0000	0.0000
Worker	0.0000	0.0000	0.0000	0.0000	0.0000	0.0000	0.0000	0.0000	0.0000	0.0000		0.0000	0.0000	0.0000	0.0000	0.0000
Total	**0.0000**	**0.0000**	**0.0000**	**0.0000**	**0.0000**	**0.0000**	**0.0000**	**0.0000**	**0.0000**	**0.0000**		**0.0000**	**0.0000**	**0.0000**	**0.0000**	**0.0000**

SLRC - Knoll Ed Center+Meadow 1st Half - Construction - South Coast Air Basin, Winter

EMFAC Off-Model Adjustment Factors for Gasoline Light Duty Vehicle to Account for the SAFE Vehicle Rule Applied

3.11 Architectural Coating - 2026

Unmitigated Construction On-Site

	ROG	NOx	CO	SO2	Fugitive PM10	Exhaust PM10	PM10 Total	Fugitive PM2.5	Exhaust PM2.5	PM2.5 Total	Bio- CO2	NBio- CO2	Total CO2	CH4	N2O	CO2e
Category	lb/day										lb/day					
Archit. Coating	0.8258					0.0000	0.0000		0.0000	0.0000			0.0000			0.0000
Off-Road	0.2278	1.5273	2.4122	3.9600e-003		0.0687	0.0687		0.0687	0.0687		375.2641	375.2641	0.0205		375.7758
Total	**1.0536**	**1.5273**	**2.4122**	**3.9600e-003**		**0.0687**	**0.0687**		**0.0687**	**0.0687**		**375.2641**	**375.2641**	**0.0205**		**375.7758**

Unmitigated Construction Off-Site

	ROG	NOx	CO	SO2	Fugitive PM10	Exhaust PM10	PM10 Total	Fugitive PM2.5	Exhaust PM2.5	PM2.5 Total	Bio- CO2	NBio- CO2	Total CO2	CH4	N2O	CO2e
Category	lb/day										lb/day					
Hauling	0.0000	0.0000	0.0000	0.0000	0.0000	0.0000	0.0000	0.0000	0.0000	0.0000		0.0000	0.0000	0.0000	0.0000	0.0000
Vendor	0.0000	0.0000	0.0000	0.0000	0.0000	0.0000	0.0000	0.0000	0.0000	0.0000		0.0000	0.0000	0.0000	0.0000	0.0000
Worker	0.0000	0.0000	0.0000	0.0000	0.0000	0.0000	0.0000	0.0000	0.0000	0.0000		0.0000	0.0000	0.0000	0.0000	0.0000
Total	**0.0000**	**0.0000**	**0.0000**	**0.0000**	**0.0000**	**0.0000**	**0.0000**	**0.0000**	**0.0000**	**0.0000**		**0.0000**	**0.0000**	**0.0000**	**0.0000**	**0.0000**

Date: 1/24/2022 6:52 PM

SLRC - Knoll Ed Center+Meadow 1st Half - Construction - South Coast Air Basin, Winter

EMFAC Off-Model Adjustment Factors for Gasoline Light Duty Vehicle to Account for the SAFE Vehicle Rule Applied

Mitigated Construction On-Site

	ROG	NOx	CO	SO2	Fugitive PM10	Exhaust PM10	PM10 Total	Fugitive PM2.5	Exhaust PM2.5	PM2.5 Total	Bio- CO2	NBio- CO2	Total CO2	CH4	N2O	CO2e
Category	lb/day										lb/day					
Archit. Coating	0.8258					0.0000	0.0000		0.0000	0.0000			0.0000			0.0000
Off-Road	0.0396	0.1717	2.4432	3.9600e-003		5.2800e-003	5.2800e-003		5.2800e-003	5.2800e-003	0.0000	375.2641	375.2641	0.0205		375.7758
Total	**0.8654**	**0.1717**	**2.4432**	**3.9600e-003**		**5.2800e-003**	**5.2800e-003**		**5.2800e-003**	**5.2800e-003**	**0.0000**	**375.2641**	**375.2641**	**0.0205**		**375.7758**

Mitigated Construction Off-Site

	ROG	NOx	CO	SO2	Fugitive PM10	Exhaust PM10	PM10 Total	Fugitive PM2.5	Exhaust PM2.5	PM2.5 Total	Bio- CO2	NBio- CO2	Total CO2	CH4	N2O	CO2e
Category	lb/day										lb/day					
Hauling	0.0000	0.0000	0.0000	0.0000	0.0000	0.0000	0.0000	0.0000	0.0000	0.0000		0.0000	0.0000	0.0000	0.0000	0.0000
Vendor	0.0000	0.0000	0.0000	0.0000	0.0000	0.0000	0.0000	0.0000	0.0000	0.0000		0.0000	0.0000	0.0000	0.0000	0.0000
Worker	0.0000	0.0000	0.0000	0.0000	0.0000	0.0000	0.0000	0.0000	0.0000	0.0000		0.0000	0.0000	0.0000	0.0000	0.0000
Total	**0.0000**	**0.0000**	**0.0000**	**0.0000**	**0.0000**	**0.0000**	**0.0000**	**0.0000**	**0.0000**	**0.0000**		**0.0000**	**0.0000**	**0.0000**	**0.0000**	**0.0000**

Date: 1/21/2022 6:07 PM

SLRC - East&West Narrows - Construction - South Coast Air Basin, Winter

EMFAC Off-Model Adjustment Factors for Gasoline Light Duty Vehicle to Account for the SAFE Vehicle Rule Applied

SLRC - East&West Narrows - Construction

South Coast Air Basin, Winter

1.0 Project Characteristics

1.1 Land Usage

Land Uses	Size	Metric	Lot Acreage	Floor Surface Area	Population
Other Asphalt Surfaces	2.80	Acre	2.80	121,925.00	0
City Park	3.63	Acre	3.63	158,175.00	0

1.2 Other Project Characteristics

Urbanization	Urban	**Wind Speed (m/s)**	2.2	**Precipitation Freq (Days)**	31
Climate Zone	12			**Operational Year**	2029
Utility Company	Los Angeles Department of Water & Power				
CO2 Intensity (lb/MWhr)	691.98	**CH4 Intensity (lb/MWhr)**	0.033	**N2O Intensity (lb/MWhr)**	0.004

1.3 User Entered Comments & Non-Default Data

Project Characteristics -

Land Use - see construction assumptions

Construction Phase - see construction assumptions

Off-road Equipment - see construction assumptions

Off-road Equipment - see construction assumptions

Off-road Equipment -

Off-road Equipment - see construction assumptions

Off-road Equipment - see construction assumptions

Off-road Equipment - see construction assumptions

Off-road Equipment - see construction assumptions

Off-road Equipment - see construction assumptions

Trips and VMT - construction mobile emissions calculated outside of CalEEMod.

Date: 1/21/2022 6:07 PM

SLRC - East&West Narrows - Construction - South Coast Air Basin, Winter

EMFAC Off-Model Adjustment Factors for Gasoline Light Duty Vehicle to Account for the SAFE Vehicle Rule Applied

Demolition -

Grading -

Construction Off-road Equipment Mitigation -

Table Name	Column Name	Default Value	New Value
tblConstDustMitigation	WaterUnpavedRoadVehicleSpeed	0	15
tblConstructionPhase	NumDays	20.00	30.00
tblConstructionPhase	NumDays	10.00	30.00
tblConstructionPhase	NumDays	230.00	100.00
tblConstructionPhase	NumDays	230.00	160.00
tblConstructionPhase	NumDays	20.00	100.00
tblConstructionPhase	NumDays	230.00	100.00
tblConstructionPhase	NumDays	230.00	100.00
tblConstructionPhase	NumDaysWeek	5.00	6.00
tblConstructionPhase	NumDaysWeek	5.00	6.00
tblConstructionPhase	NumDaysWeek	5.00	6.00
tblConstructionPhase	NumDaysWeek	5.00	6.00
tblConstructionPhase	NumDaysWeek	5.00	6.00
tblConstructionPhase	NumDaysWeek	5.00	6.00
tblConstructionPhase	NumDaysWeek	5.00	6.00
tblConstructionPhase	NumDaysWeek	5.00	6.00
tblGrading	MaterialExported	0.00	200.00
tblLandUse	LandUseSquareFeet	121,968.00	121,925.00
tblLandUse	LandUseSquareFeet	158,122.80	158,175.00
tblOffRoadEquipment	OffRoadEquipmentUnitAmount	1.00	0.00
tblOffRoadEquipment	OffRoadEquipmentUnitAmount	1.00	0.00
tblOffRoadEquipment	OffRoadEquipmentUnitAmount	3.00	0.00
tblOffRoadEquipment	OffRoadEquipmentUnitAmount	3.00	0.00
tblOffRoadEquipment	OffRoadEquipmentUnitAmount	3.00	1.00
tblOffRoadEquipment	OffRoadEquipmentUnitAmount	3.00	1.00
tblOffRoadEquipment	OffRoadEquipmentUnitAmount	3.00	0.00

SLRC - East&West Narrows - Construction - South Coast Air Basin, Winter

EMFAC Off-Model Adjustment Factors for Gasoline Light Duty Vehicle to Account for the SAFE Vehicle Rule Applied

tblOffRoadEquipment	OffRoadEquipmentUnitAmount	1.00	0.00
tblOffRoadEquipment	OffRoadEquipmentUnitAmount	1.00	0.00
tblOffRoadEquipment	OffRoadEquipmentUnitAmount	1.00	0.00
tblOffRoadEquipment	OffRoadEquipmentUnitAmount	2.00	1.00
tblOffRoadEquipment	OffRoadEquipmentUnitAmount	2.00	1.00
tblOffRoadEquipment	OffRoadEquipmentUnitAmount	2.00	1.00
tblOffRoadEquipment	OffRoadEquipmentUnitAmount	2.00	1.00
tblOffRoadEquipment	OffRoadEquipmentUnitAmount	3.00	1.00
tblOffRoadEquipment	OffRoadEquipmentUnitAmount	3.00	0.00
tblOffRoadEquipment	OffRoadEquipmentUnitAmount	3.00	1.00
tblOffRoadEquipment	OffRoadEquipmentUnitAmount	3.00	1.00
tblOffRoadEquipment	OffRoadEquipmentUnitAmount	1.00	0.00
tblOffRoadEquipment	OffRoadEquipmentUnitAmount	1.00	0.00
tblOffRoadEquipment	OffRoadEquipmentUnitAmount	1.00	0.00
tblOffRoadEquipment	PhaseName	Building Construction	Structure Construction
tblOffRoadEquipment	PhaseName	Building Construction	Structure Construction
tblOffRoadEquipment	PhaseName	Building Construction	Structure Construction
tblOffRoadEquipment	PhaseName	Building Construction	Structure Construction
tblOffRoadEquipment	PhaseName	Building Construction	Structure Construction
tblOffRoadEquipment	UsageHours	7.00	8.00
tblOffRoadEquipment	UsageHours	7.00	8.00
tblOffRoadEquipment	UsageHours	7.00	8.00
tblOffRoadEquipment	UsageHours	7.00	8.00
tblOffRoadEquipment	UsageHours	7.00	8.00
tblOnRoadDust	PhaseName	Building Construction	Structure Construction
tblTripsAndVMT	HaulingTripNumber	616.00	0.00
tblTripsAndVMT	HaulingTripNumber	25.00	0.00
tblTripsAndVMT	PhaseName	Building Construction	Structure Construction
tblTripsAndVMT	VendorTripNumber	46.00	0.00
tblTripsAndVMT	VendorTripNumber	46.00	0.00

SLRC - East&West Narrows - Construction - South Coast Air Basin, Winter

EMFAC Off-Model Adjustment Factors for Gasoline Light Duty Vehicle to Account for the SAFE Vehicle Rule Applied

tblTripsAndVMT	VendorTripNumber	46.00	0.00
tblTripsAndVMT	VendorTripNumber	46.00	0.00
tblTripsAndVMT	WorkerTripNumber	13.00	0.00
tblTripsAndVMT	WorkerTripNumber	18.00	0.00
tblTripsAndVMT	WorkerTripNumber	118.00	0.00
tblTripsAndVMT	WorkerTripNumber	15.00	0.00
tblTripsAndVMT	WorkerTripNumber	20.00	0.00
tblTripsAndVMT	WorkerTripNumber	118.00	0.00
tblTripsAndVMT	WorkerTripNumber	118.00	0.00
tblTripsAndVMT	WorkerTripNumber	118.00	0.00

2.0 Emissions Summary

2.1 Overall Construction (Maximum Daily Emission)

Unmitigated Construction

	ROG	NOx	CO	SO2	Fugitive PM10	Exhaust PM10	PM10 Total	Fugitive PM2.5	Exhaust PM2.5	PM2.5 Total	Bio- CO2	NBio- CO2	Total CO2	CH4	N2O	CO2e
Year	lb/day										lb/day					
2027	1.8219	17.8715	20.0292	0.0380	6.5531	0.7376	7.1794	3.3676	0.6786	3.9438	0.0000	3,676.0989	3,676.0989	1.1889	0.0000	3,705.8220
2028	1.8219	17.8715	20.0292	0.0380	0.0000	0.7376	0.7376	0.0000	0.6786	0.6786	0.0000	3,676.0989	3,676.0989	1.1889	0.0000	3,705.8220
2029	3.9369	35.1329	44.1936	0.0857	0.0000	1.4836	1.4836	0.0000	1.3966	1.3966	0.0000	8,138.6495	8,138.6495	2.0094	0.0000	8,188.8842
Maximum	**3.9369**	**35.1329**	**44.1936**	**0.0857**	**6.5531**	**1.4836**	**7.1794**	**3.3676**	**1.3966**	**3.9438**	**0.0000**	**8,138.6495**	**8,138.6495**	**2.0094**	**0.0000**	**8,188.8842**

Date: 1/21/2022 6:07 PM

SLRC - East&West Narrows - Construction - South Coast Air Basin, Winter

EMFAC Off-Model Adjustment Factors for Gasoline Light Duty Vehicle to Account for the SAFE Vehicle Rule Applied

Mitigated Construction

	ROG	NOx	CO	SO2	Fugitive PM10	Exhaust PM10	PM10 Total	Fugitive PM2.5	Exhaust PM2.5	PM2.5 Total	Bio- CO2	NBio- CO2	Total CO2	CH4	N2O	CO2e
Year	lb/day										lb/day					
2027	1.8219	17.8715	20.0292	0.0380	2.5557	0.7376	3.1820	1.3134	0.6786	1.8896	0.0000	3,676.0989	3,676.0989	1.1889	0.0000	3,705.8220
2028	1.8219	17.8715	20.0292	0.0380	0.0000	0.7376	0.7376	0.0000	0.6786	0.6786	0.0000	3,676.0989	3,676.0989	1.1889	0.0000	3,705.8220
2029	3.9369	35.1329	44.1936	0.0857	0.0000	1.4836	1.4836	0.0000	1.3966	1.3966	0.0000	8,138.6495	8,138.6495	2.0094	0.0000	8,188.8842
Maximum	**3.9369**	**35.1329**	**44.1936**	**0.0857**	**2.5557**	**1.4836**	**3.1820**	**1.3134**	**1.3966**	**1.8896**	**0.0000**	**8,138.6495**	**8,138.6495**	**2.0094**	**0.0000**	**8,188.8842**

	ROG	NOx	CO	SO2	Fugitive PM10	Exhaust PM10	PM10 Total	Fugitive PM2.5	Exhaust PM2.5	PM2.5 Total	Bio- CO2	NBio-CO2	Total CO2	CH4	N20	CO2e
Percent Reduction	**0.00**	**0.00**	**0.00**	**0.00**	**61.00**	**0.00**	**42.52**	**61.00**	**0.00**	**34.13**	**0.00**	**0.00**	**0.00**	**0.00**	**0.00**	**0.00**

3.0 Construction Detail

Construction Phase

Phase Number	Phase Name	Phase Type	Start Date	End Date	Num Days Week	Num Days	Phase Description
1	Demolition	Demolition	8/1/2027	9/5/2027	6	30	
2	Site Preparation	Site Preparation	9/6/2027	10/10/2027	6	30	
3	Drainage/Utilities/Trenching	Trenching	10/11/2027	1/7/2029	6	390	
4	Foundations	Building Construction	1/8/2029	5/3/2029	6	100	
5	Structure Construction	Building Construction	2/27/2029	8/31/2029	6	160	
6	Landscaping/Other Finishing	Building Construction	5/1/2029	8/24/2029	6	100	
7	Water Construction (Piles)	Building Construction	5/1/2029	8/24/2029	6	100	
8	Paving	Paving	5/1/2029	8/24/2029	6	100	

Date: 1/21/2022 6:07 PM

SLRC - East&West Narrows - Construction - South Coast Air Basin, Winter

EMFAC Off-Model Adjustment Factors for Gasoline Light Duty Vehicle to Account for the SAFE Vehicle Rule Applied

Acres of Grading (Site Preparation Phase): 15

Acres of Grading (Grading Phase): 0

Acres of Paving: 2.8

Residential Indoor: 0; Residential Outdoor: 0; Non-Residential Indoor: 0; Non-Residential Outdoor: 0; Striped Parking Area: 0 (Architectural Coating –

OffRoad Equipment

Phase Name	Offroad Equipment Type	Amount	Usage Hours	Horse Power	Load Factor
Demolition	Concrete/Industrial Saws	0	8.00	81	0.73
Demolition	Excavators	0	8.00	158	0.38
Demolition	Generator Sets	1	8.00	84	0.74
Demolition	Rubber Tired Dozers	1	8.00	247	0.40
Demolition	Tractors/Loaders/Backhoes	3	8.00	97	0.37
Site Preparation	Excavators	2	8.00	158	0.38
Site Preparation	Rubber Tired Dozers	1	8.00	247	0.40
Site Preparation	Tractors/Loaders/Backhoes	4	8.00	97	0.37
Structure Construction	Cranes	1	8.00	231	0.29
Structure Construction	Forklifts	1	8.00	89	0.20
Structure Construction	Generator Sets	1	8.00	84	0.74
Structure Construction	Tractors/Loaders/Backhoes	3	8.00	97	0.37
Structure Construction	Welders	1	8.00	46	0.45
Paving	Cement and Mortar Mixers	2	8.00	9	0.56
Paving	Pavers	1	8.00	130	0.42
Paving	Paving Equipment	1	8.00	132	0.36
Paving	Pumps	1	8.00	84	0.74
Paving	Rollers	1	8.00	80	0.38
Drainage/Utilities/Trenching	Excavators	2	8.00	158	0.38
Drainage/Utilities/Trenching	Graders	1	8.00	187	0.41
Drainage/Utilities/Trenching	Rubber Tired Dozers	1	8.00	247	0.40
Drainage/Utilities/Trenching	Tractors/Loaders/Backhoes	4	8.00	97	0.37
Foundations	Cement and Mortar Mixers	2	8.00	9	0.56

SLRC - East&West Narrows - Construction - South Coast Air Basin, Winter

EMFAC Off-Model Adjustment Factors for Gasoline Light Duty Vehicle to Account for the SAFE Vehicle Rule Applied

Foundations	Cranes	0	7.00	231	0.29
Foundations	Forklifts	0	8.00	89	0.20
Foundations	Generator Sets	0	8.00	84	0.74
Foundations	Paving Equipment	1	8.00	132	0.36
Foundations	Pumps	1	8.00	84	0.74
Foundations	Tractors/Loaders/Backhoes	0	7.00	97	0.37
Foundations	Welders	0	8.00	46	0.45
Landscaping/Other Finishing	Cranes	1	8.00	231	0.29
Landscaping/Other Finishing	Forklifts	1	8.00	89	0.20
Landscaping/Other Finishing	Generator Sets	0	8.00	84	0.74
Landscaping/Other Finishing	Tractors/Loaders/Backhoes	1	8.00	97	0.37
Landscaping/Other Finishing	Welders	0	8.00	46	0.45
Water Construction (Piles)	Bore/Drill Rigs	1	8.00	221	0.50
Water Construction (Piles)	Cranes	1	8.00	231	0.29
Water Construction (Piles)	Forklifts	0	8.00	89	0.20
Water Construction (Piles)	Generator Sets	0	8.00	84	0.74
Water Construction (Piles)	Tractors/Loaders/Backhoes	1	7.00	97	0.37
Water Construction (Piles)	Welders	0	8.00	46	0.45

Trips and VMT

Phase Name	Offroad Equipment Count	Worker Trip Number	Vendor Trip Number	Hauling Trip Number	Worker Trip Length	Vendor Trip Length	Hauling Trip Length	Worker Vehicle Class	Vendor Vehicle Class	Hauling Vehicle Class
Demolition	5	0.00	0.00	0.00	14.70	6.90	20.00	LD_Mix	HDT_Mix	HHDT
Site Preparation	7	0.00	0.00	0.00	14.70	6.90	20.00	LD_Mix	HDT_Mix	HHDT
Structure Construction	7	0.00	0.00	0.00	14.70	6.90	20.00	LD_Mix	HDT_Mix	HHDT
Paving	6	0.00	0.00	0.00	14.70	6.90	20.00	LD_Mix	HDT_Mix	HHDT
Drainage/Utilities/Trenching	8	0.00	0.00	0.00	14.70	6.90	20.00	LD_Mix	HDT_Mix	HHDT
Foundations	4	0.00	0.00	0.00	14.70	6.90	20.00	LD_Mix	HDT_Mix	HHDT
Landscaping/Other Finishing	3	0.00	0.00	0.00	14.70	6.90	20.00	LD_Mix	HDT_Mix	HHDT
Water Construction (Piles)	3	0.00	0.00	0.00	14.70	6.90	20.00	LD_Mix	HDT_Mix	HHDT

SLRC - East&West Narrows - Construction - South Coast Air Basin, Winter

EMFAC Off-Model Adjustment Factors for Gasoline Light Duty Vehicle to Account for the SAFE Vehicle Rule Applied

3.1 Mitigation Measures Construction

Water Exposed Area

Reduce Vehicle Speed on Unpaved Roads

3.2 Demolition - 2027

Unmitigated Construction On-Site

	ROG	NOx	CO	SO2	Fugitive PM10	Exhaust PM10	PM10 Total	Fugitive PM2.5	Exhaust PM2.5	PM2.5 Total	Bio- CO2	NBio- CO2	Total CO2	CH4	N2O	CO2e
Category	lb/day										lb/day					
Fugitive Dust					4.4424	0.0000	4.4424	0.6726	0.0000	0.6726			0.0000			0.0000
Off-Road	1.3109	13.0319	13.3462	0.0245		0.5478	0.5478		0.5116	0.5116		2,356.1622	2,356.1622	0.5836		2,370.7510
Total	**1.3109**	**13.0319**	**13.3462**	**0.0245**	**4.4424**	**0.5478**	**4.9902**	**0.6726**	**0.5116**	**1.1842**		**2,356.1622**	**2,356.1622**	**0.5836**		**2,370.7510**

Unmitigated Construction Off-Site

	ROG	NOx	CO	SO2	Fugitive PM10	Exhaust PM10	PM10 Total	Fugitive PM2.5	Exhaust PM2.5	PM2.5 Total	Bio- CO2	NBio- CO2	Total CO2	CH4	N2O	CO2e
Category	lb/day										lb/day					
Hauling	0.0000	0.0000	0.0000	0.0000	0.0000	0.0000	0.0000	0.0000	0.0000	0.0000		0.0000	0.0000	0.0000	0.0000	0.0000
Vendor	0.0000	0.0000	0.0000	0.0000	0.0000	0.0000	0.0000	0.0000	0.0000	0.0000		0.0000	0.0000	0.0000	0.0000	0.0000
Worker	0.0000	0.0000	0.0000	0.0000	0.0000	0.0000	0.0000	0.0000	0.0000	0.0000		0.0000	0.0000	0.0000	0.0000	0.0000
Total	**0.0000**	**0.0000**	**0.0000**	**0.0000**	**0.0000**	**0.0000**	**0.0000**	**0.0000**	**0.0000**	**0.0000**		**0.0000**	**0.0000**	**0.0000**	**0.0000**	**0.0000**

Date: 1/21/2022 6:07 PM

SLRC - East&West Narrows - Construction - South Coast Air Basin, Winter

EMFAC Off-Model Adjustment Factors for Gasoline Light Duty Vehicle to Account for the SAFE Vehicle Rule Applied

Mitigated Construction On-Site

	ROG	NOx	CO	SO2	Fugitive PM10	Exhaust PM10	PM10 Total	Fugitive PM2.5	Exhaust PM2.5	PM2.5 Total	Bio- CO2	NBio- CO2	Total CO2	CH4	N2O	CO2e
Category	lb/day										lb/day					
Fugitive Dust					1.7326	0.0000	1.7326	0.2623	0.0000	0.2623			0.0000			0.0000
Off-Road	1.3109	13.0319	13.3462	0.0245		0.5478	0.5478		0.5116	0.5116	0.0000	2,356.1622	2,356.1622	0.5836		2,370.7510
Total	**1.3109**	**13.0319**	**13.3462**	**0.0245**	**1.7326**	**0.5478**	**2.2804**	**0.2623**	**0.5116**	**0.7739**	**0.0000**	**2,356.1622**	**2,356.1622**	**0.5836**		**2,370.7510**

Mitigated Construction Off-Site

	ROG	NOx	CO	SO2	Fugitive PM10	Exhaust PM10	PM10 Total	Fugitive PM2.5	Exhaust PM2.5	PM2.5 Total	Bio- CO2	NBio- CO2	Total CO2	CH4	N2O	CO2e
Category	lb/day										lb/day					
Hauling	0.0000	0.0000	0.0000	0.0000	0.0000	0.0000	0.0000	0.0000	0.0000	0.0000		0.0000	0.0000	0.0000	0.0000	0.0000
Vendor	0.0000	0.0000	0.0000	0.0000	0.0000	0.0000	0.0000	0.0000	0.0000	0.0000		0.0000	0.0000	0.0000	0.0000	0.0000
Worker	0.0000	0.0000	0.0000	0.0000	0.0000	0.0000	0.0000	0.0000	0.0000	0.0000		0.0000	0.0000	0.0000	0.0000	0.0000
Total	**0.0000**	**0.0000**	**0.0000**	**0.0000**	**0.0000**	**0.0000**	**0.0000**	**0.0000**	**0.0000**	**0.0000**		**0.0000**	**0.0000**	**0.0000**	**0.0000**	**0.0000**

Date: 1/21/2022 6:07 PM

SLRC - East&West Narrows - Construction - South Coast Air Basin, Winter

EMFAC Off-Model Adjustment Factors for Gasoline Light Duty Vehicle to Account for the SAFE Vehicle Rule Applied

3.3 Site Preparation - 2027

Unmitigated Construction On-Site

	ROG	NOx	CO	SO2	Fugitive PM10	Exhaust PM10	PM10 Total	Fugitive PM2.5	Exhaust PM2.5	PM2.5 Total	Bio- CO2	NBio- CO2	Total CO2	CH4	N2O	CO2e
Category	lb/day										lb/day					
Fugitive Dust					6.5531	0.0000	6.5531	3.3676	0.0000	3.3676			0.0000			0.0000
Off-Road	1.5108	14.4148	18.4351	0.0314		0.6263	0.6263		0.5762	0.5762		3,035.8593	3,035.8593	0.9819		3,060.4058
Total	**1.5108**	**14.4148**	**18.4351**	**0.0314**	**6.5531**	**0.6263**	**7.1794**	**3.3676**	**0.5762**	**3.9438**		**3,035.8593**	**3,035.8593**	**0.9819**		**3,060.4058**

Unmitigated Construction Off-Site

	ROG	NOx	CO	SO2	Fugitive PM10	Exhaust PM10	PM10 Total	Fugitive PM2.5	Exhaust PM2.5	PM2.5 Total	Bio- CO2	NBio- CO2	Total CO2	CH4	N2O	CO2e
Category	lb/day										lb/day					
Hauling	0.0000	0.0000	0.0000	0.0000	0.0000	0.0000	0.0000	0.0000	0.0000	0.0000		0.0000	0.0000	0.0000	0.0000	0.0000
Vendor	0.0000	0.0000	0.0000	0.0000	0.0000	0.0000	0.0000	0.0000	0.0000	0.0000		0.0000	0.0000	0.0000	0.0000	0.0000
Worker	0.0000	0.0000	0.0000	0.0000	0.0000	0.0000	0.0000	0.0000	0.0000	0.0000		0.0000	0.0000	0.0000	0.0000	0.0000
Total	**0.0000**	**0.0000**	**0.0000**	**0.0000**	**0.0000**	**0.0000**	**0.0000**	**0.0000**	**0.0000**	**0.0000**		**0.0000**	**0.0000**	**0.0000**	**0.0000**	**0.0000**

Date: 1/21/2022 6:07 PM

SLRC - East&West Narrows - Construction - South Coast Air Basin, Winter

EMFAC Off-Model Adjustment Factors for Gasoline Light Duty Vehicle to Account for the SAFE Vehicle Rule Applied

Mitigated Construction On-Site

	ROG	NOx	CO	SO2	Fugitive PM10	Exhaust PM10	PM10 Total	Fugitive PM2.5	Exhaust PM2.5	PM2.5 Total	Bio- CO2	NBio- CO2	Total CO2	CH4	N2O	CO2e
Category	lb/day										lb/day					
Fugitive Dust					2.5557	0.0000	2.5557	1.3134	0.0000	1.3134			0.0000			0.0000
Off-Road	1.5108	14.4148	18.4351	0.0314		0.6263	0.6263		0.5762	0.5762	0.0000	3,035.8593	3,035.8593	0.9819		3,060.4058
Total	**1.5108**	**14.4148**	**18.4351**	**0.0314**	**2.5557**	**0.6263**	**3.1820**	**1.3134**	**0.5762**	**1.8896**	**0.0000**	**3,035.8593**	**3,035.8593**	**0.9819**		**3,060.4058**

Mitigated Construction Off-Site

	ROG	NOx	CO	SO2	Fugitive PM10	Exhaust PM10	PM10 Total	Fugitive PM2.5	Exhaust PM2.5	PM2.5 Total	Bio- CO2	NBio- CO2	Total CO2	CH4	N2O	CO2e
Category	lb/day										lb/day					
Hauling	0.0000	0.0000	0.0000	0.0000	0.0000	0.0000	0.0000	0.0000	0.0000	0.0000		0.0000	0.0000	0.0000	0.0000	0.0000
Vendor	0.0000	0.0000	0.0000	0.0000	0.0000	0.0000	0.0000	0.0000	0.0000	0.0000		0.0000	0.0000	0.0000	0.0000	0.0000
Worker	0.0000	0.0000	0.0000	0.0000	0.0000	0.0000	0.0000	0.0000	0.0000	0.0000		0.0000	0.0000	0.0000	0.0000	0.0000
Total	**0.0000**	**0.0000**	**0.0000**	**0.0000**	**0.0000**	**0.0000**	**0.0000**	**0.0000**	**0.0000**	**0.0000**		**0.0000**	**0.0000**	**0.0000**	**0.0000**	**0.0000**

Date: 1/21/2022 6:07 PM

SLRC - East&West Narrows - Construction - South Coast Air Basin, Winter

EMFAC Off-Model Adjustment Factors for Gasoline Light Duty Vehicle to Account for the SAFE Vehicle Rule Applied

3.4 Drainage/Utilities/Trenching - 2027

Unmitigated Construction On-Site

	ROG	NOx	CO	SO2	Fugitive PM10	Exhaust PM10	PM10 Total	Fugitive PM2.5	Exhaust PM2.5	PM2.5 Total	Bio- CO2	NBio- CO2	Total CO2	CH4	N2O	CO2e
Category	lb/day										lb/day					
Off-Road	1.8219	17.8715	20.0292	0.0380		0.7376	0.7376		0.6786	0.6786		3,676.0989	3,676.0989	1.1889		3,705.8220
Total	**1.8219**	**17.8715**	**20.0292**	**0.0380**		**0.7376**	**0.7376**		**0.6786**	**0.6786**		**3,676.0989**	**3,676.0989**	**1.1889**		**3,705.8220**

Unmitigated Construction Off-Site

	ROG	NOx	CO	SO2	Fugitive PM10	Exhaust PM10	PM10 Total	Fugitive PM2.5	Exhaust PM2.5	PM2.5 Total	Bio- CO2	NBio- CO2	Total CO2	CH4	N2O	CO2e
Category	lb/day										lb/day					
Hauling	0.0000	0.0000	0.0000	0.0000	0.0000	0.0000	0.0000	0.0000	0.0000	0.0000		0.0000	0.0000	0.0000	0.0000	0.0000
Vendor	0.0000	0.0000	0.0000	0.0000	0.0000	0.0000	0.0000	0.0000	0.0000	0.0000		0.0000	0.0000	0.0000	0.0000	0.0000
Worker	0.0000	0.0000	0.0000	0.0000	0.0000	0.0000	0.0000	0.0000	0.0000	0.0000		0.0000	0.0000	0.0000	0.0000	0.0000
Total	**0.0000**	**0.0000**	**0.0000**	**0.0000**	**0.0000**	**0.0000**	**0.0000**	**0.0000**	**0.0000**	**0.0000**		**0.0000**	**0.0000**	**0.0000**	**0.0000**	**0.0000**

Date: 1/21/2022 6:07 PM

SLRC - East&West Narrows - Construction - South Coast Air Basin, Winter

EMFAC Off-Model Adjustment Factors for Gasoline Light Duty Vehicle to Account for the SAFE Vehicle Rule Applied

Mitigated Construction On-Site

	ROG	NOx	CO	SO2	Fugitive PM10	Exhaust PM10	PM10 Total	Fugitive PM2.5	Exhaust PM2.5	PM2.5 Total	Bio- CO2	NBio- CO2	Total CO2	CH4	N2O	CO2e
Category	lb/day										lb/day					
Off-Road	1.8219	17.8715	20.0292	0.0380		0.7376	0.7376		0.6786	0.6786	0.0000	3,676.0989	3,676.0989	1.1889		3,705.8220
Total	**1.8219**	**17.8715**	**20.0292**	**0.0380**		**0.7376**	**0.7376**		**0.6786**	**0.6786**	**0.0000**	**3,676.0989**	**3,676.0989**	**1.1889**		**3,705.8220**

Mitigated Construction Off-Site

	ROG	NOx	CO	SO2	Fugitive PM10	Exhaust PM10	PM10 Total	Fugitive PM2.5	Exhaust PM2.5	PM2.5 Total	Bio- CO2	NBio- CO2	Total CO2	CH4	N2O	CO2e
Category	lb/day										lb/day					
Hauling	0.0000	0.0000	0.0000	0.0000	0.0000	0.0000	0.0000	0.0000	0.0000	0.0000		0.0000	0.0000	0.0000	0.0000	0.0000
Vendor	0.0000	0.0000	0.0000	0.0000	0.0000	0.0000	0.0000	0.0000	0.0000	0.0000		0.0000	0.0000	0.0000	0.0000	0.0000
Worker	0.0000	0.0000	0.0000	0.0000	0.0000	0.0000	0.0000	0.0000	0.0000	0.0000		0.0000	0.0000	0.0000	0.0000	0.0000
Total	**0.0000**	**0.0000**	**0.0000**	**0.0000**	**0.0000**	**0.0000**	**0.0000**	**0.0000**	**0.0000**	**0.0000**		**0.0000**	**0.0000**	**0.0000**	**0.0000**	**0.0000**

Date: 1/21/2022 6:07 PM

SLRC - East&West Narrows - Construction - South Coast Air Basin, Winter

EMFAC Off-Model Adjustment Factors for Gasoline Light Duty Vehicle to Account for the SAFE Vehicle Rule Applied

3.4 Drainage/Utilities/Trenching - 2028

Unmitigated Construction On-Site

	ROG	NOx	CO	SO2	Fugitive PM10	Exhaust PM10	PM10 Total	Fugitive PM2.5	Exhaust PM2.5	PM2.5 Total	Bio- CO2	NBio- CO2	Total CO2	CH4	N2O	CO2e
Category	lb/day										lb/day					
Off-Road	1.8219	17.8715	20.0292	0.0380		0.7376	0.7376		0.6786	0.6786		3,676.0989	3,676.0989	1.1889		3,705.8220
Total	**1.8219**	**17.8715**	**20.0292**	**0.0380**		**0.7376**	**0.7376**		**0.6786**	**0.6786**		**3,676.0989**	**3,676.0989**	**1.1889**		**3,705.8220**

Unmitigated Construction Off-Site

	ROG	NOx	CO	SO2	Fugitive PM10	Exhaust PM10	PM10 Total	Fugitive PM2.5	Exhaust PM2.5	PM2.5 Total	Bio- CO2	NBio- CO2	Total CO2	CH4	N2O	CO2e
Category	lb/day										lb/day					
Hauling	0.0000	0.0000	0.0000	0.0000	0.0000	0.0000	0.0000	0.0000	0.0000	0.0000		0.0000	0.0000	0.0000	0.0000	0.0000
Vendor	0.0000	0.0000	0.0000	0.0000	0.0000	0.0000	0.0000	0.0000	0.0000	0.0000		0.0000	0.0000	0.0000	0.0000	0.0000
Worker	0.0000	0.0000	0.0000	0.0000	0.0000	0.0000	0.0000	0.0000	0.0000	0.0000		0.0000	0.0000	0.0000	0.0000	0.0000
Total	**0.0000**	**0.0000**	**0.0000**	**0.0000**	**0.0000**	**0.0000**	**0.0000**	**0.0000**	**0.0000**	**0.0000**		**0.0000**	**0.0000**	**0.0000**	**0.0000**	**0.0000**

SLRC - East&West Narrows - Construction - South Coast Air Basin, Winter

EMFAC Off-Model Adjustment Factors for Gasoline Light Duty Vehicle to Account for the SAFE Vehicle Rule Applied

Mitigated Construction On-Site

	ROG	NOx	CO	SO2	Fugitive PM10	Exhaust PM10	PM10 Total	Fugitive PM2.5	Exhaust PM2.5	PM2.5 Total	Bio- CO2	NBio- CO2	Total CO2	CH4	N2O	CO2e
Category	lb/day										lb/day					
Off-Road	1.8219	17.8715	20.0292	0.0380		0.7376	0.7376		0.6786	0.6786	0.0000	3,676.0989	3,676.0989	1.1889		3,705.8220
Total	**1.8219**	**17.8715**	**20.0292**	**0.0380**		**0.7376**	**0.7376**		**0.6786**	**0.6786**	**0.0000**	**3,676.0989**	**3,676.0989**	**1.1889**		**3,705.8220**

Mitigated Construction Off-Site

	ROG	NOx	CO	SO2	Fugitive PM10	Exhaust PM10	PM10 Total	Fugitive PM2.5	Exhaust PM2.5	PM2.5 Total	Bio- CO2	NBio- CO2	Total CO2	CH4	N2O	CO2e
Category	lb/day										lb/day					
Hauling	0.0000	0.0000	0.0000	0.0000	0.0000	0.0000	0.0000	0.0000	0.0000	0.0000		0.0000	0.0000	0.0000	0.0000	0.0000
Vendor	0.0000	0.0000	0.0000	0.0000	0.0000	0.0000	0.0000	0.0000	0.0000	0.0000		0.0000	0.0000	0.0000	0.0000	0.0000
Worker	0.0000	0.0000	0.0000	0.0000	0.0000	0.0000	0.0000	0.0000	0.0000	0.0000		0.0000	0.0000	0.0000	0.0000	0.0000
Total	**0.0000**	**0.0000**	**0.0000**	**0.0000**	**0.0000**	**0.0000**	**0.0000**	**0.0000**	**0.0000**	**0.0000**		**0.0000**	**0.0000**	**0.0000**	**0.0000**	**0.0000**

Date: 1/21/2022 6:07 PM

SLRC - East&West Narrows - Construction - South Coast Air Basin, Winter

EMFAC Off-Model Adjustment Factors for Gasoline Light Duty Vehicle to Account for the SAFE Vehicle Rule Applied

3.4 Drainage/Utilities/Trenching - 2029

Unmitigated Construction On-Site

	ROG	NOx	CO	SO2	Fugitive PM10	Exhaust PM10	PM10 Total	Fugitive PM2.5	Exhaust PM2.5	PM2.5 Total	Bio- CO2	NBio- CO2	Total CO2	CH4	N2O	CO2e
Category	lb/day										lb/day					
Off-Road	1.8219	17.8715	20.0292	0.0380		0.7376	0.7376		0.6786	0.6786		3,676.0989	3,676.0989	1.1889		3,705.8220
Total	**1.8219**	**17.8715**	**20.0292**	**0.0380**		**0.7376**	**0.7376**		**0.6786**	**0.6786**		**3,676.0989**	**3,676.0989**	**1.1889**		**3,705.8220**

Unmitigated Construction Off-Site

	ROG	NOx	CO	SO2	Fugitive PM10	Exhaust PM10	PM10 Total	Fugitive PM2.5	Exhaust PM2.5	PM2.5 Total	Bio- CO2	NBio- CO2	Total CO2	CH4	N2O	CO2e
Category	lb/day										lb/day					
Hauling	0.0000	0.0000	0.0000	0.0000	0.0000	0.0000	0.0000	0.0000	0.0000	0.0000		0.0000	0.0000	0.0000	0.0000	0.0000
Vendor	0.0000	0.0000	0.0000	0.0000	0.0000	0.0000	0.0000	0.0000	0.0000	0.0000		0.0000	0.0000	0.0000	0.0000	0.0000
Worker	0.0000	0.0000	0.0000	0.0000	0.0000	0.0000	0.0000	0.0000	0.0000	0.0000		0.0000	0.0000	0.0000	0.0000	0.0000
Total	**0.0000**	**0.0000**	**0.0000**	**0.0000**	**0.0000**	**0.0000**	**0.0000**	**0.0000**	**0.0000**	**0.0000**		**0.0000**	**0.0000**	**0.0000**	**0.0000**	**0.0000**

SLRC - East&West Narrows - Construction - South Coast Air Basin, Winter

EMFAC Off-Model Adjustment Factors for Gasoline Light Duty Vehicle to Account for the SAFE Vehicle Rule Applied

Mitigated Construction On-Site

	ROG	NOx	CO	SO2	Fugitive PM10	Exhaust PM10	PM10 Total	Fugitive PM2.5	Exhaust PM2.5	PM2.5 Total	Bio- CO2	NBio- CO2	Total CO2	CH4	N2O	CO2e
Category	lb/day										lb/day					
Off-Road	1.8219	17.8715	20.0292	0.0380		0.7376	0.7376		0.6786	0.6786	0.0000	3,676.0989	3,676.0989	1.1889		3,705.8220
Total	**1.8219**	**17.8715**	**20.0292**	**0.0380**		**0.7376**	**0.7376**		**0.6786**	**0.6786**	**0.0000**	**3,676.0989**	**3,676.0989**	**1.1889**		**3,705.8220**

Mitigated Construction Off-Site

	ROG	NOx	CO	SO2	Fugitive PM10	Exhaust PM10	PM10 Total	Fugitive PM2.5	Exhaust PM2.5	PM2.5 Total	Bio- CO2	NBio- CO2	Total CO2	CH4	N2O	CO2e
Category	lb/day										lb/day					
Hauling	0.0000	0.0000	0.0000	0.0000	0.0000	0.0000	0.0000	0.0000	0.0000	0.0000		0.0000	0.0000	0.0000	0.0000	0.0000
Vendor	0.0000	0.0000	0.0000	0.0000	0.0000	0.0000	0.0000	0.0000	0.0000	0.0000		0.0000	0.0000	0.0000	0.0000	0.0000
Worker	0.0000	0.0000	0.0000	0.0000	0.0000	0.0000	0.0000	0.0000	0.0000	0.0000		0.0000	0.0000	0.0000	0.0000	0.0000
Total	**0.0000**	**0.0000**	**0.0000**	**0.0000**	**0.0000**	**0.0000**	**0.0000**	**0.0000**	**0.0000**	**0.0000**		**0.0000**	**0.0000**	**0.0000**	**0.0000**	**0.0000**

Date: 1/21/2022 6:07 PM

SLRC - East&West Narrows - Construction - South Coast Air Basin, Winter

EMFAC Off-Model Adjustment Factors for Gasoline Light Duty Vehicle to Account for the SAFE Vehicle Rule Applied

3.5 Foundations - 2029

Unmitigated Construction On-Site

	ROG	NOx	CO	SO2	Fugitive PM10	Exhaust PM10	PM10 Total	Fugitive PM2.5	Exhaust PM2.5	PM2.5 Total	Bio- CO2	NBio- CO2	Total CO2	CH4	N2O	CO2e
Category	lb/day										lb/day					
Off-Road	0.5505	4.4272	6.8786	0.0121		0.1920	0.1920		0.1870	0.1870		1,118.3846	1,118.3846	0.1632		1,122.4655
Total	**0.5505**	**4.4272**	**6.8786**	**0.0121**		**0.1920**	**0.1920**		**0.1870**	**0.1870**		**1,118.3846**	**1,118.3846**	**0.1632**		**1,122.4655**

Unmitigated Construction Off-Site

	ROG	NOx	CO	SO2	Fugitive PM10	Exhaust PM10	PM10 Total	Fugitive PM2.5	Exhaust PM2.5	PM2.5 Total	Bio- CO2	NBio- CO2	Total CO2	CH4	N2O	CO2e
Category	lb/day										lb/day					
Hauling	0.0000	0.0000	0.0000	0.0000	0.0000	0.0000	0.0000	0.0000	0.0000	0.0000		0.0000	0.0000	0.0000	0.0000	0.0000
Vendor	0.0000	0.0000	0.0000	0.0000	0.0000	0.0000	0.0000	0.0000	0.0000	0.0000		0.0000	0.0000	0.0000	0.0000	0.0000
Worker	0.0000	0.0000	0.0000	0.0000	0.0000	0.0000	0.0000	0.0000	0.0000	0.0000		0.0000	0.0000	0.0000	0.0000	0.0000
Total	**0.0000**	**0.0000**	**0.0000**	**0.0000**	**0.0000**	**0.0000**	**0.0000**	**0.0000**	**0.0000**	**0.0000**		**0.0000**	**0.0000**	**0.0000**	**0.0000**	**0.0000**

Date: 1/21/2022 6:07 PM

SLRC - East&West Narrows - Construction - South Coast Air Basin, Winter

EMFAC Off-Model Adjustment Factors for Gasoline Light Duty Vehicle to Account for the SAFE Vehicle Rule Applied

Mitigated Construction On-Site

	ROG	NOx	CO	SO2	Fugitive PM10	Exhaust PM10	PM10 Total	Fugitive PM2.5	Exhaust PM2.5	PM2.5 Total	Bio- CO2	NBio- CO2	Total CO2	CH4	N2O	CO2e
Category	lb/day										lb/day					
Off-Road	0.5505	4.4272	6.8786	0.0121		0.1920	0.1920		0.1870	0.1870	0.0000	1,118.3846	1,118.3846	0.1632		1,122.4655
Total	**0.5505**	**4.4272**	**6.8786**	**0.0121**		**0.1920**	**0.1920**		**0.1870**	**0.1870**	**0.0000**	**1,118.3846**	**1,118.3846**	**0.1632**		**1,122.4655**

Mitigated Construction Off-Site

	ROG	NOx	CO	SO2	Fugitive PM10	Exhaust PM10	PM10 Total	Fugitive PM2.5	Exhaust PM2.5	PM2.5 Total	Bio- CO2	NBio- CO2	Total CO2	CH4	N2O	CO2e
Category	lb/day										lb/day					
Hauling	0.0000	0.0000	0.0000	0.0000	0.0000	0.0000	0.0000	0.0000	0.0000	0.0000		0.0000	0.0000	0.0000	0.0000	0.0000
Vendor	0.0000	0.0000	0.0000	0.0000	0.0000	0.0000	0.0000	0.0000	0.0000	0.0000		0.0000	0.0000	0.0000	0.0000	0.0000
Worker	0.0000	0.0000	0.0000	0.0000	0.0000	0.0000	0.0000	0.0000	0.0000	0.0000		0.0000	0.0000	0.0000	0.0000	0.0000
Total	**0.0000**	**0.0000**	**0.0000**	**0.0000**	**0.0000**	**0.0000**	**0.0000**	**0.0000**	**0.0000**	**0.0000**		**0.0000**	**0.0000**	**0.0000**	**0.0000**	**0.0000**

Date: 1/21/2022 6:07 PM

SLRC - East&West Narrows - Construction - South Coast Air Basin, Winter

EMFAC Off-Model Adjustment Factors for Gasoline Light Duty Vehicle to Account for the SAFE Vehicle Rule Applied

3.6 Structure Construction - 2029

Unmitigated Construction On-Site

	ROG	NOx	CO	SO2	Fugitive PM10	Exhaust PM10	PM10 Total	Fugitive PM2.5	Exhaust PM2.5	PM2.5 Total	Bio- CO2	NBio- CO2	Total CO2	CH4	N2O	CO2e
Category	lb/day										lb/day					
Off-Road	1.2823	11.7293	14.8703	0.0258		0.4770	0.4770		0.4498	0.4498		2,443.5369	2,443.5369	0.5644		2,457.6475
Total	**1.2823**	**11.7293**	**14.8703**	**0.0258**		**0.4770**	**0.4770**		**0.4498**	**0.4498**		**2,443.5369**	**2,443.5369**	**0.5644**		**2,457.6475**

Unmitigated Construction Off-Site

	ROG	NOx	CO	SO2	Fugitive PM10	Exhaust PM10	PM10 Total	Fugitive PM2.5	Exhaust PM2.5	PM2.5 Total	Bio- CO2	NBio- CO2	Total CO2	CH4	N2O	CO2e
Category	lb/day										lb/day					
Hauling	0.0000	0.0000	0.0000	0.0000	0.0000	0.0000	0.0000	0.0000	0.0000	0.0000		0.0000	0.0000	0.0000	0.0000	0.0000
Vendor	0.0000	0.0000	0.0000	0.0000	0.0000	0.0000	0.0000	0.0000	0.0000	0.0000		0.0000	0.0000	0.0000	0.0000	0.0000
Worker	0.0000	0.0000	0.0000	0.0000	0.0000	0.0000	0.0000	0.0000	0.0000	0.0000		0.0000	0.0000	0.0000	0.0000	0.0000
Total	**0.0000**	**0.0000**	**0.0000**	**0.0000**	**0.0000**	**0.0000**	**0.0000**	**0.0000**	**0.0000**	**0.0000**		**0.0000**	**0.0000**	**0.0000**	**0.0000**	**0.0000**

Date: 1/21/2022 6:07 PM

SLRC - East&West Narrows - Construction - South Coast Air Basin, Winter

EMFAC Off-Model Adjustment Factors for Gasoline Light Duty Vehicle to Account for the SAFE Vehicle Rule Applied

Mitigated Construction On-Site

	ROG	NOx	CO	SO2	Fugitive PM10	Exhaust PM10	PM10 Total	Fugitive PM2.5	Exhaust PM2.5	PM2.5 Total	Bio- CO2	NBio- CO2	Total CO2	CH4	N2O	CO2e
Category	lb/day										lb/day					
Off-Road	1.2823	11.7293	14.8703	0.0258		0.4770	0.4770		0.4498	0.4498	0.0000	2,443.5369	2,443.5369	0.5644		2,457.6475
Total	**1.2823**	**11.7293**	**14.8703**	**0.0258**		**0.4770**	**0.4770**		**0.4498**	**0.4498**	**0.0000**	**2,443.5369**	**2,443.5369**	**0.5644**		**2,457.6475**

Mitigated Construction Off-Site

	ROG	NOx	CO	SO2	Fugitive PM10	Exhaust PM10	PM10 Total	Fugitive PM2.5	Exhaust PM2.5	PM2.5 Total	Bio- CO2	NBio- CO2	Total CO2	CH4	N2O	CO2e
Category	lb/day										lb/day					
Hauling	0.0000	0.0000	0.0000	0.0000	0.0000	0.0000	0.0000	0.0000	0.0000	0.0000		0.0000	0.0000	0.0000	0.0000	0.0000
Vendor	0.0000	0.0000	0.0000	0.0000	0.0000	0.0000	0.0000	0.0000	0.0000	0.0000		0.0000	0.0000	0.0000	0.0000	0.0000
Worker	0.0000	0.0000	0.0000	0.0000	0.0000	0.0000	0.0000	0.0000	0.0000	0.0000		0.0000	0.0000	0.0000	0.0000	0.0000
Total	**0.0000**	**0.0000**	**0.0000**	**0.0000**	**0.0000**	**0.0000**	**0.0000**	**0.0000**	**0.0000**	**0.0000**		**0.0000**	**0.0000**	**0.0000**	**0.0000**	**0.0000**

Date: 1/21/2022 6:07 PM

SLRC - East&West Narrows - Construction - South Coast Air Basin, Winter

EMFAC Off-Model Adjustment Factors for Gasoline Light Duty Vehicle to Account for the SAFE Vehicle Rule Applied

3.7 Landscaping/Other Finishing - 2029

Unmitigated Construction On-Site

	ROG	NOx	CO	SO2	Fugitive PM10	Exhaust PM10	PM10 Total	Fugitive PM2.5	Exhaust PM2.5	PM2.5 Total	Bio- CO2	NBio- CO2	Total CO2	CH4	N2O	CO2e
Category	lb/day										lb/day					
Off-Road	0.5318	5.3216	5.0999	0.0104		0.2326	0.2326		0.2140	0.2140		1,008.9129	1,008.9129	0.3263		1,017.0705
Total	**0.5318**	**5.3216**	**5.0999**	**0.0104**		**0.2326**	**0.2326**		**0.2140**	**0.2140**		**1,008.9129**	**1,008.9129**	**0.3263**		**1,017.0705**

Unmitigated Construction Off-Site

	ROG	NOx	CO	SO2	Fugitive PM10	Exhaust PM10	PM10 Total	Fugitive PM2.5	Exhaust PM2.5	PM2.5 Total	Bio- CO2	NBio- CO2	Total CO2	CH4	N2O	CO2e
Category	lb/day										lb/day					
Hauling	0.0000	0.0000	0.0000	0.0000	0.0000	0.0000	0.0000	0.0000	0.0000	0.0000		0.0000	0.0000	0.0000	0.0000	0.0000
Vendor	0.0000	0.0000	0.0000	0.0000	0.0000	0.0000	0.0000	0.0000	0.0000	0.0000		0.0000	0.0000	0.0000	0.0000	0.0000
Worker	0.0000	0.0000	0.0000	0.0000	0.0000	0.0000	0.0000	0.0000	0.0000	0.0000		0.0000	0.0000	0.0000	0.0000	0.0000
Total	**0.0000**	**0.0000**	**0.0000**	**0.0000**	**0.0000**	**0.0000**	**0.0000**	**0.0000**	**0.0000**	**0.0000**		**0.0000**	**0.0000**	**0.0000**	**0.0000**	**0.0000**

SLRC - East&West Narrows - Construction - South Coast Air Basin, Winter

EMFAC Off-Model Adjustment Factors for Gasoline Light Duty Vehicle to Account for the SAFE Vehicle Rule Applied

Mitigated Construction On-Site

	ROG	NOx	CO	SO2	Fugitive PM10	Exhaust PM10	PM10 Total	Fugitive PM2.5	Exhaust PM2.5	PM2.5 Total	Bio- CO2	NBio- CO2	Total CO2	CH4	N2O	CO2e
Category	lb/day										lb/day					
Off-Road	0.5318	5.3216	5.0999	0.0104		0.2326	0.2326		0.2140	0.2140	0.0000	1,008.9129	1,008.9129	0.3263		1,017.0705
Total	**0.5318**	**5.3216**	**5.0999**	**0.0104**		**0.2326**	**0.2326**		**0.2140**	**0.2140**	**0.0000**	**1,008.9129**	**1,008.9129**	**0.3263**		**1,017.0705**

Mitigated Construction Off-Site

	ROG	NOx	CO	SO2	Fugitive PM10	Exhaust PM10	PM10 Total	Fugitive PM2.5	Exhaust PM2.5	PM2.5 Total	Bio- CO2	NBio- CO2	Total CO2	CH4	N2O	CO2e
Category	lb/day										lb/day					
Hauling	0.0000	0.0000	0.0000	0.0000	0.0000	0.0000	0.0000	0.0000	0.0000	0.0000		0.0000	0.0000	0.0000	0.0000	0.0000
Vendor	0.0000	0.0000	0.0000	0.0000	0.0000	0.0000	0.0000	0.0000	0.0000	0.0000		0.0000	0.0000	0.0000	0.0000	0.0000
Worker	0.0000	0.0000	0.0000	0.0000	0.0000	0.0000	0.0000	0.0000	0.0000	0.0000		0.0000	0.0000	0.0000	0.0000	0.0000
Total	**0.0000**	**0.0000**	**0.0000**	**0.0000**	**0.0000**	**0.0000**	**0.0000**	**0.0000**	**0.0000**	**0.0000**		**0.0000**	**0.0000**	**0.0000**	**0.0000**	**0.0000**

Date: 1/21/2022 6:07 PM

SLRC - East&West Narrows - Construction - South Coast Air Basin, Winter

EMFAC Off-Model Adjustment Factors for Gasoline Light Duty Vehicle to Account for the SAFE Vehicle Rule Applied

3.8 Water Construction (Piles) - 2029

Unmitigated Construction On-Site

	ROG	NOx	CO	SO2	Fugitive PM10	Exhaust PM10	PM10 Total	Fugitive PM2.5	Exhaust PM2.5	PM2.5 Total	Bio- CO2	NBio- CO2	Total CO2	CH4	N2O	CO2e
Category	lb/day										lb/day					
Off-Road	0.6377	6.2016	5.7237	0.0180		0.2432	0.2432		0.2238	0.2238		1,740.3753	1,740.3753	0.5629		1,754.4471
Total	**0.6377**	**6.2016**	**5.7237**	**0.0180**		**0.2432**	**0.2432**		**0.2238**	**0.2238**		**1,740.3753**	**1,740.3753**	**0.5629**		**1,754.4471**

Unmitigated Construction Off-Site

	ROG	NOx	CO	SO2	Fugitive PM10	Exhaust PM10	PM10 Total	Fugitive PM2.5	Exhaust PM2.5	PM2.5 Total	Bio- CO2	NBio- CO2	Total CO2	CH4	N2O	CO2e
Category	lb/day										lb/day					
Hauling	0.0000	0.0000	0.0000	0.0000	0.0000	0.0000	0.0000	0.0000	0.0000	0.0000		0.0000	0.0000	0.0000	0.0000	0.0000
Vendor	0.0000	0.0000	0.0000	0.0000	0.0000	0.0000	0.0000	0.0000	0.0000	0.0000		0.0000	0.0000	0.0000	0.0000	0.0000
Worker	0.0000	0.0000	0.0000	0.0000	0.0000	0.0000	0.0000	0.0000	0.0000	0.0000		0.0000	0.0000	0.0000	0.0000	0.0000
Total	**0.0000**	**0.0000**	**0.0000**	**0.0000**	**0.0000**	**0.0000**	**0.0000**	**0.0000**	**0.0000**	**0.0000**		**0.0000**	**0.0000**	**0.0000**	**0.0000**	**0.0000**

Date: 1/21/2022 6:07 PM

SLRC - East&West Narrows - Construction - South Coast Air Basin, Winter

EMFAC Off-Model Adjustment Factors for Gasoline Light Duty Vehicle to Account for the SAFE Vehicle Rule Applied

Mitigated Construction On-Site

	ROG	NOx	CO	SO2	Fugitive PM10	Exhaust PM10	PM10 Total	Fugitive PM2.5	Exhaust PM2.5	PM2.5 Total	Bio- CO2	NBio- CO2	Total CO2	CH4	N2O	CO2e
Category	lb/day										lb/day					
Off-Road	0.6377	6.2016	5.7237	0.0180		0.2432	0.2432		0.2238	0.2238	0.0000	1,740.3753	1,740.3753	0.5629		1,754.4471
Total	**0.6377**	**6.2016**	**5.7237**	**0.0180**		**0.2432**	**0.2432**		**0.2238**	**0.2238**	**0.0000**	**1,740.3753**	**1,740.3753**	**0.5629**		**1,754.4471**

Mitigated Construction Off-Site

	ROG	NOx	CO	SO2	Fugitive PM10	Exhaust PM10	PM10 Total	Fugitive PM2.5	Exhaust PM2.5	PM2.5 Total	Bio- CO2	NBio- CO2	Total CO2	CH4	N2O	CO2e
Category	lb/day										lb/day					
Hauling	0.0000	0.0000	0.0000	0.0000	0.0000	0.0000	0.0000	0.0000	0.0000	0.0000		0.0000	0.0000	0.0000	0.0000	0.0000
Vendor	0.0000	0.0000	0.0000	0.0000	0.0000	0.0000	0.0000	0.0000	0.0000	0.0000		0.0000	0.0000	0.0000	0.0000	0.0000
Worker	0.0000	0.0000	0.0000	0.0000	0.0000	0.0000	0.0000	0.0000	0.0000	0.0000		0.0000	0.0000	0.0000	0.0000	0.0000
Total	**0.0000**	**0.0000**	**0.0000**	**0.0000**	**0.0000**	**0.0000**	**0.0000**	**0.0000**	**0.0000**	**0.0000**		**0.0000**	**0.0000**	**0.0000**	**0.0000**	**0.0000**

Date: 1/21/2022 6:07 PM

SLRC - East&West Narrows - Construction - South Coast Air Basin, Winter

EMFAC Off-Model Adjustment Factors for Gasoline Light Duty Vehicle to Account for the SAFE Vehicle Rule Applied

3.9 Paving - 2029

Unmitigated Construction On-Site

	ROG	NOx	CO	SO2	Fugitive PM10	Exhaust PM10	PM10 Total	Fugitive PM2.5	Exhaust PM2.5	PM2.5 Total	Bio- CO2	NBio- CO2	Total CO2	CH4	N2O	CO2e
Category	lb/day										lb/day					
Off-Road	0.8612	7.4533	11.6211	0.0194		0.3387	0.3387		0.3220	0.3220		1,827.4398	1,827.4398	0.3926		1,837.2537
Paving	0.0734					0.0000	0.0000		0.0000	0.0000			0.0000			0.0000
Total	**0.9346**	**7.4533**	**11.6211**	**0.0194**		**0.3387**	**0.3387**		**0.3220**	**0.3220**		**1,827.4398**	**1,827.4398**	**0.3926**		**1,837.2537**

Unmitigated Construction Off-Site

	ROG	NOx	CO	SO2	Fugitive PM10	Exhaust PM10	PM10 Total	Fugitive PM2.5	Exhaust PM2.5	PM2.5 Total	Bio- CO2	NBio- CO2	Total CO2	CH4	N2O	CO2e
Category	lb/day										lb/day					
Hauling	0.0000	0.0000	0.0000	0.0000	0.0000	0.0000	0.0000	0.0000	0.0000	0.0000		0.0000	0.0000	0.0000	0.0000	0.0000
Vendor	0.0000	0.0000	0.0000	0.0000	0.0000	0.0000	0.0000	0.0000	0.0000	0.0000		0.0000	0.0000	0.0000	0.0000	0.0000
Worker	0.0000	0.0000	0.0000	0.0000	0.0000	0.0000	0.0000	0.0000	0.0000	0.0000		0.0000	0.0000	0.0000	0.0000	0.0000
Total	**0.0000**	**0.0000**	**0.0000**	**0.0000**	**0.0000**	**0.0000**	**0.0000**	**0.0000**	**0.0000**	**0.0000**		**0.0000**	**0.0000**	**0.0000**	**0.0000**	**0.0000**

Date: 1/21/2022 6:07 PM

SLRC - East&West Narrows - Construction - South Coast Air Basin, Winter

EMFAC Off-Model Adjustment Factors for Gasoline Light Duty Vehicle to Account for the SAFE Vehicle Rule Applied

Mitigated Construction On-Site

	ROG	NOx	CO	SO2	Fugitive PM10	Exhaust PM10	PM10 Total	Fugitive PM2.5	Exhaust PM2.5	PM2.5 Total	Bio- CO2	NBio- CO2	Total CO2	CH4	N2O	CO2e
Category	lb/day										lb/day					
Off-Road	0.8612	7.4533	11.6211	0.0194		0.3387	0.3387		0.3220	0.3220	0.0000	1,827.4398	1,827.4398	0.3926		1,837.2537
Paving	0.0734					0.0000	0.0000		0.0000	0.0000			0.0000			0.0000
Total	**0.9346**	**7.4533**	**11.6211**	**0.0194**		**0.3387**	**0.3387**		**0.3220**	**0.3220**	**0.0000**	**1,827.4398**	**1,827.4398**	**0.3926**		**1,837.2537**

Mitigated Construction Off-Site

	ROG	NOx	CO	SO2	Fugitive PM10	Exhaust PM10	PM10 Total	Fugitive PM2.5	Exhaust PM2.5	PM2.5 Total	Bio- CO2	NBio- CO2	Total CO2	CH4	N2O	CO2e
Category	lb/day										lb/day					
Hauling	0.0000	0.0000	0.0000	0.0000	0.0000	0.0000	0.0000	0.0000	0.0000	0.0000		0.0000	0.0000	0.0000	0.0000	0.0000
Vendor	0.0000	0.0000	0.0000	0.0000	0.0000	0.0000	0.0000	0.0000	0.0000	0.0000		0.0000	0.0000	0.0000	0.0000	0.0000
Worker	0.0000	0.0000	0.0000	0.0000	0.0000	0.0000	0.0000	0.0000	0.0000	0.0000		0.0000	0.0000	0.0000	0.0000	0.0000
Total	**0.0000**	**0.0000**	**0.0000**	**0.0000**	**0.0000**	**0.0000**	**0.0000**	**0.0000**	**0.0000**	**0.0000**		**0.0000**	**0.0000**	**0.0000**	**0.0000**	**0.0000**

Date: 1/21/2022 6:12 PM

SLRC - East&West Narrows - Construction - South Coast Air Basin, Winter

EMFAC Off-Model Adjustment Factors for Gasoline Light Duty Vehicle to Account for the SAFE Vehicle Rule Applied

SLRC - East&West Narrows - Construction

South Coast Air Basin, Winter

1.0 Project Characteristics

1.1 Land Usage

Land Uses	Size	Metric	Lot Acreage	Floor Surface Area	Population
Other Asphalt Surfaces	2.80	Acre	2.80	121,925.00	0
City Park	3.63	Acre	3.63	158,175.00	0

1.2 Other Project Characteristics

Urbanization	Urban	**Wind Speed (m/s)**	2.2	**Precipitation Freq (Days)**	31
Climate Zone	12			**Operational Year**	2029
Utility Company	Los Angeles Department of Water & Power				
CO2 Intensity (lb/MWhr)	691.98	**CH4 Intensity (lb/MWhr)**	0.033	**N2O Intensity (lb/MWhr)**	0.004

1.3 User Entered Comments & Non-Default Data

Project Characteristics -

Land Use - see construction assumptions

Construction Phase - see construction assumptions

Off-road Equipment - see construction assumptions

Off-road Equipment - see construction assumptions

Off-road Equipment -

Off-road Equipment - see construction assumptions

Off-road Equipment - see construction assumptions

Off-road Equipment - see construction assumptions

Off-road Equipment - see construction assumptions

Off-road Equipment - see construction assumptions

Trips and VMT - construction mobile emissions calculated outside of CalEEMod.

Date: 1/21/2022 6:12 PM

SLRC - East&West Narrows - Construction - South Coast Air Basin, Winter

EMFAC Off-Model Adjustment Factors for Gasoline Light Duty Vehicle to Account for the SAFE Vehicle Rule Applied

Demolition -

Grading -

Construction Off-road Equipment Mitigation - see construction assumptions

Table Name	Column Name	Default Value	New Value
tblConstDustMitigation	WaterUnpavedRoadVehicleSpeed	0	15
tblConstEquipMitigation	NumberOfEquipmentMitigated	0.00	1.00
tblConstEquipMitigation	NumberOfEquipmentMitigated	0.00	3.00
tblConstEquipMitigation	NumberOfEquipmentMitigated	0.00	4.00
tblConstEquipMitigation	NumberOfEquipmentMitigated	0.00	2.00
tblConstEquipMitigation	NumberOfEquipmentMitigated	0.00	2.00
tblConstEquipMitigation	NumberOfEquipmentMitigated	0.00	1.00
tblConstEquipMitigation	NumberOfEquipmentMitigated	0.00	1.00
tblConstEquipMitigation	NumberOfEquipmentMitigated	0.00	2.00
tblConstEquipMitigation	NumberOfEquipmentMitigated	0.00	2.00
tblConstEquipMitigation	NumberOfEquipmentMitigated	0.00	1.00
tblConstEquipMitigation	NumberOfEquipmentMitigated	0.00	3.00
tblConstEquipMitigation	NumberOfEquipmentMitigated	0.00	16.00
tblConstEquipMitigation	Tier	No Change	Tier 4 Final
tblConstEquipMitigation	Tier	No Change	Tier 4 Final
tblConstEquipMitigation	Tier	No Change	Tier 4 Final
tblConstEquipMitigation	Tier	No Change	Tier 4 Final
tblConstEquipMitigation	Tier	No Change	Tier 4 Final
tblConstEquipMitigation	Tier	No Change	Tier 4 Final
tblConstEquipMitigation	Tier	No Change	Tier 4 Final
tblConstEquipMitigation	Tier	No Change	Tier 4 Final
tblConstEquipMitigation	Tier	No Change	Tier 4 Final
tblConstEquipMitigation	Tier	No Change	Tier 4 Final
tblConstEquipMitigation	Tier	No Change	Tier 4 Final
tblConstEquipMitigation	Tier	No Change	Tier 4 Final
tblConstructionPhase	NumDays	20.00	30.00

SLRC - East&West Narrows - Construction - South Coast Air Basin, Winter

EMFAC Off-Model Adjustment Factors for Gasoline Light Duty Vehicle to Account for the SAFE Vehicle Rule Applied

tblConstructionPhase	NumDays	10.00	30.00
tblConstructionPhase	NumDays	230.00	100.00
tblConstructionPhase	NumDays	230.00	160.00
tblConstructionPhase	NumDays	230.00	100.00
tblConstructionPhase	NumDays	230.00	100.00
tblConstructionPhase	NumDays	20.00	100.00
tblConstructionPhase	NumDaysWeek	5.00	6.00
tblConstructionPhase	NumDaysWeek	5.00	6.00
tblConstructionPhase	NumDaysWeek	5.00	6.00
tblConstructionPhase	NumDaysWeek	5.00	6.00
tblConstructionPhase	NumDaysWeek	5.00	6.00
tblConstructionPhase	NumDaysWeek	5.00	6.00
tblConstructionPhase	NumDaysWeek	5.00	6.00
tblConstructionPhase	NumDaysWeek	5.00	6.00
tblGrading	MaterialExported	0.00	200.00
tblLandUse	LandUseSquareFeet	121,968.00	121,925.00
tblLandUse	LandUseSquareFeet	158,122.80	158,175.00
tblOffRoadEquipment	OffRoadEquipmentUnitAmount	1.00	0.00
tblOffRoadEquipment	OffRoadEquipmentUnitAmount	1.00	0.00
tblOffRoadEquipment	OffRoadEquipmentUnitAmount	3.00	0.00
tblOffRoadEquipment	OffRoadEquipmentUnitAmount	3.00	0.00
tblOffRoadEquipment	OffRoadEquipmentUnitAmount	3.00	1.00
tblOffRoadEquipment	OffRoadEquipmentUnitAmount	3.00	1.00
tblOffRoadEquipment	OffRoadEquipmentUnitAmount	3.00	0.00
tblOffRoadEquipment	OffRoadEquipmentUnitAmount	1.00	0.00
tblOffRoadEquipment	OffRoadEquipmentUnitAmount	1.00	0.00
tblOffRoadEquipment	OffRoadEquipmentUnitAmount	1.00	0.00
tblOffRoadEquipment	OffRoadEquipmentUnitAmount	2.00	1.00
tblOffRoadEquipment	OffRoadEquipmentUnitAmount	2.00	1.00
tblOffRoadEquipment	OffRoadEquipmentUnitAmount	2.00	1.00

SLRC - East&West Narrows - Construction - South Coast Air Basin, Winter

EMFAC Off-Model Adjustment Factors for Gasoline Light Duty Vehicle to Account for the SAFE Vehicle Rule Applied

tblOffRoadEquipment	OffRoadEquipmentUnitAmount	2.00	1.00
tblOffRoadEquipment	OffRoadEquipmentUnitAmount	3.00	1.00
tblOffRoadEquipment	OffRoadEquipmentUnitAmount	3.00	0.00
tblOffRoadEquipment	OffRoadEquipmentUnitAmount	3.00	1.00
tblOffRoadEquipment	OffRoadEquipmentUnitAmount	3.00	1.00
tblOffRoadEquipment	OffRoadEquipmentUnitAmount	1.00	0.00
tblOffRoadEquipment	OffRoadEquipmentUnitAmount	1.00	0.00
tblOffRoadEquipment	OffRoadEquipmentUnitAmount	1.00	0.00
tblOffRoadEquipment	PhaseName	Building Construction	Structure Construction
tblOffRoadEquipment	PhaseName	Building Construction	Structure Construction
tblOffRoadEquipment	PhaseName	Building Construction	Structure Construction
tblOffRoadEquipment	PhaseName	Building Construction	Structure Construction
tblOffRoadEquipment	PhaseName	Building Construction	Structure Construction
tblOffRoadEquipment	UsageHours	7.00	8.00
tblOffRoadEquipment	UsageHours	7.00	8.00
tblOffRoadEquipment	UsageHours	7.00	8.00
tblOffRoadEquipment	UsageHours	7.00	8.00
tblOffRoadEquipment	UsageHours	7.00	8.00
tblOnRoadDust	PhaseName	Building Construction	Structure Construction
tblTripsAndVMT	HaulingTripNumber	616.00	0.00
tblTripsAndVMT	HaulingTripNumber	25.00	0.00
tblTripsAndVMT	PhaseName	Building Construction	Structure Construction
tblTripsAndVMT	VendorTripNumber	46.00	0.00
tblTripsAndVMT	VendorTripNumber	46.00	0.00
tblTripsAndVMT	VendorTripNumber	46.00	0.00
tblTripsAndVMT	VendorTripNumber	46.00	0.00
tblTripsAndVMT	WorkerTripNumber	13.00	0.00
tblTripsAndVMT	WorkerTripNumber	18.00	0.00
tblTripsAndVMT	WorkerTripNumber	20.00	0.00
tblTripsAndVMT	WorkerTripNumber	118.00	0.00

SLRC - East&West Narrows - Construction - South Coast Air Basin, Winter

EMFAC Off-Model Adjustment Factors for Gasoline Light Duty Vehicle to Account for the SAFE Vehicle Rule Applied

tblTripsAndVMT	WorkerTripNumber	118.00	0.00
tblTripsAndVMT	WorkerTripNumber	118.00	0.00
tblTripsAndVMT	WorkerTripNumber	118.00	0.00
tblTripsAndVMT	WorkerTripNumber	15.00	0.00

2.0 Emissions Summary

2.1 Overall Construction (Maximum Daily Emission)

Unmitigated Construction

	ROG	NOx	CO	SO2	Fugitive PM10	Exhaust PM10	PM10 Total	Fugitive PM2.5	Exhaust PM2.5	PM2.5 Total	Bio- CO2	NBio- CO2	Total CO2	CH4	N2O	CO2e
Year	lb/day										lb/day					
2027	1.8219	17.8715	20.0292	0.0380	6.5531	0.7376	7.1794	3.3676	0.6786	3.9438	0.0000	3,676.0989	3,676.0989	1.1889	0.0000	3,705.8220
2028	1.8219	17.8715	20.0292	0.0380	0.0000	0.7376	0.7376	0.0000	0.6786	0.6786	0.0000	3,676.0989	3,676.0989	1.1889	0.0000	3,705.8220
2029	3.9369	35.1329	44.1936	0.0857	0.0000	1.4836	1.4836	0.0000	1.3966	1.3966	0.0000	8,138.6495	8,138.6495	2.0094	0.0000	8,188.8842
Maximum	**3.9369**	**35.1329**	**44.1936**	**0.0857**	**6.5531**	**1.4836**	**7.1794**	**3.3676**	**1.3966**	**3.9438**	**0.0000**	**8,138.6495**	**8,138.6495**	**2.0094**	**0.0000**	**8,188.8842**

SLRC - East&West Narrows - Construction - South Coast Air Basin, Winter

EMFAC Off-Model Adjustment Factors for Gasoline Light Duty Vehicle to Account for the SAFE Vehicle Rule Applied

Mitigated Construction

	ROG	NOx	CO	SO2	Fugitive PM10	Exhaust PM10	PM10 Total	Fugitive PM2.5	Exhaust PM2.5	PM2.5 Total	Bio- CO2	NBio- CO2	Total CO2	CH4	N2O	CO2e
Year	lb/day										lb/day					
2027	0.4647	2.0136	24.0128	0.0380	2.5557	0.0620	2.6069	1.3134	0.0620	1.3645	0.0000	3,676.0989	3,676.0989	1.1889	0.0000	3,705.8220
2028	0.4647	2.0136	24.0128	0.0380	0.0000	0.0620	0.0620	0.0000	0.0620	0.0620	0.0000	3,676.0989	3,676.0989	1.1889	0.0000	3,705.8220
2029	1.4685	6.8894	52.6292	0.0857	0.0000	0.2235	0.2235	0.0000	0.2235	0.2235	0.0000	8,138.6495	8,138.6495	2.0094	0.0000	8,188.8842
Maximum	**1.4685**	**6.8894**	**52.6292**	**0.0857**	**2.5557**	**0.2235**	**2.6069**	**1.3134**	**0.2235**	**1.3645**	**0.0000**	**8,138.6495**	**8,138.6495**	**2.0094**	**0.0000**	**8,188.8842**

	ROG	NOx	CO	SO2	Fugitive PM10	Exhaust PM10	PM10 Total	Fugitive PM2.5	Exhaust PM2.5	PM2.5 Total	Bio- CO2	NBio-CO2	Total CO2	CH4	N20	CO2e
Percent Reduction	**68.37**	**84.60**	**-19.47**	**0.00**	**61.00**	**88.26**	**69.23**	**61.00**	**87.38**	**72.59**	**0.00**	**0.00**	**0.00**	**0.00**	**0.00**	**0.00**

3.0 Construction Detail

Construction Phase

Phase Number	Phase Name	Phase Type	Start Date	End Date	Num Days Week	Num Days	Phase Description
1	Demolition	Demolition	8/1/2027	9/5/2027	6	30	
2	Site Preparation	Site Preparation	9/6/2027	10/10/2027	6	30	
3	Drainage/Utilities/Trenching	Trenching	10/11/2027	1/7/2029	6	390	
4	Foundations	Building Construction	1/8/2029	5/3/2029	6	100	
5	Structure Construction	Building Construction	2/27/2029	8/31/2029	6	160	
6	Landscaping/Other Finishing	Building Construction	5/1/2029	8/24/2029	6	100	
7	Water Construction (Piles)	Building Construction	5/1/2029	8/24/2029	6	100	
8	Paving	Paving	5/1/2029	8/24/2029	6	100	

Date: 1/21/2022 6:12 PM

SLRC - East&West Narrows - Construction - South Coast Air Basin, Winter

EMFAC Off-Model Adjustment Factors for Gasoline Light Duty Vehicle to Account for the SAFE Vehicle Rule Applied

Acres of Grading (Site Preparation Phase): 15

Acres of Grading (Grading Phase): 0

Acres of Paving: 2.8

Residential Indoor: 0; Residential Outdoor: 0; Non-Residential Indoor: 0; Non-Residential Outdoor: 0; Striped Parking Area: 0 (Architectural Coating –

OffRoad Equipment

Phase Name	Offroad Equipment Type	Amount	Usage Hours	Horse Power	Load Factor
Demolition	Concrete/Industrial Saws	0	8.00	81	0.73
Demolition	Excavators	0	8.00	158	0.38
Demolition	Generator Sets	1	8.00	84	0.74
Demolition	Rubber Tired Dozers	1	8.00	247	0.40
Demolition	Tractors/Loaders/Backhoes	3	8.00	97	0.37
Site Preparation	Excavators	2	8.00	158	0.38
Site Preparation	Rubber Tired Dozers	1	8.00	247	0.40
Site Preparation	Tractors/Loaders/Backhoes	4	8.00	97	0.37
Drainage/Utilities/Trenching	Excavators	2	8.00	158	0.38
Drainage/Utilities/Trenching	Graders	1	8.00	187	0.41
Drainage/Utilities/Trenching	Rubber Tired Dozers	1	8.00	247	0.40
Drainage/Utilities/Trenching	Tractors/Loaders/Backhoes	4	8.00	97	0.37
Foundations	Cement and Mortar Mixers	2	8.00	9	0.56
Foundations	Cranes	0	7.00	231	0.29
Foundations	Forklifts	0	8.00	89	0.20
Foundations	Generator Sets	0	8.00	84	0.74
Foundations	Paving Equipment	1	8.00	132	0.36
Foundations	Pumps	1	8.00	84	0.74
Foundations	Tractors/Loaders/Backhoes	0	7.00	97	0.37
Foundations	Welders	0	8.00	46	0.45
Structure Construction	Cranes	1	8.00	231	0.29
Structure Construction	Forklifts	1	8.00	89	0.20

SLRC - East&West Narrows - Construction - South Coast Air Basin, Winter

EMFAC Off-Model Adjustment Factors for Gasoline Light Duty Vehicle to Account for the SAFE Vehicle Rule Applied

Structure Construction	Generator Sets	1	8.00	84	0.74
Structure Construction	Tractors/Loaders/Backhoes	3	8.00	97	0.37
Structure Construction	Welders	1	8.00	46	0.45
Landscaping/Other Finishing	Cranes	1	8.00	231	0.29
Landscaping/Other Finishing	Forklifts	1	8.00	89	0.20
Landscaping/Other Finishing	Generator Sets	0	8.00	84	0.74
Landscaping/Other Finishing	Tractors/Loaders/Backhoes	1	8.00	97	0.37
Landscaping/Other Finishing	Welders	0	8.00	46	0.45
Water Construction (Piles)	Bore/Drill Rigs	1	8.00	221	0.50
Water Construction (Piles)	Cranes	1	8.00	231	0.29
Water Construction (Piles)	Forklifts	0	8.00	89	0.20
Water Construction (Piles)	Generator Sets	0	8.00	84	0.74
Water Construction (Piles)	Tractors/Loaders/Backhoes	1	7.00	97	0.37
Water Construction (Piles)	Welders	0	8.00	46	0.45
Paving	Cement and Mortar Mixers	2	8.00	9	0.56
Paving	Pavers	1	8.00	130	0.42
Paving	Paving Equipment	1	8.00	132	0.36
Paving	Pumps	1	8.00	84	0.74
Paving	Rollers	1	8.00	80	0.38

Trips and VMT

Phase Name	Offroad Equipment Count	Worker Trip Number	Vendor Trip Number	Hauling Trip Number	Worker Trip Length	Vendor Trip Length	Hauling Trip Length	Worker Vehicle Class	Vendor Vehicle Class	Hauling Vehicle Class
Demolition	5	0.00	0.00	0.00	14.70	6.90	20.00	LD_Mix	HDT_Mix	HHDT
Site Preparation	7	0.00	0.00	0.00	14.70	6.90	20.00	LD_Mix	HDT_Mix	HHDT
Drainage/Utilities/Trenching	8	0.00	0.00	0.00	14.70	6.90	20.00	LD_Mix	HDT_Mix	HHDT
Foundations	4	0.00	0.00	0.00	14.70	6.90	20.00	LD_Mix	HDT_Mix	HHDT
Structure Construction	7	0.00	0.00	0.00	14.70	6.90	20.00	LD_Mix	HDT_Mix	HHDT
Landscaping/Other Finishing	3	0.00	0.00	0.00	14.70	6.90	20.00	LD_Mix	HDT_Mix	HHDT
Water Construction (Piles)	3	0.00	0.00	0.00	14.70	6.90	20.00	LD_Mix	HDT_Mix	HHDT
Paving	6	0.00	0.00	0.00	14.70	6.90	20.00	LD_Mix	HDT_Mix	HHDT

SLRC - East&West Narrows - Construction - South Coast Air Basin, Winter

EMFAC Off-Model Adjustment Factors for Gasoline Light Duty Vehicle to Account for the SAFE Vehicle Rule Applied

3.1 Mitigation Measures Construction

Use Cleaner Engines for Construction Equipment

Water Exposed Area

Reduce Vehicle Speed on Unpaved Roads

3.2 Demolition - 2027

Unmitigated Construction On-Site

	ROG	NOx	CO	SO2	Fugitive PM10	Exhaust PM10	PM10 Total	Fugitive PM2.5	Exhaust PM2.5	PM2.5 Total	Bio- CO2	NBio- CO2	Total CO2	CH4	N2O	CO2e
Category	lb/day										lb/day					
Fugitive Dust					4.4424	0.0000	4.4424	0.6726	0.0000	0.6726			0.0000			0.0000
Off-Road	1.3109	13.0319	13.3462	0.0245		0.5478	0.5478		0.5116	0.5116		2,356.1622	2,356.1622	0.5836		2,370.7510
Total	**1.3109**	**13.0319**	**13.3462**	**0.0245**	**4.4424**	**0.5478**	**4.9902**	**0.6726**	**0.5116**	**1.1842**		**2,356.1622**	**2,356.1622**	**0.5836**		**2,370.7510**

Unmitigated Construction Off-Site

	ROG	NOx	CO	SO2	Fugitive PM10	Exhaust PM10	PM10 Total	Fugitive PM2.5	Exhaust PM2.5	PM2.5 Total	Bio- CO2	NBio- CO2	Total CO2	CH4	N2O	CO2e
Category	lb/day										lb/day					
Hauling	0.0000	0.0000	0.0000	0.0000	0.0000	0.0000	0.0000	0.0000	0.0000	0.0000		0.0000	0.0000	0.0000	0.0000	0.0000
Vendor	0.0000	0.0000	0.0000	0.0000	0.0000	0.0000	0.0000	0.0000	0.0000	0.0000		0.0000	0.0000	0.0000	0.0000	0.0000
Worker	0.0000	0.0000	0.0000	0.0000	0.0000	0.0000	0.0000	0.0000	0.0000	0.0000		0.0000	0.0000	0.0000	0.0000	0.0000
Total	**0.0000**	**0.0000**	**0.0000**	**0.0000**	**0.0000**	**0.0000**	**0.0000**	**0.0000**	**0.0000**	**0.0000**		**0.0000**	**0.0000**	**0.0000**	**0.0000**	**0.0000**

Date: 1/21/2022 6:12 PM

SLRC - East&West Narrows - Construction - South Coast Air Basin, Winter

EMFAC Off-Model Adjustment Factors for Gasoline Light Duty Vehicle to Account for the SAFE Vehicle Rule Applied

Mitigated Construction On-Site

	ROG	NOx	CO	SO2	Fugitive PM10	Exhaust PM10	PM10 Total	Fugitive PM2.5	Exhaust PM2.5	PM2.5 Total	Bio- CO2	NBio- CO2	Total CO2	CH4	N2O	CO2e
Category	lb/day										lb/day					
Fugitive Dust					1.7326	0.0000	1.7326	0.2623	0.0000	0.2623			0.0000			0.0000
Off-Road	0.2843	1.2318	14.9161	0.0245		0.0379	0.0379		0.0379	0.0379	0.0000	2,356.1622	2,356.1622	0.5836		2,370.7510
Total	**0.2843**	**1.2318**	**14.9161**	**0.0245**	**1.7326**	**0.0379**	**1.7705**	**0.2623**	**0.0379**	**0.3002**	**0.0000**	**2,356.1622**	**2,356.1622**	**0.5836**		**2,370.7510**

Mitigated Construction Off-Site

	ROG	NOx	CO	SO2	Fugitive PM10	Exhaust PM10	PM10 Total	Fugitive PM2.5	Exhaust PM2.5	PM2.5 Total	Bio- CO2	NBio- CO2	Total CO2	CH4	N2O	CO2e
Category	lb/day										lb/day					
Hauling	0.0000	0.0000	0.0000	0.0000	0.0000	0.0000	0.0000	0.0000	0.0000	0.0000		0.0000	0.0000	0.0000	0.0000	0.0000
Vendor	0.0000	0.0000	0.0000	0.0000	0.0000	0.0000	0.0000	0.0000	0.0000	0.0000		0.0000	0.0000	0.0000	0.0000	0.0000
Worker	0.0000	0.0000	0.0000	0.0000	0.0000	0.0000	0.0000	0.0000	0.0000	0.0000		0.0000	0.0000	0.0000	0.0000	0.0000
Total	**0.0000**	**0.0000**	**0.0000**	**0.0000**	**0.0000**	**0.0000**	**0.0000**	**0.0000**	**0.0000**	**0.0000**		**0.0000**	**0.0000**	**0.0000**	**0.0000**	**0.0000**

Date: 1/21/2022 6:12 PM

SLRC - East&West Narrows - Construction - South Coast Air Basin, Winter

EMFAC Off-Model Adjustment Factors for Gasoline Light Duty Vehicle to Account for the SAFE Vehicle Rule Applied

3.3 Site Preparation - 2027

Unmitigated Construction On-Site

	ROG	NOx	CO	SO2	Fugitive PM10	Exhaust PM10	PM10 Total	Fugitive PM2.5	Exhaust PM2.5	PM2.5 Total	Bio- CO2	NBio- CO2	Total CO2	CH4	N2O	CO2e
Category	lb/day										lb/day					
Fugitive Dust					6.5531	0.0000	6.5531	3.3676	0.0000	3.3676			0.0000			0.0000
Off-Road	1.5108	14.4148	18.4351	0.0314		0.6263	0.6263		0.5762	0.5762		3,035.8593	3,035.8593	0.9819		3,060.4058
Total	**1.5108**	**14.4148**	**18.4351**	**0.0314**	**6.5531**	**0.6263**	**7.1794**	**3.3676**	**0.5762**	**3.9438**		**3,035.8593**	**3,035.8593**	**0.9819**		**3,060.4058**

Unmitigated Construction Off-Site

	ROG	NOx	CO	SO2	Fugitive PM10	Exhaust PM10	PM10 Total	Fugitive PM2.5	Exhaust PM2.5	PM2.5 Total	Bio- CO2	NBio- CO2	Total CO2	CH4	N2O	CO2e
Category	lb/day										lb/day					
Hauling	0.0000	0.0000	0.0000	0.0000	0.0000	0.0000	0.0000	0.0000	0.0000	0.0000		0.0000	0.0000	0.0000	0.0000	0.0000
Vendor	0.0000	0.0000	0.0000	0.0000	0.0000	0.0000	0.0000	0.0000	0.0000	0.0000		0.0000	0.0000	0.0000	0.0000	0.0000
Worker	0.0000	0.0000	0.0000	0.0000	0.0000	0.0000	0.0000	0.0000	0.0000	0.0000		0.0000	0.0000	0.0000	0.0000	0.0000
Total	**0.0000**	**0.0000**	**0.0000**	**0.0000**	**0.0000**	**0.0000**	**0.0000**	**0.0000**	**0.0000**	**0.0000**		**0.0000**	**0.0000**	**0.0000**	**0.0000**	**0.0000**

Date: 1/21/2022 6:12 PM

SLRC - East&West Narrows - Construction - South Coast Air Basin, Winter

EMFAC Off-Model Adjustment Factors for Gasoline Light Duty Vehicle to Account for the SAFE Vehicle Rule Applied

Mitigated Construction On-Site

	ROG	NOx	CO	SO2	Fugitive PM10	Exhaust PM10	PM10 Total	Fugitive PM2.5	Exhaust PM2.5	PM2.5 Total	Bio- CO2	NBio- CO2	Total CO2	CH4	N2O	CO2e
Category	lb/day										lb/day					
Fugitive Dust					2.5557	0.0000	2.5557	1.3134	0.0000	1.3134			0.0000			0.0000
Off-Road	0.3835	1.6620	21.0379	0.0314		0.0511	0.0511		0.0511	0.0511	0.0000	3,035.8593	3,035.8593	0.9819		3,060.4058
Total	**0.3835**	**1.6620**	**21.0379**	**0.0314**	**2.5557**	**0.0511**	**2.6069**	**1.3134**	**0.0511**	**1.3645**	**0.0000**	**3,035.8593**	**3,035.8593**	**0.9819**		**3,060.4058**

Mitigated Construction Off-Site

	ROG	NOx	CO	SO2	Fugitive PM10	Exhaust PM10	PM10 Total	Fugitive PM2.5	Exhaust PM2.5	PM2.5 Total	Bio- CO2	NBio- CO2	Total CO2	CH4	N2O	CO2e
Category	lb/day										lb/day					
Hauling	0.0000	0.0000	0.0000	0.0000	0.0000	0.0000	0.0000	0.0000	0.0000	0.0000		0.0000	0.0000	0.0000	0.0000	0.0000
Vendor	0.0000	0.0000	0.0000	0.0000	0.0000	0.0000	0.0000	0.0000	0.0000	0.0000		0.0000	0.0000	0.0000	0.0000	0.0000
Worker	0.0000	0.0000	0.0000	0.0000	0.0000	0.0000	0.0000	0.0000	0.0000	0.0000		0.0000	0.0000	0.0000	0.0000	0.0000
Total	**0.0000**	**0.0000**	**0.0000**	**0.0000**	**0.0000**	**0.0000**	**0.0000**	**0.0000**	**0.0000**	**0.0000**		**0.0000**	**0.0000**	**0.0000**	**0.0000**	**0.0000**

Date: 1/21/2022 6:12 PM

SLRC - East&West Narrows - Construction - South Coast Air Basin, Winter

EMFAC Off-Model Adjustment Factors for Gasoline Light Duty Vehicle to Account for the SAFE Vehicle Rule Applied

3.4 Drainage/Utilities/Trenching - 2027

Unmitigated Construction On-Site

	ROG	NOx	CO	SO2	Fugitive PM10	Exhaust PM10	PM10 Total	Fugitive PM2.5	Exhaust PM2.5	PM2.5 Total	Bio- CO2	NBio- CO2	Total CO2	CH4	N2O	CO2e
Category	lb/day										lb/day					
Off-Road	1.8219	17.8715	20.0292	0.0380		0.7376	0.7376		0.6786	0.6786		3,676.0989	3,676.0989	1.1889		3,705.8220
Total	**1.8219**	**17.8715**	**20.0292**	**0.0380**		**0.7376**	**0.7376**		**0.6786**	**0.6786**		**3,676.0989**	**3,676.0989**	**1.1889**		**3,705.8220**

Unmitigated Construction Off-Site

	ROG	NOx	CO	SO2	Fugitive PM10	Exhaust PM10	PM10 Total	Fugitive PM2.5	Exhaust PM2.5	PM2.5 Total	Bio- CO2	NBio- CO2	Total CO2	CH4	N2O	CO2e
Category	lb/day										lb/day					
Hauling	0.0000	0.0000	0.0000	0.0000	0.0000	0.0000	0.0000	0.0000	0.0000	0.0000		0.0000	0.0000	0.0000	0.0000	0.0000
Vendor	0.0000	0.0000	0.0000	0.0000	0.0000	0.0000	0.0000	0.0000	0.0000	0.0000		0.0000	0.0000	0.0000	0.0000	0.0000
Worker	0.0000	0.0000	0.0000	0.0000	0.0000	0.0000	0.0000	0.0000	0.0000	0.0000		0.0000	0.0000	0.0000	0.0000	0.0000
Total	**0.0000**	**0.0000**	**0.0000**	**0.0000**	**0.0000**	**0.0000**	**0.0000**	**0.0000**	**0.0000**	**0.0000**		**0.0000**	**0.0000**	**0.0000**	**0.0000**	**0.0000**

Date: 1/21/2022 6:12 PM

SLRC - East&West Narrows - Construction - South Coast Air Basin, Winter

EMFAC Off-Model Adjustment Factors for Gasoline Light Duty Vehicle to Account for the SAFE Vehicle Rule Applied

Mitigated Construction On-Site

	ROG	NOx	CO	SO2	Fugitive PM10	Exhaust PM10	PM10 Total	Fugitive PM2.5	Exhaust PM2.5	PM2.5 Total	Bio- CO2	NBio- CO2	Total CO2	CH4	N2O	CO2e
Category	lb/day										lb/day					
Off-Road	0.4647	2.0136	24.0128	0.0380		0.0620	0.0620		0.0620	0.0620	0.0000	3,676.0989	3,676.0989	1.1889		3,705.8220
Total	**0.4647**	**2.0136**	**24.0128**	**0.0380**		**0.0620**	**0.0620**		**0.0620**	**0.0620**	**0.0000**	**3,676.0989**	**3,676.0989**	**1.1889**		**3,705.8220**

Mitigated Construction Off-Site

	ROG	NOx	CO	SO2	Fugitive PM10	Exhaust PM10	PM10 Total	Fugitive PM2.5	Exhaust PM2.5	PM2.5 Total	Bio- CO2	NBio- CO2	Total CO2	CH4	N2O	CO2e
Category	lb/day										lb/day					
Hauling	0.0000	0.0000	0.0000	0.0000	0.0000	0.0000	0.0000	0.0000	0.0000	0.0000		0.0000	0.0000	0.0000	0.0000	0.0000
Vendor	0.0000	0.0000	0.0000	0.0000	0.0000	0.0000	0.0000	0.0000	0.0000	0.0000		0.0000	0.0000	0.0000	0.0000	0.0000
Worker	0.0000	0.0000	0.0000	0.0000	0.0000	0.0000	0.0000	0.0000	0.0000	0.0000		0.0000	0.0000	0.0000	0.0000	0.0000
Total	**0.0000**	**0.0000**	**0.0000**	**0.0000**	**0.0000**	**0.0000**	**0.0000**	**0.0000**	**0.0000**	**0.0000**		**0.0000**	**0.0000**	**0.0000**	**0.0000**	**0.0000**

Date: 1/21/2022 6:12 PM

SLRC - East&West Narrows - Construction - South Coast Air Basin, Winter

EMFAC Off-Model Adjustment Factors for Gasoline Light Duty Vehicle to Account for the SAFE Vehicle Rule Applied

3.4 Drainage/Utilities/Trenching - 2028

Unmitigated Construction On-Site

	ROG	NOx	CO	SO2	Fugitive PM10	Exhaust PM10	PM10 Total	Fugitive PM2.5	Exhaust PM2.5	PM2.5 Total	Bio- CO2	NBio- CO2	Total CO2	CH4	N2O	CO2e
Category	lb/day										lb/day					
Off-Road	1.8219	17.8715	20.0292	0.0380		0.7376	0.7376		0.6786	0.6786		3,676.0989	3,676.0989	1.1889		3,705.8220
Total	**1.8219**	**17.8715**	**20.0292**	**0.0380**		**0.7376**	**0.7376**		**0.6786**	**0.6786**		**3,676.0989**	**3,676.0989**	**1.1889**		**3,705.8220**

Unmitigated Construction Off-Site

	ROG	NOx	CO	SO2	Fugitive PM10	Exhaust PM10	PM10 Total	Fugitive PM2.5	Exhaust PM2.5	PM2.5 Total	Bio- CO2	NBio- CO2	Total CO2	CH4	N2O	CO2e
Category	lb/day										lb/day					
Hauling	0.0000	0.0000	0.0000	0.0000	0.0000	0.0000	0.0000	0.0000	0.0000	0.0000		0.0000	0.0000	0.0000	0.0000	0.0000
Vendor	0.0000	0.0000	0.0000	0.0000	0.0000	0.0000	0.0000	0.0000	0.0000	0.0000		0.0000	0.0000	0.0000	0.0000	0.0000
Worker	0.0000	0.0000	0.0000	0.0000	0.0000	0.0000	0.0000	0.0000	0.0000	0.0000		0.0000	0.0000	0.0000	0.0000	0.0000
Total	**0.0000**	**0.0000**	**0.0000**	**0.0000**	**0.0000**	**0.0000**	**0.0000**	**0.0000**	**0.0000**	**0.0000**		**0.0000**	**0.0000**	**0.0000**	**0.0000**	**0.0000**

Date: 1/21/2022 6:12 PM

SLRC - East&West Narrows - Construction - South Coast Air Basin, Winter

EMFAC Off-Model Adjustment Factors for Gasoline Light Duty Vehicle to Account for the SAFE Vehicle Rule Applied

Mitigated Construction On-Site

	ROG	NOx	CO	SO2	Fugitive PM10	Exhaust PM10	PM10 Total	Fugitive PM2.5	Exhaust PM2.5	PM2.5 Total	Bio- CO2	NBio- CO2	Total CO2	CH4	N2O	CO2e
Category	lb/day										lb/day					
Off-Road	0.4647	2.0136	24.0128	0.0380		0.0620	0.0620		0.0620	0.0620	0.0000	3,676.0989	3,676.0989	1.1889		3,705.8220
Total	**0.4647**	**2.0136**	**24.0128**	**0.0380**		**0.0620**	**0.0620**		**0.0620**	**0.0620**	**0.0000**	**3,676.0989**	**3,676.0989**	**1.1889**		**3,705.8220**

Mitigated Construction Off-Site

	ROG	NOx	CO	SO2	Fugitive PM10	Exhaust PM10	PM10 Total	Fugitive PM2.5	Exhaust PM2.5	PM2.5 Total	Bio- CO2	NBio- CO2	Total CO2	CH4	N2O	CO2e
Category	lb/day										lb/day					
Hauling	0.0000	0.0000	0.0000	0.0000	0.0000	0.0000	0.0000	0.0000	0.0000	0.0000		0.0000	0.0000	0.0000	0.0000	0.0000
Vendor	0.0000	0.0000	0.0000	0.0000	0.0000	0.0000	0.0000	0.0000	0.0000	0.0000		0.0000	0.0000	0.0000	0.0000	0.0000
Worker	0.0000	0.0000	0.0000	0.0000	0.0000	0.0000	0.0000	0.0000	0.0000	0.0000		0.0000	0.0000	0.0000	0.0000	0.0000
Total	**0.0000**	**0.0000**	**0.0000**	**0.0000**	**0.0000**	**0.0000**	**0.0000**	**0.0000**	**0.0000**	**0.0000**		**0.0000**	**0.0000**	**0.0000**	**0.0000**	**0.0000**

Date: 1/21/2022 6:12 PM

SLRC - East&West Narrows - Construction - South Coast Air Basin, Winter

EMFAC Off-Model Adjustment Factors for Gasoline Light Duty Vehicle to Account for the SAFE Vehicle Rule Applied

3.4 Drainage/Utilities/Trenching - 2029

Unmitigated Construction On-Site

	ROG	NOx	CO	SO2	Fugitive PM10	Exhaust PM10	PM10 Total	Fugitive PM2.5	Exhaust PM2.5	PM2.5 Total	Bio- CO2	NBio- CO2	Total CO2	CH4	N2O	CO2e
Category	lb/day											lb/day				
Off-Road	1.8219	17.8715	20.0292	0.0380		0.7376	0.7376		0.6786	0.6786		3,676.0989	3,676.0989	1.1889		3,705.8220
Total	**1.8219**	**17.8715**	**20.0292**	**0.0380**		**0.7376**	**0.7376**		**0.6786**	**0.6786**		**3,676.0989**	**3,676.0989**	**1.1889**		**3,705.8220**

Unmitigated Construction Off-Site

	ROG	NOx	CO	SO2	Fugitive PM10	Exhaust PM10	PM10 Total	Fugitive PM2.5	Exhaust PM2.5	PM2.5 Total	Bio- CO2	NBio- CO2	Total CO2	CH4	N2O	CO2e
Category	lb/day											lb/day				
Hauling	0.0000	0.0000	0.0000	0.0000	0.0000	0.0000	0.0000	0.0000	0.0000	0.0000		0.0000	0.0000	0.0000	0.0000	0.0000
Vendor	0.0000	0.0000	0.0000	0.0000	0.0000	0.0000	0.0000	0.0000	0.0000	0.0000		0.0000	0.0000	0.0000	0.0000	0.0000
Worker	0.0000	0.0000	0.0000	0.0000	0.0000	0.0000	0.0000	0.0000	0.0000	0.0000		0.0000	0.0000	0.0000	0.0000	0.0000
Total	**0.0000**	**0.0000**	**0.0000**	**0.0000**	**0.0000**	**0.0000**	**0.0000**	**0.0000**	**0.0000**	**0.0000**		**0.0000**	**0.0000**	**0.0000**	**0.0000**	**0.0000**

Date: 1/21/2022 6:12 PM

SLRC - East&West Narrows - Construction - South Coast Air Basin, Winter

EMFAC Off-Model Adjustment Factors for Gasoline Light Duty Vehicle to Account for the SAFE Vehicle Rule Applied

Mitigated Construction On-Site

	ROG	NOx	CO	SO2	Fugitive PM10	Exhaust PM10	PM10 Total	Fugitive PM2.5	Exhaust PM2.5	PM2.5 Total	Bio- CO2	NBio- CO2	Total CO2	CH4	N2O	CO2e
Category	lb/day										lb/day					
Off-Road	0.4647	2.0136	24.0128	0.0380		0.0620	0.0620		0.0620	0.0620	0.0000	3,676.0989	3,676.0989	1.1889		3,705.8220
Total	**0.4647**	**2.0136**	**24.0128**	**0.0380**		**0.0620**	**0.0620**		**0.0620**	**0.0620**	**0.0000**	**3,676.0989**	**3,676.0989**	**1.1889**		**3,705.8220**

Mitigated Construction Off-Site

	ROG	NOx	CO	SO2	Fugitive PM10	Exhaust PM10	PM10 Total	Fugitive PM2.5	Exhaust PM2.5	PM2.5 Total	Bio- CO2	NBio- CO2	Total CO2	CH4	N2O	CO2e
Category	lb/day										lb/day					
Hauling	0.0000	0.0000	0.0000	0.0000	0.0000	0.0000	0.0000	0.0000	0.0000	0.0000		0.0000	0.0000	0.0000	0.0000	0.0000
Vendor	0.0000	0.0000	0.0000	0.0000	0.0000	0.0000	0.0000	0.0000	0.0000	0.0000		0.0000	0.0000	0.0000	0.0000	0.0000
Worker	0.0000	0.0000	0.0000	0.0000	0.0000	0.0000	0.0000	0.0000	0.0000	0.0000		0.0000	0.0000	0.0000	0.0000	0.0000
Total	**0.0000**	**0.0000**	**0.0000**	**0.0000**	**0.0000**	**0.0000**	**0.0000**	**0.0000**	**0.0000**	**0.0000**		**0.0000**	**0.0000**	**0.0000**	**0.0000**	**0.0000**

Date: 1/21/2022 6:12 PM

SLRC - East&West Narrows - Construction - South Coast Air Basin, Winter

EMFAC Off-Model Adjustment Factors for Gasoline Light Duty Vehicle to Account for the SAFE Vehicle Rule Applied

3.5 Foundations - 2029

Unmitigated Construction On-Site

	ROG	NOx	CO	SO2	Fugitive PM10	Exhaust PM10	PM10 Total	Fugitive PM2.5	Exhaust PM2.5	PM2.5 Total	Bio- CO2	NBio- CO2	Total CO2	CH4	N2O	CO2e
Category	lb/day										lb/day					
Off-Road	0.5505	4.4272	6.8786	0.0121		0.1920	0.1920		0.1870	0.1870		1,118.3846	1,118.3846	0.1632		1,122.4655
Total	**0.5505**	**4.4272**	**6.8786**	**0.0121**		**0.1920**	**0.1920**		**0.1870**	**0.1870**		**1,118.3846**	**1,118.3846**	**0.1632**		**1,122.4655**

Unmitigated Construction Off-Site

	ROG	NOx	CO	SO2	Fugitive PM10	Exhaust PM10	PM10 Total	Fugitive PM2.5	Exhaust PM2.5	PM2.5 Total	Bio- CO2	NBio- CO2	Total CO2	CH4	N2O	CO2e
Category	lb/day										lb/day					
Hauling	0.0000	0.0000	0.0000	0.0000	0.0000	0.0000	0.0000	0.0000	0.0000	0.0000		0.0000	0.0000	0.0000	0.0000	0.0000
Vendor	0.0000	0.0000	0.0000	0.0000	0.0000	0.0000	0.0000	0.0000	0.0000	0.0000		0.0000	0.0000	0.0000	0.0000	0.0000
Worker	0.0000	0.0000	0.0000	0.0000	0.0000	0.0000	0.0000	0.0000	0.0000	0.0000		0.0000	0.0000	0.0000	0.0000	0.0000
Total	**0.0000**	**0.0000**	**0.0000**	**0.0000**	**0.0000**	**0.0000**	**0.0000**	**0.0000**	**0.0000**	**0.0000**		**0.0000**	**0.0000**	**0.0000**	**0.0000**	**0.0000**

Date: 1/21/2022 6:12 PM

SLRC - East&West Narrows - Construction - South Coast Air Basin, Winter

EMFAC Off-Model Adjustment Factors for Gasoline Light Duty Vehicle to Account for the SAFE Vehicle Rule Applied

Mitigated Construction On-Site

	ROG	NOx	CO	SO2	Fugitive PM10	Exhaust PM10	PM10 Total	Fugitive PM2.5	Exhaust PM2.5	PM2.5 Total	Bio- CO2	NBio- CO2	Total CO2	CH4	N2O	CO2e
Category	lb/day										lb/day					
Off-Road	0.2336	1.2393	7.7741	0.0121		0.0441	0.0441		0.0441	0.0441	0.0000	1,118.3846	1,118.3846	0.1632		1,122.4655
Total	**0.2336**	**1.2393**	**7.7741**	**0.0121**		**0.0441**	**0.0441**		**0.0441**	**0.0441**	**0.0000**	**1,118.3846**	**1,118.3846**	**0.1632**		**1,122.4655**

Mitigated Construction Off-Site

	ROG	NOx	CO	SO2	Fugitive PM10	Exhaust PM10	PM10 Total	Fugitive PM2.5	Exhaust PM2.5	PM2.5 Total	Bio- CO2	NBio- CO2	Total CO2	CH4	N2O	CO2e
Category	lb/day										lb/day					
Hauling	0.0000	0.0000	0.0000	0.0000	0.0000	0.0000	0.0000	0.0000	0.0000	0.0000		0.0000	0.0000	0.0000	0.0000	0.0000
Vendor	0.0000	0.0000	0.0000	0.0000	0.0000	0.0000	0.0000	0.0000	0.0000	0.0000		0.0000	0.0000	0.0000	0.0000	0.0000
Worker	0.0000	0.0000	0.0000	0.0000	0.0000	0.0000	0.0000	0.0000	0.0000	0.0000		0.0000	0.0000	0.0000	0.0000	0.0000
Total	**0.0000**	**0.0000**	**0.0000**	**0.0000**	**0.0000**	**0.0000**	**0.0000**	**0.0000**	**0.0000**	**0.0000**		**0.0000**	**0.0000**	**0.0000**	**0.0000**	**0.0000**

Date: 1/21/2022 6:12 PM

SLRC - East&West Narrows - Construction - South Coast Air Basin, Winter

EMFAC Off-Model Adjustment Factors for Gasoline Light Duty Vehicle to Account for the SAFE Vehicle Rule Applied

3.6 Structure Construction - 2029

Unmitigated Construction On-Site

	ROG	NOx	CO	SO2	Fugitive PM10	Exhaust PM10	PM10 Total	Fugitive PM2.5	Exhaust PM2.5	PM2.5 Total	Bio- CO2	NBio- CO2	Total CO2	CH4	N2O	CO2e
Category	lb/day										lb/day					
Off-Road	1.2823	11.7293	14.8703	0.0258		0.4770	0.4770		0.4498	0.4498		2,443.5369	2,443.5369	0.5644		2,457.6475
Total	**1.2823**	**11.7293**	**14.8703**	**0.0258**		**0.4770**	**0.4770**		**0.4498**	**0.4498**		**2,443.5369**	**2,443.5369**	**0.5644**		**2,457.6475**

Unmitigated Construction Off-Site

	ROG	NOx	CO	SO2	Fugitive PM10	Exhaust PM10	PM10 Total	Fugitive PM2.5	Exhaust PM2.5	PM2.5 Total	Bio- CO2	NBio- CO2	Total CO2	CH4	N2O	CO2e
Category	lb/day										lb/day					
Hauling	0.0000	0.0000	0.0000	0.0000	0.0000	0.0000	0.0000	0.0000	0.0000	0.0000		0.0000	0.0000	0.0000	0.0000	0.0000
Vendor	0.0000	0.0000	0.0000	0.0000	0.0000	0.0000	0.0000	0.0000	0.0000	0.0000		0.0000	0.0000	0.0000	0.0000	0.0000
Worker	0.0000	0.0000	0.0000	0.0000	0.0000	0.0000	0.0000	0.0000	0.0000	0.0000		0.0000	0.0000	0.0000	0.0000	0.0000
Total	**0.0000**	**0.0000**	**0.0000**	**0.0000**	**0.0000**	**0.0000**	**0.0000**	**0.0000**	**0.0000**	**0.0000**		**0.0000**	**0.0000**	**0.0000**	**0.0000**	**0.0000**

Date: 1/21/2022 6:12 PM

SLRC - East&West Narrows - Construction - South Coast Air Basin, Winter

EMFAC Off-Model Adjustment Factors for Gasoline Light Duty Vehicle to Account for the SAFE Vehicle Rule Applied

Mitigated Construction On-Site

	ROG	NOx	CO	SO2	Fugitive PM10	Exhaust PM10	PM10 Total	Fugitive PM2.5	Exhaust PM2.5	PM2.5 Total	Bio- CO2	NBio- CO2	Total CO2	CH4	N2O	CO2e
Category	lb/day										lb/day					
Off-Road	0.4892	2.5096	16.4951	0.0258		0.0768	0.0768		0.0768	0.0768	0.0000	2,443.5369	2,443.5369	0.5644		2,457.6475
Total	**0.4892**	**2.5096**	**16.4951**	**0.0258**		**0.0768**	**0.0768**		**0.0768**	**0.0768**	**0.0000**	**2,443.5369**	**2,443.5369**	**0.5644**		**2,457.6475**

Mitigated Construction Off-Site

	ROG	NOx	CO	SO2	Fugitive PM10	Exhaust PM10	PM10 Total	Fugitive PM2.5	Exhaust PM2.5	PM2.5 Total	Bio- CO2	NBio- CO2	Total CO2	CH4	N2O	CO2e
Category	lb/day										lb/day					
Hauling	0.0000	0.0000	0.0000	0.0000	0.0000	0.0000	0.0000	0.0000	0.0000	0.0000		0.0000	0.0000	0.0000	0.0000	0.0000
Vendor	0.0000	0.0000	0.0000	0.0000	0.0000	0.0000	0.0000	0.0000	0.0000	0.0000		0.0000	0.0000	0.0000	0.0000	0.0000
Worker	0.0000	0.0000	0.0000	0.0000	0.0000	0.0000	0.0000	0.0000	0.0000	0.0000		0.0000	0.0000	0.0000	0.0000	0.0000
Total	**0.0000**	**0.0000**	**0.0000**	**0.0000**	**0.0000**	**0.0000**	**0.0000**	**0.0000**	**0.0000**	**0.0000**		**0.0000**	**0.0000**	**0.0000**	**0.0000**	**0.0000**

Date: 1/21/2022 6:12 PM

SLRC - East&West Narrows - Construction - South Coast Air Basin, Winter

EMFAC Off-Model Adjustment Factors for Gasoline Light Duty Vehicle to Account for the SAFE Vehicle Rule Applied

3.7 Landscaping/Other Finishing - 2029

Unmitigated Construction On-Site

	ROG	NOx	CO	SO2	Fugitive PM10	Exhaust PM10	PM10 Total	Fugitive PM2.5	Exhaust PM2.5	PM2.5 Total	Bio- CO2	NBio- CO2	Total CO2	CH4	N2O	CO2e
Category	lb/day										lb/day					
Off-Road	0.5318	5.3216	5.0999	0.0104		0.2326	0.2326		0.2140	0.2140		1,008.9129	1,008.9129	0.3263		1,017.0705
Total	**0.5318**	**5.3216**	**5.0999**	**0.0104**		**0.2326**	**0.2326**		**0.2140**	**0.2140**		**1,008.9129**	**1,008.9129**	**0.3263**		**1,017.0705**

Unmitigated Construction Off-Site

	ROG	NOx	CO	SO2	Fugitive PM10	Exhaust PM10	PM10 Total	Fugitive PM2.5	Exhaust PM2.5	PM2.5 Total	Bio- CO2	NBio- CO2	Total CO2	CH4	N2O	CO2e
Category	lb/day										lb/day					
Hauling	0.0000	0.0000	0.0000	0.0000	0.0000	0.0000	0.0000	0.0000	0.0000	0.0000		0.0000	0.0000	0.0000	0.0000	0.0000
Vendor	0.0000	0.0000	0.0000	0.0000	0.0000	0.0000	0.0000	0.0000	0.0000	0.0000		0.0000	0.0000	0.0000	0.0000	0.0000
Worker	0.0000	0.0000	0.0000	0.0000	0.0000	0.0000	0.0000	0.0000	0.0000	0.0000		0.0000	0.0000	0.0000	0.0000	0.0000
Total	**0.0000**	**0.0000**	**0.0000**	**0.0000**	**0.0000**	**0.0000**	**0.0000**	**0.0000**	**0.0000**	**0.0000**		**0.0000**	**0.0000**	**0.0000**	**0.0000**	**0.0000**

Date: 1/21/2022 6:12 PM

SLRC - East&West Narrows - Construction - South Coast Air Basin, Winter

EMFAC Off-Model Adjustment Factors for Gasoline Light Duty Vehicle to Account for the SAFE Vehicle Rule Applied

Mitigated Construction On-Site

	ROG	NOx	CO	SO2	Fugitive PM10	Exhaust PM10	PM10 Total	Fugitive PM2.5	Exhaust PM2.5	PM2.5 Total	Bio- CO2	NBio- CO2	Total CO2	CH4	N2O	CO2e
Category	lb/day										lb/day					
Off-Road	0.1277	0.5534	6.1029	0.0104		0.0170	0.0170		0.0170	0.0170	0.0000	1,008.9129	1,008.9129	0.3263		1,017.0705
Total	**0.1277**	**0.5534**	**6.1029**	**0.0104**		**0.0170**	**0.0170**		**0.0170**	**0.0170**	**0.0000**	**1,008.9129**	**1,008.9129**	**0.3263**		**1,017.0705**

Mitigated Construction Off-Site

	ROG	NOx	CO	SO2	Fugitive PM10	Exhaust PM10	PM10 Total	Fugitive PM2.5	Exhaust PM2.5	PM2.5 Total	Bio- CO2	NBio- CO2	Total CO2	CH4	N2O	CO2e
Category	lb/day										lb/day					
Hauling	0.0000	0.0000	0.0000	0.0000	0.0000	0.0000	0.0000	0.0000	0.0000	0.0000		0.0000	0.0000	0.0000	0.0000	0.0000
Vendor	0.0000	0.0000	0.0000	0.0000	0.0000	0.0000	0.0000	0.0000	0.0000	0.0000		0.0000	0.0000	0.0000	0.0000	0.0000
Worker	0.0000	0.0000	0.0000	0.0000	0.0000	0.0000	0.0000	0.0000	0.0000	0.0000		0.0000	0.0000	0.0000	0.0000	0.0000
Total	**0.0000**	**0.0000**	**0.0000**	**0.0000**	**0.0000**	**0.0000**	**0.0000**	**0.0000**	**0.0000**	**0.0000**		**0.0000**	**0.0000**	**0.0000**	**0.0000**	**0.0000**

Date: 1/21/2022 6:12 PM

SLRC - East&West Narrows - Construction - South Coast Air Basin, Winter

EMFAC Off-Model Adjustment Factors for Gasoline Light Duty Vehicle to Account for the SAFE Vehicle Rule Applied

3.8 Water Construction (Piles) - 2029

Unmitigated Construction On-Site

	ROG	NOx	CO	SO2	Fugitive PM10	Exhaust PM10	PM10 Total	Fugitive PM2.5	Exhaust PM2.5	PM2.5 Total	Bio- CO2	NBio- CO2	Total CO2	CH4	N2O	CO2e
Category	lb/day										lb/day					
Off-Road	0.6377	6.2016	5.7237	0.0180		0.2432	0.2432		0.2238	0.2238		1,740.3753	1,740.3753	0.5629		1,754.4471
Total	**0.6377**	**6.2016**	**5.7237**	**0.0180**		**0.2432**	**0.2432**		**0.2238**	**0.2238**		**1,740.3753**	**1,740.3753**	**0.5629**		**1,754.4471**

Unmitigated Construction Off-Site

	ROG	NOx	CO	SO2	Fugitive PM10	Exhaust PM10	PM10 Total	Fugitive PM2.5	Exhaust PM2.5	PM2.5 Total	Bio- CO2	NBio- CO2	Total CO2	CH4	N2O	CO2e
Category	lb/day										lb/day					
Hauling	0.0000	0.0000	0.0000	0.0000	0.0000	0.0000	0.0000	0.0000	0.0000	0.0000		0.0000	0.0000	0.0000	0.0000	0.0000
Vendor	0.0000	0.0000	0.0000	0.0000	0.0000	0.0000	0.0000	0.0000	0.0000	0.0000		0.0000	0.0000	0.0000	0.0000	0.0000
Worker	0.0000	0.0000	0.0000	0.0000	0.0000	0.0000	0.0000	0.0000	0.0000	0.0000		0.0000	0.0000	0.0000	0.0000	0.0000
Total	**0.0000**	**0.0000**	**0.0000**	**0.0000**	**0.0000**	**0.0000**	**0.0000**	**0.0000**	**0.0000**	**0.0000**		**0.0000**	**0.0000**	**0.0000**	**0.0000**	**0.0000**

Date: 1/21/2022 6:12 PM

SLRC - East&West Narrows - Construction - South Coast Air Basin, Winter

EMFAC Off-Model Adjustment Factors for Gasoline Light Duty Vehicle to Account for the SAFE Vehicle Rule Applied

Mitigated Construction On-Site

	ROG	NOx	CO	SO2	Fugitive PM10	Exhaust PM10	PM10 Total	Fugitive PM2.5	Exhaust PM2.5	PM2.5 Total	Bio- CO2	NBio- CO2	Total CO2	CH4	N2O	CO2e
Category	lb/day										lb/day					
Off-Road	0.2211	0.9579	8.9362	0.0180		0.0295	0.0295		0.0295	0.0295	0.0000	1,740.3753	1,740.3753	0.5629		1,754.4471
Total	**0.2211**	**0.9579**	**8.9362**	**0.0180**		**0.0295**	**0.0295**		**0.0295**	**0.0295**	**0.0000**	**1,740.3753**	**1,740.3753**	**0.5629**		**1,754.4471**

Mitigated Construction Off-Site

	ROG	NOx	CO	SO2	Fugitive PM10	Exhaust PM10	PM10 Total	Fugitive PM2.5	Exhaust PM2.5	PM2.5 Total	Bio- CO2	NBio- CO2	Total CO2	CH4	N2O	CO2e
Category	lb/day										lb/day					
Hauling	0.0000	0.0000	0.0000	0.0000	0.0000	0.0000	0.0000	0.0000	0.0000	0.0000		0.0000	0.0000	0.0000	0.0000	0.0000
Vendor	0.0000	0.0000	0.0000	0.0000	0.0000	0.0000	0.0000	0.0000	0.0000	0.0000		0.0000	0.0000	0.0000	0.0000	0.0000
Worker	0.0000	0.0000	0.0000	0.0000	0.0000	0.0000	0.0000	0.0000	0.0000	0.0000		0.0000	0.0000	0.0000	0.0000	0.0000
Total	**0.0000**	**0.0000**	**0.0000**	**0.0000**	**0.0000**	**0.0000**	**0.0000**	**0.0000**	**0.0000**	**0.0000**		**0.0000**	**0.0000**	**0.0000**	**0.0000**	**0.0000**

Date: 1/21/2022 6:12 PM

SLRC - East&West Narrows - Construction - South Coast Air Basin, Winter

EMFAC Off-Model Adjustment Factors for Gasoline Light Duty Vehicle to Account for the SAFE Vehicle Rule Applied

3.9 Paving - 2029

Unmitigated Construction On-Site

	ROG	NOx	CO	SO2	Fugitive PM10	Exhaust PM10	PM10 Total	Fugitive PM2.5	Exhaust PM2.5	PM2.5 Total	Bio- CO2	NBio- CO2	Total CO2	CH4	N2O	CO2e
Category	lb/day										lb/day					
Off-Road	0.8612	7.4533	11.6211	0.0194		0.3387	0.3387		0.3220	0.3220		1,827.4398	1,827.4398	0.3926		1,837.2537
Paving	0.0734					0.0000	0.0000		0.0000	0.0000			0.0000			0.0000
Total	**0.9346**	**7.4533**	**11.6211**	**0.0194**		**0.3387**	**0.3387**		**0.3220**	**0.3220**		**1,827.4398**	**1,827.4398**	**0.3926**		**1,837.2537**

Unmitigated Construction Off-Site

	ROG	NOx	CO	SO2	Fugitive PM10	Exhaust PM10	PM10 Total	Fugitive PM2.5	Exhaust PM2.5	PM2.5 Total	Bio- CO2	NBio- CO2	Total CO2	CH4	N2O	CO2e
Category	lb/day										lb/day					
Hauling	0.0000	0.0000	0.0000	0.0000	0.0000	0.0000	0.0000	0.0000	0.0000	0.0000		0.0000	0.0000	0.0000	0.0000	0.0000
Vendor	0.0000	0.0000	0.0000	0.0000	0.0000	0.0000	0.0000	0.0000	0.0000	0.0000		0.0000	0.0000	0.0000	0.0000	0.0000
Worker	0.0000	0.0000	0.0000	0.0000	0.0000	0.0000	0.0000	0.0000	0.0000	0.0000		0.0000	0.0000	0.0000	0.0000	0.0000
Total	**0.0000**	**0.0000**	**0.0000**	**0.0000**	**0.0000**	**0.0000**	**0.0000**	**0.0000**	**0.0000**	**0.0000**		**0.0000**	**0.0000**	**0.0000**	**0.0000**	**0.0000**

SLRC - East&West Narrows - Construction - South Coast Air Basin, Winter

EMFAC Off-Model Adjustment Factors for Gasoline Light Duty Vehicle to Account for the SAFE Vehicle Rule Applied

Mitigated Construction On-Site

	ROG	NOx	CO	SO2	Fugitive PM10	Exhaust PM10	PM10 Total	Fugitive PM2.5	Exhaust PM2.5	PM2.5 Total	Bio- CO2	NBio- CO2	Total CO2	CH4	N2O	CO2e
Category	lb/day										lb/day					
Off-Road	0.3235	1.6291	13.3209	0.0194		0.0561	0.0561		0.0561	0.0561	0.0000	1,827.4398	1,827.4398	0.3926		1,837.2537
Paving	0.0734					0.0000	0.0000		0.0000	0.0000			0.0000			0.0000
Total	**0.3969**	**1.6291**	**13.3209**	**0.0194**		**0.0561**	**0.0561**		**0.0561**	**0.0561**	**0.0000**	**1,827.4398**	**1,827.4398**	**0.3926**		**1,837.2537**

Mitigated Construction Off-Site

	ROG	NOx	CO	SO2	Fugitive PM10	Exhaust PM10	PM10 Total	Fugitive PM2.5	Exhaust PM2.5	PM2.5 Total	Bio- CO2	NBio- CO2	Total CO2	CH4	N2O	CO2e
Category	lb/day										lb/day					
Hauling	0.0000	0.0000	0.0000	0.0000	0.0000	0.0000	0.0000	0.0000	0.0000	0.0000		0.0000	0.0000	0.0000	0.0000	0.0000
Vendor	0.0000	0.0000	0.0000	0.0000	0.0000	0.0000	0.0000	0.0000	0.0000	0.0000		0.0000	0.0000	0.0000	0.0000	0.0000
Worker	0.0000	0.0000	0.0000	0.0000	0.0000	0.0000	0.0000	0.0000	0.0000	0.0000		0.0000	0.0000	0.0000	0.0000	0.0000
Total	**0.0000**	**0.0000**	**0.0000**	**0.0000**	**0.0000**	**0.0000**	**0.0000**	**0.0000**	**0.0000**	**0.0000**		**0.0000**	**0.0000**	**0.0000**	**0.0000**	**0.0000**

Date: 1/25/2022 5:47 PM

SLRC - South Valley - Construction - South Coast Air Basin, Winter

EMFAC Off-Model Adjustment Factors for Gasoline Light Duty Vehicle to Account for the SAFE Vehicle Rule Applied

SLRC - South Valley - Construction

South Coast Air Basin, Winter

1.0 Project Characteristics

1.1 Land Usage

Land Uses	Size	Metric	Lot Acreage	Floor Surface Area	Population
Other Asphalt Surfaces	0.90	Acre	0.90	36,050.00	0
City Park	3.15	Acre	3.15	140,250.00	0
Racquet Club	5.80	1000sqft	0.13	5,800.00	0

1.2 Other Project Characteristics

Urbanization	Urban	**Wind Speed (m/s)**	2.2	**Precipitation Freq (Days)**	31
Climate Zone	12			**Operational Year**	2029
Utility Company	Los Angeles Department of Water & Power				
CO2 Intensity (lb/MWhr)	691.98	**CH4 Intensity (lb/MWhr)**	0.033	**N2O Intensity (lb/MWhr)**	0.004

1.3 User Entered Comments & Non-Default Data

Project Characteristics -

Land Use - see construction assumptions. Racquet club serves as surrogate for Multipurpose Facility

Construction Phase - see construction assumptions

Off-road Equipment - see construction assumptions

Off-road Equipment - see construction assumptions

Off-road Equipment - see construction assumptions

Off-road Equipment - see construction assumptions

Off-road Equipment - see construction assumptions

Off-road Equipment - see construction assumptions

Off-road Equipment - see construction assumptions

Off-road Equipment - see construction assumptions

Off-road Equipment - see construction assumptions

Date: 1/25/2022 5:47 PM

SLRC - South Valley - Construction - South Coast Air Basin, Winter

EMFAC Off-Model Adjustment Factors for Gasoline Light Duty Vehicle to Account for the SAFE Vehicle Rule Applied

Off-road Equipment - see construction assumptions

Trips and VMT - construction mobile emissions calculated outside of CalEEMod.

Demolition -

Grading -

Construction Off-road Equipment Mitigation -

Table Name	Column Name	Default Value	New Value
tblConstDustMitigation	WaterUnpavedRoadVehicleSpeed	0	15
tblConstructionPhase	NumDays	18.00	70.00
tblConstructionPhase	NumDays	230.00	70.00
tblConstructionPhase	NumDays	230.00	120.00
tblConstructionPhase	NumDays	230.00	70.00
tblConstructionPhase	NumDays	8.00	300.00
tblConstructionPhase	NumDays	18.00	70.00
tblConstructionPhase	NumDays	5.00	20.00
tblConstructionPhase	NumDaysWeek	5.00	6.00
tblConstructionPhase	NumDaysWeek	5.00	6.00
tblConstructionPhase	NumDaysWeek	5.00	6.00
tblConstructionPhase	NumDaysWeek	5.00	6.00
tblConstructionPhase	NumDaysWeek	5.00	6.00
tblConstructionPhase	NumDaysWeek	5.00	6.00
tblConstructionPhase	NumDaysWeek	5.00	6.00
tblConstructionPhase	NumDaysWeek	5.00	6.00
tblConstructionPhase	NumDaysWeek	5.00	6.00
tblGrading	MaterialExported	0.00	20,000.00
tblGrading	MaterialExported	0.00	3,000.00
tblGrading	MaterialImported	0.00	20,000.00
tblLandUse	LandUseSquareFeet	39,204.00	36,050.00
tblLandUse	LandUseSquareFeet	137,214.00	140,250.00
tblOffRoadEquipment	OffRoadEquipmentUnitAmount	1.00	0.00
tblOffRoadEquipment	OffRoadEquipmentUnitAmount	3.00	1.00

SLRC - South Valley - Construction - South Coast Air Basin, Winter

EMFAC Off-Model Adjustment Factors for Gasoline Light Duty Vehicle to Account for the SAFE Vehicle Rule Applied

tblOffRoadEquipment	OffRoadEquipmentUnitAmount	3.00	0.00
tblOffRoadEquipment	OffRoadEquipmentUnitAmount	3.00	1.00
tblOffRoadEquipment	OffRoadEquipmentUnitAmount	1.00	0.00
tblOffRoadEquipment	OffRoadEquipmentUnitAmount	1.00	0.00
tblOffRoadEquipment	OffRoadEquipmentUnitAmount	2.00	1.00
tblOffRoadEquipment	OffRoadEquipmentUnitAmount	2.00	1.00
tblOffRoadEquipment	OffRoadEquipmentUnitAmount	2.00	0.00
tblOffRoadEquipment	OffRoadEquipmentUnitAmount	3.00	0.00
tblOffRoadEquipment	OffRoadEquipmentUnitAmount	3.00	1.00
tblOffRoadEquipment	OffRoadEquipmentUnitAmount	3.00	1.00
tblOffRoadEquipment	OffRoadEquipmentUnitAmount	3.00	2.00
tblOffRoadEquipment	OffRoadEquipmentUnitAmount	1.00	0.00
tblOffRoadEquipment	OffRoadEquipmentUnitAmount	4.00	1.00
tblOffRoadEquipment	OffRoadEquipmentUnitAmount	1.00	0.00
tblOffRoadEquipment	OffRoadEquipmentUnitAmount	1.00	0.00
tblOffRoadEquipment	UsageHours	6.00	8.00
tblOffRoadEquipment	UsageHours	6.00	8.00
tblOffRoadEquipment	UsageHours	7.00	8.00
tblOffRoadEquipment	UsageHours	7.00	8.00
tblOffRoadEquipment	UsageHours	7.00	8.00
tblOffRoadEquipment	UsageHours	7.00	8.00
tblOffRoadEquipment	UsageHours	7.00	8.00
tblTripsAndVMT	HaulingTripNumber	439.00	0.00
tblTripsAndVMT	HaulingTripNumber	375.00	0.00
tblTripsAndVMT	HaulingTripNumber	5,000.00	0.00
tblTripsAndVMT	VendorTripNumber	30.00	0.00
tblTripsAndVMT	VendorTripNumber	30.00	0.00
tblTripsAndVMT	VendorTripNumber	30.00	0.00
tblTripsAndVMT	WorkerTripNumber	15.00	0.00
tblTripsAndVMT	WorkerTripNumber	8.00	0.00

SLRC - South Valley - Construction - South Coast Air Basin, Winter

EMFAC Off-Model Adjustment Factors for Gasoline Light Duty Vehicle to Account for the SAFE Vehicle Rule Applied

tblTripsAndVMT	WorkerTripNumber	13.00	0.00
tblTripsAndVMT	WorkerTripNumber	76.00	0.00
tblTripsAndVMT	WorkerTripNumber	76.00	0.00
tblTripsAndVMT	WorkerTripNumber	76.00	0.00
tblTripsAndVMT	WorkerTripNumber	15.00	0.00
tblTripsAndVMT	WorkerTripNumber	15.00	0.00

2.0 Emissions Summary

2.1 Overall Construction (Maximum Daily Emission)

Unmitigated Construction

	ROG	NOx	CO	SO2	Fugitive PM10	Exhaust PM10	PM10 Total	Fugitive PM2.5	Exhaust PM2.5	PM2.5 Total	Bio- CO2	NBio- CO2	Total CO2	CH4	N2O	CO2e
Year	lb/day										lb/day					
2027	1.3905	13.9797	14.2338	0.0266	7.0977	0.5695	7.6671	3.4270	0.5239	3.9509	0.0000	2,571.6493	2,571.6493	0.8317	0.0000	2,592.4424
2028	4.8033	34.6568	46.7826	0.0779	7.0977	1.5792	7.6671	3.4270	1.4796	3.9509	0.0000	7,436.7594	7,436.7594	1.8592	1.4300e-003	7,483.6656
2029	3.9510	26.9917	35.1727	0.0610	0.0000	1.1709	1.1709	0.0000	1.1040	1.1040	0.0000	5,789.1205	5,789.1205	1.3471	0.0000	5,822.7975
Maximum	**4.8033**	**34.6568**	**46.7826**	**0.0779**	**7.0977**	**1.5792**	**7.6671**	**3.4270**	**1.4796**	**3.9509**	**0.0000**	**7,436.7594**	**7,436.7594**	**1.8592**	**1.4300e-003**	**7,483.6656**

SLRC - South Valley - Construction - South Coast Air Basin, Winter

EMFAC Off-Model Adjustment Factors for Gasoline Light Duty Vehicle to Account for the SAFE Vehicle Rule Applied

Mitigated Construction

	ROG	NOx	CO	SO2	Fugitive PM10	Exhaust PM10	PM10 Total	Fugitive PM2.5	Exhaust PM2.5	PM2.5 Total	Bio- CO2	NBio- CO2	Total CO2	CH4	N2O	CO2e
Year	lb/day										lb/day					
2027	1.3905	13.9797	14.2338	0.0266	2.7681	0.5695	3.3376	1.3365	0.5239	1.8605	0.0000	2,571.6493	2,571.6493	0.8317	0.0000	2,592.4424
2028	4.8033	34.6568	46.7826	0.0779	2.7681	1.5792	3.3376	1.3365	1.4796	1.8605	0.0000	7,436.7594	7,436.7594	1.8592	1.4300e-003	7,483.6656
2029	3.9510	26.9917	35.1727	0.0610	0.0000	1.1709	1.1709	0.0000	1.1040	1.1040	0.0000	5,789.1205	5,789.1205	1.3471	0.0000	5,822.7975
Maximum	**4.8033**	**34.6568**	**46.7826**	**0.0779**	**2.7681**	**1.5792**	**3.3376**	**1.3365**	**1.4796**	**1.8605**	**0.0000**	**7,436.7594**	**7,436.7594**	**1.8592**	**1.4300e-003**	**7,483.6656**

	ROG	NOx	CO	SO2	Fugitive PM10	Exhaust PM10	PM10 Total	Fugitive PM2.5	Exhaust PM2.5	PM2.5 Total	Bio- CO2	NBio-CO2	Total CO2	CH4	N20	CO2e
Percent Reduction	**0.00**	**0.00**	**0.00**	**0.00**	**61.00**	**0.00**	**52.46**	**61.00**	**0.00**	**46.43**	**0.00**	**0.00**	**0.00**	**0.00**	**0.00**	**0.00**

3.0 Construction Detail

Construction Phase

Phase Number	Phase Name	Phase Type	Start Date	End Date	Num Days Week	Num Days	Phase Description
1	Demolition	Demolition	8/1/2027	8/24/2027	6	20	
2	Site Preparation	Site Preparation	8/25/2027	9/16/2027	6	20	
3	Grading	Grading	9/17/2027	8/31/2028	6	300	
4	Drainage/Utilities/Trenching	Trenching	9/1/2028	11/21/2028	6	70	
5	Foundations	Building Construction	9/1/2028	11/21/2028	6	70	
6	Building Construction	Building Construction	10/12/2028	2/28/2029	6	120	
7	Landscaping/Other Finishing	Building Construction	11/1/2028	1/21/2029	6	70	

SLRC - South Valley - Construction - South Coast Air Basin, Winter

EMFAC Off-Model Adjustment Factors for Gasoline Light Duty Vehicle to Account for the SAFE Vehicle Rule Applied

8	Paving	Paving	11/1/2028	1/21/2029	6	70	
9	Architectural Coating	Architectural Coating	11/1/2028	1/21/2029	6	70	

Acres of Grading (Site Preparation Phase): 10

Acres of Grading (Grading Phase): 300

Acres of Paving: 0.9

Residential Indoor: 0; Residential Outdoor: 0; Non-Residential Indoor: 8,700; Non-Residential Outdoor: 2,900; Striped Parking Area: 2,163 (Architectural

OffRoad Equipment

Phase Name	Offroad Equipment Type	Amount	Usage Hours	Horse Power	Load Factor
Demolition	Concrete/Industrial Saws	1	8.00	81	0.73
Demolition	Cranes	1	8.00	231	0.29
Demolition	Excavators	1	8.00	158	0.38
Demolition	Forklifts	1	8.00	89	0.20
Demolition	Rubber Tired Dozers	0	8.00	247	0.40
Demolition	Tractors/Loaders/Backhoes	2	8.00	97	0.37
Site Preparation	Graders	1	8.00	187	0.41
Site Preparation	Plate Compactors	1	8.00	8	0.43
Site Preparation	Rubber Tired Dozers	0	8.00	247	0.40
Site Preparation	Tractors/Loaders/Backhoes	1	8.00	97	0.37
Grading	Excavators	1	8.00	158	0.38
Grading	Graders	1	8.00	187	0.41
Grading	Rubber Tired Dozers	1	8.00	247	0.40
Grading	Tractors/Loaders/Backhoes	2	8.00	97	0.37
Building Construction	Cranes	1	8.00	231	0.29
Building Construction	Forklifts	3	8.00	89	0.20
Building Construction	Generator Sets	1	8.00	84	0.74
Building Construction	Tractors/Loaders/Backhoes	3	8.00	97	0.37
Building Construction	Welders	1	8.00	46	0.45
Paving	Cement and Mortar Mixers	2	8.00	9	0.56

SLRC - South Valley - Construction - South Coast Air Basin, Winter

EMFAC Off-Model Adjustment Factors for Gasoline Light Duty Vehicle to Account for the SAFE Vehicle Rule Applied

Paving	Pavers	1	8.00	130	0.42
Paving	Paving Equipment	1	6.00	132	0.36
Paving	Pumps	1	8.00	84	0.74
Paving	Rollers	1	6.00	80	0.38
Paving	Tractors/Loaders/Backhoes	0	8.00	97	0.37
Architectural Coating	Air Compressors	1	8.00	78	0.48
Drainage/Utilities/Trenching	Forklifts	1	8.00	89	0.20
Drainage/Utilities/Trenching	Tractors/Loaders/Backhoes	1	8.00	97	0.37
Drainage/Utilities/Trenching	Trenchers	1	8.00	78	0.50
Foundations	Cranes	0	7.00	231	0.29
Foundations	Excavators	1	8.00	158	0.38
Foundations	Forklifts	0	8.00	89	0.20
Foundations	Generator Sets	0	8.00	84	0.74
Foundations	Tractors/Loaders/Backhoes	1	8.00	97	0.37
Foundations	Welders	0	8.00	46	0.45
Landscaping/Other Finishing	Cranes	1	8.00	231	0.29
Landscaping/Other Finishing	Forklifts	1	8.00	89	0.20
Landscaping/Other Finishing	Generator Sets	0	8.00	84	0.74
Landscaping/Other Finishing	Tractors/Loaders/Backhoes	1	8.00	97	0.37
Landscaping/Other Finishing	Welders	0	8.00	46	0.45

Trips and VMT

Phase Name	Offroad Equipment Count	Worker Trip Number	Vendor Trip Number	Hauling Trip Number	Worker Trip Length	Vendor Trip Length	Hauling Trip Length	Worker Vehicle Class	Vendor Vehicle Class	Hauling Vehicle Class
Demolition	6	0.00	0.00	0.00	14.70	6.90	20.00	LD_Mix	HDT_Mix	HHDT
Site Preparation	3	0.00	0.00	0.00	14.70	6.90	20.00	LD_Mix	HDT_Mix	HHDT
Grading	5	0.00	0.00	0.00	14.70	6.90	20.00	LD_Mix	HDT_Mix	HHDT
Building Construction	9	0.00	0.00	0.00	14.70	6.90	20.00	LD_Mix	HDT_Mix	HHDT
Paving	6	0.00	0.00	0.00	14.70	6.90	20.00	LD_Mix	HDT_Mix	HHDT
Architectural Coating	1	0.00	0.00	0.00	14.70	6.90	20.00	LD_Mix	HDT_Mix	HHDT

SLRC - South Valley - Construction - South Coast Air Basin, Winter

EMFAC Off-Model Adjustment Factors for Gasoline Light Duty Vehicle to Account for the SAFE Vehicle Rule Applied

Drainage/Utilities/Trenching	3	8.00	0.00	0.00	14.70	6.90	20.00	LD_Mix	HDT_Mix	HHDT
Foundations	2	0.00	0.00	0.00	14.70	6.90	20.00	LD_Mix	HDT_Mix	HHDT
Landscaping/Other Finishing	3	0.00	0.00	0.00	14.70	6.90	20.00	LD_Mix	HDT_Mix	HHDT

3.1 Mitigation Measures Construction

Water Exposed Area

Reduce Vehicle Speed on Unpaved Roads

3.2 Demolition - 2027

Unmitigated Construction On-Site

	ROG	NOx	CO	SO2	Fugitive PM10	Exhaust PM10	PM10 Total	Fugitive PM2.5	Exhaust PM2.5	PM2.5 Total	Bio- CO2	NBio- CO2	Total CO2	CH4	N2O	CO2e
Category	lb/day										lb/day					
Fugitive Dust					4.7474	0.0000	4.7474	0.7188	0.0000	0.7188			0.0000			0.0000
Off-Road	1.1262	10.1476	14.2338	0.0250		0.4394	0.4394		0.4117	0.4117		2,403.9723	2,403.9723	0.6119		2,419.2695
Total	**1.1262**	**10.1476**	**14.2338**	**0.0250**	**4.7474**	**0.4394**	**5.1868**	**0.7188**	**0.4117**	**1.1305**		**2,403.9723**	**2,403.9723**	**0.6119**		**2,419.2695**

Date: 1/25/2022 5:47 PM

SLRC - South Valley - Construction - South Coast Air Basin, Winter

EMFAC Off-Model Adjustment Factors for Gasoline Light Duty Vehicle to Account for the SAFE Vehicle Rule Applied

Unmitigated Construction Off-Site

	ROG	NOx	CO	SO2	Fugitive PM10	Exhaust PM10	PM10 Total	Fugitive PM2.5	Exhaust PM2.5	PM2.5 Total	Bio- CO2	NBio- CO2	Total CO2	CH4	N2O	CO2e
Category	lb/day										lb/day					
Hauling	0.0000	0.0000	0.0000	0.0000	0.0000	0.0000	0.0000	0.0000	0.0000	0.0000		0.0000	0.0000	0.0000	0.0000	0.0000
Vendor	0.0000	0.0000	0.0000	0.0000	0.0000	0.0000	0.0000	0.0000	0.0000	0.0000		0.0000	0.0000	0.0000	0.0000	0.0000
Worker	0.0000	0.0000	0.0000	0.0000	0.0000	0.0000	0.0000	0.0000	0.0000	0.0000		0.0000	0.0000	0.0000	0.0000	0.0000
Total	**0.0000**	**0.0000**	**0.0000**	**0.0000**	**0.0000**	**0.0000**	**0.0000**	**0.0000**	**0.0000**	**0.0000**		**0.0000**	**0.0000**	**0.0000**	**0.0000**	**0.0000**

Mitigated Construction On-Site

	ROG	NOx	CO	SO2	Fugitive PM10	Exhaust PM10	PM10 Total	Fugitive PM2.5	Exhaust PM2.5	PM2.5 Total	Bio- CO2	NBio- CO2	Total CO2	CH4	N2O	CO2e
Category	lb/day										lb/day					
Fugitive Dust					1.8515	0.0000	1.8515	0.2803	0.0000	0.2803			0.0000			0.0000
Off-Road	1.1262	10.1476	14.2338	0.0250		0.4394	0.4394		0.4117	0.4117	0.0000	2,403.9723	2,403.9723	0.6119		2,419.2695
Total	**1.1262**	**10.1476**	**14.2338**	**0.0250**	**1.8515**	**0.4394**	**2.2909**	**0.2803**	**0.4117**	**0.6920**	**0.0000**	**2,403.9723**	**2,403.9723**	**0.6119**		**2,419.2695**

SLRC - South Valley - Construction - South Coast Air Basin, Winter

EMFAC Off-Model Adjustment Factors for Gasoline Light Duty Vehicle to Account for the SAFE Vehicle Rule Applied

Mitigated Construction Off-Site

	ROG	NOx	CO	SO2	Fugitive PM10	Exhaust PM10	PM10 Total	Fugitive PM2.5	Exhaust PM2.5	PM2.5 Total	Bio- CO2	NBio- CO2	Total CO2	CH4	N2O	CO2e
Category	lb/day										lb/day					
Hauling	0.0000	0.0000	0.0000	0.0000	0.0000	0.0000	0.0000	0.0000	0.0000	0.0000		0.0000	0.0000	0.0000	0.0000	0.0000
Vendor	0.0000	0.0000	0.0000	0.0000	0.0000	0.0000	0.0000	0.0000	0.0000	0.0000		0.0000	0.0000	0.0000	0.0000	0.0000
Worker	0.0000	0.0000	0.0000	0.0000	0.0000	0.0000	0.0000	0.0000	0.0000	0.0000		0.0000	0.0000	0.0000	0.0000	0.0000
Total	**0.0000**	**0.0000**	**0.0000**	**0.0000**	**0.0000**	**0.0000**	**0.0000**	**0.0000**	**0.0000**	**0.0000**		**0.0000**	**0.0000**	**0.0000**	**0.0000**	**0.0000**

3.3 Site Preparation - 2027

Unmitigated Construction On-Site

	ROG	NOx	CO	SO2	Fugitive PM10	Exhaust PM10	PM10 Total	Fugitive PM2.5	Exhaust PM2.5	PM2.5 Total	Bio- CO2	NBio- CO2	Total CO2	CH4	N2O	CO2e
Category	lb/day										lb/day					
Fugitive Dust					0.5472	0.0000	0.5472	0.0598	0.0000	0.0598			0.0000			0.0000
Off-Road	0.4833	5.0431	4.0342	0.0102		0.1751	0.1751		0.1619	0.1619		976.7749	976.7749	0.3083		984.4833
Total	**0.4833**	**5.0431**	**4.0342**	**0.0102**	**0.5472**	**0.1751**	**0.7223**	**0.0598**	**0.1619**	**0.2217**		**976.7749**	**976.7749**	**0.3083**		**984.4833**

SLRC - South Valley - Construction - South Coast Air Basin, Winter

EMFAC Off-Model Adjustment Factors for Gasoline Light Duty Vehicle to Account for the SAFE Vehicle Rule Applied

Unmitigated Construction Off-Site

	ROG	NOx	CO	SO2	Fugitive PM10	Exhaust PM10	PM10 Total	Fugitive PM2.5	Exhaust PM2.5	PM2.5 Total	Bio- CO2	NBio- CO2	Total CO2	CH4	N2O	CO2e
Category	lb/day										lb/day					
Hauling	0.0000	0.0000	0.0000	0.0000	0.0000	0.0000	0.0000	0.0000	0.0000	0.0000		0.0000	0.0000	0.0000	0.0000	0.0000
Vendor	0.0000	0.0000	0.0000	0.0000	0.0000	0.0000	0.0000	0.0000	0.0000	0.0000		0.0000	0.0000	0.0000	0.0000	0.0000
Worker	0.0000	0.0000	0.0000	0.0000	0.0000	0.0000	0.0000	0.0000	0.0000	0.0000		0.0000	0.0000	0.0000	0.0000	0.0000
Total	**0.0000**	**0.0000**	**0.0000**	**0.0000**	**0.0000**	**0.0000**	**0.0000**	**0.0000**	**0.0000**	**0.0000**		**0.0000**	**0.0000**	**0.0000**	**0.0000**	**0.0000**

Mitigated Construction On-Site

	ROG	NOx	CO	SO2	Fugitive PM10	Exhaust PM10	PM10 Total	Fugitive PM2.5	Exhaust PM2.5	PM2.5 Total	Bio- CO2	NBio- CO2	Total CO2	CH4	N2O	CO2e
Category	lb/day										lb/day					
Fugitive Dust					0.2134	0.0000	0.2134	0.0233	0.0000	0.0233			0.0000			0.0000
Off-Road	0.4833	5.0431	4.0342	0.0102		0.1751	0.1751		0.1619	0.1619	0.0000	976.7749	976.7749	0.3083		984.4833
Total	**0.4833**	**5.0431**	**4.0342**	**0.0102**	**0.2134**	**0.1751**	**0.3885**	**0.0233**	**0.1619**	**0.1852**	**0.0000**	**976.7749**	**976.7749**	**0.3083**		**984.4833**

SLRC - South Valley - Construction - South Coast Air Basin, Winter

EMFAC Off-Model Adjustment Factors for Gasoline Light Duty Vehicle to Account for the SAFE Vehicle Rule Applied

Mitigated Construction Off-Site

	ROG	NOx	CO	SO2	Fugitive PM10	Exhaust PM10	PM10 Total	Fugitive PM2.5	Exhaust PM2.5	PM2.5 Total	Bio- CO2	NBio- CO2	Total CO2	CH4	N2O	CO2e
Category	lb/day										lb/day					
Hauling	0.0000	0.0000	0.0000	0.0000	0.0000	0.0000	0.0000	0.0000	0.0000	0.0000		0.0000	0.0000	0.0000	0.0000	0.0000
Vendor	0.0000	0.0000	0.0000	0.0000	0.0000	0.0000	0.0000	0.0000	0.0000	0.0000		0.0000	0.0000	0.0000	0.0000	0.0000
Worker	0.0000	0.0000	0.0000	0.0000	0.0000	0.0000	0.0000	0.0000	0.0000	0.0000		0.0000	0.0000	0.0000	0.0000	0.0000
Total	**0.0000**	**0.0000**	**0.0000**	**0.0000**	**0.0000**	**0.0000**	**0.0000**	**0.0000**	**0.0000**	**0.0000**		**0.0000**	**0.0000**	**0.0000**	**0.0000**	**0.0000**

3.4 Grading - 2027

Unmitigated Construction On-Site

	ROG	NOx	CO	SO2	Fugitive PM10	Exhaust PM10	PM10 Total	Fugitive PM2.5	Exhaust PM2.5	PM2.5 Total	Bio- CO2	NBio- CO2	Total CO2	CH4	N2O	CO2e
Category	lb/day										lb/day					
Fugitive Dust					7.0977	0.0000	7.0977	3.4270	0.0000	3.4270			0.0000			0.0000
Off-Road	1.3905	13.9797	12.3105	0.0266		0.5695	0.5695		0.5239	0.5239		2,571.6493	2,571.6493	0.8317		2,592.4424
Total	**1.3905**	**13.9797**	**12.3105**	**0.0266**	**7.0977**	**0.5695**	**7.6671**	**3.4270**	**0.5239**	**3.9509**		**2,571.6493**	**2,571.6493**	**0.8317**		**2,592.4424**

Date: 1/25/2022 5:47 PM

SLRC - South Valley - Construction - South Coast Air Basin, Winter

EMFAC Off-Model Adjustment Factors for Gasoline Light Duty Vehicle to Account for the SAFE Vehicle Rule Applied

Unmitigated Construction Off-Site

	ROG	NOx	CO	SO2	Fugitive PM10	Exhaust PM10	PM10 Total	Fugitive PM2.5	Exhaust PM2.5	PM2.5 Total	Bio- CO2	NBio- CO2	Total CO2	CH4	N2O	CO2e
Category	lb/day										lb/day					
Hauling	0.0000	0.0000	0.0000	0.0000	0.0000	0.0000	0.0000	0.0000	0.0000	0.0000		0.0000	0.0000	0.0000	0.0000	0.0000
Vendor	0.0000	0.0000	0.0000	0.0000	0.0000	0.0000	0.0000	0.0000	0.0000	0.0000		0.0000	0.0000	0.0000	0.0000	0.0000
Worker	0.0000	0.0000	0.0000	0.0000	0.0000	0.0000	0.0000	0.0000	0.0000	0.0000		0.0000	0.0000	0.0000	0.0000	0.0000
Total	**0.0000**	**0.0000**	**0.0000**	**0.0000**	**0.0000**	**0.0000**	**0.0000**	**0.0000**	**0.0000**	**0.0000**		**0.0000**	**0.0000**	**0.0000**	**0.0000**	**0.0000**

Mitigated Construction On-Site

	ROG	NOx	CO	SO2	Fugitive PM10	Exhaust PM10	PM10 Total	Fugitive PM2.5	Exhaust PM2.5	PM2.5 Total	Bio- CO2	NBio- CO2	Total CO2	CH4	N2O	CO2e
Category	lb/day										lb/day					
Fugitive Dust					2.7681	0.0000	2.7681	1.3365	0.0000	1.3365			0.0000			0.0000
Off-Road	1.3905	13.9797	12.3105	0.0266		0.5695	0.5695		0.5239	0.5239	0.0000	2,571.6493	2,571.6493	0.8317		2,592.4424
Total	**1.3905**	**13.9797**	**12.3105**	**0.0266**	**2.7681**	**0.5695**	**3.3376**	**1.3365**	**0.5239**	**1.8605**	**0.0000**	**2,571.6493**	**2,571.6493**	**0.8317**		**2,592.4424**

SLRC - South Valley - Construction - South Coast Air Basin, Winter

EMFAC Off-Model Adjustment Factors for Gasoline Light Duty Vehicle to Account for the SAFE Vehicle Rule Applied

Mitigated Construction Off-Site

	ROG	NOx	CO	SO2	Fugitive PM10	Exhaust PM10	PM10 Total	Fugitive PM2.5	Exhaust PM2.5	PM2.5 Total	Bio- CO2	NBio- CO2	Total CO2	CH4	N2O	CO2e
Category	lb/day										lb/day					
Hauling	0.0000	0.0000	0.0000	0.0000	0.0000	0.0000	0.0000	0.0000	0.0000	0.0000		0.0000	0.0000	0.0000	0.0000	0.0000
Vendor	0.0000	0.0000	0.0000	0.0000	0.0000	0.0000	0.0000	0.0000	0.0000	0.0000		0.0000	0.0000	0.0000	0.0000	0.0000
Worker	0.0000	0.0000	0.0000	0.0000	0.0000	0.0000	0.0000	0.0000	0.0000	0.0000		0.0000	0.0000	0.0000	0.0000	0.0000
Total	**0.0000**	**0.0000**	**0.0000**	**0.0000**	**0.0000**	**0.0000**	**0.0000**	**0.0000**	**0.0000**	**0.0000**		**0.0000**	**0.0000**	**0.0000**	**0.0000**	**0.0000**

3.4 Grading - 2028

Unmitigated Construction On-Site

	ROG	NOx	CO	SO2	Fugitive PM10	Exhaust PM10	PM10 Total	Fugitive PM2.5	Exhaust PM2.5	PM2.5 Total	Bio- CO2	NBio- CO2	Total CO2	CH4	N2O	CO2e
Category	lb/day										lb/day					
Fugitive Dust					7.0977	0.0000	7.0977	3.4270	0.0000	3.4270			0.0000			0.0000
Off-Road	1.3905	13.9797	12.3105	0.0266		0.5695	0.5695		0.5239	0.5239		2,571.6493	2,571.6493	0.8317		2,592.4424
Total	**1.3905**	**13.9797**	**12.3105**	**0.0266**	**7.0977**	**0.5695**	**7.6671**	**3.4270**	**0.5239**	**3.9509**		**2,571.6493**	**2,571.6493**	**0.8317**		**2,592.4424**

Date: 1/25/2022 5:47 PM

SLRC - South Valley - Construction - South Coast Air Basin, Winter

EMFAC Off-Model Adjustment Factors for Gasoline Light Duty Vehicle to Account for the SAFE Vehicle Rule Applied

Unmitigated Construction Off-Site

	ROG	NOx	CO	SO2	Fugitive PM10	Exhaust PM10	PM10 Total	Fugitive PM2.5	Exhaust PM2.5	PM2.5 Total	Bio- CO2	NBio- CO2	Total CO2	CH4	N2O	CO2e
Category	lb/day										lb/day					
Hauling	0.0000	0.0000	0.0000	0.0000	0.0000	0.0000	0.0000	0.0000	0.0000	0.0000		0.0000	0.0000	0.0000	0.0000	0.0000
Vendor	0.0000	0.0000	0.0000	0.0000	0.0000	0.0000	0.0000	0.0000	0.0000	0.0000		0.0000	0.0000	0.0000	0.0000	0.0000
Worker	0.0000	0.0000	0.0000	0.0000	0.0000	0.0000	0.0000	0.0000	0.0000	0.0000		0.0000	0.0000	0.0000	0.0000	0.0000
Total	**0.0000**	**0.0000**	**0.0000**	**0.0000**	**0.0000**	**0.0000**	**0.0000**	**0.0000**	**0.0000**	**0.0000**		**0.0000**	**0.0000**	**0.0000**	**0.0000**	**0.0000**

Mitigated Construction On-Site

	ROG	NOx	CO	SO2	Fugitive PM10	Exhaust PM10	PM10 Total	Fugitive PM2.5	Exhaust PM2.5	PM2.5 Total	Bio- CO2	NBio- CO2	Total CO2	CH4	N2O	CO2e
Category	lb/day										lb/day					
Fugitive Dust					2.7681	0.0000	2.7681	1.3365	0.0000	1.3365			0.0000			0.0000
Off-Road	1.3905	13.9797	12.3105	0.0266		0.5695	0.5695		0.5239	0.5239	0.0000	2,571.6493	2,571.6493	0.8317		2,592.4424
Total	**1.3905**	**13.9797**	**12.3105**	**0.0266**	**2.7681**	**0.5695**	**3.3376**	**1.3365**	**0.5239**	**1.8605**	**0.0000**	**2,571.6493**	**2,571.6493**	**0.8317**		**2,592.4424**

SLRC - South Valley - Construction - South Coast Air Basin, Winter

EMFAC Off-Model Adjustment Factors for Gasoline Light Duty Vehicle to Account for the SAFE Vehicle Rule Applied

Mitigated Construction Off-Site

	ROG	NOx	CO	SO2	Fugitive PM10	Exhaust PM10	PM10 Total	Fugitive PM2.5	Exhaust PM2.5	PM2.5 Total	Bio- CO2	NBio- CO2	Total CO2	CH4	N2O	CO2e
Category	lb/day										lb/day					
Hauling	0.0000	0.0000	0.0000	0.0000	0.0000	0.0000	0.0000	0.0000	0.0000	0.0000		0.0000	0.0000	0.0000	0.0000	0.0000
Vendor	0.0000	0.0000	0.0000	0.0000	0.0000	0.0000	0.0000	0.0000	0.0000	0.0000		0.0000	0.0000	0.0000	0.0000	0.0000
Worker	0.0000	0.0000	0.0000	0.0000	0.0000	0.0000	0.0000	0.0000	0.0000	0.0000		0.0000	0.0000	0.0000	0.0000	0.0000
Total	**0.0000**	**0.0000**	**0.0000**	**0.0000**	**0.0000**	**0.0000**	**0.0000**	**0.0000**	**0.0000**	**0.0000**		**0.0000**	**0.0000**	**0.0000**	**0.0000**	**0.0000**

3.5 Drainage/Utilities/Trenching - 2028

Unmitigated Construction On-Site

	ROG	NOx	CO	SO2	Fugitive PM10	Exhaust PM10	PM10 Total	Fugitive PM2.5	Exhaust PM2.5	PM2.5 Total	Bio- CO2	NBio- CO2	Total CO2	CH4	N2O	CO2e
Category	lb/day										lb/day					
Off-Road	0.5330	5.0969	5.9321	8.0300e-003		0.2939	0.2939		0.2704	0.2704		777.4318	777.4318	0.2514		783.7177
Total	**0.5330**	**5.0969**	**5.9321**	**8.0300e-003**		**0.2939**	**0.2939**		**0.2704**	**0.2704**		**777.4318**	**777.4318**	**0.2514**		**783.7177**

Date: 1/25/2022 5:47 PM

SLRC - South Valley - Construction - South Coast Air Basin, Winter

EMFAC Off-Model Adjustment Factors for Gasoline Light Duty Vehicle to Account for the SAFE Vehicle Rule Applied

Unmitigated Construction Off-Site

	ROG	NOx	CO	SO2	Fugitive PM10	Exhaust PM10	PM10 Total	Fugitive PM2.5	Exhaust PM2.5	PM2.5 Total	Bio- CO2	NBio- CO2	Total CO2	CH4	N2O	CO2e
Category	lb/day										lb/day					
Hauling	0.0000	0.0000	0.0000	0.0000	0.0000	0.0000	0.0000	0.0000	0.0000	0.0000		0.0000	0.0000	0.0000	0.0000	0.0000
Vendor	0.0000	0.0000	0.0000	0.0000	0.0000	0.0000	0.0000	0.0000	0.0000	0.0000		0.0000	0.0000	0.0000	0.0000	0.0000
Worker	0.0201	0.0115	0.1888	6.4000e-004	0.0894	3.8000e-004	0.0898	0.0237	3.5000e-004	0.0241		67.8134	67.8134	1.2200e-003	1.4300e-003	68.2689
Total	**0.0201**	**0.0115**	**0.1888**	**6.4000e-004**	**0.0894**	**3.8000e-004**	**0.0898**	**0.0237**	**3.5000e-004**	**0.0241**		**67.8134**	**67.8134**	**1.2200e-003**	**1.4300e-003**	**68.2689**

Mitigated Construction On-Site

	ROG	NOx	CO	SO2	Fugitive PM10	Exhaust PM10	PM10 Total	Fugitive PM2.5	Exhaust PM2.5	PM2.5 Total	Bio- CO2	NBio- CO2	Total CO2	CH4	N2O	CO2e
Category	lb/day										lb/day					
Off-Road	0.5330	5.0969	5.9321	8.0300e-003		0.2939	0.2939		0.2704	0.2704	0.0000	777.4318	777.4318	0.2514		783.7177
Total	**0.5330**	**5.0969**	**5.9321**	**8.0300e-003**		**0.2939**	**0.2939**		**0.2704**	**0.2704**	**0.0000**	**777.4318**	**777.4318**	**0.2514**		**783.7177**

SLRC - South Valley - Construction - South Coast Air Basin, Winter

EMFAC Off-Model Adjustment Factors for Gasoline Light Duty Vehicle to Account for the SAFE Vehicle Rule Applied

Mitigated Construction Off-Site

	ROG	NOx	CO	SO2	Fugitive PM10	Exhaust PM10	PM10 Total	Fugitive PM2.5	Exhaust PM2.5	PM2.5 Total	Bio- CO2	NBio- CO2	Total CO2	CH4	N2O	CO2e
Category	lb/day										lb/day					
Hauling	0.0000	0.0000	0.0000	0.0000	0.0000	0.0000	0.0000	0.0000	0.0000	0.0000		0.0000	0.0000	0.0000	0.0000	0.0000
Vendor	0.0000	0.0000	0.0000	0.0000	0.0000	0.0000	0.0000	0.0000	0.0000	0.0000		0.0000	0.0000	0.0000	0.0000	0.0000
Worker	0.0201	0.0115	0.1888	6.4000e-004	0.0894	3.8000e-004	0.0898	0.0237	3.5000e-004	0.0241		67.8134	67.8134	1.2200e-003	1.4300e-003	68.2689
Total	**0.0201**	**0.0115**	**0.1888**	**6.4000e-004**	**0.0894**	**3.8000e-004**	**0.0898**	**0.0237**	**3.5000e-004**	**0.0241**		**67.8134**	**67.8134**	**1.2200e-003**	**1.4300e-003**	**68.2689**

3.6 Foundations - 2028

Unmitigated Construction On-Site

	ROG	NOx	CO	SO2	Fugitive PM10	Exhaust PM10	PM10 Total	Fugitive PM2.5	Exhaust PM2.5	PM2.5 Total	Bio- CO2	NBio- CO2	Total CO2	CH4	N2O	CO2e
Category	lb/day										lb/day					
Off-Road	0.2992	2.5567	5.4890	8.2900e-003		0.1140	0.1140		0.1049	0.1049		802.3937	802.3937	0.2595		808.8815
Total	**0.2992**	**2.5567**	**5.4890**	**8.2900e-003**		**0.1140**	**0.1140**		**0.1049**	**0.1049**		**802.3937**	**802.3937**	**0.2595**		**808.8815**

Date: 1/25/2022 5:47 PM

SLRC - South Valley - Construction - South Coast Air Basin, Winter

EMFAC Off-Model Adjustment Factors for Gasoline Light Duty Vehicle to Account for the SAFE Vehicle Rule Applied

Unmitigated Construction Off-Site

	ROG	NOx	CO	SO2	Fugitive PM10	Exhaust PM10	PM10 Total	Fugitive PM2.5	Exhaust PM2.5	PM2.5 Total	Bio- CO2	NBio- CO2	Total CO2	CH4	N2O	CO2e
Category	lb/day										lb/day					
Hauling	0.0000	0.0000	0.0000	0.0000	0.0000	0.0000	0.0000	0.0000	0.0000	0.0000		0.0000	0.0000	0.0000	0.0000	0.0000
Vendor	0.0000	0.0000	0.0000	0.0000	0.0000	0.0000	0.0000	0.0000	0.0000	0.0000		0.0000	0.0000	0.0000	0.0000	0.0000
Worker	0.0000	0.0000	0.0000	0.0000	0.0000	0.0000	0.0000	0.0000	0.0000	0.0000		0.0000	0.0000	0.0000	0.0000	0.0000
Total	**0.0000**	**0.0000**	**0.0000**	**0.0000**	**0.0000**	**0.0000**	**0.0000**	**0.0000**	**0.0000**	**0.0000**		**0.0000**	**0.0000**	**0.0000**	**0.0000**	**0.0000**

Mitigated Construction On-Site

	ROG	NOx	CO	SO2	Fugitive PM10	Exhaust PM10	PM10 Total	Fugitive PM2.5	Exhaust PM2.5	PM2.5 Total	Bio- CO2	NBio- CO2	Total CO2	CH4	N2O	CO2e
Category	lb/day										lb/day					
Off-Road	0.2992	2.5567	5.4890	8.2900e-003		0.1140	0.1140		0.1049	0.1049	0.0000	802.3937	802.3937	0.2595		808.8815
Total	**0.2992**	**2.5567**	**5.4890**	**8.2900e-003**		**0.1140**	**0.1140**		**0.1049**	**0.1049**	**0.0000**	**802.3937**	**802.3937**	**0.2595**		**808.8815**

SLRC - South Valley - Construction - South Coast Air Basin, Winter

EMFAC Off-Model Adjustment Factors for Gasoline Light Duty Vehicle to Account for the SAFE Vehicle Rule Applied

Mitigated Construction Off-Site

	ROG	NOx	CO	SO2	Fugitive PM10	Exhaust PM10	PM10 Total	Fugitive PM2.5	Exhaust PM2.5	PM2.5 Total	Bio- CO2	NBio- CO2	Total CO2	CH4	N2O	CO2e
Category	lb/day										lb/day					
Hauling	0.0000	0.0000	0.0000	0.0000	0.0000	0.0000	0.0000	0.0000	0.0000	0.0000		0.0000	0.0000	0.0000	0.0000	0.0000
Vendor	0.0000	0.0000	0.0000	0.0000	0.0000	0.0000	0.0000	0.0000	0.0000	0.0000		0.0000	0.0000	0.0000	0.0000	0.0000
Worker	0.0000	0.0000	0.0000	0.0000	0.0000	0.0000	0.0000	0.0000	0.0000	0.0000		0.0000	0.0000	0.0000	0.0000	0.0000
Total	**0.0000**	**0.0000**	**0.0000**	**0.0000**	**0.0000**	**0.0000**	**0.0000**	**0.0000**	**0.0000**	**0.0000**		**0.0000**	**0.0000**	**0.0000**	**0.0000**	**0.0000**

3.7 Building Construction - 2028

Unmitigated Construction On-Site

	ROG	NOx	CO	SO2	Fugitive PM10	Exhaust PM10	PM10 Total	Fugitive PM2.5	Exhaust PM2.5	PM2.5 Total	Bio- CO2	NBio- CO2	Total CO2	CH4	N2O	CO2e
Category	lb/day										lb/day					
Off-Road	1.4560	13.3663	17.1378	0.0289		0.5647	0.5647		0.5304	0.5304		2,739.5986	2,739.5986	0.6602		2,756.1030
Total	**1.4560**	**13.3663**	**17.1378**	**0.0289**		**0.5647**	**0.5647**		**0.5304**	**0.5304**		**2,739.5986**	**2,739.5986**	**0.6602**		**2,756.1030**

Date: 1/25/2022 5:47 PM

SLRC - South Valley - Construction - South Coast Air Basin, Winter

EMFAC Off-Model Adjustment Factors for Gasoline Light Duty Vehicle to Account for the SAFE Vehicle Rule Applied

Unmitigated Construction Off-Site

	ROG	NOx	CO	SO2	Fugitive PM10	Exhaust PM10	PM10 Total	Fugitive PM2.5	Exhaust PM2.5	PM2.5 Total	Bio- CO2	NBio- CO2	Total CO2	CH4	N2O	CO2e
Category	lb/day										lb/day					
Hauling	0.0000	0.0000	0.0000	0.0000	0.0000	0.0000	0.0000	0.0000	0.0000	0.0000		0.0000	0.0000	0.0000	0.0000	0.0000
Vendor	0.0000	0.0000	0.0000	0.0000	0.0000	0.0000	0.0000	0.0000	0.0000	0.0000		0.0000	0.0000	0.0000	0.0000	0.0000
Worker	0.0000	0.0000	0.0000	0.0000	0.0000	0.0000	0.0000	0.0000	0.0000	0.0000		0.0000	0.0000	0.0000	0.0000	0.0000
Total	**0.0000**	**0.0000**	**0.0000**	**0.0000**	**0.0000**	**0.0000**	**0.0000**	**0.0000**	**0.0000**	**0.0000**		**0.0000**	**0.0000**	**0.0000**	**0.0000**	**0.0000**

Mitigated Construction On-Site

	ROG	NOx	CO	SO2	Fugitive PM10	Exhaust PM10	PM10 Total	Fugitive PM2.5	Exhaust PM2.5	PM2.5 Total	Bio- CO2	NBio- CO2	Total CO2	CH4	N2O	CO2e
Category	lb/day										lb/day					
Off-Road	1.4560	13.3663	17.1378	0.0289		0.5647	0.5647		0.5304	0.5304	0.0000	2,739.5986	2,739.5986	0.6602		2,756.1029
Total	**1.4560**	**13.3663**	**17.1378**	**0.0289**		**0.5647**	**0.5647**		**0.5304**	**0.5304**	**0.0000**	**2,739.5986**	**2,739.5986**	**0.6602**		**2,756.1029**

SLRC - South Valley - Construction - South Coast Air Basin, Winter

EMFAC Off-Model Adjustment Factors for Gasoline Light Duty Vehicle to Account for the SAFE Vehicle Rule Applied

Mitigated Construction Off-Site

	ROG	NOx	CO	SO2	Fugitive PM10	Exhaust PM10	PM10 Total	Fugitive PM2.5	Exhaust PM2.5	PM2.5 Total	Bio- CO2	NBio- CO2	Total CO2	CH4	N2O	CO2e
Category	lb/day										lb/day					
Hauling	0.0000	0.0000	0.0000	0.0000	0.0000	0.0000	0.0000	0.0000	0.0000	0.0000		0.0000	0.0000	0.0000	0.0000	0.0000
Vendor	0.0000	0.0000	0.0000	0.0000	0.0000	0.0000	0.0000	0.0000	0.0000	0.0000		0.0000	0.0000	0.0000	0.0000	0.0000
Worker	0.0000	0.0000	0.0000	0.0000	0.0000	0.0000	0.0000	0.0000	0.0000	0.0000		0.0000	0.0000	0.0000	0.0000	0.0000
Total	**0.0000**	**0.0000**	**0.0000**	**0.0000**	**0.0000**	**0.0000**	**0.0000**	**0.0000**	**0.0000**	**0.0000**		**0.0000**	**0.0000**	**0.0000**	**0.0000**	**0.0000**

3.7 Building Construction - 2029

Unmitigated Construction On-Site

	ROG	NOx	CO	SO2	Fugitive PM10	Exhaust PM10	PM10 Total	Fugitive PM2.5	Exhaust PM2.5	PM2.5 Total	Bio- CO2	NBio- CO2	Total CO2	CH4	N2O	CO2e
Category	lb/day										lb/day					
Off-Road	1.4560	13.3663	17.1378	0.0289		0.5647	0.5647		0.5304	0.5304		2,739.5986	2,739.5986	0.6602		2,756.1030
Total	**1.4560**	**13.3663**	**17.1378**	**0.0289**		**0.5647**	**0.5647**		**0.5304**	**0.5304**		**2,739.5986**	**2,739.5986**	**0.6602**		**2,756.1030**

Date: 1/25/2022 5:47 PM

SLRC - South Valley - Construction - South Coast Air Basin, Winter

EMFAC Off-Model Adjustment Factors for Gasoline Light Duty Vehicle to Account for the SAFE Vehicle Rule Applied

Unmitigated Construction Off-Site

	ROG	NOx	CO	SO2	Fugitive PM10	Exhaust PM10	PM10 Total	Fugitive PM2.5	Exhaust PM2.5	PM2.5 Total	Bio- CO2	NBio- CO2	Total CO2	CH4	N2O	CO2e
Category	lb/day										lb/day					
Hauling	0.0000	0.0000	0.0000	0.0000	0.0000	0.0000	0.0000	0.0000	0.0000	0.0000		0.0000	0.0000	0.0000	0.0000	0.0000
Vendor	0.0000	0.0000	0.0000	0.0000	0.0000	0.0000	0.0000	0.0000	0.0000	0.0000		0.0000	0.0000	0.0000	0.0000	0.0000
Worker	0.0000	0.0000	0.0000	0.0000	0.0000	0.0000	0.0000	0.0000	0.0000	0.0000		0.0000	0.0000	0.0000	0.0000	0.0000
Total	**0.0000**	**0.0000**	**0.0000**	**0.0000**	**0.0000**	**0.0000**	**0.0000**	**0.0000**	**0.0000**	**0.0000**		**0.0000**	**0.0000**	**0.0000**	**0.0000**	**0.0000**

Mitigated Construction On-Site

	ROG	NOx	CO	SO2	Fugitive PM10	Exhaust PM10	PM10 Total	Fugitive PM2.5	Exhaust PM2.5	PM2.5 Total	Bio- CO2	NBio- CO2	Total CO2	CH4	N2O	CO2e
Category	lb/day										lb/day					
Off-Road	1.4560	13.3663	17.1378	0.0289		0.5647	0.5647		0.5304	0.5304	0.0000	2,739.5986	2,739.5986	0.6602		2,756.1029
Total	**1.4560**	**13.3663**	**17.1378**	**0.0289**		**0.5647**	**0.5647**		**0.5304**	**0.5304**	**0.0000**	**2,739.5986**	**2,739.5986**	**0.6602**		**2,756.1029**

SLRC - South Valley - Construction - South Coast Air Basin, Winter

EMFAC Off-Model Adjustment Factors for Gasoline Light Duty Vehicle to Account for the SAFE Vehicle Rule Applied

Mitigated Construction Off-Site

	ROG	NOx	CO	SO2	Fugitive PM10	Exhaust PM10	PM10 Total	Fugitive PM2.5	Exhaust PM2.5	PM2.5 Total	Bio- CO2	NBio- CO2	Total CO2	CH4	N2O	CO2e
Category	lb/day										lb/day					
Hauling	0.0000	0.0000	0.0000	0.0000	0.0000	0.0000	0.0000	0.0000	0.0000	0.0000		0.0000	0.0000	0.0000	0.0000	0.0000
Vendor	0.0000	0.0000	0.0000	0.0000	0.0000	0.0000	0.0000	0.0000	0.0000	0.0000		0.0000	0.0000	0.0000	0.0000	0.0000
Worker	0.0000	0.0000	0.0000	0.0000	0.0000	0.0000	0.0000	0.0000	0.0000	0.0000		0.0000	0.0000	0.0000	0.0000	0.0000
Total	**0.0000**	**0.0000**	**0.0000**	**0.0000**	**0.0000**	**0.0000**	**0.0000**	**0.0000**	**0.0000**	**0.0000**		**0.0000**	**0.0000**	**0.0000**	**0.0000**	**0.0000**

3.8 Landscaping/Other Finishing - 2028

Unmitigated Construction On-Site

	ROG	NOx	CO	SO2	Fugitive PM10	Exhaust PM10	PM10 Total	Fugitive PM2.5	Exhaust PM2.5	PM2.5 Total	Bio- CO2	NBio- CO2	Total CO2	CH4	N2O	CO2e
Category	lb/day										lb/day					
Off-Road	0.5318	5.3216	5.0999	0.0104		0.2326	0.2326		0.2140	0.2140		1,008.9129	1,008.9129	0.3263		1,017.0705
Total	**0.5318**	**5.3216**	**5.0999**	**0.0104**		**0.2326**	**0.2326**		**0.2140**	**0.2140**		**1,008.9129**	**1,008.9129**	**0.3263**		**1,017.0705**

Date: 1/25/2022 5:47 PM

SLRC - South Valley - Construction - South Coast Air Basin, Winter

EMFAC Off-Model Adjustment Factors for Gasoline Light Duty Vehicle to Account for the SAFE Vehicle Rule Applied

Unmitigated Construction Off-Site

	ROG	NOx	CO	SO2	Fugitive PM10	Exhaust PM10	PM10 Total	Fugitive PM2.5	Exhaust PM2.5	PM2.5 Total	Bio- CO2	NBio- CO2	Total CO2	CH4	N2O	CO2e
Category	lb/day										lb/day					
Hauling	0.0000	0.0000	0.0000	0.0000	0.0000	0.0000	0.0000	0.0000	0.0000	0.0000		0.0000	0.0000	0.0000	0.0000	0.0000
Vendor	0.0000	0.0000	0.0000	0.0000	0.0000	0.0000	0.0000	0.0000	0.0000	0.0000		0.0000	0.0000	0.0000	0.0000	0.0000
Worker	0.0000	0.0000	0.0000	0.0000	0.0000	0.0000	0.0000	0.0000	0.0000	0.0000		0.0000	0.0000	0.0000	0.0000	0.0000
Total	**0.0000**	**0.0000**	**0.0000**	**0.0000**	**0.0000**	**0.0000**	**0.0000**	**0.0000**	**0.0000**	**0.0000**		**0.0000**	**0.0000**	**0.0000**	**0.0000**	**0.0000**

Mitigated Construction On-Site

	ROG	NOx	CO	SO2	Fugitive PM10	Exhaust PM10	PM10 Total	Fugitive PM2.5	Exhaust PM2.5	PM2.5 Total	Bio- CO2	NBio- CO2	Total CO2	CH4	N2O	CO2e
Category	lb/day										lb/day					
Off-Road	0.5318	5.3216	5.0999	0.0104		0.2326	0.2326		0.2140	0.2140	0.0000	1,008.9129	1,008.9129	0.3263		1,017.0705
Total	**0.5318**	**5.3216**	**5.0999**	**0.0104**		**0.2326**	**0.2326**		**0.2140**	**0.2140**	**0.0000**	**1,008.9129**	**1,008.9129**	**0.3263**		**1,017.0705**

SLRC - South Valley - Construction - South Coast Air Basin, Winter

EMFAC Off-Model Adjustment Factors for Gasoline Light Duty Vehicle to Account for the SAFE Vehicle Rule Applied

Mitigated Construction Off-Site

	ROG	NOx	CO	SO2	Fugitive PM10	Exhaust PM10	PM10 Total	Fugitive PM2.5	Exhaust PM2.5	PM2.5 Total	Bio- CO2	NBio- CO2	Total CO2	CH4	N2O	CO2e
Category	lb/day										lb/day					
Hauling	0.0000	0.0000	0.0000	0.0000	0.0000	0.0000	0.0000	0.0000	0.0000	0.0000		0.0000	0.0000	0.0000	0.0000	0.0000
Vendor	0.0000	0.0000	0.0000	0.0000	0.0000	0.0000	0.0000	0.0000	0.0000	0.0000		0.0000	0.0000	0.0000	0.0000	0.0000
Worker	0.0000	0.0000	0.0000	0.0000	0.0000	0.0000	0.0000	0.0000	0.0000	0.0000		0.0000	0.0000	0.0000	0.0000	0.0000
Total	**0.0000**	**0.0000**	**0.0000**	**0.0000**	**0.0000**	**0.0000**	**0.0000**	**0.0000**	**0.0000**	**0.0000**		**0.0000**	**0.0000**	**0.0000**	**0.0000**	**0.0000**

3.8 Landscaping/Other Finishing - 2029

Unmitigated Construction On-Site

	ROG	NOx	CO	SO2	Fugitive PM10	Exhaust PM10	PM10 Total	Fugitive PM2.5	Exhaust PM2.5	PM2.5 Total	Bio- CO2	NBio- CO2	Total CO2	CH4	N2O	CO2e
Category	lb/day										lb/day					
Off-Road	0.5318	5.3216	5.0999	0.0104		0.2326	0.2326		0.2140	0.2140		1,008.9129	1,008.9129	0.3263		1,017.0705
Total	**0.5318**	**5.3216**	**5.0999**	**0.0104**		**0.2326**	**0.2326**		**0.2140**	**0.2140**		**1,008.9129**	**1,008.9129**	**0.3263**		**1,017.0705**

Date: 1/25/2022 5:47 PM

SLRC - South Valley - Construction - South Coast Air Basin, Winter

EMFAC Off-Model Adjustment Factors for Gasoline Light Duty Vehicle to Account for the SAFE Vehicle Rule Applied

Unmitigated Construction Off-Site

	ROG	NOx	CO	SO2	Fugitive PM10	Exhaust PM10	PM10 Total	Fugitive PM2.5	Exhaust PM2.5	PM2.5 Total	Bio- CO2	NBio- CO2	Total CO2	CH4	N2O	CO2e
Category	lb/day										lb/day					
Hauling	0.0000	0.0000	0.0000	0.0000	0.0000	0.0000	0.0000	0.0000	0.0000	0.0000		0.0000	0.0000	0.0000	0.0000	0.0000
Vendor	0.0000	0.0000	0.0000	0.0000	0.0000	0.0000	0.0000	0.0000	0.0000	0.0000		0.0000	0.0000	0.0000	0.0000	0.0000
Worker	0.0000	0.0000	0.0000	0.0000	0.0000	0.0000	0.0000	0.0000	0.0000	0.0000		0.0000	0.0000	0.0000	0.0000	0.0000
Total	**0.0000**	**0.0000**	**0.0000**	**0.0000**	**0.0000**	**0.0000**	**0.0000**	**0.0000**	**0.0000**	**0.0000**		**0.0000**	**0.0000**	**0.0000**	**0.0000**	**0.0000**

Mitigated Construction On-Site

	ROG	NOx	CO	SO2	Fugitive PM10	Exhaust PM10	PM10 Total	Fugitive PM2.5	Exhaust PM2.5	PM2.5 Total	Bio- CO2	NBio- CO2	Total CO2	CH4	N2O	CO2e
Category	lb/day										lb/day					
Off-Road	0.5318	5.3216	5.0999	0.0104		0.2326	0.2326		0.2140	0.2140	0.0000	1,008.9129	1,008.9129	0.3263		1,017.0705
Total	**0.5318**	**5.3216**	**5.0999**	**0.0104**		**0.2326**	**0.2326**		**0.2140**	**0.2140**	**0.0000**	**1,008.9129**	**1,008.9129**	**0.3263**		**1,017.0705**

SLRC - South Valley - Construction - South Coast Air Basin, Winter

EMFAC Off-Model Adjustment Factors for Gasoline Light Duty Vehicle to Account for the SAFE Vehicle Rule Applied

Mitigated Construction Off-Site

	ROG	NOx	CO	SO2	Fugitive PM10	Exhaust PM10	PM10 Total	Fugitive PM2.5	Exhaust PM2.5	PM2.5 Total	Bio- CO2	NBio- CO2	Total CO2	CH4	N2O	CO2e
Category	lb/day										lb/day					
Hauling	0.0000	0.0000	0.0000	0.0000	0.0000	0.0000	0.0000	0.0000	0.0000	0.0000		0.0000	0.0000	0.0000	0.0000	0.0000
Vendor	0.0000	0.0000	0.0000	0.0000	0.0000	0.0000	0.0000	0.0000	0.0000	0.0000		0.0000	0.0000	0.0000	0.0000	0.0000
Worker	0.0000	0.0000	0.0000	0.0000	0.0000	0.0000	0.0000	0.0000	0.0000	0.0000		0.0000	0.0000	0.0000	0.0000	0.0000
Total	**0.0000**	**0.0000**	**0.0000**	**0.0000**	**0.0000**	**0.0000**	**0.0000**	**0.0000**	**0.0000**	**0.0000**		**0.0000**	**0.0000**	**0.0000**	**0.0000**	**0.0000**

3.9 Paving - 2028

Unmitigated Construction On-Site

	ROG	NOx	CO	SO2	Fugitive PM10	Exhaust PM10	PM10 Total	Fugitive PM2.5	Exhaust PM2.5	PM2.5 Total	Bio- CO2	NBio- CO2	Total CO2	CH4	N2O	CO2e
Category	lb/day										lb/day					
Off-Road	0.7903	6.7764	10.5228	0.0177		0.3050	0.3050		0.2909	0.2909		1,665.3449	1,665.3449	0.3401		1,673.8483
Paving	0.0337					0.0000	0.0000		0.0000	0.0000			0.0000			0.0000
Total	**0.8240**	**6.7764**	**10.5228**	**0.0177**		**0.3050**	**0.3050**		**0.2909**	**0.2909**		**1,665.3449**	**1,665.3449**	**0.3401**		**1,673.8483**

Date: 1/25/2022 5:47 PM

SLRC - South Valley - Construction - South Coast Air Basin, Winter

EMFAC Off-Model Adjustment Factors for Gasoline Light Duty Vehicle to Account for the SAFE Vehicle Rule Applied

Unmitigated Construction Off-Site

	ROG	NOx	CO	SO2	Fugitive PM10	Exhaust PM10	PM10 Total	Fugitive PM2.5	Exhaust PM2.5	PM2.5 Total	Bio- CO2	NBio- CO2	Total CO2	CH4	N2O	CO2e
Category	lb/day										lb/day					
Hauling	0.0000	0.0000	0.0000	0.0000	0.0000	0.0000	0.0000	0.0000	0.0000	0.0000		0.0000	0.0000	0.0000	0.0000	0.0000
Vendor	0.0000	0.0000	0.0000	0.0000	0.0000	0.0000	0.0000	0.0000	0.0000	0.0000		0.0000	0.0000	0.0000	0.0000	0.0000
Worker	0.0000	0.0000	0.0000	0.0000	0.0000	0.0000	0.0000	0.0000	0.0000	0.0000		0.0000	0.0000	0.0000	0.0000	0.0000
Total	**0.0000**	**0.0000**	**0.0000**	**0.0000**	**0.0000**	**0.0000**	**0.0000**	**0.0000**	**0.0000**	**0.0000**		**0.0000**	**0.0000**	**0.0000**	**0.0000**	**0.0000**

Mitigated Construction On-Site

	ROG	NOx	CO	SO2	Fugitive PM10	Exhaust PM10	PM10 Total	Fugitive PM2.5	Exhaust PM2.5	PM2.5 Total	Bio- CO2	NBio- CO2	Total CO2	CH4	N2O	CO2e
Category	lb/day										lb/day					
Off-Road	0.7903	6.7764	10.5228	0.0177		0.3050	0.3050		0.2909	0.2909	0.0000	1,665.3449	1,665.3449	0.3401		1,673.8483
Paving	0.0337					0.0000	0.0000		0.0000	0.0000			0.0000			0.0000
Total	**0.8240**	**6.7764**	**10.5228**	**0.0177**		**0.3050**	**0.3050**		**0.2909**	**0.2909**	**0.0000**	**1,665.3449**	**1,665.3449**	**0.3401**		**1,673.8483**

SLRC - South Valley - Construction - South Coast Air Basin, Winter

EMFAC Off-Model Adjustment Factors for Gasoline Light Duty Vehicle to Account for the SAFE Vehicle Rule Applied

Mitigated Construction Off-Site

	ROG	NOx	CO	SO2	Fugitive PM10	Exhaust PM10	PM10 Total	Fugitive PM2.5	Exhaust PM2.5	PM2.5 Total	Bio- CO2	NBio- CO2	Total CO2	CH4	N2O	CO2e
Category	lb/day										lb/day					
Hauling	0.0000	0.0000	0.0000	0.0000	0.0000	0.0000	0.0000	0.0000	0.0000	0.0000		0.0000	0.0000	0.0000	0.0000	0.0000
Vendor	0.0000	0.0000	0.0000	0.0000	0.0000	0.0000	0.0000	0.0000	0.0000	0.0000		0.0000	0.0000	0.0000	0.0000	0.0000
Worker	0.0000	0.0000	0.0000	0.0000	0.0000	0.0000	0.0000	0.0000	0.0000	0.0000		0.0000	0.0000	0.0000	0.0000	0.0000
Total	**0.0000**	**0.0000**	**0.0000**	**0.0000**	**0.0000**	**0.0000**	**0.0000**	**0.0000**	**0.0000**	**0.0000**		**0.0000**	**0.0000**	**0.0000**	**0.0000**	**0.0000**

3.9 Paving - 2029

Unmitigated Construction On-Site

	ROG	NOx	CO	SO2	Fugitive PM10	Exhaust PM10	PM10 Total	Fugitive PM2.5	Exhaust PM2.5	PM2.5 Total	Bio- CO2	NBio- CO2	Total CO2	CH4	N2O	CO2e
Category	lb/day										lb/day					
Off-Road	0.7903	6.7764	10.5228	0.0177		0.3050	0.3050		0.2909	0.2909		1,665.3449	1,665.3449	0.3401		1,673.8483
Paving	0.0337					0.0000	0.0000		0.0000	0.0000			0.0000			0.0000
Total	**0.8240**	**6.7764**	**10.5228**	**0.0177**		**0.3050**	**0.3050**		**0.2909**	**0.2909**		**1,665.3449**	**1,665.3449**	**0.3401**		**1,673.8483**

Date: 1/25/2022 5:47 PM

SLRC - South Valley - Construction - South Coast Air Basin, Winter

EMFAC Off-Model Adjustment Factors for Gasoline Light Duty Vehicle to Account for the SAFE Vehicle Rule Applied

Unmitigated Construction Off-Site

	ROG	NOx	CO	SO2	Fugitive PM10	Exhaust PM10	PM10 Total	Fugitive PM2.5	Exhaust PM2.5	PM2.5 Total	Bio- CO2	NBio- CO2	Total CO2	CH4	N2O	CO2e
Category	lb/day										lb/day					
Hauling	0.0000	0.0000	0.0000	0.0000	0.0000	0.0000	0.0000	0.0000	0.0000	0.0000		0.0000	0.0000	0.0000	0.0000	0.0000
Vendor	0.0000	0.0000	0.0000	0.0000	0.0000	0.0000	0.0000	0.0000	0.0000	0.0000		0.0000	0.0000	0.0000	0.0000	0.0000
Worker	0.0000	0.0000	0.0000	0.0000	0.0000	0.0000	0.0000	0.0000	0.0000	0.0000		0.0000	0.0000	0.0000	0.0000	0.0000
Total	**0.0000**	**0.0000**	**0.0000**	**0.0000**	**0.0000**	**0.0000**	**0.0000**	**0.0000**	**0.0000**	**0.0000**		**0.0000**	**0.0000**	**0.0000**	**0.0000**	**0.0000**

Mitigated Construction On-Site

	ROG	NOx	CO	SO2	Fugitive PM10	Exhaust PM10	PM10 Total	Fugitive PM2.5	Exhaust PM2.5	PM2.5 Total	Bio- CO2	NBio- CO2	Total CO2	CH4	N2O	CO2e
Category	lb/day										lb/day					
Off-Road	0.7903	6.7764	10.5228	0.0177		0.3050	0.3050		0.2909	0.2909	0.0000	1,665.3449	1,665.3449	0.3401		1,673.8483
Paving	0.0337					0.0000	0.0000		0.0000	0.0000			0.0000			0.0000
Total	**0.8240**	**6.7764**	**10.5228**	**0.0177**		**0.3050**	**0.3050**		**0.2909**	**0.2909**	**0.0000**	**1,665.3449**	**1,665.3449**	**0.3401**		**1,673.8483**

SLRC - South Valley - Construction - South Coast Air Basin, Winter

EMFAC Off-Model Adjustment Factors for Gasoline Light Duty Vehicle to Account for the SAFE Vehicle Rule Applied

Mitigated Construction Off-Site

	ROG	NOx	CO	SO2	Fugitive PM10	Exhaust PM10	PM10 Total	Fugitive PM2.5	Exhaust PM2.5	PM2.5 Total	Bio- CO2	NBio- CO2	Total CO2	CH4	N2O	CO2e
Category	lb/day										lb/day					
Hauling	0.0000	0.0000	0.0000	0.0000	0.0000	0.0000	0.0000	0.0000	0.0000	0.0000		0.0000	0.0000	0.0000	0.0000	0.0000
Vendor	0.0000	0.0000	0.0000	0.0000	0.0000	0.0000	0.0000	0.0000	0.0000	0.0000		0.0000	0.0000	0.0000	0.0000	0.0000
Worker	0.0000	0.0000	0.0000	0.0000	0.0000	0.0000	0.0000	0.0000	0.0000	0.0000		0.0000	0.0000	0.0000	0.0000	0.0000
Total	**0.0000**	**0.0000**	**0.0000**	**0.0000**	**0.0000**	**0.0000**	**0.0000**	**0.0000**	**0.0000**	**0.0000**		**0.0000**	**0.0000**	**0.0000**	**0.0000**	**0.0000**

3.10 Architectural Coating - 2028

Unmitigated Construction On-Site

	ROG	NOx	CO	SO2	Fugitive PM10	Exhaust PM10	PM10 Total	Fugitive PM2.5	Exhaust PM2.5	PM2.5 Total	Bio- CO2	NBio- CO2	Total CO2	CH4	N2O	CO2e
Category	lb/day										lb/day					
Archit. Coating	0.9113					0.0000	0.0000		0.0000	0.0000			0.0000			0.0000
Off-Road	0.2278	1.5273	2.4122	3.9600e-003		0.0687	0.0687		0.0687	0.0687		375.2641	375.2641	0.0205		375.7758
Total	**1.1391**	**1.5273**	**2.4122**	**3.9600e-003**		**0.0687**	**0.0687**		**0.0687**	**0.0687**		**375.2641**	**375.2641**	**0.0205**		**375.7758**

Date: 1/25/2022 5:47 PM

SLRC - South Valley - Construction - South Coast Air Basin, Winter

EMFAC Off-Model Adjustment Factors for Gasoline Light Duty Vehicle to Account for the SAFE Vehicle Rule Applied

Unmitigated Construction Off-Site

	ROG	NOx	CO	SO2	Fugitive PM10	Exhaust PM10	PM10 Total	Fugitive PM2.5	Exhaust PM2.5	PM2.5 Total	Bio- CO2	NBio- CO2	Total CO2	CH4	N2O	CO2e
Category	lb/day										lb/day					
Hauling	0.0000	0.0000	0.0000	0.0000	0.0000	0.0000	0.0000	0.0000	0.0000	0.0000		0.0000	0.0000	0.0000	0.0000	0.0000
Vendor	0.0000	0.0000	0.0000	0.0000	0.0000	0.0000	0.0000	0.0000	0.0000	0.0000		0.0000	0.0000	0.0000	0.0000	0.0000
Worker	0.0000	0.0000	0.0000	0.0000	0.0000	0.0000	0.0000	0.0000	0.0000	0.0000		0.0000	0.0000	0.0000	0.0000	0.0000
Total	**0.0000**	**0.0000**	**0.0000**	**0.0000**	**0.0000**	**0.0000**	**0.0000**	**0.0000**	**0.0000**	**0.0000**		**0.0000**	**0.0000**	**0.0000**	**0.0000**	**0.0000**

Mitigated Construction On-Site

	ROG	NOx	CO	SO2	Fugitive PM10	Exhaust PM10	PM10 Total	Fugitive PM2.5	Exhaust PM2.5	PM2.5 Total	Bio- CO2	NBio- CO2	Total CO2	CH4	N2O	CO2e
Category	lb/day										lb/day					
Archit. Coating	0.9113					0.0000	0.0000		0.0000	0.0000			0.0000			0.0000
Off-Road	0.2278	1.5273	2.4122	3.9600e-003		0.0687	0.0687		0.0687	0.0687	0.0000	375.2641	375.2641	0.0205		375.7758
Total	**1.1391**	**1.5273**	**2.4122**	**3.9600e-003**		**0.0687**	**0.0687**		**0.0687**	**0.0687**	**0.0000**	**375.2641**	**375.2641**	**0.0205**		**375.7758**

SLRC - South Valley - Construction - South Coast Air Basin, Winter

EMFAC Off-Model Adjustment Factors for Gasoline Light Duty Vehicle to Account for the SAFE Vehicle Rule Applied

Mitigated Construction Off-Site

	ROG	NOx	CO	SO2	Fugitive PM10	Exhaust PM10	PM10 Total	Fugitive PM2.5	Exhaust PM2.5	PM2.5 Total	Bio- CO2	NBio- CO2	Total CO2	CH4	N2O	CO2e
Category	lb/day										lb/day					
Hauling	0.0000	0.0000	0.0000	0.0000	0.0000	0.0000	0.0000	0.0000	0.0000	0.0000		0.0000	0.0000	0.0000	0.0000	0.0000
Vendor	0.0000	0.0000	0.0000	0.0000	0.0000	0.0000	0.0000	0.0000	0.0000	0.0000		0.0000	0.0000	0.0000	0.0000	0.0000
Worker	0.0000	0.0000	0.0000	0.0000	0.0000	0.0000	0.0000	0.0000	0.0000	0.0000		0.0000	0.0000	0.0000	0.0000	0.0000
Total	**0.0000**	**0.0000**	**0.0000**	**0.0000**	**0.0000**	**0.0000**	**0.0000**	**0.0000**	**0.0000**	**0.0000**		**0.0000**	**0.0000**	**0.0000**	**0.0000**	**0.0000**

3.10 Architectural Coating - 2029

Unmitigated Construction On-Site

	ROG	NOx	CO	SO2	Fugitive PM10	Exhaust PM10	PM10 Total	Fugitive PM2.5	Exhaust PM2.5	PM2.5 Total	Bio- CO2	NBio- CO2	Total CO2	CH4	N2O	CO2e
Category	lb/day										lb/day					
Archit. Coating	0.9113					0.0000	0.0000		0.0000	0.0000			0.0000			0.0000
Off-Road	0.2278	1.5273	2.4122	3.9600e-003		0.0687	0.0687		0.0687	0.0687		375.2641	375.2641	0.0205		375.7758
Total	**1.1391**	**1.5273**	**2.4122**	**3.9600e-003**		**0.0687**	**0.0687**		**0.0687**	**0.0687**		**375.2641**	**375.2641**	**0.0205**		**375.7758**

Date: 1/25/2022 5:47 PM

SLRC - South Valley - Construction - South Coast Air Basin, Winter

EMFAC Off-Model Adjustment Factors for Gasoline Light Duty Vehicle to Account for the SAFE Vehicle Rule Applied

Unmitigated Construction Off-Site

	ROG	NOx	CO	SO2	Fugitive PM10	Exhaust PM10	PM10 Total	Fugitive PM2.5	Exhaust PM2.5	PM2.5 Total	Bio- CO2	NBio- CO2	Total CO2	CH4	N2O	CO2e
Category	lb/day										lb/day					
Hauling	0.0000	0.0000	0.0000	0.0000	0.0000	0.0000	0.0000	0.0000	0.0000	0.0000		0.0000	0.0000	0.0000	0.0000	0.0000
Vendor	0.0000	0.0000	0.0000	0.0000	0.0000	0.0000	0.0000	0.0000	0.0000	0.0000		0.0000	0.0000	0.0000	0.0000	0.0000
Worker	0.0000	0.0000	0.0000	0.0000	0.0000	0.0000	0.0000	0.0000	0.0000	0.0000		0.0000	0.0000	0.0000	0.0000	0.0000
Total	**0.0000**	**0.0000**	**0.0000**	**0.0000**	**0.0000**	**0.0000**	**0.0000**	**0.0000**	**0.0000**	**0.0000**		**0.0000**	**0.0000**	**0.0000**	**0.0000**	**0.0000**

Mitigated Construction On-Site

	ROG	NOx	CO	SO2	Fugitive PM10	Exhaust PM10	PM10 Total	Fugitive PM2.5	Exhaust PM2.5	PM2.5 Total	Bio- CO2	NBio- CO2	Total CO2	CH4	N2O	CO2e
Category	lb/day										lb/day					
Archit. Coating	0.9113					0.0000	0.0000		0.0000	0.0000			0.0000			0.0000
Off-Road	0.2278	1.5273	2.4122	3.9600e-003		0.0687	0.0687		0.0687	0.0687	0.0000	375.2641	375.2641	0.0205		375.7758
Total	**1.1391**	**1.5273**	**2.4122**	**3.9600e-003**		**0.0687**	**0.0687**		**0.0687**	**0.0687**	**0.0000**	**375.2641**	**375.2641**	**0.0205**		**375.7758**

Date: 1/25/2022 5:47 PM

SLRC - South Valley - Construction - South Coast Air Basin, Winter

EMFAC Off-Model Adjustment Factors for Gasoline Light Duty Vehicle to Account for the SAFE Vehicle Rule Applied

Mitigated Construction Off-Site

	ROG	NOx	CO	SO2	Fugitive PM10	Exhaust PM10	PM10 Total	Fugitive PM2.5	Exhaust PM2.5	PM2.5 Total	Bio- CO2	NBio- CO2	Total CO2	CH4	N2O	CO2e
Category	lb/day										lb/day					
Hauling	0.0000	0.0000	0.0000	0.0000	0.0000	0.0000	0.0000	0.0000	0.0000	0.0000		0.0000	0.0000	0.0000	0.0000	0.0000
Vendor	0.0000	0.0000	0.0000	0.0000	0.0000	0.0000	0.0000	0.0000	0.0000	0.0000		0.0000	0.0000	0.0000	0.0000	0.0000
Worker	0.0000	0.0000	0.0000	0.0000	0.0000	0.0000	0.0000	0.0000	0.0000	0.0000		0.0000	0.0000	0.0000	0.0000	0.0000
Total	**0.0000**	**0.0000**	**0.0000**	**0.0000**	**0.0000**	**0.0000**	**0.0000**	**0.0000**	**0.0000**	**0.0000**		**0.0000**	**0.0000**	**0.0000**	**0.0000**	**0.0000**

SLRC - South Valley - Construction - South Coast Air Basin, Winter

EMFAC Off-Model Adjustment Factors for Gasoline Light Duty Vehicle to Account for the SAFE Vehicle Rule Applied

SLRC - South Valley - Construction

South Coast Air Basin, Winter

1.0 Project Characteristics

1.1 Land Usage

Land Uses	Size	Metric	Lot Acreage	Floor Surface Area	Population
Other Asphalt Surfaces	0.90	Acre	0.90	36,050.00	0
City Park	3.15	Acre	3.15	140,250.00	0
Racquet Club	5.80	1000sqft	0.13	5,800.00	0

1.2 Other Project Characteristics

Urbanization	Urban	**Wind Speed (m/s)**	2.2	**Precipitation Freq (Days)**	31
Climate Zone	12			**Operational Year**	2029
Utility Company	Los Angeles Department of Water & Power				
CO2 Intensity (lb/MWhr)	691.98	**CH4 Intensity (lb/MWhr)**	0.033	**N2O Intensity (lb/MWhr)**	0.004

1.3 User Entered Comments & Non-Default Data

Project Characteristics -

Land Use - see construction assumptions. Racquet club serves as surrogate for Multipurpose Facility

Construction Phase - see construction assumptions

Off-road Equipment - see construction assumptions

Off-road Equipment - see construction assumptions

Off-road Equipment - see construction assumptions

Off-road Equipment - see construction assumptions

Off-road Equipment - see construction assumptions

Off-road Equipment - see construction assumptions

Off-road Equipment - see construction assumptions

Off-road Equipment - see construction assumptions

Off-road Equipment - see construction assumptions

Date: 1/25/2022 5:53 PM

SLRC - South Valley - Construction - South Coast Air Basin, Winter

EMFAC Off-Model Adjustment Factors for Gasoline Light Duty Vehicle to Account for the SAFE Vehicle Rule Applied

Off-road Equipment - see construction assumptions

Trips and VMT - construction mobile emissions calculated outside of CalEEMod.

Demolition -

Grading -

Construction Off-road Equipment Mitigation - see construction assumptions

Table Name	Column Name	Default Value	New Value
tblConstDustMitigation	WaterUnpavedRoadVehicleSpeed	0	15
tblConstEquipMitigation	NumberOfEquipmentMitigated	0.00	1.00
tblConstEquipMitigation	NumberOfEquipmentMitigated	0.00	1.00
tblConstEquipMitigation	NumberOfEquipmentMitigated	0.00	3.00
tblConstEquipMitigation	NumberOfEquipmentMitigated	0.00	3.00
tblConstEquipMitigation	NumberOfEquipmentMitigated	0.00	6.00
tblConstEquipMitigation	NumberOfEquipmentMitigated	0.00	1.00
tblConstEquipMitigation	NumberOfEquipmentMitigated	0.00	2.00
tblConstEquipMitigation	NumberOfEquipmentMitigated	0.00	1.00
tblConstEquipMitigation	NumberOfEquipmentMitigated	0.00	1.00
tblConstEquipMitigation	NumberOfEquipmentMitigated	0.00	1.00
tblConstEquipMitigation	NumberOfEquipmentMitigated	0.00	1.00
tblConstEquipMitigation	NumberOfEquipmentMitigated	0.00	1.00
tblConstEquipMitigation	NumberOfEquipmentMitigated	0.00	11.00
tblConstEquipMitigation	NumberOfEquipmentMitigated	0.00	1.00
tblConstEquipMitigation	Tier	No Change	Tier 4 Final
tblConstEquipMitigation	Tier	No Change	Tier 4 Final
tblConstEquipMitigation	Tier	No Change	Tier 4 Final
tblConstEquipMitigation	Tier	No Change	Tier 4 Final
tblConstEquipMitigation	Tier	No Change	Tier 4 Final
tblConstEquipMitigation	Tier	No Change	Tier 4 Final
tblConstEquipMitigation	Tier	No Change	Tier 4 Final
tblConstEquipMitigation	Tier	No Change	Tier 4 Final
tblConstEquipMitigation	Tier	No Change	Tier 4 Final

SLRC - South Valley - Construction - South Coast Air Basin, Winter

EMFAC Off-Model Adjustment Factors for Gasoline Light Duty Vehicle to Account for the SAFE Vehicle Rule Applied

tblConstEquipMitigation	Tier	No Change	Tier 4 Final
tblConstEquipMitigation	Tier	No Change	Tier 4 Final
tblConstEquipMitigation	Tier	No Change	Tier 4 Final
tblConstEquipMitigation	Tier	No Change	Tier 4 Final
tblConstEquipMitigation	Tier	No Change	Tier 4 Final
tblConstructionPhase	NumDays	5.00	20.00
tblConstructionPhase	NumDays	8.00	300.00
tblConstructionPhase	NumDays	230.00	70.00
tblConstructionPhase	NumDays	230.00	120.00
tblConstructionPhase	NumDays	18.00	70.00
tblConstructionPhase	NumDays	18.00	70.00
tblConstructionPhase	NumDays	230.00	70.00
tblConstructionPhase	NumDaysWeek	5.00	6.00
tblConstructionPhase	NumDaysWeek	5.00	6.00
tblConstructionPhase	NumDaysWeek	5.00	6.00
tblConstructionPhase	NumDaysWeek	5.00	6.00
tblConstructionPhase	NumDaysWeek	5.00	6.00
tblConstructionPhase	NumDaysWeek	5.00	6.00
tblConstructionPhase	NumDaysWeek	5.00	6.00
tblConstructionPhase	NumDaysWeek	5.00	6.00
tblConstructionPhase	NumDaysWeek	5.00	6.00
tblGrading	MaterialExported	0.00	20,000.00
tblGrading	MaterialExported	0.00	3,000.00
tblGrading	MaterialImported	0.00	20,000.00
tblLandUse	LandUseSquareFeet	39,204.00	36,050.00
tblLandUse	LandUseSquareFeet	137,214.00	140,250.00
tblOffRoadEquipment	OffRoadEquipmentUnitAmount	3.00	1.00
tblOffRoadEquipment	OffRoadEquipmentUnitAmount	2.00	0.00
tblOffRoadEquipment	OffRoadEquipmentUnitAmount	3.00	0.00
tblOffRoadEquipment	OffRoadEquipmentUnitAmount	4.00	1.00

SLRC - South Valley - Construction - South Coast Air Basin, Winter

EMFAC Off-Model Adjustment Factors for Gasoline Light Duty Vehicle to Account for the SAFE Vehicle Rule Applied

tblOffRoadEquipment	OffRoadEquipmentUnitAmount	3.00	2.00
tblOffRoadEquipment	OffRoadEquipmentUnitAmount	2.00	1.00
tblOffRoadEquipment	OffRoadEquipmentUnitAmount	2.00	1.00
tblOffRoadEquipment	OffRoadEquipmentUnitAmount	1.00	0.00
tblOffRoadEquipment	OffRoadEquipmentUnitAmount	1.00	0.00
tblOffRoadEquipment	OffRoadEquipmentUnitAmount	3.00	0.00
tblOffRoadEquipment	OffRoadEquipmentUnitAmount	1.00	0.00
tblOffRoadEquipment	OffRoadEquipmentUnitAmount	3.00	1.00
tblOffRoadEquipment	OffRoadEquipmentUnitAmount	1.00	0.00
tblOffRoadEquipment	OffRoadEquipmentUnitAmount	3.00	1.00
tblOffRoadEquipment	OffRoadEquipmentUnitAmount	1.00	0.00
tblOffRoadEquipment	OffRoadEquipmentUnitAmount	3.00	1.00
tblOffRoadEquipment	OffRoadEquipmentUnitAmount	1.00	0.00
tblOffRoadEquipment	UsageHours	7.00	8.00
tblOffRoadEquipment	UsageHours	7.00	8.00
tblOffRoadEquipment	UsageHours	6.00	8.00
tblOffRoadEquipment	UsageHours	6.00	8.00
tblOffRoadEquipment	UsageHours	7.00	8.00
tblOffRoadEquipment	UsageHours	7.00	8.00
tblOffRoadEquipment	UsageHours	7.00	8.00
tblTripsAndVMT	HaulingTripNumber	439.00	0.00
tblTripsAndVMT	HaulingTripNumber	375.00	0.00
tblTripsAndVMT	HaulingTripNumber	5,000.00	0.00
tblTripsAndVMT	VendorTripNumber	30.00	0.00
tblTripsAndVMT	VendorTripNumber	30.00	0.00
tblTripsAndVMT	VendorTripNumber	30.00	0.00
tblTripsAndVMT	WorkerTripNumber	15.00	0.00
tblTripsAndVMT	WorkerTripNumber	8.00	0.00
tblTripsAndVMT	WorkerTripNumber	13.00	0.00
tblTripsAndVMT	WorkerTripNumber	76.00	0.00

SLRC - South Valley - Construction - South Coast Air Basin, Winter

EMFAC Off-Model Adjustment Factors for Gasoline Light Duty Vehicle to Account for the SAFE Vehicle Rule Applied

tblTripsAndVMT	WorkerTripNumber	15.00	0.00
tblTripsAndVMT	WorkerTripNumber	15.00	0.00
tblTripsAndVMT	WorkerTripNumber	76.00	0.00
tblTripsAndVMT	WorkerTripNumber	76.00	0.00

2.0 Emissions Summary

2.1 Overall Construction (Maximum Daily Emission)

Unmitigated Construction

	ROG	NOx	CO	SO2	Fugitive PM10	Exhaust PM10	PM10 Total	Fugitive PM2.5	Exhaust PM2.5	PM2.5 Total	Bio- CO2	NBio- CO2	Total CO2	CH4	N2O	CO2e
Year	lb/day										lb/day					
2027	1.3905	13.9797	14.2338	0.0266	7.0977	0.5695	7.6671	3.4270	0.5239	3.9509	0.0000	2,571.6493	2,571.6493	0.8317	0.0000	2,592.4424
2028	4.8033	34.6568	46.7826	0.0779	7.0977	1.5792	7.6671	3.4270	1.4796	3.9509	0.0000	7,436.7594	7,436.7594	1.8592	1.4300e-003	7,483.6656
2029	3.9510	26.9917	35.1727	0.0610	0.0000	1.1709	1.1709	0.0000	1.1040	1.1040	0.0000	5,789.1205	5,789.1205	1.3471	0.0000	5,822.7975
Maximum	**4.8033**	**34.6568**	**46.7826**	**0.0779**	**7.0977**	**1.5792**	**7.6671**	**3.4270**	**1.4796**	**3.9509**	**0.0000**	**7,436.7594**	**7,436.7594**	**1.8592**	**1.4300e-003**	**7,483.6656**

SLRC - South Valley - Construction - South Coast Air Basin, Winter

EMFAC Off-Model Adjustment Factors for Gasoline Light Duty Vehicle to Account for the SAFE Vehicle Rule Applied

Mitigated Construction

	ROG	NOx	CO	SO2	Fugitive PM10	Exhaust PM10	PM10 Total	Fugitive PM2.5	Exhaust PM2.5	PM2.5 Total	Bio- CO2	NBio- CO2	Total CO2	CH4	N2O	CO2e
Year	lb/day										lb/day					
2027	0.3252	1.4091	16.2217	0.0266	2.7681	0.0434	2.8115	1.3365	0.0434	1.3799	0.0000	2,571.6493	2,571.6493	0.8317	0.0000	2,592.4424
2028	2.1619	5.8142	51.9117	0.0779	2.7681	0.1845	2.8115	1.3365	0.1845	1.3799	0.0000	7,436.7594	7,436.7594	1.8592	1.4300e-003	7,483.6656
2029	1.9421	4.9377	39.4141	0.0610	0.0000	0.1575	0.1575	0.0000	0.1575	0.1575	0.0000	5,789.1205	5,789.1205	1.3471	0.0000	5,822.7975
Maximum	**2.1619**	**5.8142**	**51.9117**	**0.0779**	**2.7681**	**0.1845**	**2.8115**	**1.3365**	**0.1845**	**1.3799**	**0.0000**	**7,436.7594**	**7,436.7594**	**1.8592**	**1.4300e-003**	**7,483.6656**

	ROG	NOx	CO	SO2	Fugitive PM10	Exhaust PM10	PM10 Total	Fugitive PM2.5	Exhaust PM2.5	PM2.5 Total	Bio- CO2	NBio-CO2	Total CO2	CH4	N20	CO2e
Percent Reduction	**56.34**	**83.92**	**-11.81**	**0.00**	**61.00**	**88.39**	**64.98**	**61.00**	**87.60**	**67.61**	**0.00**	**0.00**	**0.00**	**0.00**	**0.00**	**0.00**

3.0 Construction Detail

Construction Phase

Phase Number	Phase Name	Phase Type	Start Date	End Date	Num Days Week	Num Days	Phase Description
1	Demolition	Demolition	8/1/2027	8/24/2027	6	20	
2	Site Preparation	Site Preparation	8/25/2027	9/16/2027	6	20	
3	Grading	Grading	9/17/2027	8/31/2028	6	300	
4	Drainage/Utilities/Trenching	Trenching	9/1/2028	11/21/2028	6	70	
5	Foundations	Building Construction	9/1/2028	11/21/2028	6	70	
6	Building Construction	Building Construction	10/12/2028	2/28/2029	6	120	
7	Landscaping/Other Finishing	Building Construction	11/1/2028	1/21/2029	6	70	
8	Paving	Paving	11/1/2028	1/21/2029	6	70	
9	Architectural Coating	Architectural Coating	11/1/2028	1/21/2029	6	70	

Date: 1/25/2022 5:53 PM

SLRC - South Valley - Construction - South Coast Air Basin, Winter

EMFAC Off-Model Adjustment Factors for Gasoline Light Duty Vehicle to Account for the SAFE Vehicle Rule Applied

Acres of Grading (Site Preparation Phase): 10

Acres of Grading (Grading Phase): 300

Acres of Paving: 0.9

Residential Indoor: 0; Residential Outdoor: 0; Non-Residential Indoor: 8,700; Non-Residential Outdoor: 2,900; Striped Parking Area: 2,163 (Architectural

OffRoad Equipment

Phase Name	Offroad Equipment Type	Amount	Usage Hours	Horse Power	Load Factor
Demolition	Concrete/Industrial Saws	1	8.00	81	0.73
Demolition	Cranes	1	8.00	231	0.29
Demolition	Excavators	1	8.00	158	0.38
Demolition	Forklifts	1	8.00	89	0.20
Demolition	Rubber Tired Dozers	0	8.00	247	0.40
Demolition	Tractors/Loaders/Backhoes	2	8.00	97	0.37
Site Preparation	Graders	1	8.00	187	0.41
Site Preparation	Plate Compactors	1	8.00	8	0.43
Site Preparation	Rubber Tired Dozers	0	8.00	247	0.40
Site Preparation	Tractors/Loaders/Backhoes	1	8.00	97	0.37
Grading	Excavators	1	8.00	158	0.38
Grading	Graders	1	8.00	187	0.41
Grading	Rubber Tired Dozers	1	8.00	247	0.40
Grading	Tractors/Loaders/Backhoes	2	8.00	97	0.37
Building Construction	Cranes	1	8.00	231	0.29
Building Construction	Forklifts	3	8.00	89	0.20
Building Construction	Generator Sets	1	8.00	84	0.74
Building Construction	Tractors/Loaders/Backhoes	3	8.00	97	0.37
Building Construction	Welders	1	8.00	46	0.45
Paving	Cement and Mortar Mixers	2	8.00	9	0.56
Paving	Pavers	1	8.00	130	0.42
Paving	Paving Equipment	1	6.00	132	0.36

SLRC - South Valley - Construction - South Coast Air Basin, Winter

EMFAC Off-Model Adjustment Factors for Gasoline Light Duty Vehicle to Account for the SAFE Vehicle Rule Applied

Paving	Pumps	1	8.00	84	0.74
Paving	Rollers	1	6.00	80	0.38
Paving	Tractors/Loaders/Backhoes	0	8.00	97	0.37
Architectural Coating	Air Compressors	1	8.00	78	0.48
Drainage/Utilities/Trenching	Forklifts	1	8.00	89	0.20
Drainage/Utilities/Trenching	Tractors/Loaders/Backhoes	1	8.00	97	0.37
Drainage/Utilities/Trenching	Trenchers	1	8.00	78	0.50
Foundations	Cranes	0	7.00	231	0.29
Foundations	Excavators	1	8.00	158	0.38
Foundations	Forklifts	0	8.00	89	0.20
Foundations	Generator Sets	0	8.00	84	0.74
Foundations	Tractors/Loaders/Backhoes	1	8.00	97	0.37
Foundations	Welders	0	8.00	46	0.45
Landscaping/Other Finishing	Cranes	1	8.00	231	0.29
Landscaping/Other Finishing	Forklifts	1	8.00	89	0.20
Landscaping/Other Finishing	Generator Sets	0	8.00	84	0.74
Landscaping/Other Finishing	Tractors/Loaders/Backhoes	1	8.00	97	0.37
Landscaping/Other Finishing	Welders	0	8.00	46	0.45

Trips and VMT

Phase Name	Offroad Equipment Count	Worker Trip Number	Vendor Trip Number	Hauling Trip Number	Worker Trip Length	Vendor Trip Length	Hauling Trip Length	Worker Vehicle Class	Vendor Vehicle Class	Hauling Vehicle Class
Demolition	6	0.00	0.00	0.00	14.70	6.90	20.00	LD_Mix	HDT_Mix	HHDT
Site Preparation	3	0.00	0.00	0.00	14.70	6.90	20.00	LD_Mix	HDT_Mix	HHDT
Grading	5	0.00	0.00	0.00	14.70	6.90	20.00	LD_Mix	HDT_Mix	HHDT
Building Construction	9	0.00	0.00	0.00	14.70	6.90	20.00	LD_Mix	HDT_Mix	HHDT
Paving	6	0.00	0.00	0.00	14.70	6.90	20.00	LD_Mix	HDT_Mix	HHDT
Architectural Coating	1	0.00	0.00	0.00	14.70	6.90	20.00	LD_Mix	HDT_Mix	HHDT
Drainage/Utilities/Trenching	3	8.00	0.00	0.00	14.70	6.90	20.00	LD_Mix	HDT_Mix	HHDT
Foundations	2	0.00	0.00	0.00	14.70	6.90	20.00	LD_Mix	HDT_Mix	HHDT
Landscaping/Other Finishing	3	0.00	0.00	0.00	14.70	6.90	20.00	LD_Mix	HDT_Mix	HHDT

Date: 1/25/2022 5:53 PM

SLRC - South Valley - Construction - South Coast Air Basin, Winter

EMFAC Off-Model Adjustment Factors for Gasoline Light Duty Vehicle to Account for the SAFE Vehicle Rule Applied

3.1 Mitigation Measures Construction

Use Cleaner Engines for Construction Equipment

Water Exposed Area

Reduce Vehicle Speed on Unpaved Roads

3.2 Demolition - 2027

Unmitigated Construction On-Site

	ROG	NOx	CO	SO2	Fugitive PM10	Exhaust PM10	PM10 Total	Fugitive PM2.5	Exhaust PM2.5	PM2.5 Total	Bio- CO2	NBio- CO2	Total CO2	CH4	N2O	CO2e
Category	lb/day										lb/day					
Fugitive Dust					4.7474	0.0000	4.7474	0.7188	0.0000	0.7188			0.0000			0.0000
Off-Road	1.1262	10.1476	14.2338	0.0250		0.4394	0.4394		0.4117	0.4117		2,403.9723	2,403.9723	0.6119		2,419.2695
Total	**1.1262**	**10.1476**	**14.2338**	**0.0250**	**4.7474**	**0.4394**	**5.1868**	**0.7188**	**0.4117**	**1.1305**		**2,403.9723**	**2,403.9723**	**0.6119**		**2,419.2695**

Unmitigated Construction Off-Site

	ROG	NOx	CO	SO2	Fugitive PM10	Exhaust PM10	PM10 Total	Fugitive PM2.5	Exhaust PM2.5	PM2.5 Total	Bio- CO2	NBio- CO2	Total CO2	CH4	N2O	CO2e
Category	lb/day										lb/day					
Hauling	0.0000	0.0000	0.0000	0.0000	0.0000	0.0000	0.0000	0.0000	0.0000	0.0000		0.0000	0.0000	0.0000	0.0000	0.0000
Vendor	0.0000	0.0000	0.0000	0.0000	0.0000	0.0000	0.0000	0.0000	0.0000	0.0000		0.0000	0.0000	0.0000	0.0000	0.0000
Worker	0.0000	0.0000	0.0000	0.0000	0.0000	0.0000	0.0000	0.0000	0.0000	0.0000		0.0000	0.0000	0.0000	0.0000	0.0000
Total	**0.0000**	**0.0000**	**0.0000**	**0.0000**	**0.0000**	**0.0000**	**0.0000**	**0.0000**	**0.0000**	**0.0000**		**0.0000**	**0.0000**	**0.0000**	**0.0000**	**0.0000**

Date: 1/25/2022 5:53 PM

SLRC - South Valley - Construction - South Coast Air Basin, Winter

EMFAC Off-Model Adjustment Factors for Gasoline Light Duty Vehicle to Account for the SAFE Vehicle Rule Applied

Mitigated Construction On-Site

	ROG	NOx	CO	SO2	Fugitive PM10	Exhaust PM10	PM10 Total	Fugitive PM2.5	Exhaust PM2.5	PM2.5 Total	Bio- CO2	NBio- CO2	Total CO2	CH4	N2O	CO2e
Category	lb/day										lb/day					
Fugitive Dust					1.8515	0.0000	1.8515	0.2803	0.0000	0.2803			0.0000			0.0000
Off-Road	0.2918	1.2644	16.2217	0.0250		0.0389	0.0389		0.0389	0.0389	0.0000	2,403.9723	2,403.9723	0.6119		2,419.2695
Total	**0.2918**	**1.2644**	**16.2217**	**0.0250**	**1.8515**	**0.0389**	**1.8904**	**0.2803**	**0.0389**	**0.3192**	**0.0000**	**2,403.9723**	**2,403.9723**	**0.6119**		**2,419.2695**

Mitigated Construction Off-Site

	ROG	NOx	CO	SO2	Fugitive PM10	Exhaust PM10	PM10 Total	Fugitive PM2.5	Exhaust PM2.5	PM2.5 Total	Bio- CO2	NBio- CO2	Total CO2	CH4	N2O	CO2e
Category	lb/day										lb/day					
Hauling	0.0000	0.0000	0.0000	0.0000	0.0000	0.0000	0.0000	0.0000	0.0000	0.0000		0.0000	0.0000	0.0000	0.0000	0.0000
Vendor	0.0000	0.0000	0.0000	0.0000	0.0000	0.0000	0.0000	0.0000	0.0000	0.0000		0.0000	0.0000	0.0000	0.0000	0.0000
Worker	0.0000	0.0000	0.0000	0.0000	0.0000	0.0000	0.0000	0.0000	0.0000	0.0000		0.0000	0.0000	0.0000	0.0000	0.0000
Total	**0.0000**	**0.0000**	**0.0000**	**0.0000**	**0.0000**	**0.0000**	**0.0000**	**0.0000**	**0.0000**	**0.0000**		**0.0000**	**0.0000**	**0.0000**	**0.0000**	**0.0000**

Date: 1/25/2022 5:53 PM

SLRC - South Valley - Construction - South Coast Air Basin, Winter

EMFAC Off-Model Adjustment Factors for Gasoline Light Duty Vehicle to Account for the SAFE Vehicle Rule Applied

3.3 Site Preparation - 2027

Unmitigated Construction On-Site

	ROG	NOx	CO	SO2	Fugitive PM10	Exhaust PM10	PM10 Total	Fugitive PM2.5	Exhaust PM2.5	PM2.5 Total	Bio- CO2	NBio- CO2	Total CO2	CH4	N2O	CO2e
Category	lb/day										lb/day					
Fugitive Dust					0.5472	0.0000	0.5472	0.0598	0.0000	0.0598			0.0000			0.0000
Off-Road	0.4833	5.0431	4.0342	0.0102		0.1751	0.1751		0.1619	0.1619		976.7749	976.7749	0.3083		984.4833
Total	**0.4833**	**5.0431**	**4.0342**	**0.0102**	**0.5472**	**0.1751**	**0.7223**	**0.0598**	**0.1619**	**0.2217**		**976.7749**	**976.7749**	**0.3083**		**984.4833**

Unmitigated Construction Off-Site

	ROG	NOx	CO	SO2	Fugitive PM10	Exhaust PM10	PM10 Total	Fugitive PM2.5	Exhaust PM2.5	PM2.5 Total	Bio- CO2	NBio- CO2	Total CO2	CH4	N2O	CO2e
Category	lb/day										lb/day					
Hauling	0.0000	0.0000	0.0000	0.0000	0.0000	0.0000	0.0000	0.0000	0.0000	0.0000		0.0000	0.0000	0.0000	0.0000	0.0000
Vendor	0.0000	0.0000	0.0000	0.0000	0.0000	0.0000	0.0000	0.0000	0.0000	0.0000		0.0000	0.0000	0.0000	0.0000	0.0000
Worker	0.0000	0.0000	0.0000	0.0000	0.0000	0.0000	0.0000	0.0000	0.0000	0.0000		0.0000	0.0000	0.0000	0.0000	0.0000
Total	**0.0000**	**0.0000**	**0.0000**	**0.0000**	**0.0000**	**0.0000**	**0.0000**	**0.0000**	**0.0000**	**0.0000**		**0.0000**	**0.0000**	**0.0000**	**0.0000**	**0.0000**

Date: 1/25/2022 5:53 PM

SLRC - South Valley - Construction - South Coast Air Basin, Winter

EMFAC Off-Model Adjustment Factors for Gasoline Light Duty Vehicle to Account for the SAFE Vehicle Rule Applied

Mitigated Construction On-Site

	ROG	NOx	CO	SO2	Fugitive PM10	Exhaust PM10	PM10 Total	Fugitive PM2.5	Exhaust PM2.5	PM2.5 Total	Bio- CO2	NBio- CO2	Total CO2	CH4	N2O	CO2e
Category	lb/day										lb/day					
Fugitive Dust					0.2134	0.0000	0.2134	0.0233	0.0000	0.0233			0.0000			0.0000
Off-Road	0.1592	0.7675	5.5274	0.0102		0.0257	0.0257		0.0257	0.0257	0.0000	976.7749	976.7749	0.3083		984.4833
Total	**0.1592**	**0.7675**	**5.5274**	**0.0102**	**0.2134**	**0.0257**	**0.2391**	**0.0233**	**0.0257**	**0.0490**	**0.0000**	**976.7749**	**976.7749**	**0.3083**		**984.4833**

Mitigated Construction Off-Site

	ROG	NOx	CO	SO2	Fugitive PM10	Exhaust PM10	PM10 Total	Fugitive PM2.5	Exhaust PM2.5	PM2.5 Total	Bio- CO2	NBio- CO2	Total CO2	CH4	N2O	CO2e
Category	lb/day										lb/day					
Hauling	0.0000	0.0000	0.0000	0.0000	0.0000	0.0000	0.0000	0.0000	0.0000	0.0000		0.0000	0.0000	0.0000	0.0000	0.0000
Vendor	0.0000	0.0000	0.0000	0.0000	0.0000	0.0000	0.0000	0.0000	0.0000	0.0000		0.0000	0.0000	0.0000	0.0000	0.0000
Worker	0.0000	0.0000	0.0000	0.0000	0.0000	0.0000	0.0000	0.0000	0.0000	0.0000		0.0000	0.0000	0.0000	0.0000	0.0000
Total	**0.0000**	**0.0000**	**0.0000**	**0.0000**	**0.0000**	**0.0000**	**0.0000**	**0.0000**	**0.0000**	**0.0000**		**0.0000**	**0.0000**	**0.0000**	**0.0000**	**0.0000**

Date: 1/25/2022 5:53 PM

SLRC - South Valley - Construction - South Coast Air Basin, Winter

EMFAC Off-Model Adjustment Factors for Gasoline Light Duty Vehicle to Account for the SAFE Vehicle Rule Applied

3.4 Grading - 2027

Unmitigated Construction On-Site

	ROG	NOx	CO	SO2	Fugitive PM10	Exhaust PM10	PM10 Total	Fugitive PM2.5	Exhaust PM2.5	PM2.5 Total	Bio- CO2	NBio- CO2	Total CO2	CH4	N2O	CO2e
Category	lb/day										lb/day					
Fugitive Dust					7.0977	0.0000	7.0977	3.4270	0.0000	3.4270			0.0000			0.0000
Off-Road	1.3905	13.9797	12.3105	0.0266		0.5695	0.5695		0.5239	0.5239		2,571.6493	2,571.6493	0.8317		2,592.4424
Total	**1.3905**	**13.9797**	**12.3105**	**0.0266**	**7.0977**	**0.5695**	**7.6671**	**3.4270**	**0.5239**	**3.9509**		**2,571.6493**	**2,571.6493**	**0.8317**		**2,592.4424**

Unmitigated Construction Off-Site

	ROG	NOx	CO	SO2	Fugitive PM10	Exhaust PM10	PM10 Total	Fugitive PM2.5	Exhaust PM2.5	PM2.5 Total	Bio- CO2	NBio- CO2	Total CO2	CH4	N2O	CO2e
Category	lb/day										lb/day					
Hauling	0.0000	0.0000	0.0000	0.0000	0.0000	0.0000	0.0000	0.0000	0.0000	0.0000		0.0000	0.0000	0.0000	0.0000	0.0000
Vendor	0.0000	0.0000	0.0000	0.0000	0.0000	0.0000	0.0000	0.0000	0.0000	0.0000		0.0000	0.0000	0.0000	0.0000	0.0000
Worker	0.0000	0.0000	0.0000	0.0000	0.0000	0.0000	0.0000	0.0000	0.0000	0.0000		0.0000	0.0000	0.0000	0.0000	0.0000
Total	**0.0000**	**0.0000**	**0.0000**	**0.0000**	**0.0000**	**0.0000**	**0.0000**	**0.0000**	**0.0000**	**0.0000**		**0.0000**	**0.0000**	**0.0000**	**0.0000**	**0.0000**

Date: 1/25/2022 5:53 PM

SLRC - South Valley - Construction - South Coast Air Basin, Winter

EMFAC Off-Model Adjustment Factors for Gasoline Light Duty Vehicle to Account for the SAFE Vehicle Rule Applied

Mitigated Construction On-Site

	ROG	NOx	CO	SO2	Fugitive PM10	Exhaust PM10	PM10 Total	Fugitive PM2.5	Exhaust PM2.5	PM2.5 Total	Bio- CO2	NBio- CO2	Total CO2	CH4	N2O	CO2e
Category	lb/day										lb/day					
Fugitive Dust					2.7681	0.0000	2.7681	1.3365	0.0000	1.3365			0.0000			0.0000
Off-Road	0.3252	1.4091	15.4106	0.0266		0.0434	0.0434		0.0434	0.0434	0.0000	2,571.6493	2,571.6493	0.8317		2,592.4424
Total	**0.3252**	**1.4091**	**15.4106**	**0.0266**	**2.7681**	**0.0434**	**2.8115**	**1.3365**	**0.0434**	**1.3799**	**0.0000**	**2,571.6493**	**2,571.6493**	**0.8317**		**2,592.4424**

Mitigated Construction Off-Site

	ROG	NOx	CO	SO2	Fugitive PM10	Exhaust PM10	PM10 Total	Fugitive PM2.5	Exhaust PM2.5	PM2.5 Total	Bio- CO2	NBio- CO2	Total CO2	CH4	N2O	CO2e
Category	lb/day										lb/day					
Hauling	0.0000	0.0000	0.0000	0.0000	0.0000	0.0000	0.0000	0.0000	0.0000	0.0000		0.0000	0.0000	0.0000	0.0000	0.0000
Vendor	0.0000	0.0000	0.0000	0.0000	0.0000	0.0000	0.0000	0.0000	0.0000	0.0000		0.0000	0.0000	0.0000	0.0000	0.0000
Worker	0.0000	0.0000	0.0000	0.0000	0.0000	0.0000	0.0000	0.0000	0.0000	0.0000		0.0000	0.0000	0.0000	0.0000	0.0000
Total	**0.0000**	**0.0000**	**0.0000**	**0.0000**	**0.0000**	**0.0000**	**0.0000**	**0.0000**	**0.0000**	**0.0000**		**0.0000**	**0.0000**	**0.0000**	**0.0000**	**0.0000**

Date: 1/25/2022 5:53 PM

SLRC - South Valley - Construction - South Coast Air Basin, Winter

EMFAC Off-Model Adjustment Factors for Gasoline Light Duty Vehicle to Account for the SAFE Vehicle Rule Applied

3.4 Grading - 2028

Unmitigated Construction On-Site

	ROG	NOx	CO	SO2	Fugitive PM10	Exhaust PM10	PM10 Total	Fugitive PM2.5	Exhaust PM2.5	PM2.5 Total	Bio- CO2	NBio- CO2	Total CO2	CH4	N2O	CO2e
Category	lb/day										lb/day					
Fugitive Dust					7.0977	0.0000	7.0977	3.4270	0.0000	3.4270			0.0000			0.0000
Off-Road	1.3905	13.9797	12.3105	0.0266		0.5695	0.5695		0.5239	0.5239		2,571.6493	2,571.6493	0.8317		2,592.4424
Total	**1.3905**	**13.9797**	**12.3105**	**0.0266**	**7.0977**	**0.5695**	**7.6671**	**3.4270**	**0.5239**	**3.9509**		**2,571.6493**	**2,571.6493**	**0.8317**		**2,592.4424**

Unmitigated Construction Off-Site

	ROG	NOx	CO	SO2	Fugitive PM10	Exhaust PM10	PM10 Total	Fugitive PM2.5	Exhaust PM2.5	PM2.5 Total	Bio- CO2	NBio- CO2	Total CO2	CH4	N2O	CO2e
Category	lb/day										lb/day					
Hauling	0.0000	0.0000	0.0000	0.0000	0.0000	0.0000	0.0000	0.0000	0.0000	0.0000		0.0000	0.0000	0.0000	0.0000	0.0000
Vendor	0.0000	0.0000	0.0000	0.0000	0.0000	0.0000	0.0000	0.0000	0.0000	0.0000		0.0000	0.0000	0.0000	0.0000	0.0000
Worker	0.0000	0.0000	0.0000	0.0000	0.0000	0.0000	0.0000	0.0000	0.0000	0.0000		0.0000	0.0000	0.0000	0.0000	0.0000
Total	**0.0000**	**0.0000**	**0.0000**	**0.0000**	**0.0000**	**0.0000**	**0.0000**	**0.0000**	**0.0000**	**0.0000**		**0.0000**	**0.0000**	**0.0000**	**0.0000**	**0.0000**

Date: 1/25/2022 5:53 PM

SLRC - South Valley - Construction - South Coast Air Basin, Winter

EMFAC Off-Model Adjustment Factors for Gasoline Light Duty Vehicle to Account for the SAFE Vehicle Rule Applied

Mitigated Construction On-Site

	ROG	NOx	CO	SO2	Fugitive PM10	Exhaust PM10	PM10 Total	Fugitive PM2.5	Exhaust PM2.5	PM2.5 Total	Bio- CO2	NBio- CO2	Total CO2	CH4	N2O	CO2e
Category	lb/day										lb/day					
Fugitive Dust					2.7681	0.0000	2.7681	1.3365	0.0000	1.3365			0.0000			0.0000
Off-Road	0.3252	1.4091	15.4106	0.0266		0.0434	0.0434		0.0434	0.0434	0.0000	2,571.6493	2,571.6493	0.8317		2,592.4424
Total	**0.3252**	**1.4091**	**15.4106**	**0.0266**	**2.7681**	**0.0434**	**2.8115**	**1.3365**	**0.0434**	**1.3799**	**0.0000**	**2,571.6493**	**2,571.6493**	**0.8317**		**2,592.4424**

Mitigated Construction Off-Site

	ROG	NOx	CO	SO2	Fugitive PM10	Exhaust PM10	PM10 Total	Fugitive PM2.5	Exhaust PM2.5	PM2.5 Total	Bio- CO2	NBio- CO2	Total CO2	CH4	N2O	CO2e
Category	lb/day										lb/day					
Hauling	0.0000	0.0000	0.0000	0.0000	0.0000	0.0000	0.0000	0.0000	0.0000	0.0000		0.0000	0.0000	0.0000	0.0000	0.0000
Vendor	0.0000	0.0000	0.0000	0.0000	0.0000	0.0000	0.0000	0.0000	0.0000	0.0000		0.0000	0.0000	0.0000	0.0000	0.0000
Worker	0.0000	0.0000	0.0000	0.0000	0.0000	0.0000	0.0000	0.0000	0.0000	0.0000		0.0000	0.0000	0.0000	0.0000	0.0000
Total	**0.0000**	**0.0000**	**0.0000**	**0.0000**	**0.0000**	**0.0000**	**0.0000**	**0.0000**	**0.0000**	**0.0000**		**0.0000**	**0.0000**	**0.0000**	**0.0000**	**0.0000**

SLRC - South Valley - Construction - South Coast Air Basin, Winter

EMFAC Off-Model Adjustment Factors for Gasoline Light Duty Vehicle to Account for the SAFE Vehicle Rule Applied

3.5 Drainage/Utilities/Trenching - 2028

Unmitigated Construction On-Site

	ROG	NOx	CO	SO2	Fugitive PM10	Exhaust PM10	PM10 Total	Fugitive PM2.5	Exhaust PM2.5	PM2.5 Total	Bio- CO2	NBio- CO2	Total CO2	CH4	N2O	CO2e
Category	lb/day											lb/day				
Off-Road	0.5330	5.0969	5.9321	8.0300e-003		0.2939	0.2939		0.2704	0.2704		777.4318	777.4318	0.2514		783.7177
Total	**0.5330**	**5.0969**	**5.9321**	**8.0300e-003**		**0.2939**	**0.2939**		**0.2704**	**0.2704**		**777.4318**	**777.4318**	**0.2514**		**783.7177**

Unmitigated Construction Off-Site

	ROG	NOx	CO	SO2	Fugitive PM10	Exhaust PM10	PM10 Total	Fugitive PM2.5	Exhaust PM2.5	PM2.5 Total	Bio- CO2	NBio- CO2	Total CO2	CH4	N2O	CO2e
Category	lb/day											lb/day				
Hauling	0.0000	0.0000	0.0000	0.0000	0.0000	0.0000	0.0000	0.0000	0.0000	0.0000		0.0000	0.0000	0.0000	0.0000	0.0000
Vendor	0.0000	0.0000	0.0000	0.0000	0.0000	0.0000	0.0000	0.0000	0.0000	0.0000		0.0000	0.0000	0.0000	0.0000	0.0000
Worker	0.0201	0.0115	0.1888	6.4000e-004	0.0894	3.8000e-004	0.0898	0.0237	3.5000e-004	0.0241		67.8134	67.8134	1.2200e-003	1.4300e-003	68.2689
Total	**0.0201**	**0.0115**	**0.1888**	**6.4000e-004**	**0.0894**	**3.8000e-004**	**0.0898**	**0.0237**	**3.5000e-004**	**0.0241**		**67.8134**	**67.8134**	**1.2200e-003**	**1.4300e-003**	**68.2689**

Date: 1/25/2022 5:53 PM

SLRC - South Valley - Construction - South Coast Air Basin, Winter

EMFAC Off-Model Adjustment Factors for Gasoline Light Duty Vehicle to Account for the SAFE Vehicle Rule Applied

Mitigated Construction On-Site

	ROG	NOx	CO	SO2	Fugitive PM10	Exhaust PM10	PM10 Total	Fugitive PM2.5	Exhaust PM2.5	PM2.5 Total	Bio- CO2	NBio- CO2	Total CO2	CH4	N2O	CO2e
Category	lb/day										lb/day					
Off-Road	0.0981	0.4250	6.0487	8.0300e-003		0.0131	0.0131		0.0131	0.0131	0.0000	777.4318	777.4318	0.2514		783.7177
Total	**0.0981**	**0.4250**	**6.0487**	**8.0300e-003**		**0.0131**	**0.0131**		**0.0131**	**0.0131**	**0.0000**	**777.4318**	**777.4318**	**0.2514**		**783.7177**

Mitigated Construction Off-Site

	ROG	NOx	CO	SO2	Fugitive PM10	Exhaust PM10	PM10 Total	Fugitive PM2.5	Exhaust PM2.5	PM2.5 Total	Bio- CO2	NBio- CO2	Total CO2	CH4	N2O	CO2e
Category	lb/day										lb/day					
Hauling	0.0000	0.0000	0.0000	0.0000	0.0000	0.0000	0.0000	0.0000	0.0000	0.0000		0.0000	0.0000	0.0000	0.0000	0.0000
Vendor	0.0000	0.0000	0.0000	0.0000	0.0000	0.0000	0.0000	0.0000	0.0000	0.0000		0.0000	0.0000	0.0000	0.0000	0.0000
Worker	0.0201	0.0115	0.1888	6.4000e-004	0.0894	3.8000e-004	0.0898	0.0237	3.5000e-004	0.0241		67.8134	67.8134	1.2200e-003	1.4300e-003	68.2689
Total	**0.0201**	**0.0115**	**0.1888**	**6.4000e-004**	**0.0894**	**3.8000e-004**	**0.0898**	**0.0237**	**3.5000e-004**	**0.0241**		**67.8134**	**67.8134**	**1.2200e-003**	**1.4300e-003**	**68.2689**

Date: 1/25/2022 5:53 PM

SLRC - South Valley - Construction - South Coast Air Basin, Winter

EMFAC Off-Model Adjustment Factors for Gasoline Light Duty Vehicle to Account for the SAFE Vehicle Rule Applied

3.6 Foundations - 2028

Unmitigated Construction On-Site

	ROG	NOx	CO	SO2	Fugitive PM10	Exhaust PM10	PM10 Total	Fugitive PM2.5	Exhaust PM2.5	PM2.5 Total	Bio- CO2	NBio- CO2	Total CO2	CH4	N2O	CO2e
Category	lb/day										lb/day					
Off-Road	0.2992	2.5567	5.4890	8.2900e-003		0.1140	0.1140		0.1049	0.1049		802.3937	802.3937	0.2595		808.8815
Total	**0.2992**	**2.5567**	**5.4890**	**8.2900e-003**		**0.1140**	**0.1140**		**0.1049**	**0.1049**		**802.3937**	**802.3937**	**0.2595**		**808.8815**

Unmitigated Construction Off-Site

	ROG	NOx	CO	SO2	Fugitive PM10	Exhaust PM10	PM10 Total	Fugitive PM2.5	Exhaust PM2.5	PM2.5 Total	Bio- CO2	NBio- CO2	Total CO2	CH4	N2O	CO2e
Category	lb/day										lb/day					
Hauling	0.0000	0.0000	0.0000	0.0000	0.0000	0.0000	0.0000	0.0000	0.0000	0.0000		0.0000	0.0000	0.0000	0.0000	0.0000
Vendor	0.0000	0.0000	0.0000	0.0000	0.0000	0.0000	0.0000	0.0000	0.0000	0.0000		0.0000	0.0000	0.0000	0.0000	0.0000
Worker	0.0000	0.0000	0.0000	0.0000	0.0000	0.0000	0.0000	0.0000	0.0000	0.0000		0.0000	0.0000	0.0000	0.0000	0.0000
Total	**0.0000**	**0.0000**	**0.0000**	**0.0000**	**0.0000**	**0.0000**	**0.0000**	**0.0000**	**0.0000**	**0.0000**		**0.0000**	**0.0000**	**0.0000**	**0.0000**	**0.0000**

Date: 1/25/2022 5:53 PM

SLRC - South Valley - Construction - South Coast Air Basin, Winter

EMFAC Off-Model Adjustment Factors for Gasoline Light Duty Vehicle to Account for the SAFE Vehicle Rule Applied

Mitigated Construction On-Site

	ROG	NOx	CO	SO2	Fugitive PM10	Exhaust PM10	PM10 Total	Fugitive PM2.5	Exhaust PM2.5	PM2.5 Total	Bio- CO2	NBio- CO2	Total CO2	CH4	N2O	CO2e
Category	lb/day										lb/day					
Off-Road	0.1015	0.4399	6.2601	8.2900e-003		0.0135	0.0135		0.0135	0.0135	0.0000	802.3937	802.3937	0.2595		808.8815
Total	**0.1015**	**0.4399**	**6.2601**	**8.2900e-003**		**0.0135**	**0.0135**		**0.0135**	**0.0135**	**0.0000**	**802.3937**	**802.3937**	**0.2595**		**808.8815**

Mitigated Construction Off-Site

	ROG	NOx	CO	SO2	Fugitive PM10	Exhaust PM10	PM10 Total	Fugitive PM2.5	Exhaust PM2.5	PM2.5 Total	Bio- CO2	NBio- CO2	Total CO2	CH4	N2O	CO2e
Category	lb/day										lb/day					
Hauling	0.0000	0.0000	0.0000	0.0000	0.0000	0.0000	0.0000	0.0000	0.0000	0.0000		0.0000	0.0000	0.0000	0.0000	0.0000
Vendor	0.0000	0.0000	0.0000	0.0000	0.0000	0.0000	0.0000	0.0000	0.0000	0.0000		0.0000	0.0000	0.0000	0.0000	0.0000
Worker	0.0000	0.0000	0.0000	0.0000	0.0000	0.0000	0.0000	0.0000	0.0000	0.0000		0.0000	0.0000	0.0000	0.0000	0.0000
Total	**0.0000**	**0.0000**	**0.0000**	**0.0000**	**0.0000**	**0.0000**	**0.0000**	**0.0000**	**0.0000**	**0.0000**		**0.0000**	**0.0000**	**0.0000**	**0.0000**	**0.0000**

Date: 1/25/2022 5:53 PM

SLRC - South Valley - Construction - South Coast Air Basin, Winter

EMFAC Off-Model Adjustment Factors for Gasoline Light Duty Vehicle to Account for the SAFE Vehicle Rule Applied

3.7 Building Construction - 2028

Unmitigated Construction On-Site

	ROG	NOx	CO	SO2	Fugitive PM10	Exhaust PM10	PM10 Total	Fugitive PM2.5	Exhaust PM2.5	PM2.5 Total	Bio- CO2	NBio- CO2	Total CO2	CH4	N2O	CO2e
Category	lb/day										lb/day					
Off-Road	1.4560	13.3663	17.1378	0.0289		0.5647	0.5647		0.5304	0.5304		2,739.5986	2,739.5986	0.6602		2,756.1030
Total	**1.4560**	**13.3663**	**17.1378**	**0.0289**		**0.5647**	**0.5647**		**0.5304**	**0.5304**		**2,739.5986**	**2,739.5986**	**0.6602**		**2,756.1030**

Unmitigated Construction Off-Site

	ROG	NOx	CO	SO2	Fugitive PM10	Exhaust PM10	PM10 Total	Fugitive PM2.5	Exhaust PM2.5	PM2.5 Total	Bio- CO2	NBio- CO2	Total CO2	CH4	N2O	CO2e
Category	lb/day										lb/day					
Hauling	0.0000	0.0000	0.0000	0.0000	0.0000	0.0000	0.0000	0.0000	0.0000	0.0000		0.0000	0.0000	0.0000	0.0000	0.0000
Vendor	0.0000	0.0000	0.0000	0.0000	0.0000	0.0000	0.0000	0.0000	0.0000	0.0000		0.0000	0.0000	0.0000	0.0000	0.0000
Worker	0.0000	0.0000	0.0000	0.0000	0.0000	0.0000	0.0000	0.0000	0.0000	0.0000		0.0000	0.0000	0.0000	0.0000	0.0000
Total	**0.0000**	**0.0000**	**0.0000**	**0.0000**	**0.0000**	**0.0000**	**0.0000**	**0.0000**	**0.0000**	**0.0000**		**0.0000**	**0.0000**	**0.0000**	**0.0000**	**0.0000**

Date: 1/25/2022 5:53 PM

SLRC - South Valley - Construction - South Coast Air Basin, Winter

EMFAC Off-Model Adjustment Factors for Gasoline Light Duty Vehicle to Account for the SAFE Vehicle Rule Applied

Mitigated Construction On-Site

	ROG	NOx	CO	SO2	Fugitive PM10	Exhaust PM10	PM10 Total	Fugitive PM2.5	Exhaust PM2.5	PM2.5 Total	Bio- CO2	NBio- CO2	Total CO2	CH4	N2O	CO2e
Category	lb/day										lb/day					
Off-Road	0.5269	2.6729	18.8182	0.0289		0.0818	0.0818		0.0818	0.0818	0.0000	2,739.5986	2,739.5986	0.6602		2,756.1029
Total	**0.5269**	**2.6729**	**18.8182**	**0.0289**		**0.0818**	**0.0818**		**0.0818**	**0.0818**	**0.0000**	**2,739.5986**	**2,739.5986**	**0.6602**		**2,756.1029**

Mitigated Construction Off-Site

	ROG	NOx	CO	SO2	Fugitive PM10	Exhaust PM10	PM10 Total	Fugitive PM2.5	Exhaust PM2.5	PM2.5 Total	Bio- CO2	NBio- CO2	Total CO2	CH4	N2O	CO2e
Category	lb/day										lb/day					
Hauling	0.0000	0.0000	0.0000	0.0000	0.0000	0.0000	0.0000	0.0000	0.0000	0.0000		0.0000	0.0000	0.0000	0.0000	0.0000
Vendor	0.0000	0.0000	0.0000	0.0000	0.0000	0.0000	0.0000	0.0000	0.0000	0.0000		0.0000	0.0000	0.0000	0.0000	0.0000
Worker	0.0000	0.0000	0.0000	0.0000	0.0000	0.0000	0.0000	0.0000	0.0000	0.0000		0.0000	0.0000	0.0000	0.0000	0.0000
Total	**0.0000**	**0.0000**	**0.0000**	**0.0000**	**0.0000**	**0.0000**	**0.0000**	**0.0000**	**0.0000**	**0.0000**		**0.0000**	**0.0000**	**0.0000**	**0.0000**	**0.0000**

Date: 1/25/2022 5:53 PM

SLRC - South Valley - Construction - South Coast Air Basin, Winter

EMFAC Off-Model Adjustment Factors for Gasoline Light Duty Vehicle to Account for the SAFE Vehicle Rule Applied

3.7 Building Construction - 2029

Unmitigated Construction On-Site

	ROG	NOx	CO	SO2	Fugitive PM10	Exhaust PM10	PM10 Total	Fugitive PM2.5	Exhaust PM2.5	PM2.5 Total	Bio- CO2	NBio- CO2	Total CO2	CH4	N2O	CO2e
Category	lb/day										lb/day					
Off-Road	1.4560	13.3663	17.1378	0.0289		0.5647	0.5647		0.5304	0.5304		2,739.5986	2,739.5986	0.6602		2,756.1030
Total	**1.4560**	**13.3663**	**17.1378**	**0.0289**		**0.5647**	**0.5647**		**0.5304**	**0.5304**		**2,739.5986**	**2,739.5986**	**0.6602**		**2,756.1030**

Unmitigated Construction Off-Site

	ROG	NOx	CO	SO2	Fugitive PM10	Exhaust PM10	PM10 Total	Fugitive PM2.5	Exhaust PM2.5	PM2.5 Total	Bio- CO2	NBio- CO2	Total CO2	CH4	N2O	CO2e
Category	lb/day										lb/day					
Hauling	0.0000	0.0000	0.0000	0.0000	0.0000	0.0000	0.0000	0.0000	0.0000	0.0000		0.0000	0.0000	0.0000	0.0000	0.0000
Vendor	0.0000	0.0000	0.0000	0.0000	0.0000	0.0000	0.0000	0.0000	0.0000	0.0000		0.0000	0.0000	0.0000	0.0000	0.0000
Worker	0.0000	0.0000	0.0000	0.0000	0.0000	0.0000	0.0000	0.0000	0.0000	0.0000		0.0000	0.0000	0.0000	0.0000	0.0000
Total	**0.0000**	**0.0000**	**0.0000**	**0.0000**	**0.0000**	**0.0000**	**0.0000**	**0.0000**	**0.0000**	**0.0000**		**0.0000**	**0.0000**	**0.0000**	**0.0000**	**0.0000**

Date: 1/25/2022 5:53 PM

SLRC - South Valley - Construction - South Coast Air Basin, Winter

EMFAC Off-Model Adjustment Factors for Gasoline Light Duty Vehicle to Account for the SAFE Vehicle Rule Applied

Mitigated Construction On-Site

	ROG	NOx	CO	SO2	Fugitive PM10	Exhaust PM10	PM10 Total	Fugitive PM2.5	Exhaust PM2.5	PM2.5 Total	Bio- CO2	NBio- CO2	Total CO2	CH4	N2O	CO2e
Category	lb/day										lb/day					
Off-Road	0.5269	2.6729	18.8182	0.0289		0.0818	0.0818		0.0818	0.0818	0.0000	2,739.5986	2,739.5986	0.6602		2,756.1029
Total	**0.5269**	**2.6729**	**18.8182**	**0.0289**		**0.0818**	**0.0818**		**0.0818**	**0.0818**	**0.0000**	**2,739.5986**	**2,739.5986**	**0.6602**		**2,756.1029**

Mitigated Construction Off-Site

	ROG	NOx	CO	SO2	Fugitive PM10	Exhaust PM10	PM10 Total	Fugitive PM2.5	Exhaust PM2.5	PM2.5 Total	Bio- CO2	NBio- CO2	Total CO2	CH4	N2O	CO2e
Category	lb/day										lb/day					
Hauling	0.0000	0.0000	0.0000	0.0000	0.0000	0.0000	0.0000	0.0000	0.0000	0.0000		0.0000	0.0000	0.0000	0.0000	0.0000
Vendor	0.0000	0.0000	0.0000	0.0000	0.0000	0.0000	0.0000	0.0000	0.0000	0.0000		0.0000	0.0000	0.0000	0.0000	0.0000
Worker	0.0000	0.0000	0.0000	0.0000	0.0000	0.0000	0.0000	0.0000	0.0000	0.0000		0.0000	0.0000	0.0000	0.0000	0.0000
Total	**0.0000**	**0.0000**	**0.0000**	**0.0000**	**0.0000**	**0.0000**	**0.0000**	**0.0000**	**0.0000**	**0.0000**		**0.0000**	**0.0000**	**0.0000**	**0.0000**	**0.0000**

SLRC - South Valley - Construction - South Coast Air Basin, Winter

EMFAC Off-Model Adjustment Factors for Gasoline Light Duty Vehicle to Account for the SAFE Vehicle Rule Applied

3.8 Landscaping/Other Finishing - 2028

Unmitigated Construction On-Site

	ROG	NOx	CO	SO2	Fugitive PM10	Exhaust PM10	PM10 Total	Fugitive PM2.5	Exhaust PM2.5	PM2.5 Total	Bio- CO2	NBio- CO2	Total CO2	CH4	N2O	CO2e
Category	lb/day										lb/day					
Off-Road	0.5318	5.3216	5.0999	0.0104		0.2326	0.2326		0.2140	0.2140		1,008.9129	1,008.9129	0.3263		1,017.0705
Total	**0.5318**	**5.3216**	**5.0999**	**0.0104**		**0.2326**	**0.2326**		**0.2140**	**0.2140**		**1,008.9129**	**1,008.9129**	**0.3263**		**1,017.0705**

Unmitigated Construction Off-Site

	ROG	NOx	CO	SO2	Fugitive PM10	Exhaust PM10	PM10 Total	Fugitive PM2.5	Exhaust PM2.5	PM2.5 Total	Bio- CO2	NBio- CO2	Total CO2	CH4	N2O	CO2e
Category	lb/day										lb/day					
Hauling	0.0000	0.0000	0.0000	0.0000	0.0000	0.0000	0.0000	0.0000	0.0000	0.0000		0.0000	0.0000	0.0000	0.0000	0.0000
Vendor	0.0000	0.0000	0.0000	0.0000	0.0000	0.0000	0.0000	0.0000	0.0000	0.0000		0.0000	0.0000	0.0000	0.0000	0.0000
Worker	0.0000	0.0000	0.0000	0.0000	0.0000	0.0000	0.0000	0.0000	0.0000	0.0000		0.0000	0.0000	0.0000	0.0000	0.0000
Total	**0.0000**	**0.0000**	**0.0000**	**0.0000**	**0.0000**	**0.0000**	**0.0000**	**0.0000**	**0.0000**	**0.0000**		**0.0000**	**0.0000**	**0.0000**	**0.0000**	**0.0000**

Date: 1/25/2022 5:53 PM

SLRC - South Valley - Construction - South Coast Air Basin, Winter

EMFAC Off-Model Adjustment Factors for Gasoline Light Duty Vehicle to Account for the SAFE Vehicle Rule Applied

Mitigated Construction On-Site

	ROG	NOx	CO	SO2	Fugitive PM10	Exhaust PM10	PM10 Total	Fugitive PM2.5	Exhaust PM2.5	PM2.5 Total	Bio- CO2	NBio- CO2	Total CO2	CH4	N2O	CO2e
Category	lb/day										lb/day					
Off-Road	0.1277	0.5534	6.1029	0.0104		0.0170	0.0170		0.0170	0.0170	0.0000	1,008.9129	1,008.9129	0.3263		1,017.0705
Total	**0.1277**	**0.5534**	**6.1029**	**0.0104**		**0.0170**	**0.0170**		**0.0170**	**0.0170**	**0.0000**	**1,008.9129**	**1,008.9129**	**0.3263**		**1,017.0705**

Mitigated Construction Off-Site

	ROG	NOx	CO	SO2	Fugitive PM10	Exhaust PM10	PM10 Total	Fugitive PM2.5	Exhaust PM2.5	PM2.5 Total	Bio- CO2	NBio- CO2	Total CO2	CH4	N2O	CO2e
Category	lb/day										lb/day					
Hauling	0.0000	0.0000	0.0000	0.0000	0.0000	0.0000	0.0000	0.0000	0.0000	0.0000		0.0000	0.0000	0.0000	0.0000	0.0000
Vendor	0.0000	0.0000	0.0000	0.0000	0.0000	0.0000	0.0000	0.0000	0.0000	0.0000		0.0000	0.0000	0.0000	0.0000	0.0000
Worker	0.0000	0.0000	0.0000	0.0000	0.0000	0.0000	0.0000	0.0000	0.0000	0.0000		0.0000	0.0000	0.0000	0.0000	0.0000
Total	**0.0000**	**0.0000**	**0.0000**	**0.0000**	**0.0000**	**0.0000**	**0.0000**	**0.0000**	**0.0000**	**0.0000**		**0.0000**	**0.0000**	**0.0000**	**0.0000**	**0.0000**

Date: 1/25/2022 5:53 PM

SLRC - South Valley - Construction - South Coast Air Basin, Winter

EMFAC Off-Model Adjustment Factors for Gasoline Light Duty Vehicle to Account for the SAFE Vehicle Rule Applied

3.8 Landscaping/Other Finishing - 2029

Unmitigated Construction On-Site

	ROG	NOx	CO	SO2	Fugitive PM10	Exhaust PM10	PM10 Total	Fugitive PM2.5	Exhaust PM2.5	PM2.5 Total	Bio- CO2	NBio- CO2	Total CO2	CH4	N2O	CO2e
Category	lb/day										lb/day					
Off-Road	0.5318	5.3216	5.0999	0.0104		0.2326	0.2326		0.2140	0.2140		1,008.9129	1,008.9129	0.3263		1,017.0705
Total	**0.5318**	**5.3216**	**5.0999**	**0.0104**		**0.2326**	**0.2326**		**0.2140**	**0.2140**		**1,008.9129**	**1,008.9129**	**0.3263**		**1,017.0705**

Unmitigated Construction Off-Site

	ROG	NOx	CO	SO2	Fugitive PM10	Exhaust PM10	PM10 Total	Fugitive PM2.5	Exhaust PM2.5	PM2.5 Total	Bio- CO2	NBio- CO2	Total CO2	CH4	N2O	CO2e
Category	lb/day										lb/day					
Hauling	0.0000	0.0000	0.0000	0.0000	0.0000	0.0000	0.0000	0.0000	0.0000	0.0000		0.0000	0.0000	0.0000	0.0000	0.0000
Vendor	0.0000	0.0000	0.0000	0.0000	0.0000	0.0000	0.0000	0.0000	0.0000	0.0000		0.0000	0.0000	0.0000	0.0000	0.0000
Worker	0.0000	0.0000	0.0000	0.0000	0.0000	0.0000	0.0000	0.0000	0.0000	0.0000		0.0000	0.0000	0.0000	0.0000	0.0000
Total	**0.0000**	**0.0000**	**0.0000**	**0.0000**	**0.0000**	**0.0000**	**0.0000**	**0.0000**	**0.0000**	**0.0000**		**0.0000**	**0.0000**	**0.0000**	**0.0000**	**0.0000**

Date: 1/25/2022 5:53 PM

SLRC - South Valley - Construction - South Coast Air Basin, Winter

EMFAC Off-Model Adjustment Factors for Gasoline Light Duty Vehicle to Account for the SAFE Vehicle Rule Applied

Mitigated Construction On-Site

	ROG	NOx	CO	SO2	Fugitive PM10	Exhaust PM10	PM10 Total	Fugitive PM2.5	Exhaust PM2.5	PM2.5 Total	Bio- CO2	NBio- CO2	Total CO2	CH4	N2O	CO2e
Category	lb/day										lb/day					
Off-Road	0.1277	0.5534	6.1029	0.0104		0.0170	0.0170		0.0170	0.0170	0.0000	1,008.9129	1,008.9129	0.3263		1,017.0705
Total	**0.1277**	**0.5534**	**6.1029**	**0.0104**		**0.0170**	**0.0170**		**0.0170**	**0.0170**	**0.0000**	**1,008.9129**	**1,008.9129**	**0.3263**		**1,017.0705**

Mitigated Construction Off-Site

	ROG	NOx	CO	SO2	Fugitive PM10	Exhaust PM10	PM10 Total	Fugitive PM2.5	Exhaust PM2.5	PM2.5 Total	Bio- CO2	NBio- CO2	Total CO2	CH4	N2O	CO2e
Category	lb/day										lb/day					
Hauling	0.0000	0.0000	0.0000	0.0000	0.0000	0.0000	0.0000	0.0000	0.0000	0.0000		0.0000	0.0000	0.0000	0.0000	0.0000
Vendor	0.0000	0.0000	0.0000	0.0000	0.0000	0.0000	0.0000	0.0000	0.0000	0.0000		0.0000	0.0000	0.0000	0.0000	0.0000
Worker	0.0000	0.0000	0.0000	0.0000	0.0000	0.0000	0.0000	0.0000	0.0000	0.0000		0.0000	0.0000	0.0000	0.0000	0.0000
Total	**0.0000**	**0.0000**	**0.0000**	**0.0000**	**0.0000**	**0.0000**	**0.0000**	**0.0000**	**0.0000**	**0.0000**		**0.0000**	**0.0000**	**0.0000**	**0.0000**	**0.0000**

Date: 1/25/2022 5:53 PM

SLRC - South Valley - Construction - South Coast Air Basin, Winter

EMFAC Off-Model Adjustment Factors for Gasoline Light Duty Vehicle to Account for the SAFE Vehicle Rule Applied

3.9 Paving - 2028

Unmitigated Construction On-Site

	ROG	NOx	CO	SO2	Fugitive PM10	Exhaust PM10	PM10 Total	Fugitive PM2.5	Exhaust PM2.5	PM2.5 Total	Bio- CO2	NBio- CO2	Total CO2	CH4	N2O	CO2e
Category	lb/day										lb/day					
Off-Road	0.7903	6.7764	10.5228	0.0177		0.3050	0.3050		0.2909	0.2909		1,665.3449	1,665.3449	0.3401		1,673.8483
Paving	0.0337					0.0000	0.0000		0.0000	0.0000			0.0000			0.0000
Total	**0.8240**	**6.7764**	**10.5228**	**0.0177**		**0.3050**	**0.3050**		**0.2909**	**0.2909**		**1,665.3449**	**1,665.3449**	**0.3401**		**1,673.8483**

Unmitigated Construction Off-Site

	ROG	NOx	CO	SO2	Fugitive PM10	Exhaust PM10	PM10 Total	Fugitive PM2.5	Exhaust PM2.5	PM2.5 Total	Bio- CO2	NBio- CO2	Total CO2	CH4	N2O	CO2e
Category	lb/day										lb/day					
Hauling	0.0000	0.0000	0.0000	0.0000	0.0000	0.0000	0.0000	0.0000	0.0000	0.0000		0.0000	0.0000	0.0000	0.0000	0.0000
Vendor	0.0000	0.0000	0.0000	0.0000	0.0000	0.0000	0.0000	0.0000	0.0000	0.0000		0.0000	0.0000	0.0000	0.0000	0.0000
Worker	0.0000	0.0000	0.0000	0.0000	0.0000	0.0000	0.0000	0.0000	0.0000	0.0000		0.0000	0.0000	0.0000	0.0000	0.0000
Total	**0.0000**	**0.0000**	**0.0000**	**0.0000**	**0.0000**	**0.0000**	**0.0000**	**0.0000**	**0.0000**	**0.0000**		**0.0000**	**0.0000**	**0.0000**	**0.0000**	**0.0000**

SLRC - South Valley - Construction - South Coast Air Basin, Winter

EMFAC Off-Model Adjustment Factors for Gasoline Light Duty Vehicle to Account for the SAFE Vehicle Rule Applied

Mitigated Construction On-Site

	ROG	NOx	CO	SO2	Fugitive PM10	Exhaust PM10	PM10 Total	Fugitive PM2.5	Exhaust PM2.5	PM2.5 Total	Bio- CO2	NBio- CO2	Total CO2	CH4	N2O	CO2e
Category	lb/day										lb/day					
Off-Road	0.3029	1.5398	12.0497	0.0177		0.0533	0.0533		0.0533	0.0533	0.0000	1,665.3449	1,665.3449	0.3401		1,673.8483
Paving	0.0337					0.0000	0.0000		0.0000	0.0000			0.0000			0.0000
Total	**0.3366**	**1.5398**	**12.0497**	**0.0177**		**0.0533**	**0.0533**		**0.0533**	**0.0533**	**0.0000**	**1,665.3449**	**1,665.3449**	**0.3401**		**1,673.8483**

Mitigated Construction Off-Site

	ROG	NOx	CO	SO2	Fugitive PM10	Exhaust PM10	PM10 Total	Fugitive PM2.5	Exhaust PM2.5	PM2.5 Total	Bio- CO2	NBio- CO2	Total CO2	CH4	N2O	CO2e
Category	lb/day										lb/day					
Hauling	0.0000	0.0000	0.0000	0.0000	0.0000	0.0000	0.0000	0.0000	0.0000	0.0000		0.0000	0.0000	0.0000	0.0000	0.0000
Vendor	0.0000	0.0000	0.0000	0.0000	0.0000	0.0000	0.0000	0.0000	0.0000	0.0000		0.0000	0.0000	0.0000	0.0000	0.0000
Worker	0.0000	0.0000	0.0000	0.0000	0.0000	0.0000	0.0000	0.0000	0.0000	0.0000		0.0000	0.0000	0.0000	0.0000	0.0000
Total	**0.0000**	**0.0000**	**0.0000**	**0.0000**	**0.0000**	**0.0000**	**0.0000**	**0.0000**	**0.0000**	**0.0000**		**0.0000**	**0.0000**	**0.0000**	**0.0000**	**0.0000**

Date: 1/25/2022 5:53 PM

SLRC - South Valley - Construction - South Coast Air Basin, Winter

EMFAC Off-Model Adjustment Factors for Gasoline Light Duty Vehicle to Account for the SAFE Vehicle Rule Applied

3.9 Paving - 2029

Unmitigated Construction On-Site

	ROG	NOx	CO	SO2	Fugitive PM10	Exhaust PM10	PM10 Total	Fugitive PM2.5	Exhaust PM2.5	PM2.5 Total	Bio- CO2	NBio- CO2	Total CO2	CH4	N2O	CO2e
Category	lb/day										lb/day					
Off-Road	0.7903	6.7764	10.5228	0.0177		0.3050	0.3050		0.2909	0.2909		1,665.3449	1,665.3449	0.3401		1,673.8483
Paving	0.0337					0.0000	0.0000		0.0000	0.0000			0.0000			0.0000
Total	**0.8240**	**6.7764**	**10.5228**	**0.0177**		**0.3050**	**0.3050**		**0.2909**	**0.2909**		**1,665.3449**	**1,665.3449**	**0.3401**		**1,673.8483**

Unmitigated Construction Off-Site

	ROG	NOx	CO	SO2	Fugitive PM10	Exhaust PM10	PM10 Total	Fugitive PM2.5	Exhaust PM2.5	PM2.5 Total	Bio- CO2	NBio- CO2	Total CO2	CH4	N2O	CO2e
Category	lb/day										lb/day					
Hauling	0.0000	0.0000	0.0000	0.0000	0.0000	0.0000	0.0000	0.0000	0.0000	0.0000		0.0000	0.0000	0.0000	0.0000	0.0000
Vendor	0.0000	0.0000	0.0000	0.0000	0.0000	0.0000	0.0000	0.0000	0.0000	0.0000		0.0000	0.0000	0.0000	0.0000	0.0000
Worker	0.0000	0.0000	0.0000	0.0000	0.0000	0.0000	0.0000	0.0000	0.0000	0.0000		0.0000	0.0000	0.0000	0.0000	0.0000
Total	**0.0000**	**0.0000**	**0.0000**	**0.0000**	**0.0000**	**0.0000**	**0.0000**	**0.0000**	**0.0000**	**0.0000**		**0.0000**	**0.0000**	**0.0000**	**0.0000**	**0.0000**

SLRC - South Valley - Construction - South Coast Air Basin, Winter

EMFAC Off-Model Adjustment Factors for Gasoline Light Duty Vehicle to Account for the SAFE Vehicle Rule Applied

Mitigated Construction On-Site

	ROG	NOx	CO	SO2	Fugitive PM10	Exhaust PM10	PM10 Total	Fugitive PM2.5	Exhaust PM2.5	PM2.5 Total	Bio- CO2	NBio- CO2	Total CO2	CH4	N2O	CO2e
Category	lb/day										lb/day					
Off-Road	0.3029	1.5398	12.0497	0.0177		0.0533	0.0533		0.0533	0.0533	0.0000	1,665.3449	1,665.3449	0.3401		1,673.8483
Paving	0.0337					0.0000	0.0000		0.0000	0.0000			0.0000			0.0000
Total	**0.3366**	**1.5398**	**12.0497**	**0.0177**		**0.0533**	**0.0533**		**0.0533**	**0.0533**	**0.0000**	**1,665.3449**	**1,665.3449**	**0.3401**		**1,673.8483**

Mitigated Construction Off-Site

	ROG	NOx	CO	SO2	Fugitive PM10	Exhaust PM10	PM10 Total	Fugitive PM2.5	Exhaust PM2.5	PM2.5 Total	Bio- CO2	NBio- CO2	Total CO2	CH4	N2O	CO2e
Category	lb/day										lb/day					
Hauling	0.0000	0.0000	0.0000	0.0000	0.0000	0.0000	0.0000	0.0000	0.0000	0.0000		0.0000	0.0000	0.0000	0.0000	0.0000
Vendor	0.0000	0.0000	0.0000	0.0000	0.0000	0.0000	0.0000	0.0000	0.0000	0.0000		0.0000	0.0000	0.0000	0.0000	0.0000
Worker	0.0000	0.0000	0.0000	0.0000	0.0000	0.0000	0.0000	0.0000	0.0000	0.0000		0.0000	0.0000	0.0000	0.0000	0.0000
Total	**0.0000**	**0.0000**	**0.0000**	**0.0000**	**0.0000**	**0.0000**	**0.0000**	**0.0000**	**0.0000**	**0.0000**		**0.0000**	**0.0000**	**0.0000**	**0.0000**	**0.0000**

SLRC - South Valley - Construction - South Coast Air Basin, Winter

EMFAC Off-Model Adjustment Factors for Gasoline Light Duty Vehicle to Account for the SAFE Vehicle Rule Applied

3.10 Architectural Coating - 2028

Unmitigated Construction On-Site

	ROG	NOx	CO	SO2	Fugitive PM10	Exhaust PM10	PM10 Total	Fugitive PM2.5	Exhaust PM2.5	PM2.5 Total	Bio- CO2	NBio- CO2	Total CO2	CH4	N2O	CO2e
Category	lb/day										lb/day					
Archit. Coating	0.9113					0.0000	0.0000		0.0000	0.0000			0.0000			0.0000
Off-Road	0.2278	1.5273	2.4122	3.9600e-003		0.0687	0.0687		0.0687	0.0687		375.2641	375.2641	0.0205		375.7758
Total	**1.1391**	**1.5273**	**2.4122**	**3.9600e-003**		**0.0687**	**0.0687**		**0.0687**	**0.0687**		**375.2641**	**375.2641**	**0.0205**		**375.7758**

Unmitigated Construction Off-Site

	ROG	NOx	CO	SO2	Fugitive PM10	Exhaust PM10	PM10 Total	Fugitive PM2.5	Exhaust PM2.5	PM2.5 Total	Bio- CO2	NBio- CO2	Total CO2	CH4	N2O	CO2e
Category	lb/day										lb/day					
Hauling	0.0000	0.0000	0.0000	0.0000	0.0000	0.0000	0.0000	0.0000	0.0000	0.0000		0.0000	0.0000	0.0000	0.0000	0.0000
Vendor	0.0000	0.0000	0.0000	0.0000	0.0000	0.0000	0.0000	0.0000	0.0000	0.0000		0.0000	0.0000	0.0000	0.0000	0.0000
Worker	0.0000	0.0000	0.0000	0.0000	0.0000	0.0000	0.0000	0.0000	0.0000	0.0000		0.0000	0.0000	0.0000	0.0000	0.0000
Total	**0.0000**	**0.0000**	**0.0000**	**0.0000**	**0.0000**	**0.0000**	**0.0000**	**0.0000**	**0.0000**	**0.0000**		**0.0000**	**0.0000**	**0.0000**	**0.0000**	**0.0000**

Date: 1/25/2022 5:53 PM

SLRC - South Valley - Construction - South Coast Air Basin, Winter

EMFAC Off-Model Adjustment Factors for Gasoline Light Duty Vehicle to Account for the SAFE Vehicle Rule Applied

Mitigated Construction On-Site

	ROG	NOx	CO	SO2	Fugitive PM10	Exhaust PM10	PM10 Total	Fugitive PM2.5	Exhaust PM2.5	PM2.5 Total	Bio- CO2	NBio- CO2	Total CO2	CH4	N2O	CO2e
Category	lb/day										lb/day					
Archit. Coating	0.9113					0.0000	0.0000		0.0000	0.0000			0.0000			0.0000
Off-Road	0.0396	0.1717	2.4432	3.9600e-003		5.2800e-003	5.2800e-003		5.2800e-003	5.2800e-003	0.0000	375.2641	375.2641	0.0205		375.7758
Total	**0.9509**	**0.1717**	**2.4432**	**3.9600e-003**		**5.2800e-003**	**5.2800e-003**		**5.2800e-003**	**5.2800e-003**	**0.0000**	**375.2641**	**375.2641**	**0.0205**		**375.7758**

Mitigated Construction Off-Site

	ROG	NOx	CO	SO2	Fugitive PM10	Exhaust PM10	PM10 Total	Fugitive PM2.5	Exhaust PM2.5	PM2.5 Total	Bio- CO2	NBio- CO2	Total CO2	CH4	N2O	CO2e
Category	lb/day										lb/day					
Hauling	0.0000	0.0000	0.0000	0.0000	0.0000	0.0000	0.0000	0.0000	0.0000	0.0000		0.0000	0.0000	0.0000	0.0000	0.0000
Vendor	0.0000	0.0000	0.0000	0.0000	0.0000	0.0000	0.0000	0.0000	0.0000	0.0000		0.0000	0.0000	0.0000	0.0000	0.0000
Worker	0.0000	0.0000	0.0000	0.0000	0.0000	0.0000	0.0000	0.0000	0.0000	0.0000		0.0000	0.0000	0.0000	0.0000	0.0000
Total	**0.0000**	**0.0000**	**0.0000**	**0.0000**	**0.0000**	**0.0000**	**0.0000**	**0.0000**	**0.0000**	**0.0000**		**0.0000**	**0.0000**	**0.0000**	**0.0000**	**0.0000**

SLRC - South Valley - Construction - South Coast Air Basin, Winter

EMFAC Off-Model Adjustment Factors for Gasoline Light Duty Vehicle to Account for the SAFE Vehicle Rule Applied

3.10 Architectural Coating - 2029

Unmitigated Construction On-Site

	ROG	NOx	CO	SO2	Fugitive PM10	Exhaust PM10	PM10 Total	Fugitive PM2.5	Exhaust PM2.5	PM2.5 Total	Bio- CO2	NBio- CO2	Total CO2	CH4	N2O	CO2e
Category	lb/day										lb/day					
Archit. Coating	0.9113					0.0000	0.0000		0.0000	0.0000			0.0000			0.0000
Off-Road	0.2278	1.5273	2.4122	3.9600e-003		0.0687	0.0687		0.0687	0.0687		375.2641	375.2641	0.0205		375.7758
Total	**1.1391**	**1.5273**	**2.4122**	**3.9600e-003**		**0.0687**	**0.0687**		**0.0687**	**0.0687**		**375.2641**	**375.2641**	**0.0205**		**375.7758**

Unmitigated Construction Off-Site

	ROG	NOx	CO	SO2	Fugitive PM10	Exhaust PM10	PM10 Total	Fugitive PM2.5	Exhaust PM2.5	PM2.5 Total	Bio- CO2	NBio- CO2	Total CO2	CH4	N2O	CO2e
Category	lb/day										lb/day					
Hauling	0.0000	0.0000	0.0000	0.0000	0.0000	0.0000	0.0000	0.0000	0.0000	0.0000		0.0000	0.0000	0.0000	0.0000	0.0000
Vendor	0.0000	0.0000	0.0000	0.0000	0.0000	0.0000	0.0000	0.0000	0.0000	0.0000		0.0000	0.0000	0.0000	0.0000	0.0000
Worker	0.0000	0.0000	0.0000	0.0000	0.0000	0.0000	0.0000	0.0000	0.0000	0.0000		0.0000	0.0000	0.0000	0.0000	0.0000
Total	**0.0000**	**0.0000**	**0.0000**	**0.0000**	**0.0000**	**0.0000**	**0.0000**	**0.0000**	**0.0000**	**0.0000**		**0.0000**	**0.0000**	**0.0000**	**0.0000**	**0.0000**

Date: 1/25/2022 5:53 PM

SLRC - South Valley - Construction - South Coast Air Basin, Winter

EMFAC Off-Model Adjustment Factors for Gasoline Light Duty Vehicle to Account for the SAFE Vehicle Rule Applied

Mitigated Construction On-Site

	ROG	NOx	CO	SO2	Fugitive PM10	Exhaust PM10	PM10 Total	Fugitive PM2.5	Exhaust PM2.5	PM2.5 Total	Bio- CO2	NBio- CO2	Total CO2	CH4	N2O	CO2e
Category	lb/day										lb/day					
Archit. Coating	0.9113					0.0000	0.0000		0.0000	0.0000			0.0000			0.0000
Off-Road	0.0396	0.1717	2.4432	3.9600e-003		5.2800e-003	5.2800e-003		5.2800e-003	5.2800e-003	0.0000	375.2641	375.2641	0.0205		375.7758
Total	**0.9509**	**0.1717**	**2.4432**	**3.9600e-003**		**5.2800e-003**	**5.2800e-003**		**5.2800e-003**	**5.2800e-003**	**0.0000**	**375.2641**	**375.2641**	**0.0205**		**375.7758**

Mitigated Construction Off-Site

	ROG	NOx	CO	SO2	Fugitive PM10	Exhaust PM10	PM10 Total	Fugitive PM2.5	Exhaust PM2.5	PM2.5 Total	Bio- CO2	NBio- CO2	Total CO2	CH4	N2O	CO2e
Category	lb/day										lb/day					
Hauling	0.0000	0.0000	0.0000	0.0000	0.0000	0.0000	0.0000	0.0000	0.0000	0.0000		0.0000	0.0000	0.0000	0.0000	0.0000
Vendor	0.0000	0.0000	0.0000	0.0000	0.0000	0.0000	0.0000	0.0000	0.0000	0.0000		0.0000	0.0000	0.0000	0.0000	0.0000
Worker	0.0000	0.0000	0.0000	0.0000	0.0000	0.0000	0.0000	0.0000	0.0000	0.0000		0.0000	0.0000	0.0000	0.0000	0.0000
Total	**0.0000**	**0.0000**	**0.0000**	**0.0000**	**0.0000**	**0.0000**	**0.0000**	**0.0000**	**0.0000**	**0.0000**		**0.0000**	**0.0000**	**0.0000**	**0.0000**	**0.0000**

Date: 2/18/2022 2:45 PM

SLRC - Meadow 2nd Half - Construction - South Coast Air Basin, Winter

EMFAC Off-Model Adjustment Factors for Gasoline Light Duty Vehicle to Account for the SAFE Vehicle Rule Applied

SLRC - Meadow 2nd Half - Construction

South Coast Air Basin, Winter

1.0 Project Characteristics

1.1 Land Usage

Land Uses	Size	Metric	Lot Acreage	Floor Surface Area	Population
Other Asphalt Surfaces	1.35	Acre	1.35	58,560.00	0
City Park	3.00	Acre	3.00	130,940.00	0

1.2 Other Project Characteristics

Urbanization	Urban	**Wind Speed (m/s)**	2.2	**Precipitation Freq (Days)**	31
Climate Zone	12			**Operational Year**	2028
Utility Company	Los Angeles Department of Water & Power				
CO2 Intensity (lb/MWhr)	691.98	**CH4 Intensity (lb/MWhr)**	0.033	**N2O Intensity (lb/MWhr)**	0.004

1.3 User Entered Comments & Non-Default Data

Project Characteristics -

Land Use - see construction assumptions

Construction Phase - see construction assumptions

Off-road Equipment -

Off-road Equipment - see construction assumptions

Off-road Equipment - see construction assumptions

Off-road Equipment - see construction assumptions

Off-road Equipment - see construction assumptions

Off-road Equipment - see construction assumptions

Off-road Equipment - see construction assumptions

Off-road Equipment - see construction assumptions

Off-road Equipment - see construction assumptions

Date: 2/18/2022 2:45 PM

SLRC - Meadow 2nd Half - Construction - South Coast Air Basin, Winter

EMFAC Off-Model Adjustment Factors for Gasoline Light Duty Vehicle to Account for the SAFE Vehicle Rule Applied

Off-road Equipment - see construction assumptions

Trips and VMT - construction mobile emissions calculated outside of CalEEMod.

Demolition -

Grading -

Construction Off-road Equipment Mitigation -

Table Name	Column Name	Default Value	New Value
tblConstDustMitigation	WaterUnpavedRoadVehicleSpeed	0	15
tblConstructionPhase	NumDays	5.00	20.00
tblConstructionPhase	NumDays	8.00	240.00
tblConstructionPhase	NumDays	230.00	60.00
tblConstructionPhase	NumDays	18.00	80.00
tblConstructionPhase	NumDays	230.00	80.00
tblConstructionPhase	NumDays	230.00	80.00
tblConstructionPhase	NumDays	230.00	100.00
tblConstructionPhase	NumDaysWeek	5.00	6.00
tblConstructionPhase	NumDaysWeek	5.00	6.00
tblConstructionPhase	NumDaysWeek	5.00	6.00
tblConstructionPhase	NumDaysWeek	5.00	6.00
tblConstructionPhase	NumDaysWeek	5.00	6.00
tblConstructionPhase	NumDaysWeek	5.00	6.00
tblConstructionPhase	NumDaysWeek	5.00	6.00
tblConstructionPhase	NumDaysWeek	5.00	6.00
tblConstructionPhase	NumDaysWeek	5.00	6.00
tblGrading	MaterialExported	0.00	25,000.00
tblGrading	MaterialExported	0.00	2,500.00
tblGrading	MaterialImported	0.00	25,000.00
tblLandUse	LandUseSquareFeet	58,806.00	58,560.00
tblLandUse	LandUseSquareFeet	130,680.00	130,940.00
tblOffRoadEquipment	OffRoadEquipmentType		Generator Sets
tblOffRoadEquipment	OffRoadEquipmentUnitAmount	1.00	0.00

SLRC - Meadow 2nd Half - Construction - South Coast Air Basin, Winter

EMFAC Off-Model Adjustment Factors for Gasoline Light Duty Vehicle to Account for the SAFE Vehicle Rule Applied

tblOffRoadEquipment	OffRoadEquipmentUnitAmount	1.00	0.00
tblOffRoadEquipment	OffRoadEquipmentUnitAmount	3.00	0.00
tblOffRoadEquipment	OffRoadEquipmentUnitAmount	3.00	0.00
tblOffRoadEquipment	OffRoadEquipmentUnitAmount	3.00	1.00
tblOffRoadEquipment	OffRoadEquipmentUnitAmount	3.00	0.00
tblOffRoadEquipment	OffRoadEquipmentUnitAmount	3.00	2.00
tblOffRoadEquipment	OffRoadEquipmentUnitAmount	1.00	0.00
tblOffRoadEquipment	OffRoadEquipmentUnitAmount	1.00	0.00
tblOffRoadEquipment	OffRoadEquipmentUnitAmount	1.00	0.00
tblOffRoadEquipment	OffRoadEquipmentUnitAmount	2.00	1.00
tblOffRoadEquipment	OffRoadEquipmentUnitAmount	2.00	1.00
tblOffRoadEquipment	OffRoadEquipmentUnitAmount	2.00	1.00
tblOffRoadEquipment	OffRoadEquipmentUnitAmount	3.00	1.00
tblOffRoadEquipment	OffRoadEquipmentUnitAmount	3.00	0.00
tblOffRoadEquipment	OffRoadEquipmentUnitAmount	3.00	1.00
tblOffRoadEquipment	OffRoadEquipmentUnitAmount	3.00	1.00
tblOffRoadEquipment	OffRoadEquipmentUnitAmount	3.00	4.00
tblOffRoadEquipment	OffRoadEquipmentUnitAmount	1.00	0.00
tblOffRoadEquipment	OffRoadEquipmentUnitAmount	1.00	0.00
tblOffRoadEquipment	OffRoadEquipmentUnitAmount	1.00	0.00
tblOffRoadEquipment	OffRoadEquipmentUnitAmount	1.00	0.00
tblOffRoadEquipment	OffRoadEquipmentUnitAmount	0.00	3.00
tblOffRoadEquipment	PhaseName		Demolition
tblOffRoadEquipment	PhaseName		Demolition
tblOffRoadEquipment	UsageHours	6.00	8.00
tblOffRoadEquipment	UsageHours	7.00	8.00
tblOffRoadEquipment	UsageHours	7.00	8.00
tblOffRoadEquipment	UsageHours	7.00	8.00
tblOffRoadEquipment	UsageHours	6.00	8.00
tblOffRoadEquipment	UsageHours	6.00	8.00

SLRC - Meadow 2nd Half - Construction - South Coast Air Basin, Winter

EMFAC Off-Model Adjustment Factors for Gasoline Light Duty Vehicle to Account for the SAFE Vehicle Rule Applied

tblOffRoadEquipment	UsageHours	7.00	8.00
tblOffRoadEquipment	UsageHours	7.00	8.00
tblOffRoadEquipment	UsageHours	7.00	8.00
tblTripsAndVMT	HaulingTripNumber	84.00	0.00
tblTripsAndVMT	HaulingTripNumber	313.00	0.00
tblTripsAndVMT	HaulingTripNumber	6,250.00	0.00
tblTripsAndVMT	VendorTripNumber	31.00	0.00
tblTripsAndVMT	VendorTripNumber	31.00	0.00
tblTripsAndVMT	VendorTripNumber	31.00	0.00
tblTripsAndVMT	VendorTripNumber	31.00	0.00
tblTripsAndVMT	WorkerTripNumber	10.00	0.00
tblTripsAndVMT	WorkerTripNumber	15.00	0.00
tblTripsAndVMT	WorkerTripNumber	23.00	0.00
tblTripsAndVMT	WorkerTripNumber	10.00	0.00
tblTripsAndVMT	WorkerTripNumber	80.00	0.00
tblTripsAndVMT	WorkerTripNumber	15.00	0.00
tblTripsAndVMT	WorkerTripNumber	80.00	0.00
tblTripsAndVMT	WorkerTripNumber	80.00	0.00
tblTripsAndVMT	WorkerTripNumber	80.00	0.00

Date: 2/18/2022 2:45 PM

SLRC - Meadow 2nd Half - Construction - South Coast Air Basin, Winter

EMFAC Off-Model Adjustment Factors for Gasoline Light Duty Vehicle to Account for the SAFE Vehicle Rule Applied

2.0 Emissions Summary

2.1 Overall Construction (Maximum Daily Emission)

Unmitigated Construction

	ROG	NOx	CO	SO2	Fugitive PM10	Exhaust PM10	PM10 Total	Fugitive PM2.5	Exhaust PM2.5	PM2.5 Total	Bio- CO2	NBio- CO2	Total CO2	CH4	N2O	CO2e
Year	lb/day										lb/day					
2027	2.3610	21.3746	21.4269	0.0523	7.1062	0.8425	7.9487	3.4283	0.7751	4.2034	0.0000	5,061.0583	5,061.0583	1.6369	0.0000	5,101.9795
2028	4.8552	44.6720	53.1323	0.1022	7.1062	1.9394	7.9487	3.4283	1.8159	4.2034	0.0000	9,742.1087	9,742.1087	2.5280	0.0000	9,805.3083
Maximum	**4.8552**	**44.6720**	**53.1323**	**0.1022**	**7.1062**	**1.9394**	**7.9487**	**3.4283**	**1.8159**	**4.2034**	**0.0000**	**9,742.1087**	**9,742.1087**	**2.5280**	**0.0000**	**9,805.3083**

Mitigated Construction

	ROG	NOx	CO	SO2	Fugitive PM10	Exhaust PM10	PM10 Total	Fugitive PM2.5	Exhaust PM2.5	PM2.5 Total	Bio- CO2	NBio- CO2	Total CO2	CH4	N2O	CO2e
Year	lb/day										lb/day					
2027	2.3610	21.3746	21.4269	0.0523	2.7714	0.8425	3.6139	1.3370	0.7751	2.1122	0.0000	5,061.0583	5,061.0583	1.6369	0.0000	5,101.9795
2028	4.8552	44.6720	53.1323	0.1022	2.7714	1.9394	3.6139	1.3370	1.8159	2.1122	0.0000	9,742.1087	9,742.1087	2.5280	0.0000	9,805.3082
Maximum	**4.8552**	**44.6720**	**53.1323**	**0.1022**	**2.7714**	**1.9394**	**3.6139**	**1.3370**	**1.8159**	**2.1122**	**0.0000**	**9,742.1087**	**9,742.1087**	**2.5280**	**0.0000**	**9,805.3082**

	ROG	NOx	CO	SO2	Fugitive PM10	Exhaust PM10	PM10 Total	Fugitive PM2.5	Exhaust PM2.5	PM2.5 Total	Bio- CO2	NBio-CO2	Total CO2	CH4	N20	CO2e
Percent Reduction	**0.00**	**0.00**	**0.00**	**0.00**	**61.00**	**0.00**	**54.53**	**61.00**	**0.00**	**49.75**	**0.00**	**0.00**	**0.00**	**0.00**	**0.00**	**0.00**

SLRC - Meadow 2nd Half - Construction - South Coast Air Basin, Winter

EMFAC Off-Model Adjustment Factors for Gasoline Light Duty Vehicle to Account for the SAFE Vehicle Rule Applied

3.0 Construction Detail

Construction Phase

Phase Number	Phase Name	Phase Type	Start Date	End Date	Num Days Week	Num Days	Phase Description
1	Demolition	Demolition	8/1/2027	8/24/2027	6	20	
2	Site Preparation	Site Preparation	8/25/2027	9/16/2027	6	20	
3	Grading	Grading	9/17/2027	6/22/2028	6	240	
4	Drainage/Utilities/Trenching	Trenching	6/23/2028	8/31/2028	6	60	
5	Foundations	Building Construction	6/23/2028	8/31/2028	6	60	
6	Landscaping/Other Finishing	Building Construction	8/1/2028	11/1/2028	6	80	
7	Waterside Construction (Piles)	Building Construction	8/1/2028	11/1/2028	6	80	
8	Paving	Paving	8/1/2028	11/1/2028	6	80	
9	Structure Construction	Building Construction	8/6/2028	11/30/2028	6	100	

Acres of Grading (Site Preparation Phase): 10

Acres of Grading (Grading Phase): 240

Acres of Paving: 1.35

Residential Indoor: 0; Residential Outdoor: 0; Non-Residential Indoor: 0; Non-Residential Outdoor: 0; Striped Parking Area: 0 (Architectural Coating –

OffRoad Equipment

Phase Name	Offroad Equipment Type	Amount	Usage Hours	Horse Power	Load Factor
Demolition	Concrete/Industrial Saws	0	8.00	81	0.73
Demolition	Excavators	0	8.00	158	0.38
Demolition	Rubber Tired Dozers	1	8.00	247	0.40
Demolition	Tractors/Loaders/Backhoes	3	8.00	97	0.37
Site Preparation	Rubber Tired Dozers	1	8.00	247	0.40
Site Preparation	Tractors/Loaders/Backhoes	4	8.00	97	0.37

SLRC - Meadow 2nd Half - Construction - South Coast Air Basin, Winter

EMFAC Off-Model Adjustment Factors for Gasoline Light Duty Vehicle to Account for the SAFE Vehicle Rule Applied

Grading	Excavators	1	8.00	158	0.38
Grading	Graders	1	8.00	187	0.41
Grading	Off-Highway Trucks	1	8.00	402	0.38
Grading	Rubber Tired Dozers	1	8.00	247	0.40
Grading	Rubber Tired Loaders	1	8.00	203	0.36
Grading	Tractors/Loaders/Backhoes	4	8.00	97	0.37
Drainage/Utilities/Trenching	Forklifts	1	8.00	89	0.20
Drainage/Utilities/Trenching	Graders	1	8.00	187	0.41
Drainage/Utilities/Trenching	Tractors/Loaders/Backhoes	1	8.00	97	0.37
Drainage/Utilities/Trenching	Trenchers	1	8.00	78	0.50
Foundations	Cement and Mortar Mixers	2	8.00	9	0.56
Foundations	Cranes	0	7.00	231	0.29
Foundations	Forklifts	0	8.00	89	0.20
Foundations	Generator Sets	0	8.00	84	0.74
Foundations	Paving Equipment	1	8.00	132	0.36
Foundations	Pumps	1	8.00	84	0.74
Foundations	Tractors/Loaders/Backhoes	0	7.00	97	0.37
Foundations	Welders	0	8.00	46	0.45
Paving	Cement and Mortar Mixers	2	8.00	9	0.56
Paving	Pavers	1	8.00	130	0.42
Paving	Paving Equipment	1	8.00	132	0.36
Paving	Pumps	1	8.00	84	0.74
Paving	Rollers	1	8.00	80	0.38
Paving	Tractors/Loaders/Backhoes	0	8.00	97	0.37
Landscaping/Other Finishing	Cranes	1	8.00	231	0.29
Landscaping/Other Finishing	Forklifts	1	8.00	89	0.20
Landscaping/Other Finishing	Generator Sets	0	8.00	84	0.74
Landscaping/Other Finishing	Tractors/Loaders/Backhoes	1	8.00	97	0.37
Landscaping/Other Finishing	Welders	0	8.00	46	0.45
Waterside Construction (Piles)	Bore/Drill Rigs	1	8.00	221	0.50

SLRC - Meadow 2nd Half - Construction - South Coast Air Basin, Winter

EMFAC Off-Model Adjustment Factors for Gasoline Light Duty Vehicle to Account for the SAFE Vehicle Rule Applied

Waterside Construction (Piles)	Cranes	1	8.00	231	0.29
Waterside Construction (Piles)	Forklifts	0	8.00	89	0.20
Waterside Construction (Piles)	Generator Sets	0	8.00	84	0.74
Waterside Construction (Piles)	Tractors/Loaders/Backhoes	1	8.00	97	0.37
Waterside Construction (Piles)	Welders	0	8.00	46	0.45
Structure Construction	Cranes	1	8.00	231	0.29
Structure Construction	Forklifts	2	8.00	89	0.20
Structure Construction	Generator Sets	1	8.00	84	0.74
Structure Construction	Tractors/Loaders/Backhoes	3	8.00	97	0.37
Structure Construction	Welders	1	8.00	46	0.45
Demolition	Generator Sets	1	8.00	84	0.74

Trips and VMT

Phase Name	Offroad Equipment Count	Worker Trip Number	Vendor Trip Number	Hauling Trip Number	Worker Trip Length	Vendor Trip Length	Hauling Trip Length	Worker Vehicle Class	Vendor Vehicle Class	Hauling Vehicle Class
Demolition	4	0.00	0.00	0.00	14.70	6.90	20.00	LD_Mix	HDT_Mix	HHDT
Site Preparation	6	0.00	0.00	0.00	14.70	6.90	20.00	LD_Mix	HDT_Mix	HHDT
Grading	9	0.00	0.00	0.00	14.70	6.90	20.00	LD_Mix	HDT_Mix	HHDT
Drainage/Utilities/Trenching	4	0.00	0.00	0.00	14.70	6.90	20.00	LD_Mix	HDT_Mix	HHDT
Foundations	4	0.00	0.00	0.00	14.70	6.90	20.00	LD_Mix	HDT_Mix	HHDT
Paving	6	0.00	0.00	0.00	14.70	6.90	20.00	LD_Mix	HDT_Mix	HHDT
Landscaping/Other Finishing	3	0.00	0.00	0.00	14.70	6.90	20.00	LD_Mix	HDT_Mix	HHDT
Waterside Construction (Piles)	3	0.00	0.00	0.00	14.70	6.90	20.00	LD_Mix	HDT_Mix	HHDT
Structure Construction	8	0.00	0.00	0.00	14.70	6.90	20.00	LD_Mix	HDT_Mix	HHDT

3.1 Mitigation Measures Construction

Water Exposed Area

Reduce Vehicle Speed on Unpaved Roads

SLRC - Meadow 2nd Half - Construction - South Coast Air Basin, Winter

EMFAC Off-Model Adjustment Factors for Gasoline Light Duty Vehicle to Account for the SAFE Vehicle Rule Applied

3.2 Demolition - 2027

Unmitigated Construction On-Site

	ROG	NOx	CO	SO2	Fugitive PM10	Exhaust PM10	PM10 Total	Fugitive PM2.5	Exhaust PM2.5	PM2.5 Total	Bio- CO2	NBio- CO2	Total CO2	CH4	N2O	CO2e
Category	lb/day										lb/day					
Fugitive Dust					0.9052	0.0000	0.9052	0.1371	0.0000	0.1371			0.0000			0.0000
Off-Road	1.3109	13.0319	13.3462	0.0245		0.5478	0.5478		0.5116	0.5116		2,356.1622	2,356.1622	0.5836		2,370.7510
Total	**1.3109**	**13.0319**	**13.3462**	**0.0245**	**0.9052**	**0.5478**	**1.4530**	**0.1371**	**0.5116**	**0.6487**		**2,356.1622**	**2,356.1622**	**0.5836**		**2,370.7510**

Unmitigated Construction Off-Site

	ROG	NOx	CO	SO2	Fugitive PM10	Exhaust PM10	PM10 Total	Fugitive PM2.5	Exhaust PM2.5	PM2.5 Total	Bio- CO2	NBio- CO2	Total CO2	CH4	N2O	CO2e
Category	lb/day										lb/day					
Hauling	0.0000	0.0000	0.0000	0.0000	0.0000	0.0000	0.0000	0.0000	0.0000	0.0000		0.0000	0.0000	0.0000	0.0000	0.0000
Vendor	0.0000	0.0000	0.0000	0.0000	0.0000	0.0000	0.0000	0.0000	0.0000	0.0000		0.0000	0.0000	0.0000	0.0000	0.0000
Worker	0.0000	0.0000	0.0000	0.0000	0.0000	0.0000	0.0000	0.0000	0.0000	0.0000		0.0000	0.0000	0.0000	0.0000	0.0000
Total	**0.0000**	**0.0000**	**0.0000**	**0.0000**	**0.0000**	**0.0000**	**0.0000**	**0.0000**	**0.0000**	**0.0000**		**0.0000**	**0.0000**	**0.0000**	**0.0000**	**0.0000**

Date: 2/18/2022 2:45 PM

SLRC - Meadow 2nd Half - Construction - South Coast Air Basin, Winter

EMFAC Off-Model Adjustment Factors for Gasoline Light Duty Vehicle to Account for the SAFE Vehicle Rule Applied

Mitigated Construction On-Site

	ROG	NOx	CO	SO2	Fugitive PM10	Exhaust PM10	PM10 Total	Fugitive PM2.5	Exhaust PM2.5	PM2.5 Total	Bio- CO2	NBio- CO2	Total CO2	CH4	N2O	CO2e
Category	lb/day										lb/day					
Fugitive Dust					0.3530	0.0000	0.3530	0.0535	0.0000	0.0535			0.0000			0.0000
Off-Road	1.3109	13.0319	13.3462	0.0245		0.5478	0.5478		0.5116	0.5116	0.0000	2,356.1622	2,356.1622	0.5836		2,370.7510
Total	**1.3109**	**13.0319**	**13.3462**	**0.0245**	**0.3530**	**0.5478**	**0.9008**	**0.0535**	**0.5116**	**0.5651**	**0.0000**	**2,356.1622**	**2,356.1622**	**0.5836**		**2,370.7510**

Mitigated Construction Off-Site

	ROG	NOx	CO	SO2	Fugitive PM10	Exhaust PM10	PM10 Total	Fugitive PM2.5	Exhaust PM2.5	PM2.5 Total	Bio- CO2	NBio- CO2	Total CO2	CH4	N2O	CO2e
Category	lb/day										lb/day					
Hauling	0.0000	0.0000	0.0000	0.0000	0.0000	0.0000	0.0000	0.0000	0.0000	0.0000		0.0000	0.0000	0.0000	0.0000	0.0000
Vendor	0.0000	0.0000	0.0000	0.0000	0.0000	0.0000	0.0000	0.0000	0.0000	0.0000		0.0000	0.0000	0.0000	0.0000	0.0000
Worker	0.0000	0.0000	0.0000	0.0000	0.0000	0.0000	0.0000	0.0000	0.0000	0.0000		0.0000	0.0000	0.0000	0.0000	0.0000
Total	**0.0000**	**0.0000**	**0.0000**	**0.0000**	**0.0000**	**0.0000**	**0.0000**	**0.0000**	**0.0000**	**0.0000**		**0.0000**	**0.0000**	**0.0000**	**0.0000**	**0.0000**

SLRC - Meadow 2nd Half - Construction - South Coast Air Basin, Winter

EMFAC Off-Model Adjustment Factors for Gasoline Light Duty Vehicle to Account for the SAFE Vehicle Rule Applied

3.3 Site Preparation - 2027

Unmitigated Construction On-Site

	ROG	NOx	CO	SO2	Fugitive PM10	Exhaust PM10	PM10 Total	Fugitive PM2.5	Exhaust PM2.5	PM2.5 Total	Bio- CO2	NBio- CO2	Total CO2	CH4	N2O	CO2e
Category	lb/day										lb/day					
Fugitive Dust					6.5665	0.0000	6.5665	3.3696	0.0000	3.3696			0.0000			0.0000
Off-Road	1.1766	11.9715	11.9164	0.0210		0.5065	0.5065		0.4660	0.4660		2,035.1835	2,035.1835	0.6582		2,051.6390
Total	**1.1766**	**11.9715**	**11.9164**	**0.0210**	**6.5665**	**0.5065**	**7.0730**	**3.3696**	**0.4660**	**3.8356**		**2,035.1835**	**2,035.1835**	**0.6582**		**2,051.6390**

Unmitigated Construction Off-Site

	ROG	NOx	CO	SO2	Fugitive PM10	Exhaust PM10	PM10 Total	Fugitive PM2.5	Exhaust PM2.5	PM2.5 Total	Bio- CO2	NBio- CO2	Total CO2	CH4	N2O	CO2e
Category	lb/day										lb/day					
Hauling	0.0000	0.0000	0.0000	0.0000	0.0000	0.0000	0.0000	0.0000	0.0000	0.0000		0.0000	0.0000	0.0000	0.0000	0.0000
Vendor	0.0000	0.0000	0.0000	0.0000	0.0000	0.0000	0.0000	0.0000	0.0000	0.0000		0.0000	0.0000	0.0000	0.0000	0.0000
Worker	0.0000	0.0000	0.0000	0.0000	0.0000	0.0000	0.0000	0.0000	0.0000	0.0000		0.0000	0.0000	0.0000	0.0000	0.0000
Total	**0.0000**	**0.0000**	**0.0000**	**0.0000**	**0.0000**	**0.0000**	**0.0000**	**0.0000**	**0.0000**	**0.0000**		**0.0000**	**0.0000**	**0.0000**	**0.0000**	**0.0000**

Date: 2/18/2022 2:45 PM

SLRC - Meadow 2nd Half - Construction - South Coast Air Basin, Winter

EMFAC Off-Model Adjustment Factors for Gasoline Light Duty Vehicle to Account for the SAFE Vehicle Rule Applied

Mitigated Construction On-Site

	ROG	NOx	CO	SO2	Fugitive PM10	Exhaust PM10	PM10 Total	Fugitive PM2.5	Exhaust PM2.5	PM2.5 Total	Bio- CO2	NBio- CO2	Total CO2	CH4	N2O	CO2e
Category	lb/day										lb/day					
Fugitive Dust					2.5609	0.0000	2.5609	1.3142	0.0000	1.3142			0.0000			0.0000
Off-Road	1.1766	11.9715	11.9164	0.0210		0.5065	0.5065		0.4660	0.4660	0.0000	2,035.1835	2,035.1835	0.6582		2,051.6390
Total	**1.1766**	**11.9715**	**11.9164**	**0.0210**	**2.5609**	**0.5065**	**3.0674**	**1.3142**	**0.4660**	**1.7802**	**0.0000**	**2,035.1835**	**2,035.1835**	**0.6582**		**2,051.6390**

Mitigated Construction Off-Site

	ROG	NOx	CO	SO2	Fugitive PM10	Exhaust PM10	PM10 Total	Fugitive PM2.5	Exhaust PM2.5	PM2.5 Total	Bio- CO2	NBio- CO2	Total CO2	CH4	N2O	CO2e
Category	lb/day										lb/day					
Hauling	0.0000	0.0000	0.0000	0.0000	0.0000	0.0000	0.0000	0.0000	0.0000	0.0000		0.0000	0.0000	0.0000	0.0000	0.0000
Vendor	0.0000	0.0000	0.0000	0.0000	0.0000	0.0000	0.0000	0.0000	0.0000	0.0000		0.0000	0.0000	0.0000	0.0000	0.0000
Worker	0.0000	0.0000	0.0000	0.0000	0.0000	0.0000	0.0000	0.0000	0.0000	0.0000		0.0000	0.0000	0.0000	0.0000	0.0000
Total	**0.0000**	**0.0000**	**0.0000**	**0.0000**	**0.0000**	**0.0000**	**0.0000**	**0.0000**	**0.0000**	**0.0000**		**0.0000**	**0.0000**	**0.0000**	**0.0000**	**0.0000**

SLRC - Meadow 2nd Half - Construction - South Coast Air Basin, Winter

EMFAC Off-Model Adjustment Factors for Gasoline Light Duty Vehicle to Account for the SAFE Vehicle Rule Applied

3.4 Grading - 2027

Unmitigated Construction On-Site

	ROG	NOx	CO	SO2	Fugitive PM10	Exhaust PM10	PM10 Total	Fugitive PM2.5	Exhaust PM2.5	PM2.5 Total	Bio- CO2	NBio- CO2	Total CO2	CH4	N2O	CO2e
Category	lb/day										lb/day					
Fugitive Dust					7.1062	0.0000	7.1062	3.4283	0.0000	3.4283			0.0000			0.0000
Off-Road	2.3610	21.3746	21.4269	0.0523		0.8425	0.8425		0.7751	0.7751		5,061.0583	5,061.0583	1.6369		5,101.9795
Total	**2.3610**	**21.3746**	**21.4269**	**0.0523**	**7.1062**	**0.8425**	**7.9487**	**3.4283**	**0.7751**	**4.2034**		**5,061.0583**	**5,061.0583**	**1.6369**		**5,101.9795**

Unmitigated Construction Off-Site

	ROG	NOx	CO	SO2	Fugitive PM10	Exhaust PM10	PM10 Total	Fugitive PM2.5	Exhaust PM2.5	PM2.5 Total	Bio- CO2	NBio- CO2	Total CO2	CH4	N2O	CO2e
Category	lb/day										lb/day					
Hauling	0.0000	0.0000	0.0000	0.0000	0.0000	0.0000	0.0000	0.0000	0.0000	0.0000		0.0000	0.0000	0.0000	0.0000	0.0000
Vendor	0.0000	0.0000	0.0000	0.0000	0.0000	0.0000	0.0000	0.0000	0.0000	0.0000		0.0000	0.0000	0.0000	0.0000	0.0000
Worker	0.0000	0.0000	0.0000	0.0000	0.0000	0.0000	0.0000	0.0000	0.0000	0.0000		0.0000	0.0000	0.0000	0.0000	0.0000
Total	**0.0000**	**0.0000**	**0.0000**	**0.0000**	**0.0000**	**0.0000**	**0.0000**	**0.0000**	**0.0000**	**0.0000**		**0.0000**	**0.0000**	**0.0000**	**0.0000**	**0.0000**

SLRC - Meadow 2nd Half - Construction - South Coast Air Basin, Winter

EMFAC Off-Model Adjustment Factors for Gasoline Light Duty Vehicle to Account for the SAFE Vehicle Rule Applied

Mitigated Construction On-Site

	ROG	NOx	CO	SO2	Fugitive PM10	Exhaust PM10	PM10 Total	Fugitive PM2.5	Exhaust PM2.5	PM2.5 Total	Bio- CO2	NBio- CO2	Total CO2	CH4	N2O	CO2e
Category	lb/day										lb/day					
Fugitive Dust					2.7714	0.0000	2.7714	1.3370	0.0000	1.3370			0.0000			0.0000
Off-Road	2.3610	21.3746	21.4269	0.0523		0.8425	0.8425		0.7751	0.7751	0.0000	5,061.0583	5,061.0583	1.6369		5,101.9795
Total	**2.3610**	**21.3746**	**21.4269**	**0.0523**	**2.7714**	**0.8425**	**3.6139**	**1.3370**	**0.7751**	**2.1122**	**0.0000**	**5,061.0583**	**5,061.0583**	**1.6369**		**5,101.9795**

Mitigated Construction Off-Site

	ROG	NOx	CO	SO2	Fugitive PM10	Exhaust PM10	PM10 Total	Fugitive PM2.5	Exhaust PM2.5	PM2.5 Total	Bio- CO2	NBio- CO2	Total CO2	CH4	N2O	CO2e
Category	lb/day										lb/day					
Hauling	0.0000	0.0000	0.0000	0.0000	0.0000	0.0000	0.0000	0.0000	0.0000	0.0000		0.0000	0.0000	0.0000	0.0000	0.0000
Vendor	0.0000	0.0000	0.0000	0.0000	0.0000	0.0000	0.0000	0.0000	0.0000	0.0000		0.0000	0.0000	0.0000	0.0000	0.0000
Worker	0.0000	0.0000	0.0000	0.0000	0.0000	0.0000	0.0000	0.0000	0.0000	0.0000		0.0000	0.0000	0.0000	0.0000	0.0000
Total	**0.0000**	**0.0000**	**0.0000**	**0.0000**	**0.0000**	**0.0000**	**0.0000**	**0.0000**	**0.0000**	**0.0000**		**0.0000**	**0.0000**	**0.0000**	**0.0000**	**0.0000**

SLRC - Meadow 2nd Half - Construction - South Coast Air Basin, Winter

EMFAC Off-Model Adjustment Factors for Gasoline Light Duty Vehicle to Account for the SAFE Vehicle Rule Applied

3.4 Grading - 2028

Unmitigated Construction On-Site

	ROG	NOx	CO	SO2	Fugitive PM10	Exhaust PM10	PM10 Total	Fugitive PM2.5	Exhaust PM2.5	PM2.5 Total	Bio- CO2	NBio- CO2	Total CO2	CH4	N2O	CO2e
Category	lb/day										lb/day					
Fugitive Dust					7.1062	0.0000	7.1062	3.4283	0.0000	3.4283			0.0000			0.0000
Off-Road	2.3610	21.3746	21.4269	0.0523		0.8425	0.8425		0.7751	0.7751		5,061.0583	5,061.0583	1.6369		5,101.9795
Total	**2.3610**	**21.3746**	**21.4269**	**0.0523**	**7.1062**	**0.8425**	**7.9487**	**3.4283**	**0.7751**	**4.2034**		**5,061.0583**	**5,061.0583**	**1.6369**		**5,101.9795**

Unmitigated Construction Off-Site

	ROG	NOx	CO	SO2	Fugitive PM10	Exhaust PM10	PM10 Total	Fugitive PM2.5	Exhaust PM2.5	PM2.5 Total	Bio- CO2	NBio- CO2	Total CO2	CH4	N2O	CO2e
Category	lb/day										lb/day					
Hauling	0.0000	0.0000	0.0000	0.0000	0.0000	0.0000	0.0000	0.0000	0.0000	0.0000		0.0000	0.0000	0.0000	0.0000	0.0000
Vendor	0.0000	0.0000	0.0000	0.0000	0.0000	0.0000	0.0000	0.0000	0.0000	0.0000		0.0000	0.0000	0.0000	0.0000	0.0000
Worker	0.0000	0.0000	0.0000	0.0000	0.0000	0.0000	0.0000	0.0000	0.0000	0.0000		0.0000	0.0000	0.0000	0.0000	0.0000
Total	**0.0000**	**0.0000**	**0.0000**	**0.0000**	**0.0000**	**0.0000**	**0.0000**	**0.0000**	**0.0000**	**0.0000**		**0.0000**	**0.0000**	**0.0000**	**0.0000**	**0.0000**

SLRC - Meadow 2nd Half - Construction - South Coast Air Basin, Winter

EMFAC Off-Model Adjustment Factors for Gasoline Light Duty Vehicle to Account for the SAFE Vehicle Rule Applied

Mitigated Construction On-Site

	ROG	NOx	CO	SO2	Fugitive PM10	Exhaust PM10	PM10 Total	Fugitive PM2.5	Exhaust PM2.5	PM2.5 Total	Bio- CO2	NBio- CO2	Total CO2	CH4	N2O	CO2e
Category	lb/day										lb/day					
Fugitive Dust					2.7714	0.0000	2.7714	1.3370	0.0000	1.3370			0.0000			0.0000
Off-Road	2.3610	21.3746	21.4269	0.0523		0.8425	0.8425		0.7751	0.7751	0.0000	5,061.0583	5,061.0583	1.6369		5,101.9795
Total	**2.3610**	**21.3746**	**21.4269**	**0.0523**	**2.7714**	**0.8425**	**3.6139**	**1.3370**	**0.7751**	**2.1122**	**0.0000**	**5,061.0583**	**5,061.0583**	**1.6369**		**5,101.9795**

Mitigated Construction Off-Site

	ROG	NOx	CO	SO2	Fugitive PM10	Exhaust PM10	PM10 Total	Fugitive PM2.5	Exhaust PM2.5	PM2.5 Total	Bio- CO2	NBio- CO2	Total CO2	CH4	N2O	CO2e
Category	lb/day										lb/day					
Hauling	0.0000	0.0000	0.0000	0.0000	0.0000	0.0000	0.0000	0.0000	0.0000	0.0000		0.0000	0.0000	0.0000	0.0000	0.0000
Vendor	0.0000	0.0000	0.0000	0.0000	0.0000	0.0000	0.0000	0.0000	0.0000	0.0000		0.0000	0.0000	0.0000	0.0000	0.0000
Worker	0.0000	0.0000	0.0000	0.0000	0.0000	0.0000	0.0000	0.0000	0.0000	0.0000		0.0000	0.0000	0.0000	0.0000	0.0000
Total	**0.0000**	**0.0000**	**0.0000**	**0.0000**	**0.0000**	**0.0000**	**0.0000**	**0.0000**	**0.0000**	**0.0000**		**0.0000**	**0.0000**	**0.0000**	**0.0000**	**0.0000**

SLRC - Meadow 2nd Half - Construction - South Coast Air Basin, Winter

EMFAC Off-Model Adjustment Factors for Gasoline Light Duty Vehicle to Account for the SAFE Vehicle Rule Applied

3.5 Drainage/Utilities/Trenching - 2028

Unmitigated Construction On-Site

	ROG	NOx	CO	SO2	Fugitive PM10	Exhaust PM10	PM10 Total	Fugitive PM2.5	Exhaust PM2.5	PM2.5 Total	Bio- CO2	NBio- CO2	Total CO2	CH4	N2O	CO2e
Category	lb/day										lb/day					
Off-Road	0.8441	8.5536	7.5262	0.0146		0.4052	0.4052		0.3728	0.3728		1,417.6714	1,417.6714	0.4585		1,429.1340
Total	**0.8441**	**8.5536**	**7.5262**	**0.0146**		**0.4052**	**0.4052**		**0.3728**	**0.3728**		**1,417.6714**	**1,417.6714**	**0.4585**		**1,429.1340**

Unmitigated Construction Off-Site

	ROG	NOx	CO	SO2	Fugitive PM10	Exhaust PM10	PM10 Total	Fugitive PM2.5	Exhaust PM2.5	PM2.5 Total	Bio- CO2	NBio- CO2	Total CO2	CH4	N2O	CO2e
Category	lb/day										lb/day					
Hauling	0.0000	0.0000	0.0000	0.0000	0.0000	0.0000	0.0000	0.0000	0.0000	0.0000		0.0000	0.0000	0.0000	0.0000	0.0000
Vendor	0.0000	0.0000	0.0000	0.0000	0.0000	0.0000	0.0000	0.0000	0.0000	0.0000		0.0000	0.0000	0.0000	0.0000	0.0000
Worker	0.0000	0.0000	0.0000	0.0000	0.0000	0.0000	0.0000	0.0000	0.0000	0.0000		0.0000	0.0000	0.0000	0.0000	0.0000
Total	**0.0000**	**0.0000**	**0.0000**	**0.0000**	**0.0000**	**0.0000**	**0.0000**	**0.0000**	**0.0000**	**0.0000**		**0.0000**	**0.0000**	**0.0000**	**0.0000**	**0.0000**

Date: 2/18/2022 2:45 PM

SLRC - Meadow 2nd Half - Construction - South Coast Air Basin, Winter

EMFAC Off-Model Adjustment Factors for Gasoline Light Duty Vehicle to Account for the SAFE Vehicle Rule Applied

Mitigated Construction On-Site

	ROG	NOx	CO	SO2	Fugitive PM10	Exhaust PM10	PM10 Total	Fugitive PM2.5	Exhaust PM2.5	PM2.5 Total	Bio- CO2	NBio- CO2	Total CO2	CH4	N2O	CO2e
Category	lb/day										lb/day					
Off-Road	0.8441	8.5536	7.5262	0.0146		0.4052	0.4052		0.3728	0.3728	0.0000	1,417.6714	1,417.6714	0.4585		1,429.1340
Total	**0.8441**	**8.5536**	**7.5262**	**0.0146**		**0.4052**	**0.4052**		**0.3728**	**0.3728**	**0.0000**	**1,417.6714**	**1,417.6714**	**0.4585**		**1,429.1340**

Mitigated Construction Off-Site

	ROG	NOx	CO	SO2	Fugitive PM10	Exhaust PM10	PM10 Total	Fugitive PM2.5	Exhaust PM2.5	PM2.5 Total	Bio- CO2	NBio- CO2	Total CO2	CH4	N2O	CO2e
Category	lb/day										lb/day					
Hauling	0.0000	0.0000	0.0000	0.0000	0.0000	0.0000	0.0000	0.0000	0.0000	0.0000		0.0000	0.0000	0.0000	0.0000	0.0000
Vendor	0.0000	0.0000	0.0000	0.0000	0.0000	0.0000	0.0000	0.0000	0.0000	0.0000		0.0000	0.0000	0.0000	0.0000	0.0000
Worker	0.0000	0.0000	0.0000	0.0000	0.0000	0.0000	0.0000	0.0000	0.0000	0.0000		0.0000	0.0000	0.0000	0.0000	0.0000
Total	**0.0000**	**0.0000**	**0.0000**	**0.0000**	**0.0000**	**0.0000**	**0.0000**	**0.0000**	**0.0000**	**0.0000**		**0.0000**	**0.0000**	**0.0000**	**0.0000**	**0.0000**

SLRC - Meadow 2nd Half - Construction - South Coast Air Basin, Winter

EMFAC Off-Model Adjustment Factors for Gasoline Light Duty Vehicle to Account for the SAFE Vehicle Rule Applied

3.6 Foundations - 2028

Unmitigated Construction On-Site

	ROG	NOx	CO	SO2	Fugitive PM10	Exhaust PM10	PM10 Total	Fugitive PM2.5	Exhaust PM2.5	PM2.5 Total	Bio- CO2	NBio- CO2	Total CO2	CH4	N2O	CO2e
Category	lb/day										lb/day					
Off-Road	0.5505	4.4272	6.8786	0.0121		0.1920	0.1920		0.1870	0.1870		1,118.3846	1,118.3846	0.1632		1,122.4655
Total	**0.5505**	**4.4272**	**6.8786**	**0.0121**		**0.1920**	**0.1920**		**0.1870**	**0.1870**		**1,118.3846**	**1,118.3846**	**0.1632**		**1,122.4655**

Unmitigated Construction Off-Site

	ROG	NOx	CO	SO2	Fugitive PM10	Exhaust PM10	PM10 Total	Fugitive PM2.5	Exhaust PM2.5	PM2.5 Total	Bio- CO2	NBio- CO2	Total CO2	CH4	N2O	CO2e
Category	lb/day										lb/day					
Hauling	0.0000	0.0000	0.0000	0.0000	0.0000	0.0000	0.0000	0.0000	0.0000	0.0000		0.0000	0.0000	0.0000	0.0000	0.0000
Vendor	0.0000	0.0000	0.0000	0.0000	0.0000	0.0000	0.0000	0.0000	0.0000	0.0000		0.0000	0.0000	0.0000	0.0000	0.0000
Worker	0.0000	0.0000	0.0000	0.0000	0.0000	0.0000	0.0000	0.0000	0.0000	0.0000		0.0000	0.0000	0.0000	0.0000	0.0000
Total	**0.0000**	**0.0000**	**0.0000**	**0.0000**	**0.0000**	**0.0000**	**0.0000**	**0.0000**	**0.0000**	**0.0000**		**0.0000**	**0.0000**	**0.0000**	**0.0000**	**0.0000**

Date: 2/18/2022 2:45 PM

SLRC - Meadow 2nd Half - Construction - South Coast Air Basin, Winter

EMFAC Off-Model Adjustment Factors for Gasoline Light Duty Vehicle to Account for the SAFE Vehicle Rule Applied

Mitigated Construction On-Site

	ROG	NOx	CO	SO2	Fugitive PM10	Exhaust PM10	PM10 Total	Fugitive PM2.5	Exhaust PM2.5	PM2.5 Total	Bio- CO2	NBio- CO2	Total CO2	CH4	N2O	CO2e
Category	lb/day										lb/day					
Off-Road	0.5505	4.4272	6.8786	0.0121		0.1920	0.1920		0.1870	0.1870	0.0000	1,118.3846	1,118.3846	0.1632		1,122.4655
Total	**0.5505**	**4.4272**	**6.8786**	**0.0121**		**0.1920**	**0.1920**		**0.1870**	**0.1870**	**0.0000**	**1,118.3846**	**1,118.3846**	**0.1632**		**1,122.4655**

Mitigated Construction Off-Site

	ROG	NOx	CO	SO2	Fugitive PM10	Exhaust PM10	PM10 Total	Fugitive PM2.5	Exhaust PM2.5	PM2.5 Total	Bio- CO2	NBio- CO2	Total CO2	CH4	N2O	CO2e
Category	lb/day										lb/day					
Hauling	0.0000	0.0000	0.0000	0.0000	0.0000	0.0000	0.0000	0.0000	0.0000	0.0000		0.0000	0.0000	0.0000	0.0000	0.0000
Vendor	0.0000	0.0000	0.0000	0.0000	0.0000	0.0000	0.0000	0.0000	0.0000	0.0000		0.0000	0.0000	0.0000	0.0000	0.0000
Worker	0.0000	0.0000	0.0000	0.0000	0.0000	0.0000	0.0000	0.0000	0.0000	0.0000		0.0000	0.0000	0.0000	0.0000	0.0000
Total	**0.0000**	**0.0000**	**0.0000**	**0.0000**	**0.0000**	**0.0000**	**0.0000**	**0.0000**	**0.0000**	**0.0000**		**0.0000**	**0.0000**	**0.0000**	**0.0000**	**0.0000**

SLRC - Meadow 2nd Half - Construction - South Coast Air Basin, Winter

EMFAC Off-Model Adjustment Factors for Gasoline Light Duty Vehicle to Account for the SAFE Vehicle Rule Applied

3.7 Landscaping/Other Finishing - 2028

Unmitigated Construction On-Site

	ROG	NOx	CO	SO2	Fugitive PM10	Exhaust PM10	PM10 Total	Fugitive PM2.5	Exhaust PM2.5	PM2.5 Total	Bio- CO2	NBio- CO2	Total CO2	CH4	N2O	CO2e
Category	lb/day										lb/day					
Off-Road	0.5318	5.3216	5.0999	0.0104		0.2326	0.2326		0.2140	0.2140		1,008.9129	1,008.9129	0.3263		1,017.0705
Total	**0.5318**	**5.3216**	**5.0999**	**0.0104**		**0.2326**	**0.2326**		**0.2140**	**0.2140**		**1,008.9129**	**1,008.9129**	**0.3263**		**1,017.0705**

Unmitigated Construction Off-Site

	ROG	NOx	CO	SO2	Fugitive PM10	Exhaust PM10	PM10 Total	Fugitive PM2.5	Exhaust PM2.5	PM2.5 Total	Bio- CO2	NBio- CO2	Total CO2	CH4	N2O	CO2e
Category	lb/day										lb/day					
Hauling	0.0000	0.0000	0.0000	0.0000	0.0000	0.0000	0.0000	0.0000	0.0000	0.0000		0.0000	0.0000	0.0000	0.0000	0.0000
Vendor	0.0000	0.0000	0.0000	0.0000	0.0000	0.0000	0.0000	0.0000	0.0000	0.0000		0.0000	0.0000	0.0000	0.0000	0.0000
Worker	0.0000	0.0000	0.0000	0.0000	0.0000	0.0000	0.0000	0.0000	0.0000	0.0000		0.0000	0.0000	0.0000	0.0000	0.0000
Total	**0.0000**	**0.0000**	**0.0000**	**0.0000**	**0.0000**	**0.0000**	**0.0000**	**0.0000**	**0.0000**	**0.0000**		**0.0000**	**0.0000**	**0.0000**	**0.0000**	**0.0000**

Date: 2/18/2022 2:45 PM

SLRC - Meadow 2nd Half - Construction - South Coast Air Basin, Winter

EMFAC Off-Model Adjustment Factors for Gasoline Light Duty Vehicle to Account for the SAFE Vehicle Rule Applied

Mitigated Construction On-Site

	ROG	NOx	CO	SO2	Fugitive PM10	Exhaust PM10	PM10 Total	Fugitive PM2.5	Exhaust PM2.5	PM2.5 Total	Bio- CO2	NBio- CO2	Total CO2	CH4	N2O	CO2e
Category	lb/day										lb/day					
Off-Road	0.5318	5.3216	5.0999	0.0104		0.2326	0.2326		0.2140	0.2140	0.0000	1,008.9129	1,008.9129	0.3263		1,017.0705
Total	**0.5318**	**5.3216**	**5.0999**	**0.0104**		**0.2326**	**0.2326**		**0.2140**	**0.2140**	**0.0000**	**1,008.9129**	**1,008.9129**	**0.3263**		**1,017.0705**

Mitigated Construction Off-Site

	ROG	NOx	CO	SO2	Fugitive PM10	Exhaust PM10	PM10 Total	Fugitive PM2.5	Exhaust PM2.5	PM2.5 Total	Bio- CO2	NBio- CO2	Total CO2	CH4	N2O	CO2e
Category	lb/day										lb/day					
Hauling	0.0000	0.0000	0.0000	0.0000	0.0000	0.0000	0.0000	0.0000	0.0000	0.0000		0.0000	0.0000	0.0000	0.0000	0.0000
Vendor	0.0000	0.0000	0.0000	0.0000	0.0000	0.0000	0.0000	0.0000	0.0000	0.0000		0.0000	0.0000	0.0000	0.0000	0.0000
Worker	0.0000	0.0000	0.0000	0.0000	0.0000	0.0000	0.0000	0.0000	0.0000	0.0000		0.0000	0.0000	0.0000	0.0000	0.0000
Total	**0.0000**	**0.0000**	**0.0000**	**0.0000**	**0.0000**	**0.0000**	**0.0000**	**0.0000**	**0.0000**	**0.0000**		**0.0000**	**0.0000**	**0.0000**	**0.0000**	**0.0000**

SLRC - Meadow 2nd Half - Construction - South Coast Air Basin, Winter

EMFAC Off-Model Adjustment Factors for Gasoline Light Duty Vehicle to Account for the SAFE Vehicle Rule Applied

3.8 Waterside Construction (Piles) - 2028

Unmitigated Construction On-Site

	ROG	NOx	CO	SO2	Fugitive PM10	Exhaust PM10	PM10 Total	Fugitive PM2.5	Exhaust PM2.5	PM2.5 Total	Bio- CO2	NBio- CO2	Total CO2	CH4	N2O	CO2e
Category	lb/day										lb/day					
Off-Road	0.6542	6.3684	6.0024	0.0184		0.2500	0.2500		0.2300	0.2300		1,778.1323	1,778.1323	0.5751		1,792.5094
Total	**0.6542**	**6.3684**	**6.0024**	**0.0184**		**0.2500**	**0.2500**		**0.2300**	**0.2300**		**1,778.1323**	**1,778.1323**	**0.5751**		**1,792.5094**

Unmitigated Construction Off-Site

	ROG	NOx	CO	SO2	Fugitive PM10	Exhaust PM10	PM10 Total	Fugitive PM2.5	Exhaust PM2.5	PM2.5 Total	Bio- CO2	NBio- CO2	Total CO2	CH4	N2O	CO2e
Category	lb/day										lb/day					
Hauling	0.0000	0.0000	0.0000	0.0000	0.0000	0.0000	0.0000	0.0000	0.0000	0.0000		0.0000	0.0000	0.0000	0.0000	0.0000
Vendor	0.0000	0.0000	0.0000	0.0000	0.0000	0.0000	0.0000	0.0000	0.0000	0.0000		0.0000	0.0000	0.0000	0.0000	0.0000
Worker	0.0000	0.0000	0.0000	0.0000	0.0000	0.0000	0.0000	0.0000	0.0000	0.0000		0.0000	0.0000	0.0000	0.0000	0.0000
Total	**0.0000**	**0.0000**	**0.0000**	**0.0000**	**0.0000**	**0.0000**	**0.0000**	**0.0000**	**0.0000**	**0.0000**		**0.0000**	**0.0000**	**0.0000**	**0.0000**	**0.0000**

Date: 2/18/2022 2:45 PM

SLRC - Meadow 2nd Half - Construction - South Coast Air Basin, Winter

EMFAC Off-Model Adjustment Factors for Gasoline Light Duty Vehicle to Account for the SAFE Vehicle Rule Applied

Mitigated Construction On-Site

	ROG	NOx	CO	SO2	Fugitive PM10	Exhaust PM10	PM10 Total	Fugitive PM2.5	Exhaust PM2.5	PM2.5 Total	Bio- CO2	NBio- CO2	Total CO2	CH4	N2O	CO2e
Category	lb/day										lb/day					
Off-Road	0.6542	6.3684	6.0024	0.0184		0.2500	0.2500		0.2300	0.2300	0.0000	1,778.1323	1,778.1323	0.5751		1,792.5094
Total	**0.6542**	**6.3684**	**6.0024**	**0.0184**		**0.2500**	**0.2500**		**0.2300**	**0.2300**	**0.0000**	**1,778.1323**	**1,778.1323**	**0.5751**		**1,792.5094**

Mitigated Construction Off-Site

	ROG	NOx	CO	SO2	Fugitive PM10	Exhaust PM10	PM10 Total	Fugitive PM2.5	Exhaust PM2.5	PM2.5 Total	Bio- CO2	NBio- CO2	Total CO2	CH4	N2O	CO2e
Category	lb/day										lb/day					
Hauling	0.0000	0.0000	0.0000	0.0000	0.0000	0.0000	0.0000	0.0000	0.0000	0.0000		0.0000	0.0000	0.0000	0.0000	0.0000
Vendor	0.0000	0.0000	0.0000	0.0000	0.0000	0.0000	0.0000	0.0000	0.0000	0.0000		0.0000	0.0000	0.0000	0.0000	0.0000
Worker	0.0000	0.0000	0.0000	0.0000	0.0000	0.0000	0.0000	0.0000	0.0000	0.0000		0.0000	0.0000	0.0000	0.0000	0.0000
Total	**0.0000**	**0.0000**	**0.0000**	**0.0000**	**0.0000**	**0.0000**	**0.0000**	**0.0000**	**0.0000**	**0.0000**		**0.0000**	**0.0000**	**0.0000**	**0.0000**	**0.0000**

SLRC - Meadow 2nd Half - Construction - South Coast Air Basin, Winter

EMFAC Off-Model Adjustment Factors for Gasoline Light Duty Vehicle to Account for the SAFE Vehicle Rule Applied

3.9 Paving - 2028

Unmitigated Construction On-Site

	ROG	NOx	CO	SO2	Fugitive PM10	Exhaust PM10	PM10 Total	Fugitive PM2.5	Exhaust PM2.5	PM2.5 Total	Bio- CO2	NBio- CO2	Total CO2	CH4	N2O	CO2e
Category	lb/day										lb/day					
Off-Road	0.8612	7.4533	11.6211	0.0194		0.3387	0.3387		0.3220	0.3220		1,827.4398	1,827.4398	0.3926		1,837.2537
Paving	0.0442					0.0000	0.0000		0.0000	0.0000			0.0000			0.0000
Total	**0.9054**	**7.4533**	**11.6211**	**0.0194**		**0.3387**	**0.3387**		**0.3220**	**0.3220**		**1,827.4398**	**1,827.4398**	**0.3926**		**1,837.2537**

Unmitigated Construction Off-Site

	ROG	NOx	CO	SO2	Fugitive PM10	Exhaust PM10	PM10 Total	Fugitive PM2.5	Exhaust PM2.5	PM2.5 Total	Bio- CO2	NBio- CO2	Total CO2	CH4	N2O	CO2e
Category	lb/day										lb/day					
Hauling	0.0000	0.0000	0.0000	0.0000	0.0000	0.0000	0.0000	0.0000	0.0000	0.0000		0.0000	0.0000	0.0000	0.0000	0.0000
Vendor	0.0000	0.0000	0.0000	0.0000	0.0000	0.0000	0.0000	0.0000	0.0000	0.0000		0.0000	0.0000	0.0000	0.0000	0.0000
Worker	0.0000	0.0000	0.0000	0.0000	0.0000	0.0000	0.0000	0.0000	0.0000	0.0000		0.0000	0.0000	0.0000	0.0000	0.0000
Total	**0.0000**	**0.0000**	**0.0000**	**0.0000**	**0.0000**	**0.0000**	**0.0000**	**0.0000**	**0.0000**	**0.0000**		**0.0000**	**0.0000**	**0.0000**	**0.0000**	**0.0000**

Date: 2/18/2022 2:45 PM

SLRC - Meadow 2nd Half - Construction - South Coast Air Basin, Winter

EMFAC Off-Model Adjustment Factors for Gasoline Light Duty Vehicle to Account for the SAFE Vehicle Rule Applied

Mitigated Construction On-Site

	ROG	NOx	CO	SO2	Fugitive PM10	Exhaust PM10	PM10 Total	Fugitive PM2.5	Exhaust PM2.5	PM2.5 Total	Bio- CO2	NBio- CO2	Total CO2	CH4	N2O	CO2e
Category	lb/day										lb/day					
Off-Road	0.8612	7.4533	11.6211	0.0194		0.3387	0.3387		0.3220	0.3220	0.0000	1,827.4398	1,827.4398	0.3926		1,837.2537
Paving	0.0442					0.0000	0.0000		0.0000	0.0000			0.0000			0.0000
Total	**0.9054**	**7.4533**	**11.6211**	**0.0194**		**0.3387**	**0.3387**		**0.3220**	**0.3220**	**0.0000**	**1,827.4398**	**1,827.4398**	**0.3926**		**1,837.2537**

Mitigated Construction Off-Site

	ROG	NOx	CO	SO2	Fugitive PM10	Exhaust PM10	PM10 Total	Fugitive PM2.5	Exhaust PM2.5	PM2.5 Total	Bio- CO2	NBio- CO2	Total CO2	CH4	N2O	CO2e
Category	lb/day										lb/day					
Hauling	0.0000	0.0000	0.0000	0.0000	0.0000	0.0000	0.0000	0.0000	0.0000	0.0000		0.0000	0.0000	0.0000	0.0000	0.0000
Vendor	0.0000	0.0000	0.0000	0.0000	0.0000	0.0000	0.0000	0.0000	0.0000	0.0000		0.0000	0.0000	0.0000	0.0000	0.0000
Worker	0.0000	0.0000	0.0000	0.0000	0.0000	0.0000	0.0000	0.0000	0.0000	0.0000		0.0000	0.0000	0.0000	0.0000	0.0000
Total	**0.0000**	**0.0000**	**0.0000**	**0.0000**	**0.0000**	**0.0000**	**0.0000**	**0.0000**	**0.0000**	**0.0000**		**0.0000**	**0.0000**	**0.0000**	**0.0000**	**0.0000**

Date: 2/18/2022 2:45 PM

SLRC - Meadow 2nd Half - Construction - South Coast Air Basin, Winter

EMFAC Off-Model Adjustment Factors for Gasoline Light Duty Vehicle to Account for the SAFE Vehicle Rule Applied

3.10 Structure Construction - 2028

Unmitigated Construction On-Site

	ROG	NOx	CO	SO2	Fugitive PM10	Exhaust PM10	PM10 Total	Fugitive PM2.5	Exhaust PM2.5	PM2.5 Total	Bio- CO2	NBio- CO2	Total CO2	CH4	N2O	CO2e
Category	lb/day										lb/day					
Off-Road	1.3692	12.5478	16.0041	0.0273		0.5209	0.5209		0.4901	0.4901		2,591.5678	2,591.5678	0.6123		2,606.8752
Total	**1.3692**	**12.5478**	**16.0041**	**0.0273**		**0.5209**	**0.5209**		**0.4901**	**0.4901**		**2,591.5678**	**2,591.5678**	**0.6123**		**2,606.8752**

Unmitigated Construction Off-Site

	ROG	NOx	CO	SO2	Fugitive PM10	Exhaust PM10	PM10 Total	Fugitive PM2.5	Exhaust PM2.5	PM2.5 Total	Bio- CO2	NBio- CO2	Total CO2	CH4	N2O	CO2e
Category	lb/day										lb/day					
Hauling	0.0000	0.0000	0.0000	0.0000	0.0000	0.0000	0.0000	0.0000	0.0000	0.0000		0.0000	0.0000	0.0000	0.0000	0.0000
Vendor	0.0000	0.0000	0.0000	0.0000	0.0000	0.0000	0.0000	0.0000	0.0000	0.0000		0.0000	0.0000	0.0000	0.0000	0.0000
Worker	0.0000	0.0000	0.0000	0.0000	0.0000	0.0000	0.0000	0.0000	0.0000	0.0000		0.0000	0.0000	0.0000	0.0000	0.0000
Total	**0.0000**	**0.0000**	**0.0000**	**0.0000**	**0.0000**	**0.0000**	**0.0000**	**0.0000**	**0.0000**	**0.0000**		**0.0000**	**0.0000**	**0.0000**	**0.0000**	**0.0000**

Date: 2/18/2022 2:45 PM

SLRC - Meadow 2nd Half - Construction - South Coast Air Basin, Winter

EMFAC Off-Model Adjustment Factors for Gasoline Light Duty Vehicle to Account for the SAFE Vehicle Rule Applied

Mitigated Construction On-Site

	ROG	NOx	CO	SO2	Fugitive PM10	Exhaust PM10	PM10 Total	Fugitive PM2.5	Exhaust PM2.5	PM2.5 Total	Bio- CO2	NBio- CO2	Total CO2	CH4	N2O	CO2e
Category	lb/day										lb/day					
Off-Road	1.3692	12.5478	16.0041	0.0273		0.5209	0.5209		0.4901	0.4901	0.0000	2,591.5678	2,591.5678	0.6123		2,606.8752
Total	**1.3692**	**12.5478**	**16.0041**	**0.0273**		**0.5209**	**0.5209**		**0.4901**	**0.4901**	**0.0000**	**2,591.5678**	**2,591.5678**	**0.6123**		**2,606.8752**

Mitigated Construction Off-Site

	ROG	NOx	CO	SO2	Fugitive PM10	Exhaust PM10	PM10 Total	Fugitive PM2.5	Exhaust PM2.5	PM2.5 Total	Bio- CO2	NBio- CO2	Total CO2	CH4	N2O	CO2e
Category	lb/day										lb/day					
Hauling	0.0000	0.0000	0.0000	0.0000	0.0000	0.0000	0.0000	0.0000	0.0000	0.0000		0.0000	0.0000	0.0000	0.0000	0.0000
Vendor	0.0000	0.0000	0.0000	0.0000	0.0000	0.0000	0.0000	0.0000	0.0000	0.0000		0.0000	0.0000	0.0000	0.0000	0.0000
Worker	0.0000	0.0000	0.0000	0.0000	0.0000	0.0000	0.0000	0.0000	0.0000	0.0000		0.0000	0.0000	0.0000	0.0000	0.0000
Total	**0.0000**	**0.0000**	**0.0000**	**0.0000**	**0.0000**	**0.0000**	**0.0000**	**0.0000**	**0.0000**	**0.0000**		**0.0000**	**0.0000**	**0.0000**	**0.0000**	**0.0000**

Date: 2/18/2022 3:03 PM

SLRC - Meadow 2nd Half - Construction - South Coast Air Basin, Winter

EMFAC Off-Model Adjustment Factors for Gasoline Light Duty Vehicle to Account for the SAFE Vehicle Rule Applied

SLRC - Meadow 2nd Half - Construction

South Coast Air Basin, Winter

1.0 Project Characteristics

1.1 Land Usage

Land Uses	Size	Metric	Lot Acreage	Floor Surface Area	Population
Other Asphalt Surfaces	1.35	Acre	1.35	58,560.00	0
City Park	3.00	Acre	3.00	130,940.00	0

1.2 Other Project Characteristics

Urbanization	Urban	**Wind Speed (m/s)**	2.2	**Precipitation Freq (Days)**	31
Climate Zone	12			**Operational Year**	2028
Utility Company	Los Angeles Department of Water & Power				
CO2 Intensity (lb/MWhr)	691.98	**CH4 Intensity (lb/MWhr)**	0.033	**N2O Intensity (lb/MWhr)**	0.004

1.3 User Entered Comments & Non-Default Data

Project Characteristics -

Land Use - see construction assumptions

Construction Phase - see construction assumptions

Off-road Equipment -

Off-road Equipment - see construction assumptions

Off-road Equipment - see construction assumptions

Off-road Equipment - see construction assumptions

Off-road Equipment - see construction assumptions

Off-road Equipment - see construction assumptions

Off-road Equipment - see construction assumptions

Off-road Equipment - see construction assumptions

Off-road Equipment - see construction assumptions

Date: 2/18/2022 3:03 PM

SLRC - Meadow 2nd Half - Construction - South Coast Air Basin, Winter

EMFAC Off-Model Adjustment Factors for Gasoline Light Duty Vehicle to Account for the SAFE Vehicle Rule Applied

Off-road Equipment - see construction assumptions

Trips and VMT - construction mobile emissions calculated outside of CalEEMod.

Demolition -

Grading -

Construction Off-road Equipment Mitigation - see construction assumptions

Table Name	Column Name	Default Value	New Value
tblConstDustMitigation	WaterUnpavedRoadVehicleSpeed	0	15
tblConstEquipMitigation	NumberOfEquipmentMitigated	0.00	1.00
tblConstEquipMitigation	NumberOfEquipmentMitigated	0.00	3.00
tblConstEquipMitigation	NumberOfEquipmentMitigated	0.00	1.00
tblConstEquipMitigation	NumberOfEquipmentMitigated	0.00	4.00
tblConstEquipMitigation	NumberOfEquipmentMitigated	0.00	2.00
tblConstEquipMitigation	NumberOfEquipmentMitigated	0.00	2.00
tblConstEquipMitigation	NumberOfEquipmentMitigated	0.00	1.00
tblConstEquipMitigation	NumberOfEquipmentMitigated	0.00	1.00
tblConstEquipMitigation	NumberOfEquipmentMitigated	0.00	2.00
tblConstEquipMitigation	NumberOfEquipmentMitigated	0.00	2.00
tblConstEquipMitigation	NumberOfEquipmentMitigated	0.00	1.00
tblConstEquipMitigation	NumberOfEquipmentMitigated	0.00	3.00
tblConstEquipMitigation	NumberOfEquipmentMitigated	0.00	1.00
tblConstEquipMitigation	NumberOfEquipmentMitigated	0.00	17.00
tblConstEquipMitigation	NumberOfEquipmentMitigated	0.00	1.00
tblConstEquipMitigation	Tier	No Change	Tier 4 Final
tblConstEquipMitigation	Tier	No Change	Tier 4 Final
tblConstEquipMitigation	Tier	No Change	Tier 4 Final
tblConstEquipMitigation	Tier	No Change	Tier 4 Final
tblConstEquipMitigation	Tier	No Change	Tier 4 Final
tblConstEquipMitigation	Tier	No Change	Tier 4 Final
tblConstEquipMitigation	Tier	No Change	Tier 4 Final
tblConstEquipMitigation	Tier	No Change	Tier 4 Final

SLRC - Meadow 2nd Half - Construction - South Coast Air Basin, Winter

EMFAC Off-Model Adjustment Factors for Gasoline Light Duty Vehicle to Account for the SAFE Vehicle Rule Applied

tblConstEquipMitigation	Tier	No Change	Tier 4 Final
tblConstEquipMitigation	Tier	No Change	Tier 4 Final
tblConstEquipMitigation	Tier	No Change	Tier 4 Final
tblConstEquipMitigation	Tier	No Change	Tier 4 Final
tblConstEquipMitigation	Tier	No Change	Tier 4 Final
tblConstEquipMitigation	Tier	No Change	Tier 4 Final
tblConstEquipMitigation	Tier	No Change	Tier 4 Final
tblConstructionPhase	NumDays	5.00	20.00
tblConstructionPhase	NumDays	8.00	240.00
tblConstructionPhase	NumDays	230.00	60.00
tblConstructionPhase	NumDays	230.00	80.00
tblConstructionPhase	NumDays	230.00	80.00
tblConstructionPhase	NumDays	18.00	80.00
tblConstructionPhase	NumDays	230.00	100.00
tblConstructionPhase	NumDaysWeek	5.00	6.00
tblConstructionPhase	NumDaysWeek	5.00	6.00
tblConstructionPhase	NumDaysWeek	5.00	6.00
tblConstructionPhase	NumDaysWeek	5.00	6.00
tblConstructionPhase	NumDaysWeek	5.00	6.00
tblConstructionPhase	NumDaysWeek	5.00	6.00
tblConstructionPhase	NumDaysWeek	5.00	6.00
tblConstructionPhase	NumDaysWeek	5.00	6.00
tblConstructionPhase	NumDaysWeek	5.00	6.00
tblGrading	MaterialExported	0.00	25,000.00
tblGrading	MaterialExported	0.00	2,500.00
tblGrading	MaterialImported	0.00	25,000.00
tblLandUse	LandUseSquareFeet	58,806.00	58,560.00
tblLandUse	LandUseSquareFeet	130,680.00	130,940.00
tblOffRoadEquipment	OffRoadEquipmentUnitAmount	1.00	0.00
tblOffRoadEquipment	OffRoadEquipmentUnitAmount	1.00	0.00

SLRC - Meadow 2nd Half - Construction - South Coast Air Basin, Winter

EMFAC Off-Model Adjustment Factors for Gasoline Light Duty Vehicle to Account for the SAFE Vehicle Rule Applied

tblOffRoadEquipment	OffRoadEquipmentUnitAmount	3.00	0.00
tblOffRoadEquipment	OffRoadEquipmentUnitAmount	3.00	0.00
tblOffRoadEquipment	OffRoadEquipmentUnitAmount	3.00	1.00
tblOffRoadEquipment	OffRoadEquipmentUnitAmount	3.00	0.00
tblOffRoadEquipment	OffRoadEquipmentUnitAmount	3.00	2.00
tblOffRoadEquipment	OffRoadEquipmentUnitAmount	1.00	0.00
tblOffRoadEquipment	OffRoadEquipmentUnitAmount	1.00	0.00
tblOffRoadEquipment	OffRoadEquipmentUnitAmount	1.00	0.00
tblOffRoadEquipment	OffRoadEquipmentUnitAmount	2.00	1.00
tblOffRoadEquipment	OffRoadEquipmentUnitAmount	2.00	1.00
tblOffRoadEquipment	OffRoadEquipmentUnitAmount	2.00	1.00
tblOffRoadEquipment	OffRoadEquipmentUnitAmount	3.00	1.00
tblOffRoadEquipment	OffRoadEquipmentUnitAmount	3.00	0.00
tblOffRoadEquipment	OffRoadEquipmentUnitAmount	3.00	1.00
tblOffRoadEquipment	OffRoadEquipmentUnitAmount	3.00	1.00
tblOffRoadEquipment	OffRoadEquipmentUnitAmount	3.00	4.00
tblOffRoadEquipment	OffRoadEquipmentUnitAmount	1.00	0.00
tblOffRoadEquipment	OffRoadEquipmentUnitAmount	1.00	0.00
tblOffRoadEquipment	OffRoadEquipmentUnitAmount	1.00	0.00
tblOffRoadEquipment	OffRoadEquipmentUnitAmount	1.00	0.00
tblOffRoadEquipment	UsageHours	6.00	8.00
tblOffRoadEquipment	UsageHours	7.00	8.00
tblOffRoadEquipment	UsageHours	7.00	8.00
tblOffRoadEquipment	UsageHours	7.00	8.00
tblOffRoadEquipment	UsageHours	6.00	8.00
tblOffRoadEquipment	UsageHours	6.00	8.00
tblOffRoadEquipment	UsageHours	7.00	8.00
tblOffRoadEquipment	UsageHours	7.00	8.00
tblOffRoadEquipment	UsageHours	7.00	8.00
tblTripsAndVMT	HaulingTripNumber	84.00	0.00

SLRC - Meadow 2nd Half - Construction - South Coast Air Basin, Winter

EMFAC Off-Model Adjustment Factors for Gasoline Light Duty Vehicle to Account for the SAFE Vehicle Rule Applied

tblTripsAndVMT	HaulingTripNumber	313.00	0.00
tblTripsAndVMT	HaulingTripNumber	6,250.00	0.00
tblTripsAndVMT	VendorTripNumber	31.00	0.00
tblTripsAndVMT	VendorTripNumber	31.00	0.00
tblTripsAndVMT	VendorTripNumber	31.00	0.00
tblTripsAndVMT	VendorTripNumber	31.00	0.00
tblTripsAndVMT	WorkerTripNumber	13.00	0.00
tblTripsAndVMT	WorkerTripNumber	13.00	0.00
tblTripsAndVMT	WorkerTripNumber	23.00	0.00
tblTripsAndVMT	WorkerTripNumber	10.00	0.00
tblTripsAndVMT	WorkerTripNumber	80.00	0.00
tblTripsAndVMT	WorkerTripNumber	80.00	0.00
tblTripsAndVMT	WorkerTripNumber	80.00	0.00
tblTripsAndVMT	WorkerTripNumber	15.00	0.00
tblTripsAndVMT	WorkerTripNumber	80.00	0.00

2.0 Emissions Summary

2.1 Overall Construction (Maximum Daily Emission)

Unmitigated Construction

	ROG	NOx	CO	SO2	Fugitive PM10	Exhaust PM10	PM10 Total	Fugitive PM2.5	Exhaust PM2.5	PM2.5 Total	Bio- CO2	NBio- CO2	Total CO2	CH4	N2O	CO2e
Year	lb/day										lb/day					
2027	2.3610	21.3746	21.4269	0.0523	7.1062	0.8425	7.9487	3.4283	0.7751	4.2034	0.0000	5,061.0583	5,061.0583	1.6369	0.0000	5,101.9795
2028	4.8552	44.6720	53.1323	0.1022	7.1062	1.9394	7.9487	3.4283	1.8159	4.2034	0.0000	9,742.1087	9,742.1087	2.5280	0.0000	9,805.3083
Maximum	**4.8552**	**44.6720**	**53.1323**	**0.1022**	**7.1062**	**1.9394**	**7.9487**	**3.4283**	**1.8159**	**4.2034**	**0.0000**	**9,742.1087**	**9,742.1087**	**2.5280**	**0.0000**	**9,805.3083**

Date: 2/18/2022 3:03 PM

SLRC - Meadow 2nd Half - Construction - South Coast Air Basin, Winter

EMFAC Off-Model Adjustment Factors for Gasoline Light Duty Vehicle to Account for the SAFE Vehicle Rule Applied

Mitigated Construction

	ROG	NOx	CO	SO2	Fugitive PM10	Exhaust PM10	PM10 Total	Fugitive PM2.5	Exhaust PM2.5	PM2.5 Total	Bio- CO2	NBio- CO2	Total CO2	CH4	N2O	CO2e
Year	lb/day										lb/day					
2027	0.6401	2.7739	28.8577	0.0523	2.7714	0.0854	2.8568	1.3370	0.0854	1.4224	0.0000	5,061.0583	5,061.0583	1.6369	0.0000	5,101.9795
2028	1.6421	7.7682	63.1071	0.1022	2.7714	0.2506	2.8568	1.3370	0.2506	1.4224	0.0000	9,742.1087	9,742.1087	2.5280	0.0000	9,805.3082
Maximum	**1.6421**	**7.7682**	**63.1071**	**0.1022**	**2.7714**	**0.2506**	**2.8568**	**1.3370**	**0.2506**	**1.4224**	**0.0000**	**9,742.1087**	**9,742.1087**	**2.5280**	**0.0000**	**9,805.3082**

	ROG	NOx	CO	SO2	Fugitive PM10	Exhaust PM10	PM10 Total	Fugitive PM2.5	Exhaust PM2.5	PM2.5 Total	Bio- CO2	NBio-CO2	Total CO2	CH4	N20	CO2e
Percent Reduction	**68.37**	**84.04**	**-23.34**	**0.00**	**61.00**	**87.93**	**64.06**	**61.00**	**87.04**	**66.16**	**0.00**	**0.00**	**0.00**	**0.00**	**0.00**	**0.00**

3.0 Construction Detail

Construction Phase

Phase Number	Phase Name	Phase Type	Start Date	End Date	Num Days Week	Num Days	Phase Description
1	Demolition	Demolition	8/1/2027	8/24/2027	6	20	
2	Site Preparation	Site Preparation	8/25/2027	9/16/2027	6	20	
3	Grading	Grading	9/17/2027	6/22/2028	6	240	
4	Drainage/Utilities/Trenching	Trenching	6/23/2028	8/31/2028	6	60	
5	Foundations	Building Construction	6/23/2028	8/31/2028	6	60	

SLRC - Meadow 2nd Half - Construction - South Coast Air Basin, Winter

EMFAC Off-Model Adjustment Factors for Gasoline Light Duty Vehicle to Account for the SAFE Vehicle Rule Applied

6	Landscaping/Other Finishing	Building Construction	8/1/2028	11/1/2028	6	80	
7	Waterside Construction (Piles)	Building Construction	8/1/2028	11/1/2028	6	80	
8	Paving	Paving	8/1/2028	11/1/2028	6	80	
9	Structure Construction	Building Construction	8/6/2028	11/30/2028	6	100	

Acres of Grading (Site Preparation Phase): 10

Acres of Grading (Grading Phase): 240

Acres of Paving: 1.35

Residential Indoor: 0; Residential Outdoor: 0; Non-Residential Indoor: 0; Non-Residential Outdoor: 0; Striped Parking Area: 0 (Architectural Coating –

OffRoad Equipment

Phase Name	Offroad Equipment Type	Amount	Usage Hours	Horse Power	Load Factor
Demolition	Concrete/Industrial Saws	0	8.00	81	0.73
Demolition	Excavators	0	8.00	158	0.38
Demolition	Generator Sets	1	8.00	84	0.74
Demolition	Rubber Tired Dozers	1	8.00	247	0.40
Demolition	Tractors/Loaders/Backhoes	3	8.00	97	0.37
Site Preparation	Rubber Tired Dozers	1	8.00	247	0.40
Site Preparation	Tractors/Loaders/Backhoes	4	8.00	97	0.37
Grading	Excavators	1	8.00	158	0.38
Grading	Graders	1	8.00	187	0.41
Grading	Off-Highway Trucks	1	8.00	402	0.38
Grading	Rubber Tired Dozers	1	8.00	247	0.40
Grading	Rubber Tired Loaders	1	8.00	203	0.36
Grading	Tractors/Loaders/Backhoes	4	8.00	97	0.37
Drainage/Utilities/Trenching	Forklifts	1	8.00	89	0.20
Drainage/Utilities/Trenching	Graders	1	8.00	187	0.41
Drainage/Utilities/Trenching	Tractors/Loaders/Backhoes	1	8.00	97	0.37
Drainage/Utilities/Trenching	Trenchers	1	8.00	78	0.50
Foundations	Cement and Mortar Mixers	2	8.00	9	0.56

SLRC - Meadow 2nd Half - Construction - South Coast Air Basin, Winter

EMFAC Off-Model Adjustment Factors for Gasoline Light Duty Vehicle to Account for the SAFE Vehicle Rule Applied

Foundations	Cranes	0	7.00	231	0.29
Foundations	Forklifts	0	8.00	89	0.20
Foundations	Generator Sets	0	8.00	84	0.74
Foundations	Paving Equipment	1	8.00	132	0.36
Foundations	Pumps	1	8.00	84	0.74
Foundations	Tractors/Loaders/Backhoes	0	7.00	97	0.37
Foundations	Welders	0	8.00	46	0.45
Landscaping/Other Finishing	Cranes	1	8.00	231	0.29
Landscaping/Other Finishing	Forklifts	1	8.00	89	0.20
Landscaping/Other Finishing	Generator Sets	0	8.00	84	0.74
Landscaping/Other Finishing	Tractors/Loaders/Backhoes	1	8.00	97	0.37
Landscaping/Other Finishing	Welders	0	8.00	46	0.45
Waterside Construction (Piles)	Bore/Drill Rigs	1	8.00	221	0.50
Waterside Construction (Piles)	Cranes	1	8.00	231	0.29
Waterside Construction (Piles)	Forklifts	0	8.00	89	0.20
Waterside Construction (Piles)	Generator Sets	0	8.00	84	0.74
Waterside Construction (Piles)	Tractors/Loaders/Backhoes	1	8.00	97	0.37
Waterside Construction (Piles)	Welders	0	8.00	46	0.45
Paving	Cement and Mortar Mixers	2	8.00	9	0.56
Paving	Pavers	1	8.00	130	0.42
Paving	Paving Equipment	1	8.00	132	0.36
Paving	Pumps	1	8.00	84	0.74
Paving	Rollers	1	8.00	80	0.38
Paving	Tractors/Loaders/Backhoes	0	8.00	97	0.37
Structure Construction	Cranes	1	8.00	231	0.29
Structure Construction	Forklifts	2	8.00	89	0.20
Structure Construction	Generator Sets	1	8.00	84	0.74
Structure Construction	Tractors/Loaders/Backhoes	3	8.00	97	0.37
Structure Construction	Welders	1	8.00	46	0.45

SLRC - Meadow 2nd Half - Construction - South Coast Air Basin, Winter

EMFAC Off-Model Adjustment Factors for Gasoline Light Duty Vehicle to Account for the SAFE Vehicle Rule Applied

Trips and VMT

Phase Name	Offroad Equipment Count	Worker Trip Number	Vendor Trip Number	Hauling Trip Number	Worker Trip Length	Vendor Trip Length	Hauling Trip Length	Worker Vehicle Class	Vendor Vehicle Class	Hauling Vehicle Class
Demolition	5	0.00	0.00	0.00	14.70	6.90	20.00	LD_Mix	HDT_Mix	HHDT
Site Preparation	5	0.00	0.00	0.00	14.70	6.90	20.00	LD_Mix	HDT_Mix	HHDT
Grading	9	0.00	0.00	0.00	14.70	6.90	20.00	LD_Mix	HDT_Mix	HHDT
Drainage/Utilities/Trenching	4	0.00	0.00	0.00	14.70	6.90	20.00	LD_Mix	HDT_Mix	HHDT
Foundations	4	0.00	0.00	0.00	14.70	6.90	20.00	LD_Mix	HDT_Mix	HHDT
Landscaping/Other Finishing	3	0.00	0.00	0.00	14.70	6.90	20.00	LD_Mix	HDT_Mix	HHDT
Waterside Construction (Piles)	3	0.00	0.00	0.00	14.70	6.90	20.00	LD_Mix	HDT_Mix	HHDT
Paving	6	0.00	0.00	0.00	14.70	6.90	20.00	LD_Mix	HDT_Mix	HHDT
Structure Construction	8	0.00	0.00	0.00	14.70	6.90	20.00	LD_Mix	HDT_Mix	HHDT

3.1 Mitigation Measures Construction

Use Cleaner Engines for Construction Equipment

Water Exposed Area

Reduce Vehicle Speed on Unpaved Roads

3.2 Demolition - 2027

Unmitigated Construction On-Site

	ROG	NOx	CO	SO2	Fugitive PM10	Exhaust PM10	PM10 Total	Fugitive PM2.5	Exhaust PM2.5	PM2.5 Total	Bio- CO2	NBio- CO2	Total CO2	CH4	N2O	CO2e
Category	lb/day										lb/day					
Fugitive Dust					0.9052	0.0000	0.9052	0.1371	0.0000	0.1371			0.0000			0.0000
Off-Road	1.3109	13.0319	13.3462	0.0245		0.5478	0.5478		0.5116	0.5116		2,356.1622	2,356.1622	0.5836		2,370.7510
Total	**1.3109**	**13.0319**	**13.3462**	**0.0245**	**0.9052**	**0.5478**	**1.4530**	**0.1371**	**0.5116**	**0.6487**		**2,356.1622**	**2,356.1622**	**0.5836**		**2,370.7510**

Date: 2/18/2022 3:03 PM

SLRC - Meadow 2nd Half - Construction - South Coast Air Basin, Winter

EMFAC Off-Model Adjustment Factors for Gasoline Light Duty Vehicle to Account for the SAFE Vehicle Rule Applied

Unmitigated Construction Off-Site

	ROG	NOx	CO	SO2	Fugitive PM10	Exhaust PM10	PM10 Total	Fugitive PM2.5	Exhaust PM2.5	PM2.5 Total	Bio- CO2	NBio- CO2	Total CO2	CH4	N2O	CO2e
Category	lb/day										lb/day					
Hauling	0.0000	0.0000	0.0000	0.0000	0.0000	0.0000	0.0000	0.0000	0.0000	0.0000		0.0000	0.0000	0.0000	0.0000	0.0000
Vendor	0.0000	0.0000	0.0000	0.0000	0.0000	0.0000	0.0000	0.0000	0.0000	0.0000		0.0000	0.0000	0.0000	0.0000	0.0000
Worker	0.0000	0.0000	0.0000	0.0000	0.0000	0.0000	0.0000	0.0000	0.0000	0.0000		0.0000	0.0000	0.0000	0.0000	0.0000
Total	**0.0000**	**0.0000**	**0.0000**	**0.0000**	**0.0000**	**0.0000**	**0.0000**	**0.0000**	**0.0000**	**0.0000**		**0.0000**	**0.0000**	**0.0000**	**0.0000**	**0.0000**

Mitigated Construction On-Site

	ROG	NOx	CO	SO2	Fugitive PM10	Exhaust PM10	PM10 Total	Fugitive PM2.5	Exhaust PM2.5	PM2.5 Total	Bio- CO2	NBio- CO2	Total CO2	CH4	N2O	CO2e
Category	lb/day										lb/day					
Fugitive Dust					0.3530	0.0000	0.3530	0.0535	0.0000	0.0535			0.0000			0.0000
Off-Road	0.2843	1.2318	14.9161	0.0245		0.0379	0.0379		0.0379	0.0379	0.0000	2,356.1622	2,356.1622	0.5836		2,370.7510
Total	**0.2843**	**1.2318**	**14.9161**	**0.0245**	**0.3530**	**0.0379**	**0.3909**	**0.0535**	**0.0379**	**0.0914**	**0.0000**	**2,356.1622**	**2,356.1622**	**0.5836**		**2,370.7510**

SLRC - Meadow 2nd Half - Construction - South Coast Air Basin, Winter

EMFAC Off-Model Adjustment Factors for Gasoline Light Duty Vehicle to Account for the SAFE Vehicle Rule Applied

Mitigated Construction Off-Site

	ROG	NOx	CO	SO2	Fugitive PM10	Exhaust PM10	PM10 Total	Fugitive PM2.5	Exhaust PM2.5	PM2.5 Total	Bio- CO2	NBio- CO2	Total CO2	CH4	N2O	CO2e
Category	lb/day										lb/day					
Hauling	0.0000	0.0000	0.0000	0.0000	0.0000	0.0000	0.0000	0.0000	0.0000	0.0000		0.0000	0.0000	0.0000	0.0000	0.0000
Vendor	0.0000	0.0000	0.0000	0.0000	0.0000	0.0000	0.0000	0.0000	0.0000	0.0000		0.0000	0.0000	0.0000	0.0000	0.0000
Worker	0.0000	0.0000	0.0000	0.0000	0.0000	0.0000	0.0000	0.0000	0.0000	0.0000		0.0000	0.0000	0.0000	0.0000	0.0000
Total	**0.0000**	**0.0000**	**0.0000**	**0.0000**	**0.0000**	**0.0000**	**0.0000**	**0.0000**	**0.0000**	**0.0000**		**0.0000**	**0.0000**	**0.0000**	**0.0000**	**0.0000**

3.3 Site Preparation - 2027

Unmitigated Construction On-Site

	ROG	NOx	CO	SO2	Fugitive PM10	Exhaust PM10	PM10 Total	Fugitive PM2.5	Exhaust PM2.5	PM2.5 Total	Bio- CO2	NBio- CO2	Total CO2	CH4	N2O	CO2e
Category	lb/day										lb/day					
Fugitive Dust					6.5665	0.0000	6.5665	3.3696	0.0000	3.3696			0.0000			0.0000
Off-Road	1.1766	11.9715	11.9164	0.0210		0.5065	0.5065		0.4660	0.4660		2,035.1835	2,035.1835	0.6582		2,051.6390
Total	**1.1766**	**11.9715**	**11.9164**	**0.0210**	**6.5665**	**0.5065**	**7.0730**	**3.3696**	**0.4660**	**3.8356**		**2,035.1835**	**2,035.1835**	**0.6582**		**2,051.6390**

Date: 2/18/2022 3:03 PM

SLRC - Meadow 2nd Half - Construction - South Coast Air Basin, Winter

EMFAC Off-Model Adjustment Factors for Gasoline Light Duty Vehicle to Account for the SAFE Vehicle Rule Applied

Unmitigated Construction Off-Site

	ROG	NOx	CO	SO2	Fugitive PM10	Exhaust PM10	PM10 Total	Fugitive PM2.5	Exhaust PM2.5	PM2.5 Total	Bio- CO2	NBio- CO2	Total CO2	CH4	N2O	CO2e
Category	lb/day										lb/day					
Hauling	0.0000	0.0000	0.0000	0.0000	0.0000	0.0000	0.0000	0.0000	0.0000	0.0000		0.0000	0.0000	0.0000	0.0000	0.0000
Vendor	0.0000	0.0000	0.0000	0.0000	0.0000	0.0000	0.0000	0.0000	0.0000	0.0000		0.0000	0.0000	0.0000	0.0000	0.0000
Worker	0.0000	0.0000	0.0000	0.0000	0.0000	0.0000	0.0000	0.0000	0.0000	0.0000		0.0000	0.0000	0.0000	0.0000	0.0000
Total	**0.0000**	**0.0000**	**0.0000**	**0.0000**	**0.0000**	**0.0000**	**0.0000**	**0.0000**	**0.0000**	**0.0000**		**0.0000**	**0.0000**	**0.0000**	**0.0000**	**0.0000**

Mitigated Construction On-Site

	ROG	NOx	CO	SO2	Fugitive PM10	Exhaust PM10	PM10 Total	Fugitive PM2.5	Exhaust PM2.5	PM2.5 Total	Bio- CO2	NBio- CO2	Total CO2	CH4	N2O	CO2e
Category	lb/day										lb/day					
Fugitive Dust					2.5609	0.0000	2.5609	1.3142	0.0000	1.3142			0.0000			0.0000
Off-Road	0.2565	1.1114	13.2018	0.0210		0.0342	0.0342		0.0342	0.0342	0.0000	2,035.1835	2,035.1835	0.6582		2,051.6390
Total	**0.2565**	**1.1114**	**13.2018**	**0.0210**	**2.5609**	**0.0342**	**2.5951**	**1.3142**	**0.0342**	**1.3484**	**0.0000**	**2,035.1835**	**2,035.1835**	**0.6582**		**2,051.6390**

SLRC - Meadow 2nd Half - Construction - South Coast Air Basin, Winter

EMFAC Off-Model Adjustment Factors for Gasoline Light Duty Vehicle to Account for the SAFE Vehicle Rule Applied

Mitigated Construction Off-Site

	ROG	NOx	CO	SO2	Fugitive PM10	Exhaust PM10	PM10 Total	Fugitive PM2.5	Exhaust PM2.5	PM2.5 Total	Bio- CO2	NBio- CO2	Total CO2	CH4	N2O	CO2e
Category	lb/day										lb/day					
Hauling	0.0000	0.0000	0.0000	0.0000	0.0000	0.0000	0.0000	0.0000	0.0000	0.0000		0.0000	0.0000	0.0000	0.0000	0.0000
Vendor	0.0000	0.0000	0.0000	0.0000	0.0000	0.0000	0.0000	0.0000	0.0000	0.0000		0.0000	0.0000	0.0000	0.0000	0.0000
Worker	0.0000	0.0000	0.0000	0.0000	0.0000	0.0000	0.0000	0.0000	0.0000	0.0000		0.0000	0.0000	0.0000	0.0000	0.0000
Total	**0.0000**	**0.0000**	**0.0000**	**0.0000**	**0.0000**	**0.0000**	**0.0000**	**0.0000**	**0.0000**	**0.0000**		**0.0000**	**0.0000**	**0.0000**	**0.0000**	**0.0000**

3.4 Grading - 2027

Unmitigated Construction On-Site

	ROG	NOx	CO	SO2	Fugitive PM10	Exhaust PM10	PM10 Total	Fugitive PM2.5	Exhaust PM2.5	PM2.5 Total	Bio- CO2	NBio- CO2	Total CO2	CH4	N2O	CO2e
Category	lb/day										lb/day					
Fugitive Dust					7.1062	0.0000	7.1062	3.4283	0.0000	3.4283			0.0000			0.0000
Off-Road	2.3610	21.3746	21.4269	0.0523		0.8425	0.8425		0.7751	0.7751		5,061.0583	5,061.0583	1.6369		5,101.9795
Total	**2.3610**	**21.3746**	**21.4269**	**0.0523**	**7.1062**	**0.8425**	**7.9487**	**3.4283**	**0.7751**	**4.2034**		**5,061.0583**	**5,061.0583**	**1.6369**		**5,101.9795**

SLRC - Meadow 2nd Half - Construction - South Coast Air Basin, Winter

EMFAC Off-Model Adjustment Factors for Gasoline Light Duty Vehicle to Account for the SAFE Vehicle Rule Applied

Unmitigated Construction Off-Site

	ROG	NOx	CO	SO2	Fugitive PM10	Exhaust PM10	PM10 Total	Fugitive PM2.5	Exhaust PM2.5	PM2.5 Total	Bio- CO2	NBio- CO2	Total CO2	CH4	N2O	CO2e
Category	lb/day										lb/day					
Hauling	0.0000	0.0000	0.0000	0.0000	0.0000	0.0000	0.0000	0.0000	0.0000	0.0000		0.0000	0.0000	0.0000	0.0000	0.0000
Vendor	0.0000	0.0000	0.0000	0.0000	0.0000	0.0000	0.0000	0.0000	0.0000	0.0000		0.0000	0.0000	0.0000	0.0000	0.0000
Worker	0.0000	0.0000	0.0000	0.0000	0.0000	0.0000	0.0000	0.0000	0.0000	0.0000		0.0000	0.0000	0.0000	0.0000	0.0000
Total	**0.0000**	**0.0000**	**0.0000**	**0.0000**	**0.0000**	**0.0000**	**0.0000**	**0.0000**	**0.0000**	**0.0000**		**0.0000**	**0.0000**	**0.0000**	**0.0000**	**0.0000**

Mitigated Construction On-Site

	ROG	NOx	CO	SO2	Fugitive PM10	Exhaust PM10	PM10 Total	Fugitive PM2.5	Exhaust PM2.5	PM2.5 Total	Bio- CO2	NBio- CO2	Total CO2	CH4	N2O	CO2e
Category	lb/day										lb/day					
Fugitive Dust					2.7714	0.0000	2.7714	1.3370	0.0000	1.3370			0.0000			0.0000
Off-Road	0.6401	2.7739	28.8577	0.0523		0.0854	0.0854		0.0854	0.0854	0.0000	5,061.0583	5,061.0583	1.6369		5,101.9795
Total	**0.6401**	**2.7739**	**28.8577**	**0.0523**	**2.7714**	**0.0854**	**2.8568**	**1.3370**	**0.0854**	**1.4224**	**0.0000**	**5,061.0583**	**5,061.0583**	**1.6369**		**5,101.9795**

SLRC - Meadow 2nd Half - Construction - South Coast Air Basin, Winter

EMFAC Off-Model Adjustment Factors for Gasoline Light Duty Vehicle to Account for the SAFE Vehicle Rule Applied

Mitigated Construction Off-Site

	ROG	NOx	CO	SO2	Fugitive PM10	Exhaust PM10	PM10 Total	Fugitive PM2.5	Exhaust PM2.5	PM2.5 Total	Bio- CO2	NBio- CO2	Total CO2	CH4	N2O	CO2e
Category	lb/day										lb/day					
Hauling	0.0000	0.0000	0.0000	0.0000	0.0000	0.0000	0.0000	0.0000	0.0000	0.0000		0.0000	0.0000	0.0000	0.0000	0.0000
Vendor	0.0000	0.0000	0.0000	0.0000	0.0000	0.0000	0.0000	0.0000	0.0000	0.0000		0.0000	0.0000	0.0000	0.0000	0.0000
Worker	0.0000	0.0000	0.0000	0.0000	0.0000	0.0000	0.0000	0.0000	0.0000	0.0000		0.0000	0.0000	0.0000	0.0000	0.0000
Total	**0.0000**	**0.0000**	**0.0000**	**0.0000**	**0.0000**	**0.0000**	**0.0000**	**0.0000**	**0.0000**	**0.0000**		**0.0000**	**0.0000**	**0.0000**	**0.0000**	**0.0000**

3.4 Grading - 2028

Unmitigated Construction On-Site

	ROG	NOx	CO	SO2	Fugitive PM10	Exhaust PM10	PM10 Total	Fugitive PM2.5	Exhaust PM2.5	PM2.5 Total	Bio- CO2	NBio- CO2	Total CO2	CH4	N2O	CO2e
Category	lb/day										lb/day					
Fugitive Dust					7.1062	0.0000	7.1062	3.4283	0.0000	3.4283			0.0000			0.0000
Off-Road	2.3610	21.3746	21.4269	0.0523		0.8425	0.8425		0.7751	0.7751		5,061.0583	5,061.0583	1.6369		5,101.9795
Total	**2.3610**	**21.3746**	**21.4269**	**0.0523**	**7.1062**	**0.8425**	**7.9487**	**3.4283**	**0.7751**	**4.2034**		**5,061.0583**	**5,061.0583**	**1.6369**		**5,101.9795**

SLRC - Meadow 2nd Half - Construction - South Coast Air Basin, Winter

EMFAC Off-Model Adjustment Factors for Gasoline Light Duty Vehicle to Account for the SAFE Vehicle Rule Applied

Unmitigated Construction Off-Site

	ROG	NOx	CO	SO2	Fugitive PM10	Exhaust PM10	PM10 Total	Fugitive PM2.5	Exhaust PM2.5	PM2.5 Total	Bio- CO2	NBio- CO2	Total CO2	CH4	N2O	CO2e
Category	lb/day										lb/day					
Hauling	0.0000	0.0000	0.0000	0.0000	0.0000	0.0000	0.0000	0.0000	0.0000	0.0000		0.0000	0.0000	0.0000	0.0000	0.0000
Vendor	0.0000	0.0000	0.0000	0.0000	0.0000	0.0000	0.0000	0.0000	0.0000	0.0000		0.0000	0.0000	0.0000	0.0000	0.0000
Worker	0.0000	0.0000	0.0000	0.0000	0.0000	0.0000	0.0000	0.0000	0.0000	0.0000		0.0000	0.0000	0.0000	0.0000	0.0000
Total	**0.0000**	**0.0000**	**0.0000**	**0.0000**	**0.0000**	**0.0000**	**0.0000**	**0.0000**	**0.0000**	**0.0000**		**0.0000**	**0.0000**	**0.0000**	**0.0000**	**0.0000**

Mitigated Construction On-Site

	ROG	NOx	CO	SO2	Fugitive PM10	Exhaust PM10	PM10 Total	Fugitive PM2.5	Exhaust PM2.5	PM2.5 Total	Bio- CO2	NBio- CO2	Total CO2	CH4	N2O	CO2e
Category	lb/day										lb/day					
Fugitive Dust					2.7714	0.0000	2.7714	1.3370	0.0000	1.3370			0.0000			0.0000
Off-Road	0.6401	2.7739	28.8577	0.0523		0.0854	0.0854		0.0854	0.0854	0.0000	5,061.0583	5,061.0583	1.6369		5,101.9795
Total	**0.6401**	**2.7739**	**28.8577**	**0.0523**	**2.7714**	**0.0854**	**2.8568**	**1.3370**	**0.0854**	**1.4224**	**0.0000**	**5,061.0583**	**5,061.0583**	**1.6369**		**5,101.9795**

SLRC - Meadow 2nd Half - Construction - South Coast Air Basin, Winter

EMFAC Off-Model Adjustment Factors for Gasoline Light Duty Vehicle to Account for the SAFE Vehicle Rule Applied

Mitigated Construction Off-Site

	ROG	NOx	CO	SO2	Fugitive PM10	Exhaust PM10	PM10 Total	Fugitive PM2.5	Exhaust PM2.5	PM2.5 Total	Bio- CO2	NBio- CO2	Total CO2	CH4	N2O	CO2e
Category	lb/day										lb/day					
Hauling	0.0000	0.0000	0.0000	0.0000	0.0000	0.0000	0.0000	0.0000	0.0000	0.0000		0.0000	0.0000	0.0000	0.0000	0.0000
Vendor	0.0000	0.0000	0.0000	0.0000	0.0000	0.0000	0.0000	0.0000	0.0000	0.0000		0.0000	0.0000	0.0000	0.0000	0.0000
Worker	0.0000	0.0000	0.0000	0.0000	0.0000	0.0000	0.0000	0.0000	0.0000	0.0000		0.0000	0.0000	0.0000	0.0000	0.0000
Total	**0.0000**	**0.0000**	**0.0000**	**0.0000**	**0.0000**	**0.0000**	**0.0000**	**0.0000**	**0.0000**	**0.0000**		**0.0000**	**0.0000**	**0.0000**	**0.0000**	**0.0000**

3.5 Drainage/Utilities/Trenching - 2028

Unmitigated Construction On-Site

	ROG	NOx	CO	SO2	Fugitive PM10	Exhaust PM10	PM10 Total	Fugitive PM2.5	Exhaust PM2.5	PM2.5 Total	Bio- CO2	NBio- CO2	Total CO2	CH4	N2O	CO2e
Category	lb/day										lb/day					
Off-Road	0.8441	8.5536	7.5262	0.0146		0.4052	0.4052		0.3728	0.3728		1,417.6714	1,417.6714	0.4585		1,429.1340
Total	**0.8441**	**8.5536**	**7.5262**	**0.0146**		**0.4052**	**0.4052**		**0.3728**	**0.3728**		**1,417.6714**	**1,417.6714**	**0.4585**		**1,429.1340**

Date: 2/18/2022 3:03 PM

SLRC - Meadow 2nd Half - Construction - South Coast Air Basin, Winter

EMFAC Off-Model Adjustment Factors for Gasoline Light Duty Vehicle to Account for the SAFE Vehicle Rule Applied

Unmitigated Construction Off-Site

	ROG	NOx	CO	SO2	Fugitive PM10	Exhaust PM10	PM10 Total	Fugitive PM2.5	Exhaust PM2.5	PM2.5 Total	Bio- CO2	NBio- CO2	Total CO2	CH4	N2O	CO2e
Category	lb/day										lb/day					
Hauling	0.0000	0.0000	0.0000	0.0000	0.0000	0.0000	0.0000	0.0000	0.0000	0.0000		0.0000	0.0000	0.0000	0.0000	0.0000
Vendor	0.0000	0.0000	0.0000	0.0000	0.0000	0.0000	0.0000	0.0000	0.0000	0.0000		0.0000	0.0000	0.0000	0.0000	0.0000
Worker	0.0000	0.0000	0.0000	0.0000	0.0000	0.0000	0.0000	0.0000	0.0000	0.0000		0.0000	0.0000	0.0000	0.0000	0.0000
Total	**0.0000**	**0.0000**	**0.0000**	**0.0000**	**0.0000**	**0.0000**	**0.0000**	**0.0000**	**0.0000**	**0.0000**		**0.0000**	**0.0000**	**0.0000**	**0.0000**	**0.0000**

Mitigated Construction On-Site

	ROG	NOx	CO	SO2	Fugitive PM10	Exhaust PM10	PM10 Total	Fugitive PM2.5	Exhaust PM2.5	PM2.5 Total	Bio- CO2	NBio- CO2	Total CO2	CH4	N2O	CO2e
Category	lb/day										lb/day					
Off-Road	0.1792	0.7766	9.0236	0.0146		0.0239	0.0239		0.0239	0.0239	0.0000	1,417.6714	1,417.6714	0.4585		1,429.1340
Total	**0.1792**	**0.7766**	**9.0236**	**0.0146**		**0.0239**	**0.0239**		**0.0239**	**0.0239**	**0.0000**	**1,417.6714**	**1,417.6714**	**0.4585**		**1,429.1340**

SLRC - Meadow 2nd Half - Construction - South Coast Air Basin, Winter

EMFAC Off-Model Adjustment Factors for Gasoline Light Duty Vehicle to Account for the SAFE Vehicle Rule Applied

Mitigated Construction Off-Site

	ROG	NOx	CO	SO2	Fugitive PM10	Exhaust PM10	PM10 Total	Fugitive PM2.5	Exhaust PM2.5	PM2.5 Total	Bio- CO2	NBio- CO2	Total CO2	CH4	N2O	CO2e
Category	lb/day										lb/day					
Hauling	0.0000	0.0000	0.0000	0.0000	0.0000	0.0000	0.0000	0.0000	0.0000	0.0000		0.0000	0.0000	0.0000	0.0000	0.0000
Vendor	0.0000	0.0000	0.0000	0.0000	0.0000	0.0000	0.0000	0.0000	0.0000	0.0000		0.0000	0.0000	0.0000	0.0000	0.0000
Worker	0.0000	0.0000	0.0000	0.0000	0.0000	0.0000	0.0000	0.0000	0.0000	0.0000		0.0000	0.0000	0.0000	0.0000	0.0000
Total	**0.0000**	**0.0000**	**0.0000**	**0.0000**	**0.0000**	**0.0000**	**0.0000**	**0.0000**	**0.0000**	**0.0000**		**0.0000**	**0.0000**	**0.0000**	**0.0000**	**0.0000**

3.6 Foundations - 2028

Unmitigated Construction On-Site

	ROG	NOx	CO	SO2	Fugitive PM10	Exhaust PM10	PM10 Total	Fugitive PM2.5	Exhaust PM2.5	PM2.5 Total	Bio- CO2	NBio- CO2	Total CO2	CH4	N2O	CO2e
Category	lb/day										lb/day					
Off-Road	0.5505	4.4272	6.8786	0.0121		0.1920	0.1920		0.1870	0.1870		1,118.3846	1,118.3846	0.1632		1,122.4655
Total	**0.5505**	**4.4272**	**6.8786**	**0.0121**		**0.1920**	**0.1920**		**0.1870**	**0.1870**		**1,118.3846**	**1,118.3846**	**0.1632**		**1,122.4655**

Date: 2/18/2022 3:03 PM

SLRC - Meadow 2nd Half - Construction - South Coast Air Basin, Winter

EMFAC Off-Model Adjustment Factors for Gasoline Light Duty Vehicle to Account for the SAFE Vehicle Rule Applied

Unmitigated Construction Off-Site

	ROG	NOx	CO	SO2	Fugitive PM10	Exhaust PM10	PM10 Total	Fugitive PM2.5	Exhaust PM2.5	PM2.5 Total	Bio- CO2	NBio- CO2	Total CO2	CH4	N2O	CO2e
Category	lb/day										lb/day					
Hauling	0.0000	0.0000	0.0000	0.0000	0.0000	0.0000	0.0000	0.0000	0.0000	0.0000		0.0000	0.0000	0.0000	0.0000	0.0000
Vendor	0.0000	0.0000	0.0000	0.0000	0.0000	0.0000	0.0000	0.0000	0.0000	0.0000		0.0000	0.0000	0.0000	0.0000	0.0000
Worker	0.0000	0.0000	0.0000	0.0000	0.0000	0.0000	0.0000	0.0000	0.0000	0.0000		0.0000	0.0000	0.0000	0.0000	0.0000
Total	**0.0000**	**0.0000**	**0.0000**	**0.0000**	**0.0000**	**0.0000**	**0.0000**	**0.0000**	**0.0000**	**0.0000**		**0.0000**	**0.0000**	**0.0000**	**0.0000**	**0.0000**

Mitigated Construction On-Site

	ROG	NOx	CO	SO2	Fugitive PM10	Exhaust PM10	PM10 Total	Fugitive PM2.5	Exhaust PM2.5	PM2.5 Total	Bio- CO2	NBio- CO2	Total CO2	CH4	N2O	CO2e
Category	lb/day										lb/day					
Off-Road	0.2336	1.2393	7.7741	0.0121		0.0441	0.0441		0.0441	0.0441	0.0000	1,118.3846	1,118.3846	0.1632		1,122.4655
Total	**0.2336**	**1.2393**	**7.7741**	**0.0121**		**0.0441**	**0.0441**		**0.0441**	**0.0441**	**0.0000**	**1,118.3846**	**1,118.3846**	**0.1632**		**1,122.4655**

SLRC - Meadow 2nd Half - Construction - South Coast Air Basin, Winter

EMFAC Off-Model Adjustment Factors for Gasoline Light Duty Vehicle to Account for the SAFE Vehicle Rule Applied

Mitigated Construction Off-Site

	ROG	NOx	CO	SO2	Fugitive PM10	Exhaust PM10	PM10 Total	Fugitive PM2.5	Exhaust PM2.5	PM2.5 Total	Bio- CO2	NBio- CO2	Total CO2	CH4	N2O	CO2e
Category	lb/day										lb/day					
Hauling	0.0000	0.0000	0.0000	0.0000	0.0000	0.0000	0.0000	0.0000	0.0000	0.0000		0.0000	0.0000	0.0000	0.0000	0.0000
Vendor	0.0000	0.0000	0.0000	0.0000	0.0000	0.0000	0.0000	0.0000	0.0000	0.0000		0.0000	0.0000	0.0000	0.0000	0.0000
Worker	0.0000	0.0000	0.0000	0.0000	0.0000	0.0000	0.0000	0.0000	0.0000	0.0000		0.0000	0.0000	0.0000	0.0000	0.0000
Total	**0.0000**	**0.0000**	**0.0000**	**0.0000**	**0.0000**	**0.0000**	**0.0000**	**0.0000**	**0.0000**	**0.0000**		**0.0000**	**0.0000**	**0.0000**	**0.0000**	**0.0000**

3.7 Landscaping/Other Finishing - 2028

Unmitigated Construction On-Site

	ROG	NOx	CO	SO2	Fugitive PM10	Exhaust PM10	PM10 Total	Fugitive PM2.5	Exhaust PM2.5	PM2.5 Total	Bio- CO2	NBio- CO2	Total CO2	CH4	N2O	CO2e
Category	lb/day										lb/day					
Off-Road	0.5318	5.3216	5.0999	0.0104		0.2326	0.2326		0.2140	0.2140		1,008.9129	1,008.9129	0.3263		1,017.0705
Total	**0.5318**	**5.3216**	**5.0999**	**0.0104**		**0.2326**	**0.2326**		**0.2140**	**0.2140**		**1,008.9129**	**1,008.9129**	**0.3263**		**1,017.0705**

Date: 2/18/2022 3:03 PM

SLRC - Meadow 2nd Half - Construction - South Coast Air Basin, Winter

EMFAC Off-Model Adjustment Factors for Gasoline Light Duty Vehicle to Account for the SAFE Vehicle Rule Applied

Unmitigated Construction Off-Site

	ROG	NOx	CO	SO2	Fugitive PM10	Exhaust PM10	PM10 Total	Fugitive PM2.5	Exhaust PM2.5	PM2.5 Total	Bio- CO2	NBio- CO2	Total CO2	CH4	N2O	CO2e
Category	lb/day										lb/day					
Hauling	0.0000	0.0000	0.0000	0.0000	0.0000	0.0000	0.0000	0.0000	0.0000	0.0000		0.0000	0.0000	0.0000	0.0000	0.0000
Vendor	0.0000	0.0000	0.0000	0.0000	0.0000	0.0000	0.0000	0.0000	0.0000	0.0000		0.0000	0.0000	0.0000	0.0000	0.0000
Worker	0.0000	0.0000	0.0000	0.0000	0.0000	0.0000	0.0000	0.0000	0.0000	0.0000		0.0000	0.0000	0.0000	0.0000	0.0000
Total	**0.0000**	**0.0000**	**0.0000**	**0.0000**	**0.0000**	**0.0000**	**0.0000**	**0.0000**	**0.0000**	**0.0000**		**0.0000**	**0.0000**	**0.0000**	**0.0000**	**0.0000**

Mitigated Construction On-Site

	ROG	NOx	CO	SO2	Fugitive PM10	Exhaust PM10	PM10 Total	Fugitive PM2.5	Exhaust PM2.5	PM2.5 Total	Bio- CO2	NBio- CO2	Total CO2	CH4	N2O	CO2e
Category	lb/day										lb/day					
Off-Road	0.1277	0.5534	6.1029	0.0104		0.0170	0.0170		0.0170	0.0170	0.0000	1,008.9129	1,008.9129	0.3263		1,017.0705
Total	**0.1277**	**0.5534**	**6.1029**	**0.0104**		**0.0170**	**0.0170**		**0.0170**	**0.0170**	**0.0000**	**1,008.9129**	**1,008.9129**	**0.3263**		**1,017.0705**

SLRC - Meadow 2nd Half - Construction - South Coast Air Basin, Winter

EMFAC Off-Model Adjustment Factors for Gasoline Light Duty Vehicle to Account for the SAFE Vehicle Rule Applied

Mitigated Construction Off-Site

	ROG	NOx	CO	SO2	Fugitive PM10	Exhaust PM10	PM10 Total	Fugitive PM2.5	Exhaust PM2.5	PM2.5 Total	Bio- CO2	NBio- CO2	Total CO2	CH4	N2O	CO2e
Category	lb/day										lb/day					
Hauling	0.0000	0.0000	0.0000	0.0000	0.0000	0.0000	0.0000	0.0000	0.0000	0.0000		0.0000	0.0000	0.0000	0.0000	0.0000
Vendor	0.0000	0.0000	0.0000	0.0000	0.0000	0.0000	0.0000	0.0000	0.0000	0.0000		0.0000	0.0000	0.0000	0.0000	0.0000
Worker	0.0000	0.0000	0.0000	0.0000	0.0000	0.0000	0.0000	0.0000	0.0000	0.0000		0.0000	0.0000	0.0000	0.0000	0.0000
Total	**0.0000**	**0.0000**	**0.0000**	**0.0000**	**0.0000**	**0.0000**	**0.0000**	**0.0000**	**0.0000**	**0.0000**		**0.0000**	**0.0000**	**0.0000**	**0.0000**	**0.0000**

3.8 Waterside Construction (Piles) - 2028

Unmitigated Construction On-Site

	ROG	NOx	CO	SO2	Fugitive PM10	Exhaust PM10	PM10 Total	Fugitive PM2.5	Exhaust PM2.5	PM2.5 Total	Bio- CO2	NBio- CO2	Total CO2	CH4	N2O	CO2e
Category	lb/day										lb/day					
Off-Road	0.6542	6.3684	6.0024	0.0184		0.2500	0.2500		0.2300	0.2300		1,778.1323	1,778.1323	0.5751		1,792.5094
Total	**0.6542**	**6.3684**	**6.0024**	**0.0184**		**0.2500**	**0.2500**		**0.2300**	**0.2300**		**1,778.1323**	**1,778.1323**	**0.5751**		**1,792.5094**

Date: 2/18/2022 3:03 PM

SLRC - Meadow 2nd Half - Construction - South Coast Air Basin, Winter

EMFAC Off-Model Adjustment Factors for Gasoline Light Duty Vehicle to Account for the SAFE Vehicle Rule Applied

Unmitigated Construction Off-Site

	ROG	NOx	CO	SO2	Fugitive PM10	Exhaust PM10	PM10 Total	Fugitive PM2.5	Exhaust PM2.5	PM2.5 Total	Bio- CO2	NBio- CO2	Total CO2	CH4	N2O	CO2e
Category	lb/day										lb/day					
Hauling	0.0000	0.0000	0.0000	0.0000	0.0000	0.0000	0.0000	0.0000	0.0000	0.0000		0.0000	0.0000	0.0000	0.0000	0.0000
Vendor	0.0000	0.0000	0.0000	0.0000	0.0000	0.0000	0.0000	0.0000	0.0000	0.0000		0.0000	0.0000	0.0000	0.0000	0.0000
Worker	0.0000	0.0000	0.0000	0.0000	0.0000	0.0000	0.0000	0.0000	0.0000	0.0000		0.0000	0.0000	0.0000	0.0000	0.0000
Total	**0.0000**	**0.0000**	**0.0000**	**0.0000**	**0.0000**	**0.0000**	**0.0000**	**0.0000**	**0.0000**	**0.0000**		**0.0000**	**0.0000**	**0.0000**	**0.0000**	**0.0000**

Mitigated Construction On-Site

	ROG	NOx	CO	SO2	Fugitive PM10	Exhaust PM10	PM10 Total	Fugitive PM2.5	Exhaust PM2.5	PM2.5 Total	Bio- CO2	NBio- CO2	Total CO2	CH4	N2O	CO2e
Category	lb/day										lb/day					
Off-Road	0.2258	0.9785	9.2289	0.0184		0.0301	0.0301		0.0301	0.0301	0.0000	1,778.1323	1,778.1323	0.5751		1,792.5094
Total	**0.2258**	**0.9785**	**9.2289**	**0.0184**		**0.0301**	**0.0301**		**0.0301**	**0.0301**	**0.0000**	**1,778.1323**	**1,778.1323**	**0.5751**		**1,792.5094**

SLRC - Meadow 2nd Half - Construction - South Coast Air Basin, Winter

EMFAC Off-Model Adjustment Factors for Gasoline Light Duty Vehicle to Account for the SAFE Vehicle Rule Applied

Mitigated Construction Off-Site

	ROG	NOx	CO	SO2	Fugitive PM10	Exhaust PM10	PM10 Total	Fugitive PM2.5	Exhaust PM2.5	PM2.5 Total	Bio- CO2	NBio- CO2	Total CO2	CH4	N2O	CO2e
Category	lb/day										lb/day					
Hauling	0.0000	0.0000	0.0000	0.0000	0.0000	0.0000	0.0000	0.0000	0.0000	0.0000		0.0000	0.0000	0.0000	0.0000	0.0000
Vendor	0.0000	0.0000	0.0000	0.0000	0.0000	0.0000	0.0000	0.0000	0.0000	0.0000		0.0000	0.0000	0.0000	0.0000	0.0000
Worker	0.0000	0.0000	0.0000	0.0000	0.0000	0.0000	0.0000	0.0000	0.0000	0.0000		0.0000	0.0000	0.0000	0.0000	0.0000
Total	**0.0000**	**0.0000**	**0.0000**	**0.0000**	**0.0000**	**0.0000**	**0.0000**	**0.0000**	**0.0000**	**0.0000**		**0.0000**	**0.0000**	**0.0000**	**0.0000**	**0.0000**

3.9 Paving - 2028

Unmitigated Construction On-Site

	ROG	NOx	CO	SO2	Fugitive PM10	Exhaust PM10	PM10 Total	Fugitive PM2.5	Exhaust PM2.5	PM2.5 Total	Bio- CO2	NBio- CO2	Total CO2	CH4	N2O	CO2e
Category	lb/day										lb/day					
Off-Road	0.8612	7.4533	11.6211	0.0194		0.3387	0.3387		0.3220	0.3220		1,827.4398	1,827.4398	0.3926		1,837.2537
Paving	0.0442					0.0000	0.0000		0.0000	0.0000			0.0000			0.0000
Total	**0.9054**	**7.4533**	**11.6211**	**0.0194**		**0.3387**	**0.3387**		**0.3220**	**0.3220**		**1,827.4398**	**1,827.4398**	**0.3926**		**1,837.2537**

Date: 2/18/2022 3:03 PM

SLRC - Meadow 2nd Half - Construction - South Coast Air Basin, Winter

EMFAC Off-Model Adjustment Factors for Gasoline Light Duty Vehicle to Account for the SAFE Vehicle Rule Applied

Unmitigated Construction Off-Site

	ROG	NOx	CO	SO2	Fugitive PM10	Exhaust PM10	PM10 Total	Fugitive PM2.5	Exhaust PM2.5	PM2.5 Total	Bio- CO2	NBio- CO2	Total CO2	CH4	N2O	CO2e
Category	lb/day										lb/day					
Hauling	0.0000	0.0000	0.0000	0.0000	0.0000	0.0000	0.0000	0.0000	0.0000	0.0000		0.0000	0.0000	0.0000	0.0000	0.0000
Vendor	0.0000	0.0000	0.0000	0.0000	0.0000	0.0000	0.0000	0.0000	0.0000	0.0000		0.0000	0.0000	0.0000	0.0000	0.0000
Worker	0.0000	0.0000	0.0000	0.0000	0.0000	0.0000	0.0000	0.0000	0.0000	0.0000		0.0000	0.0000	0.0000	0.0000	0.0000
Total	**0.0000**	**0.0000**	**0.0000**	**0.0000**	**0.0000**	**0.0000**	**0.0000**	**0.0000**	**0.0000**	**0.0000**		**0.0000**	**0.0000**	**0.0000**	**0.0000**	**0.0000**

Mitigated Construction On-Site

	ROG	NOx	CO	SO2	Fugitive PM10	Exhaust PM10	PM10 Total	Fugitive PM2.5	Exhaust PM2.5	PM2.5 Total	Bio- CO2	NBio- CO2	Total CO2	CH4	N2O	CO2e
Category	lb/day										lb/day					
Off-Road	0.3235	1.6291	13.3209	0.0194		0.0561	0.0561		0.0561	0.0561	0.0000	1,827.4398	1,827.4398	0.3926		1,837.2537
Paving	0.0442					0.0000	0.0000		0.0000	0.0000			0.0000			0.0000
Total	**0.3677**	**1.6291**	**13.3209**	**0.0194**		**0.0561**	**0.0561**		**0.0561**	**0.0561**	**0.0000**	**1,827.4398**	**1,827.4398**	**0.3926**		**1,837.2537**

SLRC - Meadow 2nd Half - Construction - South Coast Air Basin, Winter

EMFAC Off-Model Adjustment Factors for Gasoline Light Duty Vehicle to Account for the SAFE Vehicle Rule Applied

Mitigated Construction Off-Site

	ROG	NOx	CO	SO2	Fugitive PM10	Exhaust PM10	PM10 Total	Fugitive PM2.5	Exhaust PM2.5	PM2.5 Total	Bio- CO2	NBio- CO2	Total CO2	CH4	N2O	CO2e
Category	lb/day										lb/day					
Hauling	0.0000	0.0000	0.0000	0.0000	0.0000	0.0000	0.0000	0.0000	0.0000	0.0000		0.0000	0.0000	0.0000	0.0000	0.0000
Vendor	0.0000	0.0000	0.0000	0.0000	0.0000	0.0000	0.0000	0.0000	0.0000	0.0000		0.0000	0.0000	0.0000	0.0000	0.0000
Worker	0.0000	0.0000	0.0000	0.0000	0.0000	0.0000	0.0000	0.0000	0.0000	0.0000		0.0000	0.0000	0.0000	0.0000	0.0000
Total	**0.0000**	**0.0000**	**0.0000**	**0.0000**	**0.0000**	**0.0000**	**0.0000**	**0.0000**	**0.0000**	**0.0000**		**0.0000**	**0.0000**	**0.0000**	**0.0000**	**0.0000**

3.10 Structure Construction - 2028

Unmitigated Construction On-Site

	ROG	NOx	CO	SO2	Fugitive PM10	Exhaust PM10	PM10 Total	Fugitive PM2.5	Exhaust PM2.5	PM2.5 Total	Bio- CO2	NBio- CO2	Total CO2	CH4	N2O	CO2e
Category	lb/day										lb/day					
Off-Road	1.3692	12.5478	16.0041	0.0273		0.5209	0.5209		0.4901	0.4901		2,591.5678	2,591.5678	0.6123		2,606.8752
Total	**1.3692**	**12.5478**	**16.0041**	**0.0273**		**0.5209**	**0.5209**		**0.4901**	**0.4901**		**2,591.5678**	**2,591.5678**	**0.6123**		**2,606.8752**

Date: 2/18/2022 3:03 PM

SLRC - Meadow 2nd Half - Construction - South Coast Air Basin, Winter

EMFAC Off-Model Adjustment Factors for Gasoline Light Duty Vehicle to Account for the SAFE Vehicle Rule Applied

Unmitigated Construction Off-Site

	ROG	NOx	CO	SO2	Fugitive PM10	Exhaust PM10	PM10 Total	Fugitive PM2.5	Exhaust PM2.5	PM2.5 Total	Bio- CO2	NBio- CO2	Total CO2	CH4	N2O	CO2e
Category	lb/day										lb/day					
Hauling	0.0000	0.0000	0.0000	0.0000	0.0000	0.0000	0.0000	0.0000	0.0000	0.0000		0.0000	0.0000	0.0000	0.0000	0.0000
Vendor	0.0000	0.0000	0.0000	0.0000	0.0000	0.0000	0.0000	0.0000	0.0000	0.0000		0.0000	0.0000	0.0000	0.0000	0.0000
Worker	0.0000	0.0000	0.0000	0.0000	0.0000	0.0000	0.0000	0.0000	0.0000	0.0000		0.0000	0.0000	0.0000	0.0000	0.0000
Total	**0.0000**	**0.0000**	**0.0000**	**0.0000**	**0.0000**	**0.0000**	**0.0000**	**0.0000**	**0.0000**	**0.0000**		**0.0000**	**0.0000**	**0.0000**	**0.0000**	**0.0000**

Mitigated Construction On-Site

	ROG	NOx	CO	SO2	Fugitive PM10	Exhaust PM10	PM10 Total	Fugitive PM2.5	Exhaust PM2.5	PM2.5 Total	Bio- CO2	NBio- CO2	Total CO2	CH4	N2O	CO2e
Category	lb/day										lb/day					
Off-Road	0.5081	2.5913	17.6567	0.0273		0.0793	0.0793		0.0793	0.0793	0.0000	2,591.5678	2,591.5678	0.6123		2,606.8752
Total	**0.5081**	**2.5913**	**17.6567**	**0.0273**		**0.0793**	**0.0793**		**0.0793**	**0.0793**	**0.0000**	**2,591.5678**	**2,591.5678**	**0.6123**		**2,606.8752**

Date: 2/18/2022 3:03 PM

SLRC - Meadow 2nd Half - Construction - South Coast Air Basin, Winter

EMFAC Off-Model Adjustment Factors for Gasoline Light Duty Vehicle to Account for the SAFE Vehicle Rule Applied

Mitigated Construction Off-Site

	ROG	NOx	CO	SO2	Fugitive PM10	Exhaust PM10	PM10 Total	Fugitive PM2.5	Exhaust PM2.5	PM2.5 Total	Bio- CO2	NBio- CO2	Total CO2	CH4	N2O	CO2e
Category	lb/day										lb/day					
Hauling	0.0000	0.0000	0.0000	0.0000	0.0000	0.0000	0.0000	0.0000	0.0000	0.0000		0.0000	0.0000	0.0000	0.0000	0.0000
Vendor	0.0000	0.0000	0.0000	0.0000	0.0000	0.0000	0.0000	0.0000	0.0000	0.0000		0.0000	0.0000	0.0000	0.0000	0.0000
Worker	0.0000	0.0000	0.0000	0.0000	0.0000	0.0000	0.0000	0.0000	0.0000	0.0000		0.0000	0.0000	0.0000	0.0000	0.0000
Total	**0.0000**	**0.0000**	**0.0000**	**0.0000**	**0.0000**	**0.0000**	**0.0000**	**0.0000**	**0.0000**	**0.0000**		**0.0000**	**0.0000**	**0.0000**	**0.0000**	**0.0000**

SLRC - Ivanhoe Spillway - Construction - South Coast Air Basin, Winter

EMFAC Off-Model Adjustment Factors for Gasoline Light Duty Vehicle to Account for the SAFE Vehicle Rule Applied

SLRC - Ivanhoe Spillway - Construction

South Coast Air Basin, Winter

1.0 Project Characteristics

1.1 Land Usage

Land Uses	Size	Metric	Lot Acreage	Floor Surface Area	Population
Other Asphalt Surfaces	2.60	Acre	2.60	110,270.00	0
City Park	0.32	Acre	0.32	16,730.00	0

1.2 Other Project Characteristics

Urbanization	Urban	**Wind Speed (m/s)**	2.2	**Precipitation Freq (Days)**	31
Climate Zone	12			**Operational Year**	2028
Utility Company	Los Angeles Department of Water & Power				
CO2 Intensity (lb/MWhr)	691.98	**CH4 Intensity (lb/MWhr)**	0.033	**N2O Intensity (lb/MWhr)**	0.004

1.3 User Entered Comments & Non-Default Data

Project Characteristics -

Land Use - see construction assumptions

Construction Phase - see construction assumptions

Off-road Equipment - see construction assumptions

Off-road Equipment -

Off-road Equipment - see construction assumptions

Trips and VMT - construction mobile emissions are calculated outside of CalEEMod.

Demolition -

Construction Off-road Equipment Mitigation -

Table Name	Column Name	Default Value	New Value
tblConstDustMitigation	WaterUnpavedRoadVehicleSpeed	0	15
tblConstructionPhase	NumDays	20.00	100.00

SLRC - Ivanhoe Spillway - Construction - South Coast Air Basin, Winter

EMFAC Off-Model Adjustment Factors for Gasoline Light Duty Vehicle to Account for the SAFE Vehicle Rule Applied

tblConstructionPhase	NumDays	10.00	240.00
tblConstructionPhase	NumDaysWeek	5.00	6.00
tblConstructionPhase	NumDaysWeek	5.00	6.00
tblConstructionPhase	NumDaysWeek	5.00	6.00
tblLandUse	LandUseSquareFeet	113,256.00	110,270.00
tblLandUse	LandUseSquareFeet	13,939.20	16,730.00
tblOffRoadEquipment	OffRoadEquipmentUnitAmount	1.00	2.00
tblOffRoadEquipment	OffRoadEquipmentUnitAmount	1.00	0.00
tblOffRoadEquipment	OffRoadEquipmentUnitAmount	2.00	1.00
tblOffRoadEquipment	OffRoadEquipmentUnitAmount	1.00	0.00
tblTripsAndVMT	HaulingTripNumber	280.00	0.00
tblTripsAndVMT	WorkerTripNumber	13.00	0.00
tblTripsAndVMT	WorkerTripNumber	8.00	0.00
tblTripsAndVMT	WorkerTripNumber	15.00	0.00

2.0 Emissions Summary

2.1 Overall Construction (Maximum Daily Emission)

Unmitigated Construction

	ROG	NOx	CO	SO2	Fugitive PM10	Exhaust PM10	PM10 Total	Fugitive PM2.5	Exhaust PM2.5	PM2.5 Total	Bio- CO2	NBio- CO2	Total CO2	CH4	N2O	CO2e
Year	lb/day										lb/day					
2027	1.4226	13.0319	17.5532	0.0274	0.6060	0.6327	1.1538	0.0918	0.5924	0.6034	0.0000	2,604.8716	2,604.8716	0.6440	0.0000	2,620.9714
2028	1.4226	12.5502	17.5532	0.0274	0.0000	0.6327	0.6327	0.0000	0.5924	0.5924	0.0000	2,604.8716	2,604.8716	0.6440	0.0000	2,620.9714
Maximum	**1.4226**	**13.0319**	**17.5532**	**0.0274**	**0.6060**	**0.6327**	**1.1538**	**0.0918**	**0.5924**	**0.6034**	**0.0000**	**2,604.8716**	**2,604.8716**	**0.6440**	**0.0000**	**2,620.9714**

SLRC - Ivanhoe Spillway - Construction - South Coast Air Basin, Winter

EMFAC Off-Model Adjustment Factors for Gasoline Light Duty Vehicle to Account for the SAFE Vehicle Rule Applied

Mitigated Construction

	ROG	NOx	CO	SO2	Fugitive PM10	Exhaust PM10	PM10 Total	Fugitive PM2.5	Exhaust PM2.5	PM2.5 Total	Bio- CO2	NBio- CO2	Total CO2	CH4	N2O	CO2e
Year	lb/day										lb/day					
2027	1.4226	13.0319	17.5532	0.0274	0.2364	0.6327	0.7842	0.0358	0.5924	0.5924	0.0000	2,604.8716	2,604.8716	0.6440	0.0000	2,620.9714
2028	1.4226	12.5502	17.5532	0.0274	0.0000	0.6327	0.6327	0.0000	0.5924	0.5924	0.0000	2,604.8716	2,604.8716	0.6440	0.0000	2,620.9714
Maximum	**1.4226**	**13.0319**	**17.5532**	**0.0274**	**0.2364**	**0.6327**	**0.7842**	**0.0358**	**0.5924**	**0.5924**	**0.0000**	**2,604.8716**	**2,604.8716**	**0.6440**	**0.0000**	**2,620.9714**

	ROG	NOx	CO	SO2	Fugitive PM10	Exhaust PM10	PM10 Total	Fugitive PM2.5	Exhaust PM2.5	PM2.5 Total	Bio- CO2	NBio-CO2	Total CO2	CH4	N20	CO2e
Percent Reduction	**0.00**	**0.00**	**0.00**	**0.00**	**61.00**	**0.00**	**20.69**	**61.00**	**0.00**	**0.91**	**0.00**	**0.00**	**0.00**	**0.00**	**0.00**	**0.00**

3.0 Construction Detail

Construction Phase

Phase Number	Phase Name	Phase Type	Start Date	End Date	Num Days Week	Num Days	Phase Description
1	Demolition	Demolition	8/1/2027	11/25/2027	6	100	
2	Drainage/Utilities/Trenching	Trenching	11/26/2027	8/31/2028	6	240	
3	Paving	Paving	11/26/2027	8/31/2028	6	240	

Acres of Grading (Site Preparation Phase): 0

Acres of Grading (Grading Phase): 0

Acres of Paving: 2.6

Date: 1/25/2022 4:48 PM

SLRC - Ivanhoe Spillway - Construction - South Coast Air Basin, Winter

EMFAC Off-Model Adjustment Factors for Gasoline Light Duty Vehicle to Account for the SAFE Vehicle Rule Applied

Residential Indoor: 0; Residential Outdoor: 0; Non-Residential Indoor: 0; Non-Residential Outdoor: 0; Striped Parking Area: 0 (Architectural Coating –

OffRoad Equipment

Phase Name	Offroad Equipment Type	Amount	Usage Hours	Horse Power	Load Factor
Demolition	Concrete/Industrial Saws	0	8.00	81	0.73
Demolition	Generator Sets	1	8.00	84	0.74
Demolition	Rubber Tired Dozers	1	8.00	247	0.40
Demolition	Tractors/Loaders/Backhoes	3	8.00	97	0.37
Paving	Cement and Mortar Mixers	2	8.00	9	0.56
Paving	Pavers	1	8.00	130	0.42
Paving	Paving Equipment	1	8.00	132	0.36
Paving	Pumps	1	8.00	84	0.74
Paving	Rollers	1	8.00	80	0.38
Paving	Tractors/Loaders/Backhoes	0	8.00	97	0.37
Drainage/Utilities/Trenching	Forklifts	1	8.00	89	0.20
Drainage/Utilities/Trenching	Tractors/Loaders/Backhoes	1	8.00	97	0.37
Drainage/Utilities/Trenching	Trenchers	1	8.00	78	0.50

Trips and VMT

Phase Name	Offroad Equipment Count	Worker Trip Number	Vendor Trip Number	Hauling Trip Number	Worker Trip Length	Vendor Trip Length	Hauling Trip Length	Worker Vehicle Class	Vendor Vehicle Class	Hauling Vehicle Class
Demolition	5	0.00	0.00	0.00	14.70	6.90	20.00	LD_Mix	HDT_Mix	HHDT
Paving	6	0.00	0.00	0.00	14.70	6.90	20.00	LD_Mix	HDT_Mix	HHDT
Drainage/Utilities/Trenching	3	0.00	0.00	0.00	14.70	6.90	20.00	LD_Mix	HDT_Mix	HHDT

3.1 Mitigation Measures Construction

Water Exposed Area

Reduce Vehicle Speed on Unpaved Roads

Date: 1/25/2022 4:48 PM

SLRC - Ivanhoe Spillway - Construction - South Coast Air Basin, Winter

EMFAC Off-Model Adjustment Factors for Gasoline Light Duty Vehicle to Account for the SAFE Vehicle Rule Applied

3.2 Demolition - 2027

Unmitigated Construction On-Site

	ROG	NOx	CO	SO2	Fugitive PM10	Exhaust PM10	PM10 Total	Fugitive PM2.5	Exhaust PM2.5	PM2.5 Total	Bio- CO2	NBio- CO2	Total CO2	CH4	N2O	CO2e
Category	lb/day										lb/day					
Fugitive Dust					0.6060	0.0000	0.6060	0.0918	0.0000	0.0918			0.0000			0.0000
Off-Road	1.3109	13.0319	13.3462	0.0245		0.5478	0.5478		0.5116	0.5116		2,356.1622	2,356.1622	0.5836		2,370.7510
Total	**1.3109**	**13.0319**	**13.3462**	**0.0245**	**0.6060**	**0.5478**	**1.1538**	**0.0918**	**0.5116**	**0.6034**		**2,356.1622**	**2,356.1622**	**0.5836**		**2,370.7510**

Unmitigated Construction Off-Site

	ROG	NOx	CO	SO2	Fugitive PM10	Exhaust PM10	PM10 Total	Fugitive PM2.5	Exhaust PM2.5	PM2.5 Total	Bio- CO2	NBio- CO2	Total CO2	CH4	N2O	CO2e
Category	lb/day										lb/day					
Hauling	0.0000	0.0000	0.0000	0.0000	0.0000	0.0000	0.0000	0.0000	0.0000	0.0000		0.0000	0.0000	0.0000	0.0000	0.0000
Vendor	0.0000	0.0000	0.0000	0.0000	0.0000	0.0000	0.0000	0.0000	0.0000	0.0000		0.0000	0.0000	0.0000	0.0000	0.0000
Worker	0.0000	0.0000	0.0000	0.0000	0.0000	0.0000	0.0000	0.0000	0.0000	0.0000		0.0000	0.0000	0.0000	0.0000	0.0000
Total	**0.0000**	**0.0000**	**0.0000**	**0.0000**	**0.0000**	**0.0000**	**0.0000**	**0.0000**	**0.0000**	**0.0000**		**0.0000**	**0.0000**	**0.0000**	**0.0000**	**0.0000**

Date: 1/25/2022 4:48 PM

SLRC - Ivanhoe Spillway - Construction - South Coast Air Basin, Winter

EMFAC Off-Model Adjustment Factors for Gasoline Light Duty Vehicle to Account for the SAFE Vehicle Rule Applied

Mitigated Construction On-Site

	ROG	NOx	CO	SO2	Fugitive PM10	Exhaust PM10	PM10 Total	Fugitive PM2.5	Exhaust PM2.5	PM2.5 Total	Bio- CO2	NBio- CO2	Total CO2	CH4	N2O	CO2e
Category	lb/day										lb/day					
Fugitive Dust					0.2364	0.0000	0.2364	0.0358	0.0000	0.0358			0.0000			0.0000
Off-Road	1.3109	13.0319	13.3462	0.0245		0.5478	0.5478		0.5116	0.5116	0.0000	2,356.1622	2,356.1622	0.5836		2,370.7510
Total	**1.3109**	**13.0319**	**13.3462**	**0.0245**	**0.2364**	**0.5478**	**0.7842**	**0.0358**	**0.5116**	**0.5474**	**0.0000**	**2,356.1622**	**2,356.1622**	**0.5836**		**2,370.7510**

Mitigated Construction Off-Site

	ROG	NOx	CO	SO2	Fugitive PM10	Exhaust PM10	PM10 Total	Fugitive PM2.5	Exhaust PM2.5	PM2.5 Total	Bio- CO2	NBio- CO2	Total CO2	CH4	N2O	CO2e
Category	lb/day										lb/day					
Hauling	0.0000	0.0000	0.0000	0.0000	0.0000	0.0000	0.0000	0.0000	0.0000	0.0000		0.0000	0.0000	0.0000	0.0000	0.0000
Vendor	0.0000	0.0000	0.0000	0.0000	0.0000	0.0000	0.0000	0.0000	0.0000	0.0000		0.0000	0.0000	0.0000	0.0000	0.0000
Worker	0.0000	0.0000	0.0000	0.0000	0.0000	0.0000	0.0000	0.0000	0.0000	0.0000		0.0000	0.0000	0.0000	0.0000	0.0000
Total	**0.0000**	**0.0000**	**0.0000**	**0.0000**	**0.0000**	**0.0000**	**0.0000**	**0.0000**	**0.0000**	**0.0000**		**0.0000**	**0.0000**	**0.0000**	**0.0000**	**0.0000**

SLRC - Ivanhoe Spillway - Construction - South Coast Air Basin, Winter

EMFAC Off-Model Adjustment Factors for Gasoline Light Duty Vehicle to Account for the SAFE Vehicle Rule Applied

3.3 Drainage/Utilities/Trenching - 2027

Unmitigated Construction On-Site

	ROG	NOx	CO	SO2	Fugitive PM10	Exhaust PM10	PM10 Total	Fugitive PM2.5	Exhaust PM2.5	PM2.5 Total	Bio- CO2	NBio- CO2	Total CO2	CH4	N2O	CO2e
Category	lb/day										lb/day					
Off-Road	0.5330	5.0969	5.9321	8.0300e-003		0.2939	0.2939		0.2704	0.2704		777.4318	777.4318	0.2514		783.7177
Total	**0.5330**	**5.0969**	**5.9321**	**8.0300e-003**		**0.2939**	**0.2939**		**0.2704**	**0.2704**		**777.4318**	**777.4318**	**0.2514**		**783.7177**

Unmitigated Construction Off-Site

	ROG	NOx	CO	SO2	Fugitive PM10	Exhaust PM10	PM10 Total	Fugitive PM2.5	Exhaust PM2.5	PM2.5 Total	Bio- CO2	NBio- CO2	Total CO2	CH4	N2O	CO2e
Category	lb/day										lb/day					
Hauling	0.0000	0.0000	0.0000	0.0000	0.0000	0.0000	0.0000	0.0000	0.0000	0.0000		0.0000	0.0000	0.0000	0.0000	0.0000
Vendor	0.0000	0.0000	0.0000	0.0000	0.0000	0.0000	0.0000	0.0000	0.0000	0.0000		0.0000	0.0000	0.0000	0.0000	0.0000
Worker	0.0000	0.0000	0.0000	0.0000	0.0000	0.0000	0.0000	0.0000	0.0000	0.0000		0.0000	0.0000	0.0000	0.0000	0.0000
Total	**0.0000**	**0.0000**	**0.0000**	**0.0000**	**0.0000**	**0.0000**	**0.0000**	**0.0000**	**0.0000**	**0.0000**		**0.0000**	**0.0000**	**0.0000**	**0.0000**	**0.0000**

Date: 1/25/2022 4:48 PM

SLRC - Ivanhoe Spillway - Construction - South Coast Air Basin, Winter

EMFAC Off-Model Adjustment Factors for Gasoline Light Duty Vehicle to Account for the SAFE Vehicle Rule Applied

Mitigated Construction On-Site

	ROG	NOx	CO	SO2	Fugitive PM10	Exhaust PM10	PM10 Total	Fugitive PM2.5	Exhaust PM2.5	PM2.5 Total	Bio- CO2	NBio- CO2	Total CO2	CH4	N2O	CO2e
Category	lb/day										lb/day					
Off-Road	0.5330	5.0969	5.9321	8.0300e-003		0.2939	0.2939		0.2704	0.2704	0.0000	777.4318	777.4318	0.2514		783.7177
Total	**0.5330**	**5.0969**	**5.9321**	**8.0300e-003**		**0.2939**	**0.2939**		**0.2704**	**0.2704**	**0.0000**	**777.4318**	**777.4318**	**0.2514**		**783.7177**

Mitigated Construction Off-Site

	ROG	NOx	CO	SO2	Fugitive PM10	Exhaust PM10	PM10 Total	Fugitive PM2.5	Exhaust PM2.5	PM2.5 Total	Bio- CO2	NBio- CO2	Total CO2	CH4	N2O	CO2e
Category	lb/day										lb/day					
Hauling	0.0000	0.0000	0.0000	0.0000	0.0000	0.0000	0.0000	0.0000	0.0000	0.0000		0.0000	0.0000	0.0000	0.0000	0.0000
Vendor	0.0000	0.0000	0.0000	0.0000	0.0000	0.0000	0.0000	0.0000	0.0000	0.0000		0.0000	0.0000	0.0000	0.0000	0.0000
Worker	0.0000	0.0000	0.0000	0.0000	0.0000	0.0000	0.0000	0.0000	0.0000	0.0000		0.0000	0.0000	0.0000	0.0000	0.0000
Total	**0.0000**	**0.0000**	**0.0000**	**0.0000**	**0.0000**	**0.0000**	**0.0000**	**0.0000**	**0.0000**	**0.0000**		**0.0000**	**0.0000**	**0.0000**	**0.0000**	**0.0000**

SLRC - Ivanhoe Spillway - Construction - South Coast Air Basin, Winter

EMFAC Off-Model Adjustment Factors for Gasoline Light Duty Vehicle to Account for the SAFE Vehicle Rule Applied

3.3 Drainage/Utilities/Trenching - 2028

Unmitigated Construction On-Site

	ROG	NOx	CO	SO2	Fugitive PM10	Exhaust PM10	PM10 Total	Fugitive PM2.5	Exhaust PM2.5	PM2.5 Total	Bio- CO2	NBio- CO2	Total CO2	CH4	N2O	CO2e
Category	lb/day										lb/day					
Off-Road	0.5330	5.0969	5.9321	8.0300e-003		0.2939	0.2939		0.2704	0.2704		777.4318	777.4318	0.2514		783.7177
Total	**0.5330**	**5.0969**	**5.9321**	**8.0300e-003**		**0.2939**	**0.2939**		**0.2704**	**0.2704**		**777.4318**	**777.4318**	**0.2514**		**783.7177**

Unmitigated Construction Off-Site

	ROG	NOx	CO	SO2	Fugitive PM10	Exhaust PM10	PM10 Total	Fugitive PM2.5	Exhaust PM2.5	PM2.5 Total	Bio- CO2	NBio- CO2	Total CO2	CH4	N2O	CO2e
Category	lb/day										lb/day					
Hauling	0.0000	0.0000	0.0000	0.0000	0.0000	0.0000	0.0000	0.0000	0.0000	0.0000		0.0000	0.0000	0.0000	0.0000	0.0000
Vendor	0.0000	0.0000	0.0000	0.0000	0.0000	0.0000	0.0000	0.0000	0.0000	0.0000		0.0000	0.0000	0.0000	0.0000	0.0000
Worker	0.0000	0.0000	0.0000	0.0000	0.0000	0.0000	0.0000	0.0000	0.0000	0.0000		0.0000	0.0000	0.0000	0.0000	0.0000
Total	**0.0000**	**0.0000**	**0.0000**	**0.0000**	**0.0000**	**0.0000**	**0.0000**	**0.0000**	**0.0000**	**0.0000**		**0.0000**	**0.0000**	**0.0000**	**0.0000**	**0.0000**

Date: 1/25/2022 4:48 PM

SLRC - Ivanhoe Spillway - Construction - South Coast Air Basin, Winter

EMFAC Off-Model Adjustment Factors for Gasoline Light Duty Vehicle to Account for the SAFE Vehicle Rule Applied

Mitigated Construction On-Site

	ROG	NOx	CO	SO2	Fugitive PM10	Exhaust PM10	PM10 Total	Fugitive PM2.5	Exhaust PM2.5	PM2.5 Total	Bio- CO2	NBio- CO2	Total CO2	CH4	N2O	CO2e
Category	lb/day										lb/day					
Off-Road	0.5330	5.0969	5.9321	8.0300e-003		0.2939	0.2939		0.2704	0.2704	0.0000	777.4318	777.4318	0.2514		783.7177
Total	**0.5330**	**5.0969**	**5.9321**	**8.0300e-003**		**0.2939**	**0.2939**		**0.2704**	**0.2704**	**0.0000**	**777.4318**	**777.4318**	**0.2514**		**783.7177**

Mitigated Construction Off-Site

	ROG	NOx	CO	SO2	Fugitive PM10	Exhaust PM10	PM10 Total	Fugitive PM2.5	Exhaust PM2.5	PM2.5 Total	Bio- CO2	NBio- CO2	Total CO2	CH4	N2O	CO2e
Category	lb/day										lb/day					
Hauling	0.0000	0.0000	0.0000	0.0000	0.0000	0.0000	0.0000	0.0000	0.0000	0.0000		0.0000	0.0000	0.0000	0.0000	0.0000
Vendor	0.0000	0.0000	0.0000	0.0000	0.0000	0.0000	0.0000	0.0000	0.0000	0.0000		0.0000	0.0000	0.0000	0.0000	0.0000
Worker	0.0000	0.0000	0.0000	0.0000	0.0000	0.0000	0.0000	0.0000	0.0000	0.0000		0.0000	0.0000	0.0000	0.0000	0.0000
Total	**0.0000**	**0.0000**	**0.0000**	**0.0000**	**0.0000**	**0.0000**	**0.0000**	**0.0000**	**0.0000**	**0.0000**		**0.0000**	**0.0000**	**0.0000**	**0.0000**	**0.0000**

Date: 1/25/2022 4:48 PM

SLRC - Ivanhoe Spillway - Construction - South Coast Air Basin, Winter

EMFAC Off-Model Adjustment Factors for Gasoline Light Duty Vehicle to Account for the SAFE Vehicle Rule Applied

3.4 Paving - 2027

Unmitigated Construction On-Site

	ROG	NOx	CO	SO2	Fugitive PM10	Exhaust PM10	PM10 Total	Fugitive PM2.5	Exhaust PM2.5	PM2.5 Total	Bio- CO2	NBio- CO2	Total CO2	CH4	N2O	CO2e
Category	lb/day										lb/day					
Off-Road	0.8612	7.4533	11.6211	0.0194		0.3387	0.3387		0.3220	0.3220		1,827.4398	1,827.4398	0.3926		1,837.2537
Paving	0.0284					0.0000	0.0000		0.0000	0.0000			0.0000			0.0000
Total	**0.8896**	**7.4533**	**11.6211**	**0.0194**		**0.3387**	**0.3387**		**0.3220**	**0.3220**		**1,827.4398**	**1,827.4398**	**0.3926**		**1,837.2537**

Unmitigated Construction Off-Site

	ROG	NOx	CO	SO2	Fugitive PM10	Exhaust PM10	PM10 Total	Fugitive PM2.5	Exhaust PM2.5	PM2.5 Total	Bio- CO2	NBio- CO2	Total CO2	CH4	N2O	CO2e
Category	lb/day										lb/day					
Hauling	0.0000	0.0000	0.0000	0.0000	0.0000	0.0000	0.0000	0.0000	0.0000	0.0000		0.0000	0.0000	0.0000	0.0000	0.0000
Vendor	0.0000	0.0000	0.0000	0.0000	0.0000	0.0000	0.0000	0.0000	0.0000	0.0000		0.0000	0.0000	0.0000	0.0000	0.0000
Worker	0.0000	0.0000	0.0000	0.0000	0.0000	0.0000	0.0000	0.0000	0.0000	0.0000		0.0000	0.0000	0.0000	0.0000	0.0000
Total	**0.0000**	**0.0000**	**0.0000**	**0.0000**	**0.0000**	**0.0000**	**0.0000**	**0.0000**	**0.0000**	**0.0000**		**0.0000**	**0.0000**	**0.0000**	**0.0000**	**0.0000**

Date: 1/25/2022 4:48 PM

SLRC - Ivanhoe Spillway - Construction - South Coast Air Basin, Winter

EMFAC Off-Model Adjustment Factors for Gasoline Light Duty Vehicle to Account for the SAFE Vehicle Rule Applied

Mitigated Construction On-Site

	ROG	NOx	CO	SO2	Fugitive PM10	Exhaust PM10	PM10 Total	Fugitive PM2.5	Exhaust PM2.5	PM2.5 Total	Bio- CO2	NBio- CO2	Total CO2	CH4	N2O	CO2e
Category	lb/day										lb/day					
Off-Road	0.8612	7.4533	11.6211	0.0194		0.3387	0.3387		0.3220	0.3220	0.0000	1,827.4398	1,827.4398	0.3926		1,837.2537
Paving	0.0284					0.0000	0.0000		0.0000	0.0000			0.0000			0.0000
Total	**0.8896**	**7.4533**	**11.6211**	**0.0194**		**0.3387**	**0.3387**		**0.3220**	**0.3220**	**0.0000**	**1,827.4398**	**1,827.4398**	**0.3926**		**1,837.2537**

Mitigated Construction Off-Site

	ROG	NOx	CO	SO2	Fugitive PM10	Exhaust PM10	PM10 Total	Fugitive PM2.5	Exhaust PM2.5	PM2.5 Total	Bio- CO2	NBio- CO2	Total CO2	CH4	N2O	CO2e
Category	lb/day										lb/day					
Hauling	0.0000	0.0000	0.0000	0.0000	0.0000	0.0000	0.0000	0.0000	0.0000	0.0000		0.0000	0.0000	0.0000	0.0000	0.0000
Vendor	0.0000	0.0000	0.0000	0.0000	0.0000	0.0000	0.0000	0.0000	0.0000	0.0000		0.0000	0.0000	0.0000	0.0000	0.0000
Worker	0.0000	0.0000	0.0000	0.0000	0.0000	0.0000	0.0000	0.0000	0.0000	0.0000		0.0000	0.0000	0.0000	0.0000	0.0000
Total	**0.0000**	**0.0000**	**0.0000**	**0.0000**	**0.0000**	**0.0000**	**0.0000**	**0.0000**	**0.0000**	**0.0000**		**0.0000**	**0.0000**	**0.0000**	**0.0000**	**0.0000**

Date: 1/25/2022 4:48 PM

SLRC - Ivanhoe Spillway - Construction - South Coast Air Basin, Winter

EMFAC Off-Model Adjustment Factors for Gasoline Light Duty Vehicle to Account for the SAFE Vehicle Rule Applied

3.4 Paving - 2028

Unmitigated Construction On-Site

	ROG	NOx	CO	SO2	Fugitive PM10	Exhaust PM10	PM10 Total	Fugitive PM2.5	Exhaust PM2.5	PM2.5 Total	Bio- CO2	NBio- CO2	Total CO2	CH4	N2O	CO2e
Category	lb/day											lb/day				
Off-Road	0.8612	7.4533	11.6211	0.0194		0.3387	0.3387		0.3220	0.3220		1,827.4398	1,827.4398	0.3926		1,837.2537
Paving	0.0284					0.0000	0.0000		0.0000	0.0000			0.0000			0.0000
Total	**0.8896**	**7.4533**	**11.6211**	**0.0194**		**0.3387**	**0.3387**		**0.3220**	**0.3220**		**1,827.4398**	**1,827.4398**	**0.3926**		**1,837.2537**

Unmitigated Construction Off-Site

	ROG	NOx	CO	SO2	Fugitive PM10	Exhaust PM10	PM10 Total	Fugitive PM2.5	Exhaust PM2.5	PM2.5 Total	Bio- CO2	NBio- CO2	Total CO2	CH4	N2O	CO2e
Category	lb/day											lb/day				
Hauling	0.0000	0.0000	0.0000	0.0000	0.0000	0.0000	0.0000	0.0000	0.0000	0.0000		0.0000	0.0000	0.0000	0.0000	0.0000
Vendor	0.0000	0.0000	0.0000	0.0000	0.0000	0.0000	0.0000	0.0000	0.0000	0.0000		0.0000	0.0000	0.0000	0.0000	0.0000
Worker	0.0000	0.0000	0.0000	0.0000	0.0000	0.0000	0.0000	0.0000	0.0000	0.0000		0.0000	0.0000	0.0000	0.0000	0.0000
Total	**0.0000**	**0.0000**	**0.0000**	**0.0000**	**0.0000**	**0.0000**	**0.0000**	**0.0000**	**0.0000**	**0.0000**		**0.0000**	**0.0000**	**0.0000**	**0.0000**	**0.0000**

Date: 1/25/2022 4:48 PM

SLRC - Ivanhoe Spillway - Construction - South Coast Air Basin, Winter

EMFAC Off-Model Adjustment Factors for Gasoline Light Duty Vehicle to Account for the SAFE Vehicle Rule Applied

Mitigated Construction On-Site

	ROG	NOx	CO	SO2	Fugitive PM10	Exhaust PM10	PM10 Total	Fugitive PM2.5	Exhaust PM2.5	PM2.5 Total	Bio- CO2	NBio- CO2	Total CO2	CH4	N2O	CO2e
Category	lb/day										lb/day					
Off-Road	0.8612	7.4533	11.6211	0.0194		0.3387	0.3387		0.3220	0.3220	0.0000	1,827.4398	1,827.4398	0.3926		1,837.2537
Paving	0.0284					0.0000	0.0000		0.0000	0.0000			0.0000			0.0000
Total	**0.8896**	**7.4533**	**11.6211**	**0.0194**		**0.3387**	**0.3387**		**0.3220**	**0.3220**	**0.0000**	**1,827.4398**	**1,827.4398**	**0.3926**		**1,837.2537**

Mitigated Construction Off-Site

	ROG	NOx	CO	SO2	Fugitive PM10	Exhaust PM10	PM10 Total	Fugitive PM2.5	Exhaust PM2.5	PM2.5 Total	Bio- CO2	NBio- CO2	Total CO2	CH4	N2O	CO2e
Category	lb/day										lb/day					
Hauling	0.0000	0.0000	0.0000	0.0000	0.0000	0.0000	0.0000	0.0000	0.0000	0.0000		0.0000	0.0000	0.0000	0.0000	0.0000
Vendor	0.0000	0.0000	0.0000	0.0000	0.0000	0.0000	0.0000	0.0000	0.0000	0.0000		0.0000	0.0000	0.0000	0.0000	0.0000
Worker	0.0000	0.0000	0.0000	0.0000	0.0000	0.0000	0.0000	0.0000	0.0000	0.0000		0.0000	0.0000	0.0000	0.0000	0.0000
Total	**0.0000**	**0.0000**	**0.0000**	**0.0000**	**0.0000**	**0.0000**	**0.0000**	**0.0000**	**0.0000**	**0.0000**		**0.0000**	**0.0000**	**0.0000**	**0.0000**	**0.0000**

Date: 1/25/2022 4:55 PM

SLRC - Ivanhoe Spillway - Construction - South Coast Air Basin, Winter

EMFAC Off-Model Adjustment Factors for Gasoline Light Duty Vehicle to Account for the SAFE Vehicle Rule Applied

SLRC - Ivanhoe Spillway - Construction

South Coast Air Basin, Winter

1.0 Project Characteristics

1.1 Land Usage

Land Uses	Size	Metric	Lot Acreage	Floor Surface Area	Population
Other Asphalt Surfaces	2.60	Acre	2.60	110,270.00	0
City Park	0.32	Acre	0.32	16,730.00	0

1.2 Other Project Characteristics

Urbanization	Urban	**Wind Speed (m/s)**	2.2	**Precipitation Freq (Days)**	31
Climate Zone	12			**Operational Year**	2028
Utility Company	Los Angeles Department of Water & Power				
CO2 Intensity (lb/MWhr)	691.98	**CH4 Intensity (lb/MWhr)**	0.033	**N2O Intensity (lb/MWhr)**	0.004

1.3 User Entered Comments & Non-Default Data

Project Characteristics -

Land Use - see construction assumptions

Construction Phase - see construction assumptions

Off-road Equipment - see construction assumptions

Off-road Equipment -

Off-road Equipment - see construction assumptions

Trips and VMT - construction mobile emissions are calculated outside of CalEEMod.

Demolition -

Construction Off-road Equipment Mitigation - see construction assumptions

Table Name	Column Name	Default Value	New Value
tblConstDustMitigation	WaterUnpavedRoadVehicleSpeed	0	15
tblConstEquipMitigation	NumberOfEquipmentMitigated	0.00	1.00

SLRC - Ivanhoe Spillway - Construction - South Coast Air Basin, Winter

EMFAC Off-Model Adjustment Factors for Gasoline Light Duty Vehicle to Account for the SAFE Vehicle Rule Applied

tblConstEquipMitigation	NumberOfEquipmentMitigated	0.00	1.00
tblConstEquipMitigation	NumberOfEquipmentMitigated	0.00	1.00
tblConstEquipMitigation	NumberOfEquipmentMitigated	0.00	1.00
tblConstEquipMitigation	NumberOfEquipmentMitigated	0.00	1.00
tblConstEquipMitigation	NumberOfEquipmentMitigated	0.00	1.00
tblConstEquipMitigation	NumberOfEquipmentMitigated	0.00	1.00
tblConstEquipMitigation	NumberOfEquipmentMitigated	0.00	4.00
tblConstEquipMitigation	NumberOfEquipmentMitigated	0.00	1.00
tblConstEquipMitigation	Tier	No Change	Tier 4 Final
tblConstEquipMitigation	Tier	No Change	Tier 4 Final
tblConstEquipMitigation	Tier	No Change	Tier 4 Final
tblConstEquipMitigation	Tier	No Change	Tier 4 Final
tblConstEquipMitigation	Tier	No Change	Tier 4 Final
tblConstEquipMitigation	Tier	No Change	Tier 4 Final
tblConstEquipMitigation	Tier	No Change	Tier 4 Final
tblConstEquipMitigation	Tier	No Change	Tier 4 Final
tblConstEquipMitigation	Tier	No Change	Tier 4 Final
tblConstructionPhase	NumDays	20.00	100.00
tblConstructionPhase	NumDays	10.00	240.00
tblConstructionPhase	NumDaysWeek	5.00	6.00
tblConstructionPhase	NumDaysWeek	5.00	6.00
tblConstructionPhase	NumDaysWeek	5.00	6.00
tblLandUse	LandUseSquareFeet	113,256.00	110,270.00
tblLandUse	LandUseSquareFeet	13,939.20	16,730.00
tblOffRoadEquipment	OffRoadEquipmentUnitAmount	1.00	2.00
tblOffRoadEquipment	OffRoadEquipmentUnitAmount	1.00	0.00
tblOffRoadEquipment	OffRoadEquipmentUnitAmount	2.00	1.00
tblOffRoadEquipment	OffRoadEquipmentUnitAmount	1.00	0.00
tblTripsAndVMT	HaulingTripNumber	280.00	0.00
tblTripsAndVMT	WorkerTripNumber	13.00	0.00

SLRC - Ivanhoe Spillway - Construction - South Coast Air Basin, Winter

EMFAC Off-Model Adjustment Factors for Gasoline Light Duty Vehicle to Account for the SAFE Vehicle Rule Applied

tblTripsAndVMT	WorkerTripNumber	8.00	0.00
tblTripsAndVMT	WorkerTripNumber	15.00	0.00

2.0 Emissions Summary

2.1 Overall Construction (Maximum Daily Emission)

Unmitigated Construction

	ROG	NOx	CO	SO2	Fugitive PM10	Exhaust PM10	PM10 Total	Fugitive PM2.5	Exhaust PM2.5	PM2.5 Total	Bio- CO2	NBio- CO2	Total CO2	CH4	N2O	CO2e
Year	lb/day										lb/day					
2027	1.4226	13.0319	17.5532	0.0274	0.6060	0.6327	1.1538	0.0918	0.5924	0.6034	0.0000	2,604.8716	2,604.8716	0.6440	0.0000	2,620.9714
2028	1.4226	12.5502	17.5532	0.0274	0.0000	0.6327	0.6327	0.0000	0.5924	0.5924	0.0000	2,604.8716	2,604.8716	0.6440	0.0000	2,620.9714
Maximum	**1.4226**	**13.0319**	**17.5532**	**0.0274**	**0.6060**	**0.6327**	**1.1538**	**0.0918**	**0.5924**	**0.6034**	**0.0000**	**2,604.8716**	**2,604.8716**	**0.6440**	**0.0000**	**2,620.9714**

Mitigated Construction

	ROG	NOx	CO	SO2	Fugitive PM10	Exhaust PM10	PM10 Total	Fugitive PM2.5	Exhaust PM2.5	PM2.5 Total	Bio- CO2	NBio- CO2	Total CO2	CH4	N2O	CO2e
Year	lb/day										lb/day					
2027	0.4500	2.0541	19.3696	0.0274	0.2364	0.0692	0.2743	0.0358	0.0692	0.0737	0.0000	2,604.8716	2,604.8716	0.6440	0.0000	2,620.9714
2028	0.4500	2.0541	19.3696	0.0274	0.0000	0.0692	0.0692	0.0000	0.0692	0.0692	0.0000	2,604.8716	2,604.8716	0.6440	0.0000	2,620.9714
Maximum	**0.4500**	**2.0541**	**19.3696**	**0.0274**	**0.2364**	**0.0692**	**0.2743**	**0.0358**	**0.0692**	**0.0737**	**0.0000**	**2,604.8716**	**2,604.8716**	**0.6440**	**0.0000**	**2,620.9714**

SLRC - Ivanhoe Spillway - Construction - South Coast Air Basin, Winter

EMFAC Off-Model Adjustment Factors for Gasoline Light Duty Vehicle to Account for the SAFE Vehicle Rule Applied

	ROG	NOx	CO	SO2	Fugitive PM10	Exhaust PM10	PM10 Total	Fugitive PM2.5	Exhaust PM2.5	PM2.5 Total	Bio- CO2	NBio-CO2	Total CO2	CH4	N20	CO2e
Percent Reduction	**68.37**	**83.94**	**-10.35**	**0.00**	**61.00**	**89.07**	**80.78**	**61.00**	**88.32**	**88.05**	**0.00**	**0.00**	**0.00**	**0.00**	**0.00**	**0.00**

3.0 Construction Detail

Construction Phase

Phase Number	Phase Name	Phase Type	Start Date	End Date	Num Days Week	Num Days	Phase Description
1	Demolition	Demolition	8/1/2027	11/25/2027	6	100	
2	Drainage/Utilities/Trenching	Trenching	11/26/2027	8/31/2028	6	240	
3	Paving	Paving	11/26/2027	8/31/2028	6	240	

Acres of Grading (Site Preparation Phase): 0

Acres of Grading (Grading Phase): 0

Acres of Paving: 2.6

Residential Indoor: 0; Residential Outdoor: 0; Non-Residential Indoor: 0; Non-Residential Outdoor: 0; Striped Parking Area: 0 (Architectural Coating –

OffRoad Equipment

Phase Name	Offroad Equipment Type	Amount	Usage Hours	Horse Power	Load Factor
Demolition	Concrete/Industrial Saws	0	8.00	81	0.73
Demolition	Generator Sets	1	8.00	84	0.74
Demolition	Rubber Tired Dozers	1	8.00	247	0.40
Demolition	Tractors/Loaders/Backhoes	3	8.00	97	0.37
Paving	Cement and Mortar Mixers	2	8.00	9	0.56
Paving	Pavers	1	8.00	130	0.42
Paving	Paving Equipment	1	8.00	132	0.36

SLRC - Ivanhoe Spillway - Construction - South Coast Air Basin, Winter

EMFAC Off-Model Adjustment Factors for Gasoline Light Duty Vehicle to Account for the SAFE Vehicle Rule Applied

Paving	Pumps	1	8.00	84	0.74
Paving	Rollers	1	8.00	80	0.38
Paving	Tractors/Loaders/Backhoes	0	8.00	97	0.37
Drainage/Utilities/Trenching	Forklifts	1	8.00	89	0.20
Drainage/Utilities/Trenching	Tractors/Loaders/Backhoes	1	8.00	97	0.37
Drainage/Utilities/Trenching	Trenchers	1	8.00	78	0.50

Trips and VMT

Phase Name	Offroad Equipment Count	Worker Trip Number	Vendor Trip Number	Hauling Trip Number	Worker Trip Length	Vendor Trip Length	Hauling Trip Length	Worker Vehicle Class	Vendor Vehicle Class	Hauling Vehicle Class
Demolition	5	0.00	0.00	0.00	14.70	6.90	20.00	LD_Mix	HDT_Mix	HHDT
Paving	6	0.00	0.00	0.00	14.70	6.90	20.00	LD_Mix	HDT_Mix	HHDT
Drainage/Utilities/Trenching	3	0.00	0.00	0.00	14.70	6.90	20.00	LD_Mix	HDT_Mix	HHDT

3.1 Mitigation Measures Construction

Use Cleaner Engines for Construction Equipment

Water Exposed Area

Reduce Vehicle Speed on Unpaved Roads

3.2 Demolition - 2027

Unmitigated Construction On-Site

	ROG	NOx	CO	SO2	Fugitive PM10	Exhaust PM10	PM10 Total	Fugitive PM2.5	Exhaust PM2.5	PM2.5 Total	Bio- CO2	NBio- CO2	Total CO2	CH4	N2O	CO2e
Category	lb/day										lb/day					
Fugitive Dust					0.6060	0.0000	0.6060	0.0918	0.0000	0.0918			0.0000			0.0000
Off-Road	1.3109	13.0319	13.3462	0.0245		0.5478	0.5478		0.5116	0.5116		2,356.1622	2,356.1622	0.5836		2,370.7510
Total	**1.3109**	**13.0319**	**13.3462**	**0.0245**	**0.6060**	**0.5478**	**1.1538**	**0.0918**	**0.5116**	**0.6034**		**2,356.1622**	**2,356.1622**	**0.5836**		**2,370.7510**

Date: 1/25/2022 4:55 PM

SLRC - Ivanhoe Spillway - Construction - South Coast Air Basin, Winter

EMFAC Off-Model Adjustment Factors for Gasoline Light Duty Vehicle to Account for the SAFE Vehicle Rule Applied

Unmitigated Construction Off-Site

	ROG	NOx	CO	SO2	Fugitive PM10	Exhaust PM10	PM10 Total	Fugitive PM2.5	Exhaust PM2.5	PM2.5 Total	Bio- CO2	NBio- CO2	Total CO2	CH4	N2O	CO2e
Category	lb/day										lb/day					
Hauling	0.0000	0.0000	0.0000	0.0000	0.0000	0.0000	0.0000	0.0000	0.0000	0.0000		0.0000	0.0000	0.0000	0.0000	0.0000
Vendor	0.0000	0.0000	0.0000	0.0000	0.0000	0.0000	0.0000	0.0000	0.0000	0.0000		0.0000	0.0000	0.0000	0.0000	0.0000
Worker	0.0000	0.0000	0.0000	0.0000	0.0000	0.0000	0.0000	0.0000	0.0000	0.0000		0.0000	0.0000	0.0000	0.0000	0.0000
Total	**0.0000**	**0.0000**	**0.0000**	**0.0000**	**0.0000**	**0.0000**	**0.0000**	**0.0000**	**0.0000**	**0.0000**		**0.0000**	**0.0000**	**0.0000**	**0.0000**	**0.0000**

Mitigated Construction On-Site

	ROG	NOx	CO	SO2	Fugitive PM10	Exhaust PM10	PM10 Total	Fugitive PM2.5	Exhaust PM2.5	PM2.5 Total	Bio- CO2	NBio- CO2	Total CO2	CH4	N2O	CO2e
Category	lb/day										lb/day					
Fugitive Dust					0.2364	0.0000	0.2364	0.0358	0.0000	0.0358			0.0000			0.0000
Off-Road	0.2843	1.2318	14.9161	0.0245		0.0379	0.0379		0.0379	0.0379	0.0000	2,356.1622	2,356.1622	0.5836		2,370.7510
Total	**0.2843**	**1.2318**	**14.9161**	**0.0245**	**0.2364**	**0.0379**	**0.2743**	**0.0358**	**0.0379**	**0.0737**	**0.0000**	**2,356.1622**	**2,356.1622**	**0.5836**		**2,370.7510**

SLRC - Ivanhoe Spillway - Construction - South Coast Air Basin, Winter

EMFAC Off-Model Adjustment Factors for Gasoline Light Duty Vehicle to Account for the SAFE Vehicle Rule Applied

Mitigated Construction Off-Site

	ROG	NOx	CO	SO2	Fugitive PM10	Exhaust PM10	PM10 Total	Fugitive PM2.5	Exhaust PM2.5	PM2.5 Total	Bio- CO2	NBio- CO2	Total CO2	CH4	N2O	CO2e
Category	lb/day										lb/day					
Hauling	0.0000	0.0000	0.0000	0.0000	0.0000	0.0000	0.0000	0.0000	0.0000	0.0000		0.0000	0.0000	0.0000	0.0000	0.0000
Vendor	0.0000	0.0000	0.0000	0.0000	0.0000	0.0000	0.0000	0.0000	0.0000	0.0000		0.0000	0.0000	0.0000	0.0000	0.0000
Worker	0.0000	0.0000	0.0000	0.0000	0.0000	0.0000	0.0000	0.0000	0.0000	0.0000		0.0000	0.0000	0.0000	0.0000	0.0000
Total	**0.0000**	**0.0000**	**0.0000**	**0.0000**	**0.0000**	**0.0000**	**0.0000**	**0.0000**	**0.0000**	**0.0000**		**0.0000**	**0.0000**	**0.0000**	**0.0000**	**0.0000**

3.3 Drainage/Utilities/Trenching - 2027

Unmitigated Construction On-Site

	ROG	NOx	CO	SO2	Fugitive PM10	Exhaust PM10	PM10 Total	Fugitive PM2.5	Exhaust PM2.5	PM2.5 Total	Bio- CO2	NBio- CO2	Total CO2	CH4	N2O	CO2e
Category	lb/day										lb/day					
Off-Road	0.5330	5.0969	5.9321	8.0300e-003		0.2939	0.2939		0.2704	0.2704		777.4318	777.4318	0.2514		783.7177
Total	**0.5330**	**5.0969**	**5.9321**	**8.0300e-003**		**0.2939**	**0.2939**		**0.2704**	**0.2704**		**777.4318**	**777.4318**	**0.2514**		**783.7177**

Date: 1/25/2022 4:55 PM

SLRC - Ivanhoe Spillway - Construction - South Coast Air Basin, Winter

EMFAC Off-Model Adjustment Factors for Gasoline Light Duty Vehicle to Account for the SAFE Vehicle Rule Applied

Unmitigated Construction Off-Site

	ROG	NOx	CO	SO2	Fugitive PM10	Exhaust PM10	PM10 Total	Fugitive PM2.5	Exhaust PM2.5	PM2.5 Total	Bio- CO2	NBio- CO2	Total CO2	CH4	N2O	CO2e
Category	lb/day										lb/day					
Hauling	0.0000	0.0000	0.0000	0.0000	0.0000	0.0000	0.0000	0.0000	0.0000	0.0000		0.0000	0.0000	0.0000	0.0000	0.0000
Vendor	0.0000	0.0000	0.0000	0.0000	0.0000	0.0000	0.0000	0.0000	0.0000	0.0000		0.0000	0.0000	0.0000	0.0000	0.0000
Worker	0.0000	0.0000	0.0000	0.0000	0.0000	0.0000	0.0000	0.0000	0.0000	0.0000		0.0000	0.0000	0.0000	0.0000	0.0000
Total	**0.0000**	**0.0000**	**0.0000**	**0.0000**	**0.0000**	**0.0000**	**0.0000**	**0.0000**	**0.0000**	**0.0000**		**0.0000**	**0.0000**	**0.0000**	**0.0000**	**0.0000**

Mitigated Construction On-Site

	ROG	NOx	CO	SO2	Fugitive PM10	Exhaust PM10	PM10 Total	Fugitive PM2.5	Exhaust PM2.5	PM2.5 Total	Bio- CO2	NBio- CO2	Total CO2	CH4	N2O	CO2e
Category	lb/day										lb/day					
Off-Road	0.0981	0.4250	6.0487	8.0300e-003		0.0131	0.0131		0.0131	0.0131	0.0000	777.4318	777.4318	0.2514		783.7177
Total	**0.0981**	**0.4250**	**6.0487**	**8.0300e-003**		**0.0131**	**0.0131**		**0.0131**	**0.0131**	**0.0000**	**777.4318**	**777.4318**	**0.2514**		**783.7177**

SLRC - Ivanhoe Spillway - Construction - South Coast Air Basin, Winter

EMFAC Off-Model Adjustment Factors for Gasoline Light Duty Vehicle to Account for the SAFE Vehicle Rule Applied

Mitigated Construction Off-Site

	ROG	NOx	CO	SO2	Fugitive PM10	Exhaust PM10	PM10 Total	Fugitive PM2.5	Exhaust PM2.5	PM2.5 Total	Bio- CO2	NBio- CO2	Total CO2	CH4	N2O	CO2e
Category	lb/day										lb/day					
Hauling	0.0000	0.0000	0.0000	0.0000	0.0000	0.0000	0.0000	0.0000	0.0000	0.0000		0.0000	0.0000	0.0000	0.0000	0.0000
Vendor	0.0000	0.0000	0.0000	0.0000	0.0000	0.0000	0.0000	0.0000	0.0000	0.0000		0.0000	0.0000	0.0000	0.0000	0.0000
Worker	0.0000	0.0000	0.0000	0.0000	0.0000	0.0000	0.0000	0.0000	0.0000	0.0000		0.0000	0.0000	0.0000	0.0000	0.0000
Total	**0.0000**	**0.0000**	**0.0000**	**0.0000**	**0.0000**	**0.0000**	**0.0000**	**0.0000**	**0.0000**	**0.0000**		**0.0000**	**0.0000**	**0.0000**	**0.0000**	**0.0000**

3.3 Drainage/Utilities/Trenching - 2028

Unmitigated Construction On-Site

	ROG	NOx	CO	SO2	Fugitive PM10	Exhaust PM10	PM10 Total	Fugitive PM2.5	Exhaust PM2.5	PM2.5 Total	Bio- CO2	NBio- CO2	Total CO2	CH4	N2O	CO2e
Category	lb/day										lb/day					
Off-Road	0.5330	5.0969	5.9321	8.0300e-003		0.2939	0.2939		0.2704	0.2704		777.4318	777.4318	0.2514		783.7177
Total	**0.5330**	**5.0969**	**5.9321**	**8.0300e-003**		**0.2939**	**0.2939**		**0.2704**	**0.2704**		**777.4318**	**777.4318**	**0.2514**		**783.7177**

Date: 1/25/2022 4:55 PM

SLRC - Ivanhoe Spillway - Construction - South Coast Air Basin, Winter

EMFAC Off-Model Adjustment Factors for Gasoline Light Duty Vehicle to Account for the SAFE Vehicle Rule Applied

Unmitigated Construction Off-Site

	ROG	NOx	CO	SO2	Fugitive PM10	Exhaust PM10	PM10 Total	Fugitive PM2.5	Exhaust PM2.5	PM2.5 Total	Bio- CO2	NBio- CO2	Total CO2	CH4	N2O	CO2e
Category	lb/day										lb/day					
Hauling	0.0000	0.0000	0.0000	0.0000	0.0000	0.0000	0.0000	0.0000	0.0000	0.0000		0.0000	0.0000	0.0000	0.0000	0.0000
Vendor	0.0000	0.0000	0.0000	0.0000	0.0000	0.0000	0.0000	0.0000	0.0000	0.0000		0.0000	0.0000	0.0000	0.0000	0.0000
Worker	0.0000	0.0000	0.0000	0.0000	0.0000	0.0000	0.0000	0.0000	0.0000	0.0000		0.0000	0.0000	0.0000	0.0000	0.0000
Total	**0.0000**	**0.0000**	**0.0000**	**0.0000**	**0.0000**	**0.0000**	**0.0000**	**0.0000**	**0.0000**	**0.0000**		**0.0000**	**0.0000**	**0.0000**	**0.0000**	**0.0000**

Mitigated Construction On-Site

	ROG	NOx	CO	SO2	Fugitive PM10	Exhaust PM10	PM10 Total	Fugitive PM2.5	Exhaust PM2.5	PM2.5 Total	Bio- CO2	NBio- CO2	Total CO2	CH4	N2O	CO2e
Category	lb/day										lb/day					
Off-Road	0.0981	0.4250	6.0487	8.0300e-003		0.0131	0.0131		0.0131	0.0131	0.0000	777.4318	777.4318	0.2514		783.7177
Total	**0.0981**	**0.4250**	**6.0487**	**8.0300e-003**		**0.0131**	**0.0131**		**0.0131**	**0.0131**	**0.0000**	**777.4318**	**777.4318**	**0.2514**		**783.7177**

SLRC - Ivanhoe Spillway - Construction - South Coast Air Basin, Winter

EMFAC Off-Model Adjustment Factors for Gasoline Light Duty Vehicle to Account for the SAFE Vehicle Rule Applied

Mitigated Construction Off-Site

	ROG	NOx	CO	SO2	Fugitive PM10	Exhaust PM10	PM10 Total	Fugitive PM2.5	Exhaust PM2.5	PM2.5 Total	Bio- CO2	NBio- CO2	Total CO2	CH4	N2O	CO2e
Category	lb/day										lb/day					
Hauling	0.0000	0.0000	0.0000	0.0000	0.0000	0.0000	0.0000	0.0000	0.0000	0.0000		0.0000	0.0000	0.0000	0.0000	0.0000
Vendor	0.0000	0.0000	0.0000	0.0000	0.0000	0.0000	0.0000	0.0000	0.0000	0.0000		0.0000	0.0000	0.0000	0.0000	0.0000
Worker	0.0000	0.0000	0.0000	0.0000	0.0000	0.0000	0.0000	0.0000	0.0000	0.0000		0.0000	0.0000	0.0000	0.0000	0.0000
Total	**0.0000**	**0.0000**	**0.0000**	**0.0000**	**0.0000**	**0.0000**	**0.0000**	**0.0000**	**0.0000**	**0.0000**		**0.0000**	**0.0000**	**0.0000**	**0.0000**	**0.0000**

3.4 Paving - 2027

Unmitigated Construction On-Site

	ROG	NOx	CO	SO2	Fugitive PM10	Exhaust PM10	PM10 Total	Fugitive PM2.5	Exhaust PM2.5	PM2.5 Total	Bio- CO2	NBio- CO2	Total CO2	CH4	N2O	CO2e
Category	lb/day										lb/day					
Off-Road	0.8612	7.4533	11.6211	0.0194		0.3387	0.3387		0.3220	0.3220		1,827.4398	1,827.4398	0.3926		1,837.2537
Paving	0.0284					0.0000	0.0000		0.0000	0.0000			0.0000			0.0000
Total	**0.8896**	**7.4533**	**11.6211**	**0.0194**		**0.3387**	**0.3387**		**0.3220**	**0.3220**		**1,827.4398**	**1,827.4398**	**0.3926**		**1,837.2537**

Date: 1/25/2022 4:55 PM

SLRC - Ivanhoe Spillway - Construction - South Coast Air Basin, Winter

EMFAC Off-Model Adjustment Factors for Gasoline Light Duty Vehicle to Account for the SAFE Vehicle Rule Applied

Unmitigated Construction Off-Site

	ROG	NOx	CO	SO2	Fugitive PM10	Exhaust PM10	PM10 Total	Fugitive PM2.5	Exhaust PM2.5	PM2.5 Total	Bio- CO2	NBio- CO2	Total CO2	CH4	N2O	CO2e
Category	lb/day										lb/day					
Hauling	0.0000	0.0000	0.0000	0.0000	0.0000	0.0000	0.0000	0.0000	0.0000	0.0000		0.0000	0.0000	0.0000	0.0000	0.0000
Vendor	0.0000	0.0000	0.0000	0.0000	0.0000	0.0000	0.0000	0.0000	0.0000	0.0000		0.0000	0.0000	0.0000	0.0000	0.0000
Worker	0.0000	0.0000	0.0000	0.0000	0.0000	0.0000	0.0000	0.0000	0.0000	0.0000		0.0000	0.0000	0.0000	0.0000	0.0000
Total	**0.0000**	**0.0000**	**0.0000**	**0.0000**	**0.0000**	**0.0000**	**0.0000**	**0.0000**	**0.0000**	**0.0000**		**0.0000**	**0.0000**	**0.0000**	**0.0000**	**0.0000**

Mitigated Construction On-Site

	ROG	NOx	CO	SO2	Fugitive PM10	Exhaust PM10	PM10 Total	Fugitive PM2.5	Exhaust PM2.5	PM2.5 Total	Bio- CO2	NBio- CO2	Total CO2	CH4	N2O	CO2e
Category	lb/day										lb/day					
Off-Road	0.3235	1.6291	13.3209	0.0194		0.0561	0.0561		0.0561	0.0561	0.0000	1,827.4398	1,827.4398	0.3926		1,837.2537
Paving	0.0284					0.0000	0.0000		0.0000	0.0000			0.0000			0.0000
Total	**0.3519**	**1.6291**	**13.3209**	**0.0194**		**0.0561**	**0.0561**		**0.0561**	**0.0561**	**0.0000**	**1,827.4398**	**1,827.4398**	**0.3926**		**1,837.2537**

SLRC - Ivanhoe Spillway - Construction - South Coast Air Basin, Winter

EMFAC Off-Model Adjustment Factors for Gasoline Light Duty Vehicle to Account for the SAFE Vehicle Rule Applied

Mitigated Construction Off-Site

	ROG	NOx	CO	SO2	Fugitive PM10	Exhaust PM10	PM10 Total	Fugitive PM2.5	Exhaust PM2.5	PM2.5 Total	Bio- CO2	NBio- CO2	Total CO2	CH4	N2O	CO2e
Category	lb/day										lb/day					
Hauling	0.0000	0.0000	0.0000	0.0000	0.0000	0.0000	0.0000	0.0000	0.0000	0.0000		0.0000	0.0000	0.0000	0.0000	0.0000
Vendor	0.0000	0.0000	0.0000	0.0000	0.0000	0.0000	0.0000	0.0000	0.0000	0.0000		0.0000	0.0000	0.0000	0.0000	0.0000
Worker	0.0000	0.0000	0.0000	0.0000	0.0000	0.0000	0.0000	0.0000	0.0000	0.0000		0.0000	0.0000	0.0000	0.0000	0.0000
Total	**0.0000**	**0.0000**	**0.0000**	**0.0000**	**0.0000**	**0.0000**	**0.0000**	**0.0000**	**0.0000**	**0.0000**		**0.0000**	**0.0000**	**0.0000**	**0.0000**	**0.0000**

3.4 Paving - 2028

Unmitigated Construction On-Site

	ROG	NOx	CO	SO2	Fugitive PM10	Exhaust PM10	PM10 Total	Fugitive PM2.5	Exhaust PM2.5	PM2.5 Total	Bio- CO2	NBio- CO2	Total CO2	CH4	N2O	CO2e
Category	lb/day										lb/day					
Off-Road	0.8612	7.4533	11.6211	0.0194		0.3387	0.3387		0.3220	0.3220		1,827.4398	1,827.4398	0.3926		1,837.2537
Paving	0.0284					0.0000	0.0000		0.0000	0.0000			0.0000			0.0000
Total	**0.8896**	**7.4533**	**11.6211**	**0.0194**		**0.3387**	**0.3387**		**0.3220**	**0.3220**		**1,827.4398**	**1,827.4398**	**0.3926**		**1,837.2537**

Date: 1/25/2022 4:55 PM

SLRC - Ivanhoe Spillway - Construction - South Coast Air Basin, Winter

EMFAC Off-Model Adjustment Factors for Gasoline Light Duty Vehicle to Account for the SAFE Vehicle Rule Applied

Unmitigated Construction Off-Site

	ROG	NOx	CO	SO2	Fugitive PM10	Exhaust PM10	PM10 Total	Fugitive PM2.5	Exhaust PM2.5	PM2.5 Total	Bio- CO2	NBio- CO2	Total CO2	CH4	N2O	CO2e
Category	lb/day										lb/day					
Hauling	0.0000	0.0000	0.0000	0.0000	0.0000	0.0000	0.0000	0.0000	0.0000	0.0000		0.0000	0.0000	0.0000	0.0000	0.0000
Vendor	0.0000	0.0000	0.0000	0.0000	0.0000	0.0000	0.0000	0.0000	0.0000	0.0000		0.0000	0.0000	0.0000	0.0000	0.0000
Worker	0.0000	0.0000	0.0000	0.0000	0.0000	0.0000	0.0000	0.0000	0.0000	0.0000		0.0000	0.0000	0.0000	0.0000	0.0000
Total	**0.0000**	**0.0000**	**0.0000**	**0.0000**	**0.0000**	**0.0000**	**0.0000**	**0.0000**	**0.0000**	**0.0000**		**0.0000**	**0.0000**	**0.0000**	**0.0000**	**0.0000**

Mitigated Construction On-Site

	ROG	NOx	CO	SO2	Fugitive PM10	Exhaust PM10	PM10 Total	Fugitive PM2.5	Exhaust PM2.5	PM2.5 Total	Bio- CO2	NBio- CO2	Total CO2	CH4	N2O	CO2e
Category	lb/day										lb/day					
Off-Road	0.3235	1.6291	13.3209	0.0194		0.0561	0.0561		0.0561	0.0561	0.0000	1,827.4398	1,827.4398	0.3926		1,837.2537
Paving	0.0284					0.0000	0.0000		0.0000	0.0000			0.0000			0.0000
Total	**0.3519**	**1.6291**	**13.3209**	**0.0194**		**0.0561**	**0.0561**		**0.0561**	**0.0561**	**0.0000**	**1,827.4398**	**1,827.4398**	**0.3926**		**1,837.2537**

Date: 1/25/2022 4:55 PM

SLRC - Ivanhoe Spillway - Construction - South Coast Air Basin, Winter

EMFAC Off-Model Adjustment Factors for Gasoline Light Duty Vehicle to Account for the SAFE Vehicle Rule Applied

Mitigated Construction Off-Site

	ROG	NOx	CO	SO2	Fugitive PM10	Exhaust PM10	PM10 Total	Fugitive PM2.5	Exhaust PM2.5	PM2.5 Total	Bio- CO2	NBio- CO2	Total CO2	CH4	N2O	CO2e
Category	lb/day										lb/day					
Hauling	0.0000	0.0000	0.0000	0.0000	0.0000	0.0000	0.0000	0.0000	0.0000	0.0000		0.0000	0.0000	0.0000	0.0000	0.0000
Vendor	0.0000	0.0000	0.0000	0.0000	0.0000	0.0000	0.0000	0.0000	0.0000	0.0000		0.0000	0.0000	0.0000	0.0000	0.0000
Worker	0.0000	0.0000	0.0000	0.0000	0.0000	0.0000	0.0000	0.0000	0.0000	0.0000		0.0000	0.0000	0.0000	0.0000	0.0000
Total	**0.0000**	**0.0000**	**0.0000**	**0.0000**	**0.0000**	**0.0000**	**0.0000**	**0.0000**	**0.0000**	**0.0000**		**0.0000**	**0.0000**	**0.0000**	**0.0000**	**0.0000**

Date: 6/30/2022 4:03 PM

SLRC-Sidewalk Construction-SLB - South Coast Air Basin, Winter

EMFAC Off-Model Adjustment Factors for Gasoline Light Duty Vehicle to Account for the SAFE Vehicle Rule Applied

SLRC-Sidewalk Construction-SLB

South Coast Air Basin, Winter

1.0 Project Characteristics

1.1 Land Usage

Land Uses	Size	Metric	Lot Acreage	Floor Surface Area	Population
Other Non-Asphalt Surfaces	0.34	Acre	0.34	15,000.00	0

1.2 Other Project Characteristics

Urbanization	Urban	**Wind Speed (m/s)**	2.2	**Precipitation Freq (Days)**	31
Climate Zone	12			**Operational Year**	2025
Utility Company	Los Angeles Department of Water & Power				
CO2 Intensity (lb/MWhr)	691.98	**CH4 Intensity (lb/MWhr)**	0.033	**N2O Intensity (lb/MWhr)**	0.004

1.3 User Entered Comments & Non-Default Data

Project Characteristics -

Land Use - see construction assumptions

Construction Phase - see construction assumptions

Off-road Equipment - see construction assumptions

Off-road Equipment - see construction assumptions

Off-road Equipment - see construction assumptions

Trips and VMT - construction mobile calculated outside of CalEEMod.

Demolition -

Construction Off-road Equipment Mitigation -

Table Name	Column Name	Default Value	New Value
tblConstDustMitigation	WaterUnpavedRoadVehicleSpeed	0	15
tblConstructionPhase	NumDays	100.00	2.00
tblConstructionPhase	NumDays	100.00	6.00

SLRC-Sidewalk Construction-SLB - South Coast Air Basin, Winter

EMFAC Off-Model Adjustment Factors for Gasoline Light Duty Vehicle to Account for the SAFE Vehicle Rule Applied

tblConstructionPhase	NumDays	10.00	4.00
tblConstructionPhase	NumDaysWeek	5.00	6.00
tblConstructionPhase	NumDaysWeek	5.00	6.00
tblConstructionPhase	NumDaysWeek	5.00	6.00
tblLandUse	LandUseSquareFeet	14,810.40	15,000.00
tblOffRoadEquipment	OffRoadEquipmentUnitAmount	1.00	0.00
tblOffRoadEquipment	OffRoadEquipmentUnitAmount	1.00	0.00
tblOffRoadEquipment	OffRoadEquipmentUnitAmount	1.00	0.00
tblOffRoadEquipment	OffRoadEquipmentUnitAmount	2.00	0.00
tblOffRoadEquipment	OffRoadEquipmentUnitAmount	2.00	0.00
tblOffRoadEquipment	OffRoadEquipmentUnitAmount	1.00	0.00
tblOffRoadEquipment	OffRoadEquipmentUnitAmount	2.00	0.00
tblOffRoadEquipment	OffRoadEquipmentUnitAmount	2.00	0.00
tblOffRoadEquipment	OffRoadEquipmentUnitAmount	2.00	1.00
tblOffRoadEquipment	UsageHours	6.00	8.00
tblTripsAndVMT	HaulingTripNumber	45.00	0.00
tblTripsAndVMT	VendorTripNumber	2.00	0.00
tblTripsAndVMT	VendorTripNumber	2.00	0.00
tblTripsAndVMT	WorkerTripNumber	18.00	0.00
tblTripsAndVMT	WorkerTripNumber	6.00	0.00
tblTripsAndVMT	WorkerTripNumber	6.00	0.00

Date: 6/30/2022 4:03 PM

SLRC-Sidewalk Construction-SLB - South Coast Air Basin, Winter

EMFAC Off-Model Adjustment Factors for Gasoline Light Duty Vehicle to Account for the SAFE Vehicle Rule Applied

2.0 Emissions Summary

2.1 Overall Construction (Maximum Daily Emission)

Unmitigated Construction

	ROG	NOx	CO	SO2	Fugitive PM10	Exhaust PM10	PM10 Total	Fugitive PM2.5	Exhaust PM2.5	PM2.5 Total	Bio- CO2	NBio- CO2	Total CO2	CH4	N2O	CO2e
Year	lb/day										lb/day					
2025	1.5927	13.6659	22.5392	0.0386	2.4288	0.5642	2.9930	0.3677	0.5551	0.9228	0.0000	3,669.7961	3,669.7961	0.3721	0.0000	3,679.0979
Maximum	**1.5927**	**13.6659**	**22.5392**	**0.0386**	**2.4288**	**0.5642**	**2.9930**	**0.3677**	**0.5551**	**0.9228**	**0.0000**	**3,669.7961**	**3,669.7961**	**0.3721**	**0.0000**	**3,679.0979**

Mitigated Construction

	ROG	NOx	CO	SO2	Fugitive PM10	Exhaust PM10	PM10 Total	Fugitive PM2.5	Exhaust PM2.5	PM2.5 Total	Bio- CO2	NBio- CO2	Total CO2	CH4	N2O	CO2e
Year	lb/day										lb/day					
2025	1.5927	13.6659	22.5392	0.0386	0.9472	0.5642	1.5114	0.1434	0.5551	0.6985	0.0000	3,669.7961	3,669.7961	0.3721	0.0000	3,679.0979
Maximum	**1.5927**	**13.6659**	**22.5392**	**0.0386**	**0.9472**	**0.5642**	**1.5114**	**0.1434**	**0.5551**	**0.6985**	**0.0000**	**3,669.7961**	**3,669.7961**	**0.3721**	**0.0000**	**3,679.0979**

	ROG	NOx	CO	SO2	Fugitive PM10	Exhaust PM10	PM10 Total	Fugitive PM2.5	Exhaust PM2.5	PM2.5 Total	Bio- CO2	NBio-CO2	Total CO2	CH4	N20	CO2e
Percent Reduction	**0.00**	**0.00**	**0.00**	**0.00**	**61.00**	**0.00**	**49.50**	**61.00**	**0.00**	**24.31**	**0.00**	**0.00**	**0.00**	**0.00**	**0.00**	**0.00**

SLRC-Sidewalk Construction-SLB - South Coast Air Basin, Winter

EMFAC Off-Model Adjustment Factors for Gasoline Light Duty Vehicle to Account for the SAFE Vehicle Rule Applied

3.0 Construction Detail

Construction Phase

Phase Number	Phase Name	Phase Type	Start Date	End Date	Num Days Week	Num Days	Phase Description
1	Demolition	Demolition	1/1/2025	1/5/2025	6	4	
2	Base	Building Construction	1/6/2025	1/7/2025	6	2	
3	Rebar and Pour	Building Construction	1/8/2025	1/14/2025	6	6	

Acres of Grading (Site Preparation Phase): 0

Acres of Grading (Grading Phase): 0

Acres of Paving: 0.34

Residential Indoor: 0; Residential Outdoor: 0; Non-Residential Indoor: 0; Non-Residential Outdoor: 0; Striped Parking Area: 0 (Architectural Coating –

OffRoad Equipment

Phase Name	Offroad Equipment Type	Amount	Usage Hours	Horse Power	Load Factor
Demolition	Air Compressors	1	8.00	78	0.48
Demolition	Concrete/Industrial Saws	0	8.00	81	0.73
Demolition	Excavators	1	8.00	158	0.38
Demolition	Generator Sets	4	8.00	84	0.74
Demolition	Rubber Tired Dozers	0	1.00	247	0.40
Demolition	Tractors/Loaders/Backhoes	1	8.00	97	0.37
Base	Cranes	0	4.00	231	0.29
Base	Forklifts	0	6.00	89	0.20
Base	Plate Compactors	3	8.00	8	0.43
Base	Tractors/Loaders/Backhoes	0	8.00	97	0.37
Rebar and Pour	Cranes	0	4.00	231	0.29
Rebar and Pour	Forklifts	0	6.00	89	0.20
Rebar and Pour	Pumps	1	8.00	84	0.74
Rebar and Pour	Tractors/Loaders/Backhoes	0	8.00	97	0.37

Date: 6/30/2022 4:03 PM

SLRC-Sidewalk Construction-SLB - South Coast Air Basin, Winter

EMFAC Off-Model Adjustment Factors for Gasoline Light Duty Vehicle to Account for the SAFE Vehicle Rule Applied

Trips and VMT

Phase Name	Offroad Equipment Count	Worker Trip Number	Vendor Trip Number	Hauling Trip Number	Worker Trip Length	Vendor Trip Length	Hauling Trip Length	Worker Vehicle Class	Vendor Vehicle Class	Hauling Vehicle Class
Demolition	7	0.00	0.00	0.00	14.70	6.90	20.00	LD_Mix	HDT_Mix	HHDT
Base	3	0.00	0.00	0.00	14.70	6.90	20.00	LD_Mix	HDT_Mix	HHDT
Rebar and Pour	1	0.00	0.00	0.00	14.70	6.90	20.00	LD_Mix	HDT_Mix	HHDT

3.1 Mitigation Measures Construction

Water Exposed Area

Reduce Vehicle Speed on Unpaved Roads

3.2 Demolition - 2025

Unmitigated Construction On-Site

	ROG	NOx	CO	SO2	Fugitive PM10	Exhaust PM10	PM10 Total	Fugitive PM2.5	Exhaust PM2.5	PM2.5 Total	Bio- CO2	NBio- CO2	Total CO2	CH4	N2O	CO2e
Category	lb/day										lb/day					
Fugitive Dust					2.4288	0.0000	2.4288	0.3677	0.0000	0.3677			0.0000			0.0000
Off-Road	1.5927	13.6659	22.5392	0.0386		0.5642	0.5642		0.5551	0.5551		3,669.7961	3,669.7961	0.3721		3,679.0979
Total	**1.5927**	**13.6659**	**22.5392**	**0.0386**	**2.4288**	**0.5642**	**2.9930**	**0.3677**	**0.5551**	**0.9228**		**3,669.7961**	**3,669.7961**	**0.3721**		**3,679.0979**

Date: 6/30/2022 4:03 PM

SLRC-Sidewalk Construction-SLB - South Coast Air Basin, Winter

EMFAC Off-Model Adjustment Factors for Gasoline Light Duty Vehicle to Account for the SAFE Vehicle Rule Applied

Unmitigated Construction Off-Site

	ROG	NOx	CO	SO2	Fugitive PM10	Exhaust PM10	PM10 Total	Fugitive PM2.5	Exhaust PM2.5	PM2.5 Total	Bio- CO2	NBio- CO2	Total CO2	CH4	N2O	CO2e
Category	lb/day										lb/day					
Hauling	0.0000	0.0000	0.0000	0.0000	0.0000	0.0000	0.0000	0.0000	0.0000	0.0000		0.0000	0.0000	0.0000	0.0000	0.0000
Vendor	0.0000	0.0000	0.0000	0.0000	0.0000	0.0000	0.0000	0.0000	0.0000	0.0000		0.0000	0.0000	0.0000	0.0000	0.0000
Worker	0.0000	0.0000	0.0000	0.0000	0.0000	0.0000	0.0000	0.0000	0.0000	0.0000		0.0000	0.0000	0.0000	0.0000	0.0000
Total	**0.0000**	**0.0000**	**0.0000**	**0.0000**	**0.0000**	**0.0000**	**0.0000**	**0.0000**	**0.0000**	**0.0000**		**0.0000**	**0.0000**	**0.0000**	**0.0000**	**0.0000**

Mitigated Construction On-Site

	ROG	NOx	CO	SO2	Fugitive PM10	Exhaust PM10	PM10 Total	Fugitive PM2.5	Exhaust PM2.5	PM2.5 Total	Bio- CO2	NBio- CO2	Total CO2	CH4	N2O	CO2e
Category	lb/day										lb/day					
Fugitive Dust					0.9472	0.0000	0.9472	0.1434	0.0000	0.1434			0.0000			0.0000
Off-Road	1.5927	13.6659	22.5392	0.0386		0.5642	0.5642		0.5551	0.5551	0.0000	3,669.7961	3,669.7961	0.3721		3,679.0979
Total	**1.5927**	**13.6659**	**22.5392**	**0.0386**	**0.9472**	**0.5642**	**1.5114**	**0.1434**	**0.5551**	**0.6985**	**0.0000**	**3,669.7961**	**3,669.7961**	**0.3721**		**3,679.0979**

SLRC-Sidewalk Construction-SLB - South Coast Air Basin, Winter

EMFAC Off-Model Adjustment Factors for Gasoline Light Duty Vehicle to Account for the SAFE Vehicle Rule Applied

Mitigated Construction Off-Site

	ROG	NOx	CO	SO2	Fugitive PM10	Exhaust PM10	PM10 Total	Fugitive PM2.5	Exhaust PM2.5	PM2.5 Total	Bio- CO2	NBio- CO2	Total CO2	CH4	N2O	CO2e
Category	lb/day										lb/day					
Hauling	0.0000	0.0000	0.0000	0.0000	0.0000	0.0000	0.0000	0.0000	0.0000	0.0000		0.0000	0.0000	0.0000	0.0000	0.0000
Vendor	0.0000	0.0000	0.0000	0.0000	0.0000	0.0000	0.0000	0.0000	0.0000	0.0000		0.0000	0.0000	0.0000	0.0000	0.0000
Worker	0.0000	0.0000	0.0000	0.0000	0.0000	0.0000	0.0000	0.0000	0.0000	0.0000		0.0000	0.0000	0.0000	0.0000	0.0000
Total	**0.0000**	**0.0000**	**0.0000**	**0.0000**	**0.0000**	**0.0000**	**0.0000**	**0.0000**	**0.0000**	**0.0000**		**0.0000**	**0.0000**	**0.0000**	**0.0000**	**0.0000**

3.3 Base - 2025

Unmitigated Construction On-Site

	ROG	NOx	CO	SO2	Fugitive PM10	Exhaust PM10	PM10 Total	Fugitive PM2.5	Exhaust PM2.5	PM2.5 Total	Bio- CO2	NBio- CO2	Total CO2	CH4	N2O	CO2e
Category	lb/day										lb/day					
Off-Road	0.1203	0.7539	0.6314	1.4600e-003		0.0293	0.0293		0.0293	0.0293		103.4382	103.4382	0.0107		103.7066
Total	**0.1203**	**0.7539**	**0.6314**	**1.4600e-003**		**0.0293**	**0.0293**		**0.0293**	**0.0293**		**103.4382**	**103.4382**	**0.0107**		**103.7066**

Date: 6/30/2022 4:03 PM

SLRC-Sidewalk Construction-SLB - South Coast Air Basin, Winter

EMFAC Off-Model Adjustment Factors for Gasoline Light Duty Vehicle to Account for the SAFE Vehicle Rule Applied

Unmitigated Construction Off-Site

	ROG	NOx	CO	SO2	Fugitive PM10	Exhaust PM10	PM10 Total	Fugitive PM2.5	Exhaust PM2.5	PM2.5 Total	Bio- CO2	NBio- CO2	Total CO2	CH4	N2O	CO2e
Category	lb/day										lb/day					
Hauling	0.0000	0.0000	0.0000	0.0000	0.0000	0.0000	0.0000	0.0000	0.0000	0.0000		0.0000	0.0000	0.0000	0.0000	0.0000
Vendor	0.0000	0.0000	0.0000	0.0000	0.0000	0.0000	0.0000	0.0000	0.0000	0.0000		0.0000	0.0000	0.0000	0.0000	0.0000
Worker	0.0000	0.0000	0.0000	0.0000	0.0000	0.0000	0.0000	0.0000	0.0000	0.0000		0.0000	0.0000	0.0000	0.0000	0.0000
Total	**0.0000**	**0.0000**	**0.0000**	**0.0000**	**0.0000**	**0.0000**	**0.0000**	**0.0000**	**0.0000**	**0.0000**		**0.0000**	**0.0000**	**0.0000**	**0.0000**	**0.0000**

Mitigated Construction On-Site

	ROG	NOx	CO	SO2	Fugitive PM10	Exhaust PM10	PM10 Total	Fugitive PM2.5	Exhaust PM2.5	PM2.5 Total	Bio- CO2	NBio- CO2	Total CO2	CH4	N2O	CO2e
Category	lb/day										lb/day					
Off-Road	0.1203	0.7539	0.6314	1.4600e-003		0.0293	0.0293		0.0293	0.0293	0.0000	103.4382	103.4382	0.0107		103.7066
Total	**0.1203**	**0.7539**	**0.6314**	**1.4600e-003**		**0.0293**	**0.0293**		**0.0293**	**0.0293**	**0.0000**	**103.4382**	**103.4382**	**0.0107**		**103.7066**

SLRC-Sidewalk Construction-SLB - South Coast Air Basin, Winter

EMFAC Off-Model Adjustment Factors for Gasoline Light Duty Vehicle to Account for the SAFE Vehicle Rule Applied

Mitigated Construction Off-Site

	ROG	NOx	CO	SO2	Fugitive PM10	Exhaust PM10	PM10 Total	Fugitive PM2.5	Exhaust PM2.5	PM2.5 Total	Bio- CO2	NBio- CO2	Total CO2	CH4	N2O	CO2e
Category	lb/day										lb/day					
Hauling	0.0000	0.0000	0.0000	0.0000	0.0000	0.0000	0.0000	0.0000	0.0000	0.0000		0.0000	0.0000	0.0000	0.0000	0.0000
Vendor	0.0000	0.0000	0.0000	0.0000	0.0000	0.0000	0.0000	0.0000	0.0000	0.0000		0.0000	0.0000	0.0000	0.0000	0.0000
Worker	0.0000	0.0000	0.0000	0.0000	0.0000	0.0000	0.0000	0.0000	0.0000	0.0000		0.0000	0.0000	0.0000	0.0000	0.0000
Total	**0.0000**	**0.0000**	**0.0000**	**0.0000**	**0.0000**	**0.0000**	**0.0000**	**0.0000**	**0.0000**	**0.0000**		**0.0000**	**0.0000**	**0.0000**	**0.0000**	**0.0000**

3.4 Rebar and Pour - 2025

Unmitigated Construction On-Site

	ROG	NOx	CO	SO2	Fugitive PM10	Exhaust PM10	PM10 Total	Fugitive PM2.5	Exhaust PM2.5	PM2.5 Total	Bio- CO2	NBio- CO2	Total CO2	CH4	N2O	CO2e
Category	lb/day										lb/day					
Off-Road	0.2861	2.4261	3.7154	6.5800e-003		0.1009	0.1009		0.1009	0.1009		623.0346	623.0346	0.0252		623.6650
Total	**0.2861**	**2.4261**	**3.7154**	**6.5800e-003**		**0.1009**	**0.1009**		**0.1009**	**0.1009**		**623.0346**	**623.0346**	**0.0252**		**623.6650**

Date: 6/30/2022 4:03 PM

SLRC-Sidewalk Construction-SLB - South Coast Air Basin, Winter

EMFAC Off-Model Adjustment Factors for Gasoline Light Duty Vehicle to Account for the SAFE Vehicle Rule Applied

Unmitigated Construction Off-Site

	ROG	NOx	CO	SO2	Fugitive PM10	Exhaust PM10	PM10 Total	Fugitive PM2.5	Exhaust PM2.5	PM2.5 Total	Bio- CO2	NBio- CO2	Total CO2	CH4	N2O	CO2e
Category	lb/day										lb/day					
Hauling	0.0000	0.0000	0.0000	0.0000	0.0000	0.0000	0.0000	0.0000	0.0000	0.0000		0.0000	0.0000	0.0000	0.0000	0.0000
Vendor	0.0000	0.0000	0.0000	0.0000	0.0000	0.0000	0.0000	0.0000	0.0000	0.0000		0.0000	0.0000	0.0000	0.0000	0.0000
Worker	0.0000	0.0000	0.0000	0.0000	0.0000	0.0000	0.0000	0.0000	0.0000	0.0000		0.0000	0.0000	0.0000	0.0000	0.0000
Total	**0.0000**	**0.0000**	**0.0000**	**0.0000**	**0.0000**	**0.0000**	**0.0000**	**0.0000**	**0.0000**	**0.0000**		**0.0000**	**0.0000**	**0.0000**	**0.0000**	**0.0000**

Mitigated Construction On-Site

	ROG	NOx	CO	SO2	Fugitive PM10	Exhaust PM10	PM10 Total	Fugitive PM2.5	Exhaust PM2.5	PM2.5 Total	Bio- CO2	NBio- CO2	Total CO2	CH4	N2O	CO2e
Category	lb/day										lb/day					
Off-Road	0.2861	2.4261	3.7154	6.5800e-003		0.1009	0.1009		0.1009	0.1009	0.0000	623.0346	623.0346	0.0252		623.6650
Total	**0.2861**	**2.4261**	**3.7154**	**6.5800e-003**		**0.1009**	**0.1009**		**0.1009**	**0.1009**	**0.0000**	**623.0346**	**623.0346**	**0.0252**		**623.6650**

Date: 6/30/2022 4:03 PM

SLRC-Sidewalk Construction-SLB - South Coast Air Basin, Winter

EMFAC Off-Model Adjustment Factors for Gasoline Light Duty Vehicle to Account for the SAFE Vehicle Rule Applied

Mitigated Construction Off-Site

	ROG	NOx	CO	SO2	Fugitive PM10	Exhaust PM10	PM10 Total	Fugitive PM2.5	Exhaust PM2.5	PM2.5 Total	Bio- CO2	NBio- CO2	Total CO2	CH4	N2O	CO2e
Category	lb/day										lb/day					
Hauling	0.0000	0.0000	0.0000	0.0000	0.0000	0.0000	0.0000	0.0000	0.0000	0.0000		0.0000	0.0000	0.0000	0.0000	0.0000
Vendor	0.0000	0.0000	0.0000	0.0000	0.0000	0.0000	0.0000	0.0000	0.0000	0.0000		0.0000	0.0000	0.0000	0.0000	0.0000
Worker	0.0000	0.0000	0.0000	0.0000	0.0000	0.0000	0.0000	0.0000	0.0000	0.0000		0.0000	0.0000	0.0000	0.0000	0.0000
Total	**0.0000**	**0.0000**	**0.0000**	**0.0000**	**0.0000**	**0.0000**	**0.0000**	**0.0000**	**0.0000**	**0.0000**		**0.0000**	**0.0000**	**0.0000**	**0.0000**	**0.0000**

SLRC-Sidewalk Construction-SLB - South Coast Air Basin, Winter

EMFAC Off-Model Adjustment Factors for Gasoline Light Duty Vehicle to Account for the SAFE Vehicle Rule Applied

SLRC-Sidewalk Construction-SLB

South Coast Air Basin, Winter

1.0 Project Characteristics

1.1 Land Usage

Land Uses	Size	Metric	Lot Acreage	Floor Surface Area	Population
Other Non-Asphalt Surfaces	0.34	Acre	0.34	15,000.00	0

1.2 Other Project Characteristics

Urbanization	Urban	**Wind Speed (m/s)**	2.2	**Precipitation Freq (Days)**	31
Climate Zone	12			**Operational Year**	2025
Utility Company	Los Angeles Department of Water & Power				
CO2 Intensity (lb/MWhr)	691.98	**CH4 Intensity (lb/MWhr)**	0.033	**N2O Intensity (lb/MWhr)**	0.004

1.3 User Entered Comments & Non-Default Data

Project Characteristics -

Land Use - see construction assumptions

Construction Phase - see construction assumptions

Off-road Equipment - see construction assumptions

Off-road Equipment - see construction assumptions

Off-road Equipment - see construction assumptions

Trips and VMT - construction mobile calculated outside of CalEEMod.

Demolition -

Construction Off-road Equipment Mitigation - see construction assumptions

Table Name	Column Name	Default Value	New Value
tblConstDustMitigation	WaterUnpavedRoadVehicleSpeed	0	15
tblConstEquipMitigation	NumberOfEquipmentMitigated	0.00	1.00
tblConstEquipMitigation	NumberOfEquipmentMitigated	0.00	1.00

SLRC-Sidewalk Construction-SLB - South Coast Air Basin, Winter

EMFAC Off-Model Adjustment Factors for Gasoline Light Duty Vehicle to Account for the SAFE Vehicle Rule Applied

tblConstEquipMitigation	NumberOfEquipmentMitigated	0.00	4.00
tblConstEquipMitigation	NumberOfEquipmentMitigated	0.00	1.00
tblConstEquipMitigation	NumberOfEquipmentMitigated	0.00	1.00
tblConstEquipMitigation	Tier	No Change	Tier 4 Final
tblConstEquipMitigation	Tier	No Change	Tier 4 Final
tblConstEquipMitigation	Tier	No Change	Tier 4 Final
tblConstEquipMitigation	Tier	No Change	Tier 4 Final
tblConstEquipMitigation	Tier	No Change	Tier 4 Final
tblConstructionPhase	NumDays	100.00	2.00
tblConstructionPhase	NumDays	100.00	6.00
tblConstructionPhase	NumDays	10.00	4.00
tblConstructionPhase	NumDaysWeek	5.00	6.00
tblConstructionPhase	NumDaysWeek	5.00	6.00
tblConstructionPhase	NumDaysWeek	5.00	6.00
tblLandUse	LandUseSquareFeet	14,810.40	15,000.00
tblOffRoadEquipment	OffRoadEquipmentUnitAmount	1.00	0.00
tblOffRoadEquipment	OffRoadEquipmentUnitAmount	1.00	0.00
tblOffRoadEquipment	OffRoadEquipmentUnitAmount	1.00	0.00
tblOffRoadEquipment	OffRoadEquipmentUnitAmount	2.00	0.00
tblOffRoadEquipment	OffRoadEquipmentUnitAmount	2.00	0.00
tblOffRoadEquipment	OffRoadEquipmentUnitAmount	1.00	0.00
tblOffRoadEquipment	OffRoadEquipmentUnitAmount	2.00	0.00
tblOffRoadEquipment	OffRoadEquipmentUnitAmount	2.00	0.00
tblOffRoadEquipment	OffRoadEquipmentUnitAmount	2.00	1.00
tblOffRoadEquipment	UsageHours	6.00	8.00
tblTripsAndVMT	HaulingTripNumber	45.00	0.00
tblTripsAndVMT	VendorTripNumber	2.00	0.00
tblTripsAndVMT	VendorTripNumber	2.00	0.00
tblTripsAndVMT	WorkerTripNumber	18.00	0.00
tblTripsAndVMT	WorkerTripNumber	6.00	0.00

SLRC-Sidewalk Construction-SLB - South Coast Air Basin, Winter

EMFAC Off-Model Adjustment Factors for Gasoline Light Duty Vehicle to Account for the SAFE Vehicle Rule Applied

tblTripsAndVMT	WorkerTripNumber	6.00	0.00

2.0 Emissions Summary

2.1 Overall Construction (Maximum Daily Emission)

Unmitigated Construction

	ROG	NOx	CO	SO2	Fugitive PM10	Exhaust PM10	PM10 Total	Fugitive PM2.5	Exhaust PM2.5	PM2.5 Total	Bio- CO2	NBio- CO2	Total CO2	CH4	N2O	CO2e
Year	lb/day										lb/day					
2025	1.5927	13.6659	22.5392	0.0386	2.4288	0.5642	2.9930	0.3677	0.5551	0.9228	0.0000	3,669.7961	3,669.7961	0.3721	0.0000	3,679.0979
Maximum	**1.5927**	**13.6659**	**22.5392**	**0.0386**	**2.4288**	**0.5642**	**2.9930**	**0.3677**	**0.5551**	**0.9228**	**0.0000**	**3,669.7961**	**3,669.7961**	**0.3721**	**0.0000**	**3,679.0979**

Mitigated Construction

	ROG	NOx	CO	SO2	Fugitive PM10	Exhaust PM10	PM10 Total	Fugitive PM2.5	Exhaust PM2.5	PM2.5 Total	Bio- CO2	NBio- CO2	Total CO2	CH4	N2O	CO2e
Year	lb/day										lb/day					
2025	0.4043	1.7518	24.9288	0.0386	0.9472	0.0539	1.0011	0.1434	0.0539	0.1973	0.0000	3,669.7961	3,669.7961	0.3721	0.0000	3,679.0979
Maximum	**0.4043**	**1.7518**	**24.9288**	**0.0386**	**0.9472**	**0.0539**	**1.0011**	**0.1434**	**0.0539**	**0.1973**	**0.0000**	**3,669.7961**	**3,669.7961**	**0.3721**	**0.0000**	**3,679.0979**

	ROG	NOx	CO	SO2	Fugitive PM10	Exhaust PM10	PM10 Total	Fugitive PM2.5	Exhaust PM2.5	PM2.5 Total	Bio- CO2	NBio-CO2	Total CO2	CH4	N20	CO2e
Percent Reduction	**74.62**	**87.18**	**-10.60**	**0.00**	**61.00**	**90.45**	**66.55**	**61.00**	**90.29**	**78.62**	**0.00**	**0.00**	**0.00**	**0.00**	**0.00**	**0.00**

Date: 6/30/2022 4:11 PM

SLRC-Sidewalk Construction-SLB - South Coast Air Basin, Winter

EMFAC Off-Model Adjustment Factors for Gasoline Light Duty Vehicle to Account for the SAFE Vehicle Rule Applied

3.0 Construction Detail

Construction Phase

Phase Number	Phase Name	Phase Type	Start Date	End Date	Num Days Week	Num Days	Phase Description
1	Demolition	Demolition	1/1/2025	1/5/2025	6	4	
2	Base	Building Construction	1/6/2025	1/7/2025	6	2	
3	Rebar and Pour	Building Construction	1/8/2025	1/14/2025	6	6	

Acres of Grading (Site Preparation Phase): 0

Acres of Grading (Grading Phase): 0

Acres of Paving: 0.34

Residential Indoor: 0; Residential Outdoor: 0; Non-Residential Indoor: 0; Non-Residential Outdoor: 0; Striped Parking Area: 0 (Architectural Coating –

OffRoad Equipment

Phase Name	Offroad Equipment Type	Amount	Usage Hours	Horse Power	Load Factor
Demolition	Air Compressors	1	8.00	78	0.48
Demolition	Concrete/Industrial Saws	0	8.00	81	0.73
Demolition	Excavators	1	8.00	158	0.38
Demolition	Generator Sets	4	8.00	84	0.74
Demolition	Rubber Tired Dozers	0	1.00	247	0.40
Demolition	Tractors/Loaders/Backhoes	1	8.00	97	0.37
Base	Cranes	0	4.00	231	0.29
Base	Forklifts	0	6.00	89	0.20
Base	Plate Compactors	3	8.00	8	0.43
Base	Tractors/Loaders/Backhoes	0	8.00	97	0.37
Rebar and Pour	Cranes	0	4.00	231	0.29
Rebar and Pour	Forklifts	0	6.00	89	0.20
Rebar and Pour	Pumps	1	8.00	84	0.74

SLRC-Sidewalk Construction-SLB - South Coast Air Basin, Winter

EMFAC Off-Model Adjustment Factors for Gasoline Light Duty Vehicle to Account for the SAFE Vehicle Rule Applied

Rebar and Pour	Tractors/Loaders/Backhoes	0	8.00	97	0.37

Trips and VMT

Phase Name	Offroad Equipment Count	Worker Trip Number	Vendor Trip Number	Hauling Trip Number	Worker Trip Length	Vendor Trip Length	Hauling Trip Length	Worker Vehicle Class	Vendor Vehicle Class	Hauling Vehicle Class
Demolition	7	0.00	0.00	0.00	14.70	6.90	20.00	LD_Mix	HDT_Mix	HHDT
Base	3	0.00	0.00	0.00	14.70	6.90	20.00	LD_Mix	HDT_Mix	HHDT
Rebar and Pour	1	0.00	0.00	0.00	14.70	6.90	20.00	LD_Mix	HDT_Mix	HHDT

3.1 Mitigation Measures Construction

Use Cleaner Engines for Construction Equipment

Water Exposed Area

Reduce Vehicle Speed on Unpaved Roads

3.2 Demolition - 2025

Unmitigated Construction On-Site

	ROG	NOx	CO	SO2	Fugitive PM10	Exhaust PM10	PM10 Total	Fugitive PM2.5	Exhaust PM2.5	PM2.5 Total	Bio- CO2	NBio- CO2	Total CO2	CH4	N2O	CO2e
Category	lb/day										lb/day					
Fugitive Dust					2.4288	0.0000	2.4288	0.3677	0.0000	0.3677			0.0000			0.0000
Off-Road	1.5927	13.6659	22.5392	0.0386		0.5642	0.5642		0.5551	0.5551		3,669.7961	3,669.7961	0.3721		3,679.0979
Total	**1.5927**	**13.6659**	**22.5392**	**0.0386**	**2.4288**	**0.5642**	**2.9930**	**0.3677**	**0.5551**	**0.9228**		**3,669.7961**	**3,669.7961**	**0.3721**		**3,679.0979**

Date: 6/30/2022 4:11 PM

SLRC-Sidewalk Construction-SLB - South Coast Air Basin, Winter

EMFAC Off-Model Adjustment Factors for Gasoline Light Duty Vehicle to Account for the SAFE Vehicle Rule Applied

Unmitigated Construction Off-Site

	ROG	NOx	CO	SO2	Fugitive PM10	Exhaust PM10	PM10 Total	Fugitive PM2.5	Exhaust PM2.5	PM2.5 Total	Bio- CO2	NBio- CO2	Total CO2	CH4	N2O	CO2e
Category	lb/day										lb/day					
Hauling	0.0000	0.0000	0.0000	0.0000	0.0000	0.0000	0.0000	0.0000	0.0000	0.0000		0.0000	0.0000	0.0000	0.0000	0.0000
Vendor	0.0000	0.0000	0.0000	0.0000	0.0000	0.0000	0.0000	0.0000	0.0000	0.0000		0.0000	0.0000	0.0000	0.0000	0.0000
Worker	0.0000	0.0000	0.0000	0.0000	0.0000	0.0000	0.0000	0.0000	0.0000	0.0000		0.0000	0.0000	0.0000	0.0000	0.0000
Total	**0.0000**	**0.0000**	**0.0000**	**0.0000**	**0.0000**	**0.0000**	**0.0000**	**0.0000**	**0.0000**	**0.0000**		**0.0000**	**0.0000**	**0.0000**	**0.0000**	**0.0000**

Mitigated Construction On-Site

	ROG	NOx	CO	SO2	Fugitive PM10	Exhaust PM10	PM10 Total	Fugitive PM2.5	Exhaust PM2.5	PM2.5 Total	Bio- CO2	NBio- CO2	Total CO2	CH4	N2O	CO2e
Category	lb/day										lb/day					
Fugitive Dust					0.9472	0.0000	0.9472	0.1434	0.0000	0.1434			0.0000			0.0000
Off-Road	0.4043	1.7518	24.9288	0.0386		0.0539	0.0539		0.0539	0.0539	0.0000	3,669.7961	3,669.7961	0.3721		3,679.0979
Total	**0.4043**	**1.7518**	**24.9288**	**0.0386**	**0.9472**	**0.0539**	**1.0011**	**0.1434**	**0.0539**	**0.1973**	**0.0000**	**3,669.7961**	**3,669.7961**	**0.3721**		**3,679.0979**

SLRC-Sidewalk Construction-SLB - South Coast Air Basin, Winter

EMFAC Off-Model Adjustment Factors for Gasoline Light Duty Vehicle to Account for the SAFE Vehicle Rule Applied

Mitigated Construction Off-Site

	ROG	NOx	CO	SO2	Fugitive PM10	Exhaust PM10	PM10 Total	Fugitive PM2.5	Exhaust PM2.5	PM2.5 Total	Bio- CO2	NBio- CO2	Total CO2	CH4	N2O	CO2e
Category	lb/day										lb/day					
Hauling	0.0000	0.0000	0.0000	0.0000	0.0000	0.0000	0.0000	0.0000	0.0000	0.0000		0.0000	0.0000	0.0000	0.0000	0.0000
Vendor	0.0000	0.0000	0.0000	0.0000	0.0000	0.0000	0.0000	0.0000	0.0000	0.0000		0.0000	0.0000	0.0000	0.0000	0.0000
Worker	0.0000	0.0000	0.0000	0.0000	0.0000	0.0000	0.0000	0.0000	0.0000	0.0000		0.0000	0.0000	0.0000	0.0000	0.0000
Total	**0.0000**	**0.0000**	**0.0000**	**0.0000**	**0.0000**	**0.0000**	**0.0000**	**0.0000**	**0.0000**	**0.0000**		**0.0000**	**0.0000**	**0.0000**	**0.0000**	**0.0000**

3.3 Base - 2025

Unmitigated Construction On-Site

	ROG	NOx	CO	SO2	Fugitive PM10	Exhaust PM10	PM10 Total	Fugitive PM2.5	Exhaust PM2.5	PM2.5 Total	Bio- CO2	NBio- CO2	Total CO2	CH4	N2O	CO2e
Category	lb/day										lb/day					
Off-Road	0.1203	0.7539	0.6314	1.4600e-003		0.0293	0.0293		0.0293	0.0293		103.4382	103.4382	0.0107		103.7066
Total	**0.1203**	**0.7539**	**0.6314**	**1.4600e-003**		**0.0293**	**0.0293**		**0.0293**	**0.0293**		**103.4382**	**103.4382**	**0.0107**		**103.7066**

SLRC-Sidewalk Construction-SLB - South Coast Air Basin, Winter

EMFAC Off-Model Adjustment Factors for Gasoline Light Duty Vehicle to Account for the SAFE Vehicle Rule Applied

Unmitigated Construction Off-Site

	ROG	NOx	CO	SO2	Fugitive PM10	Exhaust PM10	PM10 Total	Fugitive PM2.5	Exhaust PM2.5	PM2.5 Total	Bio- CO2	NBio- CO2	Total CO2	CH4	N2O	CO2e
Category	lb/day										lb/day					
Hauling	0.0000	0.0000	0.0000	0.0000	0.0000	0.0000	0.0000	0.0000	0.0000	0.0000		0.0000	0.0000	0.0000	0.0000	0.0000
Vendor	0.0000	0.0000	0.0000	0.0000	0.0000	0.0000	0.0000	0.0000	0.0000	0.0000		0.0000	0.0000	0.0000	0.0000	0.0000
Worker	0.0000	0.0000	0.0000	0.0000	0.0000	0.0000	0.0000	0.0000	0.0000	0.0000		0.0000	0.0000	0.0000	0.0000	0.0000
Total	**0.0000**	**0.0000**	**0.0000**	**0.0000**	**0.0000**	**0.0000**	**0.0000**	**0.0000**	**0.0000**	**0.0000**		**0.0000**	**0.0000**	**0.0000**	**0.0000**	**0.0000**

Mitigated Construction On-Site

	ROG	NOx	CO	SO2	Fugitive PM10	Exhaust PM10	PM10 Total	Fugitive PM2.5	Exhaust PM2.5	PM2.5 Total	Bio- CO2	NBio- CO2	Total CO2	CH4	N2O	CO2e
Category	lb/day										lb/day					
Off-Road	0.1203	0.7539	0.6314	1.4600e-003		0.0293	0.0293		0.0293	0.0293	0.0000	103.4382	103.4382	0.0107		103.7066
Total	**0.1203**	**0.7539**	**0.6314**	**1.4600e-003**		**0.0293**	**0.0293**		**0.0293**	**0.0293**	**0.0000**	**103.4382**	**103.4382**	**0.0107**		**103.7066**

SLRC-Sidewalk Construction-SLB - South Coast Air Basin, Winter

EMFAC Off-Model Adjustment Factors for Gasoline Light Duty Vehicle to Account for the SAFE Vehicle Rule Applied

Mitigated Construction Off-Site

	ROG	NOx	CO	SO2	Fugitive PM10	Exhaust PM10	PM10 Total	Fugitive PM2.5	Exhaust PM2.5	PM2.5 Total	Bio- CO2	NBio- CO2	Total CO2	CH4	N2O	CO2e
Category	lb/day										lb/day					
Hauling	0.0000	0.0000	0.0000	0.0000	0.0000	0.0000	0.0000	0.0000	0.0000	0.0000		0.0000	0.0000	0.0000	0.0000	0.0000
Vendor	0.0000	0.0000	0.0000	0.0000	0.0000	0.0000	0.0000	0.0000	0.0000	0.0000		0.0000	0.0000	0.0000	0.0000	0.0000
Worker	0.0000	0.0000	0.0000	0.0000	0.0000	0.0000	0.0000	0.0000	0.0000	0.0000		0.0000	0.0000	0.0000	0.0000	0.0000
Total	**0.0000**	**0.0000**	**0.0000**	**0.0000**	**0.0000**	**0.0000**	**0.0000**	**0.0000**	**0.0000**	**0.0000**		**0.0000**	**0.0000**	**0.0000**	**0.0000**	**0.0000**

3.4 Rebar and Pour - 2025

Unmitigated Construction On-Site

	ROG	NOx	CO	SO2	Fugitive PM10	Exhaust PM10	PM10 Total	Fugitive PM2.5	Exhaust PM2.5	PM2.5 Total	Bio- CO2	NBio- CO2	Total CO2	CH4	N2O	CO2e
Category	lb/day										lb/day					
Off-Road	0.2861	2.4261	3.7154	6.5800e-003		0.1009	0.1009		0.1009	0.1009		623.0346	623.0346	0.0252		623.6650
Total	**0.2861**	**2.4261**	**3.7154**	**6.5800e-003**		**0.1009**	**0.1009**		**0.1009**	**0.1009**		**623.0346**	**623.0346**	**0.0252**		**623.6650**

Date: 6/30/2022 4:11 PM

SLRC-Sidewalk Construction-SLB - South Coast Air Basin, Winter

EMFAC Off-Model Adjustment Factors for Gasoline Light Duty Vehicle to Account for the SAFE Vehicle Rule Applied

Unmitigated Construction Off-Site

	ROG	NOx	CO	SO2	Fugitive PM10	Exhaust PM10	PM10 Total	Fugitive PM2.5	Exhaust PM2.5	PM2.5 Total	Bio- CO2	NBio- CO2	Total CO2	CH4	N2O	CO2e
Category	lb/day										lb/day					
Hauling	0.0000	0.0000	0.0000	0.0000	0.0000	0.0000	0.0000	0.0000	0.0000	0.0000		0.0000	0.0000	0.0000	0.0000	0.0000
Vendor	0.0000	0.0000	0.0000	0.0000	0.0000	0.0000	0.0000	0.0000	0.0000	0.0000		0.0000	0.0000	0.0000	0.0000	0.0000
Worker	0.0000	0.0000	0.0000	0.0000	0.0000	0.0000	0.0000	0.0000	0.0000	0.0000		0.0000	0.0000	0.0000	0.0000	0.0000
Total	**0.0000**	**0.0000**	**0.0000**	**0.0000**	**0.0000**	**0.0000**	**0.0000**	**0.0000**	**0.0000**	**0.0000**		**0.0000**	**0.0000**	**0.0000**	**0.0000**	**0.0000**

Mitigated Construction On-Site

	ROG	NOx	CO	SO2	Fugitive PM10	Exhaust PM10	PM10 Total	Fugitive PM2.5	Exhaust PM2.5	PM2.5 Total	Bio- CO2	NBio- CO2	Total CO2	CH4	N2O	CO2e
Category	lb/day										lb/day					
Off-Road	0.0658	0.2850	4.0564	6.5800e-003		8.7700e-003	8.7700e-003		8.7700e-003	8.7700e-003	0.0000	623.0346	623.0346	0.0252		623.6650
Total	**0.0658**	**0.2850**	**4.0564**	**6.5800e-003**		**8.7700e-003**	**8.7700e-003**		**8.7700e-003**	**8.7700e-003**	**0.0000**	**623.0346**	**623.0346**	**0.0252**		**623.6650**

Date: 6/30/2022 4:11 PM

SLRC-Sidewalk Construction-SLB - South Coast Air Basin, Winter

EMFAC Off-Model Adjustment Factors for Gasoline Light Duty Vehicle to Account for the SAFE Vehicle Rule Applied

Mitigated Construction Off-Site

	ROG	NOx	CO	SO2	Fugitive PM10	Exhaust PM10	PM10 Total	Fugitive PM2.5	Exhaust PM2.5	PM2.5 Total	Bio- CO2	NBio- CO2	Total CO2	CH4	N2O	CO2e
Category	lb/day										lb/day					
Hauling	0.0000	0.0000	0.0000	0.0000	0.0000	0.0000	0.0000	0.0000	0.0000	0.0000		0.0000	0.0000	0.0000	0.0000	0.0000
Vendor	0.0000	0.0000	0.0000	0.0000	0.0000	0.0000	0.0000	0.0000	0.0000	0.0000		0.0000	0.0000	0.0000	0.0000	0.0000
Worker	0.0000	0.0000	0.0000	0.0000	0.0000	0.0000	0.0000	0.0000	0.0000	0.0000		0.0000	0.0000	0.0000	0.0000	0.0000
Total	**0.0000**	**0.0000**	**0.0000**	**0.0000**	**0.0000**	**0.0000**	**0.0000**	**0.0000**	**0.0000**	**0.0000**		**0.0000**	**0.0000**	**0.0000**	**0.0000**	**0.0000**

Date: 6/30/2022 3:17 PM

SLRC - Restriping - SLB - South Coast Air Basin, Winter

EMFAC Off-Model Adjustment Factors for Gasoline Light Duty Vehicle to Account for the SAFE Vehicle Rule Applied

SLRC - Restriping - SLB

South Coast Air Basin, Winter

1.0 Project Characteristics

1.1 Land Usage

Land Uses	Size	Metric	Lot Acreage	Floor Surface Area	Population
Other Asphalt Surfaces	3.44	Acre	3.44	150,000.00	0

1.2 Other Project Characteristics

Urbanization	Urban	**Wind Speed (m/s)**	2.2	**Precipitation Freq (Days)**	31
Climate Zone	12			**Operational Year**	2025
Utility Company	Los Angeles Department of Water & Power				
CO2 Intensity (lb/MWhr)	691.98	**CH4 Intensity (lb/MWhr)**	0.033	**N2O Intensity (lb/MWhr)**	0.004

1.3 User Entered Comments & Non-Default Data

Project Characteristics -

Land Use - see construction assumptions

Construction Phase - see construction assumptions

Off-road Equipment - see construction assumptions. other construction equipment = heating kettle

Construction Off-road Equipment Mitigation -

Trips and VMT - construction mobile emissions calculated outside of CalEEMod.

Table Name	Column Name	Default Value	New Value
tblConstDustMitigation	WaterUnpavedRoadVehicleSpeed	0	15
tblConstructionPhase	NumDays	18.00	3.00
tblConstructionPhase	NumDaysWeek	5.00	6.00
tblLandUse	LandUseSquareFeet	149,846.40	150,000.00
tblOffRoadEquipment	HorsePower	172.00	9.00
tblOffRoadEquipment	UsageHours	6.00	8.00
tblTripsAndVMT	WorkerTripNumber	13.00	0.00

Date: 6/30/2022 3:17 PM

SLRC - Restriping - SLB - South Coast Air Basin, Winter

EMFAC Off-Model Adjustment Factors for Gasoline Light Duty Vehicle to Account for the SAFE Vehicle Rule Applied

2.0 Emissions Summary

2.1 Overall Construction (Maximum Daily Emission)

Unmitigated Construction

	ROG	NOx	CO	SO2	Fugitive PM10	Exhaust PM10	PM10 Total	Fugitive PM2.5	Exhaust PM2.5	PM2.5 Total	Bio- CO2	NBio- CO2	Total CO2	CH4	N2O	CO2e
Year	lb/day										lb/day					
2025	14.4694	4.2405	6.4525	0.0109	0.0000	0.1874	0.1874	0.0000	0.1860	0.1860	0.0000	1,033.5628	1,033.5628	0.0571	0.0000	1,034.9901
Maximum	**14.4694**	**4.2405**	**6.4525**	**0.0109**	**0.0000**	**0.1874**	**0.1874**	**0.0000**	**0.1860**	**0.1860**	**0.0000**	**1,033.5628**	**1,033.5628**	**0.0571**	**0.0000**	**1,034.9901**

Mitigated Construction

	ROG	NOx	CO	SO2	Fugitive PM10	Exhaust PM10	PM10 Total	Fugitive PM2.5	Exhaust PM2.5	PM2.5 Total	Bio- CO2	NBio- CO2	Total CO2	CH4	N2O	CO2e
Year	lb/day										lb/day					
2025	14.4694	4.2405	6.4525	0.0109	0.0000	0.1874	0.1874	0.0000	0.1860	0.1860	0.0000	1,033.5628	1,033.5628	0.0571	0.0000	1,034.9901
Maximum	**14.4694**	**4.2405**	**6.4525**	**0.0109**	**0.0000**	**0.1874**	**0.1874**	**0.0000**	**0.1860**	**0.1860**	**0.0000**	**1,033.5628**	**1,033.5628**	**0.0571**	**0.0000**	**1,034.9901**

	ROG	NOx	CO	SO2	Fugitive PM10	Exhaust PM10	PM10 Total	Fugitive PM2.5	Exhaust PM2.5	PM2.5 Total	Bio- CO2	NBio-CO2	Total CO2	CH4	N20	CO2e
Percent Reduction	**0.00**	**0.00**	**0.00**	**0.00**	**0.00**	**0.00**	**0.00**	**0.00**	**0.00**	**0.00**	**0.00**	**0.00**	**0.00**	**0.00**	**0.00**	**0.00**

SLRC - Restriping - SLB - South Coast Air Basin, Winter

EMFAC Off-Model Adjustment Factors for Gasoline Light Duty Vehicle to Account for the SAFE Vehicle Rule Applied

3.0 Construction Detail

Construction Phase

Phase Number	Phase Name	Phase Type	Start Date	End Date	Num Days Week	Num Days	Phase Description
1	Architectural Coating	Architectural Coating	1/1/2025	1/3/2025	6	3	

Acres of Grading (Site Preparation Phase): 0

Acres of Grading (Grading Phase): 0

Acres of Paving: 3.44

Residential Indoor: 0; Residential Outdoor: 0; Non-Residential Indoor: 0; Non-Residential Outdoor: 0; Striped Parking Area: 9,000 (Architectural Coating

OffRoad Equipment

Phase Name	Offroad Equipment Type	Amount	Usage Hours	Horse Power	Load Factor
Architectural Coating	Air Compressors	1	8.00	78	0.48
Architectural Coating	Other Construction Equipment	1	8.00	9	0.42
Architectural Coating	Pumps	1	8.00	84	0.74

Trips and VMT

Phase Name	Offroad Equipment Count	Worker Trip Number	Vendor Trip Number	Hauling Trip Number	Worker Trip Length	Vendor Trip Length	Hauling Trip Length	Worker Vehicle Class	Vendor Vehicle Class	Hauling Vehicle Class
Architectural Coating	3	0.00	0.00	0.00	14.70	6.90	20.00	LD_Mix	HDT_Mix	HHDT

3.1 Mitigation Measures Construction

Water Exposed Area

Reduce Vehicle Speed on Unpaved Roads

SLRC - Restriping - SLB - South Coast Air Basin, Winter

EMFAC Off-Model Adjustment Factors for Gasoline Light Duty Vehicle to Account for the SAFE Vehicle Rule Applied

3.2 Architectural Coating - 2025

Unmitigated Construction On-Site

	ROG	NOx	CO	SO2	Fugitive PM10	Exhaust PM10	PM10 Total	Fugitive PM2.5	Exhaust PM2.5	PM2.5 Total	Bio- CO2	NBio- CO2	Total CO2	CH4	N2O	CO2e
Category	lb/day										lb/day					
Archit. Coating	13.9050					0.0000	0.0000		0.0000	0.0000			0.0000			0.0000
Off-Road	0.5644	4.2405	6.4525	0.0109		0.1874	0.1874		0.1860	0.1860		1,033.5628	1,033.5628	0.0571		1,034.9901
Total	**14.4694**	**4.2405**	**6.4525**	**0.0109**		**0.1874**	**0.1874**		**0.1860**	**0.1860**		**1,033.5628**	**1,033.5628**	**0.0571**		**1,034.9901**

Unmitigated Construction Off-Site

	ROG	NOx	CO	SO2	Fugitive PM10	Exhaust PM10	PM10 Total	Fugitive PM2.5	Exhaust PM2.5	PM2.5 Total	Bio- CO2	NBio- CO2	Total CO2	CH4	N2O	CO2e
Category	lb/day										lb/day					
Hauling	0.0000	0.0000	0.0000	0.0000	0.0000	0.0000	0.0000	0.0000	0.0000	0.0000		0.0000	0.0000	0.0000	0.0000	0.0000
Vendor	0.0000	0.0000	0.0000	0.0000	0.0000	0.0000	0.0000	0.0000	0.0000	0.0000		0.0000	0.0000	0.0000	0.0000	0.0000
Worker	0.0000	0.0000	0.0000	0.0000	0.0000	0.0000	0.0000	0.0000	0.0000	0.0000		0.0000	0.0000	0.0000	0.0000	0.0000
Total	**0.0000**	**0.0000**	**0.0000**	**0.0000**	**0.0000**	**0.0000**	**0.0000**	**0.0000**	**0.0000**	**0.0000**		**0.0000**	**0.0000**	**0.0000**	**0.0000**	**0.0000**

Date: 6/30/2022 3:17 PM

SLRC - Restriping - SLB - South Coast Air Basin, Winter

EMFAC Off-Model Adjustment Factors for Gasoline Light Duty Vehicle to Account for the SAFE Vehicle Rule Applied

Mitigated Construction On-Site

	ROG	NOx	CO	SO2	Fugitive PM10	Exhaust PM10	PM10 Total	Fugitive PM2.5	Exhaust PM2.5	PM2.5 Total	Bio- CO2	NBio- CO2	Total CO2	CH4	N2O	CO2e
Category	lb/day										lb/day					
Archit. Coating	13.9050					0.0000	0.0000		0.0000	0.0000			0.0000			0.0000
Off-Road	0.5644	4.2405	6.4525	0.0109		0.1874	0.1874		0.1860	0.1860	0.0000	1,033.5628	1,033.5628	0.0571		1,034.9901
Total	**14.4694**	**4.2405**	**6.4525**	**0.0109**		**0.1874**	**0.1874**		**0.1860**	**0.1860**	**0.0000**	**1,033.5628**	**1,033.5628**	**0.0571**		**1,034.9901**

Mitigated Construction Off-Site

	ROG	NOx	CO	SO2	Fugitive PM10	Exhaust PM10	PM10 Total	Fugitive PM2.5	Exhaust PM2.5	PM2.5 Total	Bio- CO2	NBio- CO2	Total CO2	CH4	N2O	CO2e
Category	lb/day										lb/day					
Hauling	0.0000	0.0000	0.0000	0.0000	0.0000	0.0000	0.0000	0.0000	0.0000	0.0000		0.0000	0.0000	0.0000	0.0000	0.0000
Vendor	0.0000	0.0000	0.0000	0.0000	0.0000	0.0000	0.0000	0.0000	0.0000	0.0000		0.0000	0.0000	0.0000	0.0000	0.0000
Worker	0.0000	0.0000	0.0000	0.0000	0.0000	0.0000	0.0000	0.0000	0.0000	0.0000		0.0000	0.0000	0.0000	0.0000	0.0000
Total	**0.0000**	**0.0000**	**0.0000**	**0.0000**	**0.0000**	**0.0000**	**0.0000**	**0.0000**	**0.0000**	**0.0000**		**0.0000**	**0.0000**	**0.0000**	**0.0000**	**0.0000**

Date: 6/30/2022 3:27 PM

SLRC - Restriping - SLB - South Coast Air Basin, Winter

EMFAC Off-Model Adjustment Factors for Gasoline Light Duty Vehicle to Account for the SAFE Vehicle Rule Applied

SLRC - Restriping - SLB

South Coast Air Basin, Winter

1.0 Project Characteristics

1.1 Land Usage

Land Uses	Size	Metric	Lot Acreage	Floor Surface Area	Population
Other Asphalt Surfaces	3.44	Acre	3.44	150,000.00	0

1.2 Other Project Characteristics

Urbanization	Urban	**Wind Speed (m/s)**	2.2	**Precipitation Freq (Days)**	31
Climate Zone	12			**Operational Year**	2025
Utility Company	Los Angeles Department of Water & Power				
CO2 Intensity (lb/MWhr)	691.98	**CH4 Intensity (lb/MWhr)**	0.033	**N2O Intensity (lb/MWhr)**	0.004

1.3 User Entered Comments & Non-Default Data

Project Characteristics -

Land Use - see construction assumptions

Construction Phase - see construction assumptions

Off-road Equipment - see construction assumptions. other construction equipment = heating kettle

Construction Off-road Equipment Mitigation - see construction assumptions

Trips and VMT - construction mobile emissions calculated outside of CalEEMod.

Table Name	Column Name	Default Value	New Value
tblConstDustMitigation	WaterUnpavedRoadVehicleSpeed	0	15
tblConstEquipMitigation	NumberOfEquipmentMitigated	0.00	1.00
tblConstEquipMitigation	NumberOfEquipmentMitigated	0.00	1.00
tblConstEquipMitigation	Tier	No Change	Tier 4 Final
tblConstEquipMitigation	Tier	No Change	Tier 4 Final
tblConstructionPhase	NumDays	18.00	3.00

SLRC - Restriping - SLB - South Coast Air Basin, Winter

EMFAC Off-Model Adjustment Factors for Gasoline Light Duty Vehicle to Account for the SAFE Vehicle Rule Applied

tblConstructionPhase	NumDaysWeek	5.00	6.00
tblLandUse	LandUseSquareFeet	149,846.40	150,000.00
tblOffRoadEquipment	HorsePower	172.00	9.00
tblOffRoadEquipment	UsageHours	6.00	8.00
tblTripsAndVMT	WorkerTripNumber	13.00	0.00

2.0 Emissions Summary

2.1 Overall Construction (Maximum Daily Emission)

Unmitigated Construction

	ROG	NOx	CO	SO2	Fugitive PM10	Exhaust PM10	PM10 Total	Fugitive PM2.5	Exhaust PM2.5	PM2.5 Total	Bio- CO2	NBio- CO2	Total CO2	CH4	N2O	CO2e
Year	lb/day										lb/day					
2025	14.4694	4.2405	6.4525	0.0109	0.0000	0.1874	0.1874	0.0000	0.1860	0.1860	0.0000	1,033.5628	1,033.5628	0.0571	0.0000	1,034.9901
Maximum	**14.4694**	**4.2405**	**6.4525**	**0.0109**	**0.0000**	**0.1874**	**0.1874**	**0.0000**	**0.1860**	**0.1860**	**0.0000**	**1,033.5628**	**1,033.5628**	**0.0571**	**0.0000**	**1,034.9901**

Mitigated Construction

	ROG	NOx	CO	SO2	Fugitive PM10	Exhaust PM10	PM10 Total	Fugitive PM2.5	Exhaust PM2.5	PM2.5 Total	Bio- CO2	NBio- CO2	Total CO2	CH4	N2O	CO2e
Year	lb/day										lb/day					
2025	14.0609	0.7438	6.8245	0.0109	0.0000	0.0319	0.0319	0.0000	0.0305	0.0305	0.0000	1,033.5628	1,033.5628	0.0571	0.0000	1,034.9901
Maximum	**14.0609**	**0.7438**	**6.8245**	**0.0109**	**0.0000**	**0.0319**	**0.0319**	**0.0000**	**0.0305**	**0.0305**	**0.0000**	**1,033.5628**	**1,033.5628**	**0.0571**	**0.0000**	**1,034.9901**

Date: 6/30/2022 3:27 PM

SLRC - Restriping - SLB - South Coast Air Basin, Winter

EMFAC Off-Model Adjustment Factors for Gasoline Light Duty Vehicle to Account for the SAFE Vehicle Rule Applied

	ROG	NOx	CO	SO2	Fugitive PM10	Exhaust PM10	PM10 Total	Fugitive PM2.5	Exhaust PM2.5	PM2.5 Total	Bio- CO2	NBio-CO2	Total CO2	CH4	N20	CO2e
Percent Reduction	**2.82**	**82.46**	**-5.77**	**0.00**	**0.00**	**82.97**	**82.97**	**0.00**	**83.61**	**83.61**	**0.00**	**0.00**	**0.00**	**0.00**	**0.00**	**0.00**

3.0 Construction Detail

Construction Phase

Phase Number	Phase Name	Phase Type	Start Date	End Date	Num Days Week	Num Days	Phase Description
1	Architectural Coating	Architectural Coating	1/1/2025	1/3/2025	6	3	

Acres of Grading (Site Preparation Phase): 0

Acres of Grading (Grading Phase): 0

Acres of Paving: 3.44

Residential Indoor: 0; Residential Outdoor: 0; Non-Residential Indoor: 0; Non-Residential Outdoor: 0; Striped Parking Area: 9,000 (Architectural Coating

OffRoad Equipment

Phase Name	Offroad Equipment Type	Amount	Usage Hours	Horse Power	Load Factor
Architectural Coating	Air Compressors	1	8.00	78	0.48
Architectural Coating	Other Construction Equipment	1	8.00	9	0.42
Architectural Coating	Pumps	1	8.00	84	0.74

Trips and VMT

Phase Name	Offroad Equipment Count	Worker Trip Number	Vendor Trip Number	Hauling Trip Number	Worker Trip Length	Vendor Trip Length	Hauling Trip Length	Worker Vehicle Class	Vendor Vehicle Class	Hauling Vehicle Class
Architectural Coating	3	0.00	0.00	0.00	14.70	6.90	20.00	LD_Mix	HDT_Mix	HHDT

Date: 6/30/2022 3:27 PM

SLRC - Restriping - SLB - South Coast Air Basin, Winter

EMFAC Off-Model Adjustment Factors for Gasoline Light Duty Vehicle to Account for the SAFE Vehicle Rule Applied

3.1 Mitigation Measures Construction

Use Cleaner Engines for Construction Equipment

Water Exposed Area

Reduce Vehicle Speed on Unpaved Roads

3.2 Architectural Coating - 2025

Unmitigated Construction On-Site

	ROG	NOx	CO	SO2	Fugitive PM10	Exhaust PM10	PM10 Total	Fugitive PM2.5	Exhaust PM2.5	PM2.5 Total	Bio- CO2	NBio- CO2	Total CO2	CH4	N2O	CO2e
Category	lb/day										lb/day					
Archit. Coating	13.9050					0.0000	0.0000		0.0000	0.0000			0.0000			0.0000
Off-Road	0.5644	4.2405	6.4525	0.0109		0.1874	0.1874		0.1860	0.1860		1,033.5628	1,033.5628	0.0571		1,034.9901
Total	**14.4694**	**4.2405**	**6.4525**	**0.0109**		**0.1874**	**0.1874**		**0.1860**	**0.1860**		**1,033.5628**	**1,033.5628**	**0.0571**		**1,034.9901**

Unmitigated Construction Off-Site

	ROG	NOx	CO	SO2	Fugitive PM10	Exhaust PM10	PM10 Total	Fugitive PM2.5	Exhaust PM2.5	PM2.5 Total	Bio- CO2	NBio- CO2	Total CO2	CH4	N2O	CO2e
Category	lb/day										lb/day					
Hauling	0.0000	0.0000	0.0000	0.0000	0.0000	0.0000	0.0000	0.0000	0.0000	0.0000		0.0000	0.0000	0.0000	0.0000	0.0000
Vendor	0.0000	0.0000	0.0000	0.0000	0.0000	0.0000	0.0000	0.0000	0.0000	0.0000		0.0000	0.0000	0.0000	0.0000	0.0000
Worker	0.0000	0.0000	0.0000	0.0000	0.0000	0.0000	0.0000	0.0000	0.0000	0.0000		0.0000	0.0000	0.0000	0.0000	0.0000
Total	**0.0000**	**0.0000**	**0.0000**	**0.0000**	**0.0000**	**0.0000**	**0.0000**	**0.0000**	**0.0000**	**0.0000**		**0.0000**	**0.0000**	**0.0000**	**0.0000**	**0.0000**

Date: 6/30/2022 3:27 PM

SLRC - Restriping - SLB - South Coast Air Basin, Winter

EMFAC Off-Model Adjustment Factors for Gasoline Light Duty Vehicle to Account for the SAFE Vehicle Rule Applied

Mitigated Construction On-Site

	ROG	NOx	CO	SO2	Fugitive PM10	Exhaust PM10	PM10 Total	Fugitive PM2.5	Exhaust PM2.5	PM2.5 Total	Bio- CO2	NBio- CO2	Total CO2	CH4	N2O	CO2e
Category	lb/day										lb/day					
Archit. Coating	13.9050					0.0000	0.0000		0.0000	0.0000			0.0000			0.0000
Off-Road	0.1559	0.7438	6.8245	0.0109		0.0319	0.0319		0.0305	0.0305	0.0000	1,033.5628	1,033.5628	0.0571		1,034.9901
Total	**14.0609**	**0.7438**	**6.8245**	**0.0109**		**0.0319**	**0.0319**		**0.0305**	**0.0305**	**0.0000**	**1,033.5628**	**1,033.5628**	**0.0571**		**1,034.9901**

Mitigated Construction Off-Site

	ROG	NOx	CO	SO2	Fugitive PM10	Exhaust PM10	PM10 Total	Fugitive PM2.5	Exhaust PM2.5	PM2.5 Total	Bio- CO2	NBio- CO2	Total CO2	CH4	N2O	CO2e
Category	lb/day										lb/day					
Hauling	0.0000	0.0000	0.0000	0.0000	0.0000	0.0000	0.0000	0.0000	0.0000	0.0000		0.0000	0.0000	0.0000	0.0000	0.0000
Vendor	0.0000	0.0000	0.0000	0.0000	0.0000	0.0000	0.0000	0.0000	0.0000	0.0000		0.0000	0.0000	0.0000	0.0000	0.0000
Worker	0.0000	0.0000	0.0000	0.0000	0.0000	0.0000	0.0000	0.0000	0.0000	0.0000		0.0000	0.0000	0.0000	0.0000	0.0000
Total	**0.0000**	**0.0000**	**0.0000**	**0.0000**	**0.0000**	**0.0000**	**0.0000**	**0.0000**	**0.0000**	**0.0000**		**0.0000**	**0.0000**	**0.0000**	**0.0000**	**0.0000**

Date: 6/30/2022 4:37 PM

SLRC-Restriping-WSLD - South Coast Air Basin, Winter

EMFAC Off-Model Adjustment Factors for Gasoline Light Duty Vehicle to Account for the SAFE Vehicle Rule Applied

SLRC-Restriping-WSLD

South Coast Air Basin, Winter

1.0 Project Characteristics

1.1 Land Usage

Land Uses	Size	Metric	Lot Acreage	Floor Surface Area	Population
Other Asphalt Surfaces	0.33	Acre	0.33	14,500.00	0

1.2 Other Project Characteristics

Urbanization	Urban	**Wind Speed (m/s)**	2.2	**Precipitation Freq (Days)**	31
Climate Zone	12			**Operational Year**	2025
Utility Company	Los Angeles Department of Water & Power				
CO2 Intensity (lb/MWhr)	691.98	**CH4 Intensity (lb/MWhr)**	0.033	**N2O Intensity (lb/MWhr)**	0.004

1.3 User Entered Comments & Non-Default Data

Project Characteristics -

Land Use - see construction assumptions

Construction Phase - see construction assumptions

Off-road Equipment - see construction assumptions. other construction equipment = heating kettle

Trips and VMT - construction mobile emissions calculated outside of CalEEMod.

Construction Off-road Equipment Mitigation -

Table Name	Column Name	Default Value	New Value
tblConstDustMitigation	WaterUnpavedRoadVehicleSpeed	0	15
tblConstructionPhase	NumDays	5.00	3.00
tblConstructionPhase	NumDaysWeek	5.00	6.00
tblLandUse	LandUseSquareFeet	14,374.80	14,500.00
tblOffRoadEquipment	HorsePower	172.00	9.00
tblOffRoadEquipment	UsageHours	6.00	8.00
tblTripsAndVMT	WorkerTripNumber	1.00	0.00

Date: 6/30/2022 4:37 PM

SLRC-Restriping-WSLD - South Coast Air Basin, Winter

EMFAC Off-Model Adjustment Factors for Gasoline Light Duty Vehicle to Account for the SAFE Vehicle Rule Applied

2.0 Emissions Summary

2.1 Overall Construction (Maximum Daily Emission)

Unmitigated Construction

	ROG	NOx	CO	SO2	Fugitive PM10	Exhaust PM10	PM10 Total	Fugitive PM2.5	Exhaust PM2.5	PM2.5 Total	Bio- CO2	NBio- CO2	Total CO2	CH4	N2O	CO2e
Year	lb/day										lb/day					
2025	1.9086	4.2405	6.4525	0.0109	0.0000	0.1874	0.1874	0.0000	0.1860	0.1860	0.0000	1,033.5628	1,033.5628	0.0571	0.0000	1,034.9901
Maximum	**1.9086**	**4.2405**	**6.4525**	**0.0109**	**0.0000**	**0.1874**	**0.1874**	**0.0000**	**0.1860**	**0.1860**	**0.0000**	**1,033.5628**	**1,033.5628**	**0.0571**	**0.0000**	**1,034.9901**

Mitigated Construction

	ROG	NOx	CO	SO2	Fugitive PM10	Exhaust PM10	PM10 Total	Fugitive PM2.5	Exhaust PM2.5	PM2.5 Total	Bio- CO2	NBio- CO2	Total CO2	CH4	N2O	CO2e
Year	lb/day										lb/day					
2025	1.9086	4.2405	6.4525	0.0109	0.0000	0.1874	0.1874	0.0000	0.1860	0.1860	0.0000	1,033.5628	1,033.5628	0.0571	0.0000	1,034.9901
Maximum	**1.9086**	**4.2405**	**6.4525**	**0.0109**	**0.0000**	**0.1874**	**0.1874**	**0.0000**	**0.1860**	**0.1860**	**0.0000**	**1,033.5628**	**1,033.5628**	**0.0571**	**0.0000**	**1,034.9901**

	ROG	NOx	CO	SO2	Fugitive PM10	Exhaust PM10	PM10 Total	Fugitive PM2.5	Exhaust PM2.5	PM2.5 Total	Bio- CO2	NBio-CO2	Total CO2	CH4	N20	CO2e
Percent Reduction	**0.00**	**0.00**	**0.00**	**0.00**	**0.00**	**0.00**	**0.00**	**0.00**	**0.00**	**0.00**	**0.00**	**0.00**	**0.00**	**0.00**	**0.00**	**0.00**

SLRC-Restriping-WSLD - South Coast Air Basin, Winter

EMFAC Off-Model Adjustment Factors for Gasoline Light Duty Vehicle to Account for the SAFE Vehicle Rule Applied

3.0 Construction Detail

Construction Phase

Phase Number	Phase Name	Phase Type	Start Date	End Date	Num Days Week	Num Days	Phase Description
1	Architectural Coating	Architectural Coating	1/1/2025	1/3/2025	6	3	

Acres of Grading (Site Preparation Phase): 0

Acres of Grading (Grading Phase): 0

Acres of Paving: 0.33

Residential Indoor: 0; Residential Outdoor: 0; Non-Residential Indoor: 0; Non-Residential Outdoor: 0; Striped Parking Area: 870 (Architectural Coating –

OffRoad Equipment

Phase Name	Offroad Equipment Type	Amount	Usage Hours	Horse Power	Load Factor
Architectural Coating	Air Compressors	1	8.00	78	0.48
Architectural Coating	Other Construction Equipment	1	8.00	9	0.42
Architectural Coating	Pumps	1	8.00	84	0.74

Trips and VMT

Phase Name	Offroad Equipment Count	Worker Trip Number	Vendor Trip Number	Hauling Trip Number	Worker Trip Length	Vendor Trip Length	Hauling Trip Length	Worker Vehicle Class	Vendor Vehicle Class	Hauling Vehicle Class
Architectural Coating	3	0.00	0.00	0.00	14.70	6.90	20.00	LD_Mix	HDT_Mix	HHDT

3.1 Mitigation Measures Construction

Water Exposed Area

Reduce Vehicle Speed on Unpaved Roads

SLRC-Restriping-WSLD - South Coast Air Basin, Winter

EMFAC Off-Model Adjustment Factors for Gasoline Light Duty Vehicle to Account for the SAFE Vehicle Rule Applied

3.2 Architectural Coating - 2025

Unmitigated Construction On-Site

	ROG	NOx	CO	SO2	Fugitive PM10	Exhaust PM10	PM10 Total	Fugitive PM2.5	Exhaust PM2.5	PM2.5 Total	Bio- CO2	NBio- CO2	Total CO2	CH4	N2O	CO2e
Category	lb/day										lb/day					
Archit. Coating	1.3442					0.0000	0.0000		0.0000	0.0000			0.0000			0.0000
Off-Road	0.5644	4.2405	6.4525	0.0109		0.1874	0.1874		0.1860	0.1860		1,033.5628	1,033.5628	0.0571		1,034.9901
Total	**1.9086**	**4.2405**	**6.4525**	**0.0109**		**0.1874**	**0.1874**		**0.1860**	**0.1860**		**1,033.5628**	**1,033.5628**	**0.0571**		**1,034.9901**

Unmitigated Construction Off-Site

	ROG	NOx	CO	SO2	Fugitive PM10	Exhaust PM10	PM10 Total	Fugitive PM2.5	Exhaust PM2.5	PM2.5 Total	Bio- CO2	NBio- CO2	Total CO2	CH4	N2O	CO2e
Category	lb/day										lb/day					
Hauling	0.0000	0.0000	0.0000	0.0000	0.0000	0.0000	0.0000	0.0000	0.0000	0.0000		0.0000	0.0000	0.0000	0.0000	0.0000
Vendor	0.0000	0.0000	0.0000	0.0000	0.0000	0.0000	0.0000	0.0000	0.0000	0.0000		0.0000	0.0000	0.0000	0.0000	0.0000
Worker	0.0000	0.0000	0.0000	0.0000	0.0000	0.0000	0.0000	0.0000	0.0000	0.0000		0.0000	0.0000	0.0000	0.0000	0.0000
Total	**0.0000**	**0.0000**	**0.0000**	**0.0000**	**0.0000**	**0.0000**	**0.0000**	**0.0000**	**0.0000**	**0.0000**		**0.0000**	**0.0000**	**0.0000**	**0.0000**	**0.0000**

Date: 6/30/2022 4:37 PM

SLRC-Restriping-WSLD - South Coast Air Basin, Winter

EMFAC Off-Model Adjustment Factors for Gasoline Light Duty Vehicle to Account for the SAFE Vehicle Rule Applied

Mitigated Construction On-Site

	ROG	NOx	CO	SO2	Fugitive PM10	Exhaust PM10	PM10 Total	Fugitive PM2.5	Exhaust PM2.5	PM2.5 Total	Bio- CO2	NBio- CO2	Total CO2	CH4	N2O	CO2e
Category	lb/day										lb/day					
Archit. Coating	1.3442					0.0000	0.0000		0.0000	0.0000			0.0000			0.0000
Off-Road	0.5644	4.2405	6.4525	0.0109		0.1874	0.1874		0.1860	0.1860	0.0000	1,033.5628	1,033.5628	0.0571		1,034.9901
Total	**1.9086**	**4.2405**	**6.4525**	**0.0109**		**0.1874**	**0.1874**		**0.1860**	**0.1860**	**0.0000**	**1,033.5628**	**1,033.5628**	**0.0571**		**1,034.9901**

Mitigated Construction Off-Site

	ROG	NOx	CO	SO2	Fugitive PM10	Exhaust PM10	PM10 Total	Fugitive PM2.5	Exhaust PM2.5	PM2.5 Total	Bio- CO2	NBio- CO2	Total CO2	CH4	N2O	CO2e
Category	lb/day										lb/day					
Hauling	0.0000	0.0000	0.0000	0.0000	0.0000	0.0000	0.0000	0.0000	0.0000	0.0000		0.0000	0.0000	0.0000	0.0000	0.0000
Vendor	0.0000	0.0000	0.0000	0.0000	0.0000	0.0000	0.0000	0.0000	0.0000	0.0000		0.0000	0.0000	0.0000	0.0000	0.0000
Worker	0.0000	0.0000	0.0000	0.0000	0.0000	0.0000	0.0000	0.0000	0.0000	0.0000		0.0000	0.0000	0.0000	0.0000	0.0000
Total	**0.0000**	**0.0000**	**0.0000**	**0.0000**	**0.0000**	**0.0000**	**0.0000**	**0.0000**	**0.0000**	**0.0000**		**0.0000**	**0.0000**	**0.0000**	**0.0000**	**0.0000**

Date: 6/30/2022 4:43 PM

SLRC-Restriping-WSLD - South Coast Air Basin, Winter

EMFAC Off-Model Adjustment Factors for Gasoline Light Duty Vehicle to Account for the SAFE Vehicle Rule Applied

SLRC-Restriping-WSLD

South Coast Air Basin, Winter

1.0 Project Characteristics

1.1 Land Usage

Land Uses	Size	Metric	Lot Acreage	Floor Surface Area	Population
Other Asphalt Surfaces	0.33	Acre	0.33	14,500.00	0

1.2 Other Project Characteristics

Urbanization	Urban	**Wind Speed (m/s)**	2.2	**Precipitation Freq (Days)**	31
Climate Zone	12			**Operational Year**	2025
Utility Company	Los Angeles Department of Water & Power				
CO2 Intensity (lb/MWhr)	691.98	**CH4 Intensity (lb/MWhr)**	0.033	**N2O Intensity (lb/MWhr)**	0.004

1.3 User Entered Comments & Non-Default Data

Project Characteristics -

Land Use - see construction assumptions

Construction Phase - see construction assumptions

Off-road Equipment - see construction assumptions. other construction equipment = heating kettle

Trips and VMT - construction mobile emissions calculated outside of CalEEMod.

Construction Off-road Equipment Mitigation - see construction assumptions

Table Name	Column Name	Default Value	New Value
tblConstDustMitigation	WaterUnpavedRoadVehicleSpeed	0	15
tblConstEquipMitigation	NumberOfEquipmentMitigated	0.00	1.00
tblConstEquipMitigation	NumberOfEquipmentMitigated	0.00	1.00
tblConstEquipMitigation	Tier	No Change	Tier 4 Final
tblConstEquipMitigation	Tier	No Change	Tier 4 Final
tblConstructionPhase	NumDays	5.00	3.00

SLRC-Restriping-WSLD - South Coast Air Basin, Winter

EMFAC Off-Model Adjustment Factors for Gasoline Light Duty Vehicle to Account for the SAFE Vehicle Rule Applied

tblConstructionPhase	NumDaysWeek	5.00	6.00
tblLandUse	LandUseSquareFeet	14,374.80	14,500.00
tblOffRoadEquipment	HorsePower	172.00	9.00
tblOffRoadEquipment	UsageHours	6.00	8.00
tblTripsAndVMT	WorkerTripNumber	1.00	0.00

2.0 Emissions Summary

2.1 Overall Construction (Maximum Daily Emission)

Unmitigated Construction

	ROG	NOx	CO	SO2	Fugitive PM10	Exhaust PM10	PM10 Total	Fugitive PM2.5	Exhaust PM2.5	PM2.5 Total	Bio- CO2	NBio- CO2	Total CO2	CH4	N2O	CO2e
Year	lb/day										lb/day					
2025	1.9086	4.2405	6.4525	0.0109	0.0000	0.1874	0.1874	0.0000	0.1860	0.1860	0.0000	1,033.5628	1,033.5628	0.0571	0.0000	1,034.9901
Maximum	**1.9086**	**4.2405**	**6.4525**	**0.0109**	**0.0000**	**0.1874**	**0.1874**	**0.0000**	**0.1860**	**0.1860**	**0.0000**	**1,033.5628**	**1,033.5628**	**0.0571**	**0.0000**	**1,034.9901**

Mitigated Construction

	ROG	NOx	CO	SO2	Fugitive PM10	Exhaust PM10	PM10 Total	Fugitive PM2.5	Exhaust PM2.5	PM2.5 Total	Bio- CO2	NBio- CO2	Total CO2	CH4	N2O	CO2e
Year	lb/day										lb/day					
2025	1.5000	0.7438	6.8245	0.0109	0.0000	0.0319	0.0319	0.0000	0.0305	0.0305	0.0000	1,033.5628	1,033.5628	0.0571	0.0000	1,034.9901
Maximum	**1.5000**	**0.7438**	**6.8245**	**0.0109**	**0.0000**	**0.0319**	**0.0319**	**0.0000**	**0.0305**	**0.0305**	**0.0000**	**1,033.5628**	**1,033.5628**	**0.0571**	**0.0000**	**1,034.9901**

SLRC-Restriping-WSLD - South Coast Air Basin, Winter

EMFAC Off-Model Adjustment Factors for Gasoline Light Duty Vehicle to Account for the SAFE Vehicle Rule Applied

	ROG	NOx	CO	SO2	Fugitive PM10	Exhaust PM10	PM10 Total	Fugitive PM2.5	Exhaust PM2.5	PM2.5 Total	Bio- CO2	NBio-CO2	Total CO2	CH4	N20	CO2e
Percent Reduction	**21.41**	**82.46**	**-5.77**	**0.00**	**0.00**	**82.97**	**82.97**	**0.00**	**83.61**	**83.61**	**0.00**	**0.00**	**0.00**	**0.00**	**0.00**	**0.00**

3.0 Construction Detail

Construction Phase

Phase Number	Phase Name	Phase Type	Start Date	End Date	Num Days Week	Num Days	Phase Description
1	Architectural Coating	Architectural Coating	1/1/2025	1/3/2025	6	3	

Acres of Grading (Site Preparation Phase): 0

Acres of Grading (Grading Phase): 0

Acres of Paving: 0.33

Residential Indoor: 0; Residential Outdoor: 0; Non-Residential Indoor: 0; Non-Residential Outdoor: 0; Striped Parking Area: 870 (Architectural Coating –

OffRoad Equipment

Phase Name	Offroad Equipment Type	Amount	Usage Hours	Horse Power	Load Factor
Architectural Coating	Air Compressors	1	8.00	78	0.48
Architectural Coating	Other Construction Equipment	1	8.00	9	0.42
Architectural Coating	Pumps	1	8.00	84	0.74

Trips and VMT

Phase Name	Offroad Equipment Count	Worker Trip Number	Vendor Trip Number	Hauling Trip Number	Worker Trip Length	Vendor Trip Length	Hauling Trip Length	Worker Vehicle Class	Vendor Vehicle Class	Hauling Vehicle Class
Architectural Coating	3	0.00	0.00	0.00	14.70	6.90	20.00	LD_Mix	HDT_Mix	HHDT

SLRC-Restriping-WSLD - South Coast Air Basin, Winter

EMFAC Off-Model Adjustment Factors for Gasoline Light Duty Vehicle to Account for the SAFE Vehicle Rule Applied

3.1 Mitigation Measures Construction

Use Cleaner Engines for Construction Equipment

Water Exposed Area

Reduce Vehicle Speed on Unpaved Roads

3.2 Architectural Coating - 2025

Unmitigated Construction On-Site

	ROG	NOx	CO	SO2	Fugitive PM10	Exhaust PM10	PM10 Total	Fugitive PM2.5	Exhaust PM2.5	PM2.5 Total	Bio- CO2	NBio- CO2	Total CO2	CH4	N2O	CO2e
Category	lb/day										lb/day					
Archit. Coating	1.3442					0.0000	0.0000		0.0000	0.0000			0.0000			0.0000
Off-Road	0.5644	4.2405	6.4525	0.0109		0.1874	0.1874		0.1860	0.1860		1,033.5628	1,033.5628	0.0571		1,034.9901
Total	**1.9086**	**4.2405**	**6.4525**	**0.0109**		**0.1874**	**0.1874**		**0.1860**	**0.1860**		**1,033.5628**	**1,033.5628**	**0.0571**		**1,034.9901**

Unmitigated Construction Off-Site

	ROG	NOx	CO	SO2	Fugitive PM10	Exhaust PM10	PM10 Total	Fugitive PM2.5	Exhaust PM2.5	PM2.5 Total	Bio- CO2	NBio- CO2	Total CO2	CH4	N2O	CO2e
Category	lb/day										lb/day					
Hauling	0.0000	0.0000	0.0000	0.0000	0.0000	0.0000	0.0000	0.0000	0.0000	0.0000		0.0000	0.0000	0.0000	0.0000	0.0000
Vendor	0.0000	0.0000	0.0000	0.0000	0.0000	0.0000	0.0000	0.0000	0.0000	0.0000		0.0000	0.0000	0.0000	0.0000	0.0000
Worker	0.0000	0.0000	0.0000	0.0000	0.0000	0.0000	0.0000	0.0000	0.0000	0.0000		0.0000	0.0000	0.0000	0.0000	0.0000
Total	**0.0000**	**0.0000**	**0.0000**	**0.0000**	**0.0000**	**0.0000**	**0.0000**	**0.0000**	**0.0000**	**0.0000**		**0.0000**	**0.0000**	**0.0000**	**0.0000**	**0.0000**

Date: 6/30/2022 4:43 PM

SLRC-Restriping-WSLD - South Coast Air Basin, Winter

EMFAC Off-Model Adjustment Factors for Gasoline Light Duty Vehicle to Account for the SAFE Vehicle Rule Applied

Mitigated Construction On-Site

	ROG	NOx	CO	SO2	Fugitive PM10	Exhaust PM10	PM10 Total	Fugitive PM2.5	Exhaust PM2.5	PM2.5 Total	Bio- CO2	NBio- CO2	Total CO2	CH4	N2O	CO2e
Category	lb/day										lb/day					
Archit. Coating	1.3442					0.0000	0.0000		0.0000	0.0000			0.0000			0.0000
Off-Road	0.1559	0.7438	6.8245	0.0109		0.0319	0.0319		0.0305	0.0305	0.0000	1,033.5628	1,033.5628	0.0571		1,034.9901
Total	**1.5000**	**0.7438**	**6.8245**	**0.0109**		**0.0319**	**0.0319**		**0.0305**	**0.0305**	**0.0000**	**1,033.5628**	**1,033.5628**	**0.0571**		**1,034.9901**

Mitigated Construction Off-Site

	ROG	NOx	CO	SO2	Fugitive PM10	Exhaust PM10	PM10 Total	Fugitive PM2.5	Exhaust PM2.5	PM2.5 Total	Bio- CO2	NBio- CO2	Total CO2	CH4	N2O	CO2e
Category	lb/day										lb/day					
Hauling	0.0000	0.0000	0.0000	0.0000	0.0000	0.0000	0.0000	0.0000	0.0000	0.0000		0.0000	0.0000	0.0000	0.0000	0.0000
Vendor	0.0000	0.0000	0.0000	0.0000	0.0000	0.0000	0.0000	0.0000	0.0000	0.0000		0.0000	0.0000	0.0000	0.0000	0.0000
Worker	0.0000	0.0000	0.0000	0.0000	0.0000	0.0000	0.0000	0.0000	0.0000	0.0000		0.0000	0.0000	0.0000	0.0000	0.0000
Total	**0.0000**	**0.0000**	**0.0000**	**0.0000**	**0.0000**	**0.0000**	**0.0000**	**0.0000**	**0.0000**	**0.0000**		**0.0000**	**0.0000**	**0.0000**	**0.0000**	**0.0000**

SLRC - Eucalyptus + Ivanhoe Overlook

Total On-Road Emissions

260 Max construction days per year

Construction Phase	Daily One-Way Trips	Haul Days per Phase (days)	Work Hours per Day (hours/day)	One-Way Trip Distance per Day (miles)	Idling per Day (minutes)	Regional Emissions (pounds/day) ROG	NOX	CO	SO2	PM10 Dust	PM10 Exh	Total PM10	PM2.5 Dust	PM2.5 Exh	Total PM2.5	(MT/yr) Total CO2e
Demolition	2025															
Total Haul Trips	1,628															
Hauling	42	40	8	25	15	0.04	5.12	2.82	0.03	0.56	0.06	0.61	0.13	0.05	0.18	62.38
Vendor	0	40	8	6.9	15	0.00	0.00	0.00	0.00	0.00	0.00	0.00	0.00	0.00	0.00	0.00
Worker	20	40	8	14.7	0	0.01	0.05	0.64	0.00	0.09	0.00	0.09	0.02	0.00	0.02	3.54
					Total:	0.05	5.17	3.46	0.04	0.65	0.06	0.71	0.15	0.05	0.20	65.93
Site Grubbing / Prep	2025															
Total Haul Trips	614															
Hauling	16	40	8	25	15	0.01	1.95	1.07	0.01	0.21	0.02	0.23	0.05	0.02	0.07	23.53
Vendor	0	40	8	6.9	15	0.00	0.00	0.00	0.00	0.00	0.00	0.00	0.00	0.00	0.00	0.00
Worker	20	40	8	14.7	0	0.01	0.05	0.64	0.00	0.09	0.00	0.09	0.02	0.00	0.02	3.54
					Total:	0.02	2.00	1.71	0.02	0.30	0.02	0.33	0.06	0.02	0.09	27.07
Mass Grading / Excavation	2025															
Total Haul Trips	870															
Hauling	4	233	8	25	15	0.00	0.49	0.27	0.00	0.05	0.01	0.06	0.01	0.01	0.02	33.34
Vendor	0	233	8	6.9	15	0.00	0.00	0.00	0.00	0.00	0.00	0.00	0.00	0.00	0.00	0.00
Worker	40	233	8	14.7	0	0.02	0.09	1.28	0.00	0.18	0.00	0.18	0.03	0.00	0.03	41.29
					Total:	0.02	0.58	1.55	0.01	0.23	0.01	0.24	0.04	0.01	0.05	74.63
Mass Grading / Excavation	2026															
Total Haul Trips	922															
Hauling	4	247	8	25	15	0.00	0.47	0.26	0.00	0.05	0.01	0.06	0.01	0.01	0.02	34.69
Vendor	0	247	8	6.9	15	0.00	0.00	0.00	0.00	0.00	0.00	0.00	0.00	0.00	0.00	0.00
Worker	40	247	8	14.7	0	0.02	0.08	1.19	0.00	0.18	0.00	0.18	0.03	0.00	0.03	42.82
					Total:	0.02	0.56	1.46	0.01	0.23	0.01	0.24	0.04	0.01	0.05	77.52
Drainage / Utilities Trenching	2026															
Total Haul Trips	753															
Hauling	12	66	8	25	15	0.01	1.41	0.79	0.01	0.16	0.02	0.18	0.04	0.02	0.05	28.33
Vendor	0	66	8	6.9	15	0.00	0.00	0.00	0.00	0.00	0.00	0.00	0.00	0.00	0.00	0.00
Worker	20	66	8	14.7	0	0.01	0.04	0.60	0.00	0.09	0.00	0.09	0.02	0.00	0.02	5.72
					Total:	0.02	1.46	1.39	0.01	0.25	0.02	0.27	0.05	0.02	0.07	34.06
Drainage / Utilities Trenching	2027															
Total Haul Trips	615															
Hauling	12	54	8	25	15	0.01	1.37	0.77	0.01	0.16	0.02	0.18	0.04	0.02	0.05	22.68
Vendor	0	54	8	6.9	15	0.00	0.00	0.00	0.00	0.00	0.00	0.00	0.00	0.00	0.00	0.00
Worker	20	54	8	14.7	0	0.01	0.04	0.56	0.00	0.09	0.00	0.09	0.02	0.00	0.02	4.59
					Total:	0.02	1.41	1.33	0.01	0.25	0.02	0.27	0.05	0.02	0.07	27.27
Foundations / Concrete Pads	2026															
Total Haul Trips	951															
Hauling	16	66	8	25	15	0.01	1.89	1.05	0.01	0.21	0.02	0.23	0.05	0.02	0.07	35.78
Vendor	0	66	8	6.9	15	0.00	0.00	0.00	0.00	0.00	0.00	0.00	0.00	0.00	0.00	0.00
Worker	20	66	8	14.7	0	0.01	0.04	0.60	0.00	0.09	0.00	0.09	0.02	0.00	0.02	5.72
					Total:	0.02	1.93	1.65	0.01	0.30	0.02	0.33	0.06	0.02	0.09	41.51
Foundations / Concrete Pads	2027															
Total Haul Trips	777															
Hauling	16	54	8	25	15	0.01	1.83	1.03	0.01	0.21	0.02	0.23	0.05	0.02	0.07	28.65
Vendor	0	54	8	6.9	15	0.00	0.00	0.00	0.00	0.00	0.00	0.00	0.00	0.00	0.00	0.00
Worker	20	54	8	14.7	0	0.01	0.04	0.56	0.00	0.09	0.00	0.09	0.02	0.00	0.02	4.59
					Total:	0.02	1.87	1.59	0.01	0.30	0.02	0.33	0.06	0.02	0.09	33.24
Building / Structure Construction	2026															
Total Haul Trips	0															
Hauling	0	18	8	25	15	0.00	0.00	0.00	0.00	0.00	0.00	0.00	0.00	0.00	0.00	0.00
Vendor	92	18	8	6.9	15	0.03	3.19	2.51	0.02	0.29	0.02	0.32	0.06	0.02	0.09	18.59
Worker	20	18	8	14.7	0	0.01	0.04	0.60	0.00	0.09	0.00	0.09	0.02	0.00	0.02	1.56
					Total:	0.04	3.23	3.10	0.02	0.38	0.02	0.41	0.08	0.02	0.10	20.15
Building / Structure Construction	2027															
Total Haul Trips	0															
Hauling	0	182	8	25	15	0.00	0.00	0.00	0.00	0.00	0.00	0.00	0.00	0.00	0.00	0.00
Vendor	92	182	8	6.9	15	0.03	3.08	2.46	0.02	0.29	0.02	0.32	0.06	0.02	0.09	184.32
Worker	20	182	8	14.7	0	0.01	0.04	0.56	0.00	0.09	0.00	0.09	0.02	0.00	0.02	15.46
					Total:	0.04	3.12	3.02	0.02	0.38	0.02	0.41	0.08	0.02	0.10	199.78
Asphalt Paving	2027															
Total Haul Trips	0															
Hauling	0	120	8	25	15	0.00	0.00	0.00	0.00	0.00	0.00	0.00	0.00	0.00	0.00	0.00
Vendor	0	120	8	6.9	15	0.00	0.00	0.00	0.00	0.00	0.00	0.00	0.00	0.00	0.00	0.00
Worker	20	120	8	14.7	0	0.01	0.04	0.56	0.00	0.09	0.00	0.09	0.02	0.00	0.02	10.19
					Total:	0.01	0.04	0.56	0.00	0.09	0.00	0.09	0.02	0.00	0.02	10.19
Architectural Coating	2027															
Total Haul Trips	0															
Hauling	0	120	8	25	15	0.00	0.00	0.00	0.00	0.00	0.00	0.00	0.00	0.00	0.00	0.00
Vendor	0	120	8	6.9	15	0.00	0.00	0.00	0.00	0.00	0.00	0.00	0.00	0.00	0.00	0.00
Worker	20	120	8	14.7	0	0.01	0.04	0.56	0.00	0.09	0.00	0.09	0.02	0.00	0.02	10.19
					Total:	0.01	0.04	0.56	0.00	0.09	0.00	0.09	0.02	0.00	0.02	10.19
Landscaping or Other Finishing	2027															
Total Haul Trips	0															
Hauling	0	120	8	25	15	0.00	0.00	0.00	0.00	0.00	0.00	0.00	0.00	0.00	0.00	0.00
Vendor	92	120	8	6.9	15	0.03	3.08	2.46	0.02	0.29	0.02	0.32	0.06	0.02	0.09	121.53
Worker	60	120	8	14.7	0	0.03	0.11	1.68	0.01	0.27	0.00	0.28	0.05	0.00	0.05	30.58
					Total:	0.06	3.20	4.14	0.03	0.57	0.02	0.59	0.11	0.02	0.13	152.11
Waterside Construction (Piles)	2027															
Total Haul Trips	0															
Hauling	0	120	8	25	15	0.00	0.00	0.00	0.00	0.00	0.00	0.00	0.00	0.00	0.00	0.00
Vendor	0	120	8	6.9	15	0.00	0.00	0.00	0.00	0.00	0.00	0.00	0.00	0.00	0.00	0.00
Worker	20	120	8	14.7	0	0.01	0.04	0.56	0.00	0.09	0.00	0.09	0.02	0.00	0.02	10.19
					Total:	0.01	0.04	0.56	0.00	0.09	0.00	0.09	0.02	0.00	0.02	10.19

SLRC - Eucalyptus + Ivanhoe Overlook

Total On-Road Emissions

SLRC - Eucalyptus + Ivanhoe Overlook
Running Emissions

		Running Emissions Factor (grams/mile)						Running Emissions Factor (grams/mile)		
		ROG	NOX	CO	SO2	PM10	PM2.5	CO2	CH4	N2O
2025Hauling	Hauling	0.01437944	1.662749972	0.51520497	0.01390779	0.02389452	0.02285639	1532.44355	0.07834145	0.24434833
2025Vendor	Vendor	0.01760775	1.192913115	0.40524391	0.01255696	0.0160024	0.01530399	1355.54323	0.04236339	0.19105447
2025Worker	Worker	0.01639808	0.071550735	0.98584257	0.0029604	0.00160066	0.00147299	299.474202	0.00397643	0.00621593
2026Hauling	Hauling	0.01376405	1.595849109	0.49695887	0.01364807	0.02370376	0.02267409	1504.81428	0.07447891	0.23998519
2026Vendor	Vendor	0.01588145	1.125637812	0.37555792	0.01233428	0.01550079	0.01482427	1332.37984	0.04032573	0.18835672
2026Worker	Worker	0.01474423	0.064876665	0.92145437	0.00289707	0.00151768	0.00139649	293.06677	0.00361408	0.0058167
2027Hauling	Hauling	0.01322008	1.536397393	0.47417014	0.01337135	0.02376842	0.02273616	1474.76922	0.06997872	0.23521638
2027Vendor	Vendor	0.01440232	1.064732037	0.34654864	0.0120909	0.01519791	0.0145347	1306.68278	0.03799064	0.18528831
2027Worker	Worker	0.0132844	0.05897072	0.8634052	0.00283971	0.00142337	0.00130945	287.264268	0.00329523	0.00546338
2028Hauling	Hauling	0.0127141	1.477217073	0.45594662	0.01306039	0.02352009	0.02249875	1441.12351	0.06605026	0.22988017
2028Vendor	Vendor	0.01313168	1.005970191	0.32291583	0.01179881	0.0147601	0.01411604	1275.83657	0.03596131	0.18149225
2028Worker	Worker	0.01205342	0.05379889	0.8150536	0.00278609	0.00132593	0.00121968	281.839418	0.00302414	0.00515364
GWP		N/A	N/A	N/A	N/A	N/A	N/A	1	25	290

Construction Phase	Daily One-Way Trips	Haul Days per Phase (days)	Work Hours per Day (hours/day)	One-Way Trip Distance per Day (miles)	Regional Emissions (pounds/day) ROG	NOX	CO	SO2	PM10	PM2.5	Regional Emissions (MT/year) CO2	CH4	N2O	CO2e
Demolition	2025			0										
Total Haul Trips	1628													
Hauling	42	40	8	25	0.03	3.85	1.19	0.03	0.06	0.05	62.37	0.00	0.01	62.38
Vendor	0	40	8	6.9	0.00	0.00	0.00	0.00	0.00	0.00	0.00	0.00	0.00	0.00
Worker	20	40	8	14.7	0.01	0.05	0.64	0.00	0.00	0.00	3.52	0.00	0.02	3.54
Site Grubbing / Prep	2025													
Total Haul Trips	614													
Hauling	16	40	8	25	0.01	1.47	0.45	0.01	0.02	0.02	23.52	0.00	0.00	23.53
Vendor	0	40	8	6.9	0.00	0.00	0.00	0.00	0.00	0.00	0.00	0.00	0.00	0.00
Worker	20	40	8	14.7	0.01	0.05	0.64	0.00	0.00	0.00	3.52	0.00	0.02	3.54
Mass Grading / Excavation	2025													
Total Haul Trips	870													
Hauling	4	233	8	25	0.00	0.37	0.11	0.00	0.01	0.01	33.33	0.00	0.01	33.34
Vendor	0	233	8	6.9	0.00	0.00	0.00	0.00	0.00	0.00	0.00	0.00	0.00	0.00
Worker	40	233	8	14.7	0.02	0.09	1.28	0.00	0.00	0.00	41.03	0.01	0.25	41.29
Mass Grading / Excavation	2026													
Total Haul Trips	922													
Hauling	4	247	8	25	0.00	0.35	0.11	0.00	0.01	0.00	34.69	0.00	0.01	34.69
Vendor	0	247	8	6.9	0.00	0.00	0.00	0.00	0.00	0.00	0.00	0.00	0.00	0.00
Worker	40	247	8	14.7	0.02	0.08	1.19	0.00	0.00	0.00	42.56	0.01	0.24	42.82
Drainage / Utilities Trenchi	2026													
Total Haul Trips	753													
Hauling	12	66	8	25	0.01	1.06	0.33	0.01	0.02	0.01	28.33	0.00	0.00	28.33
Vendor	0	66	8	6.9	0.00	0.00	0.00	0.00	0.00	0.00	0.00	0.00	0.00	0.00
Worker	20	66	8	14.7	0.01	0.04	0.60	0.00	0.00	0.00	5.69	0.00	0.03	5.72
Drainage / Utilities Trenchi	2027													
Total Haul Trips	615													
Hauling	12	54	8	25	0.01	1.02	0.31	0.01	0.02	0.02	22.67	0.00	0.00	22.68
Vendor	0	54	8	6.9	0.00	0.00	0.00	0.00	0.00	0.00	0.00	0.00	0.00	0.00
Worker	20	54	8	14.7	0.01	0.04	0.56	0.00	0.00	0.00	4.56	0.00	0.03	4.59
Foundations / Concrete Pa	2026													
Total Haul Trips	951													
Hauling	16	66	8	25	0.01	1.41	0.44	0.01	0.02	0.02	35.78	0.00	0.01	35.78
Vendor	0	66	8	6.9	0.00	0.00	0.00	0.00	0.00	0.00	0.00	0.00	0.00	0.00
Worker	20	66	8	14.7	0.01	0.04	0.60	0.00	0.00	0.00	5.69	0.00	0.03	5.72
Foundations / Concrete Pa	2027													
Total Haul Trips	777													
Hauling	16	54	8	25	0.01	1.35	0.42	0.01	0.02	0.02	28.65	0.00	0.00	28.65
Vendor	0	54	8	6.9	0.00	0.00	0.00	0.00	0.00	0.00	0.00	0.00	0.00	0.00
Worker	20	54	8	14.7	0.01	0.04	0.56	0.00	0.00	0.00	4.56	0.00	0.03	4.59
Building / Structure Constr	2026													
Total Haul Trips	0													
Hauling	0	18	8	25	0.00	0.00	0.00	0.00	0.00	0.00	0.00	0.00	0.00	0.00
Vendor	92	18	8	6.9	0.02	1.58	0.53	0.02	0.02	0.02	15.22	0.01	0.62	15.86
Worker	20	18	8	14.7	0.01	0.04	0.60	0.00	0.00	0.00	1.55	0.00	0.01	1.56
Building / Structure Constr	2027													
Total Haul Trips	0													
Hauling	0	182	8	25	0.00	0.00	0.00	0.00	0.00	0.00	0.00	0.00	0.00	0.00
Vendor	92	182	8	6.9	0.02	1.49	0.48	0.02	0.02	0.02	150.97	0.11	6.21	157.28
Worker	20	182	8	14.7	0.01	0.04	0.56	0.00	0.00	0.00	15.37	0.00	0.08	15.46
Asphalt Paving	2027													
Total Haul Trips	0													
Hauling	0	120	8	25	0.00	0.00	0.00	0.00	0.00	0.00	0.00	0.00	0.00	0.00
Vendor	0	120	8	6.9	0.00	0.00	0.00	0.00	0.00	0.00	0.00	0.00	0.00	0.00
Worker	20	120	8	14.7	0.01	0.04	0.56	0.00	0.00	0.00	10.13	0.00	0.06	10.19
Architectural Coating	2027													
Total Haul Trips	0													
Hauling	0	120	8	25	0.00	0.00	0.00	0.00	0.00	0.00	0.00	0.00	0.00	0.00
Vendor	0	120	8	6.9	0.00	0.00	0.00	0.00	0.00	0.00	0.00	0.00	0.00	0.00
Worker	20	120	8	14.7	0.01	0.04	0.56	0.00	0.00	0.00	10.13	0.00	0.06	10.19
Landscaping or Other Finis	2027													
Total Haul Trips	0													
Hauling	0	120	8	25	0.00	0.00	0.00	0.00	0.00	0.00	0.00	0.00	0.00	0.00
Vendor	92	120	8	6.9	0.02	1.49	0.48	0.02	0.02	0.02	99.54	0.07	4.09	103.70
Worker	60	120	8	14.7	0.03	0.11	1.68	0.01	0.00	0.00	30.40	0.01	0.17	30.58
Waterside Construction (Pi	2027													
Total Haul Trips	0													
Hauling	0	120	8	25	0.00	0.00	0.00	0.00	0.00	0.00	0.00	0.00	0.00	0.00
Vendor	0	120	8	6.9	0.00	0.00	0.00	0.00	0.00	0.00	0.00	0.00	0.00	0.00
Worker	20	120	8	14.7	0.01	0.04	0.56	0.00	0.00	0.00	10.13	0.00	0.06	10.19

SLRC - Eucalyptus + Ivanhoe Overlook
Idling Emissions

	Idling Emissions Factor (grams/minute)						Idling Emissions Factor (grams/minute)		
	ROG	NOX	CO	SO2	PM10	PM2.5	CO2	CH4	N2O
2025Hauling Hauling	0.00134842	0.91470906	1.16956773	0.00160816	0.00048966	0.00046743	182.629841	0.03706445	0.02936626
2025Vendor Vendor	0.00342676	0.536041861	0.65442085	0.000944	0.00037184	0.00035516	106.527895	0.02050332	0.016999
2025Worker Worker	0	0	0	0	0	0	0	0	0
2026Hauling Hauling	0.00195187	0.90488357	1.16475746	0.00157132	0.00046695	0.00044566	178.812761	0.03647035	0.02876828
2026Vendor Vendor	0.00362484	0.529314365	0.65147097	0.00092419	0.00033895	0.00032367	104.493478	0.02023213	0.01668577
2026Worker Worker	0	0	0	0	0	0	0	0	0
2027Hauling Hauling	0.00283936	0.89526597	1.15904257	0.00153493	0.00044772	0.00042721	175.004083	0.0358482	0.02816981
2027Vendor Vendor	0.00397079	0.522713112	0.64790746	0.0009042	0.00031158	0.00029746	102.417511	0.01994005	0.01636488
2027Worker Worker	0	0	0	0	0	0	0	0	0
2028Hauling Hauling	0.0041572	0.885319419	1.15196023	0.00149758	0.00043074	0.00041093	171.046708	0.03520228	0.02754572
2028Vendor Vendor	0.00453379	0.515857127	0.64340242	0.00088317	0.00028862	0.00027547	100.203959	0.01962216	0.016021
2028Worker Worker	0	0	0	0	0	0	0	0	0
GWP	N/A	N/A	N/A	N/A	N/A	N/A	1	25	290

Construction Phase	Daily One-Way Trips	Haul Days per Phase (days)	Work Hours per Day (hours/day)	Idling minutes per Day (miles)	Regional Emissions (pounds/day)						Regional Emissions (MT/year)			
					ROG	NOX	CO	SO2	PM10	PM2.5	CO2	CH4	N2O	CO2e
Demolition	2025			0										
Total Haul Trips	1628													
Hauling	42	40	8	15	0.00	1.27	1.62	0.00	0.00	0.00	0.00	0.00	0.00	0.00
Vendor	0	40	8	15	0.00	0.00	0.00	0.00	0.00	0.00	0.00	0.00	0.00	0.00
Worker	20	40	8	0	0.00	0.00	0.00	0.00	0.00	0.00	0.00	0.00	0.00	0.00
Site Grubbing / Prep	2025													
Total Haul Trips	614													
Hauling	16	40	8	15	0.00	0.48	0.62	0.00	0.00	0.00	0.00	0.00	0.00	0.00
Vendor	0	40	8	15	0.00	0.00	0.00	0.00	0.00	0.00	0.00	0.00	0.00	0.00
Worker	20	40	8	0	0.00	0.00	0.00	0.00	0.00	0.00	0.00	0.00	0.00	0.00
Mass Grading / Excavation	2025													
Total Haul Trips	870													
Hauling	4	233	8	15	0.00	0.12	0.15	0.00	0.00	0.00	0.00	0.00	0.00	0.00
Vendor	0	233	8	15	0.00	0.00	0.00	0.00	0.00	0.00	0.00	0.00	0.00	0.00
Worker	40	233	8	0	0.00	0.00	0.00	0.00	0.00	0.00	0.00	0.00	0.00	0.00
Mass Grading / Excavation	2026													
Total Haul Trips	922													
Hauling	4	247	8	15	0.00	0.12	0.15	0.00	0.00	0.00	0.00	0.00	0.00	0.00
Vendor	0	247	8	15	0.00	0.00	0.00	0.00	0.00	0.00	0.00	0.00	0.00	0.00
Worker	40	247	8	0	0.00	0.00	0.00	0.00	0.00	0.00	0.00	0.00	0.00	0.00
Drainage / Utilities Trenchi	2026													
Total Haul Trips	753													
Hauling	12	66	8	15	0.00	0.36	0.46	0.00	0.00	0.00	0.00	0.00	0.00	0.00
Vendor	0	66	8	15	0.00	0.00	0.00	0.00	0.00	0.00	0.00	0.00	0.00	0.00
Worker	20	66	8	0	0.00	0.00	0.00	0.00	0.00	0.00	0.00	0.00	0.00	0.00
Drainage / Utilities Trenchi	2027													
Total Haul Trips	615													
Hauling	12	54	8	15	0.00	0.36	0.46	0.00	0.00	0.00	0.00	0.00	0.00	0.00
Vendor	0	54	8	15	0.00	0.00	0.00	0.00	0.00	0.00	0.00	0.00	0.00	0.00
Worker	20	54	8	0	0.00	0.00	0.00	0.00	0.00	0.00	0.00	0.00	0.00	0.00
Foundations / Concrete Pa	2026													
Total Haul Trips	951													
Hauling	16	66	8	15	0.00	0.48	0.62	0.00	0.00	0.00	0.00	0.00	0.00	0.00
Vendor	0	66	8	15	0.00	0.00	0.00	0.00	0.00	0.00	0.00	0.00	0.00	0.00
Worker	20	66	8	0	0.00	0.00	0.00	0.00	0.00	0.00	0.00	0.00	0.00	0.00
Foundations / Concrete Pa	2027													
Total Haul Trips	777													
Hauling	16	54	8	15	0.00	0.47	0.61	0.00	0.00	0.00	0.00	0.00	0.00	0.00
Vendor	0	54	8	15	0.00	0.00	0.00	0.00	0.00	0.00	0.00	0.00	0.00	0.00
Worker	20	54	8	0	0.00	0.00	0.00	0.00	0.00	0.00	0.00	0.00	0.00	0.00
Building / Structure Constr	2026													
Total Haul Trips	0													
Hauling	0	18	8	15	0.00	0.00	0.00	0.00	0.00	0.00	0.00	0.00	0.00	0.00
Vendor	92	18	8	15	0.01	1.61	1.98	0.00	0.00	0.00	2.60	0.01	0.12	2.73
Worker	20	18	8	0	0.00	0.00	0.00	0.00	0.00	0.00	0.00	0.00	0.00	0.00
Building / Structure Constr	2027													
Total Haul Trips	0													
Hauling	0	182	8	15	0.00	0.00	0.00	0.00	0.00	0.00	0.00	0.00	0.00	0.00
Vendor	92	182	8	15	0.01	1.59	1.97	0.00	0.00	0.00	25.72	0.13	1.19	27.04
Worker	20	182	8	0	0.00	0.00	0.00	0.00	0.00	0.00	0.00	0.00	0.00	0.00
Asphalt Paving	2027													
Total Haul Trips	0													
Hauling	0	120	8	15	0.00	0.00	0.00	0.00	0.00	0.00	0.00	0.00	0.00	0.00
Vendor	0	120	8	15	0.00	0.00	0.00	0.00	0.00	0.00	0.00	0.00	0.00	0.00
Worker	20	120	8	0	0.00	0.00	0.00	0.00	0.00	0.00	0.00	0.00	0.00	0.00
Architectural Coating	2027													
Total Haul Trips	0													
Hauling	0	120	8	15	0.00	0.00	0.00	0.00	0.00	0.00	0.00	0.00	0.00	0.00
Vendor	0	120	8	15	0.00	0.00	0.00	0.00	0.00	0.00	0.00	0.00	0.00	0.00
Worker	20	120	8	0	0.00	0.00	0.00	0.00	0.00	0.00	0.00	0.00	0.00	0.00
Landscaping or Other Finis	2027													
Total Haul Trips	0													
Hauling	0	120	8	15	0.00	0.00	0.00	0.00	0.00	0.00	0.00	0.00	0.00	0.00
Vendor	92	120	8	15	0.01	1.59	1.97	0.00	0.00	0.00	16.96	0.08	0.79	17.83
Worker	60	120	8	0	0.00	0.00	0.00	0.00	0.00	0.00	0.00	0.00	0.00	0.00
Waterside Construction (Pi	2027													
Total Haul Trips	0													
Hauling	0	120	8	15	0.00	0.00	0.00	0.00	0.00	0.00	0.00	0.00	0.00	0.00
Vendor	0	120	8	15	0.00	0.00	0.00	0.00	0.00	0.00	0.00	0.00	0.00	0.00
Worker	20	120	8	0	0.00	0.00	0.00	0.00	0.00	0.00	0.00	0.00	0.00	0.00

SLRC - Eucalyptus + Ivanhoe Overlook
Road Dust, Break Wear, and Tire wear Emissions

	Emission Factors (grams/mile)					
	PM10			PM2.5		
	RD	BW	TW	RD	BW	TW
2025Hauling Hauling	1.23E-01	0.082193524	0.03528459	1.85E-02	0.02876773	0.00882115
2025Vendor Vendor	1.23E-01	0.062593489	0.02364229	1.85E-02	0.02190772	0.00591057
2025Worker Worker	1.23E-01	0.008968156	0.008	1.85E-02	0.00313885	0.002
2026Hauling Hauling	1.23E-01	0.082405307	0.03529039	1.85E-02	0.02884186	0.0088226
2026Vendor Vendor	1.23E-01	0.062625784	0.02364519	1.85E-02	0.02191902	0.0059113
2026Worker Worker	1.23E-01	0.008948145	0.008	1.85E-02	0.00313185	0.002
2027Hauling Hauling	1.23E-01	0.082414193	0.03529623	1.85E-02	0.02884497	0.00882406
2027Vendor Vendor	1.23E-01	0.062505591	0.02364812	1.85E-02	0.02187696	0.00591203
2027Worker Worker	1.23E-01	0.008900193	0.008	1.85E-02	0.00311507	0.002
2028Hauling Hauling	1.23E-01	0.082579388	0.03530171	1.85E-02	0.02890279	0.00882543
2028Vendor Vendor	1.23E-01	0.062418874	0.02365085	1.85E-02	0.02184661	0.00591271
2028Worker Worker	1.23E-01	0.008877894	0.008	1.85E-02	0.00310726	0.002

Construction Phase	Daily One-Way Trips	Haul Days per Phase	Work Hours per Day	One-Way Trip Distance per Day	Regional Emissions (pounds/day)					
					PM10			PM2.5		
		(days)	(hours/day)	(miles)	RD	BW	TW	RD	BW	TW
Demolition	2025			0						
Total Haul Trips	1628									
Hauling	42	40	8	25	0.29	0.19	0.08	0.04	0.07	0.02
Vendor	0	40	8	6.9	0.00	0.00	0.00	0.00	0.00	0.00
Worker	20	40	8	14.7	0.08	0.01	0.01	0.01	0.00	0.00
Site Grubbing / Prep	2025									
Total Haul Trips	614									
Hauling	16	40	8	25	0.11	0.07	0.03	0.02	0.03	0.01
Vendor	0	40	8	6.9	0.00	0.00	0.00	0.00	0.00	0.00
Worker	20	40	8	14.7	0.08	0.01	0.01	0.01	0.00	0.00
Mass Grading / Excavation	2025									
Total Haul Trips	870									
Hauling	4	233	8	25	0.03	0.02	0.01	0.00	0.01	0.00
Vendor	0	233	8	6.9	0.00	0.00	0.00	0.00	0.00	0.00
Worker	40	233	8	14.7	0.16	0.01	0.01	0.02	0.00	0.00
Mass Grading / Excavation	2026									
Total Haul Trips	922									
Hauling	4	247	8	25	0.03	0.02	0.01	0.00	0.01	0.00
Vendor	0	247	8	6.9	0.00	0.00	0.00	0.00	0.00	0.00
Worker	40	247	8	14.7	0.16	0.01	0.01	0.02	0.00	0.00
Drainage / Utilities Trenchir	2026									
Total Haul Trips	753									
Hauling	12	66	8	25	0.08	0.05	0.02	0.01	0.02	0.01
Vendor	0	66	8	6.9	0.00	0.00	0.00	0.00	0.00	0.00
Worker	20	66	8	14.7	0.08	0.01	0.01	0.01	0.00	0.00
Drainage / Utilities Trenchir	2027									
Total Haul Trips	615									
Hauling	12	54	8	25	0.08	0.05	0.02	0.01	0.02	0.01
Vendor	0	54	8	6.9	0.00	0.00	0.00	0.00	0.00	0.00
Worker	20	54	8	14.7	0.08	0.01	0.01	0.01	0.00	0.00
Foundations / Concrete Pac	2026									
Total Haul Trips	951									
Hauling	16	66	8	25	0.11	0.07	0.03	0.02	0.03	0.01
Vendor	0	66	8	6.9	0.00	0.00	0.00	0.00	0.00	0.00
Worker	20	66	8	14.7	0.08	0.01	0.01	0.01	0.00	0.00
Foundations / Concrete Pac	2027									
Total Haul Trips	777									
Hauling	16	54	8	25	0.11	0.07	0.03	0.02	0.03	0.01
Vendor	0	54	8	6.9	0.00	0.00	0.00	0.00	0.00	0.00
Worker	20	54	8	14.7	0.08	0.01	0.01	0.01	0.00	0.00
Building / Structure Constru	2026									
Total Haul Trips	0									
Hauling	0	18	8	25	0.00	0.00	0.00	0.00	0.00	0.00
Vendor	92	18	8	6.9	0.17	0.09	0.03	0.03	0.03	0.01
Worker	20	18	8	14.7	0.08	0.01	0.01	0.01	0.00	0.00
Building / Structure Constru	2027									
Total Haul Trips	0									
Hauling	0	182	8	25	0.00	0.00	0.00	0.00	0.00	0.00
Vendor	92	182	8	6.9	0.17	0.09	0.03	0.03	0.03	0.01
Worker	20	182	8	14.7	0.08	0.01	0.01	0.01	0.00	0.00
Asphalt Paving	2027									
Total Haul Trips	0									
Hauling	0	120	8	25	0.00	0.00	0.00	0.00	0.00	0.00
Vendor	0	120	8	6.9	0.00	0.00	0.00	0.00	0.00	0.00
Worker	20	120	8	14.7	0.08	0.01	0.01	0.01	0.00	0.00
Architectural Coating	2027									
Total Haul Trips	0									
Hauling	0	120	8	25	0.00	0.00	0.00	0.00	0.00	0.00
Vendor	0	120	8	6.9	0.00	0.00	0.00	0.00	0.00	0.00
Worker	20	120	8	14.7	0.08	0.01	0.01	0.01	0.00	0.00
Landscaping or Other Finish	2027									
Total Haul Trips	0									
Hauling	0	120	8	25	0.00	0.00	0.00	0.00	0.00	0.00
Vendor	92	120	8	6.9	0.17	0.09	0.03	0.03	0.03	0.01
Worker	60	120	8	14.7	0.24	0.02	0.02	0.04	0.01	0.00
Waterside Construction (Pil	2027									
Total Haul Trips	0									
Hauling	0	120	8	25	0.00	0.00	0.00	0.00	0.00	0.00
Vendor	0	120	8	6.9	0.00	0.00	0.00	0.00	0.00	0.00
Worker	20	120	8	14.7	0.08	0.01	0.01	0.01	0.00	0.00

SLRC - Eucalyptus + Ivanhoe Overlook
Road Dust

Paved Road Dust Emission Factors

County_Air District: Los Angeles SC UPDATE ME

Formula: $EF_{Dust,P} = (k\ (sL)^{0.91} \times (W)^{1.02}) \times (1-P/4N)$

Where:

$EF_{Dust,P}$ =	Paved Road Dust Emission Factor (having the same units as k)
k =	particle size multiplier
sL =	road surface silt loading (g/m^2)
W =	average fleet vehicle weight (tons) (CARB uses 2.4 tons as a fleet average vehicle weight factor)
P =	number of "wet" days, when at least one site per county received at least 0.01 inch of precipitation during the annual averaging period
N =	the number of days in the annual averaging period (default = 365)

weighted average silt loading factor used

Table 5 of CARB Miscellaneous Process Methodology 7.9 for Los Angeles County

Emission Factor (grams per VMT)	PM10	PM2.5
k	1.0000	0.1500
sL	0.03892	0.03892
W	2.4	2.4
P	46	46
N	365	365
$EF_{Dust,P}$	0.1233	0.0185

Autoupdates for the appropriate County using Table 5 CARB Miscellaneous Process Methodology 7.9

Unpaved Road Dust Emission Factors (Assumes No Precipitation

0

Formula: $EF_{Dust,U} = (k\ (\ s / 12)^{1} \times (Sp / 30)^{0.5} / (M / 0.5)^{0.2}) - C)$

Where:

$EF_{Dust,U}$ = Unpaved Road Dust Emission Factor (having the same units as k)

k = particle size multiplier

s = surface material silt content (%)

Sp = mean vehicle speed (mph)

M = surface material moisture content (%)

C = Emission Factor for 1980s vehicle fleet exhaust, brake wear, and tire wear

Emission Factor (grams per VMT)		
	PM10	PM2.5
k	816.47	81.65
s	4.3%	4.3%
Sp	15	15
M	0.5%	0.5%
C	0.00047	0.00036
$EF_{Dust,U}$	5.20E+00	5.19E-01

Sources:

CalEEMod User Guide, version 2020.4.0

California Air Resources Board (CARB), Miscellaneous Process Methodology 7.9 — Entrained Road Travel, Paved Road Dust. Revised and updated March 2021, https://ww3.arb.ca.gov/ei/areasrc/fullpdf/2021_paved_roads_7_9.pdf

USEPA, *AP-42* , Fifth Edition, Volume I, Chapter 13.2.1 - Paved Roads, (2011).

USEPA, *AP-42* , Fifth Edition, Volume I, Chapter 13.2.2 - Unpaved Roads, (2011).

Silt Loading Factor

Source: CARB, 2021.

Table 3: California Default Statewide and Local Silt Loading Values

Silt Loadings (g/m2)			
Freeway	**Major**	**Collector**	**Local**
0.015	0.032	0.032	0.32

Table 2: Roadway Travel Fractions

2017 HPMS Travel Fractions			
0.44	0.44	0.07	0.05

Autoupdates for the appropriate County using Table 2 of CARB Miscellaneous Process Methodology 7.9

SLRC - Habitat Islands
Total On-Road Emissions

SLRC - Habitat Islands
Total On-Road Emissions

260 Max construction days per year

Construction Phase	Daily One-Way Trips	Haul Days per Phase (days)	Work Hours per Day (hours/day)	One-Way Trip Distance per Day (miles)	Idling per Day (minutes)	Regional Emissions (pounds/day) ROG	NOX	CO	SO2	PM10 Dust	PM10 Exh	Total PM10	PM2.5 Dust	PM2.5 Exh	Total PM2.5	(MT/yr) Total CO2e
Waterside Construction (Landsc	2025															
Total Haul Trips	428															
Hauling	2	313	8	25	15	0.00	0.24	0.13	0.00	0.03	0.00	0.03	0.01	0.00	0.01	16.40
Vendor	26	313	8	6.9	15	0.01	0.93	0.72	0.01	0.08	0.01	0.09	0.02	0.01	0.02	92.96
Worker	40	313	8	14.7	0	0.02	0.09	1.28	0.00	0.18	0.00	0.18	0.03	0.00	0.03	55.47
					Total:	0.03	1.27	2.14	0.01	0.29	0.01	0.30	0.06	0.01	0.07	164.82
Waterside Construction (Landsc	2026															
Total Haul Trips	36															
Hauling	2	27	8	25	15	0.00	0.24	0.13	0.00	0.03	0.00	0.03	0.01	0.00	0.01	1.35
Vendor	26	27	8	6.9	15	0.01	0.90	0.71	0.01	0.08	0.01	0.09	0.02	0.01	0.02	7.88
Worker	40	27	8	14.7	0	0.02	0.08	1.19	0.00	0.18	0.00	0.18	0.03	0.00	0.03	4.68
					Total:	0.03	1.22	2.03	0.01	0.29	0.01	0.30	0.06	0.01	0.07	13.92

SLRC - Habitat Islands
Running Emissions

		Running Emissions Factor (grams/mile)						Running Emissions Factor (grams/mile)		
		ROG	NOX	CO	SO2	PM10	PM2.5	CO2	CH4	N2O
2025Hauling	Hauling	0.01437944	1.662749972	0.51520497	0.01390779	0.02389452	0.02285639	1532.44355	0.07834145	0.24434833
2025Vendor	Vendor	0.01760775	1.192913115	0.40524391	0.01255696	0.0160024	0.01530399	1355.54323	0.04236339	0.19105447
2025Worker	Worker	0.01639808	0.071550735	0.98584257	0.0029604	0.00160066	0.00147299	299.474202	0.00397643	0.00621593
2026Hauling	Hauling	0.01376405	1.595849109	0.49695887	0.01364807	0.02370376	0.02267409	1504.81428	0.07447891	0.23998519
2026Vendor	Vendor	0.01588145	1.125637812	0.37555792	0.01233428	0.01550079	0.01482427	1332.37984	0.04032573	0.18835672
2026Worker	Worker	0.01474423	0.064876665	0.92145437	0.00289707	0.00151768	0.00139649	293.06677	0.00361408	0.0058167
2027Hauling	Hauling	0.01322008	1.536397393	0.47417014	0.01337135	0.02376842	0.02273616	1474.76922	0.06997872	0.23521638
2027Vendor	Vendor	0.01440232	1.064732037	0.34654864	0.0120909	0.01519791	0.0145347	1306.68278	0.03799064	0.18528831
2027Worker	Worker	0.0132844	0.05897072	0.8634052	0.00283971	0.00142337	0.00130945	287.264268	0.00329523	0.00546338
2028Hauling	Hauling	0.0127141	1.477217073	0.45594662	0.01306039	0.02352009	0.02249875	1441.12351	0.06605026	0.22988017
2028Vendor	Vendor	0.01313168	1.005970191	0.32291583	0.01179881	0.0147601	0.01411604	1275.83657	0.03596131	0.18149225
2028Worker	Worker	0.01205342	0.05379889	0.8150536	0.00278609	0.00132593	0.00121968	281.839418	0.00302414	0.00515364
GWP		N/A	N/A	N/A	N/A	N/A	N/A	1	25	290

Construction Phase	Daily One-Way Trips	Haul Days per Phase (days)	Work Hours per Day (hours/day)	One-Way Trip Distance per Day (miles)	Regional Emissions (pounds/day)						Regional Emissions (MT/year)			
					ROG	NOX	CO	SO2	PM10	PM2.5	CO2	CH4	N2O	CO2e
Waterside Construction (La	2025													
Total Haul Trips	428													
Hauling	2	313	8	25	0.00	0.18	0.06	0.00	0.00	0.00	16.40	0.00	0.00	16.40
Vendor	26	313	8	6.9	0.01	0.47	0.16	0.00	0.01	0.01	76.12	0.06	3.11	79.29
Worker	40	313	8	14.7	0.02	0.09	1.28	0.00	0.00	0.00	55.12	0.02	0.33	55.47
Waterside Construction (La	2026													
Total Haul Trips	36													
Hauling	2	27	8	25	0.00	0.18	0.05	0.00	0.00	0.00	1.35	0.00	0.00	1.35
Vendor	26	27	8	6.9	0.01	0.45	0.15	0.00	0.01	0.01	6.45	0.00	0.26	6.72
Worker	40	27	8	14.7	0.02	0.08	1.19	0.00	0.00	0.00	4.65	0.00	0.03	4.68

SLRC - Habitat Islands
Idling Emissions

	Idling Emissions Factor (grams/minute)						Idling Emissions Factor (grams/minute)		
	ROG	NOX	CO	SO2	PM10	PM2.5	CO2	CH4	N2O
2025Hauling Hauling	0.00134842	0.91470906	1.16956773	0.00160816	0.00048966	0.00046743	182.629841	0.03706445	0.02936626
2025Vendor Vendor	0.00342676	0.536041861	0.65442085	0.000944	0.00037184	0.00035516	106.527895	0.02050332	0.016999
2025Worker Worker	0	0	0	0	0	0	0	0	0
2026Hauling Hauling	0.00195187	0.90488357	1.16475746	0.00157132	0.00046695	0.00044566	178.812761	0.03647035	0.02876828
2026Vendor Vendor	0.00362484	0.529314365	0.65147097	0.00092419	0.00033895	0.00032367	104.493478	0.02023213	0.01668577
2026Worker Worker	0	0	0	0	0	0	0	0	0
2027Hauling Hauling	0.00283936	0.89526597	1.15904257	0.00153493	0.00044772	0.00042721	175.004083	0.0358482	0.02816981
2027Vendor Vendor	0.00397079	0.522713112	0.64790746	0.0009042	0.00031158	0.00029746	102.417511	0.01994005	0.01636488
2027Worker Worker	0	0	0	0	0	0	0	0	0
2028Hauling Hauling	0.0041572	0.885319419	1.15196023	0.00149758	0.00043074	0.00041093	171.046708	0.03520228	0.02754572
2028Vendor Vendor	0.00453379	0.515857127	0.64340242	0.00088317	0.00028862	0.00027547	100.203959	0.01962216	0.016021
2028Worker Worker	0	0	0	0	0	0	0	0	0
GWP	N/A	N/A	N/A	N/A	N/A	N/A	1	25	290

Construction Phase	Daily One-Way Trips	Haul Days per Phase (days)	Work Hours per Day (hours/day)	Idling minutes per Day (miles)	Regional Emissions (pounds/day)						Regional Emissions (MT/year)			
					ROG	NOX	CO	SO2	PM10	PM2.5	CO2	CH4	N2O	CO2e
Waterside Construction (La	2025													
Total Haul Trips	428													
Hauling	2	313	8	15	0.00	0.06	0.08	0.00	0.00	0.00	0.00	0.00	0.00	0.00
Vendor	26	313	8	15	0.00	0.46	0.56	0.00	0.00	0.00	13.00	0.06	0.60	13.67
Worker	40	313	8	0	0.00	0.00	0.00	0.00	0.00	0.00	0.00	0.00	0.00	0.00
Waterside Construction (La	2026													
Total Haul Trips	36													
Hauling	2	27	8	15	0.00	0.06	0.08	0.00	0.00	0.00	0.00	0.00	0.00	0.00
Vendor	26	27	8	15	0.00	0.46	0.56	0.00	0.00	0.00	1.10	0.01	0.05	1.16
Worker	40	27	8	0	0.00	0.00	0.00	0.00	0.00	0.00	0.00	0.00	0.00	0.00

SLRC - Habitat Islands
Road Dust, Break Wear, and Tire wear Emissions

	Emission Factors (grams/mile)					
	PM10			PM2.5		
	RD	BW	TW	RD	BW	TW
2025Hauling Hauling	1.23E-01	0.082193524	0.03528459	1.85E-02	0.02876773	0.00882115
2025Vendor Vendor	1.23E-01	0.062593489	0.02364229	1.85E-02	0.02190772	0.00591057
2025Worker Worker	1.23E-01	0.008968156	0.008	1.85E-02	0.00313885	0.002
2026Hauling Hauling	1.23E-01	0.082405307	0.03529039	1.85E-02	0.02884186	0.0088226
2026Vendor Vendor	1.23E-01	0.062625784	0.02364519	1.85E-02	0.02191902	0.0059113
2026Worker Worker	1.23E-01	0.008948145	0.008	1.85E-02	0.00313185	0.002
2027Hauling Hauling	1.23E-01	0.082414193	0.03529623	1.85E-02	0.02884497	0.00882406
2027Vendor Vendor	1.23E-01	0.062505591	0.02364812	1.85E-02	0.02187696	0.00591203
2027Worker Worker	1.23E-01	0.008900193	0.008	1.85E-02	0.00311507	0.002
2028Hauling Hauling	1.23E-01	0.082579388	0.03530171	1.85E-02	0.02890279	0.00882543
2028Vendor Vendor	1.23E-01	0.062418874	0.02365085	1.85E-02	0.02184661	0.00591271
2028Worker Worker	1.23E-01	0.008877894	0.008	1.85E-02	0.00310726	0.002

Construction Phase	Daily One-Way Trips	Haul Days per Phase (days)	Work Hours per Day (hours/day)	One-Way Trip Distance per Day (miles)	Regional Emissions (pounds/day)					
					PM10			PM2.5		
					RD	BW	TW	RD	BW	TW
Waterside Construction (La	2025									
Total Haul Trips	428									
Hauling	2	313	8	25	0.01	0.01	0.00	0.00	0.00	0.00
Vendor	26	313	8	6.9	0.05	0.02	0.01	0.01	0.01	0.00
Worker	40	313	8	14.7	0.16	0.01	0.01	0.02	0.00	0.00
Waterside Construction (La	2026									
Total Haul Trips	36									
Hauling	2	27	8	25	0.01	0.01	0.00	0.00	0.00	0.00
Vendor	26	27	8	6.9	0.05	0.02	0.01	0.01	0.01	0.00
Worker	40	27	8	14.7	0.16	0.01	0.01	0.02	0.00	0.00

SLRC - Habitat Islands
Road Dust

Paved Road Dust Emission Factors

County_Air District: Los Angeles SC UPDATE ME

Formula: $EF_{Dust,P} = (k\ (sL)^{0.91} \times (W)^{1.02}) \times (1-P/4N)$

Where:

$EF_{Dust,P}$ =	Paved Road Dust Emission Factor (having the same units as k)	
k =	particle size multiplier	
sL =	road surface silt loading (g/m^2)	weighted average silt loading factor used
W =	average fleet vehicle weight (tons) (CARB uses 2.4 tons as a fleet average vehicle weight factor)	
P =	number of "wet" days, when at least one site per county received at least 0.01 inch of precipitation during the annual averaging period	Table 5 of CARB Miscellaneous Process Methodology 7.9 for Los Angeles County
N =	the number of days in the annual averaging period (default = 365)	

	Emission Factor (grams per VMT)		
	PM10	PM2.5	
k	1.0000	0.1500	
sL	0.03892	0.03892	
W	2.4	2.4	
P	46	46	Autoupdates for the appropriate County using Table 5 CARB Miscellaneous Process Methodology 7.9
N	365	365	
$EF_{Dust,P}$	0.1233	0.0185	

Unpaved Road Dust Emission Factors (Assumes No Precipitation)

Formula: $EF_{Dust,U} = (k\ (s / 12)^{1} \times (Sp / 30)^{0.5} / (M / 0.5)^{0.2}) - C)$

Where:

$EF_{Dust,U}$ = Unpaved Road Dust Emission Factor (having the same units as k)

k = particle size multiplier

s = surface material silt content (%)

Sp = mean vehicle speed (mph)

M = surface material moisture content (%)

C = Emission Factor for 1980s vehicle fleet exhaust, brake wear, and tire wear

Emission Factor (grams per VMT)		
	PM10	PM2.5
k	816.47	81.65
s	4.3%	4.3%
Sp	15	15
M	0.5%	0.5%
C	0.00047	0.00036
$EF_{Dust,U}$	5.20E+00	5.19E-01

Sources:

CalEEMod User Guide, version 2020.4.0

California Air Resources Board (CARB), Miscellaneous Process Methodology 7.9 — Entrained Road Travel, Paved Road Dust. Revised and updated March 2021, https://ww3.arb.ca.gov/ei/areasrc/fullpdf/2021_paved_roads_7_9.pdf

USEPA, *AP-42* , Fifth Edition, Volume I, Chapter 13.2.1 - Paved Roads, (2011).

USEPA, *AP-42* , Fifth Edition, Volume I, Chapter 13.2.2 - Unpaved Roads, (2011).

Silt Loading Factor

Source: CARB, 2021.

Table 3: California Default Statewide and Local Silt Loading Values

Silt Loadings (g/m2)			
Freeway	**Major**	**Collector**	**Local**
0.015	0.032	0.032	0.32

Table 2: Roadway Travel Fractions

2017 HPMS Travel Fractions			
0.44	0.44	0.07	0.05

Autoupdates for the appropriate County using Table 2 of CARB Miscellaneous Process Methodology 7.9

SLRC - The Knoll + Meadow (1st Half)
Total On-Road Emissions

SLRC - The Knoll + Meadow (1st Half)
Total On-Road Emissions

260 Max construction days per year

Construction Phase	Daily One-Way Trips	Haul Days per Phase (days)	Work Hours per Day (hours/day)	One-Way Trip Distance per Day (miles)	Idling per Day (minutes)	Regional Emissions (pounds/day) ROG	NOX	CO	SO2	PM10 Dust	PM10 Exh	Total PM10	PM2.5 Dust	PM2.5 Exh	Total PM2.5	(MT/yr) Total CO2e
Demolition	2025															
Total Haul Trips	184															
Hauling	10	20	8	25	15	0.01	1.22	0.67	0.01	0.13	0.01	0.15	0.03	0.01	0.04	7.05
Vendor	0	20	8	6.9	15	0.00	0.00	0.00	0.00	0.00	0.00	0.00	0.00	0.00	0.00	0.00
Worker	20	20	8	14.7	0	0.01	0.05	0.64	0.00	0.09	0.00	0.09	0.02	0.00	0.02	1.77
					Total:	0.02	1.27	1.31	0.01	0.22	0.01	0.24	0.05	0.01	0.06	8.82
Site Grubbing / Prep	2025															
Total Haul Trips	900															
Hauling	46	20	8	25	15	0.04	5.61	3.09	0.04	0.61	0.06	0.67	0.14	0.06	0.20	34.49
Vendor	0	20	8	6.9	15	0.00	0.00	0.00	0.00	0.00	0.00	0.00	0.00	0.00	0.00	0.00
Worker	20	20	8	14.7	0	0.01	0.05	0.64	0.00	0.09	0.00	0.09	0.02	0.00	0.02	1.77
					Total:	0.05	5.65	3.72	0.04	0.70	0.06	0.76	0.16	0.06	0.22	36.26
Mass Grading / Excavation	2025															
Total Haul Trips	9,102															
Hauling	34	273	8	25	15	0.03	4.14	2.28	0.03	0.45	0.05	0.50	0.11	0.04	0.15	348.78
Vendor	0	273	8	6.9	15	0.00	0.00	0.00	0.00	0.00	0.00	0.00	0.00	0.00	0.00	0.00
Worker	40	273	8	14.7	0	0.02	0.09	1.28	0.00	0.18	0.00	0.18	0.03	0.00	0.03	48.38
					Total:	0.05	4.24	3.56	0.03	0.63	0.05	0.68	0.14	0.05	0.18	397.16
Mass Grading / Excavation	2026															
Total Haul Trips	900															
Hauling	34	27	8	25	15	0.03	4.01	2.24	0.03	0.45	0.04	0.50	0.11	0.04	0.15	33.87
Vendor	0	27	8	6.9	15	0.00	0.00	0.00	0.00	0.00	0.00	0.00	0.00	0.00	0.00	0.00
Worker	40	27	8	14.7	0	0.02	0.08	1.19	0.00	0.18	0.00	0.18	0.03	0.00	0.03	4.68
					Total:	0.05	4.09	3.44	0.03	0.63	0.05	0.68	0.14	0.04	0.18	38.55
Drainage / Utilities Trenching	2026															
Total Haul Trips	716															
Hauling	12	70	8	25	15	0.01	1.41	0.79	0.01	0.16	0.02	0.18	0.04	0.02	0.05	26.94
Vendor	0	70	8	6.9	15	0.00	0.00	0.00	0.00	0.00	0.00	0.00	0.00	0.00	0.00	0.00
Worker	20	70	8	14.7	0	0.01	0.04	0.60	0.00	0.09	0.00	0.09	0.02	0.00	0.02	6.07
					Total:	0.02	1.46	1.39	0.01	0.25	0.02	0.27	0.05	0.02	0.07	33.01
Foundations / Concrete Pads	2026															
Total Haul Trips	382															
Hauling	6	70	8	25	15	0.00	0.71	0.40	0.00	0.08	0.01	0.09	0.02	0.01	0.03	14.37
Vendor	0	70	8	6.9	15	0.00	0.00	0.00	0.00	0.00	0.00	0.00	0.00	0.00	0.00	0.00
Worker	20	70	8	14.7	0	0.01	0.04	0.60	0.00	0.09	0.00	0.09	0.02	0.00	0.02	6.07
					Total:	0.01	0.75	0.99	0.01	0.17	0.01	0.18	0.03	0.01	0.04	20.44
Building / Structure Construction	2026															
Total Haul Trips	0															
Hauling	0	120	8	25	15	0.00	0.00	0.00	0.00	0.00	0.00	0.00	0.00	0.00	0.00	0.00
Vendor	116	120	8	6.9	15	0.04	4.02	3.16	0.03	0.37	0.03	0.40	0.08	0.03	0.11	156.25
Worker	40	120	8	14.7	0	0.02	0.08	1.19	0.00	0.18	0.00	0.18	0.03	0.00	0.03	20.80
					Total:	0.06	4.10	4.36	0.03	0.55	0.03	0.58	0.11	0.03	0.14	177.05
Asphalt Paving	2026															
Total Haul Trips	0															
Hauling	0	70	8	25	15	0.00	0.00	0.00	0.00	0.00	0.00	0.00	0.00	0.00	0.00	0.00
Vendor	0	70	8	6.9	15	0.00	0.00	0.00	0.00	0.00	0.00	0.00	0.00	0.00	0.00	0.00
Worker	20	70	8	14.7	0	0.01	0.04	0.60	0.00	0.09	0.00	0.09	0.02	0.00	0.02	6.07
					Total:	0.01	0.04	0.60	0.00	0.09	0.00	0.09	0.02	0.00	0.02	6.07
Architectural Coating	2026															
Total Haul Trips	0															
Hauling	0	70	8	25	15	0.00	0.00	0.00	0.00	0.00	0.00	0.00	0.00	0.00	0.00	0.00
Vendor	0	70	8	6.9	15	0.00	0.00	0.00	0.00	0.00	0.00	0.00	0.00	0.00	0.00	0.00
Worker	20	70	8	14.7	0	0.01	0.04	0.60	0.00	0.09	0.00	0.09	0.02	0.00	0.02	6.07
					Total:	0.01	0.04	0.60	0.00	0.09	0.00	0.09	0.02	0.00	0.02	6.07
Landscaping or Other Finishing	2026															
Total Haul Trips	0															
Hauling	0	70	8	25	15	0.00	0.00	0.00	0.00	0.00	0.00	0.00	0.00	0.00	0.00	0.00
Vendor	116	70	8	6.9	15	0.04	4.02	3.16	0.03	0.37	0.03	0.40	0.08	0.03	0.11	91.15
Worker	60	70	8	14.7	0	0.03	0.13	1.79	0.01	0.27	0.00	0.28	0.05	0.00	0.05	18.20
					Total:	0.07	4.14	4.95	0.03	0.64	0.03	0.67	0.13	0.03	0.16	109.35
Waterside Construction (Piles)	2026															
Total Haul Trips	0															
Hauling	0	70	8	25	15	0.00	0.00	0.00	0.00	0.00	0.00	0.00	0.00	0.00	0.00	0.00
Vendor	0	70	8	6.9	15	0.00	0.00	0.00	0.00	0.00	0.00	0.00	0.00	0.00	0.00	0.00
Worker	20	70	8	14.7	0	0.01	0.04	0.60	0.00	0.09	0.00	0.09	0.02	0.00	0.02	6.07
					Total:	0.01	0.04	0.60	0.00	0.09	0.00	0.09	0.02	0.00	0.02	6.07

SLRC - The Knoll + Meadow (1st Half)
Running Emissions

		Running Emissions Factor (grams/mile)						Running Emissions Factor (grams/mile)		
		ROG	NOX	CO	SO2	PM10	PM2.5	CO2	CH4	N2O
2025Hauling	Hauling	0.01437944	1.662749972	0.51520497	0.01390779	0.02389452	0.02285639	1532.44355	0.07834145	0.24434833
2025Vendor	Vendor	0.01760775	1.192913115	0.40524391	0.01255696	0.0160024	0.01530399	1355.54323	0.04236339	0.19105447
2025Worker	Worker	0.01639808	0.071550735	0.98584257	0.0029604	0.00160066	0.00147299	299.474202	0.00397643	0.00621593
2026Hauling	Hauling	0.01376405	1.595849109	0.49695887	0.01364807	0.02370376	0.02267409	1504.81428	0.07447891	0.23998519
2026Vendor	Vendor	0.01588145	1.125637812	0.37555792	0.01233428	0.01550079	0.01482427	1332.37984	0.04032573	0.18835672
2026Worker	Worker	0.01474423	0.064876665	0.92145437	0.00289707	0.00151768	0.00139649	293.06677	0.00361408	0.0058167
2027Hauling	Hauling	0.01322008	1.536397393	0.47417014	0.01337135	0.02376842	0.02273616	1474.76922	0.06997872	0.23521638
2027Vendor	Vendor	0.01440232	1.064732037	0.34654864	0.0120909	0.01519791	0.0145347	1306.68278	0.03799064	0.18528831
2027Worker	Worker	0.0132844	0.05897072	0.8634052	0.00283971	0.00142337	0.00130945	287.264268	0.00329523	0.00546338
2028Hauling	Hauling	0.0127141	1.477217073	0.45594662	0.01306039	0.02352009	0.02249875	1441.12351	0.06605026	0.22988017
2028Vendor	Vendor	0.01313168	1.005970191	0.32291583	0.01179881	0.0147601	0.01411604	1275.83657	0.03596131	0.18149225
2028Worker	Worker	0.01205342	0.05379889	0.81505136	0.00278609	0.00132593	0.00121968	281.839418	0.00302414	0.00515364
GWP		N/A	N/A	N/A	N/A	N/A	N/A	1	25	290

Construction Phase	Daily One-Way Trips	Haul Days per Phase (days)	Work Hours per Day (hours/day)	One-Way Trip Distance per Day (miles)	Regional Emissions (pounds/day) ROG	NOX	CO	SO2	PM10	PM2.5	Regional Emissions (MT/year) CO2	CH4	N2O	CO2e
Demolition	2025													
Total Haul Trips	184													
Hauling	10	20	8	25	0.01	0.92	0.28	0.01	0.01	0.01	7.05	0.00	0.00	7.05
Vendor	0	20	8	6.9	0.00	0.00	0.00	0.00	0.00	0.00	0.00	0.00	0.00	0.00
Worker	20	20	8	14.7	0.01	0.05	0.64	0.00	0.00	0.00	1.76	0.00	0.01	1.77
Site Grubbing / Prep	2025													
Total Haul Trips	900													
Hauling	46	20	8	25	0.04	4.22	1.31	0.04	0.06	0.06	34.48	0.00	0.01	34.49
Vendor	0	20	8	6.9	0.00	0.00	0.00	0.00	0.00	0.00	0.00	0.00	0.00	0.00
Worker	20	20	8	14.7	0.01	0.05	0.64	0.00	0.00	0.00	1.76	0.00	0.01	1.77
Mass Grading / Excavation	2025													
Total Haul Trips	9102													
Hauling	34	273	8	25	0.03	3.12	0.97	0.03	0.04	0.04	348.71	0.02	0.06	348.78
Vendor	0	273	8	6.9	0.00	0.00	0.00	0.00	0.00	0.00	0.00	0.00	0.00	0.00
Worker	40	273	8	14.7	0.02	0.09	1.28	0.00	0.00	0.00	48.07	0.02	0.29	48.38
Mass Grading / Excavation	2026													
Total Haul Trips	900													
Hauling	34	27	8	25	0.03	2.99	0.93	0.03	0.04	0.04	33.86	0.00	0.01	33.87
Vendor	0	27	8	6.9	0.00	0.00	0.00	0.00	0.00	0.00	0.00	0.00	0.00	0.00
Worker	40	27	8	14.7	0.02	0.08	1.19	0.00	0.00	0.00	4.65	0.00	0.03	4.68
Drainage / Utilities Trenchi	2026													
Total Haul Trips	716													
Hauling	12	70	8	25	0.01	1.06	0.33	0.01	0.02	0.01	26.94	0.00	0.00	26.94
Vendor	0	70	8	6.9	0.00	0.00	0.00	0.00	0.00	0.00	0.00	0.00	0.00	0.00
Worker	20	70	8	14.7	0.01	0.04	0.60	0.00	0.00	0.00	6.03	0.00	0.03	6.07
Foundations / Concrete Pa	2026													
Total Haul Trips	382													
Hauling	6	70	8	25	0.00	0.53	0.16	0.00	0.01	0.01	14.37	0.00	0.00	14.37
Vendor	0	70	8	6.9	0.00	0.00	0.00	0.00	0.00	0.00	0.00	0.00	0.00	0.00
Worker	20	70	8	14.7	0.01	0.04	0.60	0.00	0.00	0.00	6.03	0.00	0.03	6.07
Building / Structure Constr	2026													
Total Haul Trips	0													
Hauling	0	120	8	25	0.00	0.00	0.00	0.00	0.00	0.00	0.00	0.00	0.00	0.00
Vendor	116	120	8	6.9	0.03	1.99	0.66	0.02	0.03	0.03	127.97	0.10	5.25	133.32
Worker	40	120	8	14.7	0.02	0.08	1.19	0.00	0.00	0.00	20.68	0.01	0.12	20.80
Asphalt Paving	2026													
Total Haul Trips	0													
Hauling	0	70	8	25	0.00	0.00	0.00	0.00	0.00	0.00	0.00	0.00	0.00	0.00
Vendor	0	70	8	6.9	0.00	0.00	0.00	0.00	0.00	0.00	0.00	0.00	0.00	0.00
Worker	20	70	8	14.7	0.01	0.04	0.60	0.00	0.00	0.00	6.03	0.00	0.03	6.07
Architectural Coating	2026													
Total Haul Trips	0													
Hauling	0	70	8	25	0.00	0.00	0.00	0.00	0.00	0.00	0.00	0.00	0.00	0.00
Vendor	0	70	8	6.9	0.00	0.00	0.00	0.00	0.00	0.00	0.00	0.00	0.00	0.00
Worker	20	70	8	14.7	0.01	0.04	0.60	0.00	0.00	0.00	6.03	0.00	0.03	6.07
Landscaping or Other Finis	2026													
Total Haul Trips	0													
Hauling	0	70	8	25	0.00	0.00	0.00	0.00	0.00	0.00	0.00	0.00	0.00	0.00
Vendor	116	70	8	6.9	0.03	1.99	0.66	0.02	0.03	0.03	74.65	0.06	3.06	77.77
Worker	60	70	8	14.7	0.03	0.13	1.79	0.01	0.00	0.00	18.09	0.01	0.10	18.20
Waterside Construction (Pi	2026													
Total Haul Trips	0													
Hauling	0	70	8	25	0.00	0.00	0.00	0.00	0.00	0.00	0.00	0.00	0.00	0.00
Vendor	0	70	8	6.9	0.00	0.00	0.00	0.00	0.00	0.00	0.00	0.00	0.00	0.00
Worker	20	70	8	14.7	0.01	0.04	0.60	0.00	0.00	0.00	6.03	0.00	0.03	6.07

SLRC - The Knoll + Meadow (1st Half)
Idling Emissions

		Idling Emissions Factor (grams/minute)						Idling Emissions Factor (grams/minute)		
		ROG	NOX	CO	SO2	PM10	PM2.5	CO2	CH4	N2O
2025Hauling	Hauling	0.00134842	0.91470906	1.16956773	0.00160816	0.00048966	0.00046743	182.629841	0.03706445	0.02936626
2025Vendor	Vendor	0.00342676	0.536041861	0.65442085	0.000944	0.00037184	0.00035516	106.527895	0.02050332	0.016999
2025Worker	Worker	0	0	0	0	0	0	0	0	0
2026Hauling	Hauling	0.00195187	0.90488357	1.16475746	0.00157132	0.00046695	0.00044566	178.812761	0.03647035	0.02876828
2026Vendor	Vendor	0.00362484	0.529314365	0.65147097	0.00092419	0.00033895	0.00032367	104.493478	0.02023213	0.01668577
2026Worker	Worker	0	0	0	0	0	0	0	0	0
2027Hauling	Hauling	0.00283936	0.89526597	1.15904257	0.00153493	0.00044772	0.00042721	175.004083	0.0358482	0.02816981
2027Vendor	Vendor	0.00397079	0.522713112	0.64790746	0.0009042	0.00031158	0.00029746	102.417511	0.01984005	0.01636488
2027Worker	Worker	0	0	0	0	0	0	0	0	0
2028Hauling	Hauling	0.0041572	0.885319419	1.15196023	0.00149758	0.00043074	0.00041093	171.046708	0.03520228	0.02754572
2028Vendor	Vendor	0.00453379	0.515857127	0.64340242	0.00088317	0.00028862	0.00027547	100.203959	0.01962216	0.016021
2028Worker	Worker	0	0	0	0	0	0	0	0	0
	GWP	N/A	N/A	N/A	N/A	N/A	N/A	1	25	290

Construction Phase	Daily One-Way Trips	Haul Days per Phase (days)	Work Hours per Day (hours/day)	Idling minutes per Day (miles)	Regional Emissions (pounds/day) ROG	NOX	CO	SO2	PM10	PM2.5	Regional Emissions (MT/year) CO2	CH4	N2O	CO2e
Demolition	2025													
Total Haul Trips	184													
Hauling	10	20	8	15	0.00	0.30	0.39	0.00	0.00	0.00	0.00	0.00	0.00	0.00
Vendor	0	20	8	15	0.00	0.00	0.00	0.00	0.00	0.00	0.00	0.00	0.00	0.00
Worker	20	20	8	0	0.00	0.00	0.00	0.00	0.00	0.00	0.00	0.00	0.00	0.00
Site Grubbing / Prep	2025													
Total Haul Trips	900													
Hauling	46	20	8	15	0.00	1.39	1.78	0.00	0.00	0.00	0.00	0.00	0.00	0.00
Vendor	0	20	8	15	0.00	0.00	0.00	0.00	0.00	0.00	0.00	0.00	0.00	0.00
Worker	20	20	8	0	0.00	0.00	0.00	0.00	0.00	0.00	0.00	0.00	0.00	0.00
Mass Grading / Excavation	2025													
Total Haul Trips	9102													
Hauling	34	273	8	15	0.00	1.03	1.32	0.00	0.00	0.00	0.00	0.00	0.00	0.00
Vendor	0	273	8	15	0.00	0.00	0.00	0.00	0.00	0.00	0.00	0.00	0.00	0.00
Worker	40	273	8	0	0.00	0.00	0.00	0.00	0.00	0.00	0.00	0.00	0.00	0.00
Mass Grading / Excavation	2026													
Total Haul Trips	900													
Hauling	34	27	8	15	0.00	1.02	1.31	0.00	0.00	0.00	0.00	0.00	0.00	0.00
Vendor	0	27	8	15	0.00	0.00	0.00	0.00	0.00	0.00	0.00	0.00	0.00	0.00
Worker	40	27	8	0	0.00	0.00	0.00	0.00	0.00	0.00	0.00	0.00	0.00	0.00
Drainage / Utilities Trenchi	2026													
Total Haul Trips	716													
Hauling	12	70	8	15	0.00	0.36	0.46	0.00	0.00	0.00	0.00	0.00	0.00	0.00
Vendor	0	70	8	15	0.00	0.00	0.00	0.00	0.00	0.00	0.00	0.00	0.00	0.00
Worker	20	70	8	0	0.00	0.00	0.00	0.00	0.00	0.00	0.00	0.00	0.00	0.00
Foundations / Concrete Pa	2026													
Total Haul Trips	382													
Hauling	6	70	8	15	0.00	0.18	0.23	0.00	0.00	0.00	0.00	0.00	0.00	0.00
Vendor	0	70	8	15	0.00	0.00	0.00	0.00	0.00	0.00	0.00	0.00	0.00	0.00
Worker	20	70	8	0	0.00	0.00	0.00	0.00	0.00	0.00	0.00	0.00	0.00	0.00
Building / Structure Constr	2026													
Total Haul Trips	0													
Hauling	0	120	8	15	0.00	0.00	0.00	0.00	0.00	0.00	0.00	0.00	0.00	0.00
Vendor	116	120	8	15	0.01	2.03	2.50	0.00	0.00	0.00	21.82	0.11	1.01	22.93
Worker	40	120	8	0	0.00	0.00	0.00	0.00	0.00	0.00	0.00	0.00	0.00	0.00
Asphalt Paving	2026													
Total Haul Trips	0													
Hauling	0	70	8	15	0.00	0.00	0.00	0.00	0.00	0.00	0.00	0.00	0.00	0.00
Vendor	0	70	8	15	0.00	0.00	0.00	0.00	0.00	0.00	0.00	0.00	0.00	0.00
Worker	20	70	8	0	0.00	0.00	0.00	0.00	0.00	0.00	0.00	0.00	0.00	0.00
Architectural Coating	2026													
Total Haul Trips	0													
Hauling	0	70	8	15	0.00	0.00	0.00	0.00	0.00	0.00	0.00	0.00	0.00	0.00
Vendor	0	70	8	15	0.00	0.00	0.00	0.00	0.00	0.00	0.00	0.00	0.00	0.00
Worker	20	70	8	0	0.00	0.00	0.00	0.00	0.00	0.00	0.00	0.00	0.00	0.00
Landscaping or Other Finis	2026													
Total Haul Trips	0													
Hauling	0	70	8	15	0.00	0.00	0.00	0.00	0.00	0.00	0.00	0.00	0.00	0.00
Vendor	116	70	8	15	0.01	2.03	2.50	0.00	0.00	0.00	12.73	0.06	0.59	13.38
Worker	60	70	8	0	0.00	0.00	0.00	0.00	0.00	0.00	0.00	0.00	0.00	0.00
Waterside Construction (Pi	2026													
Total Haul Trips	0													
Hauling	0	70	8	15	0.00	0.00	0.00	0.00	0.00	0.00	0.00	0.00	0.00	0.00
Vendor	0	70	8	15	0.00	0.00	0.00	0.00	0.00	0.00	0.00	0.00	0.00	0.00
Worker	20	70	8	0	0.00	0.00	0.00	0.00	0.00	0.00	0.00	0.00	0.00	0.00

SLRC - The Knoll + Meadow (1st Half)
Road Dust, Break Wear, and Tire wear Emissions

		Emission Factors (grams/mile)					
		PM10			PM2.5		
		RD	BW	TW	RD	BW	TW
2025	Hauling	1.23E-01	0.082193524	0.03528459	1.85E-02	0.02876773	0.00882115
2025	Vendor	1.23E-01	0.062593489	0.02364229	1.85E-02	0.02190772	0.00591057
2025	Worker	1.23E-01	0.008968156	0.008	1.85E-02	0.00313885	0.002
2026	Hauling	1.23E-01	0.082405307	0.03529039	1.85E-02	0.02884186	0.0088226
2026	Vendor	1.23E-01	0.062625784	0.02364519	1.85E-02	0.02191902	0.0059113
2026	Worker	1.23E-01	0.008948145	0.008	1.85E-02	0.00313185	0.002
2027	Hauling	1.23E-01	0.082414193	0.03529623	1.85E-02	0.02884497	0.00882406
2027	Vendor	1.23E-01	0.062505591	0.02364812	1.85E-02	0.02187696	0.00591203
2027	Worker	1.23E-01	0.008900193	0.008	1.85E-02	0.00311507	0.002
2028	Hauling	1.23E-01	0.082579388	0.03530171	1.85E-02	0.02890279	0.00882543
2028	Vendor	1.23E-01	0.062418874	0.02365085	1.85E-02	0.02184661	0.00591271
2028	Worker	1.23E-01	0.008877894	0.008	1.85E-02	0.00310726	0.002

Construction Phase	Daily One-Way Trips	Haul Days per Phase (days)	Work Hours per Day (hours/day)	One-Way Trip Distance per Day (miles)	Regional Emissions (pounds/day)					
					PM10			PM2.5		
					RD	BW	TW	RD	BW	TW
Demolition	2025									
Total Haul Trips	184									
Hauling	10	20	8	25	0.07	0.05	0.02	0.01	0.02	0.00
Vendor	0	20	8	6.9	0.00	0.00	0.00	0.00	0.00	0.00
Worker	20	20	8	14.7	0.08	0.01	0.01	0.01	0.00	0.00
Site Grubbing / Prep	2025									
Total Haul Trips	900									
Hauling	46	20	8	25	0.31	0.21	0.09	0.05	0.07	0.02
Vendor	0	20	8	6.9	0.00	0.00	0.00	0.00	0.00	0.00
Worker	20	20	8	14.7	0.08	0.01	0.01	0.01	0.00	0.00
Mass Grading / Excavation	2025									
Total Haul Trips	9102									
Hauling	34	273	8	25	0.23	0.15	0.07	0.03	0.05	0.02
Vendor	0	273	8	6.9	0.00	0.00	0.00	0.00	0.00	0.00
Worker	40	273	8	14.7	0.16	0.01	0.01	0.02	0.00	0.00
Mass Grading / Excavation	2026									
Total Haul Trips	900									
Hauling	34	27	8	25	0.23	0.15	0.07	0.03	0.05	0.02
Vendor	0	27	8	6.9	0.00	0.00	0.00	0.00	0.00	0.00
Worker	40	27	8	14.7	0.16	0.01	0.01	0.02	0.00	0.00
Drainage / Utilities Trenchi	2026									
Total Haul Trips	716									
Hauling	12	70	8	25	0.08	0.05	0.02	0.01	0.02	0.01
Vendor	0	70	8	6.9	0.00	0.00	0.00	0.00	0.00	0.00
Worker	20	70	8	14.7	0.08	0.01	0.01	0.01	0.00	0.00
Foundations / Concrete Pa	2026									
Total Haul Trips	382									
Hauling	6	70	8	25	0.04	0.03	0.01	0.01	0.01	0.00
Vendor	0	70	8	6.9	0.00	0.00	0.00	0.00	0.00	0.00
Worker	20	70	8	14.7	0.08	0.01	0.01	0.01	0.00	0.00
Building / Structure Constr	2026									
Total Haul Trips	0									
Hauling	0	120	8	25	0.00	0.00	0.00	0.00	0.00	0.00
Vendor	116	120	8	6.9	0.22	0.11	0.04	0.03	0.04	0.01
Worker	40	120	8	14.7	0.16	0.01	0.01	0.02	0.00	0.00
Asphalt Paving	2026									
Total Haul Trips	0									
Hauling	0	70	8	25	0.00	0.00	0.00	0.00	0.00	0.00
Vendor	0	70	8	6.9	0.00	0.00	0.00	0.00	0.00	0.00
Worker	20	70	8	14.7	0.08	0.01	0.01	0.01	0.00	0.00
Architectural Coating	2026									
Total Haul Trips	0									
Hauling	0	70	8	25	0.00	0.00	0.00	0.00	0.00	0.00
Vendor	0	70	8	6.9	0.00	0.00	0.00	0.00	0.00	0.00
Worker	20	70	8	14.7	0.08	0.01	0.01	0.01	0.00	0.00
Landscaping or Other Finis	2026									
Total Haul Trips	0									
Hauling	0	70	8	25	0.00	0.00	0.00	0.00	0.00	0.00
Vendor	116	70	8	6.9	0.22	0.11	0.04	0.03	0.04	0.01
Worker	60	70	8	14.7	0.24	0.02	0.02	0.04	0.01	0.00
Waterside Construction (Pi	2026									
Total Haul Trips	0									
Hauling	0	70	8	25	0.00	0.00	0.00	0.00	0.00	0.00
Vendor	0	70	8	6.9	0.00	0.00	0.00	0.00	0.00	0.00
Worker	20	70	8	14.7	0.08	0.01	0.01	0.01	0.00	0.00

SLRC - The Knoll + Meadow (1st Half)
Road Dust

Paved Road Dust Emission Factors

County_Air District: Los Angeles SC UPDATE ME

Formula: $EF_{Dust,P} = (k\ (sL)^{0.91} \times (W)^{1.02}) \times (1-P/4N)$

Where:

$EF_{Dust,P}$ =	Paved Road Dust Emission Factor (having the same units as k)	
k =	particle size multiplier	
sL =	road surface silt loading (g/m^2)	weighted average silt loading factor used
W =	average fleet vehicle weight (tons) (CARB uses 2.4 tons as a fleet average vehicle weight factor)	
P =	number of "wet" days, when at least one site per county received at least 0.01 inch of precipitation during the annual averaging period	Table 5 of CARB Miscellaneous Process Methodology 7.9 for Los Angeles County
N =	the number of days in the annual averaging period (default = 365)	

	Emission Factor (grams per VMT)		
	PM10	PM2.5	
k	1.0000	0.1500	
sL	0.03892	0.03892	
W	2.4	2.4	
P	46	46	Autoupdates for the appropriate County using Table 5 CARB Miscellaneous Process Methodology 7.9
N	365	365	
$EF_{Dust,P}$	0.1233	0.0185	

Unpaved Road Dust Emission Factors (Assumes No Precipitation)

Formula: $EF_{Dust,U} = (k\ (s / 12)^{1} \times (Sp / 30)^{0.5} / (M / 0.5)^{0.2}) - C)$

Where:

$EF_{Dust,U}$ = Unpaved Road Dust Emission Factor (having the same units as k)

k = particle size multiplier

s = surface material silt content (%)

Sp = mean vehicle speed (mph)

M = surface material moisture content (%)

C = Emission Factor for 1980s vehicle fleet exhaust, brake wear, and tire wear

Emission Factor (grams per VMT)		
	PM10	PM2.5
k	816.47	81.65
s	4.3%	4.3%
Sp	15	15
M	0.5%	0.5%
C	0.00047	0.00036
$EF_{Dust,U}$	5.20E+00	5.19E-01

Sources:

CalEEMod User Guide, version 2020.4.0

California Air Resources Board (CARB), Miscellaneous Process Methodology 7.9 — Entrained Road Travel, Paved Road Dust. Revised and updated March 2021, https://ww3.arb.ca.gov/ei/areasrc/fullpdf/2021_paved_roads_7_9.pdf

USEPA, *AP-42* , Fifth Edition, Volume I, Chapter 13.2.1 - Paved Roads, (2011).

USEPA, *AP-42* , Fifth Edition, Volume I, Chapter 13.2.2 - Unpaved Roads, (2011).

Silt Loading Factor

Source: CARB, 2021.

Table 3: California Default Statewide and Local Silt Loading Values

Silt Loadings (g/m2)			
Freeway	**Major**	**Collector**	**Local**
0.015	0.032	0.032	0.32

Table 2: Roadway Travel Fractions

2017 HPMS Travel Fractions			
0.44	0.44	0.07	0.05

Autoupdates for the appropriate County using Table 2 of CARB Miscellaneous Process Methodology 7.9

SLRC-East&West Narrows
Total On-Road Emissions

SLRC-East&West Narrows
Total On-Road Emissions

260 Max construction days per year

Construction Phase	Daily One-Way Trips	Haul Days per Phase (days)	Work Hours per Day (hours/day)	One-Way Trip Distance per Day (miles)	Idling per Day (minutes)	Regional Emissions (pounds/day) ROG	NOX	CO	SO2	PM10 Dust	PM10 Exh	Total PM10	PM2.5 Dust	PM2.5 Exh	Total PM2.5	(MT/yr) Total CO2e
Demolition	2027															
Total Haul Trips	1,038															
Hauling	36	30	8	25	15	0.03	4.11	2.32	0.03	0.48	0.05	0.53	0.11	0.05	0.16	38.28
Vendor	0	30	8	6.9	15	0.00	0.00	0.00	0.00	0.00	0.00	0.00	0.00	0.00	0.00	0.00
Worker	20	30	8	14.7	0	0.01	0.04	0.56	0.00	0.09	0.00	0.09	0.02	0.00	0.02	2.55
					Total:	0.04	4.15	2.88	0.03	0.57	0.05	0.62	0.13	0.05	0.17	40.83
Site Grubbing / Prep	2027															
Total Haul Trips	40															
Hauling	2	30	8	25	15	0.00	0.23	0.13	0.00	0.03	0.00	0.03	0.01	0.00	0.01	1.48
Vendor	0	30	8	6.9	15	0.00	0.00	0.00	0.00	0.00	0.00	0.00	0.00	0.00	0.00	0.00
Worker	0	30	8	14.7	0	0.00	0.00	0.00	0.00	0.00	0.00	0.00	0.00	0.00	0.00	0.00
					Total:	0.00	0.23	0.13	0.00	0.03	0.00	0.03	0.01	0.00	0.01	1.48
Drainage / Utilities Trenching	2027															
Total Haul Trips	148															
Hauling	4	71	8	25	15	0.00	0.46	0.26	0.00	0.05	0.01	0.06	0.01	0.01	0.02	5.46
Vendor	0	71	8	6.9	15	0.00	0.00	0.00	0.00	0.00	0.00	0.00	0.00	0.00	0.00	0.00
Worker	20	71	8	14.7	0	0.01	0.04	0.56	0.00	0.09	0.00	0.09	0.02	0.00	0.02	6.03
					Total:	0.01	0.50	0.82	0.00	0.14	0.01	0.15	0.03	0.01	0.03	11.49
Drainage / Utilities Trenching	2028															
Total Haul Trips	652															
Hauling	4	313	8	25	15	0.00	0.44	0.25	0.00	0.05	0.01	0.06	0.01	0.01	0.02	23.50
Vendor	0	313	8	6.9	15	0.00	0.00	0.00	0.00	0.00	0.00	0.00	0.00	0.00	0.00	0.00
Worker	20	313	8	14.7	0	0.01	0.03	0.53	0.00	0.09	0.00	0.09	0.02	0.00	0.02	26.08
					Total:	0.01	0.48	0.78	0.00	0.14	0.01	0.15	0.03	0.01	0.03	49.58
Drainage / Utilities Trenching	2029															
Total Haul Trips	12															
Hauling	4	6	8	25	15	0.00	0.43	0.25	0.00	0.05	0.01	0.06	0.01	0.00	0.02	0.42
Vendor	0	6	8	6.9	15	0.00	0.00	0.00	0.00	0.00	0.00	0.00	0.00	0.00	0.00	0.00
Worker	20	6	8	14.7	0	0.01	0.03	0.50	0.00	0.09	0.00	0.09	0.02	0.00	0.02	0.49
					Total:	0.01	0.46	0.75	0.00	0.14	0.01	0.15	0.03	0.01	0.03	0.91
Foundations / Concrete Pads	2029															
Total Haul Trips	202															
Hauling	4	100	8	25	15	0.00	0.43	0.25	0.00	0.05	0.01	0.06	0.01	0.00	0.02	7.10
Vendor	0	100	8	6.9	15	0.00	0.00	0.00	0.00	0.00	0.00	0.00	0.00	0.00	0.00	0.00
Worker	0	100	8	14.7	0	0.00	0.00	0.00	0.00	0.00	0.00	0.00	0.00	0.00	0.00	0.00
					Total:	0.00	0.43	0.25	0.00	0.05	0.01	0.06	0.01	0.00	0.02	7.10
Building / Structure Construction	2029															
Total Haul Trips	0															
Hauling	0	160	8	25	15	0.00	0.00	0.00	0.00	0.00	0.00	0.00	0.00	0.00	0.00	0.00
Vendor	46	160	8	6.9	15	0.02	1.44	1.18	0.01	0.15	0.01	0.16	0.03	0.01	0.04	77.06
Worker	20	160	8	14.7	0	0.01	0.03	0.50	0.00	0.09	0.00	0.09	0.02	0.00	0.02	13.09
					Total:	0.02	1.47	1.68	0.01	0.24	0.01	0.25	0.05	0.01	0.06	90.16
Asphalt Paving	2029															
Total Haul Trips	0															
Hauling	0	100	8	25	15	0.00	0.00	0.00	0.00	0.00	0.00	0.00	0.00	0.00	0.00	0.00
Vendor	0	100	8	6.9	15	0.00	0.00	0.00	0.00	0.00	0.00	0.00	0.00	0.00	0.00	0.00
Worker	20	100	8	14.7	0	0.01	0.03	0.50	0.00	0.09	0.00	0.09	0.02	0.00	0.02	8.18
					Total:	0.01	0.03	0.50	0.00	0.09	0.00	0.09	0.02	0.00	0.02	8.18
Landscaping or Other Finishing	2029															
Total Haul Trips	0															
Hauling	0	100	8	25	15	0.00	0.00	0.00	0.00	0.00	0.00	0.00	0.00	0.00	0.00	0.00
Vendor	46	100	8	6.9	15	0.02	1.44	1.18	0.01	0.15	0.01	0.16	0.03	0.01	0.04	48.17
Worker	30	100	8	14.7	0	0.01	0.05	0.75	0.00	0.14	0.00	0.14	0.02	0.00	0.02	12.27
					Total:	0.03	1.49	1.93	0.01	0.28	0.01	0.29	0.06	0.01	0.07	60.44
Waterside Construction (Piles)	2029															
Total Haul Trips	0															
Hauling	0	100	8	25	15	0.00	0.00	0.00	0.00	0.00	0.00	0.00	0.00	0.00	0.00	0.00
Vendor	0	100	8	6.9	15	0.00	0.00	0.00	0.00	0.00	0.00	0.00	0.00	0.00	0.00	0.00
Worker	20	100	8	14.7	0	0.01	0.03	0.50	0.00	0.09	0.00	0.09	0.02	0.00	0.02	8.18

SLRC-East&West Narrows
Running Emissions

		Running Emissions Factor (grams/mile)						Running Emissions Factor (grams/mile)		
		ROG	NOX	CO	SO2	PM10	PM2.5	CO2	CH4	N2O
2027Hauling	Hauling	0.01322008	1.536397393	0.47417014	0.01337135	0.02376842	0.02273616	1474.76922	0.06997872	0.23521638
2027Vendor	Vendor	0.01440232	1.064732037	0.34654864	0.0120909	0.01519791	0.0145347	1306.68278	0.03799064	0.18528831
2027Worker	Worker	0.0132844	0.05897072	0.8634052	0.00283971	0.00142337	0.00130945	287.264268	0.00329523	0.00546338
2028Hauling	Hauling	0.0127141	1.477217073	0.45594662	0.01306039	0.02352009	0.02249875	1441.12351	0.06605026	0.22988017
2028Vendor	Vendor	0.01313168	1.005970191	0.32291583	0.01179881	0.0147601	0.01411604	1275.83657	0.03596131	0.18149225
2028Worker	Worker	0.01205342	0.05379889	0.8150536	0.00278609	0.00132593	0.00121968	281.839418	0.00302414	0.00515364
2029Hauling	Hauling	0.01224311	1.419501823	0.43714337	0.012739	0.02322963	0.02222102	1406.14326	0.06215409	0.2243222
2029Vendor	Vendor	0.01201	0.950241812	0.30084253	0.01147453	0.014337	0.01371146	1241.45381	0.03395231	0.17718762
2029Worker	Worker	0.0109225	0.049032525	0.77058979	0.00273675	0.00123364	0.00113469	276.84744	0.00277635	0.00487063
2030Hauling	Hauling	0.01180881	1.367234646	0.41796427	0.0124155	0.0229039	0.02190953	1370.72576	0.05832897	0.21868436
2030Vendor	Vendor	0.01105414	0.900157581	0.28103507	0.01112371	0.01392717	0.01331958	1204.13467	0.03199083	0.17247765
2030Worker	Worker	0.0099049	0.044640948	0.73082213	0.00269118	0.00114652	0.00105448	272.237207	0.0025537	0.00461185
GWP		N/A	N/A	N/A	N/A	N/A	N/A	1	25	290

Construction Phase	Daily One-Way Trips	Haul Days per Phase (days)	Work Hours per Day (hours/day)	One-Way Trip Distance per Day (miles)	Regional Emissions (pounds/day) ROG	NOX	CO	SO2	PM10	PM2.5	Regional Emissions (MT/year) CO2	CH4	N2O	CO2e
Demolition	2027													
Total Haul Trips	1038													
Hauling	36	30	8	25	0.03	3.05	0.94	0.03	0.05	0.05	38.27	0.00	0.01	38.28
Vendor	0	30	8	6.9	0.00	0.00	0.00	0.00	0.00	0.00	0.00	0.00	0.00	0.00
Worker	20	30	8	14.7	0.01	0.04	0.56	0.00	0.00	0.00	2.53	0.00	0.01	2.55
Site Grubbing / Prep	2027													
Total Haul Trips	40													
Hauling	2	30	8	25	0.00	0.17	0.05	0.00	0.00	0.00	1.47	0.00	0.00	1.48
Vendor	0	30	8	6.9	0.00	0.00	0.00	0.00	0.00	0.00	0.00	0.00	0.00	0.00
Worker	0	30	8	14.7	0.00	0.00	0.00	0.00	0.00	0.00	0.00	0.00	0.00	0.00
Drainage / Utilities Trenchi	2027													
Total Haul Trips	148													
Hauling	4	71	8	25	0.00	0.34	0.10	0.00	0.01	0.01	5.46	0.00	0.00	5.46
Vendor	0	71	8	6.9	0.00	0.00	0.00	0.00	0.00	0.00	0.00	0.00	0.00	0.00
Worker	20	71	8	14.7	0.01	0.04	0.56	0.00	0.00	0.00	6.00	0.00	0.03	6.03
Drainage / Utilities Trenchi	2028													
Total Haul Trips	652													
Hauling	4	313	8	25	0.00	0.33	0.10	0.00	0.01	0.00	23.49	0.00	0.00	23.50
Vendor	0	313	8	6.9	0.00	0.00	0.00	0.00	0.00	0.00	0.00	0.00	0.00	0.00
Worker	20	313	8	14.7	0.01	0.03	0.53	0.00	0.00	0.00	25.94	0.01	0.14	26.08
Drainage / Utilities Trenchi	2029													
Total Haul Trips	12													
Hauling	4	6	8	25	0.00	0.31	0.10	0.00	0.01	0.00	0.42	0.00	0.00	0.42
Vendor	0	6	8	6.9	0.00	0.00	0.00	0.00	0.00	0.00	0.00	0.00	0.00	0.00
Worker	20	6	8	14.7	0.01	0.03	0.50	0.00	0.00	0.00	0.49	0.00	0.00	0.49
Foundations / Concrete Pa	2029													
Total Haul Trips	202													
Hauling	4	100	8	25	0.00	0.31	0.10	0.00	0.01	0.00	7.10	0.00	0.00	7.10
Vendor	0	100	8	6.9	0.00	0.00	0.00	0.00	0.00	0.00	0.00	0.00	0.00	0.00
Worker	0	100	8	14.7	0.00	0.00	0.00	0.00	0.00	0.00	0.00	0.00	0.00	0.00
Building / Structure Constr	2029													
Total Haul Trips	0													
Hauling	0	160	8	25	0.00	0.00	0.00	0.00	0.00	0.00	0.00	0.00	0.00	0.00
Vendor	46	160	8	6.9	0.01	0.66	0.21	0.01	0.01	0.01	63.05	0.04	2.61	65.70
Worker	20	160	8	14.7	0.01	0.03	0.50	0.00	0.00	0.00	13.02	0.00	0.07	13.09
Asphalt Paving	2029													
Total Haul Trips	0													
Hauling	0	100	8	25	0.00	0.00	0.00	0.00	0.00	0.00	0.00	0.00	0.00	0.00
Vendor	0	100	8	6.9	0.00	0.00	0.00	0.00	0.00	0.00	0.00	0.00	0.00	0.00
Worker	20	100	8	14.7	0.01	0.03	0.50	0.00	0.00	0.00	8.14	0.00	0.04	8.18
Landscaping or Other Finis	2029													
Total Haul Trips	0													
Hauling	0	100	8	25	0.00	0.00	0.00	0.00	0.00	0.00	0.00	0.00	0.00	0.00
Vendor	46	100	8	6.9	0.01	0.66	0.21	0.01	0.01	0.01	39.40	0.03	1.63	41.06
Worker	30	100	8	14.7	0.01	0.05	0.75	0.00	0.00	0.00	12.21	0.00	0.06	12.27
Waterside Construction (P	2029													
Total Haul Trips	0													
Hauling	0	100	8	25	0.00	0.00	0.00	0.00	0.00	0.00	0.00	0.00	0.00	0.00
Vendor	0	100	8	6.9	0.00	0.00	0.00	0.00	0.00	0.00	0.00	0.00	0.00	0.00
Worker	20	100	8	14.7	0.01	0.03	0.50	0.00	0.00	0.00	8.14	0.00	0.04	8.18

SLRC-East&West Narrows
Idling Emissions

		Idling Emissions Factor (grams/minute)						Idling Emissions Factor (grams/minute)		
		ROG	NOX	CO	SO2	PM10	PM2.5	CO2	CH4	N2O
2027Hauling	Hauling	0.00283936	0.89526597	1.15904257	0.00153493	0.00044772	0.00042721	175.004083	0.0358482	0.02816981
2027Vendor	Vendor	0.00397079	0.522713112	0.64790746	0.0009042	0.00031158	0.00029746	102.417511	0.01994005	0.01636488
2027Worker	Worker	0	0	0	0	0	0	0	0	0
2028Hauling	Hauling	0.0041572	0.885319419	1.15196023	0.00149758	0.00043074	0.00041093	171.046708	0.03520228	0.02754572
2028Vendor	Vendor	0.00453379	0.515857127	0.64340242	0.00088317	0.00028862	0.00027547	100.203959	0.01962216	0.016021
2028Worker	Worker	0	0	0	0	0	0	0	0	0
2029Hauling	Hauling	0.0059414	0.875009369	1.14364452	0.00146074	0.00041263	0.00039358	167.098627	0.0345018	0.02692101
2029Vendor	Vendor	0.00532992	0.508675595	0.63800185	0.00086179	0.00026766	0.0002554	97.9269223	0.01926722	0.01566589
2029Worker	Worker	0	0	0	0	0	0	0	0	0
2030Hauling	Hauling	0.00816429	0.86455693	1.13439018	0.00142503	0.00039617	0.0003778	163.22991	0.03379059	0.02630698
2030Vendor	Vendor	0.00634492	0.501265913	0.63187341	0.0008404	0.00024961	0.00023812	95.6266543	0.01889813	0.015306
2030Worker	Worker	0	0	0	0	0	0	0	0	0
GWP		N/A	N/A	N/A	N/A	N/A	N/A	1	25	290

Construction Phase	Daily One-Way Trips	Haul Days per Phase (days)	Work Hours per Day (hours/day)	Idling minutes per Day (miles)	Regional Emissions (pounds/day) ROG	NOX	CO	SO2	PM10	PM2.5	Regional Emissions (MT/year) CO2	CH4	N2O	CO2e
Demolition	2027													
Total Haul Trips	1038													
Hauling	36	30	8	15	0.00	1.07	1.38	0.00	0.00	0.00	0.00	0.00	0.00	0.00
Vendor	0	30	8	15	0.00	0.00	0.00	0.00	0.00	0.00	0.00	0.00	0.00	0.00
Worker	20	30	8	0	0.00	0.00	0.00	0.00	0.00	0.00	0.00	0.00	0.00	0.00
Site Grubbing / Prep	2027													
Total Haul Trips	40													
Hauling	2	30	8	15	0.00	0.06	0.08	0.00	0.00	0.00	0.00	0.00	0.00	0.00
Vendor	0	30	8	15	0.00	0.00	0.00	0.00	0.00	0.00	0.00	0.00	0.00	0.00
Worker	0	30	8	0	0.00	0.00	0.00	0.00	0.00	0.00	0.00	0.00	0.00	0.00
Drainage / Utilities Trenchi	2027													
Total Haul Trips	148													
Hauling	4	71	8	15	0.00	0.12	0.15	0.00	0.00	0.00	0.00	0.00	0.00	0.00
Vendor	0	71	8	15	0.00	0.00	0.00	0.00	0.00	0.00	0.00	0.00	0.00	0.00
Worker	20	71	8	0	0.00	0.00	0.00	0.00	0.00	0.00	0.00	0.00	0.00	0.00
Drainage / Utilities Trenchi	2028													
Total Haul Trips	652													
Hauling	4	313	8	15	0.00	0.12	0.15	0.00	0.00	0.00	0.00	0.00	0.00	0.00
Vendor	0	313	8	15	0.00	0.00	0.00	0.00	0.00	0.00	0.00	0.00	0.00	0.00
Worker	20	313	8	0	0.00	0.00	0.00	0.00	0.00	0.00	0.00	0.00	0.00	0.00
Drainage / Utilities Trenchi	2029													
Total Haul Trips	12													
Hauling	4	6	8	15	0.00	0.12	0.15	0.00	0.00	0.00	0.00	0.00	0.00	0.00
Vendor	0	6	8	15	0.00	0.00	0.00	0.00	0.00	0.00	0.00	0.00	0.00	0.00
Worker	20	6	8	0	0.00	0.00	0.00	0.00	0.00	0.00	0.00	0.00	0.00	0.00
Foundations / Concrete Pa	2029													
Total Haul Trips	202													
Hauling	4	100	8	15	0.00	0.12	0.15	0.00	0.00	0.00	0.00	0.00	0.00	0.00
Vendor	0	100	8	15	0.00	0.00	0.00	0.00	0.00	0.00	0.00	0.00	0.00	0.00
Worker	0	100	8	0	0.00	0.00	0.00	0.00	0.00	0.00	0.00	0.00	0.00	0.00
Building / Structure Constr	2029													
Total Haul Trips	0													
Hauling	0	160	8	15	0.00	0.00	0.00	0.00	0.00	0.00	0.00	0.00	0.00	0.00
Vendor	46	160	8	15	0.01	0.77	0.97	0.00	0.00	0.00	10.81	0.05	0.50	11.37
Worker	20	160	8	0	0.00	0.00	0.00	0.00	0.00	0.00	0.00	0.00	0.00	0.00
Asphalt Paving	2029													
Total Haul Trips	0													
Hauling	0	100	8	15	0.00	0.00	0.00	0.00	0.00	0.00	0.00	0.00	0.00	0.00
Vendor	0	100	8	15	0.00	0.00	0.00	0.00	0.00	0.00	0.00	0.00	0.00	0.00
Worker	20	100	8	0	0.00	0.00	0.00	0.00	0.00	0.00	0.00	0.00	0.00	0.00
Landscaping or Other Finis	2029													
Total Haul Trips	0													
Hauling	0	100	8	15	0.00	0.00	0.00	0.00	0.00	0.00	0.00	0.00	0.00	0.00
Vendor	46	100	8	15	0.01	0.77	0.97	0.00	0.00	0.00	6.76	0.03	0.31	7.10
Worker	30	100	8	0	0.00	0.00	0.00	0.00	0.00	0.00	0.00	0.00	0.00	0.00
Waterside Construction (P	2029													
Total Haul Trips	0													
Hauling	0	100	8	15	0.00	0.00	0.00	0.00	0.00	0.00	0.00	0.00	0.00	0.00
Vendor	0	100	8	15	0.00	0.00	0.00	0.00	0.00	0.00	0.00	0.00	0.00	0.00
Worker	20	100	8	0	0.00	0.00	0.00	0.00	0.00	0.00	0.00	0.00	0.00	0.00

SLRC-East&West Narrows
Road Dust, Break Wear, and Tire wear Emissions

		Emission Factors (grams/mile)					
		PM10			PM2.5		
		RD	BW	TW	RD	BW	TW
2027Hauling	Hauling	1.23E-01	0.082414193	0.03529623	1.85E-02	0.02884497	0.00882406
2027Vendor	Vendor	1.23E-01	0.062505591	0.02364812	1.85E-02	0.02187696	0.00591203
2027Worker	Worker	1.23E-01	0.008900193	0.008	1.85E-02	0.00311507	0.002
2028Hauling	Hauling	1.23E-01	0.082579388	0.03530171	1.85E-02	0.02890279	0.00882543
2028Vendor	Vendor	1.23E-01	0.062418874	0.02365085	1.85E-02	0.02184661	0.00591271
2028Worker	Worker	1.23E-01	0.008877894	0.008	1.85E-02	0.00310726	0.002
2029Hauling	Hauling	1.23E-01	0.082650427	0.03530708	1.85E-02	0.02892765	0.00882677
2029Vendor	Vendor	1.23E-01	0.062225219	0.02365354	1.85E-02	0.02177883	0.00591339
2029Worker	Worker	1.23E-01	0.008855837	0.008	1.85E-02	0.00309954	0.002
2030Hauling	Hauling	1.23E-01	0.082639246	0.03531238	1.85E-02	0.02892374	0.0088281
2030Vendor	Vendor	1.23E-01	0.06193362	0.02365619	1.85E-02	0.02167677	0.00591405
2030Worker	Worker	1.23E-01	0.008833858	0.008	1.85E-02	0.00309185	0.002

Construction Phase	Daily One-Way Trips	Haul Days per Phase (days)	Work Hours per Day (hours/day)	One-Way Trip Distance per Day (miles)	Regional Emissions (pounds/day) PM10 RD	PM10 BW	PM10 TW	PM2.5 RD	PM2.5 BW	PM2.5 TW
Demolition	2027									
Total Haul Trips	1038									
Hauling	36	30	8	25	0.24	0.16	0.07	0.04	0.06	0.02
Vendor	0	30	8	6.9	0.00	0.00	0.00	0.00	0.00	0.00
Worker	20	30	8	14.7	0.08	0.01	0.01	0.01	0.00	0.00
Site Grubbing / Prep	2027									
Total Haul Trips	40									
Hauling	2	30	8	25	0.01	0.01	0.00	0.00	0.00	0.00
Vendor	0	30	8	6.9	0.00	0.00	0.00	0.00	0.00	0.00
Worker	0	30	8	14.7	0.00	0.00	0.00	0.00	0.00	0.00
Drainage / Utilities Trenchi	2027									
Total Haul Trips	148									
Hauling	4	71	8	25	0.03	0.02	0.01	0.00	0.01	0.00
Vendor	0	71	8	6.9	0.00	0.00	0.00	0.00	0.00	0.00
Worker	20	71	8	14.7	0.08	0.01	0.01	0.01	0.00	0.00
Drainage / Utilities Trenchi	2028									
Total Haul Trips	652									
Hauling	4	313	8	25	0.03	0.02	0.01	0.00	0.01	0.00
Vendor	0	313	8	6.9	0.00	0.00	0.00	0.00	0.00	0.00
Worker	20	313	8	14.7	0.08	0.01	0.01	0.01	0.00	0.00
Drainage / Utilities Trenchi	2029									
Total Haul Trips	12									
Hauling	4	6	8	25	0.03	0.02	0.01	0.00	0.01	0.00
Vendor	0	6	8	6.9	0.00	0.00	0.00	0.00	0.00	0.00
Worker	20	6	8	14.7	0.08	0.01	0.01	0.01	0.00	0.00
Foundations / Concrete Pa	2029									
Total Haul Trips	202									
Hauling	4	100	8	25	0.03	0.02	0.01	0.00	0.01	0.00
Vendor	0	100	8	6.9	0.00	0.00	0.00	0.00	0.00	0.00
Worker	0	100	8	14.7	0.00	0.00	0.00	0.00	0.00	0.00
Building / Structure Constr	2029									
Total Haul Trips	0									
Hauling	0	160	8	25	0.00	0.00	0.00	0.00	0.00	0.00
Vendor	46	160	8	6.9	0.09	0.04	0.02	0.01	0.02	0.00
Worker	20	160	8	14.7	0.08	0.01	0.01	0.01	0.00	0.00
Asphalt Paving	2029									
Total Haul Trips	0									
Hauling	0	100	8	25	0.00	0.00	0.00	0.00	0.00	0.00
Vendor	0	100	8	6.9	0.00	0.00	0.00	0.00	0.00	0.00
Worker	20	100	8	14.7	0.08	0.01	0.01	0.01	0.00	0.00
Landscaping or Other Finis	2029									
Total Haul Trips	0									
Hauling	0	100	8	25	0.00	0.00	0.00	0.00	0.00	0.00
Vendor	46	100	8	6.9	0.09	0.04	0.02	0.01	0.02	0.00
Worker	30	100	8	14.7	0.12	0.01	0.01	0.02	0.00	0.00
Waterside Construction (P	2029									
Total Haul Trips	0									
Hauling	0	100	8	25	0.00	0.00	0.00	0.00	0.00	0.00
Vendor	0	100	8	6.9	0.00	0.00	0.00	0.00	0.00	0.00
Worker	20	100	8	14.7	0.08	0.01	0.01	0.01	0.00	0.00

SLRC-East&West Narrows
Road Dust

Paved Road Dust Emission Factors

County_Air District: Los Angeles SC UPDATE ME

Formula: $EF_{Dust,P} = (k\ (sL)^{0.91} \times (W)^{1.02}) \times (1-P/4N)$

Where:

$EF_{Dust,P}$ =	Paved Road Dust Emission Factor (having the same units as k)	
k =	particle size multiplier	
sL =	road surface silt loading (g/m^2)	weighted average silt loading factor used
W =	average fleet vehicle weight (tons) (CARB uses 2.4 tons as a fleet average vehicle weight factor)	
P =	number of "wet" days, when at least one site per county received at least 0.01 inch of precipitation during the annual averaging period	Table 5 of CARB Miscellaneous Process Methodology 7.9 for Los Angeles County
N =	the number of days in the annual averaging period (default = 365)	

	Emission Factor (grams per VMT)		
	PM10	PM2.5	
k	1.0000	0.1500	
sL	0.03892	0.03892	
W	2.4	2.4	
P	46	46	Autoupdates for the appropriate County using Table 5 CARB Miscellaneous Process Methodology 7.9
N	365	365	
$EF_{Dust,P}$	0.1233	0.0185	

Unpaved Road Dust Emission Factors (Assumes No Precipitation)

Formula: $EF_{Dust,U} = (k\ (s / 12)^{1} \times (Sp / 30)^{0.5} / (M / 0.5)^{0.2}) - C)$

Where:

$EF_{Dust,U}$ = Unpaved Road Dust Emission Factor (having the same units as k)

k = particle size multiplier

s = surface material silt content (%)

Sp = mean vehicle speed (mph)

M = surface material moisture content (%)

C = Emission Factor for 1980s vehicle fleet exhaust, brake wear, and tire wear

Emission Factor (grams per VMT)		
	PM10	PM2.5
k	816.47	81.65
s	4.3%	4.3%
Sp	15	15
M	0.5%	0.5%
C	0.00047	0.00036
$EF_{Dust,U}$	5.20E+00	5.19E-01

Sources:

CalEEMod User Guide, version 2020.4.0

California Air Resources Board (CARB), Miscellaneous Process Methodology 7.9 — Entrained Road Travel, Paved Road Dust. Revised and updated March 2021, https://ww3.arb.ca.gov/ei/areasrc/fullpdf/2021_paved_roads_7_9.pdf

USEPA, *AP-42* , Fifth Edition, Volume I, Chapter 13.2.1 - Paved Roads, (2011).

USEPA, *AP-42* , Fifth Edition, Volume I, Chapter 13.2.2 - Unpaved Roads, (2011).

Silt Loading Factor

Source: CARB, 2021.

Table 3: California Default Statewide and Local Silt Loading Values

Silt Loadings (g/m2)			
Freeway	**Major**	**Collector**	**Local**
0.015	0.032	0.032	0.32

Table 2: Roadway Travel Fractions

2017 HPMS Travel Fractions			
0.44	0.44	0.07	0.05

Autoupdates for the appropriate County using Table 2 of CARB Miscellaneous Process Methodology 7.9

SLRC - Ivanhoe Spillway
Total On-Road Emissions

SLRC - Ivanhoe Spillway
Total On-Road Emissions

260 Max construction days per year

Construction Phase	Daily One-Way Trips	Haul Days per Phase (days)	Work Hours per Day (hours/day)	One-Way Trip Distance per Day (miles)	Idling per Day (minutes)	Regional Emissions (pounds/day) ROG	NOX	CO	SO2	PM10 Dust	PM10 Exh	Total PM10	PM2.5 Dust	PM2.5 Exh	Total PM2.5	(MT/yr) Total CO2e
Demolition	2027															
Total Haul Trips	472															
Hauling	6	100	8	25	15	0.00	0.69	0.39	0.00	0.08	0.01	0.09	0.02	0.01	0.03	17.41
Vendor	0	100	8	6.9	15	0.00	0.00	0.00	0.00	0.00	0.00	0.00	0.00	0.00	0.00	0.00
Worker	20	100	8	14.7	0	0.01	0.04	0.56	0.00	0.09	0.00	0.09	0.02	0.00	0.02	8.49
					Total:	0.01	0.72	0.95	0.01	0.17	0.01	0.18	0.03	0.01	0.04	25.90
Drainage / Utilities Trenching	2027															
Total Haul Trips	39															
Hauling	2	31	8	25	15	0.00	0.23	0.13	0.00	0.03	0.00	0.03	0.01	0.00	0.01	1.43
Vendor	0	31	8	6.9	15	0.00	0.00	0.00	0.00	0.00	0.00	0.00	0.00	0.00	0.00	0.00
Worker	20	31	8	14.7	0	0.01	0.04	0.56	0.00	0.09	0.00	0.09	0.02	0.00	0.02	2.63
					Total:	0.01	0.27	0.69	0.00	0.12	0.00	0.12	0.02	0.00	0.02	4.06
Drainage / Utilities Trenching	2028															
Total Haul Trips	261															
Hauling	2	209	8	25	15	0.00	0.22	0.13	0.00	0.03	0.00	0.03	0.01	0.00	0.01	9.41
Vendor	0	209	8	6.9	15	0.00	0.00	0.00	0.00	0.00	0.00	0.00	0.00	0.00	0.00	0.00
Worker	20	209	8	14.7	0	0.01	0.03	0.53	0.00	0.09	0.00	0.09	0.02	0.00	0.02	17.41
					Total:	0.01	0.26	0.65	0.00	0.12	0.00	0.12	0.02	0.00	0.02	26.83
Asphalt Paving	2027															
Total Haul Trips	0															
Hauling	0	31	8	25	15	0.00	0.00	0.00	0.00	0.00	0.00	0.00	0.00	0.00	0.00	0.00
Vendor	0	31	8	6.9	15	0.00	0.00	0.00	0.00	0.00	0.00	0.00	0.00	0.00	0.00	0.00
Worker	20	31	8	14.7	0	0.01	0.04	0.56	0.00	0.09	0.00	0.09	0.02	0.00	0.02	2.63
					Total:	0.01	0.04	0.56	0.00	0.09	0.00	0.09	0.02	0.00	0.02	2.63
Asphalt Paving	2028															
Total Haul Trips	0															
Hauling	0	209	8	25	15	0.00	0.00	0.00	0.00	0.00	0.00	0.00	0.00	0.00	0.00	0.00
Vendor	0	209	8	6.9	15	0.00	0.00	0.00	0.00	0.00	0.00	0.00	0.00	0.00	0.00	0.00
Worker	20	209	8	14.7	0	0.01	0.03	0.53	0.00	0.09	0.00	0.09	0.02	0.00	0.02	17.41
					Total:	0.01	0.03	0.53	0.00	0.09	0.00	0.09	0.02	0.00	0.02	17.41

SLRC - Ivanhoe Spillway
Running Emissions

		Running Emissions Factor (grams/mile)						Running Emissions Factor (grams/mile)		
		ROG	NOX	CO	SO2	PM10	PM2.5	CO2	CH4	N2O
2027Hauling	Hauling	0.01322008	1.536397393	0.47417014	0.01337135	0.02376842	0.02273616	1474.76922	0.06997872	0.23521638
2027Vendor	Vendor	0.01440232	1.064732037	0.34654864	0.0120909	0.01519791	0.0145347	1306.68278	0.03799064	0.18528831
2027Worker	Worker	0.0132844	0.05897072	0.8634052	0.00283971	0.00142337	0.00130945	287.264268	0.00329523	0.00546338
2028Hauling	Hauling	0.0127141	1.477217073	0.45594662	0.01306039	0.02352009	0.02249875	1441.12351	0.06605026	0.22988017
2028Vendor	Vendor	0.01313168	1.005970191	0.32291583	0.01179881	0.0147601	0.01411604	1275.83657	0.03596131	0.18149225
2028Worker	Worker	0.01205342	0.05379889	0.8150536	0.00278609	0.00132593	0.00121968	281.839418	0.00302414	0.00515364
2029Hauling	Hauling	0.01224311	1.419501823	0.43714337	0.012739	0.02322963	0.02222102	1406.14326	0.06215409	0.2243222
2029Vendor	Vendor	0.01201	0.950241812	0.30084253	0.01147453	0.014337	0.01371146	1241.45381	0.03395231	0.17718762
2029Worker	Worker	0.0109225	0.049032525	0.77058979	0.00273675	0.00123364	0.00113469	276.84744	0.00277635	0.00487063
2030Hauling	Hauling	0.01180881	1.367234646	0.41796427	0.0124155	0.0229039	0.02190953	1370.72576	0.05832897	0.21868436
2030Vendor	Vendor	0.01105414	0.900157581	0.28103507	0.01112371	0.01392717	0.01331958	1204.13467	0.03199083	0.17247765
2030Worker	Worker	0.0099049	0.044640948	0.73082213	0.00269118	0.00114652	0.00105448	272.237207	0.0025537	0.00461185
GWP		N/A	N/A	N/A	N/A	N/A	N/A	1	25	290

Construction Phase	Daily One-Way Trips	Haul Days per Phase (days)	Work Hours per Day (hours/day)	One-Way Trip Distance per Day (miles)	Regional Emissions (pounds/day) ROG	NOX	CO	SO2	PM10	PM2.5	Regional Emissions (MT/year) CO2	CH4	N2O	CO2e
Demolition	2027													
Total Haul Trips	472													
Hauling	6	100	8	25	0.00	0.51	0.16	0.00	0.01	0.01	17.40	0.00	0.00	17.41
Vendor	0	100	8	6.9	0.00	0.00	0.00	0.00	0.00	0.00	0.00	0.00	0.00	0.00
Worker	20	100	8	14.7	0.01	0.04	0.56	0.00	0.00	0.00	8.45	0.00	0.05	8.49
Drainage / Utilities Trenchi	2027													
Total Haul Trips	38.75													
Hauling	2	31	8	25	0.00	0.17	0.05	0.00	0.00	0.00	1.43	0.00	0.00	1.43
Vendor	0	31	8	6.9	0.00	0.00	0.00	0.00	0.00	0.00	0.00	0.00	0.00	0.00
Worker	20	31	8	14.7	0.01	0.04	0.56	0.00	0.00	0.00	2.62	0.00	0.01	2.63
Drainage / Utilities Trenchi	2028													
Total Haul Trips	261.25													
Hauling	2	209	8	25	0.00	0.16	0.05	0.00	0.00	0.00	9.41	0.00	0.00	9.41
Vendor	0	209	8	6.9	0.00	0.00	0.00	0.00	0.00	0.00	0.00	0.00	0.00	0.00
Worker	20	209	8	14.7	0.01	0.03	0.53	0.00	0.00	0.00	17.32	0.00	0.09	17.41
Asphalt Paving	2027													
Total Haul Trips	0													
Hauling	0	31	8	25	0.00	0.00	0.00	0.00	0.00	0.00	0.00	0.00	0.00	0.00
Vendor	0	31	8	6.9	0.00	0.00	0.00	0.00	0.00	0.00	0.00	0.00	0.00	0.00
Worker	20	31	8	14.7	0.01	0.04	0.56	0.00	0.00	0.00	2.62	0.00	0.01	2.63
Asphalt Paving	2028													
Total Haul Trips	0													
Hauling	0	209	8	25	0.00	0.00	0.00	0.00	0.00	0.00	0.00	0.00	0.00	0.00
Vendor	0	209	8	6.9	0.00	0.00	0.00	0.00	0.00	0.00	0.00	0.00	0.00	0.00
Worker	20	209	8	14.7	0.01	0.03	0.53	0.00	0.00	0.00	17.32	0.00	0.09	17.41

SLRC - Ivanhoe Spillway
Idling Emissions

		Idling Emissions Factor (grams/minute)						Idling Emissions Factor (grams/minute)		
		ROG	NOX	CO	SO2	PM10	PM2.5	CO2	CH4	N2O
2027Hauling	Hauling	0.00283936	0.89526597	1.15904257	0.00153493	0.00044772	0.00042721	175.004083	0.0358482	0.02816981
2027Vendor	Vendor	0.00397079	0.522713112	0.64790746	0.0009042	0.00031158	0.00029746	102.417511	0.01994005	0.01636488
2027Worker	Worker	0	0	0	0	0	0	0	0	0
2028Hauling	Hauling	0.0041572	0.885319419	1.15196023	0.00149758	0.00043074	0.00041093	171.046708	0.03520228	0.02754572
2028Vendor	Vendor	0.00453379	0.515857127	0.64340242	0.00088317	0.00028862	0.00027547	100.203959	0.01962216	0.016021
2028Worker	Worker	0	0	0	0	0	0	0	0	0
2029Hauling	Hauling	0.0059414	0.875009369	1.14364452	0.00146074	0.00041263	0.00039358	167.098627	0.0345018	0.02692101
2029Vendor	Vendor	0.00532992	0.508675595	0.63800185	0.00086179	0.00026766	0.0002554	97.9269223	0.01926722	0.01566589
2029Worker	Worker	0	0	0	0	0	0	0	0	0
2030Hauling	Hauling	0.00816429	0.86455693	1.13439018	0.00142503	0.00039617	0.0003778	163.22991	0.03379059	0.02630698
2030Vendor	Vendor	0.00634492	0.501265913	0.63187341	0.0008404	0.00024961	0.00023812	95.6266543	0.01889813	0.015306
2030Worker	Worker	0	0	0	0	0	0	0	0	0
GWP		N/A	N/A	N/A	N/A	N/A	N/A	1	25	290

Construction Phase	Daily One-Way Trips	Haul Days per Phase (days)	Work Hours per Day (hours/day)	Idling minutes per Day (miles)	Regional Emissions (pounds/day) ROG	NOX	CO	SO2	PM10	PM2.5	Regional Emissions (MT/year) CO2	CH4	N2O	CO2e
Demolition	2027													
Total Haul Trips	472													
Hauling	6	100	8	15	0.00	0.18	0.23	0.00	0.00	0.00	0.00	0.00	0.00	0.00
Vendor	0	100	8	15	0.00	0.00	0.00	0.00	0.00	0.00	0.00	0.00	0.00	0.00
Worker	20	100	8	0	0.00	0.00	0.00	0.00	0.00	0.00	0.00	0.00	0.00	0.00
Drainage / Utilities Trenchi	2027													
Total Haul Trips	38.75													
Hauling	2	31	8	15	0.00	0.06	0.08	0.00	0.00	0.00	0.00	0.00	0.00	0.00
Vendor	0	31	8	15	0.00	0.00	0.00	0.00	0.00	0.00	0.00	0.00	0.00	0.00
Worker	20	31	8	0	0.00	0.00	0.00	0.00	0.00	0.00	0.00	0.00	0.00	0.00
Drainage / Utilities Trenchi	2028													
Total Haul Trips	261.25													
Hauling	2	209	8	15	0.00	0.06	0.08	0.00	0.00	0.00	0.00	0.00	0.00	0.00
Vendor	0	209	8	15	0.00	0.00	0.00	0.00	0.00	0.00	0.00	0.00	0.00	0.00
Worker	20	209	8	0	0.00	0.00	0.00	0.00	0.00	0.00	0.00	0.00	0.00	0.00
Asphalt Paving	2027													
Total Haul Trips	0													
Hauling	0	31	8	15	0.00	0.00	0.00	0.00	0.00	0.00	0.00	0.00	0.00	0.00
Vendor	0	31	8	15	0.00	0.00	0.00	0.00	0.00	0.00	0.00	0.00	0.00	0.00
Worker	20	31	8	0	0.00	0.00	0.00	0.00	0.00	0.00	0.00	0.00	0.00	0.00
Asphalt Paving	2028													
Total Haul Trips	0													
Hauling	0	209	8	15	0.00	0.00	0.00	0.00	0.00	0.00	0.00	0.00	0.00	0.00
Vendor	0	209	8	15	0.00	0.00	0.00	0.00	0.00	0.00	0.00	0.00	0.00	0.00
Worker	20	209	8	0	0.00	0.00	0.00	0.00	0.00	0.00	0.00	0.00	0.00	0.00

SLRC - Ivanhoe Spillway
Road Dust, Break Wear, and Tire wear Emissions

	Emission Factors (grams/mile)					
	PM10			PM2.5		
	RD	BW	TW	RD	BW	TW
2027Hauling Hauling	1.23E-01	0.082414193	0.03529623	1.85E-02	0.02884497	0.00882406
2027Vendor Vendor	1.23E-01	0.062505591	0.02364812	1.85E-02	0.02187696	0.00591203
2027Worker Worker	1.23E-01	0.008900193	0.008	1.85E-02	0.00311507	0.002
2028Hauling Hauling	1.23E-01	0.082579388	0.03530171	1.85E-02	0.02890279	0.00882543
2028Vendor Vendor	1.23E-01	0.062418874	0.02365085	1.85E-02	0.02184661	0.00591271
2028Worker Worker	1.23E-01	0.008877894	0.008	1.85E-02	0.00310726	0.002
2029Hauling Hauling	1.23E-01	0.082650427	0.03530708	1.85E-02	0.02892765	0.00882677
2029Vendor Vendor	1.23E-01	0.062225219	0.02365354	1.85E-02	0.02177883	0.00591339
2029Worker Worker	1.23E-01	0.008855837	0.008	1.85E-02	0.00309954	0.002
2030Hauling Hauling	1.23E-01	0.082639246	0.03531238	1.85E-02	0.02892374	0.0088281
2030Vendor Vendor	1.23E-01	0.06193362	0.02365619	1.85E-02	0.02167677	0.00591405
2030Worker Worker	1.23E-01	0.008833858	0.008	1.85E-02	0.00309185	0.002

Construction Phase	Daily One-Way Trips	Haul Days per Phase	Work Hours per Day	One-Way Trip Distance per Day	Regional Emissions (pounds/day)					
					PM10			PM2.5		
		(days)	(hours/day)	(miles)	RD	BW	TW	RD	BW	TW
Demolition	2027									
Total Haul Trips	472									
Hauling	6	100	8	25	0.04	0.03	0.01	0.01	0.01	0.00
Vendor	0	100	8	6.9	0.00	0.00	0.00	0.00	0.00	0.00
Worker	20	100	8	14.7	0.08	0.01	0.01	0.01	0.00	0.00
Drainage / Utilities Trenchi	2027									
Total Haul Trips	38.75									
Hauling	2	31	8	25	0.01	0.01	0.00	0.00	0.00	0.00
Vendor	0	31	8	6.9	0.00	0.00	0.00	0.00	0.00	0.00
Worker	20	31	8	14.7	0.08	0.01	0.01	0.01	0.00	0.00
Drainage / Utilities Trenchi	2028									
Total Haul Trips	261.25									
Hauling	2	209	8	25	0.01	0.01	0.00	0.00	0.00	0.00
Vendor	0	209	8	6.9	0.00	0.00	0.00	0.00	0.00	0.00
Worker	20	209	8	14.7	0.08	0.01	0.01	0.01	0.00	0.00
Asphalt Paving	2027									
Total Haul Trips	0									
Hauling	0	31	8	25	0.00	0.00	0.00	0.00	0.00	0.00
Vendor	0	31	8	6.9	0.00	0.00	0.00	0.00	0.00	0.00
Worker	20	31	8	14.7	0.08	0.01	0.01	0.01	0.00	0.00
Asphalt Paving	2028									
Total Haul Trips	0									
Hauling	0	209	8	25	0.00	0.00	0.00	0.00	0.00	0.00
Vendor	0	209	8	6.9	0.00	0.00	0.00	0.00	0.00	0.00
Worker	20	209	8	14.7	0.08	0.01	0.01	0.01	0.00	0.00

SLRC - Ivanhoe Spillway
Road Dust

Paved Road Dust Emission Factors

County_Air District: Los Angeles SC UPDATE ME

Formula: $EF_{Dust,P} = (k\ (sL)^{0.91} \times (W)^{1.02}) \times (1-P/4N)$

Where:

$EF_{Dust,P}$ =	Paved Road Dust Emission Factor (having the same units as k)	
k =	particle size multiplier	
sL =	road surface silt loading (g/m^2)	weighted average silt loading factor used
W =	average fleet vehicle weight (tons) (CARB uses 2.4 tons as a fleet average vehicle weight factor)	
P =	number of "wet" days, when at least one site per county received at least 0.01 inch of precipitation during the annual averaging period	Table 5 of CARB Miscellaneous Process Methodology 7.9 for Los Angeles County
N =	the number of days in the annual averaging period (default = 365)	

	Emission Factor (grams per VMT)		
	PM10	PM2.5	
k	1.0000	0.1500	
sL	0.03892	0.03892	
W	2.4	2.4	
P	46	46	Autoupdates for the appropriate County using Table 5 CARB Miscellaneous Process Methodology 7.9
N	365	365	
$EF_{Dust,P}$	0.1233	0.0185	

Unpaved Road Dust Emission Factors (Assumes No Precipitation)

Formula: $EF_{Dust,U} = (k\ (s / 12)^{1} \times (Sp / 30)^{0.5} / (M / 0.5)^{0.2}) - C)$

Where:

$EF_{Dust,U}$ = Unpaved Road Dust Emission Factor (having the same units as k)

k = particle size multiplier

s = surface material silt content (%)

Sp = mean vehicle speed (mph)

M = surface material moisture content (%)

C = Emission Factor for 1980s vehicle fleet exhaust, brake wear, and tire wear

Emission Factor (grams per VMT)		
	PM10	PM2.5
k	816.47	81.65
s	4.3%	4.3%
Sp	15	15
M	0.5%	0.5%
C	0.00047	0.00036
$EF_{Dust,U}$	5.20E+00	5.19E-01

Sources:

CalEEMod User Guide, version 2020.4.0

California Air Resources Board (CARB), Miscellaneous Process Methodology 7.9 — Entrained Road Travel, Paved Road Dust. Revised and updated March 2021, https://ww3.arb.ca.gov/ei/areasrc/fullpdf/2021_paved_roads_7_9.pdf

USEPA, *AP-42* , Fifth Edition, Volume I, Chapter 13.2.1 - Paved Roads, (2011).

USEPA, *AP-42* , Fifth Edition, Volume I, Chapter 13.2.2 - Unpaved Roads, (2011).

Silt Loading Factor

Source: CARB, 2021.

Table 3: California Default Statewide and Local Silt Loading Values

Silt Loadings (g/m2)			
Freeway	**Major**	**Collector**	**Local**
0.015	0.032	0.032	0.32

Table 2: Roadway Travel Fractions

2017 HPMS Travel Fractions			
0.44	0.44	0.07	0.05

Autoupdates for the appropriate County using Table 2 of CARB Miscellaneous Process Methodology 7.9

SLRC - South Valley
Total On-Road Emissions

SLRC - South Valley
Total On-Road Emissions

260 Max construction days per year

Construction Phase	Daily One-Way Trips	Haul Days per Phase (days)	Work Hours per Day (hours/day)	One-Way Trip Distance per Day (miles)	Idling per Day (minutes)	Regional Emissions (pounds/day) ROG	NOX	CO	SO2	PM10 Dust	PM10 Exh	Total PM10	PM2.5 Dust	PM2.5 Exh	Total PM2.5	(MT/yr) Total CO2e
Demolition	2027															
Total Haul Trips	828															
Hauling	42	20	8	25	15	0.03	4.80	2.71	0.03	0.56	0.06	0.61	0.13	0.05	0.18	30.53
Vendor	0	20	8	6.9	15	0.00	0.00	0.00	0.00	0.00	0.00	0.00	0.00	0.00	0.00	0.00
Worker	20	20	8	14.7	0	0.01	0.04	0.56	0.00	0.09	0.00	0.09	0.02	0.00	0.02	1.70
					Total:	0.04	4.84	3.27	0.03	0.65	0.06	0.71	0.15	0.05	0.20	32.23
Site Grubbing / Prep	2027															
Total Haul Trips	600															
Hauling	30	20	8	25	15	0.02	3.43	1.93	0.02	0.40	0.04	0.44	0.09	0.04	0.13	22.13
Vendor	0	20	8	6.9	15	0.00	0.00	0.00	0.00	0.00	0.00	0.00	0.00	0.00	0.00	0.00
Worker	20	20	8	14.7	0	0.01	0.04	0.56	0.00	0.09	0.00	0.09	0.02	0.00	0.02	1.70
					Total:	0.03	3.47	2.49	0.03	0.49	0.04	0.53	0.11	0.04	0.15	23.83
Mass Grading / Excavation	2027															
Total Haul Trips	1,734															
Hauling	20	91	8	25	15	0.02	2.29	1.29	0.02	0.27	0.03	0.29	0.06	0.03	0.09	63.94
Vendor	0	91	8	6.9	15	0.00	0.00	0.00	0.00	0.00	0.00	0.00	0.00	0.00	0.00	0.00
Worker	20	91	8	14.7	0	0.01	0.04	0.56	0.00	0.09	0.00	0.09	0.02	0.00	0.02	7.73
					Total:	0.03	2.32	1.85	0.02	0.36	0.03	0.38	0.08	0.03	0.10	71.67
Mass Grading / Excavation	2028															
Total Haul Trips	3,982															
Hauling	20	209	8	25	15	0.02	2.21	1.26	0.02	0.27	0.03	0.29	0.06	0.03	0.09	143.50
Vendor	0	209	8	6.9	15	0.00	0.00	0.00	0.00	0.00	0.00	0.00	0.00	0.00	0.00	0.00
Worker	20	209	8	14.7	0	0.01	0.03	0.53	0.00	0.09	0.00	0.09	0.02	0.00	0.02	17.41
					Total:	0.02	2.25	1.79	0.02	0.36	0.03	0.38	0.08	0.03	0.10	160.91
Drainage / Utilities Trenching	2028															
Total Haul Trips	858															
Hauling	14	70	8	25	15	0.01	1.55	0.89	0.01	0.19	0.02	0.20	0.04	0.02	0.06	30.92
Vendor	0	70	8	6.9	15	0.00	0.00	0.00	0.00	0.00	0.00	0.00	0.00	0.00	0.00	0.00
Worker	20	70	8	14.7	0	0.01	0.03	0.53	0.00	0.09	0.00	0.09	0.02	0.00	0.02	5.83
					Total:	0.02	1.58	1.41	0.01	0.28	0.02	0.30	0.06	0.02	0.08	36.75
Foundations / Concrete Pads	2028															
Total Haul Trips	148															
Hauling	4	70	8	25	15	0.00	0.44	0.25	0.00	0.05	0.01	0.06	0.01	0.01	0.02	5.33
Vendor	0	70	8	6.9	15	0.00	0.00	0.00	0.00	0.00	0.00	0.00	0.00	0.00	0.00	0.00
Worker	20	70	8	14.7	0	0.01	0.03	0.53	0.00	0.09	0.00	0.09	0.02	0.00	0.02	5.83
					Total:	0.01	0.48	0.78	0.00	0.14	0.01	0.15	0.03	0.01	0.03	11.17
Building / Structure Construction	2028															
Total Haul Trips	0															
Hauling	0	69	8	25	15	0.00	0.00	0.00	0.00	0.00	0.00	0.00	0.00	0.00	0.00	0.00
Vendor	30	69	8	6.9	15	0.01	0.97	0.79	0.01	0.10	0.01	0.10	0.02	0.01	0.03	22.26
Worker	40	69	8	14.7	0	0.02	0.07	1.06	0.00	0.18	0.00	0.18	0.03	0.00	0.03	11.50
					Total:	0.03	1.04	1.84	0.01	0.28	0.01	0.29	0.05	0.01	0.06	33.76
Building / Structure Construction	2029															
Total Haul Trips	0															
Hauling	0	51	8	25	15	0.00	0.00	0.00	0.00	0.00	0.00	0.00	0.00	0.00	0.00	0.00
Vendor	30	51	8	6.9	15	0.01	0.94	0.77	0.01	0.10	0.01	0.10	0.02	0.01	0.03	16.02
Worker	40	51	8	14.7	0	0.01	0.06	1.00	0.00	0.18	0.00	0.18	0.03	0.00	0.03	8.35
					Total:	0.02	1.00	1.77	0.01	0.28	0.01	0.29	0.05	0.01	0.06	24.37
Asphalt Paving	2028															
Total Haul Trips	0															
Hauling	0	52	8	25	15	0.00	0.00	0.00	0.00	0.00	0.00	0.00	0.00	0.00	0.00	0.00
Vendor	0	52	8	6.9	15	0.00	0.00	0.00	0.00	0.00	0.00	0.00	0.00	0.00	0.00	0.00
Worker	20	52	8	14.7	0	0.01	0.03	0.53	0.00	0.09	0.00	0.09	0.02	0.00	0.02	4.33
					Total:	0.01	0.03	0.53	0.00	0.09	0.00	0.09	0.02	0.00	0.02	4.33
Asphalt Paving	2029															
Total Haul Trips	0															
Hauling	0	18	8	25	15	0.00	0.00	0.00	0.00	0.00	0.00	0.00	0.00	0.00	0.00	0.00
Vendor	0	18	8	6.9	15	0.00	0.00	0.00	0.00	0.00	0.00	0.00	0.00	0.00	0.00	0.00
Worker	20	18	8	14.7	0	0.01	0.03	0.50	0.00	0.09	0.00	0.09	0.02	0.00	0.02	1.47
					Total:	0.01	0.03	0.50	0.00	0.09	0.00	0.09	0.02	0.00	0.02	1.47
Architectural Coating	2028															
Total Haul Trips	0															
Hauling	0	52	8	25	15	0.00	0.00	0.00	0.00	0.00	0.00	0.00	0.00	0.00	0.00	0.00
Vendor	0	52	8	6.9	15	0.00	0.00	0.00	0.00	0.00	0.00	0.00	0.00	0.00	0.00	0.00
Worker	20	52	8	14.7	0	0.01	0.03	0.53	0.00	0.09	0.00	0.09	0.02	0.00	0.02	4.33
					Total:	0.01	0.03	0.53	0.00	0.09	0.00	0.09	0.02	0.00	0.02	4.33
Architectural Coating	2029															
Total Haul Trips	0															
Hauling	0	18	8	25	15	0.00	0.00	0.00	0.00	0.00	0.00	0.00	0.00	0.00	0.00	0.00
Vendor	0	18	8	6.9	15	0.00	0.00	0.00	0.00	0.00	0.00	0.00	0.00	0.00	0.00	0.00
Worker	20	18	8	14.7	0	0.01	0.03	0.50	0.00	0.09	0.00	0.09	0.02	0.00	0.02	1.47
					Total:	0.01	0.03	0.50	0.00	0.09	0.00	0.09	0.02	0.00	0.02	1.47
Landscaping or Other Finishing	2028															
Total Haul Trips	0															
Hauling	0	52	8	25	15	0.00	0.00	0.00	0.00	0.00	0.00	0.00	0.00	0.00	0.00	0.00
Vendor	30	52	8	6.9	15	0.01	0.97	0.79	0.01	0.10	0.01	0.10	0.02	0.01	0.03	16.77
Worker	40	52	8	14.7	0	0.02	0.07	1.06	0.00	0.18	0.00	0.18	0.03	0.00	0.03	8.67
					Total:	0.03	1.04	1.84	0.01	0.28	0.01	0.29	0.05	0.01	0.06	25.44
Landscaping or Other Finishing	2029															
Total Haul Trips	0															
Hauling	0	18	8	25	15	0.00	0.00	0.00	0.00	0.00	0.00	0.00	0.00	0.00	0.00	0.00
Vendor	30	18	8	6.9	15	0.01	0.94	0.77	0.01	0.10	0.01	0.10	0.02	0.01	0.03	5.65
Worker	40	18	8	14.7	0	0.01	0.06	1.00	0.00	0.18	0.00	0.18	0.03	0.00	0.03	2.95
					Total:	0.02	1.00	1.77	0.01	0.28	0.01	0.29	0.05	0.01	0.06	8.60

SLRC - South Valley
Running Emissions

		Running Emissions Factor (grams/mile)						Running Emissions Factor (grams/mile)		
		ROG	NOX	CO	SO2	PM10	PM2.5	CO2	CH4	N2O
2027	Hauling	0.01322008	1.536397393	0.47417014	0.01357135	0.02376842	0.02273616	1474.76922	0.06997872	0.23521638
2027	Vendor	0.01442232	1.064732037	0.34654864	0.01120909	0.01519791	0.01453471	1306.68278	0.03795054	0.18528831
2027	Worker	0.0132844	0.05897072	0.8634052	0.00283971	0.00142317	0.00130945	287.264268	0.00329523	0.00546338
2028	Hauling	0.0127141	1.477217073	0.45594662	0.01306039	0.02352009	0.02249875	1441.12351	0.06605026	0.22988017
2028	Vendor	0.01331668	1.009970191	0.32291583	0.01179881	0.0147601	0.01411604	1275.83657	0.03596131	0.18149225
2028	Worker	0.01205342	0.05379889	0.8150536	0.00278609	0.00132593	0.00121968	281.839418	0.00302414	0.00515364
2029	Hauling	0.01224311	1.419501823	0.43714337	0.012739	0.02322963	0.02222102	1406.14326	0.06215409	0.2243222
2029	Vendor	0.01201	0.950241812	0.30084253	0.01147453	0.014317	0.01371146	1241.45381	0.03395231	0.17718762
2029	Worker	0.0109225	0.049032525	0.77058979	0.00273675	0.00123364	0.00113469	276.84744	0.00277635	0.00487063
2030	Hauling	0.01180881	1.367234646	0.41796427	0.0124155	0.0229039	0.02190953	1370.72576	0.05832897	0.21868436
2030	Vendor	0.01105414	0.900157581	0.28103507	0.01112371	0.01392717	0.01331958	1204.13467	0.03199083	0.17247765
2030	Worker	0.0099049	0.044640948	0.73082213	0.00269118	0.00114652	0.00105448	272.237207	0.0025537	0.00461185
GWP		N/A	N/A	N/A	N/A	N/A	N/A	1	25	290

Construction Phase	Daily One-Way Trips	Haul Days per Phase (days)	Work Hours per Day (hours/day)	One-Way Trip Distance per Day (miles)	Regional Emissions (pounds/day) ROG	NOX	CO	SO2	PM10	PM2.5	Regional Emissions (MT/year) CO2	CH4	N2O	CO2e
Demolition	2027													
Total Haul Trips	828													
Hauling	42	20	8	25	0.03	3.56	1.10	0.03	0.06	0.05	30.53	0.00	0.00	30.53
Vendor	0	20	8	6.9	0.00	0.00	0.00	0.00	0.00	0.00	0.00	0.00	0.00	0.00
Worker	20	20	8	14.7	0.01	0.04	0.56	0.00	0.00	0.00	1.69	0.00	0.01	1.70
Site Grubbing / Prep	2027													
Total Haul Trips	600													
Hauling	30	20	8	25	0.02	2.54	0.78	0.02	0.04	0.04	22.12	0.00	0.00	22.13
Vendor	0	20	8	6.9	0.00	0.00	0.00	0.00	0.00	0.00	0.00	0.00	0.00	0.00
Worker	20	20	8	14.7	0.01	0.04	0.56	0.00	0.00	0.00	1.69	0.00	0.01	1.70
Mass Grading / Excavation	2027													
Total Haul Trips	1733.85333													
Hauling	20	91	8	25	0.01	1.69	0.52	0.01	0.03	0.03	63.93	0.00	0.01	63.94
Vendor	0	91	8	6.9	0.00	0.00	0.00	0.00	0.00	0.00	0.00	0.00	0.00	0.00
Worker	20	91	8	14.7	0.01	0.04	0.56	0.00	0.00	0.00	7.69	0.00	0.04	7.73
Mass Grading / Excavation	2028													
Total Haul Trips	3982.14667													
Hauling	20	209	8	25	0.01	1.63	0.50	0.01	0.03	0.02	143.47	0.01	0.02	143.50
Vendor	0	209	8	6.9	0.00	0.00	0.00	0.00	0.00	0.00	0.00	0.00	0.00	0.00
Worker	20	209	8	14.7	0.01	0.03	0.53	0.00	0.00	0.00	17.32	0.00	0.09	17.41
Drainage / Utilities Trenchi	2028													
Total Haul Trips	858													
Hauling	14	70	8	25	0.01	1.14	0.35	0.01	0.02	0.02	30.91	0.00	0.00	30.92
Vendor	0	70	8	6.9	0.00	0.00	0.00	0.00	0.00	0.00	0.00	0.00	0.00	0.00
Worker	20	70	8	14.7	0.01	0.03	0.53	0.00	0.00	0.00	5.80	0.00	0.03	5.83
Foundations / Concrete Pa	2028													
Total Haul Trips	148													
Hauling	4	70	8	25	0.00	0.33	0.10	0.00	0.01	0.00	5.33	0.00	0.00	5.33
Vendor	0	70	8	6.9	0.00	0.00	0.00	0.00	0.00	0.00	0.00	0.00	0.00	0.00
Worker	20	70	8	14.7	0.01	0.03	0.53	0.00	0.00	0.00	5.80	0.00	0.03	5.83
Building / Structure Constr	2028													
Total Haul Trips	0													
Hauling	0	69	8	25	0.00	0.00	0.00	0.00	0.00	0.00	0.00	0.00	0.00	0.00
Vendor	30	69	8	6.9	0.01	0.46	0.15	0.01	0.01	0.01	18.22	0.01	0.75	18.99
Worker	40	69	8	14.7	0.02	0.07	1.06	0.00	0.00	0.00	11.43	0.00	0.06	11.50
Building / Structure Constr	2029													
Total Haul Trips	0													
Hauling	0	51	8	25	0.00	0.00	0.00	0.00	0.00	0.00	0.00	0.00	0.00	0.00
Vendor	30	51	8	6.9	0.01	0.43	0.14	0.01	0.01	0.01	13.11	0.01	0.54	13.66
Worker	40	51	8	14.7	0.01	0.06	1.00	0.00	0.00	0.00	8.30	0.00	0.04	8.35
Asphalt Paving	2028													
Total Haul Trips	0													
Hauling	0	52	8	25	0.00	0.00	0.00	0.00	0.00	0.00	0.00	0.00	0.00	0.00
Vendor	0	52	8	6.9	0.00	0.00	0.00	0.00	0.00	0.00	0.00	0.00	0.00	0.00
Worker	20	52	8	14.7	0.01	0.03	0.53	0.00	0.00	0.00	4.31	0.00	0.02	4.33
Asphalt Paving	2029													
Total Haul Trips	0													
Hauling	0	18	8	25	0.00	0.00	0.00	0.00	0.00	0.00	0.00	0.00	0.00	0.00
Vendor	0	18	8	6.9	0.00	0.00	0.00	0.00	0.00	0.00	0.00	0.00	0.00	0.00
Worker	20	18	8	14.7	0.01	0.03	0.50	0.00	0.00	0.00	1.47	0.00	0.01	1.47
Architectural Coating	2028													
Total Haul Trips	0													
Hauling	0	52	8	25	0.00	0.00	0.00	0.00	0.00	0.00	0.00	0.00	0.00	0.00
Vendor	0	52	8	6.9	0.00	0.00	0.00	0.00	0.00	0.00	0.00	0.00	0.00	0.00
Worker	20	52	8	14.7	0.01	0.03	0.53	0.00	0.00	0.00	4.31	0.00	0.02	4.33
Architectural Coating	2029													
Total Haul Trips	0													
Hauling	0	18	8	25	0.00	0.00	0.00	0.00	0.00	0.00	0.00	0.00	0.00	0.00
Vendor	0	18	8	6.9	0.00	0.00	0.00	0.00	0.00	0.00	0.00	0.00	0.00	0.00
Worker	20	18	8	14.7	0.01	0.03	0.50	0.00	0.00	0.00	1.47	0.00	0.01	1.47
Landscaping or Other Finis	2028													
Total Haul Trips	0													
Hauling	0	52	8	25	0.00	0.00	0.00	0.00	0.00	0.00	0.00	0.00	0.00	0.00
Vendor	30	52	8	6.9	0.01	0.46	0.15	0.01	0.01	0.01	13.73	0.01	0.57	14.31
Worker	40	52	8	14.7	0.02	0.07	1.06	0.00	0.00	0.00	8.62	0.00	0.05	8.67
Landscaping or Other Finis	2029													
Total Haul Trips	0													
Hauling	0	18	8	25	0.00	0.00	0.00	0.00	0.00	0.00	0.00	0.00	0.00	0.00
Vendor	30	18	8	6.9	0.01	0.43	0.14	0.01	0.01	0.01	4.63	0.00	0.19	4.82
Worker	40	18	8	14.7	0.01	0.06	1.00	0.00	0.00	0.00	2.93	0.00	0.01	2.95

SLRC - South Valley
Idling Emissions

	Idling Emissions Factor (grams/minute)						Idling Emissions Factor (grams/minute)		
	ROG	NOX	CO	SO2	PM10	PM2.5	CO2	CH4	N2O
2027Hauling Hauling	0.00283936	0.89526597	1.15904257	0.00153493	0.00044772	0.00042721	175.004083	0.0358482	0.02816981
2027Vendor Vendor	0.00397079	0.522713112	0.64790746	0.0009042	0.00031158	0.00029746	102.417511	0.01994005	0.01636488
2027Worker Worker	0	0	0	0	0	0	0	0	0
2028Hauling Hauling	0.0041572	0.885319419	1.15196023	0.00149758	0.00043074	0.00041093	171.046708	0.03520228	0.02754572
2028Vendor Vendor	0.00453379	0.513857127	0.64340242	0.00088317	0.00028862	0.00027547	100.203958	0.01962216	0.016021
2028Worker Worker	0	0	0	0	0	0	0	0	0
2029Hauling Hauling	0.0059414	0.875009369	1.14364452	0.00146074	0.00041263	0.00039358	167.098627	0.0345018	0.02692101
2029Vendor Vendor	0.00512992	0.508675595	0.63800185	0.00086179	0.00026766	0.0002554	97.9269223	0.01926722	0.01566589
2029Worker Worker	0	0	0	0	0	0	0	0	0
2030Hauling Hauling	0.00816429	0.86455693	1.13439018	0.00142503	0.00039617	0.0003778	163.22991	0.03379059	0.02630698
2030Vendor Vendor	0.00634492	0.501265913	0.63187341	0.0008404	0.00024961	0.00023812	95.4266543	0.01889813	0.015306
2030Worker Worker	0	0	0	0	0	0	0	0	0
GWP	N/A	N/A	N/A	N/A	N/A	N/A	1	25	290

Construction Phase	Daily One-Way Trips	Haul Days per Phase (days)	Work Hours per Day (hours/day)	Idling minutes per Day (miles)	Regional Emissions (pounds/day) ROG	NOX	CO	SO2	PM10	PM2.5	Regional Emissions (MT/year) CO2	CH4	N2O	CO2e
Demolition	2027													
Total Haul Trips	828													
Hauling	42	20	8	15	0.00	1.24	1.61	0.00	0.00	0.00	0.00	0.00	0.00	0.00
Vendor	0	20	8	15	0.00	0.00	0.00	0.00	0.00	0.00	0.00	0.00	0.00	0.00
Worker	20	20	8	0	0.00	0.00	0.00	0.00	0.00	0.00	0.00	0.00	0.00	0.00
Site Grubbing / Prep	2027													
Total Haul Trips	600													
Hauling	30	20	8	15	0.00	0.89	1.15	0.00	0.00	0.00	0.00	0.00	0.00	0.00
Vendor	0	20	8	15	0.00	0.00	0.00	0.00	0.00	0.00	0.00	0.00	0.00	0.00
Worker	20	20	8	0	0.00	0.00	0.00	0.00	0.00	0.00	0.00	0.00	0.00	0.00
Mass Grading / Excavation	2027													
Total Haul Trips	1733.85333													
Hauling	20	91	8	15	0.00	0.59	0.77	0.00	0.00	0.00	0.00	0.00	0.00	0.00
Vendor	0	91	8	15	0.00	0.00	0.00	0.00	0.00	0.00	0.00	0.00	0.00	0.00
Worker	20	91	8	0	0.00	0.00	0.00	0.00	0.00	0.00	0.00	0.00	0.00	0.00
Mass Grading / Excavation	2028													
Total Haul Trips	3982.14667													
Hauling	20	209	8	15	0.00	0.59	0.76	0.00	0.00	0.00	0.00	0.00	0.00	0.00
Vendor	0	209	8	15	0.00	0.00	0.00	0.00	0.00	0.00	0.00	0.00	0.00	0.00
Worker	20	209	8	0	0.00	0.00	0.00	0.00	0.00	0.00	0.00	0.00	0.00	0.00
Drainage / Utilities Trenchi	2028													
Total Haul Trips	858													
Hauling	14	70	8	15	0.00	0.41	0.53	0.00	0.00	0.00	0.00	0.00	0.00	0.00
Vendor	0	70	8	15	0.00	0.00	0.00	0.00	0.00	0.00	0.00	0.00	0.00	0.00
Worker	20	70	8	0	0.00	0.00	0.00	0.00	0.00	0.00	0.00	0.00	0.00	0.00
Foundations / Concrete Pa	2028													
Total Haul Trips	148													
Hauling	4	70	8	15	0.00	0.12	0.15	0.00	0.00	0.00	0.00	0.00	0.00	0.00
Vendor	0	70	8	15	0.00	0.00	0.00	0.00	0.00	0.00	0.00	0.00	0.00	0.00
Worker	20	70	8	0	0.00	0.00	0.00	0.00	0.00	0.00	0.00	0.00	0.00	0.00
Building / Structure Constr	2028													
Total Haul Trips	0													
Hauling	0	69	8	15	0.00	0.00	0.00	0.00	0.00	0.00	0.00	0.00	0.00	0.00
Vendor	30	69	8	15	0.00	0.51	0.64	0.00	0.00	0.00	3.11	0.02	0.14	3.27
Worker	40	69	8	0	0.00	0.00	0.00	0.00	0.00	0.00	0.00	0.00	0.00	0.00
Building / Structure Constr	2029													
Total Haul Trips	0													
Hauling	0	51	8	15	0.00	0.00	0.00	0.00	0.00	0.00	0.00	0.00	0.00	0.00
Vendor	30	51	8	15	0.01	0.50	0.63	0.00	0.00	0.00	2.25	0.01	0.10	2.36
Worker	40	51	8	0	0.00	0.00	0.00	0.00	0.00	0.00	0.00	0.00	0.00	0.00
Asphalt Paving	2028													
Total Haul Trips	0													
Hauling	0	52	8	15	0.00	0.00	0.00	0.00	0.00	0.00	0.00	0.00	0.00	0.00
Vendor	0	52	8	15	0.00	0.00	0.00	0.00	0.00	0.00	0.00	0.00	0.00	0.00
Worker	20	52	8	0	0.00	0.00	0.00	0.00	0.00	0.00	0.00	0.00	0.00	0.00
Asphalt Paving	2029													
Total Haul Trips	0													
Hauling	0	18	8	15	0.00	0.00	0.00	0.00	0.00	0.00	0.00	0.00	0.00	0.00
Vendor	0	18	8	15	0.00	0.00	0.00	0.00	0.00	0.00	0.00	0.00	0.00	0.00
Worker	20	18	8	0	0.00	0.00	0.00	0.00	0.00	0.00	0.00	0.00	0.00	0.00
Architectural Coating	2028													
Total Haul Trips	0													
Hauling	0	52	8	15	0.00	0.00	0.00	0.00	0.00	0.00	0.00	0.00	0.00	0.00
Vendor	0	52	8	15	0.00	0.00	0.00	0.00	0.00	0.00	0.00	0.00	0.00	0.00
Worker	20	52	8	0	0.00	0.00	0.00	0.00	0.00	0.00	0.00	0.00	0.00	0.00
Architectural Coating	2029													
Total Haul Trips	0													
Hauling	0	18	8	15	0.00	0.00	0.00	0.00	0.00	0.00	0.00	0.00	0.00	0.00
Vendor	0	18	8	15	0.00	0.00	0.00	0.00	0.00	0.00	0.00	0.00	0.00	0.00
Worker	20	18	8	0	0.00	0.00	0.00	0.00	0.00	0.00	0.00	0.00	0.00	0.00
Landscaping or Other Finis	2028													
Total Haul Trips	0													
Hauling	0	52	8	15	0.00	0.00	0.00	0.00	0.00	0.00	0.00	0.00	0.00	0.00
Vendor	30	52	8	15	0.00	0.51	0.64	0.00	0.00	0.00	2.34	0.01	0.11	2.46
Worker	40	52	8	0	0.00	0.00	0.00	0.00	0.00	0.00	0.00	0.00	0.00	0.00
Landscaping or Other Finis	2029													
Total Haul Trips	0													
Hauling	0	18	8	15	0.00	0.00	0.00	0.00	0.00	0.00	0.00	0.00	0.00	0.00
Vendor	30	18	8	15	0.01	0.50	0.63	0.00	0.00	0.00	0.79	0.00	0.04	0.83
Worker	40	18	8	0	0.00	0.00	0.00	0.00	0.00	0.00	0.00	0.00	0.00	0.00

SLRC - South Valley

Road Dust, Break Wear, and Tire wear Emissions

		Emission Factors (grams/mile)					
		PM10			PM2.5		
		RD	BW	TW	RD	BW	TW
2027	Hauling	1.23E-01	0.082414193	0.03529623	1.85E-02	0.02884497	0.00882406
2027	Vendor	1.23E-01	0.062505591	0.02364812	1.85E-02	0.02187696	0.00591203
2027	Worker	1.23E-01	0.008900193	0.008	1.85E-02	0.00311507	0.002
2028	Hauling	1.23E-01	0.082579388	0.03530171	1.85E-02	0.02890279	0.00882543
2028	Vendor	1.23E-01	0.062418874	0.02365085	1.85E-02	0.02184461	0.00591271
2028	Worker	1.23E-01	0.008877894	0.008	1.85E-02	0.00310726	0.002
2029	Hauling	1.23E-01	0.082650427	0.03530708	1.85E-02	0.02892765	0.00882677
2029	Vendor	1.23E-01	0.062225219	0.02365354	1.85E-02	0.02177383	0.00591339
2029	Worker	1.23E-01	0.008855837	0.008	1.85E-02	0.00309954	0.002
2030	Hauling	1.23E-01	0.082639246	0.03531238	1.85E-02	0.02892374	0.0088281
2030	Vendor	1.23E-01	0.06193362	0.02365619	1.85E-02	0.02167677	0.00591405
2030	Worker	1.23E-01	0.008833858	0.008	1.85E-02	0.00309185	0.002

Construction Phase	Daily One-Way Trips	Haul Days per Phase (days)	Work Hours per Day (hours/day)	One-Way Trip Distance per Day (miles)	Regional Emissions (pounds/day)					
						PM10			PM2.5	
					RD	BW	TW	RD	BW	TW
Demolition	2027									
Total Haul Trips	828									
Hauling	42	20	8	25	0.29	0.19	0.08	0.04	0.07	0.02
Vendor	0	20	8	6.9	0.00	0.00	0.00	0.00	0.00	0.00
Worker	20	20	8	14.7	0.08	0.01	0.01	0.01	0.00	0.00
Site Grubbing / Prep	2027									
Total Haul Trips	600									
Hauling	30	20	8	25	0.20	0.14	0.06	0.03	0.05	0.01
Vendor	0	20	8	6.9	0.00	0.00	0.00	0.00	0.00	0.00
Worker	20	20	8	14.7	0.08	0.01	0.01	0.01	0.00	0.00
Mass Grading / Excavation	2027									
Total Haul Trips	1734									
Hauling	20	91	8	25	0.14	0.09	0.04	0.02	0.03	0.01
Vendor	0	91	8	6.9	0.00	0.00	0.00	0.00	0.00	0.00
Worker	20	91	8	14.7	0.08	0.01	0.01	0.01	0.00	0.00
Mass Grading / Excavation	2028									
Total Haul Trips	3982									
Hauling	20	209	8	25	0.14	0.09	0.04	0.02	0.03	0.01
Vendor	0	209	8	6.9	0.00	0.00	0.00	0.00	0.00	0.00
Worker	20	209	8	14.7	0.08	0.01	0.01	0.01	0.00	0.00
Drainage / Utilities Trenchi	2028									
Total Haul Trips	858									
Hauling	14	70	8	25	0.10	0.06	0.03	0.01	0.02	0.01
Vendor	0	70	8	6.9	0.00	0.00	0.00	0.00	0.00	0.00
Worker	20	70	8	14.7	0.08	0.01	0.01	0.01	0.00	0.00
Foundations / Concrete Pa	2028									
Total Haul Trips	148									
Hauling	4	70	8	25	0.03	0.02	0.01	0.00	0.01	0.00
Vendor	0	70	8	6.9	0.00	0.00	0.00	0.00	0.00	0.00
Worker	20	70	8	14.7	0.08	0.01	0.01	0.01	0.00	0.00
Building / Structure Constr	2028									
Total Haul Trips	0									
Hauling	0	69	8	25	0.00	0.00	0.00	0.00	0.00	0.00
Vendor	30	69	8	6.9	0.06	0.03	0.01	0.01	0.01	0.00
Worker	40	69	8	14.7	0.16	0.01	0.01	0.02	0.00	0.00
Building / Structure Constr	2029									
Total Haul Trips	0									
Hauling	0	51	8	25	0.00	0.00	0.00	0.00	0.00	0.00
Vendor	30	51	8	6.9	0.06	0.03	0.01	0.01	0.01	0.00
Worker	40	51	8	14.7	0.16	0.01	0.01	0.02	0.00	0.00
Asphalt Paving	2028									
Total Haul Trips	0									
Hauling	0	52	8	25	0.00	0.00	0.00	0.00	0.00	0.00
Vendor	0	52	8	6.9	0.00	0.00	0.00	0.00	0.00	0.00
Worker	20	52	8	14.7	0.08	0.01	0.01	0.01	0.00	0.00
Asphalt Paving	2029									
Total Haul Trips	0									
Hauling	0	18	8	25	0.00	0.00	0.00	0.00	0.00	0.00
Vendor	0	18	8	6.9	0.00	0.00	0.00	0.00	0.00	0.00
Worker	20	18	8	14.7	0.08	0.01	0.01	0.01	0.00	0.00
Architectural Coating	2028									
Total Haul Trips	0									
Hauling	0	52	8	25	0.00	0.00	0.00	0.00	0.00	0.00
Vendor	0	52	8	6.9	0.00	0.00	0.00	0.00	0.00	0.00
Worker	20	52	8	14.7	0.08	0.01	0.01	0.01	0.00	0.00
Architectural Coating	2029									
Total Haul Trips	0									
Hauling	0	18	8	25	0.00	0.00	0.00	0.00	0.00	0.00
Vendor	0	18	8	6.9	0.00	0.00	0.00	0.00	0.00	0.00
Worker	20	18	8	14.7	0.08	0.01	0.01	0.01	0.00	0.00
Landscaping or Other Finis	2028									
Total Haul Trips	0									
Hauling	0	52	8	25	0.00	0.00	0.00	0.00	0.00	0.00
Vendor	30	52	8	6.9	0.06	0.03	0.01	0.01	0.01	0.00
Worker	40	52	8	14.7	0.16	0.01	0.01	0.02	0.00	0.00
Landscaping or Other Finis	2029									
Total Haul Trips	0									
Hauling	0	18	8	25	0.00	0.00	0.00	0.00	0.00	0.00
Vendor	30	18	8	6.9	0.06	0.03	0.01	0.01	0.01	0.00
Worker	40	18	8	14.7	0.16	0.01	0.01	0.02	0.00	0.00

SLRC - South Valley
Road Dust

Paved Road Dust Emission Factors

County_Air District: Los Angeles SC UPDATE ME

Formula: $EF_{Dust,P} = (k\ (sL)^{0.91} \times (W)^{1.02}) \times (1-P/4N)$

Where:

$EF_{Dust,P}$ =	Paved Road Dust Emission Factor (having the same units as k)	
k =	particle size multiplier	
sL =	road surface silt loading (g/m^2)	weighted average silt loading factor used
W =	average fleet vehicle weight (tons) (CARB uses 2.4 tons as a fleet average vehicle weight factor)	
P =	number of "wet" days, when at least one site per county received at least 0.01 inch of precipitation during the annual averaging period	Table 5 of CARB Miscellaneous Process Methodology 7.9 for Los Angeles County
N =	the number of days in the annual averaging period (default = 365)	

	Emission Factor (grams per VMT)		
	PM10	PM2.5	
k	1.0000	0.1500	
sL	0.03892	0.03892	
W	2.4	2.4	
P	46	46	Autoupdates for the appropriate County using Table 5 CARB Miscellaneous Process Methodology 7.9
N	365	365	
$EF_{Dust,P}$	0.1233	0.0185	

Unpaved Road Dust Emission Factors (Assumes No Precipitation)

Formula: $EF_{Dust,U} = (k\ (s / 12)^{1} \times (Sp / 30)^{0.5} / (M / 0.5)^{0.2}) - C)$

Where:

$EF_{Dust,U}$ = Unpaved Road Dust Emission Factor (having the same units as k)

k = particle size multiplier

s = surface material silt content (%)

Sp = mean vehicle speed (mph)

M = surface material moisture content (%)

C = Emission Factor for 1980s vehicle fleet exhaust, brake wear, and tire wear

Emission Factor (grams per VMT)		
	PM10	PM2.5
k	816.47	81.65
s	4.3%	4.3%
Sp	15	15
M	0.5%	0.5%
C	0.00047	0.00036
$EF_{Dust,U}$	5.20E+00	5.19E-01

Sources:

CalEEMod User Guide, version 2020.4.0

California Air Resources Board (CARB), Miscellaneous Process Methodology 7.9 — Entrained Road Travel, Paved Road Dust. Revised and updated March 2021, https://ww3.arb.ca.gov/ei/areasrc/fullpdf/2021_paved_roads_7_9.pdf

USEPA, *AP-42* , Fifth Edition, Volume I, Chapter 13.2.1 - Paved Roads, (2011).

USEPA, *AP-42* , Fifth Edition, Volume I, Chapter 13.2.2 - Unpaved Roads, (2011).

Silt Loading Factor

Source: CARB, 2021.

Table 3: California Default Statewide and Local Silt Loading Values

Silt Loadings (g/m2)			
Freeway	**Major**	**Collector**	**Local**
0.015	0.032	0.032	0.32

Table 2: Roadway Travel Fractions

2017 HPMS Travel Fractions			
0.44	0.44	0.07	0.05

Autoupdates for the appropriate County using Table 2 of CARB Miscellaneous Process Methodology 7.9

SLRC - Meadow (2nd Half)
Total On-Road Emissions

SLRC - Meadow (2nd Half)
Total On-Road Emissions

260 Max construction days per year

Construction Phase	Daily One-Way Trips	Haul Days per Phase (days)	Work Hours per Day (hours/day)	One-Way Trip Distance per Day (miles)	Idling per Day (minutes)	Regional Emissions (pounds/day) ROG	NOX	CO	SO2	PM10 Dust	PM10 Exh	Total PM10	PM2.5 Dust	PM2.5 Exh	Total PM2.5	(MT/yr) Total CO2e
Demolition	2027															
Total Haul Trips	142															
Hauling	8	20	8	25	15	0.01	0.91	0.52	0.01	0.11	0.01	0.12	0.02	0.01	0.03	5.24
Vendor	0	20	8	6.9	15	0.00	0.00	0.00	0.00	0.00	0.00	0.00	0.00	0.00	0.00	0.00
Worker	20	20	8	14.7	0	0.01	0.04	0.56	0.00	0.09	0.00	0.09	0.02	0.00	0.02	1.70
					Total:	0.02	0.95	1.08	0.01	0.20	0.01	0.21	0.04	0.01	0.05	6.94
Site Grubbing / Prep	2027															
Total Haul Trips	500															
Hauling	26	20	8	25	15	0.02	2.97	1.68	0.02	0.35	0.03	0.38	0.08	0.03	0.11	18.44
Vendor	0	20	8	6.9	15	0.00	0.00	0.00	0.00	0.00	0.00	0.00	0.00	0.00	0.00	0.00
Worker	20	20	8	14.7	0	0.01	0.04	0.56	0.00	0.09	0.00	0.09	0.02	0.00	0.02	1.70
					Total:	0.03	3.01	2.24	0.02	0.44	0.04	0.47	0.10	0.03	0.13	20.14
Mass Grading / Excavation	2027															
Total Haul Trips	2,708															
Hauling	30	91	8	25	15	0.02	3.43	1.93	0.02	0.40	0.04	0.44	0.09	0.04	0.13	99.88
Vendor	0	91	8	6.9	15	0.00	0.00	0.00	0.00	0.00	0.00	0.00	0.00	0.00	0.00	0.00
Worker	40	91	8	14.7	0	0.02	0.08	1.12	0.00	0.18	0.00	0.18	0.03	0.00	0.03	15.46
					Total:	0.04	3.51	3.05	0.03	0.58	0.04	0.62	0.12	0.04	0.16	115.34
Mass Grading / Excavation	2028															
Total Haul Trips	4,435															
Hauling	30	149	8	25	15	0.03	3.32	1.90	0.02	0.40	0.04	0.44	0.09	0.04	0.13	159.80
Vendor	0	149	8	6.9	15	0.00	0.00	0.00	0.00	0.00	0.00	0.00	0.00	0.00	0.00	0.00
Worker	40	149	8	14.7	0	0.02	0.07	1.06	0.00	0.18	0.00	0.18	0.03	0.00	0.03	24.83
					Total:	0.04	3.39	2.95	0.03	0.58	0.04	0.62	0.12	0.04	0.16	184.63
Drainage / Utilities Trenching	2028															
Total Haul Trips	286															
Hauling	6	60	8	25	15	0.01	0.66	0.38	0.00	0.08	0.01	0.09	0.02	0.01	0.03	10.31
Vendor	0	60	8	6.9	15	0.00	0.00	0.00	0.00	0.00	0.00	0.00	0.00	0.00	0.00	0.00
Worker	20	60	8	14.7	0	0.01	0.03	0.53	0.00	0.09	0.00	0.09	0.02	0.00	0.02	5.00
					Total:	0.01	0.70	0.91	0.01	0.17	0.01	0.18	0.03	0.01	0.04	15.31
Foundations / Concrete Pads	2028															
Total Haul Trips	375															
Hauling	8	60	8	25	15	0.01	0.89	0.51	0.01	0.11	0.01	0.12	0.02	0.01	0.03	13.51
Vendor	0	60	8	6.9	15	0.00	0.00	0.00	0.00	0.00	0.00	0.00	0.00	0.00	0.00	0.00
Worker	20	60	8	14.7	0	0.01	0.03	0.53	0.00	0.09	0.00	0.09	0.02	0.00	0.02	5.00
					Total:	0.01	0.92	1.03	0.01	0.20	0.01	0.21	0.04	0.01	0.05	18.51
Building / Structure Construction	2028															
Total Haul Trips	0															
Hauling	0	100	8	25	15	0.00	0.00	0.00	0.00	0.00	0.00	0.00	0.00	0.00	0.00	0.00
Vendor	32	100	8	6.9	15	0.01	1.04	0.84	0.01	0.10	0.01	0.11	0.02	0.01	0.03	34.41
Worker	20	100	8	14.7	0	0.01	0.03	0.53	0.00	0.09	0.00	0.09	0.02	0.00	0.02	8.33
					Total:	0.02	1.07	1.37	0.01	0.19	0.01	0.20	0.04	0.01	0.05	42.74
Asphalt Paving	2028															
Total Haul Trips	0															
Hauling	0	80	8	25	15	0.00	0.00	0.00	0.00	0.00	0.00	0.00	0.00	0.00	0.00	0.00
Vendor	0	80	8	6.9	15	0.00	0.00	0.00	0.00	0.00	0.00	0.00	0.00	0.00	0.00	0.00
Worker	20	80	8	14.7	0	0.01	0.03	0.53	0.00	0.09	0.00	0.09	0.02	0.00	0.02	6.67
					Total:	0.01	0.03	0.53	0.00	0.09	0.00	0.09	0.02	0.00	0.02	6.67
Landscaping or Other Finishing	2028															
Total Haul Trips	0															
Hauling	0	80	8	25	15	0.00	0.00	0.00	0.00	0.00	0.00	0.00	0.00	0.00	0.00	0.00
Vendor	32	80	8	6.9	15	0.01	1.04	0.84	0.01	0.10	0.01	0.11	0.02	0.01	0.03	27.53
Worker	60	80	8	14.7	0	0.02	0.10	1.58	0.01	0.27	0.00	0.28	0.05	0.00	0.05	20.00
					Total:	0.03	1.14	2.42	0.01	0.37	0.01	0.38	0.07	0.01	0.08	47.52
Waterside Construction (Piles)	2028															
Total Haul Trips	0															
Hauling	0	80	8	25	15	0.00	0.00	0.00	0.00	0.00	0.00	0.00	0.00	0.00	0.00	0.00
Vendor	0	80	8	6.9	15	0.00	0.00	0.00	0.00	0.00	0.00	0.00	0.00	0.00	0.00	0.00
Worker	20	80	8	14.7	0	0.01	0.03	0.53	0.00	0.09	0.00	0.09	0.02	0.00	0.02	6.67

SLRC - Meadow (2nd Half)
Running Emissions

		Running Emissions Factor (grams/mile)						Running Emissions Factor (grams/mile)		
		ROG	NOX	CO	SO2	PM10	PM2.5	CO2	CH4	N2O
2027Hauling	Hauling	0.01322008	1.536397393	0.47417014	0.01337135	0.02376842	0.02273616	1474.76922	0.06997872	0.23521638
2027Vendor	Vendor	0.01440232	1.064732037	0.34654864	0.0120909	0.01519791	0.0145347	1306.68278	0.03799064	0.18528831
2027Worker	Worker	0.0132844	0.05897072	0.8634052	0.00283971	0.00142337	0.00130945	287.264268	0.00329523	0.00546338
2028Hauling	Hauling	0.0127141	1.477217073	0.45594662	0.01306039	0.02352009	0.02249875	1441.12351	0.06605026	0.22988017
2028Vendor	Vendor	0.01313168	1.005970191	0.32291583	0.01179881	0.0147601	0.01411604	1275.83657	0.03596131	0.18149225
2028Worker	Worker	0.01205342	0.05379889	0.8150536	0.00278609	0.00132593	0.00121968	281.839418	0.00302414	0.00515364
2029Hauling	Hauling	0.01224311	1.419501823	0.43714337	0.012739	0.02322963	0.02222102	1406.14326	0.06215409	0.2243222
2029Vendor	Vendor	0.01201	0.950241812	0.30084253	0.01147453	0.014337	0.01371146	1241.45381	0.03395231	0.17718762
2029Worker	Worker	0.0109225	0.049032525	0.77058979	0.00273675	0.00123364	0.00113469	276.84744	0.00277635	0.00487063
2030Hauling	Hauling	0.01180881	1.367234646	0.41796427	0.0124155	0.0229039	0.02190953	1370.72576	0.05832897	0.21868436
2030Vendor	Vendor	0.01105414	0.900157581	0.28103507	0.01112371	0.01392717	0.01331958	1204.13467	0.03199083	0.17247765
2030Worker	Worker	0.0099049	0.044640948	0.73082213	0.00269118	0.00114652	0.00105448	272.237207	0.0025537	0.00461185
GWP		N/A	N/A	N/A	N/A	N/A	N/A	1	25	290

Construction Phase	Daily One-Way Trips	Haul Days per Phase (days)	Work Hours per Day (hours/day)	One-Way Trip Distance per Day (miles)	Regional Emissions (pounds/day) ROG	NOX	CO	SO2	PM10	PM2.5	Regional Emissions (MT/year) CO2	CH4	N2O	CO2e
Demolition	2027													
Total Haul Trips	142													
Hauling	8	20	8	25	0.01	0.68	0.21	0.01	0.01	0.01	5.24	0.00	0.00	5.24
Vendor	0	20	8	6.9	0.00	0.00	0.00	0.00	0.00	0.00	0.00	0.00	0.00	0.00
Worker	20	20	8	14.7	0.01	0.04	0.56	0.00	0.00	0.00	1.69	0.00	0.01	1.70
Site Grubbing / Prep	2027													
Total Haul Trips	500													
Hauling	26	20	8	25	0.02	2.20	0.68	0.02	0.03	0.03	18.43	0.00	0.00	18.44
Vendor	0	20	8	6.9	0.00	0.00	0.00	0.00	0.00	0.00	0.00	0.00	0.00	0.00
Worker	20	20	8	14.7	0.01	0.04	0.56	0.00	0.00	0.00	1.69	0.00	0.01	1.70
Mass Grading / Excavation	2027													
Total Haul Trips	2708.3875													
Hauling	30	91	8	25	0.02	2.54	0.78	0.02	0.04	0.04	99.86	0.00	0.02	99.88
Vendor	0	91	8	6.9	0.00	0.00	0.00	0.00	0.00	0.00	0.00	0.00	0.00	0.00
Worker	40	91	8	14.7	0.02	0.08	1.12	0.00	0.00	0.00	15.37	0.00	0.08	15.46
Mass Grading / Excavation	2028													
Total Haul Trips	4434.6125													
Hauling	30	149	8	25	0.02	2.44	0.75	0.02	0.04	0.04	159.77	0.01	0.03	159.80
Vendor	0	149	8	6.9	0.00	0.00	0.00	0.00	0.00	0.00	0.00	0.00	0.00	0.00
Worker	40	149	8	14.7	0.02	0.07	1.06	0.00	0.00	0.00	24.69	0.01	0.13	24.83
Drainage / Utilities Trenchi	2028													
Total Haul Trips	286													
Hauling	6	60	8	25	0.00	0.49	0.15	0.00	0.01	0.01	10.30	0.00	0.00	10.31
Vendor	0	60	8	6.9	0.00	0.00	0.00	0.00	0.00	0.00	0.00	0.00	0.00	0.00
Worker	20	60	8	14.7	0.01	0.03	0.53	0.00	0.00	0.00	4.97	0.00	0.03	5.00
Foundations / Concrete Pa	2028													
Total Haul Trips	375													
Hauling	8	60	8	25	0.01	0.65	0.20	0.01	0.01	0.01	13.51	0.00	0.00	13.51
Vendor	0	60	8	6.9	0.00	0.00	0.00	0.00	0.00	0.00	0.00	0.00	0.00	0.00
Worker	20	60	8	14.7	0.01	0.03	0.53	0.00	0.00	0.00	4.97	0.00	0.03	5.00
Building / Structure Constr	2028													
Total Haul Trips	0													
Hauling	0	100	8	25	0.00	0.00	0.00	0.00	0.00	0.00	0.00	0.00	0.00	0.00
Vendor	32	100	8	6.9	0.01	0.49	0.16	0.01	0.01	0.01	28.17	0.02	1.16	29.35
Worker	20	100	8	14.7	0.01	0.03	0.53	0.00	0.00	0.00	8.29	0.00	0.04	8.33
Asphalt Paving	2028													
Total Haul Trips	0													
Hauling	0	80	8	25	0.00	0.00	0.00	0.00	0.00	0.00	0.00	0.00	0.00	0.00
Vendor	0	80	8	6.9	0.00	0.00	0.00	0.00	0.00	0.00	0.00	0.00	0.00	0.00
Worker	20	80	8	14.7	0.01	0.03	0.53	0.00	0.00	0.00	6.63	0.00	0.04	6.67
Landscaping or Other Finis	2028													
Total Haul Trips	0													
Hauling	0	80	8	25	0.00	0.00	0.00	0.00	0.00	0.00	0.00	0.00	0.00	0.00
Vendor	32	80	8	6.9	0.01	0.49	0.16	0.01	0.01	0.01	22.54	0.02	0.93	23.48
Worker	60	80	8	14.7	0.02	0.10	1.58	0.01	0.00	0.00	19.89	0.01	0.11	20.00
Waterside Construction (P	2028													
Total Haul Trips	0													
Hauling	0	80	8	25	0.00	0.00	0.00	0.00	0.00	0.00	0.00	0.00	0.00	0.00
Vendor	0	80	8	6.9	0.00	0.00	0.00	0.00	0.00	0.00	0.00	0.00	0.00	0.00
Worker	20	80	8	14.7	0.01	0.03	0.53	0.00	0.00	0.00	6.63	0.00	0.04	6.67

SLRC - Meadow (2nd Half)
Idling Emissions

		Idling Emissions Factor (grams/minute)						Idling Emissions Factor (grams/minute)		
		ROG	NOX	CO	SO2	PM10	PM2.5	CO2	CH4	N2O
2027Hauling	Hauling	0.00283936	0.89526597	1.15904257	0.00153493	0.00044772	0.00042721	175.004083	0.0358482	0.02816981
2027Vendor	Vendor	0.00397079	0.522713112	0.64790746	0.0009042	0.00031158	0.00029746	102.417511	0.01994005	0.01636488
2027Worker	Worker	0	0	0	0	0	0	0	0	0
2028Hauling	Hauling	0.0041572	0.885319419	1.15196023	0.00149758	0.00043074	0.00041093	171.046708	0.03520228	0.02754572
2028Vendor	Vendor	0.00453379	0.515857127	0.64340242	0.00088317	0.00028862	0.00027547	100.203959	0.01962216	0.016021
2028Worker	Worker	0	0	0	0	0	0	0	0	0
2029Hauling	Hauling	0.0059414	0.875009369	1.14364452	0.00146074	0.00041263	0.00039358	167.098627	0.0345018	0.02692101
2029Vendor	Vendor	0.00532992	0.508675595	0.63800185	0.00086179	0.00026766	0.0002554	97.9269223	0.01926722	0.01566589
2029Worker	Worker	0	0	0	0	0	0	0	0	0
2030Hauling	Hauling	0.00816429	0.86455693	1.13439018	0.00142503	0.00039617	0.0003778	163.22991	0.03379059	0.02630698
2030Vendor	Vendor	0.00634492	0.501265913	0.63187341	0.0008404	0.00024961	0.00023812	95.6266543	0.01889813	0.015306
2030Worker	Worker	0	0	0	0	0	0	0	0	0
GWP		N/A	N/A	N/A	N/A	N/A	N/A	1	25	290

Construction Phase	Daily One-Way Trips	Haul Days per Phase (days)	Work Hours per Day (hours/day)	Idling minutes per Day (miles)	Regional Emissions (pounds/day) ROG	NOX	CO	SO2	PM10	PM2.5	Regional Emissions (MT/year) CO2	CH4	N2O	CO2e
Demolition	2027													
Total Haul Trips	142													
Hauling	8	20	8	15	0.00	0.24	0.31	0.00	0.00	0.00	0.00	0.00	0.00	0.00
Vendor	0	20	8	15	0.00	0.00	0.00	0.00	0.00	0.00	0.00	0.00	0.00	0.00
Worker	20	20	8	0	0.00	0.00	0.00	0.00	0.00	0.00	0.00	0.00	0.00	0.00
Site Grubbing / Prep	2027													
Total Haul Trips	500													
Hauling	26	20	8	15	0.00	0.77	1.00	0.00	0.00	0.00	0.00	0.00	0.00	0.00
Vendor	0	20	8	15	0.00	0.00	0.00	0.00	0.00	0.00	0.00	0.00	0.00	0.00
Worker	20	20	8	0	0.00	0.00	0.00	0.00	0.00	0.00	0.00	0.00	0.00	0.00
Mass Grading / Excavation	2027													
Total Haul Trips	2708.3875													
Hauling	30	91	8	15	0.00	0.89	1.15	0.00	0.00	0.00	0.00	0.00	0.00	0.00
Vendor	0	91	8	15	0.00	0.00	0.00	0.00	0.00	0.00	0.00	0.00	0.00	0.00
Worker	40	91	8	0	0.00	0.00	0.00	0.00	0.00	0.00	0.00	0.00	0.00	0.00
Mass Grading / Excavation	2028													
Total Haul Trips	4434.6125													
Hauling	30	149	8	15	0.00	0.88	1.14	0.00	0.00	0.00	0.00	0.00	0.00	0.00
Vendor	0	149	8	15	0.00	0.00	0.00	0.00	0.00	0.00	0.00	0.00	0.00	0.00
Worker	40	149	8	0	0.00	0.00	0.00	0.00	0.00	0.00	0.00	0.00	0.00	0.00
Drainage / Utilities Trenchi	2028													
Total Haul Trips	286													
Hauling	6	60	8	15	0.00	0.18	0.23	0.00	0.00	0.00	0.00	0.00	0.00	0.00
Vendor	0	60	8	15	0.00	0.00	0.00	0.00	0.00	0.00	0.00	0.00	0.00	0.00
Worker	20	60	8	0	0.00	0.00	0.00	0.00	0.00	0.00	0.00	0.00	0.00	0.00
Foundations / Concrete Pa	2028													
Total Haul Trips	375													
Hauling	8	60	8	15	0.00	0.23	0.30	0.00	0.00	0.00	0.00	0.00	0.00	0.00
Vendor	0	60	8	15	0.00	0.00	0.00	0.00	0.00	0.00	0.00	0.00	0.00	0.00
Worker	20	60	8	0	0.00	0.00	0.00	0.00	0.00	0.00	0.00	0.00	0.00	0.00
Building / Structure Constr	2028													
Total Haul Trips	0													
Hauling	0	100	8	15	0.00	0.00	0.00	0.00	0.00	0.00	0.00	0.00	0.00	0.00
Vendor	32	100	8	15	0.00	0.55	0.68	0.00	0.00	0.00	4.81	0.02	0.22	5.06
Worker	20	100	8	0	0.00	0.00	0.00	0.00	0.00	0.00	0.00	0.00	0.00	0.00
Asphalt Paving	2028													
Total Haul Trips	0													
Hauling	0	80	8	15	0.00	0.00	0.00	0.00	0.00	0.00	0.00	0.00	0.00	0.00
Vendor	0	80	8	15	0.00	0.00	0.00	0.00	0.00	0.00	0.00	0.00	0.00	0.00
Worker	20	80	8	0	0.00	0.00	0.00	0.00	0.00	0.00	0.00	0.00	0.00	0.00
Landscaping or Other Finis	2028													
Total Haul Trips	0													
Hauling	0	80	8	15	0.00	0.00	0.00	0.00	0.00	0.00	0.00	0.00	0.00	0.00
Vendor	32	80	8	15	0.00	0.55	0.68	0.00	0.00	0.00	3.85	0.02	0.18	4.05
Worker	60	80	8	0	0.00	0.00	0.00	0.00	0.00	0.00	0.00	0.00	0.00	0.00
Waterside Construction (P	2028													
Total Haul Trips	0													
Hauling	0	80	8	15	0.00	0.00	0.00	0.00	0.00	0.00	0.00	0.00	0.00	0.00
Vendor	0	80	8	15	0.00	0.00	0.00	0.00	0.00	0.00	0.00	0.00	0.00	0.00
Worker	20	80	8	0	0.00	0.00	0.00	0.00	0.00	0.00	0.00	0.00	0.00	0.00

SLRC - Meadow (2nd Half)
Road Dust, Break Wear, and Tire wear Emissions

		Emission Factors (grams/mile)					
		PM10			PM2.5		
		RD	BW	TW	RD	BW	TW
2027Hauling	Hauling	1.23E-01	0.082414193	0.03529623	1.85E-02	0.02884497	0.00882406
2027Vendor	Vendor	1.23E-01	0.062505591	0.02364812	1.85E-02	0.02187696	0.00591203
2027Worker	Worker	1.23E-01	0.008900193	0.008	1.85E-02	0.00311507	0.002
2028Hauling	Hauling	1.23E-01	0.082579388	0.03530171	1.85E-02	0.02890279	0.00882543
2028Vendor	Vendor	1.23E-01	0.062418874	0.02365085	1.85E-02	0.02184661	0.00591271
2028Worker	Worker	1.23E-01	0.008877894	0.008	1.85E-02	0.00310726	0.002
2029Hauling	Hauling	1.23E-01	0.082650427	0.03530708	1.85E-02	0.02892765	0.00882677
2029Vendor	Vendor	1.23E-01	0.062225219	0.02365354	1.85E-02	0.02177883	0.00591339
2029Worker	Worker	1.23E-01	0.008855837	0.008	1.85E-02	0.00309954	0.002
2030Hauling	Hauling	1.23E-01	0.082639246	0.03531238	1.85E-02	0.02892374	0.0088281
2030Vendor	Vendor	1.23E-01	0.06193362	0.02365619	1.85E-02	0.02167677	0.00591405
2030Worker	Worker	1.23E-01	0.008833858	0.008	1.85E-02	0.00309185	0.002

Construction Phase	Daily One-Way Trips	Haul Days per Phase (days)	Work Hours per Day (hours/day)	One-Way Trip Distance per Day (miles)	Regional Emissions (pounds/day) PM10 RD	PM10 BW	PM10 TW	PM2.5 RD	PM2.5 BW	PM2.5 TW
Demolition	2027									
Total Haul Trips	142									
Hauling	8	20	8	25	0.05	0.04	0.02	0.01	0.01	0.00
Vendor	0	20	8	6.9	0.00	0.00	0.00	0.00	0.00	0.00
Worker	20	20	8	14.7	0.08	0.01	0.01	0.01	0.00	0.00
Site Grubbing / Prep	2027									
Total Haul Trips	500									
Hauling	26	20	8	25	0.18	0.12	0.05	0.03	0.04	0.01
Vendor	0	20	8	6.9	0.00	0.00	0.00	0.00	0.00	0.00
Worker	20	20	8	14.7	0.08	0.01	0.01	0.01	0.00	0.00
Mass Grading / Excavation	2027									
Total Haul Trips	2708.3875									
Hauling	30	91	8	25	0.20	0.14	0.06	0.03	0.05	0.01
Vendor	0	91	8	6.9	0.00	0.00	0.00	0.00	0.00	0.00
Worker	40	91	8	14.7	0.16	0.01	0.01	0.02	0.00	0.00
Mass Grading / Excavation	2028									
Total Haul Trips	4434.6125									
Hauling	30	149	8	25	0.20	0.14	0.06	0.03	0.05	0.01
Vendor	0	149	8	6.9	0.00	0.00	0.00	0.00	0.00	0.00
Worker	40	149	8	14.7	0.16	0.01	0.01	0.02	0.00	0.00
Drainage / Utilities Trenchi	2028									
Total Haul Trips	286									
Hauling	6	60	8	25	0.04	0.03	0.01	0.01	0.01	0.00
Vendor	0	60	8	6.9	0.00	0.00	0.00	0.00	0.00	0.00
Worker	20	60	8	14.7	0.08	0.01	0.01	0.01	0.00	0.00
Foundations / Concrete Pa	2028									
Total Haul Trips	375									
Hauling	8	60	8	25	0.05	0.04	0.02	0.01	0.01	0.00
Vendor	0	60	8	6.9	0.00	0.00	0.00	0.00	0.00	0.00
Worker	20	60	8	14.7	0.08	0.01	0.01	0.01	0.00	0.00
Building / Structure Constr	2028									
Total Haul Trips	0									
Hauling	0	100	8	25	0.00	0.00	0.00	0.00	0.00	0.00
Vendor	32	100	8	6.9	0.06	0.03	0.01	0.01	0.01	0.00
Worker	20	100	8	14.7	0.08	0.01	0.01	0.01	0.00	0.00
Asphalt Paving	2028									
Total Haul Trips	0									
Hauling	0	80	8	25	0.00	0.00	0.00	0.00	0.00	0.00
Vendor	0	80	8	6.9	0.00	0.00	0.00	0.00	0.00	0.00
Worker	20	80	8	14.7	0.08	0.01	0.01	0.01	0.00	0.00
Landscaping or Other Finis	2028									
Total Haul Trips	0									
Hauling	0	80	8	25	0.00	0.00	0.00	0.00	0.00	0.00
Vendor	32	80	8	6.9	0.06	0.03	0.01	0.01	0.01	0.00
Worker	60	80	8	14.7	0.24	0.02	0.02	0.04	0.01	0.00
Waterside Construction (P	2028									
Total Haul Trips	0									
Hauling	0	80	8	25	0.00	0.00	0.00	0.00	0.00	0.00
Vendor	0	80	8	6.9	0.00	0.00	0.00	0.00	0.00	0.00
Worker	20	80	8	14.7	0.08	0.01	0.01	0.01	0.00	0.00

SLRC - Meadow (2nd Half)
Road Dust

Paved Road Dust Emission Factors

County_Air District: Los Angeles SC UPDATE ME

Formula: $EF_{Dust,P} = (k\ (sL)^{0.91} \times (W)^{1.02}) \times (1-P/4N)$

Where:

$EF_{Dust,P}$ =	Paved Road Dust Emission Factor (having the same units as k)	
k =	particle size multiplier	
sL =	road surface silt loading (g/m^2)	weighted average silt loading factor used
W =	average fleet vehicle weight (tons) (CARB uses 2.4 tons as a fleet average vehicle weight factor)	
P =	number of "wet" days, when at least one site per county received at least 0.01 inch of precipitation during the annual averaging period	Table 5 of CARB Miscellaneous Process Methodology 7.9 for Los Angeles County
N =	the number of days in the annual averaging period (default = 365)	

Emission Factor (grams per VMT)	PM10	PM2.5	
k	1.0000	0.1500	
sL	0.03892	0.03892	
W	2.4	2.4	
P	46	46	Autoupdates for the appropriate County using Table 5 CARB Miscellaneous Process Methodology 7.9
N	365	365	
$EF_{Dust,P}$	0.1233	0.0185	

Unpaved Road Dust Emission Factors (Assumes No Precipitation)

Formula: $EF_{Dust,U} = (k\ (s / 12)^{1} \times (Sp / 30)^{0.5} / (M / 0.5)^{0.2}) - C)$

Where:

$EF_{Dust,U}$ = Unpaved Road Dust Emission Factor (having the same units as k)

k = particle size multiplier

s = surface material silt content (%)

Sp = mean vehicle speed (mph)

M = surface material moisture content (%)

C = Emission Factor for 1980s vehicle fleet exhaust, brake wear, and tire wear

Emission Factor (grams per VMT)		
	PM10	PM2.5
k	816.47	81.65
s	4.3%	4.3%
Sp	15	15
M	0.5%	0.5%
C	0.00047	0.00036
$EF_{Dust,U}$	5.20E+00	5.19E-01

Sources:

CalEEMod User Guide, version 2020.4.0

California Air Resources Board (CARB), Miscellaneous Process Methodology 7.9 — Entrained Road Travel, Paved Road Dust. Revised and updated March 2021, https://ww3.arb.ca.gov/ei/areasrc/fullpdf/2021_paved_roads_7_9.pdf

USEPA, *AP-42* , Fifth Edition, Volume I, Chapter 13.2.1 - Paved Roads, (2011).

USEPA, *AP-42* , Fifth Edition, Volume I, Chapter 13.2.2 - Unpaved Roads, (2011).

Silt Loading Factor

Source: CARB, 2021.

Table 3: California Default Statewide and Local Silt Loading Values

Silt Loadings (g/m2)			
Freeway	**Major**	**Collector**	**Local**
0.015	0.032	0.032	0.32

Table 2: Roadway Travel Fractions

2017 HPMS Travel Fractions			
0.44	0.44	0.07	0.05

Autoupdates for the appropriate County using Table 2 of CARB Miscellaneous Process Methodology 7.9

SLRC - Restriping + Sidewalk Construction
Total On-Road Emissions

SLRC - Restriping + Sidewalk Construction
Total On-Road Emissions

260 Max construction days per year

Construction Phase	Daily One-Way Trips	Haul Days per Phase (days)	Work Hours per Day (hours/day)	One-Way Trip Distance per Day (miles)	Idling per Day (minutes)	Regional Emissions (pounds/day) ROG	NOX	CO	SO2	PM10 Dust	PM10 Exh	Total PM10	PM2.5 Dust	PM2.5 Exh	Total PM2.5	(MT/yr) Total CO2e
Re-striping South Valley	2025															
Total Haul Trips	0															
Hauling	0	3	8	25	15	0.00	0.00	0.00	0.00	0.00	0.00	0.00	0.00	0.00	0.00	0.00
Vendor	4	3	8	6.9	15	0.00	0.14	0.11	0.00	0.01	0.00	0.01	0.00	0.00	0.00	0.14
Worker	12	3	8	14.7	0	0.01	0.03	0.38	0.00	0.05	0.00	0.06	0.01	0.00	0.01	0.16
					Total:	0.01	0.17	0.49	0.00	0.07	0.00	0.07	0.01	0.00	0.01	0.30
Re-striping Silver Lake Boulevarc	2025															
Total Haul Trips	0															
Hauling	0	3	8	25	15	0.00	0.00	0.00	0.00	0.00	0.00	0.00	0.00	0.00	0.00	0.00
Vendor	4	3	8	6.9	15	0.00	0.14	0.11	0.00	0.01	0.00	0.01	0.00	0.00	0.00	0.14
Worker	12	3	8	14.7	0	0.01	0.03	0.38	0.00	0.05	0.00	0.06	0.01	0.00	0.01	0.16
					Total:	0.01	0.17	0.49	0.00	0.07	0.00	0.07	0.01	0.00	0.01	0.30
Demolition	2025															
Total Haul Trips	54															
Hauling	14	4	8	25	15	0.01	1.71	0.94	0.01	0.19	0.02	0.20	0.04	0.02	0.06	2.07
Vendor	0	4	8	6.9	15	0.00	0.00	0.00	0.00	0.00	0.00	0.00	0.00	0.00	0.00	0.00
Worker	22	4	8	14.7	0	0.01	0.05	0.70	0.00	0.10	0.00	0.10	0.02	0.00	0.02	0.39
					Total:	0.02	1.76	1.64	0.01	0.29	0.02	0.31	0.06	0.02	0.08	2.46
Placing Base	2025															
Total Haul Trips	40															
Hauling	20	2	8	25	15	0.02	2.44	1.34	0.02	0.27	0.03	0.29	0.06	0.03	0.09	1.53
Vendor	0	2	8	6.9	15	0.00	0.00	0.00	0.00	0.00	0.00	0.00	0.00	0.00	0.00	0.00
Worker	40	2	8	14.7	0	0.02	0.09	1.28	0.00	0.18	0.00	0.18	0.03	0.00	0.03	0.35
					Total:	0.04	2.53	2.62	0.02	0.45	0.03	0.48	0.09	0.03	0.12	1.89
Form/Place Rebar and Pour	2025															
Total Haul Trips	66															
Hauling	12	6	8	25	15	0.01	1.46	0.80	0.01	0.16	0.02	0.18	0.04	0.02	0.05	2.53
Vendor	0	6	8	6.9	15	0.00	0.00	0.00	0.00	0.00	0.00	0.00	0.00	0.00	0.00	0.00
Worker	20	6	8	14.7	0	0.01	0.05	0.64	0.00	0.09	0.00	0.09	0.02	0.00	0.02	0.53
					Total:	0.02	1.51	1.44	0.01	0.25	0.02	0.27	0.05	0.02	0.07	3.06

SLRC - Restriping + Sidewalk Construction
Running Emissions

		Running Emissions Factor (grams/mile)						Running Emissions Factor (grams/mile)		
		ROG	NOX	CO	SO2	PM10	PM2.5	CO2	CH4	N2O
2025Hauling	Hauling	0.0143794	1.662749972	0.515205	0.0139078	0.0238945	0.0228564	1532.4435	0.0783414	0.2443483
2025Vendor	Vendor	0.0176078	1.192913115	0.4052439	0.012557	0.0160024	0.015304	1355.5432	0.0423634	0.1910545
2025Worker	Worker	0.0163981	0.071550735	0.9858426	0.0029604	0.0016007	0.001473	299.4742	0.0039764	0.0062159
2026Hauling	Hauling	0.013764	1.595849109	0.4969589	0.0136481	0.0237038	0.0226741	1504.8143	0.0744789	0.2399852
2026Vendor	Vendor	0.0158814	1.125637812	0.3755579	0.0123343	0.0155008	0.0148243	1332.3798	0.0403257	0.1883567
2026Worker	Worker	0.0147442	0.064876665	0.9214544	0.0028971	0.0015177	0.0013965	293.06677	0.0036141	0.0058167
2027Hauling	Hauling	0.0132201	1.536397393	0.4741701	0.0133714	0.0237684	0.0227362	1474.7692	0.0699787	0.2352164
2027Vendor	Vendor	0.0144023	1.064732037	0.3465486	0.0120909	0.0151979	0.0145347	1306.6828	0.0379906	0.1852883
2027Worker	Worker	0.0132844	0.05897072	0.8634052	0.0028397	0.0014234	0.0013095	287.26427	0.0032952	0.0054634
2028Hauling	Hauling	0.0127141	1.477217073	0.4559466	0.0130604	0.0235201	0.0224987	1441.1235	0.0660503	0.2298802
2028Vendor	Vendor	0.0131317	1.005970191	0.3229158	0.0117988	0.0147601	0.014116	1275.8366	0.0359613	0.1814923
2028Worker	Worker	0.0120534	0.05379889	0.8150536	0.0027861	0.0013259	0.0012197	281.83942	0.0030241	0.0051536
GWP		N/A	N/A	N/A	N/A	N/A	N/A	1	25	290

Construction Phase	Daily One-Way Trips	Haul Days per Phase (days)	Work Hours per Day (hours/day)	One-Way Trip Distance per Day (miles)	Regional Emissions (pounds/day) ROG	NOX	CO	SO2	PM10	PM2.5	Regional Emissions (MT/year) CO2	CH4	N2O	CO2e
Re-striping South Valley	2025													
Total Haul Trips	0													
Hauling	0	3	8	25	0.00	0.00	0.00	0.00	0.00	0.00	0.00	0.00	0.00	0.00
Vendor	4	3	8	6.9	0.00	0.07	0.02	0.00	0.00	0.00	0.11	0.00	0.00	0.12
Worker	12	3	8	14.7	0.01	0.03	0.38	0.00	0.00	0.00	0.16	0.00	0.00	0.16
Re-striping Silver Lake Bou	2025													
Total Haul Trips	0													
Hauling	0	3	8	25	0.00	0.00	0.00	0.00	0.00	0.00	0.00	0.00	0.00	0.00
Vendor	4	3	8	6.9	0.00	0.07	0.02	0.00	0.00	0.00	0.11	0.00	0.00	0.12
Worker	12	3	8	14.7	0.01	0.03	0.38	0.00	0.00	0.00	0.16	0.00	0.00	0.16
Demolition	2025													
Total Haul Trips	54													
Hauling	14	4	8	25	0.01	1.28	0.40	0.01	0.02	0.02	2.07	0.00	0.00	2.07
Vendor	0	4	8	6.9	0.00	0.00	0.00	0.00	0.00	0.00	0.00	0.00	0.00	0.00
Worker	22	4	8	14.7	0.01	0.05	0.70	0.00	0.00	0.00	0.39	0.00	0.00	0.39
Placing Base	2025													
Total Haul Trips	40													
Hauling	20	2	8	25	0.02	1.83	0.57	0.02	0.03	0.03	1.53	0.00	0.00	1.53
Vendor	0	2	8	6.9	0.00	0.00	0.00	0.00	0.00	0.00	0.00	0.00	0.00	0.00
Worker	40	2	8	14.7	0.02	0.09	1.28	0.00	0.00	0.00	0.35	0.00	0.00	0.35
Form/Place Rebar and Pou	2025													
Total Haul Trips	66													
Hauling	12	6	8	25	0.01	1.10	0.34	0.01	0.02	0.02	2.53	0.00	0.00	2.53
Vendor	0	6	8	6.9	0.00	0.00	0.00	0.00	0.00	0.00	0.00	0.00	0.00	0.00
Worker	20	6	8	14.7	0.01	0.05	0.64	0.00	0.00	0.00	0.53	0.00	0.00	0.53

SLRC - Restriping + Sidewalk Construction
Idling Emissions

		Idling Emissions Factor (grams/minute)						Idling Emissions Factor (grams/minute)		
		ROG	NOX	CO	SO2	PM10	PM2.5	CO2	CH4	N2O
2025Hauling	Hauling	0.00134842	0.91470906	1.16956773	0.00160816	0.00048966	0.00046743	182.629841	0.03706445	0.02936626
2025Vendor	Vendor	0.00342676	0.536041861	0.65442085	0.000944	0.00037184	0.00035516	106.527895	0.02050332	0.016999
2025Worker	Worker	0	0	0	0	0	0	0	0	0
2026Hauling	Hauling	0.00195187	0.90488357	1.16475746	0.00157132	0.00046695	0.00044566	178.812761	0.03647035	0.02876828
2026Vendor	Vendor	0.00362484	0.529314365	0.65147097	0.00092419	0.00033895	0.00032367	104.493478	0.02023213	0.01668577
2026Worker	Worker	0	0	0	0	0	0	0	0	0
2027Hauling	Hauling	0.00283936	0.89526597	1.15904257	0.00153493	0.00044772	0.00042721	175.004083	0.0358482	0.02816981
2027Vendor	Vendor	0.00397079	0.522713112	0.64790746	0.0009042	0.00031158	0.00029746	102.417511	0.01994005	0.01636488
2027Worker	Worker	0	0	0	0	0	0	0	0	0
2028Hauling	Hauling	0.0041572	0.885319419	1.15196023	0.00149758	0.00043074	0.00041093	171.046708	0.03520228	0.02754572
2028Vendor	Vendor	0.00453379	0.515857127	0.64340242	0.00088317	0.00028862	0.00027547	100.203959	0.01962216	0.016021
2028Worker	Worker	0	0	0	0	0	0	0	0	0
	GWP	N/A	N/A	N/A	N/A	N/A	N/A	1	25	290

Construction Phase	Daily One-Way Trips	Haul Days per Phase (days)	Work Hours per Day (hours/day)	Idling minutes per Day (miles)	Regional Emissions (pounds/day)						Regional Emissions (MT/year)			
					ROG	NOX	CO	SO2	PM10	PM2.5	CO2	CH4	N2O	CO2e
Re-striping South Valley	2025													
Total Haul Trips	0													
Hauling	0	3	8	15	0.00	0.00	0.00	0.00	0.00	0.00	0.00	0.00	0.00	0.00
Vendor	4	3	8	15	0.00	0.07	0.09	0.00	0.00	0.00	0.02	0.00	0.00	0.02
Worker	12	3	8	0	0.00	0.00	0.00	0.00	0.00	0.00	0.00	0.00	0.00	0.00
Re-striping Silver Lake Boul	2025													
Total Haul Trips	0													
Hauling	0	3	8	15	0.00	0.00	0.00	0.00	0.00	0.00	0.00	0.00	0.00	0.00
Vendor	4	3	8	15	0.00	0.07	0.09	0.00	0.00	0.00	0.02	0.00	0.00	0.02
Worker	12	3	8	0	0.00	0.00	0.00	0.00	0.00	0.00	0.00	0.00	0.00	0.00
Demolition	2025													
Total Haul Trips	54													
Hauling	14	4	8	15	0.00	0.42	0.54	0.00	0.00	0.00	0.00	0.00	0.00	0.00
Vendor	0	4	8	15	0.00	0.00	0.00	0.00	0.00	0.00	0.00	0.00	0.00	0.00
Worker	22	4	8	0	0.00	0.00	0.00	0.00	0.00	0.00	0.00	0.00	0.00	0.00
Placing Base	2025													
Total Haul Trips	40													
Hauling	20	2	8	15	0.00	0.60	0.77	0.00	0.00	0.00	0.00	0.00	0.00	0.00
Vendor	0	2	8	15	0.00	0.00	0.00	0.00	0.00	0.00	0.00	0.00	0.00	0.00
Worker	40	2	8	0	0.00	0.00	0.00	0.00	0.00	0.00	0.00	0.00	0.00	0.00
Form/Place Rebar and Pour	2025													
Total Haul Trips	66													
Hauling	12	6	8	15	0.00	0.36	0.46	0.00	0.00	0.00	0.00	0.00	0.00	0.00
Vendor	0	6	8	15	0.00	0.00	0.00	0.00	0.00	0.00	0.00	0.00	0.00	0.00
Worker	20	6	8	0	0.00	0.00	0.00	0.00	0.00	0.00	0.00	0.00	0.00	0.00

SLRC - Restriping + Sidewalk Construction
Road Dust, Break Wear, and Tire wear Emissions

	Emission Factors (grams/mile)					
	PM10			PM2.5		
	RD	BW	TW	RD	BW	TW
2025Hauling Hauling	1.23E-01	0.082193524	0.03528459	1.85E-02	0.02876773	0.00882115
2025Vendor Vendor	1.23E-01	0.062593489	0.02364229	1.85E-02	0.02190772	0.00591057
2025Worker Worker	1.23E-01	0.008968156	0.008	1.85E-02	0.00313885	0.002
2026Hauling Hauling	1.23E-01	0.082405307	0.03529039	1.85E-02	0.02884186	0.0088226
2026Vendor Vendor	1.23E-01	0.062625784	0.02364519	1.85E-02	0.02191902	0.0059113
2026Worker Worker	1.23E-01	0.008948145	0.008	1.85E-02	0.00313185	0.002
2027Hauling Hauling	1.23E-01	0.082414193	0.03529623	1.85E-02	0.02884497	0.00882406
2027Vendor Vendor	1.23E-01	0.062505591	0.02364812	1.85E-02	0.02187696	0.00591203
2027Worker Worker	1.23E-01	0.008900193	0.008	1.85E-02	0.00311507	0.002
2028Hauling Hauling	1.23E-01	0.082579388	0.03530171	1.85E-02	0.02890279	0.00882543
2028Vendor Vendor	1.23E-01	0.062418874	0.02365085	1.85E-02	0.02184661	0.00591271
2028Worker Worker	1.23E-01	0.008877894	0.008	1.85E-02	0.00310726	0.002

Construction Phase	Daily One-Way Trips	Haul Days per Phase (days)	Work Hours per Day (hours/day)	One-Way Trip Distance per Day (miles)	Regional Emissions (pounds/day)					
					PM10			PM2.5		
					RD	BW	TW	RD	BW	TW
Re-striping South Valley	2025									
Total Haul Trips	0									
Hauling	0	3	8	25	0.00	0.00	0.00	0.00	0.00	0.00
Vendor	4	3	8	6.9	0.01	0.00	0.00	0.00	0.00	0.00
Worker	12	3	8	14.7	0.05	0.00	0.00	0.01	0.00	0.00
Re-striping Silver Lake Boul	2025									
Total Haul Trips	0									
Hauling	0	3	8	25	0.00	0.00	0.00	0.00	0.00	0.00
Vendor	4	3	8	6.9	0.01	0.00	0.00	0.00	0.00	0.00
Worker	12	3	8	14.7	0.05	0.00	0.00	0.01	0.00	0.00
Demolition	2025									
Total Haul Trips	54									
Hauling	14	4	8	25	0.10	0.06	0.03	0.01	0.02	0.01
Vendor	0	4	8	6.9	0.00	0.00	0.00	0.00	0.00	0.00
Worker	22	4	8	14.7	0.09	0.01	0.01	0.01	0.00	0.00
Placing Base	2025									
Total Haul Trips	40									
Hauling	20	2	8	25	0.14	0.09	0.04	0.02	0.03	0.01
Vendor	0	2	8	6.9	0.00	0.00	0.00	0.00	0.00	0.00
Worker	40	2	8	14.7	0.16	0.01	0.01	0.02	0.00	0.00
Form/Place Rebar and Pour	2025									
Total Haul Trips	66									
Hauling	12	6	8	25	0.08	0.05	0.02	0.01	0.02	0.01
Vendor	0	6	8	6.9	0.00	0.00	0.00	0.00	0.00	0.00
Worker	20	6	8	14.7	0.08	0.01	0.01	0.01	0.00	0.00

SLRC - Restriping + Sidewalk Construction
Road Dust

Paved Road Dust Emission Factors

County_Air District: Los Angeles SC UPDATE ME

Formula: $EF_{Dust,P} = (k\ (sL)^{0.91} \times (W)^{1.02}) \times (1-P/4N)$

Where:

$EF_{Dust,P}$ =	Paved Road Dust Emission Factor (having the same units as k)	
k =	particle size multiplier	
sL =	road surface silt loading (g/m^2)	weighted average silt loading factor used
W =	average fleet vehicle weight (tons) (CARB uses 2.4 tons as a fleet average vehicle weight factor)	
P =	number of "wet" days, when at least one site per county received at least 0.01 inch of precipitation during the annual averaging period	Table 5 of CARB Miscellaneous Process Methodology 7.9 for Los Angeles County
N =	the number of days in the annual averaging period (default = 365)	

	Emission Factor (grams per VMT)		
	PM10	PM2.5	
k	1.0000	0.1500	
sL	0.03892	0.03892	
W	2.4	2.4	
P	46	46	Autoupdates for the appropriate County using Table 5 CARB Miscellaneous Process Methodology 7.9
N	365	365	
$EF_{Dust,P}$	0.1233	0.0185	

Unpaved Road Dust Emission Factors (Assumes No Precipitation)

Formula: $EF_{Dust,U} = (k\ (s / 12)^{1} \times (Sp / 30)^{0.5} / (M / 0.5)^{0.2}) - C)$

Where:

$EF_{Dust,U}$ = Unpaved Road Dust Emission Factor (having the same units as k)

k = particle size multiplier

s = surface material silt content (%)

Sp = mean vehicle speed (mph)

M = surface material moisture content (%)

C = Emission Factor for 1980s vehicle fleet exhaust, brake wear, and tire wear

Emission Factor (grams per VMT)		
	PM10	PM2.5
k	816.47	81.65
s	4.3%	4.3%
Sp	15	15
M	0.5%	0.5%
C	0.00047	0.00036
$EF_{Dust,U}$	5.20E+00	5.19E-01

Sources:

CalEEMod User Guide, version 2020.4.0

California Air Resources Board (CARB), Miscellaneous Process Methodology 7.9 — Entrained Road Travel, Paved Road Dust. Revised and updated March 2021, https://ww3.arb.ca.gov/ei/areasrc/fullpdf/2021_paved_roads_7_9.pdf

USEPA, *AP-42* , Fifth Edition, Volume I, Chapter 13.2.1 - Paved Roads, (2011).

USEPA, *AP-42* , Fifth Edition, Volume I, Chapter 13.2.2 - Unpaved Roads, (2011).

Silt Loading Factor

Source: CARB, 2021.

Table 3: California Default Statewide and Local Silt Loading Values

Silt Loadings (g/m2)			
Freeway	**Major**	**Collector**	**Local**
0.015	0.032	0.032	0.32

Table 2: Roadway Travel Fractions

2017 HPMS Travel Fractions			
0.44	0.44	0.07	0.05

Autoupdates for the appropriate County using Table 2 of CARB Miscellaneous Process Methodology 7.9

1.b) Operational Modeling Outputs

(1) Emissions Summaries and Miscellaneous Calculations

(2) Unmitigated

- Summer
- Winter

SLRC
Air Quality Assessment

Regional Operational Emissions
Buildout by Year 2027

Maximum Unmitigated Regional Operational Emissions (pounds per day) [a]

Source	VOC	NO_X	CO	SO_2	PM_{10}	$PM_{2.5}$
Area (Consumer Products, Landscaping)	0.2	3.00E-05	2.95E-03	0.00E+00	1.00E-05	1.00E-05
Motor Vehicles	3.3	4.6	29.5	0.1	3.8	0.7
Total Project On-Site and Off-Site Emissions	**3.5**	**4.6**	**29.5**	**0.1**	**3.8**	**0.7**
SCAQMD Numeric Indicators	**55.0**	**55.0**	**550.0**	**150.0**	**150.0**	**55.0**
Over/(Under)	(52)	(50)	(520.5)	(149.9)	(146)	(54)
Exceeds Thresholds?	**No**	**No**	**No**	**No**	**No**	**No**

SLRC
Air Quality Assessment

Localized Operational Emissions
Buildout by Year 2027

Maximum Unmitigated Localized Operational Emissions (pounds per day) [a]

Source	NO_X	CO	PM_{10}	$PM_{2.5}$
Area (Consumer Products, Landscaping)	3.00E-05	2.95E-03	1.00E-05	1.00E-05
Total Project On-Site Emissions	**3.00E-05**	**2.95E-03**	**1.00E-05**	**1.00E-05**
SCAQMD Numeric Indicators	**161.00**	**1861.00**	**3.00**	**2.00**
Over/(Under)	(161)	(1861)	(3.0)	(2.0)
Exceeds Thresholds?	**No**	**No**	**No**	**No**

Localized significance thresholds from SCAQMD Look-Up tables, conservatily used 5-acre site in South Central LA County (SRA 12) with the neareast sensitive receptor within 25 meters from the Site.

SLRC
Air Quality Assessment

Regional Operational Emissions
Buildout by Year 2027

Maximum Unmitigated Regional Operational Emissions + Overlapping Unmitigated Construction (pounds per day) [a]

Source	VOC	NO_X	CO	SO_2	PM_{10}	$PM_{2.5}$
Area (Consumer Products, Landscaping)	0.2	3.00E-05	2.95E-03	0.00E+00	1.00E-05	1.00E-05
Motor Vehicles	3.3	4.6	29.5	0.1	3.8	0.7
Construction	35.1	181.4	239.4	0.5	14.5	8.3
Total Project On-Site and Off-Site Emissions	**38.6**	**185.9**	**268.8**	**0.6**	**18.3**	**9.1**
SCAQMD Numeric Indicators	**55.0**	**55.0**	**550.0**	**150.0**	**150.0**	**55.0**
Over/(Under)	(16)	131	(281.2)	(149.4)	(132)	(46)
Exceeds Thresholds?	**No**	**Yes**	**No**	**No**	**No**	**No**

SLRC
Air Quality Assessment

Regional Operational Emissions
Buildout by Year 2027

Maximum Unmitigated Regional Operational Emissions + Overlapping Mitigated Construction (pounds per day) [a]

Source	VOC	NO_X	CO	SO_2	PM_{10}	$PM_{2.5}$
Area (Consumer Products, Landscaping)	0.2	3.00E-05	2.95E-03	0.00E+00	1.00E-05	1.00E-05
Motor Vehicles	3.3	4.6	29.5	0.1	3.8	0.7
Construction	22.5	41.2	271.8	0.5	11.3	4.9
Total Project On-Site and Off-Site Emissions	**25.9**	**45.8**	**301.3**	**0.6**	**15.1**	**5.6**
SCAQMD Numeric Indicators	**55.0**	**55.0**	**550.0**	**150.0**	**150.0**	**55.0**
Over/(Under)	(29)	(9)	(248.7)	(149.4)	(135)	(49)
Exceeds Thresholds?	**No**	**No**	**No**	**No**	**No**	**No**

SLRC
Air Quality Assessment

Regional Operational Emissions
Full Buildout Year 2030

Maximum Unmitigated Regional Operational Emissions (pounds per day) [a]

Source	VOC	NO_X	CO	SO_2	PM_{10}	$PM_{2.5}$
Area (Consumer Products, Landscaping)	4.96E-01	5.00E-05	5.34E-03	0.00E+00	2.00E-05	2.00E-05
Motor Vehicles	3.1	4.3	28.0	0.1	4.1	0.8
Total Project On-Site and Off-Site Emissions	**3.6**	**4.3**	**28.0**	**0.1**	**4.1**	**0.8**
SCAQMD Numeric Indicators	**55.0**	**55.0**	**550.0**	**150.0**	**150.0**	**55.0**
Over/(Under)	(51)	(51)	(522.0)	(149.9)	(146)	(54)
Exceeds Thresholds?	**No**	**No**	**No**	**No**	**No**	**No**

SLRC
Air Quality Assessment

Localized Operational Emissions
Full Buildout Year 2030

Maximum Unmitigated Localized Operational Emissions (pounds per day) [a]

Source	NO_X	CO	PM_{10}	$PM_{2.5}$
Area (Consumer Products, Landscaping)	5.00E-05	5.34E-03	2.0E-05	2.0E-05
Total Project On-Site Emissions	**5.00E-05**	**5.34E-03**	**2.00E-05**	**2.00E-05**
SCAQMD Numeric Indicators	**161.0**	**1861.0**	**3.0**	**2.0**
Over/(Under)	(161)	(1861)	(3.0)	(2.0)
Exceeds Thresholds?	**No**	**No**	**No**	**No**

Localized significance thresholds from SCAQMD Look-Up tables, conservatily used 5-acre site in South Central LA County (SRA 12) with the neareast sensitive receptor within 25 meters from the Site.

SLRC
Air Quality and GHG Assessment
Operational Mobile Emissions

				Criteria Pollutant Emission Factors (lb/mile)										GHG Emission Factors (metric tons/mile)				Criteria Pollutant Emissions (pounds/day)										GHG Emissions (metric tons/year)			
	Year	Max Daily VMT	Annual VMT	ROG	NOx	CO	SOx	PM10 Road Dust	PM10	PM10 Total	PM2_5 Road Dust	PM2_5	PM2.5 Tota	CO2	CH4	N2O	CO2e	ROG	NOx	CO	SOx	PM10 Road Dust	PM10	PM10 Total	PM2_5 Road Dust	PM2_5	PM2.5 Total	CO2	CH4	N2O	CO2e
																												1	*25*	*298*	
Project	2027	11,707	2,175,560	2.78E-04	3.90E-04	2.52E-03	7.78E-06	2.72E-04	5.61E-05	3.28E-04	4.08E-05	2.09E-05	6.17E-05	3.65E-04	1.75E-08	1.94E-08	3.72E-04	3.25	4.57	29.46	0.09	3.18	0.66	3.84	0.48	0.24	0.72	795.02	0.04	0.04	808.56
Project	2030	12,614	2,486,228	2.44E-04	3.39E-04	2.22E-03	7.39E-06	2.72E-04	5.56E-05	3.27E-04	4.08E-05	2.03E-05	6.11E-05	3.46E-04	1.56E-08	1.81E-08	3.52E-04	3.08	4.28	27.97	0.09	3.43	0.70	4.13	0.51	0.26	0.77	861.42	0.04	0.05	875.82
Project - BAU	2030	28,206	5,560,880	2.44E-04	3.39E-04	2.22E-03	7.39E-06	2.72E-04	5.56E-05	3.27E-04	4.08E-05	2.03E-05	6.11E-05	3.46E-04	1.56E-08	1.81E-08	3.52E-04	6.89	9.58	62.54	0.21	7.67	1.57	9.24	1.15	0.57	1.72	1,926.72	0.09	0.10	1,958.92

Source: Jano Baghdanian & Associates, Transportation Impact Assessment for Silver Lake Reservoir Complex Master Plan, Feb, 10, 2022.

Emissions Factors

	lbs/mile						MT/mile			
	ROG	NOx	CO	SOx	PM10	PM2_5	CO2	CH4	N2O	CO2e
2027	0.000277982	0.000390352	0.002516117	7.78485E-06	5.60834E-05	2.08959E-05	0.000365432	1.75023E-08	1.94106E-08	0.000371654
2028	0.000266843	0.000371642	0.002407678	7.6462E-06	5.59364E-05	2.07046E-05	0.000358905	1.69404E-08	1.89778E-08	0.000364984
2029	0.000254684	0.000354582	0.002308747	7.51441E-06	5.57791E-05	2.05175E-05	0.000352608	1.64079E-08	1.85487E-08	0.000358545
2030	0.000244398	0.000339479	0.002217146	7.38822E-06	5.56106E-05	2.03347E-05	0.000346477	1.56442E-08	1.81199E-08	0.000352268
2031	0.000235321	0.000326672	0.002126184	7.27664E-06	5.55056E-05	2.01885E-05	0.000340754	1.47182E-08	1.77137E-08	0.000346401

Date: 2/18/2022 3:31 PM

SLRC Operations - South Coast Air Basin, Summer

EMFAC Off-Model Adjustment Factors for Gasoline Light Duty Vehicle to Account for the SAFE Vehicle Rule Applied

SLRC Operations

South Coast Air Basin, Summer

1.0 Project Characteristics

1.1 Land Usage

Land Uses	Size	Metric	Lot Acreage	Floor Surface Area	Population
City Park	21.40	Acre	21.40	937,153.00	0
Other Asphalt Surfaces	3.85	Acre	3.85	162,687.00	0
Library	3.76	1000sqft	0.09	3,760.00	0

1.2 Other Project Characteristics

Urbanization	Urban	**Wind Speed (m/s)**	2.2	**Precipitation Freq (Days)**	31
Climate Zone	12			**Operational Year**	2027
Utility Company	Los Angeles Department of Water & Power				
CO2 Intensity (lb/MWhr)	563.83	**CH4 Intensity (lb/MWhr)**	0.033	**N2O Intensity (lb/MWhr)**	0.004

1.3 User Entered Comments & Non-Default Data

Project Characteristics - CO2 intensity factor linearly adjusted to account for SB100 RPS by year 2027.

Land Use - see operational assumptions

Construction Phase -

Vehicle Trips - operational mobile emissions calculated outside of CalEEMod.

Energy Use - Parking lot lighting used to account for lighting in City Park and Other Asphalt Surface uses.

Waste Mitigation - City of Los Angeles, Bureau of Sanitation, Zero Waste Progress Report, (2013). Citywide 76% MSW diversion.

SLRC Operations - South Coast Air Basin, Summer

EMFAC Off-Model Adjustment Factors for Gasoline Light Duty Vehicle to Account for the SAFE Vehicle Rule Applied

Table Name	Column Name	Default Value	New Value
tblEnergyUse	LightingElect	0.00	0.35
tblEnergyUse	LightingElect	0.00	0.35
tblLandUse	LandUseSquareFeet	932,184.00	937,153.00
tblLandUse	LandUseSquareFeet	167,706.00	162,687.00
tblProjectCharacteristics	CO2IntensityFactor	691.98	563.83
tblVehicleTrips	ST_TR	1.96	0.00
tblVehicleTrips	ST_TR	80.09	0.00
tblVehicleTrips	SU_TR	2.19	0.00
tblVehicleTrips	SU_TR	42.09	0.00
tblVehicleTrips	WD_TR	0.78	0.00
tblVehicleTrips	WD_TR	72.05	0.00

2.0 Emissions Summary

2.2 Overall Operational

Unmitigated Operational

	ROG	NOx	CO	SO2	Fugitive PM10	Exhaust PM10	PM10 Total	Fugitive PM2.5	Exhaust PM2.5	PM2.5 Total	Bio- CO2	NBio- CO2	Total CO2	CH4	N2O	CO2e
Category	lb/day										lb/day					
Area	0.2026	3.0000e-005	2.9500e-003	0.0000		1.0000e-005	1.0000e-005		1.0000e-005	1.0000e-005		6.3500e-003	6.3500e-003	2.0000e-005		6.7600e-003
Mobile	0.0000	0.0000	0.0000	0.0000	0.0000	0.0000	0.0000	0.0000	0.0000	0.0000		0.0000	0.0000	0.0000	0.0000	0.0000

SLRC Operations - South Coast Air Basin, Summer

EMFAC Off-Model Adjustment Factors for Gasoline Light Duty Vehicle to Account for the SAFE Vehicle Rule Applied

Mitigated Operational

	ROG	NOx	CO	SO2	Fugitive PM10	Exhaust PM10	PM10 Total	Fugitive PM2.5	Exhaust PM2.5	PM2.5 Total	Bio- CO2	NBio- CO2	Total CO2	CH4	N2O	CO2e
Category	lb/day										lb/day					
Area	0.2026	3.0000e-005	2.9500e-003	0.0000		1.0000e-005	1.0000e-005		1.0000e-005	1.0000e-005		6.3500e-003	6.3500e-003	2.0000e-005		6.7600e-003
Mobile	0.0000	0.0000	0.0000	0.0000	0.0000	0.0000	0.0000	0.0000	0.0000	0.0000		0.0000	0.0000	0.0000	0.0000	0.0000

	ROG	NOx	CO	SO2	Fugitive PM10	Exhaust PM10	PM10 Total	Fugitive PM2.5	Exhaust PM2.5	PM2.5 Total	Bio- CO2	NBio-CO2	Total CO2	CH4	N20	CO2e
Percent Reduction	**0.00**	**0.00**	**0.00**	**0.00**	**0.00**	**0.00**	**0.00**	**0.00**	**0.00**	**0.00**	**0.00**	**0.00**	**0.00**	**0.00**	**0.00**	**0.00**

4.0 Operational Detail - Mobile

4.1 Mitigation Measures Mobile

	ROG	NOx	CO	SO2	Fugitive PM10	Exhaust PM10	PM10 Total	Fugitive PM2.5	Exhaust PM2.5	PM2.5 Total	Bio- CO2	NBio- CO2	Total CO2	CH4	N2O	CO2e
Category	lb/day										lb/day					
Mitigated	0.0000	0.0000	0.0000	0.0000	0.0000	0.0000	0.0000	0.0000	0.0000	0.0000		0.0000	0.0000	0.0000	0.0000	0.0000
Unmitigated	0.0000	0.0000	0.0000	0.0000	0.0000	0.0000	0.0000	0.0000	0.0000	0.0000		0.0000	0.0000	0.0000	0.0000	0.0000

4.2 Trip Summary Information

	Average Daily Trip Rate			Unmitigated	Mitigated
Land Use	Weekday	Saturday	Sunday	Annual VMT	Annual VMT
City Park	0.00	0.00	0.00		
Library	0.00	0.00	0.00		
Other Asphalt Surfaces	0.00	0.00	0.00		
Total	0.00	0.00	0.00		

SLRC Operations - South Coast Air Basin, Summer

EMFAC Off-Model Adjustment Factors for Gasoline Light Duty Vehicle to Account for the SAFE Vehicle Rule Applied

4.3 Trip Type Information

	Miles			Trip %			Trip Purpose %		
Land Use	H-W or C-W	H-S or C-C	H-O or C-NW	H-W or C-W	H-S or C-C	H-O or C-NW	Primary	Diverted	Pass-by
City Park	16.60	8.40	6.90	33.00	48.00	19.00	66	28	6
Library	16.60	8.40	6.90	52.00	43.00	5.00	44	44	12
Other Asphalt Surfaces	16.60	8.40	6.90	0.00	0.00	0.00	0	0	0

4.4 Fleet Mix

Land Use	LDA	LDT1	LDT2	MDV	LHD1	LHD2	MHD	HHD	OBUS	UBUS	MCY	SBUS	MH
City Park	0.540903	0.063350	0.186529	0.126879	0.023813	0.006682	0.012522	0.008616	0.000821	0.000491	0.025115	0.000750	0.003529
Library	0.540903	0.063350	0.186529	0.126879	0.023813	0.006682	0.012522	0.008616	0.000821	0.000491	0.025115	0.000750	0.003529
Other Asphalt Surfaces	0.540903	0.063350	0.186529	0.126879	0.023813	0.006682	0.012522	0.008616	0.000821	0.000491	0.025115	0.000750	0.003529

6.0 Area Detail

6.1 Mitigation Measures Area

	ROG	NOx	CO	SO2	Fugitive PM10	Exhaust PM10	PM10 Total	Fugitive PM2.5	Exhaust PM2.5	PM2.5 Total	Bio- CO2	NBio- CO2	Total CO2	CH4	N2O	CO2e
Category	lb/day										lb/day					
Mitigated	0.2026	3.0000e-005	2.9500e-003	0.0000		1.0000e-005	1.0000e-005		1.0000e-005	1.0000e-005		6.3500e-003	6.3500e-003	2.0000e-005		6.7600e-003
Unmitigated	0.2026	3.0000e-005	2.9500e-003	0.0000		1.0000e-005	1.0000e-005		1.0000e-005	1.0000e-005		6.3500e-003	6.3500e-003	2.0000e-005		6.7600e-003

SLRC Operations - South Coast Air Basin, Summer

EMFAC Off-Model Adjustment Factors for Gasoline Light Duty Vehicle to Account for the SAFE Vehicle Rule Applied

6.2 Area by SubCategory

Unmitigated

	ROG	NOx	CO	SO2	Fugitive PM10	Exhaust PM10	PM10 Total	Fugitive PM2.5	Exhaust PM2.5	PM2.5 Total	Bio- CO2	NBio- CO2	Total CO2	CH4	N2O	CO2e
SubCategory	lb/day										lb/day					
Architectural Coating	0.0219					0.0000	0.0000		0.0000	0.0000			0.0000			0.0000
Consumer Products	0.1804					0.0000	0.0000		0.0000	0.0000			0.0000			0.0000
Landscaping	2.7000e-004	3.0000e-005	2.9500e-003	0.0000		1.0000e-005	1.0000e-005		1.0000e-005	1.0000e-005		6.3500e-003	6.3500e-003	2.0000e-005		6.7600e-003
Total	**0.2026**	**3.0000e-005**	**2.9500e-003**	**0.0000**		**1.0000e-005**	**1.0000e-005**		**1.0000e-005**	**1.0000e-005**		**6.3500e-003**	**6.3500e-003**	**2.0000e-005**		**6.7600e-003**

Mitigated

	ROG	NOx	CO	SO2	Fugitive PM10	Exhaust PM10	PM10 Total	Fugitive PM2.5	Exhaust PM2.5	PM2.5 Total	Bio- CO2	NBio- CO2	Total CO2	CH4	N2O	CO2e
SubCategory	lb/day										lb/day					
Architectural Coating	0.0219					0.0000	0.0000		0.0000	0.0000			0.0000			0.0000
Consumer Products	0.1804					0.0000	0.0000		0.0000	0.0000			0.0000			0.0000
Landscaping	2.7000e-004	3.0000e-005	2.9500e-003	0.0000		1.0000e-005	1.0000e-005		1.0000e-005	1.0000e-005		6.3500e-003	6.3500e-003	2.0000e-005		6.7600e-003
Total	**0.2026**	**3.0000e-005**	**2.9500e-003**	**0.0000**		**1.0000e-005**	**1.0000e-005**		**1.0000e-005**	**1.0000e-005**		**6.3500e-003**	**6.3500e-003**	**2.0000e-005**		**6.7600e-003**

SLRC Operations - South Coast Air Basin, Summer

EMFAC Off-Model Adjustment Factors for Gasoline Light Duty Vehicle to Account for the SAFE Vehicle Rule Applied

7.0 Water Detail

7.1 Mitigation Measures Water

8.0 Waste Detail

8.1 Mitigation Measures Waste

Institute Recycling and Composting Services

9.0 Operational Offroad

Equipment Type	Number	Hours/Day	Days/Year	Horse Power	Load Factor	Fuel Type

10.0 Stationary Equipment

Fire Pumps and Emergency Generators

Equipment Type	Number	Hours/Day	Hours/Year	Horse Power	Load Factor	Fuel Type

Boilers

Equipment Type	Number	Heat Input/Day	Heat Input/Year	Boiler Rating	Fuel Type

User Defined Equipment

Equipment Type	Number

11.0 Vegetation

SLRC Operations - South Coast Air Basin, Winter

EMFAC Off-Model Adjustment Factors for Gasoline Light Duty Vehicle to Account for the SAFE Vehicle Rule Applied

SLRC Operations

South Coast Air Basin, Winter

1.0 Project Characteristics

1.1 Land Usage

Land Uses	Size	Metric	Lot Acreage	Floor Surface Area	Population
City Park	21.40	Acre	21.40	937,153.00	0
Other Asphalt Surfaces	3.85	Acre	3.85	162,687.00	0
Library	3.76	1000sqft	0.09	3,760.00	0

1.2 Other Project Characteristics

Urbanization	Urban	**Wind Speed (m/s)**	2.2	**Precipitation Freq (Days)**	31
Climate Zone	12			**Operational Year**	2027
Utility Company	Los Angeles Department of Water & Power				
CO2 Intensity (lb/MWhr)	563.83	**CH4 Intensity (lb/MWhr)**	0.033	**N2O Intensity (lb/MWhr)**	0.004

1.3 User Entered Comments & Non-Default Data

Project Characteristics - CO2 intensity factor linearly adjusted to account for SB100 RPS by year 2027.

Land Use - see operational assumptions

Construction Phase -

Vehicle Trips - operational mobile emissions calculated outside of CalEEMod.

Energy Use - Parking lot lighting used to account for lighting in City Park and Other Asphalt Surface uses.

Waste Mitigation - City of Los Angeles, Bureau of Sanitation, Zero Waste Progress Report, (2013). Citywide 76% MSW diversion.

SLRC Operations - South Coast Air Basin, Winter

EMFAC Off-Model Adjustment Factors for Gasoline Light Duty Vehicle to Account for the SAFE Vehicle Rule Applied

Table Name	Column Name	Default Value	New Value
tblEnergyUse	LightingElect	0.00	0.35
tblEnergyUse	LightingElect	0.00	0.35
tblLandUse	LandUseSquareFeet	932,184.00	937,153.00
tblLandUse	LandUseSquareFeet	167,706.00	162,687.00
tblProjectCharacteristics	CO2IntensityFactor	691.98	563.83
tblVehicleTrips	ST_TR	1.96	0.00
tblVehicleTrips	ST_TR	80.09	0.00
tblVehicleTrips	SU_TR	2.19	0.00
tblVehicleTrips	SU_TR	42.09	0.00
tblVehicleTrips	WD_TR	0.78	0.00
tblVehicleTrips	WD_TR	72.05	0.00

2.0 Emissions Summary

2.2 Overall Operational

Unmitigated Operational

	ROG	NOx	CO	SO2	Fugitive PM10	Exhaust PM10	PM10 Total	Fugitive PM2.5	Exhaust PM2.5	PM2.5 Total	Bio- CO2	NBio- CO2	Total CO2	CH4	N2O	CO2e
Category	lb/day										lb/day					
Area	0.2026	3.0000e-005	2.9500e-003	0.0000		1.0000e-005	1.0000e-005		1.0000e-005	1.0000e-005		6.3500e-003	6.3500e-003	2.0000e-005		6.7600e-003
Mobile	0.0000	0.0000	0.0000	0.0000	0.0000	0.0000	0.0000	0.0000	0.0000	0.0000		0.0000	0.0000	0.0000	0.0000	0.0000

SLRC Operations - South Coast Air Basin, Winter

EMFAC Off-Model Adjustment Factors for Gasoline Light Duty Vehicle to Account for the SAFE Vehicle Rule Applied

Mitigated Operational

	ROG	NOx	CO	SO2	Fugitive PM10	Exhaust PM10	PM10 Total	Fugitive PM2.5	Exhaust PM2.5	PM2.5 Total	Bio- CO2	NBio- CO2	Total CO2	CH4	N2O	CO2e
Category	lb/day										lb/day					
Area	0.2026	3.0000e-005	2.9500e-003	0.0000		1.0000e-005	1.0000e-005		1.0000e-005	1.0000e-005		6.3500e-003	6.3500e-003	2.0000e-005		6.7600e-003
Mobile	0.0000	0.0000	0.0000	0.0000	0.0000	0.0000	0.0000	0.0000	0.0000	0.0000		0.0000	0.0000	0.0000	0.0000	0.0000

	ROG	NOx	CO	SO2	Fugitive PM10	Exhaust PM10	PM10 Total	Fugitive PM2.5	Exhaust PM2.5	PM2.5 Total	Bio- CO2	NBio-CO2	Total CO2	CH4	N20	CO2e
Percent Reduction	**0.00**	**0.00**	**0.00**	**0.00**	**0.00**	**0.00**	**0.00**	**0.00**	**0.00**	**0.00**	**0.00**	**0.00**	**0.00**	**0.00**	**0.00**	**0.00**

4.0 Operational Detail - Mobile

4.1 Mitigation Measures Mobile

	ROG	NOx	CO	SO2	Fugitive PM10	Exhaust PM10	PM10 Total	Fugitive PM2.5	Exhaust PM2.5	PM2.5 Total	Bio- CO2	NBio- CO2	Total CO2	CH4	N2O	CO2e
Category	lb/day										lb/day					
Mitigated	0.0000	0.0000	0.0000	0.0000	0.0000	0.0000	0.0000	0.0000	0.0000	0.0000		0.0000	0.0000	0.0000	0.0000	0.0000
Unmitigated	0.0000	0.0000	0.0000	0.0000	0.0000	0.0000	0.0000	0.0000	0.0000	0.0000		0.0000	0.0000	0.0000	0.0000	0.0000

4.2 Trip Summary Information

	Average Daily Trip Rate			Unmitigated	Mitigated
Land Use	Weekday	Saturday	Sunday	Annual VMT	Annual VMT
City Park	0.00	0.00	0.00		
Library	0.00	0.00	0.00		
Other Asphalt Surfaces	0.00	0.00	0.00		
Total	0.00	0.00	0.00		

4.3 Trip Type Information

SLRC Operations - South Coast Air Basin, Winter

EMFAC Off-Model Adjustment Factors for Gasoline Light Duty Vehicle to Account for the SAFE Vehicle Rule Applied

	Miles			Trip %			Trip Purpose %		
Land Use	H-W or C-W	H-S or C-C	H-O or C-NW	H-W or C-W	H-S or C-C	H-O or C-NW	Primary	Diverted	Pass-by
City Park	16.60	8.40	6.90	33.00	48.00	19.00	66	28	6
Library	16.60	8.40	6.90	52.00	43.00	5.00	44	44	12
Other Asphalt Surfaces	16.60	8.40	6.90	0.00	0.00	0.00	0	0	0

4.4 Fleet Mix

Land Use	LDA	LDT1	LDT2	MDV	LHD1	LHD2	MHD	HHD	OBUS	UBUS	MCY	SBUS	MH
City Park	0.540903	0.063350	0.186529	0.126879	0.023813	0.006682	0.012522	0.008616	0.000821	0.000491	0.025115	0.000750	0.003529
Library	0.540903	0.063350	0.186529	0.126879	0.023813	0.006682	0.012522	0.008616	0.000821	0.000491	0.025115	0.000750	0.003529
Other Asphalt Surfaces	0.540903	0.063350	0.186529	0.126879	0.023813	0.006682	0.012522	0.008616	0.000821	0.000491	0.025115	0.000750	0.003529

6.0 Area Detail

6.1 Mitigation Measures Area

	ROG	NOx	CO	SO2	Fugitive PM10	Exhaust PM10	PM10 Total	Fugitive PM2.5	Exhaust PM2.5	PM2.5 Total	Bio- CO2	NBio- CO2	Total CO2	CH4	N2O	CO2e
Category	lb/day										lb/day					
Mitigated	0.2026	3.0000e-005	2.9500e-003	0.0000		1.0000e-005	1.0000e-005		1.0000e-005	1.0000e-005		6.3500e-003	6.3500e-003	2.0000e-005		6.7600e-003
Unmitigated	0.2026	3.0000e-005	2.9500e-003	0.0000		1.0000e-005	1.0000e-005		1.0000e-005	1.0000e-005		6.3500e-003	6.3500e-003	2.0000e-005		6.7600e-003

SLRC Operations - South Coast Air Basin, Winter

EMFAC Off-Model Adjustment Factors for Gasoline Light Duty Vehicle to Account for the SAFE Vehicle Rule Applied

6.2 Area by SubCategory

Unmitigated

	ROG	NOx	CO	SO2	Fugitive PM10	Exhaust PM10	PM10 Total	Fugitive PM2.5	Exhaust PM2.5	PM2.5 Total	Bio- CO2	NBio- CO2	Total CO2	CH4	N2O	CO2e
SubCategory	lb/day										lb/day					
Architectural Coating	0.0219					0.0000	0.0000		0.0000	0.0000			0.0000			0.0000
Consumer Products	0.1804					0.0000	0.0000		0.0000	0.0000			0.0000			0.0000
Landscaping	2.7000e-004	3.0000e-005	2.9500e-003	0.0000		1.0000e-005	1.0000e-005		1.0000e-005	1.0000e-005		6.3500e-003	6.3500e-003	2.0000e-005		6.7600e-003
Total	**0.2026**	**3.0000e-005**	**2.9500e-003**	**0.0000**		**1.0000e-005**	**1.0000e-005**		**1.0000e-005**	**1.0000e-005**		**6.3500e-003**	**6.3500e-003**	**2.0000e-005**		**6.7600e-003**

Mitigated

	ROG	NOx	CO	SO2	Fugitive PM10	Exhaust PM10	PM10 Total	Fugitive PM2.5	Exhaust PM2.5	PM2.5 Total	Bio- CO2	NBio- CO2	Total CO2	CH4	N2O	CO2e
SubCategory	lb/day										lb/day					
Architectural Coating	0.0219					0.0000	0.0000		0.0000	0.0000			0.0000			0.0000
Consumer Products	0.1804					0.0000	0.0000		0.0000	0.0000			0.0000			0.0000
Landscaping	2.7000e-004	3.0000e-005	2.9500e-003	0.0000		1.0000e-005	1.0000e-005		1.0000e-005	1.0000e-005		6.3500e-003	6.3500e-003	2.0000e-005		6.7600e-003
Total	**0.2026**	**3.0000e-005**	**2.9500e-003**	**0.0000**		**1.0000e-005**	**1.0000e-005**		**1.0000e-005**	**1.0000e-005**		**6.3500e-003**	**6.3500e-003**	**2.0000e-005**		**6.7600e-003**

SLRC Operations - South Coast Air Basin, Winter

EMFAC Off-Model Adjustment Factors for Gasoline Light Duty Vehicle to Account for the SAFE Vehicle Rule Applied

7.0 Water Detail

7.1 Mitigation Measures Water

8.0 Waste Detail

8.1 Mitigation Measures Waste

Institute Recycling and Composting Services

9.0 Operational Offroad

Equipment Type	Number	Hours/Day	Days/Year	Horse Power	Load Factor	Fuel Type

10.0 Stationary Equipment

Fire Pumps and Emergency Generators

Equipment Type	Number	Hours/Day	Hours/Year	Horse Power	Load Factor	Fuel Type

Boilers

Equipment Type	Number	Heat Input/Day	Heat Input/Year	Boiler Rating	Fuel Type

User Defined Equipment

Equipment Type	Number

11.0 Vegetation

Date: 2/18/2022 3:47 PM

SLRC Operations - South Coast Air Basin, Summer

EMFAC Off-Model Adjustment Factors for Gasoline Light Duty Vehicle to Account for the SAFE Vehicle Rule Applied

SLRC Operations

South Coast Air Basin, Summer

1.0 Project Characteristics

1.1 Land Usage

Land Uses	Size	Metric	Lot Acreage	Floor Surface Area	Population
City Park	31.48	Acre	31.48	1,383,248.00	0
Other Asphalt Surfaces	11.50	Acre	11.50	489,492.00	0
Library	3.76	1000sqft	0.09	3,760.00	0
Racquet Club	5.80	1000sqft	0.13	5,800.00	0

1.2 Other Project Characteristics

Urbanization	Urban	**Wind Speed (m/s)**	2.2	**Precipitation Freq (Days)**	31
Climate Zone	12			**Operational Year**	2030
Utility Company	Los Angeles Department of Water & Power				
CO2 Intensity (lb/MWhr)	469.86	**CH4 Intensity (lb/MWhr)**	0.033	**N2O Intensity (lb/MWhr)**	0.004

1.3 User Entered Comments & Non-Default Data

Project Characteristics - CO2 intensity factor linearly adjusted to account for SB100 RPS by year 2030.

Land Use - see operational assumptions

Construction Phase -

Vehicle Trips - operational mobile emissions calculated outside of CalEEMod.

Energy Use - Parking lot lighting used to account for lighting in City Park and Other Asphalt Surface uses.

Waste Mitigation - City of Los Angeles, Bureau of Sanitation, Zero Waste Progress Report, (2013). Citywide 76% MSW diversion.

SLRC Operations - South Coast Air Basin, Summer

EMFAC Off-Model Adjustment Factors for Gasoline Light Duty Vehicle to Account for the SAFE Vehicle Rule Applied

Table Name	Column Name	Default Value	New Value
tblEnergyUse	LightingElect	0.00	0.35
tblEnergyUse	LightingElect	0.00	0.35
tblLandUse	LandUseSquareFeet	1,371,268.80	1,383,248.00
tblLandUse	LandUseSquareFeet	500,940.00	489,492.00
tblProjectCharacteristics	CO2IntensityFactor	691.98	469.86
tblVehicleTrips	ST_TR	1.96	0.00
tblVehicleTrips	ST_TR	80.09	0.00
tblVehicleTrips	ST_TR	21.35	0.00
tblVehicleTrips	SU_TR	2.19	0.00
tblVehicleTrips	SU_TR	42.09	0.00
tblVehicleTrips	SU_TR	17.40	0.00
tblVehicleTrips	WD_TR	0.78	0.00
tblVehicleTrips	WD_TR	72.05	0.00
tblVehicleTrips	WD_TR	14.03	0.00

2.0 Emissions Summary

2.2 Overall Operational

Unmitigated Operational

	ROG	NOx	CO	SO2	Fugitive PM10	Exhaust PM10	PM10 Total	Fugitive PM2.5	Exhaust PM2.5	PM2.5 Total	Bio- CO2	NBio- CO2	Total CO2	CH4	N2O	CO2e
Category	lb/day										lb/day					
Area	0.4960	5.0000e-005	5.3400e-003	0.0000		2.0000e-005	2.0000e-005		2.0000e-005	2.0000e-005		0.0115	0.0115	3.0000e-005		0.0122
Mobile	0.0000	0.0000	0.0000	0.0000	0.0000	0.0000	0.0000	0.0000	0.0000	0.0000		0.0000	0.0000	0.0000	0.0000	0.0000

SLRC Operations - South Coast Air Basin, Summer

EMFAC Off-Model Adjustment Factors for Gasoline Light Duty Vehicle to Account for the SAFE Vehicle Rule Applied

Mitigated Operational

	ROG	NOx	CO	SO2	Fugitive PM10	Exhaust PM10	PM10 Total	Fugitive PM2.5	Exhaust PM2.5	PM2.5 Total	Bio- CO2	NBio- CO2	Total CO2	CH4	N2O	CO2e
Category	lb/day										lb/day					
Area	0.4960	5.0000e-005	5.3400e-003	0.0000		2.0000e-005	2.0000e-005		2.0000e-005	2.0000e-005		0.0115	0.0115	3.0000e-005		0.0122
Mobile	0.0000	0.0000	0.0000	0.0000	0.0000	0.0000	0.0000	0.0000	0.0000	0.0000		0.0000	0.0000	0.0000	0.0000	0.0000

	ROG	NOx	CO	SO2	Fugitive PM10	Exhaust PM10	PM10 Total	Fugitive PM2.5	Exhaust PM2.5	PM2.5 Total	Bio- CO2	NBio-CO2	Total CO2	CH4	N20	CO2e
Percent Reduction	**0.00**	**0.00**	**0.00**	**0.00**	**0.00**	**0.00**	**0.00**	**0.00**	**0.00**	**0.00**	**0.00**	**0.00**	**0.00**	**0.00**	**0.00**	**0.00**

4.0 Operational Detail - Mobile

4.1 Mitigation Measures Mobile

	ROG	NOx	CO	SO2	Fugitive PM10	Exhaust PM10	PM10 Total	Fugitive PM2.5	Exhaust PM2.5	PM2.5 Total	Bio- CO2	NBio- CO2	Total CO2	CH4	N2O	CO2e
Category	lb/day										lb/day					
Mitigated	0.0000	0.0000	0.0000	0.0000	0.0000	0.0000	0.0000	0.0000	0.0000	0.0000		0.0000	0.0000	0.0000	0.0000	0.0000
Unmitigated	0.0000	0.0000	0.0000	0.0000	0.0000	0.0000	0.0000	0.0000	0.0000	0.0000		0.0000	0.0000	0.0000	0.0000	0.0000

4.2 Trip Summary Information

	Average Daily Trip Rate			Unmitigated	Mitigated
Land Use	Weekday	Saturday	Sunday	Annual VMT	Annual VMT
City Park	0.00	0.00	0.00		
Library	0.00	0.00	0.00		
Other Asphalt Surfaces	0.00	0.00	0.00		
Racquet Club	0.00	0.00	0.00		
Total	0.00	0.00	0.00		

SLRC Operations - South Coast Air Basin, Summer

EMFAC Off-Model Adjustment Factors for Gasoline Light Duty Vehicle to Account for the SAFE Vehicle Rule Applied

4.3 Trip Type Information

	Miles			Trip %			Trip Purpose %		
Land Use	H-W or C-W	H-S or C-C	H-O or C-NW	H-W or C-W	H-S or C-C	H-O or C-NW	Primary	Diverted	Pass-by
City Park	16.60	8.40	6.90	33.00	48.00	19.00	66	28	6
Library	16.60	8.40	6.90	52.00	43.00	5.00	44	44	12
Other Asphalt Surfaces	16.60	8.40	6.90	0.00	0.00	0.00	0	0	0
Racquet Club	16.60	8.40	6.90	11.50	69.50	19.00	52	39	9

4.4 Fleet Mix

Land Use	LDA	LDT1	LDT2	MDV	LHD1	LHD2	MHD	HHD	OBUS	UBUS	MCY	SBUS	MH
City Park	0.538188	0.064794	0.188198	0.125732	0.023928	0.006891	0.012829	0.008420	0.000820	0.000476	0.025563	0.000761	0.003401
Library	0.538188	0.064794	0.188198	0.125732	0.023928	0.006891	0.012829	0.008420	0.000820	0.000476	0.025563	0.000761	0.003401
Other Asphalt Surfaces	0.538188	0.064794	0.188198	0.125732	0.023928	0.006891	0.012829	0.008420	0.000820	0.000476	0.025563	0.000761	0.003401
Racquet Club	0.538188	0.064794	0.188198	0.125732	0.023928	0.006891	0.012829	0.008420	0.000820	0.000476	0.025563	0.000761	0.003401

6.0 Area Detail

6.1 Mitigation Measures Area

	ROG	NOx	CO	SO2	Fugitive PM10	Exhaust PM10	PM10 Total	Fugitive PM2.5	Exhaust PM2.5	PM2.5 Total	Bio- CO2	NBio- CO2	Total CO2	CH4	N2O	CO2e
Category	lb/day										lb/day					
Mitigated	0.4960	5.0000e-005	5.3400e-003	0.0000		2.0000e-005	2.0000e-005		2.0000e-005	2.0000e-005		0.0115	0.0115	3.0000e-005		0.0122
Unmitigated	0.4960	5.0000e-005	5.3400e-003	0.0000		2.0000e-005	2.0000e-005		2.0000e-005	2.0000e-005		0.0115	0.0115	3.0000e-005		0.0122

SLRC Operations - South Coast Air Basin, Summer

EMFAC Off-Model Adjustment Factors for Gasoline Light Duty Vehicle to Account for the SAFE Vehicle Rule Applied

6.2 Area by SubCategory

Unmitigated

	ROG	NOx	CO	SO2	Fugitive PM10	Exhaust PM10	PM10 Total	Fugitive PM2.5	Exhaust PM2.5	PM2.5 Total	Bio- CO2	NBio- CO2	Total CO2	CH4	N2O	CO2e
SubCategory	lb/day										lb/day					
Architectural Coating	0.0616					0.0000	0.0000		0.0000	0.0000			0.0000			0.0000
Consumer Products	0.4339					0.0000	0.0000		0.0000	0.0000			0.0000			0.0000
Landscaping	4.9000e-004	5.0000e-005	5.3400e-003	0.0000		2.0000e-005	2.0000e-005		2.0000e-005	2.0000e-005		0.0115	0.0115	3.0000e-005		0.0122
Total	**0.4960**	**5.0000e-005**	**5.3400e-003**	**0.0000**		**2.0000e-005**	**2.0000e-005**		**2.0000e-005**	**2.0000e-005**		**0.0115**	**0.0115**	**3.0000e-005**		**0.0122**

Mitigated

	ROG	NOx	CO	SO2	Fugitive PM10	Exhaust PM10	PM10 Total	Fugitive PM2.5	Exhaust PM2.5	PM2.5 Total	Bio- CO2	NBio- CO2	Total CO2	CH4	N2O	CO2e
SubCategory	lb/day										lb/day					
Architectural Coating	0.0616					0.0000	0.0000		0.0000	0.0000			0.0000			0.0000
Consumer Products	0.4339					0.0000	0.0000		0.0000	0.0000			0.0000			0.0000
Landscaping	4.9000e-004	5.0000e-005	5.3400e-003	0.0000		2.0000e-005	2.0000e-005		2.0000e-005	2.0000e-005		0.0115	0.0115	3.0000e-005		0.0122
Total	**0.4960**	**5.0000e-005**	**5.3400e-003**	**0.0000**		**2.0000e-005**	**2.0000e-005**		**2.0000e-005**	**2.0000e-005**		**0.0115**	**0.0115**	**3.0000e-005**		**0.0122**

SLRC Operations - South Coast Air Basin, Summer

EMFAC Off-Model Adjustment Factors for Gasoline Light Duty Vehicle to Account for the SAFE Vehicle Rule Applied

7.0 Water Detail

7.1 Mitigation Measures Water

8.0 Waste Detail

8.1 Mitigation Measures Waste

Institute Recycling and Composting Services

9.0 Operational Offroad

Equipment Type	Number	Hours/Day	Days/Year	Horse Power	Load Factor	Fuel Type

10.0 Stationary Equipment

Fire Pumps and Emergency Generators

Equipment Type	Number	Hours/Day	Hours/Year	Horse Power	Load Factor	Fuel Type

Boilers

Equipment Type	Number	Heat Input/Day	Heat Input/Year	Boiler Rating	Fuel Type

User Defined Equipment

Equipment Type	Number

11.0 Vegetation

SLRC Operations - South Coast Air Basin, Winter

EMFAC Off-Model Adjustment Factors for Gasoline Light Duty Vehicle to Account for the SAFE Vehicle Rule Applied

SLRC Operations

South Coast Air Basin, Winter

1.0 Project Characteristics

1.1 Land Usage

Land Uses	Size	Metric	Lot Acreage	Floor Surface Area	Population
City Park	31.48	Acre	31.48	1,383,248.00	0
Other Asphalt Surfaces	11.50	Acre	11.50	489,492.00	0
Library	3.76	1000sqft	0.09	3,760.00	0
Racquet Club	5.80	1000sqft	0.13	5,800.00	0

1.2 Other Project Characteristics

Urbanization	Urban	**Wind Speed (m/s)**	2.2	**Precipitation Freq (Days)**	31
Climate Zone	12			**Operational Year**	2030
Utility Company	Los Angeles Department of Water & Power				
CO2 Intensity (lb/MWhr)	469.86	**CH4 Intensity (lb/MWhr)**	0.033	**N2O Intensity (lb/MWhr)**	0.004

1.3 User Entered Comments & Non-Default Data

Project Characteristics - CO2 intensity factor linearly adjusted to account for SB100 RPS by year 2030.

Land Use - see operational assumptions

Construction Phase -

Vehicle Trips - operational mobile emissions calculated outside of CalEEMod.

Energy Use - Parking lot lighting used to account for lighting in City Park and Other Asphalt Surface uses.

Waste Mitigation - City of Los Angeles, Bureau of Sanitation, Zero Waste Progress Report, (2013). Citywide 76% MSW diversion.

SLRC Operations - South Coast Air Basin, Winter

EMFAC Off-Model Adjustment Factors for Gasoline Light Duty Vehicle to Account for the SAFE Vehicle Rule Applied

Table Name	Column Name	Default Value	New Value
tblEnergyUse	LightingElect	0.00	0.35
tblEnergyUse	LightingElect	0.00	0.35
tblLandUse	LandUseSquareFeet	1,371,268.80	1,383,248.00
tblLandUse	LandUseSquareFeet	500,940.00	489,492.00
tblProjectCharacteristics	CO2IntensityFactor	691.98	469.86
tblVehicleTrips	ST_TR	1.96	0.00
tblVehicleTrips	ST_TR	80.09	0.00
tblVehicleTrips	ST_TR	21.35	0.00
tblVehicleTrips	SU_TR	2.19	0.00
tblVehicleTrips	SU_TR	42.09	0.00
tblVehicleTrips	SU_TR	17.40	0.00
tblVehicleTrips	WD_TR	0.78	0.00
tblVehicleTrips	WD_TR	72.05	0.00
tblVehicleTrips	WD_TR	14.03	0.00

2.0 Emissions Summary

2.2 Overall Operational

Unmitigated Operational

	ROG	NOx	CO	SO2	Fugitive PM10	Exhaust PM10	PM10 Total	Fugitive PM2.5	Exhaust PM2.5	PM2.5 Total	Bio- CO2	NBio- CO2	Total CO2	CH4	N2O	CO2e
Category	lb/day										lb/day					
Area	0.4960	5.0000e-005	5.3400e-003	0.0000		2.0000e-005	2.0000e-005		2.0000e-005	2.0000e-005		0.0115	0.0115	3.0000e-005		0.0122
Mobile	0.0000	0.0000	0.0000	0.0000	0.0000	0.0000	0.0000	0.0000	0.0000	0.0000		0.0000	0.0000	0.0000	0.0000	0.0000

SLRC Operations - South Coast Air Basin, Winter

EMFAC Off-Model Adjustment Factors for Gasoline Light Duty Vehicle to Account for the SAFE Vehicle Rule Applied

Mitigated Operational

	ROG	NOx	CO	SO2	Fugitive PM10	Exhaust PM10	PM10 Total	Fugitive PM2.5	Exhaust PM2.5	PM2.5 Total	Bio- CO2	NBio- CO2	Total CO2	CH4	N2O	CO2e
Category	lb/day										lb/day					
Area	0.4960	5.0000e-005	5.3400e-003	0.0000		2.0000e-005	2.0000e-005		2.0000e-005	2.0000e-005		0.0115	0.0115	3.0000e-005		0.0122
Mobile	0.0000	0.0000	0.0000	0.0000	0.0000	0.0000	0.0000	0.0000	0.0000	0.0000		0.0000	0.0000	0.0000	0.0000	0.0000

	ROG	NOx	CO	SO2	Fugitive PM10	Exhaust PM10	PM10 Total	Fugitive PM2.5	Exhaust PM2.5	PM2.5 Total	Bio- CO2	NBio-CO2	Total CO2	CH4	N20	CO2e
Percent Reduction	**0.00**	**0.00**	**0.00**	**0.00**	**0.00**	**0.00**	**0.00**	**0.00**	**0.00**	**0.00**	**0.00**	**0.00**	**0.00**	**0.00**	**0.00**	**0.00**

4.0 Operational Detail - Mobile

4.1 Mitigation Measures Mobile

	ROG	NOx	CO	SO2	Fugitive PM10	Exhaust PM10	PM10 Total	Fugitive PM2.5	Exhaust PM2.5	PM2.5 Total	Bio- CO2	NBio- CO2	Total CO2	CH4	N2O	CO2e
Category	lb/day										lb/day					
Mitigated	0.0000	0.0000	0.0000	0.0000	0.0000	0.0000	0.0000	0.0000	0.0000	0.0000		0.0000	0.0000	0.0000	0.0000	0.0000
Unmitigated	0.0000	0.0000	0.0000	0.0000	0.0000	0.0000	0.0000	0.0000	0.0000	0.0000		0.0000	0.0000	0.0000	0.0000	0.0000

4.2 Trip Summary Information

	Average Daily Trip Rate			Unmitigated	Mitigated
Land Use	Weekday	Saturday	Sunday	Annual VMT	Annual VMT
City Park	0.00	0.00	0.00		
Library	0.00	0.00	0.00		
Other Asphalt Surfaces	0.00	0.00	0.00		
Racquet Club	0.00	0.00	0.00		
Total	0.00	0.00	0.00		

SLRC Operations - South Coast Air Basin, Winter

EMFAC Off-Model Adjustment Factors for Gasoline Light Duty Vehicle to Account for the SAFE Vehicle Rule Applied

4.3 Trip Type Information

	Miles			Trip %			Trip Purpose %		
Land Use	H-W or C-W	H-S or C-C	H-O or C-NW	H-W or C-W	H-S or C-C	H-O or C-NW	Primary	Diverted	Pass-by
City Park	16.60	8.40	6.90	33.00	48.00	19.00	66	28	6
Library	16.60	8.40	6.90	52.00	43.00	5.00	44	44	12
Other Asphalt Surfaces	16.60	8.40	6.90	0.00	0.00	0.00	0	0	0
Racquet Club	16.60	8.40	6.90	11.50	69.50	19.00	52	39	9

4.4 Fleet Mix

Land Use	LDA	LDT1	LDT2	MDV	LHD1	LHD2	MHD	HHD	OBUS	UBUS	MCY	SBUS	MH
City Park	0.538188	0.064794	0.188198	0.125732	0.023928	0.006891	0.012829	0.008420	0.000820	0.000476	0.025563	0.000761	0.003401
Library	0.538188	0.064794	0.188198	0.125732	0.023928	0.006891	0.012829	0.008420	0.000820	0.000476	0.025563	0.000761	0.003401
Other Asphalt Surfaces	0.538188	0.064794	0.188198	0.125732	0.023928	0.006891	0.012829	0.008420	0.000820	0.000476	0.025563	0.000761	0.003401
Racquet Club	0.538188	0.064794	0.188198	0.125732	0.023928	0.006891	0.012829	0.008420	0.000820	0.000476	0.025563	0.000761	0.003401

6.0 Area Detail

6.1 Mitigation Measures Area

	ROG	NOx	CO	SO2	Fugitive PM10	Exhaust PM10	PM10 Total	Fugitive PM2.5	Exhaust PM2.5	PM2.5 Total	Bio- CO2	NBio- CO2	Total CO2	CH4	N2O	CO2e
Category	lb/day										lb/day					
Mitigated	0.4960	5.0000e-005	5.3400e-003	0.0000		2.0000e-005	2.0000e-005		2.0000e-005	2.0000e-005		0.0115	0.0115	3.0000e-005		0.0122
Unmitigated	0.4960	5.0000e-005	5.3400e-003	0.0000		2.0000e-005	2.0000e-005		2.0000e-005	2.0000e-005		0.0115	0.0115	3.0000e-005		0.0122

Date: 2/18/2022 3:48 PM

SLRC Operations - South Coast Air Basin, Winter

EMFAC Off-Model Adjustment Factors for Gasoline Light Duty Vehicle to Account for the SAFE Vehicle Rule Applied

6.2 Area by SubCategory

Unmitigated

	ROG	NOx	CO	SO2	Fugitive PM10	Exhaust PM10	PM10 Total	Fugitive PM2.5	Exhaust PM2.5	PM2.5 Total	Bio- CO2	NBio- CO2	Total CO2	CH4	N2O	CO2e
SubCategory	lb/day										lb/day					
Architectural Coating	0.0616					0.0000	0.0000		0.0000	0.0000			0.0000			0.0000
Consumer Products	0.4339					0.0000	0.0000		0.0000	0.0000			0.0000			0.0000
Landscaping	4.9000e-004	5.0000e-005	5.3400e-003	0.0000		2.0000e-005	2.0000e-005		2.0000e-005	2.0000e-005		0.0115	0.0115	3.0000e-005		0.0122
Total	**0.4960**	**5.0000e-005**	**5.3400e-003**	**0.0000**		**2.0000e-005**	**2.0000e-005**		**2.0000e-005**	**2.0000e-005**		**0.0115**	**0.0115**	**3.0000e-005**		**0.0122**

Mitigated

	ROG	NOx	CO	SO2	Fugitive PM10	Exhaust PM10	PM10 Total	Fugitive PM2.5	Exhaust PM2.5	PM2.5 Total	Bio- CO2	NBio- CO2	Total CO2	CH4	N2O	CO2e
SubCategory	lb/day										lb/day					
Architectural Coating	0.0616					0.0000	0.0000		0.0000	0.0000			0.0000			0.0000
Consumer Products	0.4339					0.0000	0.0000		0.0000	0.0000			0.0000			0.0000
Landscaping	4.9000e-004	5.0000e-005	5.3400e-003	0.0000		2.0000e-005	2.0000e-005		2.0000e-005	2.0000e-005		0.0115	0.0115	3.0000e-005		0.0122
Total	**0.4960**	**5.0000e-005**	**5.3400e-003**	**0.0000**		**2.0000e-005**	**2.0000e-005**		**2.0000e-005**	**2.0000e-005**		**0.0115**	**0.0115**	**3.0000e-005**		**0.0122**

SLRC Operations - South Coast Air Basin, Winter

EMFAC Off-Model Adjustment Factors for Gasoline Light Duty Vehicle to Account for the SAFE Vehicle Rule Applied

7.0 Water Detail

7.1 Mitigation Measures Water

8.0 Waste Detail

8.1 Mitigation Measures Waste

Institute Recycling and Composting Services

9.0 Operational Offroad

Equipment Type	Number	Hours/Day	Days/Year	Horse Power	Load Factor	Fuel Type

10.0 Stationary Equipment

Fire Pumps and Emergency Generators

Equipment Type	Number	Hours/Day	Hours/Year	Horse Power	Load Factor	Fuel Type

Boilers

Equipment Type	Number	Heat Input/Day	Heat Input/Year	Boiler Rating	Fuel Type

User Defined Equipment

Equipment Type	Number

11.0 Vegetation

Silver Lake Reservoir Complex Master Plan

4. GHG Worksheets

GHG Calculation Worksheets and Model Outputs

1. Emissions Modeling Outputs (Annual)

a) Construction

b) Operations

1.a) Construction Modeling Outputs

- Emissions Summaries
- Unmitigated
- Mitigated

Silver Lake Reservoir Complex

Construction Annual GHG

	Metric Tons/Year			
Year	**On-Road Mobile Sources**	**CalEEMod**	**Water + Construction Office**	**Total**
2025	738	1,850	133	2,722
2026	620	1,160	133	1,913
2027	775	1,277	133	2,186
2028	657	1,933	133	2,723
2029	218	548	89	856
Total	**3,008**	**6,769**	623	**10,400**
Amortized - 30 years	**100**	**226**	**21**	**346.7**

Silver Lake Reservoir Complex
Construction GHG Analysis

Temporary Construction Trailer - Electricity

Land Use	Square Feet	Energy Use per year (kWh)	Estimated Project Construction Duration (years)	Total Energy Use (kWh)	Construction Office GHG Emissions Total	Electricity Emission Factor	Electricity Emission Factor
General Office	1,000	12,990	4.7	60,608	14.94	**(MT CO2/MWh)**	**(lbs CO2/MWh)**
						0.25	541.32
						(MT CH4/MWh)	**(lbs CH4/MWh)**
						1.50E-05	0.033
						(MT N2O/MWh)	**(lbs N2O/MWh)**
						1.81E-06	0.00400

Note: CalEEMod 2020.4.0 used to estimate energy use for temporary construction office

Silver Lake Reservoir Complex
Construction GHG Analysis

Construction Water Energy Estimates

Project Acres	43.204
Construction Duration (years)	4.7

Source	Construction Water Use per Day (Mgal)	Total Construction Water Use (Mgal)	Total Electricity Demand from water Demand (kWh)	Annual Electricity Demand from water Demand (kWh)
Project	0.130	189.363	2,465,697	528,467
CalEEMod Water Electricity Factors	**Electricity Intensity Factor To Supply (kWh/Mgal)**	**Electricity Intensity Factor To Treat (kWh/Mgal)**	**Electricity Intensity Factor To Distribute (kWh/Mgal)**	**Electricity Intensity Factor For Wastewater Treatment (kWh/Mgal)**
Project	9727	111	1272	1911

Construction Water GHG Emissions Total
607.68

Electricity Emission Factor (MT CO2/MWh)	Electricity Emission Factor (lbs CO2/MWh)
0.25	541.32
(MT CH4/MWh)	**(lbs CH4/MWh)**
1.50E-05	0.033
(MT N2O/MWh)	**(lbs N2O/MWh)**
1.81E-06	0.00400

Sources:

Electricity Intensity Factors - California Emissions Estimator Model (CalEEMod). Adjusted to RPS of year 2022.

Estimated construction water use assumed to be generally equivalent to landscape irrigation, based on a factor of 20.94 gallons per year per square foot of landscaped area within the Los Angeles area (Mediterranean climate), which assumes high water demand landscaping materials and an irrigation system efficiency of 85%. Factor is therefore (20.94 GAL/SF/year) x (43,560 SF/acre) / (365 days/year) / (0.85) = 2,940 gallons/acre/day, rounded up to 3,000 gallons/acre/day. (U.S. Department of Energy, Energy Efficiency & Renewable Energy, Federal Energy Management Program. “Guidelines for Estimating Unmetered Landscaping Water Use." July 2010. Page 12, Table 4 - Annual Irrigation Factor – Landscaped Areas with High Water Requirements).

SLRC - Eucalyptus + Ivanhoe Overlook

Total On-Road Emissions

260 Max construction days per year

Construction Phase	Daily One-Way Trips	Haul Days per Phase (days)	Work Hours per Day (hours/day)	One-Way Trip Distance per Day (miles)	Idling per Day (minutes)	Regional Emissions (pounds/day) ROG	NOX	CO	SO2	PM10 Dust	PM10 Exh	Total PM10	PM2.5 Dust	PM2.5 Exh	Total PM2.5	(MT/yr) Total CO2e
Demolition	2025															
Total Haul Trips	1,628															
Hauling	42	40	8	25	15	0.04	5.12	2.82	0.03	0.56	0.06	0.61	0.13	0.05	0.18	62.38
Vendor	0	40	8	6.9	15	0.00	0.00	0.00	0.00	0.00	0.00	0.00	0.00	0.00	0.00	0.00
Worker	20	40	8	14.7	0	0.01	0.05	0.64	0.00	0.09	0.00	0.09	0.02	0.00	0.02	3.54
					Total:	0.05	5.17	3.46	0.04	0.65	0.06	0.71	0.15	0.05	0.20	65.93
Site Grubbing / Prep	2025															
Total Haul Trips	614															
Hauling	16	40	8	25	15	0.01	1.95	1.07	0.01	0.21	0.02	0.23	0.05	0.02	0.07	23.53
Vendor	0	40	8	6.9	15	0.00	0.00	0.00	0.00	0.00	0.00	0.00	0.00	0.00	0.00	0.00
Worker	20	40	8	14.7	0	0.01	0.05	0.64	0.00	0.09	0.00	0.09	0.02	0.00	0.02	3.54
					Total:	0.02	2.00	1.71	0.02	0.30	0.02	0.33	0.06	0.02	0.09	27.07
Mass Grading / Excavation	2025															
Total Haul Trips	870															
Hauling	4	233	8	25	15	0.00	0.49	0.27	0.00	0.05	0.01	0.06	0.01	0.01	0.02	33.34
Vendor	0	233	8	6.9	15	0.00	0.00	0.00	0.00	0.00	0.00	0.00	0.00	0.00	0.00	0.00
Worker	40	233	8	14.7	0	0.02	0.09	1.28	0.00	0.18	0.00	0.18	0.03	0.00	0.03	41.29
					Total:	0.02	0.58	1.55	0.01	0.23	0.01	0.24	0.04	0.01	0.05	74.63
Mass Grading / Excavation	2026															
Total Haul Trips	922															
Hauling	4	247	8	25	15	0.00	0.47	0.26	0.00	0.05	0.01	0.06	0.01	0.01	0.02	34.69
Vendor	0	247	8	6.9	15	0.00	0.00	0.00	0.00	0.00	0.00	0.00	0.00	0.00	0.00	0.00
Worker	40	247	8	14.7	0	0.02	0.08	1.19	0.00	0.18	0.00	0.18	0.03	0.00	0.03	42.82
					Total:	0.02	0.56	1.46	0.01	0.23	0.01	0.24	0.04	0.01	0.05	77.52
Drainage / Utilities Trenching	2026															
Total Haul Trips	753															
Hauling	12	66	8	25	15	0.01	1.41	0.79	0.01	0.16	0.02	0.18	0.04	0.02	0.05	28.33
Vendor	0	66	8	6.9	15	0.00	0.00	0.00	0.00	0.00	0.00	0.00	0.00	0.00	0.00	0.00
Worker	20	66	8	14.7	0	0.01	0.04	0.60	0.00	0.09	0.00	0.09	0.02	0.00	0.02	5.72
					Total:	0.02	1.46	1.39	0.01	0.25	0.02	0.27	0.05	0.02	0.07	34.06
Drainage / Utilities Trenching	2027															
Total Haul Trips	615															
Hauling	12	54	8	25	15	0.01	1.37	0.77	0.01	0.16	0.02	0.18	0.04	0.02	0.05	22.68
Vendor	0	54	8	6.9	15	0.00	0.00	0.00	0.00	0.00	0.00	0.00	0.00	0.00	0.00	0.00
Worker	20	54	8	14.7	0	0.01	0.04	0.56	0.00	0.09	0.00	0.09	0.02	0.00	0.02	4.59
					Total:	0.02	1.41	1.33	0.01	0.25	0.02	0.27	0.05	0.02	0.07	27.27
Foundations / Concrete Pads	2026															
Total Haul Trips	951															
Hauling	16	66	8	25	15	0.01	1.89	1.05	0.01	0.21	0.02	0.23	0.05	0.02	0.07	35.78
Vendor	0	66	8	6.9	15	0.00	0.00	0.00	0.00	0.00	0.00	0.00	0.00	0.00	0.00	0.00
Worker	20	66	8	14.7	0	0.01	0.04	0.60	0.00	0.09	0.00	0.09	0.02	0.00	0.02	5.72
					Total:	0.02	1.93	1.65	0.01	0.30	0.02	0.33	0.06	0.02	0.09	41.51
Foundations / Concrete Pads	2027															
Total Haul Trips	777															
Hauling	16	54	8	25	15	0.01	1.83	1.03	0.01	0.21	0.02	0.23	0.05	0.02	0.07	28.65
Vendor	0	54	8	6.9	15	0.00	0.00	0.00	0.00	0.00	0.00	0.00	0.00	0.00	0.00	0.00
Worker	20	54	8	14.7	0	0.01	0.04	0.56	0.00	0.09	0.00	0.09	0.02	0.00	0.02	4.59
					Total:	0.02	1.87	1.59	0.01	0.30	0.02	0.33	0.06	0.02	0.09	33.24
Building / Structure Construction	2026															
Total Haul Trips	0															
Hauling	0	18	8	25	15	0.00	0.00	0.00	0.00	0.00	0.00	0.00	0.00	0.00	0.00	0.00
Vendor	92	18	8	6.9	15	0.03	3.19	2.51	0.02	0.29	0.02	0.32	0.06	0.02	0.09	18.59
Worker	20	18	8	14.7	0	0.01	0.04	0.60	0.00	0.09	0.00	0.09	0.02	0.00	0.02	1.56
					Total:	0.04	3.23	3.10	0.02	0.38	0.02	0.41	0.08	0.02	0.10	20.15
Building / Structure Construction	2027															
Total Haul Trips	0															
Hauling	0	182	8	25	15	0.00	0.00	0.00	0.00	0.00	0.00	0.00	0.00	0.00	0.00	0.00
Vendor	92	182	8	6.9	15	0.03	3.08	2.46	0.02	0.29	0.02	0.32	0.06	0.02	0.09	184.32
Worker	20	182	8	14.7	0	0.01	0.04	0.56	0.00	0.09	0.00	0.09	0.02	0.00	0.02	15.46
					Total:	0.04	3.12	3.02	0.02	0.38	0.02	0.41	0.08	0.02	0.10	199.78
Asphalt Paving	2027															
Total Haul Trips	0															
Hauling	0	120	8	25	15	0.00	0.00	0.00	0.00	0.00	0.00	0.00	0.00	0.00	0.00	0.00
Vendor	0	120	8	6.9	15	0.00	0.00	0.00	0.00	0.00	0.00	0.00	0.00	0.00	0.00	0.00
Worker	20	120	8	14.7	0	0.01	0.04	0.56	0.00	0.09	0.00	0.09	0.02	0.00	0.02	10.19
					Total:	0.01	0.04	0.56	0.00	0.09	0.00	0.09	0.02	0.00	0.02	10.19
Architectural Coating	2027															
Total Haul Trips	0															
Hauling	0	120	8	25	15	0.00	0.00	0.00	0.00	0.00	0.00	0.00	0.00	0.00	0.00	0.00
Vendor	0	120	8	6.9	15	0.00	0.00	0.00	0.00	0.00	0.00	0.00	0.00	0.00	0.00	0.00
Worker	20	120	8	14.7	0	0.01	0.04	0.56	0.00	0.09	0.00	0.09	0.02	0.00	0.02	10.19
					Total:	0.01	0.04	0.56	0.00	0.09	0.00	0.09	0.02	0.00	0.02	10.19
Landscaping or Other Finishing	2027															
Total Haul Trips	0															
Hauling	0	120	8	25	15	0.00	0.00	0.00	0.00	0.00	0.00	0.00	0.00	0.00	0.00	0.00
Vendor	92	120	8	6.9	15	0.03	3.08	2.46	0.02	0.29	0.02	0.32	0.06	0.02	0.09	121.53
Worker	60	120	8	14.7	0	0.03	0.11	1.68	0.01	0.27	0.00	0.28	0.05	0.00	0.05	30.58
					Total:	0.06	3.20	4.14	0.03	0.57	0.02	0.59	0.11	0.02	0.13	152.11
Waterside Construction (Piles)	2027															
Total Haul Trips	0															
Hauling	0	120	8	25	15	0.00	0.00	0.00	0.00	0.00	0.00	0.00	0.00	0.00	0.00	0.00
Vendor	0	120	8	6.9	15	0.00	0.00	0.00	0.00	0.00	0.00	0.00	0.00	0.00	0.00	0.00
Worker	20	120	8	14.7	0	0.01	0.04	0.56	0.00	0.09	0.00	0.09	0.02	0.00	0.02	10.19
					Total:	0.01	0.04	0.56	0.00	0.09	0.00	0.09	0.02	0.00	0.02	10.19

SLRC - Eucalyptus + Ivanhoe Overlook

Total On-Road Emissions

SLRC - Eucalyptus + Ivanhoe Overlook
Running Emissions

		Running Emissions Factor (grams/mile)						Running Emissions Factor (grams/mile)		
		ROG	NOX	CO	SO2	PM10	PM2.5	CO2	CH4	N2O
2025Hauling	Hauling	0.01437944	1.662749972	0.51520497	0.01390779	0.02389452	0.02285639	1532.44355	0.07834145	0.24434833
2025Vendor	Vendor	0.01760775	1.192913115	0.40524391	0.01255696	0.0160024	0.01530399	1355.54323	0.04236339	0.19105447
2025Worker	Worker	0.01639808	0.071550735	0.98584257	0.0029604	0.00160066	0.00147299	299.474202	0.00397643	0.00621593
2026Hauling	Hauling	0.01376405	1.595849109	0.49695887	0.01364807	0.02370376	0.02267409	1504.81428	0.07447891	0.23998519
2026Vendor	Vendor	0.01588145	1.125637812	0.37555792	0.01233428	0.01550079	0.01482427	1332.37984	0.04032573	0.18835672
2026Worker	Worker	0.01474423	0.064876665	0.92145437	0.00289707	0.00151768	0.00139649	293.06677	0.00361408	0.0058167
2027Hauling	Hauling	0.01322008	1.536397393	0.47417014	0.01337135	0.02376842	0.02273616	1474.76922	0.06997872	0.23521638
2027Vendor	Vendor	0.01440232	1.064732037	0.34654864	0.0120909	0.01519791	0.0145347	1306.68278	0.03799064	0.18528831
2027Worker	Worker	0.0132844	0.05897072	0.8634052	0.00283971	0.00142337	0.00130945	287.264268	0.00329523	0.00546338
2028Hauling	Hauling	0.0127141	1.477217073	0.45594662	0.01306039	0.02352009	0.02249875	1441.12351	0.06605026	0.22988017
2028Vendor	Vendor	0.01313168	1.005970191	0.32291583	0.01179881	0.0147601	0.01411604	1275.83657	0.03596131	0.18149225
2028Worker	Worker	0.01205342	0.05379889	0.8150536	0.00278609	0.00132593	0.00121968	281.839418	0.00302414	0.00515364
GWP		N/A	N/A	N/A	N/A	N/A	N/A	1	25	290

Construction Phase	Daily One-Way Trips	Haul Days per Phase (days)	Work Hours per Day (hours/day)	One-Way Trip Distance per Day (miles)	Regional Emissions (pounds/day) ROG	NOX	CO	SO2	PM10	PM2.5	Regional Emissions (MT/year) CO2	CH4	N2O	CO2e
Demolition	2025			0										
Total Haul Trips	1628													
Hauling	42	40	8	25	0.03	3.85	1.19	0.03	0.06	0.05	62.37	0.00	0.01	62.38
Vendor	0	40	8	6.9	0.00	0.00	0.00	0.00	0.00	0.00	0.00	0.00	0.00	0.00
Worker	20	40	8	14.7	0.01	0.05	0.64	0.00	0.00	0.00	3.52	0.00	0.02	3.54
Site Grubbing / Prep	2025													
Total Haul Trips	614													
Hauling	16	40	8	25	0.01	1.47	0.45	0.01	0.02	0.02	23.52	0.00	0.00	23.53
Vendor	0	40	8	6.9	0.00	0.00	0.00	0.00	0.00	0.00	0.00	0.00	0.00	0.00
Worker	20	40	8	14.7	0.01	0.05	0.64	0.00	0.00	0.00	3.52	0.00	0.02	3.54
Mass Grading / Excavation	2025													
Total Haul Trips	870													
Hauling	4	233	8	25	0.00	0.37	0.11	0.00	0.01	0.01	33.33	0.00	0.01	33.34
Vendor	0	233	8	6.9	0.00	0.00	0.00	0.00	0.00	0.00	0.00	0.00	0.00	0.00
Worker	40	233	8	14.7	0.02	0.09	1.28	0.00	0.00	0.00	41.03	0.01	0.25	41.29
Mass Grading / Excavation	2026													
Total Haul Trips	922													
Hauling	4	247	8	25	0.00	0.35	0.11	0.00	0.01	0.00	34.69	0.00	0.01	34.69
Vendor	0	247	8	6.9	0.00	0.00	0.00	0.00	0.00	0.00	0.00	0.00	0.00	0.00
Worker	40	247	8	14.7	0.02	0.08	1.19	0.00	0.00	0.00	42.56	0.01	0.24	42.82
Drainage / Utilities Trenchi	2026													
Total Haul Trips	753													
Hauling	12	66	8	25	0.01	1.06	0.33	0.01	0.02	0.01	28.33	0.00	0.00	28.33
Vendor	0	66	8	6.9	0.00	0.00	0.00	0.00	0.00	0.00	0.00	0.00	0.00	0.00
Worker	20	66	8	14.7	0.01	0.04	0.60	0.00	0.00	0.00	5.69	0.00	0.03	5.72
Drainage / Utilities Trenchi	2027													
Total Haul Trips	615													
Hauling	12	54	8	25	0.01	1.02	0.31	0.01	0.02	0.02	22.67	0.00	0.00	22.68
Vendor	0	54	8	6.9	0.00	0.00	0.00	0.00	0.00	0.00	0.00	0.00	0.00	0.00
Worker	20	54	8	14.7	0.01	0.04	0.56	0.00	0.00	0.00	4.56	0.00	0.03	4.59
Foundations / Concrete Pa	2026													
Total Haul Trips	951													
Hauling	16	66	8	25	0.01	1.41	0.44	0.01	0.02	0.02	35.78	0.00	0.01	35.78
Vendor	0	66	8	6.9	0.00	0.00	0.00	0.00	0.00	0.00	0.00	0.00	0.00	0.00
Worker	20	66	8	14.7	0.01	0.04	0.60	0.00	0.00	0.00	5.69	0.00	0.03	5.72
Foundations / Concrete Pa	2027													
Total Haul Trips	777													
Hauling	16	54	8	25	0.01	1.35	0.42	0.01	0.02	0.02	28.65	0.00	0.00	28.65
Vendor	0	54	8	6.9	0.00	0.00	0.00	0.00	0.00	0.00	0.00	0.00	0.00	0.00
Worker	20	54	8	14.7	0.01	0.04	0.56	0.00	0.00	0.00	4.56	0.00	0.03	4.59
Building / Structure Constr	2026													
Total Haul Trips	0													
Hauling	0	18	8	25	0.00	0.00	0.00	0.00	0.00	0.00	0.00	0.00	0.00	0.00
Vendor	92	18	8	6.9	0.02	1.58	0.53	0.02	0.02	0.02	15.22	0.01	0.62	15.86
Worker	20	18	8	14.7	0.01	0.04	0.60	0.00	0.00	0.00	1.55	0.00	0.01	1.56
Building / Structure Constr	2027													
Total Haul Trips	0													
Hauling	0	182	8	25	0.00	0.00	0.00	0.00	0.00	0.00	0.00	0.00	0.00	0.00
Vendor	92	182	8	6.9	0.02	1.49	0.48	0.02	0.02	0.02	150.97	0.11	6.21	157.28
Worker	20	182	8	14.7	0.01	0.04	0.56	0.00	0.00	0.00	15.37	0.00	0.08	15.46
Asphalt Paving	2027													
Total Haul Trips	0													
Hauling	0	120	8	25	0.00	0.00	0.00	0.00	0.00	0.00	0.00	0.00	0.00	0.00
Vendor	0	120	8	6.9	0.00	0.00	0.00	0.00	0.00	0.00	0.00	0.00	0.00	0.00
Worker	20	120	8	14.7	0.01	0.04	0.56	0.00	0.00	0.00	10.13	0.00	0.06	10.19
Architectural Coating	2027													
Total Haul Trips	0													
Hauling	0	120	8	25	0.00	0.00	0.00	0.00	0.00	0.00	0.00	0.00	0.00	0.00
Vendor	0	120	8	6.9	0.00	0.00	0.00	0.00	0.00	0.00	0.00	0.00	0.00	0.00
Worker	20	120	8	14.7	0.01	0.04	0.56	0.00	0.00	0.00	10.13	0.00	0.06	10.19
Landscaping or Other Finis	2027													
Total Haul Trips	0													
Hauling	0	120	8	25	0.00	0.00	0.00	0.00	0.00	0.00	0.00	0.00	0.00	0.00
Vendor	92	120	8	6.9	0.02	1.49	0.48	0.02	0.02	0.02	99.54	0.07	4.09	103.70
Worker	60	120	8	14.7	0.03	0.11	1.68	0.01	0.00	0.00	30.40	0.01	0.17	30.58
Waterside Construction (Pi	2027													
Total Haul Trips	0													
Hauling	0	120	8	25	0.00	0.00	0.00	0.00	0.00	0.00	0.00	0.00	0.00	0.00
Vendor	0	120	8	6.9	0.00	0.00	0.00	0.00	0.00	0.00	0.00	0.00	0.00	0.00
Worker	20	120	8	14.7	0.01	0.04	0.56	0.00	0.00	0.00	10.13	0.00	0.06	10.19

SLRC - Eucalyptus + Ivanhoe Overlook
Idling Emissions

	Idling Emissions Factor (grams/minute)						Idling Emissions Factor (grams/minute)		
	ROG	NOX	CO	SO2	PM10	PM2.5	CO2	CH4	N2O
2025Hauling Hauling	0.00134842	0.91470906	1.16956773	0.00160816	0.00048966	0.00046743	182.629841	0.03706445	0.02936626
2025Vendor Vendor	0.00342676	0.536041861	0.65442085	0.000944	0.00037184	0.00035516	106.527895	0.02050332	0.016999
2025Worker Worker	0	0	0	0	0	0	0	0	0
2026Hauling Hauling	0.00195187	0.90488357	1.16475746	0.00157132	0.00046695	0.00044566	178.812761	0.03647035	0.02876828
2026Vendor Vendor	0.00362484	0.529314365	0.65147097	0.00092419	0.00033895	0.00032367	104.493478	0.02023213	0.01668577
2026Worker Worker	0	0	0	0	0	0	0	0	0
2027Hauling Hauling	0.00283936	0.89526597	1.15904257	0.00153493	0.00044772	0.00042721	175.004083	0.0358482	0.02816981
2027Vendor Vendor	0.00397079	0.522713112	0.64790746	0.0009042	0.00031158	0.00029746	102.417511	0.01994005	0.01636488
2027Worker Worker	0	0	0	0	0	0	0	0	0
2028Hauling Hauling	0.0041572	0.885319419	1.15196023	0.00149758	0.00043074	0.00041093	171.046708	0.03520228	0.02754572
2028Vendor Vendor	0.00453379	0.515857127	0.64340242	0.00088317	0.00028862	0.00027547	100.203959	0.01962216	0.016021
2028Worker Worker	0	0	0	0	0	0	0	0	0
GWP	N/A	N/A	N/A	N/A	N/A	N/A	1	25	290

Construction Phase	Daily One-Way Trips	Haul Days per Phase (days)	Work Hours per Day (hours/day)	Idling minutes per Day (miles)	Regional Emissions (pounds/day)						Regional Emissions (MT/year)			
					ROG	NOX	CO	SO2	PM10	PM2.5	CO2	CH4	N2O	CO2e
Demolition	2025			0										
Total Haul Trips	1628													
Hauling	42	40	8	15	0.00	1.27	1.62	0.00	0.00	0.00	0.00	0.00	0.00	0.00
Vendor	0	40	8	15	0.00	0.00	0.00	0.00	0.00	0.00	0.00	0.00	0.00	0.00
Worker	20	40	8	0	0.00	0.00	0.00	0.00	0.00	0.00	0.00	0.00	0.00	0.00
Site Grubbing / Prep	2025													
Total Haul Trips	614													
Hauling	16	40	8	15	0.00	0.48	0.62	0.00	0.00	0.00	0.00	0.00	0.00	0.00
Vendor	0	40	8	15	0.00	0.00	0.00	0.00	0.00	0.00	0.00	0.00	0.00	0.00
Worker	20	40	8	0	0.00	0.00	0.00	0.00	0.00	0.00	0.00	0.00	0.00	0.00
Mass Grading / Excavation	2025													
Total Haul Trips	870													
Hauling	4	233	8	15	0.00	0.12	0.15	0.00	0.00	0.00	0.00	0.00	0.00	0.00
Vendor	0	233	8	15	0.00	0.00	0.00	0.00	0.00	0.00	0.00	0.00	0.00	0.00
Worker	40	233	8	0	0.00	0.00	0.00	0.00	0.00	0.00	0.00	0.00	0.00	0.00
Mass Grading / Excavation	2026													
Total Haul Trips	922													
Hauling	4	247	8	15	0.00	0.12	0.15	0.00	0.00	0.00	0.00	0.00	0.00	0.00
Vendor	0	247	8	15	0.00	0.00	0.00	0.00	0.00	0.00	0.00	0.00	0.00	0.00
Worker	40	247	8	0	0.00	0.00	0.00	0.00	0.00	0.00	0.00	0.00	0.00	0.00
Drainage / Utilities Trenchi	2026													
Total Haul Trips	753													
Hauling	12	66	8	15	0.00	0.36	0.46	0.00	0.00	0.00	0.00	0.00	0.00	0.00
Vendor	0	66	8	15	0.00	0.00	0.00	0.00	0.00	0.00	0.00	0.00	0.00	0.00
Worker	20	66	8	0	0.00	0.00	0.00	0.00	0.00	0.00	0.00	0.00	0.00	0.00
Drainage / Utilities Trenchi	2027													
Total Haul Trips	615													
Hauling	12	54	8	15	0.00	0.36	0.46	0.00	0.00	0.00	0.00	0.00	0.00	0.00
Vendor	0	54	8	15	0.00	0.00	0.00	0.00	0.00	0.00	0.00	0.00	0.00	0.00
Worker	20	54	8	0	0.00	0.00	0.00	0.00	0.00	0.00	0.00	0.00	0.00	0.00
Foundations / Concrete Pa	2026													
Total Haul Trips	951													
Hauling	16	66	8	15	0.00	0.48	0.62	0.00	0.00	0.00	0.00	0.00	0.00	0.00
Vendor	0	66	8	15	0.00	0.00	0.00	0.00	0.00	0.00	0.00	0.00	0.00	0.00
Worker	20	66	8	0	0.00	0.00	0.00	0.00	0.00	0.00	0.00	0.00	0.00	0.00
Foundations / Concrete Pa	2027													
Total Haul Trips	777													
Hauling	16	54	8	15	0.00	0.47	0.61	0.00	0.00	0.00	0.00	0.00	0.00	0.00
Vendor	0	54	8	15	0.00	0.00	0.00	0.00	0.00	0.00	0.00	0.00	0.00	0.00
Worker	20	54	8	0	0.00	0.00	0.00	0.00	0.00	0.00	0.00	0.00	0.00	0.00
Building / Structure Constr	2026													
Total Haul Trips	0													
Hauling	0	18	8	15	0.00	0.00	0.00	0.00	0.00	0.00	0.00	0.00	0.00	0.00
Vendor	92	18	8	15	0.01	1.61	1.98	0.00	0.00	0.00	2.60	0.01	0.12	2.73
Worker	20	18	8	0	0.00	0.00	0.00	0.00	0.00	0.00	0.00	0.00	0.00	0.00
Building / Structure Constr	2027													
Total Haul Trips	0													
Hauling	0	182	8	15	0.00	0.00	0.00	0.00	0.00	0.00	0.00	0.00	0.00	0.00
Vendor	92	182	8	15	0.01	1.59	1.97	0.00	0.00	0.00	25.72	0.13	1.19	27.04
Worker	20	182	8	0	0.00	0.00	0.00	0.00	0.00	0.00	0.00	0.00	0.00	0.00
Asphalt Paving	2027													
Total Haul Trips	0													
Hauling	0	120	8	15	0.00	0.00	0.00	0.00	0.00	0.00	0.00	0.00	0.00	0.00
Vendor	0	120	8	15	0.00	0.00	0.00	0.00	0.00	0.00	0.00	0.00	0.00	0.00
Worker	20	120	8	0	0.00	0.00	0.00	0.00	0.00	0.00	0.00	0.00	0.00	0.00
Architectural Coating	2027													
Total Haul Trips	0													
Hauling	0	120	8	15	0.00	0.00	0.00	0.00	0.00	0.00	0.00	0.00	0.00	0.00
Vendor	0	120	8	15	0.00	0.00	0.00	0.00	0.00	0.00	0.00	0.00	0.00	0.00
Worker	20	120	8	0	0.00	0.00	0.00	0.00	0.00	0.00	0.00	0.00	0.00	0.00
Landscaping or Other Finis	2027													
Total Haul Trips	0													
Hauling	0	120	8	15	0.00	0.00	0.00	0.00	0.00	0.00	0.00	0.00	0.00	0.00
Vendor	92	120	8	15	0.01	1.59	1.97	0.00	0.00	0.00	16.96	0.08	0.79	17.83
Worker	60	120	8	0	0.00	0.00	0.00	0.00	0.00	0.00	0.00	0.00	0.00	0.00
Waterside Construction (Pi	2027													
Total Haul Trips	0													
Hauling	0	120	8	15	0.00	0.00	0.00	0.00	0.00	0.00	0.00	0.00	0.00	0.00
Vendor	0	120	8	15	0.00	0.00	0.00	0.00	0.00	0.00	0.00	0.00	0.00	0.00
Worker	20	120	8	0	0.00	0.00	0.00	0.00	0.00	0.00	0.00	0.00	0.00	0.00

SLRC - Eucalyptus + Ivanhoe Overlook
Road Dust, Break Wear, and Tire wear Emissions

	Emission Factors (grams/mile)					
	PM10			PM2.5		
	RD	BW	TW	RD	BW	TW
2025Hauling Hauling	1.23E-01	0.082193524	0.03528459	1.85E-02	0.02876773	0.00882115
2025Vendor Vendor	1.23E-01	0.062593489	0.02364229	1.85E-02	0.02190772	0.00591057
2025Worker Worker	1.23E-01	0.008968156	0.008	1.85E-02	0.00313885	0.002
2026Hauling Hauling	1.23E-01	0.082405307	0.03529039	1.85E-02	0.02884186	0.0088226
2026Vendor Vendor	1.23E-01	0.062625784	0.02364519	1.85E-02	0.02191902	0.0059113
2026Worker Worker	1.23E-01	0.008948145	0.008	1.85E-02	0.00313185	0.002
2027Hauling Hauling	1.23E-01	0.082414193	0.03529623	1.85E-02	0.02884497	0.00882406
2027Vendor Vendor	1.23E-01	0.062505591	0.02364812	1.85E-02	0.02187696	0.00591203
2027Worker Worker	1.23E-01	0.008900193	0.008	1.85E-02	0.00311507	0.002
2028Hauling Hauling	1.23E-01	0.082579388	0.03530171	1.85E-02	0.02890279	0.00882543
2028Vendor Vendor	1.23E-01	0.062418874	0.02365085	1.85E-02	0.02184661	0.00591271
2028Worker Worker	1.23E-01	0.008877894	0.008	1.85E-02	0.00310726	0.002

Construction Phase	Daily One-Way Trips	Haul Days per Phase	Work Hours per Day	One-Way Trip Distance per Day	Regional Emissions (pounds/day)					
					PM10			PM2.5		
		(days)	(hours/day)	(miles)	RD	BW	TW	RD	BW	TW
Demolition	2025			0						
Total Haul Trips	1628									
Hauling	42	40	8	25	0.29	0.19	0.08	0.04	0.07	0.02
Vendor	0	40	8	6.9	0.00	0.00	0.00	0.00	0.00	0.00
Worker	20	40	8	14.7	0.08	0.01	0.01	0.01	0.00	0.00
Site Grubbing / Prep	2025									
Total Haul Trips	614									
Hauling	16	40	8	25	0.11	0.07	0.03	0.02	0.03	0.01
Vendor	0	40	8	6.9	0.00	0.00	0.00	0.00	0.00	0.00
Worker	20	40	8	14.7	0.08	0.01	0.01	0.01	0.00	0.00
Mass Grading / Excavation	2025									
Total Haul Trips	870									
Hauling	4	233	8	25	0.03	0.02	0.01	0.00	0.01	0.00
Vendor	0	233	8	6.9	0.00	0.00	0.00	0.00	0.00	0.00
Worker	40	233	8	14.7	0.16	0.01	0.01	0.02	0.00	0.00
Mass Grading / Excavation	2026									
Total Haul Trips	922									
Hauling	4	247	8	25	0.03	0.02	0.01	0.00	0.01	0.00
Vendor	0	247	8	6.9	0.00	0.00	0.00	0.00	0.00	0.00
Worker	40	247	8	14.7	0.16	0.01	0.01	0.02	0.00	0.00
Drainage / Utilities Trenchir	2026									
Total Haul Trips	753									
Hauling	12	66	8	25	0.08	0.05	0.02	0.01	0.02	0.01
Vendor	0	66	8	6.9	0.00	0.00	0.00	0.00	0.00	0.00
Worker	20	66	8	14.7	0.08	0.01	0.01	0.01	0.00	0.00
Drainage / Utilities Trenchir	2027									
Total Haul Trips	615									
Hauling	12	54	8	25	0.08	0.05	0.02	0.01	0.02	0.01
Vendor	0	54	8	6.9	0.00	0.00	0.00	0.00	0.00	0.00
Worker	20	54	8	14.7	0.08	0.01	0.01	0.01	0.00	0.00
Foundations / Concrete Pac	2026									
Total Haul Trips	951									
Hauling	16	66	8	25	0.11	0.07	0.03	0.02	0.03	0.01
Vendor	0	66	8	6.9	0.00	0.00	0.00	0.00	0.00	0.00
Worker	20	66	8	14.7	0.08	0.01	0.01	0.01	0.00	0.00
Foundations / Concrete Pac	2027									
Total Haul Trips	777									
Hauling	16	54	8	25	0.11	0.07	0.03	0.02	0.03	0.01
Vendor	0	54	8	6.9	0.00	0.00	0.00	0.00	0.00	0.00
Worker	20	54	8	14.7	0.08	0.01	0.01	0.01	0.00	0.00
Building / Structure Constru	2026									
Total Haul Trips	0									
Hauling	0	18	8	25	0.00	0.00	0.00	0.00	0.00	0.00
Vendor	92	18	8	6.9	0.17	0.09	0.03	0.03	0.03	0.01
Worker	20	18	8	14.7	0.08	0.01	0.01	0.01	0.00	0.00
Building / Structure Constru	2027									
Total Haul Trips	0									
Hauling	0	182	8	25	0.00	0.00	0.00	0.00	0.00	0.00
Vendor	92	182	8	6.9	0.17	0.09	0.03	0.03	0.03	0.01
Worker	20	182	8	14.7	0.08	0.01	0.01	0.01	0.00	0.00
Asphalt Paving	2027									
Total Haul Trips	0									
Hauling	0	120	8	25	0.00	0.00	0.00	0.00	0.00	0.00
Vendor	0	120	8	6.9	0.00	0.00	0.00	0.00	0.00	0.00
Worker	20	120	8	14.7	0.08	0.01	0.01	0.01	0.00	0.00
Architectural Coating	2027									
Total Haul Trips	0									
Hauling	0	120	8	25	0.00	0.00	0.00	0.00	0.00	0.00
Vendor	0	120	8	6.9	0.00	0.00	0.00	0.00	0.00	0.00
Worker	20	120	8	14.7	0.08	0.01	0.01	0.01	0.00	0.00
Landscaping or Other Finish	2027									
Total Haul Trips	0									
Hauling	0	120	8	25	0.00	0.00	0.00	0.00	0.00	0.00
Vendor	92	120	8	6.9	0.17	0.09	0.03	0.03	0.03	0.01
Worker	60	120	8	14.7	0.24	0.02	0.02	0.04	0.01	0.00
Waterside Construction (Pil	2027									
Total Haul Trips	0									
Hauling	0	120	8	25	0.00	0.00	0.00	0.00	0.00	0.00
Vendor	0	120	8	6.9	0.00	0.00	0.00	0.00	0.00	0.00
Worker	20	120	8	14.7	0.08	0.01	0.01	0.01	0.00	0.00

SLRC - Eucalyptus + Ivanhoe Overlook
Road Dust

Paved Road Dust Emission Factors

County_Air District: Los Angeles SC UPDATE ME

Formula: $EF_{Dust,P} = (k\ (sL)^{0.91} \times (W)^{1.02}) \times (1-P/4N)$

Where:

$EF_{Dust,P}$ =	Paved Road Dust Emission Factor (having the same units as k)
k =	particle size multiplier
sL =	road surface silt loading (g/m^2)
W =	average fleet vehicle weight (tons) (CARB uses 2.4 tons as a fleet average vehicle weight factor)
P =	number of "wet" days, when at least one site per county received at least 0.01 inch of precipitation during the annual averaging period
N =	the number of days in the annual averaging period (default = 365)

weighted average silt loading factor used

Table 5 of CARB Miscellaneous Process Methodology 7.9 for Los Angeles County

Emission Factor (grams per VMT)	PM10	PM2.5
k	1.0000	0.1500
sL	0.03892	0.03892
W	2.4	2.4
P	46	46
N	365	365
$EF_{Dust,P}$	0.1233	0.0185

Autoupdates for the appropriate County using Table 5 CARB Miscellaneous Process Methodology 7.9

Unpaved Road Dust Emission Factors (Assumes No Precipitation

0

Formula: $EF_{Dust,U} = (k\ (\ s / 12)^{1} \times (Sp / 30)^{0.5} / (M / 0.5)^{0.2}) - C)$

Where:

$EF_{Dust,U}$ = Unpaved Road Dust Emission Factor (having the same units as k)

k = particle size multiplier

s = surface material silt content (%)

Sp = mean vehicle speed (mph)

M = surface material moisture content (%)

C = Emission Factor for 1980s vehicle fleet exhaust, brake wear, and tire wear

Emission Factor (grams per VMT)		
	PM10	PM2.5
k	816.47	81.65
s	4.3%	4.3%
Sp	15	15
M	0.5%	0.5%
C	0.00047	0.00036
$EF_{Dust,U}$	5.20E+00	5.19E-01

Sources:

CalEEMod User Guide, version 2020.4.0

California Air Resources Board (CARB), Miscellaneous Process Methodology 7.9 — Entrained Road Travel, Paved Road Dust. Revised and updated March 2021, https://ww3.arb.ca.gov/ei/areasrc/fullpdf/2021_paved_roads_7_9.pdf

USEPA, *AP-42* , Fifth Edition, Volume I, Chapter 13.2.1 - Paved Roads, (2011).

USEPA, *AP-42* , Fifth Edition, Volume I, Chapter 13.2.2 - Unpaved Roads, (2011).

Silt Loading Factor

Source: CARB, 2021.

Table 3: California Default Statewide and Local Silt Loading Values

Silt Loadings (g/m2)			
Freeway	**Major**	**Collector**	**Local**
0.015	0.032	0.032	0.32

Table 2: Roadway Travel Fractions

2017 HPMS Travel Fractions			
0.44	0.44	0.07	0.05

Autoupdates for the appropriate County using Table 2 of CARB Miscellaneous Process Methodology 7.9

SLRC - Habitat Islands
Total On-Road Emissions

SLRC - Habitat Islands
Total On-Road Emissions

260 Max construction days per year

Construction Phase	Daily One-Way Trips	Haul Days per Phase (days)	Work Hours per Day (hours/day)	One-Way Trip Distance per Day (miles)	Idling per Day (minutes)	Regional Emissions (pounds/day) ROG	NOX	CO	SO2	PM10 Dust	PM10 Exh	Total PM10	PM2.5 Dust	PM2.5 Exh	Total PM2.5	(MT/yr) Total CO2e
Waterside Construction (Landsc	2025															
Total Haul Trips	428															
Hauling	2	313	8	25	15	0.00	0.24	0.13	0.00	0.03	0.00	0.03	0.01	0.00	0.01	16.40
Vendor	26	313	8	6.9	15	0.01	0.93	0.72	0.01	0.08	0.01	0.09	0.02	0.01	0.02	92.96
Worker	40	313	8	14.7	0	0.02	0.09	1.28	0.00	0.18	0.00	0.18	0.03	0.00	0.03	55.47
					Total:	0.03	1.27	2.14	0.01	0.29	0.01	0.30	0.06	0.01	0.07	164.82
Waterside Construction (Landsc	2026															
Total Haul Trips	36															
Hauling	2	27	8	25	15	0.00	0.24	0.13	0.00	0.03	0.00	0.03	0.01	0.00	0.01	1.35
Vendor	26	27	8	6.9	15	0.01	0.90	0.71	0.01	0.08	0.01	0.09	0.02	0.01	0.02	7.88
Worker	40	27	8	14.7	0	0.02	0.08	1.19	0.00	0.18	0.00	0.18	0.03	0.00	0.03	4.68
					Total:	0.03	1.22	2.03	0.01	0.29	0.01	0.30	0.06	0.01	0.07	13.92

SLRC - Habitat Islands
Running Emissions

		Running Emissions Factor (grams/mile)						Running Emissions Factor (grams/mile)		
		ROG	NOX	CO	SO2	PM10	PM2.5	CO2	CH4	N2O
2025Hauling	Hauling	0.01437944	1.662749972	0.51520497	0.01390779	0.02389452	0.02285639	1532.44355	0.07834145	0.24434833
2025Vendor	Vendor	0.01760775	1.192913115	0.40524391	0.01255696	0.0160024	0.01530399	1355.54323	0.04236339	0.19105447
2025Worker	Worker	0.01639808	0.071550735	0.98584257	0.0029604	0.00160066	0.00147299	299.474202	0.00397643	0.00621593
2026Hauling	Hauling	0.01376405	1.595849109	0.49695887	0.01364807	0.02370376	0.02267409	1504.81428	0.07447891	0.23998519
2026Vendor	Vendor	0.01588145	1.125637812	0.37555792	0.01233428	0.01550079	0.01482427	1332.37984	0.04032573	0.18835672
2026Worker	Worker	0.01474423	0.064876665	0.92145437	0.00289707	0.00151768	0.00139649	293.06677	0.00361408	0.0058167
2027Hauling	Hauling	0.01322008	1.536397393	0.47417014	0.01337135	0.02376842	0.02273616	1474.76922	0.06997872	0.23521638
2027Vendor	Vendor	0.01440232	1.064732037	0.34654864	0.0120909	0.01519791	0.0145347	1306.68278	0.03799064	0.18528831
2027Worker	Worker	0.0132844	0.05897072	0.8634052	0.00283971	0.00142337	0.00130945	287.264268	0.00329523	0.00546338
2028Hauling	Hauling	0.0127141	1.477217073	0.45594662	0.01306039	0.02352009	0.02249875	1441.12351	0.06605026	0.22988017
2028Vendor	Vendor	0.01313168	1.005970191	0.32291583	0.01179881	0.0147601	0.01411604	1275.83657	0.03596131	0.18149225
2028Worker	Worker	0.01205342	0.05379889	0.8150536	0.00278609	0.00132593	0.00121968	281.839418	0.00302414	0.00515364
GWP		N/A	N/A	N/A	N/A	N/A	N/A	1	25	290

Construction Phase	Daily One-Way Trips	Haul Days per Phase (days)	Work Hours per Day (hours/day)	One-Way Trip Distance per Day (miles)	Regional Emissions (pounds/day)						Regional Emissions (MT/year)			
					ROG	NOX	CO	SO2	PM10	PM2.5	CO2	CH4	N2O	CO2e
Waterside Construction (La	2025													
Total Haul Trips	428													
Hauling	2	313	8	25	0.00	0.18	0.06	0.00	0.00	0.00	16.40	0.00	0.00	16.40
Vendor	26	313	8	6.9	0.01	0.47	0.16	0.00	0.01	0.01	76.12	0.06	3.11	79.29
Worker	40	313	8	14.7	0.02	0.09	1.28	0.00	0.00	0.00	55.12	0.02	0.33	55.47
Waterside Construction (La	2026													
Total Haul Trips	36													
Hauling	2	27	8	25	0.00	0.18	0.05	0.00	0.00	0.00	1.35	0.00	0.00	1.35
Vendor	26	27	8	6.9	0.01	0.45	0.15	0.00	0.01	0.01	6.45	0.00	0.26	6.72
Worker	40	27	8	14.7	0.02	0.08	1.19	0.00	0.00	0.00	4.65	0.00	0.03	4.68

SLRC - Habitat Islands
Idling Emissions

	Idling Emissions Factor (grams/minute)						Idling Emissions Factor (grams/minute)		
	ROG	NOX	CO	SO2	PM10	PM2.5	CO2	CH4	N2O
2025Hauling Hauling	0.00134842	0.91470906	1.16956773	0.00160816	0.00048966	0.00046743	182.629841	0.03706445	0.02936626
2025Vendor Vendor	0.00342676	0.536041861	0.65442085	0.000944	0.00037184	0.00035516	106.527895	0.02050332	0.016999
2025Worker Worker	0	0	0	0	0	0	0	0	0
2026Hauling Hauling	0.00195187	0.90488357	1.16475746	0.00157132	0.00046695	0.00044566	178.812761	0.03647035	0.02876828
2026Vendor Vendor	0.00362484	0.529314365	0.65147097	0.00092419	0.00033895	0.00032367	104.493478	0.02023213	0.01668577
2026Worker Worker	0	0	0	0	0	0	0	0	0
2027Hauling Hauling	0.00283936	0.89526597	1.15904257	0.00153493	0.00044772	0.00042721	175.004083	0.0358482	0.02816981
2027Vendor Vendor	0.00397079	0.522713112	0.64790746	0.0009042	0.00031158	0.00029746	102.417511	0.01994005	0.01636488
2027Worker Worker	0	0	0	0	0	0	0	0	0
2028Hauling Hauling	0.0041572	0.885319419	1.15196023	0.00149758	0.00043074	0.00041093	171.046708	0.03520228	0.02754572
2028Vendor Vendor	0.00453379	0.515857127	0.64340242	0.00088317	0.00028862	0.00027547	100.203959	0.01962216	0.016021
2028Worker Worker	0	0	0	0	0	0	0	0	0
GWP	N/A	N/A	N/A	N/A	N/A	N/A	1	25	290

Construction Phase	Daily One-Way Trips	Haul Days per Phase (days)	Work Hours per Day (hours/day)	Idling minutes per Day (miles)	Regional Emissions (pounds/day)						Regional Emissions (MT/year)			
					ROG	NOX	CO	SO2	PM10	PM2.5	CO2	CH4	N2O	CO2e
Waterside Construction (La	2025													
Total Haul Trips	428													
Hauling	2	313	8	15	0.00	0.06	0.08	0.00	0.00	0.00	0.00	0.00	0.00	0.00
Vendor	26	313	8	15	0.00	0.46	0.56	0.00	0.00	0.00	13.00	0.06	0.60	13.67
Worker	40	313	8	0	0.00	0.00	0.00	0.00	0.00	0.00	0.00	0.00	0.00	0.00
Waterside Construction (La	2026													
Total Haul Trips	36													
Hauling	2	27	8	15	0.00	0.06	0.08	0.00	0.00	0.00	0.00	0.00	0.00	0.00
Vendor	26	27	8	15	0.00	0.46	0.56	0.00	0.00	0.00	1.10	0.01	0.05	1.16
Worker	40	27	8	0	0.00	0.00	0.00	0.00	0.00	0.00	0.00	0.00	0.00	0.00

SLRC - Habitat Islands
Road Dust, Break Wear, and Tire wear Emissions

	Emission Factors (grams/mile)					
	PM10			PM2.5		
	RD	BW	TW	RD	BW	TW
2025Hauling Hauling	1.23E-01	0.082193524	0.03528459	1.85E-02	0.02876773	0.00882115
2025Vendor Vendor	1.23E-01	0.062593489	0.02364229	1.85E-02	0.02190772	0.00591057
2025Worker Worker	1.23E-01	0.008968156	0.008	1.85E-02	0.00313885	0.002
2026Hauling Hauling	1.23E-01	0.082405307	0.03529039	1.85E-02	0.02884186	0.0088226
2026Vendor Vendor	1.23E-01	0.062625784	0.02364519	1.85E-02	0.02191902	0.0059113
2026Worker Worker	1.23E-01	0.008948145	0.008	1.85E-02	0.00313185	0.002
2027Hauling Hauling	1.23E-01	0.082414193	0.03529623	1.85E-02	0.02884497	0.00882406
2027Vendor Vendor	1.23E-01	0.062505591	0.02364812	1.85E-02	0.02187696	0.00591203
2027Worker Worker	1.23E-01	0.008900193	0.008	1.85E-02	0.00311507	0.002
2028Hauling Hauling	1.23E-01	0.082579388	0.03530171	1.85E-02	0.02890279	0.00882543
2028Vendor Vendor	1.23E-01	0.062418874	0.02365085	1.85E-02	0.02184661	0.00591271
2028Worker Worker	1.23E-01	0.008877894	0.008	1.85E-02	0.00310726	0.002

Construction Phase	Daily One-Way Trips	Haul Days per Phase (days)	Work Hours per Day (hours/day)	One-Way Trip Distance per Day (miles)	Regional Emissions (pounds/day)					
					PM10			PM2.5		
					RD	BW	TW	RD	BW	TW
Waterside Construction (La	2025									
Total Haul Trips	428									
Hauling	2	313	8	25	0.01	0.01	0.00	0.00	0.00	0.00
Vendor	26	313	8	6.9	0.05	0.02	0.01	0.01	0.01	0.00
Worker	40	313	8	14.7	0.16	0.01	0.01	0.02	0.00	0.00
Waterside Construction (La	2026									
Total Haul Trips	36									
Hauling	2	27	8	25	0.01	0.01	0.00	0.00	0.00	0.00
Vendor	26	27	8	6.9	0.05	0.02	0.01	0.01	0.01	0.00
Worker	40	27	8	14.7	0.16	0.01	0.01	0.02	0.00	0.00

SLRC - Habitat Islands
Road Dust

Paved Road Dust Emission Factors

County_Air District: Los Angeles SC UPDATE ME

Formula: $EF_{Dust,P} = (k\ (sL)^{0.91} \times (W)^{1.02}) \times (1-P/4N)$

Where:

$EF_{Dust,P}$ =	Paved Road Dust Emission Factor (having the same units as k)	
k =	particle size multiplier	
sL =	road surface silt loading (g/m^2)	weighted average silt loading factor used
W =	average fleet vehicle weight (tons) (CARB uses 2.4 tons as a fleet average vehicle weight factor)	
P =	number of "wet" days, when at least one site per county received at least 0.01 inch of precipitation during the annual averaging period	Table 5 of CARB Miscellaneous Process Methodology 7.9 for Los Angeles County
N =	the number of days in the annual averaging period (default = 365)	

	Emission Factor (grams per VMT)		
	PM10	PM2.5	
k	1.0000	0.1500	
sL	0.03892	0.03892	
W	2.4	2.4	
P	46	46	Autoupdates for the appropriate County using Table 5 CARB Miscellaneous Process Methodology 7.9
N	365	365	
$EF_{Dust,P}$	0.1233	0.0185	

Unpaved Road Dust Emission Factors (Assumes No Precipitation)

Formula: $EF_{Dust,U} = (k\ (s / 12)^{1} \times (Sp / 30)^{0.5} / (M / 0.5)^{0.2}) - C)$

Where:

$EF_{Dust,U}$ = Unpaved Road Dust Emission Factor (having the same units as k)

k = particle size multiplier

s = surface material silt content (%)

Sp = mean vehicle speed (mph)

M = surface material moisture content (%)

C = Emission Factor for 1980s vehicle fleet exhaust, brake wear, and tire wear

Emission Factor (grams per VMT)		
	PM10	PM2.5
k	816.47	81.65
s	4.3%	4.3%
Sp	15	15
M	0.5%	0.5%
C	0.00047	0.00036
$EF_{Dust,U}$	5.20E+00	5.19E-01

Sources:

CalEEMod User Guide, version 2020.4.0

California Air Resources Board (CARB), Miscellaneous Process Methodology 7.9 — Entrained Road Travel, Paved Road Dust. Revised and updated March 2021, https://ww3.arb.ca.gov/ei/areasrc/fullpdf/2021_paved_roads_7_9.pdf

USEPA, *AP-42* , Fifth Edition, Volume I, Chapter 13.2.1 - Paved Roads, (2011).

USEPA, *AP-42* , Fifth Edition, Volume I, Chapter 13.2.2 - Unpaved Roads, (2011).

Silt Loading Factor

Source: CARB, 2021.

Table 3: California Default Statewide and Local Silt Loading Values

Silt Loadings (g/m2)			
Freeway	**Major**	**Collector**	**Local**
0.015	0.032	0.032	0.32

Table 2: Roadway Travel Fractions

2017 HPMS Travel Fractions			
0.44	0.44	0.07	0.05

Autoupdates for the appropriate County using Table 2 of CARB Miscellaneous Process Methodology 7.9

SLRC - The Knoll + Meadow (1st Half)
Total On-Road Emissions

SLRC - The Knoll + Meadow (1st Half)
Total On-Road Emissions

260 Max construction days per year

Construction Phase	Daily One-Way Trips	Haul Days per Phase (days)	Work Hours per Day (hours/day)	One-Way Trip Distance per Day (miles)	Idling per Day (minutes)	Regional Emissions (pounds/day) ROG	NOX	CO	SO2	PM10 Dust	PM10 Exh	Total PM10	PM2.5 Dust	PM2.5 Exh	Total PM2.5	(MT/yr) Total CO2e
Demolition	2025															
Total Haul Trips	184															
Hauling	10	20	8	25	15	0.01	1.22	0.67	0.01	0.13	0.01	0.15	0.03	0.01	0.04	7.05
Vendor	0	20	8	6.9	15	0.00	0.00	0.00	0.00	0.00	0.00	0.00	0.00	0.00	0.00	0.00
Worker	20	20	8	14.7	0	0.01	0.05	0.64	0.00	0.09	0.00	0.09	0.02	0.00	0.02	1.77
					Total:	0.02	1.27	1.31	0.01	0.22	0.01	0.24	0.05	0.01	0.06	8.82
Site Grubbing / Prep	2025															
Total Haul Trips	900															
Hauling	46	20	8	25	15	0.04	5.61	3.09	0.04	0.61	0.06	0.67	0.14	0.06	0.20	34.49
Vendor	0	20	8	6.9	15	0.00	0.00	0.00	0.00	0.00	0.00	0.00	0.00	0.00	0.00	0.00
Worker	20	20	8	14.7	0	0.01	0.05	0.64	0.00	0.09	0.00	0.09	0.02	0.00	0.02	1.77
					Total:	0.05	5.65	3.72	0.04	0.70	0.06	0.76	0.16	0.06	0.22	36.26
Mass Grading / Excavation	2025															
Total Haul Trips	9,102															
Hauling	34	273	8	25	15	0.03	4.14	2.28	0.03	0.45	0.05	0.50	0.11	0.04	0.15	348.78
Vendor	0	273	8	6.9	15	0.00	0.00	0.00	0.00	0.00	0.00	0.00	0.00	0.00	0.00	0.00
Worker	40	273	8	14.7	0	0.02	0.09	1.28	0.00	0.18	0.00	0.18	0.03	0.00	0.03	48.38
					Total:	0.05	4.24	3.56	0.03	0.63	0.05	0.68	0.14	0.05	0.18	397.16
Mass Grading / Excavation	2026															
Total Haul Trips	900															
Hauling	34	27	8	25	15	0.03	4.01	2.24	0.03	0.45	0.04	0.50	0.11	0.04	0.15	33.87
Vendor	0	27	8	6.9	15	0.00	0.00	0.00	0.00	0.00	0.00	0.00	0.00	0.00	0.00	0.00
Worker	40	27	8	14.7	0	0.02	0.08	1.19	0.00	0.18	0.00	0.18	0.03	0.00	0.03	4.68
					Total:	0.05	4.09	3.44	0.03	0.63	0.05	0.68	0.14	0.04	0.18	38.55
Drainage / Utilities Trenching	2026															
Total Haul Trips	716															
Hauling	12	70	8	25	15	0.01	1.41	0.79	0.01	0.16	0.02	0.18	0.04	0.02	0.05	26.94
Vendor	0	70	8	6.9	15	0.00	0.00	0.00	0.00	0.00	0.00	0.00	0.00	0.00	0.00	0.00
Worker	20	70	8	14.7	0	0.01	0.04	0.60	0.00	0.09	0.00	0.09	0.02	0.00	0.02	6.07
					Total:	0.02	1.46	1.39	0.01	0.25	0.02	0.27	0.05	0.02	0.07	33.01
Foundations / Concrete Pads	2026															
Total Haul Trips	382															
Hauling	6	70	8	25	15	0.00	0.71	0.40	0.00	0.08	0.01	0.09	0.02	0.01	0.03	14.37
Vendor	0	70	8	6.9	15	0.00	0.00	0.00	0.00	0.00	0.00	0.00	0.00	0.00	0.00	0.00
Worker	20	70	8	14.7	0	0.01	0.04	0.60	0.00	0.09	0.00	0.09	0.02	0.00	0.02	6.07
					Total:	0.01	0.75	0.99	0.01	0.17	0.01	0.18	0.03	0.01	0.04	20.44
Building / Structure Construction	2026															
Total Haul Trips	0															
Hauling	0	120	8	25	15	0.00	0.00	0.00	0.00	0.00	0.00	0.00	0.00	0.00	0.00	0.00
Vendor	116	120	8	6.9	15	0.04	4.02	3.16	0.03	0.37	0.03	0.40	0.08	0.03	0.11	156.25
Worker	40	120	8	14.7	0	0.02	0.08	1.19	0.00	0.18	0.00	0.18	0.03	0.00	0.03	20.80
					Total:	0.06	4.10	4.36	0.03	0.55	0.03	0.58	0.11	0.03	0.14	177.05
Asphalt Paving	2026															
Total Haul Trips	0															
Hauling	0	70	8	25	15	0.00	0.00	0.00	0.00	0.00	0.00	0.00	0.00	0.00	0.00	0.00
Vendor	0	70	8	6.9	15	0.00	0.00	0.00	0.00	0.00	0.00	0.00	0.00	0.00	0.00	0.00
Worker	20	70	8	14.7	0	0.01	0.04	0.60	0.00	0.09	0.00	0.09	0.02	0.00	0.02	6.07
					Total:	0.01	0.04	0.60	0.00	0.09	0.00	0.09	0.02	0.00	0.02	6.07
Architectural Coating	2026															
Total Haul Trips	0															
Hauling	0	70	8	25	15	0.00	0.00	0.00	0.00	0.00	0.00	0.00	0.00	0.00	0.00	0.00
Vendor	0	70	8	6.9	15	0.00	0.00	0.00	0.00	0.00	0.00	0.00	0.00	0.00	0.00	0.00
Worker	20	70	8	14.7	0	0.01	0.04	0.60	0.00	0.09	0.00	0.09	0.02	0.00	0.02	6.07
					Total:	0.01	0.04	0.60	0.00	0.09	0.00	0.09	0.02	0.00	0.02	6.07
Landscaping or Other Finishing	2026															
Total Haul Trips	0															
Hauling	0	70	8	25	15	0.00	0.00	0.00	0.00	0.00	0.00	0.00	0.00	0.00	0.00	0.00
Vendor	116	70	8	6.9	15	0.04	4.02	3.16	0.03	0.37	0.03	0.40	0.08	0.03	0.11	91.15
Worker	60	70	8	14.7	0	0.03	0.13	1.79	0.01	0.27	0.00	0.28	0.05	0.00	0.05	18.20
					Total:	0.07	4.14	4.95	0.03	0.64	0.03	0.67	0.13	0.03	0.16	109.35
Waterside Construction (Piles)	2026															
Total Haul Trips	0															
Hauling	0	70	8	25	15	0.00	0.00	0.00	0.00	0.00	0.00	0.00	0.00	0.00	0.00	0.00
Vendor	0	70	8	6.9	15	0.00	0.00	0.00	0.00	0.00	0.00	0.00	0.00	0.00	0.00	0.00
Worker	20	70	8	14.7	0	0.01	0.04	0.60	0.00	0.09	0.00	0.09	0.02	0.00	0.02	6.07
					Total:	0.01	0.04	0.60	0.00	0.09	0.00	0.09	0.02	0.00	0.02	6.07

SLRC - The Knoll + Meadow (1st Half)
Running Emissions

		Running Emissions Factor (grams/mile)						Running Emissions Factor (grams/mile)		
		ROG	NOX	CO	SO2	PM10	PM2.5	CO2	CH4	N2O
2025Hauling	Hauling	0.01437944	1.662749972	0.51520497	0.01390779	0.02389452	0.02285639	1532.44355	0.07834145	0.24434833
2025Vendor	Vendor	0.01760775	1.192913115	0.40524391	0.01255696	0.0160024	0.01530399	1355.54323	0.04236339	0.19105447
2025Worker	Worker	0.01639808	0.071550735	0.98584257	0.0029604	0.00160066	0.00147299	299.474202	0.00397643	0.00621593
2026Hauling	Hauling	0.01376405	1.595849109	0.49695887	0.01364807	0.02370376	0.02267409	1504.81428	0.07447891	0.23998519
2026Vendor	Vendor	0.01588145	1.125637812	0.37555792	0.01233428	0.01550079	0.01482427	1332.37984	0.04032573	0.18835672
2026Worker	Worker	0.01474423	0.064876665	0.92145437	0.00289707	0.00151768	0.00139649	293.06677	0.00361408	0.0058167
2027Hauling	Hauling	0.01322008	1.536397393	0.47417014	0.01337135	0.02376842	0.02273616	1474.76922	0.06997872	0.23521638
2027Vendor	Vendor	0.01440232	1.064732037	0.34654864	0.0120909	0.01519791	0.0145347	1306.68278	0.03799064	0.18528831
2027Worker	Worker	0.0132844	0.05897072	0.8634052	0.00283971	0.00142337	0.00130945	287.264268	0.00329523	0.00546338
2028Hauling	Hauling	0.0127141	1.477217073	0.45594662	0.01306039	0.02352009	0.02249875	1441.12351	0.06605026	0.22988017
2028Vendor	Vendor	0.01313168	1.005970191	0.32291583	0.01179881	0.0147601	0.01411604	1275.83657	0.03596131	0.18149225
2028Worker	Worker	0.01205342	0.05379889	0.81505136	0.00278609	0.00132593	0.00121968	281.839418	0.00302414	0.00515364
GWP		N/A	N/A	N/A	N/A	N/A	N/A	1	25	290

Construction Phase	Daily One-Way Trips	Haul Days per Phase (days)	Work Hours per Day (hours/day)	One-Way Trip Distance per Day (miles)	Regional Emissions (pounds/day) ROG	NOX	CO	SO2	PM10	PM2.5	Regional Emissions (MT/year) CO2	CH4	N2O	CO2e
Demolition	2025													
Total Haul Trips	184													
Hauling	10	20	8	25	0.01	0.92	0.28	0.01	0.01	0.01	7.05	0.00	0.00	7.05
Vendor	0	20	8	6.9	0.00	0.00	0.00	0.00	0.00	0.00	0.00	0.00	0.00	0.00
Worker	20	20	8	14.7	0.01	0.05	0.64	0.00	0.00	0.00	1.76	0.00	0.01	1.77
Site Grubbing / Prep	2025													
Total Haul Trips	900													
Hauling	46	20	8	25	0.04	4.22	1.31	0.04	0.06	0.06	34.48	0.00	0.01	34.49
Vendor	0	20	8	6.9	0.00	0.00	0.00	0.00	0.00	0.00	0.00	0.00	0.00	0.00
Worker	20	20	8	14.7	0.01	0.05	0.64	0.00	0.00	0.00	1.76	0.00	0.01	1.77
Mass Grading / Excavation	2025													
Total Haul Trips	9102													
Hauling	34	273	8	25	0.03	3.12	0.97	0.03	0.04	0.04	348.71	0.02	0.06	348.78
Vendor	0	273	8	6.9	0.00	0.00	0.00	0.00	0.00	0.00	0.00	0.00	0.00	0.00
Worker	40	273	8	14.7	0.02	0.09	1.28	0.00	0.00	0.00	48.07	0.02	0.29	48.38
Mass Grading / Excavation	2026													
Total Haul Trips	900													
Hauling	34	27	8	25	0.03	2.99	0.93	0.03	0.04	0.04	33.86	0.00	0.01	33.87
Vendor	0	27	8	6.9	0.00	0.00	0.00	0.00	0.00	0.00	0.00	0.00	0.00	0.00
Worker	40	27	8	14.7	0.02	0.08	1.19	0.00	0.00	0.00	4.65	0.00	0.03	4.68
Drainage / Utilities Trenchi	2026													
Total Haul Trips	716													
Hauling	12	70	8	25	0.01	1.06	0.33	0.01	0.02	0.01	26.94	0.00	0.00	26.94
Vendor	0	70	8	6.9	0.00	0.00	0.00	0.00	0.00	0.00	0.00	0.00	0.00	0.00
Worker	20	70	8	14.7	0.01	0.04	0.60	0.00	0.00	0.00	6.03	0.00	0.03	6.07
Foundations / Concrete Pa	2026													
Total Haul Trips	382													
Hauling	6	70	8	25	0.00	0.53	0.16	0.00	0.01	0.01	14.37	0.00	0.00	14.37
Vendor	0	70	8	6.9	0.00	0.00	0.00	0.00	0.00	0.00	0.00	0.00	0.00	0.00
Worker	20	70	8	14.7	0.01	0.04	0.60	0.00	0.00	0.00	6.03	0.00	0.03	6.07
Building / Structure Constr	2026													
Total Haul Trips	0													
Hauling	0	120	8	25	0.00	0.00	0.00	0.00	0.00	0.00	0.00	0.00	0.00	0.00
Vendor	116	120	8	6.9	0.03	1.99	0.66	0.02	0.03	0.03	127.97	0.10	5.25	133.32
Worker	40	120	8	14.7	0.02	0.08	1.19	0.00	0.00	0.00	20.68	0.01	0.12	20.80
Asphalt Paving	2026													
Total Haul Trips	0													
Hauling	0	70	8	25	0.00	0.00	0.00	0.00	0.00	0.00	0.00	0.00	0.00	0.00
Vendor	0	70	8	6.9	0.00	0.00	0.00	0.00	0.00	0.00	0.00	0.00	0.00	0.00
Worker	20	70	8	14.7	0.01	0.04	0.60	0.00	0.00	0.00	6.03	0.00	0.03	6.07
Architectural Coating	2026													
Total Haul Trips	0													
Hauling	0	70	8	25	0.00	0.00	0.00	0.00	0.00	0.00	0.00	0.00	0.00	0.00
Vendor	0	70	8	6.9	0.00	0.00	0.00	0.00	0.00	0.00	0.00	0.00	0.00	0.00
Worker	20	70	8	14.7	0.01	0.04	0.60	0.00	0.00	0.00	6.03	0.00	0.03	6.07
Landscaping or Other Finis	2026													
Total Haul Trips	0													
Hauling	0	70	8	25	0.00	0.00	0.00	0.00	0.00	0.00	0.00	0.00	0.00	0.00
Vendor	116	70	8	6.9	0.03	1.99	0.66	0.02	0.03	0.03	74.65	0.06	3.06	77.77
Worker	60	70	8	14.7	0.03	0.13	1.79	0.01	0.00	0.00	18.09	0.01	0.10	18.20
Waterside Construction (Pi	2026													
Total Haul Trips	0													
Hauling	0	70	8	25	0.00	0.00	0.00	0.00	0.00	0.00	0.00	0.00	0.00	0.00
Vendor	0	70	8	6.9	0.00	0.00	0.00	0.00	0.00	0.00	0.00	0.00	0.00	0.00
Worker	20	70	8	14.7	0.01	0.04	0.60	0.00	0.00	0.00	6.03	0.00	0.03	6.07

SLRC - The Knoll + Meadow (1st Half)
Idling Emissions

		Idling Emissions Factor (grams/minute)						Idling Emissions Factor (grams/minute)		
		ROG	NOX	CO	SO2	PM10	PM2.5	CO2	CH4	N2O
2025Hauling	Hauling	0.00134842	0.91470906	1.16956773	0.00160816	0.00048966	0.00046743	182.629841	0.03706445	0.02936626
2025Vendor	Vendor	0.00342676	0.536041861	0.65442085	0.000944	0.00037184	0.00035516	106.527895	0.02050332	0.016999
2025Worker	Worker	0	0	0	0	0	0	0	0	0
2026Hauling	Hauling	0.00195187	0.90488357	1.16475746	0.00157132	0.00046695	0.00044566	178.812761	0.03647035	0.02876828
2026Vendor	Vendor	0.00362484	0.529314365	0.65147097	0.00092419	0.00033895	0.00032367	104.493478	0.02023213	0.01668577
2026Worker	Worker	0	0	0	0	0	0	0	0	0
2027Hauling	Hauling	0.00283936	0.89526597	1.15904257	0.00153493	0.00044772	0.00042721	175.004083	0.0358482	0.02816981
2027Vendor	Vendor	0.00397079	0.522713112	0.64790746	0.0009042	0.00031158	0.00029746	102.417511	0.01984005	0.01636488
2027Worker	Worker	0	0	0	0	0	0	0	0	0
2028Hauling	Hauling	0.0041572	0.885319419	1.15196023	0.00149758	0.00043074	0.00041093	171.046708	0.03520228	0.02754572
2028Vendor	Vendor	0.00453379	0.515857127	0.64340242	0.00088317	0.00028862	0.00027547	100.203959	0.01962216	0.016021
2028Worker	Worker	0	0	0	0	0	0	0	0	0
	GWP	N/A	N/A	N/A	N/A	N/A	N/A	1	25	290

Construction Phase	Daily One-Way Trips	Haul Days per Phase (days)	Work Hours per Day (hours/day)	Idling minutes per Day (miles)	Regional Emissions (pounds/day) ROG	NOX	CO	SO2	PM10	PM2.5	Regional Emissions (MT/year) CO2	CH4	N2O	CO2e
Demolition	2025													
Total Haul Trips	184													
Hauling	10	20	8	15	0.00	0.30	0.39	0.00	0.00	0.00	0.00	0.00	0.00	0.00
Vendor	0	20	8	15	0.00	0.00	0.00	0.00	0.00	0.00	0.00	0.00	0.00	0.00
Worker	20	20	8	0	0.00	0.00	0.00	0.00	0.00	0.00	0.00	0.00	0.00	0.00
Site Grubbing / Prep	2025													
Total Haul Trips	900													
Hauling	46	20	8	15	0.00	1.39	1.78	0.00	0.00	0.00	0.00	0.00	0.00	0.00
Vendor	0	20	8	15	0.00	0.00	0.00	0.00	0.00	0.00	0.00	0.00	0.00	0.00
Worker	20	20	8	0	0.00	0.00	0.00	0.00	0.00	0.00	0.00	0.00	0.00	0.00
Mass Grading / Excavation	2025													
Total Haul Trips	9102													
Hauling	34	273	8	15	0.00	1.03	1.32	0.00	0.00	0.00	0.00	0.00	0.00	0.00
Vendor	0	273	8	15	0.00	0.00	0.00	0.00	0.00	0.00	0.00	0.00	0.00	0.00
Worker	40	273	8	0	0.00	0.00	0.00	0.00	0.00	0.00	0.00	0.00	0.00	0.00
Mass Grading / Excavation	2026													
Total Haul Trips	900													
Hauling	34	27	8	15	0.00	1.02	1.31	0.00	0.00	0.00	0.00	0.00	0.00	0.00
Vendor	0	27	8	15	0.00	0.00	0.00	0.00	0.00	0.00	0.00	0.00	0.00	0.00
Worker	40	27	8	0	0.00	0.00	0.00	0.00	0.00	0.00	0.00	0.00	0.00	0.00
Drainage / Utilities Trenchi	2026													
Total Haul Trips	716													
Hauling	12	70	8	15	0.00	0.36	0.46	0.00	0.00	0.00	0.00	0.00	0.00	0.00
Vendor	0	70	8	15	0.00	0.00	0.00	0.00	0.00	0.00	0.00	0.00	0.00	0.00
Worker	20	70	8	0	0.00	0.00	0.00	0.00	0.00	0.00	0.00	0.00	0.00	0.00
Foundations / Concrete Pa	2026													
Total Haul Trips	382													
Hauling	6	70	8	15	0.00	0.18	0.23	0.00	0.00	0.00	0.00	0.00	0.00	0.00
Vendor	0	70	8	15	0.00	0.00	0.00	0.00	0.00	0.00	0.00	0.00	0.00	0.00
Worker	20	70	8	0	0.00	0.00	0.00	0.00	0.00	0.00	0.00	0.00	0.00	0.00
Building / Structure Constr	2026													
Total Haul Trips	0													
Hauling	0	120	8	15	0.00	0.00	0.00	0.00	0.00	0.00	0.00	0.00	0.00	0.00
Vendor	116	120	8	15	0.01	2.03	2.50	0.00	0.00	0.00	21.82	0.11	1.01	22.93
Worker	40	120	8	0	0.00	0.00	0.00	0.00	0.00	0.00	0.00	0.00	0.00	0.00
Asphalt Paving	2026													
Total Haul Trips	0													
Hauling	0	70	8	15	0.00	0.00	0.00	0.00	0.00	0.00	0.00	0.00	0.00	0.00
Vendor	0	70	8	15	0.00	0.00	0.00	0.00	0.00	0.00	0.00	0.00	0.00	0.00
Worker	20	70	8	0	0.00	0.00	0.00	0.00	0.00	0.00	0.00	0.00	0.00	0.00
Architectural Coating	2026													
Total Haul Trips	0													
Hauling	0	70	8	15	0.00	0.00	0.00	0.00	0.00	0.00	0.00	0.00	0.00	0.00
Vendor	0	70	8	15	0.00	0.00	0.00	0.00	0.00	0.00	0.00	0.00	0.00	0.00
Worker	20	70	8	0	0.00	0.00	0.00	0.00	0.00	0.00	0.00	0.00	0.00	0.00
Landscaping or Other Finis	2026													
Total Haul Trips	0													
Hauling	0	70	8	15	0.00	0.00	0.00	0.00	0.00	0.00	0.00	0.00	0.00	0.00
Vendor	116	70	8	15	0.01	2.03	2.50	0.00	0.00	0.00	12.73	0.06	0.59	13.38
Worker	60	70	8	0	0.00	0.00	0.00	0.00	0.00	0.00	0.00	0.00	0.00	0.00
Waterside Construction (Pi	2026													
Total Haul Trips	0													
Hauling	0	70	8	15	0.00	0.00	0.00	0.00	0.00	0.00	0.00	0.00	0.00	0.00
Vendor	0	70	8	15	0.00	0.00	0.00	0.00	0.00	0.00	0.00	0.00	0.00	0.00
Worker	20	70	8	0	0.00	0.00	0.00	0.00	0.00	0.00	0.00	0.00	0.00	0.00

SLRC - The Knoll + Meadow (1st Half)
Road Dust, Break Wear, and Tire wear Emissions

		Emission Factors (grams/mile)					
		PM10			PM2.5		
		RD	BW	TW	RD	BW	TW
2025	Hauling	1.23E-01	0.082193524	0.03528459	1.85E-02	0.02876773	0.00882115
2025	Vendor	1.23E-01	0.062593489	0.02364229	1.85E-02	0.02190772	0.00591057
2025	Worker	1.23E-01	0.008968156	0.008	1.85E-02	0.00313885	0.002
2026	Hauling	1.23E-01	0.082405307	0.03529039	1.85E-02	0.02884186	0.0088226
2026	Vendor	1.23E-01	0.062625784	0.02364519	1.85E-02	0.02191902	0.0059113
2026	Worker	1.23E-01	0.008948145	0.008	1.85E-02	0.00313185	0.002
2027	Hauling	1.23E-01	0.082414193	0.03529623	1.85E-02	0.02884497	0.00882406
2027	Vendor	1.23E-01	0.062505591	0.02364812	1.85E-02	0.02187696	0.00591203
2027	Worker	1.23E-01	0.008900193	0.008	1.85E-02	0.00311507	0.002
2028	Hauling	1.23E-01	0.082579388	0.03530171	1.85E-02	0.02890279	0.00882543
2028	Vendor	1.23E-01	0.062418874	0.02365085	1.85E-02	0.02184661	0.00591271
2028	Worker	1.23E-01	0.008877894	0.008	1.85E-02	0.00310726	0.002

Construction Phase	Daily One-Way Trips	Haul Days per Phase (days)	Work Hours per Day (hours/day)	One-Way Trip Distance per Day (miles)	Regional Emissions (pounds/day)					
					PM10			PM2.5		
					RD	BW	TW	RD	BW	TW
Demolition	2025									
Total Haul Trips	184									
Hauling	10	20	8	25	0.07	0.05	0.02	0.01	0.02	0.00
Vendor	0	20	8	6.9	0.00	0.00	0.00	0.00	0.00	0.00
Worker	20	20	8	14.7	0.08	0.01	0.01	0.01	0.00	0.00
Site Grubbing / Prep	2025									
Total Haul Trips	900									
Hauling	46	20	8	25	0.31	0.21	0.09	0.05	0.07	0.02
Vendor	0	20	8	6.9	0.00	0.00	0.00	0.00	0.00	0.00
Worker	20	20	8	14.7	0.08	0.01	0.01	0.01	0.00	0.00
Mass Grading / Excavation	2025									
Total Haul Trips	9102									
Hauling	34	273	8	25	0.23	0.15	0.07	0.03	0.05	0.02
Vendor	0	273	8	6.9	0.00	0.00	0.00	0.00	0.00	0.00
Worker	40	273	8	14.7	0.16	0.01	0.01	0.02	0.00	0.00
Mass Grading / Excavation	2026									
Total Haul Trips	900									
Hauling	34	27	8	25	0.23	0.15	0.07	0.03	0.05	0.02
Vendor	0	27	8	6.9	0.00	0.00	0.00	0.00	0.00	0.00
Worker	40	27	8	14.7	0.16	0.01	0.01	0.02	0.00	0.00
Drainage / Utilities Trenchi	2026									
Total Haul Trips	716									
Hauling	12	70	8	25	0.08	0.05	0.02	0.01	0.02	0.01
Vendor	0	70	8	6.9	0.00	0.00	0.00	0.00	0.00	0.00
Worker	20	70	8	14.7	0.08	0.01	0.01	0.01	0.00	0.00
Foundations / Concrete Pa	2026									
Total Haul Trips	382									
Hauling	6	70	8	25	0.04	0.03	0.01	0.01	0.01	0.00
Vendor	0	70	8	6.9	0.00	0.00	0.00	0.00	0.00	0.00
Worker	20	70	8	14.7	0.08	0.01	0.01	0.01	0.00	0.00
Building / Structure Constr	2026									
Total Haul Trips	0									
Hauling	0	120	8	25	0.00	0.00	0.00	0.00	0.00	0.00
Vendor	116	120	8	6.9	0.22	0.11	0.04	0.03	0.04	0.01
Worker	40	120	8	14.7	0.16	0.01	0.01	0.02	0.00	0.00
Asphalt Paving	2026									
Total Haul Trips	0									
Hauling	0	70	8	25	0.00	0.00	0.00	0.00	0.00	0.00
Vendor	0	70	8	6.9	0.00	0.00	0.00	0.00	0.00	0.00
Worker	20	70	8	14.7	0.08	0.01	0.01	0.01	0.00	0.00
Architectural Coating	2026									
Total Haul Trips	0									
Hauling	0	70	8	25	0.00	0.00	0.00	0.00	0.00	0.00
Vendor	0	70	8	6.9	0.00	0.00	0.00	0.00	0.00	0.00
Worker	20	70	8	14.7	0.08	0.01	0.01	0.01	0.00	0.00
Landscaping or Other Finis	2026									
Total Haul Trips	0									
Hauling	0	70	8	25	0.00	0.00	0.00	0.00	0.00	0.00
Vendor	116	70	8	6.9	0.22	0.11	0.04	0.03	0.04	0.01
Worker	60	70	8	14.7	0.24	0.02	0.02	0.04	0.01	0.00
Waterside Construction (Pi	2026									
Total Haul Trips	0									
Hauling	0	70	8	25	0.00	0.00	0.00	0.00	0.00	0.00
Vendor	0	70	8	6.9	0.00	0.00	0.00	0.00	0.00	0.00
Worker	20	70	8	14.7	0.08	0.01	0.01	0.01	0.00	0.00

SLRC - The Knoll + Meadow (1st Half)
Road Dust

Paved Road Dust Emission Factors

County_Air District: Los Angeles SC UPDATE ME

Formula: $EF_{Dust,P} = (k\ (sL)^{0.91} \times (W)^{1.02}) \times (1-P/4N)$

Where:

$EF_{Dust,P}$ =	Paved Road Dust Emission Factor (having the same units as k)	
k =	particle size multiplier	
sL =	road surface silt loading (g/m^2)	weighted average silt loading factor used
W =	average fleet vehicle weight (tons) (CARB uses 2.4 tons as a fleet average vehicle weight factor)	
P =	number of "wet" days, when at least one site per county received at least 0.01 inch of precipitation during the annual averaging period	Table 5 of CARB Miscellaneous Process Methodology 7.9 for Los Angeles County
N =	the number of days in the annual averaging period (default = 365)	

	Emission Factor (grams per VMT)		
	PM10	PM2.5	
k	1.0000	0.1500	
sL	0.03892	0.03892	
W	2.4	2.4	
P	46	46	Autoupdates for the appropriate County using Table 5 CARB Miscellaneous Process Methodology 7.9
N	365	365	
$EF_{Dust,P}$	0.1233	0.0185	

Unpaved Road Dust Emission Factors (Assumes No Precipitation)

Formula: $EF_{Dust,U} = (k\ (s / 12)^{1} \times (Sp / 30)^{0.5} / (M / 0.5)^{0.2}) - C)$

Where:

$EF_{Dust,U}$ = Unpaved Road Dust Emission Factor (having the same units as k)

k = particle size multiplier

s = surface material silt content (%)

Sp = mean vehicle speed (mph)

M = surface material moisture content (%)

C = Emission Factor for 1980s vehicle fleet exhaust, brake wear, and tire wear

Emission Factor (grams per VMT)		
	PM10	PM2.5
k	816.47	81.65
s	4.3%	4.3%
Sp	15	15
M	0.5%	0.5%
C	0.00047	0.00036
$EF_{Dust,U}$	5.20E+00	5.19E-01

Sources:

CalEEMod User Guide, version 2020.4.0

California Air Resources Board (CARB), Miscellaneous Process Methodology 7.9 — Entrained Road Travel, Paved Road Dust. Revised and updated March 2021, https://ww3.arb.ca.gov/ei/areasrc/fullpdf/2021_paved_roads_7_9.pdf

USEPA, *AP-42* , Fifth Edition, Volume I, Chapter 13.2.1 - Paved Roads, (2011).

USEPA, *AP-42* , Fifth Edition, Volume I, Chapter 13.2.2 - Unpaved Roads, (2011).

Silt Loading Factor

Source: CARB, 2021.

Table 3: California Default Statewide and Local Silt Loading Values

Silt Loadings (g/m2)			
Freeway	**Major**	**Collector**	**Local**
0.015	0.032	0.032	0.32

Table 2: Roadway Travel Fractions

2017 HPMS Travel Fractions			
0.44	0.44	0.07	0.05

Autoupdates for the appropriate County using Table 2 of CARB Miscellaneous Process Methodology 7.9

SLRC-East&West Narrows
Total On-Road Emissions

SLRC-East&West Narrows
Total On-Road Emissions

260 Max construction days per year

Construction Phase	Daily One-Way Trips	Haul Days per Phase (days)	Work Hours per Day (hours/day)	One-Way Trip Distance per Day (miles)	Idling per Day (minutes)	Regional Emissions (pounds/day) ROG	NOX	CO	SO2	PM10 Dust	PM10 Exh	Total PM10	PM2.5 Dust	PM2.5 Exh	Total PM2.5	(MT/yr) Total CO2e
Demolition	2027															
Total Haul Trips	1,038															
Hauling	36	30	8	25	15	0.03	4.11	2.32	0.03	0.48	0.05	0.53	0.11	0.05	0.16	38.28
Vendor	0	30	8	6.9	15	0.00	0.00	0.00	0.00	0.00	0.00	0.00	0.00	0.00	0.00	0.00
Worker	20	30	8	14.7	0	0.01	0.04	0.56	0.00	0.09	0.00	0.09	0.02	0.00	0.02	2.55
					Total:	0.04	4.15	2.88	0.03	0.57	0.05	0.62	0.13	0.05	0.17	40.83
Site Grubbing / Prep	2027															
Total Haul Trips	40															
Hauling	2	30	8	25	15	0.00	0.23	0.13	0.00	0.03	0.00	0.03	0.01	0.00	0.01	1.48
Vendor	0	30	8	6.9	15	0.00	0.00	0.00	0.00	0.00	0.00	0.00	0.00	0.00	0.00	0.00
Worker	0	30	8	14.7	0	0.00	0.00	0.00	0.00	0.00	0.00	0.00	0.00	0.00	0.00	0.00
					Total:	0.00	0.23	0.13	0.00	0.03	0.00	0.03	0.01	0.00	0.01	1.48
Drainage / Utilities Trenching	2027															
Total Haul Trips	148															
Hauling	4	71	8	25	15	0.00	0.46	0.26	0.00	0.05	0.01	0.06	0.01	0.01	0.02	5.46
Vendor	0	71	8	6.9	15	0.00	0.00	0.00	0.00	0.00	0.00	0.00	0.00	0.00	0.00	0.00
Worker	20	71	8	14.7	0	0.01	0.04	0.56	0.00	0.09	0.00	0.09	0.02	0.00	0.02	6.03
					Total:	0.01	0.50	0.82	0.00	0.14	0.01	0.15	0.03	0.01	0.03	11.49
Drainage / Utilities Trenching	2028															
Total Haul Trips	652															
Hauling	4	313	8	25	15	0.00	0.44	0.25	0.00	0.05	0.01	0.06	0.01	0.01	0.02	23.50
Vendor	0	313	8	6.9	15	0.00	0.00	0.00	0.00	0.00	0.00	0.00	0.00	0.00	0.00	0.00
Worker	20	313	8	14.7	0	0.01	0.03	0.53	0.00	0.09	0.00	0.09	0.02	0.00	0.02	26.08
					Total:	0.01	0.48	0.78	0.00	0.14	0.01	0.15	0.03	0.01	0.03	49.58
Drainage / Utilities Trenching	2029															
Total Haul Trips	12															
Hauling	4	6	8	25	15	0.00	0.43	0.25	0.00	0.05	0.01	0.06	0.01	0.00	0.02	0.42
Vendor	0	6	8	6.9	15	0.00	0.00	0.00	0.00	0.00	0.00	0.00	0.00	0.00	0.00	0.00
Worker	20	6	8	14.7	0	0.01	0.03	0.50	0.00	0.09	0.00	0.09	0.02	0.00	0.02	0.49
					Total:	0.01	0.46	0.75	0.00	0.14	0.01	0.15	0.03	0.01	0.03	0.91
Foundations / Concrete Pads	2029															
Total Haul Trips	202															
Hauling	4	100	8	25	15	0.00	0.43	0.25	0.00	0.05	0.01	0.06	0.01	0.00	0.02	7.10
Vendor	0	100	8	6.9	15	0.00	0.00	0.00	0.00	0.00	0.00	0.00	0.00	0.00	0.00	0.00
Worker	0	100	8	14.7	0	0.00	0.00	0.00	0.00	0.00	0.00	0.00	0.00	0.00	0.00	0.00
					Total:	0.00	0.43	0.25	0.00	0.05	0.01	0.06	0.01	0.00	0.02	7.10
Building / Structure Construction	2029															
Total Haul Trips	0															
Hauling	0	160	8	25	15	0.00	0.00	0.00	0.00	0.00	0.00	0.00	0.00	0.00	0.00	0.00
Vendor	46	160	8	6.9	15	0.02	1.44	1.18	0.01	0.15	0.01	0.16	0.03	0.01	0.04	77.06
Worker	20	160	8	14.7	0	0.01	0.03	0.50	0.00	0.09	0.00	0.09	0.02	0.00	0.02	13.09
					Total:	0.02	1.47	1.68	0.01	0.24	0.01	0.25	0.05	0.01	0.06	90.16
Asphalt Paving	2029															
Total Haul Trips	0															
Hauling	0	100	8	25	15	0.00	0.00	0.00	0.00	0.00	0.00	0.00	0.00	0.00	0.00	0.00
Vendor	0	100	8	6.9	15	0.00	0.00	0.00	0.00	0.00	0.00	0.00	0.00	0.00	0.00	0.00
Worker	20	100	8	14.7	0	0.01	0.03	0.50	0.00	0.09	0.00	0.09	0.02	0.00	0.02	8.18
					Total:	0.01	0.03	0.50	0.00	0.09	0.00	0.09	0.02	0.00	0.02	8.18
Landscaping or Other Finishing	2029															
Total Haul Trips	0															
Hauling	0	100	8	25	15	0.00	0.00	0.00	0.00	0.00	0.00	0.00	0.00	0.00	0.00	0.00
Vendor	46	100	8	6.9	15	0.02	1.44	1.18	0.01	0.15	0.01	0.16	0.03	0.01	0.04	48.17
Worker	30	100	8	14.7	0	0.01	0.05	0.75	0.00	0.14	0.00	0.14	0.02	0.00	0.02	12.27
					Total:	0.03	1.49	1.93	0.01	0.28	0.01	0.29	0.06	0.01	0.07	60.44
Waterside Construction (Piles)	2029															
Total Haul Trips	0															
Hauling	0	100	8	25	15	0.00	0.00	0.00	0.00	0.00	0.00	0.00	0.00	0.00	0.00	0.00
Vendor	0	100	8	6.9	15	0.00	0.00	0.00	0.00	0.00	0.00	0.00	0.00	0.00	0.00	0.00
Worker	20	100	8	14.7	0	0.01	0.03	0.50	0.00	0.09	0.00	0.09	0.02	0.00	0.02	8.18

SLRC-East&West Narrows
Running Emissions

		Running Emissions Factor (grams/mile)						Running Emissions Factor (grams/mile)		
		ROG	NOX	CO	SO2	PM10	PM2.5	CO2	CH4	N2O
2027Hauling	Hauling	0.01322008	1.536397393	0.47417014	0.01337135	0.02376842	0.02273616	1474.76922	0.06997872	0.23521638
2027Vendor	Vendor	0.01440232	1.064732037	0.34654864	0.0120909	0.01519791	0.0145347	1306.68278	0.03799064	0.18528831
2027Worker	Worker	0.0132844	0.05897072	0.8634052	0.00283971	0.00142337	0.00130945	287.264268	0.00329523	0.00546338
2028Hauling	Hauling	0.0127141	1.477217073	0.45594662	0.01306039	0.02352009	0.02249875	1441.12351	0.06605026	0.22988017
2028Vendor	Vendor	0.01313168	1.005970191	0.32291583	0.01179881	0.0147601	0.01411604	1275.83657	0.03596131	0.18149225
2028Worker	Worker	0.01205342	0.05379889	0.8150536	0.00278609	0.00132593	0.00121968	281.839418	0.00302414	0.00515364
2029Hauling	Hauling	0.01224311	1.419501823	0.43714337	0.012739	0.02322963	0.02222102	1406.14326	0.06215409	0.2243222
2029Vendor	Vendor	0.01201	0.950241812	0.30084253	0.01147453	0.014337	0.01371146	1241.45381	0.03395231	0.17718762
2029Worker	Worker	0.0109225	0.049032525	0.77058979	0.00273675	0.00123364	0.00113469	276.84744	0.00277635	0.00487063
2030Hauling	Hauling	0.01180881	1.367234646	0.41796427	0.0124155	0.0229039	0.02190953	1370.72576	0.05832897	0.21868436
2030Vendor	Vendor	0.01105414	0.900157581	0.28103507	0.01112371	0.01392717	0.01331958	1204.13467	0.03199083	0.17247765
2030Worker	Worker	0.0099049	0.044640948	0.73082213	0.00269118	0.00114652	0.00105448	272.237207	0.0025537	0.00461185
GWP		N/A	N/A	N/A	N/A	N/A	N/A	1	25	290

Construction Phase	Daily One-Way Trips	Haul Days per Phase (days)	Work Hours per Day (hours/day)	One-Way Trip Distance per Day (miles)	Regional Emissions (pounds/day) ROG	NOX	CO	SO2	PM10	PM2.5	Regional Emissions (MT/year) CO2	CH4	N2O	CO2e
Demolition	2027													
Total Haul Trips	1038													
Hauling	36	30	8	25	0.03	3.05	0.94	0.03	0.05	0.05	38.27	0.00	0.01	38.28
Vendor	0	30	8	6.9	0.00	0.00	0.00	0.00	0.00	0.00	0.00	0.00	0.00	0.00
Worker	20	30	8	14.7	0.01	0.04	0.56	0.00	0.00	0.00	2.53	0.00	0.01	2.55
Site Grubbing / Prep	2027													
Total Haul Trips	40													
Hauling	2	30	8	25	0.00	0.17	0.05	0.00	0.00	0.00	1.47	0.00	0.00	1.48
Vendor	0	30	8	6.9	0.00	0.00	0.00	0.00	0.00	0.00	0.00	0.00	0.00	0.00
Worker	0	30	8	14.7	0.00	0.00	0.00	0.00	0.00	0.00	0.00	0.00	0.00	0.00
Drainage / Utilities Trenchi	2027													
Total Haul Trips	148													
Hauling	4	71	8	25	0.00	0.34	0.10	0.00	0.01	0.01	5.46	0.00	0.00	5.46
Vendor	0	71	8	6.9	0.00	0.00	0.00	0.00	0.00	0.00	0.00	0.00	0.00	0.00
Worker	20	71	8	14.7	0.01	0.04	0.56	0.00	0.00	0.00	6.00	0.00	0.03	6.03
Drainage / Utilities Trenchi	2028													
Total Haul Trips	652													
Hauling	4	313	8	25	0.00	0.33	0.10	0.00	0.01	0.00	23.49	0.00	0.00	23.50
Vendor	0	313	8	6.9	0.00	0.00	0.00	0.00	0.00	0.00	0.00	0.00	0.00	0.00
Worker	20	313	8	14.7	0.01	0.03	0.53	0.00	0.00	0.00	25.94	0.01	0.14	26.08
Drainage / Utilities Trenchi	2029													
Total Haul Trips	12													
Hauling	4	6	8	25	0.00	0.31	0.10	0.00	0.01	0.00	0.42	0.00	0.00	0.42
Vendor	0	6	8	6.9	0.00	0.00	0.00	0.00	0.00	0.00	0.00	0.00	0.00	0.00
Worker	20	6	8	14.7	0.01	0.03	0.50	0.00	0.00	0.00	0.49	0.00	0.00	0.49
Foundations / Concrete Pa	2029													
Total Haul Trips	202													
Hauling	4	100	8	25	0.00	0.31	0.10	0.00	0.01	0.00	7.10	0.00	0.00	7.10
Vendor	0	100	8	6.9	0.00	0.00	0.00	0.00	0.00	0.00	0.00	0.00	0.00	0.00
Worker	0	100	8	14.7	0.00	0.00	0.00	0.00	0.00	0.00	0.00	0.00	0.00	0.00
Building / Structure Constr	2029													
Total Haul Trips	0													
Hauling	0	160	8	25	0.00	0.00	0.00	0.00	0.00	0.00	0.00	0.00	0.00	0.00
Vendor	46	160	8	6.9	0.01	0.66	0.21	0.01	0.01	0.01	63.05	0.04	2.61	65.70
Worker	20	160	8	14.7	0.01	0.03	0.50	0.00	0.00	0.00	13.02	0.00	0.07	13.09
Asphalt Paving	2029													
Total Haul Trips	0													
Hauling	0	100	8	25	0.00	0.00	0.00	0.00	0.00	0.00	0.00	0.00	0.00	0.00
Vendor	0	100	8	6.9	0.00	0.00	0.00	0.00	0.00	0.00	0.00	0.00	0.00	0.00
Worker	20	100	8	14.7	0.01	0.03	0.50	0.00	0.00	0.00	8.14	0.00	0.04	8.18
Landscaping or Other Finis	2029													
Total Haul Trips	0													
Hauling	0	100	8	25	0.00	0.00	0.00	0.00	0.00	0.00	0.00	0.00	0.00	0.00
Vendor	46	100	8	6.9	0.01	0.66	0.21	0.01	0.01	0.01	39.40	0.03	1.63	41.06
Worker	30	100	8	14.7	0.01	0.05	0.75	0.00	0.00	0.00	12.21	0.00	0.06	12.27
Waterside Construction (P	2029													
Total Haul Trips	0													
Hauling	0	100	8	25	0.00	0.00	0.00	0.00	0.00	0.00	0.00	0.00	0.00	0.00
Vendor	0	100	8	6.9	0.00	0.00	0.00	0.00	0.00	0.00	0.00	0.00	0.00	0.00
Worker	20	100	8	14.7	0.01	0.03	0.50	0.00	0.00	0.00	8.14	0.00	0.04	8.18

SLRC-East&West Narrows
Idling Emissions

		Idling Emissions Factor (grams/minute)						Idling Emissions Factor (grams/minute)		
		ROG	NOX	CO	SO2	PM10	PM2.5	CO2	CH4	N2O
2027Hauling	Hauling	0.00283936	0.89526597	1.15904257	0.00153493	0.00044772	0.00042721	175.004083	0.0358482	0.02816981
2027Vendor	Vendor	0.00397079	0.522713112	0.64790746	0.0009042	0.00031158	0.00029746	102.417511	0.01994005	0.01636488
2027Worker	Worker	0	0	0	0	0	0	0	0	0
2028Hauling	Hauling	0.0041572	0.885319419	1.15196023	0.00149758	0.00043074	0.00041093	171.046708	0.03520228	0.02754572
2028Vendor	Vendor	0.00453379	0.515857127	0.64340242	0.00088317	0.00028862	0.00027547	100.203959	0.01962216	0.016021
2028Worker	Worker	0	0	0	0	0	0	0	0	0
2029Hauling	Hauling	0.0059414	0.875009369	1.14364452	0.00146074	0.00041263	0.00039358	167.098627	0.0345018	0.02692101
2029Vendor	Vendor	0.00532992	0.508675595	0.63800185	0.00086179	0.00026766	0.0002554	97.9269223	0.01926722	0.01566589
2029Worker	Worker	0	0	0	0	0	0	0	0	0
2030Hauling	Hauling	0.00816429	0.86455693	1.13439018	0.00142503	0.00039617	0.0003778	163.22991	0.03379059	0.02630698
2030Vendor	Vendor	0.00634492	0.501265913	0.63187341	0.0008404	0.00024961	0.00023812	95.6266543	0.01889813	0.015306
2030Worker	Worker	0	0	0	0	0	0	0	0	0
GWP		N/A	N/A	N/A	N/A	N/A	N/A	1	25	290

Construction Phase	Daily One-Way Trips	Haul Days per Phase (days)	Work Hours per Day (hours/day)	Idling minutes per Day (miles)	Regional Emissions (pounds/day) ROG	NOX	CO	SO2	PM10	PM2.5	Regional Emissions (MT/year) CO2	CH4	N2O	CO2e
Demolition	2027													
Total Haul Trips	1038													
Hauling	36	30	8	15	0.00	1.07	1.38	0.00	0.00	0.00	0.00	0.00	0.00	0.00
Vendor	0	30	8	15	0.00	0.00	0.00	0.00	0.00	0.00	0.00	0.00	0.00	0.00
Worker	20	30	8	0	0.00	0.00	0.00	0.00	0.00	0.00	0.00	0.00	0.00	0.00
Site Grubbing / Prep	2027													
Total Haul Trips	40													
Hauling	2	30	8	15	0.00	0.06	0.08	0.00	0.00	0.00	0.00	0.00	0.00	0.00
Vendor	0	30	8	15	0.00	0.00	0.00	0.00	0.00	0.00	0.00	0.00	0.00	0.00
Worker	0	30	8	0	0.00	0.00	0.00	0.00	0.00	0.00	0.00	0.00	0.00	0.00
Drainage / Utilities Trenchi	2027													
Total Haul Trips	148													
Hauling	4	71	8	15	0.00	0.12	0.15	0.00	0.00	0.00	0.00	0.00	0.00	0.00
Vendor	0	71	8	15	0.00	0.00	0.00	0.00	0.00	0.00	0.00	0.00	0.00	0.00
Worker	20	71	8	0	0.00	0.00	0.00	0.00	0.00	0.00	0.00	0.00	0.00	0.00
Drainage / Utilities Trenchi	2028													
Total Haul Trips	652													
Hauling	4	313	8	15	0.00	0.12	0.15	0.00	0.00	0.00	0.00	0.00	0.00	0.00
Vendor	0	313	8	15	0.00	0.00	0.00	0.00	0.00	0.00	0.00	0.00	0.00	0.00
Worker	20	313	8	0	0.00	0.00	0.00	0.00	0.00	0.00	0.00	0.00	0.00	0.00
Drainage / Utilities Trenchi	2029													
Total Haul Trips	12													
Hauling	4	6	8	15	0.00	0.12	0.15	0.00	0.00	0.00	0.00	0.00	0.00	0.00
Vendor	0	6	8	15	0.00	0.00	0.00	0.00	0.00	0.00	0.00	0.00	0.00	0.00
Worker	20	6	8	0	0.00	0.00	0.00	0.00	0.00	0.00	0.00	0.00	0.00	0.00
Foundations / Concrete Pa	2029													
Total Haul Trips	202													
Hauling	4	100	8	15	0.00	0.12	0.15	0.00	0.00	0.00	0.00	0.00	0.00	0.00
Vendor	0	100	8	15	0.00	0.00	0.00	0.00	0.00	0.00	0.00	0.00	0.00	0.00
Worker	0	100	8	0	0.00	0.00	0.00	0.00	0.00	0.00	0.00	0.00	0.00	0.00
Building / Structure Constr	2029													
Total Haul Trips	0													
Hauling	0	160	8	15	0.00	0.00	0.00	0.00	0.00	0.00	0.00	0.00	0.00	0.00
Vendor	46	160	8	15	0.01	0.77	0.97	0.00	0.00	0.00	10.81	0.05	0.50	11.37
Worker	20	160	8	0	0.00	0.00	0.00	0.00	0.00	0.00	0.00	0.00	0.00	0.00
Asphalt Paving	2029													
Total Haul Trips	0													
Hauling	0	100	8	15	0.00	0.00	0.00	0.00	0.00	0.00	0.00	0.00	0.00	0.00
Vendor	0	100	8	15	0.00	0.00	0.00	0.00	0.00	0.00	0.00	0.00	0.00	0.00
Worker	20	100	8	0	0.00	0.00	0.00	0.00	0.00	0.00	0.00	0.00	0.00	0.00
Landscaping or Other Finis	2029													
Total Haul Trips	0													
Hauling	0	100	8	15	0.00	0.00	0.00	0.00	0.00	0.00	0.00	0.00	0.00	0.00
Vendor	46	100	8	15	0.01	0.77	0.97	0.00	0.00	0.00	6.76	0.03	0.31	7.10
Worker	30	100	8	0	0.00	0.00	0.00	0.00	0.00	0.00	0.00	0.00	0.00	0.00
Waterside Construction (P	2029													
Total Haul Trips	0													
Hauling	0	100	8	15	0.00	0.00	0.00	0.00	0.00	0.00	0.00	0.00	0.00	0.00
Vendor	0	100	8	15	0.00	0.00	0.00	0.00	0.00	0.00	0.00	0.00	0.00	0.00
Worker	20	100	8	0	0.00	0.00	0.00	0.00	0.00	0.00	0.00	0.00	0.00	0.00

SLRC-East&West Narrows
Road Dust, Break Wear, and Tire wear Emissions

		Emission Factors (grams/mile)					
		PM10			PM2.5		
		RD	BW	TW	RD	BW	TW
2027Hauling	Hauling	1.23E-01	0.082414193	0.03529623	1.85E-02	0.02884497	0.00882406
2027Vendor	Vendor	1.23E-01	0.062505591	0.02364812	1.85E-02	0.02187696	0.00591203
2027Worker	Worker	1.23E-01	0.008900193	0.008	1.85E-02	0.00311507	0.002
2028Hauling	Hauling	1.23E-01	0.082579388	0.03530171	1.85E-02	0.02890279	0.00882543
2028Vendor	Vendor	1.23E-01	0.062418874	0.02365085	1.85E-02	0.02184661	0.00591271
2028Worker	Worker	1.23E-01	0.008877894	0.008	1.85E-02	0.00310726	0.002
2029Hauling	Hauling	1.23E-01	0.082650427	0.03530708	1.85E-02	0.02892765	0.00882677
2029Vendor	Vendor	1.23E-01	0.062225219	0.02365354	1.85E-02	0.02177883	0.00591339
2029Worker	Worker	1.23E-01	0.008855837	0.008	1.85E-02	0.00309954	0.002
2030Hauling	Hauling	1.23E-01	0.082639246	0.03531238	1.85E-02	0.02892374	0.0088281
2030Vendor	Vendor	1.23E-01	0.06193362	0.02365619	1.85E-02	0.02167677	0.00591405
2030Worker	Worker	1.23E-01	0.008833858	0.008	1.85E-02	0.00309185	0.002

Construction Phase	Daily One-Way Trips	Haul Days per Phase (days)	Work Hours per Day (hours/day)	One-Way Trip Distance per Day (miles)	Regional Emissions (pounds/day) PM10 RD	PM10 BW	PM10 TW	PM2.5 RD	PM2.5 BW	PM2.5 TW
Demolition	2027									
Total Haul Trips	1038									
Hauling	36	30	8	25	0.24	0.16	0.07	0.04	0.06	0.02
Vendor	0	30	8	6.9	0.00	0.00	0.00	0.00	0.00	0.00
Worker	20	30	8	14.7	0.08	0.01	0.01	0.01	0.00	0.00
Site Grubbing / Prep	2027									
Total Haul Trips	40									
Hauling	2	30	8	25	0.01	0.01	0.00	0.00	0.00	0.00
Vendor	0	30	8	6.9	0.00	0.00	0.00	0.00	0.00	0.00
Worker	0	30	8	14.7	0.00	0.00	0.00	0.00	0.00	0.00
Drainage / Utilities Trenchi	2027									
Total Haul Trips	148									
Hauling	4	71	8	25	0.03	0.02	0.01	0.00	0.01	0.00
Vendor	0	71	8	6.9	0.00	0.00	0.00	0.00	0.00	0.00
Worker	20	71	8	14.7	0.08	0.01	0.01	0.01	0.00	0.00
Drainage / Utilities Trenchi	2028									
Total Haul Trips	652									
Hauling	4	313	8	25	0.03	0.02	0.01	0.00	0.01	0.00
Vendor	0	313	8	6.9	0.00	0.00	0.00	0.00	0.00	0.00
Worker	20	313	8	14.7	0.08	0.01	0.01	0.01	0.00	0.00
Drainage / Utilities Trenchi	2029									
Total Haul Trips	12									
Hauling	4	6	8	25	0.03	0.02	0.01	0.00	0.01	0.00
Vendor	0	6	8	6.9	0.00	0.00	0.00	0.00	0.00	0.00
Worker	20	6	8	14.7	0.08	0.01	0.01	0.01	0.00	0.00
Foundations / Concrete Pa	2029									
Total Haul Trips	202									
Hauling	4	100	8	25	0.03	0.02	0.01	0.00	0.01	0.00
Vendor	0	100	8	6.9	0.00	0.00	0.00	0.00	0.00	0.00
Worker	0	100	8	14.7	0.00	0.00	0.00	0.00	0.00	0.00
Building / Structure Constr	2029									
Total Haul Trips	0									
Hauling	0	160	8	25	0.00	0.00	0.00	0.00	0.00	0.00
Vendor	46	160	8	6.9	0.09	0.04	0.02	0.01	0.02	0.00
Worker	20	160	8	14.7	0.08	0.01	0.01	0.01	0.00	0.00
Asphalt Paving	2029									
Total Haul Trips	0									
Hauling	0	100	8	25	0.00	0.00	0.00	0.00	0.00	0.00
Vendor	0	100	8	6.9	0.00	0.00	0.00	0.00	0.00	0.00
Worker	20	100	8	14.7	0.08	0.01	0.01	0.01	0.00	0.00
Landscaping or Other Finis	2029									
Total Haul Trips	0									
Hauling	0	100	8	25	0.00	0.00	0.00	0.00	0.00	0.00
Vendor	46	100	8	6.9	0.09	0.04	0.02	0.01	0.02	0.00
Worker	30	100	8	14.7	0.12	0.01	0.01	0.02	0.00	0.00
Waterside Construction (P	2029									
Total Haul Trips	0									
Hauling	0	100	8	25	0.00	0.00	0.00	0.00	0.00	0.00
Vendor	0	100	8	6.9	0.00	0.00	0.00	0.00	0.00	0.00
Worker	20	100	8	14.7	0.08	0.01	0.01	0.01	0.00	0.00

SLRC-East&West Narrows
Road Dust

Paved Road Dust Emission Factors

County_Air District: Los Angeles SC UPDATE ME

Formula: $EF_{Dust,P} = (k\ (sL)^{0.91} \times (W)^{1.02}) \times (1-P/4N)$

Where:

$EF_{Dust,P}$ =	Paved Road Dust Emission Factor (having the same units as k)	
k =	particle size multiplier	
sL =	road surface silt loading (g/m^2)	weighted average silt loading factor used
W =	average fleet vehicle weight (tons) (CARB uses 2.4 tons as a fleet average vehicle weight factor)	
P =	number of "wet" days, when at least one site per county received at least 0.01 inch of precipitation during the annual averaging period	Table 5 of CARB Miscellaneous Process Methodology 7.9 for Los Angeles County
N =	the number of days in the annual averaging period (default = 365)	

	Emission Factor (grams per VMT)		
	PM10	PM2.5	
k	1.0000	0.1500	
sL	0.03892	0.03892	
W	2.4	2.4	
P	46	46	Autoupdates for the appropriate County using Table 5 CARB Miscellaneous Process Methodology 7.9
N	365	365	
$EF_{Dust,P}$	0.1233	0.0185	

Unpaved Road Dust Emission Factors (Assumes No Precipitation)

Formula: $EF_{Dust,U} = (k\ (s / 12)^{1} \times (Sp / 30)^{0.5} / (M / 0.5)^{0.2}) - C)$

Where:

$EF_{Dust,U}$ = Unpaved Road Dust Emission Factor (having the same units as k)

k = particle size multiplier

s = surface material silt content (%)

Sp = mean vehicle speed (mph)

M = surface material moisture content (%)

C = Emission Factor for 1980s vehicle fleet exhaust, brake wear, and tire wear

Emission Factor (grams per VMT)		
	PM10	PM2.5
k	816.47	81.65
s	4.3%	4.3%
Sp	15	15
M	0.5%	0.5%
C	0.00047	0.00036
$EF_{Dust,U}$	5.20E+00	5.19E-01

Sources:

CalEEMod User Guide, version 2020.4.0

California Air Resources Board (CARB), Miscellaneous Process Methodology 7.9 — Entrained Road Travel, Paved Road Dust. Revised and updated March 2021, https://ww3.arb.ca.gov/ei/areasrc/fullpdf/2021_paved_roads_7_9.pdf

USEPA, *AP-42* , Fifth Edition, Volume I, Chapter 13.2.1 - Paved Roads, (2011).

USEPA, *AP-42* , Fifth Edition, Volume I, Chapter 13.2.2 - Unpaved Roads, (2011).

Silt Loading Factor

Source: CARB, 2021.

Table 3: California Default Statewide and Local Silt Loading Values

Silt Loadings (g/m2)			
Freeway	**Major**	**Collector**	**Local**
0.015	0.032	0.032	0.32

Table 2: Roadway Travel Fractions

2017 HPMS Travel Fractions			
0.44	0.44	0.07	0.05

Autoupdates for the appropriate County using Table 2 of CARB Miscellaneous Process Methodology 7.9

SLRC - Ivanhoe Spillway
Total On-Road Emissions

SLRC - Ivanhoe Spillway
Total On-Road Emissions

260 Max construction days per year

Construction Phase	Daily One-Way Trips	Haul Days per Phase (days)	Work Hours per Day (hours/day)	One-Way Trip Distance per Day (miles)	Idling per Day (minutes)	Regional Emissions (pounds/day) ROG	NOX	CO	SO2	PM10 Dust	PM10 Exh	Total PM10	PM2.5 Dust	PM2.5 Exh	Total PM2.5	(MT/yr) Total CO2e
Demolition	2027															
Total Haul Trips	472															
Hauling	6	100	8	25	15	0.00	0.69	0.39	0.00	0.08	0.01	0.09	0.02	0.01	0.03	17.41
Vendor	0	100	8	6.9	15	0.00	0.00	0.00	0.00	0.00	0.00	0.00	0.00	0.00	0.00	0.00
Worker	20	100	8	14.7	0	0.01	0.04	0.56	0.00	0.09	0.00	0.09	0.02	0.00	0.02	8.49
					Total:	0.01	0.72	0.95	0.01	0.17	0.01	0.18	0.03	0.01	0.04	25.90
Drainage / Utilities Trenching	2027															
Total Haul Trips	39															
Hauling	2	31	8	25	15	0.00	0.23	0.13	0.00	0.03	0.00	0.03	0.01	0.00	0.01	1.43
Vendor	0	31	8	6.9	15	0.00	0.00	0.00	0.00	0.00	0.00	0.00	0.00	0.00	0.00	0.00
Worker	20	31	8	14.7	0	0.01	0.04	0.56	0.00	0.09	0.00	0.09	0.02	0.00	0.02	2.63
					Total:	0.01	0.27	0.69	0.00	0.12	0.00	0.12	0.02	0.00	0.02	4.06
Drainage / Utilities Trenching	2028															
Total Haul Trips	261															
Hauling	2	209	8	25	15	0.00	0.22	0.13	0.00	0.03	0.00	0.03	0.01	0.00	0.01	9.41
Vendor	0	209	8	6.9	15	0.00	0.00	0.00	0.00	0.00	0.00	0.00	0.00	0.00	0.00	0.00
Worker	20	209	8	14.7	0	0.01	0.03	0.53	0.00	0.09	0.00	0.09	0.02	0.00	0.02	17.41
					Total:	0.01	0.26	0.65	0.00	0.12	0.00	0.12	0.02	0.00	0.02	26.83
Asphalt Paving	2027															
Total Haul Trips	0															
Hauling	0	31	8	25	15	0.00	0.00	0.00	0.00	0.00	0.00	0.00	0.00	0.00	0.00	0.00
Vendor	0	31	8	6.9	15	0.00	0.00	0.00	0.00	0.00	0.00	0.00	0.00	0.00	0.00	0.00
Worker	20	31	8	14.7	0	0.01	0.04	0.56	0.00	0.09	0.00	0.09	0.02	0.00	0.02	2.63
					Total:	0.01	0.04	0.56	0.00	0.09	0.00	0.09	0.02	0.00	0.02	2.63
Asphalt Paving	2028															
Total Haul Trips	0															
Hauling	0	209	8	25	15	0.00	0.00	0.00	0.00	0.00	0.00	0.00	0.00	0.00	0.00	0.00
Vendor	0	209	8	6.9	15	0.00	0.00	0.00	0.00	0.00	0.00	0.00	0.00	0.00	0.00	0.00
Worker	20	209	8	14.7	0	0.01	0.03	0.53	0.00	0.09	0.00	0.09	0.02	0.00	0.02	17.41
					Total:	0.01	0.03	0.53	0.00	0.09	0.00	0.09	0.02	0.00	0.02	17.41

SLRC - Ivanhoe Spillway
Running Emissions

		Running Emissions Factor (grams/mile)						Running Emissions Factor (grams/mile)		
		ROG	NOX	CO	SO2	PM10	PM2.5	CO2	CH4	N2O
2027Hauling	Hauling	0.01322008	1.536397393	0.47417014	0.01337135	0.02376842	0.02273616	1474.76922	0.06997872	0.23521638
2027Vendor	Vendor	0.01440232	1.064732037	0.34654864	0.0120909	0.01519791	0.0145347	1306.68278	0.03799064	0.18528831
2027Worker	Worker	0.0132844	0.05897072	0.8634052	0.00283971	0.00142337	0.00130945	287.264268	0.00329523	0.00546338
2028Hauling	Hauling	0.0127141	1.477217073	0.45594662	0.01306039	0.02352009	0.02249875	1441.12351	0.06605026	0.22988017
2028Vendor	Vendor	0.01313168	1.005970191	0.32291583	0.01179881	0.0147601	0.01411604	1275.83657	0.03596131	0.18149225
2028Worker	Worker	0.01205342	0.05379889	0.8150536	0.00278609	0.00132593	0.00121968	281.839418	0.00302414	0.00515364
2029Hauling	Hauling	0.01224311	1.419501823	0.43714337	0.012739	0.02322963	0.02222102	1406.14326	0.06215409	0.2243222
2029Vendor	Vendor	0.01201	0.950241812	0.30084253	0.01147453	0.014337	0.01371146	1241.45381	0.03395231	0.17718762
2029Worker	Worker	0.0109225	0.049032525	0.77058979	0.00273675	0.00123364	0.00113469	276.84744	0.00277635	0.00487063
2030Hauling	Hauling	0.01180881	1.367234646	0.41796427	0.0124155	0.0229039	0.02190953	1370.72576	0.05832897	0.21868436
2030Vendor	Vendor	0.01105414	0.900157581	0.28103507	0.01112371	0.01392717	0.01331958	1204.13467	0.03199083	0.17247765
2030Worker	Worker	0.0099049	0.044640948	0.73082213	0.00269118	0.00114652	0.00105448	272.237207	0.0025537	0.00461185
GWP		N/A	N/A	N/A	N/A	N/A	N/A	1	25	290

Construction Phase	Daily One-Way Trips	Haul Days per Phase (days)	Work Hours per Day (hours/day)	One-Way Trip Distance per Day (miles)	Regional Emissions (pounds/day) ROG	NOX	CO	SO2	PM10	PM2.5	Regional Emissions (MT/year) CO2	CH4	N2O	CO2e
Demolition	2027													
Total Haul Trips	472													
Hauling	6	100	8	25	0.00	0.51	0.16	0.00	0.01	0.01	17.40	0.00	0.00	17.41
Vendor	0	100	8	6.9	0.00	0.00	0.00	0.00	0.00	0.00	0.00	0.00	0.00	0.00
Worker	20	100	8	14.7	0.01	0.04	0.56	0.00	0.00	0.00	8.45	0.00	0.05	8.49
Drainage / Utilities Trenchi	2027													
Total Haul Trips	38.75													
Hauling	2	31	8	25	0.00	0.17	0.05	0.00	0.00	0.00	1.43	0.00	0.00	1.43
Vendor	0	31	8	6.9	0.00	0.00	0.00	0.00	0.00	0.00	0.00	0.00	0.00	0.00
Worker	20	31	8	14.7	0.01	0.04	0.56	0.00	0.00	0.00	2.62	0.00	0.01	2.63
Drainage / Utilities Trenchi	2028													
Total Haul Trips	261.25													
Hauling	2	209	8	25	0.00	0.16	0.05	0.00	0.00	0.00	9.41	0.00	0.00	9.41
Vendor	0	209	8	6.9	0.00	0.00	0.00	0.00	0.00	0.00	0.00	0.00	0.00	0.00
Worker	20	209	8	14.7	0.01	0.03	0.53	0.00	0.00	0.00	17.32	0.00	0.09	17.41
Asphalt Paving	2027													
Total Haul Trips	0													
Hauling	0	31	8	25	0.00	0.00	0.00	0.00	0.00	0.00	0.00	0.00	0.00	0.00
Vendor	0	31	8	6.9	0.00	0.00	0.00	0.00	0.00	0.00	0.00	0.00	0.00	0.00
Worker	20	31	8	14.7	0.01	0.04	0.56	0.00	0.00	0.00	2.62	0.00	0.01	2.63
Asphalt Paving	2028													
Total Haul Trips	0													
Hauling	0	209	8	25	0.00	0.00	0.00	0.00	0.00	0.00	0.00	0.00	0.00	0.00
Vendor	0	209	8	6.9	0.00	0.00	0.00	0.00	0.00	0.00	0.00	0.00	0.00	0.00
Worker	20	209	8	14.7	0.01	0.03	0.53	0.00	0.00	0.00	17.32	0.00	0.09	17.41

SLRC - Ivanhoe Spillway
Idling Emissions

		Idling Emissions Factor (grams/minute)						Idling Emissions Factor (grams/minute)		
		ROG	NOX	CO	SO2	PM10	PM2.5	CO2	CH4	N2O
2027Hauling	Hauling	0.00283936	0.89526597	1.15904257	0.00153493	0.00044772	0.00042721	175.004083	0.0358482	0.02816981
2027Vendor	Vendor	0.00397079	0.522713112	0.64790746	0.0009042	0.00031158	0.00029746	102.417511	0.01994005	0.01636488
2027Worker	Worker	0	0	0	0	0	0	0	0	0
2028Hauling	Hauling	0.0041572	0.885319419	1.15196023	0.00149758	0.00043074	0.00041093	171.046708	0.03520228	0.02754572
2028Vendor	Vendor	0.00453379	0.515857127	0.64340242	0.00088317	0.00028862	0.00027547	100.203959	0.01962216	0.016021
2028Worker	Worker	0	0	0	0	0	0	0	0	0
2029Hauling	Hauling	0.0059414	0.875009369	1.14364452	0.00146074	0.00041263	0.00039358	167.098627	0.0345018	0.02692101
2029Vendor	Vendor	0.00532992	0.508675595	0.63800185	0.00086179	0.00026766	0.0002554	97.9269223	0.01926722	0.01566589
2029Worker	Worker	0	0	0	0	0	0	0	0	0
2030Hauling	Hauling	0.00816429	0.86455693	1.13439018	0.00142503	0.00039617	0.0003778	163.22991	0.03379059	0.02630698
2030Vendor	Vendor	0.00634492	0.501265913	0.63187341	0.0008404	0.00024961	0.00023812	95.6266543	0.01889813	0.015306
2030Worker	Worker	0	0	0	0	0	0	0	0	0
GWP		N/A	N/A	N/A	N/A	N/A	N/A	1	25	290

Construction Phase	Daily One-Way Trips	Haul Days per Phase (days)	Work Hours per Day (hours/day)	Idling minutes per Day (miles)	Regional Emissions (pounds/day) ROG	NOX	CO	SO2	PM10	PM2.5	Regional Emissions (MT/year) CO2	CH4	N2O	CO2e
Demolition	2027													
Total Haul Trips	472													
Hauling	6	100	8	15	0.00	0.18	0.23	0.00	0.00	0.00	0.00	0.00	0.00	0.00
Vendor	0	100	8	15	0.00	0.00	0.00	0.00	0.00	0.00	0.00	0.00	0.00	0.00
Worker	20	100	8	0	0.00	0.00	0.00	0.00	0.00	0.00	0.00	0.00	0.00	0.00
Drainage / Utilities Trenchi	2027													
Total Haul Trips	38.75													
Hauling	2	31	8	15	0.00	0.06	0.08	0.00	0.00	0.00	0.00	0.00	0.00	0.00
Vendor	0	31	8	15	0.00	0.00	0.00	0.00	0.00	0.00	0.00	0.00	0.00	0.00
Worker	20	31	8	0	0.00	0.00	0.00	0.00	0.00	0.00	0.00	0.00	0.00	0.00
Drainage / Utilities Trenchi	2028													
Total Haul Trips	261.25													
Hauling	2	209	8	15	0.00	0.06	0.08	0.00	0.00	0.00	0.00	0.00	0.00	0.00
Vendor	0	209	8	15	0.00	0.00	0.00	0.00	0.00	0.00	0.00	0.00	0.00	0.00
Worker	20	209	8	0	0.00	0.00	0.00	0.00	0.00	0.00	0.00	0.00	0.00	0.00
Asphalt Paving	2027													
Total Haul Trips	0													
Hauling	0	31	8	15	0.00	0.00	0.00	0.00	0.00	0.00	0.00	0.00	0.00	0.00
Vendor	0	31	8	15	0.00	0.00	0.00	0.00	0.00	0.00	0.00	0.00	0.00	0.00
Worker	20	31	8	0	0.00	0.00	0.00	0.00	0.00	0.00	0.00	0.00	0.00	0.00
Asphalt Paving	2028													
Total Haul Trips	0													
Hauling	0	209	8	15	0.00	0.00	0.00	0.00	0.00	0.00	0.00	0.00	0.00	0.00
Vendor	0	209	8	15	0.00	0.00	0.00	0.00	0.00	0.00	0.00	0.00	0.00	0.00
Worker	20	209	8	0	0.00	0.00	0.00	0.00	0.00	0.00	0.00	0.00	0.00	0.00

SLRC - Ivanhoe Spillway
Road Dust, Break Wear, and Tire wear Emissions

	Emission Factors (grams/mile)					
	PM10			PM2.5		
	RD	BW	TW	RD	BW	TW
2027Hauling Hauling	1.23E-01	0.082414193	0.03529623	1.85E-02	0.02884497	0.00882406
2027Vendor Vendor	1.23E-01	0.062505591	0.02364812	1.85E-02	0.02187696	0.00591203
2027Worker Worker	1.23E-01	0.008900193	0.008	1.85E-02	0.00311507	0.002
2028Hauling Hauling	1.23E-01	0.082579388	0.03530171	1.85E-02	0.02890279	0.00882543
2028Vendor Vendor	1.23E-01	0.062418874	0.02365085	1.85E-02	0.02184661	0.00591271
2028Worker Worker	1.23E-01	0.008877894	0.008	1.85E-02	0.00310726	0.002
2029Hauling Hauling	1.23E-01	0.082650427	0.03530708	1.85E-02	0.02892765	0.00882677
2029Vendor Vendor	1.23E-01	0.062225219	0.02365354	1.85E-02	0.02177883	0.00591339
2029Worker Worker	1.23E-01	0.008855837	0.008	1.85E-02	0.00309954	0.002
2030Hauling Hauling	1.23E-01	0.082639246	0.03531238	1.85E-02	0.02892374	0.0088281
2030Vendor Vendor	1.23E-01	0.06193362	0.02365619	1.85E-02	0.02167677	0.00591405
2030Worker Worker	1.23E-01	0.008833858	0.008	1.85E-02	0.00309185	0.002

Construction Phase	Daily One-Way Trips	Haul Days per Phase	Work Hours per Day	One-Way Trip Distance per Day	Regional Emissions (pounds/day)					
					PM10			PM2.5		
		(days)	(hours/day)	(miles)	RD	BW	TW	RD	BW	TW
Demolition	2027									
Total Haul Trips	472									
Hauling	6	100	8	25	0.04	0.03	0.01	0.01	0.01	0.00
Vendor	0	100	8	6.9	0.00	0.00	0.00	0.00	0.00	0.00
Worker	20	100	8	14.7	0.08	0.01	0.01	0.01	0.00	0.00
Drainage / Utilities Trenchi	2027									
Total Haul Trips	38.75									
Hauling	2	31	8	25	0.01	0.01	0.00	0.00	0.00	0.00
Vendor	0	31	8	6.9	0.00	0.00	0.00	0.00	0.00	0.00
Worker	20	31	8	14.7	0.08	0.01	0.01	0.01	0.00	0.00
Drainage / Utilities Trenchi	2028									
Total Haul Trips	261.25									
Hauling	2	209	8	25	0.01	0.01	0.00	0.00	0.00	0.00
Vendor	0	209	8	6.9	0.00	0.00	0.00	0.00	0.00	0.00
Worker	20	209	8	14.7	0.08	0.01	0.01	0.01	0.00	0.00
Asphalt Paving	2027									
Total Haul Trips	0									
Hauling	0	31	8	25	0.00	0.00	0.00	0.00	0.00	0.00
Vendor	0	31	8	6.9	0.00	0.00	0.00	0.00	0.00	0.00
Worker	20	31	8	14.7	0.08	0.01	0.01	0.01	0.00	0.00
Asphalt Paving	2028									
Total Haul Trips	0									
Hauling	0	209	8	25	0.00	0.00	0.00	0.00	0.00	0.00
Vendor	0	209	8	6.9	0.00	0.00	0.00	0.00	0.00	0.00
Worker	20	209	8	14.7	0.08	0.01	0.01	0.01	0.00	0.00

SLRC - Ivanhoe Spillway
Road Dust

Paved Road Dust Emission Factors

County_Air District: Los Angeles SC UPDATE ME

Formula: $EF_{Dust,P} = (k\ (sL)^{0.91} \times (W)^{1.02}) \times (1-P/4N)$

Where:

$EF_{Dust,P}$ =	Paved Road Dust Emission Factor (having the same units as k)	
k =	particle size multiplier	
sL =	road surface silt loading (g/m^2)	weighted average silt loading factor used
W =	average fleet vehicle weight (tons) (CARB uses 2.4 tons as a fleet average vehicle weight factor)	
P =	number of "wet" days, when at least one site per county received at least 0.01 inch of precipitation during the annual averaging period	Table 5 of CARB Miscellaneous Process Methodology 7.9 for Los Angeles County
N =	the number of days in the annual averaging period (default = 365)	

	Emission Factor (grams per VMT)		
	PM10	PM2.5	
k	1.0000	0.1500	
sL	0.03892	0.03892	
W	2.4	2.4	
P	46	46	Autoupdates for the appropriate County using Table 5 CARB Miscellaneous Process Methodology 7.9
N	365	365	
$EF_{Dust,P}$	0.1233	0.0185	

Unpaved Road Dust Emission Factors (Assumes No Precipitation)

Formula: $EF_{Dust,U} = (k\ (s / 12)^{1} \times (Sp / 30)^{0.5} / (M / 0.5)^{0.2}) - C)$

Where:

$EF_{Dust,U}$ = Unpaved Road Dust Emission Factor (having the same units as k)

k = particle size multiplier

s = surface material silt content (%)

Sp = mean vehicle speed (mph)

M = surface material moisture content (%)

C = Emission Factor for 1980s vehicle fleet exhaust, brake wear, and tire wear

Emission Factor (grams per VMT)		
	PM10	PM2.5
k	816.47	81.65
s	4.3%	4.3%
Sp	15	15
M	0.5%	0.5%
C	0.00047	0.00036
$EF_{Dust,U}$	5.20E+00	5.19E-01

Sources:

CalEEMod User Guide, version 2020.4.0

California Air Resources Board (CARB), Miscellaneous Process Methodology 7.9 — Entrained Road Travel, Paved Road Dust. Revised and updated March 2021, https://ww3.arb.ca.gov/ei/areasrc/fullpdf/2021_paved_roads_7_9.pdf

USEPA, *AP-42* , Fifth Edition, Volume I, Chapter 13.2.1 - Paved Roads, (2011).

USEPA, *AP-42* , Fifth Edition, Volume I, Chapter 13.2.2 - Unpaved Roads, (2011).

Silt Loading Factor

Source: CARB, 2021.

Table 3: California Default Statewide and Local Silt Loading Values

Silt Loadings (g/m2)			
Freeway	**Major**	**Collector**	**Local**
0.015	0.032	0.032	0.32

Table 2: Roadway Travel Fractions

2017 HPMS Travel Fractions			
0.44	0.44	0.07	0.05

Autoupdates for the appropriate County using Table 2 of CARB Miscellaneous Process Methodology 7.9

SLRC - South Valley
Total On-Road Emissions

SLRC - South Valley
Total On-Road Emissions

260 Max construction days per year

Construction Phase	Daily One-Way Trips	Haul Days per Phase (days)	Work Hours per Day (hours/day)	One-Way Trip Distance per Day (miles)	Idling per Day (minutes)	Regional Emissions (pounds/day) ROG	NOX	CO	SO2	PM10 Dust	PM10 Exh	Total PM10	PM2.5 Dust	PM2.5 Exh	Total PM2.5	(MT/yr) Total CO2e
Demolition	2027															
Total Haul Trips	828															
Hauling	42	20	8	25	15	0.03	4.80	2.71	0.03	0.56	0.06	0.61	0.13	0.05	0.18	30.53
Vendor	0	20	8	6.9	15	0.00	0.00	0.00	0.00	0.00	0.00	0.00	0.00	0.00	0.00	0.00
Worker	20	20	8	14.7	0	0.01	0.04	0.56	0.00	0.09	0.00	0.09	0.02	0.00	0.02	1.70
					Total:	0.04	4.84	3.27	0.03	0.65	0.06	0.71	0.15	0.05	0.20	32.23
Site Grubbing / Prep	2027															
Total Haul Trips	600															
Hauling	30	20	8	25	15	0.02	3.43	1.93	0.02	0.40	0.04	0.44	0.09	0.04	0.13	22.13
Vendor	0	20	8	6.9	15	0.00	0.00	0.00	0.00	0.00	0.00	0.00	0.00	0.00	0.00	0.00
Worker	20	20	8	14.7	0	0.01	0.04	0.56	0.00	0.09	0.00	0.09	0.02	0.00	0.02	1.70
					Total:	0.03	3.47	2.49	0.03	0.49	0.04	0.53	0.11	0.04	0.15	23.83
Mass Grading / Excavation	2027															
Total Haul Trips	1,734															
Hauling	20	91	8	25	15	0.02	2.29	1.29	0.02	0.27	0.03	0.29	0.06	0.03	0.09	63.94
Vendor	0	91	8	6.9	15	0.00	0.00	0.00	0.00	0.00	0.00	0.00	0.00	0.00	0.00	0.00
Worker	20	91	8	14.7	0	0.01	0.04	0.56	0.00	0.09	0.00	0.09	0.02	0.00	0.02	7.73
					Total:	0.03	2.32	1.85	0.02	0.36	0.03	0.38	0.08	0.03	0.10	71.67
Mass Grading / Excavation	2028															
Total Haul Trips	3,982															
Hauling	20	209	8	25	15	0.02	2.21	1.26	0.02	0.27	0.03	0.29	0.06	0.03	0.09	143.50
Vendor	0	209	8	6.9	15	0.00	0.00	0.00	0.00	0.00	0.00	0.00	0.00	0.00	0.00	0.00
Worker	20	209	8	14.7	0	0.01	0.03	0.53	0.00	0.09	0.00	0.09	0.02	0.00	0.02	17.41
					Total:	0.02	2.25	1.79	0.02	0.36	0.03	0.38	0.08	0.03	0.10	160.91
Drainage / Utilities Trenching	2028															
Total Haul Trips	858															
Hauling	14	70	8	25	15	0.01	1.55	0.89	0.01	0.19	0.02	0.20	0.04	0.02	0.06	30.92
Vendor	0	70	8	6.9	15	0.00	0.00	0.00	0.00	0.00	0.00	0.00	0.00	0.00	0.00	0.00
Worker	20	70	8	14.7	0	0.01	0.03	0.53	0.00	0.09	0.00	0.09	0.02	0.00	0.02	5.83
					Total:	0.02	1.58	1.41	0.01	0.28	0.02	0.30	0.06	0.02	0.08	36.75
Foundations / Concrete Pads	2028															
Total Haul Trips	148															
Hauling	4	70	8	25	15	0.00	0.44	0.25	0.00	0.05	0.01	0.06	0.01	0.01	0.02	5.33
Vendor	0	70	8	6.9	15	0.00	0.00	0.00	0.00	0.00	0.00	0.00	0.00	0.00	0.00	0.00
Worker	20	70	8	14.7	0	0.01	0.03	0.53	0.00	0.09	0.00	0.09	0.02	0.00	0.02	5.83
					Total:	0.01	0.48	0.78	0.00	0.14	0.01	0.15	0.03	0.01	0.03	11.17
Building / Structure Construction	2028															
Total Haul Trips	0															
Hauling	0	69	8	25	15	0.00	0.00	0.00	0.00	0.00	0.00	0.00	0.00	0.00	0.00	0.00
Vendor	30	69	8	6.9	15	0.01	0.97	0.79	0.01	0.10	0.01	0.10	0.02	0.01	0.03	22.26
Worker	40	69	8	14.7	0	0.02	0.07	1.06	0.00	0.18	0.00	0.18	0.03	0.00	0.03	11.50
					Total:	0.03	1.04	1.84	0.01	0.28	0.01	0.29	0.05	0.01	0.06	33.76
Building / Structure Construction	2029															
Total Haul Trips	0															
Hauling	0	51	8	25	15	0.00	0.00	0.00	0.00	0.00	0.00	0.00	0.00	0.00	0.00	0.00
Vendor	30	51	8	6.9	15	0.01	0.94	0.77	0.01	0.10	0.01	0.10	0.02	0.01	0.03	16.02
Worker	40	51	8	14.7	0	0.01	0.06	1.00	0.00	0.18	0.00	0.18	0.03	0.00	0.03	8.35
					Total:	0.02	1.00	1.77	0.01	0.28	0.01	0.29	0.05	0.01	0.06	24.37
Asphalt Paving	2028															
Total Haul Trips	0															
Hauling	0	52	8	25	15	0.00	0.00	0.00	0.00	0.00	0.00	0.00	0.00	0.00	0.00	0.00
Vendor	0	52	8	6.9	15	0.00	0.00	0.00	0.00	0.00	0.00	0.00	0.00	0.00	0.00	0.00
Worker	20	52	8	14.7	0	0.01	0.03	0.53	0.00	0.09	0.00	0.09	0.02	0.00	0.02	4.33
					Total:	0.01	0.03	0.53	0.00	0.09	0.00	0.09	0.02	0.00	0.02	4.33
Asphalt Paving	2029															
Total Haul Trips	0															
Hauling	0	18	8	25	15	0.00	0.00	0.00	0.00	0.00	0.00	0.00	0.00	0.00	0.00	0.00
Vendor	0	18	8	6.9	15	0.00	0.00	0.00	0.00	0.00	0.00	0.00	0.00	0.00	0.00	0.00
Worker	20	18	8	14.7	0	0.01	0.03	0.50	0.00	0.09	0.00	0.09	0.02	0.00	0.02	1.47
					Total:	0.01	0.03	0.50	0.00	0.09	0.00	0.09	0.02	0.00	0.02	1.47
Architectural Coating	2028															
Total Haul Trips	0															
Hauling	0	52	8	25	15	0.00	0.00	0.00	0.00	0.00	0.00	0.00	0.00	0.00	0.00	0.00
Vendor	0	52	8	6.9	15	0.00	0.00	0.00	0.00	0.00	0.00	0.00	0.00	0.00	0.00	0.00
Worker	20	52	8	14.7	0	0.01	0.03	0.53	0.00	0.09	0.00	0.09	0.02	0.00	0.02	4.33
					Total:	0.01	0.03	0.53	0.00	0.09	0.00	0.09	0.02	0.00	0.02	4.33
Architectural Coating	2029															
Total Haul Trips	0															
Hauling	0	18	8	25	15	0.00	0.00	0.00	0.00	0.00	0.00	0.00	0.00	0.00	0.00	0.00
Vendor	0	18	8	6.9	15	0.00	0.00	0.00	0.00	0.00	0.00	0.00	0.00	0.00	0.00	0.00
Worker	20	18	8	14.7	0	0.01	0.03	0.50	0.00	0.09	0.00	0.09	0.02	0.00	0.02	1.47
					Total:	0.01	0.03	0.50	0.00	0.09	0.00	0.09	0.02	0.00	0.02	1.47
Landscaping or Other Finishing	2028															
Total Haul Trips	0															
Hauling	0	52	8	25	15	0.00	0.00	0.00	0.00	0.00	0.00	0.00	0.00	0.00	0.00	0.00
Vendor	30	52	8	6.9	15	0.01	0.97	0.79	0.01	0.10	0.01	0.10	0.02	0.01	0.03	16.77
Worker	40	52	8	14.7	0	0.02	0.07	1.06	0.00	0.18	0.00	0.18	0.03	0.00	0.03	8.67
					Total:	0.03	1.04	1.84	0.01	0.28	0.01	0.29	0.05	0.01	0.06	25.44
Landscaping or Other Finishing	2029															
Total Haul Trips	0															
Hauling	0	18	8	25	15	0.00	0.00	0.00	0.00	0.00	0.00	0.00	0.00	0.00	0.00	0.00
Vendor	30	18	8	6.9	15	0.01	0.94	0.77	0.01	0.10	0.01	0.10	0.02	0.01	0.03	5.65
Worker	40	18	8	14.7	0	0.01	0.06	1.00	0.00	0.18	0.00	0.18	0.03	0.00	0.03	2.95
					Total:	0.02	1.00	1.77	0.01	0.28	0.01	0.29	0.05	0.01	0.06	8.60

SLRC - South Valley
Running Emissions

		Running Emissions Factor (grams/mile)						Running Emissions Factor (grams/mile)		
		ROG	NOX	CO	SO2	PM10	PM2.5	CO2	CH4	N2O
2027	Hauling	0.01322008	1.536397393	0.47417014	0.01357135	0.02376842	0.02273616	1474.76922	0.06997872	0.23521638
2027	Vendor	0.01442232	1.064732037	0.34654864	0.01120909	0.01519791	0.01453471	1306.68278	0.03795054	0.18528831
2027	Worker	0.0132844	0.05897072	0.8634052	0.00283971	0.00142317	0.00130945	287.264268	0.00329523	0.00546338
2028	Hauling	0.0127141	1.477217073	0.45594662	0.01306039	0.02352009	0.02249875	1441.12351	0.06605026	0.22988017
2028	Vendor	0.01331668	1.009970191	0.32291583	0.01179881	0.0147601	0.01411604	1275.83657	0.03596131	0.18149225
2028	Worker	0.01205342	0.05379889	0.8150536	0.00278609	0.00132593	0.00121968	281.839418	0.00302414	0.00515364
2029	Hauling	0.01224311	1.419501823	0.43714337	0.012739	0.02322963	0.02222102	1406.14326	0.06215409	0.2243222
2029	Vendor	0.01201	0.950241812	0.30084253	0.01147453	0.014317	0.01371146	1241.45381	0.03395231	0.17718762
2029	Worker	0.0109225	0.049032525	0.77058979	0.00273675	0.00123364	0.00113469	276.84744	0.00277635	0.00487063
2030	Hauling	0.01180881	1.367234646	0.41796427	0.0124155	0.0229039	0.02190953	1370.72576	0.05832897	0.21868436
2030	Vendor	0.01105414	0.900157581	0.28103507	0.01112371	0.01392717	0.01331958	1204.13467	0.03199083	0.17247765
2030	Worker	0.0099049	0.044640948	0.73082213	0.00269118	0.00114652	0.00105448	272.237207	0.0025537	0.00461185
GWP		N/A	N/A	N/A	N/A	N/A	N/A	1	25	290

Construction Phase	Daily One-Way Trips	Haul Days per Phase (days)	Work Hours per Day (hours/day)	One-Way Trip Distance per Day (miles)	Regional Emissions (pounds/day) ROG	NOX	CO	SO2	PM10	PM2.5	Regional Emissions (MT/year) CO2	CH4	N2O	CO2e
Demolition	2027													
Total Haul Trips	828													
Hauling	42	20	8	25	0.03	3.56	1.10	0.03	0.06	0.05	30.53	0.00	0.00	30.53
Vendor	0	20	8	6.9	0.00	0.00	0.00	0.00	0.00	0.00	0.00	0.00	0.00	0.00
Worker	20	20	8	14.7	0.01	0.04	0.56	0.00	0.00	0.00	1.69	0.00	0.01	1.70
Site Grubbing / Prep	2027													
Total Haul Trips	600													
Hauling	30	20	8	25	0.02	2.54	0.78	0.02	0.04	0.04	22.12	0.00	0.00	22.13
Vendor	0	20	8	6.9	0.00	0.00	0.00	0.00	0.00	0.00	0.00	0.00	0.00	0.00
Worker	20	20	8	14.7	0.01	0.04	0.56	0.00	0.00	0.00	1.69	0.00	0.01	1.70
Mass Grading / Excavation	2027													
Total Haul Trips	1733.85333													
Hauling	20	91	8	25	0.01	1.69	0.52	0.01	0.03	0.03	63.93	0.00	0.01	63.94
Vendor	0	91	8	6.9	0.00	0.00	0.00	0.00	0.00	0.00	0.00	0.00	0.00	0.00
Worker	20	91	8	14.7	0.01	0.04	0.56	0.00	0.00	0.00	7.69	0.00	0.04	7.73
Mass Grading / Excavation	2028													
Total Haul Trips	3982.14667													
Hauling	20	209	8	25	0.01	1.63	0.50	0.01	0.03	0.02	143.47	0.01	0.02	143.50
Vendor	0	209	8	6.9	0.00	0.00	0.00	0.00	0.00	0.00	0.00	0.00	0.00	0.00
Worker	20	209	8	14.7	0.01	0.03	0.53	0.00	0.00	0.00	17.32	0.00	0.09	17.41
Drainage / Utilities Trenchi	2028													
Total Haul Trips	858													
Hauling	14	70	8	25	0.01	1.14	0.35	0.01	0.02	0.02	30.91	0.00	0.00	30.92
Vendor	0	70	8	6.9	0.00	0.00	0.00	0.00	0.00	0.00	0.00	0.00	0.00	0.00
Worker	20	70	8	14.7	0.01	0.03	0.53	0.00	0.00	0.00	5.80	0.00	0.03	5.83
Foundations / Concrete Pa	2028													
Total Haul Trips	148													
Hauling	4	70	8	25	0.00	0.33	0.10	0.00	0.01	0.00	5.33	0.00	0.00	5.33
Vendor	0	70	8	6.9	0.00	0.00	0.00	0.00	0.00	0.00	0.00	0.00	0.00	0.00
Worker	20	70	8	14.7	0.01	0.03	0.53	0.00	0.00	0.00	5.80	0.00	0.03	5.83
Building / Structure Constr	2028													
Total Haul Trips	0													
Hauling	0	69	8	25	0.00	0.00	0.00	0.00	0.00	0.00	0.00	0.00	0.00	0.00
Vendor	30	69	8	6.9	0.01	0.46	0.15	0.01	0.01	0.01	18.22	0.01	0.75	18.99
Worker	40	69	8	14.7	0.02	0.07	1.06	0.00	0.00	0.00	11.43	0.00	0.06	11.50
Building / Structure Constr	2029													
Total Haul Trips	0													
Hauling	0	51	8	25	0.00	0.00	0.00	0.00	0.00	0.00	0.00	0.00	0.00	0.00
Vendor	30	51	8	6.9	0.01	0.43	0.14	0.01	0.01	0.01	13.11	0.01	0.54	13.66
Worker	40	51	8	14.7	0.01	0.06	1.00	0.00	0.00	0.00	8.30	0.00	0.04	8.35
Asphalt Paving	2028													
Total Haul Trips	0													
Hauling	0	52	8	25	0.00	0.00	0.00	0.00	0.00	0.00	0.00	0.00	0.00	0.00
Vendor	0	52	8	6.9	0.00	0.00	0.00	0.00	0.00	0.00	0.00	0.00	0.00	0.00
Worker	20	52	8	14.7	0.01	0.03	0.53	0.00	0.00	0.00	4.31	0.00	0.02	4.33
Asphalt Paving	2029													
Total Haul Trips	0													
Hauling	0	18	8	25	0.00	0.00	0.00	0.00	0.00	0.00	0.00	0.00	0.00	0.00
Vendor	0	18	8	6.9	0.00	0.00	0.00	0.00	0.00	0.00	0.00	0.00	0.00	0.00
Worker	20	18	8	14.7	0.01	0.03	0.50	0.00	0.00	0.00	1.47	0.00	0.01	1.47
Architectural Coating	2028													
Total Haul Trips	0													
Hauling	0	52	8	25	0.00	0.00	0.00	0.00	0.00	0.00	0.00	0.00	0.00	0.00
Vendor	0	52	8	6.9	0.00	0.00	0.00	0.00	0.00	0.00	0.00	0.00	0.00	0.00
Worker	20	52	8	14.7	0.01	0.03	0.53	0.00	0.00	0.00	4.31	0.00	0.02	4.33
Architectural Coating	2029													
Total Haul Trips	0													
Hauling	0	18	8	25	0.00	0.00	0.00	0.00	0.00	0.00	0.00	0.00	0.00	0.00
Vendor	0	18	8	6.9	0.00	0.00	0.00	0.00	0.00	0.00	0.00	0.00	0.00	0.00
Worker	20	18	8	14.7	0.01	0.03	0.50	0.00	0.00	0.00	1.47	0.00	0.01	1.47
Landscaping or Other Finis	2028													
Total Haul Trips	0													
Hauling	0	52	8	25	0.00	0.00	0.00	0.00	0.00	0.00	0.00	0.00	0.00	0.00
Vendor	30	52	8	6.9	0.01	0.46	0.15	0.01	0.01	0.01	13.73	0.01	0.57	14.31
Worker	40	52	8	14.7	0.02	0.07	1.06	0.00	0.00	0.00	8.62	0.00	0.05	8.67
Landscaping or Other Finis	2029													
Total Haul Trips	0													
Hauling	0	18	8	25	0.00	0.00	0.00	0.00	0.00	0.00	0.00	0.00	0.00	0.00
Vendor	30	18	8	6.9	0.01	0.43	0.14	0.01	0.01	0.01	4.63	0.00	0.19	4.82
Worker	40	18	8	14.7	0.01	0.06	1.00	0.00	0.00	0.00	2.93	0.00	0.01	2.95

SLRC - South Valley
Idling Emissions

	Idling Emissions Factor (grams/minute)						Idling Emissions Factor (grams/minute)		
	ROG	NOX	CO	SO2	PM10	PM2.5	CO2	CH4	N2O
2027Hauling Hauling	0.00283936	0.89526597	1.15904257	0.00153493	0.00044772	0.00042721	175.004083	0.0358482	0.02816981
2027Vendor Vendor	0.00397079	0.522713112	0.64790746	0.0009042	0.00031158	0.00029746	102.417511	0.01994005	0.01636488
2027Worker Worker	0	0	0	0	0	0	0	0	0
2028Hauling Hauling	0.0041572	0.885319419	1.15196023	0.00149758	0.00043074	0.00041093	171.046708	0.03520228	0.02754572
2028Vendor Vendor	0.00453379	0.513857127	0.64340242	0.00088317	0.00028862	0.00027547	100.203958	0.01962216	0.016021
2028Worker Worker	0	0	0	0	0	0	0	0	0
2029Hauling Hauling	0.0059414	0.875009369	1.14364452	0.00146074	0.00041263	0.00039358	167.098627	0.0345018	0.02692101
2029Vendor Vendor	0.00512992	0.508675595	0.63800185	0.00086179	0.00026766	0.0002554	97.9269223	0.01926722	0.01566589
2029Worker Worker	0	0	0	0	0	0	0	0	0
2030Hauling Hauling	0.00816429	0.86455693	1.13439018	0.00142503	0.00039617	0.0003778	163.22991	0.03379059	0.02630698
2030Vendor Vendor	0.00634492	0.501265913	0.63187341	0.0008404	0.00024961	0.00023812	95.4266543	0.01889813	0.015306
2030Worker Worker	0	0	0	0	0	0	0	0	0
GWP	N/A	N/A	N/A	N/A	N/A	N/A	1	25	290

Construction Phase	Daily One-Way Trips	Haul Days per Phase (days)	Work Hours per Day (hours/day)	Idling minutes per Day (miles)	Regional Emissions (pounds/day) ROG	NOX	CO	SO2	PM10	PM2.5	Regional Emissions (MT/year) CO2	CH4	N2O	CO2e
Demolition	2027													
Total Haul Trips	828													
Hauling	42	20	8	15	0.00	1.24	1.61	0.00	0.00	0.00	0.00	0.00	0.00	0.00
Vendor	0	20	8	15	0.00	0.00	0.00	0.00	0.00	0.00	0.00	0.00	0.00	0.00
Worker	20	20	8	0	0.00	0.00	0.00	0.00	0.00	0.00	0.00	0.00	0.00	0.00
Site Grubbing / Prep	2027													
Total Haul Trips	600													
Hauling	30	20	8	15	0.00	0.89	1.15	0.00	0.00	0.00	0.00	0.00	0.00	0.00
Vendor	0	20	8	15	0.00	0.00	0.00	0.00	0.00	0.00	0.00	0.00	0.00	0.00
Worker	20	20	8	0	0.00	0.00	0.00	0.00	0.00	0.00	0.00	0.00	0.00	0.00
Mass Grading / Excavation	2027													
Total Haul Trips	1733.85333													
Hauling	20	91	8	15	0.00	0.59	0.77	0.00	0.00	0.00	0.00	0.00	0.00	0.00
Vendor	0	91	8	15	0.00	0.00	0.00	0.00	0.00	0.00	0.00	0.00	0.00	0.00
Worker	20	91	8	0	0.00	0.00	0.00	0.00	0.00	0.00	0.00	0.00	0.00	0.00
Mass Grading / Excavation	2028													
Total Haul Trips	3982.14667													
Hauling	20	209	8	15	0.00	0.59	0.76	0.00	0.00	0.00	0.00	0.00	0.00	0.00
Vendor	0	209	8	15	0.00	0.00	0.00	0.00	0.00	0.00	0.00	0.00	0.00	0.00
Worker	20	209	8	0	0.00	0.00	0.00	0.00	0.00	0.00	0.00	0.00	0.00	0.00
Drainage / Utilities Trenchi	2028													
Total Haul Trips	858													
Hauling	14	70	8	15	0.00	0.41	0.53	0.00	0.00	0.00	0.00	0.00	0.00	0.00
Vendor	0	70	8	15	0.00	0.00	0.00	0.00	0.00	0.00	0.00	0.00	0.00	0.00
Worker	20	70	8	0	0.00	0.00	0.00	0.00	0.00	0.00	0.00	0.00	0.00	0.00
Foundations / Concrete Pa	2028													
Total Haul Trips	148													
Hauling	4	70	8	15	0.00	0.12	0.15	0.00	0.00	0.00	0.00	0.00	0.00	0.00
Vendor	0	70	8	15	0.00	0.00	0.00	0.00	0.00	0.00	0.00	0.00	0.00	0.00
Worker	20	70	8	0	0.00	0.00	0.00	0.00	0.00	0.00	0.00	0.00	0.00	0.00
Building / Structure Constr	2028													
Total Haul Trips	0													
Hauling	0	69	8	15	0.00	0.00	0.00	0.00	0.00	0.00	0.00	0.00	0.00	0.00
Vendor	30	69	8	15	0.00	0.51	0.64	0.00	0.00	0.00	3.11	0.02	0.14	3.27
Worker	40	69	8	0	0.00	0.00	0.00	0.00	0.00	0.00	0.00	0.00	0.00	0.00
Building / Structure Constr	2029													
Total Haul Trips	0													
Hauling	0	51	8	15	0.00	0.00	0.00	0.00	0.00	0.00	0.00	0.00	0.00	0.00
Vendor	30	51	8	15	0.01	0.50	0.63	0.00	0.00	0.00	2.25	0.01	0.10	2.36
Worker	40	51	8	0	0.00	0.00	0.00	0.00	0.00	0.00	0.00	0.00	0.00	0.00
Asphalt Paving	2028													
Total Haul Trips	0													
Hauling	0	52	8	15	0.00	0.00	0.00	0.00	0.00	0.00	0.00	0.00	0.00	0.00
Vendor	0	52	8	15	0.00	0.00	0.00	0.00	0.00	0.00	0.00	0.00	0.00	0.00
Worker	20	52	8	0	0.00	0.00	0.00	0.00	0.00	0.00	0.00	0.00	0.00	0.00
Asphalt Paving	2029													
Total Haul Trips	0													
Hauling	0	18	8	15	0.00	0.00	0.00	0.00	0.00	0.00	0.00	0.00	0.00	0.00
Vendor	0	18	8	15	0.00	0.00	0.00	0.00	0.00	0.00	0.00	0.00	0.00	0.00
Worker	20	18	8	0	0.00	0.00	0.00	0.00	0.00	0.00	0.00	0.00	0.00	0.00
Architectural Coating	2028													
Total Haul Trips	0													
Hauling	0	52	8	15	0.00	0.00	0.00	0.00	0.00	0.00	0.00	0.00	0.00	0.00
Vendor	0	52	8	15	0.00	0.00	0.00	0.00	0.00	0.00	0.00	0.00	0.00	0.00
Worker	20	52	8	0	0.00	0.00	0.00	0.00	0.00	0.00	0.00	0.00	0.00	0.00
Architectural Coating	2029													
Total Haul Trips	0													
Hauling	0	18	8	15	0.00	0.00	0.00	0.00	0.00	0.00	0.00	0.00	0.00	0.00
Vendor	0	18	8	15	0.00	0.00	0.00	0.00	0.00	0.00	0.00	0.00	0.00	0.00
Worker	20	18	8	0	0.00	0.00	0.00	0.00	0.00	0.00	0.00	0.00	0.00	0.00
Landscaping or Other Finis	2028													
Total Haul Trips	0													
Hauling	0	52	8	15	0.00	0.00	0.00	0.00	0.00	0.00	0.00	0.00	0.00	0.00
Vendor	30	52	8	15	0.00	0.51	0.64	0.00	0.00	0.00	2.34	0.01	0.11	2.46
Worker	40	52	8	0	0.00	0.00	0.00	0.00	0.00	0.00	0.00	0.00	0.00	0.00
Landscaping or Other Finis	2029													
Total Haul Trips	0													
Hauling	0	18	8	15	0.00	0.00	0.00	0.00	0.00	0.00	0.00	0.00	0.00	0.00
Vendor	30	18	8	15	0.01	0.50	0.63	0.00	0.00	0.00	0.79	0.00	0.04	0.83
Worker	40	18	8	0	0.00	0.00	0.00	0.00	0.00	0.00	0.00	0.00	0.00	0.00

SLRC - South Valley

Road Dust, Break Wear, and Tire wear Emissions

		Emission Factors (grams/mile)					
		PM10			PM2.5		
		RD	BW	TW	RD	BW	TW
2027	Hauling	1.23E-01	0.082414193	0.03529623	1.85E-02	0.02884497	0.00882406
2027	Vendor	1.23E-01	0.062505591	0.02364812	1.85E-02	0.02187696	0.00591203
2027	Worker	1.23E-01	0.008900193	0.008	1.85E-02	0.00311507	0.002
2028	Hauling	1.23E-01	0.082579388	0.03530171	1.85E-02	0.02890279	0.00882543
2028	Vendor	1.23E-01	0.062418874	0.02365085	1.85E-02	0.02184461	0.00591271
2028	Worker	1.23E-01	0.008877894	0.008	1.85E-02	0.00310726	0.002
2029	Hauling	1.23E-01	0.082650427	0.03530708	1.85E-02	0.02892765	0.00882677
2029	Vendor	1.23E-01	0.062225219	0.02365354	1.85E-02	0.02177383	0.00591339
2029	Worker	1.23E-01	0.008855837	0.008	1.85E-02	0.00309954	0.002
2030	Hauling	1.23E-01	0.082639246	0.03531238	1.85E-02	0.02892374	0.0088281
2030	Vendor	1.23E-01	0.06193362	0.02365619	1.85E-02	0.02167677	0.00591405
2030	Worker	1.23E-01	0.008833858	0.008	1.85E-02	0.00309185	0.002

Construction Phase	Daily One-Way Trips	Haul Days per Phase (days)	Work Hours per Day (hours/day)	One-Way Trip Distance per Day (miles)	Regional Emissions (pounds/day)					
					PM10			PM2.5		
					RD	BW	TW	RD	BW	TW
Demolition	2027									
Total Haul Trips	828									
Hauling	42	20	8	25	0.29	0.19	0.08	0.04	0.07	0.02
Vendor	0	20	8	6.9	0.00	0.00	0.00	0.00	0.00	0.00
Worker	20	20	8	14.7	0.08	0.01	0.01	0.01	0.00	0.00
Site Grubbing / Prep	2027									
Total Haul Trips	600									
Hauling	30	20	8	25	0.20	0.14	0.06	0.03	0.05	0.01
Vendor	0	20	8	6.9	0.00	0.00	0.00	0.00	0.00	0.00
Worker	20	20	8	14.7	0.08	0.01	0.01	0.01	0.00	0.00
Mass Grading / Excavation	2027									
Total Haul Trips	1734									
Hauling	20	91	8	25	0.14	0.09	0.04	0.02	0.03	0.01
Vendor	0	91	8	6.9	0.00	0.00	0.00	0.00	0.00	0.00
Worker	20	91	8	14.7	0.08	0.01	0.01	0.01	0.00	0.00
Mass Grading / Excavation	2028									
Total Haul Trips	3982									
Hauling	20	209	8	25	0.14	0.09	0.04	0.02	0.03	0.01
Vendor	0	209	8	6.9	0.00	0.00	0.00	0.00	0.00	0.00
Worker	20	209	8	14.7	0.08	0.01	0.01	0.01	0.00	0.00
Drainage / Utilities Trenchi	2028									
Total Haul Trips	858									
Hauling	14	70	8	25	0.10	0.06	0.03	0.01	0.02	0.01
Vendor	0	70	8	6.9	0.00	0.00	0.00	0.00	0.00	0.00
Worker	20	70	8	14.7	0.08	0.01	0.01	0.01	0.00	0.00
Foundations / Concrete Pa	2028									
Total Haul Trips	148									
Hauling	4	70	8	25	0.03	0.02	0.01	0.00	0.01	0.00
Vendor	0	70	8	6.9	0.00	0.00	0.00	0.00	0.00	0.00
Worker	20	70	8	14.7	0.08	0.01	0.01	0.01	0.00	0.00
Building / Structure Constr	2028									
Total Haul Trips	0									
Hauling	0	69	8	25	0.00	0.00	0.00	0.00	0.00	0.00
Vendor	30	69	8	6.9	0.06	0.03	0.01	0.01	0.01	0.00
Worker	40	69	8	14.7	0.16	0.01	0.01	0.02	0.00	0.00
Building / Structure Constr	2029									
Total Haul Trips	0									
Hauling	0	51	8	25	0.00	0.00	0.00	0.00	0.00	0.00
Vendor	30	51	8	6.9	0.06	0.03	0.01	0.01	0.01	0.00
Worker	40	51	8	14.7	0.16	0.01	0.01	0.02	0.00	0.00
Asphalt Paving	2028									
Total Haul Trips	0									
Hauling	0	52	8	25	0.00	0.00	0.00	0.00	0.00	0.00
Vendor	0	52	8	6.9	0.00	0.00	0.00	0.00	0.00	0.00
Worker	20	52	8	14.7	0.08	0.01	0.01	0.01	0.00	0.00
Asphalt Paving	2029									
Total Haul Trips	0									
Hauling	0	18	8	25	0.00	0.00	0.00	0.00	0.00	0.00
Vendor	0	18	8	6.9	0.00	0.00	0.00	0.00	0.00	0.00
Worker	20	18	8	14.7	0.08	0.01	0.01	0.01	0.00	0.00
Architectural Coating	2028									
Total Haul Trips	0									
Hauling	0	52	8	25	0.00	0.00	0.00	0.00	0.00	0.00
Vendor	0	52	8	6.9	0.00	0.00	0.00	0.00	0.00	0.00
Worker	20	52	8	14.7	0.08	0.01	0.01	0.01	0.00	0.00
Architectural Coating	2029									
Total Haul Trips	0									
Hauling	0	18	8	25	0.00	0.00	0.00	0.00	0.00	0.00
Vendor	0	18	8	6.9	0.00	0.00	0.00	0.00	0.00	0.00
Worker	20	18	8	14.7	0.08	0.01	0.01	0.01	0.00	0.00
Landscaping or Other Finis	2028									
Total Haul Trips	0									
Hauling	0	52	8	25	0.00	0.00	0.00	0.00	0.00	0.00
Vendor	30	52	8	6.9	0.06	0.03	0.01	0.01	0.01	0.00
Worker	40	52	8	14.7	0.16	0.01	0.01	0.02	0.00	0.00
Landscaping or Other Finis	2029									
Total Haul Trips	0									
Hauling	0	18	8	25	0.00	0.00	0.00	0.00	0.00	0.00
Vendor	30	18	8	6.9	0.06	0.03	0.01	0.01	0.01	0.00
Worker	40	18	8	14.7	0.16	0.01	0.01	0.02	0.00	0.00

SLRC - South Valley
Road Dust

Paved Road Dust Emission Factors

County_Air District: Los Angeles SC UPDATE ME

Formula: $EF_{Dust,P} = (k\ (sL)^{0.91} \times (W)^{1.02}) \times (1-P/4N)$

Where:

$EF_{Dust,P}$ =	Paved Road Dust Emission Factor (having the same units as k)	
k =	particle size multiplier	
sL =	road surface silt loading (g/m^2)	weighted average silt loading factor used
W =	average fleet vehicle weight (tons) (CARB uses 2.4 tons as a fleet average vehicle weight factor)	
P =	number of "wet" days, when at least one site per county received at least 0.01 inch of precipitation during the annual averaging period	Table 5 of CARB Miscellaneous Process Methodology 7.9 for Los Angeles County
N =	the number of days in the annual averaging period (default = 365)	

	Emission Factor (grams per VMT)		
	PM10	PM2.5	
k	1.0000	0.1500	
sL	0.03892	0.03892	
W	2.4	2.4	
P	46	46	Autoupdates for the appropriate County using Table 5 CARB Miscellaneous Process Methodology 7.9
N	365	365	
$EF_{Dust,P}$	0.1233	0.0185	

Unpaved Road Dust Emission Factors (Assumes No Precipitation)

Formula: $EF_{Dust,U} = (k\ (s / 12)^{1} \times (Sp / 30)^{0.5} / (M / 0.5)^{0.2}) - C)$

Where:

$EF_{Dust,U}$ = Unpaved Road Dust Emission Factor (having the same units as k)

k = particle size multiplier

s = surface material silt content (%)

Sp = mean vehicle speed (mph)

M = surface material moisture content (%)

C = Emission Factor for 1980s vehicle fleet exhaust, brake wear, and tire wear

Emission Factor (grams per VMT)		
	PM10	PM2.5
k	816.47	81.65
s	4.3%	4.3%
Sp	15	15
M	0.5%	0.5%
C	0.00047	0.00036
$EF_{Dust,U}$	5.20E+00	5.19E-01

Sources:

CalEEMod User Guide, version 2020.4.0

California Air Resources Board (CARB), Miscellaneous Process Methodology 7.9 — Entrained Road Travel, Paved Road Dust. Revised and updated March 2021, https://ww3.arb.ca.gov/ei/areasrc/fullpdf/2021_paved_roads_7_9.pdf

USEPA, *AP-42* , Fifth Edition, Volume I, Chapter 13.2.1 - Paved Roads, (2011).

USEPA, *AP-42* , Fifth Edition, Volume I, Chapter 13.2.2 - Unpaved Roads, (2011).

Silt Loading Factor

Source: CARB, 2021.

Table 3: California Default Statewide and Local Silt Loading Values

Silt Loadings (g/m2)			
Freeway	**Major**	**Collector**	**Local**
0.015	0.032	0.032	0.32

Table 2: Roadway Travel Fractions

2017 HPMS Travel Fractions			
0.44	0.44	0.07	0.05

Autoupdates for the appropriate County using Table 2 of CARB Miscellaneous Process Methodology 7.9

SLRC - Meadow (2nd Half)
Total On-Road Emissions

SLRC - Meadow (2nd Half)
Total On-Road Emissions

260 Max construction days per year

Construction Phase	Daily One-Way Trips	Haul Days per Phase (days)	Work Hours per Day (hours/day)	One-Way Trip Distance per Day (miles)	Idling per Day (minutes)	Regional Emissions (pounds/day) ROG	NOX	CO	SO2	PM10 Dust	PM10 Exh	Total PM10	PM2.5 Dust	PM2.5 Exh	Total PM2.5	(MT/yr) Total CO2e
Demolition	2027															
Total Haul Trips	142															
Hauling	8	20	8	25	15	0.01	0.91	0.52	0.01	0.11	0.01	0.12	0.02	0.01	0.03	5.24
Vendor	0	20	8	6.9	15	0.00	0.00	0.00	0.00	0.00	0.00	0.00	0.00	0.00	0.00	0.00
Worker	20	20	8	14.7	0	0.01	0.04	0.56	0.00	0.09	0.00	0.09	0.02	0.00	0.02	1.70
					Total:	0.02	0.95	1.08	0.01	0.20	0.01	0.21	0.04	0.01	0.05	6.94
Site Grubbing / Prep	2027															
Total Haul Trips	500															
Hauling	26	20	8	25	15	0.02	2.97	1.68	0.02	0.35	0.03	0.38	0.08	0.03	0.11	18.44
Vendor	0	20	8	6.9	15	0.00	0.00	0.00	0.00	0.00	0.00	0.00	0.00	0.00	0.00	0.00
Worker	20	20	8	14.7	0	0.01	0.04	0.56	0.00	0.09	0.00	0.09	0.02	0.00	0.02	1.70
					Total:	0.03	3.01	2.24	0.02	0.44	0.04	0.47	0.10	0.03	0.13	20.14
Mass Grading / Excavation	2027															
Total Haul Trips	2,708															
Hauling	30	91	8	25	15	0.02	3.43	1.93	0.02	0.40	0.04	0.44	0.09	0.04	0.13	99.88
Vendor	0	91	8	6.9	15	0.00	0.00	0.00	0.00	0.00	0.00	0.00	0.00	0.00	0.00	0.00
Worker	40	91	8	14.7	0	0.02	0.08	1.12	0.00	0.18	0.00	0.18	0.03	0.00	0.03	15.46
					Total:	0.04	3.51	3.05	0.03	0.58	0.04	0.62	0.12	0.04	0.16	115.34
Mass Grading / Excavation	2028															
Total Haul Trips	4,435															
Hauling	30	149	8	25	15	0.03	3.32	1.90	0.02	0.40	0.04	0.44	0.09	0.04	0.13	159.80
Vendor	0	149	8	6.9	15	0.00	0.00	0.00	0.00	0.00	0.00	0.00	0.00	0.00	0.00	0.00
Worker	40	149	8	14.7	0	0.02	0.07	1.06	0.00	0.18	0.00	0.18	0.03	0.00	0.03	24.83
					Total:	0.04	3.39	2.95	0.03	0.58	0.04	0.62	0.12	0.04	0.16	184.63
Drainage / Utilities Trenching	2028															
Total Haul Trips	286															
Hauling	6	60	8	25	15	0.01	0.66	0.38	0.00	0.08	0.01	0.09	0.02	0.01	0.03	10.31
Vendor	0	60	8	6.9	15	0.00	0.00	0.00	0.00	0.00	0.00	0.00	0.00	0.00	0.00	0.00
Worker	20	60	8	14.7	0	0.01	0.03	0.53	0.00	0.09	0.00	0.09	0.02	0.00	0.02	5.00
					Total:	0.01	0.70	0.91	0.01	0.17	0.01	0.18	0.03	0.01	0.04	15.31
Foundations / Concrete Pads	2028															
Total Haul Trips	375															
Hauling	8	60	8	25	15	0.01	0.89	0.51	0.01	0.11	0.01	0.12	0.02	0.01	0.03	13.51
Vendor	0	60	8	6.9	15	0.00	0.00	0.00	0.00	0.00	0.00	0.00	0.00	0.00	0.00	0.00
Worker	20	60	8	14.7	0	0.01	0.03	0.53	0.00	0.09	0.00	0.09	0.02	0.00	0.02	5.00
					Total:	0.01	0.92	1.03	0.01	0.20	0.01	0.21	0.04	0.01	0.05	18.51
Building / Structure Construction	2028															
Total Haul Trips	0															
Hauling	0	100	8	25	15	0.00	0.00	0.00	0.00	0.00	0.00	0.00	0.00	0.00	0.00	0.00
Vendor	32	100	8	6.9	15	0.01	1.04	0.84	0.01	0.10	0.01	0.11	0.02	0.01	0.03	34.41
Worker	20	100	8	14.7	0	0.01	0.03	0.53	0.00	0.09	0.00	0.09	0.02	0.00	0.02	8.33
					Total:	0.02	1.07	1.37	0.01	0.19	0.01	0.20	0.04	0.01	0.05	42.74
Asphalt Paving	2028															
Total Haul Trips	0															
Hauling	0	80	8	25	15	0.00	0.00	0.00	0.00	0.00	0.00	0.00	0.00	0.00	0.00	0.00
Vendor	0	80	8	6.9	15	0.00	0.00	0.00	0.00	0.00	0.00	0.00	0.00	0.00	0.00	0.00
Worker	20	80	8	14.7	0	0.01	0.03	0.53	0.00	0.09	0.00	0.09	0.02	0.00	0.02	6.67
					Total:	0.01	0.03	0.53	0.00	0.09	0.00	0.09	0.02	0.00	0.02	6.67
Landscaping or Other Finishing	2028															
Total Haul Trips	0															
Hauling	0	80	8	25	15	0.00	0.00	0.00	0.00	0.00	0.00	0.00	0.00	0.00	0.00	0.00
Vendor	32	80	8	6.9	15	0.01	1.04	0.84	0.01	0.10	0.01	0.11	0.02	0.01	0.03	27.53
Worker	60	80	8	14.7	0	0.02	0.10	1.58	0.01	0.27	0.00	0.28	0.05	0.00	0.05	20.00
					Total:	0.03	1.14	2.42	0.01	0.37	0.01	0.38	0.07	0.01	0.08	47.52
Waterside Construction (Piles)	2028															
Total Haul Trips	0															
Hauling	0	80	8	25	15	0.00	0.00	0.00	0.00	0.00	0.00	0.00	0.00	0.00	0.00	0.00
Vendor	0	80	8	6.9	15	0.00	0.00	0.00	0.00	0.00	0.00	0.00	0.00	0.00	0.00	0.00
Worker	20	80	8	14.7	0	0.01	0.03	0.53	0.00	0.09	0.00	0.09	0.02	0.00	0.02	6.67

SLRC - Meadow (2nd Half)
Running Emissions

		Running Emissions Factor (grams/mile)						Running Emissions Factor (grams/mile)		
		ROG	NOX	CO	SO2	PM10	PM2.5	CO2	CH4	N2O
2027Hauling	Hauling	0.01322008	1.536397393	0.47417014	0.01337135	0.02376842	0.02273616	1474.76922	0.06997872	0.23521638
2027Vendor	Vendor	0.01440232	1.064732037	0.34654864	0.0120909	0.01519791	0.0145347	1306.68278	0.03799064	0.18528831
2027Worker	Worker	0.0132844	0.05897072	0.8634052	0.00283971	0.00142337	0.00130945	287.264268	0.00329523	0.00546338
2028Hauling	Hauling	0.0127141	1.477217073	0.45594662	0.01306039	0.02352009	0.02249875	1441.12351	0.06605026	0.22988017
2028Vendor	Vendor	0.01313168	1.005970191	0.32291583	0.01179881	0.0147601	0.01411604	1275.83657	0.03596131	0.18149225
2028Worker	Worker	0.01205342	0.05379889	0.8150536	0.00278609	0.00132593	0.00121968	281.839418	0.00302414	0.00515364
2029Hauling	Hauling	0.01224311	1.419501823	0.43714337	0.012739	0.02322963	0.02222102	1406.14326	0.06215409	0.2243222
2029Vendor	Vendor	0.01201	0.950241812	0.30084253	0.01147453	0.014337	0.01371146	1241.45381	0.03395231	0.17718762
2029Worker	Worker	0.0109225	0.049032525	0.77058979	0.00273675	0.00123364	0.00113469	276.84744	0.00277635	0.00487063
2030Hauling	Hauling	0.01180881	1.367234646	0.41796427	0.0124155	0.0229039	0.02190953	1370.72576	0.05832897	0.21868436
2030Vendor	Vendor	0.01105414	0.900157581	0.28103507	0.01112371	0.01392717	0.01331958	1204.13467	0.03199083	0.17247765
2030Worker	Worker	0.0099049	0.044640948	0.73082213	0.00269118	0.00114652	0.00105448	272.237207	0.0025537	0.00461185
GWP		N/A	N/A	N/A	N/A	N/A	N/A	1	25	290

Construction Phase	Daily One-Way Trips	Haul Days per Phase (days)	Work Hours per Day (hours/day)	One-Way Trip Distance per Day (miles)	Regional Emissions (pounds/day) ROG	NOX	CO	SO2	PM10	PM2.5	Regional Emissions (MT/year) CO2	CH4	N2O	CO2e
Demolition	2027													
Total Haul Trips	142													
Hauling	8	20	8	25	0.01	0.68	0.21	0.01	0.01	0.01	5.24	0.00	0.00	5.24
Vendor	0	20	8	6.9	0.00	0.00	0.00	0.00	0.00	0.00	0.00	0.00	0.00	0.00
Worker	20	20	8	14.7	0.01	0.04	0.56	0.00	0.00	0.00	1.69	0.00	0.01	1.70
Site Grubbing / Prep	2027													
Total Haul Trips	500													
Hauling	26	20	8	25	0.02	2.20	0.68	0.02	0.03	0.03	18.43	0.00	0.00	18.44
Vendor	0	20	8	6.9	0.00	0.00	0.00	0.00	0.00	0.00	0.00	0.00	0.00	0.00
Worker	20	20	8	14.7	0.01	0.04	0.56	0.00	0.00	0.00	1.69	0.00	0.01	1.70
Mass Grading / Excavation	2027													
Total Haul Trips	2708.3875													
Hauling	30	91	8	25	0.02	2.54	0.78	0.02	0.04	0.04	99.86	0.00	0.02	99.88
Vendor	0	91	8	6.9	0.00	0.00	0.00	0.00	0.00	0.00	0.00	0.00	0.00	0.00
Worker	40	91	8	14.7	0.02	0.08	1.12	0.00	0.00	0.00	15.37	0.00	0.08	15.46
Mass Grading / Excavation	2028													
Total Haul Trips	4434.6125													
Hauling	30	149	8	25	0.02	2.44	0.75	0.02	0.04	0.04	159.77	0.01	0.03	159.80
Vendor	0	149	8	6.9	0.00	0.00	0.00	0.00	0.00	0.00	0.00	0.00	0.00	0.00
Worker	40	149	8	14.7	0.02	0.07	1.06	0.00	0.00	0.00	24.69	0.01	0.13	24.83
Drainage / Utilities Trenchi	2028													
Total Haul Trips	286													
Hauling	6	60	8	25	0.00	0.49	0.15	0.00	0.01	0.01	10.30	0.00	0.00	10.31
Vendor	0	60	8	6.9	0.00	0.00	0.00	0.00	0.00	0.00	0.00	0.00	0.00	0.00
Worker	20	60	8	14.7	0.01	0.03	0.53	0.00	0.00	0.00	4.97	0.00	0.03	5.00
Foundations / Concrete Pa	2028													
Total Haul Trips	375													
Hauling	8	60	8	25	0.01	0.65	0.20	0.01	0.01	0.01	13.51	0.00	0.00	13.51
Vendor	0	60	8	6.9	0.00	0.00	0.00	0.00	0.00	0.00	0.00	0.00	0.00	0.00
Worker	20	60	8	14.7	0.01	0.03	0.53	0.00	0.00	0.00	4.97	0.00	0.03	5.00
Building / Structure Constr	2028													
Total Haul Trips	0													
Hauling	0	100	8	25	0.00	0.00	0.00	0.00	0.00	0.00	0.00	0.00	0.00	0.00
Vendor	32	100	8	6.9	0.01	0.49	0.16	0.01	0.01	0.01	28.17	0.02	1.16	29.35
Worker	20	100	8	14.7	0.01	0.03	0.53	0.00	0.00	0.00	8.29	0.00	0.04	8.33
Asphalt Paving	2028													
Total Haul Trips	0													
Hauling	0	80	8	25	0.00	0.00	0.00	0.00	0.00	0.00	0.00	0.00	0.00	0.00
Vendor	0	80	8	6.9	0.00	0.00	0.00	0.00	0.00	0.00	0.00	0.00	0.00	0.00
Worker	20	80	8	14.7	0.01	0.03	0.53	0.00	0.00	0.00	6.63	0.00	0.04	6.67
Landscaping or Other Finis	2028													
Total Haul Trips	0													
Hauling	0	80	8	25	0.00	0.00	0.00	0.00	0.00	0.00	0.00	0.00	0.00	0.00
Vendor	32	80	8	6.9	0.01	0.49	0.16	0.01	0.01	0.01	22.54	0.02	0.93	23.48
Worker	60	80	8	14.7	0.02	0.10	1.58	0.01	0.00	0.00	19.89	0.01	0.11	20.00
Waterside Construction (P	2028													
Total Haul Trips	0													
Hauling	0	80	8	25	0.00	0.00	0.00	0.00	0.00	0.00	0.00	0.00	0.00	0.00
Vendor	0	80	8	6.9	0.00	0.00	0.00	0.00	0.00	0.00	0.00	0.00	0.00	0.00
Worker	20	80	8	14.7	0.01	0.03	0.53	0.00	0.00	0.00	6.63	0.00	0.04	6.67

SLRC - Meadow (2nd Half)
Idling Emissions

		Idling Emissions Factor (grams/minute)						Idling Emissions Factor (grams/minute)		
		ROG	NOX	CO	SO2	PM10	PM2.5	CO2	CH4	N2O
2027Hauling	Hauling	0.00283936	0.89526597	1.15904257	0.00153493	0.00044772	0.00042721	175.004083	0.0358482	0.02816981
2027Vendor	Vendor	0.00397079	0.522713112	0.64790746	0.0009042	0.00031158	0.00029746	102.417511	0.01994005	0.01636488
2027Worker	Worker	0	0	0	0	0	0	0	0	0
2028Hauling	Hauling	0.0041572	0.885319419	1.15196023	0.00149758	0.00043074	0.00041093	171.046708	0.03520228	0.02754572
2028Vendor	Vendor	0.00453379	0.515857127	0.64340242	0.00088317	0.00028862	0.00027547	100.203959	0.01962216	0.016021
2028Worker	Worker	0	0	0	0	0	0	0	0	0
2029Hauling	Hauling	0.0059414	0.875009369	1.14364452	0.00146074	0.00041263	0.00039358	167.098627	0.0345018	0.02692101
2029Vendor	Vendor	0.00532992	0.508675595	0.63800185	0.00086179	0.00026766	0.0002554	97.9269223	0.01926722	0.01566589
2029Worker	Worker	0	0	0	0	0	0	0	0	0
2030Hauling	Hauling	0.00816429	0.86455693	1.13439018	0.00142503	0.00039617	0.0003778	163.22991	0.03379059	0.02630698
2030Vendor	Vendor	0.00634492	0.501265913	0.63187341	0.0008404	0.00024961	0.00023812	95.6266543	0.01889813	0.015306
2030Worker	Worker	0	0	0	0	0	0	0	0	0
GWP		N/A	N/A	N/A	N/A	N/A	N/A	1	25	290

Construction Phase	Daily One-Way Trips	Haul Days per Phase (days)	Work Hours per Day (hours/day)	Idling minutes per Day (miles)	Regional Emissions (pounds/day) ROG	NOX	CO	SO2	PM10	PM2.5	Regional Emissions (MT/year) CO2	CH4	N2O	CO2e
Demolition	2027													
Total Haul Trips	142													
Hauling	8	20	8	15	0.00	0.24	0.31	0.00	0.00	0.00	0.00	0.00	0.00	0.00
Vendor	0	20	8	15	0.00	0.00	0.00	0.00	0.00	0.00	0.00	0.00	0.00	0.00
Worker	20	20	8	0	0.00	0.00	0.00	0.00	0.00	0.00	0.00	0.00	0.00	0.00
Site Grubbing / Prep	2027													
Total Haul Trips	500													
Hauling	26	20	8	15	0.00	0.77	1.00	0.00	0.00	0.00	0.00	0.00	0.00	0.00
Vendor	0	20	8	15	0.00	0.00	0.00	0.00	0.00	0.00	0.00	0.00	0.00	0.00
Worker	20	20	8	0	0.00	0.00	0.00	0.00	0.00	0.00	0.00	0.00	0.00	0.00
Mass Grading / Excavation	2027													
Total Haul Trips	2708.3875													
Hauling	30	91	8	15	0.00	0.89	1.15	0.00	0.00	0.00	0.00	0.00	0.00	0.00
Vendor	0	91	8	15	0.00	0.00	0.00	0.00	0.00	0.00	0.00	0.00	0.00	0.00
Worker	40	91	8	0	0.00	0.00	0.00	0.00	0.00	0.00	0.00	0.00	0.00	0.00
Mass Grading / Excavation	2028													
Total Haul Trips	4434.6125													
Hauling	30	149	8	15	0.00	0.88	1.14	0.00	0.00	0.00	0.00	0.00	0.00	0.00
Vendor	0	149	8	15	0.00	0.00	0.00	0.00	0.00	0.00	0.00	0.00	0.00	0.00
Worker	40	149	8	0	0.00	0.00	0.00	0.00	0.00	0.00	0.00	0.00	0.00	0.00
Drainage / Utilities Trenchi	2028													
Total Haul Trips	286													
Hauling	6	60	8	15	0.00	0.18	0.23	0.00	0.00	0.00	0.00	0.00	0.00	0.00
Vendor	0	60	8	15	0.00	0.00	0.00	0.00	0.00	0.00	0.00	0.00	0.00	0.00
Worker	20	60	8	0	0.00	0.00	0.00	0.00	0.00	0.00	0.00	0.00	0.00	0.00
Foundations / Concrete Pa	2028													
Total Haul Trips	375													
Hauling	8	60	8	15	0.00	0.23	0.30	0.00	0.00	0.00	0.00	0.00	0.00	0.00
Vendor	0	60	8	15	0.00	0.00	0.00	0.00	0.00	0.00	0.00	0.00	0.00	0.00
Worker	20	60	8	0	0.00	0.00	0.00	0.00	0.00	0.00	0.00	0.00	0.00	0.00
Building / Structure Constr	2028													
Total Haul Trips	0													
Hauling	0	100	8	15	0.00	0.00	0.00	0.00	0.00	0.00	0.00	0.00	0.00	0.00
Vendor	32	100	8	15	0.00	0.55	0.68	0.00	0.00	0.00	4.81	0.02	0.22	5.06
Worker	20	100	8	0	0.00	0.00	0.00	0.00	0.00	0.00	0.00	0.00	0.00	0.00
Asphalt Paving	2028													
Total Haul Trips	0													
Hauling	0	80	8	15	0.00	0.00	0.00	0.00	0.00	0.00	0.00	0.00	0.00	0.00
Vendor	0	80	8	15	0.00	0.00	0.00	0.00	0.00	0.00	0.00	0.00	0.00	0.00
Worker	20	80	8	0	0.00	0.00	0.00	0.00	0.00	0.00	0.00	0.00	0.00	0.00
Landscaping or Other Finis	2028													
Total Haul Trips	0													
Hauling	0	80	8	15	0.00	0.00	0.00	0.00	0.00	0.00	0.00	0.00	0.00	0.00
Vendor	32	80	8	15	0.00	0.55	0.68	0.00	0.00	0.00	3.85	0.02	0.18	4.05
Worker	60	80	8	0	0.00	0.00	0.00	0.00	0.00	0.00	0.00	0.00	0.00	0.00
Waterside Construction (P	2028													
Total Haul Trips	0													
Hauling	0	80	8	15	0.00	0.00	0.00	0.00	0.00	0.00	0.00	0.00	0.00	0.00
Vendor	0	80	8	15	0.00	0.00	0.00	0.00	0.00	0.00	0.00	0.00	0.00	0.00
Worker	20	80	8	0	0.00	0.00	0.00	0.00	0.00	0.00	0.00	0.00	0.00	0.00

SLRC - Meadow (2nd Half)
Road Dust, Break Wear, and Tire wear Emissions

		Emission Factors (grams/mile)					
		PM10			PM2.5		
		RD	BW	TW	RD	BW	TW
2027Hauling	Hauling	1.23E-01	0.082414193	0.03529623	1.85E-02	0.02884497	0.00882406
2027Vendor	Vendor	1.23E-01	0.062505591	0.02364812	1.85E-02	0.02187696	0.00591203
2027Worker	Worker	1.23E-01	0.008900193	0.008	1.85E-02	0.00311507	0.002
2028Hauling	Hauling	1.23E-01	0.082579388	0.03530171	1.85E-02	0.02890279	0.00882543
2028Vendor	Vendor	1.23E-01	0.062418874	0.02365085	1.85E-02	0.02184661	0.00591271
2028Worker	Worker	1.23E-01	0.008877894	0.008	1.85E-02	0.00310726	0.002
2029Hauling	Hauling	1.23E-01	0.082650427	0.03530708	1.85E-02	0.02892765	0.00882677
2029Vendor	Vendor	1.23E-01	0.062225219	0.02365354	1.85E-02	0.02177883	0.00591339
2029Worker	Worker	1.23E-01	0.008855837	0.008	1.85E-02	0.00309954	0.002
2030Hauling	Hauling	1.23E-01	0.082639246	0.03531238	1.85E-02	0.02892374	0.0088281
2030Vendor	Vendor	1.23E-01	0.06193362	0.02365619	1.85E-02	0.02167677	0.00591405
2030Worker	Worker	1.23E-01	0.008833858	0.008	1.85E-02	0.00309185	0.002

Construction Phase	Daily One-Way Trips	Haul Days per Phase (days)	Work Hours per Day (hours/day)	One-Way Trip Distance per Day (miles)	Regional Emissions (pounds/day) PM10 RD	PM10 BW	PM10 TW	PM2.5 RD	PM2.5 BW	PM2.5 TW
Demolition	2027									
Total Haul Trips	142									
Hauling	8	20	8	25	0.05	0.04	0.02	0.01	0.01	0.00
Vendor	0	20	8	6.9	0.00	0.00	0.00	0.00	0.00	0.00
Worker	20	20	8	14.7	0.08	0.01	0.01	0.01	0.00	0.00
Site Grubbing / Prep	2027									
Total Haul Trips	500									
Hauling	26	20	8	25	0.18	0.12	0.05	0.03	0.04	0.01
Vendor	0	20	8	6.9	0.00	0.00	0.00	0.00	0.00	0.00
Worker	20	20	8	14.7	0.08	0.01	0.01	0.01	0.00	0.00
Mass Grading / Excavation	2027									
Total Haul Trips	2708.3875									
Hauling	30	91	8	25	0.20	0.14	0.06	0.03	0.05	0.01
Vendor	0	91	8	6.9	0.00	0.00	0.00	0.00	0.00	0.00
Worker	40	91	8	14.7	0.16	0.01	0.01	0.02	0.00	0.00
Mass Grading / Excavation	2028									
Total Haul Trips	4434.6125									
Hauling	30	149	8	25	0.20	0.14	0.06	0.03	0.05	0.01
Vendor	0	149	8	6.9	0.00	0.00	0.00	0.00	0.00	0.00
Worker	40	149	8	14.7	0.16	0.01	0.01	0.02	0.00	0.00
Drainage / Utilities Trenchi	2028									
Total Haul Trips	286									
Hauling	6	60	8	25	0.04	0.03	0.01	0.01	0.01	0.00
Vendor	0	60	8	6.9	0.00	0.00	0.00	0.00	0.00	0.00
Worker	20	60	8	14.7	0.08	0.01	0.01	0.01	0.00	0.00
Foundations / Concrete Pa	2028									
Total Haul Trips	375									
Hauling	8	60	8	25	0.05	0.04	0.02	0.01	0.01	0.00
Vendor	0	60	8	6.9	0.00	0.00	0.00	0.00	0.00	0.00
Worker	20	60	8	14.7	0.08	0.01	0.01	0.01	0.00	0.00
Building / Structure Constr	2028									
Total Haul Trips	0									
Hauling	0	100	8	25	0.00	0.00	0.00	0.00	0.00	0.00
Vendor	32	100	8	6.9	0.06	0.03	0.01	0.01	0.01	0.00
Worker	20	100	8	14.7	0.08	0.01	0.01	0.01	0.00	0.00
Asphalt Paving	2028									
Total Haul Trips	0									
Hauling	0	80	8	25	0.00	0.00	0.00	0.00	0.00	0.00
Vendor	0	80	8	6.9	0.00	0.00	0.00	0.00	0.00	0.00
Worker	20	80	8	14.7	0.08	0.01	0.01	0.01	0.00	0.00
Landscaping or Other Finis	2028									
Total Haul Trips	0									
Hauling	0	80	8	25	0.00	0.00	0.00	0.00	0.00	0.00
Vendor	32	80	8	6.9	0.06	0.03	0.01	0.01	0.01	0.00
Worker	60	80	8	14.7	0.24	0.02	0.02	0.04	0.01	0.00
Waterside Construction (P	2028									
Total Haul Trips	0									
Hauling	0	80	8	25	0.00	0.00	0.00	0.00	0.00	0.00
Vendor	0	80	8	6.9	0.00	0.00	0.00	0.00	0.00	0.00
Worker	20	80	8	14.7	0.08	0.01	0.01	0.01	0.00	0.00

SLRC - Meadow (2nd Half)
Road Dust

Paved Road Dust Emission Factors

County_Air District: Los Angeles SC UPDATE ME

Formula: $EF_{Dust,P} = (k\ (sL)^{0.91} \times (W)^{1.02}) \times (1-P/4N)$

Where:

$EF_{Dust,P}$ =	Paved Road Dust Emission Factor (having the same units as k)	
k =	particle size multiplier	
sL =	road surface silt loading (g/m^2)	weighted average silt loading factor used
W =	average fleet vehicle weight (tons) (CARB uses 2.4 tons as a fleet average vehicle weight factor)	
P =	number of "wet" days, when at least one site per county received at least 0.01 inch of precipitation during the annual averaging period	Table 5 of CARB Miscellaneous Process Methodology 7.9 for Los Angeles County
N =	the number of days in the annual averaging period (default = 365)	

Emission Factor (grams per VMT)	PM10	PM2.5	
k	1.0000	0.1500	
sL	0.03892	0.03892	
W	2.4	2.4	
P	46	46	Autoupdates for the appropriate County using Table 5 CARB Miscellaneous Process Methodology 7.9
N	365	365	
$EF_{Dust,P}$	0.1233	0.0185	

Unpaved Road Dust Emission Factors (Assumes No Precipitation)

Formula: $EF_{Dust,U} = (k\ (s / 12)^{1} \times (Sp / 30)^{0.5} / (M / 0.5)^{0.2}) - C)$

Where:

$EF_{Dust,U}$ = Unpaved Road Dust Emission Factor (having the same units as k)

k = particle size multiplier

s = surface material silt content (%)

Sp = mean vehicle speed (mph)

M = surface material moisture content (%)

C = Emission Factor for 1980s vehicle fleet exhaust, brake wear, and tire wear

Emission Factor (grams per VMT)		
	PM10	PM2.5
k	816.47	81.65
s	4.3%	4.3%
Sp	15	15
M	0.5%	0.5%
C	0.00047	0.00036
$EF_{Dust,U}$	5.20E+00	5.19E-01

Sources:

CalEEMod User Guide, version 2020.4.0

California Air Resources Board (CARB), Miscellaneous Process Methodology 7.9 — Entrained Road Travel, Paved Road Dust. Revised and updated March 2021, https://ww3.arb.ca.gov/ei/areasrc/fullpdf/2021_paved_roads_7_9.pdf

USEPA, *AP-42* , Fifth Edition, Volume I, Chapter 13.2.1 - Paved Roads, (2011).

USEPA, *AP-42* , Fifth Edition, Volume I, Chapter 13.2.2 - Unpaved Roads, (2011).

Silt Loading Factor

Source: CARB, 2021.

Table 3: California Default Statewide and Local Silt Loading Values

Silt Loadings (g/m2)			
Freeway	**Major**	**Collector**	**Local**
0.015	0.032	0.032	0.32

Table 2: Roadway Travel Fractions

2017 HPMS Travel Fractions			
0.44	0.44	0.07	0.05

Autoupdates for the appropriate County using Table 2 of CARB Miscellaneous Process Methodology 7.9

SLRC - Restriping + Sidewalk Construction
Total On-Road Emissions

SLRC - Restriping + Sidewalk Construction
Total On-Road Emissions

260 Max construction days per year

Construction Phase	Daily One-Way Trips	Haul Days per Phase (days)	Work Hours per Day (hours/day)	One-Way Trip Distance per Day (miles)	Idling per Day (minutes)	Regional Emissions (pounds/day) ROG	NOX	CO	SO2	PM10 Dust	PM10 Exh	Total PM10	PM2.5 Dust	PM2.5 Exh	Total PM2.5	(MT/yr) Total CO2e
Re-striping South Valley	2025															
Total Haul Trips	0															
Hauling	0	3	8	25	15	0.00	0.00	0.00	0.00	0.00	0.00	0.00	0.00	0.00	0.00	0.00
Vendor	4	3	8	6.9	15	0.00	0.14	0.11	0.00	0.01	0.00	0.01	0.00	0.00	0.00	0.14
Worker	12	3	8	14.7	0	0.01	0.03	0.38	0.00	0.05	0.00	0.06	0.01	0.00	0.01	0.16
					Total:	0.01	0.17	0.49	0.00	0.07	0.00	0.07	0.01	0.00	0.01	0.30
Re-striping Silver Lake Boulevarc	2025															
Total Haul Trips	0															
Hauling	0	3	8	25	15	0.00	0.00	0.00	0.00	0.00	0.00	0.00	0.00	0.00	0.00	0.00
Vendor	4	3	8	6.9	15	0.00	0.14	0.11	0.00	0.01	0.00	0.01	0.00	0.00	0.00	0.14
Worker	12	3	8	14.7	0	0.01	0.03	0.38	0.00	0.05	0.00	0.06	0.01	0.00	0.01	0.16
					Total:	0.01	0.17	0.49	0.00	0.07	0.00	0.07	0.01	0.00	0.01	0.30
Demolition	2025															
Total Haul Trips	54															
Hauling	14	4	8	25	15	0.01	1.71	0.94	0.01	0.19	0.02	0.20	0.04	0.02	0.06	2.07
Vendor	0	4	8	6.9	15	0.00	0.00	0.00	0.00	0.00	0.00	0.00	0.00	0.00	0.00	0.00
Worker	22	4	8	14.7	0	0.01	0.05	0.70	0.00	0.10	0.00	0.10	0.02	0.00	0.02	0.39
					Total:	0.02	1.76	1.64	0.01	0.29	0.02	0.31	0.06	0.02	0.08	2.46
Placing Base	2025															
Total Haul Trips	40															
Hauling	20	2	8	25	15	0.02	2.44	1.34	0.02	0.27	0.03	0.29	0.06	0.03	0.09	1.53
Vendor	0	2	8	6.9	15	0.00	0.00	0.00	0.00	0.00	0.00	0.00	0.00	0.00	0.00	0.00
Worker	40	2	8	14.7	0	0.02	0.09	1.28	0.00	0.18	0.00	0.18	0.03	0.00	0.03	0.35
					Total:	0.04	2.53	2.62	0.02	0.45	0.03	0.48	0.09	0.03	0.12	1.89
Form/Place Rebar and Pour	2025															
Total Haul Trips	66															
Hauling	12	6	8	25	15	0.01	1.46	0.80	0.01	0.16	0.02	0.18	0.04	0.02	0.05	2.53
Vendor	0	6	8	6.9	15	0.00	0.00	0.00	0.00	0.00	0.00	0.00	0.00	0.00	0.00	0.00
Worker	20	6	8	14.7	0	0.01	0.05	0.64	0.00	0.09	0.00	0.09	0.02	0.00	0.02	0.53
					Total:	0.02	1.51	1.44	0.01	0.25	0.02	0.27	0.05	0.02	0.07	3.06

SLRC - Restriping + Sidewalk Construction
Running Emissions

		Running Emissions Factor (grams/mile)						Running Emissions Factor (grams/mile)		
		ROG	NOX	CO	SO2	PM10	PM2.5	CO2	CH4	N2O
2025Hauling	Hauling	0.0143794	1.662749972	0.515205	0.0139078	0.0238945	0.0228564	1532.4435	0.0783414	0.2443483
2025Vendor	Vendor	0.0176078	1.192913115	0.4052439	0.012557	0.0160024	0.015304	1355.5432	0.0423634	0.1910545
2025Worker	Worker	0.0163981	0.071550735	0.9858426	0.0029604	0.0016007	0.001473	299.4742	0.0039764	0.0062159
2026Hauling	Hauling	0.013764	1.595849109	0.4969589	0.0136481	0.0237038	0.0226741	1504.8143	0.0744789	0.2399852
2026Vendor	Vendor	0.0158814	1.125637812	0.3755579	0.0123343	0.0155008	0.0148243	1332.3798	0.0403257	0.1883567
2026Worker	Worker	0.0147442	0.064876665	0.9214544	0.0028971	0.0015177	0.0013965	293.06677	0.0036141	0.0058167
2027Hauling	Hauling	0.0132201	1.536397393	0.4741701	0.0133714	0.0237684	0.0227362	1474.7692	0.0699787	0.2352164
2027Vendor	Vendor	0.0144023	1.064732037	0.3465486	0.0120909	0.0151979	0.0145347	1306.6828	0.0379906	0.1852883
2027Worker	Worker	0.0132844	0.05897072	0.8634052	0.0028397	0.0014234	0.0013095	287.26427	0.0032952	0.0054634
2028Hauling	Hauling	0.0127141	1.477217073	0.4559466	0.0130604	0.0235201	0.0224987	1441.1235	0.0660503	0.2298802
2028Vendor	Vendor	0.0131317	1.005970191	0.3229158	0.0117988	0.0147601	0.014116	1275.8366	0.0359613	0.1814923
2028Worker	Worker	0.0120534	0.05379889	0.8150536	0.0027861	0.0013259	0.0012197	281.83942	0.0030241	0.0051536
GWP		N/A	N/A	N/A	N/A	N/A	N/A	1	25	290

Construction Phase	Daily One-Way Trips	Haul Days per Phase (days)	Work Hours per Day (hours/day)	One-Way Trip Distance per Day (miles)	Regional Emissions (pounds/day) ROG	NOX	CO	SO2	PM10	PM2.5	Regional Emissions (MT/year) CO2	CH4	N2O	CO2e
Re-striping South Valley	2025													
Total Haul Trips	0													
Hauling	0	3	8	25	0.00	0.00	0.00	0.00	0.00	0.00	0.00	0.00	0.00	0.00
Vendor	4	3	8	6.9	0.00	0.07	0.02	0.00	0.00	0.00	0.11	0.00	0.00	0.12
Worker	12	3	8	14.7	0.01	0.03	0.38	0.00	0.00	0.00	0.16	0.00	0.00	0.16
Re-striping Silver Lake Bou	2025													
Total Haul Trips	0													
Hauling	0	3	8	25	0.00	0.00	0.00	0.00	0.00	0.00	0.00	0.00	0.00	0.00
Vendor	4	3	8	6.9	0.00	0.07	0.02	0.00	0.00	0.00	0.11	0.00	0.00	0.12
Worker	12	3	8	14.7	0.01	0.03	0.38	0.00	0.00	0.00	0.16	0.00	0.00	0.16
Demolition	2025													
Total Haul Trips	54													
Hauling	14	4	8	25	0.01	1.28	0.40	0.01	0.02	0.02	2.07	0.00	0.00	2.07
Vendor	0	4	8	6.9	0.00	0.00	0.00	0.00	0.00	0.00	0.00	0.00	0.00	0.00
Worker	22	4	8	14.7	0.01	0.05	0.70	0.00	0.00	0.00	0.39	0.00	0.00	0.39
Placing Base	2025													
Total Haul Trips	40													
Hauling	20	2	8	25	0.02	1.83	0.57	0.02	0.03	0.03	1.53	0.00	0.00	1.53
Vendor	0	2	8	6.9	0.00	0.00	0.00	0.00	0.00	0.00	0.00	0.00	0.00	0.00
Worker	40	2	8	14.7	0.02	0.09	1.28	0.00	0.00	0.00	0.35	0.00	0.00	0.35
Form/Place Rebar and Pou	2025													
Total Haul Trips	66													
Hauling	12	6	8	25	0.01	1.10	0.34	0.01	0.02	0.02	2.53	0.00	0.00	2.53
Vendor	0	6	8	6.9	0.00	0.00	0.00	0.00	0.00	0.00	0.00	0.00	0.00	0.00
Worker	20	6	8	14.7	0.01	0.05	0.64	0.00	0.00	0.00	0.53	0.00	0.00	0.53

SLRC - Restriping + Sidewalk Construction
Idling Emissions

		Idling Emissions Factor (grams/minute)						Idling Emissions Factor (grams/minute)		
		ROG	NOX	CO	SO2	PM10	PM2.5	CO2	CH4	N2O
2025Hauling	Hauling	0.00134842	0.91470906	1.16956773	0.00160816	0.00048966	0.00046743	182.629841	0.03706445	0.02936626
2025Vendor	Vendor	0.00342676	0.536041861	0.65442085	0.000944	0.00037184	0.00035516	106.527895	0.02050332	0.016999
2025Worker	Worker	0	0	0	0	0	0	0	0	0
2026Hauling	Hauling	0.00195187	0.90488357	1.16475746	0.00157132	0.00046695	0.00044566	178.812761	0.03647035	0.02876828
2026Vendor	Vendor	0.00362484	0.529314365	0.65147097	0.00092419	0.00033895	0.00032367	104.493478	0.02023213	0.01668577
2026Worker	Worker	0	0	0	0	0	0	0	0	0
2027Hauling	Hauling	0.00283936	0.89526597	1.15904257	0.00153493	0.00044772	0.00042721	175.004083	0.0358482	0.02816981
2027Vendor	Vendor	0.00397079	0.522713112	0.64790746	0.0009042	0.00031158	0.00029746	102.417511	0.01994005	0.01636488
2027Worker	Worker	0	0	0	0	0	0	0	0	0
2028Hauling	Hauling	0.0041572	0.885319419	1.15196023	0.00149758	0.00043074	0.00041093	171.046708	0.03520228	0.02754572
2028Vendor	Vendor	0.00453379	0.515857127	0.64340242	0.00088317	0.00028862	0.00027547	100.203959	0.01962216	0.016021
2028Worker	Worker	0	0	0	0	0	0	0	0	0
	GWP	N/A	N/A	N/A	N/A	N/A	N/A	1	25	290

Construction Phase	Daily One-Way Trips	Haul Days per Phase (days)	Work Hours per Day (hours/day)	Idling minutes per Day (miles)	Regional Emissions (pounds/day)						Regional Emissions (MT/year)			
					ROG	NOX	CO	SO2	PM10	PM2.5	CO2	CH4	N2O	CO2e
Re-striping South Valley	2025													
Total Haul Trips	0													
Hauling	0	3	8	15	0.00	0.00	0.00	0.00	0.00	0.00	0.00	0.00	0.00	0.00
Vendor	4	3	8	15	0.00	0.07	0.09	0.00	0.00	0.00	0.02	0.00	0.00	0.02
Worker	12	3	8	0	0.00	0.00	0.00	0.00	0.00	0.00	0.00	0.00	0.00	0.00
Re-striping Silver Lake Boul	2025													
Total Haul Trips	0													
Hauling	0	3	8	15	0.00	0.00	0.00	0.00	0.00	0.00	0.00	0.00	0.00	0.00
Vendor	4	3	8	15	0.00	0.07	0.09	0.00	0.00	0.00	0.02	0.00	0.00	0.02
Worker	12	3	8	0	0.00	0.00	0.00	0.00	0.00	0.00	0.00	0.00	0.00	0.00
Demolition	2025													
Total Haul Trips	54													
Hauling	14	4	8	15	0.00	0.42	0.54	0.00	0.00	0.00	0.00	0.00	0.00	0.00
Vendor	0	4	8	15	0.00	0.00	0.00	0.00	0.00	0.00	0.00	0.00	0.00	0.00
Worker	22	4	8	0	0.00	0.00	0.00	0.00	0.00	0.00	0.00	0.00	0.00	0.00
Placing Base	2025													
Total Haul Trips	40													
Hauling	20	2	8	15	0.00	0.60	0.77	0.00	0.00	0.00	0.00	0.00	0.00	0.00
Vendor	0	2	8	15	0.00	0.00	0.00	0.00	0.00	0.00	0.00	0.00	0.00	0.00
Worker	40	2	8	0	0.00	0.00	0.00	0.00	0.00	0.00	0.00	0.00	0.00	0.00
Form/Place Rebar and Pour	2025													
Total Haul Trips	66													
Hauling	12	6	8	15	0.00	0.36	0.46	0.00	0.00	0.00	0.00	0.00	0.00	0.00
Vendor	0	6	8	15	0.00	0.00	0.00	0.00	0.00	0.00	0.00	0.00	0.00	0.00
Worker	20	6	8	0	0.00	0.00	0.00	0.00	0.00	0.00	0.00	0.00	0.00	0.00

SLRC - Restriping + Sidewalk Construction
Road Dust, Break Wear, and Tire wear Emissions

	Emission Factors (grams/mile)					
	PM10			PM2.5		
	RD	BW	TW	RD	BW	TW
2025Hauling Hauling	1.23E-01	0.082193524	0.03528459	1.85E-02	0.02876773	0.00882115
2025Vendor Vendor	1.23E-01	0.062593489	0.02364229	1.85E-02	0.02190772	0.00591057
2025Worker Worker	1.23E-01	0.008968156	0.008	1.85E-02	0.00313885	0.002
2026Hauling Hauling	1.23E-01	0.082405307	0.03529039	1.85E-02	0.02884186	0.0088226
2026Vendor Vendor	1.23E-01	0.062625784	0.02364519	1.85E-02	0.02191902	0.0059113
2026Worker Worker	1.23E-01	0.008948145	0.008	1.85E-02	0.00313185	0.002
2027Hauling Hauling	1.23E-01	0.082414193	0.03529623	1.85E-02	0.02884497	0.00882406
2027Vendor Vendor	1.23E-01	0.062505591	0.02364812	1.85E-02	0.02187696	0.00591203
2027Worker Worker	1.23E-01	0.008900193	0.008	1.85E-02	0.00311507	0.002
2028Hauling Hauling	1.23E-01	0.082579388	0.03530171	1.85E-02	0.02890279	0.00882543
2028Vendor Vendor	1.23E-01	0.062418874	0.02365085	1.85E-02	0.02184661	0.00591271
2028Worker Worker	1.23E-01	0.008877894	0.008	1.85E-02	0.00310726	0.002

Construction Phase	Daily One-Way Trips	Haul Days per Phase (days)	Work Hours per Day (hours/day)	One-Way Trip Distance per Day (miles)	Regional Emissions (pounds/day)					
					PM10			PM2.5		
					RD	BW	TW	RD	BW	TW
Re-striping South Valley	2025									
Total Haul Trips	0									
Hauling	0	3	8	25	0.00	0.00	0.00	0.00	0.00	0.00
Vendor	4	3	8	6.9	0.01	0.00	0.00	0.00	0.00	0.00
Worker	12	3	8	14.7	0.05	0.00	0.00	0.01	0.00	0.00
Re-striping Silver Lake Boul	2025									
Total Haul Trips	0									
Hauling	0	3	8	25	0.00	0.00	0.00	0.00	0.00	0.00
Vendor	4	3	8	6.9	0.01	0.00	0.00	0.00	0.00	0.00
Worker	12	3	8	14.7	0.05	0.00	0.00	0.01	0.00	0.00
Demolition	2025									
Total Haul Trips	54									
Hauling	14	4	8	25	0.10	0.06	0.03	0.01	0.02	0.01
Vendor	0	4	8	6.9	0.00	0.00	0.00	0.00	0.00	0.00
Worker	22	4	8	14.7	0.09	0.01	0.01	0.01	0.00	0.00
Placing Base	2025									
Total Haul Trips	40									
Hauling	20	2	8	25	0.14	0.09	0.04	0.02	0.03	0.01
Vendor	0	2	8	6.9	0.00	0.00	0.00	0.00	0.00	0.00
Worker	40	2	8	14.7	0.16	0.01	0.01	0.02	0.00	0.00
Form/Place Rebar and Pour	2025									
Total Haul Trips	66									
Hauling	12	6	8	25	0.08	0.05	0.02	0.01	0.02	0.01
Vendor	0	6	8	6.9	0.00	0.00	0.00	0.00	0.00	0.00
Worker	20	6	8	14.7	0.08	0.01	0.01	0.01	0.00	0.00

SLRC - Restriping + Sidewalk Construction
Road Dust

Paved Road Dust Emission Factors

County_Air District: Los Angeles SC UPDATE ME

Formula: $EF_{Dust,P} = (k\ (sL)^{0.91} \times (W)^{1.02}) \times (1-P/4N)$

Where:

$EF_{Dust,P}$ =	Paved Road Dust Emission Factor (having the same units as k)	
k =	particle size multiplier	
sL =	road surface silt loading (g/m^2)	weighted average silt loading factor used
W =	average fleet vehicle weight (tons) (CARB uses 2.4 tons as a fleet average vehicle weight factor)	
P =	number of "wet" days, when at least one site per county received at least 0.01 inch of precipitation during the annual averaging period	Table 5 of CARB Miscellaneous Process Methodology 7.9 for Los Angeles County
N =	the number of days in the annual averaging period (default = 365)	

	Emission Factor (grams per VMT)		
	PM10	PM2.5	
k	1.0000	0.1500	
sL	0.03892	0.03892	
W	2.4	2.4	
P	46	46	Autoupdates for the appropriate County using Table 5 CARB Miscellaneous Process Methodology 7.9
N	365	365	
$EF_{Dust,P}$	0.1233	0.0185	

Unpaved Road Dust Emission Factors (Assumes No Precipitation)

Formula: $EF_{Dust,U} = (k\ (s / 12)^{1} \times (Sp / 30)^{0.5} / (M / 0.5)^{0.2}) - C)$

Where:

$EF_{Dust,U}$ = Unpaved Road Dust Emission Factor (having the same units as k)

k = particle size multiplier

s = surface material silt content (%)

Sp = mean vehicle speed (mph)

M = surface material moisture content (%)

C = Emission Factor for 1980s vehicle fleet exhaust, brake wear, and tire wear

Emission Factor (grams per VMT)		
	PM10	PM2.5
k	816.47	81.65
s	4.3%	4.3%
Sp	15	15
M	0.5%	0.5%
C	0.00047	0.00036
$EF_{Dust,U}$	5.20E+00	5.19E-01

Sources:

CalEEMod User Guide, version 2020.4.0

California Air Resources Board (CARB), Miscellaneous Process Methodology 7.9 — Entrained Road Travel, Paved Road Dust. Revised and updated March 2021, https://ww3.arb.ca.gov/ei/areasrc/fullpdf/2021_paved_roads_7_9.pdf

USEPA, *AP-42* , Fifth Edition, Volume I, Chapter 13.2.1 - Paved Roads, (2011).

USEPA, *AP-42* , Fifth Edition, Volume I, Chapter 13.2.2 - Unpaved Roads, (2011).

Silt Loading Factor

Source: CARB, 2021.

Table 3: California Default Statewide and Local Silt Loading Values

Silt Loadings (g/m2)			
Freeway	**Major**	**Collector**	**Local**
0.015	0.032	0.032	0.32

Table 2: Roadway Travel Fractions

2017 HPMS Travel Fractions			
0.44	0.44	0.07	0.05

Autoupdates for the appropriate County using Table 2 of CARB Miscellaneous Process Methodology 7.9

SLRC - Eucalyptus+Ivanhoe Overlook - Construction - South Coast Air Basin, Annual

EMFAC Off-Model Adjustment Factors for Gasoline Light Duty Vehicle to Account for the SAFE Vehicle Rule Applied

SLRC - Eucalyptus+Ivanhoe Overlook - Construction

South Coast Air Basin, Annual

1.0 Project Characteristics

1.1 Land Usage

Land Uses	Size	Metric	Lot Acreage	Floor Surface Area	Population
Other Asphalt Surfaces	1.90	Acre	1.90	80,170.00	0
City Park	8.18	Acre	8.18	358,930.00	0

1.2 Other Project Characteristics

Urbanization	Urban	**Wind Speed (m/s)**	2.2	**Precipitation Freq (Days)**	31
Climate Zone	12			**Operational Year**	2027
Utility Company	Los Angeles Department of Water & Power				
CO2 Intensity (lb/MWhr)	691.98	**CH4 Intensity (lb/MWhr)**	0.033	**N2O Intensity (lb/MWhr)**	0.004

1.3 User Entered Comments & Non-Default Data

Project Characteristics -

Land Use - see construction assumptions. Land use values for Eucalyptus and Ivanhoe Overlook

Construction Phase - see construction assumptions

Off-road Equipment - see construction assumptions

Off-road Equipment - see construction assumptions.

Off-road Equipment -

Off-road Equipment - see construction assumptions

Off-road Equipment - see construction assumptions

Off-road Equipment - see construction assumptions

Off-road Equipment - see construction assumptions

Off-road Equipment - see construction assumptions

Date: 1/21/2022 5:54 PM

SLRC - Eucalyptus+Ivanhoe Overlook - Construction - South Coast Air Basin, Annual

EMFAC Off-Model Adjustment Factors for Gasoline Light Duty Vehicle to Account for the SAFE Vehicle Rule Applied

Off-road Equipment - see construction assumptions

Off-road Equipment - see construction assumptions

Trips and VMT - construction mobile emissions calculated outside of CalEEMod.

Demolition - Demolition values for both Eucalyptus + Ivanhoe Overlook components

Grading - Material values for both Eucalyptus + Ivanhoe Overlook components

Construction Off-road Equipment Mitigation -

Table Name	Column Name	Default Value	New Value
tblConstDustMitigation	WaterUnpavedRoadVehicleSpeed	0	15
tblConstructionPhase	NumDays	20.00	120.00
tblConstructionPhase	NumDays	300.00	120.00
tblConstructionPhase	NumDays	300.00	200.00
tblConstructionPhase	NumDays	300.00	120.00
tblConstructionPhase	NumDays	300.00	120.00
tblConstructionPhase	NumDays	20.00	40.00
tblConstructionPhase	NumDays	30.00	480.00
tblConstructionPhase	NumDays	20.00	120.00
tblConstructionPhase	NumDays	10.00	40.00
tblConstructionPhase	NumDaysWeek	5.00	6.00
tblConstructionPhase	NumDaysWeek	5.00	6.00
tblConstructionPhase	NumDaysWeek	5.00	6.00
tblConstructionPhase	NumDaysWeek	5.00	6.00
tblConstructionPhase	NumDaysWeek	5.00	6.00
tblConstructionPhase	NumDaysWeek	5.00	6.00
tblConstructionPhase	NumDaysWeek	5.00	6.00
tblConstructionPhase	NumDaysWeek	5.00	6.00
tblConstructionPhase	NumDaysWeek	5.00	6.00
tblConstructionPhase	NumDaysWeek	5.00	6.00
tblGrading	MaterialExported	0.00	4,003.00

SLRC - Eucalyptus+Ivanhoe Overlook - Construction - South Coast Air Basin, Annual

EMFAC Off-Model Adjustment Factors for Gasoline Light Duty Vehicle to Account for the SAFE Vehicle Rule Applied

tblGrading	MaterialExported	0.00	3,064.00
tblGrading	MaterialImported	0.00	8,525.00
tblLandUse	LandUseSquareFeet	82,764.00	80,170.00
tblLandUse	LandUseSquareFeet	356,320.80	358,930.00
tblOffRoadEquipment	OffRoadEquipmentUnitAmount	1.00	0.00
tblOffRoadEquipment	OffRoadEquipmentUnitAmount	1.00	0.00
tblOffRoadEquipment	OffRoadEquipmentUnitAmount	3.00	0.00
tblOffRoadEquipment	OffRoadEquipmentUnitAmount	2.00	1.00
tblOffRoadEquipment	OffRoadEquipmentUnitAmount	3.00	0.00
tblOffRoadEquipment	OffRoadEquipmentUnitAmount	3.00	2.00
tblOffRoadEquipment	OffRoadEquipmentUnitAmount	3.00	1.00
tblOffRoadEquipment	OffRoadEquipmentUnitAmount	3.00	0.00
tblOffRoadEquipment	OffRoadEquipmentUnitAmount	1.00	0.00
tblOffRoadEquipment	OffRoadEquipmentUnitAmount	1.00	0.00
tblOffRoadEquipment	OffRoadEquipmentUnitAmount	1.00	0.00
tblOffRoadEquipment	OffRoadEquipmentUnitAmount	2.00	1.00
tblOffRoadEquipment	OffRoadEquipmentUnitAmount	2.00	1.00
tblOffRoadEquipment	OffRoadEquipmentUnitAmount	2.00	1.00
tblOffRoadEquipment	OffRoadEquipmentUnitAmount	2.00	1.00
tblOffRoadEquipment	OffRoadEquipmentUnitAmount	3.00	1.00
tblOffRoadEquipment	OffRoadEquipmentUnitAmount	2.00	0.00
tblOffRoadEquipment	OffRoadEquipmentUnitAmount	3.00	0.00
tblOffRoadEquipment	OffRoadEquipmentUnitAmount	3.00	1.00
tblOffRoadEquipment	OffRoadEquipmentUnitAmount	3.00	1.00
tblOffRoadEquipment	OffRoadEquipmentUnitAmount	2.00	4.00
tblOffRoadEquipment	OffRoadEquipmentUnitAmount	1.00	0.00
tblOffRoadEquipment	OffRoadEquipmentUnitAmount	1.00	0.00
tblOffRoadEquipment	OffRoadEquipmentUnitAmount	1.00	0.00
tblOffRoadEquipment	UsageHours	6.00	8.00

SLRC - Eucalyptus+Ivanhoe Overlook - Construction - South Coast Air Basin, Annual

EMFAC Off-Model Adjustment Factors for Gasoline Light Duty Vehicle to Account for the SAFE Vehicle Rule Applied

tblOffRoadEquipment	UsageHours	7.00	8.00
tblOffRoadEquipment	UsageHours	7.00	8.00
tblOffRoadEquipment	UsageHours	7.00	8.00
tblOffRoadEquipment	UsageHours	7.00	8.00
tblOffRoadEquipment	UsageHours	7.00	8.00
tblOffRoadEquipment	UsageHours	7.00	8.00
tblTripsAndVMT	HaulingTripNumber	966.00	0.00
tblTripsAndVMT	HaulingTripNumber	383.00	0.00
tblTripsAndVMT	HaulingTripNumber	1,566.00	0.00
tblTripsAndVMT	VendorTripNumber	72.00	0.00
tblTripsAndVMT	VendorTripNumber	72.00	0.00
tblTripsAndVMT	VendorTripNumber	72.00	0.00
tblTripsAndVMT	VendorTripNumber	72.00	0.00
tblTripsAndVMT	WorkerTripNumber	13.00	0.00
tblTripsAndVMT	WorkerTripNumber	37.00	0.00
tblTripsAndVMT	WorkerTripNumber	13.00	0.00
tblTripsAndVMT	WorkerTripNumber	23.00	0.00
tblTripsAndVMT	WorkerTripNumber	10.00	0.00
tblTripsAndVMT	WorkerTripNumber	184.00	0.00
tblTripsAndVMT	WorkerTripNumber	184.00	0.00
tblTripsAndVMT	WorkerTripNumber	184.00	0.00
tblTripsAndVMT	WorkerTripNumber	184.00	0.00
tblTripsAndVMT	WorkerTripNumber	15.00	0.00

Date: 1/21/2022 5:54 PM

SLRC - Eucalyptus+Ivanhoe Overlook - Construction - South Coast Air Basin, Annual

EMFAC Off-Model Adjustment Factors for Gasoline Light Duty Vehicle to Account for the SAFE Vehicle Rule Applied

2.0 Emissions Summary

2.1 Overall Construction

Unmitigated Construction

	ROG	NOx	CO	SO2	Fugitive PM10	Exhaust PM10	PM10 Total	Fugitive PM2.5	Exhaust PM2.5	PM2.5 Total	Bio- CO2	NBio- CO2	Total CO2	CH4	N2O	CO2e
Year	tons/yr										MT/yr					
2025	0.3248	2.9902	3.0015	7.0000e-003	1.1925	0.1192	1.3118	0.4964	0.1099	0.6063	0.0000	614.5634	614.5634	0.1955	0.0000	619.4515
2026	0.3499	3.1811	3.2656	7.5800e-003	0.9990	0.1285	1.1274	0.4364	0.1186	0.5550	0.0000	664.1088	664.1088	0.2070	0.0000	669.2838
2027	0.3124	2.7326	3.3534	6.3400e-003	0.0000	0.1169	0.1169	0.0000	0.1098	0.1098	0.0000	547.6594	547.6594	0.1373	0.0000	551.0924
Maximum	**0.3499**	**3.1811**	**3.3534**	**7.5800e-003**	**1.1925**	**0.1285**	**1.3118**	**0.4964**	**0.1186**	**0.6063**	**0.0000**	**664.1088**	**664.1088**	**0.2070**	**0.0000**	**669.2838**

Mitigated Construction

	ROG	NOx	CO	SO2	Fugitive PM10	Exhaust PM10	PM10 Total	Fugitive PM2.5	Exhaust PM2.5	PM2.5 Total	Bio- CO2	NBio- CO2	Total CO2	CH4	N2O	CO2e
Year	tons/yr										MT/yr					
2025	0.3248	2.9902	3.0015	7.0000e-003	0.4651	0.1192	0.5843	0.1936	0.1099	0.3035	0.0000	614.5627	614.5627	0.1955	0.0000	619.4508
2026	0.3499	3.1811	3.2656	7.5800e-003	0.3896	0.1285	0.5180	0.1702	0.1186	0.2888	0.0000	664.1080	664.1080	0.2070	0.0000	669.2830
2027	0.3124	2.7326	3.3534	6.3400e-003	0.0000	0.1169	0.1169	0.0000	0.1098	0.1098	0.0000	547.6587	547.6587	0.1373	0.0000	551.0918
Maximum	**0.3499**	**3.1811**	**3.3534**	**7.5800e-003**	**0.4651**	**0.1285**	**0.5843**	**0.1936**	**0.1186**	**0.3035**	**0.0000**	**664.1080**	**664.1080**	**0.2070**	**0.0000**	**669.2830**

Date: 1/21/2022 5:54 PM

SLRC - Eucalyptus+Ivanhoe Overlook - Construction - South Coast Air Basin, Annual

EMFAC Off-Model Adjustment Factors for Gasoline Light Duty Vehicle to Account for the SAFE Vehicle Rule Applied

	ROG	NOx	CO	SO2	Fugitive PM10	Exhaust PM10	PM10 Total	Fugitive PM2.5	Exhaust PM2.5	PM2.5 Total	Bio- CO2	NBio-CO2	Total CO2	CH4	N20	CO2e
Percent Reduction	**0.00**	**0.00**	**0.00**	**0.00**	**61.00**	**0.00**	**52.30**	**61.00**	**0.00**	**44.77**	**0.00**	**0.00**	**0.00**	**0.00**	**0.00**	**0.00**

Quarter	Start Date	End Date	Maximum Unmitigated ROG + NOX (tons/quarter)	Maximum Mitigated ROG + NOX (tons/quarter)
1	**1-1-2025**	**3-31-2025**	0.5307	0.5307
2	**4-1-2025**	**6-30-2025**	0.9121	0.9121
3	**7-1-2025**	**9-30-2025**	0.9359	0.9359
4	**10-1-2025**	**12-31-2025**	0.9359	0.9359
5	**1-1-2026**	**3-31-2026**	0.9155	0.9155
6	**4-1-2026**	**6-30-2026**	0.9257	0.9257
7	**7-1-2026**	**9-30-2026**	0.9359	0.9359
8	**10-1-2026**	**12-31-2026**	0.7522	0.7522
9	**1-1-2027**	**3-31-2027**	1.2328	1.2328
10	**4-1-2027**	**6-30-2027**	1.4465	1.4465
11	**7-1-2027**	**9-30-2027**	0.3607	0.3607
		Highest	1.4465	1.4465

SLRC - Eucalyptus+Ivanhoe Overlook - Construction - South Coast Air Basin, Annual

EMFAC Off-Model Adjustment Factors for Gasoline Light Duty Vehicle to Account for the SAFE Vehicle Rule Applied

3.0 Construction Detail

Construction Phase

Phase Number	Phase Name	Phase Type	Start Date	End Date	Num Days Week	Num Days	Phase Description
1	Demolition	Demolition	1/1/2025	2/15/2025	6	40	
2	Site Preparation	Site Preparation	2/16/2025	4/3/2025	6	40	
3	Grading	Grading	4/4/2025	10/15/2026	6	480	
4	Drainage/Utilities/Trenching	Trenching	10/16/2026	3/4/2027	6	120	
5	Foundations	Building Construction	10/16/2026	3/4/2027	6	120	
6	Structure Construction	Building Construction	12/11/2026	7/31/2027	6	200	
7	Landscaping/Other Finishing	Building Construction	3/1/2027	7/18/2027	6	120	
8	Waterside Construction (Piles)	Building Construction	3/1/2027	7/17/2027	6	120	
9	Paving	Paving	3/1/2027	7/18/2027	6	120	
10	Architectural Coating	Architectural Coating	3/1/2027	7/18/2027	6	120	

Acres of Grading (Site Preparation Phase): 20

Acres of Grading (Grading Phase): 480

Acres of Paving: 1.9

Residential Indoor: 0; Residential Outdoor: 0; Non-Residential Indoor: 0; Non-Residential Outdoor: 0; Striped Parking Area: 4,810 (Architectural

OffRoad Equipment

Phase Name	Offroad Equipment Type	Amount	Usage Hours	Horse Power	Load Factor
Demolition	Concrete/Industrial Saws	0	8.00	81	0.73
Demolition	Excavators	0	8.00	158	0.38
Demolition	Generator Sets	1	8.00	84	0.74
Demolition	Rubber Tired Dozers	1	8.00	247	0.40
Demolition	Tractors/Loaders/Backhoes	3	8.00	97	0.37
Site Preparation	Rubber Tired Dozers	1	8.00	247	0.40

SLRC - Eucalyptus+Ivanhoe Overlook - Construction - South Coast Air Basin, Annual

EMFAC Off-Model Adjustment Factors for Gasoline Light Duty Vehicle to Account for the SAFE Vehicle Rule Applied

Site Preparation	Tractors/Loaders/Backhoes	4	8.00	97	0.37
Grading	Excavators	1	8.00	158	0.38
Grading	Graders	1	8.00	187	0.41
Grading	Off-Highway Trucks	1	8.00	402	0.38
Grading	Rubber Tired Dozers	1	8.00	247	0.40
Grading	Rubber Tired Loaders	1	8.00	203	0.36
Grading	Scrapers	0	8.00	367	0.48
Grading	Tractors/Loaders/Backhoes	4	8.00	97	0.37
Structure Construction	Cranes	1	8.00	231	0.29
Structure Construction	Forklifts	2	8.00	89	0.20
Structure Construction	Generator Sets	1	8.00	84	0.74
Structure Construction	Tractors/Loaders/Backhoes	3	8.00	97	0.37
Structure Construction	Welders	1	8.00	46	0.45
Paving	Cement and Mortar Mixers	2	8.00	9	0.56
Paving	Pavers	1	8.00	130	0.42
Paving	Paving Equipment	1	8.00	132	0.36
Paving	Pumps	1	8.00	84	0.74
Paving	Rollers	1	8.00	80	0.38
Architectural Coating	Air Compressors	1	8.00	78	0.48
Drainage/Utilities/Trenching	Forklifts	1	8.00	89	0.20
Drainage/Utilities/Trenching	Graders	1	8.00	187	0.41
Drainage/Utilities/Trenching	Tractors/Loaders/Backhoes	1	8.00	97	0.37
Drainage/Utilities/Trenching	Trenchers	1	8.00	78	0.50
Foundations	Cement and Mortar Mixers	2	8.00	9	0.56
Foundations	Cranes	0	7.00	231	0.29
Foundations	Forklifts	0	8.00	89	0.20
Foundations	Generator Sets	0	8.00	84	0.74
Foundations	Paving Equipment	1	8.00	132	0.36
Foundations	Pumps	1	8.00	84	0.74

SLRC - Eucalyptus+Ivanhoe Overlook - Construction - South Coast Air Basin, Annual

EMFAC Off-Model Adjustment Factors for Gasoline Light Duty Vehicle to Account for the SAFE Vehicle Rule Applied

Foundations	Tractors/Loaders/Backhoes	0	7.00	97	0.37
Foundations	Welders	0	8.00	46	0.45
Landscaping/Other Finishing	Cranes	1	8.00	231	0.29
Landscaping/Other Finishing	Excavators	0	8.00	158	0.38
Landscaping/Other Finishing	Forklifts	1	8.00	89	0.20
Landscaping/Other Finishing	Generator Sets	0	8.00	84	0.74
Landscaping/Other Finishing	Tractors/Loaders/Backhoes	1	8.00	97	0.37
Landscaping/Other Finishing	Welders	0	8.00	46	0.45
Waterside Construction (Piles)	Bore/Drill Rigs	1	8.00	221	0.50
Waterside Construction (Piles)	Cranes	1	8.00	231	0.29
Waterside Construction (Piles)	Forklifts	0	8.00	89	0.20
Waterside Construction (Piles)	Generator Sets	0	8.00	84	0.74
Waterside Construction (Piles)	Tractors/Loaders/Backhoes	1	8.00	97	0.37
Waterside Construction (Piles)	Welders	0	8.00	46	0.45

Trips and VMT

Phase Name	Offroad Equipment Count	Worker Trip Number	Vendor Trip Number	Hauling Trip Number	Worker Trip Length	Vendor Trip Length	Hauling Trip Length	Worker Vehicle Class	Vendor Vehicle Class	Hauling Vehicle Class
Demolition	5	0.00	0.00	0.00	14.70	6.90	20.00	LD_Mix	HDT_Mix	HHDT
Site Preparation	5	0.00	0.00	0.00	14.70	6.90	20.00	LD_Mix	HDT_Mix	HHDT
Grading	9	0.00	0.00	0.00	14.70	6.90	20.00	LD_Mix	HDT_Mix	HHDT
Structure Construction	8	0.00	0.00	0.00	14.70	6.90	20.00	LD_Mix	HDT_Mix	HHDT
Paving	6	0.00	0.00	0.00	14.70	6.90	20.00	LD_Mix	HDT_Mix	HHDT
Architectural Coating	1	0.00	0.00	0.00	14.70	6.90	20.00	LD_Mix	HDT_Mix	HHDT
Drainage/Utilities/Trenching	4	0.00	0.00	0.00	14.70	6.90	20.00	LD_Mix	HDT_Mix	HHDT
Foundations	4	0.00	0.00	0.00	14.70	6.90	20.00	LD_Mix	HDT_Mix	HHDT
Landscaping/Other Finishing	3	0.00	0.00	0.00	14.70	6.90	20.00	LD_Mix	HDT_Mix	HHDT
Waterside Construction (Piles)	3	0.00	0.00	0.00	14.70	6.90	20.00	LD_Mix	HDT_Mix	HHDT

SLRC - Eucalyptus+Ivanhoe Overlook - Construction - South Coast Air Basin, Annual

EMFAC Off-Model Adjustment Factors for Gasoline Light Duty Vehicle to Account for the SAFE Vehicle Rule Applied

3.1 Mitigation Measures Construction

Water Exposed Area

Reduce Vehicle Speed on Unpaved Roads

3.2 Demolition - 2025

Unmitigated Construction On-Site

	ROG	NOx	CO	SO2	Fugitive PM10	Exhaust PM10	PM10 Total	Fugitive PM2.5	Exhaust PM2.5	PM2.5 Total	Bio- CO2	NBio- CO2	Total CO2	CH4	N2O	CO2e
Category	tons/yr										MT/yr					
Fugitive Dust					0.1045	0.0000	0.1045	0.0158	0.0000	0.0158	0.0000	0.0000	0.0000	0.0000	0.0000	0.0000
Off-Road	0.0262	0.2606	0.2669	4.9000e-004		0.0110	0.0110		0.0102	0.0102	0.0000	42.7495	42.7495	0.0106	0.0000	43.0142
Total	**0.0262**	**0.2606**	**0.2669**	**4.9000e-004**	**0.1045**	**0.0110**	**0.1155**	**0.0158**	**0.0102**	**0.0261**	**0.0000**	**42.7495**	**42.7495**	**0.0106**	**0.0000**	**43.0142**

Unmitigated Construction Off-Site

	ROG	NOx	CO	SO2	Fugitive PM10	Exhaust PM10	PM10 Total	Fugitive PM2.5	Exhaust PM2.5	PM2.5 Total	Bio- CO2	NBio- CO2	Total CO2	CH4	N2O	CO2e
Category	tons/yr										MT/yr					
Hauling	0.0000	0.0000	0.0000	0.0000	0.0000	0.0000	0.0000	0.0000	0.0000	0.0000	0.0000	0.0000	0.0000	0.0000	0.0000	0.0000
Vendor	0.0000	0.0000	0.0000	0.0000	0.0000	0.0000	0.0000	0.0000	0.0000	0.0000	0.0000	0.0000	0.0000	0.0000	0.0000	0.0000
Worker	0.0000	0.0000	0.0000	0.0000	0.0000	0.0000	0.0000	0.0000	0.0000	0.0000	0.0000	0.0000	0.0000	0.0000	0.0000	0.0000
Total	**0.0000**	**0.0000**	**0.0000**	**0.0000**	**0.0000**	**0.0000**	**0.0000**	**0.0000**	**0.0000**	**0.0000**	**0.0000**	**0.0000**	**0.0000**	**0.0000**	**0.0000**	**0.0000**

Date: 1/21/2022 5:54 PM

SLRC - Eucalyptus+Ivanhoe Overlook - Construction - South Coast Air Basin, Annual

EMFAC Off-Model Adjustment Factors for Gasoline Light Duty Vehicle to Account for the SAFE Vehicle Rule Applied

Mitigated Construction On-Site

	ROG	NOx	CO	SO2	Fugitive PM10	Exhaust PM10	PM10 Total	Fugitive PM2.5	Exhaust PM2.5	PM2.5 Total	Bio- CO2	NBio- CO2	Total CO2	CH4	N2O	CO2e
Category	tons/yr										MT/yr					
Fugitive Dust					0.0408	0.0000	0.0408	6.1700e-003	0.0000	6.1700e-003	0.0000	0.0000	0.0000	0.0000	0.0000	0.0000
Off-Road	0.0262	0.2606	0.2669	4.9000e-004		0.0110	0.0110		0.0102	0.0102	0.0000	42.7494	42.7494	0.0106	0.0000	43.0141
Total	**0.0262**	**0.2606**	**0.2669**	**4.9000e-004**	**0.0408**	**0.0110**	**0.0517**	**6.1700e-003**	**0.0102**	**0.0164**	**0.0000**	**42.7494**	**42.7494**	**0.0106**	**0.0000**	**43.0141**

Mitigated Construction Off-Site

	ROG	NOx	CO	SO2	Fugitive PM10	Exhaust PM10	PM10 Total	Fugitive PM2.5	Exhaust PM2.5	PM2.5 Total	Bio- CO2	NBio- CO2	Total CO2	CH4	N2O	CO2e
Category	tons/yr										MT/yr					
Hauling	0.0000	0.0000	0.0000	0.0000	0.0000	0.0000	0.0000	0.0000	0.0000	0.0000	0.0000	0.0000	0.0000	0.0000	0.0000	0.0000
Vendor	0.0000	0.0000	0.0000	0.0000	0.0000	0.0000	0.0000	0.0000	0.0000	0.0000	0.0000	0.0000	0.0000	0.0000	0.0000	0.0000
Worker	0.0000	0.0000	0.0000	0.0000	0.0000	0.0000	0.0000	0.0000	0.0000	0.0000	0.0000	0.0000	0.0000	0.0000	0.0000	0.0000
Total	**0.0000**	**0.0000**	**0.0000**	**0.0000**	**0.0000**	**0.0000**	**0.0000**	**0.0000**	**0.0000**	**0.0000**	**0.0000**	**0.0000**	**0.0000**	**0.0000**	**0.0000**	**0.0000**

SLRC - Eucalyptus+Ivanhoe Overlook - Construction - South Coast Air Basin, Annual

EMFAC Off-Model Adjustment Factors for Gasoline Light Duty Vehicle to Account for the SAFE Vehicle Rule Applied

3.3 Site Preparation - 2025

Unmitigated Construction On-Site

	ROG	NOx	CO	SO2	Fugitive PM10	Exhaust PM10	PM10 Total	Fugitive PM2.5	Exhaust PM2.5	PM2.5 Total	Bio- CO2	NBio- CO2	Total CO2	CH4	N2O	CO2e
Category	tons/yr										MT/yr					
Fugitive Dust					0.1312	0.0000	0.1312	0.0674	0.0000	0.0674	0.0000	0.0000	0.0000	0.0000	0.0000	0.0000
Off-Road	0.0235	0.2394	0.2383	4.2000e-004		0.0101	0.0101		9.3200e-003	9.3200e-003	0.0000	36.9258	36.9258	0.0119	0.0000	37.2243
Total	**0.0235**	**0.2394**	**0.2383**	**4.2000e-004**	**0.1312**	**0.0101**	**0.1414**	**0.0674**	**9.3200e-003**	**0.0767**	**0.0000**	**36.9258**	**36.9258**	**0.0119**	**0.0000**	**37.2243**

Unmitigated Construction Off-Site

	ROG	NOx	CO	SO2	Fugitive PM10	Exhaust PM10	PM10 Total	Fugitive PM2.5	Exhaust PM2.5	PM2.5 Total	Bio- CO2	NBio- CO2	Total CO2	CH4	N2O	CO2e
Category	tons/yr										MT/yr					
Hauling	0.0000	0.0000	0.0000	0.0000	0.0000	0.0000	0.0000	0.0000	0.0000	0.0000	0.0000	0.0000	0.0000	0.0000	0.0000	0.0000
Vendor	0.0000	0.0000	0.0000	0.0000	0.0000	0.0000	0.0000	0.0000	0.0000	0.0000	0.0000	0.0000	0.0000	0.0000	0.0000	0.0000
Worker	0.0000	0.0000	0.0000	0.0000	0.0000	0.0000	0.0000	0.0000	0.0000	0.0000	0.0000	0.0000	0.0000	0.0000	0.0000	0.0000
Total	**0.0000**	**0.0000**	**0.0000**	**0.0000**	**0.0000**	**0.0000**	**0.0000**	**0.0000**	**0.0000**	**0.0000**	**0.0000**	**0.0000**	**0.0000**	**0.0000**	**0.0000**	**0.0000**

Date: 1/21/2022 5:54 PM

SLRC - Eucalyptus+Ivanhoe Overlook - Construction - South Coast Air Basin, Annual

EMFAC Off-Model Adjustment Factors for Gasoline Light Duty Vehicle to Account for the SAFE Vehicle Rule Applied

Mitigated Construction On-Site

	ROG	NOx	CO	SO2	Fugitive PM10	Exhaust PM10	PM10 Total	Fugitive PM2.5	Exhaust PM2.5	PM2.5 Total	Bio- CO2	NBio- CO2	Total CO2	CH4	N2O	CO2e
Category	tons/yr										MT/yr					
Fugitive Dust					0.0512	0.0000	0.0512	0.0263	0.0000	0.0263	0.0000	0.0000	0.0000	0.0000	0.0000	0.0000
Off-Road	0.0235	0.2394	0.2383	4.2000e-004		0.0101	0.0101		9.3200e-003	9.3200e-003	0.0000	36.9257	36.9257	0.0119	0.0000	37.2243
Total	**0.0235**	**0.2394**	**0.2383**	**4.2000e-004**	**0.0512**	**0.0101**	**0.0613**	**0.0263**	**9.3200e-003**	**0.0356**	**0.0000**	**36.9257**	**36.9257**	**0.0119**	**0.0000**	**37.2243**

Mitigated Construction Off-Site

	ROG	NOx	CO	SO2	Fugitive PM10	Exhaust PM10	PM10 Total	Fugitive PM2.5	Exhaust PM2.5	PM2.5 Total	Bio- CO2	NBio- CO2	Total CO2	CH4	N2O	CO2e
Category	tons/yr										MT/yr					
Hauling	0.0000	0.0000	0.0000	0.0000	0.0000	0.0000	0.0000	0.0000	0.0000	0.0000	0.0000	0.0000	0.0000	0.0000	0.0000	0.0000
Vendor	0.0000	0.0000	0.0000	0.0000	0.0000	0.0000	0.0000	0.0000	0.0000	0.0000	0.0000	0.0000	0.0000	0.0000	0.0000	0.0000
Worker	0.0000	0.0000	0.0000	0.0000	0.0000	0.0000	0.0000	0.0000	0.0000	0.0000	0.0000	0.0000	0.0000	0.0000	0.0000	0.0000
Total	**0.0000**	**0.0000**	**0.0000**	**0.0000**	**0.0000**	**0.0000**	**0.0000**	**0.0000**	**0.0000**	**0.0000**	**0.0000**	**0.0000**	**0.0000**	**0.0000**	**0.0000**	**0.0000**

SLRC - Eucalyptus+Ivanhoe Overlook - Construction - South Coast Air Basin, Annual

EMFAC Off-Model Adjustment Factors for Gasoline Light Duty Vehicle to Account for the SAFE Vehicle Rule Applied

3.4 Grading - 2025

Unmitigated Construction On-Site

	ROG	NOx	CO	SO2	Fugitive PM10	Exhaust PM10	PM10 Total	Fugitive PM2.5	Exhaust PM2.5	PM2.5 Total	Bio- CO2	NBio- CO2	Total CO2	CH4	N2O	CO2e
Category	tons/yr										MT/yr					
Fugitive Dust					0.9568	0.0000	0.9568	0.4132	0.0000	0.4132	0.0000	0.0000	0.0000	0.0000	0.0000	0.0000
Off-Road	0.2751	2.4902	2.4962	6.0900e-003		0.0982	0.0982		0.0903	0.0903	0.0000	534.8882	534.8882	0.1730	0.0000	539.2130
Total	**0.2751**	**2.4902**	**2.4962**	**6.0900e-003**	**0.9568**	**0.0982**	**1.0550**	**0.4132**	**0.0903**	**0.5035**	**0.0000**	**534.8882**	**534.8882**	**0.1730**	**0.0000**	**539.2130**

Unmitigated Construction Off-Site

	ROG	NOx	CO	SO2	Fugitive PM10	Exhaust PM10	PM10 Total	Fugitive PM2.5	Exhaust PM2.5	PM2.5 Total	Bio- CO2	NBio- CO2	Total CO2	CH4	N2O	CO2e
Category	tons/yr										MT/yr					
Hauling	0.0000	0.0000	0.0000	0.0000	0.0000	0.0000	0.0000	0.0000	0.0000	0.0000	0.0000	0.0000	0.0000	0.0000	0.0000	0.0000
Vendor	0.0000	0.0000	0.0000	0.0000	0.0000	0.0000	0.0000	0.0000	0.0000	0.0000	0.0000	0.0000	0.0000	0.0000	0.0000	0.0000
Worker	0.0000	0.0000	0.0000	0.0000	0.0000	0.0000	0.0000	0.0000	0.0000	0.0000	0.0000	0.0000	0.0000	0.0000	0.0000	0.0000
Total	**0.0000**	**0.0000**	**0.0000**	**0.0000**	**0.0000**	**0.0000**	**0.0000**	**0.0000**	**0.0000**	**0.0000**	**0.0000**	**0.0000**	**0.0000**	**0.0000**	**0.0000**	**0.0000**

Date: 1/21/2022 5:54 PM

SLRC - Eucalyptus+Ivanhoe Overlook - Construction - South Coast Air Basin, Annual

EMFAC Off-Model Adjustment Factors for Gasoline Light Duty Vehicle to Account for the SAFE Vehicle Rule Applied

Mitigated Construction On-Site

	ROG	NOx	CO	SO2	Fugitive PM10	Exhaust PM10	PM10 Total	Fugitive PM2.5	Exhaust PM2.5	PM2.5 Total	Bio- CO2	NBio- CO2	Total CO2	CH4	N2O	CO2e
Category	tons/yr										MT/yr					
Fugitive Dust					0.3732	0.0000	0.3732	0.1612	0.0000	0.1612	0.0000	0.0000	0.0000	0.0000	0.0000	0.0000
Off-Road	0.2751	2.4901	2.4962	6.0900e-003		0.0982	0.0982		0.0903	0.0903	0.0000	534.8875	534.8875	0.1730	0.0000	539.2124
Total	**0.2751**	**2.4901**	**2.4962**	**6.0900e-003**	**0.3732**	**0.0982**	**0.4713**	**0.1612**	**0.0903**	**0.2515**	**0.0000**	**534.8875**	**534.8875**	**0.1730**	**0.0000**	**539.2124**

Mitigated Construction Off-Site

	ROG	NOx	CO	SO2	Fugitive PM10	Exhaust PM10	PM10 Total	Fugitive PM2.5	Exhaust PM2.5	PM2.5 Total	Bio- CO2	NBio- CO2	Total CO2	CH4	N2O	CO2e
Category	tons/yr										MT/yr					
Hauling	0.0000	0.0000	0.0000	0.0000	0.0000	0.0000	0.0000	0.0000	0.0000	0.0000	0.0000	0.0000	0.0000	0.0000	0.0000	0.0000
Vendor	0.0000	0.0000	0.0000	0.0000	0.0000	0.0000	0.0000	0.0000	0.0000	0.0000	0.0000	0.0000	0.0000	0.0000	0.0000	0.0000
Worker	0.0000	0.0000	0.0000	0.0000	0.0000	0.0000	0.0000	0.0000	0.0000	0.0000	0.0000	0.0000	0.0000	0.0000	0.0000	0.0000
Total	**0.0000**	**0.0000**	**0.0000**	**0.0000**	**0.0000**	**0.0000**	**0.0000**	**0.0000**	**0.0000**	**0.0000**	**0.0000**	**0.0000**	**0.0000**	**0.0000**	**0.0000**	**0.0000**

SLRC - Eucalyptus+Ivanhoe Overlook - Construction - South Coast Air Basin, Annual

EMFAC Off-Model Adjustment Factors for Gasoline Light Duty Vehicle to Account for the SAFE Vehicle Rule Applied

3.4 Grading - 2026

Unmitigated Construction On-Site

	ROG	NOx	CO	SO2	Fugitive PM10	Exhaust PM10	PM10 Total	Fugitive PM2.5	Exhaust PM2.5	PM2.5 Total	Bio- CO2	NBio- CO2	Total CO2	CH4	N2O	CO2e
Category	tons/yr										MT/yr					
Fugitive Dust					0.9990	0.0000	0.9990	0.4364	0.0000	0.4364	0.0000	0.0000	0.0000	0.0000	0.0000	0.0000
Off-Road	0.2916	2.6398	2.6462	6.4600e-003		0.1041	0.1041		0.0957	0.0957	0.0000	567.0274	567.0274	0.1834	0.0000	571.6121
Total	**0.2916**	**2.6398**	**2.6462**	**6.4600e-003**	**0.9990**	**0.1041**	**1.1030**	**0.4364**	**0.0957**	**0.5321**	**0.0000**	**567.0274**	**567.0274**	**0.1834**	**0.0000**	**571.6121**

Unmitigated Construction Off-Site

	ROG	NOx	CO	SO2	Fugitive PM10	Exhaust PM10	PM10 Total	Fugitive PM2.5	Exhaust PM2.5	PM2.5 Total	Bio- CO2	NBio- CO2	Total CO2	CH4	N2O	CO2e
Category	tons/yr										MT/yr					
Hauling	0.0000	0.0000	0.0000	0.0000	0.0000	0.0000	0.0000	0.0000	0.0000	0.0000	0.0000	0.0000	0.0000	0.0000	0.0000	0.0000
Vendor	0.0000	0.0000	0.0000	0.0000	0.0000	0.0000	0.0000	0.0000	0.0000	0.0000	0.0000	0.0000	0.0000	0.0000	0.0000	0.0000
Worker	0.0000	0.0000	0.0000	0.0000	0.0000	0.0000	0.0000	0.0000	0.0000	0.0000	0.0000	0.0000	0.0000	0.0000	0.0000	0.0000
Total	**0.0000**	**0.0000**	**0.0000**	**0.0000**	**0.0000**	**0.0000**	**0.0000**	**0.0000**	**0.0000**	**0.0000**	**0.0000**	**0.0000**	**0.0000**	**0.0000**	**0.0000**	**0.0000**

Date: 1/21/2022 5:54 PM

SLRC - Eucalyptus+Ivanhoe Overlook - Construction - South Coast Air Basin, Annual

EMFAC Off-Model Adjustment Factors for Gasoline Light Duty Vehicle to Account for the SAFE Vehicle Rule Applied

Mitigated Construction On-Site

	ROG	NOx	CO	SO2	Fugitive PM10	Exhaust PM10	PM10 Total	Fugitive PM2.5	Exhaust PM2.5	PM2.5 Total	Bio- CO2	NBio- CO2	Total CO2	CH4	N2O	CO2e
Category	tons/yr										MT/yr					
Fugitive Dust					0.3896	0.0000	0.3896	0.1702	0.0000	0.1702	0.0000	0.0000	0.0000	0.0000	0.0000	0.0000
Off-Road	0.2916	2.6398	2.6462	6.4600e-003		0.1041	0.1041		0.0957	0.0957	0.0000	567.0267	567.0267	0.1834	0.0000	571.6114
Total	**0.2916**	**2.6398**	**2.6462**	**6.4600e-003**	**0.3896**	**0.1041**	**0.4936**	**0.1702**	**0.0957**	**0.2659**	**0.0000**	**567.0267**	**567.0267**	**0.1834**	**0.0000**	**571.6114**

Mitigated Construction Off-Site

	ROG	NOx	CO	SO2	Fugitive PM10	Exhaust PM10	PM10 Total	Fugitive PM2.5	Exhaust PM2.5	PM2.5 Total	Bio- CO2	NBio- CO2	Total CO2	CH4	N2O	CO2e
Category	tons/yr										MT/yr					
Hauling	0.0000	0.0000	0.0000	0.0000	0.0000	0.0000	0.0000	0.0000	0.0000	0.0000	0.0000	0.0000	0.0000	0.0000	0.0000	0.0000
Vendor	0.0000	0.0000	0.0000	0.0000	0.0000	0.0000	0.0000	0.0000	0.0000	0.0000	0.0000	0.0000	0.0000	0.0000	0.0000	0.0000
Worker	0.0000	0.0000	0.0000	0.0000	0.0000	0.0000	0.0000	0.0000	0.0000	0.0000	0.0000	0.0000	0.0000	0.0000	0.0000	0.0000
Total	**0.0000**	**0.0000**	**0.0000**	**0.0000**	**0.0000**	**0.0000**	**0.0000**	**0.0000**	**0.0000**	**0.0000**	**0.0000**	**0.0000**	**0.0000**	**0.0000**	**0.0000**	**0.0000**

SLRC - Eucalyptus+Ivanhoe Overlook - Construction - South Coast Air Basin, Annual

EMFAC Off-Model Adjustment Factors for Gasoline Light Duty Vehicle to Account for the SAFE Vehicle Rule Applied

3.5 Drainage/Utilities/Trenching - 2026

Unmitigated Construction On-Site

	ROG	NOx	CO	SO2	Fugitive PM10	Exhaust PM10	PM10 Total	Fugitive PM2.5	Exhaust PM2.5	PM2.5 Total	Bio- CO2	NBio- CO2	Total CO2	CH4	N2O	CO2e
Category	tons/yr										MT/yr					
Off-Road	0.0279	0.2823	0.2484	4.8000e-004		0.0134	0.0134		0.0123	0.0123	0.0000	42.4410	42.4410	0.0137	0.0000	42.7841
Total	**0.0279**	**0.2823**	**0.2484**	**4.8000e-004**		**0.0134**	**0.0134**		**0.0123**	**0.0123**	**0.0000**	**42.4410**	**42.4410**	**0.0137**	**0.0000**	**42.7841**

Unmitigated Construction Off-Site

	ROG	NOx	CO	SO2	Fugitive PM10	Exhaust PM10	PM10 Total	Fugitive PM2.5	Exhaust PM2.5	PM2.5 Total	Bio- CO2	NBio- CO2	Total CO2	CH4	N2O	CO2e
Category	tons/yr										MT/yr					
Hauling	0.0000	0.0000	0.0000	0.0000	0.0000	0.0000	0.0000	0.0000	0.0000	0.0000	0.0000	0.0000	0.0000	0.0000	0.0000	0.0000
Vendor	0.0000	0.0000	0.0000	0.0000	0.0000	0.0000	0.0000	0.0000	0.0000	0.0000	0.0000	0.0000	0.0000	0.0000	0.0000	0.0000
Worker	0.0000	0.0000	0.0000	0.0000	0.0000	0.0000	0.0000	0.0000	0.0000	0.0000	0.0000	0.0000	0.0000	0.0000	0.0000	0.0000
Total	**0.0000**	**0.0000**	**0.0000**	**0.0000**	**0.0000**	**0.0000**	**0.0000**	**0.0000**	**0.0000**	**0.0000**	**0.0000**	**0.0000**	**0.0000**	**0.0000**	**0.0000**	**0.0000**

Date: 1/21/2022 5:54 PM

SLRC - Eucalyptus+Ivanhoe Overlook - Construction - South Coast Air Basin, Annual

EMFAC Off-Model Adjustment Factors for Gasoline Light Duty Vehicle to Account for the SAFE Vehicle Rule Applied

Mitigated Construction On-Site

	ROG	NOx	CO	SO2	Fugitive PM10	Exhaust PM10	PM10 Total	Fugitive PM2.5	Exhaust PM2.5	PM2.5 Total	Bio- CO2	NBio- CO2	Total CO2	CH4	N2O	CO2e
Category	tons/yr										MT/yr					
Off-Road	0.0279	0.2823	0.2484	4.8000e-004		0.0134	0.0134		0.0123	0.0123	0.0000	42.4409	42.4409	0.0137	0.0000	42.7841
Total	**0.0279**	**0.2823**	**0.2484**	**4.8000e-004**		**0.0134**	**0.0134**		**0.0123**	**0.0123**	**0.0000**	**42.4409**	**42.4409**	**0.0137**	**0.0000**	**42.7841**

Mitigated Construction Off-Site

	ROG	NOx	CO	SO2	Fugitive PM10	Exhaust PM10	PM10 Total	Fugitive PM2.5	Exhaust PM2.5	PM2.5 Total	Bio- CO2	NBio- CO2	Total CO2	CH4	N2O	CO2e
Category	tons/yr										MT/yr					
Hauling	0.0000	0.0000	0.0000	0.0000	0.0000	0.0000	0.0000	0.0000	0.0000	0.0000	0.0000	0.0000	0.0000	0.0000	0.0000	0.0000
Vendor	0.0000	0.0000	0.0000	0.0000	0.0000	0.0000	0.0000	0.0000	0.0000	0.0000	0.0000	0.0000	0.0000	0.0000	0.0000	0.0000
Worker	0.0000	0.0000	0.0000	0.0000	0.0000	0.0000	0.0000	0.0000	0.0000	0.0000	0.0000	0.0000	0.0000	0.0000	0.0000	0.0000
Total	**0.0000**	**0.0000**	**0.0000**	**0.0000**	**0.0000**	**0.0000**	**0.0000**	**0.0000**	**0.0000**	**0.0000**	**0.0000**	**0.0000**	**0.0000**	**0.0000**	**0.0000**	**0.0000**

SLRC - Eucalyptus+Ivanhoe Overlook - Construction - South Coast Air Basin, Annual

EMFAC Off-Model Adjustment Factors for Gasoline Light Duty Vehicle to Account for the SAFE Vehicle Rule Applied

3.5 Drainage/Utilities/Trenching - 2027

Unmitigated Construction On-Site

	ROG	NOx	CO	SO2	Fugitive PM10	Exhaust PM10	PM10 Total	Fugitive PM2.5	Exhaust PM2.5	PM2.5 Total	Bio- CO2	NBio- CO2	Total CO2	CH4	N2O	CO2e
Category	tons/yr										MT/yr					
Off-Road	0.0228	0.2310	0.2032	4.0000e-004		0.0109	0.0109		0.0101	0.0101	0.0000	34.7244	34.7244	0.0112	0.0000	35.0052
Total	**0.0228**	**0.2310**	**0.2032**	**4.0000e-004**		**0.0109**	**0.0109**		**0.0101**	**0.0101**	**0.0000**	**34.7244**	**34.7244**	**0.0112**	**0.0000**	**35.0052**

Unmitigated Construction Off-Site

	ROG	NOx	CO	SO2	Fugitive PM10	Exhaust PM10	PM10 Total	Fugitive PM2.5	Exhaust PM2.5	PM2.5 Total	Bio- CO2	NBio- CO2	Total CO2	CH4	N2O	CO2e
Category	tons/yr										MT/yr					
Hauling	0.0000	0.0000	0.0000	0.0000	0.0000	0.0000	0.0000	0.0000	0.0000	0.0000	0.0000	0.0000	0.0000	0.0000	0.0000	0.0000
Vendor	0.0000	0.0000	0.0000	0.0000	0.0000	0.0000	0.0000	0.0000	0.0000	0.0000	0.0000	0.0000	0.0000	0.0000	0.0000	0.0000
Worker	0.0000	0.0000	0.0000	0.0000	0.0000	0.0000	0.0000	0.0000	0.0000	0.0000	0.0000	0.0000	0.0000	0.0000	0.0000	0.0000
Total	**0.0000**	**0.0000**	**0.0000**	**0.0000**	**0.0000**	**0.0000**	**0.0000**	**0.0000**	**0.0000**	**0.0000**	**0.0000**	**0.0000**	**0.0000**	**0.0000**	**0.0000**	**0.0000**

Mitigated Construction On-Site

SLRC - Eucalyptus+Ivanhoe Overlook - Construction - South Coast Air Basin, Annual

EMFAC Off-Model Adjustment Factors for Gasoline Light Duty Vehicle to Account for the SAFE Vehicle Rule Applied

	ROG	NOx	CO	SO2	Fugitive PM10	Exhaust PM10	PM10 Total	Fugitive PM2.5	Exhaust PM2.5	PM2.5 Total	Bio- CO2	NBio- CO2	Total CO2	CH4	N2O	CO2e
Category	tons/yr										MT/yr					
Off-Road	0.0228	0.2310	0.2032	4.0000e-004		0.0109	0.0109		0.0101	0.0101	0.0000	34.7244	34.7244	0.0112	0.0000	35.0052
Total	**0.0228**	**0.2310**	**0.2032**	**4.0000e-004**		**0.0109**	**0.0109**		**0.0101**	**0.0101**	**0.0000**	**34.7244**	**34.7244**	**0.0112**	**0.0000**	**35.0052**

Mitigated Construction Off-Site

	ROG	NOx	CO	SO2	Fugitive PM10	Exhaust PM10	PM10 Total	Fugitive PM2.5	Exhaust PM2.5	PM2.5 Total	Bio- CO2	NBio- CO2	Total CO2	CH4	N2O	CO2e
Category	tons/yr										MT/yr					
Hauling	0.0000	0.0000	0.0000	0.0000	0.0000	0.0000	0.0000	0.0000	0.0000	0.0000	0.0000	0.0000	0.0000	0.0000	0.0000	0.0000
Vendor	0.0000	0.0000	0.0000	0.0000	0.0000	0.0000	0.0000	0.0000	0.0000	0.0000	0.0000	0.0000	0.0000	0.0000	0.0000	0.0000
Worker	0.0000	0.0000	0.0000	0.0000	0.0000	0.0000	0.0000	0.0000	0.0000	0.0000	0.0000	0.0000	0.0000	0.0000	0.0000	0.0000
Total	**0.0000**	**0.0000**	**0.0000**	**0.0000**	**0.0000**	**0.0000**	**0.0000**	**0.0000**	**0.0000**	**0.0000**	**0.0000**	**0.0000**	**0.0000**	**0.0000**	**0.0000**	**0.0000**

3.6 Foundations - 2026

Unmitigated Construction On-Site

SLRC - Eucalyptus+Ivanhoe Overlook - Construction - South Coast Air Basin, Annual

EMFAC Off-Model Adjustment Factors for Gasoline Light Duty Vehicle to Account for the SAFE Vehicle Rule Applied

	ROG	NOx	CO	SO2	Fugitive PM10	Exhaust PM10	PM10 Total	Fugitive PM2.5	Exhaust PM2.5	PM2.5 Total	Bio- CO2	NBio- CO2	Total CO2	CH4	N2O	CO2e
Category	tons/yr										MT/yr					
Off-Road	0.0182	0.1461	0.2270	4.0000e-004		6.3400e-003	6.3400e-003		6.1700e-003	6.1700e-003	0.0000	33.4812	33.4812	4.8900e-003	0.0000	33.6034
Total	**0.0182**	**0.1461**	**0.2270**	**4.0000e-004**		**6.3400e-003**	**6.3400e-003**		**6.1700e-003**	**6.1700e-003**	**0.0000**	**33.4812**	**33.4812**	**4.8900e-003**	**0.0000**	**33.6034**

Unmitigated Construction Off-Site

	ROG	NOx	CO	SO2	Fugitive PM10	Exhaust PM10	PM10 Total	Fugitive PM2.5	Exhaust PM2.5	PM2.5 Total	Bio- CO2	NBio- CO2	Total CO2	CH4	N2O	CO2e
Category	tons/yr										MT/yr					
Hauling	0.0000	0.0000	0.0000	0.0000	0.0000	0.0000	0.0000	0.0000	0.0000	0.0000	0.0000	0.0000	0.0000	0.0000	0.0000	0.0000
Vendor	0.0000	0.0000	0.0000	0.0000	0.0000	0.0000	0.0000	0.0000	0.0000	0.0000	0.0000	0.0000	0.0000	0.0000	0.0000	0.0000
Worker	0.0000	0.0000	0.0000	0.0000	0.0000	0.0000	0.0000	0.0000	0.0000	0.0000	0.0000	0.0000	0.0000	0.0000	0.0000	0.0000
Total	**0.0000**	**0.0000**	**0.0000**	**0.0000**	**0.0000**	**0.0000**	**0.0000**	**0.0000**	**0.0000**	**0.0000**	**0.0000**	**0.0000**	**0.0000**	**0.0000**	**0.0000**	**0.0000**

SLRC - Eucalyptus+Ivanhoe Overlook - Construction - South Coast Air Basin, Annual

EMFAC Off-Model Adjustment Factors for Gasoline Light Duty Vehicle to Account for the SAFE Vehicle Rule Applied

Mitigated Construction On-Site

	ROG	NOx	CO	SO2	Fugitive PM10	Exhaust PM10	PM10 Total	Fugitive PM2.5	Exhaust PM2.5	PM2.5 Total	Bio- CO2	NBio- CO2	Total CO2	CH4	N2O	CO2e
Category	tons/yr										MT/yr					
Off-Road	0.0182	0.1461	0.2270	4.0000e-004		6.3400e-003	6.3400e-003		6.1700e-003	6.1700e-003	0.0000	33.4812	33.4812	4.8900e-003	0.0000	33.6033
Total	**0.0182**	**0.1461**	**0.2270**	**4.0000e-004**		**6.3400e-003**	**6.3400e-003**		**6.1700e-003**	**6.1700e-003**	**0.0000**	**33.4812**	**33.4812**	**4.8900e-003**	**0.0000**	**33.6033**

Mitigated Construction Off-Site

	ROG	NOx	CO	SO2	Fugitive PM10	Exhaust PM10	PM10 Total	Fugitive PM2.5	Exhaust PM2.5	PM2.5 Total	Bio- CO2	NBio- CO2	Total CO2	CH4	N2O	CO2e
Category	tons/yr										MT/yr					
Hauling	0.0000	0.0000	0.0000	0.0000	0.0000	0.0000	0.0000	0.0000	0.0000	0.0000	0.0000	0.0000	0.0000	0.0000	0.0000	0.0000
Vendor	0.0000	0.0000	0.0000	0.0000	0.0000	0.0000	0.0000	0.0000	0.0000	0.0000	0.0000	0.0000	0.0000	0.0000	0.0000	0.0000
Worker	0.0000	0.0000	0.0000	0.0000	0.0000	0.0000	0.0000	0.0000	0.0000	0.0000	0.0000	0.0000	0.0000	0.0000	0.0000	0.0000
Total	**0.0000**	**0.0000**	**0.0000**	**0.0000**	**0.0000**	**0.0000**	**0.0000**	**0.0000**	**0.0000**	**0.0000**	**0.0000**	**0.0000**	**0.0000**	**0.0000**	**0.0000**	**0.0000**

SLRC - Eucalyptus+Ivanhoe Overlook - Construction - South Coast Air Basin, Annual

EMFAC Off-Model Adjustment Factors for Gasoline Light Duty Vehicle to Account for the SAFE Vehicle Rule Applied

3.6 Foundations - 2027

Unmitigated Construction On-Site

	ROG	NOx	CO	SO2	Fugitive PM10	Exhaust PM10	PM10 Total	Fugitive PM2.5	Exhaust PM2.5	PM2.5 Total	Bio- CO2	NBio- CO2	Total CO2	CH4	N2O	CO2e
Category	tons/yr										MT/yr					
Off-Road	0.0149	0.1195	0.1857	3.3000e-004		5.1800e-003	5.1800e-003		5.0500e-003	5.0500e-003	0.0000	27.3937	27.3937	4.0000e-003	0.0000	27.4937
Total	**0.0149**	**0.1195**	**0.1857**	**3.3000e-004**		**5.1800e-003**	**5.1800e-003**		**5.0500e-003**	**5.0500e-003**	**0.0000**	**27.3937**	**27.3937**	**4.0000e-003**	**0.0000**	**27.4937**

Unmitigated Construction Off-Site

	ROG	NOx	CO	SO2	Fugitive PM10	Exhaust PM10	PM10 Total	Fugitive PM2.5	Exhaust PM2.5	PM2.5 Total	Bio- CO2	NBio- CO2	Total CO2	CH4	N2O	CO2e
Category	tons/yr										MT/yr					
Hauling	0.0000	0.0000	0.0000	0.0000	0.0000	0.0000	0.0000	0.0000	0.0000	0.0000	0.0000	0.0000	0.0000	0.0000	0.0000	0.0000
Vendor	0.0000	0.0000	0.0000	0.0000	0.0000	0.0000	0.0000	0.0000	0.0000	0.0000	0.0000	0.0000	0.0000	0.0000	0.0000	0.0000
Worker	0.0000	0.0000	0.0000	0.0000	0.0000	0.0000	0.0000	0.0000	0.0000	0.0000	0.0000	0.0000	0.0000	0.0000	0.0000	0.0000
Total	**0.0000**	**0.0000**	**0.0000**	**0.0000**	**0.0000**	**0.0000**	**0.0000**	**0.0000**	**0.0000**	**0.0000**	**0.0000**	**0.0000**	**0.0000**	**0.0000**	**0.0000**	**0.0000**

Date: 1/21/2022 5:54 PM

SLRC - Eucalyptus+Ivanhoe Overlook - Construction - South Coast Air Basin, Annual

EMFAC Off-Model Adjustment Factors for Gasoline Light Duty Vehicle to Account for the SAFE Vehicle Rule Applied

Mitigated Construction On-Site

	ROG	NOx	CO	SO2	Fugitive PM10	Exhaust PM10	PM10 Total	Fugitive PM2.5	Exhaust PM2.5	PM2.5 Total	Bio- CO2	NBio- CO2	Total CO2	CH4	N2O	CO2e
Category	tons/yr										MT/yr					
Off-Road	0.0149	0.1195	0.1857	3.3000e-004		5.1800e-003	5.1800e-003		5.0500e-003	5.0500e-003	0.0000	27.3937	27.3937	4.0000e-003	0.0000	27.4936
Total	**0.0149**	**0.1195**	**0.1857**	**3.3000e-004**		**5.1800e-003**	**5.1800e-003**		**5.0500e-003**	**5.0500e-003**	**0.0000**	**27.3937**	**27.3937**	**4.0000e-003**	**0.0000**	**27.4936**

Mitigated Construction Off-Site

	ROG	NOx	CO	SO2	Fugitive PM10	Exhaust PM10	PM10 Total	Fugitive PM2.5	Exhaust PM2.5	PM2.5 Total	Bio- CO2	NBio- CO2	Total CO2	CH4	N2O	CO2e
Category	tons/yr										MT/yr					
Hauling	0.0000	0.0000	0.0000	0.0000	0.0000	0.0000	0.0000	0.0000	0.0000	0.0000	0.0000	0.0000	0.0000	0.0000	0.0000	0.0000
Vendor	0.0000	0.0000	0.0000	0.0000	0.0000	0.0000	0.0000	0.0000	0.0000	0.0000	0.0000	0.0000	0.0000	0.0000	0.0000	0.0000
Worker	0.0000	0.0000	0.0000	0.0000	0.0000	0.0000	0.0000	0.0000	0.0000	0.0000	0.0000	0.0000	0.0000	0.0000	0.0000	0.0000
Total	**0.0000**	**0.0000**	**0.0000**	**0.0000**	**0.0000**	**0.0000**	**0.0000**	**0.0000**	**0.0000**	**0.0000**	**0.0000**	**0.0000**	**0.0000**	**0.0000**	**0.0000**	**0.0000**

SLRC - Eucalyptus+Ivanhoe Overlook - Construction - South Coast Air Basin, Annual

EMFAC Off-Model Adjustment Factors for Gasoline Light Duty Vehicle to Account for the SAFE Vehicle Rule Applied

3.7 Structure Construction - 2026

Unmitigated Construction On-Site

	ROG	NOx	CO	SO2	Fugitive PM10	Exhaust PM10	PM10 Total	Fugitive PM2.5	Exhaust PM2.5	PM2.5 Total	Bio- CO2	NBio- CO2	Total CO2	CH4	N2O	CO2e
Category	tons/yr										MT/yr					
Off-Road	0.0123	0.1129	0.1440	2.5000e-004		4.6900e-003	4.6900e-003		4.4100e-003	4.4100e-003	0.0000	21.1593	21.1593	5.0000e-003	0.0000	21.2843
Total	**0.0123**	**0.1129**	**0.1440**	**2.5000e-004**		**4.6900e-003**	**4.6900e-003**		**4.4100e-003**	**4.4100e-003**	**0.0000**	**21.1593**	**21.1593**	**5.0000e-003**	**0.0000**	**21.2843**

Unmitigated Construction Off-Site

	ROG	NOx	CO	SO2	Fugitive PM10	Exhaust PM10	PM10 Total	Fugitive PM2.5	Exhaust PM2.5	PM2.5 Total	Bio- CO2	NBio- CO2	Total CO2	CH4	N2O	CO2e
Category	tons/yr										MT/yr					
Hauling	0.0000	0.0000	0.0000	0.0000	0.0000	0.0000	0.0000	0.0000	0.0000	0.0000	0.0000	0.0000	0.0000	0.0000	0.0000	0.0000
Vendor	0.0000	0.0000	0.0000	0.0000	0.0000	0.0000	0.0000	0.0000	0.0000	0.0000	0.0000	0.0000	0.0000	0.0000	0.0000	0.0000
Worker	0.0000	0.0000	0.0000	0.0000	0.0000	0.0000	0.0000	0.0000	0.0000	0.0000	0.0000	0.0000	0.0000	0.0000	0.0000	0.0000
Total	**0.0000**	**0.0000**	**0.0000**	**0.0000**	**0.0000**	**0.0000**	**0.0000**	**0.0000**	**0.0000**	**0.0000**	**0.0000**	**0.0000**	**0.0000**	**0.0000**	**0.0000**	**0.0000**

Date: 1/21/2022 5:54 PM

SLRC - Eucalyptus+Ivanhoe Overlook - Construction - South Coast Air Basin, Annual

EMFAC Off-Model Adjustment Factors for Gasoline Light Duty Vehicle to Account for the SAFE Vehicle Rule Applied

Mitigated Construction On-Site

	ROG	NOx	CO	SO2	Fugitive PM10	Exhaust PM10	PM10 Total	Fugitive PM2.5	Exhaust PM2.5	PM2.5 Total	Bio- CO2	NBio- CO2	Total CO2	CH4	N2O	CO2e
Category	tons/yr										MT/yr					
Off-Road	0.0123	0.1129	0.1440	2.5000e-004		4.6900e-003	4.6900e-003		4.4100e-003	4.4100e-003	0.0000	21.1593	21.1593	5.0000e-003	0.0000	21.2842
Total	**0.0123**	**0.1129**	**0.1440**	**2.5000e-004**		**4.6900e-003**	**4.6900e-003**		**4.4100e-003**	**4.4100e-003**	**0.0000**	**21.1593**	**21.1593**	**5.0000e-003**	**0.0000**	**21.2842**

Mitigated Construction Off-Site

	ROG	NOx	CO	SO2	Fugitive PM10	Exhaust PM10	PM10 Total	Fugitive PM2.5	Exhaust PM2.5	PM2.5 Total	Bio- CO2	NBio- CO2	Total CO2	CH4	N2O	CO2e
Category	tons/yr										MT/yr					
Hauling	0.0000	0.0000	0.0000	0.0000	0.0000	0.0000	0.0000	0.0000	0.0000	0.0000	0.0000	0.0000	0.0000	0.0000	0.0000	0.0000
Vendor	0.0000	0.0000	0.0000	0.0000	0.0000	0.0000	0.0000	0.0000	0.0000	0.0000	0.0000	0.0000	0.0000	0.0000	0.0000	0.0000
Worker	0.0000	0.0000	0.0000	0.0000	0.0000	0.0000	0.0000	0.0000	0.0000	0.0000	0.0000	0.0000	0.0000	0.0000	0.0000	0.0000
Total	**0.0000**	**0.0000**	**0.0000**	**0.0000**	**0.0000**	**0.0000**	**0.0000**	**0.0000**	**0.0000**	**0.0000**	**0.0000**	**0.0000**	**0.0000**	**0.0000**	**0.0000**	**0.0000**

SLRC - Eucalyptus+Ivanhoe Overlook - Construction - South Coast Air Basin, Annual

EMFAC Off-Model Adjustment Factors for Gasoline Light Duty Vehicle to Account for the SAFE Vehicle Rule Applied

3.7 Structure Construction - 2027

Unmitigated Construction On-Site

	ROG	NOx	CO	SO2	Fugitive PM10	Exhaust PM10	PM10 Total	Fugitive PM2.5	Exhaust PM2.5	PM2.5 Total	Bio- CO2	NBio- CO2	Total CO2	CH4	N2O	CO2e
Category	tons/yr										MT/yr					
Off-Road	0.1246	1.1419	1.4564	2.4900e-003		0.0474	0.0474		0.0446	0.0446	0.0000	213.9438	213.9438	0.0506	0.0000	215.2075
Total	**0.1246**	**1.1419**	**1.4564**	**2.4900e-003**		**0.0474**	**0.0474**		**0.0446**	**0.0446**	**0.0000**	**213.9438**	**213.9438**	**0.0506**	**0.0000**	**215.2075**

Unmitigated Construction Off-Site

	ROG	NOx	CO	SO2	Fugitive PM10	Exhaust PM10	PM10 Total	Fugitive PM2.5	Exhaust PM2.5	PM2.5 Total	Bio- CO2	NBio- CO2	Total CO2	CH4	N2O	CO2e
Category	tons/yr										MT/yr					
Hauling	0.0000	0.0000	0.0000	0.0000	0.0000	0.0000	0.0000	0.0000	0.0000	0.0000	0.0000	0.0000	0.0000	0.0000	0.0000	0.0000
Vendor	0.0000	0.0000	0.0000	0.0000	0.0000	0.0000	0.0000	0.0000	0.0000	0.0000	0.0000	0.0000	0.0000	0.0000	0.0000	0.0000
Worker	0.0000	0.0000	0.0000	0.0000	0.0000	0.0000	0.0000	0.0000	0.0000	0.0000	0.0000	0.0000	0.0000	0.0000	0.0000	0.0000
Total	**0.0000**	**0.0000**	**0.0000**	**0.0000**	**0.0000**	**0.0000**	**0.0000**	**0.0000**	**0.0000**	**0.0000**	**0.0000**	**0.0000**	**0.0000**	**0.0000**	**0.0000**	**0.0000**

SLRC - Eucalyptus+Ivanhoe Overlook - Construction - South Coast Air Basin, Annual

EMFAC Off-Model Adjustment Factors for Gasoline Light Duty Vehicle to Account for the SAFE Vehicle Rule Applied

Mitigated Construction On-Site

	ROG	NOx	CO	SO2	Fugitive PM10	Exhaust PM10	PM10 Total	Fugitive PM2.5	Exhaust PM2.5	PM2.5 Total	Bio- CO2	NBio- CO2	Total CO2	CH4	N2O	CO2e
Category	tons/yr										MT/yr					
Off-Road	0.1246	1.1419	1.4564	2.4900e-003		0.0474	0.0474		0.0446	0.0446	0.0000	213.9435	213.9435	0.0506	0.0000	215.2072
Total	**0.1246**	**1.1419**	**1.4564**	**2.4900e-003**		**0.0474**	**0.0474**		**0.0446**	**0.0446**	**0.0000**	**213.9435**	**213.9435**	**0.0506**	**0.0000**	**215.2072**

Mitigated Construction Off-Site

	ROG	NOx	CO	SO2	Fugitive PM10	Exhaust PM10	PM10 Total	Fugitive PM2.5	Exhaust PM2.5	PM2.5 Total	Bio- CO2	NBio- CO2	Total CO2	CH4	N2O	CO2e
Category	tons/yr										MT/yr					
Hauling	0.0000	0.0000	0.0000	0.0000	0.0000	0.0000	0.0000	0.0000	0.0000	0.0000	0.0000	0.0000	0.0000	0.0000	0.0000	0.0000
Vendor	0.0000	0.0000	0.0000	0.0000	0.0000	0.0000	0.0000	0.0000	0.0000	0.0000	0.0000	0.0000	0.0000	0.0000	0.0000	0.0000
Worker	0.0000	0.0000	0.0000	0.0000	0.0000	0.0000	0.0000	0.0000	0.0000	0.0000	0.0000	0.0000	0.0000	0.0000	0.0000	0.0000
Total	**0.0000**	**0.0000**	**0.0000**	**0.0000**	**0.0000**	**0.0000**	**0.0000**	**0.0000**	**0.0000**	**0.0000**	**0.0000**	**0.0000**	**0.0000**	**0.0000**	**0.0000**	**0.0000**

SLRC - Eucalyptus+Ivanhoe Overlook - Construction - South Coast Air Basin, Annual

EMFAC Off-Model Adjustment Factors for Gasoline Light Duty Vehicle to Account for the SAFE Vehicle Rule Applied

3.8 Landscaping/Other Finishing - 2027

Unmitigated Construction On-Site

	ROG	NOx	CO	SO2	Fugitive PM10	Exhaust PM10	PM10 Total	Fugitive PM2.5	Exhaust PM2.5	PM2.5 Total	Bio- CO2	NBio- CO2	Total CO2	CH4	N2O	CO2e
Category	tons/yr										MT/yr					
Off-Road	0.0319	0.3193	0.3060	6.3000e-004		0.0140	0.0140		0.0128	0.0128	0.0000	54.9162	54.9162	0.0178	0.0000	55.3603
Total	**0.0319**	**0.3193**	**0.3060**	**6.3000e-004**		**0.0140**	**0.0140**		**0.0128**	**0.0128**	**0.0000**	**54.9162**	**54.9162**	**0.0178**	**0.0000**	**55.3603**

Unmitigated Construction Off-Site

	ROG	NOx	CO	SO2	Fugitive PM10	Exhaust PM10	PM10 Total	Fugitive PM2.5	Exhaust PM2.5	PM2.5 Total	Bio- CO2	NBio- CO2	Total CO2	CH4	N2O	CO2e
Category	tons/yr										MT/yr					
Hauling	0.0000	0.0000	0.0000	0.0000	0.0000	0.0000	0.0000	0.0000	0.0000	0.0000	0.0000	0.0000	0.0000	0.0000	0.0000	0.0000
Vendor	0.0000	0.0000	0.0000	0.0000	0.0000	0.0000	0.0000	0.0000	0.0000	0.0000	0.0000	0.0000	0.0000	0.0000	0.0000	0.0000
Worker	0.0000	0.0000	0.0000	0.0000	0.0000	0.0000	0.0000	0.0000	0.0000	0.0000	0.0000	0.0000	0.0000	0.0000	0.0000	0.0000
Total	**0.0000**	**0.0000**	**0.0000**	**0.0000**	**0.0000**	**0.0000**	**0.0000**	**0.0000**	**0.0000**	**0.0000**	**0.0000**	**0.0000**	**0.0000**	**0.0000**	**0.0000**	**0.0000**

SLRC - Eucalyptus+Ivanhoe Overlook - Construction - South Coast Air Basin, Annual

EMFAC Off-Model Adjustment Factors for Gasoline Light Duty Vehicle to Account for the SAFE Vehicle Rule Applied

Mitigated Construction On-Site

	ROG	NOx	CO	SO2	Fugitive PM10	Exhaust PM10	PM10 Total	Fugitive PM2.5	Exhaust PM2.5	PM2.5 Total	Bio- CO2	NBio- CO2	Total CO2	CH4	N2O	CO2e
Category	tons/yr										MT/yr					
Off-Road	0.0319	0.3193	0.3060	6.3000e-004		0.0140	0.0140		0.0128	0.0128	0.0000	54.9162	54.9162	0.0178	0.0000	55.3602
Total	**0.0319**	**0.3193**	**0.3060**	**6.3000e-004**		**0.0140**	**0.0140**		**0.0128**	**0.0128**	**0.0000**	**54.9162**	**54.9162**	**0.0178**	**0.0000**	**55.3602**

Mitigated Construction Off-Site

	ROG	NOx	CO	SO2	Fugitive PM10	Exhaust PM10	PM10 Total	Fugitive PM2.5	Exhaust PM2.5	PM2.5 Total	Bio- CO2	NBio- CO2	Total CO2	CH4	N2O	CO2e
Category	tons/yr										MT/yr					
Hauling	0.0000	0.0000	0.0000	0.0000	0.0000	0.0000	0.0000	0.0000	0.0000	0.0000	0.0000	0.0000	0.0000	0.0000	0.0000	0.0000
Vendor	0.0000	0.0000	0.0000	0.0000	0.0000	0.0000	0.0000	0.0000	0.0000	0.0000	0.0000	0.0000	0.0000	0.0000	0.0000	0.0000
Worker	0.0000	0.0000	0.0000	0.0000	0.0000	0.0000	0.0000	0.0000	0.0000	0.0000	0.0000	0.0000	0.0000	0.0000	0.0000	0.0000
Total	**0.0000**	**0.0000**	**0.0000**	**0.0000**	**0.0000**	**0.0000**	**0.0000**	**0.0000**	**0.0000**	**0.0000**	**0.0000**	**0.0000**	**0.0000**	**0.0000**	**0.0000**	**0.0000**

SLRC - Eucalyptus+Ivanhoe Overlook - Construction - South Coast Air Basin, Annual

EMFAC Off-Model Adjustment Factors for Gasoline Light Duty Vehicle to Account for the SAFE Vehicle Rule Applied

3.9 Waterside Construction (Piles) - 2027

Unmitigated Construction On-Site

	ROG	NOx	CO	SO2	Fugitive PM10	Exhaust PM10	PM10 Total	Fugitive PM2.5	Exhaust PM2.5	PM2.5 Total	Bio- CO2	NBio- CO2	Total CO2	CH4	N2O	CO2e
Category	tons/yr										MT/yr					
Off-Road	0.0393	0.3821	0.3601	1.1000e-003		0.0150	0.0150		0.0138	0.0138	0.0000	96.7857	96.7857	0.0313	0.0000	97.5682
Total	**0.0393**	**0.3821**	**0.3601**	**1.1000e-003**		**0.0150**	**0.0150**		**0.0138**	**0.0138**	**0.0000**	**96.7857**	**96.7857**	**0.0313**	**0.0000**	**97.5682**

Unmitigated Construction Off-Site

	ROG	NOx	CO	SO2	Fugitive PM10	Exhaust PM10	PM10 Total	Fugitive PM2.5	Exhaust PM2.5	PM2.5 Total	Bio- CO2	NBio- CO2	Total CO2	CH4	N2O	CO2e
Category	tons/yr										MT/yr					
Hauling	0.0000	0.0000	0.0000	0.0000	0.0000	0.0000	0.0000	0.0000	0.0000	0.0000	0.0000	0.0000	0.0000	0.0000	0.0000	0.0000
Vendor	0.0000	0.0000	0.0000	0.0000	0.0000	0.0000	0.0000	0.0000	0.0000	0.0000	0.0000	0.0000	0.0000	0.0000	0.0000	0.0000
Worker	0.0000	0.0000	0.0000	0.0000	0.0000	0.0000	0.0000	0.0000	0.0000	0.0000	0.0000	0.0000	0.0000	0.0000	0.0000	0.0000
Total	**0.0000**	**0.0000**	**0.0000**	**0.0000**	**0.0000**	**0.0000**	**0.0000**	**0.0000**	**0.0000**	**0.0000**	**0.0000**	**0.0000**	**0.0000**	**0.0000**	**0.0000**	**0.0000**

SLRC - Eucalyptus+Ivanhoe Overlook - Construction - South Coast Air Basin, Annual

EMFAC Off-Model Adjustment Factors for Gasoline Light Duty Vehicle to Account for the SAFE Vehicle Rule Applied

Mitigated Construction On-Site

	ROG	NOx	CO	SO2	Fugitive PM10	Exhaust PM10	PM10 Total	Fugitive PM2.5	Exhaust PM2.5	PM2.5 Total	Bio- CO2	NBio- CO2	Total CO2	CH4	N2O	CO2e
Category	tons/yr										MT/yr					
Off-Road	0.0393	0.3821	0.3601	1.1000e-003		0.0150	0.0150		0.0138	0.0138	0.0000	96.7856	96.7856	0.0313	0.0000	97.5681
Total	**0.0393**	**0.3821**	**0.3601**	**1.1000e-003**		**0.0150**	**0.0150**		**0.0138**	**0.0138**	**0.0000**	**96.7856**	**96.7856**	**0.0313**	**0.0000**	**97.5681**

Mitigated Construction Off-Site

	ROG	NOx	CO	SO2	Fugitive PM10	Exhaust PM10	PM10 Total	Fugitive PM2.5	Exhaust PM2.5	PM2.5 Total	Bio- CO2	NBio- CO2	Total CO2	CH4	N2O	CO2e
Category	tons/yr										MT/yr					
Hauling	0.0000	0.0000	0.0000	0.0000	0.0000	0.0000	0.0000	0.0000	0.0000	0.0000	0.0000	0.0000	0.0000	0.0000	0.0000	0.0000
Vendor	0.0000	0.0000	0.0000	0.0000	0.0000	0.0000	0.0000	0.0000	0.0000	0.0000	0.0000	0.0000	0.0000	0.0000	0.0000	0.0000
Worker	0.0000	0.0000	0.0000	0.0000	0.0000	0.0000	0.0000	0.0000	0.0000	0.0000	0.0000	0.0000	0.0000	0.0000	0.0000	0.0000
Total	**0.0000**	**0.0000**	**0.0000**	**0.0000**	**0.0000**	**0.0000**	**0.0000**	**0.0000**	**0.0000**	**0.0000**	**0.0000**	**0.0000**	**0.0000**	**0.0000**	**0.0000**	**0.0000**

SLRC - Eucalyptus+Ivanhoe Overlook - Construction - South Coast Air Basin, Annual

EMFAC Off-Model Adjustment Factors for Gasoline Light Duty Vehicle to Account for the SAFE Vehicle Rule Applied

3.10 Paving - 2027

Unmitigated Construction On-Site

	ROG	NOx	CO	SO2	Fugitive PM10	Exhaust PM10	PM10 Total	Fugitive PM2.5	Exhaust PM2.5	PM2.5 Total	Bio- CO2	NBio- CO2	Total CO2	CH4	N2O	CO2e
Category	tons/yr										MT/yr					
Off-Road	0.0517	0.4472	0.6973	1.1600e-003		0.0203	0.0203		0.0193	0.0193	0.0000	99.4695	99.4695	0.0214	0.0000	100.0037
Paving	2.4900e-003					0.0000	0.0000		0.0000	0.0000	0.0000	0.0000	0.0000	0.0000	0.0000	0.0000
Total	**0.0542**	**0.4472**	**0.6973**	**1.1600e-003**		**0.0203**	**0.0203**		**0.0193**	**0.0193**	**0.0000**	**99.4695**	**99.4695**	**0.0214**	**0.0000**	**100.0037**

Unmitigated Construction Off-Site

	ROG	NOx	CO	SO2	Fugitive PM10	Exhaust PM10	PM10 Total	Fugitive PM2.5	Exhaust PM2.5	PM2.5 Total	Bio- CO2	NBio- CO2	Total CO2	CH4	N2O	CO2e
Category	tons/yr										MT/yr					
Hauling	0.0000	0.0000	0.0000	0.0000	0.0000	0.0000	0.0000	0.0000	0.0000	0.0000	0.0000	0.0000	0.0000	0.0000	0.0000	0.0000
Vendor	0.0000	0.0000	0.0000	0.0000	0.0000	0.0000	0.0000	0.0000	0.0000	0.0000	0.0000	0.0000	0.0000	0.0000	0.0000	0.0000
Worker	0.0000	0.0000	0.0000	0.0000	0.0000	0.0000	0.0000	0.0000	0.0000	0.0000	0.0000	0.0000	0.0000	0.0000	0.0000	0.0000
Total	**0.0000**	**0.0000**	**0.0000**	**0.0000**	**0.0000**	**0.0000**	**0.0000**	**0.0000**	**0.0000**	**0.0000**	**0.0000**	**0.0000**	**0.0000**	**0.0000**	**0.0000**	**0.0000**

Date: 1/21/2022 5:54 PM

SLRC - Eucalyptus+Ivanhoe Overlook - Construction - South Coast Air Basin, Annual

EMFAC Off-Model Adjustment Factors for Gasoline Light Duty Vehicle to Account for the SAFE Vehicle Rule Applied

Mitigated Construction On-Site

	ROG	NOx	CO	SO2	Fugitive PM10	Exhaust PM10	PM10 Total	Fugitive PM2.5	Exhaust PM2.5	PM2.5 Total	Bio- CO2	NBio- CO2	Total CO2	CH4	N2O	CO2e
Category	tons/yr										MT/yr					
Off-Road	0.0517	0.4472	0.6973	1.1600e-003		0.0203	0.0203		0.0193	0.0193	0.0000	99.4694	99.4694	0.0214	0.0000	100.0036
Paving	2.4900e-003					0.0000	0.0000		0.0000	0.0000	0.0000	0.0000	0.0000	0.0000	0.0000	0.0000
Total	**0.0542**	**0.4472**	**0.6973**	**1.1600e-003**		**0.0203**	**0.0203**		**0.0193**	**0.0193**	**0.0000**	**99.4694**	**99.4694**	**0.0214**	**0.0000**	**100.0036**

Mitigated Construction Off-Site

	ROG	NOx	CO	SO2	Fugitive PM10	Exhaust PM10	PM10 Total	Fugitive PM2.5	Exhaust PM2.5	PM2.5 Total	Bio- CO2	NBio- CO2	Total CO2	CH4	N2O	CO2e
Category	tons/yr										MT/yr					
Hauling	0.0000	0.0000	0.0000	0.0000	0.0000	0.0000	0.0000	0.0000	0.0000	0.0000	0.0000	0.0000	0.0000	0.0000	0.0000	0.0000
Vendor	0.0000	0.0000	0.0000	0.0000	0.0000	0.0000	0.0000	0.0000	0.0000	0.0000	0.0000	0.0000	0.0000	0.0000	0.0000	0.0000
Worker	0.0000	0.0000	0.0000	0.0000	0.0000	0.0000	0.0000	0.0000	0.0000	0.0000	0.0000	0.0000	0.0000	0.0000	0.0000	0.0000
Total	**0.0000**	**0.0000**	**0.0000**	**0.0000**	**0.0000**	**0.0000**	**0.0000**	**0.0000**	**0.0000**	**0.0000**	**0.0000**	**0.0000**	**0.0000**	**0.0000**	**0.0000**	**0.0000**

SLRC - Eucalyptus+Ivanhoe Overlook - Construction - South Coast Air Basin, Annual

EMFAC Off-Model Adjustment Factors for Gasoline Light Duty Vehicle to Account for the SAFE Vehicle Rule Applied

3.11 Architectural Coating - 2027

Unmitigated Construction On-Site

	ROG	NOx	CO	SO2	Fugitive PM10	Exhaust PM10	PM10 Total	Fugitive PM2.5	Exhaust PM2.5	PM2.5 Total	Bio- CO2	NBio- CO2	Total CO2	CH4	N2O	CO2e
Category	tons/yr										MT/yr					
Archit. Coating	0.0112					0.0000	0.0000		0.0000	0.0000	0.0000	0.0000	0.0000	0.0000	0.0000	0.0000
Off-Road	0.0137	0.0916	0.1447	2.4000e-004		4.1200e-003	4.1200e-003		4.1200e-003	4.1200e-003	0.0000	20.4260	20.4260	1.1100e-003	0.0000	20.4539
Total	**0.0248**	**0.0916**	**0.1447**	**2.4000e-004**		**4.1200e-003**	**4.1200e-003**		**4.1200e-003**	**4.1200e-003**	**0.0000**	**20.4260**	**20.4260**	**1.1100e-003**	**0.0000**	**20.4539**

Unmitigated Construction Off-Site

	ROG	NOx	CO	SO2	Fugitive PM10	Exhaust PM10	PM10 Total	Fugitive PM2.5	Exhaust PM2.5	PM2.5 Total	Bio- CO2	NBio- CO2	Total CO2	CH4	N2O	CO2e
Category	tons/yr										MT/yr					
Hauling	0.0000	0.0000	0.0000	0.0000	0.0000	0.0000	0.0000	0.0000	0.0000	0.0000	0.0000	0.0000	0.0000	0.0000	0.0000	0.0000
Vendor	0.0000	0.0000	0.0000	0.0000	0.0000	0.0000	0.0000	0.0000	0.0000	0.0000	0.0000	0.0000	0.0000	0.0000	0.0000	0.0000
Worker	0.0000	0.0000	0.0000	0.0000	0.0000	0.0000	0.0000	0.0000	0.0000	0.0000	0.0000	0.0000	0.0000	0.0000	0.0000	0.0000
Total	**0.0000**	**0.0000**	**0.0000**	**0.0000**	**0.0000**	**0.0000**	**0.0000**	**0.0000**	**0.0000**	**0.0000**	**0.0000**	**0.0000**	**0.0000**	**0.0000**	**0.0000**	**0.0000**

Date: 1/21/2022 5:54 PM

SLRC - Eucalyptus+Ivanhoe Overlook - Construction - South Coast Air Basin, Annual

EMFAC Off-Model Adjustment Factors for Gasoline Light Duty Vehicle to Account for the SAFE Vehicle Rule Applied

Mitigated Construction On-Site

	ROG	NOx	CO	SO2	Fugitive PM10	Exhaust PM10	PM10 Total	Fugitive PM2.5	Exhaust PM2.5	PM2.5 Total	Bio- CO2	NBio- CO2	Total CO2	CH4	N2O	CO2e
Category	tons/yr										MT/yr					
Archit. Coating	0.0112					0.0000	0.0000		0.0000	0.0000	0.0000	0.0000	0.0000	0.0000	0.0000	0.0000
Off-Road	0.0137	0.0916	0.1447	2.4000e-004		4.1200e-003	4.1200e-003		4.1200e-003	4.1200e-003	0.0000	20.4260	20.4260	1.1100e-003	0.0000	20.4539
Total	**0.0248**	**0.0916**	**0.1447**	**2.4000e-004**		**4.1200e-003**	**4.1200e-003**		**4.1200e-003**	**4.1200e-003**	**0.0000**	**20.4260**	**20.4260**	**1.1100e-003**	**0.0000**	**20.4539**

Mitigated Construction Off-Site

	ROG	NOx	CO	SO2	Fugitive PM10	Exhaust PM10	PM10 Total	Fugitive PM2.5	Exhaust PM2.5	PM2.5 Total	Bio- CO2	NBio- CO2	Total CO2	CH4	N2O	CO2e
Category	tons/yr										MT/yr					
Hauling	0.0000	0.0000	0.0000	0.0000	0.0000	0.0000	0.0000	0.0000	0.0000	0.0000	0.0000	0.0000	0.0000	0.0000	0.0000	0.0000
Vendor	0.0000	0.0000	0.0000	0.0000	0.0000	0.0000	0.0000	0.0000	0.0000	0.0000	0.0000	0.0000	0.0000	0.0000	0.0000	0.0000
Worker	0.0000	0.0000	0.0000	0.0000	0.0000	0.0000	0.0000	0.0000	0.0000	0.0000	0.0000	0.0000	0.0000	0.0000	0.0000	0.0000
Total	**0.0000**	**0.0000**	**0.0000**	**0.0000**	**0.0000**	**0.0000**	**0.0000**	**0.0000**	**0.0000**	**0.0000**	**0.0000**	**0.0000**	**0.0000**	**0.0000**	**0.0000**	**0.0000**

SLRC - Habitat Islands - Construction - South Coast Air Basin, Annual

EMFAC Off-Model Adjustment Factors for Gasoline Light Duty Vehicle to Account for the SAFE Vehicle Rule Applied

SLRC - Habitat Islands - Construction

South Coast Air Basin, Annual

1.0 Project Characteristics

1.1 Land Usage

Land Uses	Size	Metric	Lot Acreage	Floor Surface Area	Population
City Park	3.49	Acre	3.49	152,000.00	0

1.2 Other Project Characteristics

Urbanization	Urban	**Wind Speed (m/s)**	2.2	**Precipitation Freq (Days)**	31
Climate Zone	12			**Operational Year**	2026
Utility Company	Los Angeles Department of Water & Power				
CO2 Intensity (lb/MWhr)	691.98	**CH4 Intensity (lb/MWhr)**	0.033	**N2O Intensity (lb/MWhr)**	0.004

1.3 User Entered Comments & Non-Default Data

Project Characteristics -

Land Use - see construction assumptions

Construction Phase - see construction assumptions

Off-road Equipment - see construction assumptions

Trips and VMT - construction mobile emissions calculated outside of CalEEMod.

Grading -

Construction Off-road Equipment Mitigation -

Table Name	Column Name	Default Value	New Value
tblConstDustMitigation	WaterUnpavedRoadVehicleSpeed	0	15
tblConstructionPhase	NumDays	8.00	340.00
tblConstructionPhase	NumDaysWeek	5.00	6.00

SLRC - Habitat Islands - Construction - South Coast Air Basin, Annual

EMFAC Off-Model Adjustment Factors for Gasoline Light Duty Vehicle to Account for the SAFE Vehicle Rule Applied

tblGrading	MaterialExported	0.00	3,240.00
tblLandUse	LandUseSquareFeet	152,024.40	152,000.00
tblOffRoadEquipment	OffRoadEquipmentUnitAmount	1.00	0.00
tblOffRoadEquipment	OffRoadEquipmentUnitAmount	1.00	0.00
tblOffRoadEquipment	OffRoadEquipmentUnitAmount	1.00	0.00
tblOffRoadEquipment	OffRoadEquipmentUnitAmount	3.00	2.00
tblTripsAndVMT	HaulingTripNumber	405.00	0.00
tblTripsAndVMT	WorkerTripNumber	23.00	0.00

2.0 Emissions Summary

2.1 Overall Construction

Unmitigated Construction

	ROG	NOx	CO	SO2	Fugitive PM10	Exhaust PM10	PM10 Total	Fugitive PM2.5	Exhaust PM2.5	PM2.5 Total	Bio- CO2	NBio- CO2	Total CO2	CH4	N2O	CO2e
Year	tons/yr										MT/yr					
2025	0.3085	2.4226	3.0294	6.4300e-003	1.8000e-004	0.0994	0.0996	3.0000e-005	0.0940	0.0940	0.0000	555.6996	555.6996	0.1352	0.0000	559.0786
2026	0.0266	0.2090	0.2613	5.5000e-004	1.8000e-004	8.5800e-003	8.7600e-003	3.0000e-005	8.1100e-003	8.1400e-003	0.0000	47.9357	47.9357	0.0117	0.0000	48.2272
Maximum	**0.3085**	**2.4226**	**3.0294**	**6.4300e-003**	**1.8000e-004**	**0.0994**	**0.0996**	**3.0000e-005**	**0.0940**	**0.0940**	**0.0000**	**555.6996**	**555.6996**	**0.1352**	**0.0000**	**559.0786**

Date: 1/21/2022 12:35 PM

SLRC - Habitat Islands - Construction - South Coast Air Basin, Annual

EMFAC Off-Model Adjustment Factors for Gasoline Light Duty Vehicle to Account for the SAFE Vehicle Rule Applied

Mitigated Construction

	ROG	NOx	CO	SO2	Fugitive PM10	Exhaust PM10	PM10 Total	Fugitive PM2.5	Exhaust PM2.5	PM2.5 Total	Bio- CO2	NBio- CO2	Total CO2	CH4	N2O	CO2e
Year	tons/yr										MT/yr					
2025	0.3085	2.4226	3.0294	6.4300e-003	7.0000e-005	0.0994	0.0995	1.0000e-005	0.0940	0.0940	0.0000	555.6989	555.6989	0.1352	0.0000	559.0779
2026	0.0266	0.2090	0.2613	5.5000e-004	7.0000e-005	8.5800e-003	8.6500e-003	1.0000e-005	8.1100e-003	8.1200e-003	0.0000	47.9357	47.9357	0.0117	0.0000	48.2272
Maximum	**0.3085**	**2.4226**	**3.0294**	**6.4300e-003**	**7.0000e-005**	**0.0994**	**0.0995**	**1.0000e-005**	**0.0940**	**0.0940**	**0.0000**	**555.6989**	**555.6989**	**0.1352**	**0.0000**	**559.0779**

	ROG	NOx	CO	SO2	Fugitive PM10	Exhaust PM10	PM10 Total	Fugitive PM2.5	Exhaust PM2.5	PM2.5 Total	Bio- CO2	NBio-CO2	Total CO2	CH4	N20	CO2e
Percent Reduction	**0.00**	**0.00**	**0.00**	**0.00**	**61.11**	**0.00**	**0.20**	**66.67**	**0.01**	**0.03**	**0.00**	**0.00**	**0.00**	**0.00**	**0.00**	**0.00**

Quarter	Start Date	End Date	Maximum Unmitigated ROG + NOX (tons/quarter)	Maximum Mitigated ROG + NOX (tons/quarter)
1	1-1-2025	3-31-2025	0.6731	0.6731
2	4-1-2025	6-30-2025	0.6806	0.6806
3	7-1-2025	9-30-2025	0.6881	0.6881
4	10-1-2025	12-31-2025	0.6881	0.6881
5	1-1-2026	3-31-2026	0.2319	0.2319
		Highest	0.6881	0.6881

SLRC - Habitat Islands - Construction - South Coast Air Basin, Annual

EMFAC Off-Model Adjustment Factors for Gasoline Light Duty Vehicle to Account for the SAFE Vehicle Rule Applied

3.0 Construction Detail

Construction Phase

Phase Number	Phase Name	Phase Type	Start Date	End Date	Num Days Week	Num Days	Phase Description
1	Waterside Construction (Landscaping)	Grading	1/1/2025	1/31/2026	6	340	

Acres of Grading (Site Preparation Phase): 0

Acres of Grading (Grading Phase): 0

Acres of Paving: 0

Residential Indoor: 0; Residential Outdoor: 0; Non-Residential Indoor: 0; Non-Residential Outdoor: 0; Striped Parking Area: 0 (Architectural Coating –

OffRoad Equipment

Phase Name	Offroad Equipment Type	Amount	Usage Hours	Horse Power	Load Factor
Waterside Construction (Landscaping)	Air Compressors	1	8.00	78	0.48
Waterside Construction (Landscaping)	Concrete/Industrial Saws	1	8.00	81	0.73
Waterside Construction (Landscaping)	Cranes	1	8.00	231	0.29
Waterside Construction (Landscaping)	Excavators	0	8.00	158	0.38
Waterside Construction (Landscaping)	Forklifts	2	8.00	89	0.20
Waterside Construction (Landscaping)	Graders	0	8.00	187	0.41
Waterside Construction (Landscaping)	Off-Highway Trucks	1	8.00	402	0.38
Waterside Construction (Landscaping)	Rubber Tired Dozers	0	8.00	247	0.40
Waterside Construction (Landscaping)	Tractors/Loaders/Backhoes	2	8.00	97	0.37
Waterside Construction (Landscaping)	Welders	1	8.00	46	0.45

Trips and VMT

Phase Name	Offroad Equipment Count	Worker Trip Number	Vendor Trip Number	Hauling Trip Number	Worker Trip Length	Vendor Trip Length	Hauling Trip Length	Worker Vehicle Class	Vendor Vehicle Class	Hauling Vehicle Class
Waterside Construction (Landscaping)	9	0.00	0.00	0.00	14.70	6.90	20.00	LD_Mix	HDT_Mix	HHDT

SLRC - Habitat Islands - Construction - South Coast Air Basin, Annual

EMFAC Off-Model Adjustment Factors for Gasoline Light Duty Vehicle to Account for the SAFE Vehicle Rule Applied

3.1 Mitigation Measures Construction

Water Exposed Area

Reduce Vehicle Speed on Unpaved Roads

3.2 Waterside Construction (Landscaping) - 2025

Unmitigated Construction On-Site

	ROG	NOx	CO	SO2	Fugitive PM10	Exhaust PM10	PM10 Total	Fugitive PM2.5	Exhaust PM2.5	PM2.5 Total	Bio- CO2	NBio- CO2	Total CO2	CH4	N2O	CO2e
Category	tons/yr										MT/yr					
Fugitive Dust					1.8000e-004	0.0000	1.8000e-004	3.0000e-005	0.0000	3.0000e-005	0.0000	0.0000	0.0000	0.0000	0.0000	0.0000
Off-Road	0.3085	2.4226	3.0294	6.4300e-003		0.0994	0.0994		0.0940	0.0940	0.0000	555.6996	555.6996	0.1352	0.0000	559.0786
Total	**0.3085**	**2.4226**	**3.0294**	**6.4300e-003**	**1.8000e-004**	**0.0994**	**0.0996**	**3.0000e-005**	**0.0940**	**0.0940**	**0.0000**	**555.6996**	**555.6996**	**0.1352**	**0.0000**	**559.0786**

Date: 1/21/2022 12:35 PM

SLRC - Habitat Islands - Construction - South Coast Air Basin, Annual

EMFAC Off-Model Adjustment Factors for Gasoline Light Duty Vehicle to Account for the SAFE Vehicle Rule Applied

Unmitigated Construction Off-Site

	ROG	NOx	CO	SO2	Fugitive PM10	Exhaust PM10	PM10 Total	Fugitive PM2.5	Exhaust PM2.5	PM2.5 Total	Bio- CO2	NBio- CO2	Total CO2	CH4	N2O	CO2e
Category	tons/yr										MT/yr					
Hauling	0.0000	0.0000	0.0000	0.0000	0.0000	0.0000	0.0000	0.0000	0.0000	0.0000	0.0000	0.0000	0.0000	0.0000	0.0000	0.0000
Vendor	0.0000	0.0000	0.0000	0.0000	0.0000	0.0000	0.0000	0.0000	0.0000	0.0000	0.0000	0.0000	0.0000	0.0000	0.0000	0.0000
Worker	0.0000	0.0000	0.0000	0.0000	0.0000	0.0000	0.0000	0.0000	0.0000	0.0000	0.0000	0.0000	0.0000	0.0000	0.0000	0.0000
Total	**0.0000**	**0.0000**	**0.0000**	**0.0000**	**0.0000**	**0.0000**	**0.0000**	**0.0000**	**0.0000**	**0.0000**	**0.0000**	**0.0000**	**0.0000**	**0.0000**	**0.0000**	**0.0000**

Mitigated Construction On-Site

	ROG	NOx	CO	SO2	Fugitive PM10	Exhaust PM10	PM10 Total	Fugitive PM2.5	Exhaust PM2.5	PM2.5 Total	Bio- CO2	NBio- CO2	Total CO2	CH4	N2O	CO2e
Category	tons/yr										MT/yr					
Fugitive Dust					7.0000e-005	0.0000	7.0000e-005	1.0000e-005	0.0000	1.0000e-005	0.0000	0.0000	0.0000	0.0000	0.0000	0.0000
Off-Road	0.3085	2.4226	3.0294	6.4300e-003		0.0994	0.0994		0.0940	0.0940	0.0000	555.6989	555.6989	0.1352	0.0000	559.0779
Total	**0.3085**	**2.4226**	**3.0294**	**6.4300e-003**	**7.0000e-005**	**0.0994**	**0.0995**	**1.0000e-005**	**0.0940**	**0.0940**	**0.0000**	**555.6989**	**555.6989**	**0.1352**	**0.0000**	**559.0779**

SLRC - Habitat Islands - Construction - South Coast Air Basin, Annual

EMFAC Off-Model Adjustment Factors for Gasoline Light Duty Vehicle to Account for the SAFE Vehicle Rule Applied

Mitigated Construction Off-Site

	ROG	NOx	CO	SO2	Fugitive PM10	Exhaust PM10	PM10 Total	Fugitive PM2.5	Exhaust PM2.5	PM2.5 Total	Bio- CO2	NBio- CO2	Total CO2	CH4	N2O	CO2e
Category	tons/yr										MT/yr					
Hauling	0.0000	0.0000	0.0000	0.0000	0.0000	0.0000	0.0000	0.0000	0.0000	0.0000	0.0000	0.0000	0.0000	0.0000	0.0000	0.0000
Vendor	0.0000	0.0000	0.0000	0.0000	0.0000	0.0000	0.0000	0.0000	0.0000	0.0000	0.0000	0.0000	0.0000	0.0000	0.0000	0.0000
Worker	0.0000	0.0000	0.0000	0.0000	0.0000	0.0000	0.0000	0.0000	0.0000	0.0000	0.0000	0.0000	0.0000	0.0000	0.0000	0.0000
Total	**0.0000**	**0.0000**	**0.0000**	**0.0000**	**0.0000**	**0.0000**	**0.0000**	**0.0000**	**0.0000**	**0.0000**	**0.0000**	**0.0000**	**0.0000**	**0.0000**	**0.0000**	**0.0000**

3.2 Waterside Construction (Landscaping) - 2026

Unmitigated Construction On-Site

	ROG	NOx	CO	SO2	Fugitive PM10	Exhaust PM10	PM10 Total	Fugitive PM2.5	Exhaust PM2.5	PM2.5 Total	Bio- CO2	NBio- CO2	Total CO2	CH4	N2O	CO2e
Category	tons/yr										MT/yr					
Fugitive Dust					1.8000e-004	0.0000	1.8000e-004	3.0000e-005	0.0000	3.0000e-005	0.0000	0.0000	0.0000	0.0000	0.0000	0.0000
Off-Road	0.0266	0.2090	0.2613	5.5000e-004		8.5800e-003	8.5800e-003		8.1100e-003	8.1100e-003	0.0000	47.9357	47.9357	0.0117	0.0000	48.2272
Total	**0.0266**	**0.2090**	**0.2613**	**5.5000e-004**	**1.8000e-004**	**8.5800e-003**	**8.7600e-003**	**3.0000e-005**	**8.1100e-003**	**8.1400e-003**	**0.0000**	**47.9357**	**47.9357**	**0.0117**	**0.0000**	**48.2272**

Date: 1/21/2022 12:35 PM

SLRC - Habitat Islands - Construction - South Coast Air Basin, Annual

EMFAC Off-Model Adjustment Factors for Gasoline Light Duty Vehicle to Account for the SAFE Vehicle Rule Applied

Unmitigated Construction Off-Site

	ROG	NOx	CO	SO2	Fugitive PM10	Exhaust PM10	PM10 Total	Fugitive PM2.5	Exhaust PM2.5	PM2.5 Total	Bio- CO2	NBio- CO2	Total CO2	CH4	N2O	CO2e
Category	tons/yr										MT/yr					
Hauling	0.0000	0.0000	0.0000	0.0000	0.0000	0.0000	0.0000	0.0000	0.0000	0.0000	0.0000	0.0000	0.0000	0.0000	0.0000	0.0000
Vendor	0.0000	0.0000	0.0000	0.0000	0.0000	0.0000	0.0000	0.0000	0.0000	0.0000	0.0000	0.0000	0.0000	0.0000	0.0000	0.0000
Worker	0.0000	0.0000	0.0000	0.0000	0.0000	0.0000	0.0000	0.0000	0.0000	0.0000	0.0000	0.0000	0.0000	0.0000	0.0000	0.0000
Total	**0.0000**	**0.0000**	**0.0000**	**0.0000**	**0.0000**	**0.0000**	**0.0000**	**0.0000**	**0.0000**	**0.0000**	**0.0000**	**0.0000**	**0.0000**	**0.0000**	**0.0000**	**0.0000**

Mitigated Construction On-Site

	ROG	NOx	CO	SO2	Fugitive PM10	Exhaust PM10	PM10 Total	Fugitive PM2.5	Exhaust PM2.5	PM2.5 Total	Bio- CO2	NBio- CO2	Total CO2	CH4	N2O	CO2e
Category	tons/yr										MT/yr					
Fugitive Dust					7.0000e-005	0.0000	7.0000e-005	1.0000e-005	0.0000	1.0000e-005	0.0000	0.0000	0.0000	0.0000	0.0000	0.0000
Off-Road	0.0266	0.2090	0.2613	5.5000e-004		8.5800e-003	8.5800e-003		8.1100e-003	8.1100e-003	0.0000	47.9357	47.9357	0.0117	0.0000	48.2272
Total	**0.0266**	**0.2090**	**0.2613**	**5.5000e-004**	**7.0000e-005**	**8.5800e-003**	**8.6500e-003**	**1.0000e-005**	**8.1100e-003**	**8.1200e-003**	**0.0000**	**47.9357**	**47.9357**	**0.0117**	**0.0000**	**48.2272**

Date: 1/21/2022 12:35 PM

SLRC - Habitat Islands - Construction - South Coast Air Basin, Annual

EMFAC Off-Model Adjustment Factors for Gasoline Light Duty Vehicle to Account for the SAFE Vehicle Rule Applied

Mitigated Construction Off-Site

	ROG	NOx	CO	SO2	Fugitive PM10	Exhaust PM10	PM10 Total	Fugitive PM2.5	Exhaust PM2.5	PM2.5 Total	Bio- CO2	NBio- CO2	Total CO2	CH4	N2O	CO2e
Category	tons/yr										MT/yr					
Hauling	0.0000	0.0000	0.0000	0.0000	0.0000	0.0000	0.0000	0.0000	0.0000	0.0000	0.0000	0.0000	0.0000	0.0000	0.0000	0.0000
Vendor	0.0000	0.0000	0.0000	0.0000	0.0000	0.0000	0.0000	0.0000	0.0000	0.0000	0.0000	0.0000	0.0000	0.0000	0.0000	0.0000
Worker	0.0000	0.0000	0.0000	0.0000	0.0000	0.0000	0.0000	0.0000	0.0000	0.0000	0.0000	0.0000	0.0000	0.0000	0.0000	0.0000
Total	**0.0000**	**0.0000**	**0.0000**	**0.0000**	**0.0000**	**0.0000**	**0.0000**	**0.0000**	**0.0000**	**0.0000**	**0.0000**	**0.0000**	**0.0000**	**0.0000**	**0.0000**	**0.0000**

SLRC - Knoll Ed Center+Meadow 1st Half - Construction - South Coast Air Basin, Annual

EMFAC Off-Model Adjustment Factors for Gasoline Light Duty Vehicle to Account for the SAFE Vehicle Rule Applied

SLRC - Knoll Ed Center+Meadow 1st Half - Construction

South Coast Air Basin, Annual

1.0 Project Characteristics

1.1 Land Usage

Land Uses	Size	Metric	Lot Acreage	Floor Surface Area	Population
Library	3.76	1000sqft	0.09	3,760.00	0
Other Asphalt Surfaces	1.95	Acre	1.95	82,517.00	0
City Park	9.73	Acre	9.73	426,223.00	0

1.2 Other Project Characteristics

Urbanization	Urban	**Wind Speed (m/s)**	2.2	**Precipitation Freq (Days)**	31
Climate Zone	12			**Operational Year**	2026
Utility Company	Los Angeles Department of Water & Power				
CO2 Intensity (lb/MWhr)	691.98	**CH4 Intensity (lb/MWhr)**	0.033	**N2O Intensity (lb/MWhr)**	0.004

1.3 User Entered Comments & Non-Default Data

Project Characteristics -

Land Use - see construction assumptions. Library serves as surrogate for Education Center.

Construction Phase - see construction assumptions

Off-road Equipment - see construction assumptions

Off-road Equipment - see construction assumptions

Off-road Equipment - see construction assumptions

Off-road Equipment - see construction assumptions

Off-road Equipment - see construction assumptions

Off-road Equipment - see construction assumptions

Off-road Equipment - see construction assumptions

Date: 2/18/2022 2:47 PM

SLRC - Knoll Ed Center+Meadow 1st Half - Construction - South Coast Air Basin, Annual

EMFAC Off-Model Adjustment Factors for Gasoline Light Duty Vehicle to Account for the SAFE Vehicle Rule Applied

Off-road Equipment - see construction assumptions

Off-road Equipment - see construction assumptions

Off-road Equipment - see construction assumptions

Trips and VMT - construction mobile emissions calculated outside of CalEEMod.

Demolition -

Grading -

Construction Off-road Equipment Mitigation -

Table Name	Column Name	Default Value	New Value
tblConstDustMitigation	WaterUnpavedRoadVehicleSpeed	0	15
tblConstructionPhase	NumDays	20.00	70.00
tblConstructionPhase	NumDays	300.00	70.00
tblConstructionPhase	NumDays	300.00	120.00
tblConstructionPhase	NumDays	300.00	70.00
tblConstructionPhase	NumDays	300.00	70.00
tblConstructionPhase	NumDays	30.00	300.00
tblConstructionPhase	NumDays	20.00	70.00
tblConstructionPhase	NumDays	10.00	20.00
tblConstructionPhase	NumDaysWeek	5.00	6.00
tblConstructionPhase	NumDaysWeek	5.00	6.00
tblConstructionPhase	NumDaysWeek	5.00	6.00
tblConstructionPhase	NumDaysWeek	5.00	6.00
tblConstructionPhase	NumDaysWeek	5.00	6.00
tblConstructionPhase	NumDaysWeek	5.00	6.00
tblConstructionPhase	NumDaysWeek	5.00	6.00
tblConstructionPhase	NumDaysWeek	5.00	6.00
tblConstructionPhase	NumDaysWeek	5.00	6.00
tblConstructionPhase	NumDaysWeek	5.00	6.00
tblGrading	MaterialExported	0.00	40,000.00

SLRC - Knoll Ed Center+Meadow 1st Half - Construction - South Coast Air Basin, Annual

EMFAC Off-Model Adjustment Factors for Gasoline Light Duty Vehicle to Account for the SAFE Vehicle Rule Applied

tblGrading	MaterialExported	0.00	4,500.00
tblGrading	MaterialImported	0.00	30,000.00
tblLandUse	LandUseSquareFeet	84,942.00	82,517.00
tblLandUse	LandUseSquareFeet	423,838.80	426,223.00
tblOffRoadEquipment	OffRoadEquipmentUnitAmount	1.00	0.00
tblOffRoadEquipment	OffRoadEquipmentUnitAmount	1.00	0.00
tblOffRoadEquipment	OffRoadEquipmentUnitAmount	3.00	0.00
tblOffRoadEquipment	OffRoadEquipmentUnitAmount	2.00	1.00
tblOffRoadEquipment	OffRoadEquipmentUnitAmount	3.00	0.00
tblOffRoadEquipment	OffRoadEquipmentUnitAmount	3.00	1.00
tblOffRoadEquipment	OffRoadEquipmentUnitAmount	3.00	0.00
tblOffRoadEquipment	OffRoadEquipmentUnitAmount	1.00	0.00
tblOffRoadEquipment	OffRoadEquipmentUnitAmount	1.00	0.00
tblOffRoadEquipment	OffRoadEquipmentUnitAmount	1.00	0.00
tblOffRoadEquipment	OffRoadEquipmentUnitAmount	2.00	1.00
tblOffRoadEquipment	OffRoadEquipmentUnitAmount	2.00	1.00
tblOffRoadEquipment	OffRoadEquipmentUnitAmount	2.00	1.00
tblOffRoadEquipment	OffRoadEquipmentUnitAmount	2.00	1.00
tblOffRoadEquipment	OffRoadEquipmentUnitAmount	3.00	1.00
tblOffRoadEquipment	OffRoadEquipmentUnitAmount	2.00	0.00
tblOffRoadEquipment	OffRoadEquipmentUnitAmount	3.00	0.00
tblOffRoadEquipment	OffRoadEquipmentUnitAmount	3.00	1.00
tblOffRoadEquipment	OffRoadEquipmentUnitAmount	3.00	1.00
tblOffRoadEquipment	OffRoadEquipmentUnitAmount	2.00	4.00
tblOffRoadEquipment	OffRoadEquipmentUnitAmount	1.00	0.00
tblOffRoadEquipment	OffRoadEquipmentUnitAmount	1.00	0.00
tblOffRoadEquipment	OffRoadEquipmentUnitAmount	1.00	0.00
tblOffRoadEquipment	UsageHours	6.00	8.00
tblOffRoadEquipment	UsageHours	7.00	8.00

SLRC - Knoll Ed Center+Meadow 1st Half - Construction - South Coast Air Basin, Annual

EMFAC Off-Model Adjustment Factors for Gasoline Light Duty Vehicle to Account for the SAFE Vehicle Rule Applied

tblOffRoadEquipment	UsageHours	7.00	8.00
tblOffRoadEquipment	UsageHours	7.00	8.00
tblOffRoadEquipment	UsageHours	7.00	8.00
tblOffRoadEquipment	UsageHours	7.00	8.00
tblOffRoadEquipment	UsageHours	7.00	8.00
tblTripsAndVMT	HaulingTripNumber	109.00	0.00
tblTripsAndVMT	HaulingTripNumber	445.00	0.00
tblTripsAndVMT	HaulingTripNumber	6,921.00	0.00
tblTripsAndVMT	VendorTripNumber	84.00	0.00
tblTripsAndVMT	VendorTripNumber	84.00	0.00
tblTripsAndVMT	VendorTripNumber	84.00	0.00
tblTripsAndVMT	VendorTripNumber	84.00	0.00
tblTripsAndVMT	WorkerTripNumber	13.00	0.00
tblTripsAndVMT	WorkerTripNumber	43.00	0.00
tblTripsAndVMT	WorkerTripNumber	13.00	0.00
tblTripsAndVMT	WorkerTripNumber	23.00	0.00
tblTripsAndVMT	WorkerTripNumber	8.00	0.00
tblTripsAndVMT	WorkerTripNumber	215.00	0.00
tblTripsAndVMT	WorkerTripNumber	215.00	0.00
tblTripsAndVMT	WorkerTripNumber	215.00	0.00
tblTripsAndVMT	WorkerTripNumber	215.00	0.00
tblTripsAndVMT	WorkerTripNumber	15.00	0.00

SLRC - Knoll Ed Center+Meadow 1st Half - Construction - South Coast Air Basin, Annual

EMFAC Off-Model Adjustment Factors for Gasoline Light Duty Vehicle to Account for the SAFE Vehicle Rule Applied

2.0 Emissions Summary

2.1 Overall Construction

Unmitigated Construction

	ROG	NOx	CO	SO2	Fugitive PM10	Exhaust PM10	PM10 Total	Fugitive PM2.5	Exhaust PM2.5	PM2.5 Total	Bio- CO2	NBio- CO2	Total CO2	CH4	N2O	CO2e
Year	tons/yr										MT/yr					
2025	0.3472	3.1677	3.1774	7.5900e-003	1.0584	0.1256	1.1839	0.5045	0.1156	0.6201	0.0000	666.5521	666.5521	0.2140	0.0000	671.9010
2026	0.2681	2.1653	2.6115	5.0800e-003	0.2404	0.0905	0.3308	0.0619	0.0848	0.1467	0.0000	439.6637	439.6637	0.1141	0.0000	442.5161
Maximum	**0.3472**	**3.1677**	**3.1774**	**7.5900e-003**	**1.0584**	**0.1256**	**1.1839**	**0.5045**	**0.1156**	**0.6201**	**0.0000**	**666.5521**	**666.5521**	**0.2140**	**0.0000**	**671.9010**

Mitigated Construction

	ROG	NOx	CO	SO2	Fugitive PM10	Exhaust PM10	PM10 Total	Fugitive PM2.5	Exhaust PM2.5	PM2.5 Total	Bio- CO2	NBio- CO2	Total CO2	CH4	N2O	CO2e
Year	tons/yr										MT/yr					
2025	0.3472	3.1677	3.1774	7.5900e-003	0.4128	0.1256	0.5383	0.1968	0.1156	0.3123	0.0000	666.5513	666.5513	0.2140	0.0000	671.9002
2026	0.2681	2.1653	2.6115	5.0800e-003	0.0938	0.0905	0.1842	0.0241	0.0848	0.1089	0.0000	439.6632	439.6632	0.1141	0.0000	442.5156
Maximum	**0.3472**	**3.1677**	**3.1774**	**7.5900e-003**	**0.4128**	**0.1256**	**0.5383**	**0.1968**	**0.1156**	**0.3123**	**0.0000**	**666.5513**	**666.5513**	**0.2140**	**0.0000**	**671.9002**

SLRC - Knoll Ed Center+Meadow 1st Half - Construction - South Coast Air Basin, Annual

EMFAC Off-Model Adjustment Factors for Gasoline Light Duty Vehicle to Account for the SAFE Vehicle Rule Applied

	ROG	NOx	CO	SO2	Fugitive PM10	Exhaust PM10	PM10 Total	Fugitive PM2.5	Exhaust PM2.5	PM2.5 Total	Bio- CO2	NBio-CO2	Total CO2	CH4	N20	CO2e
Percent Reduction	0.00	0.00	0.00	0.00	61.00	0.00	52.30	61.00	0.00	45.06	0.00	0.00	0.00	0.00	0.00	0.00

Quarter	Start Date	End Date	Maximum Unmitigated ROG + NOX (tons/quarter)	Maximum Mitigated ROG + NOX (tons/quarter)
1	1-1-2025	3-31-2025	0.7140	0.7140
2	4-1-2025	6-30-2025	0.9257	0.9257
3	7-1-2025	9-30-2025	0.9359	0.9359
4	10-1-2025	12-31-2025	0.9359	0.9359
5	1-1-2026	3-31-2026	0.7162	0.7162
6	4-1-2026	6-30-2026	1.5154	1.5154
7	7-1-2026	9-30-2026	0.1969	0.1969
		Highest	1.5154	1.5154

3.0 Construction Detail

Construction Phase

Phase Number	Phase Name	Phase Type	Start Date	End Date	Num Days Week	Num Days	Phase Description
1	Demolition	Demolition	1/1/2025	1/23/2025	6	20	
2	Site Preparation	Site Preparation	1/24/2025	2/16/2025	6	20	
3	Grading	Grading	2/17/2025	2/1/2026	6	300	
4	Drainage/Trenching/Utilities	Trenching	2/2/2026	4/23/2026	6	70	
5	Foundations	Building Construction	2/2/2026	4/23/2026	6	70	
6	Building Construction	Building Construction	3/14/2026	7/31/2026	6	120	
7	Landscaping/Other Finishing	Building Construction	4/1/2026	6/20/2026	6	70	
8	Waterside Construction (Piles)	Building Construction	4/1/2026	6/20/2026	6	70	
9	Paving	Paving	4/1/2026	6/20/2026	6	70	
10	Architectural Coating	Architectural Coating	4/1/2026	6/20/2026	6	70	

Date: 2/18/2022 2:47 PM

SLRC - Knoll Ed Center+Meadow 1st Half - Construction - South Coast Air Basin, Annual

EMFAC Off-Model Adjustment Factors for Gasoline Light Duty Vehicle to Account for the SAFE Vehicle Rule Applied

Acres of Grading (Site Preparation Phase): 10

Acres of Grading (Grading Phase): 300

Acres of Paving: 1.95

Residential Indoor: 0; Residential Outdoor: 0; Non-Residential Indoor: 5,640; Non-Residential Outdoor: 1,880; Striped Parking Area: 4,951

OffRoad Equipment

Phase Name	Offroad Equipment Type	Amount	Usage Hours	Horse Power	Load Factor
Demolition	Concrete/Industrial Saws	0	8.00	81	0.73
Demolition	Excavators	0	8.00	158	0.38
Demolition	Generator Sets	1	8.00	84	0.74
Demolition	Rubber Tired Dozers	1	8.00	247	0.40
Demolition	Tractors/Loaders/Backhoes	3	8.00	97	0.37
Site Preparation	Rubber Tired Dozers	1	8.00	247	0.40
Site Preparation	Tractors/Loaders/Backhoes	4	8.00	97	0.37
Grading	Excavators	1	8.00	158	0.38
Grading	Graders	1	8.00	187	0.41
Grading	Off-Highway Trucks	1	8.00	402	0.38
Grading	Rubber Tired Dozers	1	8.00	247	0.40
Grading	Rubber Tired Loaders	1	8.00	203	0.36
Grading	Scrapers	0	8.00	367	0.48
Grading	Tractors/Loaders/Backhoes	4	8.00	97	0.37
Building Construction	Cranes	1	8.00	231	0.29
Building Construction	Forklifts	3	8.00	89	0.20
Building Construction	Generator Sets	1	8.00	84	0.74
Building Construction	Tractors/Loaders/Backhoes	3	8.00	97	0.37
Building Construction	Welders	1	8.00	46	0.45
Paving	Cement and Mortar Mixers	2	8.00	9	0.56

SLRC - Knoll Ed Center+Meadow 1st Half - Construction - South Coast Air Basin, Annual

EMFAC Off-Model Adjustment Factors for Gasoline Light Duty Vehicle to Account for the SAFE Vehicle Rule Applied

Paving	Pavers	1	8.00	130	0.42
Paving	Paving Equipment	1	8.00	132	0.36
Paving	Pumps	1	8.00	84	0.74
Paving	Rollers	1	8.00	80	0.38
Architectural Coating	Air Compressors	1	8.00	78	0.48
Drainage/Trenching/Utilities	Forklifts	1	8.00	89	0.20
Drainage/Trenching/Utilities	Graders	1	8.00	187	0.41
Drainage/Trenching/Utilities	Tractors/Loaders/Backhoes	1	8.00	97	0.37
Foundations	Cement and Mortar Mixers	2	8.00	9	0.56
Foundations	Cranes	0	7.00	231	0.29
Foundations	Forklifts	0	8.00	89	0.20
Foundations	Generator Sets	0	8.00	84	0.74
Foundations	Paving Equipment	1	8.00	132	0.36
Foundations	Pumps	1	8.00	84	0.74
Foundations	Tractors/Loaders/Backhoes	0	7.00	97	0.37
Foundations	Welders	0	8.00	46	0.45
Landscaping/Other Finishing	Cranes	1	8.00	231	0.29
Landscaping/Other Finishing	Forklifts	1	8.00	89	0.20
Landscaping/Other Finishing	Generator Sets	0	8.00	84	0.74
Landscaping/Other Finishing	Tractors/Loaders/Backhoes	1	8.00	97	0.37
Landscaping/Other Finishing	Welders	0	8.00	46	0.45
Waterside Construction (Piles)	Bore/Drill Rigs	1	8.00	221	0.50
Waterside Construction (Piles)	Cranes	1	8.00	231	0.29
Waterside Construction (Piles)	Forklifts	0	8.00	89	0.20
Waterside Construction (Piles)	Generator Sets	0	8.00	84	0.74
Waterside Construction (Piles)	Tractors/Loaders/Backhoes	1	8.00	97	0.37
Waterside Construction (Piles)	Welders	0	8.00	46	0.45

SLRC - Knoll Ed Center+Meadow 1st Half - Construction - South Coast Air Basin, Annual

EMFAC Off-Model Adjustment Factors for Gasoline Light Duty Vehicle to Account for the SAFE Vehicle Rule Applied

Trips and VMT

Phase Name	Offroad Equipment Count	Worker Trip Number	Vendor Trip Number	Hauling Trip Number	Worker Trip Length	Vendor Trip Length	Hauling Trip Length	Worker Vehicle Class	Vendor Vehicle Class	Hauling Vehicle Class
Demolition	5	0.00	0.00	0.00	14.70	6.90	20.00	LD_Mix	HDT_Mix	HHDT
Site Preparation	5	0.00	0.00	0.00	14.70	6.90	20.00	LD_Mix	HDT_Mix	HHDT
Grading	9	0.00	0.00	0.00	14.70	6.90	20.00	LD_Mix	HDT_Mix	HHDT
Building Construction	9	0.00	0.00	0.00	14.70	6.90	20.00	LD_Mix	HDT_Mix	HHDT
Paving	6	0.00	0.00	0.00	14.70	6.90	20.00	LD_Mix	HDT_Mix	HHDT
Architectural Coating	1	0.00	0.00	0.00	14.70	6.90	20.00	LD_Mix	HDT_Mix	HHDT
Drainage/Trenching/Utilities	3	0.00	0.00	0.00	14.70	6.90	20.00	LD_Mix	HDT_Mix	HHDT
Foundations	4	0.00	0.00	0.00	14.70	6.90	20.00	LD_Mix	HDT_Mix	HHDT
Landscaping/Other Finishing	3	0.00	0.00	0.00	14.70	6.90	20.00	LD_Mix	HDT_Mix	HHDT
Waterside Construction (Piles)	3	0.00	0.00	0.00	14.70	6.90	20.00	LD_Mix	HDT_Mix	HHDT

3.1 Mitigation Measures Construction

Water Exposed Area

Reduce Vehicle Speed on Unpaved Roads

SLRC - Knoll Ed Center+Meadow 1st Half - Construction - South Coast Air Basin, Annual

EMFAC Off-Model Adjustment Factors for Gasoline Light Duty Vehicle to Account for the SAFE Vehicle Rule Applied

3.2 Demolition - 2025

Unmitigated Construction On-Site

	ROG	NOx	CO	SO2	Fugitive PM10	Exhaust PM10	PM10 Total	Fugitive PM2.5	Exhaust PM2.5	PM2.5 Total	Bio- CO2	NBio- CO2	Total CO2	CH4	N2O	CO2e
Category	tons/yr										MT/yr					
Fugitive Dust					0.0118	0.0000	0.0118	1.7800e-003	0.0000	1.7800e-003	0.0000	0.0000	0.0000	0.0000	0.0000	0.0000
Off-Road	0.0131	0.1303	0.1335	2.4000e-004		5.4800e-003	5.4800e-003		5.1200e-003	5.1200e-003	0.0000	21.3747	21.3747	5.2900e-003	0.0000	21.5071
Total	**0.0131**	**0.1303**	**0.1335**	**2.4000e-004**	**0.0118**	**5.4800e-003**	**0.0172**	**1.7800e-003**	**5.1200e-003**	**6.9000e-003**	**0.0000**	**21.3747**	**21.3747**	**5.2900e-003**	**0.0000**	**21.5071**

Unmitigated Construction Off-Site

	ROG	NOx	CO	SO2	Fugitive PM10	Exhaust PM10	PM10 Total	Fugitive PM2.5	Exhaust PM2.5	PM2.5 Total	Bio- CO2	NBio- CO2	Total CO2	CH4	N2O	CO2e
Category	tons/yr										MT/yr					
Hauling	0.0000	0.0000	0.0000	0.0000	0.0000	0.0000	0.0000	0.0000	0.0000	0.0000	0.0000	0.0000	0.0000	0.0000	0.0000	0.0000
Vendor	0.0000	0.0000	0.0000	0.0000	0.0000	0.0000	0.0000	0.0000	0.0000	0.0000	0.0000	0.0000	0.0000	0.0000	0.0000	0.0000
Worker	0.0000	0.0000	0.0000	0.0000	0.0000	0.0000	0.0000	0.0000	0.0000	0.0000	0.0000	0.0000	0.0000	0.0000	0.0000	0.0000
Total	**0.0000**	**0.0000**	**0.0000**	**0.0000**	**0.0000**	**0.0000**	**0.0000**	**0.0000**	**0.0000**	**0.0000**	**0.0000**	**0.0000**	**0.0000**	**0.0000**	**0.0000**	**0.0000**

SLRC - Knoll Ed Center+Meadow 1st Half - Construction - South Coast Air Basin, Annual

EMFAC Off-Model Adjustment Factors for Gasoline Light Duty Vehicle to Account for the SAFE Vehicle Rule Applied

Mitigated Construction On-Site

	ROG	NOx	CO	SO2	Fugitive PM10	Exhaust PM10	PM10 Total	Fugitive PM2.5	Exhaust PM2.5	PM2.5 Total	Bio- CO2	NBio- CO2	Total CO2	CH4	N2O	CO2e
Category	tons/yr										MT/yr					
Fugitive Dust					4.5800e-003	0.0000	4.5800e-003	6.9000e-004	0.0000	6.9000e-004	0.0000	0.0000	0.0000	0.0000	0.0000	0.0000
Off-Road	0.0131	0.1303	0.1335	2.4000e-004		5.4800e-003	5.4800e-003		5.1200e-003	5.1200e-003	0.0000	21.3747	21.3747	5.2900e-003	0.0000	21.5071
Total	**0.0131**	**0.1303**	**0.1335**	**2.4000e-004**	**4.5800e-003**	**5.4800e-003**	**0.0101**	**6.9000e-004**	**5.1200e-003**	**5.8100e-003**	**0.0000**	**21.3747**	**21.3747**	**5.2900e-003**	**0.0000**	**21.5071**

Mitigated Construction Off-Site

	ROG	NOx	CO	SO2	Fugitive PM10	Exhaust PM10	PM10 Total	Fugitive PM2.5	Exhaust PM2.5	PM2.5 Total	Bio- CO2	NBio- CO2	Total CO2	CH4	N2O	CO2e
Category	tons/yr										MT/yr					
Hauling	0.0000	0.0000	0.0000	0.0000	0.0000	0.0000	0.0000	0.0000	0.0000	0.0000	0.0000	0.0000	0.0000	0.0000	0.0000	0.0000
Vendor	0.0000	0.0000	0.0000	0.0000	0.0000	0.0000	0.0000	0.0000	0.0000	0.0000	0.0000	0.0000	0.0000	0.0000	0.0000	0.0000
Worker	0.0000	0.0000	0.0000	0.0000	0.0000	0.0000	0.0000	0.0000	0.0000	0.0000	0.0000	0.0000	0.0000	0.0000	0.0000	0.0000
Total	**0.0000**	**0.0000**	**0.0000**	**0.0000**	**0.0000**	**0.0000**	**0.0000**	**0.0000**	**0.0000**	**0.0000**	**0.0000**	**0.0000**	**0.0000**	**0.0000**	**0.0000**	**0.0000**

SLRC - Knoll Ed Center+Meadow 1st Half - Construction - South Coast Air Basin, Annual

EMFAC Off-Model Adjustment Factors for Gasoline Light Duty Vehicle to Account for the SAFE Vehicle Rule Applied

3.3 Site Preparation - 2025

Unmitigated Construction On-Site

	ROG	NOx	CO	SO2	Fugitive PM10	Exhaust PM10	PM10 Total	Fugitive PM2.5	Exhaust PM2.5	PM2.5 Total	Bio- CO2	NBio- CO2	Total CO2	CH4	N2O	CO2e
Category	tons/yr										MT/yr					
Fugitive Dust					0.0655	0.0000	0.0655	0.0337	0.0000	0.0337	0.0000	0.0000	0.0000	0.0000	0.0000	0.0000
Off-Road	0.0118	0.1197	0.1192	2.1000e-004		5.0700e-003	5.0700e-003		4.6600e-003	4.6600e-003	0.0000	18.4629	18.4629	5.9700e-003	0.0000	18.6122
Total	**0.0118**	**0.1197**	**0.1192**	**2.1000e-004**	**0.0655**	**5.0700e-003**	**0.0706**	**0.0337**	**4.6600e-003**	**0.0383**	**0.0000**	**18.4629**	**18.4629**	**5.9700e-003**	**0.0000**	**18.6122**

Unmitigated Construction Off-Site

	ROG	NOx	CO	SO2	Fugitive PM10	Exhaust PM10	PM10 Total	Fugitive PM2.5	Exhaust PM2.5	PM2.5 Total	Bio- CO2	NBio- CO2	Total CO2	CH4	N2O	CO2e
Category	tons/yr										MT/yr					
Hauling	0.0000	0.0000	0.0000	0.0000	0.0000	0.0000	0.0000	0.0000	0.0000	0.0000	0.0000	0.0000	0.0000	0.0000	0.0000	0.0000
Vendor	0.0000	0.0000	0.0000	0.0000	0.0000	0.0000	0.0000	0.0000	0.0000	0.0000	0.0000	0.0000	0.0000	0.0000	0.0000	0.0000
Worker	0.0000	0.0000	0.0000	0.0000	0.0000	0.0000	0.0000	0.0000	0.0000	0.0000	0.0000	0.0000	0.0000	0.0000	0.0000	0.0000
Total	**0.0000**	**0.0000**	**0.0000**	**0.0000**	**0.0000**	**0.0000**	**0.0000**	**0.0000**	**0.0000**	**0.0000**	**0.0000**	**0.0000**	**0.0000**	**0.0000**	**0.0000**	**0.0000**

Date: 2/18/2022 2:47 PM

SLRC - Knoll Ed Center+Meadow 1st Half - Construction - South Coast Air Basin, Annual

EMFAC Off-Model Adjustment Factors for Gasoline Light Duty Vehicle to Account for the SAFE Vehicle Rule Applied

Mitigated Construction On-Site

	ROG	NOx	CO	SO2	Fugitive PM10	Exhaust PM10	PM10 Total	Fugitive PM2.5	Exhaust PM2.5	PM2.5 Total	Bio- CO2	NBio- CO2	Total CO2	CH4	N2O	CO2e
Category	tons/yr										MT/yr					
Fugitive Dust					0.0256	0.0000	0.0256	0.0131	0.0000	0.0131	0.0000	0.0000	0.0000	0.0000	0.0000	0.0000
Off-Road	0.0118	0.1197	0.1192	2.1000e-004		5.0700e-003	5.0700e-003		4.6600e-003	4.6600e-003	0.0000	18.4629	18.4629	5.9700e-003	0.0000	18.6121
Total	**0.0118**	**0.1197**	**0.1192**	**2.1000e-004**	**0.0256**	**5.0700e-003**	**0.0306**	**0.0131**	**4.6600e-003**	**0.0178**	**0.0000**	**18.4629**	**18.4629**	**5.9700e-003**	**0.0000**	**18.6121**

Mitigated Construction Off-Site

	ROG	NOx	CO	SO2	Fugitive PM10	Exhaust PM10	PM10 Total	Fugitive PM2.5	Exhaust PM2.5	PM2.5 Total	Bio- CO2	NBio- CO2	Total CO2	CH4	N2O	CO2e
Category	tons/yr										MT/yr					
Hauling	0.0000	0.0000	0.0000	0.0000	0.0000	0.0000	0.0000	0.0000	0.0000	0.0000	0.0000	0.0000	0.0000	0.0000	0.0000	0.0000
Vendor	0.0000	0.0000	0.0000	0.0000	0.0000	0.0000	0.0000	0.0000	0.0000	0.0000	0.0000	0.0000	0.0000	0.0000	0.0000	0.0000
Worker	0.0000	0.0000	0.0000	0.0000	0.0000	0.0000	0.0000	0.0000	0.0000	0.0000	0.0000	0.0000	0.0000	0.0000	0.0000	0.0000
Total	**0.0000**	**0.0000**	**0.0000**	**0.0000**	**0.0000**	**0.0000**	**0.0000**	**0.0000**	**0.0000**	**0.0000**	**0.0000**	**0.0000**	**0.0000**	**0.0000**	**0.0000**	**0.0000**

SLRC - Knoll Ed Center+Meadow 1st Half - Construction - South Coast Air Basin, Annual

EMFAC Off-Model Adjustment Factors for Gasoline Light Duty Vehicle to Account for the SAFE Vehicle Rule Applied

3.4 Grading - 2025

Unmitigated Construction On-Site

	ROG	NOx	CO	SO2	Fugitive PM10	Exhaust PM10	PM10 Total	Fugitive PM2.5	Exhaust PM2.5	PM2.5 Total	Bio- CO2	NBio- CO2	Total CO2	CH4	N2O	CO2e
Category	tons/yr										MT/yr					
Fugitive Dust					0.9811	0.0000	0.9811	0.4690	0.0000	0.4690	0.0000	0.0000	0.0000	0.0000	0.0000	0.0000
Off-Road	0.3223	2.9176	2.9248	7.1400e-003		0.1150	0.1150		0.1058	0.1058	0.0000	626.7145	626.7145	0.2027	0.0000	631.7818
Total	**0.3223**	**2.9176**	**2.9248**	**7.1400e-003**	**0.9811**	**0.1150**	**1.0961**	**0.4690**	**0.1058**	**0.5748**	**0.0000**	**626.7145**	**626.7145**	**0.2027**	**0.0000**	**631.7818**

Unmitigated Construction Off-Site

	ROG	NOx	CO	SO2	Fugitive PM10	Exhaust PM10	PM10 Total	Fugitive PM2.5	Exhaust PM2.5	PM2.5 Total	Bio- CO2	NBio- CO2	Total CO2	CH4	N2O	CO2e
Category	tons/yr										MT/yr					
Hauling	0.0000	0.0000	0.0000	0.0000	0.0000	0.0000	0.0000	0.0000	0.0000	0.0000	0.0000	0.0000	0.0000	0.0000	0.0000	0.0000
Vendor	0.0000	0.0000	0.0000	0.0000	0.0000	0.0000	0.0000	0.0000	0.0000	0.0000	0.0000	0.0000	0.0000	0.0000	0.0000	0.0000
Worker	0.0000	0.0000	0.0000	0.0000	0.0000	0.0000	0.0000	0.0000	0.0000	0.0000	0.0000	0.0000	0.0000	0.0000	0.0000	0.0000
Total	**0.0000**	**0.0000**	**0.0000**	**0.0000**	**0.0000**	**0.0000**	**0.0000**	**0.0000**	**0.0000**	**0.0000**	**0.0000**	**0.0000**	**0.0000**	**0.0000**	**0.0000**	**0.0000**

Date: 2/18/2022 2:47 PM

SLRC - Knoll Ed Center+Meadow 1st Half - Construction - South Coast Air Basin, Annual

EMFAC Off-Model Adjustment Factors for Gasoline Light Duty Vehicle to Account for the SAFE Vehicle Rule Applied

Mitigated Construction On-Site

	ROG	NOx	CO	SO2	Fugitive PM10	Exhaust PM10	PM10 Total	Fugitive PM2.5	Exhaust PM2.5	PM2.5 Total	Bio- CO2	NBio- CO2	Total CO2	CH4	N2O	CO2e
Category	tons/yr										MT/yr					
Fugitive Dust					0.3826	0.0000	0.3826	0.1829	0.0000	0.1829	0.0000	0.0000	0.0000	0.0000	0.0000	0.0000
Off-Road	0.3223	2.9176	2.9248	7.1400e-003		0.1150	0.1150		0.1058	0.1058	0.0000	626.7137	626.7137	0.2027	0.0000	631.7810
Total	**0.3223**	**2.9176**	**2.9248**	**7.1400e-003**	**0.3826**	**0.1150**	**0.4976**	**0.1829**	**0.1058**	**0.2887**	**0.0000**	**626.7137**	**626.7137**	**0.2027**	**0.0000**	**631.7810**

Mitigated Construction Off-Site

	ROG	NOx	CO	SO2	Fugitive PM10	Exhaust PM10	PM10 Total	Fugitive PM2.5	Exhaust PM2.5	PM2.5 Total	Bio- CO2	NBio- CO2	Total CO2	CH4	N2O	CO2e
Category	tons/yr										MT/yr					
Hauling	0.0000	0.0000	0.0000	0.0000	0.0000	0.0000	0.0000	0.0000	0.0000	0.0000	0.0000	0.0000	0.0000	0.0000	0.0000	0.0000
Vendor	0.0000	0.0000	0.0000	0.0000	0.0000	0.0000	0.0000	0.0000	0.0000	0.0000	0.0000	0.0000	0.0000	0.0000	0.0000	0.0000
Worker	0.0000	0.0000	0.0000	0.0000	0.0000	0.0000	0.0000	0.0000	0.0000	0.0000	0.0000	0.0000	0.0000	0.0000	0.0000	0.0000
Total	**0.0000**	**0.0000**	**0.0000**	**0.0000**	**0.0000**	**0.0000**	**0.0000**	**0.0000**	**0.0000**	**0.0000**	**0.0000**	**0.0000**	**0.0000**	**0.0000**	**0.0000**	**0.0000**

SLRC - Knoll Ed Center+Meadow 1st Half - Construction - South Coast Air Basin, Annual

EMFAC Off-Model Adjustment Factors for Gasoline Light Duty Vehicle to Account for the SAFE Vehicle Rule Applied

3.4 Grading - 2026

Unmitigated Construction On-Site

	ROG	NOx	CO	SO2	Fugitive PM10	Exhaust PM10	PM10 Total	Fugitive PM2.5	Exhaust PM2.5	PM2.5 Total	Bio- CO2	NBio- CO2	Total CO2	CH4	N2O	CO2e
Category	tons/yr										MT/yr					
Fugitive Dust					0.2404	0.0000	0.2404	0.0619	0.0000	0.0619	0.0000	0.0000	0.0000	0.0000	0.0000	0.0000
Off-Road	0.0319	0.2886	0.2893	7.1000e-004		0.0114	0.0114		0.0105	0.0105	0.0000	61.9828	61.9828	0.0201	0.0000	62.4839
Total	**0.0319**	**0.2886**	**0.2893**	**7.1000e-004**	**0.2404**	**0.0114**	**0.2517**	**0.0619**	**0.0105**	**0.0723**	**0.0000**	**61.9828**	**61.9828**	**0.0201**	**0.0000**	**62.4839**

Unmitigated Construction Off-Site

	ROG	NOx	CO	SO2	Fugitive PM10	Exhaust PM10	PM10 Total	Fugitive PM2.5	Exhaust PM2.5	PM2.5 Total	Bio- CO2	NBio- CO2	Total CO2	CH4	N2O	CO2e
Category	tons/yr										MT/yr					
Hauling	0.0000	0.0000	0.0000	0.0000	0.0000	0.0000	0.0000	0.0000	0.0000	0.0000	0.0000	0.0000	0.0000	0.0000	0.0000	0.0000
Vendor	0.0000	0.0000	0.0000	0.0000	0.0000	0.0000	0.0000	0.0000	0.0000	0.0000	0.0000	0.0000	0.0000	0.0000	0.0000	0.0000
Worker	0.0000	0.0000	0.0000	0.0000	0.0000	0.0000	0.0000	0.0000	0.0000	0.0000	0.0000	0.0000	0.0000	0.0000	0.0000	0.0000
Total	**0.0000**	**0.0000**	**0.0000**	**0.0000**	**0.0000**	**0.0000**	**0.0000**	**0.0000**	**0.0000**	**0.0000**	**0.0000**	**0.0000**	**0.0000**	**0.0000**	**0.0000**	**0.0000**

Date: 2/18/2022 2:47 PM

SLRC - Knoll Ed Center+Meadow 1st Half - Construction - South Coast Air Basin, Annual

EMFAC Off-Model Adjustment Factors for Gasoline Light Duty Vehicle to Account for the SAFE Vehicle Rule Applied

Mitigated Construction On-Site

	ROG	NOx	CO	SO2	Fugitive PM10	Exhaust PM10	PM10 Total	Fugitive PM2.5	Exhaust PM2.5	PM2.5 Total	Bio- CO2	NBio- CO2	Total CO2	CH4	N2O	CO2e
Category	tons/yr										MT/yr					
Fugitive Dust					0.0938	0.0000	0.0938	0.0241	0.0000	0.0241	0.0000	0.0000	0.0000	0.0000	0.0000	0.0000
Off-Road	0.0319	0.2886	0.2893	7.1000e-004		0.0114	0.0114		0.0105	0.0105	0.0000	61.9827	61.9827	0.0201	0.0000	62.4838
Total	**0.0319**	**0.2886**	**0.2893**	**7.1000e-004**	**0.0938**	**0.0114**	**0.1051**	**0.0241**	**0.0105**	**0.0346**	**0.0000**	**61.9827**	**61.9827**	**0.0201**	**0.0000**	**62.4838**

Mitigated Construction Off-Site

	ROG	NOx	CO	SO2	Fugitive PM10	Exhaust PM10	PM10 Total	Fugitive PM2.5	Exhaust PM2.5	PM2.5 Total	Bio- CO2	NBio- CO2	Total CO2	CH4	N2O	CO2e
Category	tons/yr										MT/yr					
Hauling	0.0000	0.0000	0.0000	0.0000	0.0000	0.0000	0.0000	0.0000	0.0000	0.0000	0.0000	0.0000	0.0000	0.0000	0.0000	0.0000
Vendor	0.0000	0.0000	0.0000	0.0000	0.0000	0.0000	0.0000	0.0000	0.0000	0.0000	0.0000	0.0000	0.0000	0.0000	0.0000	0.0000
Worker	0.0000	0.0000	0.0000	0.0000	0.0000	0.0000	0.0000	0.0000	0.0000	0.0000	0.0000	0.0000	0.0000	0.0000	0.0000	0.0000
Total	**0.0000**	**0.0000**	**0.0000**	**0.0000**	**0.0000**	**0.0000**	**0.0000**	**0.0000**	**0.0000**	**0.0000**	**0.0000**	**0.0000**	**0.0000**	**0.0000**	**0.0000**	**0.0000**

SLRC - Knoll Ed Center+Meadow 1st Half - Construction - South Coast Air Basin, Annual

EMFAC Off-Model Adjustment Factors for Gasoline Light Duty Vehicle to Account for the SAFE Vehicle Rule Applied

3.5 Drainage/Trenching/Utilities - 2026

Unmitigated Construction On-Site

	ROG	NOx	CO	SO2	Fugitive PM10	Exhaust PM10	PM10 Total	Fugitive PM2.5	Exhaust PM2.5	PM2.5 Total	Bio- CO2	NBio- CO2	Total CO2	CH4	N2O	CO2e
Category	tons/yr										MT/yr					
Off-Road	0.0186	0.1964	0.1735	3.9000e-004		7.3200e-003	7.3200e-003		6.7400e-003	6.7400e-003	0.0000	34.6195	34.6195	0.0112	0.0000	34.8994
Total	**0.0186**	**0.1964**	**0.1735**	**3.9000e-004**		**7.3200e-003**	**7.3200e-003**		**6.7400e-003**	**6.7400e-003**	**0.0000**	**34.6195**	**34.6195**	**0.0112**	**0.0000**	**34.8994**

Unmitigated Construction Off-Site

	ROG	NOx	CO	SO2	Fugitive PM10	Exhaust PM10	PM10 Total	Fugitive PM2.5	Exhaust PM2.5	PM2.5 Total	Bio- CO2	NBio- CO2	Total CO2	CH4	N2O	CO2e
Category	tons/yr										MT/yr					
Hauling	0.0000	0.0000	0.0000	0.0000	0.0000	0.0000	0.0000	0.0000	0.0000	0.0000	0.0000	0.0000	0.0000	0.0000	0.0000	0.0000
Vendor	0.0000	0.0000	0.0000	0.0000	0.0000	0.0000	0.0000	0.0000	0.0000	0.0000	0.0000	0.0000	0.0000	0.0000	0.0000	0.0000
Worker	0.0000	0.0000	0.0000	0.0000	0.0000	0.0000	0.0000	0.0000	0.0000	0.0000	0.0000	0.0000	0.0000	0.0000	0.0000	0.0000
Total	**0.0000**	**0.0000**	**0.0000**	**0.0000**	**0.0000**	**0.0000**	**0.0000**	**0.0000**	**0.0000**	**0.0000**	**0.0000**	**0.0000**	**0.0000**	**0.0000**	**0.0000**	**0.0000**

SLRC - Knoll Ed Center+Meadow 1st Half - Construction - South Coast Air Basin, Annual

EMFAC Off-Model Adjustment Factors for Gasoline Light Duty Vehicle to Account for the SAFE Vehicle Rule Applied

Mitigated Construction On-Site

	ROG	NOx	CO	SO2	Fugitive PM10	Exhaust PM10	PM10 Total	Fugitive PM2.5	Exhaust PM2.5	PM2.5 Total	Bio- CO2	NBio- CO2	Total CO2	CH4	N2O	CO2e
Category	tons/yr										MT/yr					
Off-Road	0.0186	0.1964	0.1735	3.9000e-004		7.3200e-003	7.3200e-003		6.7400e-003	6.7400e-003	0.0000	34.6194	34.6194	0.0112	0.0000	34.8993
Total	**0.0186**	**0.1964**	**0.1735**	**3.9000e-004**		**7.3200e-003**	**7.3200e-003**		**6.7400e-003**	**6.7400e-003**	**0.0000**	**34.6194**	**34.6194**	**0.0112**	**0.0000**	**34.8993**

Mitigated Construction Off-Site

	ROG	NOx	CO	SO2	Fugitive PM10	Exhaust PM10	PM10 Total	Fugitive PM2.5	Exhaust PM2.5	PM2.5 Total	Bio- CO2	NBio- CO2	Total CO2	CH4	N2O	CO2e
Category	tons/yr										MT/yr					
Hauling	0.0000	0.0000	0.0000	0.0000	0.0000	0.0000	0.0000	0.0000	0.0000	0.0000	0.0000	0.0000	0.0000	0.0000	0.0000	0.0000
Vendor	0.0000	0.0000	0.0000	0.0000	0.0000	0.0000	0.0000	0.0000	0.0000	0.0000	0.0000	0.0000	0.0000	0.0000	0.0000	0.0000
Worker	0.0000	0.0000	0.0000	0.0000	0.0000	0.0000	0.0000	0.0000	0.0000	0.0000	0.0000	0.0000	0.0000	0.0000	0.0000	0.0000
Total	**0.0000**	**0.0000**	**0.0000**	**0.0000**	**0.0000**	**0.0000**	**0.0000**	**0.0000**	**0.0000**	**0.0000**	**0.0000**	**0.0000**	**0.0000**	**0.0000**	**0.0000**	**0.0000**

SLRC - Knoll Ed Center+Meadow 1st Half - Construction - South Coast Air Basin, Annual

EMFAC Off-Model Adjustment Factors for Gasoline Light Duty Vehicle to Account for the SAFE Vehicle Rule Applied

3.6 Foundations - 2026

Unmitigated Construction On-Site

	ROG	NOx	CO	SO2	Fugitive PM10	Exhaust PM10	PM10 Total	Fugitive PM2.5	Exhaust PM2.5	PM2.5 Total	Bio- CO2	NBio- CO2	Total CO2	CH4	N2O	CO2e
Category	tons/yr										MT/yr					
Off-Road	0.0193	0.1550	0.2408	4.2000e-004		6.7200e-003	6.7200e-003		6.5500e-003	6.5500e-003	0.0000	35.5104	35.5104	5.1800e-003	0.0000	35.6399
Total	**0.0193**	**0.1550**	**0.2408**	**4.2000e-004**		**6.7200e-003**	**6.7200e-003**		**6.5500e-003**	**6.5500e-003**	**0.0000**	**35.5104**	**35.5104**	**5.1800e-003**	**0.0000**	**35.6399**

Unmitigated Construction Off-Site

	ROG	NOx	CO	SO2	Fugitive PM10	Exhaust PM10	PM10 Total	Fugitive PM2.5	Exhaust PM2.5	PM2.5 Total	Bio- CO2	NBio- CO2	Total CO2	CH4	N2O	CO2e
Category	tons/yr										MT/yr					
Hauling	0.0000	0.0000	0.0000	0.0000	0.0000	0.0000	0.0000	0.0000	0.0000	0.0000	0.0000	0.0000	0.0000	0.0000	0.0000	0.0000
Vendor	0.0000	0.0000	0.0000	0.0000	0.0000	0.0000	0.0000	0.0000	0.0000	0.0000	0.0000	0.0000	0.0000	0.0000	0.0000	0.0000
Worker	0.0000	0.0000	0.0000	0.0000	0.0000	0.0000	0.0000	0.0000	0.0000	0.0000	0.0000	0.0000	0.0000	0.0000	0.0000	0.0000
Total	**0.0000**	**0.0000**	**0.0000**	**0.0000**	**0.0000**	**0.0000**	**0.0000**	**0.0000**	**0.0000**	**0.0000**	**0.0000**	**0.0000**	**0.0000**	**0.0000**	**0.0000**	**0.0000**

Date: 2/18/2022 2:47 PM

SLRC - Knoll Ed Center+Meadow 1st Half - Construction - South Coast Air Basin, Annual

EMFAC Off-Model Adjustment Factors for Gasoline Light Duty Vehicle to Account for the SAFE Vehicle Rule Applied

Mitigated Construction On-Site

	ROG	NOx	CO	SO2	Fugitive PM10	Exhaust PM10	PM10 Total	Fugitive PM2.5	Exhaust PM2.5	PM2.5 Total	Bio- CO2	NBio- CO2	Total CO2	CH4	N2O	CO2e
Category	tons/yr										MT/yr					
Off-Road	0.0193	0.1550	0.2408	4.2000e-004		6.7200e-003	6.7200e-003		6.5500e-003	6.5500e-003	0.0000	35.5103	35.5103	5.1800e-003	0.0000	35.6399
Total	**0.0193**	**0.1550**	**0.2408**	**4.2000e-004**		**6.7200e-003**	**6.7200e-003**		**6.5500e-003**	**6.5500e-003**	**0.0000**	**35.5103**	**35.5103**	**5.1800e-003**	**0.0000**	**35.6399**

Mitigated Construction Off-Site

	ROG	NOx	CO	SO2	Fugitive PM10	Exhaust PM10	PM10 Total	Fugitive PM2.5	Exhaust PM2.5	PM2.5 Total	Bio- CO2	NBio- CO2	Total CO2	CH4	N2O	CO2e
Category	tons/yr										MT/yr					
Hauling	0.0000	0.0000	0.0000	0.0000	0.0000	0.0000	0.0000	0.0000	0.0000	0.0000	0.0000	0.0000	0.0000	0.0000	0.0000	0.0000
Vendor	0.0000	0.0000	0.0000	0.0000	0.0000	0.0000	0.0000	0.0000	0.0000	0.0000	0.0000	0.0000	0.0000	0.0000	0.0000	0.0000
Worker	0.0000	0.0000	0.0000	0.0000	0.0000	0.0000	0.0000	0.0000	0.0000	0.0000	0.0000	0.0000	0.0000	0.0000	0.0000	0.0000
Total	**0.0000**	**0.0000**	**0.0000**	**0.0000**	**0.0000**	**0.0000**	**0.0000**	**0.0000**	**0.0000**	**0.0000**	**0.0000**	**0.0000**	**0.0000**	**0.0000**	**0.0000**	**0.0000**

SLRC - Knoll Ed Center+Meadow 1st Half - Construction - South Coast Air Basin, Annual

EMFAC Off-Model Adjustment Factors for Gasoline Light Duty Vehicle to Account for the SAFE Vehicle Rule Applied

3.7 Building Construction - 2026

Unmitigated Construction On-Site

	ROG	NOx	CO	SO2	Fugitive PM10	Exhaust PM10	PM10 Total	Fugitive PM2.5	Exhaust PM2.5	PM2.5 Total	Bio- CO2	NBio- CO2	Total CO2	CH4	N2O	CO2e
Category	tons/yr										MT/yr					
Off-Road	0.0874	0.8020	1.0283	1.7300e-003		0.0339	0.0339		0.0318	0.0318	0.0000	149.1193	149.1193	0.0359	0.0000	150.0177
Total	**0.0874**	**0.8020**	**1.0283**	**1.7300e-003**		**0.0339**	**0.0339**		**0.0318**	**0.0318**	**0.0000**	**149.1193**	**149.1193**	**0.0359**	**0.0000**	**150.0177**

Unmitigated Construction Off-Site

	ROG	NOx	CO	SO2	Fugitive PM10	Exhaust PM10	PM10 Total	Fugitive PM2.5	Exhaust PM2.5	PM2.5 Total	Bio- CO2	NBio- CO2	Total CO2	CH4	N2O	CO2e
Category	tons/yr										MT/yr					
Hauling	0.0000	0.0000	0.0000	0.0000	0.0000	0.0000	0.0000	0.0000	0.0000	0.0000	0.0000	0.0000	0.0000	0.0000	0.0000	0.0000
Vendor	0.0000	0.0000	0.0000	0.0000	0.0000	0.0000	0.0000	0.0000	0.0000	0.0000	0.0000	0.0000	0.0000	0.0000	0.0000	0.0000
Worker	0.0000	0.0000	0.0000	0.0000	0.0000	0.0000	0.0000	0.0000	0.0000	0.0000	0.0000	0.0000	0.0000	0.0000	0.0000	0.0000
Total	**0.0000**	**0.0000**	**0.0000**	**0.0000**	**0.0000**	**0.0000**	**0.0000**	**0.0000**	**0.0000**	**0.0000**	**0.0000**	**0.0000**	**0.0000**	**0.0000**	**0.0000**	**0.0000**

SLRC - Knoll Ed Center+Meadow 1st Half - Construction - South Coast Air Basin, Annual

EMFAC Off-Model Adjustment Factors for Gasoline Light Duty Vehicle to Account for the SAFE Vehicle Rule Applied

Mitigated Construction On-Site

	ROG	NOx	CO	SO2	Fugitive PM10	Exhaust PM10	PM10 Total	Fugitive PM2.5	Exhaust PM2.5	PM2.5 Total	Bio- CO2	NBio- CO2	Total CO2	CH4	N2O	CO2e
Category	tons/yr										MT/yr					
Off-Road	0.0874	0.8020	1.0283	1.7300e-003		0.0339	0.0339		0.0318	0.0318	0.0000	149.1191	149.1191	0.0359	0.0000	150.0175
Total	**0.0874**	**0.8020**	**1.0283**	**1.7300e-003**		**0.0339**	**0.0339**		**0.0318**	**0.0318**	**0.0000**	**149.1191**	**149.1191**	**0.0359**	**0.0000**	**150.0175**

Mitigated Construction Off-Site

	ROG	NOx	CO	SO2	Fugitive PM10	Exhaust PM10	PM10 Total	Fugitive PM2.5	Exhaust PM2.5	PM2.5 Total	Bio- CO2	NBio- CO2	Total CO2	CH4	N2O	CO2e
Category	tons/yr										MT/yr					
Hauling	0.0000	0.0000	0.0000	0.0000	0.0000	0.0000	0.0000	0.0000	0.0000	0.0000	0.0000	0.0000	0.0000	0.0000	0.0000	0.0000
Vendor	0.0000	0.0000	0.0000	0.0000	0.0000	0.0000	0.0000	0.0000	0.0000	0.0000	0.0000	0.0000	0.0000	0.0000	0.0000	0.0000
Worker	0.0000	0.0000	0.0000	0.0000	0.0000	0.0000	0.0000	0.0000	0.0000	0.0000	0.0000	0.0000	0.0000	0.0000	0.0000	0.0000
Total	**0.0000**	**0.0000**	**0.0000**	**0.0000**	**0.0000**	**0.0000**	**0.0000**	**0.0000**	**0.0000**	**0.0000**	**0.0000**	**0.0000**	**0.0000**	**0.0000**	**0.0000**	**0.0000**

SLRC - Knoll Ed Center+Meadow 1st Half - Construction - South Coast Air Basin, Annual

EMFAC Off-Model Adjustment Factors for Gasoline Light Duty Vehicle to Account for the SAFE Vehicle Rule Applied

3.8 Landscaping/Other Finishing - 2026

Unmitigated Construction On-Site

	ROG	NOx	CO	SO2	Fugitive PM10	Exhaust PM10	PM10 Total	Fugitive PM2.5	Exhaust PM2.5	PM2.5 Total	Bio- CO2	NBio- CO2	Total CO2	CH4	N2O	CO2e
Category	tons/yr										MT/yr					
Off-Road	0.0186	0.1863	0.1785	3.6000e-004		8.1400e-003	8.1400e-003		7.4900e-003	7.4900e-003	0.0000	32.0345	32.0345	0.0104	0.0000	32.2935
Total	**0.0186**	**0.1863**	**0.1785**	**3.6000e-004**		**8.1400e-003**	**8.1400e-003**		**7.4900e-003**	**7.4900e-003**	**0.0000**	**32.0345**	**32.0345**	**0.0104**	**0.0000**	**32.2935**

Unmitigated Construction Off-Site

	ROG	NOx	CO	SO2	Fugitive PM10	Exhaust PM10	PM10 Total	Fugitive PM2.5	Exhaust PM2.5	PM2.5 Total	Bio- CO2	NBio- CO2	Total CO2	CH4	N2O	CO2e
Category	tons/yr										MT/yr					
Hauling	0.0000	0.0000	0.0000	0.0000	0.0000	0.0000	0.0000	0.0000	0.0000	0.0000	0.0000	0.0000	0.0000	0.0000	0.0000	0.0000
Vendor	0.0000	0.0000	0.0000	0.0000	0.0000	0.0000	0.0000	0.0000	0.0000	0.0000	0.0000	0.0000	0.0000	0.0000	0.0000	0.0000
Worker	0.0000	0.0000	0.0000	0.0000	0.0000	0.0000	0.0000	0.0000	0.0000	0.0000	0.0000	0.0000	0.0000	0.0000	0.0000	0.0000
Total	**0.0000**	**0.0000**	**0.0000**	**0.0000**	**0.0000**	**0.0000**	**0.0000**	**0.0000**	**0.0000**	**0.0000**	**0.0000**	**0.0000**	**0.0000**	**0.0000**	**0.0000**	**0.0000**

Date: 2/18/2022 2:47 PM

SLRC - Knoll Ed Center+Meadow 1st Half - Construction - South Coast Air Basin, Annual

EMFAC Off-Model Adjustment Factors for Gasoline Light Duty Vehicle to Account for the SAFE Vehicle Rule Applied

Mitigated Construction On-Site

	ROG	NOx	CO	SO2	Fugitive PM10	Exhaust PM10	PM10 Total	Fugitive PM2.5	Exhaust PM2.5	PM2.5 Total	Bio- CO2	NBio- CO2	Total CO2	CH4	N2O	CO2e
Category	tons/yr										MT/yr					
Off-Road	0.0186	0.1863	0.1785	3.6000e-004		8.1400e-003	8.1400e-003		7.4900e-003	7.4900e-003	0.0000	32.0344	32.0344	0.0104	0.0000	32.2934
Total	**0.0186**	**0.1863**	**0.1785**	**3.6000e-004**		**8.1400e-003**	**8.1400e-003**		**7.4900e-003**	**7.4900e-003**	**0.0000**	**32.0344**	**32.0344**	**0.0104**	**0.0000**	**32.2934**

Mitigated Construction Off-Site

	ROG	NOx	CO	SO2	Fugitive PM10	Exhaust PM10	PM10 Total	Fugitive PM2.5	Exhaust PM2.5	PM2.5 Total	Bio- CO2	NBio- CO2	Total CO2	CH4	N2O	CO2e
Category	tons/yr										MT/yr					
Hauling	0.0000	0.0000	0.0000	0.0000	0.0000	0.0000	0.0000	0.0000	0.0000	0.0000	0.0000	0.0000	0.0000	0.0000	0.0000	0.0000
Vendor	0.0000	0.0000	0.0000	0.0000	0.0000	0.0000	0.0000	0.0000	0.0000	0.0000	0.0000	0.0000	0.0000	0.0000	0.0000	0.0000
Worker	0.0000	0.0000	0.0000	0.0000	0.0000	0.0000	0.0000	0.0000	0.0000	0.0000	0.0000	0.0000	0.0000	0.0000	0.0000	0.0000
Total	**0.0000**	**0.0000**	**0.0000**	**0.0000**	**0.0000**	**0.0000**	**0.0000**	**0.0000**	**0.0000**	**0.0000**	**0.0000**	**0.0000**	**0.0000**	**0.0000**	**0.0000**	**0.0000**

SLRC - Knoll Ed Center+Meadow 1st Half - Construction - South Coast Air Basin, Annual

EMFAC Off-Model Adjustment Factors for Gasoline Light Duty Vehicle to Account for the SAFE Vehicle Rule Applied

3.9 Waterside Construction (Piles) - 2026

Unmitigated Construction On-Site

	ROG	NOx	CO	SO2	Fugitive PM10	Exhaust PM10	PM10 Total	Fugitive PM2.5	Exhaust PM2.5	PM2.5 Total	Bio- CO2	NBio- CO2	Total CO2	CH4	N2O	CO2e
Category	tons/yr										MT/yr					
Off-Road	0.0229	0.2229	0.2101	6.4000e-004		8.7500e-003	8.7500e-003		8.0500e-003	8.0500e-003	0.0000	56.4583	56.4583	0.0183	0.0000	56.9148
Total	**0.0229**	**0.2229**	**0.2101**	**6.4000e-004**		**8.7500e-003**	**8.7500e-003**		**8.0500e-003**	**8.0500e-003**	**0.0000**	**56.4583**	**56.4583**	**0.0183**	**0.0000**	**56.9148**

Unmitigated Construction Off-Site

	ROG	NOx	CO	SO2	Fugitive PM10	Exhaust PM10	PM10 Total	Fugitive PM2.5	Exhaust PM2.5	PM2.5 Total	Bio- CO2	NBio- CO2	Total CO2	CH4	N2O	CO2e
Category	tons/yr										MT/yr					
Hauling	0.0000	0.0000	0.0000	0.0000	0.0000	0.0000	0.0000	0.0000	0.0000	0.0000	0.0000	0.0000	0.0000	0.0000	0.0000	0.0000
Vendor	0.0000	0.0000	0.0000	0.0000	0.0000	0.0000	0.0000	0.0000	0.0000	0.0000	0.0000	0.0000	0.0000	0.0000	0.0000	0.0000
Worker	0.0000	0.0000	0.0000	0.0000	0.0000	0.0000	0.0000	0.0000	0.0000	0.0000	0.0000	0.0000	0.0000	0.0000	0.0000	0.0000
Total	**0.0000**	**0.0000**	**0.0000**	**0.0000**	**0.0000**	**0.0000**	**0.0000**	**0.0000**	**0.0000**	**0.0000**	**0.0000**	**0.0000**	**0.0000**	**0.0000**	**0.0000**	**0.0000**

SLRC - Knoll Ed Center+Meadow 1st Half - Construction - South Coast Air Basin, Annual

EMFAC Off-Model Adjustment Factors for Gasoline Light Duty Vehicle to Account for the SAFE Vehicle Rule Applied

Mitigated Construction On-Site

	ROG	NOx	CO	SO2	Fugitive PM10	Exhaust PM10	PM10 Total	Fugitive PM2.5	Exhaust PM2.5	PM2.5 Total	Bio- CO2	NBio- CO2	Total CO2	CH4	N2O	CO2e
Category	tons/yr										MT/yr					
Off-Road	0.0229	0.2229	0.2101	6.4000e-004		8.7500e-003	8.7500e-003		8.0500e-003	8.0500e-003	0.0000	56.4582	56.4582	0.0183	0.0000	56.9147
Total	**0.0229**	**0.2229**	**0.2101**	**6.4000e-004**		**8.7500e-003**	**8.7500e-003**		**8.0500e-003**	**8.0500e-003**	**0.0000**	**56.4582**	**56.4582**	**0.0183**	**0.0000**	**56.9147**

Mitigated Construction Off-Site

	ROG	NOx	CO	SO2	Fugitive PM10	Exhaust PM10	PM10 Total	Fugitive PM2.5	Exhaust PM2.5	PM2.5 Total	Bio- CO2	NBio- CO2	Total CO2	CH4	N2O	CO2e
Category	tons/yr										MT/yr					
Hauling	0.0000	0.0000	0.0000	0.0000	0.0000	0.0000	0.0000	0.0000	0.0000	0.0000	0.0000	0.0000	0.0000	0.0000	0.0000	0.0000
Vendor	0.0000	0.0000	0.0000	0.0000	0.0000	0.0000	0.0000	0.0000	0.0000	0.0000	0.0000	0.0000	0.0000	0.0000	0.0000	0.0000
Worker	0.0000	0.0000	0.0000	0.0000	0.0000	0.0000	0.0000	0.0000	0.0000	0.0000	0.0000	0.0000	0.0000	0.0000	0.0000	0.0000
Total	**0.0000**	**0.0000**	**0.0000**	**0.0000**	**0.0000**	**0.0000**	**0.0000**	**0.0000**	**0.0000**	**0.0000**	**0.0000**	**0.0000**	**0.0000**	**0.0000**	**0.0000**	**0.0000**

SLRC - Knoll Ed Center+Meadow 1st Half - Construction - South Coast Air Basin, Annual

EMFAC Off-Model Adjustment Factors for Gasoline Light Duty Vehicle to Account for the SAFE Vehicle Rule Applied

3.10 Paving - 2026

Unmitigated Construction On-Site

	ROG	NOx	CO	SO2	Fugitive PM10	Exhaust PM10	PM10 Total	Fugitive PM2.5	Exhaust PM2.5	PM2.5 Total	Bio- CO2	NBio- CO2	Total CO2	CH4	N2O	CO2e
Category	tons/yr										MT/yr					
Off-Road	0.0301	0.2609	0.4067	6.8000e-004		0.0119	0.0119		0.0113	0.0113	0.0000	58.0239	58.0239	0.0125	0.0000	58.3355
Paving	2.5500e-003					0.0000	0.0000		0.0000	0.0000	0.0000	0.0000	0.0000	0.0000	0.0000	0.0000
Total	**0.0327**	**0.2609**	**0.4067**	**6.8000e-004**		**0.0119**	**0.0119**		**0.0113**	**0.0113**	**0.0000**	**58.0239**	**58.0239**	**0.0125**	**0.0000**	**58.3355**

Unmitigated Construction Off-Site

	ROG	NOx	CO	SO2	Fugitive PM10	Exhaust PM10	PM10 Total	Fugitive PM2.5	Exhaust PM2.5	PM2.5 Total	Bio- CO2	NBio- CO2	Total CO2	CH4	N2O	CO2e
Category	tons/yr										MT/yr					
Hauling	0.0000	0.0000	0.0000	0.0000	0.0000	0.0000	0.0000	0.0000	0.0000	0.0000	0.0000	0.0000	0.0000	0.0000	0.0000	0.0000
Vendor	0.0000	0.0000	0.0000	0.0000	0.0000	0.0000	0.0000	0.0000	0.0000	0.0000	0.0000	0.0000	0.0000	0.0000	0.0000	0.0000
Worker	0.0000	0.0000	0.0000	0.0000	0.0000	0.0000	0.0000	0.0000	0.0000	0.0000	0.0000	0.0000	0.0000	0.0000	0.0000	0.0000
Total	**0.0000**	**0.0000**	**0.0000**	**0.0000**	**0.0000**	**0.0000**	**0.0000**	**0.0000**	**0.0000**	**0.0000**	**0.0000**	**0.0000**	**0.0000**	**0.0000**	**0.0000**	**0.0000**

Date: 2/18/2022 2:47 PM

SLRC - Knoll Ed Center+Meadow 1st Half - Construction - South Coast Air Basin, Annual

EMFAC Off-Model Adjustment Factors for Gasoline Light Duty Vehicle to Account for the SAFE Vehicle Rule Applied

Mitigated Construction On-Site

	ROG	NOx	CO	SO2	Fugitive PM10	Exhaust PM10	PM10 Total	Fugitive PM2.5	Exhaust PM2.5	PM2.5 Total	Bio- CO2	NBio- CO2	Total CO2	CH4	N2O	CO2e
Category	tons/yr										MT/yr					
Off-Road	0.0301	0.2609	0.4067	6.8000e-004		0.0119	0.0119		0.0113	0.0113	0.0000	58.0238	58.0238	0.0125	0.0000	58.3354
Paving	2.5500e-003					0.0000	0.0000		0.0000	0.0000	0.0000	0.0000	0.0000	0.0000	0.0000	0.0000
Total	**0.0327**	**0.2609**	**0.4067**	**6.8000e-004**		**0.0119**	**0.0119**		**0.0113**	**0.0113**	**0.0000**	**58.0238**	**58.0238**	**0.0125**	**0.0000**	**58.3354**

Mitigated Construction Off-Site

	ROG	NOx	CO	SO2	Fugitive PM10	Exhaust PM10	PM10 Total	Fugitive PM2.5	Exhaust PM2.5	PM2.5 Total	Bio- CO2	NBio- CO2	Total CO2	CH4	N2O	CO2e
Category	tons/yr										MT/yr					
Hauling	0.0000	0.0000	0.0000	0.0000	0.0000	0.0000	0.0000	0.0000	0.0000	0.0000	0.0000	0.0000	0.0000	0.0000	0.0000	0.0000
Vendor	0.0000	0.0000	0.0000	0.0000	0.0000	0.0000	0.0000	0.0000	0.0000	0.0000	0.0000	0.0000	0.0000	0.0000	0.0000	0.0000
Worker	0.0000	0.0000	0.0000	0.0000	0.0000	0.0000	0.0000	0.0000	0.0000	0.0000	0.0000	0.0000	0.0000	0.0000	0.0000	0.0000
Total	**0.0000**	**0.0000**	**0.0000**	**0.0000**	**0.0000**	**0.0000**	**0.0000**	**0.0000**	**0.0000**	**0.0000**	**0.0000**	**0.0000**	**0.0000**	**0.0000**	**0.0000**	**0.0000**

SLRC - Knoll Ed Center+Meadow 1st Half - Construction - South Coast Air Basin, Annual

EMFAC Off-Model Adjustment Factors for Gasoline Light Duty Vehicle to Account for the SAFE Vehicle Rule Applied

3.11 Architectural Coating - 2026

Unmitigated Construction On-Site

	ROG	NOx	CO	SO2	Fugitive PM10	Exhaust PM10	PM10 Total	Fugitive PM2.5	Exhaust PM2.5	PM2.5 Total	Bio- CO2	NBio- CO2	Total CO2	CH4	N2O	CO2e
Category	tons/yr										MT/yr					
Archit. Coating	0.0289					0.0000	0.0000		0.0000	0.0000	0.0000	0.0000	0.0000	0.0000	0.0000	0.0000
Off-Road	7.9700e-003	0.0535	0.0844	1.4000e-004		2.4000e-003	2.4000e-003		2.4000e-003	2.4000e-003	0.0000	11.9152	11.9152	6.5000e-004	0.0000	11.9314
Total	**0.0369**	**0.0535**	**0.0844**	**1.4000e-004**		**2.4000e-003**	**2.4000e-003**		**2.4000e-003**	**2.4000e-003**	**0.0000**	**11.9152**	**11.9152**	**6.5000e-004**	**0.0000**	**11.9314**

Unmitigated Construction Off-Site

	ROG	NOx	CO	SO2	Fugitive PM10	Exhaust PM10	PM10 Total	Fugitive PM2.5	Exhaust PM2.5	PM2.5 Total	Bio- CO2	NBio- CO2	Total CO2	CH4	N2O	CO2e
Category	tons/yr										MT/yr					
Hauling	0.0000	0.0000	0.0000	0.0000	0.0000	0.0000	0.0000	0.0000	0.0000	0.0000	0.0000	0.0000	0.0000	0.0000	0.0000	0.0000
Vendor	0.0000	0.0000	0.0000	0.0000	0.0000	0.0000	0.0000	0.0000	0.0000	0.0000	0.0000	0.0000	0.0000	0.0000	0.0000	0.0000
Worker	0.0000	0.0000	0.0000	0.0000	0.0000	0.0000	0.0000	0.0000	0.0000	0.0000	0.0000	0.0000	0.0000	0.0000	0.0000	0.0000
Total	**0.0000**	**0.0000**	**0.0000**	**0.0000**	**0.0000**	**0.0000**	**0.0000**	**0.0000**	**0.0000**	**0.0000**	**0.0000**	**0.0000**	**0.0000**	**0.0000**	**0.0000**	**0.0000**

SLRC - Knoll Ed Center+Meadow 1st Half - Construction - South Coast Air Basin, Annual

EMFAC Off-Model Adjustment Factors for Gasoline Light Duty Vehicle to Account for the SAFE Vehicle Rule Applied

Mitigated Construction On-Site

	ROG	NOx	CO	SO2	Fugitive PM10	Exhaust PM10	PM10 Total	Fugitive PM2.5	Exhaust PM2.5	PM2.5 Total	Bio- CO2	NBio- CO2	Total CO2	CH4	N2O	CO2e
Category	tons/yr										MT/yr					
Archit. Coating	0.0289					0.0000	0.0000		0.0000	0.0000	0.0000	0.0000	0.0000	0.0000	0.0000	0.0000
Off-Road	7.9700e-003	0.0535	0.0844	1.4000e-004		2.4000e-003	2.4000e-003		2.4000e-003	2.4000e-003	0.0000	11.9152	11.9152	6.5000e-004	0.0000	11.9314
Total	**0.0369**	**0.0535**	**0.0844**	**1.4000e-004**		**2.4000e-003**	**2.4000e-003**		**2.4000e-003**	**2.4000e-003**	**0.0000**	**11.9152**	**11.9152**	**6.5000e-004**	**0.0000**	**11.9314**

Mitigated Construction Off-Site

	ROG	NOx	CO	SO2	Fugitive PM10	Exhaust PM10	PM10 Total	Fugitive PM2.5	Exhaust PM2.5	PM2.5 Total	Bio- CO2	NBio- CO2	Total CO2	CH4	N2O	CO2e
Category	tons/yr										MT/yr					
Hauling	0.0000	0.0000	0.0000	0.0000	0.0000	0.0000	0.0000	0.0000	0.0000	0.0000	0.0000	0.0000	0.0000	0.0000	0.0000	0.0000
Vendor	0.0000	0.0000	0.0000	0.0000	0.0000	0.0000	0.0000	0.0000	0.0000	0.0000	0.0000	0.0000	0.0000	0.0000	0.0000	0.0000
Worker	0.0000	0.0000	0.0000	0.0000	0.0000	0.0000	0.0000	0.0000	0.0000	0.0000	0.0000	0.0000	0.0000	0.0000	0.0000	0.0000
Total	**0.0000**	**0.0000**	**0.0000**	**0.0000**	**0.0000**	**0.0000**	**0.0000**	**0.0000**	**0.0000**	**0.0000**	**0.0000**	**0.0000**	**0.0000**	**0.0000**	**0.0000**	**0.0000**

SLRC - East&West Narrows - Construction - South Coast Air Basin, Annual

EMFAC Off-Model Adjustment Factors for Gasoline Light Duty Vehicle to Account for the SAFE Vehicle Rule Applied

SLRC - East&West Narrows - Construction

South Coast Air Basin, Annual

1.0 Project Characteristics

1.1 Land Usage

Land Uses	Size	Metric	Lot Acreage	Floor Surface Area	Population
Other Asphalt Surfaces	2.80	Acre	2.80	121,925.00	0
City Park	3.63	Acre	3.63	158,175.00	0

1.2 Other Project Characteristics

Urbanization	Urban	**Wind Speed (m/s)**	2.2	**Precipitation Freq (Days)**	31
Climate Zone	12			**Operational Year**	2029
Utility Company	Los Angeles Department of Water & Power				
CO2 Intensity (lb/MWhr)	691.98	**CH4 Intensity (lb/MWhr)**	0.033	**N2O Intensity (lb/MWhr)**	0.004

1.3 User Entered Comments & Non-Default Data

Project Characteristics -

Land Use - see construction assumptions

Construction Phase - see construction assumptions

Off-road Equipment - see construction assumptions

Off-road Equipment - see construction assumptions

Off-road Equipment -

Off-road Equipment - see construction assumptions

Off-road Equipment - see construction assumptions

Off-road Equipment - see construction assumptions

Off-road Equipment - see construction assumptions

Off-road Equipment - see construction assumptions

Date: 1/21/2022 6:04 PM

SLRC - East&West Narrows - Construction - South Coast Air Basin, Annual

EMFAC Off-Model Adjustment Factors for Gasoline Light Duty Vehicle to Account for the SAFE Vehicle Rule Applied

Trips and VMT - construction mobile emissions calculated outside of CalEEMod.

Demolition -

Grading -

Construction Off-road Equipment Mitigation -

Table Name	Column Name	Default Value	New Value
tblConstDustMitigation	WaterUnpavedRoadVehicleSpeed	0	15
tblConstructionPhase	NumDays	20.00	30.00
tblConstructionPhase	NumDays	10.00	30.00
tblConstructionPhase	NumDays	230.00	100.00
tblConstructionPhase	NumDays	230.00	160.00
tblConstructionPhase	NumDays	20.00	100.00
tblConstructionPhase	NumDays	230.00	100.00
tblConstructionPhase	NumDays	230.00	100.00
tblConstructionPhase	NumDaysWeek	5.00	6.00
tblConstructionPhase	NumDaysWeek	5.00	6.00
tblConstructionPhase	NumDaysWeek	5.00	6.00
tblConstructionPhase	NumDaysWeek	5.00	6.00
tblConstructionPhase	NumDaysWeek	5.00	6.00
tblConstructionPhase	NumDaysWeek	5.00	6.00
tblConstructionPhase	NumDaysWeek	5.00	6.00
tblConstructionPhase	NumDaysWeek	5.00	6.00
tblGrading	MaterialExported	0.00	200.00
tblLandUse	LandUseSquareFeet	121,968.00	121,925.00
tblLandUse	LandUseSquareFeet	158,122.80	158,175.00
tblOffRoadEquipment	OffRoadEquipmentUnitAmount	1.00	0.00
tblOffRoadEquipment	OffRoadEquipmentUnitAmount	1.00	0.00
tblOffRoadEquipment	OffRoadEquipmentUnitAmount	3.00	0.00
tblOffRoadEquipment	OffRoadEquipmentUnitAmount	3.00	0.00

SLRC - East&West Narrows - Construction - South Coast Air Basin, Annual

EMFAC Off-Model Adjustment Factors for Gasoline Light Duty Vehicle to Account for the SAFE Vehicle Rule Applied

tblOffRoadEquipment	OffRoadEquipmentUnitAmount	3.00	1.00
tblOffRoadEquipment	OffRoadEquipmentUnitAmount	3.00	1.00
tblOffRoadEquipment	OffRoadEquipmentUnitAmount	3.00	0.00
tblOffRoadEquipment	OffRoadEquipmentUnitAmount	1.00	0.00
tblOffRoadEquipment	OffRoadEquipmentUnitAmount	1.00	0.00
tblOffRoadEquipment	OffRoadEquipmentUnitAmount	1.00	0.00
tblOffRoadEquipment	OffRoadEquipmentUnitAmount	2.00	1.00
tblOffRoadEquipment	OffRoadEquipmentUnitAmount	2.00	1.00
tblOffRoadEquipment	OffRoadEquipmentUnitAmount	2.00	1.00
tblOffRoadEquipment	OffRoadEquipmentUnitAmount	2.00	1.00
tblOffRoadEquipment	OffRoadEquipmentUnitAmount	3.00	1.00
tblOffRoadEquipment	OffRoadEquipmentUnitAmount	3.00	0.00
tblOffRoadEquipment	OffRoadEquipmentUnitAmount	3.00	1.00
tblOffRoadEquipment	OffRoadEquipmentUnitAmount	3.00	1.00
tblOffRoadEquipment	OffRoadEquipmentUnitAmount	1.00	0.00
tblOffRoadEquipment	OffRoadEquipmentUnitAmount	1.00	0.00
tblOffRoadEquipment	OffRoadEquipmentUnitAmount	1.00	0.00
tblOffRoadEquipment	PhaseName	Building Construction	Structure Construction
tblOffRoadEquipment	PhaseName	Building Construction	Structure Construction
tblOffRoadEquipment	PhaseName	Building Construction	Structure Construction
tblOffRoadEquipment	PhaseName	Building Construction	Structure Construction
tblOffRoadEquipment	PhaseName	Building Construction	Structure Construction
tblOffRoadEquipment	UsageHours	7.00	8.00
tblOffRoadEquipment	UsageHours	7.00	8.00
tblOffRoadEquipment	UsageHours	7.00	8.00
tblOffRoadEquipment	UsageHours	7.00	8.00
tblOffRoadEquipment	UsageHours	7.00	8.00
tblOnRoadDust	PhaseName	Building Construction	Structure Construction
tblTripsAndVMT	HaulingTripNumber	616.00	0.00

SLRC - East&West Narrows - Construction - South Coast Air Basin, Annual

EMFAC Off-Model Adjustment Factors for Gasoline Light Duty Vehicle to Account for the SAFE Vehicle Rule Applied

tblTripsAndVMT	HaulingTripNumber	25.00	0.00
tblTripsAndVMT	PhaseName	Building Construction	Structure Construction
tblTripsAndVMT	VendorTripNumber	46.00	0.00
tblTripsAndVMT	VendorTripNumber	46.00	0.00
tblTripsAndVMT	VendorTripNumber	46.00	0.00
tblTripsAndVMT	VendorTripNumber	46.00	0.00
tblTripsAndVMT	WorkerTripNumber	13.00	0.00
tblTripsAndVMT	WorkerTripNumber	18.00	0.00
tblTripsAndVMT	WorkerTripNumber	118.00	0.00
tblTripsAndVMT	WorkerTripNumber	15.00	0.00
tblTripsAndVMT	WorkerTripNumber	20.00	0.00
tblTripsAndVMT	WorkerTripNumber	118.00	0.00
tblTripsAndVMT	WorkerTripNumber	118.00	0.00
tblTripsAndVMT	WorkerTripNumber	118.00	0.00

2.0 Emissions Summary

2.1 Overall Construction

Unmitigated Construction

	ROG	NOx	CO	SO2	Fugitive PM10	Exhaust PM10	PM10 Total	Fugitive PM2.5	Exhaust PM2.5	PM2.5 Total	Bio- CO2	NBio- CO2	Total CO2	CH4	N2O	CO2e
Year	tons/yr										MT/yr					
2027	0.1070	1.0461	1.1878	2.1900e-003	0.1649	0.0438	0.2087	0.0606	0.0404	0.1010	0.0000	191.7624	191.7624	0.0596	0.0000	193.2522
2028	0.2851	2.7969	3.1346	5.9400e-003	0.0000	0.1154	0.1154	0.0000	0.1062	0.1062	0.0000	521.9120	521.9120	0.1688	0.0000	526.1319
2029	0.2408	2.1621	2.7159	5.1700e-003	0.0000	0.0907	0.0907	0.0000	0.0854	0.0854	0.0000	445.6698	445.6698	0.1097	0.0000	448.4133
Maximum	**0.2851**	**2.7969**	**3.1346**	**5.9400e-003**	**0.1649**	**0.1154**	**0.2087**	**0.0606**	**0.1062**	**0.1062**	**0.0000**	**521.9120**	**521.9120**	**0.1688**	**0.0000**	**526.1319**

Date: 1/21/2022 6:04 PM

SLRC - East&West Narrows - Construction - South Coast Air Basin, Annual

EMFAC Off-Model Adjustment Factors for Gasoline Light Duty Vehicle to Account for the SAFE Vehicle Rule Applied

Mitigated Construction

	ROG	NOx	CO	SO2	Fugitive PM10	Exhaust PM10	PM10 Total	Fugitive PM2.5	Exhaust PM2.5	PM2.5 Total	Bio- CO2	NBio- CO2	Total CO2	CH4	N2O	CO2e
Year	tons/yr										MT/yr					
2027	0.1070	1.0461	1.1878	2.1900e-003	0.0643	0.0438	0.1081	0.0236	0.0404	0.0640	0.0000	191.7622	191.7622	0.0596	0.0000	193.2519
2028	0.2851	2.7969	3.1346	5.9400e-003	0.0000	0.1154	0.1154	0.0000	0.1062	0.1062	0.0000	521.9114	521.9114	0.1688	0.0000	526.1313
2029	0.2408	2.1621	2.7159	5.1700e-003	0.0000	0.0907	0.0907	0.0000	0.0854	0.0854	0.0000	445.6693	445.6693	0.1097	0.0000	448.4128
Maximum	**0.2851**	**2.7969**	**3.1346**	**5.9400e-003**	**0.0643**	**0.1154**	**0.1154**	**0.0236**	**0.1062**	**0.1062**	**0.0000**	**521.9114**	**521.9114**	**0.1688**	**0.0000**	**526.1313**

	ROG	NOx	CO	SO2	Fugitive PM10	Exhaust PM10	PM10 Total	Fugitive PM2.5	Exhaust PM2.5	PM2.5 Total	Bio- CO2	NBio-CO2	Total CO2	CH4	N20	CO2e
Percent Reduction	**0.00**	**0.00**	**0.00**	**0.00**	**61.00**	**0.01**	**24.25**	**60.99**	**0.00**	**12.64**	**0.00**	**0.00**	**0.00**	**0.00**	**0.00**	**0.00**

Quarter	Start Date	End Date	Maximum Unmitigated ROG + NOX (tons/quarter)	Maximum Mitigated ROG + NOX (tons/quarter)
1	8-1-2027	10-31-2027	0.6374	0.6374
2	11-1-2027	1-31-2028	0.7765	0.7765
3	2-1-2028	4-30-2028	0.7596	0.7596
4	5-1-2028	7-31-2028	0.7765	0.7765
5	8-1-2028	10-31-2028	0.7765	0.7765
6	11-1-2028	1-31-2029	0.6251	0.6251
7	2-1-2029	4-30-2029	0.5412	0.5412
8	5-1-2029	7-31-2029	1.3506	1.3506

SLRC - East&West Narrows - Construction - South Coast Air Basin, Annual

EMFAC Off-Model Adjustment Factors for Gasoline Light Duty Vehicle to Account for the SAFE Vehicle Rule Applied

9	**8-1-2029**	**9-30-2029**	0.3897	0.3897
		Highest	1.3506	1.3506

3.0 Construction Detail

Construction Phase

Phase Number	Phase Name	Phase Type	Start Date	End Date	Num Days Week	Num Days	Phase Description
1	Demolition	Demolition	8/1/2027	9/5/2027	6	30	
2	Site Preparation	Site Preparation	9/6/2027	10/10/2027	6	30	
3	Drainage/Utilities/Trenching	Trenching	10/11/2027	1/7/2029	6	390	
4	Foundations	Building Construction	1/8/2029	5/3/2029	6	100	
5	Structure Construction	Building Construction	2/27/2029	8/31/2029	6	160	
6	Landscaping/Other Finishing	Building Construction	5/1/2029	8/24/2029	6	100	
7	Water Construction (Piles)	Building Construction	5/1/2029	8/24/2029	6	100	
8	Paving	Paving	5/1/2029	8/24/2029	6	100	

Acres of Grading (Site Preparation Phase): 15

Acres of Grading (Grading Phase): 0

Acres of Paving: 2.8

Residential Indoor: 0; Residential Outdoor: 0; Non-Residential Indoor: 0; Non-Residential Outdoor: 0; Striped Parking Area: 0 (Architectural Coating –

OffRoad Equipment

Phase Name	Offroad Equipment Type	Amount	Usage Hours	Horse Power	Load Factor
Demolition	Concrete/Industrial Saws	0	8.00	81	0.73
Demolition	Excavators	0	8.00	158	0.38
Demolition	Generator Sets	1	8.00	84	0.74
Demolition	Rubber Tired Dozers	1	8.00	247	0.40

SLRC - East&West Narrows - Construction - South Coast Air Basin, Annual

EMFAC Off-Model Adjustment Factors for Gasoline Light Duty Vehicle to Account for the SAFE Vehicle Rule Applied

Demolition	Tractors/Loaders/Backhoes	3	8.00	97	0.37
Site Preparation	Excavators	2	8.00	158	0.38
Site Preparation	Rubber Tired Dozers	1	8.00	247	0.40
Site Preparation	Tractors/Loaders/Backhoes	4	8.00	97	0.37
Structure Construction	Cranes	1	8.00	231	0.29
Structure Construction	Forklifts	1	8.00	89	0.20
Structure Construction	Generator Sets	1	8.00	84	0.74
Structure Construction	Tractors/Loaders/Backhoes	3	8.00	97	0.37
Structure Construction	Welders	1	8.00	46	0.45
Paving	Cement and Mortar Mixers	2	8.00	9	0.56
Paving	Pavers	1	8.00	130	0.42
Paving	Paving Equipment	1	8.00	132	0.36
Paving	Pumps	1	8.00	84	0.74
Paving	Rollers	1	8.00	80	0.38
Drainage/Utilities/Trenching	Excavators	2	8.00	158	0.38
Drainage/Utilities/Trenching	Graders	1	8.00	187	0.41
Drainage/Utilities/Trenching	Rubber Tired Dozers	1	8.00	247	0.40
Drainage/Utilities/Trenching	Tractors/Loaders/Backhoes	4	8.00	97	0.37
Foundations	Cement and Mortar Mixers	2	8.00	9	0.56
Foundations	Cranes	0	7.00	231	0.29
Foundations	Forklifts	0	8.00	89	0.20
Foundations	Generator Sets	0	8.00	84	0.74
Foundations	Paving Equipment	1	8.00	132	0.36
Foundations	Pumps	1	8.00	84	0.74
Foundations	Tractors/Loaders/Backhoes	0	7.00	97	0.37
Foundations	Welders	0	8.00	46	0.45
Landscaping/Other Finishing	Cranes	1	8.00	231	0.29
Landscaping/Other Finishing	Forklifts	1	8.00	89	0.20
Landscaping/Other Finishing	Generator Sets	0	8.00	84	0.74

SLRC - East&West Narrows - Construction - South Coast Air Basin, Annual

EMFAC Off-Model Adjustment Factors for Gasoline Light Duty Vehicle to Account for the SAFE Vehicle Rule Applied

Landscaping/Other Finishing	Tractors/Loaders/Backhoes	1	8.00	97	0.37
Landscaping/Other Finishing	Welders	0	8.00	46	0.45
Water Construction (Piles)	Bore/Drill Rigs	1	8.00	221	0.50
Water Construction (Piles)	Cranes	1	8.00	231	0.29
Water Construction (Piles)	Forklifts	0	8.00	89	0.20
Water Construction (Piles)	Generator Sets	0	8.00	84	0.74
Water Construction (Piles)	Tractors/Loaders/Backhoes	1	7.00	97	0.37
Water Construction (Piles)	Welders	0	8.00	46	0.45

Trips and VMT

Phase Name	Offroad Equipment Count	Worker Trip Number	Vendor Trip Number	Hauling Trip Number	Worker Trip Length	Vendor Trip Length	Hauling Trip Length	Worker Vehicle Class	Vendor Vehicle Class	Hauling Vehicle Class
Demolition	5	0.00	0.00	0.00	14.70	6.90	20.00	LD_Mix	HDT_Mix	HHDT
Site Preparation	7	0.00	0.00	0.00	14.70	6.90	20.00	LD_Mix	HDT_Mix	HHDT
Structure Construction	7	0.00	0.00	0.00	14.70	6.90	20.00	LD_Mix	HDT_Mix	HHDT
Paving	6	0.00	0.00	0.00	14.70	6.90	20.00	LD_Mix	HDT_Mix	HHDT
Drainage/Utilities/Trenching	8	0.00	0.00	0.00	14.70	6.90	20.00	LD_Mix	HDT_Mix	HHDT
Foundations	4	0.00	0.00	0.00	14.70	6.90	20.00	LD_Mix	HDT_Mix	HHDT
Landscaping/Other Finishing	3	0.00	0.00	0.00	14.70	6.90	20.00	LD_Mix	HDT_Mix	HHDT
Water Construction (Piles)	3	0.00	0.00	0.00	14.70	6.90	20.00	LD_Mix	HDT_Mix	HHDT

3.1 Mitigation Measures Construction

Water Exposed Area

Reduce Vehicle Speed on Unpaved Roads

SLRC - East&West Narrows - Construction - South Coast Air Basin, Annual

EMFAC Off-Model Adjustment Factors for Gasoline Light Duty Vehicle to Account for the SAFE Vehicle Rule Applied

3.2 Demolition - 2027

Unmitigated Construction On-Site

	ROG	NOx	CO	SO2	Fugitive PM10	Exhaust PM10	PM10 Total	Fugitive PM2.5	Exhaust PM2.5	PM2.5 Total	Bio- CO2	NBio- CO2	Total CO2	CH4	N2O	CO2e
Category	tons/yr										MT/yr					
Fugitive Dust					0.0666	0.0000	0.0666	0.0101	0.0000	0.0101	0.0000	0.0000	0.0000	0.0000	0.0000	0.0000
Off-Road	0.0197	0.1955	0.2002	3.7000e-004		8.2200e-003	8.2200e-003		7.6700e-003	7.6700e-003	0.0000	32.0621	32.0621	7.9400e-003	0.0000	32.2606
Total	**0.0197**	**0.1955**	**0.2002**	**3.7000e-004**	**0.0666**	**8.2200e-003**	**0.0749**	**0.0101**	**7.6700e-003**	**0.0178**	**0.0000**	**32.0621**	**32.0621**	**7.9400e-003**	**0.0000**	**32.2606**

Unmitigated Construction Off-Site

	ROG	NOx	CO	SO2	Fugitive PM10	Exhaust PM10	PM10 Total	Fugitive PM2.5	Exhaust PM2.5	PM2.5 Total	Bio- CO2	NBio- CO2	Total CO2	CH4	N2O	CO2e
Category	tons/yr										MT/yr					
Hauling	0.0000	0.0000	0.0000	0.0000	0.0000	0.0000	0.0000	0.0000	0.0000	0.0000	0.0000	0.0000	0.0000	0.0000	0.0000	0.0000
Vendor	0.0000	0.0000	0.0000	0.0000	0.0000	0.0000	0.0000	0.0000	0.0000	0.0000	0.0000	0.0000	0.0000	0.0000	0.0000	0.0000
Worker	0.0000	0.0000	0.0000	0.0000	0.0000	0.0000	0.0000	0.0000	0.0000	0.0000	0.0000	0.0000	0.0000	0.0000	0.0000	0.0000
Total	**0.0000**	**0.0000**	**0.0000**	**0.0000**	**0.0000**	**0.0000**	**0.0000**	**0.0000**	**0.0000**	**0.0000**	**0.0000**	**0.0000**	**0.0000**	**0.0000**	**0.0000**	**0.0000**

Date: 1/21/2022 6:04 PM

SLRC - East&West Narrows - Construction - South Coast Air Basin, Annual

EMFAC Off-Model Adjustment Factors for Gasoline Light Duty Vehicle to Account for the SAFE Vehicle Rule Applied

Mitigated Construction On-Site

	ROG	NOx	CO	SO2	Fugitive PM10	Exhaust PM10	PM10 Total	Fugitive PM2.5	Exhaust PM2.5	PM2.5 Total	Bio- CO2	NBio- CO2	Total CO2	CH4	N2O	CO2e
Category	tons/yr										MT/yr					
Fugitive Dust					0.0260	0.0000	0.0260	3.9300e-003	0.0000	3.9300e-003	0.0000	0.0000	0.0000	0.0000	0.0000	0.0000
Off-Road	0.0197	0.1955	0.2002	3.7000e-004		8.2200e-003	8.2200e-003		7.6700e-003	7.6700e-003	0.0000	32.0621	32.0621	7.9400e-003	0.0000	32.2606
Total	**0.0197**	**0.1955**	**0.2002**	**3.7000e-004**	**0.0260**	**8.2200e-003**	**0.0342**	**3.9300e-003**	**7.6700e-003**	**0.0116**	**0.0000**	**32.0621**	**32.0621**	**7.9400e-003**	**0.0000**	**32.2606**

Mitigated Construction Off-Site

	ROG	NOx	CO	SO2	Fugitive PM10	Exhaust PM10	PM10 Total	Fugitive PM2.5	Exhaust PM2.5	PM2.5 Total	Bio- CO2	NBio- CO2	Total CO2	CH4	N2O	CO2e
Category	tons/yr										MT/yr					
Hauling	0.0000	0.0000	0.0000	0.0000	0.0000	0.0000	0.0000	0.0000	0.0000	0.0000	0.0000	0.0000	0.0000	0.0000	0.0000	0.0000
Vendor	0.0000	0.0000	0.0000	0.0000	0.0000	0.0000	0.0000	0.0000	0.0000	0.0000	0.0000	0.0000	0.0000	0.0000	0.0000	0.0000
Worker	0.0000	0.0000	0.0000	0.0000	0.0000	0.0000	0.0000	0.0000	0.0000	0.0000	0.0000	0.0000	0.0000	0.0000	0.0000	0.0000
Total	**0.0000**	**0.0000**	**0.0000**	**0.0000**	**0.0000**	**0.0000**	**0.0000**	**0.0000**	**0.0000**	**0.0000**	**0.0000**	**0.0000**	**0.0000**	**0.0000**	**0.0000**	**0.0000**

SLRC - East&West Narrows - Construction - South Coast Air Basin, Annual

EMFAC Off-Model Adjustment Factors for Gasoline Light Duty Vehicle to Account for the SAFE Vehicle Rule Applied

3.3 Site Preparation - 2027

Unmitigated Construction On-Site

	ROG	NOx	CO	SO2	Fugitive PM10	Exhaust PM10	PM10 Total	Fugitive PM2.5	Exhaust PM2.5	PM2.5 Total	Bio- CO2	NBio- CO2	Total CO2	CH4	N2O	CO2e
Category	tons/yr										MT/yr					
Fugitive Dust					0.0983	0.0000	0.0983	0.0505	0.0000	0.0505	0.0000	0.0000	0.0000	0.0000	0.0000	0.0000
Off-Road	0.0227	0.2162	0.2765	4.7000e-004		9.3900e-003	9.3900e-003		8.6400e-003	8.6400e-003	0.0000	41.3113	41.3113	0.0134	0.0000	41.6453
Total	**0.0227**	**0.2162**	**0.2765**	**4.7000e-004**	**0.0983**	**9.3900e-003**	**0.1077**	**0.0505**	**8.6400e-003**	**0.0592**	**0.0000**	**41.3113**	**41.3113**	**0.0134**	**0.0000**	**41.6453**

Unmitigated Construction Off-Site

	ROG	NOx	CO	SO2	Fugitive PM10	Exhaust PM10	PM10 Total	Fugitive PM2.5	Exhaust PM2.5	PM2.5 Total	Bio- CO2	NBio- CO2	Total CO2	CH4	N2O	CO2e
Category	tons/yr										MT/yr					
Hauling	0.0000	0.0000	0.0000	0.0000	0.0000	0.0000	0.0000	0.0000	0.0000	0.0000	0.0000	0.0000	0.0000	0.0000	0.0000	0.0000
Vendor	0.0000	0.0000	0.0000	0.0000	0.0000	0.0000	0.0000	0.0000	0.0000	0.0000	0.0000	0.0000	0.0000	0.0000	0.0000	0.0000
Worker	0.0000	0.0000	0.0000	0.0000	0.0000	0.0000	0.0000	0.0000	0.0000	0.0000	0.0000	0.0000	0.0000	0.0000	0.0000	0.0000
Total	**0.0000**	**0.0000**	**0.0000**	**0.0000**	**0.0000**	**0.0000**	**0.0000**	**0.0000**	**0.0000**	**0.0000**	**0.0000**	**0.0000**	**0.0000**	**0.0000**	**0.0000**	**0.0000**

Date: 1/21/2022 6:04 PM

SLRC - East&West Narrows - Construction - South Coast Air Basin, Annual

EMFAC Off-Model Adjustment Factors for Gasoline Light Duty Vehicle to Account for the SAFE Vehicle Rule Applied

Mitigated Construction On-Site

	ROG	NOx	CO	SO2	Fugitive PM10	Exhaust PM10	PM10 Total	Fugitive PM2.5	Exhaust PM2.5	PM2.5 Total	Bio- CO2	NBio- CO2	Total CO2	CH4	N2O	CO2e
Category	tons/yr										MT/yr					
Fugitive Dust					0.0383	0.0000	0.0383	0.0197	0.0000	0.0197	0.0000	0.0000	0.0000	0.0000	0.0000	0.0000
Off-Road	0.0227	0.2162	0.2765	4.7000e-004		9.3900e-003	9.3900e-003		8.6400e-003	8.6400e-003	0.0000	41.3112	41.3112	0.0134	0.0000	41.6453
Total	**0.0227**	**0.2162**	**0.2765**	**4.7000e-004**	**0.0383**	**9.3900e-003**	**0.0477**	**0.0197**	**8.6400e-003**	**0.0283**	**0.0000**	**41.3112**	**41.3112**	**0.0134**	**0.0000**	**41.6453**

Mitigated Construction Off-Site

	ROG	NOx	CO	SO2	Fugitive PM10	Exhaust PM10	PM10 Total	Fugitive PM2.5	Exhaust PM2.5	PM2.5 Total	Bio- CO2	NBio- CO2	Total CO2	CH4	N2O	CO2e
Category	tons/yr										MT/yr					
Hauling	0.0000	0.0000	0.0000	0.0000	0.0000	0.0000	0.0000	0.0000	0.0000	0.0000	0.0000	0.0000	0.0000	0.0000	0.0000	0.0000
Vendor	0.0000	0.0000	0.0000	0.0000	0.0000	0.0000	0.0000	0.0000	0.0000	0.0000	0.0000	0.0000	0.0000	0.0000	0.0000	0.0000
Worker	0.0000	0.0000	0.0000	0.0000	0.0000	0.0000	0.0000	0.0000	0.0000	0.0000	0.0000	0.0000	0.0000	0.0000	0.0000	0.0000
Total	**0.0000**	**0.0000**	**0.0000**	**0.0000**	**0.0000**	**0.0000**	**0.0000**	**0.0000**	**0.0000**	**0.0000**	**0.0000**	**0.0000**	**0.0000**	**0.0000**	**0.0000**	**0.0000**

SLRC - East&West Narrows - Construction - South Coast Air Basin, Annual

EMFAC Off-Model Adjustment Factors for Gasoline Light Duty Vehicle to Account for the SAFE Vehicle Rule Applied

3.4 Drainage/Utilities/Trenching - 2027

Unmitigated Construction On-Site

	ROG	NOx	CO	SO2	Fugitive PM10	Exhaust PM10	PM10 Total	Fugitive PM2.5	Exhaust PM2.5	PM2.5 Total	Bio- CO2	NBio- CO2	Total CO2	CH4	N2O	CO2e
Category	tons/yr										MT/yr					
Off-Road	0.0647	0.6344	0.7110	1.3500e-003		0.0262	0.0262		0.0241	0.0241	0.0000	118.3890	118.3890	0.0383	0.0000	119.3462
Total	**0.0647**	**0.6344**	**0.7110**	**1.3500e-003**		**0.0262**	**0.0262**		**0.0241**	**0.0241**	**0.0000**	**118.3890**	**118.3890**	**0.0383**	**0.0000**	**119.3462**

Unmitigated Construction Off-Site

	ROG	NOx	CO	SO2	Fugitive PM10	Exhaust PM10	PM10 Total	Fugitive PM2.5	Exhaust PM2.5	PM2.5 Total	Bio- CO2	NBio- CO2	Total CO2	CH4	N2O	CO2e
Category	tons/yr										MT/yr					
Hauling	0.0000	0.0000	0.0000	0.0000	0.0000	0.0000	0.0000	0.0000	0.0000	0.0000	0.0000	0.0000	0.0000	0.0000	0.0000	0.0000
Vendor	0.0000	0.0000	0.0000	0.0000	0.0000	0.0000	0.0000	0.0000	0.0000	0.0000	0.0000	0.0000	0.0000	0.0000	0.0000	0.0000
Worker	0.0000	0.0000	0.0000	0.0000	0.0000	0.0000	0.0000	0.0000	0.0000	0.0000	0.0000	0.0000	0.0000	0.0000	0.0000	0.0000
Total	**0.0000**	**0.0000**	**0.0000**	**0.0000**	**0.0000**	**0.0000**	**0.0000**	**0.0000**	**0.0000**	**0.0000**	**0.0000**	**0.0000**	**0.0000**	**0.0000**	**0.0000**	**0.0000**

Date: 1/21/2022 6:04 PM

SLRC - East&West Narrows - Construction - South Coast Air Basin, Annual

EMFAC Off-Model Adjustment Factors for Gasoline Light Duty Vehicle to Account for the SAFE Vehicle Rule Applied

Mitigated Construction On-Site

	ROG	NOx	CO	SO2	Fugitive PM10	Exhaust PM10	PM10 Total	Fugitive PM2.5	Exhaust PM2.5	PM2.5 Total	Bio- CO2	NBio- CO2	Total CO2	CH4	N2O	CO2e
Category	tons/yr										MT/yr					
Off-Road	0.0647	0.6344	0.7110	1.3500e-003		0.0262	0.0262		0.0241	0.0241	0.0000	118.3888	118.3888	0.0383	0.0000	119.3461
Total	**0.0647**	**0.6344**	**0.7110**	**1.3500e-003**		**0.0262**	**0.0262**		**0.0241**	**0.0241**	**0.0000**	**118.3888**	**118.3888**	**0.0383**	**0.0000**	**119.3461**

Mitigated Construction Off-Site

	ROG	NOx	CO	SO2	Fugitive PM10	Exhaust PM10	PM10 Total	Fugitive PM2.5	Exhaust PM2.5	PM2.5 Total	Bio- CO2	NBio- CO2	Total CO2	CH4	N2O	CO2e
Category	tons/yr										MT/yr					
Hauling	0.0000	0.0000	0.0000	0.0000	0.0000	0.0000	0.0000	0.0000	0.0000	0.0000	0.0000	0.0000	0.0000	0.0000	0.0000	0.0000
Vendor	0.0000	0.0000	0.0000	0.0000	0.0000	0.0000	0.0000	0.0000	0.0000	0.0000	0.0000	0.0000	0.0000	0.0000	0.0000	0.0000
Worker	0.0000	0.0000	0.0000	0.0000	0.0000	0.0000	0.0000	0.0000	0.0000	0.0000	0.0000	0.0000	0.0000	0.0000	0.0000	0.0000
Total	**0.0000**	**0.0000**	**0.0000**	**0.0000**	**0.0000**	**0.0000**	**0.0000**	**0.0000**	**0.0000**	**0.0000**	**0.0000**	**0.0000**	**0.0000**	**0.0000**	**0.0000**	**0.0000**

SLRC - East&West Narrows - Construction - South Coast Air Basin, Annual

EMFAC Off-Model Adjustment Factors for Gasoline Light Duty Vehicle to Account for the SAFE Vehicle Rule Applied

3.4 Drainage/Utilities/Trenching - 2028

Unmitigated Construction On-Site

	ROG	NOx	CO	SO2	Fugitive PM10	Exhaust PM10	PM10 Total	Fugitive PM2.5	Exhaust PM2.5	PM2.5 Total	Bio- CO2	NBio- CO2	Total CO2	CH4	N2O	CO2e
Category	tons/yr										MT/yr					
Off-Road	0.2851	2.7969	3.1346	5.9400e-003		0.1154	0.1154		0.1062	0.1062	0.0000	521.9120	521.9120	0.1688	0.0000	526.1319
Total	**0.2851**	**2.7969**	**3.1346**	**5.9400e-003**		**0.1154**	**0.1154**		**0.1062**	**0.1062**	**0.0000**	**521.9120**	**521.9120**	**0.1688**	**0.0000**	**526.1319**

Unmitigated Construction Off-Site

	ROG	NOx	CO	SO2	Fugitive PM10	Exhaust PM10	PM10 Total	Fugitive PM2.5	Exhaust PM2.5	PM2.5 Total	Bio- CO2	NBio- CO2	Total CO2	CH4	N2O	CO2e
Category	tons/yr										MT/yr					
Hauling	0.0000	0.0000	0.0000	0.0000	0.0000	0.0000	0.0000	0.0000	0.0000	0.0000	0.0000	0.0000	0.0000	0.0000	0.0000	0.0000
Vendor	0.0000	0.0000	0.0000	0.0000	0.0000	0.0000	0.0000	0.0000	0.0000	0.0000	0.0000	0.0000	0.0000	0.0000	0.0000	0.0000
Worker	0.0000	0.0000	0.0000	0.0000	0.0000	0.0000	0.0000	0.0000	0.0000	0.0000	0.0000	0.0000	0.0000	0.0000	0.0000	0.0000
Total	**0.0000**	**0.0000**	**0.0000**	**0.0000**	**0.0000**	**0.0000**	**0.0000**	**0.0000**	**0.0000**	**0.0000**	**0.0000**	**0.0000**	**0.0000**	**0.0000**	**0.0000**	**0.0000**

Date: 1/21/2022 6:04 PM

SLRC - East&West Narrows - Construction - South Coast Air Basin, Annual

EMFAC Off-Model Adjustment Factors for Gasoline Light Duty Vehicle to Account for the SAFE Vehicle Rule Applied

Mitigated Construction On-Site

	ROG	NOx	CO	SO2	Fugitive PM10	Exhaust PM10	PM10 Total	Fugitive PM2.5	Exhaust PM2.5	PM2.5 Total	Bio- CO2	NBio- CO2	Total CO2	CH4	N2O	CO2e
Category	tons/yr										MT/yr					
Off-Road	0.2851	2.7969	3.1346	5.9400e-003		0.1154	0.1154		0.1062	0.1062	0.0000	521.9114	521.9114	0.1688	0.0000	526.1313
Total	**0.2851**	**2.7969**	**3.1346**	**5.9400e-003**		**0.1154**	**0.1154**		**0.1062**	**0.1062**	**0.0000**	**521.9114**	**521.9114**	**0.1688**	**0.0000**	**526.1313**

Mitigated Construction Off-Site

	ROG	NOx	CO	SO2	Fugitive PM10	Exhaust PM10	PM10 Total	Fugitive PM2.5	Exhaust PM2.5	PM2.5 Total	Bio- CO2	NBio- CO2	Total CO2	CH4	N2O	CO2e
Category	tons/yr										MT/yr					
Hauling	0.0000	0.0000	0.0000	0.0000	0.0000	0.0000	0.0000	0.0000	0.0000	0.0000	0.0000	0.0000	0.0000	0.0000	0.0000	0.0000
Vendor	0.0000	0.0000	0.0000	0.0000	0.0000	0.0000	0.0000	0.0000	0.0000	0.0000	0.0000	0.0000	0.0000	0.0000	0.0000	0.0000
Worker	0.0000	0.0000	0.0000	0.0000	0.0000	0.0000	0.0000	0.0000	0.0000	0.0000	0.0000	0.0000	0.0000	0.0000	0.0000	0.0000
Total	**0.0000**	**0.0000**	**0.0000**	**0.0000**	**0.0000**	**0.0000**	**0.0000**	**0.0000**	**0.0000**	**0.0000**	**0.0000**	**0.0000**	**0.0000**	**0.0000**	**0.0000**	**0.0000**

SLRC - East&West Narrows - Construction - South Coast Air Basin, Annual

EMFAC Off-Model Adjustment Factors for Gasoline Light Duty Vehicle to Account for the SAFE Vehicle Rule Applied

3.4 Drainage/Utilities/Trenching - 2029

Unmitigated Construction On-Site

	ROG	NOx	CO	SO2	Fugitive PM10	Exhaust PM10	PM10 Total	Fugitive PM2.5	Exhaust PM2.5	PM2.5 Total	Bio- CO2	NBio- CO2	Total CO2	CH4	N2O	CO2e
Category	tons/yr										MT/yr					
Off-Road	5.4700e-003	0.0536	0.0601	1.1000e-004		2.2100e-003	2.2100e-003		2.0400e-003	2.0400e-003	0.0000	10.0047	10.0047	3.2400e-003	0.0000	10.0856
Total	**5.4700e-003**	**0.0536**	**0.0601**	**1.1000e-004**		**2.2100e-003**	**2.2100e-003**		**2.0400e-003**	**2.0400e-003**	**0.0000**	**10.0047**	**10.0047**	**3.2400e-003**	**0.0000**	**10.0856**

Unmitigated Construction Off-Site

	ROG	NOx	CO	SO2	Fugitive PM10	Exhaust PM10	PM10 Total	Fugitive PM2.5	Exhaust PM2.5	PM2.5 Total	Bio- CO2	NBio- CO2	Total CO2	CH4	N2O	CO2e
Category	tons/yr										MT/yr					
Hauling	0.0000	0.0000	0.0000	0.0000	0.0000	0.0000	0.0000	0.0000	0.0000	0.0000	0.0000	0.0000	0.0000	0.0000	0.0000	0.0000
Vendor	0.0000	0.0000	0.0000	0.0000	0.0000	0.0000	0.0000	0.0000	0.0000	0.0000	0.0000	0.0000	0.0000	0.0000	0.0000	0.0000
Worker	0.0000	0.0000	0.0000	0.0000	0.0000	0.0000	0.0000	0.0000	0.0000	0.0000	0.0000	0.0000	0.0000	0.0000	0.0000	0.0000
Total	**0.0000**	**0.0000**	**0.0000**	**0.0000**	**0.0000**	**0.0000**	**0.0000**	**0.0000**	**0.0000**	**0.0000**	**0.0000**	**0.0000**	**0.0000**	**0.0000**	**0.0000**	**0.0000**

SLRC - East&West Narrows - Construction - South Coast Air Basin, Annual

EMFAC Off-Model Adjustment Factors for Gasoline Light Duty Vehicle to Account for the SAFE Vehicle Rule Applied

Mitigated Construction On-Site

	ROG	NOx	CO	SO2	Fugitive PM10	Exhaust PM10	PM10 Total	Fugitive PM2.5	Exhaust PM2.5	PM2.5 Total	Bio- CO2	NBio- CO2	Total CO2	CH4	N2O	CO2e
Category	tons/yr										MT/yr					
Off-Road	5.4700e-003	0.0536	0.0601	1.1000e-004		2.2100e-003	2.2100e-003		2.0400e-003	2.0400e-003	0.0000	10.0047	10.0047	3.2400e-003	0.0000	10.0856
Total	**5.4700e-003**	**0.0536**	**0.0601**	**1.1000e-004**		**2.2100e-003**	**2.2100e-003**		**2.0400e-003**	**2.0400e-003**	**0.0000**	**10.0047**	**10.0047**	**3.2400e-003**	**0.0000**	**10.0856**

Mitigated Construction Off-Site

	ROG	NOx	CO	SO2	Fugitive PM10	Exhaust PM10	PM10 Total	Fugitive PM2.5	Exhaust PM2.5	PM2.5 Total	Bio- CO2	NBio- CO2	Total CO2	CH4	N2O	CO2e
Category	tons/yr										MT/yr					
Hauling	0.0000	0.0000	0.0000	0.0000	0.0000	0.0000	0.0000	0.0000	0.0000	0.0000	0.0000	0.0000	0.0000	0.0000	0.0000	0.0000
Vendor	0.0000	0.0000	0.0000	0.0000	0.0000	0.0000	0.0000	0.0000	0.0000	0.0000	0.0000	0.0000	0.0000	0.0000	0.0000	0.0000
Worker	0.0000	0.0000	0.0000	0.0000	0.0000	0.0000	0.0000	0.0000	0.0000	0.0000	0.0000	0.0000	0.0000	0.0000	0.0000	0.0000
Total	**0.0000**	**0.0000**	**0.0000**	**0.0000**	**0.0000**	**0.0000**	**0.0000**	**0.0000**	**0.0000**	**0.0000**	**0.0000**	**0.0000**	**0.0000**	**0.0000**	**0.0000**	**0.0000**

SLRC - East&West Narrows - Construction - South Coast Air Basin, Annual

EMFAC Off-Model Adjustment Factors for Gasoline Light Duty Vehicle to Account for the SAFE Vehicle Rule Applied

3.5 Foundations - 2029

Unmitigated Construction On-Site

	ROG	NOx	CO	SO2	Fugitive PM10	Exhaust PM10	PM10 Total	Fugitive PM2.5	Exhaust PM2.5	PM2.5 Total	Bio- CO2	NBio- CO2	Total CO2	CH4	N2O	CO2e
Category	tons/yr										MT/yr					
Off-Road	0.0275	0.2214	0.3439	6.0000e-004		9.6000e-003	9.6000e-003		9.3500e-003	9.3500e-003	0.0000	50.7291	50.7291	7.4000e-003	0.0000	50.9142
Total	**0.0275**	**0.2214**	**0.3439**	**6.0000e-004**		**9.6000e-003**	**9.6000e-003**		**9.3500e-003**	**9.3500e-003**	**0.0000**	**50.7291**	**50.7291**	**7.4000e-003**	**0.0000**	**50.9142**

Unmitigated Construction Off-Site

	ROG	NOx	CO	SO2	Fugitive PM10	Exhaust PM10	PM10 Total	Fugitive PM2.5	Exhaust PM2.5	PM2.5 Total	Bio- CO2	NBio- CO2	Total CO2	CH4	N2O	CO2e
Category	tons/yr										MT/yr					
Hauling	0.0000	0.0000	0.0000	0.0000	0.0000	0.0000	0.0000	0.0000	0.0000	0.0000	0.0000	0.0000	0.0000	0.0000	0.0000	0.0000
Vendor	0.0000	0.0000	0.0000	0.0000	0.0000	0.0000	0.0000	0.0000	0.0000	0.0000	0.0000	0.0000	0.0000	0.0000	0.0000	0.0000
Worker	0.0000	0.0000	0.0000	0.0000	0.0000	0.0000	0.0000	0.0000	0.0000	0.0000	0.0000	0.0000	0.0000	0.0000	0.0000	0.0000
Total	**0.0000**	**0.0000**	**0.0000**	**0.0000**	**0.0000**	**0.0000**	**0.0000**	**0.0000**	**0.0000**	**0.0000**	**0.0000**	**0.0000**	**0.0000**	**0.0000**	**0.0000**	**0.0000**

Date: 1/21/2022 6:04 PM

SLRC - East&West Narrows - Construction - South Coast Air Basin, Annual

EMFAC Off-Model Adjustment Factors for Gasoline Light Duty Vehicle to Account for the SAFE Vehicle Rule Applied

Mitigated Construction On-Site

	ROG	NOx	CO	SO2	Fugitive PM10	Exhaust PM10	PM10 Total	Fugitive PM2.5	Exhaust PM2.5	PM2.5 Total	Bio- CO2	NBio- CO2	Total CO2	CH4	N2O	CO2e
Category	tons/yr										MT/yr					
Off-Road	0.0275	0.2214	0.3439	6.0000e-004		9.6000e-003	9.6000e-003		9.3500e-003	9.3500e-003	0.0000	50.7290	50.7290	7.4000e-003	0.0000	50.9141
Total	**0.0275**	**0.2214**	**0.3439**	**6.0000e-004**		**9.6000e-003**	**9.6000e-003**		**9.3500e-003**	**9.3500e-003**	**0.0000**	**50.7290**	**50.7290**	**7.4000e-003**	**0.0000**	**50.9141**

Mitigated Construction Off-Site

	ROG	NOx	CO	SO2	Fugitive PM10	Exhaust PM10	PM10 Total	Fugitive PM2.5	Exhaust PM2.5	PM2.5 Total	Bio- CO2	NBio- CO2	Total CO2	CH4	N2O	CO2e
Category	tons/yr										MT/yr					
Hauling	0.0000	0.0000	0.0000	0.0000	0.0000	0.0000	0.0000	0.0000	0.0000	0.0000	0.0000	0.0000	0.0000	0.0000	0.0000	0.0000
Vendor	0.0000	0.0000	0.0000	0.0000	0.0000	0.0000	0.0000	0.0000	0.0000	0.0000	0.0000	0.0000	0.0000	0.0000	0.0000	0.0000
Worker	0.0000	0.0000	0.0000	0.0000	0.0000	0.0000	0.0000	0.0000	0.0000	0.0000	0.0000	0.0000	0.0000	0.0000	0.0000	0.0000
Total	**0.0000**	**0.0000**	**0.0000**	**0.0000**	**0.0000**	**0.0000**	**0.0000**	**0.0000**	**0.0000**	**0.0000**	**0.0000**	**0.0000**	**0.0000**	**0.0000**	**0.0000**	**0.0000**

SLRC - East&West Narrows - Construction - South Coast Air Basin, Annual

EMFAC Off-Model Adjustment Factors for Gasoline Light Duty Vehicle to Account for the SAFE Vehicle Rule Applied

3.6 Structure Construction - 2029

Unmitigated Construction On-Site

	ROG	NOx	CO	SO2	Fugitive PM10	Exhaust PM10	PM10 Total	Fugitive PM2.5	Exhaust PM2.5	PM2.5 Total	Bio- CO2	NBio- CO2	Total CO2	CH4	N2O	CO2e
Category	tons/yr										MT/yr					
Off-Road	0.1026	0.9383	1.1896	2.0600e-003		0.0382	0.0382		0.0360	0.0360	0.0000	177.3392	177.3392	0.0410	0.0000	178.3632
Total	**0.1026**	**0.9383**	**1.1896**	**2.0600e-003**		**0.0382**	**0.0382**		**0.0360**	**0.0360**	**0.0000**	**177.3392**	**177.3392**	**0.0410**	**0.0000**	**178.3632**

Unmitigated Construction Off-Site

	ROG	NOx	CO	SO2	Fugitive PM10	Exhaust PM10	PM10 Total	Fugitive PM2.5	Exhaust PM2.5	PM2.5 Total	Bio- CO2	NBio- CO2	Total CO2	CH4	N2O	CO2e
Category	tons/yr										MT/yr					
Hauling	0.0000	0.0000	0.0000	0.0000	0.0000	0.0000	0.0000	0.0000	0.0000	0.0000	0.0000	0.0000	0.0000	0.0000	0.0000	0.0000
Vendor	0.0000	0.0000	0.0000	0.0000	0.0000	0.0000	0.0000	0.0000	0.0000	0.0000	0.0000	0.0000	0.0000	0.0000	0.0000	0.0000
Worker	0.0000	0.0000	0.0000	0.0000	0.0000	0.0000	0.0000	0.0000	0.0000	0.0000	0.0000	0.0000	0.0000	0.0000	0.0000	0.0000
Total	**0.0000**	**0.0000**	**0.0000**	**0.0000**	**0.0000**	**0.0000**	**0.0000**	**0.0000**	**0.0000**	**0.0000**	**0.0000**	**0.0000**	**0.0000**	**0.0000**	**0.0000**	**0.0000**

Date: 1/21/2022 6:04 PM

SLRC - East&West Narrows - Construction - South Coast Air Basin, Annual

EMFAC Off-Model Adjustment Factors for Gasoline Light Duty Vehicle to Account for the SAFE Vehicle Rule Applied

Mitigated Construction On-Site

	ROG	NOx	CO	SO2	Fugitive PM10	Exhaust PM10	PM10 Total	Fugitive PM2.5	Exhaust PM2.5	PM2.5 Total	Bio- CO2	NBio- CO2	Total CO2	CH4	N2O	CO2e
Category	tons/yr										MT/yr					
Off-Road	0.1026	0.9383	1.1896	2.0600e-003		0.0382	0.0382		0.0360	0.0360	0.0000	177.3389	177.3389	0.0410	0.0000	178.3630
Total	**0.1026**	**0.9383**	**1.1896**	**2.0600e-003**		**0.0382**	**0.0382**		**0.0360**	**0.0360**	**0.0000**	**177.3389**	**177.3389**	**0.0410**	**0.0000**	**178.3630**

Mitigated Construction Off-Site

	ROG	NOx	CO	SO2	Fugitive PM10	Exhaust PM10	PM10 Total	Fugitive PM2.5	Exhaust PM2.5	PM2.5 Total	Bio- CO2	NBio- CO2	Total CO2	CH4	N2O	CO2e
Category	tons/yr										MT/yr					
Hauling	0.0000	0.0000	0.0000	0.0000	0.0000	0.0000	0.0000	0.0000	0.0000	0.0000	0.0000	0.0000	0.0000	0.0000	0.0000	0.0000
Vendor	0.0000	0.0000	0.0000	0.0000	0.0000	0.0000	0.0000	0.0000	0.0000	0.0000	0.0000	0.0000	0.0000	0.0000	0.0000	0.0000
Worker	0.0000	0.0000	0.0000	0.0000	0.0000	0.0000	0.0000	0.0000	0.0000	0.0000	0.0000	0.0000	0.0000	0.0000	0.0000	0.0000
Total	**0.0000**	**0.0000**	**0.0000**	**0.0000**	**0.0000**	**0.0000**	**0.0000**	**0.0000**	**0.0000**	**0.0000**	**0.0000**	**0.0000**	**0.0000**	**0.0000**	**0.0000**	**0.0000**

SLRC - East&West Narrows - Construction - South Coast Air Basin, Annual

EMFAC Off-Model Adjustment Factors for Gasoline Light Duty Vehicle to Account for the SAFE Vehicle Rule Applied

3.7 Landscaping/Other Finishing - 2029

Unmitigated Construction On-Site

	ROG	NOx	CO	SO2	Fugitive PM10	Exhaust PM10	PM10 Total	Fugitive PM2.5	Exhaust PM2.5	PM2.5 Total	Bio- CO2	NBio- CO2	Total CO2	CH4	N2O	CO2e
Category	tons/yr										MT/yr					
Off-Road	0.0266	0.2661	0.2550	5.2000e-004		0.0116	0.0116		0.0107	0.0107	0.0000	45.7635	45.7635	0.0148	0.0000	46.1335
Total	**0.0266**	**0.2661**	**0.2550**	**5.2000e-004**		**0.0116**	**0.0116**		**0.0107**	**0.0107**	**0.0000**	**45.7635**	**45.7635**	**0.0148**	**0.0000**	**46.1335**

Unmitigated Construction Off-Site

	ROG	NOx	CO	SO2	Fugitive PM10	Exhaust PM10	PM10 Total	Fugitive PM2.5	Exhaust PM2.5	PM2.5 Total	Bio- CO2	NBio- CO2	Total CO2	CH4	N2O	CO2e
Category	tons/yr										MT/yr					
Hauling	0.0000	0.0000	0.0000	0.0000	0.0000	0.0000	0.0000	0.0000	0.0000	0.0000	0.0000	0.0000	0.0000	0.0000	0.0000	0.0000
Vendor	0.0000	0.0000	0.0000	0.0000	0.0000	0.0000	0.0000	0.0000	0.0000	0.0000	0.0000	0.0000	0.0000	0.0000	0.0000	0.0000
Worker	0.0000	0.0000	0.0000	0.0000	0.0000	0.0000	0.0000	0.0000	0.0000	0.0000	0.0000	0.0000	0.0000	0.0000	0.0000	0.0000
Total	**0.0000**	**0.0000**	**0.0000**	**0.0000**	**0.0000**	**0.0000**	**0.0000**	**0.0000**	**0.0000**	**0.0000**	**0.0000**	**0.0000**	**0.0000**	**0.0000**	**0.0000**	**0.0000**

Date: 1/21/2022 6:04 PM

SLRC - East&West Narrows - Construction - South Coast Air Basin, Annual

EMFAC Off-Model Adjustment Factors for Gasoline Light Duty Vehicle to Account for the SAFE Vehicle Rule Applied

Mitigated Construction On-Site

	ROG	NOx	CO	SO2	Fugitive PM10	Exhaust PM10	PM10 Total	Fugitive PM2.5	Exhaust PM2.5	PM2.5 Total	Bio- CO2	NBio- CO2	Total CO2	CH4	N2O	CO2e
Category	tons/yr										MT/yr					
Off-Road	0.0266	0.2661	0.2550	5.2000e-004		0.0116	0.0116		0.0107	0.0107	0.0000	45.7635	45.7635	0.0148	0.0000	46.1335
Total	**0.0266**	**0.2661**	**0.2550**	**5.2000e-004**		**0.0116**	**0.0116**		**0.0107**	**0.0107**	**0.0000**	**45.7635**	**45.7635**	**0.0148**	**0.0000**	**46.1335**

Mitigated Construction Off-Site

	ROG	NOx	CO	SO2	Fugitive PM10	Exhaust PM10	PM10 Total	Fugitive PM2.5	Exhaust PM2.5	PM2.5 Total	Bio- CO2	NBio- CO2	Total CO2	CH4	N2O	CO2e
Category	tons/yr										MT/yr					
Hauling	0.0000	0.0000	0.0000	0.0000	0.0000	0.0000	0.0000	0.0000	0.0000	0.0000	0.0000	0.0000	0.0000	0.0000	0.0000	0.0000
Vendor	0.0000	0.0000	0.0000	0.0000	0.0000	0.0000	0.0000	0.0000	0.0000	0.0000	0.0000	0.0000	0.0000	0.0000	0.0000	0.0000
Worker	0.0000	0.0000	0.0000	0.0000	0.0000	0.0000	0.0000	0.0000	0.0000	0.0000	0.0000	0.0000	0.0000	0.0000	0.0000	0.0000
Total	**0.0000**	**0.0000**	**0.0000**	**0.0000**	**0.0000**	**0.0000**	**0.0000**	**0.0000**	**0.0000**	**0.0000**	**0.0000**	**0.0000**	**0.0000**	**0.0000**	**0.0000**	**0.0000**

SLRC - East&West Narrows - Construction - South Coast Air Basin, Annual

EMFAC Off-Model Adjustment Factors for Gasoline Light Duty Vehicle to Account for the SAFE Vehicle Rule Applied

3.8 Water Construction (Piles) - 2029

Unmitigated Construction On-Site

	ROG	NOx	CO	SO2	Fugitive PM10	Exhaust PM10	PM10 Total	Fugitive PM2.5	Exhaust PM2.5	PM2.5 Total	Bio- CO2	NBio- CO2	Total CO2	CH4	N2O	CO2e
Category	tons/yr										MT/yr					
Off-Road	0.0319	0.3101	0.2862	9.0000e-004		0.0122	0.0122		0.0112	0.0112	0.0000	78.9421	78.9421	0.0255	0.0000	79.5804
Total	**0.0319**	**0.3101**	**0.2862**	**9.0000e-004**		**0.0122**	**0.0122**		**0.0112**	**0.0112**	**0.0000**	**78.9421**	**78.9421**	**0.0255**	**0.0000**	**79.5804**

Unmitigated Construction Off-Site

	ROG	NOx	CO	SO2	Fugitive PM10	Exhaust PM10	PM10 Total	Fugitive PM2.5	Exhaust PM2.5	PM2.5 Total	Bio- CO2	NBio- CO2	Total CO2	CH4	N2O	CO2e
Category	tons/yr										MT/yr					
Hauling	0.0000	0.0000	0.0000	0.0000	0.0000	0.0000	0.0000	0.0000	0.0000	0.0000	0.0000	0.0000	0.0000	0.0000	0.0000	0.0000
Vendor	0.0000	0.0000	0.0000	0.0000	0.0000	0.0000	0.0000	0.0000	0.0000	0.0000	0.0000	0.0000	0.0000	0.0000	0.0000	0.0000
Worker	0.0000	0.0000	0.0000	0.0000	0.0000	0.0000	0.0000	0.0000	0.0000	0.0000	0.0000	0.0000	0.0000	0.0000	0.0000	0.0000
Total	**0.0000**	**0.0000**	**0.0000**	**0.0000**	**0.0000**	**0.0000**	**0.0000**	**0.0000**	**0.0000**	**0.0000**	**0.0000**	**0.0000**	**0.0000**	**0.0000**	**0.0000**	**0.0000**

Date: 1/21/2022 6:04 PM

SLRC - East&West Narrows - Construction - South Coast Air Basin, Annual

EMFAC Off-Model Adjustment Factors for Gasoline Light Duty Vehicle to Account for the SAFE Vehicle Rule Applied

Mitigated Construction On-Site

	ROG	NOx	CO	SO2	Fugitive PM10	Exhaust PM10	PM10 Total	Fugitive PM2.5	Exhaust PM2.5	PM2.5 Total	Bio- CO2	NBio- CO2	Total CO2	CH4	N2O	CO2e
Category	tons/yr										MT/yr					
Off-Road	0.0319	0.3101	0.2862	9.0000e-004		0.0122	0.0122		0.0112	0.0112	0.0000	78.9420	78.9420	0.0255	0.0000	79.5803
Total	**0.0319**	**0.3101**	**0.2862**	**9.0000e-004**		**0.0122**	**0.0122**		**0.0112**	**0.0112**	**0.0000**	**78.9420**	**78.9420**	**0.0255**	**0.0000**	**79.5803**

Mitigated Construction Off-Site

	ROG	NOx	CO	SO2	Fugitive PM10	Exhaust PM10	PM10 Total	Fugitive PM2.5	Exhaust PM2.5	PM2.5 Total	Bio- CO2	NBio- CO2	Total CO2	CH4	N2O	CO2e
Category	tons/yr										MT/yr					
Hauling	0.0000	0.0000	0.0000	0.0000	0.0000	0.0000	0.0000	0.0000	0.0000	0.0000	0.0000	0.0000	0.0000	0.0000	0.0000	0.0000
Vendor	0.0000	0.0000	0.0000	0.0000	0.0000	0.0000	0.0000	0.0000	0.0000	0.0000	0.0000	0.0000	0.0000	0.0000	0.0000	0.0000
Worker	0.0000	0.0000	0.0000	0.0000	0.0000	0.0000	0.0000	0.0000	0.0000	0.0000	0.0000	0.0000	0.0000	0.0000	0.0000	0.0000
Total	**0.0000**	**0.0000**	**0.0000**	**0.0000**	**0.0000**	**0.0000**	**0.0000**	**0.0000**	**0.0000**	**0.0000**	**0.0000**	**0.0000**	**0.0000**	**0.0000**	**0.0000**	**0.0000**

SLRC - East&West Narrows - Construction - South Coast Air Basin, Annual

EMFAC Off-Model Adjustment Factors for Gasoline Light Duty Vehicle to Account for the SAFE Vehicle Rule Applied

3.9 Paving - 2029

Unmitigated Construction On-Site

	ROG	NOx	CO	SO2	Fugitive PM10	Exhaust PM10	PM10 Total	Fugitive PM2.5	Exhaust PM2.5	PM2.5 Total	Bio- CO2	NBio- CO2	Total CO2	CH4	N2O	CO2e
Category	tons/yr										MT/yr					
Off-Road	0.0431	0.3727	0.5811	9.7000e-004		0.0169	0.0169		0.0161	0.0161	0.0000	82.8913	82.8913	0.0178	0.0000	83.3364
Paving	3.6700e-003					0.0000	0.0000		0.0000	0.0000	0.0000	0.0000	0.0000	0.0000	0.0000	0.0000
Total	**0.0467**	**0.3727**	**0.5811**	**9.7000e-004**		**0.0169**	**0.0169**		**0.0161**	**0.0161**	**0.0000**	**82.8913**	**82.8913**	**0.0178**	**0.0000**	**83.3364**

Unmitigated Construction Off-Site

	ROG	NOx	CO	SO2	Fugitive PM10	Exhaust PM10	PM10 Total	Fugitive PM2.5	Exhaust PM2.5	PM2.5 Total	Bio- CO2	NBio- CO2	Total CO2	CH4	N2O	CO2e
Category	tons/yr										MT/yr					
Hauling	0.0000	0.0000	0.0000	0.0000	0.0000	0.0000	0.0000	0.0000	0.0000	0.0000	0.0000	0.0000	0.0000	0.0000	0.0000	0.0000
Vendor	0.0000	0.0000	0.0000	0.0000	0.0000	0.0000	0.0000	0.0000	0.0000	0.0000	0.0000	0.0000	0.0000	0.0000	0.0000	0.0000
Worker	0.0000	0.0000	0.0000	0.0000	0.0000	0.0000	0.0000	0.0000	0.0000	0.0000	0.0000	0.0000	0.0000	0.0000	0.0000	0.0000
Total	**0.0000**	**0.0000**	**0.0000**	**0.0000**	**0.0000**	**0.0000**	**0.0000**	**0.0000**	**0.0000**	**0.0000**	**0.0000**	**0.0000**	**0.0000**	**0.0000**	**0.0000**	**0.0000**

Date: 1/21/2022 6:04 PM

SLRC - East&West Narrows - Construction - South Coast Air Basin, Annual

EMFAC Off-Model Adjustment Factors for Gasoline Light Duty Vehicle to Account for the SAFE Vehicle Rule Applied

Mitigated Construction On-Site

	ROG	NOx	CO	SO2	Fugitive PM10	Exhaust PM10	PM10 Total	Fugitive PM2.5	Exhaust PM2.5	PM2.5 Total	Bio- CO2	NBio- CO2	Total CO2	CH4	N2O	CO2e
Category	tons/yr										MT/yr					
Off-Road	0.0431	0.3727	0.5811	9.7000e-004		0.0169	0.0169		0.0161	0.0161	0.0000	82.8912	82.8912	0.0178	0.0000	83.3363
Paving	3.6700e-003					0.0000	0.0000		0.0000	0.0000	0.0000	0.0000	0.0000	0.0000	0.0000	0.0000
Total	**0.0467**	**0.3727**	**0.5811**	**9.7000e-004**		**0.0169**	**0.0169**		**0.0161**	**0.0161**	**0.0000**	**82.8912**	**82.8912**	**0.0178**	**0.0000**	**83.3363**

Mitigated Construction Off-Site

	ROG	NOx	CO	SO2	Fugitive PM10	Exhaust PM10	PM10 Total	Fugitive PM2.5	Exhaust PM2.5	PM2.5 Total	Bio- CO2	NBio- CO2	Total CO2	CH4	N2O	CO2e
Category	tons/yr										MT/yr					
Hauling	0.0000	0.0000	0.0000	0.0000	0.0000	0.0000	0.0000	0.0000	0.0000	0.0000	0.0000	0.0000	0.0000	0.0000	0.0000	0.0000
Vendor	0.0000	0.0000	0.0000	0.0000	0.0000	0.0000	0.0000	0.0000	0.0000	0.0000	0.0000	0.0000	0.0000	0.0000	0.0000	0.0000
Worker	0.0000	0.0000	0.0000	0.0000	0.0000	0.0000	0.0000	0.0000	0.0000	0.0000	0.0000	0.0000	0.0000	0.0000	0.0000	0.0000
Total	**0.0000**	**0.0000**	**0.0000**	**0.0000**	**0.0000**	**0.0000**	**0.0000**	**0.0000**	**0.0000**	**0.0000**	**0.0000**	**0.0000**	**0.0000**	**0.0000**	**0.0000**	**0.0000**

SLRC - South Valley - Construction - South Coast Air Basin, Annual

EMFAC Off-Model Adjustment Factors for Gasoline Light Duty Vehicle to Account for the SAFE Vehicle Rule Applied

SLRC - South Valley - Construction

South Coast Air Basin, Annual

1.0 Project Characteristics

1.1 Land Usage

Land Uses	Size	Metric	Lot Acreage	Floor Surface Area	Population
Other Asphalt Surfaces	0.90	Acre	0.90	36,050.00	0
City Park	3.15	Acre	3.15	140,250.00	0
Racquet Club	5.80	1000sqft	0.13	5,800.00	0

1.2 Other Project Characteristics

Urbanization	Urban	**Wind Speed (m/s)**	2.2	**Precipitation Freq (Days)**	31
Climate Zone	12			**Operational Year**	2029
Utility Company	Los Angeles Department of Water & Power				
CO2 Intensity (lb/MWhr)	691.98	**CH4 Intensity (lb/MWhr)**	0.033	**N2O Intensity (lb/MWhr)**	0.004

1.3 User Entered Comments & Non-Default Data

Project Characteristics -

Land Use - see construction assumptions. Racquet club serves as surrogate for Multipurpose Facility

Construction Phase - see construction assumptions

Off-road Equipment - see construction assumptions

Off-road Equipment - see construction assumptions

Off-road Equipment - see construction assumptions

Off-road Equipment - see construction assumptions

Off-road Equipment - see construction assumptions

Off-road Equipment - see construction assumptions

Off-road Equipment - see construction assumptions

Date: 1/25/2022 5:45 PM

SLRC - South Valley - Construction - South Coast Air Basin, Annual

EMFAC Off-Model Adjustment Factors for Gasoline Light Duty Vehicle to Account for the SAFE Vehicle Rule Applied

Off-road Equipment - see construction assumptions

Off-road Equipment - see construction assumptions

Trips and VMT - construction mobile emissions calculated outside of CalEEMod.

Demolition -

Grading -

Construction Off-road Equipment Mitigation -

Table Name	Column Name	Default Value	New Value
tblConstDustMitigation	WaterUnpavedRoadVehicleSpeed	0	15
tblConstructionPhase	NumDays	18.00	70.00
tblConstructionPhase	NumDays	230.00	70.00
tblConstructionPhase	NumDays	230.00	120.00
tblConstructionPhase	NumDays	230.00	70.00
tblConstructionPhase	NumDays	8.00	300.00
tblConstructionPhase	NumDays	18.00	70.00
tblConstructionPhase	NumDays	5.00	20.00
tblConstructionPhase	NumDaysWeek	5.00	6.00
tblConstructionPhase	NumDaysWeek	5.00	6.00
tblConstructionPhase	NumDaysWeek	5.00	6.00
tblConstructionPhase	NumDaysWeek	5.00	6.00
tblConstructionPhase	NumDaysWeek	5.00	6.00
tblConstructionPhase	NumDaysWeek	5.00	6.00
tblConstructionPhase	NumDaysWeek	5.00	6.00
tblConstructionPhase	NumDaysWeek	5.00	6.00
tblConstructionPhase	NumDaysWeek	5.00	6.00
tblGrading	MaterialExported	0.00	20,000.00
tblGrading	MaterialExported	0.00	3,000.00
tblGrading	MaterialImported	0.00	20,000.00
tblLandUse	LandUseSquareFeet	39,204.00	36,050.00

SLRC - South Valley - Construction - South Coast Air Basin, Annual

EMFAC Off-Model Adjustment Factors for Gasoline Light Duty Vehicle to Account for the SAFE Vehicle Rule Applied

tblLandUse	LandUseSquareFeet	137,214.00	140,250.00
tblOffRoadEquipment	OffRoadEquipmentUnitAmount	1.00	0.00
tblOffRoadEquipment	OffRoadEquipmentUnitAmount	3.00	1.00
tblOffRoadEquipment	OffRoadEquipmentUnitAmount	3.00	0.00
tblOffRoadEquipment	OffRoadEquipmentUnitAmount	3.00	1.00
tblOffRoadEquipment	OffRoadEquipmentUnitAmount	1.00	0.00
tblOffRoadEquipment	OffRoadEquipmentUnitAmount	1.00	0.00
tblOffRoadEquipment	OffRoadEquipmentUnitAmount	2.00	1.00
tblOffRoadEquipment	OffRoadEquipmentUnitAmount	2.00	1.00
tblOffRoadEquipment	OffRoadEquipmentUnitAmount	2.00	0.00
tblOffRoadEquipment	OffRoadEquipmentUnitAmount	3.00	0.00
tblOffRoadEquipment	OffRoadEquipmentUnitAmount	3.00	1.00
tblOffRoadEquipment	OffRoadEquipmentUnitAmount	3.00	1.00
tblOffRoadEquipment	OffRoadEquipmentUnitAmount	3.00	2.00
tblOffRoadEquipment	OffRoadEquipmentUnitAmount	1.00	0.00
tblOffRoadEquipment	OffRoadEquipmentUnitAmount	4.00	1.00
tblOffRoadEquipment	OffRoadEquipmentUnitAmount	1.00	0.00
tblOffRoadEquipment	OffRoadEquipmentUnitAmount	1.00	0.00
tblOffRoadEquipment	UsageHours	6.00	8.00
tblOffRoadEquipment	UsageHours	6.00	8.00
tblOffRoadEquipment	UsageHours	7.00	8.00
tblOffRoadEquipment	UsageHours	7.00	8.00
tblOffRoadEquipment	UsageHours	7.00	8.00
tblOffRoadEquipment	UsageHours	7.00	8.00
tblOffRoadEquipment	UsageHours	7.00	8.00
tblTripsAndVMT	HaulingTripNumber	439.00	0.00
tblTripsAndVMT	HaulingTripNumber	375.00	0.00
tblTripsAndVMT	HaulingTripNumber	5,000.00	0.00
tblTripsAndVMT	VendorTripNumber	30.00	0.00

SLRC - South Valley - Construction - South Coast Air Basin, Annual

EMFAC Off-Model Adjustment Factors for Gasoline Light Duty Vehicle to Account for the SAFE Vehicle Rule Applied

tblTripsAndVMT	VendorTripNumber	30.00	0.00
tblTripsAndVMT	VendorTripNumber	30.00	0.00
tblTripsAndVMT	WorkerTripNumber	15.00	0.00
tblTripsAndVMT	WorkerTripNumber	8.00	0.00
tblTripsAndVMT	WorkerTripNumber	13.00	0.00
tblTripsAndVMT	WorkerTripNumber	76.00	0.00
tblTripsAndVMT	WorkerTripNumber	76.00	0.00
tblTripsAndVMT	WorkerTripNumber	76.00	0.00
tblTripsAndVMT	WorkerTripNumber	15.00	0.00
tblTripsAndVMT	WorkerTripNumber	15.00	0.00

2.0 Emissions Summary

2.1 Overall Construction

Unmitigated Construction

	ROG	NOx	CO	SO2	Fugitive PM10	Exhaust PM10	PM10 Total	Fugitive PM2.5	Exhaust PM2.5	PM2.5 Total	Bio- CO2	NBio- CO2	Total CO2	CH4	N2O	CO2e
Year	tons/yr										MT/yr					
2027	0.0794	0.7880	0.7428	1.5600e-003	0.4883	0.0321	0.5203	0.1759	0.0296	0.2055	0.0000	136.8194	136.8194	0.0427	0.0000	137.8863
2028	0.2902	2.5446	2.7531	5.2000e-003	0.7937	0.1090	0.9028	0.3643	0.1011	0.4654	0.0000	453.8117	453.8117	0.1320	5.0000e-005	457.1247
2029	0.0596	0.4635	0.5993	1.0200e-003	0.0000	0.0199	0.0199	0.0000	0.0187	0.0187	0.0000	88.2740	88.2740	0.0209	0.0000	88.7960
Maximum	**0.2902**	**2.5446**	**2.7531**	**5.2000e-003**	**0.7937**	**0.1090**	**0.9028**	**0.3643**	**0.1011**	**0.4654**	**0.0000**	**453.8117**	**453.8117**	**0.1320**	**5.0000e-005**	**457.1247**

SLRC - South Valley - Construction - South Coast Air Basin, Annual

EMFAC Off-Model Adjustment Factors for Gasoline Light Duty Vehicle to Account for the SAFE Vehicle Rule Applied

Mitigated Construction

	ROG	NOx	CO	SO2	Fugitive PM10	Exhaust PM10	PM10 Total	Fugitive PM2.5	Exhaust PM2.5	PM2.5 Total	Bio- CO2	NBio- CO2	Total CO2	CH4	N2O	CO2e
Year	tons/yr										MT/yr					
2027	0.0794	0.7880	0.7428	1.5600e-003	0.1904	0.0321	0.2225	0.0686	0.0296	0.0982	0.0000	136.8192	136.8192	0.0427	0.0000	137.8862
2028	0.2902	2.5446	2.7531	5.2000e-003	0.3114	0.1090	0.4205	0.1426	0.1011	0.2437	0.0000	453.8111	453.8111	0.1320	5.0000e-005	457.1242
2029	0.0596	0.4635	0.5993	1.0200e-003	0.0000	0.0199	0.0199	0.0000	0.0187	0.0187	0.0000	88.2739	88.2739	0.0209	0.0000	88.7959
Maximum	**0.2902**	**2.5446**	**2.7531**	**5.2000e-003**	**0.3114**	**0.1090**	**0.4205**	**0.1426**	**0.1011**	**0.2437**	**0.0000**	**453.8111**	**453.8111**	**0.1320**	**5.0000e-005**	**457.1242**

	ROG	NOx	CO	SO2	Fugitive PM10	Exhaust PM10	PM10 Total	Fugitive PM2.5	Exhaust PM2.5	PM2.5 Total	Bio- CO2	NBio-CO2	Total CO2	CH4	N20	CO2e
Percent Reduction	**0.00**	**0.00**	**0.00**	**0.00**	**60.85**	**0.00**	**54.07**	**60.91**	**0.00**	**47.71**	**0.00**	**0.00**	**0.00**	**0.00**	**0.00**	**0.00**

Quarter	Start Date	End Date	Maximum Unmitigated ROG + NOX (tons/quarter)	Maximum Mitigated ROG + NOX (tons/quarter)
1	8-1-2027	10-31-2027	0.4669	0.4669
2	11-1-2027	1-31-2028	0.6060	0.6060
3	2-1-2028	4-30-2028	0.5929	0.5929
4	5-1-2028	7-31-2028	0.6060	0.6060
5	8-1-2028	10-31-2028	0.5539	0.5539
6	11-1-2028	1-31-2029	1.2276	1.2276
7	2-1-2029	4-30-2029	0.1779	0.1779
		Highest	1.2276	1.2276

SLRC - South Valley - Construction - South Coast Air Basin, Annual

EMFAC Off-Model Adjustment Factors for Gasoline Light Duty Vehicle to Account for the SAFE Vehicle Rule Applied

3.0 Construction Detail

Construction Phase

Phase Number	Phase Name	Phase Type	Start Date	End Date	Num Days Week	Num Days	Phase Description
1	Demolition	Demolition	8/1/2027	8/24/2027	6	20	
2	Site Preparation	Site Preparation	8/25/2027	9/16/2027	6	20	
3	Grading	Grading	9/17/2027	8/31/2028	6	300	
4	Drainage/Utilities/Trenching	Trenching	9/1/2028	11/21/2028	6	70	
5	Foundations	Building Construction	9/1/2028	11/21/2028	6	70	
6	Building Construction	Building Construction	10/12/2028	2/28/2029	6	120	
7	Landscaping/Other Finishing	Building Construction	11/1/2028	1/21/2029	6	70	
8	Paving	Paving	11/1/2028	1/21/2029	6	70	
9	Architectural Coating	Architectural Coating	11/1/2028	1/21/2029	6	70	

Acres of Grading (Site Preparation Phase): 10

Acres of Grading (Grading Phase): 300

Acres of Paving: 0.9

Residential Indoor: 0; Residential Outdoor: 0; Non-Residential Indoor: 8,700; Non-Residential Outdoor: 2,900; Striped Parking Area: 2,163

OffRoad Equipment

Phase Name	Offroad Equipment Type	Amount	Usage Hours	Horse Power	Load Factor
Demolition	Concrete/Industrial Saws	1	8.00	81	0.73
Demolition	Cranes	1	8.00	231	0.29
Demolition	Excavators	1	8.00	158	0.38
Demolition	Forklifts	1	8.00	89	0.20
Demolition	Rubber Tired Dozers	0	8.00	247	0.40
Demolition	Tractors/Loaders/Backhoes	2	8.00	97	0.37

SLRC - South Valley - Construction - South Coast Air Basin, Annual

EMFAC Off-Model Adjustment Factors for Gasoline Light Duty Vehicle to Account for the SAFE Vehicle Rule Applied

Site Preparation	Graders	1	8.00	187	0.41
Site Preparation	Plate Compactors	1	8.00	8	0.43
Site Preparation	Rubber Tired Dozers	0	8.00	247	0.40
Site Preparation	Tractors/Loaders/Backhoes	1	8.00	97	0.37
Grading	Excavators	1	8.00	158	0.38
Grading	Graders	1	8.00	187	0.41
Grading	Rubber Tired Dozers	1	8.00	247	0.40
Grading	Tractors/Loaders/Backhoes	2	8.00	97	0.37
Building Construction	Cranes	1	8.00	231	0.29
Building Construction	Forklifts	3	8.00	89	0.20
Building Construction	Generator Sets	1	8.00	84	0.74
Building Construction	Tractors/Loaders/Backhoes	3	8.00	97	0.37
Building Construction	Welders	1	8.00	46	0.45
Paving	Cement and Mortar Mixers	2	8.00	9	0.56
Paving	Pavers	1	8.00	130	0.42
Paving	Paving Equipment	1	6.00	132	0.36
Paving	Pumps	1	8.00	84	0.74
Paving	Rollers	1	6.00	80	0.38
Paving	Tractors/Loaders/Backhoes	0	8.00	97	0.37
Architectural Coating	Air Compressors	1	8.00	78	0.48
Drainage/Utilities/Trenching	Forklifts	1	8.00	89	0.20
Drainage/Utilities/Trenching	Tractors/Loaders/Backhoes	1	8.00	97	0.37
Drainage/Utilities/Trenching	Trenchers	1	8.00	78	0.50
Foundations	Cranes	0	7.00	231	0.29
Foundations	Excavators	1	8.00	158	0.38
Foundations	Forklifts	0	8.00	89	0.20
Foundations	Generator Sets	0	8.00	84	0.74
Foundations	Tractors/Loaders/Backhoes	1	8.00	97	0.37
Foundations	Welders	0	8.00	46	0.45

SLRC - South Valley - Construction - South Coast Air Basin, Annual

EMFAC Off-Model Adjustment Factors for Gasoline Light Duty Vehicle to Account for the SAFE Vehicle Rule Applied

Landscaping/Other Finishing	Cranes	1	8.00	231	0.29
Landscaping/Other Finishing	Forklifts	1	8.00	89	0.20
Landscaping/Other Finishing	Generator Sets	0	8.00	84	0.74
Landscaping/Other Finishing	Tractors/Loaders/Backhoes	1	8.00	97	0.37
Landscaping/Other Finishing	Welders	0	8.00	46	0.45

Trips and VMT

Phase Name	Offroad Equipment Count	Worker Trip Number	Vendor Trip Number	Hauling Trip Number	Worker Trip Length	Vendor Trip Length	Hauling Trip Length	Worker Vehicle Class	Vendor Vehicle Class	Hauling Vehicle Class
Demolition	6	0.00	0.00	0.00	14.70	6.90	20.00	LD_Mix	HDT_Mix	HHDT
Site Preparation	3	0.00	0.00	0.00	14.70	6.90	20.00	LD_Mix	HDT_Mix	HHDT
Grading	5	0.00	0.00	0.00	14.70	6.90	20.00	LD_Mix	HDT_Mix	HHDT
Building Construction	9	0.00	0.00	0.00	14.70	6.90	20.00	LD_Mix	HDT_Mix	HHDT
Paving	6	0.00	0.00	0.00	14.70	6.90	20.00	LD_Mix	HDT_Mix	HHDT
Architectural Coating	1	0.00	0.00	0.00	14.70	6.90	20.00	LD_Mix	HDT_Mix	HHDT
Drainage/Utilities/Trenching	3	8.00	0.00	0.00	14.70	6.90	20.00	LD_Mix	HDT_Mix	HHDT
Foundations	2	0.00	0.00	0.00	14.70	6.90	20.00	LD_Mix	HDT_Mix	HHDT
Landscaping/Other Finishing	3	0.00	0.00	0.00	14.70	6.90	20.00	LD_Mix	HDT_Mix	HHDT

3.1 Mitigation Measures Construction

Water Exposed Area

Reduce Vehicle Speed on Unpaved Roads

SLRC - South Valley - Construction - South Coast Air Basin, Annual

EMFAC Off-Model Adjustment Factors for Gasoline Light Duty Vehicle to Account for the SAFE Vehicle Rule Applied

3.2 Demolition - 2027

Unmitigated Construction On-Site

	ROG	NOx	CO	SO2	Fugitive PM10	Exhaust PM10	PM10 Total	Fugitive PM2.5	Exhaust PM2.5	PM2.5 Total	Bio- CO2	NBio- CO2	Total CO2	CH4	N2O	CO2e
Category	tons/yr										MT/yr					
Fugitive Dust					0.0475	0.0000	0.0475	7.1900e-003	0.0000	7.1900e-003	0.0000	0.0000	0.0000	0.0000	0.0000	0.0000
Off-Road	0.0113	0.1015	0.1423	2.5000e-004		4.3900e-003	4.3900e-003		4.1200e-003	4.1200e-003	0.0000	21.8085	21.8085	5.5500e-003	0.0000	21.9472
Total	**0.0113**	**0.1015**	**0.1423**	**2.5000e-004**	**0.0475**	**4.3900e-003**	**0.0519**	**7.1900e-003**	**4.1200e-003**	**0.0113**	**0.0000**	**21.8085**	**21.8085**	**5.5500e-003**	**0.0000**	**21.9472**

Unmitigated Construction Off-Site

	ROG	NOx	CO	SO2	Fugitive PM10	Exhaust PM10	PM10 Total	Fugitive PM2.5	Exhaust PM2.5	PM2.5 Total	Bio- CO2	NBio- CO2	Total CO2	CH4	N2O	CO2e
Category	tons/yr										MT/yr					
Hauling	0.0000	0.0000	0.0000	0.0000	0.0000	0.0000	0.0000	0.0000	0.0000	0.0000	0.0000	0.0000	0.0000	0.0000	0.0000	0.0000
Vendor	0.0000	0.0000	0.0000	0.0000	0.0000	0.0000	0.0000	0.0000	0.0000	0.0000	0.0000	0.0000	0.0000	0.0000	0.0000	0.0000
Worker	0.0000	0.0000	0.0000	0.0000	0.0000	0.0000	0.0000	0.0000	0.0000	0.0000	0.0000	0.0000	0.0000	0.0000	0.0000	0.0000
Total	**0.0000**	**0.0000**	**0.0000**	**0.0000**	**0.0000**	**0.0000**	**0.0000**	**0.0000**	**0.0000**	**0.0000**	**0.0000**	**0.0000**	**0.0000**	**0.0000**	**0.0000**	**0.0000**

SLRC - South Valley - Construction - South Coast Air Basin, Annual

EMFAC Off-Model Adjustment Factors for Gasoline Light Duty Vehicle to Account for the SAFE Vehicle Rule Applied

Mitigated Construction On-Site

	ROG	NOx	CO	SO2	Fugitive PM10	Exhaust PM10	PM10 Total	Fugitive PM2.5	Exhaust PM2.5	PM2.5 Total	Bio- CO2	NBio- CO2	Total CO2	CH4	N2O	CO2e
Category	tons/yr										MT/yr					
Fugitive Dust					0.0185	0.0000	0.0185	2.8000e-003	0.0000	2.8000e-003	0.0000	0.0000	0.0000	0.0000	0.0000	0.0000
Off-Road	0.0113	0.1015	0.1423	2.5000e-004		4.3900e-003	4.3900e-003		4.1200e-003	4.1200e-003	0.0000	21.8084	21.8084	5.5500e-003	0.0000	21.9472
Total	**0.0113**	**0.1015**	**0.1423**	**2.5000e-004**	**0.0185**	**4.3900e-003**	**0.0229**	**2.8000e-003**	**4.1200e-003**	**6.9200e-003**	**0.0000**	**21.8084**	**21.8084**	**5.5500e-003**	**0.0000**	**21.9472**

Mitigated Construction Off-Site

	ROG	NOx	CO	SO2	Fugitive PM10	Exhaust PM10	PM10 Total	Fugitive PM2.5	Exhaust PM2.5	PM2.5 Total	Bio- CO2	NBio- CO2	Total CO2	CH4	N2O	CO2e
Category	tons/yr										MT/yr					
Hauling	0.0000	0.0000	0.0000	0.0000	0.0000	0.0000	0.0000	0.0000	0.0000	0.0000	0.0000	0.0000	0.0000	0.0000	0.0000	0.0000
Vendor	0.0000	0.0000	0.0000	0.0000	0.0000	0.0000	0.0000	0.0000	0.0000	0.0000	0.0000	0.0000	0.0000	0.0000	0.0000	0.0000
Worker	0.0000	0.0000	0.0000	0.0000	0.0000	0.0000	0.0000	0.0000	0.0000	0.0000	0.0000	0.0000	0.0000	0.0000	0.0000	0.0000
Total	**0.0000**	**0.0000**	**0.0000**	**0.0000**	**0.0000**	**0.0000**	**0.0000**	**0.0000**	**0.0000**	**0.0000**	**0.0000**	**0.0000**	**0.0000**	**0.0000**	**0.0000**	**0.0000**

SLRC - South Valley - Construction - South Coast Air Basin, Annual

EMFAC Off-Model Adjustment Factors for Gasoline Light Duty Vehicle to Account for the SAFE Vehicle Rule Applied

3.3 Site Preparation - 2027

Unmitigated Construction On-Site

	ROG	NOx	CO	SO2	Fugitive PM10	Exhaust PM10	PM10 Total	Fugitive PM2.5	Exhaust PM2.5	PM2.5 Total	Bio- CO2	NBio- CO2	Total CO2	CH4	N2O	CO2e
Category	tons/yr										MT/yr					
Fugitive Dust					5.4700e-003	0.0000	5.4700e-003	6.0000e-004	0.0000	6.0000e-004	0.0000	0.0000	0.0000	0.0000	0.0000	0.0000
Off-Road	4.8300e-003	0.0504	0.0403	1.0000e-004		1.7500e-003	1.7500e-003		1.6200e-003	1.6200e-003	0.0000	8.8612	8.8612	2.8000e-003	0.0000	8.9311
Total	**4.8300e-003**	**0.0504**	**0.0403**	**1.0000e-004**	**5.4700e-003**	**1.7500e-003**	**7.2200e-003**	**6.0000e-004**	**1.6200e-003**	**2.2200e-003**	**0.0000**	**8.8612**	**8.8612**	**2.8000e-003**	**0.0000**	**8.9311**

Unmitigated Construction Off-Site

	ROG	NOx	CO	SO2	Fugitive PM10	Exhaust PM10	PM10 Total	Fugitive PM2.5	Exhaust PM2.5	PM2.5 Total	Bio- CO2	NBio- CO2	Total CO2	CH4	N2O	CO2e
Category	tons/yr										MT/yr					
Hauling	0.0000	0.0000	0.0000	0.0000	0.0000	0.0000	0.0000	0.0000	0.0000	0.0000	0.0000	0.0000	0.0000	0.0000	0.0000	0.0000
Vendor	0.0000	0.0000	0.0000	0.0000	0.0000	0.0000	0.0000	0.0000	0.0000	0.0000	0.0000	0.0000	0.0000	0.0000	0.0000	0.0000
Worker	0.0000	0.0000	0.0000	0.0000	0.0000	0.0000	0.0000	0.0000	0.0000	0.0000	0.0000	0.0000	0.0000	0.0000	0.0000	0.0000
Total	**0.0000**	**0.0000**	**0.0000**	**0.0000**	**0.0000**	**0.0000**	**0.0000**	**0.0000**	**0.0000**	**0.0000**	**0.0000**	**0.0000**	**0.0000**	**0.0000**	**0.0000**	**0.0000**

Date: 1/25/2022 5:45 PM

SLRC - South Valley - Construction - South Coast Air Basin, Annual

EMFAC Off-Model Adjustment Factors for Gasoline Light Duty Vehicle to Account for the SAFE Vehicle Rule Applied

Mitigated Construction On-Site

	ROG	NOx	CO	SO2	Fugitive PM10	Exhaust PM10	PM10 Total	Fugitive PM2.5	Exhaust PM2.5	PM2.5 Total	Bio- CO2	NBio- CO2	Total CO2	CH4	N2O	CO2e
Category	tons/yr										MT/yr					
Fugitive Dust					2.1300e-003	0.0000	2.1300e-003	2.3000e-004	0.0000	2.3000e-004	0.0000	0.0000	0.0000	0.0000	0.0000	0.0000
Off-Road	4.8300e-003	0.0504	0.0403	1.0000e-004		1.7500e-003	1.7500e-003		1.6200e-003	1.6200e-003	0.0000	8.8611	8.8611	2.8000e-003	0.0000	8.9311
Total	**4.8300e-003**	**0.0504**	**0.0403**	**1.0000e-004**	**2.1300e-003**	**1.7500e-003**	**3.8800e-003**	**2.3000e-004**	**1.6200e-003**	**1.8500e-003**	**0.0000**	**8.8611**	**8.8611**	**2.8000e-003**	**0.0000**	**8.9311**

Mitigated Construction Off-Site

	ROG	NOx	CO	SO2	Fugitive PM10	Exhaust PM10	PM10 Total	Fugitive PM2.5	Exhaust PM2.5	PM2.5 Total	Bio- CO2	NBio- CO2	Total CO2	CH4	N2O	CO2e
Category	tons/yr										MT/yr					
Hauling	0.0000	0.0000	0.0000	0.0000	0.0000	0.0000	0.0000	0.0000	0.0000	0.0000	0.0000	0.0000	0.0000	0.0000	0.0000	0.0000
Vendor	0.0000	0.0000	0.0000	0.0000	0.0000	0.0000	0.0000	0.0000	0.0000	0.0000	0.0000	0.0000	0.0000	0.0000	0.0000	0.0000
Worker	0.0000	0.0000	0.0000	0.0000	0.0000	0.0000	0.0000	0.0000	0.0000	0.0000	0.0000	0.0000	0.0000	0.0000	0.0000	0.0000
Total	**0.0000**	**0.0000**	**0.0000**	**0.0000**	**0.0000**	**0.0000**	**0.0000**	**0.0000**	**0.0000**	**0.0000**	**0.0000**	**0.0000**	**0.0000**	**0.0000**	**0.0000**	**0.0000**

SLRC - South Valley - Construction - South Coast Air Basin, Annual

EMFAC Off-Model Adjustment Factors for Gasoline Light Duty Vehicle to Account for the SAFE Vehicle Rule Applied

3.4 Grading - 2027

Unmitigated Construction On-Site

	ROG	NOx	CO	SO2	Fugitive PM10	Exhaust PM10	PM10 Total	Fugitive PM2.5	Exhaust PM2.5	PM2.5 Total	Bio- CO2	NBio- CO2	Total CO2	CH4	N2O	CO2e
Category	tons/yr										MT/yr					
Fugitive Dust					0.4353	0.0000	0.4353	0.1681	0.0000	0.1681	0.0000	0.0000	0.0000	0.0000	0.0000	0.0000
Off-Road	0.0633	0.6361	0.5601	1.2100e-003		0.0259	0.0259		0.0238	0.0238	0.0000	106.1497	106.1497	0.0343	0.0000	107.0080
Total	**0.0633**	**0.6361**	**0.5601**	**1.2100e-003**	**0.4353**	**0.0259**	**0.4613**	**0.1681**	**0.0238**	**0.1920**	**0.0000**	**106.1497**	**106.1497**	**0.0343**	**0.0000**	**107.0080**

Unmitigated Construction Off-Site

	ROG	NOx	CO	SO2	Fugitive PM10	Exhaust PM10	PM10 Total	Fugitive PM2.5	Exhaust PM2.5	PM2.5 Total	Bio- CO2	NBio- CO2	Total CO2	CH4	N2O	CO2e
Category	tons/yr										MT/yr					
Hauling	0.0000	0.0000	0.0000	0.0000	0.0000	0.0000	0.0000	0.0000	0.0000	0.0000	0.0000	0.0000	0.0000	0.0000	0.0000	0.0000
Vendor	0.0000	0.0000	0.0000	0.0000	0.0000	0.0000	0.0000	0.0000	0.0000	0.0000	0.0000	0.0000	0.0000	0.0000	0.0000	0.0000
Worker	0.0000	0.0000	0.0000	0.0000	0.0000	0.0000	0.0000	0.0000	0.0000	0.0000	0.0000	0.0000	0.0000	0.0000	0.0000	0.0000
Total	**0.0000**	**0.0000**	**0.0000**	**0.0000**	**0.0000**	**0.0000**	**0.0000**	**0.0000**	**0.0000**	**0.0000**	**0.0000**	**0.0000**	**0.0000**	**0.0000**	**0.0000**	**0.0000**

Date: 1/25/2022 5:45 PM

SLRC - South Valley - Construction - South Coast Air Basin, Annual

EMFAC Off-Model Adjustment Factors for Gasoline Light Duty Vehicle to Account for the SAFE Vehicle Rule Applied

Mitigated Construction On-Site

	ROG	NOx	CO	SO2	Fugitive PM10	Exhaust PM10	PM10 Total	Fugitive PM2.5	Exhaust PM2.5	PM2.5 Total	Bio- CO2	NBio- CO2	Total CO2	CH4	N2O	CO2e
Category	tons/yr										MT/yr					
Fugitive Dust					0.1698	0.0000	0.1698	0.0656	0.0000	0.0656	0.0000	0.0000	0.0000	0.0000	0.0000	0.0000
Off-Road	0.0633	0.6361	0.5601	1.2100e-003		0.0259	0.0259		0.0238	0.0238	0.0000	106.1496	106.1496	0.0343	0.0000	107.0079
Total	**0.0633**	**0.6361**	**0.5601**	**1.2100e-003**	**0.1698**	**0.0259**	**0.1957**	**0.0656**	**0.0238**	**0.0894**	**0.0000**	**106.1496**	**106.1496**	**0.0343**	**0.0000**	**107.0079**

Mitigated Construction Off-Site

	ROG	NOx	CO	SO2	Fugitive PM10	Exhaust PM10	PM10 Total	Fugitive PM2.5	Exhaust PM2.5	PM2.5 Total	Bio- CO2	NBio- CO2	Total CO2	CH4	N2O	CO2e
Category	tons/yr										MT/yr					
Hauling	0.0000	0.0000	0.0000	0.0000	0.0000	0.0000	0.0000	0.0000	0.0000	0.0000	0.0000	0.0000	0.0000	0.0000	0.0000	0.0000
Vendor	0.0000	0.0000	0.0000	0.0000	0.0000	0.0000	0.0000	0.0000	0.0000	0.0000	0.0000	0.0000	0.0000	0.0000	0.0000	0.0000
Worker	0.0000	0.0000	0.0000	0.0000	0.0000	0.0000	0.0000	0.0000	0.0000	0.0000	0.0000	0.0000	0.0000	0.0000	0.0000	0.0000
Total	**0.0000**	**0.0000**	**0.0000**	**0.0000**	**0.0000**	**0.0000**	**0.0000**	**0.0000**	**0.0000**	**0.0000**	**0.0000**	**0.0000**	**0.0000**	**0.0000**	**0.0000**	**0.0000**

SLRC - South Valley - Construction - South Coast Air Basin, Annual

EMFAC Off-Model Adjustment Factors for Gasoline Light Duty Vehicle to Account for the SAFE Vehicle Rule Applied

3.4 Grading - 2028

Unmitigated Construction On-Site

	ROG	NOx	CO	SO2	Fugitive PM10	Exhaust PM10	PM10 Total	Fugitive PM2.5	Exhaust PM2.5	PM2.5 Total	Bio- CO2	NBio- CO2	Total CO2	CH4	N2O	CO2e
Category	tons/yr										MT/yr					
Fugitive Dust					0.7906	0.0000	0.7906	0.3634	0.0000	0.3634	0.0000	0.0000	0.0000	0.0000	0.0000	0.0000
Off-Road	0.1453	1.4609	1.2865	2.7800e-003		0.0595	0.0595		0.0548	0.0548	0.0000	243.7944	243.7944	0.0789	0.0000	245.7656
Total	**0.1453**	**1.4609**	**1.2865**	**2.7800e-003**	**0.7906**	**0.0595**	**0.8502**	**0.3634**	**0.0548**	**0.4182**	**0.0000**	**243.7944**	**243.7944**	**0.0789**	**0.0000**	**245.7656**

Unmitigated Construction Off-Site

	ROG	NOx	CO	SO2	Fugitive PM10	Exhaust PM10	PM10 Total	Fugitive PM2.5	Exhaust PM2.5	PM2.5 Total	Bio- CO2	NBio- CO2	Total CO2	CH4	N2O	CO2e
Category	tons/yr										MT/yr					
Hauling	0.0000	0.0000	0.0000	0.0000	0.0000	0.0000	0.0000	0.0000	0.0000	0.0000	0.0000	0.0000	0.0000	0.0000	0.0000	0.0000
Vendor	0.0000	0.0000	0.0000	0.0000	0.0000	0.0000	0.0000	0.0000	0.0000	0.0000	0.0000	0.0000	0.0000	0.0000	0.0000	0.0000
Worker	0.0000	0.0000	0.0000	0.0000	0.0000	0.0000	0.0000	0.0000	0.0000	0.0000	0.0000	0.0000	0.0000	0.0000	0.0000	0.0000
Total	**0.0000**	**0.0000**	**0.0000**	**0.0000**	**0.0000**	**0.0000**	**0.0000**	**0.0000**	**0.0000**	**0.0000**	**0.0000**	**0.0000**	**0.0000**	**0.0000**	**0.0000**	**0.0000**

Date: 1/25/2022 5:45 PM

SLRC - South Valley - Construction - South Coast Air Basin, Annual

EMFAC Off-Model Adjustment Factors for Gasoline Light Duty Vehicle to Account for the SAFE Vehicle Rule Applied

Mitigated Construction On-Site

	ROG	NOx	CO	SO2	Fugitive PM10	Exhaust PM10	PM10 Total	Fugitive PM2.5	Exhaust PM2.5	PM2.5 Total	Bio- CO2	NBio- CO2	Total CO2	CH4	N2O	CO2e
Category	tons/yr										MT/yr					
Fugitive Dust					0.3084	0.0000	0.3084	0.1417	0.0000	0.1417	0.0000	0.0000	0.0000	0.0000	0.0000	0.0000
Off-Road	0.1453	1.4609	1.2865	2.7800e-003		0.0595	0.0595		0.0548	0.0548	0.0000	243.7941	243.7941	0.0789	0.0000	245.7653
Total	**0.1453**	**1.4609**	**1.2865**	**2.7800e-003**	**0.3084**	**0.0595**	**0.3679**	**0.1417**	**0.0548**	**0.1965**	**0.0000**	**243.7941**	**243.7941**	**0.0789**	**0.0000**	**245.7653**

Mitigated Construction Off-Site

	ROG	NOx	CO	SO2	Fugitive PM10	Exhaust PM10	PM10 Total	Fugitive PM2.5	Exhaust PM2.5	PM2.5 Total	Bio- CO2	NBio- CO2	Total CO2	CH4	N2O	CO2e
Category	tons/yr										MT/yr					
Hauling	0.0000	0.0000	0.0000	0.0000	0.0000	0.0000	0.0000	0.0000	0.0000	0.0000	0.0000	0.0000	0.0000	0.0000	0.0000	0.0000
Vendor	0.0000	0.0000	0.0000	0.0000	0.0000	0.0000	0.0000	0.0000	0.0000	0.0000	0.0000	0.0000	0.0000	0.0000	0.0000	0.0000
Worker	0.0000	0.0000	0.0000	0.0000	0.0000	0.0000	0.0000	0.0000	0.0000	0.0000	0.0000	0.0000	0.0000	0.0000	0.0000	0.0000
Total	**0.0000**	**0.0000**	**0.0000**	**0.0000**	**0.0000**	**0.0000**	**0.0000**	**0.0000**	**0.0000**	**0.0000**	**0.0000**	**0.0000**	**0.0000**	**0.0000**	**0.0000**	**0.0000**

SLRC - South Valley - Construction - South Coast Air Basin, Annual

EMFAC Off-Model Adjustment Factors for Gasoline Light Duty Vehicle to Account for the SAFE Vehicle Rule Applied

3.5 Drainage/Utilities/Trenching - 2028

Unmitigated Construction On-Site

	ROG	NOx	CO	SO2	Fugitive PM10	Exhaust PM10	PM10 Total	Fugitive PM2.5	Exhaust PM2.5	PM2.5 Total	Bio- CO2	NBio- CO2	Total CO2	CH4	N2O	CO2e
Category	tons/yr										MT/yr					
Off-Road	0.0187	0.1784	0.2076	2.8000e-004		0.0103	0.0103		9.4600e-003	9.4600e-003	0.0000	24.6846	24.6846	7.9800e-003	0.0000	24.8842
Total	**0.0187**	**0.1784**	**0.2076**	**2.8000e-004**		**0.0103**	**0.0103**		**9.4600e-003**	**9.4600e-003**	**0.0000**	**24.6846**	**24.6846**	**7.9800e-003**	**0.0000**	**24.8842**

Unmitigated Construction Off-Site

	ROG	NOx	CO	SO2	Fugitive PM10	Exhaust PM10	PM10 Total	Fugitive PM2.5	Exhaust PM2.5	PM2.5 Total	Bio- CO2	NBio- CO2	Total CO2	CH4	N2O	CO2e
Category	tons/yr										MT/yr					
Hauling	0.0000	0.0000	0.0000	0.0000	0.0000	0.0000	0.0000	0.0000	0.0000	0.0000	0.0000	0.0000	0.0000	0.0000	0.0000	0.0000
Vendor	0.0000	0.0000	0.0000	0.0000	0.0000	0.0000	0.0000	0.0000	0.0000	0.0000	0.0000	0.0000	0.0000	0.0000	0.0000	0.0000
Worker	6.4000e-004	4.1000e-004	6.7700e-003	2.0000e-005	3.0700e-003	1.0000e-005	3.0900e-003	8.2000e-004	1.0000e-005	8.3000e-004	0.0000	2.1834	2.1834	4.0000e-005	5.0000e-005	2.1980
Total	**6.4000e-004**	**4.1000e-004**	**6.7700e-003**	**2.0000e-005**	**3.0700e-003**	**1.0000e-005**	**3.0900e-003**	**8.2000e-004**	**1.0000e-005**	**8.3000e-004**	**0.0000**	**2.1834**	**2.1834**	**4.0000e-005**	**5.0000e-005**	**2.1980**

Date: 1/25/2022 5:45 PM

SLRC - South Valley - Construction - South Coast Air Basin, Annual

EMFAC Off-Model Adjustment Factors for Gasoline Light Duty Vehicle to Account for the SAFE Vehicle Rule Applied

Mitigated Construction On-Site

	ROG	NOx	CO	SO2	Fugitive PM10	Exhaust PM10	PM10 Total	Fugitive PM2.5	Exhaust PM2.5	PM2.5 Total	Bio- CO2	NBio- CO2	Total CO2	CH4	N2O	CO2e
Category	tons/yr										MT/yr					
Off-Road	0.0187	0.1784	0.2076	2.8000e-004		0.0103	0.0103		9.4600e-003	9.4600e-003	0.0000	24.6846	24.6846	7.9800e-003	0.0000	24.8842
Total	**0.0187**	**0.1784**	**0.2076**	**2.8000e-004**		**0.0103**	**0.0103**		**9.4600e-003**	**9.4600e-003**	**0.0000**	**24.6846**	**24.6846**	**7.9800e-003**	**0.0000**	**24.8842**

Mitigated Construction Off-Site

	ROG	NOx	CO	SO2	Fugitive PM10	Exhaust PM10	PM10 Total	Fugitive PM2.5	Exhaust PM2.5	PM2.5 Total	Bio- CO2	NBio- CO2	Total CO2	CH4	N2O	CO2e
Category	tons/yr										MT/yr					
Hauling	0.0000	0.0000	0.0000	0.0000	0.0000	0.0000	0.0000	0.0000	0.0000	0.0000	0.0000	0.0000	0.0000	0.0000	0.0000	0.0000
Vendor	0.0000	0.0000	0.0000	0.0000	0.0000	0.0000	0.0000	0.0000	0.0000	0.0000	0.0000	0.0000	0.0000	0.0000	0.0000	0.0000
Worker	6.4000e-004	4.1000e-004	6.7700e-003	2.0000e-005	3.0700e-003	1.0000e-005	3.0900e-003	8.2000e-004	1.0000e-005	8.3000e-004	0.0000	2.1834	2.1834	4.0000e-005	5.0000e-005	2.1980
Total	**6.4000e-004**	**4.1000e-004**	**6.7700e-003**	**2.0000e-005**	**3.0700e-003**	**1.0000e-005**	**3.0900e-003**	**8.2000e-004**	**1.0000e-005**	**8.3000e-004**	**0.0000**	**2.1834**	**2.1834**	**4.0000e-005**	**5.0000e-005**	**2.1980**

Date: 1/25/2022 5:45 PM

SLRC - South Valley - Construction - South Coast Air Basin, Annual

EMFAC Off-Model Adjustment Factors for Gasoline Light Duty Vehicle to Account for the SAFE Vehicle Rule Applied

3.6 Foundations - 2028

Unmitigated Construction On-Site

	ROG	NOx	CO	SO2	Fugitive PM10	Exhaust PM10	PM10 Total	Fugitive PM2.5	Exhaust PM2.5	PM2.5 Total	Bio- CO2	NBio- CO2	Total CO2	CH4	N2O	CO2e
Category	tons/yr										MT/yr					
Off-Road	0.0105	0.0895	0.1921	2.9000e-004		3.9900e-003	3.9900e-003		3.6700e-003	3.6700e-003	0.0000	25.4772	25.4772	8.2400e-003	0.0000	25.6832
Total	**0.0105**	**0.0895**	**0.1921**	**2.9000e-004**		**3.9900e-003**	**3.9900e-003**		**3.6700e-003**	**3.6700e-003**	**0.0000**	**25.4772**	**25.4772**	**8.2400e-003**	**0.0000**	**25.6832**

Unmitigated Construction Off-Site

	ROG	NOx	CO	SO2	Fugitive PM10	Exhaust PM10	PM10 Total	Fugitive PM2.5	Exhaust PM2.5	PM2.5 Total	Bio- CO2	NBio- CO2	Total CO2	CH4	N2O	CO2e
Category	tons/yr										MT/yr					
Hauling	0.0000	0.0000	0.0000	0.0000	0.0000	0.0000	0.0000	0.0000	0.0000	0.0000	0.0000	0.0000	0.0000	0.0000	0.0000	0.0000
Vendor	0.0000	0.0000	0.0000	0.0000	0.0000	0.0000	0.0000	0.0000	0.0000	0.0000	0.0000	0.0000	0.0000	0.0000	0.0000	0.0000
Worker	0.0000	0.0000	0.0000	0.0000	0.0000	0.0000	0.0000	0.0000	0.0000	0.0000	0.0000	0.0000	0.0000	0.0000	0.0000	0.0000
Total	**0.0000**	**0.0000**	**0.0000**	**0.0000**	**0.0000**	**0.0000**	**0.0000**	**0.0000**	**0.0000**	**0.0000**	**0.0000**	**0.0000**	**0.0000**	**0.0000**	**0.0000**	**0.0000**

SLRC - South Valley - Construction - South Coast Air Basin, Annual

EMFAC Off-Model Adjustment Factors for Gasoline Light Duty Vehicle to Account for the SAFE Vehicle Rule Applied

Mitigated Construction On-Site

	ROG	NOx	CO	SO2	Fugitive PM10	Exhaust PM10	PM10 Total	Fugitive PM2.5	Exhaust PM2.5	PM2.5 Total	Bio- CO2	NBio- CO2	Total CO2	CH4	N2O	CO2e
Category	tons/yr										MT/yr					
Off-Road	0.0105	0.0895	0.1921	2.9000e-004		3.9900e-003	3.9900e-003		3.6700e-003	3.6700e-003	0.0000	25.4772	25.4772	8.2400e-003	0.0000	25.6831
Total	**0.0105**	**0.0895**	**0.1921**	**2.9000e-004**		**3.9900e-003**	**3.9900e-003**		**3.6700e-003**	**3.6700e-003**	**0.0000**	**25.4772**	**25.4772**	**8.2400e-003**	**0.0000**	**25.6831**

Mitigated Construction Off-Site

	ROG	NOx	CO	SO2	Fugitive PM10	Exhaust PM10	PM10 Total	Fugitive PM2.5	Exhaust PM2.5	PM2.5 Total	Bio- CO2	NBio- CO2	Total CO2	CH4	N2O	CO2e
Category	tons/yr										MT/yr					
Hauling	0.0000	0.0000	0.0000	0.0000	0.0000	0.0000	0.0000	0.0000	0.0000	0.0000	0.0000	0.0000	0.0000	0.0000	0.0000	0.0000
Vendor	0.0000	0.0000	0.0000	0.0000	0.0000	0.0000	0.0000	0.0000	0.0000	0.0000	0.0000	0.0000	0.0000	0.0000	0.0000	0.0000
Worker	0.0000	0.0000	0.0000	0.0000	0.0000	0.0000	0.0000	0.0000	0.0000	0.0000	0.0000	0.0000	0.0000	0.0000	0.0000	0.0000
Total	**0.0000**	**0.0000**	**0.0000**	**0.0000**	**0.0000**	**0.0000**	**0.0000**	**0.0000**	**0.0000**	**0.0000**	**0.0000**	**0.0000**	**0.0000**	**0.0000**	**0.0000**	**0.0000**

SLRC - South Valley - Construction - South Coast Air Basin, Annual

EMFAC Off-Model Adjustment Factors for Gasoline Light Duty Vehicle to Account for the SAFE Vehicle Rule Applied

3.7 Building Construction - 2028

Unmitigated Construction On-Site

	ROG	NOx	CO	SO2	Fugitive PM10	Exhaust PM10	PM10 Total	Fugitive PM2.5	Exhaust PM2.5	PM2.5 Total	Bio- CO2	NBio- CO2	Total CO2	CH4	N2O	CO2e
Category	tons/yr										MT/yr					
Off-Road	0.0502	0.4611	0.5913	1.0000e-003		0.0195	0.0195		0.0183	0.0183	0.0000	85.7436	85.7436	0.0207	0.0000	86.2602
Total	**0.0502**	**0.4611**	**0.5913**	**1.0000e-003**		**0.0195**	**0.0195**		**0.0183**	**0.0183**	**0.0000**	**85.7436**	**85.7436**	**0.0207**	**0.0000**	**86.2602**

Unmitigated Construction Off-Site

	ROG	NOx	CO	SO2	Fugitive PM10	Exhaust PM10	PM10 Total	Fugitive PM2.5	Exhaust PM2.5	PM2.5 Total	Bio- CO2	NBio- CO2	Total CO2	CH4	N2O	CO2e
Category	tons/yr										MT/yr					
Hauling	0.0000	0.0000	0.0000	0.0000	0.0000	0.0000	0.0000	0.0000	0.0000	0.0000	0.0000	0.0000	0.0000	0.0000	0.0000	0.0000
Vendor	0.0000	0.0000	0.0000	0.0000	0.0000	0.0000	0.0000	0.0000	0.0000	0.0000	0.0000	0.0000	0.0000	0.0000	0.0000	0.0000
Worker	0.0000	0.0000	0.0000	0.0000	0.0000	0.0000	0.0000	0.0000	0.0000	0.0000	0.0000	0.0000	0.0000	0.0000	0.0000	0.0000
Total	**0.0000**	**0.0000**	**0.0000**	**0.0000**	**0.0000**	**0.0000**	**0.0000**	**0.0000**	**0.0000**	**0.0000**	**0.0000**	**0.0000**	**0.0000**	**0.0000**	**0.0000**	**0.0000**

Date: 1/25/2022 5:45 PM

SLRC - South Valley - Construction - South Coast Air Basin, Annual

EMFAC Off-Model Adjustment Factors for Gasoline Light Duty Vehicle to Account for the SAFE Vehicle Rule Applied

Mitigated Construction On-Site

	ROG	NOx	CO	SO2	Fugitive PM10	Exhaust PM10	PM10 Total	Fugitive PM2.5	Exhaust PM2.5	PM2.5 Total	Bio- CO2	NBio- CO2	Total CO2	CH4	N2O	CO2e
Category	tons/yr										MT/yr					
Off-Road	0.0502	0.4611	0.5913	1.0000e-003		0.0195	0.0195		0.0183	0.0183	0.0000	85.7435	85.7435	0.0207	0.0000	86.2601
Total	**0.0502**	**0.4611**	**0.5913**	**1.0000e-003**		**0.0195**	**0.0195**		**0.0183**	**0.0183**	**0.0000**	**85.7435**	**85.7435**	**0.0207**	**0.0000**	**86.2601**

Mitigated Construction Off-Site

	ROG	NOx	CO	SO2	Fugitive PM10	Exhaust PM10	PM10 Total	Fugitive PM2.5	Exhaust PM2.5	PM2.5 Total	Bio- CO2	NBio- CO2	Total CO2	CH4	N2O	CO2e
Category	tons/yr										MT/yr					
Hauling	0.0000	0.0000	0.0000	0.0000	0.0000	0.0000	0.0000	0.0000	0.0000	0.0000	0.0000	0.0000	0.0000	0.0000	0.0000	0.0000
Vendor	0.0000	0.0000	0.0000	0.0000	0.0000	0.0000	0.0000	0.0000	0.0000	0.0000	0.0000	0.0000	0.0000	0.0000	0.0000	0.0000
Worker	0.0000	0.0000	0.0000	0.0000	0.0000	0.0000	0.0000	0.0000	0.0000	0.0000	0.0000	0.0000	0.0000	0.0000	0.0000	0.0000
Total	**0.0000**	**0.0000**	**0.0000**	**0.0000**	**0.0000**	**0.0000**	**0.0000**	**0.0000**	**0.0000**	**0.0000**	**0.0000**	**0.0000**	**0.0000**	**0.0000**	**0.0000**	**0.0000**

Date: 1/25/2022 5:45 PM

SLRC - South Valley - Construction - South Coast Air Basin, Annual

EMFAC Off-Model Adjustment Factors for Gasoline Light Duty Vehicle to Account for the SAFE Vehicle Rule Applied

3.7 Building Construction - 2029

Unmitigated Construction On-Site

	ROG	NOx	CO	SO2	Fugitive PM10	Exhaust PM10	PM10 Total	Fugitive PM2.5	Exhaust PM2.5	PM2.5 Total	Bio- CO2	NBio- CO2	Total CO2	CH4	N2O	CO2e
Category	tons/yr										MT/yr					
Off-Road	0.0371	0.3408	0.4370	7.4000e-004		0.0144	0.0144		0.0135	0.0135	0.0000	63.3757	63.3757	0.0153	0.0000	63.7575
Total	**0.0371**	**0.3408**	**0.4370**	**7.4000e-004**		**0.0144**	**0.0144**		**0.0135**	**0.0135**	**0.0000**	**63.3757**	**63.3757**	**0.0153**	**0.0000**	**63.7575**

Unmitigated Construction Off-Site

	ROG	NOx	CO	SO2	Fugitive PM10	Exhaust PM10	PM10 Total	Fugitive PM2.5	Exhaust PM2.5	PM2.5 Total	Bio- CO2	NBio- CO2	Total CO2	CH4	N2O	CO2e
Category	tons/yr										MT/yr					
Hauling	0.0000	0.0000	0.0000	0.0000	0.0000	0.0000	0.0000	0.0000	0.0000	0.0000	0.0000	0.0000	0.0000	0.0000	0.0000	0.0000
Vendor	0.0000	0.0000	0.0000	0.0000	0.0000	0.0000	0.0000	0.0000	0.0000	0.0000	0.0000	0.0000	0.0000	0.0000	0.0000	0.0000
Worker	0.0000	0.0000	0.0000	0.0000	0.0000	0.0000	0.0000	0.0000	0.0000	0.0000	0.0000	0.0000	0.0000	0.0000	0.0000	0.0000
Total	**0.0000**	**0.0000**	**0.0000**	**0.0000**	**0.0000**	**0.0000**	**0.0000**	**0.0000**	**0.0000**	**0.0000**	**0.0000**	**0.0000**	**0.0000**	**0.0000**	**0.0000**	**0.0000**

SLRC - South Valley - Construction - South Coast Air Basin, Annual

EMFAC Off-Model Adjustment Factors for Gasoline Light Duty Vehicle to Account for the SAFE Vehicle Rule Applied

Mitigated Construction On-Site

	ROG	NOx	CO	SO2	Fugitive PM10	Exhaust PM10	PM10 Total	Fugitive PM2.5	Exhaust PM2.5	PM2.5 Total	Bio- CO2	NBio- CO2	Total CO2	CH4	N2O	CO2e
Category	tons/yr										MT/yr					
Off-Road	0.0371	0.3408	0.4370	7.4000e-004		0.0144	0.0144		0.0135	0.0135	0.0000	63.3756	63.3756	0.0153	0.0000	63.7574
Total	**0.0371**	**0.3408**	**0.4370**	**7.4000e-004**		**0.0144**	**0.0144**		**0.0135**	**0.0135**	**0.0000**	**63.3756**	**63.3756**	**0.0153**	**0.0000**	**63.7574**

Mitigated Construction Off-Site

	ROG	NOx	CO	SO2	Fugitive PM10	Exhaust PM10	PM10 Total	Fugitive PM2.5	Exhaust PM2.5	PM2.5 Total	Bio- CO2	NBio- CO2	Total CO2	CH4	N2O	CO2e
Category	tons/yr										MT/yr					
Hauling	0.0000	0.0000	0.0000	0.0000	0.0000	0.0000	0.0000	0.0000	0.0000	0.0000	0.0000	0.0000	0.0000	0.0000	0.0000	0.0000
Vendor	0.0000	0.0000	0.0000	0.0000	0.0000	0.0000	0.0000	0.0000	0.0000	0.0000	0.0000	0.0000	0.0000	0.0000	0.0000	0.0000
Worker	0.0000	0.0000	0.0000	0.0000	0.0000	0.0000	0.0000	0.0000	0.0000	0.0000	0.0000	0.0000	0.0000	0.0000	0.0000	0.0000
Total	**0.0000**	**0.0000**	**0.0000**	**0.0000**	**0.0000**	**0.0000**	**0.0000**	**0.0000**	**0.0000**	**0.0000**	**0.0000**	**0.0000**	**0.0000**	**0.0000**	**0.0000**	**0.0000**

SLRC - South Valley - Construction - South Coast Air Basin, Annual

EMFAC Off-Model Adjustment Factors for Gasoline Light Duty Vehicle to Account for the SAFE Vehicle Rule Applied

3.8 Landscaping/Other Finishing - 2028

Unmitigated Construction On-Site

	ROG	NOx	CO	SO2	Fugitive PM10	Exhaust PM10	PM10 Total	Fugitive PM2.5	Exhaust PM2.5	PM2.5 Total	Bio- CO2	NBio- CO2	Total CO2	CH4	N2O	CO2e
Category	tons/yr										MT/yr					
Off-Road	0.0138	0.1384	0.1326	2.7000e-004		6.0500e-003	6.0500e-003		5.5600e-003	5.5600e-003	0.0000	23.7970	23.7970	7.7000e-003	0.0000	23.9894
Total	**0.0138**	**0.1384**	**0.1326**	**2.7000e-004**		**6.0500e-003**	**6.0500e-003**		**5.5600e-003**	**5.5600e-003**	**0.0000**	**23.7970**	**23.7970**	**7.7000e-003**	**0.0000**	**23.9894**

Unmitigated Construction Off-Site

	ROG	NOx	CO	SO2	Fugitive PM10	Exhaust PM10	PM10 Total	Fugitive PM2.5	Exhaust PM2.5	PM2.5 Total	Bio- CO2	NBio- CO2	Total CO2	CH4	N2O	CO2e
Category	tons/yr										MT/yr					
Hauling	0.0000	0.0000	0.0000	0.0000	0.0000	0.0000	0.0000	0.0000	0.0000	0.0000	0.0000	0.0000	0.0000	0.0000	0.0000	0.0000
Vendor	0.0000	0.0000	0.0000	0.0000	0.0000	0.0000	0.0000	0.0000	0.0000	0.0000	0.0000	0.0000	0.0000	0.0000	0.0000	0.0000
Worker	0.0000	0.0000	0.0000	0.0000	0.0000	0.0000	0.0000	0.0000	0.0000	0.0000	0.0000	0.0000	0.0000	0.0000	0.0000	0.0000
Total	**0.0000**	**0.0000**	**0.0000**	**0.0000**	**0.0000**	**0.0000**	**0.0000**	**0.0000**	**0.0000**	**0.0000**	**0.0000**	**0.0000**	**0.0000**	**0.0000**	**0.0000**	**0.0000**

Date: 1/25/2022 5:45 PM

SLRC - South Valley - Construction - South Coast Air Basin, Annual

EMFAC Off-Model Adjustment Factors for Gasoline Light Duty Vehicle to Account for the SAFE Vehicle Rule Applied

Mitigated Construction On-Site

	ROG	NOx	CO	SO2	Fugitive PM10	Exhaust PM10	PM10 Total	Fugitive PM2.5	Exhaust PM2.5	PM2.5 Total	Bio- CO2	NBio- CO2	Total CO2	CH4	N2O	CO2e
Category	tons/yr										MT/yr					
Off-Road	0.0138	0.1384	0.1326	2.7000e-004		6.0500e-003	6.0500e-003		5.5600e-003	5.5600e-003	0.0000	23.7970	23.7970	7.7000e-003	0.0000	23.9894
Total	**0.0138**	**0.1384**	**0.1326**	**2.7000e-004**		**6.0500e-003**	**6.0500e-003**		**5.5600e-003**	**5.5600e-003**	**0.0000**	**23.7970**	**23.7970**	**7.7000e-003**	**0.0000**	**23.9894**

Mitigated Construction Off-Site

	ROG	NOx	CO	SO2	Fugitive PM10	Exhaust PM10	PM10 Total	Fugitive PM2.5	Exhaust PM2.5	PM2.5 Total	Bio- CO2	NBio- CO2	Total CO2	CH4	N2O	CO2e
Category	tons/yr										MT/yr					
Hauling	0.0000	0.0000	0.0000	0.0000	0.0000	0.0000	0.0000	0.0000	0.0000	0.0000	0.0000	0.0000	0.0000	0.0000	0.0000	0.0000
Vendor	0.0000	0.0000	0.0000	0.0000	0.0000	0.0000	0.0000	0.0000	0.0000	0.0000	0.0000	0.0000	0.0000	0.0000	0.0000	0.0000
Worker	0.0000	0.0000	0.0000	0.0000	0.0000	0.0000	0.0000	0.0000	0.0000	0.0000	0.0000	0.0000	0.0000	0.0000	0.0000	0.0000
Total	**0.0000**	**0.0000**	**0.0000**	**0.0000**	**0.0000**	**0.0000**	**0.0000**	**0.0000**	**0.0000**	**0.0000**	**0.0000**	**0.0000**	**0.0000**	**0.0000**	**0.0000**	**0.0000**

SLRC - South Valley - Construction - South Coast Air Basin, Annual

EMFAC Off-Model Adjustment Factors for Gasoline Light Duty Vehicle to Account for the SAFE Vehicle Rule Applied

3.8 Landscaping/Other Finishing - 2029

Unmitigated Construction On-Site

	ROG	NOx	CO	SO2	Fugitive PM10	Exhaust PM10	PM10 Total	Fugitive PM2.5	Exhaust PM2.5	PM2.5 Total	Bio- CO2	NBio- CO2	Total CO2	CH4	N2O	CO2e
Category	tons/yr										MT/yr					
Off-Road	4.7900e-003	0.0479	0.0459	9.0000e-005		2.0900e-003	2.0900e-003		1.9300e-003	1.9300e-003	0.0000	8.2374	8.2374	2.6600e-003	0.0000	8.3040
Total	**4.7900e-003**	**0.0479**	**0.0459**	**9.0000e-005**		**2.0900e-003**	**2.0900e-003**		**1.9300e-003**	**1.9300e-003**	**0.0000**	**8.2374**	**8.2374**	**2.6600e-003**	**0.0000**	**8.3040**

Unmitigated Construction Off-Site

	ROG	NOx	CO	SO2	Fugitive PM10	Exhaust PM10	PM10 Total	Fugitive PM2.5	Exhaust PM2.5	PM2.5 Total	Bio- CO2	NBio- CO2	Total CO2	CH4	N2O	CO2e
Category	tons/yr										MT/yr					
Hauling	0.0000	0.0000	0.0000	0.0000	0.0000	0.0000	0.0000	0.0000	0.0000	0.0000	0.0000	0.0000	0.0000	0.0000	0.0000	0.0000
Vendor	0.0000	0.0000	0.0000	0.0000	0.0000	0.0000	0.0000	0.0000	0.0000	0.0000	0.0000	0.0000	0.0000	0.0000	0.0000	0.0000
Worker	0.0000	0.0000	0.0000	0.0000	0.0000	0.0000	0.0000	0.0000	0.0000	0.0000	0.0000	0.0000	0.0000	0.0000	0.0000	0.0000
Total	**0.0000**	**0.0000**	**0.0000**	**0.0000**	**0.0000**	**0.0000**	**0.0000**	**0.0000**	**0.0000**	**0.0000**	**0.0000**	**0.0000**	**0.0000**	**0.0000**	**0.0000**	**0.0000**

SLRC - South Valley - Construction - South Coast Air Basin, Annual

EMFAC Off-Model Adjustment Factors for Gasoline Light Duty Vehicle to Account for the SAFE Vehicle Rule Applied

Mitigated Construction On-Site

	ROG	NOx	CO	SO2	Fugitive PM10	Exhaust PM10	PM10 Total	Fugitive PM2.5	Exhaust PM2.5	PM2.5 Total	Bio- CO2	NBio- CO2	Total CO2	CH4	N2O	CO2e
Category	tons/yr										MT/yr					
Off-Road	4.7900e-003	0.0479	0.0459	9.0000e-005		2.0900e-003	2.0900e-003		1.9300e-003	1.9300e-003	0.0000	8.2374	8.2374	2.6600e-003	0.0000	8.3040
Total	**4.7900e-003**	**0.0479**	**0.0459**	**9.0000e-005**		**2.0900e-003**	**2.0900e-003**		**1.9300e-003**	**1.9300e-003**	**0.0000**	**8.2374**	**8.2374**	**2.6600e-003**	**0.0000**	**8.3040**

Mitigated Construction Off-Site

	ROG	NOx	CO	SO2	Fugitive PM10	Exhaust PM10	PM10 Total	Fugitive PM2.5	Exhaust PM2.5	PM2.5 Total	Bio- CO2	NBio- CO2	Total CO2	CH4	N2O	CO2e
Category	tons/yr										MT/yr					
Hauling	0.0000	0.0000	0.0000	0.0000	0.0000	0.0000	0.0000	0.0000	0.0000	0.0000	0.0000	0.0000	0.0000	0.0000	0.0000	0.0000
Vendor	0.0000	0.0000	0.0000	0.0000	0.0000	0.0000	0.0000	0.0000	0.0000	0.0000	0.0000	0.0000	0.0000	0.0000	0.0000	0.0000
Worker	0.0000	0.0000	0.0000	0.0000	0.0000	0.0000	0.0000	0.0000	0.0000	0.0000	0.0000	0.0000	0.0000	0.0000	0.0000	0.0000
Total	**0.0000**	**0.0000**	**0.0000**	**0.0000**	**0.0000**	**0.0000**	**0.0000**	**0.0000**	**0.0000**	**0.0000**	**0.0000**	**0.0000**	**0.0000**	**0.0000**	**0.0000**	**0.0000**

SLRC - South Valley - Construction - South Coast Air Basin, Annual

EMFAC Off-Model Adjustment Factors for Gasoline Light Duty Vehicle to Account for the SAFE Vehicle Rule Applied

3.9 Paving - 2028

Unmitigated Construction On-Site

	ROG	NOx	CO	SO2	Fugitive PM10	Exhaust PM10	PM10 Total	Fugitive PM2.5	Exhaust PM2.5	PM2.5 Total	Bio- CO2	NBio- CO2	Total CO2	CH4	N2O	CO2e
Category	tons/yr										MT/yr					
Off-Road	0.0206	0.1762	0.2736	4.6000e-004		7.9300e-003	7.9300e-003		7.5600e-003	7.5600e-003	0.0000	39.2802	39.2802	8.0200e-003	0.0000	39.4807
Paving	8.8000e-004					0.0000	0.0000		0.0000	0.0000	0.0000	0.0000	0.0000	0.0000	0.0000	0.0000
Total	**0.0214**	**0.1762**	**0.2736**	**4.6000e-004**		**7.9300e-003**	**7.9300e-003**		**7.5600e-003**	**7.5600e-003**	**0.0000**	**39.2802**	**39.2802**	**8.0200e-003**	**0.0000**	**39.4807**

Unmitigated Construction Off-Site

	ROG	NOx	CO	SO2	Fugitive PM10	Exhaust PM10	PM10 Total	Fugitive PM2.5	Exhaust PM2.5	PM2.5 Total	Bio- CO2	NBio- CO2	Total CO2	CH4	N2O	CO2e
Category	tons/yr										MT/yr					
Hauling	0.0000	0.0000	0.0000	0.0000	0.0000	0.0000	0.0000	0.0000	0.0000	0.0000	0.0000	0.0000	0.0000	0.0000	0.0000	0.0000
Vendor	0.0000	0.0000	0.0000	0.0000	0.0000	0.0000	0.0000	0.0000	0.0000	0.0000	0.0000	0.0000	0.0000	0.0000	0.0000	0.0000
Worker	0.0000	0.0000	0.0000	0.0000	0.0000	0.0000	0.0000	0.0000	0.0000	0.0000	0.0000	0.0000	0.0000	0.0000	0.0000	0.0000
Total	**0.0000**	**0.0000**	**0.0000**	**0.0000**	**0.0000**	**0.0000**	**0.0000**	**0.0000**	**0.0000**	**0.0000**	**0.0000**	**0.0000**	**0.0000**	**0.0000**	**0.0000**	**0.0000**

Date: 1/25/2022 5:45 PM

SLRC - South Valley - Construction - South Coast Air Basin, Annual

EMFAC Off-Model Adjustment Factors for Gasoline Light Duty Vehicle to Account for the SAFE Vehicle Rule Applied

Mitigated Construction On-Site

	ROG	NOx	CO	SO2	Fugitive PM10	Exhaust PM10	PM10 Total	Fugitive PM2.5	Exhaust PM2.5	PM2.5 Total	Bio- CO2	NBio- CO2	Total CO2	CH4	N2O	CO2e
Category	tons/yr										MT/yr					
Off-Road	0.0206	0.1762	0.2736	4.6000e-004		7.9300e-003	7.9300e-003		7.5600e-003	7.5600e-003	0.0000	39.2801	39.2801	8.0200e-003	0.0000	39.4807
Paving	8.8000e-004					0.0000	0.0000		0.0000	0.0000	0.0000	0.0000	0.0000	0.0000	0.0000	0.0000
Total	**0.0214**	**0.1762**	**0.2736**	**4.6000e-004**		**7.9300e-003**	**7.9300e-003**		**7.5600e-003**	**7.5600e-003**	**0.0000**	**39.2801**	**39.2801**	**8.0200e-003**	**0.0000**	**39.4807**

Mitigated Construction Off-Site

	ROG	NOx	CO	SO2	Fugitive PM10	Exhaust PM10	PM10 Total	Fugitive PM2.5	Exhaust PM2.5	PM2.5 Total	Bio- CO2	NBio- CO2	Total CO2	CH4	N2O	CO2e
Category	tons/yr										MT/yr					
Hauling	0.0000	0.0000	0.0000	0.0000	0.0000	0.0000	0.0000	0.0000	0.0000	0.0000	0.0000	0.0000	0.0000	0.0000	0.0000	0.0000
Vendor	0.0000	0.0000	0.0000	0.0000	0.0000	0.0000	0.0000	0.0000	0.0000	0.0000	0.0000	0.0000	0.0000	0.0000	0.0000	0.0000
Worker	0.0000	0.0000	0.0000	0.0000	0.0000	0.0000	0.0000	0.0000	0.0000	0.0000	0.0000	0.0000	0.0000	0.0000	0.0000	0.0000
Total	**0.0000**	**0.0000**	**0.0000**	**0.0000**	**0.0000**	**0.0000**	**0.0000**	**0.0000**	**0.0000**	**0.0000**	**0.0000**	**0.0000**	**0.0000**	**0.0000**	**0.0000**	**0.0000**

SLRC - South Valley - Construction - South Coast Air Basin, Annual

EMFAC Off-Model Adjustment Factors for Gasoline Light Duty Vehicle to Account for the SAFE Vehicle Rule Applied

3.9 Paving - 2029

Unmitigated Construction On-Site

	ROG	NOx	CO	SO2	Fugitive PM10	Exhaust PM10	PM10 Total	Fugitive PM2.5	Exhaust PM2.5	PM2.5 Total	Bio- CO2	NBio- CO2	Total CO2	CH4	N2O	CO2e
Category	tons/yr										MT/yr					
Off-Road	7.1100e-003	0.0610	0.0947	1.6000e-004		2.7400e-003	2.7400e-003		2.6200e-003	2.6200e-003	0.0000	13.5970	13.5970	2.7800e-003	0.0000	13.6664
Paving	3.0000e-004					0.0000	0.0000		0.0000	0.0000	0.0000	0.0000	0.0000	0.0000	0.0000	0.0000
Total	**7.4100e-003**	**0.0610**	**0.0947**	**1.6000e-004**		**2.7400e-003**	**2.7400e-003**		**2.6200e-003**	**2.6200e-003**	**0.0000**	**13.5970**	**13.5970**	**2.7800e-003**	**0.0000**	**13.6664**

Unmitigated Construction Off-Site

	ROG	NOx	CO	SO2	Fugitive PM10	Exhaust PM10	PM10 Total	Fugitive PM2.5	Exhaust PM2.5	PM2.5 Total	Bio- CO2	NBio- CO2	Total CO2	CH4	N2O	CO2e
Category	tons/yr										MT/yr					
Hauling	0.0000	0.0000	0.0000	0.0000	0.0000	0.0000	0.0000	0.0000	0.0000	0.0000	0.0000	0.0000	0.0000	0.0000	0.0000	0.0000
Vendor	0.0000	0.0000	0.0000	0.0000	0.0000	0.0000	0.0000	0.0000	0.0000	0.0000	0.0000	0.0000	0.0000	0.0000	0.0000	0.0000
Worker	0.0000	0.0000	0.0000	0.0000	0.0000	0.0000	0.0000	0.0000	0.0000	0.0000	0.0000	0.0000	0.0000	0.0000	0.0000	0.0000
Total	**0.0000**	**0.0000**	**0.0000**	**0.0000**	**0.0000**	**0.0000**	**0.0000**	**0.0000**	**0.0000**	**0.0000**	**0.0000**	**0.0000**	**0.0000**	**0.0000**	**0.0000**	**0.0000**

Date: 1/25/2022 5:45 PM

SLRC - South Valley - Construction - South Coast Air Basin, Annual

EMFAC Off-Model Adjustment Factors for Gasoline Light Duty Vehicle to Account for the SAFE Vehicle Rule Applied

Mitigated Construction On-Site

	ROG	NOx	CO	SO2	Fugitive PM10	Exhaust PM10	PM10 Total	Fugitive PM2.5	Exhaust PM2.5	PM2.5 Total	Bio- CO2	NBio- CO2	Total CO2	CH4	N2O	CO2e
Category	tons/yr										MT/yr					
Off-Road	7.1100e-003	0.0610	0.0947	1.6000e-004		2.7400e-003	2.7400e-003		2.6200e-003	2.6200e-003	0.0000	13.5970	13.5970	2.7800e-003	0.0000	13.6664
Paving	3.0000e-004					0.0000	0.0000		0.0000	0.0000	0.0000	0.0000	0.0000	0.0000	0.0000	0.0000
Total	**7.4100e-003**	**0.0610**	**0.0947**	**1.6000e-004**		**2.7400e-003**	**2.7400e-003**		**2.6200e-003**	**2.6200e-003**	**0.0000**	**13.5970**	**13.5970**	**2.7800e-003**	**0.0000**	**13.6664**

Mitigated Construction Off-Site

	ROG	NOx	CO	SO2	Fugitive PM10	Exhaust PM10	PM10 Total	Fugitive PM2.5	Exhaust PM2.5	PM2.5 Total	Bio- CO2	NBio- CO2	Total CO2	CH4	N2O	CO2e
Category	tons/yr										MT/yr					
Hauling	0.0000	0.0000	0.0000	0.0000	0.0000	0.0000	0.0000	0.0000	0.0000	0.0000	0.0000	0.0000	0.0000	0.0000	0.0000	0.0000
Vendor	0.0000	0.0000	0.0000	0.0000	0.0000	0.0000	0.0000	0.0000	0.0000	0.0000	0.0000	0.0000	0.0000	0.0000	0.0000	0.0000
Worker	0.0000	0.0000	0.0000	0.0000	0.0000	0.0000	0.0000	0.0000	0.0000	0.0000	0.0000	0.0000	0.0000	0.0000	0.0000	0.0000
Total	**0.0000**	**0.0000**	**0.0000**	**0.0000**	**0.0000**	**0.0000**	**0.0000**	**0.0000**	**0.0000**	**0.0000**	**0.0000**	**0.0000**	**0.0000**	**0.0000**	**0.0000**	**0.0000**

SLRC - South Valley - Construction - South Coast Air Basin, Annual

EMFAC Off-Model Adjustment Factors for Gasoline Light Duty Vehicle to Account for the SAFE Vehicle Rule Applied

3.10 Architectural Coating - 2028

Unmitigated Construction On-Site

	ROG	NOx	CO	SO2	Fugitive PM10	Exhaust PM10	PM10 Total	Fugitive PM2.5	Exhaust PM2.5	PM2.5 Total	Bio- CO2	NBio- CO2	Total CO2	CH4	N2O	CO2e
Category	tons/yr										MT/yr					
Archit. Coating	0.0237					0.0000	0.0000		0.0000	0.0000	0.0000	0.0000	0.0000	0.0000	0.0000	0.0000
Off-Road	5.9200e-003	0.0397	0.0627	1.0000e-004		1.7900e-003	1.7900e-003		1.7900e-003	1.7900e-003	0.0000	8.8513	8.8513	4.8000e-004	0.0000	8.8634
Total	**0.0296**	**0.0397**	**0.0627**	**1.0000e-004**		**1.7900e-003**	**1.7900e-003**		**1.7900e-003**	**1.7900e-003**	**0.0000**	**8.8513**	**8.8513**	**4.8000e-004**	**0.0000**	**8.8634**

Unmitigated Construction Off-Site

	ROG	NOx	CO	SO2	Fugitive PM10	Exhaust PM10	PM10 Total	Fugitive PM2.5	Exhaust PM2.5	PM2.5 Total	Bio- CO2	NBio- CO2	Total CO2	CH4	N2O	CO2e
Category	tons/yr										MT/yr					
Hauling	0.0000	0.0000	0.0000	0.0000	0.0000	0.0000	0.0000	0.0000	0.0000	0.0000	0.0000	0.0000	0.0000	0.0000	0.0000	0.0000
Vendor	0.0000	0.0000	0.0000	0.0000	0.0000	0.0000	0.0000	0.0000	0.0000	0.0000	0.0000	0.0000	0.0000	0.0000	0.0000	0.0000
Worker	0.0000	0.0000	0.0000	0.0000	0.0000	0.0000	0.0000	0.0000	0.0000	0.0000	0.0000	0.0000	0.0000	0.0000	0.0000	0.0000
Total	**0.0000**	**0.0000**	**0.0000**	**0.0000**	**0.0000**	**0.0000**	**0.0000**	**0.0000**	**0.0000**	**0.0000**	**0.0000**	**0.0000**	**0.0000**	**0.0000**	**0.0000**	**0.0000**

Date: 1/25/2022 5:45 PM

SLRC - South Valley - Construction - South Coast Air Basin, Annual

EMFAC Off-Model Adjustment Factors for Gasoline Light Duty Vehicle to Account for the SAFE Vehicle Rule Applied

Mitigated Construction On-Site

	ROG	NOx	CO	SO2	Fugitive PM10	Exhaust PM10	PM10 Total	Fugitive PM2.5	Exhaust PM2.5	PM2.5 Total	Bio- CO2	NBio- CO2	Total CO2	CH4	N2O	CO2e
Category	tons/yr										MT/yr					
Archit. Coating	0.0237					0.0000	0.0000		0.0000	0.0000	0.0000	0.0000	0.0000	0.0000	0.0000	0.0000
Off-Road	5.9200e-003	0.0397	0.0627	1.0000e-004		1.7900e-003	1.7900e-003		1.7900e-003	1.7900e-003	0.0000	8.8513	8.8513	4.8000e-004	0.0000	8.8633
Total	**0.0296**	**0.0397**	**0.0627**	**1.0000e-004**		**1.7900e-003**	**1.7900e-003**		**1.7900e-003**	**1.7900e-003**	**0.0000**	**8.8513**	**8.8513**	**4.8000e-004**	**0.0000**	**8.8633**

Mitigated Construction Off-Site

	ROG	NOx	CO	SO2	Fugitive PM10	Exhaust PM10	PM10 Total	Fugitive PM2.5	Exhaust PM2.5	PM2.5 Total	Bio- CO2	NBio- CO2	Total CO2	CH4	N2O	CO2e
Category	tons/yr										MT/yr					
Hauling	0.0000	0.0000	0.0000	0.0000	0.0000	0.0000	0.0000	0.0000	0.0000	0.0000	0.0000	0.0000	0.0000	0.0000	0.0000	0.0000
Vendor	0.0000	0.0000	0.0000	0.0000	0.0000	0.0000	0.0000	0.0000	0.0000	0.0000	0.0000	0.0000	0.0000	0.0000	0.0000	0.0000
Worker	0.0000	0.0000	0.0000	0.0000	0.0000	0.0000	0.0000	0.0000	0.0000	0.0000	0.0000	0.0000	0.0000	0.0000	0.0000	0.0000
Total	**0.0000**	**0.0000**	**0.0000**	**0.0000**	**0.0000**	**0.0000**	**0.0000**	**0.0000**	**0.0000**	**0.0000**	**0.0000**	**0.0000**	**0.0000**	**0.0000**	**0.0000**	**0.0000**

SLRC - South Valley - Construction - South Coast Air Basin, Annual

EMFAC Off-Model Adjustment Factors for Gasoline Light Duty Vehicle to Account for the SAFE Vehicle Rule Applied

3.10 Architectural Coating - 2029

Unmitigated Construction On-Site

	ROG	NOx	CO	SO2	Fugitive PM10	Exhaust PM10	PM10 Total	Fugitive PM2.5	Exhaust PM2.5	PM2.5 Total	Bio- CO2	NBio- CO2	Total CO2	CH4	N2O	CO2e
Category	tons/yr										MT/yr					
Archit. Coating	8.2000e-003					0.0000	0.0000		0.0000	0.0000	0.0000	0.0000	0.0000	0.0000	0.0000	0.0000
Off-Road	2.0500e-003	0.0138	0.0217	4.0000e-005		6.2000e-004	6.2000e-004		6.2000e-004	6.2000e-004	0.0000	3.0639	3.0639	1.7000e-004	0.0000	3.0681
Total	**0.0103**	**0.0138**	**0.0217**	**4.0000e-005**		**6.2000e-004**	**6.2000e-004**		**6.2000e-004**	**6.2000e-004**	**0.0000**	**3.0639**	**3.0639**	**1.7000e-004**	**0.0000**	**3.0681**

Unmitigated Construction Off-Site

	ROG	NOx	CO	SO2	Fugitive PM10	Exhaust PM10	PM10 Total	Fugitive PM2.5	Exhaust PM2.5	PM2.5 Total	Bio- CO2	NBio- CO2	Total CO2	CH4	N2O	CO2e
Category	tons/yr										MT/yr					
Hauling	0.0000	0.0000	0.0000	0.0000	0.0000	0.0000	0.0000	0.0000	0.0000	0.0000	0.0000	0.0000	0.0000	0.0000	0.0000	0.0000
Vendor	0.0000	0.0000	0.0000	0.0000	0.0000	0.0000	0.0000	0.0000	0.0000	0.0000	0.0000	0.0000	0.0000	0.0000	0.0000	0.0000
Worker	0.0000	0.0000	0.0000	0.0000	0.0000	0.0000	0.0000	0.0000	0.0000	0.0000	0.0000	0.0000	0.0000	0.0000	0.0000	0.0000
Total	**0.0000**	**0.0000**	**0.0000**	**0.0000**	**0.0000**	**0.0000**	**0.0000**	**0.0000**	**0.0000**	**0.0000**	**0.0000**	**0.0000**	**0.0000**	**0.0000**	**0.0000**	**0.0000**

SLRC - South Valley - Construction - South Coast Air Basin, Annual

EMFAC Off-Model Adjustment Factors for Gasoline Light Duty Vehicle to Account for the SAFE Vehicle Rule Applied

Mitigated Construction On-Site

	ROG	NOx	CO	SO2	Fugitive PM10	Exhaust PM10	PM10 Total	Fugitive PM2.5	Exhaust PM2.5	PM2.5 Total	Bio- CO2	NBio- CO2	Total CO2	CH4	N2O	CO2e
Category	tons/yr										MT/yr					
Archit. Coating	8.2000e-003					0.0000	0.0000		0.0000	0.0000	0.0000	0.0000	0.0000	0.0000	0.0000	0.0000
Off-Road	2.0500e-003	0.0138	0.0217	4.0000e-005		6.2000e-004	6.2000e-004		6.2000e-004	6.2000e-004	0.0000	3.0639	3.0639	1.7000e-004	0.0000	3.0681
Total	**0.0103**	**0.0138**	**0.0217**	**4.0000e-005**		**6.2000e-004**	**6.2000e-004**		**6.2000e-004**	**6.2000e-004**	**0.0000**	**3.0639**	**3.0639**	**1.7000e-004**	**0.0000**	**3.0681**

Mitigated Construction Off-Site

	ROG	NOx	CO	SO2	Fugitive PM10	Exhaust PM10	PM10 Total	Fugitive PM2.5	Exhaust PM2.5	PM2.5 Total	Bio- CO2	NBio- CO2	Total CO2	CH4	N2O	CO2e
Category	tons/yr										MT/yr					
Hauling	0.0000	0.0000	0.0000	0.0000	0.0000	0.0000	0.0000	0.0000	0.0000	0.0000	0.0000	0.0000	0.0000	0.0000	0.0000	0.0000
Vendor	0.0000	0.0000	0.0000	0.0000	0.0000	0.0000	0.0000	0.0000	0.0000	0.0000	0.0000	0.0000	0.0000	0.0000	0.0000	0.0000
Worker	0.0000	0.0000	0.0000	0.0000	0.0000	0.0000	0.0000	0.0000	0.0000	0.0000	0.0000	0.0000	0.0000	0.0000	0.0000	0.0000
Total	**0.0000**	**0.0000**	**0.0000**	**0.0000**	**0.0000**	**0.0000**	**0.0000**	**0.0000**	**0.0000**	**0.0000**	**0.0000**	**0.0000**	**0.0000**	**0.0000**	**0.0000**	**0.0000**

SLRC - Meadow 2nd Half - Construction - South Coast Air Basin, Annual

EMFAC Off-Model Adjustment Factors for Gasoline Light Duty Vehicle to Account for the SAFE Vehicle Rule Applied

SLRC - Meadow 2nd Half - Construction

South Coast Air Basin, Annual

1.0 Project Characteristics

1.1 Land Usage

Land Uses	Size	Metric	Lot Acreage	Floor Surface Area	Population
Other Asphalt Surfaces	1.35	Acre	1.35	58,560.00	0
City Park	3.00	Acre	3.00	130,940.00	0

1.2 Other Project Characteristics

Urbanization	Urban	**Wind Speed (m/s)**	2.2	**Precipitation Freq (Days)**	31
Climate Zone	12			**Operational Year**	2028
Utility Company	Los Angeles Department of Water & Power				
CO2 Intensity (lb/MWhr)	691.98	**CH4 Intensity (lb/MWhr)**	0.033	**N2O Intensity (lb/MWhr)**	0.004

1.3 User Entered Comments & Non-Default Data

Project Characteristics -

Land Use - see construction assumptions

Construction Phase - see construction assumptions

Off-road Equipment -

Off-road Equipment - see construction assumptions

Off-road Equipment - see construction assumptions

Off-road Equipment - see construction assumptions

Off-road Equipment - see construction assumptions

Off-road Equipment - see construction assumptions

Off-road Equipment - see construction assumptions

Off-road Equipment - see construction assumptions

Date: 2/18/2022 2:40 PM

SLRC - Meadow 2nd Half - Construction - South Coast Air Basin, Annual

EMFAC Off-Model Adjustment Factors for Gasoline Light Duty Vehicle to Account for the SAFE Vehicle Rule Applied

Off-road Equipment - see construction assumptions

Off-road Equipment - see construction assumptions

Trips and VMT - construction mobile emissions calculated outside of CalEEMod.

Demolition -

Grading -

Construction Off-road Equipment Mitigation -

Table Name	Column Name	Default Value	New Value
tblConstDustMitigation	WaterUnpavedRoadVehicleSpeed	0	15
tblConstructionPhase	NumDays	5.00	20.00
tblConstructionPhase	NumDays	8.00	240.00
tblConstructionPhase	NumDays	230.00	60.00
tblConstructionPhase	NumDays	18.00	80.00
tblConstructionPhase	NumDays	230.00	80.00
tblConstructionPhase	NumDays	230.00	80.00
tblConstructionPhase	NumDays	230.00	100.00
tblConstructionPhase	NumDaysWeek	5.00	6.00
tblConstructionPhase	NumDaysWeek	5.00	6.00
tblConstructionPhase	NumDaysWeek	5.00	6.00
tblConstructionPhase	NumDaysWeek	5.00	6.00
tblConstructionPhase	NumDaysWeek	5.00	6.00
tblConstructionPhase	NumDaysWeek	5.00	6.00
tblConstructionPhase	NumDaysWeek	5.00	6.00
tblConstructionPhase	NumDaysWeek	5.00	6.00
tblConstructionPhase	NumDaysWeek	5.00	6.00
tblGrading	MaterialExported	0.00	25,000.00
tblGrading	MaterialExported	0.00	2,500.00
tblGrading	MaterialImported	0.00	25,000.00
tblLandUse	LandUseSquareFeet	58,806.00	58,560.00

SLRC - Meadow 2nd Half - Construction - South Coast Air Basin, Annual

EMFAC Off-Model Adjustment Factors for Gasoline Light Duty Vehicle to Account for the SAFE Vehicle Rule Applied

tblLandUse	LandUseSquareFeet	130,680.00	130,940.00
tblOffRoadEquipment	OffRoadEquipmentType		Generator Sets
tblOffRoadEquipment	OffRoadEquipmentUnitAmount	1.00	0.00
tblOffRoadEquipment	OffRoadEquipmentUnitAmount	1.00	0.00
tblOffRoadEquipment	OffRoadEquipmentUnitAmount	3.00	0.00
tblOffRoadEquipment	OffRoadEquipmentUnitAmount	3.00	0.00
tblOffRoadEquipment	OffRoadEquipmentUnitAmount	3.00	1.00
tblOffRoadEquipment	OffRoadEquipmentUnitAmount	3.00	0.00
tblOffRoadEquipment	OffRoadEquipmentUnitAmount	3.00	2.00
tblOffRoadEquipment	OffRoadEquipmentUnitAmount	1.00	0.00
tblOffRoadEquipment	OffRoadEquipmentUnitAmount	1.00	0.00
tblOffRoadEquipment	OffRoadEquipmentUnitAmount	1.00	0.00
tblOffRoadEquipment	OffRoadEquipmentUnitAmount	2.00	1.00
tblOffRoadEquipment	OffRoadEquipmentUnitAmount	2.00	1.00
tblOffRoadEquipment	OffRoadEquipmentUnitAmount	2.00	1.00
tblOffRoadEquipment	OffRoadEquipmentUnitAmount	3.00	1.00
tblOffRoadEquipment	OffRoadEquipmentUnitAmount	3.00	0.00
tblOffRoadEquipment	OffRoadEquipmentUnitAmount	3.00	1.00
tblOffRoadEquipment	OffRoadEquipmentUnitAmount	3.00	1.00
tblOffRoadEquipment	OffRoadEquipmentUnitAmount	3.00	4.00
tblOffRoadEquipment	OffRoadEquipmentUnitAmount	1.00	0.00
tblOffRoadEquipment	OffRoadEquipmentUnitAmount	1.00	0.00
tblOffRoadEquipment	OffRoadEquipmentUnitAmount	1.00	0.00
tblOffRoadEquipment	OffRoadEquipmentUnitAmount	1.00	0.00
tblOffRoadEquipment	OffRoadEquipmentUnitAmount	0.00	3.00
tblOffRoadEquipment	PhaseName		Demolition
tblOffRoadEquipment	PhaseName		Demolition
tblOffRoadEquipment	UsageHours	6.00	8.00
tblOffRoadEquipment	UsageHours	7.00	8.00

SLRC - Meadow 2nd Half - Construction - South Coast Air Basin, Annual

EMFAC Off-Model Adjustment Factors for Gasoline Light Duty Vehicle to Account for the SAFE Vehicle Rule Applied

tblOffRoadEquipment	UsageHours	7.00	8.00
tblOffRoadEquipment	UsageHours	7.00	8.00
tblOffRoadEquipment	UsageHours	6.00	8.00
tblOffRoadEquipment	UsageHours	6.00	8.00
tblOffRoadEquipment	UsageHours	7.00	8.00
tblOffRoadEquipment	UsageHours	7.00	8.00
tblOffRoadEquipment	UsageHours	7.00	8.00
tblTripsAndVMT	HaulingTripNumber	84.00	0.00
tblTripsAndVMT	HaulingTripNumber	313.00	0.00
tblTripsAndVMT	HaulingTripNumber	6,250.00	0.00
tblTripsAndVMT	VendorTripNumber	31.00	0.00
tblTripsAndVMT	VendorTripNumber	31.00	0.00
tblTripsAndVMT	VendorTripNumber	31.00	0.00
tblTripsAndVMT	VendorTripNumber	31.00	0.00
tblTripsAndVMT	WorkerTripNumber	10.00	0.00
tblTripsAndVMT	WorkerTripNumber	15.00	0.00
tblTripsAndVMT	WorkerTripNumber	23.00	0.00
tblTripsAndVMT	WorkerTripNumber	10.00	0.00
tblTripsAndVMT	WorkerTripNumber	80.00	0.00
tblTripsAndVMT	WorkerTripNumber	15.00	0.00
tblTripsAndVMT	WorkerTripNumber	80.00	0.00
tblTripsAndVMT	WorkerTripNumber	80.00	0.00
tblTripsAndVMT	WorkerTripNumber	80.00	0.00

SLRC - Meadow 2nd Half - Construction - South Coast Air Basin, Annual

EMFAC Off-Model Adjustment Factors for Gasoline Light Duty Vehicle to Account for the SAFE Vehicle Rule Applied

2.0 Emissions Summary

2.1 Overall Construction

Unmitigated Construction

	ROG	NOx	CO	SO2	Fugitive PM10	Exhaust PM10	PM10 Total	Fugitive PM2.5	Exhaust PM2.5	PM2.5 Total	Bio- CO2	NBio- CO2	Total CO2	CH4	N2O	CO2e
Year	tons/yr										MT/yr					
2027	0.1323	1.2226	1.2276	2.8300e-003	0.4788	0.0489	0.5277	0.1999	0.0450	0.2449	0.0000	248.7424	248.7424	0.0788	0.0000	250.7132
2028	0.3699	3.3750	3.7376	7.9900e-003	0.5787	0.1396	0.7183	0.2608	0.1297	0.3905	0.0000	696.0722	696.0722	0.2023	0.0000	701.1291
Maximum	**0.3699**	**3.3750**	**3.7376**	**7.9900e-003**	**0.5787**	**0.1396**	**0.7183**	**0.2608**	**0.1297**	**0.3905**	**0.0000**	**696.0722**	**696.0722**	**0.2023**	**0.0000**	**701.1291**

Mitigated Construction

	ROG	NOx	CO	SO2	Fugitive PM10	Exhaust PM10	PM10 Total	Fugitive PM2.5	Exhaust PM2.5	PM2.5 Total	Bio- CO2	NBio- CO2	Total CO2	CH4	N2O	CO2e
Year	tons/yr										MT/yr					
2027	0.1323	1.2226	1.2276	2.8300e-003	0.1867	0.0489	0.2356	0.0779	0.0450	0.1230	0.0000	248.7422	248.7422	0.0788	0.0000	250.7129
2028	0.3699	3.3750	3.7376	7.9900e-003	0.2257	0.1396	0.3653	0.1017	0.1297	0.2314	0.0000	696.0714	696.0714	0.2023	0.0000	701.1283
Maximum	**0.3699**	**3.3750**	**3.7376**	**7.9900e-003**	**0.2257**	**0.1396**	**0.3653**	**0.1017**	**0.1297**	**0.2314**	**0.0000**	**696.0714**	**696.0714**	**0.2023**	**0.0000**	**701.1283**

	ROG	NOx	CO	SO2	Fugitive PM10	Exhaust PM10	PM10 Total	Fugitive PM2.5	Exhaust PM2.5	PM2.5 Total	Bio- CO2	NBio-CO2	Total CO2	CH4	N20	CO2e
Percent Reduction	**0.00**	**0.00**	**0.00**	**0.00**	**61.00**	**0.00**	**51.77**	**61.00**	**0.00**	**44.22**	**0.00**	**0.00**	**0.00**	**0.00**	**0.00**	**0.00**

SLRC - Meadow 2nd Half - Construction - South Coast Air Basin, Annual

EMFAC Off-Model Adjustment Factors for Gasoline Light Duty Vehicle to Account for the SAFE Vehicle Rule Applied

Quarter	Start Date	End Date	Maximum Unmitigated ROG + NOX (tons/quarter)	Maximum Mitigated ROG + NOX (tons/quarter)
1	8-1-2027	10-31-2027	0.7349	0.7349
2	11-1-2027	1-31-2028	0.9359	0.9359
3	2-1-2028	4-30-2028	0.9155	0.9155
4	5-1-2028	7-31-2028	0.7794	0.7794
5	8-1-2028	9-30-2028	1.0801	1.0801
		Highest	1.0801	1.0801

3.0 Construction Detail

Construction Phase

Phase Number	Phase Name	Phase Type	Start Date	End Date	Num Days Week	Num Days	Phase Description
1	Demolition	Demolition	8/1/2027	8/24/2027	6	20	
2	Site Preparation	Site Preparation	8/25/2027	9/16/2027	6	20	
3	Grading	Grading	9/17/2027	6/22/2028	6	240	
4	Drainage/Utilities/Trenching	Trenching	6/23/2028	8/31/2028	6	60	
5	Foundations	Building Construction	6/23/2028	8/31/2028	6	60	
6	Landscaping/Other Finishing	Building Construction	8/1/2028	11/1/2028	6	80	
7	Waterside Construction (Piles)	Building Construction	8/1/2028	11/1/2028	6	80	
8	Paving	Paving	8/1/2028	11/1/2028	6	80	
9	Structure Construction	Building Construction	8/6/2028	11/30/2028	6	100	

Acres of Grading (Site Preparation Phase): 10

Acres of Grading (Grading Phase): 240

Acres of Paving: 1.35

Residential Indoor: 0; Residential Outdoor: 0; Non-Residential Indoor: 0; Non-Residential Outdoor: 0; Striped Parking Area: 0 (Architectural Coating –

Date: 2/18/2022 2:40 PM

SLRC - Meadow 2nd Half - Construction - South Coast Air Basin, Annual

EMFAC Off-Model Adjustment Factors for Gasoline Light Duty Vehicle to Account for the SAFE Vehicle Rule Applied

OffRoad Equipment

Phase Name	Offroad Equipment Type	Amount	Usage Hours	Horse Power	Load Factor
Demolition	Concrete/Industrial Saws	0	8.00	81	0.73
Demolition	Excavators	0	8.00	158	0.38
Demolition	Rubber Tired Dozers	1	8.00	247	0.40
Demolition	Tractors/Loaders/Backhoes	3	8.00	97	0.37
Site Preparation	Rubber Tired Dozers	1	8.00	247	0.40
Site Preparation	Tractors/Loaders/Backhoes	4	8.00	97	0.37
Grading	Excavators	1	8.00	158	0.38
Grading	Graders	1	8.00	187	0.41
Grading	Off-Highway Trucks	1	8.00	402	0.38
Grading	Rubber Tired Dozers	1	8.00	247	0.40
Grading	Rubber Tired Loaders	1	8.00	203	0.36
Grading	Tractors/Loaders/Backhoes	4	8.00	97	0.37
Drainage/Utilities/Trenching	Forklifts	1	8.00	89	0.20
Drainage/Utilities/Trenching	Graders	1	8.00	187	0.41
Drainage/Utilities/Trenching	Tractors/Loaders/Backhoes	1	8.00	97	0.37
Drainage/Utilities/Trenching	Trenchers	1	8.00	78	0.50
Foundations	Cement and Mortar Mixers	2	8.00	9	0.56
Foundations	Cranes	0	7.00	231	0.29
Foundations	Forklifts	0	8.00	89	0.20
Foundations	Generator Sets	0	8.00	84	0.74
Foundations	Paving Equipment	1	8.00	132	0.36
Foundations	Pumps	1	8.00	84	0.74
Foundations	Tractors/Loaders/Backhoes	0	7.00	97	0.37
Foundations	Welders	0	8.00	46	0.45
Paving	Cement and Mortar Mixers	2	8.00	9	0.56
Paving	Pavers	1	8.00	130	0.42

SLRC - Meadow 2nd Half - Construction - South Coast Air Basin, Annual

EMFAC Off-Model Adjustment Factors for Gasoline Light Duty Vehicle to Account for the SAFE Vehicle Rule Applied

Paving	Paving Equipment	1	8.00	132	0.36
Paving	Pumps	1	8.00	84	0.74
Paving	Rollers	1	8.00	80	0.38
Paving	Tractors/Loaders/Backhoes	0	8.00	97	0.37
Landscaping/Other Finishing	Cranes	1	8.00	231	0.29
Landscaping/Other Finishing	Forklifts	1	8.00	89	0.20
Landscaping/Other Finishing	Generator Sets	0	8.00	84	0.74
Landscaping/Other Finishing	Tractors/Loaders/Backhoes	1	8.00	97	0.37
Landscaping/Other Finishing	Welders	0	8.00	46	0.45
Waterside Construction (Piles)	Bore/Drill Rigs	1	8.00	221	0.50
Waterside Construction (Piles)	Cranes	1	8.00	231	0.29
Waterside Construction (Piles)	Forklifts	0	8.00	89	0.20
Waterside Construction (Piles)	Generator Sets	0	8.00	84	0.74
Waterside Construction (Piles)	Tractors/Loaders/Backhoes	1	8.00	97	0.37
Waterside Construction (Piles)	Welders	0	8.00	46	0.45
Structure Construction	Cranes	1	8.00	231	0.29
Structure Construction	Forklifts	2	8.00	89	0.20
Structure Construction	Generator Sets	1	8.00	84	0.74
Structure Construction	Tractors/Loaders/Backhoes	3	8.00	97	0.37
Structure Construction	Welders	1	8.00	46	0.45
Demolition	Generator Sets	1	8.00	84	0.74

Trips and VMT

Phase Name	Offroad Equipment Count	Worker Trip Number	Vendor Trip Number	Hauling Trip Number	Worker Trip Length	Vendor Trip Length	Hauling Trip Length	Worker Vehicle Class	Vendor Vehicle Class	Hauling Vehicle Class
Demolition	4	0.00	0.00	0.00	14.70	6.90	20.00	LD_Mix	HDT_Mix	HHDT
Site Preparation	6	0.00	0.00	0.00	14.70	6.90	20.00	LD_Mix	HDT_Mix	HHDT
Grading	9	0.00	0.00	0.00	14.70	6.90	20.00	LD_Mix	HDT_Mix	HHDT

SLRC - Meadow 2nd Half - Construction - South Coast Air Basin, Annual

EMFAC Off-Model Adjustment Factors for Gasoline Light Duty Vehicle to Account for the SAFE Vehicle Rule Applied

Drainage/Utilities/Trenching	4	0.00	0.00	0.00	14.70	6.90	20.00	LD_Mix	HDT_Mix	HHDT
Foundations	4	0.00	0.00	0.00	14.70	6.90	20.00	LD_Mix	HDT_Mix	HHDT
Paving	6	0.00	0.00	0.00	14.70	6.90	20.00	LD_Mix	HDT_Mix	HHDT
Landscaping/Other Finishing	3	0.00	0.00	0.00	14.70	6.90	20.00	LD_Mix	HDT_Mix	HHDT
Waterside Construction (Piles)	3	0.00	0.00	0.00	14.70	6.90	20.00	LD_Mix	HDT_Mix	HHDT
Structure Construction	8	0.00	0.00	0.00	14.70	6.90	20.00	LD_Mix	HDT_Mix	HHDT

3.1 Mitigation Measures Construction

Water Exposed Area

Reduce Vehicle Speed on Unpaved Roads

3.2 Demolition - 2027

Unmitigated Construction On-Site

	ROG	NOx	CO	SO2	Fugitive PM10	Exhaust PM10	PM10 Total	Fugitive PM2.5	Exhaust PM2.5	PM2.5 Total	Bio- CO2	NBio- CO2	Total CO2	CH4	N2O	CO2e
Category	tons/yr										MT/yr					
Fugitive Dust					9.0500e-003	0.0000	9.0500e-003	1.3700e-003	0.0000	1.3700e-003	0.0000	0.0000	0.0000	0.0000	0.0000	0.0000
Off-Road	0.0131	0.1303	0.1335	2.4000e-004		5.4800e-003	5.4800e-003		5.1200e-003	5.1200e-003	0.0000	21.3747	21.3747	5.2900e-003	0.0000	21.5071
Total	**0.0131**	**0.1303**	**0.1335**	**2.4000e-004**	**9.0500e-003**	**5.4800e-003**	**0.0145**	**1.3700e-003**	**5.1200e-003**	**6.4900e-003**	**0.0000**	**21.3747**	**21.3747**	**5.2900e-003**	**0.0000**	**21.5071**

Unmitigated Construction Off-Site

SLRC - Meadow 2nd Half - Construction - South Coast Air Basin, Annual

EMFAC Off-Model Adjustment Factors for Gasoline Light Duty Vehicle to Account for the SAFE Vehicle Rule Applied

	ROG	NOx	CO	SO2	Fugitive PM10	Exhaust PM10	PM10 Total	Fugitive PM2.5	Exhaust PM2.5	PM2.5 Total	Bio- CO2	NBio- CO2	Total CO2	CH4	N2O	CO2e
Category	tons/yr										MT/yr					
Hauling	0.0000	0.0000	0.0000	0.0000	0.0000	0.0000	0.0000	0.0000	0.0000	0.0000	0.0000	0.0000	0.0000	0.0000	0.0000	0.0000
Vendor	0.0000	0.0000	0.0000	0.0000	0.0000	0.0000	0.0000	0.0000	0.0000	0.0000	0.0000	0.0000	0.0000	0.0000	0.0000	0.0000
Worker	0.0000	0.0000	0.0000	0.0000	0.0000	0.0000	0.0000	0.0000	0.0000	0.0000	0.0000	0.0000	0.0000	0.0000	0.0000	0.0000
Total	**0.0000**	**0.0000**	**0.0000**	**0.0000**	**0.0000**	**0.0000**	**0.0000**	**0.0000**	**0.0000**	**0.0000**	**0.0000**	**0.0000**	**0.0000**	**0.0000**	**0.0000**	**0.0000**

Mitigated Construction On-Site

	ROG	NOx	CO	SO2	Fugitive PM10	Exhaust PM10	PM10 Total	Fugitive PM2.5	Exhaust PM2.5	PM2.5 Total	Bio- CO2	NBio- CO2	Total CO2	CH4	N2O	CO2e
Category	tons/yr										MT/yr					
Fugitive Dust					3.5300e-003	0.0000	3.5300e-003	5.3000e-004	0.0000	5.3000e-004	0.0000	0.0000	0.0000	0.0000	0.0000	0.0000
Off-Road	0.0131	0.1303	0.1335	2.4000e-004		5.4800e-003	5.4800e-003		5.1200e-003	5.1200e-003	0.0000	21.3747	21.3747	5.2900e-003	0.0000	21.5071
Total	**0.0131**	**0.1303**	**0.1335**	**2.4000e-004**	**3.5300e-003**	**5.4800e-003**	**9.0100e-003**	**5.3000e-004**	**5.1200e-003**	**5.6500e-003**	**0.0000**	**21.3747**	**21.3747**	**5.2900e-003**	**0.0000**	**21.5071**

SLRC - Meadow 2nd Half - Construction - South Coast Air Basin, Annual

EMFAC Off-Model Adjustment Factors for Gasoline Light Duty Vehicle to Account for the SAFE Vehicle Rule Applied

Mitigated Construction Off-Site

	ROG	NOx	CO	SO2	Fugitive PM10	Exhaust PM10	PM10 Total	Fugitive PM2.5	Exhaust PM2.5	PM2.5 Total	Bio- CO2	NBio- CO2	Total CO2	CH4	N2O	CO2e
Category	tons/yr										MT/yr					
Hauling	0.0000	0.0000	0.0000	0.0000	0.0000	0.0000	0.0000	0.0000	0.0000	0.0000	0.0000	0.0000	0.0000	0.0000	0.0000	0.0000
Vendor	0.0000	0.0000	0.0000	0.0000	0.0000	0.0000	0.0000	0.0000	0.0000	0.0000	0.0000	0.0000	0.0000	0.0000	0.0000	0.0000
Worker	0.0000	0.0000	0.0000	0.0000	0.0000	0.0000	0.0000	0.0000	0.0000	0.0000	0.0000	0.0000	0.0000	0.0000	0.0000	0.0000
Total	**0.0000**	**0.0000**	**0.0000**	**0.0000**	**0.0000**	**0.0000**	**0.0000**	**0.0000**	**0.0000**	**0.0000**	**0.0000**	**0.0000**	**0.0000**	**0.0000**	**0.0000**	**0.0000**

3.3 Site Preparation - 2027

Unmitigated Construction On-Site

	ROG	NOx	CO	SO2	Fugitive PM10	Exhaust PM10	PM10 Total	Fugitive PM2.5	Exhaust PM2.5	PM2.5 Total	Bio- CO2	NBio- CO2	Total CO2	CH4	N2O	CO2e
Category	tons/yr										MT/yr					
Fugitive Dust					0.0657	0.0000	0.0657	0.0337	0.0000	0.0337	0.0000	0.0000	0.0000	0.0000	0.0000	0.0000
Off-Road	0.0118	0.1197	0.1192	2.1000e-004		5.0700e-003	5.0700e-003		4.6600e-003	4.6600e-003	0.0000	18.4629	18.4629	5.9700e-003	0.0000	18.6122
Total	**0.0118**	**0.1197**	**0.1192**	**2.1000e-004**	**0.0657**	**5.0700e-003**	**0.0707**	**0.0337**	**4.6600e-003**	**0.0384**	**0.0000**	**18.4629**	**18.4629**	**5.9700e-003**	**0.0000**	**18.6122**

Date: 2/18/2022 2:40 PM

SLRC - Meadow 2nd Half - Construction - South Coast Air Basin, Annual

EMFAC Off-Model Adjustment Factors for Gasoline Light Duty Vehicle to Account for the SAFE Vehicle Rule Applied

Unmitigated Construction Off-Site

	ROG	NOx	CO	SO2	Fugitive PM10	Exhaust PM10	PM10 Total	Fugitive PM2.5	Exhaust PM2.5	PM2.5 Total	Bio- CO2	NBio- CO2	Total CO2	CH4	N2O	CO2e
Category	tons/yr										MT/yr					
Hauling	0.0000	0.0000	0.0000	0.0000	0.0000	0.0000	0.0000	0.0000	0.0000	0.0000	0.0000	0.0000	0.0000	0.0000	0.0000	0.0000
Vendor	0.0000	0.0000	0.0000	0.0000	0.0000	0.0000	0.0000	0.0000	0.0000	0.0000	0.0000	0.0000	0.0000	0.0000	0.0000	0.0000
Worker	0.0000	0.0000	0.0000	0.0000	0.0000	0.0000	0.0000	0.0000	0.0000	0.0000	0.0000	0.0000	0.0000	0.0000	0.0000	0.0000
Total	**0.0000**	**0.0000**	**0.0000**	**0.0000**	**0.0000**	**0.0000**	**0.0000**	**0.0000**	**0.0000**	**0.0000**	**0.0000**	**0.0000**	**0.0000**	**0.0000**	**0.0000**	**0.0000**

Mitigated Construction On-Site

	ROG	NOx	CO	SO2	Fugitive PM10	Exhaust PM10	PM10 Total	Fugitive PM2.5	Exhaust PM2.5	PM2.5 Total	Bio- CO2	NBio- CO2	Total CO2	CH4	N2O	CO2e
Category	tons/yr										MT/yr					
Fugitive Dust					0.0256	0.0000	0.0256	0.0131	0.0000	0.0131	0.0000	0.0000	0.0000	0.0000	0.0000	0.0000
Off-Road	0.0118	0.1197	0.1192	2.1000e-004		5.0700e-003	5.0700e-003		4.6600e-003	4.6600e-003	0.0000	18.4629	18.4629	5.9700e-003	0.0000	18.6121
Total	**0.0118**	**0.1197**	**0.1192**	**2.1000e-004**	**0.0256**	**5.0700e-003**	**0.0307**	**0.0131**	**4.6600e-003**	**0.0178**	**0.0000**	**18.4629**	**18.4629**	**5.9700e-003**	**0.0000**	**18.6121**

SLRC - Meadow 2nd Half - Construction - South Coast Air Basin, Annual

EMFAC Off-Model Adjustment Factors for Gasoline Light Duty Vehicle to Account for the SAFE Vehicle Rule Applied

Mitigated Construction Off-Site

	ROG	NOx	CO	SO2	Fugitive PM10	Exhaust PM10	PM10 Total	Fugitive PM2.5	Exhaust PM2.5	PM2.5 Total	Bio- CO2	NBio- CO2	Total CO2	CH4	N2O	CO2e
Category	tons/yr										MT/yr					
Hauling	0.0000	0.0000	0.0000	0.0000	0.0000	0.0000	0.0000	0.0000	0.0000	0.0000	0.0000	0.0000	0.0000	0.0000	0.0000	0.0000
Vendor	0.0000	0.0000	0.0000	0.0000	0.0000	0.0000	0.0000	0.0000	0.0000	0.0000	0.0000	0.0000	0.0000	0.0000	0.0000	0.0000
Worker	0.0000	0.0000	0.0000	0.0000	0.0000	0.0000	0.0000	0.0000	0.0000	0.0000	0.0000	0.0000	0.0000	0.0000	0.0000	0.0000
Total	**0.0000**	**0.0000**	**0.0000**	**0.0000**	**0.0000**	**0.0000**	**0.0000**	**0.0000**	**0.0000**	**0.0000**	**0.0000**	**0.0000**	**0.0000**	**0.0000**	**0.0000**	**0.0000**

3.4 Grading - 2027

Unmitigated Construction On-Site

	ROG	NOx	CO	SO2	Fugitive PM10	Exhaust PM10	PM10 Total	Fugitive PM2.5	Exhaust PM2.5	PM2.5 Total	Bio- CO2	NBio- CO2	Total CO2	CH4	N2O	CO2e
Category	tons/yr										MT/yr					
Fugitive Dust					0.4041	0.0000	0.4041	0.1648	0.0000	0.1648	0.0000	0.0000	0.0000	0.0000	0.0000	0.0000
Off-Road	0.1074	0.9726	0.9749	2.3800e-003		0.0383	0.0383		0.0353	0.0353	0.0000	208.9048	208.9048	0.0676	0.0000	210.5939
Total	**0.1074**	**0.9726**	**0.9749**	**2.3800e-003**	**0.4041**	**0.0383**	**0.4424**	**0.1648**	**0.0353**	**0.2001**	**0.0000**	**208.9048**	**208.9048**	**0.0676**	**0.0000**	**210.5939**

Date: 2/18/2022 2:40 PM

SLRC - Meadow 2nd Half - Construction - South Coast Air Basin, Annual

EMFAC Off-Model Adjustment Factors for Gasoline Light Duty Vehicle to Account for the SAFE Vehicle Rule Applied

Unmitigated Construction Off-Site

	ROG	NOx	CO	SO2	Fugitive PM10	Exhaust PM10	PM10 Total	Fugitive PM2.5	Exhaust PM2.5	PM2.5 Total	Bio- CO2	NBio- CO2	Total CO2	CH4	N2O	CO2e
Category	tons/yr										MT/yr					
Hauling	0.0000	0.0000	0.0000	0.0000	0.0000	0.0000	0.0000	0.0000	0.0000	0.0000	0.0000	0.0000	0.0000	0.0000	0.0000	0.0000
Vendor	0.0000	0.0000	0.0000	0.0000	0.0000	0.0000	0.0000	0.0000	0.0000	0.0000	0.0000	0.0000	0.0000	0.0000	0.0000	0.0000
Worker	0.0000	0.0000	0.0000	0.0000	0.0000	0.0000	0.0000	0.0000	0.0000	0.0000	0.0000	0.0000	0.0000	0.0000	0.0000	0.0000
Total	**0.0000**	**0.0000**	**0.0000**	**0.0000**	**0.0000**	**0.0000**	**0.0000**	**0.0000**	**0.0000**	**0.0000**	**0.0000**	**0.0000**	**0.0000**	**0.0000**	**0.0000**	**0.0000**

Mitigated Construction On-Site

	ROG	NOx	CO	SO2	Fugitive PM10	Exhaust PM10	PM10 Total	Fugitive PM2.5	Exhaust PM2.5	PM2.5 Total	Bio- CO2	NBio- CO2	Total CO2	CH4	N2O	CO2e
Category	tons/yr										MT/yr					
Fugitive Dust					0.1576	0.0000	0.1576	0.0643	0.0000	0.0643	0.0000	0.0000	0.0000	0.0000	0.0000	0.0000
Off-Road	0.1074	0.9725	0.9749	2.3800e-003		0.0383	0.0383		0.0353	0.0353	0.0000	208.9046	208.9046	0.0676	0.0000	210.5937
Total	**0.1074**	**0.9725**	**0.9749**	**2.3800e-003**	**0.1576**	**0.0383**	**0.1959**	**0.0643**	**0.0353**	**0.0995**	**0.0000**	**208.9046**	**208.9046**	**0.0676**	**0.0000**	**210.5937**

SLRC - Meadow 2nd Half - Construction - South Coast Air Basin, Annual

EMFAC Off-Model Adjustment Factors for Gasoline Light Duty Vehicle to Account for the SAFE Vehicle Rule Applied

Mitigated Construction Off-Site

	ROG	NOx	CO	SO2	Fugitive PM10	Exhaust PM10	PM10 Total	Fugitive PM2.5	Exhaust PM2.5	PM2.5 Total	Bio- CO2	NBio- CO2	Total CO2	CH4	N2O	CO2e
Category	tons/yr										MT/yr					
Hauling	0.0000	0.0000	0.0000	0.0000	0.0000	0.0000	0.0000	0.0000	0.0000	0.0000	0.0000	0.0000	0.0000	0.0000	0.0000	0.0000
Vendor	0.0000	0.0000	0.0000	0.0000	0.0000	0.0000	0.0000	0.0000	0.0000	0.0000	0.0000	0.0000	0.0000	0.0000	0.0000	0.0000
Worker	0.0000	0.0000	0.0000	0.0000	0.0000	0.0000	0.0000	0.0000	0.0000	0.0000	0.0000	0.0000	0.0000	0.0000	0.0000	0.0000
Total	**0.0000**	**0.0000**	**0.0000**	**0.0000**	**0.0000**	**0.0000**	**0.0000**	**0.0000**	**0.0000**	**0.0000**	**0.0000**	**0.0000**	**0.0000**	**0.0000**	**0.0000**	**0.0000**

3.4 Grading - 2028

Unmitigated Construction On-Site

	ROG	NOx	CO	SO2	Fugitive PM10	Exhaust PM10	PM10 Total	Fugitive PM2.5	Exhaust PM2.5	PM2.5 Total	Bio- CO2	NBio- CO2	Total CO2	CH4	N2O	CO2e
Category	tons/yr										MT/yr					
Fugitive Dust					0.5787	0.0000	0.5787	0.2608	0.0000	0.2608	0.0000	0.0000	0.0000	0.0000	0.0000	0.0000
Off-Road	0.1759	1.5924	1.5963	3.8900e-003		0.0628	0.0628		0.0578	0.0578	0.0000	342.0530	342.0530	0.1106	0.0000	344.8186
Total	**0.1759**	**1.5924**	**1.5963**	**3.8900e-003**	**0.5787**	**0.0628**	**0.6415**	**0.2608**	**0.0578**	**0.3185**	**0.0000**	**342.0530**	**342.0530**	**0.1106**	**0.0000**	**344.8186**

Date: 2/18/2022 2:40 PM

SLRC - Meadow 2nd Half - Construction - South Coast Air Basin, Annual

EMFAC Off-Model Adjustment Factors for Gasoline Light Duty Vehicle to Account for the SAFE Vehicle Rule Applied

Unmitigated Construction Off-Site

	ROG	NOx	CO	SO2	Fugitive PM10	Exhaust PM10	PM10 Total	Fugitive PM2.5	Exhaust PM2.5	PM2.5 Total	Bio- CO2	NBio- CO2	Total CO2	CH4	N2O	CO2e
Category	tons/yr										MT/yr					
Hauling	0.0000	0.0000	0.0000	0.0000	0.0000	0.0000	0.0000	0.0000	0.0000	0.0000	0.0000	0.0000	0.0000	0.0000	0.0000	0.0000
Vendor	0.0000	0.0000	0.0000	0.0000	0.0000	0.0000	0.0000	0.0000	0.0000	0.0000	0.0000	0.0000	0.0000	0.0000	0.0000	0.0000
Worker	0.0000	0.0000	0.0000	0.0000	0.0000	0.0000	0.0000	0.0000	0.0000	0.0000	0.0000	0.0000	0.0000	0.0000	0.0000	0.0000
Total	**0.0000**	**0.0000**	**0.0000**	**0.0000**	**0.0000**	**0.0000**	**0.0000**	**0.0000**	**0.0000**	**0.0000**	**0.0000**	**0.0000**	**0.0000**	**0.0000**	**0.0000**	**0.0000**

Mitigated Construction On-Site

	ROG	NOx	CO	SO2	Fugitive PM10	Exhaust PM10	PM10 Total	Fugitive PM2.5	Exhaust PM2.5	PM2.5 Total	Bio- CO2	NBio- CO2	Total CO2	CH4	N2O	CO2e
Category	tons/yr										MT/yr					
Fugitive Dust					0.2257	0.0000	0.2257	0.1017	0.0000	0.1017	0.0000	0.0000	0.0000	0.0000	0.0000	0.0000
Off-Road	0.1759	1.5924	1.5963	3.8900e-003		0.0628	0.0628		0.0578	0.0578	0.0000	342.0526	342.0526	0.1106	0.0000	344.8182
Total	**0.1759**	**1.5924**	**1.5963**	**3.8900e-003**	**0.2257**	**0.0628**	**0.2885**	**0.1017**	**0.0578**	**0.1595**	**0.0000**	**342.0526**	**342.0526**	**0.1106**	**0.0000**	**344.8182**

SLRC - Meadow 2nd Half - Construction - South Coast Air Basin, Annual

EMFAC Off-Model Adjustment Factors for Gasoline Light Duty Vehicle to Account for the SAFE Vehicle Rule Applied

Mitigated Construction Off-Site

	ROG	NOx	CO	SO2	Fugitive PM10	Exhaust PM10	PM10 Total	Fugitive PM2.5	Exhaust PM2.5	PM2.5 Total	Bio- CO2	NBio- CO2	Total CO2	CH4	N2O	CO2e
Category	tons/yr										MT/yr					
Hauling	0.0000	0.0000	0.0000	0.0000	0.0000	0.0000	0.0000	0.0000	0.0000	0.0000	0.0000	0.0000	0.0000	0.0000	0.0000	0.0000
Vendor	0.0000	0.0000	0.0000	0.0000	0.0000	0.0000	0.0000	0.0000	0.0000	0.0000	0.0000	0.0000	0.0000	0.0000	0.0000	0.0000
Worker	0.0000	0.0000	0.0000	0.0000	0.0000	0.0000	0.0000	0.0000	0.0000	0.0000	0.0000	0.0000	0.0000	0.0000	0.0000	0.0000
Total	**0.0000**	**0.0000**	**0.0000**	**0.0000**	**0.0000**	**0.0000**	**0.0000**	**0.0000**	**0.0000**	**0.0000**	**0.0000**	**0.0000**	**0.0000**	**0.0000**	**0.0000**	**0.0000**

3.5 Drainage/Utilities/Trenching - 2028

Unmitigated Construction On-Site

	ROG	NOx	CO	SO2	Fugitive PM10	Exhaust PM10	PM10 Total	Fugitive PM2.5	Exhaust PM2.5	PM2.5 Total	Bio- CO2	NBio- CO2	Total CO2	CH4	N2O	CO2e
Category	tons/yr										MT/yr					
Off-Road	0.0253	0.2566	0.2258	4.4000e-004		0.0122	0.0122		0.0112	0.0112	0.0000	38.5827	38.5827	0.0125	0.0000	38.8947
Total	**0.0253**	**0.2566**	**0.2258**	**4.4000e-004**		**0.0122**	**0.0122**		**0.0112**	**0.0112**	**0.0000**	**38.5827**	**38.5827**	**0.0125**	**0.0000**	**38.8947**

Date: 2/18/2022 2:40 PM

SLRC - Meadow 2nd Half - Construction - South Coast Air Basin, Annual

EMFAC Off-Model Adjustment Factors for Gasoline Light Duty Vehicle to Account for the SAFE Vehicle Rule Applied

Unmitigated Construction Off-Site

	ROG	NOx	CO	SO2	Fugitive PM10	Exhaust PM10	PM10 Total	Fugitive PM2.5	Exhaust PM2.5	PM2.5 Total	Bio- CO2	NBio- CO2	Total CO2	CH4	N2O	CO2e
Category	tons/yr										MT/yr					
Hauling	0.0000	0.0000	0.0000	0.0000	0.0000	0.0000	0.0000	0.0000	0.0000	0.0000	0.0000	0.0000	0.0000	0.0000	0.0000	0.0000
Vendor	0.0000	0.0000	0.0000	0.0000	0.0000	0.0000	0.0000	0.0000	0.0000	0.0000	0.0000	0.0000	0.0000	0.0000	0.0000	0.0000
Worker	0.0000	0.0000	0.0000	0.0000	0.0000	0.0000	0.0000	0.0000	0.0000	0.0000	0.0000	0.0000	0.0000	0.0000	0.0000	0.0000
Total	**0.0000**	**0.0000**	**0.0000**	**0.0000**	**0.0000**	**0.0000**	**0.0000**	**0.0000**	**0.0000**	**0.0000**	**0.0000**	**0.0000**	**0.0000**	**0.0000**	**0.0000**	**0.0000**

Mitigated Construction On-Site

	ROG	NOx	CO	SO2	Fugitive PM10	Exhaust PM10	PM10 Total	Fugitive PM2.5	Exhaust PM2.5	PM2.5 Total	Bio- CO2	NBio- CO2	Total CO2	CH4	N2O	CO2e
Category	tons/yr										MT/yr					
Off-Road	0.0253	0.2566	0.2258	4.4000e-004		0.0122	0.0122		0.0112	0.0112	0.0000	38.5827	38.5827	0.0125	0.0000	38.8946
Total	**0.0253**	**0.2566**	**0.2258**	**4.4000e-004**		**0.0122**	**0.0122**		**0.0112**	**0.0112**	**0.0000**	**38.5827**	**38.5827**	**0.0125**	**0.0000**	**38.8946**

SLRC - Meadow 2nd Half - Construction - South Coast Air Basin, Annual

EMFAC Off-Model Adjustment Factors for Gasoline Light Duty Vehicle to Account for the SAFE Vehicle Rule Applied

Mitigated Construction Off-Site

	ROG	NOx	CO	SO2	Fugitive PM10	Exhaust PM10	PM10 Total	Fugitive PM2.5	Exhaust PM2.5	PM2.5 Total	Bio- CO2	NBio- CO2	Total CO2	CH4	N2O	CO2e
Category	tons/yr										MT/yr					
Hauling	0.0000	0.0000	0.0000	0.0000	0.0000	0.0000	0.0000	0.0000	0.0000	0.0000	0.0000	0.0000	0.0000	0.0000	0.0000	0.0000
Vendor	0.0000	0.0000	0.0000	0.0000	0.0000	0.0000	0.0000	0.0000	0.0000	0.0000	0.0000	0.0000	0.0000	0.0000	0.0000	0.0000
Worker	0.0000	0.0000	0.0000	0.0000	0.0000	0.0000	0.0000	0.0000	0.0000	0.0000	0.0000	0.0000	0.0000	0.0000	0.0000	0.0000
Total	**0.0000**	**0.0000**	**0.0000**	**0.0000**	**0.0000**	**0.0000**	**0.0000**	**0.0000**	**0.0000**	**0.0000**	**0.0000**	**0.0000**	**0.0000**	**0.0000**	**0.0000**	**0.0000**

3.6 Foundations - 2028

Unmitigated Construction On-Site

	ROG	NOx	CO	SO2	Fugitive PM10	Exhaust PM10	PM10 Total	Fugitive PM2.5	Exhaust PM2.5	PM2.5 Total	Bio- CO2	NBio- CO2	Total CO2	CH4	N2O	CO2e
Category	tons/yr										MT/yr					
Off-Road	0.0165	0.1328	0.2064	3.6000e-004		5.7600e-003	5.7600e-003		5.6100e-003	5.6100e-003	0.0000	30.4374	30.4374	4.4400e-003	0.0000	30.5485
Total	**0.0165**	**0.1328**	**0.2064**	**3.6000e-004**		**5.7600e-003**	**5.7600e-003**		**5.6100e-003**	**5.6100e-003**	**0.0000**	**30.4374**	**30.4374**	**4.4400e-003**	**0.0000**	**30.5485**

SLRC - Meadow 2nd Half - Construction - South Coast Air Basin, Annual

EMFAC Off-Model Adjustment Factors for Gasoline Light Duty Vehicle to Account for the SAFE Vehicle Rule Applied

Unmitigated Construction Off-Site

	ROG	NOx	CO	SO2	Fugitive PM10	Exhaust PM10	PM10 Total	Fugitive PM2.5	Exhaust PM2.5	PM2.5 Total	Bio- CO2	NBio- CO2	Total CO2	CH4	N2O	CO2e
Category	tons/yr										MT/yr					
Hauling	0.0000	0.0000	0.0000	0.0000	0.0000	0.0000	0.0000	0.0000	0.0000	0.0000	0.0000	0.0000	0.0000	0.0000	0.0000	0.0000
Vendor	0.0000	0.0000	0.0000	0.0000	0.0000	0.0000	0.0000	0.0000	0.0000	0.0000	0.0000	0.0000	0.0000	0.0000	0.0000	0.0000
Worker	0.0000	0.0000	0.0000	0.0000	0.0000	0.0000	0.0000	0.0000	0.0000	0.0000	0.0000	0.0000	0.0000	0.0000	0.0000	0.0000
Total	**0.0000**	**0.0000**	**0.0000**	**0.0000**	**0.0000**	**0.0000**	**0.0000**	**0.0000**	**0.0000**	**0.0000**	**0.0000**	**0.0000**	**0.0000**	**0.0000**	**0.0000**	**0.0000**

Mitigated Construction On-Site

	ROG	NOx	CO	SO2	Fugitive PM10	Exhaust PM10	PM10 Total	Fugitive PM2.5	Exhaust PM2.5	PM2.5 Total	Bio- CO2	NBio- CO2	Total CO2	CH4	N2O	CO2e
Category	tons/yr										MT/yr					
Off-Road	0.0165	0.1328	0.2064	3.6000e-004		5.7600e-003	5.7600e-003		5.6100e-003	5.6100e-003	0.0000	30.4374	30.4374	4.4400e-003	0.0000	30.5485
Total	**0.0165**	**0.1328**	**0.2064**	**3.6000e-004**		**5.7600e-003**	**5.7600e-003**		**5.6100e-003**	**5.6100e-003**	**0.0000**	**30.4374**	**30.4374**	**4.4400e-003**	**0.0000**	**30.5485**

SLRC - Meadow 2nd Half - Construction - South Coast Air Basin, Annual

EMFAC Off-Model Adjustment Factors for Gasoline Light Duty Vehicle to Account for the SAFE Vehicle Rule Applied

Mitigated Construction Off-Site

	ROG	NOx	CO	SO2	Fugitive PM10	Exhaust PM10	PM10 Total	Fugitive PM2.5	Exhaust PM2.5	PM2.5 Total	Bio- CO2	NBio- CO2	Total CO2	CH4	N2O	CO2e
Category	tons/yr										MT/yr					
Hauling	0.0000	0.0000	0.0000	0.0000	0.0000	0.0000	0.0000	0.0000	0.0000	0.0000	0.0000	0.0000	0.0000	0.0000	0.0000	0.0000
Vendor	0.0000	0.0000	0.0000	0.0000	0.0000	0.0000	0.0000	0.0000	0.0000	0.0000	0.0000	0.0000	0.0000	0.0000	0.0000	0.0000
Worker	0.0000	0.0000	0.0000	0.0000	0.0000	0.0000	0.0000	0.0000	0.0000	0.0000	0.0000	0.0000	0.0000	0.0000	0.0000	0.0000
Total	**0.0000**	**0.0000**	**0.0000**	**0.0000**	**0.0000**	**0.0000**	**0.0000**	**0.0000**	**0.0000**	**0.0000**	**0.0000**	**0.0000**	**0.0000**	**0.0000**	**0.0000**	**0.0000**

3.7 Landscaping/Other Finishing - 2028

Unmitigated Construction On-Site

	ROG	NOx	CO	SO2	Fugitive PM10	Exhaust PM10	PM10 Total	Fugitive PM2.5	Exhaust PM2.5	PM2.5 Total	Bio- CO2	NBio- CO2	Total CO2	CH4	N2O	CO2e
Category	tons/yr										MT/yr					
Off-Road	0.0213	0.2129	0.2040	4.2000e-004		9.3000e-003	9.3000e-003		8.5600e-003	8.5600e-003	0.0000	36.6108	36.6108	0.0118	0.0000	36.9068
Total	**0.0213**	**0.2129**	**0.2040**	**4.2000e-004**		**9.3000e-003**	**9.3000e-003**		**8.5600e-003**	**8.5600e-003**	**0.0000**	**36.6108**	**36.6108**	**0.0118**	**0.0000**	**36.9068**

SLRC - Meadow 2nd Half - Construction - South Coast Air Basin, Annual

EMFAC Off-Model Adjustment Factors for Gasoline Light Duty Vehicle to Account for the SAFE Vehicle Rule Applied

Unmitigated Construction Off-Site

	ROG	NOx	CO	SO2	Fugitive PM10	Exhaust PM10	PM10 Total	Fugitive PM2.5	Exhaust PM2.5	PM2.5 Total	Bio- CO2	NBio- CO2	Total CO2	CH4	N2O	CO2e
Category	tons/yr										MT/yr					
Hauling	0.0000	0.0000	0.0000	0.0000	0.0000	0.0000	0.0000	0.0000	0.0000	0.0000	0.0000	0.0000	0.0000	0.0000	0.0000	0.0000
Vendor	0.0000	0.0000	0.0000	0.0000	0.0000	0.0000	0.0000	0.0000	0.0000	0.0000	0.0000	0.0000	0.0000	0.0000	0.0000	0.0000
Worker	0.0000	0.0000	0.0000	0.0000	0.0000	0.0000	0.0000	0.0000	0.0000	0.0000	0.0000	0.0000	0.0000	0.0000	0.0000	0.0000
Total	**0.0000**	**0.0000**	**0.0000**	**0.0000**	**0.0000**	**0.0000**	**0.0000**	**0.0000**	**0.0000**	**0.0000**	**0.0000**	**0.0000**	**0.0000**	**0.0000**	**0.0000**	**0.0000**

Mitigated Construction On-Site

	ROG	NOx	CO	SO2	Fugitive PM10	Exhaust PM10	PM10 Total	Fugitive PM2.5	Exhaust PM2.5	PM2.5 Total	Bio- CO2	NBio- CO2	Total CO2	CH4	N2O	CO2e
Category	tons/yr										MT/yr					
Off-Road	0.0213	0.2129	0.2040	4.2000e-004		9.3000e-003	9.3000e-003		8.5600e-003	8.5600e-003	0.0000	36.6108	36.6108	0.0118	0.0000	36.9068
Total	**0.0213**	**0.2129**	**0.2040**	**4.2000e-004**		**9.3000e-003**	**9.3000e-003**		**8.5600e-003**	**8.5600e-003**	**0.0000**	**36.6108**	**36.6108**	**0.0118**	**0.0000**	**36.9068**

SLRC - Meadow 2nd Half - Construction - South Coast Air Basin, Annual

EMFAC Off-Model Adjustment Factors for Gasoline Light Duty Vehicle to Account for the SAFE Vehicle Rule Applied

Mitigated Construction Off-Site

	ROG	NOx	CO	SO2	Fugitive PM10	Exhaust PM10	PM10 Total	Fugitive PM2.5	Exhaust PM2.5	PM2.5 Total	Bio- CO2	NBio- CO2	Total CO2	CH4	N2O	CO2e
Category	tons/yr										MT/yr					
Hauling	0.0000	0.0000	0.0000	0.0000	0.0000	0.0000	0.0000	0.0000	0.0000	0.0000	0.0000	0.0000	0.0000	0.0000	0.0000	0.0000
Vendor	0.0000	0.0000	0.0000	0.0000	0.0000	0.0000	0.0000	0.0000	0.0000	0.0000	0.0000	0.0000	0.0000	0.0000	0.0000	0.0000
Worker	0.0000	0.0000	0.0000	0.0000	0.0000	0.0000	0.0000	0.0000	0.0000	0.0000	0.0000	0.0000	0.0000	0.0000	0.0000	0.0000
Total	**0.0000**	**0.0000**	**0.0000**	**0.0000**	**0.0000**	**0.0000**	**0.0000**	**0.0000**	**0.0000**	**0.0000**	**0.0000**	**0.0000**	**0.0000**	**0.0000**	**0.0000**	**0.0000**

3.8 Waterside Construction (Piles) - 2028

Unmitigated Construction On-Site

	ROG	NOx	CO	SO2	Fugitive PM10	Exhaust PM10	PM10 Total	Fugitive PM2.5	Exhaust PM2.5	PM2.5 Total	Bio- CO2	NBio- CO2	Total CO2	CH4	N2O	CO2e
Category	tons/yr										MT/yr					
Off-Road	0.0262	0.2547	0.2401	7.3000e-004		0.0100	0.0100		9.2000e-003	9.2000e-003	0.0000	64.5238	64.5238	0.0209	0.0000	65.0455
Total	**0.0262**	**0.2547**	**0.2401**	**7.3000e-004**		**0.0100**	**0.0100**		**9.2000e-003**	**9.2000e-003**	**0.0000**	**64.5238**	**64.5238**	**0.0209**	**0.0000**	**65.0455**

SLRC - Meadow 2nd Half - Construction - South Coast Air Basin, Annual

EMFAC Off-Model Adjustment Factors for Gasoline Light Duty Vehicle to Account for the SAFE Vehicle Rule Applied

Unmitigated Construction Off-Site

	ROG	NOx	CO	SO2	Fugitive PM10	Exhaust PM10	PM10 Total	Fugitive PM2.5	Exhaust PM2.5	PM2.5 Total	Bio- CO2	NBio- CO2	Total CO2	CH4	N2O	CO2e
Category	tons/yr										MT/yr					
Hauling	0.0000	0.0000	0.0000	0.0000	0.0000	0.0000	0.0000	0.0000	0.0000	0.0000	0.0000	0.0000	0.0000	0.0000	0.0000	0.0000
Vendor	0.0000	0.0000	0.0000	0.0000	0.0000	0.0000	0.0000	0.0000	0.0000	0.0000	0.0000	0.0000	0.0000	0.0000	0.0000	0.0000
Worker	0.0000	0.0000	0.0000	0.0000	0.0000	0.0000	0.0000	0.0000	0.0000	0.0000	0.0000	0.0000	0.0000	0.0000	0.0000	0.0000
Total	**0.0000**	**0.0000**	**0.0000**	**0.0000**	**0.0000**	**0.0000**	**0.0000**	**0.0000**	**0.0000**	**0.0000**	**0.0000**	**0.0000**	**0.0000**	**0.0000**	**0.0000**	**0.0000**

Mitigated Construction On-Site

	ROG	NOx	CO	SO2	Fugitive PM10	Exhaust PM10	PM10 Total	Fugitive PM2.5	Exhaust PM2.5	PM2.5 Total	Bio- CO2	NBio- CO2	Total CO2	CH4	N2O	CO2e
Category	tons/yr										MT/yr					
Off-Road	0.0262	0.2547	0.2401	7.3000e-004		0.0100	0.0100		9.2000e-003	9.2000e-003	0.0000	64.5237	64.5237	0.0209	0.0000	65.0454
Total	**0.0262**	**0.2547**	**0.2401**	**7.3000e-004**		**0.0100**	**0.0100**		**9.2000e-003**	**9.2000e-003**	**0.0000**	**64.5237**	**64.5237**	**0.0209**	**0.0000**	**65.0454**

SLRC - Meadow 2nd Half - Construction - South Coast Air Basin, Annual

EMFAC Off-Model Adjustment Factors for Gasoline Light Duty Vehicle to Account for the SAFE Vehicle Rule Applied

Mitigated Construction Off-Site

	ROG	NOx	CO	SO2	Fugitive PM10	Exhaust PM10	PM10 Total	Fugitive PM2.5	Exhaust PM2.5	PM2.5 Total	Bio- CO2	NBio- CO2	Total CO2	CH4	N2O	CO2e
Category	tons/yr										MT/yr					
Hauling	0.0000	0.0000	0.0000	0.0000	0.0000	0.0000	0.0000	0.0000	0.0000	0.0000	0.0000	0.0000	0.0000	0.0000	0.0000	0.0000
Vendor	0.0000	0.0000	0.0000	0.0000	0.0000	0.0000	0.0000	0.0000	0.0000	0.0000	0.0000	0.0000	0.0000	0.0000	0.0000	0.0000
Worker	0.0000	0.0000	0.0000	0.0000	0.0000	0.0000	0.0000	0.0000	0.0000	0.0000	0.0000	0.0000	0.0000	0.0000	0.0000	0.0000
Total	**0.0000**	**0.0000**	**0.0000**	**0.0000**	**0.0000**	**0.0000**	**0.0000**	**0.0000**	**0.0000**	**0.0000**	**0.0000**	**0.0000**	**0.0000**	**0.0000**	**0.0000**	**0.0000**

3.9 Paving - 2028

Unmitigated Construction On-Site

	ROG	NOx	CO	SO2	Fugitive PM10	Exhaust PM10	PM10 Total	Fugitive PM2.5	Exhaust PM2.5	PM2.5 Total	Bio- CO2	NBio- CO2	Total CO2	CH4	N2O	CO2e
Category	tons/yr										MT/yr					
Off-Road	0.0345	0.2981	0.4648	7.8000e-004		0.0136	0.0136		0.0129	0.0129	0.0000	66.3130	66.3130	0.0142	0.0000	66.6691
Paving	1.7700e-003					0.0000	0.0000		0.0000	0.0000	0.0000	0.0000	0.0000	0.0000	0.0000	0.0000
Total	**0.0362**	**0.2981**	**0.4648**	**7.8000e-004**		**0.0136**	**0.0136**		**0.0129**	**0.0129**	**0.0000**	**66.3130**	**66.3130**	**0.0142**	**0.0000**	**66.6691**

Date: 2/18/2022 2:40 PM

SLRC - Meadow 2nd Half - Construction - South Coast Air Basin, Annual

EMFAC Off-Model Adjustment Factors for Gasoline Light Duty Vehicle to Account for the SAFE Vehicle Rule Applied

Unmitigated Construction Off-Site

	ROG	NOx	CO	SO2	Fugitive PM10	Exhaust PM10	PM10 Total	Fugitive PM2.5	Exhaust PM2.5	PM2.5 Total	Bio- CO2	NBio- CO2	Total CO2	CH4	N2O	CO2e
Category	tons/yr										MT/yr					
Hauling	0.0000	0.0000	0.0000	0.0000	0.0000	0.0000	0.0000	0.0000	0.0000	0.0000	0.0000	0.0000	0.0000	0.0000	0.0000	0.0000
Vendor	0.0000	0.0000	0.0000	0.0000	0.0000	0.0000	0.0000	0.0000	0.0000	0.0000	0.0000	0.0000	0.0000	0.0000	0.0000	0.0000
Worker	0.0000	0.0000	0.0000	0.0000	0.0000	0.0000	0.0000	0.0000	0.0000	0.0000	0.0000	0.0000	0.0000	0.0000	0.0000	0.0000
Total	**0.0000**	**0.0000**	**0.0000**	**0.0000**	**0.0000**	**0.0000**	**0.0000**	**0.0000**	**0.0000**	**0.0000**	**0.0000**	**0.0000**	**0.0000**	**0.0000**	**0.0000**	**0.0000**

Mitigated Construction On-Site

	ROG	NOx	CO	SO2	Fugitive PM10	Exhaust PM10	PM10 Total	Fugitive PM2.5	Exhaust PM2.5	PM2.5 Total	Bio- CO2	NBio- CO2	Total CO2	CH4	N2O	CO2e
Category	tons/yr										MT/yr					
Off-Road	0.0345	0.2981	0.4648	7.8000e-004		0.0136	0.0136		0.0129	0.0129	0.0000	66.3129	66.3129	0.0142	0.0000	66.6691
Paving	1.7700e-003					0.0000	0.0000		0.0000	0.0000	0.0000	0.0000	0.0000	0.0000	0.0000	0.0000
Total	**0.0362**	**0.2981**	**0.4648**	**7.8000e-004**		**0.0136**	**0.0136**		**0.0129**	**0.0129**	**0.0000**	**66.3129**	**66.3129**	**0.0142**	**0.0000**	**66.6691**

SLRC - Meadow 2nd Half - Construction - South Coast Air Basin, Annual

EMFAC Off-Model Adjustment Factors for Gasoline Light Duty Vehicle to Account for the SAFE Vehicle Rule Applied

Mitigated Construction Off-Site

	ROG	NOx	CO	SO2	Fugitive PM10	Exhaust PM10	PM10 Total	Fugitive PM2.5	Exhaust PM2.5	PM2.5 Total	Bio- CO2	NBio- CO2	Total CO2	CH4	N2O	CO2e
Category	tons/yr										MT/yr					
Hauling	0.0000	0.0000	0.0000	0.0000	0.0000	0.0000	0.0000	0.0000	0.0000	0.0000	0.0000	0.0000	0.0000	0.0000	0.0000	0.0000
Vendor	0.0000	0.0000	0.0000	0.0000	0.0000	0.0000	0.0000	0.0000	0.0000	0.0000	0.0000	0.0000	0.0000	0.0000	0.0000	0.0000
Worker	0.0000	0.0000	0.0000	0.0000	0.0000	0.0000	0.0000	0.0000	0.0000	0.0000	0.0000	0.0000	0.0000	0.0000	0.0000	0.0000
Total	**0.0000**	**0.0000**	**0.0000**	**0.0000**	**0.0000**	**0.0000**	**0.0000**	**0.0000**	**0.0000**	**0.0000**	**0.0000**	**0.0000**	**0.0000**	**0.0000**	**0.0000**	**0.0000**

3.10 Structure Construction - 2028

Unmitigated Construction On-Site

	ROG	NOx	CO	SO2	Fugitive PM10	Exhaust PM10	PM10 Total	Fugitive PM2.5	Exhaust PM2.5	PM2.5 Total	Bio- CO2	NBio- CO2	Total CO2	CH4	N2O	CO2e
Category	tons/yr										MT/yr					
Off-Road	0.0685	0.6274	0.8002	1.3700e-003		0.0260	0.0260		0.0245	0.0245	0.0000	117.5515	117.5515	0.0278	0.0000	118.2459
Total	**0.0685**	**0.6274**	**0.8002**	**1.3700e-003**		**0.0260**	**0.0260**		**0.0245**	**0.0245**	**0.0000**	**117.5515**	**117.5515**	**0.0278**	**0.0000**	**118.2459**

SLRC - Meadow 2nd Half - Construction - South Coast Air Basin, Annual

EMFAC Off-Model Adjustment Factors for Gasoline Light Duty Vehicle to Account for the SAFE Vehicle Rule Applied

Unmitigated Construction Off-Site

	ROG	NOx	CO	SO2	Fugitive PM10	Exhaust PM10	PM10 Total	Fugitive PM2.5	Exhaust PM2.5	PM2.5 Total	Bio- CO2	NBio- CO2	Total CO2	CH4	N2O	CO2e
Category	tons/yr										MT/yr					
Hauling	0.0000	0.0000	0.0000	0.0000	0.0000	0.0000	0.0000	0.0000	0.0000	0.0000	0.0000	0.0000	0.0000	0.0000	0.0000	0.0000
Vendor	0.0000	0.0000	0.0000	0.0000	0.0000	0.0000	0.0000	0.0000	0.0000	0.0000	0.0000	0.0000	0.0000	0.0000	0.0000	0.0000
Worker	0.0000	0.0000	0.0000	0.0000	0.0000	0.0000	0.0000	0.0000	0.0000	0.0000	0.0000	0.0000	0.0000	0.0000	0.0000	0.0000
Total	**0.0000**	**0.0000**	**0.0000**	**0.0000**	**0.0000**	**0.0000**	**0.0000**	**0.0000**	**0.0000**	**0.0000**	**0.0000**	**0.0000**	**0.0000**	**0.0000**	**0.0000**	**0.0000**

Mitigated Construction On-Site

	ROG	NOx	CO	SO2	Fugitive PM10	Exhaust PM10	PM10 Total	Fugitive PM2.5	Exhaust PM2.5	PM2.5 Total	Bio- CO2	NBio- CO2	Total CO2	CH4	N2O	CO2e
Category	tons/yr										MT/yr					
Off-Road	0.0685	0.6274	0.8002	1.3700e-003		0.0260	0.0260		0.0245	0.0245	0.0000	117.5514	117.5514	0.0278	0.0000	118.2457
Total	**0.0685**	**0.6274**	**0.8002**	**1.3700e-003**		**0.0260**	**0.0260**		**0.0245**	**0.0245**	**0.0000**	**117.5514**	**117.5514**	**0.0278**	**0.0000**	**118.2457**

SLRC - Meadow 2nd Half - Construction - South Coast Air Basin, Annual

EMFAC Off-Model Adjustment Factors for Gasoline Light Duty Vehicle to Account for the SAFE Vehicle Rule Applied

Mitigated Construction Off-Site

	ROG	NOx	CO	SO2	Fugitive PM10	Exhaust PM10	PM10 Total	Fugitive PM2.5	Exhaust PM2.5	PM2.5 Total	Bio- CO2	NBio- CO2	Total CO2	CH4	N2O	CO2e
Category	tons/yr										MT/yr					
Hauling	0.0000	0.0000	0.0000	0.0000	0.0000	0.0000	0.0000	0.0000	0.0000	0.0000	0.0000	0.0000	0.0000	0.0000	0.0000	0.0000
Vendor	0.0000	0.0000	0.0000	0.0000	0.0000	0.0000	0.0000	0.0000	0.0000	0.0000	0.0000	0.0000	0.0000	0.0000	0.0000	0.0000
Worker	0.0000	0.0000	0.0000	0.0000	0.0000	0.0000	0.0000	0.0000	0.0000	0.0000	0.0000	0.0000	0.0000	0.0000	0.0000	0.0000
Total	**0.0000**	**0.0000**	**0.0000**	**0.0000**	**0.0000**	**0.0000**	**0.0000**	**0.0000**	**0.0000**	**0.0000**	**0.0000**	**0.0000**	**0.0000**	**0.0000**	**0.0000**	**0.0000**

Date: 1/25/2022 4:46 PM

SLRC - Ivanhoe Spillway - Construction - South Coast Air Basin, Annual

EMFAC Off-Model Adjustment Factors for Gasoline Light Duty Vehicle to Account for the SAFE Vehicle Rule Applied

SLRC - Ivanhoe Spillway - Construction

South Coast Air Basin, Annual

1.0 Project Characteristics

1.1 Land Usage

Land Uses	Size	Metric	Lot Acreage	Floor Surface Area	Population
Other Asphalt Surfaces	2.60	Acre	2.60	110,270.00	0
City Park	0.32	Acre	0.32	16,730.00	0

1.2 Other Project Characteristics

Urbanization	Urban	**Wind Speed (m/s)**	2.2	**Precipitation Freq (Days)**	31
Climate Zone	12			**Operational Year**	2028
Utility Company	Los Angeles Department of Water & Power				
CO2 Intensity (lb/MWhr)	691.98	**CH4 Intensity (lb/MWhr)**	0.033	**N2O Intensity (lb/MWhr)**	0.004

1.3 User Entered Comments & Non-Default Data

Project Characteristics -

Land Use - see construction assumptions

Construction Phase - see construction assumptions

Off-road Equipment - see construction assumptions

Off-road Equipment -

Off-road Equipment - see construction assumptions

Trips and VMT - construction mobile emissions are calculated outside of CalEEMod.

Demolition -

Construction Off-road Equipment Mitigation -

SLRC - Ivanhoe Spillway - Construction - South Coast Air Basin, Annual

EMFAC Off-Model Adjustment Factors for Gasoline Light Duty Vehicle to Account for the SAFE Vehicle Rule Applied

Table Name	Column Name	Default Value	New Value
tblConstDustMitigation	WaterUnpavedRoadVehicleSpeed	0	15
tblConstructionPhase	NumDays	20.00	100.00
tblConstructionPhase	NumDays	10.00	240.00
tblConstructionPhase	NumDaysWeek	5.00	6.00
tblConstructionPhase	NumDaysWeek	5.00	6.00
tblConstructionPhase	NumDaysWeek	5.00	6.00
tblLandUse	LandUseSquareFeet	113,256.00	110,270.00
tblLandUse	LandUseSquareFeet	13,939.20	16,730.00
tblOffRoadEquipment	OffRoadEquipmentUnitAmount	1.00	2.00
tblOffRoadEquipment	OffRoadEquipmentUnitAmount	1.00	0.00
tblOffRoadEquipment	OffRoadEquipmentUnitAmount	2.00	1.00
tblOffRoadEquipment	OffRoadEquipmentUnitAmount	1.00	0.00
tblTripsAndVMT	HaulingTripNumber	280.00	0.00
tblTripsAndVMT	WorkerTripNumber	13.00	0.00
tblTripsAndVMT	WorkerTripNumber	8.00	0.00
tblTripsAndVMT	WorkerTripNumber	15.00	0.00

Date: 1/25/2022 4:46 PM

SLRC - Ivanhoe Spillway - Construction - South Coast Air Basin, Annual

EMFAC Off-Model Adjustment Factors for Gasoline Light Duty Vehicle to Account for the SAFE Vehicle Rule Applied

2.0 Emissions Summary

2.1 Overall Construction

Unmitigated Construction

	ROG	NOx	CO	SO2	Fugitive PM10	Exhaust PM10	PM10 Total	Fugitive PM2.5	Exhaust PM2.5	PM2.5 Total	Bio- CO2	NBio- CO2	Total CO2	CH4	N2O	CO2e
Year	tons/yr										MT/yr					
2027	0.0876	0.8461	0.9394	1.6500e-003	0.0303	0.0372	0.0675	4.5900e-003	0.0348	0.0394	0.0000	143.5018	143.5018	0.0355	0.0000	144.3899
2028	0.1487	1.3115	1.8343	2.8700e-003	0.0000	0.0661	0.0661	0.0000	0.0619	0.0619	0.0000	246.9439	246.9439	0.0611	0.0000	248.4702
Maximum	**0.1487**	**1.3115**	**1.8343**	**2.8700e-003**	**0.0303**	**0.0661**	**0.0675**	**4.5900e-003**	**0.0619**	**0.0619**	**0.0000**	**246.9439**	**246.9439**	**0.0611**	**0.0000**	**248.4702**

Mitigated Construction

	ROG	NOx	CO	SO2	Fugitive PM10	Exhaust PM10	PM10 Total	Fugitive PM2.5	Exhaust PM2.5	PM2.5 Total	Bio- CO2	NBio- CO2	Total CO2	CH4	N2O	CO2e
Year	tons/yr										MT/yr					
2027	0.0876	0.8461	0.9394	1.6500e-003	0.0118	0.0372	0.0490	1.7900e-003	0.0348	0.0366	0.0000	143.5016	143.5016	0.0355	0.0000	144.3897
2028	0.1487	1.3115	1.8343	2.8700e-003	0.0000	0.0661	0.0661	0.0000	0.0619	0.0619	0.0000	246.9436	246.9436	0.0611	0.0000	248.4699
Maximum	**0.1487**	**1.3115**	**1.8343**	**2.8700e-003**	**0.0118**	**0.0661**	**0.0661**	**1.7900e-003**	**0.0619**	**0.0619**	**0.0000**	**246.9436**	**246.9436**	**0.0611**	**0.0000**	**248.4699**

	ROG	NOx	CO	SO2	Fugitive PM10	Exhaust PM10	PM10 Total	Fugitive PM2.5	Exhaust PM2.5	PM2.5 Total	Bio- CO2	NBio-CO2	Total CO2	CH4	N20	CO2e

SLRC - Ivanhoe Spillway - Construction - South Coast Air Basin, Annual

EMFAC Off-Model Adjustment Factors for Gasoline Light Duty Vehicle to Account for the SAFE Vehicle Rule Applied

Percent Reduction	**0.00**	**0.00**	**0.00**	**0.00**	**60.99**	**0.00**	**13.84**	**61.00**	**0.00**	**2.77**	**0.00**	**0.00**	**0.00**	**0.00**	**0.00**	**0.00**

Quarter	Start Date	End Date	Maximum Unmitigated ROG + NOX (tons/quarter)	Maximum Mitigated ROG + NOX (tons/quarter)
1	8-1-2027	10-31-2027	0.5655	0.5655
2	11-1-2027	1-31-2028	0.5549	0.5549
3	2-1-2028	4-30-2028	0.5390	0.5390
4	5-1-2028	7-31-2028	0.5509	0.5509
5	8-1-2028	9-30-2028	0.1856	0.1856
		Highest	0.5655	0.5655

3.0 Construction Detail

Construction Phase

Phase Number	Phase Name	Phase Type	Start Date	End Date	Num Days Week	Num Days	Phase Description
1	Demolition	Demolition	8/1/2027	11/25/2027	6	100	
2	Drainage/Utilities/Trenching	Trenching	11/26/2027	8/31/2028	6	240	
3	Paving	Paving	11/26/2027	8/31/2028	6	240	

Acres of Grading (Site Preparation Phase): 0

Acres of Grading (Grading Phase): 0

Acres of Paving: 2.6

Residential Indoor: 0; Residential Outdoor: 0; Non-Residential Indoor: 0; Non-Residential Outdoor: 0; Striped Parking Area: 0 (Architectural Coating –

OffRoad Equipment

Phase Name	Offroad Equipment Type	Amount	Usage Hours	Horse Power	Load Factor
Demolition	Concrete/Industrial Saws	0	8.00	81	0.73
Demolition	Generator Sets	1	8.00	84	0.74

SLRC - Ivanhoe Spillway - Construction - South Coast Air Basin, Annual

EMFAC Off-Model Adjustment Factors for Gasoline Light Duty Vehicle to Account for the SAFE Vehicle Rule Applied

Demolition	Rubber Tired Dozers	1	8.00	247	0.40
Demolition	Tractors/Loaders/Backhoes	3	8.00	97	0.37
Paving	Cement and Mortar Mixers	2	8.00	9	0.56
Paving	Pavers	1	8.00	130	0.42
Paving	Paving Equipment	1	8.00	132	0.36
Paving	Pumps	1	8.00	84	0.74
Paving	Rollers	1	8.00	80	0.38
Paving	Tractors/Loaders/Backhoes	0	8.00	97	0.37
Drainage/Utilities/Trenching	Forklifts	1	8.00	89	0.20
Drainage/Utilities/Trenching	Tractors/Loaders/Backhoes	1	8.00	97	0.37
Drainage/Utilities/Trenching	Trenchers	1	8.00	78	0.50

Trips and VMT

Phase Name	Offroad Equipment Count	Worker Trip Number	Vendor Trip Number	Hauling Trip Number	Worker Trip Length	Vendor Trip Length	Hauling Trip Length	Worker Vehicle Class	Vendor Vehicle Class	Hauling Vehicle Class
Demolition	5	0.00	0.00	0.00	14.70	6.90	20.00	LD_Mix	HDT_Mix	HHDT
Paving	6	0.00	0.00	0.00	14.70	6.90	20.00	LD_Mix	HDT_Mix	HHDT
Drainage/Utilities/Trenching	3	0.00	0.00	0.00	14.70	6.90	20.00	LD_Mix	HDT_Mix	HHDT

3.1 Mitigation Measures Construction

Water Exposed Area

Reduce Vehicle Speed on Unpaved Roads

SLRC - Ivanhoe Spillway - Construction - South Coast Air Basin, Annual

EMFAC Off-Model Adjustment Factors for Gasoline Light Duty Vehicle to Account for the SAFE Vehicle Rule Applied

3.2 Demolition - 2027

Unmitigated Construction On-Site

	ROG	NOx	CO	SO2	Fugitive PM10	Exhaust PM10	PM10 Total	Fugitive PM2.5	Exhaust PM2.5	PM2.5 Total	Bio- CO2	NBio- CO2	Total CO2	CH4	N2O	CO2e
Category	tons/yr										MT/yr					
Fugitive Dust					0.0303	0.0000	0.0303	4.5900e-003	0.0000	4.5900e-003	0.0000	0.0000	0.0000	0.0000	0.0000	0.0000
Off-Road	0.0655	0.6516	0.6673	1.2200e-003		0.0274	0.0274		0.0256	0.0256	0.0000	106.8737	106.8737	0.0265	0.0000	107.5355
Total	**0.0655**	**0.6516**	**0.6673**	**1.2200e-003**	**0.0303**	**0.0274**	**0.0577**	**4.5900e-003**	**0.0256**	**0.0302**	**0.0000**	**106.8737**	**106.8737**	**0.0265**	**0.0000**	**107.5355**

Unmitigated Construction Off-Site

	ROG	NOx	CO	SO2	Fugitive PM10	Exhaust PM10	PM10 Total	Fugitive PM2.5	Exhaust PM2.5	PM2.5 Total	Bio- CO2	NBio- CO2	Total CO2	CH4	N2O	CO2e
Category	tons/yr										MT/yr					
Hauling	0.0000	0.0000	0.0000	0.0000	0.0000	0.0000	0.0000	0.0000	0.0000	0.0000	0.0000	0.0000	0.0000	0.0000	0.0000	0.0000
Vendor	0.0000	0.0000	0.0000	0.0000	0.0000	0.0000	0.0000	0.0000	0.0000	0.0000	0.0000	0.0000	0.0000	0.0000	0.0000	0.0000
Worker	0.0000	0.0000	0.0000	0.0000	0.0000	0.0000	0.0000	0.0000	0.0000	0.0000	0.0000	0.0000	0.0000	0.0000	0.0000	0.0000
Total	**0.0000**	**0.0000**	**0.0000**	**0.0000**	**0.0000**	**0.0000**	**0.0000**	**0.0000**	**0.0000**	**0.0000**	**0.0000**	**0.0000**	**0.0000**	**0.0000**	**0.0000**	**0.0000**

SLRC - Ivanhoe Spillway - Construction - South Coast Air Basin, Annual

EMFAC Off-Model Adjustment Factors for Gasoline Light Duty Vehicle to Account for the SAFE Vehicle Rule Applied

Mitigated Construction On-Site

	ROG	NOx	CO	SO2	Fugitive PM10	Exhaust PM10	PM10 Total	Fugitive PM2.5	Exhaust PM2.5	PM2.5 Total	Bio- CO2	NBio- CO2	Total CO2	CH4	N2O	CO2e
Category	tons/yr										MT/yr					
Fugitive Dust					0.0118	0.0000	0.0118	1.7900e-003	0.0000	1.7900e-003	0.0000	0.0000	0.0000	0.0000	0.0000	0.0000
Off-Road	0.0655	0.6516	0.6673	1.2200e-003		0.0274	0.0274		0.0256	0.0256	0.0000	106.8736	106.8736	0.0265	0.0000	107.5353
Total	**0.0655**	**0.6516**	**0.6673**	**1.2200e-003**	**0.0118**	**0.0274**	**0.0392**	**1.7900e-003**	**0.0256**	**0.0274**	**0.0000**	**106.8736**	**106.8736**	**0.0265**	**0.0000**	**107.5353**

Mitigated Construction Off-Site

	ROG	NOx	CO	SO2	Fugitive PM10	Exhaust PM10	PM10 Total	Fugitive PM2.5	Exhaust PM2.5	PM2.5 Total	Bio- CO2	NBio- CO2	Total CO2	CH4	N2O	CO2e
Category	tons/yr										MT/yr					
Hauling	0.0000	0.0000	0.0000	0.0000	0.0000	0.0000	0.0000	0.0000	0.0000	0.0000	0.0000	0.0000	0.0000	0.0000	0.0000	0.0000
Vendor	0.0000	0.0000	0.0000	0.0000	0.0000	0.0000	0.0000	0.0000	0.0000	0.0000	0.0000	0.0000	0.0000	0.0000	0.0000	0.0000
Worker	0.0000	0.0000	0.0000	0.0000	0.0000	0.0000	0.0000	0.0000	0.0000	0.0000	0.0000	0.0000	0.0000	0.0000	0.0000	0.0000
Total	**0.0000**	**0.0000**	**0.0000**	**0.0000**	**0.0000**	**0.0000**	**0.0000**	**0.0000**	**0.0000**	**0.0000**	**0.0000**	**0.0000**	**0.0000**	**0.0000**	**0.0000**	**0.0000**

SLRC - Ivanhoe Spillway - Construction - South Coast Air Basin, Annual

EMFAC Off-Model Adjustment Factors for Gasoline Light Duty Vehicle to Account for the SAFE Vehicle Rule Applied

3.3 Drainage/Utilities/Trenching - 2027

Unmitigated Construction On-Site

	ROG	NOx	CO	SO2	Fugitive PM10	Exhaust PM10	PM10 Total	Fugitive PM2.5	Exhaust PM2.5	PM2.5 Total	Bio- CO2	NBio- CO2	Total CO2	CH4	N2O	CO2e
Category	tons/yr										MT/yr					
Off-Road	8.2600e-003	0.0790	0.0920	1.2000e-004		4.5600e-003	4.5600e-003		4.1900e-003	4.1900e-003	0.0000	10.9318	10.9318	3.5400e-003	0.0000	11.0201
Total	**8.2600e-003**	**0.0790**	**0.0920**	**1.2000e-004**		**4.5600e-003**	**4.5600e-003**		**4.1900e-003**	**4.1900e-003**	**0.0000**	**10.9318**	**10.9318**	**3.5400e-003**	**0.0000**	**11.0201**

Unmitigated Construction Off-Site

	ROG	NOx	CO	SO2	Fugitive PM10	Exhaust PM10	PM10 Total	Fugitive PM2.5	Exhaust PM2.5	PM2.5 Total	Bio- CO2	NBio- CO2	Total CO2	CH4	N2O	CO2e
Category	tons/yr										MT/yr					
Hauling	0.0000	0.0000	0.0000	0.0000	0.0000	0.0000	0.0000	0.0000	0.0000	0.0000	0.0000	0.0000	0.0000	0.0000	0.0000	0.0000
Vendor	0.0000	0.0000	0.0000	0.0000	0.0000	0.0000	0.0000	0.0000	0.0000	0.0000	0.0000	0.0000	0.0000	0.0000	0.0000	0.0000
Worker	0.0000	0.0000	0.0000	0.0000	0.0000	0.0000	0.0000	0.0000	0.0000	0.0000	0.0000	0.0000	0.0000	0.0000	0.0000	0.0000
Total	**0.0000**	**0.0000**	**0.0000**	**0.0000**	**0.0000**	**0.0000**	**0.0000**	**0.0000**	**0.0000**	**0.0000**	**0.0000**	**0.0000**	**0.0000**	**0.0000**	**0.0000**	**0.0000**

SLRC - Ivanhoe Spillway - Construction - South Coast Air Basin, Annual

EMFAC Off-Model Adjustment Factors for Gasoline Light Duty Vehicle to Account for the SAFE Vehicle Rule Applied

Mitigated Construction On-Site

	ROG	NOx	CO	SO2	Fugitive PM10	Exhaust PM10	PM10 Total	Fugitive PM2.5	Exhaust PM2.5	PM2.5 Total	Bio- CO2	NBio- CO2	Total CO2	CH4	N2O	CO2e
Category	tons/yr										MT/yr					
Off-Road	8.2600e-003	0.0790	0.0920	1.2000e-004		4.5600e-003	4.5600e-003		4.1900e-003	4.1900e-003	0.0000	10.9317	10.9317	3.5400e-003	0.0000	11.0201
Total	**8.2600e-003**	**0.0790**	**0.0920**	**1.2000e-004**		**4.5600e-003**	**4.5600e-003**		**4.1900e-003**	**4.1900e-003**	**0.0000**	**10.9317**	**10.9317**	**3.5400e-003**	**0.0000**	**11.0201**

Mitigated Construction Off-Site

	ROG	NOx	CO	SO2	Fugitive PM10	Exhaust PM10	PM10 Total	Fugitive PM2.5	Exhaust PM2.5	PM2.5 Total	Bio- CO2	NBio- CO2	Total CO2	CH4	N2O	CO2e
Category	tons/yr										MT/yr					
Hauling	0.0000	0.0000	0.0000	0.0000	0.0000	0.0000	0.0000	0.0000	0.0000	0.0000	0.0000	0.0000	0.0000	0.0000	0.0000	0.0000
Vendor	0.0000	0.0000	0.0000	0.0000	0.0000	0.0000	0.0000	0.0000	0.0000	0.0000	0.0000	0.0000	0.0000	0.0000	0.0000	0.0000
Worker	0.0000	0.0000	0.0000	0.0000	0.0000	0.0000	0.0000	0.0000	0.0000	0.0000	0.0000	0.0000	0.0000	0.0000	0.0000	0.0000
Total	**0.0000**	**0.0000**	**0.0000**	**0.0000**	**0.0000**	**0.0000**	**0.0000**	**0.0000**	**0.0000**	**0.0000**	**0.0000**	**0.0000**	**0.0000**	**0.0000**	**0.0000**	**0.0000**

SLRC - Ivanhoe Spillway - Construction - South Coast Air Basin, Annual

EMFAC Off-Model Adjustment Factors for Gasoline Light Duty Vehicle to Account for the SAFE Vehicle Rule Applied

3.3 Drainage/Utilities/Trenching - 2028

Unmitigated Construction On-Site

	ROG	NOx	CO	SO2	Fugitive PM10	Exhaust PM10	PM10 Total	Fugitive PM2.5	Exhaust PM2.5	PM2.5 Total	Bio- CO2	NBio- CO2	Total CO2	CH4	N2O	CO2e
Category	tons/yr										MT/yr					
Off-Road	0.0557	0.5326	0.6199	8.4000e-004		0.0307	0.0307		0.0283	0.0283	0.0000	73.7012	73.7012	0.0238	0.0000	74.2971
Total	**0.0557**	**0.5326**	**0.6199**	**8.4000e-004**		**0.0307**	**0.0307**		**0.0283**	**0.0283**	**0.0000**	**73.7012**	**73.7012**	**0.0238**	**0.0000**	**74.2971**

Unmitigated Construction Off-Site

	ROG	NOx	CO	SO2	Fugitive PM10	Exhaust PM10	PM10 Total	Fugitive PM2.5	Exhaust PM2.5	PM2.5 Total	Bio- CO2	NBio- CO2	Total CO2	CH4	N2O	CO2e
Category	tons/yr										MT/yr					
Hauling	0.0000	0.0000	0.0000	0.0000	0.0000	0.0000	0.0000	0.0000	0.0000	0.0000	0.0000	0.0000	0.0000	0.0000	0.0000	0.0000
Vendor	0.0000	0.0000	0.0000	0.0000	0.0000	0.0000	0.0000	0.0000	0.0000	0.0000	0.0000	0.0000	0.0000	0.0000	0.0000	0.0000
Worker	0.0000	0.0000	0.0000	0.0000	0.0000	0.0000	0.0000	0.0000	0.0000	0.0000	0.0000	0.0000	0.0000	0.0000	0.0000	0.0000
Total	**0.0000**	**0.0000**	**0.0000**	**0.0000**	**0.0000**	**0.0000**	**0.0000**	**0.0000**	**0.0000**	**0.0000**	**0.0000**	**0.0000**	**0.0000**	**0.0000**	**0.0000**	**0.0000**

SLRC - Ivanhoe Spillway - Construction - South Coast Air Basin, Annual

EMFAC Off-Model Adjustment Factors for Gasoline Light Duty Vehicle to Account for the SAFE Vehicle Rule Applied

Mitigated Construction On-Site

	ROG	NOx	CO	SO2	Fugitive PM10	Exhaust PM10	PM10 Total	Fugitive PM2.5	Exhaust PM2.5	PM2.5 Total	Bio- CO2	NBio- CO2	Total CO2	CH4	N2O	CO2e
Category	tons/yr										MT/yr					
Off-Road	0.0557	0.5326	0.6199	8.4000e-004		0.0307	0.0307		0.0283	0.0283	0.0000	73.7011	73.7011	0.0238	0.0000	74.2970
Total	**0.0557**	**0.5326**	**0.6199**	**8.4000e-004**		**0.0307**	**0.0307**		**0.0283**	**0.0283**	**0.0000**	**73.7011**	**73.7011**	**0.0238**	**0.0000**	**74.2970**

Mitigated Construction Off-Site

	ROG	NOx	CO	SO2	Fugitive PM10	Exhaust PM10	PM10 Total	Fugitive PM2.5	Exhaust PM2.5	PM2.5 Total	Bio- CO2	NBio- CO2	Total CO2	CH4	N2O	CO2e
Category	tons/yr										MT/yr					
Hauling	0.0000	0.0000	0.0000	0.0000	0.0000	0.0000	0.0000	0.0000	0.0000	0.0000	0.0000	0.0000	0.0000	0.0000	0.0000	0.0000
Vendor	0.0000	0.0000	0.0000	0.0000	0.0000	0.0000	0.0000	0.0000	0.0000	0.0000	0.0000	0.0000	0.0000	0.0000	0.0000	0.0000
Worker	0.0000	0.0000	0.0000	0.0000	0.0000	0.0000	0.0000	0.0000	0.0000	0.0000	0.0000	0.0000	0.0000	0.0000	0.0000	0.0000
Total	**0.0000**	**0.0000**	**0.0000**	**0.0000**	**0.0000**	**0.0000**	**0.0000**	**0.0000**	**0.0000**	**0.0000**	**0.0000**	**0.0000**	**0.0000**	**0.0000**	**0.0000**	**0.0000**

SLRC - Ivanhoe Spillway - Construction - South Coast Air Basin, Annual

EMFAC Off-Model Adjustment Factors for Gasoline Light Duty Vehicle to Account for the SAFE Vehicle Rule Applied

3.4 Paving - 2027

Unmitigated Construction On-Site

	ROG	NOx	CO	SO2	Fugitive PM10	Exhaust PM10	PM10 Total	Fugitive PM2.5	Exhaust PM2.5	PM2.5 Total	Bio- CO2	NBio- CO2	Total CO2	CH4	N2O	CO2e
Category	tons/yr										MT/yr					
Off-Road	0.0134	0.1155	0.1801	3.0000e-004		5.2500e-003	5.2500e-003		4.9900e-003	4.9900e-003	0.0000	25.6963	25.6963	5.5200e-003	0.0000	25.8343
Paving	4.4000e-004					0.0000	0.0000		0.0000	0.0000	0.0000	0.0000	0.0000	0.0000	0.0000	0.0000
Total	**0.0138**	**0.1155**	**0.1801**	**3.0000e-004**		**5.2500e-003**	**5.2500e-003**		**4.9900e-003**	**4.9900e-003**	**0.0000**	**25.6963**	**25.6963**	**5.5200e-003**	**0.0000**	**25.8343**

Unmitigated Construction Off-Site

	ROG	NOx	CO	SO2	Fugitive PM10	Exhaust PM10	PM10 Total	Fugitive PM2.5	Exhaust PM2.5	PM2.5 Total	Bio- CO2	NBio- CO2	Total CO2	CH4	N2O	CO2e
Category	tons/yr										MT/yr					
Hauling	0.0000	0.0000	0.0000	0.0000	0.0000	0.0000	0.0000	0.0000	0.0000	0.0000	0.0000	0.0000	0.0000	0.0000	0.0000	0.0000
Vendor	0.0000	0.0000	0.0000	0.0000	0.0000	0.0000	0.0000	0.0000	0.0000	0.0000	0.0000	0.0000	0.0000	0.0000	0.0000	0.0000
Worker	0.0000	0.0000	0.0000	0.0000	0.0000	0.0000	0.0000	0.0000	0.0000	0.0000	0.0000	0.0000	0.0000	0.0000	0.0000	0.0000
Total	**0.0000**	**0.0000**	**0.0000**	**0.0000**	**0.0000**	**0.0000**	**0.0000**	**0.0000**	**0.0000**	**0.0000**	**0.0000**	**0.0000**	**0.0000**	**0.0000**	**0.0000**	**0.0000**

SLRC - Ivanhoe Spillway - Construction - South Coast Air Basin, Annual

EMFAC Off-Model Adjustment Factors for Gasoline Light Duty Vehicle to Account for the SAFE Vehicle Rule Applied

Mitigated Construction On-Site

	ROG	NOx	CO	SO2	Fugitive PM10	Exhaust PM10	PM10 Total	Fugitive PM2.5	Exhaust PM2.5	PM2.5 Total	Bio- CO2	NBio- CO2	Total CO2	CH4	N2O	CO2e
Category	tons/yr										MT/yr					
Off-Road	0.0134	0.1155	0.1801	3.0000e-004		5.2500e-003	5.2500e-003		4.9900e-003	4.9900e-003	0.0000	25.6963	25.6963	5.5200e-003	0.0000	25.8343
Paving	4.4000e-004					0.0000	0.0000		0.0000	0.0000	0.0000	0.0000	0.0000	0.0000	0.0000	0.0000
Total	**0.0138**	**0.1155**	**0.1801**	**3.0000e-004**		**5.2500e-003**	**5.2500e-003**		**4.9900e-003**	**4.9900e-003**	**0.0000**	**25.6963**	**25.6963**	**5.5200e-003**	**0.0000**	**25.8343**

Mitigated Construction Off-Site

	ROG	NOx	CO	SO2	Fugitive PM10	Exhaust PM10	PM10 Total	Fugitive PM2.5	Exhaust PM2.5	PM2.5 Total	Bio- CO2	NBio- CO2	Total CO2	CH4	N2O	CO2e
Category	tons/yr										MT/yr					
Hauling	0.0000	0.0000	0.0000	0.0000	0.0000	0.0000	0.0000	0.0000	0.0000	0.0000	0.0000	0.0000	0.0000	0.0000	0.0000	0.0000
Vendor	0.0000	0.0000	0.0000	0.0000	0.0000	0.0000	0.0000	0.0000	0.0000	0.0000	0.0000	0.0000	0.0000	0.0000	0.0000	0.0000
Worker	0.0000	0.0000	0.0000	0.0000	0.0000	0.0000	0.0000	0.0000	0.0000	0.0000	0.0000	0.0000	0.0000	0.0000	0.0000	0.0000
Total	**0.0000**	**0.0000**	**0.0000**	**0.0000**	**0.0000**	**0.0000**	**0.0000**	**0.0000**	**0.0000**	**0.0000**	**0.0000**	**0.0000**	**0.0000**	**0.0000**	**0.0000**	**0.0000**

SLRC - Ivanhoe Spillway - Construction - South Coast Air Basin, Annual

EMFAC Off-Model Adjustment Factors for Gasoline Light Duty Vehicle to Account for the SAFE Vehicle Rule Applied

3.4 Paving - 2028

Unmitigated Construction On-Site

	ROG	NOx	CO	SO2	Fugitive PM10	Exhaust PM10	PM10 Total	Fugitive PM2.5	Exhaust PM2.5	PM2.5 Total	Bio- CO2	NBio- CO2	Total CO2	CH4	N2O	CO2e
Category	tons/yr										MT/yr					
Off-Road	0.0900	0.7789	1.2144	2.0300e-003		0.0354	0.0354		0.0337	0.0337	0.0000	173.2428	173.2428	0.0372	0.0000	174.1731
Paving	2.9700e-003					0.0000	0.0000		0.0000	0.0000	0.0000	0.0000	0.0000	0.0000	0.0000	0.0000
Total	**0.0930**	**0.7789**	**1.2144**	**2.0300e-003**		**0.0354**	**0.0354**		**0.0337**	**0.0337**	**0.0000**	**173.2428**	**173.2428**	**0.0372**	**0.0000**	**174.1731**

Unmitigated Construction Off-Site

	ROG	NOx	CO	SO2	Fugitive PM10	Exhaust PM10	PM10 Total	Fugitive PM2.5	Exhaust PM2.5	PM2.5 Total	Bio- CO2	NBio- CO2	Total CO2	CH4	N2O	CO2e
Category	tons/yr										MT/yr					
Hauling	0.0000	0.0000	0.0000	0.0000	0.0000	0.0000	0.0000	0.0000	0.0000	0.0000	0.0000	0.0000	0.0000	0.0000	0.0000	0.0000
Vendor	0.0000	0.0000	0.0000	0.0000	0.0000	0.0000	0.0000	0.0000	0.0000	0.0000	0.0000	0.0000	0.0000	0.0000	0.0000	0.0000
Worker	0.0000	0.0000	0.0000	0.0000	0.0000	0.0000	0.0000	0.0000	0.0000	0.0000	0.0000	0.0000	0.0000	0.0000	0.0000	0.0000
Total	**0.0000**	**0.0000**	**0.0000**	**0.0000**	**0.0000**	**0.0000**	**0.0000**	**0.0000**	**0.0000**	**0.0000**	**0.0000**	**0.0000**	**0.0000**	**0.0000**	**0.0000**	**0.0000**

SLRC - Ivanhoe Spillway - Construction - South Coast Air Basin, Annual

EMFAC Off-Model Adjustment Factors for Gasoline Light Duty Vehicle to Account for the SAFE Vehicle Rule Applied

Mitigated Construction On-Site

	ROG	NOx	CO	SO2	Fugitive PM10	Exhaust PM10	PM10 Total	Fugitive PM2.5	Exhaust PM2.5	PM2.5 Total	Bio- CO2	NBio- CO2	Total CO2	CH4	N2O	CO2e
Category	tons/yr										MT/yr					
Off-Road	0.0900	0.7789	1.2144	2.0300e-003		0.0354	0.0354		0.0337	0.0337	0.0000	173.2426	173.2426	0.0372	0.0000	174.1729
Paving	2.9700e-003					0.0000	0.0000		0.0000	0.0000	0.0000	0.0000	0.0000	0.0000	0.0000	0.0000
Total	**0.0930**	**0.7789**	**1.2144**	**2.0300e-003**		**0.0354**	**0.0354**		**0.0337**	**0.0337**	**0.0000**	**173.2426**	**173.2426**	**0.0372**	**0.0000**	**174.1729**

Mitigated Construction Off-Site

	ROG	NOx	CO	SO2	Fugitive PM10	Exhaust PM10	PM10 Total	Fugitive PM2.5	Exhaust PM2.5	PM2.5 Total	Bio- CO2	NBio- CO2	Total CO2	CH4	N2O	CO2e
Category	tons/yr										MT/yr					
Hauling	0.0000	0.0000	0.0000	0.0000	0.0000	0.0000	0.0000	0.0000	0.0000	0.0000	0.0000	0.0000	0.0000	0.0000	0.0000	0.0000
Vendor	0.0000	0.0000	0.0000	0.0000	0.0000	0.0000	0.0000	0.0000	0.0000	0.0000	0.0000	0.0000	0.0000	0.0000	0.0000	0.0000
Worker	0.0000	0.0000	0.0000	0.0000	0.0000	0.0000	0.0000	0.0000	0.0000	0.0000	0.0000	0.0000	0.0000	0.0000	0.0000	0.0000
Total	**0.0000**	**0.0000**	**0.0000**	**0.0000**	**0.0000**	**0.0000**	**0.0000**	**0.0000**	**0.0000**	**0.0000**	**0.0000**	**0.0000**	**0.0000**	**0.0000**	**0.0000**	**0.0000**

SLRC-Sidewalk Construction-SLB - South Coast Air Basin, Annual

EMFAC Off-Model Adjustment Factors for Gasoline Light Duty Vehicle to Account for the SAFE Vehicle Rule Applied

SLRC-Sidewalk Construction-SLB

South Coast Air Basin, Annual

1.0 Project Characteristics

1.1 Land Usage

Land Uses	Size	Metric	Lot Acreage	Floor Surface Area	Population
Other Non-Asphalt Surfaces	0.34	Acre	0.34	15,000.00	0

1.2 Other Project Characteristics

Urbanization	Urban	**Wind Speed (m/s)**	2.2	**Precipitation Freq (Days)**	31
Climate Zone	12			**Operational Year**	2025
Utility Company	Los Angeles Department of Water & Power				
CO2 Intensity (lb/MWhr)	691.98	**CH4 Intensity (lb/MWhr)**	0.033	**N2O Intensity (lb/MWhr)**	0.004

1.3 User Entered Comments & Non-Default Data

Project Characteristics -

Land Use - see construction assumptions

Construction Phase - see construction assumptions

Off-road Equipment - see construction assumptions

Off-road Equipment - see construction assumptions

Off-road Equipment - see construction assumptions

Trips and VMT - construction mobile calculated outside of CalEEMod.

Demolition -

Construction Off-road Equipment Mitigation -

Table Name	Column Name	Default Value	New Value
tblConstDustMitigation	WaterUnpavedRoadVehicleSpeed	0	15

SLRC-Sidewalk Construction-SLB - South Coast Air Basin, Annual

EMFAC Off-Model Adjustment Factors for Gasoline Light Duty Vehicle to Account for the SAFE Vehicle Rule Applied

tblConstructionPhase	NumDays	100.00	2.00
tblConstructionPhase	NumDays	100.00	6.00
tblConstructionPhase	NumDays	10.00	4.00
tblConstructionPhase	NumDaysWeek	5.00	6.00
tblConstructionPhase	NumDaysWeek	5.00	6.00
tblConstructionPhase	NumDaysWeek	5.00	6.00
tblLandUse	LandUseSquareFeet	14,810.40	15,000.00
tblOffRoadEquipment	OffRoadEquipmentUnitAmount	1.00	0.00
tblOffRoadEquipment	OffRoadEquipmentUnitAmount	1.00	0.00
tblOffRoadEquipment	OffRoadEquipmentUnitAmount	1.00	0.00
tblOffRoadEquipment	OffRoadEquipmentUnitAmount	2.00	0.00
tblOffRoadEquipment	OffRoadEquipmentUnitAmount	2.00	0.00
tblOffRoadEquipment	OffRoadEquipmentUnitAmount	1.00	0.00
tblOffRoadEquipment	OffRoadEquipmentUnitAmount	2.00	0.00
tblOffRoadEquipment	OffRoadEquipmentUnitAmount	2.00	0.00
tblOffRoadEquipment	OffRoadEquipmentUnitAmount	2.00	1.00
tblOffRoadEquipment	UsageHours	6.00	8.00
tblTripsAndVMT	HaulingTripNumber	45.00	0.00
tblTripsAndVMT	VendorTripNumber	2.00	0.00
tblTripsAndVMT	VendorTripNumber	2.00	0.00
tblTripsAndVMT	WorkerTripNumber	18.00	0.00
tblTripsAndVMT	WorkerTripNumber	6.00	0.00
tblTripsAndVMT	WorkerTripNumber	6.00	0.00

SLRC-Sidewalk Construction-SLB - South Coast Air Basin, Annual

EMFAC Off-Model Adjustment Factors for Gasoline Light Duty Vehicle to Account for the SAFE Vehicle Rule Applied

2.0 Emissions Summary

2.1 Overall Construction

Unmitigated Construction

	ROG	NOx	CO	SO2	Fugitive PM10	Exhaust PM10	PM10 Total	Fugitive PM2.5	Exhaust PM2.5	PM2.5 Total	Bio- CO2	NBio- CO2	Total CO2	CH4	N2O	CO2e
Year	tons/yr										MT/yr					
2025	4.1600e-003	0.0354	0.0569	1.0000e-004	4.8600e-003	1.4600e-003	6.3200e-003	7.4000e-004	1.4400e-003	2.1800e-003	0.0000	8.4478	8.4478	7.5000e-004	0.0000	8.4667
Maximum	**4.1600e-003**	**0.0354**	**0.0569**	**1.0000e-004**	**4.8600e-003**	**1.4600e-003**	**6.3200e-003**	**7.4000e-004**	**1.4400e-003**	**2.1800e-003**	**0.0000**	**8.4478**	**8.4478**	**7.5000e-004**	**0.0000**	**8.4667**

Mitigated Construction

	ROG	NOx	CO	SO2	Fugitive PM10	Exhaust PM10	PM10 Total	Fugitive PM2.5	Exhaust PM2.5	PM2.5 Total	Bio- CO2	NBio- CO2	Total CO2	CH4	N2O	CO2e
Year	tons/yr										MT/yr					
2025	4.1600e-003	0.0354	0.0569	1.0000e-004	1.8900e-003	1.4600e-003	3.3500e-003	2.9000e-004	1.4400e-003	1.7300e-003	0.0000	8.4478	8.4478	7.5000e-004	0.0000	8.4667
Maximum	**4.1600e-003**	**0.0354**	**0.0569**	**1.0000e-004**	**1.8900e-003**	**1.4600e-003**	**3.3500e-003**	**2.9000e-004**	**1.4400e-003**	**1.7300e-003**	**0.0000**	**8.4478**	**8.4478**	**7.5000e-004**	**0.0000**	**8.4667**

	ROG	NOx	CO	SO2	Fugitive PM10	Exhaust PM10	PM10 Total	Fugitive PM2.5	Exhaust PM2.5	PM2.5 Total	Bio- CO2	NBio-CO2	Total CO2	CH4	N20	CO2e
Percent Reduction	**0.00**	**0.00**	**0.00**	**0.00**	**61.11**	**0.00**	**46.99**	**60.81**	**0.00**	**20.64**	**0.00**	**0.00**	**0.00**	**0.00**	**0.00**	**0.00**

SLRC-Sidewalk Construction-SLB - South Coast Air Basin, Annual

EMFAC Off-Model Adjustment Factors for Gasoline Light Duty Vehicle to Account for the SAFE Vehicle Rule Applied

Quarter	Start Date	End Date	Maximum Unmitigated ROG + NOX (tons/quarter)	Maximum Mitigated ROG + NOX (tons/quarter)
1	1-1-2025	3-31-2025	0.0416	0.0416
		Highest	0.0416	0.0416

3.0 Construction Detail

Construction Phase

Phase Number	Phase Name	Phase Type	Start Date	End Date	Num Days Week	Num Days	Phase Description
1	Demolition	Demolition	1/1/2025	1/5/2025	6	4	
2	Base	Building Construction	1/6/2025	1/7/2025	6	2	
3	Rebar and Pour	Building Construction	1/8/2025	1/14/2025	6	6	

Acres of Grading (Site Preparation Phase): 0

Acres of Grading (Grading Phase): 0

Acres of Paving: 0.34

Residential Indoor: 0; Residential Outdoor: 0; Non-Residential Indoor: 0; Non-Residential Outdoor: 0; Striped Parking Area: 0 (Architectural Coating –

OffRoad Equipment

Phase Name	Offroad Equipment Type	Amount	Usage Hours	Horse Power	Load Factor
Demolition	Air Compressors	1	8.00	78	0.48
Demolition	Concrete/Industrial Saws	0	8.00	81	0.73
Demolition	Excavators	1	8.00	158	0.38
Demolition	Generator Sets	4	8.00	84	0.74
Demolition	Rubber Tired Dozers	0	1.00	247	0.40
Demolition	Tractors/Loaders/Backhoes	1	8.00	97	0.37
Base	Cranes	0	4.00	231	0.29
Base	Forklifts	0	6.00	89	0.20

SLRC-Sidewalk Construction-SLB - South Coast Air Basin, Annual

EMFAC Off-Model Adjustment Factors for Gasoline Light Duty Vehicle to Account for the SAFE Vehicle Rule Applied

Base	Plate Compactors	3	8.00	8	0.43
Base	Tractors/Loaders/Backhoes	0	8.00	97	0.37
Rebar and Pour	Cranes	0	4.00	231	0.29
Rebar and Pour	Forklifts	0	6.00	89	0.20
Rebar and Pour	Pumps	1	8.00	84	0.74
Rebar and Pour	Tractors/Loaders/Backhoes	0	8.00	97	0.37

Trips and VMT

Phase Name	Offroad Equipment Count	Worker Trip Number	Vendor Trip Number	Hauling Trip Number	Worker Trip Length	Vendor Trip Length	Hauling Trip Length	Worker Vehicle Class	Vendor Vehicle Class	Hauling Vehicle Class
Demolition	7	0.00	0.00	0.00	14.70	6.90	20.00	LD_Mix	HDT_Mix	HHDT
Base	3	0.00	0.00	0.00	14.70	6.90	20.00	LD_Mix	HDT_Mix	HHDT
Rebar and Pour	1	0.00	0.00	0.00	14.70	6.90	20.00	LD_Mix	HDT_Mix	HHDT

3.1 Mitigation Measures Construction

Water Exposed Area

Reduce Vehicle Speed on Unpaved Roads

3.2 Demolition - 2025

Unmitigated Construction On-Site

	ROG	NOx	CO	SO2	Fugitive PM10	Exhaust PM10	PM10 Total	Fugitive PM2.5	Exhaust PM2.5	PM2.5 Total	Bio- CO2	NBio- CO2	Total CO2	CH4	N2O	CO2e
Category	tons/yr										MT/yr					
Fugitive Dust					4.8600e-003	0.0000	4.8600e-003	7.4000e-004	0.0000	7.4000e-004	0.0000	0.0000	0.0000	0.0000	0.0000	0.0000
Off-Road	3.1900e-003	0.0273	0.0451	8.0000e-005		1.1300e-003	1.1300e-003		1.1100e-003	1.1100e-003	0.0000	6.6584	6.6584	6.8000e-004	0.0000	6.6752
Total	**3.1900e-003**	**0.0273**	**0.0451**	**8.0000e-005**	**4.8600e-003**	**1.1300e-003**	**5.9900e-003**	**7.4000e-004**	**1.1100e-003**	**1.8500e-003**	**0.0000**	**6.6584**	**6.6584**	**6.8000e-004**	**0.0000**	**6.6752**

Date: 6/30/2022 4:00 PM

SLRC-Sidewalk Construction-SLB - South Coast Air Basin, Annual

EMFAC Off-Model Adjustment Factors for Gasoline Light Duty Vehicle to Account for the SAFE Vehicle Rule Applied

Unmitigated Construction Off-Site

	ROG	NOx	CO	SO2	Fugitive PM10	Exhaust PM10	PM10 Total	Fugitive PM2.5	Exhaust PM2.5	PM2.5 Total	Bio- CO2	NBio- CO2	Total CO2	CH4	N2O	CO2e
Category	tons/yr										MT/yr					
Hauling	0.0000	0.0000	0.0000	0.0000	0.0000	0.0000	0.0000	0.0000	0.0000	0.0000	0.0000	0.0000	0.0000	0.0000	0.0000	0.0000
Vendor	0.0000	0.0000	0.0000	0.0000	0.0000	0.0000	0.0000	0.0000	0.0000	0.0000	0.0000	0.0000	0.0000	0.0000	0.0000	0.0000
Worker	0.0000	0.0000	0.0000	0.0000	0.0000	0.0000	0.0000	0.0000	0.0000	0.0000	0.0000	0.0000	0.0000	0.0000	0.0000	0.0000
Total	**0.0000**	**0.0000**	**0.0000**	**0.0000**	**0.0000**	**0.0000**	**0.0000**	**0.0000**	**0.0000**	**0.0000**	**0.0000**	**0.0000**	**0.0000**	**0.0000**	**0.0000**	**0.0000**

Mitigated Construction On-Site

	ROG	NOx	CO	SO2	Fugitive PM10	Exhaust PM10	PM10 Total	Fugitive PM2.5	Exhaust PM2.5	PM2.5 Total	Bio- CO2	NBio- CO2	Total CO2	CH4	N2O	CO2e
Category	tons/yr										MT/yr					
Fugitive Dust					1.8900e-003	0.0000	1.8900e-003	2.9000e-004	0.0000	2.9000e-004	0.0000	0.0000	0.0000	0.0000	0.0000	0.0000
Off-Road	3.1900e-003	0.0273	0.0451	8.0000e-005		1.1300e-003	1.1300e-003		1.1100e-003	1.1100e-003	0.0000	6.6584	6.6584	6.8000e-004	0.0000	6.6752
Total	**3.1900e-003**	**0.0273**	**0.0451**	**8.0000e-005**	**1.8900e-003**	**1.1300e-003**	**3.0200e-003**	**2.9000e-004**	**1.1100e-003**	**1.4000e-003**	**0.0000**	**6.6584**	**6.6584**	**6.8000e-004**	**0.0000**	**6.6752**

SLRC-Sidewalk Construction-SLB - South Coast Air Basin, Annual

EMFAC Off-Model Adjustment Factors for Gasoline Light Duty Vehicle to Account for the SAFE Vehicle Rule Applied

Mitigated Construction Off-Site

	ROG	NOx	CO	SO2	Fugitive PM10	Exhaust PM10	PM10 Total	Fugitive PM2.5	Exhaust PM2.5	PM2.5 Total	Bio- CO2	NBio- CO2	Total CO2	CH4	N2O	CO2e
Category	tons/yr										MT/yr					
Hauling	0.0000	0.0000	0.0000	0.0000	0.0000	0.0000	0.0000	0.0000	0.0000	0.0000	0.0000	0.0000	0.0000	0.0000	0.0000	0.0000
Vendor	0.0000	0.0000	0.0000	0.0000	0.0000	0.0000	0.0000	0.0000	0.0000	0.0000	0.0000	0.0000	0.0000	0.0000	0.0000	0.0000
Worker	0.0000	0.0000	0.0000	0.0000	0.0000	0.0000	0.0000	0.0000	0.0000	0.0000	0.0000	0.0000	0.0000	0.0000	0.0000	0.0000
Total	**0.0000**	**0.0000**	**0.0000**	**0.0000**	**0.0000**	**0.0000**	**0.0000**	**0.0000**	**0.0000**	**0.0000**	**0.0000**	**0.0000**	**0.0000**	**0.0000**	**0.0000**	**0.0000**

3.3 Base - 2025

Unmitigated Construction On-Site

	ROG	NOx	CO	SO2	Fugitive PM10	Exhaust PM10	PM10 Total	Fugitive PM2.5	Exhaust PM2.5	PM2.5 Total	Bio- CO2	NBio- CO2	Total CO2	CH4	N2O	CO2e
Category	tons/yr										MT/yr					
Off-Road	1.2000e-004	7.5000e-004	6.3000e-004	0.0000		3.0000e-005	3.0000e-005		3.0000e-005	3.0000e-005	0.0000	0.0938	0.0938	1.0000e-005	0.0000	0.0941
Total	**1.2000e-004**	**7.5000e-004**	**6.3000e-004**	**0.0000**		**3.0000e-005**	**3.0000e-005**		**3.0000e-005**	**3.0000e-005**	**0.0000**	**0.0938**	**0.0938**	**1.0000e-005**	**0.0000**	**0.0941**

Date: 6/30/2022 4:00 PM

SLRC-Sidewalk Construction-SLB - South Coast Air Basin, Annual

EMFAC Off-Model Adjustment Factors for Gasoline Light Duty Vehicle to Account for the SAFE Vehicle Rule Applied

Unmitigated Construction Off-Site

	ROG	NOx	CO	SO2	Fugitive PM10	Exhaust PM10	PM10 Total	Fugitive PM2.5	Exhaust PM2.5	PM2.5 Total	Bio- CO2	NBio- CO2	Total CO2	CH4	N2O	CO2e
Category	tons/yr										MT/yr					
Hauling	0.0000	0.0000	0.0000	0.0000	0.0000	0.0000	0.0000	0.0000	0.0000	0.0000	0.0000	0.0000	0.0000	0.0000	0.0000	0.0000
Vendor	0.0000	0.0000	0.0000	0.0000	0.0000	0.0000	0.0000	0.0000	0.0000	0.0000	0.0000	0.0000	0.0000	0.0000	0.0000	0.0000
Worker	0.0000	0.0000	0.0000	0.0000	0.0000	0.0000	0.0000	0.0000	0.0000	0.0000	0.0000	0.0000	0.0000	0.0000	0.0000	0.0000
Total	**0.0000**	**0.0000**	**0.0000**	**0.0000**	**0.0000**	**0.0000**	**0.0000**	**0.0000**	**0.0000**	**0.0000**	**0.0000**	**0.0000**	**0.0000**	**0.0000**	**0.0000**	**0.0000**

Mitigated Construction On-Site

	ROG	NOx	CO	SO2	Fugitive PM10	Exhaust PM10	PM10 Total	Fugitive PM2.5	Exhaust PM2.5	PM2.5 Total	Bio- CO2	NBio- CO2	Total CO2	CH4	N2O	CO2e
Category	tons/yr										MT/yr					
Off-Road	1.2000e-004	7.5000e-004	6.3000e-004	0.0000		3.0000e-005	3.0000e-005		3.0000e-005	3.0000e-005	0.0000	0.0938	0.0938	1.0000e-005	0.0000	0.0941
Total	**1.2000e-004**	**7.5000e-004**	**6.3000e-004**	**0.0000**		**3.0000e-005**	**3.0000e-005**		**3.0000e-005**	**3.0000e-005**	**0.0000**	**0.0938**	**0.0938**	**1.0000e-005**	**0.0000**	**0.0941**

SLRC-Sidewalk Construction-SLB - South Coast Air Basin, Annual

EMFAC Off-Model Adjustment Factors for Gasoline Light Duty Vehicle to Account for the SAFE Vehicle Rule Applied

Mitigated Construction Off-Site

	ROG	NOx	CO	SO2	Fugitive PM10	Exhaust PM10	PM10 Total	Fugitive PM2.5	Exhaust PM2.5	PM2.5 Total	Bio- CO2	NBio- CO2	Total CO2	CH4	N2O	CO2e
Category	tons/yr										MT/yr					
Hauling	0.0000	0.0000	0.0000	0.0000	0.0000	0.0000	0.0000	0.0000	0.0000	0.0000	0.0000	0.0000	0.0000	0.0000	0.0000	0.0000
Vendor	0.0000	0.0000	0.0000	0.0000	0.0000	0.0000	0.0000	0.0000	0.0000	0.0000	0.0000	0.0000	0.0000	0.0000	0.0000	0.0000
Worker	0.0000	0.0000	0.0000	0.0000	0.0000	0.0000	0.0000	0.0000	0.0000	0.0000	0.0000	0.0000	0.0000	0.0000	0.0000	0.0000
Total	**0.0000**	**0.0000**	**0.0000**	**0.0000**	**0.0000**	**0.0000**	**0.0000**	**0.0000**	**0.0000**	**0.0000**	**0.0000**	**0.0000**	**0.0000**	**0.0000**	**0.0000**	**0.0000**

3.4 Rebar and Pour - 2025

Unmitigated Construction On-Site

	ROG	NOx	CO	SO2	Fugitive PM10	Exhaust PM10	PM10 Total	Fugitive PM2.5	Exhaust PM2.5	PM2.5 Total	Bio- CO2	NBio- CO2	Total CO2	CH4	N2O	CO2e
Category	tons/yr										MT/yr					
Off-Road	8.6000e-004	7.2800e-003	0.0112	2.0000e-005		3.0000e-004	3.0000e-004		3.0000e-004	3.0000e-004	0.0000	1.6956	1.6956	7.0000e-005	0.0000	1.6973
Total	**8.6000e-004**	**7.2800e-003**	**0.0112**	**2.0000e-005**		**3.0000e-004**	**3.0000e-004**		**3.0000e-004**	**3.0000e-004**	**0.0000**	**1.6956**	**1.6956**	**7.0000e-005**	**0.0000**	**1.6973**

SLRC-Sidewalk Construction-SLB - South Coast Air Basin, Annual

EMFAC Off-Model Adjustment Factors for Gasoline Light Duty Vehicle to Account for the SAFE Vehicle Rule Applied

Unmitigated Construction Off-Site

	ROG	NOx	CO	SO2	Fugitive PM10	Exhaust PM10	PM10 Total	Fugitive PM2.5	Exhaust PM2.5	PM2.5 Total	Bio- CO2	NBio- CO2	Total CO2	CH4	N2O	CO2e
Category	tons/yr										MT/yr					
Hauling	0.0000	0.0000	0.0000	0.0000	0.0000	0.0000	0.0000	0.0000	0.0000	0.0000	0.0000	0.0000	0.0000	0.0000	0.0000	0.0000
Vendor	0.0000	0.0000	0.0000	0.0000	0.0000	0.0000	0.0000	0.0000	0.0000	0.0000	0.0000	0.0000	0.0000	0.0000	0.0000	0.0000
Worker	0.0000	0.0000	0.0000	0.0000	0.0000	0.0000	0.0000	0.0000	0.0000	0.0000	0.0000	0.0000	0.0000	0.0000	0.0000	0.0000
Total	**0.0000**	**0.0000**	**0.0000**	**0.0000**	**0.0000**	**0.0000**	**0.0000**	**0.0000**	**0.0000**	**0.0000**	**0.0000**	**0.0000**	**0.0000**	**0.0000**	**0.0000**	**0.0000**

Mitigated Construction On-Site

	ROG	NOx	CO	SO2	Fugitive PM10	Exhaust PM10	PM10 Total	Fugitive PM2.5	Exhaust PM2.5	PM2.5 Total	Bio- CO2	NBio- CO2	Total CO2	CH4	N2O	CO2e
Category	tons/yr										MT/yr					
Off-Road	8.6000e-004	7.2800e-003	0.0112	2.0000e-005		3.0000e-004	3.0000e-004		3.0000e-004	3.0000e-004	0.0000	1.6956	1.6956	7.0000e-005	0.0000	1.6973
Total	**8.6000e-004**	**7.2800e-003**	**0.0112**	**2.0000e-005**		**3.0000e-004**	**3.0000e-004**		**3.0000e-004**	**3.0000e-004**	**0.0000**	**1.6956**	**1.6956**	**7.0000e-005**	**0.0000**	**1.6973**

SLRC-Sidewalk Construction-SLB - South Coast Air Basin, Annual

EMFAC Off-Model Adjustment Factors for Gasoline Light Duty Vehicle to Account for the SAFE Vehicle Rule Applied

Mitigated Construction Off-Site

	ROG	NOx	CO	SO2	Fugitive PM10	Exhaust PM10	PM10 Total	Fugitive PM2.5	Exhaust PM2.5	PM2.5 Total	Bio- CO2	NBio- CO2	Total CO2	CH4	N2O	CO2e
Category	tons/yr										MT/yr					
Hauling	0.0000	0.0000	0.0000	0.0000	0.0000	0.0000	0.0000	0.0000	0.0000	0.0000	0.0000	0.0000	0.0000	0.0000	0.0000	0.0000
Vendor	0.0000	0.0000	0.0000	0.0000	0.0000	0.0000	0.0000	0.0000	0.0000	0.0000	0.0000	0.0000	0.0000	0.0000	0.0000	0.0000
Worker	0.0000	0.0000	0.0000	0.0000	0.0000	0.0000	0.0000	0.0000	0.0000	0.0000	0.0000	0.0000	0.0000	0.0000	0.0000	0.0000
Total	**0.0000**	**0.0000**	**0.0000**	**0.0000**	**0.0000**	**0.0000**	**0.0000**	**0.0000**	**0.0000**	**0.0000**	**0.0000**	**0.0000**	**0.0000**	**0.0000**	**0.0000**	**0.0000**

SLRC - Restriping - SLB - South Coast Air Basin, Annual

EMFAC Off-Model Adjustment Factors for Gasoline Light Duty Vehicle to Account for the SAFE Vehicle Rule Applied

SLRC - Restriping - SLB

South Coast Air Basin, Annual

1.0 Project Characteristics

1.1 Land Usage

Land Uses	Size	Metric	Lot Acreage	Floor Surface Area	Population
Other Asphalt Surfaces	3.44	Acre	3.44	150,000.00	0

1.2 Other Project Characteristics

Urbanization	Urban	**Wind Speed (m/s)**	2.2	**Precipitation Freq (Days)**	31
Climate Zone	12			**Operational Year**	2025
Utility Company	Los Angeles Department of Water & Power				
CO2 Intensity (lb/MWhr)	691.98	**CH4 Intensity (lb/MWhr)**	0.033	**N2O Intensity (lb/MWhr)**	0.004

1.3 User Entered Comments & Non-Default Data

Project Characteristics -

Land Use - see construction assumptions

Construction Phase - see construction assumptions

Off-road Equipment - see construction assumptions. other construction equipment = heating kettle

Construction Off-road Equipment Mitigation -

Trips and VMT - construction mobile emissions calculated outside of CalEEMod.

Table Name	Column Name	Default Value	New Value
tblConstDustMitigation	WaterUnpavedRoadVehicleSpeed	0	15
tblConstructionPhase	NumDays	18.00	3.00
tblConstructionPhase	NumDaysWeek	5.00	6.00
tblLandUse	LandUseSquareFeet	149,846.40	150,000.00

SLRC - Restriping - SLB - South Coast Air Basin, Annual

EMFAC Off-Model Adjustment Factors for Gasoline Light Duty Vehicle to Account for the SAFE Vehicle Rule Applied

tblOffRoadEquipment	HorsePower	172.00	9.00
tblOffRoadEquipment	UsageHours	6.00	8.00
tblTripsAndVMT	WorkerTripNumber	13.00	0.00

2.0 Emissions Summary

2.1 Overall Construction

Unmitigated Construction

	ROG	NOx	CO	SO2	Fugitive PM10	Exhaust PM10	PM10 Total	Fugitive PM2.5	Exhaust PM2.5	PM2.5 Total	Bio- CO2	NBio- CO2	Total CO2	CH4	N2O	CO2e
Year	tons/yr										MT/yr					
2025	0.0217	6.3600e-003	9.6800e-003	2.0000e-005	0.0000	2.8000e-004	2.8000e-004	0.0000	2.8000e-004	2.8000e-004	0.0000	1.4065	1.4065	8.0000e-005	0.0000	1.4084
Maximum	**0.0217**	**6.3600e-003**	**9.6800e-003**	**2.0000e-005**	**0.0000**	**2.8000e-004**	**2.8000e-004**	**0.0000**	**2.8000e-004**	**2.8000e-004**	**0.0000**	**1.4065**	**1.4065**	**8.0000e-005**	**0.0000**	**1.4084**

Mitigated Construction

	ROG	NOx	CO	SO2	Fugitive PM10	Exhaust PM10	PM10 Total	Fugitive PM2.5	Exhaust PM2.5	PM2.5 Total	Bio- CO2	NBio- CO2	Total CO2	CH4	N2O	CO2e
Year	tons/yr										MT/yr					
2025	0.0217	6.3600e-003	9.6800e-003	2.0000e-005	0.0000	2.8000e-004	2.8000e-004	0.0000	2.8000e-004	2.8000e-004	0.0000	1.4065	1.4065	8.0000e-005	0.0000	1.4084
Maximum	**0.0217**	**6.3600e-003**	**9.6800e-003**	**2.0000e-005**	**0.0000**	**2.8000e-004**	**2.8000e-004**	**0.0000**	**2.8000e-004**	**2.8000e-004**	**0.0000**	**1.4065**	**1.4065**	**8.0000e-005**	**0.0000**	**1.4084**

SLRC - Restriping - SLB - South Coast Air Basin, Annual

EMFAC Off-Model Adjustment Factors for Gasoline Light Duty Vehicle to Account for the SAFE Vehicle Rule Applied

	ROG	NOx	CO	SO2	Fugitive PM10	Exhaust PM10	PM10 Total	Fugitive PM2.5	Exhaust PM2.5	PM2.5 Total	Bio- CO2	NBio-CO2	Total CO2	CH4	N20	CO2e
Percent Reduction	**0.00**	**0.00**	**0.00**	**0.00**	**0.00**	**0.00**	**0.00**	**0.00**	**0.00**	**0.00**	**0.00**	**0.00**	**0.00**	**0.00**	**0.00**	**0.00**

Quarter	Start Date	End Date	Maximum Unmitigated ROG + NOX (tons/quarter)	Maximum Mitigated ROG + NOX (tons/quarter)
1	**1-1-2025**	**3-31-2025**	0.0241	0.0241
		Highest	0.0241	0.0241

3.0 Construction Detail

Construction Phase

Phase Number	Phase Name	Phase Type	Start Date	End Date	Num Days Week	Num Days	Phase Description
1	Architectural Coating	Architectural Coating	1/1/2025	1/3/2025	6	3	

Acres of Grading (Site Preparation Phase): 0

Acres of Grading (Grading Phase): 0

Acres of Paving: 3.44

Residential Indoor: 0; Residential Outdoor: 0; Non-Residential Indoor: 0; Non-Residential Outdoor: 0; Striped Parking Area: 9,000 (Architectural

OffRoad Equipment

Phase Name	Offroad Equipment Type	Amount	Usage Hours	Horse Power	Load Factor
Architectural Coating	Air Compressors	1	8.00	78	0.48
Architectural Coating	Other Construction Equipment	1	8.00	9	0.42
Architectural Coating	Pumps	1	8.00	84	0.74

SLRC - Restriping - SLB - South Coast Air Basin, Annual

EMFAC Off-Model Adjustment Factors for Gasoline Light Duty Vehicle to Account for the SAFE Vehicle Rule Applied

Trips and VMT

Phase Name	Offroad Equipment Count	Worker Trip Number	Vendor Trip Number	Hauling Trip Number	Worker Trip Length	Vendor Trip Length	Hauling Trip Length	Worker Vehicle Class	Vendor Vehicle Class	Hauling Vehicle Class
Architectural Coating	3	0.00	0.00	0.00	14.70	6.90	20.00	LD_Mix	HDT_Mix	HHDT

3.1 Mitigation Measures Construction

Water Exposed Area

Reduce Vehicle Speed on Unpaved Roads

3.2 Architectural Coating - 2025

Unmitigated Construction On-Site

	ROG	NOx	CO	SO2	Fugitive PM10	Exhaust PM10	PM10 Total	Fugitive PM2.5	Exhaust PM2.5	PM2.5 Total	Bio- CO2	NBio- CO2	Total CO2	CH4	N2O	CO2e
Category	tons/yr										MT/yr					
Archit. Coating	0.0209					0.0000	0.0000		0.0000	0.0000	0.0000	0.0000	0.0000	0.0000	0.0000	0.0000
Off-Road	8.5000e-004	6.3600e-003	9.6800e-003	2.0000e-005		2.8000e-004	2.8000e-004		2.8000e-004	2.8000e-004	0.0000	1.4065	1.4065	8.0000e-005	0.0000	1.4084
Total	**0.0217**	**6.3600e-003**	**9.6800e-003**	**2.0000e-005**		**2.8000e-004**	**2.8000e-004**		**2.8000e-004**	**2.8000e-004**	**0.0000**	**1.4065**	**1.4065**	**8.0000e-005**	**0.0000**	**1.4084**

Date: 6/30/2022 3:13 PM

SLRC - Restriping - SLB - South Coast Air Basin, Annual

EMFAC Off-Model Adjustment Factors for Gasoline Light Duty Vehicle to Account for the SAFE Vehicle Rule Applied

Unmitigated Construction Off-Site

	ROG	NOx	CO	SO2	Fugitive PM10	Exhaust PM10	PM10 Total	Fugitive PM2.5	Exhaust PM2.5	PM2.5 Total	Bio- CO2	NBio- CO2	Total CO2	CH4	N2O	CO2e
Category	tons/yr										MT/yr					
Hauling	0.0000	0.0000	0.0000	0.0000	0.0000	0.0000	0.0000	0.0000	0.0000	0.0000	0.0000	0.0000	0.0000	0.0000	0.0000	0.0000
Vendor	0.0000	0.0000	0.0000	0.0000	0.0000	0.0000	0.0000	0.0000	0.0000	0.0000	0.0000	0.0000	0.0000	0.0000	0.0000	0.0000
Worker	0.0000	0.0000	0.0000	0.0000	0.0000	0.0000	0.0000	0.0000	0.0000	0.0000	0.0000	0.0000	0.0000	0.0000	0.0000	0.0000
Total	**0.0000**	**0.0000**	**0.0000**	**0.0000**	**0.0000**	**0.0000**	**0.0000**	**0.0000**	**0.0000**	**0.0000**	**0.0000**	**0.0000**	**0.0000**	**0.0000**	**0.0000**	**0.0000**

Mitigated Construction On-Site

	ROG	NOx	CO	SO2	Fugitive PM10	Exhaust PM10	PM10 Total	Fugitive PM2.5	Exhaust PM2.5	PM2.5 Total	Bio- CO2	NBio- CO2	Total CO2	CH4	N2O	CO2e
Category	tons/yr										MT/yr					
Archit. Coating	0.0209					0.0000	0.0000		0.0000	0.0000	0.0000	0.0000	0.0000	0.0000	0.0000	0.0000
Off-Road	8.5000e-004	6.3600e-003	9.6800e-003	2.0000e-005		2.8000e-004	2.8000e-004		2.8000e-004	2.8000e-004	0.0000	1.4065	1.4065	8.0000e-005	0.0000	1.4084
Total	**0.0217**	**6.3600e-003**	**9.6800e-003**	**2.0000e-005**		**2.8000e-004**	**2.8000e-004**		**2.8000e-004**	**2.8000e-004**	**0.0000**	**1.4065**	**1.4065**	**8.0000e-005**	**0.0000**	**1.4084**

Date: 6/30/2022 3:13 PM

SLRC - Restriping - SLB - South Coast Air Basin, Annual

EMFAC Off-Model Adjustment Factors for Gasoline Light Duty Vehicle to Account for the SAFE Vehicle Rule Applied

Mitigated Construction Off-Site

	ROG	NOx	CO	SO2	Fugitive PM10	Exhaust PM10	PM10 Total	Fugitive PM2.5	Exhaust PM2.5	PM2.5 Total	Bio- CO2	NBio- CO2	Total CO2	CH4	N2O	CO2e
Category	tons/yr										MT/yr					
Hauling	0.0000	0.0000	0.0000	0.0000	0.0000	0.0000	0.0000	0.0000	0.0000	0.0000	0.0000	0.0000	0.0000	0.0000	0.0000	0.0000
Vendor	0.0000	0.0000	0.0000	0.0000	0.0000	0.0000	0.0000	0.0000	0.0000	0.0000	0.0000	0.0000	0.0000	0.0000	0.0000	0.0000
Worker	0.0000	0.0000	0.0000	0.0000	0.0000	0.0000	0.0000	0.0000	0.0000	0.0000	0.0000	0.0000	0.0000	0.0000	0.0000	0.0000
Total	**0.0000**	**0.0000**	**0.0000**	**0.0000**	**0.0000**	**0.0000**	**0.0000**	**0.0000**	**0.0000**	**0.0000**	**0.0000**	**0.0000**	**0.0000**	**0.0000**	**0.0000**	**0.0000**

SLRC-Restriping-WSLD - South Coast Air Basin, Annual

EMFAC Off-Model Adjustment Factors for Gasoline Light Duty Vehicle to Account for the SAFE Vehicle Rule Applied

SLRC-Restriping-WSLD

South Coast Air Basin, Annual

1.0 Project Characteristics

1.1 Land Usage

Land Uses	Size	Metric	Lot Acreage	Floor Surface Area	Population
Other Asphalt Surfaces	0.33	Acre	0.33	14,500.00	0

1.2 Other Project Characteristics

Urbanization	Urban	**Wind Speed (m/s)**	2.2	**Precipitation Freq (Days)**	31
Climate Zone	12			**Operational Year**	2025
Utility Company	Los Angeles Department of Water & Power				
CO2 Intensity (lb/MWhr)	691.98	**CH4 Intensity (lb/MWhr)**	0.033	**N2O Intensity (lb/MWhr)**	0.004

1.3 User Entered Comments & Non-Default Data

Project Characteristics -

Land Use - see construction assumptions

Construction Phase - see construction assumptions

Off-road Equipment - see construction assumptions. other construction equipment = heating kettle

Trips and VMT - construction mobile emissions calculated outside of CalEEMod.

Construction Off-road Equipment Mitigation -

Table Name	Column Name	Default Value	New Value
tblConstDustMitigation	WaterUnpavedRoadVehicleSpeed	0	15
tblConstructionPhase	NumDays	5.00	3.00
tblConstructionPhase	NumDaysWeek	5.00	6.00
tblLandUse	LandUseSquareFeet	14,374.80	14,500.00

SLRC-Restriping-WSLD - South Coast Air Basin, Annual

EMFAC Off-Model Adjustment Factors for Gasoline Light Duty Vehicle to Account for the SAFE Vehicle Rule Applied

tblOffRoadEquipment	HorsePower	172.00	9.00
tblOffRoadEquipment	UsageHours	6.00	8.00
tblTripsAndVMT	WorkerTripNumber	1.00	0.00

2.0 Emissions Summary

2.1 Overall Construction

Unmitigated Construction

	ROG	NOx	CO	SO2	Fugitive PM10	Exhaust PM10	PM10 Total	Fugitive PM2.5	Exhaust PM2.5	PM2.5 Total	Bio- CO2	NBio- CO2	Total CO2	CH4	N2O	CO2e
Year	tons/yr										MT/yr					
2025	2.8600e-003	6.3600e-003	9.6800e-003	2.0000e-005	0.0000	2.8000e-004	2.8000e-004	0.0000	2.8000e-004	2.8000e-004	0.0000	1.4065	1.4065	8.0000e-005	0.0000	1.4084
Maximum	**2.8600e-003**	**6.3600e-003**	**9.6800e-003**	**2.0000e-005**	**0.0000**	**2.8000e-004**	**2.8000e-004**	**0.0000**	**2.8000e-004**	**2.8000e-004**	**0.0000**	**1.4065**	**1.4065**	**8.0000e-005**	**0.0000**	**1.4084**

Mitigated Construction

	ROG	NOx	CO	SO2	Fugitive PM10	Exhaust PM10	PM10 Total	Fugitive PM2.5	Exhaust PM2.5	PM2.5 Total	Bio- CO2	NBio- CO2	Total CO2	CH4	N2O	CO2e
Year	tons/yr										MT/yr					
2025	2.8600e-003	6.3600e-003	9.6800e-003	2.0000e-005	0.0000	2.8000e-004	2.8000e-004	0.0000	2.8000e-004	2.8000e-004	0.0000	1.4065	1.4065	8.0000e-005	0.0000	1.4084
Maximum	**2.8600e-003**	**6.3600e-003**	**9.6800e-003**	**2.0000e-005**	**0.0000**	**2.8000e-004**	**2.8000e-004**	**0.0000**	**2.8000e-004**	**2.8000e-004**	**0.0000**	**1.4065**	**1.4065**	**8.0000e-005**	**0.0000**	**1.4084**

SLRC-Restriping-WSLD - South Coast Air Basin, Annual

EMFAC Off-Model Adjustment Factors for Gasoline Light Duty Vehicle to Account for the SAFE Vehicle Rule Applied

	ROG	NOx	CO	SO2	Fugitive PM10	Exhaust PM10	PM10 Total	Fugitive PM2.5	Exhaust PM2.5	PM2.5 Total	Bio- CO2	NBio-CO2	Total CO2	CH4	N20	CO2e
Percent Reduction	**0.00**	**0.00**	**0.00**	**0.00**	**0.00**	**0.00**	**0.00**	**0.00**	**0.00**	**0.00**	**0.00**	**0.00**	**0.00**	**0.00**	**0.00**	**0.00**

Quarter	Start Date	End Date	Maximum Unmitigated ROG + NOX (tons/quarter)	Maximum Mitigated ROG + NOX (tons/quarter)
1	**1-1-2025**	**3-31-2025**	0.0079	0.0079
		Highest	0.0079	0.0079

3.0 Construction Detail

Construction Phase

Phase Number	Phase Name	Phase Type	Start Date	End Date	Num Days Week	Num Days	Phase Description
1	Architectural Coating	Architectural Coating	1/1/2025	1/3/2025	6	3	

Acres of Grading (Site Preparation Phase): 0

Acres of Grading (Grading Phase): 0

Acres of Paving: 0.33

Residential Indoor: 0; Residential Outdoor: 0; Non-Residential Indoor: 0; Non-Residential Outdoor: 0; Striped Parking Area: 870 (Architectural

OffRoad Equipment

Phase Name	Offroad Equipment Type	Amount	Usage Hours	Horse Power	Load Factor
Architectural Coating	Air Compressors	1	8.00	78	0.48
Architectural Coating	Other Construction Equipment	1	8.00	9	0.42
Architectural Coating	Pumps	1	8.00	84	0.74

SLRC-Restriping-WSLD - South Coast Air Basin, Annual

EMFAC Off-Model Adjustment Factors for Gasoline Light Duty Vehicle to Account for the SAFE Vehicle Rule Applied

Trips and VMT

Phase Name	Offroad Equipment Count	Worker Trip Number	Vendor Trip Number	Hauling Trip Number	Worker Trip Length	Vendor Trip Length	Hauling Trip Length	Worker Vehicle Class	Vendor Vehicle Class	Hauling Vehicle Class
Architectural Coating	3	0.00	0.00	0.00	14.70	6.90	20.00	LD_Mix	HDT_Mix	HHDT

3.1 Mitigation Measures Construction

Water Exposed Area

Reduce Vehicle Speed on Unpaved Roads

3.2 Architectural Coating - 2025

Unmitigated Construction On-Site

	ROG	NOx	CO	SO2	Fugitive PM10	Exhaust PM10	PM10 Total	Fugitive PM2.5	Exhaust PM2.5	PM2.5 Total	Bio- CO2	NBio- CO2	Total CO2	CH4	N2O	CO2e
Category	tons/yr										MT/yr					
Archit. Coating	2.0200e-003					0.0000	0.0000		0.0000	0.0000	0.0000	0.0000	0.0000	0.0000	0.0000	0.0000
Off-Road	8.5000e-004	6.3600e-003	9.6800e-003	2.0000e-005		2.8000e-004	2.8000e-004		2.8000e-004	2.8000e-004	0.0000	1.4065	1.4065	8.0000e-005	0.0000	1.4084
Total	**2.8700e-003**	**6.3600e-003**	**9.6800e-003**	**2.0000e-005**		**2.8000e-004**	**2.8000e-004**		**2.8000e-004**	**2.8000e-004**	**0.0000**	**1.4065**	**1.4065**	**8.0000e-005**	**0.0000**	**1.4084**

Date: 6/30/2022 4:29 PM

SLRC-Restriping-WSLD - South Coast Air Basin, Annual

EMFAC Off-Model Adjustment Factors for Gasoline Light Duty Vehicle to Account for the SAFE Vehicle Rule Applied

Unmitigated Construction Off-Site

	ROG	NOx	CO	SO2	Fugitive PM10	Exhaust PM10	PM10 Total	Fugitive PM2.5	Exhaust PM2.5	PM2.5 Total	Bio- CO2	NBio- CO2	Total CO2	CH4	N2O	CO2e
Category	tons/yr										MT/yr					
Hauling	0.0000	0.0000	0.0000	0.0000	0.0000	0.0000	0.0000	0.0000	0.0000	0.0000	0.0000	0.0000	0.0000	0.0000	0.0000	0.0000
Vendor	0.0000	0.0000	0.0000	0.0000	0.0000	0.0000	0.0000	0.0000	0.0000	0.0000	0.0000	0.0000	0.0000	0.0000	0.0000	0.0000
Worker	0.0000	0.0000	0.0000	0.0000	0.0000	0.0000	0.0000	0.0000	0.0000	0.0000	0.0000	0.0000	0.0000	0.0000	0.0000	0.0000
Total	**0.0000**	**0.0000**	**0.0000**	**0.0000**	**0.0000**	**0.0000**	**0.0000**	**0.0000**	**0.0000**	**0.0000**	**0.0000**	**0.0000**	**0.0000**	**0.0000**	**0.0000**	**0.0000**

Mitigated Construction On-Site

	ROG	NOx	CO	SO2	Fugitive PM10	Exhaust PM10	PM10 Total	Fugitive PM2.5	Exhaust PM2.5	PM2.5 Total	Bio- CO2	NBio- CO2	Total CO2	CH4	N2O	CO2e
Category	tons/yr										MT/yr					
Archit. Coating	2.0200e-003					0.0000	0.0000		0.0000	0.0000	0.0000	0.0000	0.0000	0.0000	0.0000	0.0000
Off-Road	8.5000e-004	6.3600e-003	9.6800e-003	2.0000e-005		2.8000e-004	2.8000e-004		2.8000e-004	2.8000e-004	0.0000	1.4065	1.4065	8.0000e-005	0.0000	1.4084
Total	**2.8700e-003**	**6.3600e-003**	**9.6800e-003**	**2.0000e-005**		**2.8000e-004**	**2.8000e-004**		**2.8000e-004**	**2.8000e-004**	**0.0000**	**1.4065**	**1.4065**	**8.0000e-005**	**0.0000**	**1.4084**

SLRC-Restriping-WSLD - South Coast Air Basin, Annual

EMFAC Off-Model Adjustment Factors for Gasoline Light Duty Vehicle to Account for the SAFE Vehicle Rule Applied

Mitigated Construction Off-Site

	ROG	NOx	CO	SO2	Fugitive PM10	Exhaust PM10	PM10 Total	Fugitive PM2.5	Exhaust PM2.5	PM2.5 Total	Bio- CO2	NBio- CO2	Total CO2	CH4	N2O	CO2e
Category	tons/yr										MT/yr					
Hauling	0.0000	0.0000	0.0000	0.0000	0.0000	0.0000	0.0000	0.0000	0.0000	0.0000	0.0000	0.0000	0.0000	0.0000	0.0000	0.0000
Vendor	0.0000	0.0000	0.0000	0.0000	0.0000	0.0000	0.0000	0.0000	0.0000	0.0000	0.0000	0.0000	0.0000	0.0000	0.0000	0.0000
Worker	0.0000	0.0000	0.0000	0.0000	0.0000	0.0000	0.0000	0.0000	0.0000	0.0000	0.0000	0.0000	0.0000	0.0000	0.0000	0.0000
Total	**0.0000**	**0.0000**	**0.0000**	**0.0000**	**0.0000**	**0.0000**	**0.0000**	**0.0000**	**0.0000**	**0.0000**	**0.0000**	**0.0000**	**0.0000**	**0.0000**	**0.0000**	**0.0000**

1.b) Operational Modeling Outputs

(1) Emissions Summaries and Miscellaneous Calculations

(2) Project without GHG Reduction Measures

- Annual

(3) Project with GHG Reduction Measures

- Annual

SLRC

Greenhouse Gas Emissions Summary

Project Operations Summary Without GHG Reduction Characteristics, Features, and Measures (Full Buildout Year 2030)	
Category	**$MTCO_2e/yr$**
Mobile	1,959
Area	1.39E-03
Electricity	245
Waste	5
Water	135
Construction	347
Project Subtotal	**2,691**
Project Net Total GHG Emissions	**2,691**

$MTCO_2e$=Metric Tons Carbon Dioxide equivalents

Greenhouse Gas Emissions Summary

Project Operations Summary With GHG Reduction Characteristics, Features, and Measures (Full Buildout Year 2030)	
Category	**$MTCO_2e/yr$**
Mobile	876
Area	1.39E-03
Electricity	167
Waste	5
Water	92
Construction	347
Project Subtotal	**1,486**
Project Net Total GHG Emissions	**1,486**

SLRC
Air Quality and GHG Assessment
Operational Mobile Emissions

				Criteria Pollutant Emission Factors (lb/mile)										GHG Emission Factors (metric tons/mile)				Criteria Pollutant Emissions (pounds/day)										GHG Emissions (metric tons/year)			
	Year	Max Daily VMT	Annual VMT	ROG	NOx	CO	SOx	PM10 Road Dust	PM10	PM10 Total	PM2_5 Road Dust	PM2_5	PM2.5 Tota	CO2	CH4	N2O	CO2e	ROG	NOx	CO	SOx	PM10 Road Dust	PM10	PM10 Total	PM2_5 Road Dust	PM2_5	PM2.5 Total	CO2	CH4	N2O	CO2e
																												1	*25*	*298*	
Project	2027	11,707	2,175,560	2.78E-04	3.90E-04	2.52E-03	7.78E-06	2.72E-04	5.61E-05	3.28E-04	4.08E-05	2.09E-05	6.17E-05	3.65E-04	1.75E-08	1.94E-08	3.72E-04	3.25	4.57	29.46	0.09	3.18	0.66	3.84	0.48	0.24	0.72	795.02	0.04	0.04	808.56
Project	2030	12,614	2,486,228	2.44E-04	3.39E-04	2.22E-03	7.39E-06	2.72E-04	5.56E-05	3.27E-04	4.08E-05	2.03E-05	6.11E-05	3.46E-04	1.56E-08	1.81E-08	3.52E-04	3.08	4.28	27.97	0.09	3.43	0.70	4.13	0.51	0.26	0.77	861.42	0.04	0.05	875.82
Project - BAU	2030	28,206	5,560,880	2.44E-04	3.39E-04	2.22E-03	7.39E-06	2.72E-04	5.56E-05	3.27E-04	4.08E-05	2.03E-05	6.11E-05	3.46E-04	1.56E-08	1.81E-08	3.52E-04	6.89	9.58	62.54	0.21	7.67	1.57	9.24	1.15	0.57	1.72	1,926.72	0.09	0.10	1,958.92

Source: Jano Baghdanian & Associates, Transportation Impact Assessment for Silver Lake Reservoir Complex Master Plan, Feb, 10, 2022.

Emissions Factors

	lbs/mile						MT/mile			
	ROG	NOx	CO	SOx	PM10	PM2_5	CO2	CH4	N2O	CO2e
2027	0.000277982	0.000390352	0.002516117	7.78485E-06	5.60834E-05	2.08959E-05	0.000365432	1.75023E-08	1.94106E-08	0.000371654
2028	0.000266843	0.000371642	0.002407678	7.6462E-06	5.59364E-05	2.07046E-05	0.000358905	1.69404E-08	1.89778E-08	0.000364984
2029	0.000254684	0.000354582	0.002308747	7.51441E-06	5.57791E-05	2.05175E-05	0.000352608	1.64079E-08	1.85487E-08	0.000358545
2030	0.000244398	0.000339479	0.002217146	7.38822E-06	5.56106E-05	2.03347E-05	0.000346477	1.56442E-08	1.81199E-08	0.000352268
2031	0.000235321	0.000326672	0.002126184	7.27664E-06	5.55056E-05	2.01885E-05	0.000340754	1.47182E-08	1.77137E-08	0.000346401

SLRC
Operational Energy Analysis

Estimated Electricity demand from Electric Vehicle Supply Equipment (EVSE)

Total Parking Spaces

Land Use Type	Number of EVSE Charging Spaces	Average Charge (kWh/day) [a]	Days/Year	Electricity Demand (kWh/yr)	Electricity Demand (MWh/yr)
Total	**2**	**4.4**	**365**	3,212	3.21

Notes:

a. Estimated based on reference sources listed below.

b. Project would install EV charging spaces for 2 spaces for immediate use

c. Project would install pre-wiring for EV charging spaces for 30 percent of its parking capacity for future use (so 20% in addition to the immediate use).

Sources:

US Department of Energy. Alternative Fuels Data Center, 2016. Hybrid and Plug-In Electric Vehicle Emissions Data Sources and Assumptions.
Available at: https://www.afdc.energy.gov/vehicles/electric_emissions_sources.html.

US Department of Energy. Smith, Margaret, 2016. Level 1 Electric Vehicle Charging Stations at the Workplace.
Available at: https://www.afdc.energy.gov/uploads/publication/WPCC_L1ChargingAtTheWorkplace_0716.pdf.

UCLA Luskin Center for Innovation. Williams, Brett and JR deShazo, 2013. Pricing Workplace Charging: Financial Viability and Fueling Costs.
Available at: http://luskin.ucla.edu/sites/default/files/Luskin-WPC-TRB-13-11-15d.pdf.

SLRC
Operational Energy Analysis

Estimated Electricity demand from Electric Vehicle Supply Equipment (EVSE) - BAU

Total Parking Spaces

Land Use Type	Number of EVSE Charging Spaces	Percent of Spaces with EV Chargers	Average Charge (kWh/day) [a]	Days/Year	Electricity Demand (kWh/yr)	Electricity Demand (MWh/yr)
Total	**2**	**100.0%**	**4.4**	**365**	3,212	3.21

Notes:

a. Estimated based on reference sources listed below.

b. Project would install EV charging spaces for 2 spaces for immediate use

c. Project would install pre-wiring for EV charging spaces for 30 percent of its parking capacity for future use (so 20% in addition to the immediate use).

Sources:

US Department of Energy. Alternative Fuels Data Center, 2016. Hybrid and Plug-In Electric Vehicle Emissions Data Sources and Assumptions.
Available at: https://www.afdc.energy.gov/vehicles/electric_emissions_sources.html.

US Department of Energy. Smith, Margaret, 2016. Level 1 Electric Vehicle Charging Stations at the Workplace.
Available at: https://www.afdc.energy.gov/uploads/publication/WPCC_L1ChargingAtTheWorkplace_0716.pdf.

UCLA Luskin Center for Innovation. Williams, Brett and JR deShazo, 2013. Pricing Workplace Charging: Financial Viability and Fueling Costs.
Available at: http://luskin.ucla.edu/sites/default/files/Luskin-WPC-TRB-13-11-15d.pdf.

SLRC Operations - South Coast Air Basin, Annual

EMFAC Off-Model Adjustment Factors for Gasoline Light Duty Vehicle to Account for the SAFE Vehicle Rule Applied

SLRC Operations

South Coast Air Basin, Annual

1.0 Project Characteristics

1.1 Land Usage

Land Uses	Size	Metric	Lot Acreage	Floor Surface Area	Population
City Park	31.48	Acre	31.48	1,383,248.00	0
Other Asphalt Surfaces	11.50	Acre	11.50	489,492.00	0
Library	3.76	1000sqft	0.09	3,760.00	0
Racquet Club	5.80	1000sqft	0.13	5,800.00	0

1.2 Other Project Characteristics

Urbanization	Urban	**Wind Speed (m/s)**	2.2	**Precipitation Freq (Days)**	31
Climate Zone	12			**Operational Year**	2030
Utility Company	Los Angeles Department of Water & Power				
CO2 Intensity (lb/MWhr)	469.86	**CH4 Intensity (lb/MWhr)**	0.033	**N2O Intensity (lb/MWhr)**	0.004

1.3 User Entered Comments & Non-Default Data

Project Characteristics - CO2 intensity factor linearly adjusted to account for SB100 RPS by year 2030.

Land Use - see operational assumptions

Construction Phase -

Vehicle Trips - operational mobile emissions calculated outside of CalEEMod.

Energy Use - Parking lot lighting used to account for lighting in City Park and Other Asphalt Surface uses.

Waste Mitigation - City of Los Angeles, Bureau of Sanitation, Zero Waste Progress Report, (2013). Citywide 76% MSW diversion.

SLRC Operations - South Coast Air Basin, Annual

EMFAC Off-Model Adjustment Factors for Gasoline Light Duty Vehicle to Account for the SAFE Vehicle Rule Applied

Table Name	Column Name	Default Value	New Value
tblEnergyUse	LightingElect	0.00	0.35
tblEnergyUse	LightingElect	0.00	0.35
tblLandUse	LandUseSquareFeet	1,371,268.80	1,383,248.00
tblLandUse	LandUseSquareFeet	500,940.00	489,492.00
tblProjectCharacteristics	CO2IntensityFactor	691.98	469.86
tblVehicleTrips	ST_TR	1.96	0.00
tblVehicleTrips	ST_TR	80.09	0.00
tblVehicleTrips	ST_TR	21.35	0.00
tblVehicleTrips	SU_TR	2.19	0.00
tblVehicleTrips	SU_TR	42.09	0.00
tblVehicleTrips	SU_TR	17.40	0.00
tblVehicleTrips	WD_TR	0.78	0.00
tblVehicleTrips	WD_TR	72.05	0.00
tblVehicleTrips	WD_TR	14.03	0.00

2.0 Emissions Summary

2.2 Overall Operational

Unmitigated Operational

	ROG	NOx	CO	SO2	Fugitive PM10	Exhaust PM10	PM10 Total	Fugitive PM2.5	Exhaust PM2.5	PM2.5 Total	Bio- CO2	NBio- CO2	Total CO2	CH4	N2O	CO2e
Category	tons/yr										MT/yr					
Area	0.0905	1.0000e-005	6.7000e-004	0.0000		0.0000	0.0000		0.0000	0.0000	0.0000	1.3000e-003	1.3000e-003	0.0000	0.0000	1.3900e-003
Mobile	0.0000	0.0000	0.0000	0.0000	0.0000	0.0000	0.0000	0.0000	0.0000	0.0000	0.0000	0.0000	0.0000	0.0000	0.0000	0.0000
Waste						0.0000	0.0000		0.0000	0.0000	7.9633	0.0000	7.9633	0.4706	0.0000	19.7288
Water						0.0000	0.0000		0.0000	0.0000	0.1462	91.0237	91.1698	0.0214	1.1300e-003	92.0415

SLRC Operations - South Coast Air Basin, Annual

EMFAC Off-Model Adjustment Factors for Gasoline Light Duty Vehicle to Account for the SAFE Vehicle Rule Applied

Mitigated Operational

	ROG	NOx	CO	SO2	Fugitive PM10	Exhaust PM10	PM10 Total	Fugitive PM2.5	Exhaust PM2.5	PM2.5 Total	Bio- CO2	NBio- CO2	Total CO2	CH4	N2O	CO2e
Category	tons/yr										MT/yr					
Area	0.0905	1.0000e-005	6.7000e-004	0.0000		0.0000	0.0000		0.0000	0.0000	0.0000	1.3000e-003	1.3000e-003	0.0000	0.0000	1.3900e-003
Mobile	0.0000	0.0000	0.0000	0.0000	0.0000	0.0000	0.0000	0.0000	0.0000	0.0000	0.0000	0.0000	0.0000	0.0000	0.0000	0.0000
Waste						0.0000	0.0000		0.0000	0.0000	1.9112	0.0000	1.9112	0.1130	0.0000	4.7349
Water						0.0000	0.0000		0.0000	0.0000	0.1462	91.0237	91.1698	0.0214	1.1300e-003	92.0415

	ROG	NOx	CO	SO2	Fugitive PM10	Exhaust PM10	PM10 Total	Fugitive PM2.5	Exhaust PM2.5	PM2.5 Total	Bio- CO2	NBio-CO2	Total CO2	CH4	N20	CO2e
Percent Reduction	**0.00**	**0.00**	**0.00**	**0.00**	**0.00**	**0.00**	**0.00**	**0.00**	**0.00**	**0.00**	**74.63**	**0.00**	**2.24**	**71.03**	**0.00**	**5.29**

4.0 Operational Detail - Mobile

4.1 Mitigation Measures Mobile

	ROG	NOx	CO	SO2	Fugitive PM10	Exhaust PM10	PM10 Total	Fugitive PM2.5	Exhaust PM2.5	PM2.5 Total	Bio- CO2	NBio- CO2	Total CO2	CH4	N2O	CO2e
Category	tons/yr										MT/yr					
Mitigated	0.0000	0.0000	0.0000	0.0000	0.0000	0.0000	0.0000	0.0000	0.0000	0.0000	0.0000	0.0000	0.0000	0.0000	0.0000	0.0000
Unmitigated	0.0000	0.0000	0.0000	0.0000	0.0000	0.0000	0.0000	0.0000	0.0000	0.0000	0.0000	0.0000	0.0000	0.0000	0.0000	0.0000

SLRC Operations - South Coast Air Basin, Annual

EMFAC Off-Model Adjustment Factors for Gasoline Light Duty Vehicle to Account for the SAFE Vehicle Rule Applied

4.2 Trip Summary Information

	Average Daily Trip Rate			Unmitigated	Mitigated
Land Use	Weekday	Saturday	Sunday	Annual VMT	Annual VMT
City Park	0.00	0.00	0.00		
Library	0.00	0.00	0.00		
Other Asphalt Surfaces	0.00	0.00	0.00		
Racquet Club	0.00	0.00	0.00		
Total	0.00	0.00	0.00		

4.3 Trip Type Information

	Miles			Trip %			Trip Purpose %		
Land Use	H-W or C-W	H-S or C-C	H-O or C-NW	H-W or C-W	H-S or C-C	H-O or C-NW	Primary	Diverted	Pass-by
City Park	16.60	8.40	6.90	33.00	48.00	19.00	66	28	6
Library	16.60	8.40	6.90	52.00	43.00	5.00	44	44	12
Other Asphalt Surfaces	16.60	8.40	6.90	0.00	0.00	0.00	0	0	0
Racquet Club	16.60	8.40	6.90	11.50	69.50	19.00	52	39	9

4.4 Fleet Mix

Land Use	LDA	LDT1	LDT2	MDV	LHD1	LHD2	MHD	HHD	OBUS	UBUS	MCY	SBUS	MH
City Park	0.538188	0.064794	0.188198	0.125732	0.023928	0.006891	0.012829	0.008420	0.000820	0.000476	0.025563	0.000761	0.003401
Library	0.538188	0.064794	0.188198	0.125732	0.023928	0.006891	0.012829	0.008420	0.000820	0.000476	0.025563	0.000761	0.003401
Other Asphalt Surfaces	0.538188	0.064794	0.188198	0.125732	0.023928	0.006891	0.012829	0.008420	0.000820	0.000476	0.025563	0.000761	0.003401
Racquet Club	0.538188	0.064794	0.188198	0.125732	0.023928	0.006891	0.012829	0.008420	0.000820	0.000476	0.025563	0.000761	0.003401

SLRC Operations - South Coast Air Basin, Annual

EMFAC Off-Model Adjustment Factors for Gasoline Light Duty Vehicle to Account for the SAFE Vehicle Rule Applied

5.0 Energy Detail

Historical Energy Use: N

5.1 Mitigation Measures Energy

	ROG	NOx	CO	SO2	Fugitive PM10	Exhaust PM10	PM10 Total	Fugitive PM2.5	Exhaust PM2.5	PM2.5 Total	Bio- CO2	NBio- CO2	Total CO2	CH4	N2O	CO2e
Category	tons/yr										MT/yr					
Electricity Mitigated						0.0000	0.0000		0.0000	0.0000	0.0000	161.8216	161.8216	0.0114	1.3800e-003	162.5163
Electricity Unmitigated						0.0000	0.0000		0.0000	0.0000	0.0000	161.8216	161.8216	0.0114	1.3800e-003	162.5163

5.3 Energy by Land Use - Electricity

Unmitigated

	Electricity Use	Total CO2	CH4	N2O	CO2e
Land Use	kWh/yr	MT/yr			
City Park	484137	103.1816	7.2500e-003	8.8000e-004	103.6246
Library	40833.6	8.7027	6.1000e-004	7.0000e-005	8.7400
Other Asphalt Surfaces	171322	36.5130	2.5600e-003	3.1000e-004	36.6698
Racquet Club	62988	13.4243	9.4000e-004	1.1000e-004	13.4819
Total		**161.8216**	**0.0114**	**1.3700e-003**	**162.5163**

SLRC Operations - South Coast Air Basin, Annual

EMFAC Off-Model Adjustment Factors for Gasoline Light Duty Vehicle to Account for the SAFE Vehicle Rule Applied

Mitigated

	Electricity Use	Total CO2	CH4	N2O	CO2e
Land Use	kWh/yr	MT/yr			
City Park	484137	103.1816	7.2500e-003	8.8000e-004	103.6246
Library	40833.6	8.7027	6.1000e-004	7.0000e-005	8.7400
Other Asphalt Surfaces	171322	36.5130	2.5600e-003	3.1000e-004	36.6698
Racquet Club	62988	13.4243	9.4000e-004	1.1000e-004	13.4819
Total		**161.8216**	**0.0114**	**1.3700e-003**	**162.5163**

6.0 Area Detail

6.1 Mitigation Measures Area

	ROG	NOx	CO	SO2	Fugitive PM10	Exhaust PM10	PM10 Total	Fugitive PM2.5	Exhaust PM2.5	PM2.5 Total	Bio- CO2	NBio- CO2	Total CO2	CH4	N2O	CO2e
Category	tons/yr										MT/yr					
Mitigated	0.0905	1.0000e-005	6.7000e-004	0.0000		0.0000	0.0000		0.0000	0.0000	0.0000	1.3000e-003	1.3000e-003	0.0000	0.0000	1.3900e-003
Unmitigated	0.0905	1.0000e-005	6.7000e-004	0.0000		0.0000	0.0000		0.0000	0.0000	0.0000	1.3000e-003	1.3000e-003	0.0000	0.0000	1.3900e-003

SLRC Operations - South Coast Air Basin, Annual

EMFAC Off-Model Adjustment Factors for Gasoline Light Duty Vehicle to Account for the SAFE Vehicle Rule Applied

6.2 Area by SubCategory

Unmitigated

	ROG	NOx	CO	SO2	Fugitive PM10	Exhaust PM10	PM10 Total	Fugitive PM2.5	Exhaust PM2.5	PM2.5 Total	Bio- CO2	NBio- CO2	Total CO2	CH4	N2O	CO2e
SubCategory	tons/yr										MT/yr					
Architectural Coating	0.0112					0.0000	0.0000		0.0000	0.0000	0.0000	0.0000	0.0000	0.0000	0.0000	0.0000
Consumer Products	0.0792					0.0000	0.0000		0.0000	0.0000	0.0000	0.0000	0.0000	0.0000	0.0000	0.0000
Landscaping	6.0000e-005	1.0000e-005	6.7000e-004	0.0000		0.0000	0.0000		0.0000	0.0000	0.0000	1.3000e-003	1.3000e-003	0.0000	0.0000	1.3900e-003
Total	**0.0905**	**1.0000e-005**	**6.7000e-004**	**0.0000**		**0.0000**	**0.0000**		**0.0000**	**0.0000**	**0.0000**	**1.3000e-003**	**1.3000e-003**	**0.0000**	**0.0000**	**1.3900e-003**

Mitigated

	ROG	NOx	CO	SO2	Fugitive PM10	Exhaust PM10	PM10 Total	Fugitive PM2.5	Exhaust PM2.5	PM2.5 Total	Bio- CO2	NBio- CO2	Total CO2	CH4	N2O	CO2e
SubCategory	tons/yr										MT/yr					
Architectural Coating	0.0112					0.0000	0.0000		0.0000	0.0000	0.0000	0.0000	0.0000	0.0000	0.0000	0.0000
Consumer Products	0.0792					0.0000	0.0000		0.0000	0.0000	0.0000	0.0000	0.0000	0.0000	0.0000	0.0000
Landscaping	6.0000e-005	1.0000e-005	6.7000e-004	0.0000		0.0000	0.0000		0.0000	0.0000	0.0000	1.3000e-003	1.3000e-003	0.0000	0.0000	1.3900e-003
Total	**0.0905**	**1.0000e-005**	**6.7000e-004**	**0.0000**		**0.0000**	**0.0000**		**0.0000**	**0.0000**	**0.0000**	**1.3000e-003**	**1.3000e-003**	**0.0000**	**0.0000**	**1.3900e-003**

SLRC Operations - South Coast Air Basin, Annual

EMFAC Off-Model Adjustment Factors for Gasoline Light Duty Vehicle to Account for the SAFE Vehicle Rule Applied

7.0 Water Detail

7.1 Mitigation Measures Water

	Total CO2	CH4	N2O	CO2e
Category	MT/yr			
Mitigated	91.1698	0.0214	1.1300e-003	92.0415
Unmitigated	91.1698	0.0214	1.1300e-003	92.0415

7.2 Water by Land Use

Unmitigated

	Indoor/Outdoor Use	Total CO2	CH4	N2O	CO2e
Land Use	Mgal	MT/yr			
City Park	0 / 37.5078	88.8117	6.2400e-003	7.6000e-004	89.1930
Library	0.117646 / 0.184011	0.7995	3.8900e-003	1.0000e-004	0.9256
Other Asphalt Surfaces	0 / 0	0.0000	0.0000	0.0000	0.0000
Racquet Club	0.34303 / 0.210244	1.5586	0.0113	2.8000e-004	1.9229
Total		**91.1698**	**0.0214**	**1.1400e-003**	**92.0415**

SLRC Operations - South Coast Air Basin, Annual

EMFAC Off-Model Adjustment Factors for Gasoline Light Duty Vehicle to Account for the SAFE Vehicle Rule Applied

Mitigated

	Indoor/Outdoor Use	Total CO2	CH4	N2O	CO2e
Land Use	Mgal	MT/yr			
City Park	0 / 37.5078	88.8117	6.2400e-003	7.6000e-004	89.1930
Library	0.117646 / 0.184011	0.7995	3.8900e-003	1.0000e-004	0.9256
Other Asphalt Surfaces	0 / 0	0.0000	0.0000	0.0000	0.0000
Racquet Club	0.34303 / 0.210244	1.5586	0.0113	2.8000e-004	1.9229
Total		**91.1698**	**0.0214**	**1.1400e-003**	**92.0415**

8.0 Waste Detail

8.1 Mitigation Measures Waste

Institute Recycling and Composting Services

Category/Year

	Total CO2	CH4	N2O	CO2e
	MT/yr			
Mitigated	1.9112	0.1130	0.0000	4.7349
Unmitigated	7.9633	0.4706	0.0000	19.7288

SLRC Operations - South Coast Air Basin, Annual

EMFAC Off-Model Adjustment Factors for Gasoline Light Duty Vehicle to Account for the SAFE Vehicle Rule Applied

8.2 Waste by Land Use

Unmitigated

	Waste Disposed	Total CO2	CH4	N2O	CO2e
Land Use	tons	MT/yr			
City Park	2.71	0.5501	0.0325	0.0000	1.3629
Library	3.46	0.7024	0.0415	0.0000	1.7400
Other Asphalt Surfaces	0	0.0000	0.0000	0.0000	0.0000
Racquet Club	33.06	6.7109	0.3966	0.0000	16.6259
Total		**7.9633**	**0.4706**	**0.0000**	**19.7288**

Mitigated

	Waste Disposed	Total CO2	CH4	N2O	CO2e
Land Use	tons	MT/yr			
City Park	0.6504	0.1320	7.8000e-003	0.0000	0.3271
Library	0.8304	0.1686	9.9600e-003	0.0000	0.4176
Other Asphalt Surfaces	0	0.0000	0.0000	0.0000	0.0000
Racquet Club	7.9344	1.6106	0.0952	0.0000	3.9902
Total		**1.9112**	**0.1129**	**0.0000**	**4.7349**

SLRC Operations - South Coast Air Basin, Annual

EMFAC Off-Model Adjustment Factors for Gasoline Light Duty Vehicle to Account for the SAFE Vehicle Rule Applied

9.0 Operational Offroad

Equipment Type	Number	Hours/Day	Days/Year	Horse Power	Load Factor	Fuel Type

10.0 Stationary Equipment

Fire Pumps and Emergency Generators

Equipment Type	Number	Hours/Day	Hours/Year	Horse Power	Load Factor	Fuel Type

Boilers

Equipment Type	Number	Heat Input/Day	Heat Input/Year	Boiler Rating	Fuel Type

User Defined Equipment

Equipment Type	Number

11.0 Vegetation

SLRC Operations - South Coast Air Basin, Annual

EMFAC Off-Model Adjustment Factors for Gasoline Light Duty Vehicle to Account for the SAFE Vehicle Rule Applied

SLRC Operations

South Coast Air Basin, Annual

1.0 Project Characteristics

1.1 Land Usage

Land Uses	Size	Metric	Lot Acreage	Floor Surface Area	Population
City Park	31.48	Acre	31.48	1,383,248.00	0
Other Asphalt Surfaces	11.50	Acre	11.50	489,492.00	0
Library	3.76	1000sqft	0.09	3,760.00	0
Racquet Club	5.80	1000sqft	0.13	5,800.00	0

1.2 Other Project Characteristics

Urbanization	Urban	**Wind Speed (m/s)**	2.2	**Precipitation Freq (Days)**	31
Climate Zone	12			**Operational Year**	2030
Utility Company	Los Angeles Department of Water & Power				
CO2 Intensity (lb/MWhr)	693.04	**CH4 Intensity (lb/MWhr)**	0.033	**N2O Intensity (lb/MWhr)**	0.004

1.3 User Entered Comments & Non-Default Data

Project Characteristics - CO2 intensity factor linearly adjusted for year 2030 consistent with CARB’s Scoping Plan Statewide NAT forecast for the AB 32.

Land Use - see operational assumptions

Construction Phase -

Vehicle Trips - operational mobile emissions calculated outside of CalEEMod.

Energy Use - Parking lot lighting used to account for lighting in City Park and Other Asphalt Surface uses.

Waste Mitigation - City of Los Angeles, Bureau of Sanitation, Zero Waste Progress Report, (2013). Citywide 76% MSW diversion.

SLRC Operations - South Coast Air Basin, Annual

EMFAC Off-Model Adjustment Factors for Gasoline Light Duty Vehicle to Account for the SAFE Vehicle Rule Applied

Table Name	Column Name	Default Value	New Value
tblEnergyUse	LightingElect	0.00	0.35
tblEnergyUse	LightingElect	0.00	0.35
tblLandUse	LandUseSquareFeet	1,371,268.80	1,383,248.00
tblLandUse	LandUseSquareFeet	500,940.00	489,492.00
tblProjectCharacteristics	CO2IntensityFactor	691.98	693.04
tblVehicleTrips	ST_TR	1.96	0.00
tblVehicleTrips	ST_TR	80.09	0.00
tblVehicleTrips	ST_TR	21.35	0.00
tblVehicleTrips	SU_TR	2.19	0.00
tblVehicleTrips	SU_TR	42.09	0.00
tblVehicleTrips	SU_TR	17.40	0.00
tblVehicleTrips	WD_TR	0.78	0.00
tblVehicleTrips	WD_TR	72.05	0.00
tblVehicleTrips	WD_TR	14.03	0.00

2.0 Emissions Summary

2.2 Overall Operational

Unmitigated Operational

	ROG	NOx	CO	SO2	Fugitive PM10	Exhaust PM10	PM10 Total	Fugitive PM2.5	Exhaust PM2.5	PM2.5 Total	Bio- CO2	NBio- CO2	Total CO2	CH4	N2O	CO2e
Category	tons/yr										MT/yr					
Area	0.0905	1.0000e-005	6.7000e-004	0.0000		0.0000	0.0000		0.0000	0.0000	0.0000	1.3000e-003	1.3000e-003	0.0000	0.0000	1.3900e-003
Mobile	0.0000	0.0000	0.0000	0.0000	0.0000	0.0000	0.0000	0.0000	0.0000	0.0000	0.0000	0.0000	0.0000	0.0000	0.0000	0.0000
Waste						0.0000	0.0000		0.0000	0.0000	7.9633	0.0000	7.9633	0.4706	0.0000	19.7288
Water						0.0000	0.0000		0.0000	0.0000	0.1462	134.2592	134.4054	0.0214	1.1300e-003	135.2770

SLRC Operations - South Coast Air Basin, Annual

EMFAC Off-Model Adjustment Factors for Gasoline Light Duty Vehicle to Account for the SAFE Vehicle Rule Applied

Mitigated Operational

	ROG	NOx	CO	SO2	Fugitive PM10	Exhaust PM10	PM10 Total	Fugitive PM2.5	Exhaust PM2.5	PM2.5 Total	Bio- CO2	NBio- CO2	Total CO2	CH4	N2O	CO2e
Category	tons/yr										MT/yr					
Area	0.0905	1.0000e-005	6.7000e-004	0.0000		0.0000	0.0000		0.0000	0.0000	0.0000	1.3000e-003	1.3000e-003	0.0000	0.0000	1.3900e-003
Mobile	0.0000	0.0000	0.0000	0.0000	0.0000	0.0000	0.0000	0.0000	0.0000	0.0000	0.0000	0.0000	0.0000	0.0000	0.0000	0.0000
Waste						0.0000	0.0000		0.0000	0.0000	1.9112	0.0000	1.9112	0.1130	0.0000	4.7349
Water						0.0000	0.0000		0.0000	0.0000	0.1462	134.2592	134.4054	0.0214	1.1300e-003	135.2770

	ROG	NOx	CO	SO2	Fugitive PM10	Exhaust PM10	PM10 Total	Fugitive PM2.5	Exhaust PM2.5	PM2.5 Total	Bio- CO2	NBio-CO2	Total CO2	CH4	N20	CO2e
Percent Reduction	**0.00**	**0.00**	**0.00**	**0.00**	**0.00**	**0.00**	**0.00**	**0.00**	**0.00**	**0.00**	**74.63**	**0.00**	**1.55**	**71.03**	**0.00**	**3.72**

4.0 Operational Detail - Mobile

4.1 Mitigation Measures Mobile

	ROG	NOx	CO	SO2	Fugitive PM10	Exhaust PM10	PM10 Total	Fugitive PM2.5	Exhaust PM2.5	PM2.5 Total	Bio- CO2	NBio- CO2	Total CO2	CH4	N2O	CO2e
Category	tons/yr										MT/yr					
Mitigated	0.0000	0.0000	0.0000	0.0000	0.0000	0.0000	0.0000	0.0000	0.0000	0.0000	0.0000	0.0000	0.0000	0.0000	0.0000	0.0000
Unmitigated	0.0000	0.0000	0.0000	0.0000	0.0000	0.0000	0.0000	0.0000	0.0000	0.0000	0.0000	0.0000	0.0000	0.0000	0.0000	0.0000

SLRC Operations - South Coast Air Basin, Annual

EMFAC Off-Model Adjustment Factors for Gasoline Light Duty Vehicle to Account for the SAFE Vehicle Rule Applied

4.2 Trip Summary Information

	Average Daily Trip Rate			Unmitigated	Mitigated
Land Use	Weekday	Saturday	Sunday	Annual VMT	Annual VMT
City Park	0.00	0.00	0.00		
Library	0.00	0.00	0.00		
Other Asphalt Surfaces	0.00	0.00	0.00		
Racquet Club	0.00	0.00	0.00		
Total	0.00	0.00	0.00		

4.3 Trip Type Information

	Miles			Trip %			Trip Purpose %		
Land Use	H-W or C-W	H-S or C-C	H-O or C-NW	H-W or C-W	H-S or C-C	H-O or C-NW	Primary	Diverted	Pass-by
City Park	16.60	8.40	6.90	33.00	48.00	19.00	66	28	6
Library	16.60	8.40	6.90	52.00	43.00	5.00	44	44	12
Other Asphalt Surfaces	16.60	8.40	6.90	0.00	0.00	0.00	0	0	0
Racquet Club	16.60	8.40	6.90	11.50	69.50	19.00	52	39	9

4.4 Fleet Mix

Land Use	LDA	LDT1	LDT2	MDV	LHD1	LHD2	MHD	HHD	OBUS	UBUS	MCY	SBUS	MH
City Park	0.538188	0.064794	0.188198	0.125732	0.023928	0.006891	0.012829	0.008420	0.000820	0.000476	0.025563	0.000761	0.003401
Library	0.538188	0.064794	0.188198	0.125732	0.023928	0.006891	0.012829	0.008420	0.000820	0.000476	0.025563	0.000761	0.003401
Other Asphalt Surfaces	0.538188	0.064794	0.188198	0.125732	0.023928	0.006891	0.012829	0.008420	0.000820	0.000476	0.025563	0.000761	0.003401
Racquet Club	0.538188	0.064794	0.188198	0.125732	0.023928	0.006891	0.012829	0.008420	0.000820	0.000476	0.025563	0.000761	0.003401

SLRC Operations - South Coast Air Basin, Annual

EMFAC Off-Model Adjustment Factors for Gasoline Light Duty Vehicle to Account for the SAFE Vehicle Rule Applied

5.0 Energy Detail

Historical Energy Use: N

5.1 Mitigation Measures Energy

	ROG	NOx	CO	SO2	Fugitive PM10	Exhaust PM10	PM10 Total	Fugitive PM2.5	Exhaust PM2.5	PM2.5 Total	Bio- CO2	NBio- CO2	Total CO2	CH4	N2O	CO2e
Category	tons/yr										MT/yr					
Electricity Mitigated						0.0000	0.0000		0.0000	0.0000	0.0000	238.6857	238.6857	0.0114	1.3800e-003	239.3803
Electricity Unmitigated						0.0000	0.0000		0.0000	0.0000	0.0000	238.6857	238.6857	0.0114	1.3800e-003	239.3803

5.3 Energy by Land Use - Electricity

Unmitigated

	Electricity Use	Total CO2	CH4	N2O	CO2e
Land Use	kWh/yr	MT/yr			
City Park	484137	152.1921	7.2500e-003	8.8000e-004	152.6350
Library	40833.6	12.8364	6.1000e-004	7.0000e-005	12.8737
Other Asphalt Surfaces	171322	53.8565	2.5600e-003	3.1000e-004	54.0132
Racquet Club	62988	19.8008	9.4000e-004	1.1000e-004	19.8584
Total		**238.6857**	**0.0114**	**1.3700e-003**	**239.3803**

SLRC Operations - South Coast Air Basin, Annual

EMFAC Off-Model Adjustment Factors for Gasoline Light Duty Vehicle to Account for the SAFE Vehicle Rule Applied

Mitigated

	Electricity Use	Total CO2	CH4	N2O	CO2e
Land Use	kWh/yr	MT/yr			
City Park	484137	152.1921	7.2500e-003	8.8000e-004	152.6350
Library	40833.6	12.8364	6.1000e-004	7.0000e-005	12.8737
Other Asphalt Surfaces	171322	53.8565	2.5600e-003	3.1000e-004	54.0132
Racquet Club	62988	19.8008	9.4000e-004	1.1000e-004	19.8584
Total		**238.6857**	**0.0114**	**1.3700e-003**	**239.3803**

6.0 Area Detail

6.1 Mitigation Measures Area

	ROG	NOx	CO	SO2	Fugitive PM10	Exhaust PM10	PM10 Total	Fugitive PM2.5	Exhaust PM2.5	PM2.5 Total	Bio- CO2	NBio- CO2	Total CO2	CH4	N2O	CO2e
Category	tons/yr										MT/yr					
Mitigated	0.0905	1.0000e-005	6.7000e-004	0.0000		0.0000	0.0000		0.0000	0.0000	0.0000	1.3000e-003	1.3000e-003	0.0000	0.0000	1.3900e-003
Unmitigated	0.0905	1.0000e-005	6.7000e-004	0.0000		0.0000	0.0000		0.0000	0.0000	0.0000	1.3000e-003	1.3000e-003	0.0000	0.0000	1.3900e-003

SLRC Operations - South Coast Air Basin, Annual

EMFAC Off-Model Adjustment Factors for Gasoline Light Duty Vehicle to Account for the SAFE Vehicle Rule Applied

6.2 Area by SubCategory

Unmitigated

	ROG	NOx	CO	SO2	Fugitive PM10	Exhaust PM10	PM10 Total	Fugitive PM2.5	Exhaust PM2.5	PM2.5 Total	Bio- CO2	NBio- CO2	Total CO2	CH4	N2O	CO2e
SubCategory	tons/yr										MT/yr					
Architectural Coating	0.0112					0.0000	0.0000		0.0000	0.0000	0.0000	0.0000	0.0000	0.0000	0.0000	0.0000
Consumer Products	0.0792					0.0000	0.0000		0.0000	0.0000	0.0000	0.0000	0.0000	0.0000	0.0000	0.0000
Landscaping	6.0000e-005	1.0000e-005	6.7000e-004	0.0000		0.0000	0.0000		0.0000	0.0000	0.0000	1.3000e-003	1.3000e-003	0.0000	0.0000	1.3900e-003
Total	**0.0905**	**1.0000e-005**	**6.7000e-004**	**0.0000**		**0.0000**	**0.0000**		**0.0000**	**0.0000**	**0.0000**	**1.3000e-003**	**1.3000e-003**	**0.0000**	**0.0000**	**1.3900e-003**

Mitigated

	ROG	NOx	CO	SO2	Fugitive PM10	Exhaust PM10	PM10 Total	Fugitive PM2.5	Exhaust PM2.5	PM2.5 Total	Bio- CO2	NBio- CO2	Total CO2	CH4	N2O	CO2e
SubCategory	tons/yr										MT/yr					
Architectural Coating	0.0112					0.0000	0.0000		0.0000	0.0000	0.0000	0.0000	0.0000	0.0000	0.0000	0.0000
Consumer Products	0.0792					0.0000	0.0000		0.0000	0.0000	0.0000	0.0000	0.0000	0.0000	0.0000	0.0000
Landscaping	6.0000e-005	1.0000e-005	6.7000e-004	0.0000		0.0000	0.0000		0.0000	0.0000	0.0000	1.3000e-003	1.3000e-003	0.0000	0.0000	1.3900e-003
Total	**0.0905**	**1.0000e-005**	**6.7000e-004**	**0.0000**		**0.0000**	**0.0000**		**0.0000**	**0.0000**	**0.0000**	**1.3000e-003**	**1.3000e-003**	**0.0000**	**0.0000**	**1.3900e-003**

SLRC Operations - South Coast Air Basin, Annual

EMFAC Off-Model Adjustment Factors for Gasoline Light Duty Vehicle to Account for the SAFE Vehicle Rule Applied

7.0 Water Detail

7.1 Mitigation Measures Water

	Total CO2	CH4	N2O	CO2e
Category	MT/yr			
Mitigated	134.4054	0.0214	1.1300e-003	135.2770
Unmitigated	134.4054	0.0214	1.1300e-003	135.2770

7.2 Water by Land Use

Unmitigated

	Indoor/Outdoor Use	Total CO2	CH4	N2O	CO2e
Land Use	Mgal	MT/yr			
City Park	0 / 37.5078	130.9966	6.2400e-003	7.6000e-004	131.3779
Library	0.117646 / 0.184011	1.1615	3.8900e-003	1.0000e-004	1.2876
Other Asphalt Surfaces	0 / 0	0.0000	0.0000	0.0000	0.0000
Racquet Club	0.34303 / 0.210244	2.2472	0.0113	2.8000e-004	2.6115
Total		**134.4054**	**0.0214**	**1.1400e-003**	**135.2770**

SLRC Operations - South Coast Air Basin, Annual

EMFAC Off-Model Adjustment Factors for Gasoline Light Duty Vehicle to Account for the SAFE Vehicle Rule Applied

Mitigated

	Indoor/Outdoor Use	Total CO2	CH4	N2O	CO2e
Land Use	Mgal	MT/yr			
City Park	0 / 37.5078	130.9966	6.2400e-003	7.6000e-004	131.3779
Library	0.117646 / 0.184011	1.1615	3.8900e-003	1.0000e-004	1.2876
Other Asphalt Surfaces	0 / 0	0.0000	0.0000	0.0000	0.0000
Racquet Club	0.34303 / 0.210244	2.2472	0.0113	2.8000e-004	2.6115
Total		**134.4054**	**0.0214**	**1.1400e-003**	**135.2770**

8.0 Waste Detail

8.1 Mitigation Measures Waste

Institute Recycling and Composting Services

Category/Year

	Total CO2	CH4	N2O	CO2e
	MT/yr			
Mitigated	1.9112	0.1130	0.0000	4.7349
Unmitigated	7.9633	0.4706	0.0000	19.7288

SLRC Operations - South Coast Air Basin, Annual

EMFAC Off-Model Adjustment Factors for Gasoline Light Duty Vehicle to Account for the SAFE Vehicle Rule Applied

8.2 Waste by Land Use

Unmitigated

	Waste Disposed	Total CO2	CH4	N2O	CO2e
Land Use	tons	MT/yr			
City Park	2.71	0.5501	0.0325	0.0000	1.3629
Library	3.46	0.7024	0.0415	0.0000	1.7400
Other Asphalt Surfaces	0	0.0000	0.0000	0.0000	0.0000
Racquet Club	33.06	6.7109	0.3966	0.0000	16.6259
Total		**7.9633**	**0.4706**	**0.0000**	**19.7288**

Mitigated

	Waste Disposed	Total CO2	CH4	N2O	CO2e
Land Use	tons	MT/yr			
City Park	0.6504	0.1320	7.8000e-003	0.0000	0.3271
Library	0.8304	0.1686	9.9600e-003	0.0000	0.4176
Other Asphalt Surfaces	0	0.0000	0.0000	0.0000	0.0000
Racquet Club	7.9344	1.6106	0.0952	0.0000	3.9902
Total		**1.9112**	**0.1129**	**0.0000**	**4.7349**

Date: 2/18/2022 4:02 PM

SLRC Operations - South Coast Air Basin, Annual

EMFAC Off-Model Adjustment Factors for Gasoline Light Duty Vehicle to Account for the SAFE Vehicle Rule Applied

9.0 Operational Offroad

Equipment Type	Number	Hours/Day	Days/Year	Horse Power	Load Factor	Fuel Type

10.0 Stationary Equipment

Fire Pumps and Emergency Generators

Equipment Type	Number	Hours/Day	Hours/Year	Horse Power	Load Factor	Fuel Type

Boilers

Equipment Type	Number	Heat Input/Day	Heat Input/Year	Boiler Rating	Fuel Type

User Defined Equipment

Equipment Type	Number

11.0 Vegetation

Appendix D
Biological Technical Report

ESA

SILVER LAKE RESERVOIR COMPLEX MASTER PLAN PROJECT, LOS ANGELES, CALIFORNIA

Biological Technical Report

Prepared for
Bureau of Engineering, Department of Public Works
1149 S. Broadway
Los Angeles, CA 90015

October 2022



SILVER LAKE RESERVOIR COMPLEX MASTER PLAN PROJECT, LOS ANGELES, CALIFORNIA

Biological Technical Report

Prepared for
Bureau of Engineering, Department of Public Works
1149 S. Broadway
Los Angeles, CA 90015

October 2022

Authors:
Ryan Gilmore
Barbra Calantas

626 Wilshire Boulevard
Suite 1100
Los Angeles, CA 90017
213.599.4300
esassoc.com

Bend
Camarillo
Delray Beach
Destin
Irvine
Los Angeles
Oakland
Orlando
Pasadena
Petaluma
Portland
Sacramento
San Diego
San Francisco
San Jose
Santa Monica
Sarasota
Seattle
Tampa

OUR COMMITMENT TO SUSTAINABILITY | ESA helps a variety of public and private sector clients plan and prepare for climate change and emerging regulations that limit GHG emissions. ESA is a registered assessor with the California Climate Action Registry, a Climate Leader, and founding reporter for the Climate Registry. ESA is also a corporate member of the U.S. Green Building Council and the Business Council on Climate Change (BC3). Internally, ESA has adopted a Sustainability Vision and Policy Statement and a plan to reduce waste and energy within our operations. This document was produced using recycled paper.

TABLE OF CONTENTS

Silver Lake Reservoir Complex Master Plan Project, Los Angeles, California Biological Technical Report

Page

Executive Summary **ES-1**
- Project Summary ES-1
- Methodology ES-1
- Results ES-2

Chapter 1, Introduction **1**
- 1.1 Project Overview 1
- 1.2 Regional Setting 5
- 1.3 Local Setting 5

Chapter 2, Methodology **7**
- 2.1 Existing Literature and Database Review 7
- 2.2 Field Surveys 8

Chapter 3, Regulatory Framework **11**
- 3.1 Federal 11
- 3.2 State 12
- 3.3 Regional 15
- 3.4 Local 15

Chapter 4, Existing Conditions **19**
- 4.1 Topography and Watersheds 19
- 4.2 Soils 19
- 4.3 Natural Communities and Land Cover Types 20
- 4.4 General Plant Inventory 24
- 4.5 General Wildlife Species 24
- 4.6 Sensitive Biological Resources 25
- 4.7 Aquatic Resources 32
- 4.8 Wildlife Movement 33
- 4.9 Protected Trees 33

Chapter 5, Project Impacts and Avoidance, Minimization, and Mitigation **47**
- 5.1 Approach to the Analysis 47
- 5.2 Thresholds of Significance 48
- 5.3 Project Design Features 49
- 5.4 Analysis of Potential Project Impacts 51

Chapter 6, References Cited **65**

Page

Appendices

A. Representative Photos
B. Floral and Faunal Compendia
C. Special-Status Plant Species Not Expected to Occur within the Biological Study Area
D. Special-Status Wildlife Species Not Expected to Occur within the Biological Study Area
E. Protected Tree Report
F. Park and Street Tree Inventory Report

Figures

Figure 1 Regional Location 2
Figure 2 Project Vicinity 3
Figure 3 Floating Island Diagram 4
Figure 4 Vegetation Communities and Land Cover Types 21
Figure 5 Biological Resources 27
Figure 6 Tree Survey Area 34
Figure 7a City Ordinance Trees 37
Figure 7b City Ordinance Trees 38
Figure 7c City Ordinance Trees 39
Figure 8a RAP and BSS Trees 40
Figure 8b RAP and BSS Trees 41
Figure 8c RAP and BSS Trees 42
Figure 8d RAP and BSS Trees 43
Figure 8e RAP and BSS Trees 44
Figure 8f RAP and BSS Trees 45
Figure 8g RAP and BSS Trees 46

Tables

Table 1 Natural Communities and Land Cover Types within the Biological Study Area 20
Table 2 Classifications of Southern California Black Walnut within the Biological Study Area 22
Table 3 Special-Status Wildlife Species 29
Table 4 Aquatic Resources within the Survey Area 32
Table 5 City Ordinance Trees within the Biological Study Area 35
Table 6 RAP and BSS Trees within the Biological Study Area 35

EXECUTIVE SUMMARY

Environmental Science Associates (ESA) has prepared this Biological Technical Report (BTR) for the City of Los Angeles (City) in support of the Silver Lake Reservoir Complex Master Plan Project (Project). The purpose of this BTR is to provide an inventory of biological resources occurring or potentially occurring within the Project area and to evaluate the relationship of those biological resources to the Project's construction and operational activities. This BTR describes the methodology of the study, existing conditions, potential impacts, and recommendations for avoidance, minimization, and mitigation.

Project Summary

The proposed Project would redesign approximately 116 acres of the 127-acre Silver Lake Reservoir Complex (SLRC) with community park amenities that would include a contemporary design of park zones with hybrid infrastructure that blends vegetated areas with public spaces. The proposed Project would be designed to enhance the visual and recreational quality of the area to be consistent with goals and objectives of the Silver Lake–Echo Park–Elysian Valley Community Plan and provide the opportunity for the public to connect with nature.

The proposed Project design includes areas with increased habitat values to support a diverse array of birds, fish, amphibians, invertebrates, and other aquatic species. To provide this biodiversity, the Project design will create new habitat for a total 23 acres of native vegetated areas. These proposed created native habitat areas will consist of 12 acres of upland vegetation (including trees), 5 acres of new transition (coastal scrub), and 6 acres of new wetland habitat.

Methodology

This BTR analyzes an approximately 274.65-acre biological study area (BSA) that includes the proposed approximately 116-acre Project footprint plus a 500-foot perimeter buffer. This BTR includes a review of existing literature, previous field studies, and field surveys with particular focus on areas within the BSA with the highest likelihood of supporting biological resources. Field surveys including vegetation mapping, habitat suitability assessments, and tree surveys. Protected tree surveys were conducted by certified arborists. Surveys were conducted by walking the entire Project site and recording all trees (native) with a trunk diameter of 4 inches or greater. Trees with the potential to be regulated by the City Bureau of Street Services (BSS) and the Department of Recreation and Parks (RAP) were also recorded. Additionally, noise analysis data used in this BTR was derived from the standalone report Noise and Vibration Technical Appendix.

No focused surveys for special-status species were conducted during these field surveys. The determination of the potential for special-status plant and wildlife species to occur within the BSA was based on observations of vegetation and habitat quality, topography, elevation, soils, surrounding land uses, habitat preference, geographic ranges, a review of databases with existing biological resources information, and previous biological reports for assessments conducted within the BSA.

Results

The primary land cover of the BSA is developed, consisting of residential development with no or very little habitat values. However, some areas within the BSA contain vegetation communities that provide suitable habitat for flora and fauna, including special-status plant and wildlife species. These vegetated areas contain naturalized habitats including non-native dominated semi-natural woodlands and ornamental landscapes. Native shrubs and trees commonly detected in these habitats were present and primarily consisted of Southern California black walnut (*Juglans californica*) and coast live oak (*Quercus agrifolia*). General wildlife observed or detected during the habitat assessment primarily include species that are adapted to urbanized environments.

One native, special-status species detected within the BSA during the field reconnaissance survey was the Southern California black walnut. However, the City's CEQA Thresholds, few CRPR List 4 plants meet the definition of the Native Plant Protection Act or Sections 2062 and 2067 of the California Department of Fish and Game Code and are not eligible for listing (City of LA 2006). The BSA does not support black walnut woodland and its occurrence onsite is not within typical habitat. Thus, we would not consider southern California black walnut a special-status species for the project site. Additionally, three special-status species including Nevin's barberry (*Berberis nevinii*), showy island snapdragon (*Gambelia speciosa*), and Coulter's matilija poppy (*Romneya coulteri*) were observed but occur as ornamental species. These three species have been planted and maintained in the Silver Lake Meadow Park within the BSA. No U.S. Fish and Wildlife Service (USFWS)-Designated Critical Habitat is present within the BSA. Additionally, there are no "sensitive" natural communities located within the BSA.

A total of 47 protected trees consisting of four species were recorded within the Project site. In addition, a total of 362 trees consisting of 50 species regulated by RAP and BSS were inventoried within the Project site.

Construction and operation of the proposed Project may result in the removal of protected trees such as Southern California black walnut, as well as RAP and BSS-regulated trees. In addition, construction may affect habitat supporting crotch's bumble bee and the monarch butterfly. Nesting birds and roosting bats may also be affected during construction. No other special-status species would be affected. It is anticipated that implementation of project design features and impact avoidance, minimization, and mitigation measures proposed within this BTR would reduce impacts below a level of significance for biological resources.

CHAPTER 1
Introduction

1.1 Project Overview

Environmental Science Associates (ESA) has prepared this Biological Technical Report (BTR) to address the potential impacts to biological resources associated with the construction and operation of the proposed Silver Lake Reservoir Complex Master Plan Project (Project). The proposed Project is located within the Silver Lake neighborhood of the City of Los Angeles (**Figure 1** and **Figure 2**) and would redesign approximately 116 acres of the 127-acre Silver Lake Reservoir Complex (SLRC) with community park amenities. The proposed Project would be designed to enhance the visual and recreational quality of the area to be consistent with goals and objectives of the Community Plan and provide the opportunity for the public to connect with nature. The Project design focuses on increasing habitat diversity and value to support a diverse array of birds, fish, amphibians, invertebrates, and other aquatic species. To provide this biodiversity, the Project design will create new habitat for a total 23 acres of native vegetated areas. These proposed created native habitat areas will consist of 12 acres of upland vegetation (including trees), 5 acres of new transition (coastal scrub), and 6 acres of new wetland habitat. Additionally, the 6 acres of new wetland habitat will include the installation of floating habitat islands. These habitat islands make up an approximately 3.5 acres if the new wetland habitat. The proposed habitat islands are located at a minimum distance of 50 feet from shore to protected nesting birds and their habitat as shown on **Figure 3**.

The biological resources and existing relevant conditions were inventoried within the biological study area (BSA), which consists of the proposed Project site and adjacent areas within 500 feet of the Project site. This BTR includes a description of the existing environmental setting to establish baseline conditions for biological resources; a summary of the regulations related to biological resources; and an evaluation of the proposed Project's potential effects on biological resources.



SOURCE: ESRI, 2021

Silver Lake Reservoir Complex Master Plan Project

Figure 1
Regional Location

ESA




SOURCE: Nearmap, 2021; ESA, 2022

Silver Lake Reservoir Complex Master Plan Project

Figure 2
Project Vicinity

ESA

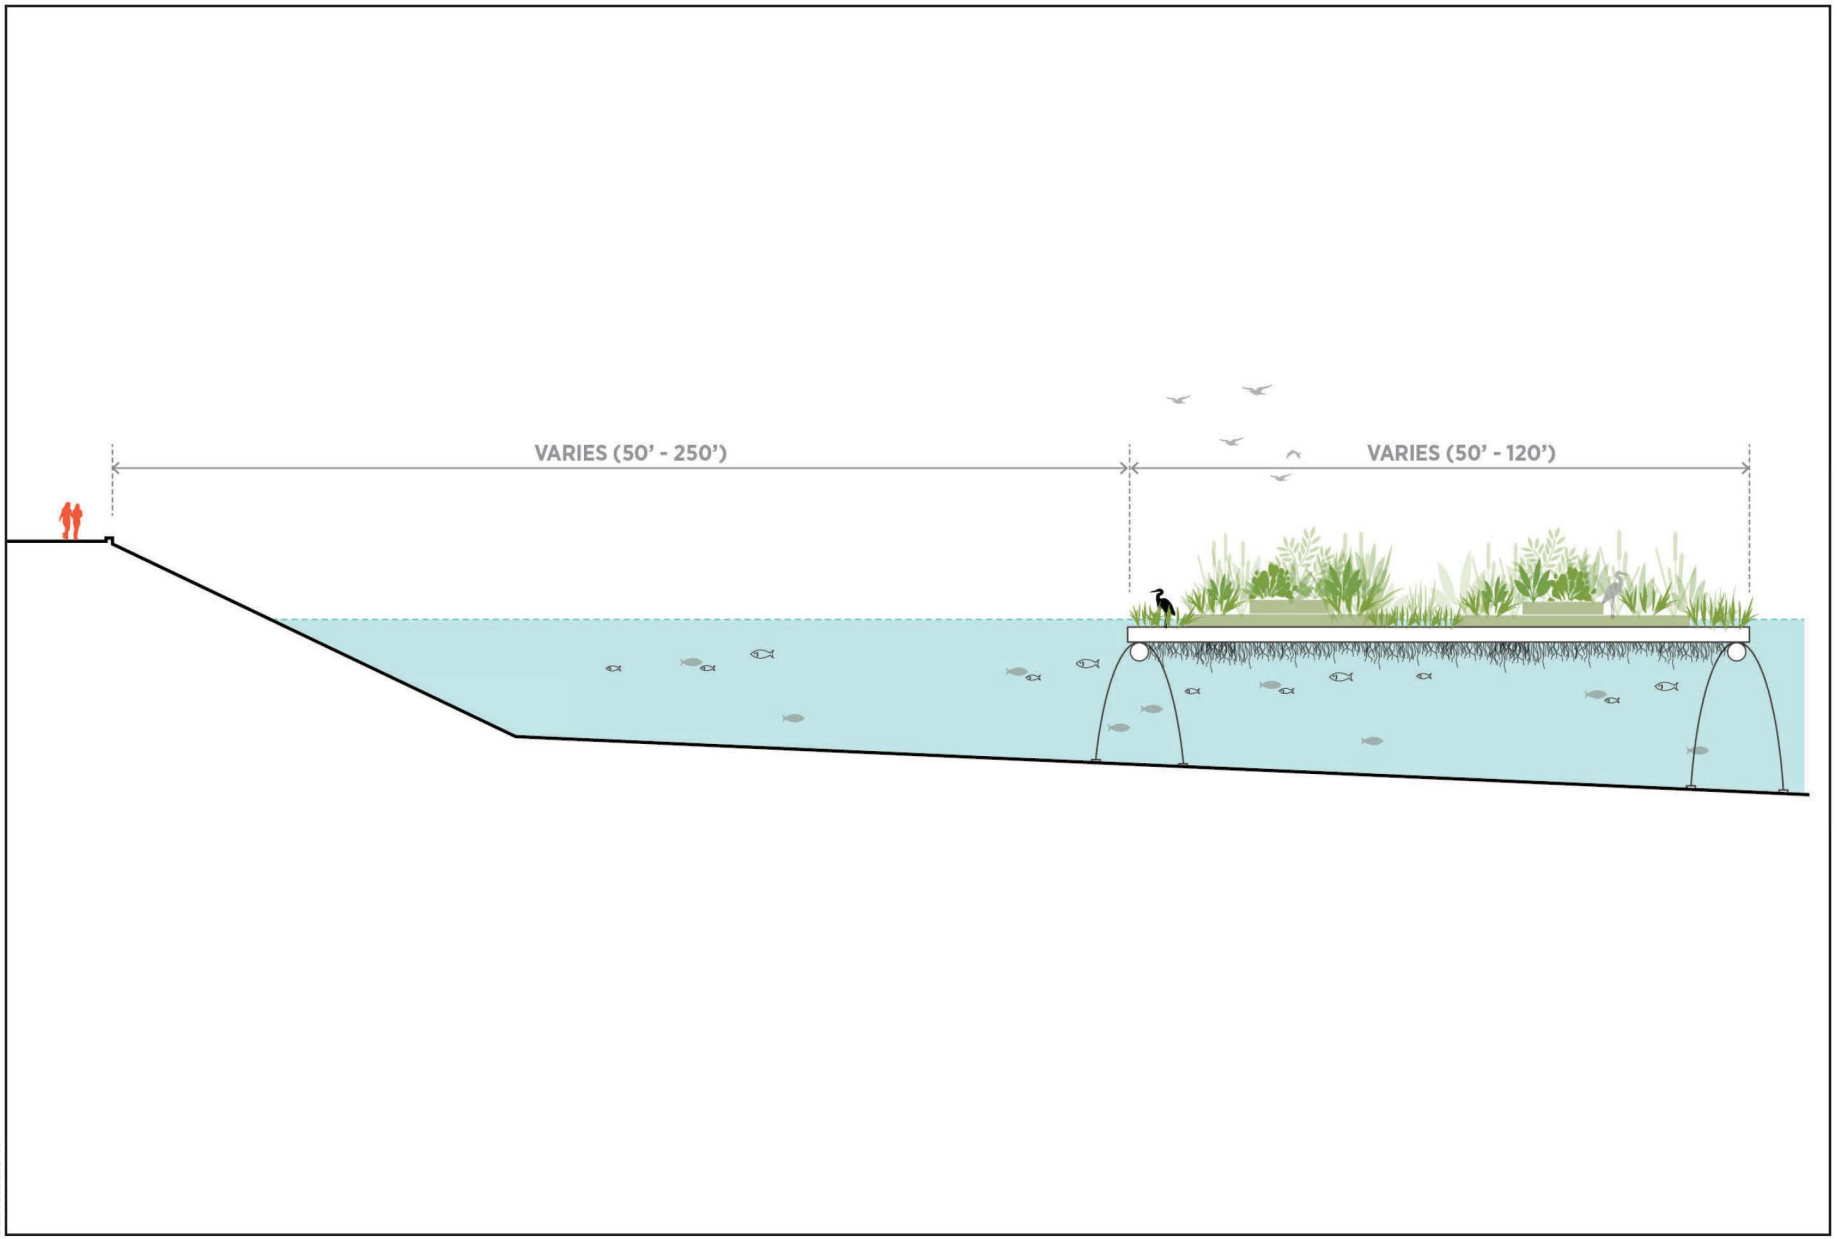

SOURCE: GPA, 2020

Silver Lake Reservoir Complex Master Plan Project

Figure 3
Island Diagram

ESA

1.2 Regional Setting

The proposed Project site is located in the City of Los Angeles, California, in the Silver Lake neighborhood. Regional geographic features surrounding the area include Sliver Lake, Echo Park Lake, Griffith Park to the northwest and Dodger Stadium to the southeast. The proposed Project site is located in a densely urban area of Los Angeles (see Figure 2) with hilly terrain west of Elysian Heights and northwest of downtown. The Los Angeles River is the principal drainage for the region and is located 0.5 miles to the northeast of the proposed Project site; it should be noted the Project's water bodies do not drain into the Los Angeles River.

The climate in the region is Mediterranean and lies in the atmospheric high-pressure zone of the eastern Pacific, resulting in a mild climate with cool sea breezes and light average wind speeds. The climatological pattern is disrupted occasionally by periods of extremely hot weather, winter storms, or Santa Ana winds. The region experiences more days of sunlight than any other major urban area in the nation except the City of Phoenix in Arizona (SCAQMD 2012).

1.3 Local Setting

The BSA is currently developed and contains ornamental vegetation primarily consisting of non-native trees and maintained turf. The proposed Project site includes the existing Ivanhoe and Silver Lake Reservoirs, a dog park, and recreation center area to the south, Silver Lake Meadow Park to the east, a vegetated hillside which is inaccessible to the public to the north, and a pedestrian path that circumnavigates the SLRC.

The area is surrounded on all sides by steep terrain developed with residential properties, creating a valley in which the SLRC sits. The SLRC site elevation is approximately 460 feet above mean sea level (amsl). Silver Lake Boulevard is located to the east of the SLRC with residential streets leading up into the developed hillsides. Ornamental landscape vegetation including shrubs and trees is common throughout the BSA.

This page intentionally left blank

CHAPTER 2
Methodology

This analysis includes literature review and field surveys focusing on areas within the BSA that will be affected by the proposed Project with the highest likelihood of supporting biological resources. A description of the methodologies used is provided below.

2.1 Existing Literature and Database Review

A review of aerial maps and biological resource databases was conducted to identify biological resources potentially occurring within the BSA and broader vicinity of the proposed Project site. Aerial imagery (Google Earth 2022) as well as electronic Hollywood USGS 7.5-minute topographic quadrangle maps were reviewed to confirm the current locations of developed and undeveloped land, and unique landforms. Aerial photographs were also reviewed to identify potential natural drainage features and water bodies that may be under the jurisdiction of the United States Army Corps of Engineers (USACE), Regional Water Quality Control Board (RWQCB) and/or California Department of Fish and Wildlife (CDFW).

A list of sensitive plant and wildlife species and their habitats known to occur within the BSA was compiled primarily from the CDFW, California Natural Diversity Database (CNDDB) (2022), and California Native Plant Society (CNPS) (2022) Inventory of Rare and Endangered Plants. The CNDDB and CNPS records were queried for the following USGS 7.5-minute topographic quadrangle maps: Beverly Hills, Burbank, Hollywood, Inglewood, Los Angeles, Pasadena, South Gate, Van Nuys, and Venice. In addition, the United States Department of Agriculture Natural Resources Conservation Service (NRCS) soils mapping (USDA 2022), U.S. Fish and Wildlife Service (USFWS) critical habitat maps (USFWS 2022a), the Information for Planning and Consultation (IPaC) (USFWS 20212B), and the National Wetlands Inventory (NWI) (USFWS 2022c) were reviewed.

The *Silver Lake Reservoir Complex Master Plan Biological Resources Report* (GPA 2019; GPA 2019 report) served as a primary reference for this analysis. Also referenced is the *Silver Lake and Ivanhoe Reservoirs Aeration and Circulation System Project, Biological Resources Memorandum* (AECOM 2020); the area of analysis for both projects overlaps with the Project site. Since the reports were prepared previously, existing databases were queried to support this BTR and field surveys were conducted to accompany the analysis in the report as described below.

2.2 Field Surveys

The 2019 GPA report summarizes field surveys conducted from 2004 to 2018 as well as a 2019 biological reconnaissance survey. This information was referenced prior to conducting additional field surveys in 2021.

ESA biologist Amanda Brophy conducted a reconnaissance field survey on October 19, 2021 to inventory and categorize biological resources within the BSA. An additional field survey was conducted by ESA biologists Ryan Gilmore and Amanda Brophy on April 12, 2022 that included a jurisdictional delineation and tree survey. Protected tree surveys were conducted by certified arborists Ryan Gilmore and Douglas Gordon-Blackwood on the following dates: April 2, 5, 6, 8, 15, and 22, 2022. The survey efforts involved pedestrian access over the entire Project site. All species of plant and animals observed, including sign (e.g., presence of scat) as well as any audible detections, were noted during the site visit. Wildlife observations and other features were mapped utilizing Collector for ArcGIS and representative photographs were taken.

Vegetation mapping was conducted and notes were taken of vegetation communities observed. Vegetation communities noted were generally classified using *A Manual of California Vegetation, Second Edition* (Sawyer et al. 2009) as necessary to reflect the existing site conditions.

Plant communities and habitats within the BSA were characterized to determine the extent of habitats that could support sensitive species and listed plants. The potential for special-status species and other sensitive biological resources to occur was based on habitat suitability, such as soil type, vegetation, slope, aspect, hydrology, and the presence of any disturbances within or adjacent to the area. Representative photographs of habitats that occur within the BSA are included in **Appendix A**. No focused surveys for special-status species were conducted during these field surveys. A formal jurisdictional delineation to locate potential natural drainage features and water bodies that may be under the jurisdiction of USACE, RWQCB and/or CDFW was performed.

Aquatic resources within the entire BSA were delineated concurrently with the biological resources reconnaissance field survey. Surveys were conducted by walking throughout the BSA to selected areas where potential jurisdictional features were identified during the literature and aerial review. Additional data, such as landforms, vegetation, hydrology, and soils, were noted where these characteristics were pertinent to identification of features. Potential jurisdictional features were identified and delineated following current federal and state methodology and guidelines, including waters of the state.

Native trees and shrubs protected under the City of Los Angeles Protected Tree and Shrub Ordinance (City Tree Ordinance) were surveyed on April 2 and 8, 2022 by Mr. Douglas Gordon-Blackwood, who is an International Society of Arboriculture (ISA) certified arborist (WE-11726AU) and American Society of Consulting Arborists (ASCA) Registered Consulting Arborist (RCA #689). Protected tree surveys were conducted by walking the entire Project site and recording all native trees and shrubs covered by the City Tree Ordinance with a trunk

diameter of 4 inches or greater at standard height. Also, trees regulated by the City Bureau of Street Services (BSS) and the Department of Recreation and Parks (RAP) were also recorded. BSS and RAP tree inventories were conducted on April 8, 15, 22, and 26, 2022 by Mr. Gordon-Blackwood and Ryan Gilmore (WE-9009BM / RCA #769). Photographs of each protected/regulated tree and shrub were recorded. The trunk location for each tree/shrub was recorded with Collector for ArcGIS using an Arrow 100 Submeter GNSS Receiver and a smart phone. The following data was collected for each tree: trunk diameter, canopy spread, height, health, and structure.

This page intentionally left blank

CHAPTER 3
Regulatory Framework

3.1 Federal

3.1.1 Endangered Species Act (USC, Title 16, Sections 1531 through 1543)

The federal Endangered Species Act (FESA) and subsequent amendments provide for the conservation and protection of wildlife and plant species that are listed or proposed for listing as endangered or threatened species and the ecosystems upon which they depend. FESA also provides statutory framework for the conservation and recovery of threatened and endangered species as well as for the conservation of Designated Critical Habitat that the USFWS determines is required for the survival and recovery of these listed species.

FESA requires federal agencies to ensure that actions they authorize, fund, or carry out are not likely to jeopardize the continued existence of threatened or endangered species or result in the destruction or adverse modification of critical habitat for these species. Regulations governing federal interagency cooperation under Section 7 are found in CCR Title 50, Part 402. The opinion issued at the conclusion of a Section 7 consultation includes a statement authorizing "take" (to harass, harm, pursue, hunt, wound, kill, etc.) that may occur incidental to an otherwise legal activity. The consultation process leads to issuance of a Biological Opinion from USFWS. In most cases, a Biological Opinion addresses a Project's potential to result in "take" of listed species (as defined below) and includes mandatory conditions that would allow for limited incidental take to occur subject to prescribed conditions.

Section 10 provides a means whereby a non-federal action with the potential to result in take of a listed species can be allowed under an incidental take permit which may be issued once an HCP is approved. Application procedures are found at 50 CFR 13 and 17 for species under the jurisdiction of USFWS and 50 CFR 217, 220, and 222 for species under the jurisdiction of NMFS.

3.1.2 Migratory Bird Treaty Act (16 USC 703 through 711)

The Migratory Bird Treaty Act (MBTA) is the domestic law that affirms, or implements, a commitment by the U.S. to four international conventions (with Canada, Mexico, Japan, and Russia) for the protection of a shared migratory bird resource. The MBTA makes it unlawful at any time, by any means, or in any manner to pursue, hunt, take, capture, or kill migratory birds. "Migratory bird" means any bird protected by any of the treaties and currently includes 1,027 bird

species in the United States (50 CFR 10.13), regardless of whether the particular species actually migrates. The law also applies to the removal of nests occupied by migratory birds during the breeding season. The MBTA makes it unlawful to take, pursue, molest, or disturb these species, their nests, or their eggs anywhere in the United States.

3.1.3 Federal Clean Water Act (33 USC 1251 through 1376)

The United States Army Corps of Engineers (USACE) regulates "discharge of dredged or fill material" into "waters" of the United States, which includes tidal waters, interstate waters, and "all other waters, interstate lakes, rivers, streams (including ephemeral drainages), mud flats, sand flats, wetlands, sloughs, prairie potholes, wet meadows, playa lakes or natural ponds, the use, degradation, or destruction of which could affect interstate or foreign commerce or which are tributaries to waters subject to the ebb and flow of the tide" (33 C.F.R. 328.3[a]), pursuant to provisions of Section 404 of the Clean Water Act (CWA). The CWA also excludes certain features from this regulation, including "wastewater recycling facility constructed on dry land" (see 33 CFR Section 230.3 [o][2][vii]). Waste treatment systems, including treatment ponds or lagoons designed to meet the requirements of CWA (other than cooling ponds as defined in 40 CFR 423.11[m] which also meet the criteria of this definition) are not considered waters of the United States.

3.1.4 Fish and Wildlife Conservation Act

The Fish and Wildlife Conservation Act declares that fish and wildlife are of ecological, educational, esthetic, cultural, recreational, economic, and scientific value to the United States. The purposes of this Act are to encourage all federal departments and agencies to utilize their statutory and administrative authority, to the maximum extent practicable and consistent with each agency's statutory responsibilities, to conserve and to promote conservation of non-game fish and wildlife and their habitats. Another purpose is to provide financial and technical assistance to the states for the development, revision, and implementation of conservation plans and programs for nongame fish and wildlife.

3.2 State

3.2.1 California Endangered Species Act (California Fish and Game Code Section 2050 et seq.)

The California Endangered Species Act (CESA) establishes the policy of the state to conserve, protect, restore, and enhance threatened or endangered species and their habitats. The CESA mandates that state agencies should not approve projects that would jeopardize the continued existence of threatened or endangered species if reasonable and prudent alternatives are available that would avoid jeopardy.

Section 2080 of the California FGC states that "No person shall import into this state [California], export out of this state, or take, possess, purchase, or sell within this state, any species, or any part or product thereof, that the Commission [State Fish and Game Commission] determines to be an

endangered species or threatened species, or attempt any of those acts, except as otherwise provided in this chapter, or the Native Plant Protection Act, or the California Desert Native Plants Act." Pursuant to Section 2081, CDFW may authorize individuals or public agencies to import, export, take, or possess state-listed endangered, threatened, or candidate species. These otherwise prohibited acts may be authorized through Incidental Take permits or Memoranda of Understanding if the take is incidental to an otherwise lawful activity, impacts of the authorized take are minimized and fully mitigated, the permit is consistent with any regulations adopted pursuant to any recovery plan for the species, and the project operator ensures adequate funding to implement the measures required by CDFW, which makes this determination based on available scientific information and considers the ability of the species to survive and reproduce.

3.2.2 California Fish and Game Code Section 1600 et seq.

CDFW is responsible for protecting and conserving fish and wildlife resources, and the habitats upon which they depend. Under Section 1600 of the California FGC, CDFW administers the Lake and Streambed Alteration (LSA) Program and regulates all substantial diversions, obstructions, or changes to the natural flow or bed, channel, or bank of any river, stream, or lake (which typically include reservoirs), which supports fish or wildlife.

Applicants proposing changes to such regulated water resources must submit a Lake or Streambed Alteration Notification to CDFW for such projects. CDFW will then determine if the proposed activity may substantially adversely affect an existing fish or wildlife resource and will issue a final agreement for the applicant's signature that includes reasonable measures necessary to protect the resource. Preliminary notification to CDFW, and project review by CDFW may occur during or after the California Environmental Quality Act (CEQA) environmental review process but prior to project implementation.

3.2.3 California Fish and Game Code Sections 3503, 3503.5, 3513, and 3800

Under these sections of the California FGC, a project operator is not allowed to conduct activities that would result in the taking, possessing, or destroying of any birds of prey; the taking or possessing of any migratory nongame bird as designated in the MBTA; the taking, possessing, or needlessly destroying of the nest or eggs of any raptors or nongame birds protected by the MBTA; or the taking of any nongame bird pursuant to California FGC Section 3800.

Section 3800 of the California FGC affords protection to all nongame birds, which are all birds occurring naturally in California that are not resident game birds, migratory game birds, or fully protected birds. Section 3513 of the California FGC upholds the MBTA by prohibiting any take or possession of birds that are designated by the MBTA as migratory nongame birds except as allowed by federal rules and regulations promulgated pursuant to the MBTA.

3.2.4 California Environmental Quality Act Guidelines Section 15380

Although threatened and endangered species are protected by specific federal and state statutes, California Environmental Quality Act (CEQA) Guidelines Section 15380(b) provides that a species not listed on the federal or state list of protected species may be considered rare or endangered if the species can be shown to meet certain specified criteria. These criteria have been modeled after the definition in FESA and the section of the California FGC dealing with rare or endangered plants or animals. This section is included in CEQA primarily to deal with situations in which a public agency is reviewing a project that may have a significant effect on, for example, a candidate species that has not been listed by either USFWS or CDFW. Thus, CEQA provides an agency with the ability to protect a species from the potential impacts of a project until the respective government agencies have an opportunity to designate the species as protected, if warranted. CEQA also calls for the protection of other locally or regionally significant resources, including natural communities. Although natural communities do not at present have legal protection of any kind, CEQA calls for an assessment of whether any such resources would be affected and requires findings of significance if there would be substantial losses. Natural communities listed by CNDDB as sensitive are considered by CDFW to be significant resources and fall under the State CEQA Guidelines for addressing impacts. Local planning documents such as General Plans often identify these resources as well.

3.2.5 California Water Quality Control Act (Porter-Cologne California Water Code Section 13260)

The State Water Resources Control Board and the RWQCB (together "Boards") are the principal state agencies with primary responsibility for the coordination and control of water quality. The Boards regulate activities pursuant to Section 401(a)(1) of the federal CWA as well as the Porter-Cologne Water Quality Control Act (Porter-Cologne) (Water Code Section 13260). Section 401 of the CWA specifies that certification from the State is required for any applicant requesting a federal license or permit to conduct any activity including but not limited to the construction or operation of facilities that may result in any discharge into navigable waters. The certification shall originate from the State in which the discharge originates or will originate, or, if appropriate, from the interstate water pollution control agency having jurisdiction over the navigable water at the point where the discharge originates or will originate. Any such discharge will comply with the applicable provisions of Sections 301, 302, 303, 306, and 307 of the CWA.

In Porter-Cologne, the Legislature declared that the "State must be prepared to exercise its full power and jurisdiction to protect the quality of the waters in the State from degradation..." (California Water Code Section 13000). Porter-Cologne grants the Boards the authority to implement and enforce the water quality laws, regulations, policies and plans to protect the groundwater and surface waters of the State. It is important to note that enforcement of the State's water quality requirements is not solely the purview of the Boards and their staff. Other agencies (e.g., CDFW) have the ability to enforce certain water quality provisions in state law.

The State Wetland Definition and Procedures for Discharges of Dredged or Fill Material to Waters of the State (procedures), adopted by the State Water Resources Control Board on April 2, 2019, became effective May 28, 2020. The Procedures include a definition for wetland waters of the state that include (1) all wetland waters of the U.S.; and (2) aquatic resources that meet both the soils and hydrology criteria for wetland waters of the U.S. but lack vegetation.

3.2.6 Native Plant Protection Act (California FGC Sections 1900 through 1913)

The California's Native Plant Protection Act requires all state agencies to use their authority to carry out programs to conserve endangered and rare native plants. Provisions of the Native Plant Protection Act prohibit the taking of listed plants from the wild and require notification of CDFW at least 10 days in advance of any change in land use. This allows CDFW to salvage listed plant species that would otherwise be destroyed. The project operator is required to conduct botanical inventories and consult with CDFW during project planning to comply with the provisions of this act and sections of CEQA that apply to rare or endangered plants.

3.3 Regional

3.3.1 Significant Ecological Areas

Los Angeles County adopted the Significant Ecological Areas (SEAs) Ordinance, effective on January 16, 2020. These are areas that are officially designated as containing irreplaceable biological resources under the SEA Program. The objective of the SEA Program is to conserve genetic and physical diversity within the County by designating resource areas that are capable of sustaining themselves into the future. SEAs are protected by Chapter 22.102 of the County's code of ordinances. The ordinance requires that a biological constraints analysis (BCA) report be prepared by a qualified biologist listed in the SEA Technical Advisory Committee (SEATAC) Certified Biologist List maintained by the Department of Regional Planning (Department) that assesses the biological resources on a project site and in the surrounding area. A comprehensive list of what shall be included in the BCA is found in the BCA Checklist maintained by the Department. The BCA requires at a minimum the inclusion of a map of a project site, a list of all SEA resources, project impacts, and required mitigation. However, there are no SEAs located within the BSA.

3.4 Local

3.4.1 City of Los Angeles

The City Tree Ordinance (City of Los Angeles Municipal Code [LAMC] Chapter IV, Article 6) regulates the relocation or removal of all Southern California native oak trees (*Quercus* sp.; excluding scrub oak), Southern California black walnut trees (*Juglans californica*), western sycamore (*Platanus racemosa*) trees, California bay trees (*Laurus nobilis*), Mexican elderberry (*Sambucus mexicana*), and toyon (*Heteromeles arbutifolia*) of at least 4 inches in diameter at breast height. These tree and shrub species are considered "protected" by the City of Los Angeles. Native trees and shrubs that have been planted as part of a tree planting program are

exempt from this ordinance and are not considered protected. The ordinance prohibits, without permit, the removal of any regulated protected tree, including "acts which inflict damage upon root systems or other parts of the tree …" and requires that all regulated protected trees that are removed be replaced on at least a 4:1 basis with trees and shrubs that are of a protected variety. The City requires that a report be prepared by a qualified tree expert discussing the subject tree(s), their preservation, effects of proposed construction, and mitigation measures pursuant to the removal or replacement thereof.

The City Department of Recreation and Parks (RAP) Tree Preservation Policy (Tree Policy) is a regulatory tool to provide protection of specified trees, protect their value, and avoid significant negative impacts to the ecosystem (City of Los Angeles 2022). The Policy regulates protection of trees in four categories:

- Native Trees as defined by the City Tree Ordinance as noted above.
- Heritage Trees are individual trees of any size or species that are specifically designated as heritage because of their historical, commemorative, or horticultural significance.
- Special Habitat Value Trees are native trees located on RAP managed lands.
- Common Park Trees are generally mature exotic trees that have value beyond the shade they provide to park users and are a scenic resource.

When a large number of trees are proposed for removal the notification protocol present in the RAP Tree Policy must be followed. The protocol assures that information is communicated to the public, City council offices, the Park Advisory Board, and to the department Divisions affected by the removal project. The protocol provides an opportunity for the public to become involved with forestry issues and for department coordination. Additionally, tree replacement is guided by the RAP Tree Policy and by the objectives and functions as defined by the Department. RAP trees are planted according to the RAP Reforestation Program. Sometimes when crowding or other physical constraints make it impossible to plant the same tree in the same place where it was removed, an alternate location is found. Undesirable tree species are not replaced.

The Bureau of Street Services (BSS), Urban Forestry Division (UFD), Department of Public Works manages street trees. A City Tree Removal Permit (Permit Application) is required to remove any street tree planted in the public right-of-way prior the start of construction. The UFD requires a 2:1 street tree replacement ratio.

Sections 6 and 12 of the City of Los Angeles Conservation Element (Conservation Element) of the General Plan require that if protected species, habitats, wildlife dispersal, and migration corridors are identified as having the potential to be impacted by a proposed development project, the developer is required by CEQA to provide protection of the species (City of Los Angeles 2001).

Open Space Goal 6 of the Silver Lake - Echo Park - Elysian Valley Community Plan has two main objectives (City of Los Angeles 2004):

Objective 5-1 Preserve existing and develop new open space resources.

Objective 5-2 Provide/ensure access to new recreational resources and open space developed throughout the Plan area, including trails and facilities along the Los Angeles River, and new parks.

This page intentionally left blank

CHAPTER 4
Existing Conditions

The primary land cover of the BSA is open water, developed, semi-natural woodlands, and ornamental; however, there are areas within the BSA that contain pockets of native vegetation communities and provide suitable habitat for special-status plant and wildlife species. Existing conditions in this chapter are discussed for the entirety of the BSA.

4.1 Topography and Watersheds

The BSA is relatively flat with the exception of the Knoll zone which rises gently on the eastern perimeter. The BSA is within the Los Angeles Basin and Los Angeles River watershed. Land use surrounding the BSA and the surrounding region primarily consists of extensive urban development with commercial and residential land uses. The Silver Lake and Ivanhoe Reservoirs drain to underground storm drains that lead to Ballona Creek and the Pacific Ocean at Marina Del Rey.

4.2 Soils

The BSA is underlain by native soils, fill material, and bedrock outcroppings. The following two soil types are mapped within the BSA (USDA 2021). The elevation within the BSA ranges from approximately 400 feet to approximately 510 feet.

4.2.1 Urban Land-Ballona-Typic Xerorthents, Fine Substratum Complex, 0 to 5 Percent Slopes

This soil map unit contains soils resulting from discontinuous human-transported material over young alluvium derived from sedimentary rock. Urban land-Ballona-Typic Xerorthents soils have slopes of 0 to 5 percent. These soils are well-drained with moderately low to moderately high permeability and moderate to high (about 7.7 to 10.1 inches) water capacity.

4.2.2 Urban Land-Dapplegray-Soper Complex, 20 to 55 Percent Slopes

This soil map unit contains soils resulting from human-transported material consisting mostly of colluvium and/or residuum weathered from sedimentary rock. Urban land-Dapplegray-Soper complex soils have slopes of 20 to 55 percent. These soils are well-drained with moderately low to moderately high permeability and high (9.5 inches) water capacity.

4.3 Natural Communities and Land Cover Types


Vegetation communities as described in the 2019 GPA report (GPA 2019) were reviewed and mapped in the field during the reconnaissance survey. The vegetation communities characterized within the BSA are discussed in detail below (**Figure 4,** *Vegetation Communities and Land Cover Types*). Representative photographs were taken during the field surveys and are included in Appendix A. **Table 1** indicates the acreages of the plant communities and land cover types observed within the BSA.

TABLE 1
NATURAL COMMUNITIES AND LAND COVER TYPES WITHIN THE BIOLOGICAL STUDY AREA

Natural Community/Land Cover Type	Project Site (acres)	500-Foot Buffer (acres)	Total (acres)
Aquatic/Riparian			
Open Water	76.75	0.19	76.93
Terrestrial			
Eucalyptus globulus Semi-Natural Woodland Stands	2.48	0.20	2.68
Eucalyptus Species Mixed Semi-Natural Woodland Stands	7.00	1.12	8.12
Pinus Species Semi-Natural Woodland Stands	0.23	0.09	0.32
Ornamental	0.40	—	0.40
Native Ornamental	0.79	—	0.85
Developed/Disturbed Land Cover Types			
Developed	25.76	154.43	180.20
Ruderal	2.87	2.32	5.2
TOTAL	**116.29**	**158.36**	**274.65**

4.3.1 *Eucalyptus globulus* Semi-Natural Woodland Stands

Eucalyptus globulus Semi-Natural Woodland Stands include blue gum (*Eucalyptus globulus*) as the dominant eucalyptus tree in the canopy. This community can have intermittent to continuous cover. The understory is sparse to intermittent. Eucalyptus species are typically planted for windbreaks and groves and are considered naturalized on uplands and along stream corridors. At least nine eucalyptus species are found in the BSA: red river gum (*Eucalyptus camaldulensis*), lemon scented gum (*Eucalyptus citriodora*), sugar gum (*Eucalyptus cladocalyx*), blue gum, silver dollar gum (*Eucalyptus polyanthemos*), money tree (*Eucalyptus pulverulenta*), red iron bark (*Eucalyptus sideroxylon*), forest red gum (*Eucalyptus tereticornis*), and manna gum (*Eucalyptus viminalis*). It should be noted that blue gum, red gum, and sugar gum are on the California Invasive Plant Council Invasive Plant Council (Cal-IPC 2022). Within the SLRC this community is located on the east and west sides of the Ivanhoe and Silver Lake Reservoirs along the pathway inside the perimeter fence. This vegetation community comprises 2.48 acres within the Project site and 0.20 acres within the 500-foot buffer of the BSA.

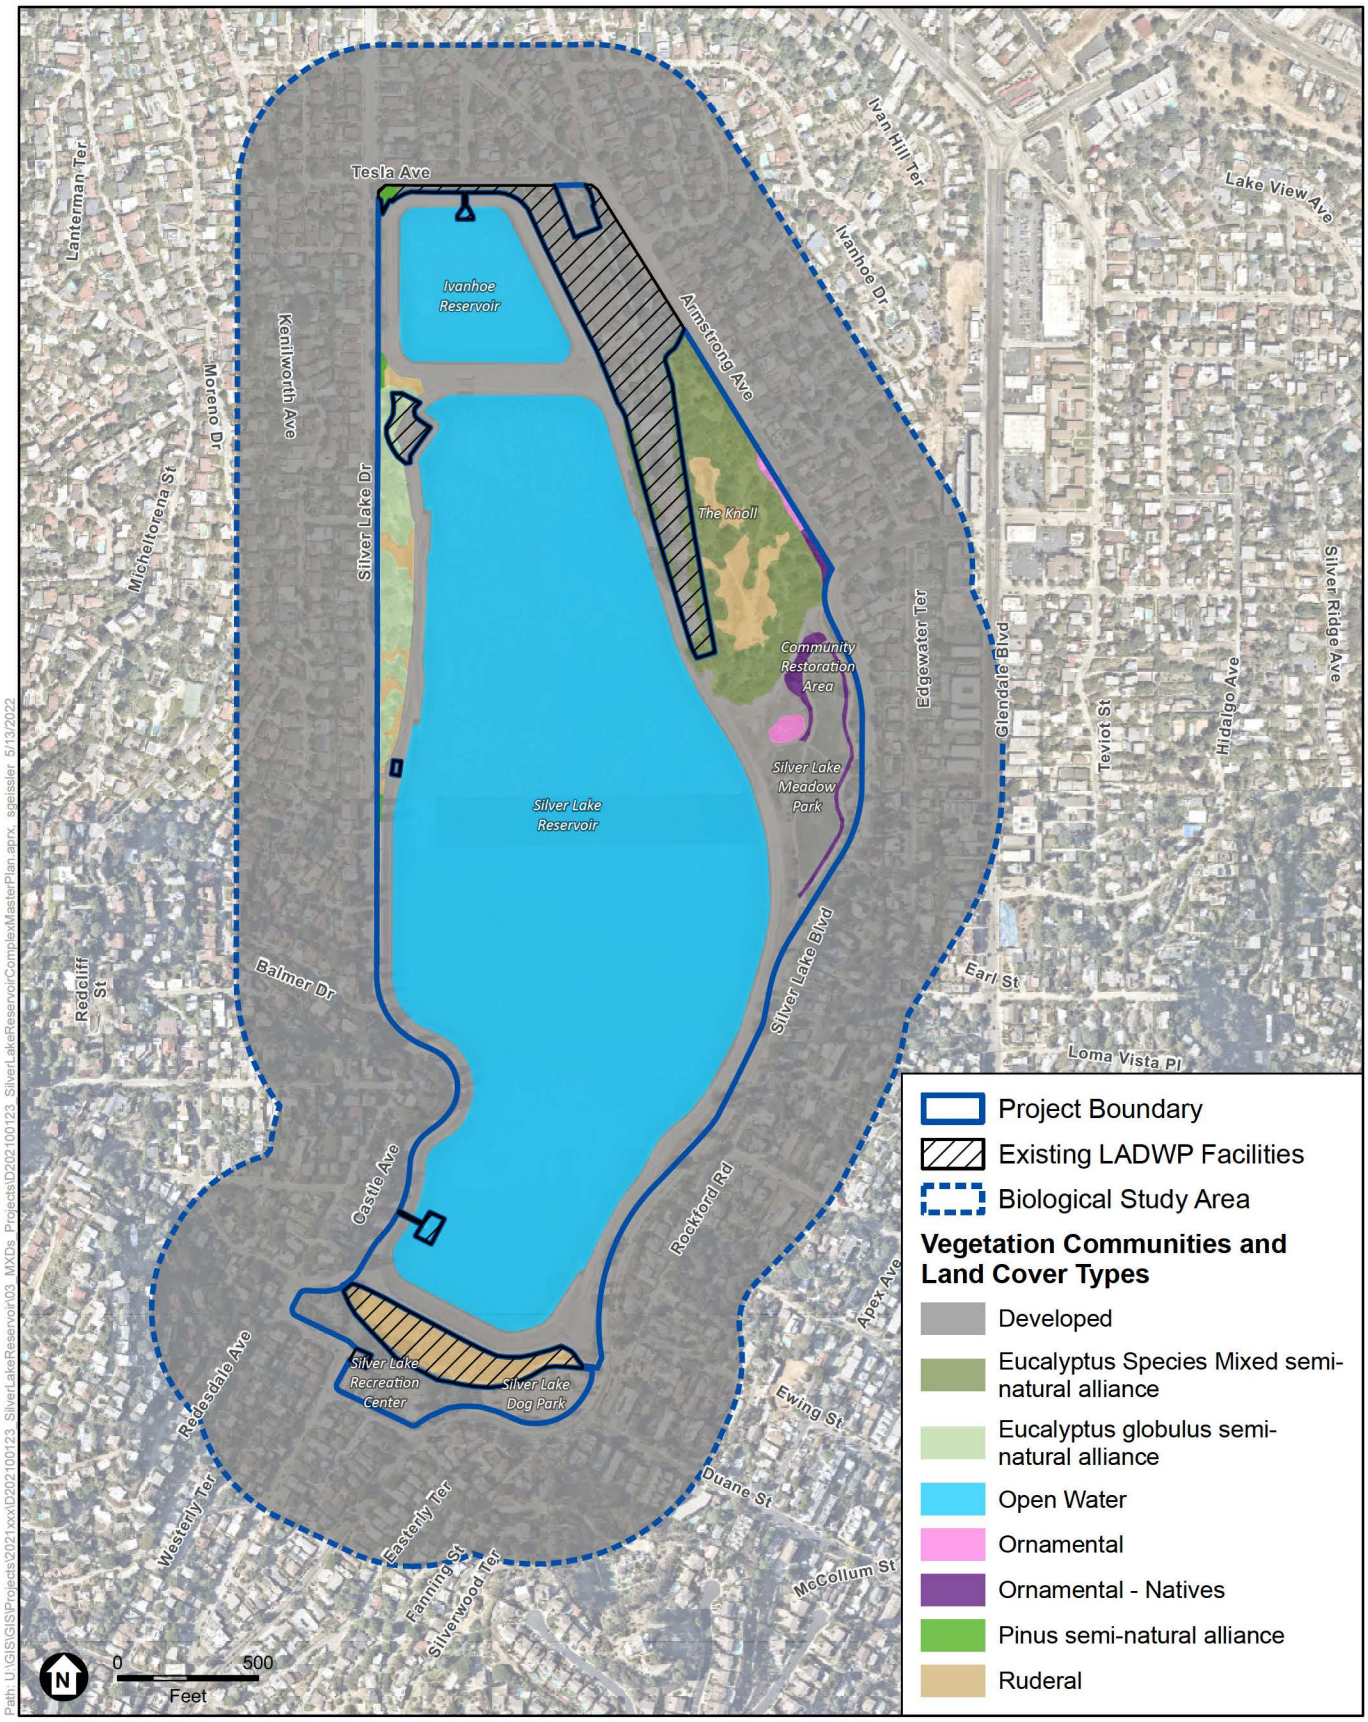

Path: U:\GIS\GIS\Projects\2021xxx\D202100123_SilverLakeReservoir\03_MXDs_Projects\D202100123_SilverLakeReservoirComplexMasterPlan.aprx, sgeissler, 5/13/2022

SOURCE: Nearmap, 2021; ESA, 2022

Silver Lake Reservoir Complex Master Plan Project

Figure 4
Vegetation Communities and Land Cover Types

ESA

4.3.2 *Eucalyptus* Species Mixed Semi-Natural Woodland Stands

Eucalyptus Species Mixed Semi-Natural Woodland Stands include several Eucalyptus species (those listed above) as the dominant trees in the canopy. Blue gum was not the dominant eucalyptus tree in canopy cover. This community is described in the same manner as above. Within the SLRC this community is located on the Knoll. Other non-native species associated within this community include Chilean pepper (*Schinus polygamus*), deodar cedar (*Cedrus deodar*), Aleppo pine (*Pinus halepensis*), silk oak (*Grevillea robusta*), olive (*Olea europaea*), and annual non-native grasses. It should be noted that the aforementioned eucalyptus species, silk oak, and olive are on the California Invasive Plant Council Invasive Plant Council (Cal-IPC 2022). Native species observed included toyon, Southern California black walnut, hollyleaf cherry (*Prunus ilicifolia* ssp. *ilicifolia*), Mexican elderberry, and coast live oak (*Quercus agrifolia*). This vegetation community comprises 7.00 acres within the Project site and 1.12 acres within the 500-foot buffer of the BSA.

Southern California black walnut is a CRPR 4.2 species that is present within the BSA, found interspersed within the Eucalyptus Species Mixed Semi-Natural Woodland Stands on the Knoll. However, it should be noted that per the City's CEQA Thresholds, few CRPR List 4 plants meet the definition of the Native Plant Protection Act or Sections 2062 and 2067 of the California Department of Fish and Game Code and are not eligible for listing (City of LA 2006). The BSA does not support black walnut woodland and its occurrence onsite is not within typical habitat. Thus, we would not consider southern California black walnut a special-status species for the project site.

However, southern California black walnut is a species that is regulated under local tree policies and ordinances. A total of 18 individuals were observed (see **Figure 5)** within the BSA, classifications in accordance with the three applicable tree ordinances (City Tree Ordinance, RAP, or BSS street trees) determined are summarized in **Table 2,** *Classifications of Southern California Black Walnut Within the Biological Study Area*. Of the 18 observed, eight trees are considered protected under the City Tree Ordinance, and an additional six are considered protected under the RAP Tree Policy. Four trees do not meet the classifications of the three applicable tree policies.

TABLE 2
CLASSIFICATIONS OF SOUTHERN CALIFORNIA BLACK WALNUT WITHIN THE BIOLOGICAL STUDY AREA

Classification	Tree Identification Numbers	Number of Trees
City Tree Ordinance	731, 732, 733, 738, 739, 740, 741	8
RAP	174, 754, 755, 756, 758, 759	6
BSS	NA	0
No Classification	NA	4
TOTAL	**—**	**18**

This species, in addition to other protected trees within the BSA, are further discussed in Section 4.9.

4.3.3 *Pinus* Species Semi-natural Woodland Stands

Pinus Species Semi-Natural Woodland Stands include Canary Island pine (*Pinus canariensis*), Aleppo pine, and stone pine (*Pinus pinea*) as the dominant trees in the canopy. This community can have intermittent to continuous cover. The understory is sparse to intermittent. Similar to the eucalyptus species these have been planted for windbreaks and groves and are considered naturalized. Within the SLRC this community is located on the west side of the Ivanhoe Reservoir along the pathway inside the perimeter fence. This vegetation community comprises 0.23 acres within the Project site and 0.90 acres within the 500-foot buffer of the BSA

4.3.4 Developed

Developed areas are associated with paved areas, buildings, bridges, and other structures. Within the SLRC, developed areas consist of the Recreation Center, Los Angeles Department of Water and Power facilities, dam infrastructure, the Neighborhood Nursery School, and the paved slopes of the reservoirs. Additionally, within these areas are scattered ornamental plantings. Within the 500-foot buffer surrounding the SLRC is residential development with associated ornamental plantings. Ornamental plantings within the developed areas can provide nesting bird and foraging habitat. This vegetation community comprises 25.76 acres within the Project site and 154.43 acres within the 500-foot buffer of the BSA.

4.3.5 Ornamental

Ornamental communities are dominated by non-native horticultural plants, including introduced trees, shrubs, and flowers. Within the SLRC, this community is found along the perimeter of Silver Lake Meadow Park, along the perimeter of the walking path to the south and surrounding the Recreation Center at the south end of the SLRC. Ornamental plantings landscapes can provide nesting bird and foraging habitat. This vegetation community comprises 0.40 acres within the Project site.

4.3.6 Native Ornamental

Native ornamental communities are dominated by native horticultural plants, including introduced trees, shrubs, and flowers. Within the SLRC, this community is found along the perimeter of Silver Lake Meadow Park and along the pathway at the intersection of Silver Lake Boulevard and Armstrong Avenue. These native plant installations have been referred to as the Community Restoration Area. Native plantings included a variety of species including California sagebrush (*Artemisia californica*), Saint Catherine's lace (*Eriogonum giganteum*), white sage (*Salvia apiana*), and hummingbird sage (*Salvia spathacea*). Additionally, three sensitive species Nevin's barberry (*Berberis nevinii*), showy island snapdragon (*Gambelia speciosa*), and Coulter's matilija poppy (*Romneya coulteri*). Overall, this vegetation community is not contiguous and is

broken up with areas of bare ground and non-native vegetation. This vegetation community comprises 0.79 acres within the Project site.

4.3.7 Ruderal

Ruderal communities are typical in early successional stages following extreme human disturbance, or recurrent natural disturbance. This vegetation community is dominated by annual and perennial, introduced/non-native, pioneering, herbaceous plants that readily colonize disturbed ground. Within the SLRC, this community is found sporadically within the SLRC with the largest occurrence observed at the dam face and interspersed within the semi-natural woodland stands. In the study area, this vegetation type is dominated by a sparse cover of some weedy species, such as short-podded mustard (*Hirschfeldia incana*), wild radish (*Raphanus sativus*), Russian thistle (*Salsola tragus*), and a multitude of non-native grasses. Non-native grasses observed included wild oat (*Avena fatua*), downy chess (*Bromus tectorum*) and blue foxtail (*Hordeum murinum*). Generally, these areas are considered to be of very low value to most wildlife. This vegetation community comprises 2.87 acres within the Project site and 2.32 acres within the 500-foot buffer of the BSA.

4.3.8 Open Water

Open water areas consist of land covered by water and contain less than 10 percent vegetation cover, and may support emergent or submerged vegetation. Within the SLRC these areas include the basins of Ivanhoe and Silver Lake Reservoirs. This land cover comprises 76.75 acres within the Project site and 0.19 acres within the 500-foot buffer of the BSA

4.4 General Plant Inventory

The plant communities discussed above are composed of a number of plant species. Observations regarding the plant species present were made during the field reconnaissance survey, and a list of all plant species observed is provided in **Appendix B**, *Floral and Faunal Compendium*.

4.5 General Wildlife Species

Wildlife observed or detected during the habitat assessment include species that are adapted to urban environments. A list of all wildlife species observed is provided in Appendix B, *Flora and Faunal Compendium*. Bird species observed during the assessment included: Cooper’s hawk (*Accipiter cooperii*), killdeer (*Charadrius vociferus*), American coot (*Fulica americana*), house finch (*Haemorhous mexicanus*), turkey vulture (*Cathartes aura*), western gull (*Larus occidentalis*), scaly-breasted munia (*Lonchura punctulata*), hooded merganser (*Lophodytes cucullatus*), song sparrow (*Melospiza melodia*), California towhee (*Melozone crissalis*), northern mockingbird (*Mimus polyglottos*), ruddy duck (*Oxyura jamaicensis*), bushtit (*Psaltriparus minimus*), black phoebe (*Sayornis nigricans*), Say's phoebe (*Sayornis saya*), cinnamon teal (*Spatula cyanoptera*), mourning dove (*Zenaida macroura*), and white-crowned sparrow (*Zonotrichia leucophrys*. Mammal species observed included coyote (*Canis latrans*) and desert cottontail (*Sylvilagus audubonii*). No reptile species were detected during the assessment.

4.6 Sensitive Biological Resources

4.6.1 Special-Status Plants

Special-status plants are defined as those plants that, because of their recognized rarity or vulnerability to various causes of habitat loss or population decline, are recognized by federal, state, or other agencies as under threat from human-associated developments. Some of these species receive specific protection that is defined by federal or state endangered species legislation. Others have been designated as special-status on the basis of adopted policies and expertise of state resource agencies or organizations with acknowledged expertise, or policies adopted by local governmental agencies such as counties, cities, and special districts to meet local conservation objectives. Special-status plants are defined as follows:

- Plants that are listed or proposed for listing as threatened or endangered, or are candidates for possible future listing as threatened or endangered, under the FESA or the CESA
- Plants that meet the definitions of rare or endangered under State CEQA Guidelines Section 15380
- Plants covered under an adopted Natural Community Conservation Plan (NCCP)/Habitat Conservation Plan (HCP)
- Plants considered by the CNPS to be rare, threatened, or endangered (California Rare Plant Rank [CRPR] 1A, 1B, 2A and 2B plants[1]) in California
- Plants listed as rare under the California Native Plant Protection Act (FGC 1900 et seq.)
- Trees protected under local policies or ordinances

The potential for special-status plant species to occur within the BSA was assessed by looking at on-site vegetation and habitat quality, topography, elevation, soils, surrounding land uses, habitat preferences and geographic ranges. A review of the CNDDB (CDFW 2022) and the CNPS Inventory of Rare and Endangered Plants (CNPS 2022) revealed that 20 special-status plant species have been recorded within the USGS nine-quadrangle search area that had the potential to occur within the BSA. However, based on the criteria listed below, it has been determined that these species do not have the potential to occur naturally within the BSA because they lack necessary habitat requirements. All 20 species are listed in **Appendix C** and have been omitted from further discussion in this report. The criteria for potential to occur include:

- **Present:** Species was observed or detected during Project-specific biological surveys.
- **High Potential:** Species identified in the literature search and/or known to occur in the region and suitable habitat is present on the Project site. These species are generally common and/or widespread in the Project area and vicinity.
- **Moderate Potential:** Species identified in the literature search and/or known to occur in the region and suitable habitat is present within the Project site. These species are generally less common and/or widespread than species considered to have "high" potential to occur.

[1] CRPR 1A: Plants presumed extirpated in California and either rare or extinct elsewhere; 1B: Plants rare, threatened, or endangered in California and elsewhere; 2A: Plants presumed extirpated in California but common elsewhere; 2B: Plants rare, threatened, or endangered in California but more common elsewhere.

- **Low Potential:** Species identified in the literature search or known to occur in the region, but the habitat on site is of low or marginal quality and/or the Project site occurs outside the species known geographic or elevational range. Distance to nearest known occurrence and the age of last reported local occurrence are also considered.
- **Not Expected:** Species identified in the literature search or known to occur in the region, but the habitat on site is not suitable for the species.

The 2019 GPA report states that habitat was present for two special-status species: Robinson's pepper grass (*Lepidium virginicum* var. *robinsonii*) and San Bernardino aster (*Symphyotrichum defoliatum*). However, the literature review and field reconnaissance visit determined suitable habitat for these species does not existing within the BSA.

There are three special-status species that have been planted intentionally in the Community Restoration Area within the Silver Lake Meadows. Those three species are Nevin's barberry, showy island snapdragon, and Coulter's matilija poppy (see **Figure 5,** *Biological Resources*). These four species are discussed further below.

Nevin's Barberry

Nevin's Barberry is a CRPR 1B.1 species that is federally and state endangered and has been planted in the Community Restoration Area within the Project site. The planted occurrence consists of a single specimen (see **Figure 5**). This species is a commonly used native plant in native gardens. There are three CNDDB records for this species within five miles of the BSA however all are for planted specimens and are not naturally occurring. In a horticultural setting this species is quite easily grown though dependent on irrigation.

Showy Island Snapdragon

Showy island snapdragon is a CRPR 1.B.2 species that has been planted in the Community Restoration Area within the Project site (see **Figure 5**). This species is a commonly used native plant in native gardens. There are no CNDDB records for this species within five miles of the BSA. In a horticultural setting this species is quite easily grown though highly dependent on irrigation.

Coulter's Matilija Poppy

Coulter's matilija poppy is a CRPR 4.2 species that has been widely planted in the Community Restoration Area and Silver Lake Meadow Park within the Project site (see **Figure 5**). This species is a commonly used native plant in native gardens. There are no CNDDB records for this species within five miles of the BSA. In a horticultural setting this species is quite easily grown though highly dependent on irrigation.



SOURCE: Nearmap, 2021; ESA, 2022

Silver Lake Reservoir Complex Master Plan Project

Figure 5
Biological Resources

ESA

4.6.2 Special-Status Wildlife

Special-status wildlife consists of those animals that because of their recognized rarity or vulnerability to habitat loss or population decline are considered by federal, state, or other agencies to be under threat from human-associated development. Some of these species receive specific protection that is defined by federal or state endangered species legislation and others have been designated as special-status on the basis of adopted local policies (i.e., city and county) or the educated opinion of respected resource interest groups (e.g., Western Bat Working Group). Special-status wildlife is defined as follows:

- Wildlife listed or proposed for listing as threatened or endangered, or are candidates for possible future listing as threatened or endangered, under the FESA or the CESA.
- Wildlife that meet the definitions of rare or endangered under California Environmental Quality Act (CEQA) Guidelines Section 15380.
- Wildlife covered under an adopted NCCP/HCP.
- Wildlife designated by CDFW as species of special concern, included on the Watch List or are considered Special Animals.
- Wildlife "fully protected" in California (FGC Sections 3511, 4700, and 5050).
- Bat species considered priority by the Western Bat Working Group (WBWG).

The potential for special-status wildlife species to occur within the BSA was assessed according to on-site vegetation and habitat quality, topography, elevation, soils, surrounding land uses, habitat preferences and geographic ranges. A review of the CNDDB (CDFW 2022) revealed that 21 special-status wildlife species have been recorded within five miles of the search area. The 2019 GPA report analyzed 20 special-status wildlife species. Based on the criteria listed below, it is determined that only five species have a potential to occur within the BSA (**Table 3,** *Special-Status Wildlife Species*). The other species lack the necessary habitat requirements or the species range does not overlap with the BSA. The 16 species that are not expected to occur within the BSA are further detailed in **Appendix D** and are omitted from further discussion here.

Of the 21 special-status wildlife species recorded within five miles, a total of five special-status wildlife species, Crotch's bumble bee (*Bombus crotchii*), western mastiff bat (*Eumops perotis californicus*), monarch butterfly (*Danaus plexippus*) hoary bat (*Lasiurus cinereus*), and western yellow bat (*Lasiurus xanthinus*), were identified as having a low potential to occur within the BSA, based on the criteria described below:

- **Present:** The species was observed within the study area during the site assessment or has been documented within or immediately adjacent to the BSA during recent surveys (with 2 years).
- **High Potential:** Species identified in the literature search and/or known to occur in the region and suitable habitat is present on the BSA. These species are generally common and/or widespread in the BSA and vicinity**.**
- **Moderate Potential:** Species identified in the literature search and/or known to occur in the region and suitable habitat is present within the BSA. These species are generally less common and/or widespread than species considered to have "high" potential to occur.

- **Low Potential:** Species identified in the literature search or known to occur in the region, but the habitat on site is of low or marginal quality and/or the proposed Project site occurs outside the species known geographic or elevational range. Distance to nearest known occurrence and the age of last reported local occurrence are also considered.

TABLE 3
SPECIAL-STATUS WILDLIFE SPECIES

Common Name *Scientific Name*	Sensitivity Status	Preferred Habitat/Known Elevational Range	Presence/Potential to Occur within the BSA
Invertebrates			
monarch butterfly – California overwintering population *Danaus plexippus pop. 1*		Wintering sites in California are associated with wind-protected groves of large trees (primarily eucalyptus or pine [*Pinus* spp.]) with nectar and water sources nearby that are generally near the coast.	**Low.** Large wind-protected trees occur within the BSA at various locations. Limited nectar plant food species available within BSA. BSA outside documented overwintering locations which are generally associated within areas in closer proximity to the coast. There are no CNDDB records within five miles of the BSA (CNDDB 2022).
Crotch bumble bee *Bombus crotchii*	—/SSC	Open grassland and scrub habitats that support potential nectar sources such as plants within the Fabaceae, Apocynaceae, Asteraceae, Lamiaceae, and Boraginaceae families.	**Low.** Limited suitable habitat present within the BSA. Six CNDDB records with the most recent dated 2020 located at Occidental College. (CNDDB 2022). Very limited sage plant species a primary food source for the species were observed within the proposed Project site during the site visit.
Mammals			
western mastiff bat *Eumops perotis californicus*	—/SSC/WBWG HIGH	Known to occur in habitat consisting of extensive open areas within dry desert washes, flood plains, chaparral, cismontane oak woodland, coastal scrub, open ponderosa pine forest, and grasslands. Roosts primarily in crevices in rock outcrops, buildings, tunnels, and trees.	**Low.** Large trees adjacent the basins provide potential roosting and foraging habitat for the species. The most recent detection was in 1991 the (CNDDB 2022).
Hoary bat *Lasiurus cinereus*	—/ WBWG MEDIUM	Habitats suitable for bearing young include all woodlands and forests with medium to large-size trees and dense foliage. Generally, roosts in dense foliage of medium to large trees and requires water.	**Low.** Large trees adjacent the basins provide potential roosting and foraging habitat for the species. There are four CNDDB records within five miles of the BSA (CNDDB 2022).
Western yellow bat *Lasiurus xanthinus*	—/SSC/WBWG HIGH	Found in valley foothill riparian, desert riparian, desert wash and palm oasis habitats. Roosts in trees, particularly palms, forages over water and among trees.	**Low.** Large trees, particularly palm trees adjacent the SLRC provide potential roosting habitat. The basins provide potential foraging habitat for the species. There are four CNDDB records within five miles of the BSA (CNDDB 2022).

SOURCE: CNDDB 2021

KEY:

SSC = Species of Special Concern (CDFW); WBWG (Western Bat Working Group) MEDIUM = Medium designation indicates a level of concern that should warrant closer evaluation, more research, and conservation actions; WBWG HIGH = High designation represents those species considered the highest priority for funding, planning, and conservation actions

One additional special-status wildlife species, mountain lion (*Puma concolor*), although not identified in CNDDB, CDFW or USFWS queries, has been identified as potentially occurring nearby based on data from National Park Service (NPS) (NPS 2022). The Southern California/Central Coast evolutionarily significant unit (ESU) has proposed the mountain lion as a threatened or endangered candidate species under CESA, as defined in Section 2068 of the FGC. This candidacy is under review by the CDFW. Mountain lion is well-documented within the Santa Monica Mountains, based on tracking studies conducted by the NPS. Mountain lion's primary prey is mule deer, and mountain lion seasonal movements often follow deer migration. Mule deer comprise up to 80% of a mountain lion's diet but other prey species may include coyotes, raccoons, rabbits, livestock or pets in urban areas. Mountain lions often make their dens for rearing young in natural cavities such as caves and sometimes in thickets. Mountain lions prefer vegetated ridgetops and stream courses as travel corridors and hunting routes. Mountain lions select habitats with dense understory vegetation, such as riparian woodlands and chaparral, and adequate stalking cover to allow for successful hunting. None of these habitats exist on the Project site. A single mountain lion has been documented numerous times since 2012 as living in Griffith Park which is located approximately 1.4 miles to the northwest of the Project site. Specifically, the mountain lion known as P-022 has made excursions within the urbanized residential areas surrounding Griffith Park. However, the species is not expected to occur within the Project site in spite of being documented within the Silver Lake area by the NPS (NPS 2022) due to the lack of the necessary habitat requirements for the species. In addition, the proposed Project is situated within a busy and established residential community. The site lacks suitable vegetation, stream courses or natural cavities to provide suitable foraging, den sites, or as a movement corridor. Due to the Project site's densely urbanized location, lack of suitable habitat and lack of viable wildlife corridor, it is not expected that the mountain lion would utilize the project site. However, occasional visitations do occur and some mountain lion sightings have been made in the vicinity in recent years.[2] No evidence of mountain lions, mule deer, or active or former mountain lion natal dens were observed during the general biological survey.

Crotch's Bumble Bee

Crotch's bumble bee is a state candidate endangered species. The species prefers grassland and sage shrubland habitats and relies on milkweeds (*Asclepias* sp.) and sages (*Salvia* sp.) for food. There are limited food source plants available within the Community Restoration Area. There are six CNDDB records with the most recent occurring in 2020 located at Occidental College approximately three miles east of the BSA. (CNDDB 2022).

Western Mastiff Bat

Western mastiff bat is a State species of special concern and a WBWG species ranked as High. WBWG ranked High species are those considered the highest priority for funding, planning, and conservation actions. Commonly associated vegetation includes large trees and palm tree species used for roosting. Suitable woodland habitat and palm trees are present within multiple portions

[2] https://www.latimes.com/california/story/2022-03-26/mountain-lion-believed-to-be-p-22-is-seen-roaming-in-silver-lake-neighborhood

of the BSA. There are four CNDDB records located within five miles of the BSA with the most recent being from over 30 years ago in 1991 (CNDDB 2022).

Hoary Bat

Hoary bat is a Western Bat Working Group (WBWG) species ranked as Medium. WBWG ranked Medium species are those that indicate a level of concern that should warrant closer evaluation and research. The species prefers medium to large-sized trees with dense foliage to roost in and nearby bodies of water to forage. Suitable woodland habitat is present within multiple portions of the BSA. There are four CNDDB records for the species within five miles of the BSA. The most recent CNDDB record is from 30 years ago in 1992, located 0.5 miles to the northwest of the BSA along Monon Street (CNDDB 2022).

Western Yellow Bat

Western yellow bat is a State species of special concern and a WBWG species ranked as High. WBWG ranked High species are those considered the highest priority for funding, planning, and conservation actions. Commonly associated vegetation includes large trees and palm tree species near bodies of water for foraging. Suitable woodland habitat and palm trees are present within multiple portions of the BSA. There is a single CNDDB record dated over 35 years ago in 1984, located within five miles of the BSA (CNDDB 2022).

Monarch Butterfly

Monarch butterfly is a State Rank S2S3 species. Commonly associated vegetation includes large wind-protected stands of non-native eucalyptus (*Eucalyptus* sp.) trees located near the California coastline. The species uses these stands of trees as over-wintering roost sites on their migration. They additionally will use other tree species including pine (*Pinus* sp.) and cypress (*Cupressus* sp.) trees. Within the BSA, suitable habitat exists within all of the semi-natural woodlands located at multiple locations within the SLRC. There are no CNDDB records within five miles of the BSA (CNDDB 2022).

4.6.3 Sensitive Natural Communities

Sensitive natural communities are those that are considered by the CDFW to be imperiled due to their decline in the region and/or their ability to support special-status plant and/or wildlife species. These communities include those that, if eliminated or substantially degraded, would sustain a significant adverse impact as defined under CEQA Section 15002(g). Sensitive natural communities are important ecologically because their degradation and destruction could threaten populations of dependent plant and wildlife species and significantly reduce the regional distribution and viability of the community. Loss of sensitive natural communities also can remove or reduce important ecosystem functions, such as water filtration by wetlands or bank stabilization by riparian woodlands.

The nine-quadrangle CNDDB search yielded eight sensitive natural communities: California Walnut Woodland, Riversidian Alluvial Fan Sage Scrub, Southern Coast Live Oak Riparian Forest, Southern Cottonwood Willow Riparian Forest, Southern Coastal Salt Marsh, Southern Dune Scrub, Sycamore Alder Riparian Woodland, and Walnut Forest. Consistent with the 2019 GPA report and the site visit that was conducted for the proposed Project, none of these natural communities occur within the BSA.

4.6.4 Critical Habitat

Under FESA the U.S. Fish and Wildlife Service (USFWS) and National Marine Fisheries Service (NMFS) are required to designate Critical Habitat for endangered and threatened species. Critical Habitat is defined as areas of land, water, and air space containing the physical and biological features essential for the survival and recovery of endangered and threatened species. Designated Critical Habitat includes sites for breeding and rearing, movement or migration, feeding, roosting, cover, and shelter. Designated Critical Habitats require special management and protection of existing resources, including water quality and quantity, host animals and plants, food availability, pollinators, sunlight, and specific soil types. Critical Habitat delineates all suitable habitat, occupied or not, essential to the survival and recovery of the species. No USFWS-Designated or NMFS Critical Habitat is located within 10 miles of the BSA.

4.7 Aquatic Resources

A formal jurisdictional waters delineation was conducted concurrently with the biological field assessment. All aquatic features within the aquatic resources study area (Project site and 100-foot buffer) were analyzed in the field to determine whether each may be considered wetland or non-wetland ("other") waters of the U.S., waters of the State, and/or FGC Section 1600 resources. Aquatic resources delineated within the survey area include the Ivanhoe Reservoir and Silver Lake Reservoir, which are described below, summarized in **Table 4,** *Aquatic Resources within the Survey Area*, and depicted as Open Water in **Figure 4**.

TABLE 4
AQUATIC RESOURCES WITHIN THE SURVEY AREA

Aquatic Feature	Cowardin Type	Dominant Vegetation/ Land Cover Type	OHWM (feet)	Linear Feet	Acres
Ivanhoe Reservoir	Lacustrine Permanently Flooded	Open Water	415–620	560	7.58
Silver Lake Reservoir	Lacustrine Permanently Flooded	Open Water	605–1,350	3,335	69.35
TOTAL ACREAGE					**76.93**

Ivanhoe Reservoir and Silver Lake Reservoir are both constructed, well-fed reservoirs with natural bottoms and concrete side slopes. NWI categorizes these reservoirs as permanently flooded lakes (USFWS 2022c). The reservoirs are connected by a spillway located on the south end of Ivanhoe Reservoir and north end of Silver Lake Reservoir. There is an overflow located on the west side of Silver Lake Reservoir that releases water to the City's stormwater system if the reservoirs reach 454 feet in elevation.

Based on the results of the aquatic resources delineation and the jurisdictional analysis, it was determined that both reservoir's 76.93 acres of open water are considered "other" (non-wetland) waters of the State and FGC 1600 resources. No waters of the U.S. were identified during the aquatic resources delineation.

4.8 Wildlife Movement

Effective wildlife movement is essential for dispersal, genetic exchange, migration, foraging, and breeding. Migration of wildlife either seasonally or in response to resource availability is vital for survival in virtually all ecosystems. Migration corridors are linkages between large open space areas. Top tier predators, mezzo predators, and prey species alike utilize migration corridors for travel and refuge between open space areas, as well as for wintering and breeding grounds. Some migration corridors are created naturally by topography and have been used by wildlife for hundreds or thousands of years, and some have been constructed by humans to mitigate for the loss of existing natural corridors, such as bridge crossings, underpasses, and culverts. Natural features commonly utilized for local wildlife movement and migration include creeks, rivers, canyons, and valleys, because these low-lying riparian areas are generally flat and include an over story of vegetation that provides shelter from predators. Functional wildlife movement corridors are especially important in highly fragmented habitat, such as urbanized areas. Wildlife movement corridors are generally used by terrestrial animals, although they may also be important for aquatic species and avian dispersal.

The BSA is located within the urbanized area of the Los Angeles Basin that is fully developed with only fragmented vegetated areas. The BSA primarily hosts urbanized wildlife though it does provide habitat for a variety of native birds, some migratory. However, the BSA does not serve as a contiguous regional corridor between two larger stands of habitat.

The BSA supports migratory birds that fly through the Los Angeles Basin. The Migratory Bird Treaty Act (MBTA) protects migratory birds including nests and foraging habitat. Many avian species that do not have any state of federal special status are still protected under the MBTA and the California Fish and Game Code.

4.9 Protected Trees

The BSA was surveyed for trees protected and/or managed under the City Tree Ordinance, RAP Tree Policy, and BSS; the tree survey area is depicted in **Figure 6**. This analysis related to tree and shrub impacts of this BTR is summarized from the *Silver Lake Reservoir Complex Master Plan Project, Protected Tree Report* included as **Appendix E,** the *Silver Lake Reservoir Complex Master Plan Project, Park and Street Tree Inventory Results Report* included as **Appendix F**.



SOURCE: Nearmap, 2021; ESA, 2022

Silver Lake Reservoir Complex Master Plan Project

Figure 6
Tree Survey Area

ESA

A total of 47 trees protected under the City Tree Ordinance consisting of four species were recorded within the Project site (see **Table 5,** *City Tree Ordinance Trees within the Biological Study Area***, Figures 7a through 7c,** *City Tree Ordinance Trees*, and refer to the Protected Tree Report included as **Appendix E**).

TABLE 5
CITY ORDINANCE TREES WITHIN THE BIOLOGICAL STUDY AREA


Tree Species (Common Name)	Number of Trees Observed
Coast live oak	23
Mexican elderberry	6
Southern California black walnut	8
Toyon	10
TOTAL TREES	**47**

A total of 254 RAP and 108 BSS street trees consisting of 50 species were inventoried within the Project site (see **Table 6,** *RAP and BSS Trees within the Biological Study Area*, **Figures 8a through 8g,** *RAP and BSS Trees*, and refer to the Park and Street Tree Inventory Results Report included as **Appendix F**).

TABLE 6
RAP AND BSS TREES WITHIN THE BIOLOGICAL STUDY AREA

Protected Tree Species (Common Name)	Number of RAP Trees Observed	Number of BSS Trees Observed	Total Number of Trees per Species
African sumac	4	0	4
Aleppo pine	12	0	12
American sweetgum	8	0	8
Armenian plum	1	0	1
Australian willow	0	43	43
Black acacia	2	0	2
Black locust	10	0	10
Blue gum	14	2	16
Brazilian pepper tree	1	0	1
Camphor	0	15	15
Canary Island Date palm	4	0	4
Canary Island pine	12	2	14
Carob	5	2	7
Carrotwood	3	0	3
Chilean pepper tree	22	0	22
Chinese elm	1	0	1
Chinese flame tree	0	18	18
Chinese pistache	0	2	2
Chitalpa	1	0	1

Protected Tree Species (Common Name)	Number of RAP Trees Observed	Number of BSS Trees Observed	Total Number of Trees per Species
Coast live oak	3	2	5
Coastal redwood	0	1	1
Deodar	32	8	40
Eastern redbud	8	0	8
Fern pine	2	0	2
Foothill pine	2	0	2
Golden wattle	3	0	3
Holly leaf cherry	2	0	2
Holly oak	1	0	1
Honey locust	4	0	4
Indian laurel	5	0	5
Ironwood	3	0	3
Jacaranda	9	9	18
Koda tree	9	0	9
Lemonade berry	1	0	1
London plane	10	0	10
Mexican elderberry	3	0	3
Mexican fan palm	3	0	3
Olive	2	0	2
Pink trumpet tree	3	0	3
Pittosporum	1	0	1
Red ironbark	6	0	6
Red river gum	3	0	3
Silk oak	1	0	1
Southern California black walnut	6	0	6
Southern live oak	1	0	1
Stone pine	8	3	11
Toyon	1	0	1
Western redbud	4	0	4
Western sycamore	17	0	17
Wild lilac	1	0	1
TOTAL NUMBER OF TREES PER CLASSIFICATION	**254**	**107**	**361**

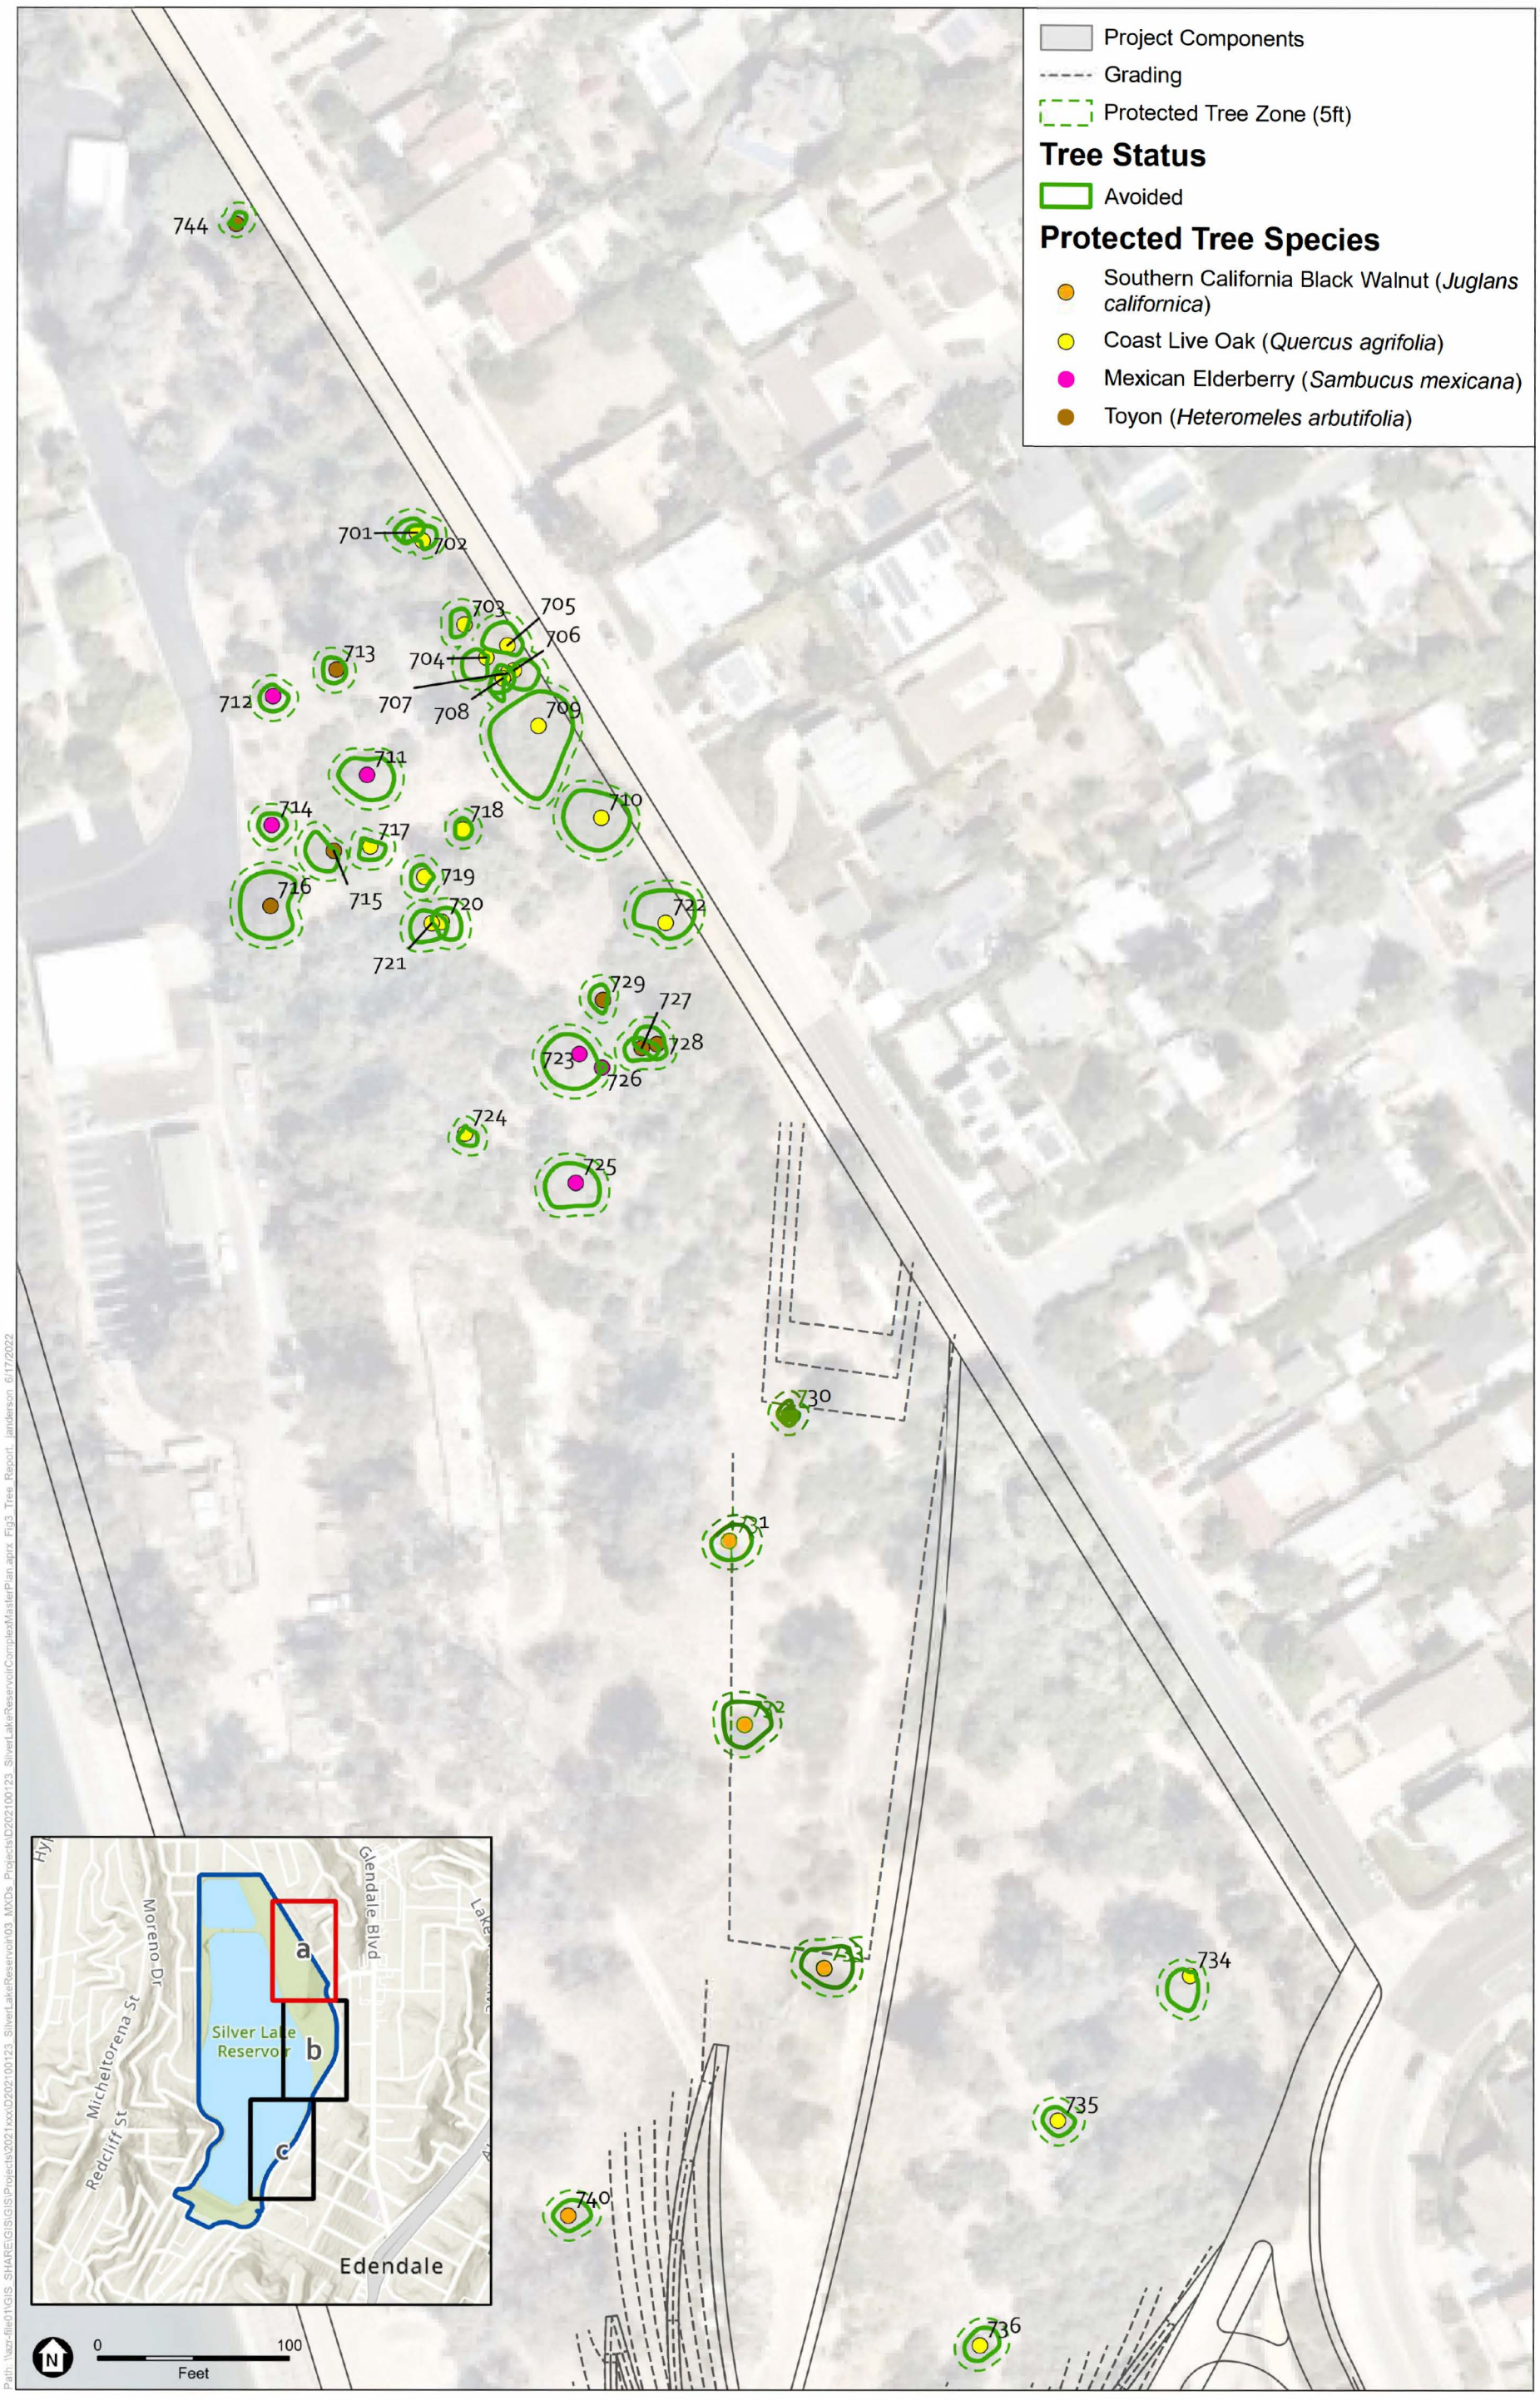

SOURCE: ESA, 2021

Silver Lake Reservoir Complex Master Plan Project

Figure 7a
City Tree Ordinance Trees

ESA



SOURCE: ESA, 2021

Silver Lake Reservoir Complex Master Plan Project

Figure 7b
City Tree Ordinance Trees

ESA

Project Components

Protected Tree Zone (5ft)

Tree Status

Avoided

Protected Tree Species

Southern California Black Walnut (*Juglans californica*)


Coast Live Oak (*Quercus agrifolia*)

747

746

745

0 100 Feet

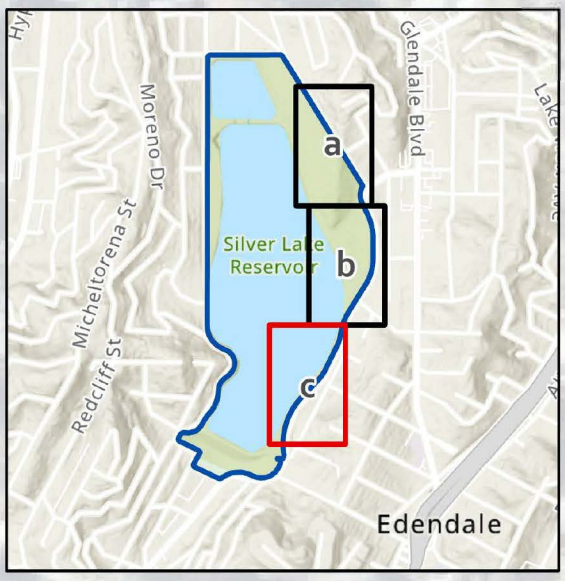


Path: \\azr-file01\GIS_SHARE\GIS\GIS\Projects\2021xxx\D202100123_SilverLakeReservoir\03_MXDs_Projects\D202100123_SilverLakeReservoirComplexMasterPlan.aprx Fig3_Tree_Report, landerson 6/17/2022

SOURCE: ESA, 2021

Silver Lake Reservoir Complex Master Plan Project

Figure 7c
City Tree Ordinance Trees

ESA

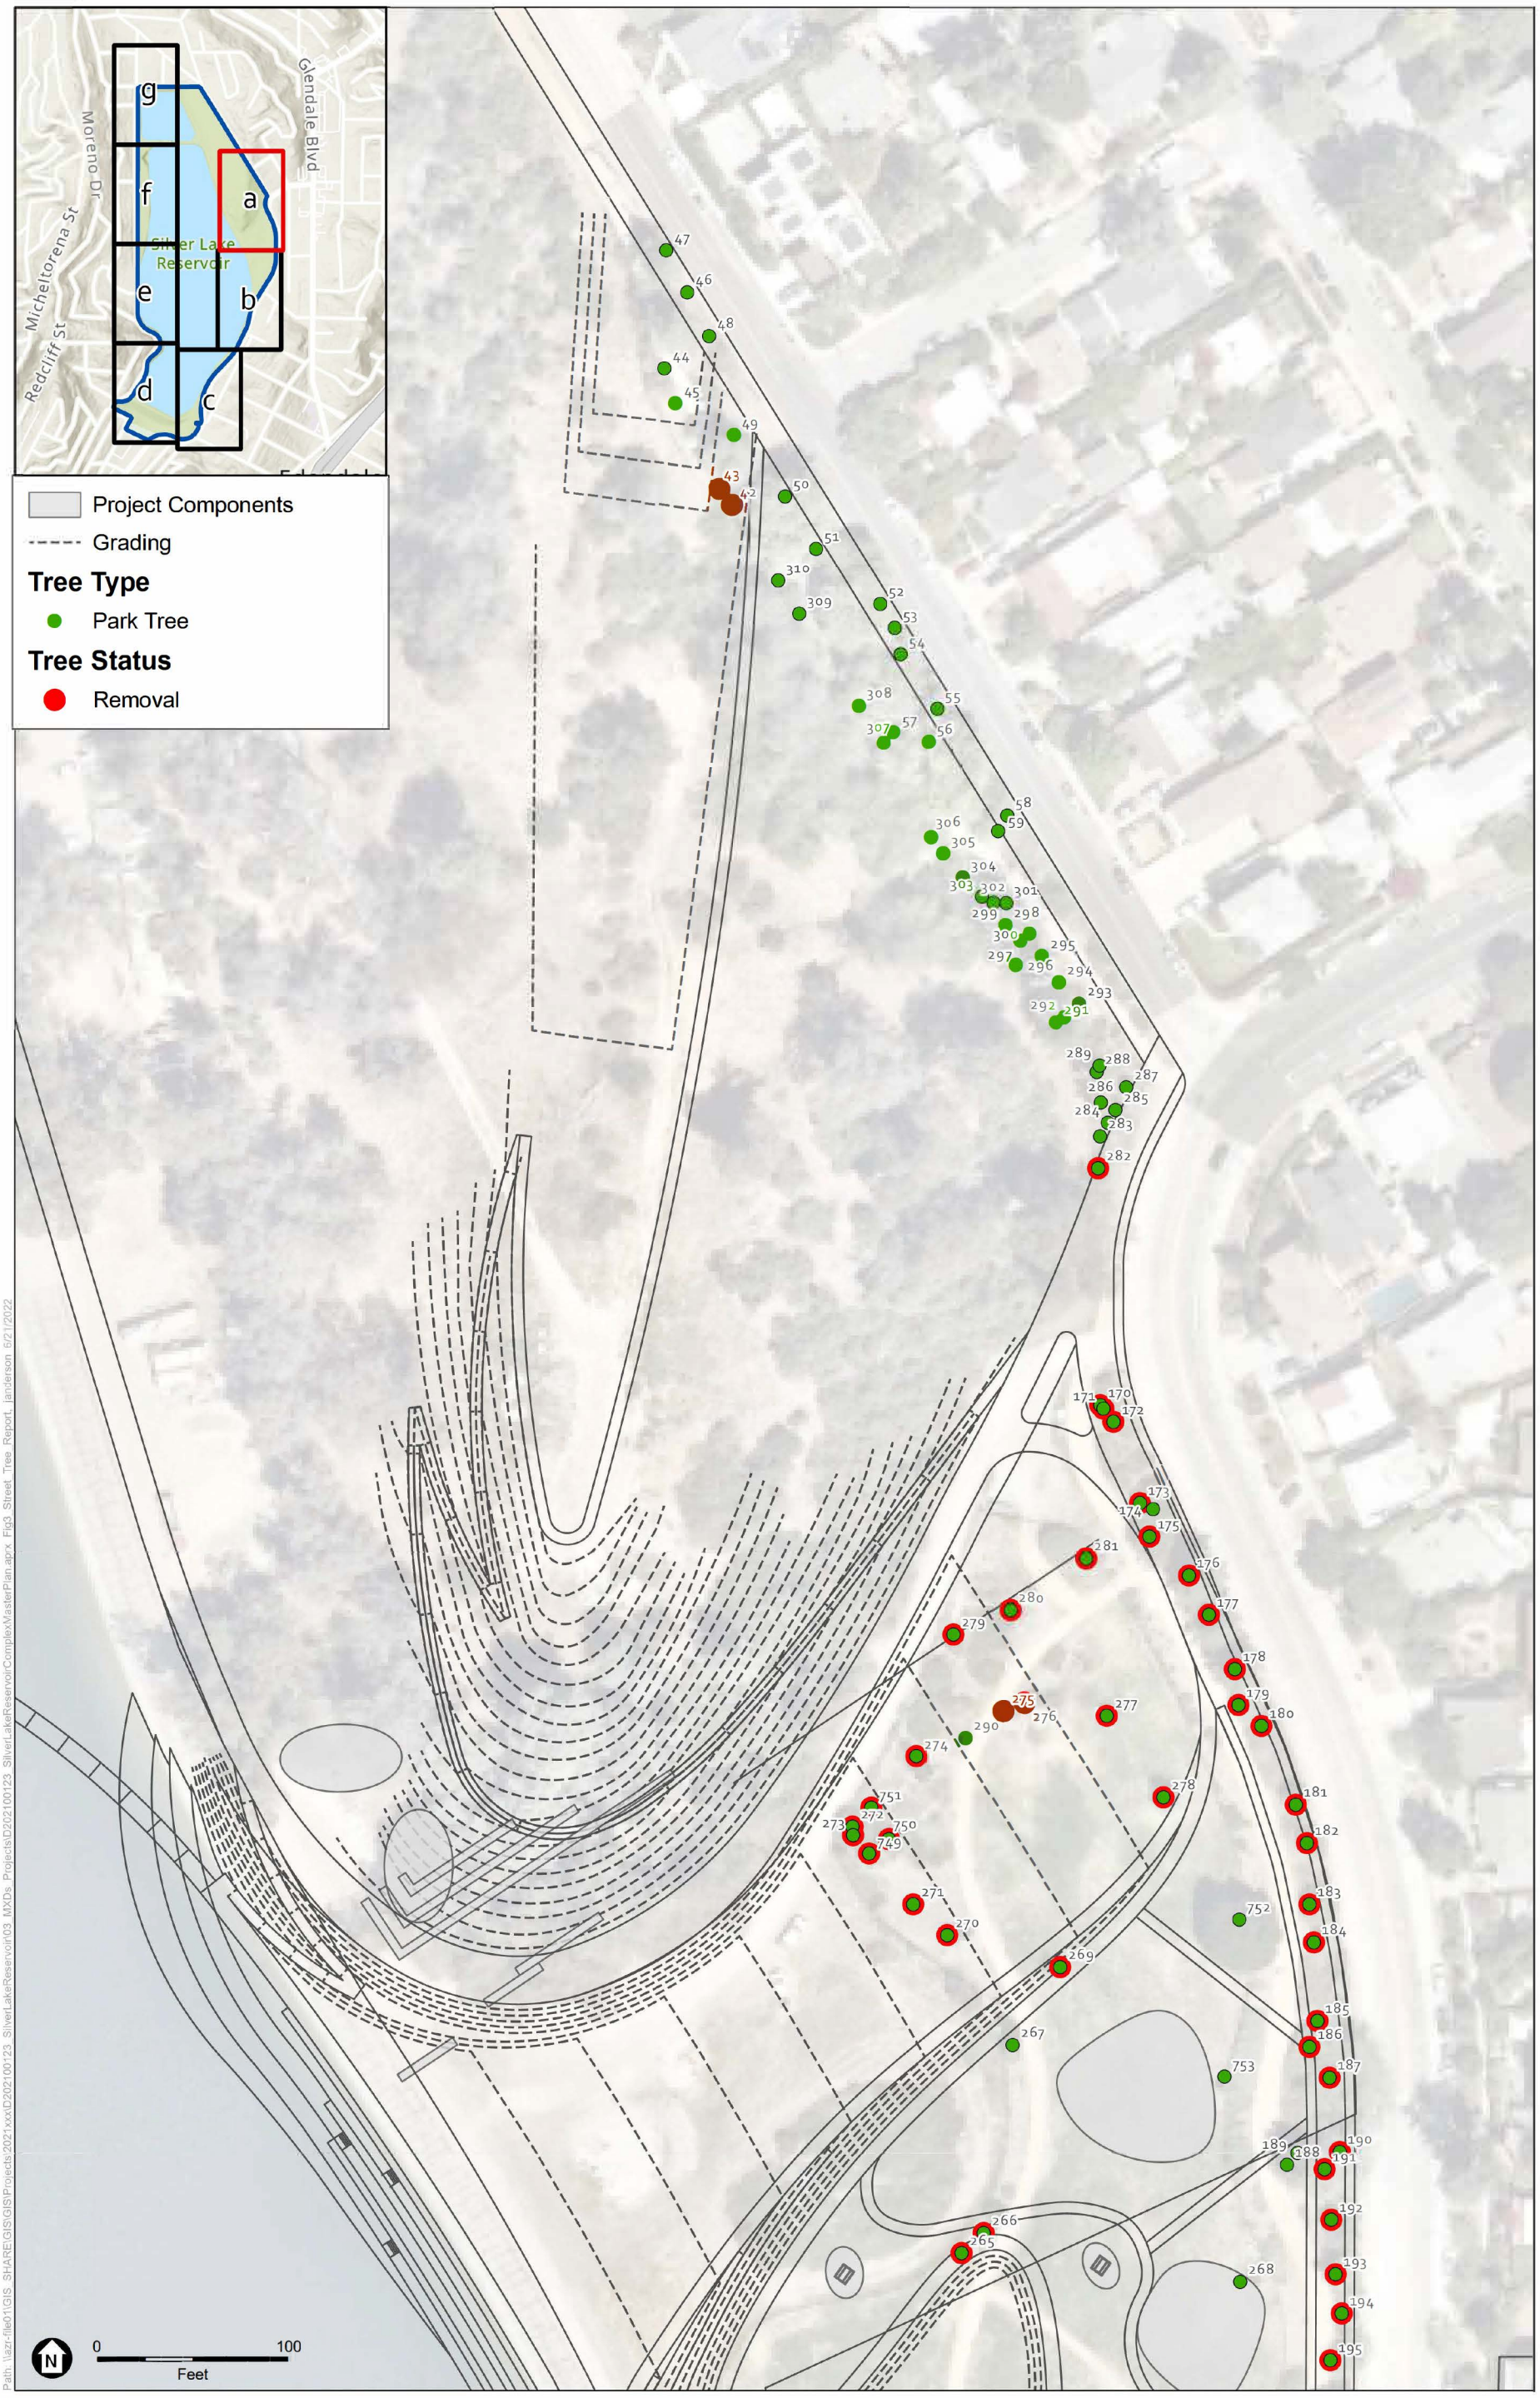


SOURCE: ESA, 2021

Silver Lake Reservoir Complex Master Plan Project

Figure 8a
RAP and BSS Trees

ESA

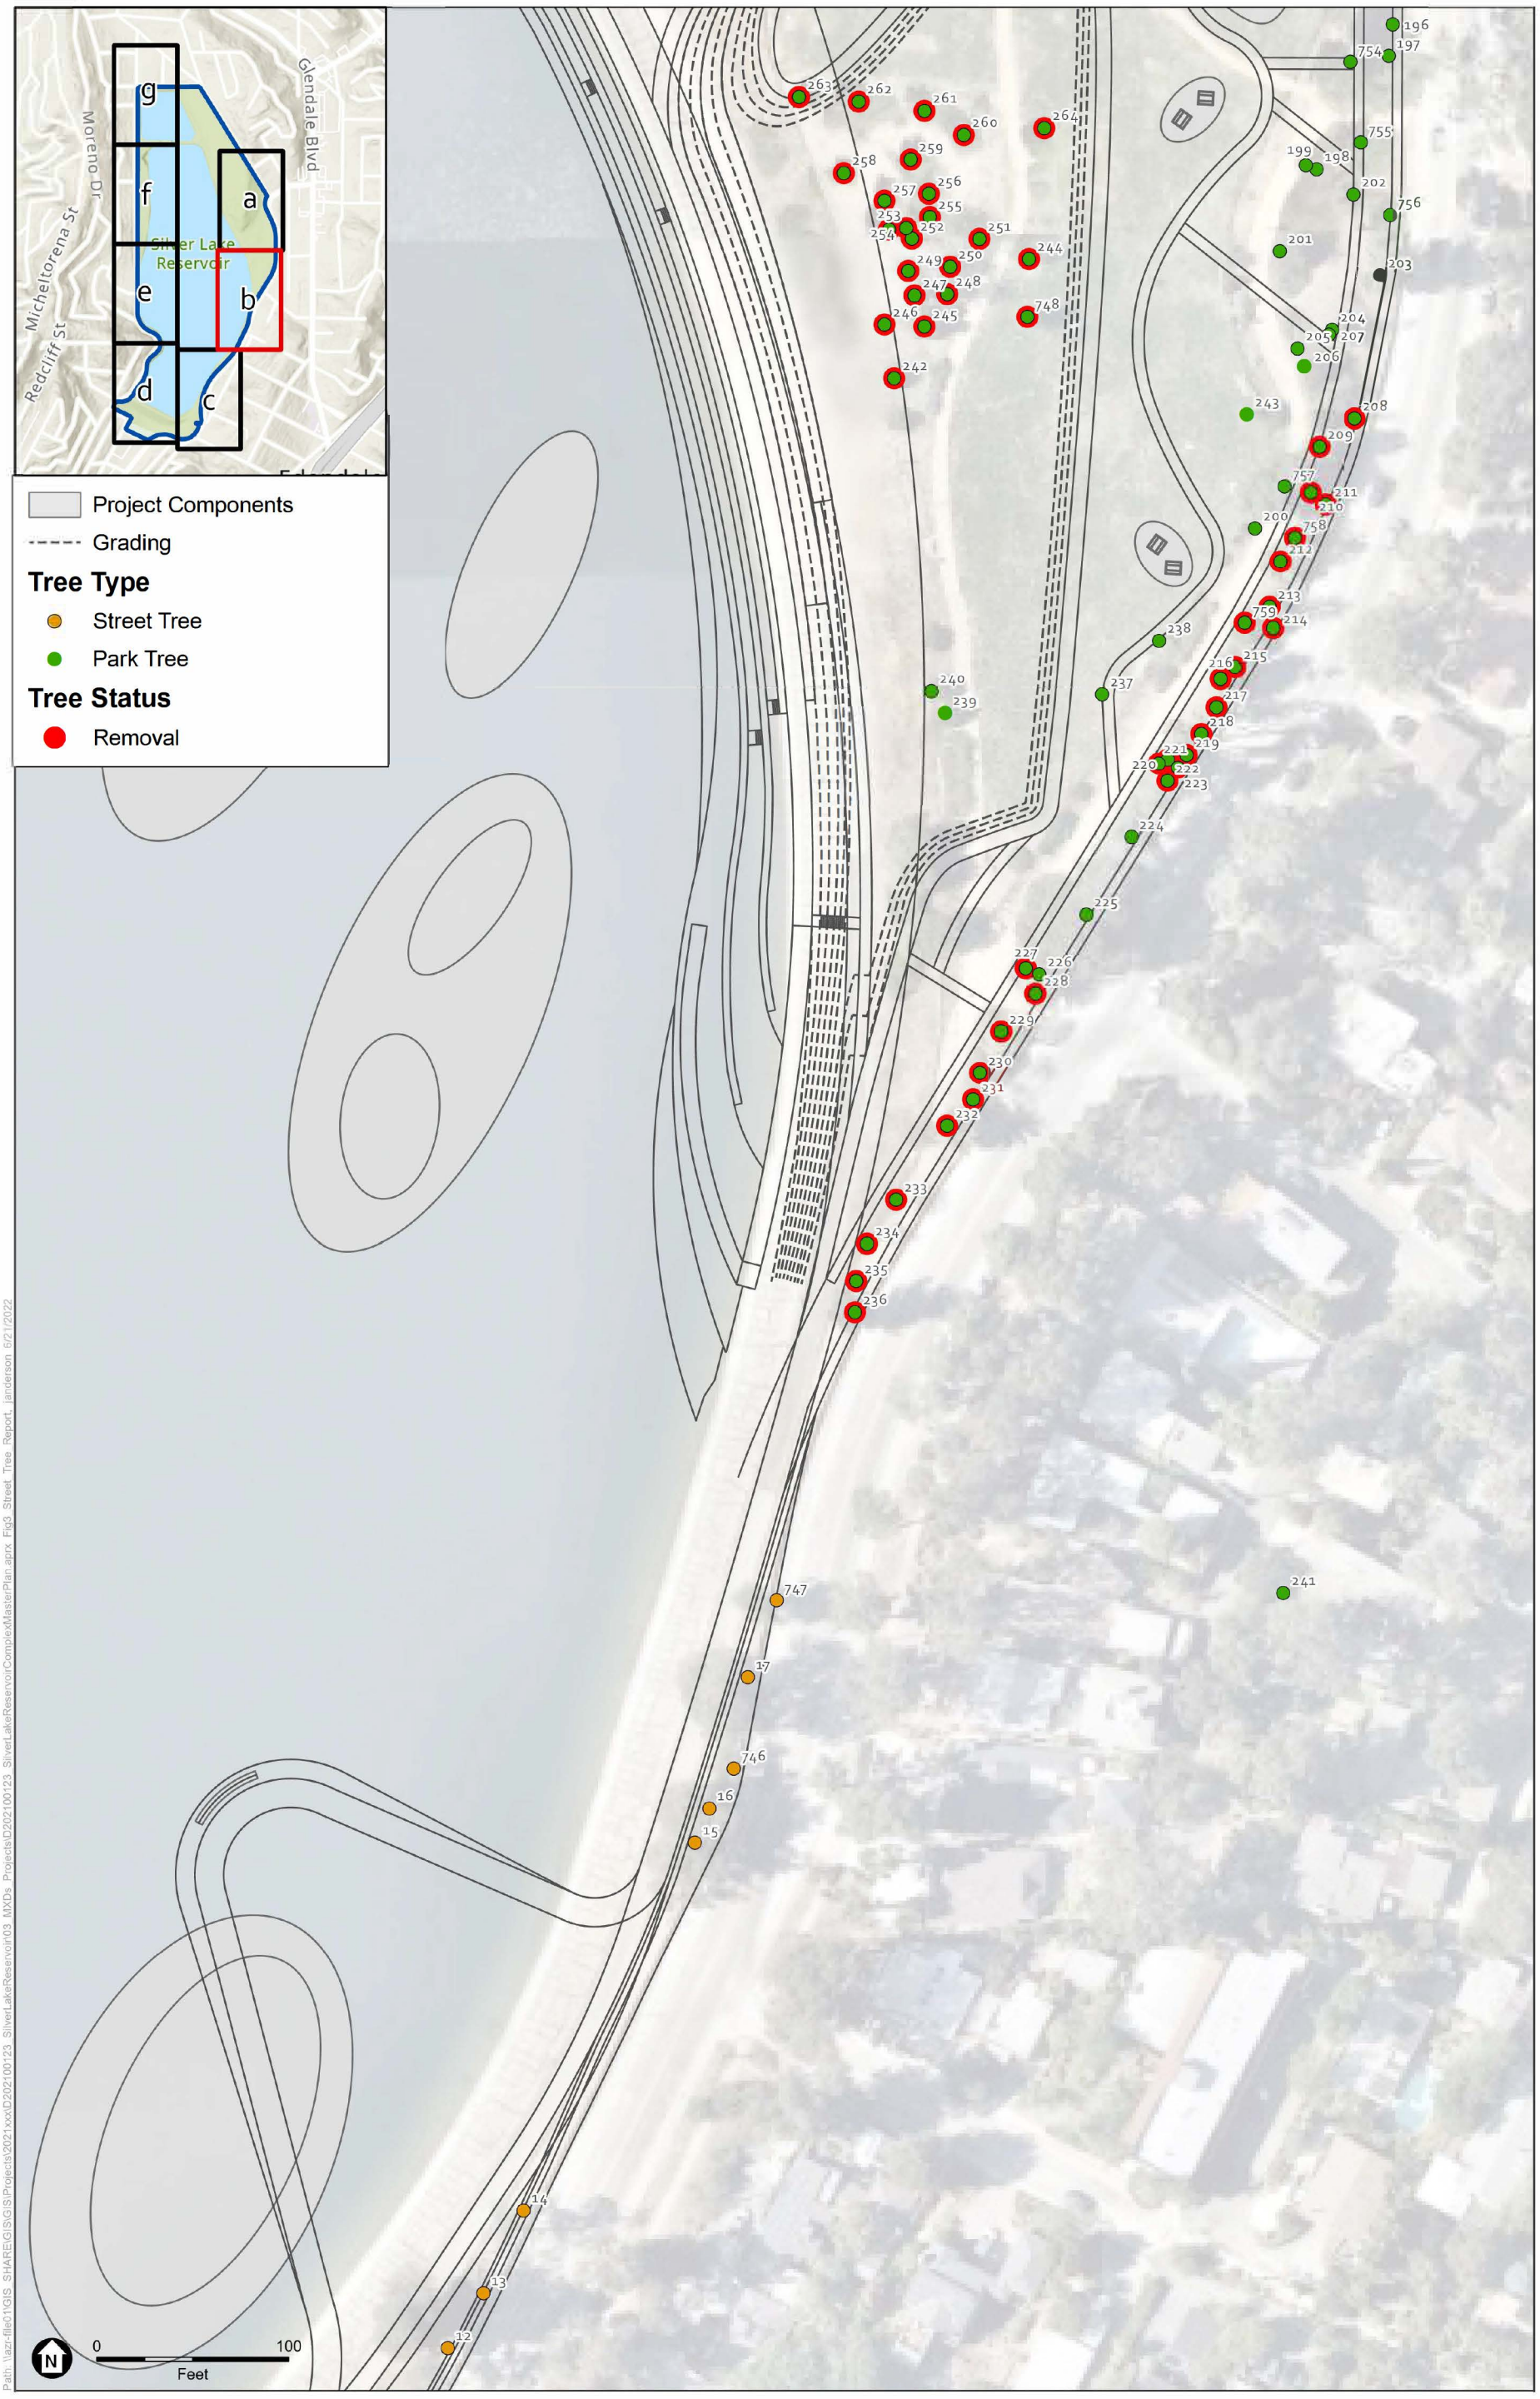

SOURCE: ESA, 2021

Silver Lake Reservoir Complex Master Plan Project

Figure 8b
RAP and BSS Trees

ESA




SOURCE: ESA, 2021

Silver Lake Reservoir Complex Master Plan Project

Figure 8c
RAP and BSS Trees

ESA

Path: \\az-file01\GIS_SHARE\GIS\GIS\Projects\2021xxx\D2021001 23_SilverLakeReservoir\03_MXDs_Projects\D2021001 23_SilverLakeReservoirComplexMasterPlan.aprx Fig3_Street_Tree_Report, janderson, 6/21/2022

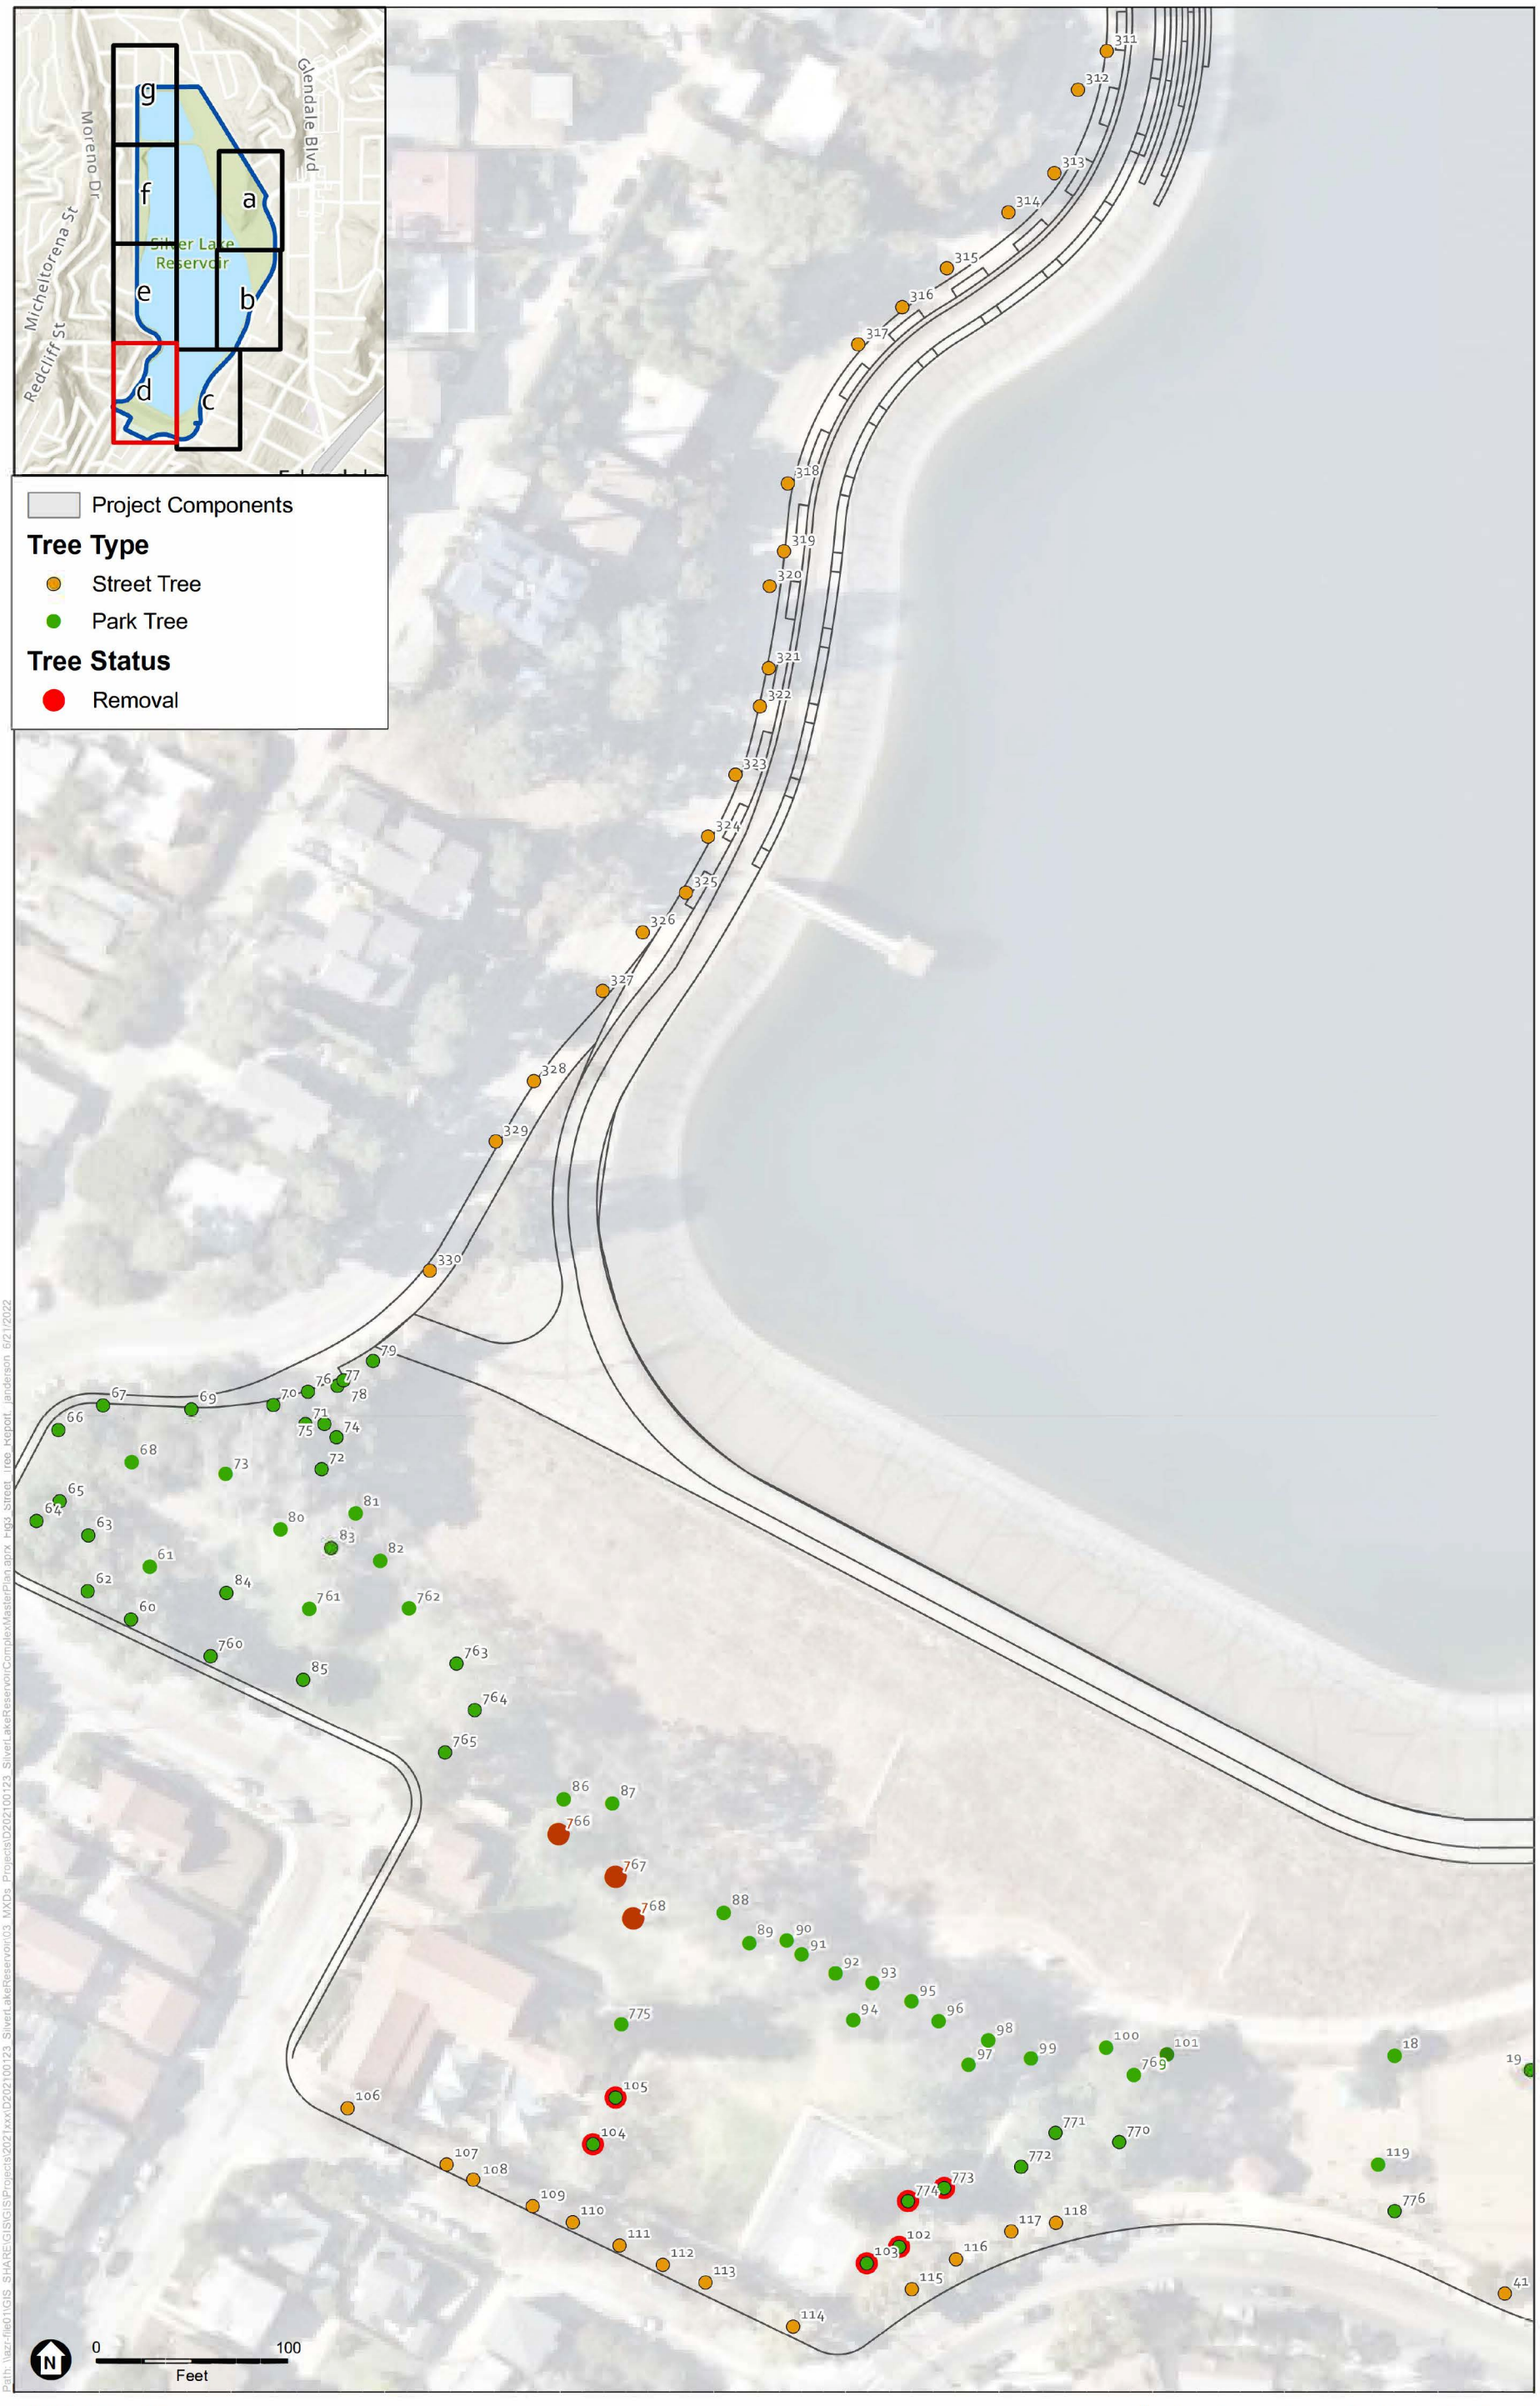
Project Components
Tree Type
Street Tree
Park Tree
Tree Status
Removal
Moreno Dr
Micheltorena St
Redcliff St
Glendale Blvd
Silver Lake Reservoir
a
b
c
d
e
f
g
0
100
Feet
N
SOURCE: ESA, 2021
Silver Lake Reservoir Complex Master Plan Project
Figure 8d
RAP and BSS Trees
ESA



SOURCE: ESA, 2021

Silver Lake Reservoir Complex Master Plan Project

Figure 8e
RAP and BSS Trees

ESA

Path: \\azr-file01\GIS_SHARE\GIS\GIS\Projects\2021\xxx\D2021100123_SilverLakeReservoir\03_MXDs_Projects\D2021100123_SilverLakeReservoirComplexMasterPlan.aprx Fig3_Street_Tree_Report_jlanderson 6/21/2022



SOURCE: ESA, 2021

Silver Lake Reservoir Complex Master Plan Project

Figure 8f
RAP and BSS Trees

ESA



SOURCE: ESA, 2021

Silver Lake Reservoir Complex Master Plan Project

Figure 8g
RAP and BSS Trees

ESA

CHAPTER 5
Project Impacts and Avoidance, Minimization, and Mitigation

An analysis of potential Project impacts to biological resources and corresponding recommendations for avoidance, minimization, and mitigation are discussed in this chapter. It should be noted that because the overall Project footprint is conceptual at this time (preliminary design), impacts may need to be confirmed upon completion of a more finalized Project design.

5.1 Approach to the Analysis

Generally, impacts may be defined as direct or indirect, and permanent or temporary. Definitions of these impact types are provided below.

- **Direct Impacts:** Any alteration, disturbance, or destruction of biological resources that would result from project-related activities is considered a direct impact. Examples include loss of individual species and/or their associated plant communities, diversion of surface water flows, and encroachment into wetlands. Under the FESA, direct impacts are defined as the immediate impacts of a project on a species or its habitat, including construction noise disturbance, sedimentation, or habitat loss.
- **Indirect Impacts:** As a result of project-related activities, biological resources may also be affected in an indirect manner. Under the FESA, indirect impacts are defined as those impacts that are caused by, or would result from, a proposed project but occur later in time and are reasonably certain to occur (50 CFR. Section 402-02). An example of indirect impacts may include irrigation runoff from a developed area into surrounding natural vegetation. Indirect impacts could also include increased wildfire frequency as a result of power line failures.
- **Temporary Impacts:** Any impacts to biological resources that are considered reversible can be viewed as temporary. Examples include the generation of fugitive dust during construction activities and temporary access or staging areas that will be returned to pre-project conditions.
- **Permanent Impacts:** All impacts that result in the irreversible removal of biological resources are considered permanent. Examples include constructing a building or permanent road on an area with native vegetation, such that the native vegetation is permanent removed and replaced with a developed structure.

5.2 Thresholds of Significance

The significance criteria used to evaluate the proposed Project impacts to biological resources are based on Appendix G of the CEQA Guidelines, along with the City of Los Angeles 2006 CEQA Thresholds. According to Appendix G of the CEQA Guidelines, the proposed Project would have a significant impact if it would:

- Have a substantial adverse effect, either directly or through habitat modifications, on any species identified as a candidate, sensitive, or special status species in local or regional plans, policies, or regulations, or by the CDFW or USFWS.
- Have a substantial adverse effect on any riparian habitat or other sensitive natural community identified in local or regional plans, policies, regulations or by the CDFW or USFWS.
- Have a substantial adverse effect on federally protected wetlands as defined by Section 404 of the Clean Water Act (including, but not limited to, marsh, vernal pool, coastal, etc.) through direct removal, filling, hydrological interruption, or other means.
- Interfere substantially with the movement of any native resident or migratory fish or wildlife species or with established native resident or migratory wildlife corridors, or impede the use of native wildlife nursery sites.
- Conflict with any local policies or ordinances protecting biological resources, such as a tree preservation policy or ordinance.
- Conflict with provisions of an adopted HCP, Natural Community Conservation Plan (NCCP), or other approved local, regional, or state habitat conservation plan.

The City of Los Angeles 2006 CEQA Thresholds Guide holds that the determination of significance shall be made on a case-by-case basis after considering the following factors:

- The loss of individuals, or the reduction of existing habitat, of a state or federal listed endangered, threatened, rare, protected, or candidate species, or a Species of Special Concern or federally listed critical habitat;
- The loss of individuals or the reduction of existing habitat of a locally designated species or a reduction in a locally designated natural habitat or plant community;
- Interference with wildlife movement/migration corridors that may diminish the chances for long-term survival of a sensitive species;
- The alteration of an existing wetland habitat; or
- Interference with habitat such that normal species behaviors are disturbed (e.g., from the introduction of noise, light) to a degree that may diminish the chances for long-term survival of a sensitive species.

Therefore, each impact analysis is evaluated under both Appendix G and the 2006 City of Los Angeles CEQA Thresholds Guidelines, with the thresholds for the City of Los Angeles applied to the relevant Appendix G Thresholds.

5.3 Project Design Features

The following Project Design Features (PDF) would be implemented for the proposed Project.

PDF-BIO-1: Ornamental Native Plants. If the proposed Project impacts native planted species within the Community Restoration Area, including Nevin's barberry, showy island snapdragon, and Coulter's matilija poppy, these species will be replanted onsite at a 1:1 ratio.

PDF BIO-2: Nesting Birds. If construction and vegetation removal is proposed between February 1 and August 31, a qualified biologist shall conduct a pre-construction survey for breeding and nesting birds and raptors 30 days prior to the start of construction, and then weekly, within 300-feet of the construction limits (or to the outer limits of the park area bounded by West Silver Lake Drive, Van Pelt Place, and Silver Lake Boulevard) to determine and map the location and extent of breeding birds that could be affected by the Project. Nesting bird surveys shall be conducted at appropriate nesting times and concentrate on potential roosting or perch sites. Weekly surveys will take place with the last survey being conducted no more than 3 days prior to the initiation of clearance/construction work." If Project activities are delayed or suspended for more than 7 days after the last survey, surveys shall be repeated before work can resume.

If an active nest is located, clearing and construction within appropriate buffers as determined by a qualified biological monitor, shall be postponed until the nest is vacated and juveniles have fledged and when there is no evidence of a second attempt at nesting. Due to the urbanized nature of the Project site, 300-feet for raptors and 150-feet for passerine birds could suffice for nesting bird buffers however it will be at the discretion of the qualified biologist. The buffer zone from the nest shall be established in the field with flagging and stakes. The qualified biologist shall retain the ability to increase buffers if needed to protect the nesting birds. Temporary fencing and signage shall be maintained for the duration of the Project. Construction personnel shall be instructed on the sensitivity of the area and be advised not to work, trespass, or engage in activities that would disturb nesting birds near or inside the buffer. On-site construction monitoring may also be required to ensure that no direct or indirect impacts occur to the active nest. Project activities may encroach into the buffer only at the discretion of the qualified biologist.

PDF-BIO-3: Wildlife Fencing Signage. Interpretive signage will be installed near all wildlife friendly fencing to educate the public on wildlife and habitat sensitivity, and to encourage the public to not enter the restricted areas.

PDF-BIO-4: **Tree Protection Fencing.** Establish tree protection fencing around the tree protection zone (TPZ). This area will be marked and avoided during all construction activities near the protected trees. This area will be kept clear of any construction material, debris, equipment, portable toilets, and foot or equipment traffic. Fencing will be installed prior to construction at the edge of the TPZ and remain in place until the entire project is complete. The fence will be chain link and a minimum of five feet in height.

PDF-BIO-5: **Grading/Trenching in TPZ.** Grading/trenching will be restricted to areas outside the TPZ of the trees. All grubbing and clearing within the TPZ of a tree will be done manually. All soil removal will be done with hand tools, using an air spade or

comparable equipment that will excavate soil without damaging the roots. Jack hammers will not be used to remove the soil. When a root is encountered, soil removal will be done without chipping, marring, or damaging the root bark in any way (damaging the root bark will open up the bark barrier so that disease can enter the tree, allowing rot to develop or fungus to take over, and can result in root death).

PDF-BIO-6: **Avoiding Root Damage.** If tree roots must be cut, cuts will be less than one inch. If any roots over one inch in diameter are damaged, they will be clean-cut with a sharp and sterilized hand tool. Any roots permanently exposed from grading or scraping of topsoil will be cleanly cut just below the new soil grade.

PDF-BIO-7: **Soil Grade.** Soil levels will be returned to the original grade, at which trees' roots were first established. Existing fill soil above that original grade will be removed to the extent possible; no additional fill soil will be placed over the original grade. If soil is filled back to the original grade, compaction will be done manually only (no equipment will be used). Compaction will be done in layers of three to six inches depending on soil structure. No gaps or pockets will remain in the soil.

PDF-BIO-8: **Irrigation.** During construction, trees will only be watered under the guidance of the project arborist. Where it is needed, temporary irrigation (drip, leaking tube, or other) will be installed at intervals throughout the fenced protection zone to allow periodic deep watering during construction. The entire TPZ of the trees will be watered to a soil depth of four feet. This may require slow irrigation for 8-24 hours or more, or may require repeat waterings of shorter duration to promote saturation. The soil will be allowed to dry out completely before watering is repeated. The period between waterings may be a month or more. The project arborist will monitor the protected trees and provide recommendations on the effectiveness and duration of temporary irrigation.

PDF-BIO-9: **Landscaping Around Native Trees.** Landscaping near protected trees will be drought-tolerant only unless trees are already accustomed to current landscape irrigation (to be confirmed by arborist). Irrigation overspray or runoff, as a result of lawn or ornamental irrigation, will be avoided in the TPZ of any protected tree with the noted exception above. All landscaping will be kept away from the trunk of any protected tree by a minimum of two feet.

PDF-BIO-10: **Tree Pest Inspection.** Prior to tree removal, the City will have a certified arborist evaluate the trees to ensure they are free of pests.

PDF-BIO-11: **Development of Pest Management Plan.** If the certified arborist determines trees are impacted by infectious pests or diseases, the City will work with the certified arborist to prepare an Infectious Tree Disease Management Plan or develop a detailed, robust, enforceable, and feasible list of preventative measures. A plan/list will provide measures relevant for each tree pest or disease observed. To avoid the spread of infectious tree pests and diseases, infected trees should not be transported from the Project site without first being treated using best available management practices described Infectious Tree Disease Management Plan or the list of preventative measures.

PDF-BIO-12: **Prevention of Pathogen Spread.** All tree material, especially infected tree material, will be left on site, chipping the material for use as ground cover or mulch. Cleaning and disinfecting pruning and power tools before use will be completed to prevent introducing pathogens from known infested areas, and after use to prevent spread of pathogens to new areas.

PDF-BIO-13: City Tree Ordinance. Any tree or shrub covered under the City Tree Ordinance which may be impacted by proposed Project construction, either through removal or encroachment within the TPZ, shall be replaced with nursery stock at a minimum 4:1 mitigation ratio of like species and 15-gallon in size. The City will work with a certified arborist and/or tree specialist to acquire appropriately sized, locally sourced trees from a local native plant nursery that implements Phytophthora/Clean Nursery Stock protocols. This may reduce the probability of introducing replacement trees contaminated with pests, diseases, and pathogens that could spread and infect native trees or habitats. A certified arborist and/or tree specialist should inspect and potentially quarantine nursery stock before bringing them into the Project site. Replacement tree plantings shall be located in areas protected by the habitat fencing to ensure their protection from the public.

PDF-BIO-14: RAP Tree Policy. Any tree or shrub covered under the RAP Tree Policy which may be impacted by the proposed Project construction, either through removal or encroachment within the TPZ, shall be replaced with nursery stock. The City at a minimum will be required to replace impacted trees at a 1:1 ratio for trunk diameter. The impacted trees' aggregate diameter, measured at DSH (multi-trunk trees are to be measured immediately below the lowest trunk) shall be replaced at an equal or greater rate of caliper of new trees. Each one-inch DSH of existing tree shall be replaced with a minimum one-inch caliper new tree.

5.4 Analysis of Potential Project Impacts

5.4.1 Species Impacts

Impact 3.4-1: Would the proposed Project have a substantial adverse effect, either directly or through habitat modifications, on any species identified as a candidate, sensitive, or special-status species in local or regional plans, policies, or regulations, or by the CDFW or USFWS?

Construction

Special-Status Plants

Three special-status plant species have been ornamentally planted in the Community Restoration Area including Nevin's barberry, showy island snapdragon, and Coulter's matilija poppy. These species are common horticulturally used native plants in Southern California gardens. Mitigation is not typically required for impacts to these species as they are not naturally occurring. However, as outlined by **PDF-BIO-1**, these species will be planted in-kind at a 1:1 ratio within the Project site as appropriate with no loss of habitat value.

As no USFWS-Designated Critical Habitat for plants occurs within the Project site, no impacts to USFWS-Designated Critical Habitat for rare plants would occur. No other special-status plant species have the potential to naturally occur within Project site. Impacts to other special-status plants and critical habitat would be considered less than significant.

Special-Status Wildlife

A total of five special-status wildlife species, Crotch's bumble bee, monarch butterfly, hoary bat, western mastiff bat, and western yellow bat, were identified as having a low potential to occur within the BSA. Habitat for these species occurs primarily within the semi-natural woodlands located in the Knoll and Meadow areas.

Direct impacts to special-status species may occur from direct mortality due to construction activity (loss of individuals) and the removal of habitat. While the Project site is located outside of documented overwintering site for monarch butterfly, habitat for the species does occur at the Knoll zone and Eucalyptus Grove. Therefore, potential impacts to monarch butterfly could result from the removal of large eucalyptus and pine tree species. To minimize impacts to suitable habitat resulting from the removal of trees, the proposed Project would include the preparation of a Tree Succession Plan as outlined in Section 2, *Project Description*, to phase the removal of trees in a successional manner to allow for new tree and shrub plantings to mature and provide interim habitat value as the new vegetation designs are implemented over time. The Tree Succession Plan will incorporate native plants into the understory thus providing food sources and habitat for native wildlife including native sages (*Salvia* sp.) and milkweeds (*Asclepias* sp.) which are vital nectar sources for special-status species like Crotch's bumble bee and monarch butterfly respectively. This successional tree removal practice would ensure that nesting and foraging habitat would not be eliminated during the implementation and initial growth periods.

To minimize impacts to biological resources including special-status invertebrates **Mitigation Measure BIO-1** would be implemented to require a preconstruction training for all contractors to note sensitive biological resources on-site. To minimize impacts to special-status invertebrates, **Mitigation Measure BIO-2** would require pre-construction surveys be conducted for crotch's bumble bee and monarch butterfly. If these species are found on site during the surveys, best management practices as described in BIO-4 would be implemented, such as construction area delineation, construction worker speed reductions, and avoidance of host vegetation, to avoid impacts. With implementation of these mitigation measures, impacts to these special-status invertebrates would be reduced to a less than significant level.

Special-status bats including hoary bat, western mastiff bat, and western yellow bat may occur within large trees and skirted palm trees within the Project site. Bat colonies utilizing the site are adapted to living in an urbanized setting with the existing lighting on-site, including the adjacent residential areas and traffic along roads. However, removal of large trees or skirted palm trees, if required, may result in direct bat mortality or disturbance of maternity roosts, and would be considered a significant impact. Mature trees will be removed subject to the Tree Removal Successional Plan which will be implemented over a 15-year period, allowing time for new tree plantings to become established. Additionally, trees can be selectively identified for removal thus

avoiding trees with active roosts. As the new tree plantings mature new roosting habitat will be established over time.

Mitigation Measure BIO-3 would require a preconstruction survey of large trees and skirted palm trees by a qualified biologist, and the implementation of bat protection measures to avoid impacts to the species. With implementation of **Mitigation Measure BIO-3**, impacts to bats would be reduced to a less than significant level.

No USFWS-Designated Critical Habitat occurs within the BSA. No impacts would occur to USFWS-Designated Critical Habitat.

Nesting Birds

The proposed Project would be constructed within the semi-natural woodlands, ornamental landscapes, developed areas, and the open-water basins. These areas can provide suitable nesting habitat for birds, including great blue herons, great horned owls, red-tailed hawks, and red-shouldered hawks. Potential impacts to nesting birds may occur during the general avian nesting season from February 15 to August 31 for songbirds and January 15 to August 31 for raptors during construction. Impacts may include direct mortality to individuals, nests, or eggs, and loss of nesting habitat (i.e., tree removal). Indirect impacts to active nests may occur due to construction noise and vibration.

The proposed Project would not include nighttime construction. In addition, it can be assumed that nesting bird species utilizing the site, are already adapted to living in an urbanized setting with the existing lighting on-site, LADWP current operational activities, as well as from the adjacent residential areas and traffic along roads.

The creation of 23-acres of native habitat including coastal scrub (4-acres) and wetlands (7-acres) will result in a net gain of avian-supporting vegetation. The proposed diverse native habitat including floating islands, will particularly serve as a supportive habitat for many species of wading birds which often nest in woody vegetation that is either submerged or surrounded by water. The habitat islands would be varied in size and set-back from the shoreline approximately 50 feet or more, to offer a variety of protected foraging and nesting spaces for waterfowl and other aquatic species. Additionally, the created upland and coastal scrub areas within the Knoll and Meadow zones will provide foraging and nesting habitat for avian species. Overall, the net gain of the proposed native habitats to be created would outweigh the removal of non-native species and temporary construction activities. Nevertheless, during construction, nesting birds could be impacted if construction occurs during the nesting bird season. **PDF-BIO-2** would require pre-construction nesting bird surveys and the implementation of avoidance measures during construction if nests are found to be active within 300 feet of construction activities or to the outer limits of the park area bounded by West Silver Lake Drive, Van Pelt Place, and Silver Lake Boulevard. With implementation of **PDF-BIO-2**, impacts to nesting birds during construction would be considered less than significant.

Operation

Currently, public use of the proposed Project site occurs primarily within the South Valley, the Meadow and a walking path surrounding the SLRC. The rest of the proposed Project area is off-limits to the public and is part of the LADWP facility. The proposed Project would increase visitorship, including the potential for events that would attract larger groups of people at one time than currently visit the site. Although the proposed Project may attract a higher level of visitorship, operational noise levels and associated human activities would be similar to existing conditions and would not diminish wildlife use including nesting birds or roosting bat species, as the species utilizing the site are adapted to living in an urbanized setting, surrounded by a residential neighborhood. Nighttime events would increase noise, light and general disruption, but these events would be temporary, infrequent and would not result in degraded habitat values. These events would occur at the Meadow, which is an area currently in frequent use by the public. It is anticipated that wildlife utilizing the park would avoid the event areas, which would occur within the more developed portions of the SLRC (e.g., within the Meadow area, which is currently being frequently used by the public). Additionally, the noise analysis (see the **Noise and Vibration Technical Appendix**) found that anticipated amplified sound generated during nighttime events at the Meadow would not exceed recorded ambient noise levels within the rookery sites and nesting habitat located around study area. Ambient noise levels recorded at the southernmost rookery site located northwest and across the reservoir of the Meadow are 63 dBA for 24 hours and 54 dBA between the hours of 10pm to 7am. The analysis found that found that nighttime event amplified sound at the Meadow would be within the range of 47.0 to 48.0 dBA at the southernmost rookery site and decreasing with distance

The proposed Project would include the addition of lighting throughout the proposed Project area as shown on (see Figure 2-8 of the Project Description). New lighting would be added throughout the proposed Project area for safety and to allow the public to use the public park spaces after dark. High impact lighting would only be used at the park facilities in the South Valley, where such lighting already exists. New pathways and walking areas would have lighting to allow for nighttime recreational use and new low-level lighting or accent lighting would be added to the Meadow, Education Center, and the South Valley. The proposed Project was designed to limit lighting within areas with the most habitat value for wildlife species, therefore, no lighting is proposed for secondary paths within habitat areas or in areas such as the Knoll, Ivanhoe Outlook, and the Eucalyptus Grove. All lighting would be shielded and pointed away from the surrounding neighborhood and habitat areas. Therefore, indirect impacts from lighting, noise, and human activity during proposed Project operation would not impact or diminish long-term survival of wildlife species, including nesting birds or roosting bat species, and impacts would be considered less than significant. Additionally, nighttime event noise levels would not exceed recorded ambient noise levels.

The proposed Project would also allow for large, scheduled public events, including outdoor concerts, movie nights, or luncheons, and requiring amplified sound. It is anticipated that approximately 600 visitors would attend such events. These special events would be assumed to occur weekly during the three months of summer vacation (presumably June, July, and August). Allowable event hours would be from noon to 10:00 p.m. The L.A. City Municipal Code

prohibits the use of amplified sound within 500 feet of any residential zone from 10:00 p.m. to 7:00 a.m. (City of LA 2021). These events will be held within the Meadow. The Meadow is currently a high use park area. Nighttime events would increase noise (primarily localized within the Meadow), light and general disruption, but these events would be temporary, infrequent and would not result in degraded habitat values and would be considered less than significant.

A proposed Education Center would be constructed within the Knoll overlooking the Silver Lake Reservoir. The proposed Education Center would include small indoor and outdoor teaching and assembly spaces, including two interior classrooms. Accent lighting would be added to the proposed Education Center (see **Figure 2-8** of the Project Description). The proposed Education Center would be connected directly to the Silver Lake Reservoir via an accessible pathway leading down to a floating dock. This area could provide educational opportunities and/or guided kayak or canoe tours by ecologists. However, no public access to water activities would be allowed, except through guided kayak tours conducted by an ecologist for educational purposes. The impact of the proposed Education Center would be greatly outweighed by the creation of native upland and wetland habitat and would be considered less than significant. New native habitat would enhance habitat values for numerous wildlife species within the Knoll landscaped areas. Additionally, the kayak tour guided by trained ecologists would be temporary, infrequent and would not result in degraded habitat values and would be considered less than significant.

The proposed Project will install low-level habitat fencing to delineate public walkways from the created habitat (see **Figure 2-4** of the Project Description). The fencing would be designed to allow wildlife to jump over or crawl through easily without injury. Interpretive signage will be posted on the fencing to educate the public on the sensitively of wildlife (see **PDF-BIO-12**). Overall, the wildlife-friendly fencing will minimize impacts to habitat from human interference. Nonetheless, habitat areas would be shared with recreational visitors and would be affected by human presence and recreational usage. The SLRC would remain a recreational park within a densely developed urban area. However, as a fundamental project objective, the Project would be designed to substantially increase the acreage and diversity of native habitats within the SLRC in order to enhance wildlife occupation opportunities while minimizing the effect of visitorship on wildlife.

The perimeter chain-link fence which currently surrounds the SLRC, would be removed in phases as different park zones are constructed. Removal of the chain-link perimeter fence will eliminate barriers to wildlife and provide access for larger wildlife to access the water and wetlands areas. Areas with the most habitat value for wildlife such as the Knoll, will be closed at night and off limits to the public. No impacts to wildlife are anticipated from the installation of the proposed wildlife fencing or the removal of the perimeter fence. Overall, operational impacts of the proposed Project to wildlife are considered less than significant.

Mitigation Measures

BIO-1: Pre-Construction Training. Prior to construction, a worker environmental awareness program (WEAP) training will be provided by a qualified biologist/ISA certified arborist to describe biological resources (including protected trees) that could be impacted and summarize the construction BMPs and project design features to be

implemented. The WEAP will include all contractors (including grading, tree removal/pruning, and builders). The meeting shall include a focus on instructing the contractors on tree protection practices including information on the location and marking of protected trees, the necessity of preventing damage, and the discussion of work practices that shall accomplish these tasks. All equipment operators and spotters, assistants, or those directing operators from the ground shall provide written acknowledgement of receiving training.

BIO-2: Preconstruction Surveys and Mitigation for Crotch's Bumble Bee and Monarch Butterfly. Prior to the start of construction activities, the City shall conduct pre-construction surveys for special-status invertebrates, Crotch's bumble bee and monarch butterfly, within 100 feet of construction activities near host plant communities (including nectar plants for Crotch's bumble bee and mature eucalyptus and pines trees for monarch butterfly). The pre-construction surveys shall be conducted 7 days prior the start of construction activities. If any of these species are present or determined to be within 100 feet of construction areas, construction best management practices (BMPs) will be implemented and incorporation of information about these species will be incorporated into the WEAP training to avoid potential impacts to these species. BMPs shall include limiting construction vehicle speeds to 15 miles per hour when operating within 100 feet of the habitat areas, fencing habitat areas using temporary silt fencing, and cleaning up all trash and debris daily. In coordination with the CDFW, additional avoidance measures may be required that include establishing a buffer around the species host plants, large trees, and on-site monitoring dependent on distance from the work area. Construction personnel will be instructed to not directly harm any special-status species on-site by halting activities until the species can move to off-site areas or contact a qualified biologist to move the species out of harm's way.

BIO-3: Special-Status Bats. Prior to construction activities, bat surveys shall be conducted by a qualified bat biologist 7 days prior to the start of construction activities to determine if the special-status hoary bat, western mastiff bat, or western yellow bat could be impacted by proposed Project implementation. If special-status bat species are determined to be present within the proposed Project impact areas and if removal of roosting habitat (mature trees or palm trees) is required, a qualified biologist (a biologist with the ability to identify bat guano and assess habitat suitability) shall inspect the base of trees and palm skirts for guano prior to removal of skirted palm trees (i.e. palm trees with several layers of accumulated dead fronds).

If bats are detected, tree removal shall avoid the bat maternity season (April 1 through August 31). If tree removal cannot avoid the maternity season, bat protection protocols shall be identified and implemented by a qualified bat biologist and approved by CDFW. The protocols may require installation of bat exclusionary devices, followed by up to four weeks of nightly monitoring by a qualified biologist to confirm bats are being excluded without harm until it is determined bats are no longer present. Construction of substitute bat habitat (i.e., bat boxes, artificial tree structures) should take place one-month prior the start of bat exclusion activities. Substitute bat habitat should be in the vicinity of bat-occupied mature trees or palm trees that a qualified biologist has been confirmed that bats are using. Bat boxes manufactured by vendors such as Bat Conservation and Management should be used. The one-month window prior to the start of bat exclusion activities will allow bats sufficient time to acclimate to a new potential roost location. The bat boxes shall be installed in an area that is close to suitable foraging habitat as determined by a qualified bat biologist. Bat boxes should be located on poles 10 to 20

feet off the ground. Additionally, the bat boxes will be oriented to the south or southwest, and the area chosen for the bat boxes must receive sufficient sunlight (at least 6 hours daily) to allow the bat boxes to reach an optimum internal temperature (approximately 80-100°F).

At a minimum monitoring by qualified bat biologist should be required each month during construction and quarterly thereafter until it can be established that the bat box is being utilized. A determination needs to be made of what bat species are using the box. If the boxes are unsuccessful adaptive management measures should be developed in coordination with the CDFW.

Significance Determination

Less than Significant with Mitigation Measures Incorporated

5.4.2 Sensitive Natural Communities

Impact 3.4-2: Would the proposed Project have a substantial adverse effect on any riparian habitat or other sensitive natural community identified in local or regional plans, policies, regulations or by the California Department of Fish and Game or USFWS?

Construction

As noted above, the nine-quad CNDDB search yielded records for eight sensitive natural communities: California Walnut Woodland, Riversidian Alluvial Fan Sage Scrub, Southern Coast Live Oak Riparian Forest, Southern Cottonwood Willow Riparian Forest, Southern Coastal Salt Marsh, Southern Dune Scrub, Sycamore Alder Riparian Woodland, and Walnut Forest. Based on the site visit, none of these natural communities were observed to occur within the BSA. Additionally, the coast live oak and Southern California black walnut trees were observed to not meet the definition of sensitive natural communities listed above. Specifically, two tree species listed above need to be dominant or co-dominant in the tree canopy and attaining 30% to 50% relative cover. Neither of these species acquire that level of dominance or co-dominance as all woodlands present within the project site are dominated by non-native species. The western sycamores located near the Silver Lake Recreation Center do not meet the definition of a sensitive natural community. The western sycamores onsite are planted and share the location with a variety of non-native tree species. Overall, these three native tree species are dispersed throughout the project site and do not constitute native woodlands.

There are no sensitive natural communities located on or immediately adjacent to the proposed Project areas. No reduction in a locally designated natural habitat or plant community would occur. No impact would occur.

Operation

There are no sensitive natural communities located on or immediately adjacent to the proposed Project.

Mitigation Measures

None Required

Significance Determination

No Impact

5.4.3 Wetlands

Impact 3.4-3: Would the proposed Project have a substantial adverse effect on federally protected wetlands as defined by Section 404 of the Clean Water Act (including, but not limited to, marsh, vernal pool, coastal, etc.) through direct removal, filling, hydrological interruption, or other means?

Construction

Based on the results of the field survey habitat assessment and a review of aerial photography (historic and current) and topographic maps, there are no natural drainage features or potentially jurisdictional resources located on or immediately adjacent to the BSA. Additionally, due to unsuitable soils and lack of surface hydrology, no wetlands including federally protected wetlands occur or have the potential to occur within the proposed Project site. Construction would not result in any impacts (including alteration) to State or federally protected waters or wetlands, or to any jurisdictional features that would require mitigation and permitting from USACE, CDFW, or RWQCB. No impact would occur.

Operation

There are no natural drainage features or potentially jurisdictional resources located on or immediately adjacent to the proposed Project therefore no impact would occur from operational use. The proposed Project would include the addition of wetland habitat along the perimeter of the reservoir and through the addition of habitat islands. New wetland habitat would enhance habitat values for numerous wildlife species including migratory avian species. The proposed Project would include the preparation of a Wetland Habitat Maintenance Plan to ensure that habitat values are maintained over time and in periods of drought. No adverse impacts to wetlands would occur.

Mitigation Measures

None Required

Significance Determination

No Impact

5.4.4 Migratory Wildlife Corridors

Impact 3.4-4: Would the proposed Project interfere substantially with the movement of any native resident or migratory fish or wildlife species or with established native resident or migratory wildlife corridors, or impede the use of native wildlife nursery sites?

Construction/Operation

The proposed Project would be located within an urbanized area of the City of Los Angeles and is surrounded by residential development. The proposed Project site is located approximately 0.4 mile southwest of the Los Angeles River, a principal drainage that could be used as a wildlife corridor. The proposed Project site would be located approximately 1.4 miles southeast of the Santa Monica Mountains, which is the closest open space area. The proposed Project is not a designated wildlife movement corridor, would be isolated within a residential neighborhood, and would not function as a wildlife movement corridor within the region.

Ivanhoe and Silver Lake Reservoirs do serve as foraging habitat for migratory avian species including waterfowl and shoreline species. Construction activities to the reservoir would temporarily disrupt avian foraging opportunities. However, these interruptions would be temporary during construction activities associated with the reservoir improvement. In addition, there are two reservoirs located within less than 4 miles of the proposed Project site, Echo Park located less than 1.5 miles to the south and Hollywood Reservoir, located less than 4 miles to the northwest. In addition, once construction is completed, the Project will include creation of 7-acres of wetland habitat including floating islands. The floating islands and shoreline wetland habitat will create habitat underneath them within their below-the-water root zone which is a highly ecologically productive area that attracts fish (which will be introduced as a local prey source) and other aquatic species. These wetlands will provide a net gain in habitat values within the SLRC by increasing habitat diversity, providing predator protection, and providing increased foraging opportunities. Regionally, the created wetlands and the SLRC as a whole will serve as a great attractant and resource for migratory avian species (GPA 2020). The Project would result in less than significant impacts.

Mitigation Measures

None Required

Significance Determination

Less than Significant

5.4.5 Local Policies and Ordinances

Impact 3.4-5: Would the proposed Project conflict with any local policies or ordinances protecting biological resources, such as a tree preservation policy or ordinance?

Construction/Operation

The proposed Project has the potential to result in direct impacts to native shrubs and trees regulated by the City Tree Ordinance, RAP Policy, and the BSS tree permit application. Direct impacts include tree removal and encroachment resulting in the decline and/or death of protected trees. Indirect impacts may result from dust, sedimentation, runoff, soil compaction, and failure to establish tree protection zones. Overall, impact totals presented are based on conceptual disturbance limits and site plans as of the date of this BTR. As such, the actual number of trees subject to direct and indirect impacts may change as the detailed site planning evolves. Indirect impacts may lead to the mortality of protected trees. Actual tree impact numbers may be lower than anticipated and as presented. In addition, the City will work with the design team to minimize tree removal and tree root/canopy encroachment where possible during final design development and during construction activities.

This section includes a discussion of impacts to trees protected under the City Tree Ordinance as well as RAP Tree Policy/BSS Trees per the current project design.

City Tree Ordinance Protected Trees

A total of 47 protected trees and shrubs covered by the City Tree Ordinance were mapped within the proposed Project site, four (including two Southern California black walnut trees and two toyons) of which will require removal to accommodate the currently proposed site plan. A total of approximately 43 protected trees will not be impacted and will be preserved in place (refer to **Figures 7a through 7c** of **Appendix BIO**). Avoiding any disturbance to the tree protection zone (TPZ) of all protected trees is recommended, including grading, trenching, filling (adding soils), or paving within and around the TPZ, and will have the least impact on the protected trees. The TPZ is defined as a zone underneath and immediately outside the canopy of a protected tree. Within the TPZ, construction is likely to affect a tree's health and must be carefully managed. Per City requirements, the TPZ of the trees addressed by this report is the area within fifteen feet of the trunk, or within the dripline and extending five feet beyond the dripline, whichever is greater.[3] The PDFs **PDF-BIO-4 through PDF-BIO-9** would be implemented to avoid/minimize impacts to the 43 trees. Implementation of **Mitigation Measure BIO-1** would include a preconstruction training to contractors noting the location of these 43 trees to be avoided.

Four City Tree Ordinance trees will be removed, including two Southern California black walnut (tree identification numbers 738 and 739 depicted on **Figure 7b**) and two toyons (tree identification numbers 742 and 743 depicted on **Figure 7b**). These four City Tree Ordinance trees are likely naturally occurring given their location within an unmaintained area. As described in **Mitigation Measure BIO-4**, a tree salvage and planting plan would be prepared According to the

[3] The dripline of a protected tree is a line which can be drawn around a tree under the tips of the outermost branches. It is the location where rainwater tends to drip from the tree.

City Tree Ordinance, removal of protected trees will require mitigation at a 4:1 ratio. Based on previous coordination with CDFW, the City understands that CDFW typically requires a higher mitigation rate for native oak trees. As such, the proposed Project **Mitigation Measures BIO-5** requires a higher replacement ratio for impacted native oak trees covered under the City Tree Ordinance and RAP Tree Policy as follows: protected native oak trees less than 12 inches DSH be replaced at 4:1; between 12 and 24 inches DSH be replaced at 5:1; and greater than 24 inches DSH be replaced at 10:1. However, no impacts to native oaks trees protected by the City Tree Ordinance are proposed at this time. A summary of City Tree Ordinance trees that will be impacted is provided in **Table 3.4-7**. To meet the minimal requirements of the City Tree Ordinance, 16 replacement trees would be required for the four that would be removed. Replacement mitigation tree plantings will be installed within the proposed Project site in the currently proposed native upland vegetation planting areas largely within the Knoll and Meadow zones, and along the Promenade. All replacement trees will come from nursery stock.

TABLE 3.4-7
CITY TREE ORDINANCE PROTECTED TREES TO BE REMOVED DURING CONSTRUCTION

Tree Identification Number	Tree Species	Trunk DSH	Cumulative Trunk Diameters	Number of Mitigation Trees
738	Southern California black walnut	3.1, 2.8, 1.7, 1.0	8.6	4
739	Southern California black walnut	4.3, 4.2, 4.2, 3.8, 3.2	19.7	4
742	toyon	4.1, 3.8, 3.1	11	4
743	toyon	2.3, 1.1, 1.0, 1.0, 1.0	6.4	4
TOTAL MITIGATION TREES				**16**

SOURCE: Protected Tree Report (Appendix E)

In order to avoid the spread of pests and diseases, the proposed Project would implement PDFs **PDF-BIO-6 through PDF-BIO-9 to** ensure trees are checked and treated prior to removal from the Project site**.**

RAP and BSS Trees

A total of 362 RAP and BSS street trees have been inventoried within and surrounding the Project site; 105 RAP trees may require removal to accommodate the currently proposed site plan and 149 RAP and 108 BSS trees will not be removed and will be preserved in place. No BSS trees are proposed for removal. The PDFs **PDF-BIO-4 through PDF-BIO-9** would be implemented to avoid/minimize impacts to the149 RAP and 108 BSS trees that will be preserved in place. Implementation of **Mitigation Measure BIO-1** would include a preconstruction training to contractors noting the location of these trees to be avoided.

RAP Tree Policy states that whenever trees are removed, the existing trees' aggregate diameter, measured at DSH (multi-trunk trees are to be measured immediately below the lowest trunk) shall be replaced at an equal or greater rate of caliper of new trees. Each one-inch DSH of existing tree shall be replaced with a minimum one-inch caliper new tree. Replacement trees shall have a minimum caliper of ¼-inch. For example, a single-trunk tree whose DSH is 9 inches may be

replaced with 36 trees of ¼-inch caliper, or with three trees of 3-inch caliper. This replacement ratio should represent a minimum. If the replacement ratio cannot be achieved on an individual project, it should be applied on an area-wide basis. All replacement trees shall be healthy and free of kinked, overgrown, or otherwise defective roots.

In summary, the City will be required to replace 105 trees protected by the RAP Tree Policy at a 1:1 ratio for trunk diameter. Actual number of trees planted for this replacement standard will need to have a sum total of 558 caliper inches to mitigate the removal 558 inches of measured trunk diameters. Of the 105 proposed removal trees protected by RAP Tree Policy, 11 are native species as defined by the City Tree Ordinance. A summary of the 11 native RAP trees that will be impacted and corresponding mitigation ratios is provided in **Table 3.4-8**. RAP Tree Policy requires at least a 4:1 ratio for native species regardless of the caliper requirements stated above. For compliance with the RAP Tree Policy a total of 558 inches of measured trunk diameter consisting of a minimum of 44 native trees would be planted to mitigate the 105 removals.

Additionally, as mentioned the CDFW has recommended higher mitigation ratios for impacted native oak trees with DSH larger than 12 inches to replace the habitat value of native oak tree removal (with mitigation ratios that vary from 4:1, 5:1, and 10:1 based on DSH of removed trees). However, the DSH for the single proposed native oak removal would require the 4:1 mitigation ratio consistent with RAP Tree Policy and would not change the minimum of 44 replacement trees. No larger DSH native oaks are proposed for removal at this time. Therefore, the mitigation shown in **Table 3.4-8** for the proposed removals would be required.

TABLE 3.4-8
NATIVE RAP TREES TO BE REMOVED DURING CONSTRUCTION

Tree Identification Number	Tree Species	Trunk DSH	Cumulative Trunk Diameters[1]	Number of Mitigation Trees
748	coast live oak	6.2	6.2	4
749	Mexican elderberry	3.9, 3.8, 2.6, 2.4, 1.0, 1.0	14.7	4
750	Mexican elderberry	3.1, 2.7, 2.1, 1.2, 1.0	10.1	4
751	toyon	1.9, 1.8, 1.6, 1.7, 1.0, 1.0	9	4
758	Southern California black walnut	9	9	4
759	Southern California black walnut	3.2, 3.1, 3.1, 2.8	12.2	4
766	western sycamore	21	21	4
767	western sycamore	10.9	10.9	4
768	western sycamore	5.2	5.2	4
773	western sycamore	24.7	24.7	4
774	western sycamore	28.5	28.5	4
TOTAL MITIGATION TREES				**44**

SOURCE: Park and Street Tree Inventory Results Report (Appendix F)

[1] Cumulative Trunk Diameters are provided for all trees but are only relevant for the impacted native oak tree (to support determination of the applicable CDFW Mitigation Ratio). All other native trees are not relevant but are provided informationally.

With implementation of **Mitigation Measures BIO-1, BIO-4, and BIO-5** the proposed Project would result in less than significant impacts related to conflicts with any local policies or ordinances protecting biological resources, such as a tree preservation policy or ordinance

Mitigation Measures

BIO-4: Tree Salvage and Replanting Plan. For impacts to trees protected under local policies and ordinances, the City shall prepare and implement a tree salvage and replanting plan. This salvage and replanting plan shall be prepared by a certified arborist familiar with the target species and in compliance with the specifications of the City Tree Ordinance or RAP Tree Policy (dependent on property location). The salvage and replanting plan shall include measures to salvage, replant, and monitor the new trees for a total of 10 years. The replanting plan will specify for planted trees to occur in the most naturalized habitat areas on-site (e.g., the Knoll) to maximize increasing habitat value and establishment success. The replanting plan shall also specify the appropriate spacing of planted trees to accommodate growth horizontally, vertically, and laterally below ground. The plan shall also specify recommended long-term monitoring, maintenance, and inspection until all planted trees survive to produce reproductive structures. Follow up inspections by the project arborist should be conducted after construction is completed for ten years. Preferably, follow up visits should be conducted quarterly during Years 1 and 2, biannually for Years 3 through 5, and annually for Years 6 through 10. More frequent monitoring and/or post-construction steps to improve any trees that are doing poorly should be carried out as recommended by the arborist. The plan will also include a measure to address if observations of stress or potential failure of planted trees occur (e.g., consulting with a certified arborist or tree specialist to provide recommendations so there is no net loss of trees). Any replacement trees that fail will be replaced at 1:1 with 15-gallon tree of like species.

BIO-5: Native Oak Trees. Native oak trees removed as a result of the Project with a trunk at DSH less than 12 inches shall be replaced at a 4:1 ratio, and if the diameter is between 12-24 inches at a 5:1 ratio, and greater than 24 inches at a 10:1 ratio.

Significance Determination

Less than Significant with Mitigation Measures Incorporated

5.4.6 HCP and NCCP

Issue 4: Would the proposed Project conflict with provisions of an adopted HCP, NCCP, or other approved local, regional, or state habitat conservation plan?

Construction/Operation

The proposed Project is not located within the boundaries of an adopted HCP, NCCP, or other approved local, regional, or state habitat conservation plan. No impact would occur from construction or operational use.

Mitigation Measures

None required

Significance Determination

No Impact

This page intentionally left blank

CHAPTER 6
References Cited

AECOM. 2020. *Silver Lake and Ivanhoe Reservoirs Aeration and Circulation System Project, Biological Resources Memorandum*.

American Ornithologists' Union. 1983 (and supplements). *The A.O.U. Check-List of North American Birds*. 6th ed. Allen Press. Lawrence, Kansas.

Baldwin, et al. 2012. *Jepson Manual: Vascular Plants of California*. Second Edition. University of California Press.

Calflora. 2022. *Information on Wild California Plants*.

California Department of Fish and Wildlife (CDFW). 2021a. Natural Communities List. Accessed October 12, 2021. https://nrm.dfg.ca.gov/FileHandler.ashx?DocumentID=153398&inline.

CDFW. 2022b. California Natural Diversity Database (CNDDB) RareFind 5. CDFW's Electronic database, Sacramento, California. Accessed April 21, 2022. https://www.dfg.ca.gov/biogeodata/cnddb.

CDFW. 2022c. Special Animals List. Accessed April 18, 2022. https://nrm.dfg.ca.gov/FileHandler.ashx?DocumentID=109406&inline.

California Invasive Plant Council. 2022. Cal-IPC Inventory. Accessed April 27, 2022. https://www.cal-ipc.org/plants/profiles/.

California Native Plant Society, Rare Plant Program. 2022. Inventory of Rare and Endangered Plants of California (online edition, v8-03 0.39). Accessed October 12, 2021. http://www.rareplants.cnps.org.

City of Los Angeles. 2001. *City of Los Angeles General Plan*. Conservation Element. Accessed October 12, 2021. https://planning.lacity.org/odocument/28af7e21-ffdd-4f26-84e6-dfa967b2a1ee/Conservation_Element.pdf.

City of Los Angeles. 2004. *Silver Lake–Echo Park–Elysian Valley Community Plan*. Accessed October 12, 2021. https://planning.lacity.org/odocument/e87507ac-8c40-49a0-aa1c-21df963f2298/Silver_Lake-Echo_Park-Elysian_Valley_Community_Plan.pdf.

City of Los Angeles. 2018. *Standard Tree Removal Application Checklist*. Accessed April 2022. https://streetsla.lacity.org/sites/default/files/Tree_Removal_Permit_082019.pdf.

City of Los Angeles. 2021. *Los Angeles Municipal Code*.

City of Los Angeles. 2022. City of Los Angeles Recreation and Parks Department – Urban Forest Program.

GPA Consulting. 2019. *Silver Lake Reservoir Complex Master Plan – Biological Resources*.

GPA Consulting. 2020. *Silver Lake Reservoir Complex Master Plan Project – Floating Islands Memo*.

Google Earth Pro. 2022. Aerial Imagery. Accessed April 18, 2022.

Hickman, James C. ed. 1993. *The Jepson Manual*. University of California Press, Berkeley and Los Angeles, California.

Holland, R.F. 1986. *Preliminary Descriptions of the Terrestrial Natural Communities of California*.

Los Angeles Department of Water and Power (LADWP). 2020. *Silver Lake Reservoir Master Plan*.

South Coast Air Quality Management District (SCAQMD). 2013. *Final 2012 Air Quality Management Plan*. February.

Sawyer, J.O., T. Keeler-Wolf, and J.M. Evens. 2009. *A Manual of California Vegetation*. 2nd Edition. California Native Plant Society.

Stebbins, Robert. 1985. *Western Reptiles and Amphibians*. Houghton Mifflin Company, New York.

United States Department of Agricultural, Natural Resources Conservation Service (NCRS). 2019a. Web Soil Survey. Accessed October 12, 2021. https://websoilsurvey.sc.egov.usda.gov/App/HomePage.htm.

USFWS. 2021a. Critical Habitat Portal. Accessed on October 12, 2021. http://ecos.fws.gov/crithab.

USFWS. 2021b. IPaC Information for Planning and Consultation (IPaC). Accessed October 12, 2021, https://ecos.fws.gov/ipac/location/index.

USFWS. 2021c. National Wetland Inventory (NWI) Data Mapper. Accessed October 12, 2021. https://www.fws.gov/wetlands/Data/Mapper.html.

Appendix A
Representative Photos

ESA



Photo 1 View of Silver Lake Dog Park (background) and ruderal vegetation on the dam face. Facing south.



Photo 2 View of Silver Lake Recreation Center (background) and ruderal vegetation on the dam face. Facing southwest.



Photo 3 View of Silver Lake Recreation Center Park with ornamental (background) and ruderal vegetation on the dam face. Facing southwest.



Photo 4 View of *Eucalyptus globulus* semi-natural alliance woodland on western side of basins with ruderal understory. Facing east.



Photo 5 View of *Pinus* sp. semi-natural alliance woodland on northwestern side of basins. Facing north.



Photo 6 View of Silver Lake Reservoir from the dam pedestrian walking path. Facing north.



Photo 7 View of ornamental native vegetation along pedestrian walking path located near the intersection of Silver Lake Boulevard and Armstrong Avenue. Facing north.



Photo 8 View of ornamental native vegetation along pedestrian walking path located within the Silver Lake Meadow. Facing west.



Photo 9 View of ornamental plantings and grass lawn located within the Silver Lake Meadow. Facing south.



Photo 10 View of *Eucalyptus* species mixed semi-natural alliance woodland within the top of the Knoll. Facing northwest.



Photo 11 View of *Eucalyptus* species mixed semi-natural alliance woodland within the top of the Knoll. Facing west.



Photo 12 View of Southern California Black Walnut located on the Knoll. Facing northwest.



Photo 13 View of ruderal areas located on the Knoll. Facing northeast.



Photo 14 View of *Eucalyptus* species mixed semi-natural alliance woodland located on the Knoll. Facing southwest.



Photo 15 View of *Eucalyptus* species mixed semi-natural alliance woodland and ruderal areas located on the Knoll. Facing northwest.



Photo 16 View of *Eucalyptus* species mixed semi-natural alliance woodland and ruderal understory areas located on the Knoll. Facing southwest.



Photo 17 View of ornamental vegetation and developed areas located within the northeastern portion of the SLRC Facing north.



Photo 18 View of ornamental vegetation located within the northeastern portion of the SLRC Facing northwest.

Appendix B
Floral and Faunal Compendia

ESA

FLORAL COMPENDIUM

Family	Scientific Name	Common Name	Nativity	Status
GYMNOSPERMS				
Pinaceae – Pine Family				
	Cedrus deodara	Deodar cedar	cultivated	
	Pinus canariensis	Canary Island pine	cultivated	
	Pinus eldarica	Afghan pine	cultivated	
	Pinus halepensis	Aleppo pine	cultivated	
	Pinus pinea	Stone pine	cultivated	
ANGIOSPERMS				
DICOTS				
Adoxaceae – Muskroot Family				
	Sambucus nigra ssp. *caerulea*	blue elderberry	native	
Anacardiaceae – Sumac or Cashew Family				
	Malosma laurina	laurel sumac	native	
	Schinus molle	Peruvian pepper tree	cultivated, exotic	
	Schinus polygamus	Chilean pepper tree	exotic	
Asteraceae – Sunflower Family				
	Ambrosia acanthicarpa	annual burweed	native	
	Artemisia californica	California sagebrush	cultivated native	
	Baccharis pilularis	coyote brush	native	
	Centaurea melitensis	tocalote	exotic	
	Helianthus annuus	hairy leaved sunflower	cultivated native	
	Lactuca serriola	prickly lettuce	exotic	
Berberidaceae – Barberry Family				
	Berberis nevinii	Nevin's barberry	cultivated native	FE, CE, 1B.1
Brassicaceae – Mustard Family				
	Brassica nigra	black mustard	exotic	
	Hirschfeldia incana	short-podded mustard	exotic	
	Raphanus sativus	wild radish	exotic	
Fagacae – Oak Family				
	Quercus agrifolia	coast live oak	native	
Geraniaceae – Geranium Family				
	Erodium cicutarium	red stemmed filaree	exotic	
Juglandaceae – Walnut Family				
	Juglans californica	Southern California black walnut	native	4.2
Lamiaceae – Mint Family				
	Salvia apiana	white sage	cultivated native	
	Salvia mellifera	black sage	cultivated native	

Family	Scientific Name	Common Name	Nativity	Status
	Salvia spathacea	hummingbird sage	cultivated native	
Malvaceae – Mallow Family				
	Malva parviflora	cheeseweed mallow	exotic	
Myrtaceae – Myrtle Family				
	Agonis flexuosa	Australian willow	cultivated	
	Eucalyptus camaldulensis	red gum	cultivated	
	Eucalyptus citriodora	lemon scented gum	cultivated	
	Eucalyptus cladocalyx	sugar gum	cultivated	
	Eucalyptus globulus	blue gum	cultivated	
	Eucalyptus polyanthemos	silver dollar gum	cultivated	
	Eucalyptus pulverulenta	money tree	cultivated	
	Eucalyptus sideroxylon	red iron bark	cultivated	
	Eucalyptus tereticornis	forest red gum	cultivated	
	Eucalyptus viminalis	manna gum	cultivated	
Oleaceae – Olive Family				
	Olea europaea	olive	cultivated	
Oleaceae – Poppy Family				
	Romneya coulteri	Coulter's matilija poppy	cultivated native	4.2
Plantaginaceae – Plantain Family				
	Gambelia speciosa	showy island snapdragon	cultivated native	1B.2
Platanaceae –Sycamore Family				
	Platanus hispanica	London plane	cultivated	
	Platanus racemosa	Western sycamore	cultivated native	
Polygonaceous – Buckwheat Family				
	Eriogonum giganteum	St. Catherine's lace	cultivated native	
Proteaceae – Protea Family				
	Grevillea robusta	silk oak	cultivated	
Solanaceae – Solanum Family				
	Nicotiana glauca	tree tobacco	exotic	
Rosaceae – Rose Family				
	Heteromeles arbutifolia	toyon	native	
	Prunus illicifoli ssp. *illicifolia*	hollyleaf cherry	native	
MONOCOTS				
Arecaceae – Palm Family				
	Phoenix canariensis	Canary island date palm	exotic	
	Washingtonia robusta	Mexican fan palm	exotic	

Family	Scientific Name	Common Name	Nativity	Status
Poaceae – Grass Family				
	Avena fatua	wild oat	exotic	
	Bromus rubens	Red brome	exotic	
	Bromus tectorum	downy chess	exotic	
	Hordeum murinum	foxtail	exotic	

NOTES:
Federal Listings
FE = Listed as endangered under the federal Endangered Species Act
State Listings
CE = Listed as endangered under the California Endangered Species Act
CRPR Rankings
1A: Plants Presumed Extirpated in California and Either Rare or Extinct Elsewhere
1B: Plants Rare, Threatened, or Endangered in California and Elsewhere
2A: Plants Presumed Extirpated in California, But Common Elsewhere
2B: Plants Rare, Threatened, or Endangered in California, But More Common Elsewhere
3: Plants About Which More Information is Needed - A Review List
4: Plants of Limited Distribution - A Watch List

FAUNAL COMPENDIUM

Class	Family	Family Common Name	Scientific Name	Common Name	Status
Birds					
	Accipitridae	True Hawks	*Accipiter cooperii*	Cooper's hawk	WL
	Accipitridae	True Hawks	*Buteo jamaicensis*	red-tailed hawk	
	Aegithalidae	Bushtits	*Psaltriparus minimus*	bushtits	
	Anatidae	Ducks, Geese, and Waterfowl	*Anas platyrhynchos*	mallard	
	Anatidae	Ducks, Geese, and Waterfowl	*Branta canadensis*	Canada goose	
	Anatidae	Ducks, Geese, and Waterfowl	*Lophodytes cucullatus*	hooded merganser	
	Anatidae	Ducks, Geese, and Waterfowl	*Oxyura jamaicensis*	ruddy duck	
	Anatidae	Ducks, Geese, and Waterfowl	*Spatula cyanoptera*	cinnamon teal	
	Apodidae	Swifts	*Aeronautes saxatalis*	white-throated swift	
	Ardeidae	Herons	*Ardea herodias*	great blue heron	
	Cathartidae	New World Vultures	*Cathartes aura*	turkey vulture	
	Charadriidae	Plovers	*Charadrius vociferus*	killdeer	
	Columbidae	Doves	*Zenaida macroura*	mourning dove	
	Corvidae	Crows and Jays	*Aphelocoma californica*	western scrub-jay	
	Corvidae	Crows and Jays	*Corvus brachyrhynchos*	American crow	
	Estrildidae	Estrildid Finches	*Lonchura punctulata*	scaly-breasted munia	
	Falconidae	Falcons	*Falco sparverius*	American kestrel	
	Fringillidae	Finches and Allies	*Haemorhous mexicanus*	house finch	
	Fringillidae	Finches and Allies	*Spinus psaltria*	lesser goldfinch	
	Hirundinidae	Swallows and Swifts	*Hirundo rustica*	barn swallow	
	Hirundinidae	Swallows and Swifts	*Stelgidopteryx serripennis*	northern rough-winged swallow	
	Laridae	Gulls	*Larus californicus*	California gull	
	Laridae	Gulls	*Larus occidentalis*	western gull	
	Mimidae	Mockingbirds and Thrashers	*Mimus polyglotos*	northern mockingbird	
	Parulidae	New World Warblers	*Setophaga coronata*	yellow-rumped warbler	
	Passerellidae	New World Sparrows	*Melospiza melodia*	song sparrow	
	Passerellidae	New World Sparrows	*Melozone crissalis*	California towhee	
	Passerellidae	New World Sparrows	*Zonotrichia leucophrys*	white-crowned sparrow	

Class	Family	Family Common Name	Scientific Name	Common Name	Status
	Picidae	Woodpeckers	*Dryobates nuttallii*	Nuttall's woodpecker	
	Picidae	Woodpeckers	*Melanerpes formicivorus*	acorn woodpecker	
	Podicipedidae	Grebes	*Podilymbus podiceps*	pied-billed grebe	
	Rallidae	Coots	*Fulica americana*	American coot	
	Apodidae	Owls	*Bubo virginianus*	great-horned owl	
	Trochilidae	Hummingbirds	*Calypte anna*	Anna's hummingbird	
	Trochilidae	Hummingbirds	*Selasphorus sasin*	Allen's hummingbird	
	Troglodytidae	Wrens	*Thryomanes bewickii*	Bewick's wren	
	Tyrannidae	Tyrant Flycatchers	*Sayornis nigricans*	black phoebe	
	Tyrannidae	Tyrant Flycatchers	*Sayornis saya*	Say's phoebe	
	Tyrannidae	Tyrant Flycatchers	*Tyrannus vociferans*	Cassin's kingbird	
Mammals					
	Canidae	Wolves and Coyotes	*Canis latrans*	coyote	
	Leporidae	Rabbits	*Sylvilagus audubonii*	desert cottontail	

NOTES:
State Listings
WL = Watch List (CDFW)

Appendix C

Special-Status Plant Species Not Expected to Occur within the Biological Study Area

ESA

Common Name Scientific Name	Flowering Period	Sensitivity Status	Preferred Habitat/Known Elevational Range	Presence/Potential to Occur within Biological Study Area
Dicots				
Parish's brittlescale *Atriplex parishii*	June–October	--/--/1B.1	Alkali meadows, vernal pools, chenopod scrub, playas. Typically located on alkali flats with finely textured soils. Elevation range: 80 to 6160 feet (CNPS 2022).	**Not expected.** No suitable habitat within the BSA. Single CNDDB record exists within five miles of BSA with an unspecified date (CNDDB 2021).
Davidson's saltscale *Atriplex serenana* var. *davidsonii*	April–October	--/--/1B.2	Coastal bluff scrub, coastal scrub. Located on alkaline soils. Elevation range: 30 to 650 feet (CNPS 2022).	**Not expected.** No suitable habitat within the BSA. Single CNDDB record dated 1902 exists within five miles of BSA and classified as possibly extirpated (CNDDB 2021).
Nevin's barberry *Berberis nevinii*	February–June	FE/SE/1B.1	Chaparral, cismontane woodland, coastal scrub, riparian scrub. On steep, North facing slopes or in low grade sandy washes. Elevation range: 230 to 2,705 feet (CNPS 2022).	**Not Expected/Present.** Observed within the SLRC at the Community Restoration Area within the Silver Lake Meadow Park as a single planted ornamental specimen. Single plant dependent on park provided irrigation. However, no suitable habitat within the BSA that would allow for naturally self-sustaining occurrences of this species. Three CNDDB records from 2010 located within five-miles of the BSA (CNDDB 2021). All three records are for transplanted plants and are not naturally occurring.
Lucky morning-glory *Calystegia felix*	March–September	--/S1/1B.1	Meadows, seeps, and riparian scrub on alkaline soils (CNPS 20212).	**Not expected.** No suitable habitat within the BSA. Single CNDDB record from 1899 located within one-mile of the BSA (CNDDB 2021).
Southern tarplant *Centromadia parryi* ssp. *australis*	May–November	--/S2/1B.1	Marshes and swamps margins, valley and foothill grassland. Often located on disturbed sites near the coast on alkali soils. Elevation range: 0 to 1,385 feet. (CNDDB 2021; CNPS 2022).	**Not expected.** No suitable habitat within the BSA. Single CNDDB record dated 1930 exists within five miles of BSA (CNDDB 2021).
Many-stemmed dudleya Dudleya multicaulis	April–July	--/S2/1B.2	Chaparral, coastal scrub, valley and foothill grassland. Located in heavy, often clay soils or grassy slopes. Elevation range: 45 to 2,560 feet (CNPS 2022).	**Not expected.** No suitable habitat within the BSA. Single CNDDB record dated 1925 exists within five miles of BSA and classified as possibly extirpated (CNDDB 2021).
Showy island snapdragon *Gambelia speciosa*	February–May	--/--/1B.2	Coastal scrub. Rocky micro habitats. Elevation range: 0 to 2,955 feet (CNPS 2022)	**Not Expected/Present.** Observed within the SLRC at the Community Restoration Area within the Silver Lake Meadow Park. Dependent on park provided irrigation. However, no suitable habitat within the BSA that would allow for naturally self-sustaining occurrences of this species. No CNDDB records located within five-miles of the BSA (CNDDB 2022).
Mesa horkelia *Horkelia cuneata* var. *puberula*	February–September	--/--/1B.1	Chaparral, cismontane woodland, coastal scrub. Located on sandy or gravelly sites. Elevation range: 225 to 2,625 feet (CNPS 2022).	**Not expected.** No suitable habitat within the BSA. Four CNDDB records with the most recent dated 1918. All records located within five-miles of the BSA (CNDDB 2021). Three of the four records classified as extirpated or possibly extirpated.

Common Name Scientific Name	Flowering Period	Sensitivity Status	Preferred Habitat/Known Elevational Range	Presence/Potential to Occur within Biological Study Area
Robinson's pepper-grass *Lepidium virginicum* var. *robinsonii*	January–July	--/--/4.3	Coastal sage scrub and chaparral. Occurs usually in non-wetlands and occasionally in wetlands. Elevation range: 0 to 9,184 feet (CNPS 2022).	**Not expected.** No suitable habitat within the BSA. A single CNDDB record with the date 1950 located within five-miles of the BSA (CNDDB 2021).
Spreading navarretia *Navarretia fossalis*	April–June	FT CRPR 1B.1 S1	Vernal pools, chenopod scrub, marshes, swamps, and playas. Located on hardpan soils in swales, depressions, and pools. Elevation range: 95 to 4225 feet (CNPS 2022).	**Not expected.** No suitable habitat within the BSA. Records was found with the CNPS 9-quad database search (CNPS 2021). No CNDDB records for this species within five-miles of the BSA.
Prostrate navarretia *Navarretia prostrata*	April–July	--/--/1B.1	Found in mesic conditions within coastal scrub, meadows and seeps, valley and foothill grassland (alkaline), and vernal pools. Elevation range: 45 to 2270 feet (CNPS 2022).	**Not expected.** No suitable habitat within the BSA. Most recent CNDDB record for 1907 classified as possibly extirpated (CNDDB 2021).
White rabbit-tobacco *Pseudognaphalium leucocephalum*	July–December	--/--/2B.2	Riparian woodland, cismontane woodland, coastal scrub, chaparral. Elevation range: 0 to 6,825 feet (CNPS 2022).	**Not expected.** No suitable habitat present within the BSA. Most recent CNDDB record for 1907 located within five-miles of the BSA (CNDDB 2021).
Nuttall's scrub oak *Quercus dumosa*	February–April (May–August)	--/--/1B.1	This evergreen shrub blooms from February to August at elevations from 49 to 1,312 feet. It inhabits sandy soils and clay loam in coastal scrub, chaparral, and closed-cone coniferous forests. It can be found along the coasts of Santa Barbara, Orange, and San Diego counties. (CNPS 2022).	**Not expected.** No suitable habitat present within the BSA. Most recent CNDDB record for 1924 located within five-miles of the BSA (CNDDB 2021).
Parish's gooseberry *Ribes divaricatum* var. *parishii*	February–April	--/--/1A	Riparian woodlands. Elevation range: 213 to 984 feet (CNPS 2022).	**Not expected.** No suitable habitat within the BSA. Single CNDDB record dated 1893 exists within five miles of BSA and classified as possibly extirpated (CNDDB 2021).
Coulter's matilija poppy *Romneya coulteri*	March–July	--/S4/4.2	Coastal sage scrub and chaparral. Elevation range: 65 – 3,995 feet (CNPS 2022).	**Not Expected/Present.** Observed within the SLRC at the Community Restoration Area within the Meadow Park. Dependent on park provided irrigation. However, no suitable habitat within the BSA that would allow for naturally self-sustaining occurrences of this species. No CNDDB records located within five-miles of the BSA (CNDDB 2022).
Salt spring checkerbloom *Sidalcea neomexicana*	March–June	--/--/2B.2	Chaparral, coast scrub, lower montane coniferous forest, Mojavean desert scrub, and playas on alkaline mesic soils. Elevation range 50 to 5000 feet (CNPS 2022).	**Not expected.** No suitable habitat within the BSA. Single CNDDB record dated 1902 exists within five miles of BSA and classified as possibly extirpated (CNDDB 2021).

Common Name Scientific Name	Flowering Period	Sensitivity Status	Preferred Habitat/Known Elevational Range	Presence/Potential to Occur within Biological Study Area
San Bernardino Aster *Symphyotrichum defoliatum*	July–November	--/--/1B.2	Meadows and seeps, marshes and swamps, coastal scrub, cismontane woodland, lower montane coniferous forest, grassland. Located in mesic grassland near ditches, streams, and springs. Elevation range: 5 to 6,630 feet (CNPS 2022).	**Not expected.** No suitable habitat within the BSA. Single CNDDB record dated 1893 exists within five miles of BSA and classified as extirpated (CNDDB 2021).
Greata's aster *Symphyotrichum greatae*	June–October	--/--/1B.3	Chaparral, cismontane woodland, broadleafed upland forest, lower montane coniferous forest, riparian woodland. Mesic canyons. Elevation range 985 to 6,595 feet (CNPS 2022).	**Not expected.** No suitable habitat within the BSA. Two CNDDB records with the most recent dated 1932. All records located within five-miles of the BSA (CNDDB 2021). Both records classified as possibly extirpated.
Monocots				
Slender mariposa-lily *Calochortus clavatus* var. *gracilis*	March–June	--/--/1B.2	Chaparral, coastal scrub, valley and foothill grassland. Shaded foothill canyons; often on grassy slopes within other habitat. Elevation range: 1,050 to 3,280 feet (CNPS 2022).	**Not expected.** No suitable habitat within the BSA. Single CNDDB record dated 2010 exists within five miles of BSA (CNDDB 2021).
Plummer's mariposa-lily *Calochortus plummerae*	May–July	--/--/4.2	Coastal scrub, chaparral, valley and foothill grassland, cismontane woodland, lower montane coniferous forest. Located on rocky and sandy sites derived from granitic or alluvial material; often occurs following fires. Elevation range: 320 to 5510 feet (CNPS 2022).	**Not expected**. No suitable habitat within the BSA. Three CNDDB records with the most recent dated 2008. All records located within five-miles of the BSA (CNDDB 2021). One of the three records classified as possibly extirpated.

NOTES:

Federal Listings
FE = Listed as endangered under the FESA
FT = Listed as threatened under the FESA
State Listings
SE = Listed as endangered under the CESA
ST= Listed as threatened under the CESA
SSC = Species of Special Concern (CDFW)
CNDDB Element Rankings
S1 = Less than 6 element occurrences (EOs) or 1,000 individuals or less than 2,000 acres (S1.1 very threatened, S1.2 threatened, S1.3 no current threats known)
S2 = 6-20 EOs or 1,000-3,000 individuals or 2,000-10,000 acres (S2.1 very threatened, S2.2 threatened, S2.3 no current threats known)
S3 = 21-100 EOs or 3,000-10,000 individuals or 10,000-50,000 acres (S3.1 very threatened, S3.2 threatened, S3.3 no current threats known)
S4 = Apparently secure; this rank is clearly lower than S3 but factors exist to cause some concerns; i.e., there is some threat, or somewhat narrow habitat.
CRPR Rankings
1A: Plants Presumed Extirpated in California and Either Rare or Extinct Elsewhere
1B: Plants Rare, Threatened, or Endangered in California and Elsewhere
2A: Plants Presumed Extirpated in California, But Common Elsewhere
2B: Plants Rare, Threatened, or Endangered in California, But More Common Elsewhere
3: Plants About Which More Information is Needed - A Review List
4: Plants of Limited Distribution - A Watch List

SOURCE: Calflora, CNDDB, and CNPSNOTE.

Appendix D

Special-Status Wildlife Species Not Expected to Occur within the Biological Study Area

ESA

Common Name Scientific Name	Sensitivity Status	Preferred Habitat/Known Elevational Range	Presence/Potential to Occur within Biological Study Area
Amphibians			
western spadefoot *Spea hammondii*	--/SSC	Mixed woodland, grasslands, chaparral, sandy washes, lowlands, river floodplains, alluvial fans, playas, alkali flats, foothills, and mountains. Prefers washes and other sandy areas with patches of brush and rocks. Rain pools or shallow temporary pools, which do not contain bullfrogs, fish, or crayfish are necessary for breeding. Perennial plants necessary for its major food-termites.	**Not expected.** No suitable habitat present within the BSA. There are two CNDDB records dated from 1921 with one classified as possibly extirpated.
Reptiles			
legless lizards *Anniella* spp.	--/SSC	Frequents sparse vegetation of beaches, chaparral, pine-oak woodland, and streamside growth of sycamores, cottonwoods, and oaks. Needs loose soil for burrowing, moisture, warmth, and plant cover. Moisture is essential.	**Not Expected.** No suitable habitat present within the BSA. The most recent detection was made in 2011 within five-miles of the BSA (CNDDB 2021).
Southern California legless lizard *Anniella stebbinsi*	--/SSC	Found in broadleaved upland forest, chaparral, coastal dunes, and coastal scrub habitats, and generally found under sparse vegetation in sandy or loose loamy soils with a high moisture content.	**Not Expected.** No suitable habitat present within the BSA. There are 11 CNDDB records within five-miles of the BSA (CNDDB 2021).
coast horned lizard *Phrynosoma blainvillii*	--/SSC	Prefers sandy riparian and sage scrub habitats but also occurs in valley-foothill hardwood, conifer, pine-cypress, juniper and annual grassland habitats below 6,000 feet, open country, especially sandy areas, washes, flood plains, and windblown deposits. Requires open areas for sunning, bushes and loose soil for cover and abundant supply of harvester ants.	**Not expected**. Limited suitable habitat located within the BSA. The most recent CNDDB record is from 1931 within five-miles of BSA (CNSSB 2021).
Birds			
southern California rufous-crowned sparrow *Aimophila ruficeps canescens*	--/WL	Known to frequent relatively steep, often rocky hillsides with grass and forb species. Resident in Southern California coastal sage scrub and mixed chaparral habitats.	**Not expected.** No suitable habitat located within the BSA. There is a single CNDDB record from 2014 (CNDDB 2021).
burrowing owl *Athene cunicularia*	BCC/SSC	Inhabits coastal prairie, coastal scrub, Great Basin scrub, Mojavean desert scrub, Sonoran desert scrub, annual and perennial grasslands, bare ground, and disturbed habitats characterized by low-growing vegetation. A subterranean nester dependent upon burrowing mammals, particularly the California ground squirrel.	**Not expected.** No suitable habitat located within the BSA. There is a single CNDDB record from 1921 (CNDDB 2021)
yellow rail *Coturnicops noveboracensis*	BCC/SSC	Known to occur within freshwater marshlands, meadows, and seeps.	**Not expected.** No suitable habitat located within the BSA. There is a single CNDDB record from 1952 (CNDDB 2021).

Common Name Scientific Name	Sensitivity Status	Preferred Habitat/Known Elevational Range	Presence/Potential to Occur within Biological Study Area
southwestern willow flycatcher *Empidonax traillii extimus*	FE/SE	For nesting, species requires dense riparian habitats (cottonwood/willow and tamarisk vegetation) with microclimatic conditions dictated by the local surroundings. Saturated soils, standing water, or nearby streams, pools, or cienegas are a component of nesting habitat that also influences the microclimate and density vegetation component. Habitat not suitable for nesting may be used for migration and foraging. Recurrent flooding and a natural hydrograph are important to withstand invading exotic species (tamarisk).	**Not expected.** No suitable habitat within the BSA. There are two CNDDB records dated 1894 and 1906 within five-miles of the site (CNDDB 2021).
peregrine falcon *Falco peregrinus*	FD/ SD; FP	Known to occur near wetlands, lakes, rivers, or other water; on cliffs, banks, dunes, mounds; also, human-made structures. Nest consists of a scrape or a depression or ledge in an open site.	**Not expected.** Limited suitable habitat located within the BSA. There is a single CNDDB record from 2005 within five-miles of the BSA (CNDDB 2021).
coastal California gnatcatcher *Polioptila californica californica*	FT/ST	Species is an obligate, permanent resident of coastal sage scrub habitats dominated by California sagebrush and flat-topped buckwheat, mainly on cismontane slopes below 1,500 feet in elevation. Low coastal sage scrub in arid washes, on mesas and slopes.	**Not Expected.** No suitable habitat located within the BSA. There is a single CNDDB record from 1904 classified at extirpated (CNDDB 2021).
Bank swallow *Riparia riparia*	--/ST	Colonial nester; nests primarily in riparian and other lowland habitats west of the desert. Requires vertical banks/cliffs with fine-textured/sandy soils near streams, rivers, lakes, ocean to dig nesting hole.	**Not Expected.** No suitable habitat located within the BSA. There is a single CNDDB record from 1894.classified at extirpated (CNDDB 2021).
least Bell's vireo *Vireo bellii pusillus*	FE/FE	Known to occur in riparian forest, scrub, and woodland habitats. Summer resident of Southern California in low riparian in vicinity of water or in dry river bottoms; below 2,000 feet. Highly territorial and nests primarily in willow, mule fat, or mesquite habitats.	**Not expected.** No suitable habitat within the BSA. All seven CNDDB records within five-miles of the site are classified as possibly extirpated (CNDDB 2021).
Mammals			
pallid bat *Antrozous pallidus*	--/SSC	Occurs in a wide variety of habitats including chaparral, coastal scrub, desert wash, Great Basin grassland, Great Basin scrub, Mojavean desert scrub, riparian woodland, Sonoran desert scrub, upper montane coniferous forest, valley and foothill grasslands. Most common in open, dry habitats with rocky areas for roosting. For roosting, prefers rocky outcrops, cliffs and crevices with access to open habitats for foraging. Roosts must protect species from high temperatures. Very sensitive to disturbance of roosting sites.	**Not expected**. No suitable habitat within the BSA. No CNDDB records within 5 miles of the site (CNDDB 2021).
San Diego desert woodrat *Neotoma lepida intermedia*	--/SSC	Found in a variety of coastal scrub, desert scrub, chaparral, cactus, and rocky habitats. Nests primarily against rock outcroppings, boulders, cacti, or areas of dense undergrowth.	**Not expected.** No suitable habitat within the BSA. There are two CNDDB records from 2006 (CNDDB 2021).
big free-tailed bat *Nyctinomops macrotis*	--/SSC	Low-lying arid areas in Southern California within habitats such as desert shrub, woodlands, and evergreen forests. Need high cliffs or rugged, rocky outcrops or canyons for roosting sites. Feeds principally on large moths.	**Not expected.** No suitable habitat within the BSA. There is a single CNDDB record from 1985. (CNDDB 2021).

Common Name Scientific Name	Sensitivity Status	Preferred Habitat/Known Elevational Range	Presence/Potential to Occur within Biological Study Area
American badger *Taxidea taxus*	--/SSC	Found in a variety of habitats, including alkali marsh, desert wash, Great Basin scrub, marsh and swamp, meadow and seep, Mojavean desert scrub, riparian scrub, riparian woodland, valley and foothill grassland. Most abundant in drier open stages of most shrub, forest, and herbaceous habitats, with friable soils. Needs sufficient food, friable soils, and open, uncultivated ground to dig burrows. Preys on burrowing rodents.	**Not expected.** No suitable habitat located within the BSA. Single CNDDB record with an unspecified date located within five-miles of the BSA (CNDDB 2021).

NOTES:

Federal Listings

FE = Listed as endangered under the FESA

FT = Listed as threatened under the FESA

BCC = Birds of Conservation Concern (USFWS)

State Listings

SE = Listed as endangered under the CESA

ST= Listed as threatened under the CESA

SSC = Species of Special Concern (CDFW)

WL = Watch List (CDFW)

CNDDB Element Rankings

S1 = Less than 6 element occurrences (EOs) or 1,000 individuals or less than 2,000 acres (S1.1 very threatened, S1.2 threatened, S1.3 no current threats known)

S2 = 6-20 EOs or 1,000-3,000 individuals or 2,000-10,000 acres (S2.1 very threatened, S2.2 threatened, S2.3 no current threats known)

S3 = 21-100 EOs or 3,000-10,000 individuals or 10,000-50,000 acres (S3.1 very threatened, S3.2 threatened, S3.3 no current threats known)

S4 = Apparently secure; this rank is clearly lower than S3 but factors exist to cause some concerns; i.e., there is some threat, or somewhat narrow habitat.

? = indicates some uncertainty.

SOURCE: CNDDB

Appendix E
Protected Tree Report

ESA

Draft Report

SILVER LAKE RESERVOIR COMPLEX MASTER PLAN PROJECT

Protected Tree Report

Prepared for
Bureau of Engineering, Department of Public Works
1149 S. Broadway
Los Angeles, CA 90015

July 2022

ESA



Draft Report

SILVER LAKE RESERVOIR COMPLEX MASTER PLAN PROJECT

Protected Tree Report

Prepared for
Bureau of Engineering, Department of Public Works
1149 S. Broadway
Los Angeles, CA 90015

July 2022

626 Wilshire Boulevard
Suite 1100
Los Angeles, CA 90017
213.599.4300
esassoc.com

ESA

Bend	Orlando	San Jose
Camarillo	Pasadena	Santa Monica
Delray Beach	Petaluma	Sarasota
Destin	Portland	Seattle
Irvine	Sacramento	Tampa
Los Angeles	San Diego	
Oakland	San Francisco	

OUR COMMITMENT TO SUSTAINABILITY | ESA helps a variety of public and private sector clients plan and prepare for climate change and emerging regulations that limit GHG emissions. ESA is a registered assessor with the California Climate Action Registry, a Climate Leader, and founding reporter for the Climate Registry. ESA is also a corporate member of the U.S. Green Building Council and the Business Council on Climate Change (BC3). Internally, ESA has adopted a Sustainability Vision and Policy Statement and a plan to reduce waste and energy within our operations. This document was produced using recycled paper.

CONTENTS

Silver Lake Reservoir Complex Master Plan Project Protected Tree Report

Page

Summary **1**

Project Location **2**

Project Description **2**

Methodology **2**

Existing Conditions **5**

Discussion of Impacts **6**

Avoidance, Minimization, and Mitigation **11**

Certification of Performance **15**

Appendices

A. Site Photographs
B. Protected Tree Inventory

Figures

Figure 1 Regional Location 3
Figure 2 Project Vicinity 4
Figure 3a Tree Plot Plan 7
Figure 3b Tree Plot Plan 8
Figure 3c Tree Plot Plan 9
Figure 4 Proposed Planting Diagram 12

Tables

Table 1 Protected Trees Observed 5
Table 2 Protected Trees Impacts 6
Table 3 Protected Tree Mitigation 11

INTENTIONALLY BLANK

SILVER LAKE RESERVOIR COMPLEX MASTER PLAN PROJECT

Protected Tree Report

Summary

Environmental Science Associates (ESA) has prepared this Protected Tree Report (PTR) for the following assessor parcel numbers (APNs) 5439-032-900, 5439-033-900, and 5439-033-901 located at Silver Lake Reservoir Complex (SLRC), in the City of Los Angeles (City) for the proposed SLRC Master Plan Project (Project). This report documents an inventory of all protected trees and shrubs (herein referred to as protected trees) that are located on the Project site including potential impacts to arboricultural resources as a consequence of Project implementation. The City Protected Tree and Shrub Ordinance (Ordinance; Ordinance No. 186873) regulates the relocation or removal of all Southern California native oak trees (*Quercus* sp.; excluding scrub oak), California black walnut trees (*Juglans californica*), western sycamore trees (*Platanus racemosa*), California bay trees (*Umbellularia californica*), Mexican elderberry (*Sambucus mexicana*), and toyon (*Heteromeles arbutifolia*) of at least four inches or more in cumulative diameter as measured 4.5 feet above the mean natural grade (diameter at standard height [DSH]). These tree and shrub species are considered "protected" by the City.

A total of 47 protected trees were recorded within the property. Of the 47 protected trees recorded a total of four will be removed as a result of the project design. All protected trees proposed for removal will require mitigation at 4:1 with a minimum 15-gallon replacement tree of like species. Replacement plantings will be installed within the SLRC in currently proposed native upland vegetation planting areas. A total of 43 protected trees will be preserved in place.

If tree protection measures included in the Avoidance and Minimization measures section of this report are carefully followed, the 43 protected trees identified to be preserved in place should survive construction of the Project. These tree protection measures include avoidance of the protection zone, installation of tree protective fencing (chain-link), manual grading/trenching within the protection zone, avoidance of root damage, corrections for proper soil grade, recommendations for irrigation, use of native drought tolerant landscaping around the protected trees, post construction monitoring, and mitigation for any lost trees. The goal of the recommendations is to prevent construction from causing unnecessary damage to these protected trees.

Project Location

The Project site is comprised of APNs 5439-032-900, 5439-033-900, and 5439-033-901 for an approximate total of 127-acres shown in **Figure 1**, Regional Location. Specifically, the Project site is located on U.S. Geological Survey (USGS) 7.5' Hollywood topographic quadrangle map (**Figure 2**, Project Vicinity). The proposed Project site includes Ivanhoe and Silver Lake Reservoirs, a dog park and recreation center area to the south, Silver Lake Meadow Park and the knoll to the east, and a pedestrian path that circumnavigates the SLRC. The Project site is bounded by Silver Lake Boulevard to the southeast and east, Armstrong Avenue to the northeast, Tesla Avenue to the north, West Silver Lake Drive to the west, and Van Pelt Place to the south.

Project Description

The preliminary project design proposes to redesign approximately 116-acres of the 127-acre SLRC with community park amenities. The proposed Project would include a contemporary design of park zones with hybrid infrastructure that blends vegetated areas with public spaces. The proposed Project would be designed to enhance the visual and recreational quality of the area to be consistent with goals and objectives of the Silver Lake - Echo Park - Elysian Valley Community Plan and provide the opportunity for the public to connect with nature.

The project design focuses on increasing habitat diversity and value to support a diverse array of birds, fish, amphibians, invertebrates, and other aquatic species. To provide this biodiversity, the project design will create new habitat for a total 23 acres of native vegetated areas. These proposed created native habitat areas will consist of 12 acres of upland vegetation (including trees), 5 acres of new transitional habitat (coastal scrub), and 6-acres of new wetland habitat.

Methodology

Field Surveys

All native trees with a trunk diameter of 4 inches or greater within the Project site were surveyed on April 2 and 8, 2022 by Mr. Douglas Gordon-Blackwood, who is an ASCA Registered Consulting Arborist (#689). The site visits were conducted under clear weather daylight conditions and access was not restricted for any trees that were evaluated. Photographs of the site and each tree are presented in **Appendix A**, Site Photographs. Survey data for each tree is provided in **Appendix B**, Protected Tree Inventory. For each tree, the trunk location was recorded with Collector for ArcGIS using an Arrow 100 Submeter GNSS Receiver and a smart phone. The physical characteristics and physical condition for each tree was collected as described below.



SOURCE: ESRI, 2021

Silver Lake Reservoir Complex Master Plan Project

Figure 1
Regional Location

ESA



SOURCE: Nearmap, 2021; ESA, 2022

Silver Lake Reservoir Complex Master Plan Project

Figure 2
Project Vicinity

ESA

Physical Characteristics

- DSH – diameter at standard height (DSH) measured from the base of the tree using a forester's diameter-equivalent tape.
- Canopy spread: The canopy spread from the trunk to the dripline in eight (8) directions (N, NE, E, SE, S, SW, W, NW). Canopy distance was measured using a laser rangefinder when possible. Canopy distance was estimated for trees off property, or where access was restricted.
- Height – Measured with a Nikon Forestry Pro Laser Rangefinder/Hypsometer at an appropriate distance from the tree. For those trees obscured by vegetation or other trees, height was estimated.

Physical Condition

- Identification of damage caused by pathogens or insect pests, by natural causes such as lightning, or by human activity (such as utility line clearance).
- Evaluation of vigor based on such parameters as amount of new growth, leaf color, abnormal bark, dead wood, evidence of wilt, excessive necrosis or leaf chlorosis, thinning of crown, etc.
- Assessment of the overall health of the tree based on the evaluation of overall structure, presence of damage, and comparison to the typical archetype tree of the same species.

All surveyed trees were subsequently mapped in Collector for ArcGIS over the Project's Site Plan to determine which trees would be avoided, encroached or may need removal by the proposed project design. Encroachment is defined as construction taking place within the protected zone (i.e., area within and five feet outside of the dripline or 15 feet from the trunk of the tree, whichever distance is greater). The trunk location within the figure is based on the GPS waypoint location that was recorded from one-side of the tree's trunk by the arborist. Canopy spreads were based on approximated measurements taken in the field that were later digitized in ArcGIS.

Existing Conditions

A protected tree survey was conducted that includes recording of any City regulated trees species with trunks exceeding four inches or more in cumulative diameter. A total of 47 protected trees consisting of four species were recorded within the Project site (see **Table 1**).

TABLE 1
PROTECTED TREES OBSERVED

Protected Tree Species	Number of Protected Trees Observed
Toyon (Heteromeles arbutifolia)	10
Southern California black walnut (Juglans californica)	8
Coast live oak (Quercus agrifolia)	23
Mexican elderberry (Sambucus mexicana)	6
TOTAL PROTECTED TREES	**47**

A depiction of protected trees on the Project site is included on **Figures 3a–3c**, Tree Plot Plan. Representative photographs of the site and each tree are included in Appendix A, Site Photographs. Trees recorded within Los Angeles Recreation and Parks (RAP) properties and Street trees recorded along sidewalks and street rights-of-way along Silver Lake Boulevard have been included in a separate report (*Silver Lake Reservoir Complex Master Plan Project – Park and Street Tree Inventory Results Report* [ESA 2022]).

Discussion of Impacts

Pursuant to the City's Ordinance, removal of or damage to any native oak (*Quercus* species), southern California black walnut, western sycamore (*Platanus racemosa*), California bay (*Umbellularia californica*), Mexican elderberry (*Sambucus mexicana*) or toyon (*Heteromeles arbutifolia*) tree that is at least 4 inches or more in cumulative diameter as measured 4.5 feet above the mean natural grade (diameter at standard height [DSH]), shall be prohibited except where no other feasible alternative exists. If impacts to protected trees cannot be avoided, a permit and corresponding mitigation is required for native tree removal or the loss of or worsened health of native trees resulting from encroachment into the protective zone[1] of a given tree. Recommendations made in the section below, *Avoidance, Minimization and Mitigation*, would minimize impacts to protected trees on site.

A total of four protected trees will be removed as a result of the preliminary project design (see **Table 2**). Protected tree removals will primarily be the result of proposed grading and installation of new landscaping. The remaining 43 protected trees will be preserved in place.

TABLE 2
PROTECTED TREES IMPACTS

Protected Tree Species	Removal	Encroached	Preserve in Place
Toyon (*Heteromeles arbutifolia*)	2	—	8
Southern California black walnut (*Juglans californica*)	2	—	6
Coast live oak (*Quercus agrifolia*)	—	—	23
Mexican elderberry (*Sambucus mexicana*)	—	—	6
TOTAL PROTECTED TREES	**4**	**—**	**43**

A depiction of protected trees and their removal status is included on Figures 3a–3c. Proposed tree removals are based on preliminary site plans and may not reflect final tree impacts once plans are finalized.

[1] The area within the dripline of a protected tree and extending to a point at least 5 feet outside the dripline, or 15 feet from the trunk[s] of a tree, whichever distance is greater.

Project Components
Grading
Protected Tree Zone (5ft)

Tree Status

Avoided

Protected Tree Species

Southern California Black Walnut (*Juglans californica*)
Coast Live Oak (*Quercus agrifolia*)
Mexican Elderberry (*Sambucus mexicana*)
Toyon (*Heteromeles arbutifolia*)

744 701 702 703 705 706 704 713 712 707 708 709 711 714 718 710 717 719 716 715 720 721 722 729 727 728 723 726 724 725 730 731 732 733 734 735 740 736

Silver Lake Reservoir
Glendale Blvd
Moreno Dr
Micheltorena St
Redcliff St
Edendale
a
b
c

0 100
Feet

Path: \\azr-file01\GIS_SHARE\GIS\GIS\Projects\2021xxx\D2021001 23_SilverLakeReservoir\03_MXDs_Projects\D2021001 23_SilverLakeReservoirComplexMasterPlan.aprx Fig3_Tree_Report_janderson 6/17/2022

SOURCE: ESA, 2021

Silver Lake Reservoir Complex Master Plan Project

Figure 3a
Tree Plot Plan

ESA



SOURCE: ESA, 2021

Silver Lake Reservoir Complex Master Plan Project

Figure 3b
Tree Plot Plan

ESA

Path: \\azr-file01\GIS_SHARE\GIS\GIS\Projects\2021xxx\D2021001 23_SilverLakeReservoir\03_MXDs_Projects\D202100123_SilverLakeReservoirComplexMasterPlan.aprx Fig3_Tree_Report_janderson 6/17/2022

Project Components

Protected Tree Zone (5ft)

Tree Status

Avoided

Protected Tree Species

Southern California Black Walnut (*Juglans californica*)

Coast Live Oak (*Quercus agrifolia*)

747

746

745

0 100 Feet

N

a

b

c

Silver Lake Reservoir

Moreno Dr

Micheltorena St

Redcliff St

Glendale Blvd

Edendale

Path: \\azr-file01\GIS_SHARE\GIS\GIS\Projects\2021xxxID202100123_SilverLakeReservoir\03_MXDs_Projects\ID202100123_SilverLakeReservoirComplexMasterPlan.aprx Fig3_Tree_Report_ianderson 6/17/2022

SOURCE: ESA, 2021

Silver Lake Reservoir Complex Master Plan Project

Figure 3c
Tree Plot Plan

ESA

INTENTIONALLY BLANK

Avoidance, Minimization, and Mitigation

As depicted in Figures 3a–3c, a total of four protected trees will be removed as a result of proposed project design or associated construction activities. The removed trees will require mitigation at 4:1 with 15-gallon box trees of like species. For compliance with the Ordinance a total of 16 replacement trees will be required to mitigate the removal of the four trees (see **Table 3**).

TABLE 3
PROTECTED TREE MITIGATION

Protected Tree Species	Removal	Number of Replacement Trees
Toyon (*Heteromeles arbutifolia*)	2	8
Southern California black walnut (*Juglans californica*)	2	8
TOTAL PROTECTED TREES	**4**	**16**

All mitigation tree plantings will be installed within the SLRC in the currently proposed native upland vegetation planting areas as depicted in **Figure 4**, Proposed Planting Diagram.

A total of 43 protected trees will not be impacted and will be preserved in place. Avoiding any disturbance to the protected zone of all protected trees is recommended, including grading, trenching, filling (adding soils), or paving within and around the protected zone, and will have the least impact on the protected trees. The protected zone is defined as a zone underneath and immediately outside the canopy of a protected tree. Within this zone, construction is likely to affect a tree's health and must be carefully managed. Per City requirements, the tree protection zone (TPZ) of the trees addressed by this report is the area within fifteen feet of the trunk, or within the dripline and extending 5 feet beyond the dripline, whichever is greater.[2] The following minimization measures are recommended to be incorporated as project design features or mitigation, as appropriate.

- **Tree Protection Fencing.** Establish tree protection fencing around the TPZ. This area must be observed and respected during all construction activities near the protected trees. This will ensure preservation of the trees. This area is to be clean and clear of any construction material, debris, equipment, portable toilets, and foot or equipment traffic. Fencing shall be installed prior to construction at the edge of the protection zone and remain in place until the entire project is complete. The fence shall be chain link and a minimum of 5 feet in height.

- **Grading/Trenching in TPZ.** Where possible, grading/trenching should be restricted to areas outside the TPZ of the trees. All grubbing and clearing within the TPZ of a tree shall be done manually. All soil removal must be done with hand tools (shovels, picks, hand trowels, and similar equipment). The tool of choice is an air spade. The air spade excavates soil without damaging the roots. Jack hammers should not be used to remove the soil. When a root is encountered, soil removal is to be done without chipping, marring, or damaging the root bark in any way. Damaging the root bark will open up the bark barrier so that disease can enter the tree. This will allow rot to develop or fungus to take over and can result in root death.

[2] The dripline of a protected tree is a line which can be drawn around a tree under the tips of the outermost branches. It is the location where rainwater tends to drip from the tree.



SOURCE: Hargreaves Jones Landscape Architects, 2020

Silver Lake Reservoir Complex Master Plan Project

Figure 4
Proposed Planting Diagram

ESA

- **Avoiding Root Damage.** It is not recommended to cut roots larger than 1 inch. If any roots over one inch in diameter are damaged, they must be clean-cut with a sharp and sterilized hand tool. Any roots permanently exposed from grading or scraping of topsoil should be cleanly cut just below the new soil grade.

- **Soil Grade.** Soil levels must be returned to the original grade, at which trees' roots were first established. Existing fill soil above that original grade shall be removed to the extent possible; no additional fill soil shall be placed over the original grade. If soil is filled back to the original grade, compaction shall be done manually only (no equipment shall be used). Compaction shall be done in layers of 3 to 6 inches depending on soil structure. No gaps or pockets shall remain in the soil.

- **Irrigation.** During construction, trees shall only be watered under the guidance of the project arborist. Where it is needed, temporary irrigation (drip, leaking tube, or other) shall be installed at intervals throughout the fenced protection zone to allow periodic deep watering during construction. The entire protected zone of the trees should be watered to a soil depth of four feet. This may require slow irrigation for 8 to 24 hours or more or may require repeat waterings of shorter duration to promote saturation. The soil should be allowed to dry out completely before watering is repeated. The period between waterings may be a month or more. The project arborist should monitor the protected trees and provide recommendations on the effectiveness and duration of temporary irrigation.

- **Landscaping Around Native Trees.** Landscaping near protected trees shall be drought tolerant only unless already accustomed to current landscape irrigation. Irrigation overspray or runoff, as a result of lawn or ornamental irrigation, shall be avoided in the TPZ of any protected tree with the noted exception above. All landscaping shall be kept away from the trunk of any protected tree by a minimum of 2 feet.


- **Post-Construction Monitoring.** Follow up inspections by the project arborist should be conducted after construction is completed for ten years. Preferably, follow up visits should be conducted quarterly during Years 1 and 2, biannually for Years 3 through 5, and annually for Years 6 through 10. More frequent monitoring and/or post-construction steps to improve any trees that are doing poorly should be carried out as recommended by the arborist. Additionally, any replacement trees that fail will be replaced at 1:1 with 15-gallon tree of like species.


Loss of any preserved protected tree within 10 years of construction activities shall be lessened with the onsite planting of replacement trees at 4:1 mitigation rate, included within the definition set forth in the Ordinance. The size of each replacement tree of like species shall be a 15-gallon, or larger, specimen, measuring one inch or more in diameter at a point one foot above the base, and not less than 7 feet in height, measured from the best. Any deviations from these required replacement trees sizes will need to be approved by the City Urban Forestry Division. New trees that are planted as directed by the City should be evaluated immediately following installation, then monitored every three months during the first two years after planting. Monitoring will continue biannually for Years 3 through 5 and then annually through Year 10 for a total of ten years post-construction monitoring. All monitoring should be done by the project arborist, who should submit an annual written report of the observations and recommendations as needed to the applicant for submission to the applicable agencies. More-frequent monitoring and/or post-

construction steps to improve any trees that are doing poorly should be carried out as recommended by the arborist.

Please contact Ryan Gilmore (RGilmore@ESAssoc.com) or Douglas Gordon-Blackwood (DGordon-Blackwood@ESAssoc.com) if you have any questions.

Sincerely,

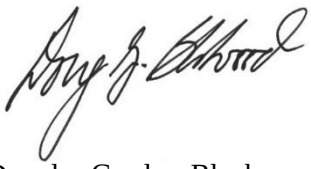

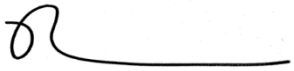

Douglas Gordon-Blackwood Ryan Gilmore

Certification of Performance

I, Douglas Gordon-Blackwood, certify:

- That I have personally inspected the tree(s) and/or the property referred to in this report, and have stated my findings accurately. The extent of the evaluation and appraisal is stated in the attached report and the Terms of Assignment;
- That I have no current or prospective interest in the vegetation or the property that is the subject of this report and have no personal interest or bias with respect to the parties involved;
- That the analysis, opinions, and conclusions stated herein are my own;
- That my analysis, opinions, and conclusions were developed and this report has been prepared according to commonly accepted arboricultural practices;
- That no one provided significant professional assistance to the consultant, except as indicated within the report; and
- That my compensation is not contingent upon the reporting of a predetermined conclusion that favors the cause of the client or any other party.

I further certify that I am a member of the American Society of Consulting Arborists, Registered Consulting Arborist #689, and acknowledge, accept, and adhere to the ASCA Standards of Professional Practice. I am an International Society of Arboriculture Certified Arborist and have been involved in the practice of arboriculture and the study of trees for over 15 years.

Signed:



Date: 07/08/2022

Douglas Gordon-Blackwood
Registered Consulting Arborist, #689
Certified Arborist, WE-11726-AU
Qualified Tree Risk Assessor



This report comprises a total of 54 pages and six figures. Unauthorized separation or removal of any portion of this report deems it invalid as a whole. Conditions represented in this report are limited to the inventory date and time. Rating for health and structure do not constitute a health or structural guarantee beyond that date. Risk assessments were not performed for the purposes of this report.

INTENTIONALLY BLANK

Appendix A
Site Photographs

ESA



Tree #701 - Coast Live Oak



Tree #702 - Coast Live Oak

D20160062649

SOURCE: ESA, 2022



Tree #703 - Coast Live Oak



Tree #704 - Coast Live Oak

D20160626.49

SOURCE: ESA, 2022



Tree #705 - Coast Live Oak



Tree #706 - Coast Live Oak

D20160626.49

SOURCE: ESA, 2022



Tree #707 - Coast Live Oak



Tree #708 - Coast Live Oak

D20160626.49

SOURCE: ESA, 2022



Tree #709 - Coast Live Oak



Tree #710 - Coast Live Oak

D2016000226.49

SOURCE: ESA, 2022



Tree #711 – Mexican Elderberry



Tree #712 – Mexican Elderberry

D20160626.49

SOURCE: ESA, 2022



Tree #713 – Toyon



Tree #714 – Mexican Elderberry

D20160626.49

SOURCE: ESA, 2022



Tree #715 – Toyon



Tree #716 – Toyon

D20160626.49

SOURCE: ESA, 2022



Tree #717 – Coast Live Oak



Tree #718 – Coast Live Oak

D20160626.49

SOURCE: ESA, 2022



Tree #719 – Coast Live Oak



Tree #720 – Coast Live Oak

D20160626.49

SOURCE: ESA, 2022



Tree #721 – Coast Live Oak



Tree #722 – Coast Live Oak

D20160626.49

SOURCE: ESA, 2022



Tree #723 – Mexican Elderberry



Tree #724 – Coast Live Oak

D20160626.49

SOURCE: ESA, 2022



Tree #725 – Mexican Elderberry



Tree #726 – Mexican Elderberry

D20160626.49

SOURCE: ESA, 2022



Tree #727 – Toyon



Tree #728 – Toyon

D20160626.49

SOURCE: ESA, 2022



Tree #729 – Toyon



Tree #730 – Toyon

D20160026.49

SOURCE: ESA, 2022



Tree #731 – Southern California Black Walnut



Tree #732 – Southern California Black Walnut

D20160026.49

SOURCE: ESA, 2022



Tree #733 – Southern California Black Walnut



Tree #734 – Coast Live Oak

D20160626.49

SOURCE: ESA, 2022



Tree #735 – Coast Live Oak



Tree #736 – Coast Live Oak

D20160026.49

SOURCE: ESA, 2022



Tree #737 – Coast Live Oak



Tree #738 – Southern California Black Walnut

D20160626.49

SOURCE: ESA, 2022



Tree #739 – Southern California Black Walnut



Tree #740 – Southern California Black Walnut

D20160626.49

SOURCE: ESA, 2022



Tree #741 – Southern California Black Walnut



Tree #742 – Toyon

D20160626.49

SOURCE: ESA, 2022

Silver Lake Reservoir Complex Master Plan Project

Appendix A
Protected Tree Photo Log

ESA



Tree #743 – Toyon



Tree #744 – Toyon

D20160626.49

SOURCE: ESA, 2022



Tree #745 – Southern California Black Walnut



Tree #746 – Coast Live Oak

D20160626.49

SOURCE: ESA, 2022



Tree #747 – Coast Live Oak

D20160626.49

SOURCE: ESA, 2022

Appendix B
Protected Tree Inventory

ESA

TABLE 1
PROTECTED TREE INVENTORY

Tree #	Species	DBH (in.)	Lat/Long		Height (ft.)	Crown Measurements (in ft.)								Health	Aesthetic	Balance	Vigor	Impact Status	Comments
						N	NW	W	SW	S	SE	E	NE						
701	coast live oak (*Quercus agrifolia*)	4.7	34.10243238	-118.2627413	7	9	12	8	2	2	2	5	9	A	B	B	B	Preserve in Place	Self-corrected lean.
702	coast live oak (*Quercus agrifolia*)	4.2	34.10242066	-118.2627317	8	10	10	1	4	5	7	9	10	A	B	B	A	Preserve in Place	
703	coast live oak (*Quercus agrifolia*)	7.9, 3.7	34.10230097	-118.2626592	8	9	7	9	5	2	2	4	9	A	B	B	B	Preserve in Place	
704	coast live oak (*Quercus agrifolia*)	9.8	34.10225373	-118.2626212	1	6	12	15	10	1	1	1	6	A	B	C	B	Preserve in Place	
705	coast live oak (*Quercus agrifolia*)	9.9	34.10227123	-118.262585	12	13	13	5	4	7	8	8	13	A	B	C	A	Preserve in Place	
706	coast live oak (*Quercus agrifolia*)	7.6	34.10223565	-118.2625738	2	1	2	7	9	13	13	8	1	A	B	B	B	Preserve in Place	
707	coast live oak (*Quercus agrifolia*)	4.6	34.10223133	-118.2625846	3	6	7	13	9	5	3	2	6	B	B	C	B	Preserve in Place	
708	coast live oak (*Quercus agrifolia*)	3.2, 2.2	34.10222413	-118.2625927	2	5	6	9	12	1	1	1	5	B	C	C	B	Preserve in Place	
709	coast live oak (*Quercus agrifolia*)	13.2, 14.7, 18.1, 18.1	34.10215614	-118.2625312	18	17	25	28	38	19	18	19	17	B	B	B	B	Preserve in Place	
710	coast live oak (*Quercus agrifolia*)	15.3, 18.6	34.10202479	-118.2624222	13	19	20	18	17	15	15	13	19	B	A	A	B	Preserve in Place	
711	Mexican elderberry (*Sambucus mexicana*)	6.0, 3.2, 2.0, 1, 1, 1, 1	34.10208516	-118.2628261	8	12	15	12	13	15	14	12	12	A	A	A	B	Preserve in Place	
712	Mexican elderberry (*Sambucus mexicana*)	3.7, 3.1, 2.0, 1.0. 0.5	34.10219749	-118.2629886	6	6	7	8	8	8	8	5	6	A	A	A	A	Preserve in Place	
713	toyon (*Heteromeles arbutifolia*)	2.5, 2.4, 1.0, 1.0, 1.0, 1.0	34.10223589	-118.2628795	6	8	7	8	7	6	5	5	8	A	B	A	B	Preserve in Place	
714	Mexican elderberry (*Sambucus mexicana*)	2.0, 1, 1, 1, 1, 0.5, 0.5, 0.5.....	34.1020128	-118.2629903	6	7	7	7	8	7	8	7	7	A	A	A	A	Preserve in Place	Possibly receiving irrigation.

Tree #	Species	DBH (in.)	Lat/Long		Height (ft.)	Crown Measurements (in ft.)								Health	Aesthetic	Balance	Vigor	Impact Status	Comments
						N	NW	W	SW	S	SE	E	NE						
715	toyon (*Heteromeles arbutifolia*)	1.5, 1.0, 1, 1, 1, 1, 1.....	34.10197622	-118.2628829	1	14	15	13	10	3	1	1	14	B	C	D	B	Preserve in Place	Strong lean and crowded by ornamental trees.
716	toyon (*Heteromeles arbutifolia*)	10.5, 10.1, 9.8, 4.0	34.10189689	-118.2629916	18	18	16	18	17	16	9	18	18	B	A	A	A	Preserve in Place	
717	coast live oak (*Quercus agrifolia*)	4.9	34.10198257	-118.2628202	3	6	5	8	7	8	8	3	6	A	A	B	A	Preserve in Place	
718	coast live oak (*Quercus agrifolia*)	4.1, 3.3	34.10200733	-118.262661	6	5	4	5	5	5	5	5	5	A	A	A	A	Preserve in Place	
719	coast live oak (*Quercus agrifolia*)	4.1, 4.3	34.1019395	-118.2627268	6	7	7	8	7	4	5	4	7	A	A	A	A	Preserve in Place	
720	coast live oak (*Quercus agrifolia*)	6.6, 3.5	34.10187507	-118.2626968	7	6	5	4	8	12	10	9	6	C	C	A	B	Preserve in Place	Large canker on northwest side of trunk. Tree has exfoliating bark.
721	coast live oak (*Quercus agrifolia*)	10.1	34.10187296	-118.2627137	6	9	11	13	9	9	8	6	9	B	B	A	B	Preserve in Place	
722	coast live oak (*Quercus agrifolia*)	18.5, 3.5	34.10187459	-118.2623108	17	19	16	6	8	10	14	19	19	A	A	A	A	Preserve in Place	
723	Mexican elderberry (*Sambucus mexicana*)	8.3, 7.9, 5.2, 3.8, 3.3, 1,1,1,1	34.10168626	-118.2624588	9	14	19	20	18	15	8	7	14	B	B	B	A	Preserve in Place	
724	coast live oak (*Quercus agrifolia*)	4.8, 3.2	34.10157177	-118.262655	4	2	3	5	6	8	6	3	2	B	B	B	B	Preserve in Place	
725	Mexican elderberry (*Sambucus mexicana*)	13.4, 6.0, 3.7	34.10150177	-118.2624641	10	13	16	17	12	15	12	10	13	B	B	B	B	Preserve in Place	Crown measurements estimated due to crowded location.
726	Mexican elderberry (*Sambucus mexicana*)	1, 1, 1, 1, 1, 1, 1	34.101667	-118.2624197	2	2	2	2	2	2	2	2	2	D	D	B	C	Preserve in Place	Main crown has died with many basal resprouts.
727	toyon (*Heteromeles arbutifolia*)	4.9, 1, 0.3	34.10169513	-118.2623512	5	7	9	9	6	8	9	5	7	C	C	B	C	Preserve in Place	Many dead trunks. Crown estimated due to crowded location.
728	toyon (*Heteromeles arbutifolia*)	2.3, 2.5, 1.0, 1...	34.10170074	-118.2623251	8	12	12	7	8	7	4	5	12	B	C	B	C	Preserve in Place	Main trunk dead, with many basal resprouts, crown estimated due to crowded location.

Tree #	Species	DBH (in.)	Lat/Long		Height (ft.)	Crown Measurements (in ft.)								Health	Aesthetic	Balance	Vigor	Impact Status	Comments
						N	NW	W	SW	S	SE	E	NE						
729	toyon (*Heteromeles arbutifolia*)	2.3, 1.8, 1.5, 1,1....	34.10176382	-118.2624183	8	8	7	6	7	3	2	4	8	B	C	B	A	Preserve in Place	
730	toyon (*Heteromeles arbutifolia*)	1.8, 1.3, 1, 0.5, 0.5...	34.10117279	-118.2620943	7	6	6	5	6	5	5	3	6	A	B	B	B	Preserve in Place	
731	Southern California black walnut (*Juglans californica*)	2.4, 2.3, 2.0, 1.5, 1, 1	34.10099082	-118.2621974	8	7	9	10	10	11	12	11	7	A	A	A	A	Preserve in Place	
732	Southern California black walnut (*Juglans californica*)	6.2, 5.7, 4.6, 2.5, 2.1, 3.5,	34.10072747	-118.2621705	12	14	11	12	12	10	14	13	14	A	B	A	A	Preserve in Place	Old dead trunks presented amongst healthy trunks.
733	Southern California black walnut (*Juglans californica*)	2.2, 2.1, 1.4, 4.8	34.10037898	-118.2620321	10	12	12	8	9	13	15	16	12	B	B	B	A	Preserve in Place	One large lateral trunk to the east.
734	coast live oak (*Quercus agrifolia*)	6.4, 6.1	34.10036956	-118.261401	2	5	10	16	18	6	3	3	5	B	C	C	B	Preserve in Place	Western trunk crushed by fallen tree now nearly vertical but still growing.
735	coast live oak (*Quercus agrifolia*)	6.8	34.10016143	-118.261628	7	8	8	7	8	8	9	6	8	A	A	A	A	Preserve in Place	
736	coast live oak (*Quercus agrifolia*)	6.5, 3.1, 3.0, 3.0, 0.5, 0.5	34.09983905	-118.261761	9	7	8	9	8	7	10	11	7	C	B	B	B	Preserve in Place	Large single trunk declining with many basal resprouts.
737	coast live oak (*Quercus agrifolia*)	6.3	34.0994503	-118.2619817	13	7	6	8	10	11	10	12	7	A	A	A	A	Preserve in Place	
738	Southern California black walnut (*Juglans californica*)	3.1, 2.8, 1.7, 1.0	34.09949993	-118.262266	7	7	8	8	7	6	7	8	7	B	A	A	A	Removal	
739	Southern California black walnut (*Juglans californica*)	4.3, 4.2, 4.2, 3.8, 3.2	34.09965011	-118.2623218	9	7	8	9	7	12	14	11	7	A	A	B	A	Removal	
740	Southern California black walnut (*Juglans californica*)	4.7, 3.0, 2.9	34.10002301	-118.2624712	8	7	8	7	8	8	12	10	7	A	B	B	A	Preserve in Place	
741	Southern California black walnut (*Juglans californica*)	3.7, 1.9, 1.2	34.09956943	-118.2625279	9	7	8	8	7	9	9	8	7	A	A	B	A	Preserve in Place	
742	toyon (*Heteromeles arbutifolia*)	4.1, 3.8, 3.1	34.0993629	-118.2619021	10	7	7	10	13	7	8	9	7	B	B	B	B	Removal	Burl at base.

Tree #	Species	DBH (in.)	Lat/Long		Height (ft.)	Crown Measurements (in ft.)								Health	Aesthetic	Balance	Vigor	Impact Status	Comments
						N	NW	W	SW	S	SE	E	NE						
743	toyon (*Heteromeles arbutifolia*)	2.3, 1.1, 1.0, 1.0, 1.0	34.0993456	-118.2618412	7	7	6	6	7	9	12	10	7	C	C	C	C	Removal	
744	toyon (*Heteromeles arbutifolia*)	2.3, 1.9	34.10287376	-118.2630547	6	3	4	1	2	2	4	7	3	B	B	B	B	Preserve in Place	Large trunk removed, basal resprouts, and some possible fireblight.
745	Southern California black walnut (*Juglans californica*)	9.0, 8.8, 6.0, 6.3, 6.4	34.09356649	-118.2637585	16	17	17	20	18	13	10	14	17	A	A	B	A	Preserve in Place	Large portion of roots covered by road and trail.
746	coast live oak (*Quercus agrifolia*)	12.3, 5.2	34.09595183	-118.2619176	14	10	11	15	12	14	9	13	10	C	C	C	C	Preserve in Place	
747	coast live oak (*Quercus agrifolia*)	13.3	34.09619279	-118.2618446	10	12	13	10	13	15	9	8	12	B	C	B	C	Preserve in Place	Rootzone compacted, dieback in crown, sparse crown, possible canker in upper crown, and has been pruned for road clearance.

Appendix F

Park and Street Tree Inventory Report

ESA

SILVER LAKE RESERVOIR COMPLEX MASTER PLAN PROJECT

Park and Street Tree Inventory Results Report

Prepared for
Los Angeles Department of Water and Power
Environmental Planning and Assessment
111 North Hope Street, Room 1050
Los Angeles, CA 90012

July 2022

ESA



SILVER LAKE RESERVOIR COMPLEX MASTER PLAN PROJECT

Park and Street Tree Inventory Results Report

Prepared for:
Bureau of Engineering, Department of Public Works
1149 S. Broadway
Los Angeles, CA 90015

July 2022

Prepared by:
Environmental Science Associates
80 South Lake Avenue, Suite 570
Pasadena, California 91101
Ryan Gilmore
ISA Certified Arborist WE-9009BM

80 South Lake Avenue
Suite 570
Pasadena, CA 91101
626.204.6170
esassoc.com

Bend	Oakland	San Diego
Camarillo	Orlando	San Francisco
Delray Beach	Pasadena	Santa Monica
Destin	Petaluma	Sarasota
Irvine	Portland	Seattle
Los Angeles	Sacramento	Tampa

ESA

OUR COMMITMENT TO SUSTAINABILITY | ESA helps a variety of public and private sector clients plan and prepare for climate change and emerging regulations that limit GHG emissions. ESA is a registered assessor with the California Climate Action Registry, a Climate Leader, and founding reporter for the Climate Registry. ESA is also a corporate member of the U.S. Green Building Council and the Business Council on Climate Change (BC3). Internally, ESA has adopted a Sustainability Vision and Policy Statement and a plan to reduce waste and energy within our operations. This document was produced using recycled paper.

CONTENTS

Park and Street Tree Inventory Results Report

Page

Introduction **1**

Background and Assignment **2**

Project Description **2**

Methodology **5**
- Field Surveys 5
- Physical Characteristics 5
- Physical Condition 5

Results **6**

Impacts **15**

Required Replacement **15**

Bibliography **16**

Certification of Performance **17**

Arborist Disclosure Statement **18**

Appendices

A. Tree Inventory Matrix
B. Representative Photographs

Figures

Figure 1 Regional Location 3
Figure 2 Project Vicinity 4
Figure 3a Tree Plot Plan 7
Figure 3b Tree Plot Plan 8
Figure 3c Tree Plot Plan 9
Figure 3d Tree Plot Plan 10
Figure 3e Tree Plot Plan 11
Figure 3f Tree Plot Plan 12
Figure 3g Tree Plot Plan 13

Table

Table 1 Summary of RAP and BSS Trees Observed 6
Table 2 Summary of RAP and BSS Tree Impacts 15

INTENTIONALLY BLANK

SILVER LAKE RESERVOIR COMPLEX MASTER PLAN PROJECT

Park and Street Tree Inventory Results Report

Introduction

The purpose of this Park and Street Tree Inventory Results Report (Report) is to document all park and street tree plantings that could be impacted by the Silver Lake Reservoir Complex Master Plan Project (Project). The Project site consists of 116-acres of the 127-acre Silver Lake Reservoir Complex (SLRC) located within the City of Los Angeles (City). The purpose of this tree inventory is to provide baseline tree data for the use in the preliminary planning process for the Project.

The park trees are managed by the City Department of Recreation and Parks (RAP). The RAP Tree Preservation Policy (RAP Policy) provides protection of specified trees, protects their value, and avoids significant negative impacts to the ecosystem (City of Los Angeles 2004). The Policy regulates protection of trees in four categories:

- Protected Trees are certain species of native trees and shrubs as described in the Protected Tree and Shrub Ordinance.
- Heritage Trees are individual trees of any size or species that are specifically designated as heritage because of their historical, commemorative, or horticultural significance.
- Special Habitat Value Trees are native trees located on RAP managed lands.
- Common Park Trees are generally mature exotic trees that have value beyond the shade they provide to park users and are a scenic resource.

When a large number of trees are proposed for removal the notification protocol presented in Appendix K of the RAP Policy must be followed. The protocol assures that information is communicated to the public, City council offices, the Park Advisory Board, and to the department Divisions affected by the removal project. The protocol provides an opportunity for the public to become involved with forestry issues and for department coordination. Additionally, tree replacement is guided by the RAP Policy and by the objectives and functions as defined by the Department. RAP trees are planted according to the RAP Reforestation Program. RAP Policy requires each one-inch diameter at standard height (trunk diameter measured at 4.5 feet above soil line; DSH) of existing tree shall be replaced with a minimum 1-inch caliper new tree. When crowding or other physical constraints make it impossible to plant the same tree in the same place where it was removed, an alternate location is found. Undesirable tree species are not replaced.

The Bureau of Street Services (BSS), Urban Forestry Division (UFD), Department of Public Works manages street trees. A City Tree Removal Permit (Permit Application) is required to remove any street tree planted in the public right-of-way prior the start of construction. The UFD requires a 2:1 street tree replacement ratio.

Background and Assignment

The proposed Project site is located within the SLRC on APNs 5439-032-900 and 5439-033-901 shown in **Figure 1**, Regional Location. Specifically, the Project site is located on U.S. Geological Survey 7.5-minute Hollywood topographic quadrangle map (**Figure 2**, Project Vicinity). The proposed Project site includes Ivanhoe and Silver Lake Reservoirs, a dog park and Silver Lake Recreation Center area to the south, Silver Lake Meadow Park and Los Angeles Department of Water and Power property to the east, and a pedestrian path that circumnavigates the SLRC. The Project site is bounded by Silver Lake Boulevard to the southeast and east, Armstrong Avenue to the northeast, Tesla Avenue to the north, West Silver Lake Drive to the west, and Van Pelt Place to the south.

Project Description

The preliminary Project design proposes to redesign approximately 116 acres of the 127-acre SLRC with community park amenities. The proposed Project would include a contemporary design of park zones with hybrid infrastructure that blends vegetated areas with public spaces. The proposed Project would be designed to enhance the visual and recreational quality of the area to be consistent with goals and objectives of the Silver Lake – Echo Park – Elysian Valley Community Plan and provide the opportunity for the public to connect with nature.

The project design focuses on increasing habitat diversity and value to support a diverse array of birds, fish, amphibians, invertebrates, and other aquatic species. To provide this biodiversity, the project design will create new habitat for a total 23 acres of native vegetated areas. These proposed created native habitat areas will consist of 12 acres of upland vegetation (including trees), 5-acres of new transition (coastal scrub), and 6 acres of new wetland habitat. Extensive plantings of native trees and shrubs will be part of these new habitat areas.

The proposed Project will potentially impact park and street trees to accommodate construction. Facilities located within the Project area that are owned or maintained by RAP include the Silver Lake Meadow Park and the Silver Lake Recreation Center along the south of the SLRC. Street trees are located around the perimeter of the SLRC within the sidewalk. These areas may be impacted during Project construction.



SOURCE: ESRI, 2021

Silver Lake Reservoir Complex Master Plan Project

Figure 1
Regional Location

ESA



SOURCE: Nearmap, 2021; ESA, 2022

Silver Lake Reservoir Complex Master Plan Project

Figure 2
Project Vicinity

ESA

Methodology

Field Surveys

All RAP and BSS trees located within the Project site were surveyed on April 2, 8, 15, 22, and 26, 2022 by Environmental Science Associates (ESA) International Society of Arboriculture (ISA) Certified Arborists and American Society of Consulting Arborist (ASCA) Registered Consulting Arborists (RCA) Ryan Gilmore (WE-9009BM/RCA #769) and Douglas Gordon-Blackwood (WE-11726AU/RCA #689). The site visits were conducted under clear weather daylight conditions and access was not restricted for any trees that were evaluated. Survey data for each tree is provided in **Appendix A,** Tree Inventory Matrix. For each tree, the trunk location was recorded with Collector for ArcGIS using an Arrow 100 Submeter GNSS Receiver and a smart phone. The physical characteristics and physical condition for each tree was collected as described below.

Physical Characteristics

Physical characteristics recorded for each tree included the following:

- Diameter at Stand Height – measured from the base of the tree using a forester's diameter-equivalent tape.
- Canopy spread – visually estimated.
- Height – visually estimated.

Physical Condition

Physical conditions recorded for each tree included the following:

- Identification of damage caused by pathogens or insect pests, by natural causes such as lightning, or by human activity.
- Evaluation of vigor based on such parameters as amount of new growth, leaf color, abnormal bark, dead wood, evidence of wilt, excessive necrosis or leaf chlorosis, thinning of crown, etc.
- Assessment of the overall health of the tree based on the evaluation of vigor, presence of damage, and comparison to the typical archetype tree of the same species.
- Evaluation of vigor based on such parameters as amount of new growth, leaf color, abnormal bark, dead wood, evidence of wilt, excessive necrosis or leaf chlorosis, thinning of crown, etc.
- Notes about damage caused by pathogens or insect pests, by natural causes such as lightning, or by human activity. Assessment of the overall health of the tree based on the evaluation of vigor, presence of damage, and comparison to the typical archetype tree of the same species.

Rating

For each tree, a subjective alphabetical rank of "A" through "F" was assigned for health, vigor, balance, and aesthetic. Ranks were based on the criteria described below:

- "A" = Very Healthy/Excellent: A healthy and vigorous tree characteristic of its species and reasonably free of any visible signs of stress, disease, or pest infestation. With regards to balance and aesthetics, trunks are straight and canopies well balanced and the tree exemplifies the ideal archetype for the species.
- "B" = Healthy/Good: A healthy and vigorous tree with minor visible signs of stress, disease, and/or pest infestation. Some maintenance measures may need to be implemented, such as pruning of dead wood or broken branches. Tree may lean slightly, canopies may not be evenly balanced, or the tree may otherwise be marginally challenged aesthetically.
- "C" = Average Health/Fair: Although healthy in overall appearance, there is abnormal amount of stress or disease/insect infestation, and a substantial amount of maintenance may be needed. The trunk may be growing at a more substantial angle or the canopy may have "holes" or be further out of balance.
- "D" = Dying/Poor: A tree that may be exhibiting substantially more stress, disease, or insect damage than what is expected for the species. The tree may be in a state of rapid decline, and may show various signs of dieback, necrosis, or other symptoms caused by pathogens or insect pests. The tree may lean significantly and the canopy is far out of balance.
- "F" = Dead/Very Poor: This tree has no foliage and exhibits no sign of life or vigor. Tree may be prone on the ground or otherwise severely aesthetically compromised.

Survey data for each tree is included in Appendix A, Tree Inventory Matrix, as a separate table. Representative photographs of the site and trees are presented in **Appendix B**, Representative Photographs.


Results

A total of 362 RAP and BSS trees consisting of 50 species were observed within the Project site. There are 108 BSS and 254 RAP trees (see **Table 1** and **Figures 3a–3g**). A list of the trees on the Project site is provided in Appendix A, Tree Inventory Matrix.

TABLE 1
SUMMARY OF RAP AND BSS TREES OBSERVED

Tree Classification	Overall Number of Trees Observed
BSS Trees	108
RAP Trees	254
Total Trees	**362**

A depiction of all RAP and BSS trees on the Project site is included on Figures 3a–3g, Tree Plot Plan. Representative photographs of the site and trees are included in Appendix B, Representative Photographs.

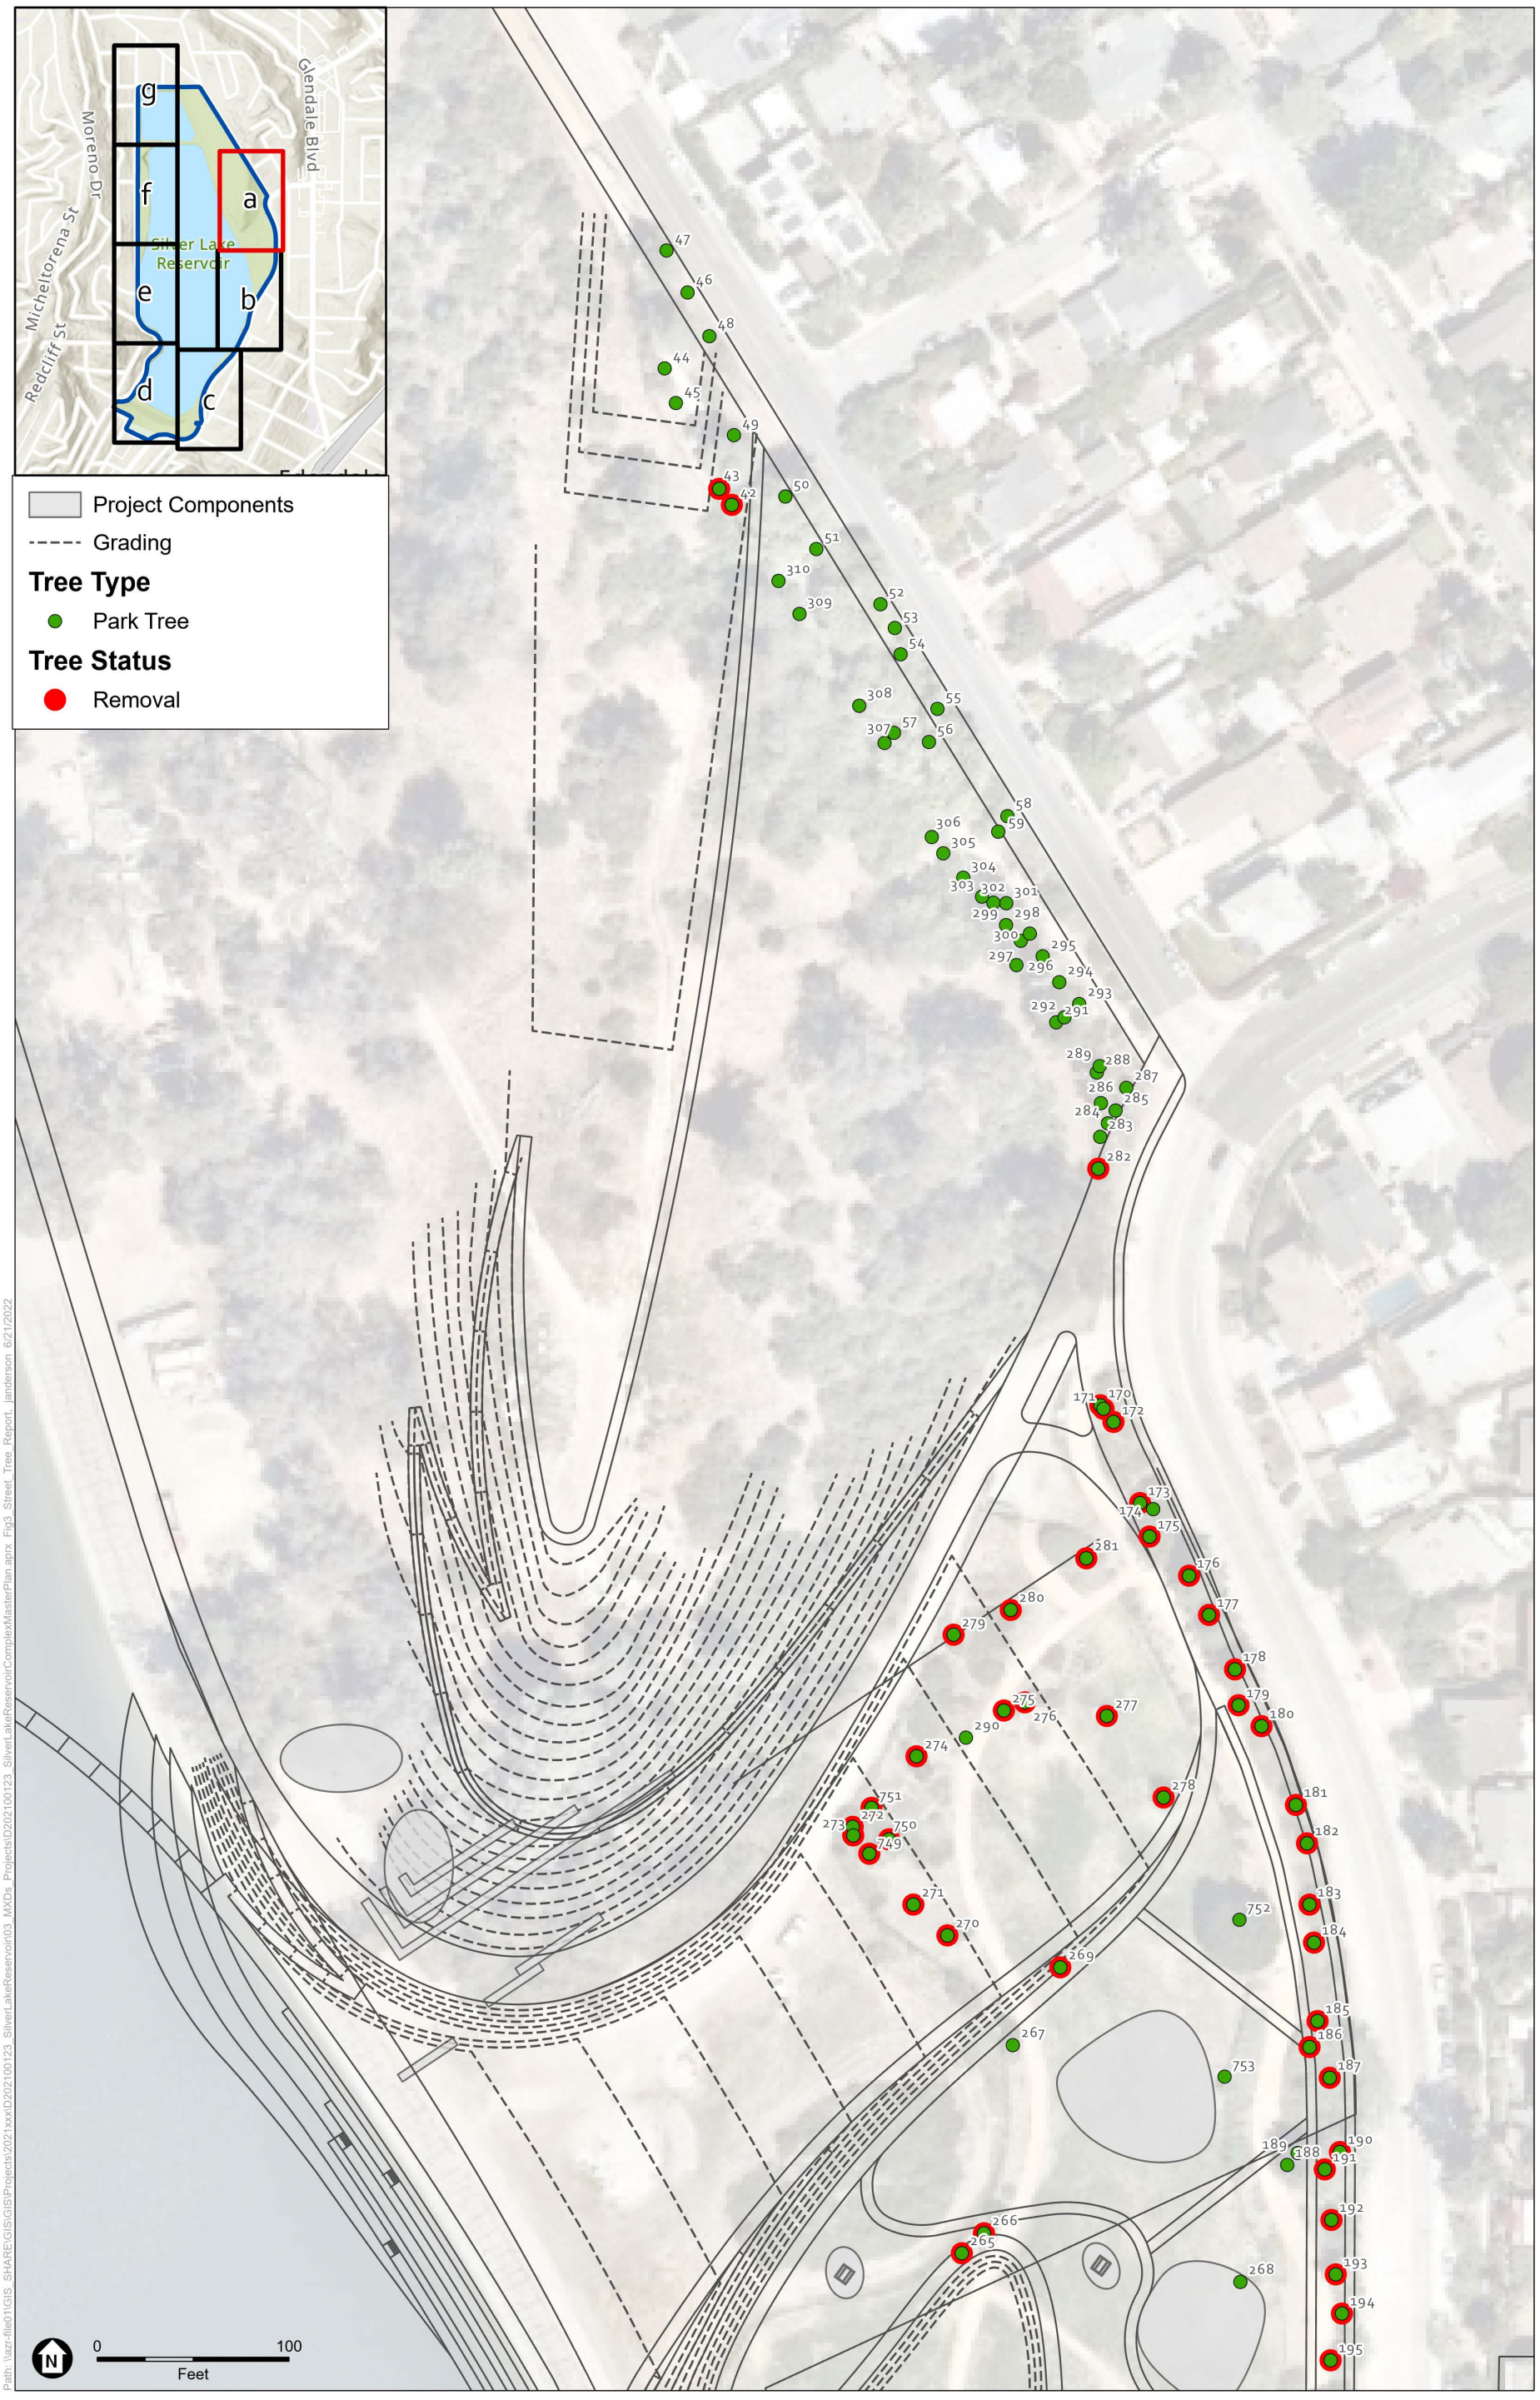


SOURCE: ESA, 2021

Silver Lake Reservoir Complex Master Plan Project

Figure 3a
Tree Plot Plan

ESA

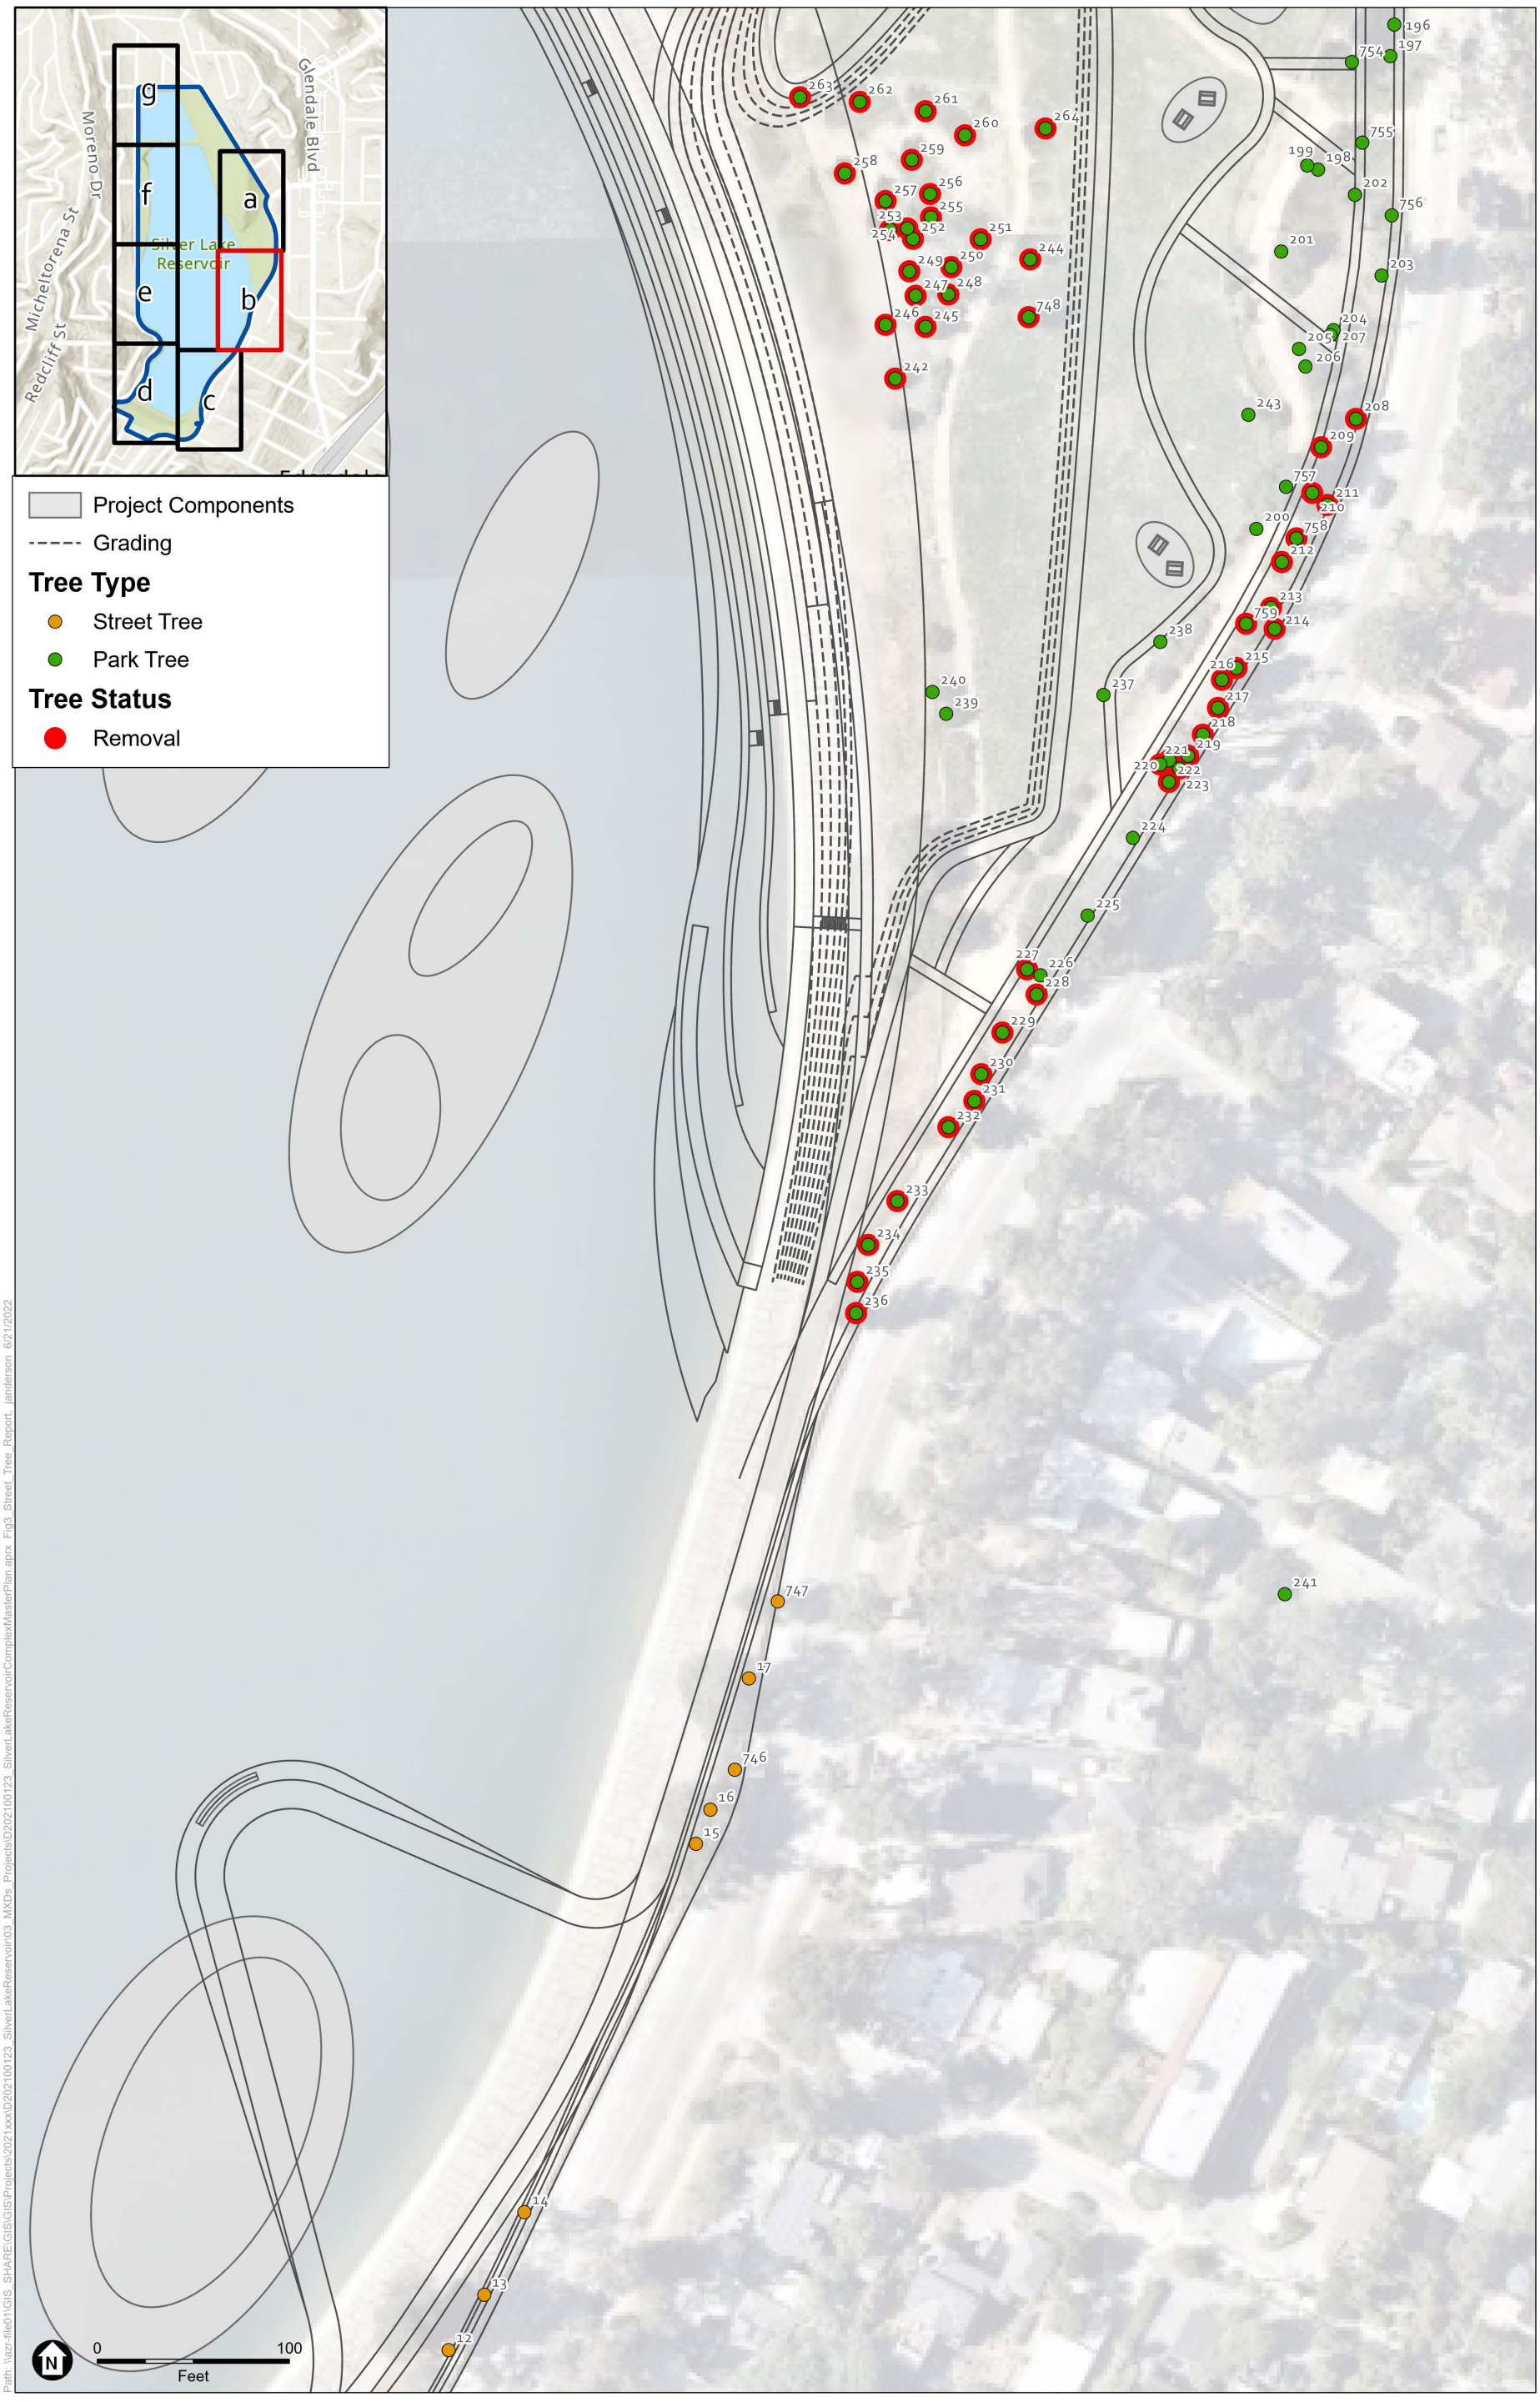

SOURCE: ESA, 2021

Silver Lake Reservoir Complex Master Plan Project

Figure 3b
Tree Plot Plan

ESA




SOURCE: ESA, 2021

Silver Lake Reservoir Complex Master Plan Project

Figure 3c
Tree Plot Plan

ESA

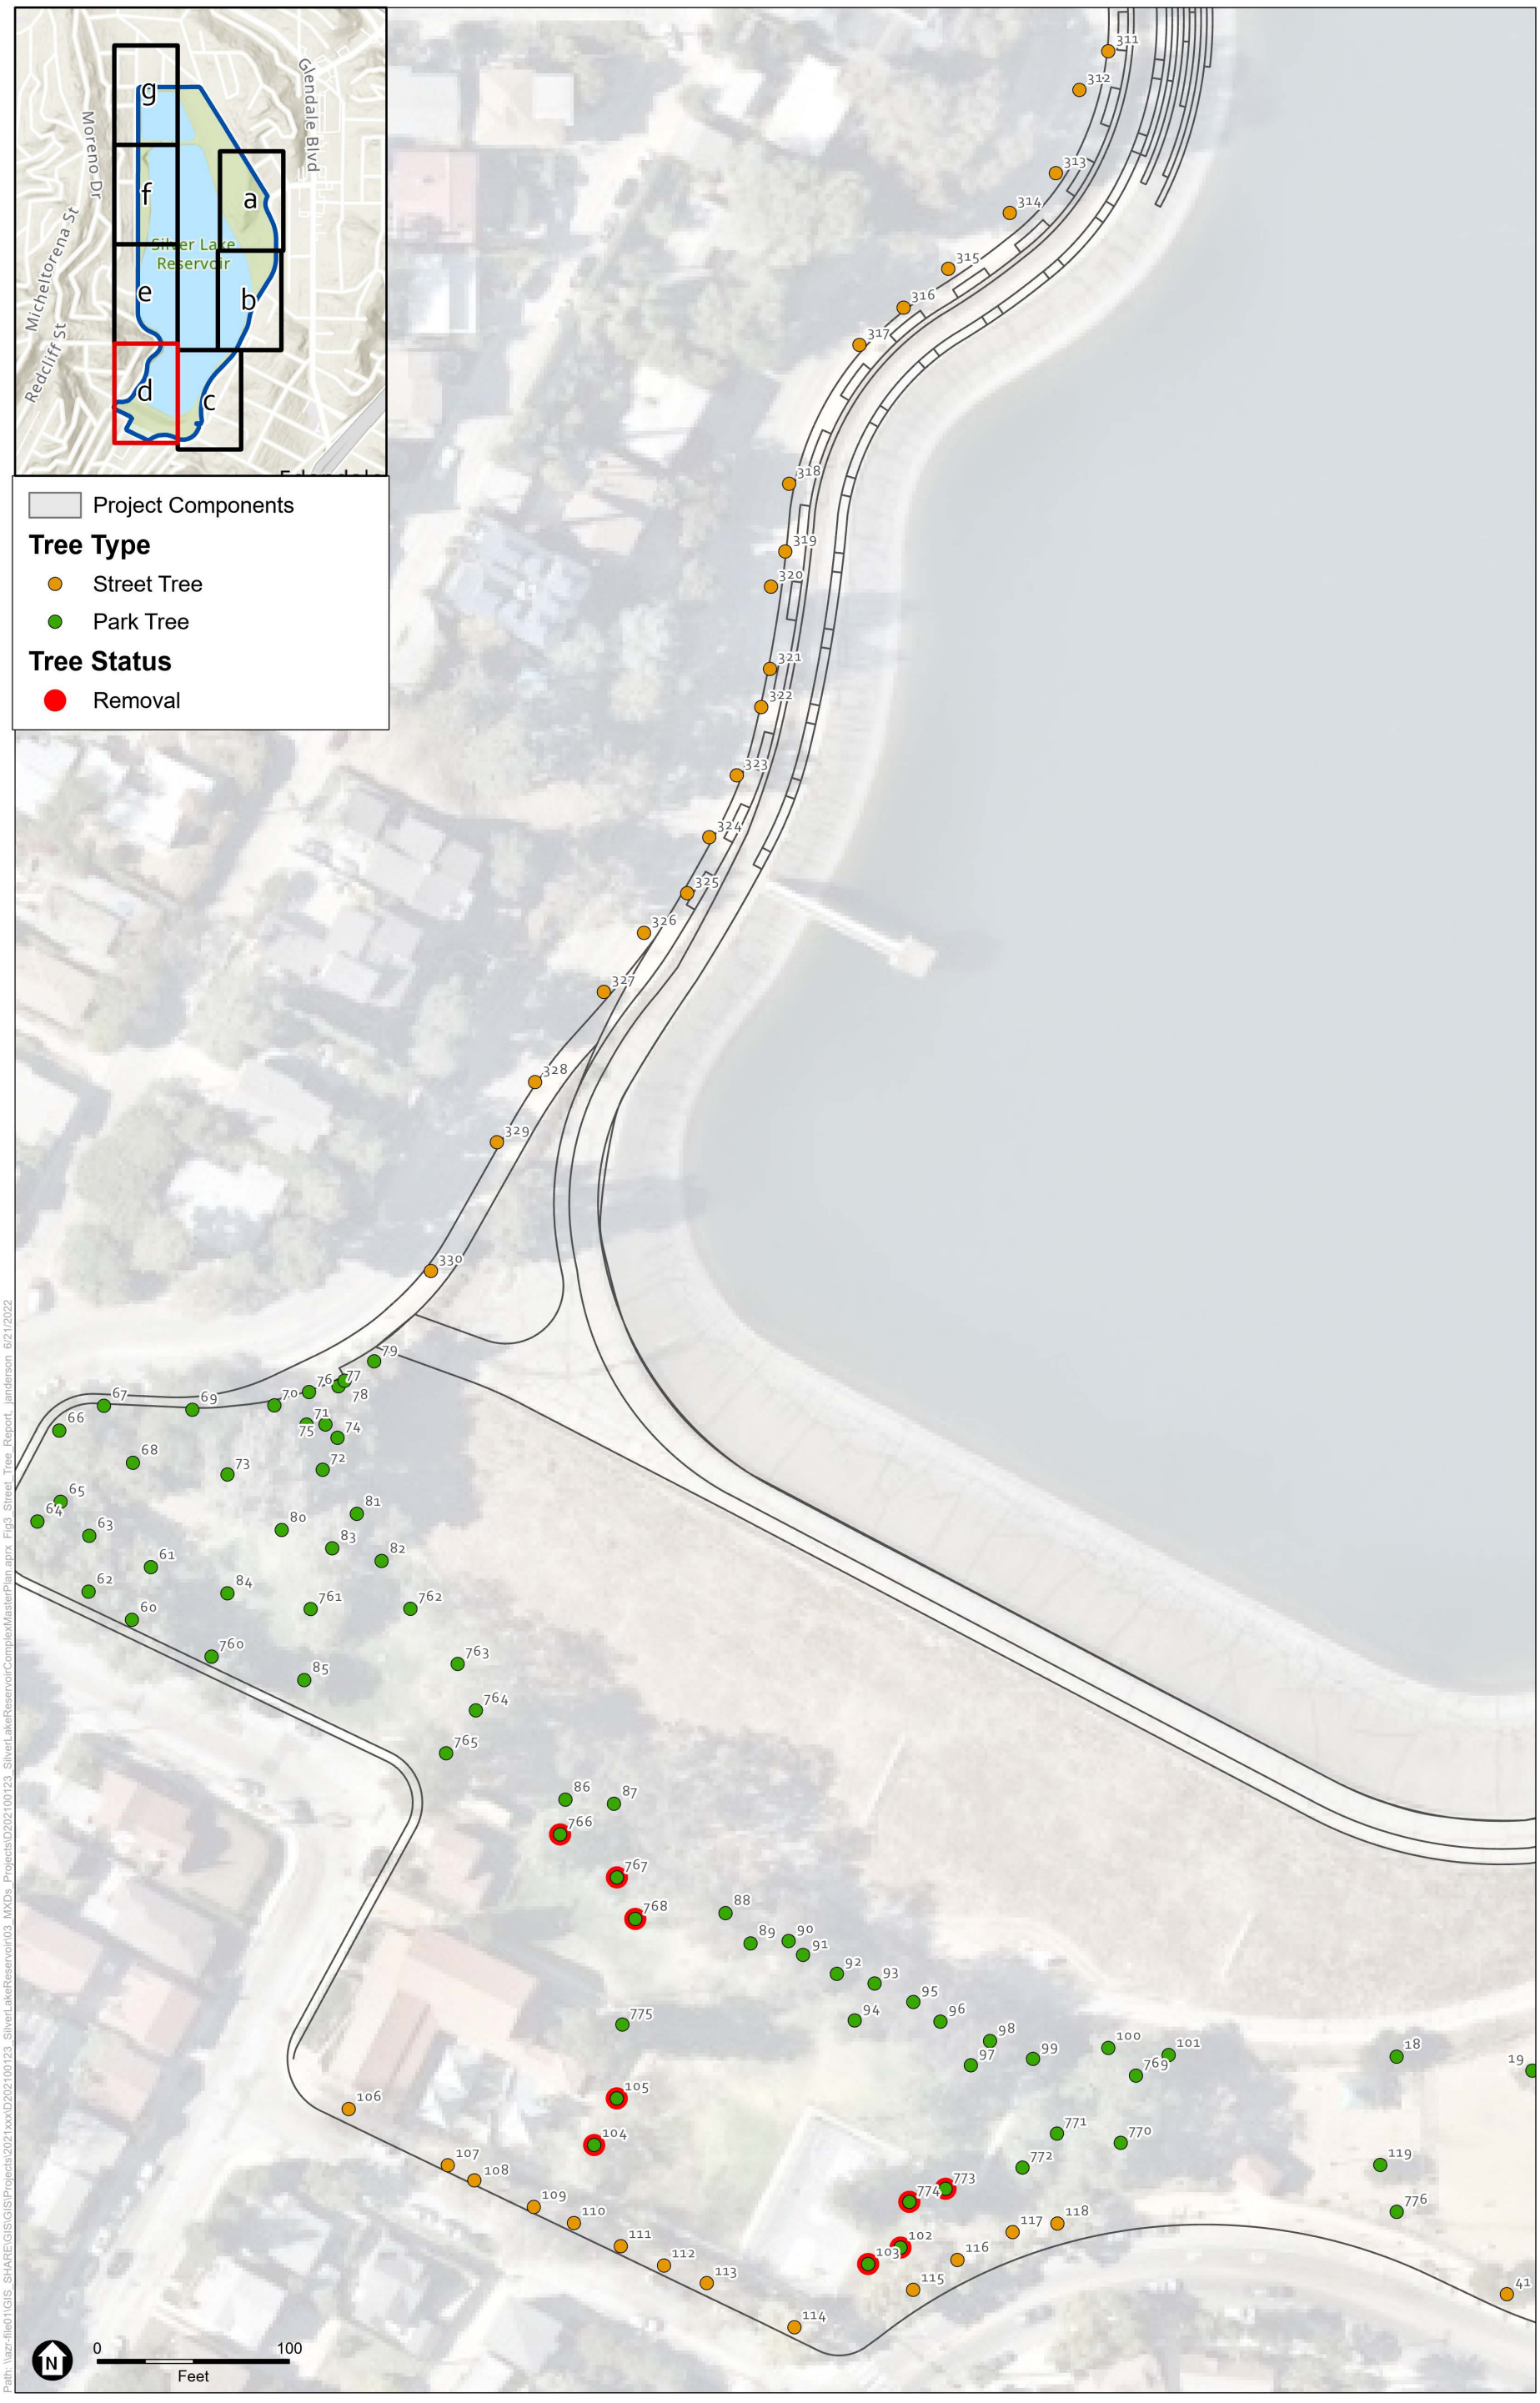

SOURCE: ESA, 2021

Silver Lake Reservoir Complex Master Plan Project

Figure 3d
Tree Plot Plan

ESA



SOURCE: ESA, 2021

Silver Lake Reservoir Complex Master Plan Project

Figure 3e
Tree Plot Plan

ESA

Path: \\azr-file01\GIS_SHARE\GIS\GIS\Projects\2021xxx\D202100123_SilverLakeReservoir\03_MXDs_Projects\D202100123_SilverLakeReservoirComplexMasterPlan.aprx Fig3_Street_Tree_Report_janderson 6/21/2022



SOURCE: ESA, 2021

Silver Lake Reservoir Complex Master Plan Project

Figure 3f
Tree Plot Plan

ESA



SOURCE: ESA, 2021

Silver Lake Reservoir Complex Master Plan Project

Figure 3g
Tree Plot Plan

ESA

INTENTIONALLY BLANK

Impacts

A total of 105 RAP trees will require removal due to Project implementation. No BSS trees are proposed for removal. A total of 149 RAP trees and 108 BSS trees will be preserved in place. A tree impact summary is presented in **Table 2**.

TABLE 2
SUMMARY OF RAP AND BSS TREE IMPACTS

Tree Classification	Total Removals	Total Preserved	Overall Total
BSS Trees	—	108	108
RAP Trees	105	149	254
Total Trees	**105**	**257**	**362**

Required Replacement

The following is a summary of replacement standards as required by the RAP Policy and the UFD. Applicable tree replacement standards are as follows:

- The RAP Policy tree replacement requires at a minimum each one-inch DSH of existing tree shall be replaced with a minimum one-inch caliper new tree.
- The BSS requires a 2:1 street tree replacement ratio.

In summary, the City will replace 105 trees protected by the RAP Policy at a 1:1 ratio for trunk diameter. Actual number of trees planted for this replacement standard will need to have a sum total of 558 caliper inches to mitigate the removal 558 inches of measured trunk diameters.

Specifically, RAP policy states that whenever trees are removed, the existing trees' aggregate diameter, measured at DSH (multi-trunk trees are to be measured immediately below the lowest trunk) shall be replaced at an equal or greater rate of caliper of new trees. Each one-inch DSH of existing tree shall be replaced with a minimum one-inch caliper new tree. Replacement trees shall have a minimum caliper of ¼-inch. For example, a single-trunk tree whose DSH is 9 inches may be replaced with 36 trees of ¼-inch caliper, or with 3 trees of 3-inch caliper. This replacement ratio should represent a minimum. If the replacement ratio cannot be achieved on an individual project, it should be applied on an area-wide basis. All replacement trees shall be healthy and free of kinked, overgrown, or otherwise defective roots.

Additionally, of the 105 proposed removal trees protected by RAP policy 11 are native species as defined by the City Tree Ordinance though not regulated by that ordinance. RAP policy requires at least a 4:1 ratio for native species regardless of the caliper requirements stated above. Therefore, the required replacement of 558 inches of measured trunk diameter will need to incorporate and consist of a 4:1 ratio for the 11 proposed native tree removals for a total of 44 native trees replaced. For compliance with the RAP policy a total of 558 inches of measured trunk diameter consisting of a minimum of 44 native trees would be required to mitigate the 105 removals.

No BSS trees are proposed for removal and no BSS tree replacement mitigation is required at this time.

At this time all RAP replacement trees will be planted within the proposed Project impact areas as determined in coordination with RAP.

Bibliography

City of Los Angeles. 2004. City of Los Angeles Recreation and Parks Department – Urban Forest Program. Accessed May 2022. https://www.laparks.org/sites/default/files/forest/pdf/UrbanForestProgram.pdf.

City of Los Angeles. 2018. Standard Tree Removal Application Checklist. Accessed May 2022. https://streetsla.lacity.org/sites/default/files/ufd_tree_removal_permit.pdf.

City of Los Angeles. 2022. City of Los Angeles Tree Inventory – Treekeeper Database. Accessed May 2022. https://laparksca.treekeepersoftware.com.


ISA (International Society of Arboriculture). 2019. *Guide for Plant Appraisal*. 10th edition. Council of Tree and Landscape Appraisers.

Certification of Performance

I, Ryan Gilmore, certify:

- That I have personally inspected the tree(s) and/or the property referred to in this report and have stated my findings accurately. The extent of the evaluation and appraisal is stated in the attached report and the Terms of Assignment;
- That I have no current or prospective interest in the vegetation or the property that is the subject of this report and have no personal interest or bias with respect to the parties involved;
- That the analysis, opinions, and conclusions stated herein are my own;
- That my analysis, opinions, and conclusions were developed and this report has been prepared according to commonly accepted arboricultural practices;
- That the no one provided significant professional assistance to the consultant, except as indicated within the report;
- That my compensation is not contingent upon the reporting of a predetermined conclusion that favors the cause of the client or any other party.

I further certify that I am a member of the American Society of Consulting Arborists (ASCA), Registered Consulting Arborist #769, and acknowledge, accept, and adhere to the ASCA Standards of Professional Practice. I am an International Society of Arboriculture (ISA) Board Certified Master Arborist and have been involved in the practice of arboriculture and the study of trees for over 23 years. *Signed*:

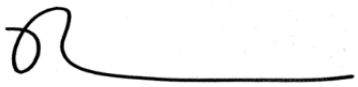

Date: July 12, 2022

Ryan Gilmore
ASCA Registered Consulting Arborist #769
ISA Board Certified Master Arborist WE-9009BM

This report comprises a total of 58 pages with figures. Unauthorized separation or removal of any portion of this report deems it invalid as a whole.

Conditions represented in this report are limited to the inventory date and time. Rating for health and structure do not constitute a health or structural guarantee beyond that date. Risk assessments were not performed for the purposes of this report.

Arborist Disclosure Statement

Arborists are tree specialists who use their education, knowledge, training, and experience to examine trees, recommend measures to enhance the beauty and health of trees, and attempt to reduce the risk of living near trees. Clients may choose to accept or disregard the recommendations of the arborist, or to seek additional advice.

Arborists cannot detect every condition that could possibly lead to the structural failure of a tree. Trees are living organisms that fail in ways we do not fully understand. Conditions are often hidden within trees and below ground. Arborists cannot guarantee that a tree will be healthy or safe under all circumstances, or for a specified period of time. Likewise, remedial treatments, like any medicine, cannot be guaranteed.

Treatment, pruning, and removal of trees may involve considerations beyond the scope of the arborist's services such as property boundaries, property ownership, site lines, disputes between neighbors, and other issues. Arborists cannot take such considerations into account unless complete and accurate information is disclosed to the arborist. An arborist should then be expected to reasonably rely upon the completeness and accuracy of the information provided.

Trees can be managed, but they cannot be controlled. To live near trees is to accept some degree of risk. The only way to eliminate all risk associated with trees is to eliminate all trees.

Formal risk assessments were not requested or performed on the trees in this report.

Appendix A
Tree Inventory Matrix

APPENDIX A
TREE INVENTORY MATRIX

Tree #	Common Name	Scientific Name	DBH (in.)	Height (feet)	Crown Width (feet)	Management	Health	Structure	Impact Status
1	Jacaranda	*Jacaranda mimosifolia*	5, 8.5	25	30	BSS	Fair	Fair	Preserve in Place
2	Camphor	*Cinnamomum camphora*	4	18	12	BSS	Good	Good	Preserve in Place
3	Deodar	*Cedrus deodara*	26	35	45	BSS	Fair	Fair	Preserve in Place
4	Blue gum	*Eucalyptus globulus*	19. 6	65	35	BSS	Fair	Fair	Preserve in Place
5	Canary Island pine	*Pinus canariensis*	8	30	14	BSS	Good	Good	Preserve in Place
6	Canary Island pine	*Pinus canariensis*	7	22	12	BSS	Good	Good	Preserve in Place
7	Deodar	*Cedrus deodara*	18	55	30	BSS	Dead	Dead	Preserve in Place
8	Stone pine	*Pinus pinea*	34	45	55	BSS	Fair	Fair	Preserve in Place
9	Deodar	*Cedrus deodara*	23.5	70	60	BSS	Fair	Fair	Preserve in Place
10	Deodar	*Cedrus deodara*	10	18	16	BSS	Poor	Poor	Preserve in Place
11	Deodar	*Cedrus deodara*	5.5	16	8	BSS	Fair	Fair	Preserve in Place
12	Deodar	*Cedrus deodara*	18	65	25	BSS	Fair	Fair	Preserve in Place
13	Deodar	*Cedrus deodara*	16	45	25	BSS	Fair	Fair	Preserve in Place
14	Deodar	*Cedrus deodara*	13. 15	45	25	BSS	Poor	Poor	Preserve in Place
15	Stone pine	*Pinus pinea*	23	35	35	BSS	Fair	Fair	Preserve in Place
16	Stone pine	*Pinus pinea*	24	35	35	BSS	Fair	Fair	Preserve in Place
17	Blue gum	*Eucalyptus globulus*	30.5	75	65	BSS	Fair	Fair	Preserve in Place
18	Carob	*Ceratonia siliqua*	7,7	18	24	RAP	Fair	Fair	Preserve in Place
19	Stone pine	*Pinus pinea*	7	10	15	RAP	Fair	Fair	Preserve in Place
20	Stone pine	*Pinus pinea*	8	13	12	RAP	Fair	Fair	Preserve in Place
21	Stone pine	*Pinus pinea*	8	10	20	RAP	Fair	Fair	Preserve in Place
22	Carob	*Ceratonia siliqua*	6	9	12	RAP	Fair	Fair	Preserve in Place
23	Carob	*Ceratonia siliqua*	11,9	23	18	RAP	Fair	Fair	Preserve in Place
24	Stone pine	*Pinus pinea*	6,6	8	18	RAP	Fair	Fair	Preserve in Place
25	Stone pine	*Pinus pinea*	10	8	24	RAP	Fair	Fair	Preserve in Place
26	Carob	*Ceratonia siliqua*	5	8	10	RAP	Fair	Fair	Preserve in Place

Tree #	Common Name	Scientific Name	DBH (in.)	Height (feet)	Crown Width (feet)	Management	Health	Structure	Impact Status
27	Carob	*Ceratonia siliqua*	12,8,7,5,5,5,4,4,4,	28	24	RAP	Fair	Fair	Preserve in Place
28	Stone pine	*Pinus pinea*	10.8	14	18	RAP	Fair	Fair	Preserve in Place
29	Stone pine	*Pinus pinea*	11	12	24	RAP	Fair	Fair	Preserve in Place
30	Fern pine	*Afrocarpus gracilior*	4	10	10	RAP	Fair	Fair	Preserve in Place
31	Carob	*Ceratonia siliqua*	19,14	30	35	BSS	Fair	Fair	Preserve in Place
32	Carob	*Ceratonia siliqua*	5.5	12	15	BSS	Fair	Fair	Preserve in Place
33	Camphor	*Cinnamomum camphora*	7	11	11	BSS	Dead	Dead	Preserve in Place
34	Camphor	*Cinnamomum camphora*	6.7	15	10	BSS	Dead	Dead	Preserve in Place
35	Camphor	*Cinnamomum camphora*	8.2	27	12	BSS	Dead	Dead	Preserve in Place
36	Camphor	*Cinnamomum camphora*	8	18	18	BSS	Fair	Fair	Preserve in Place
37	Camphor	*Cinnamomum camphora*	7.2	11	6	BSS	Dead	Dead	Preserve in Place
38	Camphor	*Cinnamomum camphora*	12.8	28	20	BSS	Fair	Fair	Preserve in Place
39	Camphor	*Cinnamomum camphora*	7.8	16	17	BSS	Fair	Fair	Preserve in Place
40	Camphor	*Cinnamomum camphora*	9	22	25	BSS	Fair	Fair	Preserve in Place
41	Camphor	*Cinnamomum camphora*	13	28	24	BSS	Fair	Fair	Preserve in Place
42	Black Acacia	*Acacia melanoxylon*	1.5	6	6	RAP	Fair	Fair	Removal
43	Chilean pepper tree	*Schinus polygamus*	2.5,2	8	12	RAP	Fair	Fair	Removal
44	Deodar	*Cedrus deodara*	10.2	26	15	RAP	Dead	Dead	Preserve in Place
45	Deodar	*Cedrus deodara*	22.7	65	40	RAP	Fair	Fair	Preserve in Place
46	Deodar	*Cedrus deodara*	23	55	44	RAP	Fair	Fair	Preserve in Place
47	Deodar	*Cedrus deodara*	18	45	28	RAP	Fair	Fair	Preserve in Place
48	Koda tree	*Ehretia acuminata*	8,7,7,7	30	24	RAP	Dead	Dead	Preserve in Place
49	Deodar	*Cedrus deodara*	18	55	26	RAP	Fair	Fair	Preserve in Place
50	Koda tree	*Ehretia acuminata*	18,18,16,16	45	45	RAP	Fair	Fair	Preserve in Place
51	Deodar	*Cedrus deodara*	5.5	16	8	RAP	Fair	Fair	Preserve in Place
52	Koda tree	*Ehretia acuminata*	31.3	45	48	RAP	Fair	Fair	Preserve in Place
53	Deodar	*Cedrus deodara*	6	19	12	RAP	Fair	Fair	Preserve in Place
54	Koda tree	*Ehretia acuminata*	21,15.5	35	40	RAP	Fair	Fair	Preserve in Place

Tree #	Common Name	Scientific Name	DBH (in.)	Height (feet)	Crown Width (feet)	Management	Health	Structure	Impact Status
55	Deodar	*Cedrus deodara*	8	25	14	RAP	Fair	Fair	Preserve in Place
56	Koda tree	*Ehretia acuminata*	18	33	35	RAP	Fair	Fair	Preserve in Place
57	Koda tree	*Ehretia acuminata*	16.5,12,12,9,9,9	40	46	RAP	Fair	Fair	Preserve in Place
58	Deodar	*Cedrus deodara*	6	15	12	RAP	Fair	Fair	Preserve in Place
59	Koda tree	*Ehretia acuminata*	2,2,3	12	14	RAP	Good	Good	Preserve in Place
60	London plane	*Platanus x hispanica*	25.6	40	40	RAP	Fair	Good	Preserve in Place
61	London plane	*Platanus x hispanica*	14.5	38	25	RAP	Poor	Fair	Preserve in Place
62	London plane	*Platanus x hispanica*	14.1	45	40	RAP	Fair	Good	Preserve in Place
63	London plane	*Platanus x hispanica*	15.1	35	30	RAP	Fair	Good	Preserve in Place
64	London plane	*Platanus x hispanica*	18.0, 13.5	48	30	RAP	Good	Fair	Preserve in Place
65	London plane	*Platanus x hispanica*	13	30	25	RAP	Good	Good	Preserve in Place
66	London plane	*Platanus x hispanica*	20.6	40	30	RAP	Fair	Good	Preserve in Place
67	London plane	*Platanus x hispanica*	14	20	25	RAP	Fair	Fair	Preserve in Place
68	Aleppo pine	*Pinus halepensis*	21.3	28	25	RAP	Fair	Fair	Preserve in Place
69	Chinese elm	*Ulmus parvifolia*	11.0, 11.4, 7.2, 10.0	40	40	RAP	Good	Excellent	Preserve in Place
70	Canary Island pine	*Pinus canariensis*	11.5	35	20	RAP	Good	Excellent	Preserve in Place
71	Aleppo pine	*Pinus halepensis*	18.5	50	30	RAP	Fair	Fair	Preserve in Place
72	Aleppo pine	*Pinus halepensis*	12.8	12	13	RAP	Poor	Poor	Preserve in Place
73	Foothill pine	*Pinus sabiniana*	38.8	70	55	RAP	Good	Good	Preserve in Place
74	Aleppo pine	*Pinus halepensis*	20.5	35	25	RAP	Fair	Good	Preserve in Place
75	Canary Island pine	*Pinus canariensis*	9.9	40	16	RAP	Fair	Fair	Preserve in Place
76	Canary Island pine	*Pinus canariensis*	10.8	35	16	RAP	Fair	Excellent	Preserve in Place
77	Canary Island pine	*Pinus canariensis*	16.8	35	30	RAP	Fair	Good	Preserve in Place
78	Canary Island Pine	*Pinus canariensis*	9.5, 8.6, 4.5,	32	20	RAP	Fair	Fair	Preserve in Place
79	Canary Island Pine	*Pinus canariensis*	21.6	45	20	RAP	Good	Good	Preserve in Place
80	Foothill pine	*Pinus sabiniana*	26.9	40	26	RAP	Poor	Fair	Preserve in Place
81	Aleppo pine	*Pinus halepensis*	19	35	25	RAP	Fair	Good	Preserve in Place
82	Jacaranda	*Jacaranda mimosifolia*	3.3	8	9	RAP	Fair	Good	Preserve in Place

Tree #	Common Name	Scientific Name	DBH (in.)	Height (feet)	Crown Width (feet)	Management	Health	Structure	Impact Status
83	African Sumac	*Searsia lancea*	5.2, 5.1, 4.5, 6.5	13	25	RAP	Good	Good	Preserve in Place
84	London plane	*Platanus x hispanica*	3.7	11	6	RAP	Fair	Good	Preserve in Place
85	London plane	*Platanus x hispanica*	9.3	28	25	RAP	Fair	Good	Preserve in Place
86	Aleppo pine	*Pinus halepensis*	8.5	10	25	RAP	Fair	Good	Preserve in Place
87	Aleppo pine	*Pinus halepensis*	12.4	33	26	RAP	Fair	Fair	Preserve in Place
88	Red Ironbark	*Eucalyptus sideroxylon*	25.4	50	40	RAP	Fair	Excellent	Preserve in Place
89	Aleppo pine	*Pinus halepensis*	5.7	12	20	RAP	Fair	Fair	Preserve in Place
90	Red River gum	*Eucalyptus camaldulensis*	23.5	50	40	RAP	Fair	Fair	Preserve in Place
91	Red Ironbark	*Eucalyptus sideroxylon*	18.1	50	32	RAP	Excellent	Good	Preserve in Place
92	Aleppo pine	*Pinus halepensis*	10.2	17	20	RAP	Good	Fair	Preserve in Place
93	Aleppo pine	*Pinus halepensis*	9.4	12	16	RAP	Fair	Good	Preserve in Place
94	Aleppo pine	*Pinus halepensis*	10.5	19	16	RAP	Fair	Fair	Preserve in Place
95	Red Ironbark	*Eucalyptus sideroxylon*	22.1	50	30	RAP	Fair	Fair	Preserve in Place
96	Red Ironbark	*Eucalyptus sideroxylon*	23.5	35	40	RAP	Good	Fair	Preserve in Place
97	Red Ironbark	*Eucalyptus sideroxylon*	15.4	35	25	RAP	Good	Good	Preserve in Place
98	Red Ironbark	*Eucalyptus sideroxylon*	15.8	35	20	RAP	Fair	Good	Preserve in Place
99	Aleppo pine	*Pinus halepensis*	6.9, 6.5	15	16	RAP	Fair	Good	Preserve in Place
100	Canary Island Date Palm	*Phoenix canariensis*	2	8	12	RAP	Good	Excellent	Preserve in Place
101	Carrotwood	*Cupaniopsis anacardioides*	4.3, 4.3, 1.0	11	12	RAP	Good	Good	Preserve in Place
102	Pink trumpet tree	*Handroanthus impetiginosus*	3.1	12	10	RAP	Fair	Fair	Removal
103	Pink trumpet tree	*Handroanthus impetiginosus*	3.8	10	14	RAP	Fair	Fair	Removal
104	Chitalpa	*Chitalpa tashkentensis*	15.4	28	26	RAP	Fair	Good	Removal
105	Pink trumpet tree	*Handroanthus impetiginosus*	8	12	16	RAP	Fair	Good	Removal
106	Jacaranda	*Jacaranda mimosifolia*	20	28	25	BSS	Fair	Good	Preserve in Place
107	Jacaranda	*Jacaranda mimosifolia*	12.4	23	25	BSS	Fair	Good	Preserve in Place
108	Jacaranda	*Jacaranda mimosifolia*	18.9	28	28	BSS	Good	Good	Preserve in Place
109	Jacaranda	*Jacaranda mimosifolia*	18.6	30	25	BSS	Fair	Fair	Preserve in Place
110	Jacaranda	*Jacaranda mimosifolia*	14.8	33	25	BSS	Fair	Fair	Preserve in Place

Tree #	Common Name	Scientific Name	DBH (in.)	Height (feet)	Crown Width (feet)	Management	Health	Structure	Impact Status
111	Jacaranda	*Jacaranda mimosifolia*	16.3	31	20	BSS	Fair	Fair	Preserve in Place
112	Jacaranda	*Jacaranda mimosifolia*	13.9	30	25	BSS	Fair	Fair	Preserve in Place
113	Jacaranda	*Jacaranda mimosifolia*	15.5	28	26	BSS	Fair	Fair	Preserve in Place
114	Camphor	*Cinnamomum camphora*	23.7	35	30	BSS	Good	Good	Preserve in Place
115	Camphor	*Cinnamomum camphora*	27.4	38	28	BSS	Fair	Good	Preserve in Place
116	Camphor	*Cinnamomum camphora*	21.5	30	14	BSS	Fair	Fair	Preserve in Place
117	Camphor	*Cinnamomum camphora*	44.3	38	30	BSS	Fair	Good	Preserve in Place
118	Camphor	*Cinnamomum camphora*	17.1	23	20	BSS	Fair	Fair	Preserve in Place
119	Carrotwood	*Cupaniopsis anacardioides*	7.8	13	12	RAP	Good	Poor	Preserve in Place
120	Indian laurel	*Ficus microcarpa*	8.4	16	20	RAP	Good	Fair	Preserve in Place
121	Fern Pine	*Afrocarpus gracilior*	2.7	8	5	RAP	Fair	Excellent	Preserve in Place
122	Indian laurel	*Ficus microcarpa*	8.9	22	23	RAP	Good	Good	Preserve in Place
123	Indian laurel	*Ficus microcarpa*	5	18	12	RAP	Good	Good	Preserve in Place
124	Indian laurel	*Ficus microcarpa*	4.8	14	11	RAP	Fair	Good	Preserve in Place
125	Indian laurel	*Ficus microcarpa*	4.4	9	10	RAP	Fair	Good	Preserve in Place
126	Australian willow	*Geijera parviflora*	5	15	10	BSS	Good	Good	Preserve in Place
127	Australian willow	*Geijera parviflora*	5	15	12	BSS	Good	Good	Preserve in Place
128	Australian willow	*Geijera parviflora*	3.5	12	6	BSS	Fair	Fair	Preserve in Place
129	Australian willow	*Geijera parviflora*	3	12	6	BSS	Fair	Fair	Preserve in Place
130	Australian willow	*Geijera parviflora*	4.5	15	9	BSS	Fair	Fair	Preserve in Place
131	Australian willow	*Geijera parviflora*	4	15	9	BSS	Fair	Fair	Preserve in Place
132	Australian willow	*Geijera parviflora*	4.5	13	12	BSS	Fair	Fair	Preserve in Place
133	Australian willow	*Geijera parviflora*	5	18	6	BSS	Fair	Fair	Preserve in Place
134	Australian willow	*Geijera parviflora*	3	11	8	BSS	Fair	Fair	Preserve in Place
135	Australian willow	*Geijera parviflora*	3	12	6	BSS	Fair	Fair	Preserve in Place
136	Australian willow	*Geijera parviflora*	5	18	9	BSS	Fair	Fair	Preserve in Place
137	Australian willow	*Geijera parviflora*	3	12	7	BSS	Fair	Fair	Preserve in Place
138	Australian willow	*Geijera parviflora*	3	12	7	BSS	Fair	Fair	Preserve in Place

Tree #	Common Name	Scientific Name	DBH (in.)	Height (feet)	Crown Width (feet)	Management	Health	Structure	Impact Status
139	Australian willow	*Geijera parviflora*	3	11	8	BSS	Poor	Poor	Preserve in Place
140	Australian willow	*Geijera parviflora*	5	16	8	BSS	Fair	Fair	Preserve in Place
141	Australian willow	*Geijera parviflora*	5.5	16	14	BSS	Fair	Fair	Preserve in Place
142	Chinese flame tree	*Koelreuteria bipinnata*	5	16	16	BSS	Fair	Fair	Preserve in Place
143	Chinese flame tree	*Koelreuteria bipinnata*	3.5	10	8	BSS	Fair	Fair	Preserve in Place
144	Australian willow	*Geijera parviflora*	3	14	7	BSS	Fair	Fair	Preserve in Place
145	Australian willow	*Geijera parviflora*	3	12	8	BSS	Fair	Fair	Preserve in Place
146	Australian willow	*Geijera parviflora*	4.5	14	8	BSS	Fair	Fair	Preserve in Place
147	Australian willow	*Geijera parviflora*	5	12	10	BSS	Fair	Fair	Preserve in Place
148	Australian willow	*Geijera parviflora*	5	12	9	BSS	Fair	Fair	Preserve in Place
149	Australian willow	*Geijera parviflora*	5	12	8	BSS	Fair	Fair	Preserve in Place
150	Australian willow	*Geijera parviflora*	7	17	12	BSS	Fair	Fair	Preserve in Place
151	Australian willow	*Geijera parviflora*	6.5	14	10	BSS	Good	Good	Preserve in Place
152	Australian willow	*Geijera parviflora*	9	12	12	BSS	Fair	Fair	Preserve in Place
153	Australian willow	*Geijera parviflora*	10.5	14	14	BSS	Fair	Fair	Preserve in Place
154	Australian willow	*Geijera parviflora*	8.5	20	18	BSS	Fair	Fair	Preserve in Place
155	Chinese pistache	*Pistacia chinensis*	13.5	20	30	BSS	Fair	Fair	Preserve in Place
156	Chinese pistache	*Pistacia chinensis*	10.5	25	30	BSS	Good	Good	Preserve in Place
157	Australian willow	*Geijera parviflora*	6	16	12	BSS	Fair	Fair	Preserve in Place
158	Australian willow	*Geijera parviflora*	8.5	20	16	BSS	Fair	Fair	Preserve in Place
159	Chinese flame tree	*Koelreuteria bipinnata*	2	9	6	BSS	Fair	Fair	Preserve in Place
160	Australian willow	*Geijera parviflora*	2	9	3	BSS	Fair	Fair	Preserve in Place
161	Chinese flame tree	*Koelreuteria bipinnata*	2	8	3	BSS	Fair	Fair	Preserve in Place
162	Australian willow	*Geijera parviflora*	3	10	6	BSS	Fair	Fair	Preserve in Place
163	Australian willow	*Geijera parviflora*	7	25	18	BSS	Good	Good	Preserve in Place
164	Chinese flame tree	*Koelreuteria bipinnata*	1.5	9	4	BSS	Fair	Fair	Preserve in Place
165	coastal redwood	*Sequoia sempervirens*	8	23	11	BSS	Fair	Fair	Preserve in Place
166	Chinese flame tree	*Koelreuteria bipinnata*	2	9	5	BSS	Fair	Fair	Preserve in Place

Tree #	Common Name	Scientific Name	DBH (in.)	Height (feet)	Crown Width (feet)	Management	Health	Structure	Impact Status
167	Australian willow	*Geijera parviflora*	1	8	3	BSS	Poor	Poor	Preserve in Place
168	Chinese flame tree	*Koelreuteria bipinnata*	2	6	3	BSS	Poor	Poor	Preserve in Place
169	Australian willow	*Geijera parviflora*	2	9	3	BSS	Poor	Poor	Preserve in Place
170	African Sumac	*Searsia lancea*	10.3, 5.1	10	7	RAP	Good	Fair	Removal
171	African Sumac	*Searsia lancea*	7.8	11	8	RAP	Fair	Good	Removal
172	African Sumac	*Searsia lancea*	6.1	10	6	RAP	Fair	Fair	Removal
173	Eastern Redbud	*Cercis canadensis 'Forest Pansy'*	2.6	8	4	RAP	Excellent	Excellent	Removal
174	Southern California black walnut	*Juglans californica*	5.2, 7.0, 5.0	18	11	RAP	Excellent	Excellent	Preserve in Place
175	Chilean pepper tree	*Schinus polygamus*	10.7, 12.0	18	12	RAP	Good	Excellent	Removal
176	Deodar	*Cedrus deodara*	22.2	40	15	RAP	Good	Good	Removal
177	Deodar	*Cedrus deodara*	16.7	40	12	RAP	Good	Good	Removal
178	Deodar	*Cedrus deodara*	19.3, 11.3	40	12	RAP	Good	Good	Removal
179	Deodar	*Cedrus deodara*	8.3	30	7	RAP	Excellent	Excellent	Removal
180	Eastern Redbud	*Cercis canadensis 'Forest Pansy'*	4	9	5	RAP	Excellent	Excellent	Removal
181	Deodar	*Cedrus deodara*	10.8	28	8	RAP	Excellent	Excellent	Removal
182	Carrotwood	*Cupaniopsis anacardioides*	3.4, 2.2, 1, 1, 1, 1, 1	13	6	RAP	Good	Excellent	Removal
183	Deodar	*Cedrus deodara*	5.9	18	8	RAP	Good	Excellent	Removal
184	Deodar	*Cedrus deodara*	5.8	12	7	RAP	Excellent	Good	Removal
185	Deodar	*Cedrus deodara*	4.1	13	4	RAP	Excellent	Excellent	Removal
186	Chilean pepper tree	*Schinus polygamus*	12.5	2	0	RAP	Excellent	Good	Removal
187	Deodar	*Cedrus deodara*	15.9, 9.9, 7.1	19	16	RAP	Excellent	Excellent	Removal
188	Canary Island Pine	*Pinus canariensis*	14.2	25	10	RAP	Good	Excellent	Preserve in Place
189	Red River Gum	*Eucalyptus camaldulensis*	11.1	30	10	RAP	Excellent	Excellent	Preserve in Place
190	Deodar	*Cedrus deodara*	14.6. 17.3, 7.6, 13.5	35	18	RAP	Excellent	Good	Removal
191	Chilean pepper tree	*Schinus polygamus*	1, 2.0, 1	8	5	RAP	Excellent	Fair	Removal
192	Canary Island pine	*Pinus canariensis*	13	16	10	RAP	Excellent	Excellent	Removal

Tree #	Common Name	Scientific Name	DBH (in.)	Height (feet)	Crown Width (feet)	Management	Health	Structure	Impact Status
193	Holly Leaf Cherry	*Prunus ilicifolia*	6.9, 7.5, 6.4, 6.1	20	11	RAP	Excellent	Excellent	Removal
194	Deodar	*Cedrus deodara*	5.3	17	10	RAP	Good	Good	Removal
195	Chilean pepper tree	*Schinus polygamus*	1.2, 4.4, 3.1	12	10	RAP	Good	Good	Removal
196	Deodar	*Cedrus deodara*	8.4	18	10	RAP	Excellent	Excellent	Preserve in Place
197	Canary Island pine	*Pinus canariensis*	25.8	40	15	RAP	Excellent	Good	Preserve in Place
198	Eastern Redbud	*Cercis canadensis 'Forest Pansy'*	3.8. 5.1	12	14	RAP	Excellent	Good	Preserve in Place
199	Brazilian Pepper Tree	*Scinus terebinthefolius*	4.7	13	9	RAP	Excellent	Excellent	Preserve in Place
200	Eastern Redbud	*Cercis canadensis 'Forest Pansy'*	7.6	12	15	RAP	Excellent	Good	Preserve in Place
201	Eastern Redbud	*Cercis canadensis 'Forest Pansy'*	10.2, 9.5, 5.6	13	15	RAP	Excellent	Good	Preserve in Place
202	Deodar	*Cedrus deodara*	8.2	18	10	RAP	Good	Excellent	Removal
203	Canary Island pine	*Pinus canariensis*	23.6	40	12	RAP	Good	Excellent	Preserve in Place
204	Deodar	*Cedrus deodara*	7.7	23	8	RAP	Excellent	Excellent	Preserve in Place
205	Eastern Redbud	*Cercis canadensis 'Forest Pansy'*	5.5	13	6	RAP	Fair	Good	Preserve in Place
206	Eastern Redbud	*Cercis canadensis 'Forest Pansy'*	5.7	14	9	RAP	Excellent	Excellent	Preserve in Place
207	Deodar	*Cedrus deodara*	7.8	28	9	RAP	Excellent	Excellent	Preserve in Place
208	Armenian plum	*Prunus armeniaca*	2.8, 3.5	8	5	RAP	Good	Good	Removal
209	Olive	*Olea europaea*	5.3, 6.7, 7.2, 4.3	20	12	RAP	Good	Excellent	Removal
210	Black Acacia	*Acacia melanoxylon*	10.3	9	10	RAP	Fair	Fair	Removal
211	Chilean pepper tree	*Schinus polygamus*	3.5	10	10	RAP	Good	Fair	Removal
212	Chilean pepper tree	*Schinus polygamus*	6.9, 7.2, 6.1	14	13	RAP	Good	Fair	Removal
213	Pittosporum	*Pittosporum undulatum*	7.4, 6.0	25	10	RAP	Fair	Fair	Removal
214	Chilean pepper tree	*Schinus polygamus*	5.0, 4.0	7	5	RAP	Good	Good	Removal
215	Olive	*Olea europaea*	6.2, 7.5, 5.0, 4.2	20	10	RAP	Good	Good	Removal
216	Canary Island pine	*Pinus canariensis*	8.2	30	14	RAP	Good	Excellent	Removal
217	Canary Island pine	*Pinus canariensis*	9.6	30	8	RAP	Good	Fair	Removal

Tree #	Common Name	Scientific Name	DBH (in.)	Height (feet)	Crown Width (feet)	Management	Health	Structure	Impact Status
218	Mexican fan palm	*Washingtonia robusta*	22.0 (BT 35)	40	6	RAP	Excellent	Good	Removal
219	Mexican fan palm	*Washingtonia robusta*	18.2(35BT)	42	6	RAP	Good	Excellent	Removal
220	Mexican fan palm	*Washingtonia robusta*	18 (30BT)	38	6	RAP	Fair	Fair	Removal
221	Chilean pepper tree	*Schinus polygamus*	2.1, 1.8, 1.5	10	6	RAP	Fair	Fair	Removal
222	Deodar	*Cedrus deodara*	22.2	40	15	RAP	Excellent	Excellent	Removal
223	Holly Leaf Cherry	*Prunus ilicifolia*	4.3, 3.2, 2.6	16	8	RAP	Good	Good	Removal
224	Deodar	*Cedrus deodara*	27.5, 17.4	28	14	RAP	Fair	Good	Preserve in Place
225	Stone Pine	*Pinus pinea*	39	38	30	RAP	Excellent	Excellent	Preserve in Place
226	Jacaranda	*Jacaranda mimosifolia*	6.1, 8.8, 4.3, 7.1	20	20	RAP	Excellent	Good	Preserve in Place
227	Jacaranda	*Jacaranda mimosifolia*	3.4, 3.1, 2.0	16	6	RAP	Fair	Fair	Removal
228	Canary Island Date Palm	*Phoenix canariensis*	26 (2BT)	16	7	RAP	Good	Excellent	Removal
229	Jacaranda	*Jacaranda mimosifolia*	8.5	18	9	RAP	Excellent	Excellent	Removal
230	Jacaranda	*Jacaranda mimosifolia*	10.2, 10.1	16	15	RAP	Fair	Fair	Removal
231	Chilean pepper tree	*Schinus polygamus*	3	8	5	RAP	Excellent	Good	Removal
232	Canary Island Date Palm	*Phoenix canariensis*	33 (12 BT)	25	12	RAP	Excellent	Good	Removal
233	Jacaranda	*Jacaranda mimosifolia*	7.2	14	6	RAP	Good	Fair	Removal
234	Jacaranda	*Jacaranda mimosifolia*	5.5	14	6	RAP	Good	Good	Removal
235	Jacaranda	*Jacaranda mimosifolia*	4.2	11	8	RAP	Fair	Fair	Removal
236	Canary Island Date Palm	*Phoenix canariensis*	15.5	30	12	RAP	Good	Fair	Removal
237	Jacaranda	*Jacaranda mimosifolia*	3.4	10	5	RAP	Fair	Good	Preserve in Place
238	Chilean pepper tree	*Schinus polygamus*	1.2, 2.1, 1.8, 1.0	8	4	RAP	Good	Good	Preserve in Place
239	Golden Wattle	*Acacia longifolia*	2.3, 2.1, 1.9, 1.0, 1.0...	10	11	RAP	Excellent	Fair	Preserve in Place
240	Golden Wattle	*Acacia longifolia*	2.7. 1.9, 2.1, 2.3, 1.0	9	8	RAP	Excellent	Excellent	Preserve in Place
241	Chilean pepper tree	*Schinus polygamus*	3, 3.2, 2, 2.0	7	5	RAP	Fair	Good	Preserve in Place
242	Chilean pepper tree	*Schinus polygamus*	3.5, 3.6, 3.1, 2.8	7	6	RAP	Good	Good	Removal
243	Holly Oak	*Quercus ilex*	3.3	11	4	RAP	Fair	Good	Preserve in Place
244	American sweetgum	*Liquidambar styraciflua*	3.0, 3.1, 2.0, 2.4	15	6	RAP	Good	Good	Removal

Tree #	Common Name	Scientific Name	DBH (in.)	Height (feet)	Crown Width (feet)	Management	Health	Structure	Impact Status
245	Chilean pepper tree	*Schinus polygamus*	7.9, 7.8,	13	8	RAP	Excellent	Good	Removal
246	American sweetgum	*Liquidambar styraciflua*	3	10	0	RAP	Excellent	Fair	Removal
247	American sweetgum	*Liquidambar styraciflua*	5.6	13	8	RAP	Good	Excellent	Removal
248	Black Locust	*Robinia pseudoacacia*	6.5	18	8	RAP	Excellent	Good	Removal
249	Black Locust	*Robinia pseudoacacia*	2.1, 2.3, 2.1	12	8	RAP	Fair	Good	Removal
250	Black Locust	*Robinia pseudoacacia*	3.1, 2.0, 1.4	14	9	RAP	Good	Good	Removal
251	Black Locust	*Robinia pseudoacacia*	9.2	22	12	RAP	Good	Excellent	Removal
252	Black Locust	*Robinia pseudoacacia*	2.1. 1.8, 1.2, 1.1	13	7	RAP	Good	Good	Removal
253	Silk Oak	*Grevillea robusta*	10.4	20	10	RAP	Good	Good	Removal
254	Black Locust	*Robinia pseudoacacia*	2, 1	12	6	RAP	Good	Excellent	Removal
255	Black Locust	*Robinia pseudoacacia*	7.4, 1.1	20	9	RAP	Good	Good	Removal
256	Black Locust	*Robinia pseudoacacia*	3.2, 3.1, 3.4	19	8	RAP	Good	Good	Removal
257	American sweetgum	*Liquidambar styraciflua*	5.5, 3.9	14	6	RAP	Fair	Fair	Removal
258	American sweetgum	*Liquidambar styraciflua*	4.3, 3.0, 3.1	14	8	RAP	Good	Good	Removal
259	American sweetgum	*Liquidambar styraciflua*	5.8	20	10	RAP	Fair	Fair	Removal
260	Black Locust	*Robinia pseudoacacia*	6.8	20	10	RAP	Good	Good	Removal
261	Black Locust	*Robinia pseudoacacia*	5.5, 4.9	18	9	RAP	Good	Good	Removal
262	Chilean pepper tree	*Schinus polygamus*	9.6,9.0,9.1	14	13	RAP	Good	Good	Removal
263	American sweetgum	*Liquidambar styraciflua*	4.3	14	7	RAP	Good	Fair	Removal
264	American sweetgum	*Liquidambar styraciflua*	3.8, 3.9, 3.5, 2.3	18	11	RAP	Good	Good	Removal
265	Honey Locust	*Gleditsia triacanthos inermis*	1.5	7	4	RAP	Excellent	Excellent	Removal
266	Honey Locust	*Gleditsia triacanthos inermis*	2.0, 1.2, 1.0	10	6	RAP	Excellent	Excellent	Removal
267	Ironwood	*Lyonothamnus floribundus*	5, 4, 4	12	10	RAP	Excellent	Excellent	Preserve in Place
268	Southern Live Oak	*Quercus virginiana*	2.6	9	4	RAP	Fair	Good	Preserve in Place
269	Deodar	*Cedrus deodara*	6.1	15	10	RAP	Fair	Fair	Removal
270	Honey Locust	*Gleditsia triacanthos inermis*	4.5, 4.1	16	5	RAP	Excellent	Excellent	Removal
271	Honey Locust	*Gleditsia triacanthos inermis*	1,1,1,1	8	5	RAP	Good	Excellent	Removal
272	Lemonade Berry	*Rhus integrifolia*	6.5, 4, 4, 3, 2, 2, 1, 1	14	8	RAP	Good	Good	Removal

Tree #	Common Name	Scientific Name	DBH (in.)	Height (feet)	Crown Width (feet)	Management	Health	Structure	Impact Status
273	Chilean pepper tree	*Schinus polygamus*	3.6, 2.5	12	5	RAP	Good	Good	Removal
274	Ironwood	*Lyonothamnus floribundus*	5.0, 4.4, 4.0	20	9	RAP	Excellent	Excellent	Removal
275	Western Redbud	*Cercis occidentalis*	1.5, 1, 1, 1, 1	7	4	RAP	Excellent	Excellent	Removal
276	Western Redbud	*Cercis occidentalis*	1, 1, 1, 1, 1, 1	10	9	RAP	Excellent	Excellent	Removal
277	Deodar	*Cedrus deodara*	4.1	18	6	RAP	Good	Good	Removal
278	Deodar	*Cedrus deodara*	9.2	20	15	RAP	Good	Fair	Removal
279	Ironwood	*Lyonothamnus floribundus*	3.1, 3.0	14	6	RAP	Excellent	Good	Removal
280	Western Redbud	*Cercis occidentalis*	2.1, 1.1, 1, 1	12	10	RAP	Excellent	Excellent	Removal
281	Chilean pepper tree	*Schinus polygamus*	1,1,1,1,	8	5	RAP	Good	Good	Removal
282	Chilean pepper tree	*Schinus polygamus*	4,4,3,2	12	8	RAP	Good	Good	Removal
283	Blue Gum	*Eucalyptus globulus*	2.5	20	4	RAP	Fair	Good	Preserve in Place
284	Eastern Redbud	*Cercis canadensis 'Forest pansy'*	2	10	5	RAP	Good	Fair	Preserve in Place
285	Red River Gum	*Eucalyptus camaldulensis*	6.6	28	10	RAP	Excellent	Good	Preserve in Place
286	Blue Gum	*Eucalyptus globulus*	6.8, 3.1	30	10	RAP	Fair	Good	Preserve in Place
287	Deodar	*Cedrus deodara*	6	16	6	RAP	Good	Good	Preserve in Place
288	Blue Gum	*Eucalyptus globulus*	10.2	28	10	RAP	Good		Preserve in Place
289	Chilean pepper tree	*Schinus polygamus*	4.5	12	6	RAP	Excellent	Good	Preserve in Place
290	Western Redbud	*Cercis occidentalis*	1	2	3	RAP	Excellent	Excellent	Preserve in Place
291	Blue Gum	*Eucalyptus globulus*	4	18	3	RAP	Fair	Good	Preserve in Place
292	Blue Gum	*Eucalyptus globulus*	13.6	35	8	RAP	Good	Excellent	Preserve in Place
293	Wild Lilac	*Ceanothus spp.*	2, 1, 1, 1	15	6	RAP	Excellent	Fair	Preserve in Place
294	Blue Gum	*Eucalyptus globulus*	14.1	41	8	RAP	Fair	Good	Preserve in Place
295	Deodar	*Cedrus deodara*	6	25	8	RAP	Fair	Fair	Preserve in Place
296	Blue Gum	*Eucalyptus globulus*	4	0	5	RAP	Fair	Good	Preserve in Place
297	Blue Gum	*Eucalyptus globulus*	7	25	6	RAP	Fair	Fair	Preserve in Place
298	Blue Gum	*Eucalyptus globulus*	9	45	20	RAP	Fair	Fair	Preserve in Place
299	Blue Gum	*Eucalyptus globulus*	9	45	20	RAP	Fair	Fair	Preserve in Place

Tree #	Common Name	Scientific Name	DBH (in.)	Height (feet)	Crown Width (feet)	Management	Health	Structure	Impact Status
300	Blue Gum	*Eucalyptus globulus*	8	40	20	RAP	Fair	Good	Preserve in Place
301	Blue Gum	*Eucalyptus globulus*	4,4	30	14	RAP	Fair	Poor	Preserve in Place
302	Blue Gum	*Eucalyptus globulus*	10.5;11;11	55	24	RAP	Fair	Fair	Preserve in Place
303	Chilean pepper tree	*Schinus polygamus*	5,4	9	16	RAP	Fair	Poor	Preserve in Place
304	Koda tree	*Ehretia acuminata*	3	11	12	RAP	Fair	Fair	Preserve in Place
305	Koda tree	*Ehretia acuminata*	3,3.5	11	15	RAP	Fair	Poor	Preserve in Place
306	Chilean pepper tree	*Schinus polygamus*	1.5,1	8	9	RAP	Poor	Fair	Preserve in Place
307	Chilean pepper tree	*Schinus polygamus*	3	9	9	RAP	Fair	Poor	Preserve in Place
308	Blue Gum	*Eucalyptus globulus*	7	32	13	RAP	Poor	Poor	Preserve in Place
309	Golden Wattle	*Acacia longifolia*	3,4,3	17	20	RAP	Fair	Fair	Preserve in Place
310	Deodar	*Cedrus deodara*	5	11	12	RAP	Fair	Good	Preserve in Place
311	Chinese flame tree	*Koelreuteria bipinnata*	2	10	5	BSS	Fair	Fair	Preserve in Place
312	Australian willow	*Geijera parviflora*	4.5	16	10	BSS	Fair	Fair	Preserve in Place
313	Chinese flame tree	*Koelreuteria bipinnata*	2	8	5	BSS	Fair	Fair	Preserve in Place
314	Australian willow	*Geijera parviflora*	3	6	6	BSS	Poor	Poor	Preserve in Place
315	Chinese flame tree	*Koelreuteria bipinnata*	1.5	9	3	BSS	Dead	Dead	Preserve in Place
316	Australian willow	*Geijera parviflora*	3	12	6	BSS	Fair	Fair	Preserve in Place
317	Chinese flame tree	*Koelreuteria bipinnata*	2	9	5	BSS	Fair	Fair	Preserve in Place
318	Australian willow	*Geijera parviflora*	4	11	7	BSS	Poor	Poor	Preserve in Place
319	Chinese flame tree	*Koelreuteria bipinnata*	2	9	3	BSS	Poor	Poor	Preserve in Place
320	Australian willow	*Geijera parviflora*	4	13	7	BSS	Fair	Fair	Preserve in Place
321	Chinese flame tree	*Koelreuteria bipinnata*	2	8	4	BSS	Fair	Fair	Preserve in Place
322	Australian willow	*Geijera parviflora*	4	10	6	BSS	Poor	Poor	Preserve in Place
323	Chinese flame tree	*Koelreuteria bipinnata*	2	9	4	BSS	Fair	Fair	Preserve in Place
324	Australian willow	*Geijera parviflora*	2	8	2	BSS	Dead	Dead	Preserve in Place
325	Chinese flame tree	*Koelreuteria bipinnata*	1	9	2	BSS	Poor	Poor	Preserve in Place
326	Australian willow	*Geijera parviflora*	2.5	9	3	BSS	Fair	Fair	Preserve in Place
327	Chinese flame tree	*Koelreuteria bipinnata*	2	9	6	BSS	Fair	Fair	Preserve in Place

Tree #	Common Name	Scientific Name	DBH (in.)	Height (feet)	Crown Width (feet)	Management	Health	Structure	Impact Status
328	Australian willow	*Geijera parviflora*	2	9	2	BSS	Dead	Dead	Preserve in Place
329	Chinese flame tree	*Koelreuteria bipinnata*	2	9	4	BSS	Fair	Fair	Preserve in Place
330	Chinese flame tree	*Koelreuteria bipinnata*	2	8	2	BSS	Dead	Dead	Preserve in Place
745	Southern California black walnut	*Juglans californica*	9.0, 8.8, 6.0, 6.3, 6.4	28	35	BSS	Excellent	Good	Preserve in Place
746	Coast live oak	*Quercus agrifolia*	12.3, 5.2	18	26	BSS	Fair	Fair	Preserve in Place
747	Coast live oak	*Quercus agrifolia*	13.3	28	23	BSS	Fair	Good	Preserve in Place
748	Coast live oak	*Quercus agrifolia*	6.2	12	14	RAP	Fair	Excellent	Removal
749	Mexican elderberry	*Sambucus mexicana*	3.9, 3.8, 2.6, 2.4, 1, 1	13	15	RAP	Excellent	Excellent	Removal
750	Mexican elderberry	*Sambucus mexicana*	3.1, 2.7, 2.1, 1.2, 1.0...	16	16	RAP	Excellent	Excellent	Removal
751	Toyon	*Heteromeles arbutifolia*	1.9, 1.8, 1.6, 1.7, 1,1....	12	12	RAP	Good	Excellent	Removal
752	Coast live oak	*Quercus agrifolia*	24	30	35	RAP	Excellent	Good	Preserve in Place
753	Mexican elderberry	*Sambucus mexicana*	2.1, 1.9, 1.7, 1.5, 1, 1...	11	9	RAP	Good	Excellent	Preserve in Place
754	Southern California black walnut	*Juglans californica*	12.6, 8.0	25	35	RAP	Excellent	Excellent	Preserve in Place
755	Southern California black walnut	*Juglans californica*	12	28	30	RAP	Excellent	Excellent	Preserve in Place
756	Southern California black walnut	*Juglans californica*	6.2, 3.3, 3.0	21	22	RAP	Excellent	Excellent	Preserve in Place
757	Coast live oak	*Quercus agrifolia*	19.1	30	40	RAP	Good	Excellent	Preserve in Place
758	Southern California black walnut	*Juglans californica*	9	20	25	RAP	Excellent	Excellent	Removal
759	Southern California black walnut	*Juglans californica*	3.2, 3.1, 3.1, 2.8	15	22	RAP	Good	Good	Removal
760	Western sycamore	*Platanus racemosa*	16.7	45	30	RAP	Good	Good	Preserve in Place
761	Western sycamore	*Platanus racemosa*	12.5	38	25	RAP	Good	Excellent	Preserve in Place
762	Western sycamore	*Platanus racemosa*	14.9	35	30	RAP	Fair	Poor	Preserve in Place
763	Western sycamore	*Platanus racemosa*	24.6	50	50	RAP	Good	Good	Preserve in Place
764	Western sycamore	*Platanus racemosa*	16.2	50	40	RAP	Good	Good	Preserve in Place

Tree #	Common Name	Scientific Name	DBH (in.)	Height (feet)	Crown Width (feet)	Management	Health	Structure	Impact Status
765	Western sycamore	*Platanus racemosa*	31.9	75	40	RAP	Excellent	Good	Preserve in Place
766	Western sycamore	*Platanus racemosa*	21	45	30	RAP	Excellent	Excellent	Removal
767	Western sycamore	*Platanus racemosa*	10.9	35	20	RAP	Good	Excellent	Removal
768	Western sycamore	*Platanus racemosa*	5.2	9	10	RAP	Poor	Good	Removal
769	Western sycamore	*Platanus racemosa*	25	45	30	RAP	Fair	Fair	Preserve in Place
770	Western sycamore	*Platanus racemosa*	25.2	60	35	RAP	Good	Fair	Preserve in Place
771	Western sycamore	*Platanus racemosa*	15	50	25	RAP	Fair	Good	Preserve in Place
772	Western sycamore	*Platanus racemosa*	12.9	40	25	RAP	Fair	Fair	Preserve in Place
773	Western sycamore	*Platanus racemosa*	24.7	45	20	RAP	Poor	Poor	Removal
774	Western sycamore	*Platanus racemosa*	28.5	60	30	RAP	Fair	Fair	Removal
775	Western sycamore	*Platanus racemosa*	28.5	55	25	RAP	Fair	Poor	Preserve in Place
776	Western sycamore	*Platanus racemosa*	12	14	10	RAP	Fair	Excellent	Preserve in Place

Appendix B
Representative Photographs



Photo 1 Overview of Silver Lake Dog Park (background) and RAP trees. Facing south.



Photo 2 Overview of West Silver Lake Drive and street trees. Facing north.



Photo 3 Overview of Silver Lake Recreation Center Park with RAP trees. Facing southwest.



Photo 4 Overview of West Silver Lake Drive and street trees. Facing north.



Photo 5 View of RAP trees located north of the Silver Lake Meadow along Armstrong Avenue. Facing south.



Photo 6 Overview of Silver Lake Boulevard and street trees. Facing south.



Photo 7 Overview of Silver Lake Recreation Center Park with RAP trees. Facing west.



Photo 8 Overview of Silver Lake Recreation Center Park with RAP trees. Facing north.



Photo 9 View of RAP trees located within the Silver Lake Meadow. Facing south.

Appendix E

Archaeological Resources Technical Report (CONFIDENTIAL)

ESA

Appendix F

Supplemental Historical Resources Report

ESA

SILVER LAKE RESERVOIR COMPLEX MASTER PLAN

Supplemental Historical Report and Impacts Analysis

Prepared for
Hargreaves Jones
315 Bay Street
San Francisco, CA 94133

September 2022



SILVER LAKE RESERVOIR COMPLEX MASTER PLAN

Supplemental Historical Report and Impacts Analysis

Prepared for
Hargreaves Jones
315 Bay Street
San Francisco, CA 94133

September 2022

626 Wilshire Boulevard
Suite 1100
Los Angeles, CA 90017
213.599.4300
esassoc.com

ESA

Bend	Oakland	San Diego
Camarillo	Orlando	San Francisco
Delray Beach	Pasadena	Santa Monica
Destin	Petaluma	Sarasota
Irvine	Portland	Seattle
Los Angeles	Sacramento	Tampa

190671.00

OUR COMMITMENT TO SUSTAINABILITY | ESA helps a variety of public and private sector clients plan and prepare for climate change and emerging regulations that limit GHG emissions. ESA is a registered assessor with the California Climate Action Registry, a Climate Leader, and founding reporter for the Climate Registry. ESA is also a corporate member of the U.S. Green Building Council and the Business Council on Climate Change (BC3). Internally, ESA has adopted a Sustainability Vision and Policy Statement and a plan to reduce waste and energy within our operations. This document was produced using recycled paper.

TABLE OF CONTENTS

Silver Lake Reservoir Complex Master Plan Supplemental Historical Report and Impacts Analysis

Page

Introduction 1
- Executive Summary 1
- Project Location 2
- Project Description 5
- Research and Field Methodology 10

Identification of Potential Historical Resources within the Subject Property and Surrounding Area 12
- Previous Evaluations of the Project Site 12
- Archival Research Methods 12
- Record Search Results Outside of the Project Site 13

Historical Background 19
- History of Silver Lake 19
- Construction History 20
- Survey Results: Significance of the SLRC 43
- Survey Results: Character Defining Features of the SLRC 44

CEQA Impacts Analysis 51
- CEQA Guidelines 51
- Secretary of the Interior's Standards 52
- Project Description 54
- Analysis of the Project 57
- Conclusion 67

References 68

Appendices

A. Table 3. All Previously Recorded Cultural Resources within 0.25-Mile of the Project Site
B. Table 4. Previously Recorded Cultural Resources with Views of the SLRC within 0.25-Mile of the Project Site, Evaluated for Direct and Indirect Impacts
C. Illustrated Character-Defining Features of the SLRC, GPA Consulting 2019 (originally Appendix D in the GPA report, separated for referential ease)
D. GPA Report, 2019
E. GPA Memorandum, 2020
F. Greenwood & Associates Report, 2004
G. SLRC Los Angeles Historic Cultural Monument Nomination, 1989
H. Professional Qualifications

Page

List of Figures

Figure 1 Regional and Project Vicinity Map 3
Figure 2 Aerial Photograph of Project Site 4
Figure 3 Map showing the location of the Neutra Residential Historic District (off of Silver Lake Boulevard on the east side of the SLRC, outlined in blue). 17
Figure 4 Map showing the location of the Silver Lake Residential Historic District (west and north of the SLRC, outlined in blue). 19
Figure 5 1923 aerial photograph of the Silver Lake Reservoir and surrounding area. The Ivanhoe Reservoir is barely visible at the north end. The Knoll is located on the east side and has a similar topographic look as today. The Eucalyptus Grove is located on the west side and has been planted with trees. 25
Figure 6 1927 aerial photograph of the Project Site, with the wood roof evident on the Ivanhoe Reservoir (red arrow). 26
Figure 7 1938 aerial photograph of the of the Project Site, with the wood roof still evident on the Ivanhoe Reservoir. 27
Figure 8 1948 aerial photograph of the of the Project Site, with roof removed from the Ivanhoe Reservoir and the East Cove still extant (red arrow). 28
Figure 9 1952 aerial photograph of the of the Project Site, showing the newly created “Meadow” where the Eastern Cove had previously been located (red arrow). 29
Figure 10 1964 aerial photograph of the of the Project Site. The basic configuration of all open spaces is the same as today. 30
Figure 11 1969 aerial photograph of the of the Project Site. The Chlorinating Station has been constructed at the south end of the Silver Lake Reservoir. 31
Figure 12 1976 aerial photograph of the of the Project Site. Silver Lake Reservoir has been drained in anticipation of a minor reshaping in the southeast corner, where the dog park currently exists 32
Figure 13 1977 aerial photograph of the of the Project Site. Reservoir remains drained and land has been recaptured in the southeast corner, where dog park currently exists 33
Figure 14 1979 aerial photograph of the of the Project Site. Silver Lake Reservoir has been refilled. 34
Figure 15 1983 aerial photograph of the of the Project Site. Concrete curb constructed along reservoir on east side of periphery road. 35
Figure 16 1989 aerial photograph of the of the Project Site. 36
Figure 17 1994 aerial photograph of the of the Project Site. Embankments of Ivanhoe Reservoir have been widened and repaved. 37
Figure 18 2002 aerial photograph of the of the Project Site. Dog Park has been constructed between southeast corner of Reservoir and Silver Lake Boulevard. 38
Figure 19 2009 aerial photograph of the of the Project Site. 39
Figure 20 2012 aerial photograph of the of the Project Site. Three-acre Park has been created in The Meadow. 40
Figure 21 2016 aerial photograph of the of the Project Site. The Reservoirs were drained this year for the construction of the bypass line. 41
Figure 22 2022 aerial photograph of the of the Project Site. Pedestrian walkways have been created along west sides of Reservoirs. 42
Figure 23 Relocated inactive reservoir equipment located outside Tesla Pocket Park (Secondary character defining feature). View to the north. 48
Figure 24 Culvert located at the west side of the Silver Lake Reservoir (not a character defining feature; dates from 1977, after the period of significance and is not eligible). View to the southwest. 49

Page

Figure 25 Wood bulletin board west side of the Silver Lake Reservoir in the Eucalyptus Groves (Not a character defining feature; ineligible). View to the west. 49
Figure 26 Fenced off reservoir equipment located on the west side of the SLRC, near the concrete path separating the Silver Lake and Ivanhoe Reservoirs (not a character defining feature; it has been altered and does not retain integrity and is therefore ineligible). View to the north. 50

List of Tables

Table 1 Construction Chronology of the Silver Lake and Ivanhoe Reservoir Complex Compiled by GPA Consulting, 2019. 21
Table 2 Construction Chronology of the Silver Lake and Ivanhoe Reservoir Complex Compiled by GPA Consulting, 2019 46

This page intentionally left blank

SILVER LAKE RESERVOIR COMPLEX MASTER PLAN

Supplemental Historical Report and Impacts Analysis

Introduction

Executive Summary

Environmental Science Associates (ESA) was retained to prepare a supplemental historical report and CEQA impacts analysis for the Silver Lake Reservoir Complex (SLRC; Project Site) in response to the proposed redevelopment of the Project Site within the context of a master plan. The SLRC is in the Silver Lake neighborhood of Los Angeles and is composed of the Ivanhoe Reservoir and the Silver Lake Reservoir, as well as an associated recreation center and park, adjacent landscapes, and ancillary structures (see "Project Location" and "Project Description" below for additional details on the site). The SLRC is a designated Los Angeles Historic Cultural Monument (LAHCM) and is a historical resource under the California Environmental Quality Act (CEQA), and this report was prepared to comply with CEQA.

The preparation of this report involved the review of previous evaluations of the Silver Lake Reservoir Complex, including the 1989 Los Angeles historic Cultural Monument Nomination; the 2004 Greenwood & Associates report; the 2019 GPA Consulting report; and a 2020 GPA memorandum evaluating the proposed Project under the Secretary of the Interior's Standards.[1]

ESA was retained to supplement the 2019 GPA report and 2020 memo by conducting an impacts analysis of direct, indirect, and cumulative impacts that may occur to the SLRC itself under the proposed Project. ESA conducted an archival records search of previously identified historic resources within 0.25-miles of the Project Site to obtain data on known historical resources in the vicinity to inform the indirect impacts analysis. ESA also conducted additional contextual research on the development of the Project Site to supplement the construction chronology developed in GPA's report through an analysis and presentation of historical aerial photographs, as well as a pedestrian survey to verify the character-defining features identified by GPA.

[1] Greenwood & Associates, "Cultural Resources Assessment Report: Silver Lake Reservoir Complex Storage Replacement Project," prepared for CH2MHILL, August 2004.; GPA Consulting, "Silver Lake Reservoir Complex Master Plan: Research & Analysis, Historical Resources," September 13, 2019.; Teresa Grimes and Emily Rinaldi of GPA Consulting, "Silver Lake Reservoir Complex Master Plan, Secretary of the Interior's Standards for the Treatment of Historic Properties Analysis Memorandum," prepared for Hargreaves Jones, May 11, 2020.

This Report includes a discussion of the survey methods used, a brief historic context on the Silver Lake neighborhood and reservoir, a discussion of the evolution of the Project Site, the identification of all previously recorded historical resources within 0.25-miles of the Project Site, and an impacts analysis to address potential direct, indirect, and cumulative impacts of the proposed Project.

As a result of these investigations, ESA found that the proposed project would not result in an adverse impact on the SLRC or any adjacent resources. Changes to the SLRC would not substantially affect the Complex's character-defining features or its eligibility as a historic resource. Therefore, the Project is considered to have a less than significant impact to historical resources pursuant to CEQA. The Project may have minor indirect visual impacts to the setting and view shed of the VDL Research House that are less than significant, the overall integrity of all historical resources in the Project vicinity would not be affected, and cumulative impacts would not be cumulatively considerable. Therefore, the Project would have a less than significant impact on historical resources under CEQA.

Project Location

The proposed Project is in the Silver Lake neighborhood in the City of Los Angeles, as seen in ***Figure 1***. *Regional and Project Vicinity Map*. The Silver Lake neighborhood is primarily residential in nature, with a handful of smaller commercial and recreational areas, including land adjacent to the SLRC that has been previously developed for public use. The Project area is defined by the outer boundary of the SLRC, including existing recreational facilities, but excluding the existing Los Angeles Department of Water and Power (LADWP) facilities, as seen in ***Figure 2.*** *Aerial Photograph of the Project Site*. The proposed Project area would be bounded by Tesla Avenue on the north, Armstrong Avenue and Silver Lake Boulevard on the east, Van Pelt Place and Silver Lake Boulevard on the south, and West Silver Lake Drive on the west. Much of the Project area is zoned as Open Space (OS) and is contained within two Los Angeles civic jurisdictions, Council Districts 4 and 13.

The SLRC is located on a 127-acre site and includes two reservoirs, three dams, water and stormwater infrastructure, a variety of ancillary buildings and structures, interior thoroughfares, and public recreational facilities. The City of Los Angeles Recreation and Parks Department (RAP) currently operates and maintain approximately three acres within the SLRC, known as "The Meadow", an open grassy area along the eastern side of the SLRC currently open to public access from dawn till dusk. Additionally, approximately four acres are owned and operated by RAP for the existing Silver Lake Recreation Center at the south end of SLRC. In the northeastern corner of the Project area is the Neighborhood Nursery School and associated playground. Currently, there are public pathways that run along the east and west sides of the reservoirs and along the top of Silver Lake Dam. Approximately four acres of existing paved surfaces around the reservoirs' perimeters are available for shared public use with LADWP. The entire SLRC is enclosed by a perimeter chain-link fence varying in height from 6 to 12 feet.



SOURCE: OpenStreetMap, 2021

Silver Lake Reservoir Complex Master Plan Project

Figure 1
Regional and Property Vicinity Map

ESA



SOURCE: MapBox, 2021

Silver Lake Reservoir Complex Master Plan Project

Figure 2
Aerial Photograph of Project Site

ESA

The Silver Lake and Ivanhoe Reservoirs are bound by three dams, which are managed by LADWP: one dam is located on the north side of Ivanhoe Reservoir; another on the south side of Silver Lake Reservoir; and the last dam separates Silver Lake and Ivanhoe Reservoirs and contains a spillway. The embankment around the reservoirs have changed significantly over time from unpaved earthen slopes to steeper paved surfaces. Ivanhoe Reservoir was resurfaced with concrete 25 to 29 years ago. The edges are smooth, beige in color, and have a small curb at the edge of the embankment. Silver Lake Reservoir is paved with 3-inch asphalt. Around the reservoir, large cracks have been filled in and repaired over time and sporadic vegetation emerges from within the voids. An inconsistent 6-inch curb runs along parts of the embankment edge.

Access gates managed by LADWP are dispersed throughout the SLRC, and public access to the reservoirs themselves is restricted. Existing LADWP facilities cover approximately 11 acres of land within the SLRC and would remain fenced and inaccessible to the public after the implementation of the Project.

Project Description

The Project is designed to enhance the visual and recreational quality of the area to be consistent with goals and objectives of the Silver Lake – Echo Park -Elysian Valley Community Plan, including a need for parkland and open space for a variety of uses, including passive and active recreation. It includes contemporary design of park zones with hybrid infrastructure that blends urban wilderness with human uses. The Project proposes to implement freshwater wetlands and aquatic habitat for the first time in over 100 years, an ecology that has become more limited over the years in order to meet the demands of the growing city. The Project design would restore woodland habitat from the foothills of the Santa Monica Mountains and provide the opportunity for the public to connect with nature.

Proposed Park Zones

The proposed Project design consists of a series of seven park zones connected by a tree-lined promenade. These zones are predominantly based on the existing layout and use of the SLRC and include: the Meadow; the Knoll; the Ivanhoe Overlook; the Eucalyptus Grove; the East and West Narrows; and the South Valley.

The Meadow

The Project proposes to reconfigure and expand the Meadow's existing open lawn and shade trees. To enhance scenic views of the reservoirs, several elevation changes are incorporated in the new design. In the northern half of the Meadow, the "Silver Lake Lawn" will gently slope approximately nine feet from Silver Lake Boulevard on the east down to the water's edge. The lawn will terminate at a series of walkways interwoven within wetland terraces. Floating wetland islands will be located offshore, supplementing the wetland terraces with protected habitat for waterfowl.

Along Silver Lake Boulevard, a wide, tree-lined promenade would connect to the "Ornamental Gardens" that include a mix of native and regionally adapted, drought-tolerant plants with an emphasis on pollinator species. Within the gardens, a series of depressions in the ground will

function as rain gardens during winter months. Adjacent to the gardens will be an expansive picnic grove and play-walk lined with design elements that offer passive spaces for gathering and play.

The "Great Lawn" will be a second, flat open area on the south side of the Meadow, five feet below the proposed picnic grove. Additional terraces with shade trees make cover the additional land between the Great Lawn and the water's edge. The proposed terraces will provide shaded seating with panoramic views of the reservoir and intersect with habitat-terraces to the south and a small footpath leading to a new observation platform. This elevated design of the Meadow is proposed to balance the amount of earthwork material in the area so that no off-haul or import of soil is required.

The Knoll

The existing Knoll is a large hill comprised of 8.3 acres of woodlands. The Project proposes to enhance its upland, wooded character by implementing a replanting strategy over time, to increase species diversity and improve overall habitat value.

The Knoll contains an elevation change of 45 feet and offers expansive views of the reservoirs. The Project design proposes the implementation of accessible nature trails to navigate to the Meadow, Armstrong Ave, and a small shade pavilion/seating area. The shade pavilion/seating area can be used for educational purposes to host small groups of students. To protect wildlife and keep people out of sensitive areas, habitat fences are proposed along all nature trails. All sensitive habitat areas will be closed at night.

A small portion of the southern face of the Knoll will be regraded to heighten its form and accommodate small seating terraces facing the Meadow. The proposed Promenade will wrap around its base, connecting the Meadow to the proposed Environmental Education Center along its western edge. The Environmental Education Center will be implemented within the Knoll landscape overlooking the reservoir. The proposed Education Center will be connected directly to the reservoir via an accessible pathway leading down to a floating dock. This area can provide educational opportunities and/or guided kayak or canoe tours by ecologists. The proposed Knoll is also designed to balance the amount of earthwork material so that no off-haul or import of soil is required.

The Ivanhoe Overlook

The proposed design of the Ivanhoe Overlook will provide open views to the south of the Ivanhoe Reservoir with a new observation deck extending out over wetland terraces. The Project would implement small footpaths through the proposed wetland terraces to observational platforms that can be used for on-going monitoring and testing of habitat. Two floating wetland islands are proposed southeast of the wetland terraces and footpaths.

A small shade pavilion is proposed, which will provide a sheltered space for outdoor education or community gathering. The shade pavilion/outdoor education classroom will include signage to educate visitors about the operations of the wetlands. The existing Ivanhoe Tower located on Ivanhoe Dam will remain in place and operational. Project work within the Division of Safety of Dams (DSOD) boundary will require additional review and approval.

The Eucalyptus Grove

The Eucalyptus Grove is currently a wooded area predominantly planted with Eucalyptus trees. The Project proposes to replant this zone over time to enhance and restore its upland habitat value. The Project proposes walkways throughout the Eucalyptus Grove which will include low-lying habitat fencing to protect sensitive habitat areas.

The proposed Project design includes the implementation of habitat terraces at the edge of the Eucalyptus Grove to extend beyond the existing embankment edge creating a gradient of upland, transition, and wetland ecologies. The Project would implement a large overlook that extends out over the habitat terraces. At the overlook, educational signage is proposed. Further, floating islands will be added adjacent to the Eucalyptus Grove to further enhance this area's biodiversity and provide protected habitat for foraging and nesting.

The zone is designed to balance a portion of earthen material required to create the habitat terraces, supplemented by pile supported landscape structures. Within the DSOD area, fill may be required to build the habitat terraces.

The East and West Narrows

The East and West Narrows are the narrowest sections of the Project area and run along the south edges of the Silver Lake Reservoir embankment. The primary feature proposed for these linear corridors is the implementation of additional promenades which will include overlooks and seating terraces to maximize views out and across the reservoir or to habitat islands.

On the East Narrows along Silver Lake Boulevard, a varying 3- to 4-foot grade separation from the road to the top of the embankment is proposed to allow for a continuous seat-wall to be added to the promenades. There are low, historic concrete walls along these road edges which will be incorporated into the promenades' designs. Where the promenade widens along the East Narrows, a fitness circuit is proposed, creating a connection to the proposed Recreation Center in the south Valley (see the South Valley Zone below). To amplify views across Silver Lake Reservoir to the San Gabriel Mountains in the distance, an elevated overlook bridge is proposed. The West Narrows will include seating terraces embedded into the embankment and an allée of trees along the promenade to provide shade and shelter.

The South Valley

The Project proposes the implementation of a new Multi-Purpose Facility/Recreation Center on the corner of Van Pelt Place and Silver Lake Boulevard. The proposed Multi-Purpose Facility will house one indoor basketball court and provide an entrance to an improved Recreation and Parks area. This facility can act as a community center as well. To accommodate the new Multi-Purpose Facility, the existing basketball court and playfield will be relocated to the north. The existing picnic area will be relocated to the west sloping lawn and additional trees will be incorporated to provide shade. Minor reconfiguration improvements to the Recreation Center will be included to provide additional office and storage space.

The existing dog play area will be expanded and renovated to include two separate spaces for both small and large dogs. The area will be re-graded and surface materials will be updated from decomposed granite to synthetic turf, which is more durable. Integrated seating, benches and shade structures will provide dog owners with a place to sit and relax.

Proposed Buildings and Structures

As mentioned above, four new structures will be constructed with proposed Project implementation. These proposed structures will complement daily activities of the park zones with an emphasis on environmental education. The Environmental Education Center will be implemented within the Knoll landscape and a small shade pavilion/seating area will be situated near the nature trails. A shade pavilion/outdoor education classroom is proposed for the Ivanhoe Overlook. In the South Valley, a new Multi-Purpose Facility/Recreation Center (building) will be implemented to expand the existing Silver Lake Recreation Center and meet Community recreational objectives.

Architecture Concept

The proposed Environmental Education Center and two Shade Pavilions will be designed as an architectural ensemble that relate in form to the proposed floating habitat islands and the mid-century modern architecture of the Silver Lake neighborhood. The scale of these proposed structures will be consistent with the residential character of the surrounding neighborhood. The proposed structures will rely on natural materials to blend into the surrounding landscape. As an ensemble, these three proposed structures will add consistency in the design of the Project Area. In order to meet objectives of the proposed Project, these structures will be built using sustainable strategies.

Education Center

The proposed Environmental Education Center will be constructed at the base of the Knoll, overlooking Silver Lake Reservoir. The proposed Environmental Education Center will consist of a residential-scale building and seating terraces that are integrated in the topography of the Knoll and oriented to embrace views of the water.

The proposed Environmental Education Center design includes small indoor and outdoor teaching and assembly spaces. This design is meant to complement the educational space that is the proposed Project itself, a place where people can gather at the start and end of their visit, including school children on a field trip as part their environmental curriculum. The proposed Environmental Education Center will contain two interior classrooms with a view of the water through a partially glazed, operable facade that open the teaching spaces to the exterior. The large classroom will be a little over 1,400 sf and can sit 50 people. A slightly smaller classroom will be approximately 1,000 sf with a capacity of 35 people. The proposed Environmental Education Center will contain a 180-sf office for staff, and storage rooms of 195 and 100 sf adjacent to each classroom. Public restrooms will be directly accessible from the promenade and will serve the Project area as a whole.

The roof of the Environmental Education Center will be both a landing point along the path leading to the top of the Knoll, with a roof terrace overlooking the reservoirs and an extension of the landscape with a green roof connected to the Knoll's western slope. The Knoll will envelope the building, sliding through an opening between the two classrooms, creating a small, shaded amphitheater at the center of the facility.

A shade canopy will protect the amphitheater and extend over a plaza fronting the proposed Environmental Education Center. The landscape of the Knoll will spill onto the plaza in the form of a berm planted with native woodland trees. As an education tool and demonstration feature, it is important that the new Environmental Education Center is built to be environmentally sustainable. The building will be made of recycled wood, and optimize natural ventilation, daylight, and rainwater harvesting while minimizing heat-island effects with shade trees.

Shade Pavilions

At the top of the Knoll, a small shade pavilion/seating area is proposed. This pavilion will be an amenity for all visitors climbing to the top of the Knoll, the highest point of the Project area. It is also proposed as an extension of the Environmental Education Center for outdoor classroom space for a group of 20 to 30. A second shade pavilion/outdoor education classroom is proposed at the Ivanhoe Overlook, another opportune place for visitors and students to gather. The pavilion will be designed and positioned as a gateway to footpaths that descend through proposed wetland terraces and down to the Ivanhoe Reservoir where visitors will be able to touch the water and observe the flora and fauna up-close. The oval forms and materials of the proposed shade pavilions will be consistent with the architecture of the proposed Environmental Education Center).

Multi-Purpose Facility

During Project planning, a need for expanded facilities at the Silver Lake Recreation Center were identified in order to better meet the needs of the community. A central piece of the proposed Recreation Center expansion is the addition of the new Multi-Purpose Facility to replace the existing undersized gymnasium, which will be retained to become dance and art studios.

The proposed Multi-Purpose Facility will be 5,800 sf in size and will be located southeast of the existing recreation center, nearby but separated by the new basketball court and play field. The design of the Multi-Purpose Facility will include large windows facing the street. The Multi-Purpose Facility can be entered from the east and the west through wide, glass roll-up doors that can remain open on most days of the year.

The proposed architecture is designed to be consistent with the existing recreation center in traditional Spanish style. The new building will have a gabled weathering steel roof with a rust color similar to the clay tiles of the existing building. The facade will be built in wood and the underside of the timber roof structure will be exposed inside and outside. The proposed building design will be environmentally sustainable by using recycled, renewable, and local materials and optimize natural ventilation and daylighting.

The building will be sized to support a variety of programming amenities including an elementary school basketball court of 74 feet by 42 feet. The north side of the court will be lined with three rows of seating risers. Its built-in sports equipment will include retractable basketball hoops, a volleyball net on removable posts doweled into the floor, demountable indoor soccer nets and an electronic scoreboard. In addition to housing youth sports activities, the Multi-Purpose Facility can be used as an assembly space for various community events and as a polling station.

Existing Recreation Center Upgrades

The existing Silver Lake Recreation Center requires an expansion and remodel to respond to the increasing neighborhood demand for youth activities. The exterior of the existing building will be preserved and repainted while its interior will be remodeled to create new spaces. The windows and doors may have to be replaced to meet current energy code requirements, and the building structure may have to be upgraded to meet current seismic code. Four glass skylights, approximately 4 feet by 8 feet, will be added to the roof of the existing gymnasium in order to be repurposed.

The south wing of the building will be devoted to administrative functions and services. It already contains restrooms, which will be upgraded, and the existing meeting room will be used for staff offices. The north wing will be almost entirely devoted to new and improved activities. With the addition of the larger Multi-Purpose Facility, the existing gymnasium will be transformed into a series of activity spaces. A mezzanine will be added, served by a new exterior stair and elevator, to house a new Art Studio which will overlook a new two-story tall Dance Studio below, with resilient wood flooring, mirrors and ballet bars. The kitchen will be relocated under the mezzanine and improved with new counters, cabinets and equipment. Next to the kitchen will be a new Game Room. The space vacated by the kitchen will be converted into a storage room.

Research and Field Methodology

This Report was prepared by ESA's architectural historians, including the following: Margarita Jerabek-Bray, Ph.D., Director of Historical Resources; Shannon Papin, M.A., Senior Architectural Historian; and Claire Cancilla, M.S., Architectural Historian. These ESA staff meet and exceed the *Secretary of the Interior's Professional Qualification Standards* in history and architectural history. Professional qualifications are provided in **Appendix H**.

In preparation for this study, ESA reviewed previous studies of the SLRC for background and to verify accuracy of information. The first was the Los Angeles Historic Cultural Monument nomination for the Complex, completed in 1989.[2] ESA also reviewed a report entitled "Cultural Resources Assessment Report: Silver Lake Reservoir Complex Storage Replacement Project," completed by Greenwood & Associates in 2004 as part of the *Silver Lake Reservoir Complex Storage Replacement Environmental Impact Report.* In this report, the SLRC was evaluated as eligible for listing as a historic district in the California Register of Historical Resources.[3] ESA

[2] Diane Kanner, "Silver Lake Reservoir Historic-Cultural Monument Application," prepared for the City of Los Angeles Department of Planning, January 9, 1989.

[3] Greenwood & Associates, "Cultural Resources Assessment Report: Silver Lake Reservoir Complex Storage Replacement Project," prepared for CH2MHILL, August 2004

also reviewed a report entitled "Research & Analysis: Historical Resources Report" by GPA Consulting from September 2019.[4] This document provided a description of the Site, a summary of its development and history, an illustrated inventory of landscape characteristics and character-defining features of the SLRC, and an analysis of its status as a historical resource. The report further included challenges and opportunities for the Silver Lake Reservoir Complex Master Plan and identified potential funding sources. Finally, ESA reviewed a 2020 memorandum prepared by GPA Consulting evaluating the proposed Project under the Secretary of the Interior's Standards.[5] These reports are included in **Appendices D-G**.

The preparation of this Report also involved an archival records review of the National Register and its annual updates, the California Register, the California Built Environment Resources Directory (BERD), SurveyLA findings, and the City of Los Angeles's inventory of historic properties. A record search of the California Historic Resources Information System was conducted at the South Central Coastal Information Center (SCCIC) at the California State University in Fullerton to identify any previously recorded properties within 0.25-mile or near the Project Site.

In addition, the following tasks were performed for the study:

- Intensive pedestrian field survey to document the existing conditions of the Project Site and its associated features utilizing the survey methodology of the OHP on February 9th, 2022. The survey included photography of the Project Site and associated landscape features.
- Review of the character-defining features and construction history from the 2019 GPA Consulting report.
- Windshield and pedestrian survey of potential direct and indirect views from previously identified historic resources located within 0.25-mile of the perimeter of the Project Site on January 26, 2022, supplemented by view shed studies for adjacent resources via Google Earth and Google Maps.
- Windshield examination of other properties in the vicinity that exhibited potential architectural and/or historical associations.
- Limited site-specific research on the Project Site utilizing historical aerial photographs and previous literature.
- Review and analysis of pertinent ordinances, statutes, regulations, bulletins, and technical materials relating to federal, state, and local historic preservation, designation assessment processes, and related programs.
- Analysis of the proposed Project's direct, indirect, and cumulative impacts on surrounding historical resources outside of the Project Site and on contributing historic features on the Project Site under section15064.5 of the CEQA Guidelines.

---

4 GPA Consulting, "Silver Lake Reservoir Complex Master Plan: Research & Analysis, Historical Resources," September 13, 2019.

5 Teresa Grimes and Emily Rinaldi of GPA Consulting, "Silver Lake Reservoir Complex Master Plan, Secretary of the Interior's Standards for the Treatment of Historic Properties Analysis Memorandum," prepared for Hargreaves Jones, May 11, 2020, https://planning.lacity.org/odocument/f4dd1f42-ae5e-4951-8342-a317e30f50d8/Silver_Lake_Master_Plan_Final_(8-20).pd

Identification of Potential Historical Resources within the Subject Property and Surrounding Area

Previous Evaluations of the Project Site

The SLRC was first nominated in 1989 and designated a Los Angeles Historic Cultural Monument (#422). The SLRC has also been previously recorded by SurveyLA with a status code of 5S1, meaning that it is a designated LAHCM. The nomination is available in **Appendix G**.

The SLRC was revaluated in 2004 by Greenwood & Associates as part of the *Silver Lake Reservoir Complex Storage Replacement Project Environmental Impact Report* and was recommended as eligible for listing as a historic district in the California Register of Historical Resources (California Register). The Status Codes recommended for the Silver Lake and Ivanhoe Reservoir Complex were 5S1, an individual property that is listed or designated locally, and 3CB, appears eligible both individually and as a contributor to a district for listing in the California Register through survey evaluation. The report is available in **Appendix F**.

The SLRC was also identified in the SCCIC and BERD record searches. In the SCCIC search, it was identified as the Silver Lake Reservoir Complex Historic District (P-19-192627; 3CD). In the BERD, the Silver Lake Recreation Center (1850 Silver Lake Boulevard; P19-175302; surveyed in 1994) was identified with a status code of 2D, that it is a contributor to a multi-component resource/district determined eligible for NR by the Keeper and listed in the California Register. However, the Recreation Center was not included in the Los Angeles Historic-Cultural Monument nomination form for the Silver Lake Reservoir Complex Historic District. Additionally, the date of construction for the Recreation Center does not fall within the period of significance for the SLRC Historic District. Therefore, we believe this status code was attributed in error. The correct status for this resource is 6Z: found ineligible for NR, CR or local designation through survey evaluation.

In addition, two other reports documented the SLRC, as previously discussed in this report:

- GPA Consulting, "Silver Lake Reservoir Complex Master Plan: Research & Analysis, Historical Resources," 2019.
- GPA Consulting, "Silver Lake Reservoir Complex Master Plan, Secretary of the Interior's Standards for the Treatment of Historic Properties Analysis Memorandum," 2020.

Archival Research Methods

ESA also conducted archival research to identify previously recorded resources adjacent to the SLRC for the purposes of the indirect and cumulative impacts analyses. Archival research for the project included a review of the National Register and its annual updates, the California Register, the Built Environment Resource Directory (BERD) database maintained by the State Office of Historic Preservation (OHP), and SurveyLA findings. The area surrounding the Project Site is densely developed primarily with single- and multi-family residential buildings. The extant buildings in the area are generally one and two stories in height. Due to the density of the existing development in the area, a search for previously identified historical resources was limited to a

0.25-mile radius of the Project Site (study area). This study area is where the Project has the greatest potential for indirect impacts to adversely affect the eligibility of nearby historical resources. The SLCR is a multi-component historic district that is both the focal point and historic setting of the surrounding residential area. As such, the Project has a potential to impact historical resources in the immediate surroundings through changes to the historic setting.

A records search for the Project was conducted by ESA personnel on December 2, 2021, at the SCCIC housed at California State University, Fullerton. The records search included a review of all previously documented historic architectural resources and studies within a 0.5-mile radius of the Project Site and archaeological resources within or immediately adjacent to the Project Site. Although the SCCIC search uses a standard 0.50-mile radius for its search, ESA's documentation of historical resources surrounding the Project Sit is limited to 0.25-mile due to the size of the site and the density of the surrounding area. ESA personnel also conducted a review of documented resources in the project vicinity through the BERD on December 28, 2021, to identify any previously recorded resources within 0.25-mile of the Project Site.

In addition, ESA reviewed the results of SurveyLA and the corresponding database HistoricPlacesLA to identify any previously recorded historical resources on the Project Site or in the vicinity. The SurveyLA search included any recorded resources within 0.25-mile of the perimeter of the Silver Lake Reservoir complex.

Record Search Results Outside of the Project Site

The records search resulted in a total of 650 previously recorded historic resources within a 0.25-mile radius of the perimeter of Project Site, as well as two historic districts. The majority of these resources are contributors to the Silver Lake Residential Historic District, discussed below. **Table 3**, which includes all 650 identified resources is included in **Appendix A** of this report. These resources included:

- 10 designated Los Angeles Historic Cultural Monuments (all are listed below, by repository)
- 3 resources listed on the National Register of Historic Places (One is the Garbutt Estate, discussed below; the other two, the VDL House and the Neutra Office Building, are also LAHCMs and are discussed below)
- 47 resources listed as potentially eligible at the City, State, and/or Federal level
- 9 public staircases recommended potentially eligible at the City level
- 7 resources identified as needing more research as they were not visible from the public right of way by SurveyLA
- 1 resource identified with status code 7R ("Identified in Reconnaissance Level Survey or in an Area of Potential Effect (APE): Not evaluated")
- 1 resource identified with code 2D2 ("Contributor to a multi-component resource determined eligible for NR by consensus through Section 106 process. Listed in the CR."). Note that this resource is the Silver Lake Recreation Building, part of the Project Site. The correct status for this resource is 6Z: found ineligible for NR, CR or local designation through survey evaluation.

- 2 historic districts: Silver Lake Residential Historic District and the Neutra Colony Residential Historic District, discussed below. The remaining resources are contributors to these districts.

Due to the high number of previously identified historic resources, ESA further analyzed only those resources that have views of the SLRC and consequently may experience an impact to their setting as a result of the proposed Project. There are 103 previously recorded resources within 0.25-mile of the SLRC that have either direct or indirect views of the Project Site. Direct views are defined as views of the open water from the resource's primary elevation from the public right-of-way. Indirect views are defined as watershed views that are partially obscured by other residences or foliage, or that have a direct view of the perimeter or parks around the complex but not of the water. These resources are broken down by repository below. A full table with all 103 resources is available in **Table 4** in **Appendix B.**

SCCIC

The SCCIC search identified 15 historical resources within 0.50-mile of the Project Site. These included the Project Site (Silver Lake Reservoir Complex Historic District; P-19-192627; 3CD; designated LAHCM). For the purposes of this historic report, ESA only included those located within 0.25-mile of the Project Site. There were four resources within 0.25-mile of the Project Site. All four were also identified by SurveyLA and two were also recorded in the BERD.

Two of these resources have views of the SLRC and are included in the impacts analysis:

- **Richard and Dion Neutra VDL Research House and Landscape** (2300 N Silver Lake Boulevard; P-19-188871): Designated LAHCM and is a National Historic Landmark with a status code of 5S1 and 1S. This resource has direct views of the Project Site and is analyzed in the impacts analysis. Also identified in SurveyLA with status codes of 5S and 1S.
- **Landa Street-Redesdale Avenue Public Stairway**: This resource was assigned a code of 6Z from the SCCIC report, meaning it appears ineligible as a historical resource through survey evaluation. Through SurveyLA, however, the resource was assigned a status code of 5S3, meaning that it appears eligible for local designation. This resource has views of the Project Site and is analyzed in the impacts analysis. The other two resources do not have views of the SLRC from the public right-of-way and are not included in the impacts analysis because they would not be impacted by the Project:
- **Neutra Office Building** (2379 N Glendale Boulevard; P-19-187000): Designated LAHCM and listed on the National Register with status code of 5S1 and 1S. This resource does not have views of the Project Site and is not analyzed in the impacts analysis. It is far enough away from the SLRC that it will not experience impacts as a result of the Project. Identified in both BERD and SurveyLA.
- **Garbutt House** (1809 Apex Avenue; P-19-166820): Listed on the National Register with a status code of 1S. This resource does not have views of the Project Site from the public right-of-way and is not analyzed in the impacts analysis. Identified in both BERD and SurveyLA.

BERD

The Built Environment Resources Database (BERD) search resulted in seven previously recorded resources within 0.25-mile of the reservoir. Two of these resources were also recorded by SurveyLA and the SCCIC; three were also recorded in SurveyLA; and two were only recorded in

the BERD. The two resources also identified in the SCCIC search are the Neutra Office Building and the Garbutt House and are consequently not included in the below list as they are discussed above. See the "SCCIC" section above for additional details on these resources.

One resource, 1850 Silver Lake Boulevard (P19-175302), has a status code of 2D, meaning that it is a contributor to a multi-component resource determined eligible for the National Register by the Keeper. This address is referring to the Silver Lake Recreation Center. This is not a contributor to the SLRC Historic District. Although this resource has been identified with a status code of 2D, in a 1994 report, it is not individually listed in the California Register or the National Register, it is not an LA HCM nor is it a part of the SLRC Historic District. The correct status for this resource is 6Z: found ineligible for NR, CR or local designation through survey evaluation.

The remaining BERD resources are as follows. They do not have views of the SLRC and are located far enough away from the Project Site that other impacts such and noise and vibration will not be an issue. They are not included in the impacts analysis:

- **Tierman House** (2323 Micheltorena Street; P19-167080): Designated LAHCM with a status code of 5S1. This resource does not have views of the Project Site and is not analyzed in the impacts analysis. It is located 822 feet west of the SLRC.
- **Lautner Residence** (2007 N Micheltorena Street; no associated Primary Number recorded): Status codes of 3CS, 5S3, 3S, meaning that it appears eligible for local, state, and federal listing based on survey evaluation. This resource does not have views of the Project Site and is not analyzed in the impacts analysis. It is located 1,275 feet west of the SLRC.
- **2443 N Moreno Drive** (no associated Primary Number): A single-family residence identified also identified in SurveyLA. The BERD notes this resource with a status code of 6U, meaning it was determined ineligible for the National Register pursuant to Section 106 without review by the Office of Historic Preservation. SurveyLA assigned the resource a status code of 5D3, meaning that it appears to be a contributor to a multi-component resource that appears eligible for local listing. This code is referring to the Silver Lake Residential Historic District, of which the property is a listed contributor. This resource does not have views of the Project Site and is not analyzed in the impacts analysis. It is located 947 feet northwest of the SLRC.
- **1841 Redcliff Street** (P19-167485): A single family residence only identified in BERD. The building was given a status code of 7R, meaning that it was identified in a reconnaissance level survey or in an Area of Potential Effect. This resource was not identified in SurveyLA. This resource does not have views of the Project Site and is not analyzed in the impacts analysis. It is located 1,270 feet southwest of the SLRC.

SurveyLA/HistoricPlacesLA

In addition to the LAHCMs identified by BERD and SCCIC (VDL Research House; Neutra Office Building; and the Tierman House), SurveyLA also identified seven additional LAHCMs. The following LAHCMs have a view of the SLRC and will be included in the impacts analysis:

- **O'Neil Duplex No. 1** (2342 W Cove Avenue): Mid-century modern residence designed by Rodney Walker. It has direct views of the SLRC and is located 380 feet west of the SLRC.

- **Edward Tink Adams House** (2331 W Cove Avenue): Mid-century Modern residence designed by Albert Cooling and James De Long. It has direct views of the SLRC and is located 550 feet east of the SLRC.

The remaining LAHCMs do not have view of the SLRC and are located far enough away from the Project Site that other impacts such and noise and vibration will not be an issue. They are not included in the impacts analysis:

- **Engine Company No. 56** (2838 W Rowena Avenue): Spanish Colonial Revival fire station. It is located 1,214 feet north of the SLRC.
- **Nin Pole Residence** (2335 N Hidalgo Avenue): 5S1. International style residence designed by Eric Lloyd Wright. It is located 1,113 feet east of the SLRC.
- **Droste House** (2025 N Kenilworth Avenue): International style residence designed by R.M. Schindler. It is located 431 feet west of the SLRC.
- **Lipetz House** (1843 N Dillon Street): First residential commission designed by Raphael Soriano. It is located 1,094 feet southwest of the SLRC.
- **Wilson House** (2090 N Redcliff Street): International style residence designed by R.M Schindler. It is located 950 feet west of the SLRC.

SurveyLA further identified the Garbutt House, which is listed on the National Register and discussed in the SCCIC section above. SurveyLA also identified 47 resources listed as potentially eligible at the City, State, and/or Federal level; 9 public staircases recommended potentially eligible at the City level; 7 resources identified as needing more research as they were not visible from the public right of way. Details on all of these resources is included in **Table 3** in **Appendix A**.

SurveyLA also identified two historic districts located within 0.25-miles of the Project Site: The Neutra Colony Residential Historic District Historic District and the Silver Lake Residential Historic District, both of which are described below. Both of these historic districts are discussed in the impacts analysis.

Neutra Colony Residential Historic District


The Neutra Colony Residential Historic District (**Figure 3**) is located on the eastern side of the SLRC and is composed of Mid-Century or Late Modern residences. SurveyLA describes the district as follows:

> *The Neutra Colony Residential Historic District is located in the eastern portion of the Silver Lake neighborhood, directly east of the Silver Lake Reservoir. The district consists of ten architect-designed Mid-Century Modern or Late Modern residences concentrated near the intersection of Silver Lake Boulevard and Earl Street. All of the properties are contributors to the district. The district has a generally level grade and is divided into moderately sized rectangular lots, aside from one flag lot. The lots have dense vegetation, sometimes partially obscuring the residences from view. The residences are consistent in massing and scale; they are primarily two stories in height and are made up of rectangular volumes accented by ribbons of windows. Most of the residences have attached garages,*

generally to the rear of their respective parcels, a perimeter fence or hedge, and a deep setback from the street.[6]

The significance statement for this district from SurveyLA is as follows:

Excellent and cohesive collection of Mid-Century Modern residences designed by notable architects Richard and Dion Neutra.[7]

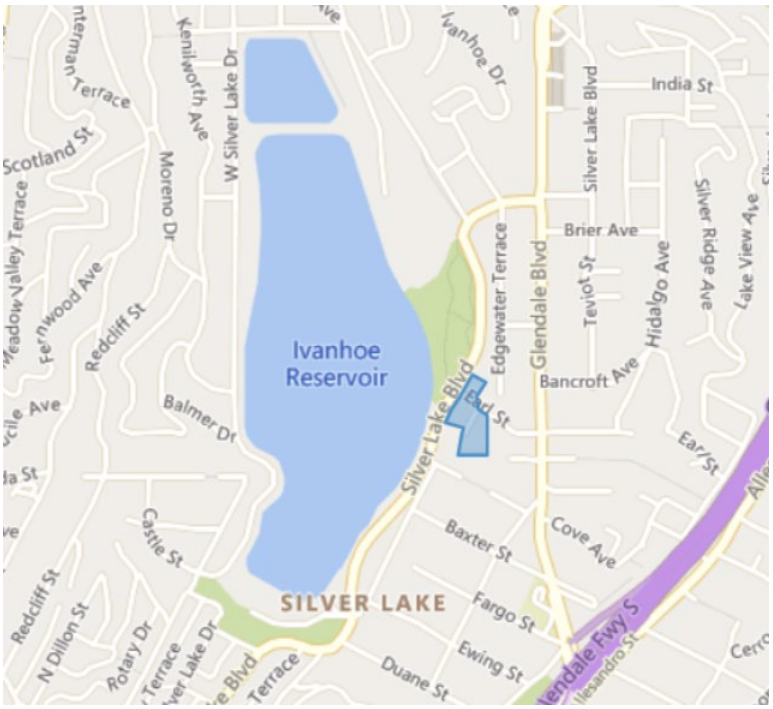

Silver Lake Reservoir Complex Master Plan / D202100123.00

SOURCE: HistoricPlacesLA, "Neutra Residential Historic District," http://historicplacesla.org/reports/807bdf03-da10-4258-a941-3fd56e4d45f5.

Figure 3
Map showing the location of the Neutra Residential Historic District (off of Silver Lake Boulevard on the east side of the SLRC, outlined in blue).

Silver Lake Residential Historic District

The majority of the identified resources were contributing buildings to the Silver Lake Residential Historic District (**Figure 4**), a winding and expansive district that extends from the western side of the Project Site to its northern end. The description of the district from SurveyLA is as follows:

The Silver Lake Residential Historic District is located in the western section of Silver Lake, in the hills that lie to the west and northeast of the Silver Lake and Ivanhoe reservoirs. Large in size and irregular in shape, the district wraps around the west and north ends of the reservoirs and is approximately bounded

6 HistoricPlacesLA, "Neutra Colony Residential Historic District," evaluated May 2, 2014, http://historicplacesla.org/reports/807bdf03-da10-4258-a941-3fd56e4d45f5.

7 Ibid.

> *by Angus Street and Ivan Hill Terrace on the north; Landa Street, Kenilworth Avenue, and Tesla Avenue on the south; Griffith Park Boulevard on the west; and Silver Lake Drive and Armstrong Avenue on the east. In total, the historic district contains 1,171 properties, of which approximately 60% are contributors. Non-contributors were identified as such primarily because they post-date the period of significance or have been dramatically altered. Common alterations include window, door, and cladding replacement as well as additions to primary facades and upper stories. The district is composed primarily of one and two-story single family residences, most of which are sited on hillside parcels. A small number of multifamily duplexes and triplexes are also located within the district boundaries. Given the area's varied topography, the size and shape of individual parcels within the district vary considerably. District contributors were constructed on an incremental basis between 1925 and 1970, and thus embody a variety of architectural styles that correspond to their respective period of development. A small handful of residences predate the period of significance, but most of these earlier homes embody historical architectural styles and are established visual features of the neighborhood. Most residences within the district are designed in the Mid-Century Modern, Minimal Traditional, or one of several Period Revival styles, including primarily Tudor Revival and Spanish Colonial Revival. A total of 32 properties within the district boundaries were also identified as individually eligible resources. Vehicular circulation is provided by a network of curvilinear streets, all of which conform to the contour of the rolling hills that define the area's topography. Streets within the district are paved with concrete, feature concrete curbs, and are lined with single-post metal street lights accented by ornamental bases. Seven public staircases supplement the street network by facilitating pedestrian circulation throughout the district. Most houses within the district feature minimal setback and are landscaped with grass or ivy, shrubs, and mature trees of various species. Perimeter walls, fences, and hedges surround many parcels and hinder access and visibility from the public right-of-way.*[8]

The significance statement for this district from SurveyLA is as follows:

> *Excellent example of an early automobile-oriented residential neighborhood, exhibiting distinctive site planning and tract features to accommodate the automobile. Due to a relatively high percentage of non-contributors, may not retain sufficient integrity for the National Register.*[9]

8 HistoricPlacesLA, "Silver Lake Residential Historic District," evaluated May 13, 2014, http://historicplacesla.org/reports/081681c9-d102-4331-b49c-4a82034d4949.

9 Ibid.



Silver Lake Reservoir Complex Master Plan / D202100123.00

SOURCE: HistoricPlacesLA, "Silver Lake Residential Historic District," http://historicplacesla.org/reports/081681c9-d102-4331-b49c-4a82034d4949.

Figure 4
Map showing the location of the Silver Lake Residential Historic District (west and north of the SLRC, outlined in blue).

Historical Background

History of Silver Lake

Lots in Silver Lake first when up for sale beginning in 1887, with the arrival of the railroad to Los Angeles and the ensuing real estate boom. The population continued to increase after the Pacific Electric railroad provided commuter access to the Silver Lake area from downtown Los Angeles in 1904. As a result, tracts were subdivided at this time on either side of Sunset Boulevard, which at the time was part of the streetcar line.[10] Many of these early tracts featured public stairways for the residents to navigate the hilly landscape. Nine of these early staircases are still extant and functional and are included in **Table 3** in **Appendix A.** Glendale and Los Angeles were connected in 1915 by the completion of Glendale Boulevard which encouraged further development in the Silver Lake area.[11] The community is named for the Silver Lake Reservoir (Project Site) that sits in the middle of the neighborhood. The reservoir was designed by William

[10] *Historic Resources Survey Report: Silver Lake-Echo Park-Elysian Valley Community Plan Area*, City of Los Angeles, 11.

[11] Jenifer Palmer-Lacy, "Silver Lake History," *Silver Lake Neighborhood Council*, by SLNC History Collective, accessed May 11, 2018, http://silverlakenc.org/silver-lake-history/.

Mulholland in 1907 and named after Herman Silver, a City Councilman. The upper Reservoir is called the Ivanhoe Reservoir, named after the novel by Sir Walter Scott.[12]

Actor Antonio Moreno and his wife, Daisy Canfield were two early residents of Silver Lake, and helped promote and develop the neighborhood. After building the Canfield-Moreno Estate in 1923, the adjacent land was subdivided and developed in 1926 and named "Moreno Highlands," one of the largest tracts developed in Silver Lake.[13] Construction proliferated rapidly and by 1930, there were 193 homes on the tract. Eight years later, in 1938, the number of homes had ballooned to 313 with plans for an additional 300 homes underway.[14]

The rapid construction of single-family and multi-family residences was spurred by commuters who used the Sunset Boulevard streetcar line to commute to downtown Los Angeles for work. As automobile use became more widespread in the 1920s, corresponding infrastructure, such as nearby U.S. Highway 101, was constructed. Silver Lake reflected this trend toward private automobile travel versus public transportation and was an important hub of automobile-age architecture, including Streamline Moderne and Modern styles. Streamline Moderne and Modernist architects responded to the rise of the automobile and its attendant commercial development in Silver Lake and the City more broadly with designs intended to echo the horizontality of the new fast-paced, car-oriented culture. Many famous modern architects constructed buildings in Silver Lake, including Rudolph Schindler, Richard Neutra, Raphael Soriano, John Lautner, Gregory Ain, Harwell Hamilton Harris, and J.R. Davidson. Many of these avant-garde architects opened offices and made Silver Lake their home, including Richard Neutra, John Lautner, and A. E. Morris.[15]

During the period of residential development in the Silver Lake neighborhood, associated commercial, religious, and educational buildings were also constructed in the area. There was a small, automobile-oriented commercial district on Silver Lake Boulevard in the 1920s, which would later include several gas/service stations as automobile use became more popular. Most of the commercial development, however, was built along Glendale Boulevard, Sunset Boulevard, Rowena Avenue, and Hyperion Avenue.[16]

Construction History

ESA reviewed GPA's 2019 report "Silver Lake Reservoir Complex Master Plan: Research & Analysis Historical Resources Report," which included a chronological table indicating construction dates and alteration history of the SLRC. This is included as **Table 1** below for reference purposes.

12 Nathan Masters, "How Mulholland Made Ivanhoe Canyon into Silver Lake," *Lost LA*, June 10, 2016, https://www.kcet.org/shows/lost-la/how-mulholland-made-ivanhoe-canyon-into-silver-lake.

13 *Historic Resources Survey Report: Silver Lake-Echo Park-Elysian Valley Community Plan Area*, City of Los Angeles, 11.

14 "New Structural Activity Slated," *Los Angeles Times,* February 2, 1936.

15 *Historic Resources Survey Report: Silver Lake-Echo Park-Elysian Valley Community Plan Area*, City of Los Angeles, 12.

16 Ibid.

TABLE 1
CONSTRUCTION CHRONOLOGY OF THE SILVER LAKE AND IVANHOE RESERVOIR COMPLEX COMPILED BY GPA CONSULTING, 2019.[17]

Date	Feature	Chronology
1906	Ivanhoe Reservoir	Constructed.
1907	Silver Lake Reservoir	Constructed.
c.1906–10	Caretaker's House	Constructed.
c.1906–10	Stone Retaining Wall	Constructed.
c. 1906–30	Bathroom Building	Constructed.
c. 1906–30	Landscape Building	Constructed.
c. 1906–30	Shed	Constructed.
1920	Silver Lake Reservoir	Shore line excavated, altering slope of embankments; increased reservoir depth by 20 feet; portions of the embankments likely covered with paving at this time to prevent erosion.
1920	Silver Lake Dam	Possibly raised by approximately five feet.
1927	Silver Lake Meter House	Constructed
c. 1927	Chemical/Chlorine Plant	Constructed.
c. 1930	Ivanhoe Reservoir	Wood cover removed.
1937	Silver Lake Outlet Tower	Constructed.
c. 1937	Ivanhoe Chlorination Station	Constructed.
1942	Ivanhoe Inlet Tower	Original inlet tower removed and replaced with a reinforced concrete tower and box inlet conduit through the Ivanhoe Dam.
1944	Ivanhoe Dam Spillway	Constructed.
1947	Silver Lake South Outlet Chlorination Station	Constructed.
1951–53	East Cove	New embankment constructed along east bank at location of East Cove and lagoon infilled with dirt.
1951–53	Ivanhoe Reservoir	Reservoir reshaped and depth increased by 10 feet; piers removed that originally supported wood cover; embankments and basin paved with asphaltic lining.
1951–53	Silver Lake Reservoir	Embankments heightened and paved; depth of reservoir increased; and reservoir reshaped by infilling of East Cove.
1951–53	Silver Lake Dam	Excavation of the reservoir-facing side down to bedrock and reconstruction using new earthen fill.
1954	Concrete Curb Wall	Constructed.
1954	Main Access Road	Paved.
1955	Laboratory Building (now known as Water Quality Office)	Constructed.
1968	Silver Lake Chlorinating Station	Constructed.
1975-76	Silver Lake Outlet Tower	Extensively altered.
1975–76	Silver Lake Dam	Reconstructed.
1975–76	Silver Lake Reservoir	Reservoir reshaped by reconstruction of the Silver Lake Dam.
1983	Silver Lake Reservoir	Concrete curb constructed along reservoir on east side of periphery road.

[17] GPA compiled this construction history using Greenwood & Associates, "Cultural Resources Assessment Report: Silver Lake Reservoir Complex Storage Replacement Project," prepared for CH2MHILL, August 2004; and Los Angeles Department of Water and Power (LADWP), History of the Silver Lake Reservoir Complex, unpublished manuscript on file at LADWP, Los Angeles.

Date	Feature	Chronology
1993–94	Ivanhoe Reservoir	Embankments repaved and new bypass line installed.
1995	Silver Lake Dog Park	Constructed.
2011	East Cove	Three-acre passive park known as Silver Lake Meadow constructed.
2011–17	Silver Lake Reservoir	Bypass line constructed.
2018	Silver Lake Dam	Pedestrian walkway constructed.
2018	Ivanhoe Reservoir	Pedestrian walkway constructed.

In 2020, GPA Consulting also created a narrative form of this construction chronology in a memorandum. The full GPA memorandum is included in **Appendix E** and the full 2019 report is included in **Appendix C**. ESA has compiled and summarized the most salient parts of this narrative from both the 2020 memorandum and the 2019 report below. In addition to this summarization, ESA compiled aerial photographs of the SLRC from 1927 to 2016 and has included further analysis of character-defining features that were not addressed in previous reports. Selected relevant historical photographs are referenced in-text below and the complete chronological progression of images is included thereafter.

The Silver Lake and Ivanhoe Reservoir Complex (complex) is situated in the Silver Lake-Echo Park-Elysian Valley Community Plan area. The complex encompasses approximately 127 acres and is made up of the Silver Lake and Ivanhoe Reservoirs, three dams, ancillary buildings and structures associated with LADWP's maintenance and operation, as well as landscape features such as stone and concrete retaining walls, trees, and shrubs.[18]

The Ivanhoe Reservoir, which is trapezoidal in shape with rounded corners, and features sloped concrete embankments, is situated to the north of the Silver Lake Reservoir and covers approximately 7.84 acres. The Ivanhoe Dam and a reinforced concrete spillway separate the Silver Lake Reservoir from the Ivanhoe Reservoir. The Silver Lake Reservoir, which is irregularly shaped, and features sloped embankments covered in an asphaltic cement paving, encompasses approximately 78.2 acres. The Silver Lake Dam is a reinforced earthen dam, located south of the Silver Lake Reservoir.[19] The Ivanhoe and Silver Lake reservoirs were designed and constructed by William Mullholland, the former Los Angeles Department of Water Superintendent in 1906 and 1907.

In 1903, the City of Los Angeles acquired the land on which the SLRC is now located. Prior to this acquisition, the land was marshy swampland. Originally proposed in 1903, both reservoirs were planned to hold one billion gallons of extra water collected during wet months. Excavation for the Ivanhoe Reservoir began in November of 1905 and completed in May 1906. Work at Silver Lake Reservoir began in August of 1906 using an innovative hydraulic sluicing

[18] GPA Consulting, "Silver Lake Reservoir Complex Master Plan: Research & Analysis, Historical Resources," September 13, 2019.

[19] GPA Consulting, "Silver Lake Reservoir Complex Master Plan: Research & Analysis, Historical Resources," September 13, 2019.

technique.[20] In its early years, the Silver Lake Reservoir was utilized as a source of water for irrigation. The Ivanhoe Reservoir functioned as a source of domestic drinking water. The complex has experienced many alterations over the years to better serve its function and the community.

In 1911, the Water Department built a wooden roof over the newly constructed Ivanhoe Reservoir to decrease evaporation; however, it was removed in 1938 due to health and maintenance reasons (1938 aerial photograph in **Figure 7**). Major alterations occurred to the Complex in 1920, when the reservoirs were altered so that both the Ivanhoe Reservoir and the Silver Lake Reservoir could be used for domestic water supply. To accommodate this change, the embankments of the Silver Lake Reservoir were altered to have a steeper slope and consequently increase the depth of the reservoir. Parts of the embankments were also covered in a paving material. In 1922, fences were placed around the reservoirs to keep out violators attempting to go fishing, bathing, boating and hunting. A diversion ditch (which received drainage from the surrounding hills) was also constructed in the same year around Silver Lake Reservoir (photos showing the configuration of the SLRC from 1927 is visible in **Figure 6**).

By 1944, the new River Supply Conduit (composed of 41,260 feet of reinforced concrete pipe) was built to deliver aqueduct water from the North Hollywood Pumping Plant to the Silver Lake Reservoir. In 1945, the reservoirs were drained, the Ivanhoe Inlet Tower was constructed, and the earth-filled dams improved (image of the reservoir from 1948 shows these changes in **Figure 8**).

Between 1950 and 1953, major improvements were undertaken at both reservoirs, including draining, regrading, resurfacing. Additionally, the dams were raised by two feet, a 60-inch bypass pipeline was placed on the bottom of the reservoirs, a new 66-inch outlet line was constructed from the Silver Lake dam south and along West Silver Lake Drive, and a portion of Silver Lake Reservoir was filled in. Both reservoirs were refilled and were back in service by December of 1953. These renovations included a significant alteration to the Silver Lake Reservoir: a lagoon known as the East Cove on the eastern shoreline was filled in, constructing the area now referred to as “the Meadow”. Ivanhoe was also deepened, and basin embankments paved with asphalt. All of these changes are visible in **Figure 9**, an aerial photo from 1952.[21]

In the 1970s, the SLRC underwent additional changes that included the reconstruction of the Silver Lake Dam due to seismic issues (1975 – 1976). The Silver Lake outlet tower was also renovated at this time and a 72-inch bypass pipe was installed. Additionally, the southeastern corner of the Silver Lake Reservoir was infilled with the dirt, reclaiming a small portion of land and reshaping the reservoir into its current configuration. These changes are evident in **Figures 12** and **13** from 1976 and 1977 respectively, when the reservoir was drained, and 1977, when this work was complete.

[20] GPA Consulting, "Silver Lake Reservoir Complex Master Plan: Research & Analysis, Historical Resources," September 13, 2019.

[21] GPA Consulting, "Silver Lake Reservoir Complex Master Plan: Research & Analysis, Historical Resources," September 13, 2019.

In 2008, the SLRC was taken out of service due to high levels of toxic contamination and they were drained and refilled (aerial photograph from 2009 in **Figure 19**). The reservoirs were drained again in 2016 (**Figure 21**) to construct a bypass project and were refilled in 2017. The Ivanhoe Reservoir was removed from the distribution system in 2017.[22] The present configuration of the SLRC is visible in a 2022 aerial photograph (**Figure 22**).

Additionally, a handful of the character-defining features outlined in the previous reports, including the Knoll, the Meadow, and the Eucalyptus, were not addressed in the "construction chronology" sections. An examination of changes to these features and their integrity, is below.

The Knoll

Topographic maps from 1896 to 2018 were examined to ascertain the elevation of the Knoll to identify potential changes in grade over time. This analysis shows that the Knoll appears to be a naturally occurring feature visible on maps as early as 1896, with a consistent grade that does not change in almost 120 years. While there are minor changes to the foliage that populates the Knoll, it is consistent with the evolution of a natural landscape with minimal human intervention, i.e. the coverage becomes more substantial with time. The Knoll appears to retain its original character throughout the development of the SLRC.

Meadow

The Meadow dates to circa 1952, when an area referred to as the "East Cove" was significantly infilled to create this landscape feature (**Figure 9**). While it is mostly barren open space in the early years, by 1964 there are clusters of trees at the south, northeast, and west sides of the meadow (**Figure 10**). The remainder of the meadow appears to be grass at this point. The meadow's shape, configuration, and concentrations of greenery remained visually consistent for decades, albeit with increased growth and consequent densification of planted trees. A path was added through the trees at the south end of the Meadow between 2002 and 2009 (**Figure 18** and **Figure 19**). The Meadow again experienced change between 2009 and 2012 (**Figure 20**), when walking paths were added in the meadow area as well as dirt open areas that were planted with various foliage that densified over the years. This is the current configuration of the meadow and none of these alterations are significant enough to affect its status as a primary character defining feature of the SLRC.

Eucalyptus Grove

The 1923 aerial photograph (**Figure 5**) shows the original trees that were planted in the Eucalyptus Grove, an arrangement that still resembles the present-day configuration. Over time, the density of the trees varies slightly but overall the alignment remains consistent, as seen in aerial photographs from 1938 (**Figure 7**); 1969 **(Figure 9**); 1977 (**Figure 11**); 1989 (**Figure 14**); 2002 (**Figure 16);** and 2016 (**Figure 19**). This variation in density is possibly due to some of the trees dying over time, or because the aerial photographs were taken at different times of the year.

[22] The written narrative was compiled and summarized from the following report; Teresa Grimes and Emily Rinaldi of GPA Consulting, "Silver Lake Reservoir Complex Master Plan, Secretary of the Interior's Standards for the Treatment of Historic Properties Analysis Memorandum," prepared for Hargreaves Jones, May 11, 2020, https://planning.lacity.org/odocument/f4dd1f42-ae5e-4951-8342-a317e30f50d8/Silver_Lake_Master_Plan_Final_(8-20).pdf, 2-3 and GPA Consulting, "Silver Lake Reservoir Complex Master Plan: Research & Analysis, Historical Resources," September 13, 2019.

The Eucalyptus Grove has retained its essential form, design and use over a hundred-year period, and its status as a primary character defining feature of the SLRC is confirmed.



Silver Lake Reservoir Complex Master Plan / D202100123.00

SOURCE: FAIR from EDR 2022

Figure 5

1923 aerial photograph of the Silver Lake Reservoir and surrounding area. The Ivanhoe Reservoir is barely visible at the north end. The Knoll is located on the east side and has a similar topographic look as today. The Eucalyptus Grove is located on the west side and has been planted with trees.



Silver Lake Reservoir Complex Master Plan / D202100123.00

SOURCE: Frame Finder from the University of California, Santa Barbara

Figure 6
1927 aerial photograph of the Project Site, with the wood roof evident on the Ivanhoe Reservoir (red arrow).



Silver Lake Reservoir Complex Master Plan / D202100123.00

SOURCE: USDA from EDR 2022

Figure 7
1938 aerial photograph of the of the Project Site, with the wood roof still evident on the Ivanhoe Reservoir.



Silver Lake Reservoir Complex Master Plan / D202100123.00

SOURCE: USGS from EDR 2022

Figure 8
1948 aerial photograph of the of the Project Site, with roof removed from the Ivanhoe Reservoir and the East Cove still extant (red arrow).



Silver Lake Reservoir Complex Master Plan / D202100123.00

SOURCE: USDA from EDR 2022

Figure 9
1952 aerial photograph of the of the Project Site, showing the newly created “Meadow” where the Eastern Cove had previously been located (red arrow).



Silver Lake Reservoir Complex Master Plan / D202100123.00

SOURCE: USGS from EDR 2022

Figure 10
1964 aerial photograph of the of the Project Site. The basic configuration of all open spaces is the same as today.



Silver Lake Reservoir Complex Master Plan / D202100123.00

SOURCE: Frame Finder from the University of California, Santa Barbara

Figure 11
1969 aerial photograph of the of the Project Site. The Chlorinating Station has been constructed at the south end of the Silver Lake Reservoir.



Silver Lake Reservoir Complex Master Plan / D202100123.00

SOURCE: Frame Finder from the University of California, Santa Barbara

Figure 12
1976 aerial photograph of the of the Project Site. Silver Lake Reservoir has been drained in anticipation of a minor reshaping in the southeast corner, where the dog park currently exists



Silver Lake Reservoir Complex Master Plan / D202100123.00

SOURCE: EDR Proprietary Brewster from EDR 2022

Figure 13
1977 aerial photograph of the of the Project Site. Reservoir remains drained and land has been recaptured in the southeast corner, where dog park currently exists



Silver Lake Reservoir Complex Master Plan / D202100123.00

SOURCE: EDR Proprietary Brewster from EDR 2022

Figure 14
1979 aerial photograph of the of the Project Site. Silver Lake Reservoir has been refilled.



Silver Lake Reservoir Complex Master Plan / D202100123.00

SOURCE: EDR Proprietary Brewster from EDR 2022

Figure 15
1983 aerial photograph of the of the Project Site. Concrete curb constructed along reservoir on east side of periphery road.



Silver Lake Reservoir Complex Master Plan / D202100123.00

SOURCE: USGS from EDR 2022

Figure 16
1989 aerial photograph of the of the Project Site.



Silver Lake Reservoir Complex Master Plan / D202100123.00

SOURCE: USGS from EDR 2022

Figure 17
1994 aerial photograph of the of the Project Site. Embankments of Ivanhoe Reservoir have been widened and repaved.



Silver Lake Reservoir Complex Master Plan / D202100123.00

SOURCE: USDA from EDR 2022

Figure 18
2002 aerial photograph of the of the Project Site. Dog Park has been constructed between southeast corner of Reservoir and Silver Lake Boulevard.



Silver Lake Reservoir Complex Master Plan / D202100123.00

SOURCE: USDA from EDR 2022

Figure 19
2009 aerial photograph of the of the Project Site.



Silver Lake Reservoir Complex Master Plan / D202100123.00

SOURCE: USDA from EDR 2022

Figure 20
2012 aerial photograph of the of the Project Site. Three-acre Park has been created in The Meadow.



Silver Lake Reservoir Complex Master Plan / D202100123.00

SOURCE: USDA from EDR 2022

Figure 21
2016 aerial photograph of the of the Project Site. The Reservoirs were drained this year for the construction of the bypass line.



Silver Lake Reservoir Complex Master Plan / D202100123.00

SOURCE: Google Earth 2022

Figure 22
2022 aerial photograph of the of the Project Site. Pedestrian walkways have been created along west sides of Reservoirs.

Survey Results: Significance of the SLRC

The SLRC is a designated Los Angeles Historic Cultural Monument. The 1989 Los Angeles Historic Cultural Monument nomination does not explicitly provide a statement of significance. SurveyLA provides the following significance statement for the SLRC:

> The property meets the criteria for HCM designation because it "reflects the broad cultural, economic, or social history of the nation, state, or community." Both sites are identified with the construction of the Los Angeles Aqueduct system and William Mulholland. They form the chronological beginning and the geographic end of the project.[23]

Additionally, the 2004 Greenwood & Associates evaluation stated that the SLRC is eligible for the California Register as a historic district under Criterion 1, for its significant association with the development of the Silver Lake neighborhood; Criterion 2 for its association with William Mulholland; and Criterion 3; as an early and important example of a hydraulically sluiced reservoir.[24] ESA concurs with these eligibility findings as well as the statements of significance.

The period of significance for the Silver Lake and Ivanhoe Reservoir Complex Historic District was identified as 1906 to 1953 in the 2004 Greenwood & Associates report. These dates were likely chosen to include the original date of construction (1906) as well as the alteration that filled in the East Cove and created the Meadow (1953) which has attained historic significance. This period of significance was also used in the GPA Consulting report from 2019. The LAHCM nomination did not specify a period of significance for the complex.[25] ESA concurs with this 1906-1953 period of significance.

Noteworthy alterations after the period of significance include the construction of the Recreation Center circa 1970, the reconstruction of the Silver Lake Dam in 1976, the reshaping of the southeast corner of the Silver Lake Reservoir to reclaim land for the eventual construction of the Dog Park circa 1976, the alteration/reconstruction of the Silver Lake Outlet Tower in 1976, and the construction of a bypass line circa 2017. Minor alterations after the period of significance include the construction of a concrete curb along east side of the reservoirs on the periphery road in 1983, repaving of the Ivanhoe embankments in 1994, the construction of the Dog Park in 1995, the official transformation of the Meadow into a three-acre passive park in 2011, and the construction of additional pedestrian walkways around both Reservoirs in 2018.

---

23 "Silver Lake and Ivanhoe Reservoir," SurveyLA, evaluated 2014, http://historicplacesla.org/reports/f7d2cf49-bfd1-4da3-a890-399fb9b1aabd.

24 Greenwood & Associates, "Cultural Resources Assessment Report: Silver Lake Reservoir Complex Storage Replacement Project," prepared for CH2MHILL, August 2004.

25 Diane Kanner, "Silver Lake Reservoir Historic-Cultural Monument Application," prepared for the City of Los Angeles Department of Planning, January 9, 1989.; Greenwood & Associates, "Cultural Resources Assessment Report: Silver Lake Reservoir Complex Storage Replacement Project," prepared for CH2MHILL, August 2004GPA Consulting, "Silver Lake Reservoir Complex Master Plan: Research & Analysis Historical Resources Report," September 13, 2019, 5-6.

Community Center

The Silver Lake Recreation and Community Center was constructed between 1964 and 1972. It is not mentioned in the 2014 LAHCM nomination form for the Silver Lake Reservoir Complex, which does not specify boundaries for the SLRC nor delineate individual contributing features. The 2004 Greenwood & Associates report does not address the Silver Lake Recreation and Community Center, likely because it was constructed outside the period of significance as defined in the report (1906-1953). The 2019 GPA report also does not include the Silver Lake Recreation Center in the character-defining features analysis or report, for the same reason.

A 1994 report by HRG gives the Silver Lake Recreation Center a status code of 2D, meaning it is a contributor to a multi-component resource listed in the California Register and determined eligible for the National Register by the Keeper, a status code that was likely attributed in error.

The Silver Lake Recreation Center falls outside of the period of significance for the district and is therefore a non-contributing resource. While it likely has some significance under criterion A/1, it does not rise to the level to warrant an individual listing as a LAHCM, or in the California or National Register. Additionally, the building has been altered many times over the years and no longer retains integrity. Therefore, it is ineligible as an individual resource and is not a historical resource under CEQA and impacts of the Project on this resource do not need to be evaluated further. The correct status for this resource is 6Z: found ineligible for NR, CR or local designation through survey evaluation.

Survey Results: Character Defining Features of the SLRC

Character-defining features are defined by the National Park Service as the "visual aspects and physical features that comprise the appearance of every historic building. Character-defining elements include the overall shape of the building, its materials, craftsmanship, decorative details, interior spaces and features, as well as the various aspects of its site and environment."[26]

Primary character-defining features are highly significant in determining the integrity and eligibility of a historical resource. If primary character-defining features on a resource are removed or damaged, the eligibility of a resource can be affected. Contributing character-defining features are secondary features that taken together with the primary features convey a property's significance as a historical resource. Non-contributing features are later additions or alterations that do not add or detract from the integrity or significance of a resource. When establishing character-defining features for a resource, historic photographs, plans, images, or drawings are consulted and compared with similar views from the present day to confirm that they were constructed within the period of significance for the resource and have not been significantly altered over the years.

[26] Lee H. Nelson, Preservation Brief 17: Architectural Character—Identifying the Visual Aspects of Historic Buildings as an Aid to Preserving their Character, National Park Service, September 1988, http://www.nps.gov/tps/how-to-preserve/briefs/17-architectural-character.htm, accessed 6/04/2013.

The following **Table 2** was compiled by GPA consulting in 2019, based off a previous report by Greenwood & Associates from 2004.[27] The GPA report expanded on the Greenwood report by adding significant landscape features to the analysis. An illustrated identification matrix of all character defining features of each contributing resource compiled by GPA is available in **Appendix C**. The character-defining features discussed in the matrix are generally numbered north to south and east to west. Only the character-defining features contributing features are analyzed; non-contributing resources such as the Silver Lake Inlet Tower are not character defining. The table below shows contributing and non-contributing, the visual breakdown of these features included in **Appendix C** break down these features further by primary, secondary, and non-contributing character-defining features. Character-defining features are defined as primary, secondary, or non-contributing, based on the criteria below.[28]

Primary

- Dates to period of significance
- Directly related to the original use, type, and style
- Retains integrity with no or only minor alterations
- Displays craftsmanship
- Highly visible

Secondary

- Dates from the period of significance
- May have been altered, but retains overall integrity
- May be less visible and/or purely functional to the maintenance and operation of the site

Non-contributing

- Pre-dates or post-dates the period of significance
- Has been substantially altered

[27] GPA Consulting, "Silver Lake Reservoir Complex Master Plan: Research & Analysis Historical Resources Report," September 13, 2019.; Greenwood & Associates, “Cultural Resources Assessment Report: Silver Lake Reservoir Complex Storage Replacement Project,” prepared for CH2MHILL, August 2004.

[28] GPA Consulting, "Silver Lake Reservoir Complex Master Plan: Research & Analysis Historical Resources Report," September 13, 2019, 7.

TABLE 2
CONSTRUCTION CHRONOLOGY OF THE SILVER LAKE AND IVANHOE RESERVOIR COMPLEX COMPILED BY GPA CONSULTING, 2019

No.	Feature	Contributing	Non- Contributing	Status Code
1.	Tesla Pocket Park		X	6Z
2.	Nursery School		X	6Z
3.	North Path, Landscaping, & Fencing		X	6Z
4.	North Ivanhoe Dam	X		3CD
5.	Ivanhoe Reservoir	X		3CD
6.	Ivanhoe Reservoir Perimeter Path	X		3CD
7.	Ivanhoe Path, Landscaping, & Fencing		X	6Z
8.	South Ivanhoe Dam	X		3CD
9.	The Knoll	X		3CD
10.	Silver Lake Boulevard Secondary Entrance		X	6Z
11.	Concrete Perimeter Wall	X		3CD
12.	East Pedestrian Path, Landscaping, & Fencing		X	6Z
13.	Silver Lake Meadow		X	6Z
14.	Silver Lake Reservoir Perimeter Path	X		3CD
15.	West Landscaped Area	X		3CD
16.	Silver Lake Drive Secondary Entrance*		X	6Z
17.	Silver Lake Reservoir	X		3CD
18.	West Pedestrian Path, Landscaping, & Fencing*		X	6Z
19.	Grassy Patch	X		3CD
20.	Silver Lake Dam		X	6Z
21.	Silver Lake Dam Pedestrian Path		X	6Z
22.	Silver Lake Dog Park		X	6Z
23.	Main Entrance	X		3CD
24.	Ivanhoe Inlet Tower	X		3CD
25.	East Landscaped Area		X	6Z
26.	Main Access Road	X		3CD
27.	Stone Retaining Wall	X		3CD
28.	Water Quality Office (Laboratory Building)		X	6Z
29.	Armstrong Avenue Secondary Entrance*	X		3CD
30.	Ivanhoe Reservoir Chlorination Station	X		3CD
31.	Caretaker's House (Sunshine House)	X		3CD
32.	Caretaker's Garage	X		3CD
33.	Bathroom Building (c. 1930)	X		3CD
34.	Shed (Old Caretaker's House)	X		3CD
35.	Bathroom Building (c. 2000)		X	6Z
36.	Shed		X	6Z
37.	Landscape Building	X		3CD

No.	Feature	Contributing	Non- Contributing	Status Code
38.	Temporary Sheds		X	6Z
39.	Silver Lake Chlorination Building		X	6Z
40.	Silver Lake Outlet Tower		X	6Z
41.	Silver Lake Meter House	X		3CD
42.	South Outlet Chlorination Station	X		3CD
43.	Chlorine Plant	X		3CD

ESA verified the accuracy of this list of character-defining features on a site visit on February 9, 2021. While ESA concurs with the GPA list of character-defining features, ESA also identified several previously undocumented features that were not included in GPA's report. Three of them were found by ESA to be non-contributing features; one of them is a secondary character-defining feature of the SLRC. These features include:

- Inactive reservoir equipment relocated to LADWP lands to the northeast of the SLRC, immediately west/southwest of the Tesla Pocket Park (**Figure 23**; secondary). While the equipment dates to the period of significance, it is no longer in use as part of the reservoir and therefore is a secondary character-defining object. Its date of decommissioning and relocation is unknown.
- Culvert located at the west side of the Silver Lake Reservoir. It is marked with a 1977 date of construction; therefore, it falls outside the period of significance and is an ineligible non-contributing feature. (**Figure 24**)
- Wood bulletin board west side of the Silver Lake Reservoir in the Eucalyptus Groves. Date of construction is unknown but likely not older than 30-40 years due to condition of wood. Therefore, it falls outside the period of significance and is an ineligible non-contributing feature. (**Figure 25**)
- Fenced off reservoir equipment located on the west side of the SLRC, near the concrete path separating the Silver Lake and Ivanhoe Reservoirs. It is possible this equipment originally dates to the period of significance; however, it has multiple modern alterations. Therefore, while it may be significant to the history of the SLRC, it does not retain integrity and is an ineligible non-contributing feature. **(Figure 26**)



Silver Lake Reservoir Complex Master Plan Project / D202100123.00

SOURCE: ESA

Figure 23
Relocated inactive reservoir equipment located outside Tesla Pocket Park (Secondary character defining feature). View to the north.



Silver Lake Reservoir Complex Master Plan Project / D202100123.00

SOURCE: ESA

Figure 24
Culvert located at the west side of the Silver Lake Reservoir (not a character defining feature; dates from 1977, after the period of significance and is not eligible). View to the southwest.



Silver Lake Reservoir Complex Master Plan Project / D202100123.00

SOURCE: ESA

Figure 25
Wood bulletin board west side of the Silver Lake Reservoir in the Eucalyptus Groves (Not a character defining feature; ineligible). View to the west.



Silver Lake Reservoir Complex Master Plan Project / D202100123.00

SOURCE: ESA

Figure 26
Fenced off reservoir equipment located on the west side of the SLRC, near the concrete path separating the Silver Lake and Ivanhoe Reservoirs (not a character defining feature; it has been altered and does not retain integrity and is therefore ineligible). View to the north.

While ESA strongly concurs that the Silver Lake Reservoir is a primary character-defining feature of the SLRC, the previous reports fail to address an alteration to its configuration that occurred circa 1977. The southeast corner of the reservoir was infilled to create a wider embankment and additional space between the shore of the Reservoir and Silver Lake Boulevard. The space created by this alteration is the present-day location of the Silver Lake Dog Park.

While this modification is a design change that occurred outside of the period of significance, it does not rise to a level that threatens the eligibility of the Reservoir or its status as a primary character defining feature. It is also not significant enough to warrant an extension of the period of significance. It is, however, important to include this alteration in the construction history and state that while the "general" configuration of the Reservoir is a primary CDF that should be maintained, the "exact" configuration has been slightly changed in the southeast corner since the end of the period of significance.

CEQA Impacts Analysis

Identified below are the thresholds for determining the significance of environmental effects on historical resources are derived from the CEQA Guidelines as defined in Section 15064.5 and the 2006 L.A. CEQA Thresholds Guide. Pursuant to this guidance, a project that would physically detract, either directly or indirectly, from the integrity and significance of the historical resource such that its eligibility for listing in the National Register, California Register, or as a City Historic Cultural Monument (LAHCM) would no longer be maintained, is considered a project that would result in a significant impact on the historical resource. Adverse impacts, that may or may not rise to a level of significance, result when one or more of the following occurs to a historical resource: demolition, relocation, conversion, rehabilitation, or alteration, or new construction on the site or in the vicinity.[29]

CEQA Guidelines

According to the CEQA Guidelines, Section 15064.5(b) a project involves a "substantial adverse change" in the significance of the resource when one or more of the following occurs:

- Substantial adverse change in the significance of an historical resource means physical demolition, destruction, relocation, or alteration of the resource or its immediate surroundings such that the significance of an historical resource would be materially impaired.
- The significance of a historical resource is materially impaired when a project:
  A. Demolishes or materially alters in an adverse manner those physical characteristics of an historical resource that convey its historical significance and that justify its inclusion in, or eligibility for inclusion in, the California Register of Historical Resources; or
  B. Demolishes or materially alters in an adverse manner those physical characteristics that account for its inclusion in a local register of historical resources pursuant to Section 5020.1(k) of the PRC or its identification in a historical resources survey meeting the requirements of Section 5024.1(g) of the PRC, unless the public agency reviewing the effects of the project establishes by a preponderance of evidence that the resource is not historically or culturally significant; or
  C. Demolishes or materially alters in an adverse manner those physical characteristics of a historical resource that convey its historical significance and that justify its eligibility for inclusion in the California Register of Historical Resources as determined by a lead agency for purposes of CEQA.

Under CEQA, a proposed development must be evaluated to determine how it may impact the eligibility of a district, structure(s) or a site for designation as a historic resource. The Secretary of the Interior's Standards were developed to evaluate and approve work for federal grants for historic buildings and then for the federal rehabilitation tax credit (see 36 Code of Federal Regulations ("CFR") Section 67.7). Similarly, the Los Angeles Cultural Heritage Ordinance provides that compliance with the Standards is part of the process for review and approval by the Cultural Heritage Commission of proposed alterations to City Historic-Cultural Monuments (see Los Angeles Administrative Code Section 22.171.14.a.1). Similarly, CEQA recognizes the value

[29] L.A. CEQA Thresholds Guide, Section D.3. Historical Resources, City of Los Angeles, 2006, p. D.3-1

of the Standards by using them to demonstrate that a project may be approved without an EIR if a project complies with the Standards. In effect, CEQA has a "safe harbor" by providing either a categorical exemption or a negative declaration for a project which meets the Standards (see CEQA Guidelines Section 15331 and 15064.5(b)(3)). Alternatively, however, if a project does not strictly comply with the Standards, an EIR may not be necessary because CEQA impacts to historic resources could still be less than significant.

Thresholds of Significance

In accordance with Appendix G of the CEQA Guidelines, a project would have a significant impact related to historical resources if it would:

Threshold: Cause a substantial adverse change in the significance of an historical resource pursuant to Section 15064.5

In assessing the Project's potential impacts related to historical resources in this section, the City has determined to use Appendix G of the CEQA Guidelines as its thresholds of significance. The factors below from the 2006 L.A. CEQA Thresholds Guide (Thresholds Guide) will be used where applicable and relevant to assist in analyzing the Appendix G question:

- Demolition of a significant resource;
- Relocation that does not maintain the integrity and significance of a significant resource;
- Conversion, rehabilitation, or alteration of a significant resource which does not conform to the *Secretary of the Interior's Standards for Rehabilitation and Guidelines for Rehabilitating Historic Buildings*; or
- Construction that reduces the integrity or significance of important resources on the site or in the vicinity.

Secretary of the Interior's Standards

Under CEQA, a project that follows the *Secretary of the Interior's Standards for the Treatment of Historic Properties with Guidelines for Preserving, Rehabilitating, Restoring, and Reconstructing, Historic Buildings* or the *Secretary of the Interior's Standards for Rehabilitation and Guidelines for Rehabilitating Historic Buildings* (1995), Weeks and Grimmer,[30] shall be considered as mitigated to a level of less than a significant impact on the Historical Resource.[31]

1. A property shall be used for its historic purpose or be placed in a new use that requires minimal change to the defining characteristics of the building and its site and environment.
2. The historic character of a property shall be retained and preserved. The removal of historic materials or alteration of features and spaces that characterize a property shall be avoided.

[30] *The Secretary of the Interior's Standards for Rehabilitation & Illustrated Guidelines for Applying the Standards* (1995) re-configured expressly for web users by Kay Weeks, Office of the Chief, HPS, and Anne Grimmer, TPS. https://www.nps.gov/tps/standards/rehabilitation/rehab/credits.htm

[31] California Environmental Quality Act, 15064.5 (b)(3).

3. Each property shall be recognized as a physical record of its time, place, and use. Changes that create a false sense of historical development, such as adding conjectural features or architectural elements from other buildings, shall not be undertaken.
4. Most properties change over time; those changes that have acquired historic significance in their own right shall be retained and preserved.
5. Distinctive features, finishes, and construction techniques or examples of craftsmanship that characterize a property shall be preserved.
6. Deteriorated historic features shall be repaired rather than replaced. Where the severity of deterioration requires replacement of a distinctive feature, the new feature shall match the old in design, color, texture, and other visual qualities and, where possible, materials. Replacement of missing features shall be substantiated by documentary, physical, or pictorial evidence.
7. Chemical or physical treatments, such as sandblasting, that cause damage to historic materials shall not be used. The surface cleaning of structures, if appropriate, shall be undertaken using the gentlest means possible.
8. Significant archeological resources affected by a project shall be protected and preserved. If such resources must be disturbed, mitigation measures shall be undertaken.
9. New additions, exterior alterations, or related new construction shall not destroy historic materials that characterize the property. The new work shall be differentiated from the old and shall be compatible with the massing, size, scale, and architectural features to protect the historic integrity of the property and its environment.
10. New additions and adjacent or related new construction shall be undertaken in such a manner that if removed in the future, the essential form and integrity of the historic property and its environment would be unimpaired.[32]

Methodology

A project with an effect that may cause a substantial adverse change in the significance of a historical resource is a project that may have a significant effect on the environment. In general, a significant effect under CEQA would occur if a project results in a substantial adverse change in the significance of a historical resource as defined in CEQA Guidelines Section 15064.5(a). Substantial adverse change is defined in CEQA Guidelines Section 15064.5(b)(1) as "physical demolition, destruction, relocation, or alteration of the resource or its immediate surroundings such that the significance of a historical resource would be materially impaired."[33] In addition, while assessing the project's impacts under CEQA, it is important to consider the ability of the historical resources to retain their integrity. The seven aspects of integrity as defined by the National Park Service are location, design, setting, workmanship, materials, feeling, association.[34] A project that diminishes the integrity of a resource such that the significance of a historical resource is materially impaired is a project that would result in a significant impact on the environment under CEQA.

[32] National Park Service, Secretary of the Interior's Standards for Rehabilitation, codified as 36 CFR 67 §67.7.

[33] CEQA Guidelines Section 15064.5(b)(1)

[34] "Integrity of a Property" in National Register Bulletin 15, How to Apply the National Register Criteria for Evaluation, (National Park Service, revised for internet 1995), pages 44-46.

Project Description

A general project description is included in the Introduction of the report on pages 6-11. Below are specifics for implementation of the master plan, as well as a breakdown of any proposed changes or alterations to the SLRC. They are organized by geographic zones, as defined in the master plan document.

The Meadow

- Reconfigure and expand the Meadow's existing open lawn and shade trees;
- Re-grading and changes to elevation (sloping towards reservoir);
- Addition of habitat islands;
- Creation of ornamental gardens and dells;
- Creation of picnic grove with an informal play walk with interpretive signage;
- Delineation of a "great lawn", located 5 feet below the picnic grove;
- Construction of terraces with shade trees between this and the water's edge with seating;
- Small footpath leading to an observation platform located at the south end of the Knoll, on the embankment of the Silver Lake Reservoir;
- Construction of a series of walkways within the wetland terraces;
- Tree-lined promenade along Silver Lake Boulevard that connects to ornamental gardens;
- Construction of entry/overlook plaza near intersection of Silver Lake Boulevard and Earl Street.

The Knoll

- Replanting within existing area to increase species diversity;
- Create universally accessible nature trails to lead from the Meadow and Armstrong Avenue;
- Construct habitat fences along the nature trails;
- Re-grading of a small portion of the southern end to be higher than existing grade to accommodate the construction of a small seating terrace;
- Construct an Environmental Education Center along the southern edge of the Knoll. The education center will be tucked into the Knoll landscape and overlook the reservoir.
- Construction of a new pathway to connect the Environmental Education Center with the reservoir;
- Construction of a floating dock on the reservoir that will be accessible via the new pathway from the education center;
- Environmental Education Center to match the residential scale of the surrounding area in a contemporary design using natural materials to blend into the surrounding landscape;
- Restored upland habitat on Environmental Education Center roof that extends the natural landscape onto a roof terrace and outdoor classroom;

- Environmental Education Center to be integrated into the topography of the Knoll and oriented to face water;
- Construct a small shade pavilion and seating area that is an extension of the design of the Environmental Education Center– oval in form and same natural materials as the Environmental Education Center.

Ivanhoe Overlook

- Construction of an observation deck extending out over wetland terraces;
- Construction of small footpaths through wetland terraces;
- Construction of observational platforms accessible via the small footpaths;
- Addition of two floating wetland islands;
- Construction of small shade pavilion with integrated seating that will be the same design as the shade pavilion located at the Knoll (oval form and same natural materials as Environmental Education Center);
- Installation of interpretive signage;
- Existing inlet tower on Ivanhoe Dam will remain in place and operational.

Eucalyptus Grove

- Replant zone to restore upland habitat value;
- Construct walkways with low habitat fencing to protect sensitive areas;
- Creation of habitat terraces stretching beyond existing embankment edge;
- Construction of an overlook with installation of interpretive signage;
- Addition of floating islands;
- Fill may be required to build habitat terraces;
- Construction of seating and viewing terraces / platform.

East and West Narrows

East narrows

- 3 to 4-foot grade separation from the road to the top of the embankment to allow for continuous seat wall to be added;
- Low historic concrete walls along these road edges will be recognized and incorporated into the Promenade design (some cuts will need to be made into the wall);
- Construct a fitness circuit;
- Construction of elevated bridge that swings over the water;
- Addition of a habitat island.

West narrows

- Construction of seating terraces embedded into the embankment.

- Planting of trees for shade and shelter.

The South Valley: The Silver Lake Recreation Center

- Minor reconfiguration of the existing recreation center to provide office and storage space.
  - Exterior will be preserved and repainted
  - Interior will be remodeled to create new spaces
  - windows and doors may be replaced to meet current energy code requirements
  - Building may undergo seismic upgrade
  - Four glass skylights, 4 by 8 feet, will be added to the roof of the existing gym
  - Restrooms on south wing will be upgraded and existing meeting roof will be converted to staff offices
  - North wing will have new activities. Existing high-bay gymnasium will be transformed into activity spaces
  - Mezzanine will be added, served by a new exterior stair and elevator to house a new art studio.
  - Kitchen will be relocated under the mezzanine
  - New game room next to the kitchen
  - Space vacated by kitchen will become a storage room
- Construct new multipurpose building / community center with indoor basketball court
  - 5,800 sf facility
  - Simple style designed to be different from but compatible with existing recreation center's traditional Spanish Colonial style
  - New building has abled weathering steel roof with a rust color similar to the clay tiles of the existing building
  - Facade is clad in wood and underside of timer roof is exposed inside and outside as it cantilevers over the entry plaza
- Creation of an outdoor plaza with shade trees and integrated and movable seating that connections the existing recreation center to the new facility
- Existing basketball court and playfield to be relocated to the north of the multi-purpose facility
- Existing picnic area relocated to the west sloping lawn
- Planting of additional trees
- Dog park expansion and renovation. Creating two separate spaces for small and large dogs. Area will be regraded. Materials updated from decomposed granite to synthetic turf. Integrated seating, benches, and shade structures.

Analysis of the Project

Direct Impacts

Under CEQA Guidelines Section 15064.5 (b), the changes to a resource and its setting would only cause a substantial adverse change if they would detract from the integrity (location, design, setting, materials, workmanship, feeling, association) of the historical resource such that the historical resource's ability to convey its significance would be materially impaired to the degree that it would no longer be eligible as a historical resource pursuant to CEQA Guidelines Section 15064.5 (b). What follows is an analysis of the potential impacts of the proposed Project to determine whether the integrity of the historical resources would be retained under the Project and its eligibility as a significant historical resource would be retained, or if the proposed Project would alter the resource such that its significance would be materially impaired, and it would no longer be eligible as a historical resource.

The proposed Project would represent a natural evolution of the SLRC and its uses. Over time, the SLRC has changed to accommodate practical needs, such as being converted to a solely domestic water supply, and community needs, such as the development of outdoor space like the recreation center and associated facilities for community use. As the SLRC is now decommissioned, the proposed Project is a continuation of the SLRC's historical progression and adaptation to the changing needs to the community over time.

The complex's footprint and shape will remain intact; its significant landscape features (Knoll and the Eucalyptus Grove) will be preserved; and no significant view sheds will be detrimentally affected as a result of the proposed Project's new construction or alterations. While there will be some changes to the grading and orientation of these open spaces, the overall footprint, feeling, and setting will remain intact. These spaces will remain green open spaces for passive recreation. The existing mature trees and plants will remain, and the overall footprint of these open spaces will not change. Further, the open water views of both Reservoirs will remain intact.

Four new structures will be constructed as a result of the Project. The first is a new Environmental Education Center located within the Knoll landscape. This building will be one-story, an appropriate scale for the surrounding residential neighborhood, and it will be built into the topography of the Knoll. It will be designed with natural materials. Its roof will be an extension of the habitat of the Knoll and there will be outdoor classrooms. The Environmental Education Center is designed to be integrated into the Knoll's landscape and would not result in a substantial visual change to the historic Knoll landscape. Character-defining features of the Knoll including its elevation and its wooded nature will not be harmed or destroyed as a result of the new construction. Due to the topography of the Knoll and the SLRC at large, and the intentional integration of the design of the Environmental Education Center into the Knoll's existing topography, the new construction would largely be obscured from view from most vantage points. It will be, for all intents and purposes, a "hidden" building that will not substantially affect the SLRC's character defining features and major view sheds. Although the Knoll has historically not had structures on it, the construction of this facility will be a minor alternation with minimal visual impact and the rest of the Knoll will retain its topographical features and

wooded character. As shown in aerial photographs showing the SLRC from 1923 to 2016 (referenced in the "Construction History" section above), the Knoll has been an open area with trees and foliage for decades; the proposed alterations to the Knoll will largely retain this use, albeit with new infrastructure to support passive recreation. However, these changes will not adversely affect the character-defining features of the Knoll.

Two shade pavilions will also be constructed, one in the Knoll and one at the northwest corner of the Ivanhoe Reservoir. These shade pavilions will be constructed with the same oval footprints as the Environmental Education Center and will be designed in compatible, sustainable, and natural materials. The shade pavilions will be low-rise, matching the character of the surrounding area, and will not obscure major views. The construction of the low scale and sensitively designed shade pavilions will not adversely affect the character-defining features of the Knoll or Ivanhoe Reservoir or the larger SLRC and would retain and preserve their integrity.

The final new building is the new 5,800 sf Multi-Purpose Facility/Recreation Center, located at the South Valley. The new facility will provide a needed increase in square footage to accommodate community use. It will be designed in a style that is differentiated but compatible with the existing Spanish Colonial Revival recreation center, although that is not required as the current center is a non-contributing resource. The new recreation center will have a gabled roof of weathered steel in a rust color similar to the existing building's clay tile roof. The façade of the new structure will be clad in wood. This new construction would not visually detract from the existing structure and would be compatible with the existing recreation center infrastructure.

Additional changes to the SLRC include the construction of various footpaths and trails to provide more efficient circulation around the SLRC and increased accessibility. New pedestrian paths and trails will be added to the Ivanhoe Reservoir area, the Knoll on the west side of the Reservoir, the East and West Narrows, and the Eucalyptus Grove area. While the paths of the Complex will be altered as a result of the Project, the overall shape of the reservoirs will be retained, and the overall perimeter paths of both the Silver Lake Reservoir and the Ivanhoe Reservoir, which are character-defining features, will remain largely intact. On the East Narrows, the low historic concrete walls along the road edges, a character-defining feature of the Complex, will be recognized and incorporated into the Promenade design. While a handful of cuts will be made in these walls to allow for pedestrian ingress and egress, these minor modifications are in line with previous similar alterations to the wall over the lifetime of the reservoir and will not negatively impact this feature. Further, the perimeter paths will mostly be retained and preserved. Aerial photographs of the Complex indicate that paths have previously been changed and altered over the years. For example, walking paths were added when the Meadow became a passive recreation space in 2011. The alterations and additions to this path system represent a continuation of this historical development. Further, the walking paths' pavement is non-original. As a result, alterations to the pathways represent a progression of these developments and will only minimally affect the character of the walkways.

Further changes include the alteration of embankment edges of the Complex, which will be changed in order to construct habitat terraces, seating terraces, and habitat islands. When the reservoirs were first constructed, the embankments were unpaved earthen slopes. Over time, they

were altered to become paved surfaces, once in 1920 as well as in subsequent years, notably in the 1951-1953 alterations to the Complex. The embankment around the Ivanhoe Reservoir was resurfaced approximately 25 years ago with concrete paving. The Silver Lake Reservoir's embankment is paved with asphalt and cracks have been infilled and repaired over time. The paving of the embankment of the Silver Lake Reservoir is a character-defining feature, but changes to this paving will not affect the overall eligibility of the Reservoir. Further, some of the paving will remain in place. The changes to the embankment represent another iteration of the Complex's evolution. Although the embankments will be changed, their inherent configuration, shape, and orientation will remain.

Habitat islands will also be added to both the Ivanhoe and Silver Lake Reservoirs. The construction of these habitat island will not affect any character defining features and the open water views for both reservoirs will remain. Additional changes will include the construction of outlooks at various points around the reservoir, as well as the addition of outdoor seating, new plants and trees, and a fitness facility on the East Narrows. The addition of these features will not affect any character-defining features of the SLRC district and are indicative of the evolution of the Complex into a passive recreation area. Both reservoirs will remain intact and eligible as resources after the completion of these changes.

Contributing features that will experience no adverse effect to their character-defining features at the conclusion of the Project include: the North Ivanhoe Dam; the Ivanhoe Reservoir (overall shape, embankment configuration, and water level will be retained); the South Ivanhoe Dam; the Ivanhoe Inlet Tower which will remain in place; the Ivanhoe Reservoir Chlorination Station which will remain intact; the Caretaker's House (Sunshine House), garage, shed (old caretaker's house), landscape building and bathroom building, located on the east side of the SLRC, which will all remain intact; stone retaining walls; the Chlorine Plant, which will remain in place and intact; the main entrance and access road which will retain their configuration and asphalt paving; Armstrong secondary entrance; the West landscaped area, which will retain its mature trees and will undergo additional planting and seating on the embankment; and the grassy patch, which will retain its mature trees.

The Silver Lake Reservoir will also retain its shape, boat launches, embankment configuration, and water level. While changes will occur to the embankment paving and appearance as a result of new park infrastructure, these changes would not detrimentally affect the eligibility of the resources. Further, embankment changes have occurred over time. As such, the Silver Lake Reservoir will remain eligible despite minimal changes to its embankment paving.

The Knoll will also undergo changes, but these changes will not affect the overall shape or feeling of the Knoll. The character-defining features of mature trees and the Knoll's grading will remain intact. New construction will be sensitively and compatibly designed, as described above, and will not adversely affect the Knoll's eligibility as a resource and will have a less than significant impact.

However, construction activities at the Project Site have the potential to generate groundborne vibration that could damage character-defining features of the SLRC, as the operation of heavy

equipment (e.g., vibratory pile driver, backhoe, dozer, excavators, drill rig, loader, scraper, and haul trucks) generates vibrations that propagate through the ground. Depending on the construction procedures and the equipment used, Project construction would generate varying degrees of ground vibration that could cause damage to historic structures. The PPV vibration velocities for several types of construction equipment measured at increasing distances are identified in **Table 3.12-23**, *Construction Vibration Impacts – Building Damage*. This table includes the estimated vibration velocity levels at the South Outlet Chlorination Station and the Meter House (V8), both considered historic resources and Category IV building (buildings extremely susceptible to vibration damage). South Valley construction activities, including construction of the new multi-purpose building, would occur in the vicinity of these historic resources, including dozers or loaded trucks within approximately 15 feet of these buildings. Vibration levels from these activities would be up to approximately 0.191 inches per second PPV, which would exceed the significance threshold of 0.12 inches per second PPV. **Therefore, vibration impacts associated with structural damage from on-site construction activities would be potentially significant at the SLRC prior to implementation of mitigation measures.**

Mitigation Measures:

NOISE-5: Equipment Setbacks. The operation of construction equipment that generates high levels of vibration during any phase of construction occurring in the South Valley will be limited to setback distances from receptor V8. Receptor V8 includes the South Outlet Chlorination Station and Meter House. Setback distances apply in all directions surrounding the two buildings identified as V8. The following equipment shall be prohibited from operating within their respective setback distances:

- Large bulldozers shall be prohibited within 21 feet of receptor V8
- Loaded Trucks shall be prohibited within 19 feet of receptor V8
- Jackhammers shall be prohibited within 12 feet of receptor V8
- Small bulldozer shall be prohibited within 3 feet of receptor V8

The contractor(s) shall require and document compliance with the minimum allowable setbacks in a construction vibration management plan, which shall be provided to the City prior to issuance of a demolition permit. The construction vibration management plan shall detail the types of equipment to be used during demolition, grading, and building construction, estimated vibration velocities, and distance to vibration receptor V8. Equipment and or alternative construction techniques to be used within the required setbacks for large bulldozers, loaded trucks, jackhammers, and small bulldozers shall be identified to ensure that vibration velocities will not exceed thresholds for potential structural damage.

Therefore, after mitigation measures are implemented, potential impacts are less than significant because the Project would not materially impair the SLRC in a manner that would adversely affect the ability of the SLRC to convey its significance. At the conclusion of the Project, the significance and integrity of the SLRC would remain intact.

Indirect Impacts

Indirect impacts were analyzed to determine if the Project would result in a substantial material change to the integrity of historical resources within the Project vicinity, as well as their immediate surroundings, that would detract from their ability to convey their significance.

There are a total of 650 previously recorded historical recourses (Table 3 in Appendix A). Due to the high volume of previously identified resources within 0.25-mile of the SLRC, the impacts analysis is limited to only those resources that have views of the Project Site. Direct views are defined as views of the open water from the resource's primary elevation from the public right-of-way. Indirect views are defined as watershed views that are partially obscured by other residences or foliage, or that have a direct view of the perimeter or parks around the complex but not of the water. These 103 resources that have views of the Project Site and/or the SLRC are listed in **Table 4** of **Appendix B**. For the purposes of this analysis, resources are analyzed by the type of potential impact.

Potential Adverse Impact

Richard and Dion Neutra VDL Research House and Landscape (2300 N Silver Lake Boulevard; P-19-188871)

The VDL Research House and Landscape, designed by master modern architect Richard Neutra and his son Dion Neutra, is a designated LAHCM and a National Historic Landmark. It is located approximately 85 feet east of the SLRC on a sloping hillside amongst other residential resources. Originally, there was another house on the site constructed in 1932 that burnt down in a fire in March 1963. Dion Neutra, along with his father, rebuilt the house with the original footprint, albeit with changes. The house was Neutra's residence as well as a professional hub where many modern architects like Gregory Ain, Harwell Harris, and Raphael Soriano started their careers. Over decades, hundreds of Neutra’s projects were designed at the VDL House.

The VDL Research House and Landscape is located on the east side of the complex, on West Silver Lake Boulevard, and overlooks the Silver Lake Meadows and the Silver Lake Reservoir. The view from the VDL House celebrates the expansive meadow, trees, and the open water of the Silver Lake Reservoir. The VDL House was explicitly designed to incorporate water views of the Silver Lake Reservoir, as demonstrated by a small reflecting pond on the second-floor level that was designed to serve as an infinity pool with the open water views of the Reservoir in the background.

Changes to the SLRC under the Project that would be visible from the VDL House would result from the reconfiguration of the existing open space of the Meadow, including slight elevation changes, a picnic grove, the addition of footpaths and informal play paths, and an ornamental garden. However, these changes would be consistent with the current character of the Meadow. The ornamental garden and picnic grove appear to be graded so that they will be minimally

visible from the VDL House. While walking paths and an informal play area will be added, there are already walking paths in this part of the Meadow and this change would not introduce a visually obtrusive or new design element to the view shed from the VDL House. While these alterations would minimally change the view from the VDL House, the overall views of open grass and open water would not be substantially changed and would not adversely affect the design intent of the VDL House or the character of its intended views of the surrounding setting.

Another change to this area is the construction of an entry and overlook plaza near the intersection of Silver Lake Boulevard and Earl Street. The VDL House is a block north of this intersection, and multiple houses and trees separate the house from the new plaza. As a result, this new construction would not adversely affect the VDL House.

There would also be habitat islands added to the Silver Lake Reservoir under the Project that would likely be visible from the VDL House. The open water of the reservoir, however, would still be visible upon completion of the Project. Further, the views from the VDL House have changed over the years as a result of the changing setting and the alterations to the reservoir. The addition of habitat islands would not substantially impact or change the character of the views from the VDL House and would continue the evolution of the use and views of the reservoir.

Shade trees would be planted and a promenade along Silver Lake Boulevard would be created with additional trees planted along the promenade. Although there are currently trees in this area, the new plantings would actually be less obtrusive and the original view from the VDL House, which has been partially obstructed due to plantings and a traffic light, would be somewhat restored. The VDL House would not be physical or materially impaired as a result of the Project, and the visual connection of the VDL infinity pool to the Reservoir would be partially reestablished. All its physical character-defining features would remain intact at the conclusion of the Project. While the design intent of the VDL House regarding its view shed and associated setting would be affected by changes under the Project, the proposed changes would minimally detract from the integrity of the resource and would not substantially detract from the setting, feeling, and association of the VDL Research House and Landscape. The VDL House and Landscape is eligible under criterion C/3 for its design and association with Richard and Dion Neutra as well as an example of mid-century modern architecture. Its integrity of design, workmanship, materials, and location would remain intact at the conclusion of the Project.

Therefore, potential indirect impacts of the Project are less than significant to the VDL Research House and Landscape because the Project would not materially impair this resource or interrupt primary views in a manner that would adversely affect the ability of the historical resource to convey its significance. At the conclusion of the Project, the significance and integrity of the resources would remain intact.

No Adverse Impact

The remaining 102 resources, listed by address in **Appendix B**, have views of the SLRC that may be slightly altered as a result of the Project. All of these resources are residential buildings, most of which are contributors to the Silver Lake Residential Historic District. The residences are designed in a variety of styles, including Period Revival styles like Spanish Colonial, American Colonial Revival, and Tudor Revival, and date from 1915_to 1979. Many of the later resources

were constructed in the Mid-Century Modern and International styles, including designs by such notable architects as Rodney Walker, Eugene Choy, Harwell Hamilton Harris, and Richard and Dion Neutra. Because the SLRC is expansive and the Silver Lake Residential Historic District extends from the west side of the Complex to the north with varied topography that affect individual resources' view of the Complex, contributors to the district have very different views of the SLRC. As a result, they have been pulled out separately for analysis based on views. A more general analysis of both the Silver Lake Residential Historic District and the Neutra Colony Residential Historic District are provided after this analysis.

The resources are all located in residential neighborhoods that have been consistently residential since their earliest development. The Project would not introduce a new use or typology to the area and all the adjacent neighborhoods would remain residential in nature. The use of the SLRC will be passive recreation, consistent with how much of the SLRC is already used, and the overall footprint and size of the complex would remain the same. The Project would not introduce a substantial new scale or massing to the existing setting, nor would it physically impact or materially impair the adjacent resources.

The integrity of setting for these resource would be slightly changed as result of the Project, but these changes do not significantly detract from the neighborhood setting. The SLRC is not being demolished or removed; it would remain extant with its character-defining features intact. As a result of proposed alterations, residences would experience some change in view – for example, those resources that are located on the West side of the SLRC may see changes to their view as a result of the planting of additional trees and vegetation in the Eucalyptus Grove, but these changes in settings and view are minor. New construction at the SLRC would be minimal and is limited to small-scale sensitively designed construction that is the same scale as the surrounding neighborhood.

Although there would be slight view changes for some of these residences which may marginally affect their integrity of setting, the setting would largely remain intact. The resources would all still be located in a residential neighborhood around the Reservoir, which would remain a neighborhood nucleus. The layout of the streets is not changing as a result of the Project, nor is the topography or scale. The residences would still have views of the SLRC. The changes would not affect the eligibility of individual resources or historic districts.

Consequently, the minor change in views and setting would not detract from these resource's ability to convey their significance. No character-defining features of these resources would be changed or impacted at the conclusion of the Project. The Project would not have a physical or material effect on any of these resources. At the conclusion of the Project, the resources' integrity of location, design, materials, workmanship, setting, feeling, and association would remain intact, and these resources would not experience a substantial material change.

Therefore, indirect impacts of the Project to historical resources in the surrounding vicinity (0.25-mile radius) are less than significant because the Project would not materially impair these resources or their setting or interrupt primary views in a manner that would adversely affect the ability of these historical resources to convey their significance. At the conclusion of the Project, the significance and integrity of these resources would remain intact.

Silver Lake Residential Historic District

The Silver Lake Residential Historic District includes 1,171 residential properties with a period of significance that spans from 1925 – 1970. The homes are located in a large area to the west and north of the Reservoirs and 60% of the properties are district contributors. Those contributing resources that have a view of the SLRC are included in the analysis above and in the table in **Appendix B**; all contributing resources are recoded in the table in **Appendix A**.

While the Project would affect the view sheds of several of the contributing resources, included in the analysis above, it would not result in a material change to any of these resources that would affect their eligibility as contributors to the district. The proposed Project would not introduce a substantial new scale or massing to the existing setting, nor would it physically impact or materially impair the district and, therefore, would have no impact to the integrity of location, design, workmanship, or materials of the resources. While the view from some individual residences would be considered a character-defining feature of their setting and part of their design intent, far more of these resources currently have no views of the SLRC at all. More importantly, the specific views of the SLRC from individual resources is not a character defining for the district as a whole. Therefore, the potential impact of these changes to the setting and views as a result of the project would be minimal and only effect a small percentage of contributing resources.

The orientation and spatial relationship of these residences to the SLRC would remain intact. At the conclusion of the Project, all resources would remain eligible as district contributors and the district as a whole would remain eligible. The district would still remain an example of early automobile-oriented residential neighborhood, exhibiting distinctive site planning and tract features to accommodate the automobile.

Therefore, the Project would not materially impair the significance of these contributing resources or the historic district as a whole. As such, indirect impacts are less than significant. At the conclusion of the Project, the significance and integrity of these resources and historic district would remain intact.

Neutra Colony Residential Historic District

The Neutra Colony Residential Historic District is a small district located on the eastern side of the SLRC. It contains ten Mid-Century Modern or Late Modern residences designed by Richard and Dion Neutra that are concentrated near the intersection of Silver Lake Boulevard and Earl Street. While most of these resources were specifically designed to incorporate views of the Silver Lake Reservoir, some do not have views of the SLRC from the public right-of-way. Six residences have direct views of the SLRC and four have no views of the SLRC from the public right-of-way. For the purposes of CEQA, only views from the public-right-of-way are considered. Therefore, of the

setting of those resources with existing views from the public right of way would not change substantially as a result of the proposed project. More importantly, any small change to the setting and views would not affect the integrity of any of these resources. The feeling, association, workmanship, design, materials, and location would all remain intact. The setting would change slightly with the proposed alterations to the Meadow, which most of these resources face, but this alteration would be minimal. The spatial relationship between these residences and the SLRC would remain intact and the character of the neighborhood as a whole would remain unchanged. There would be no introduction of a new scale or massing as a result of the Project. At the conclusion of the Project, the individual resources within the District and the District as whole would remain intact and eligible as an excellent and cohesive example of a collection of Modern residences designed by Richard and Dion Neutra.

Therefore, the Project would not materially impair the significance of these contributing resources or the historic district as a whole. As such, indirect impacts are less than significant. At the conclusion of the Project, the significance and integrity of these resources and historic district would remain intact.

Cumulative Impacts

Construction impacts to historical resources, both direct and indirect, tend to be site specific. However, cumulative impacts can occur if a project and other related projects in the adjacent area would together cumulatively affect in an adverse manner the eligibility of a historical resource and/or resources. A significant impact would occur if the related project(s) would adversely affect the integrity and render a historical resource(s) or district(s) as no longer eligible for listing and the Project's contribution to adverse impacts would also detract from the integrity of a historical resource(s) or district(s). In this case, potential cumulative impacts would be cumulatively considerable.

In assessing cumulative impacts on historical resources, the focus is on related projects that are located in the immediate vicinity of the Project that have the potential to contribute to changes in the setting of identified historical resources on the Project Site and in the vicinity, including historic districts. A list of thirteen related projects that are planned or under construction in the immediate vicinity of the Project Site was compiled to support the analysis of cumulative impacts for the Project:

- Related Project 1: 1629 North Griffith Park Boulevard, planned conversion of a historic (1932) church into a 26-room hotel with associated pool, restaurant, and lounge, located approximately 3,200 feet from the Project Site.

- Related Project 2: 1750 North Glendale Boulevard, a 5-story apartment building with 70 units totaling 61,000 square feet, located approximately 2,200 feet from the Project Site.

- Related Project 3: 2828 North Glendale Boulevard, planned conversion of a three-story church and an adjacent three-bedroom house into a childcare center for up to 175 kids. The project is located approximately 1,400 feet from Project Site.

- Related Project 4: 2280 North Glendale, residential development of six condominium units across three lots, located approximately 2,200 feet from the project site.

- Related Project 5: 3301 West Sunset Boulevard, a mixed-use project that includes apartments, commercial and retail space located 3,100 feet from the project site.

- Related Project 6: 3225 West Sunset Boulevard, a mixed-use development including 82 apartments, 2,500 square feet of retail space, 4,600 square feet of office space and a 2,900 square foot restaurant, located approximately 3,200 feet from the Project Site.

- Related Project 7: 2600 West Riverside Drive, a residential building to include 120 condo units, located approximately 4,400 feet from the Project Site.

- Related Project 8: 3012 West Sunset Boulevard, a residential building to include 74 apartment units, located approximately 4,000 feet from the Project Site.

- Related Project 9: 2225 West Sunset Boulevard, demolition of existing residential and commercial buildings and construction of a new multi-family residential building with 176 units, located approximately 5,000 feet from the Project Site.

- Related Project 10: 4311 West Sunset Boulevard, a mixed-use development including 108 residential units, 1,000 sf of restaurant space and a 4,500-sf fitness center, located approximately 5,000 feet from the Project Site.

- Related Project 11: 4100 West Sunset Boulevard, a mixed-use development including 91 residential units, and 10,000 sf of commercial/retail space, located approximately 4,300 feet from the Project Site.

- Related Project 12: LADWP Aeration and Recirculation System Project: includes installation of a bubble plume aeration system and a recirculation pipe system to ensure oxygenation and destratification of the reservoirs, located within the Project Site.

    - Related Project 13: Sidewalk Repair Program: includes sidewalk repairs south of the Silver Lake recreation Center, adjacent to West Silverlake Drive, Van Pelt Place, Silverlake Boulevard, and at the intersection of Duane Street and Silverlake

Related projects 1,5,6, 7, 8, 9, 10 and 11 are located over a half a mile from the Project Site and will in no way alter the setting or views of the Project Site or any of the adjacent historical resources. While the structure associated with Related Project 1 is likely a historical resource, it is a church and is in no way a similar type or style of historic resource as the SLRC.

Related projects 2 and 4 include the development of multi-family residential buildings, up to a height of 5-stories. While there is a possibility for views of these projects from the SLRC, they would not alter the setting of the resource or any of the adjacent resources. Modern infill and multi-family residential are already present within the immediate setting of the SLRC as well as the setting of nearly all the adjacent resources. While the majority of the structures in the

immediate vicinity of the SLRC are single-family residential, and the majority of the adjacent resources are also single-family residential, the addition of a three-story or five-story apartments building to the viewscape of any of these resources is not unusual. Modern infill and multi-family residential already exist within their immediate setting and neither contributes to nor detracts from their historic setting. The addition of this modern infill and multi-family residential structures will not alter the neighborhood surrounding the SLRC, or the residential neighborhood of the adjacent resources.

Related project 3 also would not alter the setting or character of the SLRC or any of the adjacent resource. The structures that presently exist on the site will simply be converted in use, and there will be very little actual alterations to the buildings and their current appearance. Additionally, there is a childcare center located on the Project Site, so there will no introduction of a new use to the setting of the SLRC or to the setting of any of the adjacent resources.

Additionally, while there is potential for these related projects to be under construction at the same time as the Project, all of them are located at least .15 miles from the Project Site and there is no potential for damage to this historical resource due to construction-related vibration and settlement.

Related Projects 12 and 13 are City infrastructure projects that are currently in progress. While they are located within (12) or immediately adjacent (13) to the Project Site, both related projects are expected to be completed before the commencement of construction of the Project and, therefore, would not contribute to cumulative noise or vibration impacts.

For these reasons, the Project, considered together with the related projects, would not contribute considerably to a cumulatively significant impact on historical resources.

Conclusion

The Project would involve the construction of four new structures, the reconfiguration of paths, the planting of trees and foliage, the addition of habitat islands, and other changes to the Silver Lake Reservoir Complex. These changes would not substantially affect the SLRC's character-defining features or its eligibility as a historic resource. Therefore, the Project is considered to have a less than significant impact to historical resources pursuant to CEQA, because the SLRC will continue to be eligible as a historical resource and continue to be a listed LAHCM after the implementation of the Project. Furthermore, while the Project may have minor indirect visual impacts to the setting and view shed of the VDL Research House that are less than significant, the overall integrity of all historical resources in the Project vicinity would not be affected, and cumulative impacts would not be cumulatively considerable. **Therefore, the Project would have a less than significant impact on historical resources under CEQA.**

References

ASM Affiliates. "Los Angeles Citywide Historic Context Statement: Guidelines for Evaluating Resources Associated with Military Institutions and Activities, 1850-1980." Prepared for the City of Los Angeles Department of City Planning. November 2019. https://planning.lacity.org/odocument/77e1dad1-2431-4723-9dab-062eb4ff1081/5.8_Guidelines-MilitaryInstitutionsandActivities_1850-1980.pdf.

CEQA Guidelines Section 15064.5(b)(1).

CEQA Guidelines Section, 15064.5 (b)(3).

Frame Finder Historic Aerial Photos. University of California, Santa Barbara Library. https://mil.library.ucsb.edu/ap_indexes/FrameFinder/.

GPA Consulting. *Historic Resources Survey Report: Silver Lake-Echo Park-Elysian Valley Community Plan Area*. Prepared for the City of Los Angeles Department of City Planning, May 2014. https://planning.lacity.org/odocument/1473a5d4-1e90-4000-9b7b-110d08c8488a/SLEPEV_Historic_Resources_Survey_Report_HPLAEdit_0.pdf.

GPA Consulting. "Silver Lake Reservoir Complex Master Plan: Research & Analysis Historical Resources Report." September 13, 2019.

Greenwood & Associates. “Cultural Resources Assessment Report: Silver Lake Reservoir Complex Storage Replacement Project.” Prepared for CH2MHILL. August 2004.

Grimes, Teresa and Emily Rinaldi, GPA Consulting. "Silver Lake Reservoir Complex Master Plan, Secretary of the Interior’s Standards for the Treatment of Historic Properties Analysis Memorandum.” Prepared for Hargreaves Jones. May 11, 2020.

HistoricPlacesLA. "Neutra Colony Residential Historic District." Evaluated May 2, 2014. http://historicplacesla.org/reports/807bdf03-da10-4258-a941-3fd56e4d45f5.

HistoricPlacesLA. "Silver Lake Residential Historic District." Evaluated May 13, 2014, http://historicplacesla.org/reports/081681c9-d102-4331-b49c-4a82034d4949.

“Integrity of a Property” in N*ational Register Bulletin 15, How to Apply the National Register Criteria for Evaluation*. National Park Service. Revised for internet 1995.

Kanner, Diane. "Silver Lake Reservoir Historic-Cultural Monument Application." Prepared for the City of Los Angeles Department of Planning. January 9, 1989.

L.A. CEQA Thresholds Guide. Section D.3. Historical Resources. City of Los Angeles. 2006.

Masters, Nathan. “How Mulholland Made Ivanhoe Canyon into Silver Lake.” *Lost LA*. June 10, 2016. https://www.kcet.org/shows/lost-la/how-mulholland-made-ivanhoe-canyon-into-silver-lake.

National Park Service. Secretary of the Interior’s Standards for Rehabilitation. Codified as 36 CFR 67 §67.7.

Nelson, Lee. *Preservation Brief 17: Architectural Character—Identifying the Visual Aspects of Historic Buildings as an Aid to Preserving their Character*. National Park Service. September 1988. http://www.nps.gov/tps/how-to-preserve/briefs/17-architectural-character.htm.

"New Structural Activity Slated." *Los Angeles Times*. February 2, 1936.

Palmer-Lacy, Jenifer. "Silver Lake History." Silver Lake Neighborhood Council. N.D. http://silverlakenc.org/silver-lake-history/.

"Silver Lake and Ivanhoe Reservoir." SurveyLA. Evaluated 2014. http://historicplacesla.org/reports/f7d2cf49-bfd1-4da3-a890-399fb9b1aabd.

The Secretary of the Interior's Standards for Rehabilitation & Illustrated Guidelines for Applying the Standards (1995). Re-configured expressly for web users by Kay Weeks, Office of the Chief, HPS, and Anne Grimmer. https://www.nps.gov/tps/standards/rehabilitation/rehab/credits.htm.

United States Department of the Interior, National Park Service. "National Historic Landmarks Frequently Asked Questions." 2021. https://www.nps.gov/subjects/nationalhistoriclandmarks/faqs.htm.

United States Department of the Interior, National Park Service. "The Secretary of the Interior's Standards for the Treatment of Historic Properties with Guidelines for Preserving, Rehabilitating, Restoring, and Reconstructing Historic Buildings." 2017. https://www.nps.gov/tps/standards/treatment-guidelines-2017.pdf.

This page intentionally left blank

Appendix A

Table 3. All Previously Recorded Cultural Resources within 0.25-Mile of the Project Site

ESA

TABLE 3

All Previously Recorded Cultural Resources, SCCIC, BERD, and HistoricPlaces LA Within 0.25-mile of the Project Site

Resource number	P Number	Name/Address	Resource Description	Status Code	Construction Year(s)	Approximate Distance from Project Site	View	Data Source
1	N/A	Nin-Pole Residence 2335 N Hidalgo Avenue	The property meets the criteria for HCM designation because it embodies the "distinguishing characteristics of an architectural-type specimen, inherently valuable for a study of a period style or method of construction," as an example of International style residential architecture. The property was the first commission of architect Eric Lloyd Wright (born 1929) and built for Wright's brother Rupert Pole (1919-2006). Wright is the grandson of the famed architect Frank Lloyd Wright (1867-1959) and son of master architect Lloyd Wright (1890-1978). The HCM nomination lists the property's architectural style as International; however it appears to more closely exemplify Mid-Century Modern architecture, exhibiting many of the style's character-defining features.	5S1; resource is designated LAHCM #896	1960	1,113 feet E	None	SURVEYLA
2	P-19-187000	Neutra Office Building 2379 N Glendale Boulevard	The property meets the criteria for HCM designation because it is identified with "historic personages, as the office of renowned Modernist architect Richard Neutra. It served as the office and studio for Neutra's firm, Neutra & Alexander, between 1950 and 1960.	5S1; 1S; designated LAHCM #676	1950	380 feet E	None	SURVEYLA; SCCIC; BERD
3	P-19-188871	Richard and Dion Neutra VDL Research House and Landscape 2300 N Silver Lake Boulevard	The property meets the criteria for HCM designation because it embodies the "distinguishing characteristics of an architectural-type specimen, inherently valuable for a study of a period style or method of construction," as an example of International architecture. It is also associated with the "notable work of a master builder, designer, or architect," as a seminal work by master architect Richard Neutra. The original house, financed by Dutch philanthropist C.H. Van der Leeuw, was built in 1933 but destroyed by fire in 1963. Rebuilt in 1964, the extant house incorporates some new design elements but preserves the footprint of the original. It reflects the evolution of Neutra's career and the birtSurveyLAce of his iconic style. The property meets Criterion C for National Register designation for similar reasons.	5S1; 1S; designated LAHCM #640	1964	85 feet E	Direct	SURVEYLA; SCCIC
4	N/A	O'Neill Duplex No. 1 2342 W Cove Avenue	The property meets the criteria for HCM designation because it embodies the "distinguishing characteristics of an architectural-type specimen, inherently valuable for a study of a period style or method of construction," as an example of Mid-Century Modern architecture. It is also associated with the "notable work of a master builder, designer, or architect," as a work by master architect Rodney A. Walker, who was responsible for the design of several Case Study Houses. The HCM designation report lists the property's architectural style as International; however the property appears to more closely exemplify Mid-Century Modern architecture, exhibiting many of the style's character-defining features.	5S1; designated LAHCM #868	1953	380 feet E	Direct	SURVEYLA
5	N/A	Droste House 2025 N Kenilworth Avenue	The property meets the criteria for HCM designation because it embodies the "distinguishing characteristics of an architectural-type specimen, inherently valuable for a study of a period style or method of construction," as an example of International style residential	5S1; designated LAHCM #837	1940	431 feet W	None	SURVEYLA

			architecture. It is also associated with the "notable work of a master builder, designer, or architect," as a work by master architect Rudolph M. Schindler (1887-1953). Schindler was one of the early modern masters who helped shape the twentieth-century residential landscape in Los Angeles.					
6	N/A	Lipetz House 1843 N Dillion Street	None provided; Residence designed by Raphael Soriano; his first residential commission.	5S1; Designated LAHCM #967	1936	1,094 feet SW	None	SURVEYLA
7	N/A	Wilson House 2090 N Redcliff Street	The property meets the criteria for HCM designation because it embodies the "distinguishing characteristics of an architectural-type specimen, inherently valuable for a study of a period style or method of construction," as an example of International architecture. It is also associated with the "notable work of a master builder, designer, or architect," as a work by master architect R.M. Schindler.	5S1; Designated LAHCM #965	1938	950 feet W	None	SURVEYLA
8	N/A	Edward A. "Tink" Adams House 2331 W Cove Avenue	The property meets the criteria for HCM designation because it embodies the "distinguishing characteristics of an architectural-type specimen, inherently valuable for a study of a period style or method of construction," as an example of Mid-Century Modern architecture. Design construction was carried out in phases by architects A. Albert Cooling and James De Long over the span of more than 15 years. The HCM designation report lists the property's architectural style as International; however, it appears to more closely exemplify Mid-Century Modern architecture, exhibiting many of the style's character-defining features. The property's original owner, E.A. Adams, founded the nationally prestigious Art Center College of Design in 1931.	5S1; designated LAHCM #922	1966	550 feet E	Direct	SURVEYLA
9	N/A	Engine Company No. 56 2838 W Rowena Avenue	he property meets the criteria for HCM designation because it embodies the distinguishing characteristics of an architectural-type specimen, inherently valuable for a study of a period style or method of construction," as an example of Spanish Colonial Revival architecture with Neoclassical influences.	5S1; Designated LAHCM #337	1924	1,214 feet N	None	SURVEYLA
10	P19-167080	Tierman House 2323 Micheltorena Street	Modern residence designed by Gregory Ain.	5S1; Designated LAHCM #124	1938	822 feet W	None	SURVEYLA; BERD
11	P-19-166820	Garbutt House (Hathaway Mansion and Estate) 1809 Apex Avenue	None provided; resource is listed on the National and California Registers.	1S	1928	983 feet SE	None	SURVEYLA; SCCIC; BERD
12	N/A	Astro Family Restaurant Coffee Shop 2306 N Fletcher Drive	Excellent example of a Googie coffee shop building with distinctive features of the style. One of only a handful of intact examples remaining. Designed by Armet and Davis.	3CS; 5S3; 3S	1960	1,360 feet NE	None	SURVEYLA
13	N/A	Red Lion Tavern 2362 N Glendale Boulevard	The Red Lion Tavern was established in 1959 by Ted Mandekic and Edward Pagliano, the owners of Cole's P.E. Buffet. At the time it was operated as an English pub. It became a German tavern in 1963 when the ownership changed, and has been operated as such.	5S3	1959	540 feet E	None	SURVEYLA
14	N/A	2810 N Glendale Boulevard	Excellent, intact example of a Mid-Century Modern commercial building. Exhibits high quality of design.	3CS; 5S3; 3S	1957	1,340 feet E	None	SURVEYLA
15	N/A	Silver Lake Garden Apartments 2421-2477 Silver Lake Boulevard	This garden apartment complex is located on multiple parcels between 2421 and 2477 Silver Lake Boulevard. Twelve two-story detached residential buildings are arranged symmetrically to form several courtyards. Excellent example of an American Colonial Revival garden	3CS; 5S3; 3S	1949	937 feet E	None	SURVEYLA

			apartment complex. The only intact example of the property type observed in Silver Lake.					
16	N/A	Harry Hay Residence 2334 W Cove Avenue	Research indicates this residence was the home of Harry Hay, co-founder of the Mattachine Society, a gay rights advocacy group. However, it could not be evaluated for lack of visibility from the public right-of-way.	More research needed	1905	590 feet E	Direct	SURVEYLA
17	N/A	2348 W Cove Avenue	This Mid-Century Modern residence was designed by Rodney Walker. However, it could not be evaluated due to limited visibility from the public right-of-way.	More research needed	1953	350 feet E	Direct	SURVEYLA
18	N/A	Villa Capistrano 2328 W Baxter Street	This was the home of stage and screen actor Julian Eltinge. However, it could not be evaluated for lack of visibility from the public right-of-way. Eltinge achieved fame as a female impersonator.	More research needed	1918	573 feet E	Direct	SURVEYLA
19	N/A	2348 W Fargo Street	Excellent example of Spanish Colonial Revival architecture exhibiting high quality of design.	3CS; 5S3; 3S	1929	424 feet E	Indirect	SURVEYLA
20	N/A	2261 W Duane Street	Rare, intact example of early residential development in area; most examples from this period do not retain integrity.	3CS; 5S3; 3S	1905	1,100 feet SE	None	SURVEYLA
21	N/A	2333 W Duane Street	Research indicates this residence was designed by Rodney Walker. However, it could not be evaluated for lack of visibility from the public right-of-way.	More research needed	1962	402 feet SE	Direct	SURVEYLA
22	N/A	2352 W Duane Street	Excellent example of a dingbat apartment building featuring the distinguishing characteristics of the property type and designed by Eugene Choy.	3CS; 5S3; 3S	1957	220 feet SE	Indirect	SURVEYLA
23	N/A	2356 W Duane Street	Excellent example of a dingbat apartment building featuring the distinguishing characteristics of the property type and designed by Eugene Choy.	3CS; 5S3; 3S	1957	180 feet SE	Indirect	SURVEYLA
24	N/A	1864 N Easterly Terrace	Excellent, intact example of a Tudor Revival apartment building. Conveys high quality of design and craftsmanship.	3CS; 5S3; 3S	1938	130 feet S	Direct	SURVEYLA
25	N/A	Koblick Residence 1818 N Silverwood Terrace	Excellent, intact example of an International Style residence designed by master Richard Neutra. Exhibits high quality of design.	3CS; 5S3; 3S	1937	592 feet S	None	SURVEYLA
26	N/A	Hunter Residence 1831 N Fanning Street	Excellent, intact example of a Streamline Moderne residence designed by William Kesling. Conveys high quality of design and craftsmanship.	3CS; 5S3; 3S	1936	497 feet S	None	SURVEYLA
27	N/A	2809-2821 1/2 Rowena Ave Bungalow Court	Excellent example of a 1920s bungalow court. Spanish Colonial Revival bungalow court; detached residential units and units over garages in the rear, oriented around a common landscaped courtyard.	3CS; 5S3; 3S	1928	1.304 feet N	None	SURVEYLA
28	N/A	Daniels Residence 1856 N Micheltorena Street	Excellent example of an International Style residence designed by Gregory Ain. Conveys high quality of design and craftsmanship.	3CS; 5S3; 3S	1939	1,330 feet SW	None	SURVEYLA
29	N/A	Alexander Residence 2265 N Micheltorena Street	Excellent example of an International Style residence designed by Harwell Hamilton Harris. Retains the distinctive features of the style.	3CS; 5S3; 3S	1940	840 feet W	None	SURVEYLA
30	N/A	Olive Residence 2236 N Micheltorena Street	Excellent example of an International Style residence designed by Rudolph Schindler. Retains the distinctive features of the style.	3CS; 5S3; 3S	1934	795 feet W	None	SURVEYLA
31	N/A	Lautner Residence	Excellent example of an early Modern residence designed by John Lautner for himself. An early, intact example of Lautner's work.	3CS; 5S3; 3S	1939	1,275 feet W	None	SURVEYLA; BERD

		2007 N Micheltorena Street						
32	N/A	Orans Residence 2404 N Micheltorena Street	Excellent example of an International Style residence designed by Gregory Ain. Retains the distinctive features of the style.	3CS; 5S3; 3S	1941	792 feet W	None	SURVEYLA
33	N/A	Silvertop/Reiner-Burchill Residence 2155 N Redcliff Street	Excellent example of an expressionistic, Mid-Century Modern residence designed by John Lautner. However, it could not be evaluated for lack of visibility from the public right-of-way.	More research needed	1963	742 feet W	None	SURVEYLA
34	N/A	3203 W Landa Street	Excellent example of a Mid-Century Modern residence.	3CS; 5S3; 3S	1968	830 feet W	None	SURVEYLA
35	N/A	Austrian Spencer Residence 3056 W Landa Street	Excellent example of an International Style residence designed by Raphael Soriano. Exhibits high quality of design.	3CS; 5S3; 3S	1937	603 feet W	None	SURVEYLA
36	N/A	3003 W Castle Street	Excellent example of an International Style duplex. Exhibits high quality of design.	3CS; 5S3; 3S	1938	200 feet SW	None	SURVEYLA
37	N/A	3010 W Castle Street	Appears to be an excellent example of a Georgian Revival style residence. However, it could not be evaluated for lack of visibility from the public right-of-way.	More research needed	1959	506 feet SW	None	SURVEYLA
38	N/A	3070 W Castle Street	Excellent example of a Mid-Century Modern residence. However, it is ineligible for listing on the National register because it is less than 50 years of age and not of exceptional importance.	5S3; 3CS	1971	740 feet SW	None	SURVEYLA
39	N/A	3022 W Windsor Avenue	Excellent example of a Mid-Century Modern residence designed by Chinese American architect Eugene Choy. Exhibits high quality of design.	3CS; 5S3; 3S	1951	456 feet SW	None	SURVEYLA
40	N/A	Marylin Choy Residence 3025 W Windsor Avenue	Excellent example of Late Modern residential architecture designed by Chinese American architect Barton Choy. However, it is ineligible for listing on the National Register because it is less than 50 years of age and not of exceptional importance.	5S3; 3CS	1977	475 feet SW	None	SURVEYLA
41	N/A	3028 W Windsor Avenue	Excellent example of a Mid-Century Modern residence designed by Chinese American architect Eugene Choy. It is the guest house for the main residence at 3027 Castle.	3CS; 5S3; 3S	1949	532 feet SW	None	SURVEYLA
42	N/A	Barton & Ildiko Choy Residence 3035 W Windsor Avenue	Excellent example of a Late Modern residence designed by Chinese American architect Barton Choy as his own home. However, it is ineligible for listing on the National Register because it is less than 50 years of age and not of exceptional importance.	5S3; 3CS	1972	620 feet SW	None	SURVEYLA
43	N/A	1824 N San Jacinto Street	Excellent example of an Exotic Revival residence with Moorish influences. The only example of the property type observed in the area.	3CS; 5S3; 3S	1935	939 feet SW	None	SURVEYLA
44	N/A	Becker Residence 1828 N San Jacinto Street	Excellent example of an International Style residence designed by Gregory Ain.	3CS; 5S3; 3S	1939	880 feet S	None	SURVEYLA
45	N/A	1740 N Webster Avenue	Excellent example of a Streamline Moderne residence designed by William Kesling. Exhibits high quality of design.	3CS; 5S3; 3S	1936	1,231 feet S	None	SURVEYLA
46	N/A	2083 N Kenilworth Avenue	Excellent example of a Mid-Century Modern residence. Exhibits high quality of design.	3CS; 5S3; 3S	1962	848 feet W	Indirect	SURVEYLA
47	N/A	2237 N Kenilworth Avenue	Excellent example of a Mid-Century Modern residence with wood louvers and brick perimeter wall.	3CS; 5S3; 3S	1965	450 feet W	None	SURVEYLA

48	N/A	Walker Residence 2100 N Kenilworth Avenue	Excellent example of an International Style residence designed by Rudolph Schindler. Exhibits high quality of design.	3CS; 5S3; 3S	1936	714 feet W	None	SURVEYLA
49	N/A	Abramson Residence 2076 N Redcliff Street	Excellent example of a Mid-Century Modern residence with post and beam construction designed by Robert Kennard. Conveys high quality of design and craftsmanship.	3CS; 5S3; 3S	1963	1,020 feet W	None	SURVEYLA
50	N/A	Van Patten Residence 2320 N Moreno Drive	Research indicates this residence was designed by Rudolph Schindler. However, it could not be evaluated for lack of visibility from the public right-of-way.	More research needed	1935	556 feet W	None	SURVEYLA
51	N/A	2844 W Angus Street	Excellent example of a Mid-Century Modern residence designed by Edward C. Malone. Conveys high quality of design and craftsmanship.	3CS; 5S3; 3S	1957	1,135 feet NW	None	SURVEYLA
52	N/A	Pulse Recording / Kenngott-Brossmer Design Studio 2840 W Rowena Avenue	Excellent, intact example of a Mid-Century Modern commercial building designed by Carl Maston. Exhibits high quality of design. Less than 50 years old and not of exceptional importance; therefore not eligible for listing in the National Register.	5S3; 3CS	1968	1,200 feet N	None	SURVEYLA
53	N/A	2514 N Armstrong Avenue	Excellent example of a Mid-Century Modern residence. Exhibits high quality of design.	3CS; 5S3; 3S	1962	400 feet E	Indirect	SURVEYLA
54	N/A	2522 N Armstrong Avenue	Excellent example of a Mid-Century Modern residence with post and beam construction. Exhibits high quality of design.	3CS; 5S3; 3S	1963	400 feet E	Indirect	SURVEYLA
55	N/A	2526 N Armstrong Avenue	Excellent example of a Mid-Century Modern residence. Exhibits high quality of design. However, it is ineligible for listing on the National Register because it is less than 50 years of age and not of exceptional importance.	5S3; 3CS	1968	400 feet E	Indirect	SURVEYLA
56	N/A	Hansen Residence 2305 West Silver Lake Drive	Excellent example of a Mid-Century Modern residence designed by Harwell Hamilton Harris. Exhibits high quality of design. Silver Lake Residential Historic District - Contributor	3S; 3CS; 5S3	1951	150 feet W	Direct	SURVEYLA
57	N/A	Zeller Residence 3200 W Fernwood Avenue	Excellent example of a Mid-Century Modern residence with post and beam construction and dramatic roof shape.	3S; 3CS; 5S3	1959	1,290 feet W	None	SURVEYLA
58	N/A	Yew Residence 2226 N Silver Lake Boulevard	Excellent example of a Mid-Century Modern residence by master architect Richard Neutra. Neutra Colony Residential Historic District - Contributor	3CS; 5S3; 3S	1956	167 feet E	Direct	SURVEYLA
59	N/A	Kambara Residence 2232 N Silver Lake Boulevard	Excellent example of a Mid-Century Modern residence by master architect Richard Neutra. Neutra Colony Residential Historic District - Contributor	3CS; 5S3; 3S	1960	140 feet E	Direct	SURVEYLA
60	N/A	Inadomi Residence 2238 N Silver Lake Boulevard	Excellent example of a Mid-Century Modern residence by noted architects Richard Neutra and Dion Neutra. Neutra Colony Residential Historic District - Contributor	3CS; 5S3; 3S	1960	160 feet E	Direct	SURVEYLA
61	N/A	Sokol Residence 2242 N Silver Lake Boulevard	Excellent example of a Mid-Century Modern residence by master architect Richard Neutra. Due to window replacement, may not retain sufficient integrity for National Register eligibility. Neutra Colony Residential Historic District - Contributor	3CS; 5S3	1948	156 feet E	Direct	SURVEYLA

62	N/A	Treweek Residence 2258 N Silver Lake Boulevard	Excellent example of a Mid-Century Modern residence by master architect Richard Neutra. Due to window replacement, may not retain sufficient integrity for National Register eligibility. Neutra Colony Residential Historic District - Contributor	3CS; 5S3	1948	70 feet E	Direct	SURVEYLA
63	N/A	Akai Residence 2200 N Neutra Place	Neutra Colony Residential Historic District - Contributor	5D3	1962	315 feet E	None	SURVEYLA
64	N/A	Ohara Residence 2210 N Neutra Place	Excellent example of a Mid-Century Modern residence with post and beam construction, designed by master architect Richard Neutra. Neutra Colony Residential Historic District - Contributor	3CS; 5S3; 3S	1961	340 feet E	None	SURVEYLA
65	N/A	Flavin Residence 2218 N Neutra Place	Excellent example of a Mid-Century Modern residence by master architect Richard Neutra. Neutra Colony Residential Historic District - Contributor	3CS; 5S3; 3S	1958	300 feet E	None	SURVEYLA
66	N/A	Reunion House 2440 N Neutra Place	Excellent example of a Mid-Century Modern residence with post and beam construction by noted architects Richard Neutra and Dion Neutra. Neutra Colony Residential Historic District - Contributor	3CS; 5S3; 3S	1949	305 feet E	None	SURVEYLA
67	N/A	Tree Tops 2434 W Earl Street	Neutra Colony Residential Historic District - Contributor	5D3	1979	300 feet E	Direct	SURVEYLA
68	N/A	2443 N Moreno Drive	Silver Lake Residential Historic District - Contributor	6U (BERD); 5D3 (SURVEYLA)	1932	947 feet NW	None	SURVEYLA; BERD
69	P19-167485	1841 Redcliff Street	Residential building	7R	1914	1,270 feet SW	None	BERD
70	P19-175302	1850 Silver Lake Boulevard	Silver Lake Recreation Center and Dog Park (part of the Silver Lake Reservoir Master Complex)	2D2	No date recorded	413 feet S	Direct	BERD
71	N/A	Mattachine Steps Located on Cove Avenue between Cove Avenue and Silver Lake Boulevard	Excellent example of an early public stairway in Silver Lake; public stairways are unique features of hillside residential developments throughout Los Angeles. However, it appears to meet local criteria only and may not meet significance thresholds for National Register or California Register eligibility.	5S3	1915	373 feet E	Direct	SURVEYLA
72	N/A	Easterly-Fanning Public Stairway Located between Easterly Terrace and Fanning Street	Excellent example of an early public stairway in Silver Lake; public stairways are unique features of hillside residential developments throughout Los Angeles. However, it appears to meet local criteria only and may not meet significance thresholds for National Register or California Register eligibility.	5S3	1930	1,089 feet S	None	SURVEYLA
73	N/A	Bancroft-Hidalgo Public Stairway Located on Earl Street between Hidalgo and Bancroft Avenues	Excellent example of an early public stairway in Silver Lake; public stairways are unique features of hillside residential developments throughout Los Angeles. However, it appears to meet local criteria only and may not meet significance thresholds for National Register or California Register eligibility.	5S3	1915	1,300 feet E	Direct	SURVEYLA
74	P-19-190943	Kenilworth-Silver Lake Public Stairway Located between Kenilworth Avenue and West Silver Lake Drive	Excellent example of an early public stairway in Silver Lake; public stairways are unique features of hillside residential developments throughout Los Angeles. However, it appears to meet local criteria only and may not meet significance thresholds for National Register or California Register eligibility.	5S3; 6Z (SCCIC)	1930	160 feet W	Direct	SURVEYLA

75	N/A	Rockford-Fargo Public Stairway Located between Rockford Road and Fargo Street	Excellent example of an early public stairway in Silver Lake; public stairways are unique features of hillside residential developments throughout Los Angeles. However, it appears to meet local criteria only and may not meet significance thresholds for National Register or California Register eligibility.	5S3	1923	437 feet SW	Direct	SURVEYLA
76	N/A	Glendale-Apex Public Stairway Located between Glendale Boulevard and Apex Avenue across from Cove Avenue	Excellent example of an early public stairway in Silver Lake; public stairways are unique features of hillside residential developments throughout Los Angeles. However, it appears to meet local criteria only and may not meet significance thresholds for National Register or California Register eligibility.	5S3	1920	895 feet E	None	SURVEYLA
77	P-19-190944	Landa Street-Redesdale Avenue Public Stairway Located on Landa Street between Landa Street and Redesale Avenue	Excellent example of an early public stairway in Silver Lake; public stairways are unique features of hillside residential developments throughout Los Angeles. However, it appears to meet local criteria only and may not meet significance thresholds for National Register or California Register eligibility.	5S3 (SURVEYLA); 6Z (SCCIC)	1930	460 feet W	Direct	SURVEYLA; SCCIC
78	N/A	Rotary-Webster Public Stairway Located between Rotary Drive and Webster Avenue	Excellent example of an early public stairway in Silver Lake; public stairways are unique features of hillside residential developments throughout Los Angeles. However, it appears to meet local criteria only and may not meet significance thresholds for National Register or California Register eligibility.	5S3	1930	830 feet SW	None	SURVEYLA
79	N/A	Redesdale-Rotary Public Stairway Located between Redesdale Avenue and Rotary Drive	Excellent example of an early public stairway in Silver Lake; public stairways are unique features of hillside residential developments throughout Los Angeles. However, it appears to meet local criteria only and may not meet significance thresholds for National Register or California Register eligibility.	5S3	1925	490 feet S	Direct	SURVEYLA
80	N/A	2001 N Balmer Drive	Silver Lake Residential Historic District - Contributor	5D3	1961	190 feet W	Direct	SURVEYLA
81	N/A	2005 N Balmer Drive	Silver Lake Residential Historic District - Contributor	5D3	1964	184 feet W	Direct	SURVEYLA
82	N/A	2014 N Balmer Drive	Silver Lake Residential Historic District - Contributor	5D3	1929	--	None	SURVEYLA
83	N/A	2022 N Balmer Drive	Silver Lake Residential Historic District - Contributor	5D3	1930	--	None	SURVEYLA
84	N/A	2025 N Balmer Drive	Silver Lake Residential Historic District - Contributor	5D3	1941	--	None	SURVEYLA
85	N/A	2032 N Balmer Drive	Silver Lake Residential Historic District - Contributor	5D3	1930	--	None	SURVEYLA
86	N/A	2036 N Balmer Drive	Silver Lake Residential Historic District - Contributor	5D3	1930	--	None	SURVEYLA
87	N/A	2050 N Balmer Drive	Silver Lake Residential Historic District - Contributor	5D3	1929	--	None	SURVEYLA
88	N/A	2059 N Balmer Drive	Silver Lake Residential Historic District - Contributor	5D3	1935	--	None	SURVEYLA
89	N/A	2064 N Balmer Drive	Silver Lake Residential Historic District - Contributor	5D3	1929	--	None	SURVEYLA
90	N/A	2065 N Balmer Drive	Silver Lake Residential Historic District - Contributor	5D3	1936	--	None	SURVEYLA
91	N/A	2070 N Balmer Drive	Silver Lake Residential Historic District - Contributor	5D3	1933	--	None	SURVEYLA
92	N/A	2071 N Balmer Drive	Silver Lake Residential Historic District - Contributor	5D3	1937	--	None	SURVEYLA
93	N/A	2078 N Balmer Drive	Silver Lake Residential Historic District - Contributor	5D3	1933	--	None	SURVEYLA

94	N/A	2080 N Balmer Drive	Silver Lake Residential Historic District - Contributor	5D3	1933	--	None	SURVEYLA
95	N/A	2085 N Balmer Drive	Silver Lake Residential Historic District - Contributor	5D3	1930	--	None	SURVEYLA
96	N/A	2093 N Balmer Drive	Silver Lake Residential Historic District - Contributor	5D3	1938	--	None	SURVEYLA
97	N/A	2110 N Moreno Drive	Silver Lake Residential Historic District - Contributor	5D3	1930	221 feet W	Indirect	SURVEYLA
98	N/A	2111 N Moreno Drive	Silver Lake Residential Historic District - Contributor	5D3	1929	214 feet W	Indirect	SURVEYLA
99	N/A	2115 N Moreno Drive	Silver Lake Residential Historic District - Contributor	5D3	1930	281 feet W	Indirect	SURVEYLA
100	N/A	2116 N Moreno Drive	Silver Lake Residential Historic District - Contributor	5D3	1964	--	None	SURVEYLA
101	N/A	2119 N Moreno Drive	Silver Lake Residential Historic District - Contributor	5D3	1936	257 feet W	Indirect	SURVEYLA
102	N/A	2122 N Moreno Drive	Silver Lake Residential Historic District - Contributor	5D3	1930	--	None	SURVEYLA
103	N/A	2125 N Moreno Drive	Silver Lake Residential Historic District - Contributor	5D3	1952	--	None	SURVEYLA
104	N/A	2129 N Moreno Drive	Silver Lake Residential Historic District - Contributor	5D3	1952	--	None	SURVEYLA
105	N/A	2140 N Moreno Drive	Silver Lake Residential Historic District - Contributor	5D3	1936	--	None	SURVEYLA
106	N/A	2145 N Moreno Drive	Silver Lake Residential Historic District - Contributor	5D3	1931	--	None	SURVEYLA
107	N/A	2153 N Moreno Drive	Silver Lake Residential Historic District - Contributor	5D3	1933	--	None	SURVEYLA
108	N/A	2154 N Moreno Drive	Silver Lake Residential Historic District - Contributor	5D3	1937	--	None	SURVEYLA
109	N/A	2157 N Moreno Drive	Silver Lake Residential Historic District - Contributor	5D3	1928	--	None	SURVEYLA
110	N/A	2160 N Moreno Drive	Silver Lake Residential Historic District - Contributor	5D3	1936	--	None	SURVEYLA
111	N/A	2166 N Moreno Drive	Silver Lake Residential Historic District - Contributor	5D3	1939	--	None	SURVEYLA
112	N/A	2171 N Moreno Drive	Silver Lake Residential Historic District - Contributor	5D3	1941	--	None	SURVEYLA
113	N/A	2172 N Moreno Drive	Silver Lake Residential Historic District - Contributor	5D3	1933	--	None	SURVEYLA
114	N/A	2178 N Moreno Drive	Silver Lake Residential Historic District - Contributor	5D3	1933	--	None	SURVEYLA
115	N/A	2184 N Moreno Drive	Silver Lake Residential Historic District - Contributor	5D3	1936	--	None	SURVEYLA
116	N/A	2185 N Moreno Drive	Silver Lake Residential Historic District - Contributor	5D3	1927	--	None	SURVEYLA
117	N/A	2190 N Moreno Drive	Silver Lake Residential Historic District - Contributor	5D3	1936	--	None	SURVEYLA
118	N/A	2193 N Moreno Drive	Silver Lake Residential Historic District - Contributor	5D3	1928	--	None	SURVEYLA
119	N/A	2296 N Moreno Drive	Silver Lake Residential Historic District - Contributor	5D3	1927	--	None	SURVEYLA
120	N/A	2200 N Moreno Drive	Silver Lake Residential Historic District - Contributor	5D3	1933	--	None	SURVEYLA
121	N/A	2205 N Moreno Drive	Silver Lake Residential Historic District - Contributor	5D3	1927	--	None	SURVEYLA
122	N/A	2210 N Moreno Drive	Silver Lake Residential Historic District - Contributor	5D3	1928	470 feet W	Indirect	SURVEYLA
123	N/A	2218 N Moreno Drive	Silver Lake Residential Historic District - Contributor	5D3	1928	--	None	SURVEYLA

124	N/A	2219 N Moreno Drive	Silver Lake Residential Historic District - Contributor	5D3	1930	--	None	SURVEYLA
125	N/A	2226 N Moreno Drive	Silver Lake Residential Historic District - Contributor	5D3	1929	--	None	SURVEYLA
126	N/A	2232 N Moreno Drive	Silver Lake Residential Historic District - Contributor	5D3	1928	--	None	SURVEYLA
127	N/A	2238 N Moreno Drive	Silver Lake Residential Historic District - Contributor	5D3	1928	--	None	SURVEYLA
128	N/A	2250 N Moreno Drive	Silver Lake Residential Historic District - Contributor	5D3	1928	--	None	SURVEYLA
129	N/A	2254 N Moreno Drive	Silver Lake Residential Historic District - Contributor	5D3	1962	--	None	SURVEYLA
130	N/A	2258 N Moreno Drive	Silver Lake Residential Historic District - Contributor	5D3	1937	--	None	SURVEYLA
131	N/A	2259 N Moreno Drive	Silver Lake Residential Historic District - Contributor	5D3	1935	--	None	SURVEYLA
132	N/A	2268 N Moreno Drive	Silver Lake Residential Historic District - Contributor	5D3	1940	--	None	SURVEYLA
133	N/A	2277 N Moreno Drive	Silver Lake Residential Historic District - Contributor	5D3	1937	--	None	SURVEYLA
134	N/A	2280 N Moreno Drive	Silver Lake Residential Historic District - Contributor	5D3	1928	--	None	SURVEYLA
135	N/A	2284 N Moreno Drive	Silver Lake Residential Historic District - potential contributor / possible contributor	5D3	1928	--	None	SURVEYLA
136	N/A	2288 N Moreno Drive	Silver Lake Residential Historic District - Contributor	5D3	1936	--	None	SURVEYLA
137	N/A	2291 N Moreno Drive	Silver Lake Residential Historic District - Contributor	5D3	1937	--	None	SURVEYLA
138	N/A	2312 N Moreno Drive	Silver Lake Residential Historic District - Contributor	5D3	1928	--	None	SURVEYLA
139	N/A	2314 N Moreno Drive	Silver Lake Residential Historic District - Contributor	5D3	1928	--	None	SURVEYLA
140	N/A	2319 N Moreno Drive	Silver Lake Residential Historic District - Contributor	5D3	1971	--	None	SURVEYLA
141	N/A	2324 N Moreno Drive	Silver Lake Residential Historic District - Contributor	5D3	1938	--	None	SURVEYLA
142	N/A	2327 N Moreno Drive	Silver Lake Residential Historic District - Contributor	5D3	1936	--	None	SURVEYLA
143	N/A	2335 N Moreno Drive	Silver Lake Residential Historic District - Contributor	5D3	1928	--	None	SURVEYLA
144	N/A	2345 N Moreno Drive	Silver Lake Residential Historic District - Contributor	5D3	1940	--	None	SURVEYLA
145	N/A	2347 N Moreno Drive	Silver Lake Residential Historic District - Contributor	5D3	1938	--	None	SURVEYLA
146	N/A	2348 N Moreno Drive	Silver Lake Residential Historic District - Contributor	5D3	1958	--	None	SURVEYLA
147	N/A	2353 N Moreno Drive	Silver Lake Residential Historic District - Contributor	5D3	1951	--	None	SURVEYLA
148	N/A	2358 N Moreno Drive	Silver Lake Residential Historic District - Contributor	5D3	1931	--	None	SURVEYLA
149	N/A	2401 N Moreno Drive	Silver Lake Residential Historic District - Contributor	5D3	1936	--	None	SURVEYLA
150	N/A	2404 N Moreno Drive	Silver Lake Residential Historic District - Contributor	5D3	1952	--	None	SURVEYLA
151	N/A	2405 N Moreno Drive	Silver Lake Residential Historic District - Contributor	5D3	1940	--	None	SURVEYLA
152	N/A	2414 N Moreno Drive	Silver Lake Residential Historic District - potential contributor / possible contributor	5D3	1930	--	None	SURVEYLA
153	N/A	2418 N Moreno Drive	Silver Lake Residential Historic District - Contributor	5D3	1929	--	None	SURVEYLA

154	N/A	2426 N Moreno Drive	Silver Lake Residential Historic District - Contributor	5D3	1955	--	None	SURVEYLA
155	N/A	2431 N Moreno Drive	Silver Lake Residential Historic District - Contributor	5D3	1952	--	None	SURVEYLA
156	N/A	2437 N Moreno Drive	Silver Lake Residential Historic District - Contributor	5D3	1940	--	None	SURVEYLA
157	N/A	2452 N Moreno Drive	Silver Lake Residential Historic District - Contributor	5D3	1928	--	None	SURVEYLA
158	N/A	2455 N Moreno Drive	Silver Lake Residential Historic District - Contributor	5D3	1937	--	None	SURVEYLA
159	N/A	2458 N Moreno Drive	Silver Lake Residential Historic District - Contributor	5D3	1938	--	None	SURVEYLA
160	N/A	2461 N Moreno Drive	Silver Lake Residential Historic District - Contributor	5D3	1932	--	None	SURVEYLA
161	N/A	2466 N Moreno Drive	Silver Lake Residential Historic District - Contributor	5D3	1933	--	None	SURVEYLA
162	N/A	2467 N Moreno Drive	Silver Lake Residential Historic District - Contributor	5D3	1930	--	None	SURVEYLA
163	N/A	2473 N Moreno Drive	Silver Lake Residential Historic District - Contributor	5D3	1934	--	None	SURVEYLA
164	N/A	2474 N Moreno Drive	Silver Lake Residential Historic District - Contributor	5D3	1942	--	None	SURVEYLA
165	N/A	2479 N Moreno Drive	Silver Lake Residential Historic District - Contributor	5D3	1951	--	None	SURVEYLA
166	N/A	2485 N Moreno Drive	Silver Lake Residential Historic District - Contributor	5D3	1938	--	None	SURVEYLA
167	N/A	2486 N Moreno Drive	Silver Lake Residential Historic District - Contributor	5D3	1928	--	None	SURVEYLA
168	N/A	2489 N Moreno Drive	Silver Lake Residential Historic District - Contributor	5D3	1936	--	None	SURVEYLA
169	N/A	1982 N Micheltorena Street	Silver Lake Residential Historic District - potential contributor / possible contributor	5D3	1941	--	None	SURVEYLA
170	N/A	2001 N Micheltorena Street	Silver Lake Residential Historic District - Contributor	5D3	1948	--	None	SURVEYLA
171	N/A	2014 N Micheltorena Street	Silver Lake Residential Historic District - Contributor	5D3	1956	--	None	SURVEYLA
172	N/A	2013 N Micheltorena Street	Silver Lake Residential Historic District - Contributor	5D3	1967	--	None	SURVEYLA
173	N/A	2023 N Micheltorena Street	Silver Lake Residential Historic District - Contributor	5D3	1940	--	None	SURVEYLA
174	N/A	2029 N Micheltorena Street	Silver Lake Residential Historic District - Contributor	5D3	1923	--	None	SURVEYLA
175	N/A	2030 N Micheltorena Street	Silver Lake Residential Historic District - Contributor	5D3	1930	--	None	SURVEYLA
176	N/A	2038 N Micheltorena Street	Silver Lake Residential Historic District - Contributor	5D3	1926	--	None	SURVEYLA
177	N/A	2039 N Micheltorena Street	Silver Lake Residential Historic District - Contributor	5D3	1932	--	None	SURVEYLA
178	N/A	2045 N Micheltorena Street	Silver Lake Residential Historic District - Contributor	5D3	1933	--	None	SURVEYLA

179	N/A	2081 N Micheltorena Street	Silver Lake Residential Historic District - Contributor	5D3	1935	--	None	SURVEYLA
180	N/A	2105 N Micheltorena Street	Silver Lake Residential Historic District - Contributor	5D3	1960	--	None	SURVEYLA
181	N/A	2115 N Micheltorena Street	Silver Lake Residential Historic District - Contributor	5D3	1951	--	None	SURVEYLA
182	N/A	2125 N Micheltorena Street	Silver Lake Residential Historic District - Contributor	5D3	1938	--	None	SURVEYLA
183	N/A	2128 N Micheltorena Street	Silver Lake Residential Historic District - Contributor	5D3	1939	--	None	SURVEYLA
184	N/A	2131 N Micheltorena Street	Silver Lake Residential Historic District - Contributor	5D3	1928	--	None	SURVEYLA
185	N/A	2132 N Micheltorena Street	Silver Lake Residential Historic District - Contributor	5D3	1939	--	None	SURVEYLA
186	N/A	2156 N Micheltorena Street	Silver Lake Residential Historic District - Contributor	5D3	1939	--	None	SURVEYLA
187	N/A	2203 N Micheltorena Street	Silver Lake Residential Historic District - Contributor	5D3	1947	--	None	SURVEYLA
188	N/A	2214 N Micheltorena Street	Silver Lake Residential Historic District - Contributor	5D3	1936	--	None	SURVEYLA
189	N/A	2215 N Micheltorena Street	Silver Lake Residential Historic District - Contributor	5D3	1960	--	None	SURVEYLA
190	N/A	2220 N Micheltorena Street	Silver Lake Residential Historic District - Contributor	5D3	1935	--	None	SURVEYLA
191	N/A	2228 N Micheltorena Street	Silver Lake Residential Historic District - Contributor	5D3	1952	--	None	SURVEYLA
192	N/A	2229 N Micheltorena Street	Silver Lake Residential Historic District - potential contributor / possible contributor	5D3	1935	--	None	SURVEYLA
193	N/A	2236 N Micheltorena Street	Silver Lake Residential Historic District - Contributor	5D3	1934	--	None	SURVEYLA
194	N/A	2241 N Micheltorena Street	Silver Lake Residential Historic District - potential contributor / possible contributor	5D3	1939	--	None	SURVEYLA
195	N/A	2242 N Micheltorena Street	Silver Lake Residential Historic District - Contributor	5D3	1937	--	None	SURVEYLA
196	N/A	2247 N Micheltorena Street	Silver Lake Residential Historic District - Contributor	5D3	1928	--	None	SURVEYLA
197	N/A	2253 N Micheltorena Street	Silver Lake Residential Historic District - Contributor	5D3	1936	--	None	SURVEYLA

198	N/A	2260 N Micheltorena Street	Silver Lake Residential Historic District - Contributor	5D3	1936	--	None	SURVEYLA
199	N/A	2275 N Micheltorena Street	Silver Lake Residential Historic District - Contributor	5D3	1935	--	None	SURVEYLA
200	N/A	2280 N Micheltorena Street	Silver Lake Residential Historic District - Contributor	5D3	1938	--	None	SURVEYLA
201	N/A	2300 N Micheltorena Street	Silver Lake Residential Historic District - Contributor	5D3	1928	--	None	SURVEYLA
202	N/A	2307 N Micheltorena Street	Silver Lake Residential Historic District - Contributor	5D3	1950	--	None	SURVEYLA
203	N/A	2311 N Micheltorena Street	Silver Lake Residential Historic District - Contributor	5D3	1952	--	None	SURVEYLA
204	N/A	2324 N Micheltorena Street	Silver Lake Residential Historic District - Contributor	5D3	1933	--	None	SURVEYLA
205	N/A	2400 N Micheltorena Street	Silver Lake Residential Historic District - Contributor	5D3	1940	--	None	SURVEYLA
206	N/A	2401 N Micheltorena Street	Silver Lake Residential Historic District - Contributor	5D3	1930	--	None	SURVEYLA
207	N/A	2412 N Micheltorena Street	Silver Lake Residential Historic District - Contributor	5D3	1935	--	None	SURVEYLA
208	N/A	2415 N Micheltorena Street	Silver Lake Residential Historic District - Contributor	5D3	1940	--	None	SURVEYLA
209	N/A	2421 N Micheltorena Street	Silver Lake Residential Historic District - Contributor	5D3	1928	--	None	SURVEYLA
210	N/A	2427 N Micheltorena Street	Silver Lake Residential Historic District - Contributor	5D3	1948	--	None	SURVEYLA
211	N/A	2428 N Micheltorena Street	Silver Lake Residential Historic District - Contributor	5D3	1939	--	None	SURVEYLA
212	N/A	2431 N Micheltorena Street	Silver Lake Residential Historic District - Contributor	5D3	1931	--	None	SURVEYLA
213	N/A	2434 N Micheltorena Street	Silver Lake Residential Historic District - Contributor	5D3	1928	--	None	SURVEYLA
214	N/A	2437 N Micheltorena Street	Silver Lake Residential Historic District - Contributor	5D3	1938	--	None	SURVEYLA
215	N/A	2446 N Micheltorena Street	Silver Lake Residential Historic District - Contributor	5D3	1941	--	None	SURVEYLA
216	N/A	2447 N Micheltorena Street	Silver Lake Residential Historic District - Contributor	5D3	1928	--	None	SURVEYLA

217	N/A	2452 N Micheltorena Street	Silver Lake Residential Historic District - Contributor	5D3	1940	--	None	SURVEYLA
218	N/A	2455 N Micheltorena Street	Silver Lake Residential Historic District - Contributor	5D3	1940	--	None	SURVEYLA
219	N/A	2459 N Micheltorena Street	Silver Lake Residential Historic District - Contributor	5D3	1929	--	None	SURVEYLA
220	N/A	2464 N Micheltorena Street	Silver Lake Residential Historic District - Contributor	5D3	1940	--	None	SURVEYLA
221	N/A	2465 N Micheltorena Street	Silver Lake Residential Historic District - potential contributor / possible contributor	5D3	1938	--	None	SURVEYLA
222	N/A	2471 N Micheltorena Street	Silver Lake Residential Historic District - potential contributor / possible contributor	5D3	1937	--	None	SURVEYLA
223	N/A	2475 N Micheltorena Street	Silver Lake Residential Historic District - potential contributor / possible contributor	5D3	1938	--	None	SURVEYLA
224	N/A	2481 N Micheltorena Street	Silver Lake Residential Historic District - potential contributor / possible contributor	5D3	1936	--	None	SURVEYLA
225	N/A	2482 N Micheltorena Street	Silver Lake Residential Historic District - potential contributor / possible contributor	5D3	1941	--	None	SURVEYLA
226	N/A	2500 N Micheltorena Street	Silver Lake Residential Historic District - Contributor	5D3	1940	--	None	SURVEYLA
227	N/A	2507 N Micheltorena Street	Silver Lake Residential Historic District - Contributor	5D3	1928	--	None	SURVEYLA
228	N/A	2514 N Micheltorena Street	Silver Lake Residential Historic District - Contributor	5D3	1941	--	None	SURVEYLA
229	N/A	2517 N Micheltorena Street	Silver Lake Residential Historic District - potential contributor / possible contributor	5D3	1928	--	None	SURVEYLA
230	N/A	2530 N Micheltorena Street	Silver Lake Residential Historic District - Contributor	5D3	1959	--	None	SURVEYLA
231	N/A	2536 N Micheltorena Street	Silver Lake Residential Historic District - Contributor	5D3	1950	--	None	SURVEYLA
232	N/A	2542 N Micheltorena Street	Silver Lake Residential Historic District - Contributor	5D3	1962	--	None	SURVEYLA
233	N/A	2023 N Redcliff Street	Silver Lake Residential Historic District - Contributor	5D3	1937	--	None	SURVEYLA
234	N/A	2032 N Redcliff Street	Silver Lake Residential Historic District - Contributor	5D3	1932	--	None	SURVEYLA
235	N/A	2038 N Redcliff Street	Silver Lake Residential Historic District - Contributor	5D3	1968	--	None	SURVEYLA
236	N/A	2042 N Redcliff Street	Silver Lake Residential Historic District - potential contributor / possible contributor	5D3	1937	--	None	SURVEYLA

237	N/A	2048 N Redcliff Street	Silver Lake Residential Historic District - Contributor	5D3	1929	--	None	SURVEYLA
238	N/A	2058 N Redcliff Street	Silver Lake Residential Historic District - Contributor	5D3	1934	--	None	SURVEYLA
239	N/A	2076 N Redcliff Street	Silver Lake Residential Historic District - Contributor	5D3	1964	--	None	SURVEYLA
240	N/A	2101 N Redcliff Street	Silver Lake Residential Historic District - Contributor	5D3	1935	--	None	SURVEYLA
241	N/A	2106 N Redcliff Street	Silver Lake Residential Historic District - Contributor	5D3	1954	--	None	SURVEYLA
242	N/A	2111 N Redcliff Street	Silver Lake Residential Historic District - Contributor	5D3	1935	--	None	SURVEYLA
243	N/A	2128 N Redcliff Street	Silver Lake Residential Historic District - Contributor	5D3	1935	--	None	SURVEYLA
244	N/A	2134 N Redcliff Street	Silver Lake Residential Historic District - Contributor	5D3	1938	--	None	SURVEYLA
245	N/A	2142 N Redcliff Street	Silver Lake Residential Historic District - Contributor	5D3	1935	--	None	SURVEYLA
246	N/A	2146 N Redcliff Street	Silver Lake Residential Historic District - Contributor	5D3	1932	--	None	SURVEYLA
247	N/A	2158 N Redcliff Street	Silver Lake Residential Historic District - Contributor	5D3	1930	--	None	SURVEYLA
248	N/A	2167 N Redcliff Street	Silver Lake Residential Historic District - Contributor	5D3	1935	--	None	SURVEYLA
249	N/A	2173 N Redcliff Street	Silver Lake Residential Historic District - Contributor	5D3	1954	--	None	SURVEYLA
250	N/A	2221 N Redcliff Street	Silver Lake Residential Historic District - Contributor	5D3	1935	--	None	SURVEYLA
251	N/A	2227 N Redcliff Street	Silver Lake Residential Historic District - Contributor	5D3	1965	--	None	SURVEYLA
252	N/A	2059 West Silver Lake Drive	Silver Lake Residential Historic District - Contributor	5D3	1939	100 feet W	Direct	SURVEYLA
253	N/A	2065 West Silver Lake Drive	Silver Lake Residential Historic District - Contributor	5D3	1930	120 feet W	Direct	SURVEYLA
254	N/A	2075 West Silver Lake Drive	Silver Lake Residential Historic District - Contributor	5D3	1935	120 feet W	Direct	SURVEYLA
255	N/A	2103 West Silver Lake Drive	Silver Lake Residential Historic District - Contributor	5D3	1959	100 feet W	Direct	SURVEYLA
256	N/A	2107 West Silver Lake Drive	Silver Lake Residential Historic District - Contributor	5D3	1947	90 feet W	Direct	SURVEYLA
257	N/A	2113 West Silver Lake Drive	Silver Lake Residential Historic District - Contributor	5D3	1928	90 feet W	Direct	SURVEYLA
258	N/A	2121 West Silver Lake Drive	Silver Lake Residential Historic District - Contributor	5D3	1934	90 feet W	Direct	SURVEYLA
259	N/A	2165 West Silver Lake Drive	Silver Lake Residential Historic District - Contributor	5D3	1939	120 feet W	Direct	SURVEYLA
260	N/A	2171 West Silver Lake Drive	Silver Lake Residential Historic District - Contributor	5D3	1926	120 feet W	Direct	SURVEYLA
261	N/A	2201 West Silver Lake Drive	Silver Lake Residential Historic District - Contributor	5D3	1948	120 feet W	Direct	SURVEYLA

262	N/A	2207 West Silver Lake Drive	Silver Lake Residential Historic District - Contributor	5D3	1926	120 feet W	Direct	SURVEYLA
263	N/A	2219 West Silver Lake Drive	Silver Lake Residential Historic District - Contributor	5D3	1926	98 feet W	Direct	SURVEYLA
264	N/A	2231 West Silver Lake Drive	Silver Lake Residential Historic District - Contributor	5D3	1926	120 feet W	Direct	SURVEYLA
265	N/A	2235 West Silver Lake Drive	Silver Lake Residential Historic District - Contributor	5D3	1938	120 feet W	Direct	SURVEYLA
266	N/A	2241 West Silver Lake Drive	Silver Lake Residential Historic District - Contributor	5D3	1926	120 feet W	Direct	SURVEYLA
267	N/A	2247 West Silver Lake Drive	Silver Lake Residential Historic District - Contributor	5D3	1939	120 feet W	Direct	SURVEYLA
268	N/A	2251 West Silver Lake Drive	Silver Lake Residential Historic District - Contributor	5D3	1926	120 feet W	Direct	SURVEYLA
269	N/A	2301 West Silver Lake Drive	Silver Lake Residential Historic District - Contributor	5D3	1926	120 feet W	Direct	SURVEYLA
270	N/A	2311 West Silver Lake Drive	Silver Lake Residential Historic District - Contributor	5D3	1926	120 feet W	Direct	SURVEYLA
271	N/A	2317 West Silver Lake Drive	Silver Lake Residential Historic District - Contributor	5D3	1960	120 feet W	Direct	SURVEYLA
272	N/A	2321 West Silver Lake Drive	Silver Lake Residential Historic District - Contributor	5D3	1930	120 feet W	Direct	SURVEYLA
273	N/A	2327 West Silver Lake Drive	Silver Lake Residential Historic District - Contributor	5D3	1933	120 feet W	Direct	SURVEYLA
274	N/A	2341 West Silver Lake Drive	Silver Lake Residential Historic District - Contributor	5D3	1938	120 feet W	Direct	SURVEYLA
275	N/A	2347 West Silver Lake Drive	Silver Lake Residential Historic District - Contributor	5D3	1946	120 feet W	Direct	SURVEYLA
276	N/A	2351 West Silver Lake Drive	Silver Lake Residential Historic District - Contributor	5D3	1939	120 feet W	Direct	SURVEYLA
277	N/A	2357 West Silver Lake Drive	Silver Lake Residential Historic District - Contributor	5D3	1935	120 feet W	Direct	SURVEYLA
278	N/A	2363 West Silver Lake Drive	Silver Lake Residential Historic District - Contributor	5D3	1936	120 feet W	Direct	SURVEYLA
279	N/A	2373 West Silver Lake Drive	Silver Lake Residential Historic District - Contributor	5D3	1936	120 feet W	Direct	SURVEYLA
280	N/A	2377 West Silver Lake Drive	Silver Lake Residential Historic District - Contributor	5D3	1936	120 feet W	Direct	SURVEYLA

281	N/A	2383 West Silver Lake Drive	Silver Lake Residential Historic District - Contributor	5D3	1937	120 feet W	Direct	SURVEYLA
282	N/A	2401 West Silver Lake Drive	Silver Lake Residential Historic District - Contributor	5D3	1934	120 feet NW	Direct	SURVEYLA
283	N/A	2402 West Silver Lake Drive	Silver Lake Residential Historic District - Contributor	5D3	1937	120 feet NW	Direct	SURVEYLA
284	N/A	2407 West Silver Lake Drive	Silver Lake Residential Historic District - Contributor	5D3	1931	120 feet NW	Direct	SURVEYLA
285	N/A	2410 West Silver Lake Drive	Silver Lake Residential Historic District - Contributor	5D3	1957	180 feet N	Indirect	SURVEYLA
286	N/A	2411 West Silver Lake Drive	Silver Lake Residential Historic District - Contributor	5D3	1931	130 feet W	Direct	SURVEYLA
287	N/A	2416 West Silver Lake Drive	Silver Lake Residential Historic District - Contributor	5D3	1954	--	None	SURVEYLA
288	N/A	2424 West Silver Lake Drive	Silver Lake Residential Historic District - Contributor	5D3	1954	--	None	SURVEYLA
289	N/A	2426 West Silver Lake Drive	Silver Lake Residential Historic District - Contributor	5D3	1940	--	None	SURVEYLA
290	N/A	2430 West Silver Lake Drive	Silver Lake Residential Historic District - Contributor	5D3	1940	--	None	SURVEYLA
291	N/A	2435 West Silver Lake Drive	Silver Lake Residential Historic District - Contributor	5D3	1930	--	None	SURVEYLA
292	N/A	2436 West Silver Lake Drive	Silver Lake Residential Historic District - Contributor	5D3	1938	--	None	SURVEYLA
293	N/A	2441 West Silver Lake Drive	Silver Lake Residential Historic District - Contributor	5D3	1930	--	None	SURVEYLA
294	N/A	2447 West Silver Lake Drive	Silver Lake Residential Historic District - Contributor	5D3	1930	--	None	SURVEYLA
295	N/A	2500 West Silver Lake Drive	Silver Lake Residential Historic District - Contributor	5D3	1928	--	None	SURVEYLA
296	N/A	2505 West Silver Lake Drive	Silver Lake Residential Historic District - Contributor	5D3	1937	--	None	SURVEYLA
297	N/A	2506 West Silver Lake Drive	Silver Lake Residential Historic District - Contributor	5D3	1931	--	None	SURVEYLA
298	N/A	2510 West Silver Lake Drive	Silver Lake Residential Historic District - Contributor	5D3	1938	--	None	SURVEYLA
299	N/A	2515 West Silver Lake Drive	Silver Lake Residential Historic District - Contributor	5D3	1937	--	None	SURVEYLA

300	N/A	2521 West Silver Lake Drive	Silver Lake Residential Historic District - Contributor	5D3	1936	--	None	SURVEYLA
301	N/A	2712 West Silver Lake Drive	Silver Lake Residential Historic District - Contributor	5D3	1938	--	None	SURVEYLA
302	N/A	2750 West Silver Lake Drive	Silver Lake Residential Historic District - Contributor	5D3	1927	--	None	SURVEYLA
303	N/A	2751 West Silver Lake Drive	Silver Lake Residential Historic District - Contributor	5D3	1937	--	None	SURVEYLA
304	N/A	2758 West Silver Lake Drive	Silver Lake Residential Historic District - Contributor	5D3	1923	--	None	SURVEYLA
305	N/A	2762 West Silver Lake Drive	Silver Lake Residential Historic District - Contributor	5D3	1940	--	None	SURVEYLA
306	N/A	2771 West Silver Lake Drive	Silver Lake Residential Historic District - Contributor	5D3	1936	--	None	SURVEYLA
307	N/A	2801 West Silver Lake Drive	Silver Lake Residential Historic District - Contributor	5D3	1932	--	None	SURVEYLA
308	N/A	2000 N Kenilworth Avenue	Silver Lake Residential Historic District - Contributor	5D3	1929	--	None	SURVEYLA
309	N/A	2006 N Kenilworth Avenue	Silver Lake Residential Historic District - Contributor	5D3	1965	--	None	SURVEYLA
310	N/A	2021 N Kenilworth Avenue	Silver Lake Residential Historic District - Contributor	5D3	1928	--	None	SURVEYLA
311	N/A	2023 N Kenilworth Avenue	Silver Lake Residential Historic District - potential contributor / possible contributor	5D3	1948	--	None	SURVEYLA
312	N/A	2035 N Kenilworth Avenue	Silver Lake Residential Historic District - Contributor	5D3	1936	--	None	SURVEYLA
313	N/A	2037 N Kenilworth Avenue	Silver Lake Residential Historic District - Contributor	5D3	1939	--	None	SURVEYLA
314	N/A	2042 N Kenilworth Avenue	Silver Lake Residential Historic District - Contributor	5D3	1935	--	None	SURVEYLA
315	N/A	2057 N Kenilworth Avenue	Silver Lake Residential Historic District - potential contributor / possible contributor	5D3	1953	--	None	SURVEYLA
316	N/A	2063 N Kenilworth Avenue	Silver Lake Residential Historic District - Contributor	5D3	1962	--	None	SURVEYLA
317	N/A	2066 N Kenilworth Avenue	Silver Lake Residential Historic District - Contributor	5D3	1953	--	None	SURVEYLA
318	N/A	2079 N Kenilworth Avenue	Silver Lake Residential Historic District - Contributor	5D3	1928	--	None	SURVEYLA

319	N/A	2094 N Kenilworth Avenue	Silver Lake Residential Historic District - Contributor	5D3	1937	--	None	SURVEYLA
320	N/A	2106 N Kenilworth Avenue	Silver Lake Residential Historic District - Contributor	5D3	1964	--	None	SURVEYLA
321	N/A	2110 N Kenilworth Avenue	Silver Lake Residential Historic District - Contributor	5D3	1959	--	None	SURVEYLA
322	N/A	2120 N Kenilworth Avenue	Silver Lake Residential Historic District - Contributor	5D3	1929	--	None	SURVEYLA
323	N/A	2130 N Kenilworth Avenue	Silver Lake Residential Historic District - Contributor	5D3	1939	--	None	SURVEYLA
324	N/A	2134 N Kenilworth Avenue	Silver Lake Residential Historic District - Contributor	5D3	1939	--	None	SURVEYLA
325	N/A	2135 N Kenilworth Avenue	Silver Lake Residential Historic District - Contributor	5D3	1953	--	None	SURVEYLA
326	N/A	2140 N Kenilworth Avenue	Silver Lake Residential Historic District - Contributor	5D3	1937	--	None	SURVEYLA
327	N/A	2146 N Kenilworth Avenue	Silver Lake Residential Historic District - Contributor	5D3	1932	--	None	SURVEYLA
328	N/A	2152 N Kenilworth Avenue	Silver Lake Residential Historic District - Contributor	5D3	1932	--	None	SURVEYLA
329	N/A	2160 N Kenilworth Avenue	Silver Lake Residential Historic District - Contributor	5D3	1939	--	None	SURVEYLA
330	N/A	2166 N Kenilworth Avenue	Silver Lake Residential Historic District - Contributor	5D3	1928	--	None	SURVEYLA
331	N/A	2171 N Kenilworth Avenue	Silver Lake Residential Historic District - Contributor	5D3	1933	--	None	SURVEYLA
332	N/A	2174 N Kenilworth Avenue	Silver Lake Residential Historic District - Contributor	5D3	1935	--	None	SURVEYLA
333	N/A	2177 N Kenilworth Avenue	Silver Lake Residential Historic District - Contributor	5D3	1953	--	None	SURVEYLA
334	N/A	2178 N Kenilworth Avenue	Silver Lake Residential Historic District - Contributor	5D3	1927	--	None	SURVEYLA
335	N/A	2183 N Kenilworth Avenue	Silver Lake Residential Historic District - Contributor	5D3	1935	--	None	SURVEYLA
336	N/A	2212 N Kenilworth Avenue	Silver Lake Residential Historic District - Contributor	5D3	1940	--	None	SURVEYLA
337	N/A	2221 N Kenilworth Avenue	Silver Lake Residential Historic District - Contributor	5D3	1941	--	None	SURVEYLA

338	N/A	2224 N Kenilworth Avenue	Silver Lake Residential Historic District - Contributor	5D3	1941	--	None	SURVEYLA
339	N/A	2230 N Kenilworth Avenue	Silver Lake Residential Historic District - Contributor	5D3	1936	--	None	SURVEYLA
340	N/A	2236 N Kenilworth Avenue	Silver Lake Residential Historic District - Contributor	5D3	1942	--	None	SURVEYLA
341	N/A	2237 N Kenilworth Avenue	Silver Lake Residential Historic District - Contributor	5D3	1965	--	None	SURVEYLA
342	N/A	2242 N Kenilworth Avenue	Silver Lake Residential Historic District - Contributor	5D3	1936	--	None	SURVEYLA
343	N/A	2243 N Kenilworth Avenue	Silver Lake Residential Historic District - Contributor	5D3	1927	--	None	SURVEYLA
344	N/A	2248 N Kenilworth Avenue	Silver Lake Residential Historic District - Contributor	5D3	1933	--	None	SURVEYLA
345	N/A	2249 N Kenilworth Avenue	Silver Lake Residential Historic District - Contributor	5D3	1928	--	None	SURVEYLA
346	N/A	2252 N Kenilworth Avenue	Silver Lake Residential Historic District - Contributor	5D3	1933	--	None	SURVEYLA
347	N/A	2255 N Kenilworth Avenue	Silver Lake Residential Historic District - Contributor	5D3	1938	--	None	SURVEYLA
348	N/A	2258 N Kenilworth Avenue	Silver Lake Residential Historic District - Contributor	5D3	1936	274 feet W	Indirect	SURVEYLA
349	N/A	2302 N Kenilworth Avenue	Silver Lake Residential Historic District - Contributor	5D3	1934	300 feet W	Indirect	SURVEYLA
350	N/A	2309 N Kenilworth Avenue	Silver Lake Residential Historic District - Contributor	5D3	1939	--	None	SURVEYLA
351	N/A	2320 N Kenilworth Avenue	Silver Lake Residential Historic District - Contributor	5D3	1944	--	None	SURVEYLA
352	N/A	2324 N Kenilworth Avenue	Silver Lake Residential Historic District - Contributor	5D3	1933	--	None	SURVEYLA
353	N/A	2329 N Kenilworth Avenue	Silver Lake Residential Historic District - potential contributor / possible contributor	5D3	1939	--	None	SURVEYLA
354	N/A	2334 N Kenilworth Avenue	Silver Lake Residential Historic District - Contributor	5D3	1937	--	None	SURVEYLA
355	N/A	2335 N Kenilworth Avenue	Silver Lake Residential Historic District - Contributor	5D3	1950	--	None	SURVEYLA
356	N/A	2339 N Kenilworth Avenue	Silver Lake Residential Historic District - Contributor	5D3	1953	--	None	SURVEYLA

357	N/A	2344 N Kenilworth Avenue	Silver Lake Residential Historic District - Contributor	5D3	1939	--	None	SURVEYLA
358	N/A	2348 N Kenilworth Avenue	Silver Lake Residential Historic District - Contributor	5D3	1937	--	None	SURVEYLA
359	N/A	2354 N Kenilworth Avenue	Silver Lake Residential Historic District - Contributor	5D3	1934	--	None	SURVEYLA
360	N/A	2353 N Kenilworth Avenue	Silver Lake Residential Historic District - Contributor	5D3	1938	--	None	SURVEYLA
361	N/A	2357 N Kenilworth Avenue	Silver Lake Residential Historic District - Contributor	5D3	1949	--	None	SURVEYLA
362	N/A	2363 N Kenilworth Avenue	Silver Lake Residential Historic District - Contributor	5D3	1939	--	None	SURVEYLA
363	N/A	2366 N Kenilworth Avenue	Silver Lake Residential Historic District - Contributor	5D3	1948	--	None	SURVEYLA
364	N/A	2369 N Kenilworth Avenue	Silver Lake Residential Historic District - Contributor	5D3	1938	--	None	SURVEYLA
365	N/A	2372 N Kenilworth Avenue	Silver Lake Residential Historic District - Contributor	5D3	1950	--	None	SURVEYLA
366	N/A	2373 N Kenilworth Avenue	Silver Lake Residential Historic District - Contributor	5D3	1940	--	None	SURVEYLA
367	N/A	2389 N Kenilworth Avenue	Silver Lake Residential Historic District - Contributor	5D3	1928	--	None	SURVEYLA
368	N/A	2394 N Kenilworth Avenue	Silver Lake Residential Historic District - Contributor	5D3	1948	300 feet W	Direct	SURVEYLA
369	N/A	2400 N Kenilworth Avenue	Silver Lake Residential Historic District - Contributor	5D3	1928	330 feet W	Direct	SURVEYLA
370	N/A	2405 N Kenilworth Avenue	Silver Lake Residential Historic District - Contributor	5D3	1938	--	None	SURVEYLA
371	N/A	2406 N Kenilworth Avenue	Silver Lake Residential Historic District - Contributor	5D3	1929	--	None	SURVEYLA
372	N/A	2412 N Kenilworth Avenue	Silver Lake Residential Historic District - Contributor	5D3	1928	--	None	SURVEYLA
373	N/A	2416 N Kenilworth Avenue	Silver Lake Residential Historic District - Contributor	5D3	1928	--	None	SURVEYLA
374	N/A	2427 N Kenilworth Avenue	Silver Lake Residential Historic District - Contributor	5D3	1939	--	None	SURVEYLA
375	N/A	2430 N Kenilworth Avenue	Silver Lake Residential Historic District - Contributor	5D3	1928	--	None	SURVEYLA

376	N/A	2435 N Kenilworth Avenue	Silver Lake Residential Historic District - Contributor	5D3	1939	--	None	SURVEYLA
377	N/A	2441 N Kenilworth Avenue	Silver Lake Residential Historic District - Contributor	5D3	1947	--	None	SURVEYLA
378	N/A	2442 N Kenilworth Avenue	Silver Lake Residential Historic District - Contributor	5D3	1930	--	None	SURVEYLA
379	N/A	2446 N Kenilworth Avenue	Silver Lake Residential Historic District - Contributor	5D3	1928	--	None	SURVEYLA
380	N/A	2447 N Kenilworth Avenue	Silver Lake Residential Historic District - Contributor	5D3	1964	--	None	SURVEYLA
381	N/A	2453 N Kenilworth Avenue	Silver Lake Residential Historic District - Contributor	5D3	1961	--	None	SURVEYLA
382	N/A	2454 N Kenilworth Avenue	Silver Lake Residential Historic District - Contributor	5D3	1930	--	None	SURVEYLA
383	N/A	2461 N Kenilworth Avenue	Silver Lake Residential Historic District - Contributor	5D3	1929	--	None	SURVEYLA
384	N/A	2467 N Kenilworth Avenue	Silver Lake Residential Historic District - Contributor	5D3	1930	--	None	SURVEYLA
385	N/A	2501 N Kenilworth Avenue	Silver Lake Residential Historic District - Contributor	5D3	1929	--	None	SURVEYLA
386	N/A	2506 N Kenilworth Avenue	Silver Lake Residential Historic District - Contributor	5D3	1927	--	None	SURVEYLA
387	N/A	2510 N Kenilworth Avenue	Silver Lake Residential Historic District - Contributor	5D3	1938	--	None	SURVEYLA
388	N/A	2513 N Kenilworth Avenue	Silver Lake Residential Historic District - Contributor	5D3	1930	--	None	SURVEYLA
389	N/A	2516 N Kenilworth Avenue	Silver Lake Residential Historic District - Contributor	5D3	1940	--	None	SURVEYLA
390	N/A	2519 N Kenilworth Avenue	Silver Lake Residential Historic District - Contributor	5D3	1930	--	None	SURVEYLA
391	N/A	2525 N Kenilworth Avenue	Silver Lake Residential Historic District - Contributor	5D3	1931	--	None	SURVEYLA
392	N/A	2530 N Kenilworth Avenue	Silver Lake Residential Historic District - Contributor	5D3	1930	--	None	SURVEYLA
393	N/A	2531 N Kenilworth Avenue	Silver Lake Residential Historic District - Contributor	5D3	1931	--	None	SURVEYLA
394	N/A	2534 N Kenilworth Avenue	Silver Lake Residential Historic District - Contributor	5D3	1946	--	None	SURVEYLA

395	N/A	2535 N Kenilworth Avenue	Silver Lake Residential Historic District - Contributor	5D3	1942	--	None	SURVEYLA
396	N/A	2725 W Tesla Avenue	Silver Lake Residential Historic District - Contributor	5D3	1928	50 feet N	Indirect	SURVEYLA
397	N/A	2731 W Tesla Avenue	Silver Lake Residential Historic District - Contributor	5D3	1937	60 feet N	Indirect	SURVEYLA
398	N/A	2745 W Tesla Avenue	Silver Lake Residential Historic District - Contributor	5D3	1937	40 feet N	Indirect	SURVEYLA
399	N/A	2816 W Tesla Avenue	Silver Lake Residential Historic District - Contributor	5D3	1929	225 feet NW	Indirect	SURVEYLA
400	N/A	2812 W Tesla Avenue	Silver Lake Residential Historic District - Contributor	5D3	1930	165 feet NW	Indirect	SURVEYLA
401	N/A	2825 W Tesla Avenue	Silver Lake Residential Historic District - Contributor	5D3	1931	332 feet NW	Indirect	SURVEYLA
402	N/A	2408 N Tesla Terrace	Silver Lake Residential Historic District - Contributor	5D3	1929	--	None	SURVEYLA
403	N/A	2414 N Tesla Terrace	Silver Lake Residential Historic District - Contributor	5D3	1929	--	None	SURVEYLA
404	N/A	2419 N Tesla Terrace	Silver Lake Residential Historic District - Contributor	5D3	1929	--	None	SURVEYLA
405	N/A	2420 N Tesla Terrace	Silver Lake Residential Historic District - Contributor	5D3	1930	--	None	SURVEYLA
406	N/A	2426 N Tesla Terrace	Silver Lake Residential Historic District - Contributor	5D3	1930	--	None	SURVEYLA
407	N/A	2431 N Tesla Terrace	Silver Lake Residential Historic District - Contributor	5D3	1928	--	None	SURVEYLA
408	N/A	2811 W Bright Lane	Silver Lake Residential Historic District - Contributor	5D3	1934	190 feet NW	Indirect	SURVEYLA
409	N/A	2815 W Bright Lane	Silver Lake Residential Historic District - Contributor	5D3	1934	265 feet NW	Direct	SURVEYLA
410	N/A	2402 N Armstrong Avenue	Silver Lake Residential Historic District - Contributor	5D3	1931	44 feet NW	Direct	SURVEYLA
411	N/A	2536 N Armstrong Avenue	Silver Lake Residential Historic District - Contributor	5D3	1931	270 feet NE	Direct	SURVEYLA
412	N/A	2546 N Armstrong Avenue	Silver Lake Residential Historic District - Contributor	5D3	1926	--	None	SURVEYLA
413	N/A	2552 N Armstrong Avenue	Silver Lake Residential Historic District - Contributor	5D3	1954	170 feet E	Direct	SURVEYLA
414	N/A	2556 N Armstrong Avenue	Silver Lake Residential Historic District - Contributor	5D3	1970	170 feet E	Direct	SURVEYLA
415	N/A	2566 N Armstrong Avenue	Silver Lake Residential Historic District - Contributor	5D3	1946	205 feet E	Direct	SURVEYLA
416	N/A	2586 N Armstrong Avenue	Silver Lake Residential Historic District - Contributor	5D3	1940	196 feet NE	Direct	SURVEYLA
417	N/A	2594 N Armstrong Avenue	Silver Lake Residential Historic District - Contributor	5D3	1928	214 feet NE	Direct	SURVEYLA
418	N/A	2607 N Armstrong Avenue	Silver Lake Residential Historic District - Contributor	5D3	1939	137 feet N	Direct	SURVEYLA

419	N/A	2611 N Armstrong Avenue	Silver Lake Residential Historic District - Contributor	5D3	1931	--	None	SURVEYLA
420	N/A	2617 N Armstrong Avenue	Silver Lake Residential Historic District - Contributor	5D3	1939	--	None	SURVEYLA
421	N/A	2622 N Armstrong Avenue	Silver Lake Residential Historic District - Contributor	5D3	1940	--	None	SURVEYLA
422	N/A	2630 N Armstrong Avenue	Silver Lake Residential Historic District - Contributor	5D3	1926	--	None	SURVEYLA
423	N/A	2638 N Armstrong Avenue	Silver Lake Residential Historic District - Contributor	5D3	1924	--	None	SURVEYLA
424	N/A	2641 N Armstrong Avenue	Silver Lake Residential Historic District - Contributor	5D3	1924	--	None	SURVEYLA
425	N/A	2644 N Armstrong Avenue	Silver Lake Residential Historic District - Contributor	5D3	1929	--	None	SURVEYLA
426	N/A	2648 N Armstrong Avenue	Silver Lake Residential Historic District - Contributor	5D3	1937	--	None	SURVEYLA
427	N/A	2510 N Armstrong Avenue	Silver Lake Residential Historic District - Contributor	5D3	1938	--	Direct	SURVEYLA
428	N/A	2700 N Armstrong Avenue	Silver Lake Residential Historic District - Contributor	5D3	1928	--	Indirect	SURVEYLA
429	N/A	2703 N Armstrong Avenue	Silver Lake Residential Historic District - Contributor	5D3	1936	--	None	SURVEYLA
430	N/A	2704 N Armstrong Avenue	Silver Lake Residential Historic District - Contributor	5D3	1926	--	None	SURVEYLA
431	N/A	2707 N Armstrong Avenue	Silver Lake Residential Historic District - Contributor	5D3	1939	--	None	SURVEYLA
432	N/A	2708 N Armstrong Avenue	Silver Lake Residential Historic District - Contributor	5D3	1922	--	None	SURVEYLA
433	N/A	2712 N Armstrong Avenue	Silver Lake Residential Historic District - Contributor	5D3	1938	--	None	SURVEYLA
434	N/A	2715 N Armstrong Avenue	Silver Lake Residential Historic District - Contributor	5D3	1926	--	None	SURVEYLA
435	N/A	2720 N Armstrong Avenue	Silver Lake Residential Historic District - Contributor	5D3	1927	--	None	SURVEYLA
436	N/A	2721 N Armstrong Avenue	Silver Lake Residential Historic District - Contributor	5D3	1937	--	None	SURVEYLA
437	N/A	2736 N Armstrong Avenue	Silver Lake Residential Historic District - Contributor	5D3	1939	--	None	SURVEYLA
438	N/A	2607 N Rokeby Street	Silver Lake Residential Historic District - Contributor	5D3	1937	118 feet N	Indirect	SURVEYLA

439	N/A	2611 N Rokeby Street	Silver Lake Residential Historic District - Contributor	5D3	1937	158 feet N	Indirect	SURVEYLA
440	N/A	2623 N Rokeby Street	Silver Lake Residential Historic District - Contributor	5D3	1924	258 feet N	Indirect	SURVEYLA
441	N/A	2627 N Rokeby Street	Silver Lake Residential Historic District - Contributor	5D3	1936	295 feet N	Indirect	SURVEYLA
442	N/A	2635 N Rokeby Street	Silver Lake Residential Historic District - Contributor	5D3	1931	--	None	SURVEYLA
443	N/A	2122 N Rock Street	Silver Lake Residential Historic District - Contributor	5D3	1941	--	None	SURVEYLA
444	N/A	2711 W Angus Street	Silver Lake Residential Historic District - Contributor	5D3	1939	--	None	SURVEYLA
445	N/A	2714 W Angus Street	Silver Lake Residential Historic District - Contributor	5D3	1926	--	None	SURVEYLA
446	N/A	2721 W Angus Street	Silver Lake Residential Historic District - Contributor	5D3	1957	--	None	SURVEYLA
447	N/A	2722 W Angus Street	Silver Lake Residential Historic District - Contributor	5D3	1924	--	None	SURVEYLA
448	N/A	2726 W Angus Street	Silver Lake Residential Historic District - Contributor	5D3	1922	--	None	SURVEYLA
449	N/A	2727 W Angus Street	Silver Lake Residential Historic District - Contributor	5D3	1912	--	None	SURVEYLA
450	N/A	2730 W Angus Street	Silver Lake Residential Historic District - Contributor	5D3	1931	--	None	SURVEYLA
451	N/A	2738 W Angus Street	Silver Lake Residential Historic District - Contributor	5D3	1923	--	None	SURVEYLA
452	N/A	2740 W Angus Street	Silver Lake Residential Historic District - Contributor	5D3	1925	--	None	SURVEYLA
453	N/A	2746 W Angus Street	Silver Lake Residential Historic District - Contributor	5D3	1926	--	None	SURVEYLA
454	N/A	2751 W Angus Street	Silver Lake Residential Historic District - Contributor	5D3	1947	--	None	SURVEYLA
455	N/A	2756 W Angus Street	Silver Lake Residential Historic District - Contributor	5D3	1926	--	None	SURVEYLA
456	N/A	2757 W Angus Street	Silver Lake Residential Historic District - Contributor	5D3	1926	--	None	SURVEYLA
457	N/A	2759 W Angus Street	Silver Lake Residential Historic District - Contributor	5D3	1940	--	None	SURVEYLA
458	N/A	2765 W Angus Street	Silver Lake Residential Historic District - Contributor	5D3	1923	--	None	SURVEYLA
459	N/A	2802 W Angus Street	Silver Lake Residential Historic District - Contributor	5D3	1937	--	None	SURVEYLA
460	N/A	2814 W Angus Street	Silver Lake Residential Historic District - Contributor	5D3	1936	--	None	SURVEYLA
461	N/A	2816 W Angus Street	Silver Lake Residential Historic District - Contributor	5D3	1922	--	None	SURVEYLA
462	N/A	2817 W Angus Street	Silver Lake Residential Historic District - Contributor	5D3	1951	--	None	SURVEYLA
463	N/A	2827 W Angus Street	Silver Lake Residential Historic District - Contributor	5D3	1912	--	None	SURVEYLA
464	N/A	2828 W Angus Street	Silver Lake Residential Historic District - Contributor	5D3	1937	--	None	SURVEYLA
465	N/A	2833 W Angus Street	Silver Lake Residential Historic District - Contributor	5D3	1906	--	None	SURVEYLA
466	N/A	2837 W Angus Street	Silver Lake Residential Historic District - Contributor	5D3	1948	--	None	SURVEYLA
467	N/A	2847 W Angus Street	Silver Lake Residential Historic District - Contributor	5D3	1936	--	None	SURVEYLA
468	N/A	2850 W Angus Street	Silver Lake Residential Historic District - Contributor	5D3	1928	--	None	SURVEYLA

469	N/A	2858 W Angus Street	Silver Lake Residential Historic District - Contributor	5D3	1928	--	None	SURVEYLA
470	N/A	3003 W Silver Lea Terrace	Silver Lake Residential Historic District - Contributor	5D3	1961	--	None	SURVEYLA
471	N/A	3022 W Silver Lea Terrace	Silver Lake Residential Historic District - Contributor	5D3	1953	--	None	SURVEYLA
472	N/A	3026 W Silver Lea Terrace	Silver Lake Residential Historic District - Contributor	5D3	1927	--	None	SURVEYLA
473	N/A	3031 W Silver Lea Terrace	Silver Lake Residential Historic District - Contributor	5D3	1939	--	None	SURVEYLA
474	N/A	3032 W Silver Lea Terrace	Silver Lake Residential Historic District - Contributor	5D3	1940	--	None	SURVEYLA
475	N/A	2152 N Panorama Terrace	Silver Lake Residential Historic District - Contributor	5D3	1928	--	None	SURVEYLA
476	N/A	2144 N Panorama Terrace	Silver Lake Residential Historic District - Contributor	5D3	1928	--	None	SURVEYLA
477	N/A	2206 N Panorama Terrace	Silver Lake Residential Historic District - Contributor	5D3	1935	--	None	SURVEYLA
478	N/A	2234 N Panorama Terrace	Silver Lake Residential Historic District - Contributor	5D3	1941	--	None	SURVEYLA
479	N/A	2237 N Panorama Terrace	Silver Lake Residential Historic District - Contributor	5D3	1939	--	None	SURVEYLA
480	N/A	2244 N Panorama Terrace	Silver Lake Residential Historic District - Contributor	5D3	1956	--	None	SURVEYLA
481	N/A	2249 N Panorama Terrace	Silver Lake Residential Historic District - Contributor	5D3	1937	--	None	SURVEYLA
482	N/A	2271 N Panorama Terrace	Silver Lake Residential Historic District - Contributor	5D3	1931	--	None	SURVEYLA
483	N/A	2272 N Panorama Terrace	Silver Lake Residential Historic District - Contributor	5D3	1936	--	None	SURVEYLA
484	N/A	2280 N Panorama Terrace	Silver Lake Residential Historic District - Contributor	5D3	1927	--	None	SURVEYLA
485	N/A	2290 N Panorama Terrace	Silver Lake Residential Historic District - Contributor	5D3	1936	--	None	SURVEYLA
486	N/A	2300 N Panorama Terrace	Silver Lake Residential Historic District - Contributor	5D3	1948	--	None	SURVEYLA
487	N/A	2316 N Panorama Terrace	Silver Lake Residential Historic District - Contributor	5D3	1940	--	None	SURVEYLA
488	N/A	2320 N Panorama Terrace	Silver Lake Residential Historic District - Contributor	5D3	1928	--	None	SURVEYLA

489	N/A	2330 N Panorama Terrace	Silver Lake Residential Historic District - Contributor	5D3	1932	--	None	SURVEYLA
490	N/A	2337 N Panorama Terrace	Silver Lake Residential Historic District - Contributor	5D3	1929	--	None	SURVEYLA
491	N/A	2342 N Panorama Terrace	Silver Lake Residential Historic District - Contributor	5D3	1930	--	None	SURVEYLA
492	N/A	2346 N Panorama Terrace	Silver Lake Residential Historic District - Contributor	5D3	1936	--	None	SURVEYLA
493	N/A	2350 N Panorama Terrace	Silver Lake Residential Historic District - Contributor	5D3	1936	--	None	SURVEYLA
494	N/A	2366 N Panorama Terrace	Silver Lake Residential Historic District - Contributor	5D3	1948	--	None	SURVEYLA
495	N/A	2384 N Panorama Terrace	Silver Lake Residential Historic District - Contributor	5D3	1953	--	None	SURVEYLA
496	N/A	2392 N Panorama Terrace	Silver Lake Residential Historic District - Contributor	5D3	1935	--	None	SURVEYLA
497	N/A	2400 N Panorama Terrace	Silver Lake Residential Historic District - Contributor	5D3	1936	--	None	SURVEYLA
498	N/A	2440 N Panorama Terrace	Silver Lake Residential Historic District - Contributor	5D3	1935	--	None	SURVEYLA
499	N/A	2434 N Panorama Terrace	Silver Lake Residential Historic District - Contributor	5D3	1936	--	None	SURVEYLA
500	N/A	2428 N Panorama Terrace	Silver Lake Residential Historic District - Contributor	5D3	1936	--	None	SURVEYLA
501	N/A	2433 N Lanterman Terrace	Silver Lake Residential Historic District - Contributor	5D3	1935	--	None	
502	N/A	2437 N Lanterman Terrace	Silver Lake Residential Historic District - Contributor	5D3	1940	--	None	SURVEYLA
503	N/A	2441 N Panorama Terrace	Silver Lake Residential Historic District - Contributor	5D3	1938	--	None	SURVEYLA
504	N/A	2445 N Lanterman Terrace	Silver Lake Residential Historic District - Contributor	5D3	1939	--	None	SURVEYLA
505	N/A	2451 N Lanterman Terrace	Silver Lake Residential Historic District - Contributor	5D3	1938	--	None	SURVEYLA
506	N/A	2455 N Lanterman Terrace	Silver Lake Residential Historic District - potential contributor / possible contributor		1938	--	None	SURVEYLA
507	N/A	3101 W Silverado Drive	Silver Lake Residential Historic District - Contributor	5D3	1933	--	None	SURVEYLA
508	N/A	3110 W Silverado Drive	Silver Lake Residential Historic District - Contributor	5D3	1956	--	None	SURVEYLA

509	N/A	2101 N Redrock Court	Silver Lake Residential Historic District - Contributor	5D3	1930	--	None	SURVEYLA
510	N/A	2112 N Redrock Court	Silver Lake Residential Historic District - potential contributor / possible contributor	5D3	1951	--	None	SURVEYLA
511	N/A	2117 N Redrock Court	Silver Lake Residential Historic District - Contributor	5D3	1928	--	None	SURVEYLA
512	N/A	2121 N Redrock Court	Silver Lake Residential Historic District - Contributor	5D3	1936	--	None	SURVEYLA
513	N/A	2133 N Redrock Court	Silver Lake Residential Historic District - Contributor	5D3	1929	--	None	SURVEYLA
514	N/A	2144 N Redrock Court	Silver Lake Residential Historic District - Contributor	5D3	1941	--	None	SURVEYLA
515	N/A	2149 N Redrock Court	Silver Lake Residential Historic District - Contributor	5D3	1951	--	None	SURVEYLA
516	N/A	3023 W Fernwood Avenue	Silver Lake Residential Historic District - Contributor	5D3	1932	--	None	SURVEYLA
517	N/A	3027 W Fernwood Avenue	Silver Lake Residential Historic District - Contributor	5D3	1926	--	None	SURVEYLA
518	N/A	3033 W Fernwood Avenue	Silver Lake Residential Historic District - Contributor	5D3	1927	--	None	SURVEYLA
519	N/A	3115 W Fernwood Avenue	Silver Lake Residential Historic District - Contributor	5D3	1939	--	None	SURVEYLA
520	N/A	3038 N Fernwood Avenue	Silver Lake Residential Historic District - Contributor	5D3	1948	--	None	SURVEYLA
521	N/A	3044 N Fernwood Avenue	Silver Lake Residential Historic District - Contributor	5D3	1934	--	None	SURVEYLA
522	N/A	3108 N Fernwood Avenue	Silver Lake Residential Historic District - Contributor	5D3	1960	--	None	SURVEYLA
523	N/A	3112 N Fernwood Avenue	Silver Lake Residential Historic District - Contributor	5D3	1960	--	None	SURVEYLA
524	N/A	3222 N Fernwood Avenue	Silver Lake Residential Historic District - Contributor	5D3	1939	--	None	SURVEYLA
525	N/A	2807 W Putnam Street	Silver Lake Residential Historic District - Contributor	5D3	1937	--	None	SURVEYLA
526	N/A	2813 W Putnam Street	Silver Lake Residential Historic District - Contributor	5D3	1929	--	None	SURVEYLA
527	N/A	2817 W Putnam Street	Silver Lake Residential Historic District - Contributor	5D3	1929	--	None	SURVEYLA
528	N/A	2827 W Putnam Street	Silver Lake Residential Historic District - Contributor	5D3	1930	--	None	SURVEYLA
529	N/A	2833 W Putnam Street	Silver Lake Residential Historic District - potential contributor / possible contributor	5D3	1929	--	None	SURVEYLA
530	N/A	2839 W Putnam Street	Silver Lake Residential Historic District - Contributor	5D3	1951	--	None	SURVEYLA
531	N/A	2604 N Lakewood Avenue	Silver Lake Residential Historic District - Contributor	5D3	1924	160 feet N	Direct	SURVEYLA
532	N/A	2617 N Lakewood Avenue	Silver Lake Residential Historic District - Contributor	5D3	1926	190 feet N	Indirect	SURVEYLA
533	N/A	2620 N Lakewood Avenue	Silver Lake Residential Historic District - Contributor	5D3	1937	350 feet N	Indirect	SURVEYLA
534	N/A	2624 N Lakewood Avenue	Silver Lake Residential Historic District - Contributor	5D3	1926	350 feet N	Indirect	SURVEYLA

535	N/A	2631 N Lakewood Avenue	Silver Lake Residential Historic District - Contributor	5D3	1937	275 feet N	Indirect	SURVEYLA
536	N/A	2634 N Lakewood Avenue	Silver Lake Residential Historic District - Contributor	5D3	1930	408 feet N	Indirect	SURVEYLA
537	N/A	2637 N Lakewood Avenue	Silver Lake Residential Historic District - Contributor	5D3	1939	--	None	SURVEYLA
538	N/A	2701 N Lakewood Avenue	Silver Lake Residential Historic District - Contributor	5D3	1931	--	None	SURVEYLA
539	N/A	2702 N Lakewood Avenue	Silver Lake Residential Historic District - Contributor	5D3	1932	--	None	SURVEYLA
540	N/A	2708 N Lakewood Avenue	Silver Lake Residential Historic District - Contributor	5D3	1936	580 feet N	Indirect	SURVEYLA
541	N/A	2709 N Lakewood Avenue	Silver Lake Residential Historic District - Contributor	5D3	1936	--	None	SURVEYLA
542	N/A	2715 N Lakewood Avenue	Silver Lake Residential Historic District - Contributor	5D3	1930	--	None	SURVEYLA
543	N/A	2717 N Lakewood Avenue	Silver Lake Residential Historic District - Contributor	5D3	1928	--	None	SURVEYLA
544	N/A	2718 N Lakewood Avenue	Silver Lake Residential Historic District - Contributor	5D3	1936	--	None	SURVEYLA
545	N/A	2720 N Lakewood Avenue	Silver Lake Residential Historic District - Contributor	5D3	1927	--	None	SURVEYLA
546	N/A	2721 N Lakewood Avenue	Silver Lake Residential Historic District - Contributor	5D3	1926	--	None	SURVEYLA
547	N/A	2725 N Lakewood Avenue	Silver Lake Residential Historic District - Contributor	5D3	1935	--	None	SURVEYLA
548	N/A	2743 N Lakewood Avenue	Silver Lake Residential Historic District - Contributor	5D3	1939	--	None	SURVEYLA
549	N/A	2749 N Lakewood Avenue	Silver Lake Residential Historic District - Contributor	5D3	1940	--	None	SURVEYLA
550	N/A	2750 N Lakewood Avenue	Silver Lake Residential Historic District - Contributor	5D3	1955	--	None	SURVEYLA
551	N/A	2755 N Lakewood Avenue	Silver Lake Residential Historic District - Contributor	5D3	1952	--	None	SURVEYLA
552	N/A	2605 N Lake View Terrace West	Silver Lake Residential Historic District - Contributor	5D3	1931	--	None	SURVEYLA
553	N/A	2604 N Lake View Terrace West	Silver Lake Residential Historic District - Contributor	5D3	1931	160 feet N	Indirect	SURVEYLA

554	N/A	2610 N Lake View Terrace West	Silver Lake Residential Historic District - Contributor	5D3	1925	--	None	SURVEYLA
555	N/A	2614 N Lake View Terrace West	Silver Lake Residential Historic District - Contributor	5D3	1937	--	None	SURVEYLA
556	N/A	2615 N Lake View Terrace West	Silver Lake Residential Historic District - Contributor	5D3	1938	--	None	SURVEYLA
557	N/A	2619 N Lake View Terrace West	Silver Lake Residential Historic District - Contributor	5D3	1937	--	None	SURVEYLA
558	N/A	2620 N Lake View Terrace West	Silver Lake Residential Historic District - Contributor	5D3	1936	--	None	SURVEYLA
559	N/A	2625 N Lake View Terrace West	Silver Lake Residential Historic District - Contributor	5D3	1939	--	None	SURVEYLA
560	N/A	2631 N Lake View Terrace West	Silver Lake Residential Historic District - Contributor	5D3	1931	--	None	SURVEYLA
561	N/A	2637 N Lake View Terrace West	Silver Lake Residential Historic District - Contributor	5D3	1924	--	None	SURVEYLA
562	N/A	2651 N Lake View Terrace West	Silver Lake Residential Historic District - Contributor	5D3	1941	--	None	SURVEYLA
563	N/A	2618 N Lake View Terrace East	Silver Lake Residential Historic District - Contributor	5D3	1942	--	Indirect	SURVEYLA
564	N/A	2624 N Lake View Terrace East	Silver Lake Residential Historic District - Contributor	5D3	1936	--	Indirect	SURVEYLA
565	N/A	2634 N Lake View Terrace East	Silver Lake Residential Historic District - Contributor	5D3	1936	--	None	SURVEYLA
566	N/A	2638 N Lake View Terrace East	Silver Lake Residential Historic District - Contributor	5D3	1931	--	None	SURVEYLA
567	N/A	2652 N Lake View Terrace East	Silver Lake Residential Historic District - Contributor	5D3	1927	--	None	SURVEYLA
568	N/A	2655 N Lake View Terrace East	Silver Lake Residential Historic District - Contributor	5D3	1936	--	None	SURVEYLA
569	N/A	2658 N Lake View Terrace East	Silver Lake Residential Historic District - Contributor	5D3	1948	--	None	SURVEYLA
570	N/A	2661 N Lake View Terrace East	Silver Lake Residential Historic District - Contributor	5D3	1940	--	None	SURVEYLA
571	N/A	2667 N Lake View Terrace East	Silver Lake Residential Historic District - Contributor	5D3	1928	--	None	SURVEYLA
572	N/A	2668 N Lake View Terrace East	Silver Lake Residential Historic District - Contributor	5D3	1950	--	None	SURVEYLA

573	N/A	2671 N Lake View Terrace East	Silver Lake Residential Historic District - Contributor	5D3	1928	--	None	SURVEYLA
574	N/A	2674 N Lake View Terrace East	Silver Lake Residential Historic District - Contributor	5D3	1935	--	None	SURVEYLA
575	N/A	2501 W Ivanhoe Drive	Silver Lake Residential Historic District - Contributor	5D3	1958	--	None	SURVEYLA
576	N/A	2511 W Ivanhoe Drive	Silver Lake Residential Historic District - Contributor	5D3	1964	--	None	SURVEYLA
577	N/A	2517 W Ivanhoe Drive	Silver Lake Residential Historic District - Contributor	5D3	1957	--	None	SURVEYLA
578	N/A	2525 W Ivanhoe Drive	Silver Lake Residential Historic District - Contributor	5D3	1959	--	None	SURVEYLA
579	N/A	2529 W Ivanhoe Drive	Silver Lake Residential Historic District - Contributor	5D3	1923	--	None	SURVEYLA
580	N/A	2535 W Ivanhoe Drive	Silver Lake Residential Historic District - Contributor	5D3	1954	--	None	SURVEYLA
581	N/A	2540 W Ivanhoe Drive	Silver Lake Residential Historic District - Contributor	5D3	1935	--	None	SURVEYLA
582	N/A	2541 W Ivanhoe Drive	Silver Lake Residential Historic District - Contributor	5D3	1937	--	None	SURVEYLA
583	N/A	2547 W Ivanhoe Drive	Silver Lake Residential Historic District - Contributor	5D3	1954	--	None	SURVEYLA
584	N/A	2557 W Ivanhoe Drive	Silver Lake Residential Historic District - Contributor	5D3	1932	--	None	SURVEYLA
585	N/A	2565 W Ivanhoe Drive	Silver Lake Residential Historic District - Contributor	5D3	1949	--	None	SURVEYLA
586	N/A	2566 W Ivanhoe Drive	Silver Lake Residential Historic District - Contributor	5D3	1936	--	None	SURVEYLA
587	N/A	2600 W Ivanhoe Drive	Silver Lake Residential Historic District - Contributor	5D3	1934	--	None	SURVEYLA
588	N/A	2608 W Ivanhoe Drive	Silver Lake Residential Historic District - Contributor	5D3	1926	--	None	SURVEYLA
589	N/A	2615 W Ivanhoe Drive	Silver Lake Residential Historic District - Contributor	5D3	1949	--	None	SURVEYLA
590	N/A	2619 W Ivanhoe Drive	Silver Lake Residential Historic District - Contributor	5D3	1927	--	None	SURVEYLA
591	N/A	2620 W Ivanhoe Drive	Silver Lake Residential Historic District - Contributor	5D3	1935	--	None	SURVEYLA
592	N/A	2623 W Ivanhoe Drive	Silver Lake Residential Historic District - Contributor	5D3	1936	--	None	SURVEYLA
593	N/A	2631 W Ivanhoe Drive	Silver Lake Residential Historic District - Contributor	5D3	1931	--	None	SURVEYLA
594	N/A	2640 W Ivanhoe Drive	Silver Lake Residential Historic District - Contributor	5D3	1941	--	None	SURVEYLA
595	N/A	2641 W Ivanhoe Drive	Silver Lake Residential Historic District - Contributor	5D3	1935	--	None	SURVEYLA
596	N/A	2651 W Ivanhoe Drive	Silver Lake Residential Historic District - Contributor	5D3	1958	--	None	SURVEYLA
597	N/A	2657 W Ivanhoe Drive	Silver Lake Residential Historic District - Contributor	5D3	1952	--	None	SURVEYLA
598	N/A	2658 W Ivanhoe Drive	Silver Lake Residential Historic District - Contributor	5D3	1927	--	None	SURVEYLA
599	N/A	2508 W Ivan Hill Terrace	Silver Lake Residential Historic District - Contributor	5D3	1954	--	None	SURVEYLA
600	N/A	2534 W Ivan Hill Terrace	Silver Lake Residential Historic District - Contributor	5D3	1959	--	None	SURVEYLA
601	N/A	2542 W Ivan Hill Terrace	Silver Lake Residential Historic District - Contributor	5D3	1951	--	None	SURVEYLA

602	N/A	2612 W Ivan Hill Terrace	Silver Lake Residential Historic District - Contributor	5D3	1952	--	None	SURVEYLA
603	N/A	2616 W Ivan Hill Terrace	Silver Lake Residential Historic District - Contributor	5D3	1924	--	None	SURVEYLA
604	N/A	2620 W Ivan Hill Terrace	Silver Lake Residential Historic District - Contributor	5D3	1926	--	None	SURVEYLA
605	N/A	2626 W Ivan Hill Terrace	Silver Lake Residential Historic District - Contributor	5D3	1928	--	None	SURVEYLA
606	N/A	2638 W Ivan Hill Terrace	Silver Lake Residential Historic District - Contributor	5D3	1947	--	None	SURVEYLA
607	N/A	2644 W Ivan Hill Terrace	Silver Lake Residential Historic District - Contributor	5D3	1950	--	None	SURVEYLA
608	N/A	2656 W Ivan Hill Terrace	Silver Lake Residential Historic District - Contributor	5D3	1949	--	None	SURVEYLA
609	N/A	2662 W Ivan Hill Terrace	Silver Lake Residential Historic District - Contributor	5D3	1940	--	None	SURVEYLA
610	N/A	2668 W Ivan Hill Terrace	Silver Lake Residential Historic District - Contributor	5D3	1927	--	None	SURVEYLA
611	N/A	2674 W Ivan Hill Terrace	Silver Lake Residential Historic District - Contributor	5D3	1926	--	None	SURVEYLA
612	N/A	2680 W Ivan Hill Terrace	Silver Lake Residential Historic District - Contributor	5D3	1923	--	None	SURVEYLA
613	N/A	2700 W Ivan Hill Terrace	Silver Lake Residential Historic District - Contributor	5D3	1953	--	None	SURVEYLA
614	N/A	2708 W Ivan Hill Terrace	Silver Lake Residential Historic District - Contributor	5D3	1935	--	None	SURVEYLA
615	N/A	2718 W Ivan Hill Terrace	Silver Lake Residential Historic District - Contributor	5D3	1924	--	None	SURVEYLA
616	N/A	2724 W Ivan Hill Terrace	Silver Lake Residential Historic District - Contributor	5D3	1937	--	None	SURVEYLA
617	N/A	2730 W Ivan Hill Terrace	Silver Lake Residential Historic District - Contributor	5D3	1960	--	None	SURVEYLA
618	N/A	2768 W Ivan Hill Terrace	Silver Lake Residential Historic District - Contributor	5D3	1941	--	None	SURVEYLA
619	N/A	2730 N Ivan Court	Silver Lake Residential Historic District - Contributor	5D3	1940	--	None	SURVEYLA
620	N/A	2726 N Ivan Court	Silver Lake Residential Historic District - Contributor	5D3	1940	--	None	SURVEYLA
621	N/A	2720 N Ivan Court	Silver Lake Residential Historic District - Contributor	5D3	1937	--	None	SURVEYLA
622	N/A	2714 N Ivan Court	Silver Lake Residential Historic District - Contributor	5D3	1936	650 feet NW	Indirect	SURVEYLA
623	N/A	2500 N Silver Lake Terrace	Silver Lake Residential Historic District - potential contributor / possible contributor	5D3	1928	--	None	SURVEYLA
624	N/A	2501 N Silver Lake Terrace	Silver Lake Residential Historic District - Contributor	5D3	1954	--	None	SURVEYLA
625	N/A	2503 N Silver Lake Terrace	Silver Lake Residential Historic District - potential contributor / possible contributor	5D3	1939	--	None	SURVEYLA
626	N/A	2504 N Silver Lake Terrace	Silver Lake Residential Historic District - Contributor	5D3	1936	--	None	SURVEYLA
627	N/A	2510 N Silver Lake Terrace	Silver Lake Residential Historic District - Contributor	5D3	1936	--	None	SURVEYLA
628	N/A	2511 N Silver Lake Terrace	Silver Lake Residential Historic District - Contributor	5D3	1936	--	None	SURVEYLA

629	N/A	2516 N Silver Lake Terrace	Silver Lake Residential Historic District - Contributor	5D3	1934	--	None	SURVEYLA
630	N/A	2517 N Silver Lake Terrace	Silver Lake Residential Historic District - Contributor	5D3	1935	--	None	SURVEYLA
631	N/A	2522 N Silver Lake Terrace	Silver Lake Residential Historic District - Contributor	5D3	1954	--	None	SURVEYLA
632	N/A	2523 N Silver Lake Terrace	Silver Lake Residential Historic District - Contributor	5D3	1935	--	None	SURVEYLA
633	N/A	2323 N Lanterman Terrace	Silver Lake Residential Historic District - Contributor	5D3	1938	--	None	SURVEYLA
634	N/A	2403 N Lanterman Terrace	Silver Lake Residential Historic District - Contributor	5D3	1938	--	None	SURVEYLA
635	N/A	2411 N Lanterman Terrace	Silver Lake Residential Historic District - Contributor	5D3	1926	--	None	SURVEYLA
636	N/A	2419 N Lanterman Terrace	Silver Lake Residential Historic District - Contributor	5D3	1936	--	None	SURVEYLA
637	N/A	2423 N Lanterman Terrace	Silver Lake Residential Historic District - Contributor	5D3	1957	--	None	SURVEYLA
638	N/A	2430 N Lanterman Terrace	Silver Lake Residential Historic District - Contributor	5D3	1935	--	None	SURVEYLA
639	N/A	2444 N Lanterman Terrace	Silver Lake Residential Historic District - Contributor	5D3	1940	--	None	SURVEYLA
640	N/A	2452 N Lanterman Terrace	Silver Lake Residential Historic District - Contributor	5D3	1935	--	None	SURVEYLA
641	N/A	2458 N Lanterman Terrace	Silver Lake Residential Historic District - Contributor	5D3	1936	--	None	SURVEYLA
642	N/A	2462 N Lanterman Terrace	Silver Lake Residential Historic District - Contributor	5D3	1942	--	None	SURVEYLA
643	N/A	2466 N Lanterman Terrace	Silver Lake Residential Historic District - Contributor	5D3	1936	--	None	SURVEYLA
644	N/A	2470 N Lanterman Terrace	Silver Lake Residential Historic District - Contributor	5D3	1955	--	None	SURVEYLA
645	N/A	2483 N Lanterman Terrace	Silver Lake Residential Historic District - Contributor	5D3	1940	--	None	SURVEYLA
646	N/A	2481 N Lanterman Terrace	Silver Lake Residential Historic District - Contributor	5D3	1958	--	None	SURVEYLA
647	N/A	2489 N Lanterman Terrace	Silver Lake Residential Historic District - Contributor	5D3	1937	--	None	SURVEYLA

648	N/A	2493 N Lanterman Terrace	Silver Lake Residential Historic District - potential contributor / possible contributor	5D3	1950	--	None	SURVEYLA
649	N/A	2501 N Lanterman Terrace	Silver Lake Residential Historic District - Contributor	5D3	1970	--	None	SURVEYLA
650	N/A	3004 W Scotland Street	Silver Lake Residential Historic District - Contributor	5D3	1926	--	None	SURVEYLA

Appendix B

Table 4. Previously Recorded Cultural Resources with Views of the SLRC within 0.25-Mile of the Project Site, Evaluated for Direct and Indirect Impacts

ESA

TABLE 4

PREVIOUSLY RECORDED CULTURAL RESOURCES WITH VIEWS OF THE SLRC SCCIC, BERD, AND SURVEYLA WITHIN 0.25-MILE OF THE PROJECT SITE, EVALUATED FOR DIRECT AND INDIRECT IMPACTS

Resource number	P Number	Name/Address	Resource Description	Status Code	Construction Year(s)	Approximate Distance from Project Site	View	Data Source	Impact Type
1	P-19-188871	Richard and Dion Neutra VDL Research House and Landscape 2300 N Silver Lake Boulevard	The property meets the criteria for HCM designation because it embodies the "distinguishing characteristics of an architectural-type specimen, inherently valuable for a study of a period style or method of construction," as an example of International architecture. It is also associated with the "notable work of a master builder, designer, or architect," as a seminal work by master architect Richard Neutra. The original house, financed by Dutch philanthropist C.H. Van der Leeuw, was built in 1933 but destroyed by fire in 1963. Rebuilt in 1964, the extant house incorporates some new design elements but preserves the footprint of the original. It reflects the evolution of Neutra's career and the birtSurveyLAce of his iconic style. The property meets Criterion C for National Register designation for similar reasons.	5S1; 1S; designated LAHCM #640	1964	85 feet E	Direct	SURVEYLA; SCCIC	Adverse
2	N/A	O'Neill Duplex No. 1 2342 W Cove Avenue	The property meets the criteria for HCM designation because it embodies the "distinguishing characteristics of an architectural-type specimen, inherently valuable for a study of a period style or method of construction," as an example of Mid-Century Modern architecture. It is also associated with the "notable work of a master builder, designer, or architect," as a work by master architect Rodney A. Walker, who was responsible for the design of several Case Study Houses. The HCM designation report lists the property's architectural style as International; however the property appears to more closely exemplify Mid-Century Modern architecture, exhibiting many of the style's character-defining features.	5S1; designated LAHCM #868	1953	380 feet E	Direct	SURVEYLA	No adverse impact (EN)
3	N/A	Edward A. "Tink" Adams House 2331 W Cove Avenue	The property meets the criteria for HCM designation because it embodies the "distinguishing characteristics of an architectural-type specimen, inherently valuable for a study of a period style or method of construction," as an example of Mid-Century Modern architecture. Design construction was carried out in phases by architects A. Albert Cooling and James De Long over the span of more than 15 years. The HCM designation report lists the property's architectural style as International; however, it appears to more closely exemplify Mid-Century Modern architecture, exhibiting many of the style's character-defining features. The property's original owner, E.A. Adams, founded the nationally prestigious Art Center College of Design in 1931.	5S1; designated LAHCM #922	1966	550 feet E	Direct	SURVEYLA	No adverse impact (EN)
4	N/A	Harry Hay Residence 2334 W Cove Avenue	Research indicates this residence was the home of Harry Hay, co-founder of the Mattachine Society, a gay rights advocacy group. However, it could not be evaluated for lack of visibility from the public right-of-way.	More research needed	1905	590 feet E	Direct	SURVEYLA	No adverse impact (EN)
5	N/A	2348 W Cove Avenue	This Mid-Century Modern residence was designed by Rodney Walker. However, it could not be evaluated due to limited visibility from the public right-of-way.	More research needed	1953	350 feet E	Direct	SURVEYLA	No adverse impact (EN)

6	N/A	Villa Capistrano 2328 W Baxter Street	This was the home of stage and screen actor Julian Eltinge. However, it could not be evaluated for lack of visibility from the public right-of-way. Eltinge achieved fame as a female impersonator.	More research needed	1918	573 feet E	Direct	SURVEYLA	No adverse impact (EN)
7	N/A	2348 W Fargo Street	Excellent example of Spanish Colonial Revival architecture exhibiting high quality of design.	3CS; 5S3; 3S	1929	424 feet E	Indirect	SURVEYLA	No adverse impact
8	N/A	2333 W Duane Street	Research indicates this residence was designed by Rodney Walker. However, it could not be evaluated for lack of visibility from the public right-of-way.	More research needed	1962	402 feet SE	Direct	SURVEYLA	No adverse impact (SV-E)
9	N/A	2352 W Duane Street	Excellent example of a dingbat apartment building featuring the distinguishing characteristics of the property type and designed by Eugene Choy.	3CS; 5S3; 3S	1957	220 feet SE	Indirect	SURVEYLA	No adverse impact (SV-E)
10	N/A	2356 W Duane Street	Excellent example of a dingbat apartment building featuring the distinguishing characteristics of the property type and designed by Eugene Choy.	3CS; 5S3; 3S	1957	180 feet SE	Indirect	SURVEYLA	No adverse impact (SV-E)
11	N/A	1864 N Easterly Terrace	Excellent, intact example of a Tudor Revival apartment building. Conveys high quality of design and craftsmanship.	3CS; 5S3; 3S	1938	130 feet S	Direct	SURVEYLA	No adverse impact (SV)
12	N/A	2083 N Kenilworth Avenue	Excellent example of a Mid-Century Modern residence. Exhibits high quality of design.	3CS; 5S3; 3S	1962	848 feet W	Indirect	SURVEYLA	No adverse impact (K)
13	N/A	2514 N Armstrong Avenue	Excellent example of a Mid-Century Modern residence. Exhibits high quality of design.	3CS; 5S3; 3S	1962	400 feet E	Indirect	SURVEYLA	No adverse impact (K)
14	N/A	2522 N Armstrong Avenue	Excellent example of a Mid-Century Modern residence with post and beam construction. Exhibits high quality of design.	3CS; 5S3; 3S	1963	400 feet E	Indirect	SURVEYLA	No adverse impact (K)
15	N/A	2526 N Armstrong Avenue	Excellent example of a Mid-Century Modern residence. Exhibits high quality of design. However, it is ineligible for listing on the National Register because it is less than 50 years of age and not of exceptional importance.	5S3; 3CS	1968	400 feet E	Indirect	SURVEYLA	No adverse impact (K)
16	N/A	Hansen Residence 2305 West Silver Lake Drive	Excellent example of a Mid-Century Modern residence designed by Harwell Hamilton Harris. Exhibits high quality of design. Silver Lake Residential Historic District - Contributor	3S; 3CS; 5S3	1951	150 feet W	Direct	SURVEYLA	No adverse impact (EG)
17	N/A	Yew Residence 2226 N Silver Lake Boulevard	Excellent example of a Mid-Century Modern residence by master architect Richard Neutra. Neutra Colony Residential Historic District - Contributor	3CS; 5S3; 3S	1956	167 feet E	Direct	SURVEYLA	No adverse impact (EN)
18	N/A	Kambara Residence 2232 N Silver Lake Boulevard	Excellent example of a Mid-Century Modern residence by master architect Richard Neutra. Neutra Colony Residential Historic District - Contributor	3CS; 5S3; 3S	1960	140 feet E	Direct	SURVEYLA	No adverse impact (EN)
19	N/A	Inadomi Residence 2238 N Silver Lake Boulevard	Excellent example of a Mid-Century Modern residence by noted architects Richard Neutra and Dion Neutra. Neutra Colony Residential Historic District - Contributor	3CS; 5S3; 3S	1960	160 feet E	Direct	SURVEYLA	No adverse impact (EN)
20	N/A	Sokol Residence 2242 N Silver Lake Boulevard	Excellent example of a Mid-Century Modern residence by master architect Richard Neutra. Due to window replacement, may not retain sufficient integrity for National Register eligibility. Neutra Colony Residential Historic District - Contributor	3CS; 5S3	1948	156 feet E	Direct	SURVEYLA	No adverse impact (EN & M)
21	N/A	Treweek Residence 2258 N Silver Lake Boulevard	Excellent example of a Mid-Century Modern residence by master architect Richard Neutra. Due to window replacement, may not retain sufficient integrity for National Register eligibility.	3CS; 5S3	1948	70 feet E	Direct	SURVEYLA	No adverse impact (EN & M)

			Neutra Colony Residential Historic District - Contributor						
22	N/A	Tree Tops 2434 W Earl Street	Neutra Colony Residential Historic District - Contributor	5D3	1979	300 feet E	Direct	SURVEYLA	No adverse impact (EN)
23	P19-175302	1850 Silver Lake Boulevard	Silver Lake Recreation Center	2D2	No date recorded	413 feet S	Direct	BERD	No adverse impact
24	N/A	Mattachine Steps Located on Cove Avenue between Cove Avenue and Silver Lake Boulevard	Excellent example of an early public stairway in Silver Lake; public stairways are unique features of hillside residential developments throughout Los Angeles. However, it appears to meet local criteria only and may not meet significance thresholds for National Register or California Register eligibility.	5S3	1915	373 feet E	Direct	SURVEYLA	No adverse impact (EN)
25	N/A	Bancroft-Hidalgo Public Stairway Located on Earl Street between Hidalgo and Bancroft Avenues	Excellent example of an early public stairway in Silver Lake; public stairways are unique features of hillside residential developments throughout Los Angeles. However, it appears to meet local criteria only and may not meet significance thresholds for National Register or California Register eligibility.	5S3	1915	1,300 feet E	Direct	SURVEYLA	No adverse impact (EN)
26	P-19-190943	Kenilworth-Silver Lake Public Stairway Located between Kenilworth Avenue and West Silver Lake Drive	Excellent example of an early public stairway in Silver Lake; public stairways are unique features of hillside residential developments throughout Los Angeles. However, it appears to meet local criteria only and may not meet significance thresholds for National Register or California Register eligibility.	5S3; 6Z (SCCIC)	1930	160 feet W	Direct	SURVEYLA	No adverse impact (WM)
27	N/A	Rockford-Fargo Public Stairway Located between Rockford Road and Fargo Street	Excellent example of an early public stairway in Silver Lake; public stairways are unique features of hillside residential developments throughout Los Angeles. However, it appears to meet local criteria only and may not meet significance thresholds for National Register or California Register eligibility.	5S3	1923	437 feet SW	Direct	SURVEYLA	No adverse impact (K)
28	P-19-190944	Landa Street-Redesdale Avenue Public Stairway Located on Landa Street between Castle Street and Redesale Avenue. Adjacent to 3000 Landa Street	Excellent example of an early public stairway in Silver Lake; public stairways are unique features of hillside residential developments throughout Los Angeles. However, it appears to meet local criteria only and may not meet significance thresholds for National Register or California Register eligibility.	5S3 (SURVEYLA); 6Z (SCCIC)	1930	460 feet W	Direct	SURVEYLA; SCCIC	No adverse impact (WN)
29	N/A	Redesdale-Rotary Public Stairway Located between Redesdale Avenue and Rotary Drive	Excellent example of an early public stairway in Silver Lake; public stairways are unique features of hillside residential developments throughout Los Angeles. However, it appears to meet local criteria only and may not meet significance thresholds for National Register or California Register eligibility.	5S3	1925	490 feet S	Direct	SURVEYLA	No adverse impact (SV)
30	N/A	2001 N Balmer Drive	Silver Lake Residential Historic District - Contributor	5D3	1961	190 feet W	Direct	SURVEYLA	No adverse impact (WN)
31	N/A	2005 N Balmer Drive	Silver Lake Residential Historic District - Contributor	5D3	1964	184 feet W	Direct	SURVEYLA	No adverse impact (WN)
32	N/A	2110 N Moreno Drive	Silver Lake Residential Historic District - Contributor	5D3	1930	221 feet W	Indirect	SURVEYLA	No adverse impact (WN)
33	N/A	2111 N Moreno Drive	Silver Lake Residential Historic District - Contributor	5D3	1929	214 feet W	Indirect	SURVEYLA	No adverse impact (WN)
34	N/A	2115 N Moreno Drive	Silver Lake Residential Historic District - Contributor	5D3	1930	281 feet W	Indirect	SURVEYLA	No adverse impact (WN)

35	N/A	2119 N Moreno Drive	Silver Lake Residential Historic District - Contributor	5D3	1936	257 feet W	Indirect	SURVEYLA	No adverse impact (WN)
36	N/A	2210 N Moreno Drive	Silver Lake Residential Historic District - Contributor	5D3	1928	470 feet W	Indirect	SURVEYLA	No adverse impact (WN)
37	N/A	2059 West Silver Lake Drive	Silver Lake Residential Historic District - Contributor	5D3	1939	100 feet W	Direct	SURVEYLA	No adverse impact (WN)
38	N/A	2065 West Silver Lake Drive	Silver Lake Residential Historic District - Contributor	5D3	1930	120 feet W	Direct	SURVEYLA	No adverse impact (WN)
39	N/A	2075 West Silver Lake Drive	Silver Lake Residential Historic District - Contributor	5D3	1935	120 feet W	Direct	SURVEYLA	No adverse impact (WN)
40	N/A	2103 West Silver Lake Drive	Silver Lake Residential Historic District - Contributor	5D3	1959	100 feet W	Direct	SURVEYLA	No adverse impact (WN)
41	N/A	2107 West Silver Lake Drive	Silver Lake Residential Historic District - Contributor	5D3	1947	90 feet W	Direct	SURVEYLA	No adverse impact (WN)
42	N/A	2113 West Silver Lake Drive	Silver Lake Residential Historic District - Contributor	5D3	1928	90 feet W	Direct	SURVEYLA	No adverse impact (WN)
43	N/A	2121 West Silver Lake Drive	Silver Lake Residential Historic District - Contributor	5D3	1934	90 feet W	Direct	SURVEYLA	No adverse impact (WN)
44	N/A	2165 West Silver Lake Drive	Silver Lake Residential Historic District - Contributor	5D3	1939	120 feet W	Direct	SURVEYLA	No adverse impact (EG)
45	N/A	2171 West Silver Lake Drive	Silver Lake Residential Historic District - Contributor	5D3	1926	120 feet W	Direct	SURVEYLA	No adverse impact (EG)
46	N/A	2201 West Silver Lake Drive	Silver Lake Residential Historic District - Contributor	5D3	1948	120 feet W	Direct	SURVEYLA	No adverse impact (EG)
47	N/A	2207 West Silver Lake Drive	Silver Lake Residential Historic District - Contributor	5D3	1926	120 feet W	Direct	SURVEYLA	No adverse impact (EG)
48	N/A	2219 West Silver Lake Drive	Silver Lake Residential Historic District - Contributor	5D3	1926	98 feet W	Direct	SURVEYLA	No adverse impact (EG)
49	N/A	2231 West Silver Lake Drive	Silver Lake Residential Historic District - Contributor	5D3	1926	120 feet W	Direct	SURVEYLA	No adverse impact (EG)
50	N/A	2235 West Silver Lake Drive	Silver Lake Residential Historic District - Contributor	5D3	1938	120 feet W	Direct	SURVEYLA	No adverse impact (EG)
51	N/A	2241 West Silver Lake Drive	Silver Lake Residential Historic District - Contributor	5D3	1926	120 feet W	Direct	SURVEYLA	No adverse impact (EG)
52	N/A	2247 West Silver Lake Drive	Silver Lake Residential Historic District - Contributor	5D3	1939	120 feet W	Direct	SURVEYLA	No adverse impact (EG)
53	N/A	2251 West Silver Lake Drive	Silver Lake Residential Historic District - Contributor	5D3	1926	120 feet W	Direct	SURVEYLA	No adverse impact (EG)
54	N/A	2301 West Silver Lake Drive	Silver Lake Residential Historic District - Contributor	5D3	1926	120 feet W	Direct	SURVEYLA	No adverse impact (EG)

55	N/A	2311 West Silver Lake Drive	Silver Lake Residential Historic District - Contributor	5D3	1926	120 feet W	Direct	SURVEYLA	No adverse impact (EG)
56	N/A	2317 West Silver Lake Drive	Silver Lake Residential Historic District - Contributor	5D3	1960	120 feet W	Direct	SURVEYLA	No adverse impact (EG)
57	N/A	2321 West Silver Lake Drive	Silver Lake Residential Historic District - Contributor	5D3	1930	120 feet W	Direct	SURVEYLA	No adverse impact (EG)
58	N/A	2327 West Silver Lake Drive	Silver Lake Residential Historic District - Contributor	5D3	1933	120 feet W	Direct	SURVEYLA	No adverse impact (EG)
59	N/A	2341 West Silver Lake Drive	Silver Lake Residential Historic District - Contributor	5D3	1938	120 feet W	Direct	SURVEYLA	No adverse impact (EG)
60	N/A	2347 West Silver Lake Drive	Silver Lake Residential Historic District - Contributor	5D3	1946	120 feet W	Direct	SURVEYLA	No adverse impact (EG)
61	N/A	2351 West Silver Lake Drive	Silver Lake Residential Historic District - Contributor	5D3	1939	120 feet W	Direct	SURVEYLA	No adverse impact (EG – IO)
62	N/A	2357 West Silver Lake Drive	Silver Lake Residential Historic District - Contributor	5D3	1935	120 feet W	Direct	SURVEYLA	No adverse impact (EG – IO)
63	N/A	2363 West Silver Lake Drive	Silver Lake Residential Historic District - Contributor	5D3	1936	120 feet W	Direct	SURVEYLA	No adverse impact (EG – IO)
64	N/A	2373 West Silver Lake Drive	Silver Lake Residential Historic District - Contributor	5D3	1936	120 feet W	Direct	SURVEYLA	No adverse impact (IO)
65	N/A	2377 West Silver Lake Drive	Silver Lake Residential Historic District - Contributor	5D3	1936	120 feet W	Direct	SURVEYLA	No adverse impact (IO)
66	N/A	2383 West Silver Lake Drive	Silver Lake Residential Historic District - Contributor	5D3	1937	120 feet W	Direct	SURVEYLA	No adverse impact (IO)
67	N/A	2401 West Silver Lake Drive	Silver Lake Residential Historic District - Contributor	5D3	1934	120 feet NW	Direct	SURVEYLA	No adverse impact (IO)
68	N/A	2402 West Silver Lake Drive	Silver Lake Residential Historic District - Contributor	5D3	1937	120 feet NW	Direct	SURVEYLA	No adverse impact (IO)
69	N/A	2407 West Silver Lake Drive	Silver Lake Residential Historic District - Contributor	5D3	1931	120 feet NW	Direct	SURVEYLA	No adverse impact (IO)
70	N/A	2410 West Silver Lake Drive	Silver Lake Residential Historic District - Contributor	5D3	1957	180 feet N	Indirect	SURVEYLA	No adverse impact (IO)
71	N/A	2411 West Silver Lake Drive	Silver Lake Residential Historic District - Contributor	5D3	1931	130 feet W	Direct	SURVEYLA	No adverse impact (IO)
72	N/A	2258 Kenilworth Avenue	Silver Lake Residential Historic District - Contributor	5D3	1936	274 feet W	Indirect	SURVEYLA	No adverse impact (EG)
73	N/A	2302 Kenilworth Avenue	Silver Lake Residential Historic District - Contributor	5D3	1934	300 feet W	Indirect	SURVEYLA	No adverse impact (EG)
74	N/A	2394 Kenilworth Avenue	Silver Lake Residential Historic District - Contributor	5D3	1948	300 feet W	Direct	SURVEYLA	No adverse impact (IO)

75	N/A	2400 Kenilworth Avenue	Silver Lake Residential Historic District - Contributor	5D3	1928	330 feet W	Direct	SURVEYLA	No adverse impact (IO)
76	N/A	2725 W Tesla Avenue	Silver Lake Residential Historic District - Contributor	5D3	1928	50 feet N	Indirect	SURVEYLA	No adverse impact (IO)
77	N/A	2731 W Tesla Avenue	Silver Lake Residential Historic District - Contributor	5D3	1937	60 feet N	Indirect	SURVEYLA	No adverse impact (IO)
78	N/A	2745 W Tesla Avenue	Silver Lake Residential Historic District - Contributor	5D3	1937	40 feet N	Indirect	SURVEYLA	No adverse impact (IO)
79	N/A	2816 W Tesla Avenue	Silver Lake Residential Historic District - Contributor	5D3	1929	225 feet NW	Indirect	SURVEYLA	No adverse impact (IO)
80	N/A	2812 W Tesla Avenue	Silver Lake Residential Historic District - Contributor	5D3	1930	165 feet NW	Indirect	SURVEYLA	No adverse impact (IO)
81	N/A	2825 W Tesla Avenue	Silver Lake Residential Historic District - Contributor	5D3	1931	332 feet NW	Indirect	SURVEYLA	No adverse impact (IO)
82	N/A	2811 W Bright Lane	Silver Lake Residential Historic District - Contributor	5D3	1934	190 feet NW	Indirect	SURVEYLA	No adverse impact (IO)
83	N/A	2815 W Bright Lane	Silver Lake Residential Historic District - Contributor	5D3	1934	265 feet NW	Direct	SURVEYLA	No adverse impact (IO)
84	N/A	2402 N Armstrong Avenue	Silver Lake Residential Historic District - Contributor	5D3	1931	44 feet NW	Direct	SURVEYLA	No adverse impact (K-M)
85	N/A	2536 N Armstrong Avenue	Silver Lake Residential Historic District - Contributor	5D3	1931	270 feet NE	Direct	SURVEYLA	No adverse impact (K-IO West)
86	N/A	2552 N Armstrong Avenue	Silver Lake Residential Historic District - Contributor	5D3	1954	170 feet E	Direct	SURVEYLA	No adverse impact (IO – East)
87	N/A	2556 N Armstrong Avenue	Silver Lake Residential Historic District - Contributor	5D3	1970	170 feet E	Direct	SURVEYLA	No adverse impact (IO – East)
88	N/A	2566 N Armstrong Avenue	Silver Lake Residential Historic District - Contributor	5D3	1946	205 feet E	Direct	SURVEYLA	No adverse impact (IO – East)
89	N/A	2586 N Armstrong Avenue	Silver Lake Residential Historic District - Contributor	5D3	1940	196 feet NE	Direct	SURVEYLA	No adverse impact (IO – East)
90	N/A	2594 N Armstrong Avenue	Silver Lake Residential Historic District - Contributor	5D3	1928	214 feet NE	Direct	SURVEYLA	No adverse impact (IO – East)
91	N/A	2607 N Armstrong Avenue	Silver Lake Residential Historic District - Contributor	5D3	1939	137 feet N	Direct	SURVEYLA	No adverse impact (IO – East)
92	N/A	2607 N Rokeby Street	Silver Lake Residential Historic District - Contributor	5D3	1937	118 feet N	Indirect	SURVEYLA	No adverse impact (IO)
93	N/A	2611 N Rokeby Street	Silver Lake Residential Historic District - Contributor	5D3	1937	158 feet N	Indirect	SURVEYLA	No adverse impact (IO)
94	N/A	2623 N Rokeby Street	Silver Lake Residential Historic District - Contributor	5D3	1924	258 feet N	Indirect	SURVEYLA	No adverse impact (IO)
95	N/A	2627 N Rokeby Street	Silver Lake Residential Historic District - Contributor	5D3	1936	295 feet N	Indirect	SURVEYLA	No adverse impact (IO)
96	N/A	2604 Lakewood Avenue N	Silver Lake Residential Historic District - Contributor	5D3	1924	160 feet N	Indirect	SURVEYLA	No adverse impact (IO)


97	N/A	2617 Lakewood Avenue N	Silver Lake Residential Historic District - Contributor	5D3	1926	190 feet N	Indirect	SURVEYLA	No adverse impact (IO)
98	N/A	2620 Lakewood Avenue N	Silver Lake Residential Historic District - Contributor	5D3	1937	350 feet N	Indirect	SURVEYLA	No adverse impact (IO)
99	N/A	2624 Lakewood Avenue N	Silver Lake Residential Historic District - Contributor	5D3	1926	350 feet N	Indirect	SURVEYLA	No adverse impact (IO)
100	N/A	2631 Lakewood Avenue N	Silver Lake Residential Historic District - Contributor	5D3	1937	275 feet N	Indirect	SURVEYLA	No adverse impact (IO)
101	N/A	2634 Lakewood Avenue N	Silver Lake Residential Historic District - Contributor	5D3	1930	408 feet N	Indirect	SURVEYLA	No adverse impact (IO)
102	N/A	2708 Lakewood Avenue N	Silver Lake Residential Historic District - Contributor	5D3	1936	580 feet N	Indirect	SURVEYLA	No adverse impact (IO)
103	N/A	2714 N Ivan Court	Silver Lake Residential Historic District - Contributor	5D3	1936	650 feet NW	Indirect	SURVEYLA	No adverse impact (IO)

Appendix C

Illustrated Character-Defining Features of the SLRC, GPA Consulting 2019 (originally Appendix D in the GPA report, separated for referential ease)

ESA

Silver Lake and Ivanhoe Reservoir Complex Historic District

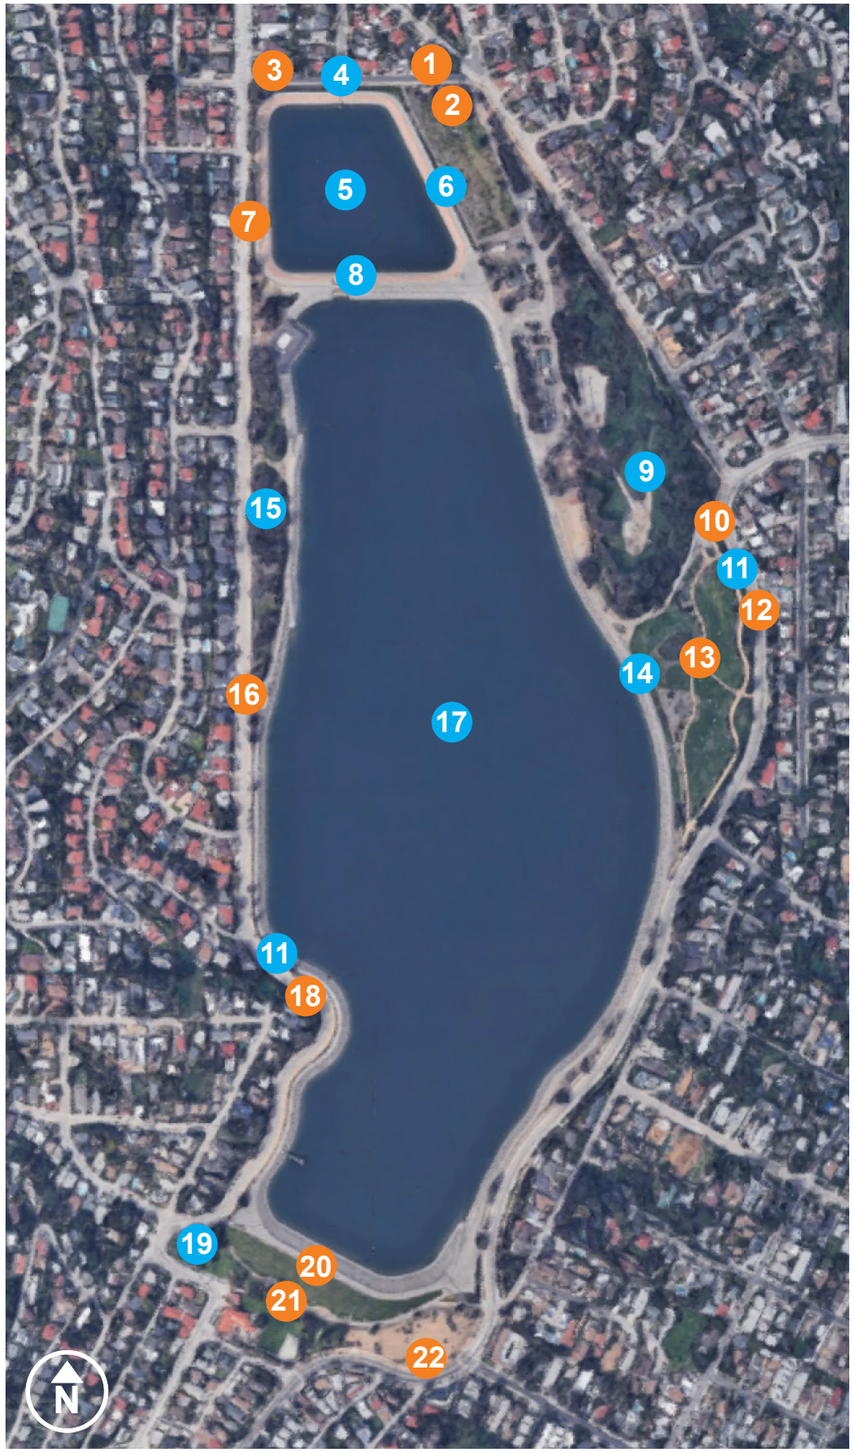



1 Tesla Pocket Park
Chronology: Constructed 2012



2 Nursery School
Chronology: Constructed 1976



3 North Path, Landscaping, & Fencing
Chronology: Constructed 2012



4 North Ivanhoe Dam
Chronology: Constructed 1906; altered1951-53, 1993-94

Legend
Contributing
Non-Contributing

4 North Ivanhoe Dam

Character-Defining Features
- Primary
- Secondary
- Not





A
Feature: Shape
Reason: Dates from the period of significance, highly visible, and retains integrity


B
Feature: Height
Reason: Dates from the period of significance, highly visible, and retains integrity

C
Feature: Earthfill
Reason: Dates from the period of significance and retains integrity, but not highly visible

D
Feature: Landscaping
Reason: Post dates period of significance

E
Feature: Drainage Ditch
Reason: Post dates period of significance

Silver Lake and Ivanhoe Reservoir Complex Historic District

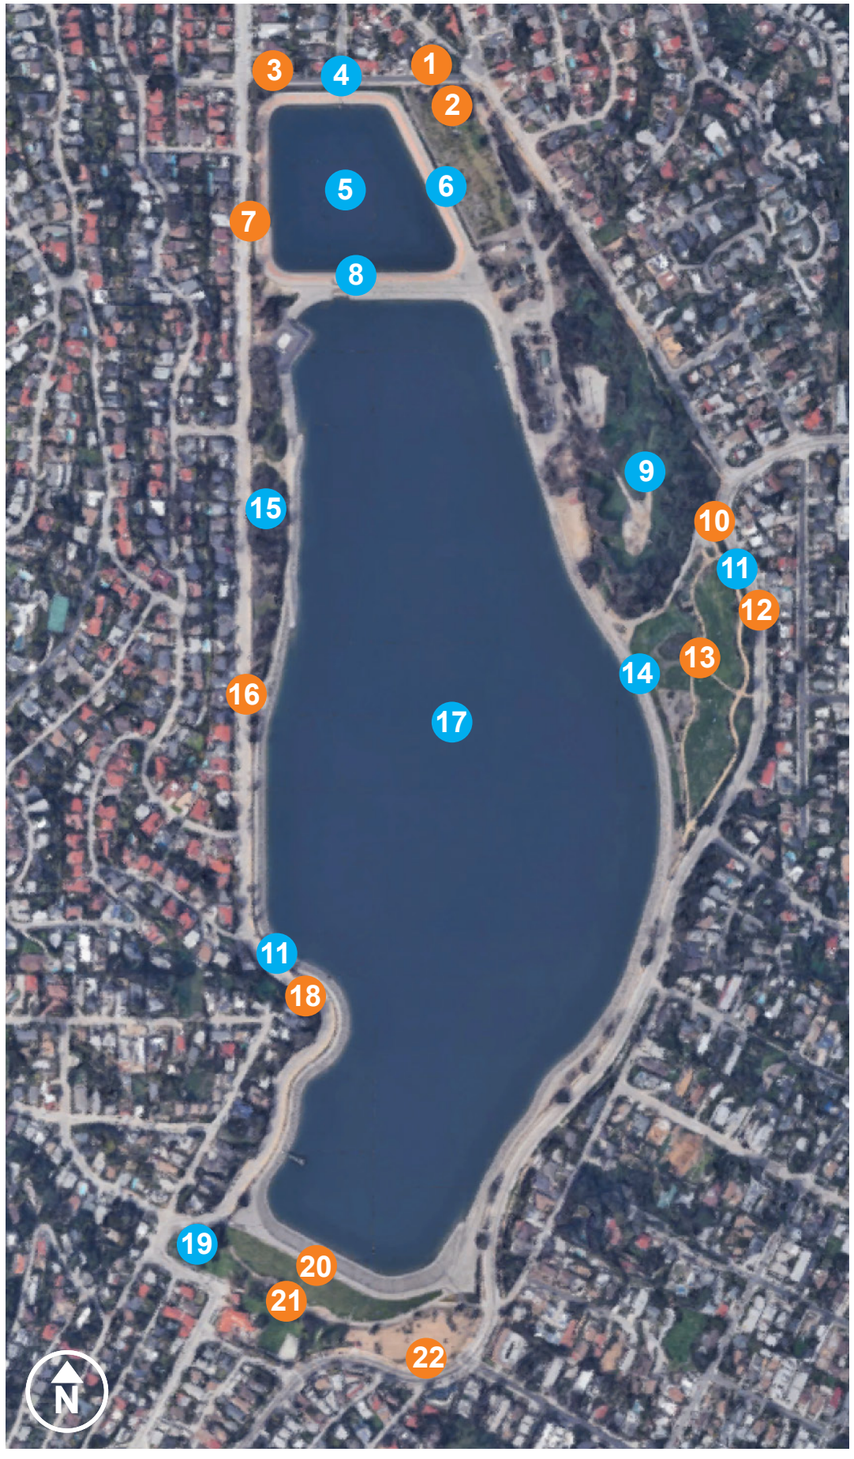



5 Ivanhoe Reservoir

Chronology: Constructed 1906; altered c. 1930, 1951-53, 1993-94



6 Ivanhoe Reservoir Perimeter Path

Chronology: Constructed c. 1950



7 Ivanhoe Path, Landscaping, & Fencing

Chronology: Constructed 2018



8 South Ivanhoe Dam

Chronology: Constructed 1907; altered 1920, 1951-53, 2011-17

Legend

Contributing

Non-Contributing

5 Ivanhoe Reservoir





Character-Defining Features

- Primary
- Secondary
- Not

A

Feature: Reservoir Shape

Reason: Dates from the period of significance, highly visible, and retains integrity

B

Feature: Reservoir Depth

Reason: Dates from the period of significance and retains integrity, but not highly visible

C

Feature: Embankment Configuration

Reason: Dates from the period of significance, highly visible, and retains integrity

D

Feature: Embankment Paving

Reason: Post dates period of significance

E

Feature: Curb


Reason: Post dates period of significance

F

Feature: Water Level

Reason: Dates from the period of significance, highly visible, and retains integrity

6 Ivanhoe Reservoir Perimeter Path

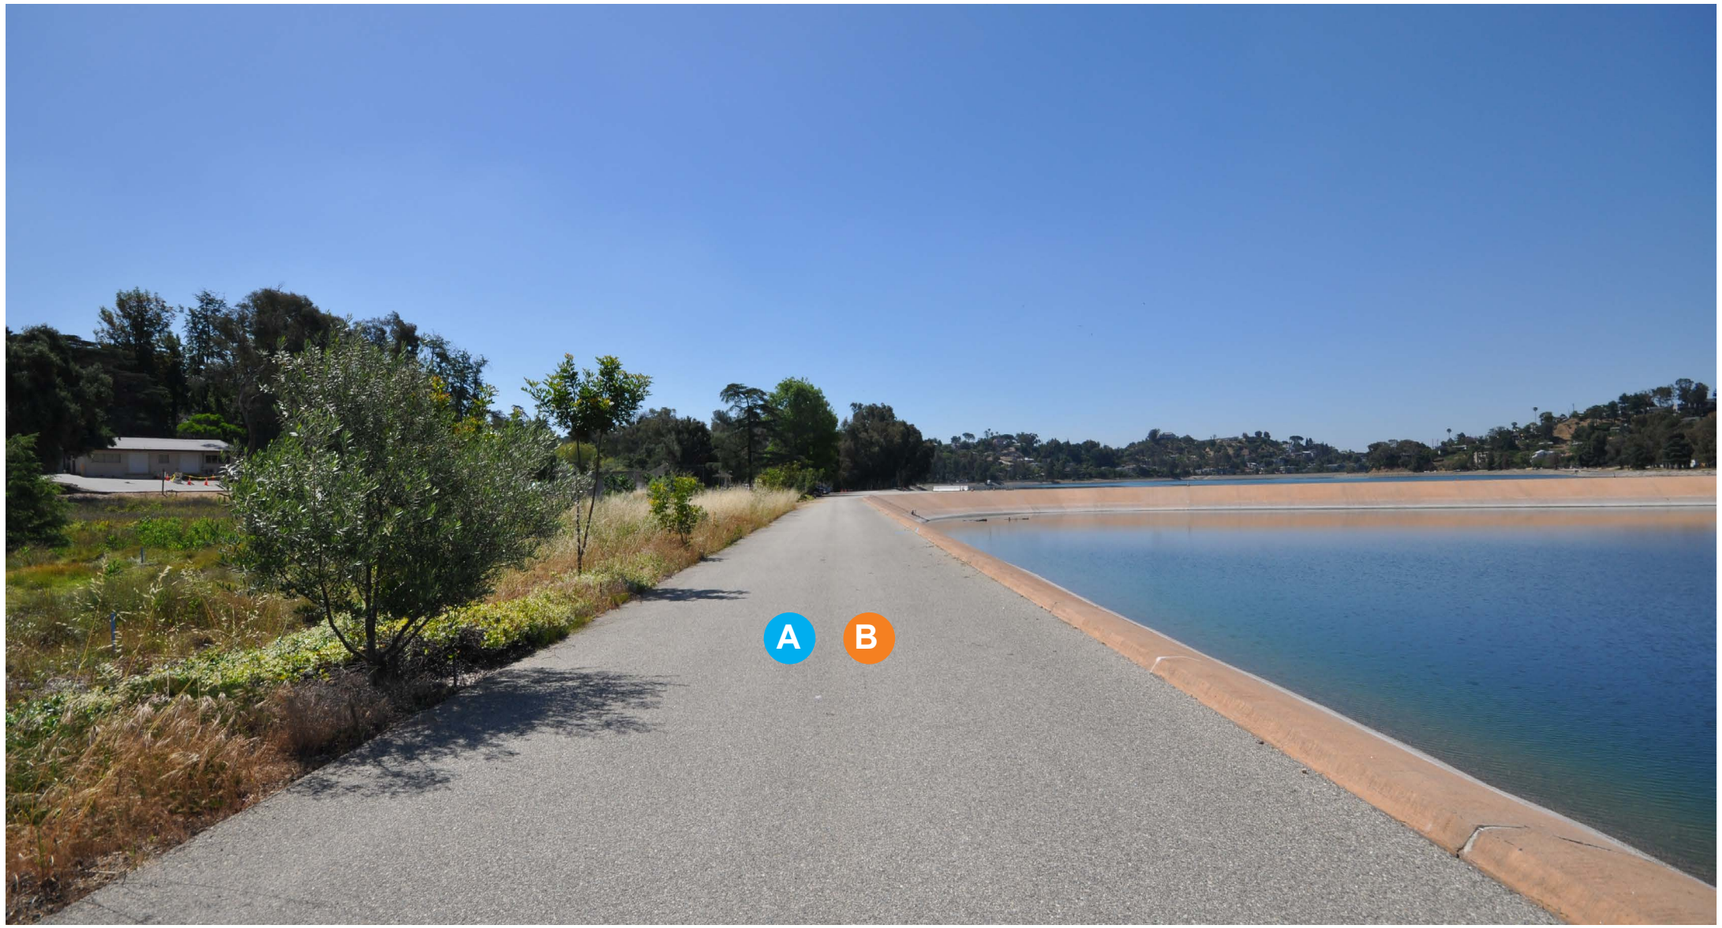

Character-Defining Features

- Primary
- Secondary
- Not

A

Feature: Path Plan

Reason: Dates from the period of significance, highly visible, and retains integrity

B

Feature: Asphalt Paving

Reason: Post dates period of significance

8 South Ivanhoe Dam



Character-Defining Features

- Primary
- Secondary
- Not

A

Feature: Shape
Reason: Dates from the period of significance, highly visible, and retains integrity

B

Feature: Height
Reason: Dates from the period of significance, highly visible, and retains integrity

C

Feature: Drain
Reason: Likely dates from the period of significance and retains integrity, but purely functional

D

Feature: Platform & Ladder
Reason: Likely post dates the period of significance


E

Feature: Pipe Railing
Reason: Likely post dates the period of significance

F

Feature: Spillway
Reason: Dates from the period of significance, highly visible, and retains integrity

Silver Lake and Ivanhoe Reservoir Complex Historic District

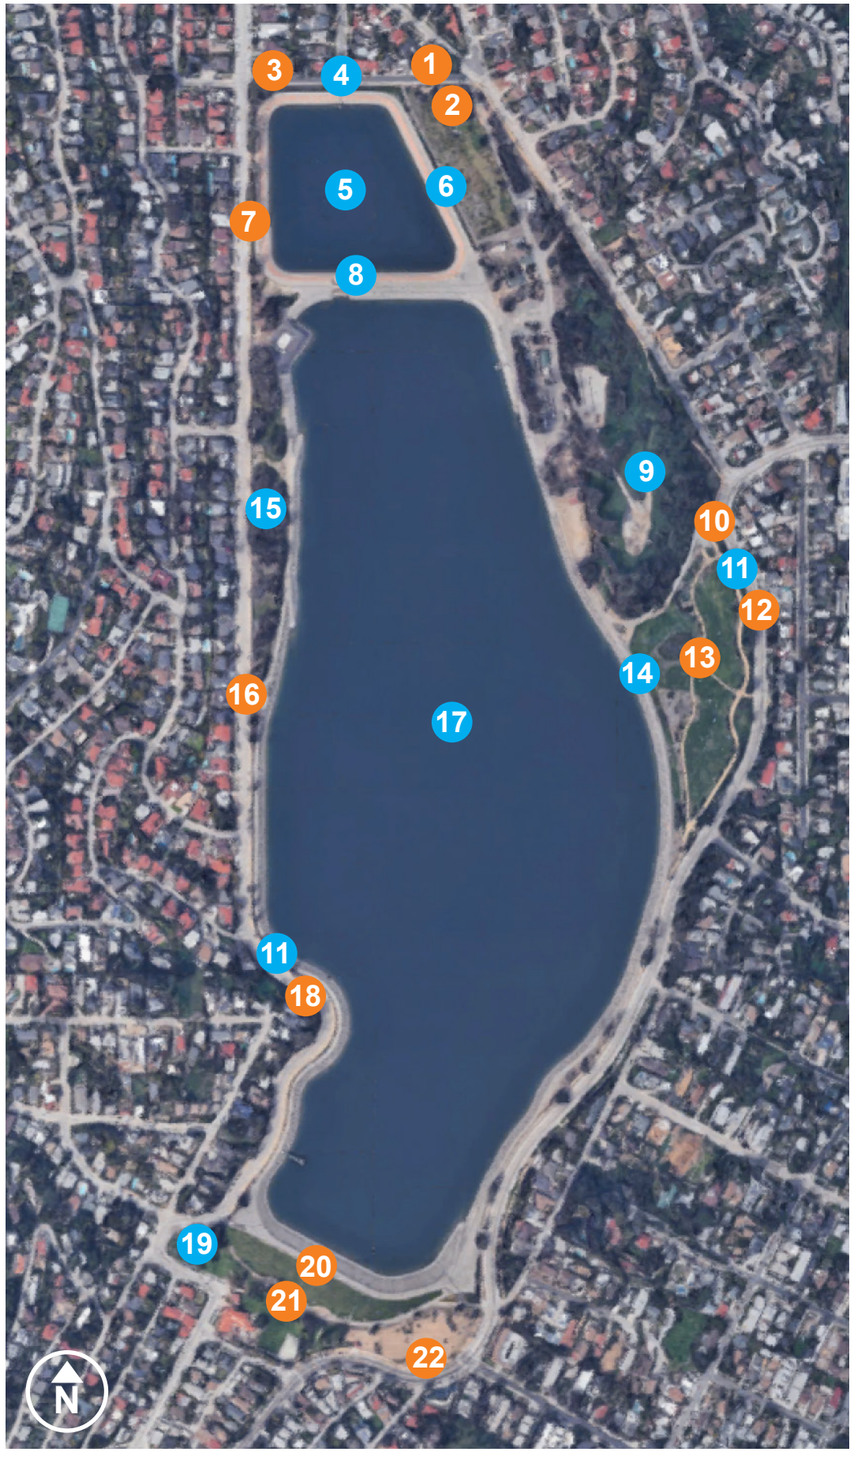



9 The Knoll
Chronology: Natural feature; altered c. 1971 and c. 2010



11 Concrete Perimeter Wall
Chronology: Constructed c. 1930



10 Silver Lake Blvd Secondary Entrance
Chronology: c.1975-76; substantially altered 2018



12 East Pedestrian Path, Landscaping, & Fencing
Chronology: Constructed 2008

Legend
- Contributing
- Non-Contributing

9 The Knoll





Character-Defining Features

- Primary
- Secondary
- Not

A

Feature: Mature Trees

Reason: Dates from the period of significance, highly visible, and retains integrity

B

Feature: Slope

Reason: Dates from the period of significance, highly visible, and retains integrity

C

Feature: Gravel Paths

Reason: Post dates period of significance

D

Feature: Grasses & Small Plants

Reason: Post dates period of significance

E

Feature: Wood Retaining Wall

Reason: Post dates period of significance

9 The Knoll



Character-Defining Features

- Primary
- Secondary
- Not

F

Feature: Street Lights
Reason: Post dates period of significance

G

Feature: Fence
Reason: Post dates period of significance

H

Feature: Pedestrian Path
Reason: Post dates period of significance


I

Feature: Concrete Paving
Reason: Post dates period of significance

11 Concrete Perimeter Wall





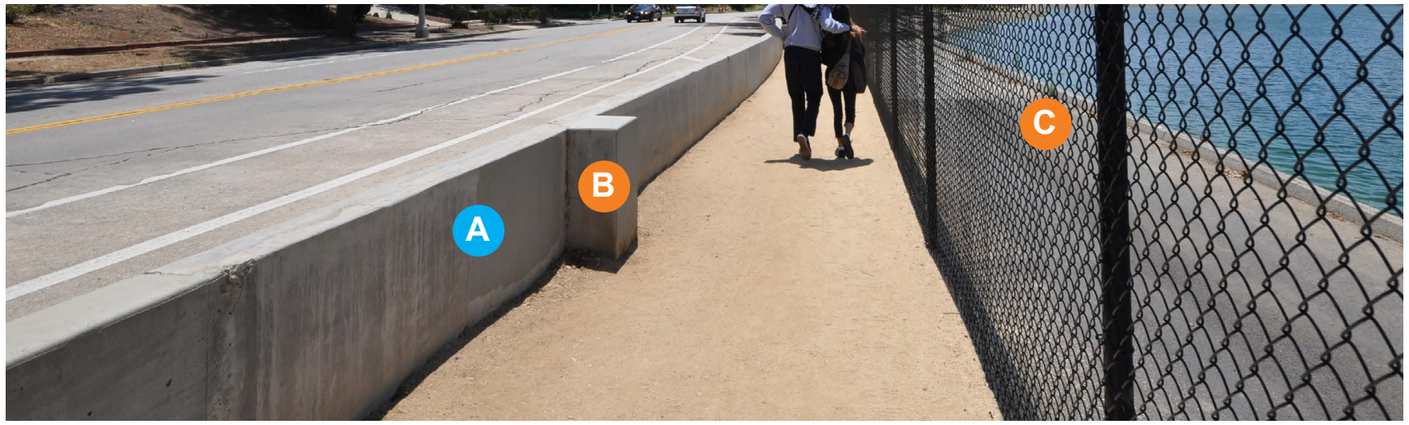

Character-Defining Features

- Primary
- Secondary
- Not

A

Feature: Configuration

Reason: Dates from the period of significance, highly visible, and retains integrity

B

Feature: Posts


Reason: Post dates period of significance

C

Feature: Fence

Reason: Post dates period of significance

Silver Lake and Ivanhoe Reservoir Complex Historic District

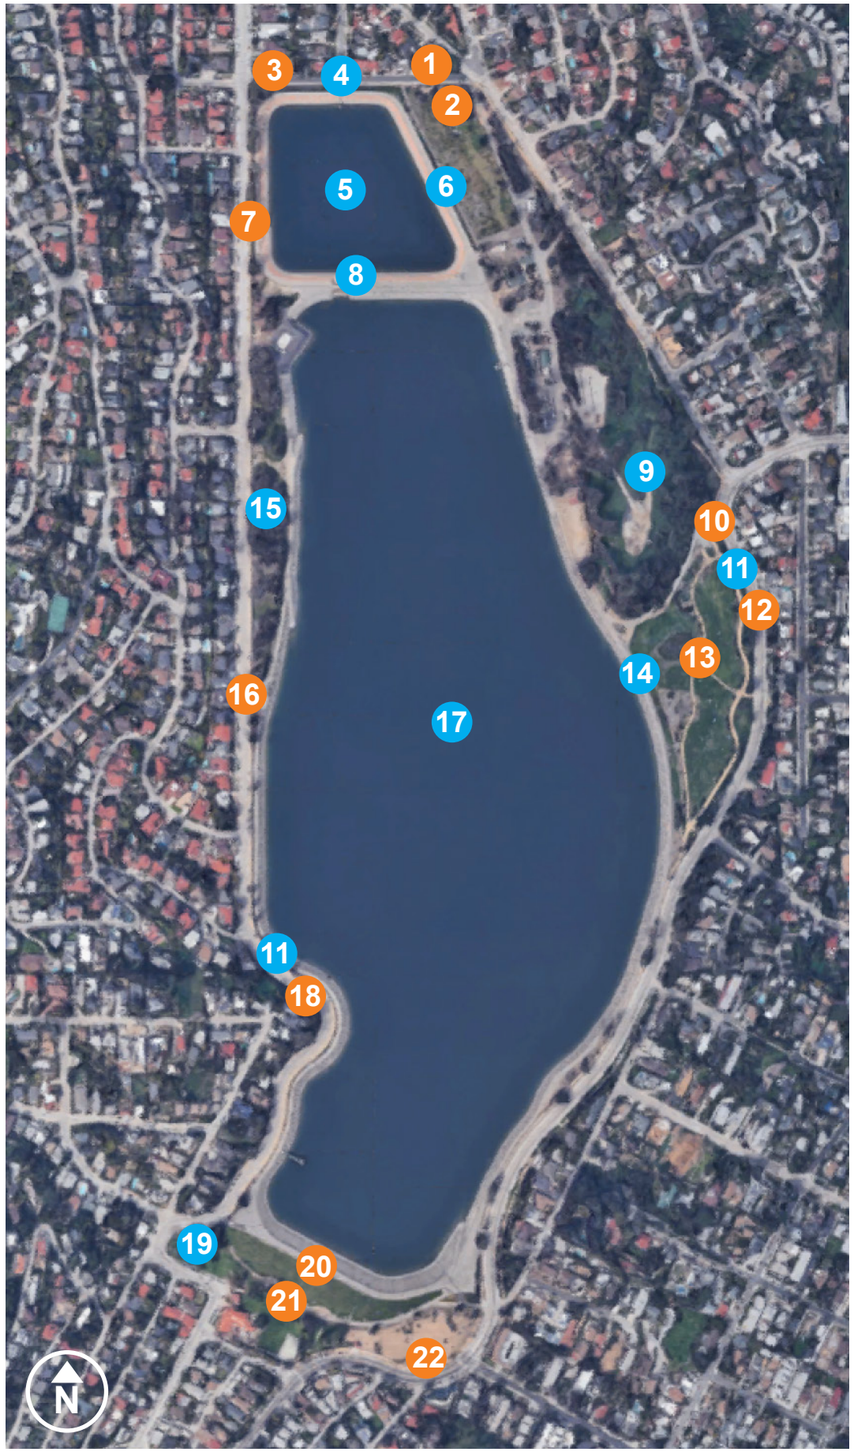



13 Silver Lake Meadow
Chronology: East Cove infilled 1953; park constructed 2011



15 West Landscaped Area
Chronology: Constructed c. 1920; altered 1951-53



14 Silver Lake Reservoir Perimeter Path
Chronology: Constructed c.1950



16 Silver Lake Dr. Secondary Entrance
Chronology: Constructed c.1970

Legend
Contributing
Non-Contributing

14 Silver Lake Reservoir Perimeter Path





Character-Defining Features

- Primary
- Secondary
- Not

A

Feature: Path Plan

Reason: Dates from the period of significance, highly visible, and retains integrity

B

Feature: Asphalt Paving

Reason: Post dates period of significance

15 West Landscaped Area



Character-Defining Features

- Primary
- Secondary
- Not

A

Feature: Mature Trees


Reason: Dates from the period of significance, highly visible, and retains integrity

B

Feature: Grasses & Small Plants

Reason: Post dates period of significance

Silver Lake and Ivanhoe Reservoir Complex Historic District

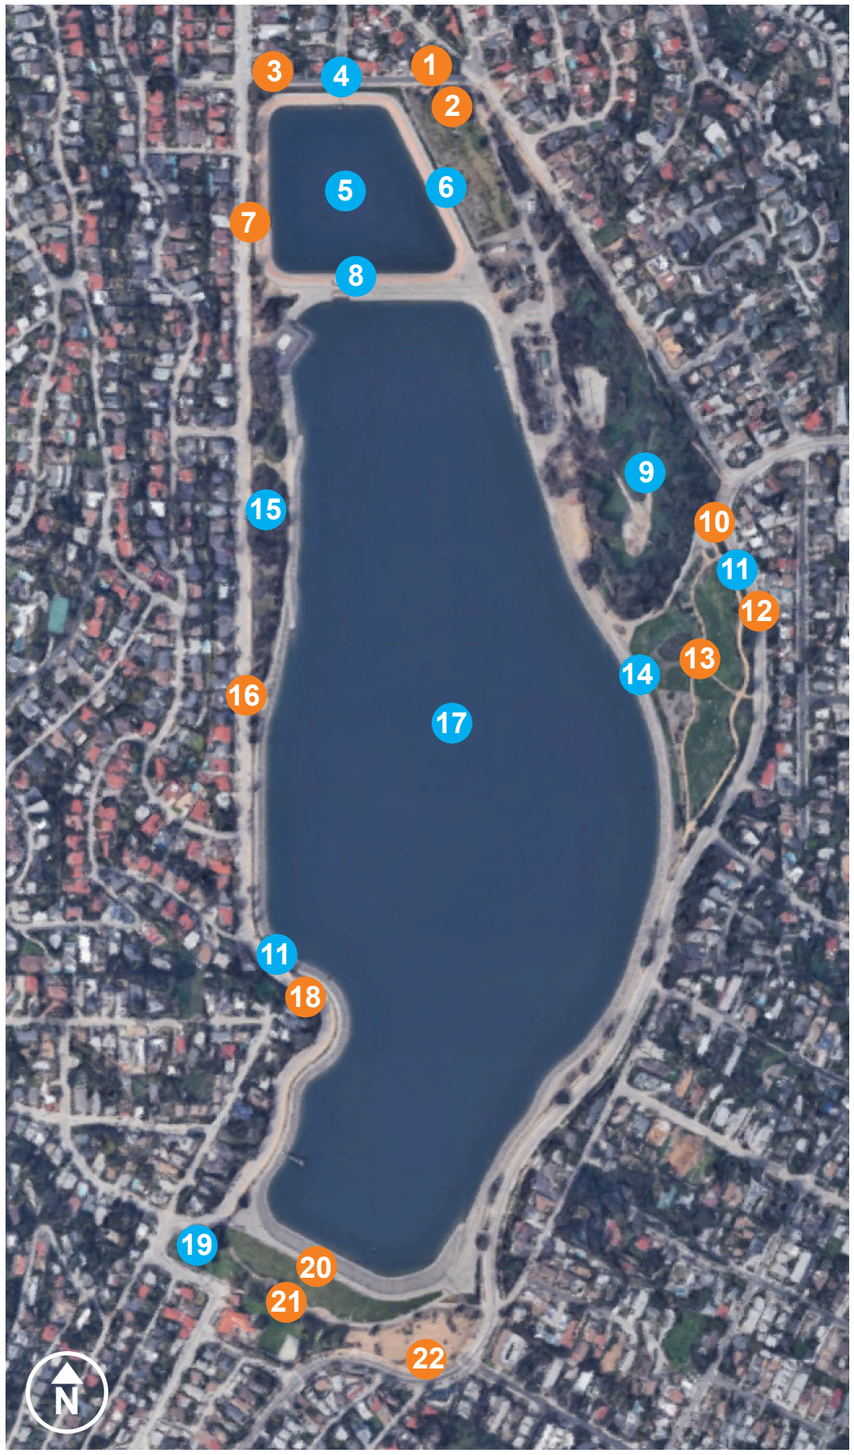



17 Silver Lake Reservoir
Chronology: Constructed 1907; altered c.1920, 1951-53, 2011-17



18 West Pedestrian Path, Landscaping, Fencing
Chronology: Constructed 2005




19 Grassy Patch
Chronology: Constructed c.1920



20 Silver Lake Dam
Chronology: Constructed 1907; reconstructed 1975-76

Legend
Contributing
Non-Contributing

17 Silver Lake Reservoir

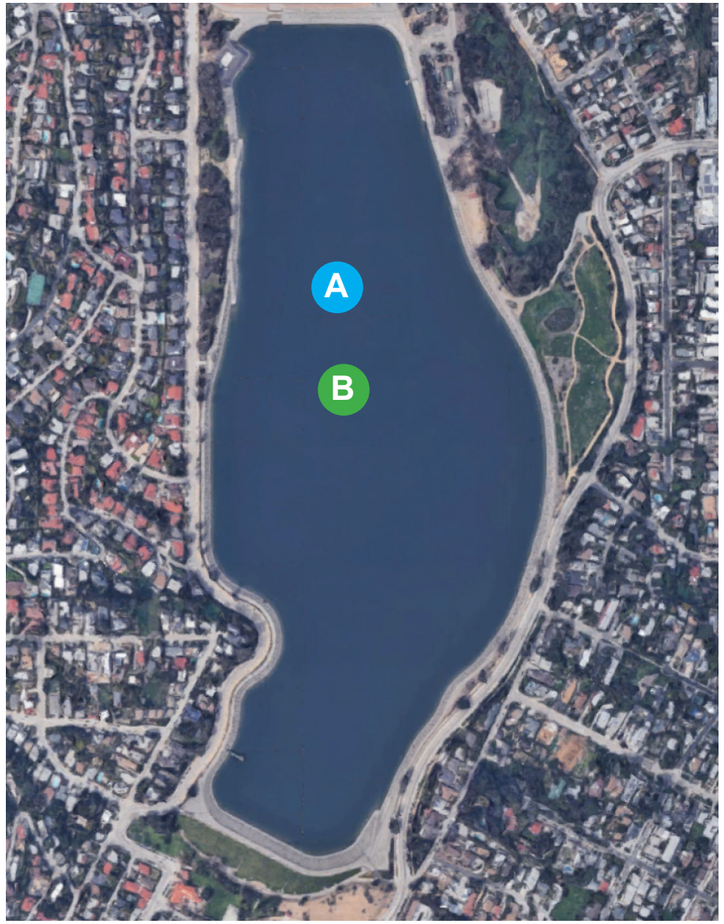



Character-Defining Features

- Primary
- Secondary
- Not

A

Feature: Reservoir Shape

Reason: Dates from the period of significance, highly visible, and retains integrity

B

Feature: Reservoir Depth

Reason: Dates from the period of significance and retains integrity, but not highly visible

C

Feature: Embankment Configuration

Reason: Dates from the period of significance, highly visible, and retains integrity

D

Feature: Embankment Paving

Reason: Dates from the period of significance, highly visible, and retains integrity

E

Feature: Curb

Reason: Post dates period of significance

F

Feature: Water Level

Reason: Dates from the period of significance, highly visible, and retains integrity

17 Silver Lake Reservoir













Character-Defining Features

- Primary
- Secondary
- Not

G

Feature: Lowerator
Reason: Dates from the period of significance, highly visible, and retains integrity

H

Feature: Bypass Line
Reason: Post dates period of significance

I

Feature: Reservoir Equipment
Reason: Dates from the period of significance and retains integrity, but purely functional

J

Feature: Street Lights
Reason: Post dates period of significance

K

Feature: Reservoir Equipment
Reason: Dates from the period of significance and retains integrity, but purely functional

L

Feature: Boat Launches
Reason: Dates from the period of significance, highly visible, and retains integrity

19 Grassy Patch





Character-Defining Features

- Primary
- Secondary
- Not

A

Feature: Non-Mature Trees

Reason: Post dates period of significance

B

Feature: Picnic Table (Not Pictured)


Reason: Post dates period of significance

C

Feature: Mature Trees

Reason: Dates from the period of significance, highly visible, and retains integrity

Silver Lake and Ivanhoe Reservoir Complex Historic District

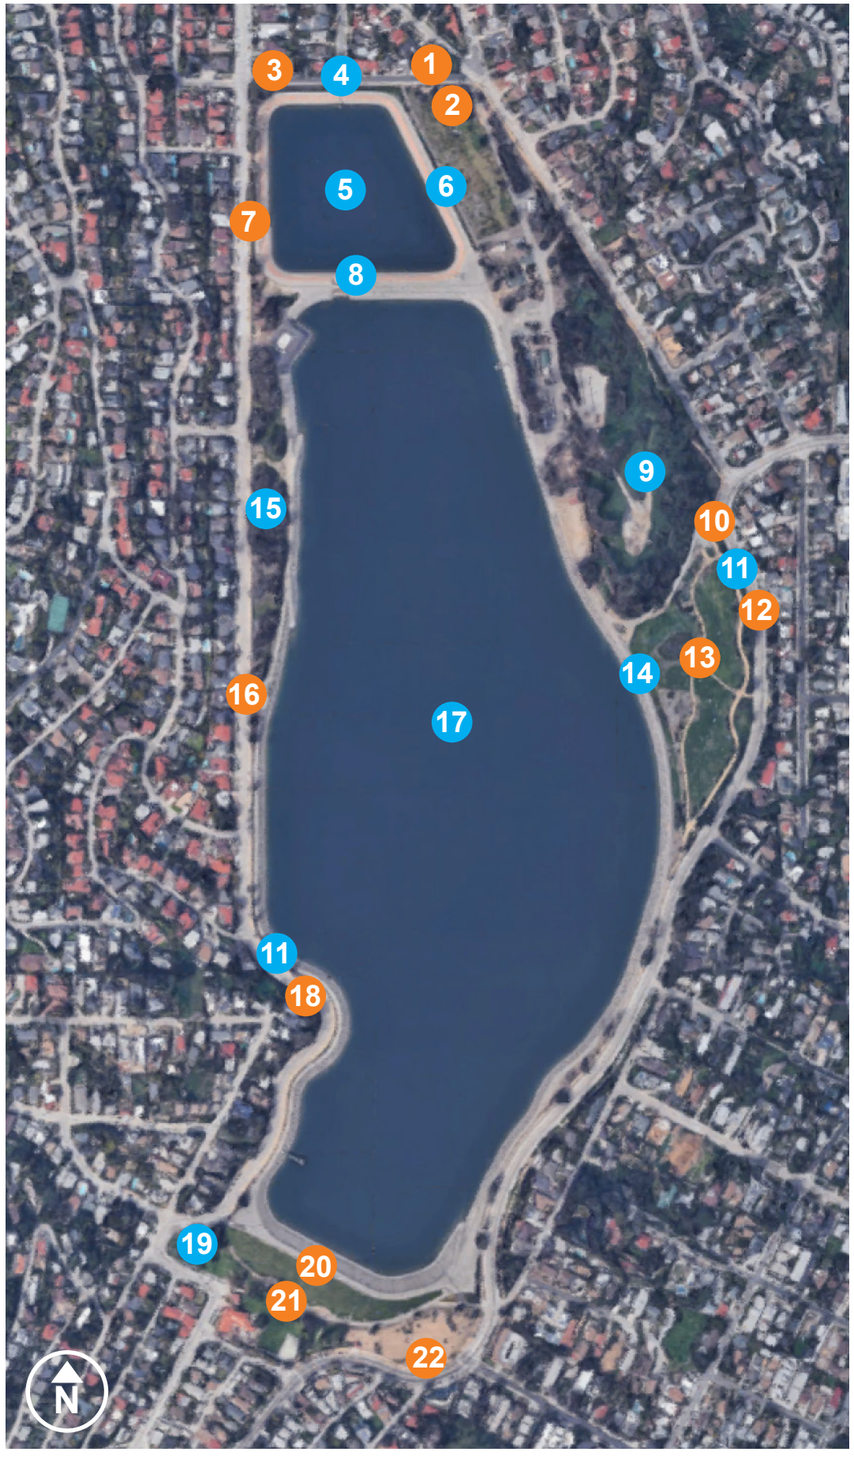



21 Silver Lake Dam Pedestrian Path
Chronology: Constructed 2018



22 Silver Lake Dog Park
Chronology: Constructed 1995

Legend
Contributing
Non-Contributing

Silver Lake and Ivanhoe Reservoir Complex Historic District







23 Main Entrance
Chronology: Constructed c.1930



24 Invanhoe Inlet Tower
Chronology: Constructed 1942



25 East Landscaped Area
Chronology: Constructed 2015-2017



26 Main Access Road
Chronology: Constructed c. 1930

Legend
Contributing
Non-Contributing

23 Main Entrance





Character-Defining Features

- Primary
- Secondary
- Not

A

Feature: Entrance Configuration

Reason: Dates from the period of significance, highly visible, and retains integrity

B

Feature: Asphalt Paving

Reason: Dates from the period of significance, highly visible, and retains integrity

C

Feature: Rolling Gate

Reason: Post dates period of significance

D

Feature: Fence

Reason: Post dates period of significance

E

Feature: Street Light

Reason: Post dates period of significance

F

Feature: Security Kiosk

Reason: Post dates period of significance

24 Ivanhoe Inlet Tower





Character-Defining Features

- Primary
- Secondary
- Not

A

Feature: Tower
Reason: Dates from the period of significance, highly visible, and retains integrity

B

Feature: Reservoir Equipment
Reason: Dates from the period of significance and retains integrity overall, but purely functional

C

Feature: Pipe Railing
Reason: Post dates period of significance

D


Feature: Walkway
Reason: Post dates period of significance

E

Feature: Steps
Reason: Post dates period of significance

26 Main Access Road



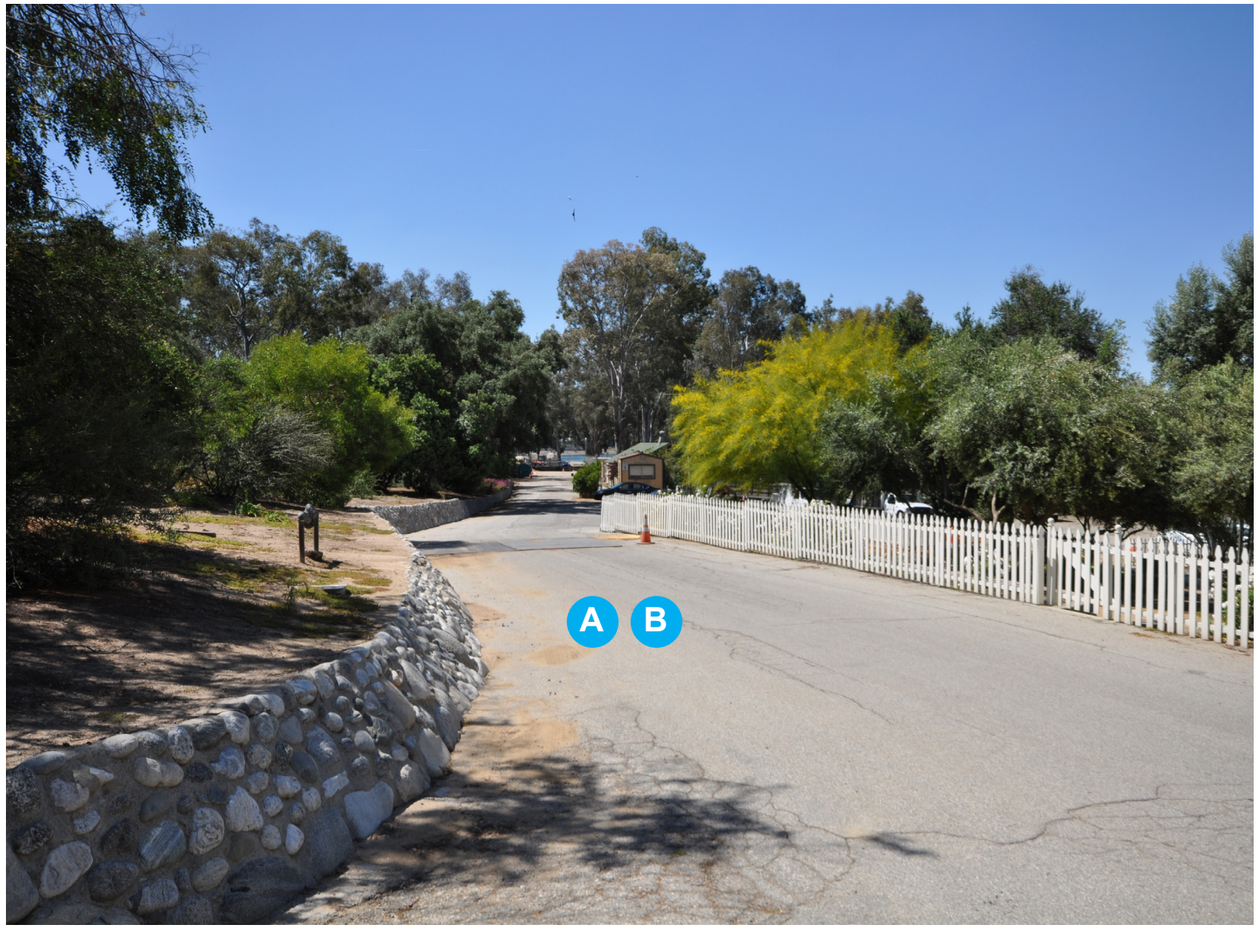

Character-Defining Features

- Primary
- Secondary
- Not

A

Feature:	Road Configuration
Reason:	Dates from the period of significance, highly visible, and retains integrity

B

Feature:	Asphalt Paving
Reason:	Dates from the period of significance, highly visible, and retains integrity

Silver Lake and Ivanhoe Reservoir Complex Historic District







27 Stone Retaining Wall
Chronology: Constructed c.1907-10



28 Water Quality Office
Chronology: Constructed 1955



29 Armstrong Ave Secondary Entrance
Chronology: Constructed c.1907-10; likely original main entrance



30 Ivanhoe Reservoir Chlorination Station
Chronology: Constructed c.1937; altered at unknown date

Legend
- Contributing
- Non-Contributing

27 Stone Retaining Wall





Character-Defining Features

- Primary
- Secondary
- Not

A

Feature:	Wall Configuration
Reason:	Dates from the period of significance, highly visible, and retains integrity

B

Feature:	Stone
Reason:	Dates from the period of significance, highly visible, and retains integrity

29 Armstrong Avenue Secondary Entrance





Character-Defining Features

- Primary
- Secondary
- Not

A

Feature: Entrance Configuration

Reason: Dates from the period of significance, highly visible, and retains integrity

B

Feature: Asphalt Paving

Reason: Dates from the period of significance, highly visible, and retains integrity

C

Feature: Swinging Gates

Reason: Post dates period of significance

D

Feature: Mailbox

Reason: Post dates period of significance

E

Feature: Fence

Reason: Post dates period of significance

30 Ivanhoe Reservoir Chlorination Station





Character-Defining Features

- Primary
- Secondary
- Not

A

Feature: Massing
Reason: Dates from the period of significance, highly visible, and retains integrity

B

Feature: Roof Design
Reason: Dates from the period of significance, highly visible, and retains integrity

C

Feature: Cornice
Reason: Dates from the period of significance, highly visible, and retains integrity

D

Feature: Scored Concrete
Reason: Dates from the period of significance, highly visible, and retains integrity

30 Ivanhoe Reservoir Chlorination Station





Character-Defining Features

- Primary
- Secondary
- Not

E

Feature: Light Fixture
Reason: Post dates period of significance

F

Feature: Garage Opening
Reason: Post dates period of significance

G

Feature: Garage Door
Reason: Post dates period of significance

Silver Lake and Ivanhoe Reservoir Complex Historic District







31 Caretaker's House (Sunshine House)
Chronology: Constructed c. 1930; altered post-2005



32 Caretaker's Garage
Chronology: Constructed c. 1930; altered post-2005



33 Bathroom Building
Chronology: Constructed c. 1930; altered post-2005



34 Shed (Old Caretaker's House)
Chronology: c. 1906-10; altered at unknown date

Legend
- Contributing
- Non-Contributing

31 Caretaker's House (Sunshine House)















Character-Defining Features

- Primary
- Secondary
- Not

A

Feature: Mature Trees

Reason: Dates from the period of significance, highly visible, and retains integrity

B

Feature: Brick Paving

Reason: Post dates period of significance

C

Feature: Reservoir Equipment

Reason: Dates from the period of significance and retains integrity, but purely functional

D

Feature: South Path

Reason: Post dates period of significance

E

Feature: Steps

Reason: Post dates period of significance

F

Feature: Southwest Path

Reason: Post dates period of significance

31 Caretaker's House (Sunshine House)















Character-Defining Features

- Primary
- Secondary
- Not

G

Feature: Northwest Path

Reason: Post dates period of significance

H

Feature: North Path

Reason: Post dates period of significance

I

Feature: Scored Concrete Paving

Reason: Dates from the period of significance, highly visible, and retains integrity

J

Feature: Steps

Reason: Dates from the period of significance, highly visible, and retains integrity

K

Feature: Concrete Retaining Wall

Reason: Dates from the period of significance, highly visible, and retains integrity

L

Feature: East Path

Reason: Dates from the period of significance, highly visible, and retains integrity

31 Caretaker's House (Sunshine House)







Character-Defining Features

- Primary
- Secondary
- Not

M

Feature: Picket Fence

Reason: Post dates period of significance

N

Feature: Small Plants

Reason: Post dates period of significance

31 Caretaker's House (Sunshine House)





Character-Defining Features

- Primary
- Secondary
- Not

O

Feature: Massing
Reason: Dates from the period of significance, highly visible, and retains integrity

P

Feature: Roof Design
Reason: Dates from the period of significance, highly visible, and retains integrity

Q

Feature: Roofing Materials
Reason: Post dates period of significance

R

Feature: Window Frame
Reason: Post dates period of significance

S

Feature: Window Sash
Reason: Post dates period of significance

T

Feature: Partially-Glazed Door
Reason: Likely post dates period of significance

31 Caretaker's House (Sunshine House)





Character-Defining Features

- Primary
- Secondary
- Not

U

Feature: Rafter Tails

Reason: Dates from the period of significance, highly visible, and retains integrity

V

Feature: Vinyl Siding

Reason: Post dates period of significance

W

Feature: Chimney

Reason: Altered since the end of the period of significance

X

Feature: Door Frame


Reason: Post dates period of significance

Y

Feature: Slab Door & Sidelight

Reason: Post dates period of significance

32 Garage

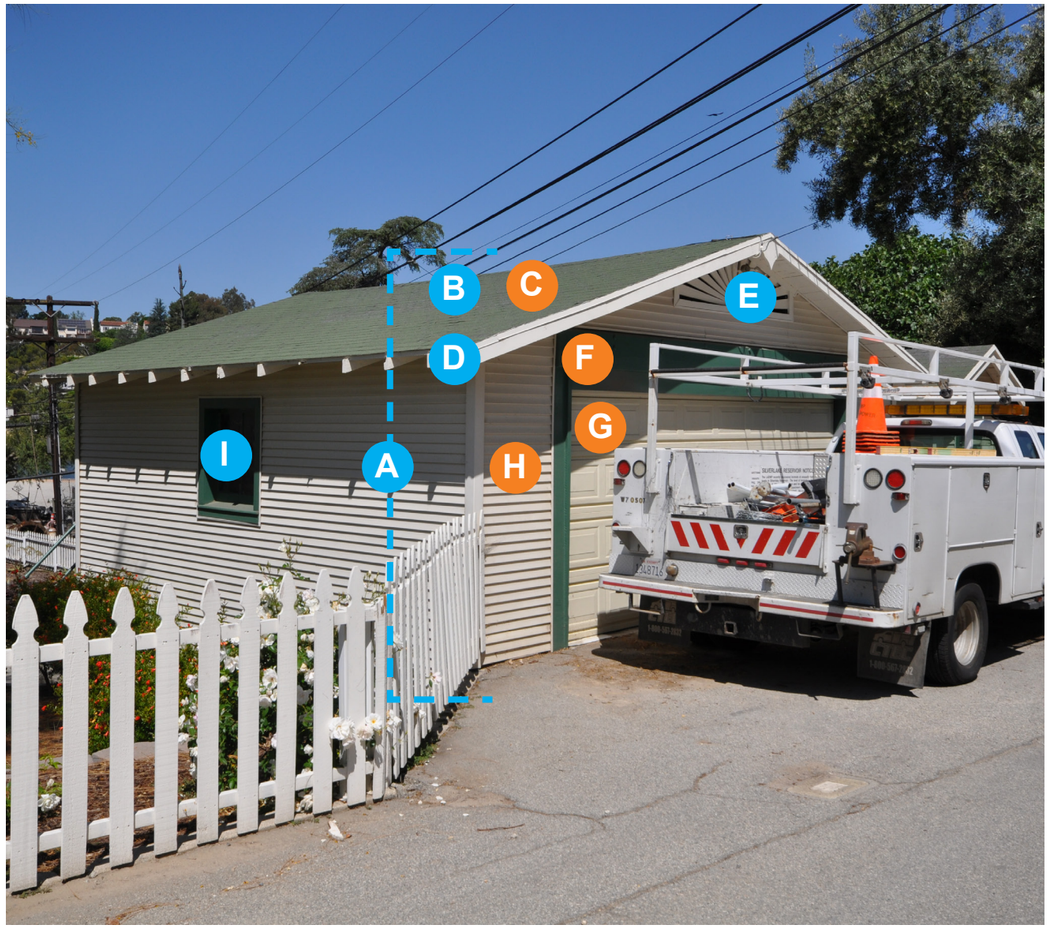



Character-Defining Features

- Primary
- Secondary
- Not

A

Feature: Massing

Reason: Dates from the period of significance, highly visible, and retains integrity

B

Feature: Roof Design

Reason: Dates from the period of significance, highly visible, and retains integrity

C

Feature: Roofing Materials

Reason: Post dates period of significance

D

Feature: Fascia Board & Rafter Tails


Reason: Dates from the period of significance, highly visible, and retains integrity

E

Feature: Vent

Reason: Dates from the period of significance, highly visible, and retains integrity

32 Garage

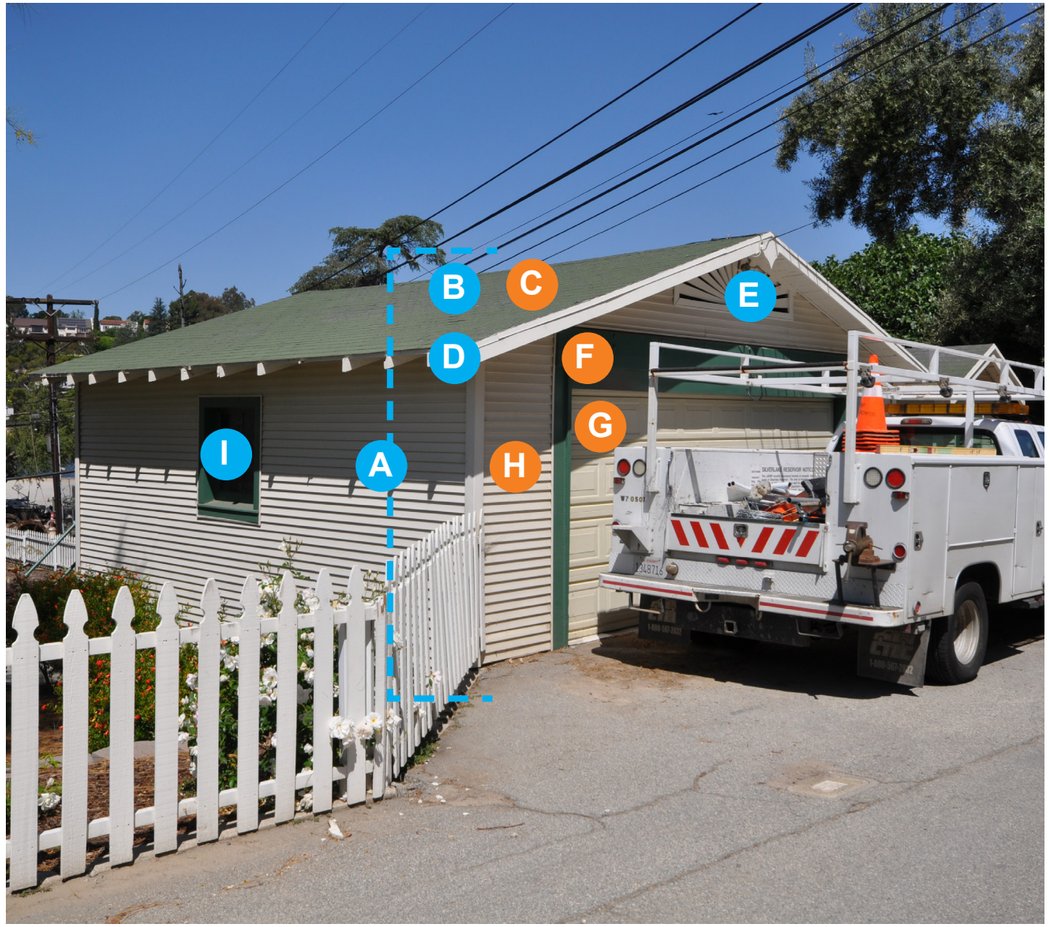



Character-Defining Features

- Primary
- Secondary
- Not

F

Feature: Garage Opening Frame

Reason: Post dates period of significance

G

Feature: Garage Door

Reason: Post dates period of significance

H

Feature: Vinyl Siding

Reason: Post dates period of significance

I

Feature: Window Sash


Reason: Dates from the period of significance, highly visible, and retains integrity

J

Feature: Window Frame

Reason: Post dates period of significance

32 Garage

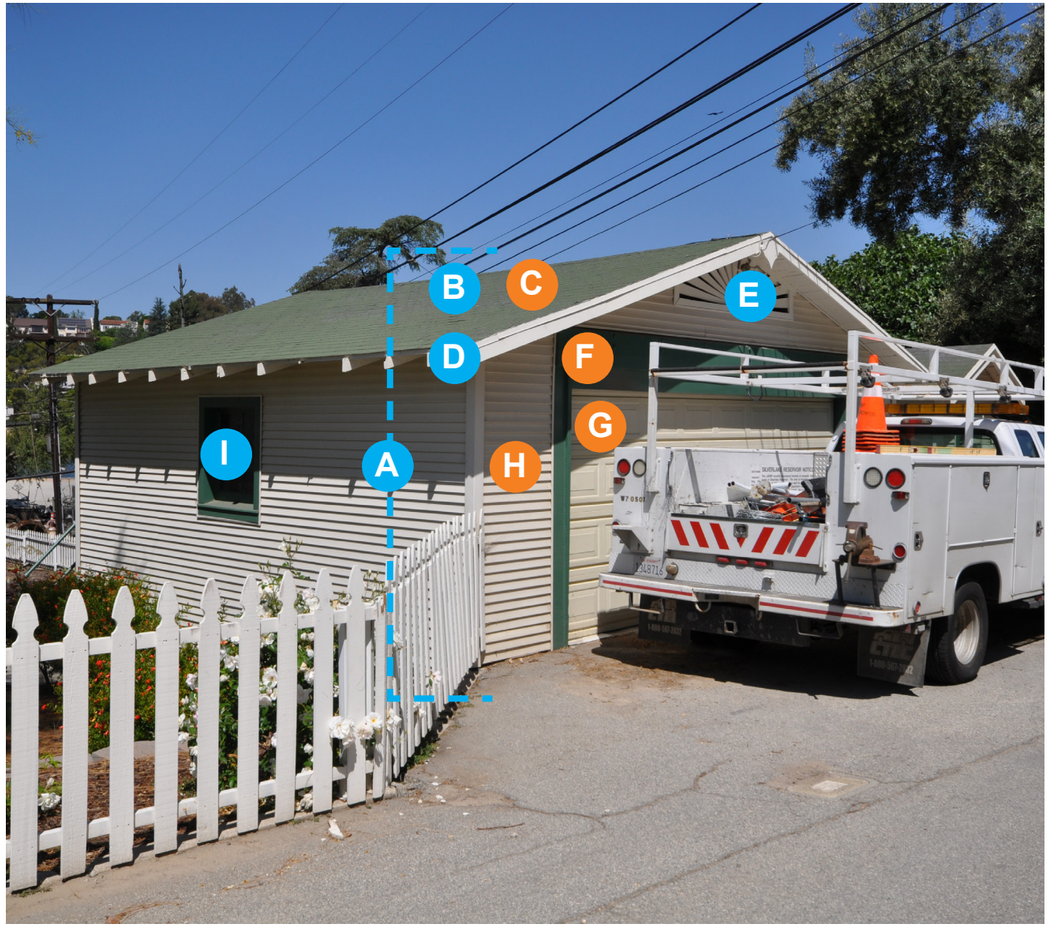



Character-Defining Features

- Primary
- Secondary
- Not

K

Feature: Door Frame
Reason: Post dates period of significance

L

Feature: Door & Hardware
Reason: Likely post dates period of significance

M

Feature: Pipe Railing
Reason: Post dates period of significance

N

Feature: Stairs
Reason: Post dates period of significance

33 Bathroom Building



Character-Defining Features

- Primary
- Secondary
- Not

A

Feature: Massing
Reason: Dates from the period of significance, highly visible, and retains integrity

B

Feature: Roof Design
Reason: Dates from the period of significance, highly visible, and retains integrity

C

Feature: Roofing Material
Reason: Post dates period of significance

D

Feature: Vinyl Siding
Reason: Post dates period of significance

E

Feature: Door Frame
Reason: Post dates period of significance

33 Bathroom Building



Character-Defining Features

- Primary
- Secondary
- Not

F

Feature: Paneled Door

Reason: Dates from the period of significance, highly visible, and retains integrity

G

Feature: Door Hardware

Reason: Dates from the period of significance, highly visible, and retains integrity

H

Feature: Window Frame

Reason: Dates from the period of significance, highly visible, and retains integrity

I

Feature: Window Sash

Reason: Dates from the period of significance, highly visible, and retains integrity

34 Shed (Old Caretaker's House)





Character-Defining Features

- Primary
- Secondary
- Not

A

Feature: Massing
Reason: Dates from the period of significance, highly visible, and retains integrity

B

Feature: Roof Design
Reason: Dates from the period of significance, highly visible, and retains integrity

C

Feature: Roofing Materials
Reason: Post dates period of significance

D

Feature: Rafter Tails
Reason: Dates from the period of significance, highly visible, and retains integrity

E

Feature: Window Frame
Reason: Likely post dates period of significance

34 Shed (Old Caretaker's House)





Character-Defining Features

- Primary
- Secondary
- Not

F

Feature: Window Sash

Reason: Dates from the period of significance, highly visible, and retains integrity

G

Feature: Door Frame

Reason: Post dates period of significance

H

Feature: Security Door

Reason: Post dates period of significance

I

Feature: Metal Siding

Reason: Post dates period of significance

Silver Lake and Ivanhoe Reservoir Complex Historic District







35 **Bathroom Building**
Chronology: Constructed c. 2000



37 **Landscape Building**
Chronology: Constructed c. 1930; altered 1965-71



36 **Shed**
Chronology: Constructed at unknown date



38 **Temporary Sheds**
Chronology: Added at unknown date

Legend
- Contributing
- Non-Contributing

37 Landscape Building



Character-Defining Features

- Primary
- Secondary
- Not

A

Feature: Massing
Reason: Dates from the period of significance, highly visible, and retains integrity

B

Feature: Roof Design
Reason: Dates from the period of significance, highly visible, and retains integrity

C

Feature: Roofing Materials
Reason: Post dates period of significance

D

Feature: Sliding Garage Door
Reason: Dates from the period of significance, highly visible, and retains integrity

E

Feature: Window Sash
Reason: Post dates period of significance

F

Feature: Door Frame
Reason: Post dates period of significance

37 Landscape Building





Character-Defining Features

- Primary
- Secondary
- Not

G

Feature: Door
Reason: Post dates period of significance

H

Feature: Fascia Board
Reason: Dates from the period of significance, highly visible, and retains integrity

I

Feature: Wood Siding
Reason: Dates from the period of significance, highly visible, and retains integrity

J

Feature: Window Frame
Reason: Dates from the period of significance, highly visible, and retains integrity

K

Feature: Infilled Window Openings
Reason: Post dates period of significance

L

Feature: 1965-71 Addition
Reason: Dates from the period of significance, highly visible, and retains integrity

Silver Lake and Ivanhoe Reservoir Complex Historic District








39 Silver Lake Chlorination Building
Chronology: Constructed c. 2010



41 Meter House
Chronology: Constructed c. 1950




40 Silver Lake Outlet Tower
Chronology: Constructed 1937; reconstructed 1975-76

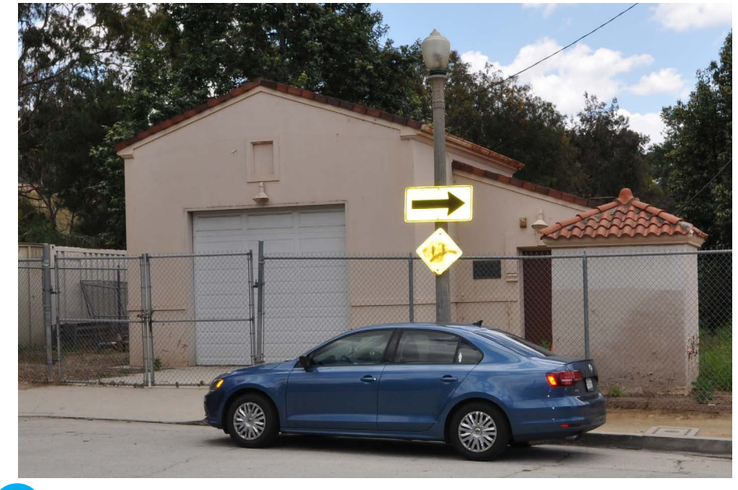

42 South Outlet Chlorination Station
Chronology: Constructed 1947

Legend
- Contributing
- Non-Contributing

41 Meter House

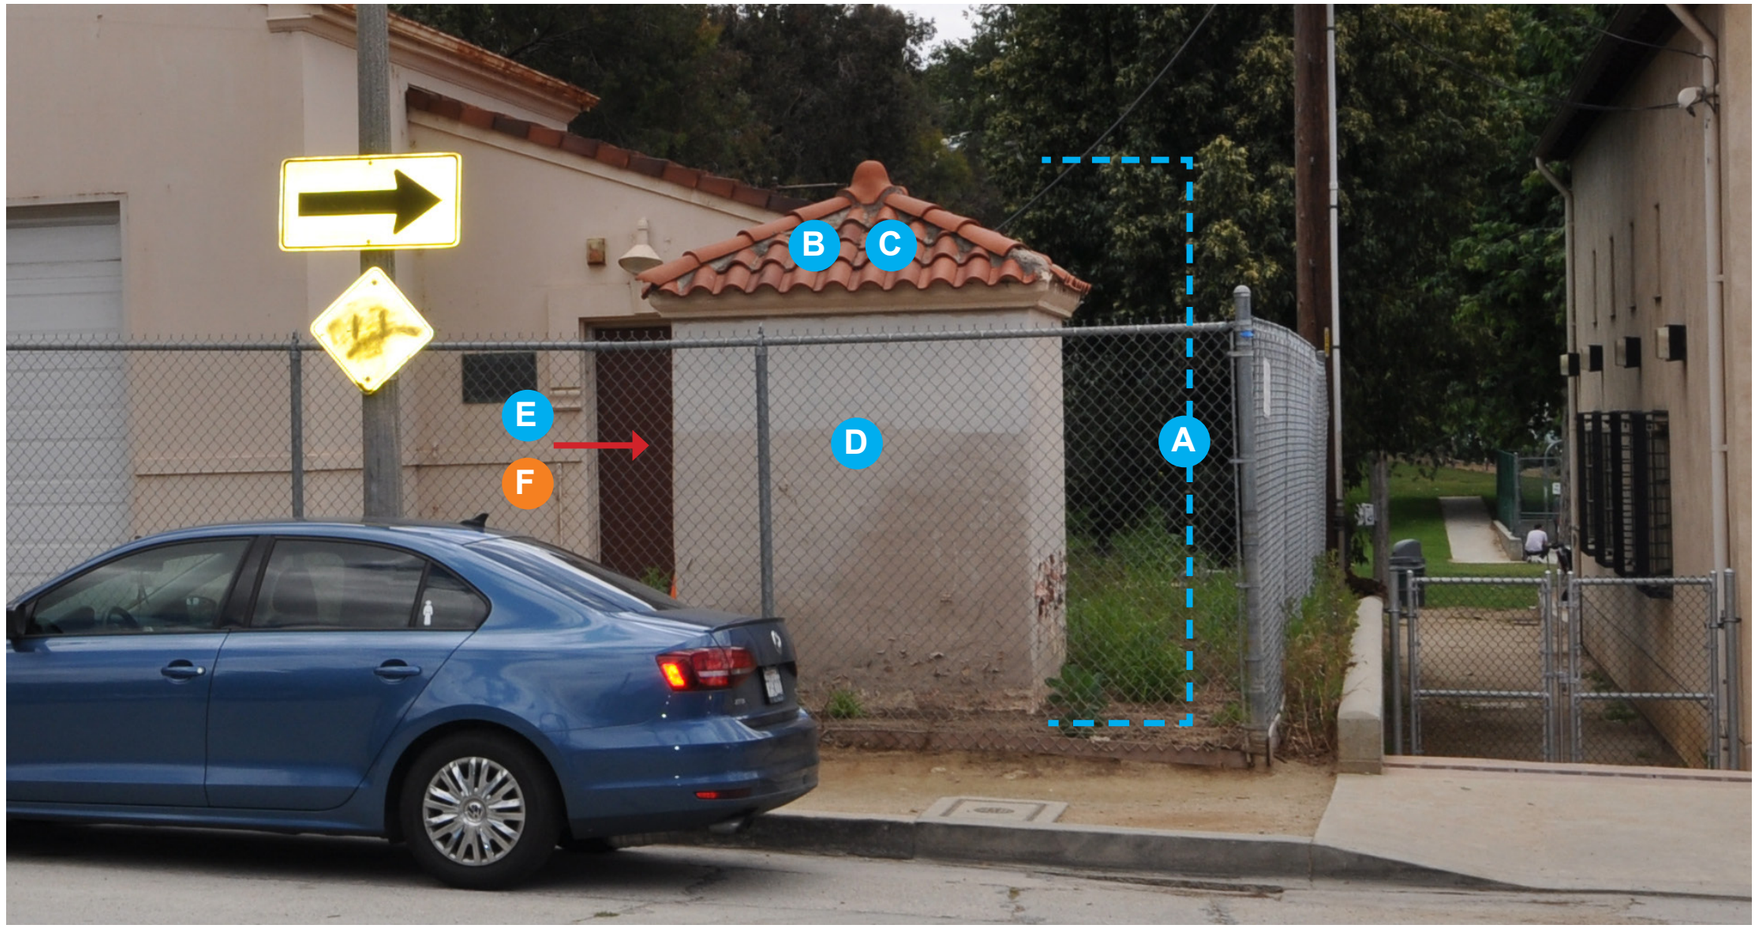

Character-Defining Features

- Primary
- Secondary
- Not

A

Feature: Massing
Reason: Dates from the period of significance, highly visible, and retains integrity

B

Feature: Roof Design
Reason: Dates from the period of significance, highly visible, and retains integrity

C

Feature: Clay Roofing Tile
Reason: Dates from the period of significance, highly visible, and retains integrity

D

Feature: Concrete
Reason: Dates from the period of significance, highly visible, and retains integrity


E

Feature: Door Frame (Not Pictured)
Reason: Dates from the period of significance, highly visible, and retains integrity

F

Feature: Door (Not Pictured)
Reason: Post dates period of significance

42 South Outlet Chlorination Station

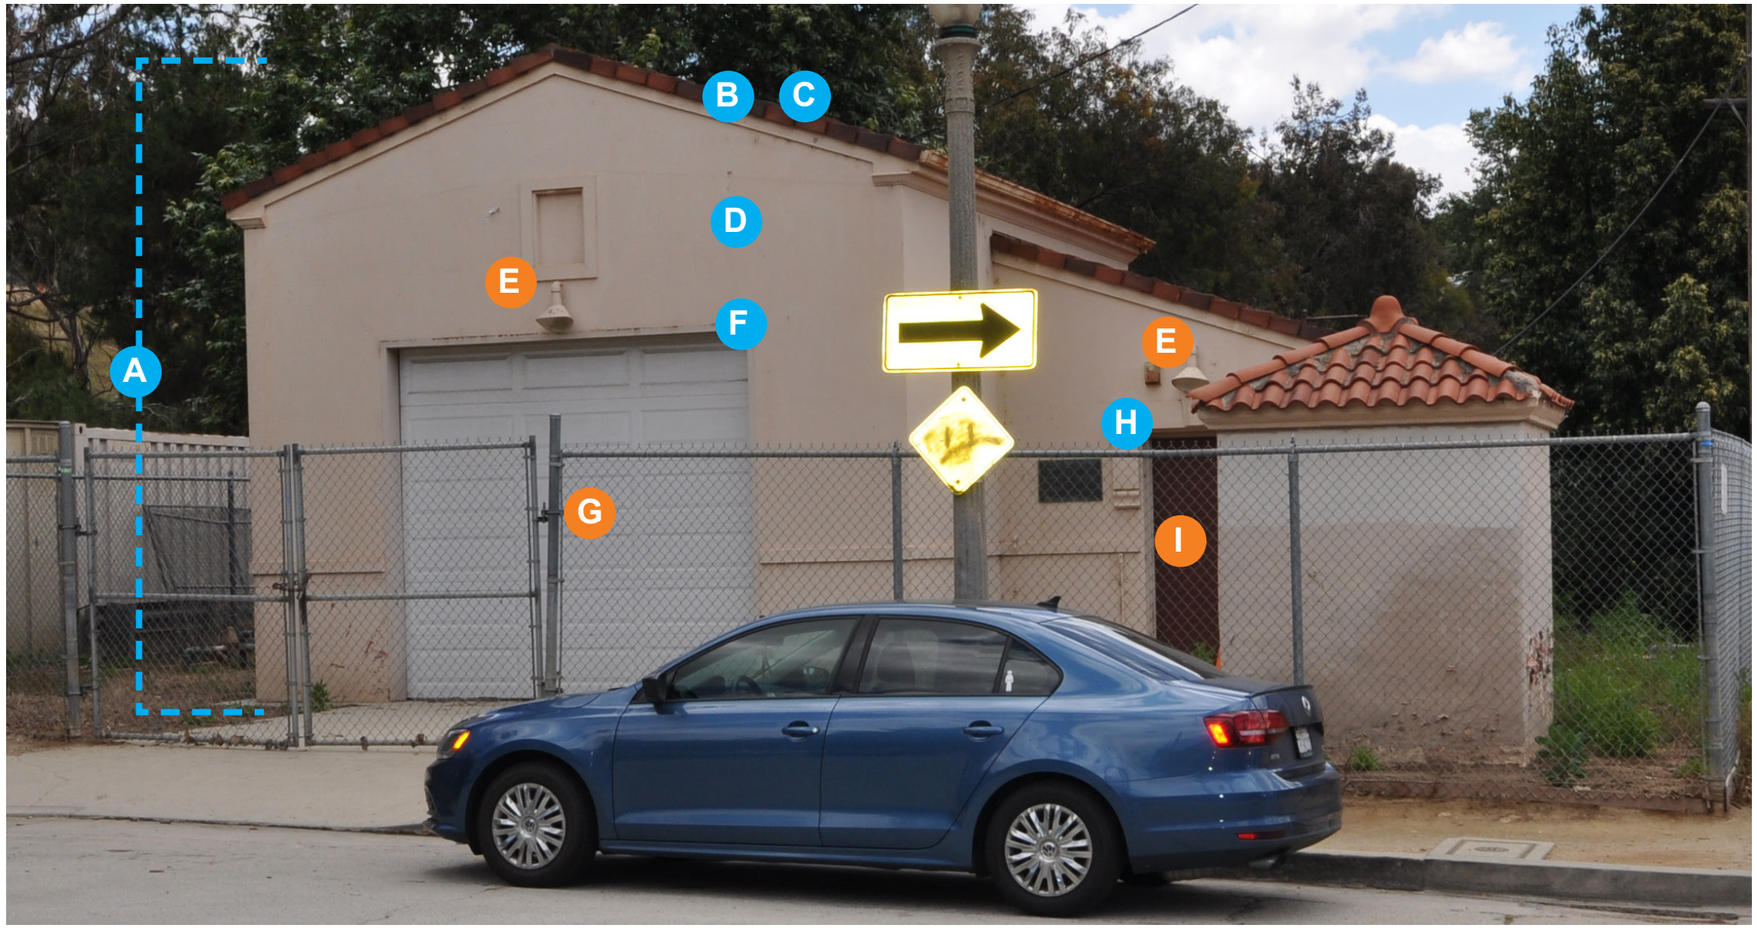

Character-Defining Features

- Primary
- Secondary
- Not

A

Feature: Massing
Reason: Dates from the period of significance, highly visible, and retains integrity

B

Feature: Roof Design
Reason: Dates from the period of significance, highly visible, and retains integrity

C

Feature: Clay Roofing Tile
Reason: Dates from the period of significance, highly visible, and retains integrity


D

Feature: Concrete
Reason: Dates from the period of significance, highly visible, and retains integrity

E

Feature: Light Fixture
Reason: Post dates period of significance

42 South Outlet Chlorination Station

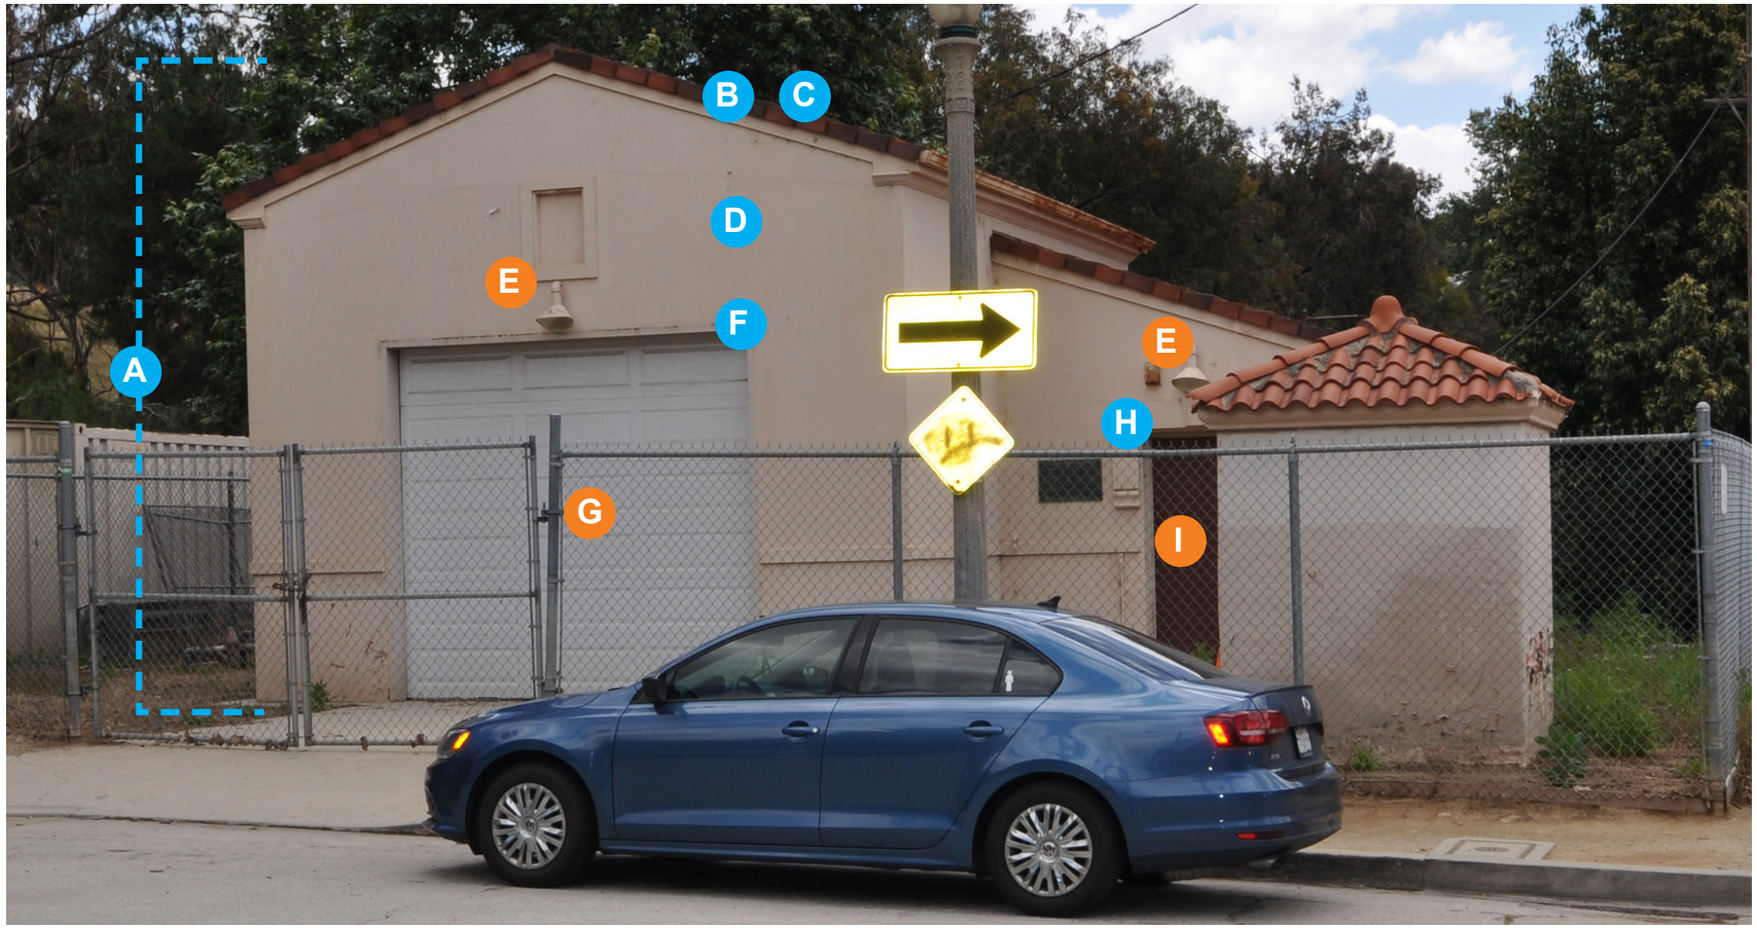

Character-Defining Features

- Primary
- Secondary
- Not

F

Feature: Garage Opening

Reason: Dates from the period of significance, highly visible, and retains integrity

G

Feature: Garage Door

Reason: Post dates period of significance

H

Feature: Door Opening

Reason: Dates from the period of significance, highly visible, and retains integrity

I

Feature: Door

Reason: Post dates period of significance

Silver Lake and Ivanhoe Reservoir Complex Historic District






43 Chlorine Plant
Chronology: Constructed c.1927

Legend
Contributing
Non-Contributing

43 Chlorine Plant

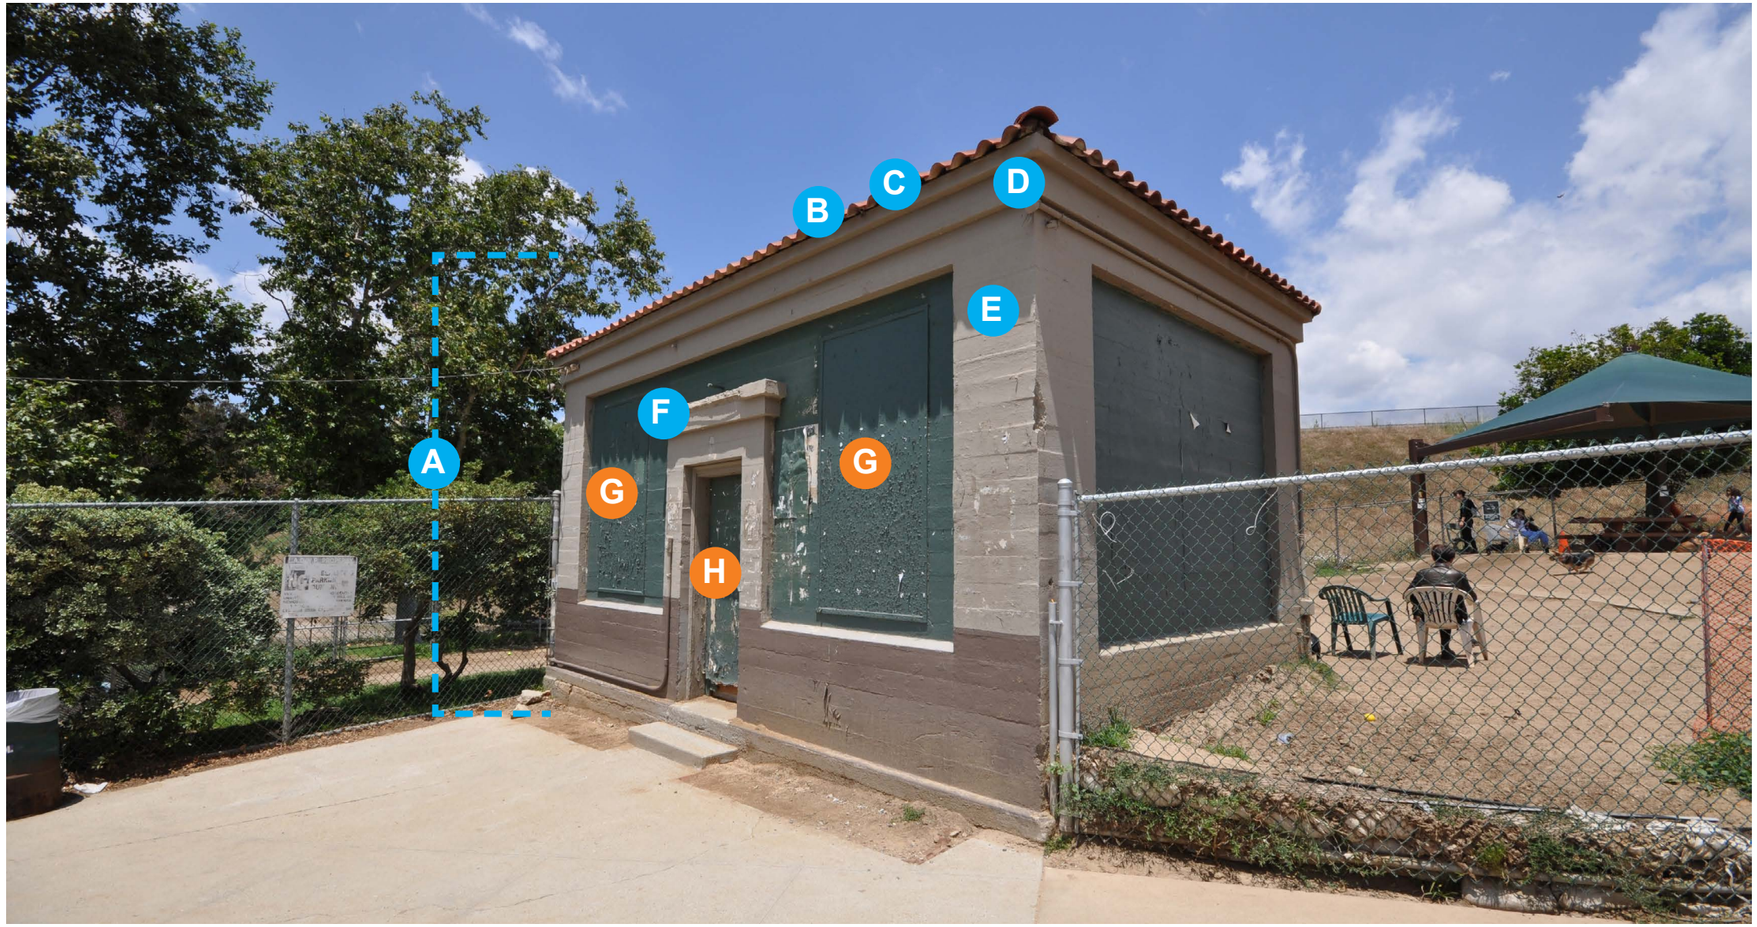

Character-Defining Features

- Primary
- Secondary
- Not

A

Feature: Massing

Reason: Dates from the period of significance, highly visible, and retains integrity

B

Feature: Roof Design

Reason: Dates from the period of significance, highly visible, and retains integrity

C

Feature: Clay Roofing Tile

Reason: Dates from the period of significance, highly visible, and retains integrity

D

Feature: Cornice


Reason: Dates from the period of significance, highly visible, and retains integrity

E

Feature: Board Formed Concrete

Reason: Dates from the period of significance, highly visible, and retains integrity

43 Chlorine Plant

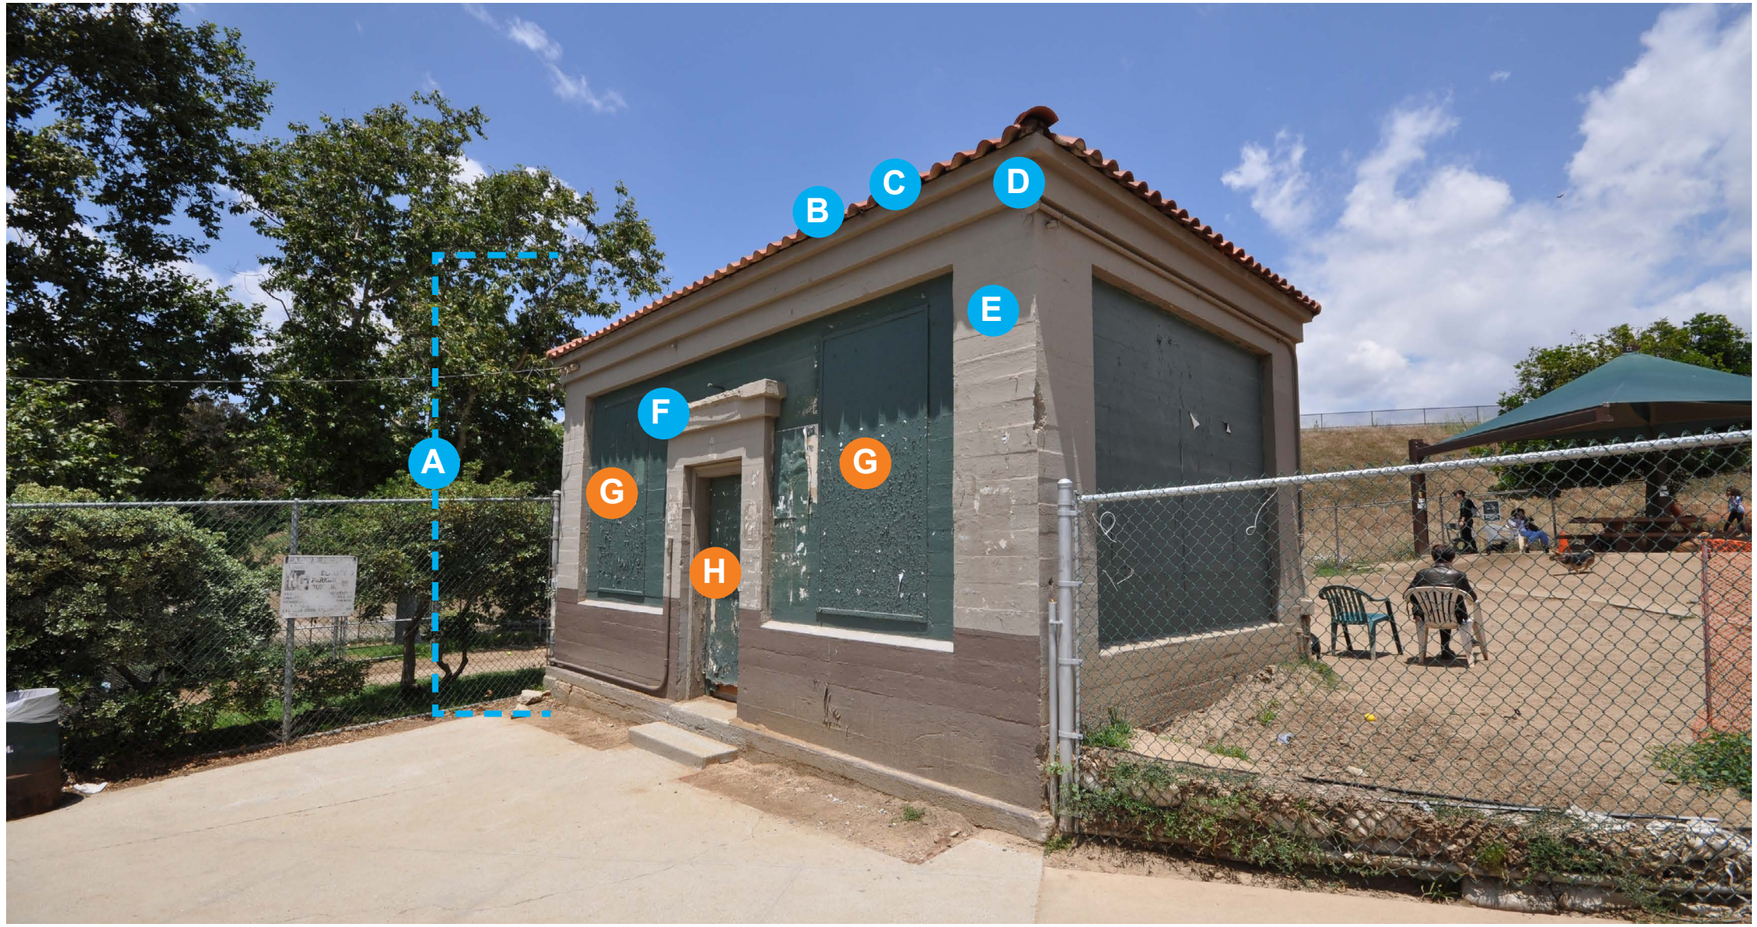

Character-Defining Features

- Primary
- Secondary
- Not

F

Feature: Door Surround

Reason: Dates from the period of significance, highly visible, and retains integrity

G

Feature: Infilled Window Openings

Reason: Post dates period of significance

H

Feature: Infilled Door Opening

Reason: Post dates period of significance

Appendix D
GPA Report, 2019

ESA

SILVER LAKE RESERVOIR COMPLEX
MASTER PLAN

TASK II: RESEARCH & ANALYSIS HISTORICAL RESOURCES REPORT

Written by: GPA Consulting

SILVER LAKE RESERVOIR COMPLEX
MASTER PLAN PROJECT

September 13, 2019

EXECUTIVE SUMMARY

The Silver Lake and Ivanhoe Reservoir Complex is located in the Silver Lake–Echo Park–Elysian Valley Community Plan Area of the City of Los Angeles. The irregularly-shaped complex is approximately 127 acres in size and roughly bounded by Tesla Avenue on the north, Armstrong Avenue and Silver Lake Boulevard on the east, W. Silver Lake Drive, Van Pelt Place, and Silver Lake Boulevard on the south, and W. Silver Lake Drive on the west. It is owned and operated by the City of Los Angeles and the Los Angeles Department of Water and Power (LADWP). The complex was originally constructed in 1906–1907 and is composed of the Silver Lake and Ivanhoe Reservoirs and Dams, several ancillary buildings and structures related to LAWP's maintenance and operation, as well as landscape features such as stone and concrete retaining walls, trees, shrubs, and other vegetation.

The Silver Lake and Ivanhoe Reservoir Complex is a designated Los Angeles Historic-Cultural Monument (HCM No. 422). Therefore, it is a historical resource as defined by the California Environmental Quality Act (CEQA). It was also previously evaluated by Greenwood & Associates in 2004 as part of the *Silver Lake Reservoir Complex Storage Replacement Project Environmental Impact Report*. The complex was evaluated as eligible for listing as a historic district in the California Register of Historical Resources (California Register). The Status Codes for the Silver Lake and Ivanhoe Reservoir Complex is 5S1, an individual property that is listed or designated locally, and 3CB, appears eligible for listing in the California Register through survey evaluation.

A Master Plan was completed in 2000 to provide possible mitigation measures for proposed water quality improvement projects and guide long-range planning goals for the Silver Lake community and for LADWP. The site was later decommissioned and removed from the city domestic water distribution system in 2011–2017. A new Master Plan is therefore being drafted to guide future improvements now that the site is no longer used for the storage and treatment of drinking water. The Silver Lake Reservoir Complex Master Plan (SLRCMP) proposes to repurpose approximately 116 acres of the site as a community gathering space, while also balancing LADWP's continual maintenance and operational needs on the remaining 11 acres. LADWP's active uses are located at the northeast portion of the site, North Ivanhoe Dam, Ivanhoe Inlet Tower, as well as the Silver Lake Reservoir bypass line, dam, outlet tower, and boat launches.

As a designated HCM, the Silver Lake and Ivanhoe Reservoir Complex is subject to the Los Angeles Cultural Heritage Ordinance. The Ordinance stipulates that the Cultural Heritage Commission (CHC) and Office of Historic Resources (OHR) are responsible for reviewing alterations to historical resources listed under national, state, and local landmark programs. Alterations are reviewed by the CHC and OHR for compliance with the *Secretary of Interior's Standards for the Treatment of Historic Properties* (Standards). [1] GPA Consulting (GPA) was retained to prepare this report to help guide the reuse of the Silver Lake and Ivanhoe Reservoir Complex in compliance with the Standards. It includes a summary description of the site, its historical status, as well as an illustrated inventory of landscape characteristics and character-defining features. Challenges and opportunities of the SLRCMP are also identified as well as potential funding sources.

[1] Los Angeles Administrative Code, §22.171.14, of Article 1, Chapter 9, Division 22.

1 METHODOLOGY

To identify the character-defining features of the Silver Lake and Ivanhoe Reservoir Complex and make recommendations for treatment, GPA performed the following tasks:

1. Reviewed existing information and conducted additional research into the history of the complex and the buildings and structures thereon. A variety of resources were consulted, including:

    - City of Los Angeles Office of Historic Resources HCM file
    - City of Los Angeles Department of Building and Safety building permit records
    - Los Angeles Department of Water and Power records
    - Previous environmental assessment reports
    - 2000 Silver Lake Master Plan
    - Historic maps
    - Historic photographs
    - Historic aerial photographs
    - Newspaper articles

    The building permit record for the Silver Lake and Ivanhoe Reservoir Complex is incomplete, and many of the alterations made to the site over time are largely undocumented in materials and resources available to the project team. As a result, it was at times difficult to determine exactly when a building or structure on the site was constructed or when an existing building or structure was altered. When possible, historic aerial photographs were used in order to determine an approximate date of construction or alteration. For select features, the project team exercised professional judgement in order to make a determination as to whether a feature was character defining.

2. Conducted an intensive field inspection of the site on May 24, 2019 to identify character-defining features. Digital photographs were taken during this field inspection.

3. Consulted relevant references and source materials regarding the Standards, including the *Secretary of the Interior's Guidelines for Preserving, Rehabilitating, Restoring & Reconstructing Historic Buildings, Secretary of the Interior's Guidelines for the Treatment of Cultural Landscapes,* and various National Park Service Technical Briefs, among others.

Teresa Grimes and Emily Rinaldi were responsible for the preparation of this report. They fulfill the qualifications for historic preservation professionals outlined in Title 36 of the Code of Federal Regulations, Part 61.

2 SUMMARY DESCRIPTION & HISTORY

The Silver Lake and Ivanhoe Reservoir Complex is located in the Silver Lake–Echo Park–Elysian Valley Community Plan Area of the City of Los Angeles. The irregularly-shaped site is approximately 127 acres in size and roughly bounded by Tesla Avenue on the north, Armstrong Avenue and Silver Lake Boulevard on the east, W. Silver Lake Drive, Van Pelt Place, and Silver Lake Boulevard on the south, and W. Silver Lake Drive on the west.

The site is composed of the Silver Lake and Ivanhoe Reservoirs and Dams, several ancillary buildings and structures related to the LADWP's maintenance and operation, as well as landscape features such as stone and concrete retaining walls, trees, shrubs, and other vegetation. It is primarily accessed via the main access road that extends from the corner of

Armstrong and Tesla Avenues to just north of the Silver Lake Meadow. A second vehicular entrance is located on Armstrong Avenue almost at the mid-point of the main access road. A third vehicle entrance is located on Silver Lake Boulevard, just to the north of the Silver Lake Meadow. The Armstrong access road is bordered in part by a low stone retaining wall. There are also two entrances for pedestrian access, one running north-south along the west side of the Ivanhoe Reservoir and one running east-west atop the Silver Lake Dam to the south. The western boundary of the site is generally bordered by a low concrete retaining wall topped by a metal chain link fence, while the eastern portion of the site is bordered by a metal chain link fence.

The Ivanhoe Reservoir is located to the north of the Silver Lake Reservoir. It is smaller in size, covering approximately 7.84 acres, trapezoidal in shape with rounded corners, and features sloped concrete embankments. It is separated from the Silver Lake Reservoir by the Ivanhoe Dam and a reinforced concrete spillway. The Silver Lake Reservoir covers approximately 78.2 acres, is irregularly shaped, and features sloped embankments covered in an asphaltic cement paving. To the south is the Silver Lake Dam, which is a reinforced earthen dam constructed on compacted earthfill. Paved paths and landscaped areas border the Ivanhoe and Silver Lake Reservoirs on all sides.

Ancillary buildings located to the northeast of the Silver Lake and Ivanhoe Reservoirs include the Caretaker's House (now known as the Sunshine House) and garage, Ivanhoe Chlorine Station, Silver Lake Reservoir Chlorination Station, Water Quality Office, Landscape Office, and several temporary maintenance sheds. A new modular office building is also planned for this area of the site. It will be constructed just north of the Landscape Office. To the south of the reservoir is the South Chlorine Plant, Meter House, and Silver Lake Outlet Chlorination Station.

The Ivanhoe Reservoir was completed in 1906 and the Silver Lake Reservoir was completed the following year as part of Los Angeles' emergency municipal water system. Both were designed by William Mullholland, who served as the superintendent of what was then known as the Los Angeles Water Department, and constructed using a modified method of hydraulic sluicing. The reservoirs were formed by two reinforced earthen dams, the Silver Lake and Ivanhoe Dams, and originally featured unpaved earthen embankments. The Silver Lake Reservoir was likely initially used as a source of water for irrigation, while the Ivanhoe Reservoir was possibly originally designed to provide domestic drinking water. As a result of rapid population growth and development in the Los Angeles area in the 1910s, the Silver Lake and Ivanhoe Reservoir Complex was later modified in 1920 to supply domestic water to the City's drinking water system, which it continued to supply until work was completed to decommission the reservoirs in 2017.

Since its completion in 1906–1907, the Silver Lake and Ivanhoe Reservoir Complex has been altered over time. Notable alterations include those undertaken in 1920, 1951–1953, 1975–1976, and 2011–2017. In 1920 when the reservoirs were modified for domestic use, the embankments of the Silver Lake Reservoir were altered with a steeper slope, increasing the depth of the reservoir. Portions of the embankments were also likely covered in a paving material at this time to prevent erosion. In 1951–1953, both reservoirs underwent extensive improvements. The Silver Lake Reservoir was re-shaped and deepened and its embankments paved in asphalt. A new embankment was constructed along the reservoir's east shore and a lagoon known as the East Cove was infilled with earth. The Ivanhoe Reservoir was also deepened at this time and its basin and embankments were paved with asphalt. The reservoir facing side of the Silver Lake Dam was also stripped to bedrock and rebuilt with new earthen fill. In 1975–1976, the Silver Lake Dam was reconstructed to comply with revised California regulations for dam earthquake safety. As a result, the southern end of the Silver Lake Reservoir was reshaped to its current configuration. Finally, in 2011–2017, the Silver Lake and Ivanhoe Reservoir Complex was decommissioned, and a bypass line installed along the

bottom of the Silver Lake Reservoir basin. Please see Appendix A for a summary of the construction history of the Silver Lake and Ivanhoe Reservoir Complex.

3 SUMMARY OF HISTORICAL RESOURCE STATUS

The Silver Lake and Ivanhoe Reservoir Complex is a designated Los Angeles Historic-Cultural Monument (HCM No. 422). Therefore, it is a historical resource as defined by the California Environmental Quality Act. To determine the significance and boundaries of this HCM, GPA consulted the Silver Lake and Ivanhoe Reservoir HCM file maintained by OHR. The HCM nomination dated January 9, 1989 does not detail how the significance of this HCM relates to the criteria for designation as specified in the Los Angeles Cultural Heritage Ordinance. It also does not detail the HCM boundaries beyond describing the resource's location as "between West Silver Lake Drive and Silver Lake Boulevard."[2]

The Silver Lake and Ivanhoe Reservoir Complex was evaluated by Greenwood & Associates in 2004 as part of the *Silver Lake Reservoir Complex Storage Replacement Project Environmental Impact Report* (see Appendix B for the full Greenwood Report).[3] It was evaluated as eligible for listing as a historic district in the California Register of Historical Resources (California Register). The district boundaries are described as "all facilities associated with the historic functioning of the site and the surrounding landscaped property owned by the City/Los Angeles Department of Water and Power (LADWP) and confined by the city street grid established after the completion of the reservoirs by the 1920s."[4] It was evaluated as eligible under Criterion 1 for its significant association with the development of the Silver Lake neighborhood. It was also evaluated as eligible under Criterion 2 for its association with William Mulholland, who headed the Department of Water and Power at the time of the reservoirs construction and was responsible for their design. Finally, it was evaluated as eligible under Criterion 3 as an early and important example of a hydraulically sluiced reservoir. The period of significance was identified as 1906 to 1953, representing the date of the reservoir complex's original construction through the improvement program of the early 1950s.

The Status Codes for the Silver Lake and Ivanhoe Reservoir Complex are 5S1, an individual property that is listed or designated locally, and 3S, appears eligible for listing in the California Register through survey evaluation.[5]

Because the Silver Lake and Ivanhoe Reservoir Complex is already a designated HCM and has been previously evaluated for listing in the California Register as a historic district, GPA did not re-evaluate it for listing under nation, state, or local landmark or historic district programs. GPA also did not re-evaluate the site as a cultural landscape. A cultural landscape is defined by the National Park Service as "a geographic area (including both cultural and natural resources and the wildlife or domestic animals therein), associated with a historic

[2] "Historic-Cultural Monument Nomination: Silver Lake and Ivanhoe Reservoirs," January 9, 1989.
[3] CH2MHILL, *Silver Lake Reservoir Complex Storage Replacement Project Environmental Impact Report* (City of Los Angeles Department of Water and Power, July 2005).
[4] Greenwood & Associates, *Cultural Resources Assessment Report: Silver Lake Reservoir Complex Storage Replacement Project* (Santa Ana: CH2MHILL, August 2004), 36-37.
[5] The evaluation instructions and classification system prescribed by the SHPO in its *Instructions for Recording Historical Resources* provide a Status Code for use in classifying potential historical resources. In 2003, the Status Codes were revised to address the California Register. These Status Codes are used statewide in the preparation of historic resource surveys and evaluation reports.

event, activity, or person or exhibiting other cultural or aesthetic values."[6] There are four types of cultural landscapes: historic sites, historic designed landscapes, historic vernacular landscapes, and ethnographic landscapes. As a landscape engineered by William Mulholland and the LADWP, the Silver Lake and Ivanhoe Reservoir Complex would be considered a historic designed landscape. Typically, designed historic landscapes are evaluated for listing in the National Register as a historic district.[7]

Landscape characteristics of the Silver Lake and Ivanhoe Reservoir Complex are identified in Appendix C of this report. Landscape characteristics are physical expressions of both tangible and intangible aspects of a place that have either influenced the history of a cultural landscape's development or are products of its development.[8] There are thirteen landscape characteristics, six intangible and seven tangible. The six intangible landscape characteristics are: natural systems & features, spatial organization, circulation, land use, cluster arrangements, and cultural traditions. The seven tangible characteristics are: topography, buildings and structures, vegetation, constructed water features, archaeological resources, views and vistas, and small-scale features. Not all of the above characteristics are present at the site; therefore, only those that are existing were identified in Appendix C.

4 CHARACTER-DEFINING FEATURES

Character-defining features are the architectural components that contribute to a building's sense of time and place. *Preservation Brief #17: Identifying the Visual Aspects of Historic Buildings as an Aid to Preserving Their Character* notes:

A complete understanding of any property may require documentary research about its style, construction, function, its furnishings or contents; knowledge about the original builder, owners, and later occupants; and knowledge about the evolutionary history of the building. Even though buildings may be of historic, rather than architectural significance, it is their tangible elements that embody its significance for association with specific events or persons and it is those tangible elements both on the exterior and interior that should be preserved.[9]

The character-defining features of historical resources can be generally grouped into three categories: the overall visual character, the exterior materials and craftsmanship, and the interior spaces, features, and finishes. The relative importance of character-defining features depends on the level of craftsmanship, visibility, and integrity. In addition, some character-defining features are more important than others in conveying the significance of the building. Primary character-defining features are considered the most important elements contributing to the significance of the building, while secondary features are considered less important.

As previously stated, the Silver Lake and Ivanhoe Reservoir Complex was previously evaluated as a historic district in the 2004 Greenwood Report. Greenwood identified the complex as historically significant for its association with the development of the Silver Lake neighborhood and William Mulholland. The complex was also identified as significant as an early and important example of a hydraulically sluiced reservoir. As such, those distinctive

[6] "Defining Landscape Terminology," U.S. Department of the Interior, National Park Service, accessed July 3, 2019, https://www.nps.gov/tps/standards/four-treatments/landscape-guidelines/terminology.htm.
[7] J. Timothy Keller and Genevieve P. Keller, *National Register Bulletin 18: How to Evaluate and Nominate Designed Historic Landscapes*, U.S. Department of the Interior, accessed July 5, 2019, https://www.nps.gov/nr/publications/bulletins/nrb18/INDEX.htm.
[8] "Cultural Landscapes 101," U.S. Department of the Interior, National Park Service, accessed June 5, 2019, https://www.nps.gov/articles/cultural-landscapes-101.htm.
[9] Lee H. Nelson, "Preservation Brief #17: Architectural Character: Identifying the Visual Aspects of Historic Buildings as an Aid to Preserving Their Character," U.S. Department of the Interior, National Park Service, Cultural Resources, 1.

structures, buildings, features, and materials that are key to the feeling and function of the reservoir complex are character defining.

The period of significance for the Silver Lake and Ivanhoe Historic District was identified as 1906 to 1953. A historical resource's period of significance is defined as the "length of time when a property was associated with important events, activities, or persons, or attained characteristics which qualify it for the National Register listing."[10] Greenwood appears to have identified the end date of the period of significance to correspond to the National Register of Historic Places 50-year rule that stipulates properties must generally be 50 years or older in order to be eligible for listing.

The contributing and non-contributing features of the Silver Lake and Ivanhoe Reservoir Complex are noted in Table 1 below and are based on the Greenwood Report (see Appendix B, page 38). However, the contributing and non-contributing features have been revised to reflect changes made to the site since the completion of the report. Specifically, Greenwood did not denote individual landscape features as either contributing or non-contributing. Therefore, landscape features have been further defined in order to clarify which landscape features date from the period of significance and are therefore contributing features versus landscape features added after the end of the period of significance and are therefore non-contributing features. Landscape features are indicated with an asterisk below.

Additionally, Greenwood identified the Silver Lake Dam as a contributing feature to the historic district; however, the Silver Lake Dam was reconstructed in 1975-1976. Because the Dam was substantially altered after the end of the period of the significance, it was been reclassified as a non-contributing feature for the purposes of this report.

Table 1: Silver Lake and Ivanhoe Reservoir Complex Contributing & Non-Contributing Features

No.	Feature	Contributing	Non-Contributing	Status Code
1.	Tesla Pocket Park*		X	6Z
2.	Nursery School		X	6Z
3.	North Path, Landscaping, & Fencing*		X	6Z
4.	North Ivanhoe Dam[11]	X		3CD
5.	Ivanhoe Reservoir	X		3CD
6.	Ivanhoe Reservoir Perimeter Path*	X		3CD
7.	Ivanhoe Path, Landscaping, & Fencing		X	6Z
8.	South Ivanhoe Dam	X		3CD
9.	The Knoll*	X		3CD
10.	Silver Lake Boulevard Secondary Entrance		X	6Z
11.	Concrete Perimeter Wall*	X		3CD
12.	East Pedestrian Path, Landscaping, & Fencing*		X	6Z
13.	Silver Lake Meadow*		X	6Z
14.	Silver Lake Reservoir Perimeter Path*	X		3CD
15.	West Landscaped Area*	X		3CD
16.	Silver Lake Drive Secondary Entrance*		X	6Z
17.	Silver Lake Reservoir	X		3CD

[10] *National Register Bulletin #16*, 42.
[11] Ivanhoe Dam was identified by Greenwood as a contributing feature. For the purposes of this report, it was further defined as the North Ivanhoe Dam and South Ivanhoe Dam to reflect the built conditions.

Table 1: Silver Lake and Ivanhoe Reservoir Complex Contributing & Non-Contributing Features				
No.	**Feature**	**Contributing**	**Non-Contributing**	**Status Code**
18.	West Pedestrian Path, Landscaping, & Fencing*		X	6Z
19.	Grassy Patch*	X		3CD
20.	Silver Lake Dam		X	6Z
21.	Silver Lake Dam Pedestrian Path*		X	6Z
22.	Silver Lake Dog Park*		X	6Z
23.	Main Entrance*	X		3CD
24.	Ivanhoe Inlet Tower	X		3CD
25.	East Landscaped Area*		X	6Z
26.	Main Access Road*	X		3CD
27.	Stone Retaining Wall*	X		3CD
28.	Water Quality Office (Laboratory Building)		X	6Z
29.	Armstrong Avenue Secondary Entrance*	X		3CD
30.	Ivanhoe Reservoir Chlorination Station	X		3CD
31.	Caretaker's House (Sunshine House)	X		3CD
32.	Caretaker's Garage	X		3CD
33.	Bathroom Building (c. 1930)	X		3CD
34.	Shed (Old Caretaker's House)	X		3CD
35.	Bathroom Building (c. 2000)		X	6Z
36.	Shed		X	6Z
37.	Landscape Building	X		3CD
38.	Temporary Sheds		X	6Z
39.	Silver Lake Chlorination Building		X	6Z
40.	Silver Lake Outlet Tower		X	6Z
41.	Silver Lake Meter House	X		3CD
42.	South Outlet Chlorination Station	X		3CD
43.	Chlorine Plant	X		3CD

The character-defining features of the Silver Lake and Ivanhoe Reservoir Complex are identified and illustrated in Appendix D of this report. The character-defining features are generally numbered north-to-south and east-to-west. Only the character-defining features of contributing buildings, structures, or landscape features are analyzed. The character-defining features of non-contributing buildings, structures, or landscape features are not analyzed as they do not contribute to the significance of the site. The location of primary and secondary character-defining and non-character-defining features are mapped for each contributing building, structure, or landscape feature, and a representative photograph is included. Every instance of every feature was not photographed or included in this report. Although practices within the field vary, for this report the three categories of character-defining features are defined as follows:

Primary

- It dates from the period of significance
- It directly relates to the original use, type, and style
- It retains integrity; with no or only minor alterations
- It displays craftsmanship
- It is highly visible

Secondary

- It dates from the period of significance
- It has been altered, but retains integrity overall
- It is less visible and/or purely functional to the maintenance and operation of the site

Not

- It post-dates the period of significance
- It has been substantially altered

5 PRESERVATION GUIDELINES

As a designated HCM, the Silver Lake and Ivanhoe Reservoir Complex is subject to the Los Angeles Cultural Heritage Ordinance. The Ordinance stipulates that the Cultural Heritage Commission (CHC) and Office of Historic Resources (OHR) are responsible for reviewing alterations to historical resources listed under national, state, and local landmark programs.[12] Alterations are reviewed by the CHC and OHR for compliance with the *Secretary of Interior's Standards for the Treatment of Historic Properties* (Standards). The Standards are a series of best practices issued by the National Park Service for maintaining, repairing, and replacing historic materials, as well as designing new additions or making alterations to historic properties including buildings, structures, and landscapes. The Standards are accompanied by Guidelines for four types of treatments for historical resources: Preservation, Rehabilitation, Restoration, and Reconstruction.

The goal of the Silver Lake Reservoir Complex Master Plan project is to guide future use and repurposing of the site as a community gathering space now that it is no longer used for the storage and treatment of drinking water. The most appropriate treatment is therefore rehabilitation. Rehabilitation emphasizes the protection of existing historic fabric while allowing for compatible change.

Standards for Rehabilitation

The definition of rehabilitation assumes that at least some repair or alteration of the historic property will be needed in order to provide for an efficient contemporary use; however, these repairs and alterations must not damage or destroy materials, features, or finishes that are important in defining the building's historic and architectural character. To this end, the character-defining features of the Silver Lake and Ivanhoe Reservoir Complex are identified in Appendix D.

The Standards for Rehabilitation are as follows:

1. A property will be used as it was historically or be given a new use that requires minimal change to its distinctive materials, features, spaces and spatial relationships.
2. The historic character of a property will be retained and preserved. The removal of distinctive materials or alteration of features, spaces, and spatial relationships that characterize a property will be avoided.
3. Each property will be recognized as a physical record of its time, place and use. Changes that create a false sense of historical development, such as adding conjectural features or elements from other historic properties, will not be undertaken.

[12] Los Angeles Administrative Code, §22.171.14, of Article 1, Chapter 9, Division 22.

4. Changes to a property that have acquired significance in their own right will be retained and preserved.

5. Distinctive materials, features, finishes and construction techniques or examples of craftsmanship that characterize a property will be preserved.

6. Deteriorated historic features will be repaired rather than replaced. Where the severity of deterioration requires replacement of a distinctive feature, the new feature shall match the old in design, color, texture, and where possible, materials. Replacement of missing features will be substantiated by documentary and physical evidence.

7. Chemical or physical treatments, if appropriate, will be undertaken using the gentlest means possible. Treatments that cause damage to historic materials will not be used.

8. Archeological resources will be protected and preserved in place. If such resources must be disturbed, mitigation measures will be undertaken.

9. New additions, exterior alterations, or related new construction will not destroy historic materials, features, and spatial relationships that characterize the property. The new work shall be differentiated from the old and will be compatible with the historic materials, features, size, scale and proportion, and massing to protect the integrity of the property and its environment.

10. New additions and adjacent or related new construction will be undertaken in such a manner that if removed in the future, the essential form and integrity of the historic property and its environment would be unimpaired.

It is important to note that the Standards are not intended to be prescriptive, but instead provide general guidance.[13] They are intended to be flexible and adaptable to specific project conditions to balance continuity and change, while retaining materials and features to the maximum extent feasible. Their interpretation requires exercising professional judgment and balancing the various opportunities and constraints of any given project. Not every Standard necessarily applies to every aspect of a project, nor is it necessary to comply with every Standard to achieve compliance.

Guidelines for Rehabilitating Cultural Landscapes[14]

The *Guidelines for the Treatment of Cultural Landscapes* illustrates how to apply the Standards for Rehabilitation to cultural landscapes as a property type.

Identify, Retain, and Preserve Historic Materials and Features

Guidance for the treatment Rehabilitation begins with recommendations to identify those landscape features and materials important to the landscape's historic character and which must be retained. Therefore, guidance on identifying, retaining, and preserving character-defining features is always given first. An overall evaluation of existing conditions should always begin at this level. The character of a cultural landscape is defined by its spatial organization and land patterns; features such as topography, vegetation, and circulation; and materials, such as an embedded aggregate pavement.

---

[13] For more information on how federal, state, and local reviewers interpret the Standards, please see Anne E. Grimmer and Kay D Weeks, "Preservation Brief #14: New Exterior Additions to Historic Buildings: Preservation Concerns," US Department of the Interior, National Park Service, Cultural Resources, August 2010.

[14] Excerpted from "Guidelines for Rehabilitating Cultural Landscapes," U.S. Department of the Interior, National Park Service, accessed July 5, 2019, https://www.nps.gov/tps/standards/four-treatments/landscape-guidelines/rehab/approach.htm.

Protect and Maintain Historic Features and Materials

After identifying those materials and features that are important and must be retained in the process of Rehabilitation work, then protecting and maintaining them are addressed. Protection generally involves the least degree of intervention and is preparatory to other work; it may be accomplished through permanent or temporary measures. For example, protection includes restricting access to fragile earthworks or cabling a tree to protect against breakage. Maintenance includes daily, seasonal, and cyclical tasks, and the techniques, methods and materials used to implement them. For example, repointing a stone footbridge, pruning a hedge, or rotating crops.

Repair Historic Features and Materials

When existing conditions of character-defining materials and portions of features warrant more extensive work, repairing is recommended. Rehabilitation guidance for the repair of historic features and materials, such as brick pavements, masonry walls, and wire fencing, begins with the least degree of intervention possible. Such work could include re-grading a section of a silted swale, aerating soil, or reclaiming a segment of meadow edge. Repairing also includes the limited replacement in kind of extensively deteriorated materials or parts of features, or replacement in kind of materials or parts of features lost due to seasonal change. Using material, which matches the historic in design, color, and texture, is always the preferred option; however, substitute material is acceptable if the material conveys the same visual appearance as the historic period. For example, spring replacement of annual beds; in an orchard, planting a tree of new stock that matches the historic form, and composition; or, using a spun aluminum baluster where a cast zinc member was beyond repair.

Replace Deteriorated Historic Materials and Features

Following repair in the hierarchy, Rehabilitation guidance is provided for replacing an entire character-defining feature with new material because the level of deterioration or damage precludes repair. Examples include replacing a farm's drought-damaged pasture or replacing a corroded cast iron fence surrounding a reservoir. Like the guidance for repair, the preferred option is always replacement of the entire feature in kind. Because this approach may not always be technically, economically, or environmentally feasible, the use of compatible substitute materials can be considered. Whatever level of replacement takes place; the historic features and materials should serve as a guide to the work. While the Guidelines recommend the replacement of an entire feature that is extensively deteriorated or damaged, they never recommend removal and replacement with new material if repair is possible.

Design for the Replacement of Missing Historic Features

When an entire feature is missing, the landscape's historic character is diminished. Although accepting the loss is one possibility, where an important feature is missing, its replacement is always recommended in the Rehabilitation guidelines as the first or preferred, course of action. Thus, if adequate historical, pictorial, and physical documentation exists so that the feature may be accurately reproduced, and if it is desirable to re-establish the feature as part of the landscape's historical appearance, then planning, designing and installing a new feature based on such information is appropriate.

A second course of action for the replacement feature is a new design that is compatible with the remaining character-defining features of the historic landscape. The new design should always take into account the spatial organization and land patterns, features, and materials of the cultural landscape itself and, most importantly, should be clearly differentiated so that a false historical appearance is not created. For example, replacing a set of lost granite steps with concrete steps, which match the historic in location, size, scale, color and texture or replacing a mass of Eastern hemlocks with Japanese spruce.

Alterations/Additions for the New Use

When alterations to a cultural landscape are needed to assure its continued use, it is most important that such alterations do not radically change, obscure, or destroy character-defining spatial organization and land patterns or features and materials. Alterations may include enclosing a septic system, increasing lighting foot candles, extending acceleration and deceleration lanes on parkways, or, adding new planting to screen a contemporary use or facility. Such work may also include the selective removal of features that detract from the overall historic character.

The installation of additions to a cultural landscape may seem to be essential for the new use, but it is emphasized in the Rehabilitation guidelines that such new additions should be avoided, if possible, and considered only after it is determined that those needs cannot be met by altering secondary, i.e., non-character-defining, spatial organization and land patterns or features. If, after a thorough evaluation of alternative solutions, a new addition is still judged to be the only viable alternative, it should be planned, designed, and installed to be clearly differentiated from the character-defining features, so that these features are not radically changed, obscured, damaged, or destroyed.

Special Considerations (Accessibility, Health and Safety, Environmental, and Energy Efficiency)

These sections of the Rehabilitation guidance address work done to meet accessibility requirements; health and safety code; environmental requirements; or limited retrofitting measures to improve energy efficiency. Although this work is quite often an important aspect of preservation projects, it is usually not part of the overall process of protecting, stabilizing, conserving, or repairing character-defining features; rather, such work is assessed for its potential negative impact on the landscape's character. For this reason, particular care must be taken not to obscure, damage, or destroy character-defining materials or features in the process of undertaking work to meet code and energy requirements.

6 CHALLENGES & CONSTRAINTS

GPA has identified the following challenges and constraints for the Silver Lake Reservoir Complex Master Plan project:

- Alterations to the Silver Lake and Ivanhoe Reservoir Complex should be made in compliance the Standards to comply with the Los Angeles Cultural Heritage Ordinance and to avoid a significant impact under CEQA.
- Character-defining features that contribute to the site's historic character and relate to its historic use as a reservoir should be preserved.
- Wholesale removal of primary character-defining features would not comply with the Standards and may result in a significant impact under CEQA.
- Alterations to character-defining features to accommodate the new use may be permitted but should be minimized.
- Because the existing embankments are a primary character-defining feature of the Silver Lake and Ivanhoe Reservoirs, providing increased access to the water by substantially altering the existing embankments would not comply with the Standards and may result in a significant impact under CEQA. Limited removal of the embankments may be acceptable to accommodate the new use, but the design of these alterations should be closely coordinated with OHR and the Cultural Heritage Commission.

- Changes that create a false sense of historical development should not be undertaken.
- New construction should not destroy character-defining features and should be compatible with historic materials, features, size, scale, and proportion to protect the integrity of the site as a whole.
- New construction should be undertaken in such a manner that, if removed in the future, the essential form and integrity of the site would be unimpaired.

7 OPPORTUNITIES

GPA has identified the following opportunities for the Silver Lake Reservoir Complex Master Plan project:

- Create a unique public space through the enhancement of the Silver Lake and Ivanhoe Reservoir Complex's unique historic character.
- Cultivate the connection between the Silver Lake community and its history as well as enrich the neighborhood's visual and tangible historic identity.
- Foster scenic, economic, ecological, social, recreational, and educational opportunities through the preservation of the Silver Lake neighborhood's historic and cultural heritage.
- Strengthen the historic character of site and improve its historic integrity by restoring buildings or structures that no longer contribute to the site due to the cumulative impact of alterations over time.

8 NEXT STEPS

GPA recommends the following next steps to ensure proposed alterations to the Silver Lake and Ivanhoe Reservoir Complex are in compliance with the Standards as well as consistent with best practices in historic preservation:

- Seek concurrence from OHR on the character-defining features of the site.
- Present the draft Master Plan to the Los Angeles Cultural Heritage Commission.

9 POTENTIAL FUNDING SOURCES

Government funding sources for historic properties are primarily federal tax incentive and grant programs designed to assist private properties owners in the preservation or rehabilitation of historic buildings. The largest federal program is the Federal Historic Preservation Tax Incentives Program, which is administered by the National Park Service and provides a 20% federal tax credit to private property owners who undertake a substantial rehabilitation of a historic property in a business or income-producing use. Another federal program, the Historic Preservation Easement program, provides private property owners with tax benefits in exchange for donating an easement to a qualified charitable or governmental organization that ensures the protection of the property's historic character.

GPA has identified the following potential funding sources listed below that provide funding to local governments for further surveys, studies, and educational programs for historic properties. Please note that the programs listed do not provide funds for projects related to the construction, restoration, rehabilitation, or stabilization of historic properties. No federal, state, or private foundation grant programs for historic properties were identified that could potentially provide funding for implementing the Silver Lake Reservoir Complex Master Plan project.

1. Preservation Technology and Training Grants

   Administered by the National Center for Preservation Technology and Training and provides federal agencies, states, tribes, local governments, and non-profit organizations with funding for innovative research that develops new technologies or adapts existing technologies to preserve cultural resources.

   https://www.ncptt.nps.gov/grants/preservation-technology-and-training-grants/

2. Certified Local Government Program & Local Preservation Tools

   Administered by the California Office of Historic Preservation and provides local governments with funding for projects that involve new or innovative approaches and activities intended to promote the identification, evaluation, and preservation of historic resources and facilitate the integration of historic preservation planning into broader land-use planning activities and decision making. Please note that grant recipients may not use funding for projects related to the construction, restoration, rehabilitation, or stabilization of buildings and structures.

   http://ohp.parks.ca.gov/?page_id=24493

3. Preserve America Grants

   Administered by the Advisory Council on Historic Preservation and provides eligible recipients with a 50/50 matching grant to support a variety of activities related to heritage tourism and innovative approaches to the use of historic properties as educational and economic assets. Eligible recipients include State Historic Preservation Officers, Tribal Historic Preservation Officers, designated Preserve America Communities, and Certified Local Governments. Eligible projects include research and documentation, interpretation and education, planning, marketing, and training. Funds however have not been appreciated for the Preserve America Grant program since the 2017 fiscal year.

   https://www.achp.gov/preserve-america/federal-support

APPENDIX

Appendix A: Silver Lake and Ivanhoe Reservoir Complex Construction History

Appendix B: *Silver Lake Reservoir Complex Storage Replacement Project: Cultural Resources Assessment Report* (Greenwood & Associates, 2004)

Appendix C: Landscape Characteristics of the Silver Lake and Ivanhoe Reservoir Complex

Appendix D: Silver Lake and Ivanhoe Reservoir Historic District Character-Defining Features

SILVER LAKE RESERVOIR COMPLEX
MASTER PLAN

APPENDIX A

Silver Lake and Ivanhoe Reservoir Complex Construction History[1]		
Date	**Feature**	**Chronology**
1906	Ivanhoe Reservoir	Constructed.
1907	Silver Lake Reservoir	Constructed.
c.1906–10	Caretaker's House	Constructed.
c.1906–10	Stone Retaining Wall	Constructed.
c. 1906–30	Bathroom Building	Constructed.
c. 1906–30	Landscape Building	Constructed.
c. 1906–30	Shed	Constructed.
1920	Silver Lake Reservoir	Shore line excavated, altering slope of embankments; increased reservoir depth by 20 feet; portions of the embankments likely covered with paving at this time to prevent erosion.
1920	Silver Lake Dam	Possibly raised by approximately five feet.
1927	Silver Lake Meter House	Constructed
c. 1927	Chemical/Chlorine Plant	Constructed.
c. 1930	Ivanhoe Reservoir	Wood cover removed.
1937	Silver Lake Outlet Tower	Constructed.
c. 1937	Ivanhoe Chlorination Station	Constructed.
1942	Ivanhoe Inlet Tower	Original inlet tower removed and replaced with a reinforced concrete tower and box inlet conduit through the Ivanhoe Dam.
1944	Ivanhoe Dam Spillway	Constructed.
1947	Silver Lake South Outlet Chlorination Station	Constructed.
1951–53	East Cove	New embankment constructed along east bank at location of East Cove and lagoon infilled with dirt.
1951–53	Ivanhoe Reservoir	Reservoir reshaped and depth increased by 10 feet; piers removed that originally supported wood cover; embankments and basin paved with asphaltic lining.
1951–53	Silver Lake Reservoir	Embankments heightened and paved; depth of reservoir increased; and reservoir reshaped by infilling of East Cove.
1951–53	Silver Lake Dam	Excavation of the reservoir-facing side down to bedrock and reconstruction using new earthen fill.
1954	Concrete Curb Wall	Constructed.
1954	Main Access Road	Paved.
1955	Laboratory Building (now known as Water Quality Office)	Constructed.
1968	Silver Lake Chlorinating Station	Constructed.
c. 1970s	Silver Lake Outlet Tower	Extensively altered.
1975–76	Silver Lake Dam	Reconstructed.

[1] Construction history was compiled using Greenwood & Associates, *Cultural Resources Assessment Report: Silver Lake Reservoir Complex Storage Replacement Project* (Santa Ana: CH2MHILL, August 2004); and Los Angeles Department of Water and Power (LADWP), *History of the Silver Lake Reservoir Complex*, unpublished manuscript on file at LADWP, Los Angeles.

Silver Lake and Ivanhoe Reservoir Complex Construction History[1]		
Date	**Feature**	**Chronology**
1975–76	Silver Lake Reservoir	Reservoir reshaped by reconstruction of the Silver Lake Dam.
1983	Silver Lake Reservoir	Concrete curb constructed along reservoir on east side of periphery road.
1993–94	Ivanhoe Reservoir	Embankments repaved and new bypass line installed.
1995	Silver Lake Dog Park	Constructed.
2011	East Cove	Three-acre passive park known as Silver Lake Meadow constructed.
2011–17	Silver Lake Reservoir	Bypass line constructed.
2018	Silver Lake Dam	Pedestrian walkway constructed.
2018	Ivanhoe Reservoir	Pedestrian walkway constructed.

SILVER LAKE RESERVOIR COMPLEX
MASTER PLAN

APPENDIX B

Silver Lake Reservoir Complex Storage Replacement Project Draft Environmental Impact Report Technical Appendixes

Prepared for

City of Los Angeles
Department of Water and Power

July 2005

CH2MHILL

3 Hutton Centre Drive, Suite 200
Santa Ana, California 92707

Contents

Appendixes

A Scoping Meeting Transcript and Scoping Comments
B Water Resources
C Biological Resources
D Cultural Resources
E Paleontological Resources
F Traffic and Transportation
G Noise Study
H Air Quality Assessment
I Environmental Database Reports

Appendix D
Cultural Resources

Silver Lake Reservoir Complex Storage Replacement Project

Cultural Resources Assessment Report

Prepared for

CH2MHILL
3 Hutton Centre Drive
Suite 200
Santa Ana, CA 92707

Prepared by

Greenwood and Associates

725 Jacon Way
Pacific Palisades, CA 90272

August 2004

Contents

Section Page

1.0 Introduction 1
1.1 Project Location and Description 1
1.1.1 Introduction 1
1.1.2 Project Location 1
1.1.3 HWSG Site Facilities 1
1.1.4 SLRC Facilities 6

2.0 Environmental Setting 11
2.1 Methodology 11
2.1.1 Area of Study 11
2.1.2 Research Sources Consulted 11
2.1.3 Agencies, Groups, and Individuals Consulted 12
2.2 Regional Setting 12
2.2.1 Environment 12
2.2.2 Prehistory/Ethnography 12
2.2.3 Regional History 14
2.3 Project Setting 15
2.3.1 HWSG Site History 15
2.3.2 Silver Lake History 17
2.4 Findings 20
2.4.1 Cultural Resources Literature Review 20
2.4.2 Cultural Resources Field Investigations 22

3.0 Environmental Impacts 33
3.1 Standards of Significance 33
3.1.1 Historical Resources 33
3.1.2 Archaeological Resources 35
3.1.3 Threshold for Significant Impacts 35
3.2 Evaluation of Significance 36
3.2.1 HWSG Site 36
3.2.2 SLRC 36
3.3 HWSG Site Impacts 41
3.3.1 Construction/Short-term Impacts 41
3.3.2 Operation/Maintenance/Long-term Impacts 41
3.4 SLRC Site Impacts 41
3.4.1 Construction/Short-term Impacts 41
3.4.2 Operation/Maintenance/Long-term Impacts 43

4.0 Mitigation Measures 45
4.1 Construction/Short-term Impacts 45
4.2 Operation/Maintenance/Long-term Impacts 47

5.0 References 49

Table

3-1 Status of Historic Resources at the SLRC

Figures

1-1 Project Location Map
1-2 HWSG Site
1-3 SLRC Site
1-4 Proposed Regulating Facility
2-1 SLRC Archaeological Areas of Study
2-2 Ivanhoe Reservoir and Dam
2-3 Ivanhoe Reservoir Inlet Tower
2-4 Silver Lake Reservoir Dam
2-5 Silver Lake South Outlet Chlorination Station and Meter House
2-6 Silver Lake Chemical/Chlorine Plant
2-7 Caretaker's House
2-8 Garage
2-9 Bathroom Building
2-10 Sheds
2-11 Landscape Building
2-12 Ivanhoe Chlorination Station
2-13 Stone Retaining Walls
3-1 Contributing Historic Resources

Acronyms

LADWP SLRC SRP Draft EIR Acronym List

Acronym	Definition
CEQA	California Environmental Quality Act
CHRIS	California Historical Resources Information System
City	City of Los Angeles
CPOR	Coalition to Preserve Open Reservoirs
CRHR	California Register of Historical Resources
CSSLR	Committee to Save Silver Lake's Reservoirs
DHS	California Department of Health Services
EIR	Environmental Impact Report
EPA	Environmental Protection Agency
HCM	Historic-Cultural Monument
HLR	Historic Landscape Report
HWSG	Headworks Spreading Grounds
IS	Initial Study
kV (*small k*)	kilovolt
LA River	Los Angeles River
LADOT	Los Angeles Department of Transportation
LADWP	Los Angeles Department of Water and Power
MG	Million Gallon
LAS	lower aquifer system
MW	Megawatt
MWD	Metropolitan Water District
NOP	Notice of Preparation
NRHP	National Register of Historic Places
PRC	Public Resources Code
RSC	River Supply Conduit
SLRA	Silver Lake Residents Association
SLRC	Silver Lake Reservoir Complex
SRP	Storage Replacement Project

1.0 Introduction

Greenwood and Associates has conducted a cultural resources impact assessment for the proposed Silver Lake Reservoir Complex Storage Replacement Project, located in the City of Los Angeles (City), California. This document assesses the environmental consequences of the project on cultural resources, based on background research and field investigation. The information contained in this report is prepared for use in an Environmental Impact Report (EIR) pursuant to the California Environmental Quality Act (CEQA). The City of Los Angeles, Department of Water and Power (LADWP), as Lead Agency under CEQA, has determined that the project could have a significant impact on the environment and that an EIR will be prepared.

1.1 Project Location and Description

1.1.1 Introduction

The Proposed Project would remove Silver Lake and Ivanhoe Reservoirs from direct service to the LADWP water distribution system. Water storage currently provided by the two reservoirs, together referred to as the Silver Lake Reservoir Complex (SLRC), would be replaced by a 110-million-gallon (MG) underground covered storage reservoir at the former Headworks Spreading Grounds (HWSG) site. The new storage reservoir would be accompanied by a 4-megawatt (MW) hydroelectric power generating facility at the HWSG site to capture energy from the water pressure coming into the reservoir. The addition of a regulator station and a new bypass pipeline would convey water delivery flow to existing service areas, and operation of Silver Lake and Ivanhoe Reservoirs as drinking water storage facilities would change.


1.1.2 Project Location

The Proposed Project would be located at the HWSG site and at the SLRC, as shown in Figure 1-1. The HWSG site consists of 43 acres of undeveloped land, presently a series of dry shallow basins, adjacent to the Los Angeles River and between the City of Burbank and Griffith Park. It is bounded on the north by the Los Angeles River and the 134 Freeway, and on the east and south by Forest Lawn Drive. The property is owned by the City of Los Angeles Department of Recreation and Parks, and LADWP retains an easement over the entire property. It is located approximately 8.0 miles northwest of the SLRC.

The SLRC is located in the community of Silver Lake and consists of LADWP-owned Silver Lake and Ivanhoe Reservoirs and related facilities. Silver Lake is five miles northwest of downtown Los Angeles and just east of Griffith Park.

1.1.3 HWSG Site Facilities

Facilities to be constructed and operated at the HWSG Site include a 110-MG underground storage reservoir and a 4-MW hydroelectric power generating facility. Construction and operation information for these facilities is described in detail below.

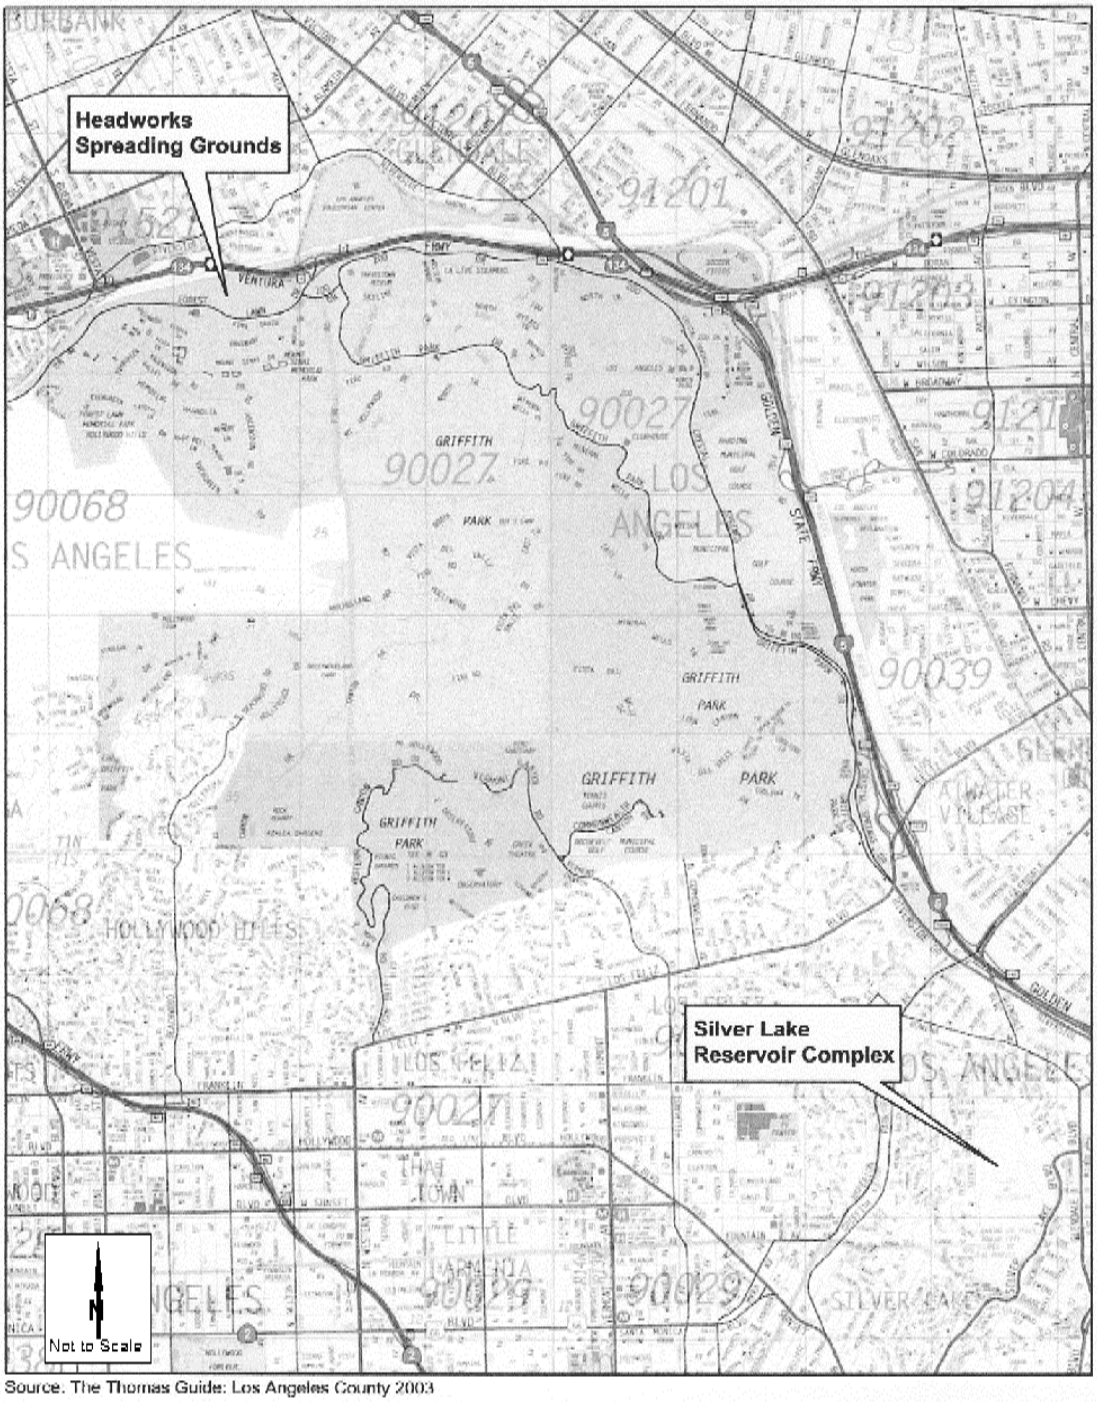

Source. The Thomas Guide: Los Angeles County 2003

Figure 1-1
SLRC SRP
Cultural Resources Assessment
Project Location Map

1.1.3.1 110-MG Underground Storage Reservoir

1.1.3.1.1 Overview

To replace the operational storage from Silver Lake and Ivanhoe Reservoirs, LADWP would construct a 110-MG buried reservoir at the HWSG site. The reservoir would occupy approximately 19 acres on the east side of the HWSG site. The reservoir itself would be 10 acres in area and 40 feet high. Figure 1-2 shows the location of the reservoir within the HWSG site.

The reservoir would include inlets and outlets connecting to the River Supply Conduit, requiring a total of four vaults for inlet and outlet valves. The vaults will be located within the southern slope of the reservoir (Figure 1-2). Each valve vault will be approximately 22 feet by 19 feet and will be buried. Access to each vault will be from a 3-foot by 3-foot steel hatch. An access road along the southern slope of the reservoir with ingress and egress from Forest Lawn Drive would be constructed to provide access to the vaults.

1.1.3.1.2 Construction

Construction activities for the underground storage reservoir would include grading and reservoir site preparation, inlet/outlet and vault construction, construction of the reservoir storage structure, and burying the storage structure. Approximately 470,000 cubic yards of soil material would be excavated for the construction of the reservoir. Of the 470,000 cubic yards, approximately 5 percent, or 23,000 cubic yards, would be disposed offsite due to its unsuitability as fill material.

Excavation for the inlet/outlet and vault construction would be done as part of the grading and reservoir site preparation, as described above. Inlet/outlet and vault construction would require approximately 810 cubic yards of concrete.

Materials required for reservoir tank construction include concrete and gravel. A total of approximately 98,686 cubic yards of concrete would be required. Approximately 11 trucks per day would deliver 99 cubic yards of concrete per day to the site. A total of approximately 18,336 cubic yards of gravel would be required.

Approximately 394,000 cubic yards of fill material would be required to bury the storage structure. Of this amount, 156,000 would be obtained onsite from tank excavation, and 238,000 cubic yards would be imported.

1.1.3.1.3 Reservoir Operation and Maintenance

Following construction, native vegetation would be planted on the side slopes and top of the reservoir. The remainder of the HWSG site that would be disturbed during construction would be returned to its original condition.

During operation of the reservoir, Department staff would check the facility once a week, while security would check the facility daily. The reservoir inlet/outlet valves would be checked once a year. The tanks that make up the reservoir require cleaning once every four years. It is likely that the Department would stagger tank cleaning such that one tank is cleaned every two years. Tank cleaning takes approximately one week and requires a utility truck and possibly a dump truck if there is a significant amount of sand at the bottom of the reservoir.

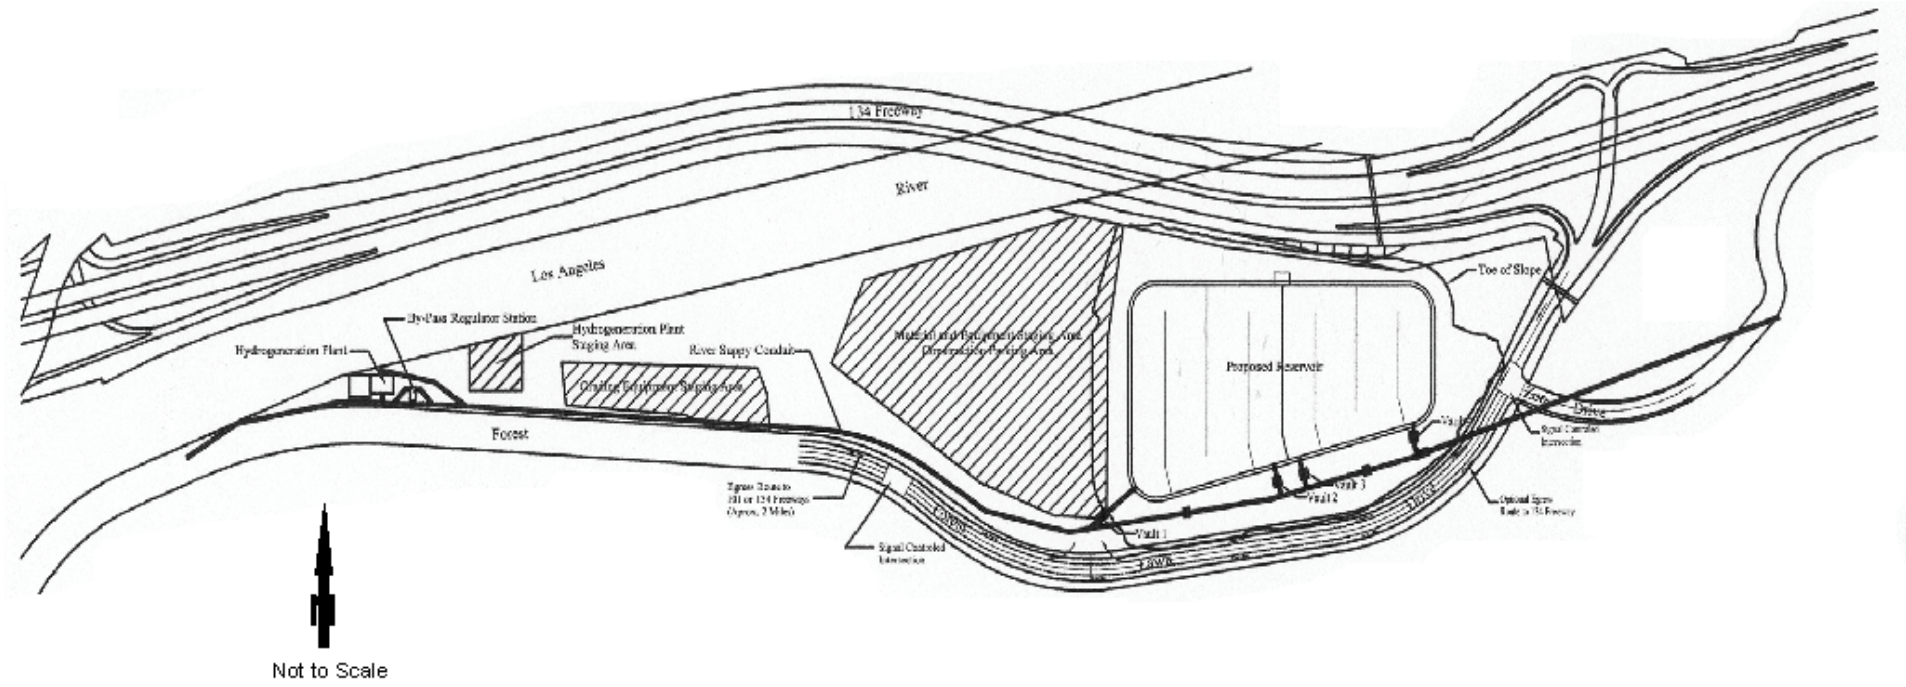


Figure 1-2
SLRC SRP
Cultural Resources Assessment
HWSG Site

1.1.3.2 4-MW Hydroelectric Power Generating Facility

1.1.3.2.1 Overview

To capitalize on a green power opportunity and reduce the water pressure coming into the new storage reservoir, LADWP would construct a 4-MW hydroelectric power generating facility at or near the HWSG site. The hydroelectric facility would require a powerhouse, connection to the existing 35-kilovolt (kV) LADWP distribution system, outdoor substation, and backup emergency generator.

The powerhouse would house the turbine/generator, associated isolation valves, piping, electrical switchgear, controls, and instrumentation. The inlet pipeline connection would be approximately 56 inches in diameter and the outlet would be approximately 68 inches in diameter. The powerhouse would be operated from a remote control center. The powerhouse would be constructed of reinforced concrete and would be approximately 50 feet wide by 70 feet long. The powerhouse would be approximately 30 feet high and would be partially buried, with the highest point roughly 18 feet above ground.

The hydroelectric generated power would be connected to the existing 35 kV LADWP distribution system. The existing 35 kV overhead power line runs along the north side of Forest Lawn Drive. No new power poles would be needed to connect to the existing 35 kV line.

The outdoor substation would consist of a main transformer and related substation equipment and would require a switchyard of 60’ by 60’ chain link fence enclosure. The Department may decide to eliminate the outdoor substation, in which case the electrical equipment would be housed in the powerhouse. In that case, the powerhouse would be increased in size to 50 feet wide by 86 feet long.

For backup station service power, an emergency generator of approximately 125 kW capacity would be housed in a separate enclosure from the powerhouse and switchyard. The enclosure would be either an outdoor metal shed type or a brick building of 30 feet wide by 25 feet long by 10 feet tall.

1.1.3.2.2 Construction

The hydroelectric plant would be constructed at the west end of the HWSG site, as shown in Figure 1-2. Approximately 2 acres would be disturbed during construction.

Approximately 6,000 cubic yards of soil material would be excavated for the construction of the hydroelectric plant. 2,600 cubic yards would be exported and 3,400 cubic yards would be retained onsite for burial of the hydroelectric plant.

1.1.3.2.3 Operation and Maintenance

The hydroelectric facility would not require staff onsite; rather, the facility would be operated remotely, from the Department area control center. A Department operator would visit the facility once a week. Security would check the facility daily. The facility would have video surveillance cameras as well as other security features.

Quarterly preventative maintenance would be performed on the plant ancillary equipment (cooling water system, air compressor, electric motor actuators), requiring one service truck for one day. Once a year, the facility would be shut down for internal and external inspection. This maintenance activity would require 3 service trucks per day for 2 weeks. The facility would be shut down for overhaul once every 5 years. This maintenance activity would require 3 service trucks and one crane per day for 4 weeks.

1.1.4 SLRC Facilities

Facilities to be constructed and operated at or near the SLRC include a bypass pipeline and a regulator station, as shown in Figure 1-3. Construction and operation information for these facilities are described in detail below.

1.1.4.1 Bypass Pipeline

1.1.4.1.1 Overview

A bypass pipeline is needed to convey water through the SLRC to the rest of the system. The bypass pipeline would consist of approximately 4,900 linear feet of 66-inch diameter pipe. The bypass pipeline would be constructed of welded steel encased in concrete.

The pipe would be tunneled beneath various streets beginning at the intersection of West Silver Lake Drive and Armstrong Avenue running south on West Silver Lake Drive for approximately 3,800 feet; turning southeasterly on Redesdale Avenue for approximately 900 feet; turning southwesterly toward the grassy area south of Silver Lake Reservoir dam approximately 100 feet. Redesdale Avenue does not intersect West Silver Lake Drive; it is a paper street and Redesdale Avenue is approximately 85 feet higher than West Silver Lake Drive.

Because the bypass line would need to be a minimum of 30 to 40 feet deep, the method of construction is tunneling. For tunneling operations, jacking (entrance) and receiving (exit) pits would be needed at the ends of the pipe for equipment and to export materials. Construction staging for equipment and materials would take place within the SLRC property, along the east side of the Silver Lake Reservoir (Figure 1-3).

1.1.4.1.2 Construction

Jacking and receiving pits for bypass pipeline tunneling would be located in West Silver Lake Drive. Roughly 5 to 15 feet around each pit would be blocked off, and the traffic around each pit would be reduced to one lane in each direction. An additional jacking pit would be located in the grassy area south of Silver Lake Reservoir dam. The portion of the bypass pipeline within the grassy area south of Silver Lake Reservoir dam would be constructed by trench method. Approximately 6,625 cubic yards of soil would be removed during bypass pipeline construction. This soil would be exported to the HWSG site.

1.1.4.1.3 Operation

The bypass pipeline would not require any maintenance, as its lifespan is approximately 100 years. In the unlikely event of pipeline leakage, the repair would be performed within the pipeline (e.g., excavation of the pipeline would not be required).

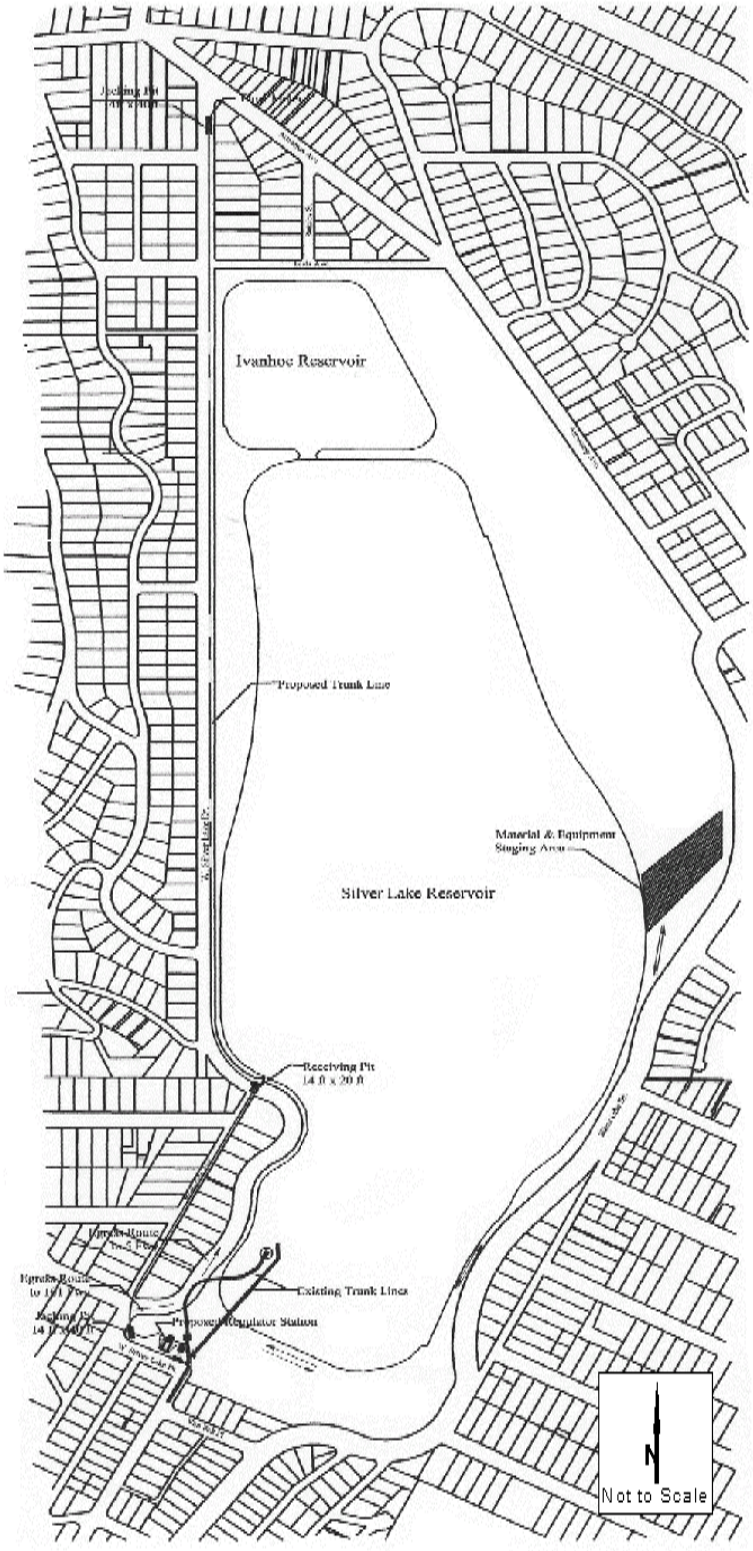


Figure 1-3
SLRC SRP
Cultural Resources Assessment
SLRC Site

Because Silver Lake and Ivanhoe Reservoirs at the SLRC would no longer be used for water supply, day-to-day operations would change. Specifically, the water currently flowing into Silver Lake and Ivanhoe Reservoirs would bypass SLRC as described above. The SLRC facility and property would be maintained consistent with the appearance and condition that LADWP has provided at this facility for several years. Based on the Department's recent positive experience at the Hollywood Reservoirs, the Department would cease chlorination within the Silver Lake and Ivanhoe Reservoirs.

1.1.4.2 Regulating Station

1.1.4.2.1 Overview

A regulating station to control water pressure would be located at the SLRC in the grassy area just south of the Silver Lake Reservoir dam, as shown in Figure 1-4. A bypass valve, relief station, and relief station dissipator, plus an isolation valve for the existing Silver Lake Reservoir outlet line would each be enclosed in buried vaults at the same location. The regulating station would be housed in a vault approximately 45 feet long by 25 feet wide by 14 feet deep that would be buried with grass on top. Access to the vault would be either from two 3-foot by 3-foot steel hatches or two 48-inch diameter lids on each end of the vault. The bypass valve would be housed in a vault approximately 14 feet long by 15 feet wide by 12 feet deep. The relief station would be housed in a 14-foot by 18-foot by 12-foot vault and the relief station dissipator would be housed in two 9-foot by 11.5-foot by 4-foot vaults. The isolation valve would be housed in a 14-foot by 15-foot by 12-foot vault. Access to each vault would be either through a 3-foot by 3-foot steel hatch or a 48-inch diameter lid. In addition, there would be 6 valves housed in a 48-inch diameter by 14-foot high can that is buried and with top access.

Above ground facilities anticipated include two ventilation hoods (4 feet in diameter and 3 feet high), 6 ventilation stand-pipes (1 foot in diameter and 3 feet high) and a control cabinet (4 feet square and 6 feet high). The control cabinet may be located near the existing chlorination building.

The regulating station and associated facilities would be constructed within a 30,000 square foot area within the grassy area just south of Silver Lake Reservoir dam.

1.1.4.2.2 Construction

Approximately 330 cubic yards of concrete would be required for construction of the regulating station. Approximately 5 to 15 trucks per day would deliver up to 130 cubic yards of concrete per day to the site for approximately 5 days. Concrete would be obtained from the Southern California area, specifically Los Angeles and Orange counties. Construction staging for equipment and materials would take place within the SLRC property, along the east side of the Silver Lake Reservoir.

1.1.4.2.3 Operation and Maintenance

During operation, the regulating station would run 24 hours per day. The noise level of the regulating station would be 90 DB inside the vault and approximately 60 DB 100 feet away.

Maintenance of the regulating station would be performed quarterly. Typical activities would include verifying valve settings, checking for debris in the lines and cleaning the vault. This work takes approximately 2 hours and uses a utility truck.

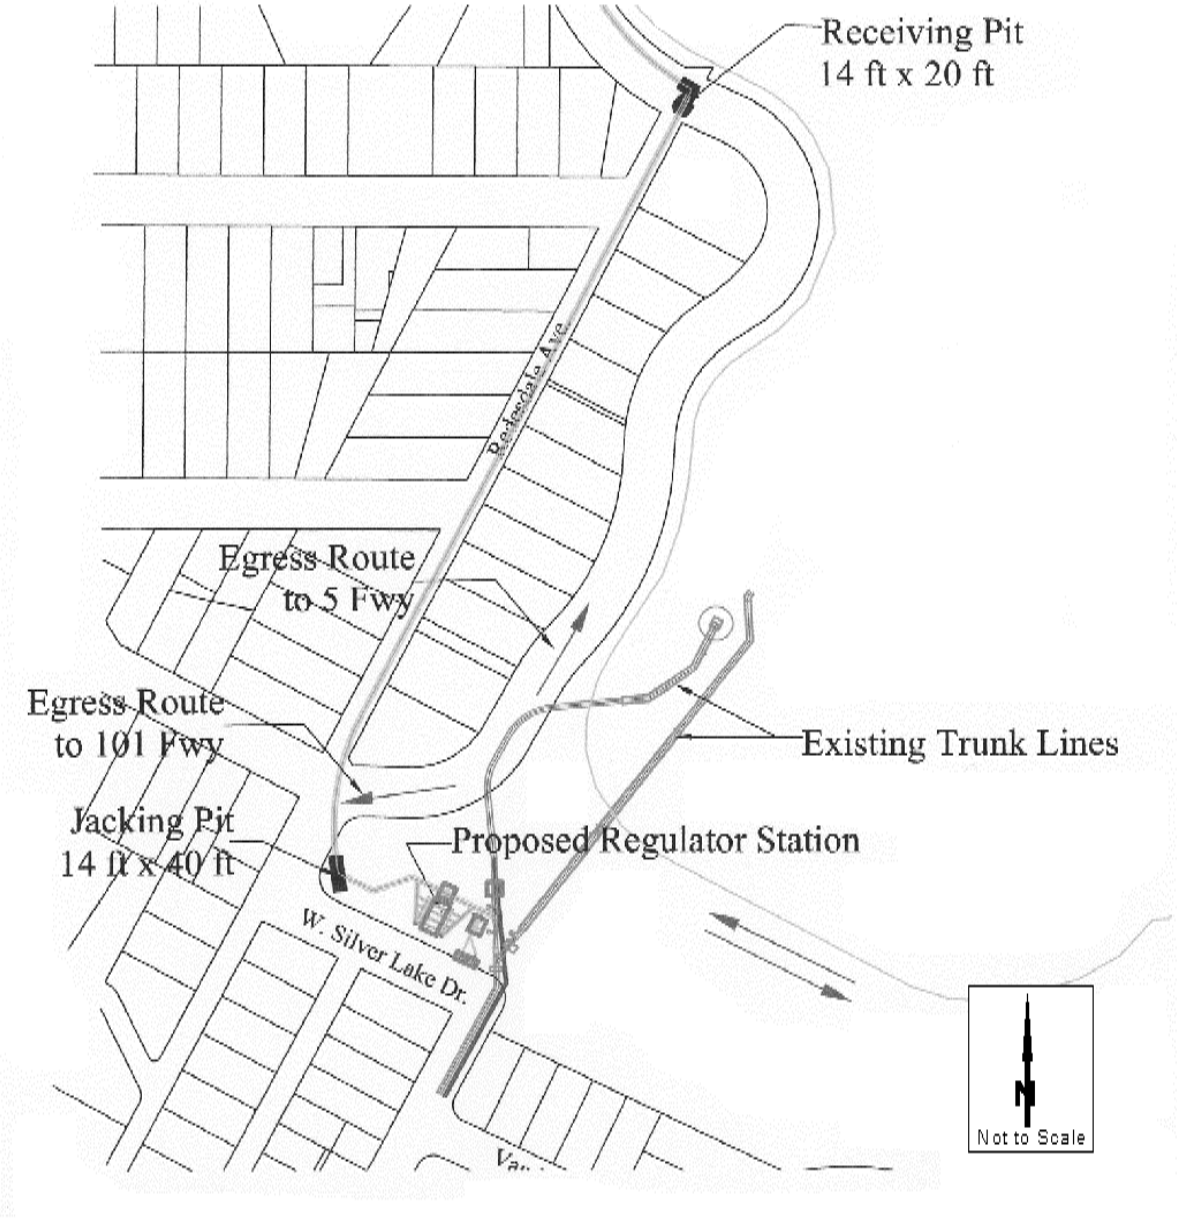


Figure 1-4
SLRC SRP
Cultural Resources Assessment
Proposed Regulating Facility

2.0 Environmental Setting

2.1 Methodology

2.1.1 Area of Study

For this cultural resources investigation, the study area is recognized to include the corridors proposed for construction of pipelines, and parcels identified for construction of facilities (regulating station, hydroelectric power generating facility, underground storage reservoir, etc.), and for staging of construction equipment and materials. As the adjacent Silver Lake and Ivanhoe Reservoirs, collectively, have previously been designated as historic resources (City Historic Cultural Monument [HCM] No. 422), the boundaries of the study area for historical resources includes all property historically associated with the reservoir complex and owned by the City/LADWP. The area is roughly bounded by Silver Lake Boulevard and Armstrong Avenue on the east, Tesla Avenue on the north, West Silver Lake Drive on the west, and West Silver Lake Drive, Silver Lake Boulevard, and Van Pelt Place on the south.

2.1.2 Research Sources Consulted

Greenwood and Associates conducted a California Historical Resources Information System (CHRIS) review of available literature, archaeological site archives, and relevant historical maps and other records for the SLRC site at the South Central Coastal Information Center (SCCIC) on March 16, 2004 by Alice Hale, M.A (File No. 4163). A comparable review for the HWSG site was conducted by the SCCIC on March 29, 2004 (File No. 4200). For both project locations, cultural resources and previous studies located within a one-half mile radius were identified. Results of literature and records search are summarized below.

Specialized listings for cultural resources consulted for this report include the National Register of Historic Places – Listed Properties and Determined Eligible Properties (1988, computer listings 1966 through Jan. 2004 by National Park Service); the California Register of Historical Resources (2003); the California Inventory of Historic Resources (1976); California Historical Landmarks (1996); the California Points of Historical Interest (1992); the *Handbook of North American Indians*, Vol. 8, California (1978); the Directory of Properties in the Historic Property Data File for the City of Los Angeles (2004); and City of Los Angeles Historic-Cultural Monuments (listings through 2004).

Additionally, specialized research was conducted at the City of Los Angeles Department of Water and Power Resource Center, Archives, Survey Section, and Library; City of Los Angeles Department of Building and Safety; Los Angeles Central Public Library; University of California Los Angeles, Young Research Library; and the City of Los Angeles Cultural Heritage Commission. Reference materials secured from internet sources and other project documents were also consulted.

2.1.3 Agencies, Groups, and Individuals Consulted

Greenwood and Associates consulted representatives of various City agencies, including: Paul Liu, LADWP Water Master Planning; Linh Phan, LADWP Water Master Planning; Douglas Sunshine, LADWP Facilities Management; Vee Miller, LADWP Facilities Management; Jay Oren, City of Los Angeles, Cultural Heritage Commission; Isabel Rosas, City of Los Angeles, Cultural Heritage Commission.

2.2 Regional Setting

The following summary is based on the literature search conducted for the vicinities of both the SLRC and HWSG areas. It is designed both to indicate the potential for the presence of cultural resources within the project area, and to provide a context for any cultural data that may be present within the study area.

2.2.1 Environment

The project area lies within central Los Angeles County. Regional vegetation includes Agricultural; Riparian (along natural drainages); Sage-Scrub (within canyon areas); Oak-Woodland (scattered patches mostly on north-facing slopes at lower elevations); and Grassland (grazed lands). The prehistoric Gabrieliño Indians used plants from many biotic communities. Acorns were a staple food and many of the archaeological sites contain portable stone mortars used to grind acorns. Sage, buckwheat, grass seeds, yucca, and elderberry were also extensively eaten. Willow was used in house construction and reeds used for basketry material. Plants used for medicines and dyes include mugwort, poison oak, tobacco, nightshade, and coastal sage.

In prehistoric times, animals were abundant in the area and included mule deer; coyote; bobcat; raccoon; fox; birds (dove, woodpecker, robin, sparrow, hummingbird, jays, golden eagle and condor), and snakes, lizards and frogs. In the hilly areas, grizzly bears, sheep, wolves, and mountain lions were once present. Animals used most often for food included deer, rabbits, and certain rodents; birds and reptiles were eaten less commonly (Bean and Blackburn 1976).

The project vicinity has a Mediterranean climate, lying between the dry climate of the Mojave Desert to the northeast and the humid mesothermal climate of the Pacific Coast to the south. The weather is dominated by warm, dry summers and mild, moderately wet winters. Temperatures range from approximately 100 degrees in July and August, to the low thirties in January. Snowfall is rare, and rainfall occurs normally between November and April. The Los Angeles River and several minor drainages that flow from the Santa Monica Mountains influenced prehistoric and historic settlement patterns.

2.2.2 Prehistory/Ethnography

The archaeological record indicates that sedentary populations occupied the coastal and inland regions of California more than 9,000 years ago. Early periods were characterized by the processing of hard seeds with the *mano* and milling stone and the use of the *atlatl* (dart thrower) to bring down large game, e.g., deer.

The Early Period dates from approximately 8000 to 3350 Before Present (B.P.) – a time roughly corresponding to Rogers' (1929) Oak Grove Culture and Wallace's (1955) Millingstone Horizon. The Early Period is characterized by the use of large flake and core tools, millingstones, and handstones, combined with a lack of bone and shell tools, ornamentation, and refuse. The millingstones indicate grinding of hard seeds, probably gathered from sage plants. Mortars and pestles (used for acorn grinding) were not widely used until late in the Early Period (Glassow et al. 1985). Early Period settlements appear to represent the remains of residential base camps and were usually located on hilltops or knolls (Glassow and Wilcoxon 1988). Cemeteries are associated with permanent settlements.

The Middle Period dates from about 3350 to 800 B.P. and correlates with Rogers' and Harrison's (1964) Hunting People, and Wallace's Intermediate Horizon. This period is characterized by a shift in the economic/subsistence focus from plant gathering and the use of hard seeds, to a more generalized hunting-maritime-gathering adaptation. The shift to the predominance of mortars and pestles for milling implements indicates increased exploitation and dependence on acorns (Glassow and Wilcoxon 1988). Inherited leadership and status differentiation with religious specialists, as shown by mortuary data, were all social elements of the Middle Period. Villages were more permanently occupied, and some satellite sites became differentiated in size and purpose. Middle Period sites are distinguishable into subphases by different types of beads, projectile points, and other diagnostic artifacts. Middle Period sites tend to be small and often contain artifacts that are lighter in weight and more portable than those from earlier sites.

The Middle Period is followed chronologically by the Late Prehistoric Horizon (Wallace 1955, 1978) or Shoshonean Tradition (Warren 1968), beginning around 500 A.D. (Bean and Smith 1978). The Late Period is marked by a dramatic increase in population. Permanent inland settlements of up to 150 people subsisted on the abundant acorns, seed plants, rabbits, and deer. Villages (also known as rancherias) were located near the confluence of watercourses and/or habitats. New tools and ornaments began to occur. Among the recognized archaeological changes were the appearance of arrowheads, soapstone bowls, callus shell beads, steatite effigies, and cremations. These changes have been linked to the arrival of Shoshonean peoples to this area. Some researchers suggest that desiccation around the Salton Sink pushed inland populations toward the coast, creating a ripple effect of changes.

The project area lies within the territorial boundaries of the Gabrieliño Indians. The Gabrieliños were Shoshonean and Takic language speakers, who resided in the general Los Angeles Basin and adjacent San Fernando Valley. Their name is derived from their association with the Mission San Gabriel Archangel. However, these Shoshonean people called themselves *Tong-va* according to Johnston (1962) and today some Gabrieliño have chosen this name (McCawley 1996). The fully developed Gabrieliño culture was a socially and economically complex hunting and gathering society, very advanced in their culture, social organization, religious beliefs, and art and material object production.

Gabrieliño culture underwent dramatic changes following European contact. Introduced diseases weakened and killed large numbers of native peoples, and most Gabrieliño villages were abandoned by 1810. Gabrieliño survivors helped build the Spanish Missions and the Mexican and American ranches that followed (Bean and Smith 1978:538). Today, several

thousand individuals in Southern California trace their ancestry to the precontact Chumash. They place a high value on objects and places associated with their past.

2.2.3 Regional History

Spanish and Mexican Periods

Although Spain claimed Alta California (the present day state of California) in the sixteenth century, settlement did not begin until 200 years later. To consolidate the Spanish claim to Alta California, an expedition led by Gaspar de Portolá was dispatched from Mexico City in the summer of 1769. Marching northward from San Diego, Portolá passed through the San Gabriel and San Fernando valleys in 1770. Mission San Gabriel was established in 1771 and by the early nineteenth century, most Gabrieliño were incorporated into the mission. The environs of present day Los Angeles and the current project area were included in the mission's domain. Mission San Fernando was added to the system in 1797 (Baer 1958:95).

The Pueblo de la Reina de Los Angeles was founded in 1781 on the west bank of the Los Angeles River (Rio Porciúncula). Settled by a small group of "*pobladores*" of African, Native American, and Spanish descent, the outpost manifested Spanish colonial ambitions for Alta California, which envisioned a series of civilian pueblos that would function in support of the Missions and *presidios* and expand the region's population (Robinson 1981:9).

Los Angeles remained an isolated settlement for many years, gradually gaining in population and importance as a center of commerce and social exchange. By1800, the pueblo boasted a population of 315. With the demise of the Mission system and abandonment of Mission San Gabriel in the 1830s, the town became the center of trading and economic activity in the region (Robinson 1981:111).

As part of Spain's effort to colonize Alta California, a system of land grants was initiated to induce settlement and long term occupation of the region. The large rancho tracts were bestowed upon a select few, primarily ex-soldiers and others who had provided services to the government. The political change from Spanish to Mexican colony in 1821 and the subsequent secularization of the missions in the 1830s had little effect on land use in pueblo controlled areas and in the San Fernando Valley; it continued as grazing land for cattle and settlement remained light.

American Period

With the United States takeover of California in 1848, the ensuing Gold Rush, and ultimate American statehood in 1850, the pace of settlement in the region expanded rapidly, as did commerce. The discovery of gold in northern California created a boom in the local cattle industry which fed the hordes of miners. Cattle ranching in the region declined during the 1860s after years of drought followed by disastrous floods, but continued to be a major economic activity. The American population of the Los Angeles region continued to rise through the 1860s, as many of the old rancho families lost title to their land, leaving a vacuum that was promptly filled by settlers from the east and mid-west. Most of the vast ranchos were divided and sold off in parcels as agriculture gained in importance. Within Los Angeles, development expanded from the early city center; the street grid was extended as new tracts were surveyed and subdivided. By 1870, the San Fernando Valley had emerged as the regions breadbasket, supplying wheat to Los Angeles and other markets.

The extension of the Southern Pacific Railroad into Southern California in 1876, followed by the Atchison, Topeka and Santa Fe in 1887, set the stage for a massive real estate boom that resulted in the founding of hundreds of new towns and tremendous growth of the City of Los Angeles. The City's population rose from 5,700 in 1870 to 50,000 by 1890 as residential development pushed ever outward. Industrial and commercial expansion, in addition to agricultural growth and advances as a shipping hub, established Los Angeles as a leading West Coast metropolis by the turn of the twentieth century (Fogelson 1968).

2.3 Project Setting

2.3.1 HWSG Site History

The Headworks site lies within the historic boundaries of Rancho Providencia. The property was originally part of a larger rancho, Rancho Portesuela, granted by the Spanish colonial government to Mariano de la Luz Verdugo, a Spanish native, in 1795. Rancho Portesuela encompassed the broad plains of the San Fernando Valley at the base of the Cahuenga Pass, extending eastward to the Verdugo Mountains. The desire for additional grazing lands prompted the fathers of the newly founded Mission San Fernando to displace Verdugo around 1810 (Foster et al. 2000).

Following secularization, the Mexican government conferred a 4,600-acre portion of the rancho, renamed Rancho Providencia, to Vicente de Osa in 1846. De Osa also owned Rancho Encino. The property included land on both sides of the Porciuncula (Los Angeles) River and extended to the crest of the Santa Monica Mountains (Cowan 1977:62). In 1851, de Osa sold the property to Alexander Bell and David Alexander, who became the first American landowners in San Fernando Valley. Bell and Alexander grazed cattle on the rancho, continuing the established pattern of land use (Roderick 2001:31).

Dr. David Burbank, a native of New Hampshire, purchased portions of Rancho Provedencia and Rancho San Rafael to the north in 1867. He raised sheep on the land and occasionally sold off small plots. Completion of the Southern Pacific Railroad across the Valley in 1874 instigated settlement of a number of new towns, including "Burbank," which was laid out northeast of the current project area in 1886. The boundaries of the new community extended as far south as the Los Angeles River. Lands on the opposite side of the river, including the current project area, were acquired by Col. G. J. Griffith and remained open ranch lands. A wealthy mining and real estate investor, Griffith donated 3,500 acres spanning the Santa Monica Mountains to the City of Los Angeles in 1896. Griffith Park was established east of the project area and initially incorporated the Headworks site itself (Eberts 2004). There are no roads or buildings indicated south of the river in the vicinity of the HWSG site on the 1902 USGS map of the area.

The first decades of the twentieth century saw the emergence of the movie industry in the San Fernando Valley. Universal City was established at the mouth of Cahuenga Pass in 1912. *The Birth of A Nation* was filmed in 1914 by D.W. Griffith on the slopes southwest of the project area, now part of Forest Lawn Hollywood Hills Memorial Park. Cecil B. DeMille's Lasky-Famous Players Company leased several hundred acres, known as the Lasky Ranch, along the river between Cahuenga Pass and Burbank. The movie ranch bordered, and may have even included, a portion of the present project area.

The 1921 USGS map indicates that the Los Angeles River's course immediately northeast of the project area had shifted to the south. There were as yet no roads close by. The real estate boom of the 1920s brought many new residents to the Burbank area and the local movie industry continued to expand. Universal was joined by Disney Studios in 1938. The north slopes of the Santa Monica Mountains above the project area remained undeveloped ranch and park land.

Flooding of the Los Angeles River had been a continuing problem since the initial settlement of the region, and the issue of flood control gained importance as development expanded in the early twentieth century. Plans to restrict the flow of the river, including complete channelization, had been pondered since a huge flood in 1914. Major floods in the early 1930s brought renewed planning efforts and, following a devastating flood in March 1938 that destroyed numerous bridges and caused extensive property damage, a program of channelization was implemented almost immediately. The section of river along the north side of Griffith Park and adjacent to the project area was among the first sections channelized in 1939.

The years following World War II saw numerous large-scale civic improvement projects undertaken in the Los Angeles region, and residential development in San Fernando Valley in the post-war era building boom was unprecedented. Orange groves were replaced by tract houses, and continued channelization opened new acreage for building. Channelization resulted in a substantial realignment of the river's course and many of its meanders were eliminated, including in the area adjacent to the project area, where its course was shifted somewhat to the north. A bow north of the present equestrian area, northeast of the project, was also straightened. In 1948, Forest Lawn Hollywood Hills Memorial Park was established on the hillsides south of the project area, on the former Lasky movie ranch property. The postwar era also witnessed the coming of the region's freeway system. Construction of the Ventura (101) Freeway commenced in 1952 and the 134 Freeway, which borders the east end of project area, was opened in 1968 (Roderick 2001:183).

Hollingsworth Drive, later renamed Forest Lawn Drive, which borders the project area on the south, was in place by 1945, its alignment approximating the existing one. Travel Town Museum, with its collection of miniature trains, was established at the northwest corner of Griffith Park, directly east of the project, in 1952. The most recent addition to the area is Mount Sinai Memorial Park, directly south of the Headworks site, which was divided from Forest Lawn Memorial Park in 1954 and developed in the 1960s (Lindsay 2004, pers. com.).

2.3.1.1 Site Specific History

With water supply seasonally unable to meet the demands of the rapidly growing city at the turn of the twentieth century, the Los Angeles Water Department worked diligently to increase the amount of available water. Among the measures undertaken was construction of a new diversion dam and main supply conduit on the northwestern side of Griffith Park, across the Los Angeles River from Burbank, on lands known as the Headworks site (Gumprecht 1999:98).

Two infiltration galleries were installed at the Headworks site in 1905 to capture the river's subsurface flow, and were expanded in 1916. The Crystal Springs Galleries, developed in 1886 on the east side of the park, were also expanded, and together provided the City enough

water in 1917 to allow a halt to all surface water diversions (that, unlike the naturally filtered subterranean water, required treatment). The flow soon proved inadequate and a third Headworks gallery was built in 1920. Well development along the river was also intensified and by 1925, there were 14 wells at the Headworks plant. The object of the wells, here and at other locations, was to capture as much usable river water as possible.

Channelization of the Los Angeles River radically altered the nature of the Headworks site. The section of the river spanned by the Headworks was straightened, and the deep, straight-sided, concrete lined channel was moved northward. Spreading basins were constructed along both sides of the river channel, with the principal basins placed to the south at the HWSG site. With construction of the 134 Freeway along the channel in the late 1950s, basins on the north side of the river were eliminated.

Pollution eventually forced the LADWP to eliminate its remaining surface diversions on the river and to discontinue pumping for water all along its course. The Headworks Deep Gallery was shut down in 1972 because of water quality concerns. Diversions from the river into the HWSG were halted in 1983 because of increased discharges of untreated sewage into the river. The last five wells in use at the Headworks plant were shut down in May 1986.

By 1993, treated wastewater had improved the quality of water flowing into the river so much that the LADWP conducted a study to determine whether water diverted from the river to the HWSG and later pumped to the surface by wells would be clean enough to drink. The study found that the extracted water complied with all drinking water standards, however, the project was ultimately abandoned in favor of alternative approaches (Gumprecht 1999:120-129).

2.3.2 Silver Lake History

The southern portion of the SLRC site lies within the four square leagues of land set aside by the Spanish crown for establishment of the Pueblo de Los Angeles in 1781, while the northern half is within the historic boundaries of Rancho Los Feliz. The 1 ½ square league rancho was granted to Vicente Feliz by the Spanish government in 1802. Juan Diego acquired the property prior to the American takeover, and received patent for the 6,647 acres in April 1871. In 1882, J. Griffith, donor of Griffith Park, purchased Rancho Los Feliz.

An open ditch that was a part of the Rancho Los Feliz water supply system passed through the canyon now occupied by Silver Lake Reservoir by the mid 1800s. The ditch was acquired by the Los Angeles Canal and Reservoir Co which in turn, became part of the City's system in 1868 (Layne 1957:24, 39).

The Silver Lake area was known as "Ivanhoe" before the turn of the twentieth century. Reminded of the rolling green hills of his homeland, Scottish developer Hugo Reid named the area after the famous novel by Sir Walter Scott. Many of the streets in Silver Lake have Scottish names, or names that are related to characters from the novel, such as Herkimer, Rowena, Hawick, Kenilworth, and Ben Lomond. The Ivanhoe community, northwest of the SLRC site, included around a dozen homes in 1893 (USGS 1902).

In the late 1800s, hunters journeyed to the area to seek game that was attracted to the natural ponding condition in Ivanhoe Canyon. Recognizing the value of the land, the Water Department began acquiring land for the SLRC in the 1880s when the surrounding area was primarily undeveloped. By the time the last parcel was acquired in 1904, the area was still largely uninhabited. With the addition of the reservoirs this quickly changed.

Construction of Ivanhoe Reservoir was completed in 1906. Silver Lake Reservoir, named for Herman Silver, a member of Los Angeles' first Board of Water Commissioners, was finished the following year.

City planners soon recognized the potential of a uniquely situated residential development overlooking the reservoirs and made substantial investment in underground utilities and concrete streets. In the 1920's and 1930's private developers were encouraged by the City to build and they were attracted by the rolling hills and blue water views of the focal point that is Silver Lake and Ivanhoe Reservoirs. Probably the most well-known developer was the silent film star Antonio Moreno. He modeled his development (the Moreno Highlands) after a Mediterranean village he had visited. His landmark home, the Canfield-Moreno Estate, set the architectural theme for many of the homes in the hills on the west side of the reservoir.

Silver Lake and adjacent Edendale and Echo Park areas were home to many early motion picture studios. The Mack Sennett Studios, Tom Mix, Disney, Monogram, and Talmadge Studios were located there and drew creative people to the area. Many locations in Silver Lake appeared in early motion pictures. For example, the famous Laurel and Hardy short film "The Music Box" was filmed here, and many of the Keystone Cops chase scenes were shot along Glendale Boulevard. Not only was the area home to many of the early studios, numerous film makers, actors, and directors also lived in Silver Lake. These included Gloria Swanson, Laurel and Hardy, Antonio Moreno, and many others.

"From the mid-1920s through the early 60s, Silver Lake was a showcase for some of California's best known and most innovative and influential architects" (LAT 1984). The area has been noted as having the greatest density of high style historic residences of any in the city. The neighborhood's distinctive character is established by its rich mixture of area residences designed in Mediterranean and other Revival styles of the1920s and 1930s, integrated with important works by major figures in the Modern movement, including Richard Neutra, Rudolf Schindler, Rafael Soriano, Gregory Ain, and John Lautner.

2.3.2.1 SLRC History

Planning for reservoirs at Ivanhoe was one of the first projects undertaken by the newly named Los Angeles Department of Water Superintendent, William Mulholland. Conceived in 1903, the Ivanhoe and Silver Lake reservoirs were to hold 1 billion gallons of surplus water collected during wet months. In September 1905, City voters approved a $1.5 million bond measure to finance the Los Angeles-Owens River Aqueduct project by an overwhelming popular mandate. "From that date on the Water Department bent every effort, both in planning and building within the city limits, for the accommodation and use of the additional water to be received from its new source of supply" (Layne 1957: 75). Excavation work began on the Ivanhoe Reservoir in November 1905. It was to occupy the upper

(northern) end of the site planned for the larger Silver Lake Reservoir. The Ivanhoe Reservoir was completed in May 1906, and in August of that year work was begun on Silver Lake Reservoir just below it.

The method employed to construct Silver Lake Reservoir was unique. Under Superintendent Mulholland's plans and supervision, an innovative hydraulic sluicing technique adapted from the mining industry was used to dredge soil from what would become the lake bed and move the material to form the earthen dam to create the reservoir. This was the first time the method had ever been used in the United States. The process proved so successful that engineers came from all parts of the country to study the method. Mulholland served as a consultant on numerous hydraulic fill dams built between 1910 and 1930, including the enormous Gatun Dam in the Panama Canal (Rogers 1995:23). Until 1923, all of the LA Bureau of Water Works and Supply reservoirs were earthen embankments, built using Mulholland's hydraulic sluicing techniques. Silver Lake Reservoir was completed in 1907 with a capacity of 773,000,000 gallons (Layne 1957:85).

Regular improvements to the reservoir complex continued into the 1940s. As part of their water conservation efforts following Owens Valley Aqueduct approval, the Water Department constructed a wooden roof over the new Ivanhoe Reservoir to decrease evaporation in 1911. The concrete pile supported roof required 800 barrels of cement and 750,000 ft of lumber. It remained until 1938, when it was removed "for health and maintenance reasons" (Layne 1957:87; supt. ltr.). Silver Lake has always been an open reservoir.

Prior to 1921, the reservoirs were used for reserve supply only, but the surrounding area's rapid growth through the teens necessitated its improvement for use as a domestic supply distribution reservoir (Layne 1957:184). Historically, water is supplied to the reservoir from the River Supply Conduit through a 60-inch inlet line to Ivanhoe Reservoir, and then into Silver Lake.

Beginning in 1922, fences were placed around the reservoirs, principally to keep out violators of the City's Fishing, Bathing, Boating, and Hunting ordinance. Besides a fence, a diversion ditch, later replaced by a wall, was constructed around Silver Lake Reservoir, which had received drainage from the surrounding hills that were fast becoming covered with residences (Layne 1957:185).

An outlet gate tower was added to Silver Lake in 1937. Located on the site of the present tower, the Classical Revival style structure complimented the existing Chlorine Plant below the dam. In 1944, work commenced on a new River Supply Conduit. Formed of some 41,260 feet of reinforced concrete pipe, the conduit delivered aqueduct water from the North Hollywood Pumping Plant to the Silver Lake reservoirs. It was put into service in March 1949. In 1945 the reservoirs were drained, the earth-filled dams improved, and the Ivanhoe Inlet Tower constructed (Layne 1957:299).

Between 1950 and 1953, a $1.5 million program of improvements was undertaken at Silver Lake and Ivanhoe Reservoirs. Far more extensive that any previous effort, the reservoirs were drained, deepened, their sides regraded and surfaced with asphaltic cement to reduce plant growth and erosion from wave action, and the dams were raised two feet. A 60-inch bypass pipeline was added at the bottom of the reservoirs, and a new 66-inch outlet

line was built from the Silver Lake dam south along West Silver Lake Drive. Additionally, a portion of Silver Lake Reservoir known as the "East Cove," where water historically tended to stagnate, was filled in. That area, as well as areas nearest the reservoirs affected by construction, was re-landscaped to restore their natural appearance. The reservoirs were refilled and returned to service in December 1953 (LADWP 1950; 1952;1953).

Most recently in 1976, after a dam of similar design suffered severe damage in the 1971 Sylmar earthquake, Silver Lake dam was reconstructed and seismically strengthened. The outlet tower control house and bridge were renovated at that time as well (*Downtown News*).

2.4 Findings

2.4.1 Cultural Resources Literature Review

2.4.1.1 HWSG Site

The record search revealed that three prior archaeological investigations have been undertaken with a one-half mile radius of the project area. One of these (Beroza 1980) included a portion of the HWSG site. That project reported no cultural resources of any kind within or adjacent to the HWSG project area. The other two previous surveys (McLean 1998; Windmiller 2001) encountered no significant cultural resources.

Two known historic properties are located within a one-half mile radius of the project area. One of these, CA-LAN-22H (19-150414), is located on the north side of the Los Angeles River and the 134 Freeway, and will therefore not be impacted by work in the HWSG area. The other historic property, CA-LAN-23H (19-150415), is located within or immediately adjacent to the HWSG project area.

CA-LAN-22H

The site of "Triunfo's Adobe" was identified from a plat map for Rancho Providencia, surveyed in 1868. Recorded as the rancho house of Rancho Cahuenga, formerly occupied by the "Indian Jose Miguel Triunfo," the structure was in ruins at the time of the survey. It was located approximately one-quarter mile northwest of the project area, near the present site of Disney Studios (Edberg 1978a).

CA-LAN-23H

Identified from a plat map of Rancho Providencia, surveyed in 1868, this is the site of the "Old House of Lopez." Probably an adobe structure, it was recorded as occupied by a man named Lopez at the time of the survey. The site record places this structure in the extreme eastern portion of the HWSG area, although its location is not certain. The house appears to have been located on the north bank of the Los Angeles River, and therefore beyond the limits of the current project area. It is quite possible that it is immediately adjacent to or under the 134 Freeway (Edberg 1978b).

2.4.1.2 SLRC Site

The record search revealed one prior cultural resources survey of the Silver Lake Reservoir Complex, and five previous archaeological surveys located within a one-half mile radius of the reservoirs. The previous survey of the reservoir complex itself (Brown 1990) observed

some historic structures that seemed to date to the period of dam construction and artifacts (early 20th century glass) within the perimeter fence of the reservoir. The buildings and landscape features existing on the property have never been recorded in a systematic survey or individually assessed. No prehistoric sites or materials were reported. None of the five surveys within a one-half mile radius of the SLRC (Brechbiel 1998; Duke 1999, 2000; Kuta 1998; Smith 2000) encountered archaeological sites or materials.

A number of historic resources were identified within a one-half mile radius of the SLRC. They include buildings and structures constructed in the first four decades of the twentieth century, as follows:

Garbutt House/Hathaway Mansion

A Mediterranean Revival style structure built in 1926, the Garbutt House/Hathaway Mansion is located 0.25 mile southeast of Silver Lake Reservoir at 1809 Apex Avenue. It was added to the NRHP in 1987 (19-166820).

Glendale-Hyperion Viaduct

The Glendale-Hyperion Viaduct is a concrete arch structure that spans the Los Angeles River, Riverside Drive, and the Golden State Freeway between Ettrick Street and Glendale Boulevard, approximately one-half mile north of the SLRC. Constructed by the City of Los Angeles in 1929, the viaduct was declared City HCM No. 164 in 1976. It was determined NRHP-eligible in 1986.

Site of First Disney Studio

Declared City HCM No. 163 in 1976, the site of the first Walt Disney Studio is located one-quarter mile northwest of the SLRC at 2725 Hyperion Avenue.

Tierman House

Designed by acclaimed local Modern architect Gregory Ain and constructed in 1940, the Tiernam House stands one-quarter mile northwest of the SLRC, at 2323 Micheltorrena Street. It was declared City HCM No. 124 in 1974.

Mack Sennett Studios

One of the first motion picture studios in Los Angeles, the Mack Sennett Studios were built in 1912. Declared City HCM No. 256 in 1982, the structure is located one-half mile southeast of the SLRC at 1712 Glendale Boulevard.

Engine Company No. 56

Built in 1924, Engine Company No. 56 is one of the few remaining unaltered Mediterranean Revival style engine houses in the City of Los Angeles. Located one-quarter mile northeast of the SLRC at 2838 Rowena Avenue, the structure was declared City HCM No. 337 in 1988.

Canfield-Moreno Estate

Also known as the Danziger House, and the Crestmount, this Mediterranean Revival style country villa was designed by Robert Farquhar and constructed in 1923 for Daisy Canfield

Danziger and her actor husband Antonio Moreno. Located at 1923 Micheltorena Street, one-quarter mile west of the SLRC, it was declared City HCM No. 391 in 1988.

Silver Lake and Ivanhoe Reservoirs

Silver Lake and Ivanhoe Reservoirs were designated City HCM No. 422 in March 1989. The nomination refers specifically to only the reservoirs and dams, noting their importance in the growth of the city and to its water system, declaring that "Silver Lake is as much a landmark as any structure of mortar or stucco" (Kanner 1989).

VDL Research House

An International style house designed by noted architect Richard Neutra and originally built in 1932, the house was destroyed by fire in 1963 and reconstructed by Neutra and son, Dion. Located at 2300 Silver Lake Boulevard, adjacent to the east side of the SLRC, it was declared City HCM No. 640 in 1997.

2.4.2 Cultural Resources Field Investigations

2.4.2.1 Field Methods

The two discrete areas of investigation for the proposed project, the Headworks and SLRC sites, were field surveyed by Greenwood and Associates cultural resource specialists Matthew Bandy, Ph.D. (archaeologist) and Dana Slawson, M. Arch. (architectural historian) on March 22, 2004. The cultural resources reconnaissance examined the proposed ground-disturbance footprints for built facilities, pipeline route corridors, and materials and equipment staging areas. Survey methods entailed pedestrian inspection of the areas to be impacted, which were restricted by topography, vegetation cover, modern land use, and general accessibility. All existing features of both facilities were photographed, and architectural details of buildings and structures, as well as landscape features, were recorded. Results are reported below. As the Silver Lake and Ivanhoe Reservoirs have previously been identified as an historical resource (City of Los Angeles HCM No. 422), and the SLRC SRP has a potential to impact contributing features of the reservoir complex, the entire SLRC property was included in the survey of historical resources.

2.4.2.2 HWSG Site

Archaeological Resources

For the purposes of this report, the HWSG site is considered as a single area. Essentially the entire parcel is scheduled to be impacted by construction of large subterranean storage tanks and by related staging and access area. For this reason the entire HWSG area was intensively surveyed for archaeological resources. The lenticular site is bounded on the northwest by the concrete channel of the Los Angeles River, and on the northeast by the 134 Freeway. The southern and eastern boundary of the site is Forest Lawn Drive, which bends southward near its midpoint, then northward as it meets the Rte 134/Zoo Drive interchange. The HWSG site is located on the USGS Burbank Quadrangle 7.5' map.

The site is currently unmaintained, and is covered with a mixture of native and introduced grasses and shrubs. Visibility ranges from very good (>80%) to moderate (~30%). In general, surface visibility is adequate in this entire area to permit surface identification of

archaeological remains. However, the entire area has been extensively modified with mechanical equipment. The HWSG area has the form of an elliptical bowl. The center is low, and surrounded on all sides by higher ground. The center (lower portion) of the area has been completely remodeled by earth-moving activity related to creation of the spreading grounds complex. Numerous traces of this remain, including cement-lined ponds and baffles, wells, and other features. The only relatively undisturbed areas of the HWSG are higher patches near the south, east, and west perimeter fences. Even these areas have been modified, however, most prominently by fill related to the construction of Forest Lawn Drive. In short, the entire HWSG area has been extensively disturbed, and the probability of encountering intact archaeological contexts or deposits of any kind is very low.

Historical Resources

Headworks Spreading Grounds encompasses a series of dry shallow basins situated beside the Los Angeles River, near the border between the cities of Los Angeles and Burbank. The east-west oriented, lozenge-shaped site is nearly 0.75 mile in length, and 0.20 mile across at its widest point. The spreading basins are depressed approximately 30 ft below the level of Forest Lawn Drive and generally overgrown with low brush. The configuration of the spreading grounds includes an earthen banked channel roughly 15 ft deep, running east-west through the central section of the site. At the west end of this channel is a concrete gate structure that once allowed Los Angeles River water to flow onto the site. Presently, the channel is dry and a large diameter corrugated metal pipe runs within it. The eastern half to two-thirds of the site is occupied by the actual spreading basins. The westernmost basins are the largest, measuring roughly 500 ft across. The two basins are separated by a central, east-west earthen berm and have bottoms of native sand and gravel. A series of smaller basins to the east also is divided by earthen berms. The side walls of two small basins in the northeast section of the site are lined with gunnite. At the east end of the site, extensive filling has occurred, raising the ground level several feet above the level of the spreading basin berms.

Additional features of the site include a row of 18 well casings that protrude vertically roughly 3 feet above grade, located along the top of the berm between the two large western basins. These are 10 inches in diameter and many are covered by conical caps, presumably to deflect rainwater. These are believed to date to the 1920-1940 period.

There are two small buildings on the site, both of recent construction. The first is a metal clad shed containing electrical equipment located in the south-central section of the site. The second building is located near the west end of the spreading grounds site. It is roofless, with concrete walls that are stepped at the top on two sides, with small decorative penetrations. The structure contains equipment associated with an inflatable Los Angeles River dam. Other features of the site include a series of hand operated geared steel cranks along the top of the river channel, also at the west end of the site. These are thought to be associated with flood gates in the channel directly below. Also, a row of electrical transmission towers parallels the river channel along the north side of the site. These date to the mid-1950s or later.

2.4.2.3 SLRC

The project vicinity has experienced extensive ground disturbance from past and ongoing municipal and residential development, construction of underground utilities, and road infrastructure improvements. The SLRC area is located on the USGS Hollywood Quadrangle 7.5' map. The reservoirs are enclosed by a perimeter fence and bordered on the west by West Silver Lake Drive, on the south southeast by Silver Lake Drive, on the northeast by Armstrong Avenue, and on the north by Tesla Avenue. Three areas of archaeological concern identified in the SLRC area have been given the following designations for ease of discussion: SLRC-1, -2, and –3. Their locations are indicated on Figure 2-1.

2.4.2.3.1 Archaeological Resources

SLRC-1

An area within the reservoir perimeter fence, east of the reservoir itself and south of the prominent landform known locally as "the Knoll." This broad, flat area is scheduled to be used as a staging area for construction materials and machinery. The area was once a part of the reservoir referred to as the East Cove, and seems to be composed primarily of deposits associated with filling completed in the 1950s. At present, it is planted in grass with landscaped islands of ornamental shrubbery. Surface visibility is generally poor (around 10%), being limited to bare patches in the grass, especially on the verges, and areas of rodent disturbance. The probability of archaeological sites existing near the surface in this area is extremely low. The only part of the SLRC-1 that is relatively undisturbed, and is therefore at all likely to have intact archaeological deposits, is the base of the hill to the north (the "Knoll").

This area has been heavily disturbed in the historic period, and the modern surface seems to reflect extensive filling and grading dating to the 1950s. This area was inspected by conventional pedestrian survey techniques, with transects spaced at approximately 20 meter intervals. Surface visibility was not high but was adequate, and no materials or sites of historic or archaeological significance were observed.

SLRC-2

An open public park area adjacent to but outside the reservoir perimeter fence, at the corner of West Silver Lake Drive, near the southwest corner of the reservoir itself, is the projected location of regulating station. It has been extensively landscaped and modified by mechanical means in the recent past. The park is planted with grass and a few trees. Visibility is slightly better than in SLRC-1, due to the higher rate of rodent activity, but remains low (around 15%). Most exposures are the result of rodent burrowing. The probability of encountering intact archaeological remains in SLRC-2 is very low, due to the extensive recent landscaping and other disturbance in this area.

This area has been extensively landscaped in its history as a public park. Further, its proximity to the face of the earthen Silver Lake dam suggests that it may have been subject to disturbance at the time the dam was constructed. It was inspected using judgmentally-spaced transects located opportunistically in order to take advantage of patches of rodent disturbance or high surface visibility. Surface visibility was poor but generally adequate. No materials or sites of historic or archaeological significance were observed.

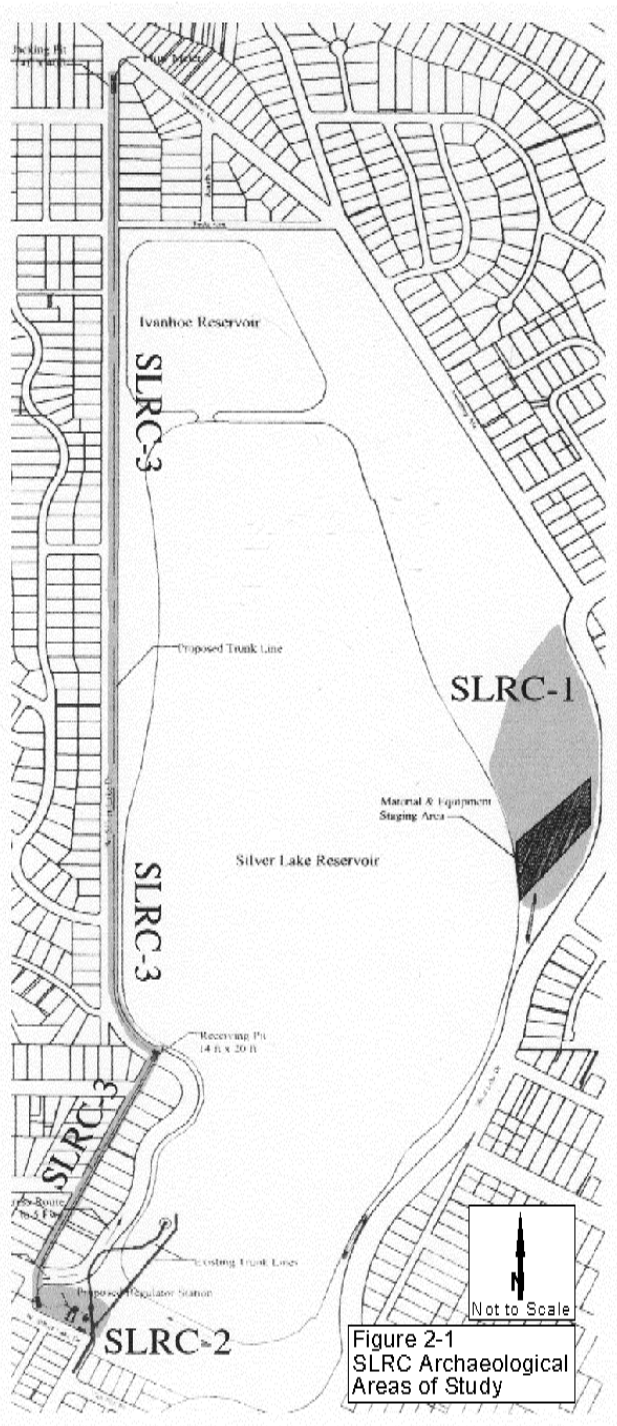


Figure 2-1
SLRC Archaeological Areas of Study

SLRC-3

A series of jackpits, receiving pits, and underground conduits are scheduled for construction along the west edge of the SLRC area, on West Silver Lake Drive and Redesdale Avenue. This entire area is paved at present and surface visibility is zero. This being the case, it is impossible to evaluate the presence or absence of cultural resources.

2.4.2.3.2 Historical Resources

Ivanhoe Reservoir and Dam

Built at the summit of Ivanhoe Canyon in 1906, Ivanhoe Reservoir is of the double earthen dam type. Its original capacity was about 154 acre ft. In 1907 Silver Lake Reservoir was constructed directly south of Ivanhoe (Figure 2-2). The two reservoirs were originally connected by a 36 inch cast iron pipe beneath the fill of the separating dam. Somewhat west of center of the dam between the two reservoirs is a reinforced concrete spillway. Added in 1944, the open channel type spillway is rectangular in section and measures 84 ft long and 53 ft wide. In 1952 Ivanhoe Reservoir was deepened 10 ft and paved with an asphaltic cement lining. Its present capacity is 174.78 acre ft. In 1993 the reservoir was re-paved and a 72 inch bypass pipeline was installed in the south end of the reservoir. This bypass was installed to add the capability to bypass both Silver Lake and Ivanhoe reservoirs concurrently. The Ivanhoe Reservoir has a capacity of 59 million gallons and covers an area of 7.84 acres. The top of the dam is 451 feet above sea level (LADWP n.d.a).

Ivanhoe Reservoir Inlet Tower

Rising from the waters of the Ivanhoe Reservoir near the center of its north bank, the inlet tower is formed from a vertical, large diameter steel pipe which is covered by a conical steel roof (Figure 2-3). A steel deck wraps the structure well above the high water line. It is accessed via a steel I-beam bridge with pipe railings. The inlet tower was constructed in 1933, concurrent with improvements to the River Supply Conduit. It is essentially unaltered and retains integrity of design.

Silver Lake Reservoir and Dam

Silver Lake Reservoir was constructed by the City of Los Angeles Water Department and placed in service in 1907 (Figure 2-4). It was constructed at an initial cost of $115,547; however, considerable work was done on the reservoir in the years that followed, bringing the total investment by the end of the 1930s to $271,107. The reservoir is formed by two earth fill dams – one at the south, and one at the north that separates it from Ivanhoe Reservoir. The irregularly shaped reservoir has a capacity 658 million gallons and covers an area of 78.2 acres. The Silver Lake dam is roughly 900 feet in length and the dam crest is at an elevation of 451 feet above sea level. Asphaltic cement paving was applied to the steep sides of the reservoir in 1953, and a 20 foot wide paved perimeter road encircles the structure (LADWP n.d.b). The south face of the Silver Lake dam is planted in shrubs and ornamental grasses.

Silver Lake Outlet Tower

The outlet gate control tower for the Silver Lake Reservoir rises from the waters of the reservoir near its southwest corner. Constructed in 1937 in the Renaissance Revival style, the

tower was extensively altered during reservoir renovations completed in the mid 1970s. The outlet tower is of cast-in-place reinforced concrete construction. It is square in plan and covered by a flat roof with overhanging eaves. At each corner of the control house is a buttress-like feature that rises to the structure's roof. These are supported from below by brackets. Extending from the west shore to the tower is a steel plate girder bridge that provides the only access to the structure. At the end of the bridge is a steel double door with single-light glazing.

Silver Lake South Outlet Chlorination Station

Situated roughly 100 feet south of the toe of the Silver Lake dam, near its west end, is the Silver Lake South Outlet Chlorination Station (Figure 2-5). It is a single-story Mediterranean Revival style building with a front-gabled rectangular main block and a lower wing that wraps the south and east sides. The structure is covered by a red shingle tile roof and the walls are smooth-finished stucco over cast-in-place reinforced concrete. Classical detailing includes narrow molded cornice trim beneath the closed eaves, with cornice returns at the gables and a molded water table. Impressions from the board formwork are visible in the area below the water table. The focus of the facade of the front gabled portion is a large multi-paneled wooden garage door surmounted by a small rectangular vent (now covered). The principal entrance is located in the street facade of the shed wing. It features a molded six-panel door with squared label mold trim incorporating a stylized keystone and corbel stops. Except for a small vent opening in the south elevation, the building is without windows. Designed by LADWP staff, the chlorination station was constructed in 1947 as a replacement for a 1920s structure at the opposite end of the dam. The structure is stylistically similar to many of the water system-related utilitarian facilities constructed by the LADWP during the 1910s through the 1940s. It is presently used by LADWP for storage.

Silver Lake Meter House

Standing off the southwest corner of the chlorination station, nearer the street, is the Silver Lake Meter House (Figure 2-5). The small one-story Mediterranean Revival style building corresponds architecturally with the adjacent chlorination station. It is square in footprint and covered by a pyramidal hipped roof clad with red Spanish tiles. Of cast-in-place concrete construction, the walls are finished with rough-troweled stucco with a narrow molded cornice beneath closed eaves. The windowless building is accessed by a steel clad door in its east elevation.

The meter house was designed by LADWP Bureau of Water Works and Supply staff and was likely completed in late 1927 or early 1928, about 20 years before the adjacent chlorination station. It originally contained a single outlet flow meter. The structure's exterior is essentially unaltered.

The chlorination station and meter house lot is enclosed by a low chain link fence and attractively landscaped with ficus trees and topiary, ivy ground cover, yucca, and neatly trimmed holly shrubs.

Silver Lake Chemical/Chlorine Plant

Situated between Silver Lake Boulevard and the toe of the Silver Lake Dam near its eastern terminus, the Chlorine Plant is a small, 22 x 14 ft, rectangular one-story building constructed

of cast-in-place reinforced concrete with hip roof (Figure 2-6). The Renaissance Revival style structure is typical of water system-related utilitarian buildings erected by LADWP during the 1910s through the 1930s. Characteristic of the style, the building displays symmetrical elevations with corner pilasters, water table, and simplified entablature that frame the wall planes. Its walls show the impressions left by the horizontal board concrete formwork. The street elevation features a centrally placed Classical entrance with squared pilasters supporting a stylized entablature. Flanking the entrance on either side are large rectangular window openings that are presently covered. The west elevation also displays two symmetrical window openings; both other elevations are without windows or doors. Red Spanish tiles cover the building's hip roof, which has a slight eave overhang. Currently, the chlorine plant is used for equipment storage. The plant stands within the grounds of the reservoir complex amid landscaped lawn, trees, and bushes. Chain link boundary fencing extends from either end of the building's facade.
Referred to as a "Chemical Plant" on architectural drawings and a "Chlorine Plant" on other maps, the building is believed to have been erected around the time that the Silver Lake and Ivanhoe Reservoirs went into use for domestic water supply (1920). Plans dating to 1927 depict the building much as it presently appears, but with a glazed and paneled front door and 12-light sash windows. The structure was functionally replaced in 1947 by the chlorination station at the west end of the dam. It is presently used for storage.

Caretaker's Residence

Located directly east of the Ivanhoe dam, the caretaker's residence is thought to have been constructed around the time of completion of the Ivanhoe and Silver Lake Reservoirs, between 1906 and 1910 (Figure 2-7). It is a modest single-story wood frame vernacular cottage with a hip roof. Clad with false clapboard wooden siding accented with cornerboards, the dwelling is roughly rectangular in footprint with a partial-width enclosed porch projecting from the front (east) elevation. Its medium pitched roof is clad with composition shingles and has moderately overhanging open eaves with rafter tails exposed beneath, and an extension of the principal roof shelters the front porch. Centered in the south wall is an external stucco-clad chimney. Fenestration is typically one-over-one double hung sash placed singly, paired, and in multi-window groups. Several aluminum sliding sash windows have been added on the south and east sides, but these do not detract significantly from the overall historic character of the house. Other alterations include addition of an entrance porch with a pipe-framed roof and concrete steps, and attic ventilators. Associated landscaping includes mature palm, olive, and willow trees, plus various ornamental bushes and vines.

Garage

Associated with the caretaker's residence, the garage stands to the northeast of that structure, adjacent to the principal reservoir access road (Figure 2-8). A small bathroom building stands adjacent to its north. The garage is a vernacular one-story wood frame building with a medium pitched front-gabled roof and a rectangular footprint. It appears somewhat later in its construction than the residence, perhaps dating to the 1920s (no permits or records were uncovered). Cut into the hill slope, it rests on a concrete foundation

and has walls clad with horizontal channel wooden drop siding. Composition shingles cover the roof, which has open overhanging eaves with rafter ends exposed. There is a single four-light wood casement window with plain, medium width trim in either side elevation. The street facade features a large paneled metal overhead garage door, a recent modification. The door has wide lugged wood trim and is surmounted by a sunburst motif slatted vent opening in the gable peak.

Bathroom Building

Located immediately north of the garage, the bathroom building is a small wood frame structure, nearly square in plan, and covered by a medium-pitched front-gabled roof (Figure 2-9). It rests on a concrete foundation and has a clapboard wall finish. The bathroom has a five-panel wooden door with medium width lugged trim on the front (east) side, shielded by a latticework screen. A single one-over-one double hung sash window in the north elevation, also with lugged trim, comprises the only fenestration. The building's roof is clad with composition shingles and it displays moderately overhanging eaves with exposed rafter ends. It is believed to date to the 1906-1930 period.

Sheds

To the rear (west) of the garage and north of the caretaker's residence, there are three single-story wood framed sheds associated with the residence (Figure 2-10). The northernmost of these is recently constructed, with painted plywood walls and a shed roof. The two other sheds appear roughly contemporaneous with the garage, bathroom, and house. The easterly shed is rectangular in plan and has a medium-sloped gabled roof with open eaves and composition shingles, and walls sheathed with painted corrugated sheet metal panels. It rests on a concrete foundation. There is a two-over-two double hung sash window with lugged trim centered in the north elevation. Based on its size and placement, this shed may represent an earlier garage.

The smaller westerly shed is also rectangular in plan. It is sheltered by a shed roof covered with roll roofing and its walls are finished with vertical tongue and groove planks. The single window visible has jalousie sash placed within the original window frame with lugged trim. It has a cast-in-place concrete foundation.

Landscape Building

The landscape building stands to the east of the Ivanhoe dam and approximately 300 feet south of the caretaker's residence, along the west side of the primary reservoir access road (Figure 2-11). It is a wood frame vernacular utility building with a side-gabled roof and redwood clapboard siding. The original portion of the building has a rectangular footprint. A full width shed annex has been added to the rear (west) side. The structure is believed to have originally housed reservoir related equipment and supplies, and dates to the 1906-1930 period. At the center of the landscape building's principal (east) façade is a large sliding freight door with diagonal bracing. The open eaves of the composition shingle clad roof overhang considerably, and the eave above the freight door is raised to allow access to taller equipment. There is an original four-panel personnel door with lugged trim to the left of the freight door, and two original windows in the south elevation are presently boarded, but plain, medium width trim is visible. A pair of rectangular louvered vents in the north gable

end and a mushroom type metal ventilator along the ridgeline appear original to the building. The structure rests on a cast in place concrete foundation. An office has been added within the north end of the building, and a modern door, aluminum sash windows, and a small louver-sided shed containing AC equipment have been installed in that area. Although the landscape building has had a number of modifications, it continues to manifest its historic character and the feeling of its period of significance.

Chlorination Station (Ivanhoe)

To the north of the caretaker's residence and its outbuildings, on the east side of the Ivanhoe Reservoir, is a former chlorination station (Figure 2-12). It is presently used by LADWP as a work shop. It is believed to date to ca. 1937, when a bypass pipeline was built from the Fletcher Drive pumping plant, northeast of the SLRC, to the reservoir. Displaying Art Moderne elements, it is a single-story, cast-in-place concrete structure with a two level parapeted flat roof. Its walls are exposed concrete with regularly spaced horizontal channels. A narrow rectilinear cornice caps the roof parapet. There is a metal roll-up door on the building's west elevation, and a metal clad personnel door on the south side. The exterior of the chlorination station appears to be unaltered.

Laboratory Building

The laboratory building stands to the east of the caretaker's residence, near Armstrong Avenue. Designed by LADWP staff in 1955, it is a Modern one-story, wood frame structure, rectangular in plan, and covered by opposed two-level shed roofs. The structure is clad with wood weatherboards and rests on a concrete slab. Fenestration is typically one-over-one double-hung sash.

Stone Retaining Walls

East of Ivanhoe Reservoir, adjacent to the east, uphill, side of the primary reservoir access road, and also along both sides of driveways extending from Armstrong Avenue to the perimeter road, are low stone retaining walls (Figure 2-13). Typically between two and three feet in height, the walls are of mortared random rubble construction, incorporating both rough-dressed stone and natural cobbles. In one location, opposite the landscape building, a three riser stone stair is cut into the wall. The stone retaining walls are thought to be early features of the reservoir complex, dating to the 1906-1940 period.

Concrete Retaining Walls

Following the reservoir's conversion to use for domestic water supply in 1921, there was heightened awareness of the facility's vulnerability to contamination from hillside runoff. To allay this problem, open perimeter ditches along the west and north sides of the site were constructed. These were replaced by the existing concrete retaining wall along West Silver Lake Drive in the 1930s. The walls are typically two feet high and topped by chain link fencing.

Trees and Other Landscape Features

The intent of the designers of the Silver Lake and Ivanhoe Reservoirs was to create natural looking bodies of water in a richly landscaped sylvan setting that would both attract

development to the surrounding area and exist as a verdant enclave in the midst of the expanding city. To this end, portions of the reservoir property were left with their original natural topography and vegetation, while other areas were planted in a naturalistic way with trees, shrubs, and other vegetation. Some alterations to the original landscaping were necessitated by the various reservoir improvement projects beginning in the 1930s and continuing through the present day. Reservoir improvements of the early 1950s in particular resulted in changes in the appearance of the reservoir and landscaping of directly adjacent areas. In-filling of the East Cove resulted in a substantial level area planted in lawn referred to as the "meadow." Currently the reservoir complex incorporates numerous mature trees of both native and introduced species, including live oak, eucalyptus, California sycamore, various species of pines, cedars, and palms, bottlebrush, olive, pepper, and magnolia. Additionally, the well maintained park-like setting is enhanced by areas of shrubs and bushes interspersed within expanses of open lawn and low vegetation such as the "meadow." Silver Lake's south dam is also attractively landscaped with ornamental grasses, wildflowers, and other ground cover.

3.0 Environmental Impacts

3.1 Standards of Significance

Adopted standards of significance that are applicable to cultural resources are provided in the CEQA Guidelines (2002) and the Draft City of L.A. CEQA Thresholds Guide (1998). Significance criteria considered for the cultural resources impact analysis are provided below.

3.1.1 Historical Resources

As defined by Section 15064.5(a) of the State CEQA Guidelines, the term "historical resource" includes the following:

- A resource listed in, or determined eligible for, listing in the California Register of Historical Resources (PRC Sections 5024.1);
- A resource included in a local register of historical resources, or identified as significant in an historical resource survey meeting the requirements of Section 5024.1(g) of the PRC. Public agencies must treat any such resource as significant unless the preponderance of evidence demonstrates that it is not historically or culturally significant;
- Any object, building, structure, site, area, place, record, or manuscript which is historically or archaeologically significant, or is significant in the architectural, engineering, scientific, economic, agricultural, educational, social, political, military, or cultural annals of California, provided the lead agency's determination is supported by substantial evidence in light of the historical record.

Generally, a resource shall be considered by the lead agency to be "historically significant" if the resource meets the criteria for listing on the California Register of Historical Resources (PRC Section 5024.1[a]) including the following:

- It is associated with events that have made a significant contribution to the broad patterns of California history and cultural heritage;
- It is associated with the lives of persons important in our past;
- It embodies the distinctive characteristics of a type, period, region, or method of construction, or represents the work of an important creative individual, or possesses high artistic values; or
- Has yielded, or may be likely to yield, important information in prehistory or history.

3.1.1.1 California Register of Historical Resources

As provided in California Public Resources Code Section 5020.4, the California Legislature established the CRHR in 1992. The CRHR is used as a guide by state and local agencies, private groups, and citizens to identify the state historical resources and to include which properties are to be protected, to the extent prudent and feasible, from substantial adverse change. The CRHR, as instituted by the California Public Resources Code, automatically includes all California properties already listed in the NRHP. It also includes those formally determined to be eligible for listing in the NRHP (Categories 1 and 2 in the State Inventory of Historical Resources), as well as specific listings of the State Historical Landmarks and in the State Inventory of Historical Resources, and specific listings of State Historical Landmarks and State Points of Historical Interest. The CRHR may also include various other types of historical resources that meet the criteria for eligibility, including the following:

- Individual historic resources
- Resources that contribute to a historic district
- Resources identified as significant in historic resource surveys
- Resources with a significance rating of Category 3 through Category 5 in the State Inventory (Categories 3 and 4 refer to potential eligibility for the NRHP; Category 5 indicates a property with local significance)

The CRHR follows the lead of the NRHP in utilizing the 50-year threshold. A resource is usually considered for its historical significance after it reaches the age of 50 years. This threshold is not absolute, but was selected as a reasonable span of time after which a professional evaluation of historical value/importance can be made.

Historic Districts

Historic districts are unified geographic entities which contain a concentration of historic buildings, structures, objects, or sites united historically, culturally or architecturally. Historic districts are defined by precise geographic boundaries. Therefore, districts with unusual boundaries require a description of what lies immediately outside the area, in order to define the edge of the district and to explain the exclusion of adjoining areas. The district must meet at least one of the criteria for significance discussed in Section 4852 (b)(1)-(4).

Those individual resources contributing to the significance of the historic district will also be listed in the California Register. For this reason, all individual resources located within the boundaries of an historic district must be designated as either contributing or as noncontributing to the significance of the historic district.

3.1.1.2 City of Los Angeles Historic Designation

In 1962, City Ordinance 162102 of the Los Angeles Administrative Code established the City Cultural Heritage Commission and created criteria for Historic-Cultural Monument (HCM) designation. The criteria formulated for HCM listing correspond closely with criteria established for State and National Register eligibility, and are as follows:

- any site (including significant trees and other plant life located thereon), building or structure of particular historic or cultural significance to the City of Los Angeles, such as

historic structures or sites in which the broad cultural, political, economic or social history of the nation, state, or community is reflected or exemplified,

- any site, building or structure which is identified with historic personages or with important events in the main currents of national, state or local history, or;
- any site, building or structure which embodies the distinguishing characteristics of an architectural-type specimen, inherently valuable for a study of a period style or method of construction, or a notable work of a master builder, designer, or architect whose individual genius influenced his age.

3.1.2 Archaeological Resources

An archaeological resource shall be considered by the lead agency to be an "important" resource as defined by CEQA, if it:

- Is associated with an event or person of recognized importance in California or American prehistory or of recognized scientific importance in prehistory
- Can provide information which is both of demonstrable public interest and useful in addressing scientifically consequential and reasonable archaeological research questions
- Has a special or particular quality, such as the oldest, best, largest, or last surviving example of its kind
- Is at least 100-years-old and possesses substantial stratigraphic integrity
- Involves important research questions that historical research has shown can be answered only with archaeological methods

3.1.3 Threshold for Significant Impacts

3.1.3.1 Historical Resources

Criteria presented in the Draft City of L.A. CEQA Thresholds Guide (1998) are consistent with state criteria noted above. Under the Draft L.A CEQA Thresholds, a project would have a significant impact on historical resources if it would result in a substantial adverse change in the significance of an historical resource. A substantial adverse change in significance occurs if the project involves:

- Demolition of a significant resource;
- Relocation that does not maintain the integrity and significance of a significant resource;
- Conversion, rehabilitation, or alteration of a significant resource which does not conform to the Secretary of the Interior's Standards for Rehabilitation and Guidelines for Rehabilitating Historic Buildings; or,
- Construction that reduces the integrity or significance of important resources on the site or in the vicinity.

3.1.3.2 Archaeological Resources

The project would have a significant impact upon archaeological resources if it would disturb, damage, or degrade an important archaeological resource or its setting.

3.2 Evaluation of Significance

3.2.1 HWSG Site

Because continuous changes to the Headworks Spreading Ground site over the course of its 100 year history have resulted in a loss of integrity of design, character, and setting, such that it no longer reflects associations with the early development of the Los Angeles water supply system, the HWSG site and its various constituents do not appear eligible for state or city historic designation.

3.2.2 SLRC

The Silver Lake Reservoir Complex, comprised of both the Ivanhoe and Silver Lake Reservoirs and surrounding city-owned property, appears eligible for listing in the California Register as an historic district. The Silver Lake Reservoir and Dam was the first facility built by Superintendent William Mulholland and the Water Department using a unique water sluicing technique. The reservoir complex is part of a broad integrated system of water supply developed by the Department during the first decades of the twentieth century. Among the largest systems in the world, it continues to serve the city well nearly 100 years later.

The LADWP made a conscious effort to achieve a pleasing aesthetic appearance at the facilities. The initial design of the reservoir property and subsequent renovations have sought to provide a richly landscaped, natural appearance. The buildings associated with the reservoir complex, in keeping with LADWP's philosophy of facilities design of the era, were attractively rendered to integrate with and enhance the adjacent residential neighborhoods. Referring to Department chlorine stations, the *Intake* in 1932 took pride in stating that, "Beauty is combined with utilities in buildings of the Department of Water and Power" (LADWP 1932:4).

The SLRC is eligible for the CRHR for its contribution to the broad patterns of history. Construction of the reservoirs transformed a forgotten corner of the city into one of its most desirable neighborhoods. Silver Lake district underwent a period of rapid development during the 1920s and 1930s, in large part due to the development of the reservoirs and water delivery infrastructure there. Additionally, the aesthetic appeal resulting from LADWP's creation of a natural appearing "lake" amid trees and lush native and introduced vegetation functioned as a magnet for private development of the hillsides overlooking the reservoirs. From its beginnings, this "blue jewel" attracted the City's elite, including numerous Hollywood personalities. The Silver Lake neighborhood emerged as an enclave of the work of many of the region's most renowned architects, and the area has been noted as having the greatest density of high style historic residences of any area in the city. The neighborhood's distinctive character is established by its rich mixture of residences designed in Mediterranean and other Revival styles of the 1920s and 1930s by architects such as Pierpont and Walter Davis and Robert Farquhar, among others, integrated with important works by major figures in the Modern movement, including Richard Neutra, Rudolf Schindler, Rafael Soriano, Gregory Ain, and John Lautner. Noted architectural historians David Gebhard and Robert Winter have observed that, "For so small a district, the Silver Lake area has a high concentration of first-rate architecture, making it one of the most important places to visit in the city….Obviously, the view (of the hills and the reservoir) was the attraction, and the architects have played up to it" (Gebhard and Winter 1994:177-178). The district boundaries

take in the all facilities associated with the historic functioning of the complex and the surrounding landscaped property owned by the City/LADWP and confined by the city street grid established after completion of the reservoirs, by the1920s.

The SLRC is also significant for its association with William Mulholland. Mulholland was a larger than life personality in the annals of southern California history, who by force of character was able to make his vision of water supply for southern California a reality. He is the person most responsible for the current water management system of the Los Angeles Basin. Mulholland was responsible for conceiving the construction of the Los Angeles-Owens Valley Aqueduct, which transformed the face of the region, enabling Los Angeles' expansion to major city proportions, in addition to increasing agricultural production. Mulholland, who headed the Department of Water and Power for 42 years, oversaw the design and construction of the aqueduct, which, at roughly 240 miles in length, was the most grandiose of its day and an engineering marvel. He was also responsible for developing the system of pipelines, reservoirs, and dams that provided the region with a dependable and inexpensive supply of water. William Mulholland was intimately involved in the development of the Ivanhoe and Silver Lake Reservoirs beginning with the selection of the site. Mulholland himself designed the reservoirs and dams, and he was responsible for developing the unique construction technique employed (Kanner 1989).

The SLRC is also eligible for the CRHR for the significance of its design and aspects of its engineering. Silver Lake Reservoir and dam were the first structures in the country to utilize the hydraulic sluicing technique of excavation and puddled earth dam construction. This method later became commonplace throughout the country and beyond. It is the first built and the only surviving example of a hydraulically sluiced reservoir in the Los Angeles water supply system, the others being either mechanically excavated earthen structures, or concrete. The DWP designers worked diligently to create a dam in Ivanhoe Canyon that would be not merely functional, but aesthetically pleasing for the thousands who would live on the "seven hills" overlooking it. While the various features of the reservoirs have been changed and upgraded over the course of its 100 year history, it continues to manifest its historic appearance, character and association with William Mulholland and the Department of Water and Power. The present appearance of the reservoirs reflects changes in technology through their functional life and evolution of the water supply system during their period of significance, established as 1906-1953. This period represents initial construction through the improvement program of the early 1950s.

Table 3-1 summarizes the elements of the SLRC and identifies the status of the various features. Noncontributing features have typically been identified as such because of their a) recent construction; or b) loss of integrity. The locations of SLRC contributing features are indicated on Figure 3-1.

TABLE 3-1
SLRC Historic District
Status of Historic Resources at the SLRC

Element	Status	
	Contributing	Noncontributing
Silver Lake Reservoir	x	
Silver Lake Dam	x	
Silver Lake Outlet Tower		x
Ivanhoe Reservoir	x	
Ivanhoe Dam	x	
Ivanhoe Inlet Tower	x	
Silver Lake South Outlet Chlorination Station	x	
Silver Lake Meter House	x	
Chemical/Chlorine Plant	x	
Caretaker's House	x	
Garage	x	
Bathroom Building	x	
Sheds (2)	x	
Landscape Building	x	
Chlorination Station (Ivanhoe)	x	
Laboratory Building		x
Nursery School (temporary buildings)		x
Landscape elements, including stone and concrete retaining walls, perimeter road, trees, shrubs, and other vegetation	x	

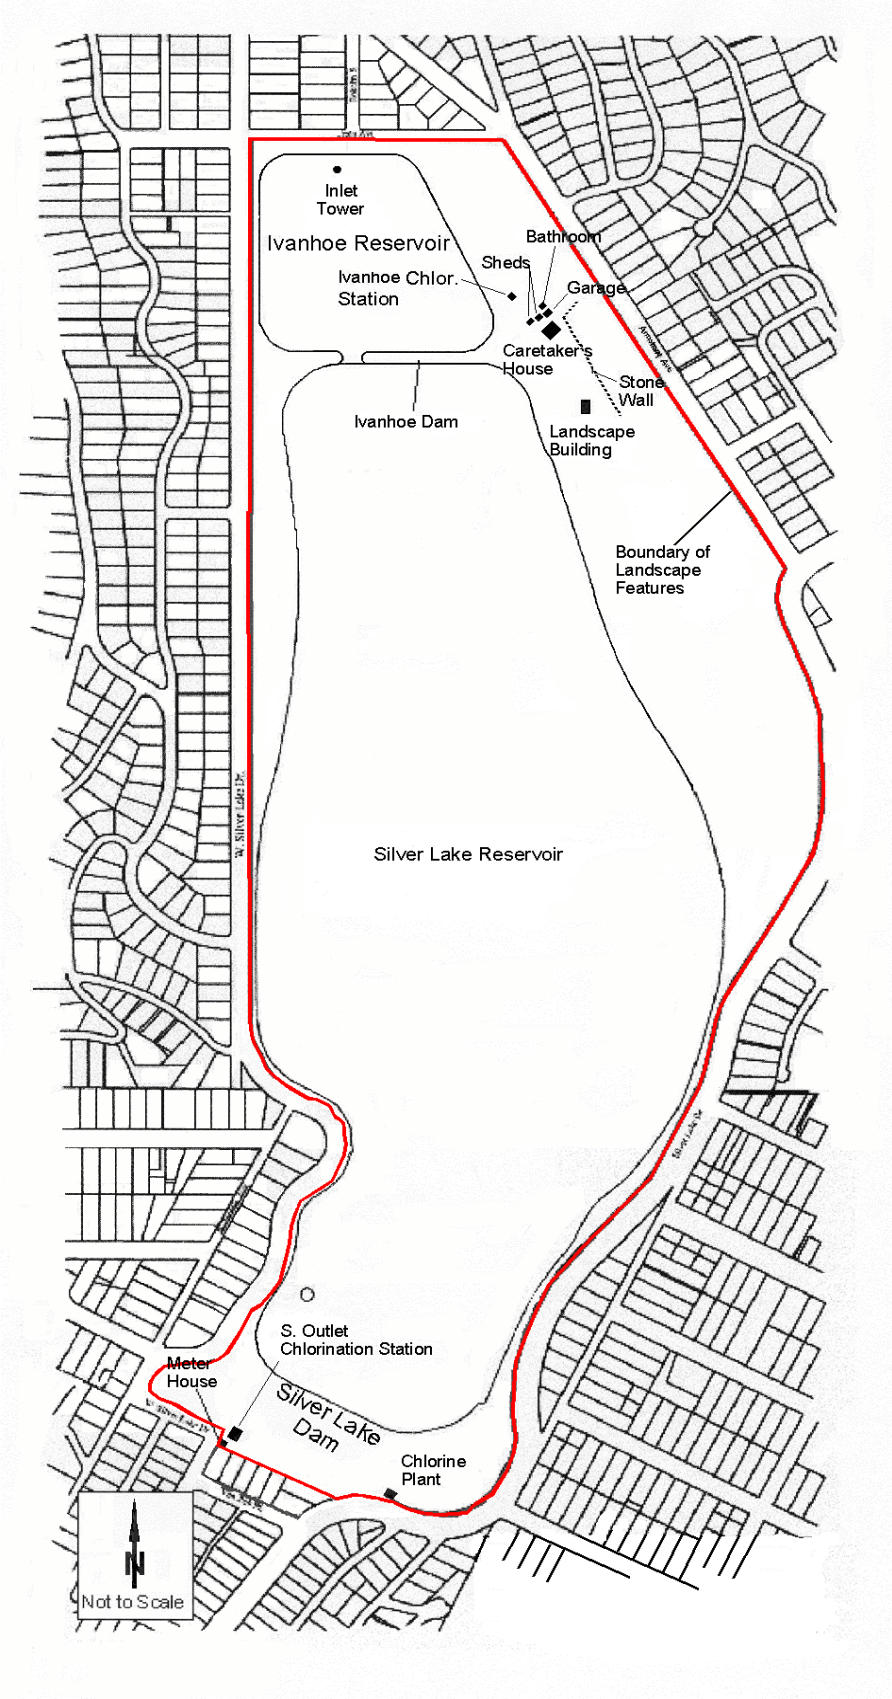


Figure 3-1
SLRC SRP
Contributing Historic Resources

3.3 HWSG Site Impacts

Facilities proposed for the HWSG Site include a 110-MG underground storage reservoir and a 4-MW hydroelectric power generating facility. The reservoir would occupy approximately 19 acres on the east half of the HWSG site. The reservoir itself would be 10 acres in area and 40 feet high. Following construction, native vegetation would be planted on the side slopes and top of the reservoir. LADWP also proposes to construct a 4-MW hydroelectric power generating facility at or near the HWSG site. The powerhouse would be approximately 50 feet wide, 70 feet long, and 30 feet high, and would be partially buried, with the highest point roughly 18 feet above ground. The remainder of the HWSG site that would be disturbed during construction would be returned to its original condition.

3.3.1 Construction/Short-term Impacts

Given the highly disturbed nature of the HWSG site, no impacts to historical resources associated with construction of the underground storage reservoir and hydroelectric power generating facility at the HWSG site are anticipated and no additional measures are necessary.

The potential for discovery of prehistoric or historical archaeological sites on the parcel is considered to be low. However, implementation of Mitigation Measure 2 would ensure that potential impacts would be less than significant.

3.3.2 Operation/Maintenance/Long-term Impacts

There will be no impacts to archaeological or historical resources associated with operation of the underground storage reservoir and hydroelectric power generating facility at the HWSG site and no additional measures are necessary.

3.4 SLRC Site Impacts

3.4.1 Construction/Short-term Impacts

3.4.1.1 Materials and Equipment Staging Area (SLRC-1)

Implementation of the proposed project would entail storage of various construction materials and equipment on an approximately 5 acre area presently a well maintained grass lawn interspersed with banks of low shrubs and small trees. Use of the area for this purpose would result in removal and/or degradation of the existing landscaping. Dating to the early to mid-1950s when a portion of the reservoir that extended into this area was in-filled, the existing landscape features do not relate to the early development of the reservoir complex. However, the "meadow" has existed for 50 years or more, is in keeping with the historic landscaping of the reservoir complex which incorporates other areas of open lawn, and contributes to the overall historic character of the resource. Therefore, project related impacts to the area are considered potentially significant. These impacts may be reduced to a less than significant level through implementation of Mitigation Measure 1.

3.4.1.2 Regulating Station (SLRC-2)

Construction of the Regulating Station and associated facilities will involve excavation and grading of an approximately 30,000 square foot area at the southwest corner of the SLRC property. This work will result in the removal of grass and trees presently located within the construction site. The existing landscape features include approximately eight California sycamore trees 10-18 inches in diameter, that are believed to date to LADWP improvements between 1951 and 1977. Several pine trees on the periphery of the site are considerably older. While not associated with the early development of the reservoir complex, the sycamore trees are in keeping with the character of the historic landscaping, and they contribute to the overall historic qualities of the reservoir complex. Removal of the sycamore trees and other landscape features will result in a potentially significant adverse impact to historical resources without mitigation. Implementation of Mitigation Measure 1 will reduce this impact to less than significant.

The potential for discovery of prehistoric or historical archaeological sites on the parcel is considered to be low. However, if encountered during construction, unavoidable impacts can be mitigated to a less than significant level by implementation of Mitigation Measure 2.

3.4.1.3 Silver Lake Bypass Pipeline (SLRC-3)

Initial LADWP assessments indicate that, with the proposed techniques, tunneling for the Silver Lake Bypass Pipeline at a depth of between 30 and 100 feet below grade and off-set laterally from building footprints by a minimum of 30 ft will not result in noise or vibration levels likely to result in impacts to existing residential construction and related features along the west side of West Silver Lake Drive, along Redesdale Avenue, or to contributing elements of the SLRC. Further, none of the buildings located along West Silver Lake Drive adjacent to the tunnel alignment is now a locally, state or federally designated historical resource.

Excavations for the north jacking pit and one receiving pit will be located within the travel lanes of the existing streets. A second jacking pit will be placed on a corner of the SLRC that is presently a landscaped public park area. Impacts related to these excavations will be temporary, and project specifications call for restoration of affected areas to their preconstruction appearance.

Existing trees and other landscaping on SLRC property at the corner of W. Silver Lake Drive and Redesdale Avenue are believed to date to the 1951-1977 period, with older (pine) trees located on the slope to the north. While generally not associated with the early development of the reservoir complex, the landscaping is in keeping with the historic character and function of this portion of the SLRC property and contributes to the historic resource. Impacts associated with removal of vegetation in this area are considered potentially significant without mitigation. Impacts will be reduced to less than significant with implementation of Mitigation Measure 1.

Because soils in these areas could not be examined, the potential for existence of archaeological resources could not be fully assessed. Impacts to cultural resources resulting from excavation/unanticipated discovery would be mitigated to insignificance through implementation of Mitigation Measure 2.

3.4.2 Operation/Maintenance/Long-term Impacts

3.4.2.1 Silver Lake Bypass Pipeline (SLRC-1)

There will be no direct impacts related to operation of the bypass pipeline. As a result of the project, Silver Lake and Ivanhoe Reservoirs at the SLRC would no longer be used for water supply and day-to-day operations would change. Specifically, the water currently flowing into Silver Lake and Ivanhoe Reservoirs would bypass SLRC. Provided that current project specifications, which call for the SLRC facility and property to be maintained consistent with the appearance and condition that LADWP has provided at this facility for several years, project impacts related to the change in function of the Silver Lake and Ivanhoe Reservoirs are not considered to be potentially significant adverse and no additional measures are necessary.

3.4.2.2 Regulating Station (SLRC-2)

There will be no impacts to archaeological or historical resources associated with operation of the regulating station at the SLRC and no additional measures are necessary.

3.4.2.3 Materials and Equipment Staging Area (SLRC-3)

Use of the meadow area will be limited to the construction phase of the SLRC-SRP and there will be no operational impacts to known archaeological or historical resources.

4.0 Mitigation Measures

4.1 Construction/Short-term Impacts

Potential adverse environmental impacts on cultural resources during construction will be addressed by implementing the following mitigation measures:

Mitigation Measure 1

Landscaping of the 30,000 square foot park area located at the southwest corner of the SLRC, the proposed location of a jacking pit, pipeline, concrete vaults for a regulating station, and other new facilities, shall be returned to an appearance approximating the pre-construction conditions, in so far as is possible, prior to decommissioning of the SLRC for domestic water supply usage. Where avoidance or transplantation of on-site trees and other vegetation is not possible, the proposed regulating station area (SLRC-2) should be landscaped with mature, healthy trees and plant material of comparable species, in keeping with the historic character and appearance of these portions of the reservoir complex. In areas where planting of trees and other large vegetation would impede operation of the new facilities, grass will be replanted over the buried structures, approximating the current appearance of the site in as much as that is practicable. In so far as is possible, landforms shall be returned to their pre-construction topography. The *Secretary of the Interior's Standards for Rehabilitation and Guidelines for Rehabilitating Cultural Landscapes* should be employed to mitigate potential impacts to the existing landscaping resulting from construction activities.

The same mitigation measures shall be employed for impacts related to the removal or degradation of landscaping in the area designated for equipment and material staging (SLRC-1), within the former East Cove area.

Mitigation Measure 2

The impact to cultural resources related directly or indirectly to the project-related activities shall be reduced to below the level of significance through the recovery or treatment of archaeological resources encountered during any archaeological site investigations or monitoring of ground-disturbing activities (construction) in areas with the potential to contain archaeological resources.

When investigations identify unique archaeological resources as defined in Section 21083.2 of the Public Resources Code, the site shall be subject to specified requirements for treatment. Where any respective element of the project is expected to require earthmoving, the following program shall be implemented and the requirement duly noted in project plans and specifications:

- Retain a qualified archaeologist to implement a monitoring and recovery program in any area identified as having the potential to contain unique archaeological resources.

- A qualified archaeologist shall monitor earth-moving activities in areas that are likely to contain unique archaeological resources. The archaeologist shall be authorized to halt construction, if necessary, in the immediate area where buried cultural remains are encountered. Prior to the resumption of grading activities in the immediate vicinity of the cultural remains, the project proponent shall provide the archaeologist with the necessary resources to identify and implement a program for the appropriate disposition as specified by Section 15064.5(e) of the CEQA Guidelines.
- The selected archaeologist shall be required to secure a written agreement with a recognized museum repository regarding the final disposition and permanent storage and maintenance of any unique archaeological resources recovered as a result of the archaeological monitoring. This would also include corresponding geographic site data that might be recovered as a result of the specified monitoring program. The written agreement for the disposition of recovered artifacts shall specify the level of treatment (preparation, identification, curation, cataloging) required before the collection would be accepted for storage.
- The selected archaeologist shall attend a preconstruction meeting to provide information regarding regulatory requirements for the protection of unique archaeological resources. Construction personnel shall be trained on procedures to be followed in the event that a unique archaeological resource is encountered during construction. In addition, the archaeologist shall ensure that the preconstruction meeting participants are trained to notify the Los Angeles County Medical Examiner (coroner) within 24 hours of the discovery of human remains. Upon discovery of human remains, there shall be no further excavation or disturbance of the site or any reasonably nearby area suspected to overlie adjacent human remains until the following conditions are met:
  - The Los Angeles County Medical Examiner has been informed and has determined that no investigation of the cause of death is required, and if the remains are of Native American origin, the descendants of the deceased Native Americans have made a recommendation to the landowner or the person responsible for the excavation work, for means of treating or disposing of, with appropriate dignity, the human remains and any associated grave goods as provided in Public Resources Code Section 5097.98.

If archaeological sites are encountered during construction of the proposed project, an evaluation of significance will be made by the selected archaeologist. Those sites that are determined to be eligible for listing in the CRHR shall be treated in accordance with one of the three feasible measures described in the "CEQA and Archaeological Resources," CEQA Technical Advice Series:

- Capping (covering) the site with a level of soil prior to construction over the site
- Incorporation into open space areas of the project site
- Excavation where the first two measures are not feasible.

For eligible sites, the City of Los Angeles shall, prior to construction, implement the applicable treatment plan.

With implementation of these measures, construction of the proposed SLRC SRP would not result in significant cultural resources impacts.

4.2 Operation/Maintenance/Long-term Impacts

No adverse environmental impacts to cultural resources are expected during routine operation of the proposed project, provided that the SLRC facility and property are maintained consistent with the appearance and condition that LADWP has provided at this facility for several years. As such, no mitigation measures are required.

5.0 References

Baer, Kurt. *Architecture of the California Missions.* Berkeley: University of California Press. 1958.

Bean, L. J., and T. C. Blackburn, eds. *Native Californians: A Theoretical Retrospective*. Socorro: Ballena Press. 1976.

Bean, Lowell, and Charles R. Smith. "Gabrieliño." *Handbook of North American Indians, Vol.8: California.* R.F. Heizer, ed. Washington, D.C.: Smithsonian Institution. 1978. Pp. 538-549.

Beroza, Barbara. *Prehistoric Cultural Resource Survey and Impact Assessment for a Portion of Griffith Park, Los Angeles, California*. Los Angeles: UCLA Archaeological Survey. On file, South Central Coast Information Center, California State University, Fullerton (L-845). 1980.

Birnbaum, Charles A., and Christine Capella Peters. *The Secretary of the Interior's Standards for Treatment of Historic Properties with Guidelines for Treatment of Cultural Landscapes.* Washington, D.C.: U.S. Department of the Interior, National Park Service, Heritage Preservation Services. 1996.

Brechbiel, Brant. *Cultural Resources Records Search and Literature Review Report for a Pacific Bell Mobile Services Telecommunications Facility: LA 327-21 in the City of Los Angeles, California.* RMW Paleo Associates. On file, South Central Coast Information Center, California State University, Fullerton (L-2099). 1998.

Brown, Joan C. *Cultural Reconnaissance of the Nine Reservoirs for the City of Los Angeles, Los Angeles County, California*. RMW Paleo Associates, Inc. On file, South Central Coast Information Center, California State University, Fullerton (L-2099). 1990.

Cowan, Robert. *Ranchos of California.* Los Angeles: Historical Society of Southern California. 1956.

Crandall, John. "Rio Porciuncula: A New Perspective on the Former Environs of Los Angeles." *Southern California Quarterly* Vol. 81, No. 3. Los Angeles: Historical Society of Southern California. September 1999. Pp. 305-314

Davis, Margaret Leslie. *William Mulholland and the Inventing of Los Angeles*. New York: Harper Collins. 1993.

Duke, Curt. *Cultural Resource Assessment for Pacific Bell Wireless Facility LA 434-01, in the County of Los Angeles, California.* LSA Associates. On file, South Central Coast Information Center, California State University, Fullerton (L-4708). 1999.

_____. *Cultural Resource Assessment for Pacific Bell Wireless Facility SM 005-01, County of Los Angeles, California*. LSA Associates. On file, South Central Coast Information Center, California State University, Fullerton (L-5353). 2000.

Eberts, Michael. "*Griffith Park History Homepage*." Updated 2004. http://english.glendale.cc.ca.us/gphome.html

Edberg, Robert. *CA-LAN-22H, Triunfo's Adobe* (19-150414) Historic Sites Sheet. Record form on file, South Central Coastal Information Center, California Historical Resources Information System, California State University, Fullerton. 1978a.

_____. *CA-LAN-23H, Old House of Lopez* (19-150415) Historic Sites Sheet. Record form on file, South Central Coastal Information Center, California Historical Resources Information System, California State University, Fullerton. 1978b.

Fogelson, Robert M. *The Fragmented Metropolis: Los Angeles, 1850-1930.* Berkeley: University of California Press. 1967.

Foster, John, Leonard Pitt and Edna Kimbro. *Evaluation of the Historical Significance of Campo de Cahuenga.* Report prepared for Los Angeles Metropolitan Transportation Authority. Pacific Palisades: Greenwood and Associates. 2000.

Gebhard, David, and Robert Winter. *Los Angeles: An Architectural Guide.* Salt Lake City: Gibbs Smith. 1994.

Glassow, M. A., and L. R. Wilcoxon. "Coastal Adaptations Near Point Conception, California, with Particular Regard to Shellfish Exploitation." *American Antiquity*. Vol. 53. 1988. Pp. 36-51.

Glassow, M. A., L. R. Wilcoxon, and J. Erlandson. *Cultural and Environmental Change During the Early Period of Santa Barbara Prehistory*. Department of Anthropology, University of California, Santa Barbara. 1985.

Gumprecht, Blake. *The Los Angeles River: Its Life, Death, and Possible Rebirth.* Baltimore: The Johns Hopkins University Press. 1999.

Harrison, W. M. *Prehistory of the Santa Barbara Coast, California*. Unpublished Ph.D. dissertation. University Microfilms. University of Michigan. 1964.

Hundley, Norris. *The Great Thirst; Californians and Water, 1770s-1990s*. Berkeley: University of California Press. 1992.

Kahrl, William. "The Politics of California Water: Owens Valley and the Los Angeles Aqueduct, 1900-1927. Part I." *California Historical Quarterly* Vol. 55, No. 1. January 1976(a). Pp. 2-25.

_____. "The Politics of California Water: Owens Valley and the Los Angeles Aqueduct, 1900-1927. Part II." *California Historical Quarterly* Vo. 55, No. 2. April 1976(b). Pp. 98-120.

Kanner, Daine. Request for Historic-Cultural Monument Declaration: The Silver Lake and Ivanhoe Reservoirs. Nomination form on file, Los Angeles Cultural Heritage Commission.

King, Chester. *The Evolution of Chumash Society*. Unpublished doctoral dissertation. University of California, Davis. 1982.

Kuta, Cheryl. *Southwestern Bell Wireless, Inc. Environmental Assessment Pacific Bell Mobile Services*. Plan Com, Inc. On file, South Central Coast Information Center, California State University, Fullerton (L-5330). 1998.

Layne, J. Gregg. Water and Power for a Great City; A History of the Department of Water and Power of the City of Los Angeles. Los Angeles: Los Angeles Department of Water and Power. 1957.

City of Los Angeles. *Draft L.A. CEQA Thresholds Guide.* City of Los Angeles. May 14, 1998.

Los Angeles Department of Water and Power (LADWP). "William Mulholland." *Intake.* Vol. 2, No. 8. 1925. p. 2.

_____. "Beauty is Combined..." *Intake.* Vol. 9, No. 4. 1932. p. 24.

_____. "Wm. Mulholland--Master Builder." *Intake.* Vol. 12, No. 8. 1935. Pp. 12-13, 22-24.

_____. "Silver Lake Reservoir Drained and Improvement Job Started." *Intake.* 1950.

_____. "Improvement Program at Silver Lake Now is to be Completed." *Intake.* December 1952.

_____. "Work On Silver Lake Reservoir Completed. *Intake.* December 1953.

Los Angeles Times (LAT). "Silver Lake Reservoir Refilling Underway." Dec. 16, 1953.

_____. "Silver lake, Neighborhood of Tolerance." Part V, p. 12, Sept. 27, 1984.

_____. *Ivanhoe Reservoir*. Field Engineer File. Unpublished manuscript. On file, LADWP Archives, Los Angeles. n.d.a.

_____. *Silver Lake Reservoir*. Field Engineer File. Unpublished manuscript. On file, LADWP Archives, Los Angeles. n.d.b.

McLean, Deborah. Archaeological Assessment for Pacific Bell Mobile Services Telecommunications Facility, LA-131-14, 6520 ½ Forest Lawn Drive, City and County of Los Angeles, California. LSA Associates. On file, South Central Coast Information Center, California State University, Fullerton (L-3978). 1998 .

Nadeau, Remi A. *The Water Seekers*. Santa Barbara: Crest Publishers. 1997.

Newmark, Harris. *Sixty Years in Southern California, 1853-1913*. Boston: Houghton Mifflin. 1930.

Northrup, Marie. *Spanish-Mexican Families of Early California: 1769-1850*. New Orleans: Polyanthos. 1976.

Rawls, James J., and Walton Bean. *California, an Interpretive History*. Boston: McGraw Hill. 1998.

Rogers, D. B. *Prehistoric Man on the Santa Barbara Coast*. Santa Barbara: Santa Barbara Museum of Natural History. 1929.

Rolle, Andrew. *California, A History*. Arlington Heights, Illinois: AHM Publishing Corporation. 1978.

Robinson, W. W. *The Story of San Fernando Valley*. Los Angeles: Title Insurance and Trust Company. 1961.

_____. *Los Angeles, from the Days of the Pueblo.* Los Angeles: California Historical Society. 1981.

Roderick, Kevin. *The San Fernando Valley: America's Suburb.* Los Angeles: Los Angeles Times Books. 2001.

Rogers, J. David. "A Man, A Dam, and a Disaster: Mulholland and the St. Francis Dam." *The St. Francis Dam Disaster Revisited.* Ventura County Historical Society *Quarterly* Vol. 40, Nos. 3-4. 1995. Pp. 1-109.

Silver Lake Residents Association. *Silver Lake Neighborhood Website in Los Angeles, California.* Last updated April 12, 2004. http://www.silverlake.org

Smith, Philomene C. *Negative Archaeological Survey Report: 07-LA-2-KP22.5/36.7-170-21370k.* Los Angeles: Caltrans District 7. On file, South Central Coast Information Center, California State University, Fullerton (L-5414). 2000.

Wallace, W. J. 1955. "A Suggested Chronology for Southern California Coastal Archaeology." *Southwestern Journal of Anthropology.* Volume 11, Number 3. Pp. 230-314.

Warren, C. N. 1968. *Cultural Tradition and Ecological Adaptation on the Southern California Coast*. Eastern New Mexico University Contributions in Anthropology.

Windmiller, Ric. *Negative Archaeological Survey Report Bechtel Telecommunications Site C573-134 Fwy/Buena Vista Geotrans Project L260-000 Burbank, Los Angeles County, California.* On file, South Central Coast Information Center, California State University, Fullerton (L-6747). 2001.

Figures



Figure 2-2 Ivanhoe Reservoir and Dam



Figure 2-3 Ivanhoe Reservoir Inlet Tower



Figure 2-4 Silver Lake Reservoir Dam



Figure 2-5 Silver Lake South Outlet Chlorination Station and Meter House



Figure 2-6 Silver Lake Chemical/Chlorine Plant



Figure 2-7 Caretaker's House



Figure 2-8 Garage



Figure 2-9 Bathroom Building



Figure 2-10 Sheds



Figure 2-11 Landscape Building



Figure 2-12 Ivanhoe Chlorination Station



Figure 2-13 Stone Retaining Walls

Addendum to the Cultural Resources Assessment Report for the Silver Lake Reservoir Complex Storage Replacement Project

Introduction

This Technical Memorandum is an addendum to the *Silver Lake Reservoir Complex Storage Replacement Project – Cultural Resources Assessment Report* (CRAR) prepared by Greenwood and Associates in August 2004. The CRAR is incorporated herein by reference. This Technical Memorandum was prepared by CH2M HILL's cultural resources specialist, Dr. Jim Bard.

The purpose of this Addendum is to address additional, recently identified changes to the Project and their implications for the management and protection of cultural resources. These additional project components were not considered in the CRAR and include:

- Excavation for a proposed pipeline immediately to the east of Ivanhoe Reservoir
- Excavation for cut-and-plug operations at the northeast end of Silver Lake Reservoir
- Trenching along West Silver Lake Drive immediately southwest of the Silver Lake Reservoir for the Regulating Station Trunk Line
- Excavations for two Relief Stations along Silver Lake Boulevard southeast of the SLRC, one at West Silver Lake Drive and the other at London Street

Analysis

Construction activities necessary to remove Silver Lake and Ivanhoe Reservoirs (excavation east of Ivanhoe Reservoir and northeast of Silver Lake Reservoir) would take place in areas previously investigated by Greenwood and Associates. No historic buildings would be affected. Potential impacts associated with the area referred to as SLRC-1 would apply to this area. The potential for discovery of prehistoric or historical archaeological sites in this area is considered to be low. However, if encountered during construction, unavoidable impacts would be mitigated to a less-than-significant level by implementation of Mitigation Measure 2. Adverse impacts to historic landscaping are not likely to be significant in this area; however, to ensure that potential impacts would be less than significant, Mitigation Measure 1 would also be implemented.

Potential construction of the trunk line for the regulating station in West Silver Lake Drive, immediately south of the location for the regulating station, would be unlikely to result in adverse impacts to any archaeological resources that might be present because existing streets and underground utilities have likely already disturbed such resources. However, to ensure that impacts are less than significant, Mitigation Measure 2 would be implemented.

The two separate relief stations would be constructed belowground within existing streets; no historic buildings would be affected. Construction for the relief stations would be

unlikely to result in adverse impacts to any archaeological resources that might be present because existing streets and underground utilities have likely already disturbed such resources. However, to ensure that impacts are less than significant, Mitigation Measure 2 would be implemented.

Conclusions

The addition of project elements identified above does not affect the findings and conclusions presented in the CRAR prepared by Greenwood and Associates. Implementation of Mitigation Measures 1 and 2 in the CRAR would ensure protection of any archaeological resources that might be inadvertently encountered during construction and will ensure restoration of the historic character of the landscaping and setting once construction has been completed.

SILVER LAKE RESERVOIR COMPLEX
MASTER PLAN

APPENDIX C

Landscape Characteristics of the Silver Lake and Ivanhoe Reservoir Complex

Natural Features



Constructed Water Features



Landscape Characteristics of the Silver Lake and Ivanhoe Reservoir Complex

Buildings & Structures




Land Uses



Landscape Characteristics of the Silver Lake and Ivanhoe Reservoir Complex

Land Uses

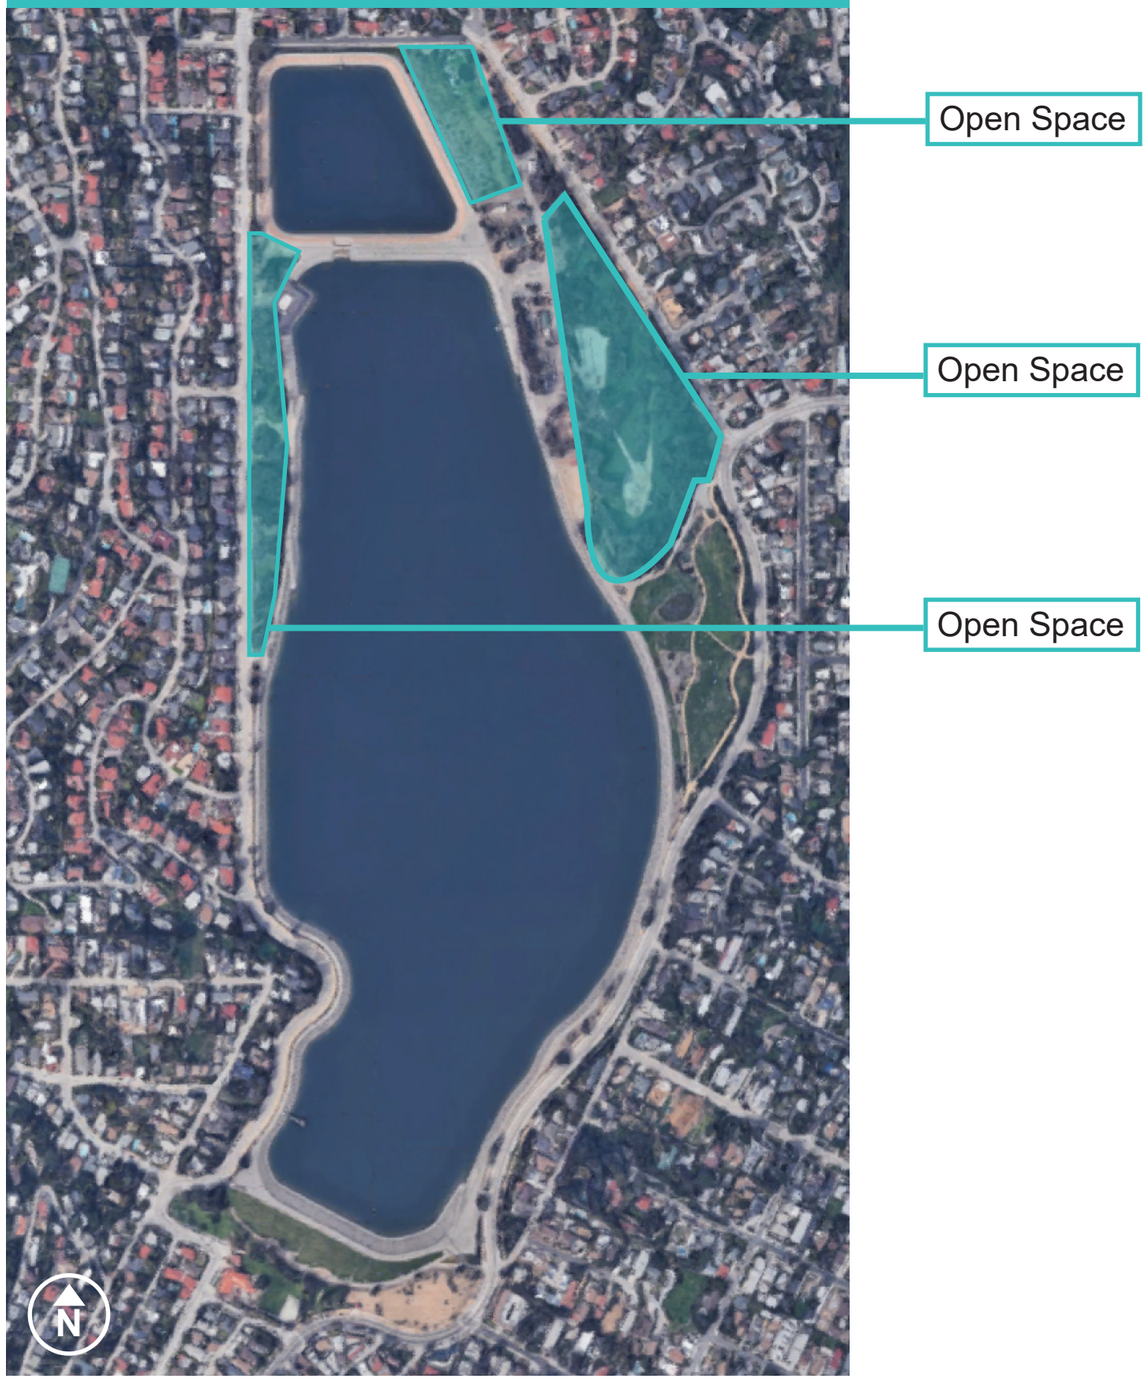

Land Uses



Landscape Characteristics of the Silver Lake and Ivanhoe Reservoir Complex

Land Uses



Land Uses



Landscape Characteristics of the Silver Lake and Ivanhoe Reservoir Complex

Topography: Increasing Slopes



Topography: Decreasing Slopes



Landscape Characteristics of the Silver Lake and Ivanhoe Reservoir Complex

Topography: Level Area




Topography



Landscape Characteristics of the Silver Lake and Ivanhoe Reservoir Complex

Topography

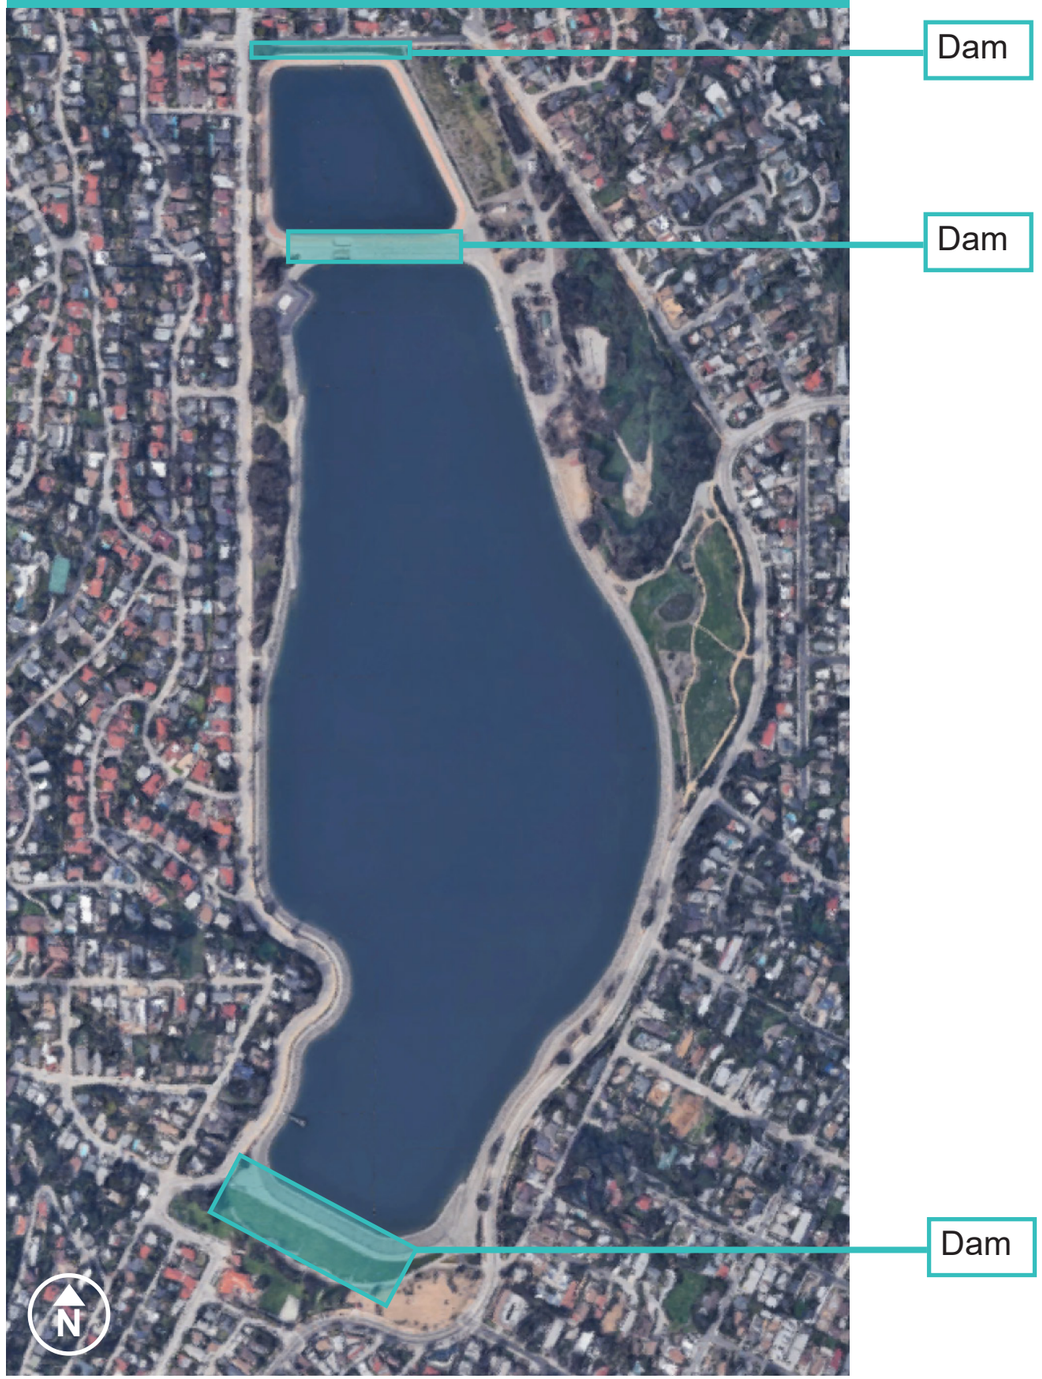

Topography



Landscape Characteristics of the Silver Lake and Ivanhoe Reservoir Complex

Vehicular Circulation



Pedestrian Circulation



Landscape Characteristics of the Silver Lake and Ivanhoe Reservoir Complex

Vegetation



Vegetation



Landscape Characteristics of the Silver Lake and Ivanhoe Reservoir Complex

Vegetation



Vegetation



Appendix E
GPA Memorandum, 2020

ESA

SILVER LAKE AND IVANHOE RESERVOIRS, HCM #422
Between West Silver Lake Drive and Silver Lake Boulevard, Van Pelt Place, Armstrong Avenue, and Tesla Avenue

Agenda packet includes:

1. Proposed Site Plan, Final Silver Lake Reservoir Complex Master Plan
2. Secretary of the Interior's Standards Compliance Report, Dated May 11, 2020

Please click on each document to be directly taken to the corresponding page of the PDF.


IVANHOE OVERLOOK
shade pavilion / outdoor classroom
living laboratory (integrated testing platforms)
LADWP LANDS
EUCALYPTUS GROVE
habitat islands
overlook
restored upland habitat
seating & viewing terraces / platform
wildlife terraces (shallow wading wetland to transition habitat)
THE WEST NARROWS
running & walking
seating terraces
THE SOUTH VALLEY
picnic grove
basketball court
play field
multi-purpose room / community center
tesla ave
west silver lake dr
armstrong ave
silver lake blvd
LADWP LANDS
THE KNOLL
restored upland habitat
floating dock
nature trails
overlook shade pavilion / outdoor classroom
environmental education center
THE MEADOW
sloped lawn
native planting
perennial gardens
informal play walk
picnic grove & upper lawn
seating terraces
flat great lawn
lower terraces w/ wetlands
habitat islands
observation platform
THE EAST NARROWS
overlook
fitness circuit
seating terraces
running & walking
LADWP LANDS
renovated & expanded dog park
0
250
500

CONSULTING

GPA

Memorandum

Date:	May 11, 2020
For:	Meghen Quinn, Hargreaves Jones
Subject:	Silver Lake Reservoir Complex Master Plan, *Secretary of the Interior's Standards for the Treatment of Historic Properties* Analysis
From:	Teresa Grimes, Principal Architectural Historian, and Emily Rinaldi, Associate Architecture Historian

Introduction

The purpose of this memorandum is to analyze the proposed site plan for the Silver Lake Reservoir Complex Master Plan (SLRCMP or Master Plan). The Silver Lake and Ivanhoe Reservoir Complex (Complex) is a designated Los Angeles Historic-Cultural Monument (HCM No. 422). The construction history of the Complex was included in a separate report prepared by GPA. As a designated HCM, the Complex is subject to the Los Angeles Cultural Heritage Ordinance (Ordinance). The Ordinance stipulates that the Cultural Heritage Commission (CHC) and Office of Historic Resources (OHR) are responsible for reviewing alterations to historical resources listed under national, state, and local landmark programs. Alterations are reviewed by the CHC and OHR for compliance with the *Secretary of the Interior's Standards for the Treatment of Historic Properties* (Standards).

The Standards were issued by the National Park Service (NPS) and are accompanied by Guidelines for four types of treatments: Preservation, Rehabilitation, Restoration, and Reconstruction. The most common treatment and the one that applies to the proposed site plan is rehabilitation, which is defined by NPS as "the process of returning a property to a state of utility, through repair or alteration, which makes possible an efficient contemporary use while preserving those portions and features of the property which are significant to its historic, architectural, and cultural values."[1]

Proposed Design Summary

The Master Plan design has been developed in concert with a robust community process including four large, community workshops and seven smaller meetings with the Stakeholder Working Group (SWG) to date. In total, the community workshops have had 1,570 attendees and over 7,500 responses to three questionnaires about the Master Plan goals and design.

The design of the Master Plan is rooted in the environmental and social values of sustainable design (see attached Proposed Site Plan). Feedback from the SWG and responses to

[1] "Rehabilitation as a Treatment," National Park Service, accessed May 11, 2020, https://www.nps.gov/tps/standards/four-treatments/treatment-rehabilitation.htm.

questionnaires demonstrate the community places a high value on amplifying the power of the reservoirs to attract and sustain wildlife, connect with nature and neighbors, and educate.

Habitat and wildlife goals are achieved by enhancing the habitat value of the existing wooded Knoll and Eucalyptus Grove areas and re-establishing wetland and aquatic ecologies. To improve the Knoll and Eucalyptus Grove, a tree and ground cover replanting program will gradually replace a portion of the existing Eucalyptus trees to increase plant community biodiversity and food resources for wildlife. Wetland terraces are proposed to replace portions of both reservoir embankments and are complimented by floating wetland islands. Combined, these wetlands will support a habitat and food web primarily for local and migratory birds including aquatic wildlife such as fish, as well as provide secondary water quality treatment.

Community spaces are interwoven within this ecological system, connecting Silver Lake residents to natural processes and ecological cycles. The proposed design consists of a series of six primary spaces stitched together by a tree-lined Promenade (orange line on plan) with seating terraces and ornamental plantings: Ivanhoe Overlook, The Knoll, The Meadow, The East and West Narrows, Eucalyptus Grove, and South Valley.

The most prominent community space is the Meadow. It represents an expansion and reconfiguration of an existing 3.4 acres area of open lawn and shade trees. The new area is approximately 7.5 acres. The primary design moves consist of a large lawn with shade trees that slopes down to seating terraces and walking paths, which step to the water's edge and give way to constructed wetlands and floating habitat islands. A second flat lawn is perched at the water's edge and seating terraces. Along the street frontage is a series of native gardens, walking trails, and a picnic grove.

The remaining spaces consist predominantly of a combination of walkways, overlooks seating terraces, and ornamental planting. In select areas of the Ivanhoe Overlook and Eucalyptus Grove, small foot paths lead to observation platforms within the wetland terraces. In the South Valley, the existing Recreation Center renovated dog parks, play fields, and courts are complimented by a new multi-purpose community building, which includes an indoor basketball court.

History of the Silver Lake and Ivanhoe Reservoir Complex

Throughout its history, the Silver Lake and Ivanhoe Reservoir Complex has been integrated into a larger, ever evolving water system – initially it was part of an ecological network of streams and wetlands, and most recently, a man-made feature of the City's potable water infrastructure.

A natural depression within Ivanhoe Canyon of the San Gabriel Mountain Range, the Complex was once a marshy pond historically referred to as a "meadowland" which attracted surrounding wildlife. In fact, the abundance of wildlife enticed hunters to this area for game. Wetlands mapped for the Historical Ecology of the Ballona Creek Watershed, prior to 1890, show an intermittently flowing stream from the south end of what is now Silver Lake Reservoir draining into a small wet meadow complex to the south. From here, water flowed south to a vast wetland called La Cienega, located just north of Baldwin Hills, and eventually flowed to Ballona Lagoon. The La Cienega and Ballona Lagoon complexes supported the largest wetland habitat in the watershed.

The Complex was selected by the City for its adventitious location to connect to an evolving LA water system and provide storage capacity and stable water supply needed for the growing

population of Los Angeles. The site was anticipated to have a flow line at 445 feet above sea level and once constructed would have a surface area of approximately 129 acres. In 1903 the City acquired the land necessary to build the Complex, designed and engineered by Los Angeles Water Department Superintendent, William Mulholland. Of historic significance, Mulholland was the first engineer in America to use a method of construction called hydraulic sluicing to build a dam. The two reservoirs were formed by three reinforced earthen dams, the Silver Lake and Ivanhoe Dams, and originally featured unpaved earthen embankments.

Named after the Ivanhoe Canyon, Ivanhoe Reservoir was completed first in 1906, followed by Silver Lake in 1907 which was named after Herman Silver, a member of Los Angeles' first Board of Water Commissioners. Initially, the Silver Lake Reservoir was used as a source of water for irrigation, while the Ivanhoe Reservoir provided domestic drinking water. Since its completion, Ivanhoe and Silver Lake Reservoirs have been altered over time. Notable alterations include those undertaken in 1920, 1951–1953, 1975–1976, and 2011–2017. In 1920 the reservoirs were modified so that both were used exclusively for potable domestic water supply. At this time, the embankments of the Silver Lake Reservoir were altered with a steeper slope, increasing the depth of the reservoir and portions of the embankments were also likely covered in a paving material at this time to prevent erosion.

During 1951–1953, both reservoirs underwent extensive improvements, again to meet City water demands and government water quality regulations. The Silver Lake Reservoir was enlarged by steepening the embankment slopes and paving them. Additionally, a 60-inch bypass line was installed underneath the reservoir. Much of the excess excavated soil from this work was used to fill in the east shore and a lagoon known as the East Cove. East Cove was an area prone to stagnation and algae growth which negatively impacted water quality. The Ivanhoe Reservoir was also deepened at this time and its basin and embankments were paved with asphalt.

Due to seismic concerns, the Silver Lake Dam was completely reconstructed in 1975-1976. The outlet tower was renovated, and a new 72-inch bypass pipe was installed. As a result, the southern end of the Silver Lake Reservoir was reshaped to its current configuration.

Since they were completed in 1907, the Silver Lake and Ivanhoe Reservoirs have become beloved water bodies synonymous with the Silver Lake neighborhood. In the 1920s and 1930s developers were encouraged to build by the City and were attracted by the hills and the blue jewel focal point that is the Silver Lake and Ivanhoe Reservoirs. The neighborhood attracted an eclectic mix of artists, filmmakers, actors and directors whose homes were designed by great names in architecture, such as Richard Neutra, David Hyun, Eric Lloyd Wright, Gregory Ain, John Lautner, Raphael Soriano, Rudolph Schindler, Rodney Walker, and Frank Lloyd Wright.

In 2008 the Complex was decommissioned and removed from the City's drinking water supply system due to a change in US federal regulations. The Silver Lake Reservoir was taken out of service in 2008, drained in November 2015 to construct a Bypass Project, and refilled in April 2017. The Ivanhoe Reservoir was removed from the distribution system in December 2017 and remains filled with water.

Today, the reservoirs remain a locus of the Silver Lake neighborhood and a cherished resource of the community.

Character-Defining Features

The first step in applying the Standards to a historic property is the identification of character-defining features. Character-defining features are the components that contribute to a historic property's sense of time and place. GPA identified the character-defining features of the Complex in a separate report using the *Guidelines for the Treatment of Cultural Landscapes.* Cultural landscapes are geographic areas that have been modified by human design or use. The period of significance for the Complex was established as 1906 to 1953, representing the date of construction through the improvement program of the early 1950s. The character-defining features are summarized below for convenience (see Table1 and attached Existing Site Plan).

TABLE 1: CHARACTER-DEFINING FEATURES	
Natural Systems & Features	
Character Defining	Not Character Defining
• The Knoll	
Circulation	
Character Defining	Not Character Defining
• Main Entrance* • Main Access Road* • Armstrong Avenue Entrance* • Ivanhoe Reservoir Perimeter Path • Silver Lake Reservoir Perimeter Path	• Silver Lake Dam Pedestrian Path • Ivanhoe Dam Pedestrian Path • West Pedestrian Path • East Pedestrian Path • North Pedestrian Path, • Silver Lake Boulevard Entrance • Silver Lake Drive Entrance
Land Uses	
Character Defining	Not Character Defining

• Reservoirs
  o Ivanhoe Reservoir
  o Silver Lake Reservoir
• Open Spaces
  o The Knoll
  o Eucalyptus Grove
• Park Spaces
  o Picnic Grove
• LADWP Maintenance & Operations*
	• Nursery School*
	• Park Spaces
	  o Silver Lake Dog Park
	  o Tesla Pocket Park
	  o Ivanhoe Dam Path
	• Open Spaces
	  o Silver Lake Meadow
	  o East Landscaped Area*

Topography	
Character Defining	Not Character Defining

• Basin
  o Ivanhoe Reservoir
  o Silver Lake Reservoir
• Level Areas
  o LADWP Maintenance & Operations*
  o Silver Lake Reservoir Perimeter Path
  o Ivanhoe Reservoir Perimeter Path
	• Level Areas
	  o East Landscaped Area*
	  o Tesla Pocket Park
	  o Silver Lake Dog Park
	  o Silver Lake Meadow

TABLE 1: CHARACTER-DEFINING FEATURES	

• Changes in Grade
  o The Knoll
  o Picnic Grove
  o Eucalyptus Grove	

Buildings and Structures	
Character Defining	Not Character Defining
• North Ivanhoe Dam* • South Ivanhoe Dam* • Ivanhoe Reservoir Chlorination Station* • Caretaker's House (Sunshine House)* • Caretaker's Garage* • Bathroom Building #1 * • Shed #1 (Old Caretaker's House) * • Landscape Building* • Silver Lake Meter House* • South Outlet Chlorination Station* • Chlorination Plant	• Silver Lake Dam* • Nursery School* • Water Quality Office (Laboratory Building)* • Bathroom Building #2* • Shed #2* • Temporary Sheds* • Silver Lake Chlorination Building*
Vegetation	
Character Defining	Not Character Defining

• Mature Trees - Pine, Eucalyptus, and Sycamore
  o The Knoll
  o Eucalyptus Grove
  o Picnic Grove
	• Park Spaces
	  o Silver Lake Dog Park
	  o Tesla Pocket Park
	• Open Spaces
	  o Silver Lake Meadow
	  o East Landscaped Area*
	  o Ivanhoe Path, Landscaping, & Fencing

Constructed Water Features	
Character Defining	Not Character Defining
• Ivanhoe Reservoir • Silver Lake Reservoir	
Small-Scale Features	
Character Defining	Not Character Defining
• Concrete Perimeter Wall • Ivanhoe Inlet Tower * • Stone Retaining Wall *	• Silver Lake Outlet Tower*
* Character-defining feature located outside of the SLRCMP study area.	

Compliance with Secretary of the Interior's Standards and Guidelines

The following is an analysis of the proposed SLRCMP site plan (Proposed Site Plan) for compliance with the Standards and Guidelines for Rehabilitating Cultural Landscapes:

Standard 1. *A property will be used as it was historically or be placed in a new use that requires minimal change to its distinctive materials, features, spaces and spatial relationships.*

The Complex was decommissioned and removed from the municipal domestic water distribution system between 2011 and 2017. As such, the Complex can no longer be used for its historic purpose. The SLRCMP will repurpose approximately 116 acres of the property as a public park and community gathering space, while the remaining 11 acres will be retained by LADWP. Although the Complex will no longer be used for the storage and treatment of drinking water, LADWP has active components at the Complex which will require retaining areas of the property for system operations, personnel, and future projects. LADWP's active uses are located at the northeast portion of the property and are not a part of the SLRCMP. They also include the North Ivanhoe Dam, Ivanhoe Inlet Tower, as well as the Silver Lake Reservoir bypass line, dam, and outlet tower.

Ninety-four of the 116 acres of the property are occupied by the Ivanhoe and Silver Lake Reservoirs. These constructed water features will no longer be used for the storage and treatment of drinking water. They will be retained and the cultivation of wildlife habitat will be further enhanced. The reservoirs currently provide an important year-round resource for wildlife. A number of different bird species have been observed at the reservoirs, including species of migratory birds that are protected by the Migratory Birds Treaty Act such as the great blue heron and Allen's hummingbird. As part of the SLRCMP, the embankment edges will be altered to construct habitat terraces and habitat islands installed within the bodies of water in order to increase habitat diversity, provide predator protection, and improve water quality. Wetlands and habitat islands are central to expanding wildlife habitat, which was identified as a primary goal of the SLRCMP early on in the community engagement process.

The Proposed Site Plan complies with Standard #1 because the new use will require minimal change to the defining characteristics of the property and its environment compared to other uses considered by the LADWP. In 2006, Federal Environmental Protection Agency issued new guidelines for water quality that required open reservoirs to be covered, to be removed from service, or for the water to be treated before distribution. Both the covering of the Ivanhoe and Silver Lake Reservoirs and the treatment of water before distribution would have necessitated the construction of new infrastructure that would have substantially changed the character-defining features of the Complex. In the past, the LADWP has also considered a proposal to drain the reservoirs of water and completely fill them in, which would essentially destroy the physical integrity of the Complex.

Reservoirs, like Ivanhoe and Silver Lake, are constructed for the purpose of storing water. The enhanced habitat use at the Complex will therefore require minimal

change to the reservoirs' defining features, which are their overall shape and structure designed as a repository for water. These features, which retain their 1953 configuration and appearance, will be retained and both reservoirs will continue to store water. Neither the new materials installed along embankments, including new concrete paving, boulders, and vegetation, nor the habitat islands will substantially alter the reservoirs' historic configuration, which have evolved since their construction.

Other character-defining land uses, such as the Knoll, West Landscaped Area, and Grassy Patch, will be reprogrammed for passive recreation and educational uses. New features will be added as part of the SLRCMP but the historic character of the Complex will be preserved overall. New pedestrian circulation will be added at the Knoll and Eucalyptus Grove. New structures will also be constructed at the base and summit of the Knoll, including a new shade pavilion/outdoor classroom, environmental education center, and seating terraces. New furnishings will be added to the Picnic Grove, and new native vegetation will be planted throughout. However, the impact of these alterations is minimal as new features will not substantially change, obscure, damage, or destroy these character-defining land uses. Therefore, the historic spatial organization and land use patterns will remain overall.

Features and spaces that will be substantially altered do not date from the period of significance and are therefore not character defining. These include the Silver Lake Meadow where a new slopped lawn will be constructed; the Recreation and Parks Center where a new community center, play field, and basketball court will be constructed; the Ivanhoe Path, which will be incorporated into the new park's pedestrian circulation; and the Silver Lake Dog Park, which will be renovated and expanded. Other non-character-defining features and spaces such as the Tesla Pocket Park, Nursery School, and East Landscaped Area will remain.

Standard 2. *The historic character of a property will be retained and preserved. The removal of distinctive materials or alteration of features, spaces, and spatial relationships that characterize a property will be avoided.*

The Proposed Site Plan complies with Standard #2 because the historic character of the property will be retained and preserved overall. The constructed water features, the Ivanhoe and Silver Lake Reservoirs, will be retained and comprise a majority of the Complex's total acreage. Additionally, most of the remaining character-defining features are located within the LADWP-controlled areas of the Complex and are not a part of the SLRCMP. These include the majority of character-defining buildings and structures as well as vehicle entrances and circulation at the northeast corner of the property. As discussed under Standard #1, non-character-defining features such as the Silver Lake Meadow will be altered; however, these features were constructed after the end of the period of significance and therefore do not contribute to the historic character of the property.

Character-defining features that will be altered as part of the SLRCMP include the embankments and perimeter paths of the Ivanhoe and Silver Lake Reservoirs.

Alterations at the embankment edges include the construction of seating terraces, habitat terraces, and observation platforms, the installation of vegetation, boulders, as well as the repaving of the remaining embankment surfaces. The Ivanhoe and Silver Lake Reservoir perimeter paths will also be reconfigured at select locations in order to better facilitate pedestrian circulation through the new park. The alteration of these features however will not diminish the historic character of the Complex overall. The topography or shape of the reservoirs will be retained, and the general configuration of the perimeter paths will be largely preserved. Additionally, while the embankments and perimeter paths retain their 1953 configuration and appearance, both features have substantially changed over time since the Complex's original construction in 1906–1907. The reservoir embankments originally consisted of a soft, natural edge that was planted with various vegetation. Over time, the reservoirs were re-shaped and deepened and the embankments paved. The perimeter paths are also not original, and portions of the paths were constructed over time to facilitate LADWP operations.

Standard 3. *Each property will be recognized as a physical record of its time, place, and use. Changes that create a false sense of historical development, such as adding conjectural features or elements from other historic properties, will not be undertaken.*

New features in the Proposed Site Plan include pavilion/outdoor classroom structures, seating terraces, habitat terraces and islands, observation platforms, fitness circuit, living laboratory, as well as various park furnishings like seating, trash cans, and lighting. The development of construction documents for the new public park is not part of the SLRCMP process; therefore, the design of these new features has only been developed in concept. Based on the renderings dated January 23, 2020, new features appear to be adequately differentiated as new by their design, modern assembly, and hardware. They do not appear to create a false sense of historical development nor do they appear to be conjectural features. Therefore, they will be distinguishable as non-original upon close inspection. Therefore, the Proposed Site Plan complies with Standard #3.

Standard 4. *Changes to a property that have acquired historic significance in their own right will be retained and preserved.*

None of the changes to the Complex since 1953 have acquired significance in their own right. Therefore, the Proposed Site Plan complies with Standard #4.

Standard 5. *Distinctive materials, features, finishes, and construction techniques or examples of craftsmanship that characterize a property will be preserved.*

The Proposed Site Plan complies with Standard #5 because distinctive materials, features, finishes, and construction techniques or examples of craftsmanship that characterize the property will be preserved. Features and finishes that will be removed generally consist of utilitarian and common materials, such as the concrete and asphalt paving at the embankments and perimeter paths. The concrete paving at the Ivanhoe Reservoir embankment and asphalt paving at both reservoir's perimeter paths was added after the end of the period of significance and therefore not character defining. While the asphalt paving at the

Silver Lake Reservoir embankment likely dates from the early 1950s, it is not a distinctive material nor is it an example of craftmanship that characterizes the property.

As described under Standard #2, the Ivanhoe and Silver Lake Reservoir embankments will be altered; however, neither is an example of distinctive construction techniques. The Ivanhoe and Silver Lake Reservoirs were originally constructed using a modified method of hydraulic sluicing; however, both have been so substantially modified over time that none of this original infrastructure remains extant. Each reservoir has been substantially re-shaped and deepened, and the soft, natural edges paved. The Ivanhoe and Silver Lake Dams have also been substantially altered or reconstructed entirely. The Complex has been entirely reengineered since its original construction using modern and common construction techniques.

Standard 6. *Deteriorated historic features will be repaired rather than replaced. Where the severity of deterioration requires replacement of a distinctive feature, the new feature will match the old in design, color, texture, and, where possible, materials. Replacement of missing features will be substantiated by documentary and physical evidence.*

The Proposed Site Plan complies with Standard #6 to the extent feasible. The replacement of missing historic features is not proposed. The only deteriorated historic features that will be removed and replaced are the mature trees located throughout the Complex that have reached the end of their natural lifespan. The Master Plan Report will recommend developing a comprehensive tree replacement plan that follows current and best practices for improving ecological function and habitat as well as maximizing biodiversity. This may necessitate replacing non-native eucalyptus tree species with native species. The *Guidelines for Rehabilitating Cultural Landscapes* note that if replacing vegetation in kind is not "not technically, economically, or environmentally feasible" then a compatible substitute may be considered.[2] The removal of non-native species of mature trees is unavoidable in order to achieve the project's goals of protecting wildlife and enhancing habitat. For species of native trees that have reached the end of their natural lifespan, the Guidelines recommend replacing them in kind with a species of similar type, form, shape, and scale. As the Complex is a designated HCM, a

[2] "Guidelines for Rehabilitating Cultural Landscapes," U.S. Department of the Interior, National Park Service, accessed March 13, 2020, https://www.nps.gov/tps/standards/four-treatments/landscape-guidelines/rehab/vegetation.htm.

comprehensive tree replacement plan would be reviewed by the CHC and OHR for compliance with the Standards.

Standard 7. *Chemical or physical treatments, if appropriate, will be undertaken using the gentlest means possible. Treatments that cause damage to historic materials will not be used.*

The Proposed Site Plan complies with Standard #7 because no treatments that would cause damage to historic materials are proposed.

Standard 8. *Archeological resources will be protected and preserved in place. If such resources must be disturbed, mitigation measures will be undertaken.*

The Proposed Site Plan complies with Standard #8 because there are no known archeological resources within the Complex.

Standard 9. *New additions, exterior alterations, or related new construction will not destroy historic materials, features, and spatial relationships that characterize the property. The new work will be differentiated from the old and will be compatible with the historic materials, features, size, scale and proportion, and massing to protect the integrity of the property and its environment.*

The Proposed Site Plan complies with Standard #9. As described above, alterations to the Ivanhoe and Silver Lake Reservoir embankments and perimeter paths will not diminish the historic character of the Complex overall. The topography or shape of the reservoirs will be retained, and the general configuration of the perimeter paths will be largely preserved.

New additions to the Ivanhoe and Silver Lake Reservoirs include the construction of habitat islands. Character-defining features will not be destroyed as a result of their construction, and both the Ivanhoe and Silver Lake Reservoirs will be preserved. The number and location of habitat islands has not been finalized. Based upon renderings dated January 23, 2020, habitat islands will be generally located within 165 feet of the embankments and only comprise approximately 6% of the total area of the water body. The habitat islands are also modest in massing, size, and scale as well as differentiated from the old by their modern design and assembly. As the Complex is a designated HCM, the design of new additions would be reviewed by the CHC and OHR for compliance with the Standards.

New construction is properly located within the Complex. The Environmental Education Center will be located at the southwest base of the Knoll, and shade pavilions/outdoor classrooms are proposed for the summit of the Knoll and the northwest corner of the Ivanhoe Reservoir. Character-defining features will not be destroyed as a result of their construction, and both the Knoll and Ivanhoe Reservoir will be preserved. Because of the variations in the topography and the overall size of the Complex, the three structures appear to be only visible from select vantages and will not dominate the Complex's significant viewsheds. As noted above, the designs of these structures will not be finalized as part of the SLRCMP process. Based upon renderings dated January 23, 2020, each structure appears to be modest in massing, size, and scale as well as differentiated from the old by its modern design

and assembly. The design of new buildings would also be reviewed by the CHC and OHR for compliance with the Standards.

Standard 10. New additions and adjacent or related new construction will be undertaken in such a manner that if removed in the future, the essential form and integrity of the historic property and its environment would be unimpaired.

The Proposed Site Plan complies with Standard #10. New additions and related new construction are freestanding. Therefore, if removed at a later date, the essential form and integrity of the Complex and its environment would be unimpaired.

The habitat islands will be new features anchored to the bottom of the reservoirs, that are neither visible nor character-defining. Installing them will not require the destruction of any character-defining features and removing them in the future would not compromise the integrity of the Complex. As the habitat islands only effect approximately 6% of the total area of the water body and are modest in size, during their lifespans the new features will not diminish the historic character of the SLRCMP area overall, which encompasses a total of 116 acres. Additionally, the immediate setting of the Ivanhoe and Silver Lake Reservoirs has substantially changed over time. The water level of the reservoirs continually fluctuates due to naturally occurring evaporation and man-made alterations, including changes to the reservoirs' depth as well as local and state regulations dictating the height of the water. Views of the water within the reservoirs have also changed. The Ivanhoe Reservoir was originally constructed to supply domestic drinking water. It was covered with a wood structure from its construction through at least the 1930s when the cover was removed. Therefore, the water at the Ivanhoe Reservoir would not have been visible for approximately 30 of the 50 years that constitute the Complex's period of significance. The Silver Lake Reservoir was originally constructed as a source of water for irrigation. It had soft, natural edges and basin. Various vegetation would have been visible along the edges presumably within the reservoir itself depending on the level of water and sediment build up.

While the habitat islands will also partially obscure views of an uninterrupted body of water, views and viewsheds from within the Complex itself and from outside the boundaries of the SLRCMP are not considered character defining. The Complex is a historic designed landscape, which was engineered and constructed for the purpose of water storage. Unlike some historic landscapes, the Complex has neither natural nor designed viewsheds. An example of a natural viewshed that is character defining is Picket's Charge at Gettysburg National Military Park in Gettysburg Pennsylvania, which is characterized by an uninterrupted view of the natural topography between the historic locations of the Union and Confederate battle lines. An example of a designed viewshed is the view from Bethesda Terrace looking north in New York City's Central Park. Landscape architects Fredrick Law Olmstead and Calvert Vaux designed a layered viewshed composed of the Lake in the foreground, the Ramble in the middle ground, and Belvedere Castle in the background. Conversely, the Complex was designed for a utilitarian purpose without thought to constructing viewsheds at specific vantages. Alterations to the

views of the uninterrupted body of water from within and outside the SLRCMP area are therefore independent from the effects to the integrity of the Complex.

It is important to note that the Standards are not intended to be prescriptive, but instead provide general guidance. They are intended to be flexible and adaptable to specific project conditions to balance continuity and change, while retaining materials and features to the maximum extent feasible. Their interpretation requires exercising professional judgment and balancing the various opportunities and constraints of any given project. Not every Standard necessarily applies to every aspect of a project, nor is it necessary to comply with every Standard to achieve compliance as a whole.

Recommendations

Based on the review of the Proposed Site Plan dated January 23, 2020, the SLRCMP complies with the Standards and Guidelines for Rehabilitating Cultural Landscapes. As the SLRCMP is further developed, GPA encourages the consideration of the following recommendations to ensure the proposed project complies with the Standards:


- The historic concrete retaining walls along Silver Lake Boulevard and Silver Lake Drive should be retained and incorporated into the SLRCMP site plan to the maximum extent feasible.
- A comprehensive tree replacement plan should be developed based on the *Guidelines for Rehabilitating Cultural Landscapes.*

Thank you for your consideration of this memorandum. We are happy to answer any questions you may have. You can reach us at (310) 792-2690 or by e-mail at teresa@gpaconsulting-us.com and emily@gpaconsulting-us.com.

Attachments

- Existing Site Plan
- Proposed Site Plan

EXISTING SITE PLAN

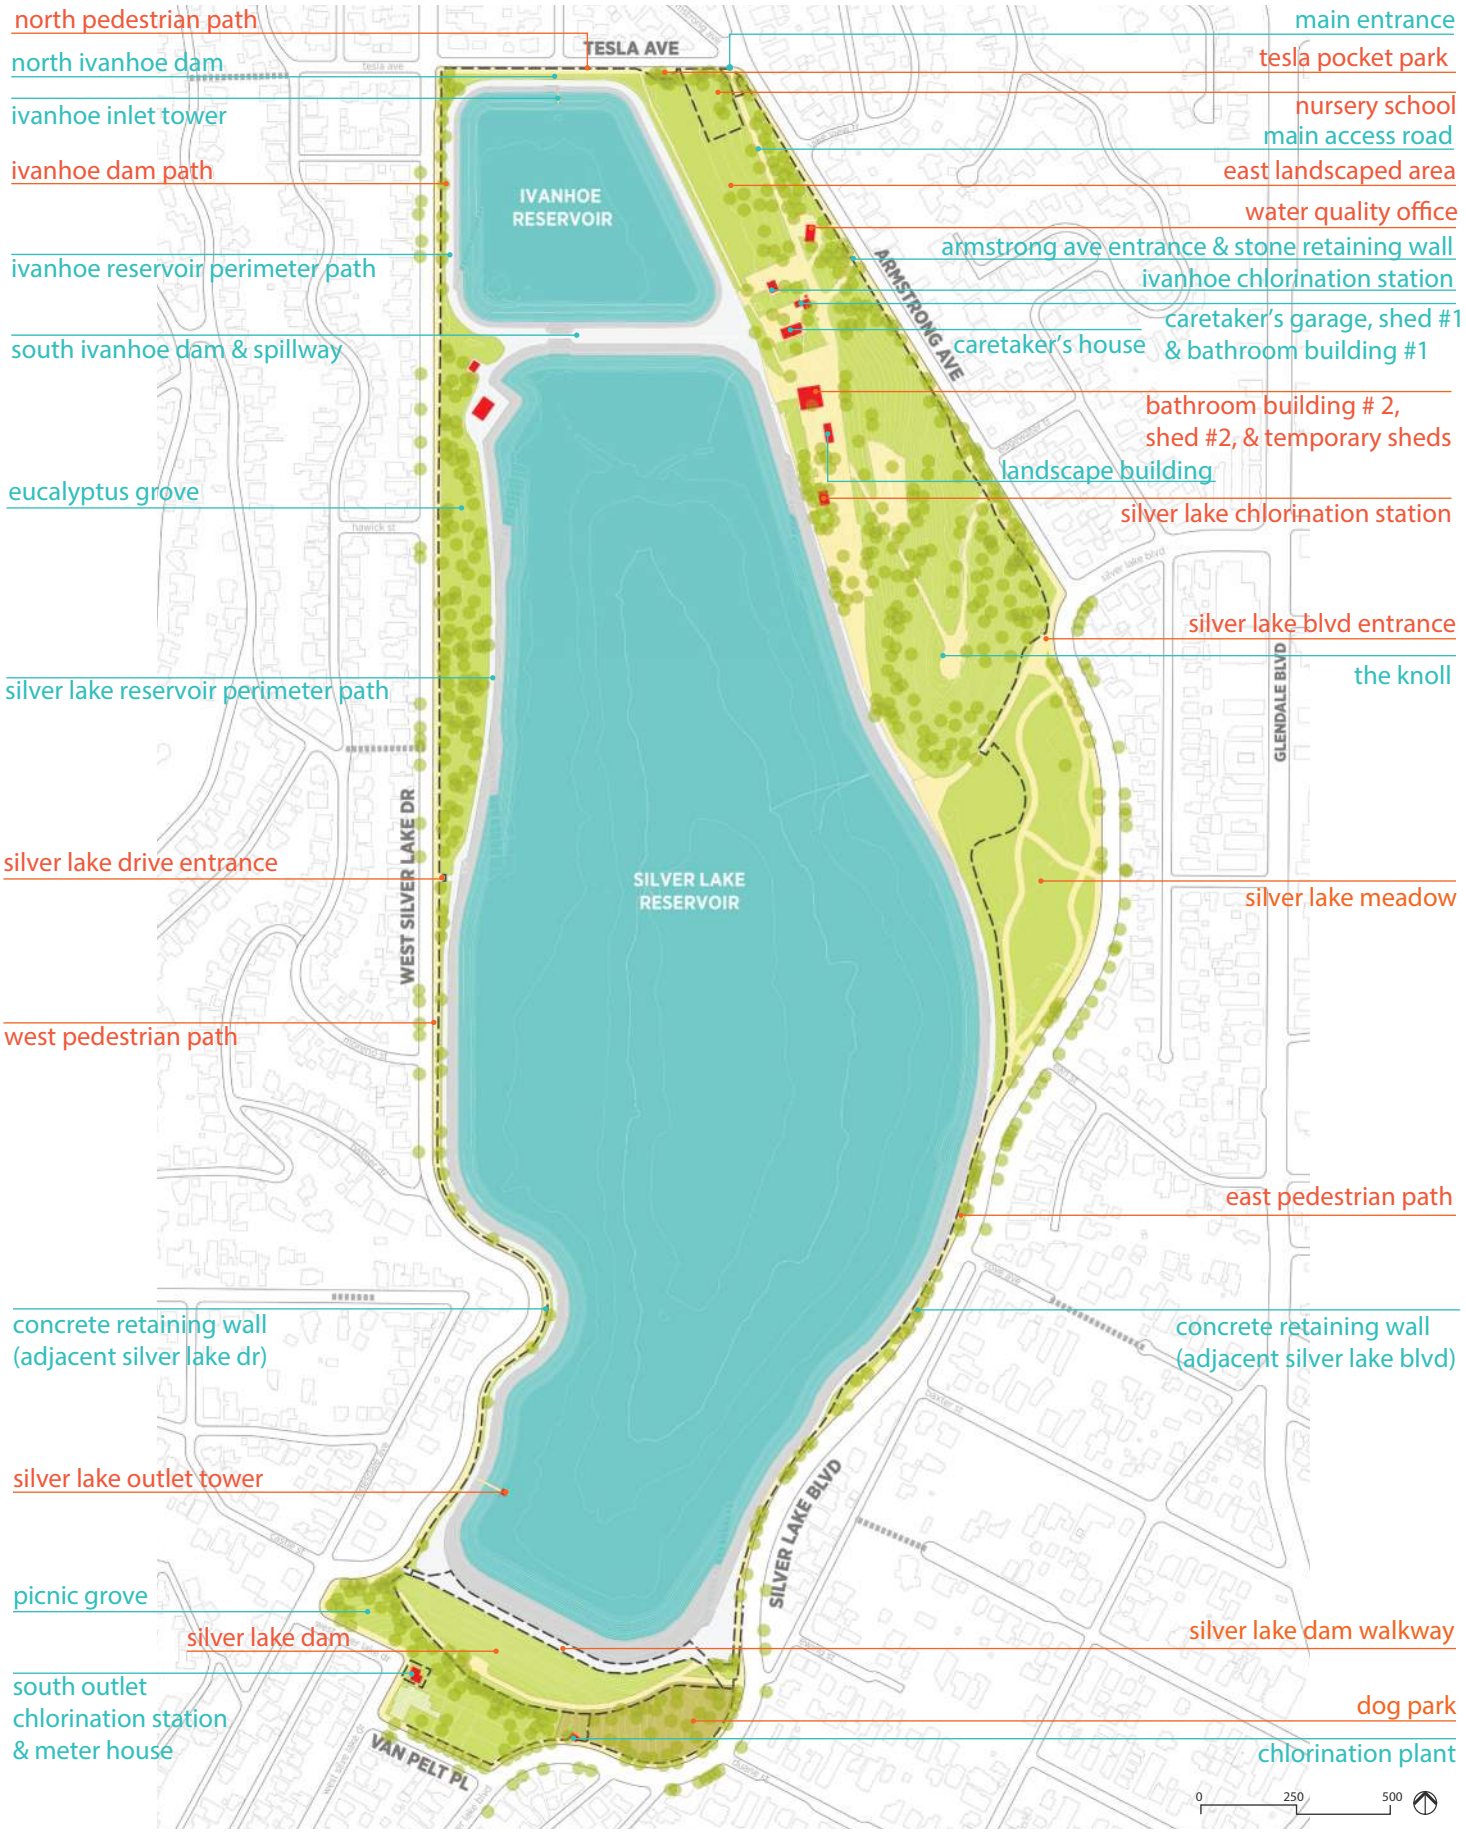

PROPOSED SITE PLAN



IVANHOE OVERLOOK

- shade pavilion / outdoor classroom
- living laboratory (integrated testing platforms)
- DWP LANDS

EUCALYPTUS GROVE

- habitat islands
- overlook
- restored upland habitat
- seating & viewing terraces / platform
- wildlife terraces (shallow wading wetland to transition habitat)

THE WEST NARROWS

- running & walking
- seating terraces

THE SOUTH VALLEY

- picnic grove
- basketball court
- play field
- multi-purpose room / community center

DWP LANDS

THE KNOLL

- restored upland habitat
- floating dock
- nature trails
- overlook shade pavilion / outdoor classroom
- environmental education center

THE MEADOW

- sloped lawn
- native planting
- perennial gardens
- informal play walk
- picnic grove & upper lawn
- seating terraces
- flat great lawn
- lower terraces with wetlands
- habitat islands
- observation platform

THE EAST NARROWS

- overlook
- fitness circuit
- seating terraces
- running & walking

DWP LANDS

- renovated & expanded dog park

Appendix F

Greenwood & Associates Report, 2004

ESA

Silver Lake Reservoir Complex Storage Replacement Project

Cultural Resources Assessment Report

Prepared for

CH2MHILL
3 Hutton Centre Drive
Suite 200
Santa Ana, CA 92707

Prepared by

Greenwood and Associates

725 Jacon Way
Pacific Palisades, CA 90272

August 2004

Contents

Section Page

1.0 Introduction 1
1.1 Project Location and Description 1
1.1.1 Introduction 1
1.1.2 Project Location 1
1.1.3 HWSG Site Facilities 1
1.1.4 SLRC Facilities 6

2.0 Environmental Setting 11
2.1 Methodology 11
2.1.1 Area of Study 11
2.1.2 Research Sources Consulted 11
2.1.3 Agencies, Groups, and Individuals Consulted 12
2.2 Regional Setting 12
2.2.1 Environment 12
2.2.2 Prehistory/Ethnography 12
2.2.3 Regional History 14
2.3 Project Setting 15
2.3.1 HWSG Site History 15
2.3.2 Silver Lake History 17
2.4 Findings 20
2.4.1 Cultural Resources Literature Review 20
2.4.2 Cultural Resources Field Investigations 22

3.0 Environmental Impacts 33
3.1 Standards of Significance 33
3.1.1 Historical Resources 33
3.1.2 Archaeological Resources 35
3.1.3 Threshold for Significant Impacts 35
3.2 Evaluation of Significance 36
3.2.1 HWSG Site 36
3.2.2 SLRC 36
3.3 HWSG Site Impacts 41
3.3.1 Construction/Short-term Impacts 41
3.3.2 Operation/Maintenance/Long-term Impacts 41
3.4 SLRC Site Impacts 41
3.4.1 Construction/Short-term Impacts 41
3.4.2 Operation/Maintenance/Long-term Impacts 43

4.0 Mitigation Measures 45
4.1 Construction/Short-term Impacts 45
4.2 Operation/Maintenance/Long-term Impacts 47

5.0 References 49

Table

3-1 Status of Historic Resources at the SLRC

Figures

1-1 Project Location Map
1-2 HWSG Site
1-3 SLRC Site
1-4 Proposed Regulating Facility
2-1 SLRC Archaeological Areas of Study
2-2 Ivanhoe Reservoir and Dam
2-3 Ivanhoe Reservoir Inlet Tower
2-4 Silver Lake Reservoir Dam
2-5 Silver Lake South Outlet Chlorination Station and Meter House
2-6 Silver Lake Chemical/Chlorine Plant
2-7 Caretaker's House
2-8 Garage
2-9 Bathroom Building
2-10 Sheds
2-11 Landscape Building
2-12 Ivanhoe Chlorination Station
2-13 Stone Retaining Walls
3-1 Contributing Historic Resources

Acronyms

LADWP SLRC SRP Draft EIR Acronym List

Acronym	Definition
CEQA	California Environmental Quality Act
CHRIS	California Historical Resources Information System
City	City of Los Angeles
CPOR	Coalition to Preserve Open Reservoirs
CRHR	California Register of Historical Resources
CSSLR	Committee to Save Silver Lake's Reservoirs
DHS	California Department of Health Services
EIR	Environmental Impact Report
EPA	Environmental Protection Agency
HCM	Historic-Cultural Monument
HLR	Historic Landscape Report
HWSG	Headworks Spreading Grounds
IS	Initial Study
kV (*small k*)	kilovolt
LA River	Los Angeles River
LADOT	Los Angeles Department of Transportation
LADWP	Los Angeles Department of Water and Power
MG	Million Gallon
LAS	lower aquifer system
MW	Megawatt
MWD	Metropolitan Water District
NOP	Notice of Preparation
NRHP	National Register of Historic Places
PRC	Public Resources Code
RSC	River Supply Conduit
SLRA	Silver Lake Residents Association
SLRC	Silver Lake Reservoir Complex
SRP	Storage Replacement Project

1.0 Introduction

Greenwood and Associates has conducted a cultural resources impact assessment for the proposed Silver Lake Reservoir Complex Storage Replacement Project, located in the City of Los Angeles (City), California. This document assesses the environmental consequences of the project on cultural resources, based on background research and field investigation. The information contained in this report is prepared for use in an Environmental Impact Report (EIR) pursuant to the California Environmental Quality Act (CEQA). The City of Los Angeles, Department of Water and Power (LADWP), as Lead Agency under CEQA, has determined that the project could have a significant impact on the environment and that an EIR will be prepared.

1.1 Project Location and Description

1.1.1 Introduction

The Proposed Project would remove Silver Lake and Ivanhoe Reservoirs from direct service to the LADWP water distribution system. Water storage currently provided by the two reservoirs, together referred to as the Silver Lake Reservoir Complex (SLRC), would be replaced by a 110-million-gallon (MG) underground covered storage reservoir at the former Headworks Spreading Grounds (HWSG) site. The new storage reservoir would be accompanied by a 4-megawatt (MW) hydroelectric power generating facility at the HWSG site to capture energy from the water pressure coming into the reservoir. The addition of a regulator station and a new bypass pipeline would convey water delivery flow to existing service areas, and operation of Silver Lake and Ivanhoe Reservoirs as drinking water storage facilities would change.


1.1.2 Project Location

The Proposed Project would be located at the HWSG site and at the SLRC, as shown in Figure 1-1. The HWSG site consists of 43 acres of undeveloped land, presently a series of dry shallow basins, adjacent to the Los Angeles River and between the City of Burbank and Griffith Park. It is bounded on the north by the Los Angeles River and the 134 Freeway, and on the east and south by Forest Lawn Drive. The property is owned by the City of Los Angeles Department of Recreation and Parks, and LADWP retains an easement over the entire property. It is located approximately 8.0 miles northwest of the SLRC.

The SLRC is located in the community of Silver Lake and consists of LADWP-owned Silver Lake and Ivanhoe Reservoirs and related facilities. Silver Lake is five miles northwest of downtown Los Angeles and just east of Griffith Park.

1.1.3 HWSG Site Facilities

Facilities to be constructed and operated at the HWSG Site include a 110-MG underground storage reservoir and a 4-MW hydroelectric power generating facility. Construction and operation information for these facilities is described in detail below.

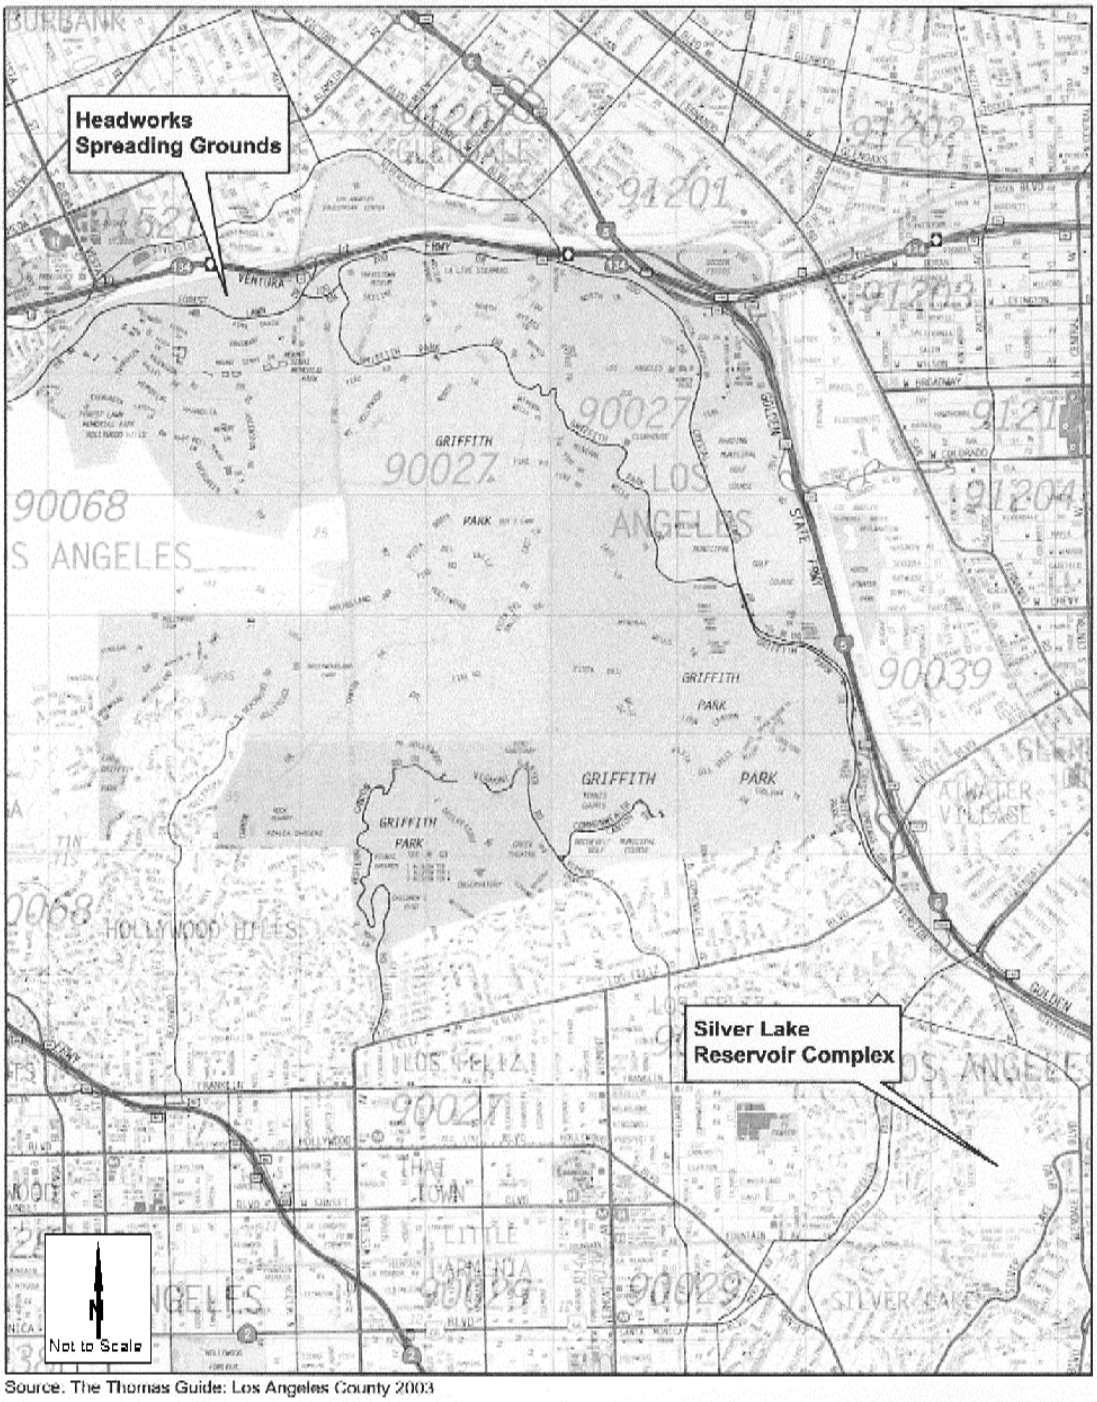

Source. The Thomas Guide: Los Angeles County 2003

Figure 1-1
SLRC SRP
Cultural Resources Assessment
Project Location Map

1.1.3.1 110-MG Underground Storage Reservoir

1.1.3.1.1 Overview

To replace the operational storage from Silver Lake and Ivanhoe Reservoirs, LADWP would construct a 110-MG buried reservoir at the HWSG site. The reservoir would occupy approximately 19 acres on the east side of the HWSG site. The reservoir itself would be 10 acres in area and 40 feet high. Figure 1-2 shows the location of the reservoir within the HWSG site.

The reservoir would include inlets and outlets connecting to the River Supply Conduit, requiring a total of four vaults for inlet and outlet valves. The vaults will be located within the southern slope of the reservoir (Figure 1-2). Each valve vault will be approximately 22 feet by 19 feet and will be buried. Access to each vault will be from a 3-foot by 3-foot steel hatch. An access road along the southern slope of the reservoir with ingress and egress from Forest Lawn Drive would be constructed to provide access to the vaults.

1.1.3.1.2 Construction

Construction activities for the underground storage reservoir would include grading and reservoir site preparation, inlet/outlet and vault construction, construction of the reservoir storage structure, and burying the storage structure. Approximately 470,000 cubic yards of soil material would be excavated for the construction of the reservoir. Of the 470,000 cubic yards, approximately 5 percent, or 23,000 cubic yards, would be disposed offsite due to its unsuitability as fill material.

Excavation for the inlet/outlet and vault construction would be done as part of the grading and reservoir site preparation, as described above. Inlet/outlet and vault construction would require approximately 810 cubic yards of concrete.

Materials required for reservoir tank construction include concrete and gravel. A total of approximately 98,686 cubic yards of concrete would be required. Approximately 11 trucks per day would deliver 99 cubic yards of concrete per day to the site. A total of approximately 18,336 cubic yards of gravel would be required.

Approximately 394,000 cubic yards of fill material would be required to bury the storage structure. Of this amount, 156,000 would be obtained onsite from tank excavation, and 238,000 cubic yards would be imported.

1.1.3.1.3 Reservoir Operation and Maintenance

Following construction, native vegetation would be planted on the side slopes and top of the reservoir. The remainder of the HWSG site that would be disturbed during construction would be returned to its original condition.

During operation of the reservoir, Department staff would check the facility once a week, while security would check the facility daily. The reservoir inlet/outlet valves would be checked once a year. The tanks that make up the reservoir require cleaning once every four years. It is likely that the Department would stagger tank cleaning such that one tank is cleaned every two years. Tank cleaning takes approximately one week and requires a utility truck and possibly a dump truck if there is a significant amount of sand at the bottom of the reservoir.

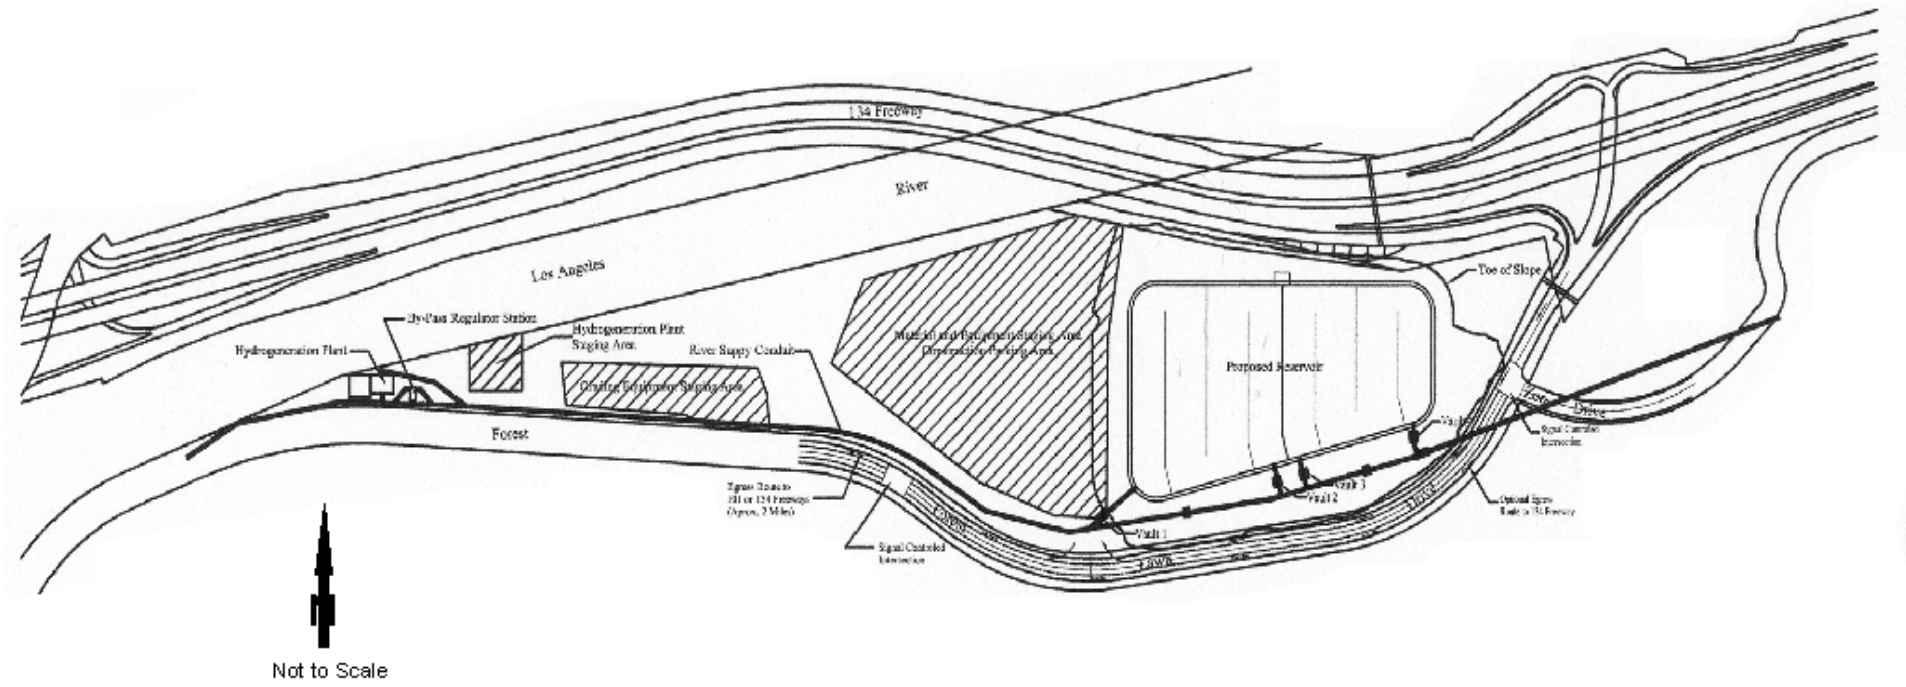


Figure 1-2
SLRC SRP
Cultural Resources Assessment
HWSG Site

1.1.3.2 4-MW Hydroelectric Power Generating Facility

1.1.3.2.1 Overview

To capitalize on a green power opportunity and reduce the water pressure coming into the new storage reservoir, LADWP would construct a 4-MW hydroelectric power generating facility at or near the HWSG site. The hydroelectric facility would require a powerhouse, connection to the existing 35-kilovolt (kV) LADWP distribution system, outdoor substation, and backup emergency generator.

The powerhouse would house the turbine/generator, associated isolation valves, piping, electrical switchgear, controls, and instrumentation. The inlet pipeline connection would be approximately 56 inches in diameter and the outlet would be approximately 68 inches in diameter. The powerhouse would be operated from a remote control center. The powerhouse would be constructed of reinforced concrete and would be approximately 50 feet wide by 70 feet long. The powerhouse would be approximately 30 feet high and would be partially buried, with the highest point roughly 18 feet above ground.

The hydroelectric generated power would be connected to the existing 35 kV LADWP distribution system. The existing 35 kV overhead power line runs along the north side of Forest Lawn Drive. No new power poles would be needed to connect to the existing 35 kV line.

The outdoor substation would consist of a main transformer and related substation equipment and would require a switchyard of 60’ by 60’ chain link fence enclosure. The Department may decide to eliminate the outdoor substation, in which case the electrical equipment would be housed in the powerhouse. In that case, the powerhouse would be increased in size to 50 feet wide by 86 feet long.

For backup station service power, an emergency generator of approximately 125 kW capacity would be housed in a separate enclosure from the powerhouse and switchyard. The enclosure would be either an outdoor metal shed type or a brick building of 30 feet wide by 25 feet long by 10 feet tall.

1.1.3.2.2 Construction

The hydroelectric plant would be constructed at the west end of the HWSG site, as shown in Figure 1-2. Approximately 2 acres would be disturbed during construction.

Approximately 6,000 cubic yards of soil material would be excavated for the construction of the hydroelectric plant. 2,600 cubic yards would be exported and 3,400 cubic yards would be retained onsite for burial of the hydroelectric plant.

1.1.3.2.3 Operation and Maintenance

The hydroelectric facility would not require staff onsite; rather, the facility would be operated remotely, from the Department area control center. A Department operator would visit the facility once a week. Security would check the facility daily. The facility would have video surveillance cameras as well as other security features.

Quarterly preventative maintenance would be performed on the plant ancillary equipment (cooling water system, air compressor, electric motor actuators), requiring one service truck for one day. Once a year, the facility would be shut down for internal and external inspection. This maintenance activity would require 3 service trucks per day for 2 weeks. The facility would be shut down for overhaul once every 5 years. This maintenance activity would require 3 service trucks and one crane per day for 4 weeks.

1.1.4 SLRC Facilities

Facilities to be constructed and operated at or near the SLRC include a bypass pipeline and a regulator station, as shown in Figure 1-3. Construction and operation information for these facilities are described in detail below.

1.1.4.1 Bypass Pipeline

1.1.4.1.1 Overview

A bypass pipeline is needed to convey water through the SLRC to the rest of the system. The bypass pipeline would consist of approximately 4,900 linear feet of 66-inch diameter pipe. The bypass pipeline would be constructed of welded steel encased in concrete.

The pipe would be tunneled beneath various streets beginning at the intersection of West Silver Lake Drive and Armstrong Avenue running south on West Silver Lake Drive for approximately 3,800 feet; turning southeasterly on Redesdale Avenue for approximately 900 feet; turning southwesterly toward the grassy area south of Silver Lake Reservoir dam approximately 100 feet. Redesdale Avenue does not intersect West Silver Lake Drive; it is a paper street and Redesdale Avenue is approximately 85 feet higher than West Silver Lake Drive.

Because the bypass line would need to be a minimum of 30 to 40 feet deep, the method of construction is tunneling. For tunneling operations, jacking (entrance) and receiving (exit) pits would be needed at the ends of the pipe for equipment and to export materials. Construction staging for equipment and materials would take place within the SLRC property, along the east side of the Silver Lake Reservoir (Figure 1-3).

1.1.4.1.2 Construction

Jacking and receiving pits for bypass pipeline tunneling would be located in West Silver Lake Drive. Roughly 5 to 15 feet around each pit would be blocked off, and the traffic around each pit would be reduced to one lane in each direction. An additional jacking pit would be located in the grassy area south of Silver Lake Reservoir dam. The portion of the bypass pipeline within the grassy area south of Silver Lake Reservoir dam would be constructed by trench method. Approximately 6,625 cubic yards of soil would be removed during bypass pipeline construction. This soil would be exported to the HWSG site.

1.1.4.1.3 Operation

The bypass pipeline would not require any maintenance, as its lifespan is approximately 100 years. In the unlikely event of pipeline leakage, the repair would be performed within the pipeline (e.g., excavation of the pipeline would not be required).

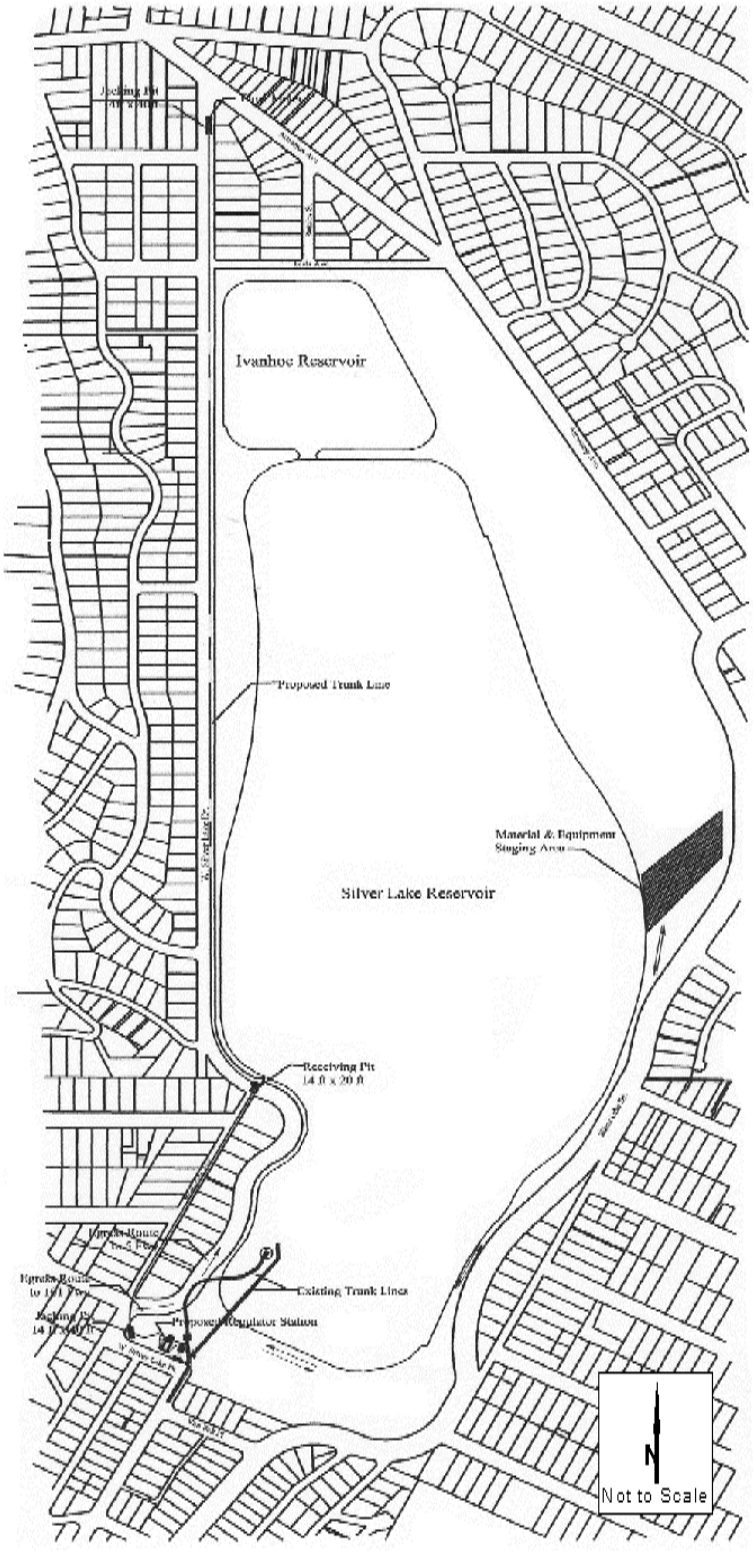


Figure 1-3
SLRC SRP
Cultural Resources Assessment
SLRC Site

Because Silver Lake and Ivanhoe Reservoirs at the SLRC would no longer be used for water supply, day-to-day operations would change. Specifically, the water currently flowing into Silver Lake and Ivanhoe Reservoirs would bypass SLRC as described above. The SLRC facility and property would be maintained consistent with the appearance and condition that LADWP has provided at this facility for several years. Based on the Department's recent positive experience at the Hollywood Reservoirs, the Department would cease chlorination within the Silver Lake and Ivanhoe Reservoirs.

1.1.4.2 Regulating Station

1.1.4.2.1 Overview

A regulating station to control water pressure would be located at the SLRC in the grassy area just south of the Silver Lake Reservoir dam, as shown in Figure 1-4. A bypass valve, relief station, and relief station dissipator, plus an isolation valve for the existing Silver Lake Reservoir outlet line would each be enclosed in buried vaults at the same location. The regulating station would be housed in a vault approximately 45 feet long by 25 feet wide by 14 feet deep that would be buried with grass on top. Access to the vault would be either from two 3-foot by 3-foot steel hatches or two 48-inch diameter lids on each end of the vault. The bypass valve would be housed in a vault approximately 14 feet long by 15 feet wide by 12 feet deep. The relief station would be housed in a 14-foot by 18-foot by 12-foot vault and the relief station dissipator would be housed in two 9-foot by 11.5-foot by 4-foot vaults. The isolation valve would be housed in a 14-foot by 15-foot by 12-foot vault. Access to each vault would be either through a 3-foot by 3-foot steel hatch or a 48-inch diameter lid. In addition, there would be 6 valves housed in a 48-inch diameter by 14-foot high can that is buried and with top access.

Above ground facilities anticipated include two ventilation hoods (4 feet in diameter and 3 feet high), 6 ventilation stand-pipes (1 foot in diameter and 3 feet high) and a control cabinet (4 feet square and 6 feet high). The control cabinet may be located near the existing chlorination building.

The regulating station and associated facilities would be constructed within a 30,000 square foot area within the grassy area just south of Silver Lake Reservoir dam.

1.1.4.2.2 Construction

Approximately 330 cubic yards of concrete would be required for construction of the regulating station. Approximately 5 to 15 trucks per day would deliver up to 130 cubic yards of concrete per day to the site for approximately 5 days. Concrete would be obtained from the Southern California area, specifically Los Angeles and Orange counties. Construction staging for equipment and materials would take place within the SLRC property, along the east side of the Silver Lake Reservoir.

1.1.4.2.3 Operation and Maintenance

During operation, the regulating station would run 24 hours per day. The noise level of the regulating station would be 90 DB inside the vault and approximately 60 DB 100 feet away.

Maintenance of the regulating station would be performed quarterly. Typical activities would include verifying valve settings, checking for debris in the lines and cleaning the vault. This work takes approximately 2 hours and uses a utility truck.

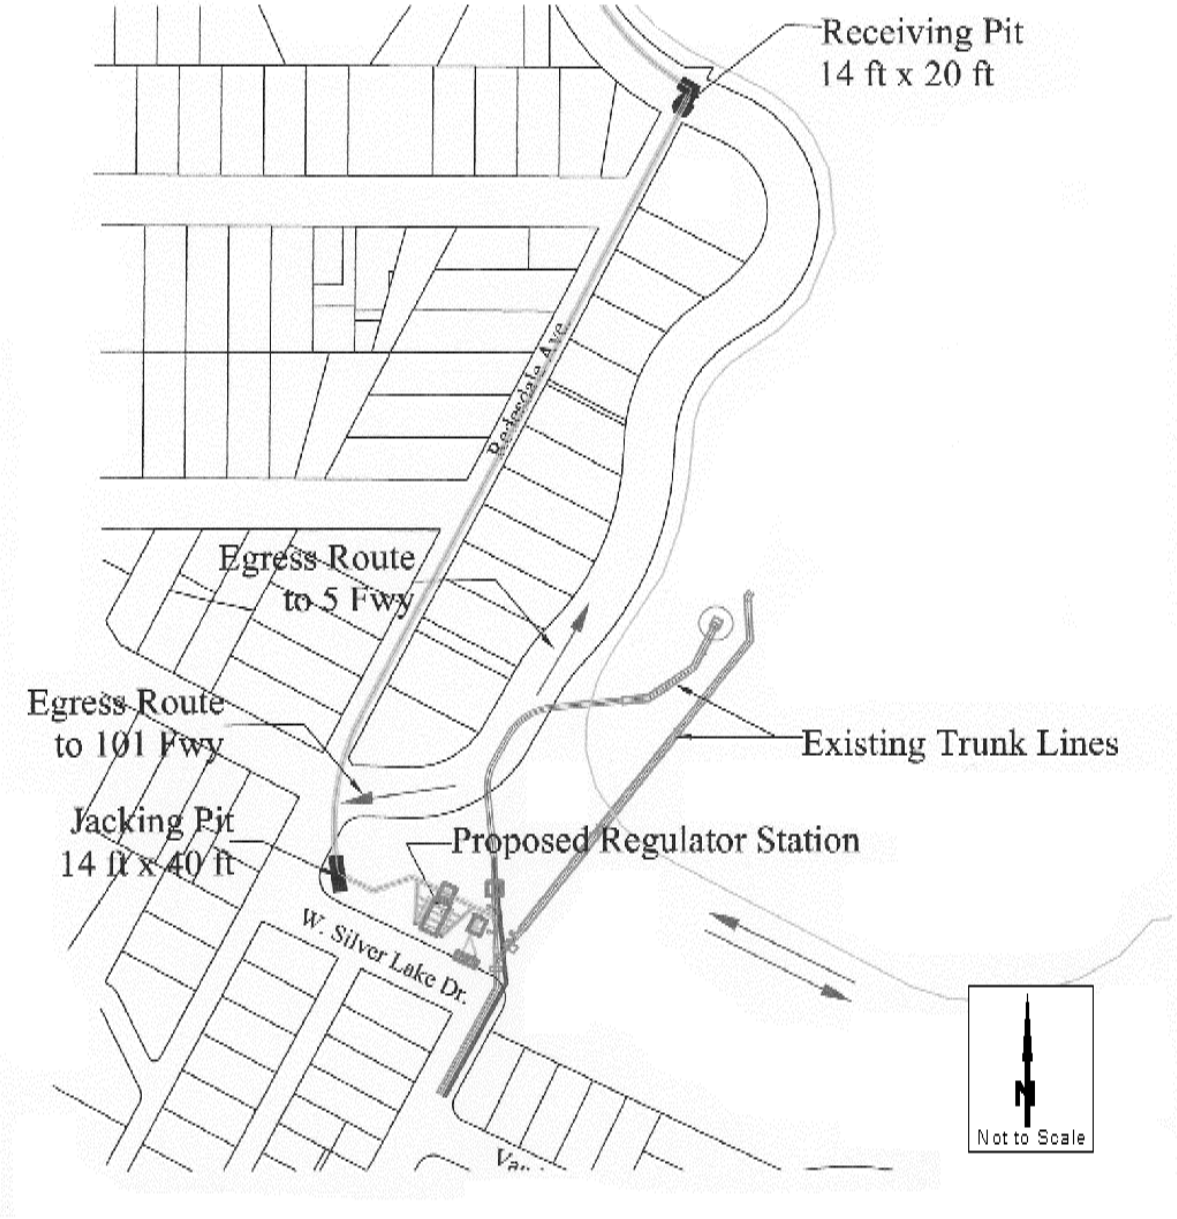


Figure 1-4
SLRC SRP
Cultural Resources Assessment
Proposed Regulating Facility

2.0 Environmental Setting

2.1 Methodology

2.1.1 Area of Study

For this cultural resources investigation, the study area is recognized to include the corridors proposed for construction of pipelines, and parcels identified for construction of facilities (regulating station, hydroelectric power generating facility, underground storage reservoir, etc.), and for staging of construction equipment and materials. As the adjacent Silver Lake and Ivanhoe Reservoirs, collectively, have previously been designated as historic resources (City Historic Cultural Monument [HCM] No. 422), the boundaries of the study area for historical resources includes all property historically associated with the reservoir complex and owned by the City/LADWP. The area is roughly bounded by Silver Lake Boulevard and Armstrong Avenue on the east, Tesla Avenue on the north, West Silver Lake Drive on the west, and West Silver Lake Drive, Silver Lake Boulevard, and Van Pelt Place on the south.

2.1.2 Research Sources Consulted

Greenwood and Associates conducted a California Historical Resources Information System (CHRIS) review of available literature, archaeological site archives, and relevant historical maps and other records for the SLRC site at the South Central Coastal Information Center (SCCIC) on March 16, 2004 by Alice Hale, M.A (File No. 4163). A comparable review for the HWSG site was conducted by the SCCIC on March 29, 2004 (File No. 4200). For both project locations, cultural resources and previous studies located within a one-half mile radius were identified. Results of literature and records search are summarized below.

Specialized listings for cultural resources consulted for this report include the National Register of Historic Places – Listed Properties and Determined Eligible Properties (1988, computer listings 1966 through Jan. 2004 by National Park Service); the California Register of Historical Resources (2003); the California Inventory of Historic Resources (1976); California Historical Landmarks (1996); the California Points of Historical Interest (1992); the *Handbook of North American Indians*, Vol. 8, California (1978); the Directory of Properties in the Historic Property Data File for the City of Los Angeles (2004); and City of Los Angeles Historic-Cultural Monuments (listings through 2004).

Additionally, specialized research was conducted at the City of Los Angeles Department of Water and Power Resource Center, Archives, Survey Section, and Library; City of Los Angeles Department of Building and Safety; Los Angeles Central Public Library; University of California Los Angeles, Young Research Library; and the City of Los Angeles Cultural Heritage Commission. Reference materials secured from internet sources and other project documents were also consulted.

2.1.3 Agencies, Groups, and Individuals Consulted

Greenwood and Associates consulted representatives of various City agencies, including: Paul Liu, LADWP Water Master Planning; Linh Phan, LADWP Water Master Planning; Douglas Sunshine, LADWP Facilities Management; Vee Miller, LADWP Facilities Management; Jay Oren, City of Los Angeles, Cultural Heritage Commission; Isabel Rosas, City of Los Angeles, Cultural Heritage Commission.

2.2 Regional Setting

The following summary is based on the literature search conducted for the vicinities of both the SLRC and HWSG areas. It is designed both to indicate the potential for the presence of cultural resources within the project area, and to provide a context for any cultural data that may be present within the study area.

2.2.1 Environment

The project area lies within central Los Angeles County. Regional vegetation includes Agricultural; Riparian (along natural drainages); Sage-Scrub (within canyon areas); Oak-Woodland (scattered patches mostly on north-facing slopes at lower elevations); and Grassland (grazed lands). The prehistoric Gabrieliño Indians used plants from many biotic communities. Acorns were a staple food and many of the archaeological sites contain portable stone mortars used to grind acorns. Sage, buckwheat, grass seeds, yucca, and elderberry were also extensively eaten. Willow was used in house construction and reeds used for basketry material. Plants used for medicines and dyes include mugwort, poison oak, tobacco, nightshade, and coastal sage.

In prehistoric times, animals were abundant in the area and included mule deer; coyote; bobcat; raccoon; fox; birds (dove, woodpecker, robin, sparrow, hummingbird, jays, golden eagle and condor), and snakes, lizards and frogs. In the hilly areas, grizzly bears, sheep, wolves, and mountain lions were once present. Animals used most often for food included deer, rabbits, and certain rodents; birds and reptiles were eaten less commonly (Bean and Blackburn 1976).

The project vicinity has a Mediterranean climate, lying between the dry climate of the Mojave Desert to the northeast and the humid mesothermal climate of the Pacific Coast to the south. The weather is dominated by warm, dry summers and mild, moderately wet winters. Temperatures range from approximately 100 degrees in July and August, to the low thirties in January. Snowfall is rare, and rainfall occurs normally between November and April. The Los Angeles River and several minor drainages that flow from the Santa Monica Mountains influenced prehistoric and historic settlement patterns.

2.2.2 Prehistory/Ethnography

The archaeological record indicates that sedentary populations occupied the coastal and inland regions of California more than 9,000 years ago. Early periods were characterized by the processing of hard seeds with the *mano* and milling stone and the use of the *atlatl* (dart thrower) to bring down large game, e.g., deer.

The Early Period dates from approximately 8000 to 3350 Before Present (B.P.) – a time roughly corresponding to Rogers' (1929) Oak Grove Culture and Wallace's (1955) Millingstone Horizon. The Early Period is characterized by the use of large flake and core tools, millingstones, and handstones, combined with a lack of bone and shell tools, ornamentation, and refuse. The millingstones indicate grinding of hard seeds, probably gathered from sage plants. Mortars and pestles (used for acorn grinding) were not widely used until late in the Early Period (Glassow et al. 1985). Early Period settlements appear to represent the remains of residential base camps and were usually located on hilltops or knolls (Glassow and Wilcoxon 1988). Cemeteries are associated with permanent settlements.

The Middle Period dates from about 3350 to 800 B.P. and correlates with Rogers' and Harrison's (1964) Hunting People, and Wallace's Intermediate Horizon. This period is characterized by a shift in the economic/subsistence focus from plant gathering and the use of hard seeds, to a more generalized hunting-maritime-gathering adaptation. The shift to the predominance of mortars and pestles for milling implements indicates increased exploitation and dependence on acorns (Glassow and Wilcoxon 1988). Inherited leadership and status differentiation with religious specialists, as shown by mortuary data, were all social elements of the Middle Period. Villages were more permanently occupied, and some satellite sites became differentiated in size and purpose. Middle Period sites are distinguishable into subphases by different types of beads, projectile points, and other diagnostic artifacts. Middle Period sites tend to be small and often contain artifacts that are lighter in weight and more portable than those from earlier sites.

The Middle Period is followed chronologically by the Late Prehistoric Horizon (Wallace 1955, 1978) or Shoshonean Tradition (Warren 1968), beginning around 500 A.D. (Bean and Smith 1978). The Late Period is marked by a dramatic increase in population. Permanent inland settlements of up to 150 people subsisted on the abundant acorns, seed plants, rabbits, and deer. Villages (also known as rancherias) were located near the confluence of watercourses and/or habitats. New tools and ornaments began to occur. Among the recognized archaeological changes were the appearance of arrowheads, soapstone bowls, callus shell beads, steatite effigies, and cremations. These changes have been linked to the arrival of Shoshonean peoples to this area. Some researchers suggest that desiccation around the Salton Sink pushed inland populations toward the coast, creating a ripple effect of changes.

The project area lies within the territorial boundaries of the Gabrieliño Indians. The Gabrieliños were Shoshonean and Takic language speakers, who resided in the general Los Angeles Basin and adjacent San Fernando Valley. Their name is derived from their association with the Mission San Gabriel Archangel. However, these Shoshonean people called themselves *Tong-va* according to Johnston (1962) and today some Gabrieliño have chosen this name (McCawley 1996). The fully developed Gabrieliño culture was a socially and economically complex hunting and gathering society, very advanced in their culture, social organization, religious beliefs, and art and material object production.

Gabrieliño culture underwent dramatic changes following European contact. Introduced diseases weakened and killed large numbers of native peoples, and most Gabrieliño villages were abandoned by 1810. Gabrieliño survivors helped build the Spanish Missions and the Mexican and American ranches that followed (Bean and Smith 1978:538). Today, several

thousand individuals in Southern California trace their ancestry to the precontact Chumash. They place a high value on objects and places associated with their past.

2.2.3 Regional History

Spanish and Mexican Periods

Although Spain claimed Alta California (the present day state of California) in the sixteenth century, settlement did not begin until 200 years later. To consolidate the Spanish claim to Alta California, an expedition led by Gaspar de Portolá was dispatched from Mexico City in the summer of 1769. Marching northward from San Diego, Portolá passed through the San Gabriel and San Fernando valleys in 1770. Mission San Gabriel was established in 1771 and by the early nineteenth century, most Gabrieliño were incorporated into the mission. The environs of present day Los Angeles and the current project area were included in the mission's domain. Mission San Fernando was added to the system in 1797 (Baer 1958:95).

The Pueblo de la Reina de Los Angeles was founded in 1781 on the west bank of the Los Angeles River (Rio Porciúncula). Settled by a small group of "*pobladores*" of African, Native American, and Spanish descent, the outpost manifested Spanish colonial ambitions for Alta California, which envisioned a series of civilian pueblos that would function in support of the Missions and *presidios* and expand the region's population (Robinson 1981:9).

Los Angeles remained an isolated settlement for many years, gradually gaining in population and importance as a center of commerce and social exchange. By1800, the pueblo boasted a population of 315. With the demise of the Mission system and abandonment of Mission San Gabriel in the 1830s, the town became the center of trading and economic activity in the region (Robinson 1981:111).

As part of Spain's effort to colonize Alta California, a system of land grants was initiated to induce settlement and long term occupation of the region. The large rancho tracts were bestowed upon a select few, primarily ex-soldiers and others who had provided services to the government. The political change from Spanish to Mexican colony in 1821 and the subsequent secularization of the missions in the 1830s had little effect on land use in pueblo controlled areas and in the San Fernando Valley; it continued as grazing land for cattle and settlement remained light.

American Period

With the United States takeover of California in 1848, the ensuing Gold Rush, and ultimate American statehood in 1850, the pace of settlement in the region expanded rapidly, as did commerce. The discovery of gold in northern California created a boom in the local cattle industry which fed the hordes of miners. Cattle ranching in the region declined during the 1860s after years of drought followed by disastrous floods, but continued to be a major economic activity. The American population of the Los Angeles region continued to rise through the 1860s, as many of the old rancho families lost title to their land, leaving a vacuum that was promptly filled by settlers from the east and mid-west. Most of the vast ranchos were divided and sold off in parcels as agriculture gained in importance. Within Los Angeles, development expanded from the early city center; the street grid was extended as new tracts were surveyed and subdivided. By 1870, the San Fernando Valley had emerged as the regions breadbasket, supplying wheat to Los Angeles and other markets.

The extension of the Southern Pacific Railroad into Southern California in 1876, followed by the Atchison, Topeka and Santa Fe in 1887, set the stage for a massive real estate boom that resulted in the founding of hundreds of new towns and tremendous growth of the City of Los Angeles. The City's population rose from 5,700 in 1870 to 50,000 by 1890 as residential development pushed ever outward. Industrial and commercial expansion, in addition to agricultural growth and advances as a shipping hub, established Los Angeles as a leading West Coast metropolis by the turn of the twentieth century (Fogelson 1968).

2.3 Project Setting

2.3.1 HWSG Site History

The Headworks site lies within the historic boundaries of Rancho Providencia. The property was originally part of a larger rancho, Rancho Portesuela, granted by the Spanish colonial government to Mariano de la Luz Verdugo, a Spanish native, in 1795. Rancho Portesuela encompassed the broad plains of the San Fernando Valley at the base of the Cahuenga Pass, extending eastward to the Verdugo Mountains. The desire for additional grazing lands prompted the fathers of the newly founded Mission San Fernando to displace Verdugo around 1810 (Foster et al. 2000).

Following secularization, the Mexican government conferred a 4,600-acre portion of the rancho, renamed Rancho Providencia, to Vicente de Osa in 1846. De Osa also owned Rancho Encino. The property included land on both sides of the Porciuncula (Los Angeles) River and extended to the crest of the Santa Monica Mountains (Cowan 1977:62). In 1851, de Osa sold the property to Alexander Bell and David Alexander, who became the first American landowners in San Fernando Valley. Bell and Alexander grazed cattle on the rancho, continuing the established pattern of land use (Roderick 2001:31).

Dr. David Burbank, a native of New Hampshire, purchased portions of Rancho Provedencia and Rancho San Rafael to the north in 1867. He raised sheep on the land and occasionally sold off small plots. Completion of the Southern Pacific Railroad across the Valley in 1874 instigated settlement of a number of new towns, including "Burbank," which was laid out northeast of the current project area in 1886. The boundaries of the new community extended as far south as the Los Angeles River. Lands on the opposite side of the river, including the current project area, were acquired by Col. G. J. Griffith and remained open ranch lands. A wealthy mining and real estate investor, Griffith donated 3,500 acres spanning the Santa Monica Mountains to the City of Los Angeles in 1896. Griffith Park was established east of the project area and initially incorporated the Headworks site itself (Eberts 2004). There are no roads or buildings indicated south of the river in the vicinity of the HWSG site on the 1902 USGS map of the area.

The first decades of the twentieth century saw the emergence of the movie industry in the San Fernando Valley. Universal City was established at the mouth of Cahuenga Pass in 1912. *The Birth of A Nation* was filmed in 1914 by D.W. Griffith on the slopes southwest of the project area, now part of Forest Lawn Hollywood Hills Memorial Park. Cecil B. DeMille's Lasky-Famous Players Company leased several hundred acres, known as the Lasky Ranch, along the river between Cahuenga Pass and Burbank. The movie ranch bordered, and may have even included, a portion of the present project area.

The 1921 USGS map indicates that the Los Angeles River's course immediately northeast of the project area had shifted to the south. There were as yet no roads close by. The real estate boom of the 1920s brought many new residents to the Burbank area and the local movie industry continued to expand. Universal was joined by Disney Studios in 1938. The north slopes of the Santa Monica Mountains above the project area remained undeveloped ranch and park land.

Flooding of the Los Angeles River had been a continuing problem since the initial settlement of the region, and the issue of flood control gained importance as development expanded in the early twentieth century. Plans to restrict the flow of the river, including complete channelization, had been pondered since a huge flood in 1914. Major floods in the early 1930s brought renewed planning efforts and, following a devastating flood in March 1938 that destroyed numerous bridges and caused extensive property damage, a program of channelization was implemented almost immediately. The section of river along the north side of Griffith Park and adjacent to the project area was among the first sections channelized in 1939.

The years following World War II saw numerous large-scale civic improvement projects undertaken in the Los Angeles region, and residential development in San Fernando Valley in the post-war era building boom was unprecedented. Orange groves were replaced by tract houses, and continued channelization opened new acreage for building. Channelization resulted in a substantial realignment of the river's course and many of its meanders were eliminated, including in the area adjacent to the project area, where its course was shifted somewhat to the north. A bow north of the present equestrian area, northeast of the project, was also straightened. In 1948, Forest Lawn Hollywood Hills Memorial Park was established on the hillsides south of the project area, on the former Lasky movie ranch property. The postwar era also witnessed the coming of the region's freeway system. Construction of the Ventura (101) Freeway commenced in 1952 and the 134 Freeway, which borders the east end of project area, was opened in 1968 (Roderick 2001:183).

Hollingsworth Drive, later renamed Forest Lawn Drive, which borders the project area on the south, was in place by 1945, its alignment approximating the existing one. Travel Town Museum, with its collection of miniature trains, was established at the northwest corner of Griffith Park, directly east of the project, in 1952. The most recent addition to the area is Mount Sinai Memorial Park, directly south of the Headworks site, which was divided from Forest Lawn Memorial Park in 1954 and developed in the 1960s (Lindsay 2004, pers. com.).

2.3.1.1 Site Specific History

With water supply seasonally unable to meet the demands of the rapidly growing city at the turn of the twentieth century, the Los Angeles Water Department worked diligently to increase the amount of available water. Among the measures undertaken was construction of a new diversion dam and main supply conduit on the northwestern side of Griffith Park, across the Los Angeles River from Burbank, on lands known as the Headworks site (Gumprecht 1999:98).

Two infiltration galleries were installed at the Headworks site in 1905 to capture the river's subsurface flow, and were expanded in 1916. The Crystal Springs Galleries, developed in 1886 on the east side of the park, were also expanded, and together provided the City enough

water in 1917 to allow a halt to all surface water diversions (that, unlike the naturally filtered subterranean water, required treatment). The flow soon proved inadequate and a third Headworks gallery was built in 1920. Well development along the river was also intensified and by 1925, there were 14 wells at the Headworks plant. The object of the wells, here and at other locations, was to capture as much usable river water as possible.

Channelization of the Los Angeles River radically altered the nature of the Headworks site. The section of the river spanned by the Headworks was straightened, and the deep, straight-sided, concrete lined channel was moved northward. Spreading basins were constructed along both sides of the river channel, with the principal basins placed to the south at the HWSG site. With construction of the 134 Freeway along the channel in the late 1950s, basins on the north side of the river were eliminated.

Pollution eventually forced the LADWP to eliminate its remaining surface diversions on the river and to discontinue pumping for water all along its course. The Headworks Deep Gallery was shut down in 1972 because of water quality concerns. Diversions from the river into the HWSG were halted in 1983 because of increased discharges of untreated sewage into the river. The last five wells in use at the Headworks plant were shut down in May 1986.

By 1993, treated wastewater had improved the quality of water flowing into the river so much that the LADWP conducted a study to determine whether water diverted from the river to the HWSG and later pumped to the surface by wells would be clean enough to drink. The study found that the extracted water complied with all drinking water standards, however, the project was ultimately abandoned in favor of alternative approaches (Gumprecht 1999:120-129).

2.3.2 Silver Lake History

The southern portion of the SLRC site lies within the four square leagues of land set aside by the Spanish crown for establishment of the Pueblo de Los Angeles in 1781, while the northern half is within the historic boundaries of Rancho Los Feliz. The 1 ½ square league rancho was granted to Vicente Feliz by the Spanish government in 1802. Juan Diego acquired the property prior to the American takeover, and received patent for the 6,647 acres in April 1871. In 1882, J. Griffith, donor of Griffith Park, purchased Rancho Los Feliz.

An open ditch that was a part of the Rancho Los Feliz water supply system passed through the canyon now occupied by Silver Lake Reservoir by the mid 1800s. The ditch was acquired by the Los Angeles Canal and Reservoir Co which in turn, became part of the City's system in 1868 (Layne 1957:24, 39).

The Silver Lake area was known as "Ivanhoe" before the turn of the twentieth century. Reminded of the rolling green hills of his homeland, Scottish developer Hugo Reid named the area after the famous novel by Sir Walter Scott. Many of the streets in Silver Lake have Scottish names, or names that are related to characters from the novel, such as Herkimer, Rowena, Hawick, Kenilworth, and Ben Lomond. The Ivanhoe community, northwest of the SLRC site, included around a dozen homes in 1893 (USGS 1902).

In the late 1800s, hunters journeyed to the area to seek game that was attracted to the natural ponding condition in Ivanhoe Canyon. Recognizing the value of the land, the Water Department began acquiring land for the SLRC in the 1880s when the surrounding area was primarily undeveloped. By the time the last parcel was acquired in 1904, the area was still largely uninhabited. With the addition of the reservoirs this quickly changed.

Construction of Ivanhoe Reservoir was completed in 1906. Silver Lake Reservoir, named for Herman Silver, a member of Los Angeles' first Board of Water Commissioners, was finished the following year.

City planners soon recognized the potential of a uniquely situated residential development overlooking the reservoirs and made substantial investment in underground utilities and concrete streets. In the 1920's and 1930's private developers were encouraged by the City to build and they were attracted by the rolling hills and blue water views of the focal point that is Silver Lake and Ivanhoe Reservoirs. Probably the most well-known developer was the silent film star Antonio Moreno. He modeled his development (the Moreno Highlands) after a Mediterranean village he had visited. His landmark home, the Canfield-Moreno Estate, set the architectural theme for many of the homes in the hills on the west side of the reservoir.

Silver Lake and adjacent Edendale and Echo Park areas were home to many early motion picture studios. The Mack Sennett Studios, Tom Mix, Disney, Monogram, and Talmadge Studios were located there and drew creative people to the area. Many locations in Silver Lake appeared in early motion pictures. For example, the famous Laurel and Hardy short film "The Music Box" was filmed here, and many of the Keystone Cops chase scenes were shot along Glendale Boulevard. Not only was the area home to many of the early studios, numerous film makers, actors, and directors also lived in Silver Lake. These included Gloria Swanson, Laurel and Hardy, Antonio Moreno, and many others.

"From the mid-1920s through the early 60s, Silver Lake was a showcase for some of California's best known and most innovative and influential architects" (LAT 1984). The area has been noted as having the greatest density of high style historic residences of any in the city. The neighborhood's distinctive character is established by its rich mixture of area residences designed in Mediterranean and other Revival styles of the1920s and 1930s, integrated with important works by major figures in the Modern movement, including Richard Neutra, Rudolf Schindler, Rafael Soriano, Gregory Ain, and John Lautner.

2.3.2.1 SLRC History

Planning for reservoirs at Ivanhoe was one of the first projects undertaken by the newly named Los Angeles Department of Water Superintendent, William Mulholland. Conceived in 1903, the Ivanhoe and Silver Lake reservoirs were to hold 1 billion gallons of surplus water collected during wet months. In September 1905, City voters approved a $1.5 million bond measure to finance the Los Angeles-Owens River Aqueduct project by an overwhelming popular mandate. "From that date on the Water Department bent every effort, both in planning and building within the city limits, for the accommodation and use of the additional water to be received from its new source of supply" (Layne 1957: 75). Excavation work began on the Ivanhoe Reservoir in November 1905. It was to occupy the upper

(northern) end of the site planned for the larger Silver Lake Reservoir. The Ivanhoe Reservoir was completed in May 1906, and in August of that year work was begun on Silver Lake Reservoir just below it.

The method employed to construct Silver Lake Reservoir was unique. Under Superintendent Mulholland's plans and supervision, an innovative hydraulic sluicing technique adapted from the mining industry was used to dredge soil from what would become the lake bed and move the material to form the earthen dam to create the reservoir. This was the first time the method had ever been used in the United States. The process proved so successful that engineers came from all parts of the country to study the method. Mulholland served as a consultant on numerous hydraulic fill dams built between 1910 and 1930, including the enormous Gatun Dam in the Panama Canal (Rogers 1995:23). Until 1923, all of the LA Bureau of Water Works and Supply reservoirs were earthen embankments, built using Mulholland's hydraulic sluicing techniques. Silver Lake Reservoir was completed in 1907 with a capacity of 773,000,000 gallons (Layne 1957:85).

Regular improvements to the reservoir complex continued into the 1940s. As part of their water conservation efforts following Owens Valley Aqueduct approval, the Water Department constructed a wooden roof over the new Ivanhoe Reservoir to decrease evaporation in 1911. The concrete pile supported roof required 800 barrels of cement and 750,000 ft of lumber. It remained until 1938, when it was removed "for health and maintenance reasons" (Layne 1957:87; supt. ltr.). Silver Lake has always been an open reservoir.

Prior to 1921, the reservoirs were used for reserve supply only, but the surrounding area's rapid growth through the teens necessitated its improvement for use as a domestic supply distribution reservoir (Layne 1957:184). Historically, water is supplied to the reservoir from the River Supply Conduit through a 60-inch inlet line to Ivanhoe Reservoir, and then into Silver Lake.

Beginning in 1922, fences were placed around the reservoirs, principally to keep out violators of the City's Fishing, Bathing, Boating, and Hunting ordinance. Besides a fence, a diversion ditch, later replaced by a wall, was constructed around Silver Lake Reservoir, which had received drainage from the surrounding hills that were fast becoming covered with residences (Layne 1957:185).

An outlet gate tower was added to Silver Lake in 1937. Located on the site of the present tower, the Classical Revival style structure complimented the existing Chlorine Plant below the dam. In 1944, work commenced on a new River Supply Conduit. Formed of some 41,260 feet of reinforced concrete pipe, the conduit delivered aqueduct water from the North Hollywood Pumping Plant to the Silver Lake reservoirs. It was put into service in March 1949. In 1945 the reservoirs were drained, the earth-filled dams improved, and the Ivanhoe Inlet Tower constructed (Layne 1957:299).

Between 1950 and 1953, a $1.5 million program of improvements was undertaken at Silver Lake and Ivanhoe Reservoirs. Far more extensive that any previous effort, the reservoirs were drained, deepened, their sides regraded and surfaced with asphaltic cement to reduce plant growth and erosion from wave action, and the dams were raised two feet. A 60-inch bypass pipeline was added at the bottom of the reservoirs, and a new 66-inch outlet

line was built from the Silver Lake dam south along West Silver Lake Drive. Additionally, a portion of Silver Lake Reservoir known as the "East Cove," where water historically tended to stagnate, was filled in. That area, as well as areas nearest the reservoirs affected by construction, was re-landscaped to restore their natural appearance. The reservoirs were refilled and returned to service in December 1953 (LADWP 1950; 1952;1953).

Most recently in 1976, after a dam of similar design suffered severe damage in the 1971 Sylmar earthquake, Silver Lake dam was reconstructed and seismically strengthened. The outlet tower control house and bridge were renovated at that time as well (*Downtown News*).

2.4 Findings

2.4.1 Cultural Resources Literature Review

2.4.1.1 HWSG Site

The record search revealed that three prior archaeological investigations have been undertaken with a one-half mile radius of the project area. One of these (Beroza 1980) included a portion of the HWSG site. That project reported no cultural resources of any kind within or adjacent to the HWSG project area. The other two previous surveys (McLean 1998; Windmiller 2001) encountered no significant cultural resources.

Two known historic properties are located within a one-half mile radius of the project area. One of these, CA-LAN-22H (19-150414), is located on the north side of the Los Angeles River and the 134 Freeway, and will therefore not be impacted by work in the HWSG area. The other historic property, CA-LAN-23H (19-150415), is located within or immediately adjacent to the HWSG project area.

CA-LAN-22H

The site of "Triunfo's Adobe" was identified from a plat map for Rancho Providencia, surveyed in 1868. Recorded as the rancho house of Rancho Cahuenga, formerly occupied by the "Indian Jose Miguel Triunfo," the structure was in ruins at the time of the survey. It was located approximately one-quarter mile northwest of the project area, near the present site of Disney Studios (Edberg 1978a).

CA-LAN-23H

Identified from a plat map of Rancho Providencia, surveyed in 1868, this is the site of the "Old House of Lopez." Probably an adobe structure, it was recorded as occupied by a man named Lopez at the time of the survey. The site record places this structure in the extreme eastern portion of the HWSG area, although its location is not certain. The house appears to have been located on the north bank of the Los Angeles River, and therefore beyond the limits of the current project area. It is quite possible that it is immediately adjacent to or under the 134 Freeway (Edberg 1978b).

2.4.1.2 SLRC Site

The record search revealed one prior cultural resources survey of the Silver Lake Reservoir Complex, and five previous archaeological surveys located within a one-half mile radius of the reservoirs. The previous survey of the reservoir complex itself (Brown 1990) observed

some historic structures that seemed to date to the period of dam construction and artifacts (early 20th century glass) within the perimeter fence of the reservoir. The buildings and landscape features existing on the property have never been recorded in a systematic survey or individually assessed. No prehistoric sites or materials were reported. None of the five surveys within a one-half mile radius of the SLRC (Brechbiel 1998; Duke 1999, 2000; Kuta 1998; Smith 2000) encountered archaeological sites or materials.

A number of historic resources were identified within a one-half mile radius of the SLRC. They include buildings and structures constructed in the first four decades of the twentieth century, as follows:

Garbutt House/Hathaway Mansion

A Mediterranean Revival style structure built in 1926, the Garbutt House/Hathaway Mansion is located 0.25 mile southeast of Silver Lake Reservoir at 1809 Apex Avenue. It was added to the NRHP in 1987 (19-166820).

Glendale-Hyperion Viaduct

The Glendale-Hyperion Viaduct is a concrete arch structure that spans the Los Angeles River, Riverside Drive, and the Golden State Freeway between Ettrick Street and Glendale Boulevard, approximately one-half mile north of the SLRC. Constructed by the City of Los Angeles in 1929, the viaduct was declared City HCM No. 164 in 1976. It was determined NRHP-eligible in 1986.

Site of First Disney Studio

Declared City HCM No. 163 in 1976, the site of the first Walt Disney Studio is located one-quarter mile northwest of the SLRC at 2725 Hyperion Avenue.

Tierman House

Designed by acclaimed local Modern architect Gregory Ain and constructed in 1940, the Tiernam House stands one-quarter mile northwest of the SLRC, at 2323 Micheltorrena Street. It was declared City HCM No. 124 in 1974.

Mack Sennett Studios

One of the first motion picture studios in Los Angeles, the Mack Sennett Studios were built in 1912. Declared City HCM No. 256 in 1982, the structure is located one-half mile southeast of the SLRC at 1712 Glendale Boulevard.

Engine Company No. 56

Built in 1924, Engine Company No. 56 is one of the few remaining unaltered Mediterranean Revival style engine houses in the City of Los Angeles. Located one-quarter mile northeast of the SLRC at 2838 Rowena Avenue, the structure was declared City HCM No. 337 in 1988.

Canfield-Moreno Estate

Also known as the Danziger House, and the Crestmount, this Mediterranean Revival style country villa was designed by Robert Farquhar and constructed in 1923 for Daisy Canfield

Danziger and her actor husband Antonio Moreno. Located at 1923 Micheltorena Street, one-quarter mile west of the SLRC, it was declared City HCM No. 391 in 1988.

Silver Lake and Ivanhoe Reservoirs

Silver Lake and Ivanhoe Reservoirs were designated City HCM No. 422 in March 1989. The nomination refers specifically to only the reservoirs and dams, noting their importance in the growth of the city and to its water system, declaring that "Silver Lake is as much a landmark as any structure of mortar or stucco" (Kanner 1989).

VDL Research House

An International style house designed by noted architect Richard Neutra and originally built in 1932, the house was destroyed by fire in 1963 and reconstructed by Neutra and son, Dion. Located at 2300 Silver Lake Boulevard, adjacent to the east side of the SLRC, it was declared City HCM No. 640 in 1997.

2.4.2 Cultural Resources Field Investigations

2.4.2.1 Field Methods

The two discrete areas of investigation for the proposed project, the Headworks and SLRC sites, were field surveyed by Greenwood and Associates cultural resource specialists Matthew Bandy, Ph.D. (archaeologist) and Dana Slawson, M. Arch. (architectural historian) on March 22, 2004. The cultural resources reconnaissance examined the proposed ground-disturbance footprints for built facilities, pipeline route corridors, and materials and equipment staging areas. Survey methods entailed pedestrian inspection of the areas to be impacted, which were restricted by topography, vegetation cover, modern land use, and general accessibility. All existing features of both facilities were photographed, and architectural details of buildings and structures, as well as landscape features, were recorded. Results are reported below. As the Silver Lake and Ivanhoe Reservoirs have previously been identified as an historical resource (City of Los Angeles HCM No. 422), and the SLRC SRP has a potential to impact contributing features of the reservoir complex, the entire SLRC property was included in the survey of historical resources.

2.4.2.2 HWSG Site

Archaeological Resources

For the purposes of this report, the HWSG site is considered as a single area. Essentially the entire parcel is scheduled to be impacted by construction of large subterranean storage tanks and by related staging and access area. For this reason the entire HWSG area was intensively surveyed for archaeological resources. The lenticular site is bounded on the northwest by the concrete channel of the Los Angeles River, and on the northeast by the 134 Freeway. The southern and eastern boundary of the site is Forest Lawn Drive, which bends southward near its midpoint, then northward as it meets the Rte 134/Zoo Drive interchange. The HWSG site is located on the USGS Burbank Quadrangle 7.5' map.

The site is currently unmaintained, and is covered with a mixture of native and introduced grasses and shrubs. Visibility ranges from very good (>80%) to moderate (~30%). In general, surface visibility is adequate in this entire area to permit surface identification of

archaeological remains. However, the entire area has been extensively modified with mechanical equipment. The HWSG area has the form of an elliptical bowl. The center is low, and surrounded on all sides by higher ground. The center (lower portion) of the area has been completely remodeled by earth-moving activity related to creation of the spreading grounds complex. Numerous traces of this remain, including cement-lined ponds and baffles, wells, and other features. The only relatively undisturbed areas of the HWSG are higher patches near the south, east, and west perimeter fences. Even these areas have been modified, however, most prominently by fill related to the construction of Forest Lawn Drive. In short, the entire HWSG area has been extensively disturbed, and the probability of encountering intact archaeological contexts or deposits of any kind is very low.

Historical Resources

Headworks Spreading Grounds encompasses a series of dry shallow basins situated beside the Los Angeles River, near the border between the cities of Los Angeles and Burbank. The east-west oriented, lozenge-shaped site is nearly 0.75 mile in length, and 0.20 mile across at its widest point. The spreading basins are depressed approximately 30 ft below the level of Forest Lawn Drive and generally overgrown with low brush. The configuration of the spreading grounds includes an earthen banked channel roughly 15 ft deep, running east-west through the central section of the site. At the west end of this channel is a concrete gate structure that once allowed Los Angeles River water to flow onto the site. Presently, the channel is dry and a large diameter corrugated metal pipe runs within it. The eastern half to two-thirds of the site is occupied by the actual spreading basins. The westernmost basins are the largest, measuring roughly 500 ft across. The two basins are separated by a central, east-west earthen berm and have bottoms of native sand and gravel. A series of smaller basins to the east also is divided by earthen berms. The side walls of two small basins in the northeast section of the site are lined with gunnite. At the east end of the site, extensive filling has occurred, raising the ground level several feet above the level of the spreading basin berms.

Additional features of the site include a row of 18 well casings that protrude vertically roughly 3 feet above grade, located along the top of the berm between the two large western basins. These are 10 inches in diameter and many are covered by conical caps, presumably to deflect rainwater. These are believed to date to the 1920-1940 period.

There are two small buildings on the site, both of recent construction. The first is a metal clad shed containing electrical equipment located in the south-central section of the site. The second building is located near the west end of the spreading grounds site. It is roofless, with concrete walls that are stepped at the top on two sides, with small decorative penetrations. The structure contains equipment associated with an inflatable Los Angeles River dam. Other features of the site include a series of hand operated geared steel cranks along the top of the river channel, also at the west end of the site. These are thought to be associated with flood gates in the channel directly below. Also, a row of electrical transmission towers parallels the river channel along the north side of the site. These date to the mid-1950s or later.

2.4.2.3 SLRC

The project vicinity has experienced extensive ground disturbance from past and ongoing municipal and residential development, construction of underground utilities, and road infrastructure improvements. The SLRC area is located on the USGS Hollywood Quadrangle 7.5' map. The reservoirs are enclosed by a perimeter fence and bordered on the west by West Silver Lake Drive, on the south southeast by Silver Lake Drive, on the northeast by Armstrong Avenue, and on the north by Tesla Avenue. Three areas of archaeological concern identified in the SLRC area have been given the following designations for ease of discussion: SLRC-1, -2, and –3. Their locations are indicated on Figure 2-1.

2.4.2.3.1 Archaeological Resources

SLRC-1

An area within the reservoir perimeter fence, east of the reservoir itself and south of the prominent landform known locally as "the Knoll." This broad, flat area is scheduled to be used as a staging area for construction materials and machinery. The area was once a part of the reservoir referred to as the East Cove, and seems to be composed primarily of deposits associated with filling completed in the 1950s. At present, it is planted in grass with landscaped islands of ornamental shrubbery. Surface visibility is generally poor (around 10%), being limited to bare patches in the grass, especially on the verges, and areas of rodent disturbance. The probability of archaeological sites existing near the surface in this area is extremely low. The only part of the SLRC-1 that is relatively undisturbed, and is therefore at all likely to have intact archaeological deposits, is the base of the hill to the north (the "Knoll").

This area has been heavily disturbed in the historic period, and the modern surface seems to reflect extensive filling and grading dating to the 1950s. This area was inspected by conventional pedestrian survey techniques, with transects spaced at approximately 20 meter intervals. Surface visibility was not high but was adequate, and no materials or sites of historic or archaeological significance were observed.

SLRC-2

An open public park area adjacent to but outside the reservoir perimeter fence, at the corner of West Silver Lake Drive, near the southwest corner of the reservoir itself, is the projected location of regulating station. It has been extensively landscaped and modified by mechanical means in the recent past. The park is planted with grass and a few trees. Visibility is slightly better than in SLRC-1, due to the higher rate of rodent activity, but remains low (around 15%). Most exposures are the result of rodent burrowing. The probability of encountering intact archaeological remains in SLRC-2 is very low, due to the extensive recent landscaping and other disturbance in this area.

This area has been extensively landscaped in its history as a public park. Further, its proximity to the face of the earthen Silver Lake dam suggests that it may have been subject to disturbance at the time the dam was constructed. It was inspected using judgmentally-spaced transects located opportunistically in order to take advantage of patches of rodent disturbance or high surface visibility. Surface visibility was poor but generally adequate. No materials or sites of historic or archaeological significance were observed.

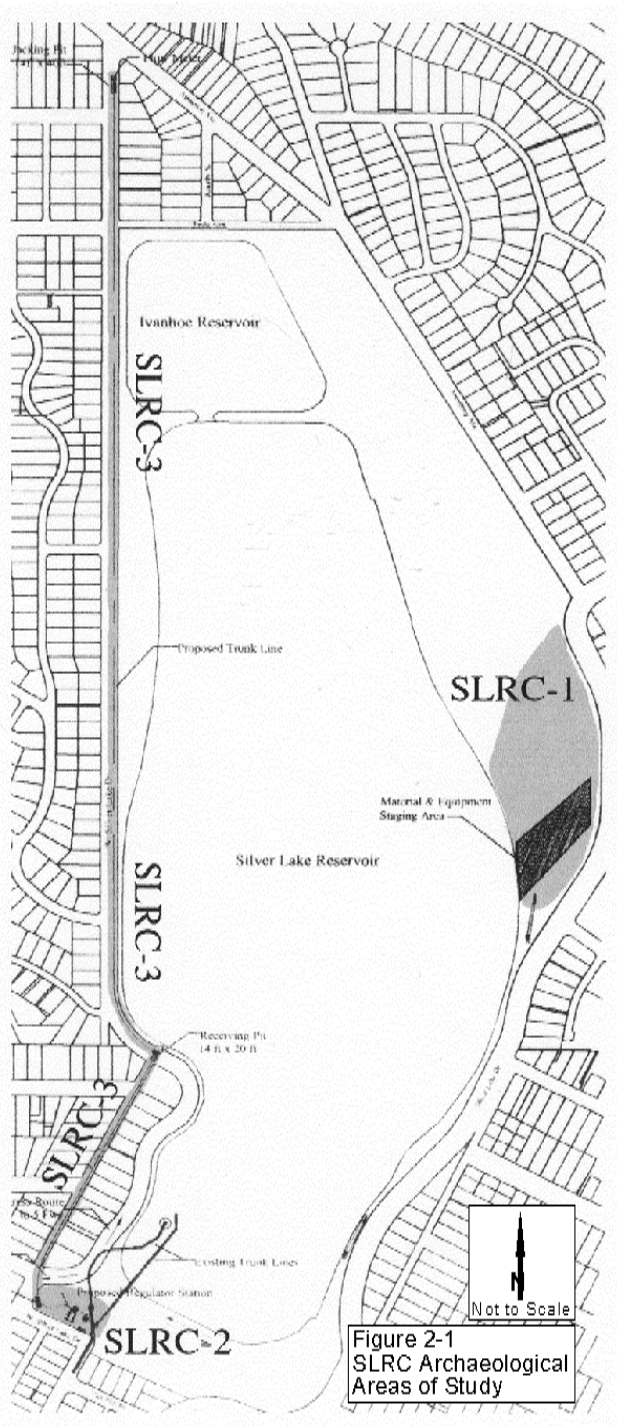


Figure 2-1
SLRC Archaeological Areas of Study

SLRC-3

A series of jackpits, receiving pits, and underground conduits are scheduled for construction along the west edge of the SLRC area, on West Silver Lake Drive and Redesdale Avenue. This entire area is paved at present and surface visibility is zero. This being the case, it is impossible to evaluate the presence or absence of cultural resources.

2.4.2.3.2 Historical Resources

Ivanhoe Reservoir and Dam

Built at the summit of Ivanhoe Canyon in 1906, Ivanhoe Reservoir is of the double earthen dam type. Its original capacity was about 154 acre ft. In 1907 Silver Lake Reservoir was constructed directly south of Ivanhoe (Figure 2-2). The two reservoirs were originally connected by a 36 inch cast iron pipe beneath the fill of the separating dam. Somewhat west of center of the dam between the two reservoirs is a reinforced concrete spillway. Added in 1944, the open channel type spillway is rectangular in section and measures 84 ft long and 53 ft wide. In 1952 Ivanhoe Reservoir was deepened 10 ft and paved with an asphaltic cement lining. Its present capacity is 174.78 acre ft. In 1993 the reservoir was re-paved and a 72 inch bypass pipeline was installed in the south end of the reservoir. This bypass was installed to add the capability to bypass both Silver Lake and Ivanhoe reservoirs concurrently. The Ivanhoe Reservoir has a capacity of 59 million gallons and covers an area of 7.84 acres. The top of the dam is 451 feet above sea level (LADWP n.d.a).

Ivanhoe Reservoir Inlet Tower

Rising from the waters of the Ivanhoe Reservoir near the center of its north bank, the inlet tower is formed from a vertical, large diameter steel pipe which is covered by a conical steel roof (Figure 2-3). A steel deck wraps the structure well above the high water line. It is accessed via a steel I-beam bridge with pipe railings. The inlet tower was constructed in 1933, concurrent with improvements to the River Supply Conduit. It is essentially unaltered and retains integrity of design.

Silver Lake Reservoir and Dam

Silver Lake Reservoir was constructed by the City of Los Angeles Water Department and placed in service in 1907 (Figure 2-4). It was constructed at an initial cost of $115,547; however, considerable work was done on the reservoir in the years that followed, bringing the total investment by the end of the 1930s to $271,107. The reservoir is formed by two earth fill dams – one at the south, and one at the north that separates it from Ivanhoe Reservoir. The irregularly shaped reservoir has a capacity 658 million gallons and covers an area of 78.2 acres. The Silver Lake dam is roughly 900 feet in length and the dam crest is at an elevation of 451 feet above sea level. Asphaltic cement paving was applied to the steep sides of the reservoir in 1953, and a 20 foot wide paved perimeter road encircles the structure (LADWP n.d.b). The south face of the Silver Lake dam is planted in shrubs and ornamental grasses.

Silver Lake Outlet Tower

The outlet gate control tower for the Silver Lake Reservoir rises from the waters of the reservoir near its southwest corner. Constructed in 1937 in the Renaissance Revival style, the

tower was extensively altered during reservoir renovations completed in the mid 1970s. The outlet tower is of cast-in-place reinforced concrete construction. It is square in plan and covered by a flat roof with overhanging eaves. At each corner of the control house is a buttress-like feature that rises to the structure's roof. These are supported from below by brackets. Extending from the west shore to the tower is a steel plate girder bridge that provides the only access to the structure. At the end of the bridge is a steel double door with single-light glazing.

Silver Lake South Outlet Chlorination Station

Situated roughly 100 feet south of the toe of the Silver Lake dam, near its west end, is the Silver Lake South Outlet Chlorination Station (Figure 2-5). It is a single-story Mediterranean Revival style building with a front-gabled rectangular main block and a lower wing that wraps the south and east sides. The structure is covered by a red shingle tile roof and the walls are smooth-finished stucco over cast-in-place reinforced concrete. Classical detailing includes narrow molded cornice trim beneath the closed eaves, with cornice returns at the gables and a molded water table. Impressions from the board formwork are visible in the area below the water table. The focus of the facade of the front gabled portion is a large multi-paneled wooden garage door surmounted by a small rectangular vent (now covered). The principal entrance is located in the street facade of the shed wing. It features a molded six-panel door with squared label mold trim incorporating a stylized keystone and corbel stops. Except for a small vent opening in the south elevation, the building is without windows. Designed by LADWP staff, the chlorination station was constructed in 1947 as a replacement for a 1920s structure at the opposite end of the dam. The structure is stylistically similar to many of the water system-related utilitarian facilities constructed by the LADWP during the 1910s through the 1940s. It is presently used by LADWP for storage.

Silver Lake Meter House

Standing off the southwest corner of the chlorination station, nearer the street, is the Silver Lake Meter House (Figure 2-5). The small one-story Mediterranean Revival style building corresponds architecturally with the adjacent chlorination station. It is square in footprint and covered by a pyramidal hipped roof clad with red Spanish tiles. Of cast-in-place concrete construction, the walls are finished with rough-troweled stucco with a narrow molded cornice beneath closed eaves. The windowless building is accessed by a steel clad door in its east elevation.

The meter house was designed by LADWP Bureau of Water Works and Supply staff and was likely completed in late 1927 or early 1928, about 20 years before the adjacent chlorination station. It originally contained a single outlet flow meter. The structure's exterior is essentially unaltered.

The chlorination station and meter house lot is enclosed by a low chain link fence and attractively landscaped with ficus trees and topiary, ivy ground cover, yucca, and neatly trimmed holly shrubs.

Silver Lake Chemical/Chlorine Plant

Situated between Silver Lake Boulevard and the toe of the Silver Lake Dam near its eastern terminus, the Chlorine Plant is a small, 22 x 14 ft, rectangular one-story building constructed

of cast-in-place reinforced concrete with hip roof (Figure 2-6). The Renaissance Revival style structure is typical of water system-related utilitarian buildings erected by LADWP during the 1910s through the 1930s. Characteristic of the style, the building displays symmetrical elevations with corner pilasters, water table, and simplified entablature that frame the wall planes. Its walls show the impressions left by the horizontal board concrete formwork. The street elevation features a centrally placed Classical entrance with squared pilasters supporting a stylized entablature. Flanking the entrance on either side are large rectangular window openings that are presently covered. The west elevation also displays two symmetrical window openings; both other elevations are without windows or doors. Red Spanish tiles cover the building's hip roof, which has a slight eave overhang. Currently, the chlorine plant is used for equipment storage. The plant stands within the grounds of the reservoir complex amid landscaped lawn, trees, and bushes. Chain link boundary fencing extends from either end of the building's facade.
Referred to as a "Chemical Plant" on architectural drawings and a "Chlorine Plant" on other maps, the building is believed to have been erected around the time that the Silver Lake and Ivanhoe Reservoirs went into use for domestic water supply (1920). Plans dating to 1927 depict the building much as it presently appears, but with a glazed and paneled front door and 12-light sash windows. The structure was functionally replaced in 1947 by the chlorination station at the west end of the dam. It is presently used for storage.

Caretaker's Residence

Located directly east of the Ivanhoe dam, the caretaker's residence is thought to have been constructed around the time of completion of the Ivanhoe and Silver Lake Reservoirs, between 1906 and 1910 (Figure 2-7). It is a modest single-story wood frame vernacular cottage with a hip roof. Clad with false clapboard wooden siding accented with cornerboards, the dwelling is roughly rectangular in footprint with a partial-width enclosed porch projecting from the front (east) elevation. Its medium pitched roof is clad with composition shingles and has moderately overhanging open eaves with rafter tails exposed beneath, and an extension of the principal roof shelters the front porch. Centered in the south wall is an external stucco-clad chimney. Fenestration is typically one-over-one double hung sash placed singly, paired, and in multi-window groups. Several aluminum sliding sash windows have been added on the south and east sides, but these do not detract significantly from the overall historic character of the house. Other alterations include addition of an entrance porch with a pipe-framed roof and concrete steps, and attic ventilators. Associated landscaping includes mature palm, olive, and willow trees, plus various ornamental bushes and vines.

Garage

Associated with the caretaker's residence, the garage stands to the northeast of that structure, adjacent to the principal reservoir access road (Figure 2-8). A small bathroom building stands adjacent to its north. The garage is a vernacular one-story wood frame building with a medium pitched front-gabled roof and a rectangular footprint. It appears somewhat later in its construction than the residence, perhaps dating to the 1920s (no permits or records were uncovered). Cut into the hill slope, it rests on a concrete foundation

and has walls clad with horizontal channel wooden drop siding. Composition shingles cover the roof, which has open overhanging eaves with rafter ends exposed. There is a single four-light wood casement window with plain, medium width trim in either side elevation. The street facade features a large paneled metal overhead garage door, a recent modification. The door has wide lugged wood trim and is surmounted by a sunburst motif slatted vent opening in the gable peak.

Bathroom Building

Located immediately north of the garage, the bathroom building is a small wood frame structure, nearly square in plan, and covered by a medium-pitched front-gabled roof (Figure 2-9). It rests on a concrete foundation and has a clapboard wall finish. The bathroom has a five-panel wooden door with medium width lugged trim on the front (east) side, shielded by a latticework screen. A single one-over-one double hung sash window in the north elevation, also with lugged trim, comprises the only fenestration. The building's roof is clad with composition shingles and it displays moderately overhanging eaves with exposed rafter ends. It is believed to date to the 1906-1930 period.

Sheds

To the rear (west) of the garage and north of the caretaker's residence, there are three single-story wood framed sheds associated with the residence (Figure 2-10). The northernmost of these is recently constructed, with painted plywood walls and a shed roof. The two other sheds appear roughly contemporaneous with the garage, bathroom, and house. The easterly shed is rectangular in plan and has a medium-sloped gabled roof with open eaves and composition shingles, and walls sheathed with painted corrugated sheet metal panels. It rests on a concrete foundation. There is a two-over-two double hung sash window with lugged trim centered in the north elevation. Based on its size and placement, this shed may represent an earlier garage.

The smaller westerly shed is also rectangular in plan. It is sheltered by a shed roof covered with roll roofing and its walls are finished with vertical tongue and groove planks. The single window visible has jalousie sash placed within the original window frame with lugged trim. It has a cast-in-place concrete foundation.

Landscape Building

The landscape building stands to the east of the Ivanhoe dam and approximately 300 feet south of the caretaker's residence, along the west side of the primary reservoir access road (Figure 2-11). It is a wood frame vernacular utility building with a side-gabled roof and redwood clapboard siding. The original portion of the building has a rectangular footprint. A full width shed annex has been added to the rear (west) side. The structure is believed to have originally housed reservoir related equipment and supplies, and dates to the 1906-1930 period. At the center of the landscape building's principal (east) façade is a large sliding freight door with diagonal bracing. The open eaves of the composition shingle clad roof overhang considerably, and the eave above the freight door is raised to allow access to taller equipment. There is an original four-panel personnel door with lugged trim to the left of the freight door, and two original windows in the south elevation are presently boarded, but plain, medium width trim is visible. A pair of rectangular louvered vents in the north gable

end and a mushroom type metal ventilator along the ridgeline appear original to the building. The structure rests on a cast in place concrete foundation. An office has been added within the north end of the building, and a modern door, aluminum sash windows, and a small louver-sided shed containing AC equipment have been installed in that area. Although the landscape building has had a number of modifications, it continues to manifest its historic character and the feeling of its period of significance.

Chlorination Station (Ivanhoe)

To the north of the caretaker's residence and its outbuildings, on the east side of the Ivanhoe Reservoir, is a former chlorination station (Figure 2-12). It is presently used by LADWP as a work shop. It is believed to date to ca. 1937, when a bypass pipeline was built from the Fletcher Drive pumping plant, northeast of the SLRC, to the reservoir. Displaying Art Moderne elements, it is a single-story, cast-in-place concrete structure with a two level parapeted flat roof. Its walls are exposed concrete with regularly spaced horizontal channels. A narrow rectilinear cornice caps the roof parapet. There is a metal roll-up door on the building's west elevation, and a metal clad personnel door on the south side. The exterior of the chlorination station appears to be unaltered.

Laboratory Building

The laboratory building stands to the east of the caretaker's residence, near Armstrong Avenue. Designed by LADWP staff in 1955, it is a Modern one-story, wood frame structure, rectangular in plan, and covered by opposed two-level shed roofs. The structure is clad with wood weatherboards and rests on a concrete slab. Fenestration is typically one-over-one double-hung sash.

Stone Retaining Walls

East of Ivanhoe Reservoir, adjacent to the east, uphill, side of the primary reservoir access road, and also along both sides of driveways extending from Armstrong Avenue to the perimeter road, are low stone retaining walls (Figure 2-13). Typically between two and three feet in height, the walls are of mortared random rubble construction, incorporating both rough-dressed stone and natural cobbles. In one location, opposite the landscape building, a three riser stone stair is cut into the wall. The stone retaining walls are thought to be early features of the reservoir complex, dating to the 1906-1940 period.

Concrete Retaining Walls

Following the reservoir's conversion to use for domestic water supply in 1921, there was heightened awareness of the facility's vulnerability to contamination from hillside runoff. To allay this problem, open perimeter ditches along the west and north sides of the site were constructed. These were replaced by the existing concrete retaining wall along West Silver Lake Drive in the 1930s. The walls are typically two feet high and topped by chain link fencing.

Trees and Other Landscape Features

The intent of the designers of the Silver Lake and Ivanhoe Reservoirs was to create natural looking bodies of water in a richly landscaped sylvan setting that would both attract

development to the surrounding area and exist as a verdant enclave in the midst of the expanding city. To this end, portions of the reservoir property were left with their original natural topography and vegetation, while other areas were planted in a naturalistic way with trees, shrubs, and other vegetation. Some alterations to the original landscaping were necessitated by the various reservoir improvement projects beginning in the 1930s and continuing through the present day. Reservoir improvements of the early 1950s in particular resulted in changes in the appearance of the reservoir and landscaping of directly adjacent areas. In-filling of the East Cove resulted in a substantial level area planted in lawn referred to as the "meadow." Currently the reservoir complex incorporates numerous mature trees of both native and introduced species, including live oak, eucalyptus, California sycamore, various species of pines, cedars, and palms, bottlebrush, olive, pepper, and magnolia. Additionally, the well maintained park-like setting is enhanced by areas of shrubs and bushes interspersed within expanses of open lawn and low vegetation such as the "meadow." Silver Lake's south dam is also attractively landscaped with ornamental grasses, wildflowers, and other ground cover.

3.0 Environmental Impacts

3.1 Standards of Significance

Adopted standards of significance that are applicable to cultural resources are provided in the CEQA Guidelines (2002) and the Draft City of L.A. CEQA Thresholds Guide (1998). Significance criteria considered for the cultural resources impact analysis are provided below.

3.1.1 Historical Resources

As defined by Section 15064.5(a) of the State CEQA Guidelines, the term "historical resource" includes the following:

- A resource listed in, or determined eligible for, listing in the California Register of Historical Resources (PRC Sections 5024.1);
- A resource included in a local register of historical resources, or identified as significant in an historical resource survey meeting the requirements of Section 5024.1(g) of the PRC. Public agencies must treat any such resource as significant unless the preponderance of evidence demonstrates that it is not historically or culturally significant;
- Any object, building, structure, site, area, place, record, or manuscript which is historically or archaeologically significant, or is significant in the architectural, engineering, scientific, economic, agricultural, educational, social, political, military, or cultural annals of California, provided the lead agency's determination is supported by substantial evidence in light of the historical record.

Generally, a resource shall be considered by the lead agency to be "historically significant" if the resource meets the criteria for listing on the California Register of Historical Resources (PRC Section 5024.1[a]) including the following:

- It is associated with events that have made a significant contribution to the broad patterns of California history and cultural heritage;
- It is associated with the lives of persons important in our past;
- It embodies the distinctive characteristics of a type, period, region, or method of construction, or represents the work of an important creative individual, or possesses high artistic values; or
- Has yielded, or may be likely to yield, important information in prehistory or history.

3.1.1.1 California Register of Historical Resources

As provided in California Public Resources Code Section 5020.4, the California Legislature established the CRHR in 1992. The CRHR is used as a guide by state and local agencies, private groups, and citizens to identify the state historical resources and to include which properties are to be protected, to the extent prudent and feasible, from substantial adverse change. The CRHR, as instituted by the California Public Resources Code, automatically includes all California properties already listed in the NRHP. It also includes those formally determined to be eligible for listing in the NRHP (Categories 1 and 2 in the State Inventory of Historical Resources), as well as specific listings of the State Historical Landmarks and in the State Inventory of Historical Resources, and specific listings of State Historical Landmarks and State Points of Historical Interest. The CRHR may also include various other types of historical resources that meet the criteria for eligibility, including the following:

- Individual historic resources
- Resources that contribute to a historic district
- Resources identified as significant in historic resource surveys
- Resources with a significance rating of Category 3 through Category 5 in the State Inventory (Categories 3 and 4 refer to potential eligibility for the NRHP; Category 5 indicates a property with local significance)

The CRHR follows the lead of the NRHP in utilizing the 50-year threshold. A resource is usually considered for its historical significance after it reaches the age of 50 years. This threshold is not absolute, but was selected as a reasonable span of time after which a professional evaluation of historical value/importance can be made.

Historic Districts

Historic districts are unified geographic entities which contain a concentration of historic buildings, structures, objects, or sites united historically, culturally or architecturally. Historic districts are defined by precise geographic boundaries. Therefore, districts with unusual boundaries require a description of what lies immediately outside the area, in order to define the edge of the district and to explain the exclusion of adjoining areas. The district must meet at least one of the criteria for significance discussed in Section 4852 (b)(1)-(4).

Those individual resources contributing to the significance of the historic district will also be listed in the California Register. For this reason, all individual resources located within the boundaries of an historic district must be designated as either contributing or as noncontributing to the significance of the historic district.

3.1.1.2 City of Los Angeles Historic Designation

In 1962, City Ordinance 162102 of the Los Angeles Administrative Code established the City Cultural Heritage Commission and created criteria for Historic-Cultural Monument (HCM) designation. The criteria formulated for HCM listing correspond closely with criteria established for State and National Register eligibility, and are as follows:

- any site (including significant trees and other plant life located thereon), building or structure of particular historic or cultural significance to the City of Los Angeles, such as

historic structures or sites in which the broad cultural, political, economic or social history of the nation, state, or community is reflected or exemplified,

- any site, building or structure which is identified with historic personages or with important events in the main currents of national, state or local history, or;
- any site, building or structure which embodies the distinguishing characteristics of an architectural-type specimen, inherently valuable for a study of a period style or method of construction, or a notable work of a master builder, designer, or architect whose individual genius influenced his age.

3.1.2 Archaeological Resources

An archaeological resource shall be considered by the lead agency to be an "important" resource as defined by CEQA, if it:

- Is associated with an event or person of recognized importance in California or American prehistory or of recognized scientific importance in prehistory
- Can provide information which is both of demonstrable public interest and useful in addressing scientifically consequential and reasonable archaeological research questions
- Has a special or particular quality, such as the oldest, best, largest, or last surviving example of its kind
- Is at least 100-years-old and possesses substantial stratigraphic integrity
- Involves important research questions that historical research has shown can be answered only with archaeological methods

3.1.3 Threshold for Significant Impacts

3.1.3.1 Historical Resources

Criteria presented in the Draft City of L.A. CEQA Thresholds Guide (1998) are consistent with state criteria noted above. Under the Draft L.A CEQA Thresholds, a project would have a significant impact on historical resources if it would result in a substantial adverse change in the significance of an historical resource. A substantial adverse change in significance occurs if the project involves:

- Demolition of a significant resource;
- Relocation that does not maintain the integrity and significance of a significant resource;
- Conversion, rehabilitation, or alteration of a significant resource which does not conform to the Secretary of the Interior's Standards for Rehabilitation and Guidelines for Rehabilitating Historic Buildings; or,
- Construction that reduces the integrity or significance of important resources on the site or in the vicinity.

3.1.3.2 Archaeological Resources

The project would have a significant impact upon archaeological resources if it would disturb, damage, or degrade an important archaeological resource or its setting.

3.2 Evaluation of Significance

3.2.1 HWSG Site

Because continuous changes to the Headworks Spreading Ground site over the course of its 100 year history have resulted in a loss of integrity of design, character, and setting, such that it no longer reflects associations with the early development of the Los Angeles water supply system, the HWSG site and its various constituents do not appear eligible for state or city historic designation.

3.2.2 SLRC

The Silver Lake Reservoir Complex, comprised of both the Ivanhoe and Silver Lake Reservoirs and surrounding city-owned property, appears eligible for listing in the California Register as an historic district. The Silver Lake Reservoir and Dam was the first facility built by Superintendent William Mulholland and the Water Department using a unique water sluicing technique. The reservoir complex is part of a broad integrated system of water supply developed by the Department during the first decades of the twentieth century. Among the largest systems in the world, it continues to serve the city well nearly 100 years later.

The LADWP made a conscious effort to achieve a pleasing aesthetic appearance at the facilities. The initial design of the reservoir property and subsequent renovations have sought to provide a richly landscaped, natural appearance. The buildings associated with the reservoir complex, in keeping with LADWP's philosophy of facilities design of the era, were attractively rendered to integrate with and enhance the adjacent residential neighborhoods. Referring to Department chlorine stations, the *Intake* in 1932 took pride in stating that, "Beauty is combined with utilities in buildings of the Department of Water and Power" (LADWP 1932:4).

The SLRC is eligible for the CRHR for its contribution to the broad patterns of history. Construction of the reservoirs transformed a forgotten corner of the city into one of its most desirable neighborhoods. Silver Lake district underwent a period of rapid development during the 1920s and 1930s, in large part due to the development of the reservoirs and water delivery infrastructure there. Additionally, the aesthetic appeal resulting from LADWP's creation of a natural appearing "lake" amid trees and lush native and introduced vegetation functioned as a magnet for private development of the hillsides overlooking the reservoirs. From its beginnings, this "blue jewel" attracted the City's elite, including numerous Hollywood personalities. The Silver Lake neighborhood emerged as an enclave of the work of many of the region's most renowned architects, and the area has been noted as having the greatest density of high style historic residences of any area in the city. The neighborhood's distinctive character is established by its rich mixture of residences designed in Mediterranean and other Revival styles of the 1920s and 1930s by architects such as Pierpont and Walter Davis and Robert Farquhar, among others, integrated with important works by major figures in the Modern movement, including Richard Neutra, Rudolf Schindler, Rafael Soriano, Gregory Ain, and John Lautner. Noted architectural historians David Gebhard and Robert Winter have observed that, "For so small a district, the Silver Lake area has a high concentration of first-rate architecture, making it one of the most important places to visit in the city….Obviously, the view (of the hills and the reservoir) was the attraction, and the architects have played up to it" (Gebhard and Winter 1994:177-178). The district boundaries

take in the all facilities associated with the historic functioning of the complex and the surrounding landscaped property owned by the City/LADWP and confined by the city street grid established after completion of the reservoirs, by the1920s.

The SLRC is also significant for its association with William Mulholland. Mulholland was a larger than life personality in the annals of southern California history, who by force of character was able to make his vision of water supply for southern California a reality. He is the person most responsible for the current water management system of the Los Angeles Basin. Mulholland was responsible for conceiving the construction of the Los Angeles-Owens Valley Aqueduct, which transformed the face of the region, enabling Los Angeles' expansion to major city proportions, in addition to increasing agricultural production. Mulholland, who headed the Department of Water and Power for 42 years, oversaw the design and construction of the aqueduct, which, at roughly 240 miles in length, was the most grandiose of its day and an engineering marvel. He was also responsible for developing the system of pipelines, reservoirs, and dams that provided the region with a dependable and inexpensive supply of water. William Mulholland was intimately involved in the development of the Ivanhoe and Silver Lake Reservoirs beginning with the selection of the site. Mulholland himself designed the reservoirs and dams, and he was responsible for developing the unique construction technique employed (Kanner 1989).

The SLRC is also eligible for the CRHR for the significance of its design and aspects of its engineering. Silver Lake Reservoir and dam were the first structures in the country to utilize the hydraulic sluicing technique of excavation and puddled earth dam construction. This method later became commonplace throughout the country and beyond. It is the first built and the only surviving example of a hydraulically sluiced reservoir in the Los Angeles water supply system, the others being either mechanically excavated earthen structures, or concrete. The DWP designers worked diligently to create a dam in Ivanhoe Canyon that would be not merely functional, but aesthetically pleasing for the thousands who would live on the "seven hills" overlooking it. While the various features of the reservoirs have been changed and upgraded over the course of its 100 year history, it continues to manifest its historic appearance, character and association with William Mulholland and the Department of Water and Power. The present appearance of the reservoirs reflects changes in technology through their functional life and evolution of the water supply system during their period of significance, established as 1906-1953. This period represents initial construction through the improvement program of the early 1950s.

Table 3-1 summarizes the elements of the SLRC and identifies the status of the various features. Noncontributing features have typically been identified as such because of their a) recent construction; or b) loss of integrity. The locations of SLRC contributing features are indicated on Figure 3-1.

TABLE 3-1
SLRC Historic District
Status of Historic Resources at the SLRC

Element	Status	
	Contributing	Noncontributing
Silver Lake Reservoir	x	
Silver Lake Dam	x	
Silver Lake Outlet Tower		x
Ivanhoe Reservoir	x	
Ivanhoe Dam	x	
Ivanhoe Inlet Tower	x	
Silver Lake South Outlet Chlorination Station	x	
Silver Lake Meter House	x	
Chemical/Chlorine Plant	x	
Caretaker's House	x	
Garage	x	
Bathroom Building	x	
Sheds (2)	x	
Landscape Building	x	
Chlorination Station (Ivanhoe)	x	
Laboratory Building		x
Nursery School (temporary buildings)		x
Landscape elements, including stone and concrete retaining walls, perimeter road, trees, shrubs, and other vegetation	x	

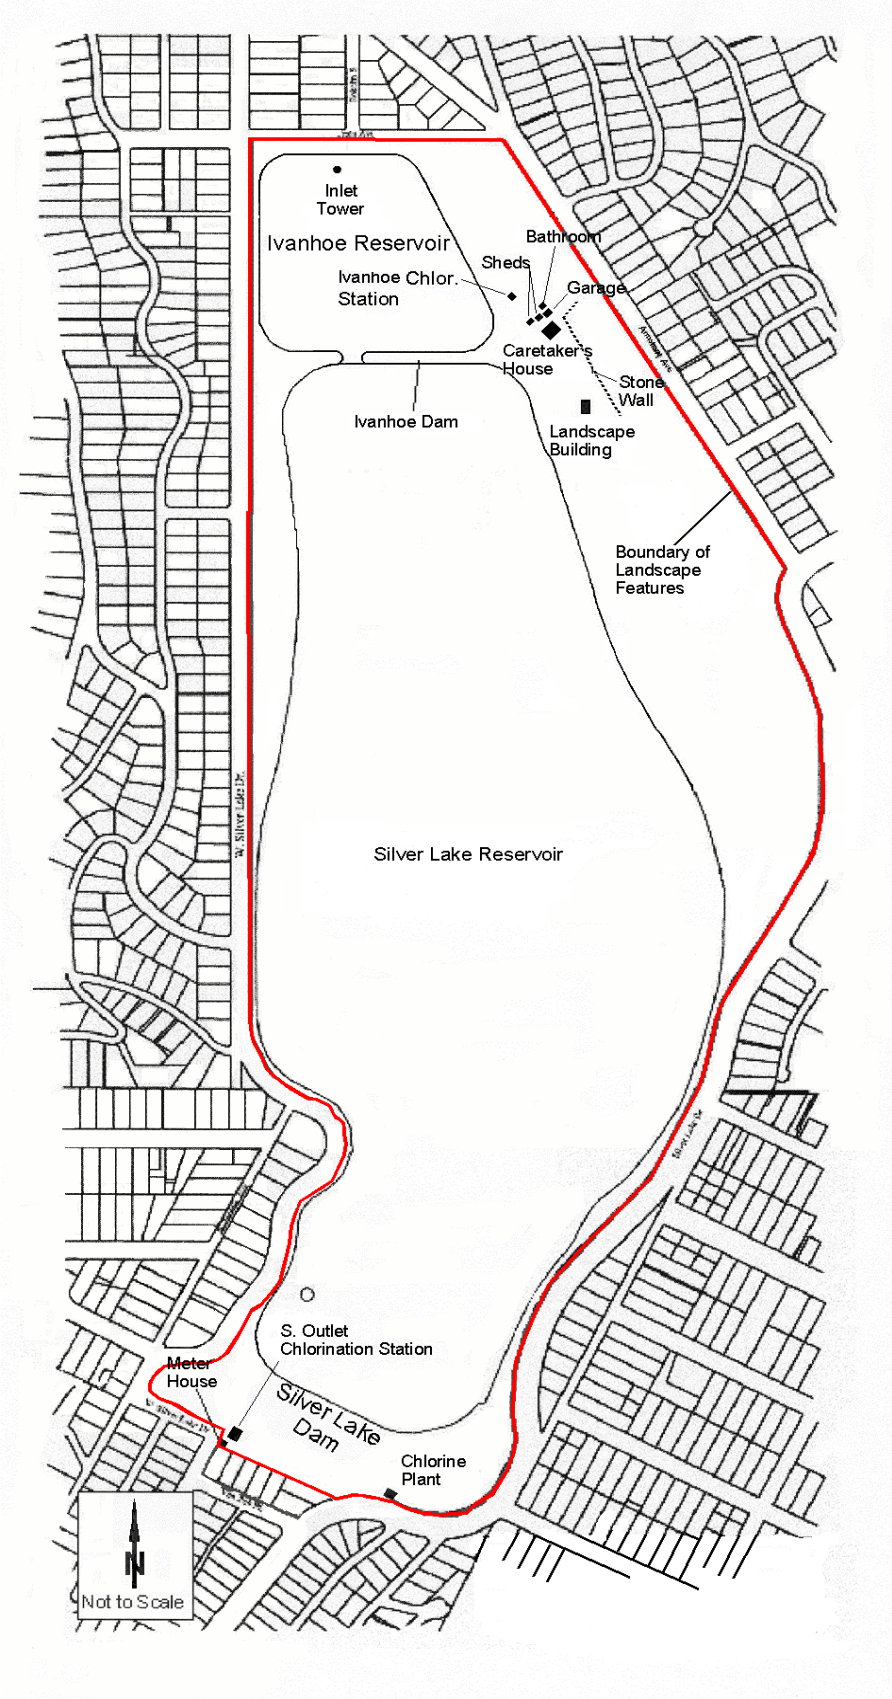


Figure 3-1
SLRC SRP
Contributing Historic Resources

3.3 HWSG Site Impacts

Facilities proposed for the HWSG Site include a 110-MG underground storage reservoir and a 4-MW hydroelectric power generating facility. The reservoir would occupy approximately 19 acres on the east half of the HWSG site. The reservoir itself would be 10 acres in area and 40 feet high. Following construction, native vegetation would be planted on the side slopes and top of the reservoir. LADWP also proposes to construct a 4-MW hydroelectric power generating facility at or near the HWSG site. The powerhouse would be approximately 50 feet wide, 70 feet long, and 30 feet high, and would be partially buried, with the highest point roughly 18 feet above ground. The remainder of the HWSG site that would be disturbed during construction would be returned to its original condition.

3.3.1 Construction/Short-term Impacts

Given the highly disturbed nature of the HWSG site, no impacts to historical resources associated with construction of the underground storage reservoir and hydroelectric power generating facility at the HWSG site are anticipated and no additional measures are necessary.

The potential for discovery of prehistoric or historical archaeological sites on the parcel is considered to be low. However, implementation of Mitigation Measure 2 would ensure that potential impacts would be less than significant.

3.3.2 Operation/Maintenance/Long-term Impacts

There will be no impacts to archaeological or historical resources associated with operation of the underground storage reservoir and hydroelectric power generating facility at the HWSG site and no additional measures are necessary.

3.4 SLRC Site Impacts

3.4.1 Construction/Short-term Impacts

3.4.1.1 Materials and Equipment Staging Area (SLRC-1)

Implementation of the proposed project would entail storage of various construction materials and equipment on an approximately 5 acre area presently a well maintained grass lawn interspersed with banks of low shrubs and small trees. Use of the area for this purpose would result in removal and/or degradation of the existing landscaping. Dating to the early to mid-1950s when a portion of the reservoir that extended into this area was in-filled, the existing landscape features do not relate to the early development of the reservoir complex. However, the "meadow" has existed for 50 years or more, is in keeping with the historic landscaping of the reservoir complex which incorporates other areas of open lawn, and contributes to the overall historic character of the resource. Therefore, project related impacts to the area are considered potentially significant. These impacts may be reduced to a less than significant level through implementation of Mitigation Measure 1.

3.4.1.2 Regulating Station (SLRC-2)

Construction of the Regulating Station and associated facilities will involve excavation and grading of an approximately 30,000 square foot area at the southwest corner of the SLRC property. This work will result in the removal of grass and trees presently located within the construction site. The existing landscape features include approximately eight California sycamore trees 10-18 inches in diameter, that are believed to date to LADWP improvements between 1951 and 1977. Several pine trees on the periphery of the site are considerably older. While not associated with the early development of the reservoir complex, the sycamore trees are in keeping with the character of the historic landscaping, and they contribute to the overall historic qualities of the reservoir complex. Removal of the sycamore trees and other landscape features will result in a potentially significant adverse impact to historical resources without mitigation. Implementation of Mitigation Measure 1 will reduce this impact to less than significant.

The potential for discovery of prehistoric or historical archaeological sites on the parcel is considered to be low. However, if encountered during construction, unavoidable impacts can be mitigated to a less than significant level by implementation of Mitigation Measure 2.

3.4.1.3 Silver Lake Bypass Pipeline (SLRC-3)

Initial LADWP assessments indicate that, with the proposed techniques, tunneling for the Silver Lake Bypass Pipeline at a depth of between 30 and 100 feet below grade and off-set laterally from building footprints by a minimum of 30 ft will not result in noise or vibration levels likely to result in impacts to existing residential construction and related features along the west side of West Silver Lake Drive, along Redesdale Avenue, or to contributing elements of the SLRC. Further, none of the buildings located along West Silver Lake Drive adjacent to the tunnel alignment is now a locally, state or federally designated historical resource.

Excavations for the north jacking pit and one receiving pit will be located within the travel lanes of the existing streets. A second jacking pit will be placed on a corner of the SLRC that is presently a landscaped public park area. Impacts related to these excavations will be temporary, and project specifications call for restoration of affected areas to their preconstruction appearance.

Existing trees and other landscaping on SLRC property at the corner of W. Silver Lake Drive and Redesdale Avenue are believed to date to the 1951-1977 period, with older (pine) trees located on the slope to the north. While generally not associated with the early development of the reservoir complex, the landscaping is in keeping with the historic character and function of this portion of the SLRC property and contributes to the historic resource. Impacts associated with removal of vegetation in this area are considered potentially significant without mitigation. Impacts will be reduced to less than significant with implementation of Mitigation Measure 1.

Because soils in these areas could not be examined, the potential for existence of archaeological resources could not be fully assessed. Impacts to cultural resources resulting from excavation/unanticipated discovery would be mitigated to insignificance through implementation of Mitigation Measure 2.

3.4.2 Operation/Maintenance/Long-term Impacts

3.4.2.1 Silver Lake Bypass Pipeline (SLRC-1)

There will be no direct impacts related to operation of the bypass pipeline. As a result of the project, Silver Lake and Ivanhoe Reservoirs at the SLRC would no longer be used for water supply and day-to-day operations would change. Specifically, the water currently flowing into Silver Lake and Ivanhoe Reservoirs would bypass SLRC. Provided that current project specifications, which call for the SLRC facility and property to be maintained consistent with the appearance and condition that LADWP has provided at this facility for several years, project impacts related to the change in function of the Silver Lake and Ivanhoe Reservoirs are not considered to be potentially significant adverse and no additional measures are necessary.

3.4.2.2 Regulating Station (SLRC-2)

There will be no impacts to archaeological or historical resources associated with operation of the regulating station at the SLRC and no additional measures are necessary.

3.4.2.3 Materials and Equipment Staging Area (SLRC-3)

Use of the meadow area will be limited to the construction phase of the SLRC-SRP and there will be no operational impacts to known archaeological or historical resources.

4.0 Mitigation Measures

4.1 Construction/Short-term Impacts

Potential adverse environmental impacts on cultural resources during construction will be addressed by implementing the following mitigation measures:

Mitigation Measure 1

Landscaping of the 30,000 square foot park area located at the southwest corner of the SLRC, the proposed location of a jacking pit, pipeline, concrete vaults for a regulating station, and other new facilities, shall be returned to an appearance approximating the pre-construction conditions, in so far as is possible, prior to decommissioning of the SLRC for domestic water supply usage. Where avoidance or transplantation of on-site trees and other vegetation is not possible, the proposed regulating station area (SLRC-2) should be landscaped with mature, healthy trees and plant material of comparable species, in keeping with the historic character and appearance of these portions of the reservoir complex. In areas where planting of trees and other large vegetation would impede operation of the new facilities, grass will be replanted over the buried structures, approximating the current appearance of the site in as much as that is practicable. In so far as is possible, landforms shall be returned to their pre-construction topography. The *Secretary of the Interior's Standards for Rehabilitation and Guidelines for Rehabilitating Cultural Landscapes* should be employed to mitigate potential impacts to the existing landscaping resulting from construction activities.

The same mitigation measures shall be employed for impacts related to the removal or degradation of landscaping in the area designated for equipment and material staging (SLRC-1), within the former East Cove area.

Mitigation Measure 2

The impact to cultural resources related directly or indirectly to the project-related activities shall be reduced to below the level of significance through the recovery or treatment of archaeological resources encountered during any archaeological site investigations or monitoring of ground-disturbing activities (construction) in areas with the potential to contain archaeological resources.

When investigations identify unique archaeological resources as defined in Section 21083.2 of the Public Resources Code, the site shall be subject to specified requirements for treatment. Where any respective element of the project is expected to require earthmoving, the following program shall be implemented and the requirement duly noted in project plans and specifications:

- Retain a qualified archaeologist to implement a monitoring and recovery program in any area identified as having the potential to contain unique archaeological resources.

- A qualified archaeologist shall monitor earth-moving activities in areas that are likely to contain unique archaeological resources. The archaeologist shall be authorized to halt construction, if necessary, in the immediate area where buried cultural remains are encountered. Prior to the resumption of grading activities in the immediate vicinity of the cultural remains, the project proponent shall provide the archaeologist with the necessary resources to identify and implement a program for the appropriate disposition as specified by Section 15064.5(e) of the CEQA Guidelines.
- The selected archaeologist shall be required to secure a written agreement with a recognized museum repository regarding the final disposition and permanent storage and maintenance of any unique archaeological resources recovered as a result of the archaeological monitoring. This would also include corresponding geographic site data that might be recovered as a result of the specified monitoring program. The written agreement for the disposition of recovered artifacts shall specify the level of treatment (preparation, identification, curation, cataloging) required before the collection would be accepted for storage.
- The selected archaeologist shall attend a preconstruction meeting to provide information regarding regulatory requirements for the protection of unique archaeological resources. Construction personnel shall be trained on procedures to be followed in the event that a unique archaeological resource is encountered during construction. In addition, the archaeologist shall ensure that the preconstruction meeting participants are trained to notify the Los Angeles County Medical Examiner (coroner) within 24 hours of the discovery of human remains. Upon discovery of human remains, there shall be no further excavation or disturbance of the site or any reasonably nearby area suspected to overlie adjacent human remains until the following conditions are met:
  - The Los Angeles County Medical Examiner has been informed and has determined that no investigation of the cause of death is required, and if the remains are of Native American origin, the descendants of the deceased Native Americans have made a recommendation to the landowner or the person responsible for the excavation work, for means of treating or disposing of, with appropriate dignity, the human remains and any associated grave goods as provided in Public Resources Code Section 5097.98.

If archaeological sites are encountered during construction of the proposed project, an evaluation of significance will be made by the selected archaeologist. Those sites that are determined to be eligible for listing in the CRHR shall be treated in accordance with one of the three feasible measures described in the "CEQA and Archaeological Resources," CEQA Technical Advice Series:

- Capping (covering) the site with a level of soil prior to construction over the site
- Incorporation into open space areas of the project site
- Excavation where the first two measures are not feasible.

For eligible sites, the City of Los Angeles shall, prior to construction, implement the applicable treatment plan.

With implementation of these measures, construction of the proposed SLRC SRP would not result in significant cultural resources impacts.

4.2 Operation/Maintenance/Long-term Impacts

No adverse environmental impacts to cultural resources are expected during routine operation of the proposed project, provided that the SLRC facility and property are maintained consistent with the appearance and condition that LADWP has provided at this facility for several years. As such, no mitigation measures are required.

5.0 References

Baer, Kurt. *Architecture of the California Missions.* Berkeley: University of California Press. 1958.

Bean, L. J., and T. C. Blackburn, eds. *Native Californians: A Theoretical Retrospective*. Socorro: Ballena Press. 1976.

Bean, Lowell, and Charles R. Smith. "Gabrieliño." *Handbook of North American Indians, Vol.8: California.* R.F. Heizer, ed. Washington, D.C.: Smithsonian Institution. 1978. Pp. 538-549.

Beroza, Barbara. *Prehistoric Cultural Resource Survey and Impact Assessment for a Portion of Griffith Park, Los Angeles, California*. Los Angeles: UCLA Archaeological Survey. On file, South Central Coast Information Center, California State University, Fullerton (L-845). 1980.

Birnbaum, Charles A., and Christine Capella Peters. *The Secretary of the Interior's Standards for Treatment of Historic Properties with Guidelines for Treatment of Cultural Landscapes.* Washington, D.C.: U.S. Department of the Interior, National Park Service, Heritage Preservation Services. 1996.

Brechbiel, Brant. *Cultural Resources Records Search and Literature Review Report for a Pacific Bell Mobile Services Telecommunications Facility: LA 327-21 in the City of Los Angeles, California.* RMW Paleo Associates. On file, South Central Coast Information Center, California State University, Fullerton (L-2099). 1998.

Brown, Joan C. *Cultural Reconnaissance of the Nine Reservoirs for the City of Los Angeles, Los Angeles County, California*. RMW Paleo Associates, Inc. On file, South Central Coast Information Center, California State University, Fullerton (L-2099). 1990.

Cowan, Robert. *Ranchos of California.* Los Angeles: Historical Society of Southern California. 1956.

Crandall, John. "Rio Porciuncula: A New Perspective on the Former Environs of Los Angeles." *Southern California Quarterly* Vol. 81, No. 3. Los Angeles: Historical Society of Southern California. September 1999. Pp. 305-314

Davis, Margaret Leslie. *William Mulholland and the Inventing of Los Angeles*. New York: Harper Collins. 1993.

Duke, Curt. *Cultural Resource Assessment for Pacific Bell Wireless Facility LA 434-01, in the County of Los Angeles, California.* LSA Associates. On file, South Central Coast Information Center, California State University, Fullerton (L-4708). 1999.

_____. *Cultural Resource Assessment for Pacific Bell Wireless Facility SM 005-01, County of Los Angeles, California*. LSA Associates. On file, South Central Coast Information Center, California State University, Fullerton (L-5353). 2000.

Eberts, Michael. "*Griffith Park History Homepage*." Updated 2004. http://english.glendale.cc.ca.us/gphome.html

Edberg, Robert. *CA-LAN-22H, Triunfo's Adobe* (19-150414) Historic Sites Sheet. Record form on file, South Central Coastal Information Center, California Historical Resources Information System, California State University, Fullerton. 1978a.

_____. *CA-LAN-23H, Old House of Lopez* (19-150415) Historic Sites Sheet. Record form on file, South Central Coastal Information Center, California Historical Resources Information System, California State University, Fullerton. 1978b.

Fogelson, Robert M. *The Fragmented Metropolis: Los Angeles, 1850-1930.* Berkeley: University of California Press. 1967.

Foster, John, Leonard Pitt and Edna Kimbro. *Evaluation of the Historical Significance of Campo de Cahuenga.* Report prepared for Los Angeles Metropolitan Transportation Authority. Pacific Palisades: Greenwood and Associates. 2000.

Gebhard, David, and Robert Winter. *Los Angeles: An Architectural Guide.* Salt Lake City: Gibbs Smith. 1994.

Glassow, M. A., and L. R. Wilcoxon. "Coastal Adaptations Near Point Conception, California, with Particular Regard to Shellfish Exploitation." *American Antiquity*. Vol. 53. 1988. Pp. 36-51.

Glassow, M. A., L. R. Wilcoxon, and J. Erlandson. *Cultural and Environmental Change During the Early Period of Santa Barbara Prehistory*. Department of Anthropology, University of California, Santa Barbara. 1985.

Gumprecht, Blake. *The Los Angeles River: Its Life, Death, and Possible Rebirth.* Baltimore: The Johns Hopkins University Press. 1999.

Harrison, W. M. *Prehistory of the Santa Barbara Coast, California*. Unpublished Ph.D. dissertation. University Microfilms. University of Michigan. 1964.

Hundley, Norris. *The Great Thirst; Californians and Water, 1770s-1990s*. Berkeley: University of California Press. 1992.

Kahrl, William. "The Politics of California Water: Owens Valley and the Los Angeles Aqueduct, 1900-1927. Part I." *California Historical Quarterly* Vol. 55, No. 1. January 1976(a). Pp. 2-25.

_____. "The Politics of California Water: Owens Valley and the Los Angeles Aqueduct, 1900-1927. Part II." *California Historical Quarterly* Vo. 55, No. 2. April 1976(b). Pp. 98-120.

Kanner, Daine. Request for Historic-Cultural Monument Declaration: The Silver Lake and Ivanhoe Reservoirs. Nomination form on file, Los Angeles Cultural Heritage Commission.

King, Chester. *The Evolution of Chumash Society*. Unpublished doctoral dissertation. University of California, Davis. 1982.

Kuta, Cheryl. *Southwestern Bell Wireless, Inc. Environmental Assessment Pacific Bell Mobile Services*. Plan Com, Inc. On file, South Central Coast Information Center, California State University, Fullerton (L-5330). 1998.

Layne, J. Gregg. Water and Power for a Great City; A History of the Department of Water and Power of the City of Los Angeles. Los Angeles: Los Angeles Department of Water and Power. 1957.

City of Los Angeles. *Draft L.A. CEQA Thresholds Guide.* City of Los Angeles. May 14, 1998.

Los Angeles Department of Water and Power (LADWP). "William Mulholland." *Intake.* Vol. 2, No. 8. 1925. p. 2.

_____. "Beauty is Combined..." *Intake.* Vol. 9, No. 4. 1932. p. 24.

_____. "Wm. Mulholland--Master Builder." *Intake.* Vol. 12, No. 8. 1935. Pp. 12-13, 22-24.

_____. "Silver Lake Reservoir Drained and Improvement Job Started." *Intake.* 1950.

_____. "Improvement Program at Silver Lake Now is to be Completed." *Intake.* December 1952.

_____. "Work On Silver Lake Reservoir Completed. *Intake.* December 1953.

Los Angeles Times (LAT). "Silver Lake Reservoir Refilling Underway." Dec. 16, 1953.

_____. "Silver lake, Neighborhood of Tolerance." Part V, p. 12, Sept. 27, 1984.

_____. *Ivanhoe Reservoir*. Field Engineer File. Unpublished manuscript. On file, LADWP Archives, Los Angeles. n.d.a.

_____. *Silver Lake Reservoir*. Field Engineer File. Unpublished manuscript. On file, LADWP Archives, Los Angeles. n.d.b.

McLean, Deborah. Archaeological Assessment for Pacific Bell Mobile Services Telecommunications Facility, LA-131-14, 6520 ½ Forest Lawn Drive, City and County of Los Angeles, California. LSA Associates. On file, South Central Coast Information Center, California State University, Fullerton (L-3978). 1998 .

Nadeau, Remi A. *The Water Seekers*. Santa Barbara: Crest Publishers. 1997.

Newmark, Harris. *Sixty Years in Southern California, 1853-1913*. Boston: Houghton Mifflin. 1930.

Northrup, Marie. *Spanish-Mexican Families of Early California: 1769-1850*. New Orleans: Polyanthos. 1976.

Rawls, James J., and Walton Bean. *California, an Interpretive History*. Boston: McGraw Hill. 1998.

Rogers, D. B. *Prehistoric Man on the Santa Barbara Coast*. Santa Barbara: Santa Barbara Museum of Natural History. 1929.

Rolle, Andrew. *California, A History*. Arlington Heights, Illinois: AHM Publishing Corporation. 1978.

Robinson, W. W. *The Story of San Fernando Valley*. Los Angeles: Title Insurance and Trust Company. 1961.

_____. *Los Angeles, from the Days of the Pueblo.* Los Angeles: California Historical Society. 1981.

Roderick, Kevin. *The San Fernando Valley: America's Suburb.* Los Angeles: Los Angeles Times Books. 2001.

Rogers, J. David. "A Man, A Dam, and a Disaster: Mulholland and the St. Francis Dam." *The St. Francis Dam Disaster Revisited.* Ventura County Historical Society *Quarterly* Vol. 40, Nos. 3-4. 1995. Pp. 1-109.

Silver Lake Residents Association. *Silver Lake Neighborhood Website in Los Angeles, California.* Last updated April 12, 2004. http://www.silverlake.org

Smith, Philomene C. *Negative Archaeological Survey Report: 07-LA-2-KP22.5/36.7-170-21370k.* Los Angeles: Caltrans District 7. On file, South Central Coast Information Center, California State University, Fullerton (L-5414). 2000.

Wallace, W. J. 1955. "A Suggested Chronology for Southern California Coastal Archaeology." *Southwestern Journal of Anthropology.* Volume 11, Number 3. Pp. 230-314.

Warren, C. N. 1968. *Cultural Tradition and Ecological Adaptation on the Southern California Coast*. Eastern New Mexico University Contributions in Anthropology.

Windmiller, Ric. *Negative Archaeological Survey Report Bechtel Telecommunications Site C573-134 Fwy/Buena Vista Geotrans Project L260-000 Burbank, Los Angeles County, California.* On file, South Central Coast Information Center, California State University, Fullerton (L-6747). 2001.

Figures



Figure 2-2 Ivanhoe Reservoir and Dam



Figure 2-3 Ivanhoe Reservoir Inlet Tower



Figure 2-4 Silver Lake Reservoir Dam



Figure 2-5 Silver Lake South Outlet Chlorination Station and Meter House



Figure 2-6 Silver Lake Chemical/Chlorine Plant



Figure 2-7 Caretaker's House



Figure 2-8 Garage



Figure 2-9 Bathroom Building



Figure 2-10 Sheds



Figure 2-11 Landscape Building



Figure 2-12 Ivanhoe Chlorination Station



Figure 2-13 Stone Retaining Walls

Addendum to the Cultural Resources Assessment Report for the Silver Lake Reservoir Complex Storage Replacement Project

Introduction

This Technical Memorandum is an addendum to the *Silver Lake Reservoir Complex Storage Replacement Project – Cultural Resources Assessment Report* (CRAR) prepared by Greenwood and Associates in August 2004. The CRAR is incorporated herein by reference. This Technical Memorandum was prepared by CH2M HILL's cultural resources specialist, Dr. Jim Bard.

The purpose of this Addendum is to address additional, recently identified changes to the Project and their implications for the management and protection of cultural resources. These additional project components were not considered in the CRAR and include:

- Excavation for a proposed pipeline immediately to the east of Ivanhoe Reservoir
- Excavation for cut-and-plug operations at the northeast end of Silver Lake Reservoir
- Trenching along West Silver Lake Drive immediately southwest of the Silver Lake Reservoir for the Regulating Station Trunk Line
- Excavations for two Relief Stations along Silver Lake Boulevard southeast of the SLRC, one at West Silver Lake Drive and the other at London Street

Analysis

Construction activities necessary to remove Silver Lake and Ivanhoe Reservoirs (excavation east of Ivanhoe Reservoir and northeast of Silver Lake Reservoir) would take place in areas previously investigated by Greenwood and Associates. No historic buildings would be affected. Potential impacts associated with the area referred to as SLRC-1 would apply to this area. The potential for discovery of prehistoric or historical archaeological sites in this area is considered to be low. However, if encountered during construction, unavoidable impacts would be mitigated to a less-than-significant level by implementation of Mitigation Measure 2. Adverse impacts to historic landscaping are not likely to be significant in this area; however, to ensure that potential impacts would be less than significant, Mitigation Measure 1 would also be implemented.

Potential construction of the trunk line for the regulating station in West Silver Lake Drive, immediately south of the location for the regulating station, would be unlikely to result in adverse impacts to any archaeological resources that might be present because existing streets and underground utilities have likely already disturbed such resources. However, to ensure that impacts are less than significant, Mitigation Measure 2 would be implemented.

The two separate relief stations would be constructed belowground within existing streets; no historic buildings would be affected. Construction for the relief stations would be

unlikely to result in adverse impacts to any archaeological resources that might be present because existing streets and underground utilities have likely already disturbed such resources. However, to ensure that impacts are less than significant, Mitigation Measure 2 would be implemented.

Conclusions

The addition of project elements identified above does not affect the findings and conclusions presented in the CRAR prepared by Greenwood and Associates. Implementation of Mitigation Measures 1 and 2 in the CRAR would ensure protection of any archaeological resources that might be inadvertently encountered during construction and will ensure restoration of the historic character of the landscaping and setting once construction has been completed.

Appendix G

SLRC Los Angeles Historic Cultural Monument Nomination, 1989

ESA

C ..TURAL HERITAGE COMMISSI(
Cultural Affairs Department
Room 1500, City Hall
Los Angeles, CA 90012
(213) 485-6793

REQUEST FOR HISTORIC - CULTURAL MONUMENT DECLARATION

NAME OF PROPOSED MONUMENT WITHIN THE CITY OF LOS ANGELES: The Silverlake and Ivanhoe Reservoirs

LOCATION: between West Silver Lake Drive and Silver Lake Boulevard (Community) 90039 (Zip)

(Cross Streets) Armstrong on the north

COUNCILMANIC DISTRICT NO. 13

OWNER'S NAME & ADDRESS: City of Los Angeles - Dept. of Water and Power

(City) (Zip)

DATE OF CONSTRUCTION OF PROPOSED MONUMENT: 1906
(This information is important)

ARCHITECT: William Mulholland
(Identification of the architect is very important)

DESCRIBE ARCHITECTURAL FEATURES: Occupying 76.6 acres of former marshland, the reservoir has been expanded over the years to a capacity of 2,324 acre feet. Fifty million gallons of water are provided to the city each day. The reservoir was expanded and earthquake proofed in various renovations, the first in 1945, and the latest in 1975. The dam was reconstructed in 1976.
(Photograph must be provided)

DESCRIBE HISTORIC-CULTURAL SIGNIFICANCE AS IT PERTAINS TO SEC. 22.130 OF THE LOS ANGELES ADMINISTRATIVE CODE: (If necessary, attach a sheet) attached

SOURCE/S OF INFORMATION: Historical Society of Southern California Quarterly, 1948; L.A. Times, Nov. 26, 1906; 5th Annual Report, L.A. Water Commission, 1906.

NAME & ADDRESS OF PROPONENT: Councilman Michael Woo, Room 218 City Hall

Los Angeles (City) 90012 (Zip)

TELEPHONE NO. (213) 485-3353 DATE: 1-9-89

(This portion to be filled in by Cultural Heritage Commission Members)

REASONS FOR DECLARATION/DENIAL:

BY: _____ _____
C.H.C. MEMBER DATE OF COMMISSION ACTION

PLEASE NOTE THAT CULTURAL HERITAGE COMMISSION ACTION RECOMMENDING DECLARATION IS SUBJECT TO ADOPTION BY THE LOS ANGELES CITY COUNCIL.

Council File No. _____ City Council Action Dated _____

January 9, 1989
Silverlake Reservoir Historic-Cultural Monument Application
Researched by Diane Kanner

In 1906, a year before the Owens River Aqueduct was completed, William Mulholland prepared a report on another of his aquatic achievements.

"The reservoir at Ivanhoe was completed and put into commission last May," he wrote to the Los Angeles Board of Water Commissioners of a new project in Ivanhoe Canyon, above Sunset Boulevard. "The larger reservoir at Ivanhoe is now under construction, and it is expected we will be able to put some surplus water into it during the early spring months."

While Mulholland himself designed the reservoirs and dam, he named the larger of the two "Silver Lake" in honor of Water Commissioner Harry Silver. According to a story that fall in the Los Angeles Times, Mullholland suffered sleepless nights, awaiting the completion of the aqueduct.

"The problem of keeping the water supply of the City of Los Angeles up to the requirements of the rapidly-increasing population and providing a reserve sufficient to avert a serious shortage before the Owens River aqueduct is completed is a difficult one," it said in the Times.

The capacity of the two reservoirs was 767 million gallons, enough water to supply the city for 20 days. The Times called it "an important addition to the city water system." Previously the area had been marshland, dotted with bulrushes and populated by red-winged blackbirds. Now there was a body of water 47-feet deep.

"This great body of water will give a stability to our supply not alone by adding the amount of its contents," Mulholland wrote, "but in regulating the flow (which will) enable the works to meet any unusual demand caused by extensive conflagrations or other disastrous occurrence."

The reservoir has been reconfigured in subsequent years, and reinforced to withstand earthquakes. Its 2.2 mile "shore" has been fenced, and topped in parts by barbed wire, to keep cars and the curious from getting too close to its 2,300 acre feet of water. Yet as a community has grown up around it, including the film studios of Mack Sennett and Walt Disney, the lake has remained an oasis. The roads which surround it, configured as they are to its curves, have kept major traffic from the middle of Ivanhoe Canyon.


"Many longtime residents think this is their lake," the reservoir keeper, Manuel Trujillo, told a reporter several years ago. "The lake adds to the property values of the nearby homes. When the lake was drained in 1975 for some reconstruction, the property values dipped."

Silver Lake has served as inspiration for almost every "modern" architect of the 20th century. Among the architects who have either lived in the community, or built there are: Lloyd Wright, Richard Neutra, William Kesling, R.M. Schindler, H.H. Harris, Gregory Ain, and John Lautner. Lautner's monumental

"Silvertop" derives its name from the body of water. Neutra's 1932 VDL House, on the east shore, overlooks both reservoirs.


Contemporary architects living and working in the area include Peter Wurzburger, Michael Rotondi, and Jim Bonar.

As the center of a community known for its tolerance of divergent lifestyles and divergent architectural styles, Silver Lake is as much a landmark as any structure of mortar or stucco.

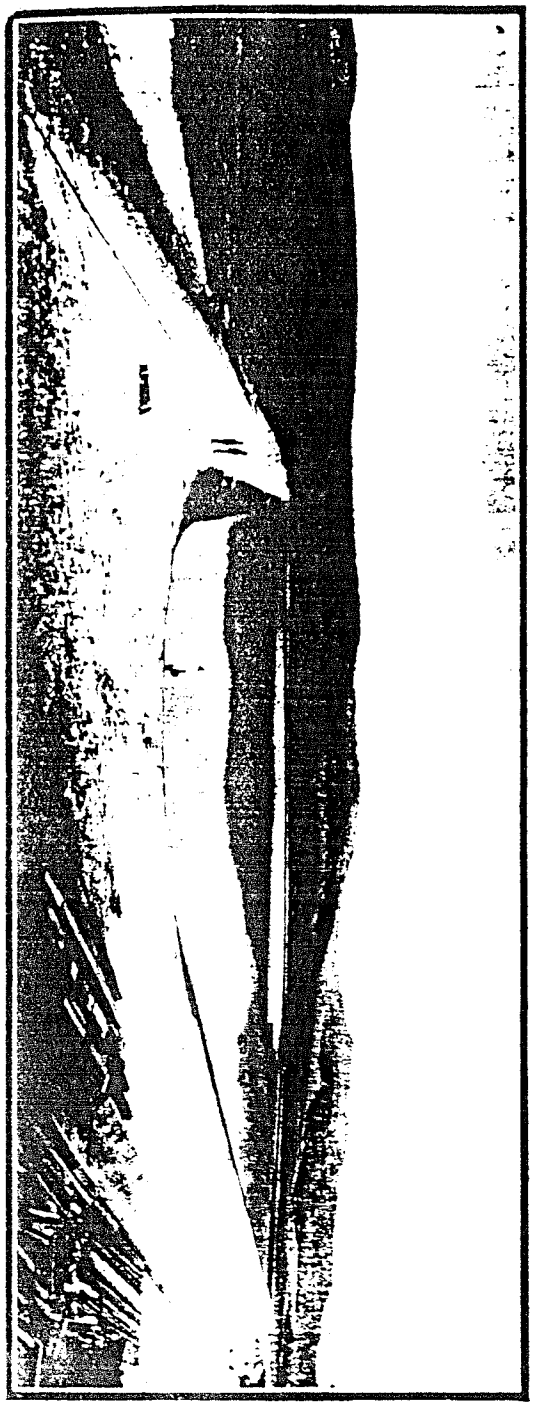

NEW IVANHOE RESERVOIR

From the 5th Annual Report
of the Los Angeles Water Commission, 1906

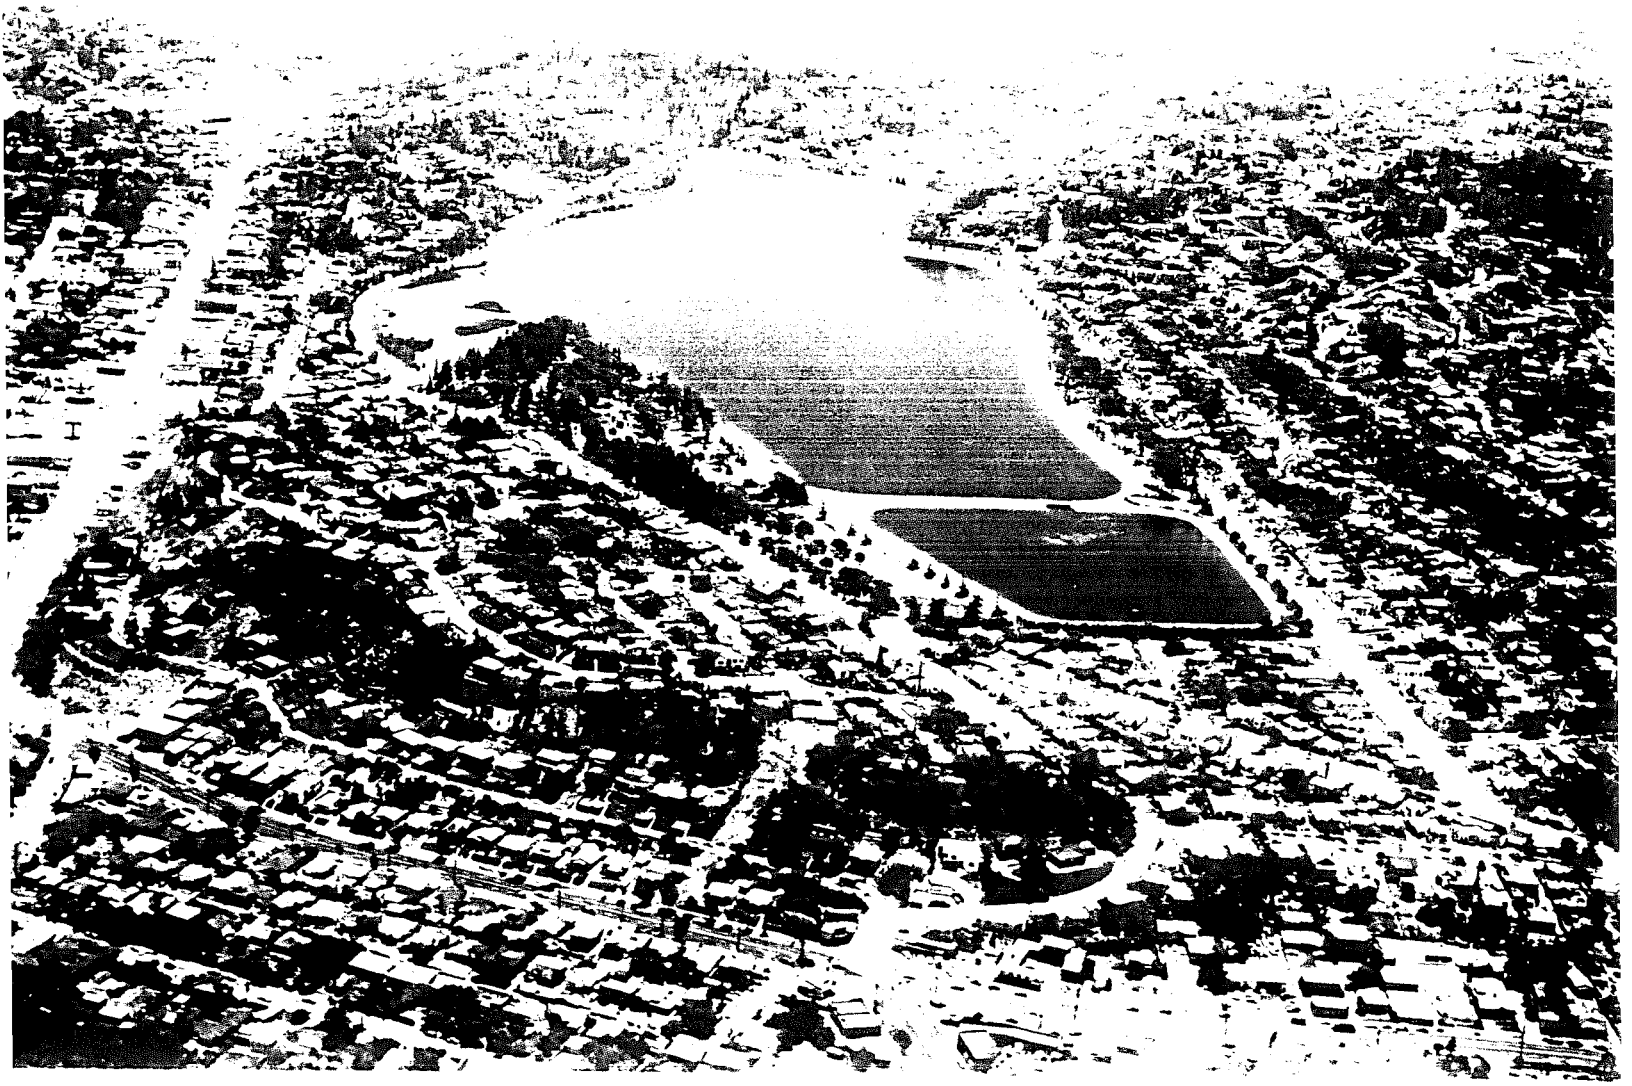

Western States Jewish History — President Marwah

OCT. 87 V.XX N.1, JAN. 88 V.XX, NUM. 2

⇒ MANY TIMES OVER THE YEARS, MY NEIGHBORS ~~believed~~ THOUGHT THAT THE "SILVER" IN SILVER LAKE DESCRIBED THE APPEARANCE OF THE LAKE. I BELIEVE THAT THEY WOULD BE SURPRISED IF THEY KNEW THAT THE AREA, THE PARK, THE BOULEVARD AND THE RESERVOIR WERE NAMED FOR BOTH A FASCINATING AND PROMINENT CIVIC LEADER OF LOS ANGELES - HERMAN SILVER

~~A FEW MINUTES ON HERMAN SILVERS LIFE PRIOR TO HIS COMING RESIDING IN LOS ANGELES.~~

BORN IN 1830 IN THE DISTRICT OF MAGDEBURG, NOW EAST GERMANY.

AFTER RECEIVING A GOOD SECULAR EDUCATION AND AN ADVANCED HEBRAIC EDUCATION, HE LEFT HIS HOME FOR THE U.S, MORE FOR HIS HEALTH THAN ADVENTURE.

1850 - 1860 -

STUDIED LAW, GOT MARRIED, HELPED TO ORGANIZE THE REPUBLICAN PARTY IN THE STATE OF ILLINOIS.

~~and~~ IN 1860, H. SILVER WENT TO THE STATE CAPITAL AT SPRINGFIELD, WHERE HE MET ABRAHAM LINCOLN AND WAS TRUSTED WITH ORGANIZING POLITICAL WORK IN NO. ILLINOIS.

Unable to join the Military due to Poor health, H. Silver:

① Raised 20 companies of men for Active service in the Civil War.

② Also noted by his daughter "that he had previously aided escaping slaves from the South".

1864 - elected Circuit Court Clerk in his District

His health problems (respiratory) caused him to go to Denver Colorado.

It was in 1877 that President Grant appointed Herman Silver Superintendant of the Denver Mint, a position held for 8 years.

After his service at the Mint, H. Silver then assumed significant posts in the private sector

He was auditor and treasurer for the receivership of the Denver and Rio Grande Railroad and held executive posts on the *Denver Tribune*. It was reported that "all of these positions Mr. Silver filled with rare ability and fidelity. Few men possess administrative capacity of a higher order than Mr. Silver, none have ever displayed a stricter integrity, or conducted public affairs in a more courteous or satisfactory manner."[19]

ONCE AGAIN, HEALTH CONSIDERATIONS FORCED H.S. TO MOVE. ALONG WITH THOUSANDS OF IOWA FARMERS EAGER TO RETIRE FROM BITTER MIDWESTERN WINTERS AND MANY OTHERS LIKE HIM WHO HAD RESPIRATORY PROBLEMS, HE ARRIVED IN THAT TURN OF THE CENTURY PARADISE KNOW AS SOUTHERN CALIF.

* TELL - "IF ANY OF YOU ARE OVER 50, YOU CAN REMEMBER WHAT A CRYSTAL CLEAR BLUE SKY IT WAS LIKE WITH THE SNOW CAPPED PEAKS OF THE SAN GABRIEL MOUNTAINS FRAMED IN THE BACKGROUND.

O. He was SOON ASKED TO BE SECT. TREASURER OF THE SANTA FE R.R. OPERATIONS IN CALIF. AFTER COMPLETING THIS ASSIGNMENT WITH HIS USUAL BUSINESS ACUMEN AND ~~PERSONAL~~ INTEGRITY,

[23] Silver continued to put his expertise in public transportation to good use. Once more the attorney accepted a court-appointed receivership to operate the Los Angeles and Pacific Railway. ~~He listed his occupation that year as railroad man. A local newspaper called him "a business mum of sound~~

IN DEC. OF 1896 HE WAS ELECTED TO THE LOS ANGELES CITY COUNCIL AND OFFERED THE PRESIDENCY OF THAT BODY. AFTER COMPLETION OF HIS HIS FIRST TERM, HE WAS RE-ELECTED AND AGAIN CHOSEN BY ACCLOMATION TO BE COUNCIL PRESIDENT

On October 13, 1900 Silver was nominated as the Republican candidate for Mayor of Los Angeles to oppose former Mayor Meredith P. Snyder. ~~Delegate Will A. Harris addressed the party convention and said:~~

~~X~~ A major local story was the serenading of Silver by members of the Union League and other Republicans following his nomination as Mayor. On the night of October 15, 1900, nearly 250 persons plus a band met at 7:00 P.M. at the Union League Club and having engaged "several special street cars" proceeded down Spring Street in the direction of the Silver residence which was located at 1321 South Figueroa Street. The crowd gave him three cheers and Silver returned the compliment from the "piazza of his residence." With the gathering overflowing his front lawn and the adjacent street he noted that normally in time of peace a man's home was his castle "and is free from invasion at any time. This, I take it, is a friendly army and I am here to take in their music." Carrying on the imagery he accepted his role as their standard bearer and "under that flag we will conquer." He called upon his troops "to stand firmly at the firing line, and with ballots, not with bullets." He concluded his remarks, "my home is open to you. Come in. You need not fear, for there is nothing intoxicating here."[30]

The *Los Angeles Times* couldn't praise him enough, or for that matter, oppose his rival Snyder any more actively.

> **A vote for Herman Silver is a vote for the enforcement of the law, and for decency in municipal government. A vote for Snyder is a vote for quite another kind of government. Let the people take their choice.**
>
> **If Mr. Snyder is not to be the servant of the disreputable saloons in case he should be elected, why are these saloons unanimously supporting his candidacy? Whisky and water are paramount issues in this campaign. Herman Silver is right on both.[32]**

Silver was attacked as an elitist by Populist elements. In order to show that he favored public ownership of certain utilities, he stated unequivocally that he was "in favor of municipal ownership of the water plant." ~~He was less unequivocal on the issue of municipal~~

> Mr. Silver is by no means the bloated bondholder and aristocrat that his detractors would have his fellow citizens believe. He has simply accumulated during his long and useful life, a sufficient competence to keep him comfortably in his old age. He is still a worker . . . .

L A Times commented that

THE POINT WAS MADE THAT SILVER HAD BEGUN AS A POOR BOY WHO HAD WORKED WITH HANDS AS WELL AS WITH HIS BRAINS.

UNFORTUNATELY, H.S WAS DEFEATED 6,946 TO 10,061

In 1899 the lease of the Griffith-Beudry-Lazard owned Los Angeles City Water Works Company ran out. The original contract between the private utility and the municipality provided that at the expiration of the agreement the city could, for an arbitrated price, take over the system. The price was compromised at $2,000,000. In 1902 the Los Angeles City Council passed an emergency ordinance establishing an administrative board of seven water commissioners. With his background as an attorney, a government official and as a railroad man, Silver was named chairman. A ~~year later the board was changed to be an appointive one by the Mayor consisting of five members. Mayor Snyder did not reappoint Silver.~~[42]

READ

At his retirement from the City Water Commission, [redacted]s A Chamber of Commerce resolution also honored Silver's work.

> Resolved, that this board is confident that it voices the sentiment of a majority of the citizens of Los Angeles in recognizing the services of President Silver, who performed a vast amount of work without compensation, services the value of which is beyond computation, and for which he was well fitted by reason of his long training, scrupulous integrity and recognized ability.[44]

It was this public service that brought the new board to name the reservoir, Herman Silver Lake.

A new opportunity for civic service came to Silver in 1903 when Governor George C. Pardee appointed him to membership in the California State Bank Commission. He became its president and served for two terms until his retirement in 1908 when he closed his public career. [redacted] bankers had urged his reappointment by Governor Pardee, ~~noting~~:

> Silver's death in 1913 was front page news for the *Los Angeles Times*. There was a two-column picture of him and the headlines read, "O'er the Way All Mortals Must Go, The Late Herman Silver, One of the notable figures of Los Angeles, California, and the United States, whose bright career closed last night [August 19, 1913]. ~~Good Man Departed Death Angel Calls Sunday on Silver~~." The article praised Silver for having spent more than half a century in active politics as "a public servant of high renown in three states, contemporary and friend of the immortal Lincoln."

THE HERMAN SILVER LAKE ~~Section~~ IS HIS MEMORIAL. ONO IS INDEED PART OF THE CULTURAL heritage OF THE CITY OF LA ~~IT IS NOT FOR FROM DODGER STADIUM. SILVER would have enjoyed THAT, he was a BIG LEAGUER.~~ !!

(ROGER)

Appendix H
Professional Qualifications

ESA



Margarita Jerabek-Bray, PhD

Historic Resources Director

EDUCATION

Ph.D., Art History, University of California, Los Angeles

M.A., Architectural History, School of Architecture, University of Virginia

Certificate of Historic Preservation, School of Architecture, University of Virginia

B.A., Art History, Oberlin College

32 YEARS EXPERIENCE

AWARDS

2020 Gold Nugget Merit Award, PCBC, Best Rehabilitation Project

2018 Merit Award, Environmental Analysis Document, Association of Environmental Professionals

2016 Preservation Design Award, Interpretive Exhibit, California Preservation Foundation

2014 Preservation Award, Los Angeles Conservancy

2014 Westside Prize, Westside Urban Forum

2014 Design Award: Westside Urban Forum

2012 Preservation Design Award, California Preservation Foundation

Margarita Jerabek-Bray, Ph.D., has 32 years of professional practice in the United States with an extensive background in historic preservation, architectural history, and historical archaeology. She specializes in American Architecture, Modern and Contemporary Architecture, Urban History and Design, and Cultural Landscape, and is a regional expert on Southern California architecture. Her qualifications and experience meet and exceed the Secretary of the Interior's Professional Qualification Standards in History, Architectural History, and Archaeology. Margarita assists clients with strategic advice and historic preservation consultation services to support project success. Highly experienced and solution oriented, she provides historic resources management and preservation consultation services for all stages of project development, from due diligence through planning and design, to preparation of required documentation for environmental review and permitting. She provides expert historic preservation services for environmental review and, when necessary, implements mitigation requirements and preservation treatment measures.

Margarita is a highly experienced and respected authority in the evaluation, management and treatment of historic properties, and is expert in the preparation of legally defensible documentation for compliance with Sections 106 and 110 of the National Historic Preservation Act (NHPA), National Environmental Policy Act (NEPA), Section 4(f) of the Department of Transportation Act, California Environmental Quality Act (CEQA), and local ordinances and planning requirements. She has managed and conducted hundreds of projects for public and private clients throughout California and the United States, and as primary investigator she has authored numerous historic resources technical reports, plan reviews, HABS/HAER/HALS reports, salvage inventories, rehabilitation plans, relocation plans, construction monitoring reports, interpretive programs, as well as curated exhibits, provided input for interpretive websites and assisted in the development of content for documentary films.

Margarita Directs ESA's Southern California Historic Resources Practice, leading a team of historians, architectural historians, and preservation specialists who are a part of ESA's more than 30-member Cultural Resources Group. She has conducted a broad range of planning and technical studies for development projects throughout Southern California. Her relevant on-call contracts with various agencies, policy documents, environmental compliance work, and historic preservation projects are summarized below.

PROFESSIONAL AFFILIATIONS

California Preservation Foundation

Santa Monica Conservancy

Society of Architectural Historians, Life Member

American Institute of Architects (AIA), National Allied Member

Neutra Institute, Fellow

Relevant Experience

Agency On-Call Preservation Contracts. Margarita currently manages ESA's on-call preservation consulting contracts with the City of Santa Monica, City of Hermosa Beach, and serves as principal investigator for historic resources for our on-call contracts with the City of Los Angeles's Department of Public Works Bureau of Engineering, and Los Angeles Unified School District.

Policy Documents. Margarita has contributed her preservation planning expertise to several projects including **Lincoln Specific Plan** (Whittier), and **CPA-7** (Culver Studios). Her knowledge of preservation policy and law is also demonstrated in the **Citywide Survey and General Plan Update** completed by ESA for the City of Hermosa Beach, and the **Culver City General Plan Update**.

City of Santa Monica On-Call Historic Preservation Services, Santa Monica, CA. *Project Manager/Principal Architectural Historian.* Dr. Jerabek is the primary point of contact and contract administrator for ESA's on-call contract for historic preservation services with the City of Santa Monica. Under her 12-year tenure, ESA's historic division has prepared hundreds of studies including **preliminary assessments, landmark assessments, structure of merit assessments, Secretary of the Interior's Standards plan reviews** and preservation recommendations, **landscape assessments, character-defining features reports** and **CEQA impacts analyses**.

Historic Resources and Preservation Consultation Service for Santa Monica City Hall, City of Santa Monica, CA. *Project Manager/Principal Architectural Historian.* Prepared a **Section 106 Effects Evaluation** report and provided mitigation services pursuant to a **Memorandum of Agreement for Structural Seismic Upgrades, ADA Improvements, Relocation of Wood Paneling, and Adaptive Re-use of the Historic Jail** under a grant from the Federal Emergency Management Administration (FEMA). Dr. Jerabek was the primary point of contact, provided project management and agency coordination, and served as principal architectural historian for the project. ESA prepared a **HABS report** for the historic jail located in the northeast wing of City Hall; conducted **Plan Reviews** and provided preservation recommendations for the seismic upgrades; reviewed proposed ADA improvements and provided recommendations to avoid impacts; reviewed the wood paneling relocation plans and worked with the City to select a qualified master craftsman and conducted construction monitoring for the project; reviewed the jail rehabilitation project for conversion of the two-story jail into an IT Center and offices and provided design consultation for conformance with the Standards, including in-kind replacement of the historic windows; curated, designed and oversaw installation of an interpretive exhibit in the IT Center lobby. Follow-on services for the City included **Preservation Consultation and Monitoring** for restoration of the entrance to City Hall, and **Paint Analysis** and color recommendations for repainting City Hall. Dr. Jerabek also conducted a **Landscape Analysis** and provided **Plan Reviews** for the City's **Ken Genser Square** and **Tongva Park** projects that received a 2014 *Design Award* from the Westside Urban Forum.

City of Hermosa Beach On-Call Historic Preservation Services. *Project Director.* ESA has performed a number of surveys, Certificate of Appropriateness, and CEQA compliance reviews for historic structures while serving as a historic preservation consultant for the City of Hermosa Beach. Projects include historic resources

surveys on three of the oldest commercial buildings in the downtown area of Hermosa Beach for the City of Hermosa Beach: **Bank of America Building** at 90 Pier Avenue, the **Hermosa Hotel** at 26 Pier Avenue, Art Deco-style **Community Center**, and the Neoclassical Revival-style **Bijou Theatre** located at 1221-1227 Hermosa Avenue. ESA prepared a comprehensive assessment of each building, and reviewed all plans for compliance under the local preservation ordinance and CEQA, which stipulate the use of the Secretary of the Interior's Standards for Rehabilitation as mitigation. Upon implementation of rehabilitation work on the Bijou, ESA also monitored all construction work until final completion. ESA was later commissioned to undertake a Certificate of Appropriateness and CEQA compliance review of interior tenant improvements to the Bijou Theater for conformance with the Secretary of the Interior's Standards. ESA has carried out site reviews of the work to examine the scope and nature of selective demolition and new construction, provided guidance on technical preservation matters, and undertook a substantial completion review of the works. Most recently, ESA provided project review for tenant improvements, and conducting construction monitoring and oversight for restoration of ornamental plasterwork in the Bijou Building. Additionally, ESA provided paint analysis and restoration treatment recommendations for the Art Deco-style Hermosa Beach Community Center.

Hermosa Beach General Plan Update and EIR, City of Hermosa Beach, CA. *Project Manager for Cultural Resources/Principal Architectural Historian.* Managed ESA's Cultural Resources scope of work and collaborated with Raimi & Associates and PMC to provide consulting services to the City of Hermosa Beach for preparation of a **Comprehensive Integrated General Plan and Coastal Land Use Plan Update and EIR Focused on Sustainability and Low Carbon Future**. Directed city-wide reconnaissance survey to identify potentially eligible historical resources. Developed historic contexts and themes for the City's historical resources. Reviewed and provided recommendations for revisions to the preservation ordinance. Provided input for preparation of historic preservation goals and policies for the General Plan update. Managed preparation of the cultural resources technical report, and oversaw preparation of the historic resources, archaeological and paleontological discussions and analyses for the EIR.

City of Long Beach, Environmental Consultation and HABS Documentation. Margarita has assisted the City of Long Beach by preparing documentation for the **City Hall and Library Complex HABS** and associated landscape plaza; she provided historic resources support for the City's EIR, and prepared documentation for the **Atlantic Theater HABS** and an **Interpretive Exhibit** for installation in the new North Long Beach Public Library.

City of Whittier, Preservation Consultation Services for the Public Library Rehabilitation Project. Margarita lead a **Historical Resources Assessment and Impacts Analysis** and provided design consultation for rehabilitation of the Modern-style Whittier Library. Constructed in 1958, the property is significant for its association with Mid-Century Modernism, postwar period institutional properties, and architect William Henry Harrison. ESA found that the library possesses sufficient historical significance and architectural merit to convey its significant as an individual resource under National Register Criteria A and C. Margarita's role on the project was to direct and manage the ESA project team,

coordinate with the architect and City, provide review and internal quality assurance/quality control to the ESA team in the preparation of both the Historic Resources Assessment to evaluate the significance and integrity of the building, as well as for the plan review that was conducted to evaluate the proposed project's conformance with the Secretary of the Interior's Standards for the Treatment of Historic Properties, and hearing attendance. ESA is currently completing a **HABS report** as baseline documentation for the rehabilitation project.

City of Burbank, Historic Preservation Consultation Services. Margarita directed preparation of ESA's historic resources technical report and CEQA impacts analysis, and prepared the historic section of the **IS/MND for the Burbank Reservoir No. 1 Replacement Project**, which evaluated the eligibility of the Burbank Reservoir facility and analyzed the potential impacts of the Project for compliance with the CEQA. Margarita directed preparation of ESA's historic resources technical report and historic resources EIR section for the **Burbank Bob Hope Airport Replacement Terminal Project EIR**, which evaluated the eligibility of the buildings and structures for eligibility as a potential historic district and as individual resources, and analyzed the potential impacts of the Project for compliance with the CEQA. While the Airport did not appear eligible as a historic district, ESA evaluated 11 hangars and buildings over 45 years in age as potential individual resources. The majority of the buildings and structures were found ineligible, however, Hangars 1 and 2, which are the earliest intact hangars, were recommended eligible for the National Register, California Register, and for local listing. Under contract with the City of Burbank, Margarita managed and conducted a historic resources impacts analysis and plan review for **Rehabilitation of the Casting Building** as a Fitness Center, by Marmol Radziner and Associates, AIA, located in the Disney Studio's Historic District. The Project repurposed and expanded the existing 4,000 square feet Casting Building on the Studio Lot by about 8,700 square feet for an Employee Fitness Center adjacent to the historic Commissary. Margarita provided design consultation for conformance with the Secretary of the Interior's Standards to rehabilitate the Casting Building as a fitness center. To reduce potential impacts, Margarita prepared a HABS report to record the Casting Building in professional large format HABS photographs and a narrative history and description of the building.

SoCal Historic Resource Surveys. Margarita has managed and conducted several large historic resources survey projects including three surveys for the **Adelante-Eastside** (Boyle Heights), **Wilshire Center/Koreatown**, and **Normandie 5** redevelopment areas that were among the earliest to utilize *SurveyLA* tools and methods and to employ the Multiple Property Documentation Approach, working in close collaboration with the Los Angeles Office of Historic Resources. These surveys have been incorporated into the **Los Angeles Citywide Survey**. Other notable accomplishments include **Hermosa Beach Citywide Survey**, and **Santa Monica North of Wilshire Survey** for which she served as Project Director.

Mills Act Applications and Architectural Conservation. Margarita has assisted applicants in Los Angeles, Beverly Hills and West Hollywood with the preparation of Mills Act Applications. Her expertise in the preservation of Modern architecture is represented by the Landmark nomination and Mills Act Application for Victor Gruen's **Rosenstiel Residence**, 1210 Coldwater Canyon Drive in Beverly Hills. Her forward-looking landmark nomination for a Mills Act application for the Post-Modern **Sun Tech Townhomes** in Santa Monica, illustrates her broad ranging

knowledge in resources of the recent past. Her conservation and interpretation skills are represented by the award-winning **Montebello Home Savings and Loan** project that involved cleaning and restoration of the historic bank building and art works designed by Millard Sheets Studio, and design and installation of a 5-panel interpretive exhibit and rediscovery of a lost tapestry originally designed for the building, for which she received a *California Preservation Design Award, 2016*. Her in-depth and award-winning preservation work includes the **RMS Queen Mary Survey of Fine and Decorative Art**, the **RMS Queen Mary Historic Structure Report**, and the **Queen Mary Conservation Management Plan** (*California Preservation Foundation Preservation Design Award, 2012*).

Environmental Documentation and Compliance with CEQA. Margarita has prepared a full range of CEQA documentation for historic preservation projects throughout greater Los Angeles including Categorical Exemption Letters, assessments and plan reviews for Certificates of Appropriateness, Initial Studies/MNDs, Focused EIRs, and EIRs. A partial list of important environmental documents for projects in Los Angeles involving substantial historical analysis completed by Dr. Jerabek-Bray includes the **LAX Specific Plan Amendment Study EIR, Academy of Motion Pictures Project EIR, The New Century Plan EIR for Westfield, Washington Square EIR, Sunset Doheny Mixed-Use EIR, One Santa Fe Mixed-Use MND, Lindbrook & Gayley Mixed-Use MND, 6230 Sunset Mixed-Use Project EIR, Hollywood Center EIR, Palladium EIR, Sunset and Crescent Heights EIR, and Yucca and Argyle EIR**. In Santa Monica she contributed to the **Fairmont Miramar Hotel & Bungalows Revitalization Plan EIR, St. John's Health Center Development Agreement Addendum EIR, Santa Monica Pier Gangway Project and Phase 4 Structural Upgrade**, and CEQA support for the **Santa Monica-Malibu Unified School District-Wide Facilities Plan**. In Pasadena her experience includes the **Glenarm Power Plant Repowering Project EIR**. In Long Beach she provided expertise and support for the **Art Exchange Redevelopment Project EIR** support, and the **Golden Shore Master Plan EIR**.

Educational Facilities and University Campuses, CA. *Principal Investigator/Project Manager.* Dr. Jerabek-Bray has conducted numerous evaluations of school and university campuses throughout Southern California. Under ESA's on-call contract with the Los Angeles Unified School District, she has managed and completed over 30 task orders involving historic resources, including campus assessments, character-defining features analysis, and project reviews for compliance with CEQA. For example, Margarita managed and conducted preparation of a historic resources technical report for Jefferson High School and provided preservation design consultation for this site-specific school upgrade and modernization project under the District's School Upgrade Program (SUP). The proposed project included the rehabilitation of existing character-defining buildings and landscapes, demolition and removal of non-contributing buildings, and construction of new facilities. Rehabilitation work included modernization and seismic upgrade to existing buildings. Because the school site is considered a historical resource under CEQA, Margarita provided design consultation for conformance with the Secretary of the Interior's Standards to reduce potential project impacts to less than significant. Once project plans were developed, Margarita oversaw review of the proposed project by ESA historic staff

and completed impacts analysis findings regarding potential project impacts to identified historical resources that would be affected by the project. Margarita also provided project management, oversight and contributed to the preparation of CEQA and NEPA procedural guidelines to help the Los Angeles Unified School District (LAUSD) to comply with the historical resources requirements of CEQA and NEPA, and to implement practical approaches to preserving culturally significant resources whenever possible. The LAUSD's Office of Environmental Health and Safety requested the preparation of CEQA and NEPA guidelines, in addition to design guidelines and treatment approaches, specifically in support of the School Upgrade Program, and generally to guide ongoing repair and maintenance work on these sites. The guidelines build upon the District's ongoing efforts to identify historical resources, including the recently updated Historic Context Statement, survey of 55 campuses, creation of an ArcGIS-compatible database with current and previous survey results, and a Historic Resources Inventory. Dr. Jerabek-Bray worked with LAUSD and facilities staff to determine the scope, class, and type of projects that would impact historical resources and need to be addressed in the procedural guidelines. As a final work product, Dr. Jerabek-Bray authored a CEQA and NEPA procedural guidelines document that included the following sections: introduction, regulatory setting, environmental setting, project description, management and planning guidelines, procedural low charts for CEQA and NEPA/Section 106, and standard mitigation measures.

Margarita served as the project manager and principal investigator for the district-wide cultural resources survey for Long Beach Unified School District (LBUSD) which included the evaluation of 70 potentially eligible District school facilities for listing in the National Register and California Register, and included preservation guidelines for the district-wide facilities modernization program. She conducted CEQA Compliance reviews for select projects including rehabilitation of Long Beach Polytechnic Auditorium and Woodrow Wilson Auditorium. Margarita completed a district-wide historic resources survey for the Santa Monica Unified School District, and provided preservation consultation for modernization and additions to selected school sites.

As part of the larger USC Master Plan Project Margarita prepared a historic resources analysis for the USC Student Union Project IS/MND evaluating the Formalist Modern Norman Topping Center and impacts to the adjacent Commons Building and surrounding historic district. She also prepared a HABS report for the Schoenburg Institute at USC. Other HABS reports for educational facilities include the Gymnasium at the University of La Verne, and the Administration Building at Harvard-Westlake Academy.

Harkham Hillel Hebrew Academy Renovation and Expansion Project, Historic Resources Assessment and Impacts Analysis, Beverly Hills, CA. *Principal Investigator/Project Manager.* Margarita directed the historic significance analysis of two school buildings—the original Oakhurst Building designed by master architect Sydney Eisenshtat in 1963 in the Modern Style and the Doheny Building constructed in 1989 and designed by Harshad Patel. She oversaw preparation of an intensive-level Historic Resource Assessment Report for the two buildings in accordance with the California Office of Historic Preservation's requirements for preparing historic resource evaluation reports. ESA found that the Oakhurst Building is eligible for listing on the National Register of Historic Places and the California Register of Historical Resources under criteria A/1 and C/3, but it did not meet the requirements for local eligibility under the City of Beverly Hills criteria. The client plans to rehabilitate the

existing buildings, which would be updated for current use and continue to function as school buildings. The proposed project would add two additions to the rear of the property in order to accommodate additional classroom and gymnasium space. Margarita oversaw preparation of a character-defining features analysis and provided design consultation for conformance with the Secretary of the Interior's Standards to reduce potential project impacts to less than significant. She also conducted an impacts analysis of the proposed project and prepared a preservation plan that was incorporated into the project as a project design feature to ensure the project would meet the Secretary's Standards for Rehabilitation. The project has been reviewed and approved by the City of Beverly Hills as an Initial Study/Mitigated Negative Declaration.

Rehabilitation of the Dunbar Hotel, 4255 S. Central Avenue, Los Angeles, CA. *Project Manager/Principal Architectural Historian.* As a Project Manager, Dr. Jerabek-Bray directed a careful space-by-space inventory of character-defining features (including all windows) associated with the Dunbar Hotel's period of significance (1928-1970). This included photo documentation of each feature along with a written description, condition, and treatment options. ESA recorded 425 character- defining features and spaces into an electronic database. Dr. Jerabek was principal author for the rehabilitation report that included a project description, methods, historical background and construction history, accompanied by historic photographs, an architectural description of existing conditions, a maintenance plan for high-integrity features, a restoration plan for low-integrity features, and a replication plan. The written report also provided a list of any issues and concerns that should be taken into account during the building rehabilitation and for the long-term preservation of the Dunbar Hotel. The hotel reopened in June 2013 as a senior living facility amidst local fanfare, "An encore for the historic Dunbar Hotel," Los Angeles Times, June 11, 2013. The project was the recipient of the 2014 *Westside Prize* from the Westside Urban Forum and recipient of a 2014 *Preservation Award* from the L.A. Conservancy.

Historical Resources and Preservation Consulting Services for The Culver Studios, Culver City, CA. *Project Manager/Principal Architectural Historian.* Since late 2014, Dr. Jerabek-Bray and ESA' s Historic Resources Practice has provided a suite of services including historical resources evaluation, environmental review and documentation, and historic preservation consultation services for the CPA-6 Specific Plan, and the CPA-7 Specific Plan known as "The Innovation Plan," a blueprint for the future of The Culver Studios. Dr. Jerabek is the point of contact for historic services, attends client and city meetings, attends public hearings, provides technical direction and advice, directs and conducts the preparation of report deliverables, directs and conducts construction monitoring, and acts as the City's preservation officer for the Innovation Plan. The Plan will transform the 14.3-acre Studio into a new media production hub, keeping the Studio on the vanguard of changing production practices in the entertainment industry. The Culver Studios is a motion picture studio in downtown Culver City established in 1919 by Thomas Ince, and eventually became the home of RCA, one of the "Big Eight" major motion picture companies in the Los Angeles metropolitan area. The Studio was the production site of historically significant motion pictures like King Kong, Gone with the Wind, and Citizen Kane. The Innovation Plan will restore and re-group historic structures adjacent to the Mansion, build new support buildings

near existing historic sound-stages, and establish a creative campus in the core of the 14.3-acre studio lot. The Studio's 100-year history will be showcased, historic bungalows will be preserved, and original landscaping in front of the Mansion will be restored. The Innovation Plan balances the need to provide state-of-the-art studio facilities, while retaining the Studio's unique ambiance and prominent place in the community. ESA surveyed and evaluated the Studio's historical resources, provided input to the development of The Plan to reduce impacts to historical resources, completed HABS report for Bungalows S, T, U and V, prepared a Relocation and Rehabilitation Plan for the bungalows, conducted construction monitoring for relocation of the bungalows, conducted plan reviews for tenant improvements to the Mansion and associated historic buildings in the historic core, conducted a landscape analysis, and provided documentation and input for the landscape restoration. ESA also prepared the environmental documentation for The Innovation Plan EIR, and is implementing the mitigation program for historical resources including HABS documentation of Stages 2/3/4 and a salvage program, preparation of a preservation plan for the Studio, and development of an interpretive program for the Studio.

Historic Resources and Preservation Consultation Services for the Redevelopment of the Fred C. Nelles State Reform School, Whittier, CA. *Project Manager/Principal Architectural Historian.* The Fred C. Nelles Correctional Facility is a listed California State Landmark, and is significant as the state's first reform school for boys. The 1920s-1930s Tudor Revival-style campus is currently vacant and will soon be redeveloped as a multi-use residential and commercial project, "The Groves", entitled under the certified Lincoln Specific Plan EIR. For over a decade, Dr. Jerabek-Bray has been providing Historic Resources and Preservation Consultation services to the developer, Brookfield Homes. Work began with preparation of a historic resources assessment report to clarify the regulatory status and assessed the potential eligibility of a historic district. No district was found to be present, but eight individual resources were identified. Margarita conducted an opportunities and constraints analysis and provided input to the developer on managing impacts to historic resources and the feasibility of adaptive reuse of the individual buildings for the project. She directed preparation of feasibility studies for the EIR, that were peer reviewed by the City's consultants. She provided peer review of the Lincoln Plan EIR on behalf of the developer, and attended city meetings and hearings for the EIR. Once the EIR was certified, she worked with the developer's architect to prepare rehabilitation plans for the individual resources to be retained and adaptively reused. The rehabilitation plans were peer reviewed by the City and the City's preservation consultant. She directed ESA's historic team in the completion of a HABS/HALS for the campus, with photography by Positive Image. She also worked with Eye-Glass Productions on a documentary film, and oral histories. Dr. Jerabek-Bray assisted the client to implement a full suite of mitigation measures including a heritage trail, a signage program, oral histories, salvage program, and construction monitoring for rehabilitation historic buildings. She recently completed consultation services and construction monitoring for adaptive reuse of the school's Commissary as a community center (The Commons), which is the first historic building to be restored. The Commons project received a Gold Nugget merit award (2020) for best rehabilitation project from Pacific Coast Builders Conference (PCBC).

Home Savings and Loan Art and Architecture Conservation Services, Interpretive Exhibit, Montebello, CA. *Project Manager/Principal Investigator.*

Margarita provided project management and oversight for the conservation work of the art and architecture and an interpretive exhibit for the Montebello branch of Home Savings and Loan Association. Constructed in 1973, the Montebello branch was designed by Millard Sheets (1907–1989), an accomplished, nationally prominent artist and designer, with integrated art works by the Millard Sheets Design Company. The building and art works were preserved in preparation for the building's new use as a medical office by PIH Health. ESA provided oversight for the conservation work undertaken by Preservation Arts. Additionally, Margarita assisted with the development of a project schedule, conducted conservation monitoring and documentation, and provided project oversight during the implementation of the conservation project to ensure that the cleaning and repair of the art works and exterior architectural materials was conducted in accordance with accepted standards for art and architectural conservation work, that the work completed is of acceptable quality, and that the project stayed on schedule and within budget. After the conservation work was completed, she oversaw the development of an interpretive exhibit to beautify the interior and protect the building's important art, architecture, and history. The exhibit contains professionally mounted permanent narrative panels and photographic enlargements with captions illustrating the key information about the Montebello Branch and its historic use. One of the highlights of the interpretive exhibit is a reproduction of the original tapestry hung its original location for which ESA coordinated with the Mingei International Museum. The project was the recipient of a prestigious 2016 *Preservation Design Award* from the California Preservation Foundation.

Rancho Los Amigos South Campus EIR, County of Los Angeles, Department of Public Works, Downey. CA. *Project Manager/Principal Architectural Historian*. The County of Los Angeles (County) proposes redevelopment of a portion of the Rancho Los Amigos (RLA) South Campus which is located in the City of Downey. The 74-acre RLA South Campus was the home of the "Los Angeles County Poor Farm" that was established in 1880s to provide room and board to indigent citizens in exchange for agricultural labor, then served as an infirmary and later evolved into a hospital facility in 1932. The RLA South Campus functioned as a major hospital complex from 1956 to the 1990s, when it was abandoned. The RLA South Campus is currently unoccupied and has been designated as the RLA Historic District in the National Register of Historic Places. The County is proposing redevelopment of a 21-acre portion of the RLA South Campus with County uses, including a Sheriff's Station Crime Laboratory, Internal Services Department Headquarters, and Probation Department Headquarters. The project will include supporting parking and installation of utilities and other features on a site that has been abandoned for nearly 30 years. Building demolition and/or repurposing or relocation of existing buildings will be required. ESA lead the CEQA process on behalf of the County, including preparation of all technical studies in support of a full-scope EIR for the RLA South Campus Project. This included a Historic District Evaluation, archaeological surveys, traffic, water supply, arborist services, and all other CEQA-required topics. ESA is also served in an Executive Consultant role to the County, to advise on other potential future projects at the RLA Campus.



Shannon L. Papin

Cultural Resource Specialist IV

EDUCATION

MA, in Historic Preservation (American Studies Department) George Washington University Washington, DC, 2020

BA, in English (Writing) Rhodes College Memphis, TN, 1994

23 YEARS EXPERIENCE

CERTIFICATIONS/ REGISTRATION

Approved Consultant, California Historical Resources Information System Consultant List (History & Architectural History)

Certified Historian & Architectural Historian, New Mexico SHPO Directory

Approved Historian, City of Santa Fe, NM

PROFESSIONAL AFFILIATIONS

Society of Architectural Historians, Member

National Trust for Historic Preservation and NTHP Forum, Member

Preservation Action, Member

Shannon is a Senior Architectural Historian and Cultural Resource Specialist with 23 years of professional experience in architectural history, cultural resource management, and historic preservation planning, policy, and economics. She has authored historic resource assessment, State and National Register Nominations, historic structure reports, CEQA Impacts Analysis, feasibility studies, LAHCM nominations, and HABS/HAER reports.

Relevant Experience

CEQA Impacts Analysis, 1715 – 1739 Bronson Avenue, Los Angeles, CA. *Project Manager.* Shannon analyzed the potential impacts of construction of a 24-story, mixed-use project in Hollywood, adjacent to the historic Lombardi House for compliance with CEQA impacts threshold and for conformance with the SOI Standards.

Pasadena Avenue Historic District, Pasadena, CA. *Project Manager.* Shannon completed re-survey and prepared State and National Register Nomination of historic district that included approximately 130 residential resources.

Environmental Impact Report, Culver Crossings, Culver City, CA. *Senior Architectural Historian*. Shannon managed cultural portion of CEQA environmental review process, focusing on ten cold-storage facilities as potential historic resources, including eligibility evaluations, analysis of projects impacts and recommendations on adaptive reuse and mitigation.

Los Angeles Historic Cultural Monument Nomination, Kun House II, Los Angeles, CA. *Project Manager.* Shannon prepared LAHCM nomination for the Joseph Kun House II, 1950 residence designed by Richard Neutra.

Los Angeles Historic Cultural Monument Nomination, 1828 Edgemont St, Hollywood, CA. *Project Manager.* Shannon prepared LAHCM nomination for a 1940 Garden Apartment complex in Hollywood.

Environmental Impact Report, 1600 Naud and 1635 – 1639 Main St, Los Angeles, CA. *Senior Architectural Historian.* Shannon managed cultural portion of CEQA environmental review process, focusing on ten cold-storage facilities as potential historic resources, including eligibility evaluations, analysis of projects impacts and recommendations on adaptive reuse and mitigation.

Seismic Retrofit Project, Lockwood Elementary School and First Street Elementary School, Los Angeles, CA. *Project Manager.* Shannon managed a documentation project for two LAUSD campuses in preparation for a planned

seismic retrofit. Project deliverables includes character-defining matrixes and California DPR forms for multiple historical resources.

Historic Structure Report, New Mexico Veteran's Home, Truth or Consequences. *Project Manager.* Shannon served as the Project Manager on the preparation of an Historic Structure Report for a 1937 hospital for crippled children, including historic narrative and context, evaluation of significance, documentation of original construction and later modifications, and historic preservation recommendations.

State & National Register Nomination, Ashley Pond Residence (535 East Palace Avenue), Santa Fe, NM. *Project Manager.* Shannon prepared State and National Register nomination of a 1925 residence and compound designed by John Gaw Meem.

Multiple Property Documentation Form for the Cañon neighborhood, Taos, NM. *Project Manager.* Shannon performed the initial neighborhood survey, individual nominations for three resources, and associated historic context. The properties listed included a residential compound, a guesthouse/hotel and a community chapel.

Architectural Survey of the Sioux Falls Historic District & Pettigrew Heights neighborhood, Sioux Falls, SD. *Project Manager.* Shannon served as the Project Manager on the re-survey of a 1974 National Register district, including approximately 240 residential resources. New survey of an adjoining neighborhood with approximately 120 residential resources. She also prepared survey reports with recommendations on district expansion and new district possibilities.

County-wide Architectural Surveys, South Dakota. *Project Manager.* Shannon served as the Project Manager on four county-wide architectural surveys, including integrity evaluation, identification of potentially significant resources for inclusion in the National Register of Historic Places; research and writing of an accompanying historic context.

- Tripp County: 1,617 square miles, 351 surveyed resources.
- McPherson County: 1,152 square miles, 168 surveyed resources.
- Walworth County: 745 square miles, 211 surveyed resources.
- Moody County: 521 square miles, 204 surveyed resources

Cultural Resource Surveys. Shannon performed cultural resource surveys for a variety of compliance documents including Environmental Impacts Reports, Section 106, Section 4F, and NEPA compliance. Project duties included consultation with states, local municipalities, tribes and planning consultants, as well as overseeing the archaeological portion of the survey.

- Cold War Era Properties Survey, Shaw Air Force Base, Sumter, SC
- Property Surveys for EA, Fort Bliss Army Base, El Paso, TX
- Portales Railroad Depot Focus Area, Portales, NM
- Washington Avenue Pedestrian Improvements, Lovington, NM

- Environmental Assessment, Water Control Facilities, Montezuma, NM
- Interstate 25 Landscape Improvements, Glorieta/Rowe, NM
- 12.68-mile Pipeline Expansion, Bosque, NM
- Housing Rehabilitation Project, Santo Domingo Pueblo
- NM Visual Impact Assessment, various Plateau Cell Towers, NM
- Construction at Day School Complex, Picuris Pueblo, Penasco, NM
- Santa Fe County Courthouse, Santa Fe, NM

Historic American Building Surveys, Walker Air Force Base, Roswell, NM. *Project Manager.* Shannon prepared the building documentation (HABS Level III standard) of three buildings at the former Walker Air Force Base as well as the former Roswell Airfield Terminal Building

Historic American Building Surveys, Kirtland Air Force Base, Albuquerque, NM. *Project Manager.* Shannon prepared the building documentation (HABS Level II standard) of the 21st EOD Headquarters at Kirtland Air Force Base.

Historic American Building Surveys, White Sands Missile Range, Alamogordo, New Mexico. Shannon prepared the building documentation (HABS Level II standards) of the old Officer's Club at White Sands Missile Range.

National Conference of State Historic Preservation Officers,Washington D.C. *Director of Communications and State Services.* Shannon served as the primary liaison and resource for all fifty-nine State Historic Preservation Offices and represented NCSHPO to Congress and the federal government as well as the press, partner organizations and general public. Worked extensively with the National Park Service and the Advisory Council on Historic Preservation and served on task forces dealing with the Section 106 review process, the Secretary of the Interior's Standards for Rehabilitation of Historic Buildings, and National Register Criteria and Processes.

CarrAmerica Urban Development, Inc., Washington, DC. *Development Assistant.* Shannon was the assistant for multiple downtown development projects including a mixed-use project of approximately 450,000 square feet combining office, residential andpreferred arts retail in three historic buildings along with new construction. Duties included assistance with project approvals, design review, due diligence,acquisition and development documents, pro forma analysis as well as workingwith public and private groups to garner support and necessary approvals.



Claire Cancilla

Architectural Historian

EDUCATION

MS, Historic Preservation, Columbia University Graduate School of Architecture, Planning, and Preservation, 2020

BA, History, Occidental College, 2015

3 YEARS OF EXPERIENCE

PROFESSIONAL AFFILIATIONS

Society of Architectural Historians Member

California Preservation Foundation Member

National Trust for Historic Preservation Member

Vernacular Architecture Forum Member

Preservation Alumni Member

AWARDS

Zabar Family Scholarship, Preservation League of New York State, 2020

Cleo and James Marston Fitch Prize, 2019

Avery Scholar, Columbia University Historic Preservation Program, 2018-2020

Outstanding Honors Thesis in History, Occidental College, 2016

Claire is an architectural historian with 3 years of professional and academic experience. Her background is in history, digital documentation, materials conservation, and historic preservation with a specialty in modern American architecture of the 20th century. Claire has conducted preservation work in diverse geographic locations and for varied municipalities, including Los Angeles, Laguna Beach, Culver City, Glendale, Agoura Hills, Beverly Hills, Sequoia National Park, New York City, and Venice, Italy. She has completed historic resources surveys on the individual and neighborhood level, National Register nominations and determinations of eligibility, material assessments and conditions reports, as well as reports for non-profits with recommendations for developing programs and increasing audience engagement.

Relevant Experience

5652-5654 Fountain Avenue Historic Resources Assessment, Los Angeles, CA. *Architectural Historian.* The client proposed the redevelopment of a site with a previously identified historic resource, an American Colonial Revival residential building constructed in 1919. Claire authored the Historic Resource Evaluation (HRA) to document the building's history, which included extensive research about the building, its site, neighborhood development, and an analysis of the building's material and design integrity.

Kun House II L.A Historic Cultural Monument Nomination, Los Angeles, CA. *Architectural Historian.* Claire co-authored the Los Angeles Historic Cultural Monuments Landmark nomination for Kun House II, designed by master architect Richard Neutra. The nomination involved archival research and physical inspection of the property as well as an analysis of the home's significance as an example of Netura's small-scale residential designs.

7 Oakmont Drive Character Defining Features Matrix, Los Angeles, CA. *Architectural Historian.* Claire identified character-defining features of the Paul Revere Williams Los Angeles Historic Cultural Monument residence at 7 Oakmont Drive and provided preservation recommendations and treatments in anticipation of a rehabilitation and exterior addition to the home.

1001 North Roxbury Drive Historic Resource Assessment, Beverly Hills, CA. *Architectural Historian.* Claire assessed the eligibility of a Regency Revival residence in Beverly Hills. The report involved intensive research into the builder of the residence, Carleton Lyle Burgess, and a comparison of the subject property to other work built by Burgess in Beverly Hills.

1707 Tropical Drive, Historic Resource Assessment, Beverly Hills, CA. *Architectural Historian.* Claire assessed the eligibility of an American Colonial Revival residence built by Carleton Lyle Burgess and occupied by Edward Paul Dentzel. Research included a construction chronology and identification of alterations, research on the builder and occupants, and analysis of neighborhood integrity.

448 West Cypress, Historic Resource Assessment, Glendale, CA. *Architectural Historian.* Claire authored a Historic Resource Assessment an industrial warehouse constructed in the Tropico neighborhood of Glendale in 1908. Research included an integrity evaluation, research on Tropico's history as an early agricultural center, and the strawberry industry.

28307 Agoura Road Historic Resource Assessment, Agoura Hills, CA. *Architectural Historian.* Claire authored a Historic Resource Assessment for a 1940s commercial property in Agoura Hills. Work involved researching the rural character and history of Agoura Hills, conducting research at the Agoura Hills Library and Building Division, identifying occupants of the structure, and assessing the property's eligibility.

Culver Crossings Historic Resource Assessment and EIR, Culver City and Los Angeles, California. *Architectural Historian.* Claire authored a historic resource assessment of a large industrial site located on the border of Los Angeles and Culver City for a proposed redevelopment. Work involved research on the property and its history as well as an evaluation of the site's eligibility.

1051 Marine Drive Historic Resource Assessment Laguna Beach, CA. *Architectural Historian.* Claire wrote a Historic Resource Assessment for a residential structure on the coast in Laguna Beach. Work involved intensive research on the home's original owner as well as a contextual analysis of the integrity of the neighborhood surrounding the subject property to assess its eligibility under national, local, and state criteria.

989 Cliff Drive Historic Resource Assessment and Impacts Analysis, Laguna Beach, CA. *Architectural Historian*. Claire wrote a Historic Resource Assessment and conducted an impacts analysis for a proposed alteration to a garage at a historic residence in Laguna Beach. Work involved identifying adjacent resources, analyzing potential indirect, direct, and cumulative impacts, as well as through research and documentation of the residence itself.

"William L. Pereira's Modern Architecture in Los Angeles: History and Preservation Challenges," Graduate Thesis, Columbia University. *Author.* Claire wrote a 200-page thesis on Modern architect William Pereira and his work in Los Angeles with a focus on three projects facing demolition. Her original research included a three-week archival research trip to Los Angeles and interviews with people who worked for and advocate for Pereira's work.

Determination of Eligibility (DOE), Cedar Grove, Sequoia and Kings Canyon National Parks, Three Rivers, California. *Architectural Historian.* Claire lived and worked out of Sequoia National Park to develop a National Register Determination of Eligibility for the Cedar Grove area of Kings Canyon as part of the park's section 110 compliance. Claire's work included conducting archival research, site visits and field work, and conditions assessments of the structures in Cedar Grove. The work culminated in a full determination of eligibility for the area which will be used to guide future Park projects.

Victoria Theatre Historic Resource Report, Harlem, New York. *Author.* Claire was the sole author of a historic resource report that thoroughly documented more than 100 years of the architectural, social, and cultural development of the Victoria Theatre located on 125th Street in Harlem, New York. The report involved conducting image and archival research at repositories throughout New York City and synthesizing thousands of pages of research into a succinct report. The report provided the foundation for a historical exhibition on the Victoria's history that will be in the theater's lobby as part of a large-scale commercial redevelopment.

National Register Nomination, Moslem Mosque, Williamsburg, Brooklyn. *Author.* Claire was the sole author of a National Register nomination for the Moslem Mosque located in Williamsburg, Brooklyn. The Moslem Mosque is one of the oldest mosques in the United States, founded by Muslim Lipka Tatars who emigrated to Brooklyn from modern-day Lithuania, Belarus, and Poland. The nomination focused on the mosque as a social and cultural resource that served as a bridge to help ease the transition of Tatar immigrants to New York City.

***The A&E System*, Temple Hoyne Buell Center for the Study of American Architecture at Columbia University.** *Co-author.* Claire contributed to the research and writing of the Buell Center's publication entitled *The A&E System.* This publication focused on examining the systems of large architecture and engineering firms in the United States, delving into specific projects done by these firms as well as the stakeholders, managers, stewards, and clients who make these projects happen.

Digital Documentation, Piazza di Malta, Venice, Italy. *Graduate Student.* Claire worked as part of a ten-person team to digitally document the Piazza di Malta, owned by the Knights of Malta, in Venice, Italy. Work conducted included photogrammetry and 3D modelling of the site's historic altar which was moved to the church during Napoleon's reign; conditions assessments, photogrammetry, and Lucida scanning of tombstones within the Piazza; and 3D Faro scanning of the full complex resulting in an interactive digital model of the site.

Appendix G
Energy Calculations

ESA

Silver Lake Reservoir Complex
Master Plan Project

Appendix G Energy Calculations

SLRC
Construction Energy Analysis

Annual Fuel Summary

	Heavy-Duty Construction Equipment
747,950	Total Project Consumption
160,306	Annual Consumption
	Haul Trucks
144,500	Total Project Consumption
30,970	Annual Consumption
	Vendor Trucks
86,227	Total Project Consumption
18,481	Annual Consumption
	Workers
88,858	Total Project Consumption
19,045	Annual Consumption
230,727	Project Consumption of diesel for Haul Trucks and Vendors
49,451	Annual Consumption
978,677	Total Gallons Diesel
88,858	Total Gallons Gasoline

4.7 Estimated Project Construction Duration (years)

209,758 Annual Average Gallons Diesel
19,045 Annual Average Gallons Gasoline

Los Angeles County			Percent of Annual Project Compared to Los Angeles County
Source	**Fuel Type**	**Gallons**	
Workers	Gasoline	3,559,000,000	0.0005%
Off-Road/Vendor/Haul Trucks	Diesel	563,265,306	0.037%

Notes:
1 Gasoline and diesel amounts from CEC, 2019. Available: https://www.energy.ca.gov/data-reports/energy-almanac/transportation-energy/california-retail-fuel-outlet-annual-reporting

Annual Electricity Summary

Temporary Construction Trailer - Electricity	38,970	kWh/year
Water Conveyance for Dust Control	16,786	kWh/year
Total	**55,756**	**kWh/year**

85,399,000 Total SCE, 2019
0.000% Project percentage of SCE

SLRC
Construction Energy
Construction Water Energy Estimates

Park Zone	Source	Acreage/Day	Number of Days	Total Construction Water Use (Mgal)	Electricity Demand from Water Conveyance (MWh)	Annual Electricity Demand from Water Conveyance (MWh)
Eucalyptus Grove + Ivanhoe Overlook	Demolition	0.5	40	0.060	0.8	0.2
Eucalyptus Grove + Ivanhoe Overlook	Site Preparation	0.5	40	0.060	0.8	0.2
Eucalyptus Grove + Ivanhoe Overlook	Grading	0.5	480	0.720	9.4	2.0
Eucalyptus Grove + Ivanhoe Overlook	Grading	0.5	480	0.720	9.4	2.0
Eucalyptus Grove + Ivanhoe Overlook	Drainage/Utilities/Trenching	0.5	120	0.180	2.3	0.5
East + West Narrows	Demolition	0.5	30	0.045	0.6	0.1
East + West Narrows	Site Preparation	0.5	30	0.045	0.6	0.1
East + West Narrows	Drainage/Utilities/Trenching	0.5	390	0.585	7.6	1.6
East + West Narrows	Drainage/Utilities/Trenching	0.5	390	0.585	7.6	1.6
Ivanhoe Spillway	Demolition	0.5	100	0.150	2.0	0.4
Knoll Ed Center+Meadow 1st Half	Demolition	0.5	20	0.030	0.4	0.1
Knoll Ed Center+Meadow 1st Half	Site Preparation	0.5	20	0.030	0.4	0.1
Knoll Ed Center+Meadow 1st Half	Grading	0.5	300	0.450	5.9	1.3
Knoll Ed Center+Meadow 1st Half	Grading	0.5	300	0.450	5.9	1.3
Knoll Ed Center+Meadow 1st Half	Drainage/Trenching/Utilities	0.5	70	0.105	1.4	0.3
Meadow 2nd Half	Demolition	0.5	20	0.030	0.4	0.1
Meadow 2nd Half	Site Preparation	0.5	20	0.030	0.4	0.1
Meadow 2nd Half	Grading	0.5	240	0.360	4.7	1.0
Meadow 2nd Half	Grading	0.5	240	0.360	4.7	1.0
Meadow 2nd Half	Drainage/Utilities/Trenching	0.5	60	0.090	1.2	0.3
South Valley	Site Preparation	0.5	20	0.030	0.4	0.1
South Valley	Grading	0.5	300	0.450	5.9	1.3
South Valley	Grading	0.5	300	0.450	5.9	1.3
Total				**6.015**	**78.3**	**16.8**

CalEEMod Water Electricity Factors	Electricity Intensity Factor To Supply (kWh/Mgal)	Electricity Intensity Factor To Treat (kWh/Mgal)	Electricity Intensity Factor To Distribute (kWh/Mgal)	Electricity Intensity Factor For Wastewater Treatment (kWh/Mgal)
	9727	111	1272	1911

Sources and Assumptions:
CalEEMod Appendix A, Pg. 8, based on given piece of equipment can pass over in an 8-hour workday
-Electricity Intensity Factors - California Emissions Estimator Model (CalEEMod).
-Estimated construction water use assumed to be generally equivalent to landscape irrigation, based on a factor of 20.94 gallons per year per square foot of landscaped area within the Los Angeles area (Mediterranean climate), which assumes high water demand landscaping materials and an irrigation system efficiency of 85%. Factor is therefore (20.94 GAL/SF/year) x (43,560 SF/acre) / (365 days/year) / (0.85) = 2,940 gallons/acre/day, rounded up to 3,000 gallons/acre/day. (U.S. Department of Energy, Energy Efficiency & Renewable Energy, Federal Energy Management Program. “Guidelines for Estimating Unmetered Landscaping Water Use." July 2010. Page 12, Table 4 - Annual Irrigation Factor – Landscaped Areas with High Water Requirements).

SLRC
Construction Energy Analysis

Temporary Construction Trailer - Electricity			
Land Use	**Square Feet**	**Energy Use per year (kWh)**	**Total Energy Use (kWh)**
General Office	3,000	38,970	181,824.41
Note: CalEEMod 2016.3.2 used to estimate energy use for temporary construction office			

SLRC
Construction Energy Analysis

Off-Road Equipment

Equipment ≤ 100 hp		
pounds diesel fuel/hp-hr (lb/hp-hr):[1]	0.408	lb/hp-hr
diesel density (lb/gal):[1]	7.11	lb/gal
diesel gallons/hp-hr:	0.0574	gal/hp-hr
0	5,681,220	hp-hr
Total diesel gallons:	326,061	gal
Equipment > 100 hp		
pounds diesel fuel/hp-hr (lb/hp-hr):[1]	0.367	lb/hp-hr
diesel density (lb/gal):[1]	7.11	lb/gal
diesel gallons/hp-hr:	0.0516	gal/hp-hr
0	8,172,115	hp-hr
Total diesel gallons:	421,889	gal
Total diesel gallons (off-road equipment):	**747,950**	**gal**

1. OFFROAD2017 Emission Factor Documentation

Park Zone	Construction Phase	Equipment	Number	Hours/Day	HP	Load	Days	Total hp-hr
Eucalyptus Grove + Ivanhoe Overlook	Demolition	Generator Sets	1	8	84	0.74	40	19,891
Eucalyptus Grove + Ivanhoe Overlook	Demolition	Rubber Tired Dozers	1	8	247	0.4	40	31,616
Eucalyptus Grove + Ivanhoe Overlook	Demolition	Tractors/Loaders/Backhoes	3	8	97	0.37	40	34,454
Eucalyptus Grove + Ivanhoe Overlook	Site Preparation	Rubber Tired Dozers	1	8	247	0.4	40	31,616
Eucalyptus Grove + Ivanhoe Overlook	Site Preparation	Tractors/Loaders/Backhoes	4	8	97	0.37	40	45,939
Eucalyptus Grove + Ivanhoe Overlook	Grading	Excavators	1	8	158	0.38	480	230,554
Eucalyptus Grove + Ivanhoe Overlook	Grading	Graders	1	8	187	0.41	480	294,413
Eucalyptus Grove + Ivanhoe Overlook	Grading	Off-Highway Trucks	1	8	402	0.38	480	586,598
Eucalyptus Grove + Ivanhoe Overlook	Grading	Rubber Tired Dozers	1	8	247	0.4	480	379,392
Eucalyptus Grove + Ivanhoe Overlook	Grading	Rubber Tired Loaders	1	8	203	0.36	480	280,627
Eucalyptus Grove + Ivanhoe Overlook	Grading	Tractors/Loaders/Backhoes	4	8	97	0.37	480	551,270
Eucalyptus Grove + Ivanhoe Overlook	Structure Construction	Cranes	1	8	231	0.29	200	107,184
Eucalyptus Grove + Ivanhoe Overlook	Structure Construction	Forklifts	2	8	89	0.2	200	56,960
Eucalyptus Grove + Ivanhoe Overlook	Structure Construction	Generator Sets	1	8	84	0.74	200	99,456
Eucalyptus Grove + Ivanhoe Overlook	Structure Construction	Tractors/Loaders/Backhoes	3	8	97	0.37	200	172,272
Eucalyptus Grove + Ivanhoe Overlook	Structure Construction	Welders	1	8	46	0.45	200	33,120
Eucalyptus Grove + Ivanhoe Overlook	Paving	Cement and Mortar Mixers	2	8	9	0.56	120	9,677
Eucalyptus Grove + Ivanhoe Overlook	Paving	Pavers	1	8	130	0.42	120	52,416
Eucalyptus Grove + Ivanhoe Overlook	Paving	Paving Equipment	1	8	132	0.36	120	45,619
Eucalyptus Grove + Ivanhoe Overlook	Paving	Pumps	1	8	84	0.74	120	59,674
Eucalyptus Grove + Ivanhoe Overlook	Paving	Rollers	1	8	80	0.38	120	29,184
Eucalyptus Grove + Ivanhoe Overlook	Architectural Coating	Air Compressors	1	8	78	0.48	120	35,942
Eucalyptus Grove + Ivanhoe Overlook	Drainage/Utilities/Trenching	Forklifts	1	8	89	0.2	120	17,088
Eucalyptus Grove + Ivanhoe Overlook	Drainage/Utilities/Trenching	Graders	1	8	187	0.41	120	73,603
Eucalyptus Grove + Ivanhoe Overlook	Drainage/Utilities/Trenching	Tractors/Loaders/Backhoes	1	8	97	0.37	120	34,454
Eucalyptus Grove + Ivanhoe Overlook	Drainage/Utilities/Trenching	Trenchers	1	8	78	0.5	120	37,440
Eucalyptus Grove + Ivanhoe Overlook	Foundations	Cement and Mortar Mixers	2	8	9	0.56	120	9,677
Eucalyptus Grove + Ivanhoe Overlook	Foundations	Paving Equipment	1	8	132	0.36	120	45,619
Eucalyptus Grove + Ivanhoe Overlook	Foundations	Pumps	1	8	84	0.74	120	59,674
Eucalyptus Grove + Ivanhoe Overlook	Landscaping/Other Finishing	Cranes	1	8	231	0.29	120	64,310
Eucalyptus Grove + Ivanhoe Overlook	Landscaping/Other Finishing	Forklifts	1	8	89	0.2	120	17,088
Eucalyptus Grove + Ivanhoe Overlook	Landscaping/Other Finishing	Tractors/Loaders/Backhoes	1	8	97	0.37	120	34,454
Eucalyptus Grove + Ivanhoe Overlook	Waterside Construction (Piles)	Bore/Drill Rigs	1	8	221	0.5	120	106,080
Eucalyptus Grove + Ivanhoe Overlook	Waterside Construction (Piles)	Cranes	1	8	231	0.29	120	64,310
Eucalyptus Grove + Ivanhoe Overlook	Waterside Construction (Piles)	Tractors/Loaders/Backhoes	1	8	97	0.37	120	34,454
East + West Narrows	Demolition	Generator Sets	1	8	84	0.74	30	14,918
East + West Narrows	Demolition	Rubber Tired Dozers	1	8	247	0.4	30	23,712
East + West Narrows	Demolition	Tractors/Loaders/Backhoes	3	8	97	0.37	30	25,841
East + West Narrows	Site Preparation	Excavators	2	8	158	0.38	30	28,819
East + West Narrows	Site Preparation	Rubber Tired Dozers	1	8	247	0.4	30	23,712
East + West Narrows	Site Preparation	Tractors/Loaders/Backhoes	4	8	97	0.37	30	34,454
East + West Narrows	Drainage/Utilities/Trenching	Excavators	2	8	158	0.38	390	374,650
East + West Narrows	Drainage/Utilities/Trenching	Graders	1	8	187	0.41	390	239,210
East + West Narrows	Drainage/Utilities/Trenching	Rubber Tired Dozers	1	8	247	0.4	390	308,256
East + West Narrows	Drainage/Utilities/Trenching	Tractors/Loaders/Backhoes	4	8	97	0.37	390	447,907
East + West Narrows	Foundations	Cement and Mortar Mixers	2	8	9	0.56	100	8,064
East + West Narrows	Foundations	Paving Equipment	1	8	132	0.36	100	38,016
East + West Narrows	Foundations	Pumps	1	8	84	0.74	100	49,728
East + West Narrows	Structure Construction	Cranes	1	8	231	0.29	160	85,747
East + West Narrows	Structure Construction	Forklifts	1	8	89	0.2	160	22,784
East + West Narrows	Structure Construction	Generator Sets	1	8	84	0.74	160	79,565
East + West Narrows	Structure Construction	Tractors/Loaders/Backhoes	3	8	97	0.37	160	137,818
East + West Narrows	Structure Construction	Welders	1	8	46	0.45	160	26,496
East + West Narrows	Landscaping/Other Finishing	Cranes	1	8	231	0.29	100	53,592
East + West Narrows	Landscaping/Other Finishing	Forklifts	1	8	89	0.2	100	14,240
East + West Narrows	Landscaping/Other Finishing	Tractors/Loaders/Backhoes	1	8	97	0.37	100	28,712
East + West Narrows	Water Construction (Piles)	Bore/Drill Rigs	1	8	221	0.5	100	88,400
East + West Narrows	Water Construction (Piles)	Cranes	1	8	231	0.29	100	53,592
East + West Narrows	Water Construction (Piles)	Tractors/Loaders/Backhoes	1	7	97	0.37	100	25,123

East + West Narrows	Paving	Cement and Mortar Mixers	2	8	9	0.56	100	8,064
East + West Narrows	Paving	Pavers	1	8	130	0.42	100	43,680
East + West Narrows	Paving	Paving Equipment	1	8	132	0.36	100	38,016
East + West Narrows	Paving	Pumps	1	8	84	0.74	100	49,728
East + West Narrows	Paving	Rollers	1	8	80	0.38	100	24,320
Habitat Islands	Waterside Construction (Landscaping)	Air Compressors	1	8	78	0.48	340	101,837
Habitat Islands	Waterside Construction (Landscaping)	Concrete/Industrial Saws	1	8	81	0.73	340	160,834
Habitat Islands	Waterside Construction (Landscaping)	Cranes	1	8	231	0.29	340	182,213
Habitat Islands	Waterside Construction (Landscaping)	Forklifts	2	8	89	0.2	340	96,832
Habitat Islands	Waterside Construction (Landscaping)	Off-Highway Trucks	1	8	402	0.38	340	415,507
Habitat Islands	Waterside Construction (Landscaping)	Tractors/Loaders/Backhoes	2	8	97	0.37	340	195,242
Habitat Islands	Waterside Construction (Landscaping)	Welders	1	8	46	0.45	340	56,304
Ivanhoe Spillway	Demolition	Generator Sets	1	8	84	0.74	100	49,728
Ivanhoe Spillway	Demolition	Rubber Tired Dozers	1	8	247	0.4	100	79,040
Ivanhoe Spillway	Demolition	Tractors/Loaders/Backhoes	3	8	97	0.37	100	86,136
Ivanhoe Spillway	Paving	Cement and Mortar Mixers	2	8	9	0.56	240	19,354
Ivanhoe Spillway	Paving	Pavers	1	8	130	0.42	240	104,832
Ivanhoe Spillway	Paving	Paving Equipment	1	8	132	0.36	240	91,238
Ivanhoe Spillway	Paving	Pumps	1	8	84	0.74	240	119,347
Ivanhoe Spillway	Paving	Rollers	1	8	80	0.38	240	58,368
Ivanhoe Spillway	Drainage/Utilities/Trenching	Forklifts	1	8	89	0.2	240	34,176
Ivanhoe Spillway	Drainage/Utilities/Trenching	Tractors/Loaders/Backhoes	1	8	97	0.37	240	68,909
Ivanhoe Spillway	Drainage/Utilities/Trenching	Trenchers	1	8	78	0.5	240	74,880
Knoll Ed Center+Meadow 1st Half	Demolition	Generator Sets	1	8	84	0.74	20	9,946
Knoll Ed Center+Meadow 1st Half	Demolition	Rubber Tired Dozers	1	8	247	0.4	20	15,808
Knoll Ed Center+Meadow 1st Half	Demolition	Tractors/Loaders/Backhoes	3	8	97	0.37	20	17,227
Knoll Ed Center+Meadow 1st Half	Site Preparation	Rubber Tired Dozers	1	8	247	0.4	20	15,808
Knoll Ed Center+Meadow 1st Half	Site Preparation	Tractors/Loaders/Backhoes	4	8	97	0.37	20	22,970
Knoll Ed Center+Meadow 1st Half	Grading	Excavators	1	8	158	0.38	300	144,096
Knoll Ed Center+Meadow 1st Half	Grading	Graders	1	8	187	0.41	300	184,008
Knoll Ed Center+Meadow 1st Half	Grading	Off-Highway Trucks	1	8	402	0.38	300	366,624
Knoll Ed Center+Meadow 1st Half	Grading	Rubber Tired Dozers	1	8	247	0.4	300	237,120
Knoll Ed Center+Meadow 1st Half	Grading	Rubber Tired Loaders	1	8	203	0.36	300	175,392
Knoll Ed Center+Meadow 1st Half	Grading	Tractors/Loaders/Backhoes	4	8	97	0.37	300	344,544
Knoll Ed Center+Meadow 1st Half	Building Construction	Cranes	1	8	231	0.29	120	64,310
Knoll Ed Center+Meadow 1st Half	Building Construction	Forklifts	3	8	89	0.2	120	51,264
Knoll Ed Center+Meadow 1st Half	Building Construction	Generator Sets	1	8	84	0.74	120	59,674
Knoll Ed Center+Meadow 1st Half	Building Construction	Tractors/Loaders/Backhoes	3	8	97	0.37	120	103,363
Knoll Ed Center+Meadow 1st Half	Building Construction	Welders	1	8	46	0.45	120	19,872
Knoll Ed Center+Meadow 1st Half	Paving	Cement and Mortar Mixers	2	8	9	0.56	70	5,645
Knoll Ed Center+Meadow 1st Half	Paving	Pavers	1	8	130	0.42	70	30,576
Knoll Ed Center+Meadow 1st Half	Paving	Paving Equipment	1	8	132	0.36	70	26,611
Knoll Ed Center+Meadow 1st Half	Paving	Pumps	1	8	84	0.74	70	34,810
Knoll Ed Center+Meadow 1st Half	Paving	Rollers	1	8	80	0.38	70	17,024
Knoll Ed Center+Meadow 1st Half	Architectural Coating	Air Compressors	1	8	78	0.48	70	20,966
Knoll Ed Center+Meadow 1st Half	Drainage/Trenching/Utilities	Forklifts	1	8	89	0.2	70	9,968
Knoll Ed Center+Meadow 1st Half	Drainage/Trenching/Utilities	Graders	1	8	187	0.41	70	42,935
Knoll Ed Center+Meadow 1st Half	Drainage/Trenching/Utilities	Tractors/Loaders/Backhoes	1	8	97	0.37	70	20,098
Knoll Ed Center+Meadow 1st Half	Foundations	Cement and Mortar Mixers	2	8	9	0.56	70	5,645
Knoll Ed Center+Meadow 1st Half	Foundations	Paving Equipment	1	8	132	0.36	70	26,611
Knoll Ed Center+Meadow 1st Half	Foundations	Pumps	1	8	84	0.74	70	34,810
Knoll Ed Center+Meadow 1st Half	Landscaping/Other Finishing	Cranes	1	8	231	0.29	70	37,514
Knoll Ed Center+Meadow 1st Half	Landscaping/Other Finishing	Forklifts	1	8	89	0.2	70	9,968
Knoll Ed Center+Meadow 1st Half	Landscaping/Other Finishing	Tractors/Loaders/Backhoes	1	8	97	0.37	70	20,098
Knoll Ed Center+Meadow 1st Half	Waterside Construction (Piles)	Bore/Drill Rigs	1	8	221	0.5	70	61,880
Knoll Ed Center+Meadow 1st Half	Waterside Construction (Piles)	Cranes	1	8	231	0.29	70	37,514
Knoll Ed Center+Meadow 1st Half	Waterside Construction (Piles)	Tractors/Loaders/Backhoes	1	8	97	0.37	70	20,098
Meadow 2nd Half	Demolition	Rubber Tired Dozers	1	8	247	0.4	20	15,808
Meadow 2nd Half	Demolition	Tractors/Loaders/Backhoes	3	8	97	0.37	20	17,227
Meadow 2nd Half	Site Preparation	Rubber Tired Dozers	1	8	247	0.4	20	15,808
Meadow 2nd Half	Site Preparation	Tractors/Loaders/Backhoes	5	8	97	0.37	20	28,712
Meadow 2nd Half	Grading	Excavators	1	8	158	0.38	240	115,277
Meadow 2nd Half	Grading	Graders	1	8	187	0.41	240	147,206
Meadow 2nd Half	Grading	Off-Highway Trucks	1	8	402	0.38	240	293,299
Meadow 2nd Half	Grading	Rubber Tired Dozers	1	8	247	0.4	240	189,696
Meadow 2nd Half	Grading	Rubber Tired Loaders	1	8	203	0.36	240	140,314
Meadow 2nd Half	Grading	Tractors/Loaders/Backhoes	4	8	97	0.37	240	275,635
Meadow 2nd Half	Drainage/Utilities/Trenching	Forklifts	1	8	89	0.2	60	8,544
Meadow 2nd Half	Drainage/Utilities/Trenching	Graders	1	8	187	0.41	60	36,802
Meadow 2nd Half	Drainage/Utilities/Trenching	Tractors/Loaders/Backhoes	1	8	97	0.37	60	17,227
Meadow 2nd Half	Drainage/Utilities/Trenching	Trenchers	1	8	78	0.5	60	18,720
Meadow 2nd Half	Foundations	Cement and Mortar Mixers	2	8	9	0.56	60	4,838
Meadow 2nd Half	Foundations	Paving Equipment	1	8	132	0.36	60	22,810
Meadow 2nd Half	Foundations	Pumps	1	8	84	0.74	60	29,837
Meadow 2nd Half	Paving	Cement and Mortar Mixers	2	8	9	0.56	80	6,451
Meadow 2nd Half	Paving	Pavers	1	8	130	0.42	80	34,944
Meadow 2nd Half	Paving	Paving Equipment	1	8	132	0.36	80	30,413
Meadow 2nd Half	Paving	Pumps	1	8	84	0.74	80	39,782
Meadow 2nd Half	Paving	Rollers	1	8	80	0.38	80	19,456
Meadow 2nd Half	Landscaping/Other Finishing	Cranes	1	8	231	0.29	80	42,874
Meadow 2nd Half	Landscaping/Other Finishing	Forklifts	1	8	89	0.2	80	11,392
Meadow 2nd Half	Landscaping/Other Finishing	Tractors/Loaders/Backhoes	1	8	97	0.37	80	22,970
Meadow 2nd Half	Waterside Construction (Piles)	Bore/Drill Rigs	1	8	221	0.5	80	70,720
Meadow 2nd Half	Waterside Construction (Piles)	Cranes	1	8	231	0.29	80	42,874
Meadow 2nd Half	Waterside Construction (Piles)	Tractors/Loaders/Backhoes	1	8	97	0.37	80	22,970

Meadow 2nd Half	Structure Construction	Cranes	1	8	231	0.29	100	53,592
Meadow 2nd Half	Structure Construction	Forklifts	2	8	89	0.2	100	28,480
Meadow 2nd Half	Structure Construction	Generator Sets	1	8	84	0.74	100	49,728
Meadow 2nd Half	Structure Construction	Tractors/Loaders/Backhoes	3	8	97	0.37	100	86,136
Meadow 2nd Half	Structure Construction	Welders	1	8	46	0.45	100	16,560
South Valley	Demolition	Concrete/Industrial Saws	1	8	81	0.73	20	9,461
South Valley	Demolition	Cranes	1	8	231	0.29	20	10,718
South Valley	Demolition	Excavators	1	8	158	0.38	20	9,606
South Valley	Demolition	Forklifts	1	8	89	0.2	20	2,848
South Valley	Demolition	Tractors/Loaders/Backhoes	2	8	97	0.37	20	11,485
South Valley	Site Preparation	Graders	1	8	187	0.41	20	12,267
South Valley	Site Preparation	Plate Compactors	1	8	8	0.43	20	550
South Valley	Site Preparation	Tractors/Loaders/Backhoes	1	8	97	0.37	20	5,742
South Valley	Grading	Excavators	1	8	158	0.38	300	144,096
South Valley	Grading	Graders	1	8	187	0.41	300	184,008
South Valley	Grading	Rubber Tired Dozers	1	8	247	0.4	300	237,120
South Valley	Grading	Tractors/Loaders/Backhoes	2	8	97	0.37	300	172,272
South Valley	Building Construction	Cranes	1	8	231	0.29	120	64,310
South Valley	Building Construction	Forklifts	3	8	89	0.2	120	51,264
South Valley	Building Construction	Generator Sets	1	8	84	0.74	120	59,674
South Valley	Building Construction	Tractors/Loaders/Backhoes	3	8	97	0.37	120	103,363
South Valley	Building Construction	Welders	1	8	46	0.45	120	19,872
South Valley	Paving	Cement and Mortar Mixers	2	8	9	0.56	70	5,645
South Valley	Paving	Pavers	1	8	130	0.42	70	30,576
South Valley	Paving	Paving Equipment	1	6	132	0.36	70	19,958
South Valley	Paving	Pumps	1	8	84	0.74	70	34,810
South Valley	Paving	Rollers	1	6	80	0.38	70	12,768
South Valley	Architectural Coating	Air Compressors	1	8	78	0.48	70	20,966
South Valley	Drainage/Utilities/Trenching	Forklifts	1	8	89	0.2	70	9,968
South Valley	Drainage/Utilities/Trenching	Tractors/Loaders/Backhoes	1	8	97	0.37	70	20,098
South Valley	Drainage/Utilities/Trenching	Trenchers	1	8	78	0.5	70	21,840
South Valley	Foundations	Excavators	1	8	158	0.38	70	33,622
South Valley	Foundations	Tractors/Loaders/Backhoes	1	8	97	0.37	70	20,098
South Valley	Landscaping/Other Finishing	Cranes	1	8	231	0.29	70	37,514
South Valley	Landscaping/Other Finishing	Forklifts	1	8	89	0.2	70	9,968
South Valley	Landscaping/Other Finishing	Tractors/Loaders/Backhoes	1	8	97	0.37	70	20,098
Restriping - Silver Lake Boulevard	Architectural Coating	Air Compressors	1	8	78	0.48	3	899
Restriping - Silver Lake Boulevard	Architectural Coating	Other Construction Equipment	1	8	9	0.42	3	91
Restriping - Silver Lake Boulevard	Architectural Coating	Pumps	1	8	84	0.74	3	1,492
Restriping - West Silver Lake Drive	Architectural Coating	Air Compressors	1	8	78	0.48	3	899
Restriping - West Silver Lake Drive	Architectural Coating	Other Construction Equipment	1	8	9	0.42	3	91
Restriping - West Silver Lake Drive	Architectural Coating	Pumps	1	8	84	0.74	3	1,492
Sidewalk Construction - Silver Lake Boule	Demolition	Air Compressors	1	8	78	0.48	6	1,797
Sidewalk Construction - Silver Lake Boule	Demolition	Excavators	1	8	158	0.38	6	2,882
Sidewalk Construction - Silver Lake Boule	Demolition	Generator Sets	4	8	84	0.74	6	11,935
Sidewalk Construction - Silver Lake Boule	Demolition	Tractors/Loaders/Backhoes	1	8	97	0.37	6	1,723
Sidewalk Construction - Silver Lake Boule	Base	Plate Compactors	3	8	8	0.43	6	495
Sidewalk Construction - Silver Lake Boule	Rebar and Pour	Pumps	1	8	84	0.74	6	2,984
Total - >100 hp								**8,172,115**
Total - <100 hp								**5,681,220**

SLRC - Eucalyptus + Ivanhoe Overlook

Total On-Road Fuel Consumption

		gal/mile	gal/min
2025Hauling	Hauling	0.16534457	0.013778714
2025Vendor	Vendor	0.13876713	0.011563927
2025Worker	Worker	0.03843741	0.003203118
2026Hauling	Hauling	0.16305171	0.013587643
2026Vendor	Vendor	0.13736272	0.011446893
2026Worker	Worker	0.0377809	0.003148408
2027Hauling	Hauling	0.16075668	0.01339639
2027Vendor	Vendor	0.1359573	0.011329775
2027Worker	Worker	0.03711869	0.003093224
2028Hauling	Hauling	0.15844728	0.01320394
2028Vendor	Vendor	0.13458703	0.011215586
2028Worker	Worker	0.03651507	0.003042922

Total On-Road Fuel Consumption

Source	Fuel Type	Total Fuel Use (gal)
Hauling	Diesel	31,856
Vendor	Diesel	30,137
Worker	Gasoline	24,345

Fuel Type	Total Fuel Use	Annual Fuel Use
Diesel	61,993	11,108
Gasoline	24,345	4,362

Duration of Construction	
5.6	years

Construction Phase	Daily One-Way Trips	Haul Days per Phase (days)	Work Hours per Day (hours/day)	One-Way Trip Distance per Day (miles)	Idling per Day (minutes)	Regional Emissions (gallons) gal/mile	gal/min	gal/day	Total Gallons/yr
Demolition	2025								
Total Haul Trips	1628								
Hauling	42	40	8	25	15	0.17	1.38E-02	178	7,118
Vendor	0	40	8	6.9	15	0.14	1.16E-02	0	0
Worker	20	40	8	14.7	0	0.04	3.20E-03	11	452
Site Grubbing / Prep	2025								
Total Haul Trips	614								
Hauling	16	40	8	25	15	0.17	1.38E-02	68	2,712
Vendor	0	40	8	6.9	15	0.14	1.16E-02	0	0
Worker	20	40	8	14.7	0	0.04	3.20E-03	11	452
Mass Grading / Excavation	2025								
Total Haul Trips	870								
Hauling	4	233	8	25	15	0.17	1.38E-02	17	3,949
Vendor	0	233	8	6.9	15	0.14	1.16E-02	0	0
Worker	40	233	8	14.7	0	0.04	3.20E-03	23	5,266
Mass Grading / Excavation	2026								
Total Haul Trips	922								
Hauling	4	247	8	25	15	0.16	1.36E-02	17	4,128
Vendor	0	247	8	6.9	15	0.14	1.14E-02	0	0
Worker	40	247	8	14.7	0	0.04	3.15E-03	22	5,487
Drainage / Utilities Trenching	2026								
Total Haul Trips	753								
Hauling	12	66	8	25	15	0.16	1.36E-02	50	3,309
Vendor	0	66	8	6.9	15	0.14	1.14E-02	0	0
Worker	20	66	8	14.7	0	0.04	3.15E-03	11	733
Drainage / Utilities Trenching	2027								
Total Haul Trips	615								
Hauling	12	54	8	25	15	0.16	1.34E-02	49	2,669
Vendor	0	54	8	6.9	15	0.14	1.13E-02	0	0
Worker	20	54	8	14.7	0	0.04	3.09E-03	11	589

SLRC - Eucalyptus + Ivanhoe Overlook

Total On-Road Fuel Consumption

		gal/mile	gal/min
2025Hauling	Hauling	0.16534457	0.013778714
2025Vendor	Vendor	0.13876713	0.011563927
2025Worker	Worker	0.03843741	0.003203118
2026Hauling	Hauling	0.16305171	0.013587643
2026Vendor	Vendor	0.13736272	0.011446893
2026Worker	Worker	0.0377809	0.003148408
2027Hauling	Hauling	0.16075668	0.01339639
2027Vendor	Vendor	0.1359573	0.011329775
2027Worker	Worker	0.03711869	0.003093224
2028Hauling	Hauling	0.15844728	0.01320394
2028Vendor	Vendor	0.13458703	0.011215586
2028Worker	Worker	0.03651507	0.003042922

Total On-Road Fuel Consumption

Source	Fuel Type	Total Fuel Use (gal)
Hauling	Diesel	31,856
Vendor	Diesel	30,137
Worker	Gasoline	24,345

Fuel Type	Total Fuel Use	Annual Fuel Use
Diesel	61,993	11,108
Gasoline	24,345	4,362

Duration of Construction	
5.6	years

Construction Phase	Daily One-Way Trips	Haul Days per Phase (days)	Work Hours per Day (hours/day)	One-Way Trip Distance per Day (miles)	Idling per Day (minutes)	Regional Emissions (gallons) gal/mile	gal/min	gal/day	Total Gallons/yr
Foundations / Concrete Pads	2026								
Total Haul Trips	951								
Hauling	16	66	8	25	15	0.16	1.36E-02	67	4,412
Vendor	0	66	8	6.9	15	0.14	1.14E-02	0	0
Worker	20	66	8	14.7	0	0.04	3.15E-03	11	733
Foundations / Concrete Pads	2027								
Total Haul Trips	777								
Hauling	16	54	8	25	15	0.16	1.34E-02	66	3,559
Vendor	0	54	8	6.9	15	0.14	1.13E-02	0	0
Worker	20	54	8	14.7	0	0.04	3.09E-03	11	589
Building / Structure Constructior	2026								
Total Haul Trips	0								
Hauling	0	18	8	25	15	0.16	1.36E-02	0	0
Vendor	92	18	8	6.9	15	0.14	1.14E-02	95	1,712
Worker	20	18	8	14.7	0	0.04	3.15E-03	11	200
Building / Structure Constructior	2027								
Total Haul Trips	0								
Hauling	0	182	8	25	15	0.16	1.34E-02	0	0
Vendor	92	182	8	6.9	15	0.14	1.13E-02	94	17,130
Worker	20	182	8	14.7	0	0.04	3.09E-03	11	1,986
Asphalt Paving	2027								
Total Haul Trips	0								
Hauling	0	120	8	25	15	0.16	1.34E-02	0	0
Vendor	0	120	8	6.9	15	0.14	1.13E-02	0	0
Worker	20	120	8	14.7	0	0.04	3.09E-03	11	1,310
Architectural Coating	2027								
Total Haul Trips	0								
Hauling	0	120	8	25	15	0.16	1.34E-02	0	0
Vendor	0	120	8	6.9	15	0.14	1.13E-02	0	0
Worker	20	120	8	14.7	0	0.04	3.09E-03	11	1,310

SLRC - Eucalyptus + Ivanhoe Overlook

Total On-Road Fuel Consumption

		gal/mile	gal/min
2025Hauling	Hauling	0.16534457	0.013778714
2025Vendor	Vendor	0.13876713	0.011563927
2025Worker	Worker	0.03843741	0.003203118
2026Hauling	Hauling	0.16305171	0.013587643
2026Vendor	Vendor	0.13736272	0.011446893
2026Worker	Worker	0.0377809	0.003148408
2027Hauling	Hauling	0.16075668	0.01339639
2027Vendor	Vendor	0.1359573	0.011329775
2027Worker	Worker	0.03711869	0.003093224
2028Hauling	Hauling	0.15844728	0.01320394
2028Vendor	Vendor	0.13458703	0.011215586
2028Worker	Worker	0.03651507	0.003042922

Total On-Road Fuel Consumption

Source	Fuel Type	Total Fuel Use (gal)
Hauling	Diesel	31,856
Vendor	Diesel	30,137
Worker	Gasoline	24,345

Fuel Type	Total Fuel Use	Annual Fuel Use
Diesel	61,993	11,108
Gasoline	24,345	4,362

Duration of Construction	
5.6	years

Construction Phase	Daily One-Way Trips	Haul Days per Phase (days)	Work Hours per Day (hours/day)	One-Way Trip Distance per Day (miles)	Idling per Day (minutes)	Regional Emissions (gallons) gal/mile	gal/min	gal/day	Total Gallons/yr
Landscaping or Other Finishing	2027								
Total Haul Trips	0								
Hauling	0	120	8	25	15	0.16	1.34E-02	0	0
Vendor	92	120	8	6.9	15	0.14	1.13E-02	94	11,295
Worker	60	120	8	14.7	0	0.04	3.09E-03	33	3,929
Waterside Construction (Piles)	2027								
Total Haul Trips	0								
Hauling	0	120	8	25	15	0.16	1.34E-02	0	0
Vendor	0	120	8	6.9	15	0.14	1.13E-02	0	0
Worker	20	120	8	14.7	0	0.04	3.09E-03	11	1,310

SLRC-East&West Narrows

Total On-Road Fuel Consumption

		gal/mile	gal/min
2027Hauling	Hauling	0.16534457	0.013778714
2027Vendor	Vendor	0.13876713	0.011563927
2027Worker	Worker	0.03843741	0.003203118
2028Hauling	Hauling	0.16305171	0.013587643
2028Vendor	Vendor	0.13736272	0.011446893
2028Worker	Worker	0.0377809	0.003148408
2029Hauling	Hauling	0.16075668	0.01339639
2029Vendor	Vendor	0.1359573	0.011329775
2029Worker	Worker	0.03711869	0.003093224
2030Hauling	Hauling	0.15844728	0.01320394
2030Vendor	Vendor	0.13458703	0.011215586
2030Worker	Worker	0.03651507	0.003042922

Total On-Road Fuel Consumption

Source	Fuel Type	Total Fuel Use (gal)
Hauling	Diesel	13,011
Vendor	Diesel	12,236
Worker	Gasoline	10,249

Fuel Type	Total Fuel Use	Annual Fuel Use
Diesel	25,247	4,524
Gasoline	10,249	1,836

Duration of Construction	
5.6	years

Construction Phase	Daily One-Way Trips	Haul Days per Phase (days)	Work Hours per Day (hours/day)	One-Way Trip Distance per Day (miles)	Idling per Day (minutes)	Regional Emissions (gallons) gal/mile	gal/min	gal/day	Total Gallons/yr
Demolition	2027								
Total Haul Trips	1038								
Hauling	36	30	8	25	15	0.17	1.38E-02	153	4,576
Vendor	0	30	8	6.9	15	0.14	1.16E-02	0	0
Worker	20	30	8	14.7	0	0.04	3.20E-03	11	339
Site Grubbing / Prep	2027								
Total Haul Trips	40								
Hauling	2	30	8	25	15	0.17	1.38E-02	8	254
Vendor	0	30	8	6.9	15	0.14	1.16E-02	0	0
Worker	0	30	8	14.7	0	0.04	3.20E-03	0	0
Drainage / Utilities Trenching	2027								
Total Haul Trips	148								
Hauling	4	71	8	25	15	0.17	1.38E-02	17	1,203
Vendor	0	71	8	6.9	15	0.14	1.16E-02	0	0
Worker	20	71	8	14.7	0	0.04	3.20E-03	11	802
Drainage / Utilities Trenching	2028								
Total Haul Trips	652								
Hauling	4	313	8	25	15	0.16	1.36E-02	17	5,231
Vendor	0	313	8	6.9	15	0.14	1.14E-02	0	0
Worker	20	313	8	14.7	0	0.04	3.15E-03	11	3,477
Drainage / Utilities Trenching	2029								
Total Haul Trips	12								
Hauling	4	6	8	25	15	0.16	1.34E-02	16	99
Vendor	0	6	8	6.9	15	0.14	1.13E-02	0	0
Worker	20	6	8	14.7	0	0.04	3.09E-03	11	65
Foundations / Concrete Pads	2029								
Total Haul Trips	202								
Hauling	4	100	8	25	15	0.16	1.34E-02	16	1,648
Vendor	0	100	8	6.9	15	0.14	1.13E-02	0	0
Worker	0	100	8	14.7	0	0.04	3.09E-03	0	0
Building / Structure Constructior	2029								
Total Haul Trips	0								
Hauling	0	160	8	25	15	0.16	1.34E-02	0	0
Vendor	46	160	8	6.9	15	0.14	1.13E-02	47	7,530
Worker	20	160	8	14.7	0	0.04	3.09E-03	11	1,746
Asphalt Paving	2029								
Total Haul Trips	0								
Hauling	0	100	8	25	15	0.16	1.34E-02	0	0
Vendor	0	100	8	6.9	15	0.14	1.13E-02	0	0
Worker	20	100	8	14.7	0	0.04	3.09E-03	11	1,091
Landscaping or Other Finishing	2029								
Total Haul Trips	0								
Hauling	0	100	8	25	15	0.16	1.34E-02	0	0
Vendor	46	100	8	6.9	15	0.14	1.13E-02	47	4,706
Worker	30	100	8	14.7	0	0.04	3.09E-03	16	1,637
Waterside Construction (Piles)	2029								
Total Haul Trips	0								
Hauling	0	100	8	25	15	0.16	1.34E-02	0	0
Vendor	0	100	8	6.9	15	0.14	1.13E-02	0	0
Worker	20	100	8	14.7	0	0.04	3.09E-03	11	1,091

SLRC - Habitat Islands

Total On-Road Fuel Consumption

		gal/mile	gal/min
2025Hauling	Hauling	0.16534457	0.013778714
2025Vendor	Vendor	0.13876713	0.011563927
2025Worker	Worker	0.03843741	0.003203118
2026Hauling	Hauling	0.16305171	0.013587643
2026Vendor	Vendor	0.13736272	0.011446893
2026Worker	Worker	0.0377809	0.003148408
2027Hauling	Hauling	0.16075668	0.01339639
2027Vendor	Vendor	0.1359573	0.011329775
2027Worker	Worker	0.03711869	0.003093224
2028Hauling	Hauling	0.15844728	0.01320394
2028Vendor	Vendor	0.13458703	0.011215586
2028Worker	Worker	0.03651507	0.003042922

Total On-Road Fuel Consumption

Source	Fuel Type	Total Fuel Use (gal)
Hauling	Diesel	2,878
Vendor	Diesel	9,224
Worker	Gasoline	7,674

Fuel Type	Total Fuel Use	Annual Fuel Use
Diesel	12,101	11,182
Gasoline	7,674	7,091

Duration of Construction	
1.1	years

Construction Phase	Daily One-Way Trips	Haul Days per Phase (days)	Work Hours per Day (hours/day)	One-Way Trip Distance per Day (miles)	Idling per Day (minutes)	gal/mile	gal/min	Regional Emissions (gallons) gal/day	Total Gallons/yr
Waterside Construction (Landsca	2025								
Total Haul Trips	428								
Hauling	2	313	8	25	15	0.17	1.38E-02	8	2,652
Vendor	26	313	8	6.9	15	0.14	1.16E-02	27	8,498
Worker	40	313	8	14.7	0	0.04	3.20E-03	23	7,074
Waterside Construction (Landsca	2026								
Total Haul Trips	36								
Hauling	2	27	8	25	15	0.16	1.36E-02	8	226
Vendor	26	27	8	6.9	15	0.14	1.14E-02	27	726
Worker	40	27	8	14.7	0	0.04	3.15E-03	22	600

SLRC - Ivanhoe Spillway

Total On-Road Fuel Consumption

		gal/mile	gal/min
2027Hauling	Hauling	0.16534457	0.013778714
2027Vendor	Vendor	0.13876713	0.011563927
2027Worker	Worker	0.03843741	0.003203118
2028Hauling	Hauling	0.16305171	0.013587643
2028Vendor	Vendor	0.13736272	0.011446893
2028Worker	Worker	0.0377809	0.003148408
2029Hauling	Hauling	0.16075668	0.01339639
2029Vendor	Vendor	0.1359573	0.011329775
2029Worker	Worker	0.03711869	0.003093224
2030Hauling	Hauling	0.15844728	0.01320394
2030Vendor	Vendor	0.13458703	0.011215586
2030Worker	Worker	0.03651507	0.003042922

Total On-Road Fuel Consumption

Source	Fuel Type	Total Fuel Use (gal)
Hauling	Diesel	4,551
Vendor	Diesel	0
Worker	Gasoline	6,474

Fuel Type	Total Fuel Use	Annual Fuel Use
Diesel	4,551	4,195
Gasoline	6,474	5,967

Duration of Construction	
1.1	years

Construction Phase	Daily One-Way Trips	Haul Days per Phase (days)	Work Hours per Day (hours/day)	One-Way Trip Distance per Day (miles)	Idling per Day (minutes)	Regional Emissions (gallons) gal/mile	gal/min	gal/day	Total Gallons/yr
Demolition	2027								
Total Haul Trips	472								
Hauling	6	100	8	25	15	0.17	1.38E-02	25	2,542
Vendor	0	100	8	6.9	15	0.14	1.16E-02	0	0
Worker	20	100	8	14.7	0	0.04	3.20E-03	11	1,130
Drainage / Utilities Trenching	2027								
Total Haul Trips	38.75								
Hauling	2	31	8	25	15	0.17	1.38E-02	8	263
Vendor	0	31	8	6.9	15	0.14	1.16E-02	0	0
Worker	20	31	8	14.7	0	0.04	3.20E-03	11	350
Drainage / Utilities Trenching	2028								
Total Haul Trips	261.25								
Hauling	2	209	8	25	15	0.16	1.36E-02	8	1,746
Vendor	0	209	8	6.9	15	0.14	1.14E-02	0	0
Worker	20	209	8	14.7	0	0.04	3.15E-03	11	2,321
Asphalt Paving	2027								
Total Haul Trips	0								
Hauling	0	31	8	25	15	0.17	1.38E-02	0	0
Vendor	0	31	8	6.9	15	0.14	1.16E-02	0	0
Worker	20	31	8	14.7	0	0.04	3.20E-03	11	350
Asphalt Paving	2028								
Total Haul Trips	0								
Hauling	0	209	8	25	15	0.16	1.36E-02	0	0
Vendor	0	209	8	6.9	15	0.14	1.14E-02	0	0
Worker	20	209	8	14.7	0	0.04	3.15E-03	11	2,321

SLRC - The Knoll + Meadow (1st Half)

Total On-Road Fuel Consumption

		gal/mile	gal/min
2025Hauling	Hauling	0.16534457	0.013778714
2025Vendor	Vendor	0.13876713	0.011563927
2025Worker	Worker	0.03843741	0.003203118
2026Hauling	Hauling	0.16305171	0.013587643
2026Vendor	Vendor	0.13736272	0.011446893
2026Worker	Worker	0.0377809	0.003148408
2027Hauling	Hauling	0.16075668	0.01339639
2027Vendor	Vendor	0.1359573	0.011329775
2027Worker	Worker	0.03711869	0.003093224
2028Hauling	Hauling	0.15844728	0.01320394
2028Vendor	Vendor	0.13458703	0.011215586
2028Worker	Worker	0.03651507	0.003042922

Total On-Road Fuel Consumption

Source	Fuel Type	Total Fuel Use (gal)
Hauling	Diesel	53,173
Vendor	Diesel	22,782
Worker	Gasoline	16,108

Fuel Type	Total Fuel Use	Annual Fuel Use
Diesel	75,955	51,820
Gasoline	16,108	10,990

Duration of Construction	
1.5	years

Construction Phase	Daily One-Way Trips	Haul Days per Phase (days)	Work Hours per Day (hours/day)	One-Way Trip Distance per Day (miles)	Idling per Day (minutes)	gal/mile	gal/min	Regional Emissions (gallons) gal/day	Total Gallons/yr
Demolition	2025								
Total Haul Trips	184								
Hauling	10	20	8	25	15	0.17	1.38E-02	42	847
Vendor	0	20	8	6.9	15	0.14	1.16E-02	0	0
Worker	20	20	8	14.7	0	0.04	3.20E-03	11	226
Site Grubbing / Prep	2025								
Total Haul Trips	900								
Hauling	46	20	8	25	15	0.17	1.38E-02	195	3,898
Vendor	0	20	8	6.9	15	0.14	1.16E-02	0	0
Worker	20	20	8	14.7	0	0.04	3.20E-03	11	226
Mass Grading / Excavation	2025								
Total Haul Trips	9102								
Hauling	34	273	8	25	15	0.17	1.38E-02	144	39,327
Vendor	0	273	8	6.9	15	0.14	1.16E-02	0	0
Worker	40	273	8	14.7	0	0.04	3.20E-03	23	6,170
Mass Grading / Excavation	2026								
Total Haul Trips	900								
Hauling	34	27	8	25	15	0.16	1.36E-02	142	3,836
Vendor	0	27	8	6.9	15	0.14	1.14E-02	0	0
Worker	40	27	8	14.7	0	0.04	3.15E-03	22	600
Drainage / Utilities Trenching	2026								
Total Haul Trips	716								
Hauling	12	70	8	25	15	0.16	1.36E-02	50	3,510
Vendor	0	70	8	6.9	15	0.14	1.14E-02	0	0
Worker	20	70	8	14.7	0	0.04	3.15E-03	11	778
Foundations / Concrete Pads	2026								
Total Haul Trips	382								
Hauling	6	70	8	25	15	0.16	1.36E-02	25	1,755
Vendor	0	70	8	6.9	15	0.14	1.14E-02	0	0
Worker	20	70	8	14.7	0	0.04	3.15E-03	11	778

SLRC - The Knoll + Meadow (1st Half)

Total On-Road Fuel Consumption

		gal/mile	gal/min
2025Hauling	Hauling	0.16534457	0.013778714
2025Vendor	Vendor	0.13876713	0.011563927
2025Worker	Worker	0.03843741	0.003203118
2026Hauling	Hauling	0.16305171	0.013587643
2026Vendor	Vendor	0.13736272	0.011446893
2026Worker	Worker	0.0377809	0.003148408
2027Hauling	Hauling	0.16075668	0.01339639
2027Vendor	Vendor	0.1359573	0.011329775
2027Worker	Worker	0.03711869	0.003093224
2028Hauling	Hauling	0.15844728	0.01320394
2028Vendor	Vendor	0.13458703	0.011215586
2028Worker	Worker	0.03651507	0.003042922

Total On-Road Fuel Consumption

Source	Fuel Type	Total Fuel Use (gal)
Hauling	Diesel	53,173
Vendor	Diesel	22,782
Worker	Gasoline	16,108

Fuel Type	Total Fuel Use	Annual Fuel Use
Diesel	75,955	51,820
Gasoline	16,108	10,990

Duration of Construction	
1.5	years

Construction Phase	Daily One-Way Trips	Haul Days per Phase (days)	Work Hours per Day (hours/day)	One-Way Trip Distance per Day (miles)	Idling per Day (minutes)	gal/mile	gal/min	Regional Emissions (gallons) gal/day	Total Gallons/yr
Building / Structure Construction	2026								
Total Haul Trips	0								
Hauling	0	120	8	25	15	0.16	1.36E-02	0	0
Vendor	116	120	8	6.9	15	0.14	1.14E-02	120	14,388
Worker	40	120	8	14.7	0	0.04	3.15E-03	22	2,666
Asphalt Paving	2026								
Total Haul Trips	0								
Hauling	0	70	8	25	15	0.16	1.36E-02	0	0
Vendor	0	70	8	6.9	15	0.14	1.14E-02	0	0
Worker	20	70	8	14.7	0	0.04	3.15E-03	11	778
Architectural Coating	2026								
Total Haul Trips	0								
Hauling	0	70	8	25	15	0.16	1.36E-02	0	0
Vendor	0	70	8	6.9	15	0.14	1.14E-02	0	0
Worker	20	70	8	14.7	0	0.04	3.15E-03	11	778
Landscaping or Other Finishing	2026								
Total Haul Trips	0								
Hauling	0	70	8	25	15	0.16	1.36E-02	0	0
Vendor	116	70	8	6.9	15	0.14	1.14E-02	120	8,393
Worker	60	70	8	14.7	0	0.04	3.15E-03	33	2,333
Waterside Construction (Piles)	2026								
Total Haul Trips	0								
Hauling	0	70	8	25	15	0.16	1.36E-02	0	0
Vendor	0	70	8	6.9	15	0.14	1.14E-02	0	0
Worker	20	70	8	14.7	0	0.04	3.15E-03	11	778

SLRC - Meadow (2nd Half)

Total On-Road Fuel Consumption

		gal/mile	gal/min
2027Hauling	Hauling	0.16534457	0.013778714
2027Vendor	Vendor	0.13876713	0.011563927
2027Worker	Worker	0.03843741	0.003203118
2028Hauling	Hauling	0.16305171	0.013587643
2028Vendor	Vendor	0.13736272	0.011446893
2028Worker	Worker	0.0377809	0.003148408
2029Hauling	Hauling	0.16075668	0.01339639
2029Vendor	Vendor	0.1359573	0.011329775
2029Worker	Worker	0.03711869	0.003093224
2030Hauling	Hauling	0.15844728	0.01320394
2030Vendor	Vendor	0.13458703	0.011215586
2030Worker	Worker	0.03651507	0.003042922

Total On-Road Fuel Consumption

Source	Fuel Type	Total Fuel Use (gal)
Hauling	Diesel	36,634
Vendor	Diesel	5,954
Worker	Gasoline	12,705

Fuel Type	Total Fuel Use	Annual Fuel Use
Diesel	42,588	7,631
Gasoline	12,705	2,277

Duration of Construction	
5.6	years

Construction Phase	Daily One-Way Trips	Haul Days per Phase (days)	Work Hours per Day (hours/day)	One-Way Trip Distance per Day (miles)	Idling per Day (minutes)	Regional Emissions (gallons) gal/mile	gal/min	gal/day	Total Gallons/yr
Demolition	2027								
Total Haul Trips	142								
Hauling	8	20	8	25	15	0.17	1.38E-02	34	678
Vendor	0	20	8	6.9	15	0.14	1.16E-02	0	0
Worker	20	20	8	14.7	0	0.04	3.20E-03	11	226
Site Grubbing / Prep	2027								
Total Haul Trips	500								
Hauling	26	20	8	25	15	0.17	1.38E-02	110	2,203
Vendor	0	20	8	6.9	15	0.14	1.16E-02	0	0
Worker	20	20	8	14.7	0	0.04	3.20E-03	11	226
Mass Grading / Excavation	2027								
Total Haul Trips	2708.3875								
Hauling	30	91	8	25	15	0.17	1.38E-02	127	11,567
Vendor	0	91	8	6.9	15	0.14	1.16E-02	0	0
Worker	40	91	8	14.7	0	0.04	3.20E-03	23	2,057
Mass Grading / Excavation	2028								
Total Haul Trips	4434.6125								
Hauling	30	149	8	25	15	0.16	1.36E-02	125	18,677
Vendor	0	149	8	6.9	15	0.14	1.14E-02	0	0
Worker	40	149	8	14.7	0	0.04	3.15E-03	22	3,310
Drainage / Utilities Trenching	2028								
Total Haul Trips	286								
Hauling	6	60	8	25	15	0.16	1.36E-02	25	1,504
Vendor	0	60	8	6.9	15	0.14	1.14E-02	0	0
Worker	20	60	8	14.7	0	0.04	3.15E-03	11	666
Foundations / Concrete Pads	2028								
Total Haul Trips	375								
Hauling	8	60	8	25	15	0.16	1.36E-02	33	2,006
Vendor	0	60	8	6.9	15	0.14	1.14E-02	0	0
Worker	20	60	8	14.7	0	0.04	3.15E-03	11	666

SLRC - Meadow (2nd Half)

Total On-Road Fuel Consumption

		gal/mile	gal/min
2027Hauling	Hauling	0.16534457	0.013778714
2027Vendor	Vendor	0.13876713	0.011563927
2027Worker	Worker	0.03843741	0.003203118
2028Hauling	Hauling	0.16305171	0.013587643
2028Vendor	Vendor	0.13736272	0.011446893
2028Worker	Worker	0.0377809	0.003148408
2029Hauling	Hauling	0.16075668	0.01339639
2029Vendor	Vendor	0.1359573	0.011329775
2029Worker	Worker	0.03711869	0.003093224
2030Hauling	Hauling	0.15844728	0.01320394
2030Vendor	Vendor	0.13458703	0.011215586
2030Worker	Worker	0.03651507	0.003042922

Total On-Road Fuel Consumption

Source	Fuel Type	Total Fuel Use (gal)
Hauling	Diesel	36,634
Vendor	Diesel	5,954
Worker	Gasoline	12,705

Fuel Type	Total Fuel Use	Annual Fuel Use
Diesel	42,588	7,631
Gasoline	12,705	2,277

Duration of Construction	
5.6	years

Construction Phase	Daily One-Way Trips	Haul Days per Phase (days)	Work Hours per Day (hours/day)	One-Way Trip Distance per Day (miles)	Idling per Day (minutes)	Regional Emissions (gallons) gal/mile	gal/min	gal/day	Total Gallons/yr
Building / Structure Construction	2028								
Total Haul Trips	0								
Hauling	0	100	8	25	15	0.16	1.36E-02	0	0
Vendor	32	100	8	6.9	15	0.14	1.14E-02	33	3,308
Worker	20	100	8	14.7	0	0.04	3.15E-03	11	1,111
Asphalt Paving	2028								
Total Haul Trips	0								
Hauling	0	80	8	25	15	0.16	1.36E-02	0	0
Vendor	0	80	8	6.9	15	0.14	1.14E-02	0	0
Worker	20	80	8	14.7	0	0.04	3.15E-03	11	889
Landscaping or Other Finishing	2028								
Total Haul Trips	0								
Hauling	0	80	8	25	15	0.16	1.36E-02	0	0
Vendor	32	80	8	6.9	15	0.14	1.14E-02	33	2,646
Worker	60	80	8	14.7	0	0.04	3.15E-03	33	2,666
Waterside Construction (Piles)	2028								
Total Haul Trips	0								
Hauling	0	80	8	25	15	0.16	1.36E-02	0	0
Vendor	0	80	8	6.9	15	0.14	1.14E-02	0	0
Worker	20	80	8	14.7	0	0.04	3.15E-03	11	889

SLRC - Restriping + Sidewalk Construction

Total On-Road Fuel Consumption

		gal/mile	gal/min
2025Hauling	Hauling	0.16534457	0.013778714
2025Vendor	Vendor	0.13876713	0.011563927
2025Worker	Worker	0.03843741	0.003203118
2026Hauling	Hauling	0.16305171	0.013587643
2026Vendor	Vendor	0.13736272	0.011446893
2026Worker	Worker	0.0377809	0.003148408
2027Hauling	Hauling	0.16075668	0.01339639
2027Vendor	Vendor	0.1359573	0.011329775
2027Worker	Worker	0.03711869	0.003093224
2028Hauling	Hauling	0.15844728	0.01320394
2028Vendor	Vendor	0.13458703	0.011215586
2028Worker	Worker	0.03651507	0.003042922

Total On-Road Fuel Consumption

Source	Fuel Type	Total Fuel Use (gal)
Hauling	Diesel	712
Vendor	Diesel	25
Worker	Gasoline	203

Fuel Type	Total Fuel Use	Annual Fuel Use
Diesel	737	158
Gasoline	203	44

Duration of Construction	
4.7	years

Construction Phase	Daily One-Way Trips	Haul Days per Phase (days)	Work Hours per Day (hours/day)	One-Way Trip Distance per Day (miles)	Idling per Day (minutes)	gal/mile	gal/min	Regional Emissions (gallons) gal/day	Total Gallons/yr
Re-striping South Valley	2025								
Total Haul Trips	0								
Hauling	0	3	8	25	15	0.17	1.38E-02	0	0
Vendor	4	3	8	6.9	15	0.14	1.16E-02	4	13
Worker	12	3	8	14.7	0	0.04	3.20E-03	7	20
Re-striping Silver Lake Boulevar	2025								
Total Haul Trips	0								
Hauling	0	3	8	25	15	0.17	1.38E-02	0	0
Vendor	4	3	8	6.9	15	0.14	1.16E-02	4	13
Worker	12	3	8	14.7	0	0.04	3.20E-03	7	20
Demolition	2025								
Total Haul Trips	54								
Hauling	14	4	8	25	15	0.17	1.38E-02	59	237
Vendor	0	4	8	6.9	15	0.14	1.16E-02	0	0
Worker	22	4	8	14.7	0	0.04	3.20E-03	12	50
Placing Base	2025								
Total Haul Trips	40								
Hauling	20	2	8	25	15	0.17	1.38E-02	85	169
Vendor	0	2	8	6.9	15	0.14	1.16E-02	0	0
Worker	40	2	8	14.7	0	0.04	3.20E-03	23	45
Form/Place Rebar and Pour	2025								
Total Haul Trips	66								
Hauling	12	6	8	25	15	0.17	1.38E-02	51	305
Vendor	0	6	8	6.9	15	0.14	1.16E-02	0	0
Worker	20	6	8	14.7	0	0.04	3.20E-03	11	68

SLRC - South Valley

Total On-Road Fuel Consumption

		gal/mile	gal/min
2027Hauling	Hauling	0.16534457	0.013778714
2027Vendor	Vendor	0.13876713	0.011563927
2027Worker	Worker	0.03843741	0.003203118
2028Hauling	Hauling	0.16305171	0.013587643
2028Vendor	Vendor	0.13736272	0.011446893
2028Worker	Worker	0.0377809	0.003148408
2029Hauling	Hauling	0.16075668	0.01339639
2029Vendor	Vendor	0.1359573	0.011329775
2029Worker	Worker	0.03711869	0.003093224
2030Hauling	Hauling	0.15844728	0.01320394
2030Vendor	Vendor	0.13458703	0.011215586
2030Worker	Worker	0.03651507	0.003042922

Total On-Road Fuel Consumption

Source	Fuel Type	Total Fuel Use (gal)
Hauling	Diesel	36,542
Vendor	Diesel	5,870
Worker	Gasoline	11,099

Fuel Type	Total Fuel Use	Annual Fuel Use
Diesel	42,412	26,829
Gasoline	11,099	7,021

Duration of Construction	
1.6	years

Construction Phase	Daily One-Way Trips	Haul Days per Phase (days)	Work Hours per Day (hours/day)	One-Way Trip Distance per Day (miles)	Idling per Day (minutes)	Regional Emissions (gallons) gal/mile	gal/min	gal/day	Total Gallons/yr
Demolition	2027								
Total Haul Trips	828								
Hauling	42	20	8	25	15	0.17	1.38E-02	178	3,559
Vendor	0	20	8	6.9	15	0.14	1.16E-02	0	0
Worker	20	20	8	14.7	0	0.04	3.20E-03	11	226
Site Grubbing / Prep	2027								
Total Haul Trips	600								
Hauling	30	20	8	25	15	0.17	1.38E-02	127	2,542
Vendor	0	20	8	6.9	15	0.14	1.16E-02	0	0
Worker	20	20	8	14.7	0	0.04	3.20E-03	11	226
Mass Grading / Excavation	2027								
Total Haul Trips	1733.853333								
Hauling	20	91	8	25	15	0.17	1.38E-02	85	7,711
Vendor	0	91	8	6.9	15	0.14	1.16E-02	0	0
Worker	20	91	8	14.7	0	0.04	3.20E-03	11	1,028
Mass Grading / Excavation	2028								
Total Haul Trips	3982.146667								
Hauling	20	209	8	25	15	0.16	1.36E-02	84	17,465
Vendor	0	209	8	6.9	15	0.14	1.14E-02	0	0
Worker	20	209	8	14.7	0	0.04	3.15E-03	11	2,321
Drainage / Utilities Trenching	2028								
Total Haul Trips	858								
Hauling	14	70	8	25	15	0.16	1.36E-02	58	4,095
Vendor	0	70	8	6.9	15	0.14	1.14E-02	0	0
Worker	20	70	8	14.7	0	0.04	3.15E-03	11	778
Foundations / Concrete Pads	2028								
Total Haul Trips	148								
Hauling	4	70	8	25	15	0.16	1.36E-02	17	1,170
Vendor	0	70	8	6.9	15	0.14	1.14E-02	0	0
Worker	20	70	8	14.7	0	0.04	3.15E-03	11	778

SLRC - South Valley

Total On-Road Fuel Consumption

		gal/mile	gal/min
2027Hauling	Hauling	0.16534457	0.013778714
2027Vendor	Vendor	0.13876713	0.011563927
2027Worker	Worker	0.03843741	0.003203118
2028Hauling	Hauling	0.16305171	0.013587643
2028Vendor	Vendor	0.13736272	0.011446893
2028Worker	Worker	0.0377809	0.003148408
2029Hauling	Hauling	0.16075668	0.01339639
2029Vendor	Vendor	0.1359573	0.011329775
2029Worker	Worker	0.03711869	0.003093224
2030Hauling	Hauling	0.15844728	0.01320394
2030Vendor	Vendor	0.13458703	0.011215586
2030Worker	Worker	0.03651507	0.003042922

Total On-Road Fuel Consumption

Source	Fuel Type	Total Fuel Use (gal)
Hauling	Diesel	36,542
Vendor	Diesel	5,870
Worker	Gasoline	11,099

Fuel Type	Total Fuel Use	Annual Fuel Use
Diesel	42,412	26,829
Gasoline	11,099	7,021

Duration of Construction	
1.6	years

Construction Phase	Daily One-Way Trips	Haul Days per Phase (days)	Work Hours per Day (hours/day)	One-Way Trip Distance per Day (miles)	Idling per Day (minutes)	Regional Emissions (gallons) gal/mile	gal/min	gal/day	Total Gallons/yr
Building / Structure Construction	2028								
Total Haul Trips	0								
Hauling	0	69	8	25	15	0.16	1.36E-02	0	0
Vendor	30	69	8	6.9	15	0.14	1.14E-02	31	2,140
Worker	40	69	8	14.7	0	0.04	3.15E-03	22	1,533
Building / Structure Construction	2029								
Total Haul Trips	0								
Hauling	0	51	8	25	15	0.16	1.34E-02	0	0
Vendor	30	51	8	6.9	15	0.14	1.13E-02	31	1,565
Worker	40	51	8	14.7	0	0.04	3.09E-03	22	1,113
Asphalt Paving	2028								
Total Haul Trips	0								
Hauling	0	52	8	25	15	0.16	1.36E-02	0	0
Vendor	0	52	8	6.9	15	0.14	1.14E-02	0	0
Worker	20	52	8	14.7	0	0.04	3.15E-03	11	578
Asphalt Paving	2029								
Total Haul Trips	0								
Hauling	0	18	8	25	15	0.16	1.34E-02	0	0
Vendor	0	18	8	6.9	15	0.14	1.13E-02	0	0
Worker	20	18	8	14.7	0	0.04	3.09E-03	11	196
Architectural Coating	2028								
Total Haul Trips	0								
Hauling	0	52	8	25	15	0.16	1.36E-02	0	0
Vendor	0	52	8	6.9	15	0.14	1.14E-02	0	0
Worker	20	52	8	14.7	0	0.04	3.15E-03	11	578
Architectural Coating	2029								
Total Haul Trips	0								
Hauling	0	18	8	25	15	0.16	1.34E-02	0	0
Vendor	0	18	8	6.9	15	0.14	1.13E-02	0	0
Worker	20	18	8	14.7	0	0.04	3.09E-03	11	196

SLRC - South Valley

Total On-Road Fuel Consumption

		gal/mile	gal/min
2027Hauling	Hauling	0.16534457	0.013778714
2027Vendor	Vendor	0.13876713	0.011563927
2027Worker	Worker	0.03843741	0.003203118
2028Hauling	Hauling	0.16305171	0.013587643
2028Vendor	Vendor	0.13736272	0.011446893
2028Worker	Worker	0.0377809	0.003148408
2029Hauling	Hauling	0.16075668	0.01339639
2029Vendor	Vendor	0.1359573	0.011329775
2029Worker	Worker	0.03711869	0.003093224
2030Hauling	Hauling	0.15844728	0.01320394
2030Vendor	Vendor	0.13458703	0.011215586
2030Worker	Worker	0.03651507	0.003042922

Total On-Road Fuel Consumption

Source	Fuel Type	Total Fuel Use (gal)
Hauling	Diesel	36,542
Vendor	Diesel	5,870
Worker	Gasoline	11,099

Fuel Type	Total Fuel Use	Annual Fuel Use
Diesel	42,412	26,829
Gasoline	11,099	7,021

Duration of Construction	
1.6	years

Construction Phase	Daily One-Way Trips	Haul Days per Phase (days)	Work Hours per Day (hours/day)	One-Way Trip Distance per Day (miles)	Idling per Day (minutes)	gal/mile	gal/min	Regional Emissions (gallons) gal/day	Total Gallons/yr
Landscaping or Other Finishing	2028								
Total Haul Trips	0								
Hauling	0	52	8	25	15	0.16	1.36E-02	0	0
Vendor	30	52	8	6.9	15	0.14	1.14E-02	31	1,613
Worker	40	52	8	14.7	0	0.04	3.15E-03	22	1,155
Landscaping or Other Finishing	2029								
Total Haul Trips	0								
Hauling	0	18	8	25	15	0.16	1.34E-02	0	0
Vendor	30	18	8	6.9	15	0.14	1.13E-02	31	552
Worker	40	18	8	14.7	0	0.04	3.09E-03	22	393

SLRC

Operational Energy Demand

Electricity	kWh/yr	MWh/yr
Project		
City Park	484,137	484.1
Library	46,957	47.0
Other Asphalt Surfaces	171,322	171.3
Racquet Club	72,434	72.4
Project Total Building Energy	**774,850**	**774.8**
Project Total	**774,850**	**774.8**
Total (including water, see below)	**1,274,371**	**1,274.4**

Source: California Air Resources Board, CalEEMod, Version 2016.3.2.

Electricity	MWh/yr (2017/18)	MWh/yr (2030/31)
Total LADWP, 2020	25,833,000	26,360,000
Project - Total	1,274	1,274.4
Percent Net Project of SCE	0.0049%	0.0048%

Source: LADWP, 2018 Energy and Demand Forecast, https://rates.ladwp.com/Admin/Uploads/Load%20Fc

Water	Mgal/yr	MWh/yr
Project		
City Park	37.51	488.39
Library	0.30	3.93
Other Asphalt Surfaces	0.00	-
Racquet Club	0.55	7.20
Project Total	**38.363**	**499.52**

Electricity Intensity Factors	kWh/Mgal
Electricity Factor - Supply	9,727
Electricity Factor - Treat	111
Electricity Factor - Distribute	1,272
Electricity Factor - Wastewater Treatment	1,911

Source: California Air Resources Board, CalEEMod, Version 2016.3.2.

Water Demand based on Project Water supply Assessment

Sewage Facilities Charge, Sewage Generation Factor for Residential and Commercial Categories, 2012.

Natural Gas	kBtu/yr	cubic foot (cf)	Electrification (kWh/yr)
Project			
City Park	0	-	-
Library	67,530	65,246	6,123
Other Asphalt Surfaces	0	-	-
Racquet Club	104,168	100,645	9,446
Mobile	197,322	190,649	
Total	**369,019**	**356,540**	**15,569**

Source: California Air Resources Board, CalEEMod, Version 2020.4.0.

Conversion factor of 1,035 Btu per cubic foot based on United States Energy Information Administration data

(see: USEIA, Natural Gas, Heat Content of Natural Gas Consumed, February 28, 2018,

https://www.eia.gov/dnav/ng/ng_cons_heat_a_EPG0_VGTH_btucf_a.htm. Accessed March 2020.)

An electricity efficiency factor is applied to natural gas use to convert to electricity. Efficiency factors are derived from CAPCOA's Handbook for Analyzing GHG Emission Reductions, Table E-15.2. https://www.airquality.org/ClimateChange/Documents/Final%20Handbook_AB434.pdf

Conversion factor of 3.412 kBTU per kWh for electrificaton from natural gas

Natural Gas	million cubic foot (cf)
SoCalGas 2030	778,180
Project Annual	0.191
Percent Net Project of SoCalGas	0.000024%

Source: California Gas and Electric Utilities, 2020 California Gas

SLRC
Operational Energy Analysis

Estimated Electricity demand from Electric Vehicle Supply Equipment (EVSE)

Land Use Type	Number of EVSE Charging Spaces	Number of Spaces with EV Chargers [b]	Average Charge (kWh/day) [a]	Days/Year	Electricity Demand (kWh/yr)	Electricity Demand (MWh/yr)
Total	**26**	**3.00**	**4.4**	**365**	4,818	4.82

Notes:

a. Estimated based on reference sources listed below.

b. Project would install EV charging spaces for approximately 10 percent of its 403 required parking spaces for immediate use.

c. Project would install pre-wiring for EV charging spaces for 20 percent of its parking capacity for future use (so 10% in addition to the immediate use).

Sources:

US Department of Energy. Alternative Fuels Data Center, 2016. Hybrid and Plug-In Electric Vehicle Emissions Data Sources and Assumptions.
Available at: https://www.afdc.energy.gov/vehicles/electric_emissions_sources.html.

US Department of Energy. Smith, Margaret, 2016. Level 1 Electric Vehicle Charging Stations at the Workplace.
Available at: https://www.afdc.energy.gov/uploads/publication/WPCC_L1ChargingAtTheWorkplace_0716.pdf.

UCLA Luskin Center for Innovation. Williams, Brett and JR deShazo, 2013. Pricing Workplace Charging: Financial Viability and Fueling Costs.
Available at: http://luskin.ucla.edu/sites/default/files/Luskin-WPC-TRB-13-11-15d.pdf.

SLRC
Project Energy Analysis
Fuel Usage from VMT

Annual VMT (Traffic Study)[4]: 2,486,228 miles/year

Fuel Type:[1]	Gasoline	Diesel	Electricity	Natural Gas	Plug-in Hybrid
Percent:	86.1%	5.3%	5.8%	0.3%	2.5%
Miles per Gallon Fuel:	26.4	9.2	-	4.6	62.0
Annual VMT by Fuel Type (miles):	2,140,420	131,890	143,757	7,152	63,009
Annual Fuel Usage (gallons):	80,936	14,376	-	197,322	1,016

	Los Angeles County Fuel Consumption [3]	
	Gasoline	Diesel
Los Angeles County:	3,559,000,000	563,265,306
Mobile	81,952	14,376
Project Total	81,952	14,376
Percent Net Project of Los Angeles County:	0.002%	0.003%

Notes:

1. California Air Resources Board, EMFAC2021 (LA County; Annual; 2030', Aggregate Fleet).
2. Assumes electric vehicles would replace traditional gasoline-fueled vehicles.
3. California Energy Commission, California Retail Fuel Outlet Annual Reporting (CEC-A15) Results, 2019. Available at: https://ww2.energy.ca.gov/almanac/transportation_data/gasoline/piira_retail_survey.html. Accessed May 2021. Diesel is adjusted to account for retail (48%) and non-retail (52%) diesel sales.

Appendix H

Paleontological Records Search Memorandum (CONFIDENTIAL)

ESA

Appendix I

Hazardous Materials Phase 1
ESA Technical Report

ESA

Draft

SILVER LAKE RESERVOIR COMPLEX MASTER PLAN PROJECT

Phase I Environmental Site Assessment

Prepared for
City of Los Angeles Department of Public Works, Bureau of Engineering

September 2022

ESA

Draft

SILVER LAKE RESERVOIR COMPLEX MASTER PLAN PROJECT

Phase I Environmental Site Assessment

Prepared for
City of Los Angeles Department of Public Works, Bureau of Engineering

September 2022

626 S. Wilshire Boulevard
Suite 1100
Los Angeles, CA 90017
213.599.4300
esassoc.com

ESA

Bend	Orlando	San Jose
Camarillo	Pasadena	Santa Monica
Delray Beach	Petaluma	Sarasota
Destin	Portland	Seattle
Irvine	Sacramento	Tampa
Los Angeles	San Diego	
Oakland	San Francisco	

202100123

OUR COMMITMENT TO SUSTAINABILITY | ESA helps a variety of public and private sector clients plan and prepare for climate change and emerging regulations that limit GHG emissions. ESA is a registered assessor with the California Climate Action Registry, a Climate Leader, and founding reporter for the Climate Registry. ESA is also a corporate member of the U.S. Green Building Council and the Business Council on Climate Change (BC3). Internally, ESA has adopted a Sustainability Vision and Policy Statement and a plan to reduce waste and energy within our operations. This document was produced using recycled paper.

TABLE OF CONTENTS

Silver Lake Reservoir Complex Master Plan Project

Phase I Environmental Site Assessment

Page

Section 1.0, Executive Summary 1

Section 2.0, Introduction 5
2.1 Purpose, Standards, and Definitions 5
2.2 Scope of Services 7
2.3 Limitations and Exceptions 7

Section 3.0, Site Description 9
3.1 General Setting and Location 9
3.2 Current and Proposed Land Uses 9

Section 4.0, Records Review 11
4.1 Standard Environmental Record Sources 11
4.2 Results of Database Search 11
4.3 Other Records Reviewed 13
4.4 Physical Setting 15

Section 5.0, Site Reconnaissance 17
5.1 Methodology and Limiting Conditions 17
5.2 General Site Setting 17
5.3 Site Observations 17
5.4 Results of Site Reconnaissance 23

Section 6.0, User-Provided Information 25

Section 7.0, Findings and Opinions 27
7.1 Findings and Opinions 27
7.2 Data Gaps 27

Section 8.0, Report Authors and Qualifications 29
8.1 Report Authors and Signatures 29

Section 9.0, References 31

Page

Appendices

A. Regulatory Records Database Report
B. Fire Insurance Maps, City Directories, Historical Aerial Photographs, and Historical Topographic Maps

List of Figures

Figure 1 Subject Property 3
Figure 2 Site Photographs 19
Figure 3 Site Photographs 20
Figure 4 Site Photographs 21
Figure 5 Site Photographs 22

SECTION 1.0
Executive Summary

Environmental Science Associates (ESA) compiled this executive summary using excerpts from the Phase I Environmental Site Assessment report that follows. This executive summary may not provide all the information necessary to fully characterize the site and gain an understanding of the issues, nor does it detail the Phase I assessment and its findings. ESA does not recommend relying solely on this executive summary.

This Phase I Environmental Site Assessment was conducted on behalf of the City of Los Angeles (City) Bureau of Engineering for the Silver Lake Reservoir Complex Master Plan Project (proposed Project). The Phase I Environmental Site Assessment covers the entire Silver Lake Reservoir Complex (SLRC or subject property), located in the Silver Lake neighborhood of the City of Los Angeles, California (see **Figure 1, *Subject Property***). This assessment was conducted in accordance with guidance from the American Society of Testing and Materials (ASTM) *Standard Practice for Environmental Site Assessments: Phase I Environmental Site Assessment Process* (ASTM E1527-21), 40 Code of Federal Regulations (CFR) Section 312.1, *Purpose, Applicability, Scope and Disclosure Obligations*, and in accordance with the proposal dated February 12, 2021. This Phase I Environmental Site Assessment was conducted to identify Recognized Environmental Conditions (RECs), Historical Recognized Environmental Conditions (HRECs), or Controlled Recognized Environmental Conditions (CRECs) at the subject property (see Section 2.1 for definitions).


The SLRC is located on a 127-acre site and includes reservoirs, dams, buildings, water and stormwater infrastructure, interior roads, and public recreational facilities. The SLRC is bounded by Tesla Avenue on the north, Armstrong Avenue and Silver Lake Boulevard on the east, Van Pelt Place and Silver Lake Boulevard on the south, and West Silver Lake Drive on the west. The surrounding neighborhood is primarily made up of residential uses with some smaller commercial areas, and some existing public access in and around of the SLRC that allows park uses.

The subject property was inspected by ESA on October 18, 2021. The Los Angeles Department of Water and Power (LADWP), which operates a portion of the subject property, provided access to their restricted property within the SLRC. The LADWP property includes a chlorination station, a modular office building, equipment storage containers, and related facilities to support LADWP operations. According to information that was provided by LADWP, the existing Silver Lake Reservoir Chlorination Station in the LADWP property is used to store hazardous materials such as bleach and sodium thiosulfate, and will be soon used to store additional amounts of chemicals related to a future aeration system project that will be implemented at the reservoirs. Access to the interiors of LADWP facilities was not provided during the inspection, however, the exteriors of the chlorination station, modular office building, equipment storage containers, and

support facilities within the LADWP property were observed to be in good condition. **The search of regulatory records did not reveal any RECs, HRECs, or CRECs relative to the SLRC**.

A commercial database service searched relevant federal, State, and local regulatory agency lists for listings of the properties assessed in this report, and nearby properties within the appropriate ASTM 1527 standard search distances. In addition, regulatory agency websites were checked to provide additional information about the SLRC. The chlorination station was listed for the removal of 20.58 tons of an "unspecified aqueous solution" in 2003. The chlorination station has an active Hazardous Waste Generator and Hazardous Material permit with the local Certified Unified Program Agency (CUPA) Los Angeles Fire Department (LAFD), and LADWP disposes of hazardous wastes with authorized and accredited contractors. The subject property has no other listings (i.e., spills or violations). Some residential and commercial properties in the vicinity of the subject property are listed for the use, storage, and in some cases, spills of hazardous materials. **However, none of the listed properties are anticipated to have affected the subject property; no RECs, HRECs, or CRECs were identified.**

An LADWP representative was interviewed for knowledge of the property during the site inspection as described above. **To their knowledge, the subject property has never had above or below ground storage tanks and has no known history of hazardous materials spills**.

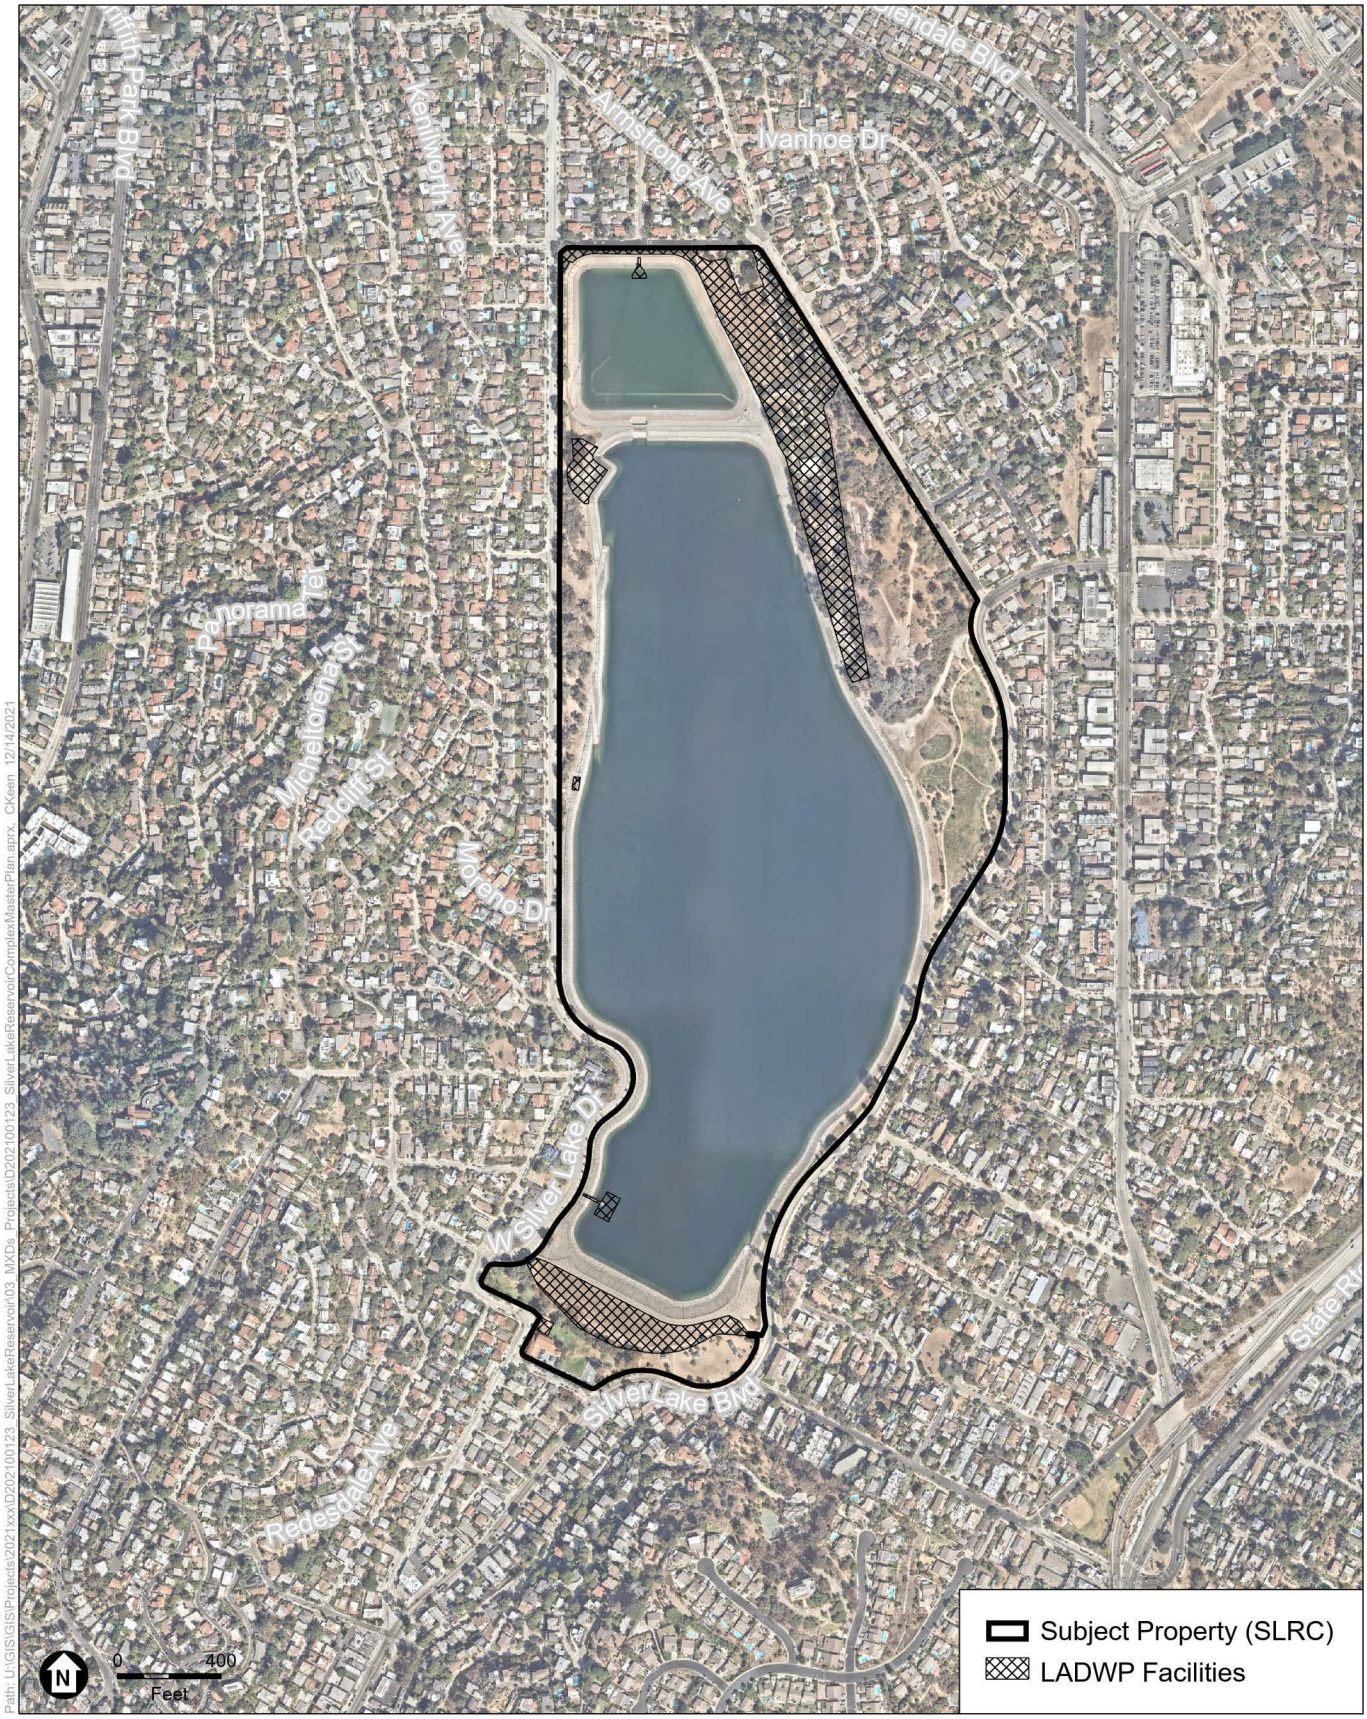

SOURCE: Nearmap, 2021; ESA, 2021

Silver Lake Reservoir Complex Phase 1 Environmental Site Assessment

Figure 1
Subject Property

ESA

This page intentionally left blank

SECTION 2.0
Introduction

2.1 Purpose, Standards, and Definitions

On behalf of the City, Environmental Science Associates conducted this Phase I Environmental Site Assessment for the SLRC located in the Silver Lake neighborhood of the City of Los Angeles, California (see Figure 1).

This Phase I Environmental Site Assessment was conducted in general accordance with the ASTM *Standard Practice for Environmental Site Assessments: Phase I Environmental Site Assessment Process* (ASTM E1527-21) (ASTM 2021) and the U.S. Environmental Protection Agency (USEPA) Final Rule regarding Standards and Practices for All Appropriate Inquiries (70 *Federal Register* [FR] 66070, November 1, 2005; 40 Code of Federal Regulations [CFR] Part 312) (AAI Rule). The EPA has stated that the newly revised ASTM E1527-21 is consistent with the AAI Rule (78 FR 79319, December 30, 2013). Specifically, this final rule amends the AAI Rule at 40 CFR Part 312 to reference ASTM E1527-21 and make clear that persons conducting all appropriate inquiries may use the procedures included in this standard to comply with the AAI Rule.

The purpose of this Phase I Environmental Site Assessment is to enable the parties relying on it to satisfy one or more of the requirements for the innocent landholder defense to liability under the Comprehensive Environmental Response, Compensation, and Liability Act and to evaluate the potential for Recognized Environmental Conditions (RECs) at the Project site. Three types of RECs are defined by ASTM E1527-21, as listed below. The term *Recognized Environmental Conditions (RECs)* means:

> (1) the presence of hazardous substances or petroleum products in, on, or at the subject property due to a release to the environment; (2) the likely presence of hazardous substances or petroleum products in, on, or at the subject property due to a release or likely release to the environment; or (3) the presence of hazardous substances or petroleum products in, on, or at the subject property under conditions that pose a material threat of a future release to the environment.

In addition, the updated ASTM E1527-21 defines the two categories cited below.

The term *Historical Recognized Environmental Conditions (HRECs)* means:

> A past release of any hazardous substances or petroleum products that has occurred in connection with the property and has been addressed to the satisfaction of the applicable regulatory authority or meeting unrestricted use criteria established by a regulatory authority, without subjecting the property to any required controls (for example, property use restrictions,

activity and use limitations, institutional controls, or engineering controls). Before calling the past release a historical recognized environmental condition, the environmental professional must determine whether the past release is a recognized environmental condition at the time the Phase I Environmental Site Assessment is conducted (for example, if there has been a change in the regulatory criteria). If the EP considers the past release to be a recognized environmental condition at the time the Phase I Environmental Site Assessment is conducted, the condition shall be included in the conclusions section of the report as a recognized environmental condition.

For a past REC to be considered an HREC, it must:

- Have already been remediated (or meet current standards without remediation);
- Not require use restrictions or engineering controls (e.g., cap, subslab depressurization system); and
- Meet current standards.

If the REC has use restrictions or engineering controls (e.g., cap, subslab depressurization system), the REC may be designated as a Controlled Recognized Environmental Condition (CREC), as defined below. Unlike HRECs, a CREC will be listed in the conclusions section of the Phase I assessment, along with other RECs. The purpose of this new category is to bring continuing obligations, such as use restrictions, maintenance requirements, and reporting requirements, to the forefront. The term *CREC* means:

> A recognized environmental condition resulting from a past release of hazardous substances or petroleum products that has been addressed to the satisfaction of the applicable regulatory authority (for example, as evidenced by the issuance of a no further action letter or equivalent, or meeting risk-based criteria established by regulatory authority), with hazardous substances or petroleum products allowed to remain in place subject to the implementation of required controls (for example, property use restrictions, activity and use limitations, institutional controls, or engineering controls). A condition considered by the environmental professional to be a controlled recognized environmental condition shall be listed in the findings section of the Phase I Environmental Site Assessment report, and as a recognized environmental condition in the conclusions section of the Phase I Environmental Site Assessment report.

RECs, HRECs, and CRECs are not intended to include *de minimis* conditions that generally do not present a material risk of harm to public health or the environment and that generally would not be the subject of an enforcement action if brought to the attention of appropriate governmental agencies. In addition, business environmental conditions (e.g., subsurface crude oil pipelines) are noted but not considered RECs, HRECs, or CRECs.

The ASTM Standard practice also defines a "business environmental risk" as a risk that can have a material environmental impact on the planned use of a property.

2.2 Scope of Services

The following sections describe ESA's work scope:

- Section 2.0, *Introduction*, discusses the purpose for performing the Phase I Environmental Site Assessment; the standards and definitions used for the Phase I assessment; and significant assumptions and limitations.
- Section 3.0, *Site Description*, compiles information concerning the location, legal description, and current and proposed uses of the subject property, along with a description of any structures and improvements at the time of ESA's assessment.
- Section 4.0, *Records Review*, includes ESA's review of various databases available from federal, State, and local regulatory agencies regarding hazardous materials use, storage, or disposal within or near the properties considered in this assessment. Copies of relevant documents are included in the appendices of this report. Physical setting sources such as topography, soil, and groundwater conditions are described.
- Section 5.0, *Site Reconnaissance*, describes ESA's observations during reconnaissance of the subject property. The methodology used and limiting conditions are described.
- Section 6.0, *User-Provided Information*, documents interviews conducted with the property managers.
- Section 7.0, *Findings and Opinions*, presents ESA's findings and professional opinions regarding the information contained in this report. It provides ESA's conclusions regarding the presence of RECs connected with the subject property and data gaps, if any, that could affect the recognition of RECs.
- Section 8.0, *Report Authors and Qualifications*, provides the signatures and qualifications of the report authors.
- Section 9.0, *References*, is a summary of the resources used to compile this report that supplement the information provided in the appendices.
- The appendices contain certain pertinent documentation regarding the subject property. Appendices A and B contain the report of regulatory agency records search results, historical aerial photographs, historical topographic maps fire insurance maps, and city directories.

2.3 Limitations and Exceptions

No environmental site assessment can wholly eliminate uncertainty regarding the potential for RECs, HRECs, and CRECs in connection with a property. Conformance of this Phase I Environmental Site Assessment with ASTM E1527-21 reduces, but does not eliminate, uncertainty regarding the potential for RECs, HRECs, and CRECs in connection with the subject property. While ESA has made every effort to discover and interpret available historical and current information on the properties assessed within the time available, some potential always remains for undiscovered contamination to be present. ESA's report is a best-efforts collection and interpretation of available information, and cannot be considered wholly conclusive. This report and the associated work were provided in accordance with the principles and practices generally employed by the local environmental consulting profession. This is in lieu of all warranties,

expressed or implied. No other warranty is expressed or implied. ASTM E1527-21 is included in this report by reference.

This Phase I Environmental Site Assessment is based primarily on historical research, a database review, and a site reconnaissance of accessible areas. This Phase I does not include "non-scope issues" as specified by ASTM E1527-21, such as surveys for the presence of the following items on or in the vicinity of the subject property: asbestos-containing materials, polychlorinated biphenyls (PCBs), radon, effects on indoor air quality, lead-based paint (LBP), lead in drinking water, industrial hygiene, health and safety, regulatory compliance, and high-voltage lines.

The conclusions presented are professional opinions based solely upon indicated data described in this report, visual site and vicinity observations, and the interpretation of the available historical information and documents reviewed, as described in this report. Unless ESA has actual knowledge to the contrary, information obtained from interviews or provided to ESA is assumed to be correct and complete. ESA does not assume any liability for information that was misrepresented to ESA by others or for items not visible, accessible, or present on the parcels during the time of the site reconnaissance. The conclusions are intended exclusively for the purpose outlined herein and the site location and project indicated. Any use or reuse of this document or the findings, conclusions, or recommendations presented herein is at the sole risk of the user.

Opinions and recommendations presented herein apply to the site conditions existing at the time of this Phase I Environmental Site Assessment and cannot necessarily apply to site changes of which ESA is not aware and has not had the opportunity to evaluate. Changes in the conditions of the parcels may occur with time due to natural processes or the works of man on the property or adjacent properties. Changes in applicable standards may also occur as a result of legislation or the broadening of knowledge. Accordingly, the findings of this report may be invalidated, wholly or in part, by changes beyond ESA's control. Opinions and judgments expressed herein are based on ESA's understanding and interpretation of current regulatory standards, and should not be construed as legal opinions.

SECTION 3.0
Site Description

3.1 General Setting and Location

The SLRC (or subject property) is located in the Silver Lake neighborhood of the City of Los Angeles, California (Figure 1). The Silver Lake neighborhood is primarily made up of residential uses with some smaller commercial areas, and some existing public access in and around of the SLRC that allows park uses. The SLRC is located on a 127-acre site and includes reservoirs, dams, buildings, water and stormwater infrastructure, interior roads, and public recreational facilities. Under the Los Angeles General Plan, the SLRC is part of the Silver Lake-Echo Park-Elysian Valley Community Plan Area (Community Plan) and is zoned as Open Space (OS) (City of Los Angeles 2013).

3.2 Current and Proposed Land Uses

The Silver Lake and Ivanhoe Reservoirs, collectively known as the SLRC, are owned by LADWP. Although the Silver Lake and Ivanhoe Reservoirs are no longer in service, LADWP currently operates various facilities within the SLRC. LADWP currently leases approximately three acres of SLRC land to the City of Los Angeles Recreation and Parks Department (RAP) to operate and maintain the Meadow, an open grassy area along the eastern side of the SLRC that is currently open to public access from dawn until dusk. Additionally, approximately four acres of the SLRC are owned and operated by RAP for the existing Silver Lake Recreation Center along the south side, and a nursery school along the northeastern portion of the subject property. Currently, there are two pathways shared with the public on the west side of Ivanhoe Reservoir and along the top of Silver Lake Dam. Approximately four acres of existing paved surfaces around the reservoirs' perimeters are available for shared public use with LADWP. The entire SLRC is enclosed by a perimeter chain link fence varying in height from 6 to 12 feet.

The proposed Project would redesign approximately 116 acres on the existing 127-acre SLRC with community park amenities, including the approximately 77 acres of open water. The proposed Project would re-develop the SLRC with a contemporary design that would create park zones blending vegetated areas with public spaces. The design would enhance the visual and recreational quality of the area to be consistent with goals and objectives of the Community Plan and provide the opportunity for the public to access natural park space. None of the existing public facilities within the SLRC would be removed, rather public spaces and facilities would be expanded, renovated, and redesigned to improve visitor experience, including the perimeter walking path/promenade.

This page intentionally left blank

SECTION 4.0
Records Review

The purpose of the records review is to obtain and examine records that could help to evaluate potential RECs, HRECs, and CRECs in connection with the subject property. This section documents the database records search and the evaluation of other records, summarizes information provided by the property owners, and describes the physical setting of the subject property.

4.1 Standard Environmental Record Sources

Federal, State, and local regulatory agencies publish databases of businesses and properties that handle hazardous materials or hazardous waste, including those properties with a known release of hazardous substances to soil and/or groundwater. These databases are available for review and/or purchase at the regulatory agencies, or the information may be obtained through a commercial database service. ESA contracted with a commercial database service to perform the government database search for listings within the appropriate ASTM standard minimum search distance (EnviroSite 2021). A detailed description of the types of information in each database reviewed and the agency responsible for compiling the data is included in the Government Records Report provided as **Appendix A**, which includes a list of acronyms for the individual databases in the executive summary of the Radius Report.

ESA evaluated the listings with regard to the nature of potential chemicals of concern and the extent of known releases. In general, reported or potential releases likely to affect a property would include those located on or within a 1/8-mile (660-foot) radius of the subject property. ESA also considered additional factors such as chemical properties, regional knowledge of the site vicinity, groundwater flow direction, and available past regulatory documentation as part of the REC evaluation.

4.2 Results of Database Search

Sites identified within the ASTM-specified search radius in the surrounding area are discussed below. The site locations are shown on maps with the records search report in Appendix A. In addition, to augment the regulatory records search, the State Water Resources Control Board (SWRCB) GeoTracker and California Department of Toxic Substances Control (DTSC) EnviroStor websites were accessed to review documents that describe the locations and status of sites with environmental issues.

Subject Property–The Silver Lake Reservoir Chlorination Station located within the SLRC has an active Hazardous Waste Generator and Hazardous Material permit with the local CUPA.

Approximately 200 gallons of bleach and 100 gallons of sodium thiosulfate are stored on site. No violations or spills have been recorded for the subject property.

There are numerous listings for various properties within the ASTM-required search distance. Most listings are for the storage and use of hazardous materials but with no recorded violations or spills. For example, various residential properties in the vicinity of the subject property are listed for the removal of asbestos-containing materials. This indicates that the site occupants removed asbestos-containing materials that were likely previously used as insulation. Only those nearby sites with violations or spills are discussed below.

Site A17– 2252 Kenilworth Avenue – On October 4, 2019, an incident involving a contractor hitting a half-inch-diameter pipe resulted in the release of natural gas. This gas release would not have been able to affect the subject property.

Site E19 – St. Albans Lake Place Tract – This site, located approximately 550 feet east of the subject property on the northwest corner of Glendale Boulevard and Silver Lake Boulevard, is a former leaking gasoline underground storage tank (UST) site (EnviroSite 2021). The case was opened in 1991, the site remediated and monitored, and the case closed by the Los Angeles Regional Water Quality Control Board (RWCQB) in August 1996 (RWQCB 1996a). The case closure indicates that the regulatory agency concluded that this site does not pose a threat to people and the environment. The site is currently occupied by a residential development with no fuel services.

Based on previous groundwater monitoring conducted for Site E20, described below, it is assumed that groundwater flows at Site E19 flow to the northeast and away from the subject property, due to the similarity in slope conditions at Site E19 and E20. Therefore, contamination from this site would not have been able to migrate to the subject property.

Site E20 – Chevron – This site is located on the southwest corner of Glendale Boulevard and Silver Lake Boulevard, approximately 500 feet east of the subject property. This site is a former Chevron service station previously equipped with three gasoline USTs, one used-oil UST, four gasoline dispenser islands, and an office/garage. In February 1986, a gasoline leak was discovered and reported as a result of a leak in product lines adjacent to a dispenser island. Fuel hydrocarbon sources were removed from the site, including the USTs and associated piping (removed in 1995), phase-separated hydrocarbons (last observed in 1990), and soil containing potentially mobile petroleum hydrocarbon components. Subsequent investigations determined that petroleum hydrocarbons in groundwater have been either not detected or at low concentrations (Wayne Perry, Inc. 1996). The regulatory agency closed the case, indicating that the residual levels of petroleum hydrocarbons at this site do not pose a threat to people and the environment (RWQCB 1996b). The site is currently occupied by the Silver Lake Branch Library that does not store or sell fuel. Note that monitoring wells installed at this site indicated that the direction of groundwater flow in the local vicinity is to the northeast, away from the subject property. This means that the site would not be able to affect the subject property.

Site E21 – 2400 Glendale Boulevard – This site, located approximately 650 feet east of the subject property, is a former leaking gasoline UST site (EnviroSite 2021). The case was opened in 1989, the site assessed and remediated, and the case was closed by the Los Angeles RWQCB in July 1996 (RWQCB 1996c). The case closure indicates that the regulatory agency concluded that this site does not pose a threat to people and the environment. The site is currently occupied by a Bank of America financial center and that does not store or sell fuel. Groundwater flows at the site are anticipated to flow northeast, away from the subject property, based on groundwater monitoring conducted for Site E20. Therefore, contamination from this site would not have been able to migrate to the subject property.

Orphan Sites – Sites not plotted due to poor or inadequate address information are referred to as "orphan sites" and are listed in the record search (Appendix A) under *Unmappable Summary*. The records search identified 10 orphan sites. The partial location and database listing information was reviewed and indicate that none of these sites would be within 1/8-mile of the subject property.

4.3 Other Records Reviewed

The regulatory agency records search also provides fire insurance maps, city directories, historical aerial photographs, and historical topographic maps, all of which are provided in **Appendix B**. The search results are discussed below.

Fire Insurance Maps

Historical fire insurance maps are available for the subject property and local vicinity for the years 1914, 1919, 1923, 1950, 1953, 1955, 1957, 1960, 1961, 1966, 1968, 1969, and 1970.

The **1914** fire insurance map indicates that the layout of the subject property was similar to present-day conditions. The subject property includes two large water bodies: One is identified as Silver Lake Reservoir and the other as "covered reservoir," which would later be identified as Ivanhoe Reservoir starting with the **1950** fire insurance map. Areas that surround the reservoirs within the subject property are mapped in green and include a trail, indicating that the property included park spaces around the reservoirs. There is one structure shown at the northeast portion of the subject property, adjacent to the eastern end of the dam that separates the two reservoirs.

The fire insurance maps for the years **1919 through 1970** show the majority of structures surrounding the subject property to be homes, garages, restaurants, and offices. The **1970** fire insurance map identifies two gas stations at the Silver Lake Boulevard and Glendale Boulevard intersection; the two properties are currently a library and a residential development with no fuel services (refer to Sites E19 and E20 above in Section 4.2, *Results of Database Search*). The map identifies an auto repair shop, a sign painting shop, and a tire shop on properties to the north of these sites, also located along Glendale Boulevard. As described above, given the anticipated northeast direction of groundwater flow that occurs at sites in this vicinity of the Silver Lake Boulevard/Glendale Boulevard intersection, spills, if any, from the gas stations, auto repair shop, sign painting shop, or tire shop, would not have been able to migrate to the subject property.

Other industrial and commercial land uses that would have used chemicals are located on the blocks further north or east of the subject property in areas where spills would not be able to migrate to the site.

City and Telephone Directories

City and telephone directories are available for the subject property and local vicinity from 1973 to 2019. The 1973 through 2019 telephone directories indicate that the Silver Lake Recreation Center was operating at the southern portion of the subject property at 1850 W. Silver Lake Drive. The 2019 telephone directory lists Low Cost Pet Vaccines of LA at the same address. These listings indicate industrial or commercial use that would involve large quantities of hazardous materials.

The listings for the predominant majority of surrounding properties are names of individuals (most likely residents) and small commercial operations (private investigation and real estate). These listings do not indicate industrial or commercial use that involve large quantities of chemicals or hazardous materials that could affect the subject property.

Historical Aerial Photographs

Historical aerial photographs are available for the years 1927, 1928, 1938, 1940, 1944, 1948, 1952, 1956, 1960, 1962, 1964, 1965, 1967, 1969, 1970, 1972, 1976, 1980, 1981, 1983, 1985, 1989, 1994, 1995, 2002, 2005, 2009, 2010, 2012, 2014, 2016, 2018, and 2020, and are included in Appendix B. The subject property is identified with a red arrow.

In the **1927** aerial photograph, the subject property is developed similar to existing conditions. The map shows the Silver Lake Reservoir as well as what appears to be surrounding green space, trees, and trails within the subject property. Several buildings and access roads are shown in the eastern portions of the subject property, where present-day meadows and LADWP facilities exist today. Ivanhoe Reservoir appears to be covered by an unknown material and its water is not visible. Neighborhood tracts are shown to the east of the subject property, however, the lands west and south of the subject property appear to be largely undeveloped with the exception of roadways and sparsely located buildings.

Subsequent aerial photographs from **1928 to 2020** show increasing residential and commercial development in surrounding areas and the eventual uncovering of Ivanhoe Reservoir. Silver Lake Reservoir is shown to have been drained of all water in 1976 and 2016 and the bed of the reservoir can be seen in aerial photographs for these years. No other substantial changes to the overall layout and structures at the subject property are shown.

Historical Topographic Maps

Historical topographic maps are available for various portions of the subject property for the years 1894, 1896, 1898, 1900, 1902, 1920, 1921, 1928, 1953, 1966, 2012, 2015, and 2018, and are included in Appendix B. The subject property is identified with a red star.

The **1834 through 1902** topographic maps show major roadways, rivers, and railroads in the area surrounding the subject property but do not depict any structures or delineate the subject property.

The **1920 through 1928** topographic maps show more detail but do not depict structures. The subject property is delineated. Only the northern reservoir, Silver Lake Reservoir, is depicted.

The **1953** topographic map shows both reservoirs and surrounding green spaces at the subject property. Structures are identified in areas west of the subject property, but none are shown within or in close proximity to the subject property.

The **1966** topographic map is similar to the 1953 map but shows the Silver Lake Recreation Center at the southern boundary of the subject property. Several structures are shown at northeast portion of the subject property but are not labeled.

The **2012** through **2018** topographic maps identify the subject property but do not depict any structures within the subject property or surrounding areas.

4.4 Physical Setting

The following sections provide information about the physical setting of the project. Geotechnical information is not a required element of ASTM E1527-21 Phase I Environmental Site Assessments and is not included in this Phase I assessment.

Topography. The subject property is within the Hollywood, California, 7.5-minute quadrangles at an elevation of about 417 feet above mean sea level (EnviroSite 2021). The surrounding neighborhood is characterized by steep slopes which ascend from the reservoir to the north, west, and east, and descend to the south.

Geology, Soils, and Hydrology. The surface geology consists of Miocene marine rocks including sandstone, shale, siltstone, conglomerate and breccia, in part Pliocene (5.4 million to 2.6 million years before present) and Oligocene (33.9 million to 23 million years before present). Some soil units within the subject property are Hambright Series Loam, which are shallow, well drained soils with moderate corrosion potential. Other data points within the subject property are characterized as miscellaneous soils (urban and water) (EnviroSite 2021).

Flood Hazard. The subject property is located in a 100-year flood zone.[1] Specifically, the reservoirs within the subject property are identified as Zone A – 1 Percent Annual Chance Flood Hazard Contained in a Channel (FEMA 2021).

[1] A 100-year flood zone is an area that has a 1 percent chance of being equaled or exceeded in any given year.

This page intentionally left blank

SECTION 5.0
Site Reconnaissance

5.1 Methodology and Limiting Conditions

Andray Cardoza from ESA conducted the site reconnaissance on October 18, 2021, to assess present conditions at the subject property. Access to restricted areas of the SLRC was provided by LADWP. Publicly accessible portions of the SLRC were observed from trails that surround the subject property. Weather at the time of the site reconnaissance was partly cloudy after rainy conditions in the morning. The site conditions discussed below are limited to readily apparent environmental conditions observed.

5.2 General Site Setting

The subject property is located within the Silver Lake neighborhood of the City of Los Angeles and consists of reservoirs, dams, buildings, water and stormwater infrastructure, interior roads, and public recreational facilities. The observed conditions, along with photographs, are described below. Figure 1 shows the subject property and local area.

5.3 Site Observations

Residential homes and apartments are located across the street from the subject property on all sides. No commercial or industrial uses were visible in the immediate vicinity of the subject property. The Silver Lake and Ivanhoe Reservoirs are gated from public access, except for two pathways along the west side of Ivanhoe Reservoir and the south side of Silver Lake Reservoir. The SLRC's open spaces, walking trails, and recreation facilities surround the gated reservoirs and are accessible by the public. Notable structures in these areas include the Silver Lake Recreation Center building at the southern portion of the SLRC and a nursery school at the northeast portion of the SLRC.

Private access to LADWP facilities along the eastern portion of the SLRC is provided from a gate and gravel driveway near the intersection of Tesla Avenue and Armstrong Avenue at the northeastern corner of the subject property. The LADWP modular office is located approximately 800 feet south of the access gate and adjacent to a paved parking lot. The modular office is a 60-by-60-foot, single-story, rectangular wooden building. Located approximately 300 feet south of the modular office at the base of a knoll is the Silver Lake Chlorination Station. The chlorination station is a small, rectangular brick structure equipped with a gate, barbed wire, and keycard access doors. The structure is surrounded by soils, grass, trees, and other vegetation. The area between the modular office and chlorination station is used for storing and staging construction equipment. Various storage containers, tractors, trucks, and canopies were observed in this area. This area is within the subject property, but outside of the proposed Project areas.

Figure 2 shows the LADWP operations building and chlorination station. No unusual stains or odors were noted around the modular office or its supporting electrical boxes. Soils at the base of the chlorination station were noted to be wet from rain that occurred earlier in the day of the site survey. This is considered a *de minimis* condition. No observations of chemical spills or stains at the chlorination station were observed.

Storage containers, canopies, and construction equipment observed in the LADWP staging area are shown in **Figure 3**. Some storage containers are labeled with a no smoking sign, indicating that equipment with flammable materials such as gasoline are stored inside. No chemical spills or unusual stains or odors were noted on the exteriors of the storage containers or surrounding soils.

Various construction vehicles, such as forklifts, excavators, and one tanker truck were observed in the LADWP construction staging area. No Occupational Safety Health Administration (OSHA) symbols or placards were observed on the tank, indicating the truck is likely used to transport water. No observations of chemical spills or unusual stains or odors were noted in this portion of the subject property.

Figure 4 shows northern and southern views of Silver Laker Reservoir from the private access road. The road travels through LADWP property and around the SLRC reservoirs:

Recent photographs of the exterior of the Silver Lake Recreation Center from the Silver Lake Reservoir Complex Master Plan are shown in **Figure 5**. The Recreation Center also includes outdoor playgrounds, basketball courts, and picnic areas.

The southwest portion of the Silver Lake Recreation Center has a small, detached storage unit, also depicted in Figure 5. It was noted by LADWP staff during the site survey that the unit was previously used to store chemicals for water treatment. Today, the unit is used to store landscaping and recreation equipment. The building was not included on government records as a hazardous materials site. No spills or unusual stains or odors were observed on the exterior of the unit or on surrounding surfaces.



PHOTOGRAPH 1: LADWP modular office



PHOTOGRAPH 2: Silver Lake Chlorination Station

D20210012300

SOURCE: ESA, 2022

Silver Lake Reservoir Complex Phase 1 Environmental Site Assessment

Figure 2
Site Photographs

ESA



PHOTOGRAPH 3: Storage containers, canopies, and construction equipment in the LADWP staging area.



PHOTOGRAPH 4: Storage container



PHOTOGRAPH 5: Forklift and tanker truck at LADWP construction staging area.

D20210012300

SOURCE: ESA, 2022

Silver Lake Reservoir Complex Phase 1 Environmental Site Assessment

Figure 3
Site Photographs

ESA



PHOTOGRAPH 6: Northern view of Silver Laker Reservoir from the private access road.



PHOTOGRAPH 7: Southern view of Silver Laker Reservoir from the private access road.

D202100123.00

SOURCE: ESA, 2022

Silver Lake Reservoir Complex Phase 1 Environmental Site Assessment

Figure 4
Site Photographs

ESA



PHOTOGRAPH 8: Exterior of the Silver Lake Recreation Center



PHOTOGRAPH 9: Exterior of the Silver Lake Recreation Center



PHOTOGRAPH 10: Silver Lake Recreation Center detached storage unit

D20210012300

SOURCE: ESA, 2022

Silver Lake Reservoir Complex Phase 1 Environmental Site Assessment

Figure 5
Site Photographs

ESA

5.4 Results of Site Reconnaissance

There were no observations of chemical spills, underground or aboveground storage tanks, waste pits or ponds, stained soil, pavement, or floors, unusual odors, or stressed vegetation at the subject property. Therefore, no RECs, HRECs, or CRECs were observed on the subject property.

This page intentionally left blank

SECTION 6.0
User-Provided Information

The site conditions and history were discussed with LADWP staff during the site inspection on October 18, 2021. It was noted that the Silver Lake Chlorination station is currently used to store hazardous chemicals and will soon be storing additional chemicals related to an upcoming aeration system project within the SLRC. It was also noted that the auxiliary storage structure at the southwest portion of the Silver Lake Recreation Center was previously used to store reservoir water treatment chemicals but is now used to store equipment only. Following the site inspection, ESA received further documentation from LADWP detailing hazardous materials conditions at the subject property, which has been summarized below.

According to information that was provided by LADWP, approximately 200 gallons of bleach and 100 gallons of sodium thiosulfate are currently stored in the Silver Lake Chlorination Station. A second chlorination station that was maintained by LADWP has since been taken out of service and was deregistered from California Accidental Release (CalARP) and Risk Management Plan (RMP) requirements on June 17, 2014. There is no history of reportable spills for the chlorination stations. Separately, on April 9, 2008, there was a contained automotive oil spill on the walking path around Silver Lake Reservoir, on the southwest side near an outlet tower, which did not enter any water way or storm drain. The spill appears to have been cleaned up by LADWP Hazmat, since they were contacted. LADWP's Wastewater Quality and Compliance Group checked most recent spill records and no accidental spill reports were identified for the subject property.

Other potentially hazardous conditions at the subject property were addressed in the interview documentation, including but not limited to: the use of pesticides and herbicides at the subject property via spray and bait boxes; pre-1980 buildings which may contain asbestos containing materials (ACM) or LBP; and, when reservoir fills beyond its capacity, the discharge of reservoir waters into a spillway that deposits into a storm drain system that connects to Ballona Creek. **To LADWP's knowledge, the subject property has never had above or below ground storage tanks and has no known history of hazardous materials spills**.

This page intentionally left blank

SECTION 7.0
Findings and Opinions

7.1 Findings and Opinions

A commercial database service searched relevant federal, State, and local regulatory agency records for listings of the properties assessed in this report, and nearby properties within the appropriate ASTM 1527 standard search distances. Further, regulatory agency websites were checked to provide additional information about the Project Area, and representatives from the LADWP Hazardous Substances Group provided responses to a questionnaire regarding hazardous materials use and storage at the subject property.

The Silver Lake Chlorination Station within the subject property has an active Hazardous Waste Generator and Hazardous Material permit with the local CUPA and stores approximately 200 gallons of bleach and 100 gallons of sodium thiosulfate on the site. The Silver Lake and Ivanhoe Reservoirs Aeration and Recirculation Systems Projects within the subject property is listed as an active site but is a permitted use under Clean Water Act Section 401. The subject property has no other listings. Various properties in the vicinity are listed for the use, storage, and in some cases, spills of hazardous materials. **The search of regulatory records did not reveal any RECs, HRECs, or CRECs relative to the subject property**.

The LADWP property within the SLRC was inspected on October 18, 2021. Structures observed within the property include the modular office, chlorination station, and storage containers. Other structures observed at the SLRC include the Silver Lake Recreation Facility and an auxiliary storage building. There were no observations of chemical spills, underground or aboveground storage tanks, waste pits or ponds, stained soil or floors, unusual odors, or stressed vegetation at the subject property. **No RECs, HRECs, or CRECs were observed relative to hazardous materials, hazardous waste, or chemical use, storage, or disposal**.

The LADWP representative was interviewed for knowledge of the property during the site inspection as described above. **To their knowledge, the subject property has never had above or below ground storage tanks and has no known history of hazardous materials spills**.

7.2 Data Gaps

ESA attempted to obtain reasonably ascertainable information regarding the subject property and the surrounding environs. There were no data gaps identified that could affect the identification of RECs, HRECs, or CRECs.

This page intentionally left blank

SECTION 8.0
Report Authors and Qualifications

8.1 Report Authors and Signatures

This section includes qualification statements of the environmental professionals responsible for conducting the Phase I assessment and preparing this report.

Mr. Andray Cardoza of ESA conducted the data review for the subject property, conducted the site reconnaissance, and prepared the Phase I Environmental Site Assessment report.

The work conducted and report written by Mr. Cardoza were reviewed by Mr. Michael Burns. Mr. Burns has over 30 years of experience in environmental site investigations, characterizations, and assessments, including Phase I Environmental Site Assessments.

Mr. Cardoza declares that, to the best of his professional knowledge and belief, he meets the definition of "Environmental Professional" as defined in 40 CFR 312.10. Mr. Burns declares that, to the best of his professional knowledge and belief, he meets the definition of "Environmental Professional" as defined in 40 CFR 312.10.

Mr. Cardoza has the specific qualifications based on education, training, and experience to assess parcels of the nature, history, and setting of these parcels. With the assistance of Mr. Burns, he has developed and performed all the appropriate inquiries in conformance with the standards and practices set forth in 40 CFR Part 312.

Principal Analyst/Reviewer:

December 2021

Andray Cardoza, Environmental Planner

Senior Reviewer:

December 2021

Michael G. Burns, PG #4532, CEG #1846, CHG #280

This page intentionally left blank

SECTION 9.0
References

ASTM. 2021. E1527-21, *Standard Practice for Environmental Site Assessments: Phase 1 Environmental Assessment Process*. West Conshohocken, PA: ASTM International.

City of Los Angeles, 2013. General Plan Land Use Map. Silver Lake-Echo Park-Elysian Valley Community Plan. June 28, 2013.

EnviroSite. 2021. *Government Records Report, Silver Lake, Los Angeles, California 90039*. September 15, 2021.

Federal Emergency Management Agency (FEMA), 2021. FEMA Flood Map Service Center. Available: https://msc.fema.gov/portal/home, accessed December 8, 2021.

Regional Water Quality Control Board (RWQCB), 1996a. *Case Summary, St. Albans Lake Place Tract, 2393 Silver Lake Boulevard, Atwater Village, CA 90039*. October 13.

Regional Water Quality Control Board (RWQCB), 1996b. *Case Summary, Chevron #9-6284 (Former), 2411 Glendale Boulevard, Los Angeles, CA 90039*. October 13.

Regional Water Quality Control Board (RWQCB), 1996c. *Case Summary, Heiko Mueller, 2400 Glendale Boulevard, Los Angeles, CA 91206*. October 13.

Wayne Perry, Inc., 1996. Request for Site Closure Letter for the Former Chevron Station No. 9-6284. November 18.

This page intentionally left blank

Appendix A
Regulatory Records Database Report

ESA

Government Records Report | 2021

Order Number: 60627

Report Generated: 09/15/2021

Project Name: Silver Lake

Project Number: D202100123

Silver Lake
Silver Lake
Los Angeles, CA 90039

2 Corporate Drive
Suite 450
Shelton, CT 06484
Toll Free: 866-211-2028
www.envirositecorp.com

Table of Contents 2021

Section	Page
Executive Summary	1
Executive Summary by Distance	2
Executive Summary by Database	3
Property Proximity Map	15
Area Map	16
Map Findings Summary	17
Map Findings	28
Unmappable Summary	188
Environmental Records Searched	189
Geological Landscape Section	223
Geological Landscape Section Soil Map	226
Geological Landscape Section Summary	227
Geological Findings Map	229
Geological Landscape Section Map Findings	230
Geological Landscape Section Map Findings Radon	235
Geological Landscape Records Searched	236

Disclaimer - Copyright and Trademark Notice

All information contained in this report are based on data available from various public, government and other sources and are based upon the best data available from those sources. The information available in this report may be available from other sources and is not exclusive or the exclusive property of Envirosite Corporation.

NO WARRANTY EXPRESSED OR IMPLIED, IS MADE IN CONNECTION WITH THIS REPORT, INCLUDING WITHOUT LIMITATION, MERCHANTABILITY OR FITNESS FOR A PARTICULAR PURPOSE. ALL RISK IS ASSUMED BY USER AND Envirosite assumes no liability for faulty or inaccurate information. The Reports may utilize a variety of public and other sources reasonably available to Envirosite. Envirosite cannot, and does not assure, warrant, guarantee or assume any liability for the correctness, comprehensiveness, timeliness or completeness of any of such information, nor is the information in any Report to be construed as legal advice with respect to environmental risks associated with any property. Envirosite shall not be liable to anyone for any claims, causes of action, suits, damages, losses, costs and expenses (including, without limitation, attorneys' fees and costs) arising out of or caused by this report regardless of the acts, errors or omissions, or negligence of Envirosite. Any damages shall be limited to the purchase price of the report.

Purchaser of the report accepts the report "As Is". The report is intended only to provide information only and should not be considered as providing any legal advice, prediction, forecast, or fact as to the environmental risk for any specific property. Reports are proprietary to Envirosite, and contain copyrighted material and trademarks of Envirosite. All other trademarks used herein are the property of their respective owners. All rights of Envirosite as to the Reports are reserved.

Envirosite Corporation has conducted a search of all reasonably ascertainable records in accordance with EPA's AAI (40 CFR Part 312) requirements and the ASTM E-1527-13 Environmental Site Assessments standard.

SUBJECT PROPERTY INFORMATION:

ADDRESS:

Silver Lake
Silver Lake
Los Angeles, CA 90039

COORDINATES:

Latitude (North):	34.098048 - 34°5'53"
Longitude (West):	-118.264272 - -118°15'51.4"
Universal Transverse Mercator:	Zone 11N
UTM X (Meters):	383377.96
UTM Y (Meters):	3773748.82

ELEVATION:

Elevation:	417 ft. above sea level

USGS TOPOGRAPHIC MAP ASSOCIATED WITH SUBJECT PROPERTY:

Subject Property Map: 34118-A3 Hollywood, CA
Most Recent Revision: 2018

MAP ID	SITE NAME	ADDRESS	DATABASE(S)	RELATIVE ELEVATION	DIRECTION / DISTANCE
1	SILVER LAKE AND IVANHOE RESERVO...	N/R	CIWQS - CA, CIWQS 2 - CA, RFR - CA	Higher	WNW / 0.050 mi., 265...
2	KATHRYN TODD	2107 WEST SILVER LAKE DRI...	HAZNET - CA, HWG - CA	Higher	WSW / 0.151 mi., 798 ft.
A3	LARRY BARRETT	2215 W SILVER LAKE DR	HAZNET - CA, HWG - CA	Higher	NW / 0.171 mi., 902 ft.
A4	WEINBERG, DAVID	2219 WEST SILVER LAKE DRI...	HAZNET - CA, HWG - CA	Higher	NW / 0.178 mi., 942 ft.
5	TREND DEVELOPERS | RIK FISHBEIN | ...	2055 W SILVER LAKE DR	ECHO, FRS, HAZNET - CA, HWG - CA, MANIFES...	Higher	SW / 0.181 mi., 958 ft.
A6	SUZANNE OBDRZALEK	2225 W SILVER LAKE DR	HAZNET - CA, HWG - CA	Higher	NW / 0.185 mi., 980 ft.
B7	GEORGE GRANDCHAMP	2226 SILVER LAKE BLVD	HAZNET - CA, HWG - CA	Higher	ESE / 0.189 mi., 1000 ft.
C8	YOSHIYE HONDA	2250 SILVER LAKE BLVD	HAZNET - CA, HWG - CA	Higher	ESE / 0.190 mi., 1002 ft.
A9	ANDREAS KANEGSON	2212 KENILWORTH AVE	HAZNET - CA, HWG - CA	Higher	WNW / 0.195 mi., 102...
B10	MARK RANSON	2208 SILVER LAKE BLVD	ECHO, HWG - CA, RCRA_NONGEN	Higher	SE / 0.211 mi., 1113 ft.
11	DAVID PHILLIPS	2183 KENILWORTH AVE	ECHO, FRS, HAZNET - CA, HWG - CA, MANIFES...	Higher	WNW / 0.212 mi., 112...
A12	GREG PTACEK	2230 KENLIWORTH AVE.	HAZNET - CA, HWG - CA	Higher	WNW / 0.216 mi., 114...
13	ELIZABETH TIMME	2322 SILVER LAKE BLVD	HAZNET - CA, HWG - CA	Higher	ENE / 0.228 mi., 1204 ft.
14	JEFFERS, TRISTAN	2152 KENILWORTH AVENUE	ECHO, FRS, HAZNET - CA, HWG - CA, RCRA_N...	Higher	W / 0.236 mi., 1246 ft.
D15	CARLA BYLOWSKI | CARLA GYKOWSKI	2011 KENILWORTH AVE	HAZNET - CA, HWG - CA	Higher	WSW / 0.236 mi., 1248...
C16	JOHN CAIRE	2300 EDGEWATER TERR	ECHO, FRS, HAZNET - CA, HWG - CA, MANIFES...	Higher	ESE / 0.243 mi., 1284 ft.
A17	VICTORIA BIRCH	2252 KENILWORTH AVE	CHMIRS - CA, ECHO, FRS, HAZNET - CA, HWG ...	Higher	NW / 0.244 mi., 1291 ft.
D18	STELLA LOMEDICO	2055 BALMER DR	HAZNET - CA, HWG - CA	Higher	WSW / 0.247 mi., 1304...
E19	ST. ALBANS LAKE PLACE TRACT	2393 SILVER LAKE BLVD	CALEPA SITES - CA, EPA LUST, FRS, LUST REG...	Higher	ENE / 0.327 mi., 1728 ft.
E20	CHEVRON #9-6284 (FORMER) | CHEV...	2411 GLENDALE BLVD	CALEPA SITES - CA, CIWQS - CA, EPA LUST, FR...	Higher	ENE / 0.330 mi., 1744 ft.
E21	HEIKO MUELLER | 1X MUELLER, HEIKO	2400 GLENDALE BLVD	CALEPA SITES - CA, EPA LUST, FRS, HAZNET - ...	Higher	ENE / 0.333 mi., 1757 ft.
22	SILVER LAKE CHLORINATION STATION...	2543 ARMSTRONG AVE	CALEPA SITES - CA, CIWQS - CA, FRS, HAZNET...	Higher	NNE / 0.341 mi., 1803...
F23	San Fernando Valley (Area 4)	POLLOCK WELLFIELD | POLLO...	CERCLIS-HIST, CONSENT (DECREES), CORTES...	N/R	NE / 0.713 mi., 3766 ft.
F24	SAN FERNANDO VALLEY (AREA 4)	34.107362, -118.246761	CDC HAZDAT	N/R	NE / 0.713 mi., 3766 ft.
G25	Safety-Kleen Systems, Inc | Safetykle...	2918 WORTHEN AVE	AST - CA, CALEPA SITES - CA, CERCLIS NFRAP,...	Lower	NE / 0.934 mi., 4929 ft.
G26	SAFETY-KLEEN SYSTEMS INC | SAFET...	2918 WORTHEN AVE | 2918 W...	BRS, CIWQS - CA, DEBRIS EPA SWRCY, HWG -...	Lower	NE / 0.939 mi., 4957 ft.

SUBJECT PROPERTY SEARCH RESULTS:

The subject property was not listed in any of the databases searched by Envirosite Corporation.

SEARCH RESULTS:

FEDERAL RCRA CORRACTS FACILITIES LIST

CORRACTS: List of facilities where Resource Conservation and Recovery Act Corrective Action Program used to investigate and remediate hazardous releases **1 SITE FOUND WITHIN 1 MILE**

LOWER ELEVATION

MAP ID	SITE NAME	SITE ADDRESS	DIRECTION/DISTANCE	PAGE
G25	*Safety-Kleen Systems, Inc | Safetykleen Inc LA Branch | SAFETY- KLEEN CORP 7-088-02*	*2918 WORTHEN AVE*	*NE / 0.934 mi., 4929 ft.*	*124*
	- ID: CAT000613935	Status: N/A	Date: N/A	
	- ID: N/R	Status: RFA COMPLETED-ASSESSMENT WAS A RFA	Date: 1995-07-07	
	- ID: SWMU-1,2,3,4,AOC-1	Status: DETERMINATION OF NEED FOR AN INVESTIGATION-INVESTIGATION IS NECESSARY	Date: 1995-07-07	
	- ID: SWMU-1,2,3,4,AOC-1	Status: RFA COMPLETED	Date: 1995-07-07	
	- ID: N/R	Status: RFA INITIATION	Date: 1995-05-01	
	There are an additional 7 status records, see site details.			

STATE, TRIBAL, AND FEDERAL LEAKING STORAGE TANK LISTS

EPA LUST: Releases listed in the EPA UST Finder database **3 SITES FOUND WITHIN .5 MILE**

EQUAL/HIGHER ELEVATION

MAP ID	SITE NAME	SITE ADDRESS	DIRECTION/DISTANCE	PAGE
E19	*ST. ALBANS LAKE PLACE TRACT*	*2393 SILVER LAKE BLVD*	*ENE / 0.327 mi., 1728 ft.*	*81*
E20	*CHEVRON #9-6284 (FORMER) | CHEVRON 96284 | CHEVRON PRODUCTS SS#_96284*	*2411 GLENDALE BLVD*	*ENE / 0.330 mi., 1744 ft.*	*84*
E21	*HEIKO MUELLER | 1X MUELLER, HEIKO*	*2400 GLENDALE BLVD*	*ENE / 0.333 mi., 1757 ft.*	*91*

LUST REG 4 - CA: Leaking underground storage tanks in Region 4: Los Angeles Ventura counties (Small parts of Kern and Santa Barbara counties). **3 SITES FOUND WITHIN .5 MILE**

EQUAL/HIGHER ELEVATION

MAP ID	SITE NAME	SITE ADDRESS	DIRECTION/DISTANCE	PAGE
E19	*ST. ALBANS LAKE PLACE TRACT*	*2393 SILVER LAKE BLVD*	*ENE / 0.327 mi., 1728 ft.*	*81*
	- ID: T0603700956	Status: Completed - Case Closed	Date: 1996-08-28	
E20	*CHEVRON #9-6284 (FORMER) | CHEVRON 96284 | CHEVRON PRODUCTS SS#_96284*	*2411 GLENDALE BLVD*	*ENE / 0.330 mi., 1744 ft.*	*84*
	- ID: T0603701531	Status: Completed - Case Closed	Date: 1996-11-25	
E21	*HEIKO MUELLER | 1X MUELLER, HEIKO*	*2400 GLENDALE BLVD*	*ENE / 0.333 mi., 1757 ft.*	*91*
	- ID: T0603702056	Status: Completed - Case Closed	Date: 1996-07-30	

FEDERAL RCRA GENERATORS LIST

RCRA_NONGEN: Resource Conservation and Recovery Act listing of licensed non-generators **6 SITES FOUND WITHIN .25 MILE**

EQUAL/HIGHER ELEVATION

MAP ID	SITE NAME	SITE ADDRESS	DIRECTION/DISTANCE	PAGE
5	*TREND DEVELOPERS | RIK FISHBEIN | JULIA TSAO*	*2055 W SILVER LAKE DR*	*SW / 0.181 mi., 958 ft.*	*33*
	- ID: CAC003017391	Status: No Violation/Inspections	Date: N/A	
B10	*MARK RANSON*	*2208 SILVER LAKE BLVD*	*SE / 0.211 mi., 1113 ft.*	*43*
	- ID: CAC003125508	Status: No Violation/Inspections	Date: N/A	
11	*DAVID PHILLIPS*	*2183 KENILWORTH AVE*	*WNW / 0.212 mi., 1120 ft.*	*47*
	- ID: CAC003054722	Status: No Violation/Inspections	Date: N/A	
	- ID: CAC003101693	Status: No Violation/Inspections	Date: N/A	
14	*JEFFERS, TRISTAN*	*2152 KENILWORTH AVENUE*	*W / 0.236 mi., 1246 ft.*	*57*
	- ID: CAC002986480	Status: No Violation/Inspections	Date: N/A	
C16	*JOHN CAIRE*	*2300 EDGEWATER TERR*	*ESE / 0.243 mi., 1284 ft.*	*63*
	- ID: CAC003022785	Status: No Violation/Inspections	Date: N/A	
A17	*VICTORIA BIRCH*	*2252 KENILWORTH AVE*	*NW / 0.244 mi., 1291 ft.*	*68*
	- ID: CAC002973157	Status: No Violation/Inspections	Date: N/A	
	- ID: CAC003058748	Status: No Violation/Inspections	Date: N/A	
	- ID: CAC002985593	Status: No Violation/Inspections	Date: N/A	

FEDERAL NPL SITE LIST

NPL: List of priority contaminated sites among identified releases or threatened releases of hazardous substances pollutants or contaminants nationally **1 SITE FOUND WITHIN 1 MILE**

EQUAL/HIGHER ELEVATION

MAP ID	SITE NAME	SITE ADDRESS	DIRECTION/DISTANCE	PAGE
F23	*San Fernando Valley (Area 4)*	*POLLOCK WELLFIELD | POLLOCK WELLFIELD POLLOCK WELLFIELD*	*NE / 0.713 mi., 3766 ft.*	*106*
	- ID: CAD980894976	Status: Final	Date: Listing Date 1986-06-10	

SEMS_FINAL NPL: All Included National Priority List Sites **1 SITE FOUND WITHIN 1 MILE**

EQUAL/HIGHER ELEVATION

MAP ID	SITE NAME	SITE ADDRESS	DIRECTION/DISTANCE	PAGE
F23	*San Fernando Valley (Area 4)*	*POLLOCK WELLFIELD | POLLOCK WELLFIELD POLLOCK WELLFIELD*	*NE / 0.713 mi., 3766 ft.*	*106*
	- ID: 0902253	Status: N/A	Date: NPL Status Date 1986-06-10	

STATE- AND TRIBAL - EQUIVALENT CERCLIS

ENVIROSTOR - CA: Department of Toxic Substances Controls **2 SITES FOUND WITHIN 1 MILE**

EQUAL/HIGHER ELEVATION

MAP ID	SITE NAME	SITE ADDRESS	DIRECTION/DISTANCE	PAGE
F23	*San Fernando Valley (Area 4)*	*POLLOCK WELLFIELD | POLLOCK WELLFIELD POLLOCK WELLFIELD*	*NE / 0.713 mi., 3766 ft.*	*106*
	- ID: 19990009	Status: Certified / Operation & Maintenance	Date: Cleanup Date 1999-01-01	

LOWER ELEVATION

MAP ID	SITE NAME	SITE ADDRESS	DIRECTION/DISTANCE	PAGE
G25	*Safety-Kleen Systems, Inc | Safetykleen Inc LA Branch | SAFETY- KLEEN CORP 7-088-02*	*2918 WORTHEN AVE*	*NE / 0.934 mi., 4929 ft.*	*124*
	- ID: 80001785	Status: No Further Action	Date: Cleanup Date 2009-05-29	

STATE- AND TRIBAL - EQUIVALENT NPL

HIST RESPONSE - CA: List of state response sites with confirmed releases and potential high risk that are no longer in current agency list. **1 SITE FOUND WITHIN 1 MILE**

LOWER ELEVATION

MAP ID	SITE NAME	SITE ADDRESS	DIRECTION/DISTANCE	PAGE
G25	*Safety-Kleen Systems, Inc | Safetykleen Inc LA Branch | SAFETY- KLEEN CORP 7-088-02*	*2918 WORTHEN AVE*	*NE / 0.934 mi., 4929 ft.*	*124*
	- ID: ENVIROSTOR ID CAT000613935	Status: OPERATING PERMIT	Date: End Date N/R	

RESPONSE - CA: State response sites with confirmed releases and potential high risk **1 SITE FOUND WITHIN 1 MILE**

EQUAL/HIGHER ELEVATION

MAP ID	SITE NAME	SITE ADDRESS	DIRECTION/DISTANCE	PAGE
F23	*San Fernando Valley (Area 4)*	*POLLOCK WELLFIELD | POLLOCK WELLFIELD POLLOCK WELLFIELD*	*NE / 0.713 mi., 3766 ft.*	*106*
	- ID: 19990009	Status: Certified / Operation & Maintenance	Date: Cleanup Date 1999-01-01	

STATE RCRA GENERATORS LIST

HWG - CA: Hazardous waste generator listing **17 SITES FOUND WITHIN .25 MILE**

EQUAL/HIGHER ELEVATION

MAP ID	SITE NAME	SITE ADDRESS	DIRECTION/DISTANCE	PAGE
2	*KATHRYN TODD*	*2107 WEST SILVER LAKE DRIVE*	*WSW / 0.151 mi., 798 ft.*	*30*
A3	*LARRY BARRETT*	*2215 W SILVER LAKE DR*	*NW / 0.171 mi., 902 ft.*	*31*
A4	*WEINBERG, DAVID*	*2219 WEST SILVER LAKE DRIVE*	*NW / 0.178 mi., 942 ft.*	*32*
5	*TREND DEVELOPERS | RIK FISHBEIN | JULIA TSAO*	*2055 W SILVER LAKE DR*	*SW / 0.181 mi., 958 ft.*	*33*
A6	*SUZANNE OBDRZALEK*	*2225 W SILVER LAKE DR*	*NW / 0.185 mi., 980 ft.*	*39*

STATE RCRA GENERATORS LIST *(cont.)*

HWG - CA: Hazardous waste generator listing **17 SITES FOUND WITHIN .25 MILE**

EQUAL/HIGHER ELEVATION *(cont.)*

MAP ID	SITE NAME	SITE ADDRESS	DIRECTION/DISTANCE	PAGE
B7	GEORGE GRANDCHAMP	2226 SILVER LAKE BLVD	ESE / 0.189 mi., 1000 ft.	40
C8	YOSHIYE HONDA	2250 SILVER LAKE BLVD	ESE / 0.190 mi., 1002 ft.	41
A9	ANDREAS KANEGSON	2212 KENILWORTH AVE	WNW / 0.195 mi., 1029 ft.	42
B10	MARK RANSON	2208 SILVER LAKE BLVD	SE / 0.211 mi., 1113 ft.	43
11	DAVID PHILLIPS	2183 KENILWORTH AVE	WNW / 0.212 mi., 1120 ft.	47
A12	GREG PTACEK	2230 KENLIWORTH AVE.	WNW / 0.216 mi., 1141 ft.	56
13	ELIZABETH TIMME	2322 SILVER LAKE BLVD	ENE / 0.228 mi., 1204 ft.	56
14	JEFFERS, TRISTAN	2152 KENILWORTH AVENUE	W / 0.236 mi., 1246 ft.	57
D15	CARLA BYLOWSKI | CARLA GYKOWSKI	2011 KENILWORTH AVE	WSW / 0.236 mi., 1248 ft.	62
C16	JOHN CAIRE	2300 EDGEWATER TERR	ESE / 0.243 mi., 1284 ft.	63
A17	VICTORIA BIRCH	2252 KENILWORTH AVE	NW / 0.244 mi., 1291 ft.	68
D18	STELLA LOMEDICO	2055 BALMER DR	WSW / 0.247 mi., 1304 ft.	80

OTHER ASCERTAINABLE RECORDS

CDC HAZDAT: The Agency for Toxic Substances and Disease Registry's Hazardous Substance Release/Health Effects Database. **1 SITE FOUND WITHIN 1 MILE**

EQUAL/HIGHER ELEVATION

MAP ID	SITE NAME	SITE ADDRESS	DIRECTION/DISTANCE	PAGE
F24	SAN FERNANDO VALLEY (AREA 4)	34.107362, -118.246761	NE / 0.713 mi., 3766 ft.	123

CONSENT (DECREES): Legal decisions regarding responsibility for Superfund locations **1 SITE FOUND WITHIN 1 MILE**

EQUAL/HIGHER ELEVATION

MAP ID	SITE NAME	SITE ADDRESS	DIRECTION/DISTANCE	PAGE
F23	San Fernando Valley (Area 4)	POLLOCK WELLFIELD | POLLOCK WELLFIELD POLLOCK WELLFIELD	NE / 0.713 mi., 3766 ft.	106

MANIFEST EPA: EPA Hazardous Waste Electronic Manifest System (e-Manifest) **4 SITES FOUND WITHIN .25 MILE**

EQUAL/HIGHER ELEVATION

MAP ID	SITE NAME	SITE ADDRESS	DIRECTION/DISTANCE	PAGE
5	TREND DEVELOPERS | RIK FISHBEIN | JULIA TSAO	2055 W SILVER LAKE DR	SW / 0.181 mi., 958 ft.	33
11	DAVID PHILLIPS	2183 KENILWORTH AVE	WNW / 0.212 mi., 1120 ft.	47
C16	JOHN CAIRE	2300 EDGEWATER TERR	ESE / 0.243 mi., 1284 ft.	63
A17	VICTORIA BIRCH	2252 KENILWORTH AVE	NW / 0.244 mi., 1291 ft.	68

NPL AOC: Areas of Concern related to NPL remediation sites **1 SITE FOUND WITHIN 1 MILE**

EQUAL/HIGHER ELEVATION

MAP ID	SITE NAME	SITE ADDRESS	DIRECTION/DISTANCE	PAGE
F23	San Fernando Valley (Area 4)	POLLOCK WELLFIELD | POLLOCK WELLFIELD POLLOCK WELLFIELD	NE / 0.713 mi., 3766 ft.	106

OTHER ASCERTAINABLE RECORDS *(cont.)*

RMP: Facilities producing/handling/ process/ distribute/ store specific chemicals report plans required by the Clean Air Act **1 SITE FOUND WITHIN .5 MILE**

EQUAL/HIGHER ELEVATION

MAP ID	SITE NAME	SITE ADDRESS	DIRECTION/DISTANCE	PAGE
22	*SILVER LAKE CHLORINATION STATION | Silver Lake Reservoir Modular Office Project | CITY OF LOS ANGELES - WATER & POWER*	*2543 ARMSTRONG AVE*	*NNE / 0.341 mi., 1803 ft.*	*95*

HAZNET - CA: Listing of hazardous waste manifests from when hazardous waste is transported from generators to permitted recycling treatment storage or disposal facilities by registered hazardous waste transporters **16 SITES FOUND WITHIN .25 MILE**

EQUAL/HIGHER ELEVATION

MAP ID	SITE NAME	SITE ADDRESS	DIRECTION/DISTANCE	PAGE
2	*KATHRYN TODD*	*2107 WEST SILVER LAKE DRIVE*	*WSW / 0.151 mi., 798 ft.*	*30*
A3	*LARRY BARRETT*	*2215 W SILVER LAKE DR*	*NW / 0.171 mi., 902 ft.*	*31*
A4	*WEINBERG, DAVID*	*2219 WEST SILVER LAKE DRIVE*	*NW / 0.178 mi., 942 ft.*	*32*
5	*TREND DEVELOPERS | RIK FISHBEIN | JULIA TSAO*	*2055 W SILVER LAKE DR*	*SW / 0.181 mi., 958 ft.*	*33*
A6	*SUZANNE OBDRZALEK*	*2225 W SILVER LAKE DR*	*NW / 0.185 mi., 980 ft.*	*39*
B7	*GEORGE GRANDCHAMP*	*2226 SILVER LAKE BLVD*	*ESE / 0.189 mi., 1000 ft.*	*40*
C8	*YOSHIYE HONDA*	*2250 SILVER LAKE BLVD*	*ESE / 0.190 mi., 1002 ft.*	*41*
A9	*ANDREAS KANEGSON*	*2212 KENILWORTH AVE*	*WNW / 0.195 mi., 1029 ft.*	*42*
11	*DAVID PHILLIPS*	*2183 KENILWORTH AVE*	*WNW / 0.212 mi., 1120 ft.*	*47*
A12	*GREG PTACEK*	*2230 KENLIWORTH AVE.*	*WNW / 0.216 mi., 1141 ft.*	*56*
13	*ELIZABETH TIMME*	*2322 SILVER LAKE BLVD*	*ENE / 0.228 mi., 1204 ft.*	*56*
14	*JEFFERS, TRISTAN*	*2152 KENILWORTH AVENUE*	*W / 0.236 mi., 1246 ft.*	*57*
D15	*CARLA BYLOWSKI | CARLA GYKOWSKI*	*2011 KENILWORTH AVE*	*WSW / 0.236 mi., 1248 ft.*	*62*
C16	*JOHN CAIRE*	*2300 EDGEWATER TERR*	*ESE / 0.243 mi., 1284 ft.*	*63*
A17	*VICTORIA BIRCH*	*2252 KENILWORTH AVE*	*NW / 0.244 mi., 1291 ft.*	*68*
D18	*STELLA LOMEDICO*	*2055 BALMER DR*	*WSW / 0.247 mi., 1304 ft.*	*80*

HWP - CA: Facility listing of the Department of Toxic Substance Control's hazardous waste transporters and corrective action **1 SITE FOUND WITHIN 1 MILE**

LOWER ELEVATION

MAP ID	SITE NAME	SITE ADDRESS	DIRECTION/DISTANCE	PAGE
G26	*SAFETY-KLEEN SYSTEMS INC | SAFETYKLEEN INC LA BRANCH | Safety Kleen Systems - Los Angeles*	*2918 WORTHEN AVE | 2918 Worthern Ave*	*NE / 0.939 mi., 4957 ft.*	*167*

Following sites were unable to be mapped.

SITE NAME:	ADDRESS, CITY, ZIP:	DATABASE(S):
155TH STREET DISPOSAL SITE	NEAR 155TH STREET AND..., NOT APPLICABLE	ODI
ASCON LANDFILL	1612 BLINN AVENUE, NOT APPLICABLE	ODI
FLOWSERVE CORPORATION	N/R	CERCLIS-HIST, FRS
LA BY-PRODUCTS HEWITT PIT	LA, LOS ANGELES (CITY)	SWF/LF - CA
ROUND MOUNTAIN, COFFEE	SW1/4 SE1/4 SEC6T28S R29E	HIST LDS - CA, LDS - CA
Silver Lake	N/R	MINES
Southern California Edison	CITY OF AVALON CATALINA..., LOS ANGELES	PROPOSITION 65 - CA
THREE POINTS DISPOSAL SITE	AVENUE A-8 SOUTH OF K..., NOT APPLICABLE	ODI
TUTOR SLIBA	751 EARL ST, LOS ANGELES 90039	HAZNET - CA, HWG - CA

Following sites were unable to be mapped. ***(cont.)***

SITE NAME:	ADDRESS, CITY, ZIP:	DATABASE(S):
Universal Waste Systems, Inc., DTF	N/R	SWF_LOS ANGELES COUNTY - CA

DATABASE(S) WITH NO MAPPED SITES:

FEDERAL RCRA NON-CORRACTS TSD FACILITIES LIST

ARCHIVED RCRA TSDF	Archived Resource Conservation and Recovery Act: Treatment Storage and Disposal Facilities
RCRA_TSDF	Resource Conservation and Recovery Act: Treatment Storage and Disposal Facilities

STATE, TRIBAL, AND FEDERAL REGISTERED STORAGE TANK LISTS

AST PBS	ASTs at Bulk Petroleum Terminals
EPA UST	EPA UST Finder database
FEMA UST	FEMA Underground Storage Tanks
INDIAN UST R1	Underground Storage Tanks on Indian Land in EPA Region 1
INDIAN UST R10	Underground Storage Tanks on Indian Land in EPA Region 10
INDIAN UST R2	Underground Storage Tanks on Indian Land in EPA Region 2
INDIAN UST R4	Underground Storage Tanks on Indian Land in EPA Region 4
INDIAN UST R5	Underground Storage Tanks on Indian Land in EPA Region 5
INDIAN UST R6	Underground Storage Tanks on Indian Land in EPA Region 6
INDIAN UST R7	Underground Storage Tanks on Indian Land in EPA Region 7
INDIAN UST R8	Underground Storage Tanks on Indian Land in EPA Region 8
INDIAN UST R9	Underground Storage Tanks on Indian Land in EPA Region 9
AST - CA	Aboveground storage tanks
AST_KERN COUNTY - CA	Kern County Aboveground Storage Tanks Facilites
AST_ORANGE COUNTY - CA	Orange County Aboveground Storage Tanks
AST_PLACER COUNTY - CA	Placer County Aboveground Storage Tanks
AST_YOLO COUNTY - CA	Yolo County Above Ground Storage Tanks
CLOSED UST_VENTURA COUNTY - CA	Ventura County Closed Underground Storage Tanks
FID UST - CA	Facility Inventory Database
HIST AST - CA	Historical Aboveground Storage Tanks
HIST UST - CA	Historical Underground Storage Tanks
HIST UST_EL SEGUNDO CITY - CA	Historical City of El Segundo Underground Storage Tanks
HIST UST_KERN COUNTY - CA	Historical Kern County Underground Storage Tanks
HIST UST_SUTTER COUNTY - CA	Historical Sutter County Underground Storage Tank List
TANKS_CONTRA COSTA COUNTY - CA	Contra Costa County Aboveground Storage Tanks
UST - CA	Underground Storage Tanks
UST_ALAMEDA COUNTY - CA	Alameda County Underground Storage Tanks
UST_CITY OF LONG BEACH - CA	City of Long Beach Underground Storage Tanks
UST_CITY OF TORRANCE - CA	City of Torrance Underground Storage Tanks
UST_EL SEGUNDO CITY - CA	City of El Segundo Underground Storage Tanks
UST_KERN COUNTY - CA	Kern County Underground Storage Tanks
UST_MARIN COUNTY - CA	Marin County Underground Storage Tanks
UST_MENDOCINO COUNTY - CA	Mendocino County Underground Storage Tanks
UST_NAPA COUNTY - CA	Underground storage tank sites located in Napa county.
UST_ORANGE COUNTY - CA	Orange County Underground Storage Tanks
UST_PLACER COUNTY - CA	Placer County Underground Storage Tanks
UST_RIVERSIDE COUNTY - CA	Riverside County Underground Storage Tanks
UST_SAN FRANCISCO COUNTY - CA	San Francisco County Underground Storage Tanks
UST_SAN JOAQUIN COUNTY - CA	San Joaquin County Underground Storage Tanks
UST_SOLANO COUNTY - CA	Solano County Underground Storage Tanks
UST_SUTTER COUNTY - CA	Sutter County Underground Storage Tanks
UST_YOLO COUNTY - CA	Yolo County Underground Storage Tanks

FEDERAL CERCLIS LIST

CERCLIS NFRAP	Comprehensive Environmental Response Compensation and Liability Act No Further Remedial Action Planned
CERCLIS-HIST	Comprehensive Environmental Response Compensation and Liability Act
FEDERAL FACILITY	Federal Facility sites
SEMS_8R_ACTIVE SITES	Sites on SEMS Active Site Inventory
SEMS_8R_ARCHIVED SITES	Sites on SEMS Archived Site Inventory

FEDERAL RCRA CORRACTS FACILITIES LIST

HIST CORRACTS 2	Historical Hazardous Waste Corrective Action

FEDERAL DELISTED NPL SITE LIST

DELISTED NPL	Delisted National Priority List
DELISTED PROPOSED NPL	Delisted proposed National Priority List
SEMS_DELETED NPL	Sites Deleted from National Priorities List

FEDERAL LANDFILL AND/OR SOLID WASTE DISPOSAL SITE LISTS

EPA LF MOP	EPA Landfill Methane Outreach Project Database

STATE, TRIBAL, AND FEDERAL LEAKING STORAGE TANK LISTS

INDIAN LUST R1	Leaking Underground Storage Tanks on Indian Land in EPA Region 1
INDIAN LUST R10	Leaking Underground Storage Tanks on Indian Land in EPA Region 10
INDIAN LUST R2	Leaking Underground Storage Tanks on Indian Land in EPA Region 2
INDIAN LUST R4	Leaking Underground Storage Tanks on Indian Land in EPA Region 4
INDIAN LUST R5	Leaking Underground Storage Tanks on Indian Land in EPA Region 5
INDIAN LUST R6	Leaking Underground Storage Tanks on Indian Land in EPA Region 6
INDIAN LUST R7	Leaking Underground Storage Tanks on Indian Land in EPA Region 7
INDIAN LUST R8	Leaking Underground Storage Tanks on Indian Land in EPA Region 8
INDIAN LUST R9	Leaking Underground Storage Tanks on Indian Land in EPA Region 9
HIST LUST_SONOMA COUNTY - CA	Historical Sonoma County Leaking Underground Storage Tanks
LUFT_ALAMEDA COUNTY - CA	Alameda County Leaking Underground Fuel Tanks
LUST ORANGE COUNTY - CA	Orange County Leaking Underground Storage Tanks
LUST REG 1 - CA	Region 1 Leaking Underground Storage Tanks
LUST REG 2 - CA	Region 2 Leaking Underground Storage Tanks
LUST REG 3 - CA	Region 3 Leaking Underground Storage Tanks
LUST REG 5 - CA	Region 5 Leaking Underground Storage Tanks
LUST REG 6 - CA	Region 6 Leaking Underground Storage Tanks
LUST REG 7 - CA	Region 7 Leaking Underground Storage Tanks
LUST REG 8 - CA	Region 8 Leaking Underground Storage Tanks
LUST REG 9 - CA	Region 9 Leaking Underground Storage Tanks
LUST_HAZMAT_YOLO COUNTY - CA	Yolo County Leaking Underground Storage tanks
LUST_KERN COUNTY - CA	Kern County leaking underground tank sites
LUST_RIVERSIDE COUNTY - CA	Riverside County Leaking Underground Storage Tanks
LUST_SAN FRANCISCO COUNTY - CA	listing of leaking underground storage tanks
LUST_SAN MATEO COUNTY - CA	San Mateo County Leaking Underground Storage Tanks
LUST_SOLANO COUNTY - CA	Solano County Leaking Underground Storage Tanks
LUST_SONOMA COUNTY - CA	Sonoma County Leaking Underground Storage Tanks
LUST_SUTTER COUNTY - CA	Sutter County Leaking Underground Storage Tanks
LUST_VENTURA COUNTY - CA	Ventura County Leaking Underground Storage Tanks
SLIC REG 1 - CA	Spills Leaks Investigation & Cleanup Program
SLIC REG 2 - CA	Spills Leaks Investigation & Cleanup Program
SLIC REG 3 - CA	Spills Leaks Investigation & Cleanup Program
SLIC REG 4 - CA	Spills Leaks Investigation & Cleanup Program
SLIC REG 5 - CA	Spills Leaks Investigation & Cleanup Program
SLIC REG 6 - CA	Spills Leaks Investigation & Cleanup Program
SLIC REG 7 - CA	Spills Leaks Investigation & Cleanup Program
SLIC REG 8 - CA	Spills Leaks Investigation & Cleanup Program
SLIC REG 9 - CA	Spills Leaks Investigation & Cleanup Program
SLIC_ALAMEDA COUNTY - CA	Alameda County Spills Leaks Investigation & Cleanup

FEDERAL ERNS LIST

ERNS	Emergency Response Notification System

FEDERAL INSTITUTIONAL CONTROLS / ENGINEERING CONTROLS REGISTRIES

FED E C	Engineering Controls
FED I C	Institutional Controls
RCRA IC_EC	RCRA sites with Institutional and Engineering Controls

FEDERAL RCRA GENERATORS LIST

HIST RCRA_CESQG	Historical Resource Conservation and Recovery Act_Conditionally Exempt Small Quantity Generators
HIST RCRA_LQG	Historical Resource Conservation and Recovery Act_ Large Quantity Generators
HIST RCRA_NONGEN	Historical Resource Conservation and Recovery Act_Non Generators
HIST RCRA_SQG	Historical Resource Conservation and Recovery Act_Small Quantity Generators
RCRA_LQG	Resource Conservation and Recovery Act_ Large Quantity Generators
RCRA_SQG	Resource Conservation and Recovery Act_Small Quantity Generators
RCRA_VSQG	Resource Conservation and Recovery Act_Very Small Quantity Generator

FEDERAL NPL SITE LIST

NPL EPA R1 GIS	GIS for EPA Region 1 NPL
NPL EPA R3 GIS	GIS for EPA Region 3 NPL
NPL EPA R6 GIS	GIS for EPA Region 6 NPL
NPL EPA R8 GIS	GIS for EPA Region 8 NPL
NPL EPA R9 GIS	GIS for EPA Region 9 NPL
PART NPL	Part National Priority List
PROPOSED NPL	Proposed National Priority List
SEMS_PROPOSED NPL	Sites Proposed to be Added to the National Priorities List

STATE- AND TRIBAL - EQUIVALENT CERCLIS

HIST TOXIC PITS - CA	Historical Toxic Pits Cleanup Act
OIL & GAS CLEANUP - CA	SWRCB Oil & Gas Cleanup Sites
SWRCB CLEANUP - CA	SWRCB Cleanup Program
SWRCB NON_CASE - CA	SWRCB Non-Case Sites
TOXIC PITS - CA	Toxic Pits Cleanup Act

STATE AND TRIBAL LANDFILL AND/OR SOLID WASTE DISPOSAL SITE LISTS

HIST SWF/LF - CA	Historical Solid Waste Information System
SWF/LF - CA	Solid Waste Information System

STATE RCRA GENERATORS LIST

HWG_YOLO COUNTY - CA	State Hazardous Waste Generators

STATE AND TRIBAL BROWNFIELD SITES

TRIBAL BROWNFIELDS	Tribal Brownfields

STATE AND TRIBAL VOLUNTARY CLEANUP SITES

VCP - CA	Voluntary Cleanup Program sites

LOCAL BROWNFIELD LISTS

BROWNFIELDS-ACRES	EPA ACRES Brownfields
FED BROWNFIELDS	Federal Brownfields

LOCAL LISTS OF HAZARDOUS WASTE / CONTAMINATED SITES

FED CDL	DOJ Clandestine Drug Labs
US HIST CDL	Historical Clandestine Drug Labs
CALARP_KERN COUNTY - CA	HazMat Chemical Facility List
CASE LIST_SAN DIEGO COUNTY - CA	San Diego County Environmental Case List
CDL - CA	Meth and Clandestine Drug Labs

LOCAL LISTS OF HAZARDOUS WASTE / CONTAMINATED SITES *(cont.)*

CORRECTIVE ACTION_RIVERSIDE COUNTY - CA	Riverside County Corrective Action Sites
CS_NAPA COUNTY - CA	Contaminated Sites
CS_PLACER COUNTY - CA	Placer County Cleanup Sites
SCH - CA	School Property Evaluation Program
SITE LIST_CONTRA COSTA COUNTY - CA	Contra Costa County Sites List
TOXIC SITE_SACRAMENTO COUNTY - CA	Sacramento County Toxic Site Cleanup list

RECORDS OF EMERGENCY RELEASE REPORTS

HMIRS (DOT)	Hazardous Materials Information Reporting Systems
CHMIRS - CA	California Hazardous Material Incident Report System
HIST CHMIRS - CA	California Hazardous Material Incident Report System
INDUSTRIAL CLEANUP_ORANGE COUNTY - CA	Petroleum and non-petroleum industrial spills
SML_LOS ANGELES COUNTY - CA	Los Angeles County Emergency Response session spills

LOCAL LAND RECORDS

LIENS 2	CERCLA Lien Information
DEED - CA	Deeds
HIST LIENS - CA	Historical Liens
LIENS - CA	Liens

LOCAL LISTS OF LANDFILL / SOLID WASTE DISPOSAL SITES

HIST INDIAN ODI R8	Historical Open Dump Inventory
INDIAN ODI R8	Open Dump Inventory
ODI	Open Dump Inventory
TRIBAL ODI	Indian Open Dump Inventory Sites
HAULERS - CA	Tire Haulers
LF_SAN DIEGO COUNTY - CA	San Diego County Landfills
SWF_LOS ANGELES COUNTY - CA	Los Angeles County solid waste facilities
SWRCY - CA	Recyclers

OTHER ASCERTAINABLE RECORDS

AFS	Air Facility Systems
ALT FUELING	Alternative Fueling Stations
BRS	Biennial Reporting Systems
COAL ASH DOE	Coal Ash: Department of Energy
COAL ASH EPA	Coal Ash: Environmental Protection Agency
COAL GAS	Coal Gas Plants
CORRECTIVE ACTIONS_2020	Wastes - Hazardous Waste - Corrective Action
DEBRIS EPA LF	EPA Disaster Debris Landfill Sites
DEBRIS EPA SWRCY	EPA Disaster Debris Recovery Sites
DOD	Department of Defense
DOT OPS	Department of Transportation Office of Pipeline Safety
ECHO	EPA Enforcement and Compliance History Online
ENOI	Electronic Notice of Intent
EPA FUELS	EPA Fuels Registration, Reporting, and Compliance List
EPA OSC	EPA On-Site Coordinator
EPA WATCH	EPA Watch List
FA HWF	Financial Assurance for Hazardous Waste Facilities
FEDLAND	Federal Lands
FRS	Facility Index Systems
FTTS	FIFRA/TSCA Tracking System
FTTS INSP	FIFRA/TSCA Tracking System: Inspections
FUDS	Formerly Used Defense Sites
HIST AFS	Historical Air Facility Systems
HIST AFS 2	Historical Air Facility Systems
HIST DOD	Department of Defense historical sites
HIST LEAD_SMELTER	Historical Lead Smelter Sites
HIST MLTS	Historical Material Licensing Tracking Systems

OTHER ASCERTAINABLE RECORDS *(cont.)*

HIST PCB TRANS	Historical Polychlorinated Biphenyl (PCB) Facilities
HIST PCS ENF	Historical Enforced Permit Compliance Facilities
HIST PCS FACILITY	Historical Permit Compliance Facilities
HIST SSTS	Historical Section 7 Tracking Systems
HWC DOCKET	Hazardous Waste Compliance Docket
ICIS	Integrated Compliance Information System
INACTIVE PCS	Inactive Permit Compliance Facilities
INDIAN RESERVATION	American Indian Lands
LUCIS	Land Use Control Information Systems
LUCIS 2	Land Use Control Information Systems 2
MINES	Mines
MINES USGS	Mines list from USGS
MLTS	Material Licensing Tracking Systems
NPL LIENS	National Priority List Liens
OSHA	Occupational Safety & Health Administration
PADS	PCB Activity Database Systems
PCB TRANSFORMER	Polychlorinated Biphenyl (PCB) Waste
PCS ENF	Enforced Permit Compliance Facilities
PCS FACILITY	Permit Compliance Facilities
RAATS	RCRA Administrative Action Tracking Systems
RADINFO	Radiation Information Systems
ROD	Record of Decision
SCRD DRYCLEANERS	SCRD Drycleaners
SEMS_SMELTER	Sites on SEMS Potential Smelter Activity
SSTS	Section 7 Tracking Systems
STORMWATER	Storm Water Permits
TOSCA-PLANT	Toxic Substance Control Act: Plants
TRIS	Toxic Release Inventory Systems
UMTRA	Uranium Mill Tailing Sites
VAPOR	EPA Vapor Intrusion
AOC_SAN GABRIEL VALLEY - CA	San Gabriel Valley Superfund
BOND EXPENDITURE PLAN - CA	Bond Expenditure Plan
BP HW OUT_VENTURA COUNTY - CA	Ventura County Business Plan Hazardous Waste Producers and Operating Underground Tanks
BUSINESS INVENTORY_SAN MATEO COUNTY - CA	San Mateo County List of Underground Storage Tanks, Hazardous Materials, Business Plans, and Hazardous Waste Generators
CALEPA SITES - CA	CalEPA Regulated Sites
CIWQS - CA	California Integrated Water Quality System
CIWQS 2 - CA	California Integrated Water Quality System
CORTESE - CA	The Hazardous Waste and Substances Sites List
CUPA_BUTTE COUNTY - CA	Butte County Certified Unified Program Agency
CUPA_FRESNO COUNTY - CA	Fresno County Certified Unified Program Agency
CUPA_PLACER COUNTY - CA	CUPA County Certified Unified Program Agency
DAYCARE - CA	Daycares
DRYCLEANERS - CA	Drycleaners
DRYCLEANERS_AMADOR COUNTY - CA	Amador County Drycleaners
DRYCLEANERS_ANTELOPE VALLEY - CA	Antelope Valley Drycleaners
DRYCLEANERS_BAY AREA - CA	Bay Area Drycleaners
DRYCLEANERS_BUTTE COUNTY - CA	Butte County Drycleaners
DRYCLEANERS_CALAVERAS COUNTY - CA	Calaveras County Drycleaners
DRYCLEANERS_COLUSA COUNTY - CA	Colusa County Drycleaners
DRYCLEANERS_EASTERN KERN COUNTY - CA	Eastern Kern County Drycleaners
DRYCLEANERS_EL DORADO COUNTY - CA	El Dorado County Drycleaners
DRYCLEANERS_FEATHER RIVER - CA	Feather River Drycleaners
DRYCLEANERS_GLENN COUNTY - CA	Glenn County Drycleaners
DRYCLEANERS_GREAT BASIN UNIFIED - CA	Great Basin Unified Drycleaners
DRYCLEANERS_IMPERIAL COUNTY - CA	Imperial County Drycleaners
DRYCLEANERS_LAKE COUNTY - CA	Lake County Drycleaners

OTHER ASCERTAINABLE RECORDS *(cont.)*

DRYCLEANERS_LASSEN COUNTY - CA	Lassen County Drycleaners
DRYCLEANERS_MENDOCINO COUNTY - CA	Mendocino County Drycleaners
DRYCLEANERS_MOJAVE DESERT - CA	Mojave Desert Drycleaners
DRYCLEANERS_MONTEREY BAY - CA	Monterey Bay Drycleaners
DRYCLEANERS_NORTH COAST UNIFIED - CA	North Coast Unified Drycleaners
DRYCLEANERS_NORTHERN SIERRA - CA	Northern Sierra Drycleaners
DRYCLEANERS_NORTHERN SONOMA COUNTY - CA	Northern Sonoma County Drycleaners
DRYCLEANERS_PLACER COUNTY - CA	Placer County Drycleaners
DRYCLEANERS_SACRAMENTO COUNTY - CA	Sacramento County Drycleaners
DRYCLEANERS_SAN DIEGO COUNTY - CA	San Diego County Drycleaners
DRYCLEANERS_SAN JOAQUIN VALLEY - CA	San Joaquin Valley Drycleaners
DRYCLEANERS_SAN LUIS OBISPO - CA	San Luis Obispo Drycleaners
DRYCLEANERS_SANTA BARBARA COUNTY - CA	Santa Barbara Drycleaners
DRYCLEANERS_SHASTA COUNTY - CA	Shasta County Drycleaner
DRYCLEANERS_SISKIYOU COUNTY - CA	Siskiyou County Drycleaners
DRYCLEANERS_SOUTH COAST - CA	South Coast Drycleaners
DRYCLEANERS_TEHAMA COUNTY - CA	Tehama County Drycleaners
DRYCLEANERS_TUOLUMNE COUNTY - CA	Tuolumne County Drycleaners
DRYCLEANERS_VENTURA COUNTY - CA	Ventura County Drycleaners
DRYCLEANERS_YOLO-SOLANO COUNTIES - CA	Yolo and Solano Counties Drycleaners
EMI - CA	Emissions Inventory Data
FA - CA	Financial Assurance
FA 2 - CA	Financial Assurance for Solid Waste Facilities
GCC_SANTA CLARA VALLEY - CA	Santa Clara Valley Groundwater Contamination Cleanups
HAZMAT INCIDENT_CONTRA COSTA COUNTY - CA	Contra Costa County Hazardous Materials Incident list
HAZMAT_CITY OF SAN JOSE - CA	City of San Jose Hazardous Material Facilities
HAZMAT_SACRAMENTO COUNTY - CA	Sacramento County Master Hazardous Materials Facility list
HAZMAT_SAN BERNARDINO COUNTY - CA	San Bernardino County Hazardous Material Permits
HAZMAT_SAN DIEGO COUNTY - CA	Hazardous Materials Management Division Database
HAZMAT_SANTA CLARA COUNTY - CA	Santa Clara County Hazardous Material Facilities
HAZWASTE_ORANGE COUNTY - CA	Orange County hazardous waste facilities
HIGH FIRE - CA	Fire Hazard Severity Zones
HIST CORTESE - CA	The Historical Hazardous Waste and Substances Sites List
HIST HAZNET - CA	Historical Hazardous Waste Manifests
HIST HMS_LOS ANGELES COUNTY - CA	Historical Los Angeles County Street Number List
HIST HWP - CA	Historical EnviroStor Permitted Facilities
HIST LDS - CA	Historical Land Disposal Sites
HIST MCS - CA	Historical Military Cleanup Sites
HIST NFA - CA	Historical No Further Action Sites
HMS_LOS ANGELES COUNTY - CA	Los Angeles County Street Number List
HWM COMMERCIAL FACILITIES - CA	Hazardous Waste Management Commercial Facilities
HWT - CA	Hazardous Waste Transporters
LDS - CA	Land Disposal Sites
LOP_SANTA CLARA COUNTY - CA	Santa Clara County Local Oversight Program
MCS - CA	Military Cleanup Sites
MWMP - CA	Medical Waste Management Program
MWMP 2 - CA	Medical Waste Management Program
NFA - CA	No Further Action Sites
NFE - CA	Unconfirmed contaminated properties
NPDES - CA	State Wastewater and NPDES Permits
PERCHLORATE 2 - CA	Perchlorate contaminted sites
PROPOSITION 65 - CA	Proposition 65 Records
RFR - CA	Regulated Facility Report
SITES INVENTORY_VENTURA COUNTY - CA	Ventura County Inventory of Closed Illegal Abandoned and Inactive Sites

OTHER ASCERTAINABLE RECORDS *(cont.)*


SMU_SANTA BARBARA COUNTY - CA	Site Mitigation Unit Sites
SWAT - CA	SWAT Reports Summary Data
VCCP_VENTURA COUNTY - CA	Ventura County County Cleanup Program
WDS - CA	Waste Discharge System
WILDLANDS - CA	Preserves List
WIP - CA	Well Investigation Program

OTHER

SEISMIC - CA	Seismic Hazards Zonation Program

SUBJECT NAME: Silver Lake
ADDRESS: Silver Lake, Los Angeles, CA, 90039
LAT/LONG: 34.098048 / -118.264272


PREPARED FOR: Environmental Science Associates
ORDER #: 60627
REPORT DATE: September 15, 2021

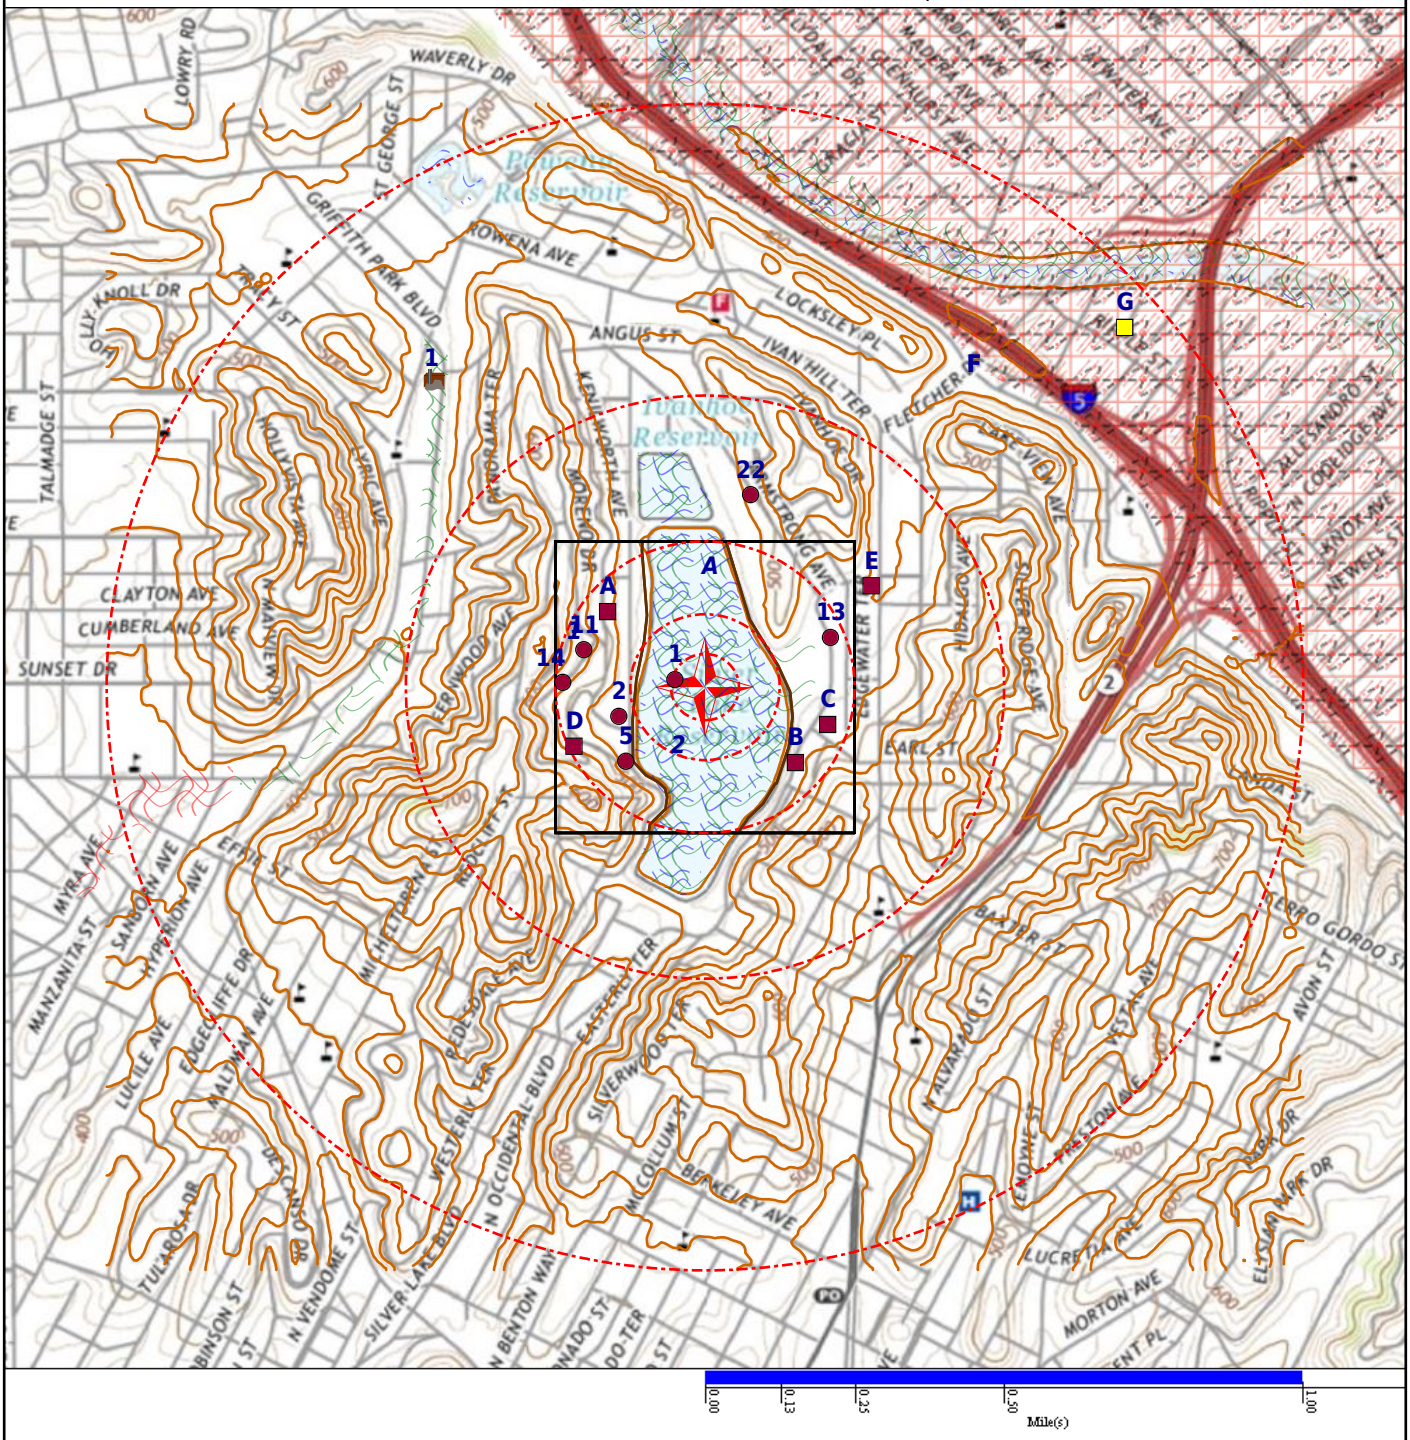

- Subject Property
- CDC HAZDAT
- Federal Lands (No Data)
- Historical DOD (No Data)
- Seismic (No Data)
- Equal/Higher Elevation
- Department of Defense (No Data)
- FEMA FloodZone 100
- Indian Reservation (No Data)
- Lower Elevation
- DFIRM Floodzone 100
- FEMA FloodZone 500
- National Priority List
- Area Of Concern (No Data)
- DFIRM Floodzone 500
- Fire Hazard Zone (No Data)
- NWI

SUBJECT NAME: Silver Lake
ADDRESS: Silver Lake, Los Angeles, CA, 90039
LAT/LONG: 34.098048 / -118.264272

PREPARED FOR: Environmental Science Associates
ORDER #: 60627
REPORT DATE: September 15, 2021

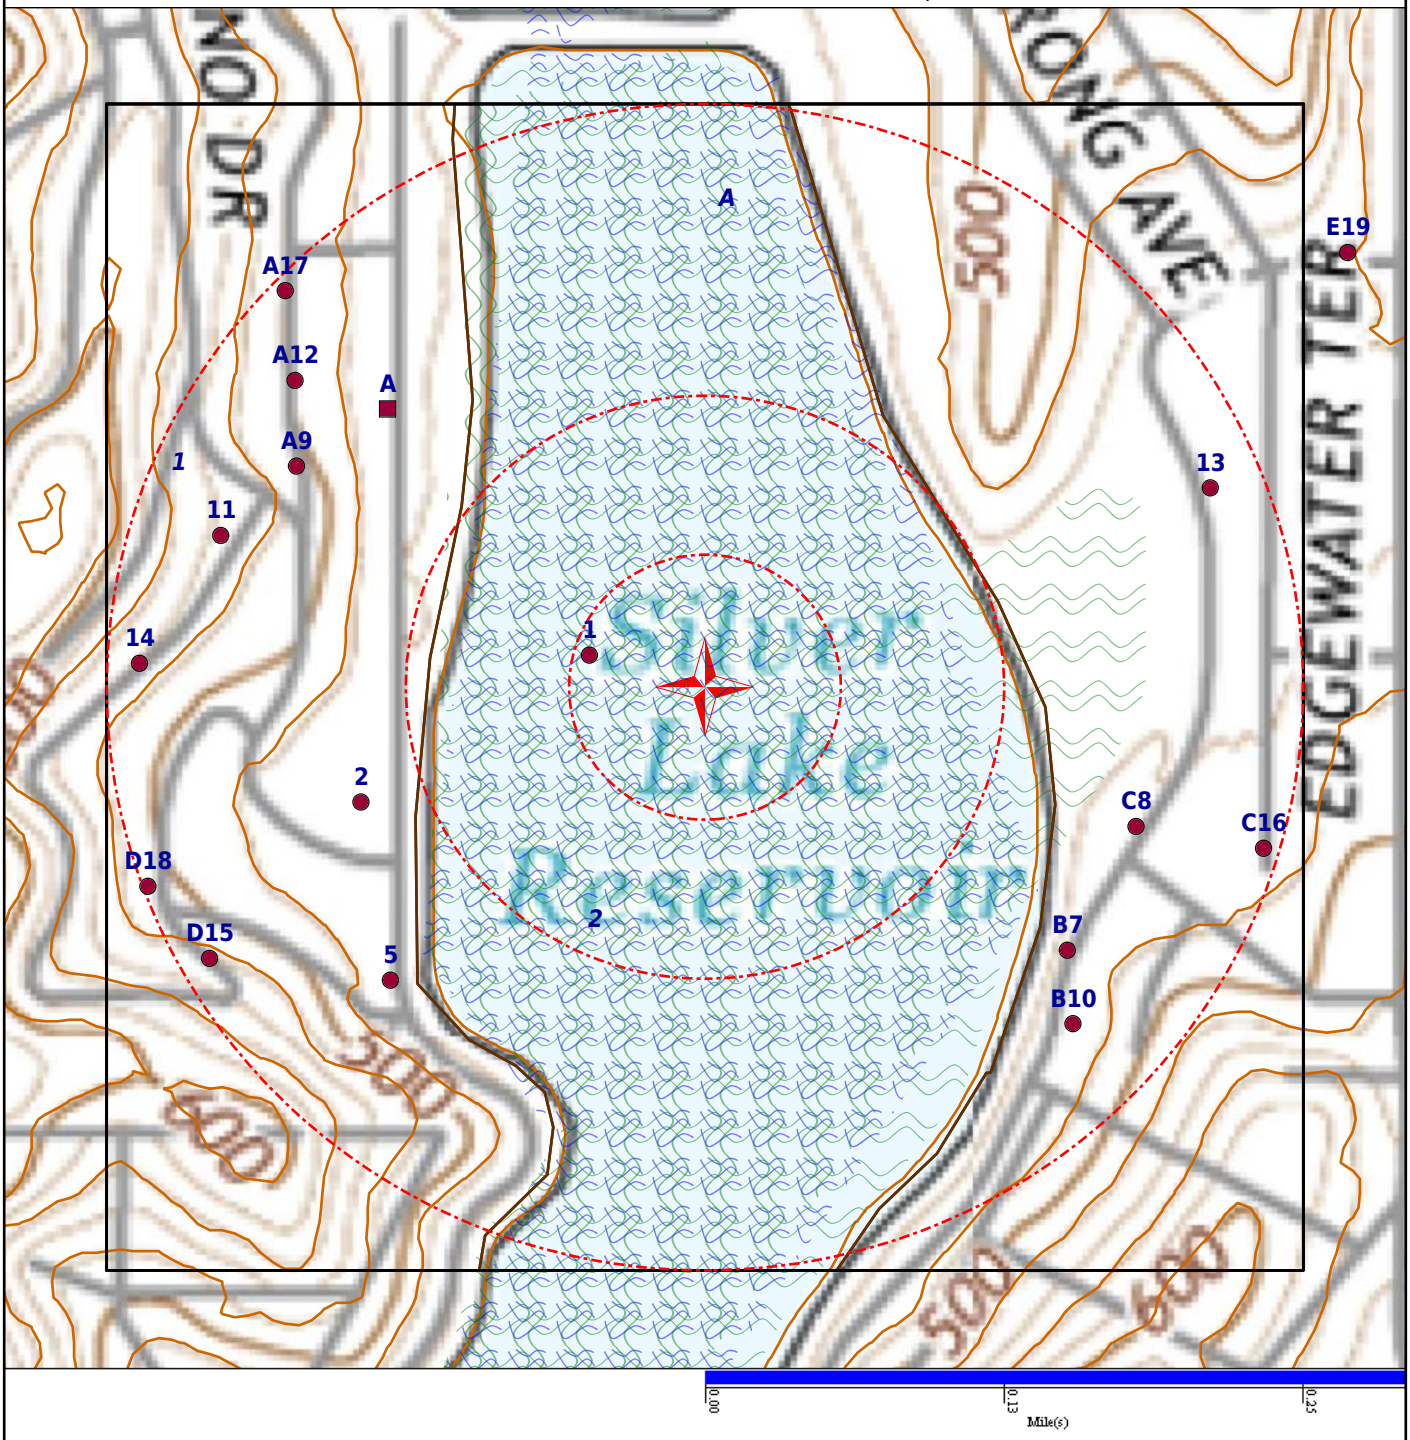

- Subject Property
- CDC HAZDAT
- Federal Lands (No Data)
- Historical DOD (No Data)
- Seismic (No Data)
- Equal/Higher Elevation
- Department of Defense (No Data)
- FEMA FloodZone 100
- Indian Reservation (No Data)
- Lower Elevation
- DFIRM Floodzone 100
- FEMA FloodZone 500
- National Priority List
- Area Of Concern (No Data)
- DFIRM Floodzone 500
- Fire Hazard Zone (No Data)
- NWI

DATABASE	SUBJECT PROPERTY	SEARCH DISTANCE (MILES)	<1/8	1/8 - 1/4	1/4 - 1/2	1/2 - 1	>1	TOTAL MAPPED
FEDERAL RCRA NON-CORRACTS TSD FACILITIES LIST								
ARCHIVED RCRA TSDF		0.500	0	0	0	--	--	0
RCRA_TSDF		0.500	0	0	0	--	--	0
STATE, TRIBAL, AND FEDERAL REGISTERED STORAGE TANK LISTS								
AST PBS		0.250	0	0	--	--	--	0
EPA UST		0.250	0	0	--	--	--	0
FEMA UST		0.250	0	0	--	--	--	0
INDIAN UST R1		0.250	0	0	--	--	--	0
INDIAN UST R10		0.250	0	0	--	--	--	0
INDIAN UST R2		0.250	0	0	--	--	--	0
INDIAN UST R4		0.250	0	0	--	--	--	0
INDIAN UST R5		0.250	0	0	--	--	--	0
INDIAN UST R6		0.250	0	0	--	--	--	0
INDIAN UST R7		0.250	0	0	--	--	--	0
INDIAN UST R8		0.250	0	0	--	--	--	0
INDIAN UST R9		0.250	0	0	--	--	--	0
AST - CA		0.250	0	0	--	--	--	0
AST_KERN COUNTY - CA		0.250	0	0	--	--	--	0
AST_ORANGE COUNTY - CA		0.250	0	0	--	--	--	0
AST_PLACER COUNTY - CA		0.250	0	0	--	--	--	0
AST_YOLO COUNTY - CA		0.250	0	0	--	--	--	0
CLOSED UST_VENTURA COUNTY - CA		0.250	0	0	--	--	--	0
FID UST - CA		0.250	0	0	--	--	--	0
HIST AST - CA		0.250	0	0	--	--	--	0
HIST UST - CA		0.250	0	0	--	--	--	0
HIST UST_EL SEGUNDO CITY - CA		0.250	0	0	--	--	--	0
HIST UST_KERN COUNTY - CA		0.250	0	0	--	--	--	0
HIST UST_SUTTER COUNTY - CA		0.250	0	0	--	--	--	0
TANKS_CONTRA COSTA COUNTY - CA		0.250	0	0	--	--	--	0
UST - CA		0.250	0	0	--	--	--	0
UST_ALAMEDA COUNTY - CA		0.250	0	0	--	--	--	0
UST_CITY OF LONG BEACH - CA		0.250	0	0	--	--	--	0
UST_CITY OF TORRANCE - CA		0.250	0	0	--	--	--	0
UST_EL SEGUNDO CITY - CA		0.250	0	0	--	--	--	0
UST_KERN COUNTY - CA		0.250	0	0	--	--	--	0
UST_MARIN COUNTY - CA		0.250	0	0	--	--	--	0

DATABASE	SUBJECT PROPERTY	SEARCH DISTANCE (MILES)	<1/8	1/8 - 1/4	1/4 - 1/2	1/2 - 1	>1	TOTAL MAPPED
STATE, TRIBAL, AND FEDERAL REGISTERED STORAGE TANK LISTS *(cont.)*								
UST_MENDOCINO COUNTY - CA		0.250	0	0	--	--	--	0
UST_NAPA COUNTY - CA		0.250	0	0	--	--	--	0
UST_ORANGE COUNTY - CA		0.250	0	0	--	--	--	0
UST_PLACER COUNTY - CA		0.250	0	0	--	--	--	0
UST_RIVERSIDE COUNTY - CA		0.250	0	0	--	--	--	0
UST_SAN FRANCISCO COUNTY - CA		0.250	0	0	--	--	--	0
UST_SAN JOAQUIN COUNTY - CA		0.250	0	0	--	--	--	0
UST_SOLANO COUNTY - CA		0.250	0	0	--	--	--	0
UST_SUTTER COUNTY - CA		0.250	0	0	--	--	--	0
UST_YOLO COUNTY - CA		0.250	0	0	--	--	--	0
FEDERAL CERCLIS LIST								
CERCLIS NFRAP		0.500	0	0	0	--	--	0
CERCLIS-HIST		0.500	0	0	0	--	--	0
FEDERAL FACILITY		1.000	0	0	0	0	--	0
SEMS_8R_ACTIVE SITES		0.500	0	0	0	--	--	0
SEMS_8R_ARCHIVED SITES		0.500	0	0	0	--	--	0
FEDERAL RCRA CORRACTS FACILITIES LIST								
CORRACTS		1.000	0	0	0	1	--	1
HIST CORRACTS 2		1.000	0	0	0	0	--	0
FEDERAL DELISTED NPL SITE LIST								
DELISTED NPL		1.000	0	0	0	0	--	0
DELISTED PROPOSED NPL		1.000	0	0	0	0	--	0
SEMS_DELETED NPL		1.000	0	0	0	0	--	0
FEDERAL LANDFILL AND/OR SOLID WASTE DISPOSAL SITE LISTS								
EPA LF MOP		0.500	0	0	0	--	--	0
STATE, TRIBAL, AND FEDERAL LEAKING STORAGE TANK LISTS								
EPA LUST		0.500	0	0	3	--	--	3
INDIAN LUST R1		0.500	0	0	0	--	--	0
INDIAN LUST R10		0.500	0	0	0	--	--	0
INDIAN LUST R2		0.500	0	0	0	--	--	0
INDIAN LUST R4		0.500	0	0	0	--	--	0
INDIAN LUST R5		0.500	0	0	0	--	--	0
INDIAN LUST R6		0.500	0	0	0	--	--	0

DATABASE	SUBJECT PROPERTY	SEARCH DISTANCE (MILES)	<1/8	1/8 - 1/4	1/4 - 1/2	1/2 - 1	>1	TOTAL MAPPED
STATE, TRIBAL, AND FEDERAL LEAKING STORAGE TANK LISTS *(cont.)*								
INDIAN LUST R7		0.500	0	0	0	--	--	0
INDIAN LUST R8		0.500	0	0	0	--	--	0
INDIAN LUST R9		0.500	0	0	0	--	--	0
HIST LUST_SONOMA COUNTY - CA		0.500	0	0	0	--	--	0
LUFT_ALAMEDA COUNTY - CA		0.500	0	0	0	--	--	0
LUST ORANGE COUNTY - CA		0.500	0	0	0	--	--	0
LUST REG 1 - CA		0.500	0	0	0	--	--	0
LUST REG 2 - CA		0.500	0	0	0	--	--	0
LUST REG 3 - CA		0.500	0	0	0	--	--	0
LUST REG 4 - CA		0.500	0	0	3	--	--	3
LUST REG 5 - CA		0.500	0	0	0	--	--	0
LUST REG 6 - CA		0.500	0	0	0	--	--	0
LUST REG 7 - CA		0.500	0	0	0	--	--	0
LUST REG 8 - CA		0.500	0	0	0	--	--	0
LUST REG 9 - CA		0.500	0	0	0	--	--	0
LUST_HAZMAT_YOLO COUNTY - CA		0.500	0	0	0	--	--	0
LUST_KERN COUNTY - CA		0.500	0	0	0	--	--	0
LUST_RIVERSIDE COUNTY - CA		0.500	0	0	0	--	--	0
LUST_SAN FRANCISCO COUNTY - CA		0.500	0	0	0	--	--	0
LUST_SAN MATEO COUNTY - CA		0.500	0	0	0	--	--	0
LUST_SOLANO COUNTY - CA		0.500	0	0	0	--	--	0
LUST_SONOMA COUNTY - CA		0.500	0	0	0	--	--	0
LUST_SUTTER COUNTY - CA		0.500	0	0	0	--	--	0
LUST_VENTURA COUNTY - CA		0.500	0	0	0	--	--	0
SLIC REG 1 - CA		0.500	0	0	0	--	--	0
SLIC REG 2 - CA		0.500	0	0	0	--	--	0
SLIC REG 3 - CA		0.500	0	0	0	--	--	0
SLIC REG 4 - CA		0.500	0	0	0	--	--	0
SLIC REG 5 - CA		0.500	0	0	0	--	--	0
SLIC REG 6 - CA		0.500	0	0	0	--	--	0
SLIC REG 7 - CA		0.500	0	0	0	--	--	0
SLIC REG 8 - CA		0.500	0	0	0	--	--	0
SLIC REG 9 - CA		0.500	0	0	0	--	--	0
SLIC_ALAMEDA COUNTY - CA		0.500	0	0	0	--	--	0

DATABASE	SUBJECT PROPERTY	SEARCH DISTANCE (MILES)	<1/8	1/8 - 1/4	1/4 - 1/2	1/2 - 1	>1	TOTAL MAPPED
FEDERAL ERNS LIST								
ERNS		SP	0	--	--	--	--	0
FEDERAL INSTITUTIONAL CONTROLS / ENGINEERING CONTROLS REGISTRIES								
FED E C		0.500	0	0	0	--	--	0
FED I C		0.500	0	0	0	--	--	0
RCRA IC_EC		0.250	0	0	--	--	--	0
FEDERAL RCRA GENERATORS LIST								
HIST RCRA_CESQG		0.250	0	0	--	--	--	0
HIST RCRA_LQG		0.250	0	0	--	--	--	0
HIST RCRA_NONGEN		0.250	0	0	--	--	--	0
HIST RCRA_SQG		0.250	0	0	--	--	--	0
RCRA_LQG		0.250	0	0	--	--	--	0
RCRA_NONGEN		0.250	0	6	--	--	--	6
RCRA_SQG		0.250	0	0	--	--	--	0
RCRA_VSQG		0.250	0	0	--	--	--	0
FEDERAL NPL SITE LIST								
NPL		1.000	0	0	0	1	--	1
NPL EPA R1 GIS		1.000	0	0	0	0	--	0
NPL EPA R3 GIS		1.000	0	0	0	0	--	0
NPL EPA R6 GIS		1.000	0	0	0	0	--	0
NPL EPA R8 GIS		1.000	0	0	0	0	--	0
NPL EPA R9 GIS		1.000	0	0	0	0	--	0
PART NPL		1.000	0	0	0	0	--	0
PROPOSED NPL		1.000	0	0	0	0	--	0
SEMS_FINAL NPL		1.000	0	0	0	1	--	1
SEMS_PROPOSED NPL		1.000	0	0	0	0	--	0
STATE- AND TRIBAL - EQUIVALENT CERCLIS								
ENVIROSTOR - CA		1.000	0	0	0	2	--	2
HIST TOXIC PITS - CA		1.000	0	0	0	0	--	0
OIL & GAS CLEANUP - CA		0.500	0	0	0	--	--	0
SWRCB CLEANUP - CA		0.500	0	0	0	--	--	0
SWRCB NON_CASE - CA		0.500	0	0	0	--	--	0
TOXIC PITS - CA		1.000	0	0	0	0	--	0
STATE- AND TRIBAL - EQUIVALENT NPL								
HIST RESPONSE - CA		1.000	0	0	0	1	--	1

DATABASE	SUBJECT PROPERTY	SEARCH DISTANCE (MILES)	<1/8	1/8 - 1/4	1/4 - 1/2	1/2 - 1	>1	TOTAL MAPPED
STATE- AND TRIBAL - EQUIVALENT NPL *(cont.)*								
RESPONSE - CA		1.000	0	0	0	1	--	1
STATE AND TRIBAL LANDFILL AND/OR SOLID WASTE DISPOSAL SITE LISTS								
HIST SWF/LF - CA		0.500	0	0	0	--	--	0
SWF/LF - CA		0.500	0	0	0	--	--	0
STATE RCRA GENERATORS LIST								
HWG - CA		0.250	0	17	--	--	--	17
HWG_YOLO COUNTY - CA		0.250	0	0	--	--	--	0
STATE AND TRIBAL BROWNFIELD SITES								
TRIBAL BROWNFIELDS		0.500	0	0	0	--	--	0
STATE AND TRIBAL VOLUNTARY CLEANUP SITES								
VCP - CA		0.500	0	0	0	--	--	0
LOCAL BROWNFIELD LISTS								
BROWNFIELDS-ACRES		0.500	0	0	0	--	--	0
FED BROWNFIELDS		0.500	0	0	0	--	--	0
LOCAL LISTS OF HAZARDOUS WASTE / CONTAMINATED SITES								
FED CDL		SP	0	--	--	--	--	0
US HIST CDL		SP	0	--	--	--	--	0
CALARP_KERN COUNTY - CA		0.250	0	0	--	--	--	0
CASE LIST_SAN DIEGO COUNTY - CA		0.500	0	0	0	--	--	0
CDL - CA		SP	0	--	--	--	--	0
CORRECTIVE ACTION_RIVERSIDE COUNTY - CA		1.000	0	0	0	0	--	0
CS_NAPA COUNTY - CA		0.500	0	0	0	--	--	0
CS_PLACER COUNTY - CA		1.000	0	0	0	0	--	0
SCH - CA		0.250	0	0	--	--	--	0
SITE LIST_CONTRA COSTA COUNTY - CA		0.250	0	0	--	--	--	0
TOXIC SITE_SACRAMENTO COUNTY - CA		1.000	0	0	0	0	--	0
RECORDS OF EMERGENCY RELEASE REPORTS								
HMIRS (DOT)		SP	0	--	--	--	--	0
CHMIRS - CA		SP	0	--	--	--	--	0
HIST CHMIRS - CA		SP	0	--	--	--	--	0

DATABASE	SUBJECT PROPERTY	SEARCH DISTANCE (MILES)	<1/8	1/8 - 1/4	1/4 - 1/2	1/2 - 1	>1	TOTAL MAPPED
RECORDS OF EMERGENCY RELEASE REPORTS *(cont.)*								
INDUSTRIAL CLEANUP_ORANGE COUNTY - CA		0.125	0	--	--	--	--	0
SML_LOS ANGELES COUNTY - CA		0.125	0	--	--	--	--	0
LOCAL LAND RECORDS								
LIENS 2		SP	0	--	--	--	--	0
DEED - CA		0.500	0	0	0	--	--	0
HIST LIENS - CA		SP	0	--	--	--	--	0
LIENS - CA		SP	0	--	--	--	--	0
LOCAL LISTS OF LANDFILL / SOLID WASTE DISPOSAL SITES								
HIST INDIAN ODI R8		0.500	0	0	0	--	--	0
INDIAN ODI R8		0.500	0	0	0	--	--	0
ODI		0.500	0	0	0	--	--	0
TRIBAL ODI		0.500	0	0	0	--	--	0
HAULERS - CA		0.500	0	0	0	--	--	0
LF_SAN DIEGO COUNTY - CA		0.500	0	0	0	--	--	0
SWF_LOS ANGELES COUNTY - CA		0.500	0	0	0	--	--	0
SWRCY - CA		0.500	0	0	0	--	--	0
OTHER ASCERTAINABLE RECORDS								
AFS		SP	0	--	--	--	--	0
ALT FUELING		0.250	0	0	--	--	--	0
BRS		SP	0	--	--	--	--	0
CDC HAZDAT		1.000	0	0	0	1	--	1
COAL ASH DOE		0.500	0	0	0	--	--	0
COAL ASH EPA		0.500	0	0	0	--	--	0
COAL GAS		1.000	0	0	0	0	--	0
CONSENT (DECREES)		1.000	0	0	0	1	--	1
CORRECTIVE ACTIONS_2020		0.500	0	0	0	--	--	0
DEBRIS EPA LF		0.500	0	0	0	--	--	0
DEBRIS EPA SWRCY		0.500	0	0	0	--	--	0
DOD		1.000	0	0	0	0	--	0
DOT OPS		SP	0	--	--	--	--	0
ECHO		SP	0	--	--	--	--	0
ENOI		SP	0	--	--	--	--	0
EPA FUELS		SP	0	--	--	--	--	0
EPA OSC		0.125	0	--	--	--	--	0

DATABASE	SUBJECT PROPERTY	SEARCH DISTANCE (MILES)	<1/8	1/8 - 1/4	1/4 - 1/2	1/2 - 1	>1	TOTAL MAPPED
OTHER ASCERTAINABLE RECORDS *(cont.)*								
EPA WATCH		SP	0	--	--	--	--	0
FA HWF		SP	0	--	--	--	--	0
FEDLAND		1.000	0	0	0	0	--	0
FRS		SP	0	--	--	--	--	0
FTTS		SP	0	--	--	--	--	0
FTTS INSP		SP	0	--	--	--	--	0
FUDS		1.000	0	0	0	0	--	0
HIST AFS		SP	0	--	--	--	--	0
HIST AFS 2		SP	0	--	--	--	--	0
HIST DOD		1.000	0	0	0	0	--	0
HIST LEAD_SMELTER		SP	0	--	--	--	--	0
HIST MLTS		SP	0	--	--	--	--	0
HIST PCB TRANS		SP	0	--	--	--	--	0
HIST PCS ENF		SP	0	--	--	--	--	0
HIST PCS FACILITY		SP	0	--	--	--	--	0
HIST SSTS		SP	0	--	--	--	--	0
HWC DOCKET		SP	0	--	--	--	--	0
ICIS		SP	0	--	--	--	--	0
INACTIVE PCS		SP	0	--	--	--	--	0
INDIAN RESERVATION		1.000	0	0	0	0	--	0
LUCIS		0.500	0	0	0	--	--	0
LUCIS 2		0.500	0	0	0	--	--	0
MANIFEST EPA		0.250	0	4	--	--	--	4
MINES		0.250	0	0	--	--	--	0
MINES USGS		0.250	0	0	--	--	--	0
MLTS		SP	0	--	--	--	--	0
NPL AOC		1.000	0	0	0	1	--	1
NPL LIENS		SP	0	--	--	--	--	0
OSHA		SP	0	--	--	--	--	0
PADS		SP	0	--	--	--	--	0
PCB TRANSFORMER		SP	0	--	--	--	--	0
PCS ENF		SP	0	--	--	--	--	0
PCS FACILITY		SP	0	--	--	--	--	0
RAATS		SP	0	--	--	--	--	0
RADINFO		SP	0	--	--	--	--	0
RMP		0.500	0	0	1	--	--	1

DATABASE	SUBJECT PROPERTY	SEARCH DISTANCE (MILES)	<1/8	1/8 - 1/4	1/4 - 1/2	1/2 - 1	>1	TOTAL MAPPED
OTHER ASCERTAINABLE RECORDS *(cont.)*								
ROD		1.000	0	0	0	0	--	0
SCRD DRYCLEANERS		0.250	0	0	--	--	--	0
SEMS_SMELTER		SP	0	--	--	--	--	0
SSTS		SP	0	--	--	--	--	0
STORMWATER		SP	0	--	--	--	--	0
TOSCA-PLANT		SP	0	--	--	--	--	0
TRIS		SP	0	--	--	--	--	0
UMTRA		0.500	0	0	0	--	--	0
VAPOR		0.500	0	0	0	--	--	0
AOC_SAN GABRIEL VALLEY - CA		1.000	0	0	0	0	--	0
BOND EXPENDITURE PLAN - CA		1.000	0	0	0	0	--	0
BP HW OUT_VENTURA COUNTY - CA		0.250	0	0	--	--	--	0
BUSINESS INVENTORY_SAN MATEO COUNTY - CA		0.250	0	0	--	--	--	0
CALEPA SITES - CA		0.250	0	0	--	--	--	0
CIWQS - CA		SP	0	--	--	--	--	0
CIWQS 2 - CA		SP	0	--	--	--	--	0
CORTESE - CA		0.500	0	0	0	--	--	0
CUPA_BUTTE COUNTY - CA		0.250	0	0	--	--	--	0
CUPA_FRESNO COUNTY - CA		0.250	0	0	--	--	--	0
CUPA_PLACER COUNTY - CA		0.250	0	0	--	--	--	0
DAYCARE - CA		SP	0	--	--	--	--	0
DRYCLEANERS - CA		0.250	0	0	--	--	--	0
DRYCLEANERS_AMADOR COUNTY - CA		0.250	0	0	--	--	--	0
DRYCLEANERS_ANTELOPE VALLEY - CA		0.250	0	0	--	--	--	0
DRYCLEANERS_BAY AREA - CA		0.250	0	0	--	--	--	0
DRYCLEANERS_BUTTE COUNTY - CA		0.250	0	0	--	--	--	0
DRYCLEANERS_CALAVERAS COUNTY - CA		0.250	0	0	--	--	--	0
DRYCLEANERS_COLUSA COUNTY - CA		0.250	0	0	--	--	--	0
DRYCLEANERS_EASTERN KERN COUNTY - CA		0.250	0	0	--	--	--	0
DRYCLEANERS_EL DORADO COUNTY - CA		0.250	0	0	--	--	--	0

DATABASE	SUBJECT PROPERTY	SEARCH DISTANCE (MILES)	<1/8	1/8 - 1/4	1/4 - 1/2	1/2 - 1	>1	TOTAL MAPPED
OTHER ASCERTAINABLE RECORDS *(cont.)*								
DRYCLEANERS_FEATHER RIVER - CA		0.250	0	0	--	--	--	0
DRYCLEANERS_GLENN COUNTY - CA		0.250	0	0	--	--	--	0
DRYCLEANERS_GREAT BASIN UNIFIED - CA		0.250	0	0	--	--	--	0
DRYCLEANERS_IMPERIAL COUNTY - CA		0.250	0	0	--	--	--	0
DRYCLEANERS_LAKE COUNTY - CA		0.250	0	0	--	--	--	0
DRYCLEANERS_LASSEN COUNTY - CA		0.250	0	0	--	--	--	0
DRYCLEANERS_MENDOCINO COUNTY - CA		0.250	0	0	--	--	--	0
DRYCLEANERS_MOJAVE DESERT - CA		0.250	0	0	--	--	--	0
DRYCLEANERS_MONTEREY BAY - CA		0.250	0	0	--	--	--	0
DRYCLEANERS_NORTH COAST UNIFIED - CA		0.250	0	0	--	--	--	0
DRYCLEANERS_NORTHERN SIERRA - CA		0.250	0	0	--	--	--	0
DRYCLEANERS_NORTHERN SONOMA COUNTY - CA		0.250	0	0	--	--	--	0
DRYCLEANERS_PLACER COUNTY - CA		0.250	0	0	--	--	--	0
DRYCLEANERS_SACRAMENTO COUNTY - CA		0.250	0	0	--	--	--	0
DRYCLEANERS_SAN DIEGO COUNTY - CA		0.250	0	0	--	--	--	0
DRYCLEANERS_SAN JOAQUIN VALLEY - CA		0.250	0	0	--	--	--	0
DRYCLEANERS_SAN LUIS OBISPO - CA		0.250	0	0	--	--	--	0
DRYCLEANERS_SANTA BARBARA COUNTY - CA		0.250	0	0	--	--	--	0
DRYCLEANERS_SHASTA COUNTY - CA		0.250	0	0	--	--	--	0
DRYCLEANERS_SISKIYOU COUNTY - CA		0.250	0	0	--	--	--	0
DRYCLEANERS_SOUTH COAST - CA		0.250	0	0	--	--	--	0
DRYCLEANERS_TEHAMA COUNTY - CA		0.250	0	0	--	--	--	0

DATABASE	SUBJECT PROPERTY	SEARCH DISTANCE (MILES)	<1/8	1/8 - 1/4	1/4 - 1/2	1/2 - 1	>1	TOTAL MAPPED
OTHER ASCERTAINABLE RECORDS *(cont.)*								
DRYCLEANERS_TUOLUMNE COUNTY - CA		0.250	0	0	--	--	--	0
DRYCLEANERS_VENTURA COUNTY - CA		0.250	0	0	--	--	--	0
DRYCLEANERS_YOLO-SOLANO COUNTIES - CA		0.250	0	0	--	--	--	0
EMI - CA		SP	0	--	--	--	--	0
FA - CA		SP	0	--	--	--	--	0
FA 2 - CA		SP	0	--	--	--	--	0
GCC_SANTA CLARA VALLEY - CA		0.500	0	0	0	--	--	0
HAZMAT INCIDENT_CONTRA COSTA COUNTY - CA		0.250	0	0	--	--	--	0
HAZMAT_CITY OF SAN JOSE - CA		0.250	0	0	--	--	--	0
HAZMAT_SACRAMENTO COUNTY - CA		0.250	0	0	--	--	--	0
HAZMAT_SAN BERNARDINO COUNTY - CA		0.250	0	0	--	--	--	0
HAZMAT_SAN DIEGO COUNTY - CA		0.250	0	0	--	--	--	0
HAZMAT_SANTA CLARA COUNTY - CA		0.250	0	0	--	--	--	0
HAZNET - CA		0.250	0	16	--	--	--	16
HAZWASTE_ORANGE COUNTY - CA		0.500	0	0	0	--	--	0
HIGH FIRE - CA		1.000	0	0	0	0	--	0
HIST CORTESE - CA		0.500	0	0	0	--	--	0
HIST HAZNET - CA		0.250	0	0	--	--	--	0
HIST HMS_LOS ANGELES COUNTY - CA		0.250	0	0	--	--	--	0
HIST HWP - CA		1.000	0	0	0	0	--	0
HIST LDS - CA		0.500	0	0	0	--	--	0
HIST MCS - CA		1.000	0	0	0	0	--	0
HIST NFA - CA		0.500	0	0	0	--	--	0
HMS_LOS ANGELES COUNTY - CA		0.250	0	0	--	--	--	0
HWM COMMERCIAL FACILITIES - CA		0.250	0	0	--	--	--	0
HWP - CA		1.000	0	0	0	1	--	1
HWT - CA		0.250	0	0	--	--	--	0
LDS - CA		0.500	0	0	0	--	--	0
LOP_SANTA CLARA COUNTY - CA		0.500	0	0	0	--	--	0
MCS - CA		1.000	0	0	0	0	--	0

DATABASE	SUBJECT PROPERTY	SEARCH DISTANCE (MILES)	<1/8	1/8 - 1/4	1/4 - 1/2	1/2 - 1	>1	TOTAL MAPPED
OTHER ASCERTAINABLE RECORDS *(cont.)*								
MWMP - CA		0.250	0	0	--	--	--	0
MWMP 2 - CA		0.250	0	0	--	--	--	0
NFA - CA		0.500	0	0	0	--	--	0
NFE - CA		0.500	0	0	0	--	--	0
NPDES - CA		SP	0	--	--	--	--	0
PERCHLORATE 2 - CA		0.500	0	0	0	--	--	0
PROPOSITION 65 - CA		1.000	0	0	0	0	--	0
RFR - CA		SP	0	--	--	--	--	0
SITES INVENTORY_VENTURA COUNTY - CA		1.000	0	0	0	0	--	0
SMU_SANTA BARBARA COUNTY - CA		1.000	0	0	0	0	--	0
SWAT - CA		SP	0	--	--	--	--	0
VCCP_VENTURA COUNTY - CA		0.500	0	0	0	--	--	0
WDS - CA		SP	0	--	--	--	--	0
WILDLANDS - CA		1.000	0	0	0	0	--	0
WIP - CA		0.250	0	0	--	--	--	0
OTHER								
SEISMIC - CA		1.000	0	0	0	0	--	0

Map Id: 1
Direction: WNW
Distance: 0.050 mi., 265 ft.
Elevation: 424 ft.
Relative: Higher

Site Name : SILVER LAKE AND IVANHOE RESERVOIRS AERATION AND RECIRCULATION SYSTEMS PROJECT
N/R
CA

Database(s) : [CIWQS - CA, CIWQS 2 - CA, RFR - CA]

Envirosite ID: 35175395
EPA ID: N/R

CIWQS - CA

Facility Name :	SILVER LAKE AND IVANHOE RESERVOIRS AERATION AND RECIRCULATION SYSTEMS PROJECT
Facility Address :	CA
County :	LOS ANGELES
Place ID :	868307
Agency Name :	LOS ANGELES CITY DWP
Last Date in Agency List :	2021-09-10

CIWQS 2 - CA

Facility Name :	Silver Lake and Ivanhoe Reservoirs Aeration and Recirculation Systems Project
Facility Address :	N/R
County :	Los Angeles
Facility ID :	868307
WDID :	4WQC40120075
Facility Type :	N/R
Region :	4
Place Type :	All Other
Place Subtype :	Dredge/Fill Site
Ageny Name :	Los Angeles City DWP
Agency Type :	City Agency
Number of Agencies :	1
Status Date :	2020-09-08
Status :	Active
Status Enrollee :	N
Individual/General :	I
Fee Code :	84 - Fill and Excavation
Staff Assigned :	N/R
Number of Staff Assigned :	N/R
Supervisor :	N/R
Number of Supervisor :	N/R
Number of Amendments :	0
Number of Reg Measures :	1
Baseline Flow :	N/R
Population (MS4)/Acres :	N/R
Reclamation :	N/R
CAFO Type :	N/R
CAFO Subtype :	N/R
CAFO Population :	N/R
Onsite :	N/R
Quality Assurance :	N/R
RCRA Flag :	N/R
Total MMP Violations Number :	0
Total Number of Violations :	0
Total Number of Inspections :	0

Map Id: 1
Direction: WNW
Distance: 0.050 mi., 265 ft.
Elevation: 424 ft.
Relative: Higher

Site Name : SILVER LAKE AND IVANHOE RESERVOIRS AERATION AND RECIRCULATION SYSTEMS PROJECT
N/R
CA

Database(s) : [CIWQS - CA, CIWQS 2 - CA, RFR - CA] ***(cont.)***

Envirosite ID: 35175395
EPA ID: N/R

CIWQS 2 - CA ***(cont.)***

Date of Most Recent Completed Inspection:	N/R
Date of Most Recent Received Report :	N/R
Total Number of Final (A+H) Enforcement Actions:	0
Most Recent Effective Date of Enf Action (A+H):	N/R
Program :	CERFILLEXC
Program Category :	CER
Number of Programs :	1
Complexity :	N/R
Pretreatment :	N/R
Facility Waste Type :	N/R
Reg Measure ID :	439498
Reg Measure Type :	Enrollee - 401 Certification
Reg Measure Title :	Enrollee - 401 Certification for Los Angeles City DWP

Reg Measure Description :

LADWP plans to install an aeration and recirculation system for the purpose of controlling algae, and associated odors, at the Silver Lake and Ivanhoe Reservoirs (SLRC), therefore improving the water quality of the SLRC. The project has been broken into two phases, an aeration system Phase 1; and a recirculation system, Phase 2. Phase 1 - Aeration System: Blowers or compressors will supply air bubbles via self-weighted one-inch air pipes to a series of diffusing equipment inside each reservoir. Approximately six diffusers will be installed in Ivanhoe Reservoir and 14 diffusers would be installed in Silver Lake Reservoir. The equipment will increase the oxygen levels at the reservoir bottom and locally mix the water around it. This aeration system will discourage algae growth and reduce related odors from anaerobic conditions. Phase 2 - Recirculation System: Existing pumps and pipelines will be utilized to transfer water from the southern end of the Silver Lake Reservoir to Ivanhoe Reservoir. The water then will overflow from Ivanhoe Reservoir to Silver Lake Reservoir via the existing spillway. This full water transfer between both basins allows for more thorough mixing and de-stratification, which will also reduce algae development. The majority of anticipated impacts under this Notice of Intent will occur in Ivanhoe Reservoir for the installation of a new pipeline that will facilitate the recirculation of water between Silver Lake and Ivanhoe Reservoir.

SIC 1 :	-
SIC 2 :	-
SIC 3 :	-
Latitude :	34.098256
Longitude :	-118.26511
Last Date in Agency List :	2021-02-12

RFR - CA

Facility Name :	Silver Lake and Ivanhoe Reservoirs Aeration and Recirculation Systems Project
Facility Address :	CA
County :	Los Angeles
Effective Date :	2020-07-23
Adoption Date :	N/R
Termination Date :	N/R
Expiration/Review Date :	2024-05-04

Map Id: 1
Direction: WNW
Distance: 0.050 mi., 265 ft.
Elevation: 424 ft.
Relative: Higher

Site Name : SILVER LAKE AND IVANHOE RESERVOIRS AERATION AND RECIRCULATION SYSTEMS PROJECT
N/R
CA

Database(s) : [CIWQS - CA, CIWQS 2 - CA, RFR - CA] ***(cont.)***

Envirosite ID: 35175395
EPA ID: N/R

RFR - CA ***(cont.)***

NPDES Number :	N/R
Order Number :	2004-0004-DWQ
WDID :	4WQC40120075
SIC/NAICS :	N/R
Program :	CERFILLEXC
Regulatory Measure Status :	Active
Regulatory Measure Type :	Enrollee - 401 Certification
Place/Project Type :	Dredge/Fill Site
Region :	4
Design Flow :	N/R
Major/Minor :	N/R
Complexity :	N/R
TTWQ :	N/R
Number of Enforcement Actions within Five Years:	N/R
Number of Violations within Five Years:	N/R
Agency :	Los Angeles City DWP
Agency Address :	111 North Hope Street 1213, Los Angeles, CA 90012
Latitude :	34.098256
Longitude :	-118.26511
Last Date in Agency List :	2021-07-24

Map Id: 2
Direction: WSW
Distance: 0.151 mi., 798 ft.
Elevation: 465 ft.
Relative: Higher

Site Name : KATHRYN TODD
2107 WEST SILVER LAKE DRIVE
LOS ANGELES, CA 90039

Database(s) : [HAZNET - CA, HWG - CA]

Envirosite ID: 41041158
EPA ID: CAC002936372

HAZNET - CA

Facility Name :	KATHRYN TODD
Facility Address :	2107 WEST SILVER LAKE DRIVE, LOS ANGELES, CA 90039
County :	LOS ANGELES

Site Details

Generator EPA ID :	CAC002936372
Active :	Inactive
Category :	STATE
Facility Types :	N/R
Type :	TEMPORARY
Contact Name :	N/R
Contact Phone :	N/R
Facility Mailing Address :	2107 WEST SILVER LAKE DRIVE, LOS ANGELES, CA 90039
Latitude :	34.09719073
Longitude :	-118.26657160
Agency Hyperlink :	Click here for hyperlink provided by the agency.

Map Id: 2
Direction: WSW
Distance: 0.151 mi., 798 ft.
Elevation: 465 ft.
Relative: Higher

Site Name : KATHRYN TODD
2107 WEST SILVER LAKE DRIVE
LOS ANGELES, CA 90039

Database(s) : [HAZNET - CA, HWG - CA] ***(cont.)***

Envirosite ID: 41041158
EPA ID: CAC002936372

HAZNET - CA ***(cont.)***

Last Date in Agency List : 2021-07-08

HWG - CA

Facility Name : KATHRYN TODD
Facility Address : 2107 WEST SILVER LAKE DRIVE, LOS ANGELES, CA 90039
County : LOS ANGELES

EPA ID : CAC002936372
Status : Inactive
Category : STATE
Type : TEMPORARY
Facility Type : N/R
Mailing Address : 2107 WEST SILVER LAKE DRIVE, LOS ANGELES, CA 90039
Owner Name : KATHRYN TODD
Owner Address : 2107 WEST SILVER LAKE DRIVE, LOS ANGELES, CA 90039
Operator Name : KATHRYN TODD
Operator Address : 2107 WEST SILVER LAKE DRIVE, LOS ANGELES, CA 90039
Latitude : 34.097191
Longitude : -118.266572

Map Id: A3
Direction: NW
Distance: 0.171 mi., 902 ft.
Elevation: 461 ft.
Relative: Higher

Site Name : LARRY BARRETT
2215 W SILVER LAKE DR
LOS ANGELES, CA 90039

Database(s) : [HAZNET - CA, HWG - CA]

Envirosite ID: 787763
EPA ID: CAC002855102

HAZNET - CA

Facility Name : LARRY BARRETT
Facility Address : 2215 W SILVER LAKE DR, LOS ANGELES, CA 90039
County : LOS ANGELES

Site Details
Generator EPA ID : CAC002855102
Active : Inactive
Category : STATE
Facility Types : N/R
Type : TEMPORARY
Contact Name : N/R
Contact Phone : N/R
Facility Mailing Address : 2215 W SILVER LAKE DR, LOS ANGELES, CA 900393114
Latitude : 34.09985555
Longitude : -118.26660616
Agency Hyperlink : Click here for hyperlink provided by the agency.
Last Date in Agency List : 2021-07-08

Map Id: A3
Direction: NW
Distance: 0.171 mi., 902 ft.
Elevation: 461 ft.
Relative: Higher

Site Name : LARRY BARRETT
2215 W SILVER LAKE DR
LOS ANGELES, CA 90039

Database(s) : [HAZNET - CA, HWG - CA] ***(cont.)***

Envirosite ID: 787763
EPA ID: CAC002855102

HAZNET - CA ***(cont.)***

Waste Generator Details
State Waste : 2016: 352 - Other organic solids, 0.005 tons to NVT330010000

HWG - CA

Facility Name : LARRY BARRETT
Facility Address : 2215 W SILVER LAKE DR, LOS ANGELES, CA 90039
County : LOS ANGELES

EPA ID : CAC002855102
Status : Inactive
Category : STATE
Type : TEMPORARY
Facility Type : N/R
Mailing Address : 2215 W SILVER LAKE DR, LOS ANGELES, CA 900393114
Owner Name : LARRY BARRETT
Owner Address : 2215 W SILVER LAKE DR, LOS ANGELES, CA 900393114
Operator Name : LARRY BARRETT
Operator Address : 2215 W SILVER LAKE DR, LOS ANGELES, CA 900393114
Latitude : 34.099856
Longitude : -118.266606

Map Id: A4
Direction: NW
Distance: 0.178 mi., 942 ft.
Elevation: 462 ft.
Relative: Higher

Site Name : WEINBERG, DAVID
2219 WEST SILVER LAKE DRIVE
LOS ANGELES, CA 90039

Database(s) : [HAZNET - CA, HWG - CA]

Envirosite ID: 786010
EPA ID: CAC002876399

HAZNET - CA

Facility Name : WEINBERG, DAVID
Facility Address : 2219 WEST SILVER LAKE DRIVE, LOS ANGELES, CA 90039
County : LOS ANGELES

Site Details
Generator EPA ID : CAC002876399
Active : Inactive
Category : STATE
Facility Types : N/R
Type : TEMPORARY
Contact Name : N/R
Contact Phone : N/R
Facility Mailing Address : 2219 WEST SILVER LAKE DRIVE, LOS ANGELES, CA 90039
Latitude : 34.09995425
Longitude : -118.26660745
Agency Hyperlink : Click here for hyperlink provided by the agency.
Last Date in Agency List : 2021-07-08

Map Id: A4
Direction: NW
Distance: 0.178 mi., 942 ft.
Elevation: 462 ft.
Relative: Higher

Site Name : WEINBERG, DAVID
2219 WEST SILVER LAKE DRIVE
LOS ANGELES, CA 90039

Database(s) : [HAZNET - CA, HWG - CA] ***(cont.)***

Envirosite ID: 786010
EPA ID: CAC002876399

HAZNET - CA ***(cont.)***

Waste Generator Details
State Waste : 2016: 151 - Asbestos containing waste, 0.23 tons to AZC950823111

HWG - CA

Facility Name : WEINBERG, DAVID
Facility Address : 2219 WEST SILVER LAKE DRIVE, LOS ANGELES, CA 90039
County : LOS ANGELES

EPA ID : CAC002876399
Status : Inactive
Category : STATE
Type : TEMPORARY
Facility Type : N/R
Mailing Address : 2219 WEST SILVER LAKE DRIVE, LOS ANGELES, CA 90039
Owner Name : WEINBERG, DAVID
Owner Address : 2219 WEST SILVER LAKE DRIVE, LOS ANGELES, CA 90039
Operator Name : WEINBERG, DAVID
Operator Address : 2219 WEST SILVER LAKE DRIVE, LOS ANGELES, CA 90039
Latitude : -90.0
Longitude : 180.0

Map Id: 5
Direction: SW
Distance: 0.181 mi., 958 ft.
Elevation: 462 ft.
Relative: Higher

Site Name : TREND DEVELOPERS | RIK FISHBEIN | JULIA TSAO
2055 W SILVER LAKE DR
LOS ANGELES, CA 90039

Database(s) : [ECHO, FRS, HAZNET - CA, HWG - CA, MANIFEST EPA, RCRA_NONGEN]

Envirosite ID: 553905
EPA ID: CAC002691607

ECHO

Facility Name : TREND DEVELOPERS
Facility Address : 2055 W SILVERLAKE DR, LOS ANGELES, CA 90039
County : LOS ANGELES

Last Inspection Date : N/R
Registry ID : 110070581581
FIPS Code : N/R
EPA Region : 09
Inspection Count : 0
Last Inspection Days : N/R
Informal Count : 0
Last Informal Action Date : N/R
Formal Action Count : 0
Last Formal Action Date : N/R
Total Penalties : 0
Penalty Count : N/R
Last Penalty Date : N/R

Map Id: 5
Direction: SW
Distance: 0.181 mi., 958 ft.
Elevation: 462 ft.
Relative: Higher

Site Name : TREND DEVELOPERS | RIK FISHBEIN | JULIA TSAO
2055 W SILVER LAKE DR
LOS ANGELES, CA 90039

Database(s) : [ECHO, FRS, HAZNET - CA, HWG - CA, MANIFEST EPA, RCRA_NONGEN] ***(cont.)***

Envirosite ID: 553905
EPA ID: CAC002691607

ECHO ***(cont.)***

Last Penalty Amount :	N/R
QTRS IN NC :	0
Programs IN SNC :	0
Current Compliance Status :	No Violation Identified
Three-Year Compliance Status :	_____
Collection Method :	Zip Code Centroid
Reference Point :	N/R
Accuracy Meters :	10000
Derived Tribes :	N/R
Derived HUC :	N/R
Derived WBD :	N/R
Derived STCTY FIPS :	N/R
Derived Zip :	N/R
Derived CD113 :	N/R
Derived CB2010 :	N/R
MYRTK Universe :	NNN
NPDES IDs :	N/R
CWA Permit Types :	N/R
CWA Compliance Tracking :	N/R
CWA NAICS :	N/R
CWA SICS :	N/R
CWA Inspection Count :	N/R
CWA Last Inspection Days :	N/R
CWA Informal Count :	N/R
CWA Formal Action Count :	N/R
CWA Last Formal Action Date :	N/R
CWA Penalties :	N/R
CWA Last Penalty Date :	N/R
CWA Last Penalty Amount :	N/R
CWA Quarters IN NC :	N/R
CWA Current Compliance Status :	N/R
CWA Current SNC Flag :	N
CWA 13 Quarters Compliance Status :	N/R
CWA 13 Quarters Effluent Exceedances:	N/R
CWA Three-Year QNCR Codes :	N/R
DFR URL :	Click here for hyperlink provided by the agency.
Facility SIC :	N/R
Facility NAICS :	56299 - All Other Waste Management Services
Facility Last Inspection EPA Date :	N/R
Facility Last Inspection State Date :	N/R
Facility Last Formal Act EPA Date :	N/R
Facility Last Formal Act State Date :	N/R
Facility Last Informal Act EPA Date :	N/R
Facility Last Informal Act State Date:	N/R
Facility Federal Agency :	N/R
TRI Reporter :	N/R
Facility Imp Water Flag :	N/R
Current SNC Flag :	N
Indian County Flag :	N
Federal Flag :	N/R
US Mexico Border Flag :	N/R
Chesapeak Bay Flag :	N/R
AIR Flag :	N
NPDES Flag :	N
SDWIS Flag :	N

Map Id: 5
Direction: SW
Distance: 0.181 mi., 958 ft.
Elevation: 462 ft.
Relative: Higher

Site Name : TREND DEVELOPERS | RIK FISHBEIN | JULIA TSAO
2055 W SILVER LAKE DR
LOS ANGELES, CA 90039

Database(s) : [ECHO, FRS, HAZNET - CA, HWG - CA, MANIFEST EPA, RCRA_NONGEN] ***(cont.)***

Envirosite ID: 553905
EPA ID: CAC002691607

ECHO ***(cont.)***

RCRA Flag :	Y
TRI Flag :	N
GHG Flag :	N
Major Flag :	N/R
Active Flag :	Y
NAA Flag :	N
Latitude :	34.103632
Longitude :	-118.25534
Last Date in Agency List :	2021-08-20

FRS

Facility Name :	TREND DEVELOPERS
Facility Address :	2055 W SILVERLAKE DR, LOS ANGELES, CA 90039
County :	LOS ANGELES

Site Details

Registry ID :	110070581581
FRS Facility URL :	Click here for hyperlink provided by the agency.
Last Date in Agency List :	2021-07-17

Source Description

Source Description :

RCRAInfo is EPA's comprehensive information system that supports the Resource Conservation and Recovery Act (RCRA) of 1976 and the Hazardous and Solid Waste Amendments (HSWA) of 1984 through the tracking of events and activities related to facilities that generate, transport, and treat, store, or dispose of hazardous waste. RCRAInfo allows RCRA program staff to track the notification, permit, compliance, and corrective action activities required under RCRA. RCRAInfo also supports generation of the National Hazardous Waste Biennial Report. All generators and treatment, storage, and disposal facilities who handle hazardous waste are required to report to the EPA Administrator at least once every two years to support creation of the Biennial Report.

FRS Environmental Interest

Source and System ID :	RCRAINFO - CAC003017391

HAZNET - CA

Facility Name :	RIK FISHBEIN
Facility Address :	2055 W SILVER LAKE DR, LOS ANGELES, CA 90039
County :	AMADOR

Site Details

Generator EPA ID :	CAC002691607
Active :	Inactive
Category :	STATE

Map Id: 5
Direction: SW
Distance: 0.181 mi., 958 ft.
Elevation: 462 ft.
Relative: Higher

Site Name : TREND DEVELOPERS | RIK FISHBEIN | JULIA TSAO
2055 W SILVER LAKE DR
LOS ANGELES, CA 90039

Database(s) : [ECHO, FRS, HAZNET - CA, HWG - CA, MANIFEST EPA, RCRA_NONGEN] ***(cont.)***

Envirosite ID: 553905
EPA ID: CAC002691607

HAZNET - CA ***(cont.)***

Facility Types :	N/R
Type :	TEMPORARY
Contact Name :	N/R
Contact Phone :	N/R
Facility Mailing Address :	2055 W SILVER LAKE DR, LOS ANGELES, CA 900393112
Latitude :	34.09639218
Longitude :	-118.26657603
Agency Hyperlink :	Click here for hyperlink provided by the agency.
Last Date in Agency List :	2021-07-08

Waste Generator Details

State Waste :	2012: 151 - Asbestos containing waste, 0.4 tons to AZC950823111

Facility Name :	TREND DEVELOPERS
Facility Address :	2055 W SILVERLAKE DR, LOS ANGELES, CA 90039
County :	LOS ANGELES

Site Details

Generator EPA ID :	CAC003017391
Active :	Inactive
Category :	STATE
Facility Types :	N/R
Type :	TEMPORARY
Contact Name :	N/R
Contact Phone :	N/R
Facility Mailing Address :	2055 W SILVERLAKE DR, LOS ANGELES, CA 90039
Latitude :	34.09639218
Longitude :	-118.26657603
Agency Hyperlink :	Click here for hyperlink provided by the agency.
Last Date in Agency List :	2021-07-08

Waste Generator Details

State Waste :	2019: 151 - Asbestos containing waste, 0.46000 tons to CAD009007626

HWG - CA

Facility Name :	RIK FISHBEIN
Facility Address :	2055 W SILVER LAKE DR, LOS ANGELES, CA 90039
County :	AMADOR

EPA ID :	CAC002691607
Status :	Inactive
Category :	STATE
Type :	TEMPORARY
Facility Type :	N/R
Mailing Address :	2055 W SILVER LAKE DR, LOS ANGELES, CA 900393112
Owner Name :	RIK FISHBEIN

Map Id: 5
Direction: SW
Distance: 0.181 mi., 958 ft.
Elevation: 462 ft.
Relative: Higher

Site Name : TREND DEVELOPERS | RIK FISHBEIN | JULIA TSAO
2055 W SILVER LAKE DR
LOS ANGELES, CA 90039

Database(s) : [ECHO, FRS, HAZNET - CA, HWG - CA, MANIFEST EPA, RCRA_NONGEN] ***(cont.)***

Envirosite ID: 553905
EPA ID: CAC002691607

HWG - CA ***(cont.)***

Owner Address :	2055 W SILVER LAKE DR, LOS ANGELES, CA 900393112
Operator Name :	RIK FISHBEIN
Operator Address :	2055 W SILVER LAKE DR, LOS ANGELES, CA 900393112
Latitude :	34.096392
Longitude :	-118.266576
Facility Name :	TREND DEVELOPERS
Facility Address :	2055 W SILVERLAKE DR, LOS ANGELES, CA 90039
County :	LOS ANGELES
EPA ID :	CAC003017391
Status :	Inactive
Category :	STATE
Type :	TEMPORARY
Facility Type :	N/R
Mailing Address :	2055 W SILVERLAKE DR, LOS ANGELES, CA 90039
Owner Name :	JULIE TSAO
Owner Address :	2055 W SILVERLAKE DR, LOS ANGELES, CA 90039
Operator Name :	TREND DEVELOPERS
Operator Address :	2801 HYPERIAN AVE #105, LOS ANGELES, CA 90027
Latitude :	34.096392
Longitude :	-118.266576

MANIFEST EPA

Manifest Details

Manifest Number :	003182605GBF
Shipped Date :	2019-06-05
Updated Date :	2019-07-31
Received Date :	2019-06-11
Status :	Signed
Generator ID :	CAC003017391
Generator Name :	JULIA TSAO
Generator Address :	2055 W SILVERLAKE DR, LOS ANGELES, CA 90039
Generator Mailing :	2055 W SILVERLAKE DR, LOS ANGELES, CA 90039
Generator Contact :	N/R
Destination ID :	CAD009007626
Destination Name :	AZUSA LAND RECLAMATION CO INC
Destination Mailing :	1211 W. GLADSTONE STREET, AZUSA, CA 91702
Destination Address :	1211 W. GLADSTONE STREET, AZUSA, CA 91702
Destination Contact :	N/R
Submission Type :	DataImage5Copy
Origin Type :	Service
Manifest Residue :	N
Rejection :	N
Last Date in Agency List :	2021-09-04

Waste Details

Waste Line Number :	1
Is DOT Hazardous :	Y
DOT ID Number :	NA2212

Map Id: 5
Direction: SW
Distance: 0.181 mi., 958 ft.
Elevation: 462 ft.
Relative: Higher

Site Name : TREND DEVELOPERS | RIK FISHBEIN | JULIA TSAO
2055 W SILVER LAKE DR
LOS ANGELES, CA 90039

Database(s) : [ECHO, FRS, HAZNET - CA, HWG - CA, MANIFEST EPA, RCRA_NONGEN] ***(cont.)***

Envirosite ID: 553905
EPA ID: CAC002691607

MANIFEST EPA ***(cont.)***

DOT Information :	NA2212, Asbestos, 9, PG III, RQ
Non Waste Description :	N/R
Quantity :	2 Cubic Yards
Quantity Tons, Acute, Non-Acute :	1.68, 0, 1.68
Quantity Kg, Acute, Non-Acute :	0, 1523.8104
Management Method :	H132 - LANDFILL (WITH PRIOR TREATMENT AND/OR STABILIZATION)
Is EPA Waste :	N
Federal Code :	N/R
State Code :	CA - 151

RCRA_NONGEN

Facility Name :	TREND DEVELOPERS
Facility Address :	2055 W SILVERLAKE DR, LOS ANGELES, CA 90039
County :	LOS ANGELES
Date Form Received by Agency :	2019-05-30
EPA ID :	CAC003017391
Mailing Address :	2055 W SILVERLAKE DR, LOS ANGELES, CA 90039
Contact :	TREND DEVELOPERS
Contact Address :	2801 HYPERIAN AVE #105, LOS ANGELES, CA 90027
Contact Country :	N/R
Contact Telephone :	323-662-8453
Contact Email :	ATIOFFICE@YAHOO.COM
EPA Region :	09
Land Type :	Not Reported
Source Type :	Implementer
Classification :	Not a generator, verified
Description :	Not a generator, verified
Last Date in Agency List :	2021-09-03

Owner/Operator Summary

Owner/Operator Name :	JULIE TSAO
Owner/Operator Address :	2055 W SILVERLAKE DR, LOS ANGELES, CA 90039
Owner/Operator Country :	N/R
Owner/Operator Telephone :	626-679-4083
Owner/Operator Email :	N/R
Owner/Operator Fax :	N/R
Legal Status :	Other land type
Owner/Operator Type :	Owner
Owner/Operator Start Date :	N/R
Owner/Operator End Date :	N/R
Owner/Operator Name :	TREND DEVELOPERS
Owner/Operator Address :	2801 HYPERIAN AVE #105, LOS ANGELES, CA 90027
Owner/Operator Country :	N/R
Owner/Operator Telephone :	323-662-8453
Owner/Operator Email :	N/R
Owner/Operator Fax :	N/R
Legal Status :	Other land type
Owner/Operator Type :	Operator

Map Id: 5
Direction: SW
Distance: 0.181 mi., 958 ft.
Elevation: 462 ft.
Relative: Higher

Site Name : TREND DEVELOPERS | RIK FISHBEIN | JULIA TSAO
2055 W SILVER LAKE DR
LOS ANGELES, CA 90039

Database(s) : [ECHO, FRS, HAZNET - CA, HWG - CA, MANIFEST EPA, RCRA_NONGEN] ***(cont.)***

Envirosite ID: 553905
EPA ID: CAC002691607

RCRA_NONGEN ***(cont.)***

Owner/Operator Start Date :	N/R
Owner/Operator End Date :	N/R

Handler Activities Summary

U.S. Importer of Hazardous Waste :	N
Mixed Waste (Haz. and Radioactive) :	N
Recycler of Hazardous Waste :	N
Transporter of Hazardous Waste :	N
Treater, Storer or Disposer of HW :	Y
Underground Injection Activity :	N
On-site Burner Exemption :	N
Furnace Exemption :	N
Used Oil Fuel Burner :	N
Used Oil Processor :	N
Used Oil Refiner :	N
Used Oil Fuel Marketer to Burner :	N
Used Oil Specification Marketer :	N
Used Oil Transfer Facility :	N
Used Oil Transporter :	N

Notices of Violations Summary

Regulation Violated :	N

Map Id: A6
Direction: NW
Distance: 0.185 mi., 980 ft.
Elevation: 463 ft.
Relative: Higher

Site Name : SUZANNE OBDRZALEK
2225 W SILVER LAKE DR
LOS ANGELES, CA 90039

Database(s) : [HAZNET - CA, HWG - CA]

Envirosite ID: 400781
EPA ID: CAC002701583

HAZNET - CA

Facility Name :	SUZANNE OBDRZALEK
Facility Address :	2225 W SILVER LAKE DR, LOS ANGELES, CA 90039
County :	LOS ANGELES

Site Details

Generator EPA ID :	CAC002701583
Active :	Inactive
Category :	STATE
Facility Types :	N/R
Type :	TEMPORARY
Contact Name :	N/R
Contact Phone :	N/R

Map Id: A6
Direction: NW
Distance: 0.185 mi., 980 ft.
Elevation: 463 ft.
Relative: Higher

Site Name : SUZANNE OBDRZALEK
2225 W SILVER LAKE DR
LOS ANGELES, CA 90039

Database(s) : [HAZNET - CA, HWG - CA] ***(cont.)***

Envirosite ID: 400781
EPA ID: CAC002701583

HAZNET - CA ***(cont.)***

Facility Mailing Address :	2225 W SILVER LAKE DR, LOS ANGELES, CA 90039
Latitude :	34.10010229
Longitude :	-118.26660937
Agency Hyperlink :	Click here for hyperlink provided by the agency.
Last Date in Agency List :	2021-07-08

Waste Generator Details

State Waste :	2012: 151 - Asbestos containing waste, 0.4 tons to AZC950823111

HWG - CA

Facility Name :	SUZANNE OBDRZALEK
Facility Address :	2225 W SILVER LAKE DR, LOS ANGELES, CA 90039
County :	LOS ANGELES
EPA ID :	CAC002701583
Status :	Inactive
Category :	STATE
Type :	TEMPORARY
Facility Type :	N/R
Mailing Address :	2225 W SILVER LAKE DR, LOS ANGELES, CA 90039
Owner Name :	SUZANNE OBDRZALEK
Owner Address :	2225 W SILVER LAKE DR, LOS ANGELES, CA 90039
Operator Name :	SUZANNE OBDRZALEK
Operator Address :	2225 W SILVER LAKE DR, LOS ANGELES, CA 90039
Latitude :	34.09992
Longitude :	-118.2668

Map Id: B7
Direction: ESE
Distance: 0.189 mi., 1000 ft.
Elevation: 464 ft.
Relative: Higher

Site Name : GEORGE GRANDCHAMP
2226 SILVER LAKE BLVD
LOS ANGELES, CA 90039

Database(s) : [HAZNET - CA, HWG - CA]

Envirosite ID: 1040467
EPA ID: CAC002874412

HAZNET - CA

Facility Name :	GEORGE GRANDCHAMP
Facility Address :	2226 SILVER LAKE BLVD, LOS ANGELES, CA 90039
County :	LOS ANGELES

Site Details

Generator EPA ID :	CAC002874412
Active :	Inactive
Category :	STATE
Facility Types :	N/R
Type :	TEMPORARY

Map Id: B7
Direction: ESE
Distance: 0.189 mi., 1000 ft.
Elevation: 464 ft.
Relative: Higher

Site Name : GEORGE GRANDCHAMP
2226 SILVER LAKE BLVD
LOS ANGELES, CA 90039

Database(s) : [HAZNET - CA, HWG - CA] ***(cont.)***

Envirosite ID: 1040467
EPA ID: CAC002874412

HAZNET - CA ***(cont.)***

Contact Name :	N/R
Contact Phone :	N/R
Facility Mailing Address :	2226 SILVER LAKE BLVD, LOS ANGELES, CA 900393140
Latitude :	34.09640019
Longitude :	-118.26160213
Agency Hyperlink :	Click here for hyperlink provided by the agency.
Last Date in Agency List :	2021-07-08

Waste Generator Details

State Waste :	2016: 151 - Asbestos containing waste, 1.15 tons to CAD009007626

HWG - CA

Facility Name :	GEORGE GRANDCHAMP
Facility Address :	2226 SILVER LAKE BLVD, LOS ANGELES, CA 90039
County :	LOS ANGELES
EPA ID :	CAC002874412
Status :	Inactive
Category :	STATE
Type :	TEMPORARY
Facility Type :	N/R
Mailing Address :	2226 SILVER LAKE BLVD, LOS ANGELES, CA 900393140
Owner Name :	GEORGE GRANDCHAMP
Owner Address :	2226 SILVER LAKE BLVD, LOS ANGELES, CA 900393140
Operator Name :	GEORGE GRANDCHAMP
Operator Address :	2226 SILVER LAKE BLVD, LOS ANGELES, CA 900393140
Latitude :	-90.0
Longitude :	180.0

Map Id: C8
Direction: ESE
Distance: 0.190 mi., 1002 ft.
Elevation: 462 ft.
Relative: Higher

Site Name : YOSHIYE HONDA
2250 SILVER LAKE BLVD
LOS ANGELES, CA 90039

Database(s) : [HAZNET - CA, HWG - CA]

Envirosite ID: 400059
EPA ID: CAC002700403

HAZNET - CA

Facility Name :	YOSHIYE HONDA
Facility Address :	2250 SILVER LAKE BLVD, LOS ANGELES, CA 90039
County :	LOS ANGELES

Site Details

Generator EPA ID :	CAC002700403
Active :	Inactive
Category :	STATE

Map Id: C8
Direction: ESE
Distance: 0.190 mi., 1002 ft.
Elevation: 462 ft.
Relative: Higher

Site Name : YOSHIYE HONDA
2250 SILVER LAKE BLVD
LOS ANGELES, CA 90039

Database(s) : [HAZNET - CA, HWG - CA] ***(cont.)***

Envirosite ID: 400059
EPA ID: CAC002700403

HAZNET - CA ***(cont.)***

Facility Types :	N/R
Type :	TEMPORARY
Contact Name :	N/R
Contact Phone :	N/R
Facility Mailing Address :	2250 SILVER LAKE BLVD, LOS ANGELES, CA 90039
Latitude :	34.09707155
Longitude :	-118.26116617
Agency Hyperlink :	Click here for hyperlink provided by the agency.
Last Date in Agency List :	2021-07-08

Waste Generator Details
State Waste : 2012: 151 - Asbestos containing waste, 0.8 tons to AZC950823111

HWG - CA

Facility Name :	YOSHIYE HONDA
Facility Address :	2250 SILVER LAKE BLVD, LOS ANGELES, CA 90039
County :	LOS ANGELES
EPA ID :	CAC002700403
Status :	Inactive
Category :	STATE
Type :	TEMPORARY
Facility Type :	N/R
Mailing Address :	2250 SILVER LAKE BLVD, LOS ANGELES, CA 90039
Owner Name :	YOSHIYE HONDA
Owner Address :	2250 SILVER LAKE BLVD, LOS ANGELES, CA 90039
Operator Name :	YOSHIYE HONDA
Operator Address :	2250 SILVER LAKE BLVD, LOS ANGELES, CA 90039
Latitude :	34.09706
Longitude :	-118.26079

Map Id: A9
Direction: WNW
Distance: 0.195 mi., 1029 ft.
Elevation: 509 ft.
Relative: Higher

Site Name : ANDREAS KANEGSON
2212 KENILWORTH AVE
LOS ANGELES, CA 90039

Database(s) : [HAZNET - CA, HWG - CA]

Envirosite ID: 665589
EPA ID: CAC002761282

HAZNET - CA

Facility Name :	ANDREAS KANEGSON
Facility Address :	2212 KENILWORTH AVE, LOS ANGELES, CA 90039
County :	LOS ANGELES

Map Id: A9
Direction: WNW
Distance: 0.195 mi., 1029 ft.
Elevation: 509 ft.
Relative: Higher

Site Name : ANDREAS KANEGSON
2212 KENILWORTH AVE
LOS ANGELES, CA 90039

Database(s) : [HAZNET - CA, HWG - CA] ***(cont.)***

Envirosite ID: 665589
EPA ID: CAC002761282

HAZNET - CA ***(cont.)***

Site Details

Generator EPA ID :	CAC002761282
Active :	Inactive
Category :	STATE
Facility Types :	N/R
Type :	TEMPORARY
Contact Name :	N/R
Contact Phone :	N/R
Facility Mailing Address :	3742 LANDA ST APT 4, LOS ANGELES, CA 900393572
Latitude :	34.09952988
Longitude :	-118.26723847
Agency Hyperlink :	Click here for hyperlink provided by the agency.
Last Date in Agency List :	2021-07-08

Waste Generator Details

State Waste :	2014: 151 - Asbestos containing waste, 1.2 tons to AZC950823111

HWG - CA

Facility Name :	ANDREAS KANEGSON
Facility Address :	2212 KENILWORTH AVE, LOS ANGELES, CA 90039
County :	LOS ANGELES
EPA ID :	CAC002761282
Status :	Inactive
Category :	STATE
Type :	TEMPORARY
Facility Type :	N/R
Mailing Address :	3742 LANDA ST APT 4, LOS ANGELES, CA 900393572
Owner Name :	ANDREAS KANEGSON
Owner Address :	3742 LANDA ST APT 4, LOS ANGELES, CA 900393572
Operator Name :	ANDREAS KANEGSON
Operator Address :	3742 LANDA ST APT 4, LOS ANGELES, CA 900393572
Latitude :	34.09953
Longitude :	-118.267238

Map Id: B10
Direction: SE
Distance: 0.211 mi., 1113 ft.
Elevation: 468 ft.
Relative: Higher

Site Name : MARK RANSON
2208 SILVER LAKE BLVD
LOS ANGELES, CA 90039

Database(s) : [ECHO, HWG - CA, RCRA_NONGEN]

Envirosite ID: 42336747
EPA ID: N/R

ECHO

Facility Name :	MARK RANSON
Facility Address :	2208 SILVER LAKE BLVD, LOS ANGELES, CA 90039
County :	LOS ANGELES

Map Id: B10
Direction: SE
Distance: 0.211 mi., 1113 ft.
Elevation: 468 ft.
Relative: Higher

Site Name : MARK RANSON
2208 SILVER LAKE BLVD
LOS ANGELES, CA 90039

Database(s) : [ECHO, HWG - CA, RCRA_NONGEN]
(cont.)

Envirosite ID: 42336747
EPA ID: N/R

ECHO ***(cont.)***

Last Inspection Date :	N/R
Registry ID :	N/R
FIPS Code :	N/R
EPA Region :	09
Inspection Count :	0
Last Inspection Days :	N/R
Informal Count :	0
Last Informal Action Date :	N/R
Formal Action Count :	0
Last Formal Action Date :	N/R
Total Penalties :	0
Penalty Count :	N/R
Last Penalty Date :	N/R
Last Penalty Amount :	N/R
QTRS IN NC :	0
Programs IN SNC :	0
Current Compliance Status :	No Violation Identified
Three-Year Compliance Status :	_____
Collection Method :	Zip Code Centroid
Reference Point :	N/R
Accuracy Meters :	10000
Derived Tribes :	N/R
Derived HUC :	N/R
Derived WBD :	N/R
Derived STCTY FIPS :	N/R
Derived Zip :	N/R
Derived CD113 :	N/R
Derived CB2010 :	N/R
MYRTK Universe :	NNN
NPDES IDs :	N/R
CWA Permit Types :	N/R
CWA Compliance Tracking :	N/R
CWA NAICS :	N/R
CWA SICS :	N/R
CWA Inspection Count :	N/R
CWA Last Inspection Days :	N/R
CWA Informal Count :	N/R
CWA Formal Action Count :	N/R
CWA Last Formal Action Date :	N/R
CWA Penalties :	N/R
CWA Last Penalty Date :	N/R
CWA Last Penalty Amount :	N/R
CWA Quarters IN NC :	N/R
CWA Current Compliance Status :	N/R
CWA Current SNC Flag :	N
CWA 13 Quarters Compliance Status :	N/R
CWA 13 Quarters Effluent Exceedances:	N/R
CWA Three-Year QNCR Codes :	N/R
DFR URL :	Click here for hyperlink provided by the agency.
Facility SIC :	N/R
Facility NAICS :	56299 - All Other Waste Management Services
Facility Last Inspection EPA Date :	N/R
Facility Last Inspection State Date :	N/R
Facility Last Formal Act EPA Date :	N/R
Facility Last Formal Act State Date :	N/R
Facility Last Informal Act EPA Date :	N/R

Map Id: B10
Direction: SE
Distance: 0.211 mi., 1113 ft.
Elevation: 468 ft.
Relative: Higher

Site Name : MARK RANSON
2208 SILVER LAKE BLVD
LOS ANGELES, CA 90039

Database(s) : [ECHO, HWG - CA, RCRA_NONGEN] ***(cont.)***

Envirosite ID: 42336747
EPA ID: N/R

ECHO ***(cont.)***

Facility Last Informal Act State Date:	N/R
Facility Federal Agency :	N/R
TRI Reporter :	N/R
Facility Imp Water Flag :	N/R
Current SNC Flag :	N
Indian County Flag :	N
Federal Flag :	N/R
US Mexico Border Flag :	N/R
Chesapeak Bay Flag :	N/R
AIR Flag :	N
NPDES Flag :	N
SDWIS Flag :	N
RCRA Flag :	Y
TRI Flag :	N
GHG Flag :	N
Major Flag :	N/R
Active Flag :	N/R
NAA Flag :	N
Latitude :	34.103632
Longitude :	-118.25534
Last Date in Agency List :	2021-08-20

HWG - CA

Facility Name :	MARK RANSON
Facility Address :	2208 SILVER LAKE BLVD, LOS ANGELES, CA 90039
County :	LOS ANGELES
EPA ID :	CAC003125508
Status :	Active
Category :	STATE
Type :	TEMPORARY
Facility Type :	N/R
Mailing Address :	2208 SILVER LAKE BLVD, LOS ANGELES, CA 90039
Owner Name :	MARK RANSON
Owner Address :	2208 SILVER LAKE BLVD, LOS ANGELES, CA 90039
Operator Name :	MARK RANSON
Operator Address :	2208 SILVER LAKE BLVD, LOS ANGELES, CA 90039
Latitude :	34.09592
Longitude :	-118.261424

RCRA_NONGEN

Facility Name :	MARK RANSON
Facility Address :	2208 SILVER LAKE BLVD, LOS ANGELES, CA 90039
County :	LOS ANGELES
Date Form Received by Agency :	2021-06-21
EPA ID :	CAC003125508
Mailing Address :	2208 SILVER LAKE BLVD, LOS ANGELES, CA 90039
Contact :	MARK RANSON
Contact Address :	2208 SILVER LAKE BLVD, LOS ANGELES, CA 90039
Contact Country :	N/R
Contact Telephone :	774-259-1119

Map Id: B10
Direction: SE
Distance: 0.211 mi., 1113 ft.
Elevation: 468 ft.
Relative: Higher

Site Name : MARK RANSON
2208 SILVER LAKE BLVD
LOS ANGELES, CA 90039

Database(s) : [ECHO, HWG - CA, RCRA_NONGEN] ***(cont.)***

Envirosite ID: 42336747
EPA ID: N/R

RCRA_NONGEN ***(cont.)***

Contact Email :	ERNIE@SIRRIS.BIZ
EPA Region :	09
Land Type :	Not Reported
Source Type :	Implementer
Classification :	Not a generator, verified
Description :	Not a generator, verified
Last Date in Agency List :	2021-09-03

Owner/Operator Summary

Owner/Operator Name :	MARK RANSON
Owner/Operator Address :	2208 SILVER LAKE BLVD, LOS ANGELES, CA 90039
Owner/Operator Country :	N/R
Owner/Operator Telephone :	774-259-1119
Owner/Operator Email :	N/R
Owner/Operator Fax :	N/R
Legal Status :	Other land type
Owner/Operator Type :	Owner
Owner/Operator Start Date :	N/R
Owner/Operator End Date :	N/R

Owner/Operator Name :	MARK RANSON
Owner/Operator Address :	2208 SILVER LAKE BLVD, LOS ANGELES, CA 90039
Owner/Operator Country :	N/R
Owner/Operator Telephone :	774-259-1119
Owner/Operator Email :	N/R
Owner/Operator Fax :	N/R
Legal Status :	Other land type
Owner/Operator Type :	Operator
Owner/Operator Start Date :	N/R
Owner/Operator End Date :	N/R

Handler Activities Summary

U.S. Importer of Hazardous Waste :	N
Mixed Waste (Haz. and Radioactive) :	N/R
Recycler of Hazardous Waste :	N
Transporter of Hazardous Waste :	N
Treater, Storer or Disposer of HW :	N
Underground Injection Activity :	N
On-site Burner Exemption :	N
Furnace Exemption :	N
Used Oil Fuel Burner :	N
Used Oil Processor :	N
Used Oil Refiner :	N
Used Oil Fuel Marketer to Burner :	N
Used Oil Specification Marketer :	N
Used Oil Transfer Facility :	N
Used Oil Transporter :	N

Map Id: B10
Direction: SE
Distance: 0.211 mi., 1113 ft.
Elevation: 468 ft.
Relative: Higher

Site Name : MARK RANSON
2208 SILVER LAKE BLVD
LOS ANGELES, CA 90039

Database(s) : [ECHO, HWG - CA, RCRA_NONGEN] ***(cont.)***

Envirosite ID: 42336747
EPA ID: N/R

RCRA_NONGEN ***(cont.)***

Notices of Violations Summary
Regulation Violated : N

Map Id: 11
Direction: WNW
Distance: 0.212 mi., 1120 ft.
Elevation: 536 ft.
Relative: Higher

Site Name : DAVID PHILLIPS
2183 KENILWORTH AVE
LOS ANGELES, CA 90039

Database(s) : [ECHO, FRS, HAZNET - CA, HWG - CA, MANIFEST EPA, RCRA_NONGEN]

Envirosite ID: 33295840
EPA ID: CAC003054722

ECHO

Facility Name :	DAVID PHILLIPS
Facility Address :	2183 KENILWORTH AVE, LOS ANGELES, CA 90039
County :	LOS ANGELES
Last Inspection Date :	N/R
Registry ID :	N/R
FIPS Code :	N/R
EPA Region :	09
Inspection Count :	0
Last Inspection Days :	N/R
Informal Count :	0
Last Informal Action Date :	N/R
Formal Action Count :	0
Last Formal Action Date :	N/R
Total Penalties :	0
Penalty Count :	N/R
Last Penalty Date :	N/R
Last Penalty Amount :	N/R
QTRS IN NC :	0
Programs IN SNC :	0
Current Compliance Status :	No Violation Identified
Three-Year Compliance Status :	_____
Collection Method :	Zip Code Centroid
Reference Point :	N/R
Accuracy Meters :	10000
Derived Tribes :	N/R
Derived HUC :	N/R
Derived WBD :	N/R
Derived STCTY FIPS :	N/R
Derived Zip :	N/R
Derived CD113 :	N/R
Derived CB2010 :	N/R
MYRTK Universe :	NNN
NPDES IDs :	N/R
CWA Permit Types :	N/R
CWA Compliance Tracking :	N/R
CWA NAICS :	N/R

Map Id: 11
Direction: WNW
Distance: 0.212 mi., 1120 ft.
Elevation: 536 ft.
Relative: Higher

Site Name : DAVID PHILLIPS
2183 KENILWORTH AVE
LOS ANGELES, CA 90039

Database(s) : [ECHO, FRS, HAZNET - CA, HWG - CA, MANIFEST EPA, RCRA_NONGEN] ***(cont.)***

Envirosite ID: 33295840
EPA ID: CAC003054722

ECHO ***(cont.)***

CWA SICS :	N/R
CWA Inspection Count :	N/R
CWA Last Inspection Days :	N/R
CWA Informal Count :	N/R
CWA Formal Action Count :	N/R
CWA Last Formal Action Date :	N/R
CWA Penalties :	N/R
CWA Last Penalty Date :	N/R
CWA Last Penalty Amount :	N/R
CWA Quarters IN NC :	N/R
CWA Current Compliance Status :	N/R
CWA Current SNC Flag :	N
CWA 13 Quarters Compliance Status :	N/R
CWA 13 Quarters Effluent Exceedances:	N/R
CWA Three-Year QNCR Codes :	N/R
DFR URL :	Click here for hyperlink provided by the agency.
Facility SIC :	N/R
Facility NAICS :	56299 - All Other Waste Management Services
Facility Last Inspection EPA Date :	N/R
Facility Last Inspection State Date :	N/R
Facility Last Formal Act EPA Date :	N/R
Facility Last Formal Act State Date :	N/R
Facility Last Informal Act EPA Date :	N/R
Facility Last Informal Act State Date:	N/R
Facility Federal Agency :	N/R
TRI Reporter :	N/R
Facility Imp Water Flag :	N/R
Current SNC Flag :	N
Indian County Flag :	N
Federal Flag :	N/R
US Mexico Border Flag :	N/R
Chesapeak Bay Flag :	N/R
AIR Flag :	N
NPDES Flag :	N
SDWIS Flag :	N
RCRA Flag :	Y
TRI Flag :	N
GHG Flag :	N
Major Flag :	N/R
Active Flag :	N/R
NAA Flag :	N
Latitude :	34.103632
Longitude :	-118.25534
Last Date in Agency List :	2021-04-16

Last Inspection Date :	N/R
Registry ID :	110070725025
FIPS Code :	N/R
EPA Region :	09
Inspection Count :	0
Last Inspection Days :	N/R
Informal Count :	0
Last Informal Action Date :	N/R
Formal Action Count :	0
Last Formal Action Date :	N/R

Map Id: 11
Direction: WNW
Distance: 0.212 mi., 1120 ft.
Elevation: 536 ft.
Relative: Higher

Site Name : DAVID PHILLIPS
2183 KENILWORTH AVE
LOS ANGELES, CA 90039

Database(s) : [ECHO, FRS, HAZNET - CA, HWG - CA, MANIFEST EPA, RCRA_NONGEN] ***(cont.)***

Envirosite ID: 33295840
EPA ID: CAC003054722

ECHO ***(cont.)***

Total Penalties :	0
Penalty Count :	N/R
Last Penalty Date :	N/R
Last Penalty Amount :	N/R
QTRS IN NC :	0
Programs IN SNC :	0
Current Compliance Status :	No Violation Identified
Three-Year Compliance Status :	_____
Collection Method :	Zip Code Centroid
Reference Point :	N/R
Accuracy Meters :	10000
Derived Tribes :	N/R
Derived HUC :	N/R
Derived WBD :	N/R
Derived STCTY FIPS :	N/R
Derived Zip :	N/R
Derived CD113 :	N/R
Derived CB2010 :	N/R
MYRTK Universe :	NNN
NPDES IDs :	N/R
CWA Permit Types :	N/R
CWA Compliance Tracking :	N/R
CWA NAICS :	N/R
CWA SICS :	N/R
CWA Inspection Count :	N/R
CWA Last Inspection Days :	N/R
CWA Informal Count :	N/R
CWA Formal Action Count :	N/R
CWA Last Formal Action Date :	N/R
CWA Penalties :	N/R
CWA Last Penalty Date :	N/R
CWA Last Penalty Amount :	N/R
CWA Quarters IN NC :	N/R
CWA Current Compliance Status :	N/R
CWA Current SNC Flag :	N
CWA 13 Quarters Compliance Status :	N/R
CWA 13 Quarters Effluent Exceedances:	N/R
CWA Three-Year QNCR Codes :	N/R
DFR URL :	Click here for hyperlink provided by the agency.
Facility SIC :	N/R
Facility NAICS :	56299 - All Other Waste Management Services
Facility Last Inspection EPA Date :	N/R
Facility Last Inspection State Date :	N/R
Facility Last Formal Act EPA Date :	N/R
Facility Last Formal Act State Date :	N/R
Facility Last Informal Act EPA Date :	N/R
Facility Last Informal Act State Date:	N/R
Facility Federal Agency :	N/R
TRI Reporter :	N/R
Facility Imp Water Flag :	N/R
Current SNC Flag :	N
Indian County Flag :	N
Federal Flag :	N/R
US Mexico Border Flag :	N/R
Chesapeak Bay Flag :	N/R
AIR Flag :	N

Map Id: 11
Direction: WNW
Distance: 0.212 mi., 1120 ft.
Elevation: 536 ft.
Relative: Higher

Site Name : DAVID PHILLIPS
2183 KENILWORTH AVE
LOS ANGELES, CA 90039

Database(s) : [ECHO, FRS, HAZNET - CA, HWG - CA, MANIFEST EPA, RCRA_NONGEN] ***(cont.)***

Envirosite ID: 33295840
EPA ID: CAC003054722

ECHO ***(cont.)***

NPDES Flag :	N
SDWIS Flag :	N
RCRA Flag :	Y
TRI Flag :	N
GHG Flag :	N
Major Flag :	N/R
Active Flag :	N/R
NAA Flag :	N
Latitude :	34.103632
Longitude :	-118.25534
Last Date in Agency List :	2021-08-20

FRS

Facility Name :	DAVID PHILLIPS
Facility Address :	2183 KENILWORTH AVE, LOS ANGELES, CA 90039
County :	LOS ANGELES

Site Details

Registry ID :	110070725025
FRS Facility URL :	Click here for hyperlink provided by the agency.
Last Date in Agency List :	2021-07-17

Source Description

Source Description :

RCRAInfo is EPA's comprehensive information system that supports the Resource Conservation and Recovery Act (RCRA) of 1976 and the Hazardous and Solid Waste Amendments (HSWA) of 1984 through the tracking of events and activities related to facilities that generate, transport, and treat, store, or dispose of hazardous waste. RCRAInfo allows RCRA program staff to track the notification, permit, compliance, and corrective action activities required under RCRA. RCRAInfo also supports generation of the National Hazardous Waste Biennial Report. All generators and treatment, storage, and disposal facilities who handle hazardous waste are required to report to the EPA Administrator at least once every two years to support creation of the Biennial Report.

FRS Environmental Interest

Source and System ID :	RCRAINFO - CAC003054722

HAZNET - CA

Facility Name :	DAVID PHILLIPS
Facility Address :	2183 KENILWORTH AVE, LOS ANGELES, CA 90039
County :	LOS ANGELES

Site Details

Generator EPA ID :	CAC003054722
Active :	Inactive
Category :	STATE

Map Id: 11
Direction: WNW
Distance: 0.212 mi., 1120 ft.
Elevation: 536 ft.
Relative: Higher

Site Name : DAVID PHILLIPS
2183 KENILWORTH AVE
LOS ANGELES, CA 90039

Database(s) : [ECHO, FRS, HAZNET - CA, HWG - CA, MANIFEST EPA, RCRA_NONGEN] ***(cont.)***

Envirosite ID: 33295840
EPA ID: CAC003054722

HAZNET - CA ***(cont.)***

Facility Types :	N/R
Type :	TEMPORARY
Contact Name :	N/R
Contact Phone :	N/R
Facility Mailing Address :	2183 KENILWORTH AVE, LOS ANGELES, CA 90039
Latitude :	34.09902900
Longitude :	-118.26787500
Agency Hyperlink :	Click here for hyperlink provided by the agency.
Last Date in Agency List :	2021-07-08

Generator EPA ID :	CAC003101693
Active :	Active
Category :	STATE
Facility Types :	N/R
Type :	TEMPORARY
Contact Name :	N/R
Contact Phone :	N/R
Facility Mailing Address :	1542 N. EASTERLY TERRACE, LOS ANGELES, CA 90026
Latitude :	34.09902900
Longitude :	-118.26787596
Agency Hyperlink :	Click here for hyperlink provided by the agency.
Last Date in Agency List :	2021-07-08

HWG - CA

Facility Name :	DAVID PHILLIPS
Facility Address :	2183 KENILWORTH AVE, LOS ANGELES, CA 90039
County :	LOS ANGELES

EPA ID :	CAC003054722
Status :	Inactive
Category :	STATE
Type :	TEMPORARY
Facility Type :	N/R
Mailing Address :	2183 KENILWORTH AVE, LOS ANGELES, CA 90039
Owner Name :	DAVID PHILLIPS
Owner Address :	2183 KENILWORTH AVE, LOS ANGELES, CA 90039
Operator Name :	DAVID PHILLIPS
Operator Address :	2183 KENILWORTH AVE, LOS ANGELES, CA 90039
Latitude :	34.099029
Longitude :	-118.267875

EPA ID :	CAC003101693
Status :	Inactive
Category :	STATE
Type :	TEMPORARY
Facility Type :	N/R
Mailing Address :	1542 N. EASTERLY TERRACE, LOS ANGELES, CA 90026
Owner Name :	DAVID PHILLIPS
Owner Address :	1542 N. EASTERLY TERRACE, LOS ANGELES, CA 90026
Operator Name :	DAVID PHILLIPS
Operator Address :	1542 N. EASTERLY TERRACE, LOS ANGELES, CA 90026
Latitude :	34.099029

Map Id: 11
Direction: WNW
Distance: 0.212 mi., 1120 ft.
Elevation: 536 ft.
Relative: Higher

Site Name : DAVID PHILLIPS
2183 KENILWORTH AVE
LOS ANGELES, CA 90039

Database(s) : [ECHO, FRS, HAZNET - CA, HWG - CA, MANIFEST EPA, RCRA_NONGEN] ***(cont.)***

Envirosite ID: 33295840
EPA ID: CAC003054722

HWG - CA ***(cont.)***

Longitude : -118.267876

MANIFEST EPA

Manifest Details

Manifest Number :	014263918FLE
Shipped Date :	2021-03-05
Updated Date :	2021-03-22
Received Date :	2021-03-11
Status :	Signed
Generator ID :	CAC003101693
Generator Name :	DAVID PHILLIPS
Generator Address :	2183 KENILWORTH AVE, LOS ANGELES, CA 90039
Generator Mailing :	1542 N. EASTERLY TERRACE, LOS ANGELES, CA 90026
Generator Contact :	N/R
Destination ID :	AZR000520882
Destination Name :	LA PAZ COUNTY LANDFILL
Destination Mailing :	26999 HIGHWAY 95, PARKER, AZ 85344
Destination Address :	26999 HIGHWAY 95, PARKER, AZ 85344
Destination Contact :	N/R
Submission Type :	DataImage5Copy
Origin Type :	Web
Manifest Residue :	N
Rejection :	N
Last Date in Agency List :	2021-09-04

Waste Details

Waste Line Number :	1
Is DOT Hazardous :	Y
DOT ID Number :	NA2212
DOT Information :	R.Q. NA2212, ASBESTOS, 9, PGIII
Non Waste Description :	N/R
Quantity :	1 Cubic Yards
Quantity Tons, Acute, Non-Acute :	0.84, 0, 0.84
Quantity Kg, Acute, Non-Acute :	0, 761.9052
Management Method :	H132 - LANDFILL (WITH PRIOR TREATMENT AND/OR STABILIZATION)
Is EPA Waste :	N
Federal Code :	N/R
State Code :	CA - 151

Manifest Details

Manifest Number :	012771407FLE
Shipped Date :	2020-06-24
Updated Date :	2020-07-15
Received Date :	2020-07-02
Status :	Signed
Generator ID :	CAC003054722
Generator Name :	DAVID PHILLIPS
Generator Address :	2183 KENILWORTH AVE, LOS ANGELES, CA 90039
Generator Mailing :	2183 KENILWORTH AVE, LOS ANGELES, CA 90039
Generator Contact :	N/R
Destination ID :	AZR000520882

Map Id: 11
Direction: WNW
Distance: 0.212 mi., 1120 ft.
Elevation: 536 ft.
Relative: Higher

Site Name : DAVID PHILLIPS
2183 KENILWORTH AVE
LOS ANGELES, CA 90039

Database(s) : [ECHO, FRS, HAZNET - CA, HWG - CA, MANIFEST EPA, RCRA_NONGEN] ***(cont.)***

Envirosite ID: 33295840
EPA ID: CAC003054722

MANIFEST EPA ***(cont.)***

Destination Name :	LA PAZ COUNTY LANDFILL
Destination Mailing :	26999 HIGHWAY 95, PARKER, AZ 85344
Destination Address :	26999 HIGHWAY 95, PARKER, AZ 85344
Destination Contact :	N/R
Submission Type :	DataImage5Copy
Origin Type :	Web
Manifest Residue :	N
Rejection :	N
Last Date in Agency List :	2021-09-04

Waste Details

Waste Line Number :	1
Is DOT Hazardous :	Y
DOT ID Number :	NA2212
DOT Information :	R.Q. NA2212, ASBESTOS, 9, PGIII
Non Waste Description :	N/R
Quantity :	1 Cubic Yards
Quantity Tons, Acute, Non-Acute :	0.84, 0, 0.84
Quantity Kg, Acute, Non-Acute :	0, 761.9052
Management Method :	H132 - LANDFILL (WITH PRIOR TREATMENT AND/OR STABILIZATION)
Is EPA Waste :	N
Federal Code :	N/R
State Code :	CA - 151

RCRA_NONGEN

Facility Name :	DAVID PHILLIPS
Facility Address :	2183 KENILWORTH AVE, LOS ANGELES, CA 90039
County :	LOS ANGELES
Date Form Received by Agency :	2020-02-06
EPA ID :	CAC003054722
Mailing Address :	2183 KENILWORTH AVE, LOS ANGELES, CA 90039
Contact :	DAVID PHILLIPS
Contact Address :	2183 KENILWORTH AVE, LOS ANGELES, CA 90039
Contact Country :	N/R
Contact Telephone :	310-728-9141
Contact Email :	DP0016@GMAIL.COM
EPA Region :	09
Land Type :	Not Reported
Source Type :	Implementer
Classification :	Not a generator, verified
Description :	Not a generator, verified
Last Date in Agency List :	2021-09-03

Owner/Operator Summary

Owner/Operator Name :	DAVID PHILLIPS
Owner/Operator Address :	2183 KENILWORTH AVE, LOS ANGELES, CA 90039
Owner/Operator Country :	N/R
Owner/Operator Telephone :	310-728-9141
Owner/Operator Email :	N/R

Map Id: 11
Direction: WNW
Distance: 0.212 mi., 1120 ft.
Elevation: 536 ft.
Relative: Higher

Site Name : DAVID PHILLIPS
2183 KENILWORTH AVE
LOS ANGELES, CA 90039

Database(s) : [ECHO, FRS, HAZNET - CA, HWG - CA, MANIFEST EPA, RCRA_NONGEN] ***(cont.)***

Envirosite ID: 33295840
EPA ID: CAC003054722

RCRA_NONGEN ***(cont.)***

Owner/Operator Fax :	N/R
Legal Status :	Other land type
Owner/Operator Type :	Operator
Owner/Operator Start Date :	N/R
Owner/Operator End Date :	N/R

Owner/Operator Name :	DAVID PHILLIPS
Owner/Operator Address :	2183 KENILWORTH AVE, LOS ANGELES, CA 90039
Owner/Operator Country :	N/R
Owner/Operator Telephone :	310-728-9141
Owner/Operator Email :	N/R
Owner/Operator Fax :	N/R
Legal Status :	Other land type
Owner/Operator Type :	Owner
Owner/Operator Start Date :	N/R
Owner/Operator End Date :	N/R

Handler Activities Summary

U.S. Importer of Hazardous Waste :	N
Mixed Waste (Haz. and Radioactive) :	N/R
Recycler of Hazardous Waste :	N
Transporter of Hazardous Waste :	N
Treater, Storer or Disposer of HW :	N
Underground Injection Activity :	N
On-site Burner Exemption :	N
Furnace Exemption :	N
Used Oil Fuel Burner :	N
Used Oil Processor :	N
Used Oil Refiner :	N
Used Oil Fuel Marketer to Burner :	N
Used Oil Specification Marketer :	N
Used Oil Transfer Facility :	N
Used Oil Transporter :	N

Notices of Violations Summary

Regulation Violated :	N

Date Form Received by Agency :	2021-01-20
EPA ID :	CAC003101693
Mailing Address :	1542 N. EASTERLY TERRACE, LOS ANGELES, CA 90026
Contact :	DAVID PHILLIPS
Contact Address :	1542 N. EASTERLY TERRACE, LOS ANGELES, CA 90026
Contact Country :	N/R
Contact Telephone :	310-728-9141
Contact Email :	DP0016@GMAIL.COM
EPA Region :	09
Land Type :	Not Reported
Source Type :	Implementer
Classification :	Not a generator, verified
Description :	Not a generator, verified

Map Id: 11
Direction: WNW
Distance: 0.212 mi., 1120 ft.
Elevation: 536 ft.
Relative: Higher

Site Name : DAVID PHILLIPS
2183 KENILWORTH AVE
LOS ANGELES, CA 90039

Database(s) : [ECHO, FRS, HAZNET - CA, HWG - CA, MANIFEST EPA, RCRA_NONGEN] ***(cont.)***

Envirosite ID: 33295840
EPA ID: CAC003054722

RCRA_NONGEN ***(cont.)***

Last Date in Agency List : 2021-09-03

Owner/Operator Summary

Owner/Operator Name :	DAVID PHILLIPS
Owner/Operator Address :	1542 N. EASTERLY TERRACE, LOS ANGELES, CA 90026
Owner/Operator Country :	N/R
Owner/Operator Telephone :	310-728-9141
Owner/Operator Email :	N/R
Owner/Operator Fax :	N/R
Legal Status :	Other land type
Owner/Operator Type :	Operator
Owner/Operator Start Date :	N/R
Owner/Operator End Date :	N/R

Owner/Operator Name :	DAVID PHILLIPS
Owner/Operator Address :	1542 N. EASTERLY TERRACE, LOS ANGELES, CA 90026
Owner/Operator Country :	N/R
Owner/Operator Telephone :	310-728-9141
Owner/Operator Email :	N/R
Owner/Operator Fax :	N/R
Legal Status :	Other land type
Owner/Operator Type :	Owner
Owner/Operator Start Date :	N/R
Owner/Operator End Date :	N/R

Handler Activities Summary

U.S. Importer of Hazardous Waste :	N
Mixed Waste (Haz. and Radioactive) :	N/R
Recycler of Hazardous Waste :	N
Transporter of Hazardous Waste :	N
Treater, Storer or Disposer of HW :	N
Underground Injection Activity :	N
On-site Burner Exemption :	N
Furnace Exemption :	N
Used Oil Fuel Burner :	N
Used Oil Processor :	N
Used Oil Refiner :	N
Used Oil Fuel Marketer to Burner :	N
Used Oil Specification Marketer :	N
Used Oil Transfer Facility :	N
Used Oil Transporter :	N

Notices of Violations Summary

Regulation Violated :	N

Map Id: A12
Direction: WNW
Distance: 0.216 mi., 1141 ft.
Elevation: 499 ft.
Relative: Higher

Site Name : GREG PTACEK
2230 KENLIWORTH AVE.
LOS ANGELES, CA 90039

Database(s) : [HAZNET - CA, HWG - CA]

Envirosite ID: 41007363
EPA ID: CAC002924214

HAZNET - CA

Facility Name :	GREG PTACEK
Facility Address :	2230 KENLIWORTH AVE., LOS ANGELES, CA 90039
County :	LOS ANGELES

Site Details

Generator EPA ID :	CAC002924214
Active :	Inactive
Category :	STATE
Facility Types :	N/R
Type :	TEMPORARY
Contact Name :	N/R
Contact Phone :	N/R
Facility Mailing Address :	2230 KENLIWORTH AVE., LOS ANGELES, CA 90039
Latitude :	34.09999857
Longitude :	-118.26729662
Agency Hyperlink :	Click here for hyperlink provided by the agency.
Last Date in Agency List :	2021-07-08

HWG - CA

Facility Name :	GREG PTACEK
Facility Address :	2230 KENLIWORTH AVE., LOS ANGELES, CA 90039
County :	LOS ANGELES

EPA ID :	CAC002924214
Status :	Inactive
Category :	STATE
Type :	TEMPORARY
Facility Type :	N/R
Mailing Address :	2230 KENLIWORTH AVE., LOS ANGELES, CA 90039
Owner Name :	GREG PTACEK
Owner Address :	2230 KENLIWORTH AVE., LOS ANGELES, CA 90039
Operator Name :	GREG PTACEK
Operator Address :	2230 KENLIWORTH AVE., LOS ANGELES, CA 90039
Latitude :	34.099999
Longitude :	-118.267297

Map Id: 13
Direction: ENE
Distance: 0.228 mi., 1204 ft.
Elevation: 458 ft.
Relative: Higher

Site Name : ELIZABETH TIMME
2322 SILVER LAKE BLVD
LOS ANGELES, CA 90039

Database(s) : [HAZNET - CA, HWG - CA]

Envirosite ID: 41072480
EPA ID: CAC002799110

HAZNET - CA

Facility Name :	ELIZABETH TIMME
Facility Address :	2322 SILVER LAKE BLVD, LOS ANGELES, CA 90039
County :	LOS ANGELES

Map Id: 13
Direction: ENE
Distance: 0.228 mi., 1204 ft.
Elevation: 458 ft.
Relative: Higher

Site Name : ELIZABETH TIMME
2322 SILVER LAKE BLVD
LOS ANGELES, CA 90039

Database(s) : [HAZNET - CA, HWG - CA] ***(cont.)***

Envirosite ID: 41072480
EPA ID: CAC002799110

HAZNET - CA ***(cont.)***

Site Details

Generator EPA ID :	CAC002799110
Active :	Inactive
Category :	STATE
Facility Types :	N/R
Type :	TEMPORARY
Contact Name :	N/R
Contact Phone :	N/R
Facility Mailing Address :	2322 SILVER LAKE BLVD, LOS ANGELES, CA 90039
Latitude :	34.09933720
Longitude :	-118.26070176
Agency Hyperlink :	Click here for hyperlink provided by the agency.
Last Date in Agency List :	2021-07-08

HWG - CA

Facility Name :	ELIZABETH TIMME
Facility Address :	2322 SILVER LAKE BLVD, LOS ANGELES, CA 90039
County :	LOS ANGELES
EPA ID :	CAC002799110
Status :	Inactive
Category :	STATE
Type :	TEMPORARY
Facility Type :	N/R
Mailing Address :	2322 SILVER LAKE BLVD, LOS ANGELES, CA 90039
Owner Name :	ELIZABETH TIMME
Owner Address :	2322 SILVER LAKE BLVD, LOS ANGELES, CA 90039
Operator Name :	ELIZABETH TIMME
Operator Address :	2322 SILVER LAKE BLVD, LOS ANGELES, CA 90039
Latitude :	34.099337
Longitude :	-118.260702

Map Id: 14
Direction: W
Distance: 0.236 mi., 1246 ft.
Elevation: 537 ft.
Relative: Higher

Site Name : JEFFERS, TRISTAN
2152 KENILWORTH AVENUE
LOS ANGELES, CA 90039

Database(s) : [ECHO, FRS, HAZNET - CA, HWG - CA, RCRA_NONGEN]

Envirosite ID: 965278
EPA ID: N/R

ECHO

Facility Name :	JEFFERS, TRISTAN
Facility Address :	2152 KENILWORTH AVENUE, LOS ANGELES, CA 90039
County :	LOS ANGELES
Last Inspection Date :	N/R
Registry ID :	110070439037
FIPS Code :	N/R

Map Id: 14
Direction: W
Distance: 0.236 mi., 1246 ft.
Elevation: 537 ft.
Relative: Higher

Site Name : JEFFERS, TRISTAN
2152 KENILWORTH AVENUE
LOS ANGELES, CA 90039

Database(s) : [ECHO, FRS, HAZNET - CA, HWG - CA, RCRA_NONGEN] ***(cont.)***

Envirosite ID: 965278
EPA ID: N/R

ECHO ***(cont.)***

EPA Region :	09
Inspection Count :	0
Last Inspection Days :	N/R
Informal Count :	0
Last Informal Action Date :	N/R
Formal Action Count :	0
Last Formal Action Date :	N/R
Total Penalties :	0
Penalty Count :	N/R
Last Penalty Date :	N/R
Last Penalty Amount :	N/R
QTRS IN NC :	0
Programs IN SNC :	0
Current Compliance Status :	No Violation Identified
Three-Year Compliance Status :	_____
Collection Method :	Zip Code Centroid
Reference Point :	N/R
Accuracy Meters :	10000
Derived Tribes :	N/R
Derived HUC :	N/R
Derived WBD :	N/R
Derived STCTY FIPS :	N/R
Derived Zip :	N/R
Derived CD113 :	N/R
Derived CB2010 :	N/R
MYRTK Universe :	NNN
NPDES IDs :	N/R
CWA Permit Types :	N/R
CWA Compliance Tracking :	N/R
CWA NAICS :	N/R
CWA SICS :	N/R
CWA Inspection Count :	N/R
CWA Last Inspection Days :	N/R
CWA Informal Count :	N/R
CWA Formal Action Count :	N/R
CWA Last Formal Action Date :	N/R
CWA Penalties :	N/R
CWA Last Penalty Date :	N/R
CWA Last Penalty Amount :	N/R
CWA Quarters IN NC :	N/R
CWA Current Compliance Status :	N/R
CWA Current SNC Flag :	N
CWA 13 Quarters Compliance Status :	N/R
CWA 13 Quarters Effluent Exceedances:	N/R
CWA Three-Year QNCR Codes :	N/R
DFR URL :	Click here for hyperlink provided by the agency.
Facility SIC :	N/R
Facility NAICS :	56299 - All Other Waste Management Services
Facility Last Inspection EPA Date :	N/R
Facility Last Inspection State Date :	N/R
Facility Last Formal Act EPA Date :	N/R
Facility Last Formal Act State Date :	N/R
Facility Last Informal Act EPA Date :	N/R
Facility Last Informal Act State Date:	N/R
Facility Federal Agency :	N/R
TRI Reporter :	N/R

Map Id: 14
Direction: W
Distance: 0.236 mi., 1246 ft.
Elevation: 537 ft.
Relative: Higher

Site Name : JEFFERS, TRISTAN
2152 KENILWORTH AVENUE
LOS ANGELES, CA 90039

Database(s) : [ECHO, FRS, HAZNET - CA, HWG - CA, RCRA_NONGEN] ***(cont.)***

Envirosite ID: 965278
EPA ID: N/R

ECHO ***(cont.)***

Facility Imp Water Flag :	N/R
Current SNC Flag :	N
Indian County Flag :	N
Federal Flag :	N/R
US Mexico Border Flag :	N/R
Chesapeak Bay Flag :	N/R
AIR Flag :	N
NPDES Flag :	N
SDWIS Flag :	N
RCRA Flag :	Y
TRI Flag :	N
GHG Flag :	N
Major Flag :	N/R
Active Flag :	Y
NAA Flag :	N
Latitude :	34.103632
Longitude :	-118.25534
Last Date in Agency List :	2021-08-20

FRS

Facility Name :	JEFFERS, TRISTAN
Facility Address :	2152 KENILWORTH AVENUE, LOS ANGELES, CA 90039
County :	LOS ANGELES

Site Details

Registry ID :	110070439037
FRS Facility URL :	Click here for hyperlink provided by the agency.
Last Date in Agency List :	2021-07-17

Source Description

Source Description :

RCRAInfo is EPA's comprehensive information system that supports the Resource Conservation and Recovery Act (RCRA) of 1976 and the Hazardous and Solid Waste Amendments (HSWA) of 1984 through the tracking of events and activities related to facilities that generate, transport, and treat, store, or dispose of hazardous waste. RCRAInfo allows RCRA program staff to track the notification, permit, compliance, and corrective action activities required under RCRA. RCRAInfo also supports generation of the National Hazardous Waste Biennial Report. All generators and treatment, storage, and disposal facilities who handle hazardous waste are required to report to the EPA Administrator at least once every two years to support creation of the Biennial Report.

FRS Environmental Interest

Source and System ID :	RCRAINFO - CAC002986480

HAZNET - CA

Facility Name :	JEFFERS, TRISTAN
Facility Address :	2152 KENILWORTH AVENUE, LOS ANGELES, CA 90039
County :	LOS ANGELES

Map Id: 14
Direction: W
Distance: 0.236 mi., 1246 ft.
Elevation: 537 ft.
Relative: Higher

Site Name : JEFFERS, TRISTAN
2152 KENILWORTH AVENUE
LOS ANGELES, CA 90039

Database(s) : [ECHO, FRS, HAZNET - CA, HWG - CA, RCRA_NONGEN] ***(cont.)***

Envirosite ID: 965278
EPA ID: N/R

HAZNET - CA ***(cont.)***

Site Details

Generator EPA ID :	CAC002986480
Active :	Inactive
Category :	STATE
Facility Types :	N/R
Type :	TEMPORARY
Contact Name :	N/R
Contact Phone :	N/R
Facility Mailing Address :	2152 KENILWORTH AVENUE, LOS ANGELES, CA 90039
Latitude :	34.09812715
Longitude :	-118.26842622
Agency Hyperlink :	Click here for hyperlink provided by the agency.
Last Date in Agency List :	2021-07-08

HWG - CA

Facility Name :	JEFFERS, TRISTAN
Facility Address :	2152 KENILWORTH AVENUE, LOS ANGELES, CA 90039
County :	LOS ANGELES
EPA ID :	CAC002986480
Status :	Inactive
Category :	STATE
Type :	TEMPORARY
Facility Type :	N/R
Mailing Address :	2152 KENILWORTH AVENUE, LOS ANGELES, CA 90039
Owner Name :	JEFFERS, TRISTAN
Owner Address :	2152 KENILWORTH AVENUE, LOS ANGELES, CA 90039
Operator Name :	JEFFERS, TRISTAN
Operator Address :	2152 KENILWORTH AVENUE, LOS ANGELES, CA 90039
Latitude :	34.098127
Longitude :	-118.268426

RCRA_NONGEN

Facility Name :	JEFFERS, TRISTAN
Facility Address :	2152 KENILWORTH AVENUE, LOS ANGELES, CA 90039
County :	LOS ANGELES
Date Form Received by Agency :	2018-10-25
EPA ID :	CAC002986480
Mailing Address :	2152 KENILWORTH AVENUE, LOS ANGELES, CA 90039
Contact :	JEFFERS, TRISTAN
Contact Address :	2152 KENILWORTH AVENUE, LOS ANGELES, CA 90039
Contact Country :	N/R
Contact Telephone :	978-944-2496
Contact Email :	ANDREWC@PWSEI.COM
EPA Region :	09
Land Type :	Not Reported
Source Type :	Implementer
Classification :	Not a generator, verified
Description :	Not a generator, verified
Last Date in Agency List :	2021-09-03

Map Id: 14
Direction: W
Distance: 0.236 mi., 1246 ft.
Elevation: 537 ft.
Relative: Higher

Site Name : JEFFERS, TRISTAN
2152 KENILWORTH AVENUE
LOS ANGELES, CA 90039

Database(s) : [ECHO, FRS, HAZNET - CA, HWG - CA, RCRA_NONGEN] ***(cont.)***

Envirosite ID: 965278
EPA ID: N/R

RCRA_NONGEN ***(cont.)***

Owner/Operator Summary

Owner/Operator Name :	JEFFERS, TRISTAN
Owner/Operator Address :	2152 KENILWORTH AVENUE, LOS ANGELES, CA 90039
Owner/Operator Country :	N/R
Owner/Operator Telephone :	978-944-2496
Owner/Operator Email :	N/R
Owner/Operator Fax :	N/R
Legal Status :	Other land type
Owner/Operator Type :	Owner
Owner/Operator Start Date :	N/R
Owner/Operator End Date :	N/R

Owner/Operator Name :	JEFFERS, TRISTAN
Owner/Operator Address :	2152 KENILWORTH AVENUE, LOS ANGELES, CA 90039
Owner/Operator Country :	N/R
Owner/Operator Telephone :	978-944-2496
Owner/Operator Email :	N/R
Owner/Operator Fax :	N/R
Legal Status :	Other land type
Owner/Operator Type :	Operator
Owner/Operator Start Date :	N/R
Owner/Operator End Date :	N/R

Handler Activities Summary

U.S. Importer of Hazardous Waste :	N
Mixed Waste (Haz. and Radioactive) :	N
Recycler of Hazardous Waste :	N
Transporter of Hazardous Waste :	N
Treater, Storer or Disposer of HW :	N
Underground Injection Activity :	N
On-site Burner Exemption :	N
Furnace Exemption :	N
Used Oil Fuel Burner :	N
Used Oil Processor :	N
Used Oil Refiner :	N
Used Oil Fuel Marketer to Burner :	N
Used Oil Specification Marketer :	N
Used Oil Transfer Facility :	N
Used Oil Transporter :	N

Notices of Violations Summary

Regulation Violated :	N

Map Id: D15
Direction: WSW
Distance: 0.236 mi., 1248 ft.
Elevation: 531 ft.
Relative: Higher

Site Name : CARLA BYLOWSKI | CARLA GYKOWSKI
2011 KENILWORTH AVE
LOS ANGELES, CA 90039

Database(s) : [HAZNET - CA, HWG - CA]

Envirosite ID: 433667
EPA ID: CAC002769568

HAZNET - CA

Facility Name : CARLA BYLOWSKI
Facility Address : 2011 KENILWORTH AVE, LOS ANGELES, CA 90039
County : LOS ANGELES

Site Details
Generator EPA ID : CAC002769568
Active : Inactive
Category : STATE
Facility Types : N/R
Type : TEMPORARY
Contact Name : N/R
Contact Phone : N/R
Facility Mailing Address : 2011 KENILWORTH AVE, LOS ANGELES, CA 90039
Latitude : 34.09647572
Longitude : -118.26794656
Agency Hyperlink : Click here for hyperlink provided by the agency.
Last Date in Agency List : 2021-07-08

Waste Generator Details
State Waste : 2014: 151 - Asbestos containing waste, 0.4 tons to AZC950823111

Facility Name : CARLA GYKOWSKI
Facility Address : 2011 KENILWORTH AVE., LOS ANGELES, CA 90039
County : LOS ANGELES

Site Details
Generator EPA ID : CAC002754016
Active : Inactive
Category : STATE
Facility Types : N/R
Type : TEMPORARY
Contact Name : N/R
Contact Phone : N/R
Facility Mailing Address : 2011 KENILWORTH AVE., LOS ANGELES, CA 90039
Latitude : 34.09647572
Longitude : -118.26794656
Agency Hyperlink : Click here for hyperlink provided by the agency.
Last Date in Agency List : 2021-07-08

Waste Generator Details
State Waste : 2013: 151 - Asbestos containing waste, 0.4 tons to AZC950823111

HWG - CA

Facility Name : CARLA BYLOWSKI
Facility Address : 2011 KENILWORTH AVE, LOS ANGELES, CA 90039
County : LOS ANGELES

Map Id: D15
Direction: WSW
Distance: 0.236 mi., 1248 ft.
Elevation: 531 ft.
Relative: Higher

Site Name : CARLA BYLOWSKI | CARLA GYKOWSKI
2011 KENILWORTH AVE
LOS ANGELES, CA 90039

Database(s) : [HAZNET - CA, HWG - CA] ***(cont.)***

Envirosite ID: 433667
EPA ID: CAC002769568

HWG - CA ***(cont.)***

EPA ID :	CAC002769568
Status :	Inactive
Category :	STATE
Type :	TEMPORARY
Facility Type :	N/R
Mailing Address :	2011 KENILWORTH AVE, LOS ANGELES, CA 90039
Owner Name :	CARLA BYKOWSKI
Owner Address :	2011 KENILWORTH AVE, LOS ANGELES, CA 90039
Operator Name :	CARLA BYKOWSKI
Operator Address :	2011 KENILWORTH AVE, LOS ANGELES, CA 90039
Latitude :	34.096476
Longitude :	-118.267947

Facility Name :	CARLA GYKOWSKI
Facility Address :	2011 KENILWORTH AVE., LOS ANGELES, CA 90039
County :	LOS ANGELES

EPA ID :	CAC002754016
Status :	Inactive
Category :	STATE
Type :	TEMPORARY
Facility Type :	N/R
Mailing Address :	2011 KENILWORTH AVE., LOS ANGELES, CA 90039
Owner Name :	CARLA GYKOWSKI
Owner Address :	2011 KENILWORTH AVE., LOS ANGELES, CA 90039
Operator Name :	CARLA GYKOWSKI
Operator Address :	2011 KENILWORTH AVE., LOS ANGELES, CA 90039
Latitude :	34.096476
Longitude :	-118.267947

Map Id: C16
Direction: ESE
Distance: 0.243 mi., 1284 ft.
Elevation: 471 ft.
Relative: Higher

Site Name : JOHN CAIRE
2300 EDGEWATER TERR
LOS ANGELES, CA 90039

Database(s) : [ECHO, FRS, HAZNET - CA, HWG - CA, MANIFEST EPA, RCRA_NONGEN]

Envirosite ID: 1010013
EPA ID: CAC003022785

ECHO

Facility Name :	JOHN CAIRE
Facility Address :	2300 EDGEWATER TERR, LOS ANGELES, CA 90039
County :	LOS ANGELES

Last Inspection Date :	N/R
Registry ID :	110070586274
FIPS Code :	N/R
EPA Region :	09
Inspection Count :	0

Map Id: C16
Direction: ESE
Distance: 0.243 mi., 1284 ft.
Elevation: 471 ft.
Relative: Higher

Site Name : JOHN CAIRE
2300 EDGEWATER TERR
LOS ANGELES, CA 90039

Database(s) : [ECHO, FRS, HAZNET - CA, HWG - CA, MANIFEST EPA, RCRA_NONGEN] ***(cont.)***

Envirosite ID: 1010013
EPA ID: CAC003022785

ECHO ***(cont.)***

Last Inspection Days :	N/R
Informal Count :	0
Last Informal Action Date :	N/R
Formal Action Count :	0
Last Formal Action Date :	N/R
Total Penalties :	0
Penalty Count :	N/R
Last Penalty Date :	N/R
Last Penalty Amount :	N/R
QTRS IN NC :	0
Programs IN SNC :	0
Current Compliance Status :	No Violation Identified
Three-Year Compliance Status :	_____
Collection Method :	Zip Code Centroid
Reference Point :	N/R
Accuracy Meters :	10000
Derived Tribes :	N/R
Derived HUC :	N/R
Derived WBD :	N/R
Derived STCTY FIPS :	N/R
Derived Zip :	N/R
Derived CD113 :	N/R
Derived CB2010 :	N/R
MYRTK Universe :	NNN
NPDES IDs :	N/R
CWA Permit Types :	N/R
CWA Compliance Tracking :	N/R
CWA NAICS :	N/R
CWA SICS :	N/R
CWA Inspection Count :	N/R
CWA Last Inspection Days :	N/R
CWA Informal Count :	N/R
CWA Formal Action Count :	N/R
CWA Last Formal Action Date :	N/R
CWA Penalties :	N/R
CWA Last Penalty Date :	N/R
CWA Last Penalty Amount :	N/R
CWA Quarters IN NC :	N/R
CWA Current Compliance Status :	N/R
CWA Current SNC Flag :	N
CWA 13 Quarters Compliance Status :	N/R
CWA 13 Quarters Effluent Exceedances:	N/R
CWA Three-Year QNCR Codes :	N/R
DFR URL :	Click here for hyperlink provided by the agency.
Facility SIC :	N/R
Facility NAICS :	56299 - All Other Waste Management Services
Facility Last Inspection EPA Date :	N/R
Facility Last Inspection State Date :	N/R
Facility Last Formal Act EPA Date :	N/R
Facility Last Formal Act State Date :	N/R
Facility Last Informal Act EPA Date :	N/R
Facility Last Informal Act State Date:	N/R
Facility Federal Agency :	N/R
TRI Reporter :	N/R
Facility Imp Water Flag :	N/R
Current SNC Flag :	N

Map Id: C16
Direction: ESE
Distance: 0.243 mi., 1284 ft.
Elevation: 471 ft.
Relative: Higher

Site Name : JOHN CAIRE
2300 EDGEWATER TERR
LOS ANGELES, CA 90039

Database(s) : [ECHO, FRS, HAZNET - CA, HWG - CA, MANIFEST EPA, RCRA_NONGEN] ***(cont.)***

Envirosite ID: 1010013
EPA ID: CAC003022785

ECHO ***(cont.)***

Indian County Flag :	N
Federal Flag :	N/R
US Mexico Border Flag :	N/R
Chesapeak Bay Flag :	N/R
AIR Flag :	N
NPDES Flag :	N
SDWIS Flag :	N
RCRA Flag :	Y
TRI Flag :	N
GHG Flag :	N
Major Flag :	N/R
Active Flag :	Y
NAA Flag :	N
Latitude :	34.103632
Longitude :	-118.25534
Last Date in Agency List :	2021-08-20

FRS

Facility Name :	JOHN CAIRE
Facility Address :	2300 EDGEWATER TERR, LOS ANGELES, CA 90039
County :	LOS ANGELES

Site Details

Registry ID :	110070586274
FRS Facility URL :	Click here for hyperlink provided by the agency.
Last Date in Agency List :	2021-07-17

Source Description

Source Description :

RCRAInfo is EPA's comprehensive information system that supports the Resource Conservation and Recovery Act (RCRA) of 1976 and the Hazardous and Solid Waste Amendments (HSWA) of 1984 through the tracking of events and activities related to facilities that generate, transport, and treat, store, or dispose of hazardous waste. RCRAInfo allows RCRA program staff to track the notification, permit, compliance, and corrective action activities required under RCRA. RCRAInfo also supports generation of the National Hazardous Waste Biennial Report. All generators and treatment, storage, and disposal facilities who handle hazardous waste are required to report to the EPA Administrator at least once every two years to support creation of the Biennial Report.

FRS Environmental Interest

Source and System ID :	RCRAINFO - CAC003022785

HAZNET - CA

Facility Name :	JOHN CAIRE
Facility Address :	2300 EDGEWATER TERR, LOS ANGELES, CA 90039
County :	LOS ANGELES

Map Id: C16
Direction: ESE
Distance: 0.243 mi., 1284 ft.
Elevation: 471 ft.
Relative: Higher

Site Name : JOHN CAIRE
2300 EDGEWATER TERR
LOS ANGELES, CA 90039

Database(s) : [ECHO, FRS, HAZNET - CA, HWG - CA, MANIFEST EPA, RCRA_NONGEN] ***(cont.)***

Envirosite ID: 1010013
EPA ID: CAC003022785

HAZNET - CA ***(cont.)***

Site Details

Generator EPA ID :	CAC003022785
Active :	Inactive
Category :	STATE
Facility Types :	N/R
Type :	TEMPORARY
Contact Name :	N/R
Contact Phone :	N/R
Facility Mailing Address :	2300 EDGEWATER TERR, LOS ANGELES, CA 90039
Latitude :	34.09710559
Longitude :	-118.26017123
Agency Hyperlink :	Click here for hyperlink provided by the agency.
Last Date in Agency List :	2021-07-08

Waste Generator Details

State Waste :	2019: 151 - Asbestos containing waste, 0.69000 tons to AZR000520882

HWG - CA

Facility Name :	JOHN CAIRE
Facility Address :	2300 EDGEWATER TERR, LOS ANGELES, CA 90039
County :	LOS ANGELES
EPA ID :	CAC003022785
Status :	Inactive
Category :	STATE
Type :	TEMPORARY
Facility Type :	N/R
Mailing Address :	2300 EDGEWATER TERR, LOS ANGELES, CA 90039
Owner Name :	YVONNE CHENG/MEREDITH BAGBY
Owner Address :	2435 EARL ST, LOS ANGELES, CA 90039
Operator Name :	JOHN CAIRE
Operator Address :	2300 EDGEWATER TERR, LOS ANGELES, CA 90039
Latitude :	34.097106
Longitude :	-118.260171

MANIFEST EPA

Manifest Details

Manifest Number :	019789330JJK
Shipped Date :	2019-07-25
Updated Date :	2019-09-03
Received Date :	2019-08-05
Status :	Signed
Generator ID :	CAC003022785
Generator Name :	JOHN CAIRE
Generator Address :	2300 EDGEWATER TERR, LOS ANGELES, CA 90039
Generator Mailing :	2300 EDGEWATER TERR, LOS ANGELES, CA 90039
Generator Contact :	N/R
Destination ID :	AZR000520882
Destination Name :	LA PAZ COUNTY REGIONAL LANDFILL
Destination Mailing :	26999 HIGHWAY 95 MILE POST 128, PARKER, AZ 85344
Destination Address :	26999 HIGHWAY 95, PARKER, AZ 85344

Map Id: C16
Direction: ESE
Distance: 0.243 mi., 1284 ft.
Elevation: 471 ft.
Relative: Higher

Site Name : JOHN CAIRE
2300 EDGEWATER TERR
LOS ANGELES, CA 90039

Database(s) : [ECHO, FRS, HAZNET - CA, HWG - CA, MANIFEST EPA, RCRA_NONGEN] ***(cont.)***

Envirosite ID: 1010013
EPA ID: CAC003022785

MANIFEST EPA ***(cont.)***

Destination Contact :	N/R
Submission Type :	DataImage5Copy
Origin Type :	Web
Manifest Residue :	N
Rejection :	N
Last Date in Agency List :	2021-09-04

Waste Details

Waste Line Number :	1
Is DOT Hazardous :	Y
DOT ID Number :	NA2212
DOT Information :	RQ NA2212, ASBESTOS, 9, III
Non Waste Description :	N/R
Quantity :	3 Cubic Yards
Quantity Tons, Acute, Non-Acute :	2.52, 0, 2.52
Quantity Kg, Acute, Non-Acute :	0, 2285.7156
Management Method :	H132 - LANDFILL (WITH PRIOR TREATMENT AND/OR STABILIZATION)
Is EPA Waste :	N
Federal Code :	N/R
State Code :	CA - 151

RCRA_NONGEN

Facility Name :	JOHN CAIRE
Facility Address :	2300 EDGEWATER TERR, LOS ANGELES, CA 90039
County :	LOS ANGELES
Date Form Received by Agency :	2019-07-05
EPA ID :	CAC003022785
Mailing Address :	2300 EDGEWATER TERR, LOS ANGELES, CA 90039
Contact :	JOHN CAIRE
Contact Address :	2300 EDGEWATER TERR, LOS ANGELES, CA 90039
Contact Country :	N/R
Contact Telephone :	818-631-5598
Contact Email :	ANAB@PWSEI.COM
EPA Region :	09
Land Type :	Not Reported
Source Type :	Implementer
Classification :	Not a generator, verified
Description :	Not a generator, verified
Last Date in Agency List :	2021-09-03

Owner/Operator Summary

Owner/Operator Name :	JOHN CAIRE
Owner/Operator Address :	2300 EDGEWATER TERR, LOS ANGELES, CA 90039
Owner/Operator Country :	N/R
Owner/Operator Telephone :	818-631-5598
Owner/Operator Email :	N/R
Owner/Operator Fax :	N/R
Legal Status :	Other land type
Owner/Operator Type :	Operator

Map Id: C16
Direction: ESE
Distance: 0.243 mi., 1284 ft.
Elevation: 471 ft.
Relative: Higher

Site Name : JOHN CAIRE
2300 EDGEWATER TERR
LOS ANGELES, CA 90039

Database(s) : [ECHO, FRS, HAZNET - CA, HWG - CA, MANIFEST EPA, RCRA_NONGEN] ***(cont.)***

Envirosite ID: 1010013
EPA ID: CAC003022785

RCRA_NONGEN ***(cont.)***

Owner/Operator Start Date :	N/R
Owner/Operator End Date :	N/R
Owner/Operator Name :	YVONNE CHENG/MEREDITH BAGBY
Owner/Operator Address :	2435 EARL ST, LOS ANGELES, CA 90039
Owner/Operator Country :	N/R
Owner/Operator Telephone :	818-631-5598
Owner/Operator Email :	N/R
Owner/Operator Fax :	N/R
Legal Status :	Other land type
Owner/Operator Type :	Owner
Owner/Operator Start Date :	N/R
Owner/Operator End Date :	N/R

Handler Activities Summary

U.S. Importer of Hazardous Waste :	N
Mixed Waste (Haz. and Radioactive) :	N
Recycler of Hazardous Waste :	N
Transporter of Hazardous Waste :	N
Treater, Storer or Disposer of HW :	N
Underground Injection Activity :	N
On-site Burner Exemption :	N
Furnace Exemption :	N
Used Oil Fuel Burner :	N
Used Oil Processor :	N
Used Oil Refiner :	N
Used Oil Fuel Marketer to Burner :	N
Used Oil Specification Marketer :	N
Used Oil Transfer Facility :	N
Used Oil Transporter :	N

Notices of Violations Summary

Regulation Violated :	N

Map Id: A17
Direction: NW
Distance: 0.244 mi., 1291 ft.
Elevation: 497 ft.
Relative: Higher

Site Name : VICTORIA BIRCH
2252 KENILWORTH AVE
LOS ANGELES, CA 90039

Database(s) : [CHMIRS - CA, ECHO, FRS, HAZNET - CA, HWG - CA, MANIFEST EPA, RCRA_NONGEN]

Envirosite ID: 963170
EPA ID: CAC002973157

CHMIRS - CA

Facility Address :	2252 Kenilworth Ave, Los Angeles, 90039

Map Id: A17
Direction: NW
Distance: 0.244 mi., 1291 ft.
Elevation: 497 ft.
Relative: Higher

Site Name : VICTORIA BIRCH
2252 KENILWORTH AVE
LOS ANGELES, CA 90039

Database(s) : [CHMIRS - CA, ECHO, FRS, HAZNET - CA, HWG - CA, MANIFEST EPA, RCRA_NONGEN] ***(cont.)***

Envirosite ID: 963170
EPA ID: CAC002973157

CHMIRS - CA ***(cont.)***

County :	Los Angeles County
Notified Date :	2019-10-04 10:19:00
Spill Representative :	Southern California Gas
Control Number :	19-6413
Substance 1 :	Natural Gas
Quantity 1 :	Unknown
Measure 1 :	Unknown
Type 1 :	VAPOR
Pipeline 1 :	No
Vessel 1 (300 Tons) :	No
Substance 2 :	N/R
Quantity 2 :	N/R
Measure 2 :	N/R
Type 2 :	N/R
Pipeline 2 :	No
Vessel 2 (300 Tons) :	No
Substance 3 :	N/R
Quantity 3 :	N/R
Measure 3 :	N/R
Type 3 :	N/R
Pipeline 3 :	No
Vessel 3 (300 Tons) :	No
Description :	Per caller, a contractor hit a half inch CTS pipe resulting in the release of natural gas. 8 people were evacuated from a residential area. Road closed in general area by fire department. Southern California Gas on scene working on containing the leak with an approx. 1 hour eta.
Contained :	Not stopped,Not contained
Water? :	No
Water Way :	N/R
Drinking Water Impacted :	No
Known Impact :	Road Closure
Incident Date :	2019-10-04
Time :	08:29:00
Spill Site :	Residence
Site :	N/R
Cause :	Human Error
Other Causes :	N/R
Injuries (Y/N) :	No
Injuries Number :	N/R
Fatal (Y/N) :	No
Fatal Number :	N/R
Evacs (Y/N) :	Yes
Evacs Number :	8
Cleanup :	Reporting Party
Admin Agency :	Los Angeles City Fire Department
Last Date in Agency List :	2020-01-30

ECHO

Facility Name :	VICTORIA BIRCH
Facility Address :	2252 KENILWORTH AVE, LOS ANGELES, CA 90039

Map Id: A17
Direction: NW
Distance: 0.244 mi., 1291 ft.
Elevation: 497 ft.
Relative: Higher

Site Name : VICTORIA BIRCH
2252 KENILWORTH AVE
LOS ANGELES, CA 90039

Database(s) : [CHMIRS - CA, ECHO, FRS, HAZNET - CA, HWG - CA, MANIFEST EPA, RCRA_NONGEN] ***(cont.)***

Envirosite ID: 963170
EPA ID: CAC002973157

ECHO ***(cont.)***

County :	LOS ANGELES
Last Inspection Date :	N/R
Registry ID :	110070440513
FIPS Code :	N/R
EPA Region :	09
Inspection Count :	0
Last Inspection Days :	N/R
Informal Count :	0
Last Informal Action Date :	N/R
Formal Action Count :	0
Last Formal Action Date :	N/R
Total Penalties :	0
Penalty Count :	N/R
Last Penalty Date :	N/R
Last Penalty Amount :	N/R
QTRS IN NC :	0
Programs IN SNC :	0
Current Compliance Status :	No Violation Identified
Three-Year Compliance Status :	_____
Collection Method :	Zip Code Centroid
Reference Point :	N/R
Accuracy Meters :	10000
Derived Tribes :	N/R
Derived HUC :	N/R
Derived WBD :	N/R
Derived STCTY FIPS :	N/R
Derived Zip :	N/R
Derived CD113 :	N/R
Derived CB2010 :	N/R
MYRTK Universe :	NNN
NPDES IDs :	N/R
CWA Permit Types :	N/R
CWA Compliance Tracking :	N/R
CWA NAICS :	N/R
CWA SICS :	N/R
CWA Inspection Count :	N/R
CWA Last Inspection Days :	N/R
CWA Informal Count :	N/R
CWA Formal Action Count :	N/R
CWA Last Formal Action Date :	N/R
CWA Penalties :	N/R
CWA Last Penalty Date :	N/R
CWA Last Penalty Amount :	N/R
CWA Quarters IN NC :	N/R
CWA Current Compliance Status :	N/R
CWA Current SNC Flag :	N
CWA 13 Quarters Compliance Status :	N/R
CWA 13 Quarters Effluent Exceedances:	N/R
CWA Three-Year QNCR Codes :	N/R
DFR URL :	Click here for hyperlink provided by the agency.
Facility SIC :	N/R
Facility NAICS :	56299 - All Other Waste Management Services
Facility Last Inspection EPA Date :	N/R

Map Id: A17
Direction: NW
Distance: 0.244 mi., 1291 ft.
Elevation: 497 ft.
Relative: Higher

Site Name : VICTORIA BIRCH
2252 KENILWORTH AVE
LOS ANGELES, CA 90039

Database(s) : [CHMIRS - CA, ECHO, FRS, HAZNET - CA, HWG - CA, MANIFEST EPA, RCRA_NONGEN] ***(cont.)***

Envirosite ID: 963170
EPA ID: CAC002973157

ECHO ***(cont.)***

Facility Last Inspection State Date :	N/R
Facility Last Formal Act EPA Date :	N/R
Facility Last Formal Act State Date :	N/R
Facility Last Informal Act EPA Date :	N/R
Facility Last Informal Act State Date:	N/R
Facility Federal Agency :	N/R
TRI Reporter :	N/R
Facility Imp Water Flag :	N/R
Current SNC Flag :	N
Indian County Flag :	N
Federal Flag :	N/R
US Mexico Border Flag :	N/R
Chesapeak Bay Flag :	N/R
AIR Flag :	N
NPDES Flag :	N
SDWIS Flag :	N
RCRA Flag :	Y
TRI Flag :	N
GHG Flag :	N
Major Flag :	N/R
Active Flag :	Y
NAA Flag :	N
Latitude :	34.103632
Longitude :	-118.25534
Last Date in Agency List :	2021-08-20

FRS

Facility Name :	VICTORIA BIRCH
Facility Address :	2252 KENILWORTH AVE, LOS ANGELES, CA 90039
County :	LOS ANGELES

Site Details

Registry ID :	110070440513
FRS Facility URL :	Click here for hyperlink provided by the agency.
Last Date in Agency List :	2021-07-17

Source Description

Source Description :

RCRAInfo is EPA’s comprehensive information system that supports the Resource Conservation and Recovery Act (RCRA) of 1976 and the Hazardous and Solid Waste Amendments (HSWA) of 1984 through the tracking of events and activities related to facilities that generate, transport, and treat, store, or dispose of hazardous waste. RCRAInfo allows RCRA program staff to track the notification, permit, compliance, and corrective action activities required under RCRA. RCRAInfo also supports generation of the National Hazardous Waste Biennial Report. All generators and treatment, storage, and disposal facilities who handle hazardous waste are required to report to the EPA Administrator at least once every two years to support creation of the Biennial Report.

Map Id: A17
Direction: NW
Distance: 0.244 mi., 1291 ft.
Elevation: 497 ft.
Relative: Higher

Site Name : VICTORIA BIRCH
2252 KENILWORTH AVE
LOS ANGELES, CA 90039

Database(s) : [CHMIRS - CA, ECHO, FRS, HAZNET - CA, HWG - CA, MANIFEST EPA, RCRA_NONGEN] ***(cont.)***

Envirosite ID: 963170
EPA ID: CAC002973157

FRS ***(cont.)***

FRS Environmental Interest
Source and System ID : RCRAINFO - CAC002973157
RCRAINFO - CAC002985593
RCRAINFO - CAC003058748

HAZNET - CA

Facility Name : VICTORIA BIRCH
Facility Address : 2252 KENILWORTH AVE, LOS ANGELES, CA 90039
County : LOS ANGELES

Site Details
Generator EPA ID : CAC002973157
Active : Inactive
Category : STATE
Facility Types : N/R
Type : TEMPORARY
Contact Name : N/R
Contact Phone : N/R
Facility Mailing Address : 2252 KENILWORTH AVE, LOS ANGELES, CA 90039
Latitude : 34.10059273
Longitude : -118.26730900
Agency Hyperlink : Click here for hyperlink provided by the agency.
Last Date in Agency List : 2021-07-08

Facility Name : VICTORIA BIRCH
Facility Address : 2252 KENILWORTH AVE., LOS ANGELES, CA 90039
County : LOS ANGELES

Site Details
Generator EPA ID : CAC003058748
Active : Inactive
Category : STATE
Facility Types : N/R
Type : TEMPORARY
Contact Name : N/R
Contact Phone : N/R
Facility Mailing Address : 2252 KENILWORTH AVE., LOS ANGELES, CA 90039
Latitude : 34.10055000
Longitude : -118.26725400
Agency Hyperlink : Click here for hyperlink provided by the agency.
Last Date in Agency List : 2021-07-08

Facility Name : VICTORIA BIRCH
Facility Address : 2252 KENILWORTH AVENUE, LOS ANGELES, CA 90039
County : LOS ANGELES

Map Id: A17
Direction: NW
Distance: 0.244 mi., 1291 ft.
Elevation: 497 ft.
Relative: Higher

Site Name : VICTORIA BIRCH
2252 KENILWORTH AVE
LOS ANGELES, CA 90039

Database(s) : [CHMIRS - CA, ECHO, FRS, HAZNET - CA, HWG - CA, MANIFEST EPA, RCRA_NONGEN] ***(cont.)***

Envirosite ID: 963170
EPA ID: CAC002973157

HAZNET - CA ***(cont.)***

Site Details

Generator EPA ID :	CAC002985593
Active :	Inactive
Category :	STATE
Facility Types :	N/R
Type :	TEMPORARY
Contact Name :	N/R
Contact Phone :	N/R
Facility Mailing Address :	2252 KENILWORTH AVENUE, LOS ANGELES, CA 90039
Latitude :	34.10059273
Longitude :	-118.26730900
Agency Hyperlink :	Click here for hyperlink provided by the agency.
Last Date in Agency List :	2021-07-08

Waste Generator Details

State Waste :	2018: 151 - Asbestos containing waste, 4.60000 tons to AZR000520882

HWG - CA

Facility Name :	VICTORIA BIRCH
Facility Address :	2252 KENILWORTH AVE, LOS ANGELES, CA 90039
County :	LOS ANGELES
EPA ID :	CAC002973157
Status :	Inactive
Category :	STATE
Type :	TEMPORARY
Facility Type :	N/R
Mailing Address :	2252 KENILWORTH AVE, LOS ANGELES, CA 90039
Owner Name :	VICTORIA BIRCH
Owner Address :	2252 KENILWORTH AVE, LOS ANGELES, CA 90039
Operator Name :	CURT KAPLAN
Operator Address :	2252 KENILWORTH AVE, LOS ANGELES, CA 90039
Latitude :	34.100593
Longitude :	-118.267309
Facility Name :	VICTORIA BIRCH
Facility Address :	2252 KENILWORTH AVE., LOS ANGELES, CA 90039
County :	LOS ANGELES
EPA ID :	CAC003058748
Status :	Inactive
Category :	STATE
Type :	TEMPORARY
Facility Type :	N/R
Mailing Address :	2252 KENILWORTH AVE., LOS ANGELES, CA 90039
Owner Name :	VICTORIA BIRCH
Owner Address :	2252 KENILWORTH AVE., LOS ANGELES, CA 90039
Operator Name :	CURT KAPLAN
Operator Address :	2252 KENILWORTH AVE., LOS ANGELES, CA 90039

Map Id: A17
Direction: NW
Distance: 0.244 mi., 1291 ft.
Elevation: 497 ft.
Relative: Higher

Site Name : VICTORIA BIRCH
2252 KENILWORTH AVE
LOS ANGELES, CA 90039

Database(s) : [CHMIRS - CA, ECHO, FRS, HAZNET - CA, HWG - CA, MANIFEST EPA, RCRA_NONGEN] ***(cont.)***

Envirosite ID: 963170
EPA ID: CAC002973157

HWG - CA ***(cont.)***

Latitude :	34.10055
Longitude :	-118.267254
Facility Name :	VICTORIA BIRCH
Facility Address :	2252 KENILWORTH AVENUE, LOS ANGELES, CA 90039
County :	LOS ANGELES
EPA ID :	CAC002985593
Status :	Inactive
Category :	STATE
Type :	TEMPORARY
Facility Type :	N/R
Mailing Address :	2252 KENILWORTH AVENUE, LOS ANGELES, CA 90039
Owner Name :	VICTORIA BIRCH
Owner Address :	2252 KENILWORTH AVENUE, LOS ANGELES, CA 90039
Operator Name :	VICTORIA BIRCH
Operator Address :	2252 KENILWORTH AVENUE, LOS ANGELES, CA 90039
Latitude :	34.100593
Longitude :	-118.267309

MANIFEST EPA

Manifest Details

Manifest Number :	019394346JJK
Shipped Date :	2020-05-11
Updated Date :	2020-06-02
Received Date :	2020-05-26
Status :	Signed
Generator ID :	CAC003058748
Generator Name :	VICTORIA BIRCH
Generator Address :	2252 KENILWORTH AVE., LOS ANGELES, CA 90039
Generator Mailing :	2252 KENILWORTH AVE., LOS ANGELES, CA 90039
Generator Contact :	N/R
Destination ID :	AZR000520882
Destination Name :	LA PAZ COUNTY LANDFILL
Destination Mailing :	26999 HIGHWAY 95, PARKER, AZ 85344
Destination Address :	26999 HIGHWAY 95, PARKER, AZ 85344
Destination Contact :	N/R
Submission Type :	DataImage5Copy
Origin Type :	Web
Manifest Residue :	N
Rejection :	N
Last Date in Agency List :	2021-09-04

Waste Details

Waste Line Number :	1
Is DOT Hazardous :	Y
DOT ID Number :	NA2212
DOT Information :	R.Q. NA2212, ASBESTOS, 9, PGIII
Non Waste Description :	N/R
Quantity :	1 Cubic Yards

Map Id: A17
Direction: NW
Distance: 0.244 mi., 1291 ft.
Elevation: 497 ft.
Relative: Higher

Site Name : VICTORIA BIRCH
2252 KENILWORTH AVE
LOS ANGELES, CA 90039

Database(s) : [CHMIRS - CA, ECHO, FRS, HAZNET - CA, HWG - CA, MANIFEST EPA, RCRA_NONGEN] ***(cont.)***

Envirosite ID: 963170
EPA ID: CAC002973157

MANIFEST EPA ***(cont.)***

Quantity Tons, Acute, Non-Acute :	0.84, 0, 0.84
Quantity Kg, Acute, Non-Acute :	0, 761.9052
Management Method :	H132 - LANDFILL (WITH PRIOR TREATMENT AND/OR STABILIZATION)
Is EPA Waste :	N
Federal Code :	N/R
State Code :	CA - 151

Manifest Details

Manifest Number :	012773702FLE
Shipped Date :	2018-10-22
Updated Date :	2019-10-15
Received Date :	2018-10-26
Status :	Signed
Generator ID :	CAC002985593
Generator Name :	VICTORIA BIRCH
Generator Address :	2252 KENILWORTH AVENUE, LOS ANGELES, CA 90039
Generator Mailing :	2252 KENILWORTH AVENUE, LOS ANGELES, CA 90039
Generator Contact :	N/R
Destination ID :	AZR000520882
Destination Name :	LA PAZ COUNTY REGIONAL LANDFILL
Destination Mailing :	26999 HIGHWAY 95 MILE POST 128, PARKER, AZ 85344
Destination Address :	26999 HIGHWAY 95, PARKER, AZ 85344
Destination Contact :	N/R
Submission Type :	DataImage5Copy
Origin Type :	Web
Manifest Residue :	N
Rejection :	N
Last Date in Agency List :	2021-09-04

Waste Details

Waste Line Number :	1
Is DOT Hazardous :	Y
DOT ID Number :	NA2212
DOT Information :	R.Q. NA2212, ASBESTOS, 9, PGIII
Non Waste Description :	N/R
Quantity :	20 Cubic Yards
Quantity Tons, Acute, Non-Acute :	16.8, 0, 16.8
Quantity Kg, Acute, Non-Acute :	0, 15238.104
Management Method :	H132 - LANDFILL (WITH PRIOR TREATMENT AND/OR STABILIZATION)
Is EPA Waste :	N
Federal Code :	N/R
State Code :	CA - 151

RCRA_NONGEN

Facility Name :	VICTORIA BIRCH
Facility Address :	2252 KENILWORTH AVE, LOS ANGELES, CA 90039
County :	LOS ANGELES

Map Id: A17
Direction: NW
Distance: 0.244 mi., 1291 ft.
Elevation: 497 ft.
Relative: Higher

Site Name : VICTORIA BIRCH
2252 KENILWORTH AVE
LOS ANGELES, CA 90039

Database(s) : [CHMIRS - CA, ECHO, FRS, HAZNET - CA, HWG - CA, MANIFEST EPA, RCRA_NONGEN] ***(cont.)***

Envirosite ID: 963170
EPA ID: CAC002973157

RCRA_NONGEN ***(cont.)***

Date Form Received by Agency :	2018-07-29
EPA ID :	CAC002973157
Mailing Address :	2252 KENILWORTH AVE, LOS ANGELES, CA 90039
Contact :	CURT KAPLAN
Contact Address :	2252 KENILWORTH AVE, LOS ANGELES, CA 90039
Contact Country :	N/R
Contact Telephone :	323-573-7212
Contact Email :	CES818@GMAIL.COM
EPA Region :	09
Land Type :	Not Reported
Source Type :	Implementer
Classification :	Not a generator, verified
Description :	Not a generator, verified
Last Date in Agency List :	2021-09-03

Owner/Operator Summary

Owner/Operator Name :	CURT KAPLAN
Owner/Operator Address :	2252 KENILWORTH AVE, LOS ANGELES, CA 90039
Owner/Operator Country :	N/R
Owner/Operator Telephone :	323-573-7212
Owner/Operator Email :	N/R
Owner/Operator Fax :	N/R
Legal Status :	Other land type
Owner/Operator Type :	Operator
Owner/Operator Start Date :	N/R
Owner/Operator End Date :	N/R

Owner/Operator Name :	VICTORIA BIRCH
Owner/Operator Address :	2252 KENILWORTH AVE, LOS ANGELES, CA 90039
Owner/Operator Country :	N/R
Owner/Operator Telephone :	323-573-7212
Owner/Operator Email :	N/R
Owner/Operator Fax :	N/R
Legal Status :	Other land type
Owner/Operator Type :	Owner
Owner/Operator Start Date :	N/R
Owner/Operator End Date :	N/R

Handler Activities Summary

U.S. Importer of Hazardous Waste :	N
Mixed Waste (Haz. and Radioactive) :	N
Recycler of Hazardous Waste :	N
Transporter of Hazardous Waste :	N
Treater, Storer or Disposer of HW :	N
Underground Injection Activity :	N
On-site Burner Exemption :	N
Furnace Exemption :	N
Used Oil Fuel Burner :	N
Used Oil Processor :	N
Used Oil Refiner :	N

Map Id: A17
Direction: NW
Distance: 0.244 mi., 1291 ft.
Elevation: 497 ft.
Relative: Higher

Site Name : VICTORIA BIRCH
2252 KENILWORTH AVE
LOS ANGELES, CA 90039

Database(s) : [CHMIRS - CA, ECHO, FRS, HAZNET - CA, HWG - CA, MANIFEST EPA, RCRA_NONGEN] ***(cont.)***

Envirosite ID: 963170
EPA ID: CAC002973157

RCRA_NONGEN ***(cont.)***

Used Oil Fuel Marketer to Burner :	N
Used Oil Specification Marketer :	N
Used Oil Transfer Facility :	N
Used Oil Transporter :	N

Notices of Violations Summary

Regulation Violated :	N

Facility Name :	VICTORIA BIRCH
Facility Address :	2252 KENILWORTH AVE., LOS ANGELES, CA 90039
County :	LOS ANGELES
Date Form Received by Agency :	2020-03-05
EPA ID :	CAC003058748
Mailing Address :	2252 KENILWORTH AVE., LOS ANGELES, CA 90039
Contact :	CURT KAPLAN
Contact Address :	2252 KENILWORTH AVE., LOS ANGELES, CA 90039
Contact Country :	N/R
Contact Telephone :	323-573-7212
Contact Email :	CES818@GMAIL.COM
EPA Region :	09
Land Type :	Not Reported
Source Type :	Implementer
Classification :	Not a generator, verified
Description :	Not a generator, verified
Last Date in Agency List :	2021-09-03

Owner/Operator Summary

Owner/Operator Name :	CURT KAPLAN
Owner/Operator Address :	2252 KENILWORTH AVE., LOS ANGELES, CA 90039
Owner/Operator Country :	N/R
Owner/Operator Telephone :	323-573-7212
Owner/Operator Email :	N/R
Owner/Operator Fax :	N/R
Legal Status :	Other land type
Owner/Operator Type :	Operator
Owner/Operator Start Date :	N/R
Owner/Operator End Date :	N/R

Owner/Operator Name :	VICTORIA BIRCH
Owner/Operator Address :	2252 KENILWORTH AVE., LOS ANGELES, CA 90039
Owner/Operator Country :	N/R
Owner/Operator Telephone :	917-622-3211
Owner/Operator Email :	N/R
Owner/Operator Fax :	N/R
Legal Status :	Other land type
Owner/Operator Type :	Owner
Owner/Operator Start Date :	N/R

Map Id: A17
Direction: NW
Distance: 0.244 mi., 1291 ft.
Elevation: 497 ft.
Relative: Higher

Site Name : VICTORIA BIRCH
2252 KENILWORTH AVE
LOS ANGELES, CA 90039

Database(s) : [CHMIRS - CA, ECHO, FRS, HAZNET - CA, HWG - CA, MANIFEST EPA, RCRA_NONGEN] ***(cont.)***

Envirosite ID: 963170
EPA ID: CAC002973157

RCRA_NONGEN ***(cont.)***

Owner/Operator End Date :	N/R

Handler Activities Summary

U.S. Importer of Hazardous Waste :	N
Mixed Waste (Haz. and Radioactive) :	N/R
Recycler of Hazardous Waste :	N
Transporter of Hazardous Waste :	N
Treater, Storer or Disposer of HW :	N
Underground Injection Activity :	N
On-site Burner Exemption :	N
Furnace Exemption :	N
Used Oil Fuel Burner :	N
Used Oil Processor :	N
Used Oil Refiner :	N
Used Oil Fuel Marketer to Burner :	N
Used Oil Specification Marketer :	N
Used Oil Transfer Facility :	N
Used Oil Transporter :	N

Notices of Violations Summary

Regulation Violated :	N

Facility Name :	VICTORIA BIRCH
Facility Address :	2252 KENILWORTH AVENUE, LOS ANGELES, CA 90039
County :	LOS ANGELES
Date Form Received by Agency :	2018-10-19
EPA ID :	CAC002985593
Mailing Address :	2252 KENILWORTH AVENUE, LOS ANGELES, CA 90039
Contact :	VICTORIA BIRCH
Contact Address :	2252 KENILWORTH AVENUE, LOS ANGELES, CA 90039
Contact Country :	N/R
Contact Telephone :	917-622-3211
Contact Email :	CRISTAL.TEECOR@YAHOO.COM
EPA Region :	09
Land Type :	Not Reported
Source Type :	Implementer
Classification :	Not a generator, verified
Description :	Not a generator, verified
Last Date in Agency List :	2021-09-03

Owner/Operator Summary

Owner/Operator Name :	VICTORIA BIRCH
Owner/Operator Address :	2252 KENILWORTH AVENUE, LOS ANGELES, CA 90039
Owner/Operator Country :	N/R
Owner/Operator Telephone :	917-622-3211
Owner/Operator Email :	N/R

Map Id: A17
Direction: NW
Distance: 0.244 mi., 1291 ft.
Elevation: 497 ft.
Relative: Higher

Site Name : VICTORIA BIRCH
2252 KENILWORTH AVE
LOS ANGELES, CA 90039

Database(s) : [CHMIRS - CA, ECHO, FRS, HAZNET - CA, HWG - CA, MANIFEST EPA, RCRA_NONGEN] ***(cont.)***

Envirosite ID: 963170
EPA ID: CAC002973157

RCRA_NONGEN ***(cont.)***

Owner/Operator Fax :	N/R
Legal Status :	Other land type
Owner/Operator Type :	Owner
Owner/Operator Start Date :	N/R
Owner/Operator End Date :	N/R

Owner/Operator Name :	VICTORIA BIRCH
Owner/Operator Address :	2252 KENILWORTH AVENUE, LOS ANGELES, CA 90039
Owner/Operator Country :	N/R
Owner/Operator Telephone :	917-622-3211
Owner/Operator Email :	N/R
Owner/Operator Fax :	N/R
Legal Status :	Other land type
Owner/Operator Type :	Operator
Owner/Operator Start Date :	N/R
Owner/Operator End Date :	N/R

Handler Activities Summary

U.S. Importer of Hazardous Waste :	N
Mixed Waste (Haz. and Radioactive) :	N
Recycler of Hazardous Waste :	N
Transporter of Hazardous Waste :	N
Treater, Storer or Disposer of HW :	N
Underground Injection Activity :	N
On-site Burner Exemption :	N
Furnace Exemption :	N
Used Oil Fuel Burner :	N
Used Oil Processor :	N
Used Oil Refiner :	N
Used Oil Fuel Marketer to Burner :	N
Used Oil Specification Marketer :	N
Used Oil Transfer Facility :	N
Used Oil Transporter :	N

Notices of Violations Summary

Regulation Violated :	N

Map Id: D18
Direction: WSW
Distance: 0.247 mi., 1304 ft.
Elevation: 504 ft.
Relative: Higher

Site Name : STELLA LOMEDICO
2055 BALMER DR
LOS ANGELES, CA 90039

Database(s) : [HAZNET - CA, HWG - CA]

Envirosite ID: 422326
EPA ID: CAC002734355

HAZNET - CA

Facility Name :	STELLA LOMEDICO
Facility Address :	2055 BALMER DR, LOS ANGELES, CA 90039
County :	LOS ANGELES

Site Details

Generator EPA ID :	CAC002734355
Active :	Inactive
Category :	STATE
Facility Types :	N/R
Type :	TEMPORARY
Contact Name :	N/R
Contact Phone :	N/R
Facility Mailing Address :	2055 BALMER DR, LOS ANGELES, CA 900393047
Latitude :	34.09691322
Longitude :	-118.26834519
Agency Hyperlink :	Click here for hyperlink provided by the agency.
Last Date in Agency List :	2021-07-08

Waste Generator Details

State Waste :	2013: 151 - Asbestos containing waste, 0.8 tons to AZC950823111

HWG - CA

Facility Name :	STELLA LOMEDICO
Facility Address :	2055 BALMER DR, LOS ANGELES, CA 90039
County :	LOS ANGELES

EPA ID :	CAC002734355
Status :	Inactive
Category :	STATE
Type :	TEMPORARY
Facility Type :	N/R
Mailing Address :	2055 BALMER DR, LOS ANGELES, CA 900393047
Owner Name :	STELLA LOMEDICO
Owner Address :	2055 BALMER DR, LOS ANGELES, CA 900393047
Operator Name :	STELLA LOMEDICO
Operator Address :	2055 BALMER DR, LOS ANGELES, CA 900393047
Latitude :	34.0968
Longitude :	-118.26844

Map Id: E19
Direction: ENE
Distance: 0.327 mi., 1728 ft.
Elevation: 441 ft.
Relative: Higher

Site Name : ST. ALBANS LAKE PLACE TRACT
2393 SILVER LAKE BLVD
ATWATER VILLAGE, CA 90039

Database(s) : [CALEPA SITES - CA, EPA LUST, FRS, LUST REG 4 - CA]

Envirosite ID: 488307
EPA ID: N/R

CALEPA SITES - CA

Facility Name :	ST. ALBANS LAKE PLACE TRACT
Facility Address :	2393 SILVER LAKE BLVD, ATWATER VILLAGE, 90039
Site ID :	245607
EI ID :	T0603700956
EI Description :	Leaking Underground Storage Tank Cleanup Site
Latitude :	34.100891
Longitude :	-118.259326
Agency Hyperlink :	Click here for hyperlink provided by the agency.
Last Date in Agency List :	2021-08-26

EPA LUST

Facility Name :	ST. ALBANS LAKE PLACE TRACT
Facility Address :	2393 SILVER LAKE BLVD, ATWATER VILLAGE, California 90039
County :	N/R
Facility ID :	N/R
LUST ID :	CAT0603700956
Reported Date :	N/R
Status :	No Further Action
Substance :	N/R
Closed With Residual Contamination (Tribal Only):	N/R
NFA_Letter (Tribal Only) :	N/R
Tribe (Tribal Only) :	N/R
EPA Region :	9
Estimated Population within 1500ft :	1780
Estimated Private Domestic Wells within 1500ft:	0
Within Source Water Protection Area (SPA):	Yes
SPA Public Water System and Facility ID:	CA1910067_28257
SPA Water Type :	SW
SPA Facility Type :	IN
SPA HUC12 :	180701050210
Within Groundwater Wellhead Protection Area (WHPA):	Yes
WHPA Public Water System and Facility ID:	CA1910043_9052
WHPA Water Type :	GW
WHPA Facility Type :	WL
WHPA HUC12 :	180701050210
Within Estimated 100-year Floodplain:	No
Latitude :	34.10076
Longitude :	-118.25958
Last Date in Agency List :	2021-08-27

FRS

Facility Name :	ST. ALBANS LAKE PLACE TRACT
Facility Address :	2393 SILVER LAKE BLVD, ATWATER VILLAGE, CA 90039
County :	LOS ANGELES

Map Id: E19
Direction: ENE
Distance: 0.327 mi., 1728 ft.
Elevation: 441 ft.
Relative: Higher

Site Name : ST. ALBANS LAKE PLACE TRACT
2393 SILVER LAKE BLVD
ATWATER VILLAGE, CA 90039

Database(s) : [CALEPA SITES - CA, EPA LUST, FRS, LUST REG 4 - CA] ***(cont.)***

Envirosite ID: 488307
EPA ID: N/R

FRS ***(cont.)***

Site Details

Registry ID :	110066646794
FRS Facility URL :	Click here for hyperlink provided by the agency.
Last Date in Agency List :	2021-07-17

Source Description

Source Description :

The California Environmental Protection Agency (CalEPA) has recently implemented a new data warehouse system (nSite). This data warehouse combines and merges facility and site information from five different systems managed within CalEPA. The five systems are: California Environmental Reporting System (CERS), EnviroStor, GeoTracker, California Integrated Water Quality System (CIWQS), and Toxic Release Inventory (TRI).

FRS Environmental Interest

Source and System ID :	CA-ENVIROVIEW - 245607

LUST REG 4 - CA

Facility Name :	ST. ALBANS LAKE PLACE TRACT
Facility Address :	2393 SILVER LAKE BLVD, ATWATER VILLAGE, CA 90039
County :	Los Angeles

Site Details

Status Date :	1996-08-28
Status :	Completed - Case Closed
Begin Date :	1991-01-17
Global ID :	T0603700956
Region :	REGION 4
Site History :	N/R
RB Case Number :	900390052
Potential Media Affected :	Aquifer used for drinking water supply
Potential Contaminants of Concern :	Gasoline
Local Agency :	LOS ANGELES, CITY OF
Local Case Number :	N/R
Lead Agency :	LOS ANGELES RWQCB (REGION 4)
File Location :	N/R
CUF Case :	NO
Caseworker :	YR
Case Type :	LUST Cleanup Site
How Discovered :	N/R
How Discovered Description :	N/R
Stop Method :	N/R
Stop Description :	N/R
Calwater Watershed Name :	Santa Monica Bay - Interior Santa Monica Bay - Wilshire (404.63)
DWR Groundwater Subbasin Name :	N/R
Disadvantaged Community :	N/R
Latitude :	34.100891
Longitude :	-118.259326
Agency URL :	Click here for hyperlink provided by the agency.

Map Id: E19
Direction: ENE
Distance: 0.327 mi., 1728 ft.
Elevation: 441 ft.
Relative: Higher

Site Name : ST. ALBANS LAKE PLACE TRACT
2393 SILVER LAKE BLVD
ATWATER VILLAGE, CA 90039

Database(s) : [CALEPA SITES - CA, EPA LUST, FRS, LUST REG 4 - CA] ***(cont.)***

Envirosite ID: 488307
EPA ID: N/R

LUST REG 4 - CA ***(cont.)***

Last Date in Agency List : 2021-09-08

Contacts Summary

Global ID : T0603700956
Contact Name : ELOY LUNA
Contact Type : Local Agency Caseworker
Organization Name : LOS ANGELES, CITY OF
Address : 200 North Main Street, Suite 1780
City : LOS ANGELES
Phone Number : N/R
Email : eloy.luna@lacity.org

Global ID : T0603700956
Contact Name : YUE RONG
Contact Type : Regional Board Caseworker
Organization Name : LOS ANGELES RWQCB (REGION 4)
Address : 320 W. 4TH ST., SUITE 200
City : Los Angeles
Phone Number : N/R
Email : yrong@waterboards.ca.gov

Regulatory Activities

Date : 1991-01-24
Global ID : T0603700956
Action Type : Other
Action : Leak Reported

Status History

Status Date : 1996-08-28
Global ID : T0603700956
Status : Completed - Case Closed

Status Date : 1996-02-19
Global ID : T0603700956
Status : Open - Verification Monitoring

Status Date : 1991-01-17
Global ID : T0603700956
Status : Open - Case Begin Date

Status Date : 1991-01-17
Global ID : T0603700956
Status : Open - Remediation

Map Id: E20
Direction: ENE
Distance: 0.330 mi., 1744 ft.
Elevation: 439 ft.
Relative: Higher

Site Name : CHEVRON #9-6284 (FORMER) | CHEVRON 96284 | CHEVRON PRODUCTS SS#_96284
2411 GLENDALE BLVD
LOS ANGELES | Los Angeles, CA 90039

Database(s) : [CALEPA SITES - CA, CIWQS - CA, EPA LUST, FRS, HAZNET - CA, HWG - CA, LUST REG 4 - CA]

Envirosite ID: 308980
EPA ID: CAD981576606

CALEPA SITES - CA

Facility Name :	CHEVRON #9-6284 (FORMER)
Facility Address :	2411 GLENDALE BLVD, LOS ANGELES, 90039
Site ID :	196811
EI ID :	T0603701531
EI Description :	Leaking Underground Storage Tank Cleanup Site
Latitude :	34.100423
Longitude :	-118.259599
Agency Hyperlink :	Click here for hyperlink provided by the agency.
Last Date in Agency List :	2021-08-26

CIWQS - CA

Facility Name :	SILVERLAKE BRANCH LIBRARY
Facility Address :	2411 GLENDALE BLVD, LOS ANGELES, CA 90039
County :	LOS ANGELES
Place ID :	S720006
Agency Name :	CITY OF LOS ANGELES
Last Date in Agency List :	2021-09-10

EPA LUST

Facility Name :	CHEVRON #9-6284 (FORMER)
Facility Address :	2411 GLENDALE BLVD, LOS ANGELES, California 90039
County :	N/R
Facility ID :	N/R
LUST ID :	CAT0603701531
Reported Date :	N/R
Status :	No Further Action
Substance :	N/R
Closed With Residual Contamination (Tribal Only):	N/R
NFA_Letter (Tribal Only) :	N/R
Tribe (Tribal Only) :	N/R
EPA Region :	9
Estimated Population within 1500ft :	1821
Estimated Private Domestic Wells within 1500ft:	0
Within Source Water Protection Area (SPA):	Yes
SPA Public Water System and Facility ID:	CA1910067_28257
SPA Water Type :	SW
SPA Facility Type :	IN
SPA HUC12 :	180701050210
Within Groundwater Wellhead Protection Area (WHPA):	Yes

Map Id: E20
Direction: ENE
Distance: 0.330 mi., 1744 ft.
Elevation: 439 ft.
Relative: Higher

Site Name : CHEVRON #9-6284 (FORMER) | CHEVRON 96284 | CHEVRON PRODUCTS SS#_96284
2411 GLENDALE BLVD
LOS ANGELES | Los Angeles, CA 90039

Database(s) : [CALEPA SITES - CA, CIWQS - CA, EPA LUST, FRS, HAZNET - CA, HWG - CA, LUST REG 4 - CA] ***(cont.)***

Envirosite ID: 308980
EPA ID: CAD981576606

EPA LUST ***(cont.)***

WHPA Public Water System and Facility ID:	CA1910043_9052
WHPA Water Type :	GW
WHPA Facility Type :	WL
WHPA HUC12 :	180701050210
Within Estimated 100-year Floodplain:	No
Latitude :	34.10042
Longitude :	-118.25927
Last Date in Agency List :	2021-08-27

FRS

Facility Name :	CHEVRON #9-6284 (FORMER)
Facility Address :	2411 GLENDALE BLVD, LOS ANGELES, CA 90039
County :	LOS ANGELES

Site Details

Registry ID :	110066259257
FRS Facility URL :	Click here for hyperlink provided by the agency.
Last Date in Agency List :	2021-07-17

Source Description

Source Description :

The California Environmental Protection Agency (CalEPA) has recently implemented a new data warehouse system (nSite). This data warehouse combines and merges facility and site information from five different systems managed within CalEPA. The five systems are: California Environmental Reporting System (CERS), EnviroStor, GeoTracker, California Integrated Water Quality System (CIWQS), and Toxic Release Inventory (TRI).

FRS Environmental Interest

Source and System ID :	CA-ENVIROVIEW - 196811

HAZNET - CA

Facility Name :	1X CHEVRON USA STA #9-6284
Facility Address :	2411 Glendale Blvd, Los Angeles, CA 90039
County :	LOS ANGELES

Site Details

Generator EPA ID :	CAD981576606
Active :	Inactive
Category :	STATE
Facility Types :	N/R

Map Id: E20
Direction: ENE
Distance: 0.330 mi., 1744 ft.
Elevation: 439 ft.
Relative: Higher

Site Name : CHEVRON #9-6284 (FORMER) | CHEVRON 96284 | CHEVRON PRODUCTS SS#_96284
2411 GLENDALE BLVD
LOS ANGELES | Los Angeles, CA 90039

Database(s) : [CALEPA SITES - CA, CIWQS - CA, EPA LUST, FRS, HAZNET - CA, HWG - CA, LUST REG 4 - CA] ***(cont.)***

Envirosite ID: 308980
EPA ID: CAD981576606

HAZNET - CA ***(cont.)***

Type :	PERMANENT
Contact Name :	N/R
Contact Phone :	N/R
Facility Mailing Address :	--, LA HABRA, CA 906310000
Latitude :	34.10039284
Longitude :	-118.25928602
Agency Hyperlink :	Click here for hyperlink provided by the agency.
Last Date in Agency List :	2021-07-08
Facility Name :	CHEVRON 96284
Facility Address :	2411 GLENDALE BLVD, LOS ANGELES, CA 90039
County :	LOS ANGELES

Site Details

Generator EPA ID :	CAL000055326
Active :	Inactive
Category :	STATE
Facility Types :	N/R
Type :	PERMANENT
Contact Name :	N/R
Contact Phone :	N/R
Facility Mailing Address :	PO BOX 6004, SAN RAMON, CA 945830000
Latitude :	34.10039284
Longitude :	-118.25928602
Agency Hyperlink :	Click here for hyperlink provided by the agency.
Last Date in Agency List :	2021-07-08

Waste Generator Details

State Waste :	1994: 223 - Unspecified oil-containing waste, 1.7722 tons to CAD980883177 1994: 512 - Other empty containers 30 gallons or more, 7.2 tons to CAD982484933 1993: 223 - Unspecified oil-containing waste, 0.5838 tons to CAD980883177
Facility Name :	CHEVRON PRODUCTS SS#_96284
Facility Address :	2411 GLENDALE BLVD, LOS ANGELES, CA 90039
County :	LOS ANGELES

Site Details

Generator EPA ID :	CAL000169592
Active :	Inactive
Category :	STATE
Facility Types :	N/R

Map Id: E20
Direction: ENE
Distance: 0.330 mi., 1744 ft.
Elevation: 439 ft.
Relative: Higher

Site Name : CHEVRON #9-6284 (FORMER) | CHEVRON 96284 | CHEVRON PRODUCTS SS#_96284
2411 GLENDALE BLVD
LOS ANGELES | Los Angeles, CA 90039

Database(s) : [CALEPA SITES - CA, CIWQS - CA, EPA LUST, FRS, HAZNET - CA, HWG - CA, LUST REG 4 - CA] ***(cont.)***

Envirosite ID: 308980
EPA ID: CAD981576606

HAZNET - CA ***(cont.)***

Type :	PERMANENT
Contact Name :	N/R
Contact Phone :	N/R
Facility Mailing Address :	PO BOX 6004, SAN RAMON, CA 945830000
Latitude :	34.10039284
Longitude :	-118.25928602
Agency Hyperlink :	Click here for hyperlink provided by the agency.
Last Date in Agency List :	2021-07-08

Waste Generator Details

State Waste :	2002: 541 - Photochemicals/photoprocessing waste, 0.2502 tons to CAD003963592
Facility Name :	FORD E.C INC
Facility Address :	2411 GLENDALE BLVD, LOS ANGELES, CA 90039
County :	LOS ANGELES

Site Details

Generator EPA ID :	CAC002623687
Active :	Inactive
Category :	STATE
Facility Types :	N/R
Type :	TEMPORARY
Contact Name :	N/R
Contact Phone :	N/R
Facility Mailing Address :	2411 GLENDALE BLVD, LOS ANGELES, CA 90039
Latitude :	34.10039284
Longitude :	-118.25928602
Agency Hyperlink :	Click here for hyperlink provided by the agency.
Last Date in Agency List :	2021-07-08

Waste Generator Details

State Waste :	2007: 222 - Oil/water separation sludge, 61.73268 tons to CAT080013352

HWG - CA

Facility Name :	1X CHEVRON USA STA #9-6284
Facility Address :	2411 Glendale Blvd, Los Angeles, CA 90039
County :	LOS ANGELES
EPA ID :	CAD981576606
Status :	Inactive

Map Id: E20
Direction: ENE
Distance: 0.330 mi., 1744 ft.
Elevation: 439 ft.
Relative: Higher

Site Name : CHEVRON #9-6284 (FORMER) | CHEVRON 96284 | CHEVRON PRODUCTS SS#_96284
2411 GLENDALE BLVD
LOS ANGELES | Los Angeles, CA 90039

Database(s) : [CALEPA SITES - CA, CIWQS - CA, EPA LUST, FRS, HAZNET - CA, HWG - CA, LUST REG 4 - CA] ***(cont.)***

Envirosite ID: 308980
EPA ID: CAD981576606

HWG - CA ***(cont.)***

Category :	STATE
Type :	PERMANENT
Facility Type :	N/R
Mailing Address :	LA HABRA, CA 906310000
Owner Name :	N/R
Owner Address :	N/A
Operator Name :	LARRY BURKE
Operator Address :	N/A
Latitude :	34.100505
Longitude :	-118.259236

Facility Name :	CHEVRON 96284
Facility Address :	2411 GLENDALE BLVD, LOS ANGELES, CA 90039
County :	LOS ANGELES

EPA ID :	CAL000055326
Status :	Inactive
Category :	STATE
Type :	PERMANENT
Facility Type :	N/R
Mailing Address :	PO BOX 6004, SAN RAMON, CA 945830000
Owner Name :	CHERVON PRODUCTS CO
Owner Address :	PO BOX 6004, SAN RAMON, CA 945830000
Operator Name :	KATHY NORRIS
Operator Address :	PO BOX 6004, SAN RAMON, CA 945830000
Latitude :	34.100208
Longitude :	-118.25925

Facility Name :	CHEVRON PRODUCTS SS#_96284
Facility Address :	2411 GLENDALE BLVD, LOS ANGELES, CA 90039
County :	LOS ANGELES

EPA ID :	CAL000169592
Status :	Inactive
Category :	STATE
Type :	PERMANENT
Facility Type :	N/R
Mailing Address :	PO BOX 6004, SAN RAMON, CA 945830000
Owner Name :	CHEVRON
Owner Address :	PO BOX 6004, SAN RAMON, CA 945830000
Operator Name :	KATHY NORRIS-SLUSHER
Operator Address :	6101 BOLLINGER CANYON RD., SAN RAMON, CA 94583
Latitude :	34.10042
Longitude :	-118.2596

Facility Name :	FORD E.C INC
Facility Address :	2411 GLENDALE BLVD, LOS ANGELES, CA 90039
County :	LOS ANGELES

Map Id: E20
Direction: ENE
Distance: 0.330 mi., 1744 ft.
Elevation: 439 ft.
Relative: Higher

Site Name : CHEVRON #9-6284 (FORMER) | CHEVRON 96284 | CHEVRON PRODUCTS SS#_96284
2411 GLENDALE BLVD
LOS ANGELES | Los Angeles, CA 90039

Database(s) : [CALEPA SITES - CA, CIWQS - CA, EPA LUST, FRS, HAZNET - CA, HWG - CA, LUST REG 4 - CA] ***(cont.)***

Envirosite ID: 308980
EPA ID: CAD981576606

HWG - CA ***(cont.)***

EPA ID :	CAC002623687
Status :	Inactive
Category :	STATE
Type :	TEMPORARY
Facility Type :	N/R
Mailing Address :	2411 GLENDALE BLVD, LOS ANGELES, CA 90039
Owner Name :	FORD E.C INC
Owner Address :	2411 GLENDALE BLVD, LOS ANGELES, CA 90039
Operator Name :	KEN TABA
Operator Address :	2411 GLENDALE BLVD, LOS ANGELES, CA 90039
Latitude :	34.100629
Longitude :	-118.259238

LUST REG 4 - CA

Facility Name :	CHEVRON #9-6284 (FORMER)
Facility Address :	2411 GLENDALE BLVD, LOS ANGELES, CA 90039
County :	Los Angeles

Site Details

Status Date :	1996-11-25
Status :	Completed - Case Closed
Begin Date :	1986-02-11
Global ID :	T0603701531
Region :	REGION 4
Site History :	N/R
RB Case Number :	906130034
Potential Media Affected :	Aquifer used for drinking water supply
Potential Contaminants of Concern :	Gasoline
Local Agency :	LOS ANGELES, CITY OF
Local Case Number :	N/R
Lead Agency :	LOS ANGELES RWQCB (REGION 4)
File Location :	N/R
CUF Case :	YES
Caseworker :	N/R
Case Type :	LUST Cleanup Site
How Discovered :	N/R
How Discovered Description :	N/R
Stop Method :	N/R
Stop Description :	N/R
Calwater Watershed Name :	Santa Monica Bay - Interior Santa Monica Bay - Wilshire (404.63)
DWR Groundwater Subbasin Name :	N/R
Disadvantaged Community :	N/R
Latitude :	34.100423
Longitude :	-118.259599
Agency URL :	Click here for hyperlink provided by the agency.
Last Date in Agency List :	2021-09-08

Map Id: E20
Direction: ENE
Distance: 0.330 mi., 1744 ft.
Elevation: 439 ft.
Relative: Higher

Site Name : CHEVRON #9-6284 (FORMER) | CHEVRON 96284 | CHEVRON PRODUCTS SS#_96284
2411 GLENDALE BLVD
LOS ANGELES | Los Angeles, CA 90039

Database(s) : [CALEPA SITES - CA, CIWQS - CA, EPA LUST, FRS, HAZNET - CA, HWG - CA, LUST REG 4 - CA] ***(cont.)***

Envirosite ID: 308980
EPA ID: CAD981576606

LUST REG 4 - CA ***(cont.)***

Contacts Summary

Global ID :	T0603701531
Contact Name :	ELOY LUNA
Contact Type :	Local Agency Caseworker
Organization Name :	LOS ANGELES, CITY OF
Address :	200 North Main Street, Suite 1780
City :	LOS ANGELES
Phone Number :	N/R
Email :	eloy.luna@lacity.org

Regulatory Activities

Date :	1986-04-03
Global ID :	T0603701531
Action Type :	Other
Action :	Leak Reported

Date :	1986-02-11
Global ID :	T0603701531
Action Type :	Other
Action :	Leak Discovery

Status History

Status Date :	1996-11-25
Global ID :	T0603701531
Status :	Completed - Case Closed

Status Date :	1992-06-25
Global ID :	T0603701531
Status :	Open - Remediation

Status Date :	1988-04-22
Global ID :	T0603701531
Status :	Open - Site Assessment

Status Date :	1986-02-11
Global ID :	T0603701531
Status :	Open - Case Begin Date

Map Id: E21
Direction: ENE
Distance: 0.333 mi., 1757 ft.
Elevation: 439 ft.
Relative: Higher

Site Name : HEIKO MUELLER | 1X MUELLER, HEIKO
2400 GLENDALE BLVD
LOS ANGELES, CA

Database(s) : [CALEPA SITES - CA, EPA LUST, FRS, HAZNET - CA, HWG - CA, LUST REG 4 - CA]

Envirosite ID: 323609
EPA ID: CAC000566408

CALEPA SITES - CA

Facility Name :	HEIKO MUELLER
Facility Address :	2400 GLENDALE BLVD, LOS ANGELES, 91206
Site ID :	254595
EI ID :	T0603702056
EI Description :	Leaking Underground Storage Tank Cleanup Site
Latitude :	34.100354
Longitude :	-118.258840
Agency Hyperlink :	Click here for hyperlink provided by the agency.
Last Date in Agency List :	2021-08-26

EPA LUST

Facility Name :	HEIKO MUELLER
Facility Address :	2400 GLENDALE BLVD, LOS ANGELES, California 91206
County :	N/R
Facility ID :	N/R
LUST ID :	CAT0603702056
Reported Date :	N/R
Status :	No Further Action
Substance :	N/R
Closed With Residual Contamination (Tribal Only):	N/R
NFA_Letter (Tribal Only) :	N/R
Tribe (Tribal Only) :	N/R
EPA Region :	9
Estimated Population within 1500ft :	1833
Estimated Private Domestic Wells within 1500ft:	0
Within Source Water Protection Area (SPA):	Yes
SPA Public Water System and Facility ID:	CA1910067_28257
SPA Water Type :	SW
SPA Facility Type :	IN
SPA HUC12 :	180701050210
Within Groundwater Wellhead Protection Area (WHPA):	Yes
WHPA Public Water System and Facility ID:	CA1910043_9052
WHPA Water Type :	GW
WHPA Facility Type :	WL
WHPA HUC12 :	180701050210
Within Estimated 100-year Floodplain:	No
Latitude :	34.1003499999999
Longitude :	-118.2592
Last Date in Agency List :	2021-08-27

FRS

Facility Name :	HEIKO MUELLER
Facility Address :	2400 GLENDALE BLVD, LOS ANGELES, CA 91206
County :	LOS ANGELES

Map Id: E21
Direction: ENE
Distance: 0.333 mi., 1757 ft.
Elevation: 439 ft.
Relative: Higher

Site Name : HEIKO MUELLER | 1X MUELLER, HEIKO
2400 GLENDALE BLVD
LOS ANGELES, CA

Database(s) : [CALEPA SITES - CA, EPA LUST, FRS, HAZNET - CA, HWG - CA, LUST REG 4 - CA] ***(cont.)***

Envirosite ID: 323609
EPA ID: CAC000566408

FRS ***(cont.)***

Site Details

Registry ID :	110065125607
FRS Facility URL :	Click here for hyperlink provided by the agency.
Last Date in Agency List :	2021-07-17

Source Description

Source Description :

The California Environmental Protection Agency (CalEPA) has recently implemented a new data warehouse system (nSite). This data warehouse combines and merges facility and site information from five different systems managed within CalEPA. The five systems are: California Environmental Reporting System (CERS), EnviroStor, GeoTracker, California Integrated Water Quality System (CIWQS), and Toxic Release Inventory (TRI).

FRS Environmental Interest

Source and System ID :	CA-ENVIROVIEW - 254595

HAZNET - CA

Facility Name :	1X MUELLER, HEIKO
Facility Address :	2400 GLENDALE BLVD, LOS ANGELES, CA 90039
County :	LOS ANGELES

Site Details

Generator EPA ID :	CAC000566408
Active :	Inactive
Category :	STATE
Facility Types :	N/R
Type :	TEMPORARY
Contact Name :	N/R
Contact Phone :	N/R
Facility Mailing Address :	929 SPRING MEADOW DR, WEST COVINA, CA 917910000
Latitude :	34.10035426
Longitude :	-118.25917190
Agency Hyperlink :	Click here for hyperlink provided by the agency.
Last Date in Agency List :	2021-07-08

HWG - CA

Facility Name :	1X MUELLER, HEIKO
Facility Address :	2400 GLENDALE BLVD, LOS ANGELES, CA 90039
County :	LOS ANGELES
EPA ID :	CAC000566408
Status :	Inactive
Category :	STATE
Type :	TEMPORARY

Map Id: E21
Direction: ENE
Distance: 0.333 mi., 1757 ft.
Elevation: 439 ft.
Relative: Higher

Site Name : HEIKO MUELLER | 1X MUELLER, HEIKO
2400 GLENDALE BLVD
LOS ANGELES, CA

Database(s) : [CALEPA SITES - CA, EPA LUST, FRS, HAZNET - CA, HWG - CA, LUST REG 4 - CA] ***(cont.)***

Envirosite ID: 323609
EPA ID: CAC000566408

HWG - CA ***(cont.)***

Facility Type :	N/R
Mailing Address :	929 SPRING MEADOW DR, WEST COVINA, CA 917910000
Owner Name :	HEIKO MUELLER
Owner Address :	N/A
Operator Name :	HANK ARMSTRONG/GEN CONTR
Operator Address :	N/A
Latitude :	34.100146
Longitude :	-118.25925

LUST REG 4 - CA

Facility Name :	HEIKO MUELLER
Facility Address :	2400 GLENDALE BLVD, LOS ANGELES, CA 91206
County :	Los Angeles

Site Details

Status Date :	1996-07-30
Status :	Completed - Case Closed
Begin Date :	1989-05-11
Global ID :	T0603702056
Region :	REGION 4
Site History :	N/R
RB Case Number :	912060034
Potential Media Affected :	Aquifer used for drinking water supply
Potential Contaminants of Concern :	Gasoline
Local Agency :	LOS ANGELES, CITY OF
Local Case Number :	N/R
Lead Agency :	LOS ANGELES RWQCB (REGION 4)
File Location :	N/R
CUF Case :	YES
Caseworker :	YR
Case Type :	LUST Cleanup Site
How Discovered :	N/R
How Discovered Description :	N/R
Stop Method :	N/R
Stop Description :	N/R
Calwater Watershed Name :	Santa Monica Bay - Interior Santa Monica Bay - Wilshire (404.63)
DWR Groundwater Subbasin Name :	N/R
Disadvantaged Community :	N/R
Latitude :	34.100354
Longitude :	-118.25884
Agency URL :	Click here for hyperlink provided by the agency.
Last Date in Agency List :	2021-09-08

Contacts Summary

Global ID :	T0603702056
Contact Name :	YUE RONG
Contact Type :	Regional Board Caseworker
Organization Name :	LOS ANGELES RWQCB (REGION 4)
Address :	320 W. 4TH ST., SUITE 200
City :	Los Angeles

Map Id: E21
Direction: ENE
Distance: 0.333 mi., 1757 ft.
Elevation: 439 ft.
Relative: Higher

Site Name : HEIKO MUELLER | 1X MUELLER, HEIKO
2400 GLENDALE BLVD
LOS ANGELES, CA

Database(s) : [CALEPA SITES - CA, EPA LUST, FRS, HAZNET - CA, HWG - CA, LUST REG 4 - CA] ***(cont.)***

Envirosite ID: 323609
EPA ID: CAC000566408

LUST REG 4 - CA ***(cont.)***

Phone Number :	N/R
Email :	yrong@waterboards.ca.gov
Global ID :	T0603702056
Contact Name :	ELOY LUNA
Contact Type :	Local Agency Caseworker
Organization Name :	LOS ANGELES, CITY OF
Address :	200 North Main Street, Suite 1780
City :	LOS ANGELES
Phone Number :	N/R
Email :	eloy.luna@lacity.org

Regulatory Activities

Date :	1989-05-26
Global ID :	T0603702056
Action Type :	Other
Action :	Leak Reported

Status History

Status Date :	1996-07-30
Global ID :	T0603702056
Status :	Completed - Case Closed
Status Date :	1991-06-28
Global ID :	T0603702056
Status :	Open - Remediation
Status Date :	1989-05-11
Global ID :	T0603702056
Status :	Open - Site Assessment
Status Date :	1989-05-11
Global ID :	T0603702056
Status :	Open - Case Begin Date

Map Id: 22
Direction: NNE
Distance: 0.341 mi., 1803 ft.
Elevation: 491 ft.
Relative: Higher

Site Name : SILVER LAKE CHLORINATION STATION | Silver Lake Reservoir Modular Office Project | CITY OF LOS ANGELES - WATER & POWER
2543 ARMSTRONG AVE
LOS ANGELES | Los Angeles | SILVER LAKE, CA

Database(s) : [CALEPA SITES - CA, CIWQS - CA, FRS, HAZNET - CA, HWG - CA, NPDES - CA, RFR - CA, RMP]

Envirosite ID: 534088
EPA ID: N/R

CALEPA SITES - CA

Facility Name :	SILVER LAKE CHLORINATION
Facility Address :	2543 ARMSTRONG AVE, LOS ANGELES, 90039
Site ID :	153670
EI ID :	10029925
EI Description :	Chemical Storage Facilities
Latitude :	34.102808
Longitude :	-118.263050
Agency Hyperlink :	Click here for hyperlink provided by the agency.
Last Date in Agency List :	2019-12-11
Site ID :	153670
EI ID :	10029925
EI Description :	Hazardous Waste Generator
Latitude :	34.102808
Longitude :	-118.263050
Agency Hyperlink :	Click here for hyperlink provided by the agency.
Last Date in Agency List :	2019-12-11
Facility Name :	Silver Lake Reservoir Modular Office Project
Facility Address :	2543 ARMSTRONG AVENUE, LOS ANGELES, 90039
Site ID :	559776
EI ID :	876748
EI Description :	Construction Storm Water
Latitude :	34.101000
Longitude :	-118.262980
Agency Hyperlink :	Click here for hyperlink provided by the agency.
Last Date in Agency List :	2021-08-26

CIWQS - CA

Facility Name :	SILVER LAKE RESERVOIR MODULAR OFFICE PROJECT
Facility Address :	2543 ARMSTRONG AVENUE, LOS ANGELES, CA 90039
County :	LOS ANGELES
Place ID :	S876748
Agency Name :	LOS ANGELES DEPARTMENT OF WATER AND POWER WATER
Last Date in Agency List :	2021-09-10

FRS

Facility Name :	SILVER LAKE CHLORINATION STATION
Facility Address :	2543 ARMSTRONG AVE, LOS ANGELES, CA 900392609
County :	LOS ANGELES

Map Id: 22
Direction: NNE
Distance: 0.341 mi., 1803 ft.
Elevation: 491 ft.
Relative: Higher

Site Name : SILVER LAKE CHLORINATION STATION | Silver Lake Reservoir Modular Office Project | CITY OF LOS ANGELES - WATER & POWER
2543 ARMSTRONG AVE
LOS ANGELES | Los Angeles | SILVER LAKE, CA

Database(s) : [CALEPA SITES - CA, CIWQS - CA, FRS, HAZNET - CA, HWG - CA, NPDES - CA, RFR - CA, RMP] ***(cont.)***

Envirosite ID: 534088
EPA ID: N/R

FRS ***(cont.)***

Site Details
Registry ID : 110000524638
FRS Facility URL : Click here for hyperlink provided by the agency.
Last Date in Agency List : 2021-07-17

Source Description
Source Description : The California Environmental Protection Agency (CalEPA) has recently implemented a new data warehouse system (nSite). This data warehouse combines and merges facility and site information from five different systems managed within CalEPA. The five systems are: California Environmental Reporting System (CERS), EnviroStor, GeoTracker, California Integrated Water Quality System (CIWQS), and Toxic Release Inventory (TRI).
The RMP database stores the risk management plans reported by companies that handle, manufacture, use, or store certain flammable or toxic substances, as required under section 112(r) of the Clean Air Act (CAA).

FRS Environmental Interest
Source and System ID : CA-ENVIROVIEW - 153670
RMP - 100000138674

Facility Name : SILVER LAKE CHLORINATION STATION
Facility Address : 2543 ARMSTRONG AVE, SILVER LAKE, CA 900392609
County : LOS ANGELES

Site Details
Registry ID : 110000524638
FRS Facility URL : Click here for hyperlink provided by the agency.
Last Date in Agency List : 2017-12-07

Source Description
Source Description : The California Environmental Protection Agency (CalEPA) has recently implemented a new data warehouse system (nSite). This data warehouse combines and merges facility and site information from five different systems managed within CalEPA. The five systems are: California Environmental Reporting System (CERS), EnviroStor, GeoTracker, California Integrated Water Quality System (CIWQS), and Toxic Release Inventory (TRI).

Map Id: 22
Direction: NNE
Distance: 0.341 mi., 1803 ft.
Elevation: 491 ft.
Relative: Higher

Site Name : SILVER LAKE CHLORINATION STATION | Silver Lake Reservoir Modular Office Project | CITY OF LOS ANGELES - WATER & POWER
2543 ARMSTRONG AVE
LOS ANGELES | Los Angeles | SILVER LAKE, CA

Database(s) : [CALEPA SITES - CA, CIWQS - CA, FRS, HAZNET - CA, HWG - CA, NPDES - CA, RFR - CA, RMP] ***(cont.)***

Envirosite ID: 534088
EPA ID: N/R

FRS ***(cont.)***

The RMP database stores the risk management plans reported by companies that handle, manufacture, use, or store certain flammable or toxic substances, as required under section 112(r) of the Clean Air Act (CAA).

FRS Environmental Interest

Source and System ID :	CA-ENVIROVIEW - 153670 RMP - 100000138674

HAZNET - CA

Facility Name :	CITY OF LOS ANGELES - WATER & POWER
Facility Address :	2543 ARMSTRONG AVE, LOS ANGELES, CA 90039
County :	LOS ANGELES

Site Details

Generator EPA ID :	CAC002567121
Active :	Inactive
Category :	STATE
Facility Types :	N/R
Type :	TEMPORARY
Contact Name :	N/R
Contact Phone :	N/R
Facility Mailing Address :	111 N HOPE ST RM 1213, LOS ANGELES, CA 90012
Latitude :	34.10284290
Longitude :	-118.26296816
Agency Hyperlink :	Click here for hyperlink provided by the agency.
Last Date in Agency List :	2021-07-08

Waste Generator Details

State Waste :	2003: 135 - Unspecified aqueous solution, 20.58 tons to CAT080033681

HWG - CA

Facility Name :	CITY OF LOS ANGELES - WATER & POWER
Facility Address :	2543 ARMSTRONG AVE, LOS ANGELES, CA 90039
County :	LOS ANGELES

EPA ID :	CAC002567121
Status :	Inactive
Category :	STATE
Type :	TEMPORARY
Facility Type :	N/R

Map Id: 22
Direction: NNE
Distance: 0.341 mi., 1803 ft.
Elevation: 491 ft.
Relative: Higher

Site Name : SILVER LAKE CHLORINATION STATION | Silver Lake Reservoir Modular Office Project | CITY OF LOS ANGELES - WATER & POWER
2543 ARMSTRONG AVE
LOS ANGELES | Los Angeles | SILVER LAKE, CA

Database(s) : [CALEPA SITES - CA, CIWQS - CA, FRS, HAZNET - CA, HWG - CA, NPDES - CA, RFR - CA, RMP] ***(cont.)***

Envirosite ID: 534088
EPA ID: N/R

HWG - CA ***(cont.)***

Mailing Address :	111 N HOPE ST RM 1213, LOS ANGELES, CA 90012
Owner Name :	CITY OF LOS ANGELES - WATER & POWER
Owner Address :	111 N HOPE ST RM 1213, LOS ANGELES, CA 90012
Operator Name :	MARK BASSETT
Operator Address :	111 N HOPE ST RM 1213, LOS ANGELES, CA 90012
Latitude :	34.103164
Longitude :	-118.263079

NPDES - CA

Facility Name :	Silver Lake Reservoir Modular Office Project
Facility Address :	2543 Armstrong Avenue, Los Angeles, 90039
County :	Los Angeles
Effective Date :	2019-10-30
Adoption Date :	N/R
Expiration Date :	N/R
Termination Date :	N/R
Order Number :	2009-0009-DWQ
NPDES Number :	CAS000002
WDID :	4 19C388554
RM Status :	Active
Reg Meas ID :	514091
Reg Meas Type :	Enrollee
Program :	Construction
Facility Place ID :	N/R
Region Code :	4
Discharger ID :	0
Discharger :	Los Angeles Department of Water and Power Water
Discharger Address :	111 N Hope St Rm 1213, Los Angeles, California 90012
Last Date in Agency List :	2021-09-03

RFR - CA

Facility Name :	Silver Lake Reservoir Modular Office Project
Facility Address :	2543 Armstrong Avenue, Los Angeles, CA 90039
County :	Los Angeles
Effective Date :	2019-10-30
Adoption Date :	N/R
Termination Date :	N/R
Expiration/Review Date :	N/R
NPDES Number :	CAS000002
Order Number :	2009-0009-DWQ
WDID :	4 19C388554
SIC/NAICS :	N/R
Program :	CONSTW
Regulatory Measure Status :	Active

Map Id: 22
Direction: NNE
Distance: 0.341 mi., 1803 ft.
Elevation: 491 ft.
Relative: Higher

Site Name : SILVER LAKE CHLORINATION STATION | Silver Lake Reservoir Modular Office Project | CITY OF LOS ANGELES - WATER & POWER
2543 ARMSTRONG AVE
LOS ANGELES | Los Angeles | SILVER LAKE, CA

Database(s) : [CALEPA SITES - CA, CIWQS - CA, FRS, HAZNET - CA, HWG - CA, NPDES - CA, RFR - CA, RMP] ***(cont.)***

Envirosite ID: 534088
EPA ID: N/R

RFR - CA ***(cont.)***

Regulatory Measure Type :	Storm water construction
Place/Project Type :	Construction - Utility: box project
Region :	4
Design Flow :	N/R
Major/Minor :	N/R
Complexity :	N/R
TTWQ :	N/R
Number of Enforcement Actions within Five Years:	N/R
Number of Violations within Five Years:	N/R
Agency :	Los Angeles Department of Water and Power Water
Agency Address :	111 N Hope St Rm 1213, Los Angeles, CA 90012
Latitude :	34.101
Longitude :	-118.26298
Last Date in Agency List :	2021-07-24

RMP

Facility Name :	Silver Lake Chlorination Station
Facility Address :	2543 Armstrong Ave, Los Angeles, CA 90039
Facility ID :	13234
Facility County FIPS :	06037
LEPC :	N/R
Facility URL :	Click here for hyperlink provided by the agency.
Facility Phone Number :	8003425397
Facility Email Address :	water@ladwp.com
Facility DUNS :	956000736
Parent Company Name :	City of Los Angeles Department of Water and Power
Company 2 Name :	N/R
Company DUNS :	0
Company 2 DUNS :	0
Operator Name :	Department of Water and Power
Operator Address :	111 North Hope Street, Los Angeles, CA 90012-2607
Operator Address 2 :	Room 1449
Operator Phone :	2133674211
Emergency Contact Name :	Daniel Saenz
Emergency Contact Title :	Manager of Water Treatment
Emergency Contact Phone :	2133674211
Phone 24 :	2133674211
Emergency Contact Ext PIN :	N/R
Emergency Contact Email :	N/R
No Accidents :	True
Foreign State Prov :	N/R
Foreign Zip Code :	N/R
Foreign Country :	N/R
FTE :	0
Other EPA Facility ID :	N/R
EPA Facility ID :	100000138674

Map Id: 22
Direction: NNE
Distance: 0.341 mi., 1803 ft.
Elevation: 491 ft.
Relative: Higher

Site Name : SILVER LAKE CHLORINATION STATION | Silver Lake Reservoir Modular Office Project | CITY OF LOS ANGELES - WATER & POWER
2543 ARMSTRONG AVE
LOS ANGELES | Los Angeles | SILVER LAKE, CA

Database(s) : [CALEPA SITES - CA, CIWQS - CA, FRS, HAZNET - CA, HWG - CA, NPDES - CA, RFR - CA, RMP] ***(cont.)***

Envirosite ID: 534088
EPA ID: N/R

RMP ***(cont.)***

OSHA PSM :	False
EPCRA 302 :	True
CAA Title V :	False
Clear Air Op Permit ID :	N/R
Safety Inspection Date :	1998-09-24
Safety Inspection by :	Fire Department
OSHA Ranking :	False
Predictive Filing Flag :	False
Submission Type :	F
CBI Flag :	False
Completion Check Date :	1999-07-19
Receipt Date :	1999-06-24
Graphics Indicator :	False
Attachments Indicator :	False
Certification Received Flag :	True
Submission Method :	RMP*Submit
CBI Substantiation Flag :	False
Electronic Waiver Received Flag :	False
Postmark Date :	1999-06-21
De Registration Date :	2014-06-24
De Registration Effective Date :	2014-06-16
Anniversary Date :	2004-06-21
Error Report Date :	N/R
CBI Unsanitized Version Flag :	False
Version Number :	1.1.7
Facility Latitude :	34.100861
Facility Longitude :	-118.262889
Valid Latitude Longitude Flag :	True
FRS Description :	PLANT ENTRANCE (GENERAL)
FRS Method :	ADDRESS MATCHING-HOUSE NUMBER
Horizontal Accuracy Measure :	N/R
Horizontal Reference Datum Code :	N/R
Source Map Scale Number :	N/R
Last Date in Agency List :	2021-08-13

Process Details

Process ID :	17858
Process Facility ID :	13234
Process Description :	Chlorination

Chemical Details

Chemical Name :	Chlorine
Chemical ID :	62
Quantity :	50000

Map Id: 22
Direction: NNE
Distance: 0.341 mi., 1803 ft.
Elevation: 491 ft.
Relative: Higher

Site Name : SILVER LAKE CHLORINATION STATION | Silver Lake Reservoir Modular Office Project | CITY OF LOS ANGELES - WATER & POWER
2543 ARMSTRONG AVE
LOS ANGELES | Los Angeles | SILVER LAKE, CA

Database(s) : [CALEPA SITES - CA, CIWQS - CA, FRS, HAZNET - CA, HWG - CA, NPDES - CA, RFR - CA, RMP] ***(cont.)***

Envirosite ID: 534088
EPA ID: N/R

RMP ***(cont.)***

Chemical Name :	Public OCA Chemical
Chemical ID :	0
Quantity :	0

RMP Summary

RMP Contact Name :	James B. McDaniel
RMP Title :	Dir of Water Quality & Operations
RMP Description :	DWP
RMP Complete Flag :	True

Accident History

Facility ID :	13234
Accident Date :	N/R
Accident Time :	N/R
Accident Release Duration :	N/R
Release Event :	N/R
Release Source :	N/R
Other Release Source :	N/R
Onsite Property Damage :	N/R
Offsite Property Damage :	N/R
Envir Damage :	N/R
Envir Damage-Other :	N/R
Initiating Event :	N/R
Cause Equipment Failure :	N/R
Cause-Other :	N/R
Offsite Responders Notify :	N/R
CBI Flag :	N/R
Accident History ID :	N/R

Facility Name :	Silver Lake Chlorination Station
Facility Address :	2543 Armstrong Ave, Silver Lake, CA 90039

Facility ID :	38478
Facility County FIPS :	06037
LEPC :	California Region 1 LEPC
Facility URL :	Click here for hyperlink provided by the agency.
Facility Phone Number :	8003425397
Facility Email Address :	water@ladwp.com
Facility DUNS :	0
Parent Company Name :	City of Los Angeles Department of Water and Power
Company 2 Name :	N/R
Company DUNS :	0
Company 2 DUNS :	0
Operator Name :	Department of Water and Power

Map Id: 22
Direction: NNE
Distance: 0.341 mi., 1803 ft.
Elevation: 491 ft.
Relative: Higher

Site Name : SILVER LAKE CHLORINATION STATION | Silver Lake Reservoir Modular Office Project | CITY OF LOS ANGELES - WATER & POWER
2543 ARMSTRONG AVE
LOS ANGELES | Los Angeles | SILVER LAKE, CA

Database(s) : [CALEPA SITES - CA, CIWQS - CA, FRS, HAZNET - CA, HWG - CA, NPDES - CA, RFR - CA, RMP] ***(cont.)***

Envirosite ID: 534088
EPA ID: N/R

RMP ***(cont.)***

Operator Address :	111 North Hope Street, Los Angeles, CA 90012-2607
Operator Address 2 :	Room 1449
Operator Phone :	2133674211
Emergency Contact Name :	Steve Torres
Emergency Contact Title :	Water Utility Superintendent
Emergency Contact Phone :	8187716001
Phone 24 :	2137985732
Emergency Contact Ext PIN :	N/R
Emergency Contact Email :	steve.torres@ladwp.com
No Accidents :	True
Foreign State Prov :	N/R
Foreign Zip Code :	N/R
Foreign Country :	N/R
FTE :	0
Other EPA Facility ID :	N/R
EPA Facility ID :	100000138674
OSHA PSM :	False
EPCRA 302 :	True
CAA Title V :	False
Clear Air Op Permit ID :	N/R
Safety Inspection Date :	2001-09-18
Safety Inspection by :	Fire Department
OSHA Ranking :	False
Predictive Filing Flag :	False
Submission Type :	R
CBI Flag :	False
Completion Check Date :	2007-12-18
Receipt Date :	2004-06-24
Graphics Indicator :	False
Attachments Indicator :	False
Certification Received Flag :	True
Submission Method :	RMP*Submit
CBI Substantiation Flag :	False
Electronic Waiver Received Flag :	False
Postmark Date :	2004-06-21
De Registration Date :	2014-06-24
De Registration Effective Date :	2014-06-16
Anniversary Date :	2009-06-21
Error Report Date :	N/R
CBI Unsanitized Version Flag :	False
Version Number :	3.2
Facility Latitude :	34.101111
Facility Longitude :	-118.263056
Valid Latitude Longitude Flag :	True
FRS Description :	PLANT ENTRANCE (GENERAL)
FRS Method :	ADDRESS MATCHING-HOUSE NUMBER
Horizontal Accuracy Measure :	25
Horizontal Reference Datum Code :	002
Source Map Scale Number :	24000
Last Date in Agency List :	2021-08-13

Map Id: 22
Direction: NNE
Distance: 0.341 mi., 1803 ft.
Elevation: 491 ft.
Relative: Higher

Site Name : SILVER LAKE CHLORINATION STATION | Silver Lake Reservoir Modular Office Project | CITY OF LOS ANGELES - WATER & POWER
2543 ARMSTRONG AVE
LOS ANGELES | Los Angeles | SILVER LAKE, CA

Database(s) : [CALEPA SITES - CA, CIWQS - CA, FRS, HAZNET - CA, HWG - CA, NPDES - CA, RFR - CA, RMP] ***(cont.)***

Envirosite ID: 534088
EPA ID: N/R

RMP ***(cont.)***

Process Details

Process ID :	55392
Process Facility ID :	38478
Process Description :	Chlorination

Chemical Details

Chemical Name :	Chlorine
Chemical ID :	62
Quantity :	50000
Chemical Name :	Public OCA Chemical
Chemical ID :	0
Quantity :	0

RMP Summary

RMP Contact Name :	Martin Adams
RMP Title :	Dir of Water Quality & Operations
RMP Description :	DWP
RMP Complete Flag :	True

Accident History

Facility ID :	38478
Accident Date :	N/R
Accident Time :	N/R
Accident Release Duration :	N/R
Release Event :	N/R
Release Source :	N/R
Other Release Source :	N/R
Onsite Property Damage :	N/R
Offsite Property Damage :	N/R
Envir Damage :	N/R
Envir Damage-Other :	N/R
Initiating Event :	N/R
Cause Equipment Failure :	N/R
Cause-Other :	N/R
Offsite Responders Notify :	N/R
CBI Flag :	N/R
Accident History ID :	N/R
Facility ID :	1000001666
Facility County FIPS :	06037
LEPC :	California Region 1 LEPC

Map Id: 22
Direction: NNE
Distance: 0.341 mi., 1803 ft.
Elevation: 491 ft.
Relative: Higher

Site Name : SILVER LAKE CHLORINATION STATION | Silver Lake Reservoir Modular Office Project | CITY OF LOS ANGELES - WATER & POWER
2543 ARMSTRONG AVE
LOS ANGELES | Los Angeles | SILVER LAKE, CA

Database(s) : [CALEPA SITES - CA, CIWQS - CA, FRS, HAZNET - CA, HWG - CA, NPDES - CA, RFR - CA, RMP] ***(cont.)***

Envirosite ID: 534088
EPA ID: N/R

RMP ***(cont.)***

Facility URL :	Click here for hyperlink provided by the agency.
Facility Phone Number :	8003425397
Facility Email Address :	water@ladwp.com
Facility DUNS :	0
Parent Company Name :	City of Los Angeles Department of Water and Power
Company 2 Name :	N/R
Company DUNS :	0
Company 2 DUNS :	0
Operator Name :	Department of Water and Power
Operator Address :	111 North Hope Street, Los Angeles, CA 90012-2607
Operator Address 2 :	Room 1449
Operator Phone :	2133674211
Emergency Contact Name :	Steve Torres
Emergency Contact Title :	Treatment Operations Superintendent
Emergency Contact Phone :	8187716001
Phone 24 :	2137985732
Emergency Contact Ext PIN :	N/R
Emergency Contact Email :	steve.torres@ladwp.com
No Accidents :	False
Foreign State Prov :	N/R
Foreign Zip Code :	N/R
Foreign Country :	N/R
FTE :	7
Other EPA Facility ID :	N/R
EPA Facility ID :	100000138674
OSHA PSM :	True
EPCRA 302 :	True
CAA Title V :	False
Clear Air Op Permit ID :	N/R
Safety Inspection Date :	2007-10-23
Safety Inspection by :	Fire Department
OSHA Ranking :	False
Predictive Filing Flag :	False
Submission Type :	R
CBI Flag :	False
Completion Check Date :	2009-06-17
Receipt Date :	2009-06-17
Graphics Indicator :	False
Attachments Indicator :	False
Certification Received Flag :	True
Submission Method :	RMP*eSubmit
CBI Substantiation Flag :	False
Electronic Waiver Received Flag :	False
Postmark Date :	2009-06-17
De Registration Date :	2014-06-24
De Registration Effective Date :	2014-06-16
Anniversary Date :	2014-06-17
Error Report Date :	N/R
CBI Unsanitized Version Flag :	False
Version Number :	1.0

Map Id: 22
Direction: NNE
Distance: 0.341 mi., 1803 ft.
Elevation: 491 ft.
Relative: Higher

Site Name : SILVER LAKE CHLORINATION STATION | Silver Lake Reservoir Modular Office Project | CITY OF LOS ANGELES - WATER & POWER
2543 ARMSTRONG AVE
LOS ANGELES | Los Angeles | SILVER LAKE, CA

Database(s) : [CALEPA SITES - CA, CIWQS - CA, FRS, HAZNET - CA, HWG - CA, NPDES - CA, RFR - CA, RMP] ***(cont.)***

Envirosite ID: 534088
EPA ID: N/R

RMP ***(cont.)***

Facility Latitude :	34.101111
Facility Longitude :	-118.263056
Valid Latitude Longitude Flag :	True
FRS Description :	PLANT ENTRANCE (GENERAL)
FRS Method :	ADDRESS MATCHING-HOUSE NUMBER
Horizontal Accuracy Measure :	25
Horizontal Reference Datum Code :	002
Source Map Scale Number :	24000
Last Date in Agency List :	2021-08-13

Process Details

Process ID :	1000002192
Process Facility ID :	1000001666
Process Description :	Chlorination

Chemical Details

Chemical Name :	Chlorine
Chemical ID :	62
Quantity :	50000
Chemical Name :	Public OCA Chemical
Chemical ID :	0
Quantity :	0

RMP Summary

RMP Contact Name :	Steve Torres
RMP Title :	Treatment Operations Superintendent
RMP Description :	N/R
RMP Complete Flag :	True

Accident History

Facility ID :	1000001666
Accident Date :	N/R
Accident Time :	N/R
Accident Release Duration :	N/R
Release Event :	N/R
Release Source :	N/R
Other Release Source :	N/R
Onsite Property Damage :	N/R
Offsite Property Damage :	N/R
Envir Damage :	N/R

Map Id: 22
Direction: NNE
Distance: 0.341 mi., 1803 ft.
Elevation: 491 ft.
Relative: Higher

Site Name : SILVER LAKE CHLORINATION STATION | Silver Lake Reservoir Modular Office Project | CITY OF LOS ANGELES - WATER & POWER
2543 ARMSTRONG AVE
LOS ANGELES | Los Angeles | SILVER LAKE, CA

Database(s) : [CALEPA SITES - CA, CIWQS - CA, FRS, HAZNET - CA, HWG - CA, NPDES - CA, RFR - CA, RMP] ***(cont.)***

Envirosite ID: 534088
EPA ID: N/R

RMP ***(cont.)***

Envir Damage-Other :	N/R
Initiating Event :	N/R
Cause Equipment Failure :	N/R
Cause-Other :	N/R
Offsite Responders Notify :	N/R
CBI Flag :	N/R
Accident History ID :	N/R

Map Id: F23
Direction: NE
Distance: 0.713 mi., 3766 ft.
Elevation: N/R
Relative: N/R

Site Name : San Fernando Valley (Area 4)
POLLOCK WELLFIELD | POLLOCK WELLFIELD POLLOCK WELLFIELD
LOS ANGELES, CA 90086

Database(s) : [CERCLIS-HIST, CONSENT (DECREES), CORTESE - CA, ENVIROSTOR - CA, FRS, NPL, NPL AOC, PRP, RESPONSE - CA, SEMS_8R_ACTIVE SITES, SEMS_FINAL NPL]

Envirosite ID: 35152628
EPA ID: CAD980894976

CERCLIS-HIST

Facility Name :	SAN FERNANDO VALLEY (AREA 4)
Facility Address :	POLLOCK WELLFIELD, LOS ANGELES, CA 90086
County :	LOS ANGELES
Site ID :	0902253
Epa ID :	CAD980894976
Short Name :	SAN FERNANDO VALLEY (AREA
Congressional District :	28
IFMS ID :	09T5
SMSA Number :	N/R
USGC Hydro Unit :	18070104
Federal Facility :	N
DMNSN Number :	5860
Site Orphan Flag :	N
RCRA ID :	N/R
USGS Quadrangle :	N/R
Site Init by Prog :	N/R
NFRAP Flag :	N/R
Parent ID :	N/R
RST Code :	N/R
EPA Region :	09
Classification :	W

Map Id: F23
Direction: NE
Distance: 0.713 mi., 3766 ft.
Elevation: N/R
Relative: N/R

Site Name : San Fernando Valley (Area 4)
POLLOCK WELLFIELD | POLLOCK WELLFIELD POLLOCK WELLFIELD
LOS ANGELES, CA 90086

Database(s) : [CERCLIS-HIST, CONSENT (DECREES), CORTESE - CA, ENVIROSTOR - CA, FRS, NPL, NPL AOC, PRP, RESPONSE - CA, SEMS_8R_ACTIVE SITES, SEMS_FINAL NPL] ***(cont.)***

Envirosite ID: 35152628
EPA ID: CAD980894976

CERCLIS-HIST ***(cont.)***

Site Settings Code :	UR
NPL Status :	Currently on the Final NPL
DMNSN Unit Code :	ACRE
RBRAC Code :	N/R
RResp Fed Agency Code :	N/R
Non NPL Status :	N/R
Non NPL Status Date :	N/R
Site Fips Code :	06037
CC Concurrence Date :	N/R
CC Concurrence FY :	N/R
Alias EPA ID :	N/R
Site FUDS Flag :	N/R

CERCLIS Site Contact Name(s)

Contact ID :	13002702
Contact Name :	Zizi Searles
Contact Tel. :	4159723178
Contact Title :	Remedial Project Manager (RPM)
Contact Email :	N/R

Contact ID :	13003854
Contact Name :	Leslie Ramirez
Contact Tel. :	4159723978
Contact Title :	Site Assessment Manager (SAM)
Contact Email :	N/R

Contact ID :	13003858
Contact Name :	Sharon Murray
Contact Tel. :	4159724250
Contact Title :	Site Assessment Manager (SAM)
Contact Email :	N/R

Contact ID :	13004003
Contact Name :	Carl Brickner
Contact Tel. :	N/R
Contact Title :	Site Assessment Manager (SAM)
Contact Email :	N/R

Alias Comments :	SAN FERNANDO VALLEY (AREA 4)
Site Description :	N/R

Alias Comments :	SAN FERNANDO VLY BASIN - POLLOCK AREA
Site Description :	N/R

Map Id: F23
Direction: NE
Distance: 0.713 mi., 3766 ft.
Elevation: N/R
Relative: N/R

Site Name : San Fernando Valley (Area 4)
POLLOCK WELLFIELD | POLLOCK WELLFIELD POLLOCK WELLFIELD
LOS ANGELES, CA 90086

Database(s) : [CERCLIS-HIST, CONSENT (DECREES), CORTESE - CA, ENVIROSTOR - CA, FRS, NPL, NPL AOC, PRP, RESPONSE - CA, SEMS_8R_ACTIVE SITES, SEMS_FINAL NPL] ***(cont.)***

Envirosite ID: 35152628
EPA ID: CAD980894976

CERCLIS-HIST ***(cont.)***

CERCLIS Assessment History

Action Code :	001
Action :	FINAL LISTING ON NATIONAL PRIORITIES LIST
Date Started :	N/R
Date Completed :	1986-06-10
Priority Level :	1
Operational Unit :	00
Primary Responsibility :	EPA Fund-Financed
Planning Status :	N/R
Urgency Indicator :	N/R
Action Anomaly :	N/R

Action Code :	001
Action :	PROPOSAL TO NATIONAL PRIORITIES LIST
Date Started :	N/R
Date Completed :	1984-10-15
Priority Level :	1
Operational Unit :	00
Primary Responsibility :	EPA Fund-Financed
Planning Status :	N/R
Urgency Indicator :	N/R
Action Anomaly :	N/R

Action Code :	001
Action :	RISK/HEALTH ASSESSMENT
Date Started :	N/R
Date Completed :	1992-12-15
Priority Level :	1
Operational Unit :	01
Primary Responsibility :	State, Fund Financed
Planning Status :	N/R
Urgency Indicator :	N/R
Action Anomaly :	N/R

Action Code :	001
Action :	DISCOVERY
Date Started :	N/R
Date Completed :	1983-12-01
Priority Level :	1
Operational Unit :	00
Primary Responsibility :	State, Fund Financed
Planning Status :	N/R
Urgency Indicator :	N/R
Action Anomaly :	N/R

Action Code :	001
Action :	ADMINISTRATIVE ORDER ON CONSENT

Map Id: F23
Direction: NE
Distance: 0.713 mi., 3766 ft.
Elevation: N/R
Relative: N/R

Site Name : San Fernando Valley (Area 4)
POLLOCK WELLFIELD | POLLOCK WELLFIELD POLLOCK WELLFIELD
LOS ANGELES, CA 90086

Database(s) : [CERCLIS-HIST, CONSENT (DECREES), CORTESE - CA, ENVIROSTOR - CA, FRS, NPL, NPL AOC, PRP, RESPONSE - CA, SEMS_8R_ACTIVE SITES, SEMS_FINAL NPL] ***(cont.)***

Envirosite ID: 35152628
EPA ID: CAD980894976

CERCLIS-HIST ***(cont.)***

Date Started :	N/R
Date Completed :	2000-07-20
Priority Level :	1
Operational Unit :	00
Primary Responsibility :	Federal Enforcement
Planning Status :	N/R
Urgency Indicator :	N/R
Action Anomaly :	N/R

Action Code :	001
Action :	NATIONAL PRIORITIES LIST RESPONSIBLE PARTY SEARCH
Date Started :	1984-09-30
Date Completed :	1985-08-15
Priority Level :	1
Operational Unit :	00
Primary Responsibility :	Federal Enforcement
Planning Status :	N/R
Urgency Indicator :	N/R
Action Anomaly :	N/R

Action Code :	001
Action :	COMBINED REMEDIAL INVESTIGATION/FEASIBILITY STUDY
Date Started :	1985-08-16
Date Completed :	N/R
Priority Level :	1
Operational Unit :	01
Primary Responsibility :	State, Fund Financed
Planning Status :	Project Suspended
Urgency Indicator :	N/R
Action Anomaly :	PS

Action Code :	001
Action :	PRELIMINARY ASSESSMENT
Date Started :	N/R
Date Completed :	1984-04-01
Priority Level :	1
Operational Unit :	00
Primary Responsibility :	State, Fund Financed
Planning Status :	N/R
Urgency Indicator :	N/R
Action Anomaly :	N/R

Action Code :	001
Action :	SITE INSPECTION
Date Started :	N/R
Date Completed :	1984-04-01
Priority Level :	1

Map Id: F23
Direction: NE
Distance: 0.713 mi., 3766 ft.
Elevation: N/R
Relative: N/R

Site Name : San Fernando Valley (Area 4)
POLLOCK WELLFIELD | POLLOCK WELLFIELD POLLOCK WELLFIELD
LOS ANGELES, CA 90086

Database(s) : [CERCLIS-HIST, CONSENT (DECREES), CORTESE - CA, ENVIROSTOR - CA, FRS, NPL, NPL AOC, PRP, RESPONSE - CA, SEMS_8R_ACTIVE SITES, SEMS_FINAL NPL] ***(cont.)***

Envirosite ID: 35152628
EPA ID: CAD980894976

CERCLIS-HIST ***(cont.)***

Operational Unit :	00
Primary Responsibility :	State, Fund Financed
Planning Status :	N/R
Urgency Indicator :	N/R
Action Anomaly :	N/R

Action Code :	001
Action :	REMOVAL ASSESSMENT
Date Started :	1991-06-17
Date Completed :	1991-06-17
Priority Level :	1
Operational Unit :	00
Primary Responsibility :	EPA Fund-Financed
Planning Status :	Primary
Urgency Indicator :	N/R
Action Anomaly :	N/R

Action Code :	001
Action :	ECOLOGICAL RISK ASSESSMENT
Date Started :	N/R
Date Completed :	1992-12-15
Priority Level :	1
Operational Unit :	01
Primary Responsibility :	State, Fund Financed
Planning Status :	N/R
Urgency Indicator :	N/R
Action Anomaly :	N/R

Action Code :	001
Action :	HAZARD RANKING SYSTEM PACKAGE
Date Started :	N/R
Date Completed :	1984-04-01
Priority Level :	1
Operational Unit :	00
Primary Responsibility :	State, Fund Financed
Planning Status :	N/R
Urgency Indicator :	N/R
Action Anomaly :	N/R

Action Code :	002
Action :	COMBINED REMEDIAL INVESTIGATION/FEASIBILITY STUDY
Date Started :	1992-09-28
Date Completed :	N/R
Priority Level :	1
Operational Unit :	02
Primary Responsibility :	EPA Fund-Financed
Planning Status :	Project Suspended

Map Id: F23
Direction: NE
Distance: 0.713 mi., 3766 ft.
Elevation: N/R
Relative: N/R

Site Name : San Fernando Valley (Area 4)
POLLOCK WELLFIELD | POLLOCK WELLFIELD POLLOCK WELLFIELD
LOS ANGELES, CA 90086

Database(s) : [CERCLIS-HIST, CONSENT (DECREES), CORTESE - CA, ENVIROSTOR - CA, FRS, NPL, NPL AOC, PRP, RESPONSE - CA, SEMS_8R_ACTIVE SITES, SEMS_FINAL NPL] ***(cont.)***

Envirosite ID: 35152628
EPA ID: CAD980894976

CERCLIS-HIST ***(cont.)***

Urgency Indicator :	N/R
Action Anomaly :	PC
Action Code :	002
Action :	NATIONAL PRIORITIES LIST RESPONSIBLE PARTY SEARCH
Date Started :	1989-10-01
Date Completed :	1993-06-30
Priority Level :	1
Operational Unit :	00
Primary Responsibility :	Federal Enforcement
Planning Status :	N/R
Urgency Indicator :	N/R
Action Anomaly :	N/R

CONSENT (DECREES)

Facility Name :	San Fernando Valley (Area 4)
Facility Address :	POLLOCK WELLFIELD, LOS ANGELES, CA 90086
County :	N/R

Site Details

EPA ID :	CAD980894976
Site Name :	SAN FERNANDO VALLEY (AREA 4)
Non-NPL Status :	N/R
Non-NPL Status Date :	1983-12-01
Non-NPL Status Category :	N/R
Non-NPL Status Subcategory :	N/R
Site Status :	Active
Site Type :	Other
Site Type Subcategory :	Ground water plume site with no identifiable source
Region :	R09
Alias/Alternative Site Name :	POLLOCK SITE, SAN FERNANDO VALLEY (AREA 4), SAN FERNANDO VALLEY - POLLOCK OPERABLE UNIT
Groundwater Migration Under Control :	Yes
Federal Agency :	N/R
Indian Entity :	N/R
HRS Score :	35.57
NPL Status :	Final NPL
Construction Completion Date :	N/R
Construction Complete :	No
Partial NPL Deletion :	No
Superfund Alternative Approach :	No
Site-wide Ready for Anticipated Use :	No
Human Exposure Under Control :	Insufficient Data
Native American Interest :	No
Federal Facility Indicator :	No

Map Id: F23
Direction: NE
Distance: 0.713 mi., 3766 ft.
Elevation: N/R
Relative: N/R

Site Name : San Fernando Valley (Area 4)
POLLOCK WELLFIELD | POLLOCK WELLFIELD POLLOCK WELLFIELD
LOS ANGELES, CA 90086

Database(s) : [CERCLIS-HIST, CONSENT (DECREES), CORTESE - CA, ENVIROSTOR - CA, FRS, NPL, NPL AOC, PRP, RESPONSE - CA, SEMS_8R_ACTIVE SITES, SEMS_FINAL NPL] ***(cont.)***

Envirosite ID: 35152628
EPA ID: CAD980894976

CONSENT (DECREES) ***(cont.)***

Superfund Site Profile Page URL :	Click here for hyperlink provided by the agency.
Last Date in Agency List :	2021-07-27

CORTESE - CA

Facility Name :	SAN FERNANDO VALLEY (AREA 4)
Facility Address :	POLLOCK WELLFIELD, LOS ANGELES, 90086
County :	LOS ANGELES
Cleanup Date :	1999-01-01
Cleanup Status :	CERTIFIED / OPERATION & MAINTENANCE
Envirostor ID :	19990009
Program Type :	FEDERAL SUPERFUND - LISTED
Site Code :	300129
Site Type :	STATE RESPONSE OR NPL
Project Manager :	LAURA RADKE
Press Contact :	N/R
School District :	N/R
Supervisor :	JULI PROPES
Office :	CLEANUP CHATSWORTH
Public Participation Specialist :	N/R
National Priorities List :	YES
Acres :	5829 ACRES
APN :	NONE SPECIFIED
Cleanup Oversight Agencies :	US EPA - LEAD AGENCY
Special Program :	N/R
Funding :	RESPONSIBLE PARTY
Assembly District :	43
Senate District :	25
Past Use(s) That Caused Contamination:	AEROSPACE MANUFACTURING/MAINTENANCE, METAL PLATING - CHROME, RESEARCH - AEROSPACE
Potential Contaminants of Concern :	1,1,1-TRICHLOROETHANE (TCA), CHROMIUM III, CHROMIUM VI, TETRACHLOROETHYLENE (PCE), TRICHLOROETHYLENE (TCE)
Potential Media Affected :	AQUIFER USED FOR DRINKING WATER SUPPLY AFFECTED, SOIL, WELL USED FOR DRINKING WATER SUPPLY AFFECTED
CalEnviroScreen Score :	96-100%
CalEnviroScreen Percentile Score :	96-100% (highest scores)
Census Tract :	6037188100
Latitude :	34.129444
Longitude :	-118.264167
Last Date in Agency List :	2021-09-10

Map Id: F23
Direction: NE
Distance: 0.713 mi., 3766 ft.
Elevation: N/R
Relative: N/R

Site Name : San Fernando Valley (Area 4)
POLLOCK WELLFIELD | POLLOCK WELLFIELD POLLOCK WELLFIELD
LOS ANGELES, CA 90086

Database(s) : [CERCLIS-HIST, CONSENT (DECREES), CORTESE - CA, ENVIROSTOR - CA, FRS, NPL, NPL AOC, PRP, RESPONSE - CA, SEMS_8R_ACTIVE SITES, SEMS_FINAL NPL] ***(cont.)***

Envirosite ID: 35152628
EPA ID: CAD980894976

ENVIROSTOR - CA

Facility Name :	SAN FERNANDO VALLEY (AREA 4)
Facility Address :	POLLOCK WELLFIELD, LOS ANGELES, CA 90086
County :	LOS ANGELES

Site Details

Cleanup Date :	1999-01-01
Cleanup Status :	Certified / Operation & Maintenance
Site Type :	Federal Superfund
Site Type Detailed :	State Response or NPL
Acreage :	5829
APN :	NONE SPECIFIED
National Priorities List :	YES
Regulatory Agencies Involved :	US EPA
Lead Agency :	US EPA
Project Manager :	Laura Radke
Supervisor :	Juli Propes
Office :	Cleanup Chatsworth
Envirostor ID :	19990009
Site Code :	300129
Assembly :	43
Senate :	25
Congressional District :	28
Special Program :	N/R
Past Uses :	AEROSPACE MANUFACTURING/MAINTENANCE, METAL PLATING - CHROME, RESEARCH - AEROSPACE
Potential COC :	Trichloroethylene (TCE); Chromium VI; Tetrachloroethylene (PCE); 1,1,1-Trichloroethane (TCA); Chromium III
Confirmed COC :	Trichloroethylene (TCE); Chromium VI; Tetrachloroethylene (PCE); 1,1,1-Trichloroethane (TCA); Chromium III
Potential Media Affected :	Soil; Aquifer used for drinking water supply affected; Well used for drinking water supply affected
Restricted Use :	NO
Site Management Req :	N/R
Funding :	Responsible Party
Latitude :	34.129444
Longitude :	-118.264167
Agency Hyperlink :	Click here for hyperlink provided by the agency.
Last Date in Agency List :	2021-08-11

Map Id: F23
Direction: NE
Distance: 0.713 mi., 3766 ft.
Elevation: N/R
Relative: N/R

Site Name : San Fernando Valley (Area 4)
POLLOCK WELLFIELD | POLLOCK WELLFIELD POLLOCK WELLFIELD
LOS ANGELES, CA 90086

Database(s) : [CERCLIS-HIST, CONSENT (DECREES), CORTESE - CA, ENVIROSTOR - CA, FRS, NPL, NPL AOC, PRP, RESPONSE - CA, SEMS_8R_ACTIVE SITES, SEMS_FINAL NPL] ***(cont.)***

Envirosite ID: 35152628
EPA ID: CAD980894976

ENVIROSTOR - CA ***(cont.)***

Alias Details

Alias :	110009329182
Alias Type :	EPA (FRS #)
Alias :	19990009
Alias Type :	Envirostor ID Number
Alias :	300129
Alias Type :	Project Code (Site Code)
Alias :	CAD980894976
Alias Type :	CERCLIS ID
Alias :	P31034
Alias Type :	PCode
Alias :	POLLOCK AREA; OVERALL BASIN SCHEDULE
Alias Type :	Alternate Name
Alias :	SAN FERNANDO VALLEY GW BASIN AREA 4
Alias Type :	Alternate Name

Completed Activities

Completed Date :	2020-03-05
Area Name :	PROJECT WIDE
Sub Area Name :	N/R
Document Type :	Correspondence
Comments :	N/R
Completed Date :	2019-12-05
Area Name :	PROJECT WIDE
Sub Area Name :	N/R
Document Type :	Correspondence
Comments :	N/R
Completed Date :	2019-09-20
Area Name :	PROJECT WIDE
Sub Area Name :	N/R
Document Type :	Annual Oversight Cost Estimate
Comments :	N/R

Map Id: F23
Direction: NE
Distance: 0.713 mi., 3766 ft.
Elevation: N/R
Relative: N/R

Site Name : San Fernando Valley (Area 4)
POLLOCK WELLFIELD | POLLOCK WELLFIELD POLLOCK WELLFIELD
LOS ANGELES, CA 90086

Database(s) : [CERCLIS-HIST, CONSENT (DECREES), CORTESE - CA, ENVIROSTOR - CA, FRS, NPL, NPL AOC, PRP, RESPONSE - CA, SEMS_8R_ACTIVE SITES, SEMS_FINAL NPL] ***(cont.)***

Envirosite ID: 35152628
EPA ID: CAD980894976

ENVIROSTOR - CA ***(cont.)***

Completed Date :	2019-04-04
Area Name :	PROJECT WIDE
Sub Area Name :	N/R
Document Type :	Correspondence
Comments :	N/R

Completed Date :	2018-12-06
Area Name :	PROJECT WIDE
Sub Area Name :	N/R
Document Type :	Correspondence
Comments :	COMPLETED

Completed Date :	2018-09-27
Area Name :	PROJECT WIDE
Sub Area Name :	N/R
Document Type :	Annual Oversight Cost Estimate
Comments :	COMPLETED

Completed Date :	2018-08-16
Area Name :	PROJECT WIDE
Sub Area Name :	N/R
Document Type :	Correspondence
Comments :	COMPLETED

Completed Date :	2015-07-20
Area Name :	PROJECT WIDE
Sub Area Name :	N/R
Document Type :	Triage Meeting
Comments :	N/R

Future Activities

Area Name :	N/R
Sub Area Name :	N/R
Document Type :	N/R
Due Date :	N/R

Scheduled Activites

Due Date :	2021-02-27
Revised Date :	2024-08-28
Area Name :	PROJECT WIDE
Sub Area Name :	N/R
Document Type :	Remedial Investigation Report

Map Id: F23
Direction: NE
Distance: 0.713 mi., 3766 ft.
Elevation: N/R
Relative: N/R

Site Name : San Fernando Valley (Area 4)
POLLOCK WELLFIELD | POLLOCK WELLFIELD POLLOCK WELLFIELD
LOS ANGELES, CA 90086

Database(s) : [CERCLIS-HIST, CONSENT (DECREES), CORTESE - CA, ENVIROSTOR - CA, FRS, NPL, NPL AOC, PRP, RESPONSE - CA, SEMS_8R_ACTIVE SITES, SEMS_FINAL NPL] ***(cont.)***

Envirosite ID: 35152628
EPA ID: CAD980894976

FRS

Facility Name :	SAN FERNANDO VALLEY (AREA 4)
Facility Address :	POLLOCK WELLFIELD POLLOCK WELLFIELD, LOS ANGELES, CA 90086
County :	LOS ANGELES

Site Details

Registry ID :	110009329182
FRS Facility URL :	Click here for hyperlink provided by the agency.
Last Date in Agency List :	2021-07-17

Source Description

Source Description :

DTSC EnviroStor is an online search and Geographic Information System (GIS) tool for identifying sites that have known contamination or sites for which there may be reasons to investigate further. The EnviroStor database includes the following site types: Federal Superfund sites (National Priorities List (NPL)); State Response, including Military Facilities and State Superfund; Voluntary Cleanup; and School sites. The Superfund Enterprise Management System (SEMS) integrates multiple legacy systems into a comprehensive tracking and reporting tool, providing data on the inventory of active and archived hazardous waste sites evaluated by the Superfund program. It contains sites that are either proposed to be or are on the National Priorities List (NPL) as well as sites that are in the screening and assessment phase for possible inclusion on the NPL.

FRS Environmental Interest

Source and System ID :
CA-ENVIROSTOR - 19990009
SEMS - CAD980894976

NPL

Facility Name :	San Fernando Valley (Area 4)
Facility Address :	POLLOCK WELLFIELD, LOS ANGELES, CA 90086
Listing Date :	1986-06-10
Site Score :	35.57
Site EPA ID :	CAD980894976
Federal Facility Indicator :	No
National Priorities List Status :	Final
Congressional District :	28,30
Other Site Name :	POLLOCK SITE; SAN FERNANDO VALLEY - POLLOCK OPERABLE UNIT
County :	LOS ANGELES
Site Listing Narrative Link :	Click here for hyperlink provided by the agency.
Site Progress Profile Link :	Click here for hyperlink provided by the agency.
Federal Register Notice Link :	Click here for hyperlink provided by the agency.

Map Id: F23
Direction: NE
Distance: 0.713 mi., 3766 ft.
Elevation: N/R
Relative: N/R

Site Name : San Fernando Valley (Area 4)
POLLOCK WELLFIELD | POLLOCK WELLFIELD POLLOCK WELLFIELD
LOS ANGELES, CA 90086

Database(s) : [CERCLIS-HIST, CONSENT (DECREES), CORTESE - CA, ENVIROSTOR - CA, FRS, NPL, NPL AOC, PRP, RESPONSE - CA, SEMS_8R_ACTIVE SITES, SEMS_FINAL NPL] ***(cont.)***

Envirosite ID: 35152628
EPA ID: CAD980894976

NPL ***(cont.)***

Site Location Link : Click here for hyperlink provided by the agency.
Last Date in Agency List : 2021-07-23

Site Details
Superfund Site : SAN FERNANDO VALLEY (AREA 4) LOS ANGELES, CA
Street Address : POLLOCK WELLFIELD LOS ANGELES, CA 90086

Site Status :

EPA did not select a remedy for the site because the Los Angeles Department of Water and Power (LADWP) planned to conduct a wellhead treatment project in the area. The project began in 1998. The water is treated to meet drinking water standards and returned to the LADWP's public water supply system. EPA is currently conducting remedial investigation to evaluate the project to determine whether conditions require additional actions.

Site Background :

The San Fernando Valley (Area 4) site is a 5,860-acre area of contaminated groundwater in Los Angeles, California. The site is one of four Superfund sites in the San Fernando Valley. Numerous potentially responsible parties (PRPs) contaminated groundwater in the region with volatile organic compounds (VOCs), including trichloroethylene (TCE) and perchloroethylene (PCE). Cleanup and investigative activities are ongoing.

Contact Information
Contact Name : Carlin Hafiz
Contact Title : Community Involvement Coordinator
Phone : (213) 244-1814
Email : hafiz.carlin@epa.gov
Additional Site Contacts : N/R

Contact Name : Michael Schulman
Contact Title : Remedial Project Manager
Phone : (415) 972-3064
Email : schulman.michael@epa.gov
Additional Site Contacts : N/R

Contaminant Information
CAS Number : N/R
Contaminant Name : N/R
Contaminated Media : N/R
Area of Site Found (Operable Unit) : N/R
More Information Link : N/R

Map Id: F23
Direction: NE
Distance: 0.713 mi., 3766 ft.
Elevation: N/R
Relative: N/R

Site Name : San Fernando Valley (Area 4)
POLLOCK WELLFIELD | POLLOCK WELLFIELD POLLOCK WELLFIELD
LOS ANGELES, CA 90086

Database(s) : [CERCLIS-HIST, CONSENT (DECREES), CORTESE - CA, ENVIROSTOR - CA, FRS, NPL, NPL AOC, PRP, RESPONSE - CA, SEMS_8R_ACTIVE SITES, SEMS_FINAL NPL] ***(cont.)***

Envirosite ID: 35152628
EPA ID: CAD980894976

NPL ***(cont.)***

Operable Units Information

OU ID :	00
Name :	SITEWIDE
Decision Document :	Not applicable
Cleanup Technologies Selected in the Decision Document:	N/R
OU ID :	01
Name :	OVERALL SITE/AREAWIDE
Decision Document :	No decision document
Cleanup Technologies Selected in the Decision Document:	N/R
OU ID :	02
Name :	POLLOCK
Decision Document :	No decision document
Cleanup Technologies Selected in the Decision Document:	N/R

Performance Measures Information

Human Exposure Under Control :	Insufficient Data
Groundwater Migration Under Control :	Yes
Construction Complete :	No
Sitewide Ready for Anticipated Use :	No

NPL AOC

Description :	Areas of Concern related to existing NPL sites. These are derived from DOD and CDC Hazdat areas.

PRP

Facility Name :	SAN FERNANDO VALLEY (AREA 4)
Facility Address :	POLLOCK WELLFIELD, LOS ANGELES, CA 90086
County :	LOS ANGELES
Complete Date :	2000-07-20
Date Type :	SETTLEMENT DATE
EPA ID :	CAD980894976
Site Name :	SAN FERNANDO VALLEY (AREA 4)
NPL Status :	Currently on the Final NPL
Non NPL Status :	N/R
Party Name :	SAN FERNANDO VALLEY ROAD HOLDING LLC
Street Address :	N/R

Map Id: F23
Direction: NE
Distance: 0.713 mi., 3766 ft.
Elevation: N/R
Relative: N/R

Site Name : San Fernando Valley (Area 4)
POLLOCK WELLFIELD | POLLOCK WELLFIELD POLLOCK WELLFIELD
LOS ANGELES, CA 90086

Database(s) : [CERCLIS-HIST, CONSENT (DECREES), CORTESE - CA, ENVIROSTOR - CA, FRS, NPL, NPL AOC, PRP, RESPONSE - CA, SEMS_8R_ACTIVE SITES, SEMS_FINAL NPL] ***(cont.)***

Envirosite ID: 35152628
EPA ID: CAD980894976

PRP ***(cont.)***

Region Code :	09
Action Type Seq :	AC-1
Action Name :	ADM ORDR

RESPONSE - CA

Facility Name :	SAN FERNANDO VALLEY (AREA 4)
Facility Address :	POLLOCK WELLFIELD, LOS ANGELES, CA 90086
County :	LOS ANGELES
Cleanup Date :	1999-01-01
Cleanup Status :	Certified / Operation & Maintenance
Site Type :	Federal Superfund
Site Type Detailed :	State Response or NPL
Acreage :	5829
APN :	NONE SPECIFIED
National Priorities List :	YES
Regulatory Agencies Involved :	US EPA
Lead Agency :	US EPA
Project Manager :	Laura Radke
Supervisor :	Juli Propes
Office :	Cleanup Chatsworth
Envirostor ID :	19990009
Site Code :	300129
Assembly :	43
Senate :	25
Congressional District :	28
Special Program :	N/R
Past Uses :	AEROSPACE MANUFACTURING/MAINTENANCE, METAL PLATING - CHROME, RESEARCH - AEROSPACE
Potential COC :	Tetrachloroethylene (PCE); 1,1,1-Trichloroethane (TCA); Trichloroethylene (TCE); Chromium III; Chromium VI
Confirmed COC :	Tetrachloroethylene (PCE); 1,1,1-Trichloroethane (TCA); Trichloroethylene (TCE); Chromium III; Chromium VI
Potential Media Affected :	Soil; Aquifer used for drinking water supply affected; Well used for drinking water supply affected
Restricted Use :	NO
Site Management Req :	N/R
Funding :	Responsible Party
Latitude :	34.12944444
Longitude :	-118.26416667
Agency Hyperlink :	Click here for hyperlink provided by the agency.

Map Id: F23
Direction: NE
Distance: 0.713 mi., 3766 ft.
Elevation: N/R
Relative: N/R

Site Name : San Fernando Valley (Area 4)
POLLOCK WELLFIELD | POLLOCK WELLFIELD POLLOCK WELLFIELD
LOS ANGELES, CA 90086

Database(s) : [CERCLIS-HIST, CONSENT (DECREES), CORTESE - CA, ENVIROSTOR - CA, FRS, NPL, NPL AOC, PRP, RESPONSE - CA, SEMS_8R_ACTIVE SITES, SEMS_FINAL NPL] ***(cont.)***

Envirosite ID: 35152628
EPA ID: CAD980894976

RESPONSE - CA ***(cont.)***

Last Date in Agency List :	2021-08-11

SEMS_8R_ACTIVE SITES

Facility Name :	SAN FERNANDO VALLEY (AREA 4)
Facility Address :	POLLOCK WELLFIELD, LOS ANGELES, CA 90086
County :	LOS ANGELES

Site Details

Site ID :	0902253
EPA ID :	CAD980894976
Region :	09
Congressional District :	28,30
Federal Facility :	N
Federal Facility Docket :	N
NPL Status :	Currently on the Final NPL
Non NPL Status :	N/R
FIPS Code :	06037
Superfund Alternative Agreement :	N
Latitude :	34.112081
Longitude :	-118.253900
Last Date in Agency List :	2021-07-19

Additional Information

Start Date :	2015-08-15
Finish Date :	N/R
OU :	02
Action Code :	CO
Action Name :	RI/FS
Sequence :	2
Quality :	N/R
Current Action Lead :	EPA Perf

Start Date :	2012-08-08
Finish Date :	N/R
OU :	00
Action Code :	MA
Action Name :	ST COOP
Sequence :	1
Quality :	N/R
Current Action Lead :	EPA Perf

Start Date :	1992-12-15
Finish Date :	1992-12-15
OU :	01

Map Id: F23
Direction: NE
Distance: 0.713 mi., 3766 ft.
Elevation: N/R
Relative: N/R

Site Name : San Fernando Valley (Area 4)
POLLOCK WELLFIELD | POLLOCK WELLFIELD POLLOCK WELLFIELD
LOS ANGELES, CA 90086

Database(s) : [CERCLIS-HIST, CONSENT (DECREES), CORTESE - CA, ENVIROSTOR - CA, FRS, NPL, NPL AOC, PRP, RESPONSE - CA, SEMS_8R_ACTIVE SITES, SEMS_FINAL NPL] ***(cont.)***

Envirosite ID: 35152628
EPA ID: CAD980894976

SEMS_8R_ACTIVE SITES ***(cont.)***

Action Code :	JF
Action Name :	ECO RISK
Sequence :	1
Quality :	N/R
Current Action Lead :	St Perf
Start Date :	1992-12-15
Finish Date :	1992-12-15
OU :	01
Action Code :	ED
Action Name :	R/H ASMT
Sequence :	1
Quality :	N/R
Current Action Lead :	St Perf
Start Date :	1991-06-17
Finish Date :	1991-06-17
OU :	00
Action Code :	RS
Action Name :	RV ASSESS
Sequence :	1
Quality :	N/R
Current Action Lead :	EPA Perf
Start Date :	1986-06-10
Finish Date :	1986-06-10
OU :	00
Action Code :	NF
Action Name :	NPL FINL
Sequence :	1
Quality :	N/R
Current Action Lead :	EPA Perf
Start Date :	1985-08-16
Finish Date :	1992-12-15
OU :	01
Action Code :	CO
Action Name :	RI/FS
Sequence :	1
Quality :	N/R
Current Action Lead :	St Perf
Start Date :	1985-03-18
Finish Date :	N/R
OU :	00
Action Code :	CR

Map Id: F23
Direction: NE
Distance: 0.713 mi., 3766 ft.
Elevation: N/R
Relative: N/R

Site Name : San Fernando Valley (Area 4)
POLLOCK WELLFIELD | POLLOCK WELLFIELD POLLOCK WELLFIELD
LOS ANGELES, CA 90086

Database(s) : [CERCLIS-HIST, CONSENT (DECREES), CORTESE - CA, ENVIROSTOR - CA, FRS, NPL, NPL AOC, PRP, RESPONSE - CA, SEMS_8R_ACTIVE SITES, SEMS_FINAL NPL] ***(cont.)***

Envirosite ID: 35152628
EPA ID: CAD980894976

SEMS_8R_ACTIVE SITES ***(cont.)***

Action Name :	CI
Sequence :	1
Quality :	N/R
Current Action Lead :	EPA Perf
Start Date :	1984-10-15
Finish Date :	1984-10-15
OU :	00
Action Code :	NP
Action Name :	PROPOSED
Sequence :	1
Quality :	N/R
Current Action Lead :	EPA Perf
Start Date :	1984-08-23
Finish Date :	N/R
OU :	00
Action Code :	FP
Action Name :	FPA
Sequence :	1
Quality :	N/R
Current Action Lead :	EPA Perf
Start Date :	1984-04-01
Finish Date :	1984-04-01
OU :	00
Action Code :	HR
Action Name :	HAZRANK
Sequence :	1
Quality :	N/R
Current Action Lead :	St Perf
Start Date :	1984-04-01
Finish Date :	1984-04-01
OU :	00
Action Code :	PA
Action Name :	PA
Sequence :	1
Quality :	H
Current Action Lead :	St Perf
Start Date :	1984-04-01
Finish Date :	1984-04-01
OU :	00
Action Code :	SI
Action Name :	SI

Map Id: F23
Direction: NE
Distance: 0.713 mi., 3766 ft.
Elevation: N/R
Relative: N/R

Site Name : San Fernando Valley (Area 4)
POLLOCK WELLFIELD | POLLOCK WELLFIELD POLLOCK WELLFIELD
LOS ANGELES, CA 90086

Database(s) : [CERCLIS-HIST, CONSENT (DECREES), CORTESE - CA, ENVIROSTOR - CA, FRS, NPL, NPL AOC, PRP, RESPONSE - CA, SEMS_8R_ACTIVE SITES, SEMS_FINAL NPL] ***(cont.)***

Envirosite ID: 35152628
EPA ID: CAD980894976

SEMS_8R_ACTIVE SITES ***(cont.)***

Sequence :	1
Quality :	H
Current Action Lead :	St Perf
Start Date :	1983-12-01
Finish Date :	1983-12-01
OU :	00
Action Code :	DS
Action Name :	DISCVRY
Sequence :	1
Quality :	N/R
Current Action Lead :	St Perf

SEMS_FINAL NPL

Facility Name :	SAN FERNANDO VALLEY (AREA 4)
Facility Address :	POLLOCK WELLFIELD, LOS ANGELES, CA 90086
County :	LOS ANGELES
NPL Status Date :	1986-06-10
Site ID :	0902253
EPA ID :	CAD980894976
Region :	09
Federal Facility Indicator :	N
Latitude :	34.112081
Longitude :	-118.253900
Last Date in Agency List :	2021-07-16

Map Id: F24
Direction: NE
Distance: 0.713 mi., 3766 ft.
Elevation: N/R
Relative: N/R

Site Name : SAN FERNANDO VALLEY (AREA 4)
34.107362, -118.246761
LOS ANGELES, CA 90086

Database(s) : [CDC HAZDAT]

Envirosite ID: 41479579
EPA ID: N/R

CDC HAZDAT

Site ID :	CAD980894976
ORIG FID :	208
FEMA Region :	09
Latitude :	34.1073624464
Longitude :	-118.246760645

Map Id: G25
Direction: NE
Distance: 0.934 mi., 4929 ft.
Elevation: 371 ft.
Relative: Lower

Site Name : Safety-Kleen Systems, Inc | Safetykleen Inc LA Branch | SAFETY- KLEEN CORP 7-088-02
2918 WORTHEN AVE
LOS ANGELES | Los Angeles, CA | TX

Database(s) : [AST - CA, CALEPA SITES - CA, CERCLIS NFRAP, CORRACTS, DOCKET, ECHO, ENVIROSTOR - CA, EPA UST, FA - CA, FA HWF, FID UST - CA, FRS, HAZNET - CA, HIST RESPONSE - CA, HMIRS (DOT), HWM COMMERCIAL FACILITIES - CA, ICIS, INACTIVE PCS, MANIFEST EPA, NFA - CA, NPDES - CA, PCS ENF, PCS FACILITY, RFR - CA, SEMS_8R_ARCHIVED SITES, SWRCY - CA, UST - CA]

Envirosite ID: 223008
EPA ID: TXR000081205

AST - CA

Facility Name :	Safety-Kleen Systems, Inc
Facility Address :	2918 WORTHEN AVE, LOS ANGELES, CA 90039
County :	Los Angeles County
Site ID :	68221
Facility Identifer :	N/R
EPA Identifier :	N/R
Facility Explorer ID :	N/R
Dun and Bradsheet Number :	N/R
Regulatory Programs :	Hazardous Waste Generator, Chemical Storage Facilities, Underground Storage Tank, Aboveground Petroleum Storage
SIC :	N/R
NAICS :	N/R
Latitude :	34.106903
Longitude :	-118.251831
Hyperlink :	Click here for hyperlink provided by the agency.
Last Date in Agency List :	2021-09-01

Violations

Details for this site have been truncated due to the large number of available details for this site within this dataset. For the complete details for this site, contact your Envirosite account representative for a complimentary site report containing all of the details available.

Violation Date :	2020-09-04
Citation :	HSC 6.75 25299.30-25299.34 - California Health and Safety Code, Chapter 6.75, Section(s) 25299.30-25299.34
Description :	Failure to submit and maintain complete and current Certification of Financial Responsibility or other mechanism of financial assurance.

Map Id: G25
Direction: NE
Distance: 0.934 mi., 4929 ft.
Elevation: 371 ft.
Relative: Lower

Site Name : Safety-Kleen Systems, Inc | Safetykleen Inc LA Branch | SAFETY- KLEEN CORP 7-088-02
2918 WORTHEN AVE
LOS ANGELES | Los Angeles, CA | TX

Database(s) : [AST - CA, CALEPA SITES - CA, CERCLIS NFRAP, CORRACTS, DOCKET, ECHO, ENVIROSTOR - CA, EPA UST, FA - CA, FA HWF, FID UST - CA, FRS, HAZNET - CA, HIST RESPONSE - CA, HMIRS (DOT), HWM COMMERCIAL FACILITIES - CA, ICIS, INACTIVE PCS, MANIFEST EPA, NFA - CA, NPDES - CA, PCS ENF, PCS FACILITY, RFR - CA, SEMS_8R_ARCHIVED SITES, SWRCY - CA, UST - CA] ***(cont.)***

Envirosite ID: 223008
EPA ID: TXR000081205

AST - CA ***(cont.)***

Notes :

OBSERVATION: Current Financial responsibility documents were not found on site in the UST binder. Current financial responsibility documents are required to be submitted annually and maintained on site. MISSING: Proof of Insurance showing coverage. CORRECTIVE ACTION: Place current financial responsibility documents in the UST binder on site and submit this proof of insurance showing coverage on CERS to clear this violation.

Division : Los Angeles City Fire Department
Program : UST
Source : CERS

Violation Date : 2020-09-04

Citation : HSC 6.7 25284.2 - California Health and Safety Code, Chapter 6.7, Section(s) 25284.2

Description :

"Failure to meet one or more of the following requirements: Install or maintain a liquid-tight spill container. Have a minimum capacity of five gallons. Have a functional drain valve or other method for the removal of liquid from the spill container. Be resistant to galvanic corrosion. Perform a tightness test at installation, every 12 months thereafter, or within 30 days after a repair to the spill container. Tested using applicable manufacturer guidelines, industry codes, engineering standards, or a method approved by a professional engineer. Tested by a certified UST service technician. Maintain records of spill containment testing for 36 months. "

Notes : OBSERVATION: Owner/Operator did not comply with one or more of the following: Maintain the spill bucket in good condition, containment free of debris/liquid, and/or to remove the contents of the spill bucket when a release/leak/spill was observed. Spill bucket failed to hold 5 gal min. CORRECTIVE ACTION: Pull a permit to replace the spill bucket that failed, retest and Submit verification.

Division : Los Angeles City Fire Department
Program : UST
Source : CERS

Violation Date : 2020-09-04

Map Id: G25
Direction: NE
Distance: 0.934 mi., 4929 ft.
Elevation: 371 ft.
Relative: Lower

Site Name : Safety-Kleen Systems, Inc | Safetykleen Inc LA Branch | SAFETY- KLEEN CORP 7-088-02
2918 WORTHEN AVE
LOS ANGELES | Los Angeles, CA | TX

Database(s) : [AST - CA, CALEPA SITES - CA, CERCLIS NFRAP, CORRACTS, DOCKET, ECHO, ENVIROSTOR - CA, EPA UST, FA - CA, FA HWF, FID UST - CA, FRS, HAZNET - CA, HIST RESPONSE - CA, HMIRS (DOT), HWM COMMERCIAL FACILITIES - CA, ICIS, INACTIVE PCS, MANIFEST EPA, NFA - CA, NPDES - CA, PCS ENF, PCS FACILITY, RFR - CA, SEMS_8R_ARCHIVED SITES, SWRCY - CA, UST - CA] ***(cont.)***

Envirosite ID: 223008
EPA ID: TXR000081205

AST - CA ***(cont.)***

Citation : 23 CCR 16 2641(h) - California Code of Regulations, Title 23, Chapter 16, Section(s) 2641(h)

Description : Failure to have an approved UST Monitoring Plan.

Notes : OBSERVATION: Facility does not have an approved Monitoring Plan. Ball Floats were removed from both tanks in 2019. Please change this information in CERS to reflect this change under the overfill protection equipment. CORRECTIVE ACTION: Maintain an Approved Monitoring Plan. Make these changes in CERS and submit.

Division : Los Angeles City Fire Department
Program : UST
Source : CERS

Violation Date : 2020-09-04

Citation : HSC 6.7 25293 - California Health and Safety Code, Chapter 6.7, Section(s) 25293

Description : Failure to maintain UST records in sufficient detail to enable the UPA to determine whether the UST systems are in compliance.

Notes :

Returned to compliance on 09/04/2020. OBSERVATION: Owner/Operator did not maintain UST records in sufficient detail to enable the UPA to determine if UST systems are in compliance. The following records were not provided: Annual Compliance testing results for 2019 & 2018, Secondary Containment test results for 2020. CORRECTIVE ACTION: Place copies of these in the compliance folder on site to maintain records. CORRECTED ON SITE.

Division : Los Angeles City Fire Department
Program : UST
Source : CERS

Violation Date : 2019-09-13

Citation : 23 CCR 16 2712(i), 2632(d)(2), 2634(e), 2641(h) - California Code of Regulations, Title 23, Chapter 16, Section(s) 2712(i), 2632(d)(2), 2634(e), 2641(h)

Map Id: G25
Direction: NE
Distance: 0.934 mi., 4929 ft.
Elevation: 371 ft.
Relative: Lower

Site Name : Safety-Kleen Systems, Inc | Safetykleen Inc LA Branch | SAFETY- KLEEN CORP 7-088-02
2918 WORTHEN AVE
LOS ANGELES | Los Angeles, CA | TX

Database(s) : [AST - CA, CALEPA SITES - CA, CERCLIS NFRAP, CORRACTS, DOCKET, ECHO, ENVIROSTOR - CA, EPA UST, FA - CA, FA HWF, FID UST - CA, FRS, HAZNET - CA, HIST RESPONSE - CA, HMIRS (DOT), HWM COMMERCIAL FACILITIES - CA, ICIS, INACTIVE PCS, MANIFEST EPA, NFA - CA, NPDES - CA, PCS ENF, PCS FACILITY, RFR - CA, SEMS_8R_ARCHIVED SITES, SWRCY - CA, UST - CA] ***(cont.)***

Envirosite ID: 223008
EPA ID: TXR000081205

AST - CA ***(cont.)***

Description : Failure to submit a current UST Response Plan available on site.

Notes :

Returned to compliance on 10/17/2019. OBSERVATION: Owner/Operator did not submit a current UST response plan. CORRECTIVE ACTION: Submit a current UST response plan to CERS. 2. NOT ACCEPTED: PLEASE SEE ERROR WARNING REGARDING FIRE CODE HAZARD CLASSES. THE WARNING INDICATES YOU HAVE SELECTED OBSOLETE DATA. PLEASE REVIEW AND MAKE NECESSARY CORRECTIONS. FOR A DETAILED LIST OF THE NEW FEDERAL CATEGORIES & ADDITIONAL INFORMATION, PLEASE REVIEW THE FOLLOWING RESOURCE - https://cers.calepa.ca.gov/wp-content/uploads/sites/61/2017/12/CalEPA-New-Federal-Hazard-Categories-1.pdf " All List inventory requires a CAS number entered.

Division : Los Angeles City Fire Department
Program : UST
Source : CERS

Enforcements
Enforcement Action Date : N/R
Type : N/R
Description : N/R
Notes : N/R
Division : N/R
Program : N/R
Source : N/R

Chemicals
Chemical Name : N/R
CAS Number : N/R
Hazard Type(s) : N/R
Max Daily Amount / Unit : N/R
Average Daily Amount / Unit : N/R
Days Onsite : N/R
Physical State(s) : N/R

CALEPA SITES - CA

Facility Name : Safetykleen Inc LA Branch
Facility Address : 2918 WORTHEN AVE, LOS ANGELES, 90039

Map Id: G25
Direction: NE
Distance: 0.934 mi., 4929 ft.
Elevation: 371 ft.
Relative: Lower

Site Name : Safety-Kleen Systems, Inc | Safetykleen Inc LA Branch | SAFETY- KLEEN CORP 7-088-02
2918 WORTHEN AVE
LOS ANGELES | Los Angeles, CA | TX

Database(s) : [AST - CA, CALEPA SITES - CA, CERCLIS NFRAP, CORRACTS, DOCKET, ECHO, ENVIROSTOR - CA, EPA UST, FA - CA, FA HWF, FID UST - CA, FRS, HAZNET - CA, HIST RESPONSE - CA, HMIRS (DOT), HWM COMMERCIAL FACILITIES - CA, ICIS, INACTIVE PCS, MANIFEST EPA, NFA - CA, NPDES - CA, PCS ENF, PCS FACILITY, RFR - CA, SEMS_8R_ARCHIVED SITES, SWRCY - CA, UST - CA] ***(cont.)***

Envirosite ID: 223008
EPA ID: TXR000081205

CALEPA SITES - CA ***(cont.)***

Site ID :	541473
EI ID :	259966
EI Description :	Industrial Facility Storm Water
Latitude :	34.106650
Longitude :	-118.252270
Agency Hyperlink :	Click here for hyperlink provided by the agency.
Last Date in Agency List :	2021-08-26
Facility Name :	SAFETY-KLEEN LOS ANG
Facility Address :	2918 WORTHEN AVE, LOS ANGELES, 900392829
Site ID :	342443
EI ID :	80001785
EI Description :	Corrective Action
Latitude :	34.106908
Longitude :	-118.251847
Agency Hyperlink :	Click here for hyperlink provided by the agency.
Last Date in Agency List :	2021-08-26
Facility Name :	Safety-Kleen Systems, Inc
Facility Address :	2918 WORTHEN AVE, LOS ANGELES, 90039
Site ID :	68221
EI ID :	10145851
EI Description :	Hazardous Waste Generator
Latitude :	34.106903
Longitude :	-118.251831
Agency Hyperlink :	Click here for hyperlink provided by the agency.
Last Date in Agency List :	2021-08-26
Site ID :	68221
EI ID :	10145851
EI Description :	Underground Storage Tank
Latitude :	34.106903
Longitude :	-118.251831
Agency Hyperlink :	Click here for hyperlink provided by the agency.
Last Date in Agency List :	2021-08-26

Map Id: G25
Direction: NE
Distance: 0.934 mi., 4929 ft.
Elevation: 371 ft.
Relative: Lower

Site Name : Safety-Kleen Systems, Inc | Safetykleen Inc LA Branch | SAFETY- KLEEN CORP 7-088-02
2918 WORTHEN AVE
LOS ANGELES | Los Angeles, CA | TX

Database(s) : [AST - CA, CALEPA SITES - CA, CERCLIS NFRAP, CORRACTS, DOCKET, ECHO, ENVIROSTOR - CA, EPA UST, FA - CA, FA HWF, FID UST - CA, FRS, HAZNET - CA, HIST RESPONSE - CA, HMIRS (DOT), HWM COMMERCIAL FACILITIES - CA, ICIS, INACTIVE PCS, MANIFEST EPA, NFA - CA, NPDES - CA, PCS ENF, PCS FACILITY, RFR - CA, SEMS_8R_ARCHIVED SITES, SWRCY - CA, UST - CA] ***(cont.)***

Envirosite ID: 223008
EPA ID: TXR000081205

CALEPA SITES - CA ***(cont.)***

Site ID :	68221
EI ID :	10145851
EI Description :	Aboveground Petroleum Storage
Latitude :	34.106903
Longitude :	-118.251831
Agency Hyperlink :	Click here for hyperlink provided by the agency.
Last Date in Agency List :	2021-08-26

Site ID :	68221
EI ID :	10145851
EI Description :	Chemical Storage Facilities
Latitude :	34.106903
Longitude :	-118.251831
Agency Hyperlink :	Click here for hyperlink provided by the agency.
Last Date in Agency List :	2021-08-26

Facility Name :	SAFETY-KLEEN SYSTEMS INC
Facility Address :	2918 WORTHEN AVE, LOS ANGELES, 900392829

Site ID :	190705
EI ID :	CAT000613935
EI Description :	Hazardous Waste
Latitude :	34.106618
Longitude :	-118.252283
Agency Hyperlink :	Click here for hyperlink provided by the agency.
Last Date in Agency List :	2021-08-26

CERCLIS NFRAP

Facility Name :	SAFETY- KLEEN CORP 7-088-02
Facility Address :	2918 WORTHEN AVE, LOS ANGELES, CA 90039
County :	LOS ANGELES

Site ID :	0903374
Epa ID :	CAT000613935
Short Name :	SAFETY- KLEEN CORP 7-088-
Congressional District :	24
IFMS ID :	N/R
SMSA Number :	4480
USGC Hydro Unit :	18070105
Federal Facility :	N

Map Id: G25
Direction: NE
Distance: 0.934 mi., 4929 ft.
Elevation: 371 ft.
Relative: Lower

Site Name : Safety-Kleen Systems, Inc | Safetykleen Inc LA Branch | SAFETY- KLEEN CORP 7-088-02
2918 WORTHEN AVE
LOS ANGELES | Los Angeles, CA | TX

Database(s) : [AST - CA, CALEPA SITES - CA, CERCLIS NFRAP, CORRACTS, DOCKET, ECHO, ENVIROSTOR - CA, EPA UST, FA - CA, FA HWF, FID UST - CA, FRS, HAZNET - CA, HIST RESPONSE - CA, HMIRS (DOT), HWM COMMERCIAL FACILITIES - CA, ICIS, INACTIVE PCS, MANIFEST EPA, NFA - CA, NPDES - CA, PCS ENF, PCS FACILITY, RFR - CA, SEMS_8R_ARCHIVED SITES, SWRCY - CA, UST - CA] ***(cont.)***

Envirosite ID: 223008
EPA ID: TXR000081205

CERCLIS NFRAP ***(cont.)***

DMNSN Number :	N/R
Site Orphan Flag :	N
RCRA ID :	E
USGS Quadrangle :	N/R
Site Init by Prog :	N/R
NFRAP Flag :	NFA
Parent ID :	N/R
RST Code :	N/R
EPA Region :	09
Classification :	N/R
Site Settings Code :	N/R
NPL Status :	Not on the NPL
DMNSN Unit Code :	N/R
RBRAC Code :	N/R
RResp Fed Agency Code :	N/R
Non NPL Status :	Deferred to RCRA
Non NPL Status Date :	1991-08-26
Site Fips Code :	06037
CC Concurrence Date :	N/R
CC Concurrence FY :	N/R
Alias EPA ID :	N/R
Site FUDS Flag :	N/R

CERCLIS Site Contact Name(s)

Contact ID :	13003854
Contact Title :	Site Assessment Manager (SAM)
Contact ID :	13003858
Contact Title :	Site Assessment Manager (SAM)
Contact ID :	13004003
Contact Title :	Site Assessment Manager (SAM)
Alias Comments :	N/R
Site Description :	N/R

Map Id: G25
Direction: NE
Distance: 0.934 mi., 4929 ft.
Elevation: 371 ft.
Relative: Lower

Site Name : Safety-Kleen Systems, Inc | Safetykleen Inc LA Branch | SAFETY- KLEEN CORP 7-088-02
2918 WORTHEN AVE
LOS ANGELES | Los Angeles, CA | TX

Database(s) : [AST - CA, CALEPA SITES - CA, CERCLIS NFRAP, CORRACTS, DOCKET, ECHO, ENVIROSTOR - CA, EPA UST, FA - CA, FA HWF, FID UST - CA, FRS, HAZNET - CA, HIST RESPONSE - CA, HMIRS (DOT), HWM COMMERCIAL FACILITIES - CA, ICIS, INACTIVE PCS, MANIFEST EPA, NFA - CA, NPDES - CA, PCS ENF, PCS FACILITY, RFR - CA, SEMS_8R_ARCHIVED SITES, SWRCY - CA, UST - CA] ***(cont.)***

Envirosite ID: 223008
EPA ID: TXR000081205

CERCLIS NFRAP ***(cont.)***

CERCLIS Assessment History

Action Code :	001
Action :	PRELIMINARY ASSESSMENT
Date Started :	N/R
Date Completed :	1991-08-26
Priority Level :	1
Operational Unit :	00
Primary Responsibility :	EPA Fund-Financed
Planning Status :	N/R
Urgency Indicator :	N/R
Action Anomaly :	N/R

Action Code :	001
Action :	DISCOVERY
Date Started :	N/R
Date Completed :	1991-01-01
Priority Level :	1
Operational Unit :	00
Primary Responsibility :	EPA Fund-Financed
Planning Status :	N/R
Urgency Indicator :	N/R
Action Anomaly :	N/R

Action Code :	001
Action :	ARCHIVE SITE
Date Started :	N/R
Date Completed :	1996-01-23
Priority Level :	1
Operational Unit :	00
Primary Responsibility :	EPA In-House
Planning Status :	N/R
Urgency Indicator :	N/R
Action Anomaly :	N/R

CORRACTS

Facility Name :	SAFETY-KLEEN SYSTEMS INC
Facility Address :	2918 WORTHEN AVENUE, LOS ANGELES, CA 90039-2829
County :	LOS ANGELES

EPA ID :	CAT000613935
EPA Region :	09

Map Id: G25
Direction: NE
Distance: 0.934 mi., 4929 ft.
Elevation: 371 ft.
Relative: Lower

Site Name : Safety-Kleen Systems, Inc | Safetykleen Inc LA Branch | SAFETY- KLEEN CORP 7-088-02
2918 WORTHEN AVE
LOS ANGELES | Los Angeles, CA | TX

Database(s) : [AST - CA, CALEPA SITES - CA, CERCLIS NFRAP, CORRACTS, DOCKET, ECHO, ENVIROSTOR - CA, EPA UST, FA - CA, FA HWF, FID UST - CA, FRS, HAZNET - CA, HIST RESPONSE - CA, HMIRS (DOT), HWM COMMERCIAL FACILITIES - CA, ICIS, INACTIVE PCS, MANIFEST EPA, NFA - CA, NPDES - CA, PCS ENF, PCS FACILITY, RFR - CA, SEMS_8R_ARCHIVED SITES, SWRCY - CA, UST - CA] ***(cont.)***

Envirosite ID: 223008
EPA ID: TXR000081205

CORRACTS ***(cont.)***

Last Date in Agency List : 2021-09-03

HNAICS Code :
42183 - INDUSTRIAL MACHINERY AND EQUIPMENT WHOLESALERS
42269 - OTHER CHEMICAL AND ALLIED PRODUCTS WHOLESALERS
42272 - PETROLEUM AND PETROLEUM PRODUCTS WHOLESALERS (EXCEPT BULK STATIONS AND TERMINALS)
44131 - AUTOMOTIVE PARTS AND ACCESSORIES STORES
53231 - GENERAL RENTAL CENTERS
561499 - ALL OTHER BUSINESS SUPPORT SERVICES
56199 - ALL OTHER SUPPORT SERVICES
562112 - HAZARDOUS WASTE COLLECTION

Area Name : N/R
Actual Date : 1995-07-07
Action : RFA COMPLETED-ASSESSMENT WAS A RFA
Original Schedule Date : N/R
Schedule End Date : N/R

Area Name : SWMU-1,2,3,4,AOC-1
Actual Date : 1995-07-07
Action : DETERMINATION OF NEED FOR AN INVESTIGATION-INVESTIGATION IS NECESSARY
Original Schedule Date : 1995-07-07
Schedule End Date : N/R

Area Name : SWMU-1,2,3,4,AOC-1
Actual Date : 1995-07-07
Action : RFA COMPLETED
Original Schedule Date : 1995-07-07
Schedule End Date : N/R

Area Name : N/R
Actual Date : 1995-05-01
Action : RFA INITIATION
Original Schedule Date : N/R
Schedule End Date : N/R

Area Name : N/R
Actual Date : 1992-06-30

Map Id: G25
Direction: NE
Distance: 0.934 mi., 4929 ft.
Elevation: 371 ft.
Relative: Lower

Site Name : Safety-Kleen Systems, Inc | Safetykleen Inc LA Branch | SAFETY- KLEEN CORP 7-088-02
2918 WORTHEN AVE
LOS ANGELES | Los Angeles, CA | TX

Database(s) : [AST - CA, CALEPA SITES - CA, CERCLIS NFRAP, CORRACTS, DOCKET, ECHO, ENVIROSTOR - CA, EPA UST, FA - CA, FA HWF, FID UST - CA, FRS, HAZNET - CA, HIST RESPONSE - CA, HMIRS (DOT), HWM COMMERCIAL FACILITIES - CA, ICIS, INACTIVE PCS, MANIFEST EPA, NFA - CA, NPDES - CA, PCS ENF, PCS FACILITY, RFR - CA, SEMS_8R_ARCHIVED SITES, SWRCY - CA, UST - CA] ***(cont.)***

Envirosite ID: 223008
EPA ID: TXR000081205

CORRACTS ***(cont.)***

Action :	RFA COMPLETED-ASSESSMENT WAS A RFA
Original Schedule Date :	N/R
Schedule End Date :	N/R
Area Name :	N/R
Actual Date :	1991-08-20
Action :	NCAPS RANKING/PRIORITY
Original Schedule Date :	N/R
Schedule End Date :	N/R
Area Name :	ENTIRE FACILITY
Actual Date :	1991-08-20
Action :	RFA COMPLETED
Original Schedule Date :	1991-08-20
Schedule End Date :	N/R
Area Name :	N/R
Actual Date :	1991-08-20
Action :	CA PRIORITIZATION-LOW CA PRIORITY
Original Schedule Date :	N/R
Schedule End Date :	N/R
Area Name :	N/R
Actual Date :	1991-08-20
Action :	LEAD AGENCY DETERMINATION
Original Schedule Date :	N/R
Schedule End Date :	N/R
Area Name :	N/R
Actual Date :	1991-08-20
Action :	RFA COMPLETED-ASSESSMENT WAS A PA-PLUS
Original Schedule Date :	N/R
Schedule End Date :	N/R
Area Name :	N/R
Actual Date :	1990-01-01
Action :	LEAD AGENCY DETERMINATION
Original Schedule Date :	N/R
Schedule End Date :	N/R

Map Id: G25
Direction: NE
Distance: 0.934 mi., 4929 ft.
Elevation: 371 ft.
Relative: Lower

Site Name : Safety-Kleen Systems, Inc | Safetykleen Inc LA Branch | SAFETY- KLEEN CORP 7-088-02
2918 WORTHEN AVE
LOS ANGELES | Los Angeles, CA | TX

Database(s) : [AST - CA, CALEPA SITES - CA, CERCLIS NFRAP, CORRACTS, DOCKET, ECHO, ENVIROSTOR - CA, EPA UST, FA - CA, FA HWF, FID UST - CA, FRS, HAZNET - CA, HIST RESPONSE - CA, HMIRS (DOT), HWM COMMERCIAL FACILITIES - CA, ICIS, INACTIVE PCS, MANIFEST EPA, NFA - CA, NPDES - CA, PCS ENF, PCS FACILITY, RFR - CA, SEMS_8R_ARCHIVED SITES, SWRCY - CA, UST - CA] ***(cont.)***

Envirosite ID: 223008
EPA ID: TXR000081205

DOCKET

Facility Name : SAFETY-KLEEN SYSTEMS, INC.
Facility Address : 2918 WORTHEN AVE, LOS ANGELES, CA 90039

Standard Industrial Classification(SIC) Summary
Enforcement Action Name : SAFETY-KLEEN SYSTEMS, INC.
Registry ID : 110000610152
Primary SIC : N/R
Primary NAICS : N/R
Last Date in Agency List : 2021-08-12

Enforcement Action Case Number : 09-2020-5075
Activity ID : 3602305675
Final Ordr Iss/Final Order Enter Date: 09/30/2020
Final Order Name : Safety Kleen Systems

Settlement FRS ICIS Facility ID : 3600838363
Final Order FRS Name : SAFETY-KLEEN SYSTEMS, INC.

SEP Category : Pollution Prevention/Process-Procedure Modification

SEP Description :

The Delay in Performance/Stipulated Penalties provisions set forth in Section J of the Consent Agreement authorize EPA to assess stipulated penalties for failure to meet any requirement set forth in the Consent Agreement, accruing on the day after the penalty payment is due. The stipulated penalties accrue at a rate of $500 per day for the 1st to the 15th days of delay, and $1000 per day for the 16th to the 30th days of delay. Based on this stipulated scale, EPA is hereby demanding a stipulated penalty of $8,500.

Complaint Summary
Respondent/Defendant Name : Safety-Kleen System
Named in Complaint : Y
Named in Final Order : Y

Map Id: G25
Direction: NE
Distance: 0.934 mi., 4929 ft.
Elevation: 371 ft.
Relative: Lower

Site Name : Safety-Kleen Systems, Inc | Safetykleen Inc LA Branch | SAFETY- KLEEN CORP 7-088-02
2918 WORTHEN AVE
LOS ANGELES | Los Angeles, CA | TX

Database(s) : [AST - CA, CALEPA SITES - CA, CERCLIS NFRAP, CORRACTS, DOCKET, ECHO, ENVIROSTOR - CA, EPA UST, FA - CA, FA HWF, FID UST - CA, FRS, HAZNET - CA, HIST RESPONSE - CA, HMIRS (DOT), HWM COMMERCIAL FACILITIES - CA, ICIS, INACTIVE PCS, MANIFEST EPA, NFA - CA, NPDES - CA, PCS ENF, PCS FACILITY, RFR - CA, SEMS_8R_ARCHIVED SITES, SWRCY - CA, UST - CA] ***(cont.)***

Envirosite ID: 223008
EPA ID: TXR000081205

DOCKET ***(cont.)***

Pollutant Summary
Pollutants (SRS) : N/R

Violation and Enforcement Action Summary
Court Docket Number : RCRA-09-2020-0075

Complaint/Proposed Order Actual Date: N/R
Final Order Issued Actual Date : 09/30/2020

Admin EA Closed Actual Date : 09/30/2020
Enforcement Action Name : Safety Kleen Systems
Enforcement Action Resolution : Final Order With Penalty

Violation Type : N/R

Statute Code : RCRA
Law Section Code : 3004
Law Section Description : Hazardous Waste Treatment, Storage, and Disposal Standards

Violation Penalties and Compliance Summary
Compliance Action Cost : 250000
EPA Penalty Assessed Amount : 102700
Cost Recovery Required : N/R
Cost of SEP : 8500
Cost of Complying Actions : N/R

ECHO

Facility Name : SAFETYKLEEN INC LA BRANCH
Facility Address : 2918 WORTHEN AVE, LOS ANGELES, CA 90039
County : LOS ANGELES COUNTY

Last Inspection Date : N/R
Registry ID : 110070087940
FIPS Code : 06037

Map Id: G25
Direction: NE
Distance: 0.934 mi., 4929 ft.
Elevation: 371 ft.
Relative: Lower

Site Name : Safety-Kleen Systems, Inc | Safetykleen Inc LA Branch | SAFETY- KLEEN CORP 7-088-02
2918 WORTHEN AVE
LOS ANGELES | Los Angeles, CA | TX

Database(s) : [AST - CA, CALEPA SITES - CA, CERCLIS NFRAP, CORRACTS, DOCKET, ECHO, ENVIROSTOR - CA, EPA UST, FA - CA, FA HWF, FID UST - CA, FRS, HAZNET - CA, HIST RESPONSE - CA, HMIRS (DOT), HWM COMMERCIAL FACILITIES - CA, ICIS, INACTIVE PCS, MANIFEST EPA, NFA - CA, NPDES - CA, PCS ENF, PCS FACILITY, RFR - CA, SEMS_8R_ARCHIVED SITES, SWRCY - CA, UST - CA] ***(cont.)***

Envirosite ID: 223008
EPA ID: TXR000081205

ECHO ***(cont.)***

EPA Region :	09
Inspection Count :	0
Last Inspection Days :	N/R
Informal Count :	2
Last Informal Action Date :	2020-08-14
Formal Action Count :	0
Last Formal Action Date :	N/R
Total Penalties :	0
Penalty Count :	N/R
Last Penalty Date :	N/R
Last Penalty Amount :	N/R
QTRS IN NC :	5
Programs IN SNC :	0
Current Compliance Status :	Violation Identified
Three-Year Compliance Status :	_____VVVVV
Collection Method :	N/R
Reference Point :	N/R
Accuracy Meters :	17531
Derived Tribes :	N/R
Derived HUC :	18070105
Derived WBD :	180701050402
Derived STCTY FIPS :	06037
Derived Zip :	90039
Derived CD113 :	28
Derived CB2010 :	060371872002007
MYRTK Universe :	NNN
NPDES IDs :	CAZ188868
CWA Permit Types :	Minor
CWA Compliance Tracking :	On
CWA NAICS :	N/R
CWA SICS :	4953
CWA Inspection Count :	N/R
CWA Last Inspection Days :	N/R
CWA Informal Count :	2
CWA Formal Action Count :	N/R
CWA Last Formal Action Date :	N/R
CWA Penalties :	N/R
CWA Last Penalty Date :	N/R
CWA Last Penalty Amount :	N/R
CWA Quarters IN NC :	5
CWA Current Compliance Status :	Violation Identified
CWA Current SNC Flag :	N
CWA 13 Quarters Compliance Status :	_____VVVVV
CWA 13 Quarters Effluent Exceedances:	N/R
CWA Three-Year QNCR Codes :	N/R

Map Id: G25
Direction: NE
Distance: 0.934 mi., 4929 ft.
Elevation: 371 ft.
Relative: Lower

Site Name : Safety-Kleen Systems, Inc | Safetykleen Inc LA Branch | SAFETY- KLEEN CORP 7-088-02
2918 WORTHEN AVE
LOS ANGELES | Los Angeles, CA | TX

Database(s) : [AST - CA, CALEPA SITES - CA, CERCLIS NFRAP, CORRACTS, DOCKET, ECHO, ENVIROSTOR - CA, EPA UST, FA - CA, FA HWF, FID UST - CA, FRS, HAZNET - CA, HIST RESPONSE - CA, HMIRS (DOT), HWM COMMERCIAL FACILITIES - CA, ICIS, INACTIVE PCS, MANIFEST EPA, NFA - CA, NPDES - CA, PCS ENF, PCS FACILITY, RFR - CA, SEMS_8R_ARCHIVED SITES, SWRCY - CA, UST - CA] ***(cont.)***

Envirosite ID: 223008
EPA ID: TXR000081205

ECHO ***(cont.)***

DFR URL :	Click here for hyperlink provided by the agency.
Facility SIC :	4953
Facility NAICS :	N/R
Facility Last Inspection EPA Date :	N/R
Facility Last Inspection State Date :	N/R
Facility Last Formal Act EPA Date :	N/R
Facility Last Formal Act State Date :	N/R
Facility Last Informal Act EPA Date :	N/R
Facility Last Informal Act State Date:	2020-08-14
Facility Federal Agency :	N/R
TRI Reporter :	N/R
Facility Imp Water Flag :	Y
Current SNC Flag :	N
Indian County Flag :	N
Federal Flag :	N/R
US Mexico Border Flag :	N
Chesapeak Bay Flag :	N/R
AIR Flag :	N
NPDES Flag :	Y
SDWIS Flag :	N
RCRA Flag :	N
TRI Flag :	N
GHG Flag :	N
Major Flag :	N/R
Active Flag :	Y
NAA Flag :	Y
Latitude :	34.10665
Longitude :	-118.25227
Last Date in Agency List :	2021-08-20

Facility Name :	SAFETY-KLEEN SYSTEMS INC
Facility Address :	2918 WORTHEN AVE, LOS ANGELES, CA 90039
County :	LOS ANGELES

Last Inspection Date :	2021-03-11
Registry ID :	110000610152
FIPS Code :	06037
EPA Region :	09
Inspection Count :	4
Last Inspection Days :	157
Informal Count :	2
Last Informal Action Date :	2019-05-15
Formal Action Count :	2

Map Id: G25
Direction: NE
Distance: 0.934 mi., 4929 ft.
Elevation: 371 ft.
Relative: Lower

Site Name : Safety-Kleen Systems, Inc | Safetykleen Inc LA Branch | SAFETY- KLEEN CORP 7-088-02
2918 WORTHEN AVE
LOS ANGELES | Los Angeles, CA | TX

Database(s) : [AST - CA, CALEPA SITES - CA, CERCLIS NFRAP, CORRACTS, DOCKET, ECHO, ENVIROSTOR - CA, EPA UST, FA - CA, FA HWF, FID UST - CA, FRS, HAZNET - CA, HIST RESPONSE - CA, HMIRS (DOT), HWM COMMERCIAL FACILITIES - CA, ICIS, INACTIVE PCS, MANIFEST EPA, NFA - CA, NPDES - CA, PCS ENF, PCS FACILITY, RFR - CA, SEMS_8R_ARCHIVED SITES, SWRCY - CA, UST - CA] ***(cont.)***

Envirosite ID: 223008
EPA ID: TXR000081205

ECHO ***(cont.)***

Last Formal Action Date :	2020-09-30
Total Penalties :	205400
Penalty Count :	2
Last Penalty Date :	2020-09-30
Last Penalty Amount :	102700
QTRS IN NC :	12
Programs IN SNC :	0
Current Compliance Status :	Violation
Three-Year Compliance Status :	VSVVVVVVVVV
Collection Method :	ADDRESS MATCHING-HOUSE NUMBER
Reference Point :	CENTER OF A FACILITY OR STATION
Accuracy Meters :	30
Derived Tribes :	N/R
Derived HUC :	18070105
Derived WBD :	180701050402
Derived STCTY FIPS :	06037
Derived Zip :	90039
Derived CD113 :	28
Derived CB2010 :	060371872002007
MYRTK Universe :	NNY
NPDES IDs :	N/R
CWA Permit Types :	N/R
CWA Compliance Tracking :	N/R
CWA NAICS :	N/R
CWA SICS :	N/R
CWA Inspection Count :	N/R
CWA Last Inspection Days :	N/R
CWA Informal Count :	N/R
CWA Formal Action Count :	N/R
CWA Last Formal Action Date :	N/R
CWA Penalties :	N/R
CWA Last Penalty Date :	N/R
CWA Last Penalty Amount :	N/R
CWA Quarters IN NC :	N/R
CWA Current Compliance Status :	N/R
CWA Current SNC Flag :	N
CWA 13 Quarters Compliance Status :	N/R
CWA 13 Quarters Effluent Exceedances:	N/R
CWA Three-Year QNCR Codes :	N/R
DFR URL :	Click here for hyperlink provided by the agency.
Facility SIC :	N/R
Facility NAICS :	562112 - Hazardous Waste Collection
Facility Last Inspection EPA Date :	2018-02-05
Facility Last Inspection State Date :	2021-03-11
Facility Last Formal Act EPA Date :	2020-09-30

Map Id: G25
Direction: NE
Distance: 0.934 mi., 4929 ft.
Elevation: 371 ft.
Relative: Lower

Site Name : Safety-Kleen Systems, Inc | Safetykleen Inc LA Branch | SAFETY- KLEEN CORP 7-088-02
2918 WORTHEN AVE
LOS ANGELES | Los Angeles, CA | TX

Database(s) : [AST - CA, CALEPA SITES - CA, CERCLIS NFRAP, CORRACTS, DOCKET, ECHO, ENVIROSTOR - CA, EPA UST, FA - CA, FA HWF, FID UST - CA, FRS, HAZNET - CA, HIST RESPONSE - CA, HMIRS (DOT), HWM COMMERCIAL FACILITIES - CA, ICIS, INACTIVE PCS, MANIFEST EPA, NFA - CA, NPDES - CA, PCS ENF, PCS FACILITY, RFR - CA, SEMS_8R_ARCHIVED SITES, SWRCY - CA, UST - CA] ***(cont.)***

Envirosite ID: 223008
EPA ID: TXR000081205

ECHO ***(cont.)***

Facility Last Formal Act State Date :	2011-10-13
Facility Last Informal Act EPA Date :	N/R
Facility Last Informal Act State Date:	2019-05-15
Facility Federal Agency :	N/R
TRI Reporter :	N/R
Facility Imp Water Flag :	N/R
Current SNC Flag :	N
Indian County Flag :	N
Federal Flag :	N/R
US Mexico Border Flag :	N
Chesapeak Bay Flag :	N/R
AIR Flag :	N
NPDES Flag :	N
SDWIS Flag :	N
RCRA Flag :	Y
TRI Flag :	N
GHG Flag :	N
Major Flag :	Y
Active Flag :	Y
NAA Flag :	Y
Latitude :	34.107
Longitude :	-118.25206
Last Date in Agency List :	2021-08-20

ENVIROSTOR - CA

Facility Name :	SAFETY-KLEEN LOS ANGELES
Facility Address :	2918 WORTHEN AVE, LOS ANGELES, CA 900392829
County :	LOS ANGELES

Site Details

Cleanup Date :	2009-05-29
Cleanup Status :	No Further Action
Site Type :	Corrective Action
Site Type Detailed :	Corrective Action
Acreage :	0.27
APN :	NONE SPECIFIED
National Priorities List :	NO
Regulatory Agencies Involved :	DTSC - Site Cleanup Program
Lead Agency :	WM
Project Manager :	Wayne Lorentzen
Supervisor :	Farshad Vakili
Office :	Office of Permitting

Map Id: G25
Direction: NE
Distance: 0.934 mi., 4929 ft.
Elevation: 371 ft.
Relative: Lower

Site Name : Safety-Kleen Systems, Inc | Safetykleen Inc LA Branch | SAFETY- KLEEN CORP 7-088-02
2918 WORTHEN AVE
LOS ANGELES | Los Angeles, CA | TX

Database(s) : [AST - CA, CALEPA SITES - CA, CERCLIS NFRAP, CORRACTS, DOCKET, ECHO, ENVIROSTOR - CA, EPA UST, FA - CA, FA HWF, FID UST - CA, FRS, HAZNET - CA, HIST RESPONSE - CA, HMIRS (DOT), HWM COMMERCIAL FACILITIES - CA, ICIS, INACTIVE PCS, MANIFEST EPA, NFA - CA, NPDES - CA, PCS ENF, PCS FACILITY, RFR - CA, SEMS_8R_ARCHIVED SITES, SWRCY - CA, UST - CA] ***(cont.)***

Envirosite ID: 223008
EPA ID: TXR000081205

ENVIROSTOR - CA ***(cont.)***

Envirostor ID :	80001785
Site Code :	300277
Assembly :	51
Senate :	24
Congressional District :	28
Special Program :	N/R
Past Uses :	HAZARDOUS WASTE STORAGE - TANKS/CONTAINERS
Potential COC :	Trichloroethylene (TCE); 1,2-Dichlorobenzene; 1,4-Dichlorobenzene; Xylenes; Tetrachloroethylene (PCE); 1,1,1-Trichloroethane (TCA)
Confirmed COC :	Trichloroethylene (TCE); 1,2-Dichlorobenzene; 1,4-Dichlorobenzene; Xylenes; Tetrachloroethylene (PCE); 1,1,1-Trichloroethane (TCA)
Potential Media Affected :	Other Groundwater affected (uses other than drinking water); Soil
Restricted Use :	NO
Site Management Req :	N/R
Funding :	N/R
Latitude :	34.106908
Longitude :	-118.251847
Agency Hyperlink :	Click here for hyperlink provided by the agency.
Last Date in Agency List :	2021-08-11

Alias Details

Alias :	300277
Alias Type :	Project Code (Site Code)
Alias :	80001785
Alias Type :	Envirostor ID Number
Alias :	CAT000613935
Alias Type :	EPA Identification Number
Alias :	SL603799093
Alias Type :	GeoTracker Global ID

Map Id: G25
Direction: NE
Distance: 0.934 mi., 4929 ft.
Elevation: 371 ft.
Relative: Lower

Site Name : Safety-Kleen Systems, Inc | Safetykleen Inc LA Branch | SAFETY- KLEEN CORP 7-088-02
2918 WORTHEN AVE
LOS ANGELES | Los Angeles, CA | TX

Database(s) : [AST - CA, CALEPA SITES - CA, CERCLIS NFRAP, CORRACTS, DOCKET, ECHO, ENVIROSTOR - CA, EPA UST, FA - CA, FA HWF, FID UST - CA, FRS, HAZNET - CA, HIST RESPONSE - CA, HMIRS (DOT), HWM COMMERCIAL FACILITIES - CA, ICIS, INACTIVE PCS, MANIFEST EPA, NFA - CA, NPDES - CA, PCS ENF, PCS FACILITY, RFR - CA, SEMS_8R_ARCHIVED SITES, SWRCY - CA, UST - CA] ***(cont.)***

Envirosite ID: 223008
EPA ID: TXR000081205

ENVIROSTOR - CA ***(cont.)***

Alias : SLT4L6821851
Alias Type : GeoTracker Global ID

Alias : Safety Kleen
Alias Type : Alternate Name

Alias : T0603700975
Alias Type : GeoTracker Global ID

Completed Activities

Completed Date : 2010-01-20
Area Name : PROJECT WIDE
Sub Area Name : N/R
Document Type : Other Report
Comments : N/R

Completed Date : 2009-05-29
Area Name : PROJECT WIDE
Sub Area Name : N/R
Document Type : No Further Action Letter

Comments : LARWQCB took the lead in late 1990's overseeing Corrective Action, and issued NFA letter on April 18, 2000.

Completed Date : 1995-07-07
Area Name : ENTIRE FACILITY, SWMU-1,2,3,4,AOC-1
Sub Area Name : N/R
Document Type : RCRA Facility Assessment Report

Comments : There is a RFA letter dated 7/7/95. The letter states RFA was prepared by DTSC and is enclosed. However, RFA itself could not be found in the file.

Completed Date : 1995-06-30
Area Name : PROJECT WIDE
Sub Area Name : N/R
Document Type : * Historical Operating Permit Authority

Map Id: G25
Direction: NE
Distance: 0.934 mi., 4929 ft.
Elevation: 371 ft.
Relative: Lower

Site Name : Safety-Kleen Systems, Inc | Safetykleen Inc LA Branch | SAFETY- KLEEN CORP 7-088-02
2918 WORTHEN AVE
LOS ANGELES | Los Angeles, CA | TX

Database(s) : [AST - CA, CALEPA SITES - CA, CERCLIS NFRAP, CORRACTS, DOCKET, ECHO, ENVIROSTOR - CA, EPA UST, FA - CA, FA HWF, FID UST - CA, FRS, HAZNET - CA, HIST RESPONSE - CA, HMIRS (DOT), HWM COMMERCIAL FACILITIES - CA, ICIS, INACTIVE PCS, MANIFEST EPA, NFA - CA, NPDES - CA, PCS ENF, PCS FACILITY, RFR - CA, SEMS_8R_ARCHIVED SITES, SWRCY - CA, UST - CA] ***(cont.)***

Envirosite ID: 223008
EPA ID: TXR000081205

ENVIROSTOR - CA ***(cont.)***

Comments : N/R

Completed Date : 1992-06-30
Area Name : PROJECT WIDE
Sub Area Name : N/R
Document Type : RCRA Facility Assessment Report
Comments : N/R

Completed Date : 1991-08-20
Area Name : PROJECT WIDE
Sub Area Name : N/R
Document Type : RCRA Facility Assessment Report
Comments : Preliminary Assement

Future Activities
Area Name : N/R
Sub Area Name : N/R
Document Type : N/R
Due Date : N/R

Scheduled Activites
Due Date : N/R
Revised Date : N/R
Area Name : N/R
Sub Area Name : N/R
Document Type : N/R

EPA UST

Facility Name : Safety-Kleen Systems, Inc
Facility Address : 2918 Worthen Ave, Los Angeles, California 90039
County : N/R

Facility ID : CA10145851
Facility Status : Open UST(s)
Open USTs : 2
Closed USTs : N/R

Map Id: G25
Direction: NE
Distance: 0.934 mi., 4929 ft.
Elevation: 371 ft.
Relative: Lower

Site Name : Safety-Kleen Systems, Inc | Safetykleen Inc LA Branch | SAFETY- KLEEN CORP 7-088-02
2918 WORTHEN AVE
LOS ANGELES | Los Angeles, CA | TX

Database(s) : [AST - CA, CALEPA SITES - CA, CERCLIS NFRAP, CORRACTS, DOCKET, ECHO, ENVIROSTOR - CA, EPA UST, FA - CA, FA HWF, FID UST - CA, FRS, HAZNET - CA, HIST RESPONSE - CA, HMIRS (DOT), HWM COMMERCIAL FACILITIES - CA, ICIS, INACTIVE PCS, MANIFEST EPA, NFA - CA, NPDES - CA, PCS ENF, PCS FACILITY, RFR - CA, SEMS_8R_ARCHIVED SITES, SWRCY - CA, UST - CA] ***(cont.)***

Envirosite ID: 223008
EPA ID: TXR000081205

EPA UST ***(cont.)***

Temporarily Out of Service USTs :	N/R
Date of Last Inspection :	N/R
EPA Region :	9
Tribe :	N/R
Facility ID 2 :	N/R
Latitude :	34.1070029996834
Longitude :	-118.251926041326
Last Date in Agency List :	2021-08-27

Tank Details

Tank ID :	CA10145851-001_A Stand-alone Tank_1
Tank Status :	Open
Installation Date :	1994-01-01
Removal Date :	N/R
Capacity :	12000
Substances :	Other Non-petroleum
Tank Wall Type :	Double Wall

Tank ID :	CA10145851-002_A Stand-alone Tank_1
Tank Status :	Open
Installation Date :	1994-01-01
Removal Date :	N/R
Capacity :	12000
Substances :	Other Non-petroleum
Tank Wall Type :	Double Wall

FA - CA

Facility Name :	Safety Kleen - Worthen Ave - Los Angeles
Facility Address :	2918 WORTHEN AVE, LOS ANGELES, CA 900392829
County :	LOS ANGELES

Site Details

Date Entered :	2016-11-21
Envirostor ID Number :	80001785
EPA ID :	CAT000613935
Authorization Type :	Operating Permit
Closure Mechanism Type :	Insurance
Closure Mechanism Date :	2020-07-31
Closure Mechanism Renewal Date :	N/R

Map Id: G25
Direction: NE
Distance: 0.934 mi., 4929 ft.
Elevation: 371 ft.
Relative: Lower

Site Name : Safety-Kleen Systems, Inc | Safetykleen Inc LA Branch | SAFETY- KLEEN CORP 7-088-02
2918 WORTHEN AVE
LOS ANGELES | Los Angeles, CA | TX

Database(s) : [AST - CA, CALEPA SITES - CA, CERCLIS NFRAP, CORRACTS, DOCKET, ECHO, ENVIROSTOR - CA, EPA UST, FA - CA, FA HWF, FID UST - CA, FRS, HAZNET - CA, HIST RESPONSE - CA, HMIRS (DOT), HWM COMMERCIAL FACILITIES - CA, ICIS, INACTIVE PCS, MANIFEST EPA, NFA - CA, NPDES - CA, PCS ENF, PCS FACILITY, RFR - CA, SEMS_8R_ARCHIVED SITES, SWRCY - CA, UST - CA] ***(cont.)***

Envirosite ID: 223008
EPA ID: TXR000081205

FA - CA ***(cont.)***

Closure Mechanism Provider :	Great American Insurance Company
Closure Amount :	$207,835.00
Postclosure Mechanism Type :	N/R
Postclosure Date of Mechanism :	N/R
Postclosure Renewal Date :	N/R
Postclosure Mechanism Provider :	N/R
Postclosure Amount :	N/R
O&M Mechanism Type :	N/R
O&M Mechanism Date :	N/R
O&M Mechanism Renewal Date :	N/R
O&M Mechanism Provider :	N/R
O&M Amount :	N/R
Corrective Action Mechanism Type :	N/R
Corrective Action Mechanism Date :	N/R
Corrective Action Mechanism Renewal Date:	N/R
Corrective Action Mechanism Provider:	N/R
Corrective Action Amount :	N/R
Sudden Mechanism Type :	Insurance
Sudden Mechanism Date :	2020-11-01
Sudden Mechanism Renewal Date :	N/R
Sudden Mechanism Provider :	Great American Insurance Co.
Sudden Amount :	$1,000,000.00, $2,000,000.00
Non-Sudden Mechanism Type :	N/R
Non-Sudden Mechanism Date :	N/R
Non-Sudden Mechanism Renewal Date :	N/R
Non-Sudden Mechanism Provider :	N/R
Non-Sudden Amount :	N/R
Comments :	N/R
Last Date in Agency List :	2021-09-02

FA HWF

Facility Name :	SAFETY-KLEEN SYSTEMS INC
Facility Address :	2918 WORTHEN AVENUE, LOS ANGELES, CA 90039-2829
Effective Date :	2015-11-17
Site EPA ID :	CAT000613935
Provider :	INDIAN HARBOR INS. CO.
Mechanism Type :	INSURANCE
Cost Estimate Amount :	$167,944.00
Face Value Amount :	$201,523.00
EPA Region :	09
Last Date in Agency List :	2021-07-26

Map Id: G25
Direction: NE
Distance: 0.934 mi., 4929 ft.
Elevation: 371 ft.
Relative: Lower

Site Name : Safety-Kleen Systems, Inc | Safetykleen Inc LA Branch | SAFETY- KLEEN CORP 7-088-02
2918 WORTHEN AVE
LOS ANGELES | Los Angeles, CA | TX

Database(s) : [AST - CA, CALEPA SITES - CA, CERCLIS NFRAP, CORRACTS, DOCKET, ECHO, ENVIROSTOR - CA, EPA UST, FA - CA, FA HWF, FID UST - CA, FRS, HAZNET - CA, HIST RESPONSE - CA, HMIRS (DOT), HWM COMMERCIAL FACILITIES - CA, ICIS, INACTIVE PCS, MANIFEST EPA, NFA - CA, NPDES - CA, PCS ENF, PCS FACILITY, RFR - CA, SEMS_8R_ARCHIVED SITES, SWRCY - CA, UST - CA] ***(cont.)***

Envirosite ID: 223008
EPA ID: TXR000081205

FA HWF ***(cont.)***

Effective Date :	2015-11-01
Site EPA ID :	CAT000613935
Provider :	INDIAN HARBOR INS. CO.
Mechanism Type :	INSURANCE
Cost Estimate Amount :	$2,000,000.00
Face Value Amount :	$2,000,000.00
EPA Region :	09
Last Date in Agency List :	2021-07-26

Effective Date :	2011-09-01
Site EPA ID :	CAT000613935
Provider :	GREENWICH INS. CO.
Mechanism Type :	INSURANCE
Cost Estimate Amount :	$2,000,000.00
Face Value Amount :	$2,000,000.00
EPA Region :	09
Last Date in Agency List :	2021-07-26

Effective Date :	2010-11-17
Site EPA ID :	CAT000613935
Provider :	INDIAN HARBOR INS.
Mechanism Type :	INSURANCE
Cost Estimate Amount :	$158,828.00
Face Value Amount :	$186,521.00
EPA Region :	09
Last Date in Agency List :	2021-07-26

FID UST - CA

Facility Name :	Safety-Kleen Systems, Inc
Facility Address :	2918 Worthen Ave, Los Angeles, 90039
County :	Los Angeles

Facility ID :	FA0002149
CERSID :	10145851
Permitting Agency :	Los Angeles City Fire Department
Latitude :	34.1069
Longitude :	-118.25183
Last Date in Agency List :	2021-07-19

Map Id: G25
Direction: NE
Distance: 0.934 mi., 4929 ft.
Elevation: 371 ft.
Relative: Lower

Site Name : Safety-Kleen Systems, Inc | Safetykleen Inc LA Branch | SAFETY- KLEEN CORP 7-088-02
2918 WORTHEN AVE
LOS ANGELES | Los Angeles, CA | TX

Database(s) : [AST - CA, CALEPA SITES - CA, CERCLIS NFRAP, CORRACTS, DOCKET, ECHO, ENVIROSTOR - CA, EPA UST, FA - CA, FA HWF, FID UST - CA, FRS, HAZNET - CA, HIST RESPONSE - CA, HMIRS (DOT), HWM COMMERCIAL FACILITIES - CA, ICIS, INACTIVE PCS, MANIFEST EPA, NFA - CA, NPDES - CA, PCS ENF, PCS FACILITY, RFR - CA, SEMS_8R_ARCHIVED SITES, SWRCY - CA, UST - CA] ***(cont.)***

Envirosite ID: 223008
EPA ID: TXR000081205

FRS

Facility Name : SAFETYKLEEN INC LA BRANCH
Facility Address : 2918 WORTHEN AVE, LOS ANGELES, CA 90039
County : LOS ANGELES COUNTY

Site Details
Registry ID : 110070087940
FRS Facility URL : Click here for hyperlink provided by the agency.
Last Date in Agency List : 2021-07-17

Source Description

Source Description :

The NPDES module of the Compliance Information System (ICIS) tracks surface water permits issued under the Clean Water Act. Under NPDES, all facilities that discharge pollutants from any point source into waters of the United States are required to obtain a permit. The permit will likely contain limits on what can be discharged, impose monitoring and reporting requirements, and include other provisions to ensure that the discharge does not adversely affect water quality.

FRS Environmental Interest
Source and System ID : ICIS - CAZ188868

Site Details
Registry ID : 110070087940
FRS Facility URL : Click here for hyperlink provided by the agency.
Last Date in Agency List : 2020-11-27

Source Description

Map Id: G25
Direction: NE
Distance: 0.934 mi., 4929 ft.
Elevation: 371 ft.
Relative: Lower

Site Name : Safety-Kleen Systems, Inc | Safetykleen Inc LA Branch | SAFETY- KLEEN CORP 7-088-02
2918 WORTHEN AVE
LOS ANGELES | Los Angeles, CA | TX

Database(s) : [AST - CA, CALEPA SITES - CA, CERCLIS NFRAP, CORRACTS, DOCKET, ECHO, ENVIROSTOR - CA, EPA UST, FA - CA, FA HWF, FID UST - CA, FRS, HAZNET - CA, HIST RESPONSE - CA, HMIRS (DOT), HWM COMMERCIAL FACILITIES - CA, ICIS, INACTIVE PCS, MANIFEST EPA, NFA - CA, NPDES - CA, PCS ENF, PCS FACILITY, RFR - CA, SEMS_8R_ARCHIVED SITES, SWRCY - CA, UST - CA] ***(cont.)***

Envirosite ID: 223008
EPA ID: TXR000081205

FRS ***(cont.)***

Source Description :

The NPDES module of the Compliance Information System (ICIS) tracks surface water permits issued under the Clean Water Act. Under NPDES, all facilities that discharge pollutants from any point source into waters of the United States are required to obtain a permit. The permit will likely contain limits on what can be discharged, impose monitoring and reporting requirements, and include other provisions to ensure that the discharge does not adversely affect water quality.

FRS Environmental Interest

Source and System ID :	ICIS - CAZ188868
Facility Name :	SAFETY-KLEEN SYSTEMS INC
Facility Address :	2918 WORTHEN AVE, LOS ANGELES, CA 90039
County :	LOS ANGELES

Site Details

Registry ID :	110000610152
FRS Facility URL :	Click here for hyperlink provided by the agency.
Last Date in Agency List :	2021-07-17

Source Description

Source Description :

All generators and treatment, storage, and disposal (TSD) facilities who handle hazardous waste are required to report to the EPA Administrator at least once every two years. The data collected is used to create the National Biennial Resource Conservation and Recovery Act (RCRA) Hazardous Waste Report. This data is processed within the RCRA Information (RCRAInfo) database.
The California Environmental Protection Agency (CalEPA) has recently implemented a new data warehouse system (nSite). This data warehouse combines and merges facility and site information from five different systems managed within CalEPA. The five systems are: California Environmental Reporting System (CERS), EnviroStor, GeoTracker, California Integrated Water Quality System (CIWQS), and Toxic Release Inventory (TRI).

Map Id: G25
Direction: NE
Distance: 0.934 mi., 4929 ft.
Elevation: 371 ft.
Relative: Lower

Site Name : Safety-Kleen Systems, Inc | Safetykleen Inc LA Branch | SAFETY- KLEEN CORP 7-088-02
2918 WORTHEN AVE
LOS ANGELES | Los Angeles, CA | TX

Database(s) : [AST - CA, CALEPA SITES - CA, CERCLIS NFRAP, CORRACTS, DOCKET, ECHO, ENVIROSTOR - CA, EPA UST, FA - CA, FA HWF, FID UST - CA, FRS, HAZNET - CA, HIST RESPONSE - CA, HMIRS (DOT), HWM COMMERCIAL FACILITIES - CA, ICIS, INACTIVE PCS, MANIFEST EPA, NFA - CA, NPDES - CA, PCS ENF, PCS FACILITY, RFR - CA, SEMS_8R_ARCHIVED SITES, SWRCY - CA, UST - CA] ***(cont.)***

Envirosite ID: 223008
EPA ID: TXR000081205

FRS ***(cont.)***

Source Description :

ICIS provides a database that, when complete, will contain enforcement and compliance information across most of EPA's programs. The vision for ICIS is to replace EPA's independent databases that contain enforcement data with a single repository for that information. Currently, ICIS contains all Federal Administrative and Judicial enforcement actions and a subset of the Permit Compliance System (PCS), which supports the National Pollutant Discharge Elimination System (NPDES). This information is maintained in ICIS by EPA in the Regional offices and at Headquarters. A future release of ICIS will completely replace PCS and will integrate that information with Federal actions already in the system. ICIS also has the capability to track other activities that support compliance and enforcement programs, including incident tracking, compliance assistance, and compliance monitoring.

Source Description :

RCRAInfo is EPA’s comprehensive information system that supports the Resource Conservation and Recovery Act (RCRA) of 1976 and the Hazardous and Solid Waste Amendments (HSWA) of 1984 through the tracking of events and activities related to facilities that generate, transport, and treat, store, or dispose of hazardous waste. RCRAInfo allows RCRA program staff to track the notification, permit, compliance, and corrective action activities required under RCRA. RCRAInfo also supports generation of the National Hazardous Waste Biennial Report. All generators and treatment, storage, and disposal facilities who handle hazardous waste are required to report to the EPA Administrator at least once every two years to support creation of the Biennial Report.

FRS Environmental Interest

Source and System ID :	CA-ENVIROVIEW - 190420 CA-ENVIROVIEW - 68221 ICIS - 3600838363 RCRAINFO - CAT000613935

HAZNET - CA

Facility Name :	SAFETY-KLEEN SYSTEMS INC
Facility Address :	2918 WORTHEN AVE, LOS ANGELES, CA 90039
County :	LOS ANGELES

Site Details

Generator EPA ID :	CAT000613935
Active :	Active
Category :	FEDERAL
Facility Types :	N/R
Type :	PERMANENT

Map Id: G25
Direction: NE
Distance: 0.934 mi., 4929 ft.
Elevation: 371 ft.
Relative: Lower

Site Name : Safety-Kleen Systems, Inc | Safetykleen Inc LA Branch | SAFETY- KLEEN CORP 7-088-02
2918 WORTHEN AVE
LOS ANGELES | Los Angeles, CA | TX

Database(s) : [AST - CA, CALEPA SITES - CA, CERCLIS NFRAP, CORRACTS, DOCKET, ECHO, ENVIROSTOR - CA, EPA UST, FA - CA, FA HWF, FID UST - CA, FRS, HAZNET - CA, HIST RESPONSE - CA, HMIRS (DOT), HWM COMMERCIAL FACILITIES - CA, ICIS, INACTIVE PCS, MANIFEST EPA, NFA - CA, NPDES - CA, PCS ENF, PCS FACILITY, RFR - CA, SEMS_8R_ARCHIVED SITES, SWRCY - CA, UST - CA] ***(cont.)***

Envirosite ID: 223008
EPA ID: TXR000081205

HAZNET - CA ***(cont.)***

Contact Name :	N/R
Contact Phone :	N/R
Facility Mailing Address :	2120 S YALE ST, SANTA ANA, CA 927040000
Latitude :	34.10700300
Longitude :	-118.25192700
Agency Hyperlink :	Click here for hyperlink provided by the agency.
Last Date in Agency List :	2021-07-08

Waste Generator Details

Details for this site have been truncated due to the large number of available details for this site within this dataset. For the complete details for this site, contact your Envirosite account representative for a complimentary site report containing all of the details available.

State Waste :

2019: 134 - Aqueous solution with total organic residues less than 10 percent, 0.75000 tons to CAD044429835
2019: 133 - Aqueous solution with total organic residues 10 percent or more, 1.00000 tons to CAD044429835
2019: 181 - Other inorganic solid waste, 0.60000 tons to NED981723513
2019: 134 - Aqueous solution with total organic residues less than 10 percent, 60.82020 tons to CAD028409019
2019: 134 - Aqueous solution with total organic residues less than 10 percent, 719.47680 tons to CAD028409019
2018: 134 - Aqueous solution with total organic residues less than 10 percent, 22.94460 tons to CAD028409019
2018: 134 - Aqueous solution with total organic residues less than 10 percent, 20.76900 tons to CAD028409019
2018: 751 - Solids or sludges with halogenated organic compounds >= 1,000 Mg./L, 4.95000 tons to NED981723513
2018: 223 - Unspecified oil-containing waste, 0.05000 tons to CAD044429835
2018: 134 - Aqueous solution with total organic residues less than 10 percent, 1.80000 tons to CAD044429835
2018: 134 - Aqueous solution with total organic residues less than 10 percent, 874.04520 tons to CAD028409019
2018: 181 - Other inorganic solid waste, 1.20000 tons to NED981723513
2018: 222 - Oil/water separation sludge, 0.22500 tons to CAD044429835
2017: 612 - Household waste, 15.78345 tons to CAD044429835
2017: N/R - Blank or unknown, tons to UTD981552177
2017: 221 - Waste oil and mixed oil, 14.25 tons to CAD099452708
2017: 134 - Aqueous solution with total organic residues less than 10 percent, 1027.6266 tons to CAD028409019
2017: 222 - Oil/water separation sludge, 0.545 tons to CAD044429835

Map Id: G25
Direction: NE
Distance: 0.934 mi., 4929 ft.
Elevation: 371 ft.
Relative: Lower

Site Name : Safety-Kleen Systems, Inc | Safetykleen Inc LA Branch | SAFETY- KLEEN CORP 7-088-02
2918 WORTHEN AVE
LOS ANGELES | Los Angeles, CA | TX

Database(s) : [AST - CA, CALEPA SITES - CA, CERCLIS NFRAP, CORRACTS, DOCKET, ECHO, ENVIROSTOR - CA, EPA UST, FA - CA, FA HWF, FID UST - CA, FRS, HAZNET - CA, HIST RESPONSE - CA, HMIRS (DOT), HWM COMMERCIAL FACILITIES - CA, ICIS, INACTIVE PCS, MANIFEST EPA, NFA - CA, NPDES - CA, PCS ENF, PCS FACILITY, RFR - CA, SEMS_8R_ARCHIVED SITES, SWRCY - CA, UST - CA] ***(cont.)***

Envirosite ID: 223008
EPA ID: TXR000081205

HAZNET - CA ***(cont.)***

2017: 134 - Aqueous solution with total organic residues less than 10 percent, 2.65 tons to CAD044429835
2017: 134 - Aqueous solution with total organic residues less than 10 percent, 0.252 tons to CAT000613935
2017: 133 - Aqueous solution with total organic residues 10 percent or more, tons to CAD099452708
2017: 221 - Waste oil and mixed oil, 19.19 tons to CAD099452708
2017: 751 - Solids or sludges with halogenated organic compounds >= 1,000 Mg./L, 5.25 tons to NED981723513
2017: 221 - Waste oil and mixed oil, 0.836 tons to UTD981552177
2017: 261 - Polychlorinated biphenyls and material containing PCBs, 9.69525 tons to UTD981552177
2016: 134 - Aqueous solution with total organic residues less than 10 percent, 2.805 tons to CAD044429835
2016: 223 - Unspecified oil-containing waste, 21.17934 tons to UTD981552177
2016: 133 - Aqueous solution with total organic residues 10 percent or more, tons to CAD981696420
2016: 133 - Aqueous solution with total organic residues 10 percent or more, 0.417 tons to CAD981696420
2016: 212 - Oxygenated solvents (acetone, butanol, ethyl acetate, etc.), 0.0775 tons to CAD044429835

HIST RESPONSE - CA

Facility Name :	SAFETY-KLEEN SYSTEMS INC
Facility Address :	2918 WORTHEN AVE, LOS ANGELES, 90039-2829
County :	LOS ANGELES
Status Date :	N/R
Status :	OPERATING PERMIT
Envirostor ID :	CAT000613935
Program Type :	HAZ WASTE - RCRA
Site Code :	300277
Latitude :	34.106594
Longitude :	-118.252271
Last Date in Agency List :	2014-10-09

HMIRS (DOT)

Facility Address :	2918 WORTHEN AVE, LOS ANGELES, CA
County :	LOS ANGELES

Map Id: G25
Direction: NE
Distance: 0.934 mi., 4929 ft.
Elevation: 371 ft.
Relative: Lower

Site Name : Safety-Kleen Systems, Inc | Safetykleen Inc LA Branch | SAFETY- KLEEN CORP 7-088-02
2918 WORTHEN AVE
LOS ANGELES | Los Angeles, CA | TX

Database(s) : [AST - CA, CALEPA SITES - CA, CERCLIS NFRAP, CORRACTS, DOCKET, ECHO, ENVIROSTOR - CA, EPA UST, FA - CA, FA HWF, FID UST - CA, FRS, HAZNET - CA, HIST RESPONSE - CA, HMIRS (DOT), HWM COMMERCIAL FACILITIES - CA, ICIS, INACTIVE PCS, MANIFEST EPA, NFA - CA, NPDES - CA, PCS ENF, PCS FACILITY, RFR - CA, SEMS_8R_ARCHIVED SITES, SWRCY - CA, UST - CA] ***(cont.)***

Envirosite ID: 223008
EPA ID: TXR000081205

HMIRS (DOT) ***(cont.)***

Site Details

Date of Incident :	1998-07-27
Time of Incident :	12:14
Report Submission Source :	Paper
Report Number :	I-1998081231
Multiple Rows per Incident :	No
NRC Number :	N/R
Federal DOT Agency Name :	N/R
Mode of Transportation :	Highway
Transportation Phase :	UNLOADING
Carrier/Reporter Name :	SAFETY-KLEEN OIL SERVICES INC
Carrier/Reporter Address :	1000 N RANDALL RD
Carrier/Reporter Non-US State :	IL
Carrier/Reporter FED DOT ID :	0
Carrier/Reporter HAZMAT Reg ID :	N/R
Carrier/Reporter Country :	UNITED STATES
Shipper Name :	EASTMAN KODAK CO
Shipper Address :	1250 CAPRI DR
Shipper Non-US State :	CA
Shipper Country :	UNITED STATES
Shipper Waybill/Shipping Paper :	11081
Shipper HAZMAT Registration ID :	N/R
Origin City :	PACIFIC PALISADES
Origin State :	CALIFORNIA
Origin Postal Code :	90272
Origin Country :	US
Destination City :	LOS ANGELES
Destination State :	CALIFORNIA
Destination Postal Code :	90039
Destination Non-US State :	N/R
Destination Country :	US
Commodity Short Name :	HAZARDOUS WASTE LIQUID
Commodity Long Name :	HAZARDOUS WASTE LIQUID N.O.S.
Technical/Trade Name :	TERCHLOROETHYLENE
Identification Number :	NA3082
Hazardous Class :	MISCELLANEOUS HAZARDOUS MATERIAL
Packing Group :	N/R
Quantity Released :	1
Unit of Measure :	Liquid - Gallon Liquid
HAZMAT Waste Indicator :	Yes
HAZMAT Waste EPA Number :	N/R
HMIS Toxic by Inhalation Indicator :	No
TIH Hazard Zone :	N/R
Material Shipment Approval Indicator:	No
Material Shipment Approval Number :	N/R

Map Id: G25
Direction: NE
Distance: 0.934 mi., 4929 ft.
Elevation: 371 ft.
Relative: Lower

Site Name : Safety-Kleen Systems, Inc | Safetykleen Inc LA Branch | SAFETY- KLEEN CORP 7-088-02
2918 WORTHEN AVE
LOS ANGELES | Los Angeles, CA | TX

Database(s) : [AST - CA, CALEPA SITES - CA, CERCLIS NFRAP, CORRACTS, DOCKET, ECHO, ENVIROSTOR - CA, EPA UST, FA - CA, FA HWF, FID UST - CA, FRS, HAZNET - CA, HIST RESPONSE - CA, HMIRS (DOT), HWM COMMERCIAL FACILITIES - CA, ICIS, INACTIVE PCS, MANIFEST EPA, NFA - CA, NPDES - CA, PCS ENF, PCS FACILITY, RFR - CA, SEMS_8R_ARCHIVED SITES, SWRCY - CA, UST - CA] ***(cont.)***

Envirosite ID: 223008
EPA ID: TXR000081205

HMIRS (DOT) ***(cont.)***

Undeclared HAZMAT Shipment Indicator:	No
Packaging Type :	Non-Bulk
Failed Object Code :	103
Failed Object Description :	Basic Material
Manner of Failure Code :	N/R
Manner of Failure Description :	N/R
Failure Cause Code :	N/R
Failure Cause Description :	N/R
Identification Markings :	N/R
Cont 1 Packaging Type :	N/R
Cont 1 Material of Construction :	N/R
Cont 1 Head Type :	N/R
Cont 1 Package Amount :	N/R
Cont 1 Package Amount UOM :	N/R
Cont 1 Package Number in Shipment :	7
Cont 1 Package Shipment Number Failed:	1
Cont 1 Package Manufacturer :	NOT REPORTED BY CARRIER
Cont 1 Pkg Manufacturer Date :	N/R
Cont 1 Package Serial Number :	N/R
Cont 1 Package Last Test Date :	N/R
Cont 1 Package Design Pressure Reported:	N/R
Cont 1 Design Pressure UOM Reported :	N/R
Cont 1 Package Shell Thickness Reported:	N/R
Cont 1 Shell Thickness UOM Reported :	N/R
Cont 1 Head Thickness Reported :	N/R
Cont 1 Head Thickness UOM Reported :	N/R
Cont 1 Valve or Device Fail Indicator:	No
Cont 1 Valve or Device Type :	N/R
Cont 1 Valve Device Manufacturer :	N/R
Cont 1 Valve or Device Model :	N/R
Cont 2 Package Type :	N/R
Cont 2 Material of Construction :	N/R
Cont 2 Package Capacity :	N/R
Cont 2 Capacity UOM Reported :	N/R
Cont 2 Package Amount UOM :	N/R
Cont 2 Package Number in Shipment :	N/R
Cont 2 Package Shipment Number Failed:	N/R
RAM Package Category :	N/R
RAM Package Certification :	FALSE
RAM Nuclide(s) Present :	N/R
RAM Transport Index :	N/R

Map Id: G25
Direction: NE
Distance: 0.934 mi., 4929 ft.
Elevation: 371 ft.
Relative: Lower

Site Name : Safety-Kleen Systems, Inc | Safetykleen Inc LA Branch | SAFETY- KLEEN CORP 7-088-02
2918 WORTHEN AVE
LOS ANGELES | Los Angeles, CA | TX

Database(s) : [AST - CA, CALEPA SITES - CA, CERCLIS NFRAP, CORRACTS, DOCKET, ECHO, ENVIROSTOR - CA, EPA UST, FA - CA, FA HWF, FID UST - CA, FRS, HAZNET - CA, HIST RESPONSE - CA, HMIRS (DOT), HWM COMMERCIAL FACILITIES - CA, ICIS, INACTIVE PCS, MANIFEST EPA, NFA - CA, NPDES - CA, PCS ENF, PCS FACILITY, RFR - CA, SEMS_8R_ARCHIVED SITES, SWRCY - CA, UST - CA] ***(cont.)***

Envirosite ID: 223008
EPA ID: TXR000081205

HMIRS (DOT) ***(cont.)***

RAM Activity Reported :	N/R
RAM UOM Reported :	N/R
RAM Activity :	N/R
RAM Activity UOM :	N/R
Spillage (Result) Indicator :	Yes
Fire (Result) Indicator :	No
Explosion (Result) Indicator :	No
Water Sewer (Result) Indicator :	No
Gas Dispersion (Result) Indicator :	No
Environmental Damage (Result) :	No
No Release (Result) Indicator :	No
Fire/EMS Report Indicator :	No
Fire EMS/EMS Report Number :	N/R
Police Report Indicator :	No
Police Report Number :	N/R
In-House Cleanup Indicator :	No
Other Cleanup Indicator :	No
Damage More than 500 :	No
Material Loss :	$0.00
Carrier Damage :	$0.00
Property Damage :	$0.00
Response Cost :	$0.00
Remediation Cleanup Cost :	$10.00
Damage Other (Old Form) :	$0.00
Total Amount of Damages :	$10.00
HAZMAT Fatality Indicator :	No
HAZMAT Fatalities Employees :	0
HAZMAT Fatalities Responders :	0
HAZMAT Fatality General Public :	0
Total Hazmat Fatalities :	0
Non-HAZMAT Fatality Indicator :	No
Non-HAZMAT Fatalities :	0
HAZMAT Injury Indicator :	No
HAZMAT Hospitalized Employees :	0
HAZMAT Hospitalized Responders :	0
HAZMAT Hospitalized Gen Public :	0
HAZMAT Hospitalized (Old Form) :	0
Total Hazmat Hospital Injuries :	0
HAZMAT Non-Hospital Employees :	0
HAZMAT Non-Hospital Responders :	0
HAZMAT Non-Hospital General Public :	0
HAZMAT Non-Hospital (Old Form) :	0
Total Hazmat Non-Hospital Injuries :	0
Total Hazmat Injuries :	0
Evacuation Indicator :	No

Map Id: G25
Direction: NE
Distance: 0.934 mi., 4929 ft.
Elevation: 371 ft.
Relative: Lower

Site Name : Safety-Kleen Systems, Inc | Safetykleen Inc LA Branch | SAFETY- KLEEN CORP 7-088-02
2918 WORTHEN AVE
LOS ANGELES | Los Angeles, CA | TX

Database(s) : [AST - CA, CALEPA SITES - CA, CERCLIS NFRAP, CORRACTS, DOCKET, ECHO, ENVIROSTOR - CA, EPA UST, FA - CA, FA HWF, FID UST - CA, FRS, HAZNET - CA, HIST RESPONSE - CA, HMIRS (DOT), HWM COMMERCIAL FACILITIES - CA, ICIS, INACTIVE PCS, MANIFEST EPA, NFA - CA, NPDES - CA, PCS ENF, PCS FACILITY, RFR - CA, SEMS_8R_ARCHIVED SITES, SWRCY - CA, UST - CA] ***(cont.)***

Envirosite ID: 223008
EPA ID: TXR000081205

HMIRS (DOT) ***(cont.)***

Public Evacuated :	0
Employees Evacuated :	0
Total Evacuated :	0
Total Evacuation Hours :	0
Major Artery Closed :	No
Major Artery Hours Closed :	0
Material Involved in Accident :	No
Estimated Speed :	0
Weather Conditions :	N/R
Vehicle Overturn :	No
Vehicle Left Roadway/Track :	No
Passenger Aircraft Indicator :	No
Cargo Passenger Baggage Indicator :	N/R
Incident Occurrence :	N/R
Shipphase Non-Transported Indicator :	No
Shipphase Air First Flight Indicator:	No
Shipphase Air SubFlight Indicator :	No
Shipphase Init Transport Indicator :	No
Shipphase Transfer Indicator :	No
Contact Name :	ANTHONY KOB JR
Contact Title :	DIR OF OPERATIONS
Contact Business Name :	N/R
Contact Address :	N/R
Contact Non-US State :	N/R
Contact Country :	US
Preparer of Incident Report :	N/R
Description of Events :	WHILE UNLOADING MATERIAL FROM AN S/K FRS TRUCK #5239 WITH A FORKLIFT THEY NOTICED A POLY/FIBER DRUM THAT WAS LEAKING FROM A PINHOLE ONTO THE LIFT GATE MATERIAL SPILLED ONTO THE LIFTGATE & ONT ASPHALT. NO SEWERS OR DRAINS INVOLVED. RECOVERED WITH NEW PIG & DRUMMED UP FOR DISPOSAL AT S/K REEDLEY CA.
Recommendations/Actions Taken :	N/R
HMIS Serious Incident Indicator :	No
HMIS Serious Fatality :	No
HMIS Serious Injury :	No
HMIS Serious Flight Plan :	No
HMIS Serious Evacuations :	No
HMIS Serious Major Artery :	No
HMIS Serious Bulk Release :	No
HMIS Serious Marine Pollutant :	No
HMIS Serious Radioactive :	No
HMIS General Package Type :	OHMIR.Ref_Container.descr_txt
HMIS Container Code :	1H2

Map Id: G25
Direction: NE
Distance: 0.934 mi., 4929 ft.
Elevation: 371 ft.
Relative: Lower

Site Name : Safety-Kleen Systems, Inc | Safetykleen Inc LA Branch | SAFETY- KLEEN CORP 7-088-02
2918 WORTHEN AVE
LOS ANGELES | Los Angeles, CA | TX

Database(s) : [AST - CA, CALEPA SITES - CA, CERCLIS NFRAP, CORRACTS, DOCKET, ECHO, ENVIROSTOR - CA, EPA UST, FA - CA, FA HWF, FID UST - CA, FRS, HAZNET - CA, HIST RESPONSE - CA, HMIRS (DOT), HWM COMMERCIAL FACILITIES - CA, ICIS, INACTIVE PCS, MANIFEST EPA, NFA - CA, NPDES - CA, PCS ENF, PCS FACILITY, RFR - CA, SEMS_8R_ARCHIVED SITES, SWRCY - CA, UST - CA] ***(cont.)***

Envirosite ID: 223008
EPA ID: TXR000081205

HMIRS (DOT) ***(cont.)***

HMIS Container Description :	Removable head plastic drum
HMIS Bulk Incident Indicator :	No
Undeclared Shipment :	No
Last Date in Agency List :	2014-05-05

HWM COMMERCIAL FACILITIES - CA

Facility Name :	SAFETY-KLEEN SYSTEMS INC
Facility Address :	2918 WORTHEN AVE, LOS ANGELES, 900392829
County :	LOS ANGELES
Site Code :	300277
Envirostor ID :	CAT000613935
Activity :	Solvent Recovery
Facility Website :	Click here for hyperlink provided by the agency.
Last Date in Agency List :	2021-08-07

ICIS

Facility Name :	SAFETYKLEEN INC LA BRANCH
Facility Address :	2918 WORTHEN AVE, LOS ANGELES, CA 90039

Site Details

NPDES ID :	CAZ188868
ICIS Facility Interest ID :	3600723324
Facility UIN :	110070087940
Facility Type Code :	Privately Owned Facility
Impaired Waters :	303(D) Listed
Latitude :	34.10665
Longitude :	-118.25227
Last Date in Agency List :	2021-08-17

Facility NAICS

NAICS Code :	N/R
NAICS Description :	N/R

Map Id: G25
Direction: NE
Distance: 0.934 mi., 4929 ft.
Elevation: 371 ft.
Relative: Lower

Site Name : Safety-Kleen Systems, Inc | Safetykleen Inc LA Branch | SAFETY- KLEEN CORP 7-088-02
2918 WORTHEN AVE
LOS ANGELES | Los Angeles, CA | TX

Database(s) : [AST - CA, CALEPA SITES - CA, CERCLIS NFRAP, CORRACTS, DOCKET, ECHO, ENVIROSTOR - CA, EPA UST, FA - CA, FA HWF, FID UST - CA, FRS, HAZNET - CA, HIST RESPONSE - CA, HMIRS (DOT), HWM COMMERCIAL FACILITIES - CA, ICIS, INACTIVE PCS, MANIFEST EPA, NFA - CA, NPDES - CA, PCS ENF, PCS FACILITY, RFR - CA, SEMS_8R_ARCHIVED SITES, SWRCY - CA, UST - CA] ***(cont.)***

Envirosite ID: 223008
EPA ID: TXR000081205

ICIS ***(cont.)***

Facility SIC

SIC Code :	4953
SIC Description :	Refuse Systems

INACTIVE PCS

Issue Date :	2015-07-01
Original Issue Date :	2015-07-01
Effective Date :	2015-07-01
Expiration Date :	2020-06-30
Retirement Date :	N/R
Termination Date :	N/R
Issuing Agency :	CA Waterboards
Agency Type :	State
Activity ID :	3601102674
External Permit Number :	CAZ188868
Facility Type Indicator :	NON-POTW
Permit Type :	General Permit Covered Facility-NPDES)
Major Minor Status :	N
Permit Status :	Expired
Total Design Flow Number :	N/R
Actual Average Flow Number :	N/R
State Water Body :	N/R
State Water Body Name :	N/R
Permit Name :	Safety Kleen
Permit Comp Status :	Y
RNC Tracking :	Y
Master External Permit Number :	CAS000001
TMDL Interface :	N/R
EDMR Authorization :	N
Pretreatment Indicator :	N/R
Last Date in Agency List :	2021-08-19

MANIFEST EPA

Manifest Details

Details for this site have been truncated due to the large number of available details for this site within this dataset. For the complete details for this site, contact your Envirosite account representative for a complimentary site report containing all of the details available.

Manifest Number :	007782208SKS
Shipped Date :	2021-04-29
Updated Date :	2021-05-24
Received Date :	2021-04-30

Map Id: G25
Direction: NE
Distance: 0.934 mi., 4929 ft.
Elevation: 371 ft.
Relative: Lower

Site Name : Safety-Kleen Systems, Inc | Safetykleen Inc LA Branch | SAFETY- KLEEN CORP 7-088-02
2918 WORTHEN AVE
LOS ANGELES | Los Angeles, CA | TX

Database(s) : [AST - CA, CALEPA SITES - CA, CERCLIS NFRAP, CORRACTS, DOCKET, ECHO, ENVIROSTOR - CA, EPA UST, FA - CA, FA HWF, FID UST - CA, FRS, HAZNET - CA, HIST RESPONSE - CA, HMIRS (DOT), HWM COMMERCIAL FACILITIES - CA, ICIS, INACTIVE PCS, MANIFEST EPA, NFA - CA, NPDES - CA, PCS ENF, PCS FACILITY, RFR - CA, SEMS_8R_ARCHIVED SITES, SWRCY - CA, UST - CA] ***(cont.)***

Envirosite ID: 223008
EPA ID: TXR000081205

MANIFEST EPA ***(cont.)***

Status :	Signed
Generator ID :	CAT000613935
Generator Name :	Safety-Kleen Systems, Inc.
Generator Address :	2918 Worthen Avenue, Los Angeles, CA 90039
Generator Mailing :	2918 Worthen Avenue, Los Angeles, CA 90039
Generator Contact :	Safety-Kleen Systems, Inc.
Destination ID :	CAD044429835
Destination Name :	Clean Harbors Wilmington LLC
Destination Mailing :	1737 East Denni Street, Wilmington, CA 90744
Destination Address :	1737 East Denni Street, Wilmington, CA 90744
Destination Contact :	N/R
Submission Type :	DataImage5Copy
Origin Type :	Service
Manifest Residue :	N
Rejection :	N
Last Date in Agency List :	2021-09-04

Waste Details

Waste Line Number :	1
Is DOT Hazardous :	Y
DOT ID Number :	NA3082
DOT Information :	RQ, NA3082, HAZARDOUS WASTE, LIQUID, N.O.S. (AQUEOUS PARTS WASHER SOLUTION WITH TETRACHLOROETHYLENE), 9, PG III (RQ)
Non Waste Description :	N/R
Quantity :	4750 Gallons
Quantity Tons, Acute, Non-Acute :	19.808174, 0, 19.808174
Quantity Kg, Acute, Non-Acute :	0, 17966.61
Management Method :	H141 - STORAGE, BULKING AND/OR TRANSFER OFF SITE
Is EPA Waste :	Y
Federal Code :	D039
State Code :	CA - 134

Manifest Details

Manifest Number :	007782206SKS
Shipped Date :	2021-04-27
Updated Date :	2021-05-18
Received Date :	2021-04-27
Status :	Signed
Generator ID :	CAT000613935

Map Id: G25
Direction: NE
Distance: 0.934 mi., 4929 ft.
Elevation: 371 ft.
Relative: Lower

Site Name : Safety-Kleen Systems, Inc | Safetykleen Inc LA Branch | SAFETY- KLEEN CORP 7-088-02
2918 WORTHEN AVE
LOS ANGELES | Los Angeles, CA | TX

Database(s) : [AST - CA, CALEPA SITES - CA, CERCLIS NFRAP, CORRACTS, DOCKET, ECHO, ENVIROSTOR - CA, EPA UST, FA - CA, FA HWF, FID UST - CA, FRS, HAZNET - CA, HIST RESPONSE - CA, HMIRS (DOT), HWM COMMERCIAL FACILITIES - CA, ICIS, INACTIVE PCS, MANIFEST EPA, NFA - CA, NPDES - CA, PCS ENF, PCS FACILITY, RFR - CA, SEMS_8R_ARCHIVED SITES, SWRCY - CA, UST - CA] ***(cont.)***

Envirosite ID: 223008
EPA ID: TXR000081205

MANIFEST EPA ***(cont.)***

Generator Name :	Safety-Kleen Systems, Inc.
Generator Address :	2918 Worthen Avenue, Los Angeles, CA 90039
Generator Mailing :	2918 Worthen Avenue, Los Angeles, CA 90039
Generator Contact :	Safety-Kleen Systems, Inc.
Destination ID :	CAD044429835
Destination Name :	Clean Harbors Wilmington LLC
Destination Mailing :	1737 East Denni Street, Wilmington, CA 90744
Destination Address :	1737 East Denni Street, Wilmington, CA 90744
Destination Contact :	N/R
Submission Type :	DataImage5Copy
Origin Type :	Service
Manifest Residue :	N
Rejection :	N
Last Date in Agency List :	2021-09-04

Waste Details

Waste Line Number :	1
Is DOT Hazardous :	Y
DOT ID Number :	NA3082
DOT Information :	RQ, NA3082, HAZARDOUS WASTE, LIQUID, N.O.S. (AQUEOUS PARTS WASHER SOLUTION WITH TETRACHLOROETHYLENE), 9, PG III (RQ)
Non Waste Description :	N/R
Quantity :	5272 Gallons
Quantity Tons, Acute, Non-Acute :	21.984987, 0, 21.984987
Quantity Kg, Acute, Non-Acute :	0, 19941.043
Management Method :	H141 - STORAGE, BULKING AND/OR TRANSFER OFF SITE
Is EPA Waste :	Y
Federal Code :	D039
State Code :	CA - 134

Manifest Details

Manifest Number :	007782203SKS
Shipped Date :	2021-03-26
Updated Date :	2021-04-16
Received Date :	2021-03-26
Status :	Signed
Generator ID :	CAT000613935
Generator Name :	SAFETY-KLEEN SYSTEMS INC
Generator Address :	2918 WORTHEN AVENUE, LOS ANGELES, CA 90039-2829

Map Id: G25
Direction: NE
Distance: 0.934 mi., 4929 ft.
Elevation: 371 ft.
Relative: Lower

Site Name : Safety-Kleen Systems, Inc | Safetykleen Inc LA Branch | SAFETY- KLEEN CORP 7-088-02
2918 WORTHEN AVE
LOS ANGELES | Los Angeles, CA | TX

Database(s) : [AST - CA, CALEPA SITES - CA, CERCLIS NFRAP, CORRACTS, DOCKET, ECHO, ENVIROSTOR - CA, EPA UST, FA - CA, FA HWF, FID UST - CA, FRS, HAZNET - CA, HIST RESPONSE - CA, HMIRS (DOT), HWM COMMERCIAL FACILITIES - CA, ICIS, INACTIVE PCS, MANIFEST EPA, NFA - CA, NPDES - CA, PCS ENF, PCS FACILITY, RFR - CA, SEMS_8R_ARCHIVED SITES, SWRCY - CA, UST - CA] ***(cont.)***

Envirosite ID: 223008
EPA ID: TXR000081205

MANIFEST EPA ***(cont.)***

Generator Mailing :	2918 WORTHEN AVENUE, LOS ANGELES, CA 90039
Generator Contact :	N/R
Destination ID :	CAD028409019
Destination Name :	CROSBY & OVERTON
Destination Mailing :	1630 W. 17TH STREET CA90813 CA037US 1630, LONG BEACH, CA 90813
Destination Address :	1630 W. 17TH STREET, LONG BEACH, CA 90813-0000
Destination Contact :	N/R
Submission Type :	DataImage5Copy
Origin Type :	Web
Manifest Residue :	N
Rejection :	N
Last Date in Agency List :	2021-09-04

Waste Details

Waste Line Number :	1
Is DOT Hazardous :	N
DOT ID Number :	N/R
DOT Information :	N/R
Non Waste Description :	NON RCRA HAZARDOUS WASTE LIQUID
Quantity :	5058 Gallons
Quantity Tons, Acute, Non-Acute :	21.092577, 0, 21.092577
Quantity Kg, Acute, Non-Acute :	0, 19131.602
Management Method :	H135 - DISCHARGE TO SEWER/POTW OR NPDES
Is EPA Waste :	N
Federal Code :	N/R
State Code :	CA - 134

Manifest Details

Manifest Number :	007782202SKS
Shipped Date :	2021-03-15
Updated Date :	2021-04-05
Received Date :	2021-03-15
Status :	Signed
Generator ID :	CAT000613935
Generator Name :	SAFETY-KLEEN SYSTEMS INC
Generator Address :	2918 WORTHEN AVENUE, LOS ANGELES, CA 90039-2829
Generator Mailing :	2918 WORTHEN AVENUE, LOS ANGELES, CA 90039
Generator Contact :	N/R
Destination ID :	CAD028409019
Destination Name :	CROSBY & OVERTON
Destination Mailing :	1630 W. 17TH STREET CA90813 CA037US 1630, LONG BEACH, CA 90813

Map Id: G25
Direction: NE
Distance: 0.934 mi., 4929 ft.
Elevation: 371 ft.
Relative: Lower

Site Name : Safety-Kleen Systems, Inc | Safetykleen Inc LA Branch | SAFETY- KLEEN CORP 7-088-02
2918 WORTHEN AVE
LOS ANGELES | Los Angeles, CA | TX

Database(s) : [AST - CA, CALEPA SITES - CA, CERCLIS NFRAP, CORRACTS, DOCKET, ECHO, ENVIROSTOR - CA, EPA UST, FA - CA, FA HWF, FID UST - CA, FRS, HAZNET - CA, HIST RESPONSE - CA, HMIRS (DOT), HWM COMMERCIAL FACILITIES - CA, ICIS, INACTIVE PCS, MANIFEST EPA, NFA - CA, NPDES - CA, PCS ENF, PCS FACILITY, RFR - CA, SEMS_8R_ARCHIVED SITES, SWRCY - CA, UST - CA] ***(cont.)***

Envirosite ID: 223008
EPA ID: TXR000081205

MANIFEST EPA ***(cont.)***

Destination Address :	1630 W. 17TH STREET, LONG BEACH, CA 90813-0000
Destination Contact :	N/R
Submission Type :	DataImage5Copy
Origin Type :	Web
Manifest Residue :	N
Rejection :	N
Last Date in Agency List :	2021-09-04

Waste Details

Waste Line Number :	1
Is DOT Hazardous :	N
DOT ID Number :	N/R
DOT Information :	N/R
Non Waste Description :	NON RCRA HAZARDOUS WASTE LIQUID
Quantity :	4955 Gallons
Quantity Tons, Acute, Non-Acute :	20.663052, 0, 20.663052
Quantity Kg, Acute, Non-Acute :	0, 18742.008
Management Method :	H135 - DISCHARGE TO SEWER/POTW OR NPDES
Is EPA Waste :	N
Federal Code :	N/R
State Code :	CA - 134

Manifest Details

Manifest Number :	007782201SKS
Shipped Date :	2021-02-26
Updated Date :	2021-03-17
Received Date :	2021-02-26
Status :	Signed
Generator ID :	CAT000613935
Generator Name :	SAFETY-KLEEN SYSTEMS INC
Generator Address :	2918 WORTHEN AVENUE, LOS ANGELES, CA 90039-2829
Generator Mailing :	2918 WORTHEN AVENUE, LOS ANGELES, CA 90039
Generator Contact :	N/R
Destination ID :	CAD028409019
Destination Name :	CROSBY & OVERTON
Destination Mailing :	1630 W. 17TH STREET CA90813 CA037US 1630, LONG BEACH, CA 90813
Destination Address :	1630 W. 17TH STREET, LONG BEACH, CA 90813-0000
Destination Contact :	N/R
Submission Type :	DataImage5Copy
Origin Type :	Web
Manifest Residue :	N

Map Id: G25
Direction: NE
Distance: 0.934 mi., 4929 ft.
Elevation: 371 ft.
Relative: Lower

Site Name : Safety-Kleen Systems, Inc | Safetykleen Inc LA Branch | SAFETY- KLEEN CORP 7-088-02
2918 WORTHEN AVE
LOS ANGELES | Los Angeles, CA | TX

Database(s) : [AST - CA, CALEPA SITES - CA, CERCLIS NFRAP, CORRACTS, DOCKET, ECHO, ENVIROSTOR - CA, EPA UST, FA - CA, FA HWF, FID UST - CA, FRS, HAZNET - CA, HIST RESPONSE - CA, HMIRS (DOT), HWM COMMERCIAL FACILITIES - CA, ICIS, INACTIVE PCS, MANIFEST EPA, NFA - CA, NPDES - CA, PCS ENF, PCS FACILITY, RFR - CA, SEMS_8R_ARCHIVED SITES, SWRCY - CA, UST - CA] ***(cont.)***

Envirosite ID: 223008
EPA ID: TXR000081205

MANIFEST EPA ***(cont.)***

Rejection :	N
Last Date in Agency List :	2021-09-04

Waste Details

Waste Line Number :	1
Is DOT Hazardous :	N
DOT ID Number :	N/R
DOT Information :	N/R
Non Waste Description :	NON RCRA HAZARDOUS WASTE LIQUID
Quantity :	4945 Gallons
Quantity Tons, Acute, Non-Acute :	20.621351, 0, 20.621351
Quantity Kg, Acute, Non-Acute :	0, 18704.186
Management Method :	H135 - DISCHARGE TO SEWER/POTW OR NPDES
Is EPA Waste :	N
Federal Code :	N/R
State Code :	CA - 134

NFA - CA

Facility Name :	SAFETY-KLEEN LOS ANGELES
Facility Address :	2918 WORTHEN AVE, LOS ANGELES, CA 900392829
County :	LOS ANGELES
Cleanup Date :	2009-05-29
Cleanup Status :	No Further Action
Site Type :	Corrective Action
Site Type Detailed :	Corrective Action
Acreage :	0.27
APN :	NONE SPECIFIED
National Priorities List :	NO
Regulatory Agencies Involved :	DTSC - Site Cleanup Program
Lead Agency :	WM
Project Manager :	Wayne Lorentzen
Supervisor :	Farshad Vakili
Office :	Office of Permitting
Envirostor ID :	80001785
Site Code :	300277
Assembly :	51
Senate :	24
Congressional District :	28
Special Program :	N/R
Past Uses :	HAZARDOUS WASTE STORAGE - TANKS/CONTAINERS

Map Id: G25
Direction: NE
Distance: 0.934 mi., 4929 ft.
Elevation: 371 ft.
Relative: Lower

Site Name : Safety-Kleen Systems, Inc | Safetykleen Inc LA Branch | SAFETY- KLEEN CORP 7-088-02
2918 WORTHEN AVE
LOS ANGELES | Los Angeles, CA | TX

Database(s) : [AST - CA, CALEPA SITES - CA, CERCLIS NFRAP, CORRACTS, DOCKET, ECHO, ENVIROSTOR - CA, EPA UST, FA - CA, FA HWF, FID UST - CA, FRS, HAZNET - CA, HIST RESPONSE - CA, HMIRS (DOT), HWM COMMERCIAL FACILITIES - CA, ICIS, INACTIVE PCS, MANIFEST EPA, NFA - CA, NPDES - CA, PCS ENF, PCS FACILITY, RFR - CA, SEMS_8R_ARCHIVED SITES, SWRCY - CA, UST - CA] ***(cont.)***

Envirosite ID: 223008
EPA ID: TXR000081205

NFA - CA ***(cont.)***

Potential COC :	Tetrachloroethylene (PCE); 1,2-Dichlorobenzene; Trichloroethylene (TCE); Xylenes; 1,4-Dichlorobenzene; 1,1,1-Trichloroethane (TCA)
Confirmed COC :	Tetrachloroethylene (PCE); 1,2-Dichlorobenzene; Trichloroethylene (TCE); Xylenes; 1,4-Dichlorobenzene; 1,1,1-Trichloroethane (TCA)
Potential Media Affected :	Other Groundwater affected (uses other than drinking water); Soil
Restricted Use :	NO
Site Management Req :	N/R
Funding :	N/R
Latitude :	34.106908
Longitude :	-118.251847
Agency Hyperlink :	Click here for hyperlink provided by the agency.
Last Date in Agency List :	2021-08-11

NPDES - CA

Facility Name :	Safetykleen Inc LA Branch
Facility Address :	2918 Worthen Ave, Los Angeles, 90039
County :	Los Angeles
Effective Date :	1992-03-30
Adoption Date :	N/R
Expiration Date :	N/R
Termination Date :	N/R
Order Number :	97-03-DWQ
NPDES Number :	CAS000001
WDID :	4 19I001836
RM Status :	Active
Reg Meas ID :	188868
Reg Meas Type :	Enrollee
Program :	Industrial
Facility Place ID :	N/R
Region Code :	4
Discharger ID :	0
Discharger :	Safety Kleen
Discharger Address :	2918 Worthen Avenue, Los Angeles, California 90039
Last Date in Agency List :	2021-09-03

PCS ENF

Site Details

NPDES ID :	CAZ188868

Map Id: G25
Direction: NE
Distance: 0.934 mi., 4929 ft.
Elevation: 371 ft.
Relative: Lower

Site Name : Safety-Kleen Systems, Inc | Safetykleen Inc LA Branch | SAFETY- KLEEN CORP 7-088-02
2918 WORTHEN AVE
LOS ANGELES | Los Angeles, CA | TX

Database(s) : [AST - CA, CALEPA SITES - CA, CERCLIS NFRAP, CORRACTS, DOCKET, ECHO, ENVIROSTOR - CA, EPA UST, FA - CA, FA HWF, FID UST - CA, FRS, HAZNET - CA, HIST RESPONSE - CA, HMIRS (DOT), HWM COMMERCIAL FACILITIES - CA, ICIS, INACTIVE PCS, MANIFEST EPA, NFA - CA, NPDES - CA, PCS ENF, PCS FACILITY, RFR - CA, SEMS_8R_ARCHIVED SITES, SWRCY - CA, UST - CA] ***(cont.)***

Envirosite ID: 223008
EPA ID: TXR000081205

PCS ENF ***(cont.)***

Last Date in Agency List : 2021-08-17

Formal Enforcement Actions
Settlement Entered Date : N/R
ENF Identifier : N/R
Activity ID : N/R
Activity Type : N/R
ENF Type : N/R
Agency : N/R
Fed Penalty Assessed Amount : N/R
State Local Penalty Amount : N/R

Informal Enforcement Actions
Achieved Date : 08/14/2020
Registry ID : 110070087940
ENF Identifier : CA-ZIEA437237
Activity ID : 3602260310
Activity Type : Administrative - Informal
ENF Type : Notice of Violation
Agency : State

Achieved Date : 05/08/2020
Registry ID : 110070087940
ENF Identifier : CA-ZIEA437007
Activity ID : 3602249105
Activity Type : Administrative - Informal
ENF Type : Notice of Violation
Agency : State

PCS FACILITY

Issue Date : 2015-07-01
Original Issue Date : 2015-07-01
Effective Date : 2015-07-01
Expiration Date : 2020-06-30
Retirement Date : N/R
Termination Date : N/R
Issuing Agency : CA Waterboards
Agency Type : State
Activity ID : 3601102674

Map Id: G25
Direction: NE
Distance: 0.934 mi., 4929 ft.
Elevation: 371 ft.
Relative: Lower

Site Name : Safety-Kleen Systems, Inc | Safetykleen Inc LA Branch | SAFETY- KLEEN CORP 7-088-02
2918 WORTHEN AVE
LOS ANGELES | Los Angeles, CA | TX

Database(s) : [AST - CA, CALEPA SITES - CA, CERCLIS NFRAP, CORRACTS, DOCKET, ECHO, ENVIROSTOR - CA, EPA UST, FA - CA, FA HWF, FID UST - CA, FRS, HAZNET - CA, HIST RESPONSE - CA, HMIRS (DOT), HWM COMMERCIAL FACILITIES - CA, ICIS, INACTIVE PCS, MANIFEST EPA, NFA - CA, NPDES - CA, PCS ENF, PCS FACILITY, RFR - CA, SEMS_8R_ARCHIVED SITES, SWRCY - CA, UST - CA] ***(cont.)***

Envirosite ID: 223008
EPA ID: TXR000081205

PCS FACILITY ***(cont.)***

External Permit Number :	CAZ188868
Facility Type Indicator :	NON-POTW
Permit Type :	General Permit Covered Facility-NPDES)
Major Minor Status :	N
Permit Status :	Effective
Total Design Flow Number :	N/R
Actual Average Flow Number :	N/R
State Water Body :	N/R
State Water Body Name :	N/R
Permit Name :	Safety Kleen
Permit Comp Status :	Y
RNC Tracking :	Y
Master External Permit Number :	CAS000001
TMDL Interface :	N/R
EDMR Authorization :	N
Pretreatment Indicator :	N/R
Last Date in Agency List :	2020-02-11

RFR - CA

Facility Name :	Safetykleen Inc LA Branch
Facility Address :	2918 Worthen Ave, Los Angeles, CA 90039
County :	Los Angeles
Effective Date :	1992-03-30
Adoption Date :	N/R
Termination Date :	N/R
Expiration/Review Date :	N/R
NPDES Number :	CAS000001
Order Number :	2014-0057-DWQ
WDID :	4 19I001836
SIC/NAICS :	4953
Program :	INDSTW
Regulatory Measure Status :	Active
Regulatory Measure Type :	Storm water industrial
Place/Project Type :	Industrial - Refuse Systems
Region :	4
Design Flow :	N/R
Major/Minor :	N/R
Complexity :	N/R
TTWQ :	N/R
Number of Enforcement Actions within Five Years:	2
Number of Violations within Five Years:	2

Map Id: G25
Direction: NE
Distance: 0.934 mi., 4929 ft.
Elevation: 371 ft.
Relative: Lower

Site Name : Safety-Kleen Systems, Inc | Safetykleen Inc LA Branch | SAFETY- KLEEN CORP 7-088-02
2918 WORTHEN AVE
LOS ANGELES | Los Angeles, CA | TX

Database(s) : [AST - CA, CALEPA SITES - CA, CERCLIS NFRAP, CORRACTS, DOCKET, ECHO, ENVIROSTOR - CA, EPA UST, FA - CA, FA HWF, FID UST - CA, FRS, HAZNET - CA, HIST RESPONSE - CA, HMIRS (DOT), HWM COMMERCIAL FACILITIES - CA, ICIS, INACTIVE PCS, MANIFEST EPA, NFA - CA, NPDES - CA, PCS ENF, PCS FACILITY, RFR - CA, SEMS_8R_ARCHIVED SITES, SWRCY - CA, UST - CA] ***(cont.)***

Envirosite ID: 223008
EPA ID: TXR000081205

RFR - CA ***(cont.)***

Agency :	Safety Kleen
Agency Address :	2918 Worthen Avenue, Los Angeles, CA 90039
Latitude :	34.10665
Longitude :	-118.25227
Last Date in Agency List :	2021-07-24

SEMS_8R_ARCHIVED SITES

Facility Name :	SAFETY- KLEEN CORP 7-088-02
Facility Address :	2918 WORTHEN AVE, LOS ANGELES, CA 90039
County :	LOS ANGELES

Site Details

Site ID :	0903374
EPA ID :	CAT000613935
Region :	09
Congressional District :	24
Federal Facility :	N
Federal Facility Docket :	N
NPL Status :	Not on the NPL
Non NPL Status :	Deferred to RCRA (Subtitle C)
FIPS Code :	06037
Superfund Alternative Agreement :	N
Last Date in Agency List :	2021-07-19

Additional Information

Start Date :	1991-01-01
Finish Date :	1991-01-01
OU :	00
Action Code :	DS
Action Name :	DISCVRY
Sequence :	1
Quality :	N/R
Current Action Lead :	EPA Perf

Start Date :	N/R
Finish Date :	1991-08-26
OU :	00
Action Code :	PA
Action Name :	PA

Map Id: G25
Direction: NE
Distance: 0.934 mi., 4929 ft.
Elevation: 371 ft.
Relative: Lower

Site Name : Safety-Kleen Systems, Inc | Safetykleen Inc LA Branch | SAFETY- KLEEN CORP 7-088-02
2918 WORTHEN AVE
LOS ANGELES | Los Angeles, CA | TX

Database(s) : [AST - CA, CALEPA SITES - CA, CERCLIS NFRAP, CORRACTS, DOCKET, ECHO, ENVIROSTOR - CA, EPA UST, FA - CA, FA HWF, FID UST - CA, FRS, HAZNET - CA, HIST RESPONSE - CA, HMIRS (DOT), HWM COMMERCIAL FACILITIES - CA, ICIS, INACTIVE PCS, MANIFEST EPA, NFA - CA, NPDES - CA, PCS ENF, PCS FACILITY, RFR - CA, SEMS_8R_ARCHIVED SITES, SWRCY - CA, UST - CA] ***(cont.)***

Envirosite ID: 223008
EPA ID: TXR000081205

SEMS_8R_ARCHIVED SITES ***(cont.)***

Sequence :	1
Quality :	D
Current Action Lead :	EPA Perf
Start Date :	N/R
Finish Date :	1996-01-23
OU :	00
Action Code :	VS
Action Name :	ARCH SITE
Sequence :	1
Quality :	N/R
Current Action Lead :	EPA Perf In-Hse

SWRCY - CA

Facility Name :	Safety Kleen Systems, Inc.
Facility Address :	2918 Worthen Ave, Los Angeles, 90039
County :	Los Angeles

Site Details

ID Number :	215
Activity Categories :	Used Oil Remanufacturing
Activities :	Used Oil Remanufacturing
Phone Number :	(800) 669-5740
Type :	N/R
Last Date in Agency List :	2018-04-30

UST - CA

Facility Name :	SAFETY-KLEEN CORP
Facility Address :	2918 WORTHEN AVE, LOS ANGELES, 90039
County :	Los Angeles
Facility ID :	23970
CERS ID :	N/R
Permitting Agency :	LOS ANGELES, CITY OF
Latitude :	34.108251
Longitude :	-118.250483
Last Date in Agency List :	2017-01-13

Map Id: G25
Direction: NE
Distance: 0.934 mi., 4929 ft.
Elevation: 371 ft.
Relative: Lower

Site Name : Safety-Kleen Systems, Inc | Safetykleen Inc LA Branch | SAFETY- KLEEN CORP 7-088-02
2918 WORTHEN AVE
LOS ANGELES | Los Angeles, CA | TX

Database(s) : [AST - CA, CALEPA SITES - CA, CERCLIS NFRAP, CORRACTS, DOCKET, ECHO, ENVIROSTOR - CA, EPA UST, FA - CA, FA HWF, FID UST - CA, FRS, HAZNET - CA, HIST RESPONSE - CA, HMIRS (DOT), HWM COMMERCIAL FACILITIES - CA, ICIS, INACTIVE PCS, MANIFEST EPA, NFA - CA, NPDES - CA, PCS ENF, PCS FACILITY, RFR - CA, SEMS_8R_ARCHIVED SITES, SWRCY - CA, UST - CA] ***(cont.)***

Envirosite ID: 223008
EPA ID: TXR000081205

UST - CA ***(cont.)***

Facility Name :	Safety-Kleen Systems, Inc
Facility Address :	2918 Worthen Ave, Los Angeles, 90039
County :	Los Angeles
Facility ID :	FA0002149
CERS ID :	10145851
Permitting Agency :	Los Angeles City Fire Department
Latitude :	34.1069
Longitude :	-118.25183
Last Date in Agency List :	2021-07-10

Map Id: G26
Direction: NE
Distance: 0.939 mi., 4957 ft.
Elevation: 371 ft.
Relative: Lower

Site Name : SAFETY-KLEEN SYSTEMS INC | SAFETYKLEEN INC LA BRANCH | Safety Kleen Systems - Los Angeles
2918 WORTHEN AVE | 2918 Worthern Ave
LOS ANGELES | Los Angeles, CA

Database(s) : [BRS, CIWQS - CA, DEBRIS EPA SWRCY, HWG - CA, HWP - CA, RCRA_LQG, RCRA_TSDF]

Envirosite ID: 42504862
EPA ID: N/R

BRS

Facility Name :	SAFETY-KLEEN SYSTEMS INC
Facility Address :	2918 WORTHEN AVENUE, LOS ANGELES, CA 90039-2829
County :	LOS ANGELES

Site Details

Date Form Received by Agency :	2020-02-10
EPA ID :	CAT000613935
Mailing Address :	2918 WORTHEN AVENUE, LOS ANGELES, CA 90039
Contact :	NAHID TOOSSI
Contact Address :	2120 SOUTH YALE STREET, SANTA ANA, CA 92704
Contact Country :	US
Contact Telephone :	949-981-5099

Map Id: G26
Direction: NE
Distance: 0.939 mi., 4957 ft.
Elevation: 371 ft.
Relative: Lower

Site Name : SAFETY-KLEEN SYSTEMS INC | SAFETYKLEEN INC LA BRANCH | Safety Kleen Systems - Los Angeles
2918 WORTHEN AVE | 2918 Worthern Ave
LOS ANGELES | Los Angeles, CA

Database(s) : [BRS, CIWQS - CA, DEBRIS EPA SWRCY, HWG - CA, HWP - CA, RCRA_LQG, RCRA_TSDF] ***(cont.)***

Envirosite ID: 42504862
EPA ID: N/R

BRS ***(cont.)***

Contact Email :	NAHID.TOOSSI@SAFETY-KLEEN.COM
EPA Region :	09
Land Type :	Private
Source Type :	Annual/Biennial Report updated with Notification
Classification :	Large Quantity Generator

Description :

Handlers that generate 1,000 kg or more of hazardous waste during any calendar month; or generate more than 1 kg of acutely hazardous waste during any calendar month; or generate more than 100 kg of any residue or contaminated soil, waste or other debris resulting from the cleanup of a spill, into or on any land or water, of acutely hazardous waste during any calendar month; or generate 1 kg or less of acutely hazardous waste during any calendar month, and accumulate more than 1 kg of acutely hazardous waste at any time; or generate 100 kg or less of any residue or contaminated soil, waste or other debris resulting from the cleanup of a spill, into or on any land or water, of acutely hazardous waste during any calendar month, and accumulated more than 100 kg of that material at any time.

Last Date in Agency List :	2021-09-03

Owner/Operator Summary

Owner/Operator Name :	SAFETY-KLEEN SYSTEMS INC.
Owner/Operator Address :	42 LONGWATER DRIVE PO BOX 9147, NORWELL, MA 02061-9147
Owner/Operator Country :	US
Owner/Operator Telephone :	781-792-5000
Owner/Operator Email :	N/R
Owner/Operator Fax :	N/R
Legal Status :	Private
Owner/Operator Type :	Owner
Owner/Operator Start Date :	1993-10-08
Owner/Operator End Date :	N/R

Owner/Operator Name :	SAFETY-KLEEN SYSTEMS INC.
Owner/Operator Address :	2918 WORTHEN AVENUE, LOS ANGELES, CA 90039
Owner/Operator Country :	US
Owner/Operator Telephone :	323-660-9562
Owner/Operator Email :	NAHID.TOOSSI@SAFETY-KLEEN.COM
Owner/Operator Fax :	N/R
Legal Status :	Private
Owner/Operator Type :	Operator
Owner/Operator Start Date :	1993-10-08
Owner/Operator End Date :	N/R

Waste Activity Monitoring

Map Id: G26
Direction: NE
Distance: 0.939 mi., 4957 ft.
Elevation: 371 ft.
Relative: Lower

Site Name : SAFETY-KLEEN SYSTEMS INC | SAFETYKLEEN INC LA BRANCH | Safety Kleen Systems - Los Angeles
2918 WORTHEN AVE | 2918 Worthern Ave
LOS ANGELES | Los Angeles, CA

Database(s) : [BRS, CIWQS - CA, DEBRIS EPA SWRCY, HWG - CA, HWP - CA, RCRA_LQG, RCRA_TSDF] ***(cont.)***

Envirosite ID: 42504862
EPA ID: N/R

BRS ***(cont.)***

Details for this site have been truncated due to the large number of available details for this site within this dataset. For the complete details for this site, contact your Envirosite account representative for a complimentary site report containing all of the details available.

Report Cycle :	2019
Hazardous Waste Page Number :	1
Hazardous Waste Sub-Page Number :	1
BR Form :	WR
Waste Description :	NONRCRA HAZARDOUS WASTE LIQUID AQUEOUS PARTS WASHER SOLUT
Primary NAICS :	562112 - Hazardous Waste Collection
Source Code :	N/R
Form Code :	W113 - Other aqueous waste or wastewaters (fluid but not sludge)
Management Method :	H141 - The site receiving this waste stored/bulked and transferred the waste with no treatment or recovery (H010-H129), fuel blending (H061), or disposal (H131-H135) at that receiving site.
Generation Tons :	0
Managed Tons :	0.25
Shipped Tons :	0
Received Tons :	0.25
Receiver ID :	CAT000613935
Receiver State :	CA
Shipper ID :	CAL000427394
Shipper State :	CA
Waste Minimization :	N/R
Waste Code List :	N/R
Waste Code Group :	N/R
Waste Generation Type :	N/R

Report Cycle :	2019
Hazardous Waste Page Number :	1
Hazardous Waste Sub-Page Number :	1
BR Form :	GM
Waste Description :	NON-RCRA HAZARDOUS WASTE, LIQUIDS (AQUEOUS DUMP SLUDGE)
Primary NAICS :	562112 - Hazardous Waste Collection
Source Code :	G19 - Other one-time or intermittent processes (specify in comments)
Form Code :	W609 - Other organic sludge (specify in comments)
Management Method :	H141 - The site receiving this waste stored/bulked and transferred the waste with no treatment or recovery (H010-H129), fuel blending (H061), or disposal (H131-H135) at that receiving site.
Generation Tons :	2.3
Managed Tons :	0
Shipped Tons :	2.3
Received Tons :	0
Receiver ID :	CAD044429835
Receiver State :	CA
Shipper ID :	CAT000613935
Shipper State :	CA

Map Id: G26
Direction: NE
Distance: 0.939 mi., 4957 ft.
Elevation: 371 ft.
Relative: Lower

Site Name : SAFETY-KLEEN SYSTEMS INC | SAFETYKLEEN INC LA BRANCH | Safety Kleen Systems - Los Angeles
2918 WORTHEN AVE | 2918 Worthern Ave
LOS ANGELES | Los Angeles, CA

Database(s) : [BRS, CIWQS - CA, DEBRIS EPA SWRCY, HWG - CA, HWP - CA, RCRA_LQG, RCRA_TSDF] ***(cont.)***

Envirosite ID: 42504862
EPA ID: N/R

BRS ***(cont.)***

Waste Minimization :	X - No waste minimization efforts were implemented for this waste
Waste Code List :	N/R
Waste Code Group :	N/R
Waste Generation Type :	N/R
Report Cycle :	2019
Hazardous Waste Page Number :	10
Hazardous Waste Sub-Page Number :	1
BR Form :	WR
Waste Description :	NONRCRA HAZARDOUS WASTE LIQUID AQUEOUS PARTS WASHER SOLUT
Primary NAICS :	562112 - Hazardous Waste Collection
Source Code :	N/R
Form Code :	W113 - Other aqueous waste or wastewaters (fluid but not sludge)
Management Method :	H141 - The site receiving this waste stored/bulked and transferred the waste with no treatment or recovery (H010-H129), fuel blending (H061), or disposal (H131-H135) at that receiving site.
Generation Tons :	0
Managed Tons :	0.1665
Shipped Tons :	0
Received Tons :	0.1665
Receiver ID :	CAT000613935
Receiver State :	CA
Shipper ID :	CAL000442657
Shipper State :	CA
Waste Minimization :	N/R
Waste Code List :	N/R
Waste Code Group :	N/R
Waste Generation Type :	N/R
Report Cycle :	2019
Hazardous Waste Page Number :	100
Hazardous Waste Sub-Page Number :	1
BR Form :	WR
Waste Description :	NONRCRA HAZARDOUS WASTE LIQUID AQUEOUS PARTS WASHER SOLUT
Primary NAICS :	562112 - Hazardous Waste Collection
Source Code :	N/R
Form Code :	W113 - Other aqueous waste or wastewaters (fluid but not sludge)
Management Method :	H141 - The site receiving this waste stored/bulked and transferred the waste with no treatment or recovery (H010-H129), fuel blending (H061), or disposal (H131-H135) at that receiving site.
Generation Tons :	0
Managed Tons :	0.729
Shipped Tons :	0
Received Tons :	0.729
Receiver ID :	CAT000613935
Receiver State :	CA

Map Id: G26
Direction: NE
Distance: 0.939 mi., 4957 ft.
Elevation: 371 ft.
Relative: Lower

Site Name : SAFETY-KLEEN SYSTEMS INC | SAFETYKLEEN INC LA BRANCH | Safety Kleen Systems - Los Angeles
2918 WORTHEN AVE | 2918 Worthern Ave
LOS ANGELES | Los Angeles, CA

Database(s) : [BRS, CIWQS - CA, DEBRIS EPA SWRCY, HWG - CA, HWP - CA, RCRA_LQG, RCRA_TSDF] ***(cont.)***

Envirosite ID: 42504862
EPA ID: N/R

BRS ***(cont.)***

Shipper ID :	CAL000152177
Shipper State :	CA
Waste Minimization :	N/R
Waste Code List :	N/R
Waste Code Group :	N/R
Waste Generation Type :	N/R
Report Cycle :	2019
Hazardous Waste Page Number :	1000
Hazardous Waste Sub-Page Number :	1
BR Form :	WR
Waste Description :	NONRCRA HAZARDOUS WASTE LIQUID AQUEOUS PARTS WASHER SOLUT
Primary NAICS :	562112 - Hazardous Waste Collection
Source Code :	N/R
Form Code :	W113 - Other aqueous waste or wastewaters (fluid but not sludge)
Management Method :	H141 - The site receiving this waste stored/bulked and transferred the waste with no treatment or recovery (H010-H129), fuel blending (H061), or disposal (H131-H135) at that receiving site.
Generation Tons :	0
Managed Tons :	0.167
Shipped Tons :	0
Received Tons :	0.167
Receiver ID :	CAT000613935
Receiver State :	CA
Shipper ID :	CAL000367458
Shipper State :	CA
Waste Minimization :	N/R
Waste Code List :	N/R
Waste Code Group :	N/R
Waste Generation Type :	N/R
Report Cycle :	2019
Hazardous Waste Page Number :	1001
Hazardous Waste Sub-Page Number :	1
BR Form :	WR
Waste Description :	NONRCRA HAZARDOUS WASTE LIQUID AQUEOUS PARTS WASHER SOLUT
Primary NAICS :	562112 - Hazardous Waste Collection
Source Code :	N/R
Form Code :	W113 - Other aqueous waste or wastewaters (fluid but not sludge)
Management Method :	H141 - The site receiving this waste stored/bulked and transferred the waste with no treatment or recovery (H010-H129), fuel blending (H061), or disposal (H131-H135) at that receiving site.
Generation Tons :	0
Managed Tons :	0.25
Shipped Tons :	0
Received Tons :	0.25

Map Id: G26
Direction: NE
Distance: 0.939 mi., 4957 ft.
Elevation: 371 ft.
Relative: Lower

Site Name : SAFETY-KLEEN SYSTEMS INC | SAFETYKLEEN INC LA BRANCH | Safety Kleen Systems - Los Angeles
2918 WORTHEN AVE | 2918 Worthern Ave
LOS ANGELES | Los Angeles, CA

Database(s) : [BRS, CIWQS - CA, DEBRIS EPA SWRCY, HWG - CA, HWP - CA, RCRA_LQG, RCRA_TSDF] ***(cont.)***

Envirosite ID: 42504862
EPA ID: N/R

BRS ***(cont.)***

Receiver ID :	CAT000613935
Receiver State :	CA
Shipper ID :	CAL000323996
Shipper State :	CA
Waste Minimization :	N/R
Waste Code List :	N/R
Waste Code Group :	N/R
Waste Generation Type :	N/R
Report Cycle :	2019
Hazardous Waste Page Number :	1002
Hazardous Waste Sub-Page Number :	1
BR Form :	WR
Waste Description :	NONRCRA HAZARDOUS WASTE LIQUID AQUEOUS PARTS WASHER SOLUT
Primary NAICS :	562112 - Hazardous Waste Collection
Source Code :	N/R
Form Code :	W113 - Other aqueous waste or wastewaters (fluid but not sludge)
Management Method :	H141 - The site receiving this waste stored/bulked and transferred the waste with no treatment or recovery (H010-H129), fuel blending (H061), or disposal (H131-H135) at that receiving site.
Generation Tons :	0
Managed Tons :	0.271
Shipped Tons :	0
Received Tons :	0.271
Receiver ID :	CAT000613935
Receiver State :	CA
Shipper ID :	CAL000353671
Shipper State :	CA
Waste Minimization :	N/R
Waste Code List :	N/R
Waste Code Group :	N/R
Waste Generation Type :	N/R
Report Cycle :	2019
Hazardous Waste Page Number :	1003
Hazardous Waste Sub-Page Number :	1
BR Form :	WR
Waste Description :	NONRCRA HAZARDOUS WASTE LIQUID AQUEOUS PARTS WASHER SOLUT
Primary NAICS :	562112 - Hazardous Waste Collection
Source Code :	N/R
Form Code :	W113 - Other aqueous waste or wastewaters (fluid but not sludge)
Management Method :	H141 - The site receiving this waste stored/bulked and transferred the waste with no treatment or recovery (H010-H129), fuel blending (H061), or disposal (H131-H135) at that receiving site.
Generation Tons :	0
Managed Tons :	1.1455

Map Id: G26
Direction: NE
Distance: 0.939 mi., 4957 ft.
Elevation: 371 ft.
Relative: Lower

Site Name : SAFETY-KLEEN SYSTEMS INC | SAFETYKLEEN INC LA BRANCH | Safety Kleen Systems - Los Angeles
2918 WORTHEN AVE | 2918 Worthern Ave
LOS ANGELES | Los Angeles, CA

Database(s) : [BRS, CIWQS - CA, DEBRIS EPA SWRCY, HWG - CA, HWP - CA, RCRA_LQG, RCRA_TSDF] ***(cont.)***

Envirosite ID: 42504862
EPA ID: N/R

BRS ***(cont.)***

Shipped Tons :	0
Received Tons :	1.1455
Receiver ID :	CAT000613935
Receiver State :	CA
Shipper ID :	CAD980694400
Shipper State :	CA
Waste Minimization :	N/R
Waste Code List :	N/R
Waste Code Group :	N/R
Waste Generation Type :	N/R

Report Cycle :	2019
Hazardous Waste Page Number :	1004
Hazardous Waste Sub-Page Number :	1
BR Form :	WR
Waste Description :	NONRCRA HAZARDOUS WASTE LIQUID AQUEOUS PARTS WASHER SOLUT
Primary NAICS :	562112 - Hazardous Waste Collection
Source Code :	N/R
Form Code :	W113 - Other aqueous waste or wastewaters (fluid but not sludge)
Management Method :	H141 - The site receiving this waste stored/bulked and transferred the waste with no treatment or recovery (H010-H129), fuel blending (H061), or disposal (H131-H135) at that receiving site.
Generation Tons :	0
Managed Tons :	0.1665
Shipped Tons :	0
Received Tons :	0.1665
Receiver ID :	CAT000613935
Receiver State :	CA
Shipper ID :	CAL000429626
Shipper State :	CA
Waste Minimization :	N/R
Waste Code List :	N/R
Waste Code Group :	N/R
Waste Generation Type :	N/R

Report Cycle :	2019
Hazardous Waste Page Number :	1005
Hazardous Waste Sub-Page Number :	1
BR Form :	WR
Waste Description :	NONRCRA HAZARDOUS WASTE LIQUID AQUEOUS PARTS WASHER SOLUT
Primary NAICS :	562112 - Hazardous Waste Collection
Source Code :	N/R
Form Code :	W113 - Other aqueous waste or wastewaters (fluid but not sludge)
Management Method :	H141 - The site receiving this waste stored/bulked and transferred the waste with no treatment or recovery (H010-H129), fuel blending (H061), or disposal (H131-H135) at that receiving site.

Map Id: G26
Direction: NE
Distance: 0.939 mi., 4957 ft.
Elevation: 371 ft.
Relative: Lower

Site Name : SAFETY-KLEEN SYSTEMS INC | SAFETYKLEEN INC LA BRANCH | Safety Kleen Systems - Los Angeles
2918 WORTHEN AVE | 2918 Worthern Ave
LOS ANGELES | Los Angeles, CA

Database(s) : [BRS, CIWQS - CA, DEBRIS EPA SWRCY, HWG - CA, HWP - CA, RCRA_LQG, RCRA_TSDF] ***(cont.)***

Envirosite ID: 42504862
EPA ID: N/R

BRS ***(cont.)***

Generation Tons :	0
Managed Tons :	0.2085
Shipped Tons :	0
Received Tons :	0.2085
Receiver ID :	CAT000613935
Receiver State :	CA
Shipper ID :	CAL000399356
Shipper State :	CA
Waste Minimization :	N/R
Waste Code List :	N/R
Waste Code Group :	N/R
Waste Generation Type :	N/R

CIWQS - CA

Facility Name :	SAFETYKLEEN INC LA BRANCH
Facility Address :	2918 WORTHEN AVE, LOS ANGELES, CA 90039
County :	LOS ANGELES
Place ID :	S259966
Agency Name :	SAFETY KLEEN
Last Date in Agency List :	2021-09-10

DEBRIS EPA SWRCY

Facility Name :	Safety Kleen Systems - Los Angeles
Facility Address :	2918 Worthern Ave, Los Angeles, CA 90039
Phone :	323-660-2075
Region :	9
Recovery :	Yes
Landfill :	No
C D :	No
Composting :	No
Demolition :	No
Electronic :	No
HHW :	Yes
Metals :	No
Tires :	No
Transfer Station :	No
Vehicles :	No
LF C D :	No
LF HW :	No
LF MSW :	No
Latitude :	34.107049
Longitude :	-118.252
Last Date in Agency List :	2021-09-01

Map Id: G26
Direction: NE
Distance: 0.939 mi., 4957 ft.
Elevation: 371 ft.
Relative: Lower

Site Name : SAFETY-KLEEN SYSTEMS INC | SAFETYKLEEN INC LA BRANCH | Safety Kleen Systems - Los Angeles
2918 WORTHEN AVE | 2918 Worthern Ave
LOS ANGELES | Los Angeles, CA

Database(s) : [BRS, CIWQS - CA, DEBRIS EPA SWRCY, HWG - CA, HWP - CA, RCRA_LQG, RCRA_TSDF] ***(cont.)***

Envirosite ID: 42504862
EPA ID: N/R

HWG - CA

Facility Name :	SAFETY-KLEEN SYSTEMS INC
Facility Address :	2918 WORTHEN AVE, LOS ANGELES, CA 90039
County :	LOS ANGELES
EPA ID :	CAT000613935
Status :	Active
Category :	FEDERAL
Type :	PERMANENT
Facility Type :	N/R
Mailing Address :	2120 S YALE ST, SANTA ANA, CA 927040000
Owner Name :	SAFETY-KLEEN SYSTEMS INC
Owner Address :	2600 NORTH CENTRAL EXPRESSWAY, RICHARDSON, TX 750240000
Operator Name :	NAHID TOOSSI
Operator Address :	2120 S YALE ST, SANTA ANA, CA 92704
Latitude :	34.106618
Longitude :	-118.252283

HWP - CA

Facility Name :	SAFETY-KLEEN SYSTEMS INC
Facility Address :	2918 WORTHEN AVE, LOS ANGELES, CA 900392829
County :	LOS ANGELES

Site Details

EPA ID :	CAT000613935
Site Code :	300277
Facility Type :	Permitted - Operating
Status :	OPERATING PERMIT
Team :	N/R
Facility Size :	Small Storage
Project Manager :	PARISA KHOSRAVIANI
Assembly District :	51
Senate District :	24
Public Information Officer :	N/R
Public Participation Specialist :	N/R
Latitude :	34.106908
Longitude :	-118.251847
Last Date in Agency List :	2021-09-13
Alias :	300277
Alias Type :	Project Code (Site Code)

Completed Activities Details

Map Id: G26
Direction: NE
Distance: 0.939 mi., 4957 ft.
Elevation: 371 ft.
Relative: Lower

Site Name : SAFETY-KLEEN SYSTEMS INC | SAFETYKLEEN INC LA BRANCH | Safety Kleen Systems - Los Angeles
2918 WORTHEN AVE | 2918 Worthern Ave
LOS ANGELES | Los Angeles, CA

Database(s) : [BRS, CIWQS - CA, DEBRIS EPA SWRCY, HWG - CA, HWP - CA, RCRA_LQG, RCRA_TSDF] ***(cont.)***

Envirosite ID: 42504862
EPA ID: N/R

HWP - CA ***(cont.)***

Details for this site have been truncated due to the large number of available details for this site within this dataset. For the complete details for this site, contact your Envirosite account representative for a complimentary site report containing all of the details available.

Completed Date :	2030-10-24
Unit Names :	CONTAIN1, CONTAIN2, CONTAIN3 (GPRA Unit), TANKSTR1 (GPRA Unit), TANKTRT1, TANKTRT2
Event Description :	Renewal - No Changes - FINAL PERMIT RENEWAL (EXPIRES)
Completed Date :	2020-10-24
Unit Names :	CONTAIN1, CONTAIN2, CONTAIN3 (GPRA Unit), TANKSTR1 (GPRA Unit), TANKTRT1, TANKTRT2
Event Description :	Renewal - No Changes - FINAL PERMIT RENEWAL (EFFECTIVE)
Completed Date :	2020-09-22
Unit Names :	CONTAIN1, CONTAIN2, CONTAIN3 (GPRA Unit), TANKSTR1 (GPRA Unit), TANKTRT1, TANKTRT2
Event Description :	Renewal - No Changes - FINAL PERMIT RENEWAL
Completed Date :	2020-09-11
Unit Names :	CONTAIN1, CONTAIN2, CONTAIN3 (GPRA Unit), TANKSTR1 (GPRA Unit), TANKTRT1, TANKTRT2
Event Description :	Renewal - No Changes - PUBLIC COMMENT (END)
Completed Date :	2020-07-27
Unit Names :	CONTAIN1, CONTAIN2, CONTAIN3 (GPRA Unit), TANKSTR1 (GPRA Unit), TANKTRT1, TANKTRT2
Event Description :	Renewal - No Changes - PUBLIC COMMENT (BEGIN)
Completed Date :	2020-05-01
Unit Names :	CONTAIN1, CONTAIN2, CONTAIN3 (GPRA Unit), TANKSTR1 (GPRA Unit), TANKTRT1, TANKTRT2
Event Description :	Renewal - No Changes - DRAFT PERMIT RENEWAL

Map Id: G26
Direction: NE
Distance: 0.939 mi., 4957 ft.
Elevation: 371 ft.
Relative: Lower

Site Name : SAFETY-KLEEN SYSTEMS INC | SAFETYKLEEN INC LA BRANCH | Safety Kleen Systems - Los Angeles
2918 WORTHEN AVE | 2918 Worthern Ave
LOS ANGELES | Los Angeles, CA

Database(s) : [BRS, CIWQS - CA, DEBRIS EPA SWRCY, HWG - CA, HWP - CA, RCRA_LQG, RCRA_TSDF] ***(cont.)***

Envirosite ID: 42504862
EPA ID: N/R

HWP - CA ***(cont.)***

Completed Date :	2020-04-27
Unit Names :	CONTAIN1, CONTAIN2, CONTAIN3 (GPRA Unit), TANKSTR1 (GPRA Unit), TANKTRT1, TANKTRT2
Event Description :	Renewal - No Changes - DRAFT CEQA
Completed Date :	2020-04-09
Unit Names :	CONTAIN1, CONTAIN2, CONTAIN3 (GPRA Unit), TANKSTR1 (GPRA Unit), TANKTRT1, TANKTRT2
Event Description :	Renewal - No Changes - TECHNICAL COMPLETE LETTER
Completed Date :	2020-04-03
Unit Names :	CONTAIN1, CONTAIN2, CONTAIN3 (GPRA Unit), TANKSTR1 (GPRA Unit), TANKTRT1, TANKTRT2
Event Description :	Renewal - No Changes - TECHNICAL REVIEW COMPLETED
Completed Date :	2020-03-25
Unit Names :	CONTAIN1, CONTAIN2, CONTAIN3 (GPRA Unit), TANKSTR1 (GPRA Unit), TANKTRT1, TANKTRT2
Event Description :	Renewal - No Changes - FINAL PART A & PART B RECEIVED

Undergoing Closure Details

Completed Date :	2007-07-15
Unit Names :	CONTAIN3 (GPRA Unit)
Event Description :	Referred for closure to other agency - REFERRED FOR CLOSURE TO OTHER AGENCY
Completed Date :	1994-03-18
Unit Names :	TANKTRT1, TANKTRT2
Event Description :	Referred for closure to other agency - REFERRED FOR CLOSURE TO OTHER AGENCY
Completed Date :	1988-03-18
Unit Names :	TANKTRT3 (GPRA Unit)
Event Description :	Closure Administrative - ISSUE CLOSURE VERIFICATION

Map Id: G26
Direction: NE
Distance: 0.939 mi., 4957 ft.
Elevation: 371 ft.
Relative: Lower

Site Name : SAFETY-KLEEN SYSTEMS INC | SAFETYKLEEN INC LA BRANCH | Safety Kleen Systems - Los Angeles
2918 WORTHEN AVE | 2918 Worthern Ave
LOS ANGELES | Los Angeles, CA

Database(s) : [BRS, CIWQS - CA, DEBRIS EPA SWRCY, HWG - CA, HWP - CA, RCRA_LQG, RCRA_TSDF] ***(cont.)***

Envirosite ID: 42504862
EPA ID: N/R

HWP - CA ***(cont.)***

Maintenance Information

Received Date :	N/R
Title :	N/R
Document Type :	N/R

RCRA_LQG

Facility Name :	SAFETY-KLEEN SYSTEMS INC
Facility Address :	2918 WORTHEN AVENUE, LOS ANGELES, CA 90039-2829
County :	LOS ANGELES
Date Form Received by Agency :	2021-02-07
EPA ID :	CAT000613935
Mailing Address :	2918 WORTHEN AVENUE, LOS ANGELES, CA 90039
Contact :	NAHID TOOSSI
Contact Address :	2120 SOUTH YALE STREET, SANTA ANA, CA 92704
Contact Country :	US
Contact Telephone :	949-981-5099
Contact Email :	NAHID.TOOSSI@SAFETY-KLEEN.COM
EPA Region :	09
Land Type :	Private
Source Type :	Annual/Biennial Report updated with Notification
Classification :	Large Quantity Generator

Description :

Handlers that generate 1,000 kg or more of hazardous waste during any calendar month; or generate more than 1 kg of acutely hazardous waste during any calendar month; or generate more than 100 kg of any residue or contaminated soil, waste or other debris resulting from the cleanup of a spill, into or on any land or water, of acutely hazardous waste during any calendar month; or generate 1 kg or less of acutely hazardous waste during any calendar month, and accumulate more than 1 kg of acutely hazardous waste at any time; or generate 100 kg or less of any residue or contaminated soil, waste or other debris resulting from the cleanup of a spill, into or on any land or water, of acutely hazardous waste during any calendar month, and accumulated more than 100 kg of that material at any time.

Last Date in Agency List :	2021-09-03

Owner/Operator Summary

Owner/Operator Name :	SAFETY-KLEEN SYSTEMS INC.
Owner/Operator Address :	42 LONGWATER DRIVE PO BOX 9147, NORWELL, MA 02061-9147
Owner/Operator Country :	US
Owner/Operator Telephone :	781-792-5000
Owner/Operator Email :	N/R
Owner/Operator Fax :	N/R
Legal Status :	Private
Owner/Operator Type :	Owner
Owner/Operator Start Date :	1993-10-08
Owner/Operator End Date :	N/R

Map Id: G26
Direction: NE
Distance: 0.939 mi., 4957 ft.
Elevation: 371 ft.
Relative: Lower

Site Name : SAFETY-KLEEN SYSTEMS INC | SAFETYKLEEN INC LA BRANCH | Safety Kleen Systems - Los Angeles
2918 WORTHEN AVE | 2918 Worthern Ave
LOS ANGELES | Los Angeles, CA

Database(s) : [BRS, CIWQS - CA, DEBRIS EPA SWRCY, HWG - CA, HWP - CA, RCRA_LQG, RCRA_TSDF] ***(cont.)***

Envirosite ID: 42504862
EPA ID: N/R

RCRA_LQG ***(cont.)***

Owner/Operator Name :	SAFETY-KLEEN SYSTEMS INC.
Owner/Operator Address :	2918 WORTHEN AVENUE, LOS ANGELES, CA 90039
Owner/Operator Country :	US
Owner/Operator Telephone :	323-660-9562
Owner/Operator Email :	NAHID.TOOSSI@SAFETY-KLEEN.COM
Owner/Operator Fax :	N/R
Legal Status :	Private
Owner/Operator Type :	Operator
Owner/Operator Start Date :	1993-10-08
Owner/Operator End Date :	N/R

Handler Activities Summary

U.S. Importer of Hazardous Waste :	N
Mixed Waste (Haz. and Radioactive) :	N/R
Recycler of Hazardous Waste :	N
Transporter of Hazardous Waste :	N
Treater, Storer or Disposer of HW :	Y
Underground Injection Activity :	N
On-site Burner Exemption :	N
Furnace Exemption :	N
Used Oil Fuel Burner :	N
Used Oil Processor :	N
Used Oil Refiner :	N
Used Oil Fuel Marketer to Burner :	N
Used Oil Specification Marketer :	N
Used Oil Transfer Facility :	Y
Used Oil Transporter :	N

Historical Generators

Details for this site have been truncated due to the large number of available details for this site within this dataset. For the complete details for this site, contact your Envirosite account representative for a complimentary site report containing all of the details available.

Date Form Received by Agency :	2020-02-10
Facility Name :	SAFETY-KLEEN SYSTEMS INC
Classification :	Large Quantity Generator

Date Form Received by Agency :	2018-02-23
Facility Name :	SAFETY-KLEEN SYSTEMS INC
Classification :	Large Quantity Generator

Date Form Received by Agency :	2016-02-26
Facility Name :	SAFETY-KLEEN SYSTEMS, INC.
Classification :	Large Quantity Generator

Map Id: G26
Direction: NE
Distance: 0.939 mi., 4957 ft.
Elevation: 371 ft.
Relative: Lower

Site Name : SAFETY-KLEEN SYSTEMS INC | SAFETYKLEEN INC LA BRANCH | Safety Kleen Systems - Los Angeles
2918 WORTHEN AVE | 2918 Worthern Ave
LOS ANGELES | Los Angeles, CA

Database(s) : [BRS, CIWQS - CA, DEBRIS EPA SWRCY, HWG - CA, HWP - CA, RCRA_LQG, RCRA_TSDF] ***(cont.)***

Envirosite ID: 42504862
EPA ID: N/R

RCRA_LQG ***(cont.)***

Date Form Received by Agency : 2014-03-01
Facility Name : SAFETY-KLEEN SYSTEMS
Classification : Large Quantity Generator

Date Form Received by Agency : 2010-08-05
Facility Name : SAFETY-KLEEN SYSTEMS INC
Classification : Large Quantity Generator

Date Form Received by Agency : 2008-03-13
Facility Name : SAFETY-KLEEN SYSTEMS INC
Classification : Large Quantity Generator

Date Form Received by Agency : 2006-02-27
Facility Name : SAFETY-KLEEN SYSTEMS, INC.
Classification : Large Quantity Generator

Date Form Received by Agency : 2004-03-29
Facility Name : SAFETY-KLEEN SYSTEMS INC
Classification : Large Quantity Generator

Date Form Received by Agency : 2002-03-27
Facility Name : SAFETY-KLEEN SYSTEMS INC
Classification : Large Quantity Generator

Date Form Received by Agency : 2000-10-12
Facility Name : SAFETY-KLEEN SYSTEMS, INC.--LOS ANGELES
Classification : Large Quantity Generator

Hazardous Waste Summary
Waste Code / Name :
134 - Aqueous solution with <10% total organic residues
222 - Oil/water separation sludge
223 - Unspecified oil-containing waste
331 - Off-specification, aged, or surplus organics
751 - Solids or sludge with halogenated organic comp. > 1000 mg/kg
D001 - IGNITABLE WASTE
D004 - ARSENIC
D005 - BARIUM
D006 - CADMIUM
D007 - CHROMIUM

Map Id: G26
Direction: NE
Distance: 0.939 mi., 4957 ft.
Elevation: 371 ft.
Relative: Lower

Site Name : SAFETY-KLEEN SYSTEMS INC | SAFETYKLEEN INC LA BRANCH | Safety Kleen Systems - Los Angeles
2918 WORTHEN AVE | 2918 Worthern Ave
LOS ANGELES | Los Angeles, CA

Database(s) : [BRS, CIWQS - CA, DEBRIS EPA SWRCY, HWG - CA, HWP - CA, RCRA_LQG, RCRA_TSDF] ***(cont.)***

Envirosite ID: 42504862
EPA ID: N/R

RCRA_LQG ***(cont.)***

Corrective Action Summary

Date / Status / CA Event Description:

1995-07-07 (Inactive) CA050RF - RFA COMPLETED-ASSESSMENT WAS A RFA
1995-07-07 (Active) CA070YE - DETERMINATION OF NEED FOR AN INVESTIGATION-INVESTIGATION IS NECESSARY
1995-07-07 (Active) CA050 - RFA COMPLETED
1995-05-01 (Active) CA010 - RFA INITIATION
1992-06-30 (Inactive) CA050RF - RFA COMPLETED-ASSESSMENT WAS A RFA
1991-08-20 (Active) CA074LO - NCAPS RANKING/PRIORITY
1991-08-20 (Active) CA050 - RFA COMPLETED
1991-08-20 (Active) CA075LO - CA PRIORITIZATION-LOW CA PRIORITY
1991-08-20 (Active) CA029EP - LEAD AGENCY DETERMINATION
1991-08-20 (Inactive) CA050PA - RFA COMPLETED-ASSESSMENT WAS A PA-PLUS

Notices of Violations Summary

Date of Violation :	2019-03-13
Date Achieved Compliance :	2019-03-18
Regulation Violated :	Y
Area of Violation :	State Statute or Regulation
Enforcement Action :	WRITTEN INFORMAL
Enforcement Action Date :	2019-03-18
Enf. Disposition Status :	N/R
Enf. Disp. Status Date :	N/R
Violation Lead Agency :	State
Enforcement Lead Agency :	State
Proposed Penalty Amount :	N/R
Final Penalty Amount :	N/R
Paid Penalty Amount :	N/R

Date of Violation :	2019-03-13
Date Achieved Compliance :	2019-03-18
Regulation Violated :	Y
Area of Violation :	State Statute or Regulation
Enforcement Action :	N/R
Enforcement Action Date :	2019-05-15
Enf. Disposition Status :	N/R
Enf. Disp. Status Date :	N/R
Violation Lead Agency :	State
Enforcement Lead Agency :	State
Proposed Penalty Amount :	N/R
Final Penalty Amount :	N/R
Paid Penalty Amount :	N/R

Date of Violation :	2018-02-05
Date Achieved Compliance :	N/R
Regulation Violated :	Y
Area of Violation :	LDR - General

Map Id: G26
Direction: NE
Distance: 0.939 mi., 4957 ft.
Elevation: 371 ft.
Relative: Lower

Site Name : SAFETY-KLEEN SYSTEMS INC | SAFETYKLEEN INC LA BRANCH | Safety Kleen Systems - Los Angeles
2918 WORTHEN AVE | 2918 Worthern Ave
LOS ANGELES | Los Angeles, CA

Database(s) : [BRS, CIWQS - CA, DEBRIS EPA SWRCY, HWG - CA, HWP - CA, RCRA_LQG, RCRA_TSDF] ***(cont.)***

Envirosite ID: 42504862
EPA ID: N/R

RCRA_LQG ***(cont.)***

Enforcement Action :	SINGLE SITE CA/FO
Enforcement Action Date :	2020-09-30
Enf. Disposition Status :	N/R
Enf. Disp. Status Date :	N/R
Violation Lead Agency :	EPA
Enforcement Lead Agency :	EPA
Proposed Penalty Amount :	N/R
Final Penalty Amount :	102700
Paid Penalty Amount :	N/R

Date of Violation :	2018-02-05
Date Achieved Compliance :	N/R
Regulation Violated :	Y
Area of Violation :	Generators - General
Enforcement Action :	SINGLE SITE CA/FO
Enforcement Action Date :	2020-09-30
Enf. Disposition Status :	N/R
Enf. Disp. Status Date :	N/R
Violation Lead Agency :	EPA
Enforcement Lead Agency :	EPA
Proposed Penalty Amount :	N/R
Final Penalty Amount :	102700
Paid Penalty Amount :	N/R

Date of Violation :	2012-02-27
Date Achieved Compliance :	2014-03-26
Regulation Violated :	Y
Area of Violation :	TSD - Manifest/Records/Reporting
Enforcement Action :	WRITTEN INFORMAL
Enforcement Action Date :	2012-02-28
Enf. Disposition Status :	N/R
Enf. Disp. Status Date :	N/R
Violation Lead Agency :	State
Enforcement Lead Agency :	State
Proposed Penalty Amount :	N/R
Final Penalty Amount :	N/R
Paid Penalty Amount :	N/R

Date of Violation :	2012-02-27
Date Achieved Compliance :	2014-03-26
Regulation Violated :	Y
Area of Violation :	TSD - Manifest/Records/Reporting
Enforcement Action :	N/R
Enforcement Action Date :	2012-04-24
Enf. Disposition Status :	N/R
Enf. Disp. Status Date :	N/R
Violation Lead Agency :	State
Enforcement Lead Agency :	State
Proposed Penalty Amount :	N/R
Final Penalty Amount :	N/R

Map Id: G26
Direction: NE
Distance: 0.939 mi., 4957 ft.
Elevation: 371 ft.
Relative: Lower

Site Name : SAFETY-KLEEN SYSTEMS INC | SAFETYKLEEN INC LA BRANCH | Safety Kleen Systems - Los Angeles
2918 WORTHEN AVE | 2918 Worthern Ave
LOS ANGELES | Los Angeles, CA

Database(s) : [BRS, CIWQS - CA, DEBRIS EPA SWRCY, HWG - CA, HWP - CA, RCRA_LQG, RCRA_TSDF] ***(cont.)***

Envirosite ID: 42504862
EPA ID: N/R

RCRA_LQG ***(cont.)***

Paid Penalty Amount :	N/R
Date of Violation :	2012-02-27
Date Achieved Compliance :	2012-04-18
Regulation Violated :	Y
Area of Violation :	TSD - Container Use and Management
Enforcement Action :	N/R
Enforcement Action Date :	2012-04-24
Enf. Disposition Status :	N/R
Enf. Disp. Status Date :	N/R
Violation Lead Agency :	State
Enforcement Lead Agency :	State
Proposed Penalty Amount :	N/R
Final Penalty Amount :	N/R
Paid Penalty Amount :	N/R
Date of Violation :	2012-02-27
Date Achieved Compliance :	2012-04-18
Regulation Violated :	Y
Area of Violation :	TSD - Container Use and Management
Enforcement Action :	WRITTEN INFORMAL
Enforcement Action Date :	2012-02-28
Enf. Disposition Status :	N/R
Enf. Disp. Status Date :	N/R
Violation Lead Agency :	State
Enforcement Lead Agency :	State
Proposed Penalty Amount :	N/R
Final Penalty Amount :	N/R
Paid Penalty Amount :	N/R
Date of Violation :	2012-02-27
Date Achieved Compliance :	2012-04-18
Regulation Violated :	Y
Area of Violation :	TSD IS-Air Emission Standards - Tank/SI/Container
Enforcement Action :	WRITTEN INFORMAL
Enforcement Action Date :	2012-02-28
Enf. Disposition Status :	N/R
Enf. Disp. Status Date :	N/R
Violation Lead Agency :	State
Enforcement Lead Agency :	State
Proposed Penalty Amount :	N/R
Final Penalty Amount :	N/R
Paid Penalty Amount :	N/R
Date of Violation :	2012-02-27
Date Achieved Compliance :	2012-04-18
Regulation Violated :	Y
Area of Violation :	TSD - Tank System Standards
Enforcement Action :	WRITTEN INFORMAL

Map Id: G26
Direction: NE
Distance: 0.939 mi., 4957 ft.
Elevation: 371 ft.
Relative: Lower

Site Name : SAFETY-KLEEN SYSTEMS INC | SAFETYKLEEN INC LA BRANCH | Safety Kleen Systems - Los Angeles
2918 WORTHEN AVE | 2918 Worthern Ave
LOS ANGELES | Los Angeles, CA

Database(s) : [BRS, CIWQS - CA, DEBRIS EPA SWRCY, HWG - CA, HWP - CA, RCRA_LQG, RCRA_TSDF] ***(cont.)***

Envirosite ID: 42504862
EPA ID: N/R

RCRA_LQG ***(cont.)***

Enforcement Action Date :	2012-02-28
Enf. Disposition Status :	N/R
Enf. Disp. Status Date :	N/R
Violation Lead Agency :	State
Enforcement Lead Agency :	State
Proposed Penalty Amount :	N/R
Final Penalty Amount :	N/R
Paid Penalty Amount :	N/R

Evaluation Action Summary

Evaluation Date :	2021-03-30
Evaluation :	FINANCIAL RECORD REVIEW
Area of Violation :	N/R
Date Achieved Compliance :	N/R
Evaluation Lead Agency :	State

Evaluation Date :	2021-03-11
Evaluation :	COMPLIANCE EVALUATION INSPECTION ON-SITE
Area of Violation :	N/R
Date Achieved Compliance :	N/R
Evaluation Lead Agency :	State

Evaluation Date :	2019-03-18
Evaluation :	NOT A SIGNIFICANT NON-COMPLIER
Area of Violation :	N/R
Date Achieved Compliance :	N/R
Evaluation Lead Agency :	State

Evaluation Date :	2019-03-18
Evaluation :	FINANCIAL RECORD REVIEW
Area of Violation :	N/R
Date Achieved Compliance :	N/R
Evaluation Lead Agency :	State

Evaluation Date :	2019-03-13
Evaluation :	SIGNIFICANT NON-COMPLIER
Area of Violation :	N/R
Date Achieved Compliance :	N/R
Evaluation Lead Agency :	State

Evaluation Date :	2019-03-13
Evaluation :	COMPLIANCE EVALUATION INSPECTION ON-SITE
Area of Violation :	State Statute or Regulation
Date Achieved Compliance :	2019-03-18
Evaluation Lead Agency :	State

Map Id: G26
Direction: NE
Distance: 0.939 mi., 4957 ft.
Elevation: 371 ft.
Relative: Lower

Site Name : SAFETY-KLEEN SYSTEMS INC | SAFETYKLEEN INC LA BRANCH | Safety Kleen Systems - Los Angeles
2918 WORTHEN AVE | 2918 Worthern Ave
LOS ANGELES | Los Angeles, CA

Database(s) : [BRS, CIWQS - CA, DEBRIS EPA SWRCY, HWG - CA, HWP - CA, RCRA_LQG, RCRA_TSDF] ***(cont.)***

Envirosite ID: 42504862
EPA ID: N/R

RCRA_LQG ***(cont.)***

Evaluation Date :	2018-02-05
Evaluation :	COMPLIANCE EVALUATION INSPECTION ON-SITE
Area of Violation :	LDR - General
Date Achieved Compliance :	N/R
Evaluation Lead Agency :	EPA

Evaluation Date :	2018-02-05
Evaluation :	COMPLIANCE EVALUATION INSPECTION ON-SITE
Area of Violation :	Generators - General
Date Achieved Compliance :	N/R
Evaluation Lead Agency :	EPA

Evaluation Date :	2017-08-29
Evaluation :	FINANCIAL RECORD REVIEW
Area of Violation :	N/R
Date Achieved Compliance :	N/R
Evaluation Lead Agency :	State

Evaluation Date :	2017-06-28
Evaluation :	COMPLIANCE EVALUATION INSPECTION ON-SITE
Area of Violation :	N/R
Date Achieved Compliance :	N/R
Evaluation Lead Agency :	State

RCRA_TSDF

Facility Name :	SAFETY-KLEEN SYSTEMS INC
Facility Address :	2918 WORTHEN AVENUE, LOS ANGELES, CA 90039-2829
County :	LOS ANGELES

Site Details

EPA Handler ID :	CAT000613935
Receive Date :	2021-02-07
Handler Date of Last Change :	2021-04-26
Activity Location :	CA
Mailing Address :	2918 WORTHEN AVENUE, LOS ANGELES, CA 90039
Mailing Country :	US
Contact Name :	NAHID TOOSSI
Contact Title :	DIRECTOR COMPLIANCE
Contact Email Address :	NAHID.TOOSSI@SAFETY-KLEEN.COM
Contact Address :	2120 SOUTH YALE STREET, SANTA ANA, CA 92704
Contact Telephone Number and Extension:	949-981-5099
Contact Facsimile Number :	N/R
Region :	09
Land Type :	Private
Source Type :	Annual/Biennial Report updated with Notification

Map Id: G26
Direction: NE
Distance: 0.939 mi., 4957 ft.
Elevation: 371 ft.
Relative: Lower

Site Name : SAFETY-KLEEN SYSTEMS INC | SAFETYKLEEN INC LA BRANCH | Safety Kleen Systems - Los Angeles
2918 WORTHEN AVE | 2918 Worthern Ave
LOS ANGELES | Los Angeles, CA

Database(s) : [BRS, CIWQS - CA, DEBRIS EPA SWRCY, HWG - CA, HWP - CA, RCRA_LQG, RCRA_TSDF] ***(cont.)***

Envirosite ID: 42504862
EPA ID: N/R

RCRA_TSDF ***(cont.)***

Sequence Number :	6
Non-Notifier :	N/R
Biennial Report Cycle :	2020
Federal Facility Indicator :	Not a Federal Facility
Accessibility :	N/R
NAICS Codes :	562112
Active Site Indicator :	Handler Activities, Permitting Activities, Corrective Action Activities
Last Date in Agency List :	2021-09-03

Owner/Operator Summary

Owner Name :	SAFETY-KLEEN SYSTEMS INC.
Owner Type :	Private
Owner/Operator Sequence Number :	1
Operator Name :	SAFETY-KLEEN SYSTEMS INC.
Operator Type :	Private

Handler Activities Summary

Commercial TSD Indicator :	Y
Operating TSDF Universe :	Storage, Treatment
Treatment, Storage, and Disposal Type:	Storage, Treatment
Full Enforcement Universe :	Storage, Treatment
Permit Renewals Workload Universe :	No
Permit Workload Universe :	Storage, Treatment
Permit Progress Universe :	Storage, Treatment
Post-Closure Workload Universe :	No
Closure Workload Universe :	No
TSDFs Potentially Subject to Corrective Action Under 3004 (u)/(v) Universe:	Y
TSDFs Only Subject to Corrective Action Under Discretionary Authorities Universe:	N
Active Site Federally-Regulated Treatment, Storage, and Disposal Facility:	Storage, Treatment
Active Site Converter Treatment, Storage, and Disposal Facility:	No
Active Site State-Regulated Treatment, Storage, and Disposal Facility:	No
In a Handler Universe :	Y
In a Universe :	Y
Federal Generator Status Universe :	Large Quantity Generator
Short-Term Generator Activity :	N
Importer Activity :	N
Mixed Waste Generator :	N
Federal Waste Generator Code Owner :	HQ
Federal Waste Generator Code :	1
Federal Waste Generator Description :	Large Quantity Generator
State Waste Generator Code Owner :	CA
State Waste Generator Code :	1

Map Id: G26
Direction: NE
Distance: 0.939 mi., 4957 ft.
Elevation: 371 ft.
Relative: Lower

Site Name : SAFETY-KLEEN SYSTEMS INC | SAFETYKLEEN INC LA BRANCH | Safety Kleen Systems - Los Angeles
2918 WORTHEN AVE | 2918 Worthern Ave
LOS ANGELES | Los Angeles, CA

Database(s) : [BRS, CIWQS - CA, DEBRIS EPA SWRCY, HWG - CA, HWP - CA, RCRA_LQG, RCRA_TSDF] ***(cont.)***

Envirosite ID: 42504862
EPA ID: N/R

RCRA_TSDF ***(cont.)***

Transporter Activity :	N
Transfer Facility Activity :	Y
Recycler Activity with Storage :	N
Small Quantity On-site Burner Exemption:	N
Smelting, Melting, and Refining Furnace Exemption:	N
Underground Injection Control :	N
Off-site Waste Receipt :	Y
Universal Waste Indicator :	N
Universal Waste Destination Facility:	N
Federal Universal Waste :	N
Used Oil Transporter :	N
Used Oil Transfer Facility :	Y
Used Oil Processor :	N
Used Oil Refiner :	N
Used Oil Fuel Burner :	N
Used Oil Fuel Marketer to Burner :	N
Used Oil Specification Marketer :	N
Active Site State-Regulated Handler :	---
Corrective Action Workload Universe :	Y
Subject to Corrective Action Universe:	Y
Non-TSDFs Where RCRA Corrective Action Has Been Imposed Universe:	N
Corrective Action Priority Ranking :	No NCAPS ranking
Environmental Control Indicator :	N
Institutional Control Indicator :	N
Human Exposure Controls Indicator :	N/A
Groundwater Controls Indicator :	N/A
Significant Non-Complier Universe :	N
Unaddressed Significant Non-Complier Universe:	N
Addressed Significant Non-Complier Universe:	N
Significant Non-Complier With a Compliance Schedule Universe:	N
Financial Assurance Required :	-C-S-
Public Notes :	N/R
Recognized Trader - Importer :	N
Recognized Trader - Exporter :	N
Importer of Spent Lead Acid Batteries:	N
Exporter of Spent Lead Acid Batteries:	N
Recycler Activity without Storage :	N
Manifest Broker :	N
Subpart P :	N

ENVIROSITE ID	NAME	ADDRESS	CITY	ZIP	DATABASE(S)
8277653	155TH STREET DISPOSAL SIT...	NEAR 155TH STREET AND AVE...	NOT APPLICABLE		ODI
32483038	ASCON LANDFILL	1612 BLINN AVENUE	NOT APPLICABLE		ODI
41466721	FLOWSERVE CORPORATION	N/R			CERCLIS-HIST, FRS
7441969	LA BY-PRODUCTS HEWITT PIT	LA	LOS ANGELES (CITY)		SWF/LF - CA
9011868	ROUND MOUNTAIN, COFFEE	SW1/4, SE1/4, SEC6,T28S, ...			HIST LDS - CA, LDS - CA
36620790	Silver Lake	N/R			MINES
9120457	Southern California Ediso...	CITY OF AVALON, CATALINA ...	LOS ANGELES		PROPOSITION 65 - CA
8277688	THREE POINTS DISPOSAL SIT...	AVENUE A-8 SOUTH OF KERN ...	NOT APPLICABLE		ODI
7292183	TUTOR SLIBA	751 EARL ST	LOS ANGELES	90039	HAZNET - CA, HWG - CA
33568268	Universal Waste Systems, ...	N/R			SWF_LOS ANGELES CO...

FEDERAL RCRA NON-CORRACTS TSD FACILITIES LIST

ARCHIVED RCRA TSDF: Resource Conservation and Recovery Act hazardous waste transportation storage disposal and treatment facilities

Agency Version Date: 07/09/2021
Agency Update Frequency: Quarterly
Planned Next Contact: 10/05/2021
Agency: U.S. Environmental Protection Agency
Agency Contact: 215-814-2469
Most Recent Contact: 07/09/2021

RCRA_TSDF: Resource Conservation and Recovery Act hazardous waste transportation storage disposal and treatment facilities

Agency Version Date: 07/09/2021
Agency Update Frequency: Quarterly
Planned Next Contact: 10/05/2021
Agency: U.S. Environmental Protection Agency
Agency Contact: 215-814-2469
Most Recent Contact: 07/09/2021

STATE, TRIBAL, AND FEDERAL REGISTERED STORAGE TANK LISTS

AST PBS: Bulk petroleum terminals with a total bulk storage capacity of 50,000 barrels or more.

Agency Version Date: 06/04/2021
Agency Update Frequency: Quarterly
Planned Next Contact: 11/26/2021
Agency: Department of Homeland Security
Agency Contact: 202-853-5361
Most Recent Contact: 08/31/2021

EPA UST: Facilities listed in the EPA UST Finder database

Agency Version Date: 08/23/2021
Agency Update Frequency: Quarterly
Planned Next Contact: 11/19/2021
Agency: EPA
Agency Contact: (202) 566-1667
Most Recent Contact: 08/23/2021

FEMA UST: FEMA underground storage tank listing

Agency Version Date: 04/16/2021
Agency Update Frequency: Varies
Planned Next Contact: 10/08/2021
Agency: FEMA
Agency Contact: 202-212-5283
Most Recent Contact: 07/13/2021

INDIAN UST R1: Underground Storage Tanks on Indian Land in EPA Region 1

Agency Version Date: 07/26/2021
Agency Update Frequency: Quarterly
Planned Next Contact: 10/21/2021
Agency: U.S. Environmental Protection Agency Region 1
Agency Contact: 855-246-3642
Most Recent Contact: 07/26/2021

INDIAN UST R10: Underground Storage Tanks on Indian Land in EPA Region 10

Agency Version Date: 08/23/2021
Agency Update Frequency: Quarterly
Planned Next Contact: 11/18/2021
Agency: U.S. Environmental Protection Agency Region 10
Agency Contact: 855-246-3642
Most Recent Contact: 08/23/2021

INDIAN UST R2: Underground Storage Tanks on Indian Land in EPA Region 2

Agency Version Date: 12/07/2016
Agency Update Frequency: Quarterly
Planned Next Contact: 10/26/2021
Agency: U.S. Environmental Protection Agency Region 2
Agency Contact: 855-246-3642
Most Recent Contact: 07/30/2021

INDIAN UST R4: Underground Storage Tanks on Indian Land in EPA Region 4

Agency Version Date: 05/27/2021
Agency Update Frequency: Semi Annually
Planned Next Contact: 11/18/2021
Agency: U.S. Environmental Protection Agency Region 4
Agency Contact: 855-246-3642
Most Recent Contact: 08/23/2021

STATE, TRIBAL, AND FEDERAL REGISTERED STORAGE TANK LISTS (cont.)

INDIAN UST R5: Underground Storage Tanks on Indian Land in EPA Region 5

Agency Version Date: 02/15/2021
Agency Update Frequency: Varies
Planned Next Contact: 11/04/2021
Agency: U.S. Environmental Protection Agency Region 5
Agency Contact: 855-246-3642
Most Recent Contact: 08/10/2021

INDIAN UST R6: Underground Storage Tanks on Indian Land in EPA Region 6

Agency Version Date: 12/18/2020
Agency Update Frequency: Semi Annually
Planned Next Contact: 12/03/2021
Agency: U.S. Environmental Protection Agency Region 6
Agency Contact: 855-246-3642
Most Recent Contact: 09/08/2021

INDIAN UST R7: Underground Storage Tanks on Indian Land in EPA Region 7

Agency Version Date: 05/14/2021
Agency Update Frequency: Varies
Planned Next Contact: 11/04/2021
Agency: U.S. Environmental Protection Agency Region 7
Agency Contact: 855-246-3642
Most Recent Contact: 08/10/2021

INDIAN UST R8: Underground Storage Tanks on Indian Land in EPA Region 8

Agency Version Date: 07/26/2021
Agency Update Frequency: Quarterly
Planned Next Contact: 10/21/2021
Agency: U.S. Environmental Protection Agency Region 8
Agency Contact: 855-246-3642
Most Recent Contact: 07/26/2021

INDIAN UST R9: Underground Storage Tanks on Indian Land in EPA Region 9

Agency Version Date: 07/26/2021
Agency Update Frequency: Quarterly
Planned Next Contact: 10/21/2021
Agency: U.S. Environmental Protection Agency Region 9
Agency Contact: 855-246-3642
Most Recent Contact: 07/26/2021

AST - CA: Listing of tank facilities that are subject to the California Aboveground Petroleum Storage Act

Agency Version Date: 10/19/2020
Agency Update Frequency: No update
Planned Next Contact: 10/04/2021
Agency: California Environmental Protection Agency Unified Program Section
Agency Contact: 916-327-5092
Most Recent Contact: 07/08/2021

AST_KERN COUNTY - CA: Kern County aboveground storage tank sites

Agency Version Date: 01/01/2021
Agency Update Frequency: Quarterly
Planned Next Contact: 09/21/2021
Agency: Kern County Environment Health Division
Agency Contact: 661-862-8774
Most Recent Contact: 06/25/2021

AST_ORANGE COUNTY - CA: Orange county aboveground storage tanks

Agency Version Date: 06/07/2021
Agency Update Frequency: Quarterly
Planned Next Contact: 11/26/2021
Agency: Orange County Health Care Agency
Agency Contact: 714-433-6000
Most Recent Contact: 09/01/2021

AST_PLACER COUNTY - CA: Placer county aboveground storage tank sites

Agency Version Date: 08/04/2021
Agency Update Frequency: Semi Annually
Planned Next Contact: 10/29/2021
Agency: Placer County Environmental Health
Agency Contact: 530-745-2350
Most Recent Contact: 08/04/2021

AST_YOLO COUNTY - CA: Yolo county above ground storage tank sites listing

Agency Version Date: 08/10/2021
Agency Update Frequency: Annually
Planned Next Contact: 11/04/2021
Agency: Yolo County Environmental Health
Agency Contact: 530-666-8646
Most Recent Contact: 08/10/2021

STATE, TRIBAL, AND FEDERAL REGISTERED STORAGE TANK LISTS (cont.)

CLOSED UST_VENTURA COUNTY - CA: Ventura County closed underground storage tank site listing

Agency Version Date: 05/17/2021
Agency Update Frequency: Varies
Planned Next Contact: 11/05/2021
Agency: Environmental Health Division
Agency Contact: 805-654-2815
Most Recent Contact: 08/11/2021

FID UST - CA: The State Water Resource Control Board's Facility Inventory Database underground storage tank locations listing

Agency Version Date: 06/24/2021
Agency Update Frequency: Varies
Planned Next Contact: 09/17/2021
Agency: California Environmental Protection Agency
Agency Contact: 916-341-5791
Most Recent Contact: 06/24/2021

HIST AST - CA: Historical listing of tank facilities that are subject to the California Aboveground Petroleum Storage Act

Agency Version Date: 07/19/2019
Agency Update Frequency: Quarterly
Planned Next Contact: 10/19/2021
Agency: California Environmental Protection Agency Unified Program Section
Agency Contact: 916-327-5092
Most Recent Contact: 07/23/2021

HIST UST - CA: Historical UST listing

Agency Version Date: 04/02/2021
Agency Update Frequency: Varies
Planned Next Contact: 09/24/2021
Agency: State Water Resources Control Board
Agency Contact: 916-341-5791
Most Recent Contact: 06/29/2021

HIST UST_EL SEGUNDO CITY - CA: List of City of El Segundo Underground Storage Tanks that are no longer in current agency list.

Agency Version Date: 01/29/2018
Agency Update Frequency: Annually
Planned Next Contact: 09/30/2021
Agency: City of El Segundo Fire Department
Agency Contact: 310-524-2242
Most Recent Contact: 07/05/2021

HIST UST_KERN COUNTY - CA: List of Kern County underground storage tank records that is no longer in current agency list.

Agency Version Date: 11/28/2018
Agency Update Frequency: Annually
Planned Next Contact: 12/08/2021
Agency: Kern County Environment Health Division
Agency Contact: 661-862-8774
Most Recent Contact: 09/13/2021

HIST UST_SUTTER COUNTY - CA: List of Sutter County Underground Storage Tank records that are no longer in current agency list.

Agency Version Date: 10/22/2018
Agency Update Frequency: Annually
Planned Next Contact: 10/14/2021
Agency: Sutter County Department of Agriculture
Agency Contact: 530-822-7400
Most Recent Contact: 07/19/2021

TANKS_CONTRA COSTA COUNTY - CA: Listing of aboveground storage tanks in Contra Costa County

Agency Version Date: 05/25/2021
Agency Update Frequency: Varies
Planned Next Contact: 11/16/2021
Agency: Contra Costa Health Services Department
Agency Contact: 925-335-3200
Most Recent Contact: 08/20/2021

UST - CA: Listing of active underground storage tank facilities

Agency Version Date: 06/15/2021
Agency Update Frequency: Quarterly
Planned Next Contact: 12/07/2021
Agency: CA Gov geotracker state water resources control board
Agency Contact: N/R
Most Recent Contact: 09/10/2021

STATE, TRIBAL, AND FEDERAL REGISTERED STORAGE TANK LISTS (cont.)

UST_ALAMEDA COUNTY - CA: Alameda County Underground Storage Tank sites

Agency Version Date: 06/15/2021
Agency Update Frequency: Varies
Planned Next Contact: 12/07/2021
Agency: CA Gov geotracker state water resources control board
Agency Contact: 916-341-5791
Most Recent Contact: 09/10/2021

UST_CITY OF LONG BEACH - CA: City of Long Beach underground storage tank sites

Agency Version Date: 06/29/2021
Agency Update Frequency: Quarterly
Planned Next Contact: 11/12/2021
Agency: City of Long Beach Fire Department
Agency Contact: 562-570-6782
Most Recent Contact: 08/17/2021

UST_CITY OF TORRANCE - CA: City of Torrance underground storage tank sites

Agency Version Date: 05/07/2021
Agency Update Frequency: Quarterly
Planned Next Contact: 10/29/2021
Agency: City of Torrance Fire Department
Agency Contact: 310-618-2872
Most Recent Contact: 08/03/2021

UST_EL SEGUNDO CITY - CA: City of El Segundo Underground Storage Tanks

Agency Version Date: 01/29/2018
Agency Update Frequency: Annually
Planned Next Contact: 10/08/2021
Agency: City of El Segundo Fire Department
Agency Contact: 310-524-2242
Most Recent Contact: 07/12/2021

UST_KERN COUNTY - CA: Kern County underground storage tank sites

Agency Version Date: 01/01/2021
Agency Update Frequency: Quarterly
Planned Next Contact: 09/21/2021
Agency: Kern County Environment Health Division
Agency Contact: 661-862-8774
Most Recent Contact: 06/25/2021

UST_MARIN COUNTY - CA: Marin county underground storage tank sites

Agency Version Date: 08/04/2018
Agency Update Frequency: Semi Annually
Planned Next Contact: 11/09/2021
Agency: Marin County Department of Public Works
Agency Contact: 415-473-5051
Most Recent Contact: 08/13/2021

UST_MENDOCINO COUNTY - CA: A listing of underground storage tank locations in Mendocino County

Agency Version Date: 06/15/2021
Agency Update Frequency: Varies
Planned Next Contact: 12/07/2021
Agency: CA Gov geotracker state water resources control board
Agency Contact: 916-341-5791
Most Recent Contact: 09/10/2021

UST_NAPA COUNTY - CA: Underground storage tank sites located in Napa county.

Agency Version Date: 06/15/2021
Agency Update Frequency: Varies
Planned Next Contact: 12/07/2021
Agency: CA Gov geotracker state water resources control board
Agency Contact: 916-341-5791
Most Recent Contact: 09/10/2021

UST_ORANGE COUNTY - CA: Orange county underground storage tanks

Agency Version Date: 08/20/2021
Agency Update Frequency: Quarterly
Planned Next Contact: 11/16/2021
Agency: Orange County Health Care Agency
Agency Contact: 714-433-6000
Most Recent Contact: 08/20/2021

UST_PLACER COUNTY - CA: Placer county underground storage tank sites

Agency Version Date: 08/04/2021
Agency Update Frequency: Semi Annually
Planned Next Contact: 10/29/2021
Agency: Placer County Environmental Health
Agency Contact: 530-745-2350
Most Recent Contact: 08/04/2021

STATE, TRIBAL, AND FEDERAL REGISTERED STORAGE TANK LISTS (cont.)

UST_RIVERSIDE COUNTY - CA: Riverside county underground storage tank sites

Agency Version Date: 06/15/2021
Agency Update Frequency: Quarterly
Planned Next Contact: 12/07/2021
Agency: CA Gov geotracker state water resources control board
Agency Contact: N/R
Most Recent Contact: 09/10/2021

UST_SAN FRANCISCO COUNTY - CA: San Francisco county Underground storage tank sites listing

Agency Version Date: 06/08/2021
Agency Update Frequency: Quarterly
Planned Next Contact: 11/30/2021
Agency: San Francisco Department of Public Health
Agency Contact: N/R
Most Recent Contact: 09/03/2021

UST_SAN JOAQUIN COUNTY - CA: San Joaquin County Underground storage tank sites listing

Agency Version Date: 06/15/2021
Agency Update Frequency: Semi Annually
Planned Next Contact: 12/07/2021
Agency: CA Gov geotracker state water resources control board
Agency Contact: 916-341-5791
Most Recent Contact: 09/10/2021

UST_SOLANO COUNTY - CA: Solano county underground storage tank listing

Agency Version Date: 06/15/2021
Agency Update Frequency: Quarterly
Planned Next Contact: 12/07/2021
Agency: CA Gov geotracker state water resources control board
Agency Contact: N/R
Most Recent Contact: 09/10/2021

UST_SUTTER COUNTY - CA: Sutter county underground storage tank listing

Agency Version Date: 07/30/2021
Agency Update Frequency: Semi Annually
Planned Next Contact: 10/26/2021
Agency: Sutter County Department of Agriculture
Agency Contact: 530-822-7400
Most Recent Contact: 07/30/2021

UST_YOLO COUNTY - CA: Yolo county underground storage tank sites listing

Agency Version Date: 11/24/2020
Agency Update Frequency: Annually
Planned Next Contact: 11/09/2021
Agency: Yolo County Environmental Health
Agency Contact: 530-666-8646
Most Recent Contact: 08/13/2021

FEDERAL CERCLIS LIST

CERCLIS NFRAP: The CERCLIS sites with No Further Remedial Action Planned from the CERCLIS program database. The Environmental Protection Agency decommissioned the CERCLIS data in 2014. The last update was November 12, 2013.

Agency Version Date: 10/25/2013
Agency Update Frequency: Quarterly
Planned Next Contact: 11/02/2021
Agency: U.S. Environmental Protection Agency
Agency Contact: 800-424-9346
Most Recent Contact: 08/06/2021

CERCLIS-HIST: The CERCLIS program database contains information on the assessment and remediation of federal hazardous waste sites. The Environmental Protection Agency decommissioned the CERCLIS data in 2014. The last update was November 12, 2013.

Agency Version Date: 10/29/2013
Agency Update Frequency: Quarterly
Planned Next Contact: 11/02/2021
Agency: U.S. Environmental Protection Agency
Agency Contact: 800-424-9346
Most Recent Contact: 08/06/2021

FEDERAL FACILITY: Sites where Federal Facilities Restoration and Reuse Office (FFRRO) arranged cleanup for Base Closure and Property Transfer at Federal Facilities

Agency Version Date: 05/11/2021
Agency Update Frequency: Varies
Planned Next Contact: 11/02/2021
Agency: U.S. Environmental Protection Agency
Agency Contact: 703-603-8712
Most Recent Contact: 08/06/2021

FEDERAL CERCLIS LIST (cont.)

SEMS_8R_ACTIVE SITES: The Active Site Inventory Report displays site and location information at active SEMS sites. An active site is one at which site assessment, removal, remedial, enforcement, cost recovery, or oversight activities are being planned or conducted. NPL sites include latitude and longitude information. For non-NPL sites, a brief site status is provided.

Agency Version Date: 05/11/2021
Agency Update Frequency: Quarterly
Planned Next Contact: 11/02/2021
Agency: U.S. Environmental Protection Agency
Agency Contact: 703-603-8867
Most Recent Contact: 08/06/2021

SEMS_8R_ARCHIVED SITES: The Archived Site Inventory displays site and location information at sites archived from SEMS. An archived site is one at which EPA has determined that assessment has been completed and no further remedial action is planned under the Superfund program at this time.

Agency Version Date: 05/11/2021
Agency Update Frequency: Quarterly
Planned Next Contact: 11/02/2021
Agency: U.S. Environmental Protection Agency
Agency Contact: 703-603-8867
Most Recent Contact: 08/06/2021

FEDERAL RCRA CORRACTS FACILITIES LIST

CORRACTS: List of facilities where Resource Conservation and Recovery Act Corrective Action Program used to investigate and remediate hazardous releases

Agency Version Date: 07/09/2021
Agency Update Frequency: Quarterly
Planned Next Contact: 10/05/2021
Agency: U.S. Environmental Protection Agency
Agency Contact: 202-566-1667
Most Recent Contact: 07/09/2021

HIST CORRACTS 2: List of facilities where Resource Conservation and Recovery Act Corrective Action Program used to investigate and remediate hazardous releases that are no longer in current agency list.

Agency Version Date: 10/12/2018
Agency Update Frequency: Annually
Planned Next Contact: 11/30/2021
Agency: U.S. Environmental Protection Agency
Agency Contact: 202-566-1667
Most Recent Contact: 09/03/2021

FEDERAL DELISTED NPL SITE LIST

DELISTED NPL: National Priority List of sites that were delisted and no longer require action

Agency Version Date: 05/11/2021
Agency Update Frequency: Quarterly
Planned Next Contact: 11/02/2021
Agency: U.S. Environmental Protection Agency
Agency Contact: 703-603-8867
Most Recent Contact: 08/06/2021

DELISTED PROPOSED NPL: Sites that have been delisted from the proposed National Priority List

Agency Version Date: 05/11/2021
Agency Update Frequency: Quarterly
Planned Next Contact: 11/02/2021
Agency: U.S. Environmental Protection Agency
Agency Contact: 703-603-8867
Most Recent Contact: 08/06/2021

SEMS_DELETED NPL: All Deleted National Priority List Sties

Agency Version Date: 05/11/2021
Agency Update Frequency: Quarterly
Planned Next Contact: 11/02/2021
Agency: U.S. Environmental Protection Agency
Agency Contact: 703-603-8867
Most Recent Contact: 08/06/2021

FEDERAL LANDFILL AND/OR SOLID WASTE DISPOSAL SITE LISTS

EPA LF MOP: Sites in the EPA Landfill Methane Outreach Program

Agency Version Date: 07/06/2021
Agency Update Frequency: Quarterly
Planned Next Contact: 10/04/2021
Agency: U.S. Environmental Protection Agency
Agency Contact: 703-603-8867
Most Recent Contact: 07/06/2021

STATE, TRIBAL, AND FEDERAL LEAKING STORAGE TANK LISTS

EPA LUST: Releases listed in the EPA UST Finder database

Agency Version Date: 08/23/2021
Agency Update Frequency: Quarterly
Planned Next Contact: 11/19/2021
Agency: EPA
Agency Contact: (202) 566-1667
Most Recent Contact: 08/23/2021

INDIAN LUST R1: Leaking Underground Storage Tanks on Indian Land in EPA Region 1

Agency Version Date: 07/26/2021
Agency Update Frequency: Quarterly
Planned Next Contact: 10/21/2021
Agency: U.S. Environmental Protection Agency Region 1
Agency Contact: 855-246-3642
Most Recent Contact: 07/26/2021

INDIAN LUST R10: Leaking Underground Storage Tanks on Indian Land in EPA Region 10

Agency Version Date: 08/23/2021
Agency Update Frequency: Quarterly
Planned Next Contact: 11/18/2021
Agency: U.S. Environmental Protection Agency Region 10
Agency Contact: 855-246-3642
Most Recent Contact: 08/23/2021

INDIAN LUST R2: Leaking Underground Storage Tanks on Indian Land in EPA Region 2

Agency Version Date: 12/07/2016
Agency Update Frequency: Quarterly
Planned Next Contact: 10/26/2021
Agency: U.S. Environmental Protection Agency Region 2
Agency Contact: 855-246-3642
Most Recent Contact: 07/30/2021

INDIAN LUST R4: Leaking Underground Storage Tanks on Indian Land in EPA Region 4

Agency Version Date: 05/27/2021
Agency Update Frequency: Semi Annually
Planned Next Contact: 11/18/2021
Agency: U.S. Environmental Protection Agency Region 4
Agency Contact: 855-246-3642
Most Recent Contact: 08/23/2021

INDIAN LUST R5: Leaking Underground Storage Tanks on Indian Land in EPA Region 5

Agency Version Date: 05/14/2021
Agency Update Frequency: Varies
Planned Next Contact: 11/04/2021
Agency: U.S. Environmental Protection Agency Region 5
Agency Contact: 855-246-3642
Most Recent Contact: 08/10/2021

INDIAN LUST R6: Leaking Underground Storage Tanks on Indian Land in EPA Region 6

Agency Version Date: 05/18/2021
Agency Update Frequency: Quarterly
Planned Next Contact: 11/08/2021
Agency: U.S. Environmental Protection Agency Region 6
Agency Contact: 855-246-3642
Most Recent Contact: 08/12/2021

INDIAN LUST R7: Leaking Underground Storage Tanks on Indian Land in EPA Region 7

Agency Version Date: 05/14/2021
Agency Update Frequency: Varies
Planned Next Contact: 11/04/2021
Agency: U.S. Environmental Protection Agency Region 7
Agency Contact: 855-246-3642
Most Recent Contact: 08/10/2021

INDIAN LUST R8: Leaking Underground Storage Tanks on Indian Land in EPA Region 8

Agency Version Date: 05/18/2021
Agency Update Frequency: Quarterly
Planned Next Contact: 11/11/2021
Agency: U.S. Environmental Protection Agency Region 8
Agency Contact: 855-246-3642
Most Recent Contact: 08/16/2021

INDIAN LUST R9: Leaking Underground Storage Tanks on Indian Land in EPA Region 9

Agency Version Date: 04/29/2021
Agency Update Frequency: Quarterly
Planned Next Contact: 10/21/2021
Agency: U.S. Environmental Protection Agency Region 9
Agency Contact: 855-246-3642
Most Recent Contact: 07/26/2021

STATE, TRIBAL, AND FEDERAL LEAKING STORAGE TANK LISTS (cont.)

HIST LUST_SONOMA COUNTY - CA: List of Sonoma County leaking underground storage tank sites that is no longer in current agency list.

Agency Version Date: 08/23/2018
Agency Update Frequency: Annually
Planned Next Contact: 10/08/2021
Agency: CA Gov geotracker state water resources control board
Agency Contact: 916-341-5791
Most Recent Contact: 07/12/2021

LUFT_ALAMEDA COUNTY - CA: Listing of Alameda County leaking underground fuel tank sites

Agency Version Date: 11/19/2018
Agency Update Frequency: No Longer Maintained
Planned Next Contact: 11/23/2021
Agency: Alameda County Environmental Health Services
Agency Contact: 510-567-6721
Most Recent Contact: 08/27/2021

LUST ORANGE COUNTY - CA: Orange county leaking underground storage tanks

Agency Version Date: 07/29/2021
Agency Update Frequency: Quarterly
Planned Next Contact: 10/25/2021
Agency: Orange County Health Care Agency
Agency Contact: 714-433-6000
Most Recent Contact: 07/29/2021

LUST REG 1 - CA: Leaking underground storage tanks in Region 1: Del Norte Glenn Humboldt Lake Marin Mendocino Modoc Siskiyou Sonoma andTrinity counties.

Agency Version Date: 08/03/2021
Agency Update Frequency: Quarterly
Planned Next Contact: 10/29/2021
Agency: State Water Resources Control Board
Agency Contact: 916-341-5791
Most Recent Contact: 08/03/2021

LUST REG 2 - CA: Leaking underground storage tanks in Region 2: Alameda Contra Costa San Francisco Santa Clara (north of Morgan Hill) San Mateo Marin Sonoma Napa Solano counties

Agency Version Date: 08/03/2021
Agency Update Frequency: Quarterly
Planned Next Contact: 10/29/2021
Agency: State Water Resources Control Board
Agency Contact: 916-341-5791
Most Recent Contact: 08/03/2021

LUST REG 3 - CA: Leaking underground storage tanks in Region 3: Santa Clara (south of Morgan Hill) San Mateo (southern part) Santa Cruz SanBenito Monterey Kern (some parts) San Luis Obispo Santa Barbara Ventura(northern part) counties

Agency Version Date: 08/03/2021
Agency Update Frequency: Quarterly
Planned Next Contact: 10/29/2021
Agency: State Water Resources Control Board
Agency Contact: 916-341-5791
Most Recent Contact: 08/03/2021

LUST REG 4 - CA: Leaking underground storage tanks in Region 4: Los Angeles Ventura counties (Small parts of Kern and Santa Barbara counties).

Agency Version Date: 08/03/2021
Agency Update Frequency: Quarterly
Planned Next Contact: 10/29/2021
Agency: State Water Resources Control Board
Agency Contact: 916-341-5791
Most Recent Contact: 08/03/2021

LUST REG 5 - CA: Leaking underground storage tanks in Region 5: Modoc Shasta Lassen Plumas Butte Glen Colusa Lake Sutter Yuba Sierra Nevada Placer Yolo Napa (Northeast) Solano (West) Sacramento El Dorado Amador Calaveras San Joaquin Contra Costa (East) Stanislaus Toulumne Merced Mariposa Madera Kings Fresno Tulare Kern (Very small portions of San Benito and SanLuis Obispo) counties

Agency Version Date: 08/03/2021
Agency Update Frequency: Quarterly
Planned Next Contact: 10/29/2021
Agency: State Water Resources Control Board
Agency Contact: 916-341-5791
Most Recent Contact: 08/03/2021

STATE, TRIBAL, AND FEDERAL LEAKING STORAGE TANK LISTS (cont.)

LUST REG 6 - CA: Leaking underground storage tanks in Region 6: Modoc (East) Lassen (East side and Eagle Lake) Sierra Nevada Placer El Dorado Alpine Mono Inyo Kern (East) San Bernardino Los Angeles (Northeast corner) counties

Agency Version Date: 08/03/2021
Agency Update Frequency: Quarterly
Planned Next Contact: 10/29/2021
Agency: State Water Resources Control Board
Agency Contact: 916-341-5791
Most Recent Contact: 08/03/2021

LUST REG 7 - CA: Leaking underground storage tanks in Region 7: Imperial San Bernardino Riverside and San Diego counties.

Agency Version Date: 08/03/2021
Agency Update Frequency: Quarterly
Planned Next Contact: 10/29/2021
Agency: State Water Resources Control Board
Agency Contact: 916-341-5791
Most Recent Contact: 08/03/2021

LUST REG 8 - CA: Leaking underground storage tanks in Region 8: Orange Riverside San Bernardino counties.

Agency Version Date: 08/03/2021
Agency Update Frequency: Quarterly
Planned Next Contact: 10/29/2021
Agency: State Water Resources Control Board
Agency Contact: 916-341-5791
Most Recent Contact: 08/03/2021

LUST REG 9 - CA: Leaking underground storage tanks in Region 9: San Diego Imperial Riverside counties.

Agency Version Date: 08/03/2021
Agency Update Frequency: Quarterly
Planned Next Contact: 10/29/2021
Agency: State Water Resources Control Board
Agency Contact: 916-341-5791
Most Recent Contact: 08/03/2021

LUST_HAZMAT_YOLO COUNTY - CA: Yolo county leaking underground storage tank sites listing

Agency Version Date: 02/05/2021
Agency Update Frequency: Varies
Planned Next Contact: 10/26/2021
Agency: Yolo County Environmental Health
Agency Contact: 530-666-8646
Most Recent Contact: 07/30/2021

LUST_KERN COUNTY - CA: Kern County leaking underground tank sites

Agency Version Date: 05/04/2021
Agency Update Frequency: Quarterly
Planned Next Contact: 10/26/2021
Agency: CA Gov geotracker state water resources control bo
Agency Contact: 916-341-5791
Most Recent Contact: 07/30/2021

LUST_RIVERSIDE COUNTY - CA: Riverside county leaking underground storage tank sites

Agency Version Date: 05/04/2021
Agency Update Frequency: Quarterly
Planned Next Contact: 10/26/2021
Agency: CA Gov geotracker state water resources control board
Agency Contact: 916-341-5791
Most Recent Contact: 07/30/2021

LUST_SAN FRANCISCO COUNTY - CA: A listing of leaking underground storage tank sites located in San Francisco county.

Agency Version Date: 05/04/2021
Agency Update Frequency: Quarterly
Planned Next Contact: 10/26/2021
Agency: CA Gov geotracker state water resources control board
Agency Contact: 916-341-5791
Most Recent Contact: 07/30/2021

LUST_SAN MATEO COUNTY - CA: San Mateo county leaking underground storage tank listing

Agency Version Date: 05/04/2021
Agency Update Frequency: Quarterly
Planned Next Contact: 10/26/2021
Agency: CA Gov geotracker state water resources control board
Agency Contact: 916-341-5791
Most Recent Contact: 07/30/2021

LUST_SOLANO COUNTY - CA: Solano county leaking underground storage tank listing

Agency Version Date: 05/04/2021
Agency Update Frequency: Quarterly
Planned Next Contact: 10/26/2021
Agency: CA Gov geotracker state water resources control board
Agency Contact: 916-341-5791
Most Recent Contact: 07/30/2021

STATE, TRIBAL, AND FEDERAL LEAKING STORAGE TANK LISTS (cont.)

LUST_SONOMA COUNTY - CA: Sonoma county leaking underground storage tank sites listing

Agency Version Date: 05/04/2021
Agency Update Frequency: Quarterly
Planned Next Contact: 10/26/2021
Agency: CA Gov geotracker state water resources control board
Agency Contact: 916-341-5791
Most Recent Contact: 07/30/2021

LUST_SUTTER COUNTY - CA: Sutter County Leaking Underground Storage Tanks

Agency Version Date: 05/04/2021
Agency Update Frequency: Quarterly
Planned Next Contact: 10/26/2021
Agency: CA Gov geotracker state water resources control board
Agency Contact: 916-341-5791
Most Recent Contact: 07/30/2021

LUST_VENTURA COUNTY - CA: Ventura County leaking underground storage tank site listing

Agency Version Date: 05/04/2021
Agency Update Frequency: Quarterly
Planned Next Contact: 10/26/2021
Agency: CA Gov geotracker state water resources control board
Agency Contact: 916-341-5791
Most Recent Contact: 07/30/2021

SLIC REG 1 - CA: List of Region 1 sites from GeoTracker Site Cleanup Program (formerly known as SLIC) database.

Agency Version Date: 08/03/2021
Agency Update Frequency: Quarterly
Planned Next Contact: 10/29/2021
Agency: State Water Resources Control Board
Agency Contact: 916-341-5791
Most Recent Contact: 08/03/2021

SLIC REG 2 - CA: List of Region 2 sites from GeoTracker Site Cleanup Program (formerly known as SLIC) database.

Agency Version Date: 08/03/2021
Agency Update Frequency: Quarterly
Planned Next Contact: 10/29/2021
Agency: State Water Resources Control Board
Agency Contact: 916-341-5791
Most Recent Contact: 08/03/2021

SLIC REG 3 - CA: List of Region 3 sites from GeoTracker Site Cleanup Program (formerly known as SLIC) database.

Agency Version Date: 08/03/2021
Agency Update Frequency: Quarterly
Planned Next Contact: 10/29/2021
Agency: State Water Resources Control Board
Agency Contact: 916-341-5791
Most Recent Contact: 08/03/2021

SLIC REG 4 - CA: List of Region 4 sites from GeoTracker Site Cleanup Program (formerly known as SLIC) database.

Agency Version Date: 08/03/2021
Agency Update Frequency: Quarterly
Planned Next Contact: 10/29/2021
Agency: State Water Resources Control Board
Agency Contact: 916-341-5791
Most Recent Contact: 08/03/2021

SLIC REG 5 - CA: List of Region 5 sites from GeoTracker Site Cleanup Program (formerly known as SLIC) database.

Agency Version Date: 08/03/2021
Agency Update Frequency: Quarterly
Planned Next Contact: 10/29/2021
Agency: State Water Resources Control Board
Agency Contact: 916-341-5791
Most Recent Contact: 08/03/2021

SLIC REG 6 - CA: List of Region 6 sites from GeoTracker Site Cleanup Program (formerly known as SLIC) database that is no longer in current agency list.

Agency Version Date: 08/03/2021
Agency Update Frequency: Quarterly
Planned Next Contact: 10/29/2021
Agency: State Water Resources Control Board
Agency Contact: 916-341-5791
Most Recent Contact: 08/03/2021

SLIC REG 7 - CA: List of Region 7 sites from GeoTracker Site Cleanup Program (formerly known as SLIC) database.

Agency Version Date: 08/03/2021
Agency Update Frequency: Quarterly
Planned Next Contact: 10/29/2021
Agency: State Water Resources Control Board
Agency Contact: 916-341-5791
Most Recent Contact: 08/03/2021

STATE, TRIBAL, AND FEDERAL LEAKING STORAGE TANK LISTS (cont.)

SLIC REG 8 - CA: List of Region 8 sites from GeoTracker Site Cleanup Program (formerly known as SLIC) database.

Agency Version Date: 08/03/2021
Agency Update Frequency: Quarterly
Planned Next Contact: 10/29/2021
Agency: State Water Resources Control Board
Agency Contact: 916-341-5791
Most Recent Contact: 08/03/2021

SLIC REG 9 - CA: List of Region 9 sites from GeoTracker Site Cleanup Program (formerly known as SLIC) database that is no longer in current agency list.

Agency Version Date: 08/03/2021
Agency Update Frequency: Quarterly
Planned Next Contact: 10/29/2021
Agency: State Water Resources Control Board
Agency Contact: 916-341-5791
Most Recent Contact: 08/03/2021

SLIC_ALAMEDA COUNTY - CA: Listing of spills leaks investigation & cleanup sites

Agency Version Date: 01/16/2019
Agency Update Frequency: Quarterly
Planned Next Contact: 11/08/2021
Agency: Alameda County Environmental Health Services
Agency Contact: 510-567-6721
Most Recent Contact: 08/12/2021

FEDERAL ERNS LIST

ERNS: Emergency Response Notification System records of reported spills

Agency Version Date: 07/30/2021
Agency Update Frequency: Annually
Planned Next Contact: 10/26/2021
Agency: National Response Center United States Coast Guard
Agency Contact: N/R
Most Recent Contact: 07/30/2021

FEDERAL INSTITUTIONAL CONTROLS / ENGINEERING CONTROLS REGISTRIES

FED E C: Federal listing of remediation sites with engineering controls

Agency Version Date: 09/01/2021
Agency Update Frequency: Varies
Planned Next Contact: 11/26/2021
Agency: U.S. Environmental Protection Agency
Agency Contact: 800-424-9346
Most Recent Contact: 09/01/2021

FED I C: Federal listing of remediation sites with institutional controls

Agency Version Date: 09/01/2021
Agency Update Frequency: Varies
Planned Next Contact: 11/26/2021
Agency: U.S. Environmental Protection Agency
Agency Contact: 800-424-9346
Most Recent Contact: 09/01/2021

RCRA IC_EC: Sites with institutional or engineering controls related to Resource Conservation and Recovery Act

Agency Version Date: 05/18/2021
Agency Update Frequency: Varies
Planned Next Contact: 11/11/2021
Agency: U.S. Environmental Protection Agency
Agency Contact: 215-814-2469
Most Recent Contact: 08/16/2021

FEDERAL RCRA GENERATORS LIST

HIST RCRA_CESQG: List of Resource Conservation and Recovery Act licensed conditionally exempt small quantity generators that are no longer in current agency list.

Agency Version Date: 10/12/2018
Agency Update Frequency: Annually
Planned Next Contact: 11/30/2021
Agency: U.S. Environmental Protection Agency
Agency Contact: 215-814-2469
Most Recent Contact: 09/03/2021

FEDERAL RCRA GENERATORS LIST (cont.)

HIST RCRA_LQG: List of Resource Conservation and Recovery Act licensed large quantity generators that are no longer in current agency list.

Agency Version Date: 10/12/2018
Agency Update Frequency: Annually
Planned Next Contact: 11/30/2021
Agency: U.S. Environmental Protection Agency
Agency Contact: 215-814-2469
Most Recent Contact: 09/03/2021

HIST RCRA_NONGEN: List of Resource Conservation and Recovery Act licensed non-generators that are no longer in current agency list.

Agency Version Date: 10/12/2018
Agency Update Frequency: Annually
Planned Next Contact: 11/30/2021
Agency: U.S. Environmental Protection Agency
Agency Contact: 215-814-2469
Most Recent Contact: 09/03/2021

HIST RCRA_SQG: List of Resource Conservation and Recovery Act licensed small quantity generators that are no longer in current agency list.

Agency Version Date: 10/12/2018
Agency Update Frequency: Annually
Planned Next Contact: 11/30/2021
Agency: U.S. Environmental Protection Agency
Agency Contact: 215-814-2469
Most Recent Contact: 09/03/2021

RCRA_LQG: Resource Conservation and Recovery Act listing of licensed large quantity generators

Agency Version Date: 07/09/2021
Agency Update Frequency: Quarterly
Planned Next Contact: 10/05/2021
Agency: U.S. Environmental Protection Agency
Agency Contact: 215-814-2469
Most Recent Contact: 07/09/2021

RCRA_NONGEN: Resource Conservation and Recovery Act listing of licensed non-generators

Agency Version Date: 07/09/2021
Agency Update Frequency: Varies
Planned Next Contact: 10/05/2021
Agency: U.S. Environmental Protection Agency
Agency Contact: 215-814-2469
Most Recent Contact: 07/09/2021

RCRA_SQG: Resource Conservation and Recovery Act listing of licensed small quantity generators

Agency Version Date: 07/09/2021
Agency Update Frequency: Quarterly
Planned Next Contact: 10/05/2021
Agency: U.S. Environmental Protection Agency
Agency Contact: 215-814-2469
Most Recent Contact: 07/09/2021

RCRA_VSQG: Resource Conservation and Recovery Act listing of licensed very small quantity generators.

Agency Version Date: 07/09/2021
Agency Update Frequency: Varies
Planned Next Contact: 10/05/2021
Agency: U.S. Environmental Protection Agency
Agency Contact: 215-814-2469
Most Recent Contact: 07/09/2021

FEDERAL NPL SITE LIST

NPL: List of priority contaminated sites among identified releases or threatened releases of hazardous substances pollutants or contaminants nationally

Agency Version Date: 05/11/2021
Agency Update Frequency: Quarterly
Planned Next Contact: 11/02/2021
Agency: U.S. Environmental Protection Agency
Agency Contact: 703-603-8867
Most Recent Contact: 08/06/2021

NPL EPA R1 GIS: Geospatial data for the Environmental Protection Agency Region 1 National Priority List subject to environmental regulation

Agency Version Date: 05/11/2021
Agency Update Frequency: Quarterly
Planned Next Contact: 11/02/2021
Agency: U.S. Environmental Protection Agency
Agency Contact: 202-566-2132
Most Recent Contact: 08/06/2021

FEDERAL NPL SITE LIST (cont.)

NPL EPA R3 GIS: Geospatial data for the Environmental Protection Agency Region 3 National Priority List subject to environmental regulation

Agency Version Date: 05/11/2021
Agency Update Frequency: Quarterly
Planned Next Contact: 11/02/2021
Agency: U.S. Environmental Protection Agency
Agency Contact: 202-566-2132
Most Recent Contact: 08/06/2021

NPL EPA R6 GIS: Geospatial data for the Environmental Protection Agency Region 6 National Priority List subject to environmental regulation

Agency Version Date: 05/11/2021
Agency Update Frequency: Quarterly
Planned Next Contact: 11/02/2021
Agency: U.S. Environmental Protection Agency
Agency Contact: 202-566-2132
Most Recent Contact: 08/06/2021

NPL EPA R8 GIS: Geospatial data for the Environmental Protection Agency Region 8 National Priority List subject to environmental regulation

Agency Version Date: 05/11/2021
Agency Update Frequency: Quarterly
Planned Next Contact: 11/02/2021
Agency: U.S. Environmental Protection Agency
Agency Contact: 202-566-2132
Most Recent Contact: 08/06/2021

NPL EPA R9 GIS: Geospatial data for the Environmental Protection Agency Region 9 National Priority List subject to environmental regulation

Agency Version Date: 05/11/2021
Agency Update Frequency: Quarterly
Planned Next Contact: 11/02/2021
Agency: U.S. Environmental Protection Agency
Agency Contact: 202-566-2132
Most Recent Contact: 08/06/2021

PART NPL: Sites that are a part of an National Priority List site referred to as the parent site

Agency Version Date: 05/11/2021
Agency Update Frequency: Quarterly
Planned Next Contact: 11/02/2021
Agency: U.S. Environmental Protection Agency
Agency Contact: 703-603-8867
Most Recent Contact: 08/06/2021

PROPOSED NPL: Sites that have been proposed for the National Priority List

Agency Version Date: 05/11/2021
Agency Update Frequency: Quarterly
Planned Next Contact: 11/02/2021
Agency: U.S. Environmental Protection Agency
Agency Contact: 703-603-8867
Most Recent Contact: 08/06/2021

SEMS_FINAL NPL: All Included National Priority List Sites

Agency Version Date: 05/11/2021
Agency Update Frequency: Quarterly
Planned Next Contact: 11/02/2021
Agency: U.S. Environmental Protection Agency
Agency Contact: 703-603-8867
Most Recent Contact: 08/06/2021

SEMS_PROPOSED NPL: All Proposed National Priority List Sites

Agency Version Date: 05/11/2021
Agency Update Frequency: Quarterly
Planned Next Contact: 11/02/2021
Agency: U.S. Environmental Protection Agency
Agency Contact: 703-603-8867
Most Recent Contact: 08/06/2021

STATE- AND TRIBAL - EQUIVALENT CERCLIS

ENVIROSTOR - CA: Department of Toxic Substances Controls

Agency Version Date: 07/01/2021
Agency Update Frequency: Quarterly
Planned Next Contact: 09/28/2021
Agency: Department of Toxic Substances Control
Agency Contact: 916-327-1077
Most Recent Contact: 07/01/2021

STATE- AND TRIBAL - EQUIVALENT CERCLIS (cont.)

HIST TOXIC PITS - CA: Listing of Toxic Pit Cleanup Act sites that are no longer in current agency list.

Agency Version Date: 10/12/2018
Agency Update Frequency: Quarterly
Planned Next Contact: 10/14/2021
Agency: State Water Resources Control Board
Agency Contact: 916-341-5810
Most Recent Contact: 07/19/2021

OIL & GAS CLEANUP - CA: List of SWRCB Oil & Gas Cleanup Sites from GeoTracker Site Cleanup Program database.

Agency Version Date: 08/03/2021
Agency Update Frequency: Quarterly
Planned Next Contact: 10/29/2021
Agency: California Regional Water Quality Control Board
Agency Contact: 916-341-5791
Most Recent Contact: 08/03/2021

SWRCB CLEANUP - CA: List of SWRCB Cleanups from Geotracker including CAF, Sampling Points, and Projects.

Agency Version Date: 08/03/2021
Agency Update Frequency: Quarterly
Planned Next Contact: 10/29/2021
Agency: California Regional Water Quality Control Board
Agency Contact: 916-341-5791
Most Recent Contact: 08/03/2021

SWRCB NON_CASE - CA: List of SWRCB Non-Case sites from GeoTracker Site Cleanup Program database.

Agency Version Date: 08/03/2021
Agency Update Frequency: Quarterly
Planned Next Contact: 10/29/2021
Agency: California Regional Water Quality Control Board
Agency Contact: 916-341-5791
Most Recent Contact: 08/03/2021

TOXIC PITS - CA: Listing of Toxic Pit Cleanup Act sites

Agency Version Date: 04/23/2021
Agency Update Frequency: Quarterly
Planned Next Contact: 10/15/2021
Agency: State Water Resources Control Board
Agency Contact: 916-341-5810
Most Recent Contact: 07/20/2021

STATE- AND TRIBAL - EQUIVALENT NPL

HIST RESPONSE - CA: List of state response sites with confirmed releases and potential high risk that are no longer in current agency list.

Agency Version Date: 10/19/2017
Agency Update Frequency: Annually
Planned Next Contact: 11/19/2021
Agency: Department of Toxic Substances Control
Agency Contact: 916-327-1077
Most Recent Contact: 08/24/2021

RESPONSE - CA: State response sites with confirmed releases and potential high risk

Agency Version Date: 07/01/2021
Agency Update Frequency: Annually
Planned Next Contact: 09/28/2021
Agency: Department of Toxic Substances Control
Agency Contact: 916-327-1077
Most Recent Contact: 07/01/2021

STATE AND TRIBAL LANDFILL AND/OR SOLID WASTE DISPOSAL SITE LISTS

HIST SWF/LF - CA: List of Solid Waste Information System's solid waste facilities and landfills that is no longer in current agency list.

Agency Version Date: 03/05/2018
Agency Update Frequency: Annually
Planned Next Contact: 11/16/2021
Agency: Department of Resources Recycling and Recovery
Agency Contact: 916-341-6066
Most Recent Contact: 08/20/2021

SWF/LF - CA: Solid Waste Information System's facility listing of solid waste facilities and landfills

Agency Version Date: 06/24/2021
Agency Update Frequency: Quarterly
Planned Next Contact: 09/17/2021
Agency: Department of Resources Recycling and Recovery
Agency Contact: 916-341-6066
Most Recent Contact: 06/24/2021

STATE RCRA GENERATORS LIST

HWG - CA: Hazardous waste generator listing

Agency Version Date: 06/30/2021
Agency Update Frequency: Quarterly
Planned Next Contact: 09/27/2021
Agency: Department of Toxic Substances Control
Agency Contact: N/R
Most Recent Contact: 06/30/2021

HWG_YOLO COUNTY - CA: Listing of permitted hazardous waste generators

Agency Version Date: 02/05/2021
Agency Update Frequency: Quarterly
Planned Next Contact: 10/26/2021
Agency: Yolo County Environmental Health
Agency Contact: 530-666-8646
Most Recent Contact: 07/30/2021

STATE AND TRIBAL BROWNFIELD SITES

TRIBAL BROWNFIELDS: Tribal brownfield remediation site listing

Agency Version Date: 02/10/2017
Agency Update Frequency: No Longer Maintained
Planned Next Contact: 09/24/2021
Agency: U.S. Environmental Protection Agency
Agency Contact: 855-246-3642
Most Recent Contact: 06/29/2021

STATE AND TRIBAL VOLUNTARY CLEANUP SITES

VCP - CA: Voluntary Cleanup Program remediation sites listing

Agency Version Date: 07/01/2021
Agency Update Frequency: Quarterly
Planned Next Contact: 09/28/2021
Agency: Department of Toxic Substances Control
Agency Contact: 916-322-2861
Most Recent Contact: 07/01/2021

LOCAL BROWNFIELD LISTS

BROWNFIELDS-ACRES: EPA Brownfields Assessment, Cleanup and Redevelopment Exchange System.

Agency Version Date: 06/23/2021
Agency Update Frequency: Quarterly
Planned Next Contact: 09/17/2021
Agency: U.S. Environmental Protection Agency
Agency Contact: 855-246-3642
Most Recent Contact: 06/23/2021

FED BROWNFIELDS: Federal brownfield remediation sites

Agency Version Date: 07/30/2021
Agency Update Frequency: Semi Annually
Planned Next Contact: 10/27/2021
Agency: U.S. Environmental Protection Agency
Agency Contact: 855-246-3642
Most Recent Contact: 07/30/2021

LOCAL LISTS OF HAZARDOUS WASTE / CONTAMINATED SITES

FED CDL: The U.S. Department of Justice listing of clandestine drug lab locations

Agency Version Date: 04/26/2021
Agency Update Frequency: Quarterly
Planned Next Contact: 10/19/2021
Agency: U.S. Department of Justice
Agency Contact: 202-307-7610
Most Recent Contact: 07/23/2021

US HIST CDL: The U.S. Department of Justice historical listing of clandestine drug lab locations

Agency Version Date: 08/05/2019
Agency Update Frequency: Quarterly
Planned Next Contact: 11/22/2021
Agency: U.S. Department of Justice
Agency Contact: 202-307-7610
Most Recent Contact: 08/25/2021

LOCAL LISTS OF HAZARDOUS WASTE / CONTAMINATED SITES (cont.)

CALARP_KERN COUNTY - CA: Kern County hazardous material permitted facilities

Agency Version Date: 09/06/2021
Agency Update Frequency: Varies
Planned Next Contact: 12/01/2021
Agency: County of Kern Public Health Services Department
Agency Contact: 661-862-8740
Most Recent Contact: 09/06/2021

CASE LIST_SAN DIEGO COUNTY - CA: San Diego county listing of hazardous chemical releases

Agency Version Date: 08/03/2021
Agency Update Frequency: Varies
Planned Next Contact: 10/29/2021
Agency: County of San Diego Department of Environmental Health
Agency Contact: 619-338-2259
Most Recent Contact: 08/03/2021

CDL - CA: Listing of Meth and clandestine drug labs maintained by the Department of Toxic Substances Control

Agency Version Date: 07/30/2020
Agency Update Frequency: Varies
Planned Next Contact: 10/12/2021
Agency: Department of Toxic Substances Control
Agency Contact: 916-322-2861
Most Recent Contact: 07/16/2021

CORRECTIVE ACTION_RIVERSIDE COUNTY - CA: Riverside county corrective action sites list

Agency Version Date: 11/15/2017
Agency Update Frequency: No Longer Maintained
Planned Next Contact: 09/22/2021
Agency: Riverside County Environmental Health
Agency Contact: 888-722-4234
Most Recent Contact: 06/28/2021

CS_NAPA COUNTY - CA: Napa county listing of Contaminated sites

Agency Version Date: 05/11/2021
Agency Update Frequency: Varies
Planned Next Contact: 11/02/2021
Agency: Napa County Department of Environmental Management
Agency Contact: 707-253-4471
Most Recent Contact: 08/06/2021

CS_PLACER COUNTY - CA: Placer county cleanup sites listing

Agency Version Date: 08/04/2021
Agency Update Frequency: Semi Annually
Planned Next Contact: 10/29/2021
Agency: Placer County Environmental Health
Agency Contact: 530-745-2350
Most Recent Contact: 08/04/2021

SCH - CA: Listing of possible hazardous material contamination sites on existing school properties

Agency Version Date: 08/03/2021
Agency Update Frequency: Varies
Planned Next Contact: 10/29/2021
Agency: Department of Toxic Substances Control
Agency Contact: 916-322-2861
Most Recent Contact: 08/03/2021

SITE LIST_CONTRA COSTA COUNTY - CA: Listing of underground tank hazardous waste generator and business plan sites in Contra Costa County

Agency Version Date: 05/25/2021
Agency Update Frequency: Varies
Planned Next Contact: 11/16/2021
Agency: Contra Costa Health Services Department
Agency Contact: 925-335-3200
Most Recent Contact: 08/20/2021

TOXIC SITE_SACRAMENTO COUNTY - CA: Sacramento County listing of historical sites where unauthorized releases of potentially hazardous materials have occurred

Agency Version Date: 05/28/2021
Agency Update Frequency: No Longer Maintained
Planned Next Contact: 11/19/2021
Agency: Sacramento County Environmental Management
Agency Contact: 916-875-8550
Most Recent Contact: 08/24/2021

RECORDS OF EMERGENCY RELEASE REPORTS

HMIRS (DOT): Hazardous Material spills reported by the Department of Transportation

Agency Version Date: 06/29/2021
Agency Update Frequency: Varies
Planned Next Contact: 09/27/2021
Agency: U.S. Department of Transportation
Agency Contact: (202) 366-4996
Most Recent Contact: 06/29/2021

CHMIRS - CA: California Hazardous Material Incident Reporting System's reported accidental hazardous material incidents releases or spills

Agency Version Date: 07/21/2021
Agency Update Frequency: Varies
Planned Next Contact: 10/15/2021
Agency: California Emergency Management Agency
Agency Contact: 916-845-8275
Most Recent Contact: 07/21/2021

HIST CHMIRS - CA: California Hazardous Material Incident Reporting System's reported accidental hazardous material incidents releases or spills

Agency Version Date: 04/06/2017
Agency Update Frequency: Quarterly
Planned Next Contact: 11/15/2021
Agency: California Emergency Management Agency
Agency Contact: 916-845-8275
Most Recent Contact: 08/20/2021

INDUSTRIAL CLEANUP_ORANGE COUNTY - CA: Petroleum and non-petroleum industrial spills

Agency Version Date: 06/09/2021
Agency Update Frequency: Annually
Planned Next Contact: 11/30/2021
Agency: Orange County Health Care Agency
Agency Contact: 714-433-6000
Most Recent Contact: 09/03/2021

SML_LOS ANGELES COUNTY - CA: Listing of all Emergency Response session spills

Agency Version Date: 07/12/2017
Agency Update Frequency: Quarterly
Planned Next Contact: 11/01/2021
Agency: Los Angeles Department of Public Health
Agency Contact: 323-890-7808
Most Recent Contact: 08/05/2021

LOCAL LAND RECORDS

LIENS 2: Comprehensive Environmental Response Compensation and Liability Act sites with liens

Agency Version Date: 05/11/2017
Agency Update Frequency: No Longer Maintained
Planned Next Contact: 09/23/2021
Agency: U.S. Environmental Protection Agency
Agency Contact: 800-424-9346
Most Recent Contact: 06/28/2021

DEED - CA: The Department of Toxic Substances Control's listing of property locations with Deed restrictions

Agency Version Date: 08/05/2021
Agency Update Frequency: Semi Annually
Planned Next Contact: 11/01/2021
Agency: Department of Toxic Substances Control
Agency Contact: 916-341-5791
Most Recent Contact: 08/05/2021

HIST LIENS - CA: The Department of Toxic Substances Control's listing of property locations with environmental liens that is no longer in current agency list.

Agency Version Date: 12/04/2018
Agency Update Frequency: Annually
Planned Next Contact: 11/12/2021
Agency: Department of Toxic Substances Control
Agency Contact: 916-322-2861
Most Recent Contact: 08/17/2021

LIENS - CA: The Department of Toxic Substances Control's listing of property locations with environmental liens

Agency Version Date: 06/21/2021
Agency Update Frequency: Varies
Planned Next Contact: 09/15/2021
Agency: Department of Toxic Substances Control
Agency Contact: 916-322-2861
Most Recent Contact: 06/21/2021

LOCAL LISTS OF LANDFILL / SOLID WASTE DISPOSAL SITES

HIST INDIAN ODI R8: List of Region 8 Indian land open dump inventory sites maintained within the STARS program that is no longer in current agency list.

Agency Version Date: 11/12/2018
Agency Update Frequency: Annually
Planned Next Contact: 10/19/2021
Agency: Indian Health Service
Agency Contact: 855-246-3642
Most Recent Contact: 07/23/2021

INDIAN ODI R8: Region 8 Indian land open dump inventory sites maintained within the STARS program

Agency Version Date: 05/11/2021
Agency Update Frequency: Varies
Planned Next Contact: 11/02/2021
Agency: Indian Health Service
Agency Contact: 855-246-3642
Most Recent Contact: 08/06/2021

ODI: Open dump inventory sites

Agency Version Date: 10/03/2017
Agency Update Frequency: No Update
Planned Next Contact: 11/17/2021
Agency: U.S. Environmental Protection Agency
Agency Contact: 855-246-3642
Most Recent Contact: 08/20/2021

TRIBAL ODI: Indian land open dump inventory for all regions

Agency Version Date: 08/31/2021
Agency Update Frequency: Varies
Planned Next Contact: 11/25/2021
Agency: Indian Health Service
Agency Contact: 301-443-3593
Most Recent Contact: 08/31/2021

HAULERS - CA: Waste Tire Manifest Program Hauler Registration listing

Agency Version Date: 04/09/2021
Agency Update Frequency: Varies
Planned Next Contact: 10/04/2021
Agency: California Department of Resources Recycling and Recovery (CalRecycle)
Agency Contact: 916-341-6066
Most Recent Contact: 07/07/2021

LF_SAN DIEGO COUNTY - CA: San Diego county landfill listing

Agency Version Date: 05/17/2021
Agency Update Frequency: Varies
Planned Next Contact: 10/29/2021
Agency: County of San Diego Department of Environmental Health
Agency Contact: 858-694-2801
Most Recent Contact: 08/06/2021

SWF_LOS ANGELES COUNTY - CA: Listing of Los Angeles County solid waste facilities

Agency Version Date: 06/09/2021
Agency Update Frequency: Varies
Planned Next Contact: 11/30/2021
Agency: LA County Department of Public Works
Agency Contact: 800-320-1771
Most Recent Contact: 09/03/2021

SWRCY - CA: Listing of facilities which perform recycled material processing activities

Agency Version Date: 08/23/2021
Agency Update Frequency: Quarterly
Planned Next Contact: 11/19/2021
Agency: California Department of Resources Recycling and Recovery (CalRecycle)
Agency Contact: 916-341-6066
Most Recent Contact: 08/23/2021

OTHER ASCERTAINABLE RECORDS

AFS: Air Facility Systems Quarterly Extract

Agency Version Date: 08/10/2021
Agency Update Frequency: Quarterly
Planned Next Contact: 11/04/2021
Agency: Environmental Protection Agency
Agency Contact: (202) 566-1667
Most Recent Contact: 08/10/2021

OTHER ASCERTAINABLE RECORDS (cont.)

ALT FUELING: Alternative Fueling Stations by fuel type.

Agency Version Date: 07/08/2021
Agency Update Frequency: Quarterly
Planned Next Contact: 10/04/2021
Agency: U.S. Department of Energy
Agency Contact: N/R
Most Recent Contact: 07/08/2021

BRS: Reporting of hazardous waste generation and management from large quantity generators

Agency Version Date: 07/09/2021
Agency Update Frequency: Biennial
Planned Next Contact: 10/05/2021
Agency: Environmental Protection Agency
Agency Contact: (202) 566-1667
Most Recent Contact: 07/09/2021

CDC HAZDAT: The Agency for Toxic Substances and Disease Registry's Hazardous Substance Release/Health Effects Database.

Agency Version Date: 08/21/2020
Agency Update Frequency: Varies
Planned Next Contact: 11/02/2021
Agency: Agency for Toxic Substances and Disease Registry
Agency Contact: 770-488-6399
Most Recent Contact: 08/06/2021

COAL ASH DOE: List of existing and planned generators with 1 megawatt or greater of combined capacity that are utilizing coal ash impoundments.

Agency Version Date: 07/02/2021
Agency Update Frequency: Varies
Planned Next Contact: 09/29/2021
Agency: Department of Energy
Agency Contact: (202) 586-8800
Most Recent Contact: 07/02/2021

COAL ASH EPA: Coal Combustion Residues Surface Impoundments List

Agency Version Date: 02/18/2021
Agency Update Frequency: Varies
Planned Next Contact: 11/05/2021
Agency: Environmental Protection Agency
Agency Contact: (202) 566-1667
Most Recent Contact: 08/11/2021

COAL GAS: Manufactured Gas Plant locations

Agency Version Date: 07/16/2021
Agency Update Frequency: Quarterly
Planned Next Contact: 10/12/2021
Agency: U.S. Environmental Protection Agency
Agency Contact: 855-246-3642
Most Recent Contact: 07/16/2021

CONSENT (DECREES): Legal decisions regarding responsibility for Superfund locations

Agency Version Date: 05/10/2021
Agency Update Frequency: Varies
Planned Next Contact: 11/02/2021
Agency: Environmental Protection Agency
Agency Contact: (800) 424-9346
Most Recent Contact: 08/06/2021

CORRECTIVE ACTIONS_2020: In 2009 the EPA created the 2020 Corrective Action Baseline list of contaminated or potentially contaminated sites with a cleanup goal to complete 95% by the year 2020. The names on the list indicate the facility owners who may or may not have caused the contamination.

Agency Version Date: 12/21/2018
Agency Update Frequency: No Longer Maintained
Planned Next Contact: 10/26/2021
Agency: U.S. Environmental Protection Agency
Agency Contact: N/R
Most Recent Contact: 07/30/2021

DEBRIS EPA LF: EPA list of designated landfill facilities for the safe disposal of disaster debris.

Agency Version Date: 07/23/2021
Agency Update Frequency: Quarterly
Planned Next Contact: 10/20/2021
Agency: U.S. Environmental Protection Agency
Agency Contact: 855-246-3642
Most Recent Contact: 07/23/2021

OTHER ASCERTAINABLE RECORDS (cont.)

DEBRIS EPA SWRCY: EPA list of facilities for the safe recovery, recycling, and disposal of disaster debris.

Agency Version Date: 07/23/2021
Agency Update Frequency: Quarterly
Planned Next Contact: 10/20/2021
Agency: U.S. Environmental Protection Agency
Agency Contact: 855-246-3642
Most Recent Contact: 07/23/2021

DOD: Department of Defense sites from the Protected Areas Database (PAD-US)

Agency Version Date: 05/11/2021
Agency Update Frequency: Varies
Planned Next Contact: 11/02/2021
Agency: United States Geologic Survey (USGS)
Agency Contact: 1-888-275-8747
Most Recent Contact: 08/06/2021

DOT OPS: Incident Data Report

Agency Version Date: 05/26/2021
Agency Update Frequency: Varies
Planned Next Contact: 11/18/2021
Agency: U.S. Department of Transportation
Agency Contact: (202) 366-4996
Most Recent Contact: 08/23/2021

ECHO: ECHO is EPA Enforcement and Compliance History Online website to search for facilities in your community to assess their compliance with environmental regulations related to CAA, CWA, RCRA, & SDWA.

Agency Version Date: 07/01/2021
Agency Update Frequency: Quarterly
Planned Next Contact: 09/28/2021
Agency: U.S. Environmental Protection Agency
Agency Contact: 202-566-1667
Most Recent Contact: 07/01/2021

ENOI: The Electronic Notice of Intent (eNOI) database contains construction sites and industrial facilities that submit permit requests to EPA for Construction General Permits (CGP) and Multi-Sector General Permits (MSGP).

Agency Version Date: 09/25/2020
Agency Update Frequency: Quarterly
Planned Next Contact: 12/10/2021
Agency: Environmental Protection Agency
Agency Contact: (202) 566-1667
Most Recent Contact: 09/13/2021

EPA FUELS: List of companies and facilities registered to participate in EPA Fuel Programs under Title 40 CFR Part 80.

Agency Version Date: 05/18/2021
Agency Update Frequency: Quarterly
Planned Next Contact: 11/11/2021
Agency: U.S. Environmental Protection Agency
Agency Contact: (202) 564-2307
Most Recent Contact: 08/16/2021

EPA OSC: Listing of oil spills and hazardous substance release sites requiring EPA On-Site Coordinators.

Agency Version Date: 04/02/2021
Agency Update Frequency: Quarterly
Planned Next Contact: 09/24/2021
Agency: U.S. Environmental Protection Agency
Agency Contact: (202) 564-2307
Most Recent Contact: 06/29/2021

EPA WATCH: The EPA Watch List was used to facilitate dialogue between EPA, state and local environmental agencies on enforcement matters relating to facilities with alleged violations identified as either significant or high priority. EPA maintained the lists from 2011 - 2013.

Agency Version Date: 02/09/2018
Agency Update Frequency: No Longer Maintained
Planned Next Contact: 09/23/2021
Agency: U.S. Environmental Protection Agency
Agency Contact: (202) 564-2307
Most Recent Contact: 06/28/2021

FA HWF: Hazardous Waste Facilities with Financial Assurance

Agency Version Date: 07/15/2021
Agency Update Frequency: Varies
Planned Next Contact: 10/11/2021
Agency: Environmental Protection Agency
Agency Contact: (800) 424-9346
Most Recent Contact: 07/15/2021

OTHER ASCERTAINABLE RECORDS (cont.)

FEDLAND: Federal land locations

Agency Version Date: 01/06/2020
Agency Update Frequency: Varies
Planned Next Contact: 11/02/2021
Agency: Environmental Protection Agency
Agency Contact: (800) 424-9346
Most Recent Contact: 08/06/2021

FRS: Facility Registry Systems

Agency Version Date: 05/24/2021
Agency Update Frequency: Varies
Planned Next Contact: 11/15/2021
Agency: Environmental Protection Agency
Agency Contact: (202) 566-1667
Most Recent Contact: 08/19/2021

FTTS: Tracking of administrative and enforcement activities related to FIFRA/TSCA

Agency Version Date: 04/16/2013
Agency Update Frequency: No Longer Maintained
Planned Next Contact: 10/11/2021
Agency: Environmental Protection Agency
Agency Contact: (202) 564-2280
Most Recent Contact: 07/15/2021

FTTS INSP: Tracking of inspections related to FIFRA/TSCA

Agency Version Date: 05/08/2017
Agency Update Frequency: No Longer Maintained
Planned Next Contact: 10/05/2021
Agency: Environmental Protection Agency
Agency Contact: (202) 564-2280
Most Recent Contact: 07/09/2021

FUDS: Defense sites that require cleanup

Agency Version Date: 05/19/2021
Agency Update Frequency: Varies
Planned Next Contact: 11/11/2021
Agency: US Army Corps of Engineering
Agency Contact: (202) 761-0011
Most Recent Contact: 08/16/2021

HIST AFS: List of Air Facility Systems Quarterly Extract that are no longer in current agency list.

Agency Version Date: 06/14/2019
Agency Update Frequency: Quarterly
Planned Next Contact: 09/23/2021
Agency: Environmental Protection Agency
Agency Contact: (202) 566-1667
Most Recent Contact: 06/28/2021

HIST AFS 2: List of Air Facility Systems Quarterly Extract that are no longer in current agency list.

Agency Version Date: 11/26/2018
Agency Update Frequency: Quarterly
Planned Next Contact: 10/22/2021
Agency: Environmental Protection Agency
Agency Contact: (202) 566-1667
Most Recent Contact: 07/28/2021

HIST DOD: Department of Defense historical sites

Agency Version Date: 08/17/2018
Agency Update Frequency: No Longer Maintained
Planned Next Contact: 11/02/2021
Agency: Environmental Protection Agency
Agency Contact: (800) 424-9346
Most Recent Contact: 08/06/2021

HIST LEAD_SMELTER: List of former lead smelter sites that is no longer in current agency list.

Agency Version Date: 12/12/2018
Agency Update Frequency: Annually
Planned Next Contact: 10/11/2021
Agency: Environmental Protection Agency
Agency Contact: (202) 566-1667
Most Recent Contact: 07/15/2021

HIST MLTS: List of sites in possession/use of radioactive materials regulated by NRC that is no longer in current agency list.

Agency Version Date: 07/13/2016
Agency Update Frequency: Annually
Planned Next Contact: 10/19/2021
Agency: Nuclear Regulatory Commission
Agency Contact: (800) 397-4209
Most Recent Contact: 07/23/2021

OTHER ASCERTAINABLE RECORDS (cont.)

HIST PCB TRANS: List of PCB Disposal Facilities that are no longer in current agency list.

Agency Version Date: 01/18/2018
Agency Update Frequency: No Update
Planned Next Contact: 11/09/2021
Agency: Environmental Protection Agency
Agency Contact: (703) 308-8404
Most Recent Contact: 08/13/2021

HIST PCS ENF: List of permitted facilities to discharge wastewater (Federal equivalent to NPDES) that are no longer in current agency list.

Agency Version Date: 12/08/2018
Agency Update Frequency: Annually
Planned Next Contact: 11/24/2021
Agency: Environmental Protection Agency
Agency Contact: (202) 564-6582
Most Recent Contact: 08/30/2021

HIST PCS FACILITY: List of Permitted facilities to discharge wastewater (Federal equivalent to NPDES) that are no longer in current agency list.

Agency Version Date: 12/18/2018
Agency Update Frequency: Annually
Planned Next Contact: 11/24/2021
Agency: Environmental Protection Agency
Agency Contact: (202) 564-6582
Most Recent Contact: 08/30/2021

HIST SSTS: List of tracking of facilities who produce pesticides and their quantity that are no longer in current agency list.

Agency Version Date: 02/13/2019
Agency Update Frequency: Annually
Planned Next Contact: 11/12/2021
Agency: Environmental Protection Agency
Agency Contact: (202) 566-1667
Most Recent Contact: 08/17/2021

HWC DOCKET: Listing of Federal facilities which are managing or have managed hazardous waste; or have had a release of hazardous waste.

Agency Version Date: 05/17/2021
Agency Update Frequency: Quarterly
Planned Next Contact: 11/09/2021
Agency: U.S. Environmental Protection Agency
Agency Contact: (202) 564-2307
Most Recent Contact: 08/13/2021

ICIS: Comprised of all Federal Administrative and Judicial enforcement information [intended to replace PCS] by tracking enforcement and compliance information (also contains what used to be known as FFTS)

Agency Version Date: 07/07/2021
Agency Update Frequency: Varies
Planned Next Contact: 10/01/2021
Agency: Environmental Protection Agency
Agency Contact: (202) 566-1667
Most Recent Contact: 07/07/2021

INACTIVE PCS: Inactive Permitted facilities to discharge wastewater

Agency Version Date: 07/07/2021
Agency Update Frequency: Varies
Planned Next Contact: 10/01/2021
Agency: Environmental Protection Agency
Agency Contact: (202) 564-6582
Most Recent Contact: 07/07/2021

INDIAN RESERVATION: American Indian Lands from the Protected Areas Database (PAD-US)

Agency Version Date: 07/15/2021
Agency Update Frequency: Varies
Planned Next Contact: 11/02/2021
Agency: United States Geologic Survey (USGS)
Agency Contact: 1-888-275-8747
Most Recent Contact: 07/15/2021

LUCIS: Land Use Control Information Systems

Agency Version Date: 07/01/2021
Agency Update Frequency: Quarterly
Planned Next Contact: 09/24/2021
Agency: Department of the Navy: BRAC PMO
Agency Contact: (619) 532-0900
Most Recent Contact: 07/01/2021

OTHER ASCERTAINABLE RECORDS (cont.)

LUCIS 2: Land Use Control Information Systems

Agency Version Date: 01/17/2018
Agency Update Frequency: No Longer Maintained
Planned Next Contact: 11/09/2021
Agency: Department of the Navy: BRAC PMO
Agency Contact: (619) 532-0900
Most Recent Contact: 08/13/2021

MANIFEST EPA: EPA Hazardous Waste Electronic Manifest System (e-Manifest)

Agency Version Date: 08/16/2021
Agency Update Frequency: Quarterly
Planned Next Contact: 11/12/2021
Agency: Environmental Protection Agency
Agency Contact: (202) 566-1667
Most Recent Contact: 08/16/2021

MINES: Mines Master Index Files

Agency Version Date: 07/06/2021
Agency Update Frequency: Varies
Planned Next Contact: 10/04/2021
Agency: Department of Labor
Agency Contact: (202) 693-9400
Most Recent Contact: 07/06/2021

MINES USGS: Listing of all active mines and mineral plants in 2003

Agency Version Date: 07/09/2021
Agency Update Frequency: Varies
Planned Next Contact: 10/05/2021
Agency: USGS Mineral Resources Program
Agency Contact: (703) 648-5953
Most Recent Contact: 07/09/2021

MLTS: Sites in possession/use of radioactive materials regulated by NRC

Agency Version Date: 05/19/2020
Agency Update Frequency: Varies
Planned Next Contact: 10/26/2021
Agency: Nuclear Regulatory Commission
Agency Contact: (800) 397-4209
Most Recent Contact: 07/30/2021

NPL AOC: Areas of Concern related to NPL remediation sites

Agency Version Date: 05/11/2021
Agency Update Frequency: Quarterly
Planned Next Contact: 11/02/2021
Agency: Environmental Protection Agency
Agency Contact: N/R
Most Recent Contact: 08/06/2021

NPL LIENS: National Priority List of sites with Liens

Agency Version Date: 05/11/2021
Agency Update Frequency: Varies
Planned Next Contact: 11/02/2021
Agency: U.S. Environmental Protection Agency
Agency Contact: 703-603-8867
Most Recent Contact: 08/06/2021

OSHA: OSHA's listing of inspections violations and fatality information

Agency Version Date: 04/08/2021
Agency Update Frequency: Varies
Planned Next Contact: 09/30/2021
Agency: Occupational Safety & Health Administration
Agency Contact: 800-321-6742
Most Recent Contact: 07/05/2021

PADS: Listing of generators transporters commercial store/ brokers and disposers of PCB

Agency Version Date: 05/11/2021
Agency Update Frequency: Varies
Planned Next Contact: 11/02/2021
Agency: Environmental Protection Agency
Agency Contact: (703) 308-8404
Most Recent Contact: 08/06/2021

PCB TRANSFORMER: Disposal and Storage of Polychlorinated Biphenyl (PCB) Waste

Agency Version Date: 05/24/2021
Agency Update Frequency: Quarterly
Planned Next Contact: 11/16/2021
Agency: Environmental Protection Agency
Agency Contact: (703) 308-8404
Most Recent Contact: 08/20/2021

OTHER ASCERTAINABLE RECORDS (cont.)

PCS ENF: Permitted facilities to discharge wastewater (Federal equivalent to NPDES)

Agency Version Date: 07/07/2021
Agency Update Frequency: Varies
Planned Next Contact: 10/01/2021
Agency: Environmental Protection Agency
Agency Contact: (202) 564-6582
Most Recent Contact: 07/07/2021

PCS FACILITY: Permitted facilities to discharge wastewater (Federal equivalent to NPDES)

Agency Version Date: 07/07/2021
Agency Update Frequency: Varies
Planned Next Contact: 10/01/2021
Agency: Environmental Protection Agency
Agency Contact: (202) 564-6582
Most Recent Contact: 07/07/2021

RAATS: Listing of major violators with enforcement actions issued under RCRA. Includes administrative and civil actions filed by the EPA. This dataset is no longer maintained.

Agency Version Date: 09/23/2019
Agency Update Frequency: Varies
Planned Next Contact: 10/26/2021
Agency: Environmental Protection Agency
Agency Contact: (202) 566-1667
Most Recent Contact: 07/30/2021

RADINFO: EPA regulated facilities with radiation and radioactive materials

Agency Version Date: 08/01/2019
Agency Update Frequency: Varies
Planned Next Contact: 10/14/2021
Agency: Environmental Protection Agency
Agency Contact: (202) 566-1667
Most Recent Contact: 07/19/2021

RMP: Facilities producing/handling/ process/ distribute/ store specific chemicals report plans required by the Clean Air Act

Agency Version Date: 04/16/2021
Agency Update Frequency: Monthly
Planned Next Contact: 10/08/2021
Agency: Environmental Protection Agency
Agency Contact: (202) 564-2534
Most Recent Contact: 07/13/2021

ROD: Permanent remedy at an NPL site

Agency Version Date: 05/11/2021
Agency Update Frequency: Varies
Planned Next Contact: 11/02/2021
Agency: Environmental Protection Agency
Agency Contact: (800) 424-9346
Most Recent Contact: 08/06/2021

SCRD DRYCLEANERS: State Coalition for Remediation of Drycleaners

Agency Version Date: 06/14/2021
Agency Update Frequency: No Update
Planned Next Contact: 12/06/2021
Agency: Environmental Protection Agency
Agency Contact: (202) 566-1667
Most Recent Contact: 09/09/2021

SEMS_SMELTER: This report includes sites that have smelting-related, or potentially smelting-related, indicators in the SEMS database. The report includes information on the site location as well as contaminants of concern.

Agency Version Date: 05/11/2021
Agency Update Frequency: Quarterly
Planned Next Contact: 11/02/2021
Agency: U.S. Environmental Protection Agency
Agency Contact: 703-603-8867
Most Recent Contact: 08/06/2021

SSTS: Tracking of facilities who produce pesticides and their quantity

Agency Version Date: 06/18/2021
Agency Update Frequency: Annually
Planned Next Contact: 12/10/2021
Agency: Environmental Protection Agency
Agency Contact: (202) 566-1667
Most Recent Contact: 09/14/2021

OTHER ASCERTAINABLE RECORDS (cont.)

STORMWATER: Permitted storm water sites

Agency Version Date: 01/12/2021
Agency Update Frequency: Varies
Planned Next Contact: 10/04/2021
Agency: Environmental Protection Agency
Agency Contact: (202) 566-1667
Most Recent Contact: 07/06/2021

TOSCA-PLANT: Plants controlled by the Toxic Substance Control Act

Agency Version Date: 06/23/2021
Agency Update Frequency: Varies
Planned Next Contact: 09/20/2021
Agency: Environmental Protection Agency
Agency Contact: (202) 566-1667
Most Recent Contact: 06/23/2021

TRIS: Information regarding toxic chemicals that are being used/manufactured/ treated/ transported/released into the environment

Agency Version Date: 07/06/2021
Agency Update Frequency: Varies
Planned Next Contact: 10/01/2021
Agency: Environmental Protection Agency
Agency Contact: (202) 566-1667
Most Recent Contact: 07/06/2021

UMTRA: Uranium Recovery Sites

Agency Version Date: 04/12/2021
Agency Update Frequency: Varies
Planned Next Contact: 10/04/2021
Agency: United States Nuclear Regulatory Commission
Agency Contact: (301) 415-8200
Most Recent Contact: 07/08/2021

VAPOR: EPA Vapor Intrusion Database

Agency Version Date: 03/19/2021
Agency Update Frequency: Varies
Planned Next Contact: 12/09/2021
Agency: U.S. Environmental Protection Agency
Agency Contact: 855-246-3642
Most Recent Contact: 09/13/2021

AOC_SAN GABRIEL VALLEY - CA: San Gabriel Valley Superfund sites

Agency Version Date: 02/12/2021
Agency Update Frequency: Varies
Planned Next Contact: 11/02/2021
Agency: U.S. Environmental Protection Agency
Agency Contact: 415-972-3181
Most Recent Contact: 08/06/2021

BOND EXPENDITURE PLAN - CA: Hazardous Substance Cleanup Bond Act of 1984 Article 7.5 of Health and Safety Code 25385 listing of orphan sites

Agency Version Date: 07/01/2021
Agency Update Frequency: Quarterly
Planned Next Contact: 09/28/2021
Agency: Department of Toxic Substance Control
Agency Contact: 916-322-2861
Most Recent Contact: 07/01/2021

BP HW OUT_VENTURA COUNTY - CA: Ventura County Business Plan Hazardous Waste Producers and Operating Underground Tanks

Agency Version Date: 08/18/2021
Agency Update Frequency: Quarterly
Planned Next Contact: 11/12/2021
Agency: Ventura County Environmental Health Division
Agency Contact: 805-654-2815
Most Recent Contact: 08/18/2021

BUSINESS INVENTORY_SAN MATEO COUNTY - CA: San Mateo County listing of underground storage tanks, hazardous materials, business plans, and hazardous waste generators

Agency Version Date: 07/15/2021
Agency Update Frequency: Annually
Planned Next Contact: 10/11/2021
Agency: San Mateo County Environmental Health Services Division
Agency Contact: 650-372-6200
Most Recent Contact: 07/15/2021

OTHER ASCERTAINABLE RECORDS (cont.)

CALEPA SITES - CA: CalEPA Regulated Sites from the Certified Unified Program Agencies (CUPA).

Agency Version Date: 07/13/2021
Agency Update Frequency: Quarterly
Planned Next Contact: 10/08/2021
Agency: California Environmental Protection Agency Unified Program Section
Agency Contact: 916-327-5092
Most Recent Contact: 07/13/2021

CIWQS - CA: California Integrated Water Quality System database facilities listing which includes owner information, violations, inspections, and other regulatory matters

Agency Version Date: 06/29/2021
Agency Update Frequency: Varies
Planned Next Contact: 09/24/2021
Agency: CA State Water Resources Control Board
Agency Contact: 916-341-5791
Most Recent Contact: 06/29/2021

CIWQS 2 - CA: California Integrated Water Quality System database facilities listing which includer owner information violations inspections and other regulatory matters

Agency Version Date: 04/23/2021
Agency Update Frequency: Quarterly
Planned Next Contact: 10/15/2021
Agency: CA State Water Resources Control Board
Agency Contact: 916-341-5791
Most Recent Contact: 07/20/2021

CORTESE - CA: Compliance document used in providing information about the location of hazardous material release sites utilized by the state local agencies and developers

Agency Version Date: 07/01/2021
Agency Update Frequency: Quarterly
Planned Next Contact: 09/27/2021
Agency: Department of Toxic Substance Control
Agency Contact: 916-322-2861
Most Recent Contact: 07/01/2021

CUPA_BUTTE COUNTY - CA: Listing of the Butte County Certified Unified Program Agency`s hazardous material program sites

Agency Version Date: 03/19/2018
Agency Update Frequency: No Longer Maintained
Planned Next Contact: 11/29/2021
Agency: Butte County Environmental Health
Agency Contact: 530.538.7281
Most Recent Contact: 09/02/2021

CUPA_FRESNO COUNTY - CA: Listing of the Fresno County Certified Unified Program Agency's hazardous material program sites

Agency Version Date: 07/07/2021
Agency Update Frequency: Quarterly
Planned Next Contact: 10/04/2021
Agency: Fresno County Department of Public Health
Agency Contact: 559-600-3271
Most Recent Contact: 07/07/2021

CUPA_PLACER COUNTY - CA: Listing of the Placer County Certified Unified Program Agency's hazardous material program sites

Agency Version Date: 08/04/2021
Agency Update Frequency: Quarterly
Planned Next Contact: 10/29/2021
Agency: Placer County Environmental Health
Agency Contact: 530-745-2350
Most Recent Contact: 08/04/2021

DAYCARE - CA: List of daycare locations

Agency Version Date: 04/27/2021
Agency Update Frequency: Quarterly
Planned Next Contact: 10/22/2021
Agency: California Department of Social Services
Agency Contact: 916-651-6040
Most Recent Contact: 07/26/2021

DRYCLEANERS - CA: Listing of drycleaning facilities

Agency Version Date: 09/09/2014
Agency Update Frequency: Quarterly
Planned Next Contact: 09/27/2021
Agency: California EPA Air Resources Board
Agency Contact: 916-324-3013
Most Recent Contact: 06/30/2021

OTHER ASCERTAINABLE RECORDS (cont.)

DRYCLEANERS_AMADOR COUNTY - CA: Listing of drycleaning facilities in Amador County

Agency Version Date: 11/02/2016
Agency Update Frequency: Varies
Planned Next Contact: 12/10/2021
Agency: Amador County APCD
Agency Contact: (209) 223-6439
Most Recent Contact: 09/13/2021

DRYCLEANERS_ANTELOPE VALLEY - CA: Listing of drycleaning facilities in Antelope Valley

Agency Version Date: 08/20/2021
Agency Update Frequency: Varies
Planned Next Contact: 11/16/2021
Agency: Antelope Valley AQMD
Agency Contact: 661-723-8070
Most Recent Contact: 08/20/2021

DRYCLEANERS_BAY AREA - CA: Listing of drycleaning facilities in Bay Area

Agency Version Date: 01/08/2021
Agency Update Frequency: Quarterly
Planned Next Contact: 09/24/2021
Agency: Bay Area AQMD
Agency Contact: 415-749-4784
Most Recent Contact: 07/01/2021

DRYCLEANERS_BUTTE COUNTY - CA: Listing of drycleaning facilities in Butte County

Agency Version Date: 12/11/2019
Agency Update Frequency: Semi Annually
Planned Next Contact: 10/29/2021
Agency: Butte County AQMD
Agency Contact: 530-332-9400 ext. 107
Most Recent Contact: 08/06/2021

DRYCLEANERS_CALAVERAS COUNTY - CA: Listing of drycleaning facilities in Calaveras County

Agency Version Date: 11/19/2015
Agency Update Frequency: Varies
Planned Next Contact: 10/26/2021
Agency: Calaveras County APCD
Agency Contact: 209-754-6504
Most Recent Contact: 07/30/2021

DRYCLEANERS_COLUSA COUNTY - CA: Listing of drycleaning facilities in Colusa County

Agency Version Date: 09/08/2014
Agency Update Frequency: Quarterly
Planned Next Contact: 10/29/2021
Agency: Colusa County APCD
Agency Contact: 530-458-0590
Most Recent Contact: 08/06/2021

DRYCLEANERS_EASTERN KERN COUNTY - CA: Listing of drycleaning facilities in Eastern Kern County

Agency Version Date: 08/04/2021
Agency Update Frequency: Varies
Planned Next Contact: 10/29/2021
Agency: Eastern Kern County APCD
Agency Contact: 661-862-5250
Most Recent Contact: 08/04/2021

DRYCLEANERS_EL DORADO COUNTY - CA: Listing of drycleaning facilities in El Dorado County

Agency Version Date: 03/18/2016
Agency Update Frequency: Varies
Planned Next Contact: 10/29/2021
Agency: El Dorado County AQMD
Agency Contact: 530-621-7503
Most Recent Contact: 08/04/2021

DRYCLEANERS_FEATHER RIVER - CA: Listing of drycleaning facilities in Feather River

Agency Version Date: 04/13/2018
Agency Update Frequency: Varies
Planned Next Contact: 09/24/2021
Agency: Feather River AQMD
Agency Contact: 530-634-7659 ext. 205
Most Recent Contact: 06/29/2021

DRYCLEANERS_GLENN COUNTY - CA: Listing of drycleaning facilities in Glenn County

Agency Version Date: 10/29/2012
Agency Update Frequency: Varies
Planned Next Contact: 11/16/2021
Agency: Glenn County APCD
Agency Contact: 530-934-6500
Most Recent Contact: 08/20/2021

OTHER ASCERTAINABLE RECORDS (cont.)

DRYCLEANERS_GREAT BASIN UNIFIED - CA: Listing of drycleaning facilities in the Great Basin Unified region

Agency Version Date: 09/09/2014
Agency Update Frequency: Varies
Planned Next Contact: 10/08/2021
Agency: Great Basin Unified APCD
Agency Contact: 760-872-8211 ext. 228
Most Recent Contact: 07/13/2021

DRYCLEANERS_IMPERIAL COUNTY - CA: Listing of drycleaning facilities in Imperial County

Agency Version Date: 02/12/2021
Agency Update Frequency: Annually
Planned Next Contact: 10/29/2021
Agency: Imperial County APCD
Agency Contact: 760-482-4606
Most Recent Contact: 08/06/2021

DRYCLEANERS_LAKE COUNTY - CA: Listing of drycleaning facilities in Lake County

Agency Version Date: 03/29/2016
Agency Update Frequency: Varies
Planned Next Contact: 10/26/2021
Agency: Lake County AQMD
Agency Contact: 707-263-7000
Most Recent Contact: 07/30/2021

DRYCLEANERS_LASSEN COUNTY - CA: Listing of drycleaning facilities in Lassen County

Agency Version Date: 05/16/2013
Agency Update Frequency: Varies
Planned Next Contact: 11/13/2021
Agency: Lassen County APCD
Agency Contact: 530-257-1045
Most Recent Contact: 08/17/2021

DRYCLEANERS_MENDOCINO COUNTY - CA: Listing of drycleaning facilities in Mendocino County

Agency Version Date: 08/24/2016
Agency Update Frequency: Varies
Planned Next Contact: 10/21/2021
Agency: Mendocino County AQMD
Agency Contact: 707-463-4354
Most Recent Contact: 07/26/2021

DRYCLEANERS_MOJAVE DESERT - CA: Listing of drycleaning facilities in the Mojave Desert region

Agency Version Date: 08/20/2021
Agency Update Frequency: Varies
Planned Next Contact: 11/16/2021
Agency: Mojave Desert AQMD
Agency Contact: 661-723-8070
Most Recent Contact: 08/20/2021

DRYCLEANERS_MONTEREY BAY - CA: Listing of drycleaning facilities in the Monterey Bay region

Agency Version Date: 06/18/2021
Agency Update Frequency: Varies
Planned Next Contact: 12/10/2021
Agency: Monterey Bay Unified APCD
Agency Contact: 831-647-9418 ext.240
Most Recent Contact: 09/13/2021

DRYCLEANERS_NORTH COAST UNIFIED - CA: Listing of drycleaning facilities in the North Coast region

Agency Version Date: 11/01/2017
Agency Update Frequency: Varies
Planned Next Contact: 10/05/2021
Agency: North Coast Unified AQMD
Agency Contact: 707-443-3093 ext. 111
Most Recent Contact: 07/09/2021

DRYCLEANERS_NORTHERN SIERRA - CA: Listing of drycleaning facilities in the Northern Sierra region

Agency Version Date: 09/08/2014
Agency Update Frequency: No Update
Planned Next Contact: 12/07/2021
Agency: Northern Sierra AQMD
Agency Contact: 530-274-9360 ext. 106
Most Recent Contact: 09/10/2021

DRYCLEANERS_NORTHERN SONOMA COUNTY - CA: Listing of drycleaning facilities in Northern Sonoma County

Agency Version Date: 06/01/2018
Agency Update Frequency: Varies
Planned Next Contact: 11/16/2021
Agency: Northern Sonoma County APCD
Agency Contact: 707-433-5911
Most Recent Contact: 08/20/2021

OTHER ASCERTAINABLE RECORDS (cont.)

DRYCLEANERS_PLACER COUNTY - CA: Listing of drycleaning facilities in Placer County

Agency Version Date: 05/02/2018
Agency Update Frequency: Quarterly
Planned Next Contact: 11/25/2021
Agency: Placer County APCD
Agency Contact: 530-745-2324
Most Recent Contact: 08/31/2021

DRYCLEANERS_SACRAMENTO COUNTY - CA: Listing of drycleaning facilities in Sacramento County

Agency Version Date: 06/18/2021
Agency Update Frequency: Quarterly
Planned Next Contact: 12/10/2021
Agency: Sacramento Metro AQMD
Agency Contact: 916-874-4817
Most Recent Contact: 09/13/2021

DRYCLEANERS_SAN DIEGO COUNTY - CA: Listing of drycleaning facilities in San Diego County

Agency Version Date: 05/20/2019
Agency Update Frequency: Varies
Planned Next Contact: 11/16/2021
Agency: San Diego County APCD
Agency Contact: 858-586-2618
Most Recent Contact: 08/20/2021

DRYCLEANERS_SAN JOAQUIN VALLEY - CA: Listing of drycleaning facilities in the San Joaquin Valley

Agency Version Date: 05/18/2021
Agency Update Frequency: Varies
Planned Next Contact: 11/09/2021
Agency: San Joaquin Valley APCD
Agency Contact: 559-230-5936
Most Recent Contact: 08/13/2021

DRYCLEANERS_SAN LUIS OBISPO - CA: Listing of drycleaning facilities in the San Luis Obispo region

Agency Version Date: 05/28/2021
Agency Update Frequency: Varies
Planned Next Contact: 11/19/2021
Agency: San Luis Obispo County APCD
Agency Contact: 805-781-5912
Most Recent Contact: 08/24/2021

DRYCLEANERS_SANTA BARBARA COUNTY - CA: Listing of drycleaning facilities in Santa Barbara County

Agency Version Date: 08/20/2021
Agency Update Frequency: Varies
Planned Next Contact: 11/16/2021
Agency: Santa Barbara County APCD
Agency Contact: 805-961-8867
Most Recent Contact: 08/20/2021

DRYCLEANERS_SHASTA COUNTY - CA: Listing of drycleaning facilities in Shasta County

Agency Version Date: 02/12/2021
Agency Update Frequency: Varies
Planned Next Contact: 10/29/2021
Agency: Shasta County AQMD
Agency Contact: 530-225-5674
Most Recent Contact: 08/06/2021

DRYCLEANERS_SISKIYOU COUNTY - CA: Listing of drycleaning facilities in Siskiyou County

Agency Version Date: 09/08/2014
Agency Update Frequency: Varies
Planned Next Contact: 10/19/2021
Agency: Siskiyou County APCD
Agency Contact: N/R
Most Recent Contact: 07/23/2021

DRYCLEANERS_SOUTH COAST - CA: Listing of drycleaning facilities in the South Coast region

Agency Version Date: 08/27/2021
Agency Update Frequency: Varies
Planned Next Contact: 11/23/2021
Agency: South Coast AQMD
Agency Contact: 909-396-2000
Most Recent Contact: 08/27/2021

DRYCLEANERS_TEHAMA COUNTY - CA: Listing of drycleaning facilities in Tehama County

Agency Version Date: 03/12/2021
Agency Update Frequency: Varies
Planned Next Contact: 11/30/2021
Agency: Tehama County APCD
Agency Contact: 530-527-3717 ext.100
Most Recent Contact: 09/03/2021

OTHER ASCERTAINABLE RECORDS (cont.)

DRYCLEANERS_TUOLUMNE COUNTY - CA: Listing of drycleaning facilities in Tuolumne County

Agency Version Date: 09/21/2020
Agency Update Frequency: Varies
Planned Next Contact: 12/07/2021
Agency: Tuolumne County APCD
Agency Contact: 209-533-6678
Most Recent Contact: 09/10/2021

DRYCLEANERS_VENTURA COUNTY - CA: Listing of drycleaning facilities in Ventura County

Agency Version Date: 05/07/2021
Agency Update Frequency: Varies
Planned Next Contact: 10/29/2021
Agency: Ventura County APCD
Agency Contact: 805-645-1405
Most Recent Contact: 08/04/2021

DRYCLEANERS_YOLO-SOLANO COUNTIES - CA: Listing of drycleaning facilities in Yolo and Solano Counties

Agency Version Date: 05/28/2021
Agency Update Frequency: Varies
Planned Next Contact: 11/19/2021
Agency: Yolo-Solano AQMD
Agency Contact: 530-757-3664
Most Recent Contact: 08/24/2021

EMI - CA: An estimation of air pollution for a listing of air permitted facilities

Agency Version Date: 06/18/2021
Agency Update Frequency: Varies
Planned Next Contact: 12/10/2021
Agency: California Air Resources Board
Agency Contact: 916-327-6251
Most Recent Contact: 09/14/2021

FA - CA: Listing of the Department of Toxic Substance Control's Financial Assurance report sites and facilities

Agency Version Date: 07/30/2021
Agency Update Frequency: Varies
Planned Next Contact: 10/26/2021
Agency: Department of Toxic Substance Control
Agency Contact: 916-322-2861
Most Recent Contact: 07/30/2021

FA 2 - CA: Financial Assurance Information for solid waste facilities

Agency Version Date: 02/27/2020
Agency Update Frequency: Varies
Planned Next Contact: 10/19/2021
Agency: Department of Environment & Natural Resources
Agency Contact: 916-341-6066
Most Recent Contact: 07/23/2021

GCC_SANTA CLARA VALLEY - CA: Santa Clara Valley groundwater contamination cleanups listing

Agency Version Date: 06/07/2021
Agency Update Frequency: Varies
Planned Next Contact: 11/29/2021
Agency: CA State Water Resources Control Board
Agency Contact: 916-341-5791
Most Recent Contact: 09/01/2021

HAZMAT INCIDENT_CONTRA COSTA COUNTY - CA: Listing of hazardous material incident sites since 1993 in Contra Costa County

Agency Version Date: 05/18/2021
Agency Update Frequency: Varies
Planned Next Contact: 11/09/2021
Agency: Contra Costa Health Services Department
Agency Contact: 925-335-3200
Most Recent Contact: 08/13/2021

HAZMAT_CITY OF SAN JOSE - CA: City of San Jose hazardous material facilities listing

Agency Version Date: 01/05/2021
Agency Update Frequency: Quarterly
Planned Next Contact: 09/24/2021
Agency: Santa Clara County Department of Environmental Health
Agency Contact: 408-918-1951
Most Recent Contact: 06/29/2021

HAZMAT_SACRAMENTO COUNTY - CA: Sacramento county hazardous material facilities listing

Agency Version Date: 05/25/2021
Agency Update Frequency: Quarterly
Planned Next Contact: 11/16/2021
Agency: Sacramento County Environmental Management
Agency Contact: 916-875-8550
Most Recent Contact: 08/20/2021

OTHER ASCERTAINABLE RECORDS (cont.)

HAZMAT_SAN BERNARDINO COUNTY - CA: San Bernardino county listing of hazardous material permitted facilities

Agency Version Date: 08/13/2021
Agency Update Frequency: Quarterly
Planned Next Contact: 11/09/2021

Agency: San Bernardino County Fire Department Hazardous Materials Division
Agency Contact: 909-386-8419
Most Recent Contact: 08/13/2021

HAZMAT_SAN DIEGO COUNTY - CA: San Diego county listing of hazardous material permitted facilities

Agency Version Date: 02/19/2021
Agency Update Frequency: Quarterly
Planned Next Contact: 11/09/2021

Agency: Hazardous Materials Management Division
Agency Contact: 858-505-6700
Most Recent Contact: 08/13/2021

HAZMAT_SANTA CLARA COUNTY - CA: Santa Clara county hazardous material facilities listing

Agency Version Date: 08/31/2021
Agency Update Frequency: Annually
Planned Next Contact: 11/19/2021

Agency: Santa Clara Department of Environmental Health
Agency Contact: 408-918-3428
Most Recent Contact: 08/31/2021

HAZNET - CA: Listing of hazardous waste manifests from when hazardous waste is transported from generators to permitted recycling treatment storage or disposal facilities by registered hazardous waste transporters

Agency Version Date: 04/05/2021
Agency Update Frequency: Annually
Planned Next Contact: 09/27/2021

Agency: California Environmental Protection Agency
Agency Contact: 916-341-5791
Most Recent Contact: 06/30/2021

HAZWASTE_ORANGE COUNTY - CA: Orange County hazardous waste facilities

Agency Version Date: 08/18/2021
Agency Update Frequency: Annually
Planned Next Contact: 11/12/2021

Agency: Orange County Health Care Agency
Agency Contact: 714-433-6000
Most Recent Contact: 08/18/2021

HIGH FIRE - CA: Fire hazard severity zones mapped as areas of significant fire hazards on the basis of fuels terrain weather and other factors

Agency Version Date: 06/17/2021
Agency Update Frequency: No update
Planned Next Contact: 12/09/2021

Agency: California Department of Forestry and Fire Protection
Agency Contact: 916-445-4302
Most Recent Contact: 09/13/2021

HIST CORTESE - CA: The historical compliance document used in providing information about the location of hazardous material release sites utilized by the state local agencies and developers

Agency Version Date: 05/18/2021
Agency Update Frequency: Quarterly
Planned Next Contact: 11/09/2021

Agency: Department of Toxic Substance Control
Agency Contact: 916-322-2861
Most Recent Contact: 08/13/2021

HIST HAZNET - CA: List of hazardous waste manifests from when hazardous waste is transported from generators to permitted recycling treatment storage or disposal facilities by registered hazardous waste transporters that are no longer in current agency list.

Agency Version Date: 10/10/2018
Agency Update Frequency: Annually
Planned Next Contact: 11/24/2021

Agency: California Environmental Protection Agency
Agency Contact: 916-341-5791
Most Recent Contact: 08/30/2021

HIST HMS_LOS ANGELES COUNTY - CA: List of Los Angeles county industrial waste and underground storage tank sites that are no longer in current agency list.

Agency Version Date: 09/15/2018
Agency Update Frequency: Annually
Planned Next Contact: 09/23/2021

Agency: County of Los Angeles Department of Public Works
Agency Contact: 626-458-3518
Most Recent Contact: 06/28/2021

OTHER ASCERTAINABLE RECORDS (cont.)

HIST HWP - CA: List of the Department of Toxic Substance Control's hazardous waste transporters and corrective action that are no longer in current agency list.

Agency Version Date: 01/18/2019
Agency Update Frequency: Annually
Planned Next Contact: 10/29/2021
Agency: Department of Toxic Substance Control
Agency Contact: 916-322-2861
Most Recent Contact: 08/03/2021

HIST LDS - CA: List of areas of land on or in which hazardous waste is placed or the largest area in which there is significant likelihood of mixing hazardous waste constituents in the same area that are no longer in current agency list.

Agency Version Date: 05/20/2018
Agency Update Frequency: Annually
Planned Next Contact: 11/30/2021
Agency: State Water Qualilty Control Board
Agency Contact: 916-341-5791
Most Recent Contact: 09/03/2021

HIST MCS - CA: List of the State Water Resources Control Boards investigation and remediation of water quality issues at military facilities that is no longer in current agency list.

Agency Version Date: 09/24/2018
Agency Update Frequency: No Longer Maintained
Planned Next Contact: 09/23/2021
Agency: State Water Resources Control Board
Agency Contact: 916-341-5791
Most Recent Contact: 06/28/2021

HIST NFA - CA: Historical No further action cleanup sites listing

Agency Version Date: 02/21/2019
Agency Update Frequency: Quarterly
Planned Next Contact: 11/16/2021
Agency: Department of Toxic Substances Control
Agency Contact: 916-322-2861
Most Recent Contact: 08/20/2021

HMS_LOS ANGELES COUNTY - CA: Listing of Los Angeles county industrial waste and underground storage tank sites

Agency Version Date: 04/02/2021
Agency Update Frequency: Monthly
Planned Next Contact: 09/24/2021
Agency: County of Los Angeles Department of Public Works
Agency Contact: 626-458-3518
Most Recent Contact: 06/29/2021

HWM COMMERCIAL FACILITIES - CA: Listing of all commercial hazardous waste permitted off-site transfer recycling treatment storage and disposal facilities

Agency Version Date: 07/29/2021
Agency Update Frequency: Varies
Planned Next Contact: 10/25/2021
Agency: Department of Toxic Substance Control
Agency Contact: 916-322-5308
Most Recent Contact: 07/29/2021

HWP - CA: Facility listing of the Department of Toxic Substance Control's hazardous waste transporters and corrective action

Agency Version Date: 08/06/2021
Agency Update Frequency: Quarterly
Planned Next Contact: 11/02/2021
Agency: Department of Toxic Substance Control
Agency Contact: 916-322-2861
Most Recent Contact: 08/06/2021

HWT - CA: Listing of registered hazardous waste transporters

Agency Version Date: 08/11/2021
Agency Update Frequency: Quarterly
Planned Next Contact: 11/05/2021
Agency: Department of Toxic Substance Control
Agency Contact: 916-322-2861
Most Recent Contact: 08/11/2021

LDS - CA: List of Land Disposal Cleanup Sites from Geotracker

Agency Version Date: 08/03/2021
Agency Update Frequency: Quarterly
Planned Next Contact: 10/29/2021
Agency: State Water Resources Control Board
Agency Contact: 916-341-5791
Most Recent Contact: 08/03/2021

OTHER ASCERTAINABLE RECORDS (cont.)

LOP_SANTA CLARA COUNTY - CA: Santa Clara county leaking underground storage tank sites

Agency Version Date: 07/21/2017
Agency Update Frequency: No Longer Maintained
Planned Next Contact: 10/26/2021
Agency: Department of Environmental Health
Agency Contact: 408-280-6479
Most Recent Contact: 07/30/2021

MCS - CA: List of Military Cleanup Sites from Geotracker

Agency Version Date: 08/03/2021
Agency Update Frequency: Quarterly
Planned Next Contact: 10/29/2021
Agency: State Water Resources Control Board
Agency Contact: 916-341-5791
Most Recent Contact: 08/03/2021

MWMP - CA: Listing of treatment and transfer stations that properly handle and dispose of medical waste that are permitted and inspected by the Medical Waste Management Program

Agency Version Date: 08/06/2021
Agency Update Frequency: Varies
Planned Next Contact: 11/02/2021
Agency: California-Health Human Services Department of Public Health
Agency Contact: 916-449-5661
Most Recent Contact: 08/06/2021

MWMP 2 - CA: Listing of facilities that generate permitted medical waste and are inspected by the Medical Waste Management Program

Agency Version Date: 01/29/2021
Agency Update Frequency: Quarterly
Planned Next Contact: 10/19/2021
Agency: California-Health Human Services Department of Public Health
Agency Contact: 916-449-5661
Most Recent Contact: 07/23/2021

NFA - CA: No further action cleanup sites listing

Agency Version Date: 07/01/2021
Agency Update Frequency: Quarterly
Planned Next Contact: 09/28/2021
Agency: Department of Toxic Substances Control
Agency Contact: 916-322-2861
Most Recent Contact: 07/01/2021

NFE - CA: Unconfirmed contaminated properties listing

Agency Version Date: 06/29/2021
Agency Update Frequency: Quarterly
Planned Next Contact: 09/24/2021
Agency: Department of Toxic Substances Control
Agency Contact: 916-322-2861
Most Recent Contact: 06/29/2021

NPDES - CA: Listing of facilities with wastewater and NPDES permits including stormwater

Agency Version Date: 09/03/2021
Agency Update Frequency: Quarterly
Planned Next Contact: 11/30/2021
Agency: State Water Resources Control Board
Agency Contact: 916-341-5810
Most Recent Contact: 09/03/2021

PERCHLORATE 2 - CA: Listing of contaminated sites where the primary known chemical is perchlorate

Agency Version Date: 06/29/2021
Agency Update Frequency: Quarterly
Planned Next Contact: 09/24/2021
Agency: Department of Toxic Substances Control
Agency Contact: 916-322-2861
Most Recent Contact: 06/29/2021

PROPOSITION 65 - CA: Listing of Proposition 65 enforcement reporting notice sites in accordance with "The Safe Drinking Water and Toxic Enforcement Act of 1986"

Agency Version Date: 06/11/2021
Agency Update Frequency: No update
Planned Next Contact: 12/03/2021
Agency: State of California Department of JusticeOffice of the Attorney General
Agency Contact: 510-873-6321
Most Recent Contact: 09/08/2021

OTHER ASCERTAINABLE RECORDS (cont.)

RFR - CA: State Water Resources Control Board Regulated Facility Report database listing which includes program agency type and their permit status

Agency Version Date: 06/15/2021
Agency Update Frequency: Varies
Planned Next Contact: 12/07/2021
Agency: CA State Water Resources Control Board
Agency Contact: 916-341-5810
Most Recent Contact: 09/10/2021

SITES INVENTORY_VENTURA COUNTY - CA: Listing of Ventura County inventory of closed illegal abandoned and inactive sites

Agency Version Date: 05/14/2021
Agency Update Frequency: Annually
Planned Next Contact: 11/05/2021
Agency: Environmental Health Division
Agency Contact: 805-654-2815
Most Recent Contact: 08/11/2021

SMU_SANTA BARBARA COUNTY - CA: Site Mitigation Unit site assessment and corrective actions at properties in Santa Barbara County

Agency Version Date: 07/12/2021
Agency Update Frequency: Varies
Planned Next Contact: 10/08/2021
Agency: Santa Barbara County APCD
Agency Contact: (805) 681-4900
Most Recent Contact: 07/12/2021

SWAT - CA: The SWAT Reports Summary Data and the Waste Management Unit Database were published by State Water Resources Control Board staff and the Regional Water Quality Control Boards for tracking and inventory of waste management units.

Agency Version Date: 08/08/2015
Agency Update Frequency: No Longer Maintained
Planned Next Contact: 11/23/2021
Agency: Department of Ecology
Agency Contact: 916-322-2861
Most Recent Contact: 08/27/2021

VCCP_VENTURA COUNTY - CA: Listing of Ventura County cleanup program sites

Agency Version Date: 05/13/2021
Agency Update Frequency: Annually
Planned Next Contact: 11/04/2021
Agency: Environmental Health Division
Agency Contact: 805-654-2815
Most Recent Contact: 08/09/2021

WDS - CA: Listing of waste discharge system reporting facilities

Agency Version Date: 07/27/2021
Agency Update Frequency: Quarterly
Planned Next Contact: 10/22/2021
Agency: State Water Resources Control Board
Agency Contact: 916-341-5810
Most Recent Contact: 07/27/2021

WILDLANDS - CA: The Wildlands Conservancy listing of preserves in California

Agency Version Date: 05/26/2021
Agency Update Frequency: Varies
Planned Next Contact: 11/18/2021
Agency: The Wildlands Conservancy
Agency Contact: 909-797-8507
Most Recent Contact: 08/23/2021

WIP - CA: Listing of Well Investigation Program cases in the San Gabriel and San Fernando Valley area

Agency Version Date: 07/01/2009
Agency Update Frequency: Varies
Planned Next Contact: 11/12/2021
Agency: Los Angeles Water Quality Control Board
Agency Contact: 916-341-5810
Most Recent Contact: 08/17/2021

OTHER

SEISMIC - CA: Earthquake Zones of Required Investigation. Shows the location of both Seismic Hazard Zones and Earthquake Fault Zones

Agency Version Date: 04/30/2021
Agency Update Frequency: Varies
Planned Next Contact: 10/22/2021
Agency: State of California Department of Conservation
Agency Contact: 916-324-7299
Most Recent Contact: 07/27/2021

SUBJECT PROPERTY ADDRESS:
Silver Lake
Silver Lake
Los Angeles, CA 90039

SUBJECT PROPERTY COORDINATES:

Latitude(North):	34.098048 - 34°5'53"
Longitude(West):	-118.264272 - -118°15'51.4"
Universal Transverse Mercator:	Zone 11N
UTM X (Meters):	383377.96
UTM Y (Meters):	3773748.82

ELEVATION:

Elevation:	417 ft. above sea level

USGS TOPOGRAPHIC MAP:

Subject Property Map:	34118-A3 Hollywood, CA
Most Recent Revision:	2018

GEOHYDROLOGY DATA:

SUBJECT PROPERTY TOPOGRAPHY:

Topographic Gradient: East

DFIRM FLOOD ZONE:

	DFIRM Flood
Subject Property County:	Electronic Data:
LOS ANGELES	Yes - refer to the PROPERTY PROXIMITY MAP and AREA MAP
Flood Plain Panel at Subject Property:	06037C
Additional Panels in search area:	No available data

FEMA FLOOD ZONE:

	FEMA Flood
Subject Property County:	Electronic Data:
LOS ANGELES	Yes - refer to the PROPERTY PROXIMITY MAP and AREA MAP
Flood Plain Panel at Subject Property:	0601370056C
Additional Panels in search area:	0601370065C


NATIONAL WETLAND INVENTORY:


	NWI Electronic
NWI Quad at Subject Property:	Data Coverage:
Hollywood	Yes - refer to the Geological Findings Map

LITHOSTRATIGRAPHIC INFORMATION:

ROCK STRATIGRAPHIC UNIT:		GEOLOGIC AGE IDENTIFICATION
Era:	Cenozoic	Category: 11 Tm Miocene
System:	Tertiary	
Series:	Miocene	
Code:	Tm	


SURROUNDING ELEVATION PROFILES:

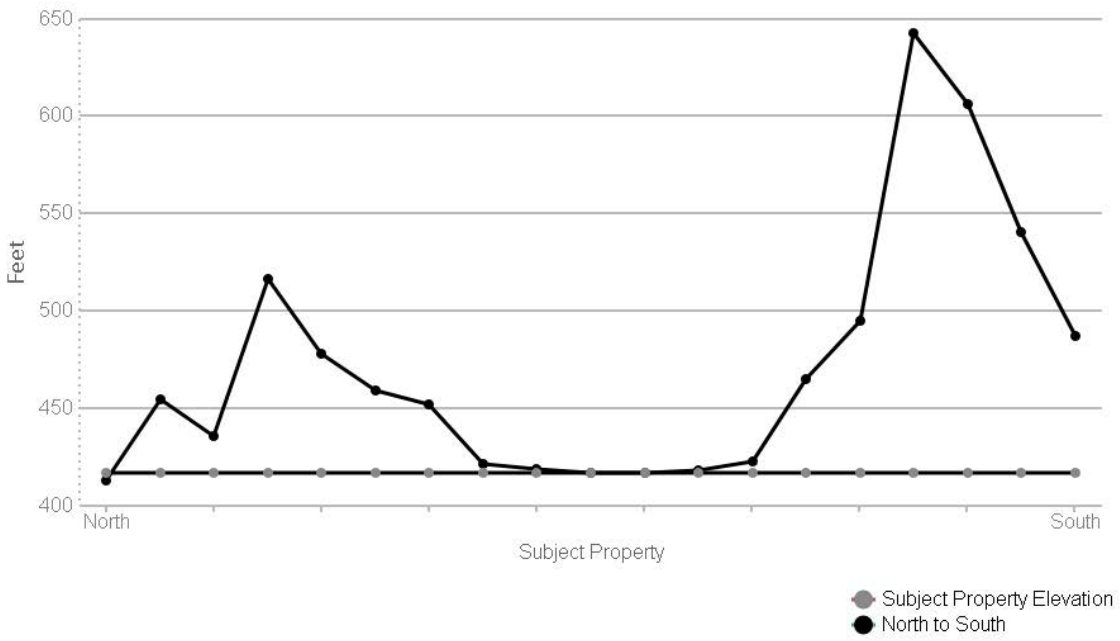

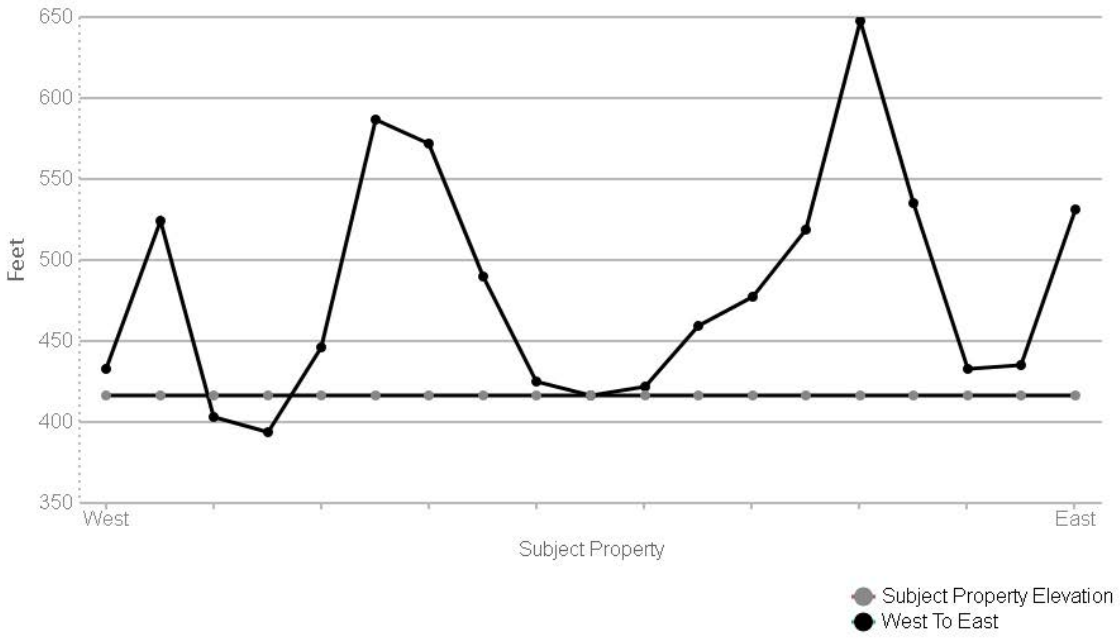

SUBJECT NAME: Silver Lake
ADDRESS: Silver Lake, Los Angeles, CA, 90039
LAT/LONG: 34.098048 / -118.264272

PREPARED FOR: Environmental Science Associates
ORDER #: 60627
REPORT DATE: September 15, 2021

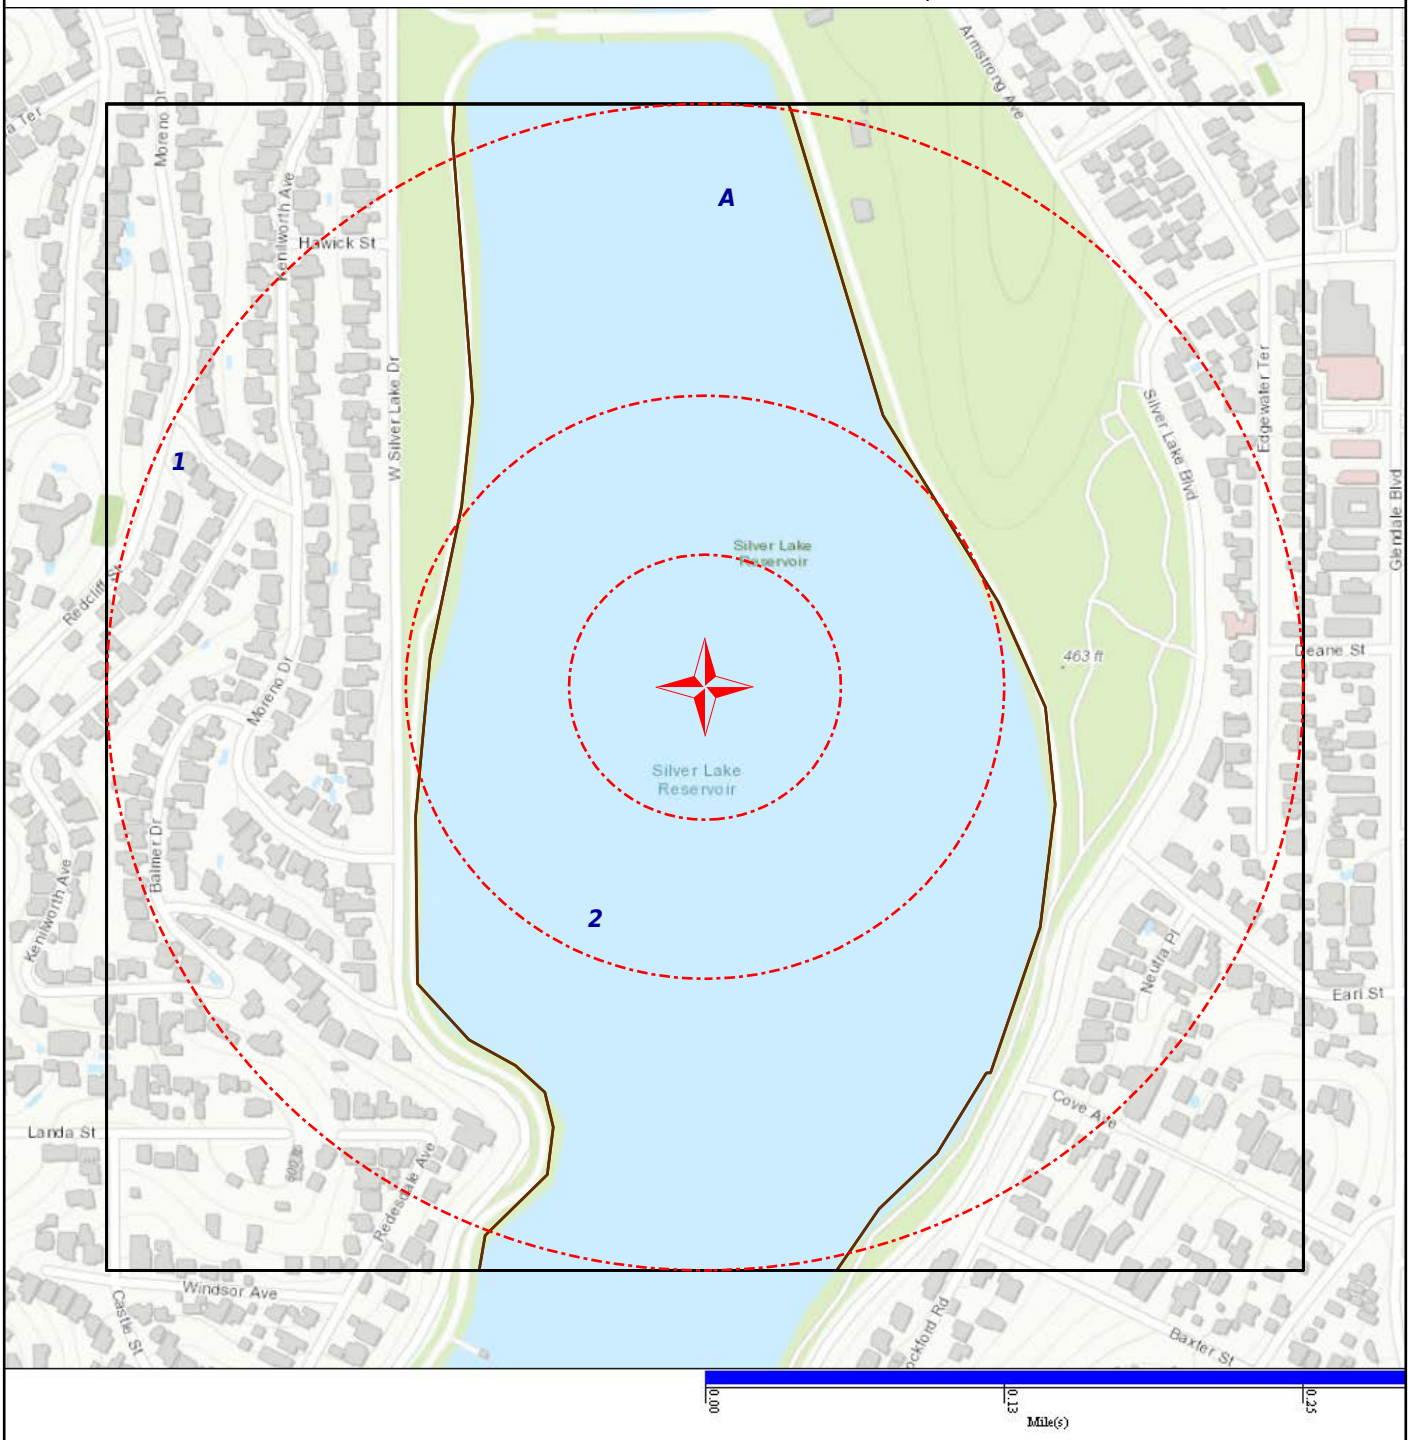

SOIL COMPOSITION IN GENERAL AREA OF SUBJECT PROPERTY:

Agency source: Soil Conservation Service, US Department of Agriculture

SOIL MAP ID 1

USDA Soil Name	Urban land,Miscellaneous area
USDA Soil Texture	Not Reported
Hydrologic Soil Group	Not Reported
Soil Drainage Class	Well drained
Hydric Classification	0
Corrosion Potential - Uncoated Steel	Not Reported

SOIL MAP ID 2

USDA Soil Name	Water,Miscellaneous area
USDA Soil Texture	Not Reported
Hydrologic Soil Group	Not Reported
Soil Drainage Class	Not Reported
Hydric Classification	0
Corrosion Potential - Uncoated Steel	Not Reported

SOIL MAP ID A

USDA Soil Name	Hambright,Series
USDA Soil Texture	Loam
Hydrologic Soil Group	D
Soil Drainage Class	Well drained
Hydric Classification	0
Corrosion Potential - Uncoated Steel	Moderate

Layer	Depth (inches)	Soil Texture	AASHTO Group	Unified Soil Description	Saturated Hydraulic Conductivity micro m/sec	Soil Reaction pH
1	0-7	Loam	No data	No data	4.2343-14.1143	6.1-7.3
2	7-16	No data	No data	No data	4.2343-14.1143	6.1-7.3
3	16-20		No data	No data	No data	No data

WATER AGENCY DATA:

WATER AGENCY SEARCH DISTANCES:

DATABASE:	SEARCH DISTANCE (MILES):
NWIS	1.000
OIL & GAS WELLS - CA	1.000
PWS	1.000
WELLS - GAMA - CA	0.000

DISTANCE TO NEAREST:	DISTANCE:
NWIS	N/A
OIL & GAS WELLS - CA	0.695 mi / 3667 ft
PWS	N/A
WELLS - GAMA - CA	N/A

FEDERAL WATER AGENCY DATA SUMMARY:

MAP ID:	WELL ID:	LOCATION FROM SP:
No Wells Found	N/R	N/R


Note: PWS System location is not always the same as well location.

STATE/LOCAL WATER AGENCY DATA SUMMARY:

MAP ID:	WELL ID:	LOCATION FROM SP:
1	0403706016	1/2 - 1 Mile NW

SUBJECT NAME: Silver Lake
ADDRESS: Silver Lake, Los Angeles, CA, 90039
LAT/LONG: 34.098048 / -118.264272

PREPARED FOR: Environmental Science Associates
ORDER #: 60627
REPORT DATE: September 15, 2021

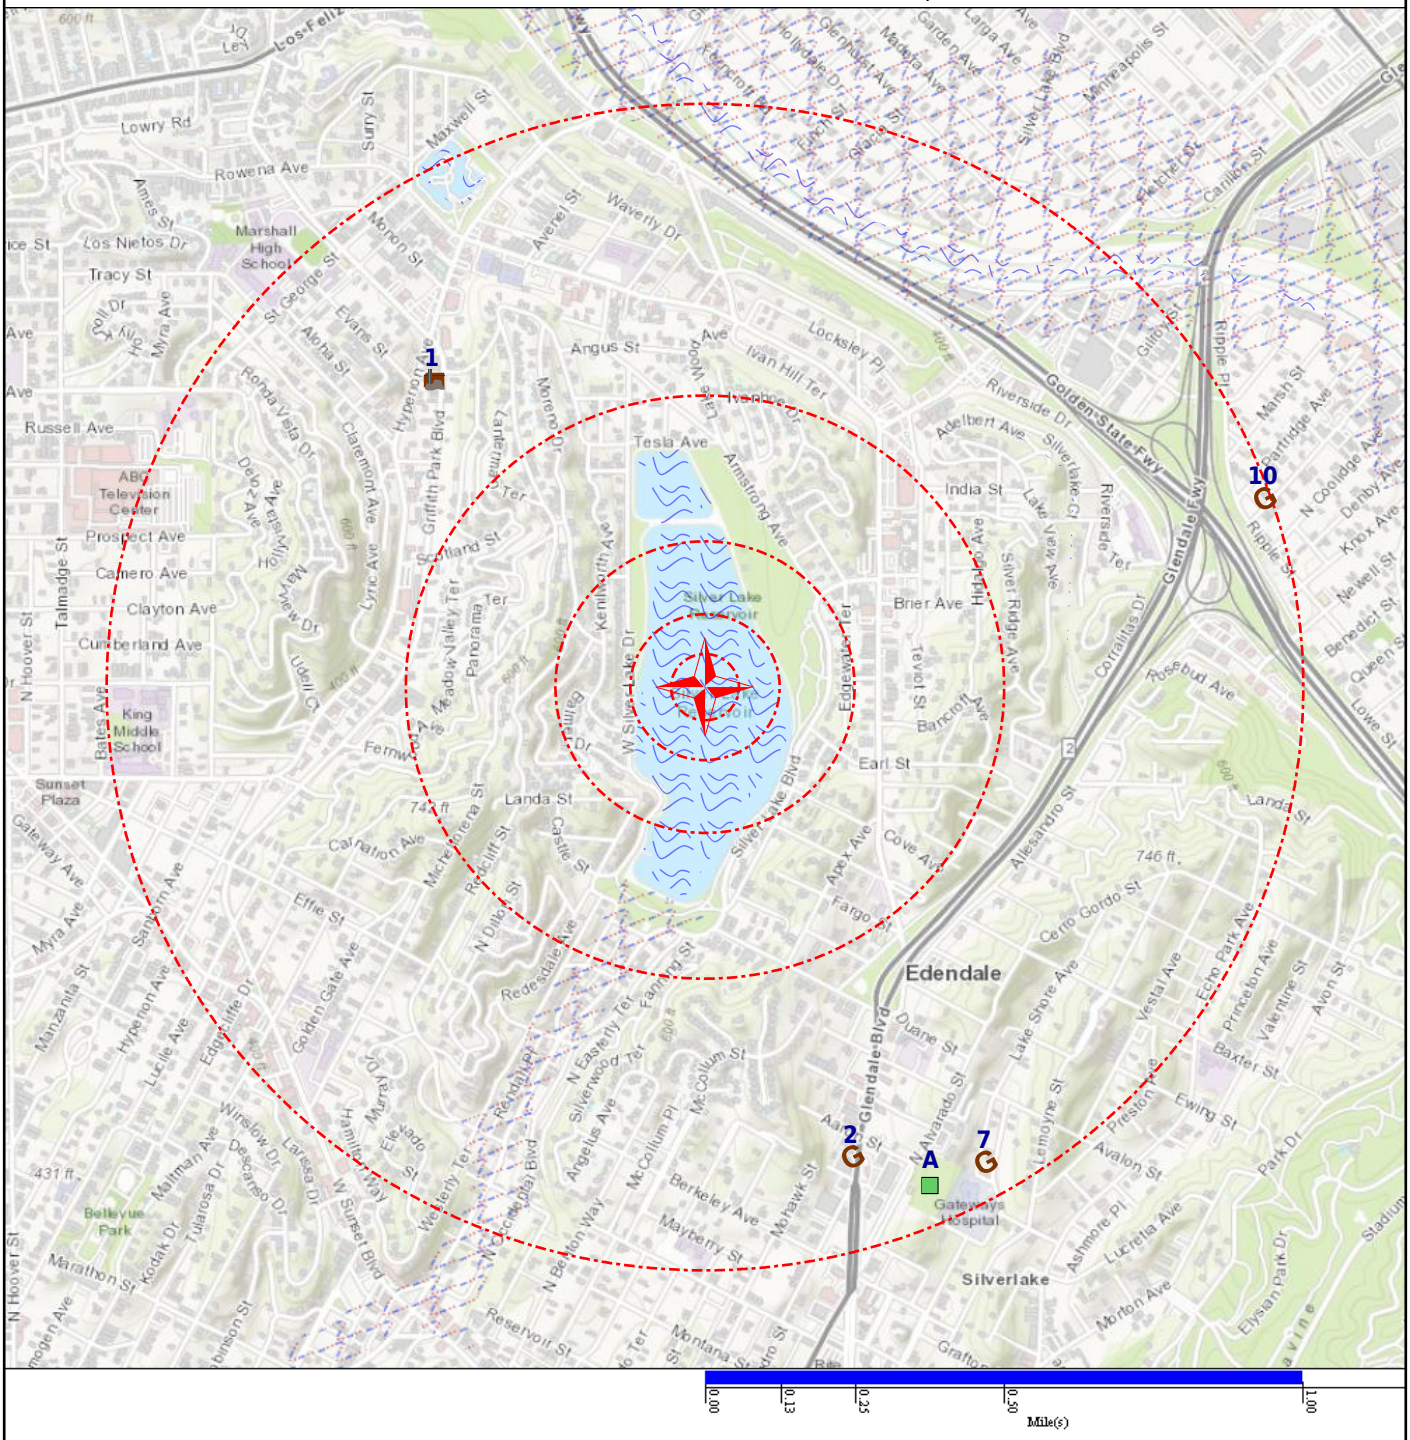

Map Id: 1
Direction: NW
Distance: 0.695 mi., 3668 ft.
Elevation: 414 ft.
Relative: Lower

Site Name : 0403706016
34.105633, -118.27224
CA

Database(s) : [OIL & GAS WELLS - CA]

Envirosite ID: 9813315
EPA ID: N/R

OIL & GAS WELLS - CA

Spud Date :	N/R
API Number :	0403706016
Well Status :	Idle
Well Type :	Oil & Gas
Operator Code :	09348
Operator Name :	Wm Sullivan
Lease Name :	Lease by Wm Sullivan
Field Name :	Any Field
Area Name :	Any Area
District :	Southern
County :	Los Angeles
Section/Township/Range :	SEC 05, TWP 01S, RNG 13W
Base Meridian :	San Bernardino
GIS Source :	hud
Confidential Well :	No
Directionallly Drilled :	No
Latitude :	34.105633
Longitude :	-118.27224
Last Date in Agency List :	2021-07-28

Map Id: 2
Direction: SSE
Distance: 0.847 mi., 4471 ft.
Elevation: 441 ft.
Relative: Higher

Site Name : TOWER
34.086306, -118.260036
LOS ANGELES, CA

Database(s) : [DIGITAL OBSTACLE]

Envirosite ID: 811455
EPA ID: N/R

DIGITAL OBSTACLE

Date of Action :	2015-05-01
Action :	Add
FAA Study Number :	2011AWP00370OE
OBS Number :	06-038087
Obstacle Type :	TOWER
City Name :	LOS ANGELES
State Identifier :	CA
Country Identifier :	USA
Type of Lighting :	None
Verification Status :	Verified
Quantity :	1
Mark Indicator :	None
Above Ground Level Height (Feet) :	00077
Above Mean Sea Level Height (Feet) :	00505
Horizontal Accuracy :	+-20'
Vertical Accuracy :	+-3'
Latitude :	34 05 10.70N
Longitude :	118 15 36.13W

Map Id: A3
Direction: SSE
Distance: 0.902 mi., 4764 ft.
Elevation: 528 ft.
Relative: Higher

Site Name : TOWER
34.086164, -118.257742
SOUTH PASADENA, CA

Database(s) : [DIGITAL OBSTACLE]

Envirosite ID: 818970
EPA ID: N/R

DIGITAL OBSTACLE

Date of Action :	2015-11-02
Action :	Add
FAA Study Number :	2003AWP00897OE
OBS Number :	06-038413
Obstacle Type :	TOWER
City Name :	SOUTH PASADENA
State Identifier :	CA
Country Identifier :	USA
Type of Lighting :	Red
Verification Status :	Verified
Quantity :	1
Mark Indicator :	Orange or Orange And White Paint
Above Ground Level Height (Feet) :	00213
Above Mean Sea Level Height (Feet) :	00732
Horizontal Accuracy :	+-20'
Vertical Accuracy :	+-10'
Latitude :	34 05 10.19N
Longitude :	118 15 27.87W

Map Id: A4
Direction: SSE
Distance: 0.921 mi., 4863 ft.
Elevation: 528 ft.
Relative: Higher

Site Name : TOWER
34.085808, -118.2579
LOS ANGELES, CA

Database(s) : [DIGITAL OBSTACLE]

Envirosite ID: 818961
EPA ID: N/R

DIGITAL OBSTACLE

Date of Action :	2014-04-10
Action :	Change
FAA Study Number :	N/R
OBS Number :	06-000216
Obstacle Type :	TOWER
City Name :	LOS ANGELES
State Identifier :	CA
Country Identifier :	USA
Type of Lighting :	None
Verification Status :	Verified
Quantity :	1
Mark Indicator :	Marked
Above Ground Level Height (Feet) :	00213
Above Mean Sea Level Height (Feet) :	00732
Horizontal Accuracy :	+-20'
Vertical Accuracy :	+-3'
Latitude :	34 05 08.91N
Longitude :	118 15 28.44W

Map Id: A5
Direction: SSE
Distance: 0.926 mi., 4887 ft.
Elevation: 527 ft.
Relative: Higher

Site Name : TOWER
34.085933, -118.257372
SOUTH PASADENA, CA

Database(s) : [DIGITAL OBSTACLE]

Envirosite ID: 811763
EPA ID: N/R

DIGITAL OBSTACLE

Date of Action :	2015-10-29
Action :	Add
FAA Study Number :	2003AWP00902OE
OBS Number :	06-038408
Obstacle Type :	TOWER
City Name :	SOUTH PASADENA
State Identifier :	CA
Country Identifier :	USA
Type of Lighting :	Red
Verification Status :	Verified
Quantity :	1
Mark Indicator :	Orange or Orange And White Paint
Above Ground Level Height (Feet) :	00213
Above Mean Sea Level Height (Feet) :	00732
Horizontal Accuracy :	+-20'
Vertical Accuracy :	+-10'
Latitude :	34 05 09.36N
Longitude :	118 15 26.54W

Map Id: A6
Direction: SSE
Distance: 0.941 mi., 4970 ft.
Elevation: 526 ft.
Relative: Higher

Site Name : TOWER
34.085439, -118.258047
SOUTH PASADENA, CA

Database(s) : [DIGITAL OBSTACLE]

Envirosite ID: 811847
EPA ID: N/R

DIGITAL OBSTACLE

Date of Action :	2015-11-02
Action :	Add
FAA Study Number :	2003AWP00896OE
OBS Number :	06-038410
Obstacle Type :	TOWER
City Name :	SOUTH PASADENA
State Identifier :	CA
Country Identifier :	USA
Type of Lighting :	Red
Verification Status :	Verified
Quantity :	1
Mark Indicator :	Orange or Orange And White Paint
Above Ground Level Height (Feet) :	00213
Above Mean Sea Level Height (Feet) :	00732
Horizontal Accuracy :	+-20'
Vertical Accuracy :	+-10'
Latitude :	34 05 07.58N
Longitude :	118 15 28.97W

Map Id: 7
Direction: SE
Distance: 0.943 mi., 4979 ft.
Elevation: 484 ft.
Relative: Higher

Site Name : N/R
34.0861667, -118.2561667
CA

Database(s) : [EPICENTERS]

Envirosite ID: 9041186
EPA ID: N/R

EPICENTERS

Updated Date :	2018-03-17
Time :	10:16:56
ID Number :	ci38110592
Status :	reviewed
Type :	earthquake
Depth :	6.72
Magnitude :	2.91
Magnitude Type :	Local (ml)
Magnitude Error :	0.121
Magnitude NST :	21
Magnitude Source :	ci
NST :	149
Gap :	22
DMIN :	0.03383
RMS :	0.23
Net :	ci
Horizontal Error :	0.13
Depth Error :	0.37
Location Source :	ci
Latitude :	34.0861667
Longitude :	-118.2561667
Last Date in Agency List :	2018-04-13

Map Id: A8
Direction: SSE
Distance: 0.944 mi., 4987 ft.
Elevation: 526 ft.
Relative: Higher

Site Name : TOWER
34.085572, -118.257531
SOUTH PASADENA, CA

Database(s) : [DIGITAL OBSTACLE]

Envirosite ID: 811294
EPA ID: N/R

DIGITAL OBSTACLE

Date of Action :	2015-10-27
Action :	Add
FAA Study Number :	2003AWP00903OE
OBS Number :	06-038405
Obstacle Type :	TOWER
City Name :	SOUTH PASADENA
State Identifier :	CA
Country Identifier :	USA
Type of Lighting :	None
Verification Status :	Verified
Quantity :	1
Mark Indicator :	Orange or Orange And White Paint
Above Ground Level Height (Feet) :	00213
Above Mean Sea Level Height (Feet) :	00732
Horizontal Accuracy :	+-20'
Vertical Accuracy :	+-10'
Latitude :	34 05 08.06N
Longitude :	118 15 27.11W

Map Id: A9
Direction: SSE
Distance: 0.964 mi., 5091 ft.
Elevation: 527 ft.
Relative: Higher

Site Name : TOWER
34.085208, -118.257678
SOUTH PASADENA, CA

Database(s) : [DIGITAL OBSTACLE]

Envirosite ID: 819965
EPA ID: N/R

DIGITAL OBSTACLE

Date of Action :	2015-10-27
Action :	Add
FAA Study Number :	2003AWP00901OE
OBS Number :	06-038402
Obstacle Type :	TOWER
City Name :	SOUTH PASADENA
State Identifier :	CA
Country Identifier :	USA
Type of Lighting :	Red
Verification Status :	Verified
Quantity :	1
Mark Indicator :	Orange or Orange And White Paint
Above Ground Level Height (Feet) :	00213
Above Mean Sea Level Height (Feet) :	00732
Horizontal Accuracy :	+-20'
Vertical Accuracy :	+-10'
Latitude :	34 05 06.75N
Longitude :	118 15 27.64W

Map Id: 10
Direction: ENE
Distance: 0.984 mi., 5197 ft.
Elevation: 365 ft.
Relative: Lower

Site Name : N/R
34.1026667, -118.248
CA

Database(s) : [EPICENTERS]

Envirosite ID: 7277667
EPA ID: N/R

EPICENTERS

Updated Date :	2015-03-10
Time :	12:18:19
ID Number :	ci37113943
Status :	N/R
Type :	earthquake
Depth :	7.02
Magnitude :	1.83
Magnitude Type :	Local (ml)
Magnitude Error :	N/R
Magnitude NST :	N/R
Magnitude Source :	N/R
NST :	54
Gap :	38
DMIN :	0.04602
RMS :	0.16
Net :	ci
Horizontal Error :	N/R
Depth Error :	N/R
Location Source :	N/R
Latitude :	34.1026667
Longitude :	-118.248
Last Date in Agency List :	2015-04-14

RADON DATA:

STATE SOURCE: CA

Radon Test Results:

Zip:	Total Sites:	Cnt >=4 pCi/L:	Pct >= 4 pCi/L:	Max Result (pCi/L):
90039	23	2	8.696	6.3

FEDERAL AREA RADON INFORMATION FOR: 90039

NUMBER OF SAMPLE SITES: 1

Area:	Average Activity:	% <4 pCi/L:	% 4-20 pCi/L:	% >20 pCi/L:
first floor	0.2 pCi/L	100%	0%	0%

FEDERAL EPA RADON ZONE FOR LOS ANGELES COUNTY: Zone = 2

Note: Zone 1 indoor average level > 4 pCI/L

: Zone 2 indoor average level > = 2 pCI/L and <= 4 pCI/L

: Zone 3 indoor average < 2 pCI/L

HIST PWS ENF
Historical Public Water Supply locations with Enforcement Violations
Environmental Protection Agency
(800) 426-4791
List of Safe Drinking Water Information Systems (SDWIS) with enforcement violations that are no longer in current agency list.

NWIS
National Water Information Systems
United States Geological Society
(703) 648-5953
Information on all water resources for the United States. This database contains all current and historical data for the nation.

PWS
Public Water Supply
Environmental Protection Agency
(800) 426-4791
Safe drinking water information Systems

PWS ENF
Public Water Supply locations with Enforcement Violations
Environmental Protection Agency
(800) 426-4791
Safe drinking water information Systems with enforcememnt violations

WELLS - GAMA - CA
California Groundwater Ambient Monitoring Assessment
State Water Resources Control Board
916-341-5791
Brings together datasets from California state agencies including: Public Health Water Resources and Pesticide Regulation as well as from the US Geological Survey Lawrence Livermore National Laboratory and the Water Boards. It shows results for untreated raw water in different types of wells for naturally-occurring and man-made chemicals.

FLOOD Q3
Flood data
Environmental Protection Agency
(202) 566-1667
Q3 Flood Data

HYDROLOGIC UNIT
Hydrologic Unit Maps
USGS
The United States Geological Survey created a hierarchical system of hydrologic units originally called regions, sub-regions, accounting units, and cataloging units. Each unit was assigned a unique Hydrologic Unit Code (HUC). As first implemented the system had 21 regions, 221 subregions, 378 accounting units, and 2,264 cataloging units. Over time the system was changed and expanded. As of 2010 there are six levels in the hierarchy, represented by hydrologic unit codes from 2 to 12 digits long, called regions, subregions, basins, subbasins, watersheds, and subwatersheds. The table below describes the system's hydrologic unit levels and their characteristics, along with example names and codes.

WETLANDS NWI
National Wetland Inventory
U.S. Fish and Wildlife Service
(703) 358-2171
Wetland Inventory for the United States

SSURGO
Detailed Soil Data Map
Natural Resources Conservation Service: U.S. Department of Agriculture
(202) 690-4985
Detailed Soil Data Map

STATSGO & MUI
General Soil Data Map
Natural Resources Conservation Service: U.S. Department of Agriculture
(202) 690-4985
General Soil Data Map

USGS GEOLOGIC AGE
USGS Digital Data Series DDS
Natural Resources Conservation Service: U.S. Department of Agriculture
(202) 690-4985
USGS Digital Data Series DDS: Geologic Age and Rock Stratigraphic Unit

DAMS - CA
California Dam Inundation Maps
Department of Water Resources
916-845-8275
Dam inundation maps show the maximum extent of damage of a flood wave from a dam failure

OIL & GAS WELLS - CA
Oil and Gas Well Data
State of California Department of Conservation
916-327-1042
Oil and gas well locations and detail for all 6 districts

RADON
National Radon Database
U.S. Environmental Protection Agency
215-814-2469
A study of the EPA/State Residential Radon Survey and the National Residential Radon Survey.

RADON - CA
Radon tested locations in California
California Department of Health Services
(916) 449-5674
A table of long term and short term indoor radon measurments

RADON EPA
RADON EPA
U.S. Environmental Protection Agency
215-814-2469
EPA list of Radon zones

AIRPORT FACILITIES
Airport landing facilities
Federal Aviation Administration
(866) 835-5322
Airport landing facilities

BASINS
Better Assessment Science Integrating point & Non-point Sources
U.S. Environmental Protection Agency
855-246-3642
Integrated geographical information system national watershed data and environmental assessment known as Better Assessment Science Integrating point & Non-point Sources

DIGITAL OBSTACLE
Obstacles of interest to aviation users
Federal Aviation Administration
855-379-6518
The Digital Obstacle File describes all known obstacles of interest to aviation users in the U.S. with limited coverage of the Pacific the Caribbean Canada and Mexico. The obstacles are assigned unique numerical identifiers; accuracy codes and listed in order of ascending latitude within each state or area by FAA Region.

EPICENTERS
National Geographical Data Center
National Geographical Data Center
303-497-6826
List of recent and historic earthquakes and information.

FLOOD DFIRM
National Flood Hazard Layer Database
Federal Emergency Management Agency
The National Flood Hazard Layer Database (NFHL) is a computer database that contains the flood hazard map information from FEMAs Flood Map Modernization program. These map data are from Digital Flood Insurance Rate Map (DFIRM) databases and Letters of Map Revision.

Appendix B

Fire Insurance Maps, City Directories, Historical Aerial Photographs, and Topographic Maps

ESA




Map Type: Fire Insurance Publisher: Sanborn Map Co. Publication Name: Los Angeles, CA Vol. 10A Base Map Date: 1919 Revised Date: 1970 Republished Date: 1955 Sheet Number: 1012A	**1970**	Requested by: Envirosite Corporation Silver Lake 1850 West Silver Lake Drive Los Angeles, CA 90026 Client Project # 60627 HIG Project # 2055261 www.historicalinfo.com

LOS ANGELES, CAL. VOL. 10A

1015A



Map Type: Fire Insurance Publisher: Sanborn Map Co. Publication Name: Los Angeles, CA Vol. 10A Base Map Date: 1919 Revised Date: 1970 Republished Date: 1955 Sheet Number: 1015A	**1970**	Requested by: Envirosite Corporation Silver Lake 1850 West Silver Lake Drive Los Angeles, CA 90026 Client Project # 60627 HIG Project # 2055261 www.historicalinfo.com	HIG

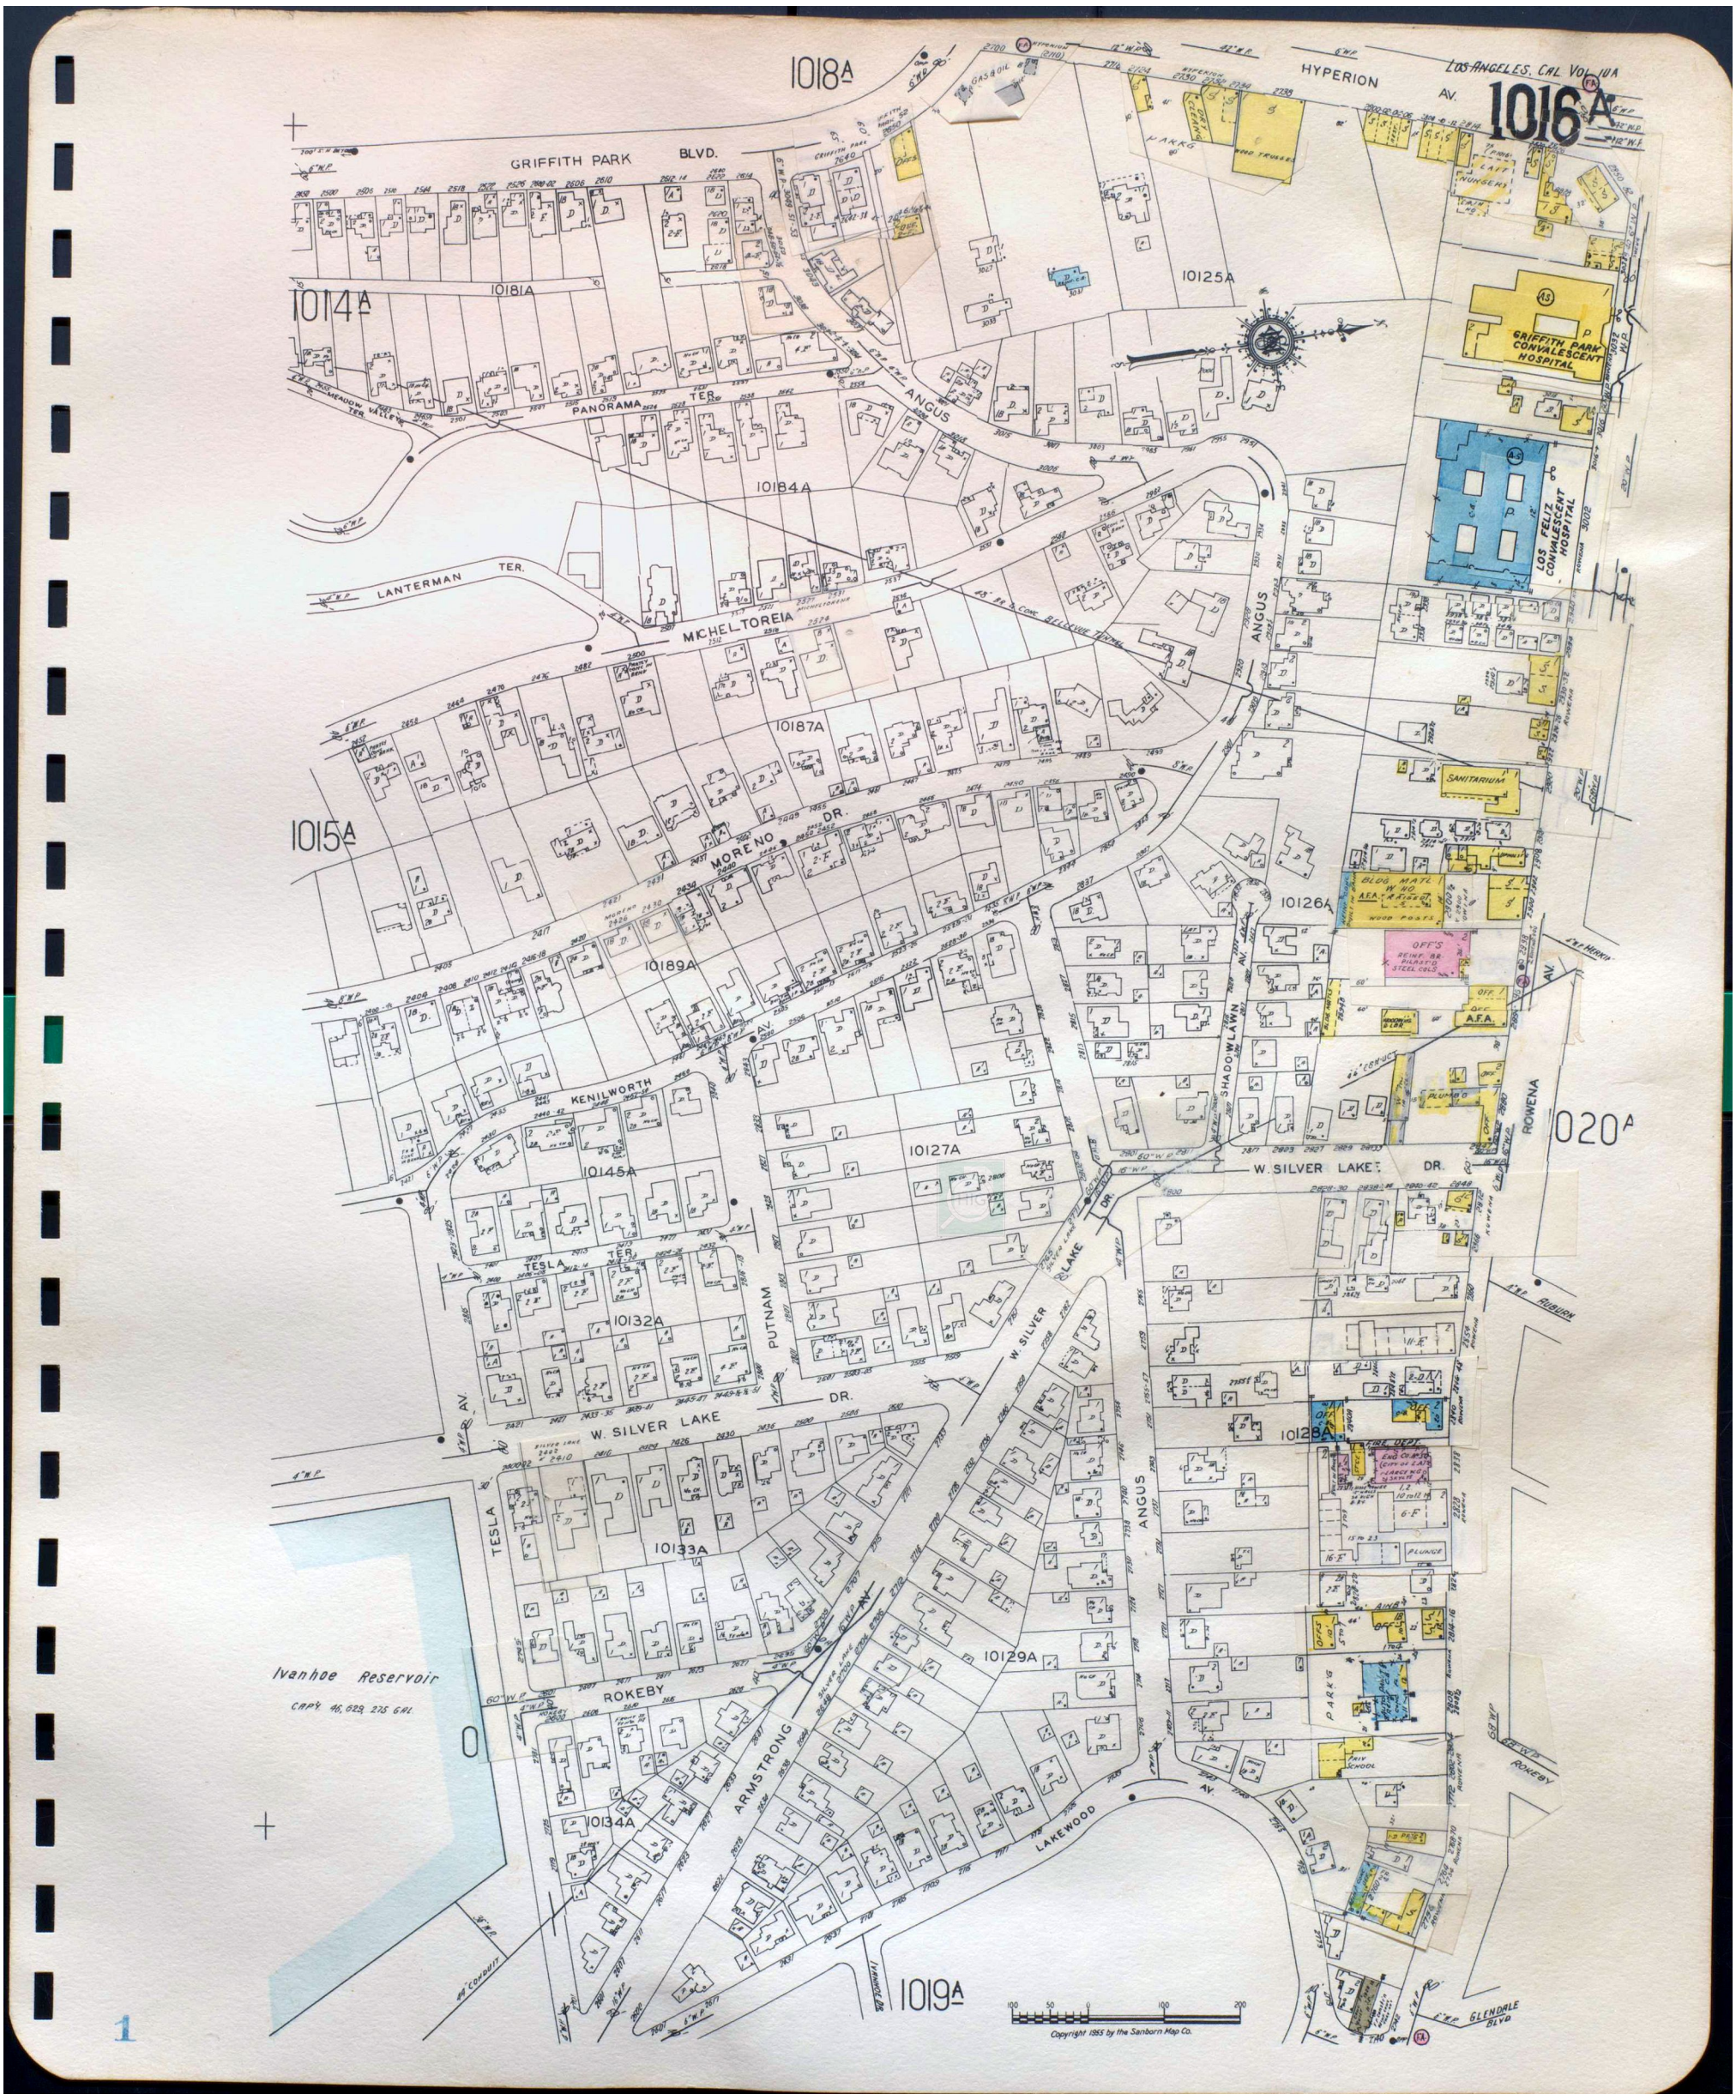


Map Type: Fire Insurance Publisher: Sanborn Map Co. Publication Name: Los Angeles, CA Vol. 10A Base Map Date: 1919 Revised Date: 1970 Republished Date: 1955 Sheet Number: 1016A	**1970**	Requested by: Envirosite Corporation Silver Lake 1850 West Silver Lake Drive Los Angeles, CA 90026 Client Project # 60627 HIG Project # 2055261 www.historicalinfo.com

LOS ANGELES, CAL., VOL. 10A


1019A



Map Type: Fire Insurance Publisher: Sanborn Map Co. Publication Name: Los Angeles, CA Vol. 10A Base Map Date: 1919 Revised Date: 1970 Republished Date: 1955 Sheet Number: 1019A	**1970**	Requested by: Envirosite Corporation Silver Lake 1850 West Silver Lake Drive Los Angeles, CA 90026 Client Project # 60627 HIG Project # 2055261 www.historicalinfo.com

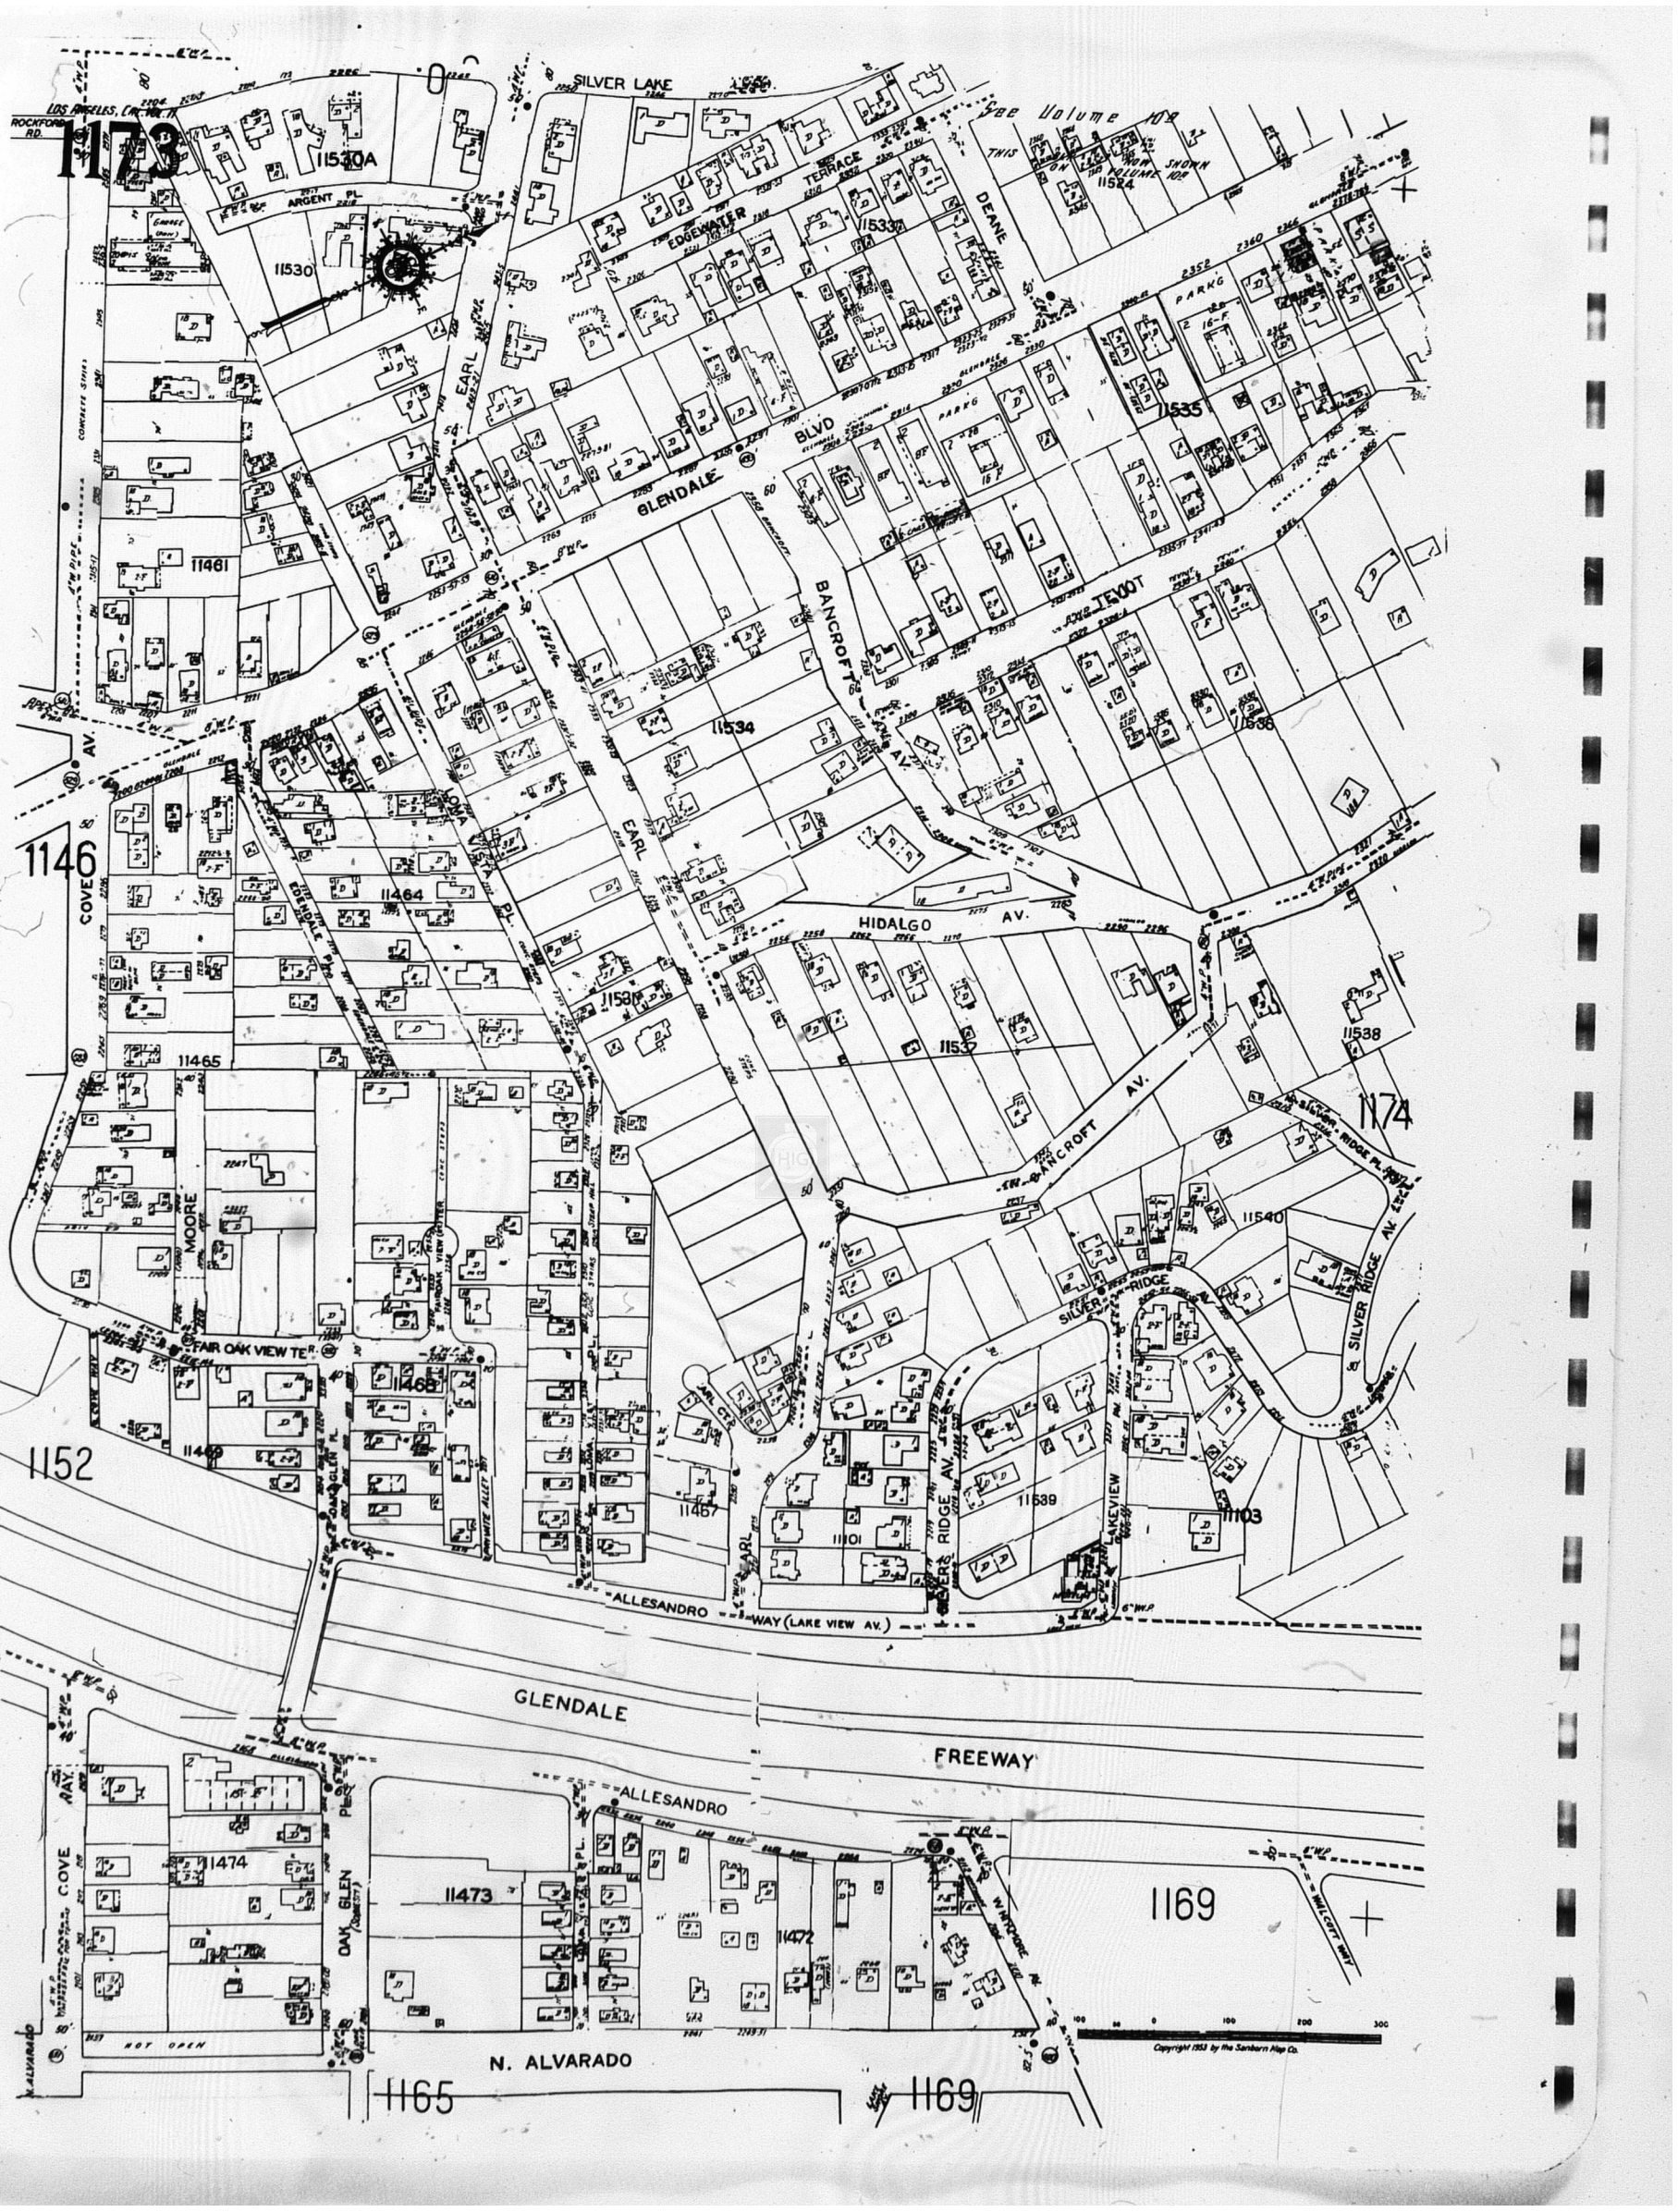


Map Type: Fire Insurance Publisher: Sanborn Map Co. Publication Name: Los Angeles, CA Vol. 11 Base Map Date: 1906 Revised Date: 1970 Republished Date: 1953 Sheet Number: 1173	**1970**	Requested by: Envirosite Corporation Silver Lake 1850 West Silver Lake Drive Los Angeles, CA 90026 Client Project # 60627 HIG Project # 2055261 www.historicalinfo.com

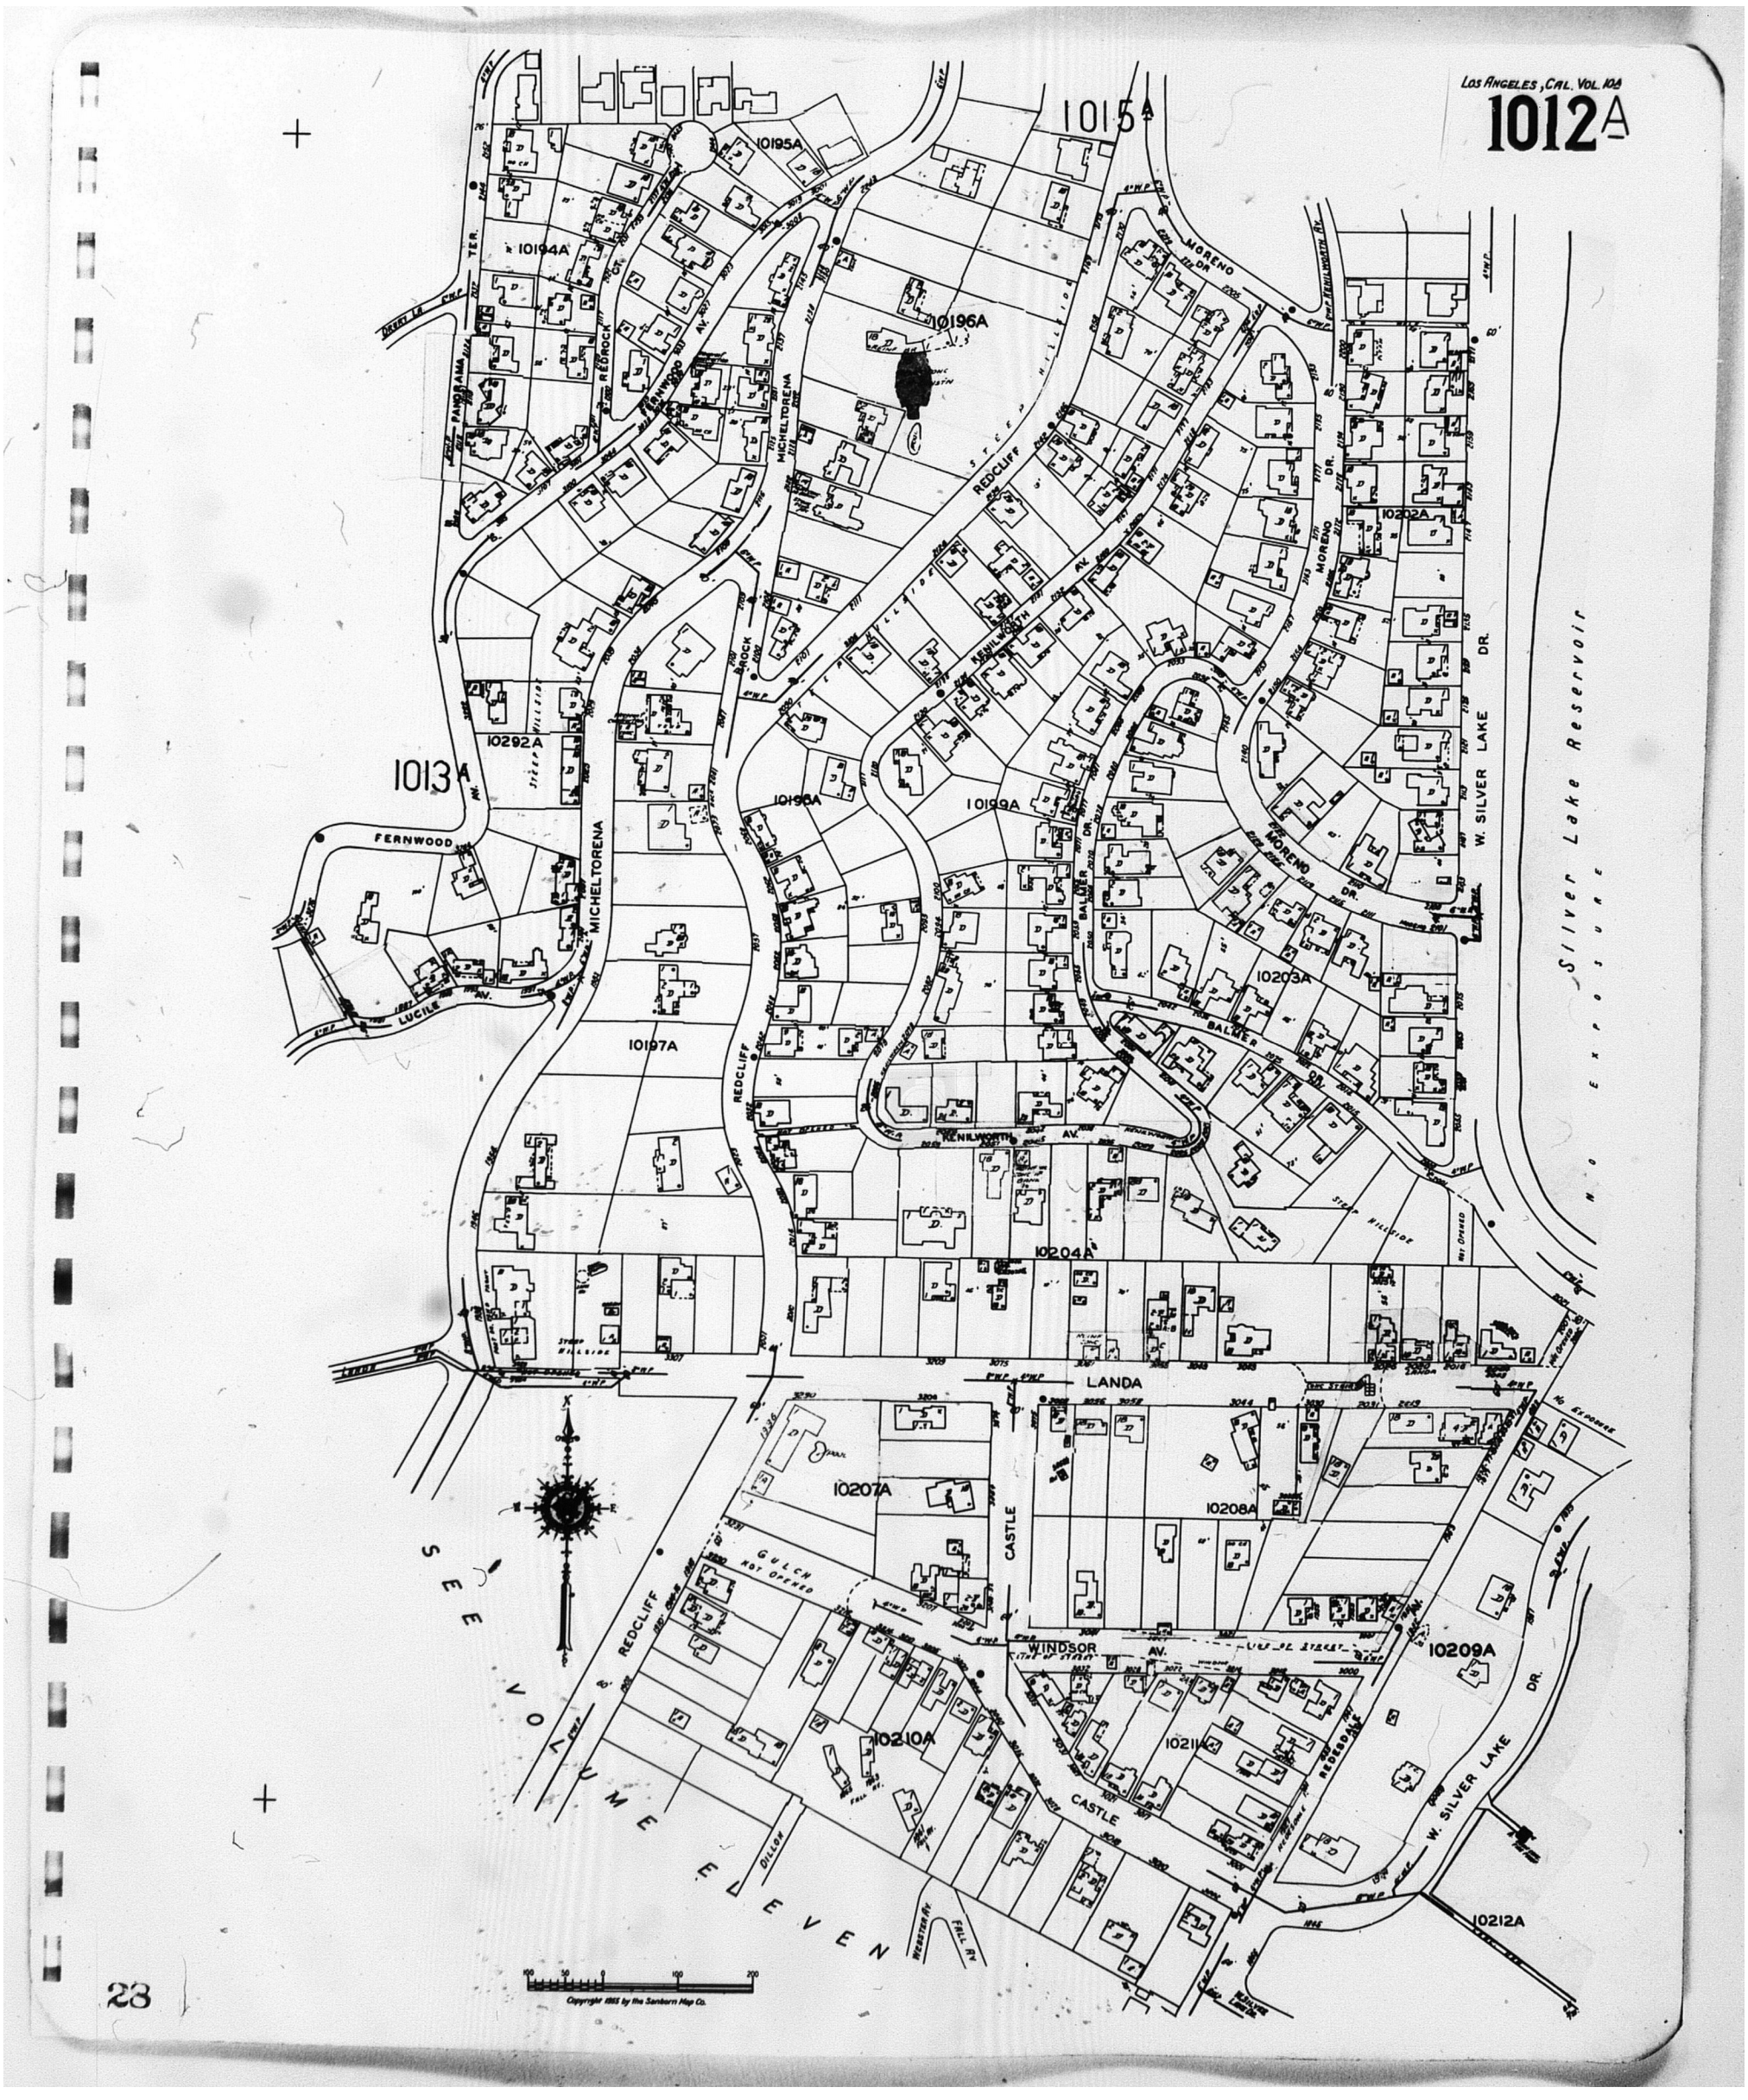


Map Type: Fire Insurance Publisher: Sanborn Map Co. Publication Name: Los Angeles, CA Vol. 10A Base Map Date: 1919 Revised Date: 1969 Republished Date: 1955 Sheet Number: 1012A	**1969**	Requested by: Envirosite Corporation Silver Lake 1850 West Silver Lake Drive Los Angeles, CA 90026 Client Project # 60627 HIG Project # 2055261 www.historicalinfo.com	HIG

LOS ANGELES, CAL. VOL. 10A


1015A

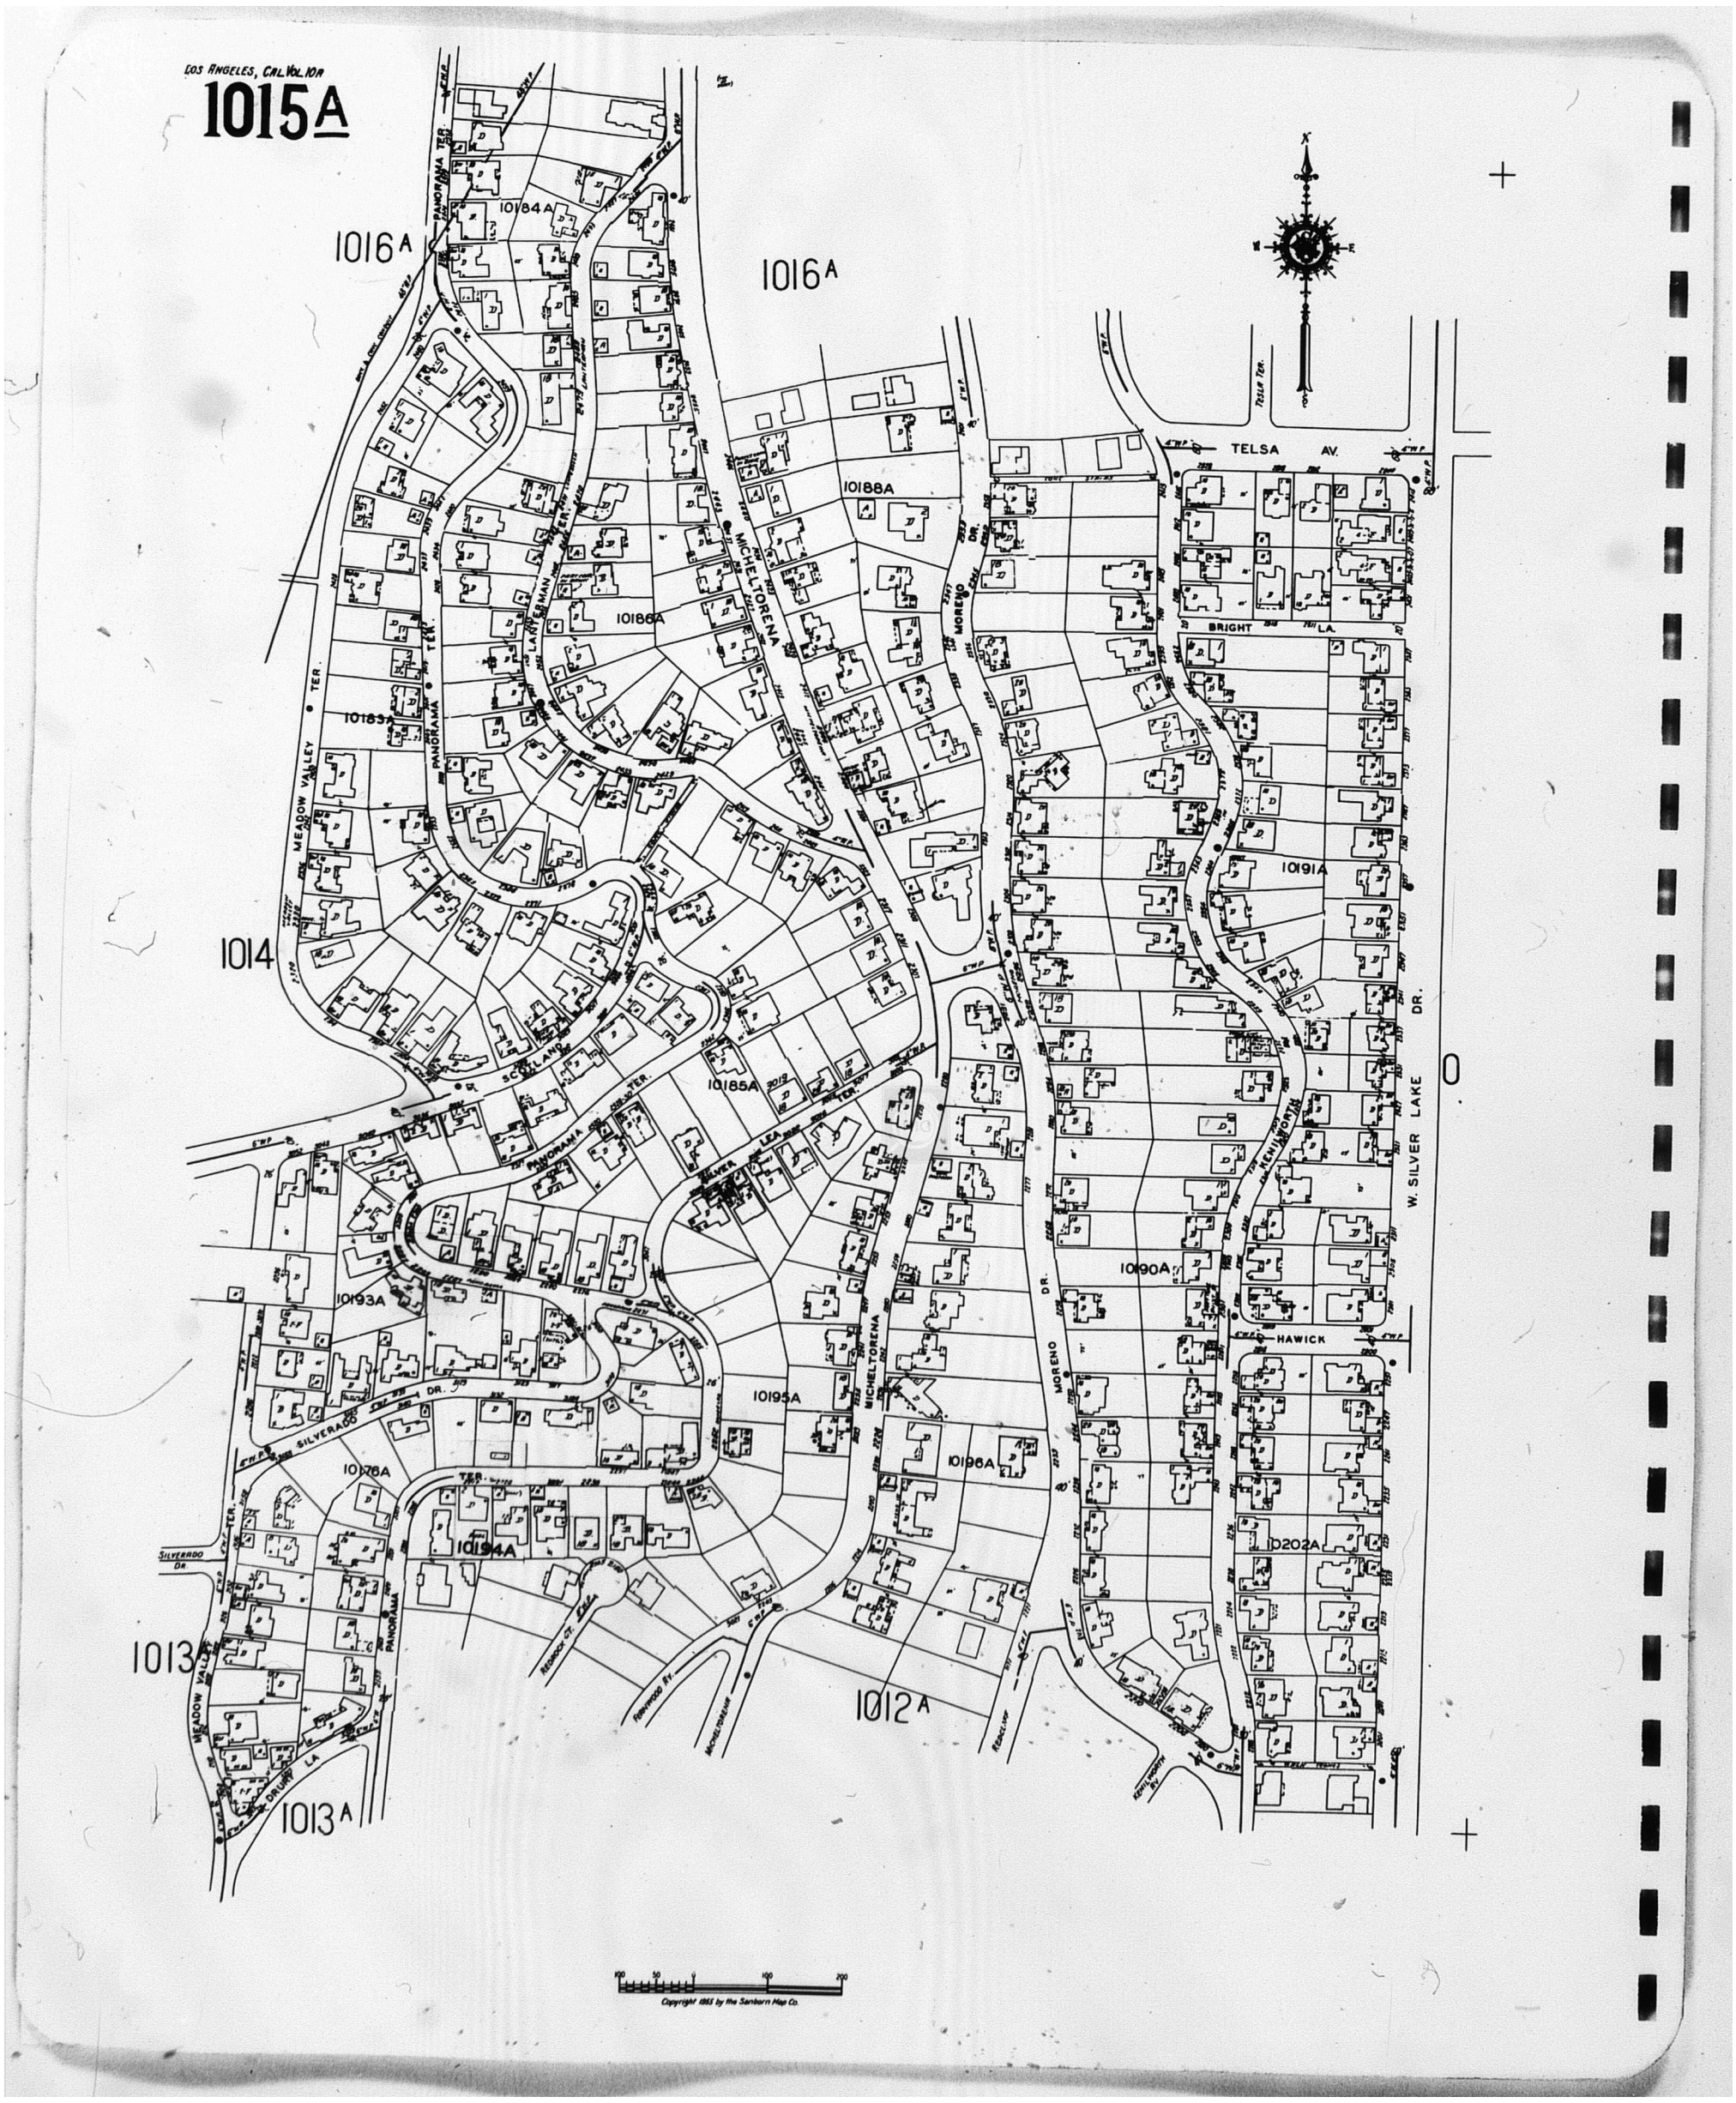


Map Type: Fire Insurance Publisher: Sanborn Map Co. Publication Name: Los Angeles, CA Vol. 10A Base Map Date: 1919 Revised Date: 1969 Republished Date: 1955 Sheet Number: 1015A	**1969**	Requested by: Envirosite Corporation Silver Lake 1850 West Silver Lake Drive Los Angeles, CA 90026 Client Project # 60627 HIG Project # 2055261 www.historicalinfo.com	HIG

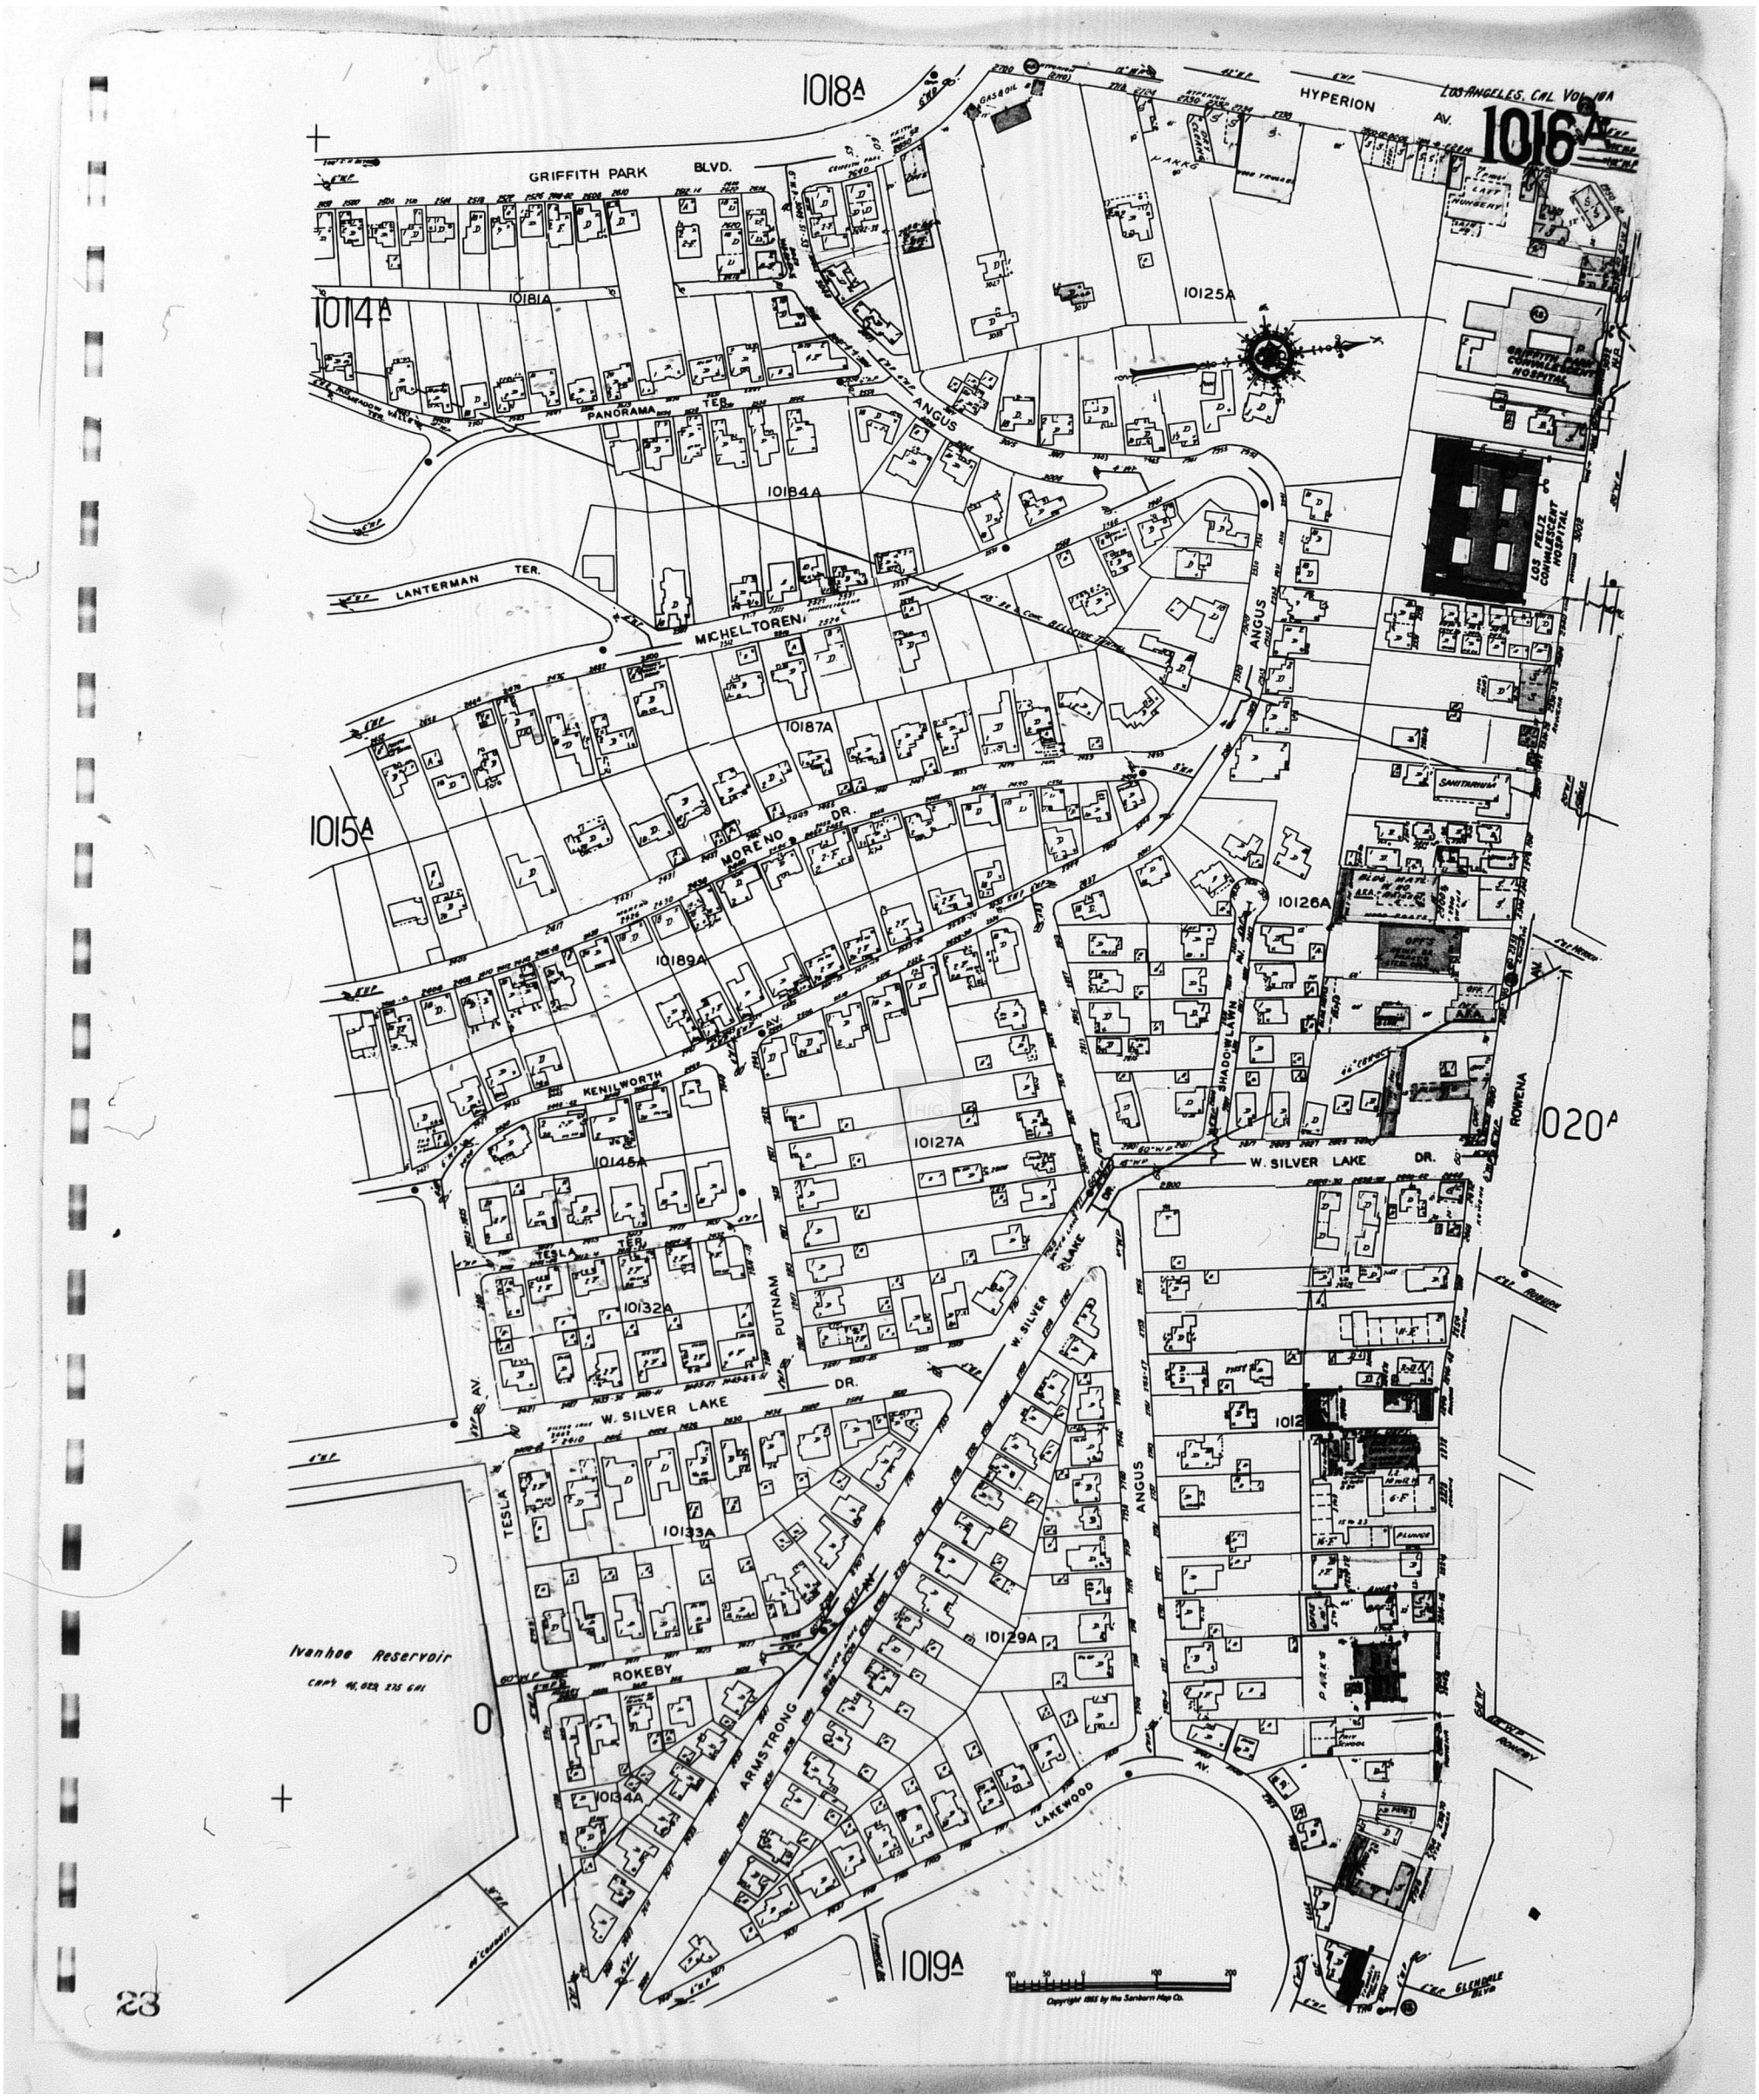

Map Type: Fire Insurance Publisher: Sanborn Map Co. Publication Name: Los Angeles, CA Vol. 10A Base Map Date: 1919 Revised Date: 1969 Republished Date: 1955 Sheet Number: 1016A	**1969**	Requested by: Envirosite Corporation Silver Lake 1850 West Silver Lake Drive Los Angeles, CA 90026 Client Project # 60627 HIG Project # 2055261 www.historicalinfo.com	HIG

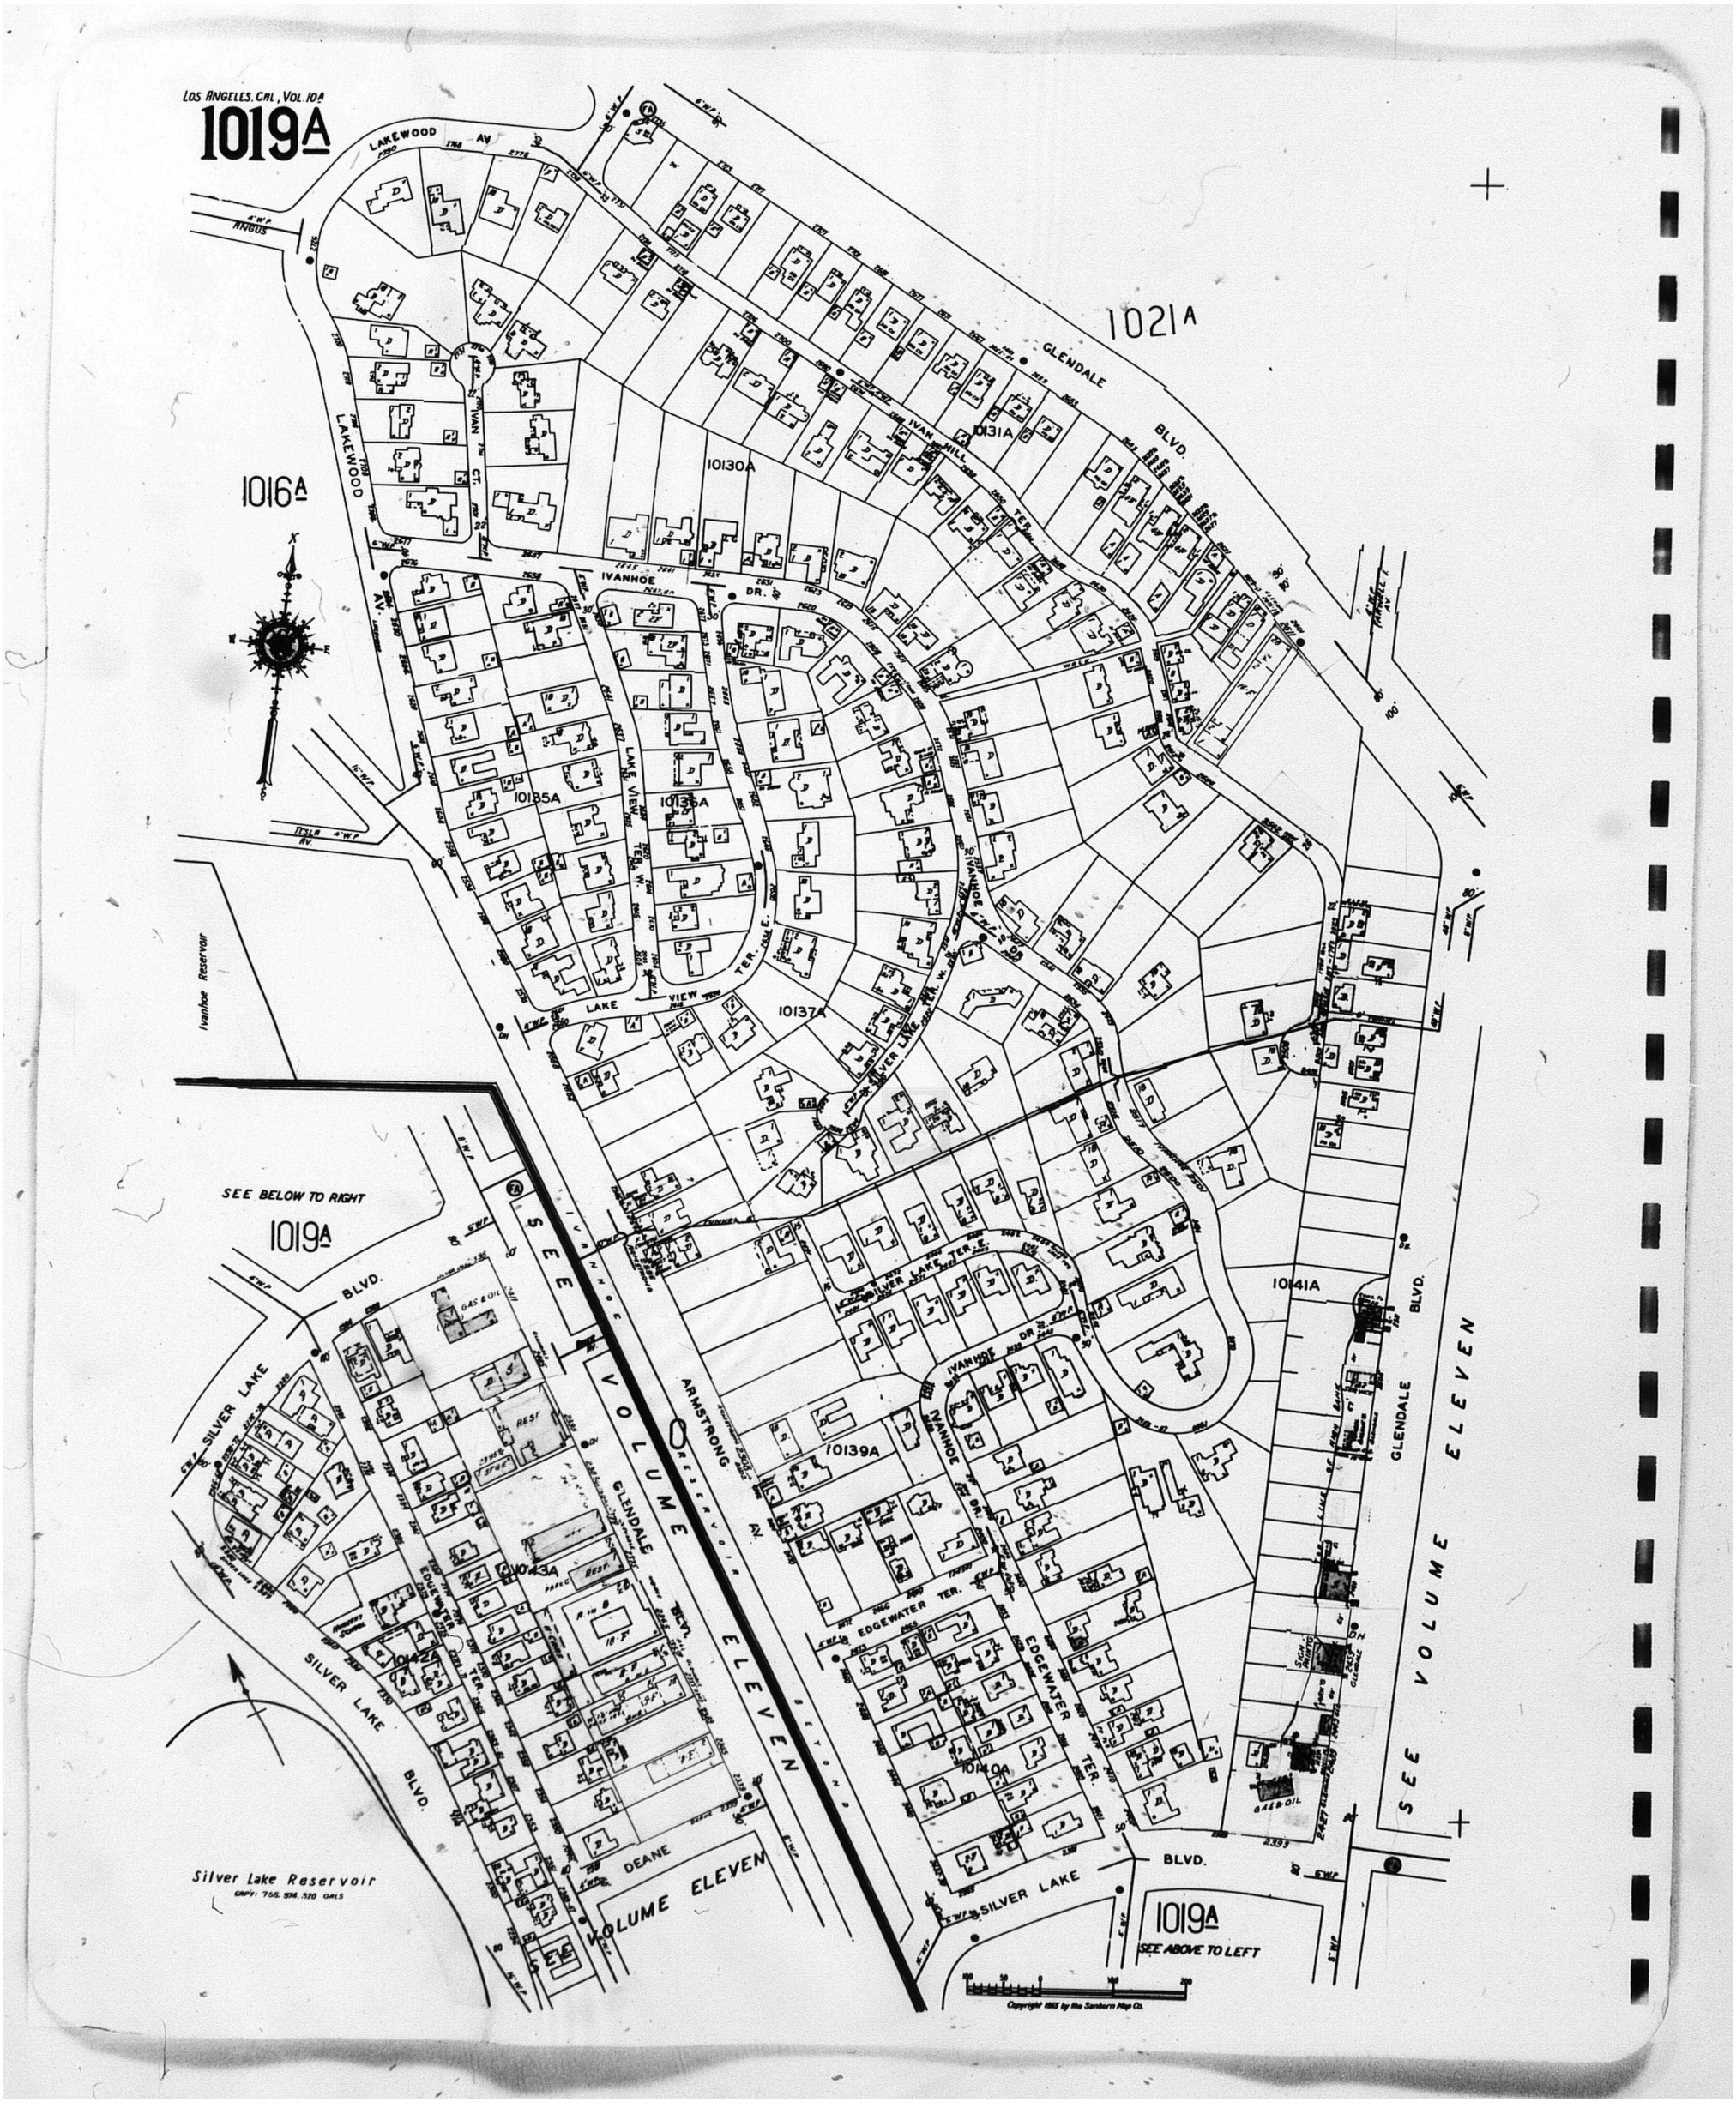

Map Type: Fire Insurance Publisher: Sanborn Map Co. Publication Name: Los Angeles, CA Vol. 10A Base Map Date: 1919 Revised Date: 1969 Republished Date: 1955 Sheet Number: 1019A	**1969**	Requested by: Envirosite Corporation Silver Lake 1850 West Silver Lake Drive Los Angeles, CA 90026 Client Project # 60627 HIG Project # 2055261 www.historicalinfo.com

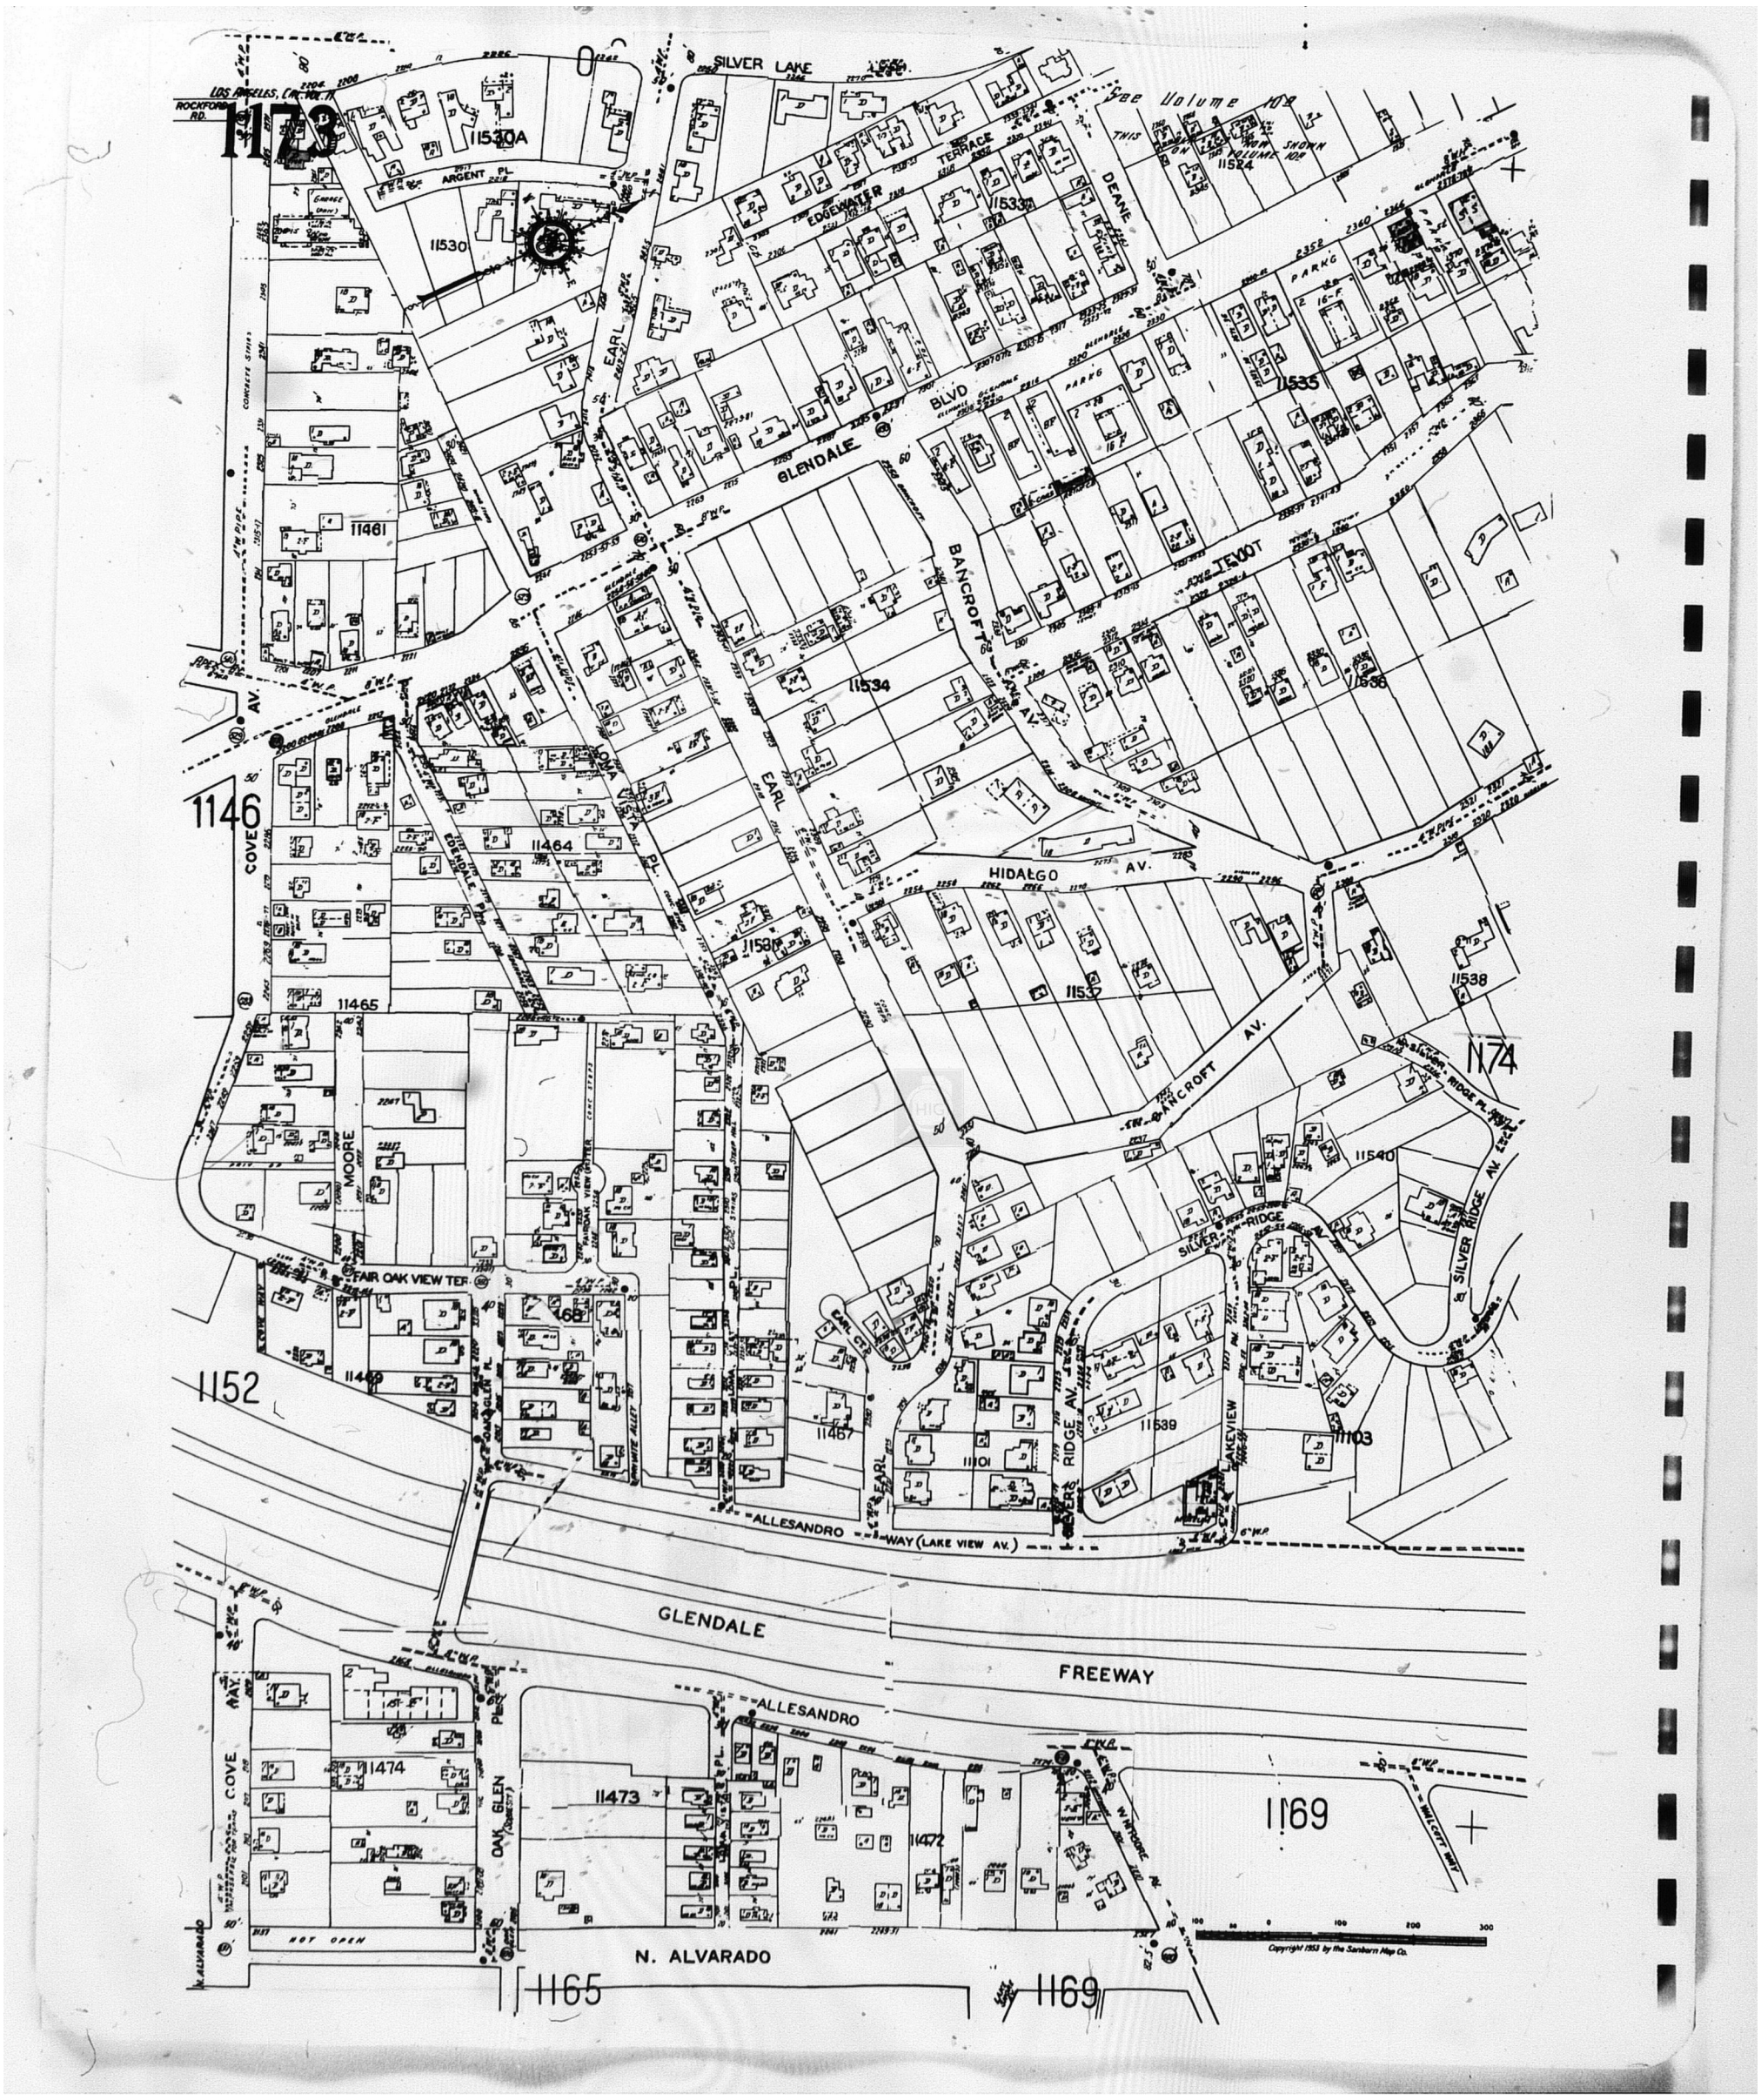

Map Type: Fire Insurance Publisher: Sanborn Map Co. Publication Name: Los Angeles, CA Vol. 11 Base Map Date: 1906 Revised Date: 1969 Republished Date: 1953 Sheet Number: 1173	**1969**	Requested by: Envirosite Corporation Silver Lake 1850 West Silver Lake Drive Los Angeles, CA 90026 Client Project # 60627 HIG Project # 2055261 www.historicalinfo.com	HIG

LOS ANGELES, CAL. VOL. 10A


1012A

1015A
10195A
10194A
10196A
10292A
1013A
10198A
10199A
10202A
10203A
10197A
10204A
10207A
10208A
10209A
10210A
10211A
10212A
MORENO DR.
REDCLIFF
MICHELTORENA
FERNWOOD
LUCILE AV.
KENILWORTH AV.
LANDA
WINDSOR AV.
CASTLE
BALMER DR.
W. SILVER LAKE DR.
Silver Lake Reservoir
SEE VOLUME ELEVEN
53


Map Type: Fire Insurance Publisher: Sanborn Map Co. Publication Name: Los Angeles, CA Vol. 10A Base Map Date: 1919 Revised Date: 1968 Republished Date: 1955 Sheet Number: 1012A	**1968**	Requested by: Envirosite Corporation Silver Lake 1850 West Silver Lake Drive Los Angeles, CA 90026 Client Project # 60627 HIG Project # 2055261 www.historicalinfo.com	HIG

LOS ANGELES, CAL. VOL. 10A


1015A

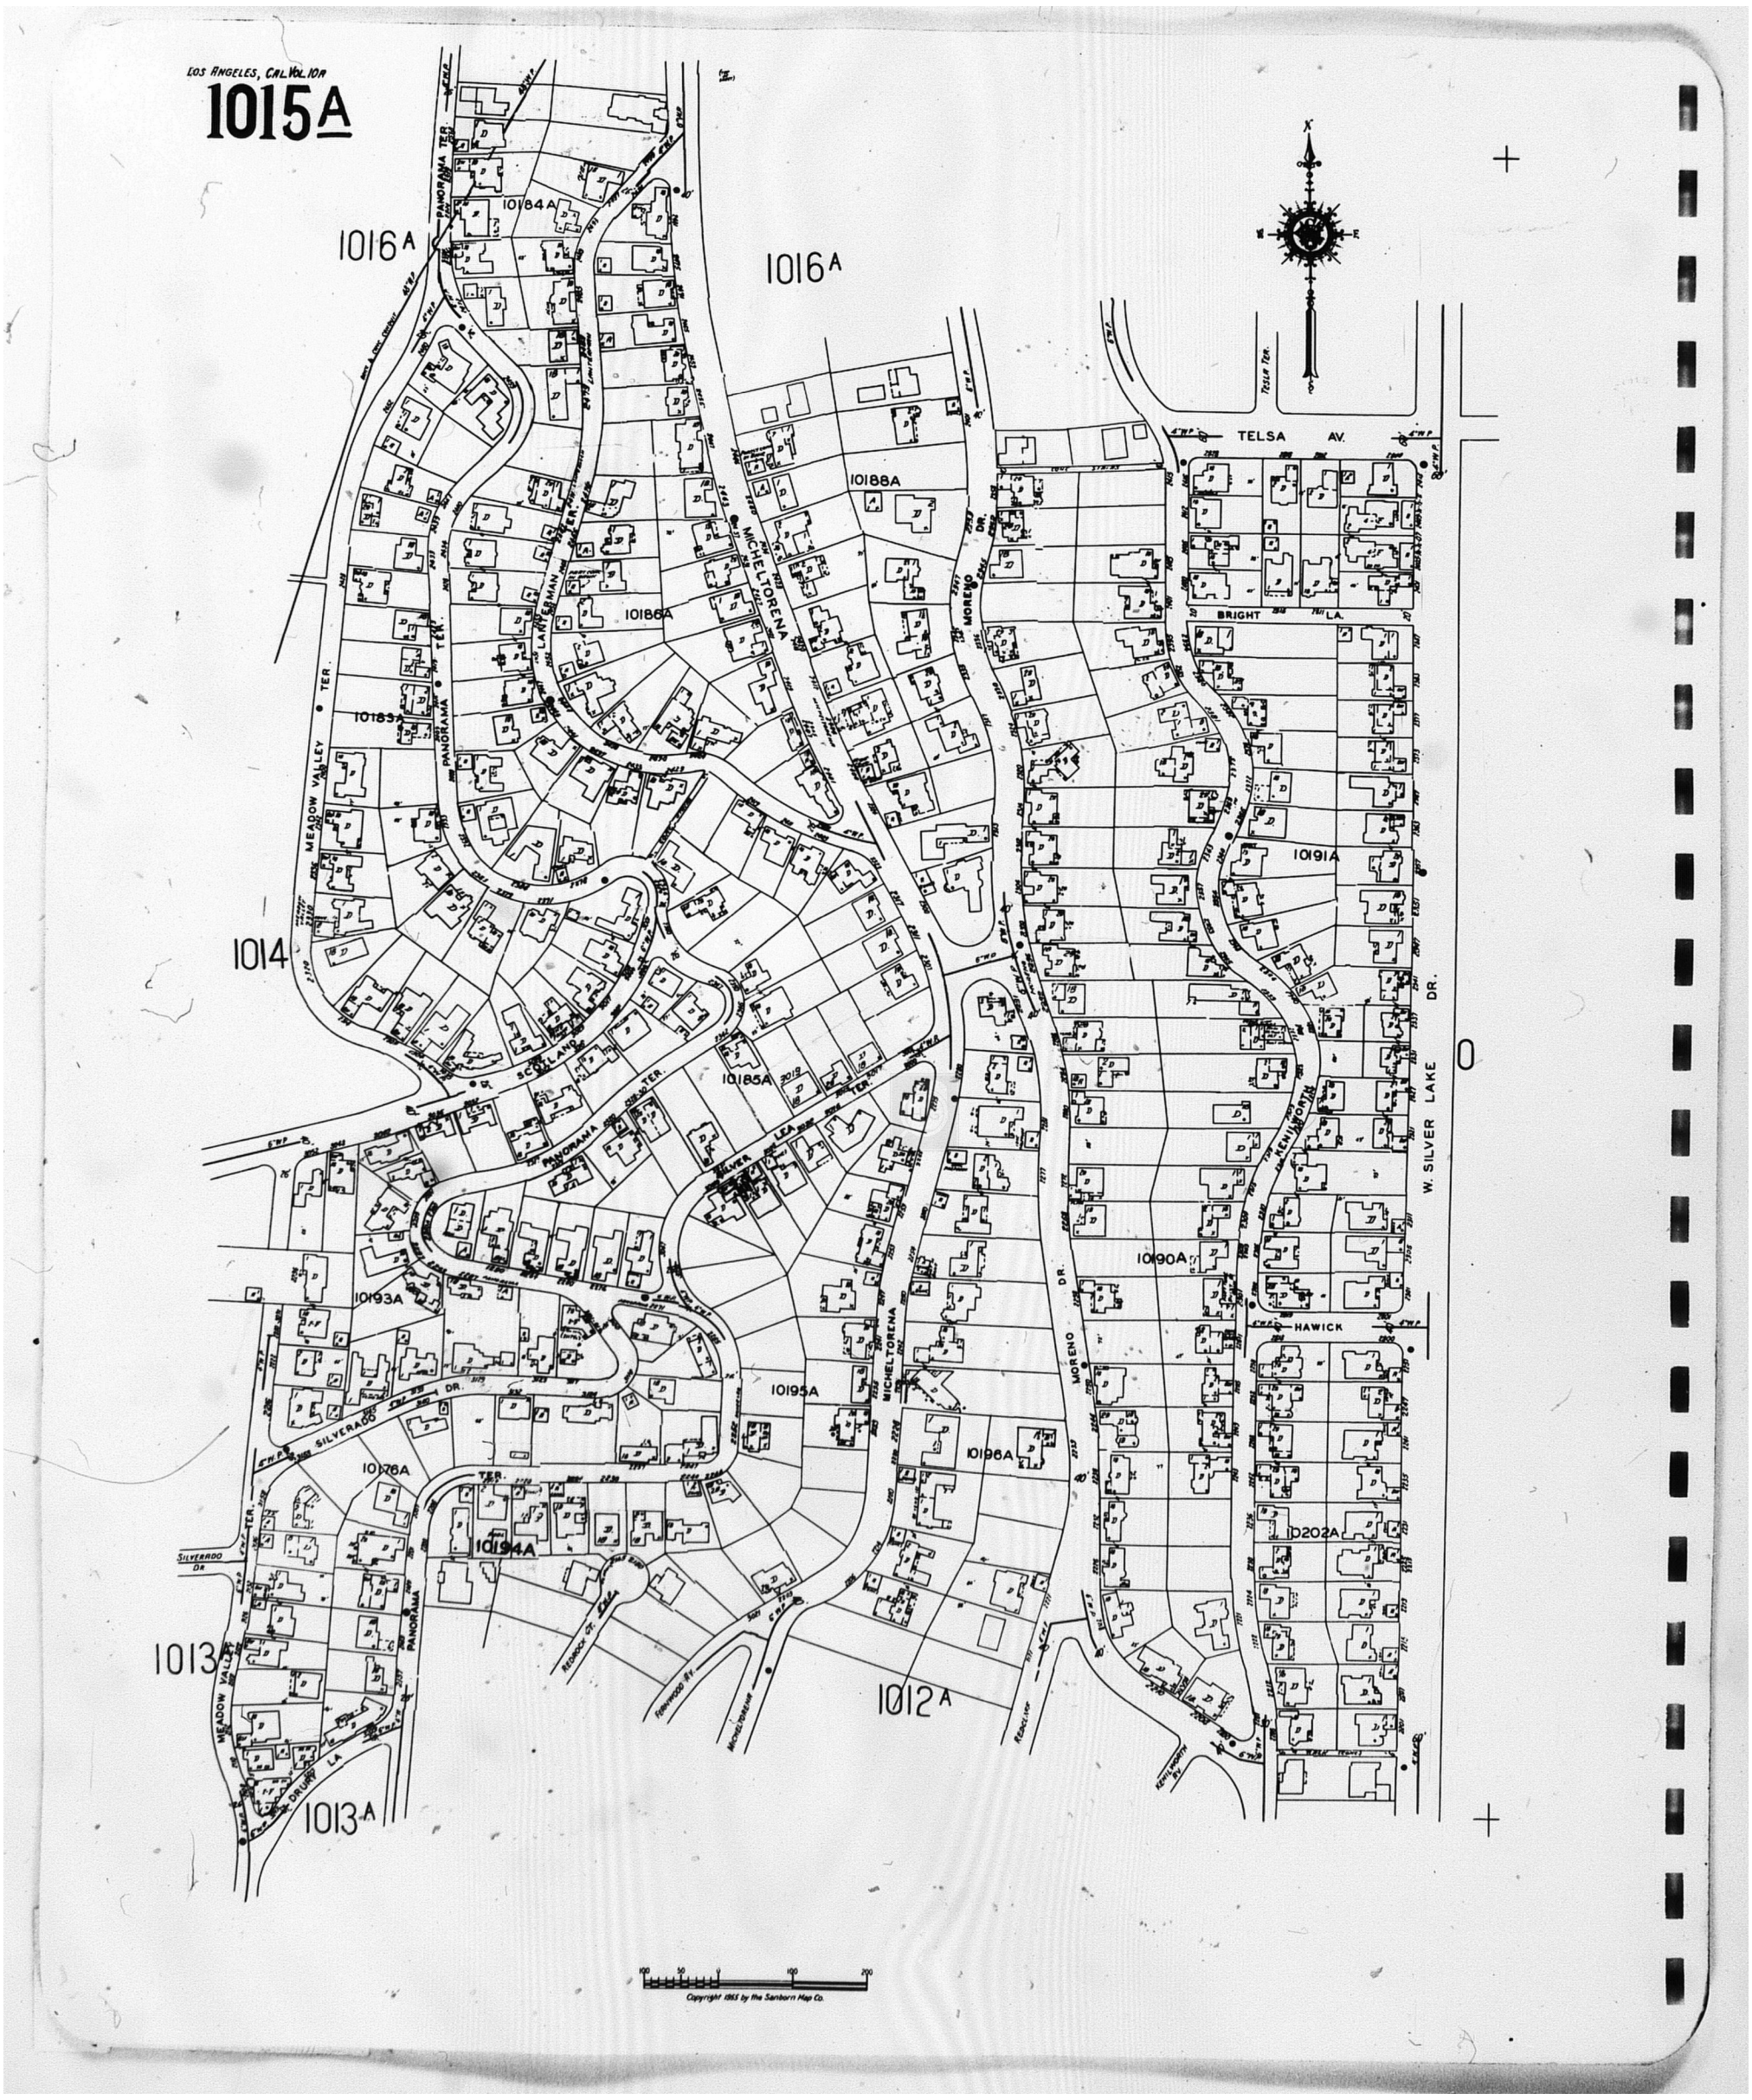


Map Type: Fire Insurance Publisher: Sanborn Map Co. Publication Name: Los Angeles, CA Vol. 10A Base Map Date: 1919 Revised Date: 1968 Republished Date: 1955 Sheet Number: 1015A	**1968**	Requested by: Envirosite Corporation Silver Lake 1850 West Silver Lake Drive Los Angeles, CA 90026 Client Project # 60627 HIG Project # 2055261 www.historicalinfo.com

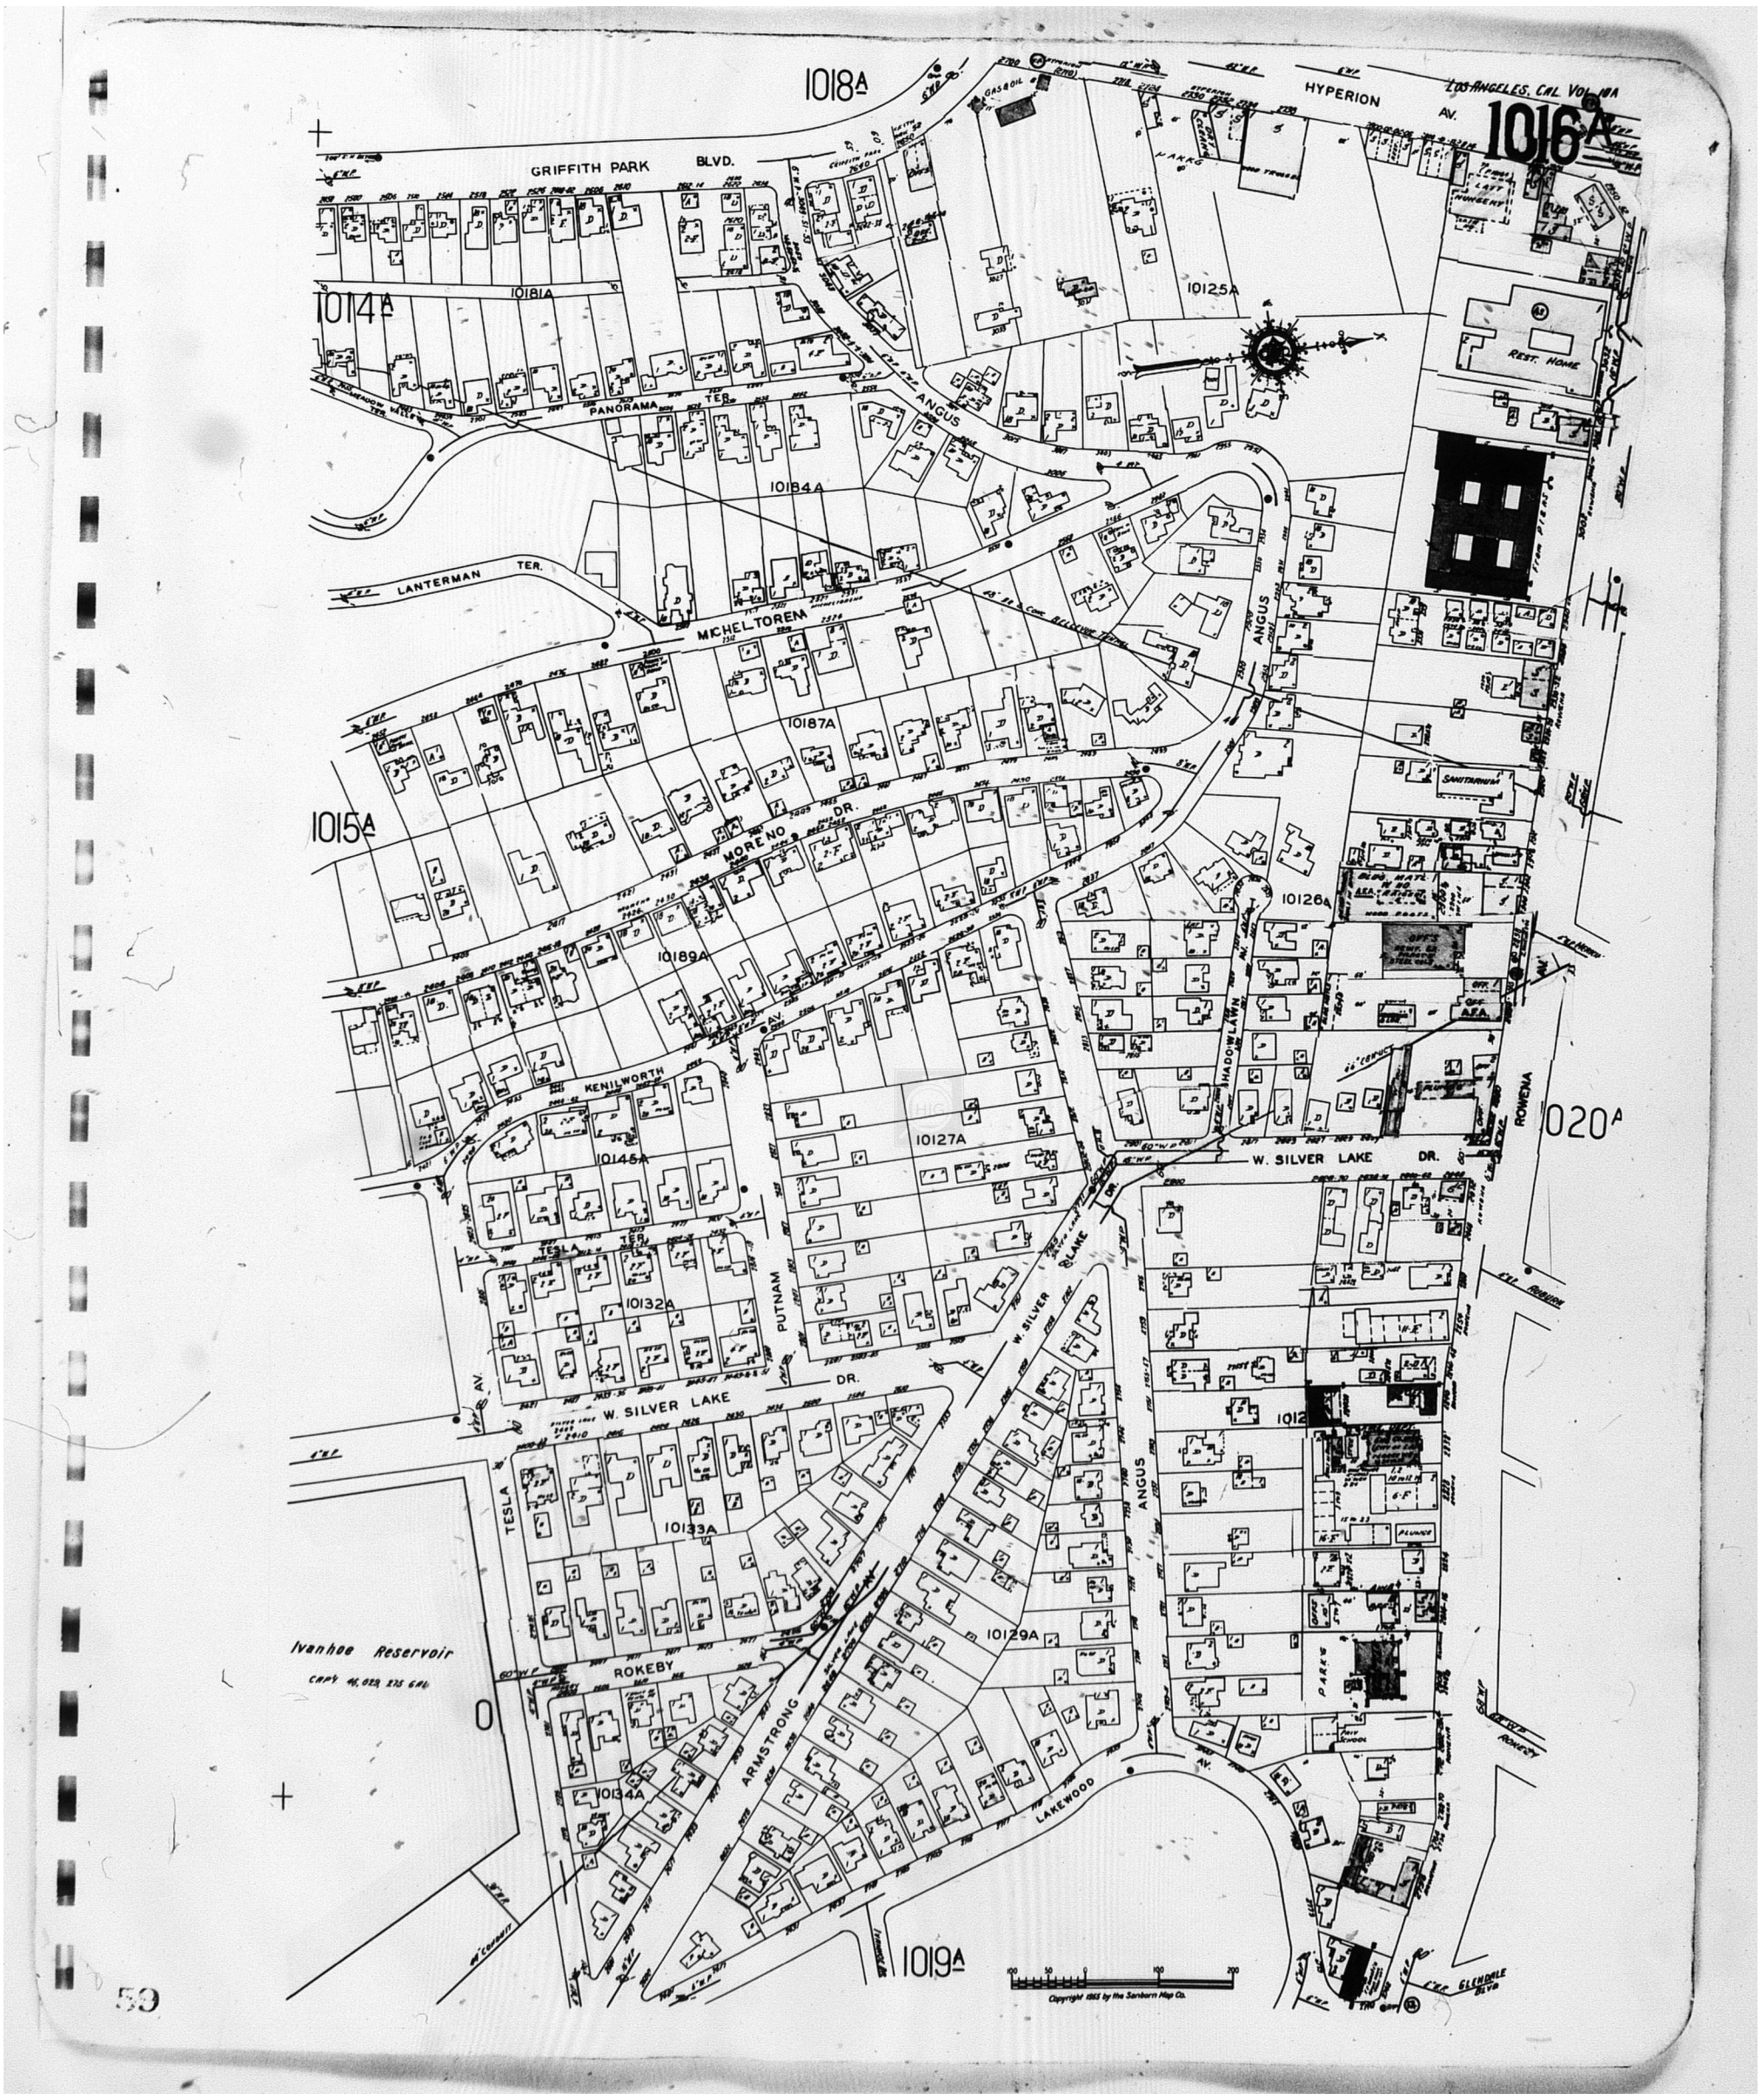


Map Type: Fire Insurance Publisher: Sanborn Map Co. Publication Name: Los Angeles, CA Vol. 10A Base Map Date: 1919 Revised Date: 1968 Republished Date: 1955 Sheet Number: 1016A	**1968**	Requested by: Envirosite Corporation Silver Lake 1850 West Silver Lake Drive Los Angeles, CA 90026 Client Project # 60627 HIG Project # 2055261 www.historicalinfo.com

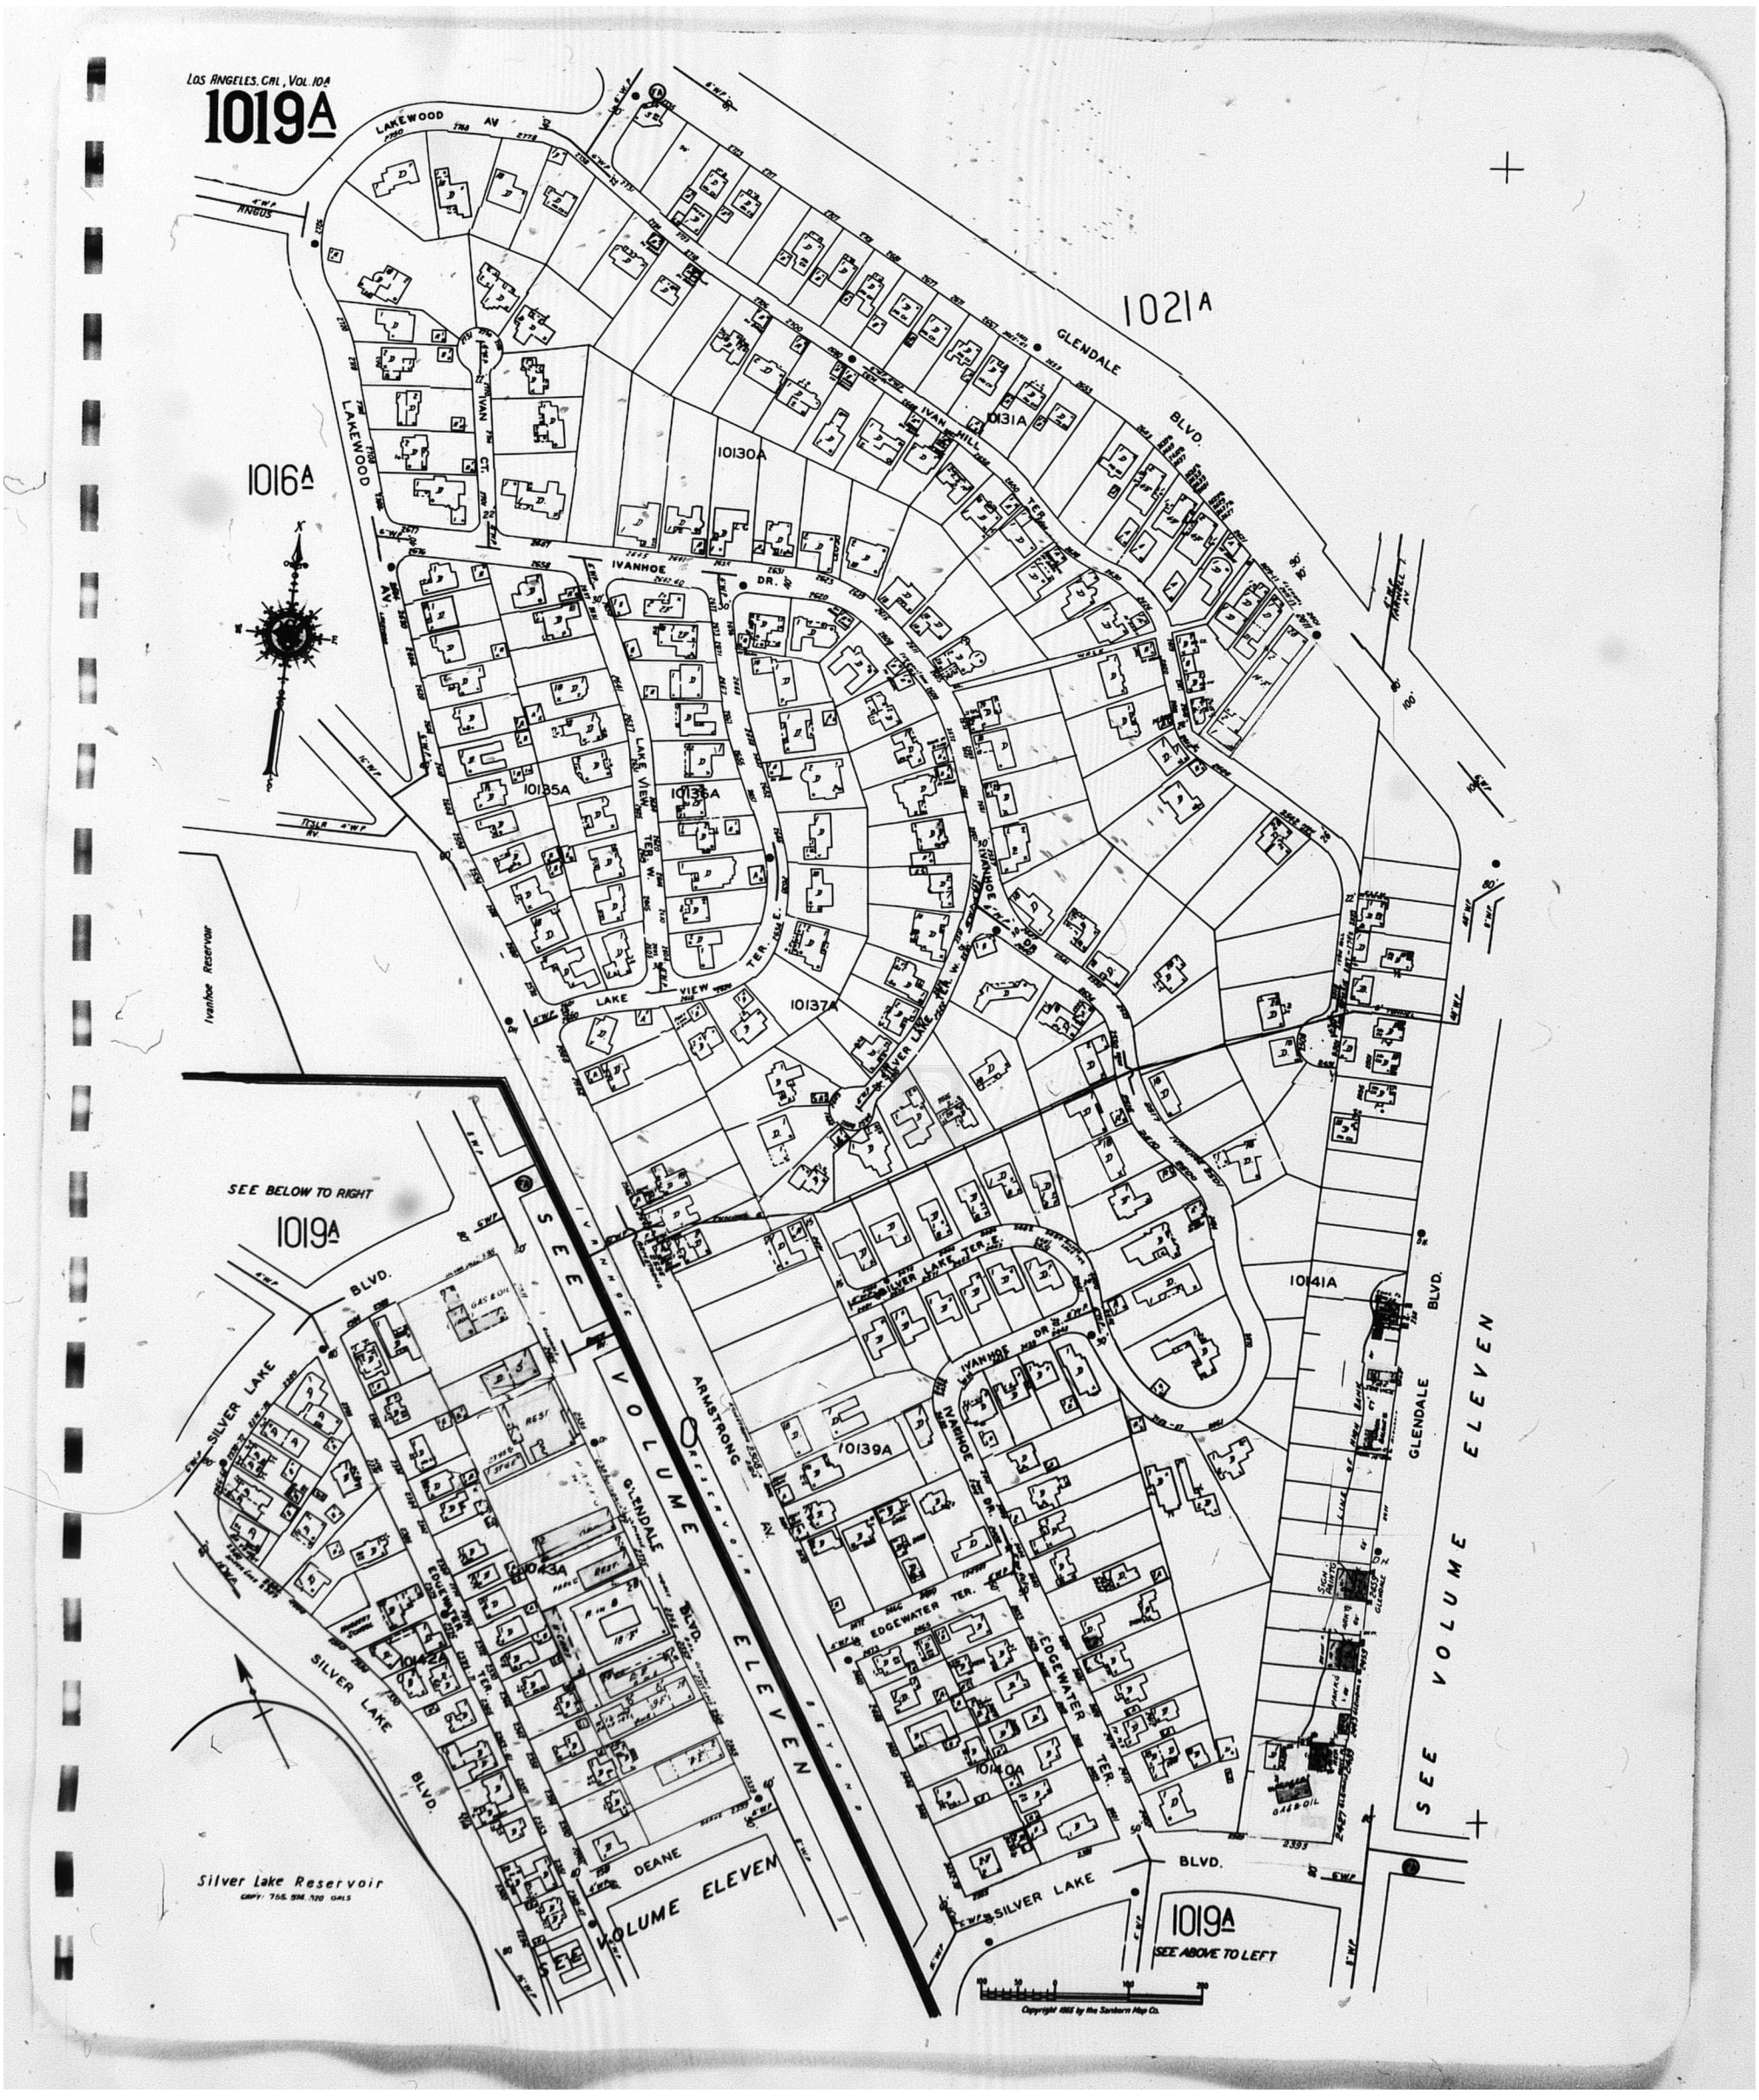

Map Type: Fire Insurance Publisher: Sanborn Map Co. Publication Name: Los Angeles, CA Vol. 10A Base Map Date: 1919 Revised Date: 1968 Republished Date: 1955 Sheet Number: 1019A	**1968**	Requested by: Envirosite Corporation Silver Lake 1850 West Silver Lake Drive Los Angeles, CA 90026 Client Project # 60627 HIG Project # 2055261 www.historicalinfo.com	HIG

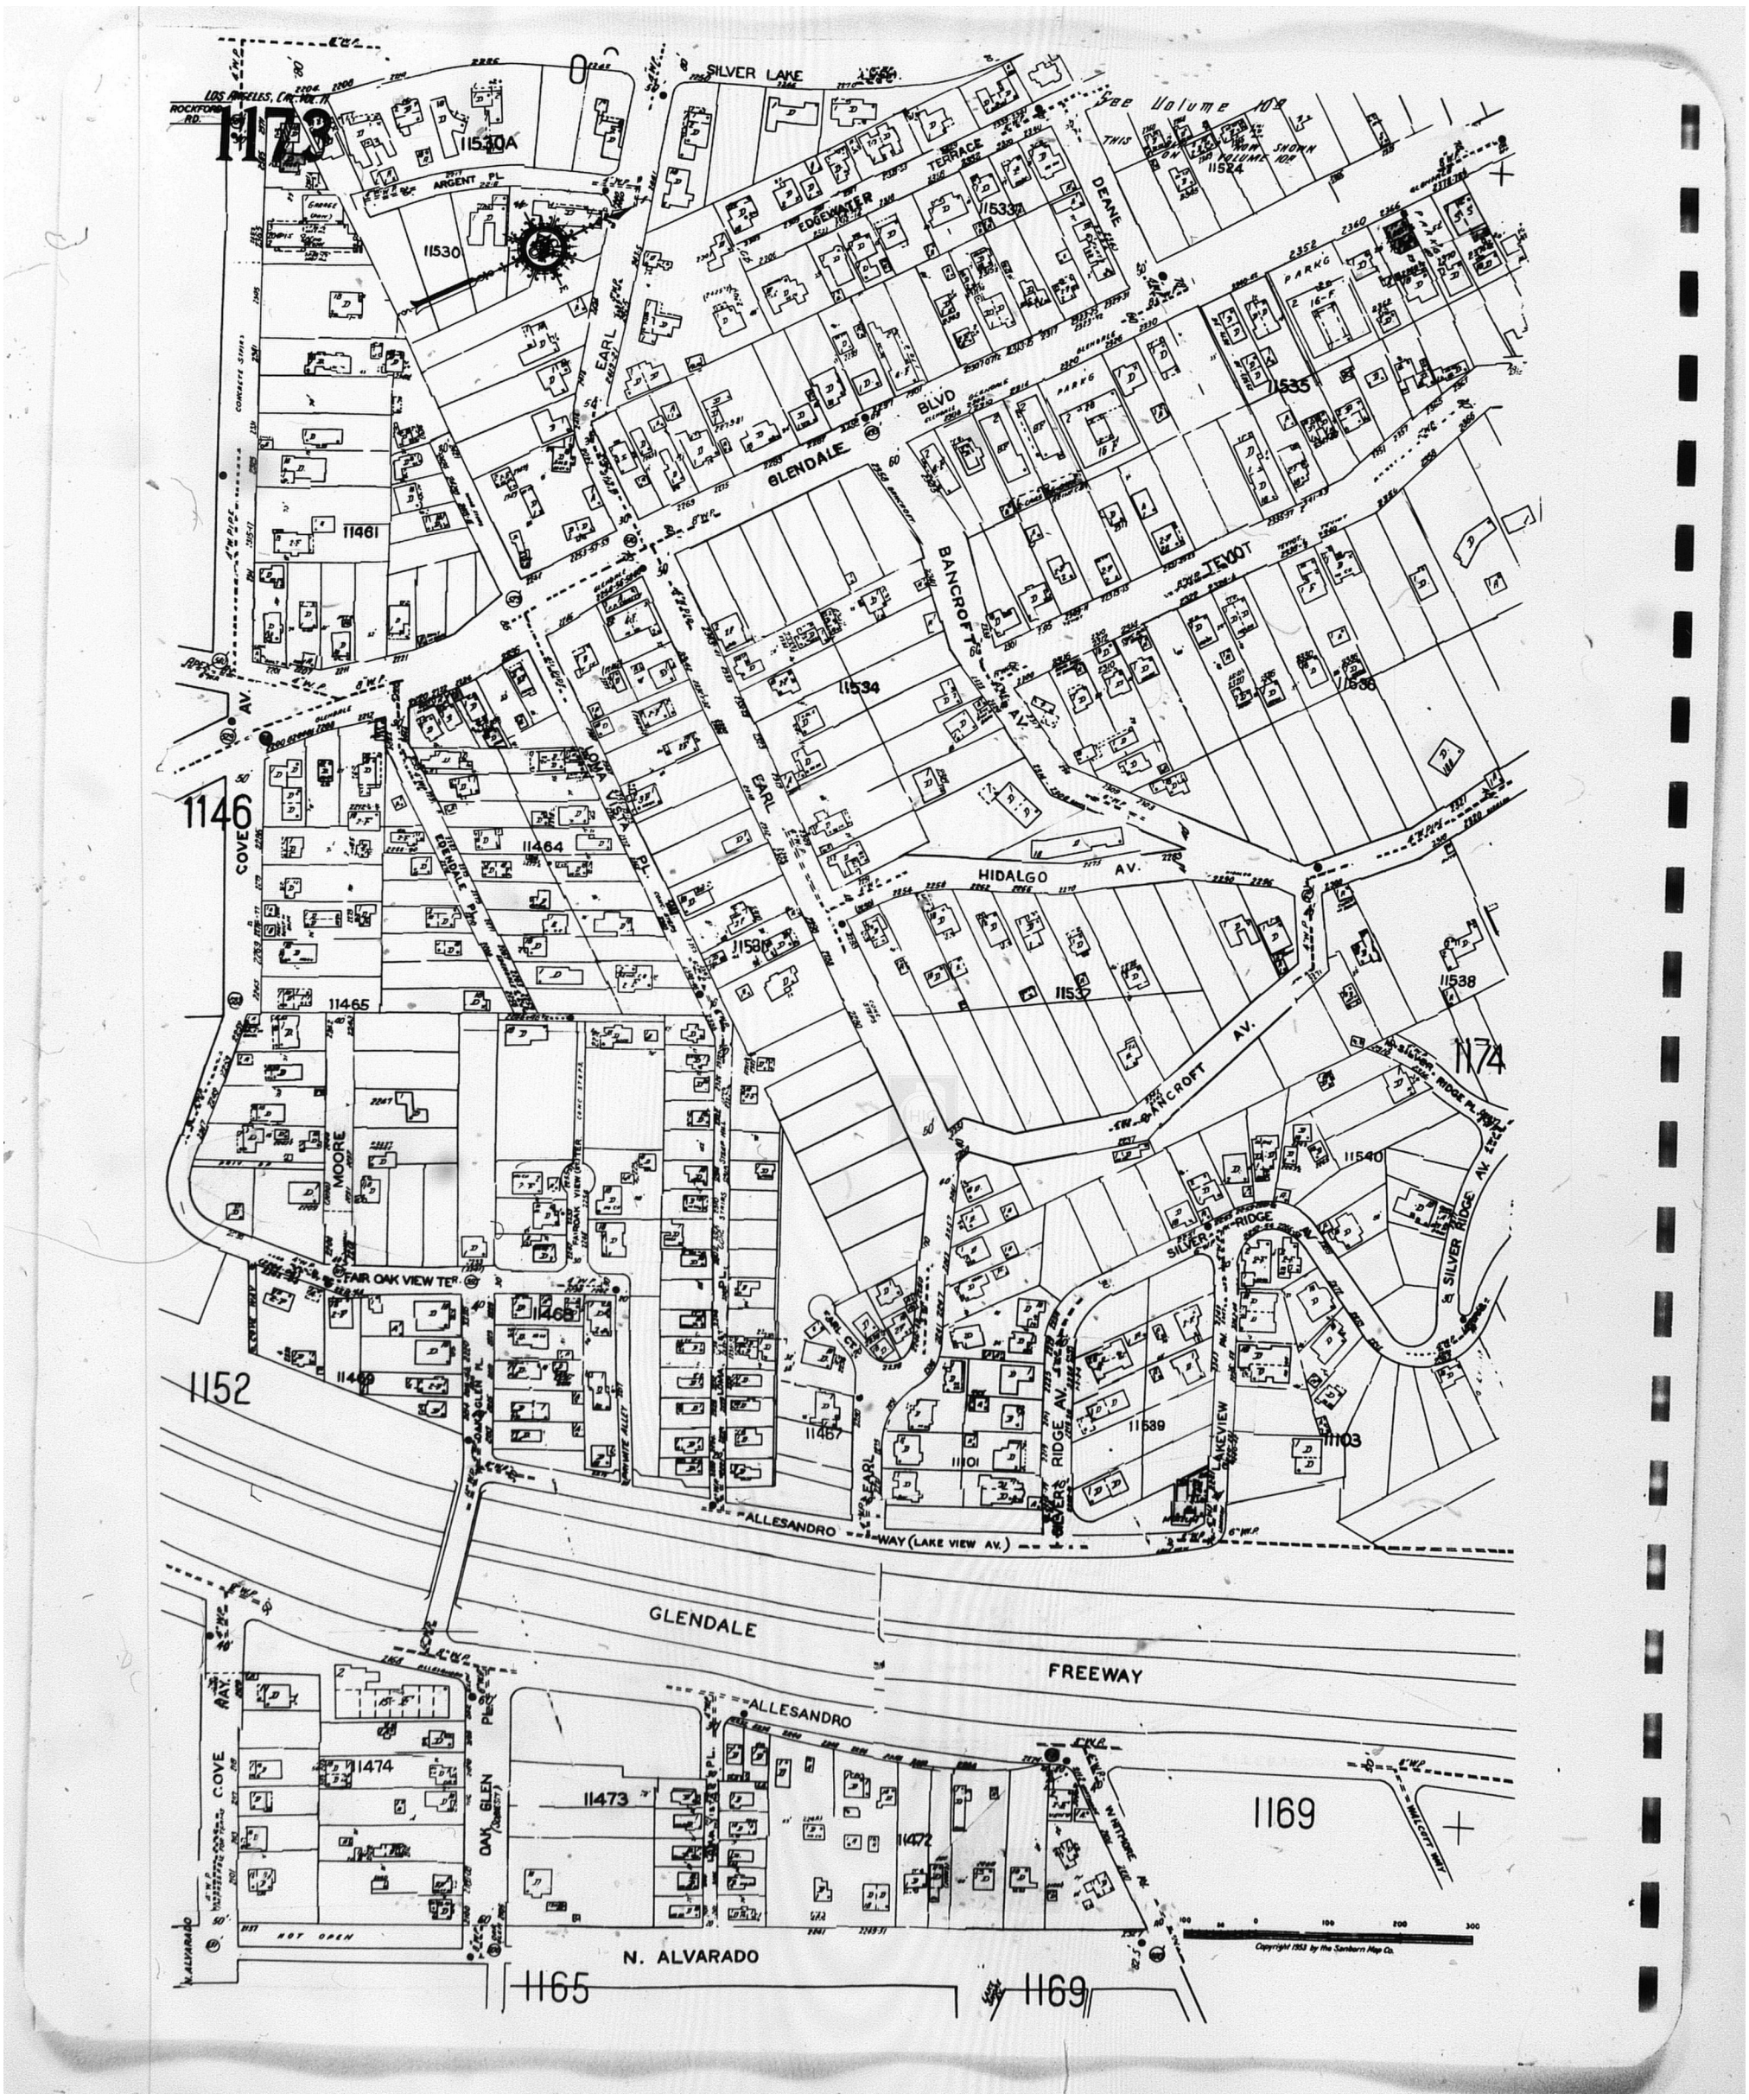


Map Type: Fire Insurance Publisher: Sanborn Map Co. Publication Name: Los Angeles, CA Vol. 11 Base Map Date: 1906 Revised Date: 1968 Republished Date: 1953 Sheet Number: 1173	**1968**	Requested by: Envirosite Corporation Silver Lake 1850 West Silver Lake Drive Los Angeles, CA 90026 Client Project # 60627 HIG Project # 2055261 www.historicalinfo.com

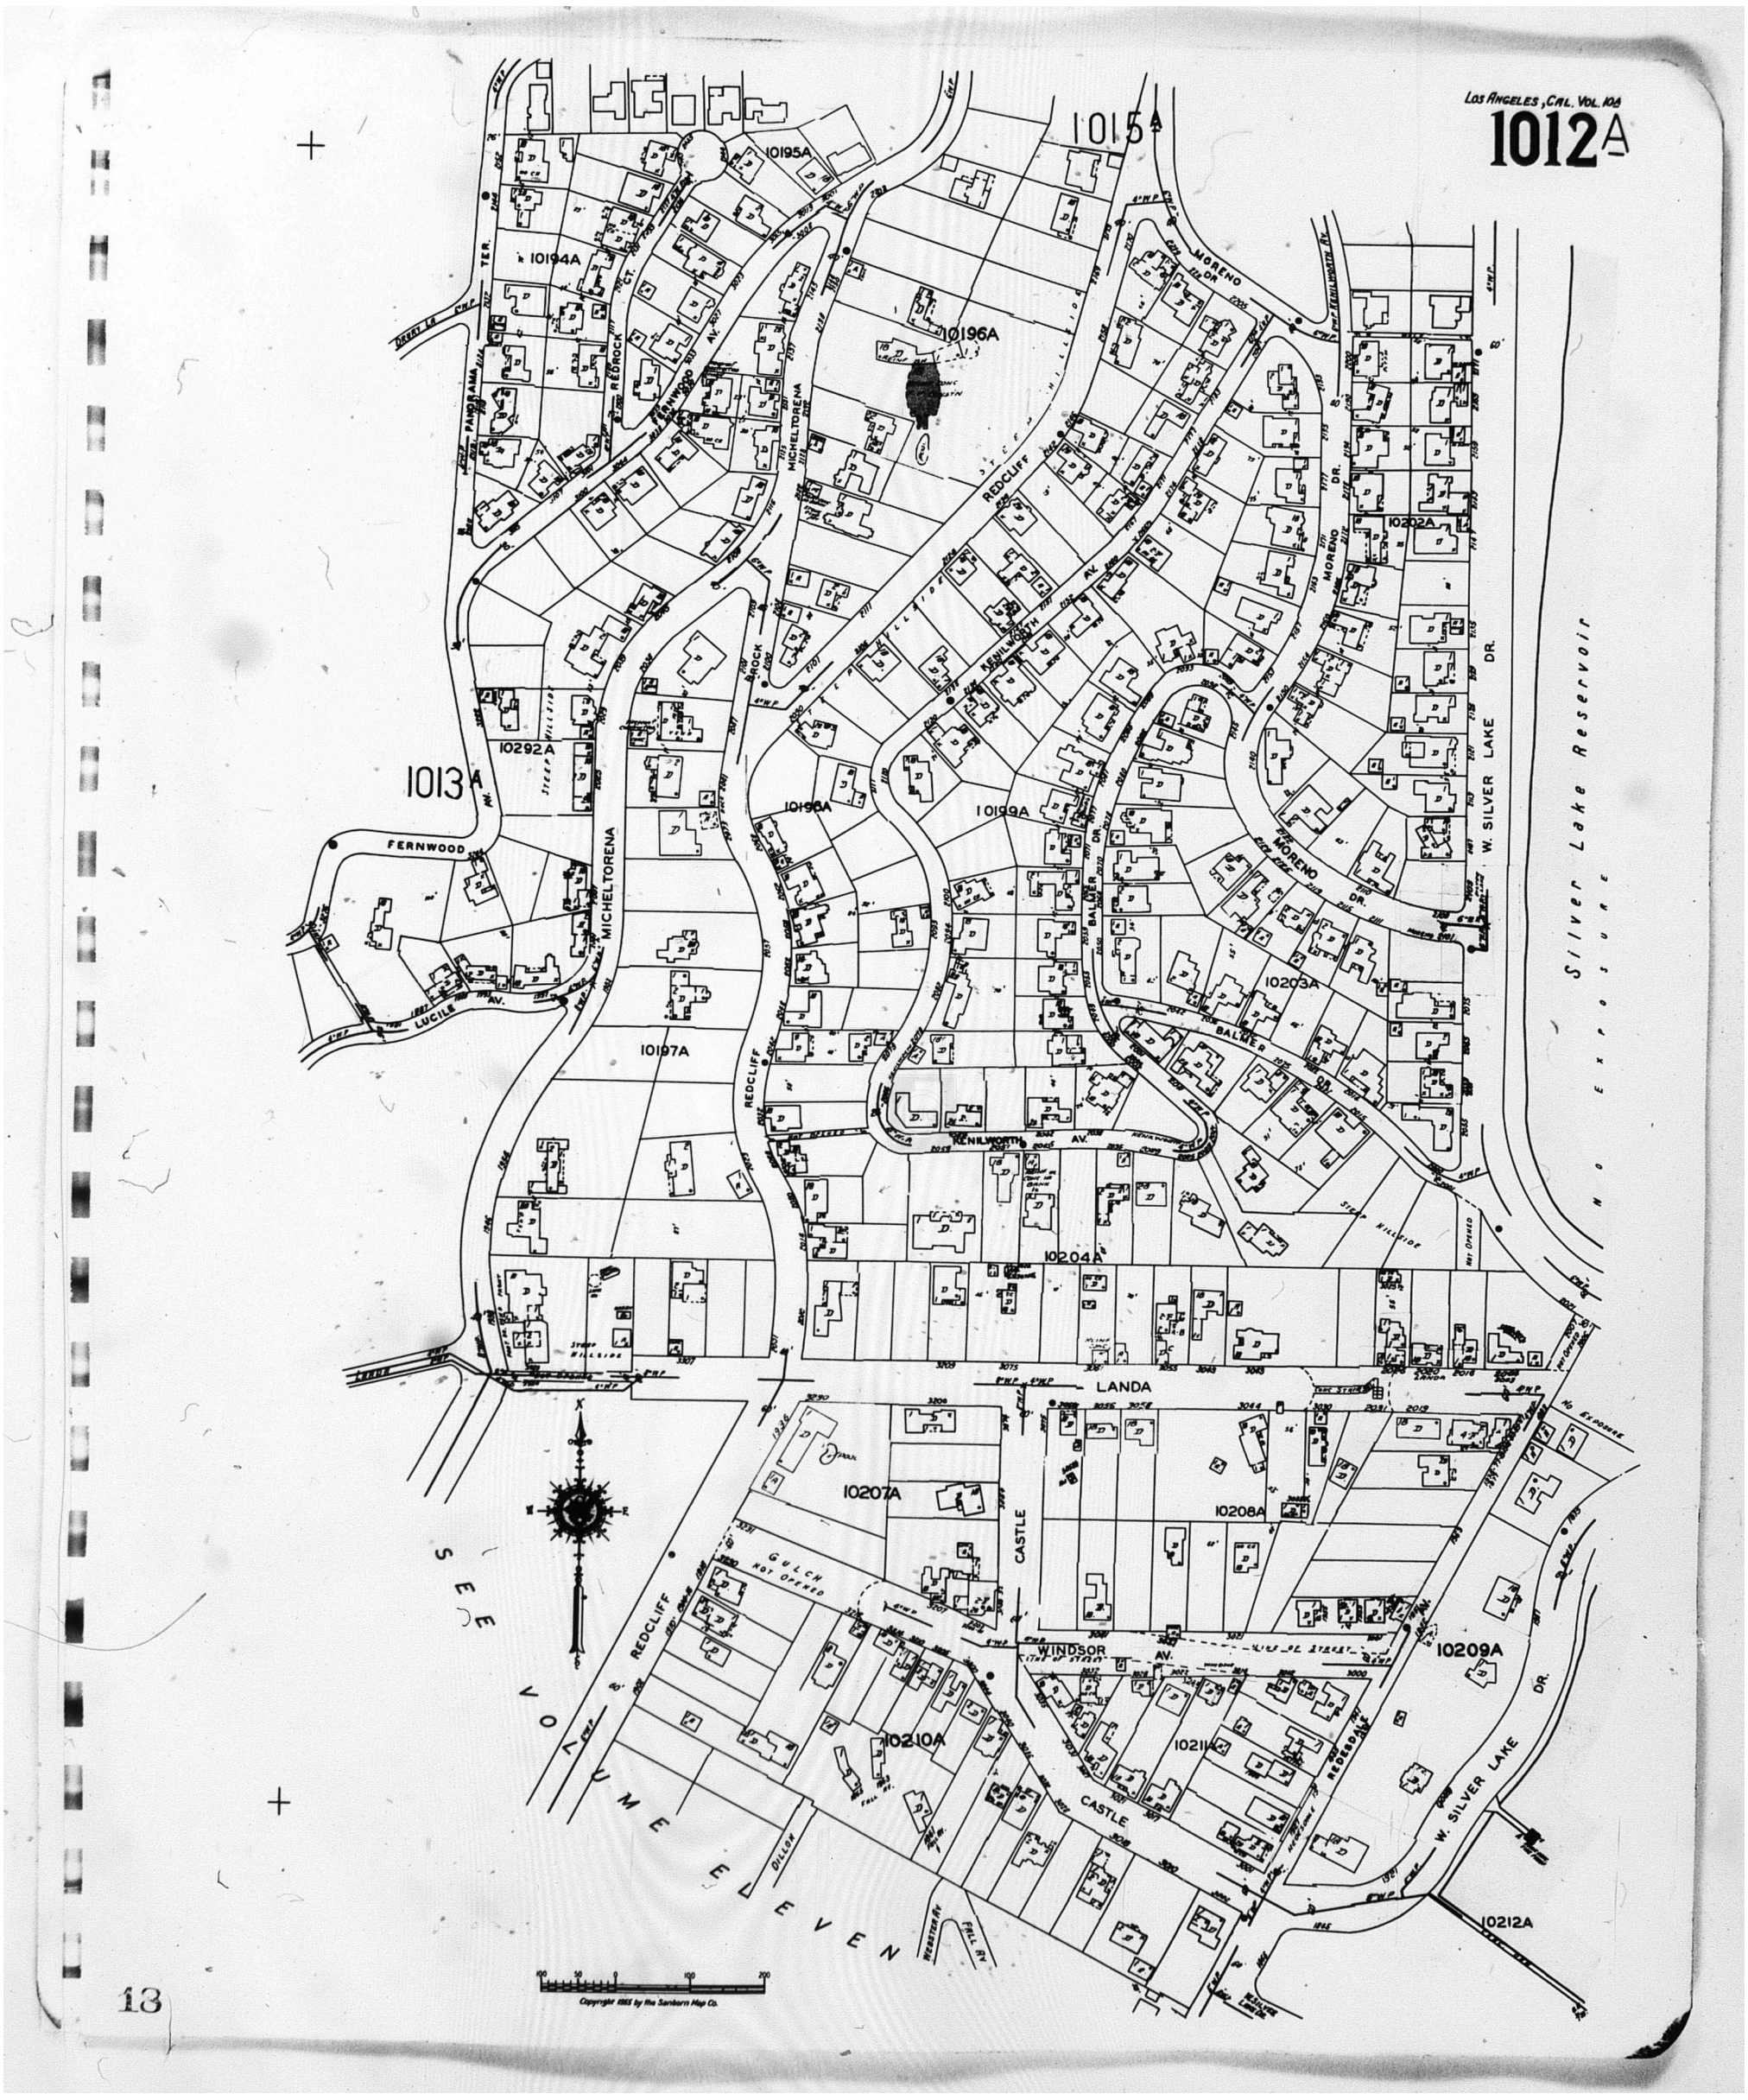

Map Type: Fire Insurance Publisher: Sanborn Map Co. Publication Name: Los Angeles, CA Vol. 10A Base Map Date: 1919 Revised Date: 1966 Republished Date: 1955 Sheet Number: 1012A	**1966**	Requested by: Envirosite Corporation Silver Lake 1850 West Silver Lake Drive Los Angeles, CA 90026 Client Project # 60627 HIG Project # 2055261 www.historicalinfo.com	HIG

LOS ANGELES, CAL. VOL. 10A

1015A

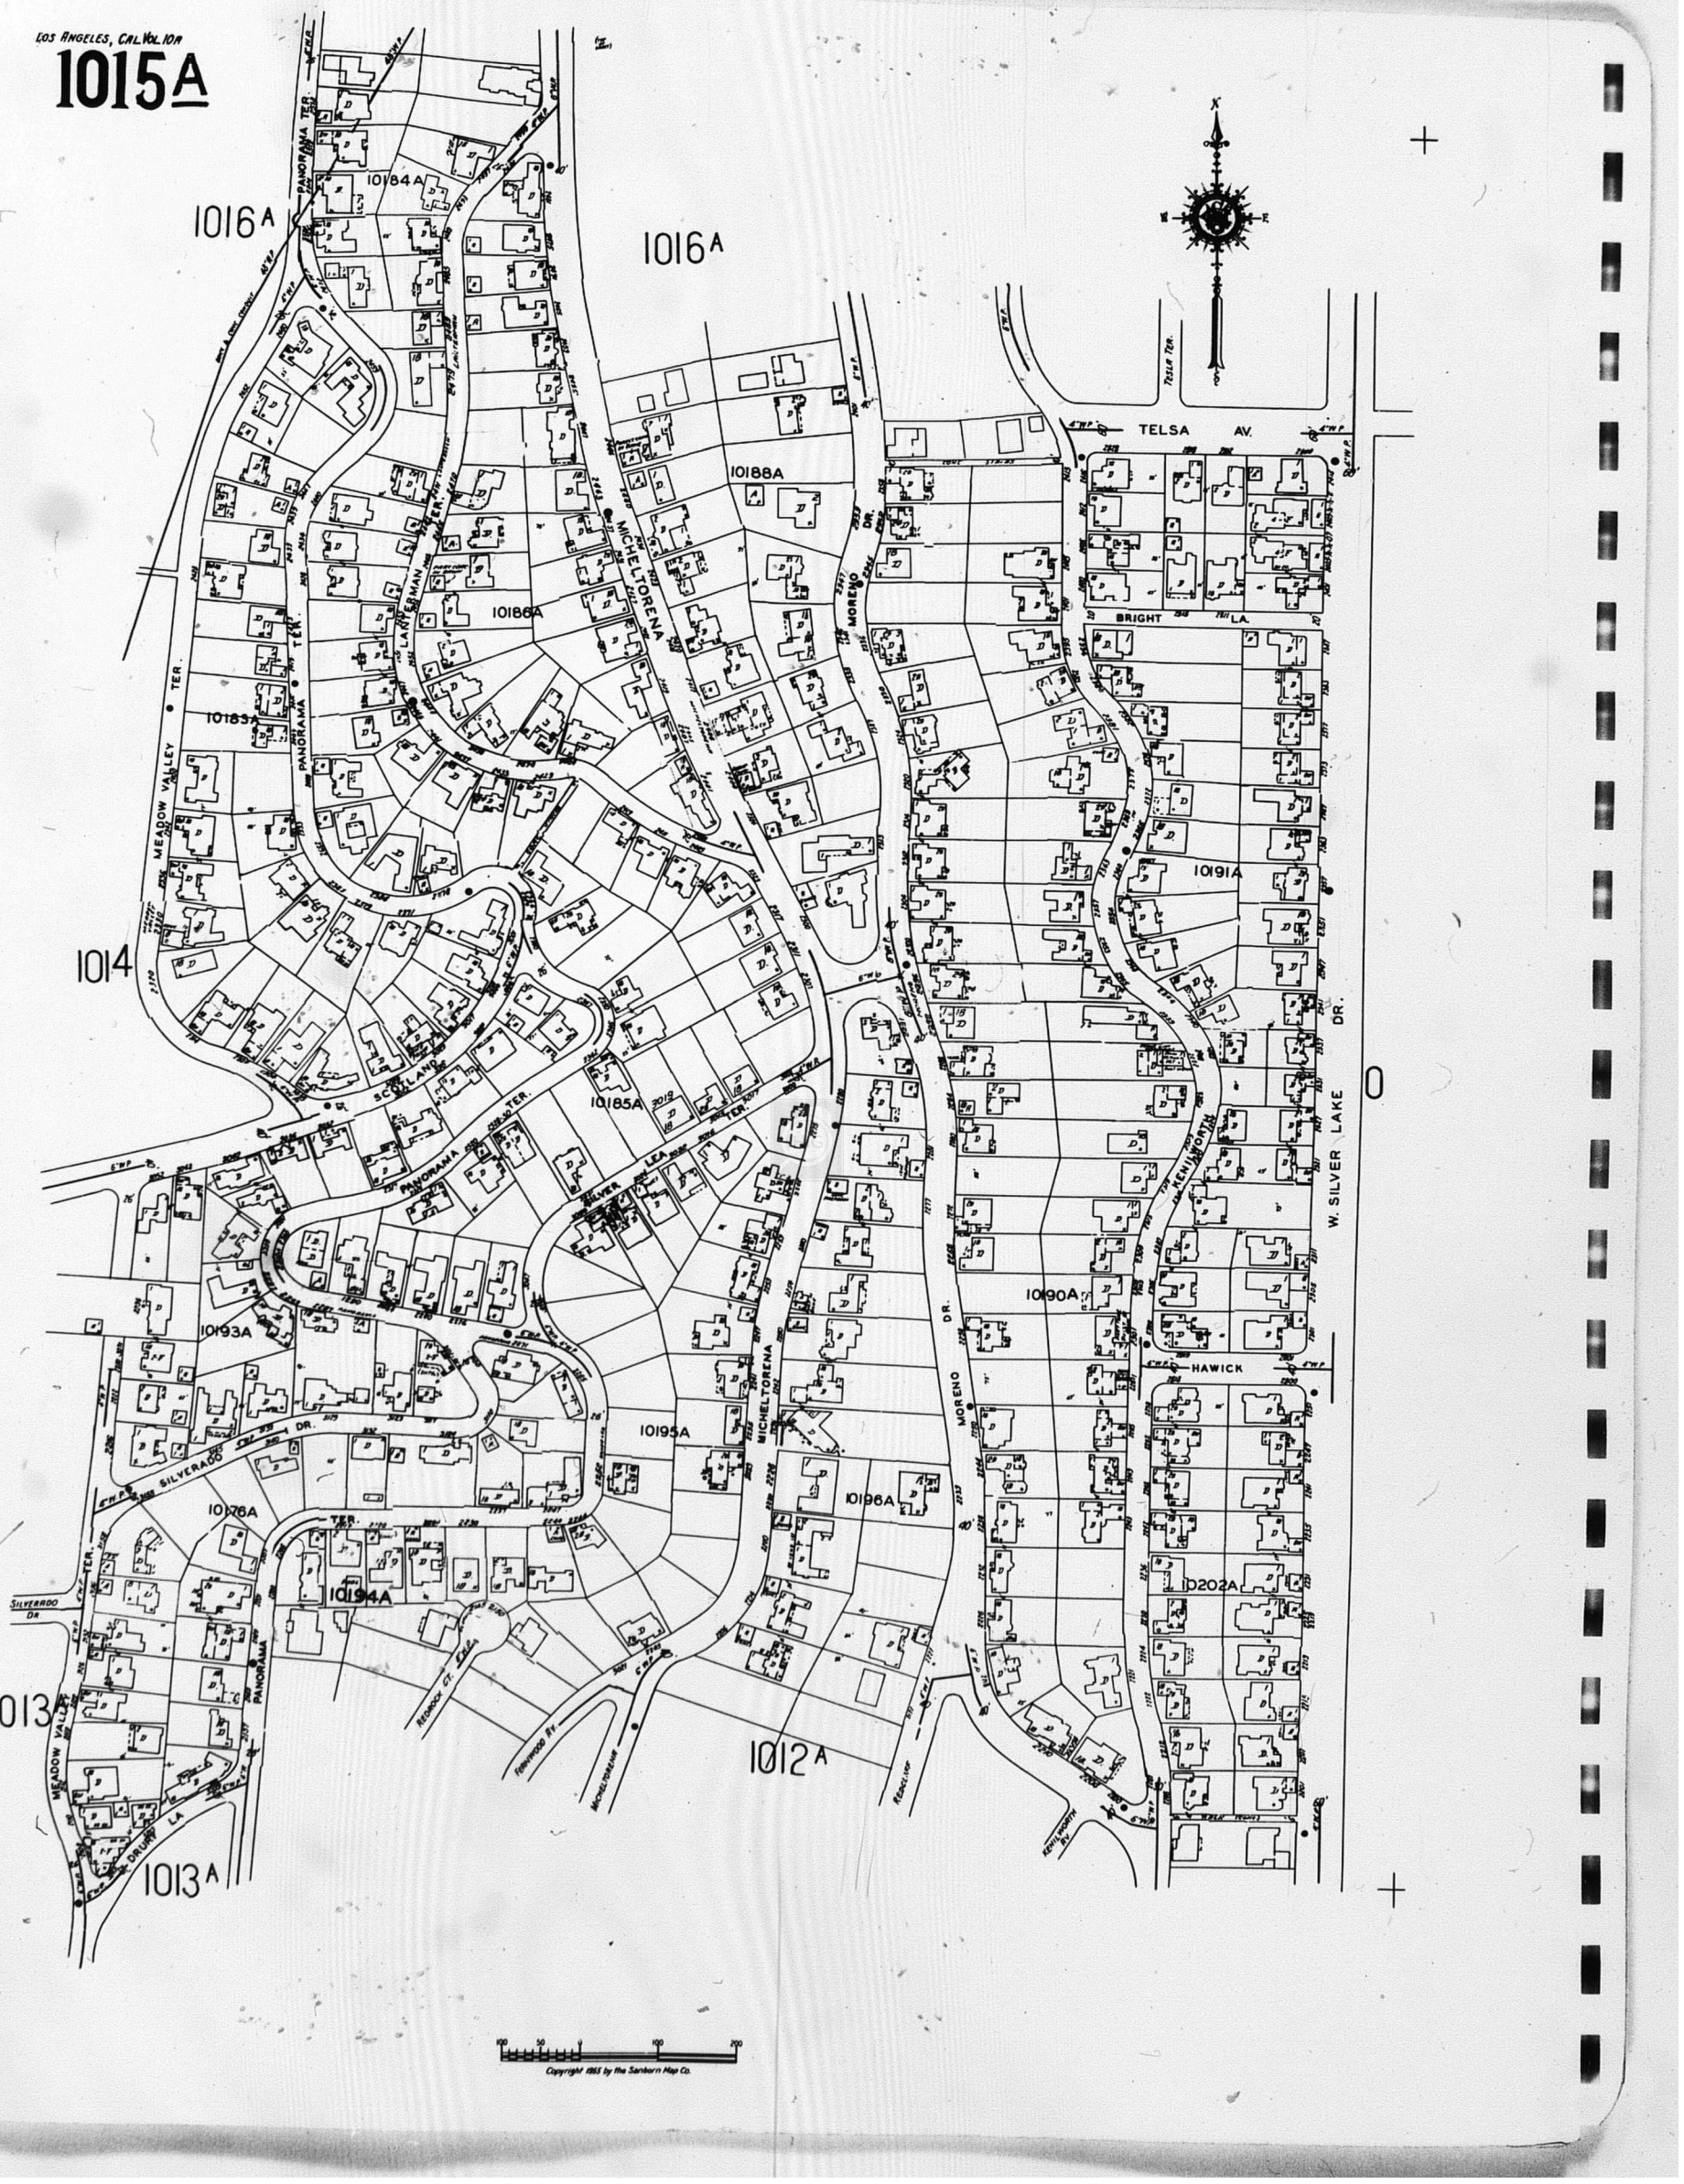


Map Type: Fire Insurance Publisher: Sanborn Map Co. Publication Name: Los Angeles, CA Vol. 10A Base Map Date: 1919 Revised Date: 1966 Republished Date: 1955 Sheet Number: 1015A	**1966**	Requested by: Envirosite Corporation Silver Lake 1850 West Silver Lake Drive Los Angeles, CA 90026 Client Project # 60627 HIG Project # 2055261 www.historicalinfo.com	HIG




Map Type: Fire Insurance Publisher: Sanborn Map Co. Publication Name: Los Angeles, CA Vol. 10A Base Map Date: 1919 Revised Date: 1966 Republished Date: 1955 Sheet Number: 1016A	**1966**	Requested by: Envirosite Corporation Silver Lake 1850 West Silver Lake Drive Los Angeles, CA 90026 Client Project # 60627 HIG Project # 2055261 www.historicalinfo.com	HIG



Map Type: Fire Insurance Publisher: Sanborn Map Co. Publication Name: Los Angeles, CA Vol. 10A Base Map Date: 1919 Revised Date: 1966 Republished Date: 1955 Sheet Number: 1019A	**1966**	Requested by: Envirosite Corporation Silver Lake 1850 West Silver Lake Drive Los Angeles, CA 90026 Client Project # 60627 HIG Project # 2055261 www.historicalinfo.com

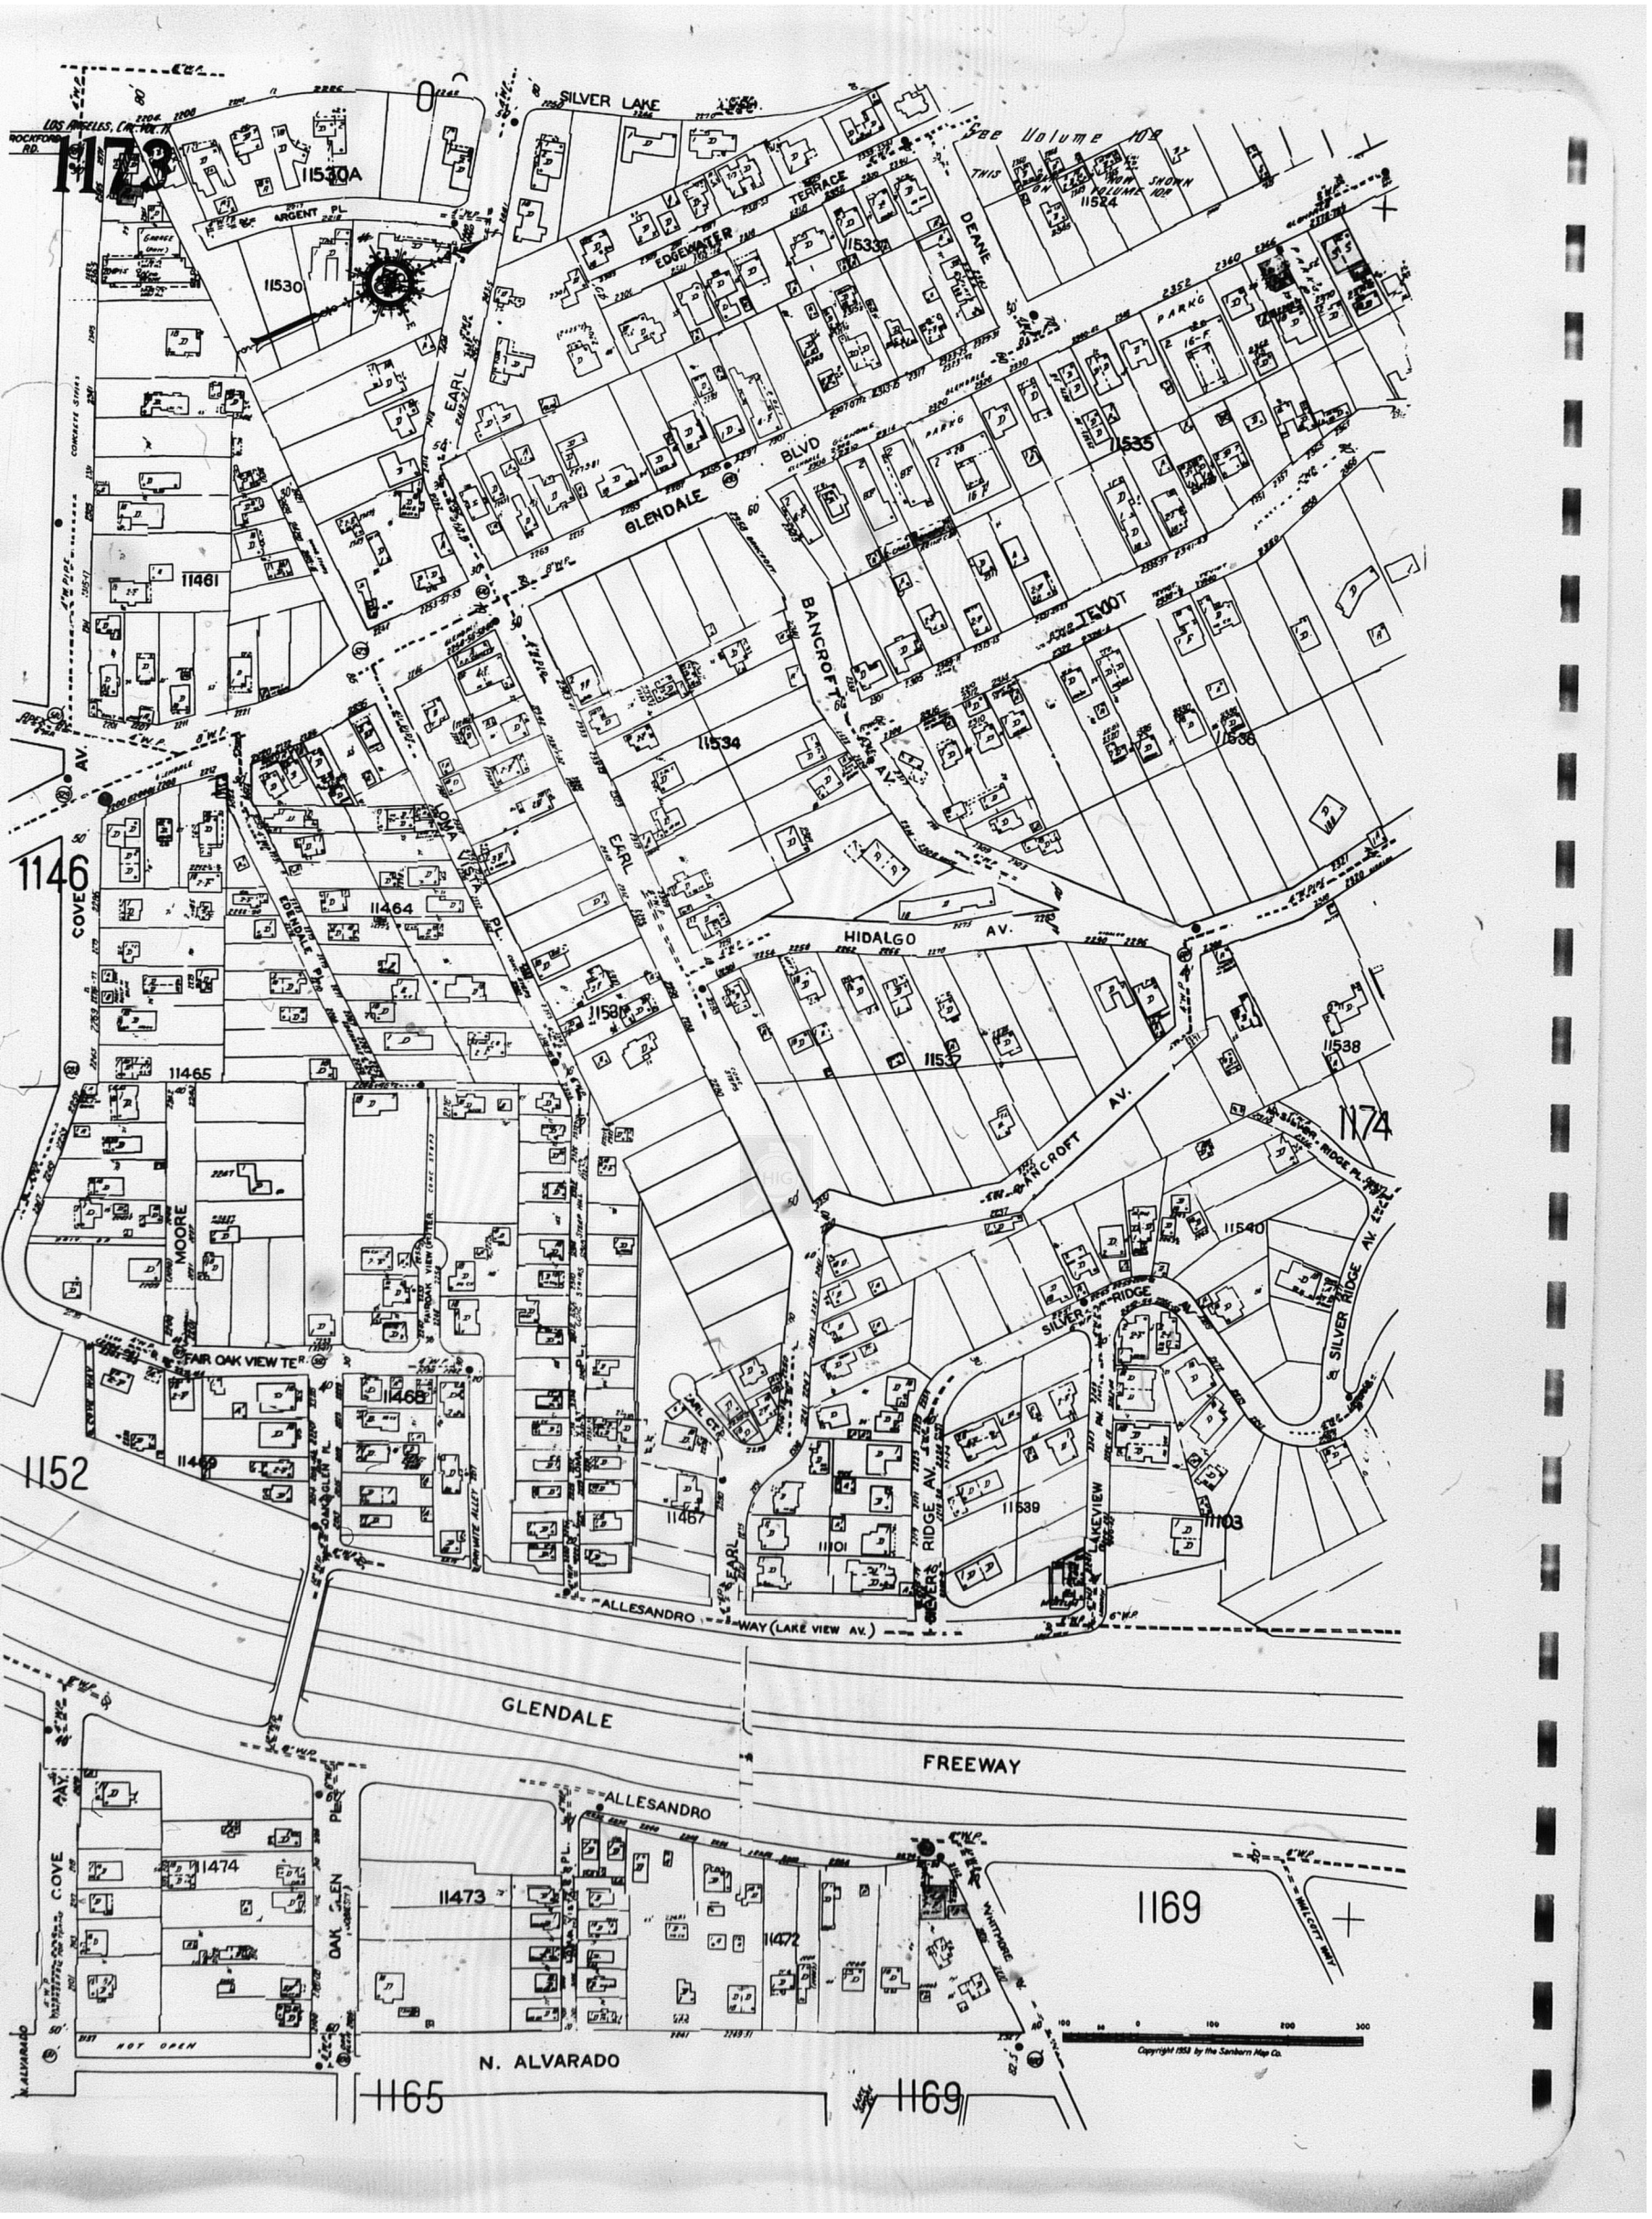

Map Type: Fire Insurance Publisher: Sanborn Map Co. Publication Name: Los Angeles, CA Vol. 11 Base Map Date: 1906 Revised Date: 1966 Republished Date: 1953 Sheet Number: 1173	**1966**	Requested by: Envirosite Corporation Silver Lake 1850 West Silver Lake Drive Los Angeles, CA 90026 Client Project # 60627 HIG Project # 2055261 www.historicalinfo.com

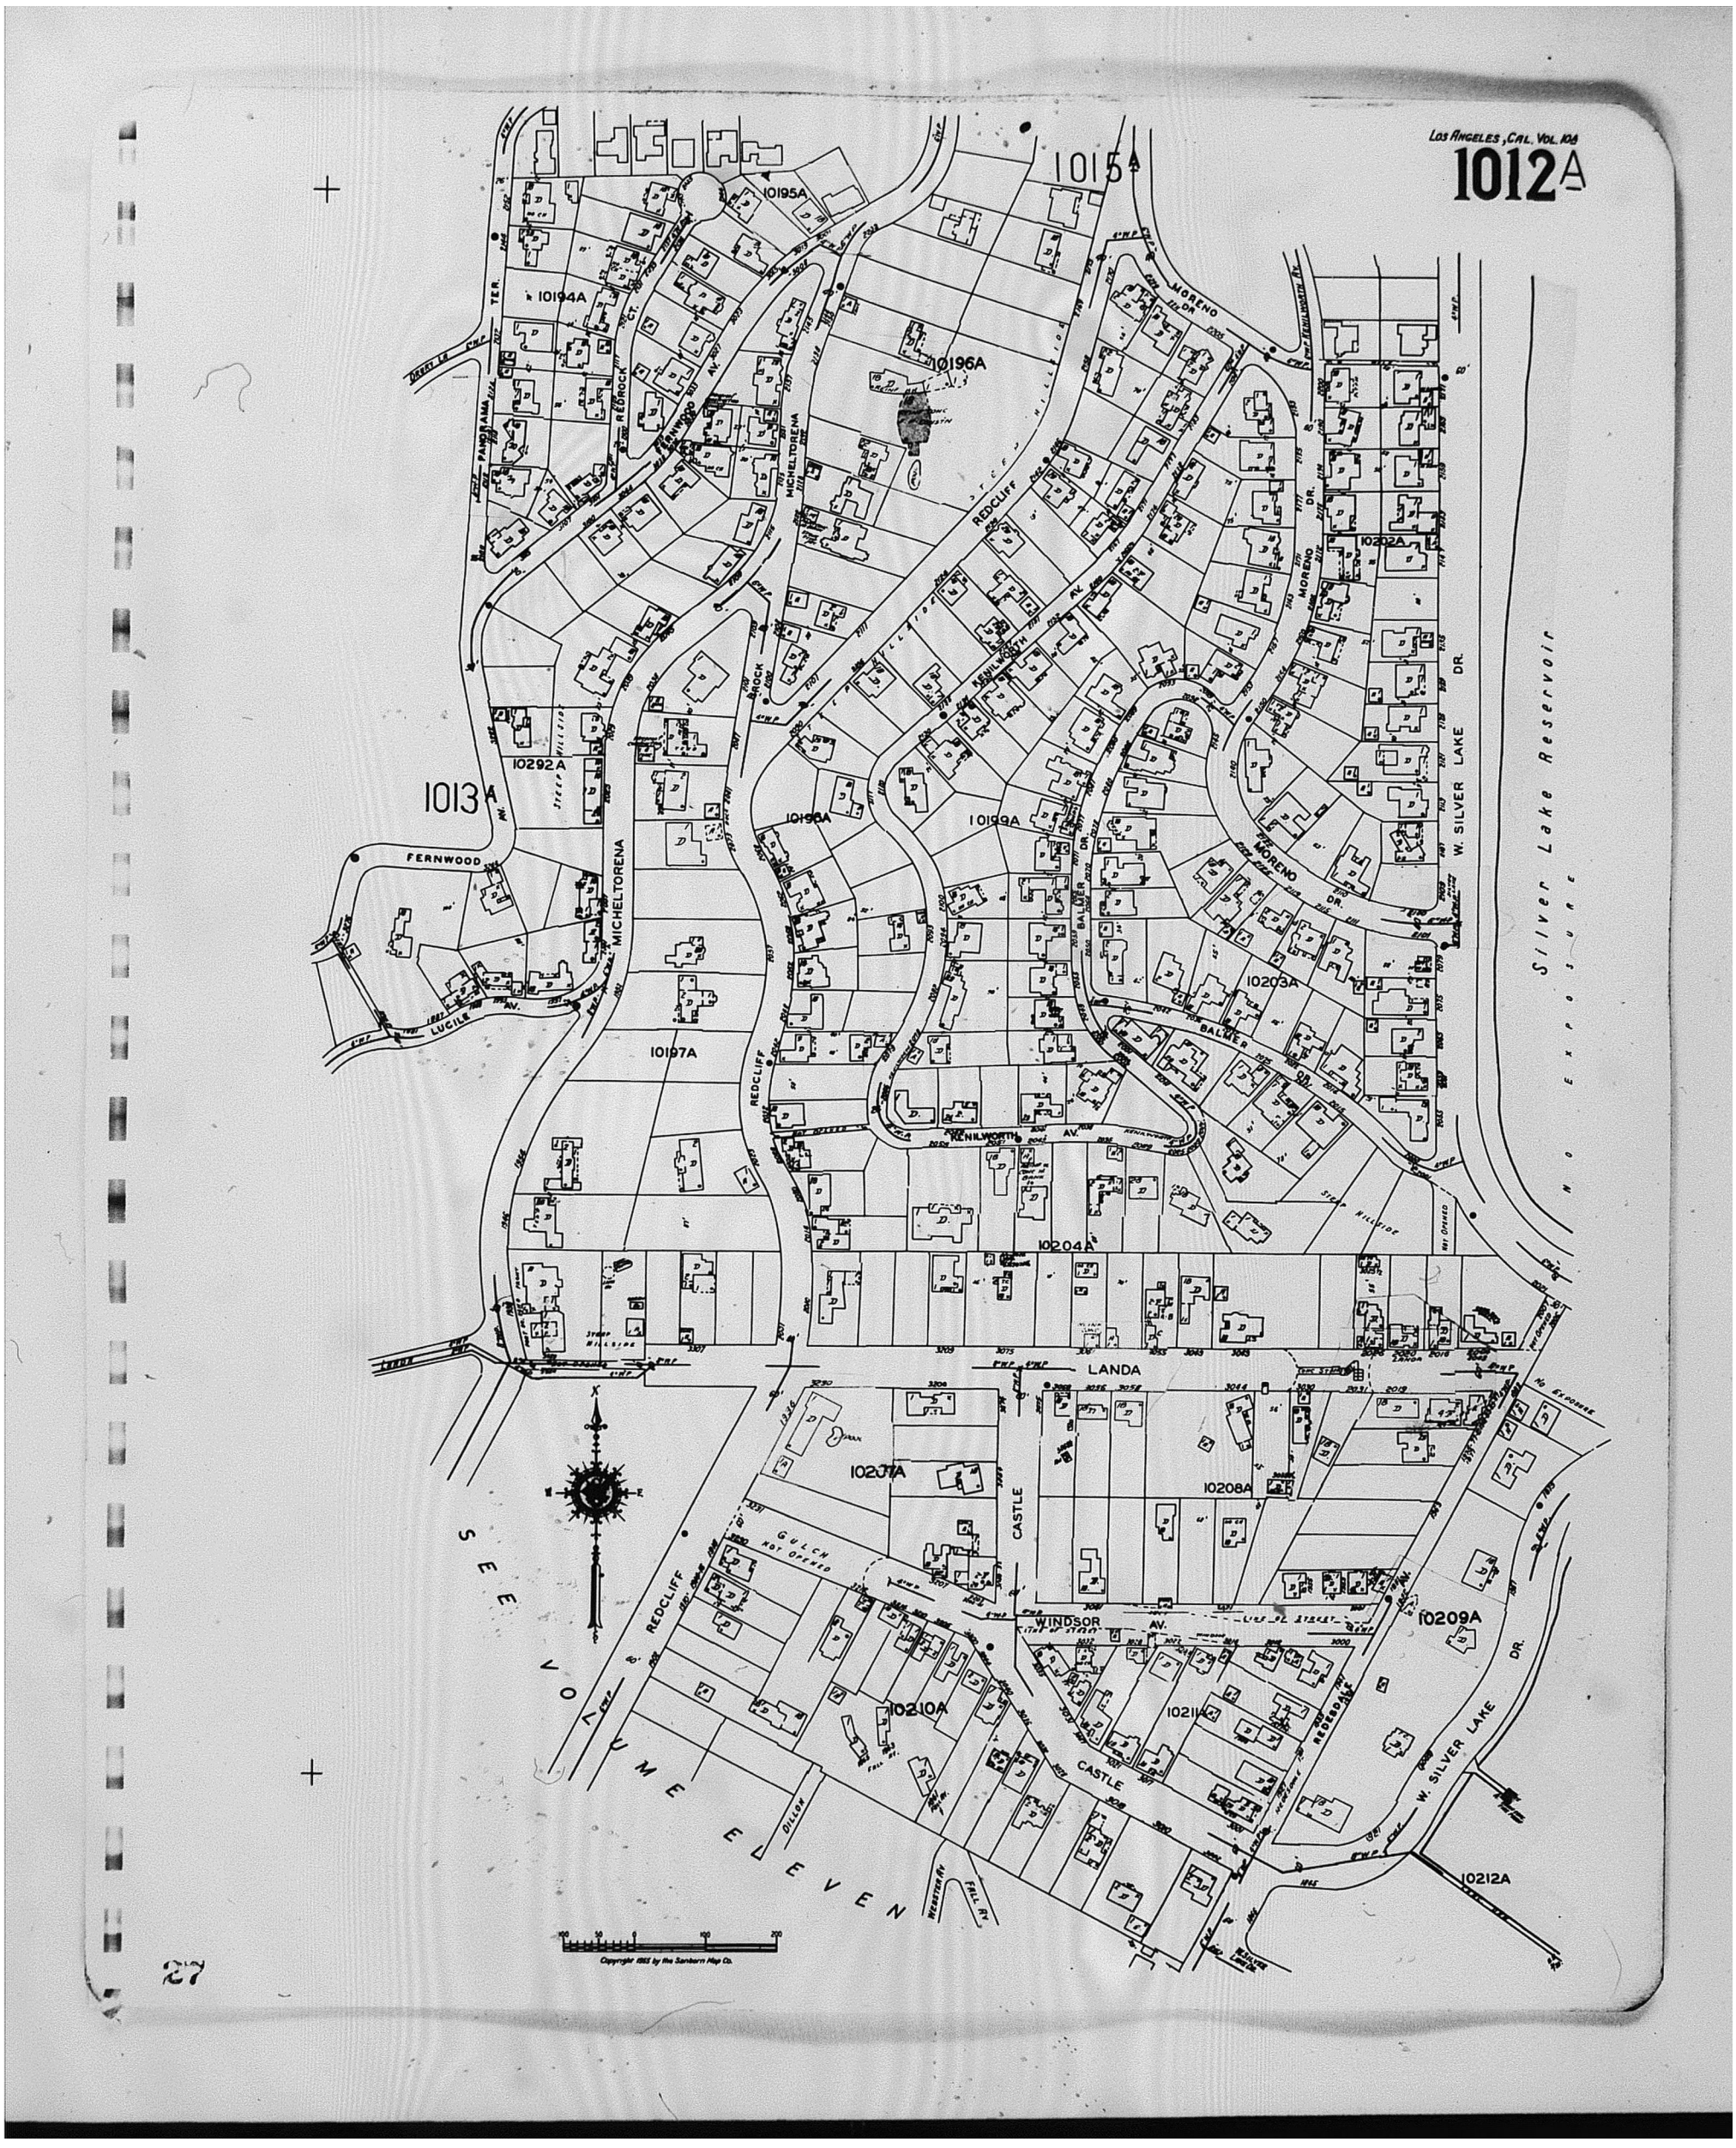

Map Type: Fire Insurance Publisher: Sanborn Map Co. Publication Name: Los Angeles, CA Vol. 10A Base Map Date: 1919 Revised Date: 1961 Republished Date: 1955 Sheet Number: 1012	**1961**	Requested by: Envirosite Corporation Silver Lake 1850 West Silver Lake Drive Los Angeles, CA 90026 Client Project # 60627 HIG Project # 2055261 www.historicalinfo.com	HIG

LOS ANGELES, CAL. VOL. 10A

1015A

1016A

1016A

1014

1013A

1012A

10184A

10186A

10183A

10185A

10188A

10191A

10190A

10193A

10195A

10196A

10194A

D202A

TELSA AV.

BRIGHT LA.

HAWICK

W. SILVER LAKE DR.

MICHELTORENA

MORENO DR.

PANORAMA TER.


SCOLLAND

SILVERADO DR.


MEADOW VALLEY TER.

Copyright 1965 by the Sanborn Map Co.


Map Type: Fire Insurance Publisher: Sanborn Map Co. Publication Name: Los Angeles, CA Vol. 10A Base Map Date: 1919 Revised Date: 1961 Republished Date: 1955 Sheet Number: 1015	**1961**	Requested by: Envirosite Corporation Silver Lake 1850 West Silver Lake Drive Los Angeles, CA 90026 Client Project # 60627 HIG Project # 2055261 www.historicalinfo.com	HIG

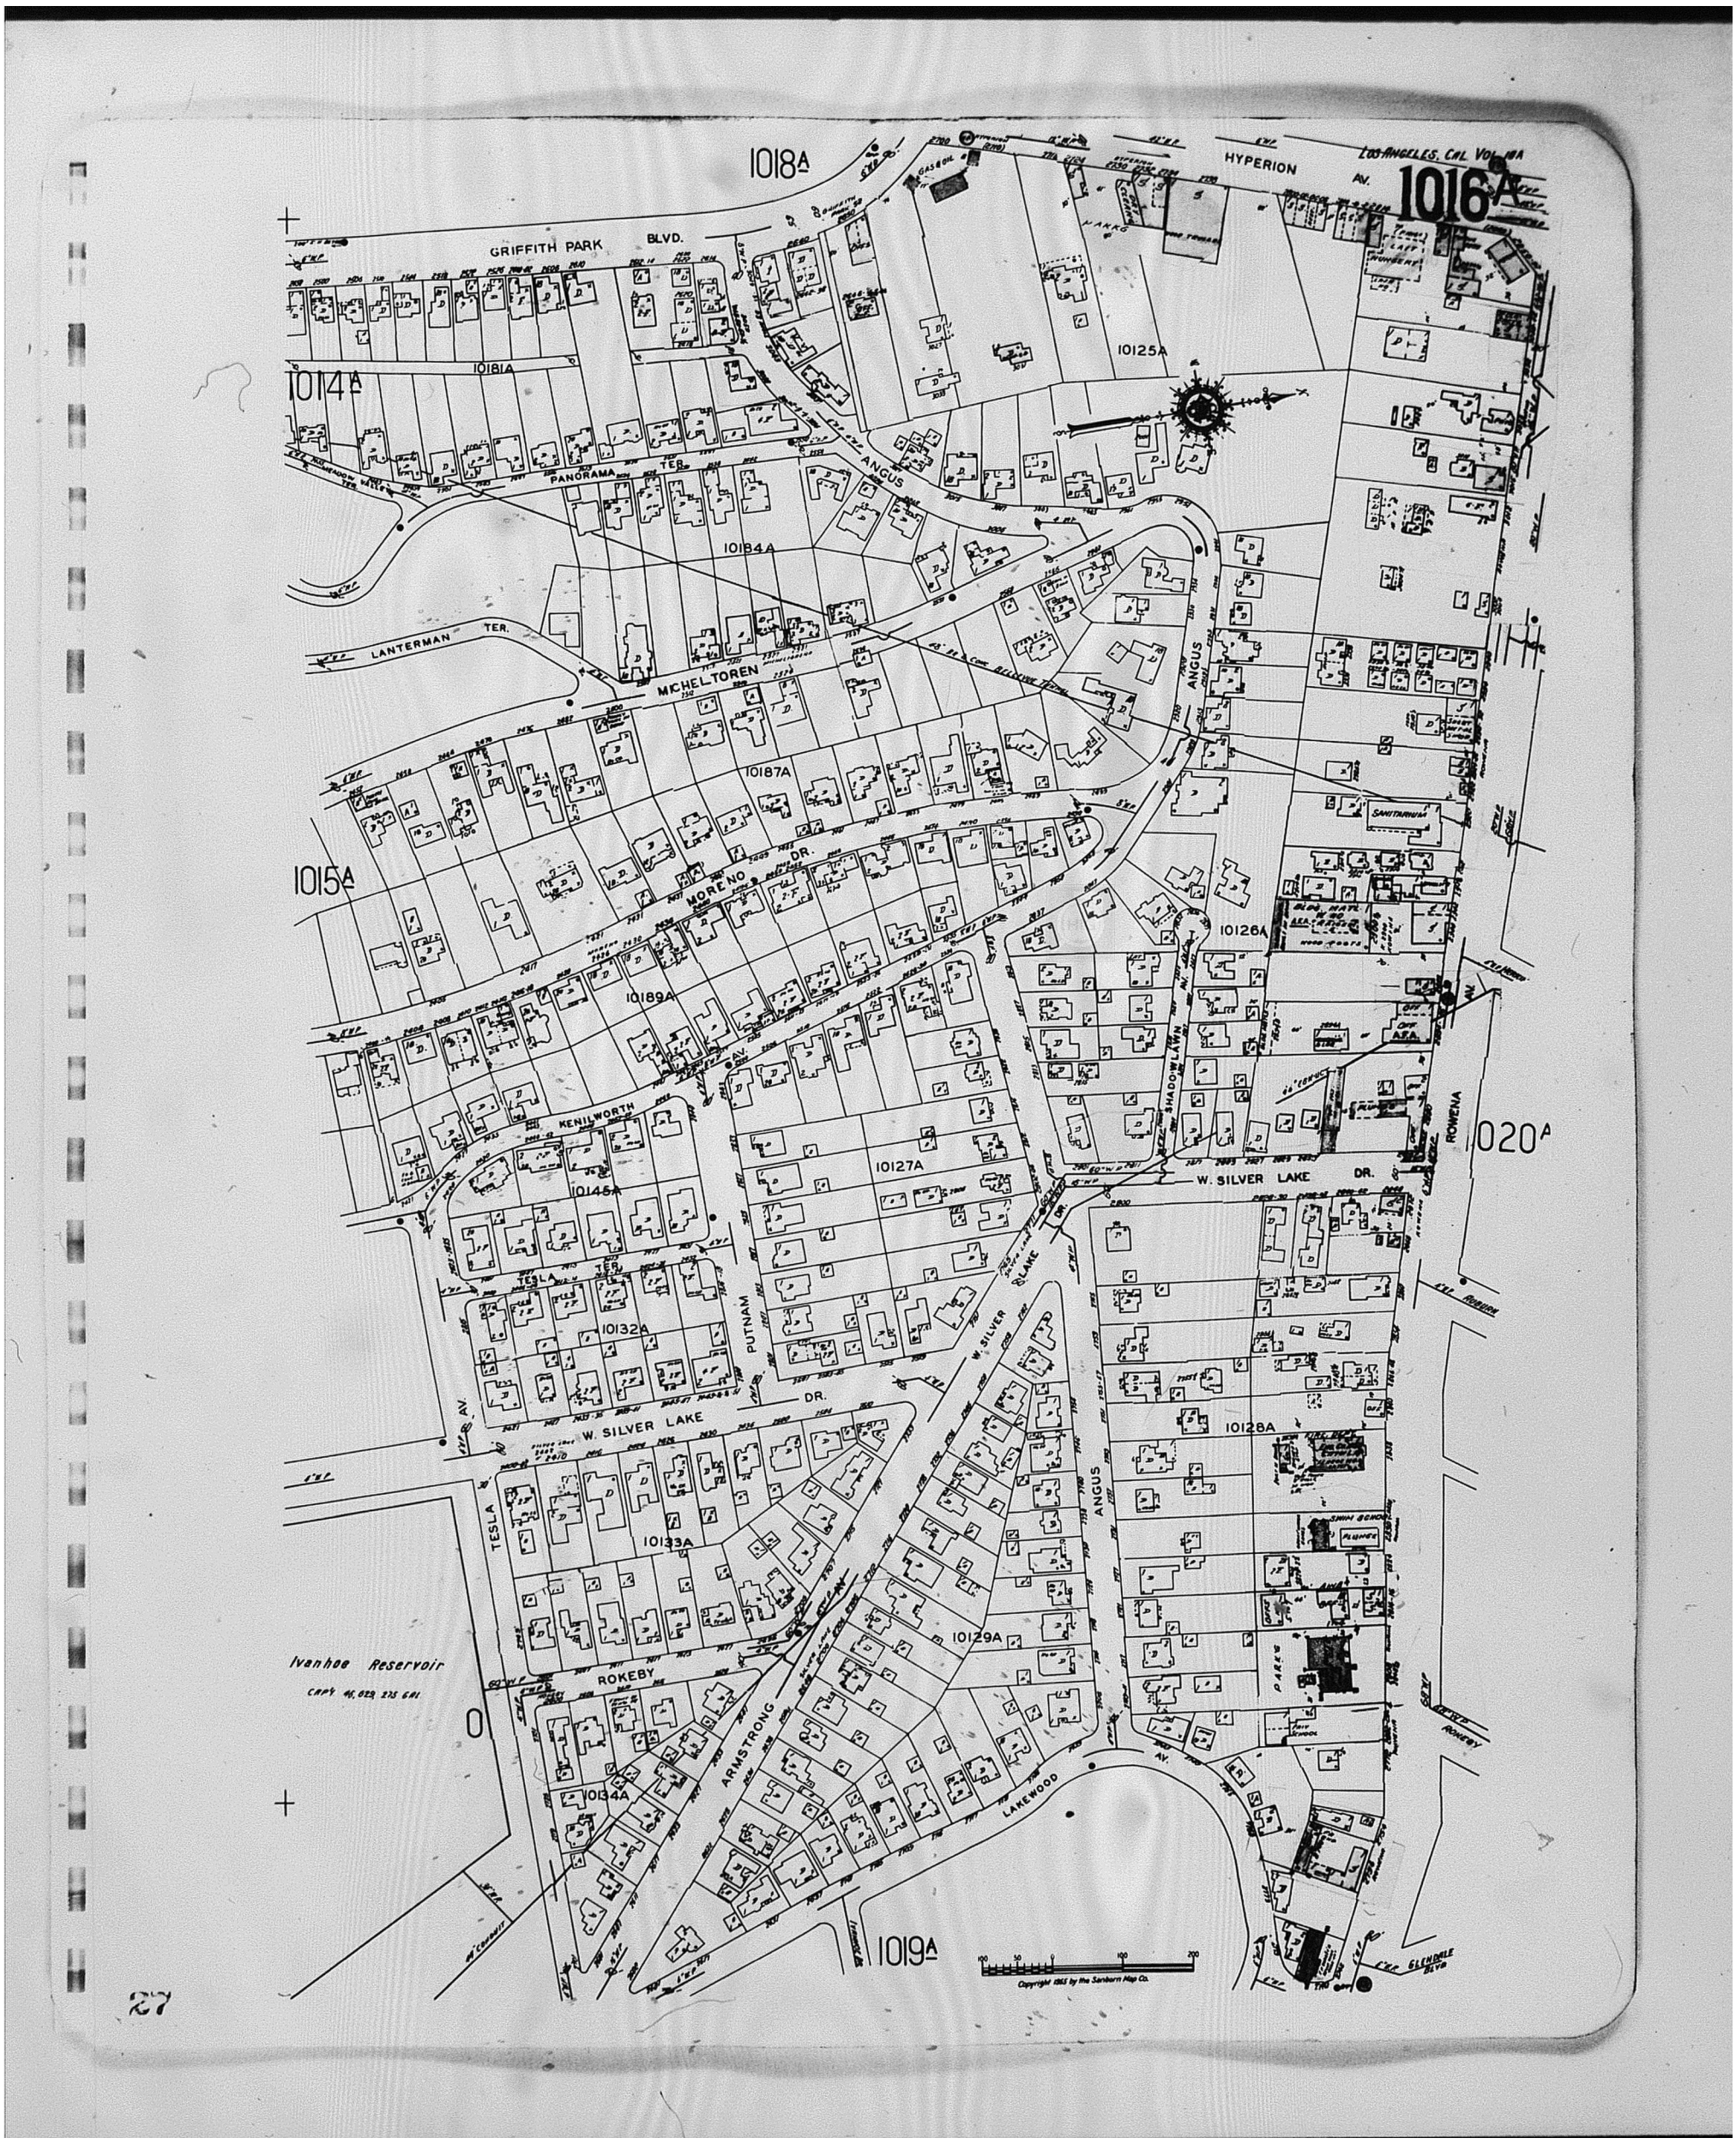


Map Type: Fire Insurance Publisher: Sanborn Map Co. Publication Name: Los Angeles, CA Vol. 10A Base Map Date: 1919 Revised Date: 1961 Republished Date: 1955 Sheet Number: 1016	**1961**	Requested by: Envirosite Corporation Silver Lake 1850 West Silver Lake Drive Los Angeles, CA 90026 Client Project # 60627 HIG Project # 2055261 www.historicalinfo.com	HIG

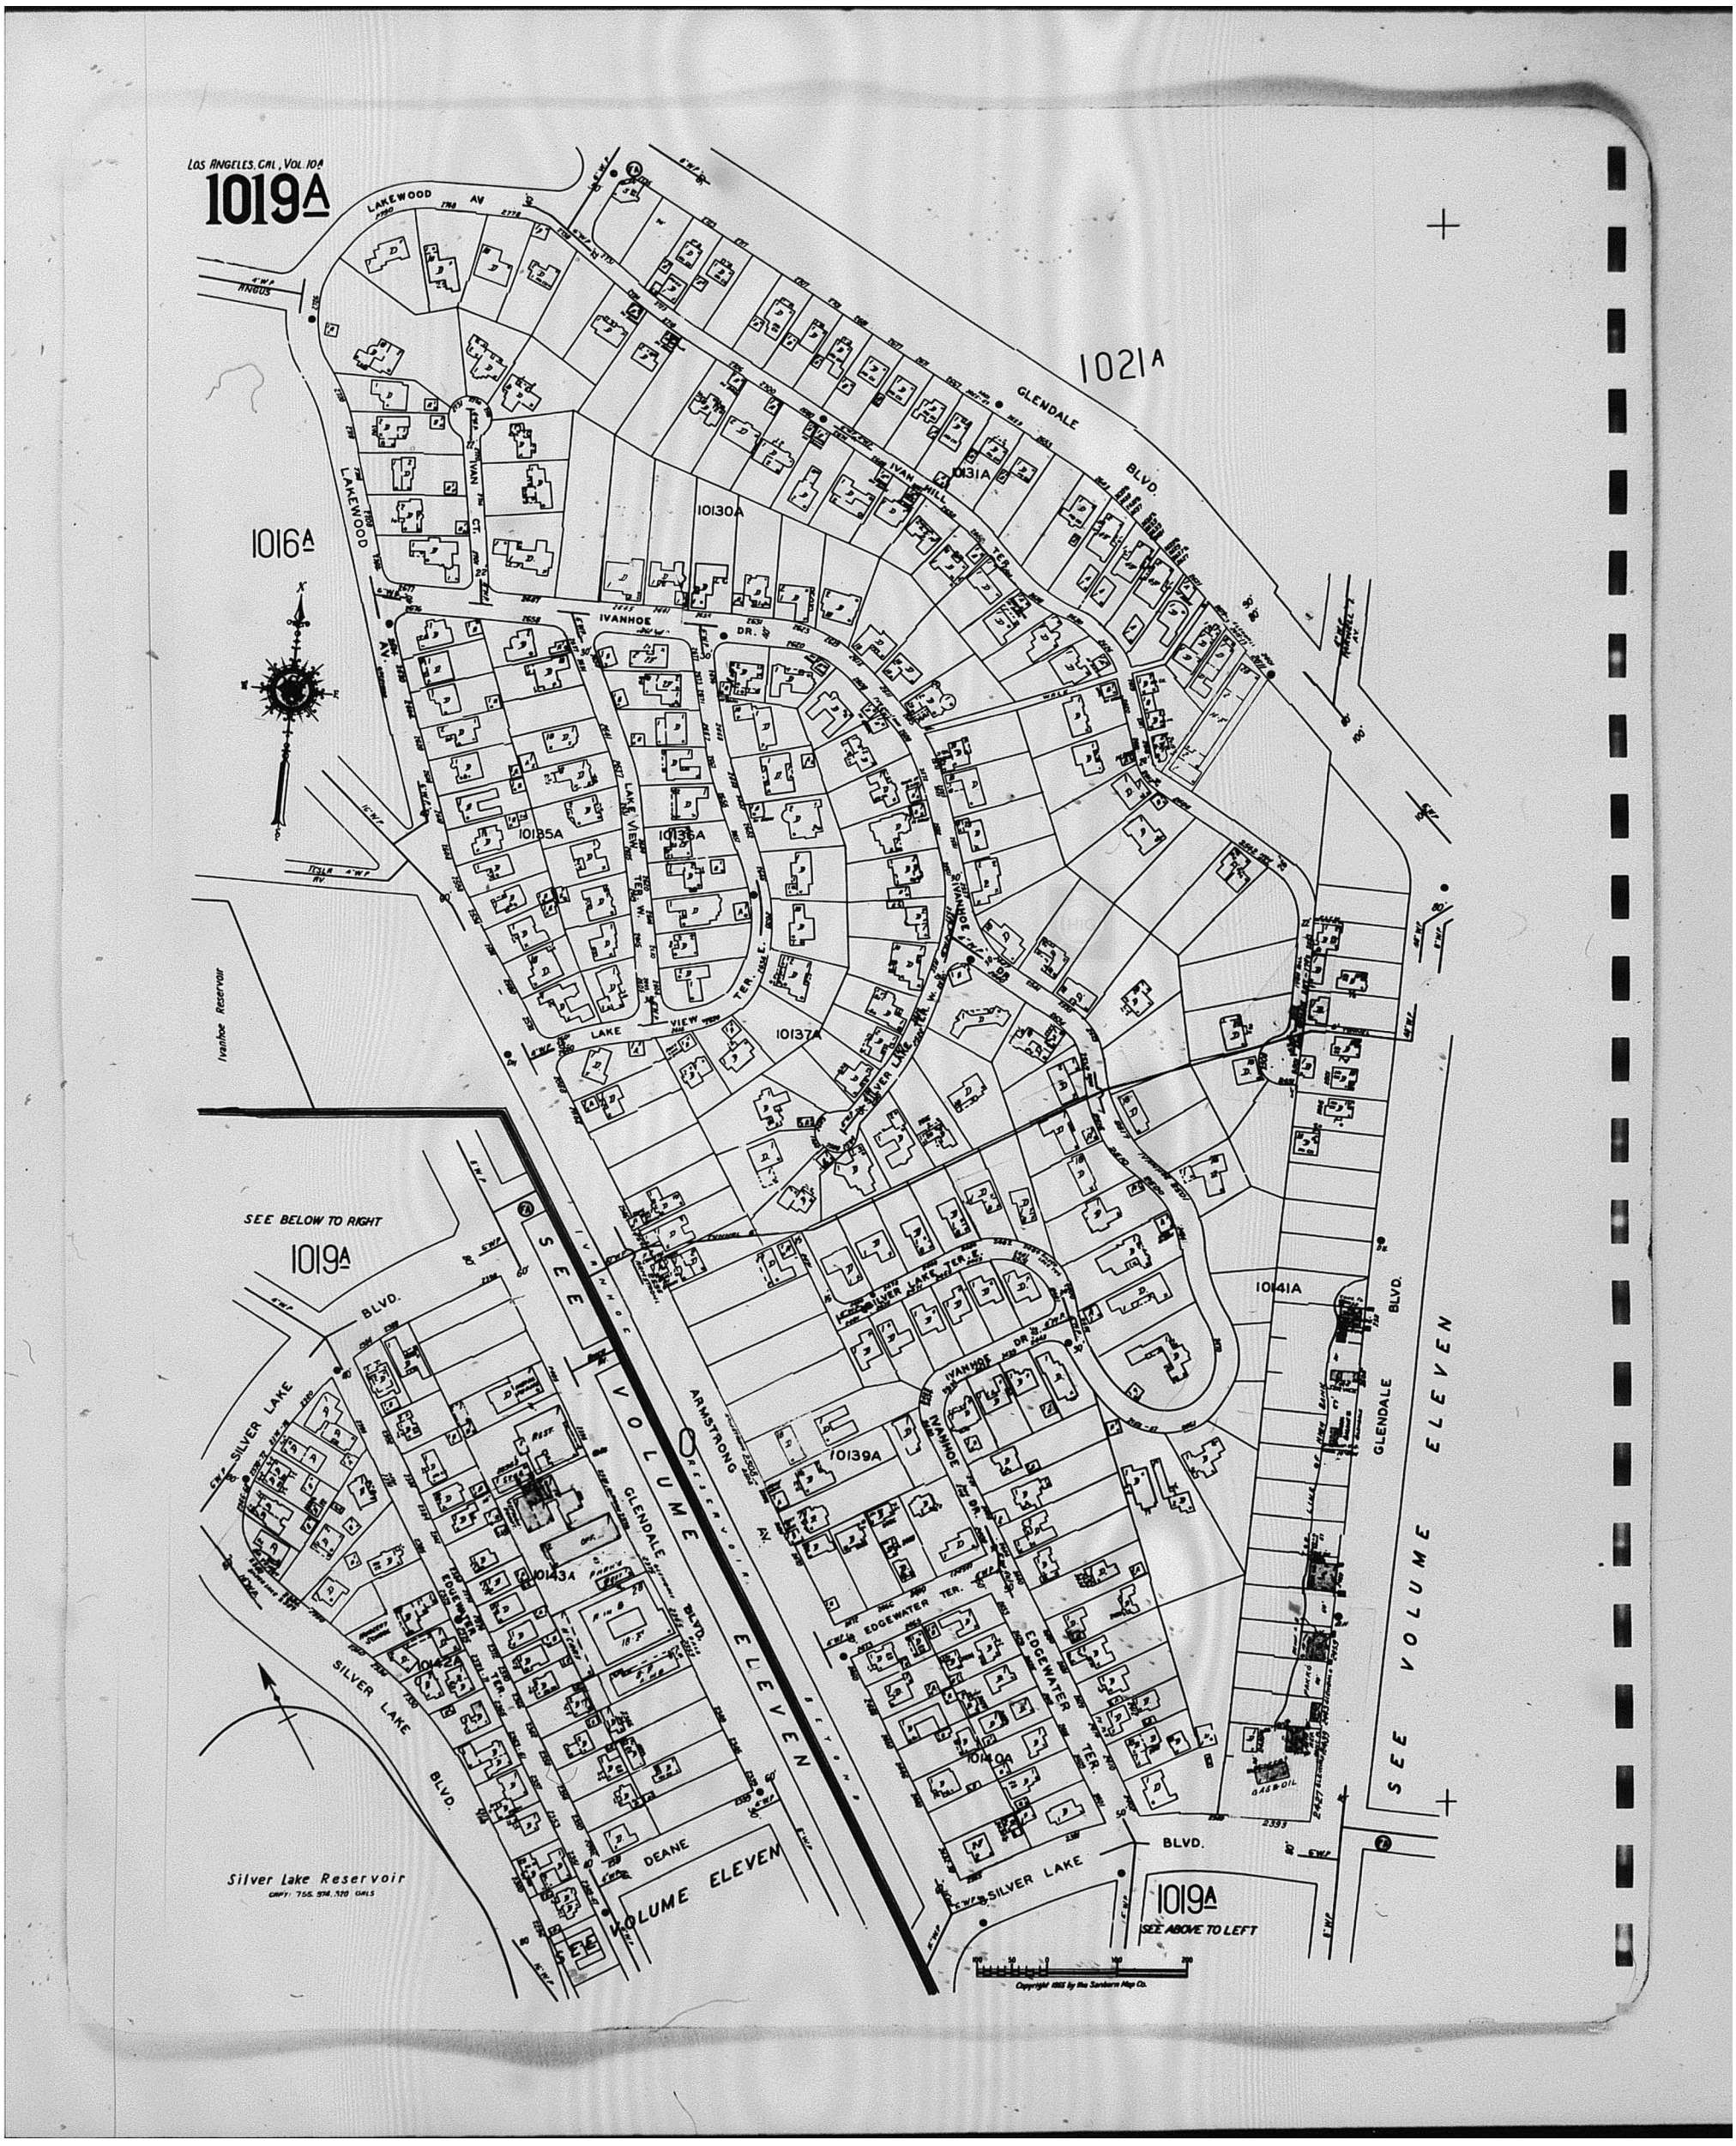


Map Type: Fire Insurance Publisher: Sanborn Map Co. Publication Name: Los Angeles, CA Vol. 10A Base Map Date: 1919 Revised Date: 1961 Republished Date: 1955 Sheet Number: 1019	**1961**	Requested by: Envirosite Corporation Silver Lake 1850 West Silver Lake Drive Los Angeles, CA 90026 Client Project # 60627 HIG Project # 2055261 www.historicalinfo.com	HIG

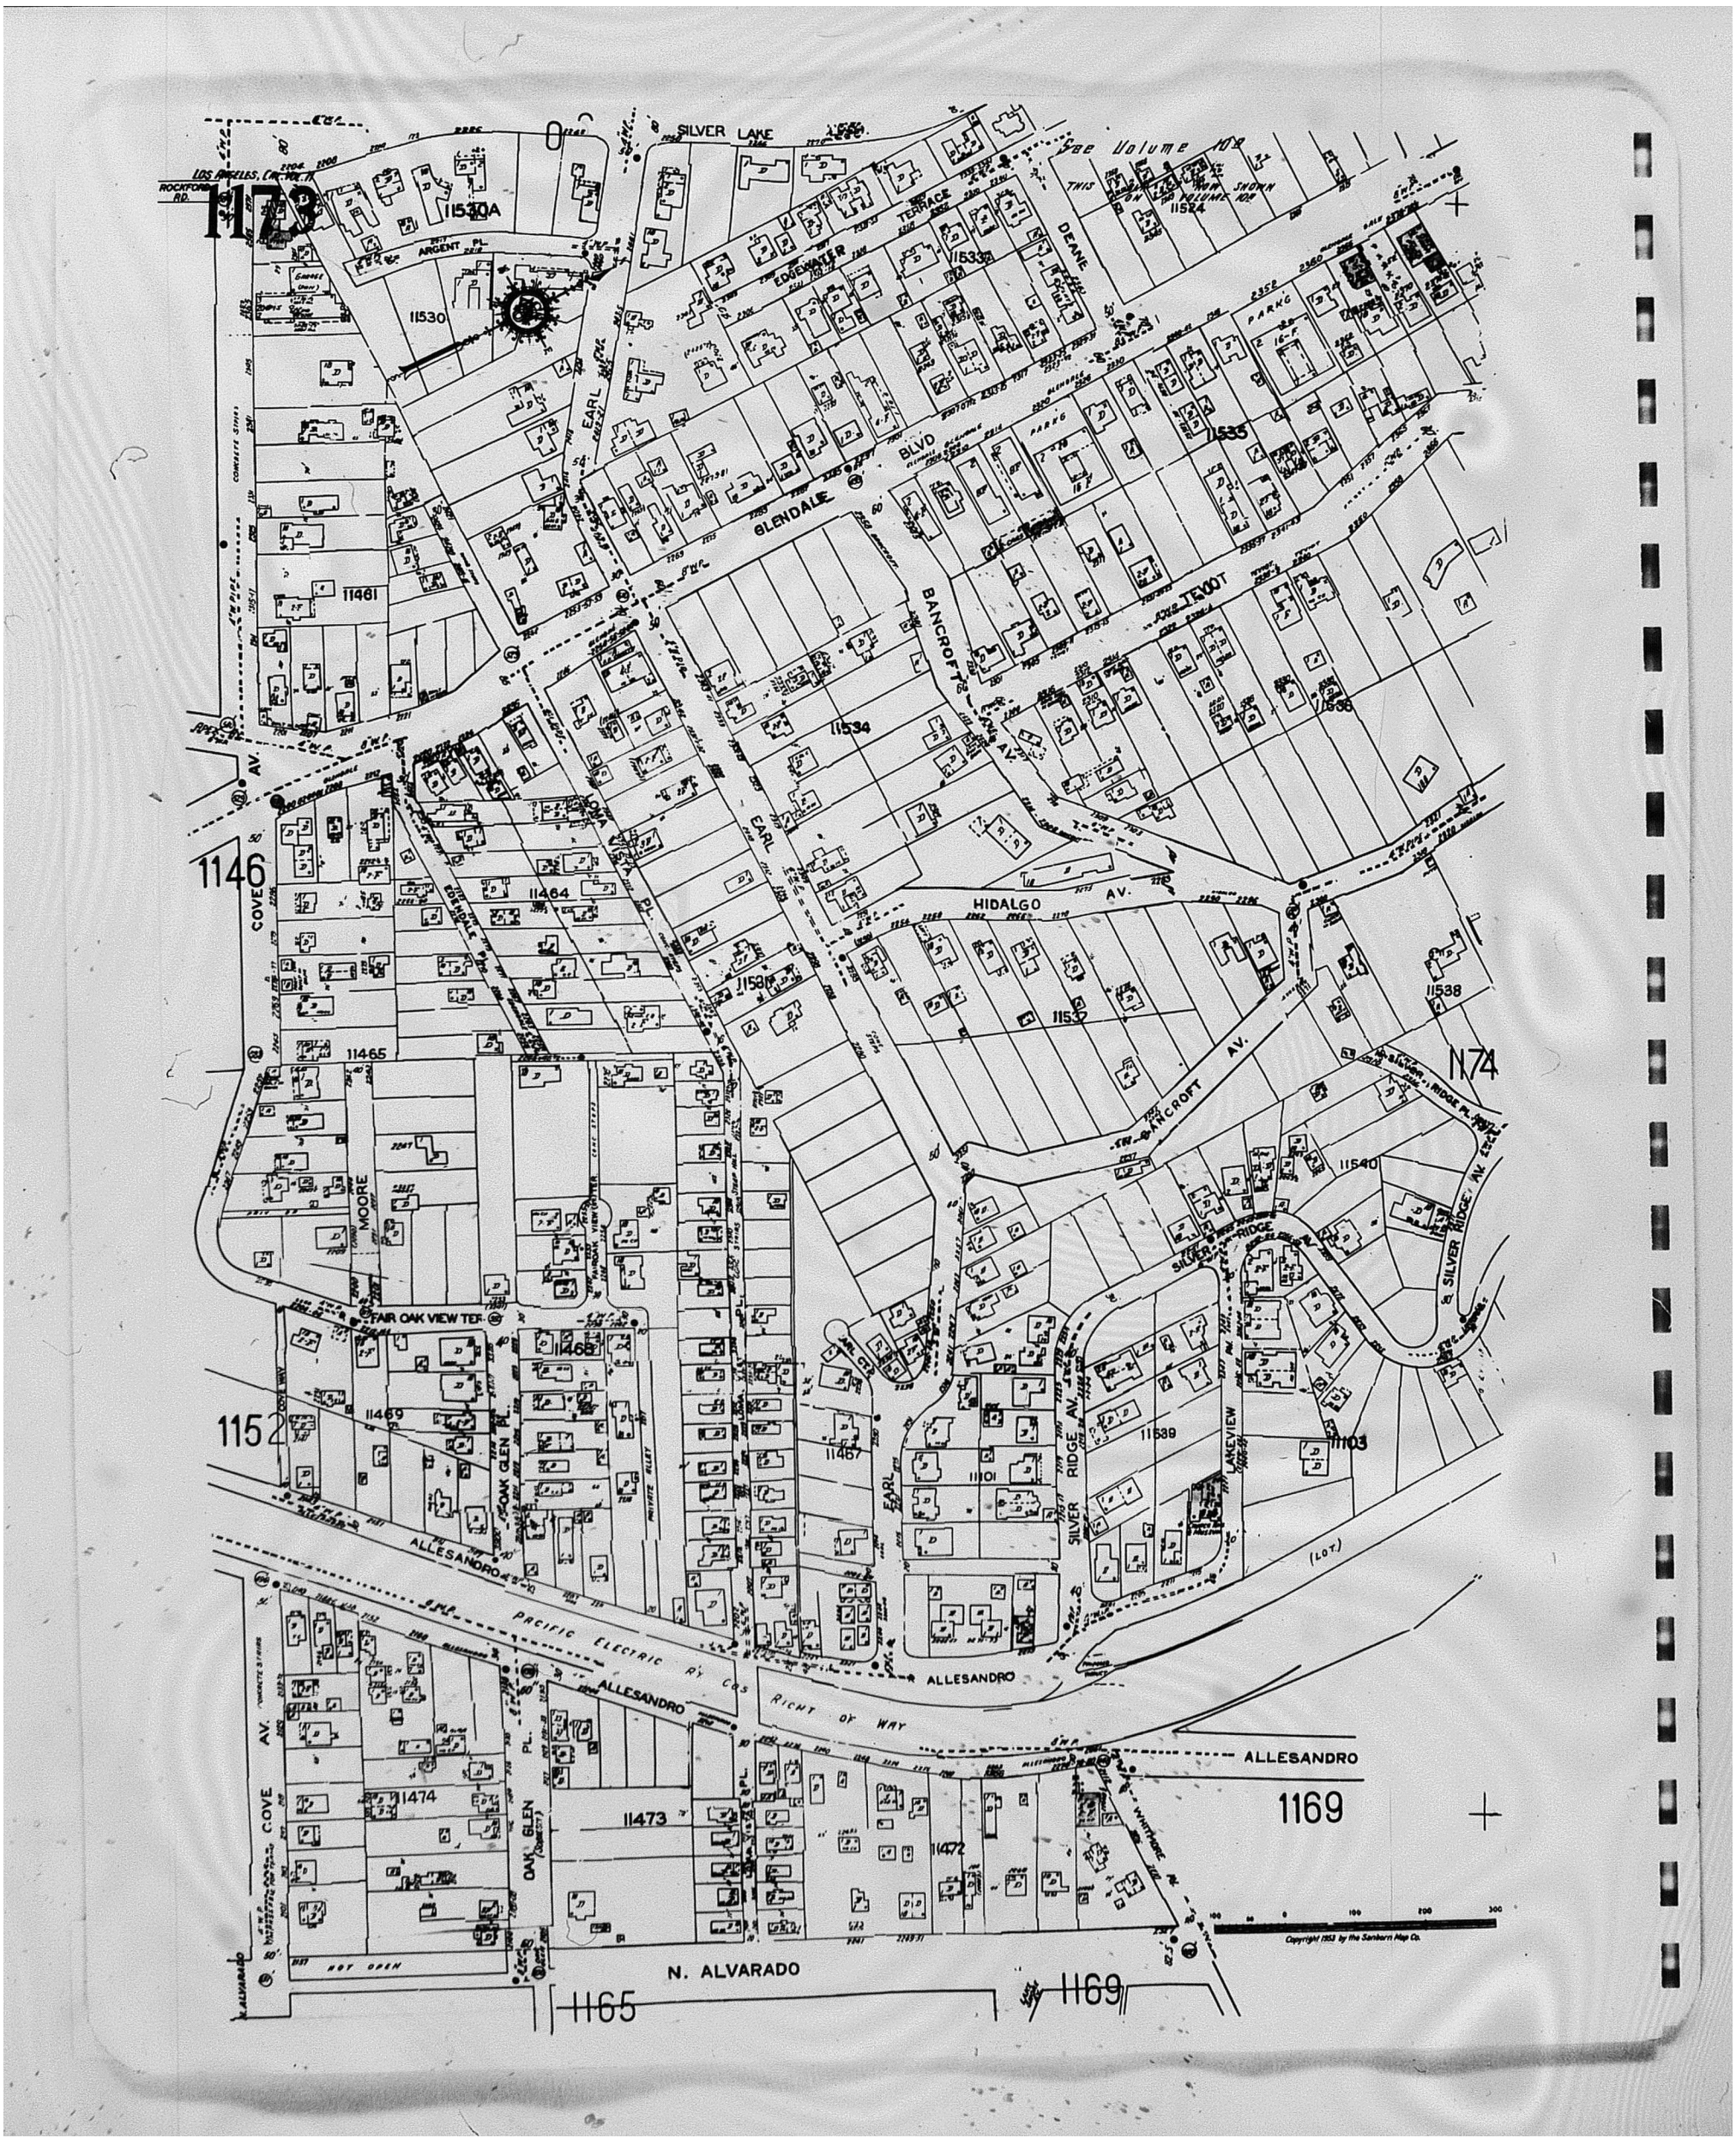

Map Type: Fire Insurance Publisher: Sanborn Map Co. Publication Name: Los Angeles, CA Vol. 11 Base Map Date: 1906 Revised Date: 1961 Republished Date: 1953 Sheet Number: 1173	**1961**	Requested by: Envirosite Corporation Silver Lake 1850 West Silver Lake Drive Los Angeles, CA 90026 Client Project # 60627 HIG Project # 2055261 www.historicalinfo.com

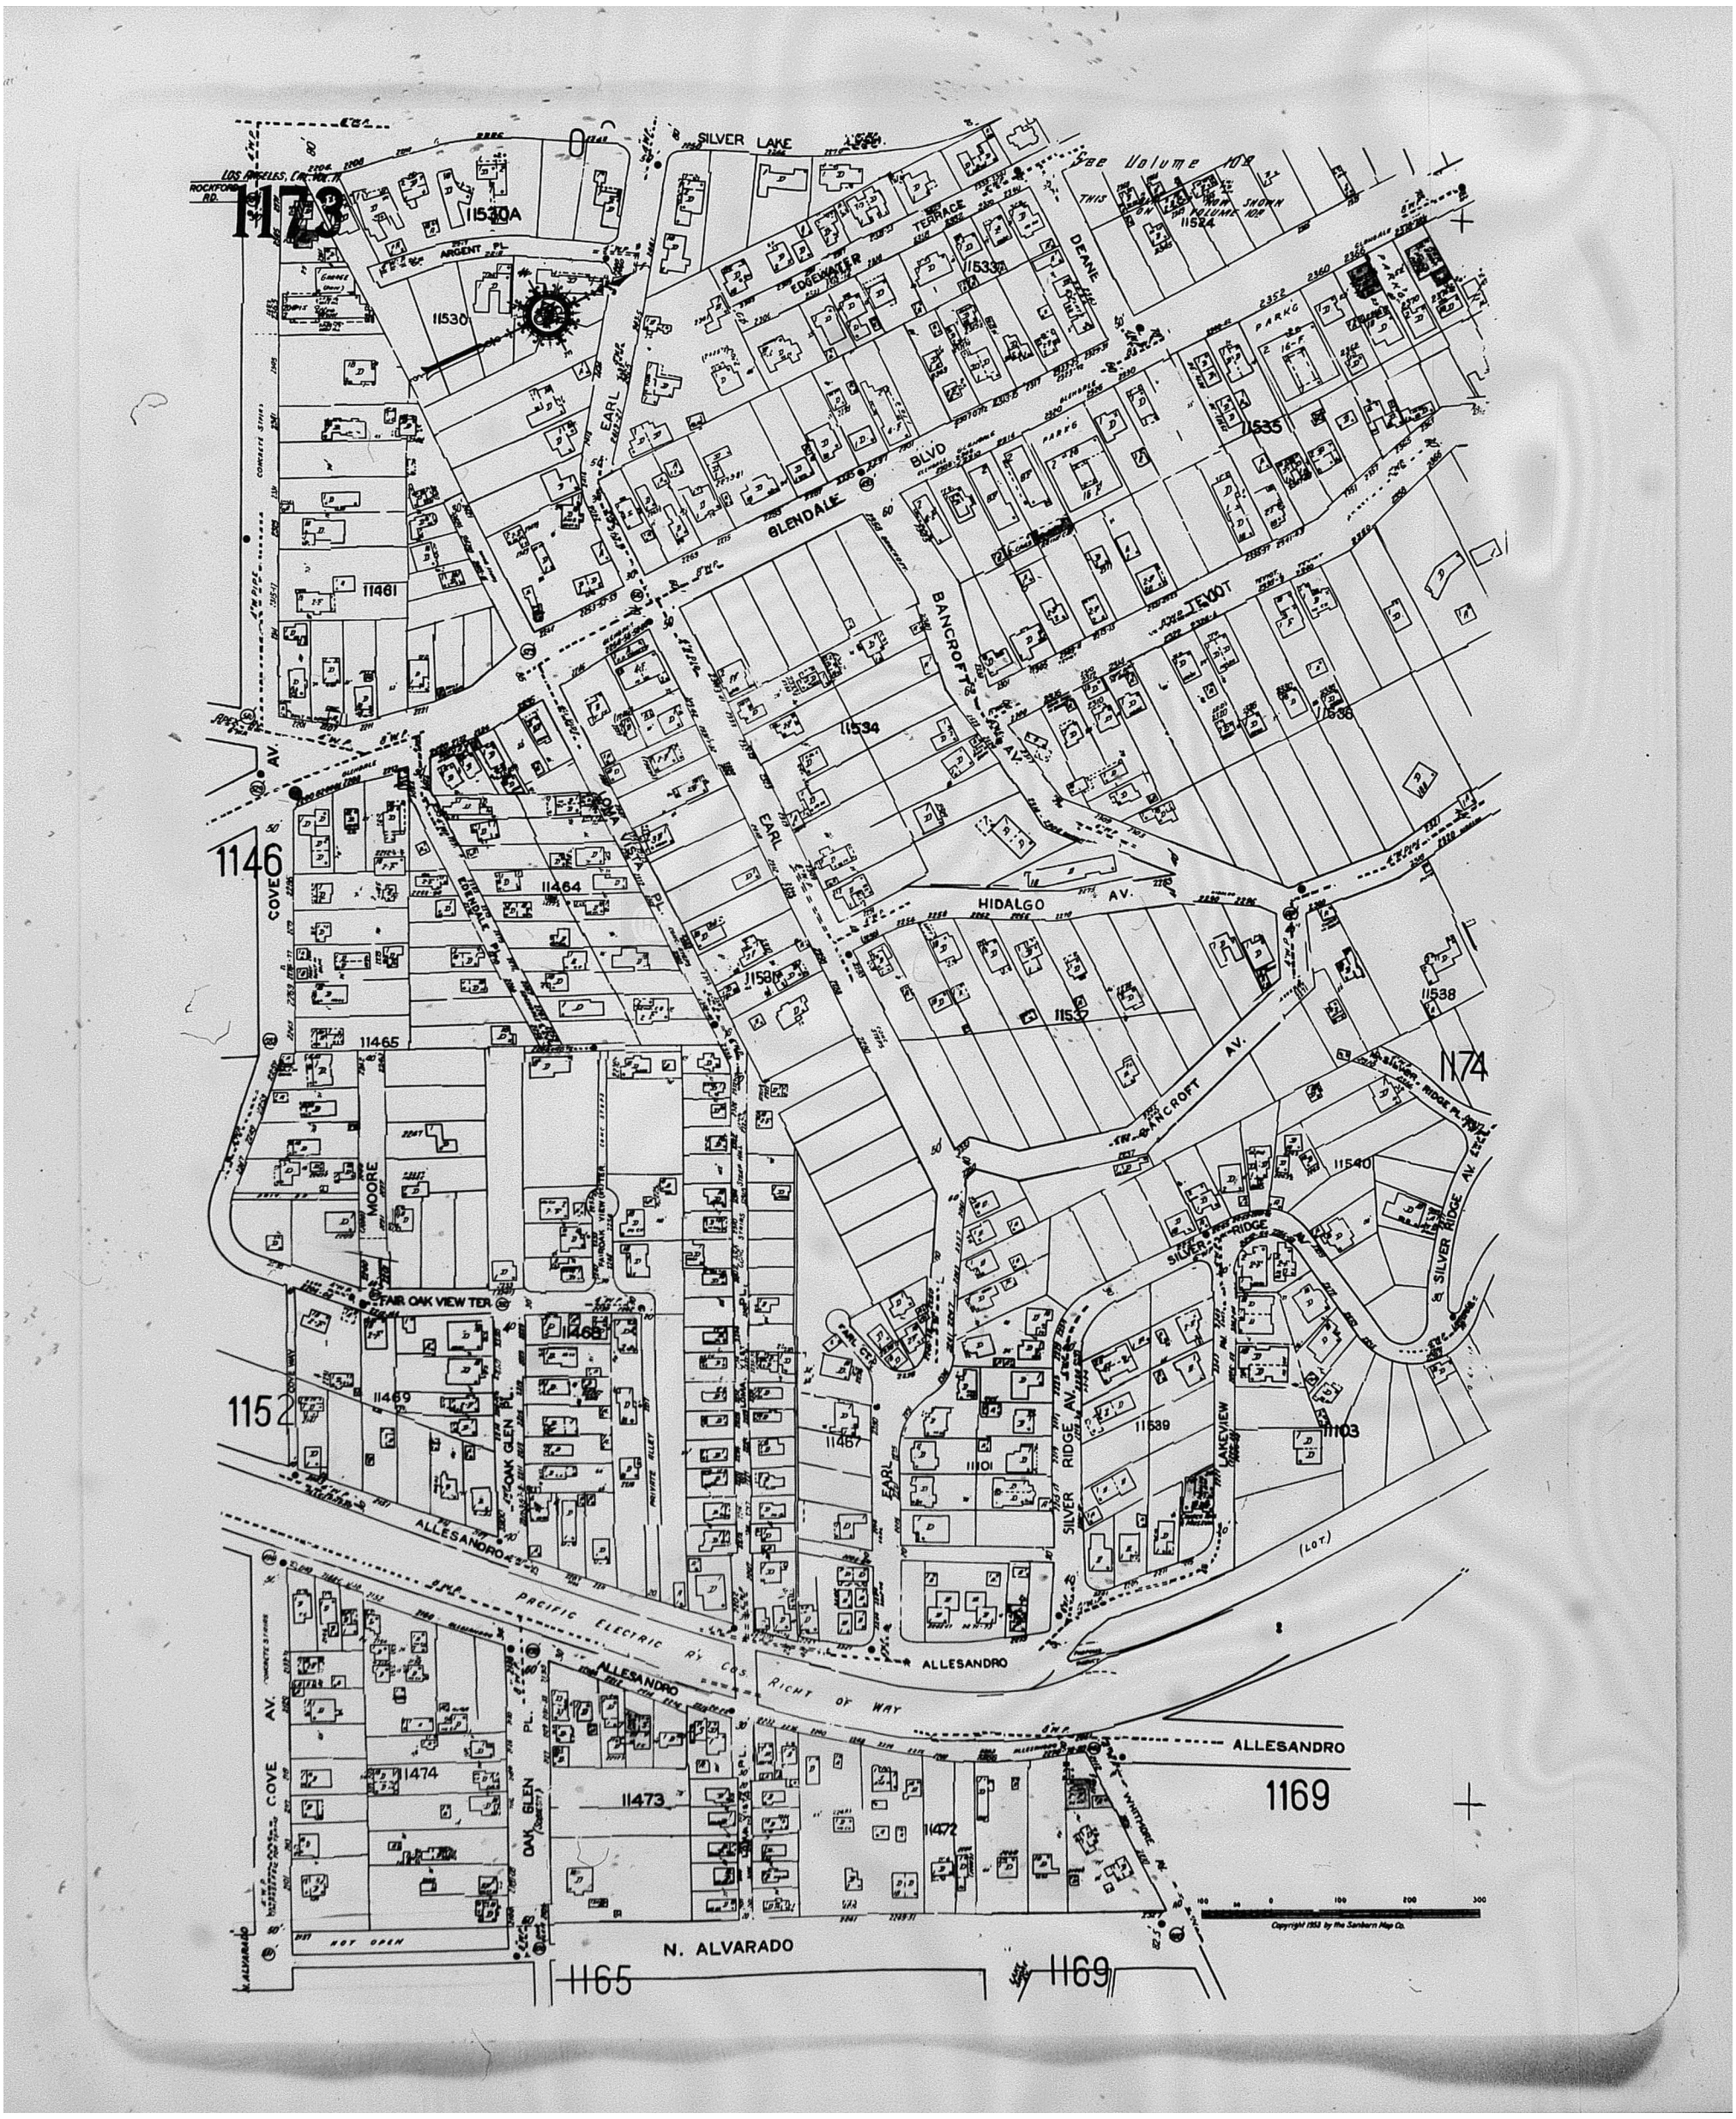


Map Type: Fire Insurance Publisher: Sanborn Map Co. Publication Name: Los Angeles, CA Vol. 11 Base Map Date: 1906 Revised Date: 1960 Republished Date: 1953 Sheet Number: 1173	**1960**	Requested by: Envirosite Corporation Silver Lake 1850 West Silver Lake Drive Los Angeles, CA 90026 Client Project # 60627 HIG Project # 2055261 www.historicalinfo.com

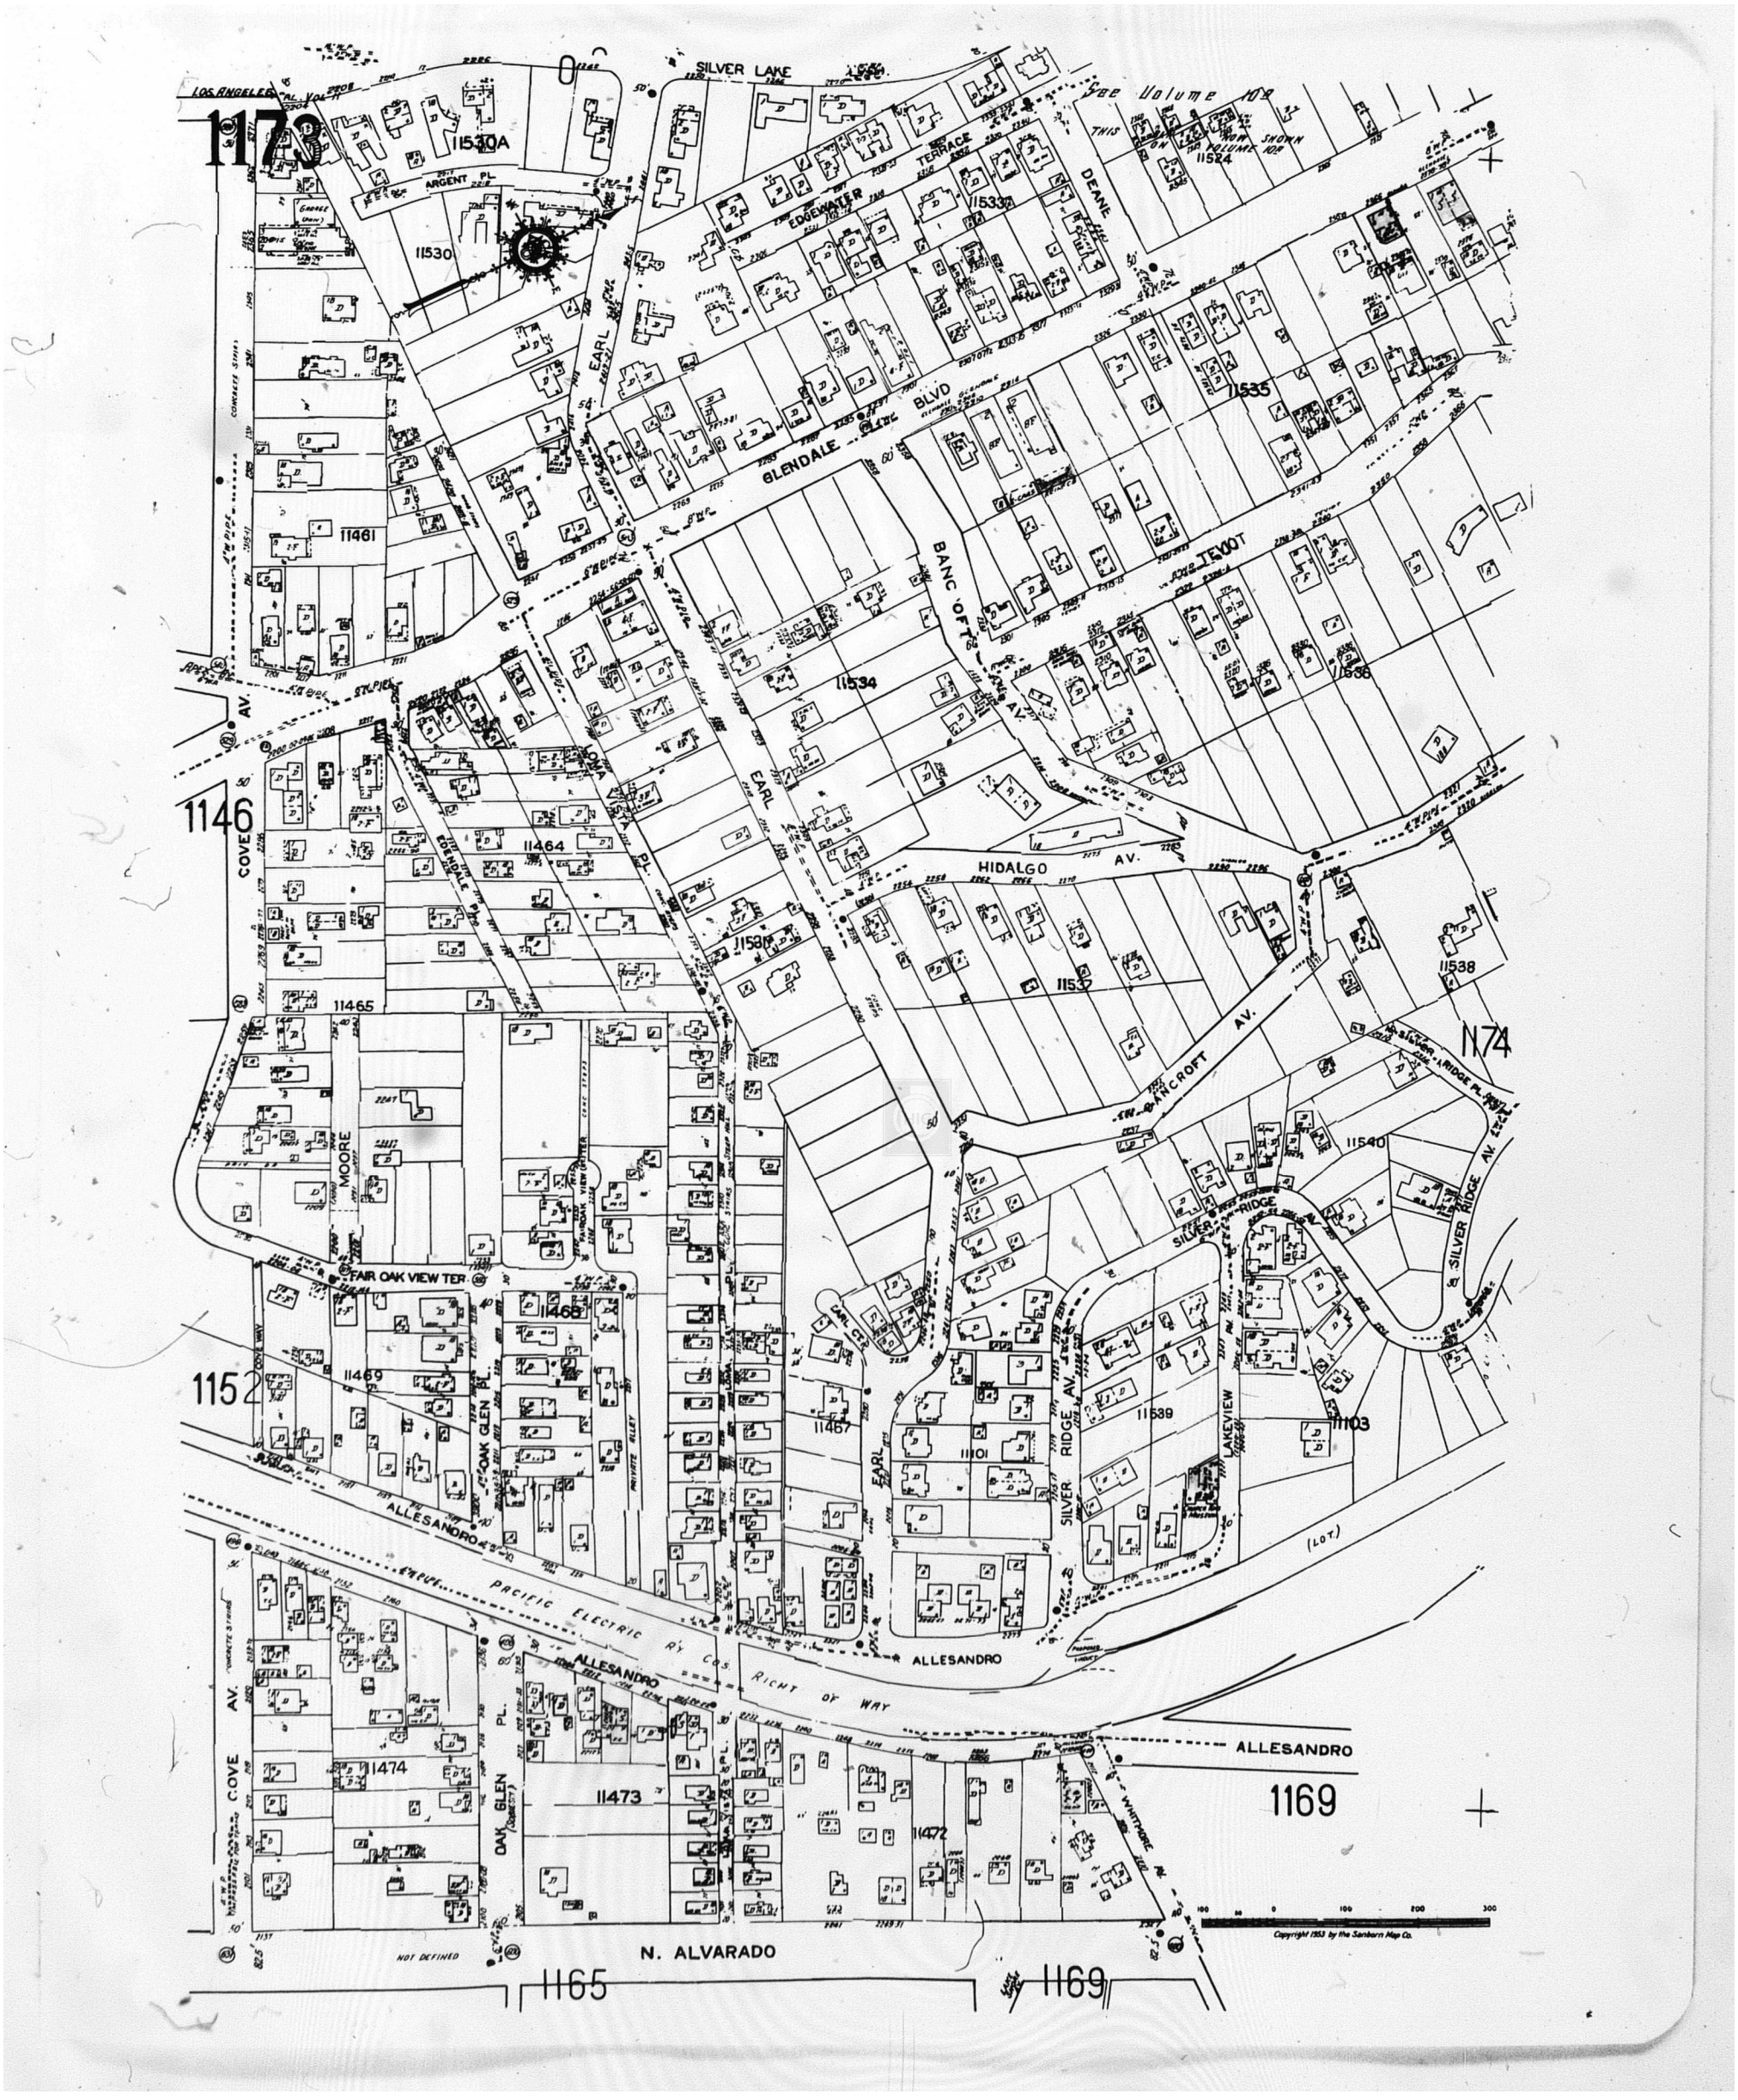

Map Type: Fire Insurance Publisher: Sanborn Map Co. Publication Name: Los Angeles, CA Vol. 11 Base Map Date: 1906 Revised Date: 1957 Republished Date: 1953 Sheet Number: 1173	**1957**	Requested by: Envirosite Corporation Silver Lake 1850 West Silver Lake Drive Los Angeles, CA 90026 Client Project # 60627 HIG Project # 2055261 www.historicalinfo.com

LOS ANGELES, CAL. VOL. 10A


1012A

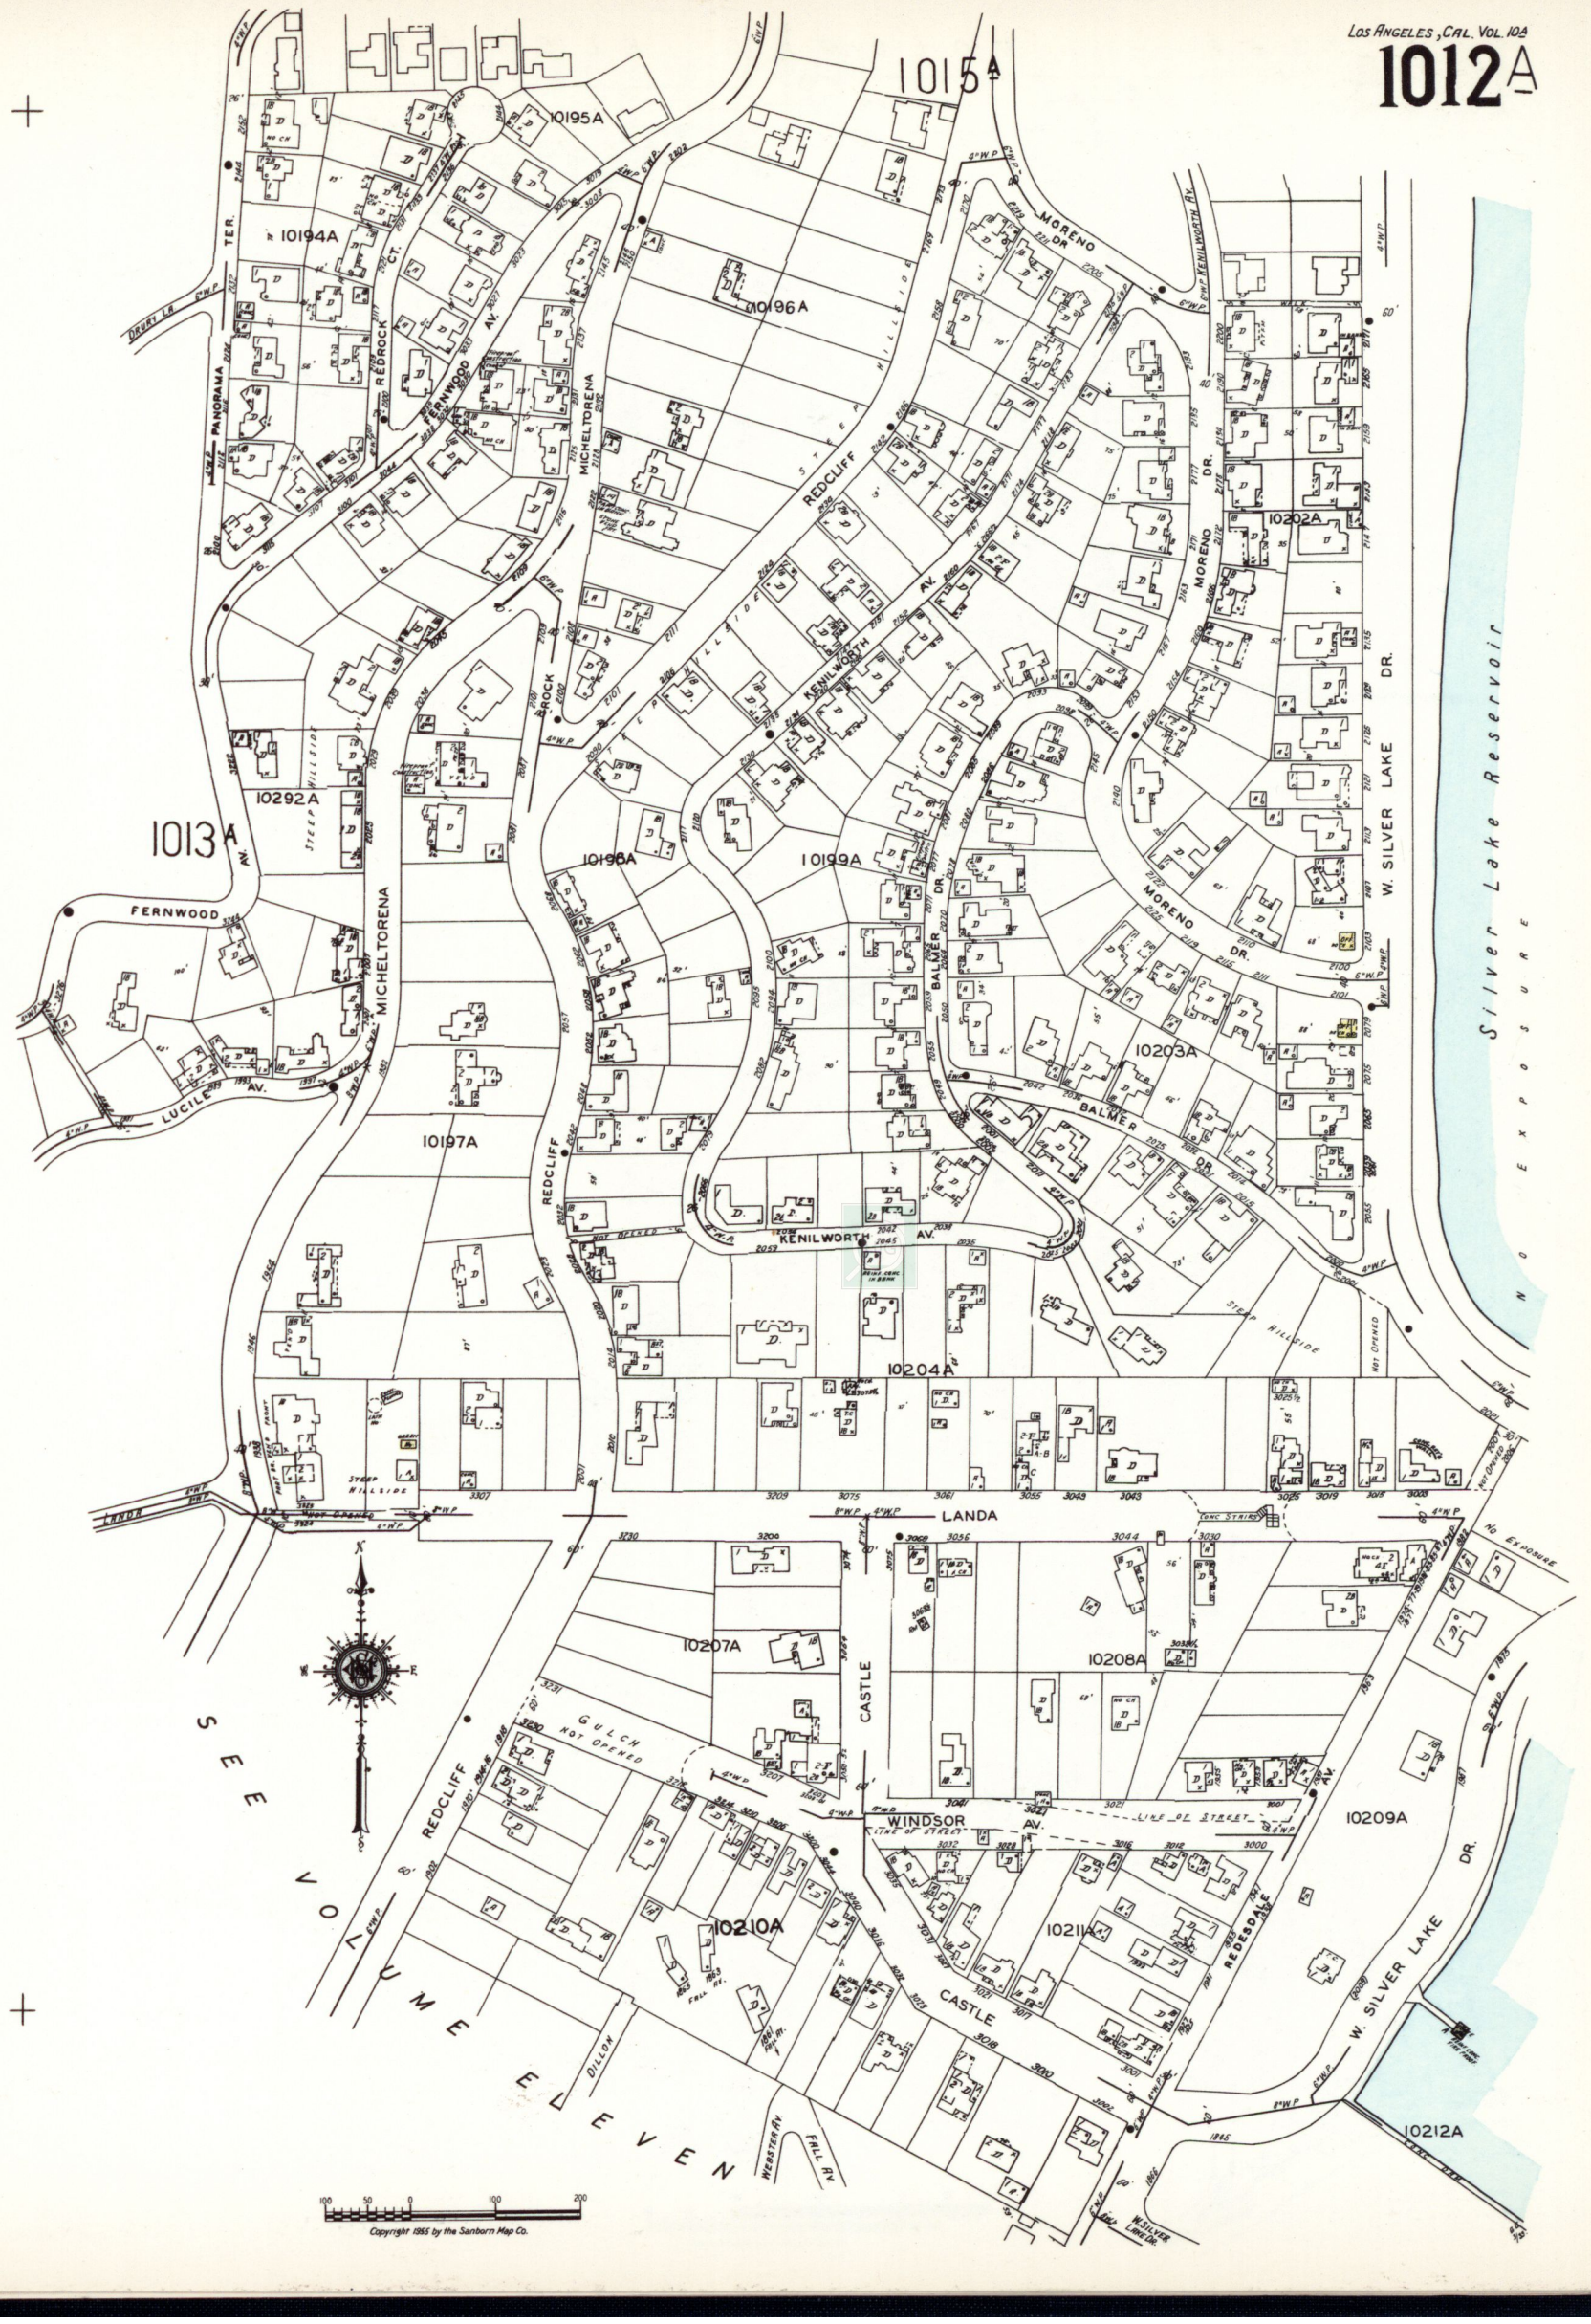


Map Type: Fire Insurance Publisher: Sanborn Map Co. Publication Name: Los Angeles, CA Vol. 10A Base Map Date: 1919 Revised Date: 1955 Republished Date: 1955 Sheet Number: 1012A	**1955**	Requested by: Envirosite Corporation Silver Lake 1850 West Silver Lake Drive Los Angeles, CA 90026 Client Project # 60627 HIG Project # 2055261 www.historicalinfo.com	HIG

LOS ANGELES, CAL. VOL. 10A

1015A

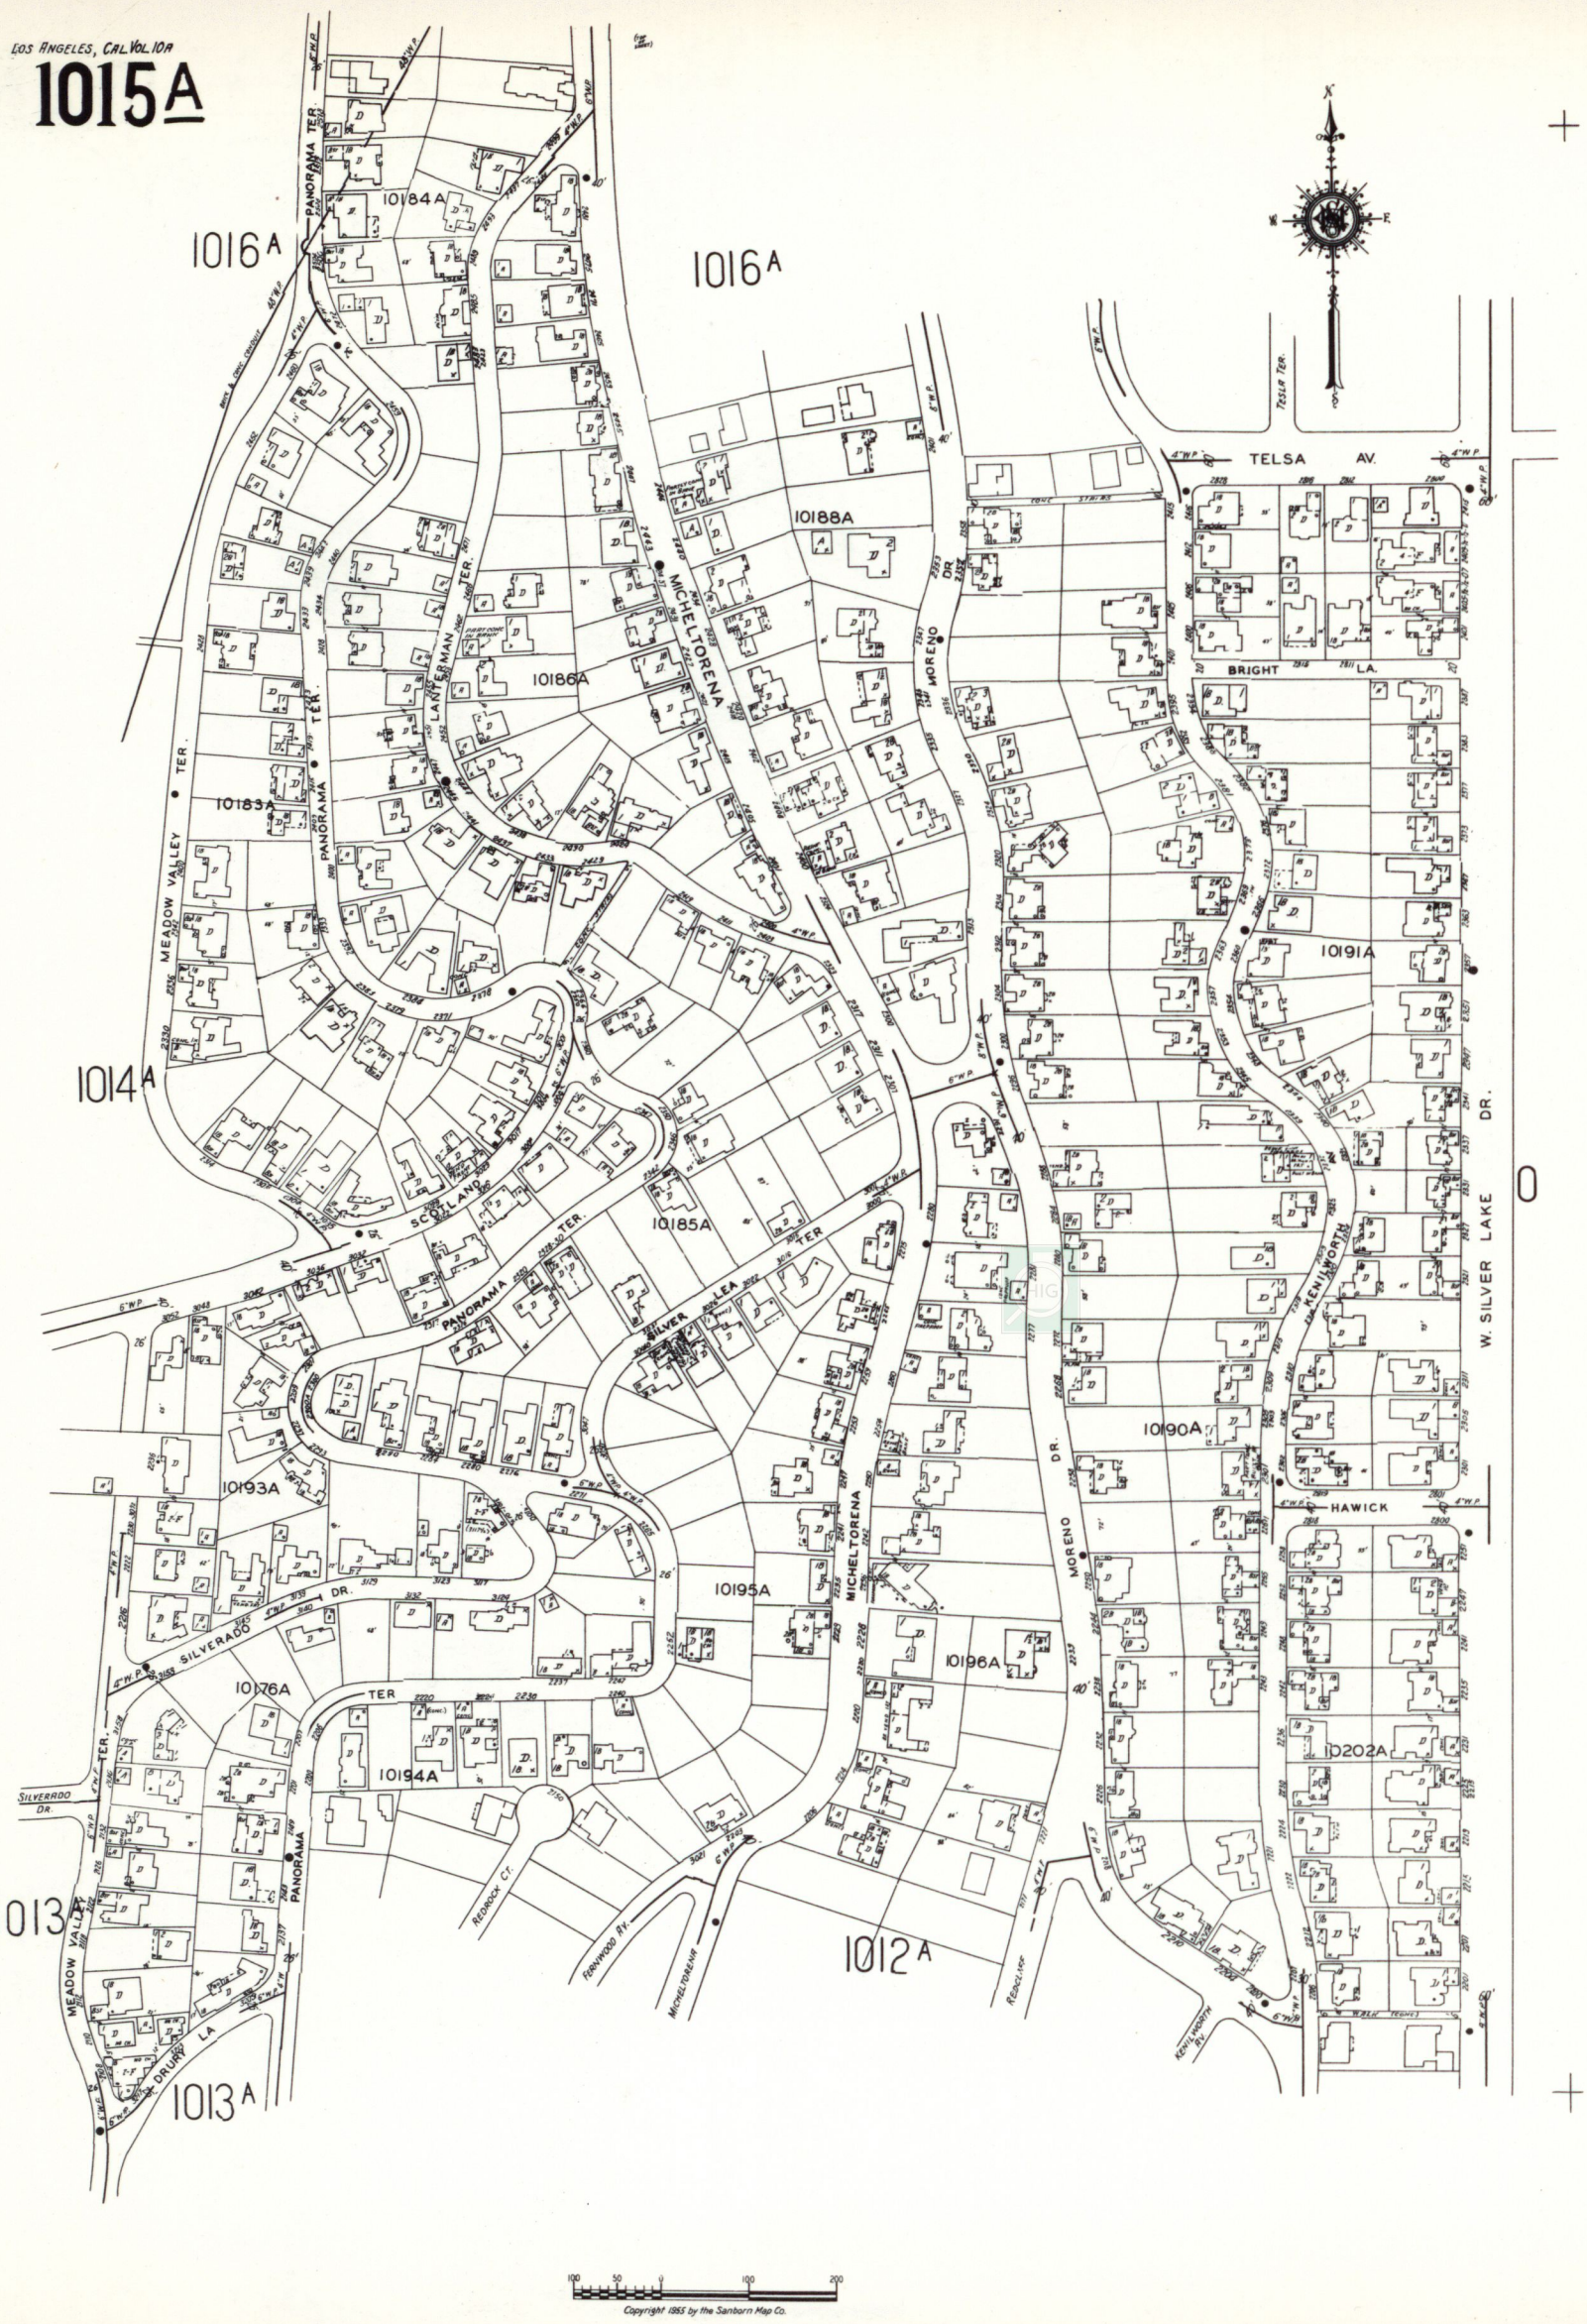


Map Type: Fire Insurance Publisher: Sanborn Map Co. Publication Name: Los Angeles, CA Vol. 10A Base Map Date: 1919 Revised Date: 1955 Republished Date: 1955 Sheet Number: 1015A	**1955**	Requested by: Envirosite Corporation Silver Lake 1850 West Silver Lake Drive Los Angeles, CA 90026 Client Project # 60627 HIG Project # 2055261 www.historicalinfo.com	HIG

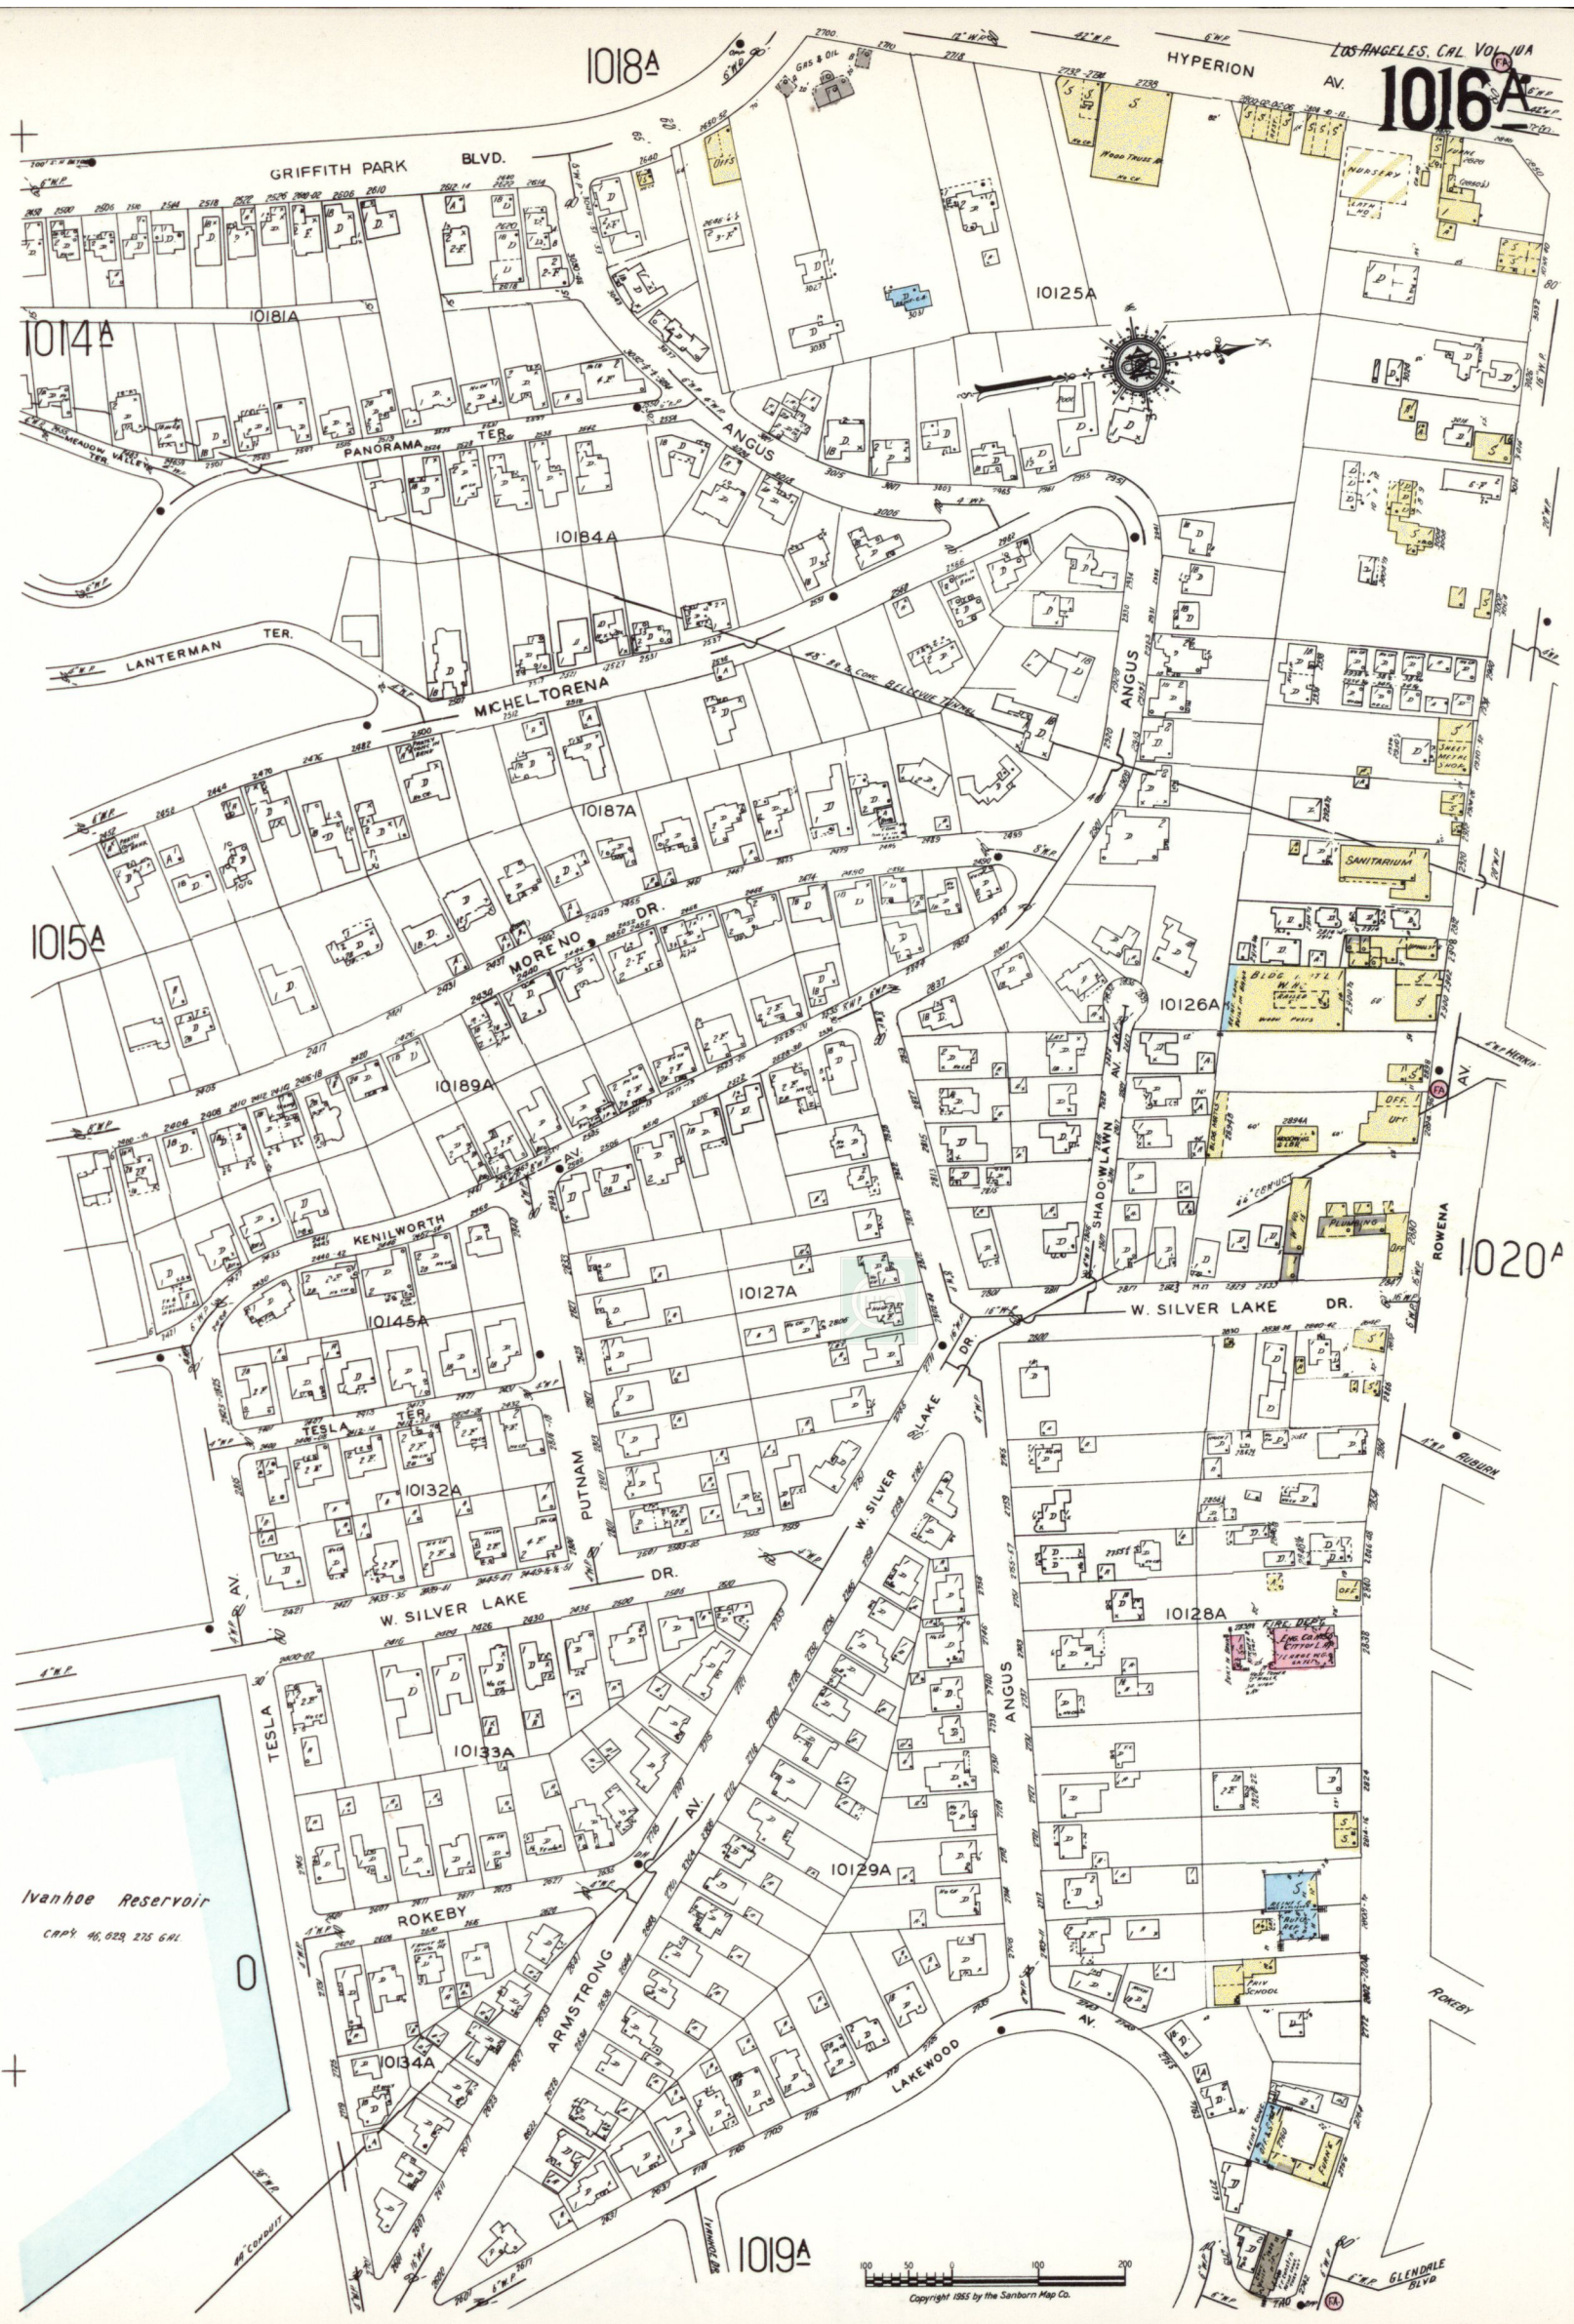


Map Type: Fire Insurance Publisher: Sanborn Map Co. Publication Name: Los Angeles, CA Vol. 10A Base Map Date: 1919 Revised Date: 1955 Republished Date: 1955 Sheet Number: 1016A	**1955**	Requested by: Envirosite Corporation Silver Lake 1850 West Silver Lake Drive Los Angeles, CA 90026 Client Project # 60627 HIG Project # 2055261 www.historicalinfo.com

LOS ANGELES, CAL., VOL. 10A

1019A

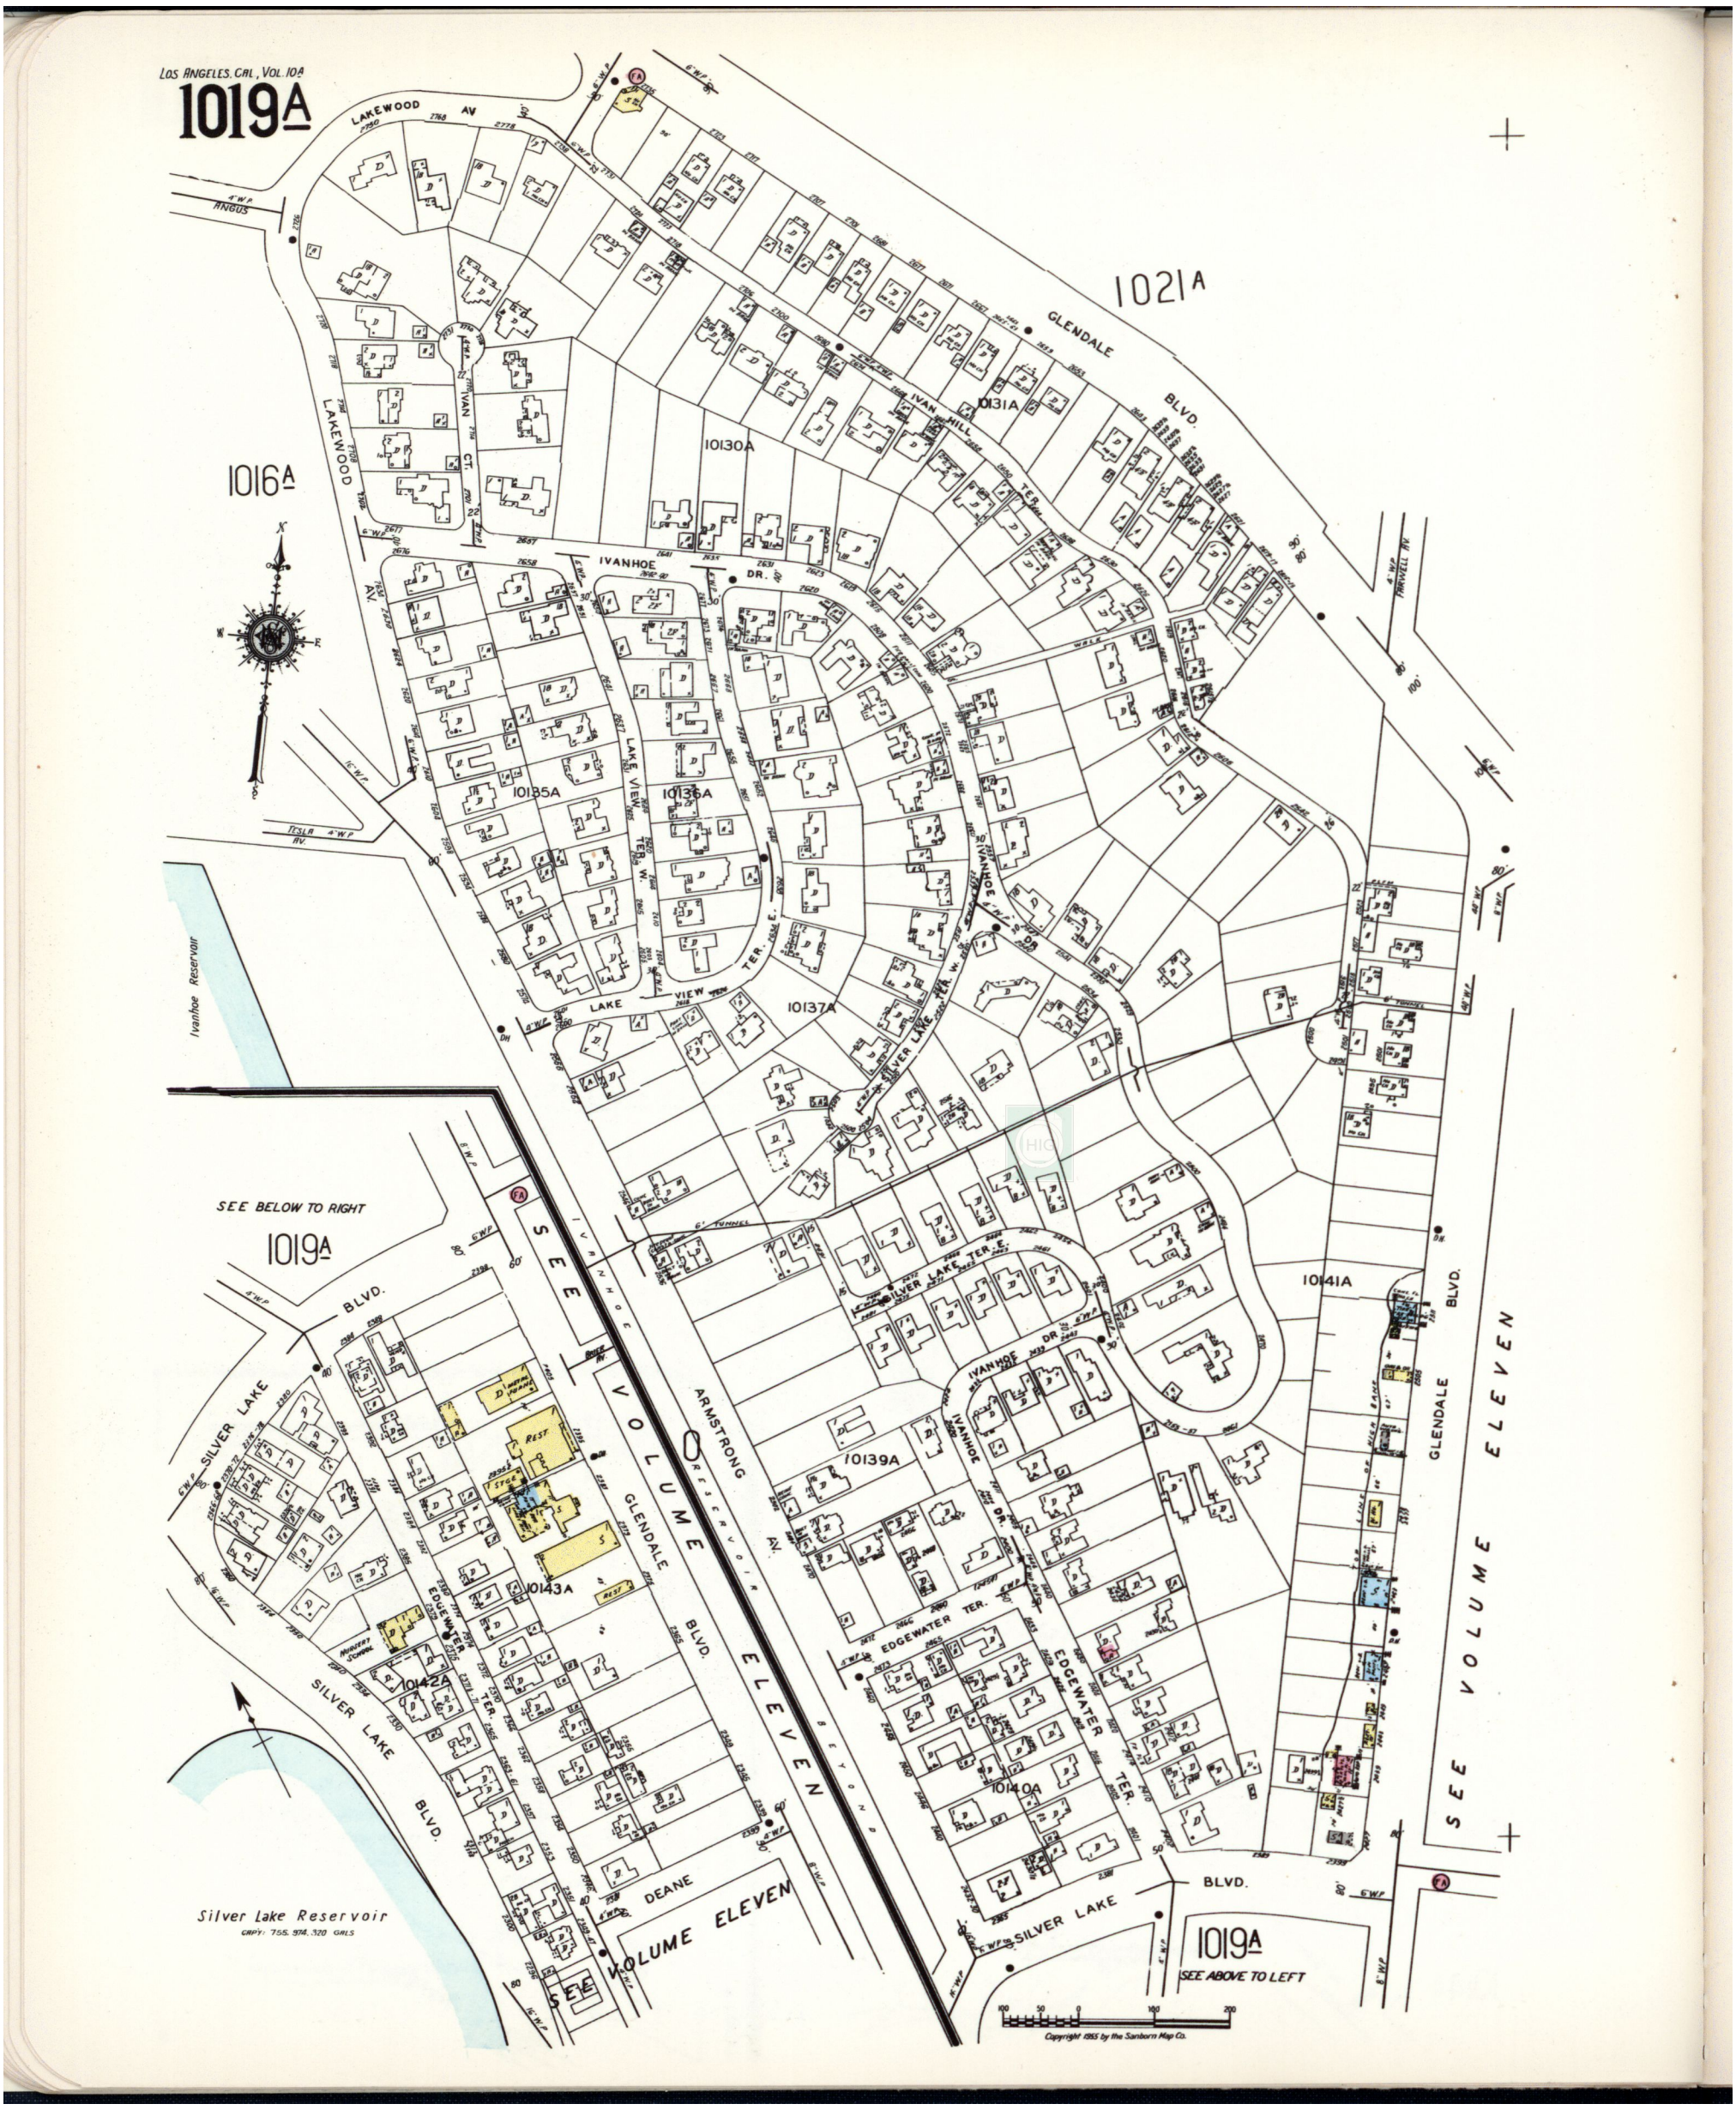

Map Type: Fire Insurance Publisher: Sanborn Map Co. Publication Name: Los Angeles, CA Vol. 10A Base Map Date: 1919 Revised Date: 1955 Republished Date: 1955 Sheet Number: 1019A	**1955**	Requested by: Envirosite Corporation Silver Lake 1850 West Silver Lake Drive Los Angeles, CA 90026 Client Project # 60627 HIG Project # 2055261 www.historicalinfo.com

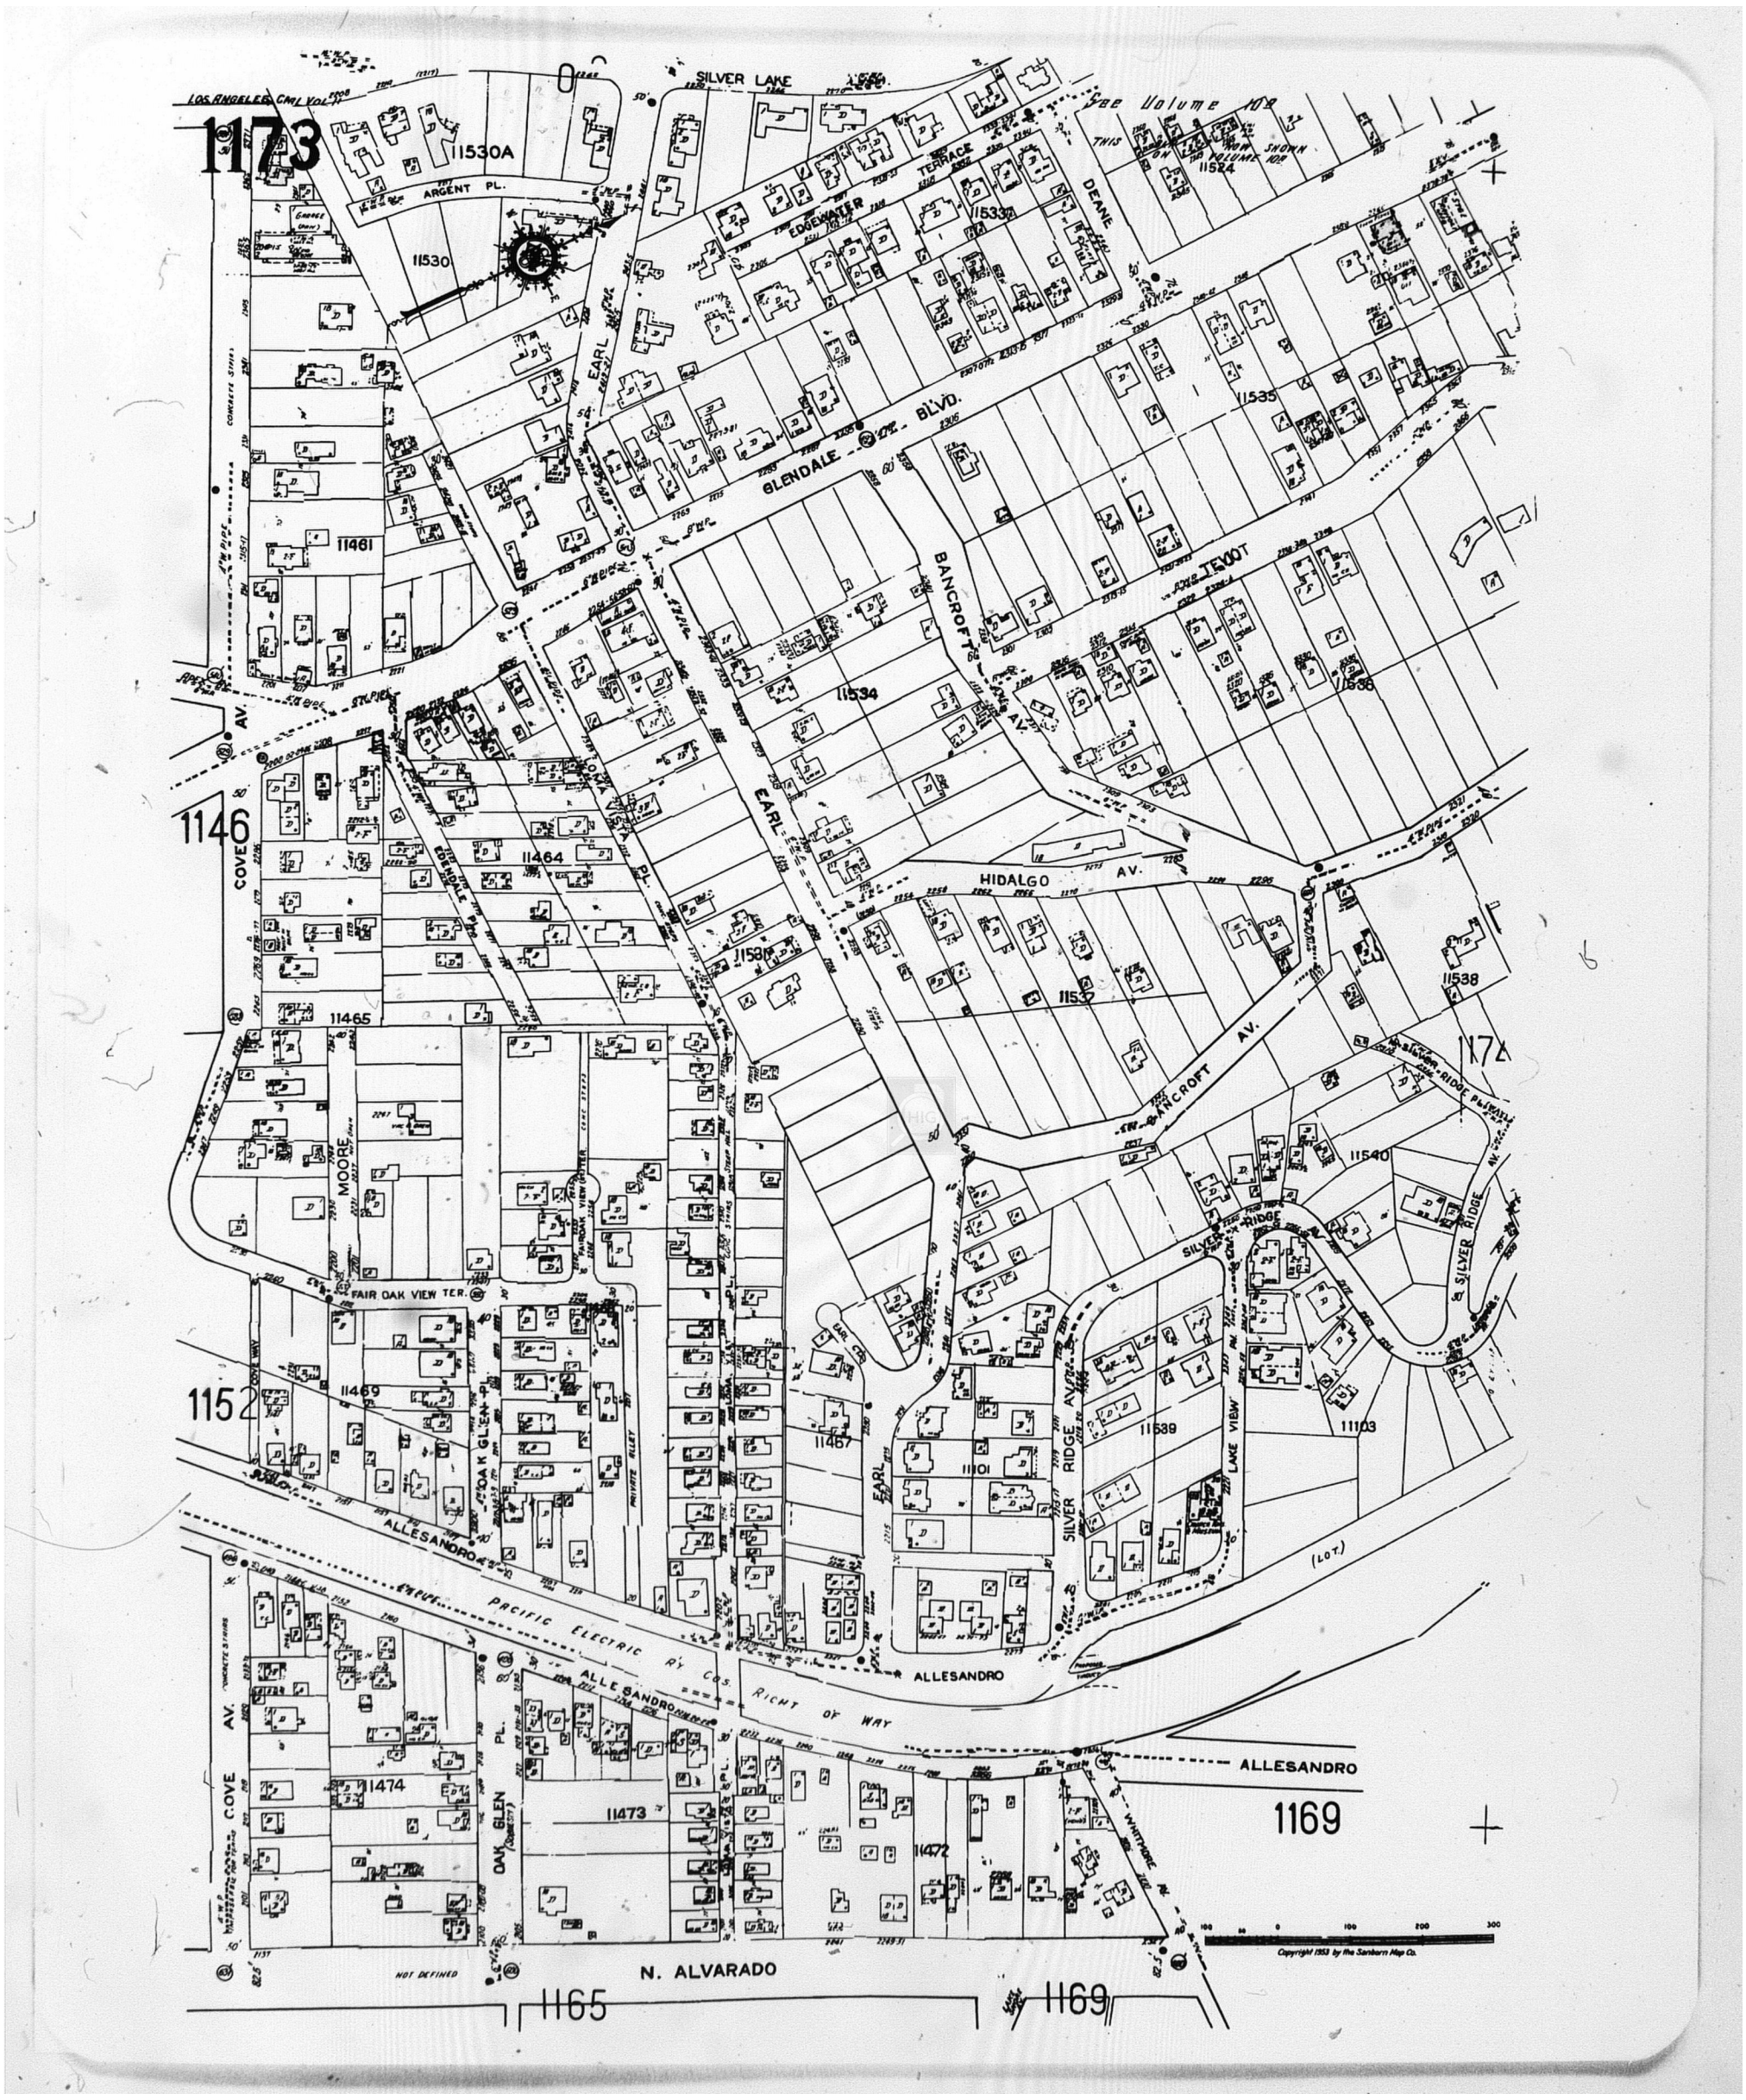

Map Type: Fire Insurance Publisher: Sanborn Map Co. Publication Name: Los Angeles, CA Vol. 11 Base Map Date: 1906 Revised Date: 1953 Republished Date: 1953 Sheet Number: 1173	**1953**	Requested by: Envirosite Corporation Silver Lake 1850 West Silver Lake Drive Los Angeles, CA 90026 Client Project # 60627 HIG Project # 2055261 www.historicalinfo.com

CAL. . . 02.9

(P.5745)

LOS ANGELES, CAL. VOL. 10A

1012A

(SH. 1012)

SCALE 100 FT. TO AN INCH

ADD'L SHEET

JAN. 1939

1015A (REF. 1015)

10195A

10194A

10196A

10202A

1013A

10292A

10198A

10199A

10203A

10197A

10204A

10207A

10208A

10209A

10211A

10210A

10212A

PANORAMA TER.

DRURY LA.

REDROCK CT.

FERNWOOD AV.

MICHELTORENA

STEEP HILLSIDE

REDCLIFF

MORENO DR.

KENILWORTH AV.

BALMER DR.

LANDA

CASTLE

WINDSOR AV.

LUCILE AV.

DILLON

REDESDALE

W. SILVER LAKE DR.

WEBSTER AV.

FALL AV.

GULCH NOT OPENED

NOT OPENED

Silver Lake Reservoir

SCALE 100 FT. TO ONE INCH

VOLUME ELEVEN

GARDNER

Map Type: Fire Insurance Publisher: Sanborn Map Co. Publication Name: Los Angeles, CA Vol. 10A Base Map Date: 1919 Revised Date: October 1950 Republished Date: Sheet Number: 1012	**1950**	Requested by: Envirosite Corporation Silver Lake 1850 West Silver Lake Drive Los Angeles, CA 90026 Client Project # 60627 HIG Project # 2055261 www.historicalinfo.com

(R.5745)

LOS ANGELES, CAL. VOL. 10A

1015 A

ADD'L SHEET

JAN. 1939

SCALE 100 FT. TO AN INCH

CAL. . . 029

1016 A

1016 A

10184A

10188A

10186A

10183A

1014 A

10185A

10193A

10195A

10196A

10176A

10194A

1013 A

1012 A

10191A

10190A

10202A

PANORAMA TER.

MEADOW VALLEY TER.

LANTERMAN TER.

MICHELTORENA

MORENO DR.

TELSA AV.

BRIGHT LA.

HAWICK

SILVER LEA TER.

SCOTLAND

SILVERADO DR.

DRURY LA.

REDROCK CT.

FERNWOOD RY.

REDCLIFF

KENILWORTH RY.

W. SILVER LAKE DR.

TESLA TER.

SCALE 100 FT. TO ONE INCH

100 50 0 100 200

Map Type: Fire Insurance Publisher: Sanborn Map Co. Publication Name: Los Angeles, CA Vol. 10A Base Map Date: 1919 Revised Date: October 1950 Republished Date: Sheet Number: 1015	**1950**	Requested by: Envirosite Corporation Silver Lake 1850 West Silver Lake Drive Los Angeles, CA 90026 Client Project # 60627 HIG Project # 2055261 www.historicalinfo.com	HIG

SCALE 100 FT. TO AN INCH

1018A

CAL 6"W.P. . 02.9

LOS ANGELES, CAL. VOL. 10A (P-5892)

1016A

ADD'L SHEET JAN. 1940

1014A

1015A

1017A

1020A

GRIFFITH PARK BLVD.

HYPERION AV.

NURSERY

ANGUS

PANORAMA TER

MEADOW VALLEY TER.

LANTERMAN TER.

MICHELTORENA

MORENO DR.

KENILWORTH

TESLA TER

PUTNAM

W. SILVER LAKE DR.

SHADOWLAWN AV.

ROWENA

ARMSTRONG

ROKEBY

LAKEWOOD

GLENDALE BLVD.

AUBURN

HERKIMER

W. SILVER LAKE

10181A

10184A

10125A

10187A

10189A

10127A

10145A

10132A

10126A

10128A

10133A

10129A

10134A

Ivanhoe Reservoir

CAP'Y. 46,629,275 GAL.

FIRE DEPT.

BLDG. MAT'L W'HO.

PLUMBING

SCALE 100 FT. TO ONE INCH

1019A

Map Type: Fire Insurance Publisher: Sanborn Map Co. Publication Name: Los Angeles, CA Vol. 10A Base Map Date: 1919 Revised Date: October 1950 Republished Date: Sheet Number: 1016	**1950**	Requested by: Envirosite Corporation Silver Lake 1850 West Silver Lake Drive Los Angeles, CA 90026 Client Project # 60627 HIG Project # 2055261 www.historicalinfo.com

(P.5892)
LOS ANGELES, CAL., VOL. 10A

CAL...029

1019A

ADD'L SHEET
JAN. 1940

SCALE 100 FT. TO AN INCH
- ENTIRE SHEET -

1016A

1021A

1019A

SEE BELOW TO RIGHT

1019A

SEE ABOVE TO LEFT

10130A

10131A

10135A

10136A

10137A

10139A

10140A

10141A

10142A

10143A

LAKEWOOD AV.

ANGUS

IVAN CT.

LAKEWOOD AV.

IVANHOE DR.

GLENDALE BLVD.

SILVER LAKE TER. E.

SILVER LAKE TER. W.

LAKE VIEW TER. E.

LAKE VIEW TER. W.

EDGEWATER TER.

TESLA AV.

FARWELL AV.

SILVER LAKE BLVD.

BRIER AV.

DEANE

Ivanhoe Reservoir

Silver Lake Reservoir
CAPY: 755,974,320 GALS

ARMSTRONG RESERVOIR

VOLUME ELEVEN

THIS SECTION FORMERLY SHOWN ON VOLUME ELEVEN

BEYOND

SEE VOLUME ELEVEN

Scale 100 Ft. to One Inch

Map Type: Fire Insurance Publisher: Sanborn Map Co. Publication Name: Los Angeles, CA Vol. 10A Base Map Date: 1919 Revised Date: October 1950 Republished Date: Sheet Number: 1019	**1950**	Requested by: Envirosite Corporation Silver Lake 1850 West Silver Lake Drive Los Angeles, CA 90026 Client Project # 60627 HIG Project # 2055261 www.historicalinfo.com

LOS ANGELES, CAL. VOL. 11

FANNING

1173

EDENDALE DISTRICT

SILVER LAKE BLVD.

SCALE 100 FT. TO AN INCH

See Volume 10B

THIS BLOCK NOW SHOWN ON VOLUME 11524

EDGEWATER TERRACE

DEANE

EARL

GLENDALE BLVD.

(IVANHOE AV.)

GLENDALE

BANCROFT

TEVIOT

(SILVERLAKE BLVD)

HIDALGO AV.

EDENDALE PL.

LOMA VISTA PL.

COVE AV.

MOORE

FAIR OAK VIEW TER. (COVE)

FAIR OAK VIEW (STAIRS)

OAK GLEN PL. (DOBIESKI)

COVE WAY

PRIVATE ALLEY

ALLESANDRO

SILVER RIDGE AV.

SILVER RIDGE PL. (WAY)

LAKE VIEW

WHITMORE AV.

PACIFIC ELECTRIC R'Y CO'S. RIGHT OF WAY

PROPOSED VIADUCT

N. ALVARADO

NOT DEFINED

LAKE SHORE AV.


11530 11533 11524 11535 11534 11536 11461 11464 11539 11465 11537 11538 11540 11469 11467 11101 11103 11474 11473 11472 1169 1165

1146 1152 1174

Scale 100 Ft. to One Inch.

Copyright 1919 by the Sanborn Map Co.

Map Type: Fire Insurance Publisher: Sanborn Map Co. Publication Name: Los Angeles, CA Vol. 11 Base Map Date: 1919 Revised Date: September 1950 Republished Date: Sheet Number: 1173	**1950**	Requested by: Envirosite Corporation Silver Lake 1850 West Silver Lake Drive Los Angeles, CA 90026 Client Project # 60627 HIG Project # 2055261 www.historicalinfo.com

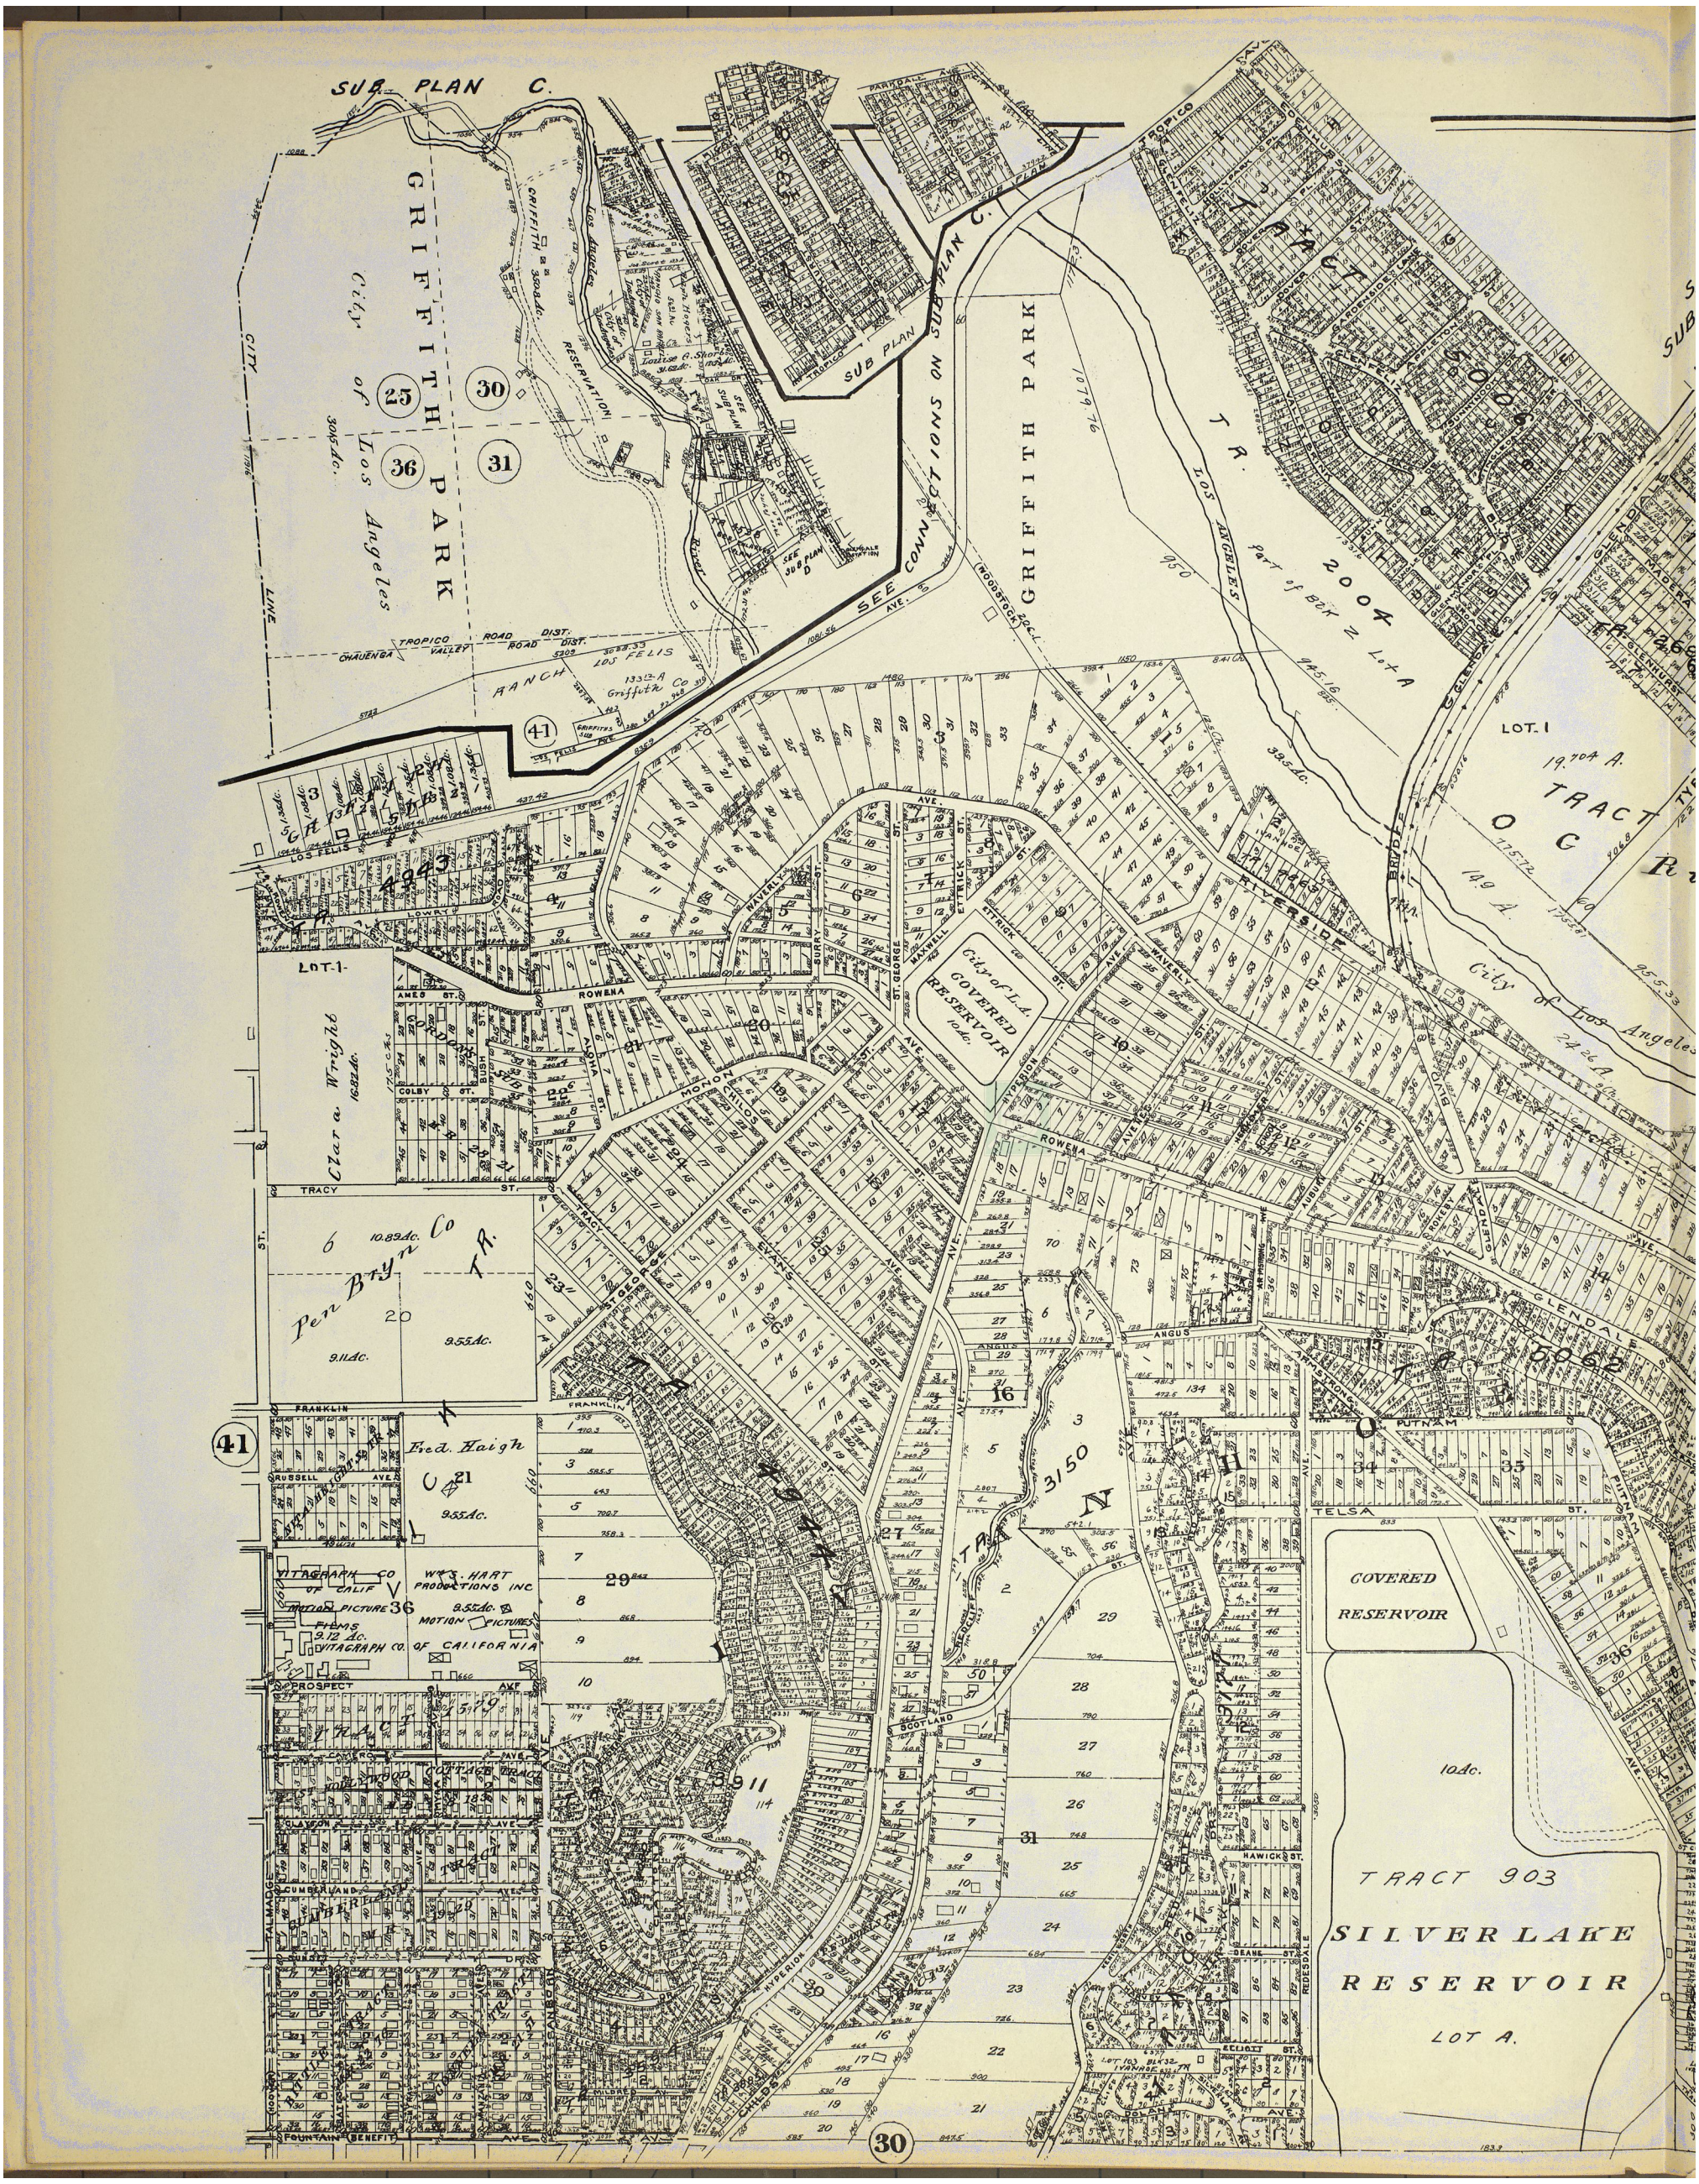

Map Type: Real Estate Atlas Publisher: Baist Maps Publication Name: Los Angeles, CA Base Map Date: 1923 Revised Date: Republished Date: Sheet Number: 42L	**1923**	Requested by: Envirosite Corporation Silver Lake 1850 West Silver Lake Drive Los Angeles, CA 90026 Client Project # 60627 HIG Project # 2055261 www.historicalinfo.com

PLAN 42

BAIST'S REAL ESTATE ATLAS OF SURVEYS OF LOS ANGELES

COPYRIGHTED BY G. Wm. BAIST

EXPLANATIONS

BUILDING
STABLE OR GARAGE
GREEN HOUSE
SEWER
WATER MAIN
FIRE HYDRANT
SECTION LINE
SECTION NUMBER
ELECTRIC RWYS.
STEAM RAIL ROADS
ADJOINING PLATES

SUB PLAN D

SUB PLAN A.

SUB PLAN B

SEE SUB PLAN D

SEE SUB PLAN B

43

28

Richardson et al 13.297 A.

LOT 2

TR 1430 Harrington Brown

W.C.B. Richardson

Chas F. Wickland 56.29 Ac.

RANCHO LOS FELIS (LE BRUN TR)

Anastacio Felis 244 Ac.

City of Los Angeles

Pacific Electric Land Co.

H. B. Barnes 482 Ac.

Jas. P. Jones 838 Ac.

John S. Sampson Jr. 921 Ac

Ella P. Hubbard 1136 Ac.

Southern Pacific Co. 46.96 Ac.

Southern Pacific 1750 A.

Hunter Pacific 2484 Ac

TR 3574

TR 3653

TR 4695

TR 5038

TR 3416

TRACT 3770

TRACT 5031

TRACT 4669

TRACT 2468

TRACT 2469

TRACT

LOS ANGELES, CAL. VOL. 11

FANNING

1173

EDENDALE DISTRICT

SCALE 100 FT. TO AN INCH

11530 11533 11535 11536 11534 11531 11537 11538 11461 11464 11465 11468 11469 11467 11539 11540 11474 11473 11472

EARL PL. IVANHOE AV. TEVIOT PL. BANCROFT AV. HIDALGO AV. EDENDALE PL. LOMA VISTA PL. MOORE PL. COVE AV. SOBIESKI PL. ALLESANDRO WHITMORE AV. N. ALVARADO

4" W. PIPE 6" W. PIPE CONCRETE STAIRS CONCRETE STEPS IMPASSABLE FOR TEAMS NOT DEFINED FENCE

PACIFIC ELECTRIC RY. CO'S. RIGHT OF WAY


1146 1152 1169 1165 1169

Scale 100 Ft. to One Inch.

Copyright 1919 by the Sanborn Map Co.

Fire Insurance Map Collection
Geography and Map Division
Library of Congress

Map Type: Fire Insurance Publisher: Sanborn Map Co. Publication Name: Los Angeles, CA Vol. 11 Base Map Date: 1919 Revised Date: Republished Date: Sheet Number: 1173	**1919**	Requested by: Envirosite Corporation Silver Lake 1850 West Silver Lake Drive Los Angeles, CA 90026 Client Project # 60627 HIG Project # 2055261 www.historicalinfo.com

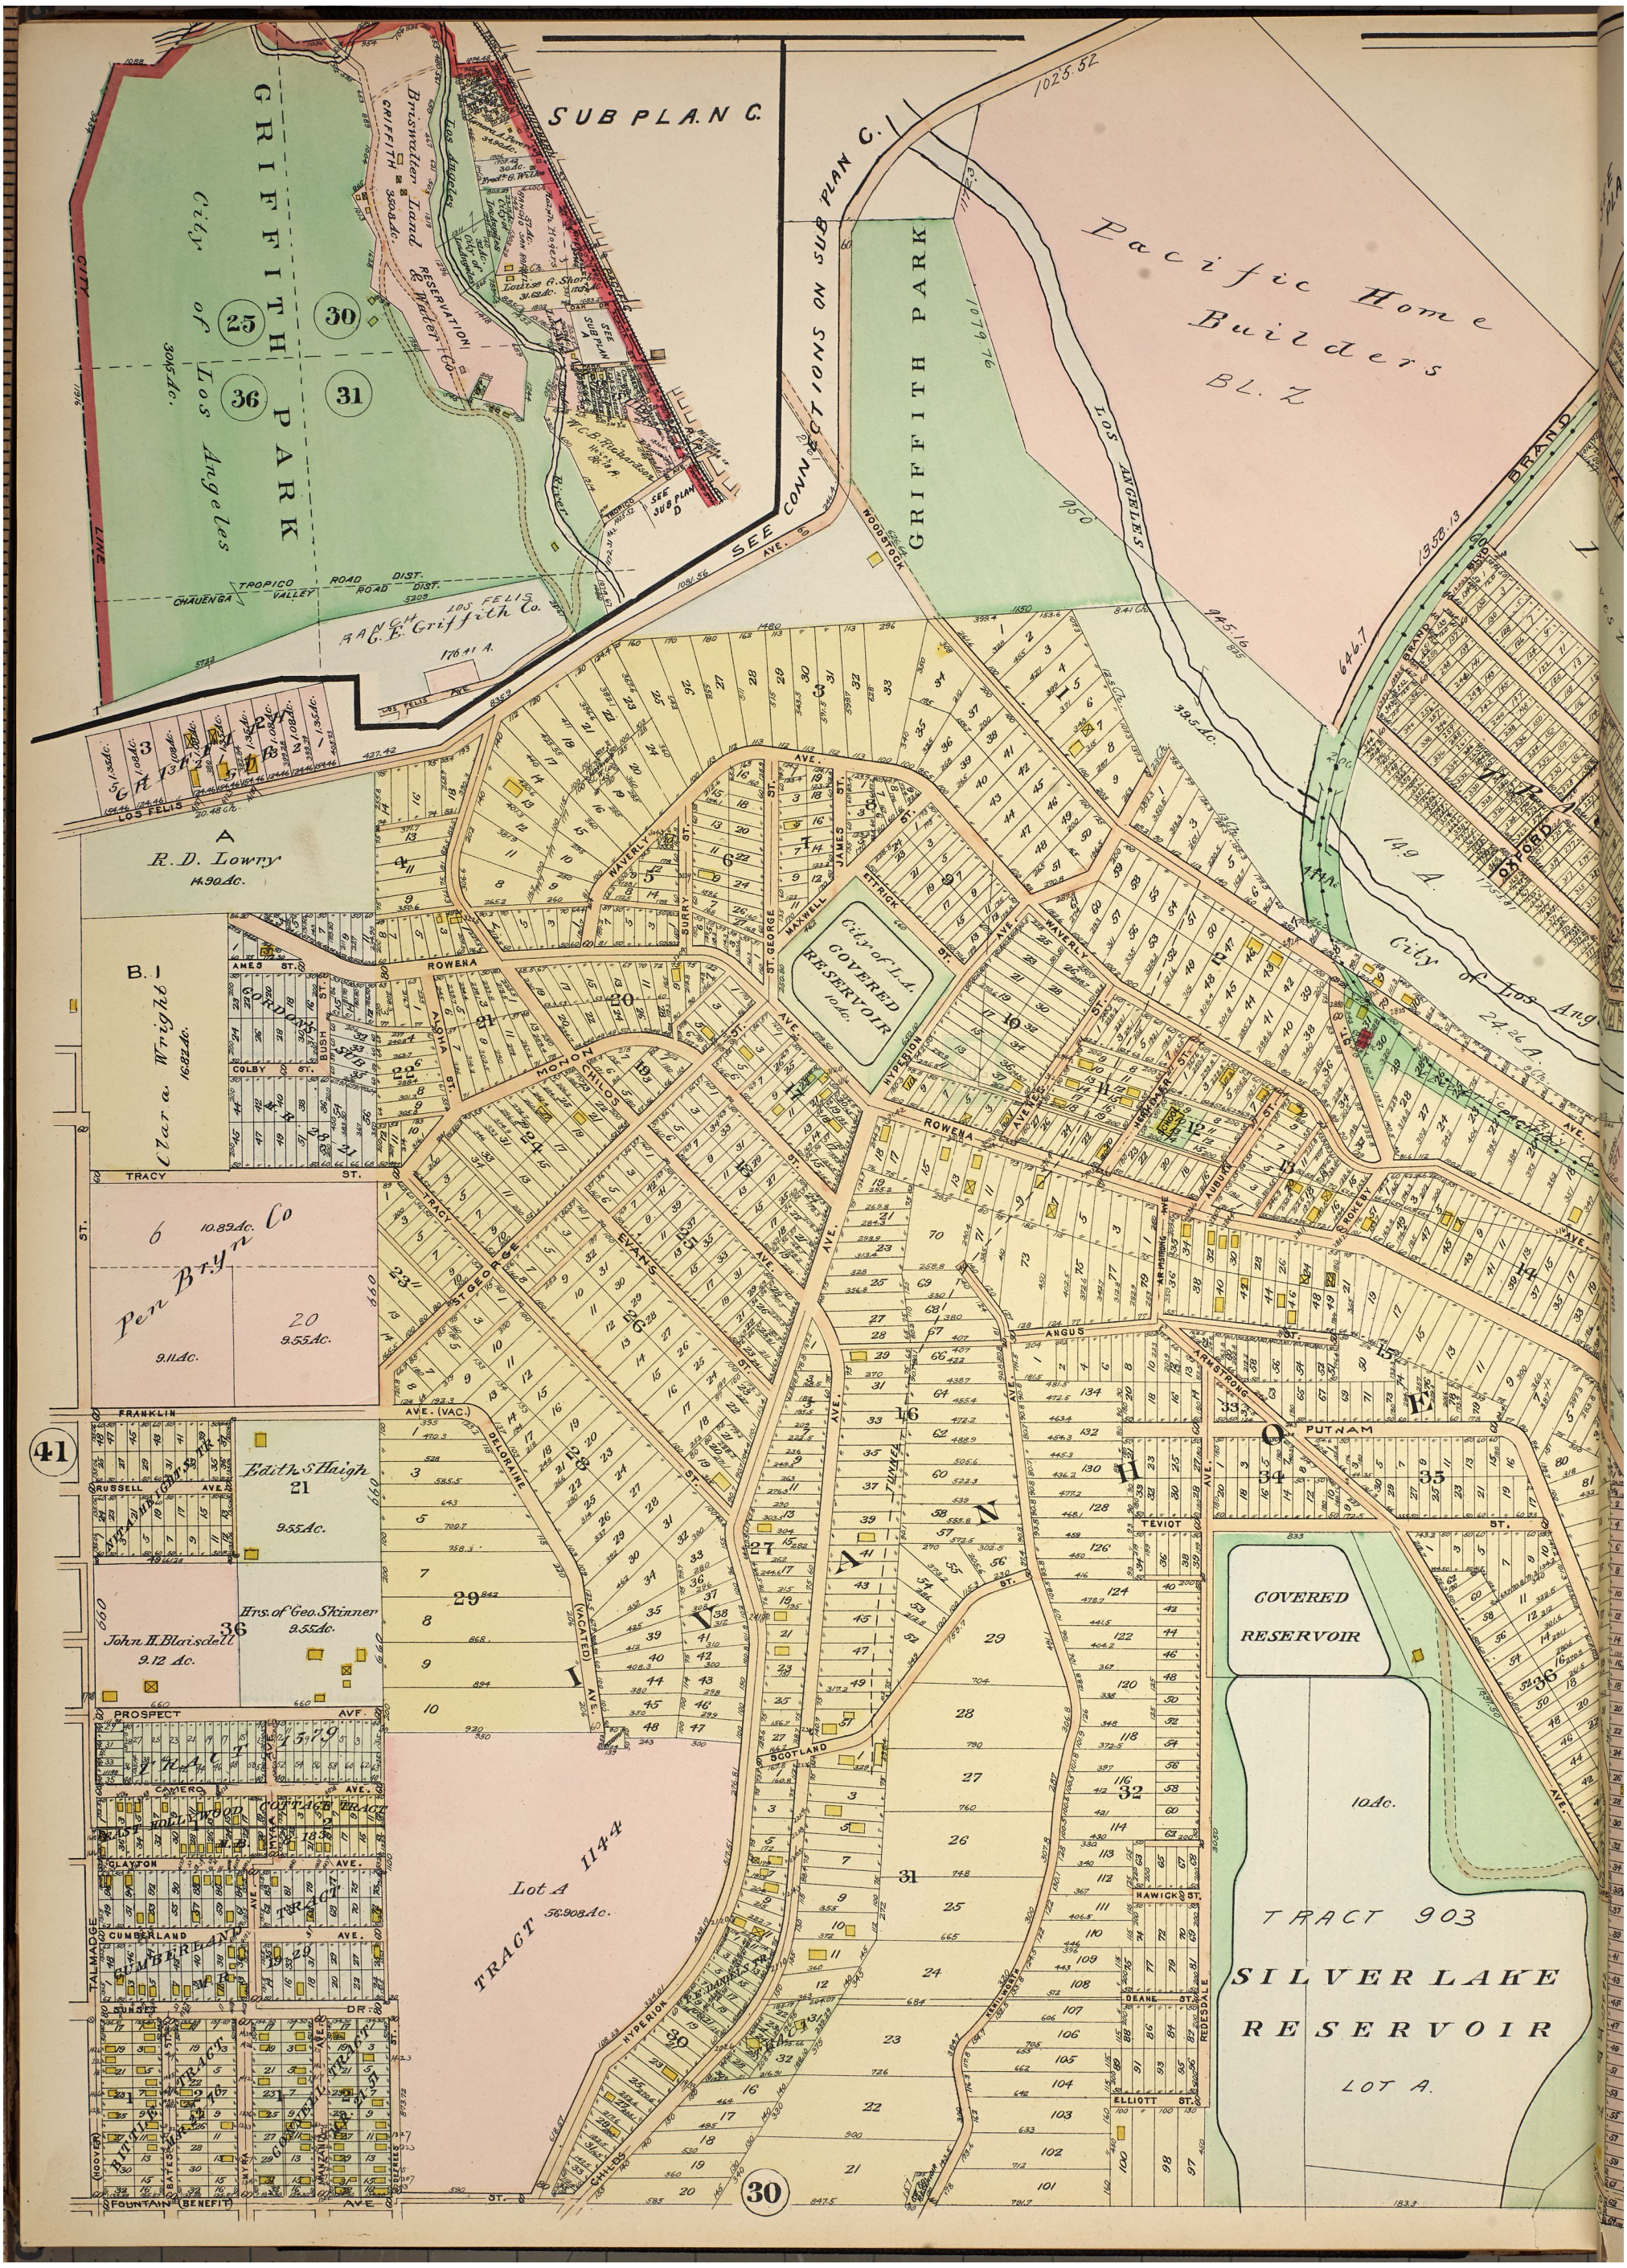

Map Type: Real Estate Atlas Publisher: Baist Maps Publication Name: Los Angeles, CA Base Map Date: 1914 Revised Date: Republished Date: Sheet Number: 42L	**1914**	Requested by: Envirosite Corporation Silver Lake 1850 West Silver Lake Drive Los Angeles, CA 90026 Client Project # 60627 HIG Project # 2055261 www.historicalinfo.com	HIG

PLATE 42

BAIST'S REAL ESTATE ATLAS OF SURVEYS OF LOS ANGELES

PUBLISHED BY G. WM. BAIST

COPYRIGHTED BY G. Wm. BAIST

EXPLANATIONS

- BRICK BUILDING
- FRAME " "
- STONE " "
- BRICK STABLE OR GARAGE
- FRAME " "
- STONE STABLE OR GARAGE
- GREEN HOUSE
- SEWER
- WATER MAIN
- FIRE HYDRANT
- SECTION LINES
- (4) SECTION NUMBERS
- ELECTRIC RWYS.
- STEAM RAIL ROADS
- (5) ADJOINING PLATES

SUB PLAN D

SEE SUB PLAN D

SUB PLAN A.

SUB PLAN B.

SEE SUB PLAN B.

43

28

Investment 43.79 A. Building Co

Harrington Brown TRACT 1430 LOT B 78.558 A

Thos. McWhorter 35.39 Ac.

Samuel Hunter 49.60 Ac.

E. Linten (LE BRUN TR) 56.29 Ac.

Pacific Electric Land Co. 6.59 Ac.

City of Los Angeles 8.72 Ac.

Anastacio Felis 24.44 Ac.

Edward Partridge 34.85 Ac.

Petra Hunter 21.52 Ac.

Jesse D Hunter

John S. Sampson Jr. 8.08 Ac.

Ella P. Hubbard 11.26 Ac.

Pacific Electric Land Co. 13.30 Ac.

Pacific Electric Land Co. 9.37 Ac.

Jas. P. Jones 8.92 Ac.

John A. Fiscus 4.72 Ac.

M.L. Helsel 9.43 Ac.

D.F. Byron 4.02 Ac.

L. Whitmore & K.F. Whitmore 2.94 Ac. 2 Ac. 4.4 Ac.

John S. Sampson Jr. 14.40 A.

Petra Hunter 3.95 Ac.

Southern Pacific R.R. Co. 19.48 Ac.

Hunter Southern Pacific R.R. Co. 30.30 Ac.

TRACT 2504

TRACT 2507

TRACT 1656

SEMI TROPICAL PARK

TROPIC SPIRIT

PARKDALE

SCHOOL

Map Type: Real Estate Atlas Publisher: Baist Maps Publication Name: Los Angeles, CA Base Map Date: 1914 Revised Date: Republished Date: Sheet Number: 42R	**1914**	Requested by: Envirosite Corporation Silver Lake 1850 West Silver Lake Drive Los Angeles, CA 90026 Client Project # 60627 HIG Project # 2055261 www.historicalinfo.com

HIG Research Summary

Site Location
Silver Lake
1850 West Silver Lake Drive
Los Angeles, CA

Requested by
Envirosite Corporation
2 Corporate Drive, Suite 450
Shelton, CT

HIG Project #
2055261
Client Project #
60627
Date Created
09/22/2021

Historical Information Gatherers

This Research Summary identifies the products and services provided by Historical Information Gatherers, Inc. (HIG) for the above referenced site location. All products are provided as PDFs unless otherwise noted.

City Directory Pages/Abstracts

Research Methodology: A search was conducted for city directories that include coverage of the site area using HIG's City Directory Collection and other sources, if needed. Directories for the following years were identified for the site area. A comma between date ranges indicates a gap of 10 years or more in available city directories:

Los Angeles: (1901-1905, 1943-2019)

The above listed directories were reviewed at approximate 5 year intervals to determine if the street(s) specified in the order were included in the directories and had listings for the site area. HIG attempted to identify former street names and aliases and if identified, these were also included in the review.

Research Results: City directory information, when provided, was used to create a multi-page file(s) named CD- followed by the street name. When City Directory Pages are provided, the publication name and date are shown at the top of each page. When a City Directory abstract is provided, the first page of the abstract includes the relevant publication information. The years of coverage identified for each street and any identified historical street names are as follows:

West Silver Lake Drive: (1943-2019)

FIM+ Maps

The HIG Historical Map Collection and the United States Library of Congress Map Collection were searched for fire insurance maps (FIMs), real estate atlases and similar maps for the site location and adjoining properties. These maps were used to create a multi-page file named FIM+Maps. The maps have title blocks that include the map publisher, year the map was created and, if applicable, the year the map was last updated. The years provided are:

1914, 1919, 1923, 1950, 1953, 1955, 1957, 1960, 1961, 1966, 1968, 1969, 1970

Disclaimer & Limitation of Liability

This Research Summary and the related documents and images provided by Historical Information Gatherers (hereafter referred to as the “Site Specific HIG Data”) contain information obtained from a variety of public and private sources. Additional information for the site and surrounding properties may exist. Accordingly, there can be no guaranty or warranty that the information provided is complete for its particular intended purpose. No warranty expressed or implied, is made whatsoever in connection with the Site Specific HIG Data. Historical Information Gatherers specifically disclaims the making of any such warranties, including without limitation, merchantability or fitness for a particular purpose. Historical Information Gatherers, its officers, employees and independent contractors cannot be held liable to anyone for any loss or damage, whether arising out of errors or omissions, negligence, accident or any other cause, resulting directly or indirectly from any information provided or any information not provided in the Site Specific HIG Data. Any liability on the part of Historical Information Gatherers is strictly limited to a refund equal to the amount paid for the Site Specific HIG Data.

HIG Copyright Notice

This Research Summary and the selection, arrangement and compilation of Site Specific HIG Data are the property of Historical Information Gatherers. © Copyright 2021 by Historical Information Gatherers, Inc. All rights reserved. The person or entity that ordered and paid for the Site Specific HIG Data is granted a personal, non-assignable, limited license to reproduce the Site Specific HIG Data solely for purposes of providing supporting documentation for reports produced for the site location which is noted on page one of this Research Summary. Any other reproduction or other use of the Site Specific HIG Data in any media or format, in whole or in part, is expressly prohibited without prior written permission from Historical Information Gatherers, and the person or entity that ordered and paid for the Site Specific HIG Data assumes all liability for the making of any such reproductions.

Licensing Agreement

The licensing agreement between Historical Information Gatherers and infoGroup provides that Historical Information Gatherers may create photocopies or reproductions of portions of Polk City Directories, Hill-Donnelley Criss-Cross Directories and other directories under infoGroup copyright. The licensing agreement also permits the

person or entity that ordered and paid for the Site Specific HIG Data to include photocopies or reproductions of portions of Polk City Directories, Hill-Donnelley Criss-Cross Directories and other directories under infoGroup copyright as supporting documents for reports produced for the site which is the subject of the Site Specific HIG Data.



Research Summary for City Directory Abstract

Site Location
Silver Lake
1850 West Silver Lake Drive
Los Angeles, CA

Conducted For
Envirosite Corporation
2 Corporate Drive, Suite 450
Shelton, CT

HIG Project #
2055261
Client Project #
60627
Date Created
09/22/2021

Historical Information Gatherers

HIG has produced a city directory abstract for one or more streets associated with the site location indicated above. The publications used to create the CD Abstract are listed below.

The information below is taken directly from the city directory books. The following are definitions as they are found in the Haines books:

XXXX = is no phone, no people or non-published phone.

600 XXXX = Correct address only. No other information.

X Streetname = intersecting cross street

Publication year, publisher and title

2019 Haines Los Angeles North

2010 Haines Los Angeles North

2005 Haines Los Angeles North

2000 Haines Los Angeles

1995 Haines Los Angeles

1990 Haines Los Angeles

1985 Haines Los Angeles

1980 Haines Los Angeles

1975 Haines Los Angeles

1973 Haines Los Angeles

Abstract Section 1- This section includes the city directory data sorted by address.

1811 West Silver Lake Drive	
2019	THORNBURG Laura
2010	THORNBURG Laura
2005	THORNBURG Laura
2000	THORNBURG Laura
1995	XXXX
1990	XXXX
1985	PATRICK LETHA
1980	DEMBINSKI ROBT
1975	SANES FRANK JR
1812 West Silver Lake Drive	
2019	MOGGIA Alfred
2010	MOGGIA Alfred
2005	MOGGIA Alfred
2000	MOGGIA Alfred
1995	MOGGIA Cesare
1995	MOGGIA Alfred
1990	MOGGIA Cesare
1990	MOGGIA Alfred
1985	MOGGIA CESARE
1985	MOGGIA ALFRED
1980	MOGGIA CESARE
1980	MOGGIA ALFRED
1975	MOGGIA CESARE
1975	MOGGIA ALFRED
1973	MOGGIA CESARE
1973	MOGGIA ALFRED
1814 West Silver Lake Drive	
2019	BARBER Michael
2019	SELWAY Phil
2010	HOWELL Kanin
2005	MUGGLEBEE Christopher
2000	AGUILAR Joseph
1980	YOUNG PAULM
1815 West Silver Lake Drive	

2019	HARRIS Brock
2010	CHOU Chung
2005	REVY Ga
2000	CHOU Revy
1990	MOGROVEJO Marco
1980	XXXX
1975	XXXX
1973	PURPURA MICHAEL

1816 West Silver Lake Drive

2019	LEDDINGTON Tara
1985	JOHNSON ART
1980	HATTEN E M
1975	HATTEN E M
1973	HATTEN E M

1817 West Silver Lake Drive

2019	XXXX
2010	AUST Michael
1980	XXXX
1975	OLMICCIA RENE
1973	WARREN KENNETH C

1819 West Silver Lake Drive

2019	PARK Jang
2010	PARK Jang
2005	XXXX
2000	XXXX
1980	XXXX
1975	SALDIVAR PETRA
1973	SALDIVAR PETRA

1822 West Silver Lake Drive

2019	APARTMENTS
2005	CUNNINGHAM Michael
2000	CHUNG Mia
2000	CUNNINGHAM Michael
1995	PIGFORD P L
1990	OKIHIRO David
1990	PIGFORD P L

1985	GERARD BRIAN
1985	OKIHIRO DAVID
1985	PIGFORD PL
1980	LOUIE LINDA
1975	GAYLE MARY
1975	LUZINA ELIZABETH A
1975	ORLOFF E
1973	LUZINA ELIZABETH A

1826 West Silver Lake Drive

2019	XXXX
2019	XXXX
2010	KOHLSTEDT Birgit
2005	KOHLSTEDT Birgit
1980	LEVERNE DARIA

1828 West Silver Lake Drive

2019	WINN Charles
2019	PETTIT James T Jr
2010	PETTIT Jas T Jr
2010	GOETZ A
2005	GOETZ A
2005	PETTIT Jas T Jr
2000	PETTIT Jas T Jr
1995	WITYMER Russell 3D
1995	PETTIT Jas T Jr
1990	PETTIT Jas T Jr
1985	MOREHEAD C L
1985	ZIMMERMAN ALAN R
1985	PETTIT JAS T JR
1980	PETTIT JAS T JR
1975	POMO ROSE
1975	CORGIAT ANNA
1973	POMO ROSE
1973	CORGIAT ANNA

1830 West Silver Lake Drive

2019	XXXX
2010	OCANA Rick
2005	DIAZ Mano

2005	OCANA Connie
2005	OCANA Manuel
2000	DIAZ Mario
2000	OCANA Connie
2000	OCANA Manuel
1995	OCANA Connie
1995	OCANA Manuel
1990	OCANA Connie
1990	OCANA Ricardo
1980	MENA ANGELO
1975	MENA ANGELO
1973	MENA ANGELO
1832 West Silver Lake Drive	
2019	XXXX
2010	XXXX
2005	XXXX
2000	XXXX
1995	BOYLE James F
1995	BOYLE Jim
1990	BOYLE James F
1990	BOYLE Jim
1985	BOYLE JIM
1980	TOBIAS SYLVIA A-MRS
1975	TOBIAS SYLVIA A MRS
1973	TOBIAS SYLVIA A MRS
1835 West Silver Lake Drive	
2019	HEMPEL Karen
2010	MA Ming
2005	TOM John
2000	TOM JOHN
1836 West Silver Lake Drive	
2019	ROSENBERG Michelle
2010	REDDINGTON Bjorn
2005	CROUPPEN Samson
2005	REDDINGTO Bjom
1995	XXXX
1990	VULETICH Mark

1985	VULETICH MARK
1980	VULETICH MARK
1975	VULETICH MARK
1973	VULETICH MARK
1839 West Silver Lake Drive	
2019	XXXX
2010	XXXX
2005	TOM Bill
2000	TOM Bill
1995	TOM Bill
1990	TOM Bill
1985	TOM BILL
1843 West Silver Lake Drive	
2019	XXXX
2010	DAKE Glenn C
2010	LEE Charles
2005	DAKE Glenn C
2000	DAKE Glenn C
1995	VILLASENOR Felix
1847 West Silver Lake Drive	
2019	XXXX
2010	XXXX
1980	XXXX
1849 West Silver Lake Drive	
2019	XXXX
2010	XXXX
2000	XXXX
1995	DEBOVES J R
1980	XXXX
1975	XXXX
1973	XXXX
1850 West Silver Lake Drive	
2019	LOW COST PET VACCINES OF LA
2019	SILVERLAKE RECREATIONCTR
2010	XXXX
2005	LA CTY REC CENTER

1995	LA CTY REC&PKS CNTR
1990	LA CTY REC&PKS CNTR
1985	LACTY REC&PKS
1980	LA CITY REC SLVR LK
1975	LA CTY REC SILVR LK
1973	LA SILVER LAKE REC

1851 West Silver Lake Drive

2019	KOFFMAN Elaine L
2010	KOFFMAN Elaine
2005	KOFFMAN Elaine
2000	KOFFMAN Elaine
1995	XXXX
1990	KOFFMAN Elaine
1985	SCHMIDER ERNEST
1980	HETZ RICHARD H
1975	HETZ RICHARD H
1973	HETZ RICHARD H

1855 West Silver Lake Drive

2019	SINGER Caren
2019	WOLIN Robert
2010	WOLIN Robert
2005	WOLIN Robert
2000	WOLIN Robert
1980	XXXX
1975	XXXX
1973	XXXX

1871 West Silver Lake Drive

2019	TRIMBLE Sara
2010	COBB Hosea
2005	COBB Hosea
2000	COBB Housea
1995	XXXX
1990	XXXX
1985	DROUET L L
1980	DROUET L L
1975	DROUET L L
1973	DROUET L L

1900.9 West Silver Lake Drive	
2010	X CASTLE ST
1901 West Silver Lake Drive	
2019	GREENWOOD Kenda
2019	HASKAL Zeev
2010	MORRIS Daniel
2005	XXXX
1990	LESCHT Ira
1990	MINKIN R B
1985	BOND LARRY
1980	GODEZKY J
1975	LEVINSON DAVID
1975	MANDELBLATT CARL
1973	MERCER CURT
1903 West Silver Lake Drive	
2019	BYRNES Sarah
2019	MEGA GROUP PRIVATE INVSTGTNS
2010	HASKAL Zeev
2005	XXXX
2000	XXXX
1995	XXXX
1990	XXXX
1985	XXXX
1980	COLOGGI John
1975	XXXX
1973	KAPLAN JAS
1921 West Silver Lake Drive	
2000	MOORE Gary
1990	CLAY Donald
1985	MOSE PETER K
1980	BOWES JON
1980	HARRISONJOHNNY-MD
1975	BOWES JON
1975	WEINTRAUB A ALBERT
1973	BOWES JON
1973	CRANHAM WM R
1973	WEINTRAUB A ALBERT

1967 West Silver Lake Drive	
2019	MANKEY Caroline
2010	MANKEY Caroline
2005	MANKEY Caroline
2000	MANKEY James
1990	WASHBURN Randy A
1985	TOBEY MICHAEL
1980	TOBEY MICHAEL
1975	DOSHNA STEPHEN
1975	TOBEY MICHAEL
1973	DOSHNA STEPHEN
1971 West Silver Lake Drive	
2019	MEYENBERG William
2010	LOEWY Douglas
2005	LOEWY Douglas
2000	PASZTOR Beatrix
1995	BELMONTE Recaredo
1990	BELMONTE Recaredo
1985	BELMONTE RECAREDO
1980	BELMONTE RECAREDO
1975	BELMONTE RECAREDO
1973	BELMONTE RECAREDO
1975 West Silver Lake Drive	
2019	FELLER-OTTO Suzanne
2019	OTTO Harry
2010	OTTO Harry
2005	OTTO Harry
2000	HALLAHAN Barbara
1985	GRAY JAS E
1980	GRAY JAS E
1975	GRAY JAS E
1973	BILLINGS GEO
2011 West Silver Lake Drive	
2019	HOUSING SLTNS RE CO
2019	KUK Mary Ann
2019	KUK Maryann
2010	CLIFTON Michael

2010		HOUSING SLTNS RE CO
2005		CLIFTON Michael
2000		CLIFTON Michael

Abstract Section 2: This section includes the city directory data sorted by the year the city directory was published.

2019		
1811		THORNBURG Laura
1812		MOGGIA Alfred
1814		BARBER Michael
1814	#4	SELWAY Phil
1815		HARRIS Brock
1816		LEDDINGTON Tara
1817		XXXX
1819		PARK Jang
1822		APARTMENTS
1826		XXXX
1826	#0.5	XXXX
1828		WINN Charles
1828	#0.5	PETTIT James T Jr
1830		XXXX
1832		XXXX
1835		HEMPEL Karen
1836		ROSENBERG Michelle
1839		XXXX
1843		XXXX
1847		XXXX
1849		XXXX
1850		LOW COST PET VACCINES OF LA
1850		SILVERLAKE RECREATIONCTR
1851		KOFFMAN Elaine L
1855		SINGER Caren
1855		WOLIN Robert
1871		TRIMBLE Sara
		X VAN PELT PL
		X CASTLE ST
1901		GREENWOOD Kenda

1901		HASKAL Zeev
1903		BYRNES Sarah
1903		MEGA GROUP PRIVATE INVSTGTNS
1967		MANKEY Caroline
1971		MEYENBERG William
1975		FELLER-OTTO Suzanne
1975		OTTO Harry
2011		HOUSING SLTNS RE CO
2011		KUK Mary Ann
2011		KUK Maryann
2010		
1811		THORNBURG Laura
1812		MOGGIA Alfred
1814		HOWELL Kanin
1815		CHOU Chung
1817		AUST Michael
1819		PARK Jang
1826	#0.5	KOHLSTEDT Birgit
1828	#0.5	PETTIT Jas T Jr
1828	#0.5	GOETZ A
1830		OCANA Rick
1832		XXXX
1835		MA Ming
1836		REDDINGTON Bjorn
1839		XXXX
1843		DAKE Glenn C
1843		LEE Charles
1847		XXXX
1849		XXXX
1850		XXXX
1851		KOFFMAN Elaine
1855		WOLIN Robert
1871		COBB Hosea
		X VAN PELT PL
1900.9		X CASTLE ST
1901		MORRIS Daniel
1903		HASKAL Zeev

1967		MANKEY Caroline
1971		LOEWY Douglas
1975		OTTO Harry
2011		CLIFTON Michael
2011		HOUSING SLTNS RE CO
2005		
1811		THORNBURG Laura
1812		MOGGIA Alfred
1814		MUGGLEBEE Christopher
1815		REVY Ga
1819		XXXX
1822		CUNNINGHAM Michael
1826	#0.5	KOHLSTEDT Birgit
1828		GOETZ A
1828		PETTIT Jas T Jr
1830		DIAZ Mano
1830		OCANA Connie
1830		OCANA Manuel
1832		XXXX
1835		TOM John
1836		CROUPPEN Samson
1836		REDDINGTO Bjom
1839		TOM Bill
1843		DAKE Glenn C
		X VAN PELT PL
1850		LA CTY REC CENTER
1851		KOFFMAN Elaine
1855		WOLIN Robert
		X WESTERLY TER
1871		COBB Hosea
		X WESTERLY TER
1901		XXXX
1903		XXXX
1967		MANKEY Caroline
1971		LOEWY Douglas
1975		OTTO Harry
		X REDESDALE AVE

2011		CLIFTON Michael
2000		
1811		THORNBURG Laura
1812		MOGGIA Alfred
1814		AGUILAR Joseph
1815		CHOU Revy
1819		XXXX
1822		CHUNG Mia
1822		CUNNINGHAM Michael
1828	#0.5	PETTIT Jas T Jr
1830		DIAZ Mario
1830		OCANA Connie
1830		OCANA Manuel
1832		XXXX
1835		TOM JOHN
1839		TOM Bill
1843		DAKE Glenn C
		X VANPELT PL
1849		XXXX
1851		KOFFMAN Elaine
1855		WOLIN Robert
		X WESTERLY TER
1871		COBB Housea
		X REDESDALE AV
1903		XXXX
1921		MOORE Gary
		X CASTLE
1967		MANKEY James
1971		PASZTOR Beatrix
1975		HALLAHAN Barbara
		X SILVERLAKE DR
		X WEST SILVERLAKE DR
2011		CLIFTON Michael
1995		
1811		XXXX
1812		MOGGIA Cesare
1812	#0.5	MOGGIA Alfred

1822		PIGFORD P L
1828		WITYMER Russell 3D
1828	#0.5	PETTIT Jas T Jr
1830		OCANA Connie
1830		OCANA Manuel
1832		BOYLE James F
1832		BOYLE Jim
1836		XXXX
1839		TOM Bill
1843		VILLASENOR Felix
1849		DEBOVES J R
1850		LA CTY REC&PKS CNTR
1851		XXXX
1871		XXXX
1903		XXXX
1971		BELMONTE Recaredo
1990		
1811		XXXX
1812		MOGGIA Cesare
1812		MOGGIA Alfred
1815		MOGROVEJO Marco
1822		OKIHIRO David
1822		PIGFORD P L
1828	#0.5	PETTIT Jas T Jr
1830		OCANA Connie
1830		OCANA Ricardo
1832		BOYLE James F
1832		BOYLE Jim
1836		VULETICH Mark
1839		TOM Bill
1850		LA CTY REC&PKS CNTR
1851		KOFFMAN Elaine
1871		XXXX
1901		LESCHT Ira
1901		MINKIN R B
1903		XXXX
1921		CLAY Donald

1967		WASHBURN Randy A
1971		BELMONTE Recaredo
1985		
1811		PATRICK LETHA
1812		MOGGIA CESARE
1812	#0.5	MOGGIA ALFRED
1816	#0.5	JOHNSON ART
1822		GERARD BRIAN
1822		OKIHIRO DAVID
1822		PIGFORD PL
1828		MOREHEAD C L
1828		ZIMMERMAN ALAN R
1828	#0.5	PETTIT JAS T JR
1832		BOYLE JIM
1836		VULETICH MARK
1839		TOM BILL
1850		LACTY REC&PKS
1851		SCHMIDER ERNEST
1871		DROUET L L
1901		BOND LARRY
1903		XXXX
1921		MOSE PETER K
1967		TOBEY MICHAEL
1971		BELMONTE RECAREDO
1975		GRAY JAS E
1980		
1811		DEMBINSKI ROBT
1812		MOGGIA CESARE
1812	#0.5	MOGGIA ALFRED
1814		YOUNG PAULM
1815		XXXX
1816		HATTEN E M
1817		XXXX
1819		XXXX
1822		LOUIE LINDA
1826	#0.5	LEVERNE DARIA
1828	#0.5	PETTIT JAS T JR

1830		MENA ANGELO
1832		TOBIAS SYLVIA A-MRS
1836		VULETICH MARK
1847		XXXX
1849		XXXX
1850		LA CITY REC SLVR LK
1851		HETZ RICHARD H
1855		XXXX
1871		DROUET L L
1901		GODEZKY J
1903		COLOGGI John
1921		BOWES JON
1921		HARRISONJOHNNY-MD
1967		TOBEY MICHAEL
1971		BELMONTE RECAREDO
1975		GRAY JAS E
1975		
1811		SANES FRANK JR
1812		MOGGIA CESARE
1812	#0.5	MOGGIA ALFRED
1815		XXXX
1816		HATTEN E M
1817		OLMICCIA RENE
1819		SALDIVAR PETRA
1822		GAYLE MARY
1822		LUZINA ELIZABETH A
1822		ORLOFF E
1828		POMO ROSE
1828	#0.5	CORGIAT ANNA
1830		MENA ANGELO
1832		TOBIAS SYLVIA A MRS
1836		VULETICH MARK
1849		XXXX
1850		LA CTY REC SILVR LK
1851		HETZ RICHARD H
1855		XXXX
1871		DROUET L L

1901		LEVINSON DAVID
1901		MANDELBLATT CARL
1903		XXXX
1921		BOWES JON
1921		WEINTRAUB A ALBERT
1967		DOSHNA STEPHEN
1967		TOBEY MICHAEL
1971		BELMONTE RECAREDO
1975		GRAY JAS E
1973		
1812		MOGGIA CESARE
1812	#0.5	MOGGIA ALFRED
1815		PURPURA MICHAEL
1816		HATTEN E M
1817		WARREN KENNETH C
1819		SALDIVAR PETRA
1822		LUZINA ELIZABETH A
1828		POMO ROSE
1828	#0.5	CORGIAT ANNA
1830		MENA ANGELO
1832		TOBIAS SYLVIA A MRS
1836		VULETICH MARK
1849		XXXX
1850		LA SILVER LAKE REC
1851		HETZ RICHARD H
1855		XXXX
1871		DROUET L L
1901		MERCER CURT
1903		KAPLAN JAS
1921		BOWES JON
1921		CRANHAM WM R
1921		WEINTRAUB A ALBERT
1967		DOSHNA STEPHEN
1971		BELMONTE RECAREDO
1975		BILLINGS GEO

1968 Los Angeles, CA Street Address Directory - Pacific Telephone.

WESTMORELAND AVE NO CONT.

1154 BUILDING 661-9279
7* PARKER V 662-7056
8* INGRAM L 662-5159
8* WASHINGTON O L 661-6316
1160 THOMPSON N
1164 1/2 BUILDING 661-0774
1164 1/2 GALBRETH P 662-8792
1166 MILLER G C 664-6376
1168 BURNS M R 661-9576
1168 3/4 OGBORN C A 663-9632
1172 SMITH J L 665-0912
1174 PATTON ROBT G 662-1207
1177 SULLIVAN S 664-8536
1178 NOSCOFF M 665-5383
1203 KLEIN S MRS 662-8044
1207 BLODGETT B D 664-7333
1212 CANADY R H 661-5515
1214 1/2 XAVIER B A 662-6020
1216 KRIVORVTCHRO IVAN 661-0676
1219 OKITA BILL TOSHI 665-7079
1222 TEMPLE H MRS 664-6109
1224 HILL E E 665-6781
1226 BRIGGS R
1230 BUILDING 661-2032
1* STRALBERG H 667-2185
2* NEWMAN R 664-5482
3* MCINTYRE V 661-1994
4* FINNEY M L 664-0253
1235 1/2 BALBONIN J
1236 APARTMENT 664-5825
1* ACEVEDO N 665-2829
2* KIM H K 665-6781
3* ESPINOSA M N
5* MO HAAN 662-4258
1237 FARIAS W 663-0183
1237 1/2 WALKER C 667-2833
1239 JOHNSON C H 662-3903
1239 1/4 GRANADOS E R 661-5410
1239 1/2 KIBBEY B J 662-1092
1241 MACKEVICIUS ONA 663-2826
1241 1/2 COMPTON F 666-4557
1242 APARTMENT
4* ROHN E 661-9240
5* GUEST L 662-8969
6* HORNE W 661-3417
7* LUCAS C 666-5437
1248 GOW CHAS A 661-3194
1249 TREVAUX A 661-5309
1251 FISH GRACE E 661-8529
1255 BUILDING
FL 2* GALLARDO J E 662-6875
1255 1/2 CORONA C 666-7407
1255 PARKER D 664-1667
1258 BDWAY NURSERY 664-5748
1264 ROBINSON N 665-9341
1268 GRAVES B 661-6469
1270 HARRIS GUS 663-2506

WEST SILVER LAKE DR

1707 MICKLE H V 663-4094
1721 BERARDINO A 662-4122
1724 DAWSON-ASSOC LTD 660-0544
1725 OVCHINCHENKO A 664-2314
1726 SILVERLAKE CLEANERS 662-0959
1749 RICCIARDI E E 663-6253
1752 STERN M 661-0753
1753 LOCK GEO J 662-7484
1766 BUDD H 662-7819
1768 OKUBO J 664-6783
1771 MIZUNO G 662-7248
1807 BOUCHERIE C A 662-3933
1812 MOGGIA CESARE 665-1357
1812 1/2 MOGGIA A 661-1530
1816 HATTEN EDGAR O 661-2742
1816 1/2 WEBB W 666-4181
1822 APARTMENT
2* LUZINA ELIZABETH 665-3970
3* DE ROSE V 662-7444
4* BOWERSOX J H 662-6704
1826 CANGIALOSI ANTHONY R 663-7520
1828 POMO ROSE 664-1350
1828 1/2 CORGIAT A 661-3792
1832 TOBIAS S A 663-0214
1840 WILSON T L 665-0603
1850 L A CTY-PARKS 666-9509
1851 HETZ RICHARD H 665-2138
1855 ZUM BRUNNEN ROY 663-8869
1871 MAZY RENE F 665-8790
1901 BALDWIN D D 664-3892
1903 RIGNEY W 661-4107
1967 DOSHNA S 661-8591
1971 BELMONTE R 666-6383
1975 BILLINGS GEO 663-9507
2055 ALLARD J H 665-0745
2059 VON HAFFTEN IRENE R 666-2647
2075 DARNELL A E 664-4274
2087 HANCOCK G S 664-1325
2113 BODEL BURMAN 662-9866
2121 WEBSTER WM M 662-4850
2129 RANDELL ISABELL M 665-7791
2147 WEBB R V 662-8056
2153 CORGIAT B 663-2568
2171 BERTZ PHILIP 662-3841
2201 BAMBERGER M 661-8735
2207 CHANG C C 665-0847
2219 SEGAL E 661-1980
2225 KAWAKAMI PAUL K 661-7934
2231 HARRISON JOHN H 664-1579
2235 PARLEE W F 661-0125
2241 FLETCHER E T 662-5439
2247 CARUSO STEPHANIE 662-8240
2251 CARUSO T D MD 661-0903
2301 GORDON DUDLEY C 661-9270
2305 HANSON FRIDICOTT 665-6525
2311 CHANG M M Y 662-7381
2317 ABEL WM L 661-6958
2327 DOWN LAWSON W DR 664-8630
2331 BRENNER E M 661-7688
2337 ANZIS HARRY 661-7355
2341 BUENING W 662-6310
2351 CROWLEY JERRY M 663-0867
2357 JIMBO F M 665-4080
2363 HASELBAUER J N 662-6081
2377 GARVIN JAS P 661-0219
2383 COSTA LAWRENCE S 661-9498
2387 WU A 666-4923
2401 JUNG J 661-2322
2402 HALEY G W 665-2288
2405 JOHNSON A M 667-3471
2405 1/2 MILLER GLADYS C 664-4393
2407 VANDERSTOCK G 664-7193
2407 1/2 BROWN H H 662-9977
2409 HOVEY FLORENCE 661-3148
2410 MESS E A 664-0646
2415 LEE A EDWARD 661-6947
2416 METHA S 664-7798
2421 WONG DOLORES 662-6081
2424 GAYNES S 664-2380
2424 CHARLIN H 663-1580
2426 CHARLIN R 663-6777
KIRSCH S 662-3693

WEST SILVER LAKE DR CONT.

2427 NAGLER MAX 662-4586
2430 JUNG F L 665-4883
2433 WHITNEY J F COL RET 664-4502
2435 PAULSEN P T 666-8848
2439 MC CAUSLAND KARL 664-7598
2441 ANDELIN JOHN 664-7576
2447 MARKEY M T 661-3401
2449 BODEY P J 663-5542
2449 1/2 TILTON H H 663-5833
2451 1/2 COONEY JEAN 661-0670
2501 NAGLER OSCAR 664-0566
2503 MC LAUGHLIN H E 663-0944
2505 MOTAZEDI D 661-0270
2506 MC KENZIE ROBT E 663-9502
2510 GARCIA FRED S 665-9018
2515 DEL BOCA DAVID 665-7089
2519 ROUNTREE A F 662-8466
2746 BENNETT J M 661-9251
2762 KANNER M 666-4277
2771 GRAHAM J A 661-8446
2801 HESSE EDWARD R 661-8002
2822 LEE CALVIN D 661-6013
2823 GOLDMAN NAHUM 665-8717
2826 LOUIE C M 665-9849
2827 GALLAGHER B JR 662-6454
2828 WESTER O 665-6785
2829 SHORT ALBERT D 663-6767
2830 CASTRO S 663-8557
2838 LUI H 666-8749
2840 MAXWELL G J 662-6874

WHITMORE AVE

1900 SMITH D 666-4526
1906 SCHLATTER F 665-9712
1914 ERVIN ROBT K 662-1401
1922 FISHER A 662-7081
1936 STONE HENRY L 664-7930
1937 SMITH BETTY 664-0721
1938 KOZMOVSKY A 662-3701
1940 WILSON OLGA I 665-2800
1950 BUILDING
2* LANE O 665-9812
4* KALMYKOW L V 663-3692
5* BOEBEL P 666-6842
6* ELDRIDGE P L 665-8836
7* GEARHART M A 661-7444
8* CERVANTES J R 667-2649
13* RENNA P P 661-4927
15* NIXON D 661-5138
2100 NIXON T L 661-3979
2101 WILSON CHAN 662-1639
2103 HAYFORD L C 664-2830

WILLOWBROOK AVE

4300 APARTMENT
1* HEISS P 666-4636
2* RAMPULLA ANITA 661-1429
3* NEVILL TRUDY R 662-1664
5* GULBRANSON MARGARET 662-5833
7* DAVEY J 663-7158
8* CHRISTOFFERSEN E 666-5346
9* BAKER J R 661-5188
10* HILST J A 661-4831
12* FERRIS S 666-4309
16* COLVIN ANN 662-2360
4310 DAVEY W B 665-0129
4310 1/2 HUMES G J 666-4922
4312 SCHMIDT R H 662-3913
4314 CLAGG BYARD 663-1793
4316 BUILDING
1* HIRAHARA H Y 663-1945
3* WATANABE R S 663-2004
4318 THOMPSON R L 664-4646
4320 CROTTY THOS J 661-4760
4322 1/2 REID ROBT D 665-3214
4326 WILT W H 662-8576
4328 CUAZ F 665-3871
4333 HERNANDEZ J 666-1013
4335 SPEAR C K 666-6428
4344 SPAENY B F 664-6771
4346 TAKEOKA TAKEO 661-8131
4346 1/2 MATSUMOTO KUMAO 664-2888
4347 PERETIAKO M 664-7258
4351 BROUSE W A 663-6651
4351 1/2 SMART ELAINE 663-8575
4352 1/2 WANG C H 661-4531
4358 WRIGHT J 665-6308
4360 MILTON C H 662-1560
4360 1/2 MAJOR M A 661-4302
4409 MARBLE GEO 664-3713
4437 1/2 VARGAS M 664-9158
4439 DIAZ E 666-6586
4439 1/2 BENNINGHOFF M 667-2743
4439 3/4 WONG W T 661-3663
4443 1/4 VALLEJO I 663-0226
4443 1/2 CISNEROS A 665-0767
4445 1/4 RUNNELLS D E 665-4847
4445 1/2 NUNEZ R 662-1719
4455 3/4 LUENGAS H 663-5593
4447 PAGE H E JR 666-5560
4449 3/4 ESCABEDO J 667-2469
4451 1/2 RIEDLE C E 663-6452
4455 SCHAEFER A C JR 662-8219
4455 3/4 BECK R 662-6993
4457 1/4 HOLMES S D 662-8357
4459 1/4 LEONARD G E 661-1259
4459 1/2 CHEATHAM J 661-2752
4460 BUILDING
6* LIVINGSTONE J 661-7804
4461 GOODIN M A 662-7279
4461 1/2 BAKULA M 664-0911
4461 3/4 JOHNSON L 661-0365
4500 MONDA M I 664-9359
4500 1/2 YIP JOHNSON 663-3775
4506 HAMAMURA J 664-7631
4509 ABRAMOWITZ HARRY 661-1360
4509 1/8 MORA M R 666-5496
4509 1/4 PELTEKIAN A 662-5974
4509 3/4 ABRAMOVITZ MAX 661-7516
4511 1/8 TAKASUKI S 661-4066
4511 1/4 SINENCI F P 661-6145
4511 3/4 BROWN G 661-0144
4512 KANAI R A 665-5400
4513 1/2 MORALES M T 665-4364
4515 1/4 GOFFARD W 666-2293
4515 1/2 BENNETT J 661-0432
4516 DENNY W I 663-8752
4516 1/2 GONZALEZ C 661-2498
4517 PERERA E C 661-8567
4517 1/2 GRANT L 661-6130
4518 1/2 ALEXANDER J W 662-5282
4519 3/4 SUNADE R 663-4366
4521 APARTMENT
4* TAKEISHI G 661-9560
6* ZACHER R 665-3538
7* WINOCOR H 666-0310
9* HINDEN R 664-4275
14* BERMAN S 661-5294
41* BOGGS K 664-0923

WILLOWBROOK AVE CONT.

4521 APARTMENT
E5* ROGERS A P 665-4561
E8* GONZALES A 664-3093
E41* ABDELNOUR R W 661-0507
E91* FUNG M 663-2705
4522 3/4 HERNANDEZ A 661-1560
4524 1/4 ARIAS A 666-2940
4525 APARTMENT
2* BIRENBAUM JACK 664-2609
3* DAVIDSON S 663-7889
6* MC NEILL C H 663-6940
6* MITSUKAWA H 662-3821
8* LOPOW J 666-8251
11* TREVEUD T M 662-0217
14* SILVER A 661-0518
16* DERR W H 664-4290
31* DENNERLINE A 661-4992
41* KEM K 661-2749
W4* FILER P E 664-7801
W91* GELBRECHT H 666-0445
4526 INGMAN L 664-7964
4532 APARTMENT
4* BALASH E 666-6801
5* DUBSKY H 661-9149
107* THOMPSON J A 662-7165
108* SIMS J W 665-9830
110* STEINFELD HARRY 663-9898
111* DUBSKY H 664-0414
202* DOVER L R 666-2193
204* FORAKER R C 661-8108
210* RAINS J A 666-6972
211* HOLMES O 662-8381
4537 APARTMENT
1* WRIGHT A R 665-4583
3* GUZIN REBECCA 664-0192
4* FRIEDBERG A 663-1795
6* SPAULDING S 665-0141
7* DREYER J 662-4396
8* SELWYN I D 663-3620
9* WENZELBERG S 662-8407
11* STEELE H 661-2355
4540 1/2 LECHTMAN HARRY L 664-1070
4542 1/4 PETTIT R D 665-9685
4542 1/2 SAPUNOFF A 664-7230
4543 APARTMENT
3* LIGHT ROSE 663-9842
5* MERIDA F 664-9190
6* BEUTEL EMANUEL 661-2756
8* KALICHSTEIN MAY 661-0224
9* MANOLSON SARAH 663-7156
11* ECKHAUS G 665-7738
4544 BAKER C 666-1012
4544 1/4 MORE P 663-5052
4544 1/2 SAENZ C 665-0229
4544 3/4 YEE D 661-3129
4546 APARTMENT
4* SMITH R G 666-5889
5* DRINKWINE ROGER E 663-6758
4547 APARTMENT
1* SANTOS W 666-8197
2* AMOROS DORETTE 661-1579
3* REDE L 661-2219
4* PAPADOPOULOS E 662-7987
5* TOLEDO S F 663-7500
7* EDEN S 667-2311
8* JOHNSON E L 666-2481
9* ROSEMAN F 667-3265
11* FEIGIN A D 665-1966
4619 KILIMLIOGLU G 662-1683
4665 NEWMAN CENTER 661-3990
4665 NEWMAN CENTER-LACC 661-4323
4705 MERDINIAN ELISE 661-1333
4709 MONTALVO J 661-2610
4713 BUILDING
12* GORRIN A A 662-3869
4717 1/2 BUILDING
4719 HERNANDEZ V M 662-3301
4721 UYETAKE J 664-4258
4723 BALL A 661-3835
4766 NEW HORIZON DAY CAMP 663-4496
4768 FUJITA E S 663-4311
4770 LA PALME B 662-8018
4772 HUGHES J V 662-3606

WINDSOR AVE

3012 ENKELMANN R C 663-8774
3016 REITKE D H 662-4053
3021 GROB E 661-0644
3022 KAWAGUCHI K 663-5154
3027 COFFY M H 663-0525
3028 JONES K S 661-3884
3032 GOULD STANLEY G 664-5371
3041 WONG Y 663-2865
3200 HEFFERN MARY E 663-3866
3206 CHEN D T W 665-8888
3214 BAGGENSTOSS A A 661-3015
3218 URIE J B 663-9056

WINONA BL

1509 CROAKE MARJORIE 661-6498
1514 HADJIAN S D 664-9308
1514 1/2 ANDERSON F W 661-2419
1515 MORGAN J 666-2887
1515 3/4 WELLS O D 665-9563
1517 STEVENSON H B 662-5135
1517 3/4 NAMIAS NORMA 662-9558
1517 7/8 KENDALL ENNIS 665-9387
1519 1/2 ARAMAN R 663-1780
1522 1/4 WIDOWITZ K 665-9966
1523 BALACHNIN VASSILY A 663-4736
1524 KALACHI J 663-9492
1528 APARTMENT
1* PEEK J D 664-0811
2* KATZMAN F 665-2728
4* CHATTELLE E 665-7492
5* FRANTZ M 661-5431
6* MARDIROSSIAN R 662-8061
7* MC CLOSKEY S M 662-5324
8* JONES ALFRED 662-8547
10* TANNER A R 663-5902
1529 WILL M M 665-0487
1534 APARTMENT
102* BOHANNON C 666-0813
105* UHLIN E 667-2394
106* SMITH H T 664-3838
108* PECINA MILDRED C 666-0252
201* LOH C 666-5811
203* RIACH E 662-5071
205* THEODOS ANGELOS C 661-6851
207* SOFINSKY P 661-4019
1535 PANOFF VICTOR 665-9852
1543 BUILDING
1* YOUNG A L 664-3094
2* GILWEIT G A 663-0131
5* MIDLAND B 666-2968
6* BUCKNER F 655-7189
1545 NEWCOMB MARY A 665-8539
1546 BUILDING
1* WINTER HARRY JR 665-2806

WINONA BL CONT.

1546 BUILDING
4* LORSCH M 661-0831
1553 RUSSELL BERTHA L 665-8056
1558 KAWAZOYE A 661-2705
1601 MELHORN WM P 665-0050
1602 BUILDING
2* RANACHER W J 664-6005
7* FIUMANI G 661-5961
9* WILDER W A JR 662-5952
1606 BROTHERTON J R 664-0802
1610 APARTMENT
2* SAHAKIAN D 664-7963
5* BOND D 662-5500
7* DEVITTO R J 663-1724
8* BOLENDER J A 661-2969
1620 1/2 BITTERMAN M 662-3406
1622 ERIKSEN K B 664-8164
1626 DER SARKISSIAN S M 664-3042
1627 RADIONOW WASILI 663-6472
1627 1/2 SIMMS M 662-6058
1630 PHILPOTT D 661-2366
1631 FIERKE E 664-8968
1632 DENZL E P 664-0391
1638 MACH M S 661-7582
1639 HURLBUT JACK D 661-0187
1644 APARTMENT
101* PATTON FERD 662-7975
105* DARNT D H MRS 665-5496
108* KAPLAN P D 666-1729
109* REVERDITTO MARINA 662-2576
201* MERMELSTEIN SAM 666-0691
202* KACHARAVA H 662-9397
203* EMRICH M 665-4611
205* PANOFF G MRS 662-2386
209* HOLMES W D 664-6076
302* JENSEN MURIEL 661-4497
307* WHITE B 662-4546
401* SYRJAMAKI INA 663-0035
402* DE BEYER B 665-3544
403* GRURER N 664-8488
407* ELLS ALICE 665-6253
410* ALLISON LUCIE F 661-4630
1650 BUILDING
1* WELLER M 664-8261
1652 BUILDING
1* BELMAN J D 662-2648
1711 BUILDING
2* RZEVSKI N 662-6915
3* ZULLO FRED 664-3755
1711 GARIL B 664-2827
1711 LOMBARDI L 662-5308
1716 DARRAUGH B 663-5694
1716 1/2 CASPARY G L 665-0607
1717 ENNIS G 664-2589
1717 1/2 NASSIF C 662-7517
1718 BAUM F M 664-4538
1718 1/2 REID MARGARET 662-9210
1719 AUSTIN M M 661-9017
1719 1/2 MICELLI H 664-6029
1721 1/2 BUNTMAN MINNIE 663-0749
1723 SMITH G A 665-5675
1725 GREGORIAN R 665-2551
1727 ANDREWS EUGENE E 665-6795
1728 1/2 LEYTON T 664-7926
1729 NASSIF G A SR 664-8338
1729 1/2 CLEMONS D 664-8004
1730 1/2 SHOEMAKER M W 666-5017
1731 1/2 MC ELHENY D E 662-2466
1733 KANCHANAPOOMI V 654-9635
1734 APARTMENT
1* CYR C J 664-2219
4* SARET SOL 662-4715
1735 APARTMENT
1* WALTER K L 661-2674
2* BLACHMAN PAUL 665-1691
3* MCCLELLAN R M 664-2209
4* BUSS O E 664-8046
6* MARTEL 465-4644
8* MICHENER LOIS 663-4219
1736 APARTMENT
1* LINA HEIDGEN 662-5310
2* ROLLAND V 665-8761
1737 APARTMENT
9* STANIO J 667-2801
10* EHRLICH MATILDA 664-0720
11* MOKATARIANAS O 665-9043
12* BRODY L B 661-5192
15* GOODELL R 661-2823
1738 APARTMENT
4* EDDY K 661-4720
1740 APARTMENT
100* CARTER J K 665-7426
102* BARR SPENCER 662-6385
103* MANN M 667-2261
104* MEHLMAN GEO 662-2804
105* YOUNGREN LOUISE 662-6188
106* STEPHENS E T 662-1449
108* PALACIOS H 661-8388
200* ISHERWOOD I 661-1586
201* SNEDDEN A M 665-7074
202* WISE K 663-6916
203* CHRISTIAN E B 662-4483
204* ZWICKEY J 663-0030
205* ROPKEN M 662-7998
206* GREENE ALBERTINE 663-7540
207* TROLLOPE M E 663-2001
209* LARSEN E 666-8243
300* EDWARDS D 661-8483
302* CURTIS F X 661-3740
304* ORR CLARA L 662-9567
306* PETERSON C J 661-1060
308* COLOMINAS G D 664-2357
309* KWIATKOWSKI C 662-6839
1744 BUILDING
1745 APARTMENT
1* CARMELLA J B 661-7522
2* BURRIS L 664-4289
3* BLATT W 663-7650
4* CARDONE A 662-8373
7* MURPHY I 666-2191
8* GREENBERG M B 664-2827
9* LUCAS D 664-8259
9* LUCAS R 666-6413
14* TURKOVICH L A 664-8284
15* PRANDL T 665-9248
16* SNIDER C 664-4454
17* SEITZ D R 666-1530
18* LEIGH-HUNT D 662-4054
19* KLEIN B 662-3685
20* COLBY D 661-3841
22* ANDERSON G P 662-1364
23* DI LEO G W 667-3412
26* GAFFEY M 663-0974
1746 APARTMENT
4* PRUNTY MABEL 661-4258
3* HAZZARD E 663-2750
1748 APARTMENT
1* PRATOV G M 666-4802
3* SHIRLEY R WM 665-3779
4* YANCHEV G 666-2368
1750 APARTMENT
2* MATTHIES ANNA 665-7389
3* HALL E 664-9204
1751 APARTMENT
3* HARVEY E G 663-4342

WINONA BL CONT.

1751 APARTMENT
5* BAKER R L 664-6349
8* HERRERA J M 662-6283
1752 APARTMENT
1* LEVINE IRVING 661-9207
1752 1/2 APARTMENT
2* HECKER J 663-9978
3* SAXON J L 663-3894
4* ADAMS L B 666-8549
1753 BUILDING
1753 ZYGAITIS A 662-5498
1753 ZYGAITIS V 663-4914
1754 BUILDING
1* MALATT M 664-3786
2* BROWN L 665-3787
3* FOIX V L 662-7286
1756 APARTMENT
1* BIGELOW G 664-6735
3* PLANING M 663-4325
5* SALONEN A 662-5693
1758 APARTMENT
3* LARSON C 661-3374
4* ALAIMO C 667-3357
6* NELSON R M 661-2346
7* BARONE VILMA 664-7132
1759 BUILDING
2* WILLSON E 663-9423
3* JOBE M S 661-9098
4* MINER D B 665-9357
7* HAGEN R T 664-8500
9* WILSON LAURETTA B 663-4654
1759 ROUSEYROL A 661-7346
1800 APARTMENT
2* CABRAL V B 661-8116
3* VALENCIA A M 662-4488
4* PENNY O 664-1494
5* MACOMBER J 666-6359
6* THOMPSON A M 665-8608
8* MARSH R 660-0497
9* HOVEY S 661-7746
12* COAN F L 662-0366
15* ABRISHAMI P 665-0903
17* BORODINSKY S J 664-1284
20* BUTLER LEO V 664-1489
21* LOGAN D A 661-1670
22* SLOTE MORLEY MD 661-5505
25* PHILLIPS D 666-6560
26* ROSA J R 663-5671
27* BETHELL J R 666-8135
29* COLE L S 665-9844
30* CHIGA B 664-9372
32* TERRY R W 666-5012
33* SILBERT S 663-4112
35* RODIEK M 666-1461
36* KINSELLA J R 661-1662
37* WHEATON R W 665-6014
39* RURYCH V 665-6018
40* RISK R C 661-7495
41* PHILKILL W 660-0846
42* COLOMINAS B 663-7183
43* STRASER F 662-1805
44* HOLTON L W 662-2275
45* KUBOVCIK E 664-8338
46* BRANCH L 667-3449
47* OTERO E V 664-1090
48* BARBIERI I 666-8295
49* NORTON H R 651-9655
50* BOHDJELIAN O 665-0839
51* COHEN N R 663-4395
53* BARISH H M 661-9266
1803 APARTMENT
2* CHOCHON L 664-5226
2* SALIMI H 661-2464
3* WESTERMAN M B 665-1783
4* KLEIN HARRY 663-3435
5* DJAMDJIAN B 661-0724
7* SANKER P J 664-3028
8* WEINBERG C B 665-9547
10* FRADKIN D 663-4835
11* ROGALIN E 666-5834
12* MALKIN R 661-7379
15* TEMPLETON R MAJORS 665-4984
1807 APARTMENT
3* HARMAN SYLVIA 666-0596
1809 APARTMENT
5* GAMBOA W M 665-6530
6* TUCKER S 663-3534
1815 LICHTENFELS EONA 662-3326
1815 PIERCE ADAH M 661-6320
1815 TRESSLER M 662-4962
1815 WHITSON MARGUERITE 661-1083
1818 VOGL H 663-4382
1819 MEYER F 663-4589
1819 1/2 APARTMENT
2* BULLEN L C 662-3291
1820 APARTMENT
2* WAYNE FLORA D 665-6574
4* DE BRUYN MARY S 662-6509
1820 1/2 APARTMENT
2* WEAVER E E 663-5869
3* FUNK L A 663-0995
1820 3/4 LANGLEY K 666-7052
1821 APARTMENT
2* WOOD RALPH 662-1984
3* RUSSELL M 664-4811
1821 1/2 APARTMENT
1* TRACY D E 661-4407
2* BENNETT M A 666-2396
4* MILLER E F 664-4889
1822 APARTMENT
4* MARTIN J C 667-2016
1822 1/2 APARTMENT
1823 APARTMENT
2* HORKA L 666-0850
1824 ASHBY D K 663-3089
1826 APARTMENT
1* GARKER ANNA 665-6720
2* DYCK R P 665-3079
3* AISENPREIS KARL 663-2743
1828 APARTMENT
1* STRECKERT RUTH C 665-2617
3* ALLISON M A 663-9436
4* GILBERT N H 663-9456
1828 1/2 APARTMENT
1* MALPEDE CLARA 662-4859
2* HALLIN RUTH M 663-3063
1830 APARTMENT
1* BRANKE PAUL C A 664-1481
3* MC CULLOUGH M 665-2493
4* THOMPSON C E 662-6541
1830 1/2 APARTMENT
1831 BUILDING
101* BORUK R 663-4432
103* EHLINGER J T COLONEL 664-6345
105* KUPRIONIS J D 665-1718
106* OILSCHLAGER G 663-4826
107* BUDIG J 664-0577
108* BUNIN M MD 661-2795
109* WIGGINTON W R 661-1790
111* GARA H 664-4272
113* ROBERTSON J 664-1524
115* GOODMAN A 666-2514
201* COCKERILL T E 665-9643
202* BURRESS D F 665-5627
203* COHEN R 665-2241

WAVERLY CR

2607 FRIEDMAN MORRIS 664-4569
2609 PLUNKETT AGNES NO1-6566
2610 APARTMENT
1* MC KEE G NO3-4791
3* ESTEIN GLADYS NO4-1212
YOUNGREEN H C NO2-8934
2617 CHERTCOFF HARRIET 662-2369
2621 ROBINSON WINIFRED I 663-4905
2622 MOTT WM B NO3-4444
2629 WYANT THELMA A NO4-1030
2633 ROCKHOLD R V MRS NO6-0701
2634 ROBERTSON SNELL NO3-4036
2637 LEE STANLEY NO2-4975
2641 MARTENIS ELIZABETH NO3-4531
2649 MARSHALL B NO5-7894
2651 MAHAN JAS A NO5-0563
2659 VAN MAANEN W L NO1-5017
2661 BOWSER RICHARD S NO1-8674
2667 1/2 HENLEY W B DR NO2-5516
2667 3/4 PEARCE R A 665-7801
2669 CRAIG JAS S DR 661-3231
2669 1/4 MARKEY M T MRS NO1-3401
2669 1/2 BARTHELMESS R G NO1-0042
2673 KOEHL EMIL H NO4-5068
2677 LA BOUNTY ABNER A 662-0102
2677 1/2 GREENWOOD JOHN JAS NO1-6927
2677 3/4 MYERS KENNETH A 661-9944
2679 REMY RAYMOND 662-0390
2681 BUTTERWORTH B B 666-2453
2683 KORTS ANITA L NO4-7968
2685 MARTIN THOS NO6-3234
2687 VAN PELT R S NO4-0316
2689 HOAGLAND LESLIE W 663-6445
2691 WIDBIN E C NO2-7807
2693 DAUB A J NO4-0963
2697 KEIR H L NO5-7750
2701 HIGGS EDGAR E NO3-1794
2701 1/2 RAPP N NO1-3441
2707 ADKINS LEONARD 664-3771
2707 1/2 GRIDER VERA NO1-5098
2709 MRAZ JERRY NO5-2569
2717 MC ALMON VICTORIA NO4-8437
2721 GORST HARRY W NO5-7917
2731 HAWTHORNE D NO5-3206
2739 INMAN C W NO2-3083
2740 WEINTRAUB E NO1-8519
2743 APARTMENT
1* OSUMI NOBUO 665-3702
2* DOWLING MARTIN P NO3-4935
3* WASSER AUDREY M 663-6990
5* LUCAS DOROTHY E NO1-6849
7* HAWKINS K M NO6-0507
8* DIXSON V C NO4-4744
9* ULDALL M NO5-0268
2744 MATOSSIAN S Y NO5-5016
2750 SALAZAR CARMEN F NO4-3461
2753 MOORE GARY D 665-4798
2753 1/4 VON DELDEN HELEN 663-5196
2753 1/2 TEMPEL WM E NO5-5614
2755 VORRHEES JOAN M NO4-1390
2763 BUILDING
2765 RENFROE H J NO4-2833
2767 BIRK E 663-7781
2806 BUCKLEY DONALD 661-3367
2811 APARTMENT
1* BROZ JERRY 665-8414
4* CALHOUN J W 661-7893
5* CHERRY DON 661-4886
6* ROGERS HERBERT T NO2-9506
7* WAGNER HELEN P NO3-0627
8* RAYMUND WM B NO4-3023
2812 APARTMENT
1* CALDERON MOLLIE NO4-2451
2* SARGENT ADELE 664-0077
2814 APARTMENT
1* DORSEY A A NO1-7101
2* HENNESSEY B THOS NO1-3234
4* SIEBENTHAL LOIS NO1-7824
2816 PEET HELEN B NO5-6194
2816 1/2 STAFFORD SADIE NO1-8784
2818 MORSE ADELAIDE NO4-0225
2818 1/2 SWARTZ NEVIN M NO5-9045
2820 PYCHE MARGARET J NO2-3438
2824 GROVE THOS K 665-4862
2828 FISHER CLEM W NO1-0271
2829 HOFFMAN M NO1-4626
2829 1/2 SCOTT W M NO2-8845
2830 APARTMENT
3* KOSSOWSKY M MRS NO5-8758
2830 1/2 COWANS HELEN NO4-5856
2832 CAMERON J 661-4587
2839 SMALL J W NO4-9959
2841 MANLET B ALVIAR MRS 665-6568
2849 APARTMENT
2* SAVAGE J W 662-2616
3* EIDEN ALBERTA M 666-1898
5* MC LAUGHRY M B 664-1462
6* CHANDLER WILBURN J 662-2071
7* CARROLL JAS F 663-3692
8* JONES ROBT F 661-6402
9* ROBINSON JACK NO1-5895
10* ALTMANS DRAPERIES 662-5662
11* BERGSTEIN HAROLD NO4-4245
13* SAALFIELD ROBT E 661-7589
17* SELDMAN NORMAN NO5-3007
2901 TUNICK MARTIN K 662-8572
2901 1/2 WINOCOUR T B NO2-4762
2909 HARRIS H R NO3-6108
2913 SCHALL L NO1-4803
2913 SCHALL LEE NO2-8309
2918 RABE ANNE R NO1-6475
2919 BERGMAN R THEO NO5-6468
2920 TAYLOR E R NO2-6800
2920 1/2 ARMSTRONG BERNICE NO3-6652
2922 PATTERSON CLAIRE NO1-8285
2925 TIRADO MIGUEL NO1-9088
2926 1/2 BOUFFORD STELLA NO3-1902
2929 SIEDENTOP A T NO3-0713
2950 ANNE WILLIAMS 662-7412
2950 BUDD JOHN W NO1-8216
2958 MESELSON H A NO4-7687
2965 CAGE DARCY L NO4-8563
2970 BRYAN LOUIS L MRS NO3-3746
2974 ZEYSING S J NO5-6872
2975 FREEMAN L A NO4-9934
2980 SLADE ROSALIND NO3-9454
2981 MARKOFF STEVE NO2-4645
2981 MARKOFF M NO2-4690
2985 BRUSTEIN I NO1-7296
2986 APARTMENT
2* MC BEATH IAN NO4-3795
3* KOYASU KAZUO 661-3801
6* SCHWAB RUSSELL W 663-8659
3001 FUESS MARIE M NO1-3152
3017 KRAMER MEL E 663-3882
3021 MONACO A R NO2-9670
3021 MONACO A R NO5-6403
3030 JOSEPH H O NO4-2856
3040 SCHWARTZ JUNE 663-0925
3041 CONROY R T NO2-8615
3100 SANDERS JOS NO1-3240
3108 DOUGLAS MARIAN NO4-4906
3109 MAC DONALD N S NO4-4135
3112 MORCINAS JOHN 664-4265
3118 STEWART W S NO3-7975

WAVERLY DR CONT.

3121 HOUSE H Z NO3-4373
3121 HOUSE J W NO2-4938
3124 PASCOE THOS NO5-3525
3128 GOLSON W M MD 663-2896
3131 EBERHARD C V NO4-9850
3132 ADLER GEO M NO1-8649
3139 MILLIKEN JANE R NO2-8779
3147 REISBORD SAMUEL NO1-3443
3148 MOSS ROYAL R NO4-1781
3154 BAYLESS A E 661-4175
3154 BAYLESS T 662-1235
3155 WELCH H G NO4-6414
3159 REISS R F NO2-4683
3160 PEARSON EDNA E NO1-6768
3161 MAJALCA BERTHA C NO4-5873
3165 JOHNSON HENRY T NO5-7352
3203 WEINER GERTRUDE NO5-3270
3205 GARDNER HARRY 662-7176
3211 WALCH ANNE NO2-5015
3214 SCHAPIRO J G NO5-7846
3225 FOSTER ANDRE 665-3932
3225 YANKWICH LEON R NO4-1631
3226 ROMOLI J A NO4-4661
3246 OWEN DONOVAN F NO4-2292
3247 HACKWORTH MARY E NO3-8045
3248 WILSON BERNICE L NO1-1327
3250 CARLBERG ROBT L DR 666-2288
3257 BRUNO GORDON E NO4-0476
3267 POSELLA JULIA B NO4-4071
3301 LA BIANCA A MRS NO4-3355
3310 TURNER TUPPER L NO2-8579
3312 DAVIS ROBT P 664-7651
3314 WORMSER SOPHIE NO3-6398
3334 TEETS WILLIAM NO3-4192
3336 MILLER H A NO2-2583
3338 MEAKIN JACK NO4-0452
3340 KINSMAN H J NO2-5495
3404 HARRINGTON RUDY NO1-0788
3418 EGGLESTON R A NO2-5238
3422 ADAMS PATRICIA V NO2-5114
3434 COX BERYL E 665-8168
3438 BROSTOFF JACK L NO1-5203
3445 MARVIN RAY S NO2-8390
3448 MENDELSON NELL J NO2-5414
3448 MENDELSON R A NO2-6106
3449 WEISZ LESTER 661-9664
3454 APARTMENT
1* LENT MARIAN G 665-4089
2* SEXSMITH HAROLD MRS NO4-0568
3* CONLEY MARGARET NO4-5217
4* HANSEN A D NO1-9729
5* PLACE L H NO4-2607
7* STAPLETON DORA CAY NO2-2691
8* CONLEY J W NO3-2017
3455 PHILIPS RUTH A NO3-3527
3455 PHILIPS SEYMOUR NO3-3580
3455 STOKUS EILEEN NO2-7320
3463 RANKIN ALBERT M 663-2444
3467 MARGOLIN DEL 663-4919
3469 KAZARIAN M 665-3376
3469 KAZARIAN MIKE NO2-2216

WAYNE AVE

2215 SCHIEFER HAZEL W NO1-4685
2218 JAY MARDIE 661-4024
2218 JAY M 663-5676
2221 PRIESTER H F NO1-0403
2225 MALOOF F J NO2-4364
2300 WILSON J W NO4-7208
2303 PALLOW N A NO1-9532
2307 ROTCHFORD CAROLINE L 665-0583
2308 HYMAN M M NO1-8309
2317 HAIG PAUL A NO3-0706
2320 DE PIETRO FRANK NO6-0202
2323 HOWLAND ETHEL L NO1-3986

WEBSTER AVE

1708 BAILEY MADELYN NO1-3573
1714 STRICKLEY J K NO4-5132
1715 WOODS WALLACE W NO5-3613
1718 HYUN ANNA 664-4891
1722 YATES HAL NO5-7374
1724 VOIGT O B NO5-0798
1728 APARTMENT
1728 FERRELL BRUCE 662-7634
1729 MERCIER JOHN R NO4-5786
1730 SHECKARD A W NO2-0414
1736 SMITH BUZ NO4-8863
1740 CAMPBELL F L NO3-3039
1744 POOLE MARIAN E NO4-3757
1804 CALMES HELEN A NO3-4365
1814 ANDERSEN FLORENCE NO3-6214
1818 BEATTIE S 665-7887
1818 1/2 HORSLEY JAS R 663-4102
1836 YEOMANS JOHN R NO2-2028
1859 PHILLIPS P C NO1-5870
1865 RUSSELL RAYMOND A NO3-9797

WELCH PL

4600 WARD OLIVE A NO1-3514
4601 MARTZ W H NO1-5902
4606 WALLACE O E MRS NO1-7668
4607 VITALE CARL J 662-1410
4611 GODESSOFF R 662-6297
4612 SEBREE JEAN NO2-5551
4617 LANGSTON E A NO5-7533
4622 LINDSAY E J NO1-4879
4623 MARCENKUS C NO2-1558

WESTERLY TER

1101 APARTMENT
1* CHESNA V R 664-3533
2* BARBER COURTLAND J 665-1876
10* LARGENT RUTH NO2-7889
1102 1/2 RODRIGUEZ MARIA H NO2-3715
1125 SHIOZAKI J NO2-1277
1211 APARTMENT
1* MORALES ROYAL F 665-2602
1211 CABRERA H F NO2-4525
1211 ROBITAILLE ANNE NO1-0011
1222 PENA FRED MRS NO1-5110
1223 SHOEMAKER C B NO3-5310
1227 CARANDANG JOHN NO5-7043
1243 MORENO E 661-2727
1250 BILLERA JOS NO4-7623
1250 KOBER HARVEY J NO4-6780
1250 ROSAS GEO 663-4930
1301 LARSSON ELLA NO3-7610
1303 STEWART ANNE D NO5-0569
1305 NORDYKE M C NO4-9028
1307 DANIELS J R NO4-8243
1308 APARTMENT
1* FELIZARDO HENRIETTA LNO4-8088

WESTERLY TER CONT.

1308 APARTMENT CONT.
3* SANDERSON ROBT G 666-1798
1309 HAUPT CAROLYN F NO4-6629
1312 OUELLETTE G D 663-9073
1314 APARTMENT
1316 SMITH FRANCES J NO5-7402
1316 1/4 JAMES GLEN W 665-7235
1316 1/2 KISNER C NO4-1535
1322 ARTMAN F J NO1-5355
1326 HOLLAND PAUL 665-6518
1326 BOWLER WM G 665-1053
1330 CHUN STANLEY H S NO2-2039
1330 1/2 MALZAHN WALTER NO5-2683
1333 HARMAN C G JR 665-2668
1336 REYNOLDS JOYCE 666-2644
1337 YELICH R NO2-7683
1342 SCHLOTZHAUER C D NO3-0221
1346 KLINE FOUNTAIN W NO1-2202
1346 HERRLE JUNE H NO1-7127
1346 1/2 FISHER BARBARA M 662-6941
1410 BRANSON WENDELL NO2-2907
1411 GUYER A R NO5-8630
1412 BUILDING
1414 JOSEPH ADRIAN H 661-4861
1417 APARTMENT
1417 BENSON R NO1-8557
1417 1/2 LAKOS JOHN C 664-9109
1420 SPANGLER FRITZ A NO1-7496
1424 NORFOLK JAMES NO3-7927
1425 1/2 VITULANO L NO2-5613
1428 WILLIAMS E NO2-3702
1429 FOX W S NO2-5364
1432 COLLINS CAROLE JEAN 663-7554
1436 MANN MYRTLE M NO4-2564
1438 LESLIE KAREL 664-7453
1440 BLAKE MARGIE 661-2063
1445 LANGE A NO2-7950
1447 BROWN HELEN M NO2-8759
1447 VITA A C NO1-3729
1451 KANE JAS J NO1-9170
1451 THOMAS FRED R NO1-4780
1458 DURFLINGER G W JR NO4-1834
1459 FALSETTA C NO2-2789
1461 BREMPELL ERWIN NO3-7030
1462 FRANK R G NO1-1309
1463 REYNOLDS R B 662-9294
1469 BAUER HENDRIK 665-2808
1470 RUSSELL MARGARET NO3-6090
1474 PIKE NEVILINE I NO1-9307
1475 1/2 SAENZ F 663-0069
1478 BURKHOLDER NO2-5760
1478 BURKHOLDER R E NO2-0979
1479 PETRAITIS R A NO5-6544
1497 BRUNO NICK NO2-7157
1501 NICHOLSON C W NO4-3055
1502 YOUMANS JOHN G 664-7218
1504 STEINLEY EMMY NO3-1897
1506 PRUSHAN I NO2-5340
1507 POIRIER E M MRS 661-7094
1509 DIAMOND P NO1-9846
1512 PARKER E 664-1602
1514 DURAN JACK 662-7985
1517 GRENINGER E O NO3-2087
1520 PARKHURST WM H MRS NO2-4266
1526 BUILDING
1* EBAUGH PATRICIA J MD 662-5510
2* ORGOLINI ARNOLD 664-7796
3* HAYES TYLER S 662-0365
NO5-6882
1527 HENDLER J G NO2-3966
1533 KAPP NORY NO4-5581
1537 MALUEG R H 1537 1/2 ESTRADA-BERG SERGID NO3-9648
1544 WALSH R L MRS NO1-6401
1546 GILLIAM G B NO5-4735
1548 KLEIN N L NO2-7855
1548 RODEN A NO5-6420
1551 PUCHLIK E M NO2-4384
1600 FREDENBERG EDW C NO4-6533
1601 SIMI O E NO3-6979
1603 YEPIZ FRED F NO4-4573
1606 COVEY BESS NO4-5601
1607 LEW HOW B NO1-6781
1608 FOGARTY PETER NO3-2586
1609 FUNG WM NO1-6622
1610 GIL ROSE M NO2-6008
1620 LAMBERT JACK NO4-3332
1620 PHILLIPS DAVID M 662-4752
1620 1/2 RANDALL M 664-1735
1627 O ROURKE W D NO3-2027
1628 BECKMAN ROGER A NO3-2470
1630 PAPASAVAS MARY 666-0617
1637 BERG J A NO4-1875
1638 FAULKNER M 666-8296
1640 DI BARI ANTHONY NO4-3621
1641 VILLARREAL A A NO2-2972
1701 KOENIG MARIA A NO1-1807
1707 POST HOYT G NO1-3896
1713 STEIN A M NO1-0738
1716 HAIRABEDIAN M NO3-5326
1717 STEVENS BRETT L NO1-6878
1720 BAGGS C WAYNE 662-8908
1727 APARTMENT
A* MC MURTRIE ALFRED W NO5-1553
1727 HUBER EDW NO4-3666
1736 MAY BOYER NO1-3157
1752 AUBARD LOUISE NO3-4568
1812 IRION J H NO4-8390
1818 ZAYACK ALICE E NO3-4044
1821 ROSS A NO5-7140
1822 VERITY P H 661-3707
1830 BROCK CLARA J NO4-6084
1832 MEYERS EVA NO4-3306
1834 KARAPETIAN EDW NO4-0113
1838 CARLSON C ALLAN NO5-5000
1846 JONES LULA M NO1-7633
1847 LIZARRARAS J M NO3-4572
1850 MUSSOFF ANNA NO3-1763
1851 WITTE J B NO4-7923
1858 AMER TOMMY D NO4-7624

WESTMORELAND AVE NO

315 DOMOTO Y NO2-7853
315 1/4 DOMOTO KENZO NO4-9976
315 1/2 JANG CONRAD 662-4494
315 3/4 ICHIROKU S 661-4354
316 HIGASHI MUTSUO NO1-5831
317 DOMOTO SAM NO5-2687
318 YAMAGUCHI TRMTE CNTRLNO3-6092
318 YAMAGUCHI KEI 663-6891
320 YAMAGUCHI KEI NO4-8566
323 TERAN JUAN NO2-5712
324 1/2 STUART J D NO5-2243
328 1/4 VERON LUIS A NO2-4963
332 JOHAL L S NO5-2939
333 KATO GEO Y NO5-0277
335 KRANZ J NO4-6518
337 HIROSE K K NO2-8540
440 GLASS K V NO3-6902
445 WATTS A 665-4015
446 HAYES EARL 661-2380
446 1/4 MANTOYER JAS NO1-5139
448 THOMAS KATHRYN 663-3020

WESTMORELAND AVE NO CONT.

452 CASALLA FRED 664-9174
456 HASEGAWA T NO2-7137
457 APARTMENT
1* DAVIS ANTHONY J 665-0709
2* KEY S L NO4-3035
3* LEE LOIS 666-0358
4* PRICE CLAUDIA H NO5-4345
5* ALEXANDER A L MRS 661-7427
8* SHELTON SHIRLEE 664-2416
458 APARTMENT
3* UCHIDA GRACE S NO3-2303
464 PHILLIPS ELBERT H NO4-4230
464 1/2 MORIKADO T NO5-1608
467 JACOBS G F 666-2782
501 MATSUSHITA EDDIE A NO2-5019
504 AWAYA ROBT S NO5-5430
505 TORRES H G NO4-3147
506 MIYAMOTO NAOTO NO5-1435
509 ARMSTEAD J NO3-8593
512 YOSHIDA Y NO2-8443
516 APARTMENT
1* TOKORO THOS NO1-7864
2* MATSUI WARREN M 662-6858
3* MATSUMOTO TOMI 665-8722
4* HAYASHI DENNIS 665-2894
5* HARADA JOAN NO5-0345
517 SHINBA Y NO2-8536
519 MORITA S NO4-2845
522 SUGIURA M NO4-6798
523 BUILDING
1* TAKEUCHI KOW T 661-0635
2* PONCE RODGER G 665-6997
3* GOYA HIDEO 661-7577
4* LEE F F MRS 662-7822
5* ARII SHIGEKO MRS 665-5368
6* SAGARA NORMAN 665-4552
7* STANT DAVID 662-1600
8* YEE KENNETH P Y 662-5537
532 BUILDING
1* OKAMOTO R N 664-6582
3* LANE LOUIS G 664-7376
4* TARAZI FARAH 665-6220
5* FUKUSHIMA CHAS 662-3993
6* SHOMURA HERMAN I 664-3723
7* GIN WEI 662-7753
533 MATSUOKA T NO5-7021
536 NAKAUCHI YAS NO2-8624
537 BURCH BERNARD N NO5-8993
540 TARDENCILLA JULIO NO4-4469
540 1/2 NAKAMURA CHIKAYOSHI NO2-9322
542 NAKAMURA JIMMY T NO4-8968
543 WONG GEO E NO1-9250
544 1/2 APARTMENT
545 HASHIMOTO Y NO5-4494
547 APARTMENT
1* SHIMAZU SHIGERU NO3-1805
2* KOBAYASHI BEN 665-8683
3* NAKAMURA DORIS NO3-6451
547 1/2 SHIMAZU HISAO NO3-6541
548 HOLLYWOOD JUDO DOJO NO3-2598
549 1/2 SHIMAZU HIROYOSHI NO5-4573
552 KAKIBA T NO2-0664
555 IWANAKA S NO5-6494
556 MARSHALL RUFUS NO4-8145
560 HOSHIZAKI K NO4-6844
565 HOSHIZAKI T NO2-9810
600 CHAN DOROTHY NO2-4437
607 DAYTON HTS SCHOOL NO1-0845
607 DAYTON HTS SCHOOL NO4-3308
607 DAYTON HTS DAY CARE NO4-1024
608 HAMADA M 663-8686
612 SWIGERD R C NO1-6091
614 MILLER CAROLYN NO5-2997
616 KANEMOTO K NO3-0102
618 IMUTA SHIG NO3-7108
622 YOSHIDA M NO1-5281
624 KUNAMOTO JESSIE NO3-7751
626 BUILDING
3* NAKANO ANN 661-5049
4* LAU CALVIN 663-8813
5* KONDO HARRIET S 665-0013
7* YAMADA MITSUO 665-8356
630 HEISHI GEORGE S NO4-2612
632 WATANABE HIDE NO4-9993
636 KIMURA F I NO2-0233
636 1/2 YAGI E NO2-5390
639 IWASAKI G NO4-5706
640 SHIMIZU AKIRA 663-5374
640 1/4 MATSUMOTO GEO K NO4-3694
640 1/2 IMAMURA JANE YU NO3-9484
642 1/2 CHOY HOWARD K T 662-5556
645 NAKAI JACK NO4-9136
649 1/2 GOJOBORI KASUO NO1-6929
651 GARDNER ROBT C NO5-0114
652 NAKAJI TATSUO NO5-8065
1115 MOLINA ARMANDO 663-1341
1118 KAYE DORIS 662-0509
1118 1/2 DIAMOND BESSIE M NO1-9266
1120 1/2 MUNOZ ALICIA NO2-3097
1122 BUILDING
1* SUZUKI ROBT T NO5-9865
3* CHING MARLENE 662-6434
4* CELESTIAL NICK S 666-1580
5* SCHOENROCK W 662-1419
6* BAGAYAS ANGEL P NO5-4870
1123 SILVER MARCUS NO1-0518
1123 3/4 SUTO SHOW NO5-3572
1125 GUDOVICH K NO2-7894
1127 FRATTALI MICHAEL 662-0168
1127 1/2 MIAGKOW G NO4-8038
1129 MANCIA LUCY 661-9105
1129 1/4 MOLCHANOV D NO1-1845
1129 1/2 JAIME ROLANDO 663-1342
1129 3/4 ROSENBERG BERNARD NO2-2058
1134 INOUE J NO3-2589
1138 HAYNES WILLIE L 662-9538
1140 MC COSAR MATTHEW JR 661-9188
1141 HAMANAKA KOZO NO1-9149
1141 HAMANAKA KO 664-3907
1143 BERNARDINO NICK NO1-3329
1143 1/2 LEONG WOLTON NO1-5609
1144 NELSON WANDA ANN 661-1676
1145 WUERTH LAS 666-2680
1145 1/8 BALASENGWICH OLGA 663-5744
1145 1/4 WOLFE ELINOR K NO2-8955
1145 1/2 HAMANAKA KIM NO2-4429
1148 PABLICO A I NO2-4486
1148 1/2 FELICIANO JOE NO3-6109
1149 APARTMENT
1* GOLDEN H NO4-1466
4* RAMSEY SHARON A NO1-8414
5* ABOUAF ALBERT NO5-3081
6* SULLIVAN E S 663-5351
9* PROPP MARJORIE 661-4428
11* WILLIAMS DOROTHY M NO3-2794
14* HARRISON MAURICE 665-9915
15* NELSON LORA 661-0630
1150 INOCENCIO TIM NO6-0796
1154 CALVIN T NO1-5179
1160 HINES A T NO1-8626
1160 1/2 WILLIAMS C M NO2-7675
1164 PENNYWELL ALBERT NO4-9258
1164 1/2 BUILDING
1* LONG RICHARD 666-0315
1166 1/2 COVINGTON ANN NO1-0207

WESTMORELAND AVE NO CONT.

1168 THOMPSON A RANDOLPH 664-1783
1168 1/5 MARTINEZ GUILLERMO 665-2066
1168 1/2 JOHNSON M A NO5-8995
1168 3/4 FORREST GLADYS M 665-0485
1174 PATTON ROBT G NO5-0912
1175 STEWART PAULINE NO2-1576
1185 DOLORES JOHN M NO3-2636
1201 PLASSMEYER ROSE NO1-7798
1203 KLEIN S MRS 665-5383
1207 BLODGETT B O NO2-8044
1212 KOSLOVA LUDMILLA NO2-0339
1214 SMAKA ANTOINETTE NO4-5093
1214 1/2 HUETER ROBT NO4-8601
1216 KRIVORVTCHRO IVAN 662-6020
1219 OKITA BILL TOSHI NO1-0676
1222 TEMPLE H MRS NO5-7075
1225 HILLNER JAS S NO5-8262
1228 POLAKOV JENNIE NO2-1690
1230 APARTMENT
2* MAGANTE J D NO3-6022
4* STELTNER CHARLENE 664-2351
1232 RAMIREZ JUANITA NO1-0838
1235 1/2 READ SYLVIA K 661-9018
1236 APARTMENT
1* LEVY WOLF NO4-5625
2* SMITH P B 661-5782
3* YARNELL G 662-2711
4* DIAZ ARMANDO J 664-2082
6* GONSALVES ROBT NO2-4555
7* TAAR LILLO NO5-4597
1237 PURGASON HOWARD C 662-3576
1239 WHITE RICHARD W NO5-1812
1239 1/2 KIBBEY BEVERLY NO2-1092
1241 MACKEVICIUS ONA NO3-2826
1242 APARTMENT
1* NOVARIN EUGENE NO1-1419
3* CLARK ELIHU R NO2-8066
4* HACKER SYLVAN M NO4-0328
5* BROWN HAZEL 663-2491
7* DWORK MEYER NO1-2408
8* MOORHEAD GERALD 665-0291
1247 WILLIAMSON NELLIE NO3-5156
1247 1/2 MURPHY GENEVIEVE NO3-0879
1248 GOW CHAS A NO1-3194
1251 FISH GRACE E NO1-9529
1252 ROBINSON L R NO3-5284
1255 APARTMENT
2* ROUSSEAU BLANCHE NO2-7604
3* COBURN LETHA M NO4-4375
1255 MORTLEY SARAH NO4-8942
1255 1/2 JENKINS A F NO2-8721
1255 1/2 WILLIAMS CMAS 665-3306
1258 BOWAY NURSERY NO4-5748
1262 SULLIVAN SHELTON 661-3977
1264 PICOU ALICE 661-6661
1268 1/2 MORELAND JIM K 662-0625
1270 HARRIS GUS 663-4491

WEST SILVER LAKE DR

1707 MONTY CHAS MRS 661-2725
1709 WONG W E NO4-2339
1717 CLARK ROBT E NO2-2310
1721 BICOS ANGIE NO3-8745
1724 CASEY CONSTR CO 665-5911
1724 INTERNATL PRYWALL CO NO3-9323
1724 LA SARGE CHAS V CO 662-5502
1725 DVORNYCHENKO A NO4-2314
1726 SILVERLAKE CLEANERS NO2-0959
1740 APARTMENT
1745 LANZILLOTTI NICOLA NO4-8764
1749 RICCIARDI A F NO3-6253
1750 STERN HANNAH 665-6910
1752 STERN M NO1-0753
1753 LOCK GEO J NO2-7484
1757 DORSEY SALLY E NO4-7975
1758 LAISURE FLORENCE NO4-0733
1766 KNIZE EDW E 664-0278
1770 IVERSON E T NO4-1736
1807 BOUCHERIE C A NO2-3933
1812 MOGGIA CESARE NO5-1357
1815 PIOT CAROLYN 664-6662
1816 HATTEN EDGAR O NO1-2742
1819 1/2 TOBIAS SYL NO3-0214
1822 APARTMENT
1* SIMS LYDIA BABE NO2-0716
2* LUZINA ELIZABETH NO5-3970
3* BRANTL VIRGINIA 661-3323
3* DE ROSE V NO2-7444
1826 CANGIALOSI ANTHONY R NO1-7520
1828 POMO ROSE NO4-1350
1828 1/2 CORGIAT A NO1-3792
1835 ROOSEVELT JANICE NO4-0139
1836 INMAN EVELYN M NO5-2194
1847 HAMILTON GEORGIA NO5-8551
1849 RICE CORA A NO1-4266
1850 L A CTY-PARKS 664-0909
1851 HETZ RICHARD H NO5-9710
1855 ZUM BRUNNEN ROY NO3-8869
1871 MAZY RENE F NO5-8790
1901 MORRIS DONALD R NO5-5075
1903 CASEY PALMER C NO2-1075
1967 STANTON E K NO4-0774
1975 BILLINGS GEO NO3-9507
2055 CHRISTOPHER JOHN N NO2-6513
2059 VON HAFFTEN IRENE R 666-2647
2075 DARNELL FLOYD M NO4-4274
2107 HANCOCK G S NO4-1325
2113 BODEL BURMAN 662-9866
2121 WEBSTER WM M NO2-4850
2123 RANDELL ISABELL M NO5-7791
2125 CICERO ROSALIE 662-5213
2147 WEBB R V NO2-8056
2153 CORGIAT B NO3-2568
2171 BERTZ PHILIP NO2-3841
2201 BAMBERGER JANET JUDY 664-3865
2201 BAMBERGER M NO1-8735
2207 CHANG C C NO5-0847
2219 OAKFIELD S NO2-7931
2225 KAWAKAMI PAUL K 661-7934
2231 HARRISON JOHN H NO4-1579
2241 FLETCHER E T NO2-5439
2247 CARUSO STEPHANIE NO2-8240
2247 CARUSO T D MD NO1-0903
2251 GORDON DUDLEY C 661-9270
2301 HERRERA J J NO5-6525
2305 HANSON ENDICOTT NO3-2181
2311 ACCOMAZZO M NO1-3861
2317 ABEL WM L NO1-9058
2321 DOWN LAWSON W DR NO4-8630
2327 BRENNER EDWIN M NO1-7688
2331 ANZIS HARRY NO1-7355
2337 FUCHSER FRED J NO3-3080
2341 CROWLEY JERRY M NO3-0867
2351 HOWARD J H NO4-8750
2357 HASELBAUER J N NO2-8786
2363 GARVIN JAS P NO1-0219
2367 BERARDINO I NO2-4122
2377 COSTA LAWRENCE S 661-9498
2383 CRAWFORD M S NO4-7354
2387 JUNG J NO1-2322
2400 WHITE M NO3-5719
2401 KORNFELD ROSANNA NO4-6165

Westmoreland Blvd—West Silver Lake Dr 860

1720 Westmrlnd Feeney Jas B r.....RE 2-6810
1724 Westmoreind Bl Bello Dorothy D...RE 2-6332
1725 Westmorind Bl Elias Maxine .....RE 2-6683
1728 Westmoreind Bl Thomas Gertrude M.RE 5-0369
1740 Westmrlnd Taylor Isabel S Mrs r..RE 3-1405
1742 Westmrlnd Bl Lundberg E r.....RE 3-8044
1751 S Westmorlnd Bl Howell M J.....RE 2-3566
1751 Westmoreind Bl Sato Eiji .....RE 3-8829
1753 Westmoreind Bl Kang Garfield ....RE 3-3641
1755 Westmoreind Bl Ihara Z .....RE 2-0944
1757 Westmoreind Bl Yamamoto Kio ....RE 4-4460
1759 Westmoreind Bl Nakashima Mitchell RE 2-5397
1761 Westmoreind Bl Hasegawa Hiroshi .RE 4-6670
1765 Westmoreind Bl Yamamoto T .....RE 2-3764
1767 Westmorlnd Bl Gusukuma Toshi ....RE 4-8180
1767 Westmoreind Bl Wolford Pauline H..RE 5-7633
1769 Westmoreind Bl Yamaguchi Jas M..RE 1-3844
1771 Westmoreind Bl Sagara Peter T....RE 3-9479
1809 Westmorlnd Bl Cravin Jimmy .....RE 2-0982
1810 Westmoreind Bl Braswell A L r.....RE 3-4749
1815 Westmorlnd Bl Rose C Harreld.....RE 4-7347
1815 Westmoreind Bl Rose Jas E Dr.....RE 4-7347
1816 Westmoreind Bl Azuma Geo .....RE 3-1578
1818¾ Westmoreind Bl Conron S J.....RE 3-1631
1818½ Westmoreind Bl Washington Chas RE 2-8464
1818½ Westmoreind Bl Washington Martha RE 2-8464
1818¾ Westmoreind Bl Woods Henry M..RE 4-4415
● 1820 Westmoreind Bl
Apt 1 Washington Anna Mae.....RE 4-2761
Apt 2 Harris Geo H.....RE 3-6848
Apt 3 Ray Donald E.....RE 5-6465
Apt 4 Jackson Jos A.....RE 4-6678
1820 Westmreind Bl Washington Anna Mae RE 4-2761
1821 Westmrlnd Bl Cooper Chas L Mrs..RE 4-5174
1826 Westmoreind Bl Nelson May R.....RE 2-0090
1827 Westmoreind Bl Hiraki Jane M.....RE 2-4066
1831 Westmoreind Bl Tarin Sonia .....RE 2-8023

WESTMOUNT AVENUE

3452 Westmount Av Franchimone Caroline AX 4-2853
3453 Westmount Av Savant C J r.....AX 1-5710
3456 Westmnt Av Kenneally Thos B Mrs..AX 1-2022
3459 Westmount Av White Thos W r.....AX 1-5213
3464 Westmount Av Kingen Saml J r....AX 1-3168
3465 Westmount Av Strange Ira H.....AX 1-4476
3471 Westmount Av Pinger Robt A.....AX 1-1935
3476 Westmount Av Comrada B F r.....AX 1-1853
3477 Westmount Av Nelson Paul r.....AX 3-1665
3479 Westmount Av Bruner Geo W.....AX 3-4804
3482 Westmount Av Sayers Chas E r....AX 2-7351
3500 Westmount Av Long Chas B Jr r....AX 1-8691
3503 Westmount Av Mather Christine ...AX 2-4527
3506 Westmount Av Lisowski Irene Mrs r.AX 1-1379
3507 Westmount Av Frandsen Florence ..AX 4-8900
3507 Westmount Av Munson Esther E....AX 4-0741
3511 Westmnt Av Kircher R J.....AX 4-0683
3512 Westmnt Av Gist Blanche M Mrs...AX 4-0538
3518 Westmount Av Daly John F r.....AX 3-1389
3519 Westmount Av Willett Hugh C.....AX 4-0832
3524 Westmount Av Bastedo David L....AX 4-6481
3525 Westmount Av Davies Lawrence E Mrs AX 1-4808
3530 Westmount Av Cavanaugh J Walker.AX 2-9764
3531 Westmount Av Elwood J W.....AX 1-4848
3538 Westmount Av Rice Frank T.....AX 4-5848
3542 Westmount Av Leis R E r.....AX 2-6177

WESTMOUNT DRIVE

411 Westmount Dr Campbell Jean B....OLe 5-8034
411 Westmnt Dr LA Campbell Jean B
Decorators Serv Studio..OLy 2-2723
415 Westmount Dr LA Singer Sol .....OLy 2-1037
417 Westmount Dr LA Pearlstein Leo ...OLy 2-2096
421 Westmount Dr Hiberl Victor .....OLe 5-7635
424 Westmnt Dr LA McCoy Jos P.....OLy 2-2133
425 Westmount Dr LA Thompson Cecil G.OLy 2-2514
431 Westmnt Dr LA McGowan Kaye Mrs .OLy 2-1685
432 Westmount Dr LA Joiner Truman ...OLy 2-0618
433 Westmount Dr Hawkins Elizabeth ..OLe 5-8792
435 Westmount Dr LA Rosenstein Murray B OLy 2-0531
441 Westmount Dr LA Vickman L .....OLy 2-4456
441 Westmount Dr LA Winokur S M.....OLy 2-4456
444 Westmount Dr LA Green Ralph ....OLy 2-2643
445 Westmnt Dr LA Gingerich Chas L...OLy 2-1443
448 Westmount Dr LA Wolter Mae ....OLy 2-0594
449 Westmount Dr LA Snelling Harriet .OLy 2-2536
451 Westmount Dr LA Norman Theo ....OLy 2-0687
454 Westmount Dr Sacks Z A.....OLe 5-7625
457 Westmount Dr LA Lang Rose .....OLy 2-2056
460 Westmount Dr LA Smuckler Edw J.OLy 2-1189
461 Westmount Dr LA Corwin Alfred W Mrs OLy 2-0684
463 Westmount Dr LA Jensen Norman ..OLy 2-2074
465 Westmount Dr LA Stepanian Hasmig.OLy 2-2932
503 Westmount Dr LA Paul Emma .....OLy 2-3187
509 Westmount Dr LA Bloom Benj .....OLy 2-4928
515 Westmnt Dr Zecca Mary L.....OLe 5-8866
517 Westmount Dr LA Smith Gerald P..OLy 2-1485
519 Westmnt Dr LA Slavin Jack .....OLy 2-3176
521 Westmount Dr LA Ackerman Irving .OLy 2-2885
524 Westmount Dr LA Oberman B L....OLy 2-5429
524 Westmount Dr LA Tietz Herman I...OLy 2-1559
525 Westmnt Dr LA Tischler L A.....OLy 2-3355
526 Westmnt Dr LA Stollman Florence .OLy 2-1369
529 Westmount Dr Helin Jessie .....OLy 2-2239
530 Westmount Dr LA Watting William.OLy 2-0303
531 Westmount Dr LA Dalgleish Jas G..OLy 2-4895
535 Westmount Dr LA Bass Peter .....OLy 2-3799
539 Westmount Dr LA Garfield Milton ..OLy 2-4970
540 Westmnt Dr LA Radford W C Jr....OLy 2-2786
543 Westmount Dr LA Diedrich Landis .OLy 2-4025
546 Westmount Dr LA Graf Frank W....OLy 2-2599
547 Westmount Dr LA Lewis Eugene ...OLy 2-3264
552 Westmount Dr LA Tarnol Irving ....OLy 2-2649
552 Westmount Dr LA Tarnol Lois .....OLy 2-2879
557 Westmount Dr LA Kirkpatrick Myrtle E OLy 2-4695
560 N Westmount Dr LA Penoyar Layton OLy 2-0382
561 Westmnt Dr LA Bailey S M.....OLy 2-2185
562 Westmnt Dr LA De Giorgio Paul...OLy 2-1929
562 Westmnt Dr LA Leonard Robert S..OLy 2-0837
562 Westmount Dr LA Relich Victor ....CR 1-8632
562 Westmount Dr LA Wilson Shirley ....CR 4-6285
564 Westmount Dr LA Weigele Ernest J.OLy 2-6126
566 Westmount Dr LA Toth Bela .....OLy 2-2725
568 Westmnt Dr LA Gross Stephen .....OL 2-2531
568 Westmount Dr LA Jacobs Katherine G.CR 1-9914
607 Westmount Dr LA Gaudio Patsy ....OLy 2-1596
607½ Westmount Dr LA Smutnik Bohumil OLy 2-9086
613 Westmount Dr LA Shapiro Gussie ...OLy 2-1398
613 Westmount Dr LA Shapiro Louis ...OLy 2-1398
614 Westmount Dr LA Ibarra Orlando ...OLy 2-4237
614 Westmount Dr LA Rhea Belva .....OLy 2-1173
616 N Westmount Dr LA Scott Frank S..OLy 2-1477
617 Westmount Dr LA LaFortune Ernest N OLy 2-6499
618 Westmount Dr LA Arisohn Ronald .OLy 2-3989
619 N Westmnt Dr LA Kostelas Andreas G OLy 2-4839
619 Westmnt Dr LA Lewis Al .....OLe 1-4462
620 Westmount Dr LA Barbour Mary Elizabeth OLy 2-1367
621 Westmnt Dr LA Johnson Walter E..OLy 2-1617
622 Westmount Dr LA Tate Bryan .....CR 5-9066
622 Westmount Dr LA Wiener Geo M...OLy 2-2243
624½ Westmount Dr Asher Joyce .....BR 2-1402
624½ Westmount Dr LA Roberts Dolores F OLy 2-9585
625 N Westmount Dr LA Robart B E....OLy 2-1016
625½ Westmount Dr LA Schreiber Irving.CR 4-2507
625½ Westmount Dr LA Susca Jos T...OLy 2-8676
626 Westmount Dr LA Baumgarten Deane OLy 2-0529
627 Westmount Dr Lowe A D.....OLe 5-7093
628 Westmount Dr LA Box Wm G.....OLy 2-1492
629 N Westmnt Dr Rode Arthur .....OLe 5-8583
630 Westmount Dr LA Caroll Nell .....OLy 2-0509
632 Westmount Dr LA Fleisher Dave ...OLy 2-2906
634 Westmount Dr LA English A R....OLy 2-0676
635 N Westmount Dr LA Palmer C H MRS OLy 2-2129
638 N Westmount Dr LA Wenzel Arthur A OLy 2-0675
638 N Westmount Dr LA Wenzel Warren A OLy 2-0675
639 Westmount Dr LA Johnson Andrew W OLy 2-2282
642 N Westmnt Dr LA Black John M....OLy 2-7438
643 Westmount Dr LA Leavitt John C...OLy 2-2178
648 Westmount Dr Lusk Grace Stevenson.OLe 5-7088
649 Westmount Dr LA Mathieson John .OLy 2-2320
652½ Westmount Dr LA Herberger Wm C OLy 2-2086
652½ Westmount Dr LA Penberthy Richard OLy 2-0446
653 Westmount Dr LA Pawley Chas T...OLy 2-0513
655 Westmount Dr LA Miller Vernon Lane OLy 2-0620
656 Westmount Dr LA Weigmann Orlo T.OLy 2-1053
657 Westmount Dr LA Hendricks Amy G Mrs OLy 2-1034
700 Westmount Dr LA Hollander David ..OLy 2-2219
701 Westmount Dr LA Meakin Chas W..OLy 2-0076
704 Westmount Dr LA Royce Ruth .....OLy 2-1023
705 Westmount Dr LA Kohlstedt Lola ...OLy 2-1514
705½ Westmount Dr LA Leonard Mary .OLy 2-6139
708 Westmount Dr LA Bates Chas .....OLy 2-0635
709 Westmount Dr LA Meyer Oscar ....OLy 2-0064
711 Westmount Dr LA Sunshine Henry ...OLy 2-0692
714 Westmount Dr LA Stegemeyer Werner OLy 2-0063
715 Westmount Dr LA Plante Helen M...OLy 2-2067
716 Westmount Dr LA Miller Ralph ....OLy 2-1524
718 Westmnt Dr LA Gilbert Robt .....OLy 2-0369
719 Westmnt Dr LA Silver Jos M.....OLy 2-1595
720 N Westmnt Dr LA Brown Donald C..OLy 2-2294
720 N Westmount Dr LA Quesada Rodrigo OLy 2-2294
720 Westmnt Dr LA Slater Yvette Sandra.CR 5-8947
722½ Westmount Dr LA Arcuri Jos F...OLy 2-2664
723 Westmount Dr LA Smith Frank Alan.OLy 2-0671
724 Westmount Dr LA Anderson Almira .OLy 2-8680
724 Westmount Dr LA Stell David .....OLy 2-4133
724½ Westmnt Dr LA Brady Alice .....OLy 2-6381
726 Westmnt Dr LA Follender Nell .....OLy 2-1498
726½ Westmount Dr LA Rimer Ronald H OLy 2-2200
728 Westmount Dr LA Garrity John T...OLy 2-6773
729 N Westmount Dr White Geo H.....OLe 5-7096
730 Westmount Dr LA Cashin Grace Mrs..OLy 2-1355
732 Westmount Dr LA Naccarato Oscar ..OLy 2-0693
735 Westmount Dr Calkins G W.....OLe 5-8079
738 Westmnt Dr LA Brunc Jack G.....OLy 2-0847
738 Westmnt Dr LA Thompson Sherman L OLy 2-0847
739 Westmount Dr LA Chapman Jas H...OLy 2-2087
740 Westmnt Dr LA Entz Frances .....OLy 2-4191
803 N Westmount Dr LA Westmount Mkt OLy 2-7380
804 Westmount Dr LA Frier Svend .....OLy 2-0451
805 Westmount Dr LA Allison G E.....OLy 2-6249
● 806 Westmount Dr LA
Apt 1 Martinez Richard .....OLy 2-0991
Apt 2 Krucis Anthony .....OLy 2-4418
812 Westmount Dr LA McElroy Julia K..OLy 2-0433
816 Westmount Dr LA Tenzer Harry ...OLy 2-5579
817½ Westmount Dr LA Bleiberg Murray L OLy 2-3869
818 N Westmnt Dr LA Zurne Lola .....CR 6-8635
818 N Westmount Dr LA Zurne Lola ....OLy 2-6823
818½ Westmount Dr LA Barstow Betty .OLy 2-7266
819 Westmount Dr LA Galloway Michael OLy 2-0207
819½ Westmount Dr LA Stewart Donna J OLy 2-3370
820 Westmount Dr LA Fee Margaret ...OLy 2-6106
● 827 Westmnt Dr LA
Apt 1 Engel Wm L.....OLy 2-5370
Apt 3 Kunkel Ferris T.....OLy 2-5134
Apt 4 Beebe John .....OLy 2-2780
Apt 5 Greenwald Philip C.....OLy 2-6395
Apt 6 Dodd Dana .....OLy 2-4764
827 Westmount Dr LA Weinstein Frank ....OLe 5-6001
833½ Westmount Dr LA Jackson Jos P..OLy 2-6834
834 N Westmnt Dr LA Gellman Thelma Mrs OLy 2-4451
835 Westmount Dr LA Whittington Mabel OLy 2-9733
837 Westmount Dr LA Coleman Elizabeth OLy 2-9052
837 Westmount Dr LA Segal David r....CR 6-5015
837½ Westmount Dr LA Murphy Wm L.OLy 2-3588
839 Westmount Dr LA Graham Lyla ....OLy 2-6321
839 Westmount Dr LA Pober Leon .....OLy 2-6321
839½ Westmount Dr LA Hoggan Clyde ..OLy 2-7871
840 Westmount Dr LA Toce Frank P....OLy 2-6254
841 Westmount Dr LA Henigan May L Mrs OLy 2-7093
841½ Westmount Dr LA Johnson Helen .OLy 2-5673
842 Westmount Dr LA Familton Don ...OLy 2-6017
843 Westmount Dr LA Ziskraut Miriam .OLy 2-9669
843½ Westmount Dr LA Slyvester Henry OLy 2-0249
843½ Westmnt Dr LA Slyvester Mabelle .CR 5-8112
845 Westmount Dr LA Massey Geo A....OLy 2-6795
845½ Westmount Dr LA Fangerow W E.OLy 2-3901
847 Westmount Dr LA Arnold Fay Mrs..OLy 2-5856
847½ Westmount Dr LA Blitz Heyman L.OLy 2-9773
849½ Westmount Dr LA Dresel Eric M.OLy 2-7054
851 Westmount Dr LA Balch Noel r.....CR 1-2420
851 Westmount Dr LA Hillerman Chas H.OLy 2-0217
854 Westmount Dr LA Garaway Alex ...OLy 2-7756
856 Westmount Dr LA Finkler Rubin ....OLy 2-5166
856 Westmount Dr LA Shulman Geo ....OLy 2-9887
860 Westmount Dr LA Ashley Gene .....OLy 2-1055
860½ Westmount Dr LA Feldary Eric ..OLy 2-7670
862 Westmount Dr LA Quirk Mary F....OLy 2-5918
864 Westmount Dr LA Turrell E L .....OLy 2-3565
866 Westmount Dr LA Lefkowitz Murray OLy 2-5859
866½ Westmount Dr LA Cordini Lilly Mrs OLy 2-5281
902 Westmnt Dr LA Kroeger Berry .....CR 6-6580
902 Westmount Dr LA Scott June .....OLy 2-3165
911 N Westmount Dr LA Halliday Thos W surgcl instrmnts.OLy 2-0266
911 N Westmount Dr LA Psyllium-Agar Products OLy 2-0266
915 Westmount Dr LA Jarnagin Margot .OLy 2-8730
915½ Westmount Dr LA Denn-Burr Process Co OLy 2-6922
917 Westmount Dr LA Brooker Harry L..OLy 2-6424
917½ Westmount Dr LA Cervin Elisabeth Mrs OLy 2-4395
919 Westmount Dr LA Borghini Chas ...OLy 2-6589
920 N Westmount Dr LA Giffin Marie Kirk OLy 2-6408
921 Westmount Dr LA Finch Keith .....OLy 2-0950
923 Westmnt Dr LA Easton Jas C.....OLy 2-4899
923 Westmnt Dr LA Mack Reuben M....OLy 2-4899
925 Westmount Dr LA Brompton Henry .OLy 2-6895
927 Westmount Dr LA McCarty Arthur H OLy 2-6924
927 Westmount Dr LA McCarty Eleanor W OLy 2-6924
928 Westmount Dr Stockdale Katharine W Mrs..OLe 5-6887
929 Westmount Dr LA Lynch Martin ....OLy 2-6100
929½ Westmount Dr LA Connoley Donald B OLy 2-9747
931 Westmount Dr WHol Courtney Gerald G PhD psycigst.OLy 2-1414
933 Westmnt Dr LA Jones Jack E.....CR 1-8412
934 Westmount Dr LA Barral Pierre ....OLy 2-4696
935 N Westmount Dr LA Daum Elma Miss OLy 2-7932
940 Westmnt Dr Johnston Bess .....OLe 5-6578
948 Westmount Dr LA McGilvray Mary E.OLy 2-0888
950 Westmount Dr LA McGilvray John J.OLy 2-0250
1006 Westmnt Dr Jackman Murray ....OLe 5-6335
1006 Westmount Dr LA Marson & Co distrs OLy 2-7767
1021 N Westmount Dr LA Bitgood E Marshall OLy 2-7664
1024 N Westmount Dr LA McCullough Doug G OLy 2-9866
1024 N Westmount Dr LA Pederson Dan L OLy 2-9866

WESTMOUNT DRIVE—ALHAMBRA

2305 Westmnt Dr Alh Jahan Andre .....CA 5-2843
2315 Westmnt Dr Alh McGurty Jas L....CA 2-4288
2401 Westmnt Dr Alh Bradbury S B.....CA 1-5578
2409 Westmnt Dr Alh Millone Rose .....CA 1-6708
2415 Westmnt Dr Alh Kauffman V E....CA 5-1712
2417 Westmnt Dr Alh Laibman Chas S...CA 1-3828
2421 Westmnt Dr Alh Davis Herbert I...CA 1-5584
2425 Westmnt Dr Alh Calhoun Darrell V..CA 1-7532
2433 Westmnt Dr Alh Carlson Clair Arthur CA 5-2044
2437 Westmnt Dr Alh Bonner Whitnal F Jr CA 2-1350
2441 Westmnt Dr Alh Meyers Frank ....CA 1-5914
2445 Westmnt Dr Alh Fonseca John ....CA 1-5508

WEST POINT DRIVE

3701 West Point Dr Devlin Walter C.....CA 5-8749

WEST ROSE HILL DRIVE

4307 West Rose Hl Dr Galarza John A...CA 1-5298
4384 West Rose Hill Dr Stevenson Bessie Mrs CA 2-2505
4385 West Rose Hl Dr Gutierrez Adela Mrs r CA 1-1058
4404 West Rose Hl Dr Stallings Alice L..CA 2-0803
4425 West Rose Hl Dr Mueller Arnold ...CA 2-6062
4427 West Rose Hl Dr Aft Sam .....CA 5-6688
4445 West Rose Hill Dr Favela Jesus ...CA 5-7665
4453 West Rose Hl Dr Paull Ricardo ...CA 5-9164
4454 West Rose Hl Dr Harvey Thos C....CA 2-2645
4457 West Rose Hl Dr Moore Gerald W r.CA 1-9716
4465 West Rose Hl Dr Parra Refujio r...CA 2-6329
4469 West Rosehl Dr Guzman Bertha ....CA 5-6238
4479 West Rose Hl Dr McGeehan Thos A.CA 1-2922
4482 West Rose Hl Dr Larez Louise Mrs..CA 2-6213
4484 West Rose Hl Dr Barela Felix .....CA 1-0801

WESTSHIRE DRIVE

2718 Westshr Dr Klein Frederick A.....HO 5-5014
2724 Westshire Dr Goldman Harold J....HO 7-2846
2730 Westshr Dr O'Bryant Henri .....HO 2-8090
2748 Westshr Dr Bennett Duke H.....HO 3-7396
2751 Westshre Dr Palmer Jaime .....HO 5-2292
2769 Westshr Dr White H M.....HO 2-2700
2773 Westshre Dr Udell Wm L.....HO 9-7608
2781 Westshre Dr Maddow Ben .....HO 5-8237
2785 Westshr Dr Hollywd Dog Obedience Club Inc.....HO 2-2070
2785 Westshr Dr Sovec Anthony J.....HO 2-2591
2789 Westshr Dr Blackstone Wm T Rev...HO 4-7672
2821 Westshr Dr Benedetti Fred .....HO 9-6825
2829 Westshre Dr Carson Paul .....HO 4-7909
2846 Westshre Dr Page Herbert E.....HO 7-7473
2872 Westshr Dr Bailey H S.....HO 9-7838
2888 Westshre Dr Miller Ralph V.....HO 9-7639

WESTSIDE AVENUE

3700 Westsde Av Tabet Paul E.....AX 3-9737
3701 Westsde Av Kuromiya Jim Mrs.....AX 2-2308
3708 Westsde Av Walter Fred L r.....AX 2-5149
3709 Westsde Av Fujita Takeo .....AX 3-0942
3714 Westsde Av Arakaki John .....AX 3-4533
3715 Westsde Av Ybarra Walter A r.....AX 2-7851
3718 Westsde Av Berlizheimer B r.....AX 1-5374
3723 Westsde Av Tayama Jimmy .....AX 3-3974
3724 Westsde Av Davies Marie K.....AX 4-7205
3729 Westsde Av Tsuruda Geo .....AX 1-7761
3735 Westsde Av Welsh Fernande .....AX 1-5154
3741 Westsde Av McCarthy Jack H.....AX 2-5911
3749 Westsde Av Natl Aluminum & Bronze Co AX 1-3433
3760 Westsde Av Roberts Owen E r.....AX 2-7442
3762 Westsde Av Nenno Clifford C r.....AX 1-5702
3768 Westsde Av Travis D B r.....AX 1-0204
3771 Westsde Av Sue Julius F MD r.....AX 2-1973
3775 Westsde Av Katayama Kaz .....AX 3-1404
3778 Westsde Av Grobaty Rose M Mrs r..AX 2-7341
3781 Westsde Av Sullivan Ellen R Mrs...AX 3-7084
3784 Westsde Av Kimura Jos Y.....AX 4-3871
3785 Westsde Av Morioka Joe H.....AX 1-9782
3788 Westsde Av Carter Herbert C r.....AX 1-1888
3791 Westsde Av Herr Wm R Dr .....AX 1-1077
3797 Westsde Av Yoshida Eugene T.....AX 5-2585
3800 Westsde Av Sprague Danl L r.....AX 2-3453
3806 Westsde Av Diebold Roman .....AX 5-1302
3810 Westsde Av Martin Don A Jr r....AX 2-4669
3811 Westsde Av De Forest S W r.....AX 3-1314
3814 Westsde Av Hashimoto Ted S.....AX 4-4550
3820 Westsde Av Riley Geo F .....AX 3-6568
3824 Westsde Av Yamaka Geo .....AX 4-3513
3827 Westsde Av Braner Ellsworth F Mrs.AX 1-2246
3830 Westsde Av Naves Sam J r.....AX 1-1085
3831 Westsde Av Fujisawa Haruo .....AX 2-8529
3836 Westsde Av Warvarovsky Carl r....AX 1-3586
3837 Westsde Av George Octavia Mrs....AX 1-0118
3840 Westsde Av Johnson Chas P C....AX 2-3869
3843 West Side Av Saito Shin .....AX 2-1837
3846 Westsde Av Ong Phillip .....AX 1-8913
3850 Westsde Av Wilkie Chas D r.....AX 1-0424
3857 Westsde Av Mori Ted T.....AX 3-6027
3860 Westsde Av Kambe Victor .....AX 5-1410
3863 Westsde Av Sound E A r.....AX 1-7623
3866 Westside Av Una K Dr.....AX 3-7902
3867 Westsde Av Fukuda Shizuka .....AX 3-5861
3870 Westsde Av Lee Louis B.....AX 3-8994
3873 Westsde Av Maruyama Kiyo .....AX 3-1702
3877 Westsde Av Allsup Jas .....AX 2-6498
3883 Westsde Av Hayamizu Robt .....AX 2-3165
3887 Westsde Av Henrikson Margaret r..AX 2-3319
3893 Westsde Av Benveniste Harry r....AX 3-2556
3902 Westsde Av Honkawa Bryan K.....AX 2-6727
3903 Westsde Av Randel Myrl N r.....AX 1-4744
3907 Westsde Av Evans Stanley M.....AX 4-0519
3910 Westsde Av Labowe Geo I Dr r....AX 1-8436
3911 Westsde Av Griley L C.....AX 4-6000
3916 Westsde Av McReynolds Richard ...AX 4-3536
3917 Westsde Av Scott Chas B.....AX 5-2496
3920 Westsde Av Wehan Harold J r.....AX 1-3703
3921 Westsde Av Iba Harry Hayao.....AX 3-5987
3926 Westsde Av Takeuchi Steven .....AX 1-8250
3927 Westsde Av Cole Dorothy .....AX 1-0710
3930 Westsde Av Nelson Walter .....AX 4-7346
3931 Westsde Av Knight Chas A.....AX 2-7600
3936 Westsde Av Gamble Fred G Jr.....AX 2-7828
3937 Westsde Av Casey Anna M.....AX 4-0684
3940 Westsde Av Tabata Geo I.....AX 4-3583
3941 Westsde A E r.....AX 1-4421
3946 Westsde Av Sharp Julius .....AX 4-7467
3951 Westsde Av Anderson Lucille .....AX 4-2950
3956 Westsde Av Kageyama Sei .....AX 1-3883
3957 Westsde Williamson John D Mrs r..AX 1-5622
3960 Westsde Av Harrington Dorothy R..AX 1-7480
3961 Westsde Av Greiner Albert r.....AX 2-1798
3966 Westsde Av Rivera Manuel .....AX 3-9529
3967 Westsde Av Murphy P J r.....AX 1-5482
3970 Westsde Av Cushing C M.....AX 4-6005
3976 Westsde Av Pindek Gertrude Mrs r..AX 1-2508
3977 Westsde Av Stensbol Edw J.....AX 1-5466
3977 Westsde Av Stensbol Otto r.....AX 1-5466
3980 Westsde Av Kondo Milton .....AX 4-6889
3981 Westsde Av Rhodes W W r.....AX 1-2858
3986 Westsde Av Hines Elma Mrs r.....AX 2-1818
3987 Westsde Av Takai Roy .....AX 3-5452
3990 Westsde Av Jones Hugh r.....AX 1-4637
3991 Westsde Av Almquist A C.....AX 4-5883
3996 Westsde Av Kaplan Mollie S Mrs r..AX 2-7145
3997 Westsde Av Schmitt Alice Mrs r...AX 1-5860
4000 Westsde Av Wolfson S H r.....AX 1-6006
4001 Westsde Av Eberle Wm A r.....AX 1-4653
4007 Westsde Av Hunt J M r.....AX 1-2777
4010 Westside Av Gilbert Leonard B.....AX 3-1659
4011 Westsde Av Sakamoto Tom .....AX 2-7868
4016 Westsde Av Picone John r.....AX 2-6967
4017 Westsde Av Onoye Chas K.....AX 3-2682
4020 Westsde Av Roberts Roland P r....AX 3-9661
4025 Westsde Av Lewis Hazel .....AX 4-8300

WEST SILVER LAKE DRIVE

1707 West Silvr Lke Dr Cotner Dorothy Mrs NO 5-0264
1709 West Silvr Lke Dr Wilson Deloras ..NO 4-4086
1717 West Silvr Lke Dr Handschiegl J ...NO 4-1555
1721 West Silvr Lke Dr Bicos Angie ....NO 3-8745
1722 W Silvr Lke Dr Heissner Ceramic ..NO 5-1621
1724 West Silvr Lke Dr Roberts Norman .NO 1-6218
1725 West Silvr Lke Dr Dvornychenko Alex NO 4-2314
1729 West Silvr Lke Dr Valdes Armand r.NO 2-3340
1745 W Silvr Lke Dr Lanzillotti Nicola A.NO 4-8764
1749 West Silvr Lke Dr Ricciardi Arthur F r NO 3-6253
1750 West Silvr Lke Dr Stern Wolf .....NO 3-0940
1752 W Silvr Lke Dr Stern Mark .....NO 1-0753
1753 West Silvr Lke Dr Lock Geo J.....NO 2-7484
1757 W Silvr Lke Dr Dorsey Sally E Mrs.NO 4-7975
1758 West Silvr Lke Dr Klein Theo.....NO 5-2911
1766 West Silvr Lke Dr McKelvey Frank A NO 3-6105
1768 West Silvr Lke Dr Rotcher Paul S..NO 4-2788
1770 W Silvr Lke Dr Carnahan Wm .....NO 1-0839
1807 West Silvr Lke Dr Engel Adolph r...NO 2-9276
1811 West Silver Lake Dr Boucherie Cecil A NO 2-3933
1812 West Silvr Lke Dr Moggia Cesare ..NO 5-1357
1815 West Silvr Lke Dr Goodwin Mary ..NO 2-9431
1816 West Silvr Lke Dr Hatten Edgar O r.NO 1-2742
1817 West Silvr Lke Dr Dagand Robt ....NO 5-7336
1819½ West Silvr Lake Dr Tobias Sylvia A Mrs NO 3-0214
● 1822 West Silvr Lke Dr
Apt 1 Waldman Harry .....NO 3-8905
Apt 2 Gorence Shirley .....NO 2-6511
Apt 3 De Rose V Mrs.....NO 2-7444
Apt 4 Weinberg Harold J.....NO 5-7544
1826 West Silver Lake Dr Messerli Joe H..NO 5-1417
1828 West Silvr Lke Dr Pomo Rose .....NO 4-1350
1828½ W Silvr Lke Dr Corgiat Anna ...NO 1-3792
1830 W Silvr Lke Dr Mena Angelo .....NO 3-3516
1836 West Silvr Lke Dr Reynard Ernest E.NO 2-9032
1843 West Silvr Lke Dr Albertson Thos C.NO 4-7635
1847 West Silvr Lke Dr Hamilton Georgiana L NO 5-8551
1849 W Silvr Lke Dr Travis Alta Eastham.NO 3-0458
1850 West Silvr Lke Dr Los Angeles City of Silver Lake Playground..NO 5-9509
1851 West Silvr Lke Dr Lacasella Louis ..NO 4-0266
1855 West Silvr Lke Dr Holmes Edwin F.NO 4-7057
1871 West Silvr Lke Dr Mazy Rene F....NO 5-8790
1967 West Silvr Lke Dr Stanton Earle K.NO 4-0774
1975 West Silvr Lke Dr Culp Earl R....NO 4-0259
2055 West Silvr Lke Dr Hunt John R....NO 3-0397
2059 West Silvr Lake Dr Barbour G J....NO 4-9916
2059 West Silvr Lke Dr Barbour Geo J...NO 4-9916
2065 W Silvr Lke Dr Druyun Rose r.....NO 1-9560
2075 West Silvr Lke Dr Darnell Audrey E Mrs NO 4-4274
2107 West Silvr Lke Dr Hancock G S....NO 4-1325
2121 W Silvr Lke Dr Webster Wm M r...NO 2-4850
2129 W Silvr Lke Dr Randell Wm E Mrs.NO 5-7791
2135 West Silvr Lke Dr Stewart Mary Ann Gardner.NO 2-1348
2135 West Silvr Lke Dr Whelan Mary C..NO 5-1563
2147 W Silvr Lke Dr Webb Russell V....NO 2-8056
2153 West Silvrlke Dr Corgiat Bert ....NO 3-2568
2159 W Silvr Lke Dr Lazarus Ralph E r..NO 1-2457
2165 W Silvr Lke Dr Wiseman Chas N...NO 3-9017
2171 West Silvr Lke Dr Bertz Brenda ...NO 5-4593
2171 West Silvr Lke Dr Bertz Philip r...NO 2-3841
2201 W Silvr Lake Dr Bamberger Max r..NO 1-8735
2207 West Silvr Lke Dr Chang Calvin C..NO 5-0847
2215 W Silvr Lke Dr Siegel Sandra r....NO 1-3400
2219 West Silvr Lke Dr Garfield Sam ....NO 2-7931
2225 West Silvr Lke Dr Horton Robt E...NO 5-0944
2231 West Silvr Lke Dr Harrison John H..NO 4-1579
2241 West Silvr Lke Dr Duncan Robt W..NO 2-5439
2241 West Silvr Lke Dr Fletcher Ernest T.NO 2-5439
2247 W Silvr Lke Dr Caruso Tenero D...NO 1-0903
2251 West Silvr Lke Dr Lonsdale Frank H.NO 5-6884
2301 W Silvr Lke Dr Herrera Jos J.....NO 5-6525
2305 West Silvr Lke Dr Hanson H Endicott NO 2-7381
2311 West Silvr Lke Dr Accomazzo Mauro.NO 1-3861
2321 West Silvr Lke Dr Down Lawson W Dr NO 4-8630
2327 West Silvr Lke Dr Brenner Edwin M NO 1-7688
2331 West Silvr Lke Dr Anzis Harry r....NO 1-7355
2337 W Silvr Lke Dr Fuchser Clarence F.NO 3-4682
2341 West Silvr Lke Dr Crowley Jerry M.NO 3-0867
2351 West Silvr Lke Dr Howard Jas H...NO 4-8750
2357 West Silvr Lke Dr Auwarter Donald W Mrs NO 1-1611
2363 West Silvr Lke Dr Garvin Jas P Dr r.NO 1-0219
2367 West Silvr Lke Dr Berardino Ignazio r NO 2-4122
2373 West Silvr Lke Dr Quon Frank .....NO 1-2405
2377 West Silvr Lke Dr Moll Chas Mrs...NO 1-5908
2383 West Silvr Lke Dr Crawford M Sinclair NO 4-7354
2387 West Silvrlke Dr Jung Jimmie ....NO 1-2322
2400 West Silvr Lke Dr White Max r....NO 3-5719
2401 West Silvr Lke Dr Kornfeld Herbert L NO 4-6165
2405 West Silvr Lke Dr Miller Gladys C..NO 4-4393
2405½ West Silvr Lke Dr Peters Elma S.NO 5-7268
2407 West Silvr Lke Dr Lindblom Lotta W Mrs r.NO 2-1523
2407½ West Silvr Lke Dr Hovey Florence NO 1-3148
2409 West Silvr Lke Dr Ballou Arthur G..NO 3-3527
2409½ West Silvr Lke Av Bongart Sergei.NO 3-7471
2410 West Silvr Lke Dr Lee A Edw Dr..NO 1-6947
2411 West Silvr Lke Dr Cupito Michael A r NO 1-8277
2415 West Silvr Lke Dr Valdes Efren Dr..NO 4-2469
2416 W Silvr Lke Dr Wong Delbert E....NO 2-6081
2421 W Silvr Lke Dr Swinney Guy H.....NO 4-2857
2424 W Silvr Lke Dr Charlin Harry .....NO 3-1580
2426 West Silvr Lke Dr Kirsch S r.....NO 2-3693
2427 West Silvr Lke Dr Ziegler Max r....NO 2-4586
2430 W Silvr Lke Dr Koch Grace J.....NO 2-3877
2433 West Silvr Lke Dr Whitney J F....NO 4-4502
2435 W Silvr Lke Dr Ralstin Winnie r...NO 2-8826
2436 West Silvrlke Dr Reyes Myrtle ....NO 1-8167
2439 West Silvr Lke Dr McCausland Karl V NO 4-7598
2441 West Silvr Lke Dr Andelin John P..NO 4-7576
2445 West Silvr Lke Dr Harber Oswald ..NO 3-5269
2447 West Silvr Lke Dr Franklin Ruth ...NO 4-7984
2449 West Silvr Lke Dr Morrison Ruth M.NO 4-0280
2449½ West Silvr Lke Dr Morton Lucile L NO 5-3319
2451 West Silvr Lke Dr Headington Earl W r NO 1-4830
2451½ West Silvr Lke Dr Cooney Jean R.NO 1-0670
2500 West Silvr Lke Dr Skiba Chas J....NO 5-6125
2501 West Silvr Lke Dr Schreck M P r...NO 1-9702
2503 W Silver Lake Dr McLaughlin Helen E NO 3-0944
2505 West Silvr Lke Dr Carroll Budd E..NO 2-7521
2506 West Silvr Lke Dr Mungen Grace E.NO 3

3715 Westside Av Ybarra Walter A r.....AX 2-7851
3718 Westside Av Berlizheimer B r.....AX 1-5374
3723 Westside Av Tayama Jimmy .....AX 3-3974
3724 Westside Av Davies Marie K r.....AX-7205
3729 Westside Av Nogawa Harry .....AX 3-4491
3735 Westside Av Welsh Clark E r.....AX 1-5154
3735 Westside Av Welsh Fernande .....AX 1-5154
3741 Westside Av McCarthy H L r.....AX 2-5911
3749 Westside Av Natl Aluminum & Bronze Co AX 1-3433
3760 Westside Av Roberts Owen E r.....AX 2-7442
3762 Westside Av Nenno Clifford C r.....AX 1-5702
3768 Westside Av Traviss C B r.....AX 1-0204
3771 Westside Av Sue Julius F MD r.....AX 2-1973
3774 Westside Av Burton John L r.....AX 2-7115
3775 Westside Av Katayama Kaz .....AX 3-1404
3778 Westside Av Grobaty Rose M Mrs r..AX 2-7341
3781 Westside Av Sullivan J Howard r...AX 3-7084
3784 Westside Av Noda Art .....AX 3-7502
3785 Westside Av Morioka Jane N .....AX 1-9782
3788 Westside Av Carter Herbert C r.....AX 1-1889
3791 Westside Av Herr Wm R Dr.....AX 1-1077
3797 Westside Av Bale S W r.....AX 2-1555
3800 Westside Av Sprague Danl L r.....AX 2-3453
3801 Westside Av Luthi A J r.....AX 3-9419
3806 Westside Av Greek Olive B r.....AX 2-3417
3807 Westside Av Sherwood Al W r.....AX 2-6557
3810 Westside Av Martin Don A Jr r....AX 2-4669
3811 Westside Av De Forest S W r.....AX 3-1314
3814 Westside Av Fagan Eli .....AX 3-3587
3817 Westside Av Hamilton E L.....AX 1-4496
3820 Westside Av Swinehart Herbert r...AX 2-7060
3821 Westside Av Hyman Chester r.....AX 2-3417
3824 Westside Av Wilson Chas C r.....AX 2-6105
3827 Westside Av Weil Peter A r.....AX 1-2246
3830 Westside Av Kreglow Fred E r.....AX 1-1085
3830 Westside Av Naves Sam J r.....AX 1-1085
3831 Westside Av Fujisawa Haruo .....AX 2-8529
3836 Westside Av Warvarovsky Carl r....AX 1-3586
3837 Westside Av McClune Edw r.....AX 1-7250
3840 Westside Av Johnson Chas P C.....AX 2-3869
3843 West Side Av Saito Shin .....AX 2-1837
3847 Westside Av Hough Elvin C r.....AX 1-3798
3850 Westside Av Wilkie Chas D r.....AX 1-0424
3853 Westside Av Crater Wilbur D r.....AX 3-2384
3856 Westside Av Nurre Richard H r.....AX 7607
3857 Westside Av Bolduan Leona .....AX 3-0146
3860 Westside Av Dujmovich Nicholas Mrs r.AX 8992
3863 Westside Av Sound E A r.....AX 1-7623
3866 Westside Av McAnany Cliff r.....AX 2-2942
3867 Westside Av Fukuda Shizuka .....AX 3-5861
3870 Westside Av Schuster H O r.....AX 2-1462
3873 Westside Av Petralia Anthony C r...AX 2-6898
3877 Westside Av Shaffer T G r.....AX 1-6800
3878 Westside Av Weirz Paul r.....AX 1-0089
3883 Westside Av vonHeydenreich E W r..AX 2-2876
3886 Westside Av Fraboni A J.....AX 1-0647
3887 Westside Av Henrikson Margaret r..AX 2-3319
3893 Westside Av Benveniste Harry r....AX 3-2556
3902 Westside Av Boege Arthur r.....AX 2-7020
3903 Westside Av Randel Myrl N r.....AX 1-4744
3907 Westside Av Evans Stanley M r.....AX 0519
3910 Westside Av Labowe Geo I Dr r....AX 1-8436
3911 Westside Av Griley L C.....AX 6000
3917 Westside Glace J V r.....AX 3-9259
3920 Westside Av Wehan Harold J r....AX 1-3703
3921 Westside Av Nickoloff Jas A r.....AX 3-1301
3927 Westside Av Sirotnik Harry r.....AX 2-4487
3930 Westside Av Farris D K AX-6998
3931 Westside Av Hibbard Earl E.....AX 2-3489
3936 Westside Av Larson Allan F r.....AX 2-4597
3937 Westside Av Casey Anna M r.....AX-0684
3940 Westside Av King J Le Roy r.....AX 1-2492
3941 Westside Av Sweet A E r.....AX 1-4423
3946 Westside Av Parsner Sam r.....AX 2-8485
3947 Westside Av Peterson E H .....AX 3-6592
3950 Westside Av Blair Harry P r.....AX 1-4526
3951 Westside Av Ernst J O r.....AX-7931
3956 Westside Av Oreck David r.....AX 3-4633
3957 Westside Williamson John D Mrs r..AX 1-5622
3960 Westside Av Whitworth Jas O.....AX 3-8839
3961 Westside Av Greiner Albert r.....AX 2-1798
3966 Westside Av Mendoza Joe r.....AX-8352
3967 Westside Av Murphy P J r.....AX 1-5482
3970 Westside Av Cushing C M r.....AX-6005
3976 Westside Av Pindek Gertrude Mrs r..AX 1-2508
3977 Westside Av Stensbol Otto r.....AX 1-5466
3980 Westside Av Morgan Earl W r.....AX 1-3664
3981 Westside Av Rhodes W W r.....AX 1-2858
3986 Westside Av Hines Elma Mrs r....AX 2-1818
3987 Westside Av Thompson Robt H r....AX 3-1456
3990 Westside Av Jones Hugh r.....AX 1-4637
3991 Westside Av Levy Morris r.....AX 3-0591
3996 Westside Av Kaplan Mollie S Mrs r..AX 2-7145
3997 Westside Av Schmitt Alice Mrs r...AX 1-8839
4000 Westside Av Wolfson S H r.....AX 1-6006
4001 Westside Av Ehrle Wm A r.....AX 1-4653
4006 Westside Av Ludke Henry J r.....AX 1-3336
4007 Westside Av Hunt J M r.....AX 1-2777
4010 Westside Av Hall Harold H Rev r...AX 3-6455
4011 Westside Av Steger Philip r.....AX 1-3701
4016 Westside Av Picone John r.....AX 2-6967
4017 Westside Av Carlson Eva .....AX 3-7790
4017 Westside Av Silverman Jess Mrs....AX 3-7790
4020 Westside Av Roberts Roland P r....AX 3-9661
4025 Westside Av Albany Sam r.....AX 1-7697

WEST SILVER LAKE DRIVE

1709 West Silvr Lke Dr Jones Arthur Robt NO 1-4028
1717 W Silvr Lke Dr Arlington Jeanne M.NO 2-1371
1717 W Silvr Lke Dr Ensbury Alice .....NO 2-1371
1721 West Silvr Lke Dr Salls Chas E.....OL 7849
1725 West Silvr Lke Dr Dvornychenko Alex .OL 2314
1726 West Silvr Lke Dr Silverlake Dry Clnrs NO 2-0959
1726 West Silvr Lke Dr Villane Michael Ins NO 3-7402
1729 West Silvr Lke Dr Valdes Armand r..NO 2-3340
1745 West Silvr Lke Dr Townsend Wayne ...OL 3687
1749 West Silvr Lke Dr Ricciardi Arthur F r NO 3-6253
1753 West Silvr Lke Dr Gehl A .....OL 9293
1757 West Silvr Lke Dr Johnstone Jas F..NO 1-2054
1766 West Silvr Lke Dr Allen Albert B Mrs NO 1-3142
1768 W Silvr Lke Dr McQuaid Harry W r..NO 3-7066
1770 West Silvr Lke Dr Magrum Ann C r..NO 1-6407
1806 West Silvr Lke Dr Malone Edw .....NO 3-5855
1807 West Silvr Lke Dr Engel Adolph r...NO 2-9276
1811 West Silvr Lke Dr Zavala S F Mrs r...OL-4909
1812 West Silvr Lke Dr Arlin A W.....NO-8533
1814 West Silvr Lke Dr Charles Geo T...NO 1-9479
1815 West Silver Lake Dr Mansfield Walter NO 8211
1816 West Silvr Lke Dr Hatten Edgar O r.NO 1-2742
1817 West Silvr Lke Dr Goodman Clifford G NO 3-6396
1819 West Silvr Lke Dr Meyers Eva .....OL 3306
● 1822 West Silvr Lke Dr
Apt 1 Polstein Jack .....NO 3-3500
Apt 2 Jefferies Pearl .....NO 1-3236
Apt 3 Buchanan T G.....OL 3866
Apt 4 Boucherie Cecil A.....NO 2-3933
1826 West Silvr Lke Dr Cole Chas E Jr...NO 1-9870
1826½ W Silvr Lke Dr Perior La Rue r.NO 3-7905
1828 West Silvr Lke Dr Pomo M A.....OL 1350
1828½ W Silvr Lke Dr Corgiat Anna ...NO 1-3792
1830 W Silvr Lke Dr Mena Angelo .....NO 3-3516
1836 W Silvr Lke Dr Starr Wayne .....NO 3-7054
1839 W Silvr Lke Dr Kimble E L.....NO 2-3981
1843 West Silvr Lke Dr Hayes Richard H.NO 2-5334
1847 W Silvr Lke Dr Hill Clarence C r...NO 1-6459
1849 West Silvr Lke Dr Mills Alice O r..NO 1-3087
1850 West Silvr Lke Dr Los Angeles City of Silver Lake Playground.NO-9509
1851 West Silvr Lke Dr Lacasella Louis r..OL-0266
1855 West Silvr Lke Dr Holmes Edwin F r..OL-7057
1871 West Silvr Lke Dr Mazy Rene F r....NO-8790
1967 W Silvr Lke Dr Stanton Earle K...OL 0774
2055 West Silvr Lke Dr Clark Chas M...NO 1-8342
2055 West Silvr Lke Dr Hunt John R....NO 3-3937
2059 West Silvr Lke Dr Barbour Geo J r...OL-9916
2065 W Silvr Lke Dr Druyun Rose r.....NO 1-9560
2075 West Silvr Lke Dr Fonda C E r....NO 3-4871
2079 West Silvr Lke Dr Balmer Reginald rt est NO 1-2455
2103 West Silvr Lke Dr Dickinson & Son rltrs Moreno Heights Br..OL 4410
2103 West Silvr Lke Dr Dimmick W E Dickinson & Son rltrs..OL 4410
2107 West Silvr Lke Dr Hancock G S r....OL 1325
2113 West Silvr Lke Dr Thrapp Dan L...NO 2-9387
2121 W Silvr Lke Dr Webster Wm M r....NO 2-4850
2129 W Silvr Lke Dr Randell Wm E Mrs r..NO 7791
2135 W Silvr Lke Dr Stewart Ann Gardner r NO 2-1348
2147 W Silvr Lke Dr Miller Geo r.....NO 1-3520
2147 West Silvr Lke Dr Petrovich Geo r..NO 1-3520
2159 W Silvr Lke Dr Lazarus Ralph E r..NO 1-2457
2165 West Silvr Lke Dr Goldberg Kitty r..NO 1-1086
2165 W Silvr Lke Dr Snyder Bernard R r.NO 1-1086
2171 West Silvr Lke Dr Bertz Philip r....NO 2-3841
2201 W Silvr Lake Dr Bamberger Max r...NO 1-8735
2207 West Silvr Lke Dr Lubel Hyman r.....OL 4676
2215 W Silvr Lke Dr Siegel Sandra r....NO 1-3400
2219 West Silvr Lke Dr Garfield Sam ...NO 2-7931
2225 West Silvr Lke Dr Hause Bertrand M Rev r NO 2-0651
2231 West Silvr Lke Dr Harrison John H r.OL-1579
2235 W Silvrlke Dr Archer Fred R.....NO 3-6547
2247 W Silvr Lke Dr Caruso Tenero D...NO 1-0903
2251 West Silvr Lke Dr Lonsdale Frank H r.NO-6884
2301 W Silvr Lke Dr Herrera Jos J r.....NO-6525
2305 West Silvr Lke Dr Hanson H Endicott NO 2-7381
2311 West Silvr Lke Dr Accomazzo Mauro.NO 1-3861
2321 West Silvr Lke Dr Down Lawson W Dr..OL-8630
2327 W Silvr Lke Dr Ott Geo W.....NO 2-8993
2327 West Silvr Lke Dr Ott Geo W r....NO 2-8993
2331 West Silvr Lke Dr Anzis Harry r....NO 1-7355
2341 West Silvr Lke Dr Crowley Jerry M.NO 3-0867
2347 West Silvr Lke Dr Gordon Joseph G...NO 9944
2351 West Silvr Lke Dr Howard Jas H r...OL-8750
2357 West Silvr Lke Dr Gregory Ethel R.NO 1-7310
2363 West Silvr Lke Dr Garvin Jas P Dr r.NO 1-0219
2367 West Silvr Lke Dr Berardino Ignazio r NO 2-4122
2373 West Silvr Lke Dr Sherman W R r..NO 2-1567
2377 West Silvr Lke Dr Moll Chas r.....NO 1-5908
2383 West Silvr Lke Dr Crawford M Sinclair r OL 7354
2387 West Silvr Lke Dr Sennett Walter R r NO 3-4098
2400 West Silvr Lke Dr White Max r....NO 3-5719
2401 West Silvr Lke Dr Carleton H A R...OL 0226
2402 West Silvr Lke Dr Gleed K F r.....NO 1-9617
2405 West Silvr Lke Dr Miller Gladys C r..OL 4393
2405½ W Silvr Lke Dr Van Hoozer Lee r..NO 3-2390
2407 West Silvr Lke Dr Lindblom Lotta W Mrs r..NO 2-1523
2409 West Silvr Lke Dr Fuller Allan ....NO 3-1970
2409½ West Silvr Lke Dr Boh Mary ....NO 3-5309
2411 West Silvr Lke Dr Cupito Michael A r NO 1-8277
2411½ West Silvr Lke Dr Westerling Charlotte R..NO 3-6734
2415 West Silvr Lke Dr Valdes Efren Dr...OL 2469
2421 W Silvr Lke Dr Swinney Guy H.....OL 2857
2426 West Silvr Lke Dr Kirsch S r.....NO 2-3693
2427 West Silvr Lke Dr Nagler Max r....NO 2-4586
2427 W Silvr Lke Dr Peterson Florence ..NO 3-2984
2430 West Silvr Lke Dr Koch J G r.....NO 2-3877
2433 West Silvr Lke Dr Whitney J F r....OL 4502
2435 W Silvr Lke Dr Ralstin Winnie r...NO 2-8826
2436 West Silvr Lke Dr Reyes Wm L r....NO 1-8167
2439 West Silvr Lke Dr Mulrooney Edw F r NO 2-7389
2441 West Silvr Lke Dr Andelin John P r..OL 7576
2445 West Silvr Lke Dr Kennedy Geo H Jr r NO 3-5125
2447 W Silvr Lke Dr Cooper Cecil H.....NO 3-0438
2449 West Silvr Lke Dr Morrison Ruth M r.OL 0280
2449½ West Silvr Lke Dr Farrar Dagny J r.OL-9983
2449½ West Silvr Lke Dr Jacobson Lucile R r OL-9983
2451 West Silvr Lke Dr Headington Earl W r NO 1-4830
2451½ West Silvr Lke Dr Rappan Sam r.NO 2-4884
2500 West Silvr Lke Dr Skiba Chas J r....NO 6125
2501 West Silvr Lke Dr Schreck M P r..NO 1-9702
2503 W Silvr Lke Dr Podolski Geo E.....NO 0518
2505 West Silvr Lke Dr Carroll Budd E...NO 2-7521
2506 West Silvr Lke Dr Ohlund Rayner A..OL-3322
2510 West Silvr Lke Dr Nelson Walt r....NO 1-1918
2515 West Silvr Lke Dr Boyer Raymond A r.NO-8467
2519 W Silvr Lke Dr Giddings Laurence ...OL 5675
2519 W Silvr Lke Dr Poulson Norris .....OL 5675
2746 West Silvr Lke Dr Wynne Gerald R r..OL 3013
2751 West Silvr Lke Dr Foster HaroldB r.NO 3-4142
2758 W Silvr Lke Dr Weiss John D.....NO 0194
2762 West Silvr Lke Dr Maddux Glen r....NO 1-8606
2771 West Silvr Lke Dr Graham John A r.NO 1-8446
2800 W Silvr Lke Dr Gibbs A W Jr.....NO 3-3747
2801 West Silvr Lke Dr Hesse Edw R r..NO 1-8002
2811 West Silvr Lke Dr Walker Wilma r...OL 3032
2823 West Silvr Lke Dr Goldman Nahum r..NO-8717
2827 West Silvr Lke Dr Gallagher Bernard J r NO 2-8456
2830 West Silvr Lke Dr Mayer Geo P rl est NO 1-1928
2833 West Silvr Lke Dr Harthcock E O r.NO 2-0138
2840 W Silvr Lke Dr Beondo Anthony ...NO 1-8718

WEST VIEW STREET

1914 West Vw Rasmuson W V r.....WE-0616
1915 West Vw Bastick Francis G r.....WH 3985
1918 S West Vw Sloan Clay .....WH 2989
1920 West Vw Hubbard Harry P Mrs r....WH-9981
1924 West View Ferrahian M G atty.....WH 1539
1927 West Vw Girazian G r.....WA-3578
1927 West Vw Sadoian Claire WA-3578
1930 West Vw Pinkert Bruno r.....WH-8974
1940 West Vw Russell Mary H r.....WE 8-8056
1942 West Vw Hambaugh Leona Mrs....WE 8-1227
1944 West Vw Av Lennox Louise .....WH 0886
1946 West Vw Weischedel Robt C r.....WY 5969
2002 West Vw O'Donnell Stephen F r....WY 9560
2005 West Vw Wyman C Rev r.....WA-3158
2013 West Vw Bennett Delores r.....WE 3-2648
2014 West Vw Hoffert Geo J.....WY 3653
2015 West Vw Wolpert Bella .....WA 7475
2016 West Vw Kuebler Frank N r.....WE 1-9169
2017 West Vw Cogan Esther K r.....WA 6924
2019 West Vw Prager Solomon .....WY 4581
2021 West Vw Sherman Isadore r.....WE 3-5078
2023 West Vw Hynds Hugh r.....WA 8729
2024 West Vw Turner Percy F.....WA-6969
2024½ West Vw Brownstein J r.....WE 8-1891
2026 West Vw Ramonas John A r.....WE 3-3891
2026½ West Vw Freeberger Chas .....WE 3-5370
2028 West Vw Nicholas Harry L J r....YO 7677
2028½ West Vw Armstrong Dorothy V r..WY-9836
2029 West Vw Douglas Myrtle O r.....WY-9836
2030 West Vw Miller Harold L r.....WE 1-4473
2034 West Vw Avedisian L Mrs.....YO-4489
2035 West Vw Bridwell Le Roy.....WA 8878
2035 West Vw Richardson Lula B .....YO 1515
2036 West Vw Mori Yasuo S.....YO 1515
2101 West Vw Roupen T r.....WY 8453
2105 West Vw Shotwell Hattie .....RE 1-3097
2106 West Vw Tuchband Louis .....RE 4-7124
2109 West Vw Fant Robt .....RE 4-1334
2110 West Vw Beecher John B.....RE 4-7728
2114 West Vw Reinhart Mary H Mrs r...RE 4-6654
2115 West Vw Monroe Theo P.....RE 2-6341
2115 West Vw Patterson E Scott r.....RE 1-3810
2119 West Vw Poindexter Blanche .....RE 2-0492
2122 West Vw Jenkins Carey K r.....RE 1-4505
2125 West Vw Howard Dean r.....RE 6569
2126 West Vw Danielson Otto Mrs.....RE 3-7570
2130 West Vw Barrois Malcolm J.....RE 4-0738
2134 West Vw Holmes Zilpah M Mrs r...RE 2-1961
2135 West Vw Britt B T r.....RE 6077
2139 Westvw Stewart Mary O.....RE 1-4201
2142 West Vw Reinhart Milton P r.....RE 2-1383
2145 West Vw Scott Jas E.....RE 2-0285
2146 West Vw Alson Sol .....RE 1-4613
2150 West Vw Marks James D.....RE 4-5637
2151 West Vw Lenz Claude .....RE 4-7730
2155 S West Vw Arterberry Thurman F r.RE 3-8147
2155½ West Vw Swann Leroy r.....RE 3-7394
2156 West Vw Bruce Susan Mrs.....RE 1-3509
2161 West Vw Tillman Geo W Mrs.....RE 4-1383
2302 West Vw Williams Henry H.....RE 4-6280
2303 West Vw Chase Solon r.....RE 4-6383
2305 S West Vw Peterson Roger r.....RE-0459
2306 West Vw Hernandez Saml P.....RE 4-8286
2309 West View Landy Sam r.....RE 3-0462
2311 West Vw Algase Saml r.....RE 9727
2312 West Vw Gouterman Lila Mrs.....RE 4-6716
2314 West Vw Mendelson Morton .....RE 5402
2315 West Vw Bernstein Wm r.....RE 2-9280
2317 West Vw Younger Simon r.....RE 2-3178
2318 West Vw Ewers C A r.....RE 3-6134
2320 West Vw Shaine Carmine r.....RE 3-4314
2321 West Vw Mayers Benj .....RE 2-3229
2323 West Vw Ishino Nobuyoshi .....RE 4-9854
2323 West Vw Kanetomi Roy S.....RE 2-9267
2324 West Vw Elliott H r.....RE 4-4869
2329 West Vw Pugh Johnnie .....RE 5740
2330 West Vw Brauner Amalie Mrs.....RE 6472
2331 West Vw Lott Osberry S.....RE 1-1978
2334 West Vw Wisehart M R.....RE 4-3773
2336 West Vw Hill H H r.....RE-5593
2337 West View James Kesler L.....RE 4-7427
2341 West Vw Halpern Saml .....RE 4-4083
2342 West Vw Dubin Oscar .....RE 4-0066
2342½ Westvw Whitfield Roy r.....RE 2-7229
2345 West Vw Niesen Geo .....RE 3-8069
2345 West Vw Pearlstein Harry r.....RE 3-8069
2348 West Vw Crummie Oscar S.....RE 4-3906
2349 West Vw Woodward Raymond S.....RE 4-7703
2351 West Vw Stein Louis r.....RE 2-1284
2354 S West Vw Rivlin A B.....RE 4-7198
2357 West Vw Potts Perthenia r.....RE 2-1302
2358 West Vw Eubanks Elsie E.....RE 3-9586
2401 West Vw Freeman Mary r.....RE 1-1015
2402 West Vw Grant Edw L.....RE 2-3004
2403 West Vw Scheinrock Bessie r.....RE 3-4005
2404 West Vw Forrest Moses Jr.....RE 4-0596
2407 West Vw Harding John A.....RE 3-5469
2411 West Vw Feinman Abram .....RE 9651
2414 West Vw Watson J T.....RE 3-8269
2414 West Vw Watson Lola .....RE 3-8269
2415 West Vw Nagano Joe .....RE 3-4161
2418 West Vw Williams L L.....RE 2-0075
2418 West Vw Brink Allen Saml .....RE 3-5415
2422 West Vw Ogilvie Thos S r.....RE-7108
2429 West Vw Gordon Nathan r.....RE 9905
2433 West Vw Sherman Sam .....RE 8064
2500 West Vw Perry Geo W.....RE 4-5025
2505 West Vw Gordon Max r.....RE 2-1409
2506 S West Vw Krasner Bessie Mrs r.....RE 3-1569
2508 West Vw Davitz Abraham H r.....RE 6766
2509 West Vw Neroes Chester .....RE 4-4328
2512 West Vw Martin Azel .....RE 6977
2512½ West Vw Maillis Cassie r.....RE 2-7856
2514 West Vw Anekstein Beatrice .....RE 4-2243
2514½ West Vw Farman H .....RE 4-7001
2515 West Vw Posner M .....RE 3-6307
2515½ West Vw Gordon Dorothy Mrs...RE 2-7036
2521 West Vw Agudath Achim Congregation RE 2-9907
2521 West Vw Congregation Agudath Achim RE 2-9907
3025½ West Vw Richter Roger H r.....RE 2-4954
3026 West Vw Suwa Shizue r.....RE 2-0679
3027 West Vw Patterson Lucille J.....RE 2-7957
3027½ West Vw Harris Wille .....RE 2-5710
3029 West Vw Clementin McKinley .....RE 4-4672
3029½ West Vw James John H.....RE 2-3807

WESTWANDA DRIVE

9924 Westwanda Dr BH Lobberegt Wm ..CR 5-6731
9934 Westwanda Dr LA Maginnis Frank P r CR 1-0903
9950 Westwnda Dr BH Poggemoeller G H.CR 1-0732
9953 Westwanda Dr LA Reed Howard Osborne r CR 1-1257
9963 Westwanda Dr LA Kiser Richard M r.CR 6-5047
9963 Westwanda Dr LA Wathen Richard E r CR 6-5047
9971 Westwnda Dr LA Peavler Marie r...CR 6-9500
10001 Westwanda Dr LA Willis Shelby r.CR 5-6629
10006 Westwanda Dr BH Lorenz Harold A r CR 1-9289
10011 Westwanda Dr LA Fink Saml r....CR 6-7964
10020 Westwanda Dr BH Brown Edwin R r CR 1-9337
10022 Westwanda Dr BH Scheibel Walter R CR 6-7790
10026 Westwnda Dr BH Davis Rosel L...CR 5-3868
10032 Westwanda Dr LA Mitchell Jas M..CR 1-1790
10057 Westwanda Dr BH Prager Manny ..CR 6-8348
10072 Westwanda Dr LA Church RalphW r.CR 5-7650
10072 Westwanda Dr LA Hockett Hortense r CR 5-7650
10077 Westwanda Dr LA Hays Philip H..CR 5-4005
10077 Westwanda Dr LA Mansell Rick r..CR 1-5931
10079 Westwanda Dr BH Backes L H r...CR 5-7239
10102 Westwanda Dr LA Hall Donoho ...CR 6-7433
10102 Westwanda Dr LA Hall Helen F r..CR 6-7433

WETHERLY DRIVE NORTH

100 N Wethrly Dr LA Savage Beatrice M.CR 4-1741
105 N Wethrly Dr LA Almond Sarah ....CR 5-8558
106 N Wethrly Dr LA Walters Lynn r....CR 5-2590
108 N Wethrly Dr LA Libby S r.....CR 6-8443
108½ N Wethrly Dr LA Schwartz Lillian E r CR 1-7801
108½ N Wethrly Dr LA Siegel Eileen ...CR 1-7801
109½ N Wethrly Dr LA Doherty M Louise r CR 6-3263
109½ N Wethrly Dr LA Maddren Mary D r CR 6-3263
111 N Wethrly Dr LA Sanderson Dan W...CR 1-4494
111½ N Wethrly Dr LA Richards Earl G..CR 1-9552
113 N Wethrly Dr LA Stanton Will S r...CR 6-7253
118 N Wethrly Dr LA Daystar Nursery School CR 6-1667
118 N Wethrly Dr LA Hatch Dorothy M Daystar Nursery School..CR 6-1667
119 N Wethrly Dr LA
Apt 1 Mantz M M.....CR 1-3207
Apt 2 Dresler Madeline r.....CR 6-9232
Apt 3 Wilson Evelyn Leona r.....CR 1-2207
Apt 4 Hinton J W r.....CR 6-6760
Apt 5 Otero Page B Mrs r.....CR 1-2342
Apt 6 Gillett Kathryn r.....CR 5-8475
Apt 7 Bennett Ruth Belle.....CR 1-1416
Apt 8 Rucker Banks Mrs r.....CR 1-3091
123 N Wethrly Dr LA Raulin Paul E r..CR 1-9652
125 N Wethrly Dr LA Bartl Hedwig r....CR 1-9954
125 N Wethrly Dr LA Lott Mary W Mrs r.CR 1-9954
126½ N Wethrly Dr LA Lipkin Saml J...CR 5-5851
128 N Wethrly Dr LA Watkins R T r....CR 6-3040
130 N Wethrly Dr LA Sands P N.....CR 5-1366
131 N Wethrly Dr LA Tan Lea .....CR 1-2815
137 N Wetnrly Dr LA Munkres Mary r...CR 1-9073
138 N Wethrly Dr LA Gordon Harry S r..CR 1-1357
139 N Wethrly Dr LA Crane Saml .....CR 4-1342
140 N Wethrly Dr LA Lynn Robt G.....CR 5-4937
148 N Wethrly Dr LA Hart John Patrick r CR 5-7173
151 N Wethrly Dr LA Hoff W C Mrs r....CR 1-0157
152 N Wethrly Dr LA Clark Erna P r....CR 5-7016
153 N Wethrly Dr LA Ings Thos r.....CR 5-0417
156 N Wethrly Dr LA Lindemeyer Bette M Newmark-Lindemeyer intrs.CR 6-8481
156 N Wethrly Dr LA Newmark Jane S Newmark-Lindemeyer intrs.CR 6-8481
156 N Wethrly Dr LA Newmark-Lindemeyer intrs.CR 6-8481
907 N Wethrly Dr LA Holloway J B Mrs r.CR 1-4302
909 N Wethrly Dr LA Mitchell Jas L r...CR 6-9797
911 N Wethrly Dr LA Hill Perry r.....CR 5-2427
911½ N Wethrly Dr LA Young Preston ..CR 5-4740
913 N Wethrly Dr LA Trent Robt N.....CR 1-9014
914 N Wethrly Dr LA Maxwell Thos E...CR 6-5230
914 N Wethrly Dr LA Sullivan Myrl M r.CR 6-5230
919 N Wetherly Dr LA Heyhoe Winston ..CR 6-4536
921 N Wethrly Dr LA Dannenberg Lawrence R CR 1-3951
923 N Wethrly Dr LA Lane John H r.....CR 6-24 6
925 N Wethrly Dr LA Hansen Teddy ....CR 5-7502
926 N Wethrly Dr LA Lee Jon C.....CR 6-7532
927 N Wethrly Dr LA Baumfeld Frances r.CR 1-3296
928 N Wethrly Dr LA Heldman Anne M r.CR 6-5586
928½ N Wethrly Dr LA Herron T J Mrs r.CR 6-0661
930 N Wethrly Dr LA Franzman Martha A r CR 1-3725
931 N Wethrly Dr LA Solomon Richard L.CR 5-3123
938 N Wethrly Dr LA Freeman John Lawton interiors.CR 6-7710
938 N Wethrly Dr LA Sherwood Minerva Jane CR 5-4909
939 N Wethrly Dr LA Seastrom Carl F r.CR 1-9692
1118 N Wethrly Dr LA Satan Oscar H r..BR 2-4572
1118 N Wethrly Dr LA Winer Fred .....CR 6-7978
1130 N Wethrly Dr LA Kirsh Albert r...CR 1-0307
1147 N Wethrly Dr Balton Allen Robt....BR 2-4780
1153 N Wethrly Dr LA Detner Sam .....CR 6-6816
1154 N Wethrly Dr LA Goldberg Louis I r.BR 2-1347
1162 N Wethrly Dr LA Thatcher Chas H..CR 1-1360
1200 N Wethrly Dr LA Castillo Simplicio r NO 1-4815
1200 N Wethrly Dr Collinge O F r.....BR 2-2919
1211 N Wethrly Dr Morgan Raymond Ritchie r CR 1-4874
1218 N Wethrly Dr LA D'Erlanger Baroness r CR 6-2453
1218 N Wethrly Dr LA Stravinsky Soulima CR 1-2380

4427 W Rosehl Dr Crawford Howard J r...CA 2-4473
4454 West Rose Hl Dr Kelly A V r.....CA-0504
4457 West Rose Hl Dr Moore Gerald W r.CA 1-9716
4465 W Rosehl Dr Nemick Bernard S r...CA 2-9320
4469 W Rosehl Dr Guzman Pedro S r.....CA 4628
4474 W Rose Hl Dr Talbot J H Mrs r....CA 1-0879
4478 W Rosehl Dr Bonnelle Chas r.....CA 2-7398
4479 W Rose Hl Dr Fordyce Wm E Sr r....CA 3340
4484 W Rosehl Dr Tossey Grace Mrs r...CA 2-8702

WESTSHIRE DRIVE

2718 Westshire Dr Koumiotis Maryanna r...HE 3996
2744 Westshire Dr Goldman Harold J r....GR-2846
2729 Westshir Dr Grummer J H r.....GL-2438
2751 Westshire Dr Jenkins David W r....HE-2854
2751 Westshire Dr Matthews J Duncan r....GL 1938
2769 Westshire Dr Maher Wm r.....GR 7596
2781 Westshire Dr Goldbach Eugene F r.HO 9-7943
2781 Westshire Dr Sudik Adell r.....GL 2153
2789 Westshire Dr Bone Arthur r.....HE-7921
2829 Westshire Dr Carson Paul r.....HI-7909
2846 Westshire Dr Page Herbert E r.....GR 7473
2872 Westshire Dr Bailey Maurice S r....GL-3583
2888 Westshire Dr Allen Howard R Jr r....GR-0411

WESTSIDE AVENUE

3700 Westside Machado Ernest C r.....AX 2-9265
3701 Westside Av Lusk Wm F r.....AX 2-9597
3708 Westside Av Walter Fred L r.....AX 2-5149
3709 Westside Av Bowman Irene C r....AX 2-3326
3714 Westside Av Jensen Ned A r.....AX-6784
3715 Westside Av Ybarra Walter A r....AX 2-7851
3718 Westside Av Berlizheimer B r.....AX 1-5374
3723 Westside Av Buscemi Angelo H r....AX 1-8157
3724 Westside Av Davies Marie K r.....AX 2-7205
3729 Westside Av Martina A L r.....AX 2-3479
3735 Westside Av Welsh Clark E r.....AX 1-5154
3741 Westside Av McCarthy H L r.....AX 2-5911
3749 Westside Av Natl Aluminum & Bronze Co
AX 1-3433
3760 Westside Av Roberts Owen E r.....AX 2-7442
3762 Westside Av Nenno Clifford C r....AX 1-5702
3768 Westside Av Traviss C B r.....AX 1-0204
3771 Westside Av Freeman John P r.....AX 2-6124
3774 Westside Av Burton John L r.....AX 2-7115
3775 Westside Av Monsoor C r.....AX-5567
3778 Westside Av Grobaty J H r.....AX 2-7341
3781 Westside Av Sullivan J Howard r...AX 3-7084
3784 Westside Av Frisco Jennie C r.....AX 2-2860
3785 Westside Av Lockwood Paul A U r...AX 1-4025
3791 Westside Av Leyden Robt D r.....AX-0714
3797 Westside Av Bale S W r.....AX 2-1555
3800 Westside Av Sprague Danl L r.....AX 2-3453
3801 Westside Av Smith Chas R r.....AX 2-4312
3806 Westside Av Greek Olive B r.....AX 2-3411
3807 Westside Av Sherwood Al W r.....AX 2-6557
3810 Westside Av Martin Don A Jr r....AX 2-4669
3811 Westside Av De Forest S W r.....AX 3-1314
3814 Westside Av Johnson Harold B r....AX 2-4285
3817 Westside Av Quandt M H r.....AX 2-5781
3820 Westside Av Swinehart Herbert r...AX 2-7060
3821 Westside Av Hyman Chester r.....AX 1-8793
3824 Westside Av Willets Chas C r.....AX 2-6105
3827 Westside Av Weil Peter A r.....AX 1-2245
3830 Westside Av Naves Sam J r.....AX 1-4085
3831 Westside Av Wally W T r.....AX 1-4038
3836 Westside Av Warvarovsky Carl r....AX 1-3586
3837 Westside Av McClune Edw r.....AX 1-7250
3840 Westside Av Miller Reymond T r....AX-7665
3840 Westside Av Ruble Chas Jr r.....AX 7665
3843 Westside Av Sullivan Lee F r.....AX 2-4231
3847 Westside Av Edison Arline L Mrs r..AX 1-4037
3847 Westside Av Lansdale Fay H r.....AX 1-3798
3850 Westside Av Wilkie Chas D r.....AX 1-0424
3853 Westside Av Lerner Geo r.....AX 2-2500
3856 Westside Av Smith Wm W r.....AX-5871
3857 Westside Av Shoemaker Jessie r....AX 2-6857
3863 Westside Av Sound E A r.....AX 1-7623
3866 Westside Av McAnany Cliff r.....AX 2-2942
3867 Westside Av Pirri Frank J r.....AX 3-2169
3870 Westside Av Schuster H O r.....AX 2-1462
3873 Westside Av Petralia Anthony C r...AX 2-6898
3877 Westside Av Shaffer T G r.....AX 1-6800
3878 Westside Av Werz Paul r.....AX 1-0089
3883 Westside Av vonHeydenreich E W r..AX 2-2876
3886 Westside Av Leanse Edw r.....AX 2-9386
3887 Westside Av Carter Harold Nick r...AX 2-5771
3890 Westside Av Gorman Floyd R r.....AX 1-4701
3893 Westside Av Benveniste Harry r....AX 3-2556
3902 Westside Av Boege Arthur r.....AX 2-7020
3903 Westside Av Randel Myrl N r.....AX 1-4744
3906 Westside Av Burns John N Mrs r...AX 1-8350
3906 Westside Av Lampkin Wm W r.....AX 1-8350
3907 Westside Av Gebert Margaret r....AX 2-5201
3910 Westside Av Labowe Geo I Dr r....AX 1-8436
3917 Westside Av Matchaleen Mrs r....AX-7985
3920 Westside Av Wehan Harold J r.....AX 1-3703
3921 Westside Av Dohner Roy J r.....AX 1-3495
3927 Westside Av Marinke Anthony L r...AX 3-3712
3930 Westside Av Farris D K r.....AX-6998
3931 Westside Av Schmidt Albert E r....AX 1-3345
3936 Westside Av Larson Allan F r.....AX 1-4097
3937 Westside Av Casey Anna M r.....AX-0684
3940 Westside Av King J Le Roy r.....AX 1-2492
3941 Westside Av Sweet A E r.....AX 1-4421
3944 Westside Av Perry Ethel M Mrs r...AX 2-6128
3947 Westside Av Peterson E H r.....AX 3-6592
3950 Westside Av Blair Harry P r.....AX 1-4526
3951 Westside Av Ernst J O r.....AX-7931
3956 Westside Av Lavintman J P r.....AX -3958
3957 Westside Av Williamson John D r...AX 3-3622
3960 Westside Av Cravello Frances S r....AX-5482
3961 Westside Av Greiner Albert r.....AX 2-1798
3966 Westside Av Mendoza Joe r.....AX-8352
3967 Westside Av Murphy P J r.....AX 1-5482
3970 Westside Av Cushing C M r.....AX-6005
3971 Westside Av Cacioppo John r.....AX 2-7367
3976 Westside Av Pintek Gertrude Mrs r..AX 1-2508
3977 Westside Av Stensbol Otto r.....AX 1-5466
3980 Westside Av Morgan Earl W r.....AX 1-3664
3981 Westside Av Rhodes W W r.....AX 1-2858
3986 Westside Av Hines Elma Mrs r.....AX 2-1818
3987 Westside Av Brock Joe H r.....AX 1-1509
3990 Westside Av Jones Hugh r.....AX 1-4637
3991 Westside Av Nelson Gertrude N r...AX 1-4628
3996 Westside Av Kaplan Mollie S Mrs r..AX 2-7145
3997 Westside Av Schmitt Alice Mrs r....AX 1-5860
4000 Westside Av Wolfson S H r.....AX 1-6006
4001 Westside Av Ehrle Wm A r.....AX 1-4653
4006 Westside Av Ludke Henry J r.....AX 1-3336
4007 Westside Av Hunt J M r.....AX 1-2777
4010 Westside Av Hall Harold H Rev r...AX 3-6455
4011 Westside Av Steger Philip r.....AX 1-3701
4016 Westside Av Picone John r.....AX 2-6967
4017 Westside Av Magie H F Joe r.....AX 1-3771

4020 Westside Av Sellemeyer J O r.....AX 1-4773
4025 Westside Av Albany Sam r.....AX 1-7697

WEST SILVER LAKE DRIVE

1709 W Silvr Lke Dr Golden Wm P r....NO 3-1389
1725 West Silvr Lke Dr Garner Jas E r...NO 1-0204
1729 West Silvr Lke Dr Valdes Armand r..NO 2-3340
1752 W Silvr Lke Dr Del Beato Joe r.....NO 4150
1753 West Silvr Lke Dr Feldmeier J F r..NO 1-6316
1757 West Silvr Lke Dr Johnstone Jas r..NO 1-2054
1760 W Silvr Lke Dr Keenan Leah r.....OL 8082
1766 West Silvr Lke Dr Allen Albert B r..NO 1-3142
1768 West Silvr Lke Dr Scoville H B r....NO-4184
1770 West Silvr Lke Dr Magrum Ann C r..NO 1-6407
1806 West Silvr Lke Dr Moix Emil E r....OL-8636
1807 West Silvr Lke Dr Lober Abraham r...OL-8677
1811 West Silvr Lke Dr Zavala S F Mrs r..OL-4909
1812 West Silvr Lke Dr Arlin A W.....NO-8533
1815 West Silvr Lke Dr Boynton Margaret
NO 1-4920
1816 West Silvr Lke Dr Hatten Edgar O r.NO 1-2742
1817 W Silvr Lke Dr Pabian Florence r...NO 2-3412
1819 West Silvr Lke Dr Meyers J A r.....OL 3306
1826 West Silvr Lke Dr Clark Carleton B r
NO 2-7590
1826½ W Silvr Lke Dr Kaiser R I r....NO 2-4832
1828 W Silvr Lke Dr Shafer Oscar r.....OL 2076
1830 West Silvr Lke Dr Haber Theda r....OL-0814
1832 West Silvr Lke Dr Goldberg Lena r...NO-5359
1836 West Silvr Lke Dr Blanchard W H r..OL-6193
1847 West Silvr Lke Dr Engelhart A H r...OL-7351
1849 West Silvr Lke Dr Chute Gordon E r.NO 3-2361
1850 West Silvr Lke Dr Los Angeles City of Silver
Lake Playground.NO-9509
1851 West Silvr Lke Dr Lacasella Louis r..OL-0266
1855 West Silvr Lke Dr Holmes Edwin F r..OL-7057
1871 West Silvr Lke Dr Mazy Rene F r....NO-8790
2055 West Silvr Lke Dr Hunt John R r....NO-5397
2055 W Silvr Lke Dr Westberg Fred Mrs r.NO 2-7179
2059 West Silvr Lke Dr Barbour Geo J r...OL-9916
2065 W Silvr Lke Dr Druyun Rose r.....NO 1-9560
2075 W Silvr Lke Dr Fonda C E r.....NO-4871
2079 West Silvr Lke Dr Balmer Reginald rl est
NO 1-2455
2103 West Silvr Lke Dr Dickinson Geo W & Son
Moreno Heights Br..OL-4410
2103 West Silvr Lke Dr Dimmick W E Dickinson
Geo W & Son..OL-4410
2107 West Silvr Lke Dr Hancock G S r....OL 1325
2113 West Silvr Lke Dr Thrapp Russell F Rev r
NO 1-1505
2121 W Silvr Lke Dr Webster Wm M r...NO 2-4850
2129 West Silvr Lke Dr Randell Wm E r...NO-7791
2383 W Silvr Lke Dr Stewart Ann Gardner r
NO 2-1348
2147 W Silvr Lke Dr Miller Geo r.....NO 1-3520
2147 West Silvr Lke Dr Petrovich Geo r..NO 1-3520
2153 West Silvr Lke Dr Pomo M A r.....OL 1350
2159 W Silvr Lke Dr Lazarus Ralph E r...NO 1-2457
2165 W Silvr Lke Dr Snyder Bernard R r.NO 1-1086
2201 W Silvr Lake Dr Bamberger Max r...NO 1-8735
2207 West Silvr Lke Dr Rosedale Decorating
Serv.NO 1-3283
2215 W Silvr Lke Dr Siegel Sandra r.....NO 1-3400
2225 West Silvr Lke Dr Hause Bertrand M Rev r
NO 2-0651
2327 W Silvr Lke Dr Ott Geo W r.....NO 2-8993
2231 West Silvr Lke Dr Harrison John H r..OL-1579
2235 West Silvr Lke Dr Huey R B r.....OL-4329
2241 W Silvr Lke Dr Preeg Herb r.....NO 0266
2247 West Silvr Lke Dr Caruso Tenero D MD r
NO 1-0903
2251 West Silvr Lke Dr Lonsdale Frank H r.NO-6884
2301 W Silvr Lke Dr Herrera Jos J r.....NO-6525
2311 W Silvr Lke Dr Francis Mabel O r....OL 5569
2321 West Silvr Lke Dr Down Lawson W Dr..OL-8630
2331 West Silvr Lke Dr Anzis Harry r....NO 1-7355
Also See Alphabetical
2337 West Silvr Lke Dr Fuchser Clarence F r
NO-4682
2341 West Silvr Lke Dr Crowley Jerry M r.NO-5867
2347 W Silvr Lke Dr Gordon Ida r.....NO 9944
2347 W Silvr Lke Dr Gordon Jos G r.....NO 9944
2351 West Silvr Lke Dr Howard Jas H r...OL-8750
2357 West Silvr Lke Dr Gregory Don B r..NO 1-7310
2363 West Silvr Lke Dr Garvin Jas D r..NO 1-0219
2367 West Silvr Lke Dr Berardino Ignazio r
NO 2-4122
2373 West Silvr Lke Dr Sherman W R r..NO 2-1567
2377 West Silvr Lke Dr Moll Chas r.....NO 1-5908
2383 West Silvr Lke Dr Crawford M Sinclair r
OL 7354
2387 W Silvr Lke Dr Sennett Walter R r..NO-4098
2400 West Silvr Lke Dr White Max r.....NO 1-9474
2401 West Silvr Lke Dr Bosnyak Bob r.....NO 4440
2405 West Silvr Lke Dr Paterson Jas F r.NO 3-3622
2405½ West Silvr Lke Dr Agnew Jas G r..OL-5244
2407 West Silvr Lke Dr Breed L L r.....OL-7598
2407½ West Silvr Lke Dr Wennerblom Ralph T r
NO 2-2557
2409 W Silvrlke Dr Elliott A J r.....NO 0915
2409½ W Silvrlke Dr Morgan Jess L r..NO 0719
2411 West Silvr Lke Dr Wilson Harry T r..NO-7712
2411½ W Silvr Lke Dr Stevens Stuart M r
NO 1-4425
2415 W Silvrlke Dr Bodour V M r.....NO 1-3029
2426 West Silvr Lke Dr Kirsch S r.....NO 2-3693
2427 West Silvr Lke Dr Nagler Max r....NO 2-4586
2430 West Silvr Lke Dr Koch J G r.....NO 2-3877
2433 West Silvr Lke Dr Acre Leonard H r.NO 2-2795
2435 West Silvr Lke Dr Saltzman Z P Dr..OL-8624
2436 West Silvr Lke Dr Reyes Wm L r....NO 1-8167
2439 West Silvr Lke Dr Henderson C N Dr r
NO 2-3648
2441 West Silvr Lke Dr Andelin John P r..OL-7576
2445 West Silvr Lke Dr Labonge Robt S r.NO 1-0034
2447 W Silvr Lke Dr Livingston John Mrs r.OL 6941
2449 West Silvr Lke Dr Morrison Ruth M r.OL 0280
2449½ West Silvr Lke Dr Farrar Dagny J r.OL-9983
2449½ West Silvr Lke Dr Jacobson Lucile R r
OL-9983
2451 West Silvr Lke Dr Headington Earl W r
NO 1-4830
2451½ West Silvr Lke Dr Rappan Sam r.NO 2-4884
2500 W Silvr Lke Dr Huyck Jas W r.....NO 6125
2501 West Silvr Lke Dr Schreck M P r...NO 1-9702
2503 West Silvr Lke Dr Jackson G M r...NO 2-4189
2505 W Silvr Lke Dr Purdy Herbert r.....OL 3344
2506 West Silvr Lke Dr Ohlund Rhyner J...OL-3322
2510 West Silvr Lke Dr Richstein Patricia A M r
NO 1-9513

2515 West Silvr Lke Dr Boyer Raymond A r.NO-8467
2519 West Silvr Lke Dr Giddings C J r....OL-5675
2746 West Silvr Lke Dr Hanson Jack r....NO 2-6292
2750 West Silvr Lke Dr Nichols Harold O r.OL-4463
2751 West Silvr Lke Dr Foster Harold B r..NO-4142
2758 West Silvr Lke Dr Wolfsen H C r.....OL 6116
2762 West Silvr Lke Dr Maddux Glen r....NO 1-8606
2765 West Silvr Lke Dr Hays W P r.....NO 2-1609
2771 W Silvr Lke Dr Nalley Robbie r.....NO 2-0591
2800 W Silvr Lke Dr A W G Elec Co.....NO 3-2074
2801 West Silvr Lke Dr Hesse Edw R r..NO 1-8002
2811 West Silvr Lke Dr Roth Dorothy W r..OL 3032
2811 West Silvr Lke Dr Walker Wilma r....OL 3032
2823 West Silvr Lke Dr Goldman Nahum r..NO-8717
2827 West Silvr Lke Dr Gallagher Bernard J r
NO 2-8456
2830 W Silvr Lke Dr Mayer Geo P rl est.NO 1-1928
2840 West Silvr Lke Dr Beondo Anthony r.NO 1-8718

WEST VIEW STREET

1914 West Vw Rasmuson W V r.....WE-0616
1915 West Vw Bastick Francis G r.....WH 3985
1918 S West Vw Sloan Clay excavtng....WH 0444
1920 West Vw Hubbard Harry P Mrs r...WH-9981
1924 West View Ferrahian M G atty.....WH 1539
1927 West Vw Frazzetta Dominick r.....WA-3578
1935 West Vw Pinkert Bruno r.....WH-8974
1940 West Vw Garbutt M R r.....WE 3-7808
2001 West Vw Shaffer F E r.....WH-6931
2002 West Vw O'Donnell Thos r.....WA 8928
2005 West Vw Wyman C Roy r.....WH-3154
2012 S West Vw Sherman H r.....WE 3-2648
2013 West Vw Bennett Delores r.....WY 3653
2014 West Vw Anding Robt J r.....WA 7475
2014 West Vw Dimick Donna r.....WA 7475
2016 West Vw Kuebler Frank N r.....WA 6924
2017 West Vw Cogan Esther K r.....WY 4981
2019 West Vw Kopulsky Sam r.....WE 8740
2021 West Vw Kopulsky Isadore r.....WA 8729
2023 West Vw Hynds Hugh r.....WA-6969
2028 West Vw Nicholas Harry L J r.....WH-9050
2028½ W West Vw Armstrong Dorothy V r..WY-9836
2029 West Vw Adams Homer r.....WH-6004
2030 West Vw Miller Harold L r.....YO-4489
2030½ West View Morain Lawrence G r...YO 6625
2034 West Vw Avedisian L r.....WA 8878
2035 West Vw Richardson Lula B r.....YO 1515
2036 West Vw Littrell T P r.....WA-0936
2101 West Vw Roupen T r.....RE 1-3097
2105 West Vw Shotwell Hattie r.....PA-7124
2106 West Vw Tuchband Louis r.....PA 1334
2109 West Vw Lefkowitz Harry r.....RE-9937
2110 West Vw Beecher John B r.....PA-6524
2112 West Vw Mousseau Edmond r.....PA-4919
2114 West Vw Reinhart Mary H Mrs r...RE 2-6361
2115 West Vw Costen Donald W r.....RE-7946
2119 West Vw Burkhart Albert E r.....PA-2062
2122 West Vw Stuetz Raymond E r.....PA-5124
2125 West Vw Howard Dean r.....RE 3-7570
2130 West View Deignan John P r.....RE 3-0032
2134 West Vw Holmes Zilpah M r.....RE 2-1961
2135 S West View Niemeyer Elizabeth r.RE 3-7625
2139 West Vw Dreeland Mary r.....RE 3-7053
2139 West Vw Humphrey Nell r.....RE 3-7053
2142 West Vw Reinhart Milton P r.....RE 2-1383
2145 West Vw Clark W A r.....PA-2762
2146 West Vw Alson Sol r.....RE 4613
2150 West Vw Marks James D r.....PA-5637
2151 West Vw Lenz Claude r.....PA 7730
2155 West Vw Hinton S J r.....RE 2-9835
2155½ West Vw Delcore Billy r.....PA 3830
2156 West Vw Boodnick L H r.....RE 6734
2158 West Vw Johnson John B r.....RE 8217
2161 West Vw Leeds Jerome E r.....RE 7687
2302 West View Sander Ruth E r.....RE 2-8960
2302 West View Simonson Myrtle M r...RE 2-8960
2303 West Vw Peterson Roger V Jr r....RE 3-3033
2305 West Vw Peterson Roger V r.....RE-0459
2306 West Vw Lund A J r.....PA-7375
2309 West View Landy Sam r.....RE 3-0462
2311 West Vw Algase Saml r.....RE 9727
2312 West Vw Gouterman Lila Mrs r.....PA-6716
2314 West Vw Llebsack John R r.....PA-5512
2315 West Vw Berry Jack r.....RE 3-7971
2318 West Vw Ewers C A r.....RE 3-6134
2320 West Vw Sandfield Jos P r.....RE 3-4314
2320 West Vw Shaine Carmine r.....RE 3-4314
2321 West Vw Landy Melvin r.....PA-3312
2323 West View Lamperd Morton B r.....RE 7647
2324 West Vw Elliott H V r.....PA-4869
2329 West Vw Levine Louis r.....RE 3-9322
2330 West Vw Brauner Ch r.....RE-6472
2331 West Vw Kelsey Willard D r.....RE 2-4273
2333 West Vw Zimmer Amy F r.....RE 8220
2334 West Vw Wallin Don E r.....RE 0592
2334 West Vw Wisehart M R r..... ....PA-3773
2336 West Vw Hill H H r.....RE-5593
2337 West View James Kesler L r.....PA 7427
2341 West Vw Essman M r.....PA-7609
2342½ West Vw Edwards B r.....RE-3833
2345 West Vw Pearlstein Harry r.....RE-8069
2348 West Vw Pollack Philip r.....Re-9000
2349 West Vw Milich Paul r.....PA 5579
2351 West Vw Foshee Gilbert r.....RE 3-4519
2354 S West Vw Rivlin A B r.....PA 7198
2357 West Vw Grohman Betty r.....PA 2420
2401 West Vw Freeman Mary r.....RE 1-1015
2402 West Vw Bahan Josephine r.....RE 3-9701
2403 West Vw Auth Anna Mrs r.....PA-4370
2404 West Vw Waples Ross G r.....PA 2836
2407 West Vw Brown David E r.....RE 2-6960
2410 West Vw Johnson Ted r.....PA-7715
2411 West Vw Feinman Ben r.....RE 2-7866
2411 West Vw Feinman Esther r.....RE 2-7866
2414 West Vw Bahn Louis H r.....RE-6668
2415 West Vw Lund Fred Arthur r.....PA-6077
2418 West Vw Frascarelli Augusto r....RE 3-4154
2419 West Vw Brink Ala r.....RE 3-5415
2422 West Vw Ogilvie Thos S r.....RE-7108
2424 West Vw Sullivan Edw D r.....RE 3-9218
2425 West Vw Rotstein Morris r.....RE 7972
2429 West Vw Gordon Nathan r.....RE 9905
2433 West Vw Sherman Sam r.....RE-8064
2435 West Vw Youtan Geo r.....PA 8398
2500 West Vw Perry Geo W r..... ....PA-5025
2505 West Vw Gordon Max r.....RE 2-1409

2506 S West Vw Singer Jos C r.....RE 0475
2508 West Vw Krasner Leon r.....RE 0420
2509 West Vw Berman Julius r.....RE 3-7672
2512 West Vw Posner M r.....RE 2-6307
2512½ West Vw Maillis Cassie r.....RE 2-2856
2514 West Vw Tessel Philip Mrs r.....RE 1-3780
2514½ West Vw Harman H r.....PA-7001
2515 West Vw Kula Anna r.....RE 2-0488
2515½ West Vw Smith Abraham H r....RE 3-2890
2517 West Vw Seltzer Maurice r.....PA-4653
2517½ West Vw Posner Sidney r.....PA 2557
2521 West Vw Agudas Achim West Adams
Congregation.RE 2-1700
2521 West Vw Congregation Agudath Achim
RE 2-9907
2608 West Vw Ajemian John r.....RE 2-2391
2610 West Vw Strongin Jack r.....RE 7565
2614 West Vw Goldstein David r.....PA 6597
2615 West Vw Drobman Morris r.....RE 2-9426
2616 West Vw Walters Russell r.....RE 3-9095
2617 West Vw Geisler Elmer E r.....RE 3-4224
2618 West Vw Goldstein Isidor r.....RE 2-0596
2620 West Vw Smith Duncan r.....PA-0431
2621 West Vw Butler Chas A Mrs r....RE 2-0956
2621 West Vw Sorenson Merle r.....RE 2-0956
2624 West Vw Brown Jos E r.....RE 2-6858
2627 West Vw Toth J Mrs r.....RE 3-5589
2628 West Vw Mason Melvin r.....RE 2-2049
2632 West Vw Lehrer Jos r.....PA-3968
2634 West Vw Fawell Lorene L r.....RE-5606
2634 West Vw Heimick Hazel r.....RE 2-5606
2635 West Vw Burkhardt Leonard B r....PA 6529
2637½ West Vw Engelberg Lester r.....PA 0868
2643 West Vw Glassman Louis r.....RE 2-6701
2645 West Vw Spizer Geo r.....RE-0431
2700 West Vw Gould Norman S r.....RE 2-5359
2701 West Vw Rumack Irving r.....PA-4568
2706 West Vw Arnold A A r.....RE 3-8026
2708 West Vw Hyman Mathew r.....PA 7062
2709 West Vw Parrott Carmen P Mrs r...PA-8514
2712 West View Kasper Irving r.....RE 1-1651
2714 West Vw Meyer Dorothe L r.....RE 3-7668
2715 West Vw Fox Misha r.....PA 8068
2717 West Vw Helm Corinne B r.....RE 3-4248
2720 West Vw Duenas Antonio r.....RE-6769
2721 West View Abrams Undine r.....RE 3-7241
2721 West Vw Sprague Floyd W r....RE 3-7241
2724 West Vw Wolby Isadore r.....RE 2-8431
2725 West Vw Kerner Morris r.....PA 8190
2728 West Vw Leivenberg Conrad r.....PA-0249
2728 West Vw Mann Wm r.....RE 2-7277
2729 West Vw Harrison J V r.....RE-6397
2732 West Vw Savage Edgar r.....RE 3-8447
2733 S Westview Barford Gary A Jr r...RE 3-7659
2733 West Vw Edelstein Ethel r.....RE 3-9931
2736 West Vw Gerber Abraham r.....RE-6865
2736½ West Vw Ahrens Henry L r.....RE 2-4501
2737 West Vw Nadel Louis B r.....RE 6625
2737¼ West Vw Zalkin Benj r.....RE 3-4593
2737½ West Vw Sacker John r.....PA-3734
2740 West Vw Coles D r.....RE 2-5954
2741 West Vw Wilwik Solomon r.....RE 3-9637
2741¼ West Vw Barlis Edw r.....RE 2-3012
2741½ West View Horowitz Oscar r....RE 3-6480
2744 West Vw Luther G E r.....RE-9665
2745 West Vw Slagel Margaret r.....PE 3-0346
2747 West Vw Self Homer H r.....RE 1-3433
2748 West Vw Weiss Nathan J r.....RE 3150
2749 West Vw Jaussie Mrs r.....PA-2919
2749 West Vw Shaw J M Mrs r.....PA-8705
2752 West Vw Penberthy Frances H r.....PA-8062
2753 West Vw Jackson Fromann r.....RE 2-4420
2755 West Vw Nemerof Nathan r.....RE 2-0696
2800 West Vw Lindauer M P Mrs r....RE 3-0541
2801 West Vw Edinburg Rosalia r.....RE 3-5368
2801 West Vw Kelsey Willard D r.....RE 2-4273
2802 West Vw Graham Eunice A r.....PA-8721
2805 West Vw Greenspan Louis r.....RE 3-4451
2806 West Vw Green Sam r.....RE 2-3184
2808 West Vw Grindstaff H E r.....PA-5033
2809 West Vw Bunger W J r.....PA-7748
2812 West Vw Polevoi Sanford r.....RE 2-3437
2813 West Vw Hunter J W Mrs r.....PA-6868
2816 West Vw Traster Arley Mrs r.....RE 1-1536
2817 West Vw Heideman Ben r.....RE 3-7005
2820 West View Gewertz Moe W r.....PA 1429
2821 West Vw Ravin Max r.....RE 3-6488
2824 West Vw Arnold Harry V r.....PA-4274
2825 West Vw Ullman Irving r.....PA-5483
2832 West Vw Shaw John E r.....RE 3-0230
2833 West Vw Steinberg Joe r.....RE 3-6018
2836 West Vw Mittleman Lucien J r.....PA-1980
2840 West Vw Imolom Louis r.....RE 2-5770
2841 West Vw Levitz Eugene J r.....RE 2-3369
2843 West Vw Schneider Norman r.....RE 2-9593
2844 West Vw Lawson C K r.....RE-7813
2845 West Vw Chessen Jas r.....RE 2-4498
2849 West Vw Manus Esther r.....RE 3-9731
2850 West Vw Morgan Carrie Mrs r.....RE 3-5844
2852 West Vw Dubin Philip r.....RE 3-6837
2853 West Vw Schwartz Sam r.....RE 2-5178
2857 West Vw Hiester Alice A Mrs r.....RE 0822
2858 West Vw Schwartz Nathan r.....RE 3-2043
2902 West Vw Jacobson Paul r.....RE 3-8656
2903 West Vw Oberstein Rose Mrs r....RE 3-3823
2906 West Vw Ellis Fred r.....RE 3-0891
2907 West Vw Lemke Melvin G r.....RE 3-1827
2910 West Vw Johnson John M r.....RE 2-1109
2911 West Vw Ferrel Harvey R r.....RE 2-3160
2915 West Vw Kelly Peggy r.....RE 5307
2918 West Vw Benedict Edwin C r.....PA-5830
2919 West Vw Dodge Alice J Mrs r.....PA 7239
2922 West Vw Heard Geo R r.....RE 3-0891
2923 West Vw Mittleman Leonard r.....RE 2-5289
2926 West Vw Grant Warren R r.....PA-6488
2927 West Vw Mozer P r.....RE 1-3272
2934 West Vw Karp Max r.....PA-9679
2935 West Vw McDaniel J W r.....RE-0686
2938 West Vw Lieberman Max r.....RE 3-8903
2939 West Vw Burris Walter E r.....PA-8819
2942 West Vw Sierra Angel r.....PA-0040
2943 West Vw Klein Milton r.....RE 3-0550
2945 West Vw Sorkin Carl H r.....RE 3-5795
2945½ West Vw Halvorsen Geo S r....RE 3-2077
2947 West Vw De Visscher Geo L r.....PA-1402
2954 West Vw Creek Ann r.....RE-8713
2955 West Vw Moorehead Chloe r.....RE 2-1110
2958 West Vw Allenby Thos r.....RE 3-8063

2958¾ West Vw Chalmers Isobel M r...RE 2-3593
2961 West Vw Blyth Dan r.....PA-0385
2964 West Vw Sherman P R r.....PA-6291
2966 West Vw McClive Helen r.....RE 3-9225
3000 S West Vw Kaufman Irvin r.....PA 7623
3001 West Vw Flokas Louis r.....PA-1331
3004 West Vw Allison W J r.....PA 8569
3007 West Vw Hooser W F r.....RE-5683
3008 West Vw Murray Lawrence r.....RE-4880
3011 West Vw Harrison Dick r.....RE-6013
3012 West Vw Steinmann Peter r.....PA-6047
3012 West Vw Stone Selma Mrs r.....PA-6047
3014 West Vw Moore Kenneth C r.....RE-8027
3015 West Vw Brock Carl M r.....RE 3-8709
3017 West Vw Schwartz Max r.....PA 2507
3019½ West Vw Buell Agnes r.....RE 2-1236
3022 West Vw Goldstein Maurice r....RE 2-3209
3024 West Vw Gilbert Lester r.....RE 3-5019
3026 West Vw Rosa F r.....PA-2031
3027 West Vw Kushner Herman r.....RE 3-0302
3027½ West Vw Flam Leon L r.....RE 3-2856
3029 West Vw Kahanofsky Paula Mrs r...RE 3-2222
3029½ West Vw Alberts Raymond r.....RE 3-7231
3031 West Vw Fischer Nathan r.....RE-8173
3031½ West Vw Miller Leonard Wm r..RE 3-6111

WESTWANDA DRIVE

9934 Westwanda Dr LA Maginnis Frank P r
CR 1-0903
9953 Westwanda Dr LA Reed Howard Osborne r
CR 1-1257
9971 Westwnda Dr LA Peavler Marie r...CR 6-9500
10001 Westwnda Dr LA Henck J P r....CR 1-8365
10006 Westwanda Dr LA Hockett Hortense r
CR 6-2649
10006 Westwanda Dr Lorenz Harold A r..CR 1-9289
10011 Westwanda Dr LA Fink Saml r....CR 6-7964
10020 Westwanda Dr BH Brown Edwin R r
CR 1-9337
10026 Westwanda Dr LA Davis Rosel L r..CR 5-3868
10032 Westwanda Dr LA Lobberegt Wm r.CR 5-6731
10053 Westwanda Dr LA Floyd Chick r...CR 5-7534
10057 Westwanda Dr LA Prager Manny r..CR 6-8348
10072 Westwnda Dr LA Church RalphW r.CR 5-7650
10077 Westwanda Dr LA Hockett Jane r..CR 1-6705
10079 Westwanda Dr BH Backes Belle Wright
Mrs r.CR 5-7239
10079 Westwanda Dr BH Backes L H r...CR 5-7239
10079 Westwanda Dr BH Wright Pamela r
CR 5-7239
10082 Westwanda Dr LA Nelson Clifford G Mrs r
CR 1-8372
10102 Westwanda Dr LA Hall Donoho r...CR 6-7435
10102 Westwanda Dr LA Hall Helen F r..CR 6-7433

WETHERLY DRIVE NORTH

100 N Wethrly Dr LA Simpson Maude r...CR 6-9966
105 N Wethrly Dr LA Kennedy C Jas r...CR 5-3324
106 N Wethrly Dr LA Butts F A r.....CR 6-0784
106½ N Wethrly Dr LA Norman Jack E M r
CR 5-3789
108½ N Wethrly Dr LA Judd Keith r....CR 1-9746
109 N Wethrly Dr LA Sanderson Dan W r.CR 1-4494
109½ N Wethrly Dr LA Doherty M Louise r
CR 6-3263
109½ N Wethrly Dr LA Maddren Mary D r
CR 6-3263
111½ N Wethrly Dr LA Road Michael r..CR 5-3531
113 N Wethrly Dr LA Stanton Will S r..CR 6-7253
114 N Wethrly Dr LA Levine Jack C r....CR 1-1813
115 N Wethrly Dr LA Smith Le Roy Mrs r.CR 5-1548
118 N Wethrly Dr LA Dugan Clara K Faith Peters
Nursery School.CR 6-7829
118 N Wethrly Dr LA Faith Peters Nursery
School.CR 6-7829
118 N Wethrly Dr LA Miles Marjorie G Faith
Peters Nursery School.CR 6-7829
119 N Wethrly Dr LA
Apt 2 Dresler Madeline r.....CR 6-9232
Apt 3 Wilson Evelyn Leona r.....CR 1-3150
Apt 4 Hinton J W r.....CR 6-6760
Apt 5 Otero Page B Mrs r.....CR 1-2342
Apt 6 Frantz R L r.....CR 1-9580
Apt 7 Harryman Jas W r.....CR 5-2183
Apt 8 Vaughan Robt L r.....CR 1-7506
122 N Wethrly Dr LA Smyth Saml W r..CR 1-7490
123 N Wethrly Dr LA Rosell E r....CR 1-9652
125 N Wethrly Dr LA Bartl Hedwig r...CR 1-9954
125 N Wethrly Dr LA Bartl Hedwig ....CR 1-9954
125 N Wethrly Dr LA Lott Mary W Mrs r..CR 1-9954
128 N Wethrly Dr LA Watkins R T r....CR 6-3040
129 N Wethrly Dr LA Matour Rose E r...CR 1-1516
129 N Wethrly Dr LA Wells Ione Mrs r...CR 6-5079
130 N Wethrly Dr LA Lorer Haywood W r.CR 1-9850
137 N Wethrly Dr LA Munkres Mary r....CR 1-9073
138 N Wethrly Dr LA Gordon Harry S r..CR 1-1357
140 N Wethrly Dr LA Goldstein Louis r..CR 1-5844
148 N Wethrly Dr LA Hart John Patrick r CR 5-7173
151 N Wethrly Dr LA Gavender Bernice r.CR 1-8797
152 N Wethrly Dr LA Clark Erna P r....CR 5-7016
153 N Wethrly Dr LA Ings Thos r.....CR 5-0417
907 N Wethrly Dr LA Holloway J B Mrs r.CR 1-4302
909 N Wethrly Dr LA Del Signore Helen r.CR 5-5998
910 N Wethrly Dr LA Williams Randall r.CR 6-8950
911 N Wethrly Dr LA Hill Perry r.....CR 5-2427
911½ N Wethrly Dr LA West Hollywd
Decorating Co.CR 6-9732
913 N Wethrly Dr Blackburn D F r.....CR 1-1848
914 N Wethrly Dr LA Saenger R M r....CR 5-1238
915 N Wethrly Dr LA Johnston Geo r....CR 6-2512
915 N W

Westmoreland Ave South—West View St 442

● 1220 S Westmrlnd av
Apt 2 Taylor Wm H r.....FE-6928
1221 S Westmrlnd av nr Hutchins J Barton r..EX-2367
● 1222 S Westmrlnd av
Apt 2 Griffin Mary Angela Mrs r.....DR-4698
Apt 3 Hamilton Geo W r.....FI-1827
Apt 4 Mesard Geo r.....DR-4556
● 1223 S Westmrlnd av
Apt A Henry W Myrt r.....FE-2876
Apt B McCafferty Marie M r.....EX-4071
1223C S Westmrlnd av Cloward V Miss r...DR-3047
1224 S Westmrlnd av
Apt 1 West Stanley M r.....EX-6552
Apt 2 Morrison Betty Helen r.....FE-5416
Apt 3 Douglas D Stuart r.....FI-9327
Apt 4 Olson Stanley L r.....FE-3739
● 1225 S Westmrlnd av
Apt C Norridge Edw W r.....FE-3298
1225B S Westmrlnd av Vorachek Pauline A r..FE-4801
● 1226 S Westmrlnd av
Apt 1 Galbraith H A r.....EX-1854
Apt 2 Huse E E r.....DR-7448
Apt 3 Baker Betty E r.....FI-8530
1227 S Westmrlnd av Lee P D r.....FI-0473
● 1227½ S Westmrlnd av
Apt B Boswell Olive E r.....DR-2596
1227¾ S Westmrlnd av Rothenberger E C r..FE-9290
● 1228 S Westmrlnd av
Apt 2 Rettman Chas M r.....FI-8188
1229 S Westmrlnd av Gilson Mae F r.....FE-8071
● 1230 S Westmrlnd av
Apt 1 Berlack Eleanor r.....EX-6981
Apt 2 Roy Essie M r.....EX-0376
Apt 3 Pozzo Edw Max r.....FE-9539
1238 S Westmrlnd av Griffin Laura Miss..1h EX-3455
1317½ S Westmrlnd av Crouse Davida C r...FI-5996
1322 S Westmrlnd av Betts J M Mrs r....FE-0482
1331 S Westmrlnd av Ryan Nellie I r.....FI-2217
1400 S Westmrlnd av Boyington C Jay r...FE-2089
1401 S Westmrlnd av Lockwood E S r....1f FE-0416
1402 S Westmrlnd av Classen Regina Miss r
1h EX-9681
1404½ S Westmrlnd av Webb Mary E r....EX-5767
1406 S Westmrlnd av Levy Alfons r.....EX-9074
1406½ S Westmrlnd av Bacigalupi Louis Jr r
FI-5800
1411 S Westmrlnd av Hevn FrancesMrs r 1f FE-2506
1414 S Westmrlnd av Swett Ira r.....EX-6793
1415 S Westmorlnd av Flat O Pulliam Anna
Mrs r..FE-4342
1417 S Westmrlnd av Fitzpatrick WmJMrs r..FE-3712
1418 S Westmrlnd av Cannon Thos B r...1f EX-2482
1420 S Westmrlnd av Gibson Jack H r...1f EX-2690
1421 S Westmrlnd av (Regis Apts) ...3c DR-9498
1423 S Westmrlnd av Vasseur E Mrs r...1f FA-1555
1425 S Westmrlnd av Abell Jos R r.....EX-5563
1429 S Westmrlnd av Duval C Mrs r.....1f EX-1743
1429 S Westmrlnd av Weller Wm W r.....FE-2219
1432 S Westmrlnd av Page Arnold r.....DR-1988
1433 S Westmrlnd av Whiteside M J r....FI-9523
1502 S Westmrlnd av Tobey Minnie r...1f EX-9540
1505 S Westmrlnd av Luhring O A r....2f EX-7114
1506 S Westmrlnd av Thomas M C r.....FI-5869
1513 S Westmrlnd av Alford Flora H r....DR-7746
1515 S Westmrlnd av Lougheed Carrie r...FE-1084
1516½ S Westmrlnd av Killingsworth S J r.FE-0821
1517 S Westmrlnd av McNair Blanche B r..EX-0521
1519½ S Westmrlnd av Clay Joe r.....FE-1739
1521 S Westmrlnd av La Vine Pierre r...1h EX-1920
1523 S Westmrlnd av Fry Wesley r.....EX-5433
1524 S Westmrlnd av Williams M E r.....DR-8646
1609 S Westmrlnd av M R L Co labs.....PR-8472
1610 S Westmrlnd av Jefferson Bill C r....RI-3351
1610½ S Westmrlnd av Schlarb Phillip r.....RI-7532
1612 S Westmrlnd av
1614½ S Westmrlnd av Fagann Emma L
Mrs r..1f RI-3964
1615½ S Westmrlnd av Hazeltine WalterL r.RI-3484
1616 S Westmrlnd av Goldberg Sol r.....RI-8568
1617½ S Westmrlnd av Iskenderian Sarah r..RI-8328
1617¾ S Westmrlnd av Colby Walter r....RI-3320
1619 S Westmrlnd av Carmichael Arlene r...RI-7925
1620 S Westmrlnd av McCoye Frank V r....PR-0622
1621 S Westmrlnd av Jacobson Edith O r..1t RI-5986
1621 S Westmrlnd av Jacobson F G r.... .RI-5986
1622 S Westmrlnd av Penn Stanley F r....RI-7311
1625 S Westmrlnd av
Apt 2 Schmeiser Henry P r.....RI-3454
1626 S Westmrlnd av Davenport Gilbert r...RI-6703
1626½ S Westmrlnd av Noyes Burla r....RI-7516
1628 S Westmrlnd av Colby H E r.....RI-4851
1628½ S Westmrlnd av Williams Ralph A r..RI-8124
1630 S Westmrlnd av Ketchum C K r....1f RI-9730
1630½ S Westmrlnd av Robertson Frank r..RI-3395
1631 S Westmorlnd av Craker Bert r....1h RI-4356
1635 S Westmrlnd av Stump Mabel K r....RI-3232
1700 S Westmrlnd av Stenton Ethel r....RI-7910
1704 S Westmrlnd av Minadeo Anthony r...RI-3057
1708 S Westmrlnd av Gould Walter G r....RI-3204
1710 S Westmrlnd av Brink John J r.....RI-3092
1711 S Westmrlnd av Shirley Jas r.....RI-3366
1712 S Westmrlnd av Corners Ralph E r....RI-3291
● 1724 S Westmrlnd av
Apt 1? Nielson Wm G r.....RI-6710
1724-2 S Westmrlnd av Tobias T N r.....RI-3235
1726 S Westmrlnd av Muir Betty Mrs r....RI-7815
1727 S Westmrlnd av Hooper Florence r....PR-2797
1729½ S Westmrlnd av Brown Geo K r....RI-3202
1731 S Westmrlnd av Hoffman Melvin W r..RI-9351
1732 S Westmrlnd av Umann Harry Mark r..RI-3445
1734 S Westmrlnd av
Apt 4 Rennbaum Paul r.....PR-8965
1739½ S Westmrlnd av East Celia Mrs r....RI-3316
1740 S Westmrlnd av Atwood D W r.....RI-3058
1741½ S Westmrlnd av Kelly Fyrn Mrs r...RI-5836
1744 S Westmrlnd av McClung V H r.....PR-0625
1749½ S Westmrlnd av Blaustein Sadie Miss r
RI-2990
1750 S Westmrlnd av (Washington Gardens).RI-9351
1750 S Westmrlnd av Collins Don W r....RI-9351
1750 S Westmrlnd av Henderson Maxine r..RI-9351
1750 S Westmrlnd av Horowitz Sam r.....RI-9351
1750 S Westmrlnd av Ischer M L r.....RI-9351
1750 S Westmrlnd av Kasino Martin r....RI-9351
1750 S Westmrlnd av Metcalfe E Miss r...RI-4839
1755 S Westmrlnd av Smith Sterlinn T r...RI-8573
1755½ S Westmrlnd av Ankeney Helen L r..RI-3349
1755½ S Westmrlnd av Rabb F Elbert r...RI-3349
● 1802 S Westmrlnd av
Apt 6 Stck Genevieve F r.....RI-3492
1807 S Westmrlnd av Gasson Cicely r.....RI-3770
1807½ S Westmrlnd av Metcalfe E Wm r....RI-3026
1811½ S Westmrlnd av Bovingdon Chas K r..RI-7583
● 1812 S Westmrlnd av
Apt 2 Scott Jas r.....RI-8340
Apt 8 Brodwolf Chas A r.....RI-7363
Apt 8 Dardenelle Anita r.....RI-7363
1813½ S Westmrlnd av Sultan BernardMrs r..RI-7571
1815½ S Westmrlnd av McCarty Isabel r....RI-9082
1817½ S Westmrlnd av Rogers Frances r...RI-1376
1822 S Westmrlnd av
Apt 3 Cantin A H r.....RI-8893
1822 S Westmrlnd av Law Albert J r.....RI-3219
1824 S Westmrlnd av Goldbaum S P r....1t RI-4438
1829 S Westmrlnd av Steele Mary r.....RI-5991
1831 S Westmrlnd av Arkin Wm P MD r....RI-0631
1832 S Westmrlnd av
Apt 2 Denny Marie K r.....RI-3275
1833 S Westmrlnd av Jacobs Allen H r....RI-0667

WESTMORELAND BOULEVARD

1640 Westmrlnd bl Minkler Helen A r....RO-8954
1644 Westmrlnd bl Powell Florence Dyson r..RO-4044
1645 Westmrlnd bl Peck Glen E r.....RO-5305
1650 Westmrlnd bl Johnston A E Mrs r..2t RO-5117
1651 Westmrlnd bl La Mar F l r.....RE-8855
1651½ Westmrlnd bl Weinhold HarriettB r..RO-3277
1653 S Westmrlnd bl Kitchen Belle r.....PA-0347
1653½ S Westmrlnd bl English Emma A r..RO-4530
1654 Westmorlnd bl Stoll Albert G Mrs r..2t RO-4534
1655½ Westmrlnd bl Gosline Catherine H r..PA-7854
1656 Westmrlnd bl Weier Sam r.....RO-1752
1657 Westmrlnd bl Marlette Emma R r....RE-4270
1658 Westmrlnd bl Arnold Thos r.....RO-9732
1661 Westmrlnd bl Herrington Helene C r..PA-0974
1661¾ Westmrlnd bl Simmons Cecile L r...RO-6357
1662 Westmrlnd bl Reese Effie E r.....RO-8796
1663½ Westmrlnd bl Funtar C J r.....RE-3019
1666 Westmrlnd bl Price Thelma L r....RE-3019
1700 Westmrlnd bl Bowman Mayme E Mrs r..RO-5168
1701 Westmrlnd bl Ross Minnie Mrs r....PA-8137
1702 Westmrlnd bl King W R r.....RO-5162
1704 Westmrlnd bl Flatau J L r.....1t RO-2414
1710 Westmorlnd bl Fitzsimons J T Mrs r..RO-4587
1711 Westmrlnd bl Simpson Emma L r....RE-8274
1712 Westmrlnd bl Gustafson Geo H r....1f PA-1593
1714 Westmrlnd bl Gustafson Geo H r....RO-7591
1715 Westmrlnd bl Mendoza F P r.....RO-2572
1715 Westmorlnd blvd Borevitz J M r...1h PA-1282
● 1720 Westmrlnd bl
Apt 3 Thom Neil Jr r.....PA-8348
1720 Westmrlnd bl Wilson Emma Mrs r..1t RO-7888
1721 Westmrlnd bl Alexander G E r....2h RO-4755
1721 Westmrlnd bl Henrickson Earl r....RO-4755
1724 Westmrlnd bl Gordon Thelma r.....PA-8168
1725 Westmorlnd bl Sanford Irene G r....PA-3402
1728 Westmrlnd bl Jensen Eskaleen r....a RO-4083
1728 Westmorlnd blvd Jensen Henry C r..2h RO-4083
1731 Westmrlnd bl Dell O L r.....1f RO-4413
1740 Westmrlnd bl Taylor IsabelSMrs r..1h RO-1405
1741 Westmorlnd blvd Gaynor W F r....2h RE-3372
1743½ S Westmrlnd av Mahoney Alice R r..RI-3515
1751 Westmrlnd bl Nihell Homer r.....PA-8075
1755 Westmrlnd bl Schwarz L A r.....RO-4357
1757 Westmrlnd bl Pettit John r.....RO-8728
1759 S Westmrlnd bl Herbert Henry r.....RO-2035
1761 Westmrlnd bl Bevinger Velma r....1f RE-8374
1765 S Westmrlnd bl Colin Maury r.....RO-2369
1769 Westmrlnd bl Martin Kent Mrs r..1h RO-6745
1771 Westmrlnd bl Mills Vada Mrs r.....RE-0923
1773 Westmrlnd bl Stephenson Edwin G r..RE-4583
1800 S Westmrlnd bl Reeks Lloyd D Dr r..RO-4516
1809 Westmrlnd bl Wetzler J Mrs r....2t RO-4516
1810 Westmrlnd bl Wade M L r.....RO-5784
1812 Westmrlnd bl Jones Lee P r....2h RO-5514
1816 Westmrlnd bl Rupert Milton H r...1f PA-2474
1818 Westmrlnd bl Earl Lawreena T Mrs r..RE-3633
1818¼ Westmrlnd bl Dean Louis M Lt r..RE-3479
1818¾ Westmrlnd bl Dabney J B r....1f RE-8139
● 1820 S Westmrlnd bl
Apt 2 Faris Sarah Ann r.....RE-5682
Apt 3 Slack Emery S r.....RE-6727
1821 Westmorlnd bl Cooper Chas L Mrs r..1t PA-5174
1821 Westmrlnd bl Cooper Ann r.....PA-5174
1827 Westmrlnd bl Kraus Rudolph r....1h RO-3052

WESTMONT AVENUE

3412 Westmount av Whittendale Mary r...AX 2-2534
3452 Westmount av Randall C C r....2h AX 1-1945
3453 Westmount av Savant C J r.....AX 1-5770
3456 Westmont av Kenneally Thos B r...1f AX 1-2025
3459 Westmount av White Tina W r....1f AX 1-5213
3464 Westmount av Kimpon Saml J r..1h AX 1-3168
3465 Westmount av De Saro Jos A r...1t AX 1-3518
3471 Westmount av Sample L H r....1t AX 1-1935
3476 Westmount av Comrada B F r....1f AX 1-1853
3477 Westmount av Driggers M H Jr.....AX-7358
3479 Westmount av McNutt F r.....AX-0662
3482 Westmount av Grant Del r....2h AX 1-2373
3500 Westmount av Long Chas B Jr r....AX 1-8691
3503 Westmount av Mather Ralph W MD r..AX-5616
Also See Alphabetical
3506 Westmount av Grafton Clyde E r..1f AX 1-1379
3507 Westmount av Bradley Rowland H Jr r
1f AX 1-1815
3511 Westmount av Kulka Jack G r....1f AX-5838
3512 Westmount av Tucker Eugene A r..1t AX-0538
3519 Westmount av Willett Hugh C r...1t AX-0832
3524 Westmount av Hart Reuben C r...1f AX 1-1414
3525 Westmount av Cunningham Carroll M r
AX 1-4578
3531 Westmount av Dixon Ralph r.....AX 2-8824
3538 Westmount av Rice Frank T r....1f AX-5848
3542 Westmount av Emerson Geo H Jr....AX 2-6567

WESTMOUNT DRIVE

411 N Westmount dr Campbell Jean B Decorators Serv Studio..CR 6-9521
415 Westmount dr Campbell Jean B r....BR 2-2268
417 Westmount dr Taylor Mabel I r....BR 2-8824
424 Westmount dr Krieger Michael r....1t AX-5838
427 Westmount dr Wolter Max r.....BR 2-3089
449 Westmount dr L A Fennel Gene Paul r..CR 5-0035
451 Westmount dr L A Burton Wm D r....CR 6-8017
454 Westmount dr Gaynor Eugene r.....BR 2-1449
457 Westmount dr Lang Rose r.....CR 1-1297
460 N Westmount dr L A Ezor Albert E r..CR 1-7346
461 Westmount dr L A MacLachlan John H r
CR 5-8276
463 Westmount dr L A Palmer Geo Jr r...CR 5-1066
465 N Westmount dr Kitts Wesley B r....CR 1-0638
503 Westmount dr Snyder Howard Z r....BR 2-4076
505 Westmount dr L A Meyer Greta r....CR 5-2284
509 Westmount dr Bump Clinton E r....BR 2-2474
515 Westmount dr L A Albert A W r....CR 6-4613
519 Westmount dr L A Wells F E r....CR 6-9363
519 Westmount dr L A Wells Lois r....CR 6-9363
521 Westmnt dr L A Hedderly Wm D r...CR 5-8963
526 Westmount dr L A Bailey Harry H r..CR 6-3766
531 Westmount dr L A Burt Geo r.....CR 1-2413
534 Westmnt dr L A Hengehold Chas J r..CR 5-3390
535 Westmount dr Bass Peter r.....CR 6-7229
539 Westmount dr Wood Cliff r.....BR 2-2597
540 Westmount dr Nitrini Peter r.....BR 2-2597
547 Westmount dr L A Pierce EarlP Mrs r..CR 6-2957
552 Westmount dr Nitrini Mario r.....CR 1-9694
553 Westmount dr L A Harding Atan r....CR 6-6571
557 Westmount dr L A KirkpatrickWally r..CR 1-4859
560 Westmount dr Richardson S H r.....BR 2-1082
568 Westmount dr L A Semineio ChrisC r..CR 1-6477
601 Westmount dr Brannon Roy J r.....CR 6-7239
606 Westmount dr L A Davis Geo R r....CR 5-2316
607 Westmount dr Brown Winthrop L r...BR 2-1250
607½ Westmount dr L A Burgess G F r...CR 1-7720
613 Westmount dr L A Miller Ruth F r...CR 6-8570
617 Westmount dr L A Ridgway Suzanne r..CR 1-1342
617½ Westmount dr L A Johnson Walter E r
CR 5-8622
618 Westmount dr Lowe A D r.....BR 2-2366
619 Westmount dr L A Rouille Wanda r...CR 6-2175
621 Westmount dr L A Hill Geo r.....CR 6-3262
624½ Westmount dr Smith Frank S r....BR 2-3561
626½ Westmount dr L A Friend AlvinR r..CR 1-4797
626½ Westmount dr L A Shaffer Wynn r..CR 1-4797
628 Westmount dr L A Hutchison Wm Lloyd r
CR 6-4955
629 N Westmount dr L A Fischer R B r...CR 6-4832
630 Westmount dr L A Greenebaum Ellen Miss r
CR 6-2136
632 Westmount dr Brenner Dani M r....BR 2-1835
634 Westmount dr L A Radford Clifford r..CR 1-0231
635 Westmount dr L A Knapp Albert A r..CR 5-1221
638 Westmount dr Hutchinson O V r....CR 1-5073
639 Westmount dr L A Johnson Andrew W r
CR 6-4955
642 Westmount dr L A Butler Iva Belle r..CR 1-7361
648 Westmount dr Stevenson Grace M r...BR 2-2576
649 Westmount dr Marsh E M r.....BR 2-2206
652 Westmount dr L A Newman John W r..CR 1-1082
652½ Westmount dr Clausen Adeline Mrs r
BR 2-2529
652½ Westmount dr Herberger Wm C r..BR 2-1922
653 Westmount dr L A Dolgin L r.....CR 6-6591
656 Westmount dr L A Reed Paul S r....CR 1-1459
657 Westmount dr Hendricks Herman r...CR 1-4158
700 Westmount dr L A Plecky Harry r...CR 5-2703
701 Westmount dr L A Meakin Chas W r..CR 5-9116
704 Westmount dr Walker Bob r.....CR 1-4845
705 Westmount dr L A Whitehead D W r..CR 5-7056
714 Westmount dr L A Miller Ralph r....CR 1-9822
715 Westmount dr L A Plante Helen r....CR 1-1967
718 Westmount dr L A Gass W H r.....CR 5-1788
719 Westmount dr Karoos RichardTetley r..BR 2-3919
719 Westmount dr Tetley Richard r.....BR 2-3919
722 Westmount dr L A Speer Wm B r....CR 5-1830
723 Westmount dr L A Bates Chas.....CR 6-2126
726 Westmount dr L A Cohn Dolores r...CR 6-3286
726½ Westmount dr L A Gladstone Melvin r
CR 1-8027
728 Westmount dr L A Rogers Andrew G r..CR 1-0472
729 N Westmount dr White Geo H r....BR 2-3614
730 Westmount dr L A Muhlbach Kenneth r
CR 5-2014
732 Westmount dr L A Tate Saml A r....CR 5-7106
733 Westmount dr L A Hamilten W F r...CR 1-2251
735 Westmount dr Calkins G W r.....BR 2-1078
738 Westmount dr L A PhilpottMerin G r..CR 1-8340
739 Westmount dr L A Chapman JamesH r..CR 1-2471
803 Westmount dr L A Westmount Mkt ..CR 1-4845
804 Westmount dr Huntley A r.....CR 1-6461
805 Westmount dr L A Lucas J M r.....CR 1-0822
817 Westmount dr L A Lucas John r.....CR 5-9186
817½ Westmount dr L A Waggener Chas r
CR 1-0617
819 Westmount dr L A Vieira Bob r....CR 6-8973
819½ Westmount dr L A Pegan R Don r..CR 1-3283
820 Westmount dr L A Heer Fred r.....CR 6-4965
821 Westmount dr L A Honeycutt Johnnie C r
CR 5-1887
824 Westmount dr Zahnle C J r.....BR 2-1915
827 Westmount dr L A Oliver Geo W r...CR 1-2363
835 Westmount dr L A Olsen Nancy L r...CR 6-0232
837 Westmount dr Kennedy L H r.....CR 6-6632
839½ Westmount dr L A Rufkin Shimen r..CR 5-9976
841½ Westmount dr L A Howard Marvin S r
CR 6-9923
842 Westmount dr Garner Ralph G r....BR 2-2482
843 Westmount dr L A Owens F P Mrs r...CR 1-1238
843½ Westmount dr L A Lees David H r..CR 5-9141
845 Westmount dr L A MinorJasLawrence r..CR 6-7235
845½ N Westmnt dr May D R r.....BR 2-3419
849 Westmount dr L A Leahy Joyce F....CR 5-8488
851 Westmnt dr L A Hellerman Chas H..CR 6-2736
852 Westmount dr L A Lee Gregory r....CR 6-9097
854 Westmount dr L A Cox W A r.....CR 6-5942
856 Westmount dr L A Alexopoules Florence M r
CR 1-1033
860½ N Westmount dr L A du Vannes Armand r
CR 5-1558
864 N Westmount dr L A Bradt Harry G r..CR 1-2079
866 Westmount dr L A Myers Marjorie r...CR 1-5923
866½ Westmount dr Martinez Phil r....BR 2-4554
915½ Westmount dr L A Farmer Carl L...CR 6-9019
917 Westmount dr L A Brooker Harry L r..CR 1-6920
917½ Westmount dr L A Heldenbrand Geo H r
CR 6-4055
919 Westmount dr L A Borghini Charles r..CR 1-8028
919½ Westmount dr L A Ingham Walter N r
CR 1-1246
920 N Westmount dr L A GiffinMarieKirk r..CR 1-9227
923 N Westmount dr L A Slobodien John r..CR 6-4881
925 Westmount dr L A Brown W Sidney r..CR 6-2830
927 Westmount dr L A Campbell Willard A r
CR 5-2335
928 Westmount dr Stockdale Katharine W Mrs r
BR 2-1673
931 Westmount dr Visaroff Michael S r...CR 6-7628
933 N Westmount dr L A Taylor Julius r..CR 5-7354
934 Westmnt dr L A Pierson French J r..CR 1-7554
935 Westmount dr Bv Hls Pribosic Victor non r
CR 5-2096
940 Westmount dr Johnston Bess r.....BR 2-4025
950 Westmount dr L A Cantone Louis r....CR 1-8417
1006 Westmount dr L A Nichols Ninabelle Hurst r..CR 5-7083
1021 Westmount dr Bitgood E Marshall r..BR 2-1907
1024 Westmount dr L A Hyland Dick De Leon r
CR 1-5526

WEST POINT DRIVE

3701 West Point dr Devlin Walter C r...1t CA-8749

WEST ROSE HILL DRIVE

4385 West Rose Hl dr Bond W H r.....CA-6696
4454 West Rose Hl dr Kelly A V r.....CA-0504
4457 West Rose Hl dr Moore Gerald W r..CA 1-9716
4463 W Rose Hl dr Boshart Chas A r....CA-5887

WESTSHIRE DRIVE

2724 Westshire dr Goldman A Saml r...1h GL-2219
2729 Westshire dr Leventhal A r.....1t HO-7937
2748 Westshir dr Bansemer G r.....GR-3822
2751 Westshire dr Pimkerman Harold C r..HO-1826
2769 Westshir dr Van Hook Christine r....GR-4404
2781 Westshire dr Goldbach Eugene F....HO-7943
2789 Westshire dr Bone Arthur.....HE-7921
2829 Westshire dr Carson Paul r.....3h HI-7909
2835 Westshire dr Brown R Harold r....HO-2040
2872 Westshire dr Bailey Maurice S r..2h GL-3583
2888 Westshire dr Lockhart Lela r.....HO-5423

WESTSIDE AVENUE

3701 Westside Busic W H r.....AX 2-7325
3708 Westside av Walter Fred L r.....AX 2-5149
3709 Westside av Barnett Hyman r.....AX 2-3326
3714 Westside av Jensen Ned A r.....AX-6784
3718 Westside av Walters H C r.....AX 2-1567
3723 Westside av Britzman Robt F r....AX 2-7265
3724 Westside av Davies Marie K r.....AX-7205
3729 Westside av Stenier Hal M r.....AX 2-8389
3741 Westside av Miller Ursula Mrs r....AX 2-6657
3760 Westside av Roberts Owen E r.....AX 2-7442
3762 Westside av Nenno Clifford C r....AX 1-5702
3768 Westside av Benedict Stephen r....AX-7670
3771 Westside av Freeman John P r....AX 2-6124
3774 Westside av Burton John L r.....AX 2-7113
3775 Westside av Monsoor C r.....AX-5567
3778 Westside av Grobly J H r.....AX 2-7341
3781 Westside av Sullivan J Howard r....AX 1-1096
3784 Westside av Montgomery Walter E r..AX-0266
3785 Westside av Lockwood Paul A U r..AX 1-4025
3797 Westside av Beresford Robt M r....AX 2-6795
3800 Westside av Sprague Dani L r.....AX 2-3453
3801 Westside av Menicucci August r....AX 2-2934
3806 Westside av Greek Jeanette M r....AX 2-3417
3811 Westside av Sherwood Al W r.....AX 2-6557
3814 Westside av Johnson Harold B r...AX 2-4285
3817 Westside av Hooper Roy Dr r.....AX 2-7633
3820 Westside av Swinehart Herbert r....AX 2-4231
3821 Westside av Nicolai Carl E r.....AX-6739
3824 Westside av Willis Chas C r.....AX 2-6105
3830 Westside av Weil Peter A r.....AX 1-2246
3836 Westside av Naves Sam J r.....AX 1-1085
3837 Westside av Burns Sarah Wicnenga r..AX 1-0223
3838 Westside av Warvarovsky Carl r....AX 1-3586
3837 Westside av McClune Edw r.....AX 1-7250
3840 Westside av Miller Reymond T r....AX-7665
3843 Westside av Sullivan Lee E r.....AX 2-4231
3846 Westside av Aspley D H r.....AX 1-2413
3847 Westside av Langdon Fay H r.....AX 1-3798
3850 Westside av Wilkie Chas D r.....AX 1-0424
3853 Westside av Lerner Geo r.....AX 2-2500
3856 Westside av Smith Wm W r.....AX-5871
3857 Westside av Shoemaker Robt r.....AX 2-6857
3860 Westside av Frazier Jean Moore r....AX-0333
3866 Westside av McAnany Cliff r.....AX 2-2949
3867 Westside av Stump L A r.....AX-9380
3873 Westside av Petralia Anthony C r...AX 2-6898
3877 Westside av Shaffer T G r.....AX 1-6800
3878 Westside av Putney Edw r.....AX-9237
3883 Westside av vonHeydenreich E W r..AX 2-2876
3886 Westside av Leanse Edw r.....AX 2-9386
3887 Westside av Carter Mable r.....AX 2-6348
3902 Westside av Scouller John D r....AX 1-7991
3903 Westside av Randel Edw A Dr r....AX 1-4744
3906 Westside av Belknap S L Jr r....AX 1-4336
3907 Westside av Campbell Dorothy B r....AX-5744
3910 Westside av Labowe Geo I Dr r....AX 1-8436
3917 Westside av Bennett Henry r.....AX-7951
3920 Westside av Wehan Harold J r....AX 1-3703
3921 Westside av Mills M r.....AX 1-3495
3926 Westside av Lamerdin J P r.....AX 1-4649
3927 Westside av Mills M r.....AX 1-6531
3930 Westside av Fortner R C r.....1t AX 1-3503
3931 Westside av Schmidt Albert E r....AX 1-3345
3936 Westside av Larson Allan F r.....AX 2-4157
3937 Westside av Casey Anna M r.....AX-0684
3940 Westside av King J Le Roy r....1t AX 1-2492
3941 Westside av Sweet A E r.....1t AX 1-4421
3946 Westside av Hogan Alida C r.....AX 2-6400
3947 Westside av Zite Jennie r.....AX 1-6677
3950 Westside av Blair Harry P r.....AX 1-4526
3951 Westside av Ernst J O r.....AX-7931
3956 Westside av Lavintman J P r.....AX 1-3958
3957 Westside av Williamson John D r..1f AX 1-5622
3960 Westside av Olds Rolla G r.....1h AX-5482
3961 Westside av Greiner Albert r.....AX 2-1798
3966 Westside av Mendoza Joe r.....AX-8352
3967 Westside av Murphy P J r.....1t AX 1-5482
3970 Westside av Cushing C M r.....AX-6005
3976 Westside av Pindek Gertrude Mrs r...AX 1-2508
3977 Westside av Percibal Otto r.....1f AX 1-5466
3980 Westside av Morgan Earl W r.....1t AX 1-3664
3981 Westside av Rhodes W W r.....1t AX 1-2858
3986 Westside av Hines Elma Mrs r.....AX 2-1818
3987 Westside av Bond W C r.....1t AX 1-5160
3990 Westside av Collett E W r.....AX 1-5932
3991 Westside av Nelson Oscar N r....1f AX 1-4628
3996 Westside av Hess J Le Roy r....AX 2-3504
3997 Westside av Schmitt Alice Mrs r....AX 1-5860
4000 Westside av Wolfson S H r.....AX 1-6006
4001 Westside av Ehrle Wm A r.....1t AX 1-4653
4006 Westside av Barnhart Wingert J r..1f AX 1-2523
4007 Westside av Hunt J M r.....1t AX 1-2777
4010 Westside av Ludke Henry J r.....AX 1-2506
4011 Westside av Steger Philip r.....1f AX 1-3701
4016 Westside av Cornelman Wm L r....AX 1-3992
4017 Westside av Magie H F Joe r.....AX 1-3771
4020 Westside av Sellemeyer J O r....2h AX 1-4773
4025 Westside av Albany Sam r.....AX 1-7697

WEST SILVER LAKE DRIVE

1707 West Silver Lke dr Frey Frank r.....OL-5383
1725 West Silver Lke dr O'Donnell Jos H r..NO 2-5759
1729 W Silver Lke dr Lucier J Arthur A....OL-9179
1750 West Silver Lke dr Baranger John Dr...NO-7611
1752 West Silver Lke dr Nuttall Marianne r..NO-6010
1753 W Silver Lke dr Feldmeier J F r....MO 1-6316
1757 W Silver Lke dr Johnstone Jas r..1t MO 1-2054
1758 West Silver Lke dr Flowers Walter F r..NO-5955
1766 West Silver Lke dr Allen Albert B r..NO 1-3142
1768 West Silver Lke dr Scoville H B r....NO-4184
1770 W Silver Lke dr Magrum Ann C r....MO 1-6409
1806 W Silver Lke dr Meis Emil E r.....OL-8636
1807 W Silver Lke dr Lober Abraham r....OL-8677
1811 West Silver Lke dr Zavala S F Mrs r..OL-4909
1812 West Silver Lke dr Arlin A W.....NO-8533
1815 W Silver Lke dr Andersen Arne L r..NO 1-4920
1816 W Silverlake dr Hatten Edgar O r...NO 1-2742
1817 West Silver Lke dr Crane Bruce H r..NO 2-6439
1826 West Silver Lke dr Quinn E C r.....NO-5122
1826½ West Silver Lke dr KaiserR I r..1f NO 2-2019
1828 West Silver Lke dr Lippin Louis r....OL-0993
1828½ West Silver Lke dr Wallace Glenn L r
NO-6129
1830 W Silver Lke dr Haber Theda r.....OL-0814
1836 West Silver Lke dr Blanchard W H r..OL-6193
1839 West Silver Lke dr Gabor W F r.....OL-6778
1847 West Silver Lke dr Engelhart A H r...OL-7351
1849 West Silver Lke dr Tully Ella M r....NO-8354
1850 Silver Lake dr Los Angeles City of
Silver Lake Playground..NO-9509
1851 West Silver Lke dr Lacasella Louis r...OL-0365
1855 W Silver Lke dr Holmes Edwin F r..1f OL-7057
1871 West Silver Lake dr Mazy Rene F r....NO-8790
2055 West Silver Lke dr Hunt John R r....NO-5397
2059 West Silver Lke dr Coe Robt N r....NO-6260
2061 West Silver Lke dr Pomo M A r....1h NO-4551
2075 West Silver Lke dr Stevens Paul r...MO 1-0706
2079 W Silver Lke dr Balmer Reginald rl est
MO 1-2455
2103 W Silver Lake dr Dickinson Geo W & Son
Moreno Heights Br..1m OL-4410
2103 W Silver Lake dr Dimmick W E Dickinson
Geo W & Son..OL-4410
2113 West Silver Lke dr Thrapp Russell F Rev r
1t MO 1-1505
2121 W Silver Lke dr Hallgarth J Mrs..1f MO 1-1665
2125 W Silver Lake dr Lomas Jack B MD r
1h NO 2-1391
2129 W Silver Lke dr Randell Wm E r....NO-7791
2147 West Silver Lke dr Miller Geo sewers..OL-4362
2147 West Silver Lke dr Petrovich Geo r..1h NO 1-3520
2165 West Silver Lke dr Bear Glenn D r....OL-2344
2171 W Silver Lke dr Jewell Howard Wm r..NO 1-5957
2207 West Silver Lke dr Cook David A r...NO 1-0815
2215 West Silver Lke dr Speake Ralph Mrs r..NO-5771
2219 West Silver Lke dr Chase David P r...NO 2-1542
2225 W Silver Lake dr Johnson Allen C r...NO-0852
2231 West Silver Lke dr Acre Leonard H r..NO 2-2795
2235 W Silver Lke dr Huey R B r.....OL-4329
2241 W Silver Lke dr Richstein John J MD r
1h MO 1-9513
2247 West Silver Lke dr Caruso Tenero D MD r
3h MO 1-0903
2251 West Silver Lke dr Lonsdale Frank H r
1f NO-6884
2301 West Silver Lke dr Finney Howard E r..NO 2-6282
2311 West Silver Lke dr Hamilton JesseA r..NO 2-5215
2321 W Silver Lke dr Down LawsonW Dr..1h OL-8630
2327 W Silver Lke dr Wiley M H r.....1f OL-8344
2331 West Silver Lke dr Anzis Harry r..2t MO 1-7355
2337 West Silver Lke dr Roeschke Chas E r..NO 2-5716
2341 West Silver Lke dr Crowley Jerry M r..NO-5867
2351 West Silver Lke dr Howard Jas H r....OL-8750
2357 W Silver Lke dr Gregory Don B r..1f MO 1-7310
2363 West Silver Lke dr Garvin James P Dr r
1h MO 1-0219
2367 West Silver Lke dr Berardino Ignazio r
NO 2-4122
2373 West Silver Lke dr Sherman W R r...NO 2-1567
2377 W Silver Lake dr Meli Charles r....MO 1-5908
2383 West Silver Lke dr Sagran A r.....MO 1-9645
2387 West Silver Lke dr Sennett Walter R r
1f NO-4098
2400 W Silver Lake dr White Max r..1t MO 1-9474
2401 W Silver Lke dr Rinman A r.....2h NO-4440
2402 West Silver Lke dr Rozak H T r...NO 1-0429
2405 West Silver Lke dr Jones Harry M r..NO 1-9703
2405½ West Silver Lke dr Agnew Jas G r..OL-5244
2407 W Silver Lake dr Munro G K r.....OL-3536
2407½ West Silver Lke dr McCormick Barbara J r
NO 1-4528
2409 West Silver Lke dr Reed John A r...NO 2-3522
2411 W Silver Lke dr Wilson Harry T r....NO-7712
2411½ West Silver Lke dr Mesker Roy C r..NO 2-5731
2426 West Silver Lke dr Kirsch S r.....NO 2-3693
2427 West Silver Lke dr Bowman Paul E r
1f NO 2-1359
2430 W Silver Lke dr Koch J G r.....NO 2-3877
2433 West Silver Lke dr Milmet W J r..1h OL-4386
2435 W Silver Lke dr Saltzman Z P Dr....OL-8624
2436 West Silver Lake dr Peterson Mary I r
1t MO 1-8167
2441 West Silver Lke dr Miller H F r...NO 2-2701
2445 West Silver Lke dr Labonge Robt S r..NO 1-0034
2447 West Silver Lke dr Henderson C N Dr r
NO 2-3648
2449 W Silver Lke dr MorrisonMargaretMrs r..OL-0280
2449½ West Silver Lke dr Alfson Edw F r..OL-9983
2449½ West Silver Lke dr Jacobson Lucile R r
OL-9985
2451 West Silver Lke dr Rappan S Mrs r....OL-3496
2451½ West Silver L

HIG Research Summary

Site Location
Silver Lake
1850 West Silver Lake Drive
Los Angeles, CA

Requested by
Envirosite Corporation
2 Corporate Drive, Suite 450
Shelton, CT

HIG Project #
2055261
Client Project #
60627
Date Created
09/22/2021

Historical Information Gatherers

This Research Summary identifies the products and services provided by Historical Information Gatherers, Inc. (HIG) for the above referenced site location. All products are provided as PDFs unless otherwise noted.

City Directory Pages/Abstracts

Research Methodology: A search was conducted for city directories that include coverage of the site area using HIG's City Directory Collection and other sources, if needed. Directories for the following years were identified for the site area. A comma between date ranges indicates a gap of 10 years or more in available city directories:

Los Angeles: (1901-1905, 1943-2019)

The above listed directories were reviewed at approximate 5 year intervals to determine if the street(s) specified in the order were included in the directories and had listings for the site area. HIG attempted to identify former street names and aliases and if identified, these were also included in the review.

Research Results: City directory information, when provided, was used to create a multi-page file(s) named CD- followed by the street name. When City Directory Pages are provided, the publication name and date are shown at the top of each page. When a City Directory abstract is provided, the first page of the abstract includes the relevant publication information. The years of coverage identified for each street and any identified historical street names are as follows:

West Silver Lake Drive: (1943-2019)

FIM+ Maps

The HIG Historical Map Collection and the United States Library of Congress Map Collection were searched for fire insurance maps (FIMs), real estate atlases and similar maps for the site location and adjoining properties. These maps were used to create a multi-page file named FIM+Maps. The maps have title blocks that include the map publisher, year the map was created and, if applicable, the year the map was last updated. The years provided are:

1914, 1919, 1923, 1950, 1953, 1955, 1957, 1960, 1961, 1966, 1968, 1969, 1970

Disclaimer & Limitation of Liability

This Research Summary and the related documents and images provided by Historical Information Gatherers (hereafter referred to as the “Site Specific HIG Data”) contain information obtained from a variety of public and private sources. Additional information for the site and surrounding properties may exist. Accordingly, there can be no guaranty or warranty that the information provided is complete for its particular intended purpose. No warranty expressed or implied, is made whatsoever in connection with the Site Specific HIG Data. Historical Information Gatherers specifically disclaims the making of any such warranties, including without limitation, merchantability or fitness for a particular purpose. Historical Information Gatherers, its officers, employees and independent contractors cannot be held liable to anyone for any loss or damage, whether arising out of errors or omissions, negligence, accident or any other cause, resulting directly or indirectly from any information provided or any information not provided in the Site Specific HIG Data. Any liability on the part of Historical Information Gatherers is strictly limited to a refund equal to the amount paid for the Site Specific HIG Data.

HIG Copyright Notice

This Research Summary and the selection, arrangement and compilation of Site Specific HIG Data are the property of Historical Information Gatherers. © Copyright 2021 by Historical Information Gatherers, Inc. All rights reserved. The person or entity that ordered and paid for the Site Specific HIG Data is granted a personal, non-assignable, limited license to reproduce the Site Specific HIG Data solely for purposes of providing supporting documentation for reports produced for the site location which is noted on page one of this Research Summary. Any other reproduction or other use of the Site Specific HIG Data in any media or format, in whole or in part, is expressly prohibited without prior written permission from Historical Information Gatherers, and the person or entity that ordered and paid for the Site Specific HIG Data assumes all liability for the making of any such reproductions.

Licensing Agreement

The licensing agreement between Historical Information Gatherers and infoGroup provides that Historical Information Gatherers may create photocopies or reproductions of portions of Polk City Directories, Hill-Donnelley Criss-Cross Directories and other directories under infoGroup copyright. The licensing agreement also permits the

person or entity that ordered and paid for the Site Specific HIG Data to include photocopies or reproductions of portions of Polk City Directories, Hill-Donnelley Criss-Cross Directories and other directories under infoGroup copyright as supporting documents for reports produced for the site which is the subject of the Site Specific HIG Data.



Historical Aerial Photo Report | 2021

Order Number: 60627
Report Generated: 09/18/2021

Project Name: Silver Lake
Project Number: D202100123

Silver Lake
Silver Lake
Los Angeles, CA, 90039

---

2 Corporate Dr
Suite 450
Shelton, CT 06484
Toll Free: 866-211-2028
www.envirositecorp.com

Historical Aerial Photo Report 2021

Envirosite's Historical Aerial Photo Report is designed to assist in evaluating a subject property resulting from past activities. Envirosite's Historical Aerial Photo Report includes a search of available historical aerial photographs, dating back to the 1930s, or earliest available photographs.

ENVIROSITE SEARCHED SOURCES

SUBJECT PROPERTY:

Silver Lake
Silver Lake
Los Angeles, CA, 90039

YEAR:	***SCALE:***	***SOURCE:***
1927	1" = 500'	U.S.D.A
1928	1" = 500'	U.S.D.A
1938	1" = 500'	U.S.D.A
1940	1" = 500'	U.S.D.A
1944	1" = 500'	U.S.D.A
1948	1" = 1,000'	U.S.G.S
1952	1" = 500'	U.S.D.A
1956	1" = 500'	U.S.D.A
1960	1" = 500'	U.S.D.A
1962	1" = 500'	U.S.D.A
1964	1" = 500'	U.S.G.S
1965	1" = 500'	U.S.D.A
1967	1" = 500'	U.S.D.A
1969	1" = 500'	U.S.D.A
1970	1" = 500'	U.S.D.A
1972	1" = 500'	U.S.G.S
1976	1" = 500'	U.S.D.A
1980	1" = 500'	U.S.G.S
1981	1" = 500'	U.S.D.A
1983	1" = 500'	U.S.D.A
1985	1" = 1,000'	NHAP
1989	1" = 500'	DOQ
1994	1" = 500'	DOQ
1995	1" = 1,000'	U.S.G.S
2002	1" = 500'	U.S.D.A
2005	1" = 500'	NAIP
2009	1" = 500'	NAIP
2010	1" = 500'	NAIP
2012	1" = 500'	NAIP
2014	1" = 500'	NAIP
2016	1" = 500'	NAIP
2018	1" = 500'	NAIP
2020	1" = 500'	NAIP

Disclaimer - Copyright and Trademark Notice

All information contained in this report are based on data available from various public, government and other sources and are based upon the best data available from those sources. The information available in this report may be available from other sources and is not exclusive or the exclusive property of Envirosite Corporation.

NO WARRANTY EXPRESSED OR IMPLIED, IS MADE IN CONNECTION WITH THIS REPORT, INCLUDING WITHOUT LIMITATION, MERCHANTABILITY OR FITNESS FOR A PARTICULAR PURPOSE. ALL RISK IS ASSUMED BY USER AND Envirosite assumes no liability for faulty or inaccurate information. The Reports may utilize a variety of public and other sources reasonably available to Envirosite. Envirosite cannot, and does not assure, warrant, guarantee or assume any liability for the correctness, comprehensiveness, timeliness or completeness of any of such information, nor is the information in any Report to be construed as legal advice with respect to environmental risks associated with any property. Envirosite shall not be liable to anyone for any claims, causes of action, suits, damages, losses, costs and expenses (including, without limitation, attorneys' fees and costs) arising out of or caused by this report regardless of the acts, errors or omissions, or negligence of Envirosite. Any damages shall be limited to the purchase price of the report.

Purchaser of the report accepts the report "As Is". The report is intended only to provide information only and should not be considered as providing any legal advice, prediction, forecast, or fact as to the environmental risk for any specific property. Reports are proprietary to Envirosite, and contain copyrighted material and trademarks of Envirosite. All other trademarks used herein are the property of their respective owners. All rights of Envirosite as to the Reports are reserved.

FLIGHT YEAR:
1927

N
W E
S


Scale: 1" = 500'



FLIGHT YEAR:
1928

N
W E
S


Scale: 1" = 500'

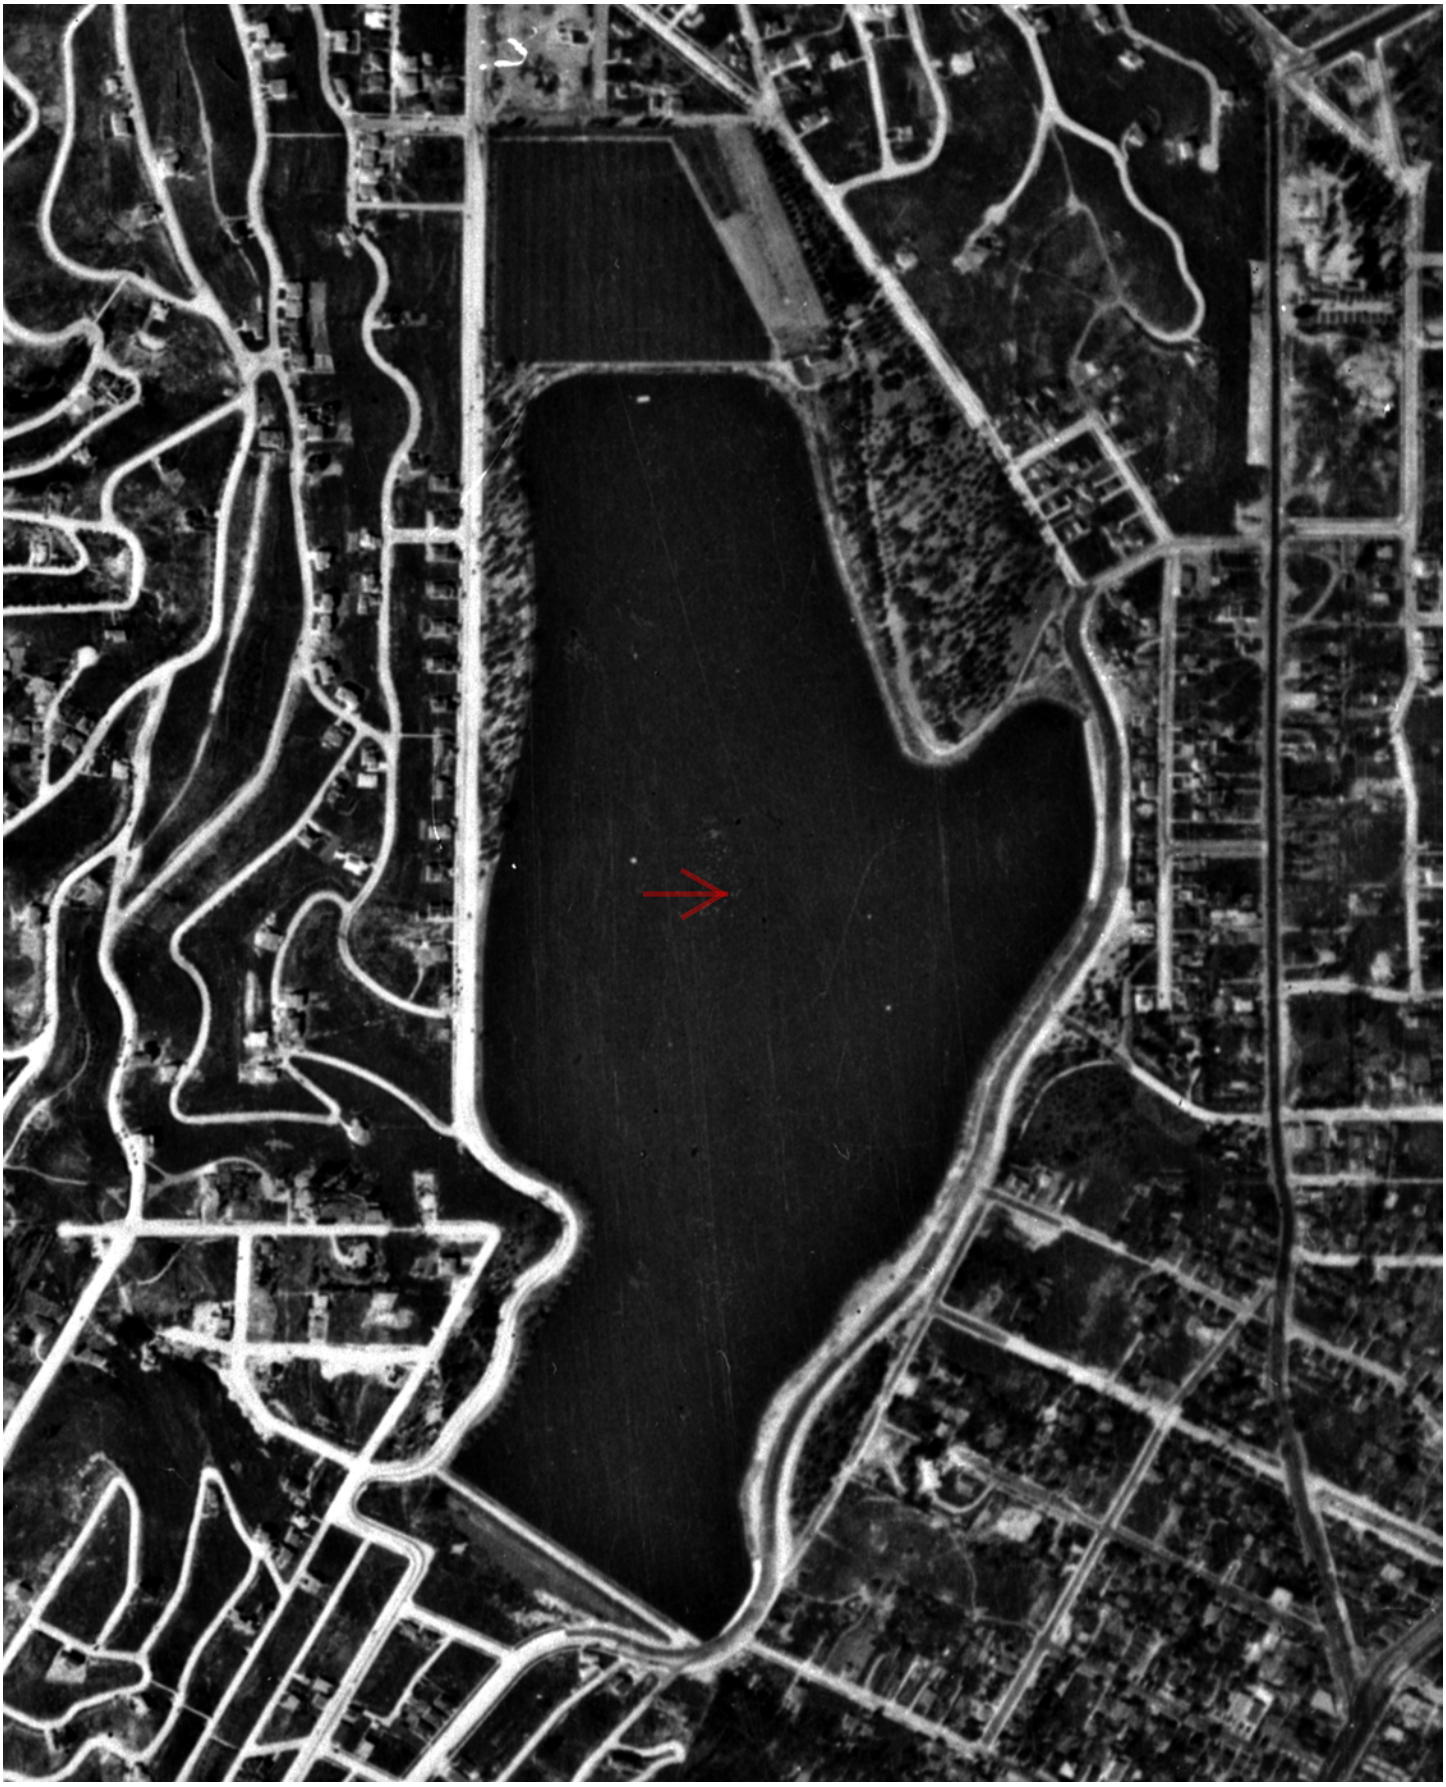

FLIGHT YEAR:
1938

N
W E
S

Scale: 1" = 500'

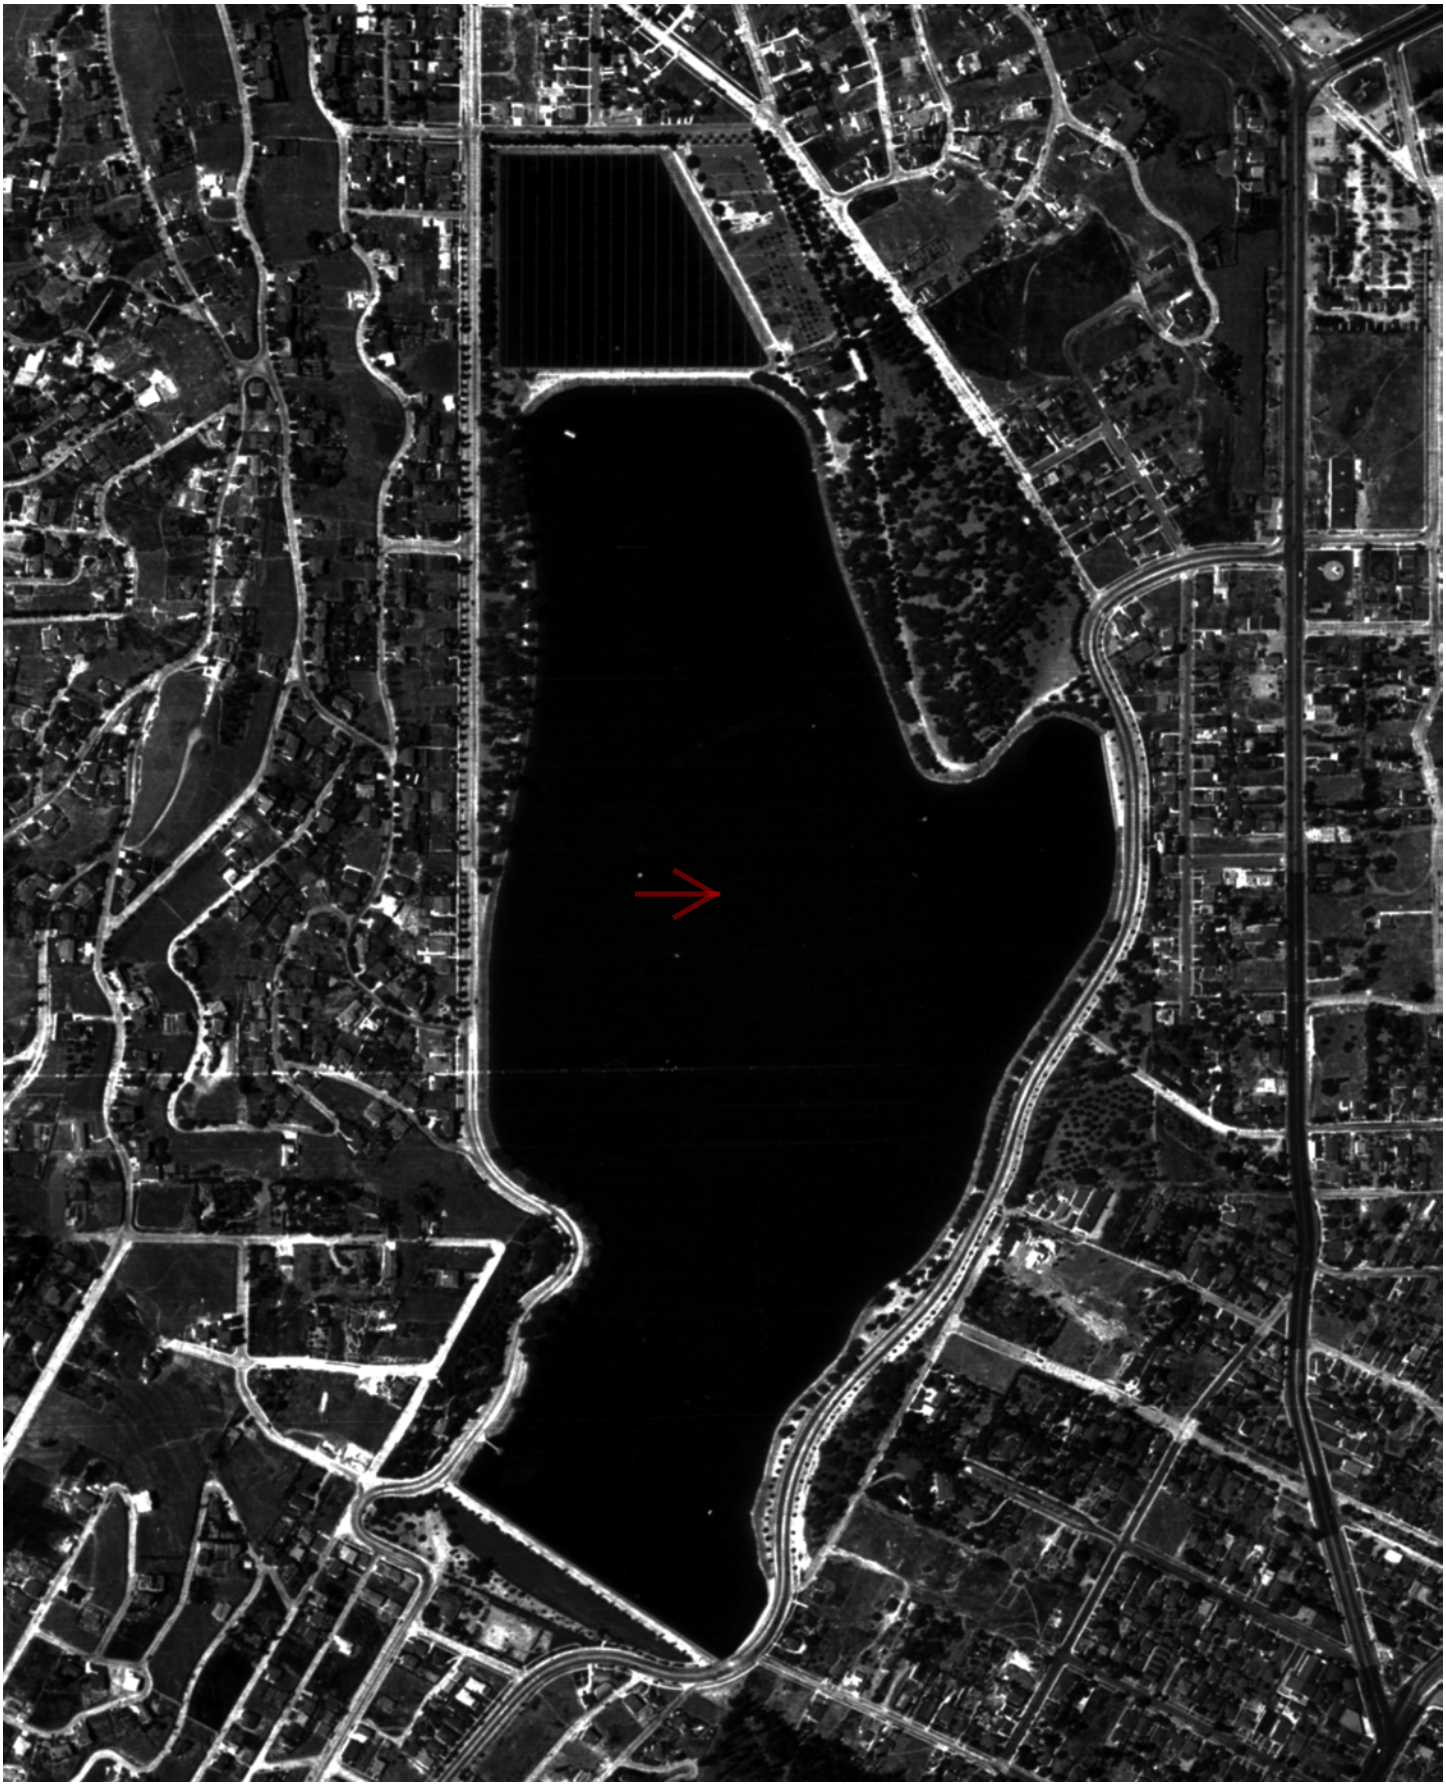

FLIGHT YEAR:
1940

N
W E
S

Scale: 1" = 500'



FLIGHT YEAR:
1944

N
W E
S


Scale: 1" = 500'



FLIGHT YEAR:
1948

N
W E
S


Scale: 1" = 1,000'

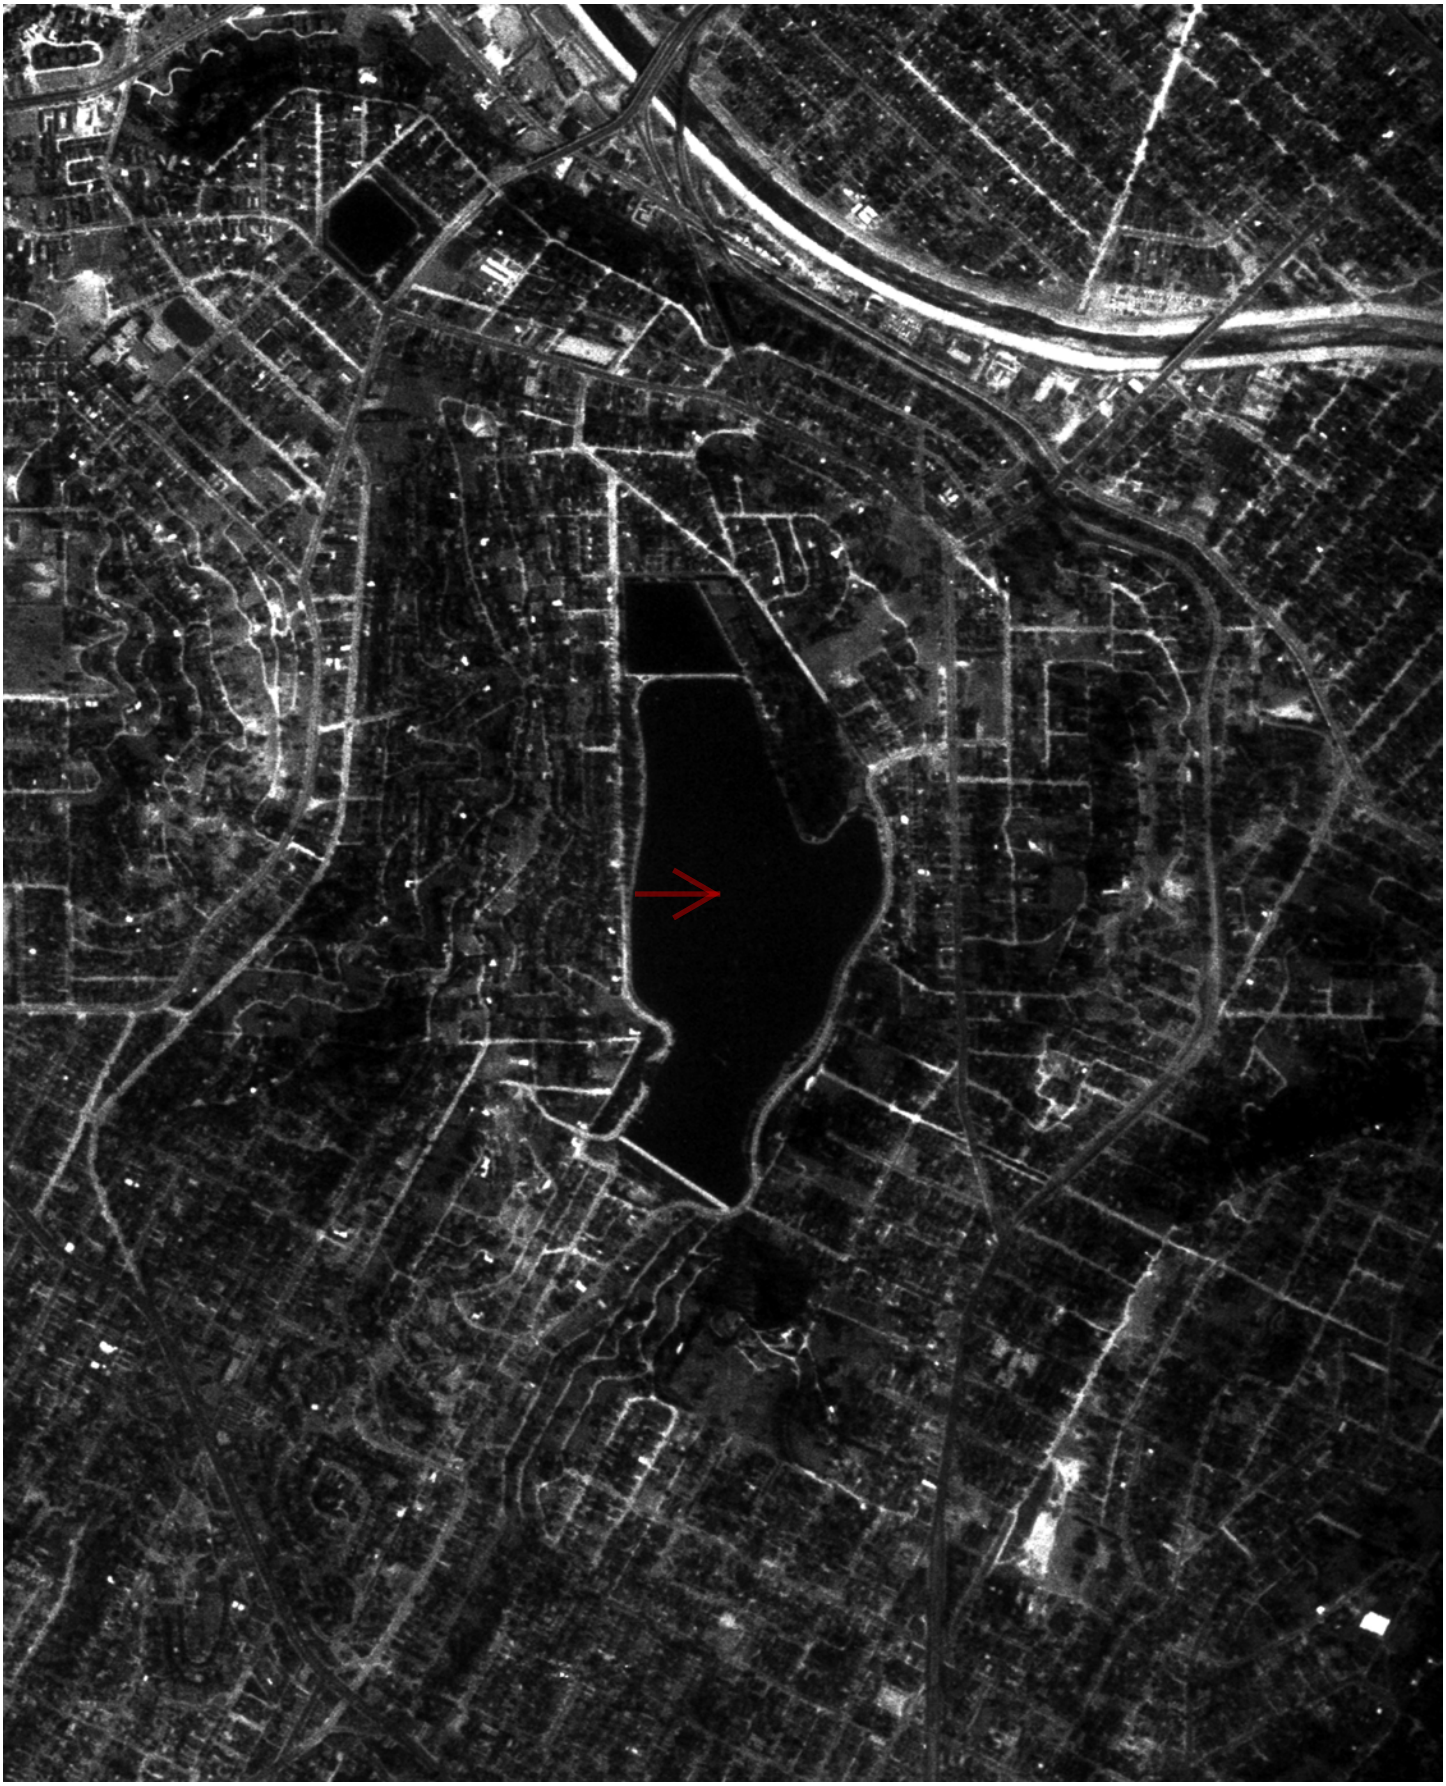

FLIGHT YEAR:
1952

N
W E
S

Scale: 1" = 500'

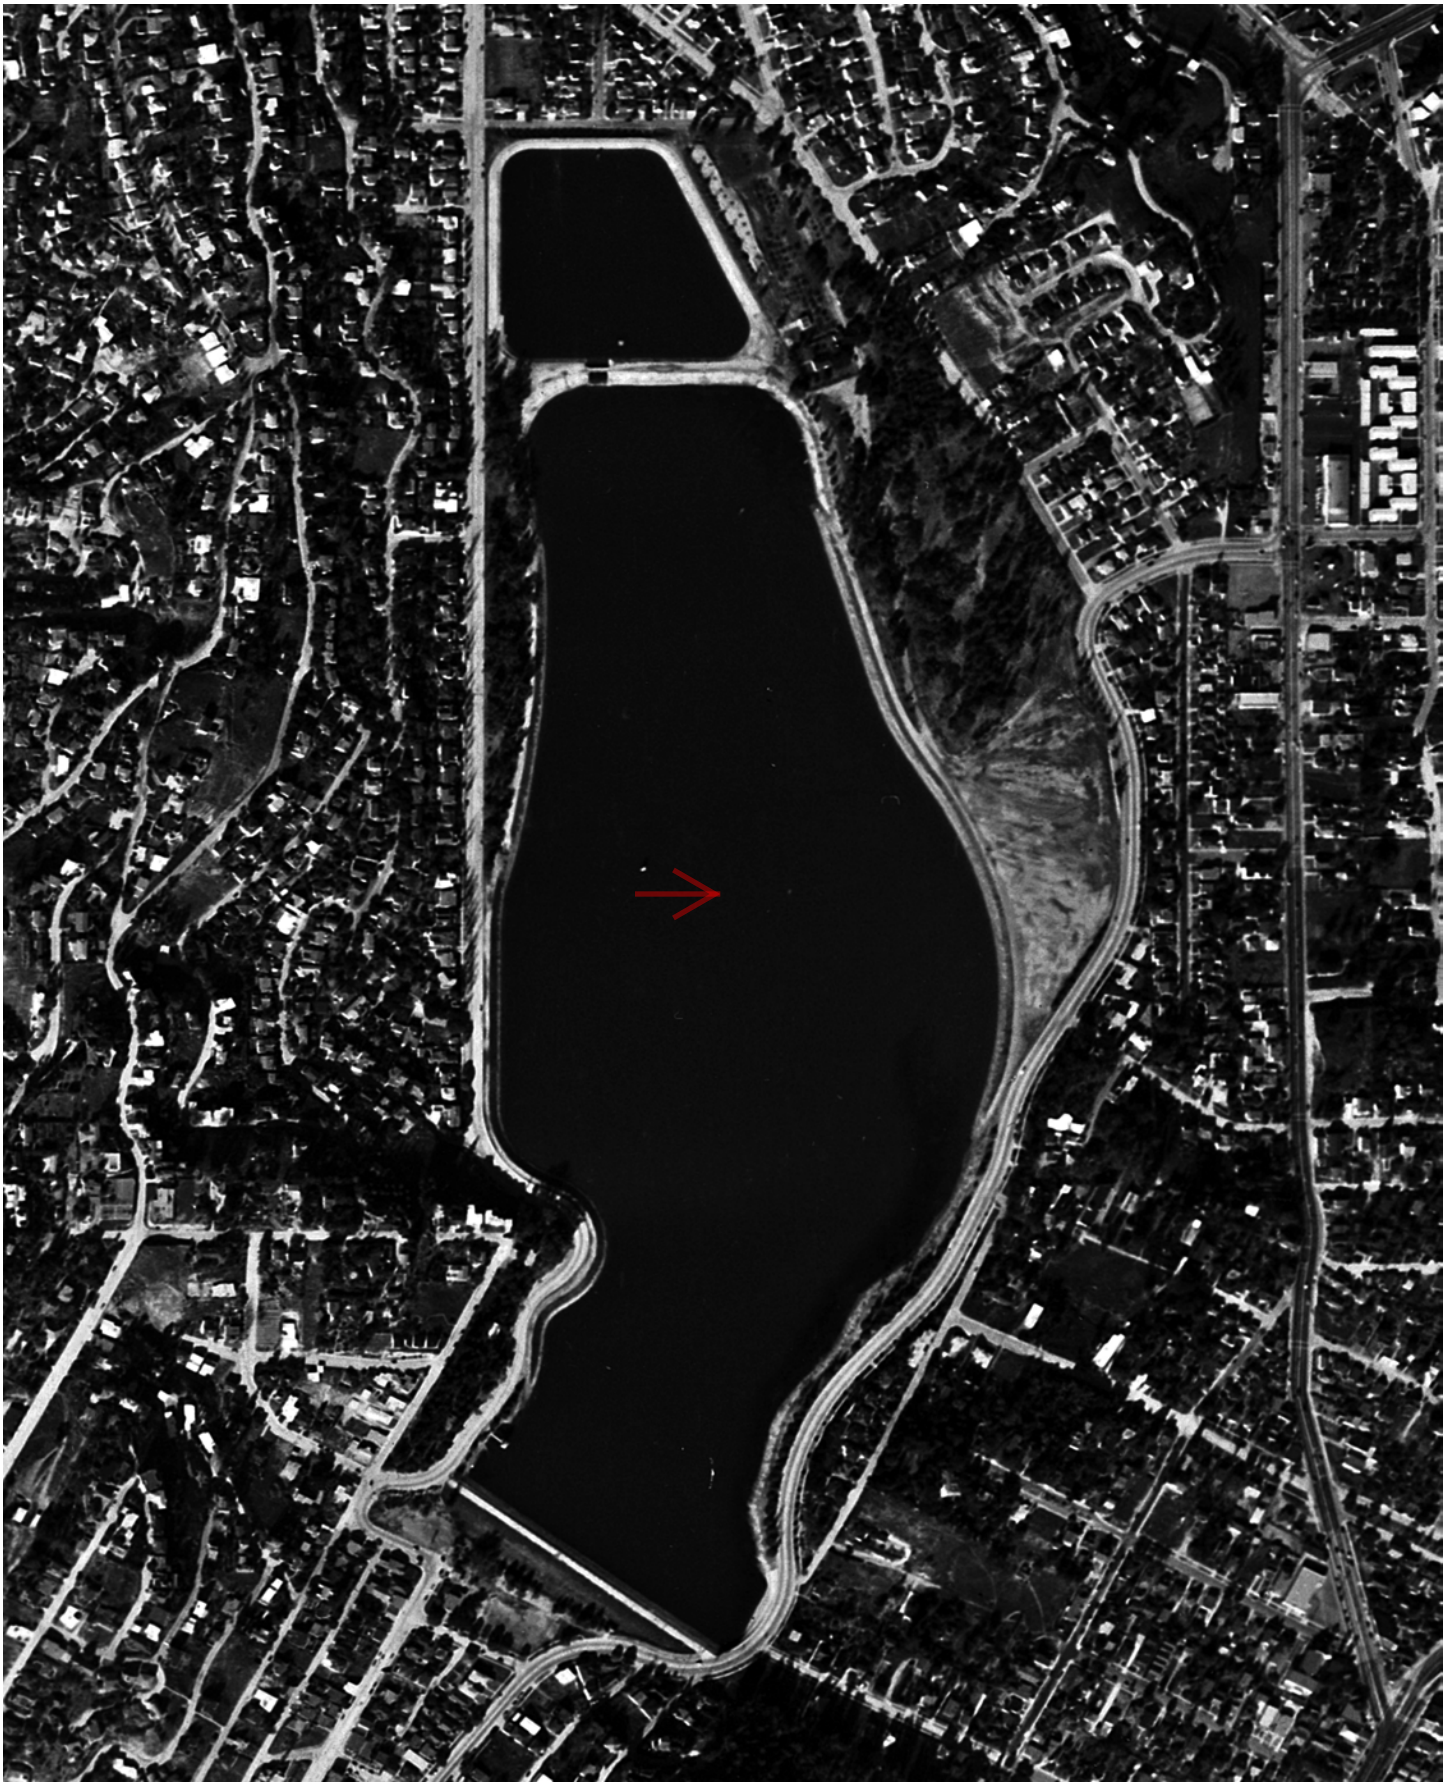

FLIGHT YEAR:
1956

N
W E
S

Scale: 1" = 500'



FLIGHT YEAR:
1960

N
W E
S


Scale: 1" = 500'



FLIGHT YEAR:
1962

N
W E
S


Scale: 1" = 500'

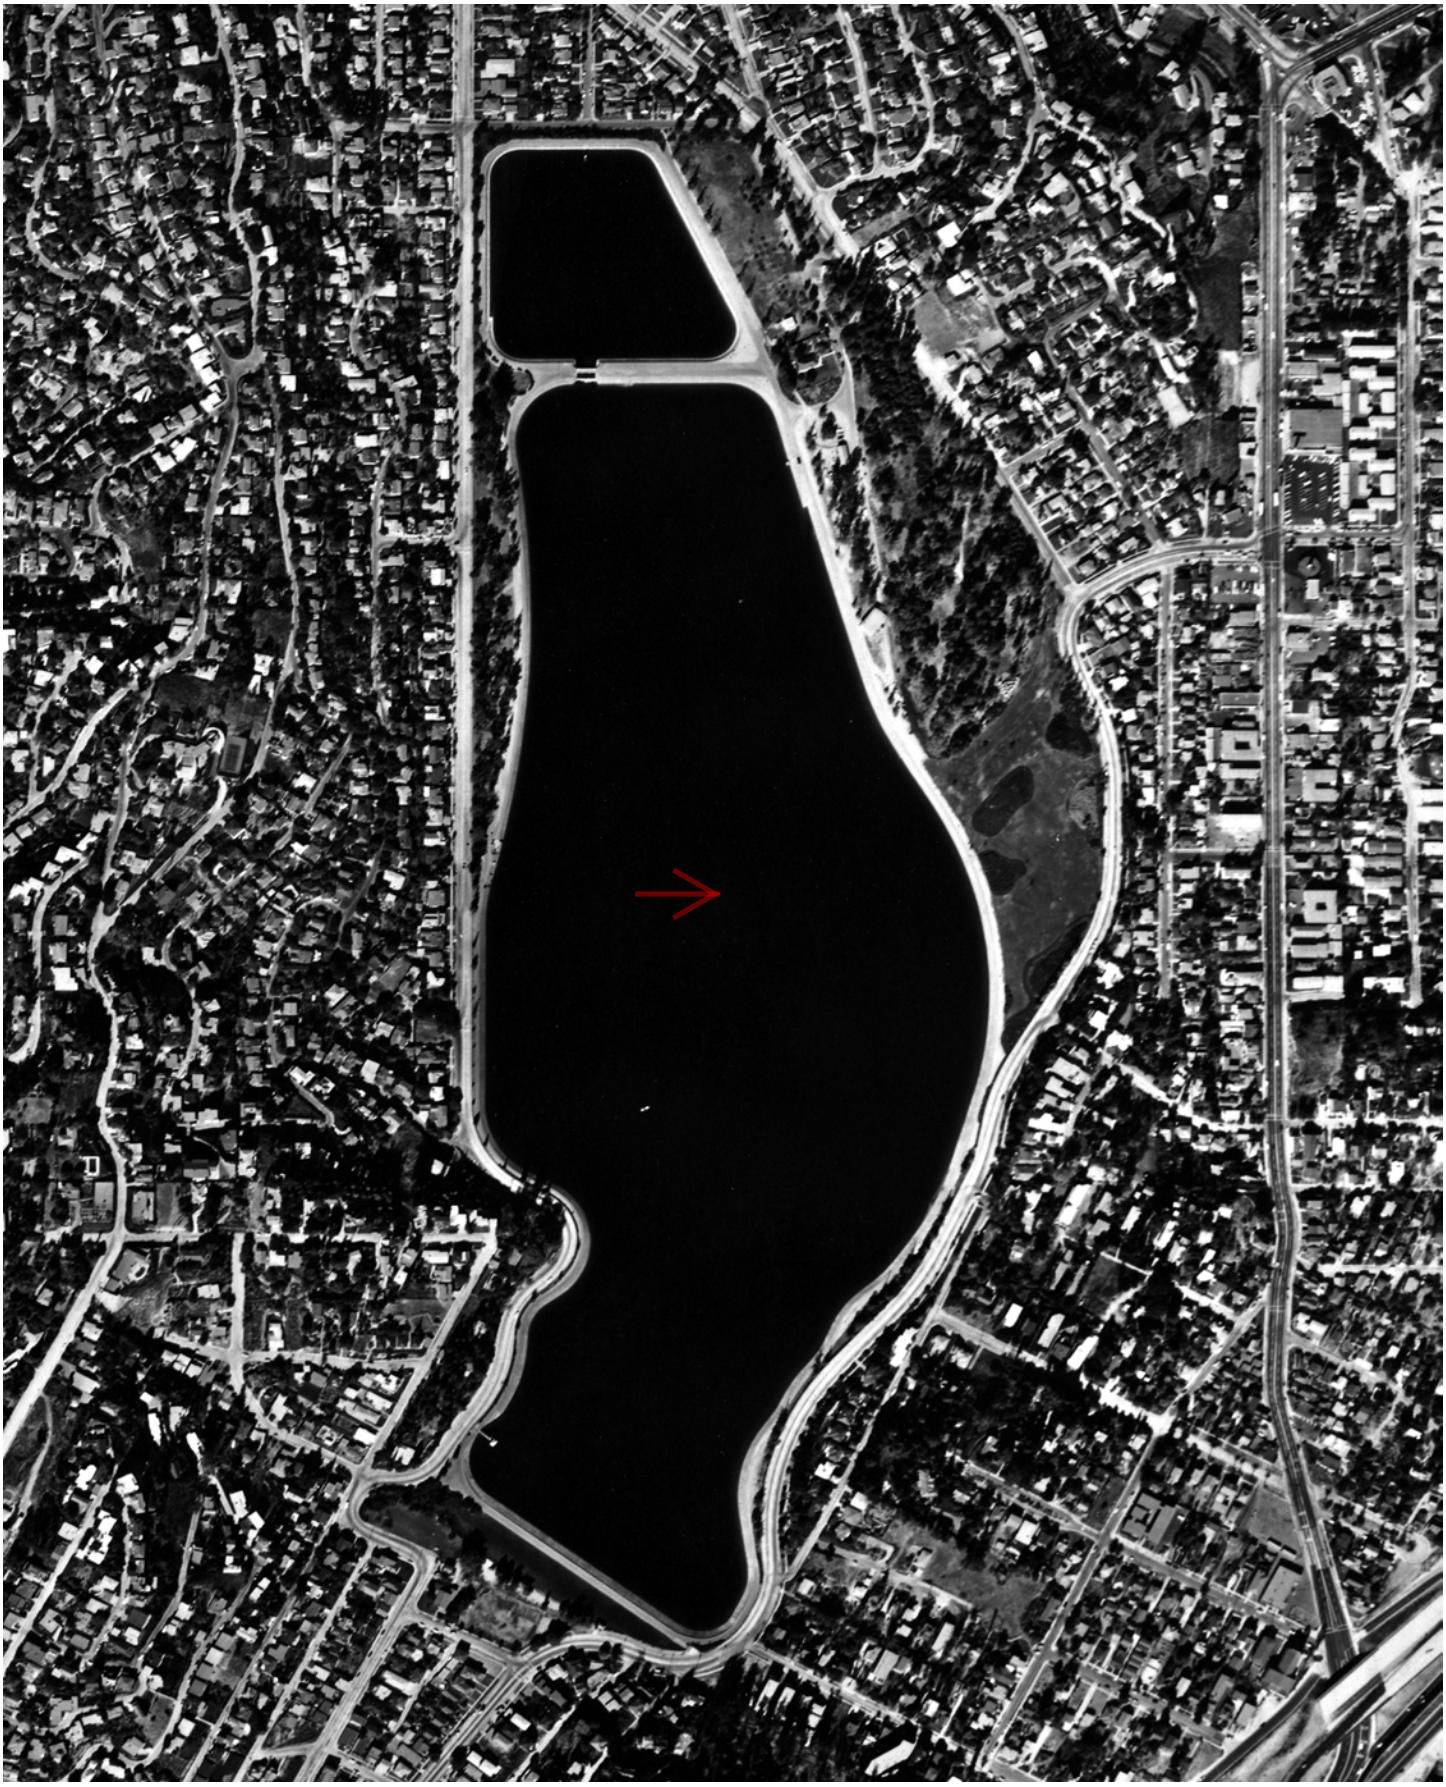

FLIGHT YEAR:
1964

N
W E
S

Scale: 1" = 500'

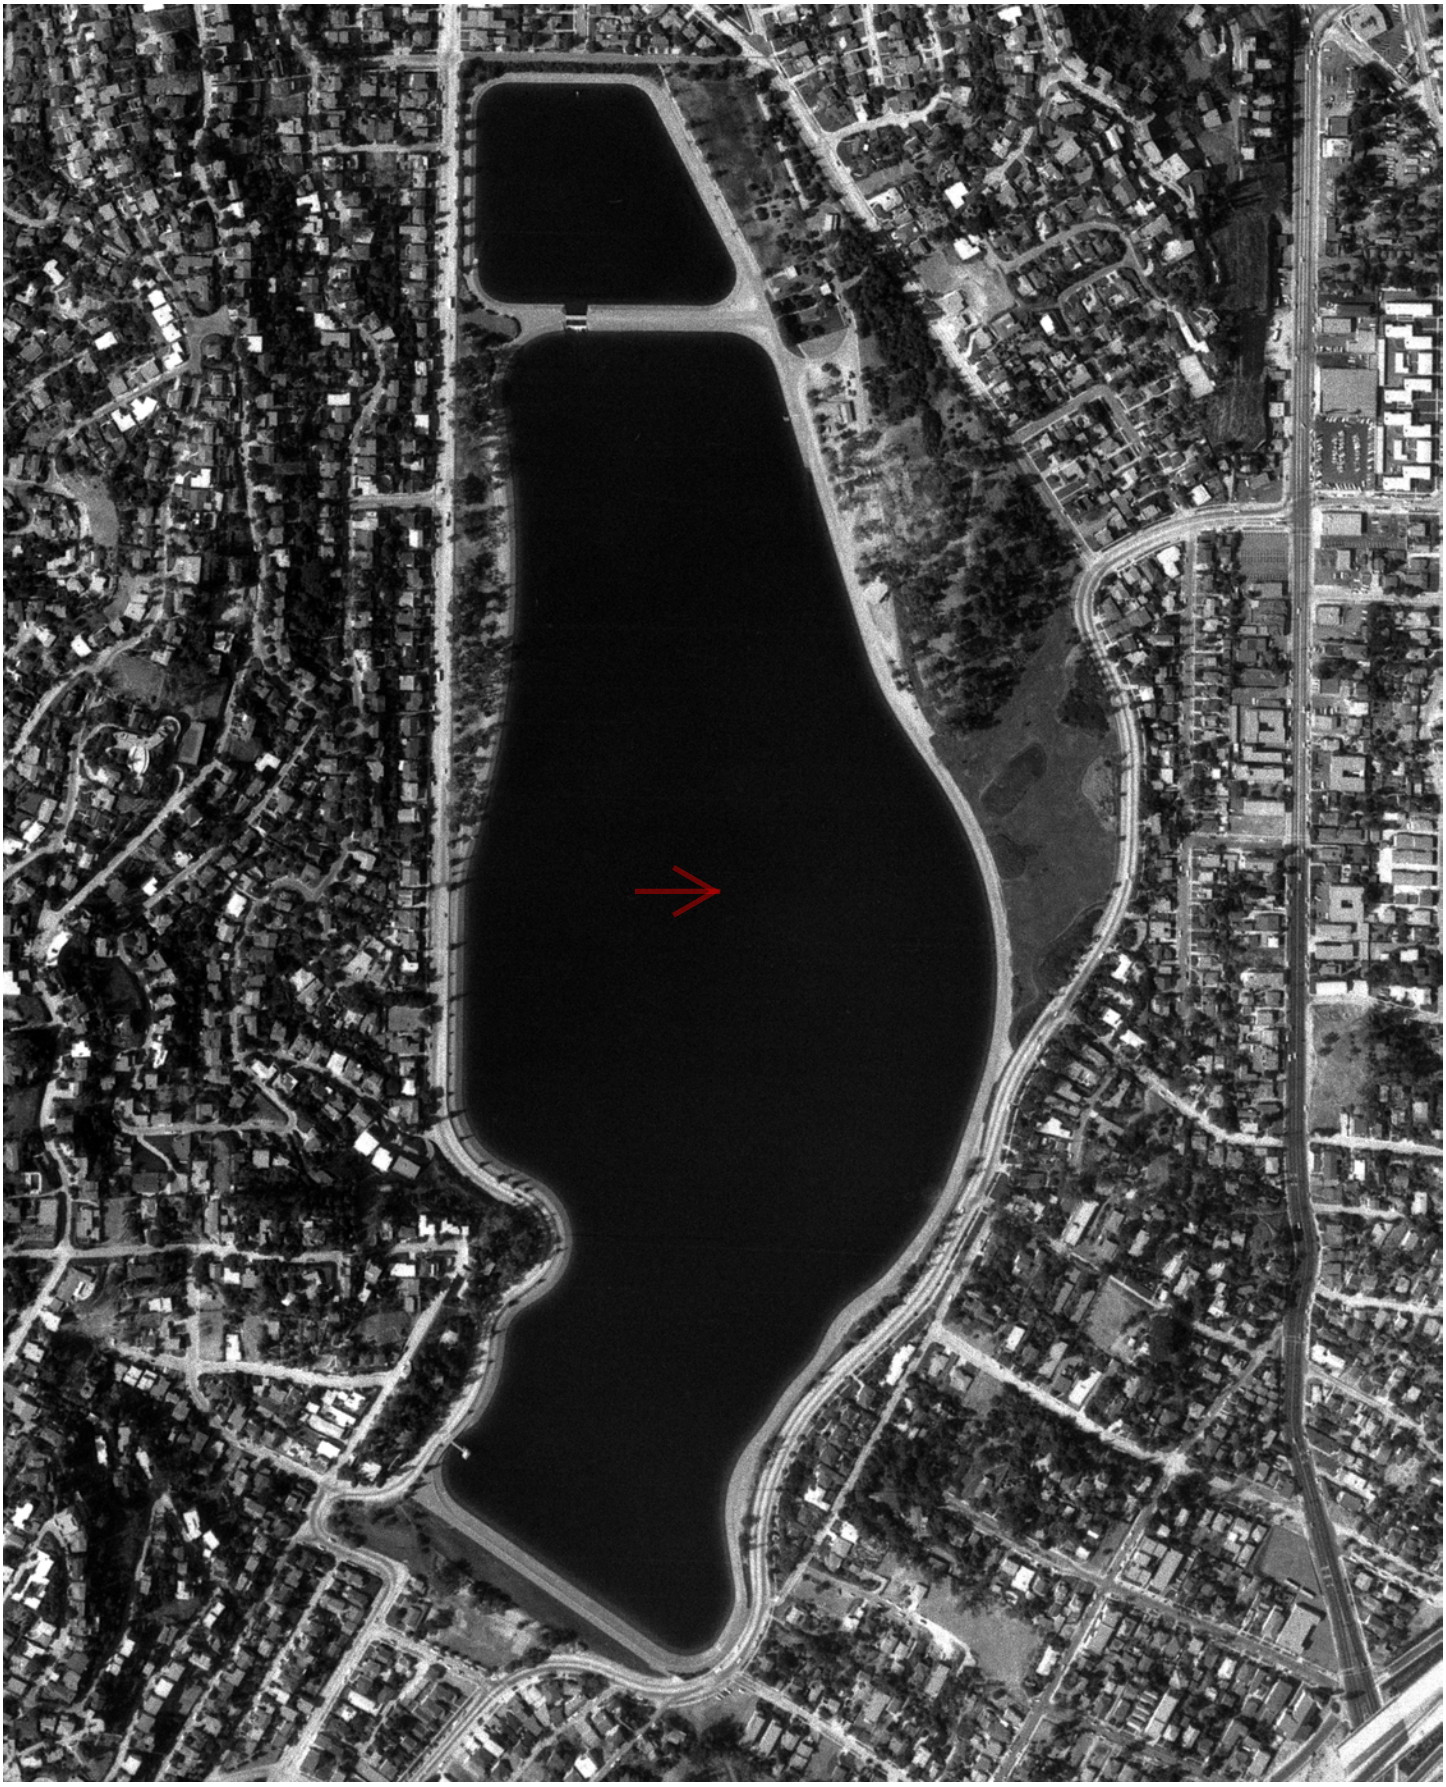

FLIGHT YEAR:
1965

N
W E
S

Scale: 1" = 500'



FLIGHT YEAR:
1967

N
W E
S


Scale: 1" = 500'



FLIGHT YEAR:
1969

N
W E
S

Scale: 1" = 500'

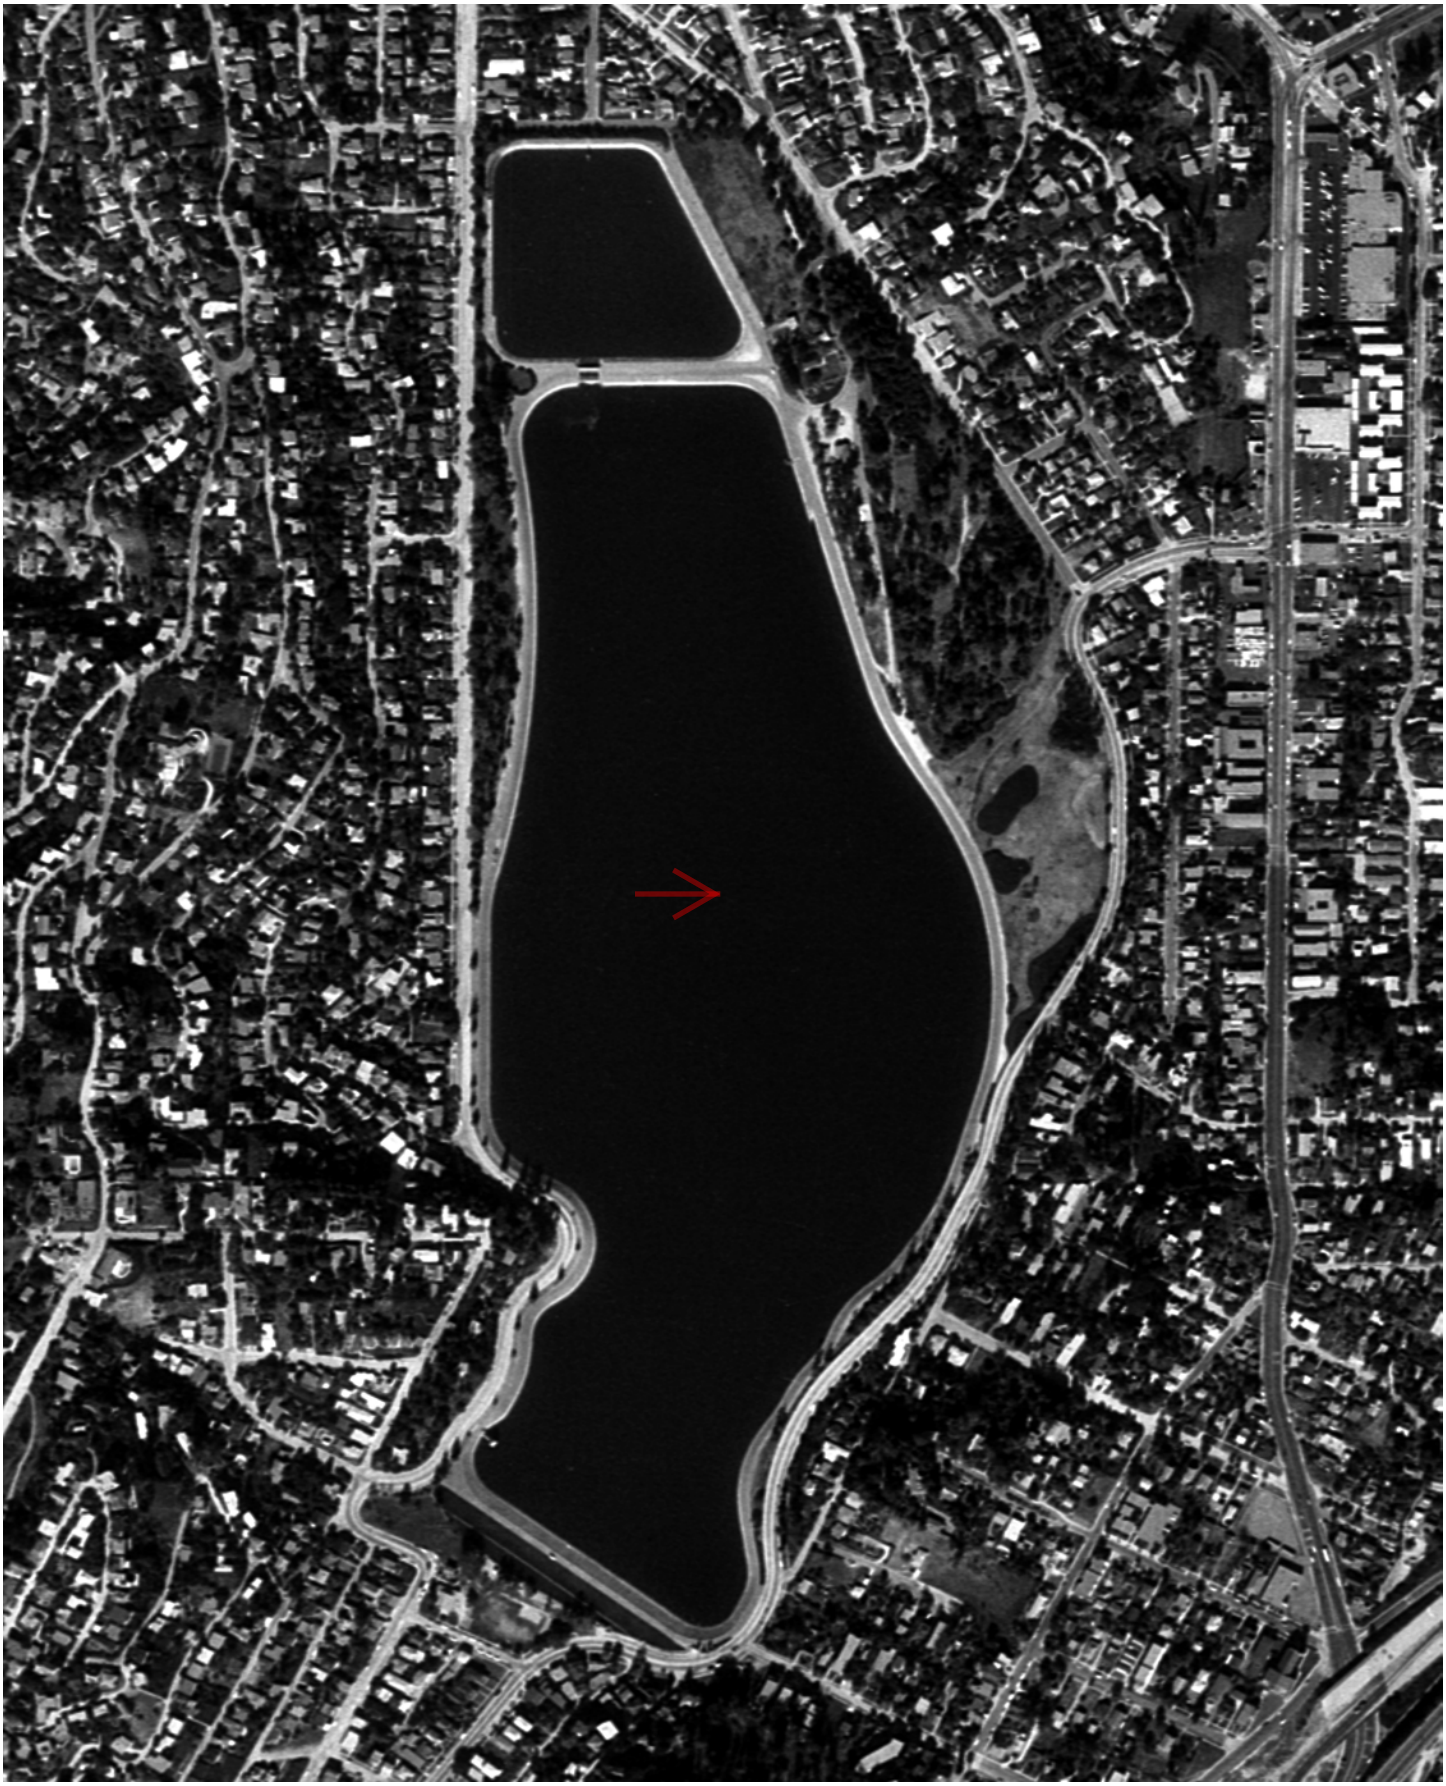

FLIGHT YEAR:
1970

N
W E
S

Scale: 1" = 500'



FLIGHT YEAR:
1972

N
W E
S

Scale: 1" = 500'



FLIGHT YEAR:
1976

N
W E
S

Scale: 1" = 500'



FLIGHT YEAR:
1980

N
W E
S

Scale: 1" = 500'



FLIGHT YEAR:
1981

N
W E
S

Scale: 1" = 500'



FLIGHT YEAR:
1983

N
W E
S

Scale: 1" = 500'



FLIGHT YEAR:
1985

N
W E
S

Scale: 1" = 1,000'



FLIGHT YEAR:
1989

N
W E
S

Scale: 1" = 500'



FLIGHT YEAR:
1994

N
W E
S

Scale: 1" = 500'



FLIGHT YEAR:
1995

N
W E
S

Scale: 1" = 1,000'



FLIGHT YEAR:
2002

N
W E
S


Scale: 1" = 500'



FLIGHT YEAR:
2005

N
W E
S

Scale: 1" = 500'

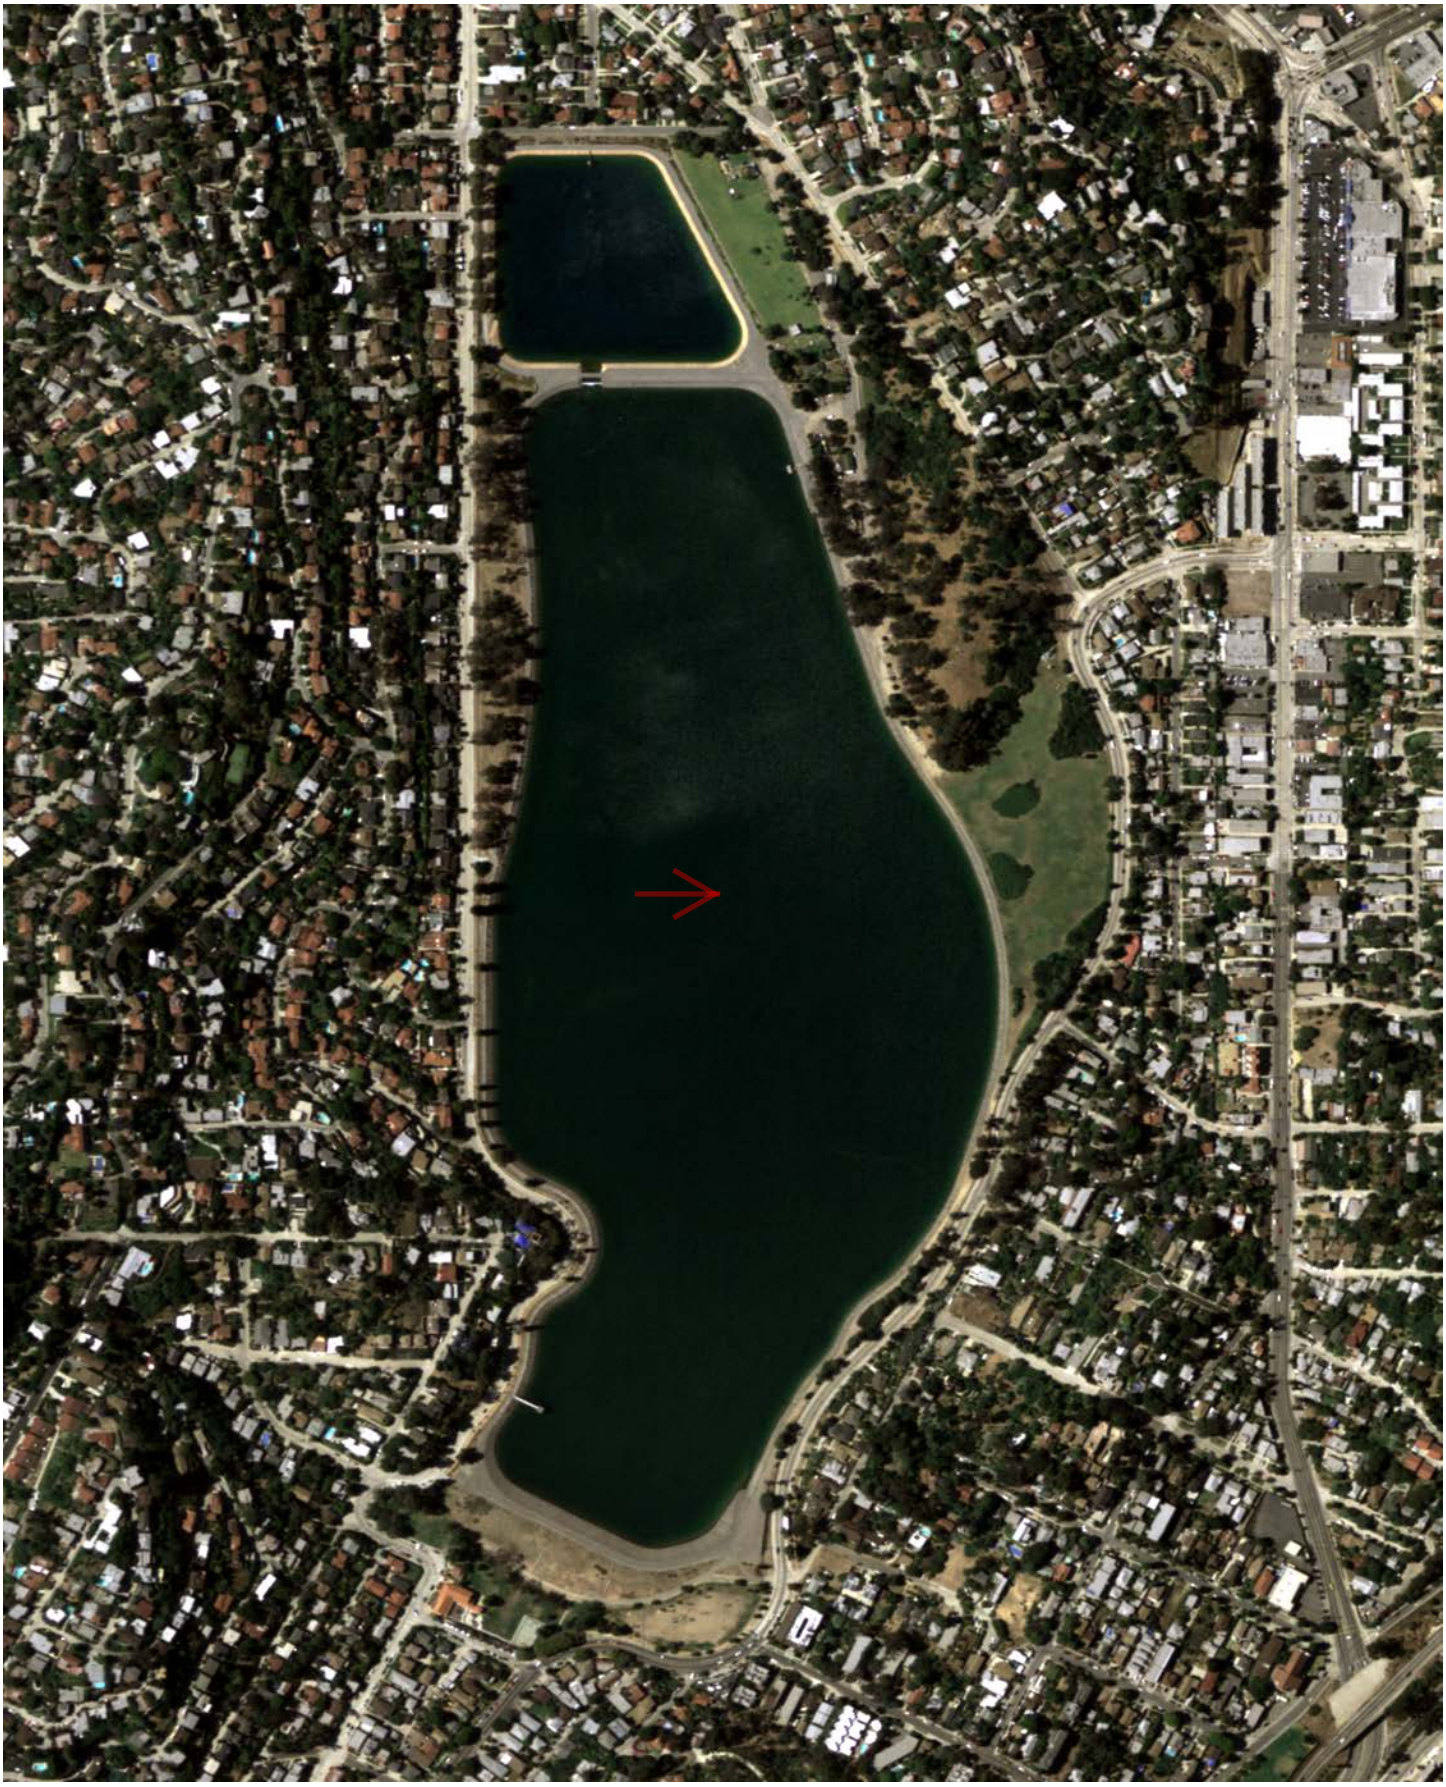

FLIGHT YEAR:
2009

N
W E
S

Scale: 1" = 500'



FLIGHT YEAR:
2010

N
W E
S

Scale: 1" = 500'



FLIGHT YEAR:
2012

N
W E
S

Scale: 1" = 500'



FLIGHT YEAR:
2014

N
W E
S

Scale: 1" = 500'



FLIGHT YEAR:
2016

N
W E
S


Scale: 1" = 500'



FLIGHT YEAR:
2018

N
W E
S

Scale: 1" = 500'

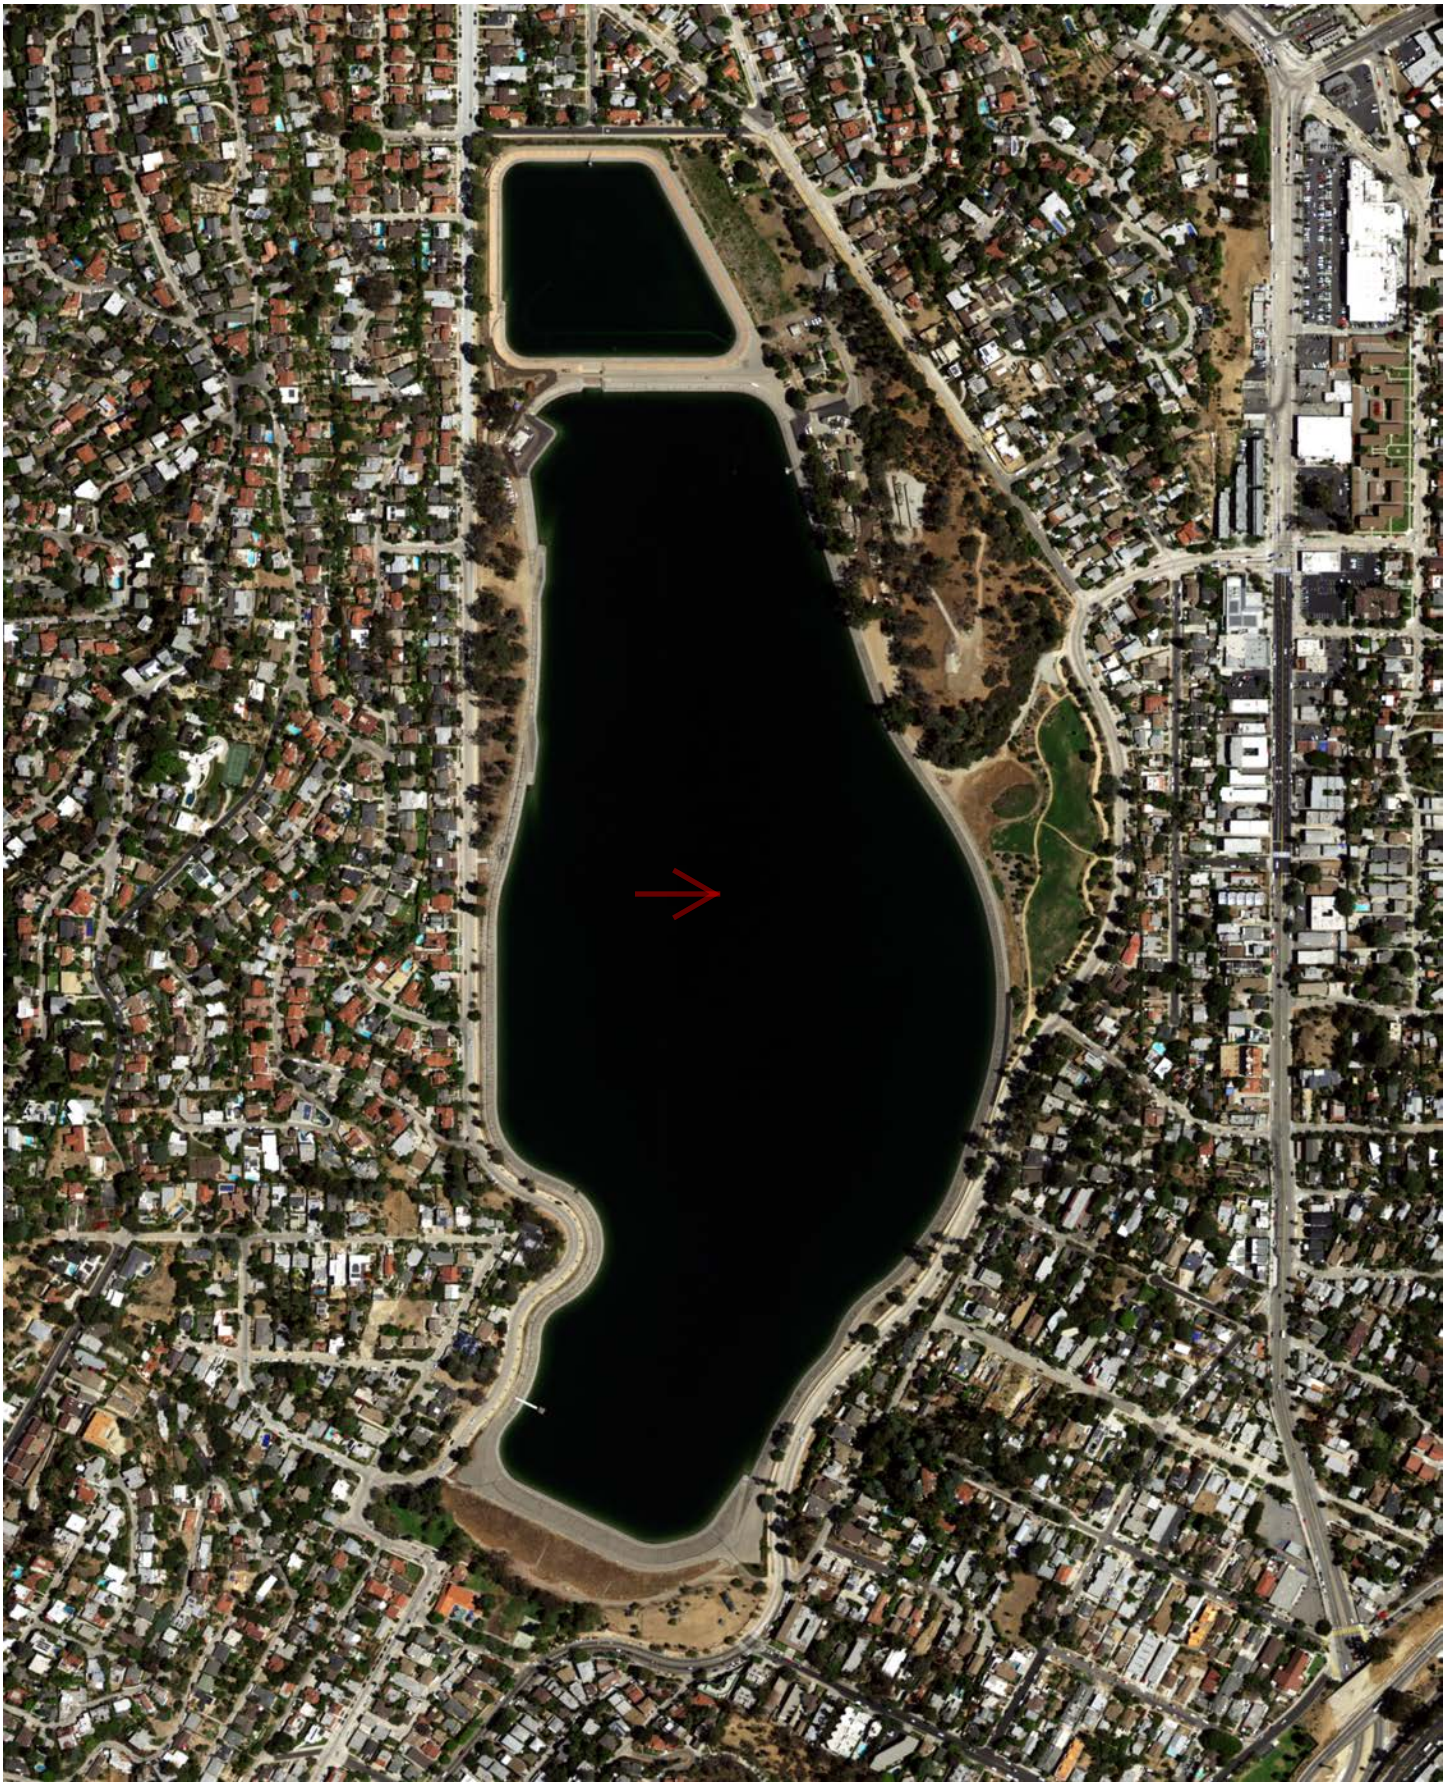

FLIGHT YEAR:
2020

N
W E
S

Scale: 1" = 500'



Historical Topographic Map Report | 2021

Order Number: 60627

Report Generated: 09/14/2021

Project Name: Silver Lake

Project Number: D202100123

Silver Lake
Silver Lake
Los Angeles, CA 90039

2 Corporate Drive
Suite 450
Shelton, CT 06484
Toll Free: 866-211-2028
www.envirositecorp.com

Envirosite's Historical Topographic Map Report is designed to assist in evaluating a subject property resulting from past activities. Envirosite's Historical Topographic Map Report includes a search of USGS historical topographic maps, dating back to the early 1900s.

TOPOGRAPHIC MAPS FOUND:

	Map Name:	Year:	Revision Year:	Scale:
1.	Los Angeles	1894	N/R	1 : 62500
2.	Santa Monica	1896	N/R	1 : 62500
3.	Santa Monica	1898	N/R	1 : 62500
4.	Los Angeles	1900	N/R	1 : 62500
5.	Los Angeles	1900	N/R	1 : 62500
6.	Santa Monica	1902	N/R	1 : 62500
7.	Santa Monica	1920	N/R	1 : 62500
8.	Santa Monica	1921	N/R	1 : 62500
9.	Los Angeles	1928	N/R	1 : 24000
10.	Hollywood	1953	N/R	1 : 24000
11.	Hollywood	1966	N/R	1 : 24000
12.	Hollywood	1966	1972	1 : 24000
13.	Hollywood	1966	1981	1 : 24000
14.	Hollywood	2012	N/R	1 : 24000
15.	Hollywood	2015	N/R	1 : 24000
16.	Hollywood	2018	N/R	1 : 24000

The USGS 7.5 minute series includes scales 1:24,000 / 1:25,000 / 1:31,680. The USGS 15 minute series includes scales 1:48,000 / 1:62,500 / 1:63,360. The USGS 30x60 minute series scale is 1:100,000.

Disclaimer - Copyright and Trademark Notice

All information contained in this report are based on data available from various public, government and other sources and are based upon the best data available from those sources. The information available in this report may be available from other sources and is not exclusive or the exclusive property of Envirosite Corporation.

NO WARRANTY EXPRESSED OR IMPLIED, IS MADE IN CONNECTION WITH THIS REPORT, INCLUDING WITHOUT LIMITATION, MERCHANTABILITY OR FITNESS FOR A PARTICULAR PURPOSE. ALL RISK IS ASSUMED BY USER AND Envirosite assumes no liability for faulty or inaccurate information. The Reports may utilize a variety of public and other sources reasonably available to Envirosite. Envirosite cannot, and does not assure, warrant, guarantee or assume any liability for the correctness, comprehensiveness, timeliness or completeness of any of such information, nor is the information in any Report to be construed as legal advice with respect to environmental risks associated with any property. Envirosite shall not be liable to anyone for any claims, causes of action, suits, damages, losses, costs and expenses (including, without limitation, attorneys' fees and costs) arising out of or caused by this report regardless of the acts, errors or omissions, or negligence of Envirosite. Any damages shall be limited to the purchase price of the report.


Purchaser of the report accepts the report "As Is". The report is intended only to provide information only and should not be considered as providing any legal advice, prediction, forecast, or fact as to the environmental risk for any specific property. Reports are proprietary to Envirosite, and contain copyrighted material and trademarks of Envirosite. All other trademarks used herein are the property of their respective owners. All rights of Envirosite as to the Reports are reserved.

SUBJECT NAME: Silver Lake
ADDRESS: Silver Lake, Los Angeles, CA, 90039
LAT/LONG: 34.098048 / -118.264272

PREPARED FOR: Environmental Science Associates
ORDER #: 60627
REPORT DATE: 09/14/2021

SUBJECT QUAD:

MAP NAME:	Los Angeles	MAP YEAR:	1894	REVISION YEAR:	N/R
SCALE:	1 : 62500	Part	1		

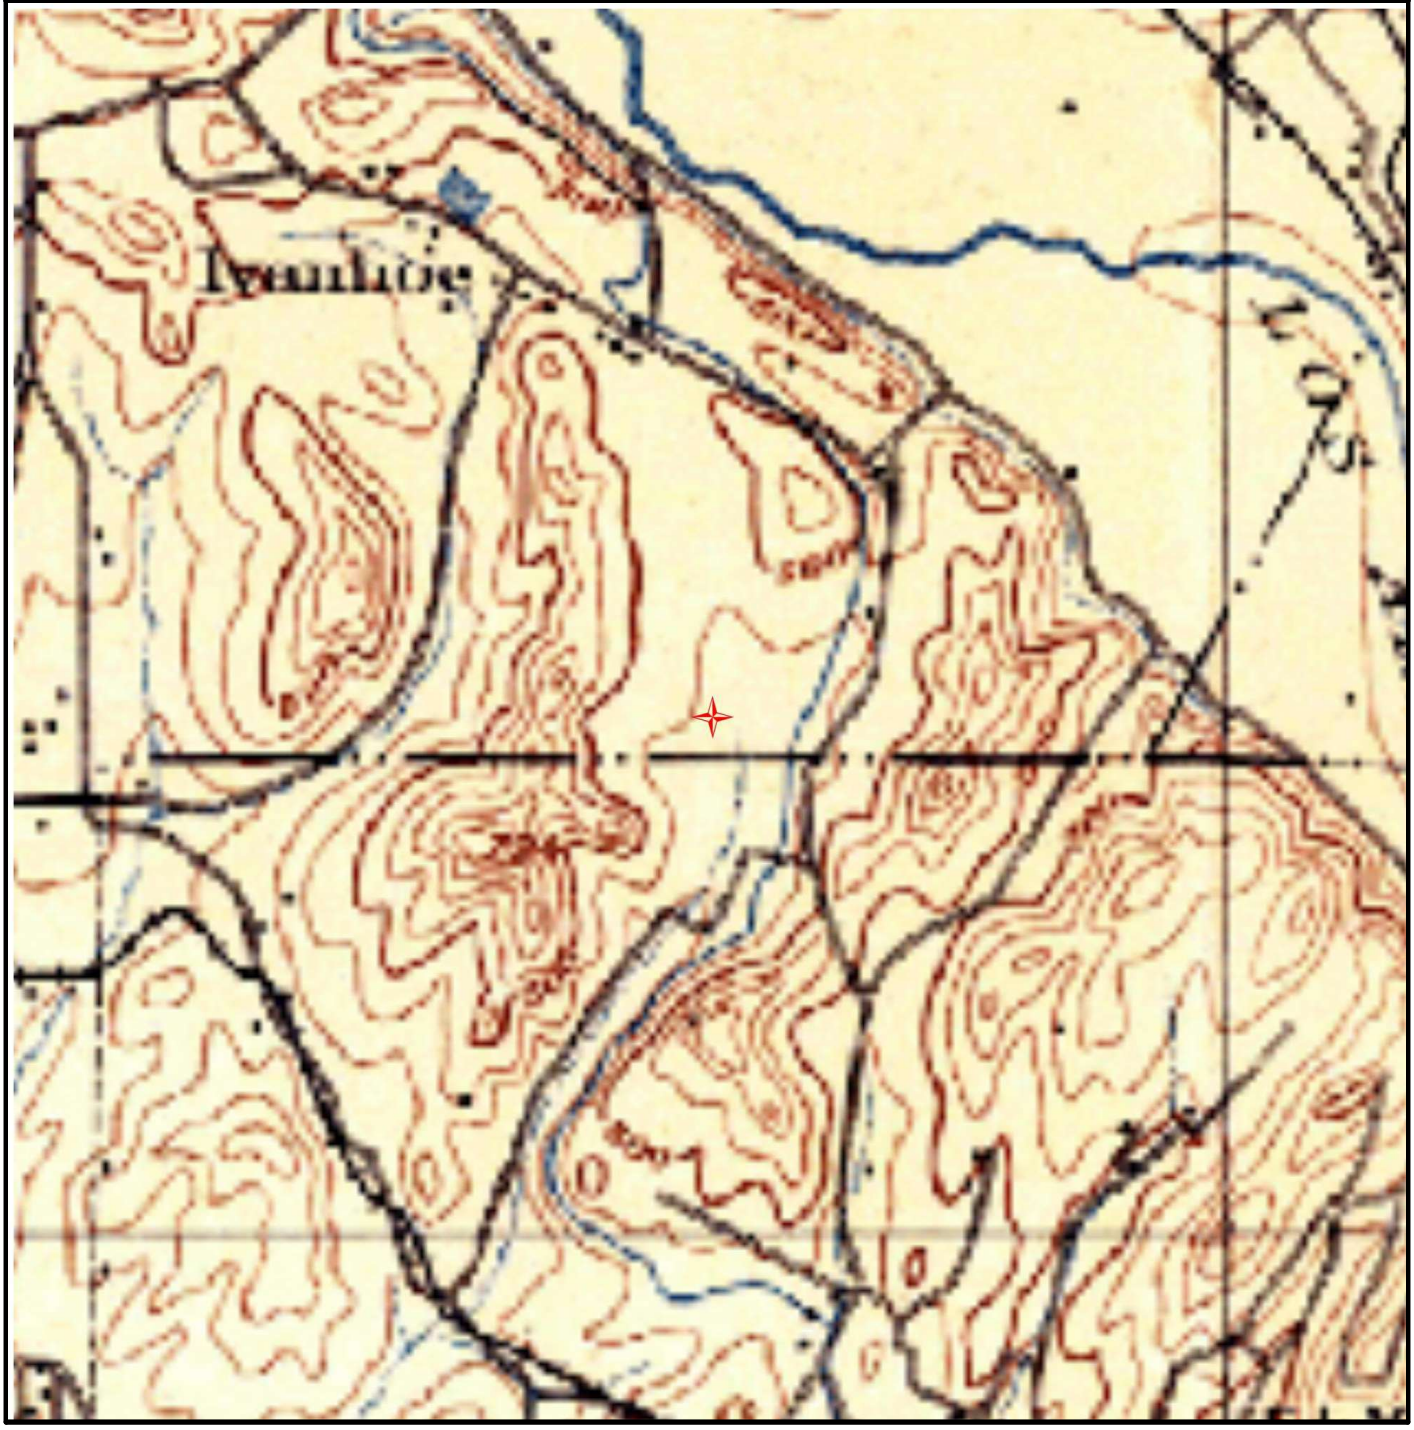


SUBJECT NAME: Silver Lake
ADDRESS: Silver Lake, Los Angeles, CA, 90039
LAT/LONG: 34.098048 / -118.264272

PREPARED FOR: Environmental Science Associates
ORDER #: 60627
REPORT DATE: 09/14/2021

SUBJECT QUAD:

MAP NAME:	Santa Monica	MAP YEAR:	1896	REVISION YEAR:	N/R
SCALE:	1 : 62500	Part	1		

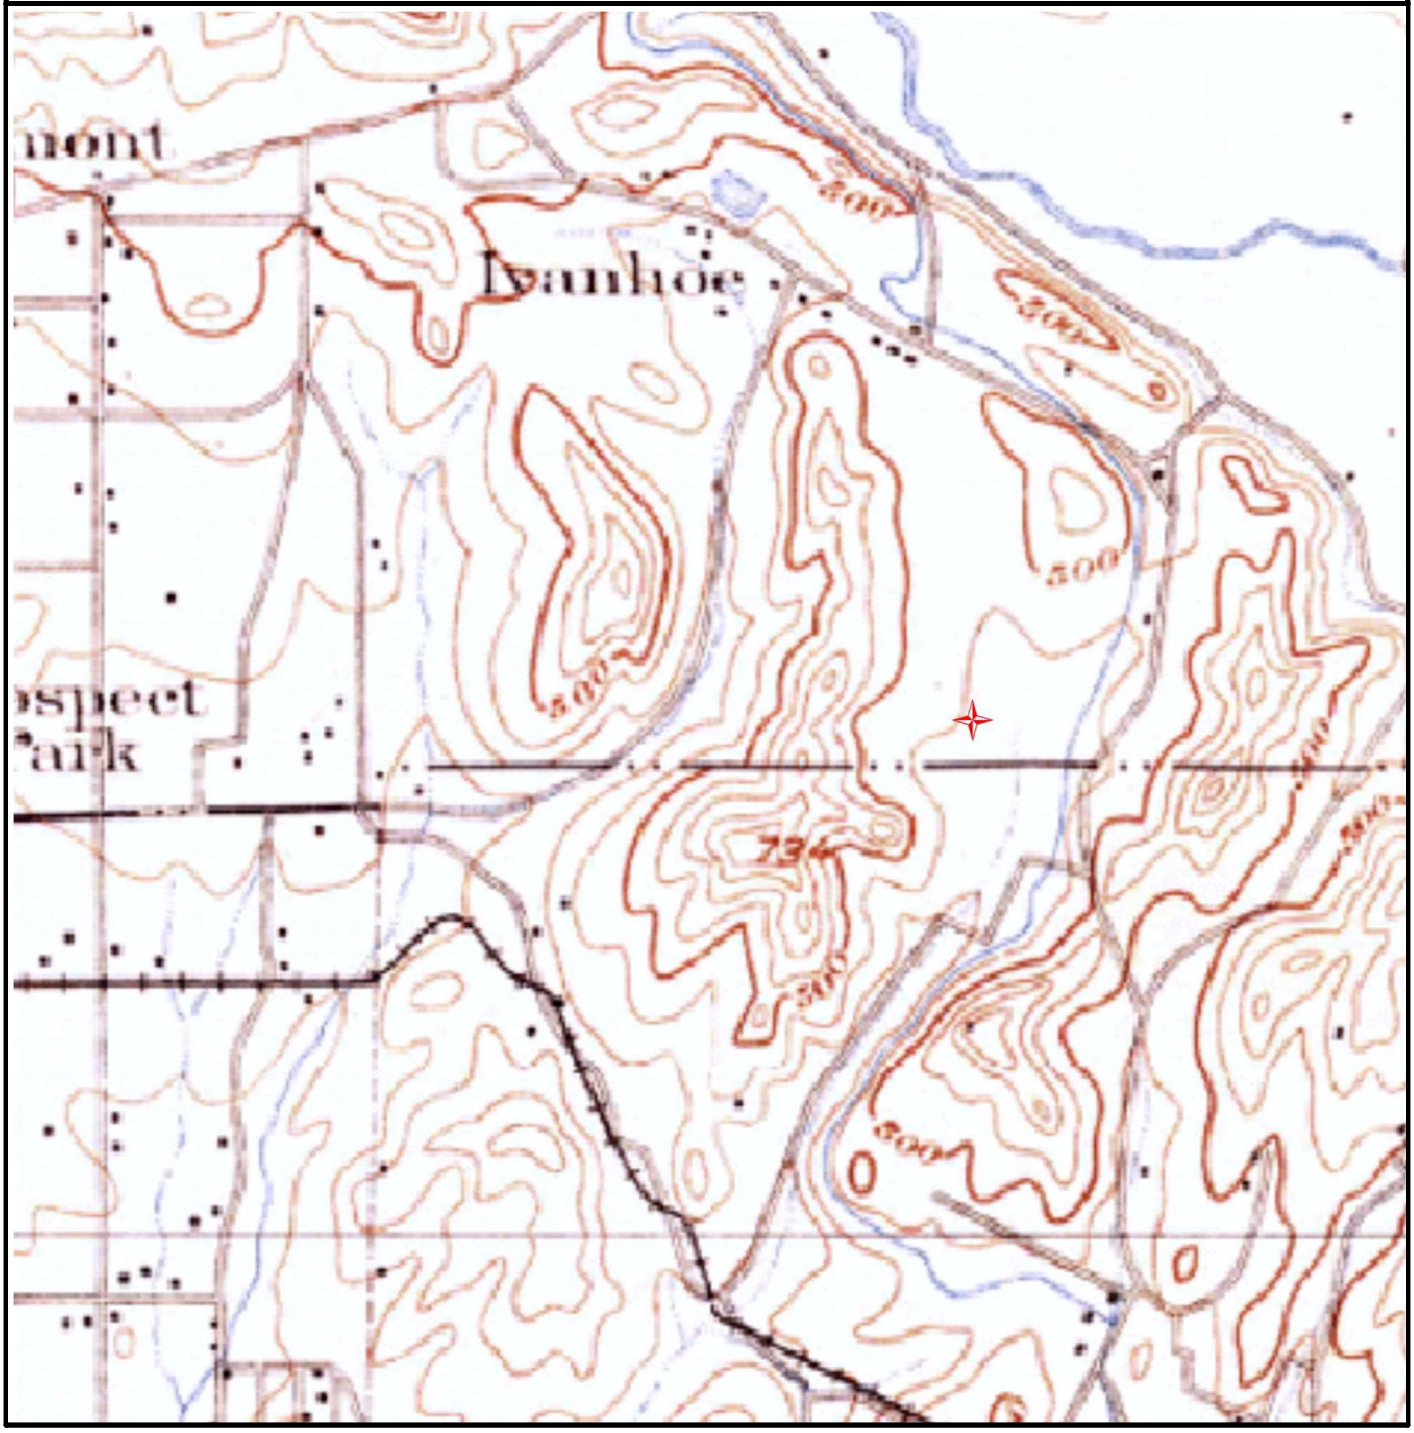


SUBJECT NAME: Silver Lake
ADDRESS: Silver Lake, Los Angeles, CA, 90039
LAT/LONG: 34.098048 / -118.264272

PREPARED FOR: Environmental Science Associates
ORDER #: 60627
REPORT DATE: 09/14/2021

SUBJECT QUAD:

MAP NAME:	Santa Monica	MAP YEAR:	1898	REVISION YEAR:	N/R
SCALE:	1 : 62500	Part	1		

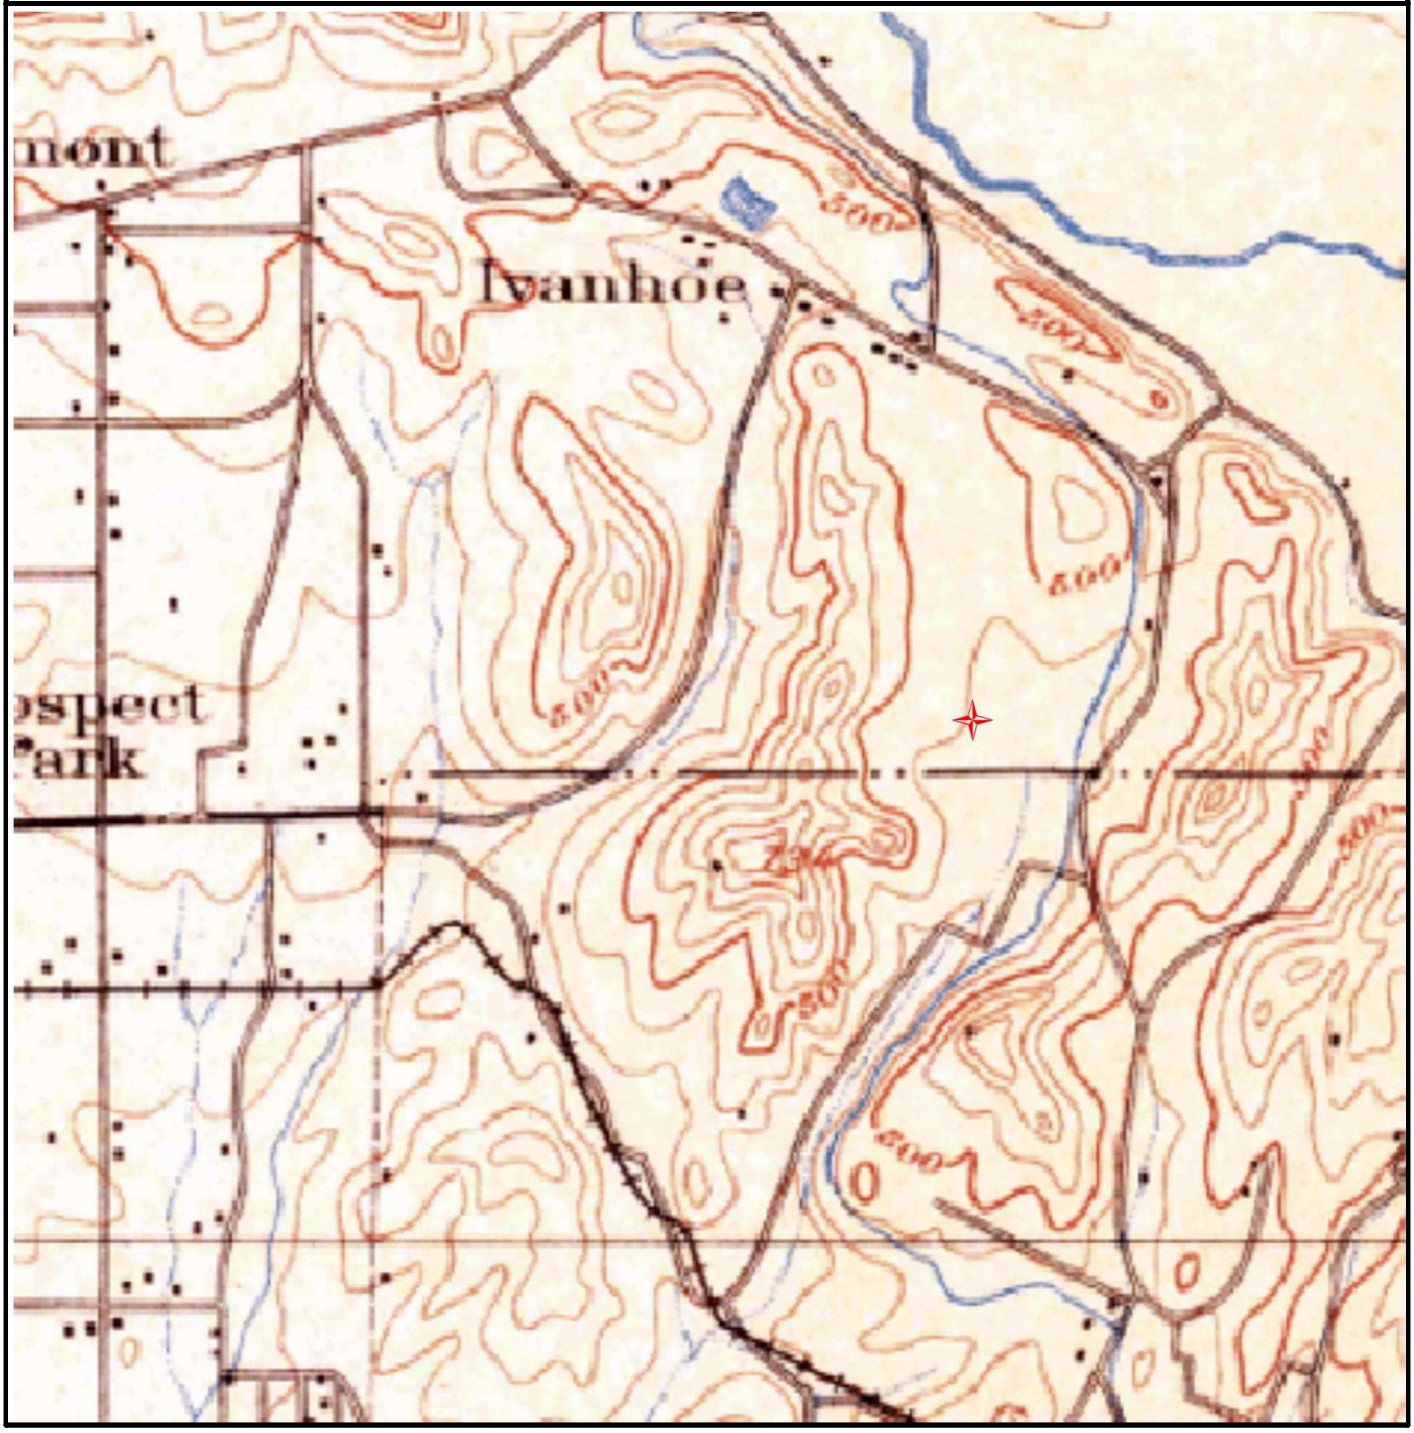


SUBJECT NAME: Silver Lake
ADDRESS: Silver Lake, Los Angeles, CA, 90039
LAT/LONG: 34.098048 / -118.264272

PREPARED FOR: Environmental Science Associates
ORDER #: 60627
REPORT DATE: 09/14/2021

SUBJECT QUAD:

MAP NAME:	Los Angeles	MAP YEAR:	1900	REVISION YEAR:	N/R
SCALE:	1 : 62500	Part	1		

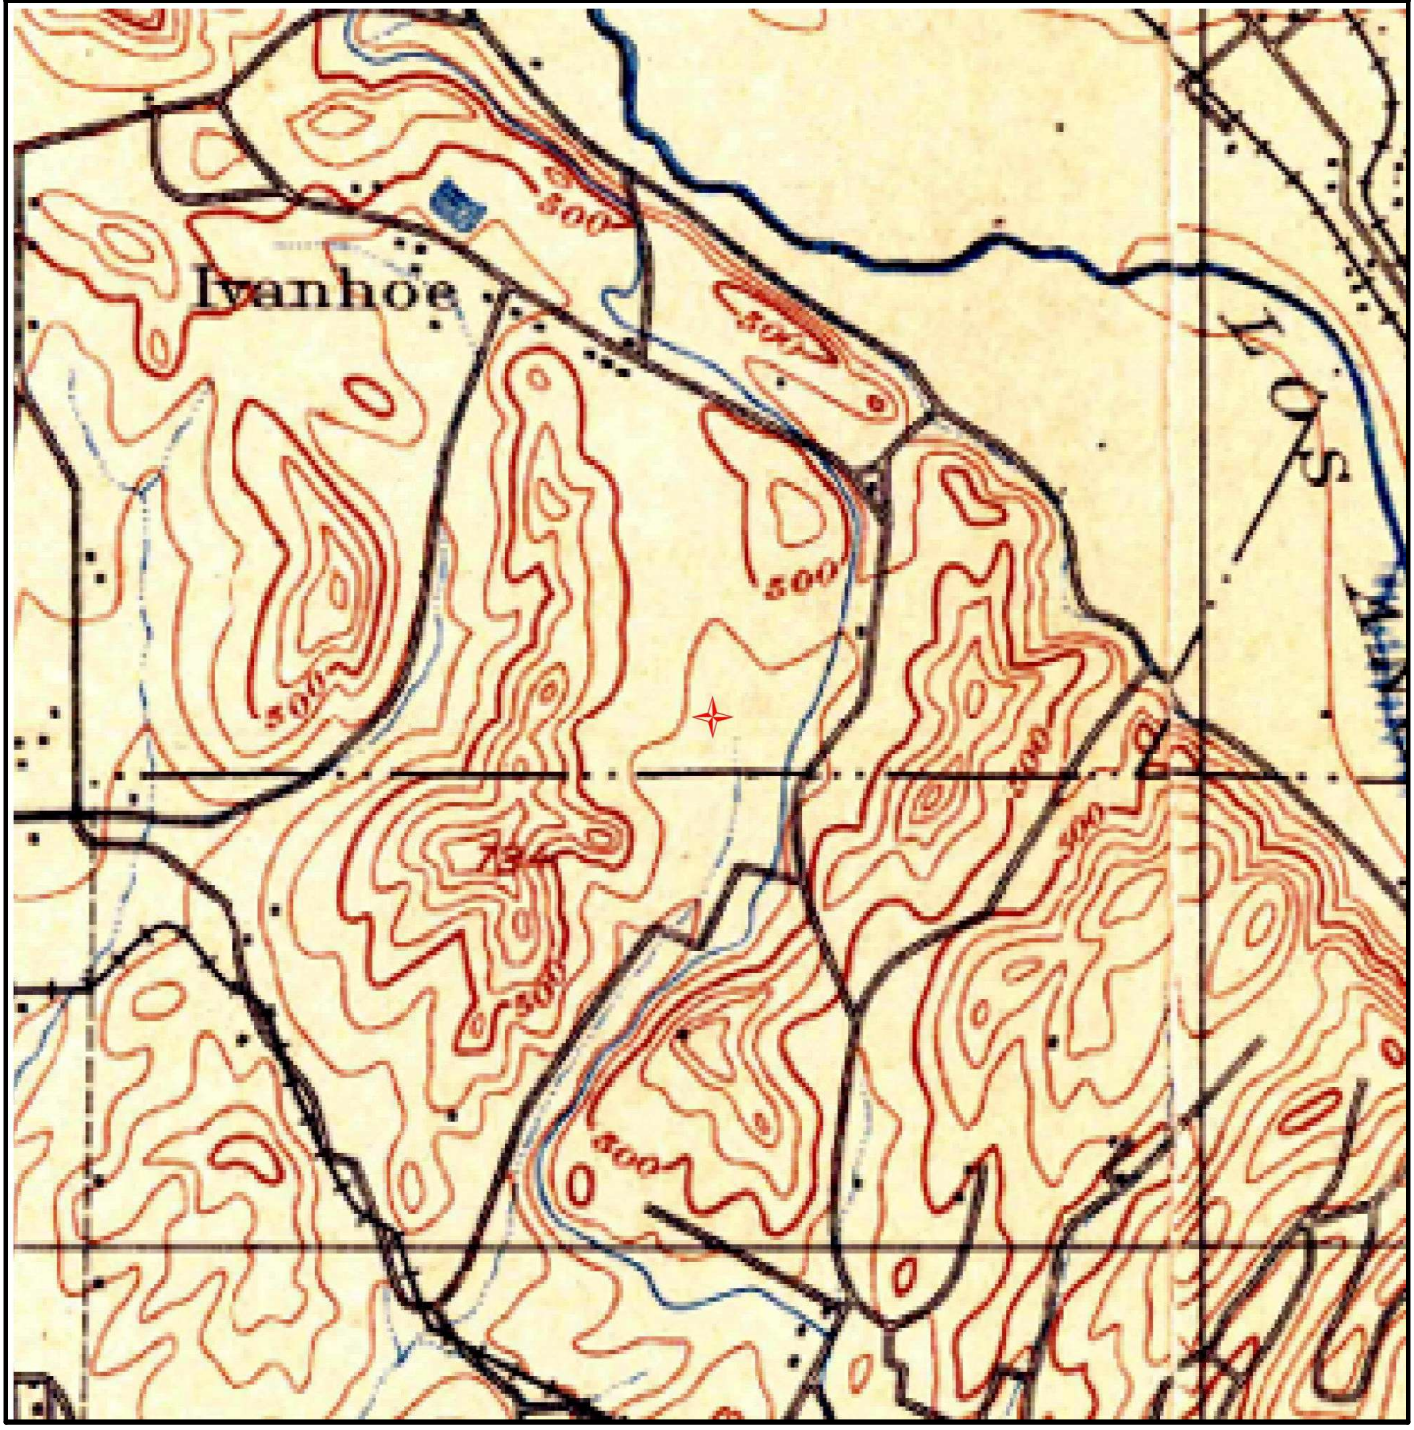


SUBJECT NAME: Silver Lake
ADDRESS: Silver Lake, Los Angeles, CA, 90039
LAT/LONG: 34.098048 / -118.264272

PREPARED FOR: Environmental Science Associates
ORDER #: 60627
REPORT DATE: 09/14/2021

SUBJECT QUAD:

MAP NAME:	Los Angeles	MAP YEAR:	1900	REVISION YEAR:	N/R
SCALE:	1 : 62500	Part	1		

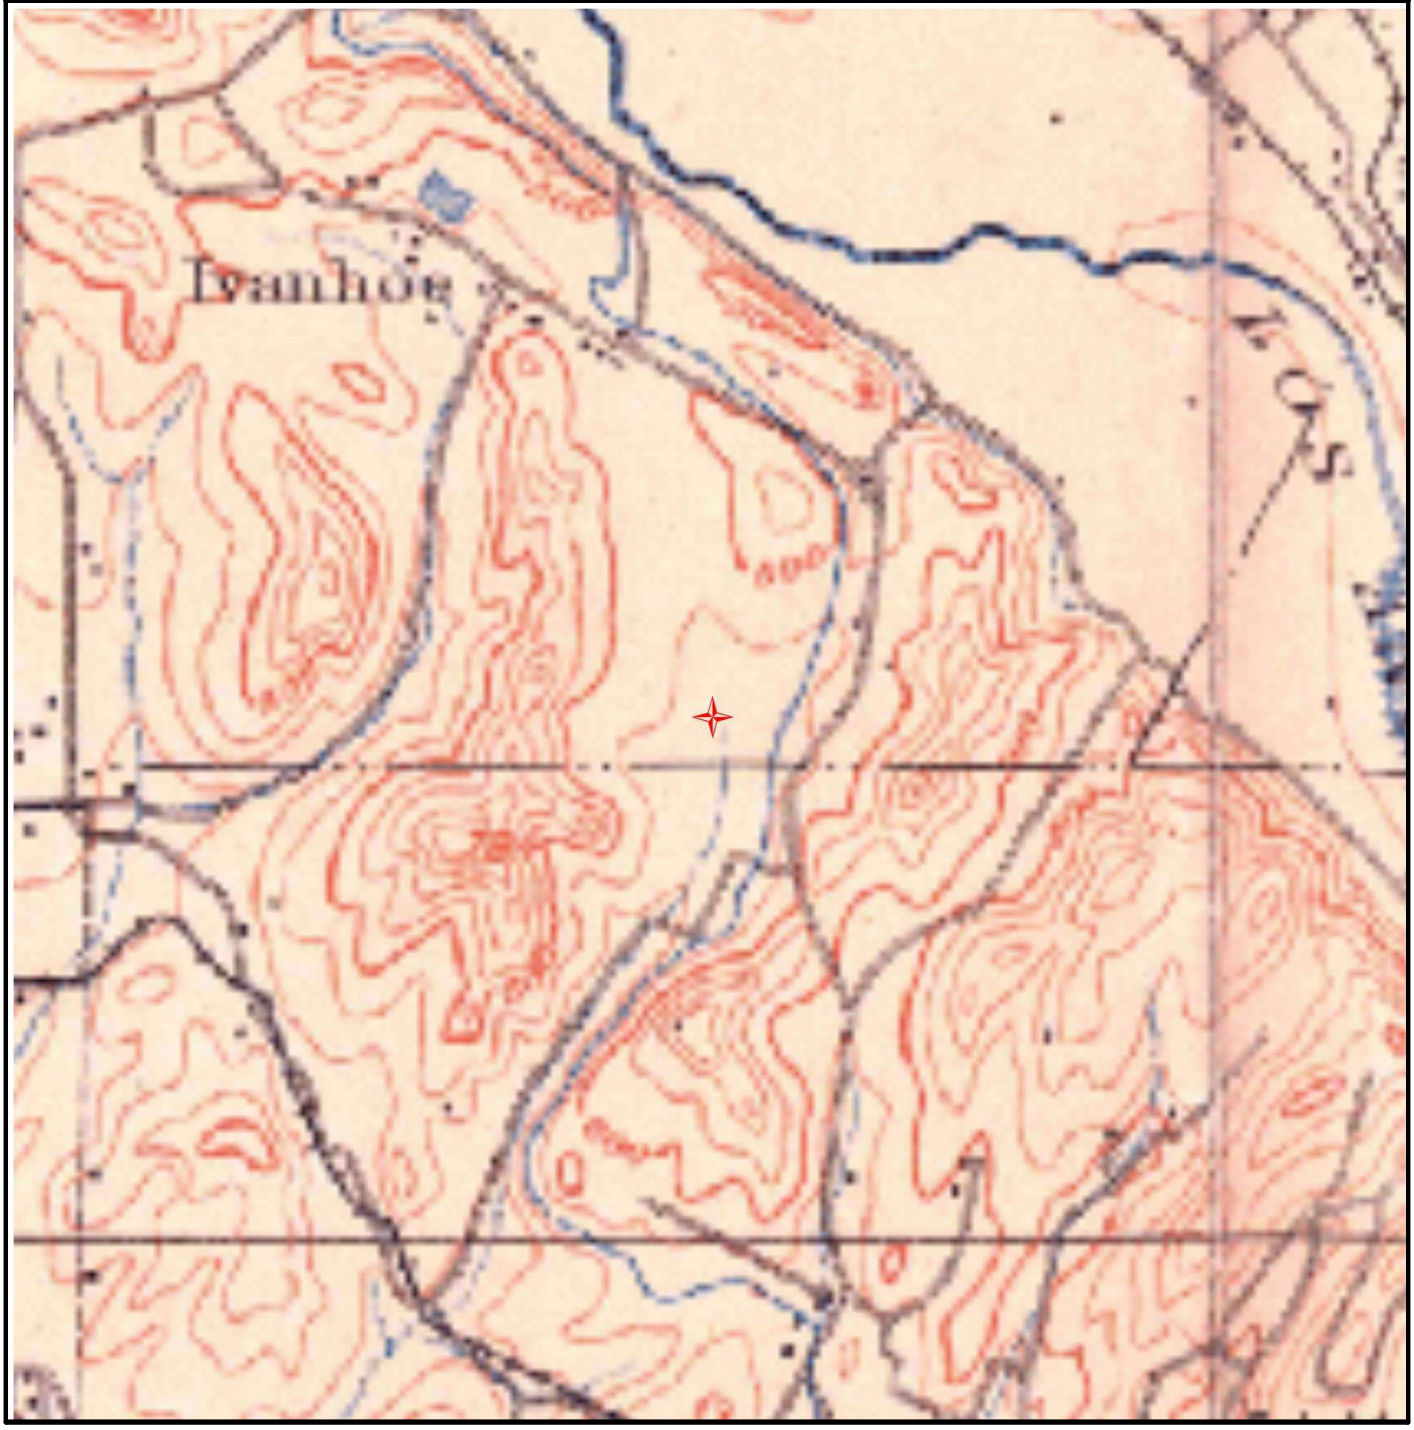


SUBJECT NAME: Silver Lake
ADDRESS: Silver Lake, Los Angeles, CA, 90039
LAT/LONG: 34.098048 / -118.264272

PREPARED FOR: Environmental Science Associates
ORDER #: 60627
REPORT DATE: 09/14/2021

SUBJECT QUAD:

MAP NAME:	Santa Monica	MAP YEAR:	1902	REVISION YEAR:	N/R
SCALE:	1 : 62500	Part	1		

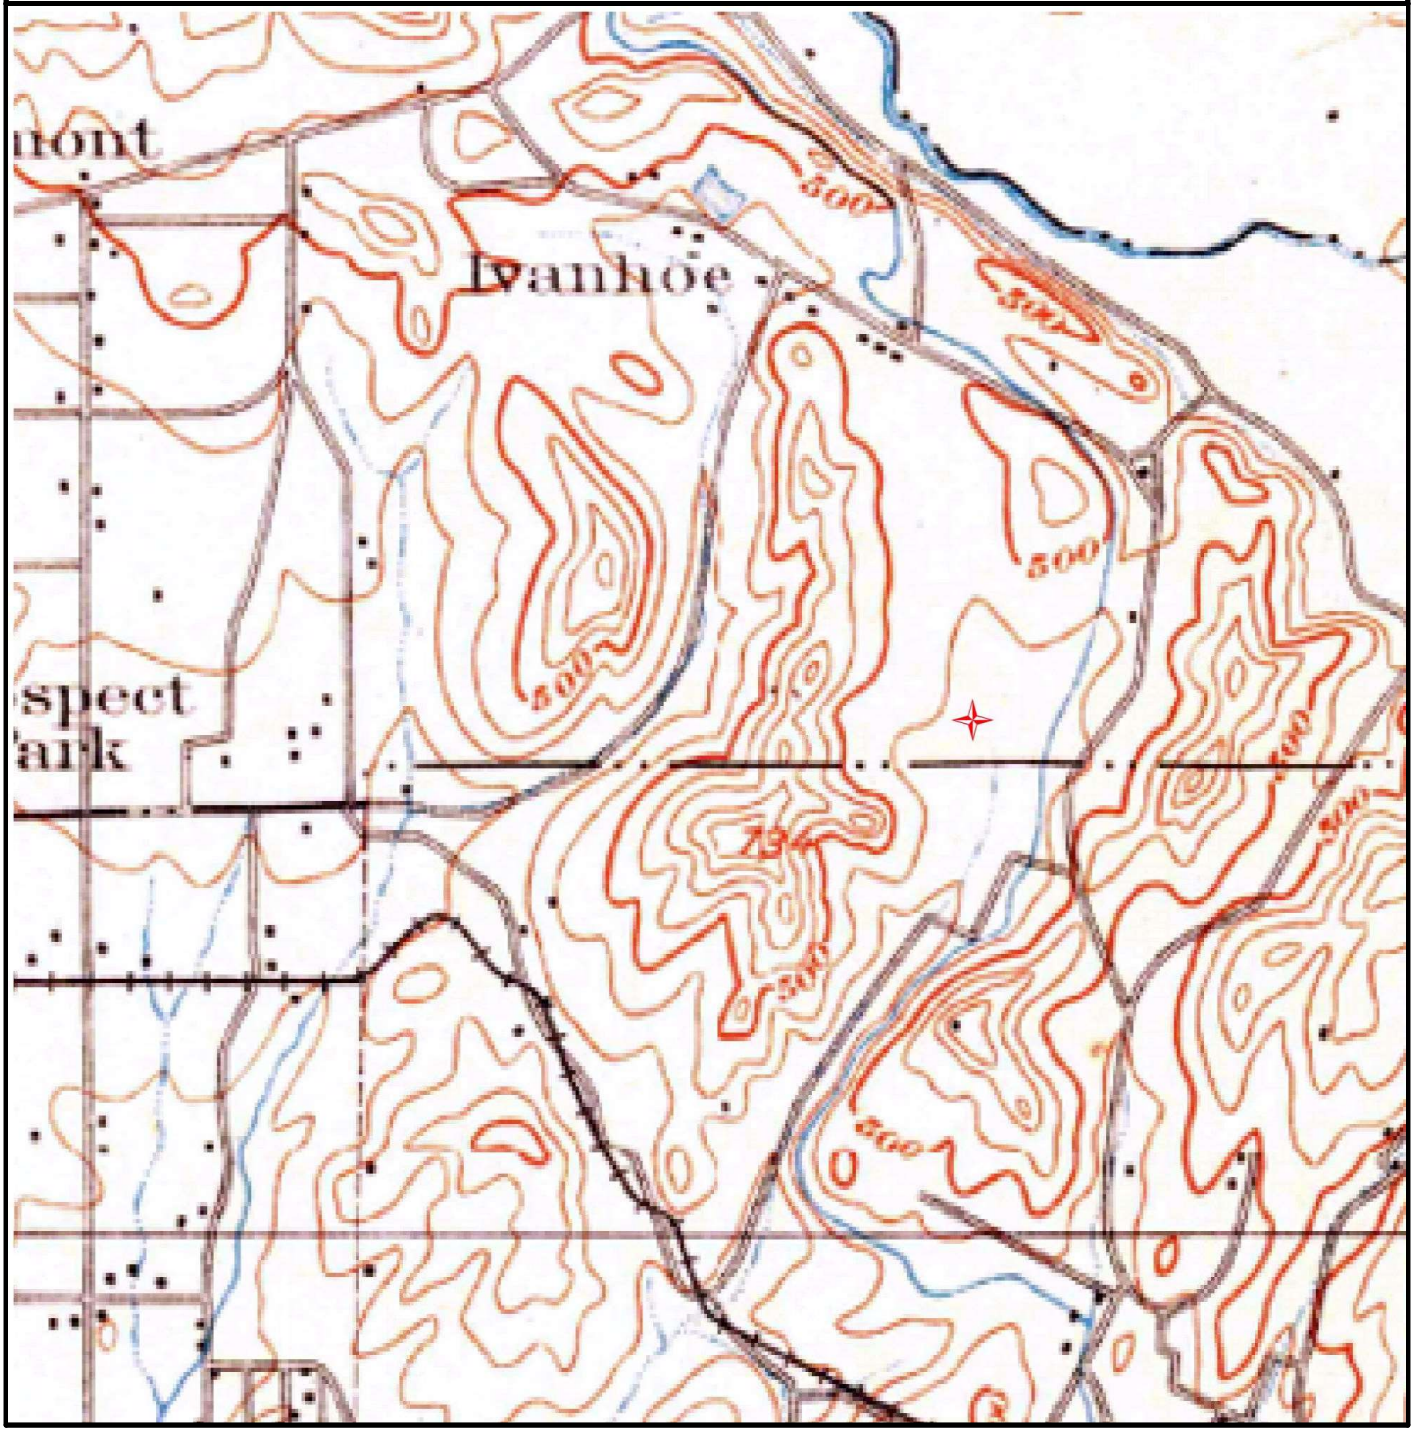


SUBJECT NAME: Silver Lake
ADDRESS: Silver Lake, Los Angeles, CA, 90039
LAT/LONG: 34.098048 / -118.264272

PREPARED FOR: Environmental Science Associates
ORDER #: 60627
REPORT DATE: 09/14/2021

SUBJECT QUAD:

MAP NAME:	Santa Monica	MAP YEAR:	1920	REVISION YEAR:	N/R
SCALE:	1 : 62500	Part	1		

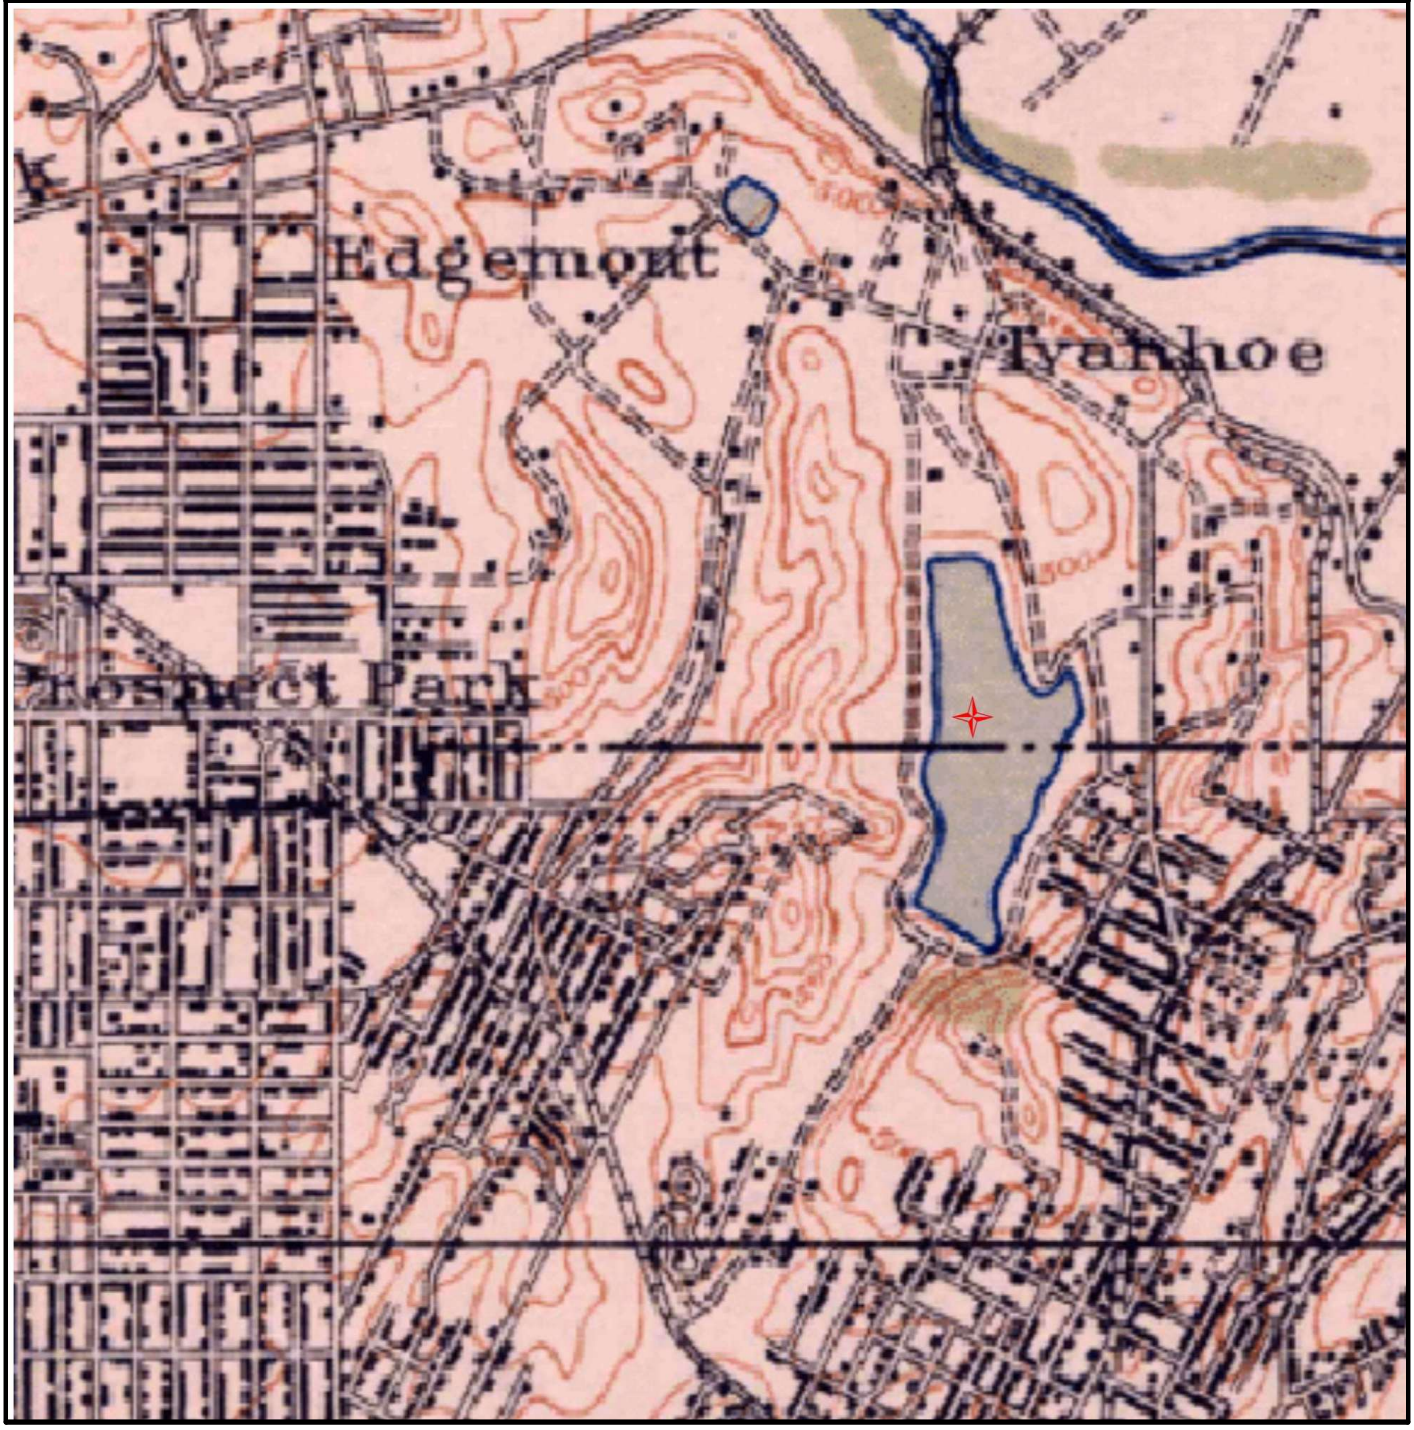

SUBJECT NAME: Silver Lake
ADDRESS: Silver Lake, Los Angeles, CA, 90039
LAT/LONG: 34.098048 / -118.264272

PREPARED FOR: Environmental Science Associates
ORDER #: 60627
REPORT DATE: 09/14/2021

SUBJECT QUAD:

MAP NAME:	Santa Monica	MAP YEAR:	1921	REVISION YEAR:	N/R
SCALE:	1 : 62500	Part	1		



SUBJECT NAME: Silver Lake
ADDRESS: Silver Lake, Los Angeles, CA, 90039
LAT/LONG: 34.098048 / -118.264272

PREPARED FOR: Environmental Science Associates
ORDER #: 60627
REPORT DATE: 09/14/2021

SUBJECT QUAD:

MAP NAME:	Los Angeles	MAP YEAR:	1928	REVISION YEAR:	N/R
SCALE:	1 : 24000	Part	1		




SUBJECT NAME: Silver Lake
ADDRESS: Silver Lake, Los Angeles, CA, 90039
LAT/LONG: 34.098048 / -118.264272

PREPARED FOR: Environmental Science Associates
ORDER #: 60627
REPORT DATE: 09/14/2021

SUBJECT QUAD:

MAP NAME:	Hollywood	MAP YEAR:	1953	REVISION YEAR:	N/R
SCALE:	1 : 24000	Part	1		

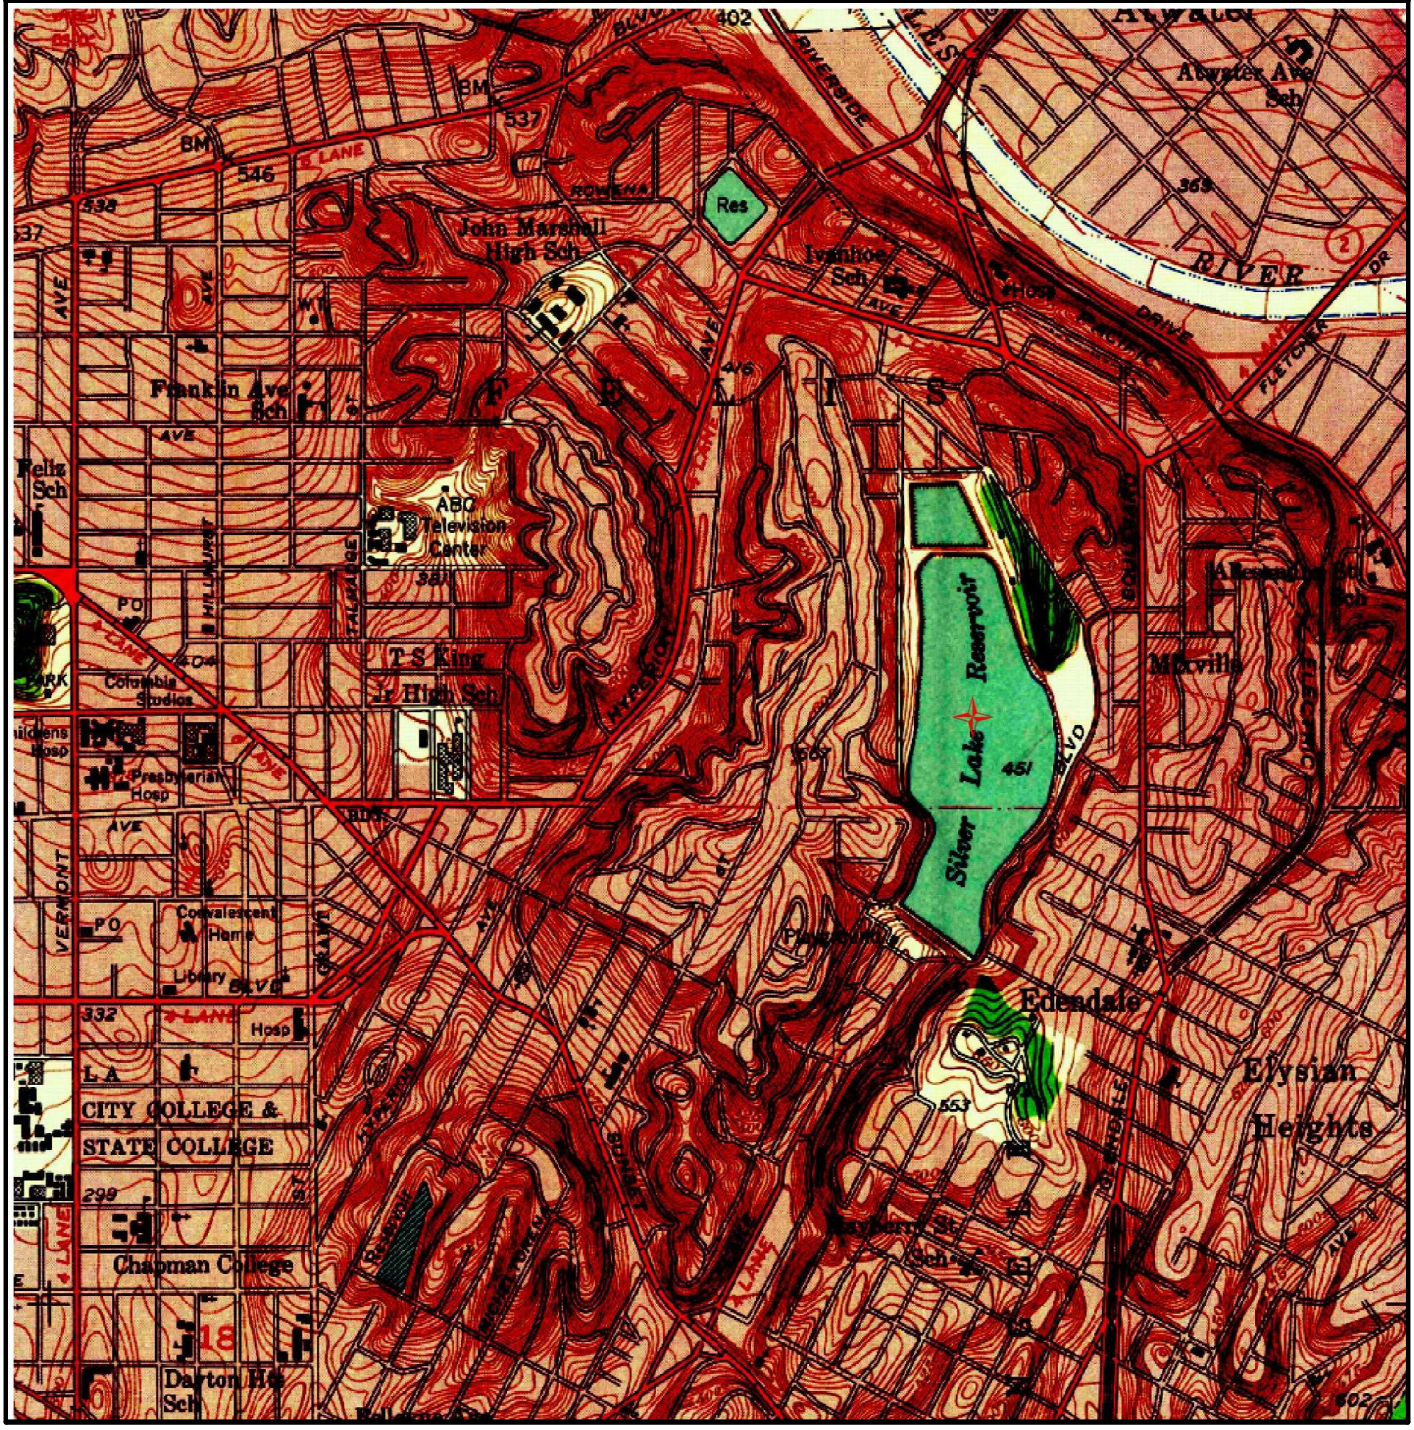


SUBJECT NAME: Silver Lake
ADDRESS: Silver Lake, Los Angeles, CA, 90039
LAT/LONG: 34.098048 / -118.264272

PREPARED FOR: Environmental Science Associates
ORDER #: 60627
REPORT DATE: 09/14/2021

SUBJECT QUAD:

MAP NAME:	Hollywood	MAP YEAR:	1966	REVISION YEAR:	N/R
SCALE:	1 : 24000	Part	1		

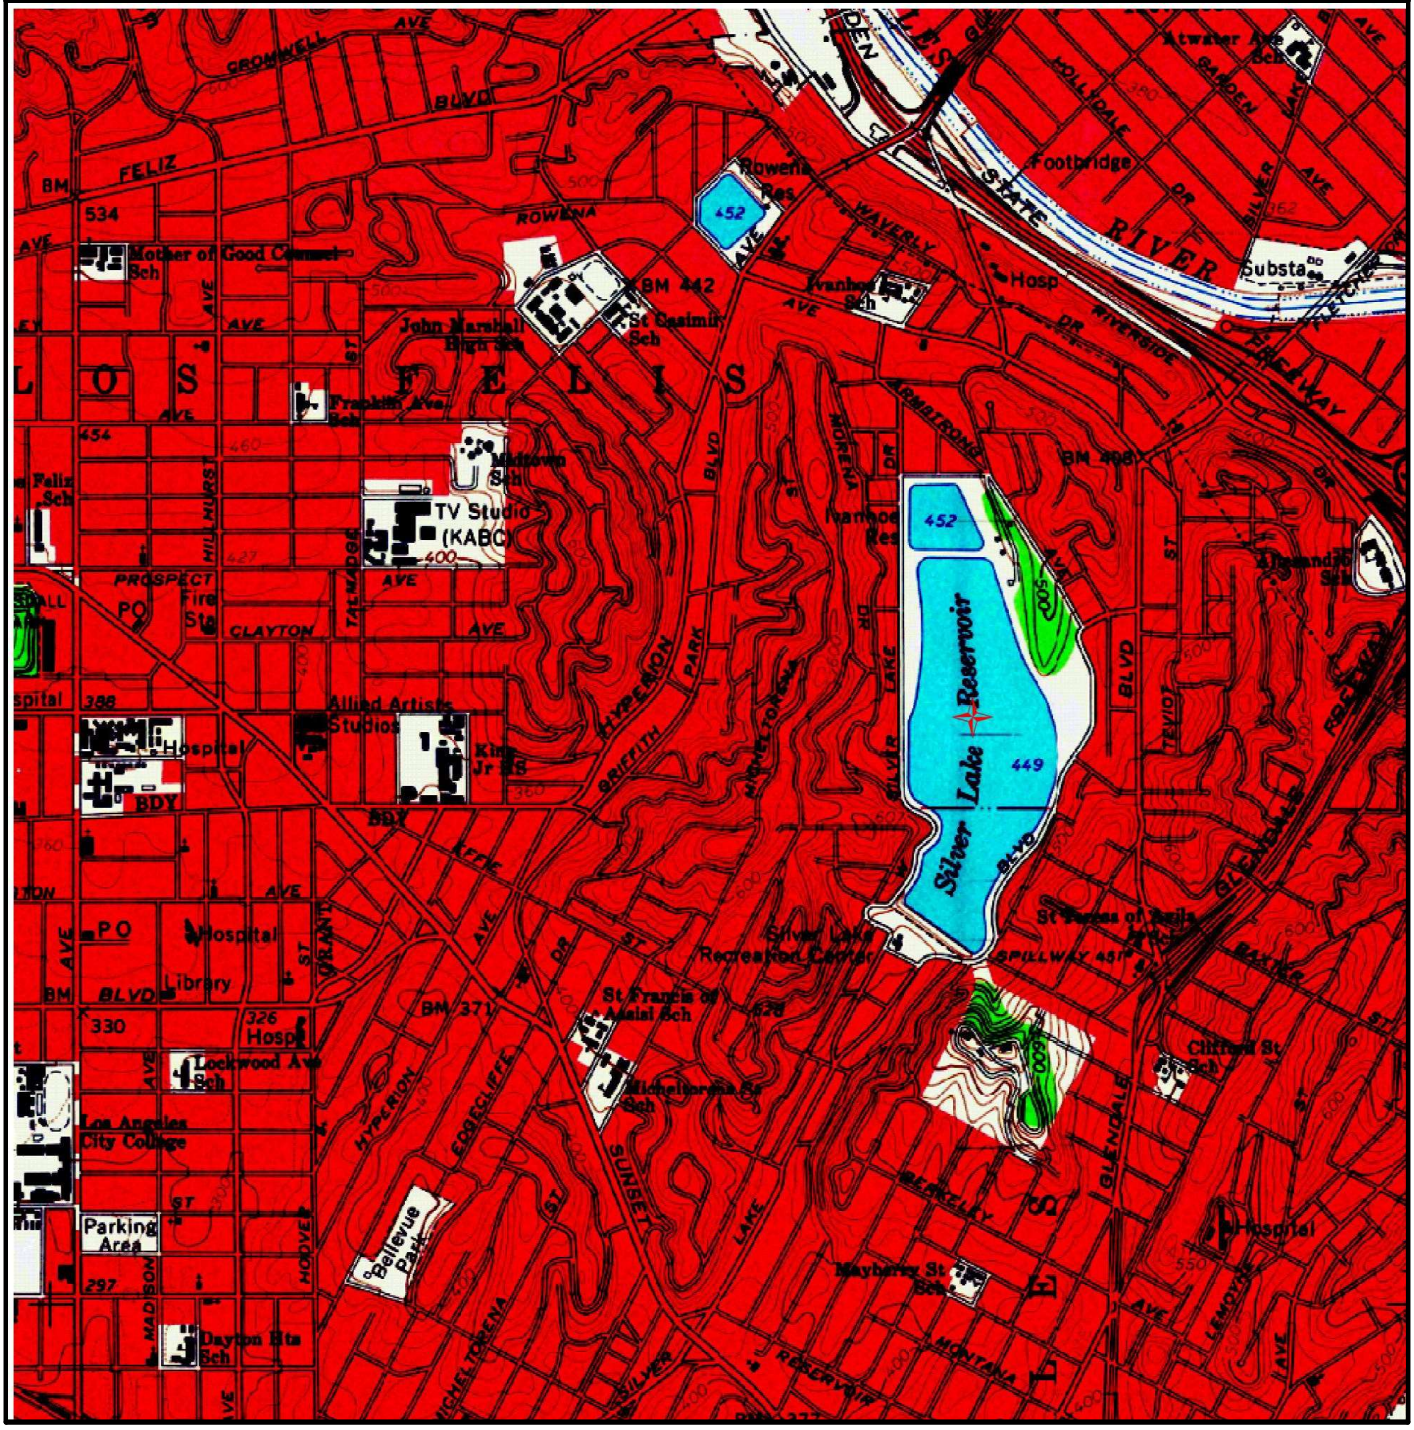


SUBJECT NAME: Silver Lake
ADDRESS: Silver Lake, Los Angeles, CA, 90039
LAT/LONG: 34.098048 / -118.264272

PREPARED FOR: Environmental Science Associates
ORDER #: 60627
REPORT DATE: 09/14/2021

SUBJECT QUAD:

MAP NAME:	Hollywood	MAP YEAR:	1966	REVISION YEAR:	1972
SCALE:	1 : 24000	Part	1		

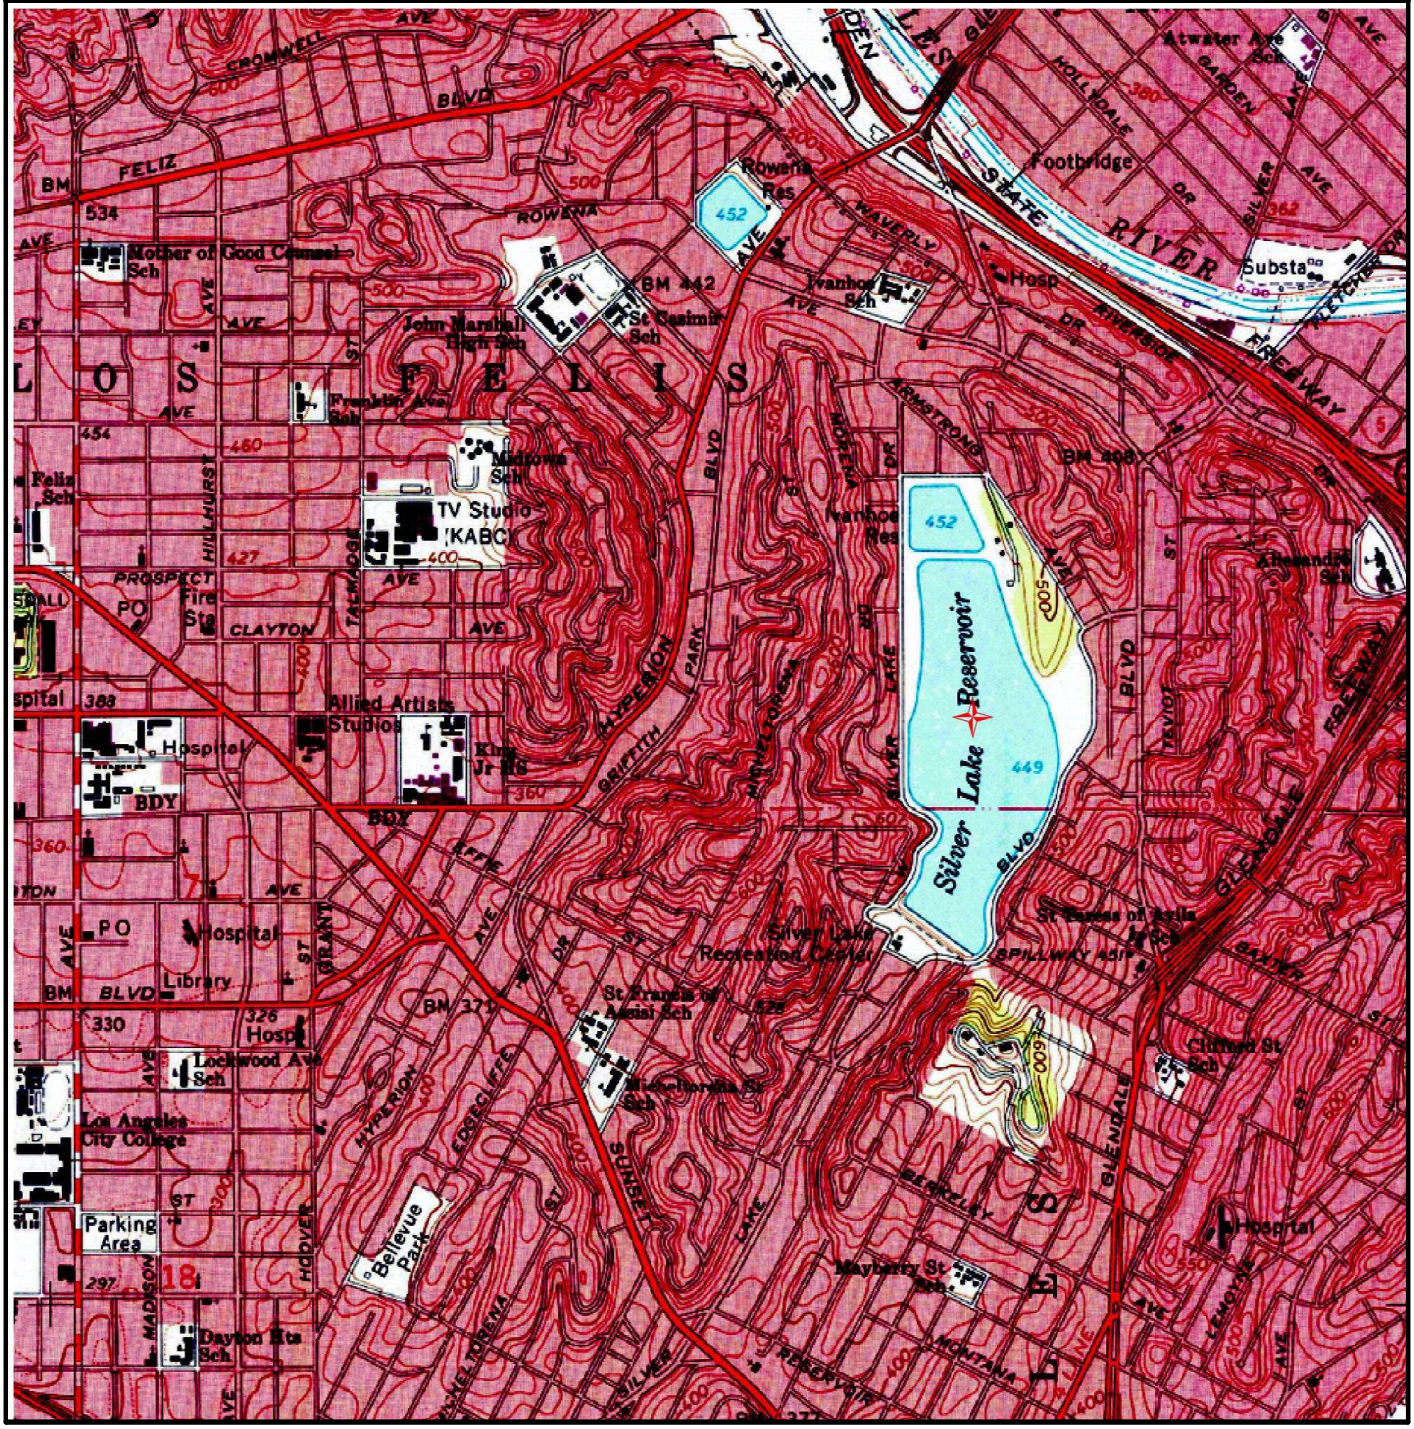


SUBJECT NAME: Silver Lake
ADDRESS: Silver Lake, Los Angeles, CA, 90039
LAT/LONG: 34.098048 / -118.264272

PREPARED FOR: Environmental Science Associates
ORDER #: 60627
REPORT DATE: 09/14/2021

SUBJECT QUAD:

MAP NAME:	Hollywood	MAP YEAR:	1966	REVISION YEAR:	1981
SCALE:	1 : 24000	Part	1		

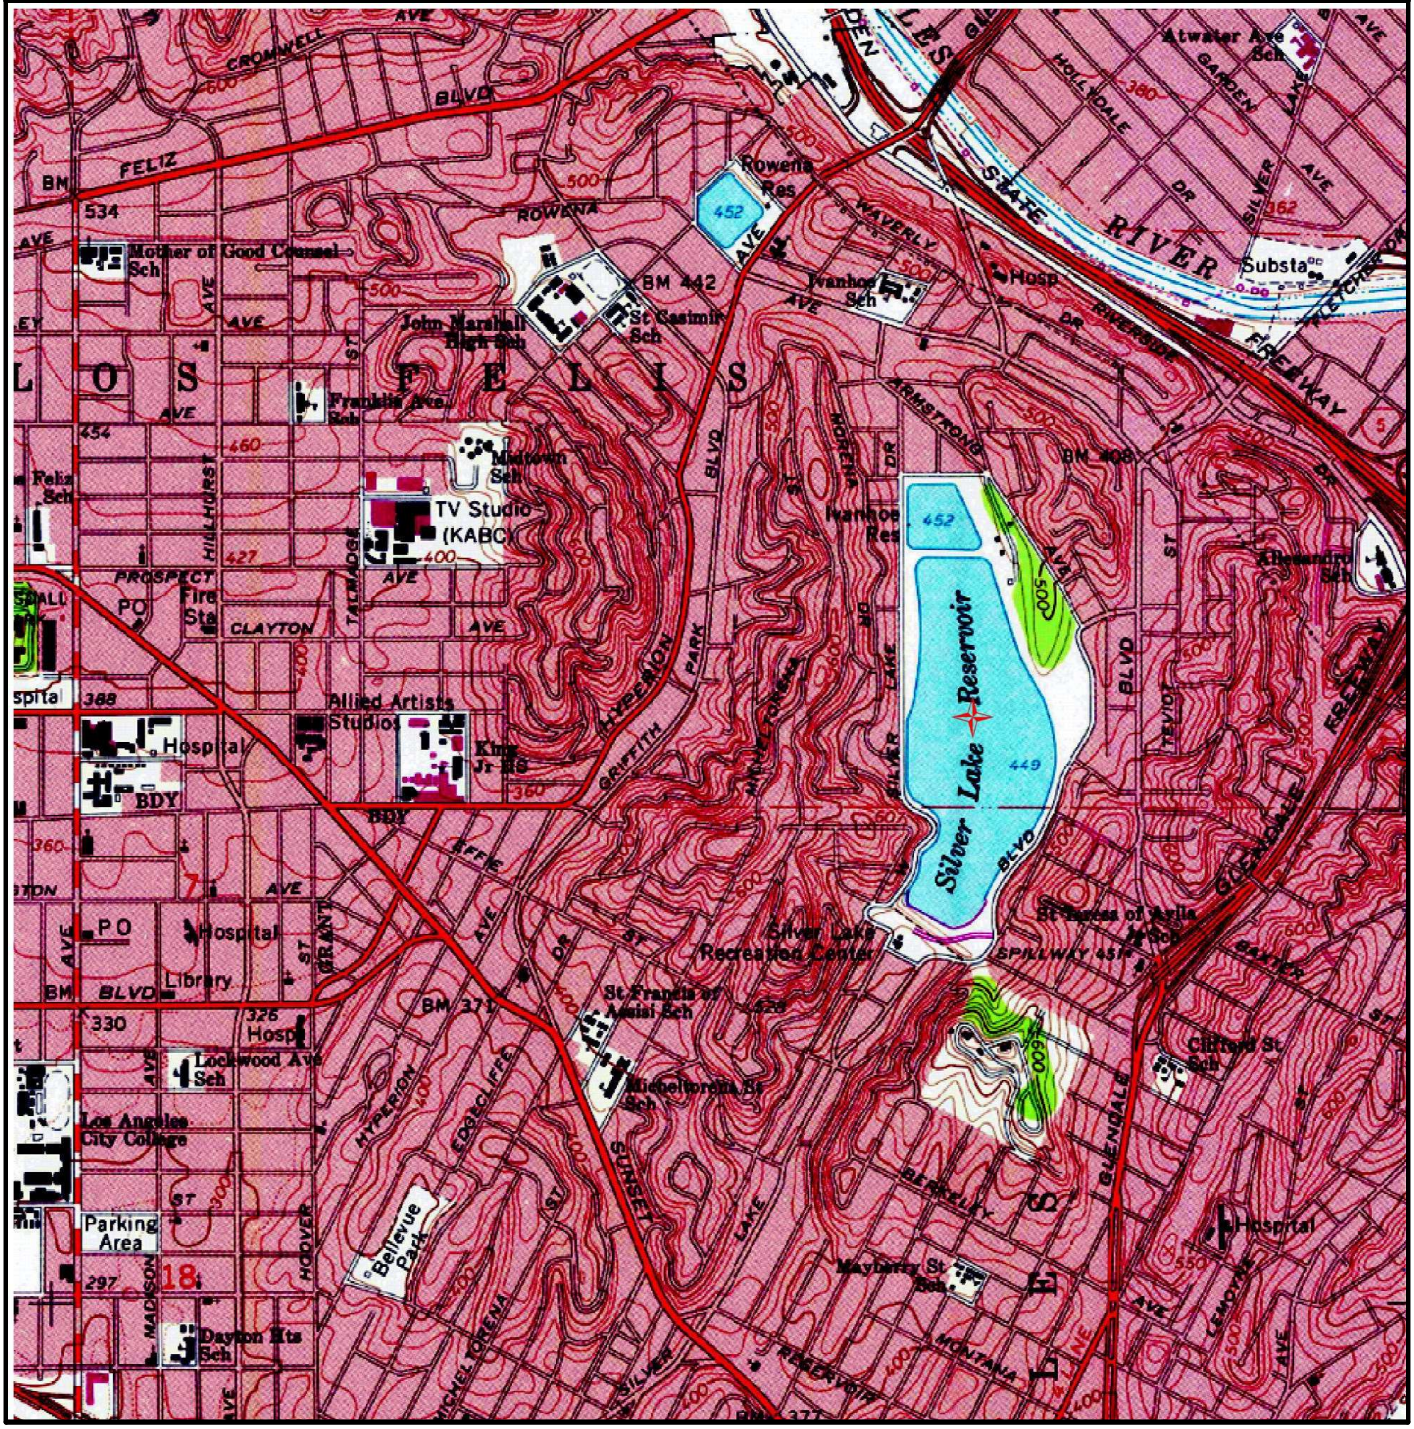


SUBJECT NAME: Silver Lake
ADDRESS: Silver Lake, Los Angeles, CA, 90039
LAT/LONG: 34.098048 / -118.264272

PREPARED FOR: Environmental Science Associates
ORDER #: 60627
REPORT DATE: 09/14/2021

SUBJECT QUAD:

MAP NAME:	Hollywood	MAP YEAR:	2012	REVISION YEAR:	N/R
SCALE:	1 : 24000	Part	1		

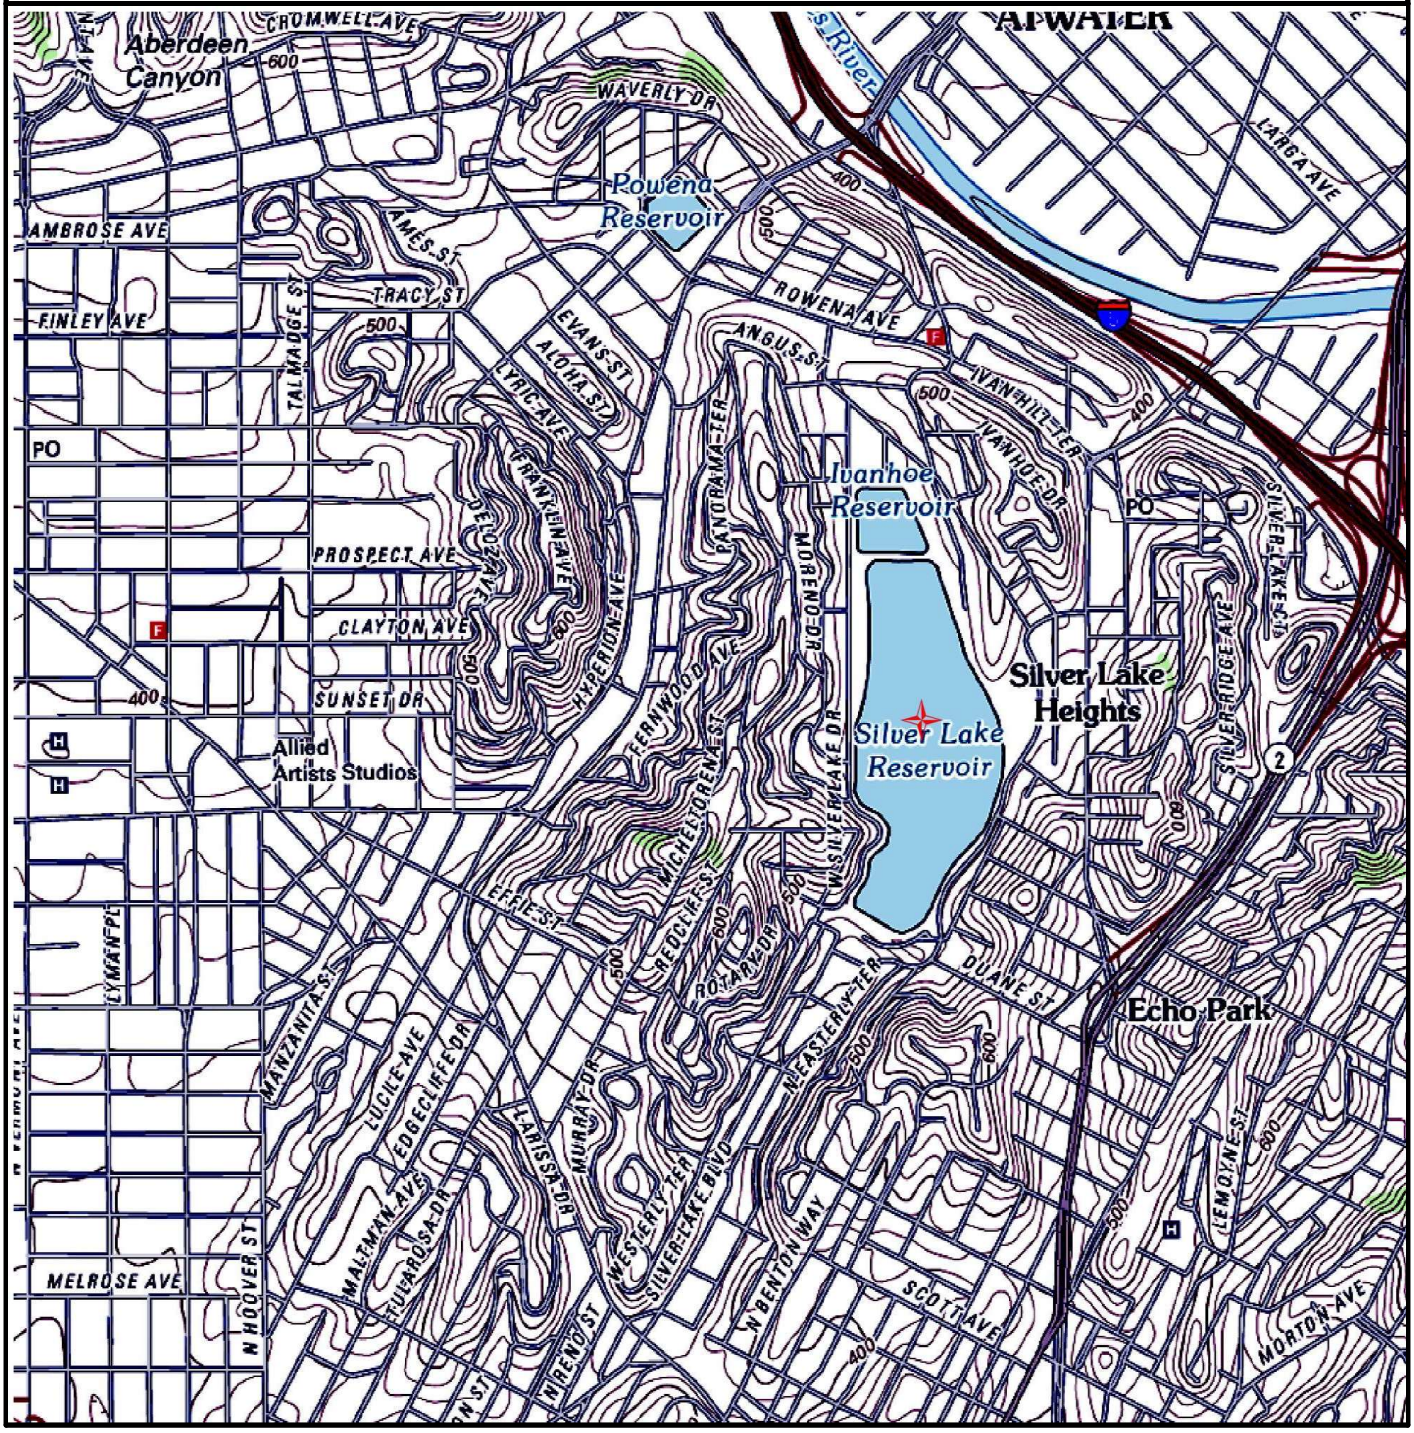


SUBJECT NAME: Silver Lake
ADDRESS: Silver Lake, Los Angeles, CA, 90039
LAT/LONG: 34.098048 / -118.264272

PREPARED FOR: Environmental Science Associates
ORDER #: 60627
REPORT DATE: 09/14/2021

SUBJECT QUAD:

MAP NAME:	Hollywood	MAP YEAR:	2015	REVISION YEAR:	N/R
SCALE:	1 : 24000	Part	1		

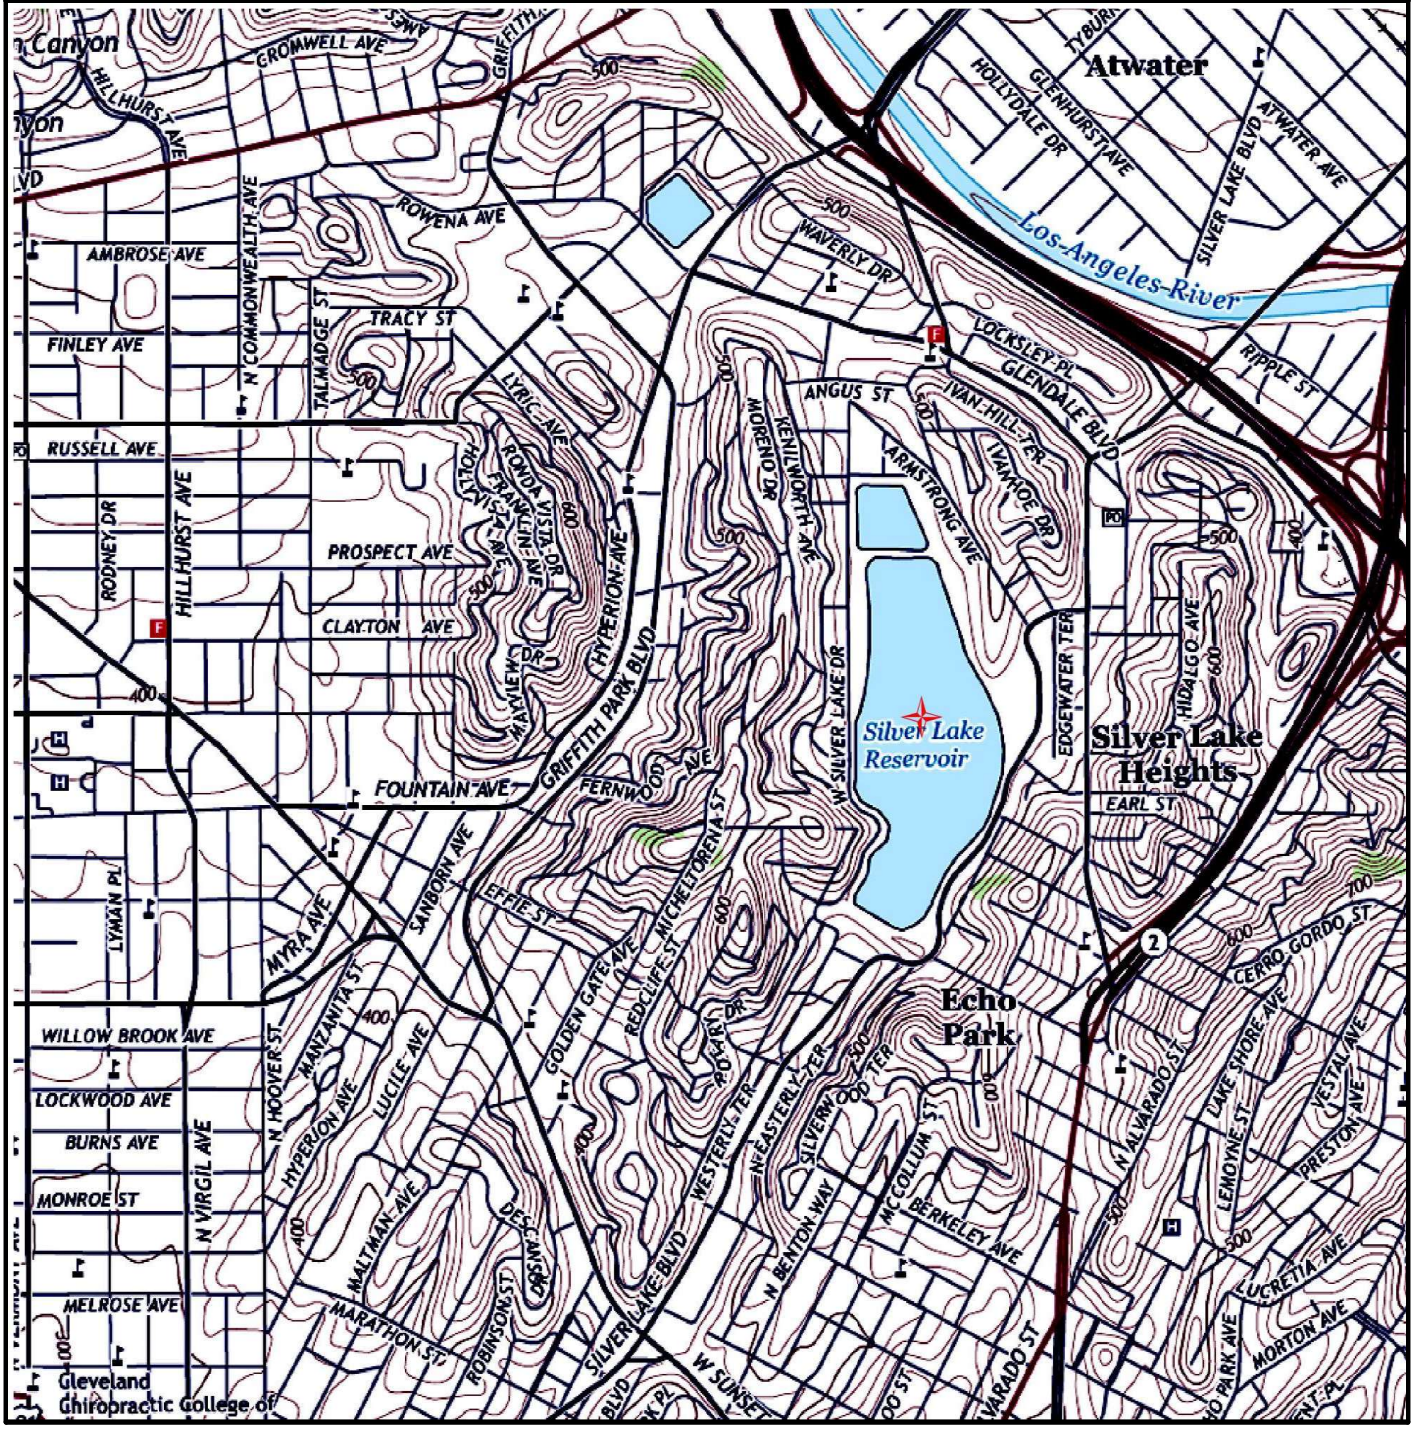


SUBJECT NAME: Silver Lake
ADDRESS: Silver Lake, Los Angeles, CA, 90039
LAT/LONG: 34.098048 / -118.264272

PREPARED FOR: Environmental Science Associates
ORDER #: 60627
REPORT DATE: 09/14/2021

SUBJECT QUAD:

MAP NAME:	Hollywood	MAP YEAR:	2018	REVISION YEAR:	N/R
SCALE:	1 : 24000	Part	1		

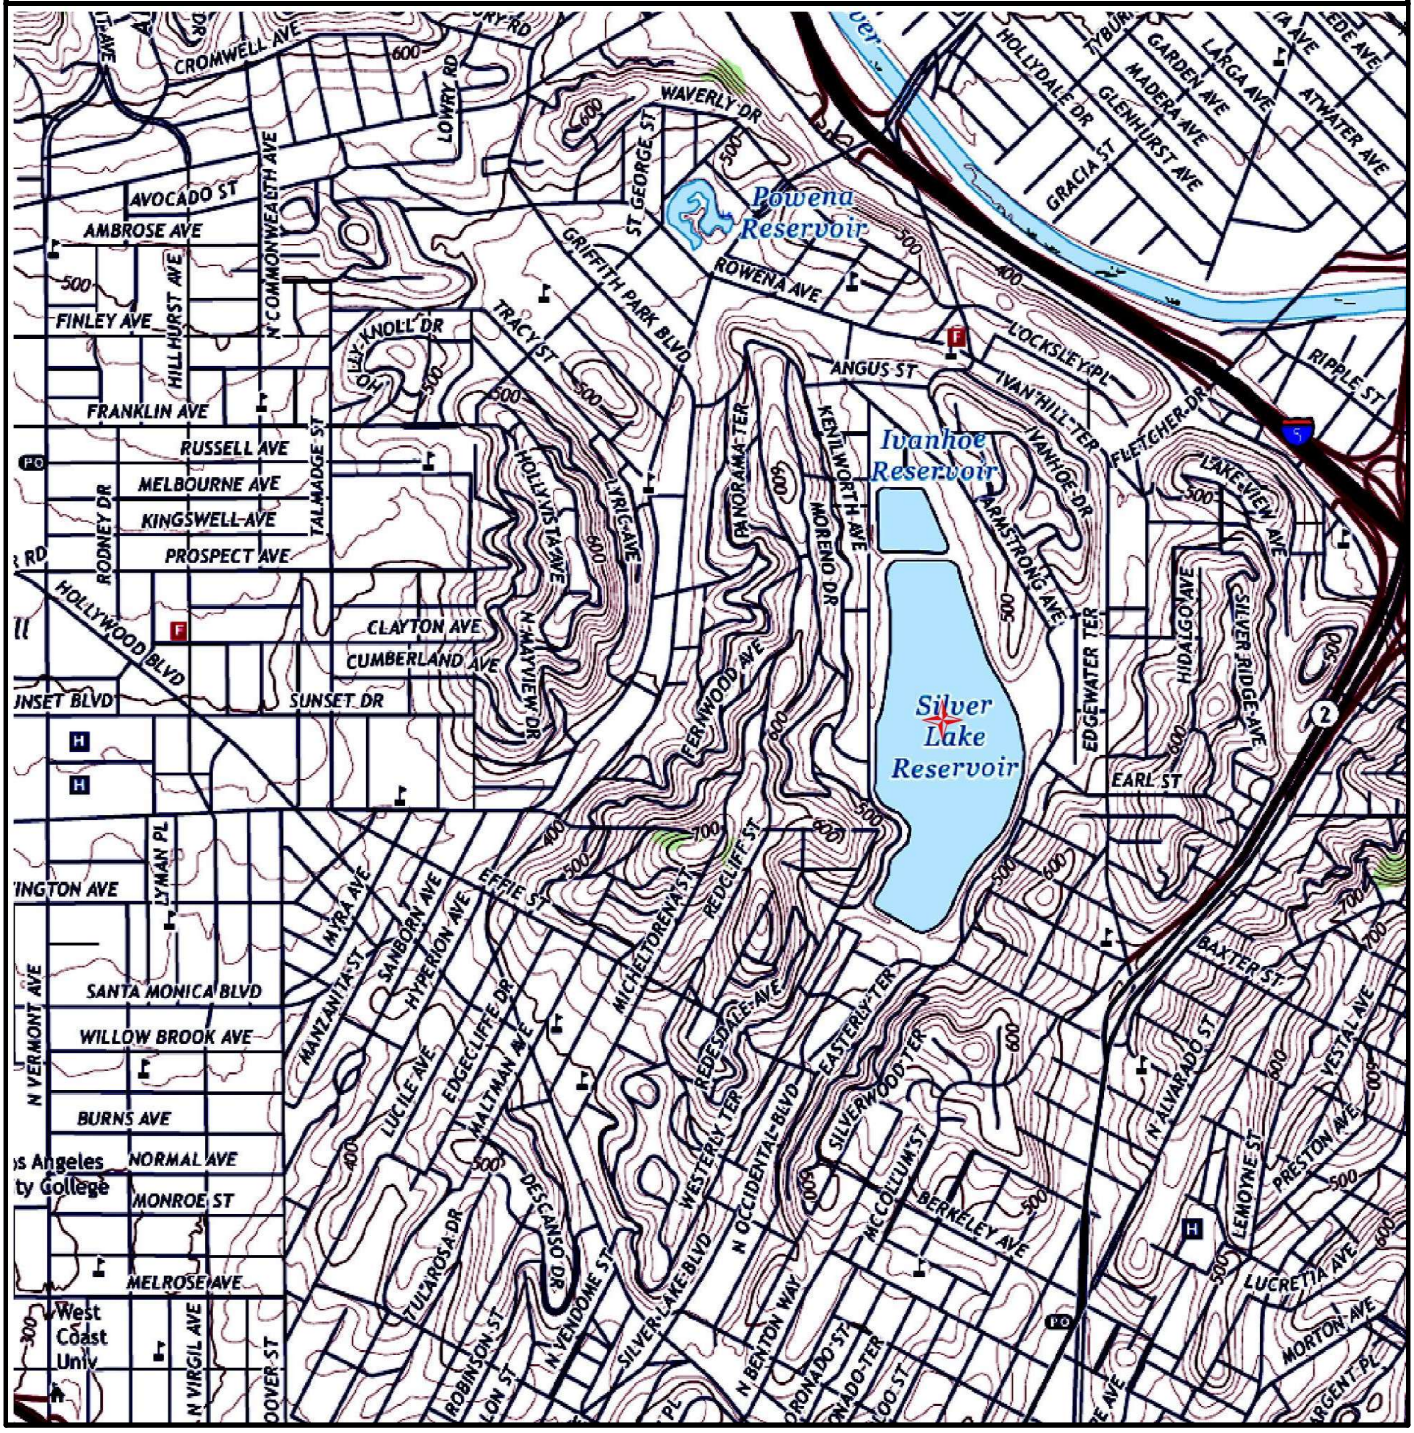

Appendix J

Noise and Vibration Technical Appendix

ESA

Appendix J
Noise Technical Appendix

ESA

Silver Lake Reservoir Complex Master Plan Project EIR

Noise and Vibration Technical Appendix

September 2022

Methodology

Noise and Vibration Worksheets

Silver Lake Reservoir Complex Master Plan Project

1. Noise and Vibration Methodology

1. Introduction

ESA conducted a comprehensive noise and vibration impact analysis and report for the Silver Lake Reservoir Complex (SLRC) Master Plan Project (Project). Noise and vibration associated with construction and operation of the Project were quantified. This technical report describes the methodology used to measure the existing site's ambient noise levels and estimate noise and vibration from construction and operations of the Project.

Noise and Vibration Methodology

This section describes the methodology used to measure the existing site's noise environment and calculate noise and vibration resulting from Project construction and operational activities and to evaluate the associated impacts. Construction activities would generate noise from equipment usage and truck hauling. Long-term operational activities would generate emissions through vehicle trips (e.g. employees, visitors, waste disposal, and deliveries), stationary sources (e.g. generators, heating, ventilation, and cooling) and outdoor gathering areas used for special events. The methodologies described below were applied similarly to the Project and Project with Deck scenarios.

Noise

Noise Attenuation

When noise propagates over a distance, the noise level reduces with distance depending on the type of noise source and the propagation path. Noise from a localized source (i.e., point source) propagates uniformly outward in a spherical pattern, referred to as "spherical spreading." Stationary point sources of noise, including stationary mobile sources such as idling vehicles, attenuate (i.e., reduce) at a rate between 6 dBA for acoustically "hard" sites and 7.5 dBA for "soft" sites for each doubling of distance from the reference measurement, as their energy is continuously spread out over a spherical surface (e.g., for hard surfaces, 80 dBA at 50 feet attenuates to 74 dBA at 100 feet, 68 dBA at 200 feet, etc.). Hard sites are those with a reflective surface between the source and the receiver, such as asphalt or concrete surfaces or smooth bodies of water. No excess ground attenuation is assumed for hard sites, and the reduction in noise levels with distance (drop-off rate) is simply the geometric spreading of the noise from the source.

Soft sites have an absorptive ground surface, such as soft dirt, grass, or scattered bushes and trees, which in addition to geometric spreading, provides an excess ground attenuation value of 1.5 dBA (per doubling distance).[1]

Roadways and highways consist of several localized noise sources on a defined path, and hence are treated as "line" sources, which approximate the effect of several point sources. Noise from a line source propagates over a cylindrical surface, often referred to as "cylindrical spreading." Line sources (e.g., traffic noise from vehicles) attenuate at a rate between 3 dBA for hard sites and 4.5 dBA for soft sites for each doubling of distance from the reference measurement.[2] Therefore, noise due to a line source attenuates less with distance than that of a point source with increased distance.

Additionally, receptors located downwind from a noise source can be exposed to increased noise levels relative to calm conditions, whereas locations upwind can have lowered noise levels. Atmospheric temperature inversion (i.e., increasing temperature with elevation) can increase sound levels at long distances (e.g., more than 500 feet). Other factors such as air temperature, humidity, and turbulence can also have significant effects on noise levels.[3]

Foundations of Vibration

Vibration can be interpreted as energy transmitted in waves through the ground or man-made structures, which generally dissipate with distance from the vibration source. Because energy is lost during the transfer of energy from one particle to another, vibration becomes less perceptible with increasing distance from the source.

As described in the Federal Transit Administration's (FTA) Transit Noise and Vibration Impact Assessment, common sources of groundborne vibration are trains, heavy trucks traveling on rough roads, and construction activities, such as blasting, pile-driving, and operation of heavy earth-moving equipment.[4] The effects of groundborne vibration include movement of the building floors, rattling of windows, shaking of items on shelves or hanging on walls, and rumbling sounds. In extreme cases, the vibration can cause damage to buildings. Potential for building damage due to construction vibration is not a factor for most land use projects, although potential for damage is substantially increased when construction involves blasting and pile-driving and/or when construction is immediately adjacent to a fragile historic resource. Annoyance from vibration often occurs when the vibration levels exceed the threshold of perception by only a small margin. A vibration level that causes annoyance will be well below the damage threshold for normal buildings.

There are several different methods that are used to quantify vibration. The peak particle velocity (PPV) is defined as the maximum instantaneous peak of the vibration signal in

1 Caltrans, *Technical Noise Supplement* (TeNS), Section 2.1.4.2, September 2013.
2 Caltrans, *Technical Noise Supplement* (TeNS), Section 2.1.4.1, September 2013.
3 Caltrans, *Technical Noise Supplement* (TeNS), Section 2.1.4.3 September 2013.
4 Caltrans, Transportation and Construction Vibration Guidance Manual, April 2020, p. 1.

inches per second (in/sec), and is most frequently used to describe vibration impacts to buildings. The root mean square (RMS) amplitude is defined as the average of the squared amplitude of the signal and is most frequently used to describe the effect of vibration on the human body. Decibel notation (VdB) is commonly used to measure RMS. The relationship of PPV to RMS velocity is expressed in terms of the "crest factor," defined as the ratio of the PPV amplitude to the RMS amplitude. The ratio of PPV to maximum rms amplitude is defined as the crest factor for the signal. The crest factor is typically greater than 1.41, although a crest factor of 8 or more is not unusual for impulsive signals.[5] The decibel notation VdB acts to compress the range of numbers required to describe vibration. Typically, groundborne vibration generated by man-made activities attenuates rapidly with distance from the source of the vibration. Sensitive receptors for vibration include buildings where vibration would interfere with operations within the building or cause damage (especially historic buildings and older non-engineered timber and masonry structures), locations where people sleep, and locations with vibration sensitive equipment.[6]

Groundborne noise specifically refers to the rumbling noise emanating from the motion of building room surfaces due to the vibration of floors and walls; it is perceptible only inside buildings.[7] The relationship between groundborne vibration and groundborne noise depends on the frequency content of the vibration and the acoustical absorption characteristics of the receiving room. For typical buildings, groundborne vibration that causes low frequency noise (i.e., the vibration spectrum peak is less than 30 Hz) results in a groundborne noise level that is approximately 50 decibels lower than the velocity level. For groundborne vibration that causes mid-frequency noise (i.e., the vibration spectrum peak is between 30 and 60 Hz), the groundborne noise level will be approximately 35 decibels lower than the velocity level. For groundborne vibration that causes high-frequency noise (i.e., the vibration spectrum peak is greater than 60 Hz), the groundborne noise level will be approximately 20 decibels lower than the velocity level. [8] Therefore, for typical buildings, the groundborne noise decibel level is lower than the groundborne vibration velocity level at low frequencies. Groundborne noise is usually only perceptible inside buildings and is typically only an issue with subway or tunnel operations where there is no airborne noise path or for buildings with substantial sound insulation such as a recording studio.[9]

5 FTA, Transit Noise and Vibration Impact Assessment Manual, 2018, Section 5.1.
6 FTA, Transit Noise and Vibration Impact Assessment Manual, 2018, Sections 6.1, 6.2, and 6.3.
7 Federal Transit Administration, Transit Noise and Vibration Impact Assessment Manual. September 2018, p. 112.
8 Federal Transit Administration, Transit Noise and Vibration Impact Assessment Manual. September 2018, p. 146.
9 Federal Transit Administration, Transit Noise and Vibration Impact Assessment Manual. September 2018, p. 118.

Existing Noise and Vibration Levels

Noise-Sensitive Receptor Locations

Some land uses are considered more sensitive to noise than others due to the types of activities typically involved at the receptor location, and the effect that noise can have on those activities and the persons engaged in them. The City of Los Angeles CEQA Thresholds Guide states that residences, schools, motels and hotels, libraries, religious institutions, hospitals, nursing homes, and parks are generally more sensitive to noise than commercial and industrial land uses.[10] Existing noise-sensitive uses, or receptors, within 500 feet of the Project Site are listed in **Table 1**, *Sensitive Receptor Locations*.

TABLE 1
SENSITIVE RECEPTOR LOCATIONS

Receptor Location	Land Use Type(s)	Closest Distance to Receptor	Description
R1	Single-family residential	45 feet	Located to the north, west, and northwest of the Project Site near the corner of West Silver Lake Drive and Tesla Avenue
R2	Single-family residential and educational	45 feet	Residential uses located to the north, east, and northeast of the Project Site and Neighborhood Nursery School at the corner of Armstrong Avenue and Tesla Avenue.
R3	Single-family residential	60 feet	Located to the east of the Project Site along Silver Lake Boulevard.
R4	Single-family residential	130 feet	Located to the southeast of the Project Site along Silver Lake Boulevard.
R5	Single- and multi-family residential	675 feet	Located to the southeast of the Project Site along Duane Street.
R6	Single-family residential	50 feet	Located to the south of the Project Site along Silver Lake Boulevard.
R7	Single-family residential	700 feet	Located to the west of the Project Site along Kenilworth Avenue.
R8	Single-family residential	60 feet	Located to the west of the Project Site along West Silver Lake Drive.

SOURCE: ESA 2022

The Project Site is bounded by the Silver Lake Boulevard and Armstrong Avenue to the east, Tesla Avenue to the north, West Silver Lake Drive to the west, and Van Pelt Place, West Silver Lake Drive, and Silver Lake Boulevard to the south. Receptors R5 and R7 represent sensitive receptors that are further from the site boundary but are at a higher elevation and therefore have a direct line of sight to the Project Site. All other noise-

[10] City of Los Angeles, L.A. CEQA Thresholds Guide, page I.1-3, 2006.

sensitive uses regulated by the City are located at greater distances from the Project Site and would experience lower noise levels from potential sources of noise on the Project Site due to distance loss.

Vibration-Sensitive Receptor Locations

Typically, groundborne vibration generated by man-made activities (i.e., rail and roadway traffic, operation of mechanical equipment and typical construction equipment) diminishes rapidly with distance from the vibration source. Construction activities, such as impact pile driving, would have the greatest effect on vibration sensitive land uses. Energy is lost during the transfer of energy from one particle to another and as a result, vibration becomes less perceptible with increasing distance from the source. Therefore, with respect to potential structural damage, structures in close proximity (adjacent) to the Project Site are considered vibration sensitive. As shown in **Table 2**, the structural building category and construction building type (i.e., reinforced-concrete, engineered concrete, non-engineered timber, and building susceptible to damage) determines the vibration damage criteria for a specific building or structure.[11]

TABLE 2
CONSTRUCTION VIBRATION DAMAGE CRITERIA

Building Category	PPV (in/sec)
I. Reinforced-concrete, steel, or timber (no plaster)	0.5
II. Engineered concrete and masonry (no plaster)	0.3
III. Non-engineered timber and masonry buildings	0.2
IV. Buildings extremely susceptible to vibration damage	0.12

SOURCE(S): FTA, *Transit Noise and Vibration Impact Assessment*, 2018.

With respect to human annoyance, sensitive land uses include buildings where use of vibration-sensitive equipment is used (e.g., hospitals, research, and manufacturing), residential land uses and buildings where people normally sleep, schools, churches, and doctor's offices. Industrial or commercial (including office) uses are not considered vibration-sensitive. Therefore, while all adjacent buildings have been considered vibration-sensitive for structural damage, industrial and commercial uses have not been considered for human annoyance. All of the off-site sensitive receptors listed above in Subsection IV.I.2(c)(1), *Noise-Sensitive Receptor Locations*, were analyzed for impacts related to vibration-related human annoyance.

[11] Where the structural category/type of a vibration-sensitive receptor is unclear, the analysis herein utilizes a conservative assumption. For example, although structures where industrial processes take place would generally be constructed of concrete, the threshold for non-engineered timber and masonry has been applied due to the uncertainty of building construction.

Existing vibration-sensitive uses include the following:

- Receptor Location V1: Single-family residential uses to the north, west, and northwest of the Project Site near the corner of West Silver Lake Drive and Tesla Avenue.
- Receptor Location V2: Single-family residential uses to the north, east, and northeast of the Project Site at the corner of Armstrong Avenue and Tesla Avenue.
- Receptor Location V3: Neighborhood Nursery School at the corner of Armstrong Avenue and Tesla Avenue.
- Receptor Location V4: Single-family residential uses to the east of the Project Site along Silver Lake Boulevard.
- Receptor Location V5: Single-family residential uses to the southeast of the Project Site along Silver Lake Boulevard.
- Receptor Location V6: Single-family residential uses to the south of the Project Site along Silver Lake Boulevard.
- Receptor Location V7: Single-family residential uses to the west of the Project Site along West Silver Lake Drive.
- Receptor Location V8: South Outlet Chlorination Station, Meter House, and air raid siren north of the existing Recreation Center

Ambient Noise Levels

The predominant existing noise source near the Project Site is roadway noise from Silver Lake Boulevard, West Silver Lake Drive, Armstrong Avenue, and Tesla Avenue. Other noise sources include general residential activities associated with refuse service activities. To establish baseline ambient noise levels, ambient noise measurements were conducted at eight locations corresponding to the following sensitive receptor locations in the Project vicinity:

- Measurement Location M1: Represents the noise environment at single-family residential uses to the north, west, and northwest of the Project Site near the corner of West Silver Lake Drive and Tesla Avenue (Receptor Location R1).
- Measurement Location M2: Represents the noise environment at single-family residential uses to the north, east, and northeast of the Project Site and Neighborhood Nursery School at the corner of Armstrong Avenue and Tesla Avenue (Receptor Location R2).
- Measurement Location M3: Represents the noise environment at single-family residential uses to the east of the Project Site along Silver Lake Boulevard (Receptor Location R3).
- Measurement Location M4: Represents the noise environment at single-family residential uses to the southeast of the Project Site along Silver Lake Boulevard (Receptor Location R4).

- Measurement Location M5: Represents the noise environment at single- and multi-family residential uses to the southeast of the Project Site along Duane Street (Receptor Location R5). M5 captures noise at residences that are further from the Project but at a higher elevation and have a direct line of sight to the Project Site.
- Measurement Location M6: Represents the noise environment at single-family residential uses to the south of the Project Site along Silver Lake Boulevard (Receptor Location R6).
- Measurement Location M7: Represents the noise environment at single-family residential uses to the west of the Project Site along Kenilworth Avenue (Receptor Location R7). M7 captures noise at residences that are further from the Project but at a higher elevation and have a direct line of sight to the Project Site.
- Measurement Location M8: Represents the noise environment at single-family residential uses to the west of the Project Site along West Silver Lake Drive (Receptor Location R8).

Ambient noise measurements representing weekday (defined as Monday through Thursday) and weekend (defined as Friday through Sunday) daytime (between 7:00 A.M. and 10:00 P.M.) and nighttime (between 10:00 P.M. and 7:00 A.M.) periods were conducted to characterize the existing noise environment at the Project Site and at representative off-site sensitive receptor locations. The City's standard for noise analysis is to compare Project-related noise levels to ambient noise measurements at representative sensitive receptor locations. Long-term noise measurements provide a larger data set from which to establish ambient conditions and would not be more or less accurate or conservative than short-term noise measurements. Where long-term noise measurements are taken, noise levels during the City's designated daytime and nighttime hours have been averaged to establish ambient daytime and nighttime noise level at that particular location. The measured noise levels are provided in **Table 3**, *Summary of Ambient Noise Measurements*. Noise levels representing the weekend are reported separately in order to characterize possible differences in ambient noise levels when people may be participating in after-work-week entertainment, recreational, or other activities in the vicinity.

TABLE 3
SUMMARY OF AMBIENT NOISE MEASUREMENTS

		Measured Ambient Noise Levels[a] (dBA)					
		Weekday			Weekend		
Measurement Location	Receptor Location	Daytime Hours (dBA L_{eq}) (7:00 A.M. – 10:00 P.M.)	Nighttime Hours (dBA L_{eq}) (10:00 P.M. – 7:00 A.M.)	24-hour Average (dBA CNEL)	Daytime Hours (dBA L_{eq}) (7:00 A.M. – 10:00 P.M.)	Nighttime Hours (dBA L_{eq}) (10:00 P.M. – 7:00 A.M.)	24-hour Average (dBA CNEL)
M1	R1	57.1	51.6	59.6	55.9	53.5	60.5
M2	R2	59.4	52.1	61.0	59.3	52.9	61.5
M3	R3	56.0	51.6	59.3	56.2	51.9	59.8
M4	R4	65.6	59.3	67.8	65.1	60.7	68.5
M5	R5	50.6	51.1	57.6	51.3	50.6	57.5
M6	R6	61.3	56.0	64.1	61.0	56.3	64.2
M7	R7	57.9	48.6	58.3	56.5	49.4	58.2
M8	R8	61.1	51.8	61.9	61.4	54.0	63.0

a Noise levels for locations M1 through M8 were taken over 24 hours (long-term) from secured locations and are based on daytime average noise levels from 7:00 A.M. to 10:00 P.M. and nighttime average noise levels from 10:00 P.M. to 7:00 A.M. Ambient noise measurement data are provided in Appendix I.

SOURCE: ESA, 2022.

(a) Existing Roadway Noise Levels

Existing roadway CNEL noise levels were calculated for roadway segments located within the study area, as defined by the MOU with LADOT and were based on vehicular turning movement data at intersections identified for the Project's Transportation Assessment.[12] Turning movements at each studied intersection were used to determine traffic volumes along 14 roadway segments within the Project vicinity. The roadway segments, when compared to roadways located farther away from the Project Site, would experience the greatest percentage increase in traffic generated by the Project (i.e., as distances are increased from the Project Site, traffic is spread out over a greater geographic area, and its effects are reduced).

12 Jano Baghdanian & Associates, Transportation Impact Assessment – Silver Lake Reservoir Complex Master Plan Environmental Impact Report, February 2022. The Transportation Assessment is provided in Appendix J of the Project's Draft EIR.

Existing roadway CNEL noise levels were calculated using the Federal Highway Administration's (FHWA's) Highway Traffic Noise Model (FHWA TNM) methodology[13] and traffic volumes at the study intersections reported in the TA. The TNM model methodology calculates the average noise level at specific locations based on traffic volumes, average speeds, and site environmental conditions.

(2) On-Site Construction

On-site construction noise impacts were evaluated by determining the noise levels generated by the different types of construction activity anticipated, calculating the construction-related noise level generated by the mix of equipment assumed for all construction activities at nearby sensitive receptor locations, and comparing these construction-related noise levels to existing ambient noise levels (i.e., noise levels without construction noise) at those receptors.

Project construction includes activities in seven different park zones which include The Meadow, The Knoll, Ivanhoe Overlook,[14] The Eucalyptus Grove, The East and West Narrows, The South Valley, and the Habitat Islands. The following construction phases could occur at any of the proposed park zones: (1) demolition, (2) site grubbing, (3) grading/excavation, (4) drainage/ utilities/ trenching, (5) foundation concrete pour, (5) building construction, (6) asphalt paving, (7) landscaping, (8) waterside pile installation, (9) waterside landscaping, and (10) offsite improvements which include: restriping West Silver Lake Drive, restriping Silver Lake Boulevard, and sidewalk construction along Silver Lake Boulevard. Since construction of the Project as a whole would last more than 10 days, based on the criteria provided in the 2006 L.A. CEQA Thresholds Guide, the construction noise significance threshold used in this analysis is an increase in the ambient exterior noise level of 5 dBA L_{eq} or more at a noise-sensitive use.

It should also be noted that the 2006 L.A. CEQA Thresholds Guide contains screening criteria, including (1) whether construction activities occur within 500 feet of a noise sensitive use; and (2) whether construction occurs between the hours of 9:00 P.M. and 7:00 A.M. Monday through Friday, before 8:00 A.M. or after 6:00 P.M. on Saturday, or anytime on Sunday. A "no" response to these questions indicates that construction would not occur between these hours and there would normally be no significant construction noise impacts from the project. The Project would occur within 500 feet of a noise sensitive use but would not include construction activity between the hours of 9:00 P.M. and 7:00 A.M. Monday through Friday, before 8:00 A.M. and after 6:00 P.M. on Saturday, or on Sunday. Construction noise levels have been compared against weekday daytime ambient noise levels at each of the representative sensitive receptor locations.

[13] The traffic noise model which was developed based on calculation methodologies provided in the Caltrans TeNS document and traffic data provided in the Project's Transportation Impact Assessment. This methodology, considered an industry standard, allows for the definition of roadway configurations, barrier information (if any), and receiver locations.

[14] The Ivanhoe Overlook includes the Ivanhoe Spillway and Promenade. For modeling purposes, the Ivanhoe Spillway and Promenade is analyzed as a separate zone.

(3) Off-Site Roadway Noise (Construction and Operation)

Roadway noise impacts were evaluated using the FHWA TNM based on the roadway traffic volume data provided in the TIA prepared for the Project and included in Appendix J of the Project's Draft EIR (Jano Baghdanian & Associates 2022). This method allows for the definition of roadway configurations, barrier information (if any), and receiver locations. Roadway noise attributable to Project development was calculated and compared to baseline noise levels that would occur under the "Without Project" condition. With respect to operational traffic noise, impacts are evaluated for the existing year and the earliest buildout year of 2030.

(4) On-Site Stationary Noise (Operation)

Operational noise sources for the proposed Project include active and passive recreational activities and informal gatherings, outdoor education classroom activities, special events with amplified sound, fixed mechanical equipment, refuse collection and grounds/landscaping maintenance activities, and on-site parking. Stationary noise impacts were evaluated by identifying the noise levels generated by outdoor stationary noise sources, such as open spaces, outdoor activities, rooftop mechanical equipment, and loading area activity, calculating the hourly L_{eq} noise level from each noise source at sensitive receptor property lines, and comparing such noise levels to existing ambient noise levels.

On-site operational noise was modeled using CadnaA noise propagation Project. CadnaA is a Windows-based software Project that predicts and assesses noise levels in the vicinity of noise sources based on International Organization for Standardization 9613-2 algorithms for noise propagation calculations. CadnaA considers environmental factors, such as topography, intervening structures, and distance (both horizontally and vertically) from a noise source. This is particularly relevant for projects containing outdoor meeting, performance, and gathering areas at varying elevations that would have amplified sound and could potentially affect surrounding land uses and receptors. Since the Project has various open-air areas that create a relatively complex soundscape, the CadnaA model was used to estimate the various noise sources and their effects on the ambient noise environment. The CadnaA modeling accounted for 14 receptor points surrounding the Project Site and are labeled modeling points A through N in the analysis below. Operational noise from the Project was evaluated at each modeling point and compared to the closest ambient noise levels measured at R1 through R8 for each respective modeling point.

For operational stationary noise, the operational stationary noise significance threshold used in this analysis is whether the project causes the ambient noise level measured at the property line of affected uses to increase by 5 dBA in accordance with Los Angeles Municipal Code (LAMC), Chapter XI, Section 112.02.

Stationary noise impacts were evaluated by identifying the noise levels generated by outdoor stationary noise sources, such as open spaces, outdoor activities, rooftop mechanical equipment, parking facilities, and loading area activity, calculating the hourly

L_{eq} noise level from each noise source at sensitive receptor property lines, and comparing such noise levels to existing ambient noise levels. Open spaces and outdoor activities may generate noise from people conversing/talking while engaging in activities such as picnicking, exercising, recreational sports (e.g., catch, frisbee, etc.) or other similar recreational activities. In addition, within the Meadow park zone, park users may apply for special evens permits, such as for outdoor concerts, movie nights, or luncheons, that could potentially be held within the Meadow outdoor open spaces and could utilize amplified speakers. The combined noise levels from each operational noise source were estimated to evaluate composite noise level impacts at the nearest sensitive receptor.

Assumptions for park zone attendance are shown in **Table 4** and are consistent with the Project's Transportation Assessment, which estimates peak occupancy based on peak vehicle trips to/from the various park zones. The vehicle occupancy rates were applied to the peak vehicle trips per park zone to calculate the increase in attendance. See Tables 19 through 22 of the TA for a detailed account of the increases in park attendance by park zone.[15]

TABLE 4
SILVER LAKE RESERVOIR COMPLEX ESTIMATED POTENTIAL WEEKEND VEHICLE TRIPS GENERATED BY EACH PARK USE

Park Zone	Increase in Park Attendance
The Meadow	130 people
The Knoll	25 people
Ivanhoe Overlook	n/a
Eucalyptus Grove	20 people
The East Narrows	30 people
The West Narrows	15 people
The South Valley	85 people
Silver Lake Perimeter	85 People

SOURCE: Jano Baghdanian & Associates, Transportation Impact Assessment – Silver Lake Reservoir Complex Master Plan Environmental Impact Report, February 2022. The Transportation Assessment is provided in Appendix J of the Project's Draft EIR

Noise from female adults, male adults, and children talking at a raised voice level is approximately 63 dBA, 65 dBA, and 65 dBA, respectively, at a distance of 3 feet.[16] It is assumed that each outdoor space would be at full capacity and that half of the visitors would be adults (half male and half female) and half would be children. Of the adults and

[15] Jano Baghdanian & Associates, Transportation Impact Assessment – Silver Lake Reservoir Complex Master Plan Environmental Impact Report, Tables 19 through 22. February 2022. The Transportation Assessment is provided in Appendix J of the Project's Draft EIR.

[16] American Journal of Audiology Vol.7 21-25 October 1998. doi:10.1044/1059-0889(1998/012).

children, half would be talking simultaneously (assuming approximately half of the occupants talking and the other half listening).

The Meadow, once completed, would feature two lawn areas that could host local events such as concerts and outdoor movie screenings; ornamental gardens; a picnic grove; wetland habitat terraces with walkways; floating wetland islands; and an observational platform. As such, The Meadow may include the use of an amplified sound system for purposes of this noise assessment, an amplified sound system is included as a noise source in The Meadow generating a sound level of up to 91 dBA L_{eq} at 25 feet from the sound system.[17]

(5) Groundborne Vibration (Construction/ Operation)

Groundborne vibration impacts were evaluated by identifying potential vibration sources, measuring the distance between vibration sources and surrounding structure locations, and making a determination based on the significance criteria described in the Vibration Impacts section.

The City currently does not have significance criteria to assess vibration impacts during construction or operations. Thus, FTA guidelines set forth in their 2018 Transit Noise and Vibration Assessment are used to evaluate potential impacts related to construction vibration for both potential building damage and human annoyance.[18] The FTA guidelines regarding construction vibration are the most current guidelines and are commonly used in evaluating vibration impacts. Based on the FTA guidance, groundborne vibration could result in building damage if any of the following were to occur:

- Project construction activities cause groundborne vibration levels to exceed 0.5 in/sec PPV at the nearest offsite reinforced-concrete, steel, or timber building.
- Project construction activities cause groundborne vibration levels to exceed 0.3 in/sec PPV at the nearest offsite engineered concrete and masonry building.
- Project construction activities cause groundborne vibration levels to exceed 0.2 in/sec PPV at the nearest offsite non-engineered timber building.
- Project construction activities cause groundborne vibration levels to exceed 0.12 in/sec PPV at buildings extremely susceptible to vibration damage, such as historic buildings.

[17] University of Michigan, Department of Environmental Health Science, August 22, 2016. *Noise Navigator Sound Level Database with Over 1700 Measurement Values*.

[18] FTA, Transit Noise and Vibration Impact Assessment, 2018

Based on FTA guidance, construction vibration could be perceived as annoying to humans if any of the following were to occur:

- Project construction activities cause groundborne vibration levels to exceed 72 VdB for frequent events (more than 70 events per day); 75 VdB for occasional events (30 to 70 events per day); or 80 VdB for infrequent events (fewer than 30 events per day) at the nearest residential buildings when people normally sleep.

The FTA guidance classifies the vibration levels above based on whether the vibration-producing events are frequent, occasional, or infrequent. “Frequent Events” is defined as more than 70 vibration events of the same source per day. “Occasional Events” is defined as between 30 and 70 vibration events of the same source per day. “Infrequent Events” is defined as fewer than 30 vibration events of the same kind per day. The values listed above are applicable to “Frequent Events.” For purposes of conservative analysis, the vibration analysis provided herein for potential human annoyance compares the estimated vibration levels generated during construction and operation of the Project to the 72 VdB significance threshold for off-site residential uses for “Frequent Event.” The vibration analysis for the Project conservatively used the closet distance to construction activity and the construction phase with the equipment mix that would result in the greatest potential vibration.

Project Design Features

The following PDFs would be implemented as part of the proposed Project.

PDF-NOISE-1: Haul Route. Prior to commencement of construction and operational maintenance activities, the City shall establish approved truck haul routes that avoid or minimize, to the extent feasible, unnecessary truck travel on local roadways through residential neighborhoods or adjacent to schools, and prioritize travel on collector and arterial streets.

PDF-NOISE-2: Construction Noticing and Community Liaison. Prior to commencement of construction activities, the City shall notify in writing adjacent residents and businesses along the Project route or worksite of proposed construction activities and the tentative schedule. The City shall require the construction contractor to designate a community liaison to respond to any issues and/or concerns related to construction activities, including any noise or vibration complaints. The community liaison shall maintain a log of communications and resolutions of issues or concerns and share the log with the City. Notices and construction signs will include a hotline and website address which will be updated quarterly and will include project-related information.

Noise and Vibration Results

On-Site Construction

On-site construction noise impacts were evaluated by 1) determining the noise levels generated by the different types of construction activity anticipated, 2) calculating the construction-related noise level generated by the mix of equipment assumed for all construction activities at nearby sensitive receptor locations, and 3) comparing these construction-related noise levels to the applicable thresholds of each jurisdiction in which Project construction would occur. Construction of the various park zones include 1) demolition, (2) site grubbing, (3) grading/excavation, (4) drainage/ utilities/ trenching, (5) foundation concrete pour, (5) building construction, (6) asphalt paving, (7) landscaping, (8) waterside pile installation, (9) waterside landscaping, and (10) offsite improvements which include: restriping West Silver Lake Drive, restriping Silver Lake Boulevard, and sidewalk construction along Silver Lake Boulevard.

Project construction consists of seven park zones which include The Meadow, The Knoll, Ivanhoe Overlook,[19] The Eucalyptus Grove, The East and West Narrows, The South Valley, and the Habitat Islands. Project construction would also include offsite improvements for restriping West Silver Lake Drive, restriping Silver Lake Boulevard, and sidewalk construction along Silver Lake Boulevard.

Construction of the proposed park zones may occur simultaneously or sequentially. Since construction sequence is currently unknown, for purposes of this environmental analysis, it is assumed that construction of certain park zones would need to occur before other park zones to maximize usage of the proposed Project site during construction. For example, the Ivanhoe Overlook and Eucalyptus Grove would need to be constructed before The East and West Narrows to avoid potential damage to any of the new facilities (e.g., new pathways). For the purposes of the environmental analysis, the following park zones are assumed to be constructed simultaneously within two groupings, where the second grouping would be construction sequentially after the first:

1. Ivanhoe Overlook, The Eucalyptus Grove, Habitat Islands, the Knoll, the Meadow (1st half)

2. The East and West Narrows, the South Valley, Ivanhoe Spillway and Promenade, the Meadow (2nd half), and offsite improvements.

Construction noise levels on the Project Site and at noise-sensitive receptors would fluctuate depending on the particular type, number, and duration of use of the various pieces of construction equipment. **Table 5**, *Construction Equipment Noise Levels*, summarizes noise levels from individual pieces of heavy-duty construction equipment that would be expected to be used for construction of the Project. As shown, the individual

[19] The Ivanhoe Overlook includes the Ivanhoe Spillway and Promenade. For modeling purposes, the Ivanhoe Spillway and Promenade is analyzed as a separate zone.

pieces of heavy-duty construction equipment would produce maximum noise levels ranging from 74 to 90 dBA L_{max} at a reference distance of 50 feet from the noise source, when operating at full power. Equipment do not operate continuously at full power. The estimated usage factor for the equipment are also shown in Table 5, which accounts for fluctuating equipment power and noise levels.

TABLE 5
CONSTRUCTION EQUIPMENT NOISE LEVELS

Construction Equipment	Noise Level (dBA L_{max}) at 50 Feet	Estimated Usage Factor, %
Bore/Drill Rig	79	20
Cement and Mortar Mixers	79	40
Compactor (ground)	83	20
Concrete Saw	90	20
Cranes	81	16
Dump/Haul Trucks	76	40
Excavator	81	40
Forklift	75	10
Generator Sets	81	50
Other Equipment	85	50
Paver	77	50
Roller	80	20
Tractor/Loader/Backhoe	80	40
Water Trucks	80	10
Welders	74	40

SOURCE: FHWA, 2006.

Over the course of a construction day, the highest noise levels would be generated when multiple pieces of construction equipment are being operated concurrently. The Project's estimated construction noise levels were calculated for a scenario in which all pieces of construction equipment would operate simultaneously with the loudest type of equipment located at the construction area nearest to the affected receptors to present a conservative impact analysis. The remaining equipment was assumed to be located at the center of the Project Site. The estimated noise levels at the off-site sensitive receptors were calculated using equipment source noise levels identified in the FHWA's RCNM, and were based on a maximum concurrent operation of equipment, which is considered a worst-case evaluation because the Project would typically use less overall equipment on a daily basis, and as such would generate lower noise levels. In addition, the noise levels were estimated including the assumption that there would be some construction

phase overlap. **Table 6**, *Estimate of Construction Noise levels (L_{eq}) at Existing Off-Site Sensitive Receptor Locations (First Park Zone Grouping),* and **Table 7**, *Estimate of Construction Noise levels (L_{eq}) at Existing Off-Site Sensitive Receptor Locations (Second Park Zone Grouping),* show the estimated construction noise levels that would occur at the nearest off-site sensitive uses during a peak day of construction activity at the Project Site.

TABLE 6
ESTIMATE OF CONSTRUCTION NOISE LEVELS (L_{EQ}) WITHOUT MITIGATION AT EXISTING OFF-SITE SENSITIVE RECEIVER LOCATIONS (FIRST PARK ZONE GROUPING)

Park Zone	Construction Noise Level (dBA L_{eq})/Distance from Park Zone							
	R1	**R2**	**R3**	**R4**	**R5**	**R6**	**R7**	**R8**
Eucalyptus Grove and Ivanhoe Overlook	**88.5 (45 ft)**	**88.5 (45 ft)**	**61.5 (1,600 ft)**	61.5 (1,600 ft)	**59.7 (2,500 ft)**	60.0 (2,300 ft)	**65.0 (900 ft)**	**86.2 (60 ft)**
Habitat Islands	**71.4 (220 ft)**	**68.0 (350 ft)**	**63.8 (575 ft)**	**70.7 (250 ft)**	**58.0 (1,200 ft)**	53.5 (1,000 ft)	54.4 (800 ft)	64.4 (200 ft)
The Knoll and The Meadow (1st Half)	**65.8 (800 ft)**	**86.8 (60 ft)**	**86.8 (60 ft)**	69.6 (750 ft)	**58.3 (2,000 ft)**	58.8 (2,000 ft)	58.6 (2,300 ft)	63.4 (1,400 ft)
Maximum Noise Level	**88.5**	**88.5**	**86.8**	**70.7**	**59.7**	60.0	**65.0**	**86.2**
Ambient Daytime Noise Level	57.1	59.4	56.2	65.6	50.6	61.3	57.9	61.1
Threshold (Ambient + 5 dbA)	62.1	64.4	61.2	70.6	55.6	66.3	62.9	66.1
Exceeds Threshold?	**Yes**	**Yes**	**Yes**	**Yes**	**Yes**	No	**Yes**	**Yes**

Note: **Bold values** denote an exceedance of the significance threshold. Construction noise modeling worksheets are provided in Appendix I.
SOURCE: ESA 2022

TABLE 7
ESTIMATE OF CONSTRUCTION NOISE LEVELS (L_{EQ}) WITHOUT MITIGATION AT EXISTING OFF-SITE SENSITIVE RECEIVER LOCATIONS (SECOND PARK ZONE GROUPING)

Park Zone	Construction Noise Level (dBA L_{eq})/Distance from Park Zone							
	R1	**R2**	**R3**	**R4**	**R5**	**R6**	**R7**	**R8**
East and West Narrows	56.5 (2,200 ft)	55.8 (2,700 ft)	**64.7 (730 ft)**	**78.5 (130 ft)**	**62.8 (1,000 ft)**	65.0 (700 ft)	**65.1 (700 ft)**	**84.6 (60 ft)**
Ivanhoe Spillway	**85.2 (50 ft)**	**85.2 (50 ft)**	59.3 (1,300 ft)	54.3 (2,500 ft)	50.3 (4,000 ft)	51.5 (3,500 ft)	56.1 (2,000 ft)	**62.5 (900 ft)**
South Valley	51.2 (3,900 ft)	50.9 (4,100 ft)	55.7 (2,300 ft)	62.0 (1,000 ft)	**65.5 (675 ft)**	**84.9 (50 ft)**	60.3 (1,300 ft)	56.9 (2,000 ft)
The Meadow (2nd Half)	58.2 (2,200 ft)	60.9 (1,600 ft)	**86.9 (60 ft)**	**69.8 (500 ft)**	58.6 (2,000 ft)	59.1 (2,000 ft)	58.9 (2,000 ft)	**63.0 (1,200 ft)**
Offsite Improvements - Combined	55.4	57.5	**87.9**	**87.9**	**65.3**	**89.0**	56.2	57.0
Restriping West Silver Lake Drive	40.6 (3,900 ft)	39.9 (4,200 ft)	43.3 (2,850 ft)	48.2 (1,600 ft)	48.2 (1,600 ft)	**82.3 (25 ft)**	48.9 (1,475 ft)	45.1 (2,300 ft)
Restriping Silver Lake Boulevard	46.1 (2,050 ft)	48.3 (1,600 ft)	**82.7 (25 ft)**	**82.7 (25 ft)**	56.3 (625 ft)	**82.7 (25 ft)**	46.1 (2,050 ft)	47.6 (1,725 ft)
Sidewalk Construction along Silver Lake Boulevard	54.7 (2,050 ft)	56.8 (1,600 ft)	**86.3 (25 ft)**	**86.3 (25 ft)**	**64.6 (625 ft)**	**86.3 (25 ft)**	54.7 (2,050 ft)	56.2 (1,725 ft)
Maximum Noise Level	**85.2**	**85.2**	**87.9**	**87.9**	**65.5**	**89.0**	**65.1**	**84.6**
Ambient Daytime Noise Level	57.1	59.4	56.2	65.6	50.6	61.3	57.9	61.1
Threshold (Ambient + 5 dbA)	62.1	64.4	61.2	70.6	55.6	66.3	62.9	66.1
Exceeds Threshold?	**Yes**	**Yes**	**Yes**	**Yes**	**Yes**	**Yes**	**Yes**	**Yes**

Note: **Bold values** denote an exceedance of the significance threshold. Construction noise modeling worksheets are provided in Appendix I.
SOURCE: ESA 2022

Off-Site Roadway Construction Noise

Vehicle trips attributed to Project construction activities would increase average daily traffic ("ADT") volumes along the major thoroughfares within the project vicinity. Typically, with everything else being the same, a doubling of traffic volumes increases the hourly equivalent sound level by 3 dBA.[20] The haul routes for outbound trips from the Project Site would be Silver Lake Boulevard; north on Glendale Boulevard; and northeast on Fletcher Drive towards the on-ramp to Interstate 5 (northbound) or State Route 2 (northbound), or northeast on Fletcher Drive, left on Riverside Drive towards the on-ramp to State Route 2 (southbound), or northeast on Fletcher Drive, left on Riverside Drive onto Stadium Way towards the on-ramp to Interstate 5 (southbound). The haul routes for inbound trips towards the Project Site generally follow the same routes as the outbound trips.

TABLE 8
OFF-SITE CONSTRUCTION TRAFFIC NOISE IMPACTS

		Calculated Traffic Noise Levels along adjacent Land Uses (dBA CNEL)				
Roadway Segment	**Existing Land Uses Located along Roadway Segment**	**Existing (A)**	**Existing with Project Construction (B)**	**Project Increment (B-A)**	**Threshold**	**Exceed Threshold?**
Glendale Boulevard						
North of Silver Lake Blvd	Residential/Commercial	71.6	72.3	0.7	3	No
Silver Lake Boulevard						
Between Armstrong Ave and Duane St	Residential	69.4	70.4	1.0	3	No
Between Armstrong Ave and Glendale Blvd	Residential	64.9	67.3	2.4	3	No
Between Duane St and Van Pelt Pl	Residential	70.1	71.0	0.9	3	No

Note: Construction traffic noise modeling worksheets are provided in Appendix I.

SOURCE: ESA, 2022

[20] Federal Transit Administration (FTA), 2018. Transit Noise and Vibration Impact Assessment. Available: https://www.transit.dot.gov/sites/fta.dot.gov/files/docs/FTA_Noise_and_Vibration_Manual.pdf. Accessed June 2021.

Project construction activities would generate a maximum of up to 335 worker trips per day, and a maximum of up to 494 truck trips per day. These worker and truck trips would be distributed throughout the Project area at up to a maximum estimated 5 work sites assumed. It is anticipated that these trips would occur primarily on collector and arterial streets as well as freeways throughout the Project area and would constitute a small fraction of the existing daily vehicle and truck trips that already occur on the collector and arterial streets and freeways. As shown in **Table 8**, *Off-site Construction Noise Impacts,* noise levels resulting from Project off-site construction would result in a maximum increase of 2.4 dBA L_{eq} along Silver Lake Boulevard between Armstrong Avenue and Glendale Boulevard. Therefore, with implementation of PDF-NOISE-1, the proposed Project would not increase the roadway noise level sound level by 3 dBA CNEL.

Off-Site Roadway Noise – Operational

Operational Traffic Noise Compared to Existing Traffic Baseline Conditions

Existing roadway noise levels were calculated along various arterial segments adjacent to the Project Site. Roadway noise attributable to Project development was calculated using the traffic noise model previously described and was compared to baseline noise levels that would occur under the “No Project” condition.

Project impacts are shown in **Table 9**, *Off-Site Traffic Noise Impacts-Existing With Project Conditions*. As indicated, the maximum increase in Project-related traffic noise levels over existing traffic noise levels would be 0.3 dBA CNEL, which would occur along Silver Lake Drive, north of Tesla Avenue. This increase in sound level would be below the 3 dBA increase threshold, and the increase in sound level would be lower at the remaining roadway segments analyzed. The Project-related traffic noise increases would be less than significant, and no mitigation measures are required.

TABLE 9
OFF-SITE TRAFFIC NOISE IMPACTS – EXISTING WITH PROJECT CONDITIONS

Roadway Segment	Existing Land Uses Located along Roadway Segment	Calculated Traffic Noise Levels along adjacent Land Uses (dBA CNEL)				
		Existing (A)	Existing with Project (B)	Project Increment (B-A)	Threshold	Exceed Threshold?
Armstrong Boulevard						
Between Lakewood Ave and Silver Lake Blvd	Residential	60.2	60.2	0.1	3	No
North of Lakewood Ave	Residential	57.7	57.7	0.0	3	No
Duane Street						
East of Silver Lake Blvd	Residential	61.1	61.1	0.0	3	No
Glendale Boulevard						
North of Silver Lake Blvd	Residential/Commercial	71.6	71.7	0.1	3	No
South of Silver Lake Blvd	Residential/Commercial	67.9	68.0	0.1	3	No
Silver Lake Boulevard						
Between Armstrong Ave and Duane St	Residential	69.4	69.4	0.1	3	No
Between Armstrong Ave and Glendale Blvd	Residential	64.9	64.9	0.1	3	No
Between Duane St and Van Pelt Pl	Residential	70.1	70.1	0.0	3	No
East of Glendale Blvd	Residential/Commercial	60.7	60.7	0.0	3	No
South of Van Pelt Pl	Residential/Commercial	70.0	70.0	0.0	3	No
Silver Lake Drive						
Between Tesla Ave and Van Pelt Pl	Residential	66.2	66.3	0.1	3	No
North of Tesla Ave	Residential	59.8	60.0	0.3	3	No
Tesla Avenue						
Between Silver Lake Dr and Armstrong Ave	Residential	54.7	54.9	0.2	3	No
West of Silver Lake Dr	Residential	47.7	47.7	0.0	3	No

Note: Operational traffic noise modeling worksheets are provided in Exhibit C.

SOURCE: ESA, 2022

Operational Traffic Noise Compared to Future (2030) Traffic Conditions

Future roadway noise levels were also calculated along various arterial segments adjacent to the Project as compared to 2021 baseline traffic noise levels that would occur with implementation of the Project. Project impacts are shown in **Table 10**, *Off-Site Traffic Noise Impacts – Future (2030) With Project Conditions*. As indicated, the maximum increase in Project-related traffic noise levels over existing traffic noise levels would be 0.3 dBA CNEL, which would occur along Silver Lake Drive, north of Tesla Avenue. This

increase in sound level would be below the 3 dBA increase threshold, and the increase in sound level would be lower at the remaining roadway segments analyzed. The Project-related traffic noise increases would be less than significant, and no mitigation measures are required.

TABLE 10
OFF-SITE TRAFFIC NOISE IMPACTS – FUTURE (2030) WITH PROJECT CONDITIONS

		Calculated Traffic Noise Levels along adjacent Land Uses (dBA CNEL)				
Roadway Segment	**Existing Land Uses Located along Roadway Segment**	**Future (2030) (A)**	**Future (2030) with Project (B)**	**Project Increment (B-A)**	**Threshold**	**Exceed Threshold?**
Armstrong Boulevard						
Between Lakewood Ave and Silver Lake Blvd	Residential	60.3	60.4	0.1	3	No
North of Lakewood Ave	Residential	57.9	57.9	0.0	3	No
Duane Street						
East of Silver Lake Blvd	Residential	61.3	61.3	0.0	3	No
Glendale Boulevard						
North of Silver Lake Blvd	Residential/Commercial	71.7	71.8	0.1	3	No
South of Silver Lake Blvd	Residential/Commercial	68.0	68.1	0.1	3	No
Silver Lake Boulevard						
Between Armstrong Ave and Duane St	Residential	69.5	69.6	0.1	77.9	No
Between Armstrong Ave and Glendale Blvd	Residential	65.0	65.0	0.1	73.8	No
Between Duane St and Van Pelt Pl	Residential	70.2	70.2	0.0	78.5	No
East of Glendale Blvd	Residential/Commercial	60.8	60.8	0.0	69.2	No
South of Van Pelt Pl	Residential/Commercial	70.1	70.1	0.0	78.5	No
Silver Lake Drive						
Between Tesla Ave and Van Pelt Pl	Residential	66.3	66.4	0.1	3	No
North of Tesla Ave	Residential	59.9	60.2	0.3	3	No
Tesla Avenue						
Between Silver Lake Dr and Armstrong Ave	Residential	54.9	55.1	0.2	3	No
West of Silver Lake Dr	Residential	48.2	48.2	0.0	3	No

Note: Operational traffic noise modeling worksheets are provided in Exhibit C.

SOURCE: ESA, 2022

On-Site Operational Noise

On-Site Fixed Mechanical Equipment Noise

The operation of mechanical equipment typical of developments like the Project, such as air conditioners, fans, and related equipment, may generate audible noise levels. The Project's mechanical equipment would be located on rooftops or within buildings, and would be shielded from nearby land uses to attenuate the noise they would generate and avoid conflicts with adjacent uses. Specifically, mechanical equipment would be located at the Multi-Purpose Facility and Recreation Center in the South Valley and at the Education Center in the Knoll. In addition, all mechanical equipment would be designed with appropriate noise control devices, such as sound attenuators, acoustics louvers, sound enclosures, and/or sound screen/parapet walls, to comply with the noise limitation requirements provided in Section 112.02 of the LAMC, which prohibits the noise from such equipment from causing an increase in the ambient noise level by more than five decibels. **Table 11,** *On-Site Fixed Mechanical Equipment Noise Levels*, shows the noise levels from HVAC equipment combined with ambient noise levels. As presented, HVAC equipment would not contribute to existing noise levels at any of the sensitive receptor locations, would not exceed the City's thresholds of significance, and impacts would be less than significant.

TABLE 11
ON-SITE FIXED MECHANICAL EQUIPMENT NOISE LEVELS

		Noise Level (dBA L_{eq})			
Modeled Receptor	**Corresponding Sensitive Receptor**	**Fixed Mechanical Equipment**	**Ambient**	**Combined**	**Difference**
A	R1	3.2	55.9	55.9	0.0
B	R2	3.4	59.3	59.3	0.0
C	R3	0.8	56.2	56.2	0.0
D	R3	6.2	56.2	56.2	0.0
E	R3	7.3	56.2	56.2	0.0
F	R3	9.0	56.2	56.2	0.0
G	R4	10.8	65.1	65.1	0.0
H	R4	15.4	65.1	65.1	0.0
I	R5	21.5	51.3	51.3	0.0
J	R6	33.0	61.0	61.0	0.0
K	R8	18.9	61.4	61.4	0.0
L	R8	-0.3	61.4	61.4	0.0
M	R7	-0.5	56.5	56.5	0.0
N	R8	2.8	61.4	61.4	0.0

SOURCE: ESA, 2022.

Loading Activities and Refuse Service Areas Noise

The Project require typical weekly refuse collection services with refuse trucks accessing the Project Site from Armstrong Avenue at the northeast of the Project Site boundary. The Project would not include an exterior loading dock. Loading activities would be minimal given the relatively small scale of the Project's land uses; thus a dedicated loading dock is not needed. Delivery truck idling that may periodically occur from loading would be restricted to no more than 5 consecutive minutes in the loading area pursuant to State regulation (Title 13 California Code of Regulations [CCR], Section 2485). Pursuant to Title 13 California Code of Regulations [CCR], Section 2485, signs would be posted in delivery loading areas specifying this idling restriction. Any periodic loading and refuse collection would occur at the Multi-Purpose Facility and Recreation Center in the South Valley. Refuse collection would be similar to activities already occurring at the existing recreation center and would occur in the same location as the existing collection. Therefore, refuse collection would not cause an increase in noise levels over existing conditions and impacts would be less than significant,

Parking Noise

The proposed Project would include the addition of parking along 2 different areas surrounding the SLRC. One area would include the addition of a parking lane on the west side of Silver Lake Boulevard, adjacent to the SLRC between Armstrong Avenue and Duane Street for a length of approximately 3,000 feet. The proposed parking lane would provide approximately 135 additional on-street parking spaces. In addition, the proposed Project would include the addition of 90-degree parking along the north side of West Silver Lake Drive, east of Redesdale Avenue along the park's grassy area. Currently, there are 10 parallel parking spaces along this segment of West Silver Lake Drive. By converting to 90-degree parking, a total of approximately 25 parking spaces would be added, resulting in a net increase in parking of 15 spaces at this location. Two of the new parking spaces would be dedicated to electric vehicle (EV) parking. Additionally, offsite improvements would occur along Silver Lake Boulevard, between Armstrong Avenue and Duane Street for a length of approximately 3,000 feet. Currently, there is only parking along the eastern side of Silver Lake Boulevard and the proposed design would add approximately 135 new parking spaces to the western side of the road.

Noise from vehicles utilizing the new on-street parking is included within the operational traffic noise assessments discussed above and provided in Table 9 and Table 10. A separate analysis is not required.

Increased Occupancy in Outdoor Spaces

As discussed in Chapter II, *Project Description*, of the Draft EIR, the Project would incorporate publicly accessible open space and amenities, available to the general public.

Special events, including outdoor concerts, movie nights, or luncheons could potentially be held at the outdoor open spaces and could require amplified sound.[21]

Listed below are the Project's proposed outdoor uses and the assumptions applied to the analysis. The potential for each space to be used during nighttime hours (between the hours of 10:00 P.M. and 7:00 A.M.) has been noted below. In addition to the active uses for specified spaces described below, these outdoor areas would support a variety of passive activities. **Table 12,** *Noise Levels from Increased Park Occupancy*, shows the noise contribution from increased occupancy at each park zone to ambient noise levels at each sensitive receptor. As shown, the increased occupancy at the park zones would contribute a maximum of 0.1 dBA L_{eq} to sensitive receptors, would not exceed the City's thresholds of significance, and impacts would be less than significant

[21] Under the Project, special events would occur within the outdoor spaces analyzed based on occupancy herein. Therefore, noise levels from special events under the Project have been encompassed in the analysis of individual open space areas.

TABLE 12
INCREASED OCCUPANCY NOISE LEVELS

		Noise Level (dBA L_{eq})									
Modeled Receptor	**Corresponding Sensitive Receptor**	**The Knoll**	**The Meadow**	**The East Narrows**	**The West Narrows**	**The South Valley**	**The Eucalyptus Grove**	**Silverlake Perimeter**	**Ambient Noise Level**	**Combined Noise Level**	**Difference**
A	R1	11.8	14.0	9.6	12.5	1.9	18.6	21.5	55.9	55.9	0.0
B	R2	11.4	12.4	6.2	17.1	3.3	20.0	22.4	59.3	59.3	0.0
C	R3	29.0	30.6	15.2	12.2	3.0	-0.8	16.4	56.2	56.2	0.0
D	R3	29.7	31.4	15.5	13.3	5.8	-0.8	17.1	56.2	56.2	0.0
E	R3	25.9	36.6	12.9	15.7	7.3	1.2	17.6	56.2	56.3	0.1
F	R3	12.9	39.9	18.8	20.8	9.2	14.6	22.4	56.2	56.3	0.1
G	R4	10.6	39.0	29.9	24.7	11.1	16.9	28.0	65.1	65.1	0.0
H	R4	7.4	27.2	39.9	28.9	14.8	16.1	37.7	65.1	65.1	0.0
I	R5	-2.9	10.7	19.6	24.0	25.8	9.6	20.5	51.3	51.3	0.0
J	R6	-3.2	6.6	18.0	19.5	40.2	0.5	16.8	61.0	61.0	0.0
K	R8	7.1	26.5	24.1	43.1	16.0	15.0	34.9	61.4	61.5	0.1
L	R8	10.0	25.9	19.8	40.8	6.1	20.0	34.4	61.4	61.4	0.0
M	R7	6.7	21.3	14.7	26.8	1.0	15.0	23.2	56.5	56.5	0.0
N	R8	11.0	26.2	18.5	38.9	7.7	30.3	34.0	61.4	61.4	0.0

SOURCE: ESA, 2022.

The Meadow

The Meadow, which is a publicly accessible open space with lawn and shade trees. It is anticipated that most use of this area will be during the hours of 5:00 A.M. to 10:00 P.M. It is not anticipated that any people would congregate in the area during nighttime hours. The Meadow would be closest to sensitive receptor location R3. The area is approximately 7.5 acres, and completion of the Project would accommodate an increase of an estimated 130 people. Amplified noise would be permitted only during special events and is discussed in further detail below.

The Knoll

The Knoll would include nature trails connecting to the Meadow, Armstrong Avenue, and an approximately 1,200-square-foot shade pavilion and seating area that are integrated into the topography of the Knoll and oriented toward the water. The shade pavilion/seating area would be available to be used for educational purposes to host small groups of students. The Knoll would also include the Education Center, which would have small indoor and outdoor teaching and assembly spaces. It is anticipated that most use of this area will be during the hours of 5:00 A.M. to 10:00 P.M. The area is approximately 7.4 acres, and completion of the Project would accommodate an increase of an estimated 25 people. No amplified noise will be permitted in this area.

Ivanhoe Overlook

Ivanhoe Overlook would consist of the existing Ivanhoe Reservoir, dam, and proposed walking paths. The proposed design of the Ivanhoe Overlook zone would be focused along the northwestern corner of the reservoir and would include a new observation deck extending out over the new wetland terraces. The proposed Project would implement small footpaths through the proposed wetland terraces to observational platforms that would be used for ongoing monitoring and testing of habitat.

An approximately 1,200-square-foot shade pavilion would be added to the northwester perimeter of the reservoir and protrude over the existing reservoir edge to provide a sheltered space for outdoor education or community gathering. The shade pavilion/outdoor education classroom would include signage to educate visitors about the operations of the wetlands. It is anticipated that most use of this area will be during the hours of 5:00 A.M. to 10:00 P.M. The area is approximately 5.7 acres, and completion of the Project would not result in an increase in people. No amplified noise will be permitted in this area.

The Eucalyptus Grove

The Eucalyptus Grove includes plans replant this zone over time to enhance and restore its upland habitat value. This area would include walkways throughout the Eucalyptus Grove, which would incorporate low-lying habitat fencing to protect habitat areas. The Eucalyptus Grove would implement a large overlook that extends out over the habitat terraces with posted educational signage. It is anticipated that most use of this area will

be during the hours of 5:00 A.M. to 10:00 P.M. The area is approximately 7.3 acres, and completion of the Project would accommodate an increase of an estimated 20 people. No amplified noise will be permitted in this area.

East and West Narrows

The proposed East and West Narrows zone would run along the south edges of the Silver Lake Reservoir embankment. The primary feature proposed for these linear corridors would be the implementation of additional promenades, which would include overlooks and seating terraces. Where the promenade widens along the East Narrows, a fitness circuit would be implemented. In addition, the proposed Project would include an elevated overlook bridge. The West Narrows would include seating terraces embedded into the embankment. It is anticipated that most use of this area will be during the hours of 5:00 A.M. to 10:00 P.M. The area is approximately 6.4 acres, and completion of the Project would accommodate an increase of an estimated 45 people. No amplified noise will be permitted in this area.

The South Valley

The South Valley would include a new Multi-Purpose Facility and would update the existing Recreation Center on the corner of Van Pelt Place and Silver Lake Boulevard. Minor reconfiguration improvements to the interior of the existing Recreation Center would be implemented to include a mezzanine, to provide additional office and storage space, and other improvements to create a more useable space. The existing dog play area would be expanded and renovated to include two separate spaces for both small and large dogs and would encompass approximately 56,400 sf of space. It is anticipated that most use of this area will be during the hours of 5:00 A.M. to 10:00 P.M. The area is approximately 4.2 acres, and completion of the Project would accommodate an increase of an estimated 85 people. No amplified noise will be permitted in this area.

Habitat Islands

Two floating habitat islands would be added to the Ivanhoe Reservoir, just southeast of the proposed wetland terraces and footpaths. Up to ten floating islands would be added to the Silver Lake Reservoir near the Eucalyptus Grove and the Meadow. Floating islands would vary in size and would add shallow wading areas to provide habitat for waterfowl. Habitat Islands would not be accessible to visitors and is not analyzed as a contributor to open space noise for the Project.

Special Events

Special events such as outdoor concerts, movie nights, or luncheons could potentially be held at the outdoor open spaces and could require amplified sound. Under the Project, special events would occur within The Meadow analyzed above based on provided maximum occupancy levels of 600 people. Noise levels from special events under the Project have been encompassed in the analyses of the individual open space areas and are shown in **Table 13**, *Special Event Noise Levels*.

TABLE 13
SPECIAL EVENT NOISE LEVELS

Modeled Receptor	Corresponding Sensitive Receptor	Ambient Noise Level (dBA L_{eq})	Combined Noise Level (dBA L_{eq})							
			Amplified Speaker, on bluff facing east	Amplified Speaker, on bluff facing west	Amplified Speaker, on bluff facing south	Amplified Speaker, on bluff facing north	Amplified Speaker in east Meadows facing west	Amplified Speaker in west Meadows facing east	Amplified Speaker in south Meadows facing north	Amplified Speaker in north Meadows facing south
A	R1	55.9	56.1	57.0	56.0	58.9	56.1	55.9	56.3	55.9
B	R2	59.3	59.3	59.3	59.3	59.8	59.3	59.3	59.6	59.3
C	R3	56.2	58.0	56.9	57.1	**65.6**	58.1	56.3	**63.4**	58.3
D	R3	56.2	59.5	57.2	57.7	**66.6**	58.2	57.3	59.5	**61.2**
E	R3	56.2	58.8	56.9	56.6	**63.4**	58.5	60.8	60.3	**67.4**
F	R3	56.2	**72.5**	60.4	**62.8**	59.2	**64.8**	**63.0**	**64.4**	**68.7**
G	R4	65.1	66.6	65.4	**70.6**	65.4	65.6	65.3	68.9	68.3
H	R4	65.1	65.2	65.3	67.6	65.2	65.3	65.2	65.1	66.3
I	R5	51.3	51.3	51.3	52.4	51.3	51.4	51.4	51.3	52.2
J	R6	61.0	61.0	61.0	61.1	61.0	61.0	61.0	61.0	61.1
K	R8	61.4	61.6	63.0	62.8	61.5	62.7	61.6	61.6	62.4
L	R8	61.4	61.6	64.8	61.9	61.7	63.7	61.6	61.6	61.5
M	R7	56.5	56.7	60.0	56.9	56.8	59.1	56.7	56.7	56.6
N	R8	61.4	61.5	65.3	61.6	61.9	64.1	61.6	61.7	61.4

Note: **Bold** values and shaded cells indicate an increase of 5 dBA or greater over ambient noise levels.

SOURCE: ESA, 2022.

On-Site Operational Composite Noise

As shown in **Table 14**, the combined noise levels from mechanical equipment, loading activities and refuse, and open spaces without amplified music would not exceed the significance threshold of 5 dBA over ambient noise levels at any of the receptor locations. As shown in **Table 15**, the combined noise levels from mechanical equipment, loading activities and refuse, and open spaces with amplified music from special events would exceed the significance threshold of 5 dBA over ambient noise levels at receptor locations R3 and R4. Therefore, impacts from on-site operational noise would be less than significant without amplified music and would be potentially significant with amplified music from special events.

TABLE 14
OPERATIONAL ON-SITE NOISE LEVELS WITHOUT AMPLIFIED SPEAKERS

			Noise Source (dBA L_{eq})										
				Park Zone Occupancy Increase									
Modeled Receptor	Corresponding Sensitive Receptor	Daytime Ambient Noise Levels (dBA Leq)	HVAC	The Knoll	The Meadow	East Narrows	West Narrows	The South Valley	The Eucalyptus Grove	Silver Lake Perimeter	Total Composite Noise (dBA Leq)	Total Sound Level Increase (Composite – Ambient)	Significant Impact?
A	R1	55.9	3.2	11.8	14.0	9.6	12.5	1.9	18.6	21.5	55.9	0.0	No
B	R2	59.3	3.4	11.4	12.4	6.2	17.1	3.3	20.0	22.4	59.3	0.0	No
C	R3	56.2	0.8	29.0	30.6	15.2	12.2	3.0	-0.8	16.4	56.2	0.0	No
D	R3	56.2	6.2	29.7	31.4	15.5	13.3	5.8	-0.8	17.1	56.2	0.0	No
E	R3	56.2	7.3	25.9	36.6	12.9	15.7	7.3	1.2	17.6	56.3	0.1	No
F	R3	56.2	9.0	12.9	39.9	18.8	20.8	9.2	14.6	22.4	56.3	0.1	No
G	R4	65.1	10.8	10.6	39.0	29.9	24.7	11.1	16.9	28.0	65.1	0.0	No
H	R4	65.1	15.4	7.4	27.2	39.9	28.9	14.8	16.1	37.7	65.1	0.0	No
I	R5	51.3	21.5	-2.9	10.7	19.6	24.0	25.8	9.6	20.5	51.3	0.0	No
J	R6	61.0	33.0	-3.2	6.6	18.0	19.5	40.2	0.5	16.8	61.0	0.0	No
K	R8	61.4	18.9	7.1	26.5	24.1	43.1	16.0	15.0	34.9	61.5	0.1	No
L	R8	61.4	-0.3	10.0	25.9	19.8	40.8	6.1	20.0	34.4	61.4	0.0	No
M	R7	56.5	-0.5	6.7	21.3	14.7	26.8	1.0	15.0	23.2	56.5	0.0	No
N	R8	61.4	2.8	11.0	26.2	18.5	38.9	7.7	30.3	34.0	61.4	0.0	No

Note: On-site operational noise modeling worksheets are provided in Exhibit C.

SOURCE: ESA, 2022.

TABLE 15
OPERATIONAL ON-SITE NOISE LEVELS WITH AMPLIFIED SPEAKERS

Modeled Receptor	Corresponding Sensitive Receptor	Daytime Ambient Noise Levels (dBA Leq)	Noise Source (dBA L_{eq})									Total Composite Noise (dBA Leq)	Total Sound Level Increase (Composite + Ambient – Ambient)	Significant Impact?
					Park Zone Occupancy Increase									
			HVAC	Amplified Speakers[a]	The Knoll	The Meadow	East Narrows	West Narrows	The South Valley	The Eucalyptus Grove	Silver Lake Perimeter			
A	R1	55.9	3.2	55.9	11.8	14	9.6	12.5	1.9	18.6	21.5	58.9	3.0	No
B	R2	59.3	3.4	49.8	11.4	12.4	6.2	17.1	3.3	20	22.4	59.8	0.5	No
C	R3	56.2	0.8	65.1	29	30.6	15.2	12.2	3	-0.8	16.4	65.6	9.4	**Yes**
D	R3	56.2	6.2	66.2	29.7	31.4	15.5	13.3	5.8	-0.8	17.1	66.6	10.4	**Yes**
E	R3	56.2	7.3	67.1	25.9	36.6	12.9	15.7	7.3	1.2	17.6	67.4	11.2	**Yes**
F	R3	56.2	9.0	72.4	12.9	39.9	18.8	20.8	9.2	14.6	22.4	72.5	16.3	**Yes**
G	R4	65.1	10.8	69.2	10.6	39	29.9	24.7	11.1	16.9	28	70.6	5.5	**Yes**
H	R4	65.1	15.4	63.9	7.4	27.2	39.9	28.9	14.8	16.1	37.7	67.6	2.5	No
I	R5	51.3	21.5	45.9	-2.9	10.7	19.6	24	25.8	9.6	20.5	52.4	1.1	No
J	R6	61.0	33.0	44.5	-3.2	6.6	18	19.5	40.2	0.5	16.8	61.1	0.1	No
K	R8	61.4	18.9	58	7.1	26.5	24.1	43.1	16	15	34.9	63.1	1.7	No
L	R8	61.4	-0.3	62.1	10	25.9	19.8	40.8	6.1	20	34.4	64.8	3.4	No
M	R7	56.5	-0.5	57.4	6.7	21.3	14.7	26.8	1	15	23.2	60.0	3.5	No
N	R8	61.4	2.8	63.1	11	26.2	18.5	38.9	7.7	30.3	34	65.4	4.0	No

Note: On-site operational noise modeling worksheets are provided in Exhibit C.

[a] Amplified speaker noise levels presented are the maximum noise level from each scenario at each receptor location

SOURCE: ESA, 2022.

Vibration Impacts

Construction

Structural Damage – On-Site Equipment

Construction activities at the Project Site have the potential to generate relatively low levels of groundborne vibration, as the operation of heavy equipment (e.g., vibratory pile driver, backhoe, dozer, excavators, drill rig, loader, scraper, and haul trucks) generates vibrations that propagate through the ground and diminish in intensity with distance from the source. Installation of piles for shoring and foundation would utilize drilling methods to minimize vibration generation.

Project construction would generate varying degrees of ground vibration, depending on the construction procedures and the construction equipment used. The PPV vibration velocities for several types of construction equipment measured at increasing distances are identified in **Table 16**, *Construction Vibration Impacts – Building Damage*. Table 16 provides the estimated vibration velocity levels at the nearest off-site structures to the Project Site, which include V1 (Single-family residential uses to the north, west, and northwest of the Project Site near the corner of West Silver Lake Drive and Tesla Avenue), V2 (Single-family residential uses to the north, east, and northeast of the Project Site at the corner of Armstrong Avenue and Tesla Avenue), V3 (Neighborhood Nursery School at the corner of Armstrong Avenue and Tesla Avenue), V4 (Single-family residential uses to the east of the Project Site along Silver Lake Boulevard, including the Neutra House), V5 (Single-family residential uses to the southeast of the Project Site along Silver Lake Boulevard), V6 (Single-family residential uses to the south of the Project Site along Silver Lake Boulevard),V7 (Single-family residential uses to the west of the Project Site along West Silver Lake Drive), and V8 (South Outlet Chlorination Station, Meter House, and air raid siren north of the existing Recreation Center). Note that receptors V1, V2, V5, V7, and V8 are conservatively assumed to be historic resources and use a significance threshold of 0.12 in/sec PPV. These receptors are assumed to be located within the Neutra Residential Historic District (V5),the Silver Lake Residential Historic District (V1, V2, and V7), or are historic resources located within the Project Site's South Valley (V8).[22] All other buildings in the area would be located at greater distances to the Project Site and would experience lower vibration velocities from on-site construction activity.

[22] FTA, *Transit Noise and Vibration Impact Assessment*, p. 186.

TABLE 16
CONSTRUCTION VIBRATION IMPACTS – BUILDING DAMAGE

Off-Site Structure[a]	Distance to Source	Estimated Vibration Velocity Levels at the Nearest Off-Site Structures from the Source of Vibration (in/sec PPV)[b] Off-Road Construction Equipment: Large Bulldozer	Drill Rig	Loaded Trucks	Jack-hammer	Small Bulldozer	Significance Threshold[c]	Exceed Significance Thresholds?
FTA Reference Vibration Levels	*25 feet*	*0.089*	*0.089*	*0.076*	*0.035*	*0.003*	—	—
V1	60 feet	0.024	0.024	0.020	0.009	0.001	0.12	No
V2	45 feet	0.037	0.037	0.031	0.014	0.001	0.12	No
V3	100 feet	0.0.011	0.011	0.0.010	0.004	0.0004	0.2	No
V4	60 feet	0.024	0.024	0.020	0.009	0.001	0.2	No
V5	60 feet	0.024	0.024	0.020	0.009	0.001	0.12	No
V6	60 feet	0.024	0.024	0.020	0.009	0.001	0.2	No
V7	60 feet	0.024	0.024	0.020	0.009	0.001	0.12	No
V8	15 feet	0.191	0.191	0.164	0.075	0.006	0.12	**Yes**

NOTE(S):

[a] Represents off-site building structures located nearest to the Project Site to the north, south, east, and west.

[B] Vibration level calculated based on FTA reference vibration level at 25-foot reference distance.

[C] FTA criteria for historic structures (0.12 in/sec PPV) and non-engineered timber building structures (0.2 in/sec PPV)

SOURCE(S): FTA, Transit Noise and Vibration Impact Assessment; ESA, 2022. Groundborne vibration modeling worksheets are provided in Exhibit D of this Technical Report.

As indicated in Table 16, the estimated vibration velocity levels from construction equipment would not exceed the significance thresholds of 0.12 in/sec PPV and 0.2 in/sec PPV at any of the sensitive receptors. Further, the existing South Outlet Chlorination Station, Meter House, and a historic air raid siren located on the southern edge of the Project Site are considered historic resources and Category IV building (buildings extremely susceptible to vibration damage) for potential structural damage impacts. South Valley construction activities, including construction of the new multi-purpose building, would occur in the vicinity of the historic resources. Potential vibration-generating equipment are shown in Table 16. Vibratory rollers would not be used in the immediate vicinity of the historic resources. However, other equipment, such as dozers or loaded trucks, may be used within approximately 15 feet of the buildings and vibration levels would be up to approximately 0.191 inches per second PPV, which would exceed the significance threshold of 0.12 inches per second PPV. **Therefore, vibration impacts associated with structural damage from on-site construction activities would be**

potentially significant at receptor V8 prior to implementation of mitigation measures.

Structural Damage – Off-Site Vehicles

On-road rubber-tired construction trucks would travel to and from the Project Site along the local roadway network. According to the FTA's *Transit Noise and Vibration Impact Assessment*, haul truck trips on roadways rarely create vibration levels that exceed 70 VdB, which would be equivalent to 0.012 in/sec PPV, would not exceed the significance threshold for building damage of 0.50 in/sec PPV.[23] Additionally, unusually uneven and rough road conditions could increase vibration levels by approximately 5 VdB.[24] There is no substantial evidence that roadways in the Project vicinity are unusually uneven or rough to the point that vibrations from a typical heavy-duty truck would reach 75 VdB. Therefore, construction trucks would not exceed threshold of 0.20 in/sec PPV. **Therefore, the potential vibration impacts for building damage due to off-site haul trucks would be less than significant, and no mitigation measures would be required.**

Human Annoyance – On-Site Equipment

With respect to human annoyance, the FTA's *Transit Noise and Vibration Impact Assessment* identifies residential buildings as sensitive receptors. As discussed above, per FTA guidance, the significance criteria for human annoyance is 72 VdB for sensitive uses, including residential uses, assuming a minimum of 70 vibration events occurring during a typical construction day. **Table 17**, *Construction Vibration Impacts – Human Annoyance*, provides the estimated vibration levels at the off-site sensitive uses due to construction equipment operation and compares the estimated vibration levels to the specified significance criteria for human annoyance. As indicated in Table 17, the estimated groundborne vibration levels from off-road construction equipment would exceed the significance criteria for human annoyance at the adjacent sensitive receptor locations V1, V2, and V4 through V7. **Therefore, potential vibration impacts with respect to human annoyance that would result from temporary vibration from off-road construction equipment would be significant prior to the implementation of mitigation measures at sensitive receptor location V1, V2, and V4 through V7.**

[23] FTA, *Transit Noise and Vibration Impact Assessment*, Table 7-5, 2018.
[24] FTA, *Transit Noise and Vibration Impact Assessment*, p. 140.

TABLE 17
CONSTRUCTION VIBRATION IMPACTS – HUMAN ANNOYANCE

Off-Site Structures	Distance to Source	Estimated Vibration Velocity Levels at the Nearest Off-Site Structures from the Project Construction Equipment (VdB)[b] Off-Road Construction Equipment: Large Bulldozer	Drill Rig	Loaded Trucks	Jack-hammer	Small Bulldozer	Significance Threshold	Exceed Significance Thresholds?
FTA Reference Vibration Levels	*25*	*86.9*	*86.9*	*85.6*	*78.8*	*57.5*	—	—
V1	60 feet	**75.5**	68.9	**74.2**	67.4	46.1	72	**Yes**
V2	45 feet	**79.3**	68.9	**77.9**	71.2	49.8	72	**Yes**
V4	60 feet	**75.5**	68.9	**74.2**	67.4	46.1	72	**Yes**
V5	60 feet	**75.5**	68.9	**74.2**	67.4	46.1	72	**Yes**
V6	60 feet	**75.5**	68.9	**74.2**	67.4	46.1	72	**Yes**
V7	60 feet	**75.5**	68.9	**74.2**	67.4	46.1	72	**Yes**

NOTE(S):

[a] Represents off-site building structures located nearest to the Project Site to the north, south, east, and west (V1, V2, and V4 through V7 represent residential uses). V3 is not a receptor where people would normally sleep and is not analyzed for human annoyance.

[b] Vibration level calculated based on FTA reference vibration level at 25-foot reference distance.

[b] Drill rigs used for piles would be used ear the edge of the reservoir boundary and further from sensitive receptors. Drill rigs are assumed to be at a distance of 100 feet from each receptor.

[d] FTA criteria for residences or buildings where people normally sleep (72 VdB).

[e] V3 was not analyzed because it does not represent a sensitive use for human annoyance under FTA criteria.

SOURCE(S): FTA, *Transit Noise and Vibration Impact Assessment*, 2018; ESA, 2022. Groundborne vibration modeling worksheets are provided in Exhibit D of this Technical Report.

Human Annoyance – Off-Site Vehicles

As described above, construction trucks would travel along the local roadway network. The vibration generated by a typical heavy-duty truck would be up to approximately 70 VdB or 75 VdB assuming unusually uneven and rough road conditions. There is no substantial evidence that roadways in the Project vicinity are unusually uneven or rough to the point that vibrations from a typical heavy-duty truck would reach 75 VdB. Therefore, heavy-duty construction trucks would not expose vibration sensitive uses to groundborne vibration above the 72 VdB human annoyance significance criteria. Additionally, it is noted that each individual haul truck would pass vibration sensitive receptors along the haul routes and generate vibrations for only a few seconds at a receptor location. **Therefore, potential vibration impacts with respect to human annoyance that would result from temporary and intermittent off-site vibration from construction trucks traveling along the local roadway network would be less than significant for residential uses.**

(a) Operation

The Project's day-to-day operations would include typical commercial-grade stationary mechanical and electrical equipment, such as air handling units, condenser units, and exhaust fans, which would produce vibration at low levels that would not cause damage or annoyance impacts to the Project buildings or on-site occupants and would not cause vibration impacts to the off-site environment. In addition, the primary sources of transient vibration would include passenger vehicle circulation within the proposed parking area. According to America Society of Heating, Refrigerating and Air-Conditioning Engineers (ASHRAE), pumps or compressor would generate groundborne vibration levels of 0.5 in/sec PPV at 1 foot.[25] It is anticipated that Project mechanical equipment, including air handling units, condenser units, and exhaust fans, would be located on building rooftops. Therefore, groundborne vibration from the operation of such mechanical equipment would not impact any of the off-site sensitive receptors. **Therefore, vibration impacts from the Project operation would be less than significant.**

Mitigation Measures

Construction Noise

Based on the modeled worst-case construction scenario presented in Table 6 and Table 7 above, the Project could potentially exceed applicable thresholds and impacts would be potentially significant. Therefore, mitigation measures are required. The following mitigation measures would reduce on-site construction-related noise levels:

> **NOISE-1: Equipment Controls.** Noise and vibration construction equipment whose specific location on the Project site may be flexible (e.g., compressors and generators) shall be located away from the nearest off-site noise-sensitive land uses (at least 100 feet away) if sufficient distance on the implementing Project site is available. If 100 feet is not feasible, the equipment shall have natural and/or manmade barriers (e.g., berms, intervening construction trailers, etc.) or a noise enclosure around the specific equipment location that screens the receptor from propagation of noise from such equipment. The barrier and/or enclosure shall block the line-of-site from the construction equipment to any similarly elevated noise-sensitive receptors. Noise enclosures shall provide sufficient space and gate access as needed for the safe operation of equipment, construction activities, material deliveries, and equipment access by construction personnel. A noise enclosure is not required if it would pose a safety risk or unreasonably prevent access to the construction equipment as deemed by the on-site construction manager such as in areas that have limited equipment maneuvering space or access. The contractor shall provide documentation verifying compliance with this measure.
>
> **NOISE-2**: **Mobile Noise Barriers.** For construction areas within 500 feet of a residential land use or other sensitive receptor, the contractor shall install temporary

[25] America Society of Heating, Refrigerating and Air-Conditioning Engineers, Inc., *Heating, Ventilating, and Air-Conditioning Applications*, 1999.

noise barriers between the active construction area and the off-site noise-sensitive receptors. The mobile noise barriers shall achieve sound level reductions of a minimum of 10 dBA between the Project construction sites and the sensitive receptor location. These temporary noise barriers shall be used to block the line-of-sight between the construction equipment and similarly elevated ground-level noise-sensitive receptors. The barriers should allow for repositioning in order to block the noise at the sensitive receptor as construction activities move along the Project boundary. A noise barrier is not required if it would pose a safety risk or unreasonably prevent access to the construction area as deemed by the on-site construction manager such as in areas that have limited equipment maneuvering space or access. Any barrier capable of a reduction greater than 10 dBA would require greater height and heavier noise insulation which would make mobility of the barrier infeasible and cause safety concerns related to barrier stability. Further, noise barriers would only be effective if they block the line-of-sight to sensitive receptors. The elevation of the surrounding area increases quickly and receptors within the vicinity of all identified sensitive receptors may still have a direct line-of-sight to the Project Site and may not benefit from the use of a mobile noise barrier. The contractor shall provide documentation verifying compliance with this measure.

NOISE-3: Construction Equipment Noise S**hielding and Muffling Devices.** Contractors shall ensure that all construction equipment, fixed or mobile, are equipped with properly operating and maintained noise shielding and muffling devices, consistent with manufacturers' standards. Prior to the issuance of demolition permits, certification of muffler installation shall be submitted to the applicable City for review. The construction contractor shall keep documentation onsite demonstrating that the equipment has been maintained in accordance with the manufacturers' specifications. The primary source of noise from construction equipment originates from the intake and exhaust portions of the engine cycle. According to FHWA, use of adequate mufflers systems can achieve reductions in noise levels of up to 10 dBA.[26] The contractor shall use muffler systems that provide a minimum reduction of 10 dBA compared to the same equipment without an installed muffler system, reducing maximum construction noise levels. Contractors shall include the muffler requirements in contract specifications. The contractor shall also keep documentation on-site prepared by a noise consultant verifying compliance with this measure. Mufflers providing a noise reduction greater than 10 dBA would be technically infeasible or cost prohibitive given the current best available technologies. Further, mufflers are only effective on equipment with internal combustion engines and would not result in noise reductions for hand tools and other light-duty construction equipment. Therefore, NOISE-3 incorporates muffling devices to the maximum extent feasible.

While implementation of mitigation measures would reduce noise level and associated impacts at noise-sensitive receptors, noise levels could still exceed local jurisdiction significance thresholds when taking into account the potential worst-case overlap of the

[26] FHWA, *Special Report – Measurement, Prediction, and Mitigation*, Chapter 4 Mitigation, https://www.fhwa.dot.gov/Environment/noise/construction_noise/special_report/hcn04.cfm. Accessed July 16, 2021.

various construction phases. **Table 18** and **Table 19** show the construction noise levels at each receptors after the implementation of mitigation measures NOISE-1. All receptors would experience as 10 dBA noise level reduction from implementation of muffling devices under mitigation measure NOISE-3. Noise barriers are assumed to reduce noise levels by 10 dBA at receptors where a noise barrier would block the line-of-sight between the receptor and the Project Site (e.g., R1 through R4, R6, and R8). However, the elevation of the surrounding residential areas increase moving away from the Project Site and elevated receptors within the vicinity of all identified sensitive receptors may still have a direct line-of-sight to the Project Site and may not benefit from the installation of a noise barrier. Noise barriers are not capable of blocking noise at noise-sensitive receptors that are elevated above a construction work site, such as residential units that are above grade of the Project Site. It is not feasible to install noise barriers with height sufficient block the line-of-sight for all noise-sensitive receptors located at higher elevation residential units due to barrier foundation and wind load restrictions. Because there could be receptors elevated above the construction work sites throughout the Project area within the upper levels of a noise-sensitive receptor building (receptor locations R1 through R8), construction noise would represent a temporary noise increase in excess of standards for receptors R1, R2, R3, R4, R6, and R8 and would be a potentially significant and unavoidable impact.

TABLE 18
ESTIMATE OF CONSTRUCTION NOISE LEVELS (L_{EQ}) WITH MITIGATION AT EXISTING OFF-SITE SENSITIVE RECEIVER LOCATIONS (FIRST PARK ZONE GROUPING)

Park Zone	Construction Noise Level (dBA L_{eq})/Distance from Park Zone							
	R1	**R2**	**R3**	**R4**	**R5**	**R6**	**R7**	**R8**
Eucalyptus Grove and Ivanhoe Overlook	**78.5 (45 ft)**	**78.5 (45 ft)**	51.5 (1,600 ft)	51.5 (1,600 ft)	49.7 (2,500 ft)	50.0 (2,300 ft)	55.0 (900 ft)	**76.2 (60 ft)**
Habitat Islands	61.4 (220 ft)	58.0 (350 ft)	53.8 (575 ft)	60.7 (250 ft)	48.0 (1,200 ft)	43.5 (1,000 ft)	44.4 (800 ft)	54.4 (200 ft)
The Knoll and The Meadow (1st Half)	55.8 (800 ft)	**76.8 (60 ft)**	**76.8 (60 ft)**	59.6 (750 ft)	48.3 (2,000 ft)	48.8 (2,000 ft)	48.6 (2,300 ft)	53.4 (1,400 ft)
Maximum Noise Level	**78.5**	**78.5**	**76.8**	60.7	49.7	50.0	55.0	**76.2**
Ambient Daytime Noise Level	57.1	59.4	56.2	65.6	50.6	61.3	57.9	61.1
Threshold (Ambient + 5 dbA)	62.1	64.4	61.2	70.6	55.6	66.3	62.9	66.1
Exceeds Threshold?	**Yes**	**Yes**	**Yes**	No	No	No	No	**Yes**

Note: **Bold values** denote an exceedance of the significance threshold. Construction noise modeling worksheets are provided in Appendix I.

SOURCE: ESA 2022

TABLE 19
ESTIMATE OF CONSTRUCTION NOISE LEVELS (L_{EQ}) WITHOUT MITIGATION AT EXISTING OFF-SITE SENSITIVE RECEIVER LOCATIONS (SECOND PARK ZONE GROUPING)

Park Zone	Construction Noise Level (dBA L_{eq})/Distance from Park Zone							
	R1	R2	R3	R4	R5	R6	R7	R8
East and West Narrows	46.5 (2,200 ft)	45.8 (2,700 ft)	54.7 (730 ft)	**68.5 (130 ft)**	52.8 (1,000 ft)	55.0 (700 ft)	55.1 (700 ft)	**74.6 (60 ft)**
Ivanhoe Spillway	**75.2 (50 ft)**	**75.2 (50 ft)**	49.3 (1,300 ft)	44.3 (2,500 ft)	40.3 (4,000 ft)	41.5 (3,500 ft)	46.1 (2,000 ft)	52.5 (900 ft)
South Valley	41.2 (3,900 ft)	40.9 (4,100 ft)	45.7 (2,300 ft)	2.0 (1,000 ft)	55.5 (675 ft)	**74.9 (50 ft)**	50.3 (1,300 ft)	46.9 (2,000 ft)
The Meadow (2nd Half)	48.2 (2,200 ft)	50.9 (1,600 ft)	**76.9 (60 ft)**	59.8 (500 ft)	48.8 (2,000 ft)	49.1 (2,000 ft)	48.9 (2,000 ft)	53.0 (1,200 ft)
Off-site Improvements - Combined	45.4	47.5	**77.9**	**77.9**	55.3	**79.0**	46.2	47.0
Restriping West Silver Lake Drive	30.6 (3,900 ft)	29.9 (4,200 ft)	33.3 (2,850 ft)	38.2 (1,600 ft)	38.2 (1,600 ft)	**72.3 (25 ft)**	38.9 (1,475 ft)	35.1 (2,300 ft)
Restriping Silver Lake Boulevard	36.1 (2,050 ft)	38.3 (1,600 ft)	**72.7 (25 ft)**	**72.7 (25 ft)**	46.3 (625 ft)	**72.7 (25 ft)**	36.1 (2,050 ft)	37.6 (1,725 ft)
Sidewalk Construction along Silver Lake Boulevard	44.7 (2,050 ft)	46.8 (1,600 ft)	**76.3 (25 ft)**	**76.3 (25 ft)**	54.6 (625 ft)	**76.3 (25 ft)**	44.7 (2,050 ft)	46.2 (1,725 ft)
Maximum Noise Level	**75.2**	**75.2**	**77.9**	**77.9**	55.5	**79.0**	55.1	**74.6**
Ambient Daytime Noise Level	57.1	59.4	56.2	65.6	50.6	61.3	57.9	61.1
Threshold (Ambient + 5 dbA)	62.1	64.4	61.2	70.6	55.6	66.3	62.9	66.1
Exceeds Threshold?	**Yes**	**Yes**	**Yes**	**Yes**	No	**Yes**	No	**Yes**

Note: **Bold values** denote an exceedance of the significance threshold. Construction noise modeling worksheets are provided in Appendix I.

SOURCE: ESA 2022

Operational Noise

Based on the modeled worst-case operational scenario presented in Table 15 above, the Project could potentially exceed applicable thresholds and impacts would be potentially significant. Therefore, mitigation measures are required. The following mitigation measures would reduce on-site operational-related noise levels from the amplified speaker system:

> **NOISE-4:** Special Event Permit - Amplified Speaker System. The use of an amplified speaker system in The Meadow shall be prohibited from being placed

in the north Meadows with speakers facing south, in the south Meadows with speakers facing north, or on the bluff facing east to limit noise impacts at the nearby sensitive receptors Special event permits shall be issued prior to any special event with provisions related to speaker directionality, hours of operations, and noise level restrictions. Further, temporary noise barriers, blankets, or baffles may be required on either side of and behind speakers to limit the amount of excess noise reaching nearby sensitive receptors.

Construction Vibration

Based on the modeled worst-case structural damage scenario presented in Table 16 above, the Project could potentially exceed applicable thresholds and impacts would be potentially significant. Therefore, mitigation measures are required. The following mitigation measures would reduce on-site vibration impacts related to structural damage:

NOISE-5: Equipment Setbacks. The operation of construction equipment that generates high levels of vibration during any phase of construction occurring in the South Valley will be limited to setback distances from receptor V8. Receptor V8 includes the South Outlet Chlorination Station and Meter House. Setback distances apply in all directions surrounding the two buildings identified as V8. The following equipment shall be prohibited from operating within their respective setback distances:

- Large bulldozers shall be prohibited within 21 feet of receptor V8
- Loaded Trucks shall be prohibited within 19 feet of receptor V8
- Jackhammers shall be prohibited within 12 feet of receptor V8
- Small bulldozer shall be prohibited within 3 feet of receptor V8

The contractor(s) shall require and document compliance with the minimum allowable setbacks in a construction vibration management plan, which shall be provided to the City prior to issuance of a demolition permit. The construction vibration management plan shall detail the types of equipment to be used during demolition, grading, and building construction, estimated vibration velocities, and distance to vibration receptor V8. Equipment and or alternative construction techniques to be used within the required setbacks for large bulldozers, loaded trucks, jackhammers, and small bulldozers shall be identified to ensure that vibration velocities will not exceed thresholds for potential structural damage.

With implementation of Mitigation Measure NOISE- 5, potential structural vibration impacts on receptor V8 would be mitigated to less than significant. **Table 20** shows the estimated vibration levels at V8 with implementation of NOISE-5.

TABLE 20
MITIGATED CONSTRUCTION VIBRATION IMPACTS – STRUCTURAL DAMAGE

Off-Road Construction Equipment[a]	FTA Reference Level at 25 feet (in/sec PPV)	Mitigated Distance (feet)	Estimated Vibration Velocity Levels at the Mitigated Distance (in/sec PPV)[b]	Significance Threshold[c]	Exceed Significance Thresholds?
V8					
Large Bulldozer	0.089	21	0.116	0.12	No
Loaded Trucks	0.076	19	0.115		No
Jackhammer	0.035	12	0.105		No
Small Bulldozer	0.003	3	0.072		No

NOTE(S):

[a] Represents off-site building structures with unmitigated impacts (see Table 3.12-24).

[b] Vibration level calculated based on FTA reference vibration level at 25-foot reference distance.

[c] FTA criteria for buildings susceptible to vibration damage (0.12 in/sec PPV).

SOURCE(S): FTA, *Transit Noise and Vibration Impact Assessment*; ESA, 2022.

The Project could potentially exceed applicable thresholds for human annoyance. Vibration impacts regarding human annoyance at nearby sensitive receptors could exceed the significance thresholds (72 VdB at residential uses). Potential mitigation measures to reduce vibration impacts from on-site construction activities with respect to human annoyance include the installation of a wave barrier, which is typically a trench or a thin wall made of sheet piles installed in the ground (essentially a subterranean sound barrier to reduce noise). However, wave barriers must be very deep and long to be effective and are not considered feasible for temporary applications, such as Project construction.[27] Per the Caltrans Transportation and Construction Vibration Guidance Manual, the wave barrier would need to be at least two-thirds of the seismic wavelength and the length of the barrier must be at least one wavelength (typical wavelength can be up to 500 feet). In addition, constructing a wave barrier to reduce the Project's construction-related vibration impacts would, in and of itself, generate groundborne vibration from the excavation equipment. In addition, it is not possible to prohibit the use of construction equipment within certain distances of sensitive receptors as such equipment would be required to be used to construct the various Project components at the proposed locations. Thus, it is concluded that there are no feasible mitigation measures that could be implemented to reduce the temporary vibration impacts from on-site construction associated with human annoyance at the vibration-sensitive receptors. Therefore, Project vibration impacts from construction activities with respect to human annoyance would be significant and unavoidable.

[27] Caltrans, *Transportation and Construction Vibration Guidance Manual*, p. 41. September 2020.

Operational Vibration

Operations of the Project facilities would not generate perceptible levels of vibration capable of causing structural damage or human annoyance and impacts would be less than significant. Mitigation would not be required.

Silver Lake Reservoir Complex Master Plan Project

2. Noise and Vibration Worksheets

Noise and Vibration Calculations and Model Outputs

Construction Noise Worksheets

SLRC
On-Site Construction Noise Summary

Construction Phase	E-W Narrows								Eucalyptus Grove + Ivanhoe Overlook								Habitat Islands							
	R1	R2	R3	R4	R5	R6	R7	R8	R1	R2	R3	R4	R5	R6	R7	R8	R1	R2	R3	R4	R5	R6	R7	R8
Demolition	50.9	50.3	58.4	72.0	57.1	58.8	59.1	77.7	82.0	82.0	53.2	53.2	49.8	50.6	58.1	79.7								
Site Grubbing/Prep	53.4	53.2	62.3	76.6	60.2	62.6	62.7	82.9	83.3	83.3	53.7	53.7	50.0	50.8	58.8	81.0								
Mass Grading/Excavation	54.8	53.7	62.4	75.7	60.7	62.6	62.7	81.3	86.4	86.4	57.1	57.1	53.5	54.3	62.1	84.0								
Drainage/Utilities/Trenching									77.4	77.4	50.9	50.9	48.3	48.9	55.5	75.0								
Foundations/Concrete Pour	55.9	55.9	65.5	80.1	63.0	65.8	66.1	87.1	81.5	81.5	53.1	53.1	49.5	50.4	58.2	79.4								
Building Construction	50.3	49.6	57.9	71.3	56.4	58.2	58.5	77.2	83.4	83.4	53.5	53.5	49.7	50.5	58.5	81.1								
Paving	53.5	52.8	61.9	75.8	59.9	62.2	62.2	82.0	85.3	85.3	58.4	58.4	56.7	57.0	61.9	83.0								
Architectural Coating									54.7	54.7	54.7	54.7	54.7	54.7	54.7	54.7								
Landscaping	46.2	45.9	55.3	69.6	53.0	55.6	55.6	76.0	77.4	77.4	48.6	48.6	44.9	45.7	53.6	75.2								
Waterside Construction (Piles)	48.7	47.7	56.7	70.2	54.7	56.9	57.1	76.1	79.5	79.5	50.7	50.7	47.0	47.9	55.8	77.3								
Waterside Construction (Landscaping)																	71.4	68.0	63.8	70.7	58.0	53.5	54.4	64.4
Placing Base																								
Form/Place Rebar and Pour																								
Maximum Overlapping Phases	56.5	55.8	64.7	78.5	62.8	65.0	65.1	84.6	88.5	88.5	61.5	61.5	59.7	60.0	65.0	86.2	71.4	68.0	63.8	70.7	58.0	53.5	54.4	64.4

Ivanhoe Spillway							
R1	R2	R3	R4	R5	R6	R7	R8
79.0	79.0	54.7	50.1	46.1	47.5	51.8	58.0
81.5	81.5	54.8	49.6	45.6	46.8	51.5	58.1
82.8	82.7	57.4	52.5	48.5	49.7	54.3	60.6
85.2	85.2	59.3	54.3	50.3	51.5	56.1	62.5

South Valley							
R1	R2	R3	R4	R5	R6	R7	R8
48.4	48.1	53.0	59.6	63.1	84.3	57.7	54.1
49.3	49.0	53.9	60.7	64.1	62.0	58.6	55.0
48.8	48.6	53.3	59.4	62.9	82.1	57.8	54.5
42.8	42.4	47.4	54.2	57.6	79.2	52.2	48.5
44.2	43.8	48.8	55.7	59.2	81.2	53.6	50.0
45.8	45.5	50.3	56.3	59.8	78.9	54.7	51.4
48.7	48.4	53.2	59.4	63.0	82.8	57.8	54.3
38.2	37.7	42.8	50.0	53.4	76.0	47.7	44.0
41.6	41.2	46.1	52.8	56.3	66.5	50.9	47.3
51.2	50.9	55.7	62.0	65.5	84.9	60.3	56.9

The Knoll + Meadow (1st Half)							
R1	R2	R3	R4	R5	R6	R7	R8
59.3	80.1	80.1	63.0	51.7	52.2	52.1	56.8
59.2	80.2	80.2	63.0	51.6	52.0	51.9	56.7
61.6	81.1	81.1	65.2	54.4	55.1	54.9	59.4
58.5	79.9	79.9	62.4	50.9	51.3	51.2	56.0
59.3	80.8	80.8	63.2	51.6	52.0	51.9	56.8
57.6	77.1	77.1	61.1	50.3	51.1	50.9	55.4
61.0	81.5	81.5	64.7	53.6	54.1	54.0	58.6
51.9	74.4	74.4	56.0	44.0	44.0	44.0	49.2
54.1	75.6	75.6	57.9	46.4	46.8	46.7	51.6
65.8	86.8	86.8	69.6	58.3	58.8	58.6	63.4

The Meadow (2nd Half)								Restriping - Silver Lake Boulevard							
R1	R2	R3	R4	R5	R6	R7	R8	R1	R2	R3	R4	R5	R6	R7	R8
51.2	53.9	80.1	62.9	51.6	52.1	52.0	56.0								
50.8	53.5	80.2	63.0	51.6	52.0	51.9	56.0								
54.3	57.0	81.1	65.2	54.4	55.1	54.9	58.8								
50.5	53.3	79.7	62.2	50.7	51.1	51.0	55.2								
51.0	53.7	80.8	63.2	51.6	52.0	51.9	56.1								
50.2	52.9	77.0	61.1	50.3	51.0	50.8	54.7								
53.1	55.8	81.5	64.7	53.6	54.1	54.0	58.0								
								46.1	48.3	82.7	82.7	56.3	82.7	46.1	47.6
46.1	48.9	76.0	58.4	46.9	47.2	47.1	51.3								
48.2	50.9	77.0	59.8	48.5	49.0	48.9	52.9								
58.2	60.9	86.9	69.8	58.6	59.1	58.9	63.0	46.1	48.3	82.7	82.7	56.3	82.7	46.1	47.6

Restriping - West Silver Lake Drive								Sidewalk Construction							
R1	R2	R3	R4	R5	R6	R7	R8	R1	R2	R3	R4	R5	R6	R7	R8
								54.7	56.8	86.3	86.3	64.6	86.3	54.7	56.2
40.6	39.9	43.3	48.2	48.2	82.3	48.9	45.1								
								45.5	47.6	80.8	80.8	55.6	80.8	45.5	46.9
								41.7	43.9	80.0	80.0	52.1	80.0	41.7	43.2

40.6 39.9 43.3 48.2 48.2 82.3 48.9 45.1 54.7 56.8 86.3 86.3 64.6 86.3 54.7 56.2

Park Zone	**R1**	**R2**	**R3**	**R4**	**R5**	**R6**	**R7**	**R8**
Eucalyptus Grove + Ivanhoe Overlook	88.5	88.5	61.5	61.5	59.7	60.0	65.0	86.2
Habitat Islands	71.4	68.0	63.8	70.7	58.0	53.5	54.4	64.4
The Knoll + Meadow (1st Half)	65.8	86.8	86.8	69.6	58.3	58.8	58.6	63.4
Maximum Noise Level	**88.5**	**88.5**	**86.8**	**70.7**	**59.7**	**60.0**	**65.0**	**86.2**
Ambient Daytime Noise Level	57.1	59.4	56.2	65.6	50.6	61.3	57.9	61.1
Threshold (Ambent + 5 dbA)	62.1	64.4	61.2	70.6	55.6	66.3	62.9	66.1
Exceeds Threshold?	Yes	Yes	Yes	Yes	Yes	No	Yes	Yes
	26.4	24.1	25.6	0.1	4.1	-6.3	2.1	20.1

Park Zone	**R1**	**R2**	**R3**	**R4**	**R5**	**R6**	**R7**	**R8**
E-W Narrows	56.5	55.8	64.7	78.5	62.8	65.0	65.1	84.6
Ivanhoe Spillway	85.2	85.2	59.3	54.3	50.3	51.5	56.1	62.5
South Valley	51.2	50.9	55.7	62.0	65.5	84.9	60.3	56.9
The Meadow (2nd Half)	58.2	60.9	86.9	69.8	58.6	59.1	58.9	63.0
Offsite Improvements	55.4	57.5	87.9	87.9	65.3	89.0	56.2	57.0
Restriping - SLB	*46.1*	*48.3*	*82.7*	*82.7*	*56.3*	*82.7*	*46.1*	*47.6*
Restriping - WSLD	*40.6*	*39.9*	*43.3*	*48.2*	*48.2*	*82.3*	*48.9*	*45.1*
Sidewalk Construction	*54.7*	*56.8*	*86.3*	*86.3*	*64.6*	*86.3*	*54.7*	*56.2*
Maximum Noise Level	85.2	85.2	87.9	87.9	65.5	89.0	65.1	84.6
Ambient Daytime Noise Level	57.1	59.4	56.2	65.6	50.6	61.3	57.9	61.1
Threshold (Ambent + 5 dbA)	62.1	64.4	61.2	70.6	55.6	66.3	62.9	66.1
Exceeds Threshold?	Yes	Yes	Yes	Yes	Yes	Yes	Yes	Yes

Mitigated

Park Zone	**R1**	**R2**	**R3**	**R4**	**R5**	**R6**	**R7**	**R8**
Eucalyptus Grove + Ivanhoe Overlook	78.5	78.5	51.5	51.5	49.7	50.0	55.0	76.2
Habitat Islands	61.4	58.0	53.8	60.7	48.0	43.5	44.4	54.4
The Knoll + Meadow (1st Half)	55.8	76.8	76.8	59.6	48.3	48.8	48.6	53.4
Maximum Noise Level	**78.5**	**78.5**	**76.8**	60.7	49.7	50.0	55.0	**76.2**
Ambient Daytime Noise Level	57.1	59.4	56.2	65.6	50.6	61.3	57.9	61.1
Threshold (Ambent + 5 dbA)	62.1	64.4	61.2	70.6	55.6	66.3	62.9	66.1
Exceeds Threshold?	Yes	Yes	Yes	No	No	No	No	Yes
	16.4	14.1	15.6	-9.9	-5.9	-16.3	-7.9	10.1

Mitigated

Park Zone	**R1**	**R2**	**R3**	**R4**	**R5**	**R6**	**R7**	**R8**
E-W Narrows	46.5	45.8	54.7	68.5	52.8	55.0	55.1	74.6
Ivanhoe Spillway	75.2	75.2	49.3	44.3	40.3	41.5	46.1	52.5
South Valley	41.2	40.9	45.7	52.0	55.5	74.9	50.3	46.9
The Meadow (2nd Half)	48.2	50.9	76.9	59.8	48.6	49.1	48.9	53.0
Offsite Improvements	45.4	47.5	77.9	77.9	55.3	79.0	46.2	47.0
Restriping - SLB	36.1	38.3	72.7	72.7	46.3	72.7	36.1	37.6
Restriping - WSLD	30.6	29.9	33.3	38.2	38.2	72.3	38.9	35.1
Sidewalk Construction	44.7	46.8	76.3	76.3	54.6	76.3	44.7	46.2
Maximum Noise Level	**75.2**	**75.2**	**77.9**	**77.9**	**55.5**	**79.0**	**55.1**	**74.6**
Ambient Daytime Noise Level	57.1	59.4	56.2	65.6	50.6	61.3	57.9	61.1
Threshold (Ambent + 5 dbA)	62.1	64.4	61.2	70.6	55.6	66.3	62.9	66.1
Exceeds Threshold?	Yes	Yes	Yes	Yes	No	Yes	No	Yes
	13.1	10.8	16.7	7.3	-0.1	12.7	-7.8	8.5

Project: SLRC

Construction Noise Impact on Sensitive Receptors

Parameters

Construction Hours:	8	Daytime hours (7 am to 7 pm)
	0	Evening hours (7 pm to 10 pm)
	0	Nighttime hours (10 pm to 7 am)
Leq to L10 factor	3	

				R1					R2					R3					R4					R5					R6					R7					R8				
Construction Phase **Equipment Type**	**No. of Equip.**	**Reference Noise Level at 50ft, Lmax**	**Acoustical Usage Factor**	**Distance (ft)**	**Lmax**	**Leq**	**L10**	**Estimated Noise Shielding, dBA**	**Distance (ft)**	**Lmax**	**Leq**	**L11**	**Estimated Noise Shielding, dBA**	**Distance (ft)**	**Lmax**	**Leq**	**L12**	**Estimated Noise Shielding, dBA**	**Distance (ft)**	**Lmax**	**Leq**	**L13**	**Estimated Noise Shielding, dBA**	**Distance (ft)**	**Lmax**	**Leq**	**L14**	**Estimated Noise Shielding, dBA**	**Distance (ft)**	**Lmax**	**Leq**	**L16**	**Estimated Noise Shielding, dBA**	**Distance (ft)**	**Lmax**	**Leq**	**L17**	**Estimated Noise Shielding, dBA**	**Distance (ft)**	**Lmax**	**Leq**	**L18**	**Estimated Noise Shielding, dBA**
Demolition					***56***	***51***				***55***	***50***				***64***	***58***				***78***	***72***				***62***	***57***				***64***	***59***				***65***	***59***				***84***	***78***		
Tractor/Loader/Backhoe	3	80	40%	2200	52	48	51	0	2700	50	46	49	0	1000	59	55	58	0	250	71	67	70	0	1200	57	53	56	0	1000	59	55	58	0	1000	59	55	58	0	150	75	71	74	0
Jackhammer	1	85	20%	2500	51	44	47	0	2300	52	45	48	0	730	62	55	58	0	130	77	70	73	0	1000	59	52	55	0	700	62	55	58	0	700	62	55	58	0	60	83	76	79	0
Dozer	1	85	40%	3000	49	45	48	0	3000	49	45	48	0	1800	54	50	53	0	450	66	62	65	0	1500	55	51	54	0	1500	55	51	54	0	1300	57	53	56	0	400	67	63	66	0
Site Grubbing/Prep					***57***	***53***				***57***	***53***				***66***	***62***				***81***	***77***				***64***	***60***				***67***	***63***				***67***	***63***				***87***	***83***		
Tractor/Loader/Backhoe	4	80	40%	2200	53	49	52	0	2700	51	47	50	0	1000	60	56	59	0	250	72	68	71	0	1200	58	54	57	0	1000	60	56	59	0	1000	60	56	59	0	150	76	72	75	0
Excavator	2	85	40%	2500	54	50	53	0	2300	55	51	54	0	730	65	61	64	0	130	80	76	79	0	1000	62	58	61	0	700	65	61	64	0	700	65	61	64	0	60	86	82	85	0
Dozer	1	85	40%	3000	49	45	48	0	3000	49	45	48	0	1800	54	50	53	0	450	66	62	65	0	1500	55	51	54	0	1500	55	51	54	0	1300	57	53	56	0	400	67	63	66	0
Mass Grading/Excavation					***59***	***55***				***58***	***54***				***66***	***62***				***80***	***76***				***65***	***61***				***67***	***63***				***67***	***63***				***85***	***81***		
Tractor/Loader/Backhoe	4	80	40%	2200	53	49	52	0	2700	51	47	50	0	1000	60	56	59	0	250	72	68	71	0	1200	58	54	57	0	1000	60	56	59	0	1000	60	56	59	0	150	76	72	75	0
Excavator	2	85	40%	2200	55	51	54	0	2700	53	49	52	0	1000	62	58	61	0	250	74	70	73	0	1200	60	56	59	0	1000	62	58	61	0	1000	62	58	61	0	150	78	74	77	0
Grader	1	85	40%	2500	51	47	50	0	2300	52	48	51	0	730	62	58	61	0	130	77	73	76	0	1000	59	55	58	0	700	62	58	61	0	700	62	58	61	0	60	83	79	82	0
Dozer	1	85	40%	3000	49	45	48	0	3000	49	45	48	0	1800	54	50	53	0	450	66	62	65	0	1500	55	51	54	0	1500	55	51	54	0	1300	57	53	56	0	400	67	63	66	0
Foundations/Concrete Pour					***59***	***56***				***59***	***56***				***68***	***65***				***83***	***80***				***66***	***63***				***69***	***66***				***69***	***66***				***90***	***87***		
Drum Mixer	4	80	50%	2200	53	50	53	0	2700	51	48	51	0	1000	60	57	60	0	250	72	69	72	0	1200	58	55	58	0	1000	60	57	60	0	1000	60	57	60	0	150	76	73	76	0
Other Equipment	4	85	50%	2500	57	54	57	0	2300	58	55	58	0	730	68	65	68	0	130	83	80	83	0	1000	65	62	65	0	700	68	65	68	0	700	68	65	68	0	60	89	86	89	0
Pumps	3	77	50%	2500	48	45	48	0	3000	46	43	46	0	1800	51	48	51	0	450	63	60	63	0	1500	52	49	52	0	1500	52	49	52	0	700	59	56	59	0	60	80	77	80	0
Building Construction					***55***	***50***				***55***	***50***				***64***	***58***				***78***	***71***				***62***	***56***				***64***	***58***				***64***	***58***				***84***	***77***		
Tractor/Loader/Backhoe	3	80	40%	2200	52	48	51	0	2700	50	46	49	0	1000	59	55	58	0	250	71	67	70	0	1200	57	53	56	0	1000	59	55	58	0	1000	59	55	58	0	150	75	71	74	0
Crane	1	85	16%	2500	51	43	46	0	2300	52	44	47	0	730	62	54	57	0	130	77	69	72	0	1000	59	51	54	0	700	62	54	57	0	700	62	54	57	0	60	83	75	78	0
Forklift	1	75	10%	2500	41	31	34	0	2700	40	30	33	0	1000	49	39	42	0	250	61	51	54	0	1200	47	37	40	0	1000	49	39	42	0	700	52	42	45	0	60	73	63	66	0
Generator	1	82	50%	3000	46	43	46	0	3000	46	43	46	0	1800	51	48	51	0	450	63	60	63	0	1500	52	49	52	0	1500	52	49	52	0	1300	54	51	54	0	400	64	61	64	0
Welder	1	73	40%	3000	37	33	36	0	3000	37	33	36	0	1800	42	38	41	0	450	54	50	53	0	1500	43	39	42	0	1500	43	39	42	0	1300	45	41	44	0	400	55	51	54	0
Paving					***57***	***54***				***56***	***53***				***65***	***62***				***79***	***76***				***63***	***60***				***65***	***62***				***66***	***62***				***85***	***82***		
Drum Mixer	2	80	50%	2200	50	47	50	0	2700	48	45	48	0	1000	57	54	57	0	250	69	66	69	0	1200	55	52	55	0	1000	57	54	57	0	1000	57	54	57	0	150	73	70	73	0
Paver	1	85	50%	2200	52	49	52	0	2700	50	47	50	0	1000	59	56	59	0	250	71	68	71	0	1200	57	54	57	0	1000	59	56	59	0	1000	59	56	59	0	150	75	72	75	0
Other Equipment	1	85	50%	2500	51	48	51	0	2300	52	49	52	0	730	62	59	62	0	130	77	74	77	0	1000	59	56	59	0	700	62	59	62	0	700	62	59	62	0	60	83	80	83	0
Pumps	1	77	50%	2500	43	40	43	0	2300	44	41	44	0	730	54	51	54	0	130	69	66	69	0	1000	51	48	51	0	700	54	51	54	0	700	54	51	54	0	60	75	72	75	0
Roller	1	85	20%	3000	49	42	45	0	3000	49	42	45	0	1800	54	47	50	0	450	66	59	62	0	1500	55	48	51	0	1500	55	48	51	0	1300	57	50	53	0	400	67	60	63	0
Landscaping					***53***	***46***				***53***	***46***				***62***	***55***				***77***	***70***				***60***	***53***				***63***	***56***				***63***	***56***				***84***	***76***		
Tractor/Loader/Backhoe	1	80	40%	2200	47	43	46	0	2700	45	41	44	0	1000	54	50	53	0	250	66	62	65	0	1200	52	48	51	0	1000	54	50	53	0	1000	54	50	53	0	150	70	66	69	0
Crane	1	85	16%	2500	51	43	46	0	2300	52	44	47	0	730	62	54	57	0	130	77	69	72	0	1000	59	51	54	0	700	62	54	57	0	700	62	54	57	0	60	83	75	78	0
Forklift	1	75	10%	3000	39	29	32	0	3000	39	29	32	0	1800	44	34	37	0	450	56	46	49	0	1500	45	35	38	0	1500	45	35	38	0	1300	47	37	40	0	400	57	47	50	0
Waterside Construction (Piles)					***56***	***49***				***55***	***48***				***63***	***57***				***76***	***70***				***61***	***55***				***64***	***57***				***64***	***57***				***81***	***76***		
Auger Drill Rig	1	85	20%	2200	52	45	48	0	2300	52	45	48	0	1000	59	52	55	0	250	71	64	67	0	1200	57	50	53	0	700	62	55	58	0	700	62	55	58	0	150	75	68	71	0
Crane	1	85	16%	2200	52	44	47	0	2700	50	42	45	0	1000	59	51	54	0	250	71	63	66	0	1200	57	49	52	0	1000	59	51	54	0	1000	59	51	54	0	150	75	67	70	0
Tractor/Loader/Backhoe	1	80	40%	2500	46	42	45	0	3000	44	40	43	0	730	57	53	56	0	130	72	68	71	0	1000	54	50	53	0	1500	50	46	49	0	1300	52	48	51	0	60	78	74	77	0

Project: SLRC

Construction Noise Impact on Sensitive Receptors

Parameters

Construction Hours:	8 Daytime hours (7 am to 7 pm)
	0 Evening hours (7 pm to 10 pm)
	0 Nighttime hours (10 pm to 7 am)
Leq to L10 factor	3

				R1					R2					R3					R4					R5					R6					R7					R8				
Construction Phase **Equipment Type**	**No. of Equip.**	**Reference Noise Level at 50ft, Lmax**	**Acoustical Usage Factor**	**Distance (ft)**	**Lmax**	**Leq**	**L10**	**Estimated Noise Shielding, dBA**	**Distance (ft)**	**Lmax**	**Leq**	**L11**	**Estimated Noise Shielding, dBA**	**Distance (ft)**	**Lmax**	**Leq**	**L12**	**Estimated Noise Shielding, dBA**	**Distance (ft)**	**Lmax**	**Leq**	**L13**	**Estimated Noise Shielding, dBA**	**Distance (ft)**	**Lmax**	**Leq**	**L14**	**Estimated Noise Shielding, dBA**	**Distance (ft)**	**Lmax**	**Leq**	**L16**	**Estimated Noise Shielding, dBA**	**Distance (ft)**	**Lmax**	**Leq**	**L17**	**Estimated Noise Shielding, dBA**	**Distance (ft)**	**Lmax**	**Leq**	**L18**	**Estimated Noise Shielding, dBA**
Demolition					***86***	***82***				***86***	***82***				***58***	***53***				***58***	***53***				***55***	***50***				***55***	***51***				***63***	***58***				***84***	***80***		
Tractor/Loader/Backhoe	3	80	40%	45	86	82	85	0	45	86	82	85	0	1600	55	51	54	0	1600	55	51	54	0	2500	51	47	50	0	2300	52	48	51	0	900	60	56	59	0	60	83	79	82	0
Jackhammer	1	85	20%	150	75	68	71	0	150	75	68	71	0	2000	53	46	49	0	2000	53	46	49	0	3000	49	42	45	0	2700	50	43	46	0	1100	58	51	54	0	150	75	68	71	0
Dozer	1	85	40%	300	69	65	68	0	300	69	65	68	0	2500	51	47	50	0	2500	51	47	50	0	3200	49	45	48	0	3000	49	45	48	0	1500	55	51	54	0	400	67	63	66	0
Site Grubbing/Prep					***87***	***83***				***87***	***83***				***58***	***54***				***58***	***54***				***54***	***50***				***55***	***51***				***63***	***59***				***85***	***81***		
Tractor/Loader/Backhoe	4	80	40%	45	87	83	86	0	45	87	83	86	0	1600	56	52	55	0	1600	56	52	55	0	2500	52	48	51	0	2300	53	49	52	0	900	61	57	60	0	60	84	80	83	0
Dozer	1	85	40%	150	75	71	74	0	150	75	71	74	0	2000	53	49	52	0	2000	53	49	52	0	3000	49	45	48	0	2700	50	46	49	0	1100	58	54	57	0	150	75	71	74	0
Mass Grading/Excavation					***90***	***86***				***90***	***86***				***61***	***57***				***61***	***57***				***57***	***54***				***58***	***54***				***66***	***62***				***88***	***84***		
Tractor/Loader/Backhoe	5	80	40%	45	88	84	87	0	45	88	84	87	0	1600	57	53	56	0	1600	57	53	56	0	2500	53	49	52	0	2300	54	50	53	0	900	62	58	61	0	60	85	81	84	0
Excavator	1	85	40%	45	86	82	85	0	45	86	82	85	0	1600	55	51	54	0	1600	55	51	54	0	2500	51	47	50	0	2300	52	48	51	0	900	60	56	59	0	60	83	79	82	0
Grader	1	85	40%	150	75	71	74	0	150	75	71	74	0	2000	53	49	52	0	2000	53	49	52	0	3000	49	45	48	0	2700	50	46	49	0	1100	58	54	57	0	150	75	71	74	0
Dump Truck	1	84	40%	150	74	70	73	0	150	74	70	73	0	2000	52	48	51	0	2000	52	48	51	0	3000	48	44	47	0	2700	49	45	48	0	1100	57	53	56	0	150	74	70	73	0
Dozer	1	85	40%	300	69	65	68	0	300	69	65	68	0	2500	51	47	50	0	2500	51	47	50	0	3200	49	45	48	0	3000	49	45	48	0	1500	55	51	54	0	400	67	63	66	0
Drainage/Utilities/Trenching					***81***	***77***				***81***	***77***				***55***	***51***				***55***	***51***				***52***	***48***				***53***	***49***				***60***	***56***				***79***	***75***		
Tractor/Loader/Backhoe	1	80	40%	45	81	77	80	0	45	81	77	80	0	1600	50	46	49	0	1600	50	46	49	0	2500	46	42	45	0	2300	47	43	46	0	900	55	51	54	0	60	78	74	77	0
Forklift	1	75	10%	150	65	55	58	0	150	65	55	58	0	2000	43	33	36	0	2000	43	33	36	0	3000	39	29	32	0	2700	40	30	33	0	1100	48	38	41	0	150	65	55	58	0
Grader	1	85	40%	300	69	65	68	0	300	69	65	68	0	2500	51	47	50	0	2500	51	47	50	0	3200	49	45	48	0	3000	49	45	48	0	1500	55	51	54	0	400	67	63	66	0
Slurry Trenching Machine	1	82	50%	300	66	63	66	0	300	66	63	66	0	2500	48	45	48	0	2500	48	45	48	0	3200	46	43	46	0	3000	46	43	46	0	1500	52	49	52	0	400	64	61	64	0
Foundations/Concrete Pour					***85***	***82***				***85***	***82***				***56***	***53***				***56***	***53***				***53***	***50***				***53***	***50***				***61***	***58***				***82***	***79***		
Drum Mixer	2	80	50%	45	84	81	84	0	45	84	81	84	0	1600	53	50	53	0	1600	53	50	53	0	2500	49	46	49	0	2300	50	47	50	0	900	58	55	58	0	60	81	78	81	0
Other Equipment	1	85	50%	150	75	72	75	0	150	75	72	75	0	2000	53	50	53	0	2000	53	50	53	0	3000	49	46	49	0	2700	50	47	50	0	1100	58	55	58	0	150	75	72	75	0
Pumps	1	77	50%	300	61	58	61	0	300	61	58	61	0	2500	43	40	43	0	2500	43	40	43	0	3200	41	38	41	0	3000	41	38	41	0	1500	47	44	47	0	400	59	56	59	0
Building Construction					***89***	***83***				***89***	***83***				***59***	***53***				***59***	***53***				***55***	***50***				***56***	***50***				***64***	***59***				***87***	***81***		
Tractor/Loader/Backhoe	3	80	40%	45	86	82	85	0	45	86	82	85	0	1600	55	51	54	0	1600	55	51	54	0	2500	51	47	50	0	2300	52	48	51	0	900	60	56	59	0	60	83	79	82	0
Crane	1	85	16%	45	86	78	81	0	45	86	78	81	0	1600	55	47	50	0	1600	55	47	50	0	2500	51	43	46	0	2300	52	44	47	0	900	60	52	55	0	60	83	75	78	0
Forklift	2	75	10%	150	68	58	61	0	150	68	58	61	0	2000	46	36	39	0	2000	46	36	39	0	3000	42	32	35	0	2700	43	33	36	0	1100	51	41	44	0	150	68	58	61	0
Generator	1	82	50%	150	72	69	72	0	150	72	69	72	0	2000	50	47	50	0	2000	50	47	50	0	3000	46	43	46	0	2700	47	44	47	0	1100	55	52	55	0	150	72	69	72	0
Welder	1	73	40%	300	57	53	56	0	300	57	53	56	0	2500	39	35	38	0	2500	39	35	38	0	3200	37	33	36	0	3000	37	33	36	0	1500	43	39	42	0	400	55	51	54	0
Paving					***88***	***85***				***88***	***85***				***62***	***58***				***62***	***58***				***61***	***57***				***61***	***57***				***65***	***62***				***86***	***83***		
Drum Mixer	2	80	50%	45	84	81	84	0	45	84	81	84	0	1600	53	50	53	0	1600	53	50	53	0	2500	49	46	49	0	2300	50	47	50	0	900	58	55	58	0	60	81	78	81	0
Paver	1	85	50%	45	86	83	86	0	45	86	83	86	0	1600	55	52	55	0	1600	55	52	55	0	2500	51	48	51	0	2300	52	49	52	0	900	60	57	60	0	60	83	80	83	0
Other Equipment	1	85	50%	150	75	72	75	0	150	75	72	75	0	2000	53	50	53	0	2000	53	50	53	0	3000	49	46	49	0	2700	50	47	50	0	1100	58	55	58	0	150	75	72	75	0
Pumps	1	77	50%	150	67	64	67	0	150	67	64	67	0	2000	45	42	45	0	2000	45	42	45	0	3000	41	38	41	0	2700	42	39	42	0	1100	50	47	50	0	150	67	64	67	0
Roller	1	85	20%	300	69	62	65	0	300	69	62	65	0	2500	51	44	47	0	2500	51	44	47	0	3200	49	42	45	0	3000	49	42	45	0	1500	55	48	51	0	400	67	60	63	0
Architectural Coating					***59***	***55***				***59***	***55***				***59***	***55***				***59***	***55***				***59***	***55***				***59***	***55***				***59***	***55***				***59***	***55***		
Compressor (air)	1	80	40%	45	59	55	58	0	45	59	55	58	0	1600	59	55	58	0	1600	59	55	58	0	2500	59	55	58	0	2300	59	55	58	0	900	59	55	58	0	60	59	55	58	0
Landscaping					***82***	***77***				***82***	***77***				***55***	***49***				***55***	***49***				***51***	***45***				***52***	***46***				***60***	***54***				***80***	***75***		
Tractor/Loader/Backhoe	1	80	40%	45	81	77	80	0	45	81	77	80	0	1600	50	46	49	0	1600	50	46	49	0	2500	46	42	45	0	2300	47	43	46	0	900	55	51	54	0	60	78	74	77	0
Crane	1	85	16%	150	75	67	70	0	150	75	67	70	0	2000	53	45	48	0	2000	53	45	48	0	3000	49	41	44	0	2700	50	42	45	0	1100	58	50	53	0	150	75	67	70	0
Forklift	1	75	10%	300	59	49	52	0	300	59	49	52	0	2500	41	31	34	0	2500	41	31	34	0	3200	39	29	32	0	3000	39	29	32	0	1500	45	35	38	0	400	57	47	50	0
Waterside Construction (Piles)					***86***	***79***				***86***	***79***				***58***	***51***				***58***	***51***				***54***	***47***				***55***	***48***				***63***	***56***				***84***	***77***		
Auger Drill Rig	1	85	20%	45	86	79	82	0	45	86	79	82	0	1600	55	48	51	0	1600	55	48	51	0	2500	51	44	47	0	2300	52	45	48	0	900	60	53	56	0	60	83	76	79	0
Crane	1	85	16%	150	75	67	70	0	150	75	67	70	0	2000	53	45	48	0	2000	53	45	48	0	3000	49	41	44	0	2700	50	42	45	0	1100	58	50	53	0	150	75	67	70	0
Tractor/Loader/Backhoe	1	80	40%	150	70	66	69	0	150	70	66	69	0	2000	48	44	47	0	2000	48	44	47	0	3000	44	40	43	0	2700	45	41	44	0	1100	53	49	52	0	150	70	66	69	0

Project: SLRC

Construction Noise Impact on Sensitive Receptors

Parameters

Construction Hours:	8	Daytime hours (7 am to 7 pm)
	0	Evening hours (7 pm to 10 pm)
	0	Nighttime hours (10 pm to 7 am)
Leq to L10 factor	3	

				R1					R2					R3					R4					R5					R6					R7					R8				
Construction Phase **Equipment Type**	**No. of Equip.**	**Reference Noise Level at 50ft, Lmax**	**Acoustical Usage Factor**	**Distance (ft)**	**Lmax**	**Leq**	**L10**	**Estimated Noise Shielding, dBA**	**Distance (ft)**	**Lmax**	**Leq**	**L11**	**Estimated Noise Shielding, dBA**	**Distance (ft)**	**Lmax**	**Leq**	**L12**	**Estimated Noise Shielding, dBA**	**Distance (ft)**	**Lmax**	**Leq**	**L13**	**Estimated Noise Shielding, dBA**	**Distance (ft)**	**Lmax**	**Leq**	**L14**	**Estimated Noise Shielding, dBA**	**Distance (ft)**	**Lmax**	**Leq**	**L16**	**Estimated Noise Shielding, dBA**	**Distance (ft)**	**Lmax**	**Leq**	**L17**	**Estimated Noise Shielding, dBA**	**Distance (ft)**	**Lmax**	**Leq**	**L18**	**Estimated Noise Shielding, dBA**
Waterside Construction (Landscaping)					***78***	***71***				***75***	***68***				***70***	***64***				***77***	***71***				***64***	***58***				***60***	***53***				***61***	***54***				***71***	***64***		
Compressor (air)	1	80	40%	220	67	63	66	0	350	63	59	62	0	575	59	55	58	0	250	66	62	65	0	1200	52	48	51	0	1000	48	44	47	6	800	49	45	48	7	200	60	56	59	8
Concrete Saw	1	90	20%	220	77	70	73	0	350	73	66	69	0	575	69	62	65	0	250	76	69	72	0	1200	62	55	58	0	1000	58	51	54	6	800	59	52	55	7	200	70	63	66	8
Crane	1	85	16%	500	65	57	60	0	500	65	57	60	0	800	61	53	56	0	400	67	59	62	0	1500	55	47	50	0	1200	51	43	46	6	1000	52	44	47	7	400	59	51	54	8
Welder	1	73	40%	500	53	49	52	0	500	53	49	52	0	800	49	45	48	0	400	55	51	54	0	1500	43	39	42	0	1200	39	35	38	6	1000	40	36	39	7	400	47	43	46	8
Forklift	2	75	10%	500	58	48	51	0	500	58	48	51	0	800	54	44	47	0	400	60	50	53	0	1500	48	38	41	0	1200	44	34	37	6	1000	45	35	38	7	400	52	42	45	8
Tractor/Loader/Backhoe	2	80	40%	750	59	56	59	0	800	59	55	58	0	1200	55	51	54	0	600	61	57	60	0	1800	52	48	51	0	1600	47	43	46	6	1300	48	44	47	7	600	53	49	52	8
Dump Truck	1	84	40%	750	60	56	59	0	800	60	56	59	0	1200	56	52	55	0	600	62	58	61	0	1800	53	49	52	0	1600	48	44	47	6	1300	49	45	48	7	600	54	50	53	8

Project: SLRC

Construction Noise Impact on Sensitive Receptors

Parameters

Construction Hours:	8	Daytime hours (7 am to 7 pm)
	0	Evening hours (7 pm to 10 pm)
	0	Nighttime hours (10 pm to 7 am)
Leq to L10 factor	3	

				R1					R2					R3					R4					R5					R6					R7					R8				
Construction Phase **Equipment Type**	**No. of Equip.**	**Reference Noise Level at 50ft, Lmax**	**Acoustical Usage Factor**	**Distance (ft)**	**Lmax**	**Leq**	**L10**	**Estimated Noise Shielding, dBA**	**Distance (ft)**	**Lmax**	**Leq**	**L11**	**Estimated Noise Shielding, dBA**	**Distance (ft)**	**Lmax**	**Leq**	**L12**	**Estimated Noise Shielding, dBA**	**Distance (ft)**	**Lmax**	**Leq**	**L13**	**Estimated Noise Shielding, dBA**	**Distance (ft)**	**Lmax**	**Leq**	**L14**	**Estimated Noise Shielding, dBA**	**Distance (ft)**	**Lmax**	**Leq**	**L16**	**Estimated Noise Shielding, dBA**	**Distance (ft)**	**Lmax**	**Leq**	**L17**	**Estimated Noise Shielding, dBA**	**Distance (ft)**	**Lmax**	**Leq**	**L18**	**Estimated Noise Shielding, dBA**
Demolition					***86***	***79***				***85***	***79***				***60***	***55***				***55***	***50***				***51***	***46***				***52***	***47***				***57***	***52***				***63***	***58***		
Tractor/Loader/Backhoe	3	80	40%	150	75	71	74	0	150	75	71	74	0	1600	55	51	54	0	2700	50	46	49	0	4300	46	42	45	0	3700	47	43	46	0	2200	52	48	51	0	1100	58	54	57	0
Jackhammer	1	85	20%	50	85	78	81	0	50	85	78	81	0	1300	57	50	53	0	2500	51	44	47	0	4000	47	40	43	0	3500	48	41	44	0	2000	53	46	49	0	900	60	53	56	0
Dozer	1	85	40%	300	69	65	68	0	400	67	63	66	0	1900	53	49	52	0	3000	49	45	48	0	4700	46	42	45	0	3900	47	43	46	0	2500	51	47	50	0	1300	57	53	56	0
Drainage/Utilities/Trenching					***85***	***81***				***85***	***81***				***59***	***55***				***54***	***50***				***50***	***46***				***51***	***47***				***55***	***51***				***62***	***58***		
Tractor/Loader/Backhoe	3	80	40%	150	75	71	74	0	150	75	71	74	0	1600	55	51	54	0	2700	50	46	49	0	4300	46	42	45	0	3700	47	43	46	0	2200	52	48	51	0	1100	58	54	57	0
Dozer	1	85	40%	50	85	81	84	0	50	85	81	84	0	1300	57	53	56	0	2500	51	47	50	0	4000	47	43	46	0	3500	48	44	47	0	2000	53	49	52	0	900	60	56	59	0
Paving					***86***	***83***				***86***	***83***				***61***	***57***				***56***	***52***				***52***	***48***				***53***	***50***				***58***	***54***				***64***	***61***		
Drum Mixer	2	80	50%	150	73	70	73	0	150	73	70	73	0	1600	53	50	53	0	2700	48	45	48	0	4300	44	41	44	0	3700	46	43	46	0	2200	50	47	50	0	1100	56	53	56	0
Paver	1	85	50%	50	85	82	85	0	50	85	82	85	0	1600	55	52	55	0	2700	50	47	50	0	4300	46	43	46	0	3700	48	45	48	0	2200	52	49	52	0	1100	58	55	58	0
Other Equipment	1	85	50%	150	75	72	75	0	150	75	72	75	0	1300	57	54	57	0	2500	51	48	51	0	4000	47	44	47	0	3500	48	45	48	0	2000	53	50	53	0	900	60	57	60	0
Pumps	1	77	50%	300	61	58	61	0	400	59	56	59	0	1900	45	42	45	0	3000	41	38	41	0	4300	38	35	38	0	3900	39	36	39	0	2500	43	40	43	0	1300	49	46	49	0
Roller	1	85	20%	300	69	62	65	0	400	67	60	63	0	1900	53	46	49	0	3000	49	42	45	0	4700	46	39	42	0	3900	47	40	43	0	2500	51	44	47	0	1300	57	50	53	0

Project: SLRC

Construction Noise Impact on Sensitive Receptors

Parameters

Construction Hours:	8	Daytime hours (7 am to 7 pm)
	0	Evening hours (7 pm to 10 pm)
	0	Nighttime hours (10 pm to 7 am)
Leq to L10 factor	3	

				R1					R2					R3					R4					R5				
Construction Phase / **Equipment Type**	**No. of Equip.**	**Reference Noise Level at 50ft, Lmax**	**Acoustical Usage Factor**	**Distance (ft)**	**Lmax**	**Leq**	**L10**	**Estimated Noise Shielding, dBA**	**Distance (ft)**	**Lmax**	**Leq**	**L11**	**Estimated Noise Shielding, dBA**	**Distance (ft)**	**Lmax**	**Leq**	**L12**	**Estimated Noise Shielding, dBA**	**Distance (ft)**	**Lmax**	**Leq**	**L13**	**Estimated Noise Shielding, dBA**	**Distance (ft)**	**Lmax**	**Leq**	**L14**	**Estimated Noise Shielding, dBA**
Demolition					***55***	***48***				***54***	***48***				***59***	***53***				***66***	***60***				***70***	***63***		
Concrete Saw	1	90	20%	3900	52	45	48	0	4100	52	45	48	0	2300	57	50	53	0	1000	64	57	60	0	675	67	60	63	0
Crane	1	85	16%	3900	47	39	42	0	4100	47	39	42	0	2300	52	44	47	0	1000	59	51	54	0	675	62	54	57	0
Excavator	1	85	40%	4200	47	43	46	0	4300	46	42	45	0	2500	51	47	50	0	1300	57	53	56	0	850	60	56	59	0
Forklift	1	75	10%	4200	37	27	30	0	4300	36	26	29	0	2500	41	31	34	0	1300	47	37	40	0	850	50	40	43	0
Tractor/Loader/Backhoe	2	80	40%	4500	44	40	43	0	4600	44	40	43	0	2700	48	44	47	0	1500	53	49	52	0	1000	57	53	56	0
Site Grubbing/Prep					***49***	***49***				***49***	***49***				***53***	***54***				***60***	***61***				***64***	***64***		
Tractor/Loader/Backhoe	1	80	40%	4500	41	37	40	0	4600	41	37	40	0	2700	45	41	44	0	1500	50	46	49	0	1000	54	50	53	0
Compactor (ground)	1	80	20%	4200	42	35	38	0	4300	41	34	37	0	2500	46	39	42	0	1300	52	45	48	0	850	55	48	51	0
Grader	1	85	40%	3900	47	43	46	0	4100	47	43	46	0	2300	52	48	51	0	1000	59	55	58	0	675	62	58	61	0
Mass Grading/Excavation					***53***	***49***				***52***	***49***				***57***	***53***				***63***	***59***				***67***	***63***		
Tractor/Loader/Backhoe	2	80	40%	4500	44	40	43	0	4600	44	40	43	0	2700	48	44	47	0	1500	53	49	52	0	1000	57	53	56	0
Excavator	1	85	40%	3900	47	43	46	0	4100	47	43	46	0	2300	52	48	51	0	1000	59	55	58	0	675	62	58	61	0
Grader	1	85	40%	4200	47	43	46	0	4300	46	42	45	0	2500	51	47	50	0	1300	57	53	56	0	850	60	56	59	0
Dozer	1	85	40%	4200	47	43	46	0	4300	46	42	45	0	2500	51	47	50	0	1300	57	53	56	0	850	60	56	59	0
Slurry Trenching Machine	1	82	50%	4500	43	40	43	0	4600	43	40	43	0	2700	47	44	47	0	1500	52	49	52	0	1000	56	53	56	0
Drainage/Utilities/Trenching					***46***	***43***				***46***	***42***				***51***	***47***				***58***	***54***				***61***	***58***		
Forklift	1	75	10%	4500	36	26	29	0	4600	36	26	29	0	2700	40	30	33	0	1500	45	35	38	0	1000	49	39	42	0
Tractor/Loader/backhoe	1	80	40%	4200	42	38	41	0	4300	41	37	40	0	2500	46	42	45	0	1300	52	48	51	0	850	55	51	54	0
Slurry Trenching Machine	1	82	50%	3900	44	41	44	0	4100	44	41	44	0	2300	49	46	49	0	1000	56	53	56	0	675	59	56	59	0
Foundations/Concrete Pour					***48***	***44***				***48***	***44***				***53***	***49***				***60***	***56***				***63***	***59***		
Tractor/Loader/Backhoe	1	80	40%	4200	42	38	41	0	4300	41	37	40	0	2500	46	42	45	0	1300	52	48	51	0	850	55	51	54	0
Excavator	1	85	40%	3900	47	43	46	0	4100	47	43	46	0	2300	52	48	51	0	1000	59	55	58	0	675	62	58	61	0
Building Construction					***51***	***46***				***51***	***45***				***56***	***50***				***62***	***56***				***66***	***60***		
Tractor/Loader/Backhoe	3	80	40%	4200	46	42	45	0	4300	46	42	45	0	2500	51	47	50	0	1300	56	52	55	0	850	60	56	59	0
Crane	1	85	16%	3900	47	39	42	0	4100	47	39	42	0	2300	52	44	47	0	1000	59	51	54	0	675	62	54	57	0
Forklift	3	75	10%	3900	42	32	35	0	4100	41	31	34	0	2300	47	37	40	0	1000	54	44	47	0	675	57	47	50	0
Generator	1	82	50%	4500	43	40	43	0	4600	43	40	43	0	2700	47	44	47	0	1500	52	49	52	0	1000	56	53	56	0
Welder	1	73	40%	4500	34	30	33	0	4600	34	30	33	0	2700	38	34	37	0	1500	43	39	42	0	1000	47	43	46	0
Paving					***52***	***49***				***52***	***48***				***57***	***53***				***63***	***59***				***66***	***63***		
Drum Mixer	2	80	50%	4200	45	42	45	0	4300	44	41	44	0	2500	49	46	49	0	1300	55	52	55	0	850	58	55	58	0
Paver	1	85	50%	3900	47	44	47	0	4100	47	44	47	0	2300	52	49	52	0	1000	59	56	59	0	675	62	59	62	0
Other Equipment	1	85	50%	4200	47	44	47	0	4300	46	43	46	0	2500	51	48	51	0	1300	57	54	57	0	850	60	57	60	0
Pumps	1	77	50%	4500	38	35	38	0	4600	38	35	38	0	2700	42	39	42	0	1500	47	44	47	0	1000	51	48	51	0
Roller	1	85	20%	4500	46	39	42	0	4600	46	39	42	0	2700	50	43	46	0	1500	55	48	51	0	1000	59	52	55	0
Architectural Coating					***42***	***38***				***42***	***38***				***47***	***43***				***54***	***50***				***57***	***53***		
Compressor (air)	1	80	40%	3900	42	38	41	0	4100	42	38	41	0	2300	47	43	46	0	1000	54	50	53	0	675	57	53	56	0
Landscaping					***48***	***42***				***48***	***41***				***53***	***46***				***60***	***53***				***63***	***56***		
Tractor/Loader/Backhoe	1	80	40%	4200	42	38	41	0	4300	41	37	40	0	2500	46	42	45	0	1300	52	48	51	0	850	55	51	54	0
Crane	1	85	16%	3900	47	39	42	0	4100	47	39	42	0	2300	52	44	47	0	1000	59	51	54	0	675	62	54	57	0
Forklift	1	75	10%	4500	36	26	29	0	4600	36	26	29	0	2700	40	30	33	0	1500	45	35	38	0	1000	49	39	42	0

				R6					R7					R8				
Construction Phase / **Equipment Type**	**No. of Equip.**	**Reference Noise Level at 50ft, Lmax**	**Acoustical Usage Factor**	**Distance (ft)**	**Lmax**	**Leq**	**L15**	**Estimated Noise Shielding, dBA**	**Distance (ft)**	**Lmax**	**Leq**	**L16**	**Estimated Noise Shielding, dBA**	**Distance (ft)**	**Lmax**	**Leq**	**L17**	**Estimated Noise Shielding, dBA**
Demolition					***91***	***84***				***64***	***58***				***60***	***54***		
Concrete Saw	1	90	20%	50	90	83	86	0	1300	62	55	58	0	2000	58	51	54	0
Crane	1	85	16%	50	85	77	80	0	1300	57	49	52	0	2000	53	45	48	0
Excavator	1	85	40%	150	75	71	74	0	1500	55	51	54	0	2200	52	48	51	0
Forklift	1	75	10%	150	65	55	58	0	1500	45	35	38	0	2200	42	32	35	0
Tractor/Loader/Backhoe	2	80	40%	250	69	65	68	0	1700	52	48	51	0	2400	49	45	48	0
Site Grubbing/Prep					***66***	***62***				***58***	***59***				***55***	***55***		
Tractor/Loader/Backhoe	1	80	40%	250	66	62	65	0	1700	49	45	48	0	2400	46	42	45	0
Compactor (ground)	1	80	20%	150	70	63	66	0	1500	50	43	46	0	2200	47	40	43	0
Grader	1	85	40%	50	85	81	84	0	1300	57	53	56	0	2000	53	49	52	0
Mass Grading/Excavation					***86***	***82***				***62***	***58***				***58***	***54***		
Tractor/Loader/Backhoe	2	80	40%	250	69	65	68	0	1700	52	48	51	0	2400	49	45	48	0
Excavator	1	85	40%	50	85	81	84	0	1300	57	53	56	0	2000	53	49	52	0
Grader	1	85	40%	150	75	71	74	0	1500	55	51	54	0	2200	52	48	51	0
Dozer	1	85	40%	150	75	71	74	0	1500	55	51	54	0	2200	52	48	51	0
Slurry Trenching Machine	1	82	50%	250	68	65	68	0	1700	51	48	51	0	2400	48	45	48	0
Drainage/Utilities/Trenching					***82***	***79***				***56***	***52***				***52***	***49***		
Forklift	1	75	10%	250	61	51	54	0	1700	44	34	37	0	2400	41	31	34	0
Tractor/Loader/backhoe	1	80	40%	150	70	66	69	0	1500	50	46	49	0	2200	47	43	46	0
Slurry Trenching Machine	1	82	50%	50	82	79	82	0	1300	54	51	54	0	2000	50	47	50	0
Foundations/Concrete Pour					***85***	***81***				***58***	***54***				***54***	***50***		
Tractor/Loader/Backhoe	1	80	40%	150	70	66	69	0	1500	50	46	49	0	2200	47	43	46	0
Excavator	1	85	40%	50	85	81	84	0	1300	57	53	56	0	2000	53	49	52	0
Building Construction					***87***	***79***				***60***	***55***				***57***	***51***		
Tractor/Loader/Backhoe	3	80	40%	150	75	71	74	0	1500	55	51	54	0	2200	52	48	51	0
Crane	1	85	16%	50	85	77	80	0	1300	57	49	52	0	2000	53	45	48	0
Forklift	3	75	10%	50	80	70	73	0	1300	51	41	44	0	2000	48	38	41	0
Generator	1	82	50%	250	68	65	68	0	1700	51	48	51	0	2400	48	45	48	0
Welder	1	73	40%	250	59	55	58	0	1700	42	38	41	0	2400	39	35	38	0
Paving					***86***	***83***				***61***	***58***				***58***	***54***		
Drum Mixer	2	80	50%	150	73	70	73	0	1500	53	50	53	0	2200	50	47	50	0
Paver	1	85	50%	50	85	82	85	0	1300	57	54	57	0	2000	53	50	53	0
Other Equipment	1	85	50%	150	75	72	75	0	1500	55	52	55	0	2200	52	49	52	0
Pumps	1	77	50%	150	63	60	63	0	1700	46	43	46	0	2400	43	40	43	0
Roller	1	85	20%	250	71	64	67	0	1700	54	47	50	0	2400	51	44	47	0
Architectural Coating					***80***	***76***				***52***	***48***				***48***	***44***		
Compressor (air)	1	80	40%	50	80	76	79	0	1300	52	48	51	0	2000	48	44	47	0
Landscaping					***70***	***66***				***58***	***51***				***54***	***47***		
Tractor/Loader/Backhoe	1	80	40%	150	70	66	69	0	1500	50	46	49	0	2200	47	43	46	0
Crane	1	85	16%	50				0	1300	57	49	52	0	2000	53	45	48	0
Forklift	1	75	10%	250				0	1700	44	34	37	0	2400	41	31	34	0

Project: SLRC

Construction Noise Impact on Sensitive Receptors

Parameters

Construction Hours:	8	Daytime hours (7 am to 7 pm)
	0	Evening hours (7 pm to 10 pm)
	0	Nighttime hours (10 pm to 7 am)
Leq to L10 factor	3	

				R1					R2					R3					R4					R5					R6					R7					R8				
Construction Phase **Equipment Type**	**No. of Equip.**	**Reference Noise Level at 50ft, Lmax**	**Acoustical Usage Factor**	**Distance (ft)**	**Lmax**	**Leq**	**L10**	**Estimated Noise Shielding, dBA**	**Distance (ft)**	**Lmax**	**Leq**	**L11**	**Estimated Noise Shielding, dBA**	**Distance (ft)**	**Lmax**	**Leq**	**L12**	**Estimated Noise Shielding, dBA**	**Distance (ft)**	**Lmax**	**Leq**	**L13**	**Estimated Noise Shielding, dBA**	**Distance (ft)**	**Lmax**	**Leq**	**L14**	**Estimated Noise Shielding, dBA**	**Distance (ft)**	**Lmax**	**Leq**	**L16**	**Estimated Noise Shielding, dBA**	**Distance (ft)**	**Lmax**	**Leq**	**L17**	**Estimated Noise Shielding, dBA**	**Distance (ft)**	**Lmax**	**Leq**	**L18**	**Estimated Noise Shielding, dBA**
Demolition					***63***	***59***				***84***	***80***				***84***	***80***				***67***	***63***				***56***	***52***				***56***	***52***				***56***	***52***				***61***	***57***		
Tractor/Loader/Backhoe	3	80	40%	1100	58	54	57	0	150	75	71	74	0	150	75	71	74	0	750	61	57	60	0	2500	51	47	50	0	2250	52	48	51	0	2300	52	48	51	0	1400	56	52	55	0
Generator	1	82	50%	1400	53	50	53	0	400	64	61	64	0	400	64	61	64	0	1000	56	53	56	0	3000	46	43	46	0	2600	48	45	48	0	2700	47	44	47	0	1700	51	48	51	0
Dozer	1	85	40%	800	61	57	60	0	60	83	79	82	0	60	83	79	82	0	500	65	61	64	0	2000	53	49	52	0	2000	53	49	52	0	2000	53	49	52	0	1100	58	54	57	0
Site Grubbing/Prep					***63***	***59***				***84***	***80***				***84***	***80***				***67***	***63***				***56***	***52***				***56***	***52***				***56***	***52***				***61***	***57***		
Tractor/Loader/Backhoe	4	80	40%	1100	59	55	58	0	150	76	72	75	0	150	76	72	75	0	750	62	59	62	0	2500	52	48	51	0	2250	53	49	52	0	2300	53	49	52	0	1400	57	53	56	0
Dozer	1	85	40%	800	61	57	60	0	60	83	79	82	0	60	83	79	82	0	500	65	61	64	0	2000	53	49	52	0	2000	53	49	52	0	2000	53	49	52	0	1100	58	54	57	0
Mass Grading/Excavation					***66***	***62***				***85***	***81***				***85***	***81***				***69***	***65***				***58***	***54***				***59***	***55***				***59***	***55***				***63***	***59***		
Tractor/Loader/Backhoe	5	80	40%	1100	60	56	59	0	150	77	73	76	0	150	77	73	76	0	750	63	59	62	0	2500	53	49	52	0	2250	54	50	53	0	2300	54	50	53	0	1400	58	54	57	0
Excavator	1	85	40%	1100	58	54	57	0	150	75	71	74	0	150	75	71	74	0	750	61	57	60	0	2500	51	47	50	0	2250	52	48	51	0	2300	52	48	51	0	1400	56	52	55	0
Grader	1	85	40%	1400	56	52	55	0	400	67	63	66	0	400	67	63	66	0	1000	59	55	58	0	3000	49	45	48	0	2600	51	47	50	0	2700	50	46	49	0	1700	54	50	53	0
Dump Truck	1	84	40%	1400	55	51	54	0	400	66	62	65	0	400	66	62	65	0	1000	58	54	57	0	3000	48	44	47	0	2600	50	46	49	0	2700	49	45	48	0	1700	53	49	52	0
Dozer	1	85	40%	800	61	57	60	0	60	83	79	82	0	60	83	79	82	0	500	65	61	64	0	2000	53	49	52	0	2000	53	49	52	0	2000	53	49	52	0	1100	58	54	57	0
Drainage/Utilities/Trenching					***62***	***59***				***84***	***80***				***84***	***80***				***66***	***62***				***55***	***51***				***55***	***51***				***55***	***51***				***60***	***56***		
Forklift	1	75	10%	1100	48	38	41	0	150	65	55	58	0	150	65	55	58	0	750	51	41	44	0	2500	41	31	34	0	2250	42	32	35	0	2300	42	32	35	0	1400	46	36	39	0
Grader	1	85	40%	800	61	57	60	0	60	83	79	82	0	60	83	79	82	0	500	65	61	64	0	2000	53	49	52	0	2000	53	49	52	0	2000	53	49	52	0	1100	58	54	57	0
Tractor/Loader/backhoe	1	80	40%	1400	51	47	50	0	400	62	58	61	0	400	62	58	61	0	1000	54	50	53	0	3000	44	40	43	0	2600	46	42	45	0	2700	45	41	44	0	1700	49	45	48	0
Slurry Trenching Machine	1	82	50%	1100	55	52	55	0	150	72	69	72	0	150	72	69	72	0	750	58	55	58	0	2500	48	45	48	0	2250	49	46	49	0	2300	49	46	49	0	1400	53	50	53	0
Foundations/Concrete Pour					***62***	***59***				***84***	***81***				***84***	***81***				***66***	***63***				***55***	***52***				***55***	***52***				***55***	***52***				***60***	***57***		
Drum Mixer	2	80	50%	1100	56	53	56	0	150	73	70	73	0	150	73	70	73	0	750	59	56	59	0	2500	49	46	49	0	2250	50	47	50	0	2300	50	47	50	0	1400	54	51	54	0
Other Equipment	1	85	50%	800	61	58	61	0	60	83	80	83	0	60	83	80	83	0	500	65	62	65	0	2000	53	50	53	0	2000	53	50	53	0	2000	53	50	53	0	1100	58	55	58	0
Pumps	1	77	50%	1400	48	45	48	0	400	59	56	59	0	400	59	56	59	0	1000	51	48	51	0	3000	41	38	41	0	2600	43	40	43	0	2700	42	39	42	0	1700	46	43	46	0
Building Construction					***63***	***58***				***84***	***77***				***84***	***77***				***67***	***61***				***56***	***50***				***57***	***51***				***56***	***51***				***61***	***55***		
Tractor/Loader/Backhoe	3	80	40%	1100	58	54	57	0	150	75	71	74	0	150	75	71	74	0	750	61	57	60	0	2500	51	47	50	0	2250	52	48	51	0	2300	52	48	51	0	1400	56	52	55	0
Crane	1	85	16%	800	61	53	56	0	60	83	75	78	0	60	83	75	78	0	500	65	57	60	0	2000	53	45	48	0	2000	53	45	48	0	2000	53	45	48	0	1100	58	50	53	0
Forklift	3	75	10%	1400	51	41	44	0	400	62	52	55	0	400	62	52	55	0	1000	54	44	47	0	3000	44	34	37	0	2600	45	35	38	0	2700	45	35	38	0	1700	49	39	42	0
Generator	1	82	50%	1400	53	50	53	0	400	64	61	64	0	400	64	61	64	0	1000	56	53	56	0	3000	46	43	46	0	2600	48	45	48	0	2700	47	44	47	0	1700	51	48	51	0
Welder	1	73	40%	1100	46	42	45	0	150	63	59	62	0	150	63	59	62	0	750	49	45	48	0	2500	39	35	38	0	2250	40	36	39	0	2300	40	36	39	0	1400	44	40	43	0
Paving					***64***	***61***				***85***	***81***				***85***	***81***				***68***	***65***				***57***	***54***				***58***	***54***				***58***	***54***				***62***	***59***		
Drum Mixer	2	80	50%	1100	56	53	56	0	150	73	70	73	0	150	73	70	73	0	750	59	56	59	0	2500	49	46	49	0	2250	50	47	50	0	2300	50	47	50	0	1400	54	51	54	0
Paver	1	85	50%	800	61	58	61	0	60	83	80	83	0	60	83	80	83	0	500	65	62	65	0	2000	53	50	53	0	2000	53	50	53	0	2000	53	50	53	0	1100	58	55	58	0
Other Equipment	1	85	50%	1100	58	55	58	0	150	75	72	75	0	150	75	72	75	0	750	61	58	61	0	2500	51	48	51	0	2250	52	49	52	0	2300	52	49	52	0	1400	56	53	56	0
Pumps	1	77	50%	1400	48	45	48	0	400	59	56	59	0	400	59	56	59	0	1000	51	48	51	0	3000	41	38	41	0	2600	43	40	43	0	2700	42	39	42	0	1700	46	43	46	0
Roller	1	85	20%	1400	56	49	52	0	400	67	60	63	0	400	67	60	63	0	1000	59	52	55	0	3000	49	42	45	0	2600	51	44	47	0	2700	50	43	46	0	1700	54	47	50	0
Architectural Coating					***56***	***52***				***78***	***74***				***78***	***74***				***60***	***56***				***48***	***44***				***48***	***44***				***48***	***44***				***53***	***49***		
Compressor (air)	1	80	40%	800	56	52	55	0	60	78	74	77	0	60	78	74	77	0	500	60	56	59	0	2000	48	44	47	0	2000	48	44	47	0	2000	48	44	47	0	1100	53	49	52	0
Landscaping					***62***	***54***				***84***	***76***				***84***	***76***				***66***	***58***				***54***	***46***				***54***	***47***				***54***	***47***				***59***	***52***		
Tractor/Loader/Backhoe	1	80	40%	1400	51	47	50	0	400	62	58	61	0	400	62	58	61	0	1000	54	50	53	0	3000	44	40	43	0	2600	46	42	45	0	2700	45	41	44	0	1700	49	45	48	0
Crane	1	85	16%	800	61	53	56	0	60	83	75	78	0	60	83	75	78	0	500	65	57	60	0	2000	53	45	48	0	2000	53	45	48	0	2000	53	45	48	0	1100	58	50	53	0
Forklift	1	75	10%	1100	48	38	41	0	150	65	55	58	0	150	65	55	58	0	750	51	41	44	0	2500	41	31	34	0	2250	42	32	35	0	2300	42	32	35	0	1400	46	36	39	0
Waterside Construction (Piles)					***63***	***56***				***84***	***77***				***84***	***77***				***67***	***60***				***55***	***49***				***56***	***49***				***56***	***49***				***61***	***54***		
Auger Drill Rig	1	85	20%	800	61	54	57	0	60	83	76	79	0	60	83	76	79	0	500	65	58	61	0	2000	53	46	49	0	2000	53	46	49	0	2000	53	46	49	0	1100	58	51	54	0
Crane	1	85	16%	1100	58	50	53	0	150	75	67	70	0	150	75	67	70	0	750	61	54	57	0	2500	51	43	46	0	2250	52	44	47	0	2300	52	44	47	0	1400	56	48	51	0
Tractor/Loader/Backhoe	1	80	40%	1400	51	47	50	0	400	62	58	61	0	400	62	58	61	0	1000	54	50	53	0	3000	44	40	43	0	2600	46	42	45	0	2700	45	41	44	0	1700	49	45	48	0

Project: SLRC

Construction Noise Impact on Sensitive Receptors

Parameters

Construction Hours:	8 Daytime hours (7 am to 7 pm)
	0 Evening hours (7 pm to 10 pm)
	0 Nighttime hours (10 pm to 7 am)
Leq to L10 factor	3

				R1					R2					R3					R4					R5					R6					R7					R8				
Construction Phase **Equipment Type**	**No. of Equip.**	**Reference Noise Level at 50ft, Lmax**	**Acoustical Usage Factor**	**Distance (ft)**	**Lmax**	**Leq**	**L10**	**Estimated Noise Shielding, dBA**	**Distance (ft)**	**Lmax**	**Leq**	**L11**	**Estimated Noise Shielding, dBA**	**Distance (ft)**	**Lmax**	**Leq**	**L12**	**Estimated Noise Shielding, dBA**	**Distance (ft)**	**Lmax**	**Leq**	**L13**	**Estimated Noise Shielding, dBA**	**Distance (ft)**	**Lmax**	**Leq**	**L14**	**Estimated Noise Shielding, dBA**	**Distance (ft)**	**Lmax**	**Leq**	**L16**	**Estimated Noise Shielding, dBA**	**Distance (ft)**	**Lmax**	**Leq**	**L17**	**Estimated Noise Shielding, dBA**	**Distance (ft)**	**Lmax**	**Leq**	**L18**	**Estimated Noise Shielding, dBA**
Demolition					***56***	***51***				***59***	***54***				***84***	***80***				***67***	***63***				***56***	***52***				***57***	***52***				***57***	***52***				***61***	***56***		
Tractor/Loader/Backhoe	3	80	40%	2700	50	46	49	0	2000	53	49	52	0	150	75	71	74	0	750	61	57	60	0	2500	51	47	50	0	2250	52	48	51	0	2300	52	48	51	0	1500	55	51	54	0
Jackhammer	1	85	20%	2500	51	44	47	0	1800	54	47	50	0	400	67	60	63	0	1000	59	52	55	0	3000	49	42	45	0	2600	51	44	47	0	2700	50	43	46	0	1800	54	47	50	0
Dozer	1	85	40%	2200	52	48	51	0	1600	55	51	54	0	60	83	79	82	0	500	65	61	64	0	2000	53	49	52	0	2000	53	49	52	0	2000	53	49	52	0	1200	57	53	56	0
Site Grubbing/Prep					***55***	***51***				***57***	***53***				***84***	***80***				***67***	***63***				***56***	***52***				***56***	***52***				***56***	***52***				***60***	***56***		
Tractor/Loader/Backhoe	4	80	40%	2700	51	47	50	0	2000	54	50	53	0	150	76	72	75	0	750	62	59	62	0	2500	52	48	51	0	2250	53	49	52	0	2300	53	49	52	0	1500	56	52	55	0
Dozer	1	85	40%	2200	52	48	51	0	1600	55	51	54	0	60	83	79	82	0	500	65	61	64	0	2000	53	49	52	0	2000	53	49	52	0	2000	53	49	52	0	1200	57	53	56	0
Mass Grading/Excavation					***58***	***54***				***61***	***57***				***85***	***81***				***69***	***65***				***58***	***54***				***59***	***55***				***59***	***55***				***63***	***59***		
Tractor/Loader/Backhoe	5	80	40%	2700	52	48	51	0	2000	55	51	54	0	150	77	73	76	0	750	63	59	62	0	2500	53	49	52	0	2250	54	50	53	0	2300	54	50	53	0	1500	57	53	56	0
Excavator	1	85	40%	2200	52	48	51	0	1600	55	51	54	0	60	83	79	82	0	500	65	61	64	0	2000	53	49	52	0	2000	53	49	52	0	2000	53	49	52	0	1200	57	53	56	0
Grader	1	85	40%	2700	50	46	49	0	2000	53	49	52	0	150	75	71	74	0	750	61	57	60	0	2500	51	47	50	0	2250	52	48	51	0	2300	52	48	51	0	1500	55	51	54	0
Dump Truck	1	84	40%	2500	50	46	49	0	1800	53	49	52	0	400	66	62	65	0	1000	58	54	57	0	3000	48	44	47	0	2600	50	46	49	0	2700	49	45	48	0	1800	53	49	52	0
Dozer	1	85	40%	2500	51	47	50	0	1800	54	50	53	0	400	67	63	66	0	1000	59	55	58	0	3000	49	45	48	0	2600	51	47	50	0	2700	50	46	49	0	1800	54	50	53	0
Drainage/Utilities/Trenching					***54***	***50***				***57***	***53***				***84***	***80***				***66***	***62***				***55***	***51***				***55***	***51***				***55***	***51***				***59***	***55***		
Forklift	1	75	10%	2700	40	30	33	0	2000	43	33	36	0	150	65	55	58	0	750	51	41	44	0	2500	41	31	34	0	2250	42	32	35	0	2300	42	32	35	0	1500	45	35	38	0
Grader	1	85	40%	2200	52	48	51	0	1600	55	51	54	0	60	83	79	82	0	500	65	61	64	0	2000	53	49	52	0	2000	53	49	52	0	2000	53	49	52	0	1200	57	53	56	0
Tractor/Loader/Backhoe	1	80	40%	2700	45	41	44	0	2000	48	44	47	0	150	70	66	69	0	750	56	52	55	0	2500	46	42	45	0	2250	47	43	46	0	2300	47	43	46	0	1500	50	46	49	0
Slurry Trenching Machine	1	82	50%	2500	48	45	48	0	1800	51	48	51	0	400	64	61	64	0	1000	56	53	56	0	3000	46	43	46	0	2600	48	45	48	0	2700	47	44	47	0	1800	51	48	51	0
Foundations/Concrete Pour					***54***	***51***				***57***	***54***				***84***	***81***				***66***	***63***				***55***	***52***				***55***	***52***				***55***	***52***				***59***	***56***		
Drum Mixer	2	80	50%	2700	48	45	48	0	2000	51	48	51	0	150	73	70	73	0	750	59	56	59	0	2500	49	46	49	0	2250	50	47	50	0	2300	50	47	50	0	1500	53	50	53	0
Other Equipment	1	85	50%	2200	52	49	52	0	1600	55	52	55	0	60	83	80	83	0	500	65	62	65	0	2000	53	50	53	0	2000	53	50	53	0	2000	53	50	53	0	1200	57	54	57	0
Pumps	1	77	50%	2500	43	40	43	0	1800	46	43	46	0	400	59	56	59	0	1000	51	48	51	0	3000	41	38	41	0	2600	43	40	43	0	2700	42	39	42	0	1800	46	43	46	0
Building Construction					***56***	***50***				***58***	***53***				***84***	***77***				***67***	***61***				***56***	***50***				***56***	***51***				***56***	***51***				***60***	***55***		
Tractor/Loader/Backhoe	3	80	40%	2700	50	46	49	0	2000	53	49	52	0	150	75	71	74	0	750	61	57	60	0	2500	51	47	50	0	2250	52	48	51	0	2300	52	48	51	0	1500	55	51	54	0
Crane	1	85	16%	2200	52	44	47	0	1600	55	47	50	0	60	83	75	78	0	500	65	57	60	0	2000	53	45	48	0	2000	53	45	48	0	2000	53	45	48	0	1200	57	49	52	0
Forklift	2	75	10%	2700	43	33	36	0	2000	46	36	39	0	150	68	58	61	0	750	54	44	47	0	2500	44	34	37	0	2250	45	35	38	0	2300	45	35	38	0	1500	48	38	41	0
Generator	1	82	50%	2500	48	45	48	0	1800	51	48	51	0	400	64	61	64	0	1000	56	53	56	0	3000	46	43	46	0	2600	48	45	48	0	2700	47	44	47	0	1800	51	48	51	0
Welder	1	73	40%	2500	39	35	38	0	1800	42	38	41	0	400	55	51	54	0	1000	47	43	46	0	3000	37	33	36	0	2600	39	35	38	0	2700	38	34	37	0	1800	42	38	41	0
Paving					***57***	***53***				***60***	***56***				***85***	***81***				***68***	***65***				***57***	***54***				***58***	***54***				***58***	***54***				***61***	***58***		
Drum Mixer	2	80	50%	2700	48	45	48	0	2000	51	48	51	0	150	73	70	73	0	750	59	56	59	0	2500	49	46	49	0	2250	50	47	50	0	2300	50	47	50	0	1500	53	50	53	0
Paver	1	85	50%	2200	52	49	52	0	1600	55	52	55	0	60	83	80	83	0	500	65	62	65	0	2000	53	50	53	0	2000	53	50	53	0	2000	53	50	53	0	1200	57	54	57	0
Other Equipment	1	85	50%	2700	50	47	50	0	2000	53	50	53	0	150	75	72	75	0	750	61	58	61	0	2500	51	48	51	0	2250	52	49	52	0	2300	52	49	52	0	1500	55	52	55	0
Pumps	1	77	50%	2500	43	40	43	0	1800	46	43	46	0	400	59	56	59	0	1000	51	48	51	0	3000	41	38	41	0	2600	43	40	43	0	2700	42	39	42	0	1800	46	43	46	0
Roller	1	85	20%	2500	51	44	47	0	1800	54	47	50	0	400	67	60	63	0	1000	59	52	55	0	3000	49	42	45	0	2600	51	44	47	0	2700	50	43	46	0	1800	54	47	50	0
Landscaping					***53***	***46***				***56***	***49***				***84***	***76***				***66***	***58***				***54***	***47***				***54***	***47***				***54***	***47***				***58***	***51***		
Tractor/Loader/Backhoe	1	80	40%	2700	45	41	44	0	2000	48	44	47	0	150	70	66	69	0	750	56	52	55	0	2500	46	42	45	0	2250	47	43	46	0	2300	47	43	46	0	1500	50	46	49	0
Crane	1	85	16%	2200	52	44	47	0	1600	55	47	50	0	60	83	75	78	0	500	65	57	60	0	2000	53	45	48	0	2000	53	45	48	0	2000	53	45	48	0	1200	57	49	52	0
Forklift	1	75	10%	2500	41	31	34	0	1800	44	34	37	0	400	57	47	50	0	1000	49	39	42	0	3000	39	29	32	0	2600	41	31	34	0	2700	40	30	33	0	1800	44	34	37	0
Waterside Construction (Piles)					***55***	***48***				***58***	***51***				***84***	***77***				***67***	***60***				***55***	***49***				***56***	***49***				***56***	***49***				***60***	***53***		
Auger Drill Rig	1	85	20%	2200	52	45	48	0	1600	55	48	51	0	60	83	76	79	0	500	65	58	61	0	2000	53	46	49	0	2000	53	46	49	0	2000	53	46	49	0	1200	57	50	53	0
Crane	1	85	16%	2700	50	42	45	0	2000	53	45	48	0	150	75	67	70	0	750	61	54	57	0	2500	51	43	46	0	2250	52	44	47	0	2300	52	44	47	0	1500	55	47	50	0
Tractor/Loader/Backhoe	1	80	40%	2500	46	42	45	0	1800	49	45	48	0	400	62	58	61	0	1000	54	50	53	0	3000	44	40	43	0	2600	46	42	45	0	2700	45	41	44	0	1800	49	45	48	0

Project: SLRC

Construction Noise Impact on Sensitive Receptors

Parameters

Construction Hours:	8	Daytime hours (7 am to 7 pm)
	0	Evening hours (7 pm to 10 pm)
	0	Nighttime hours (10 pm to 7 am)
Leq to L10 factor	3	

				R1					R2					R3					R4					R5					R6					R7					R8				
Construction Phase **Equipment Type**	**No. of Equip.**	**Reference Noise Level at 50ft, Lmax**	**Acoustical Usage Factor**	**Distance (ft)**	**Lmax**	**Leq**	**L10**	**Estimated Noise Shielding, dBA**	**Distance (ft)**	**Lmax**	**Leq**	**L11**	**Estimated Noise Shielding, dBA**	**Distance (ft)**	**Lmax**	**Leq**	**L12**	**Estimated Noise Shielding, dBA**	**Distance (ft)**	**Lmax**	**Leq**	**L13**	**Estimated Noise Shielding, dBA**	**Distance (ft)**	**Lmax**	**Leq**	**L14**	**Estimated Noise Shielding, dBA**	**Distance (ft)**	**Lmax**	**Leq**	**L16**	**Estimated Noise Shielding, dBA**	**Distance (ft)**	**Lmax**	**Leq**	**L17**	**Estimated Noise Shielding, dBA**	**Distance (ft)**	**Lmax**	**Leq**	**L18**	**Estimated Noise Shielding, dBA**
Architectural Coating					***50***	***46***				***52***	***48***				***87***	***83***				***87***	***83***				***60***	***56***				***87***	***83***				***50***	***46***				***51***	***48***		
Compressor (air)	1	80	40%	2050	48	44	47	0	1600	50	46	49	0	25	86	82	85	0	25	86	82	85	0	625	58	54	57	0	25	86	82	85	0	2050	48	44	47	0	1725	49	45	48	0
Pumps	1	77	50%	2075	45	42	45	0	1625	47	44	47	0	50	77	74	77	0	50	77	74	77	0	650	55	52	55	0	50	77	74	77	0	2075	45	42	45	0	1750	46	43	46	0
Generator (<25KVA, VMS signs)	1	70	50%	2125	37	34	37	0	1675	39	36	39	0	100	64	61	64	0	100	64	61	64	0	700	47	44	47	0	100	64	61	64	0	2125	37	34	37	0	1800	39	36	39	0

Project: SLRC

Construction Noise Impact on Sensitive Receptors

Parameters

Construction Hours:	8	Daytime hours (7 am to 7 pm)
	0	Evening hours (7 pm to 10 pm)
	0	Nighttime hours (10 pm to 7 am)
Leq to L10 factor	3	

				R1					R2					R3					R4					R5					R6					R7					R8				
Construction Phase **Equipment Type**	**No. of Equip.**	**Reference Noise Level at 50ft, Lmax**	**Acoustical Usage Factor**	**Distance (ft)**	**Lmax**	**Leq**	**L10**	**Estimated Noise Shielding, dBA**	**Distance (ft)**	**Lmax**	**Leq**	**L11**	**Estimated Noise Shielding, dBA**	**Distance (ft)**	**Lmax**	**Leq**	**L12**	**Estimated Noise Shielding, dBA**	**Distance (ft)**	**Lmax**	**Leq**	**L13**	**Estimated Noise Shielding, dBA**	**Distance (ft)**	**Lmax**	**Leq**	**L14**	**Estimated Noise Shielding, dBA**	**Distance (ft)**	**Lmax**	**Leq**	**L16**	**Estimated Noise Shielding, dBA**	**Distance (ft)**	**Lmax**	**Leq**	**L17**	**Estimated Noise Shielding, dBA**	**Distance (ft)**	**Lmax**	**Leq**	**L18**	**Estimated Noise Shielding, dBA**
Architectural Coating					***44***	***41***				***44***	***40***				***47***	***43***				***52***	***48***				***52***	***48***				***86***	***82***				***53***	***49***				***49***	***45***		
Compressor (air)	1	80	40%	3900	42	38	41	0	4200	42	38	41	0	2850	45	41	44	0	1600	50	46	49	0	1600	50	46	49	0	25	86	82	85	0	1475	51	47	50	0	2300	47	43	46	0
Pumps	1	77	50%	3950	39	36	39	0	4250	38	35	38	0	2900	42	39	42	0	1650	47	44	47	0	1650	47	44	47	0	75	73	70	73	0	1525	47	44	47	0	2350	44	41	44	0
Generator (<25KVA, VMS signs)	1	70	50%	4050	32	29	32	0	4350	31	28	31	0	3000	34	31	34	0	1750	39	36	39	0	1750	39	36	39	0	175	59	56	59	0	1625	40	37	40	0	2450	36	33	36	0

Project: SLRC

Construction Noise Impact on Sensitive Receptors

Parameters

Construction Hours:	8	Daytime hours (7 am to 7 pm)
	0	Evening hours (7 pm to 10 pm)
	0	Nighttime hours (10 pm to 7 am)
Leq to L10 factor	3	

				R1					R2					R3					R4					R5					R6					R7					R8				
Construction Phase **Equipment Type**	**No. of Equip.**	**Reference Noise Level at 50ft, Lmax**	**Acoustical Usage Factor**	**Distance (ft)**	**Lmax**	**Leq**	**L10**	**Estimated Noise Shielding, dBA**	**Distance (ft)**	**Lmax**	**Leq**	**L11**	**Estimated Noise Shielding, dBA**	**Distance (ft)**	**Lmax**	**Leq**	**L12**	**Estimated Noise Shielding, dBA**	**Distance (ft)**	**Lmax**	**Leq**	**L13**	**Estimated Noise Shielding, dBA**	**Distance (ft)**	**Lmax**	**Leq**	**L14**	**Estimated Noise Shielding, dBA**	**Distance (ft)**	**Lmax**	**Leq**	**L16**	**Estimated Noise Shielding, dBA**	**Distance (ft)**	**Lmax**	**Leq**	**L17**	**Estimated Noise Shielding, dBA**	**Distance (ft)**	**Lmax**	**Leq**	**L18**	**Estimated Noise Shielding, dBA**
Demolition					***58***	***55***				***60***	***57***				***90***	***86***				***90***	***86***				***68***	***65***				***90***	***86***				***58***	***55***				***60***	***56***		
Compressor (air)	1	80	40%	2050	48	44	47	0	1600	50	46	49	0	25	86	82	85	0	25	86	82	85	0	625	58	54	57	0	25	86	82	85	0	2050	48	44	47	0	1725	49	45	48	0
Tractor/Loader/Backhoe	1	80	40%	2075	48	44	47	0	1625	50	46	49	0	50	80	76	79	0	50	80	76	79	0	650	58	54	57	0	50	80	76	79	0	2075	48	44	47	0	1750	49	45	48	0
Excavator	1	85	40%	2125	52	48	51	0	1675	54	51	54	0	100	79	75	78	0	100	79	75	78	0	700	62	58	61	0	100	79	75	78	0	2125	52	48	51	0	1800	54	50	53	0
Generator	2	82	50%	2125	52	49	52	0	1675	55	51	54	0	100	79	76	79	0	100	79	76	79	0	700	62	59	62	0	100	79	76	79	0	2125	52	49	52	0	1800	54	51	54	0
Generator	2	82	50%	2075	53	50	53	0	1625	55	52	55	0	50	85	82	85	0	50	85	82	85	0	650	63	60	63	0	50	85	82	85	0	2075	53	50	53	0	1750	54	51	54	0
Placing Base					***52***	***45***				***55***	***48***				***88***	***81***				***88***	***81***				***63***	***56***				***88***	***81***				***52***	***45***				***54***	***47***		
Compactor (ground)	2	80	20%	2075	51	44	47	0	1625	53	46	49	0	50	83	76	79	0	50	83	76	79	0	650	61	54	57	0	50	83	76	79	0	2075	51	44	47	0	1750	52	45	48	0
Compactor (ground)	1	80	20%	2050	48	41	44	0	1600	50	43	46	0	25	86	79	82	0	25	86	79	82	0	625	58	51	54	0	25	86	79	82	0	2050	48	41	44	0	1725	49	42	45	0
Form/Place Rebar and Pour					***45***	***42***				***47***	***44***				***83***	***80***				***83***	***80***				***55***	***52***				***83***	***80***				***45***	***42***				***46***	***43***		
Pumps	1	77	50%	2050	45	42	45	0	1600	47	44	47	0	25	83	80	83	0	25	83	80	83	0	625	55	52	55	0	25	83	80	83	0	2050	45	42	45	0	1725	46	43	46	0

TRAFFIC NOISE ANALYSIS TOOL

Project Name: SLRC
Analysis Scenario: Construction
Source of Traffic Volumes: JBA

Segment	Ground Type	Distance from Roadway to Receiver (feet)	Speed (mph)			Peak Hour Volume			Peak Hour Noise Level (Leq(h) dBA)	Noise Level dBA CNEL
			Auto	MT	HT	Auto	MT	HT		
Group A	Hard	30	30	30	25	15	0	36	63.3	63.6
Group B	Hard	30	30	30	25	17	0	33	62.9	63.2
Glendale Blvd n/o Silver Lake Blvd	Hard	30	35	35	30	2603	54	27	71.3	71.6
Silver Lake Blvd between Armstrong Ave and Duane St	Hard	30	35	35	30	1559	32	16	69.1	69.4
Silver Lake Blvd between Armstrong Ave and Glendale Blvd	Hard	30	30	30	25	786	16	8	64.6	64.9
Silver Lake Blvd between Duane St and Van Pelt Pl	Hard	30	35	35	30	1825	38	19	69.8	70.1
Group A Combined										
Glendale Blvd n/o Silver Lake Blvd	Hard	30	35	35	30	2618	54	63	72.0	72.3
Silver Lake Blvd between Armstrong Ave and Duane St	Hard	30	35	35	30	1574	32	52	70.1	70.4
Silver Lake Blvd between Armstrong Ave and Glendale Blvd	Hard	30	30	30	25	801	16	44	67.0	67.3
Silver Lake Blvd between Duane St and Van Pelt Pl	Hard	30	35	35	30	1840	38	55	70.7	71.0
Group B Combined										
Glendale Blvd n/o Silver Lake Blvd	Hard	30	35	35	30	2620	54	60	71.9	72.2
Silver Lake Blvd between Armstrong Ave and Duane St	Hard	30	35	35	30	1576	32	49	70.1	70.4
Silver Lake Blvd between Armstrong Ave and Glendale Blvd	Hard	30	30	30	25	803	16	41	66.8	67.1
Silver Lake Blvd between Duane St and Van Pelt Pl	Hard	30	35	35	30	1842	38	52	70.6	70.9

SLRC

Vibration Level Calculations

Based on Federal Transit Administration, Office of Planning and Environment

			N =	1.5	
Construction Equipment	**Project Equipment**	**Equipment Peak Particle Velocity @ 25 Feet* (inches/second)**	**Distance to Receptor for < 0.5 PPV (Feet)**	**Estimated Velocity Decibels @ Distance** (VdB)**	**Estimated Peak Particle Velocity @ Distance*** (inches/second)**
Unmitigated Vibration Levels					
V1					
Large Bulldozer or Bore/Drill Rig	Yes	0.089	100	68.9	0.011
Loaded Trucks	Yes	0.076	60	74.2	0.020
Jackhammer	Yes	0.035	60	67.4	0.009
Small Bulldozer	Yes	0.003	60	46.1	0.001
V2					
Large Bulldozer or Bore/Drill Rig	Yes	0.089	45	79.3	0.037
Loaded Trucks	Yes	0.076	45	77.9	0.031
Jackhammer	Yes	0.035	45	71.2	0.014
Small Bulldozer	Yes	0.003	45	49.8	0.001
V3					
Large Bulldozer or Bore/Drill Rig	Yes	0.089	100	68.9	0.011
Loaded Trucks	Yes	0.076	100	67.5	0.010
Jackhammer	Yes	0.035	100	60.8	0.004
Small Bulldozer	Yes	0.003	100	39.4	0.0004
V4					
Large Bulldozer or Bore/Drill Rig	Yes	0.089	60	75.5	0.024
Loaded Trucks	Yes	0.076	60	74.2	0.020
Jackhammer	Yes	0.035	60	67.4	0.009
Small Bulldozer	Yes	0.003	60	46.1	0.001
V5					
Large Bulldozer or Bore/Drill Rig	Yes	0.089	60	75.5	0.024
Loaded Trucks	Yes	0.076	60	74.2	0.020
Jackhammer	Yes	0.035	60	67.4	0.009
Small Bulldozer	Yes	0.003	60	46.1	0.001
V6					
Large Bulldozer or Bore/Drill Rig	Yes	0.089	60	75.5	0.024
Loaded Trucks	Yes	0.076	60	74.2	0.020
Jackhammer	Yes	0.035	60	67.4	0.009
Small Bulldozer	Yes	0.003	60	46.1	0.001
V7					
Large Bulldozer or Bore/Drill Rig	Yes	0.089	60	75.5	0.024
Loaded Trucks	Yes	0.076	60	74.2	0.020
Jackhammer	Yes	0.035	60	67.4	0.009
Small Bulldozer	Yes	0.003	60	46.1	0.001
V8					
Large Bulldozer or Bore/Drill Rig	Yes	0.089	15	93.6	0.191
Loaded Trucks	Yes	0.076	15	92.2	0.164
Jackhammer	Yes	0.035	15	85.5	0.075
Small Bulldozer	Yes	0.003	15	64.2	0.006
Mitigated Vibration Levels					
V8					
Large Bulldozer or Bore/Drill Rig	Yes	0.089	21	89.2	0.116
Loaded Trucks	Yes	0.076	19	89.2	0.115
Jackhammer	Yes	0.035	12	88.4	0.105
Small Bulldozer	Yes	0.003	3	85.1	0.072

Source:

Federal Transit Administration, *Transit Noise and Vibration Impact Assessment Manual,* 2018.

Notes:

* Values taken from Table 7-4.

** Based on the formula VdB = 20 x LOG10 (v/v_{ref}), where v_{ref} is equal to 1×10^{-6} in/sec (see page 111).
The approximate rms vibration velocity level (v) is calculated from PPV using a crest factor of 4 (see page 184).

*** Based on the formula $PPV(D) = PPV(25\text{ ft}) \times (25/D)^N$, where D is equal to the distance (see page 185).
N = soil type classification factor (typically ranges from 1 to 1.5)

Operational Noise Worksheets

SLRC
Traffic Noise Summary - Existing + Project

Roadway Segment	Existing Land Uses Located Along Roadway Segment	Traffic Noise Levels (dBA CNEL)			
		Existing	Existing with Project	Increase over Existing	Significant Impact?
Armstrong Ave between Lakewood Ave and Silver Lake Blvd	Residential	60.2	60.2	0.1	No
Armstrong Ave n/o Lakewood Ave	Residential	57.7	57.7	0.0	No
Duane St e/o Silver Lake Blvd	Residential	61.1	61.1	0.0	No
Glendale Blvd n/o Silver Lake Blvd	Residential/Commercial	71.6	71.7	0.1	No
Glendale Blvd s/o Silver Lake Blvd	Residential/Commercial	67.9	68.0	0.1	No
Silver Lake Blvd between Armstrong Ave and Duane St	Residential	69.4	69.4	0.1	No
Silver Lake Blvd between Armstrong Ave and Glendale Blvd	Residential	64.9	64.9	0.1	No
Silver Lake Blvd between Duane St and Van Pelt Pl	Residential	70.1	70.1	0.0	No
Silver Lake Blvd e/o Glendale Blvd	Residential/Commercial	60.7	60.7	0.0	No
Silver Lake Blvd s/o Van Pelt Pl	Residential/Commercial	70.0	70.0	0.0	No
Silver Lake Dr between Tesla Ave and Van Pelt Pl	Residential	66.2	66.3	0.1	No
Silver Lake Dr n/o Tesla Ave	Residential	59.8	60.0	0.3	No
Tesla Ave between Silver Lake Dr and Armstrong Ave	Residential	54.7	54.9	0.2	No
Tesla Ave w/o Silver Lake Dr	Residential	47.7	47.7	0.0	No

SLRC
Traffic Noise Summary - Cumulative

Roadway Segment	Existing Land Uses Located Along Roadway Segment	Traffic Noise Levels (dBA CNEL)			
		Cumulative Year	Cumulative Year with Project	Increase over Existing	Significant Impact?
Armstrong Ave between Lakewood Ave and Silver Lake Blvd	Residential	60.3	60.4	0.1	No
Armstrong Ave n/o Lakewood Ave	Residential	57.9	57.9	0.0	No
Duane St e/o Silver Lake Blvd	Residential	61.3	61.3	0.0	No
Glendale Blvd n/o Silver Lake Blvd	Residential/Commercial	71.7	71.8	0.1	No
Glendale Blvd s/o Silver Lake Blvd	Residential/Commercial	68.0	68.1	0.1	No
Silver Lake Blvd between Armstrong Ave and Duane St	Residential	69.5	69.6	0.1	No
Silver Lake Blvd between Armstrong Ave and Glendale Blvd	Residential	65.0	65.0	0.1	No
Silver Lake Blvd between Duane St and Van Pelt Pl	Residential	70.2	70.2	0.0	No
Silver Lake Blvd e/o Glendale Blvd	Residential/Commercial	60.8	60.8	0.0	No
Silver Lake Blvd s/o Van Pelt Pl	Residential/Commercial	70.1	70.1	0.0	No
Silver Lake Dr between Tesla Ave and Van Pelt Pl	Residential	66.3	66.4	0.1	No
Silver Lake Dr n/o Tesla Ave	Residential	59.9	60.2	0.3	No
Tesla Ave between Silver Lake Dr and Armstrong Ave	Residential	54.9	55.1	0.2	No
Tesla Ave w/o Silver Lake Dr	Residential	48.2	48.2	0.0	No

SLRC
Traffic Noise Summary - Existing + Cumulative

		Traffic Noise Levels (dBA CNEL)				
Roadway Segment	**Existing Land Uses Located Along Roadway Segment**	**Existing**	**Cumulative Year with Project**	**Increase over Existing**	**Significant Impact?**	**Project Increment**
Armstrong Ave between Lakewood Ave and Silver Lake Blvd	Residential	60.2	60.4	0.2	No	0.1
Armstrong Ave n/o Lakewood Ave	Residential	57.7	57.9	0.2	No	0.0
Duane St e/o Silver Lake Blvd	Residential	61.1	61.3	0.1	No	0.0
Glendale Blvd n/o Silver Lake Blvd	Residential/Commercial	71.6	71.8	0.2	No	0.1
Glendale Blvd s/o Silver Lake Blvd	Residential/Commercial	67.9	68.1	0.2	No	0.1
Silver Lake Blvd between Armstrong Ave and Duane St	Residential	69.4	69.6	0.2	No	0.1
Silver Lake Blvd between Armstrong Ave and Glendale Blvd	Residential	64.9	65.0	0.2	No	0.1
Silver Lake Blvd between Duane St and Van Pelt Pl	Residential	70.1	70.2	0.2	No	0.0
Silver Lake Blvd e/o Glendale Blvd	Residential/Commercial	60.7	60.8	0.2	No	0.0
Silver Lake Blvd s/o Van Pelt Pl	Residential/Commercial	70.0	70.1	0.2	No	0.0
Silver Lake Dr between Tesla Ave and Van Pelt Pl	Residential	66.2	66.4	0.2	No	0.1
Silver Lake Dr n/o Tesla Ave	Residential	59.8	60.2	0.4	No	0.3
Tesla Ave between Silver Lake Dr and Armstrong Ave	Residential	54.7	55.1	0.4	No	0.2
Tesla Ave w/o Silver Lake Dr	Residential	47.7	48.2	0.6	No	0.0

TRAFFIC NOISE ANALYSIS TOOL

Project Name: SLRC
Analysis Scenario: Existing
Source of Traffic Volumes: JBA

Segment	Ground Type	Distance from Roadway to Receiver (feet)	Speed (mph)			Peak Hour Volume			Peak Hour Noise Level (Leq(h) dBA)	Noise Level dBA CNEL
			Auto	MT	HT	Auto	MT	HT		
Armstrong Ave between Lakewood Ave and Silver Lake Blvd	Hard	30	30	30	25	268	6	3	59.9	60.2
Armstrong Ave n/o Lakewood Ave	Hard	30	30	30	25	151	3	2	57.4	57.7
Duane St e/o Silver Lake Blvd	Hard	30	30	30	25	335	7	3	60.8	61.1
Glendale Blvd n/o Silver Lake Blvd	Hard	30	35	35	30	2603	54	27	71.3	71.6
Glendale Blvd s/o Silver Lake Blvd	Hard	30	35	35	30	1109	23	11	67.6	67.9
Silver Lake Blvd between Armstrong Ave and Duane St	Hard	30	35	35	30	1559	32	16	69.1	69.4
Silver Lake Blvd between Armstrong Ave and Glendale Blvd	Hard	30	30	30	25	786	16	8	64.6	64.9
Silver Lake Blvd between Armstrong Ave and Silver Lake Blvd	Hard	30	35	35	30	1757	36	18	69.6	69.9
Silver Lake Blvd between Duane St and Van Pelt Pl	Hard	30	35	35	30	1825	38	19	69.8	70.1
Silver Lake Blvd e/o Glendale Blvd	Hard	30	35	35	30	210	4	2	60.4	60.7
Silver Lake Blvd s/o Van Pelt Pl	Hard	30	35	35	30	1792	37	18	69.7	70.0
Silver Lake Dr between Tesla Ave and Van Pelt Pl	Hard	30	30	30	25	1072	22	11	65.9	66.2
Silver Lake Dr n/o Tesla Ave	Hard	30	30	30	25	243	5	3	59.5	59.8
Tesla Ave between Silver Lake Dr and Armstrong Ave	Hard	30	30	30	25	76	2	1	54.4	54.7
Tesla Ave w/o Silver Lake Dr	Hard	30	25	25	25	21	0	0	47.4	47.7

TRAFFIC NOISE ANALYSIS TOOL

Project Name: SLRC
Analysis Scenario: Existing + Project
Source of Traffic Volumes: JBA

Segment	Ground Type	Distance from Roadway to Receiver (feet)	Speed (mph)			Peak Hour Volume			Peak Hour Noise Level (Leq(h) dBA)	Noise Level dBA CNEL
			Auto	MT	HT	Auto	MT	HT		
Armstrong Ave between Lakewood Ave and Silver Lake Blvd	Hard	30	30	30	25	271	6	3	59.9	60.2
Armstrong Ave n/o Lakewood Ave	Hard	30	30	30	25	151	3	2	57.4	57.7
Duane St e/o Silver Lake Blvd	Hard	30	30	30	25	335	7	3	60.8	61.1
Glendale Blvd n/o Silver Lake Blvd	Hard	30	35	35	30	2636	54	27	71.4	71.7
Glendale Blvd s/o Silver Lake Blvd	Hard	30	35	35	30	1124	23	12	67.7	68.0
Silver Lake Blvd between Armstrong Ave and Duane St	Hard	30	35	35	30	1585	33	16	69.1	69.4
Silver Lake Blvd between Armstrong Ave and Glendale Blvd	Hard	30	30	30	25	797	16	8	64.6	64.9
Silver Lake Blvd between Armstrong Ave and Silver Lake Blvd	Hard	30	35	35	30	1777	37	18	69.6	69.9
Silver Lake Blvd between Duane St and Van Pelt Pl	Hard	30	35	35	30	1842	38	19	69.8	70.1
Silver Lake Blvd e/o Glendale Blvd	Hard	30	35	35	30	210	4	2	60.4	60.7
Silver Lake Blvd s/o Van Pelt Pl	Hard	30	35	35	30	1808	37	19	69.7	70.0
Silver Lake Dr between Tesla Ave and Van Pelt Pl	Hard	30	30	30	25	1088	22	11	66.0	66.3
Silver Lake Dr n/o Tesla Ave	Hard	30	30	30	25	259	5	3	59.7	60.0
Tesla Ave between Silver Lake Dr and Armstrong Ave	Hard	30	30	30	25	80	2	1	54.6	54.9
Tesla Ave w/o Silver Lake Dr	Hard	30	25	25	25	21	0	0	47.4	47.7

TRAFFIC NOISE ANALYSIS TOOL

Project Name: SLRC
Analysis Scenario: Future Baseline
Source of Traffic Volumes: JBA

Segment	Ground Type	Distance from Roadway to Receiver (feet)	Speed (mph)			Peak Hour Volume			Peak Hour Noise Level (Leq(h) dBA)	Noise Level dBA CNEL
			Auto	MT	HT	Auto	MT	HT		
Armstrong Ave between Lakewood Ave and Silver Lake Blvd	Hard	30	30	30	25	276	6	3	60.0	60.3
Armstrong Ave n/o Lakewood Ave	Hard	30	30	30	25	159	3	2	57.6	57.9
Duane St e/o Silver Lake Blvd	Hard	30	30	30	25	345	7	4	61.0	61.3
Glendale Blvd n/o Silver Lake Blvd	Hard	30	35	35	30	2676	55	28	71.4	71.7
Glendale Blvd s/o Silver Lake Blvd	Hard	30	35	35	30	1141	24	12	67.7	68.0
Silver Lake Blvd between Armstrong Ave and Duane St	Hard	30	35	35	30	1602	33	17	69.2	69.5
Silver Lake Blvd between Armstrong Ave and Glendale Blvd	Hard	30	30	30	25	808	17	8	64.7	65.0
Silver Lake Blvd between Armstrong Ave and Silver Lake Blvd	Hard	30	35	35	30	1806	37	19	69.7	70.0
Silver Lake Blvd between Duane St and Van Pelt Pl	Hard	30	35	35	30	1876	39	19	69.9	70.2
Silver Lake Blvd e/o Glendale Blvd	Hard	30	35	35	30	217	4	2	60.5	60.8
Silver Lake Blvd s/o Van Pelt Pl	Hard	30	35	35	30	1841	38	19	69.8	70.1
Silver Lake Dr between Tesla Ave and Van Pelt Pl	Hard	30	30	30	25	1104	23	11	66.0	66.3
Silver Lake Dr n/o Tesla Ave	Hard	30	30	30	25	253	5	3	59.6	59.9
Tesla Ave between Silver Lake Dr and Armstrong Ave	Hard	30	30	30	25	80	2	1	54.6	54.9
Tesla Ave w/o Silver Lake Dr	Hard	30	25	25	25	24	1	0	47.9	48.2

TRAFFIC NOISE ANALYSIS TOOL

Project Name: SLRC
Analysis Scenario: Future + Project
Source of Traffic Volumes: JBA

Segment	Ground Type	Distance from Roadway to Receiver (feet)	Speed (mph)			Peak Hour Volume			Peak Hour Noise Level (Leq(h) dBA)	Noise Level dBA CNEL
			Auto	MT	HT	Auto	MT	HT		
Armstrong Ave between Lakewood Ave and Silver Lake Blvd	Hard	30	30	30	25	279	6	3	60.1	60.4
Armstrong Ave n/o Lakewood Ave	Hard	30	30	30	25	159	3	2	57.6	57.9
Duane St e/o Silver Lake Blvd	Hard	30	30	30	25	345	7	4	61.0	61.3
Glendale Blvd n/o Silver Lake Blvd	Hard	30	35	35	30	2709	56	28	71.5	71.8
Glendale Blvd s/o Silver Lake Blvd	Hard	30	35	35	30	1156	24	12	67.8	68.1
Silver Lake Blvd between Armstrong Ave and Duane St	Hard	30	35	35	30	1629	34	17	69.3	69.6
Silver Lake Blvd between Armstrong Ave and Glendale Blvd	Hard	30	30	30	25	820	17	8	64.7	65.0
Silver Lake Blvd between Armstrong Ave and Silver Lake Blvd	Hard	30	35	35	30	1827	38	19	69.8	70.1
Silver Lake Blvd between Duane St and Van Pelt Pl	Hard	30	35	35	30	1893	39	20	69.9	70.2
Silver Lake Blvd e/o Glendale Blvd	Hard	30	35	35	30	217	4	2	60.5	60.8
Silver Lake Blvd s/o Van Pelt Pl	Hard	30	35	35	30	1858	38	19	69.8	70.1
Silver Lake Dr between Tesla Ave and Van Pelt Pl	Hard	30	30	30	25	1120	23	12	66.1	66.4
Silver Lake Dr n/o Tesla Ave	Hard	30	30	30	25	269	6	3	59.9	60.2
Tesla Ave between Silver Lake Dr and Armstrong Ave	Hard	30	30	30	25	83	2	1	54.8	55.1
Tesla Ave w/o Silver Lake Dr	Hard	30	25	25	25	24	1	0	47.9	48.2

SLRC

CadnaA Model Results

Receiver		Results by Scenario									Overall Max Result	
Name	ID	No Event dB(A)	bluff-east dB(A)	bluff-west dB(A)	bluff-south dB(A)	bluff-north dB(A)	meadows-east dB(A)	meadows-west dB(A)	meadows-south dB(A)	meadows-north dB(A)	Noise Level dB(A)	Scenario Name
R1		24.5	43.1	50.4	40.5	55.9	42.1	35.8	45.2	27.9	55.9	bluff-north
R2		25.6	32.8	38	34.8	49.9	38.4	29.3	47.6	29.2	49.9	bluff-north
R3		33.1	53.3	49	50.1	65.1	53.7	41.8	62.5	54.2	65.1	bluff-north
R4		33.8	56.7	50.4	52.3	66.2	53.8	50.9	56.8	59.6	66.2	bluff-north
R5		37.1	55.4	48.7	46.8	62.5	54.8	59	58.3	67.1	67.1	meadows-north
R6		40.1	72.4	58.4	61.7	56.3	64.2	62	63.7	68.4	72.4	bluff-east
R7		40	61.2	54.4	69.2	53.9	55.9	53	66.7	65.5	69.2	bluff-south
R8		42.3	48.7	52.8	63.9	51.1	52.4	48.9	46.2	60.2	63.9	bluff-south
R9		30	33.3	33.9	46	32.5	34.6	34.2	31	45.2	46	bluff-south
R10		41	41.3	42.6	46.1	41.2	41.5	41.3	41.1	45.7	46.1	bluff-south
R11		43.9	49.2	58.2	57.3	47.6	57	49.7	49.2	55.8	58.2	bluff-west
R12		41.9	49.3	62.1	52.3	50.3	60	48.7	48.6	45.6	62.1	bluff-west
R13		29.5	43.6	57.4	46.9	45.1	55.7	43.7	42.3	39.2	57.4	bluff-west
R14		40.8	46.9	63.1	49.4	52.2	60.8	48.5	51	42.5	63.1	bluff-west

Scenario Descriptions

No Event	Noise from 2 HVAC units and increased occupancy around the park
bluff-east	No Event + amplified speaker on The Meadows "bluff", facing east
bluff-west	No Event + amplified speaker on The Meadows "bluff", facing west
bluff-south	No Event + amplified speaker on The Meadows "bluff", facing south
bluff-north	No Event + amplified speaker on The Meadows "bluff", facing north
meadows-east	No Event + amplified speaker located in the east side of The Meadows, facing west
meadows-west	No Event + amplified speaker located in the west side of The Meadows, facing east
meadows-south	No Event + amplified speaker located in the south side of The Meadows, facing north
meadows-north	No Event + amplified speaker located in the north side of The Meadows, facing south

SLRC
CadnaA Model Results
Noise Level, by Source (dBA)

Name	A	B	C	D	E	F	G	H	I	J	K	L	M	N
HVAC1	-0.6	0.5	-2.2	2.7	4.3	6	7.8	12.3	17.8	29	16.3	-4.9	-3.4	-3.2
HVAC2	0.8	0.3	-2.2	3.6	4.2	6	7.8	12.4	19	30.8	15.4	-2.1	-3.7	1.6
Amplified Speaker, on bluff facing east	43	31.8	53.3	56.7	55.3	72.4	61.2	47.6	30.5	29.7	47.7	48.4	43.4	45.7
Amplified Speaker, on bluff facing west	50.4	37.8	48.9	50.3	48.3	58.4	54.3	52.4	31.7	37.3	58	62.1	57.4	63.1
Amplified Speaker, on bluff facing south	40.3	34.3	50	52.2	46.3	61.7	69.2	63.9	45.9	44.5	57.1	51.9	46.8	48.7
Amplified Speaker, on bluff facing north	55.9	49.8	65.1	66.2	62.5	56.2	53.7	50.5	28.9	27.7	45.2	49.6	44.9	51.9
Amplified Speaker in east Meadows facting west	42.1	38.2	53.7	53.8	54.7	64.2	55.8	51.9	32.7	31.8	56.8	59.9	55.6	60.8
Amplified Speaker in west Meadows facting east	35.5	26.9	41.2	50.8	59	62	52.8	47.9	32.1	29.7	48.3	47.6	43.6	47.6
Amplified Speaker in south Meadows facing north	45.2	47.6	62.5	56.7	58.2	63.7	66.6	43.8	24.2	21.5	47.7	47.6	42	50.6
Amplified Speaker in north Meadows facing south	25.2	26.7	54.1	59.6	67.1	68.4	65.5	60.1	45.1	43.9	55.6	43.1	38.8	37.6
The Knoll	11.8	11.4	29	29.7	25.9	12.9	10.6	7.4	-2.9	-3.2	7.1	10	6.7	11
The Meadow	14	12.4	30.6	31.4	36.6	39.9	39	27.2	10.7	6.6	26.5	25.9	21.3	26.2
The East Narrows	9.6	6.2	15.2	15.5	12.9	18.8	29.9	39.9	19.6	18	24.1	19.8	14.7	18.5
The West Narrows	12.5	17.1	12.2	13.3	15.7	20.8	24.7	28.9	24	19.5	43.1	40.8	26.8	38.9
The South Valley	1.9	3.3	3	5.8	7.3	9.2	11.1	14.8	25.8	40.2	16	6.1	1	7.7
The Eucalyptus Grove	18.6	20	-0.8	-0.8	1.2	14.6	16.9	16.1	9.6	0.5	15	20	15	30.3
Silverlake Perimeter	21.5	22.4	16.4	17.1	17.6	22.4	28	37.7	20.5	16.8	34.9	34.4	23.2	34

Total Noise Level (dBA)

Scenario	A	B	C	D	E	F	G	H	I	J	K	L	M	N
HVAC Only	3.2	3.4	0.8	6.2	7.3	9.0	10.8	15.4	21.5	33.0	18.9	-0.3	-0.5	2.8
Increased Occupancy + HVAC	24.5	25.6	33.1	33.9	37.1	40.1	40.0	42.3	30.0	41.0	43.9	41.9	29.5	40.7
bluff-east (includes HVAC and occupancy)	43.1	32.7	53.3	56.7	55.4	72.4	61.2	48.7	33.3	41.3	49.2	49.3	43.6	46.9
bluff-west (includes HVAC and occupancy)	50.4	38.1	49.0	50.4	48.6	58.5	54.5	52.8	33.9	42.6	58.2	62.1	57.4	63.1
bluff-south (includes HVAC and occupancy)	40.4	34.9	50.1	52.3	46.8	61.7	69.2	63.9	46.0	46.1	57.3	52.3	46.9	49.3
bluff-north (includes HVAC and occupancy)	55.9	49.8	65.1	66.2	62.5	56.3	53.9	51.1	32.5	41.2	47.6	50.3	45.0	52.2
meadows-east (includes HVAC and occupancy)	42.2	38.4	53.7	53.8	54.8	64.2	55.9	52.4	34.6	41.5	57.0	60.0	55.6	60.8
meadows-west (includes HVAC and occupancy)	35.8	29.3	41.8	50.9	59.0	62.0	53.0	49.0	34.2	41.3	49.6	48.6	43.8	48.4
meadows-south (includes HVAC and occupancy)	45.2	47.6	62.5	56.7	58.2	63.7	66.6	46.1	31.0	41.1	49.2	48.6	42.2	51.0
meadows-north (includes HVAC and occupancy)	27.9	29.2	54.1	59.6	67.1	68.4	65.5	60.2	45.2	45.7	55.9	45.5	39.3	42.5

Receptor	HVAC1	HVAC2	Amplified Speaker	Amplified Spea	Amplified Spea	Amplified Speal	Amplified Speake	Amplified Speake	Amplified Spe	Amplified Spe	The Knoll	The Meadc	The East N	The West I	The South	The Eucaly	Silverlake Perimeter
A	-0.6	0.8	43	50.4	40.3	55.9	42.1	35.5	45.2	25.2	11.8	14	9.6	12.5	1.9	18.6	21.5
B	0.5	0.3	31.8	37.8	34.3	49.8	38.2	26.9	47.6	26.7	11.4	12.4	6.2	17.1	3.3	20	22.4
C	-2.2	-2.2	53.3	48.9	50	65.1	53.7	41.2	62.5	54.1	29	30.6	15.2	12.2	3	-0.8	16.4
D	2.7	3.6	56.7	50.3	52.2	66.2	53.8	50.8	56.7	59.6	29.7	31.4	15.5	13.3	5.8	-0.8	17.1
E	4.3	4.2	55.3	48.3	46.3	62.5	54.7	59	58.2	67.1	25.9	36.6	12.9	15.7	7.3	1.2	17.6
F	6	6	72.4	58.4	61.7	56.2	64.2	62	63.7	68.4	12.9	39.9	18.8	20.8	9.2	14.6	22.4
G	7.8	7.8	61.2	54.3	69.2	53.7	55.8	52.8	66.6	65.5	10.6	39	29.9	24.7	11.1	16.9	28
H	12.3	12.4	47.6	52.4	63.9	50.5	51.9	47.9	43.8	60.1	7.4	27.2	39.9	28.9	14.8	16.1	37.7
I	17.8	19	30.5	31.7	45.9	28.9	32.7	32.1	24.2	45.1	-2.9	10.7	19.6	24	25.8	9.6	20.5
J	29	30.8	29.7	37.3	44.5	27.7	31.8	29.7	21.5	43.9	-3.2	6.6	18	19.5	40.2	0.5	16.8
K	16.3	15.4	47.7	58	57.1	45.2	56.8	48.3	47.7	55.6	7.1	26.5	24.1	43.1	16	15	34.9
L	-4.9	-2.1	48.4	62.1	51.9	49.6	59.9	47.6	47.6	43.1	10	25.9	19.8	40.8	6.1	20	34.4
M	-3.4	-3.7	43.4	57.4	46.8	44.9	55.6	43.6	42	38.8	6.7	21.3	14.7	26.8	1	15	23.2
N	-3.2	1.6	45.7	63.1	48.7	51.9	60.8	47.6	50.6	37.6	11	26.2	18.5	38.9	7.7	30.3	34

HVAC

Receptor	HVAC Only	Ambient Noise Level	Combined Noise Level	Difference
A	3.2	55.9	55.9	0.0
B	3.4	59.3	59.3	0.0
C	0.8	56.2	56.2	0.0
D	6.2	56.2	56.2	0.0
E	7.3	56.2	56.2	0.0
F	9.0	56.2	56.2	0.0
G	10.8	65.1	65.1	0.0
H	15.4	65.1	65.1	0.0
I	21.5	51.3	51.3	0.0
J	33.0	61.0	61.0	0.0
K	18.9	61.4	61.4	0.0
L	-0.3	61.4	61.4	0.0
M	-0.5	56.5	56.5	0.0
N	2.8	61.4	61.4	0.0

Increased Occupancy

Receptor	**The Knoll**	**The Meadow**	**The East Narrows**	**The West Narrows**	**The South Valley**	**The Eucalyptus Grove**	**Silverlake Perimeter**	**Ambient Noise Level**	**Combined Noise Level**	**Difference**
A	11.8	14.0	9.6	12.5	1.9	18.6	21.5	55.9	55.9	0.0
B	11.4	12.4	6.2	17.1	3.3	20.0	22.4	59.3	59.3	0.0
C	29.0	30.6	15.2	12.2	3.0	-0.8	16.4	56.2	56.2	0.0
D	29.7	31.4	15.5	13.3	5.8	-0.8	17.1	56.2	56.2	0.0
E	25.9	36.6	12.9	15.7	7.3	1.2	17.6	56.2	56.3	0.1
F	12.9	39.9	18.8	20.8	9.2	14.6	22.4	56.2	56.3	0.1
G	10.6	39.0	29.9	24.7	11.1	16.9	28.0	65.1	65.1	0.0
H	7.4	27.2	39.9	28.9	14.8	16.1	37.7	65.1	65.1	0.0
I	-2.9	10.7	19.6	24.0	25.8	9.6	20.5	51.3	51.3	0.0
J	-3.2	6.6	18.0	19.5	40.2	0.5	16.8	61.0	61.0	0.0
K	7.1	26.5	24.1	43.1	16.0	15.0	34.9	61.4	61.5	0.1
L	10.0	25.9	19.8	40.8	6.1	20.0	34.4	61.4	61.4	0.0
M	6.7	21.3	14.7	26.8	1.0	15.0	23.2	56.5	56.5	0.0
N	11.0	26.2	18.5	38.9	7.7	30.3	34.0	61.4	61.4	0.0

Receptor	**Ambient Noise Level**	**HVAC Only**	**The Knoll**	**The Meadow**	**The East Narrows**	**The West Narrows**	**The South Valley**	**The Eucalyptus Grove**	**Silverlake Perimeter**	**Combined Noise Level**	**Difference**
A	55.9	3.2	11.8	14	9.6	12.5	1.9	18.6	21.5	55.9	0.0
B	59.3	3.4	11.4	12.4	6.2	17.1	3.3	20	22.4	59.3	0.0
C	56.2	0.8	29	30.6	15.2	12.2	3	-0.8	16.4	56.2	0.0
D	56.2	6.2	29.7	31.4	15.5	13.3	5.8	-0.8	17.1	56.2	0.0
E	56.2	7.3	25.9	36.6	12.9	15.7	7.3	1.2	17.6	56.3	0.1
F	56.2	9.0	12.9	39.9	18.8	20.8	9.2	14.6	22.4	56.3	0.1
G	65.1	10.8	10.6	39	29.9	24.7	11.1	16.9	28	65.1	0.0
H	65.1	15.4	7.4	27.2	39.9	28.9	14.8	16.1	37.7	65.1	0.0
I	51.3	21.5	-2.9	10.7	19.6	24	25.8	9.6	20.5	51.3	0.0
J	61.0	33.0	-3.2	6.6	18	19.5	40.2	0.5	16.8	61.0	0.0
K	61.4	18.9	7.1	26.5	24.1	43.1	16	15	34.9	61.5	0.1
L	61.4	-0.3	10	25.9	19.8	40.8	6.1	20	34.4	61.4	0.0
M	56.5	-0.5	6.7	21.3	14.7	26.8	1	15	23.2	56.5	0.0
N	61.4	2.8	11	26.2	18.5	38.9	7.7	30.3	34	61.4	0.0

Amplified Speakers

Receptor	Amplified Speaker, on bluff facing east	Amplified Speaker, on bluff facing west	Amplified Speaker, on bluff facing south	Amplified Speaker, on bluff facing north	Amplified Speaker in east Meadows facting west	Amplified Speaker in west Meadows facting east	Amplified Speaker in south Meadows facing north	Amplified Speaker in north Meadows facing south	Maximum Noise Level	Ambient Noise Level	Combined Noise Level	Difference
A	43	50.4	40.3	55.9	42.1	35.5	45.2	25.2	55.9	55.9	58.9	3.0
B	31.8	37.8	34.3	49.8	38.2	26.9	47.6	26.7	49.8	59.3	59.8	0.5
C	53.3	48.9	50	65.1	53.7	41.2	62.5	54.1	65.1	56.2	65.6	9.4
D	56.7	50.3	52.2	66.2	53.8	50.8	56.7	59.6	66.2	56.2	66.6	10.4
E	55.3	48.3	46.3	62.5	54.7	59	58.2	67.1	67.1	56.2	67.4	11.2
F	72.4	58.4	61.7	56.2	64.2	62	63.7	68.4	72.4	56.2	72.5	16.3
G	61.2	54.3	69.2	53.7	55.8	52.8	66.6	65.5	69.2	65.1	70.6	5.5
H	47.6	52.4	63.9	50.5	51.9	47.9	43.8	60.1	63.9	65.1	67.6	2.5
I	30.5	31.7	45.9	28.9	32.7	32.1	24.2	45.1	45.9	51.3	52.4	1.1
J	29.7	37.3	44.5	27.7	31.8	29.7	21.5	43.9	44.5	61.0	61.1	0.1
K	47.7	58	57.1	45.2	56.8	48.3	47.7	55.6	58	61.4	63.0	1.6
L	48.4	62.1	51.9	49.6	59.9	47.6	47.6	43.1	62.1	61.4	64.8	3.4
M	43.4	57.4	46.8	44.9	55.6	43.6	42	38.8	57.4	56.5	60.0	3.5
N	45.7	63.1	48.7	51.9	60.8	47.6	50.6	37.6	63.1	61.4	65.3	3.9

Receptor	Ambient Noise Level	HVAC Only	Amplified Speakers	The Knoll	The Meadow	The East Narrows	The West Narrows	The South Valley	The Eucalyptus Grove	Silverlake Perimeter	Combined Noise Level	Difference
A	55.9	3.2	55.9	11.8	14	9.6	12.5	1.9	18.6	21.5	58.9	3.0
B	59.3	3.4	49.8	11.4	12.4	6.2	17.1	3.3	20	22.4	59.8	0.5
C	56.2	0.8	65.1	29	30.6	15.2	12.2	3	-0.8	16.4	65.6	9.4
D	56.2	6.2	66.2	29.7	31.4	15.5	13.3	5.8	-0.8	17.1	66.6	10.4
E	56.2	7.3	67.1	25.9	36.6	12.9	15.7	7.3	1.2	17.6	67.4	11.2
F	56.2	9.0	72.4	12.9	39.9	18.8	20.8	9.2	14.6	22.4	72.5	16.3
G	65.1	10.8	69.2	10.6	39	29.9	24.7	11.1	16.9	28	70.6	5.5
H	65.1	15.4	63.9	7.4	27.2	39.9	28.9	14.8	16.1	37.7	67.6	2.5
I	51.3	21.5	45.9	-2.9	10.7	19.6	24	25.8	9.6	20.5	52.4	1.1
J	61.0	33.0	44.5	-3.2	6.6	18	19.5	40.2	0.5	16.8	61.1	0.1
K	61.4	18.9	58	7.1	26.5	24.1	43.1	16	15	34.9	63.1	1.7
L	61.4	-0.3	62.1	10	25.9	19.8	40.8	6.1	20	34.4	64.8	3.4
M	56.5	-0.5	57.4	6.7	21.3	14.7	26.8	1	15	23.2	60.0	3.5
N	61.4	2.8	63.1	11	26.2	18.5	38.9	7.7	30.3	34	65.4	4.0

Speakers + Ambient

A	56.1	57.0	56.0	58.9	56.1	55.9	56.3	55.9
B	59.3	59.3	59.3	59.8	59.3	59.3	59.6	59.3
C	58.0	56.9	57.1	65.6	58.1	56.3	63.4	58.3
D	59.5	57.2	57.7	66.6	58.2	57.3	59.5	61.2
E	58.8	56.9	56.6	63.4	58.5	60.8	60.3	67.4
F	72.5	60.4	62.8	59.2	64.8	63.0	64.4	68.7
G	66.6	65.4	70.6	65.4	65.6	65.3	68.9	68.3
H	65.2	65.3	67.6	65.2	65.3	65.2	65.1	66.3
I	51.3	51.3	52.4	51.3	51.4	51.4	51.3	52.2
J	61.0	61.0	61.1	61.0	61.0	61.0	61.0	61.1
K	61.6	63.0	62.8	61.5	62.7	61.6	61.6	62.4
L	61.6	64.8	61.9	61.7	63.7	61.6	61.6	61.5
M	56.7	60.0	56.9	56.8	59.1	56.7	56.7	56.6
N	61.5	65.3	61.6	61.9	64.1	61.6	61.7	61.4

Noise Difference

A	0.2	1.1	0.1	3.0	0.2	0.0	0.4	0.0
B	0.0	0.0	0.0	0.5	0.0	0.0	0.3	0.0
C	1.8	0.7	0.9	9.4	1.9	0.1	7.2	2.1
D	3.3	1.0	1.5	10.4	2.0	1.1	3.3	5.0
E	2.6	0.7	0.4	7.2	2.3	4.6	4.1	11.2
F	16.3	4.2	6.6	3.0	8.6	6.8	8.2	12.5
G	1.5	0.3	5.5	0.3	0.5	0.2	3.8	3.2
H	0.1	0.2	2.5	0.1	0.2	0.1	0.0	1.2
I	0.0	0.0	1.1	0.0	0.1	0.1	0.0	0.9
J	0.0	0.0	0.1	0.0	0.0	0.0	0.0	0.1
K	0.2	1.6	1.4	0.1	1.3	0.2	0.2	1.0
L	0.2	3.4	0.5	0.3	2.3	0.2	0.2	0.1
M	0.2	3.5	0.4	0.3	2.6	0.2	0.2	0.1
N	0.1	3.9	0.2	0.5	2.7	0.2	0.3	0.0

Noise Measurements

Summary

File Name on Meter	R1
File Name on PC	SLM_0004435_LxT_Data_119.00.ldbin
Serial Number	0004435
Model	SoundTrack LxT®
Firmware Version	2.404
User	
Location	
Job Description	
Note	

Measurement

Description	
Start	2022-02-09 11:39:29
Stop	2022-02-12 08:31:52
Duration	68:52:22.297
Run Time	68:52:22.297
Pause	00:00:00.0
Pre Calibration	2022-02-09 11:34:07
Post Calibration	None
Calibration Deviation	---

Overall Settings

RMS Weight	A Weighting			
Peak Weight	Z Weighting			
Detector	Slow			
Preamp	PRMLxT2B			
Microphone Correction	Off			
Integration Method	Exponential			
Overload	143.4 dB			
	A	**C**	**Z**	
Under Range Peak	99.6	96.6	**101.6**	dB
Under Range Limit	**37.9**	37.5	44.3	dB
Noise Floor	28.8	28.4	35.2	dB

Results

L_{ASeq}	55.2	dB		
LASE	109.2	dB		
EAS	9.196	mPa²h		
EAS8	1.068	mPa²h		
EAS40	5.341	mPa²h		
$LZ_{peak\ (max)}$	2022-02-09 11:42:38		110.6	dB
LAS_{max}	2022-02-11 17:42:11		87.9	dB
LAS_{min}	2022-02-10 01:40:29		33.9	dB
SEA	-99.9	dB		
LAS > 85.0 dB (Exceedance Counts / Duration)	1		1.3	s
LAS > 115.0 dB (Exceedance Counts / Duration)	0		0.0	s
LZ_{peak} > 135.0 dB (Exceedance Counts / Duration)	0		0.0	s
LZ_{peak} > 137.0 dB (Exceedance Counts / Duration)	0		0.0	s
LZ_{peak} > 140.0 dB (Exceedance Counts / Duration)	0		0.0	s
LC_{Seq}	65.9	dB		
LA_{Seq}	55.2	dB		
LC_{Seq} - LA_{Seq}	10.7	dB		
LAI_{eq}	58.5	dB		
LA_{eq}	55.2	dB		
LAI_{eq} - LA_{eq}	3.2	dB		


	A		C		Z	
	dB	**Time Stamp**	**dB**	**Time Stamp**	**dB**	**Time Stamp**
L_{eq}	55.2					
$L_{S(max)}$	87.9	2022/02/11 17:42:11				
$L_{S(min)}$	33.9	2022/02/10 1:40:29				
$L_{Peak(max)}$					110.6	2022/02/09 11:42:38

Noise Measurement Data

Project: SLRC **Location:** R1 - Weekday

	02/10/22	02/11/22	02/12/22	02/13/22
12:00:00 AM	49.21			
1:00:00 AM	43.52			
2:00:00 AM	44.35			
3:00:00 AM	46.61			
4:00:00 AM	46.91			
5:00:00 AM	50.77			
6:00:00 AM	54.98			
7:00:00 AM	53.33			
8:00:00 AM	57.99			
9:00:00 AM	61.98			
10:00:00 AM	58.0			
11:00:00 AM	54.9			
12:00:00 PM	57.7			
1:00:00 PM	57.8			
2:00:00 PM	58.5			
3:00:00 PM	58.3			
4:00:00 PM	55.7			
5:00:00 PM	57.0			
6:00:00 PM	54.5			
7:00:00 PM	52.7			
8:00:00 PM	51.6			
9:00:00 PM	53.2			
10:00:00 PM	52.2			
11:00:00 PM	56.6			

Start Date and Time

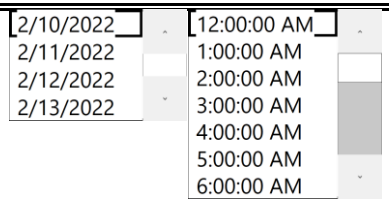

Start
2/10/22 12:00 AM
End
2/11/22 12:00 AM

CNEL	**59.6**
L_{dn}	59.3
24-hr Max.	62.0
24-hr Min.	43.5
24-hr Nighttime Average[a]	51.6
24-hr Nighttime Max	56.6
24-hr Nighttime Min	43.5
24-hr Daytime Average[a]	57.1
24-hr Daytime Max	62.0
24-hr Daytime Min	51.6
Total Period Average	55.7
Total Period Max	62.0
Total Period Min	43.5
Total Period Daytime Average	57.1
Total Period Daytime Max	62.0
Total Period Daytime Min	53.3
Total Period Nighttime Average	51.6
Total Period Nighttime Max	56.6
Total Period Nighttime Min	43.5


[a] Daytime hours are from 7:00 a.m. to 10:00 p.m., and nighttime hours are from 10:00 p.m. to 7:00 a.m.

Measured Ambient Noise Levels

Project: SLRC
Location: R1 - Weekday
Sources: Ambient

Date: 2/10/2022

TIME	HNL, dB(A)
12:00 AM	49.2
1:00 AM	43.5
2:00 AM	44.4
3:00 AM	46.6
4:00 AM	46.9
5:00 AM	50.8
6:00 AM	55.0
7:00 AM	53.3
8:00 AM	58.0
9:00 AM	62.0
10:00 AM	58.0
11:00 AM	54.9
12:00 PM	57.7
1:00 PM	57.8
2:00 PM	58.5
3:00 PM	58.3
4:00 PM	55.7
5:00 PM	57.0
6:00 PM	54.5
7:00 PM	52.7
8:00 PM	51.6
9:00 PM	53.2
10:00 PM	52.2
11:00 PM	56.6
CNEL, dB(A):	**59.6**

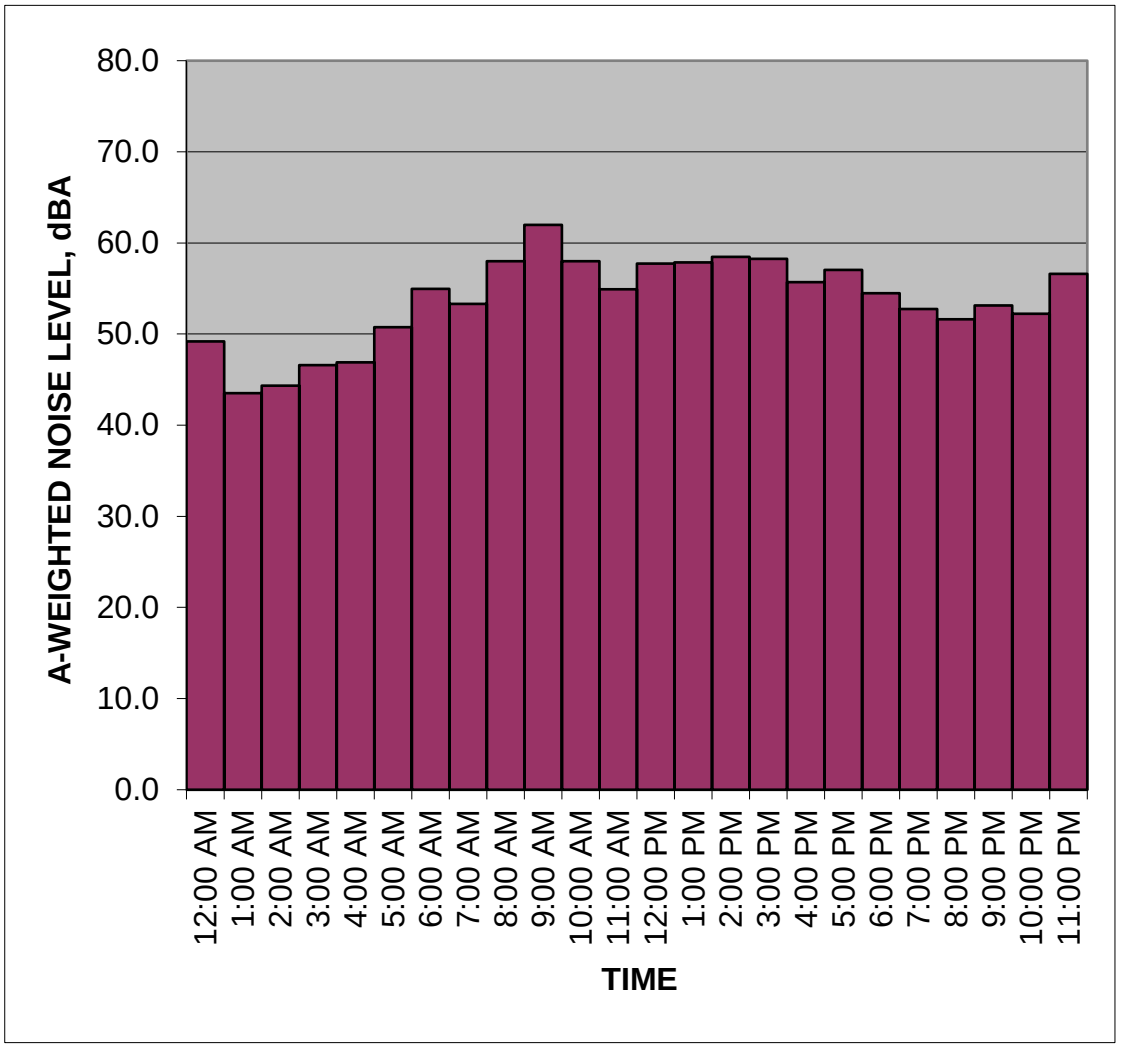

NOTES:


fieldcnel.xls

Noise Measurement Data

Project: SLRC **Location:** R1 - Weekend

	02/11/22	02/12/22	02/13/22	02/14/22
12:00:00 AM	49.16			
1:00:00 AM	49.62			
2:00:00 AM	49.68			
3:00:00 AM	50.69			
4:00:00 AM	53.19			
5:00:00 AM	56.95			
6:00:00 AM	57.19			
7:00:00 AM	55.65			
8:00:00 AM	54.71			
9:00:00 AM	55.16			
10:00:00 AM	56.6			
11:00:00 AM	55.8			
12:00:00 PM	55.0			
1:00:00 PM	54.4			
2:00:00 PM	56.1			
3:00:00 PM	57.0			
4:00:00 PM	57.0			
5:00:00 PM	59.5			
6:00:00 PM	56.3			
7:00:00 PM	54.4			
8:00:00 PM	52.3			
9:00:00 PM	52.7			
10:00:00 PM	52.1			
11:00:00 PM	53.5			

Start Date and Time

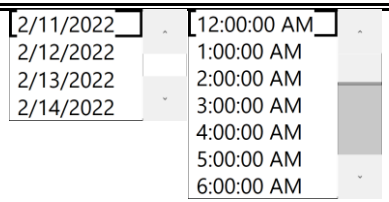

Start
2/11/22 12:00 AM
End
2/12/22 12:00 AM

CNEL	**60.5**
L_{dn}	60.3
24-hr Max.	59.5
24-hr Min.	49.2
24-hr Nighttime Average[a]	53.5
24-hr Nighttime Max	57.2
24-hr Nighttime Min	49.2
24-hr Daytime Average[a]	55.9
24-hr Daytime Max	59.5
24-hr Daytime Min	52.3
Total Period Average	55.1
Total Period Max	59.5
Total Period Min	49.2
Total Period Daytime Average	55.9
Total Period Daytime Max	59.5
Total Period Daytime Min	54.4
Total Period Nighttime Average	53.5
Total Period Nighttime Max	57.2
Total Period Nighttime Min	49.2


[a] Daytime hours are from 7:00 a.m. to 10:00 p.m., and nighttime hours are from 10:00 p.m. to 7:00 a.m.

Measured Ambient Noise Levels

Project: SLRC
Location: R1 - Weekend
Sources: Ambient

Date: 2/11/2022

TIME	HNL, dB(A)
12:00 AM	49.2
1:00 AM	49.6
2:00 AM	49.7
3:00 AM	50.7
4:00 AM	53.2
5:00 AM	56.9
6:00 AM	57.2
7:00 AM	55.7
8:00 AM	54.7
9:00 AM	55.2
10:00 AM	56.6
11:00 AM	55.8
12:00 PM	55.0
1:00 PM	54.4
2:00 PM	56.1
3:00 PM	57.0
4:00 PM	57.0
5:00 PM	59.5
6:00 PM	56.3
7:00 PM	54.4
8:00 PM	52.3
9:00 PM	52.7
10:00 PM	52.1
11:00 PM	53.5
CNEL, dB(A):	**60.5**

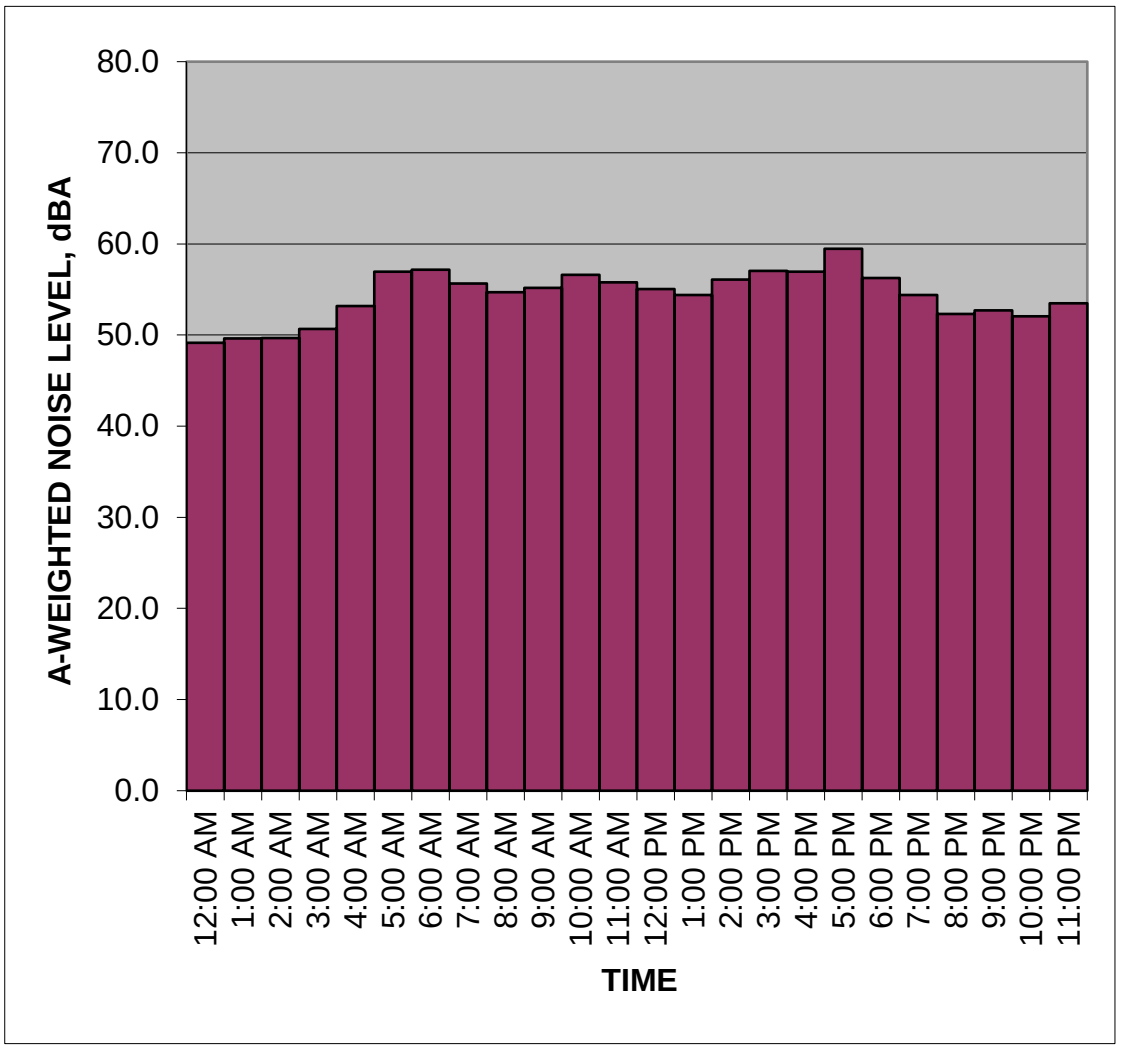

NOTES:

Summary

File Name on Meter	R2
File Name on PC	SLM_0004337_LxT_Data_088.00.ldbin
Serial Number	0004337
Model	SoundTrack LxT®
Firmware Version	2.404
User	
Location	
Job Description	
Note	

Measurement

Description	
Start	2022-02-09 11:54:21
Stop	2022-02-12 08:42:07
Duration	68:47:46.0
Run Time	68:47:46.0
Pause	00:00:00.0
Pre Calibration	2022-02-09 11:47:12
Post Calibration	None
Calibration Deviation	---

Overall Settings

RMS Weight	A Weighting
Peak Weight	Z Weighting
Detector	Slow
Preamp	PRMLxT2B
Microphone Correction	Off
Integration Method	Linear
Overload	142.9 dB

	A	C	Z
Under Range Peak	99.2	96.2	**101.2** dB
Under Range Limit	**37.6**	37.1	43.9 dB
Noise Floor	28.4	28.0	34.8 dB

Results

L_{Aeq}	58.2 dB			
LAE	112.2 dB			
EA	18.324 mPa²h			
EA8	2.131 mPa²h			
EA40	10.654 mPa²h			
$LZ_{peak\ (max)}$	2022-02-09 13:26:53		114.2	dB
LAS_{max}	2022-02-09 16:40:53		98.4	dB
LAS_{min}	2022-02-10 01:48:12		37.5	dB
SEA	-99.9 dB			
LAS > 85.0 dB (Exceedance Counts / Duration)	9		30.0	s
LAS > 115.0 dB (Exceedance Counts / Duration)	0		0.0	s
LZ_{peak} > 135.0 dB (Exceedance Counts / Duration)	0		0.0	s
LZ_{peak} > 137.0 dB (Exceedance Counts / Duration)	0		0.0	s
LZ_{peak} > 140.0 dB (Exceedance Counts / Duration)	0		0.0	s
LC_{eq}	67.1 dB			
LA_{eq}	58.2 dB			
LC_{eq} - LA_{eq}	8.9 dB			
LAI_{eq}	61.1 dB			
LA_{eq}	58.2 dB			
LAI_{eq} - LA_{eq}	2.9 dB			

	A		C		Z	
	dB	**Time Stamp**	**dB**	**Time Stamp**	**dB**	**Time Stamp**
L_{eq}	58.2		67.1			
$L_{S(max)}$	98.4	2022/02/09 16:40:53				
$L_{S(min)}$	37.5	2022/02/10 1:48:12				
$L_{Peak(max)}$					114.2	2022/02/09 13:26:53


# Overloads	0
Overload Duration	0.0 s

Noise Measurement Data

Project: SLRC **Location:** R2 - Weekday

	02/10/22	02/11/22	02/12/22	02/13/22
12:00:00 AM	51.79			
1:00:00 AM	47.79			
2:00:00 AM	48.41			
3:00:00 AM	48.98			
4:00:00 AM	47.63			
5:00:00 AM	49.75			
6:00:00 AM	54.26			
7:00:00 AM	56.39			
8:00:00 AM	59.27			
9:00:00 AM	63.36			
10:00:00 AM	57.2			
11:00:00 AM	60.5			
12:00:00 PM	57.0			
1:00:00 PM	60.1			
2:00:00 PM	59.1			
3:00:00 PM	61.2			
4:00:00 PM	61.3			
5:00:00 PM	59.9			
6:00:00 PM	58.7			
7:00:00 PM	58.3			
8:00:00 PM	54.7			
9:00:00 PM	53.1			
10:00:00 PM	55.1			
11:00:00 PM	55.4			

Start Date and Time

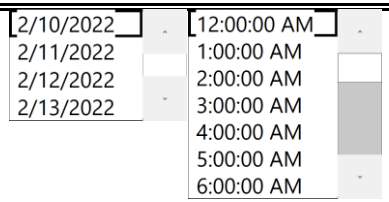

Start
2/10/22 12:00 AM
End
2/11/22 12:00 AM

CNEL	**61.0**
L_{dn}	60.6
24-hr Max.	63.4
24-hr Min.	47.6
24-hr Nighttime Average[a]	52.1
24-hr Nighttime Max	55.4
24-hr Nighttime Min	47.6
24-hr Daytime Average[a]	59.4
24-hr Daytime Max	63.4
24-hr Daytime Min	53.1
Total Period Average	57.8
Total Period Max	63.4
Total Period Min	47.6
Total Period Daytime Average	59.4
Total Period Daytime Max	63.4
Total Period Daytime Min	56.4
Total Period Nighttime Average	52.1
Total Period Nighttime Max	58.3
Total Period Nighttime Min	47.6


[a] Daytime hours are from 7:00 a.m. to 10:00 p.m., and nighttime hours are from 10:00 p.m. to 7:00 a.m.

Measured Ambient Noise Levels

Project: SLRC
Location: R2 - Weekday
Sources: Ambient

Date: 2/10/2022

TIME	HNL, dB(A)
12:00 AM	51.8
1:00 AM	47.8
2:00 AM	48.4
3:00 AM	49.0
4:00 AM	47.6
5:00 AM	49.7
6:00 AM	54.3
7:00 AM	56.4
8:00 AM	59.3
9:00 AM	63.4
10:00 AM	57.2
11:00 AM	60.5
12:00 PM	57.0
1:00 PM	60.1
2:00 PM	59.1
3:00 PM	61.2
4:00 PM	61.3
5:00 PM	59.9
6:00 PM	58.7
7:00 PM	58.3
8:00 PM	54.7
9:00 PM	53.1
10:00 PM	55.1
11:00 PM	55.4
CNEL, dB(A):	**61.0**

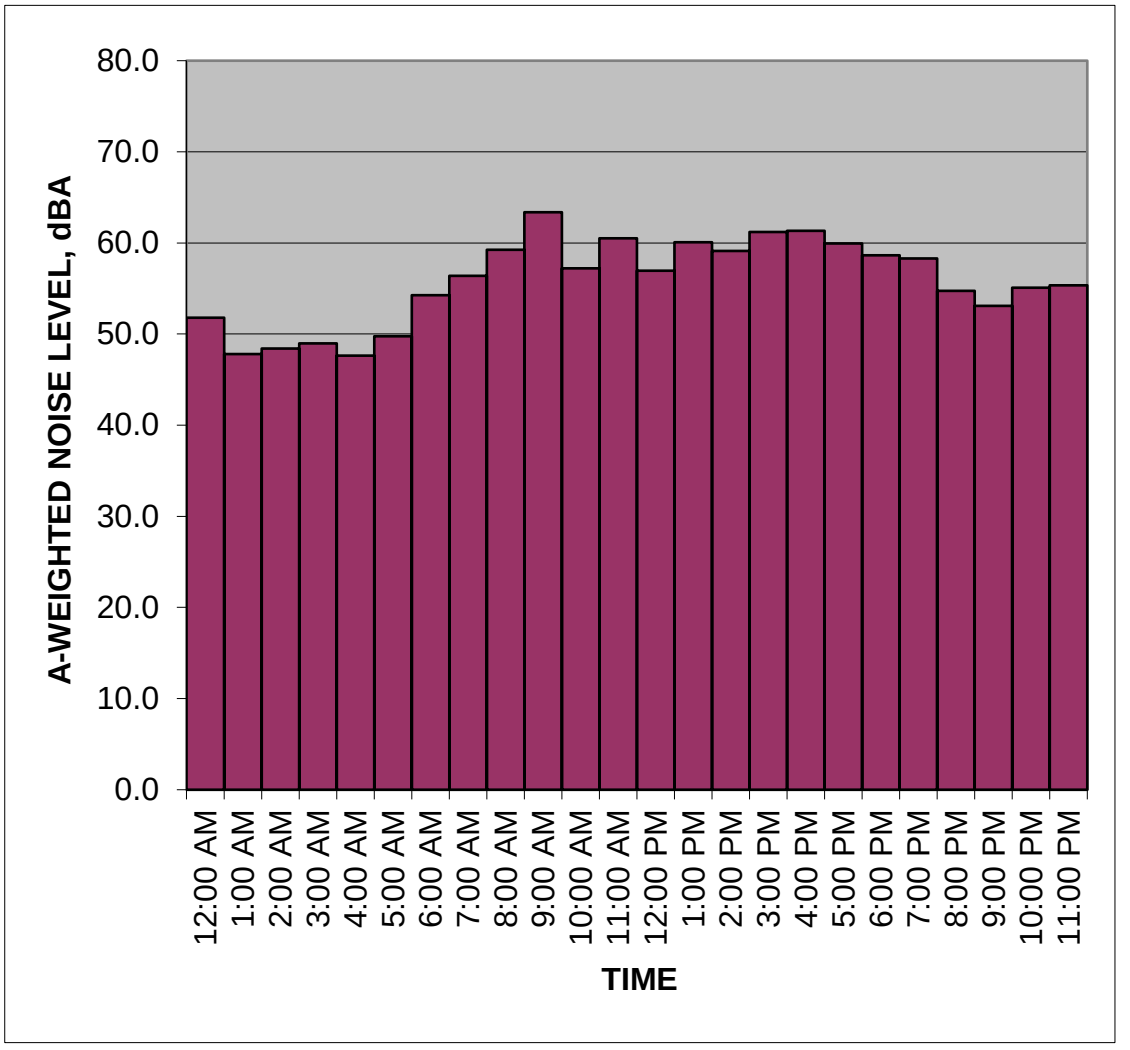

NOTES:


fieldcnel.xls

Noise Measurement Data

Project: SLRC **Location:** R2 - Weekend

	02/11/22	02/12/22	02/13/22	02/14/22
12:00:00 AM	49.69			
1:00:00 AM	48.08			
2:00:00 AM	48.27			
3:00:00 AM	47.94			
4:00:00 AM	52.42			
5:00:00 AM	55.45			
6:00:00 AM	55.85			
7:00:00 AM	57.30			
8:00:00 AM	58.07			
9:00:00 AM	57.94			
10:00:00 AM	58.3			
11:00:00 AM	57.8			
12:00:00 PM	57.0			
1:00:00 PM	59.3			
2:00:00 PM	59.2			
3:00:00 PM	63.3			
4:00:00 PM	62.2			
5:00:00 PM	60.1			
6:00:00 PM	59.7			
7:00:00 PM	59.8			
8:00:00 PM	56.1			
9:00:00 PM	55.0			
10:00:00 PM	54.6			
11:00:00 PM	54.1			

Start Date and Time

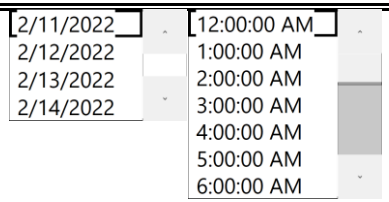

Start
2/11/22 12:00 AM
End
2/12/22 12:00 AM

CNEL	**61.5**
L_{dn}	61.0
24-hr Max.	63.3
24-hr Min.	47.9
24-hr Nighttime Average[a]	52.9
24-hr Nighttime Max	55.8
24-hr Nighttime Min	47.9
24-hr Daytime Average[a]	59.3
24-hr Daytime Max	63.3
24-hr Daytime Min	55.0
Total Period Average	57.8
Total Period Max	63.3
Total Period Min	47.9
Total Period Daytime Average	59.3
Total Period Daytime Max	63.3
Total Period Daytime Min	57.0
Total Period Nighttime Average	52.9
Total Period Nighttime Max	59.8
Total Period Nighttime Min	47.9


[a] Daytime hours are from 7:00 a.m. to 10:00 p.m., and nighttime hours are from 10:00 p.m. to 7:00 a.m.

Measured Ambient Noise Levels

Project: SLRC
Location: R2 - Weekend
Sources: Ambient

Date: 2/11/2022

TIME	HNL, dB(A)
12:00 AM	49.7
1:00 AM	48.1
2:00 AM	48.3
3:00 AM	47.9
4:00 AM	52.4
5:00 AM	55.4
6:00 AM	55.8
7:00 AM	57.3
8:00 AM	58.1
9:00 AM	57.9
10:00 AM	58.3
11:00 AM	57.8
12:00 PM	57.0
1:00 PM	59.3
2:00 PM	59.2
3:00 PM	63.3
4:00 PM	62.2
5:00 PM	60.1
6:00 PM	59.7
7:00 PM	59.8
8:00 PM	56.1
9:00 PM	55.0
10:00 PM	54.6
11:00 PM	54.1
CNEL, dB(A):	**61.5**

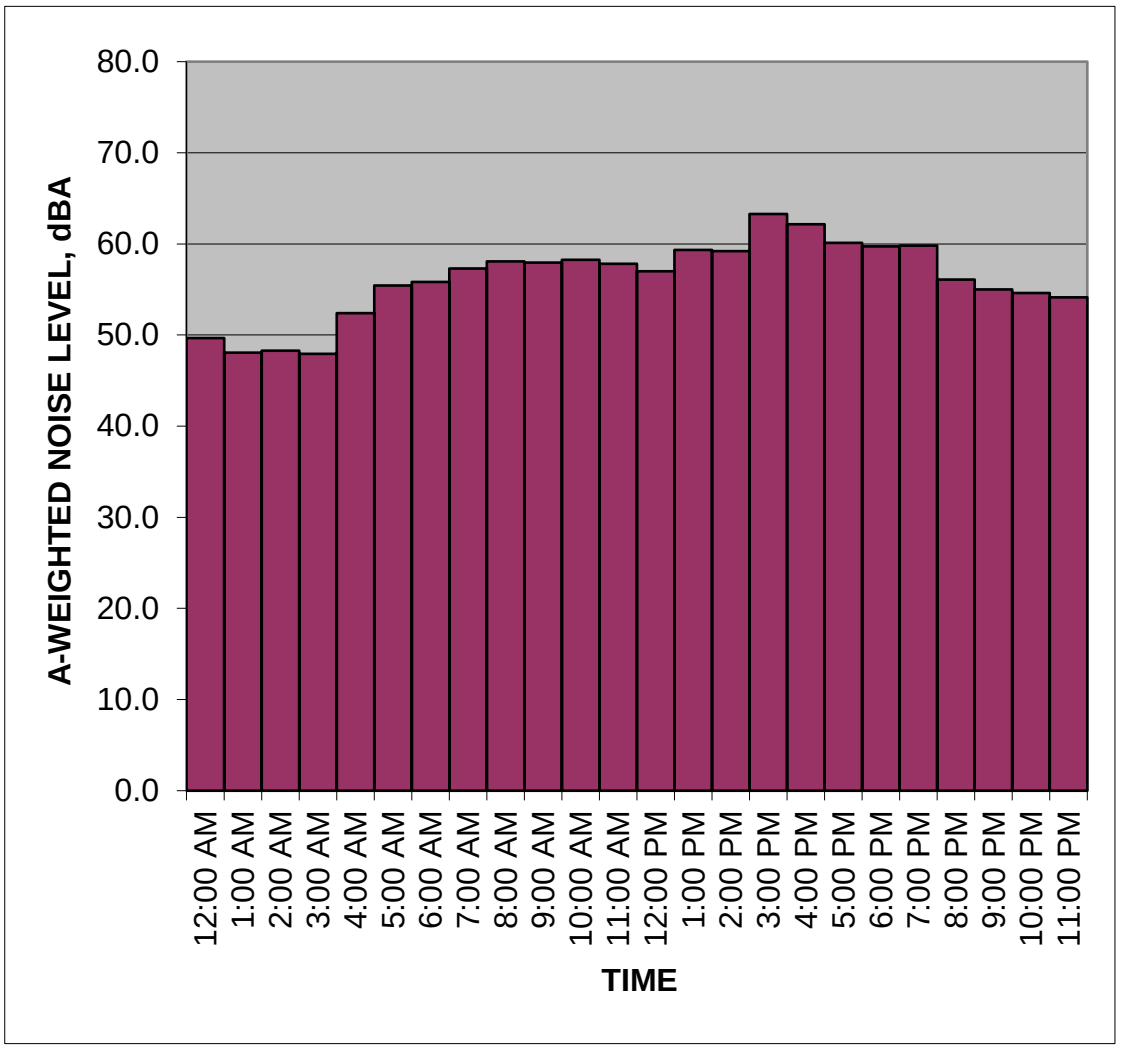

NOTES:

Summary

File Name on Meter	R3
File Name on PC	SLM_0004337_LxT_Data_087.00.ldbin
Serial Number	0004337
Model	SoundTrack LxT®
Firmware Version	2.404
User	
Location	
Job Description	
Note	

Measurement

Description	
Start	2021-12-15 16:39:23
Stop	2021-12-18 10:13:12
Duration	65:33:48.94
Run Time	65:33:48.94
Pause	00:00:00.0
Pre Calibration	2021-12-15 16:32:54
Post Calibration	None
Calibration Deviation	---

Overall Settings

RMS Weight	A Weighting		
Peak Weight	Z Weighting		
Detector	Slow		
Preamp	PRMLxT2B		
Microphone Correction	Off		
Integration Method	Linear		
Overload	143.0 dB		
	A	**C**	**Z**
Under Range Peak	99.3	96.3	**101.3** dB
Under Range Limit	**37.7**	37.2	44.0 dB
Noise Floor	28.5	28.1	34.9 dB

Results

L_{Aeq}	54.9 dB		
LAE	108.6 dB		
EA	8.073 mPa²h		
EA8	985.110 µPa²h		
EA40	4.926 mPa²h		
$LZ_{peak\ (max)}$	2021-12-18 10:12:25	120.3 dB	
LAS_{max}	2021-12-16 11:06:49	83.0 dB	
LAS_{min}	2021-12-16 21:14:30	38.3 dB	
SEA	130.3 dB		
LAS > 85.0 dB (Exceedance Counts / Duration)	0	0.0 s	
LAS > 115.0 dB (Exceedance Counts / Duration)	0	0.0 s	
LZ_{peak} > 135.0 dB (Exceedance Counts / Duration)	0	0.0 s	
LZ_{peak} > 137.0 dB (Exceedance Counts / Duration)	0	0.0 s	
LZ_{peak} > 140.0 dB (Exceedance Counts / Duration)	0	0.0 s	
LC_{eq}	65.6 dB		
LA_{eq}	54.9 dB		
LC_{eq} - LA_{eq}	10.8 dB		
LAI_{eq}	56.5 dB		
LA_{eq}	54.9 dB		
LAI_{eq} - LA_{eq}	1.6 dB		

	A		C		Z	
	dB	**Time Stamp**	**dB**	**Time Stamp**	**dB**	**Time Stamp**
L_{eq}	54.9		65.6			
$L_{S(max)}$	83.0	2021/12/16 11:06:49				
$L_{S(min)}$	38.3	2021/12/16 21:14:30				
$L_{Peak(max)}$					120.3	2021/12/18 10:12:25


# Overloads	0
Overload Duration	0.0 s

Noise Measurement Data

Project: SLRC **Location:** R3 - Weekday

	12/16/21	12/17/21	12/18/21	12/19/21
12:00:00 AM	50.53			
1:00:00 AM	48.69			
2:00:00 AM	48.15			
3:00:00 AM	48.52			
4:00:00 AM	49.32			
5:00:00 AM	51.80			
6:00:00 AM	56.04			
7:00:00 AM	58.17			
8:00:00 AM	56.82			
9:00:00 AM	56.81			
10:00:00 AM	55.2			
11:00:00 AM	58.0			
12:00:00 PM	54.3			
1:00:00 PM	54.5			
2:00:00 PM	57.6			
3:00:00 PM	56.5			
4:00:00 PM	55.9			
5:00:00 PM	55.5			
6:00:00 PM	55.3			
7:00:00 PM	54.8			
8:00:00 PM	53.8			
9:00:00 PM	52.7			
10:00:00 PM	52.6			
11:00:00 PM	51.6			

Start Date and Time

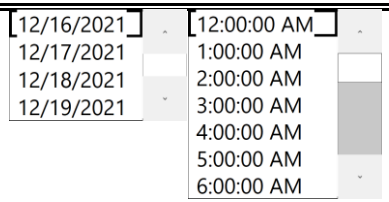

Start
12/16/21 12:00 AM
End
12/17/21 12:00 AM

CNEL	**59.3**
L_{dn}	58.9
24-hr Max.	58.2
24-hr Min.	48.1
24-hr Nighttime Average[a]	51.6
24-hr Nighttime Max	56.0
24-hr Nighttime Min	48.1
24-hr Daytime Average[a]	56.0
24-hr Daytime Max	58.2
24-hr Daytime Min	52.7
Total Period Average	54.8
Total Period Max	58.2
Total Period Min	48.1
Total Period Daytime Average	56.0
Total Period Daytime Max	58.2
Total Period Daytime Min	54.3
Total Period Nighttime Average	51.6
Total Period Nighttime Max	56.0
Total Period Nighttime Min	48.1


[a] Daytime hours are from 7:00 a.m. to 10:00 p.m., and nighttime hours are from 10:00 p.m. to 7:00 a.m.

Measured Ambient Noise Levels

Project: SLRC
Location: R3 - Weekday
Sources: Ambient

Date: 12/16/2021

TIME	HNL, dB(A)
12:00 AM	50.5
1:00 AM	48.7
2:00 AM	48.1
3:00 AM	48.5
4:00 AM	49.3
5:00 AM	51.8
6:00 AM	56.0
7:00 AM	58.2
8:00 AM	56.8
9:00 AM	56.8
10:00 AM	55.2
11:00 AM	58.0
12:00 PM	54.3
1:00 PM	54.5
2:00 PM	57.6
3:00 PM	56.5
4:00 PM	55.9
5:00 PM	55.5
6:00 PM	55.3
7:00 PM	54.8
8:00 PM	53.8
9:00 PM	52.7
10:00 PM	52.6
11:00 PM	51.6
CNEL, dB(A):	59.3

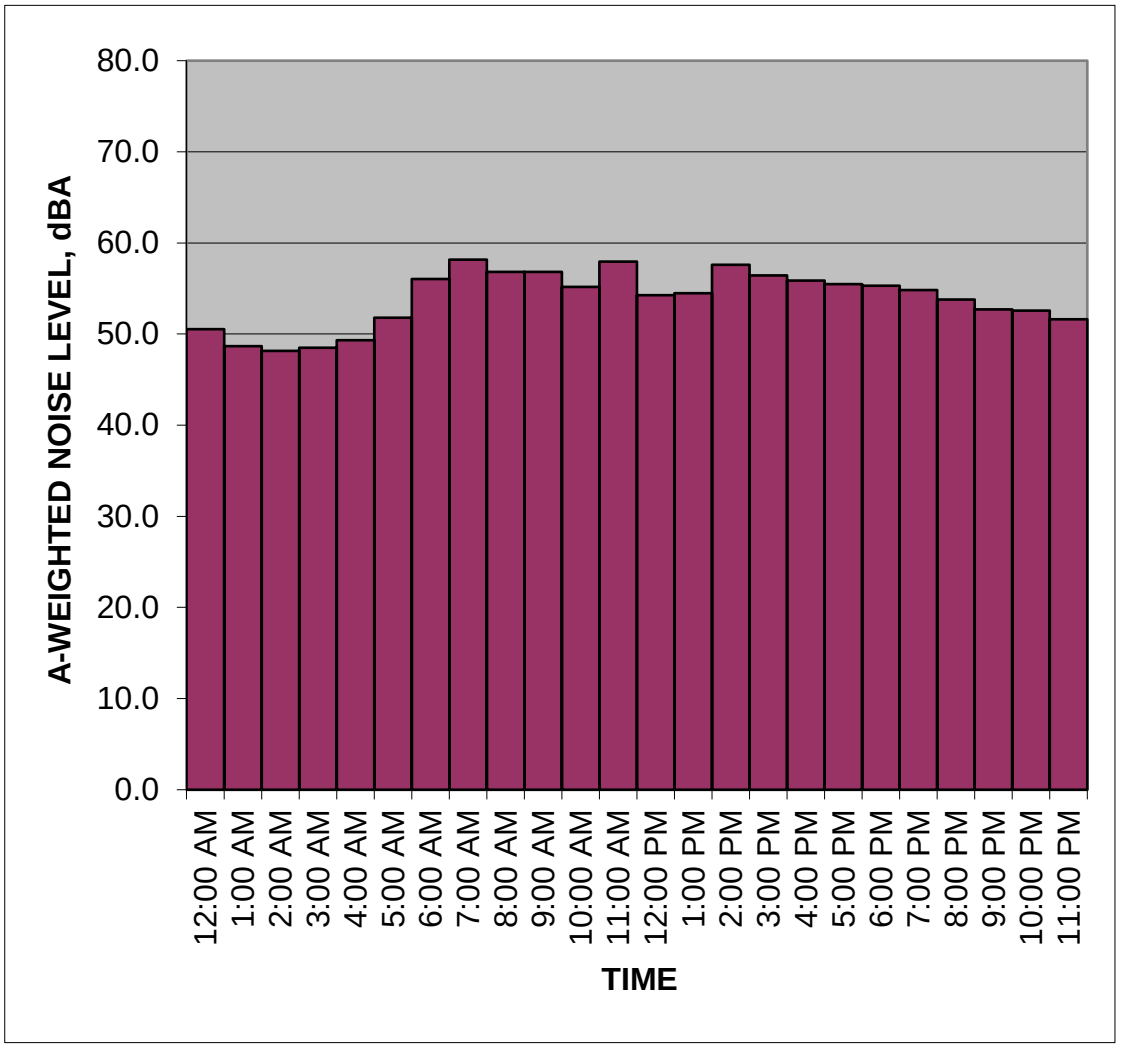


NOTES:

Noise Measurement Data

Project: SLRC **Location:** R3 - Weekend

	12/17/21	12/18/21	12/19/21	12/20/21
12:00:00 AM	50.10			
1:00:00 AM	49.27			
2:00:00 AM	48.31			
3:00:00 AM	48.77			
4:00:00 AM	48.25			
5:00:00 AM	50.52			
6:00:00 AM	54.87			
7:00:00 AM	57.30			
8:00:00 AM	57.78			
9:00:00 AM	56.26			
10:00:00 AM	54.8			
11:00:00 AM	56.0			
12:00:00 PM	54.2			
1:00:00 PM	55.3			
2:00:00 PM	55.0			
3:00:00 PM	56.4			
4:00:00 PM	56.1			
5:00:00 PM	56.7			
6:00:00 PM	56.2			
7:00:00 PM	58.0			
8:00:00 PM	55.9			
9:00:00 PM	55.1			
10:00:00 PM	55.0			
11:00:00 PM	54.1			

Start Date and Time

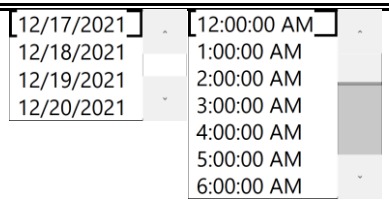

Start
12/17/21 12:00 AM
End
12/18/21 12:00 AM

CNEL	**59.8**
L_{dn}	59.2
24-hr Max.	58.0
24-hr Min.	48.3
24-hr Nighttime Average[a]	51.9
24-hr Nighttime Max	55.0
24-hr Nighttime Min	48.3
24-hr Daytime Average[a]	56.2
24-hr Daytime Max	58.0
24-hr Daytime Min	54.2
Total Period Average	55.0
Total Period Max	58.0
Total Period Min	48.3
Total Period Daytime Average	56.2
Total Period Daytime Max	57.8
Total Period Daytime Min	54.2
Total Period Nighttime Average	51.9
Total Period Nighttime Max	58.0
Total Period Nighttime Min	48.3


[a] Daytime hours are from 7:00 a.m. to 10:00 p.m., and nighttime hours are from 10:00 p.m. to 7:00 a.m.

Measured Ambient Noise Levels

Project: SLRC
Location: R3 - Weekend
Sources: Ambient

Date: 12/17/2021

TIME	HNL, dB(A)
12:00 AM	50.1
1:00 AM	49.3
2:00 AM	48.3
3:00 AM	48.8
4:00 AM	48.3
5:00 AM	50.5
6:00 AM	54.9
7:00 AM	57.3
8:00 AM	57.8
9:00 AM	56.3
10:00 AM	54.8
11:00 AM	56.0
12:00 PM	54.2
1:00 PM	55.3
2:00 PM	55.0
3:00 PM	56.4
4:00 PM	56.1
5:00 PM	56.7
6:00 PM	56.2
7:00 PM	58.0
8:00 PM	55.9
9:00 PM	55.1
10:00 PM	55.0
11:00 PM	54.1
CNEL, dB(A):	**59.8**

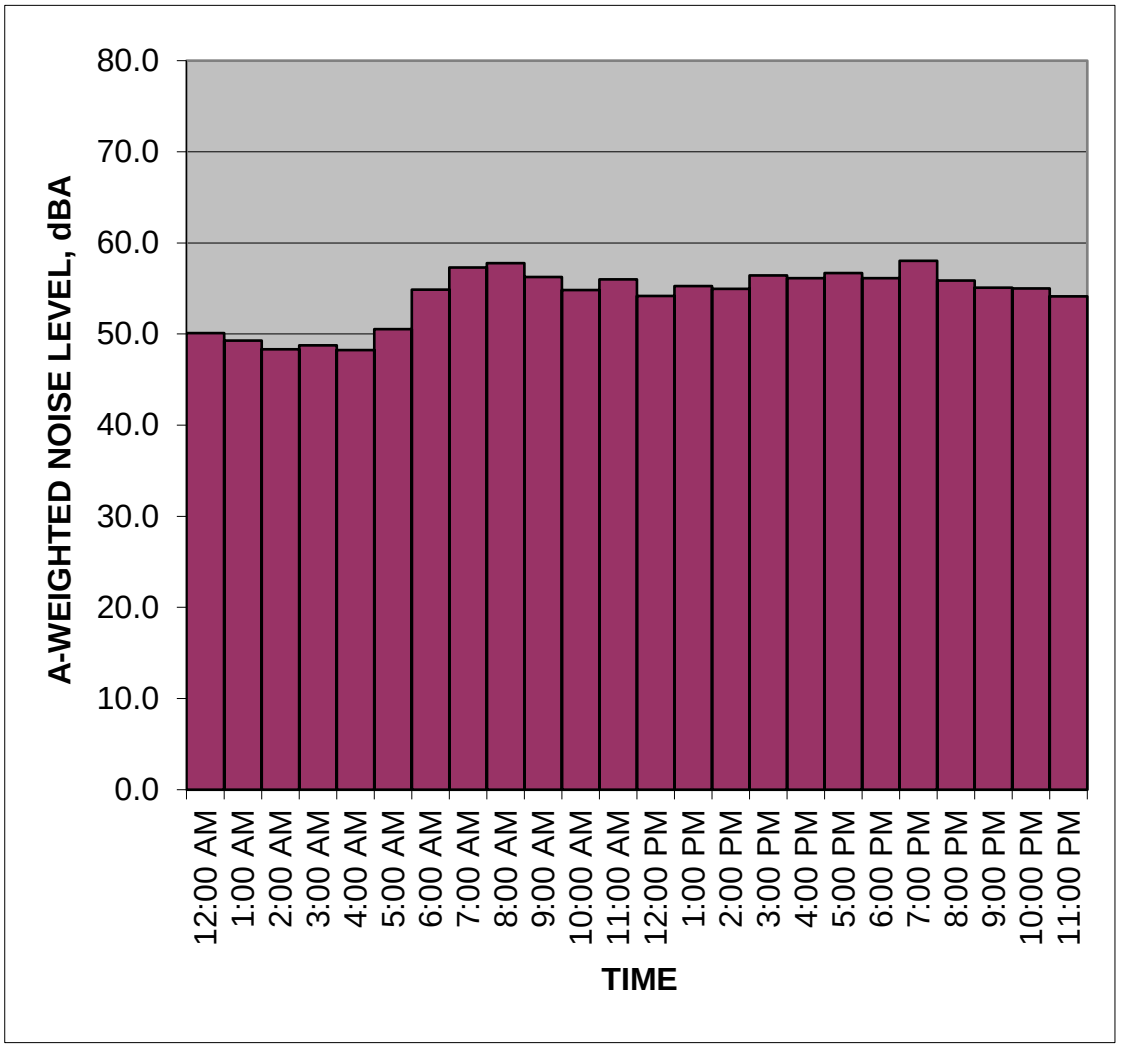

NOTES:

fieldcnel.xls

R4

Site	Location	Wind Meas Number	Wind Avg Dir	RMS Excd Date	Time	Duration	Leq	SEL	Lmax	Lmin	Peak	Uwpk	L(1)	L(10)	L(25)	L(50)	L(90)	L(99)	Hz	Hz	@ Max	Count
0		0	0	09Feb 22	11:11:09	3600	65.2	100.8	80.8	43.9	98.6	103.4	72.6	68.3	66.6	63.9	53.2	47.8	0	0	N	117
0		0	0	09Feb 22	12:11:09	3600	64.7	100.3	78.5	44.7	99.5	102.1	70.8	67.7	66.1	64	55	48.9	0	0	N	141
0		0	0	09Feb 22	13:11:09	3600	64.2	99.8	74	44.2	89.5	104.6	69.7	67.3	65.9	63.7	53.5	47	0	0	N	134
0		0	0	09Feb 22	14:11:09	3600	66.1	101.7	92.4	44	107.9	111.7	70.3	67.7	66.4	64.2	53.6	47	0	0	N	126
0		0	0	09Feb 22	15:11:09	3600	65.9	101.5	80.9	44.8	97.3	103.4	71.5	68.4	67.1	65.3	58.1	49.6	0	0	N	103
0		0	0	09Feb 22	16:11:09	3600	71.3	106.9	101.9	44.4	115.6	115.1	74.6	68.9	67.7	66	60.5	49.1	0	0	N	83
0		0	0	09Feb 22	17:11:09	3600	65.7	101.3	76.2	51.3	96.8	98.6	69.8	67.9	66.9	65.5	61.1	55.6	0	0	N	81
0		0	0	09Feb 22	18:11:09	3600	65.3	100.9	73.1	48.5	90.1	96.1	69.8	67.9	66.7	65.1	59.4	51.4	0	0	N	102
0		0	0	09Feb 22	19:11:09	3600	64	99.5	76	44	89.8	100.5	69.4	67.2	65.7	63.3	54.4	49.5	0	0	N	142
0		0	0	09Feb 22	20:11:09	3600	62.9	98.5	71.7	44.2	90.1	96.1	69.4	66.8	64.8	60.9	51.3	47.2	0	0	N	129
0		0	0	09Feb 22	21:11:09	3600	62.2	97.7	72.7	44	90.1	96.1	69.4	66.4	64.1	59	49.8	45.8	0	0	N	112
0		0	0	09Feb 22	22:11:09	3600	61.2	96.7	75.6	40.3	90.2	96.1	68.8	65.8	62.8	56.9	47.1	42.5	0	0	N	106
0		0	0	09Feb 22	23:11:09	3600	59.5	95.1	81.9	42.4	100.3	104.6	68.6	64	59.5	52.5	45.9	43.2	0	0	N	81
0		0	0	10Feb 22	0:11:09	3600	56.8	92.4	75	36.6	96.7	96.1	67.5	61.4	54.1	47	41.3	38.2	0	0	N	45
0		0	0	10Feb 22	1:11:09	3600	55	90.6	73.9	35.6	89.2	100.5	66.7	58.7	49.4	42.9	39.1	37	0	0	N	29
0		0	0	10Feb 22	2:11:09	3600	54.1	89.7	73	36.7	88.4	98.6	66.5	56.3	47.1	43.4	40	37.9	0	0	N	20
0		0	0	10Feb 22	3:11:09	3600	52	87.6	71.3	39.3	87.3	0	65.5	50.9	45.9	44.1	41.6	40	0	0	N	14
0		0	0	10Feb 22	4:11:09	3600	56.4	92	78.2	40.3	93.1	100.5	67.9	60.1	51.8	46.6	43.4	41.4	0	0	N	38
0		0	0	10Feb 22	5:11:09	3600	58.5	94	71.9	43.3	92.4	0	68.4	63.5	56.9	51.2	46.2	44.3	0	0	N	60
0		0	0	10Feb 22	6:11:09	3600	64.9	100.5	78.9	46	92.3	100.5	72	68.8	66.8	62.7	52.3	48.6	0	0	N	123
0		0	0	10Feb 22	7:11:09	3600	66.7	102.3	87.7	49.5	102.7	114.5	72.9	69.5	67.9	65.6	57.5	53	0	0	N	84
0		0	0	10Feb 22	8:11:09	3600	65.7	101.2	73.9	46.4	91.4	96.1	70.6	68.8	67.4	65.1	57.6	51.4	0	0	N	88
0		0	0	10Feb 22	9:11:09	3600	65.5	101	75.3	45.3	93.1	102.1	70.8	68.3	67	65.1	57.2	49.6	0	0	N	111
0		0	0	10Feb 22	10:11:09	3600	64.1	99.7	76	45.7	94.1	100.5	70.1	67.4	65.7	63.2	54	48.3	0	0	N	131
0		0	0	10Feb 22	11:11:09	3600	65.2	100.8	82.4	46.3	102.1	104.6	72	67.9	66.5	64.1	54.8	49.3	0	0	N	138
0		0	0	10Feb 22	12:11:09	3600	66.5	102.1	93.6	43.9	105.6	107.4	71.8	67.7	66.1	63.9	55.2	46.9	0	0	N	148
0		0	0	10Feb 22	13:11:09	3600	65	100.6	81.6	45.9	106.9	107.4	70.7	67.8	66.3	64.3	56.6	49.6	0	0	N	144
0		0	0	10Feb 22	14:11:09	3600	66	101.6	87.1	48.6	106.2	105.6	72.7	68.4	66.8	64.6	56.6	51.1	0	0	N	123
0		0	0	10Feb 22	15:11:09	3600	66.3	101.9	79.2	49.6	100.1	102.1	72	68.8	67.5	65.9	60	52.2	0	0	N	91
0		0	0	10Feb 22	16:11:09	3600	65.5	101.1	74	49.7	94.2	100.5	70	68.2	67	65.2	58.4	53	0	0	N	112
0		0	0	10Feb 22	17:11:09	3600	65.9	101.5	78.6	51.6	90.9	98.6	70.7	68.3	67.2	65.5	61	55.8	0	0	N	69
0		0	0	10Feb 22	18:11:09	3600	67.9	103.5	97.1	47.6	113.8	116	72.3	68.2	66.9	65.2	59.2	53.1	0	0	N	108
0		0	0	10Feb 22	19:11:09	3600	64.2	99.7	76.2	46.9	92.5	100.5	70	67.3	65.8	63.4	54.5	49.5	0	0	N	127
0		0	0	10Feb 22	20:11:09	3600	63.7	99.3	78.2	47.4	104.7	108.1	69.7	67.2	65.5	62.3	52.9	49.2	0	0	N	139
0		0	0	10Feb 22	21:11:09	3600	62	97.6	70.9	46.2	90	96.1	68.9	66.2	63.7	59.2	51.1	47.7	0	0	N	131
0		0	0	10Feb 22	22:11:09	3600	60.9	96.5	71.5	45.6	89.7	0	68.5	65.6	62.6	57	49.3	46.8	0	0	N	115
0		0	0	10Feb 22	23:11:09	3600	60	95.6	72.7	43.7	89.7	98.6	68.8	64.7	60.8	54.7	47.6	44.9	0	0	N	95
0		0	0	11Feb 22	0:11:09	3600	58.1	93.7	72.8	40.3	94	96.1	68	63.3	56.8	49.3	44	41.2	0	0	N	72
0		0	0	11Feb 22	1:11:09	3600	57.2	92.8	81.1	40.9	95.8	102.1	68.1	59.8	51.5	47.1	43.1	41.7	0	0	N	38
0		0	0	11Feb 22	2:11:09	3600	55.4	91	73.2	41.3	91.6	96.1	67	58.6	51.1	47.7	44.3	42.4	0	0	N	37
0		0	0	11Feb 22	3:11:09	3600	54.4	90	73.4	40.6	94.1	96.1	67	55.7	49.3	46.9	44.3	42.1	0	0	N	27
0		0	0	11Feb 22	4:11:09	3600	56.4	92	74.3	43.8	90.5	0	68.2	58.7	52.6	50.5	47.7	45.2	0	0	N	36
0		0	0	11Feb 22	5:11:09	3600	59.4	95	70.9	45.8	91.3	96.1	68.7	64.4	59.4	53.9	48.6	46.5	0	0	N	88
0		0	0	11Feb 22	6:11:09	3600	64.1	99.7	78.5	49.5	98.2	100.5	71	68.2	66	61.3	53.1	51.1	0	0	N	142
0		0	0	11Feb 22	7:11:09	3600	65.7	101.3	79.4	51	90.8	100.5	71.5	68.8	67.3	64.9	57	52.6	0	0	N	103
0		0	0	11Feb 22	8:11:09	3600	66.3	101.9	77.5	51	92	98.6	71.2	68.9	67.8	66.1	58.9	54.1	0	0	N	99
0		0	0	11Feb 22	9:11:09	3600	65.8	101.4	73.8	45.2	90.6	100.5	70.9	68.7	67.3	65.5	57.7	50.9	0	0	N	102
0		0	0	11Feb 22	10:11:09	3600	65	100.6	76.1	46.1	92.1	98.6	70.9	68.2	66.7	64.2	55.2	49.6	0	0	N	118
0		0	0	11Feb 22	11:11:09	3600	65.4	101	83.3	47.1	101.2	108.1	71.8	68.3	66.6	64.1	55	49.6	0	0	N	129
0		0	0	11Feb 22	12:11:09	3600	64	99.6	76.6	45.7	91.7	100.5	69.9	67.4	65.7	62.9	53.1	48.4	0	0	N	100
0		0	0	11Feb 22	13:11:09	3600	65.2	100.7	82.3	44.6	98	100.5	70.8	67.8	66.4	64.3	56.2	49.3	0	0	N	139
0		0	0	11Feb 22	14:11:09	3600	65.1	100.7	76.6	48.5	95	102.1	70.8	68.1	66.6	64.5	55.7	51	0	0	N	121
0		0	0	11Feb 22	15:11:09	3600	66.1	101.7	75.6	47.7	92.4	102.1	71.1	68.7	67.4	65.7	59.7	52.2	0	0	N	101
0		0	0	11Feb 22	16:11:09	3600	65.9	101.5	76.9	49.6	95.8	103.4	70.9	68.3	67.2	65.6	59.9	53.9	0	0	N	101
0		0	0	11Feb 22	17:11:09	3600	65	100.6	79.5	50.4	99.2	104.6	71.7	67.8	66.2	63.9	57.5	52.3	0	0	N	76
0		0	0	11Feb 22	18:11:09	3600	64.5	100.1	81.2	46.9	97.9	104.6	70	67.5	65.9	63.5	56.2	50.4	0	0	N	82
0		0	0	11Feb 22	19:11:09	3600	64.6	100.2	83.5	46.1	100.6	105.6	70.4	67.5	66	63.8	54.3	48.7	0	0	N	128
0		0	0	11Feb 22	20:11:09	3600	64.4	100	86.3	48.7	101.2	104.6	69.9	67.3	65.7	62.9	53.9	50.1	0	0	N	144
0		0	0	11Feb 22	21:11:09	3600	63.1	98.7	74.9	48.9	90.8	98.6	69.8	66.9	65	61.2	52.9	50.1	0	0	N	151
0		0	0	11Feb 22	22:11:09	3600	64.2	99.8	87.1	47.7	102.9	108.1	70.1	66.8	64.7	60.5	51.9	49.4	0	0	N	138
0		0	0	11Feb 22	23:11:09	3600	63.6	99.1	86.8	46.2	100.8	105.6	71.4	66.2	63.5	58.2	50	48.1	0	0	N	123
0		0	0	12Feb 22	0:11:09	3600	59.9	95.4	73.2	44.5	92.9	98.6	69.1	64.8	60.3	53.2	47.2	45.4	0	0	N	93
0		0	0	12Feb 22	1:11:09	3600	59.4	95	75.7	42.7	89.6	100.5	69.3	64.3	58.8	51.8	45.7	43.6	0	0	N	80
0		0	0	12Feb 22	2:11:09	3600	60	95.6	86.5	41.7	99.2	98.6	68.2	62	54.5	48.3	44.4	42.3	0	0	N	55
0		0	0	12Feb 22	3:11:09	3600	56.4	92	71.5	40.7	91.6	98.6	68	60.6	51.3	46.8	43.9	41.6	0	0	N	43
0		0	0	12Feb 22	4:11:09	3600	54.4	90	70.5	42.4	88.2	96.1	66.4	57.3	49.9	47.2	44.3	43.1	0	0	N	34
0		0	0	12Feb 22	5:11:09	3600	56.2	91.7	72.8	44.3	89.7	0	67	60.5	53	49.1	46.3	45	0	0	N	42
0		0	0	12Feb 22	6:11:09	3600	60.1	95.7	74.9	47.9	89.8	98.6	69.6	65	59.6	53.6	50	48.5	0	0	N	84
0		0	0	12Feb 22	7:11:09	3506.9	62.5	98	72.7	46.2	94	100.5	69.8	67	64.3	59.2	51.3	48.1	0	0	N	138


C:\PROGRA~1\SLMUTIL\SLRCR4.bin Calibration Data

Noise Measurement Data

Project: SLRC **Location:** R4 - Weekday

	02/10/22	02/11/22	02/12/22	02/13/22
12:00:00 AM	56.80			
1:00:00 AM	55.00			
2:00:00 AM	54.10			
3:00:00 AM	52.00			
4:00:00 AM	56.40			
5:00:00 AM	58.50			
6:00:00 AM	64.90			
7:00:00 AM	66.70			
8:00:00 AM	65.70			
9:00:00 AM	65.50			
10:00:00 AM	64.1			
11:00:00 AM	65.2			
12:00:00 PM	66.5			
1:00:00 PM	65.0			
2:00:00 PM	66.0			
3:00:00 PM	66.3			
4:00:00 PM	65.5			
5:00:00 PM	65.9			
6:00:00 PM	67.9			
7:00:00 PM	64.2			
8:00:00 PM	63.7			
9:00:00 PM	62.0			
10:00:00 PM	60.9			
11:00:00 PM	60.0			

Start Date and Time

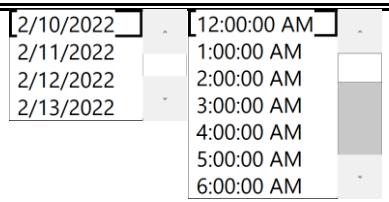

Start
2/10/22 12:00 AM
End
2/11/22 12:00 AM

CNEL	**67.8**
L_{dn}	67.4
24-hr Max.	67.9
24-hr Min.	52.0
24-hr Nighttime Average[a]	59.3
24-hr Nighttime Max	64.9
24-hr Nighttime Min	52.0
24-hr Daytime Average[a]	65.6
24-hr Daytime Max	67.9
24-hr Daytime Min	62.0
Total Period Average	64.1
Total Period Max	67.9
Total Period Min	52.0
Total Period Daytime Average	65.6
Total Period Daytime Max	67.9
Total Period Daytime Min	64.1
Total Period Nighttime Average	59.3
Total Period Nighttime Max	64.9
Total Period Nighttime Min	52.0


[a] Daytime hours are from 7:00 a.m. to 10:00 p.m., and nighttime hours are from 10:00 p.m. to 7:00 a.m.

Measured Ambient Noise Levels

Project: SLRC
Location: R4 - Weekday
Sources: Ambient

Date: 2/10/2022

TIME	HNL, dB(A)
12:00 AM	56.8
1:00 AM	55.0
2:00 AM	54.1
3:00 AM	52.0
4:00 AM	56.4
5:00 AM	58.5
6:00 AM	64.9
7:00 AM	66.7
8:00 AM	65.7
9:00 AM	65.5
10:00 AM	64.1
11:00 AM	65.2
12:00 PM	66.5
1:00 PM	65.0
2:00 PM	66.0
3:00 PM	66.3
4:00 PM	65.5
5:00 PM	65.9
6:00 PM	67.9
7:00 PM	64.2
8:00 PM	63.7
9:00 PM	62.0
10:00 PM	60.9
11:00 PM	60.0
CNEL, dB(A):	67.8

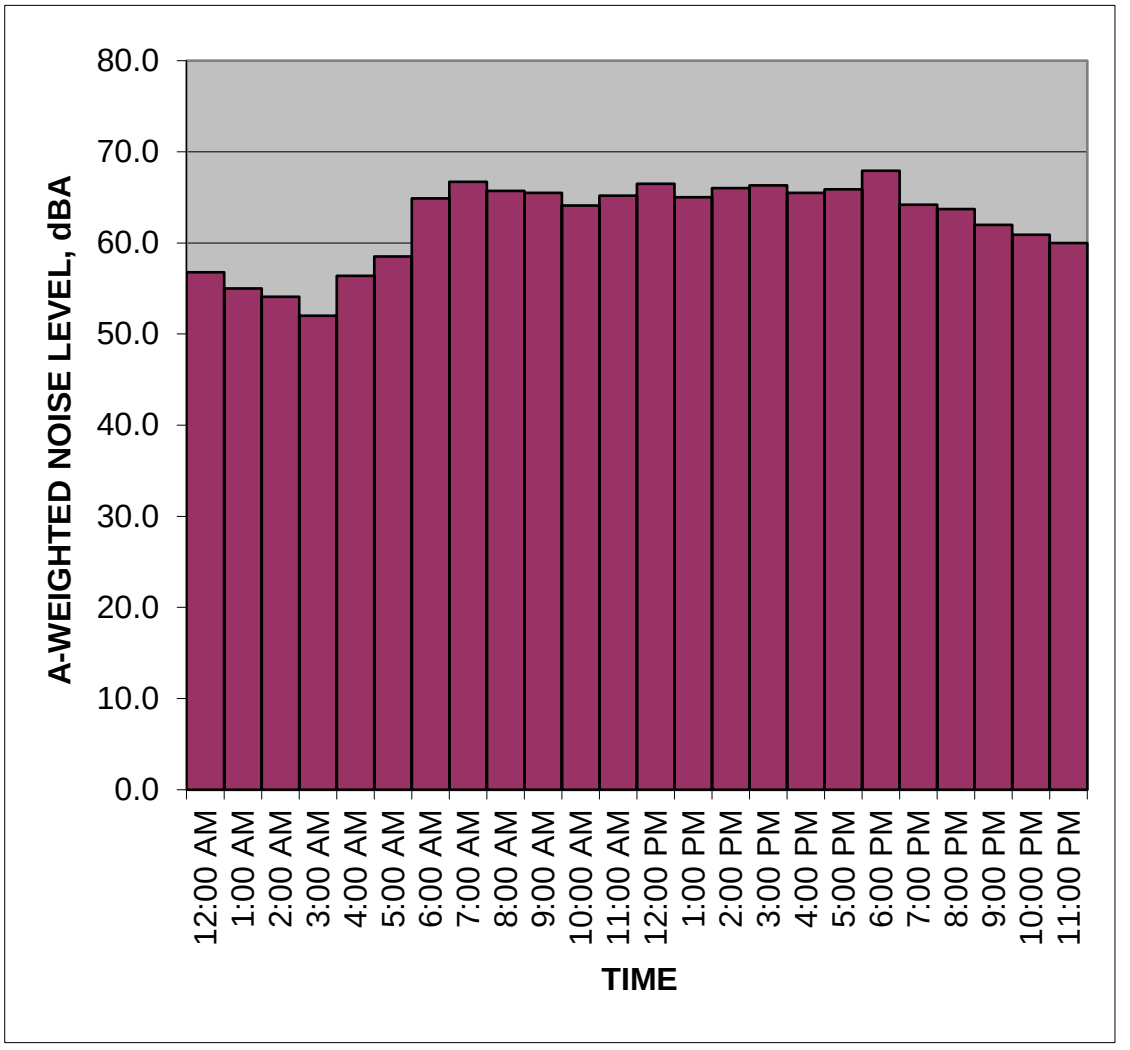


NOTES:

Noise Measurement Data

Project: SLRC **Location:** R4 - Weekday

	02/11/22	02/12/22	02/13/22	02/14/22
12:00:00 AM	58.10			
1:00:00 AM	57.20			
2:00:00 AM	55.40			
3:00:00 AM	54.40			
4:00:00 AM	56.40			
5:00:00 AM	59.40			
6:00:00 AM	64.10			
7:00:00 AM	65.70			
8:00:00 AM	66.30			
9:00:00 AM	65.80			
10:00:00 AM	65.0			
11:00:00 AM	65.4			
12:00:00 PM	64.0			
1:00:00 PM	65.2			
2:00:00 PM	65.1			
3:00:00 PM	66.1			
4:00:00 PM	65.9			
5:00:00 PM	65.0			
6:00:00 PM	64.5			
7:00:00 PM	64.6			
8:00:00 PM	64.4			
9:00:00 PM	63.1			
10:00:00 PM	64.2			
11:00:00 PM	63.6			

Start Date and Time

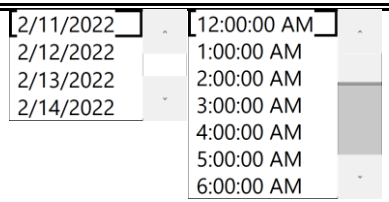

Start
2/11/22 12:00 AM
End
2/12/22 12:00 AM

CNEL	**68.5**
L_{dn}	68.1
24-hr Max.	66.3
24-hr Min.	54.4
24-hr Nighttime Average[a]	60.7
24-hr Nighttime Max	64.2
24-hr Nighttime Min	54.4
24-hr Daytime Average[a]	65.1
24-hr Daytime Max	66.3
24-hr Daytime Min	63.1
Total Period Average	64.0
Total Period Max	66.3
Total Period Min	54.4
Total Period Daytime Average	65.1
Total Period Daytime Max	66.3
Total Period Daytime Min	64.0
Total Period Nighttime Average	60.7
Total Period Nighttime Max	64.6
Total Period Nighttime Min	54.4


[a] Daytime hours are from 7:00 a.m. to 10:00 p.m., and nighttime hours are from 10:00 p.m. to 7:00 a.m.

Measured Ambient Noise Levels

Project: SLRC
Location: R4 - Weekday
Sources: Ambient

Date: 2/11/2022

TIME	HNL, dB(A)
12:00 AM	58.1
1:00 AM	57.2
2:00 AM	55.4
3:00 AM	54.4
4:00 AM	56.4
5:00 AM	59.4
6:00 AM	64.1
7:00 AM	65.7
8:00 AM	66.3
9:00 AM	65.8
10:00 AM	65.0
11:00 AM	65.4
12:00 PM	64.0
1:00 PM	65.2
2:00 PM	65.1
3:00 PM	66.1
4:00 PM	65.9
5:00 PM	65.0
6:00 PM	64.5
7:00 PM	64.6
8:00 PM	64.4
9:00 PM	63.1
10:00 PM	64.2
11:00 PM	63.6
CNEL, dB(A):	**68.5**

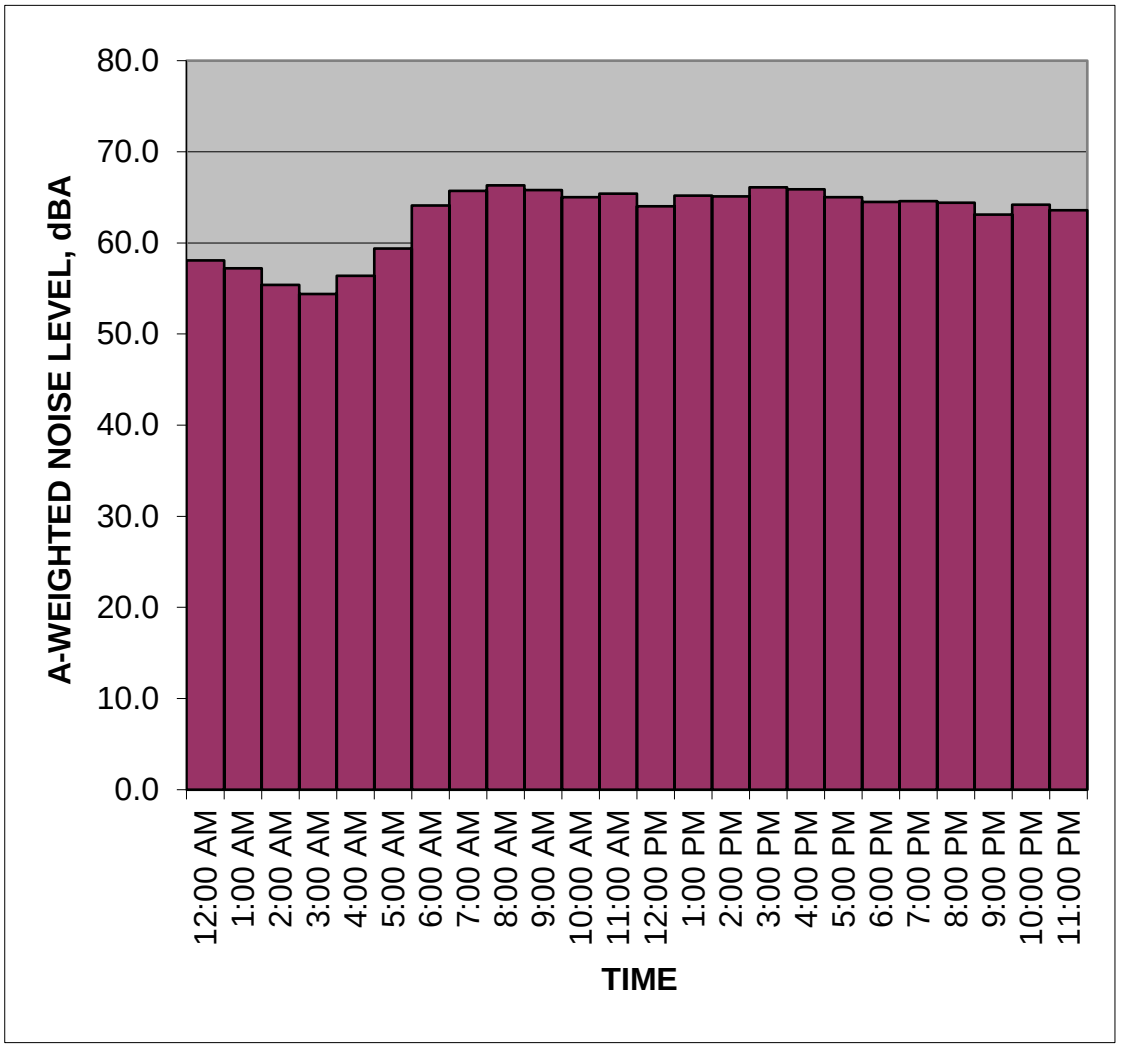

NOTES:

fieldcnel.xls

R5

Site	Location	Wind Meas Number	Wind Avg Number	Wind Max Number	RMS Dir Date	Excd Time	Duration	Leq	SEL	Lmax	Lmin	Peak	Uwpk	L(1)	L(10)	L(25)	L(50)	L(90)	L(99)	Hz	Hz	@ Max	Count
0		0	0		15Dec 21	14:47:43	3600	53.9	89.5	76.4	40.5	101.3	102.3	66.7	53.7	49.3	47.2	43.7	41.8	0	0	N	18
0		0	0		15Dec 21	15:47:43	3600	51.5	87	66.6	41.7	82.4	0	63.2	53.7	49.8	47.5	44.3	42.5	0	0	N	2
0		0	0		15Dec 21	16:47:43	3600	54.7	90.3	78.3	41.9	103.2	109	66.8	55.8	50.4	47.7	44.7	42.8	0	0	N	12
0		0	0		15Dec 21	17:47:43	3600	53.1	88.7	80.7	41	103.7	111.9	62.8	51.9	49	47.1	44.4	42.3	0	0	N	11
0		0	0		15Dec 21	18:47:43	3600	48.5	84.1	62.5	42.5	73.8	0	53.3	50.2	49.2	48.1	45.7	43.4	0	0	N	0
0		0	0		15Dec 21	19:47:43	3600	52	87.6	65.6	46.2	76.4	0	56.9	53.8	52.9	51.7	48	46.5	0	0	N	1
0		0	0		15Dec 21	20:47:43	3600	51.5	87.1	64.2	47.9	76.2	0	58.3	52.4	51.5	50.6	49.4	48.5	0	0	N	0
0		0	0		15Dec 21	21:47:43	3600	51.2	86.7	65.2	47.5	78	0	56.9	52	51.3	50.5	49	48	0	0	N	1
0		0	0		15Dec 21	22:47:43	3600	50.6	86.1	68.6	45.7	81.9	0	55.6	51.1	50.1	49.2	47.7	46.7	0	0	N	1
0		0	0		15Dec 21	23:47:43	3600	47	82.5	56	43.3	69.7	0	52	48.5	47.4	46.4	45.1	44.1	0	0	N	0
0		0	0		16Dec 21	0:47:43	3600	46.4	82	56.3	42.6	68.5	0	50	48.1	47	46	44.3	43.2	0	0	N	0
0		0	0		16Dec 21	1:47:43	3600	47.9	83.5	60.9	42.7	79.1	0	54.2	50.4	48.2	46.7	44.7	43.3	0	0	N	0
0		0	0		16Dec 21	2:47:43	3600	47.4	83	59.3	40.7	69.7	0	52.7	49.6	48.3	46.8	44.2	42.2	0	0	N	0
0		0	0		16Dec 21	3:47:43	3600	49.5	85	56	45.5	70.1	0	53.4	51.2	50.1	49.2	47.3	46.1	0	0	N	0
0		0	0		16Dec 21	4:47:43	3600	49.5	85.1	54.1	46	71.4	0	52.8	51.4	50.3	49.1	47.5	46.7	0	0	N	0
0		0	0		16Dec 21	5:47:43	3600	54.6	90.2	68.6	49.6	88.3	0	62	56.8	55.2	53.2	51.3	50.2	0	0	N	5
0		0	0		16Dec 21	6:47:43	3600	56.3	91.9	68.4	51.1	88.1	0	63.8	58.4	56.8	55.1	53.1	52.1	0	0	N	8
0		0	0		16Dec 21	7:47:43	3600	53.2	88.8	69.1	44.6	86.3	0	60.9	54.6	53.6	52.6	47.9	46.2	0	0	N	3
0		0	0		16Dec 21	8:47:43	3600	52.7	88.3	71.1	41.9	92	98.8	64.4	56	49.9	47	44	42.8	0	0	N	9
0		0	0		16Dec 21	9:47:43	3600	48.5	84.1	75.9	41.3	101.5	111.4	54.9	49.2	47.5	45.9	43.7	42.2	0	0	N	4
0		0	0		16Dec 21	10:47:43	3600	48.6	84.2	64.6	41.4	79.3	0	58.8	50.6	48	46	43.3	42.1	0	0	N	0
0		0	0		16Dec 21	11:47:43	3600	50.6	86.2	76.5	40.6	101.5	110.2	60.9	50.3	47.8	45.7	42.6	41.2	0	0	N	9
0		0	0		16Dec 21	12:47:43	3600	50.7	86.3	76.1	40.3	100.4	108.3	60.5	51.1	49	46.9	43.4	41.3	0	0	N	6
0		0	0		16Dec 21	13:47:43	3600	52.7	88.3	73.5	40.3	97.9	96.3	66.5	50.7	48	45.8	42.5	41.1	0	0	N	5
0		0	0		16Dec 21	14:47:43	3600	48.8	84.3	67.4	40.5	91.8	100.7	59	50.7	48.4	46.2	43	41.2	0	0	N	2
0		0	0		16Dec 21	15:47:43	3600	52	87.6	68.8	39.8	82.8	0	61.9	55.4	50.9	47.7	43.2	41.2	0	0	N	2
0		0	0		16Dec 21	16:47:43	3600	51.7	87.3	77.9	41	104	111.4	59	55.3	51.5	48.1	44.5	42.2	0	0	N	3
0		0	0		16Dec 21	17:47:43	3600	48.7	84.3	58.1	44.8	73.2	98.8	53.3	50.3	49.3	48.3	46.5	45.4	0	0	N	0
0		0	0		16Dec 21	18:47:43	3600	49.6	85.2	65.3	44.9	80.7	96.3	55.1	50.9	49.9	48.9	47	45.6	0	0	N	1
0		0	0		16Dec 21	19:47:43	3600	48.2	83.7	64.1	42.1	83.3	0	51.9	50.4	49.2	47.9	44.9	42.8	0	0	N	0
0		0	0		16Dec 21	20:47:43	3600	47.9	83.5	68.6	41.2	82.1	96.3	56.3	48.3	46.7	45.3	43.1	41.8	0	0	N	1
0		0	0		16Dec 21	21:47:43	3600	49.5	85.1	61	45.2	74.7	0	56.5	50.9	49.8	48.7	47.2	46.1	0	0	N	0
0		0	0		16Dec 21	22:47:43	3600	48.5	84.1	64.1	43.1	80.8	0	53.5	50.4	49.2	48	45.9	44.4	0	0	N	0
0		0	0		16Dec 21	23:47:43	3600	46.1	81.7	57.2	41.4	71.2	0	51.9	47.7	46.6	45.6	44	42.8	0	0	N	0
0		0	0		17Dec 21	0:47:43	3600	45.8	81.4	59.6	40.6	73.4	0	54.5	47.3	46	44.7	42.7	41.5	0	0	N	0
0		0	0		17Dec 21	1:47:43	3600	44.9	80.5	54.7	40.4	68.2	0	50.3	47.1	45.6	44.2	42.2	41.1	0	0	N	0
0		0	0		17Dec 21	2:47:43	3600	47.2	82.8	58.1	42	72	0	54.3	49	47.7	46.4	44	42.8	0	0	N	0
0		0	0		17Dec 21	3:47:43	3600	50.8	86.4	62	43.3	77.9	0	56.3	53.2	51.5	50	47.1	44.8	0	0	N	0
0		0	0		17Dec 21	4:47:43	3600	52.7	88.3	58.5	47.6	77.4	0	56.5	54.7	53.6	52.2	50	48.1	0	0	N	0
0		0	0		17Dec 21	5:47:43	3600	52.1	87.7	65.7	47.7	86.4	0	55.9	54	52.9	51.7	49.6	48.3	0	0	N	1
0		0	0		17Dec 21	6:47:43	3600	53.6	89.2	64.4	50.2	81	0	56.9	54.8	53.9	53.3	52.1	51.1	0	0	N	0
0		0	0		17Dec 21	7:47:43	3600	52.5	88.1	70.6	47.6	85.3	0	60.7	53.4	52.3	51.3	49.6	48.1	0	0	N	2
0		0	0		17Dec 21	8:47:43	3600	49.8	85.4	67.7	41.6	89.4	96.3	61	50.9	48.8	47.1	44.3	42.7	0	0	N	5
0		0	0		17Dec 21	9:47:43	3600	47.4	83	71.8	39.8	97.4	100.7	55.6	48.6	46.9	45.2	42.9	41.1	0	0	N	3
0		0	0		17Dec 21	10:47:43	3600	52	87.6	73.2	40.1	87	96.3	63.7	51.4	48.1	45.6	42.1	40.8	0	0	N	2
0		0	0		17Dec 21	11:47:43	3600	53.3	88.9	79.6	39.9	92.6	102.3	62.1	51	47.8	45.6	42.2	40.5	0	0	N	2
0		0	0		17Dec 21	12:47:43	3600	50	85.5	72.4	39.4	84.1	0	61.7	48.7	46.7	44.8	42	40.1	0	0	N	2
0		0	0		17Dec 21	13:47:43	3600	49.1	84.7	69.4	39.7	81.7	0	59.9	50.4	47.2	45.1	41.9	40.4	0	0	N	1
0		0	0		17Dec 21	14:47:43	3600	50.3	85.9	71.4	39.1	85.9	96.3	62.3	51	48	45.9	42.6	40.4	0	0	N	3
0		0	0		17Dec 21	15:47:43	3600	48.6	84.2	66	40.2	87.1	94.7	60.1	49.9	47.8	46	43.2	41.4	0	0	N	1
0		0	0		17Dec 21	16:47:43	3600	52.2	87.8	76.3	42.4	101.5	108.3	64	53.5	50.5	47.6	44.5	43	0	0	N	6
0		0	0		17Dec 21	17:47:43	3600	49.5	85.1	63.8	43.8	79.5	0	55.9	50.9	49.7	48.6	46.7	45	0	0	N	0
0		0	0		17Dec 21	18:47:43	3600	53.6	89.2	67.2	47.8	80.5	96.3	60.9	54.9	53.9	53	50.6	48.6	0	0	N	2
0		0	0		17Dec 21	19:47:43	3600	52.2	87.8	63.9	48.4	80.7	0	57	53.6	52.6	51.7	50.4	49.3	0	0	N	0
0		0	0		17Dec 21	20:47:43	3600	51.8	87.4	62.3	48.2	82.1	96.3	56.5	53.4	52.3	51.4	49.9	49.1	0	0	N	0
0		0	0		17Dec 21	21:47:43	3600	51.6	87.1	65.8	47.9	81.1	0	55	52.9	52	51.2	50	49	0	0	N	1
0		0	0		17Dec 21	22:47:43	3600	50.7	86.2	64.7	47	83.1	0	54.1	51.9	51.1	50.4	48.8	47.4	0	0	N	0
0		0	0		17Dec 21	23:47:43	3600	49.9	85.5	63.5	45.4	75.6	0	55.2	51.4	50.2	49.2	47.2	46	0	0	N	0
0		0	0		18Dec 21	0:47:43	3600	48.5	84	57.6	43.9	72.3	0	53.5	50.5	49.1	47.8	46.1	44.8	0	0	N	0
0		0	0		18Dec 21	1:47:43	3600	47.1	82.7	54.8	42.7	69.2	0	51	49	47.9	46.7	44.8	43.5	0	0	N	0
0		0	0		18Dec 21	2:47:43	3600	48.4	84	65.2	41.2	77.4	0	58.7	49.1	47.8	46.5	44.2	42.4	0	0	N	1
0		0	0		18Dec 21	3:47:43	3600	47.8	83.3	55.2	42.6	70.1	0	51.9	49.8	48.5	47.2	45.1	43.3	0	0	N	0
0		0	0		18Dec 21	4:47:43	3600	48.7	84.2	56.5	44.7	69.2	0	52.1	50.3	49.3	48.3	46.5	45.2	0	0	N	0
0		0	0		18Dec 21	5:47:43	3600	52.3	87.9	62.6	47.3	75	0	55.8	54.2	53.2	52	49.6	48.1	0	0	N	0
0		0	0		18Dec 21	6:47:43	3600	53.5	89.1	65.6	50.2	86.9	0	56.8	54.9	54.1	53.1	51.7	51	0	0	N	1
0		0	0		18Dec 21	7:47:43	3476.7	60.2	95.6	87.8	50.3	111.3	114.3	73	55.8	54.6	53.5	51.8	50.8	0	0	N	7


C:\PROGRA~1\SLMUTIL\SLRC2.bin Time History Data

Noise Measurement Data

Project: SLRC **Location:** R5 - Weekday

	12/16/21	12/17/21	12/18/21	12/19/21
12:00:00 AM	46.40			
1:00:00 AM	47.90			
2:00:00 AM	47.40			
3:00:00 AM	49.50			
4:00:00 AM	49.50			
5:00:00 AM	54.60			
6:00:00 AM	56.30			
7:00:00 AM	53.20			
8:00:00 AM	52.70			
9:00:00 AM	48.50			
10:00:00 AM	48.6			
11:00:00 AM	50.6			
12:00:00 PM	50.7			
1:00:00 PM	52.7			
2:00:00 PM	48.8			
3:00:00 PM	52.0			
4:00:00 PM	51.7			
5:00:00 PM	48.7			
6:00:00 PM	49.6			
7:00:00 PM	48.2			
8:00:00 PM	47.9			
9:00:00 PM	49.5			
10:00:00 PM	48.5			
11:00:00 PM	46.1			

Start Date and Time

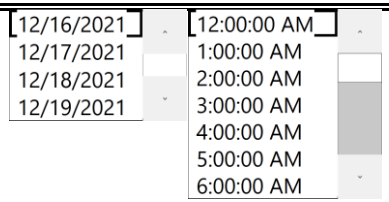

Start
12/16/21 12:00 AM
End
12/17/21 12:00 AM

CNEL	**57.6**
L_{dn}	57.5
24-hr Max.	56.3
24-hr Min.	46.1
24-hr Nighttime Average[a]	51.1
24-hr Nighttime Max	56.3
24-hr Nighttime Min	46.1
24-hr Daytime Average[a]	50.6
24-hr Daytime Max	53.2
24-hr Daytime Min	47.9
Total Period Average	50.8
Total Period Max	56.3
Total Period Min	46.1
Total Period Daytime Average	50.6
Total Period Daytime Max	53.2
Total Period Daytime Min	48.5
Total Period Nighttime Average	51.1
Total Period Nighttime Max	56.3
Total Period Nighttime Min	46.1


[a] Daytime hours are from 7:00 a.m. to 10:00 p.m., and nighttime hours are from 10:00 p.m. to 7:00 a.m.

Measured Ambient Noise Levels

Project: SLRC
Location: R5 - Weekday
Sources: Ambient

Date: 12/16/2021

TIME	HNL, dB(A)
12:00 AM	46.4
1:00 AM	47.9
2:00 AM	47.4
3:00 AM	49.5
4:00 AM	49.5
5:00 AM	54.6
6:00 AM	56.3
7:00 AM	53.2
8:00 AM	52.7
9:00 AM	48.5
10:00 AM	48.6
11:00 AM	50.6
12:00 PM	50.7
1:00 PM	52.7
2:00 PM	48.8
3:00 PM	52.0
4:00 PM	51.7
5:00 PM	48.7
6:00 PM	49.6
7:00 PM	48.2
8:00 PM	47.9
9:00 PM	49.5
10:00 PM	48.5
11:00 PM	46.1
CNEL, dB(A):	**57.6**

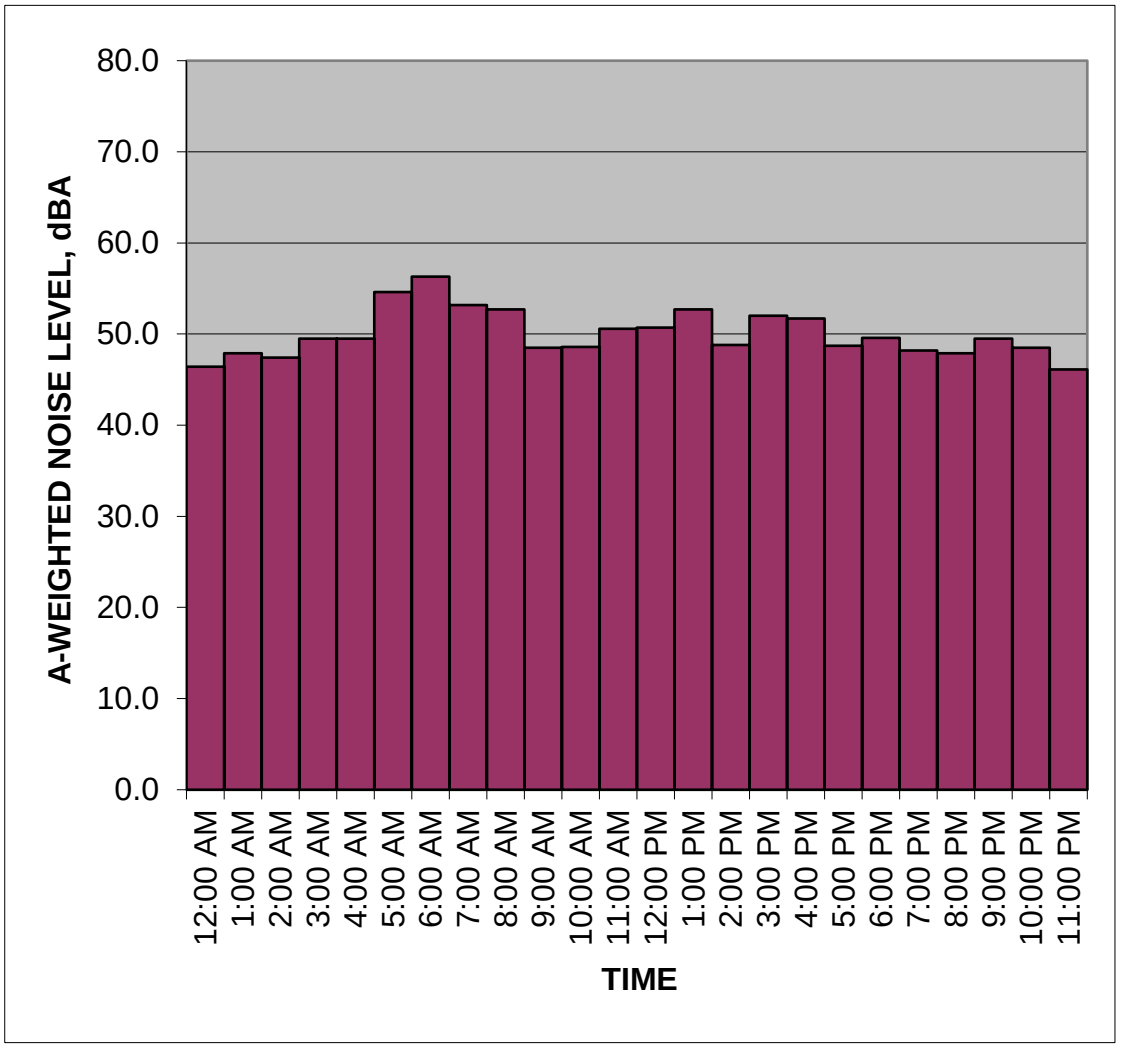

NOTES:


fieldcnel.xls

Noise Measurement Data

Project: SLRC **Location:** R5 - Weekday

	12/17/21	12/18/21	12/19/21	12/20/21
12:00:00 AM	45.80			
1:00:00 AM	44.90			
2:00:00 AM	47.20			
3:00:00 AM	50.80			
4:00:00 AM	52.70			
5:00:00 AM	52.10			
6:00:00 AM	53.60			
7:00:00 AM	52.50			
8:00:00 AM	49.80			
9:00:00 AM	47.40			
10:00:00 AM	52.0			
11:00:00 AM	53.3			
12:00:00 PM	50.0			
1:00:00 PM	49.1			
2:00:00 PM	50.3			
3:00:00 PM	48.6			
4:00:00 PM	52.2			
5:00:00 PM	49.5			
6:00:00 PM	53.6			
7:00:00 PM	52.2			
8:00:00 PM	51.8			
9:00:00 PM	51.6			
10:00:00 PM	50.7			
11:00:00 PM	49.9			

Start Date and Time

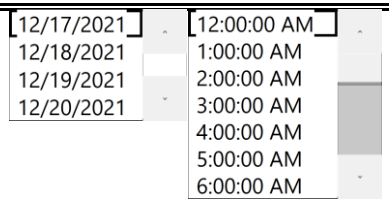

Start
12/17/21 12:00 AM
End
12/18/21 12:00 AM

CNEL	**57.5**
L_{dn}	57.1
24-hr Max.	53.6
24-hr Min.	44.9
24-hr Nighttime Average[a]	50.6
24-hr Nighttime Max	53.6
24-hr Nighttime Min	44.9
24-hr Daytime Average[a]	51.3
24-hr Daytime Max	53.6
24-hr Daytime Min	47.4
Total Period Average	51.0
Total Period Max	53.6
Total Period Min	44.9
Total Period Daytime Average	51.3
Total Period Daytime Max	53.6
Total Period Daytime Min	47.4
Total Period Nighttime Average	50.6
Total Period Nighttime Max	53.6
Total Period Nighttime Min	44.9


[a] Daytime hours are from 7:00 a.m. to 10:00 p.m., and nighttime hours are from 10:00 p.m. to 7:00 a.m.

Measured Ambient Noise Levels

Project: SLRC
Location: R5 - Weekday
Sources: Ambient

Date: 12/17/2021

TIME	HNL, dB(A)
12:00 AM	45.8
1:00 AM	44.9
2:00 AM	47.2
3:00 AM	50.8
4:00 AM	52.7
5:00 AM	52.1
6:00 AM	53.6
7:00 AM	52.5
8:00 AM	49.8
9:00 AM	47.4
10:00 AM	52.0
11:00 AM	53.3
12:00 PM	50.0
1:00 PM	49.1
2:00 PM	50.3
3:00 PM	48.6
4:00 PM	52.2
5:00 PM	49.5
6:00 PM	53.6
7:00 PM	52.2
8:00 PM	51.8
9:00 PM	51.6
10:00 PM	50.7
11:00 PM	49.9
CNEL, dB(A):	**57.5**

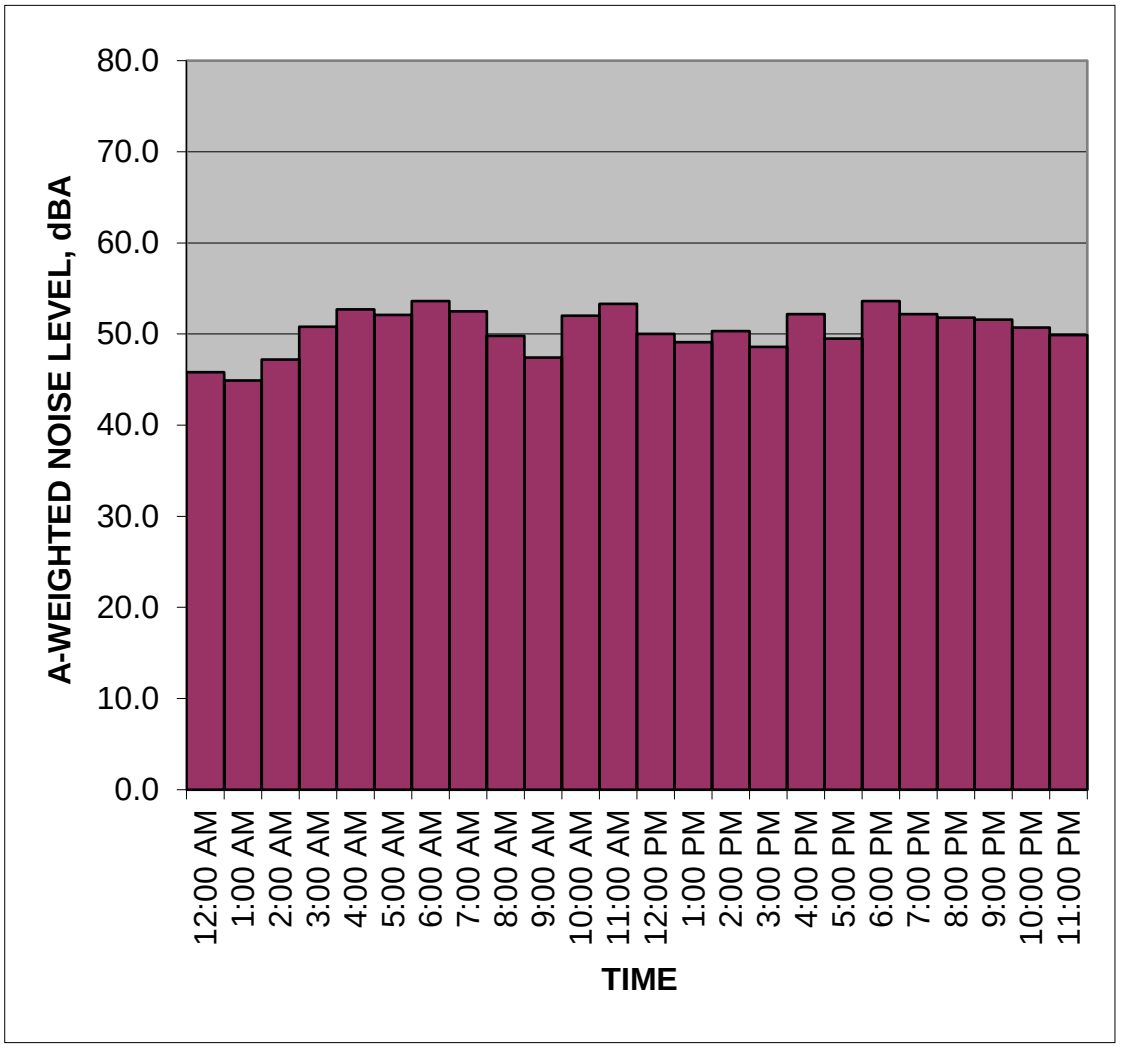

NOTES:

Summary

File Name on Meter	R6.1
File Name on PC	SLM_0004435_21121500_LD0.00.ldbin
Serial Number	0004435
Model	SoundTrack LxT®
Firmware Version	2.404
User	
Location	
Job Description	
Note	

Measurement

Description	
Start	2021-12-15 17:03:05
Stop	2021-12-16 00:00:00
Duration	06:56:54.4
Run Time	06:56:54.4
Pause	00:00:00.0
Pre Calibration	2021-12-15 16:59:36
Post Calibration	None
Calibration Deviation	---

Overall Settings

RMS Weight	A Weighting		
Peak Weight	Z Weighting		
Detector	Slow		
Preamp	PRMLxT2B		
Microphone Correction	Off		
Integration Method	Exponential		
Overload	143.3 dB		
	A	**C**	**Z**
Under Range Peak	99.5	96.5	**101.5** dB
Under Range Limit	**37.9**	37.5	44.2 dB
Noise Floor	28.8	28.3	35.1 dB

Results

L_{ASeq}	61.3 dB		
LASE	105.3 dB		
EAS	3.773 mPa²h		
EAS8	4.344 mPa²h		
EAS40	21.722 mPa²h		
$L_{Zpeak\ (max)}$	2021-12-15 17:04:46	130.6 dB	
L_{ASmax}	2021-12-15 17:04:46	90.7 dB	
L_{ASmin}	2021-12-15 23:55:10	43.3 dB	
SEA	142.2 dB		
LAS > 85.0 dB (Exceedance Counts / Duration)	2	4.7 s	
LAS > 115.0 dB (Exceedance Counts / Duration)	0	0.0 s	
L_{Zpeak} > 135.0 dB (Exceedance Counts / Duration)	0	0.0 s	
L_{Zpeak} > 137.0 dB (Exceedance Counts / Duration)	0	0.0 s	
L_{Zpeak} > 140.0 dB (Exceedance Counts / Duration)	0	0.0 s	
L_{CSeq}	70.9 dB		
L_{ASeq}	61.3 dB		
L_{CSeq} - L_{ASeq}	9.6 dB		
L_{AIeq}	65.7 dB		
L_{Aeq}	61.3 dB		
L_{AIeq} - L_{Aeq}	4.3 dB		

	A		C		Z	
	dB	**Time Stamp**	**dB**	**Time Stamp**	**dB**	**Time Stamp**
L_{eq}	61.3					
$L_{S(max)}$	90.7	2021/12/15 17:04:46				
$L_{S(min)}$	43.3	2021/12/15 23:55:10				
$L_{Peak(max)}$					130.6	2021/12/15 17:04:46

# Overloads	0
Overload Duration	0.0 s

Summary

File Name on Meter	R6.2
File Name on PC	SLM_0004435_21121600_LD0.00.ldbin
Serial Number	0004435
Model	SoundTrack LxT®
Firmware Version	2.404
User	
Location	
Job Description	
Note	

Measurement

Description	
Start	2021-12-16 00:00:00
Stop	2021-12-17 00:00:00
Duration	24:00:00.0
Run Time	24:00:00.0
Pause	00:00:00.0
Pre Calibration	2021-12-15 16:59:36
Post Calibration	None
Calibration Deviation	---

Overall Settings

RMS Weight	A Weighting		
Peak Weight	Z Weighting		
Detector	Slow		
Preamp	PRMLxT2B		
Microphone Correction	Off		
Integration Method	Exponential		
Overload	143.3 dB		
	A	**C**	**Z**
Under Range Peak	99.5	96.5	**101.5** dB
Under Range Limit	**37.9**	37.5	44.2 dB
Noise Floor	28.8	28.3	35.1 dB

Results

L_{ASeq}	60.0 dB		
LASE	109.3 dB		
EAS	9.526 mPa²h		
EAS8	3.175 mPa²h		
EAS40	15.877 mPa²h		
$L_{Zpeak\ (max)}$	2021-12-16 11:07:37	115.5 dB	
L_{ASmax}	2021-12-16 11:07:37	91.2 dB	
L_{ASmin}	2021-12-16 01:36:34	40.3 dB	
SEA	-99.9 dB		
LAS > 85.0 dB (Exceedance Counts / Duration)	1	3.1 s	
LAS > 115.0 dB (Exceedance Counts / Duration)	0	0.0 s	
L_{Zpeak} > 135.0 dB (Exceedance Counts / Duration)	0	0.0 s	
L_{Zpeak} > 137.0 dB (Exceedance Counts / Duration)	0	0.0 s	
L_{Zpeak} > 140.0 dB (Exceedance Counts / Duration)	0	0.0 s	
L_{CSeq}	69.5 dB		
L_{ASeq}	60.0 dB		
L_{CSeq} - L_{ASeq}	9.5 dB		
L_{AIeq}	61.9 dB		
L_{Aeq}	60.0 dB		
L_{AIeq} - L_{Aeq}	1.9 dB		

	A		C		Z	
	dB	**Time Stamp**	**dB**	**Time Stamp**	**dB**	**Time Stamp**
L_{eq}	60.0					
$L_{S(max)}$	91.2	2021/12/16 11:07:37				
$L_{S(min)}$	40.3	2021/12/16 1:36:34				
$L_{Peak(max)}$					115.5	2021/12/16 11:07:37

# Overloads	0
Overload Duration	0.0 s

Summary

File Name on Meter	R6.3
File Name on PC	SLM_0004435_21121700_LD0.00.ldbin
Serial Number	0004435
Model	SoundTrack LxT®
Firmware Version	2.404
User	
Location	
Job Description	
Note	

Measurement

Description	
Start	2021-12-17 00:00:00
Stop	2021-12-18 00:00:00
Duration	24:00:00.0
Run Time	24:00:00.0
Pause	00:00:00.0
Pre Calibration	2021-12-15 16:59:36
Post Calibration	None
Calibration Deviation	---

Overall Settings

RMS Weight	A Weighting			
Peak Weight	Z Weighting			
Detector	Slow			
Preamp	PRMLxT2B			
Microphone Correction	Off			
Integration Method	Exponential			
Overload	143.3 dB			
	A		**C**	**Z**
Under Range Peak	99.5		96.5	**101.5** dB
Under Range Limit	**37.9**		37.5	44.2 dB
Noise Floor	28.8		28.3	35.1 dB

Results

L_{ASeq}	59.8 dB			
LASE	109.1 dB			
EAS	9.113 mPa²h			
EAS8	3.038 mPa²h			
EAS40	15.189 mPa²h			
$L_{Zpeak\ (max)}$	2021-12-17 16:24:46		104.1 dB	
L_{ASmax}	2021-12-17 15:42:54		84.7 dB	
L_{ASmin}	2021-12-17 02:02:44		37.8 dB	
SEA	-99.9 dB			
LAS > 85.0 dB (Exceedance Counts / Duration)	0		0.0 s	
LAS > 115.0 dB (Exceedance Counts / Duration)	0		0.0 s	
L_{Zpeak} > 135.0 dB (Exceedance Counts / Duration)	0		0.0 s	
L_{Zpeak} > 137.0 dB (Exceedance Counts / Duration)	0		0.0 s	
L_{Zpeak} > 140.0 dB (Exceedance Counts / Duration)	0		0.0 s	
L_{CSeq}	69.4 dB			
L_{ASeq}	59.8 dB			
L_{CSeq} - L_{ASeq}	9.6 dB			
L_{AIeq}	61.6 dB			
L_{Aeq}	59.8 dB			
L_{AIeq} - L_{Aeq}	1.9 dB			

	A		C		Z	
	dB	**Time Stamp**	**dB**	**Time Stamp**	**dB**	**Time Stamp**
L_{eq}	59.8					
$L_{S(max)}$	84.7	2021/12/17 15:42:54				
$L_{S(min)}$	37.8	2021/12/17 2:02:44				
$L_{Peak(max)}$					104.1	2021/12/17 16:24:46

# Overloads	0
Overload Duration	0.0 s

Summary

File Name on Meter	R6.4
File Name on PC	SLM_0004435_21121800_LD0.00.ldbin
Serial Number	0004435
Model	SoundTrack LxT®
Firmware Version	2.404
User	
Location	
Job Description	
Note	

Measurement

Description	
Start	2021-12-18 00:00:00
Stop	2021-12-18 10:27:02
Duration	10:27:02.8
Run Time	10:26:42.6
Pause	00:00:20.2
Pre Calibration	None
Post Calibration	None
Calibration Deviation	---

Overall Settings

RMS Weight	A Weighting
Peak Weight	Z Weighting
Detector	Slow
Preamp	Direct
Microphone Correction	Off
Integration Method	Exponential
Overload	119.8 dB

	A	C	Z
Under Range Peak	76.0	73.0	**78.0** dB
Under Range Limit	**12.0**	10.5	14.8 dB
Noise Floor	2.8	1.3	5.6 dB

Results

LASeq	57.7 dB	
LASE	103.4 dB	
EAS	2.447 mPa²h	
EAS8	1.874 mPa²h	
EAS40	9.370 mPa²h	
LZpeak (max)	2021-12-18 10:26:15	112.5 dB
LASmax	2021-12-18 07:44:21	85.8 dB
LASmin	2021-12-18 03:10:48	40.0 dB
SEA	-99.9 dB	
LAS > 85.0 dB (Exceedance Counts / Duration)	1	1.0 s
LAS > 115.0 dB (Exceedance Counts / Duration)	0	0.0 s
LZpeak > 135.0 dB (Exceedance Counts / Duration)	0	0.0 s
LZpeak > 137.0 dB (Exceedance Counts / Duration)	0	0.0 s
LZpeak > 140.0 dB (Exceedance Counts / Duration)	0	0.0 s
LCSeq	66.5 dB	
LASeq	57.7 dB	
LCSeq - LASeq	8.8 dB	
LAIeq	60.9 dB	
LAeq	57.7 dB	
LAIeq - LAeq	3.2 dB	

	A		C		Z	
	dB	**Time Stamp**	**dB**	**Time Stamp**	**dB**	**Time Stamp**
Leq	57.7					
LS(max)	85.8	2021/12/18 7:44:21				
LS(min)	40.0	2021/12/18 3:10:48				
LPeak(max)					112.5	2021/12/18 10:26:15


# Overloads	0
Overload Duration	0.0 s

Noise Measurement Data

Project: SLRC **Location:** R6 - Weekday

	12/16/21	12/17/21	12/18/21	12/19/21
12:00:00 AM	55.14			
1:00:00 AM	52.40			
2:00:00 AM	50.66			
3:00:00 AM	49.76			
4:00:00 AM	52.48			
5:00:00 AM	55.26			
6:00:00 AM	60.40			
7:00:00 AM	63.15			
8:00:00 AM	62.45			
9:00:00 AM	61.92			
10:00:00 AM	61.4			
11:00:00 AM	62.9			
12:00:00 PM	60.4			
1:00:00 PM	60.5			
2:00:00 PM	61.4			
3:00:00 PM	61.8			
4:00:00 PM	61.0			
5:00:00 PM	60.9			
6:00:00 PM	60.6			
7:00:00 PM	60.4			
8:00:00 PM	59.3			
9:00:00 PM	58.7			
10:00:00 PM	58.1			
11:00:00 PM	58.2			

Start Date and Time

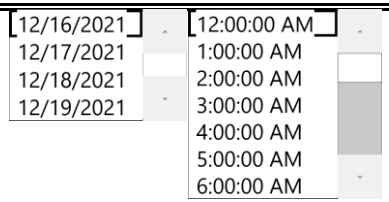

Start
12/16/21 12:00 AM
End
12/17/21 12:00 AM

CNEL	**64.1**
L_{dn}	63.7
24-hr Max.	63.1
24-hr Min.	49.8
24-hr Nighttime Average[a]	56.0
24-hr Nighttime Max	60.4
24-hr Nighttime Min	49.8
24-hr Daytime Average[a]	61.3
24-hr Daytime Max	63.1
24-hr Daytime Min	58.7
Total Period Average	60.0
Total Period Max	63.1
Total Period Min	49.8
Total Period Daytime Average	61.3
Total Period Daytime Max	63.1
Total Period Daytime Min	60.4
Total Period Nighttime Average	56.0
Total Period Nighttime Max	60.4
Total Period Nighttime Min	49.8


[a] Daytime hours are from 7:00 a.m. to 10:00 p.m., and nighttime hours are from 10:00 p.m. to 7:00 a.m.

Measured Ambient Noise Levels

Project: SLRC
Location: R6 - Weekday
Sources: Ambient

Date: 12/16/2021

TIME	HNL, dB(A)
12:00 AM	55.1
1:00 AM	52.4
2:00 AM	50.7
3:00 AM	49.8
4:00 AM	52.5
5:00 AM	55.3
6:00 AM	60.4
7:00 AM	63.1
8:00 AM	62.4
9:00 AM	61.9
10:00 AM	61.4
11:00 AM	62.9
12:00 PM	60.4
1:00 PM	60.5
2:00 PM	61.4
3:00 PM	61.8
4:00 PM	61.0
5:00 PM	60.9
6:00 PM	60.6
7:00 PM	60.4
8:00 PM	59.3
9:00 PM	58.7
10:00 PM	58.1
11:00 PM	58.2
CNEL, dB(A):	**64.1**

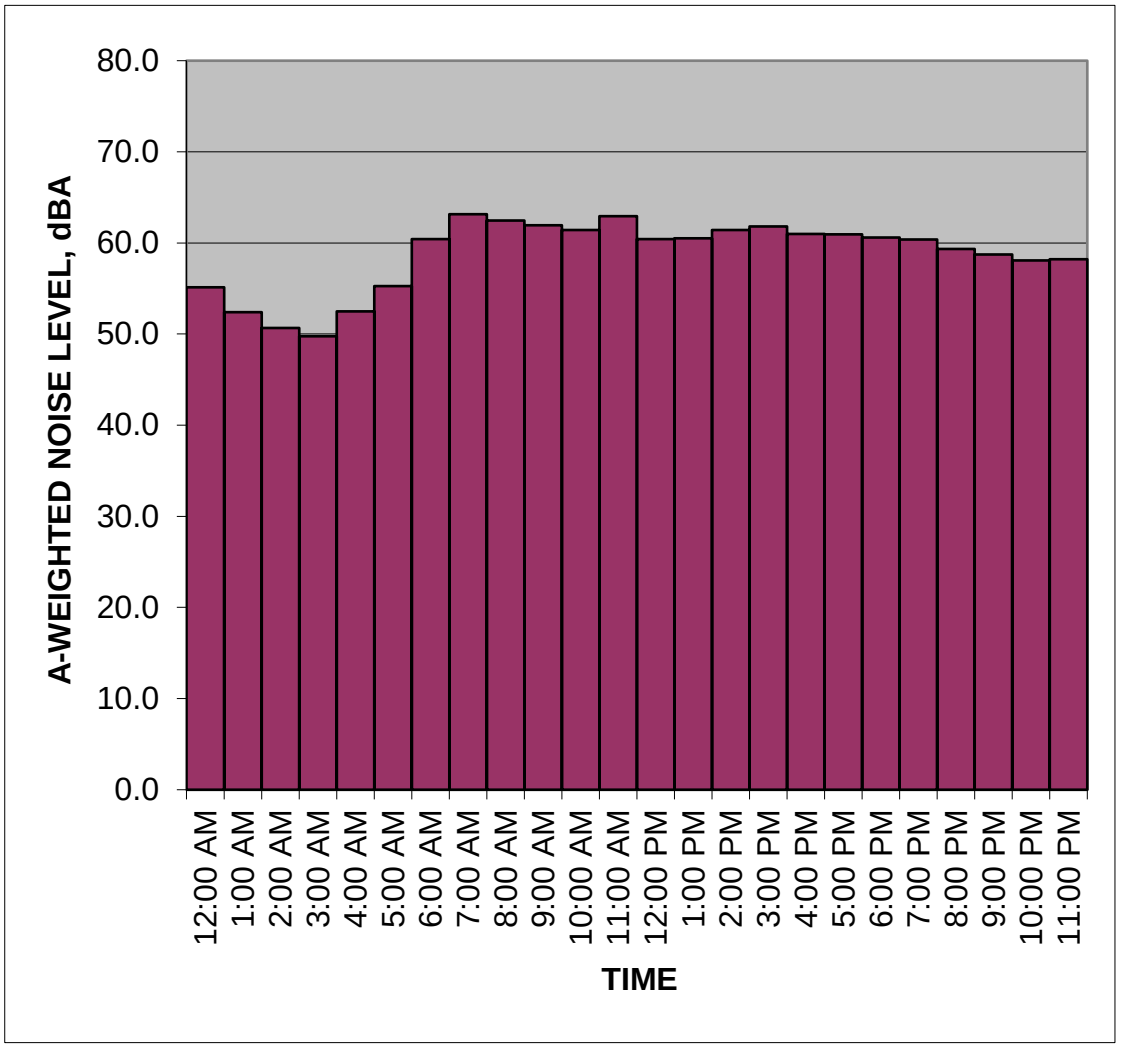

NOTES:


fieldcnel.xls

Noise Measurement Data

Project: SLRC **Location:** R6 - Weekend

	12/17/21	12/18/21	12/19/21	12/20/21
12:00:00 AM	55.53			
1:00:00 AM	53.78			
2:00:00 AM	51.94			
3:00:00 AM	51.13			
4:00:00 AM	51.48			
5:00:00 AM	54.51			
6:00:00 AM	59.78			
7:00:00 AM	62.00			
8:00:00 AM	62.88			
9:00:00 AM	61.35			
10:00:00 AM	60.1			
11:00:00 AM	60.5			
12:00:00 PM	60.3			
1:00:00 PM	60.7			
2:00:00 PM	59.9			
3:00:00 PM	62.7			
4:00:00 PM	61.5			
5:00:00 PM	60.9			
6:00:00 PM	60.6			
7:00:00 PM	61.0			
8:00:00 PM	59.6			
9:00:00 PM	59.4			
10:00:00 PM	59.7			
11:00:00 PM	58.1			

Start Date and Time

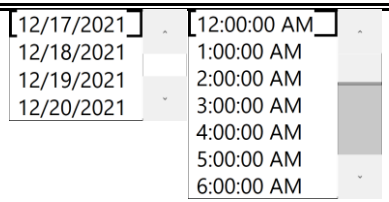

Start
12/17/21 12:00 AM
End
12/18/21 12:00 AM

CNEL	**64.2**
L_{dn}	63.8
24-hr Max.	62.9
24-hr Min.	51.1
24-hr Nighttime Average[a]	56.3
24-hr Nighttime Max	59.8
24-hr Nighttime Min	51.1
24-hr Daytime Average[a]	61.0
24-hr Daytime Max	62.9
24-hr Daytime Min	59.4
Total Period Average	59.8
Total Period Max	62.9
Total Period Min	51.1
Total Period Daytime Average	61.0
Total Period Daytime Max	62.9
Total Period Daytime Min	59.9
Total Period Nighttime Average	56.3
Total Period Nighttime Max	61.0
Total Period Nighttime Min	51.1


[a] Daytime hours are from 7:00 a.m. to 10:00 p.m., and nighttime hours are from 10:00 p.m. to 7:00 a.m.

Measured Ambient Noise Levels

Project: SLRC
Location: R6 - Weekend
Sources: Ambient

Date: 12/17/2021

TIME	HNL, dB(A)
12:00 AM	55.5
1:00 AM	53.8
2:00 AM	51.9
3:00 AM	51.1
4:00 AM	51.5
5:00 AM	54.5
6:00 AM	59.8
7:00 AM	62.0
8:00 AM	62.9
9:00 AM	61.3
10:00 AM	60.1
11:00 AM	60.5
12:00 PM	60.3
1:00 PM	60.7
2:00 PM	59.9
3:00 PM	62.7
4:00 PM	61.5
5:00 PM	60.9
6:00 PM	60.6
7:00 PM	61.0
8:00 PM	59.6
9:00 PM	59.4
10:00 PM	59.7
11:00 PM	58.1
CNEL, dB(A):	**64.2**

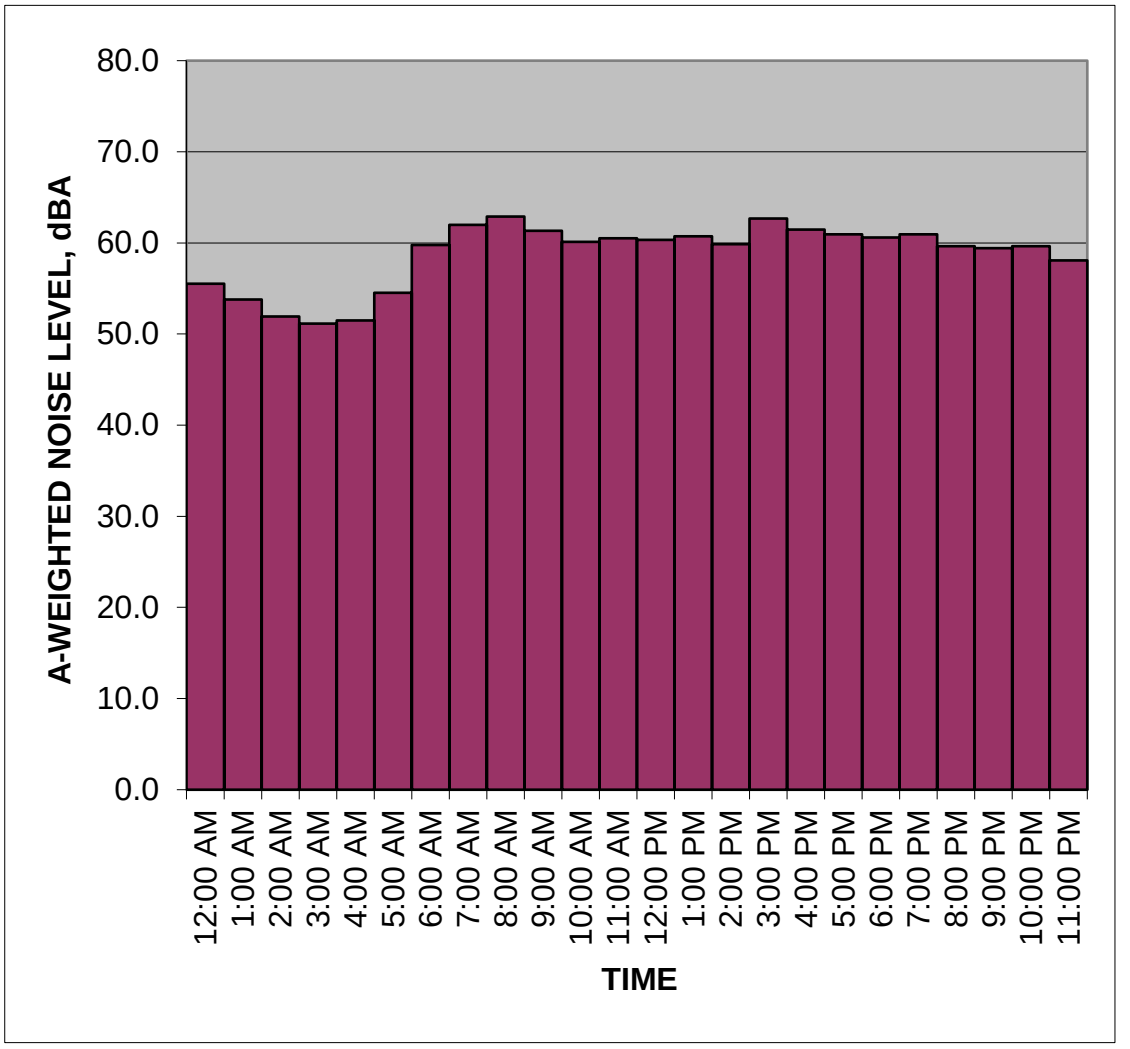

NOTES:

fieldcnel.xls

Summary

File Name on Meter	R7
File Name on PC	SLM_0005055_LxT_Data_103.00.ldbin
Serial Number	0005055
Model	SoundTrack LxT®
Firmware Version	2.404
User	
Location	
Job Description	
Note	

Measurement

Description	
Start	2021-12-15 15:13:10
Stop	2021-12-18 09:29:23
Duration	66:16:12.500
Run Time	66:16:12.500
Pause	00:00:00.0
Pre Calibration	2020-05-14 15:30:12
Post Calibration	None
Calibration Deviation	---

Overall Settings

RMS Weight	A Weighting
Peak Weight	A Weighting
Detector	Slow
Preamp	PRMLxT1
Microphone Correction	Off
Integration Method	Exponential
OBA Range	Normal
OBA Bandwidth	None
OBA Freq. Weighting	A Weighting
OBA Max Spectrum	Bin Max
Overload	144.2 dB

	A	C	Z
Under Range Peak	**100.2**	97.2	102.2 dB
Under Range Limit	**37.4**	37.0	44.1 dB
Noise Floor	28.3	27.9	34.9 dB

Results

L_{ASeq}	55.1 dB			
LASE	108.9 dB			
EAS	8.540 mPa²h			
EAS8	1.031 mPa²h			
EAS40	5.154 mPa²h			
$L_{Apeak\ (max)}$	2021-12-16 08:23:36		115.3	dB
L_{ASmax}	2021-12-16 08:23:34		91.6	dB
L_{ASmin}	2021-12-17 17:09:04		36.2	dB
SEA	-99.9 dB			
LAS > 85.0 dB (Exceedance Counts / Duration)	18		34.3	s
LAS > 115.0 dB (Exceedance Counts / Duration)	0		0.0	s
L_{Apeak} > 135.0 dB (Exceedance Counts / Duration)	0		0.0	s
L_{Apeak} > 137.0 dB (Exceedance Counts / Duration)	0		0.0	s
L_{Apeak} > 140.0 dB (Exceedance Counts / Duration)	0		0.0	s

L_{CSeq}	61.7 dB
L_{ASeq}	55.1 dB
L_{CSeq} - L_{ASeq}	6.6 dB
L_{AIeq}	61.9 dB
L_{Aeq}	55.1 dB
L_{AIeq} - L_{Aeq}	6.8 dB

	A		C		Z	
	dB	**Time Stamp**	**dB**	**Time Stamp**	**dB**	**Time Stamp**
L_{eq}	55.1					
$L_{S(max)}$	91.6	2021/12/16 8:23:34				
$L_{S(min)}$	36.2	2021/12/17 17:09:04				
$L_{Peak(max)}$	115.3	2021/12/16 8:23:36				


# Overloads	0
Overload Duration	0.0 s

Noise Measurement Data

Project: SLRC **Location:** R7 - Weekday

	12/16/21	12/17/21	12/18/21	12/19/21
12:00:00 AM	51.85			
1:00:00 AM	46.83			
2:00:00 AM	46.50			
3:00:00 AM	47.87			
4:00:00 AM	49.13			
5:00:00 AM	48.88			
6:00:00 AM	49.81			
7:00:00 AM	51.41			
8:00:00 AM	64.68			
9:00:00 AM	49.99			
10:00:00 AM	64.2			
11:00:00 AM	52.6			
12:00:00 PM	49.6			
1:00:00 PM	58.7			
2:00:00 PM	53.6			
3:00:00 PM	62.6			
4:00:00 PM	51.0			
5:00:00 PM	49.8			
6:00:00 PM	47.3			
7:00:00 PM	48.1			
8:00:00 PM	47.6			
9:00:00 PM	45.0			
10:00:00 PM	44.9			
11:00:00 PM	47.4			

Start Date and Time

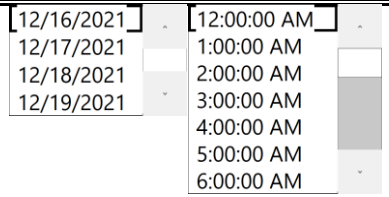

Start
12/16/21 12:00 AM
End
12/17/21 12:00 AM

CNEL	**58.3**
L_{dn}	58.2
24-hr Max.	64.7
24-hr Min.	44.9
24-hr Nighttime Average[a]	48.6
24-hr Nighttime Max	51.9
24-hr Nighttime Min	44.9
24-hr Daytime Average[a]	57.9
24-hr Daytime Max	64.7
24-hr Daytime Min	45.0
Total Period Average	56.2
Total Period Max	64.7
Total Period Min	44.9
Total Period Daytime Average	57.9
Total Period Daytime Max	64.7
Total Period Daytime Min	47.3
Total Period Nighttime Average	48.6
Total Period Nighttime Max	51.9
Total Period Nighttime Min	44.9


[a] Daytime hours are from 7:00 a.m. to 10:00 p.m., and nighttime hours are from 10:00 p.m. to 7:00 a.m.

Measured Ambient Noise Levels

Project: SLRC
Location: R7 - Weekday
Sources: Ambient

Date: 12/16/2021

TIME	HNL, dB(A)
12:00 AM	51.9
1:00 AM	46.8
2:00 AM	46.5
3:00 AM	47.9
4:00 AM	49.1
5:00 AM	48.9
6:00 AM	49.8
7:00 AM	51.4
8:00 AM	64.7
9:00 AM	50.0
10:00 AM	64.2
11:00 AM	52.6
12:00 PM	49.6
1:00 PM	58.7
2:00 PM	53.6
3:00 PM	62.6
4:00 PM	51.0
5:00 PM	49.8
6:00 PM	47.3
7:00 PM	48.1
8:00 PM	47.6
9:00 PM	45.0
10:00 PM	44.9
11:00 PM	47.4
CNEL, dB(A):	**58.3**

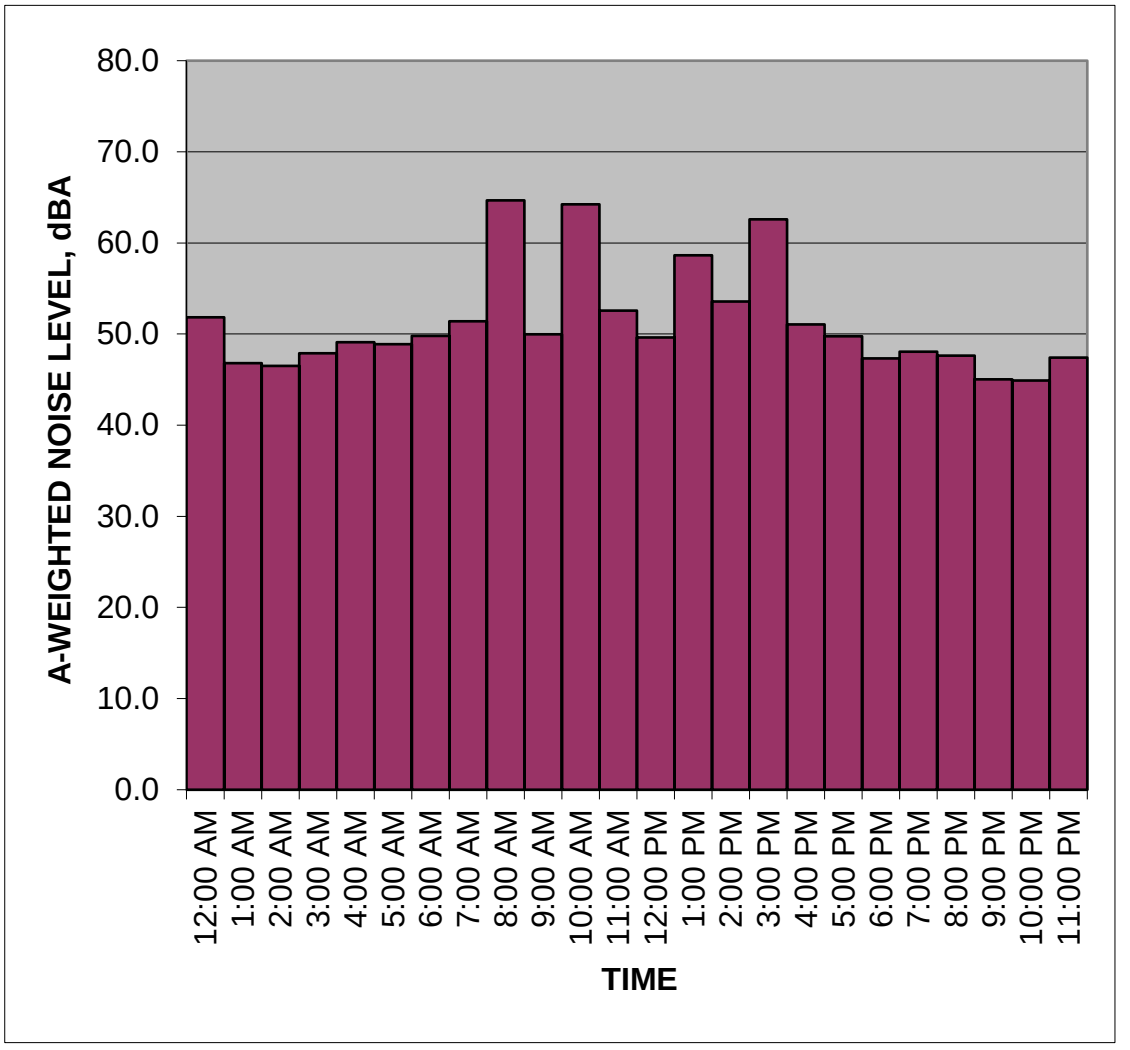

NOTES:


fieldcnel.xls

Noise Measurement Data

Project: SLRC **Location:** R7 - Weekday

	12/17/21	12/18/21	12/19/21	12/20/21
12:00:00 AM	47.43			
1:00:00 AM	45.99			
2:00:00 AM	47.03			
3:00:00 AM	48.06			
4:00:00 AM	47.52			
5:00:00 AM	48.79			
6:00:00 AM	47.53			
7:00:00 AM	50.23			
8:00:00 AM	59.34			
9:00:00 AM	52.94			
10:00:00 AM	50.6			
11:00:00 AM	49.8			
12:00:00 PM	54.1			
1:00:00 PM	58.1			
2:00:00 PM	64.3			
3:00:00 PM	46.3			
4:00:00 PM	50.6			
5:00:00 PM	49.4			
6:00:00 PM	59.8			
7:00:00 PM	52.3			
8:00:00 PM	52.9			
9:00:00 PM	54.1			
10:00:00 PM	54.1			
11:00:00 PM	50.8			

Start Date and Time

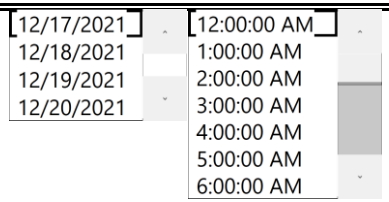

Start
12/17/21 12:00 AM
End
12/18/21 12:00 AM

CNEL	**58.2**
L_{dn}	57.8
24-hr Max.	64.3
24-hr Min.	46.0
24-hr Nighttime Average[a]	49.4
24-hr Nighttime Max	54.1
24-hr Nighttime Min	46.0
24-hr Daytime Average[a]	56.5
24-hr Daytime Max	64.3
24-hr Daytime Min	46.3
Total Period Average	55.0
Total Period Max	64.3
Total Period Min	46.0
Total Period Daytime Average	56.5
Total Period Daytime Max	64.3
Total Period Daytime Min	46.3
Total Period Nighttime Average	49.4
Total Period Nighttime Max	54.1
Total Period Nighttime Min	46.0


[a] Daytime hours are from 7:00 a.m. to 10:00 p.m., and nighttime hours are from 10:00 p.m. to 7:00 a.m.

Measured Ambient Noise Levels

Project: SLRC
Location: R7 - Weekday
Sources: Ambient

Date: 12/17/2021

TIME	HNL, dB(A)
12:00 AM	47.4
1:00 AM	46.0
2:00 AM	47.0
3:00 AM	48.1
4:00 AM	47.5
5:00 AM	48.8
6:00 AM	47.5
7:00 AM	50.2
8:00 AM	59.3
9:00 AM	52.9
10:00 AM	50.6
11:00 AM	49.8
12:00 PM	54.1
1:00 PM	58.1
2:00 PM	64.3
3:00 PM	46.3
4:00 PM	50.6
5:00 PM	49.4
6:00 PM	59.8
7:00 PM	52.3
8:00 PM	52.9
9:00 PM	54.1
10:00 PM	54.1
11:00 PM	50.8
CNEL, dB(A):	**58.2**

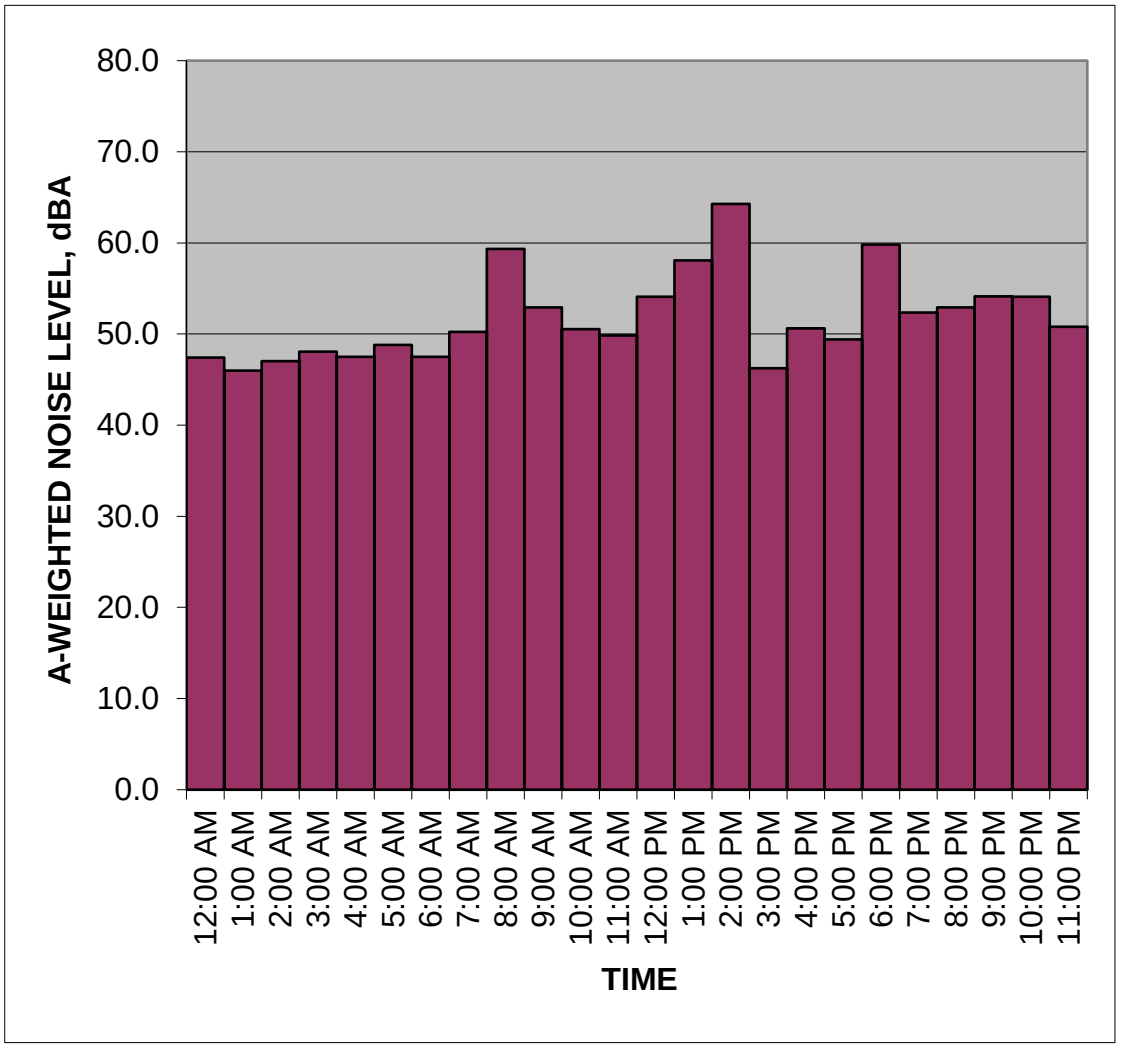

NOTES:

fieldcnel.xls

Summary

File Name on Meter	R8
File Name on PC	SLM_0005055_LxT_Data_104.00.ldbin
Serial Number	0005055
Model	SoundTrack LxT®
Firmware Version	2.404
User	
Location	
Job Description	
Note	

Measurement

Description	
Start	2022-02-09 11:22:49
Stop	2022-02-12 08:21:23
Duration	68:58:33.703
Run Time	68:58:33.703
Pause	00:00:00.0
Pre Calibration	2022-02-09 11:17:47
Post Calibration	None
Calibration Deviation	---

Overall Settings

RMS Weight	A Weighting
Peak Weight	A Weighting
Detector	Slow
Preamp	PRMLxT1
Microphone Correction	Off
Integration Method	Exponential
OBA Range	Normal
OBA Bandwidth	None
OBA Freq. Weighting	A Weighting
OBA Max Spectrum	Bin Max
Overload	144.2 dB

	A	C	Z
Under Range Peak	**100.1**	97.1	102.1 dB
Under Range Limit	**37.3**	37.0	44.0 dB
Noise Floor	28.2	27.9	34.9 dB

Results

L_{ASeq}	59.4 dB		
LASE	113.3 dB		
EAS	23.851 mPa²h		
EAS8	2.766 mPa²h		
EAS40	13.832 mPa²h		
$L_{Apeak\ (max)}$	2022-02-09 11:25:05	105.7 dB	
L_{ASmax}	2022-02-11 15:03:43	87.4 dB	
L_{ASmin}	2022-02-10 01:17:08	34.5 dB	
SEA	-99.9 dB		
LAS > 85.0 dB (Exceedance Counts / Duration)	1	4.6 s	
LAS > 115.0 dB (Exceedance Counts / Duration)	0	0.0 s	
L_{Apeak} > 135.0 dB (Exceedance Counts / Duration)	0	0.0 s	
L_{Apeak} > 137.0 dB (Exceedance Counts / Duration)	0	0.0 s	
L_{Apeak} > 140.0 dB (Exceedance Counts / Duration)	0	0.0 s	

L_{CSeq}	66.2 dB
L_{ASeq}	59.4 dB
L_{CSeq} - L_{ASeq}	6.8 dB
L_{AIeq}	62.1 dB
L_{Aeq}	59.4 dB
L_{AIeq} - L_{Aeq}	2.8 dB

	A		C		Z	
	dB	**Time Stamp**	**dB**	**Time Stamp**	**dB**	**Time Stamp**
L_{eq}	59.4					
$L_{S(max)}$	87.4	2022/02/11 15:03:43				
$L_{S(min)}$	34.5	2022/02/10 1:17:08				
$L_{Peak(max)}$	105.7	2022/02/09 11:25:05				


# Overloads	0
Overload Duration	0.0 s

Noise Measurement Data

Project: SLRC **Location:** R8 - Weekday

	02/10/22	02/11/22	02/12/22	02/13/22
12:00:00 AM	48.70			
1:00:00 AM	46.84			
2:00:00 AM	48.38			
3:00:00 AM	45.61			
4:00:00 AM	48.56			
5:00:00 AM	51.81			
6:00:00 AM	55.36			
7:00:00 AM	60.48			
8:00:00 AM	61.63			
9:00:00 AM	61.28			
10:00:00 AM	63.2			
11:00:00 AM	60.4			
12:00:00 PM	61.0			
1:00:00 PM	61.1			
2:00:00 PM	62.8			
3:00:00 PM	61.5			
4:00:00 PM	62.2			
5:00:00 PM	62.4			
6:00:00 PM	61.1			
7:00:00 PM	58.4			
8:00:00 PM	58.5			
9:00:00 PM	56.5			
10:00:00 PM	55.6			
11:00:00 PM	53.4			

Start Date and Time

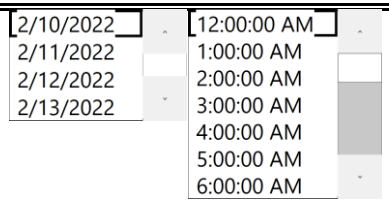

Start
2/10/22 12:00 AM
End
2/11/22 12:00 AM

CNEL	**61.9**
L_{dn}	61.4
24-hr Max.	63.2
24-hr Min.	45.6
24-hr Nighttime Average[a]	51.8
24-hr Nighttime Max	55.6
24-hr Nighttime Min	45.6
24-hr Daytime Average[a]	61.1
24-hr Daytime Max	63.2
24-hr Daytime Min	56.5
Total Period Average	59.4
Total Period Max	63.2
Total Period Min	45.6
Total Period Daytime Average	61.1
Total Period Daytime Max	63.2
Total Period Daytime Min	60.4
Total Period Nighttime Average	51.8
Total Period Nighttime Max	58.5
Total Period Nighttime Min	45.6


[a] Daytime hours are from 7:00 a.m. to 10:00 p.m., and nighttime hours are from 10:00 p.m. to 7:00 a.m.

Measured Ambient Noise Levels

Project: SLRC
Location: R8 - Weekday
Sources: Ambient

Date: 2/10/2022

TIME	HNL, dB(A)
12:00 AM	48.7
1:00 AM	46.8
2:00 AM	48.4
3:00 AM	45.6
4:00 AM	48.6
5:00 AM	51.8
6:00 AM	55.4
7:00 AM	60.5
8:00 AM	61.6
9:00 AM	61.3
10:00 AM	63.2
11:00 AM	60.4
12:00 PM	61.0
1:00 PM	61.1
2:00 PM	62.8
3:00 PM	61.5
4:00 PM	62.2
5:00 PM	62.4
6:00 PM	61.1
7:00 PM	58.4
8:00 PM	58.5
9:00 PM	56.5
10:00 PM	55.6
11:00 PM	53.4
CNEL, dB(A):	61.9

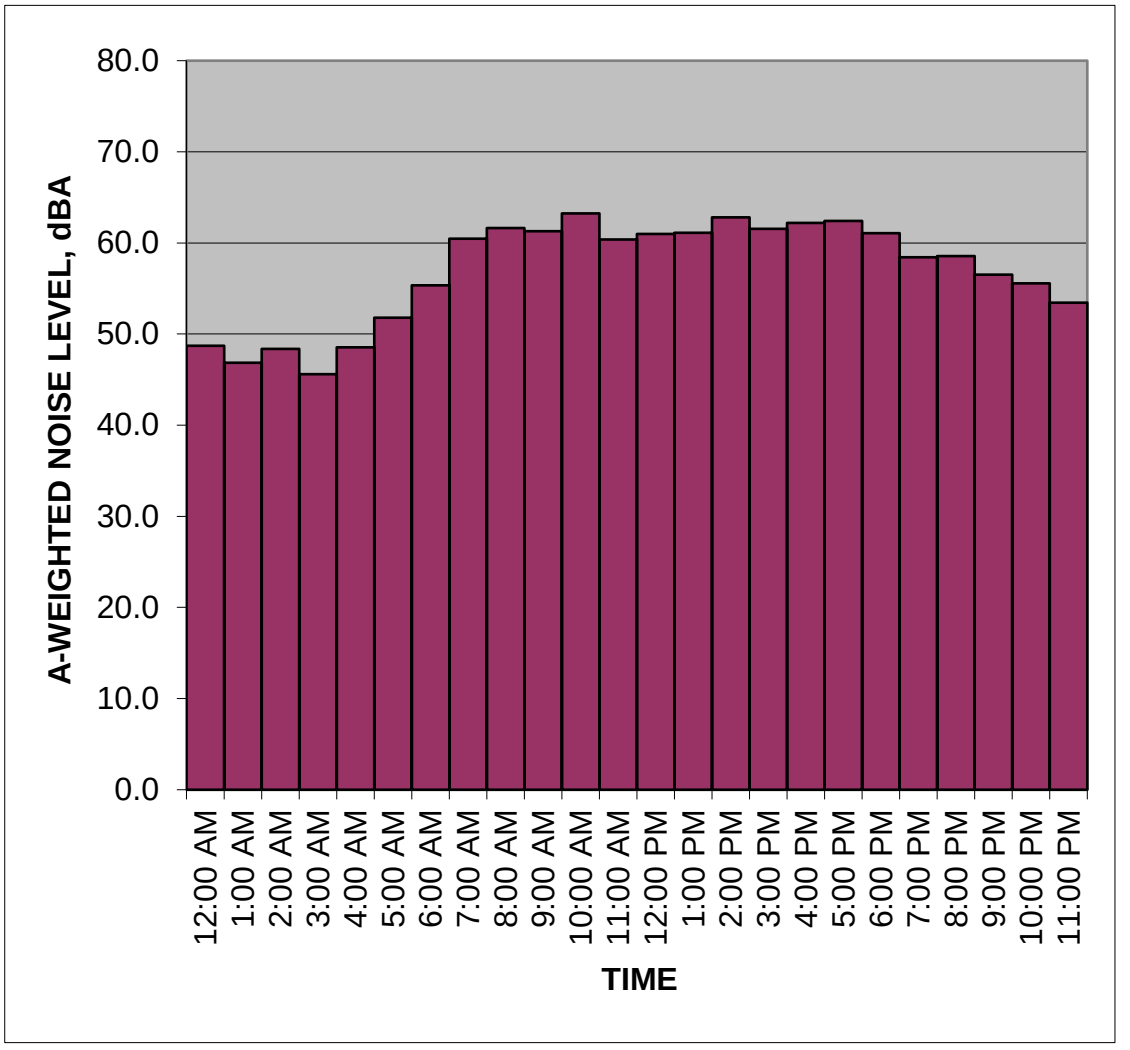


NOTES:

Noise Measurement Data

Project: SLRC **Location:** R8 - Weekend

	02/11/22	02/12/22	02/13/22	02/14/22
12:00:00 AM	52.39			
1:00:00 AM	51.77			
2:00:00 AM	50.45			
3:00:00 AM	50.36			
4:00:00 AM	50.95			
5:00:00 AM	54.51			
6:00:00 AM	55.95			
7:00:00 AM	60.61			
8:00:00 AM	61.46			
9:00:00 AM	61.14			
10:00:00 AM	61.8			
11:00:00 AM	60.9			
12:00:00 PM	61.2			
1:00:00 PM	61.8			
2:00:00 PM	61.7			
3:00:00 PM	63.8			
4:00:00 PM	63.4			
5:00:00 PM	62.6			
6:00:00 PM	61.2			
7:00:00 PM	59.7			
8:00:00 PM	58.5			
9:00:00 PM	57.2			
10:00:00 PM	56.6			
11:00:00 PM	56.5			

Start Date and Time

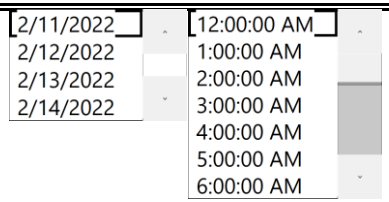

Start
2/11/22 12:00 AM
End
2/12/22 12:00 AM

CNEL	**63.0**
L_{dn}	62.6
24-hr Max.	63.8
24-hr Min.	50.4
24-hr Nighttime Average[a]	54.0
24-hr Nighttime Max	56.6
24-hr Nighttime Min	50.4
24-hr Daytime Average[a]	61.4
24-hr Daytime Max	63.8
24-hr Daytime Min	57.2
Total Period Average	59.8
Total Period Max	63.8
Total Period Min	50.4
Total Period Daytime Average	61.4
Total Period Daytime Max	63.8
Total Period Daytime Min	60.6
Total Period Nighttime Average	54.0
Total Period Nighttime Max	59.7
Total Period Nighttime Min	50.4


[a] Daytime hours are from 7:00 a.m. to 10:00 p.m., and nighttime hours are from 10:00 p.m. to 7:00 a.m.

Measured Ambient Noise Levels

Project: SLRC
Location: R8 - Weekend
Sources: Ambient

Date: 2/11/2022

TIME	HNL, dB(A)
12:00 AM	52.4
1:00 AM	51.8
2:00 AM	50.5
3:00 AM	50.4
4:00 AM	51.0
5:00 AM	54.5
6:00 AM	56.0
7:00 AM	60.6
8:00 AM	61.5
9:00 AM	61.1
10:00 AM	61.8
11:00 AM	60.9
12:00 PM	61.2
1:00 PM	61.8
2:00 PM	61.7
3:00 PM	63.8
4:00 PM	63.4
5:00 PM	62.6
6:00 PM	61.2
7:00 PM	59.7
8:00 PM	58.5
9:00 PM	57.2
10:00 PM	56.6
11:00 PM	56.5
CNEL, dB(A):	**63.0**

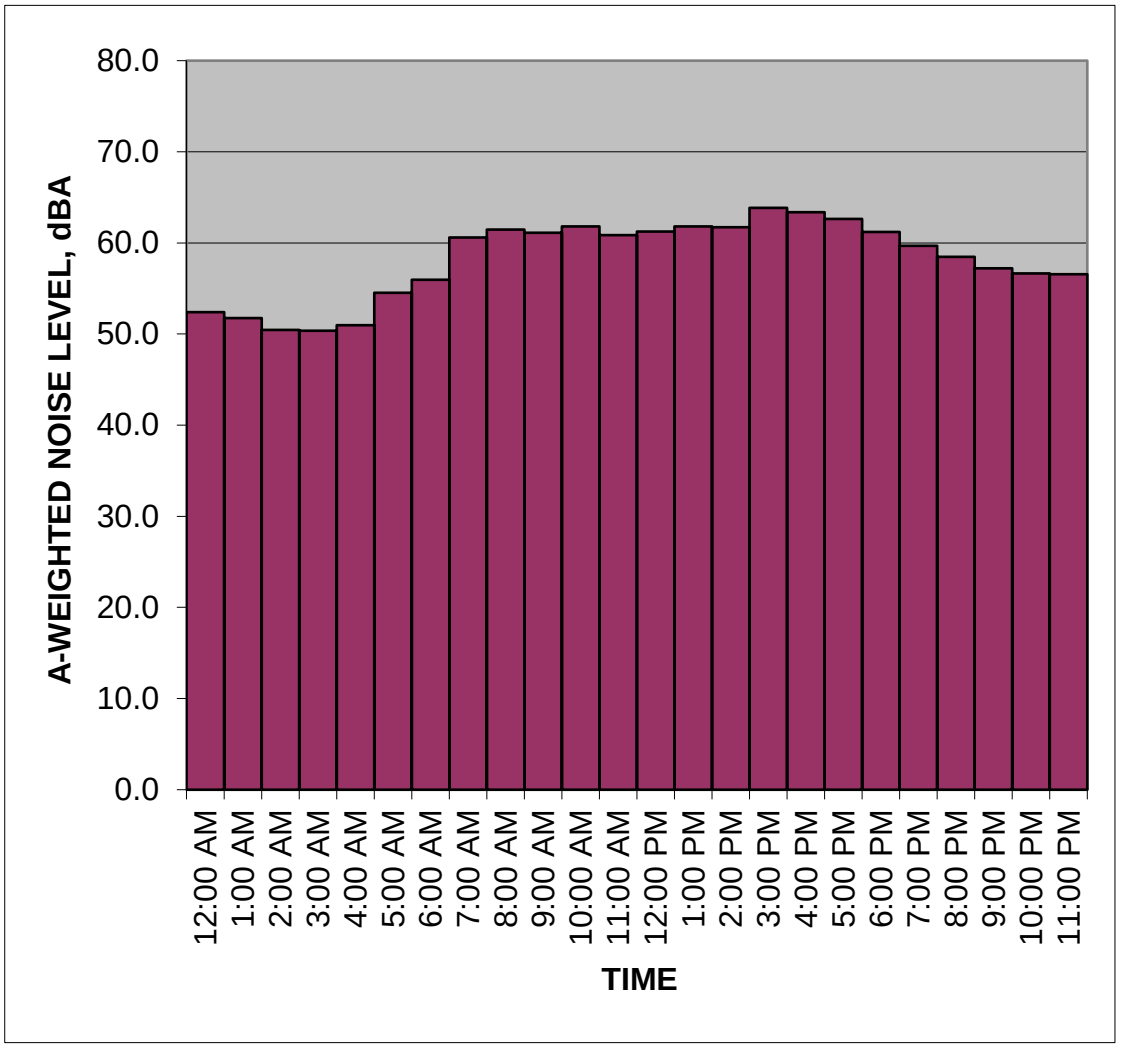

NOTES:


fieldcnel.xls

Appendix K
Transportation Impact Assessment

ESA

Traffic, Transportation, and Parking Consultants
833 Americana Way, Suite 505
Glendale, CA 91210
Jano@JBATraffic.com
Tel: 818-694-2880
Fax: 818-888-4541

Transportation Impact Assessment
For
Silver Lake Reservoir Complex Master Plan
Environmental Impact Report
Silver Lake Reservoir, Los Angeles, CA 90039

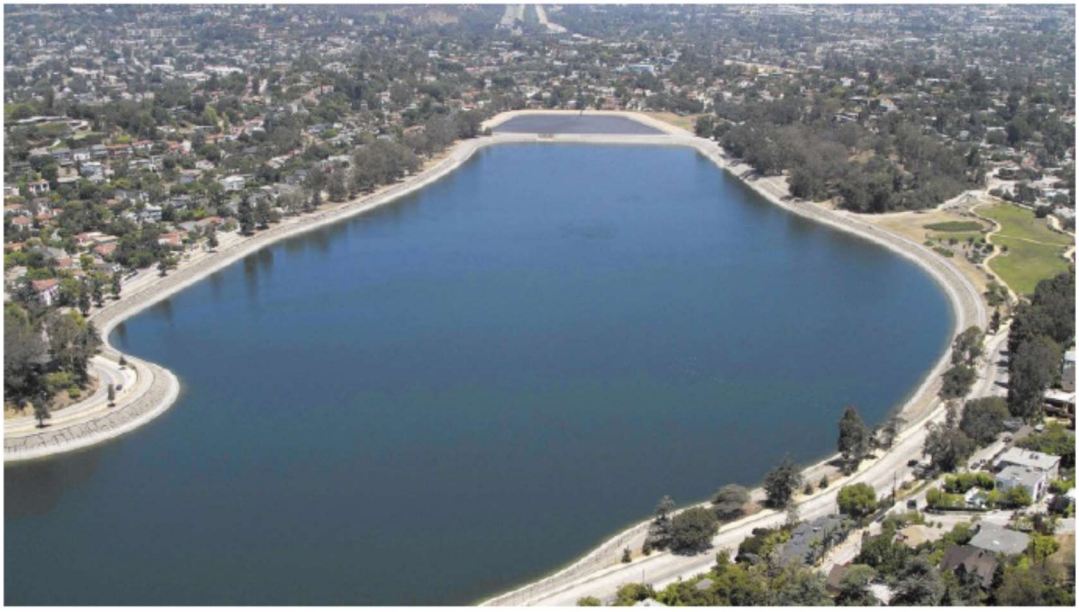

July 27, 2022

Prepared by:

Jano Baghdanian PE, TE

TABLE OF CONTENTS

SECTION	PAGE
1 – INTRODUCTION	**7**
1.1 – INTRODUCTION	7
1.2 – PROJECT LOCATION AND INFORMATION	7
1.3 – PROJECT DESCRIPTION	9
2 – PROJECT CONTEXT	17
2.1 – PROJECT CONTEXT	17
2.2 – NON-VEHICULAR TRANSPORTATION SYSTEM	17
2.2.1 – PEDESTRIAN FACILITIES	17
2.2.2 – SIDEWALKS	17
2.2.3 – CROSSWALKS, CURB RAMPS, AND PEDESTRIAN PUSH BUTTONS	19
2.2.4 – BICYCLE FACILITIES	20
2.2.5 – TRANSIT FACILITIES	20
2.3 – VEHICULAR TRANSPORTATION SYSTEM	21
2.3.1 – REGIONAL FREEWAY SYSTEM	21
2.3.2 – AREA ROADWAY SYSTEM	21
3 – CEQA ANALYSIS OF TRANSPORTATION IMPACTS	25
3.1 – PROJECT DAILY VEHICLE TRIP GENERATION	25
3.2 – ANALYSIS METHODOLOGY	25
3.3 – CITY OF LOS ANGELES CEQA THRESHOLDS	26
3.4 – THRESHOLD T-1: CONFLICT WITH PLANS, PROGRAMS, ORDINANCES, OR POLICIES	27
3.4.1 – SCREENING CRITERIA FOR T-1	27
3.4.2 – CONSISTENCY ANALYSIS FOR T-1	28
3.4.3 – PROJECT SUMMARY WITH RESPECT TO THRESHOLD	32
3.5 – THRESHOLD T-2: CAUSING SUBSTANTIAL VEHICLE MILES TRAVELED	33
3.5.1 – SCREENING CRITERIA FOR T-2	33
3.5.2 – IMPACT ANALYSIS FOR T-2	33
3.5.3 – PROJECT SUMMARY WITH RESPECT TO THRESHOLD T-2: CAUSING SUBSTANTIAL VEHICLE MILES TRAVELED	36
3.6 – THRESHOLD T-3: SUBSTANTIALLY INCREASING HAZARDS DUE TO A GEOMETRIC DESIGN FEATURE OR INCOMPATIBLE USE	37
3.6.1 – SCREENING CRITERIA FOR T-3	37
3.6.2 – QUALITATIVE REVIEW OF PEDESTRIAN AND VEHICULAR ACCESS POINTS	37

TABLE OF CONTENTS

SECTION	PAGE
3.6.3 – PROJECT SUMMARY WITH RESPECT TO THRESHOLD T-3: SUBSTANTIALLY INCREASING HAZARDS DUE TO A GEOMETRIC DESIGN FEATURE OR INCOMPATIBLE USE	41
4 – NON-CEQA ANALYSIS OF TRANSPORTATION IMPACTS	59
4.1 – PEDESTRIAN, BICYCLE, AND TRANSIT ACCESS ASSESSMENT	59
4.1.1 – SCREENING CRITERIA	59
4.1.2 – EVALUATION CRITERIA	60
4.1.3 – IMPACT ANALYSIS	61
4.1.4 - PROJECT SUMMARY WITH RESPECT TO PEDESTRIAN, BICYCLE, AND TRANSIT ACCESS ASSESSMENT	62
4.2 – PROJECT ACCESS, SAFETY AND CIRCULATION EVALUATION	62
4.2.1 – SCREENING CRITERIA	62
4.2.2 – EVALUATION CRITERIA	63
4.2.3 – OPERATIONAL EVALUATION	63
4.2.4 – SUMMARY OF PROJECT ACCESS, SAFETY, AND CIRCULATION	111
4.3 – PROJECT CONSTRUCTION	112
4.3.1 – SCREENING CRITERIA	112
4.3.2 – EVALUATION CRITERIA	113
4.3.3 – IMPACT ANALYSIS	114
4.3.4 - PROJECT CONSTRUCTION SUMMARY AND RECOMMENDED ACTIONS	124
4.4 – RESIDENTIAL STREET CUT-THROUGH ANALYSIS	125
4.4.1 – SCREENING CRITERIA	125
4.4.2 – EVALUATION CRITERIA	126
4.4.3 – RESIDENTIAL STREET CUT-THROUGH TRAFFIC ANALYSIS	127
4.4.4 – RESIDENTIAL STREET CUT-THROUGH TRAFFIC ANALYSIS CONCLUSION	128
4.5 – PARKING INVENTORY AND DEMAND ANALYSIS	129
4.5.1 – EVALUATION CRITERIA	129
4.5.2 – PARKING INVENTORY AND DEMAND ANALYSIS	129
4.5.3 – SUMMARY AND RECOMMENDED ACTIONS	136
5 – SUMMARY AND CONCLUSIONS	145
5.1 – PROJECT SUMMARY	145
5.2 – CONCLUSIONS	145

TABLE OF CONTENTS

TABLE	PAGE
TABLE 1 – PROPOSED PROJECT INFORMATION	9
TABLE 2 – SIDEWALK INVENTORY	17
TABLE 3 – CROSSWALK, CURB RAMPS, AND PEDESTRIAN PUSH BUTTONS	19
TABLE 4 – BICYCLE FACILITIES	20
TABLE 5 – REGIONAL FREEWAY SYSTEM	21
TABLE 6 – PROJECT AREA STREET CLASSIFICATION	21
TABLE 7 – VMT IMPACT THRESHOLDS	27
TABLE 8 – SCREENING CRITERIA QUESTIONS FOR T-1	28
TABLE 9 – TAG TABLE 2.1-2	29
TABLE 10 – SCREENING CRITERIA FOR PEDESTRIAN, BICYCLE, AND TRANSIT ACCESS ASSESSMENT	59
TABLE 11 – EVALUATION OF PEDESTRIAN, BICYCLE, AND TRANSIT ASSESSMENT	60
TABLE 12 – SCREENING CRITERIA FOR ACCESS, SAFETY, AND CIRCULATION	62
TABLE 13 – LIST OF STUDY INTERSECTIONS	63
TABLE 14 – ITE TRIP GENERATION RATES FOR PUBLIC PARKS	71
TABLE 15 – TRIP GENERATION USING ITE RATES (WEEKDAY, AM, PM, AND DAILY)	72
TABLE 16 – TRIP GENERATION USING ITE RATES (WEEKEND - SATURDAY)	72
TABLE 17 – TRIP GENERATION USING ITE RATES (WEEKEND - SUNDAY)	73
TABLE 18 – WEEKEND WALKER AND JOGGER COUNTS	75
TABLE 19 – SILVER LAKE RESERVOIR COMPLEX ESTIMATED POTENTIAL WEEKEND VEHICLE TRIPS GENERATED BY EACH PARK USE	79
TABLE 20 – ESTIMATED WEEKEND PROJECT TRIP GENERATION DURING SPECIAL EVENTS/LIVE PERFORMANCES	80
TABLE 21 - SILVER LAKE RESERVOIR COMPLEX ESTIMATED POTENTIAL WEEKDAY VEHICLE TRIPS GENERATED BY EACH PARK USE	81
TABLE 22 - ESTIMATED WEEKDAY PROJECT TRIP GENERATION DURING SPECIAL EVENTS, COMMUNITY EVENTS, AND POLLING STATION	83
TABLE 23 – ESTIMATED PROJECT TRIP GENERATION (WEEKDAY)	89
TABLE 24 – ESTIMATED PROJECT TRIP GENERATION (WEEKEND)	90
TABLE 25 – LEVEL OF SERVICE CRITERIA FOR SIGNALIZED INTERSECTIONS	105
TABLE 26 – LEVEL OF SERVICE CRITERIA FOR UNSIGNALIZED INTERSECTIONS	106
TABLE 27 – SUMMARY OF DELAYS, LEVELS OF SERVICE, AND VEHICLE QUEUES	107
TABLE 28 – SILVER LAKE BOULEVARD / ARMSTRONG AVENUE LEVEL OF SERVICE	109
TABLE 29 – SILVER LAKE BOULEVARD / VAN PELT PLACE LEVEL OF SERVICE	110

TABLE OF CONTENTS

TABLE	PAGE
TABLE 30 – SCREENING CRITERIA FOR TEMPORARY PROJECT CONSTRUCTION EFFECTS	112
TABLE 31 – EVALUATION CRITERIA FOR TEMPORARY PROJECT CONSTRUCTION EFFECTS	113
TABLE 32 – WORKER AND HAULING/DELIVERY TRUCK ESTIMATES BY CONSTRUCTION ACTIVITIES	116
TABLE 33 - ESTIMATED GROUP A CONSTRUCTION TRIP GENERATION	118
TABLE 34 - ESTIMATED GROUP B CONSTRUCTION TRIP GENERATION	119
TABLE 35 – SCREENING CRITERIA FOR RESIDENTIAL STREET CUT-THROUGH TRAFFIC	126
TABLE 36 – SUBSTANTIAL RESIDENTIAL LOCAL STREET DIVERSION CRITERIA	126
TABLE 37 – PROJECT AREA STREET CLASSIFICATION	127
TABLE 38 – ON-STREET PARKING CAPACITY IN EACH SUB AREA	130

FIGURE	PAGE
FIGURE 1 – VICINITY MAP	8
FIGURE 2 – EXISTING SLRC	14
FIGURE 3 – PROJECT SITE PLAN	15
FIGURE 4 – NON-VEHICULAR TRANSPORTATION SYSTEM	18
FIGURE 5 – AREA ROADWAY SYSTEM	22
FIGURE 6 – TYPICAL STREET CROSS SECTIONS	23
FIGURE 7A – PARKS AND RECREATIONAL FACILITIES LOCATED WITHIN 2-MILES OF THE SLRC	34
FIGURE 7B – PARKS AND RECREATIONAL FACILITIES LOCATED WITHIN 2-MILES OF THE SLRC	35
FIGURE 8 – LOCATIONS OF PROJECT ACCESS	39
FIGURE 9 – LOCATIONS OF PROJECT ACCESS	40
FIGURE 10 – LOCATIONS OF PROPOSED SLRC IMPROVEMENTS	42
FIGURE 11 – PROPOSED SILVER LAKE BOULEVARD AND ARMSTRONG AVENUE TRAFFIC SIGNAL	44
FIGURE 12 – RED FLASHING BEACONS	46
FIGURE 13 – TRAFFIC SIGNAL INSTALLATION AT THE INTERSECTION OF SILVER LAKE BOULEVARD AND VAN PELT PLACE	48
FIGURE 14 – WEST SILVER LAKE DRIVE EXISTING AND PROPOSED STREET CROSS SECTIONS	49
FIGURE 15 – ARMSTRONG AVENUE EXISTING AND PROPOSED STREET CROSS SECTIONS	50
FIGURE 16A – SILVER LAKE BOULEVARD EXISTING AND PROPOSED STREET CROSS SECTIONS	51

TABLE OF CONTENTS

FIGURE	PAGE
FIGURE 16B – SILVER LAKE BOULEVARD PROPOSED STREET CROSS SECTIONS (DESIGN ALTERNATIVES I, II, AND III)	52
FIGURE 16C – SILVER LAKE BOULEVARD PROPOSED STREET CROSS SECTIONS (DESIGN ALTERNATIVES IV, V, AND VI)	53
FIGURE 17 – TESLA AVENUE EXISTING AND PROPOSED STREET CROSS SECTIONS	54
FIGURE 18 – TESLA AVENUE AND WEST SILVER LAKE DRIVE IMPROVEMENTS	56
FIGURE 19 – ARMSTRONG AVENUE, TESLA AVENUE, AND LAKEWOOD AVENUE INTERSECTION IMPROVEMENTS	58
FIGURE 20 – LANE CONFIGURATION	64
FIGURE 21 – EXISTING AVERAGE DAILY TRAFFIC VOLUMES (WEEKDAY)	66
FIGURE 22 – EXISTING AVERAGE DAILY TRAFFIC VOLUMES (WEEKEND)	67
FIGURE 23 – METHODS OF TRAVEL TO THE SLRC	77
FIGURE 24 – REGIONAL PROJECT TRIP DISTRIBUTION (INBOUND)	94
FIGURE 25 – REGIONAL PROJECT TRIP DISTRIBUTION (OUTBOUND)	95
FIGURE 26 – EXISTING AND PROPOSED ON-STREET PARKING	97
FIGURE 27 – PROJECT TRIP DISTRIBUTION	98
FIGURE 28 – PROJECT TRIP ASSIGNMENT (WEEKDAY AM PEAK HOUR)	100
FIGURE 29 – PROJECT TRIP ASSIGNMENT (WEEKDAY PM PEAK HOUR)	101
FIGURE 30 – PROJECT TRIP ASSIGNMENT (WEEKEND MID-DAY PEAK HOUR)	102
FIGURE 31 – RELATED PROJECTS MAP	104
FIGURE 32 – CONSTRUCTION STAGING, PARKING, AND ACCESS	121
FIGURE 33 – CONSTRUCTION HAUL ROUTE	122
FIGURE 34 – CONSTRUCTION SITE INTERNAL CIRCULATION	123
FIGURE 35 – ON-STREET PARKING AVAILABILITY IN EACH SUB AREA	132
FIGURE 36 – LOCATION OF PROPOSED ON-STREET PARKING ON THE WEST SIDE OF SILVER LAKE BOULEVARD	137
FIGURE 37 – SILVER LAKE BOULEVARD STREET CROSS SECTION WITH PROPOSED ON-STREET PARKING ON THE WEST SIDE	138
FIGURE 38 – LOCATION OF PROPOSED ON-STREET PARKING DESIGN ON WEST SILVER LAKE DRIVE	139
FIGURE 39 – PROPOSED ON-STREET PARKING DESIGN ON WEST SILVER LAKE DRIVE	140
FIGURE 40 – EXISTING AND PROPOSED STREET CROSS SECTIONS ON WEST SILVER LAKE DRIVE	141

TABLE OF CONTENTS

FIGURE 41 – EXISTING AND PROPOSED STREET CROSS SECTIONS ON WEST SILVER LAKE DRIVE WITH RIGHT ANGLE PARKING 142

APPENDIX **PAGE**

APPENDIX A – APPROVED MOU

APPENDIX B - SLRCMP CHAPTER 3, SECTION 3.8 AND CHAPTER 5, SECTION 5.6

APPENDIX C – DATA

APPENDIX D – TRIP GENERATION CALCULATIONS

APPENDIX E – HIGHWAY CAPACITY MANUAL INTERSECTION CAPACITY ANALYSIS DATA SHEETS

APPENDIX F – CONSTRUCTION ACTIVITY ESTIMATE TABLES

SECTION 1 – INTRODUCTION

1.1 – INTRODUCTION

This Transportation Impact Assessment (TIA) is consistent with the City of Los Angeles (City) Department of Transportation (LADOT), Transportation Assessment Guidelines (TAG), dated July 2020. This study evaluates the potential project-specific transportation effects of the proposed Project, which is described in further detail in **Section 1.3**. The analysis focuses on traditional mobility considerations as well as safety, sustainability, smart growth, and the reduction of greenhouse gas emissions.

The TAG conforms to the requirements of Senate Bill 743 (SB 743) and is consistent with the California Environmental Quality Act (CEQA), which requires the use of Vehicle Miles Traveled (VMT) as the primary metric for evaluating a project's transportation impacts. The California Environmental Quality Act (CEQA) Guidelines were revised in December 2018 in response to Senate Bill (SB 743), which was adopted in 2013 to change the way transportation impacts were considered. These revisions mandated the transition from Level-of-Service (LOS) to Vehicle Miles Travelled (VMT) as the primary metric for evaluating a project's transportation impacts. The TAG also requires the TIA to examine whether the proposed Project conflicts with the City's plans, programs, ordinances, and policies. In addition, Non-CEQA transportation analysis is also required to assess the Project's potential transportation effects on pedestrian, bicycle and transit facilities, project access, safety and circulation, project construction, and the potential for residential street intrusion.

1.2 - PROJECT LOCATION AND INFORMATION

The Project Area encompasses the Silver Lake Reservoir Complex (SLRC) within the Silver Lake community of the City of Los Angeles. A Project Vicinity Map is included in **Figure 1 – Vicinity Map**.

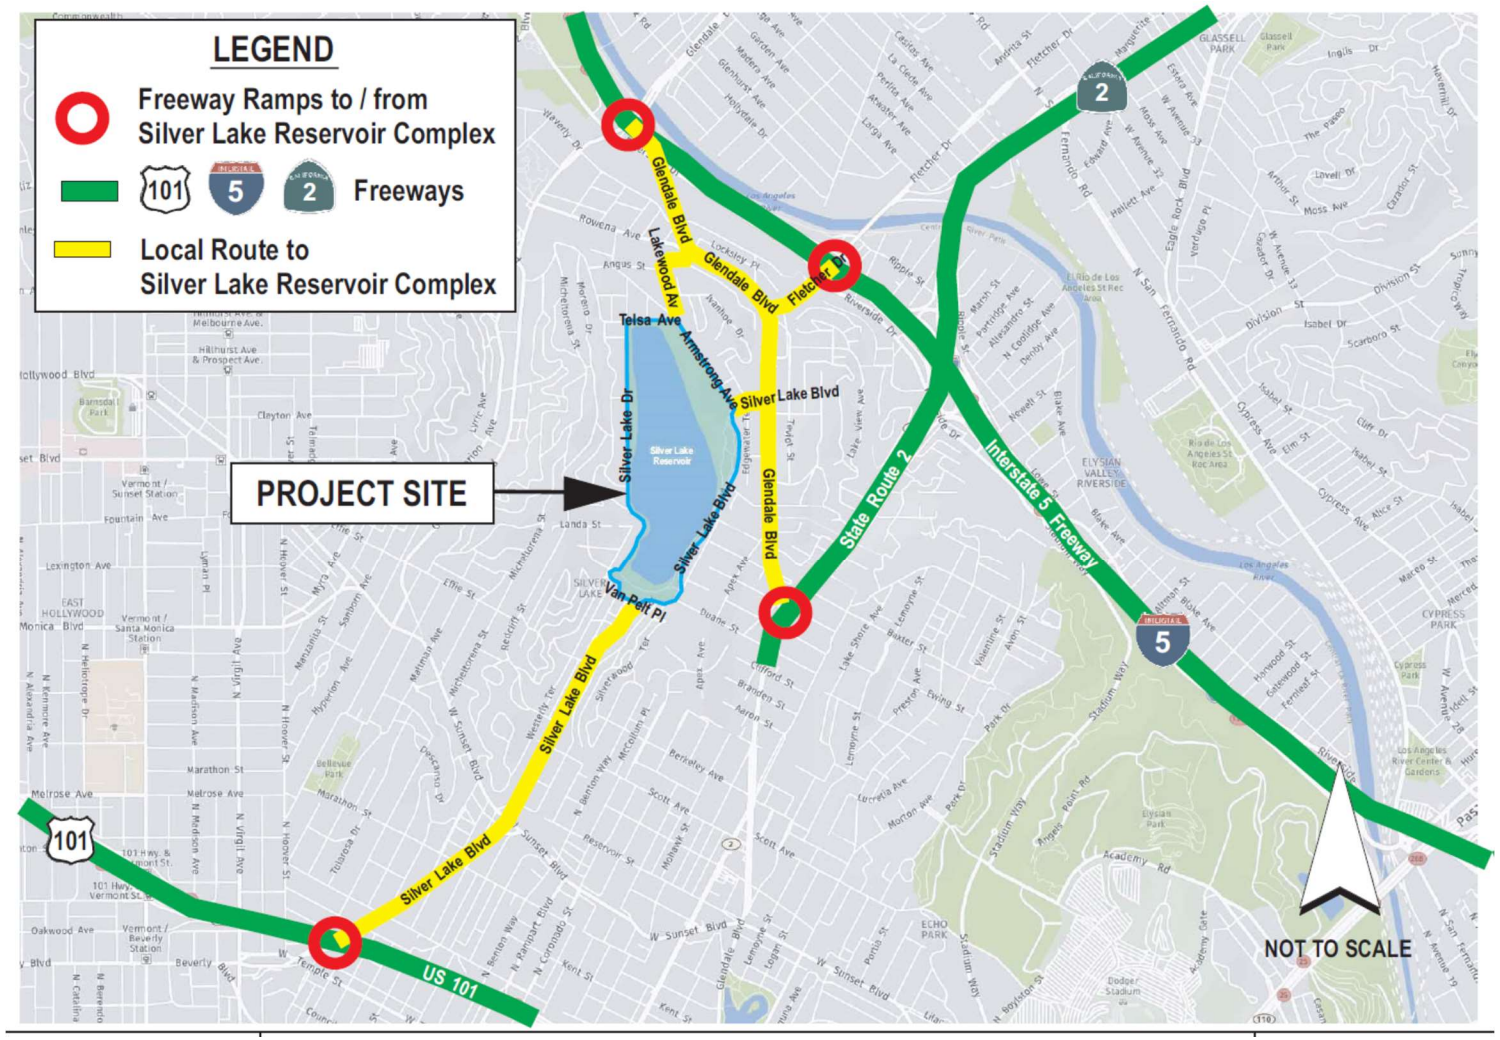


FIGURE 1 – VICINITY MAP

1.3 - PROJECT DESCRIPTION

The City of Los Angeles Bureau of Engineering as Lead Agency, in coordination with the Los Angeles Department of Water and Power, are proposing to implement the Silver Lake Reservoir Complex Master Plan (SLRCMP), referred to herein as the proposed Project. The proposed Project consists of redesigning approximately 116 acres of the existing 127-acre Silver Lake Reservoir Complex (SLRC) site with community park amenities. The proposed Project would include a contemporary design of park zones with hybrid infrastructure that blends vegetated areas with public spaces.

The SLRC is located in the Silver Lake neighborhood of the City of Los Angeles. The SLRC is bounded by Tesla Avenue on the north, Armstrong Avenue and Silver Lake Boulevard on the east, Van Pelt Place and West Silver Lake Drive on the south, and West Silver Lake Drive on the west.

The SLRCMP completed in 2021 envisioned a series of spaces (park zones) stitched together by a 2.5-mile, tree-lined promenade (refer to **Figure 3**). These zones include: the Meadow; the Knoll; Ivanhoe Overlook; Eucalyptus Grove; East and West Narrows; and South Valley. The Project would feature two flexible lawns with shade trees, a picnic grove and ornamental gardens with an informal play area, and an environmental education center along the east edge of Silver Lake Reservoir at the base of the Knoll. At the intersection between the lawns and water, stepped seating terraces would navigate to wetland terraces interwoven with small footpaths. Two existing areas of woodland, the Knoll and Eucalyptus Grove would be restored to increase their upland habitat value. A new ecosystem that reintroduces coastal scrub and wetland habitat to the SLRC in the form of habitat islands and terraces would extend from the shoreline embankments and within the reservoir bodies. **Table 1 – Proposed Project Information** shows the proposed Project's information.

Table 1 – Proposed Project Information	
Existing Land Use	Reservoir, park, Recreation Center, and continued use of Department of Water and Power on-site Facilities and Maintenance.
Proposed Land Uses	New wetlands habitat and educational centers. Renovated park, amenities, Recreation Center, and continued use of Department of Water and Power on-site Facilities and Maintenance.
Proposed Project Parking and Bicycle Spaces	Bicycle spaces will be designated in various locations throughout the SLRC. On-street vehicle parking will be provided along the west side of Silver Lake Boulevard and the north side of West Silver Lake Drive adjacent to the South Valley.
Department of City Planning Case Number	N/A
Project Location Site	Silver Lake Reservoir Complex (SLRC)

Table 2 – Proposed Project Information	
Assessor's Block Number	N/A
Assessor's Lot Number	PT LT A
Cross Street 1	Tesla Avenue
Cross Street 2	Van Pelt Place
City Council District	CD-4: Nithya Raman and CD-13: Mitch O'Farrell

As indicated previously, the SLRC will be divided into separate park zones. These park zones are described below:

- **The Meadow:** The existing Meadow area consists of open lawn with some shade trees and a mix of ornamental and native landscape with several walking paths. The proposed SLRCMP would reconfigure and expand the Meadow's existing 3.4 acres of open lawn and shade trees, into approximately 7.5 acres. There would be two lawn areas within the Meadow: the Silver Lake Lawn and the Great Lawn. This area would feature ornamental gardens and picnic areas.

- **The Knoll:** The existing Knoll area is a large hill comprising 8.3 acres of wooded area, approximately 45 feet high. The Knoll is currently restricted to LADWP access only and comprises a woodland mix of eucalyptus and pine species with a varied grass and shrub understory. A portion of the Knoll is currently used for material storage. The proposed SLRCMP would enhance the vegetated areas within the Knoll zone by implementing a replanting strategy over time. In addition, the proposed Project would add accessible nature trails connecting to the Meadow, Armstrong Avenue, and an approximately 1,200-square-foot shade pavilion and seating area that will be constructed in this area. The shade pavilion/seating area would be available to be used for educational purposes to host small groups of students. A small portion of the southern face of the Knoll would be regraded to accommodate small seating terraces facing the Meadow. The 3,760-square foot Education Center would be constructed within the Knoll landscape overlooking the reservoir. The proposed Education Center would be connected directly to the reservoir via an accessible pathway leading down to a floating dock. This area could provide educational opportunities and/or guided kayak or canoe tours by ecologists. The roof of the Education Center would be both a landing point along the path leading to the top of the Knoll, with a roof terrace overlooking the reservoirs and an extension of the landscape with a green roof connected to the Knoll's western slope. The proposed Education Center design would include small indoor and outdoor teaching and assembly spaces. The proposed Education Center would contain two interior classrooms. The large classroom would be approximately 1,400 square feet and would

accommodate approximately 50 people. A slightly smaller classroom would be approximately 1,000 square feet and would accommodate approximately 35 people. The proposed Education Center would contain approximately 380 square feet of office and storage space. Public restrooms would be included and would be directly accessible from the promenade to serve the Project area as a whole.

- **Ivanhoe Overlook:** The existing Ivanhoe Reservoir is the smaller of the two reservoirs in the SLRC and is bounded by a path along the top of its dam. Areas surrounding the reservoir are currently restricted to LADWP access except for a shared path on the west side that connects to a public sidewalk on West Silver Lake Drive. The proposed Ivanhoe Overlook zone would encompass approximately 5.7 acres and would consist of the existing Ivanhoe Reservoir, dam, and proposed walking paths. The proposed design of the Ivanhoe Overlook zone would be focused along the northwestern corner of the reservoir and would include a new observation deck extending out over the new wetland terraces. The proposed Project would implement small footpaths through the proposed wetland terraces to observational platforms that would be used for ongoing monitoring and testing of habitat. An approximately 1,200-square-foot shade pavilion would be added to the northwestern perimeter of the reservoir and protrude over the existing reservoir edge to provide a sheltered space for outdoor education or community gathering. The shade pavilion/outdoor education classroom would include signage to educate visitors about the operations of the wetlands. The existing Ivanhoe Tower located on Ivanhoe Dam (north side of the reservoir) would remain in place and operational.

- **Eucalyptus Grove:** The existing Eucalyptus Grove area is located along the western side of Silver Lake Reservoir and is a large, mostly-flat area dominated by non-native Eucalyptus trees. Access to the grove is currently restricted to LADWP. The proposed Eucalyptus Grove zone would encompass approximately 7.3 acres. The proposed Project would replant this zone over time to enhance and restore its upland habitat value. This area would include walkways throughout the Eucalyptus Grove, which would incorporate low-lying habitat fencing to protect habitat areas. The proposed Project would include the implementation of habitat terraces at the edge of the Eucalyptus Grove to extend beyond the existing embankment edge creating a gradient of upland, transition, and wetland ecologies. The proposed Project would implement a large overlook that extends out over the habitat terraces with posted educational signage. Within areas where the overlook projects out over Silver Lake Reservoir, guardrails

approximately 42 inches high would be installed according to current California Building Code regulations.

- **The East/West Narrows:** The existing east/west narrows area consists predominantly of a pathway that is currently restricted to LADWP access only. The proposed East and West Narrows zone would be approximately 6.4 acres in size and would extend along the south edges of the Silver Lake Reservoir embankment. The primary feature proposed for these linear corridors would be the implementation of additional promenades, which would include overlooks and seating terraces. Where the promenade widens along the East Narrows, a fitness circuit would be implemented, creating a connection to the existing Recreation Center and new improvements in the South Valley zone. In addition, the proposed Project would include an elevated overlook bridge. The West Narrows would include seating terraces embedded into the embankment and a line of trees along the promenade to provide shade and shelter.

- **The South Valley:** The South Valley encompasses the area located south of Silver Lake Dam and along the southern portion of the proposed Project area. This area includes an existing Recreation Center building with a small gym and support spaces, tot-lot, informal play field, basketball court, fenced Dog Park, open lawn, and picnic area. The Recreation Center is operated from 9:00 a.m. to 9:00 p.m. on weekdays and 9:00 a.m. to 5:00 p.m. on Saturdays and is closed on Sundays. At the top of the Silver Lake dam is a shared pathway that connects to sidewalks at West Silver Lake Drive and Silver Lake Boulevard. The proposed South Valley zone would encompass approximately 4.2 acres. The proposed Project would include a new Multi-Purpose Facility and would update the existing Recreation Center on the corner of Van Pelt Place and Silver Lake Boulevard. The new Multi-Purpose Facility would be approximately 5,800 square feet in size. The proposed Multi-Purpose Facility would house one indoor basketball court and provide an entrance off a new plaza along Van Pelt Place. To accommodate the new Multi-Purpose Facility, the existing basketball court and playfield would be relocated to the north. The existing picnic area would be relocated to the west sloping lawn and additional trees would be added to provide shade. Minor reconfiguration improvements to the interior of the existing Recreation Center would be implemented to include a mezzanine, to provide additional office and storage space, and other improvements to create a more useable space. Furthermore, the existing Dog Park would be expanded and renovated to include two separate spaces for both small and large dogs and would encompass approximately 56,400 square feet of space. This area would be regraded and surface materials would be updated from decomposed granite to synthetic turf.

Integrated seating, benches, and shade structures would be added to provide dog owners and visitors with seating areas.

- **Habitat Islands:** The proposed Project would include the addition of approximately 3.5 acres of habitat islands within both the existing Silver Lake and Ivanhoe Reservoirs to provide additional wildlife habitat areas. Floating islands would vary in size and would add shallow wading areas to provide habitat for waterfowl.

Figure 2 – Existing SLRC shows existing SLRC park zones and uses. **Figure 3 – Project Site Plan** shows the proposed Project Site Plan.

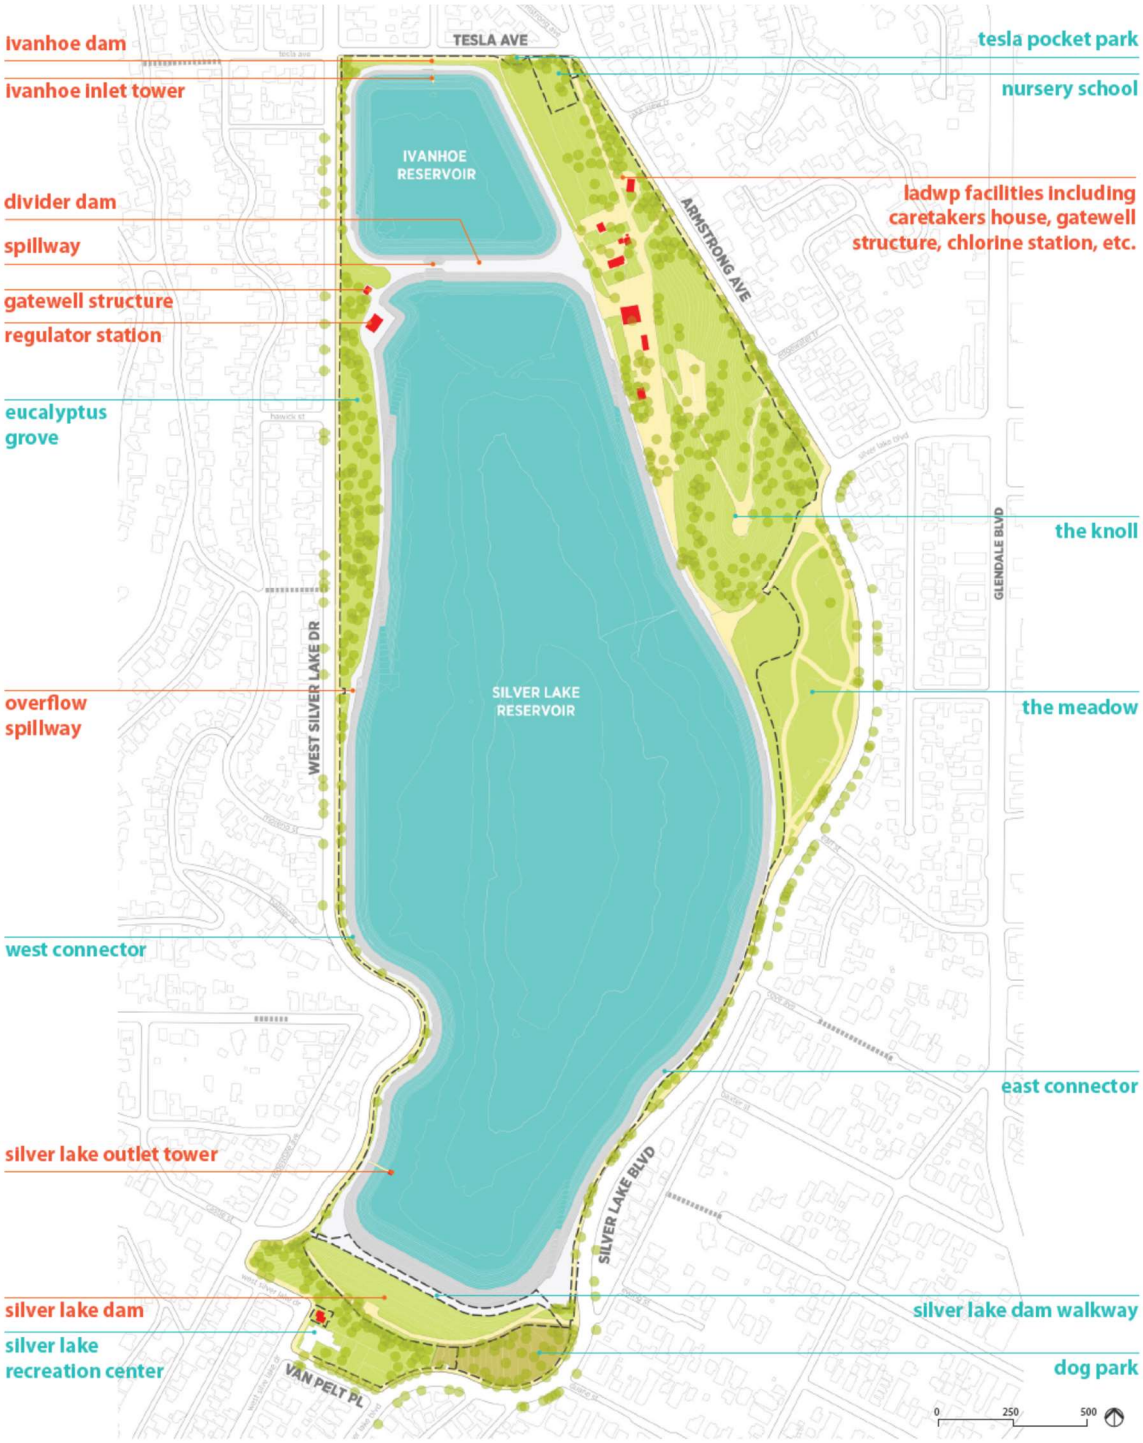


FIGURE 2 – EXISTING SLRC



FIGURE 3 – PROJECT SITE PLAN

THIS PAGE HAS BEEN INTENTIONALLY LEFT BLANK.

SECTION 2 – PROJECT CONTEXT

2.1 - PROJECT CONTEXT

A comprehensive analysis and an inventory of the existing transportation infrastructure and conditions within a 1/4-mile radius of the Project was collected. The collected data was analyzed to determine the street designations, classifications, and modal priorities as identified in the City's Mobility Plan 2035. The following Section describes the details of the transportation infrastructure in the vicinity of the Project.

2.2 - NON-VEHICULAR TRANSPORTATION SYSTEM

An illustration depicting the nearby non-vehicular transportation systems: pedestrian facilities, transit stops, and bicycle lanes is provided in **Figure 4 – Non-Vehicular Transportation System**.

2.2.1 - PEDESTRIAN FACILITIES

A review of the Project Area was conducted to evaluate the effects of the Project on pedestrian activity within a 1/4-mile radius of the Project. The pedestrian facilities are described in further detail in the following subsections.

2.2.2 - SIDEWALKS

An inventory of sidewalks within the vicinity of the Project was taken. The data collected for existing pedestrian sidewalks is listed in **Table 2 – Sidewalk Inventory** below.

Table 2 - Sidewalk Inventory

Street Name	From	To	Street Side	Sidewalk Width	Condition
Silver Lake Blvd	Armstrong Ave	Van Pelt Pl	East & West	22 feet 3 inches	Adequate
Silver Lake Dr	Armstrong Ave	Van Pelt Pl	East & West	The sidewalk width will vary. Additional walking paths will be along the west side of the lake.	Unpaved on east side.
Tesla Ave	Armstrong Ave	Silver Lake Dr	South	5 feet	Adequate
Armstrong Ave	Silver Lake Dr	Silver Lake Blvd	East & West	15 feet 3 inches	Unpaved on the west side of reservoir, paved north of Tesla Ave.
Van Pelt Pl	Silver Lake Dr	Silver Lake Blvd	North & South	5 feet	Adequate
Duane St	Silver Lake Blvd	Glendale Blvd	North & South	5 to 10 feet	Adequate

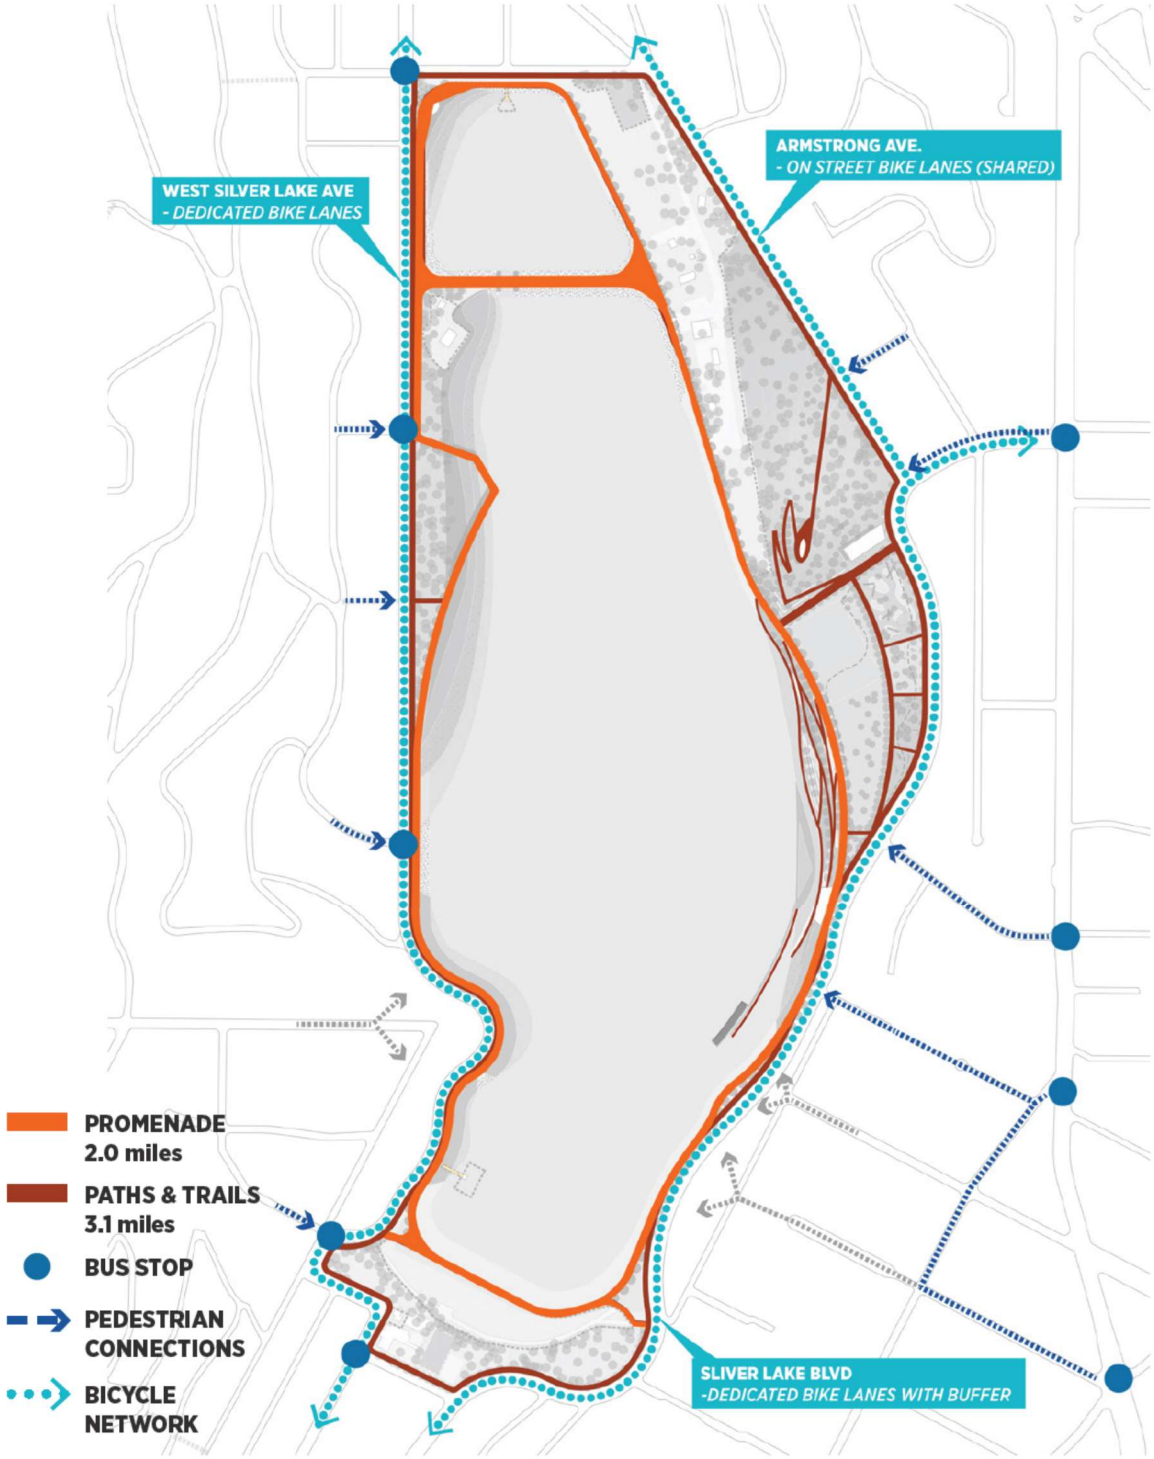


FIGURE 4 – NON-VEHICULAR TRANSPORTATION SYSTEM

2.2.3 - CROSSWALKS, CURB RAMPS, & PEDESTRIAN PUSH BUTTONS

An inventory of all pedestrian crosswalks, curb ramps, and pedestrian push buttons available in the vicinity of the Project is presented below in **Table 3 – Crosswalk, Curb Ramps & Pedestrian Push Buttons:**

Table 3 - Crosswalk, Curb Ramps & Pedestrian Push Buttons

Intersection Name		Signal Phasing	Ped Push Button	Crosswalk Type	Curb Ramp
Silver Lake Blvd	Van Pelt Pl	Flashing beacon signal	NW	North: Marked	NW
			NE	East: N/A	NE
			N/A	South: N/A	SW
			N/A	West: Marked	N/A
Silver Lake Blvd	Glendale Blvd	Signalized	NW	North: Marked	NW
			NE	East: Marked	NE
			SW	South: Marked	SW
			SE	West: Marked	SE
Silver Lake Blvd	Armstrong Ave	T-intersection, 1-way stop	N/A	Unmarked	N/A
			N/A		NE
			N/A		SW
			N/A		N/A
Silver Lake Blvd	Duane St	T-intersection	NW	North: Marked	NW
			NE	East: Marked	NE
			SW	South: Marked	N/A
			SE	West: N/A	SE
Silver Lake Blvd	Earl St Ped Crossing	Ped-activated signal	E	North: Marked	E
			W	South: Marked	W

Table 3 - Crosswalk, Curb Ramps & Pedestrian Push Buttons					
Intersection Name	**Signal Phasing**	**Ped Push Button**	**Crosswalk Type**	**Curb Ramp**	**Intersection Name**
Armstrong Ave	Tesla Ave	Non-signalized, 4-way stop	N/A	Un-marked	N/A
					NE
					N/A
					N/A
Tesla Ave/ Lakewood Ave	Silver Lake Dr	Non-signalized, 4-way stop	N/A	Un-marked	NW
					NE
					SW
					SE
Silver Lake Dr	Van Pelt Pl	T-intersection, 3-way stop	N/A	Un-marked	N/A
					NE
					N/A
					SW

2.2.4 - BICYCLE FACILITIES

There are bicycle facilities located within 1/4-mile of the Project Site. These bicycle facilities are shown in **Table 4 – Bicycle Facilities** below:

Table 4 – Bicycle Facilities		
Street Name	**Bicycle Facility**	**Condition**
Silver Lake Boulevard	Class 2	Adequate

2.2.5 - TRANSIT SERVICES

A map illustrating the locations of existing public transit routes is provided in **Figure 4 – Non-Vehicular Transportation System**. Given the frequency of buses travelling along Silver Lake Boulevard, a percentage of park visitors, including school children, will take public transit to the park. In addition, park guests will also use bicycles to travel to the Park.

2.3 - VEHICULAR TRANSPORTATION SYSTEM

An assessment of the roadway system within a 1/4-mile radius of the SLRC was conducted and is included in the following subsections. The assessment included the number and width of traffic lanes, direction of flow, and the presence of peak period tow-away lanes affecting roadway travel capacity, the presence of bicycle lanes, and any other significant street information.

2.3.1 - REGIONAL FREEWAY SYSTEM

The SLRC is served by the following freeways as shown in **Table 5 – Regional Freeway System** below:

Table 5 – Regional Freeway System

Freeway	Direction	Connecting Freeways	Lane Configuration	Ramps
US-101	N/S	I-405 & SR-170	5 in each direction	2
SR-2	N/S	I-210 & US-101	4 in each direction	2
I-5	N/S	SR-2 & US-101	5 in each direction	2

2.3.2 – PROJECT AREA STREET CLASSIFICATION

A review of the SLRC was conducted to evaluate the effects of the Project on the roadway system within a 1/4-mile radius of the project. The streets surrounding the SLRC are described below. **Table 6 – Project Area Street Classification** describes the Project area roadway system (classification, lane configuration, and parking). **Figure 5** – **Area Roadway System** shows the area roadway system, while **Figure 6 – Typical Street Cross Sections** shows the area roadway system's typical street cross section.

Table 6 - Project Area Street Classification

Roadway	Direction	Classification	Lane Configuration	Parking
Silver Lake Blvd	N/S	Avenue II	1 lane in each direction	On-street
Silver Lake Dr	N/S	Collector	1 lane in each direction	On-street
Armstrong Ave	N/S	Collector	1 lane in each direction	On-street (residential side only)
Tesla Ave	E/W	Local	1 lane in each direction	On-street
Lakewood Ave	N/S	Local	1 lane in each direction	On-street
Van Pelt Pl	E/W	Local	1 lane in each direction	On-street

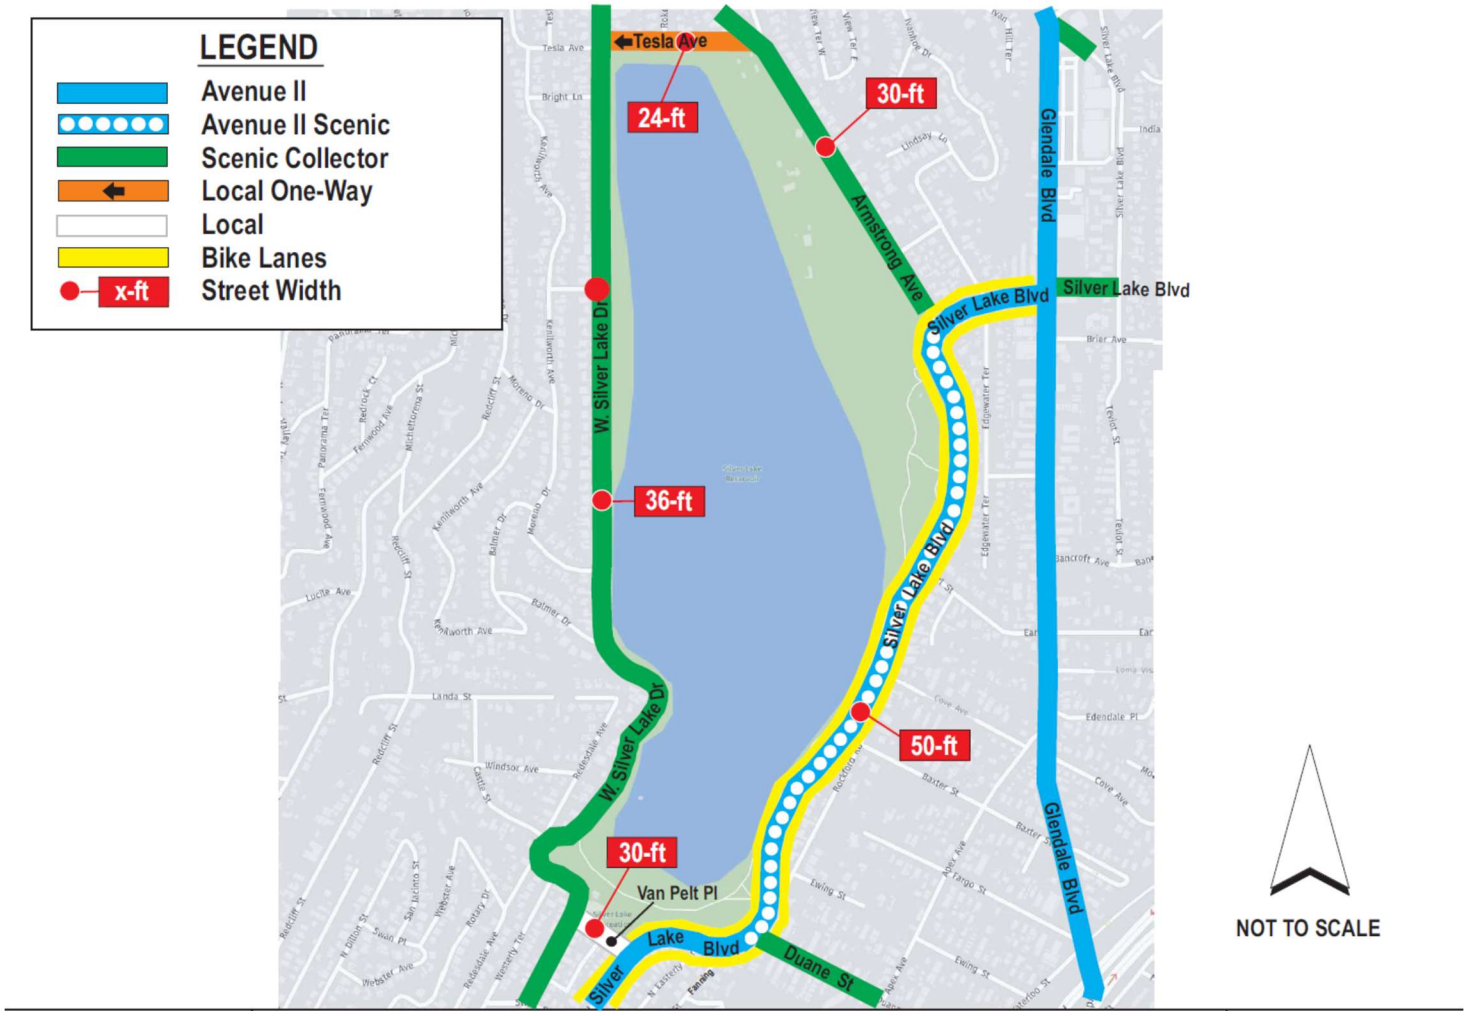


FIGURE 5 – AREA ROADWAY SYSTEM

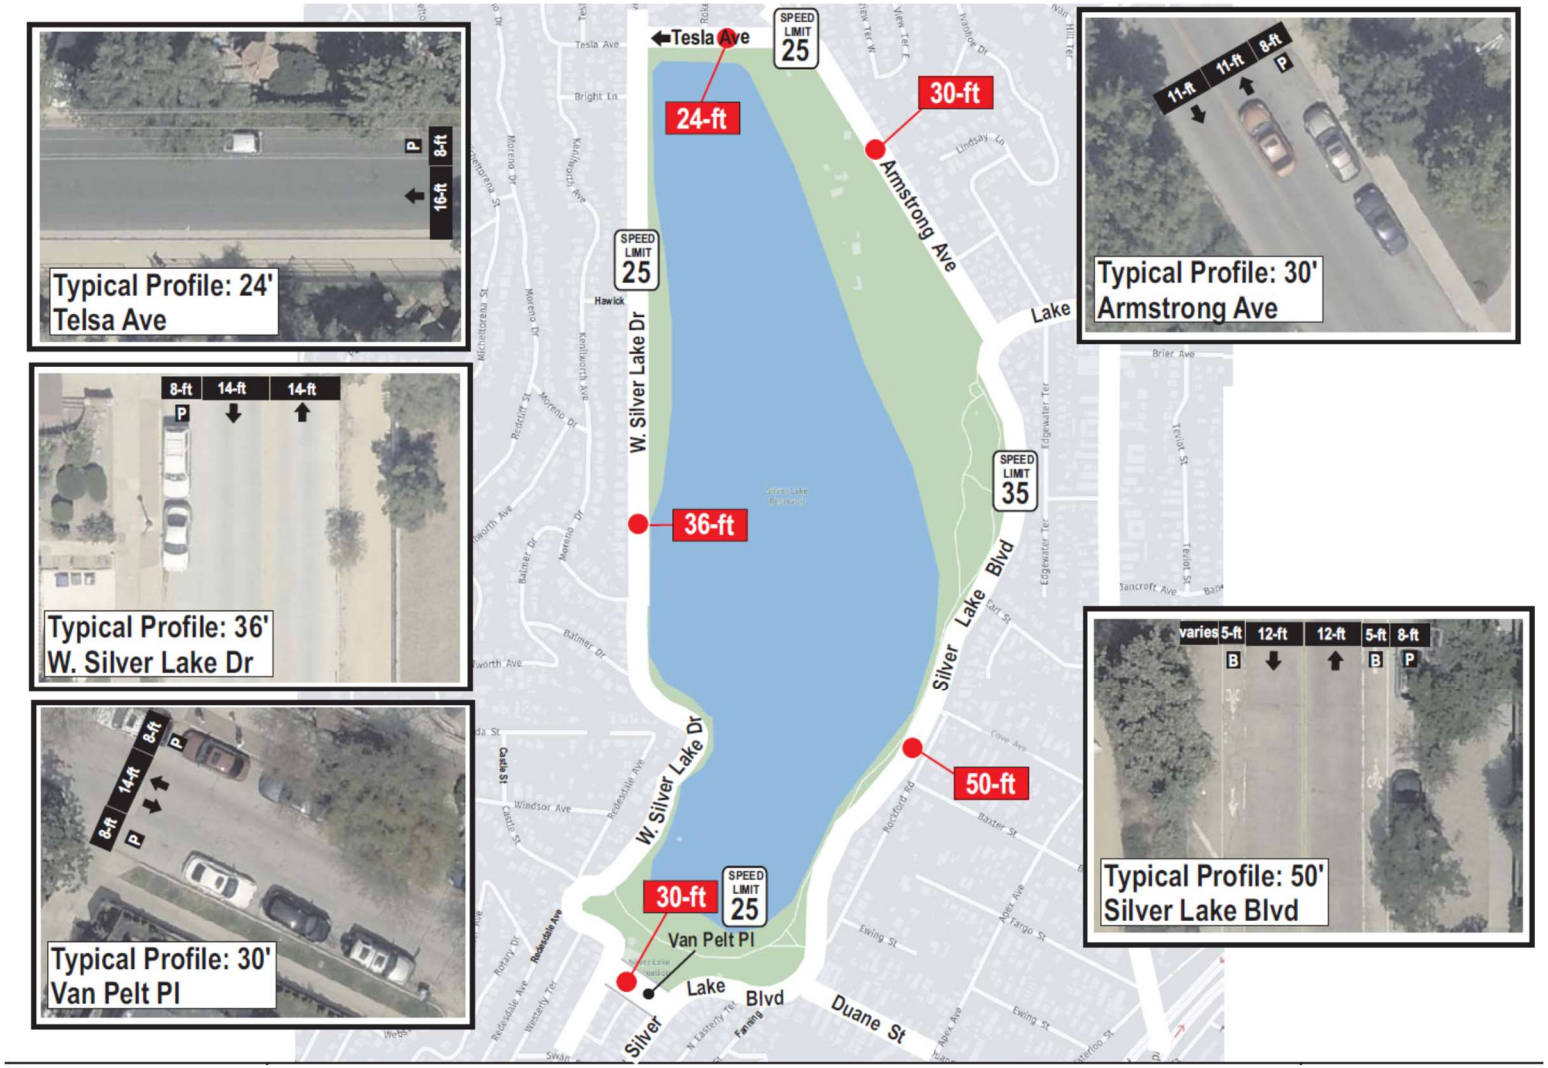


FIGURE 6 – TYPICAL STREET CROSS SECTIONS

The streets identified in **Table 6 – Project Area Street Classifications** are described in greater detail below:

- **Silver Lake Boulevard** is classified as an Avenue II with a roadway width of 50 feet. In the vicinity of the Project, Silver Lake Boulevard has 1 travel lane and a Class II bike lane for each direction separated by a double yellow centerline. A dirt trail with traffic barriers is provided on the east side of Silver Lake Boulevard adjacent to the reservoir and a concrete sidewalk is provided on the west side. Silver Lake Boulevard has a 35 mph speed limit.

- **Armstrong Avenue** is a two-lane Collector. For the most part of Armstrong Avenue, the roadway width is 30 feet with the exception of a small portion just north of Edgewater Terrace, where the width increases to 35 feet. There is a double yellow centerline on the street. Armstrong Avenue has a concrete sidewalk on the residential (northeast) side and a dirt trail on the side adjacent to the project (southwest). Armstrong Avenue has a 25 mph speed limit.

- **Tesla Avenue** is a one-way westbound local street with 1 travel lane. The street width is 24 feet. There is a concrete sidewalk on the south side of the roadway adjacent to the reservoir and a discontinuous sidewalk on the north. Tesla Avenue has a 25 mph speed limit.

- **West Silver Lake Drive** is classified as a Collector. For the most part of West Silver Lake Boulevard adjacent to the reservoir, the roadway width is approximately 36 feet with one lane in each direction separated by a double yellow centerline. A concrete sidewalk is provided on the west side and a dirt trail is present on the east, adjacent to the reservoir. At the south end of the reservoir, where West Silver Lake Drive intersects Redesdale Avenue, the street width widens to approximately 50 feet. There are Metro Line 201 bus stops for north and southbound West Silver Lake Boulevard. Metro Line 201 provides services between the City of Glendale north of the SR 134 Freeway and Wilshire Boulevard in the Westlake North district of the City of Los Angeles. West Silver Lake Drive has a 25 mph speed limit.

- **Van Pelt Place** has a roadway classification of Local Street. The street is about 30 feet wide with one lane in each direction. Van Pelt Place has a 25 mph speed limit.

SECTION 3 – CEQA ANALYSIS OF TRANSPORTATION IMPACTS

In compliance with CEQA and/or in accordance with City regulations, LADOT may require applicants to analyze and assess project-specific transportation impacts based on the following criteria:

- If the Development Project is estimated to generate a net increase of 250 or more daily vehicle trips and requires discretionary action, a transportation assessment for a Development Project is required.
- A transportation assessment is required by City ordinance or regulation.

According to the TAG, the preparation of a transportation impact assessment requires analysis and prediction of impacts or deficiencies to the circulation system generated by Development or Transportation Projects as well as the identification of feasible measures or corrective conditions to offset any impacts or deficiencies identified through a transportation assessment. As required by LADOT TAG, a Memorandum of Understanding (MOU) was prepared and submitted to LADOT. A copy of the LADOT approved MOU is included in **Appendix A – Approved MOU**.

3.1 - PROJECT DAILY VEHICLE TRIP GENERATION

LADOT's VMT calculator, Version 1.3, is typically used to determine if the Project would exceed any of the Transportation Impact Assessment criteria which would require further transportation impact analysis. However, the Project land use (parks) is not available on the City's VMT calculator since park uses are typically considered to be local in nature. Considering that the Project is a master plan to be built over an estimated 10-year period, the Project's trip generation will be based on different park zones to be completed in various phases. Therefore, it is anticipated that the Project's daily trips will increase incrementally, but not exceed 250 trips per day on an annual basis. A detailed Project trip generation based on park zone attendance is presented in **Section 4.2.3.3**. The Project trip generation methodology was included as part of the approved Memorandum of Understanding (MOU) included in **Appendix A – Approved MOU**.

3.2 - ANALYSIS METHODOLOGY

There are two categories of transportation impact analysis required by the LADOT's TAG. The first category, in Section 2, relates to potential transportation impacts under the California Environmental Quality Act (CEQA). Should a project exceed thresholds identified in the TAG, its impact would be considered significant under CEQA and thus would require any feasible mitigation measures be implemented to reduce the impact below the threshold of significance, to the extent feasible. The CEQA thresholds identified in the TAG are consistent with City adopted thresholds and with State CEQA guidance.

The second category of analysis, non-CEQA transportation impact analysis found in Section 3 of the TAG, analyzes transportation issues relating to safety, access, and circulation as they may be the result of the construction or operation of a project. The TAG identifies specific screening criteria in Sections 2 and 3 to determine whether each type of CEQA and non-CEQA transportation analysis is required depending on the size, use and daily vehicular trip generation of the project.

3.3 - CITY OF LOS ANGELES CEQA THRESHOLDS

The City's TAG identifies three thresholds to assess the project's transportation impacts, as follows:

- **Threshold T-1:** Conflicting with Plans, Programs, Ordinances, or Policies
    - **Impact Criteria:** Would the project conflict with a program, plan, ordinance, or policy addressing the circulation system, including transit, roadways, bicycle, and pedestrian facilities?
- **Threshold T-2:** Causing Substantial Vehicle Miles Traveled
    - **Impact Criteria:** Development Projects - The development project will have a potential impact if the project meets the following:
        - For residential projects, the project would generate household VMT per capita exceeding 15% below the existing average household VMT per capita for the Area Planning Commission (APC) area in which the project is located. (**Table 8 – VMT Impact Thresholds** in this report)
        - For office projects, the project would generate work VMT per employee exceeding 15% below the existing average work VMT per employee for the APC in which the project is located.
        - For regional serving retail projects, the project would result in a net increase in VMT.
        - For other land use types, measure VMT impacts for the work trip element using the criteria for office projects above.

Table 7 – VMT Impact Thresholds		
Table 2.2-1 of the TAG: VMT Impact Criteria (15% Below APC Average)		
Area Planning Commission	**Daily Household VMT per Capita**	**Daily Work VMT per Employee**
Central	6.0	7.6
East LA	7.2	12.7
Harbor	9.2	12.3
North Valley	9.2	15.0
South LA	6.0	11.6
South Valley	9.4	11.6
West LA	7.4	11.1

- **Threshold T-3:** Substantially Increasing Hazards Due to a Geometric Design Feature or Incompatible Use
    - **Impact Criteria:** Would the project substantially increase hazards due to a geometric design feature (e.g., sharp curves or dangerous intersections) or incompatible uses (e.g., farm equipment)?

3.4 - THRESHOLD T-1: CONFLICT WITH PLANS, PROGRAMS, ORDINANCES, OR POLICIES

According to the City's TAG, the City has adopted programs, plans, ordinances, and policies that establish the transportation planning regulatory framework for all travel modes. The overall goals of these policies are to achieve a safe, accessible, and sustainable transportation system for all users.

3.4.1 - SCREENING CRITERIA FOR T-1

The City's TAG, Table 2.1-1, lists all policies that should be reviewed as part of the analysis to identify any potential conflicts with the proposed Project. **Table 8 – Screening Criteria Questions for T1** provides responses to the screening criteria questions for Threshold-T1 from Table 2.1-1 of the TAG:

Table 8 - Screening Criteria Questions for T1			
	Screening Criteria Questions	**Answer**	**Action**
1	Does the Project require discretionary action?	Yes	If answer is yes to 1, answer the next questions otherwise no further analysis
2	Does the Project require a discretionary action that requires the decision maker to find that the decision substantially conforms to the purpose, intent, and provisions of the General Plan?	No	
3	Is the Project known to directly conflict with a transportation plan, policy, or program adopted to support multimodal transportation options or public safety?	No	If the answer to 1 and 2 or 3 or (4a & 4b) or (5a & 5b) is Yes further analysis is required
4a	Is the Project **required** to make modifications to the public right-of-way (i.e., dedications and/or improvements in the right-of-way, reconfigurations of curb line, etc.)?	Yes	
4b	Is the modification along the project frontage on a roadway designated as an **Avenue** or a **Boulevard** in the Mobility Plan 2035?	Yes	
5a	Is the Project **proposing** to make any voluntary modifications to the public right-of-way (i.e., dedications and/or improvements in the right-of-way, reconfigurations of curb line, etc.)?	Yes	
5b	Is the modification along the project frontage on a roadway designated as an **Avenue** or a **Boulevard** in the Mobility Plan 2035?	Yes	

3.4.2. – CONSISTENCY ANALYSIS FOR T-1

The TAG requires the completion of the Plan Consistency Worksheet to determine whether the Project conflicts with any City circulation system policy. According to the TAG, a mere conflict with adopted transportation related policies, or standards that requires administrative relief or legislative change does not in itself constitute an impact. The Plan Consistency Worksheet is provided in **Table 9– TAG Table 2.1-2** on the following page.

Table 9 - TAG Table 2.1-2: Questions to Determine Project Applicability to Plans, Policies and Programs				
	Guiding Questions	**Relevant Plans, Policies, and Programs**	**Supporting/Complementary City Plans, Policies, and Programs to consult**	**Project**
EXISTING PLAN APPLICABILITY				
1	Does the Project include additions or new construction along a street designated as a Boulevard I, and II, and/or Avenue I, II, or III on property zoned for R3 or less restrictive zone? (screening question)	LAMC Section 12.37	LAMC Section 12.37	Yes
2	Is Project Site along any network identified in the City's Mobility Plan?	Mobility Plan 2035	MP 2035 – Neighborhood Enhanced Network; Bicycle Lane Network; Pedestrian Enhanced Districts.	Yes
3	Are dedications or improvements needed to serve long-term mobility needs identified in the Mobility Plan 2035?	Mobility Plan 2035	MP 2035 - 2.17 Street Widenings	No
4	Does the Project require placement of transit furniture in accordance with City's Coordinated Street Furniture and Bus Bench Program?	City Coordinated Street Furniture Program	City Coordinated Street Furniture Program	No
5	Is Project Site in an identified Transit Oriented Community (TOC)?	ZIMAS	ZIMAS	No
6	Is Project Site on a roadway identified in City's High Injury Network?	Vision Zero	Vision Zero - High Injury Network (HIN) Map	No
7	Does Project propose repurposing existing curb space? (Bike corral, car-sharing, parklet, electric vehicle charging, loading zone, curb extension, etc.)	Mobility Plan 2035	MP 2035 - 2.3 Pedestrian Infrastructure; MP 2035 - 2.4 Neighborhood Enhanced Network; MP 2035 - 5.1 Sustainable Transportation.	Yes

Table 9 - TAG Table 2.1-2: Questions to Determine Project Applicability to Plans, Policies and Programs				
	Guiding Questions	**Relevant Plans, Policies, and Programs**	**Supporting/Complementary City Plans, Policies, and Programs to consult**	**Project**
8	Does project propose narrowing or shifting existing sidewalk placement?	Mobility Plan 2035	Healthy LA; Vision Zero; Sustainability Plan	Yes
9	Does project propose paving, narrowing, shifting, or removing an existing parkway?	Mobility Plan 2035		No
10	Does project propose modifying, removing or otherwise affect existing bicycle infrastructure? (ex: driveway proposed along street with bicycle facility)	Mobility Plan 2035	Vision Zero; Complete Streets Design Guide – Section	No
11	Is project site adjacent to an alley? If yes, will project make use of, modify, or restrict alley access?	Mobility Plan 2035	Complete Streets Design Guide – Section 6.9: Driveways	No
12	Does project create a cul-de-sac or is project site located adjacent to existing cul-de-sac? If yes, is cul-de-sac consistent with design goal in Mobility Plan 2035 (maintain through bicycle and pedestrian access)?	Mobility Plan 2035	MP 2035 – 3.10 Cul-de-sacs	No
ACCESS: DRIVEWAY AND LOADING				
13	Does project site introduce a new driveway or loading access along an arterial (Avenue or Boulevard)?	Mobility Plan 2035	MP 2035 – 2.10 Loading Areas; Vision Zero	No
14	If yes to 13, Is a non-arterial frontage or alley access available to serve the driveway or loading access needs?	Mobility Plan 2035	MP 2035 – 2.10 Loading Areas; Vision Zero	No

Table 9 - TAG Table 2.1-2: Questions to Determine Project Applicability to Plans, Policies and Programs				
	Guiding Questions	**Relevant Plans, Policies, and Programs**	**Supporting/Complementary City Plans, Policies, and Programs to consult**	**Project**
15	Does project site include a corner lot? (avoid driveways too close to intersections)	CDG 4.1.01	Complete Streets Design Guide – Section 6.9 Driveways	No
16	Does project propose driveway width in excess of City standard?	MPP Sec. 321, LAMC 16.16.060	LAMC 16.16.060	No
17	Does project propose more driveways than required by City maximum standard?	MPP - Sec No. 321 Driveway Design	Vision Zero, MP, Healthy LA	No
18	Are loading zones proposed as a part of the project?	Mobility Plan 2035	MP 2035 – 2.10 Loading Areas	No
19	Does project include "drop-off" zones or areas? If yes, are such areas located to the side or rear of the building?	Mobility Plan 2035	MP 2035 – 2.10 Loading Areas	No
20	Does project propose modifying, limiting/ restricting, or removing public access to a public right-of-way (e.g., vacating public right-of-way?)	Mobility Plan 2035	MP 2035 – 3.9 Increased Neighborhood Access	No

As shown in **Table 9** above, the Project will be consistent with the above-mentioned polices, plans, and programs. The Project will include short- and long-term bicycle parking. In addition, the Project will provide internal pedestrian walkways. Therefore, the Project would not result in a significant impact under Threshold T-1 and no mitigation measures are required. Detailed access information is provided under the Threshold T-3 analysis.

3.4.3. – PROJECT SUMMARY WITH RESPECT TO THRESHOLD T-1: CONFLICT WITH PLANS, PROGRAMS, ORDINANCES, OR POLICIES

The analysis to determine Project's transportation related impacts with respect to Threshold T-1 were conducted according to the City's TAG. The analysis revealed that the Project does not conflict with any plans, programs, ordinances, or policies addressing the circulation system, including transit, roadways, bicycle, and pedestrian facilities. Therefore, the Project would not result in a significant impact under Threshold T-1 and no mitigation measures are required.

3.5 - THRESHOLD T-2: CAUSING SUBSTANTIAL VEHICLE MILES TRAVELED

LADOT created a VMT Calculator tool which is specifically designed and intended to be used to develop project specific daily household VMT per capita and daily work VMT per employee for land use development projects in the City. It implements the methodologies and significance thresholds described in Section 2.2 of the TAG for residential and employment projects. A proposed Project's daily trips should be estimated using the VMT Calculator tool or the most recent version of the ITE Trip Generation Manual (10th Edition) as described in the Section 2.2.4 of the Transportation Assessment Guidelines. TDM strategies should not be considered for the purpose of screening.

3.5.1 - SCREENING CRITERIA FOR T-2

According to City's TAG, if the Project requires a discretionary action, and the answer is no to either T-2.1-1 or T-2.1-2, further analysis will not be required for Threshold T-2.1, and a "no impact" determination can be made for that threshold:

- *T-2.1-1: Would the land use project generate a net increase of 250 or more daily vehicle trips?*
- *T-2.1-2: Would the project generate a net increase in daily VMT?*

3.5.2. – IMPACT ANALYSIS FOR T-2

The City of Los Angeles VMT Calculator Documentation Version 1.3 was consulted to evaluate the Project's VMT and compare it to the VMT impact criteria. The land use categories included in VMT Calculator tool are based on the land uses identified in the *ITE Trip Generation* manual (except where otherwise identified in Section 3.1 of the VMT Guidelines). Table 1 of the City of Los Angeles VMT Calculator does not have parks and recreational uses as a land use. In addition, the VMT Calculator is intended for evaluation of residential and office projects in accordance with the TAG and reports daily vehicle trips, daily VMT, daily household VMT per capita, and daily work VMT per employee.

As demonstrated in **Figures 7A and 7B – Parks and Recreational Facilities** there are four major parks and 13 smaller parks located within a 2-mile radius of the SLRC. These parks include Griffith Park, Elysian Park, Rio de Los Angeles State Park, and Echo Park, among others. As a result, the Project's VMT impacts will be less than significant due to the presence of nearby parks within a 2-mile radius and lack of regionally attracting amenities.

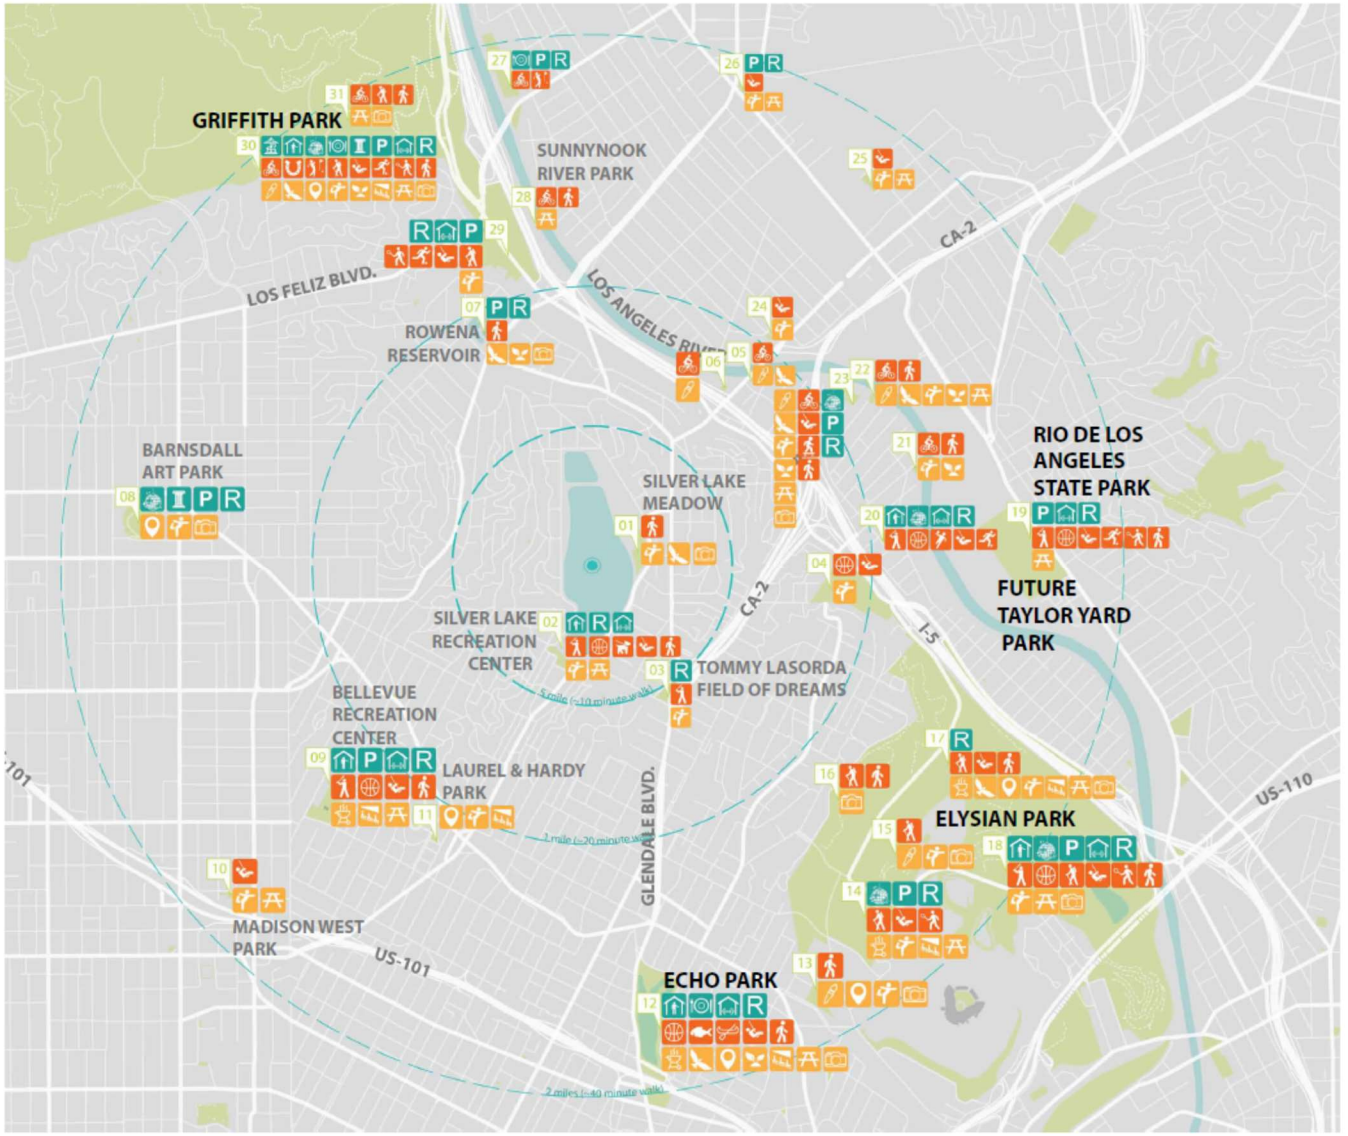


FIGURE 7A - PARKS AND RECREATIONAL FACILITIES LOCATED WITHIN 2-MILES OF THE SLRC

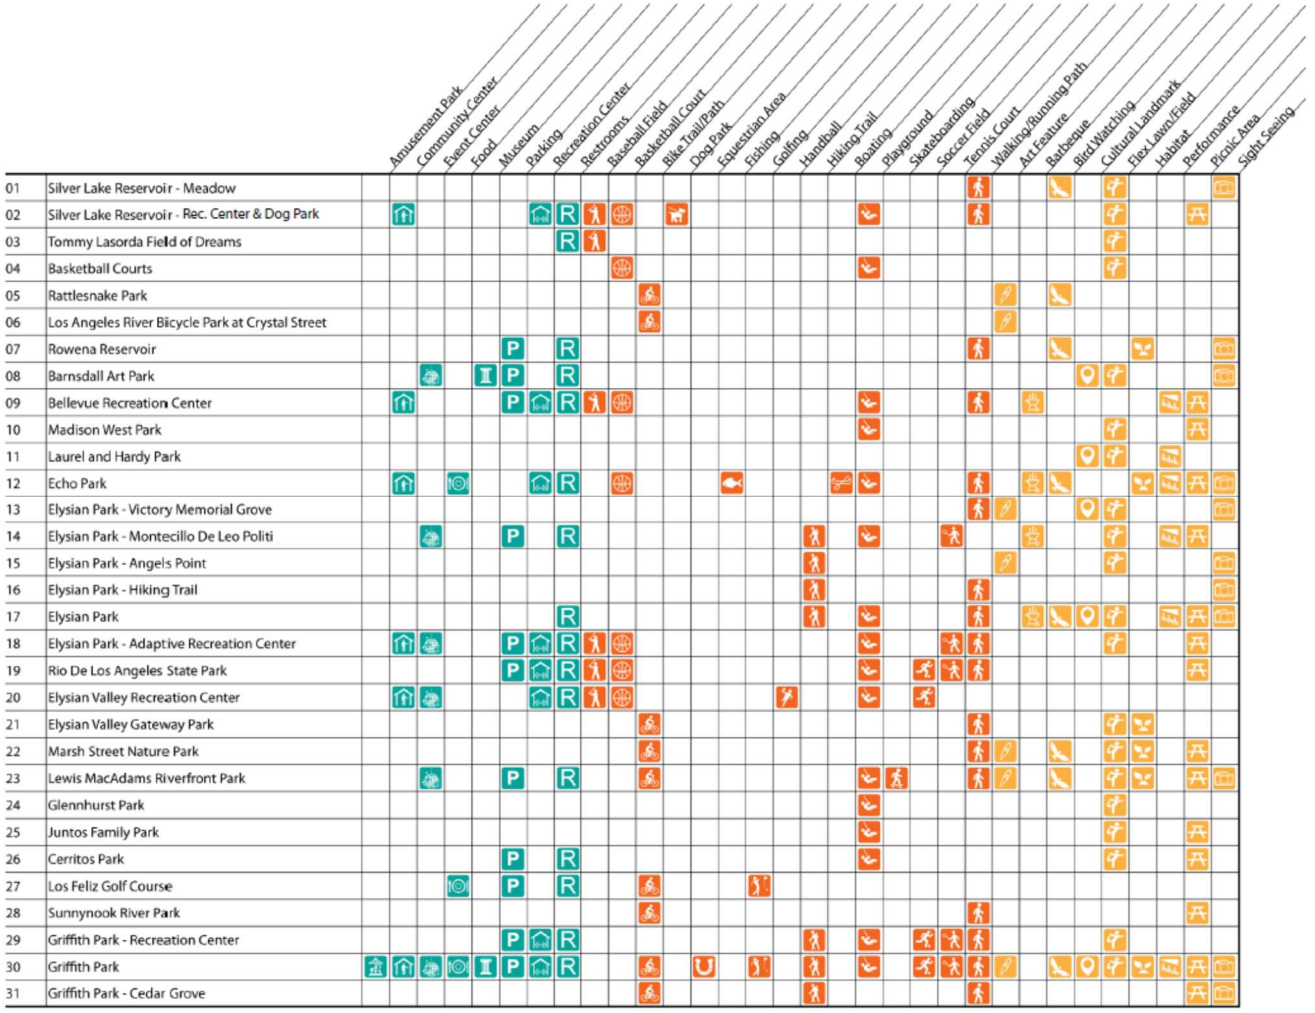


FIGURE 7B - PARKS AND RECREATIONAL FACILITIES LOCATED WITHIN 2-MILES OF THE SLRC

A total of five (5) community outreach meetings were held by members of the Project Team. The meetings were established to solicit input from the surrounding residents. Between 80 to 90% of the attendees/responders live within two (2) miles of the Project Site. In addition, 70% of attendee/responders indicated that they currently walk to get to the Park, while approximately 30% of attendees/responders indicated that they currently drive the get to the Park.

The Environmental Education Center and outdoor classroom could be considered as regional uses to serve as field trip destinations for schools. However, it is projected that a majority of trips to these facilities will be by school buses. In addition, many of the new or renovated amenities are local serving, such as the basketball court; meadows area; shade pavilions; and Recreation Center.

Based on the above, calculating the household VMT per capita and work VMT per employee is not applicable considering the Project's local serving nature as it will not generate additional vehicle miles. In addition, LADOT was consulted on the need for the VMT calculation and concurred that VMT calculation will not be applicable for this Project. Nevertheless, to address any potential impacts from Project trips, a detailed trip generation methodology was developed as presented in **Section 4.2.3.3** to determine Project impacts on local streets and intersections in the vicinity of the Project.

3.5.3 – PROJECT SUMMARY WITH RESPECT TO THRESHOLD T-2: CAUSING SUBSTANTIAL VEHICLE MILES TRAVELED

The Project is considered to be locally serving use since there are several nearby parks within a 2-mile radius; there is a lack of on-street and off-street parking; and there are no amenities planned such as golf courses, athletic fields (soccer fields and baseball diamonds), boating and fishing. Project would not result in a significant impact under Threshold T-2 and no mitigation measures are required. However, the SLRCMP includes extensive enhancements to the street infrastructure surrounding the SLRC including pedestrian paths and trails, protected bicycle lanes, improved intersections, marked crosswalks, flashing beacons, and traffic signals.

3.6 - THRESHOLD T-3: SUBSTANTIALLY INCREASING HAZARDS DUE TO A GEOMETRIC DESIGN FEATURE OR INCOMPATIBLE USE

The City's TAG indicates that impacts regarding the potential increase of hazards due to a geometric design feature generally relate to the design of access points to and from the Project Site, and may include safety, operational, or capacity impacts. Impacts can be related to vehicle/vehicle, vehicle/bicycle, or vehicle/pedestrian conflicts as well as to operational delays caused by vehicles slowing and/or queuing to access a project site. The analysis for T-3 should explore any potential conflicts that may be created by the driveway configuration or through the placement of Project driveway(s) in areas of inadequate visibility, adjacent to bicycle or pedestrian facilities, or too close to busy or congested intersections.

3.6.1 - SCREENING CRITERIA FOR T-3

According to the City's TAG, if the project requires a discretionary action, and the answer is "yes" to either of the following questions, further analysis will be required to assess whether the Project would result in impacts due to geometric design hazards or incompatible uses:

- *Is the project proposing new driveways, or introducing new vehicle access to the property from the public right-of-way?*
- *Is the project proposing to, or required to make any voluntary or required, modifications to the public right-of-way (i.e., street dedications, reconfigurations of curb line, etc.)?*

3.6.2 – QUALITATIVE REVIEW OF PEDESTRIAN AND VEHICULAR ACCESS

3.6.2.1 – EXISTING PEDESTRIAN AND VEHICULAR ACCESS POINTS

The existing access points will remain intact. Currently, the SLRC has 12 access points for vehicular and pedestrian traffic. The locations of these access points are shown with photographs in **Figure 8 and Figure 9 – Locations of Project Access** and are described below:

- A1 - on Silver Lake Boulevard at Rockford Road. Access for authorized vehicles only with gates and removable bollards.
- A2 - on Silver Lake Boulevard at Earl Street. Access for pedestrians only with permanent bollard. This access point connects to the Silver Lake Meadow.
- A3 - on Silver Lake Boulevard mid-block between Earl Street and Armstrong Avenue (2296 Silver Lake Boulevard). Access for pedestrians only and is controlled by a mid-block traffic signal. This access point also connects to the Silver Lake Meadow.

- A4 - on Silver Lake Boulevard across from 2360 Silver Lake Boulevard. Access for authorized vehicles only.
- A5 - on Armstrong Avenue across from 2542 Armstrong Avenue. Access for authorized vehicles only with gates.
- A6 - at the southwest corner of Armstrong Avenue and Tesla Avenue. Gated vehicle and pedestrian access to Neighborhood Nursery School and reservoir.
- A7 - on Tesla Avenue across from 2719 Tesla Avenue. Pedestrian access to Tesla Pocket Park.
- A8 - on West Silver Lake Drive across from Bright Lane. Pedestrian access to dirt path adjacent to reservoir.
- A9 - on West Silver Lake Drive across from 2141 W. Silver Lake Drive. Gated vehicle access for authorized vehicles only.
- A10 - on West Silver Lake Drive across from 1921 W. Silver Lake Drive. Access for authorized vehicles only with gates and removable bollard.
- A11 - on Silver Lake Boulevard at Easterly Terrace. Gated pedestrian access to Silver Lake Dog Park.
- A12 - on Silver Lake Boulevard across from 1896 Silver Lake Boulevard. Gated pedestrian access to Silver Lake Dog Park.

3.6.2.2 – EXISTING PEDESTRIAN CROSSINGS

Currently, the existing perimeter walkways allows for a continuous walking loop around the SLRC. The pedestrian access points along the SLRC's perimeter streets (A2, A3, A7, A8, A11, and A12) are listed below and are shown in **Figure 8** and **Figure 9 – Locations of Project Access**:

- At the intersection of Silver Lake Boulevard and Van Pelt Place with a pedestrian activated flashing beacon;
- At the intersection of Silver Lake Boulevard and Duane Street with a traffic signal;
- At Silver Lake Boulevard north of Earl Street with a mid-block pedestrian activated traffic signal;
- At the intersection of Armstrong Avenue, Tesla Avenue, and Lakewood Avenue with a multi-way stop control;
- At the intersection of Tesla Avenue and West Silver Lake Drive with a multi-way stop control;
- At West Silver Lake Drive at Hawick Street with a multi-way stop control; and,
- At the intersection of Van Pelt Place and West Silver Lake Drive with a multi-way stop.

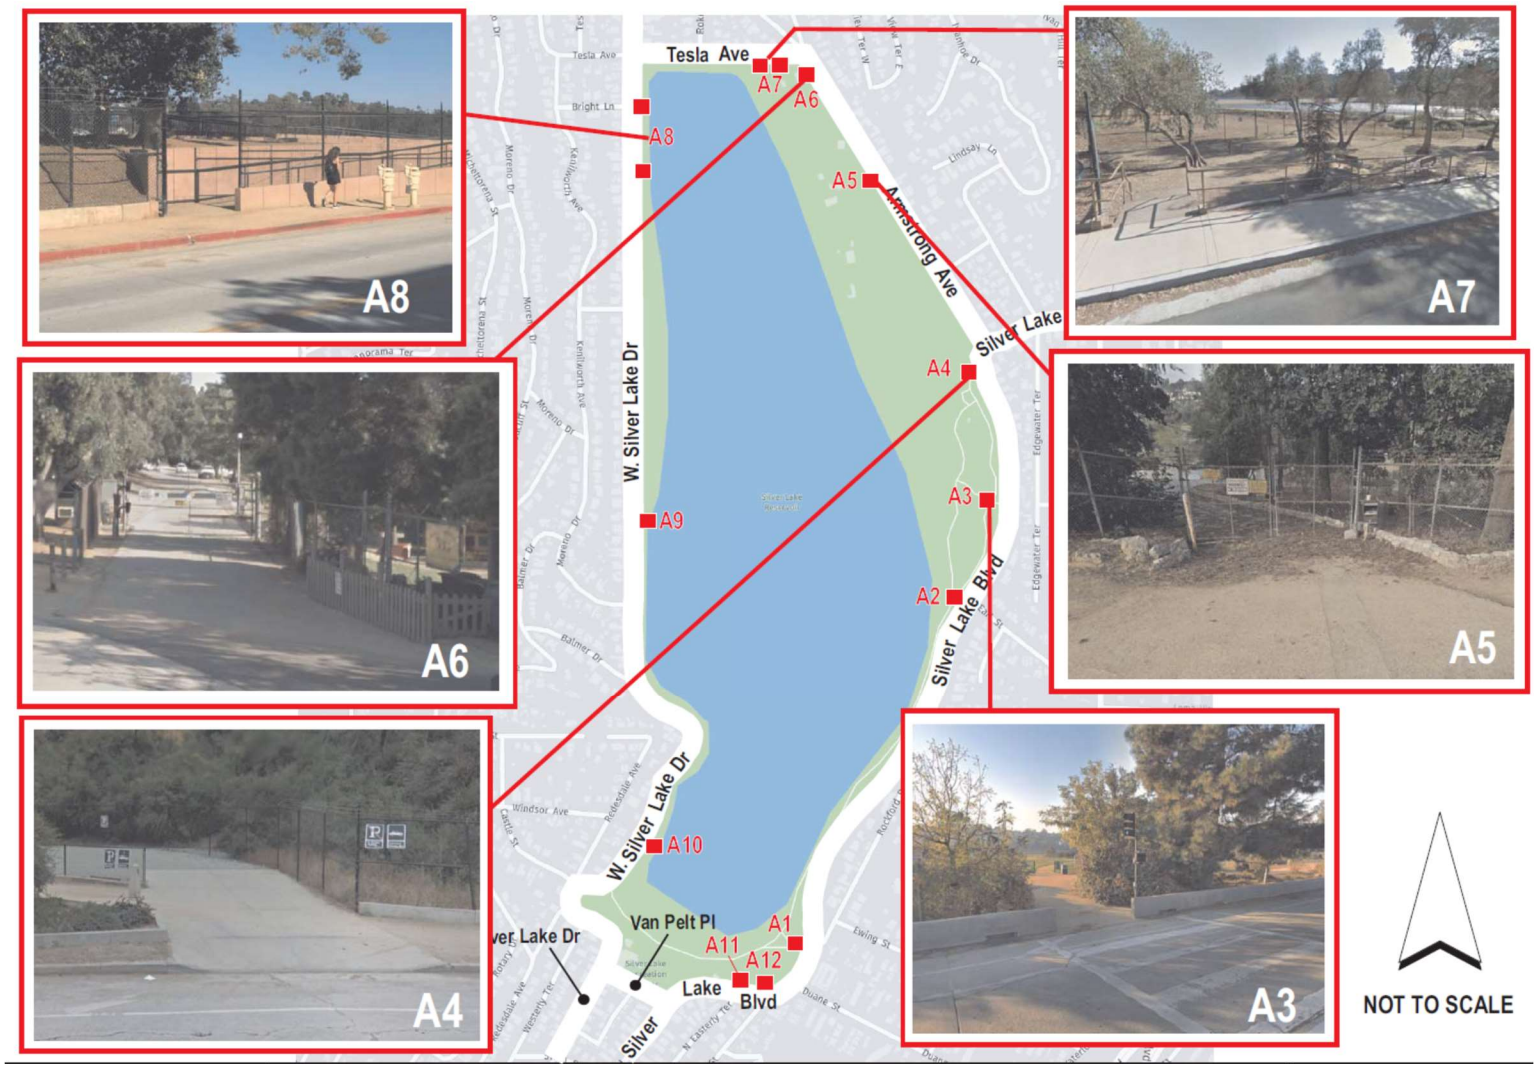


FIGURE 8 - LOCATIONS OF PROJECT ACCESS

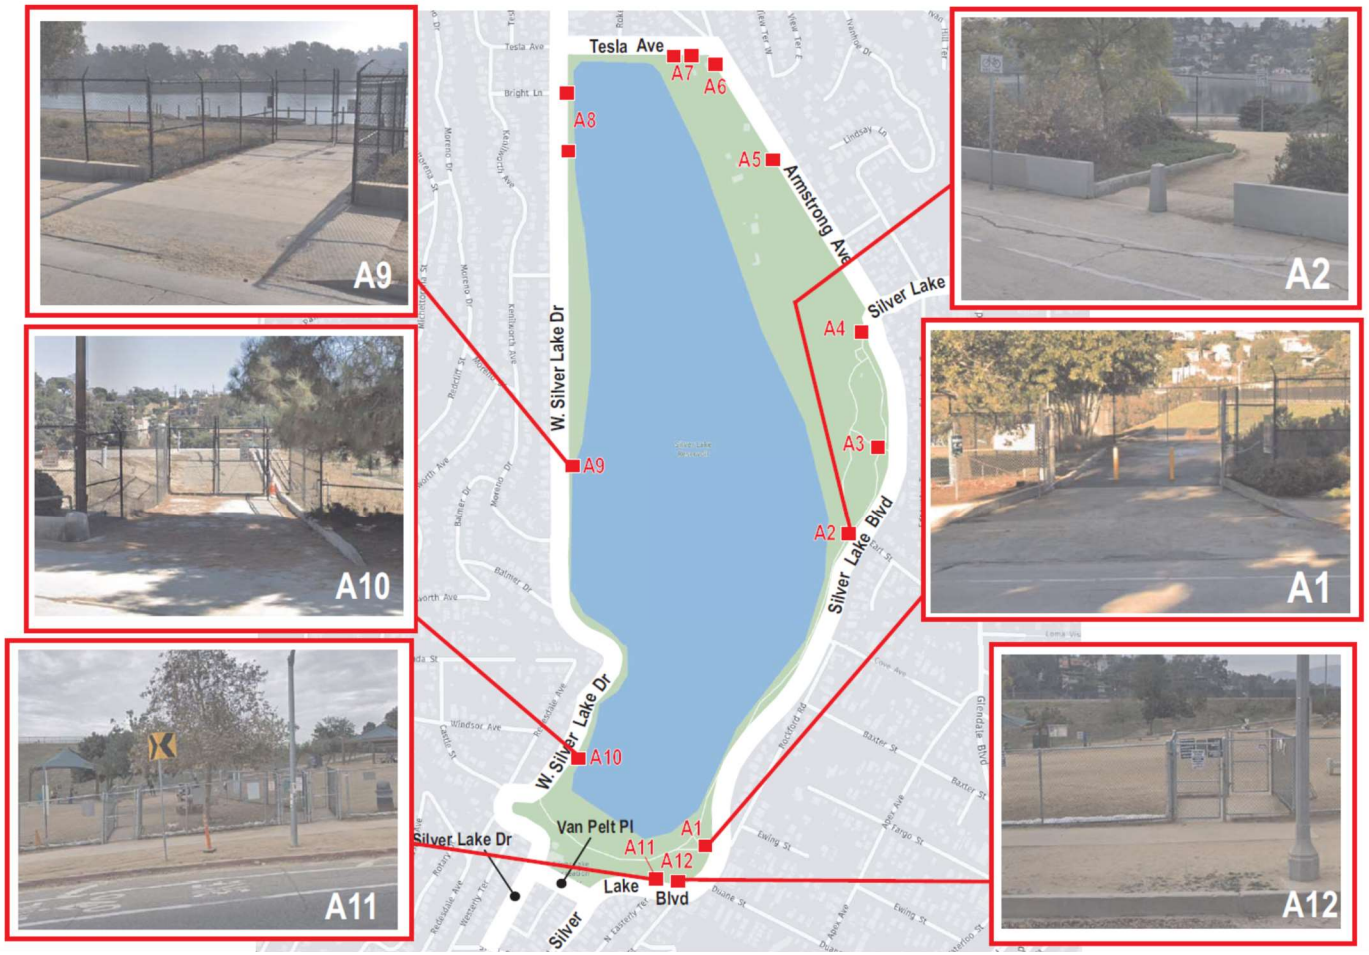


FIGURE 9– LOCATIONS OF PROJECT ACCESS

3.6.2.3 – EVALUATION OF EXISTING PEDESTRIAN ACCESS

The existing curbs, slopes, sidewalks, and walking trails around the perimeter of the SLRC are in fair conditions consisting of a combination of concrete sidewalks and dirt. There is a Class II bicycle facility located on Silver Lake Boulevard. The location intersections are controlled by stop signs and have handicap ramps. Section 3.6.3 – Project Summary with Respect to T-3 includes potential voluntary improvements that can be implemented with or without the proposed Project.

3.6.2.4 – EXISTING VEHICLE ACCESS

The existing LADWP maintenance and operation vehicular access driveways (A1, A4, A5, A6, A9, and A10)will remain to provide access to LADWP's facilities and structures. In addition, there are no additional vehicular access driveways planned in the SLRCMP.

The main vehicular access driveway to the SLRC is located at the intersection of Armstrong Avenue and Tesla Avenue. This driveway is currently being used by LADWP for maintenance of fleet vehicles. The intersection of Armstrong Avenue, Tesla Avenue, and Lakewood Avenue where this driveway is located will be modified in order to improve visibility of pedestrians and bicyclists crossing the driveways as presented in **Section 3.6.3.**

3.6.3 – PROJECT SUMMARY WITH RESPECT TO THRESHOLD T-3: SUBSTANTIALLY INCREASING HAZARDS DUE TO A GEOMETRIC DESIGN FEATURE OR INCOMPATIBLE USE

With respect to Threshold T-3, the Project does not increase hazards due to geometric design features as most of the Project improvements are on-site within the SLRC. Therefore, no off-site improvements are needed to reduce project hazards. The Project includes improvements to two pedestrian connections along the perimeter streets that occur at multi-way stops as shown on ***Figure 10 -Locations of Proposed SLRCMP Improvements****.*

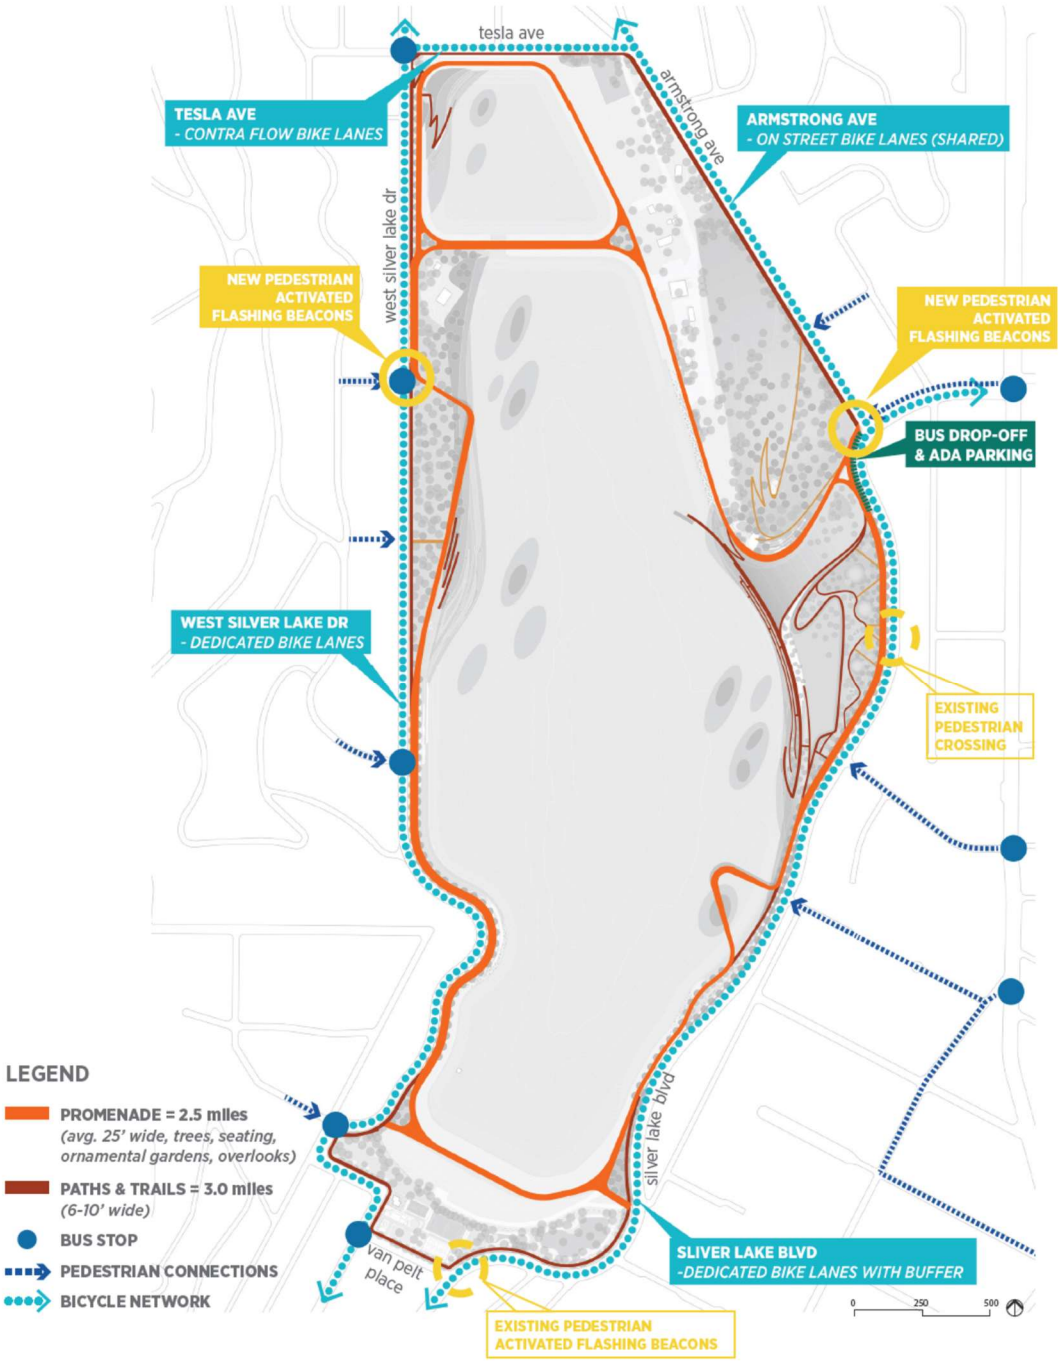


FIGURE 10 – LOCATIONS OF PROPOSED SLRCMP IMPROVEMENTS

The following are 3 recommended improvements to vehicular and pedestrian crossing locations that could be implemented to further reduce hazards compared with the existing condition.

3.6.3.1 - INTERSECTION OF SILVER LAKE BOULEVARD AND ARMSTRONG AVENUE

The Silver Lake Boulevard and Armstrong Avenue intersection is located on a horizontal curve with stop control for southbound Armstrong Avenue. It provides vehicular and pedestrian access to the reservoir. Due to the curvature in the roadway, driver's visibility of pedestrians and other vehicles traversing the intersection are restricted.

As a safety enhancement measure, it is recommended to install a traffic signal at the Silver Lake Boulevard and Armstrong Avenue intersection with high visibility pedestrian crosswalks. **Figure 11 - Proposed Silver Lake Boulevard and Armstrong Avenue Traffic Signal** *shows the preliminary design for the proposed traffic signal.*



FIGURE 11 – PROPOSED SILVER LAKE BOULEVARD AND ARMSTRONG AVENUE TRAFFIC SIGNAL

3.6.3.2 - INTERSECTION OF WEST SILVER LAKE DRIVE AND HAWICK STREET

The West Silver Lake Drive and Hawick Street is a 3-legged intersection with multi-way stop control. It also provides pedestrian access to the reservoir. It is recommended to enhance the multi-way stop control by installing flashing red beacons for all approaches at this intersection. High visibility crosswalk is also proposed for pedestrian crossing the south leg of West Silver Lake Drive. **Figure 12 – Red Flashing Beacons** *below shows the preliminary design for the proposed red flashing beacons.*



FIGURE 12 – RED FLASHING BEACONS

3.6.3.3 - INTERSECTION OF SILVER LAKE BOULEVARD AND VAN PELT PLACE

The Silver Lake Boulevard and Van Pelt Place intersection is located on a horizontal curve and is controlled by a flashing pedestrian activated beacon. It provides pedestrian access to the Dog Park and jogging trail around the reservoir. Due to multiple curvatures on Silver Lake Boulevard, driver's visibility of pedestrians and vehicles traversing the intersection are limited. In addition, based on the capacity calculations at this intersection using AM and PM existing traffic volumes, long delays are experienced by vehicles turning left from Van Pelt Place on to Silver Lake Boulevard.

By installation of a traffic signal, the operational efficiency of the Silver Lake Boulevard and Van Pelt Place intersection will be improved. Vehicles currently waiting on Van Pelt Place for a gap on Silver Lake Boulevard to turn left, can activate the traffic signal to provide adequate green time for this movement and reduce delay. Pedestrians crossing Silver Lake Boulevard will have the advantage of a signal-controlled crosswalk where traffic in both directions will be stopped, thereby increasing safety at this intersection. With the Project's planned improvements adjacent to this intersection (Multi-Purpose Facility and Dog Park) both pedestrian and vehicular access will be improved.

Figure 13 – Traffic Signal at Silver Lake Boulevard and Van Pelt Place *shows the preliminary design for the proposed traffic signal.*

3.6.3.4 - POTENTIAL STREET AND INTERSECTION IMPROVEMENTS

To further reduce hazards compared with the existing condition, several improvements that could be implemented have been identified. The SLRCMP Sections 3.8 and 5.6.2 (See **Appendix B – SLRCMP Chapter 3, Section 3.8 and Chapter 5, Section 5.6)***identified potential street, intersection, and bicycle lane improvements.** **Figure 14 – West Silver Lake Drive Existing Proposed Street Cross Sections; Figure 15 - Armstrong Avenue Existing Proposed Street Cross Sections; Figures 16A, 16B, and 16C - Silver Lake Boulevard Existing and Proposed Street Cross Sections, Silver Lake Boulevard Proposed Street Cross Sections (Design Alternatives I, II, III), and Silver Lake Boulevard Proposed Street Cross Sections (Design Alternatives IV, V, and VI); and Figure 17 – Tesla Avenue Existing Proposed Street Cross Sections** *show intersection, street, and bicycle lane improvements that can be implemented independent of the Project based on available funding in the future. These improvements are consistent with the* **City of Los Angeles Complete Streets Design Guide**. *The following Figures show potential street improvements:*


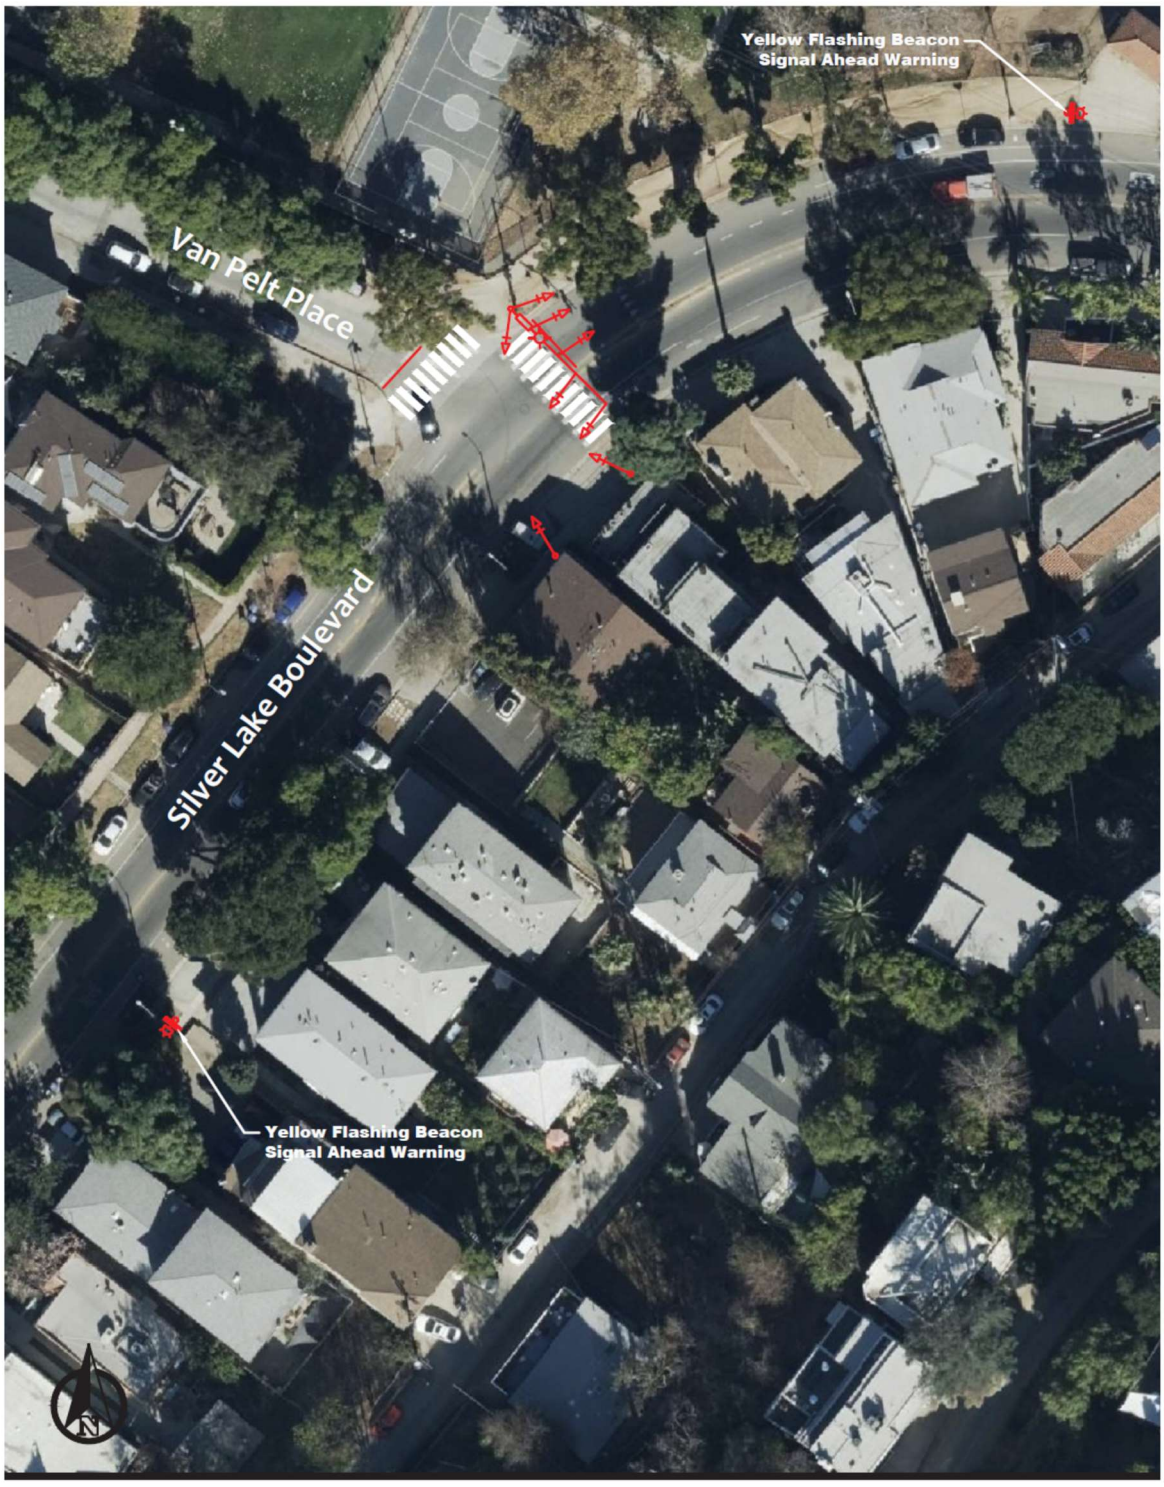


FIGURE 13 – TRAFFIC SIGNAL INSTALLATION AT THE INTERSECTION OF SILVER LAKE BOULEVARD AND VAN PELT PLACE

West Silver Lake Drive

Currently, West Silver Lake Drive is designated as Collector with one travel lane in each direction and parking on the west side. The curb-to-curb width of West Silver Lake Drive in the Project area varies from 36 feet to 52 feet. However, for the most part, West Silver Lake Drive is 36 feet wide adjacent to the west side of the Silver Lake Reservoir. The existing cross section is shown below.

Existing
(Facing North)

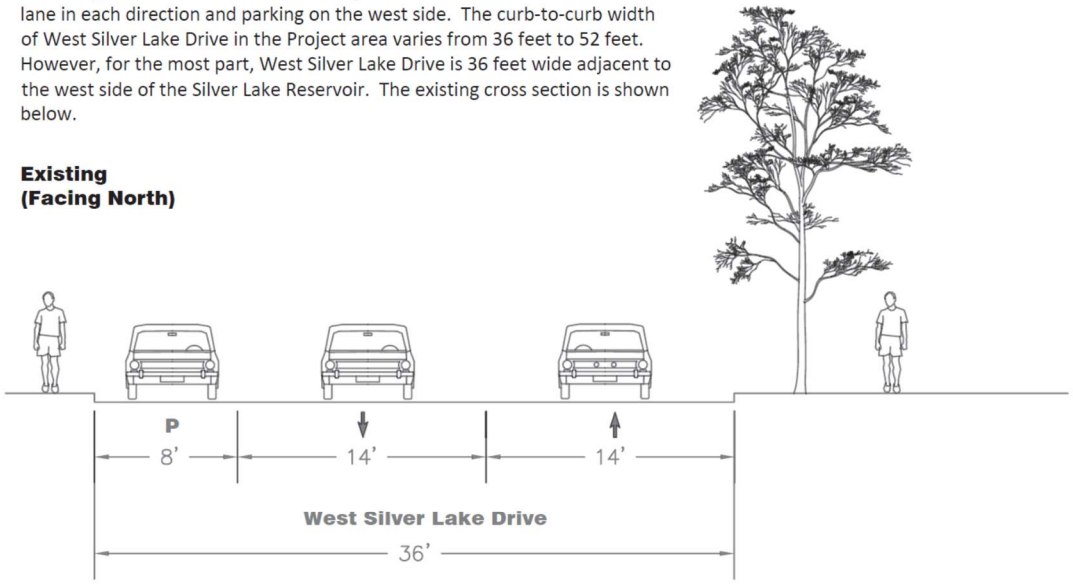

According to Mobility Plan 2035, West Silver Lake Drive has a designated roadway width of 40 feet. It is proposed that West Silver Lake Drive be widened approximately 4 feet on the east side for a curb-to-curb width of 40 feet to provide an 8-foot parking lane, a 5-foot southbound bicycle lane, an 11-foot southbound travel lane, an 11-foot northbound travel lane and a 5-foot northbound bicycle lane. Shown below is the proposed cross section.

Proposed
(Facing North)


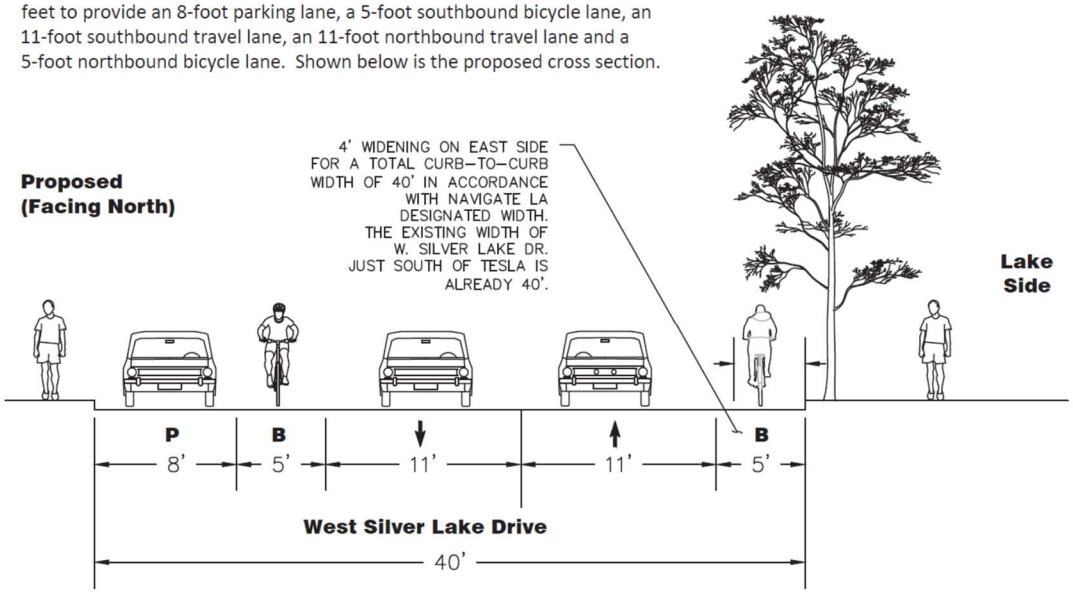


FIGURE 14 – WEST SILVER LAKE DRIVE EXISTING AND PROPOSED STREET CROSS SECTIONS

Armstrong Avenue

Armstrong Avenue has an existing roadway width of 30 feet and is designed as Collector. There is one travel lane in each direction with parking on the northeast side of the street. See below for the existing street cross section.

Existing
(Facing North)

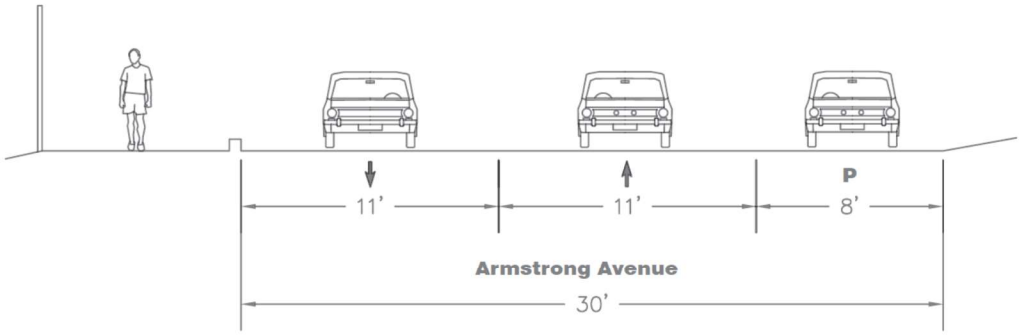

It is proposed to install Sharrow pavement markings for both directions to accommodate bicycles. The proposed cross section is shown below.

Proposed
(Facing North)


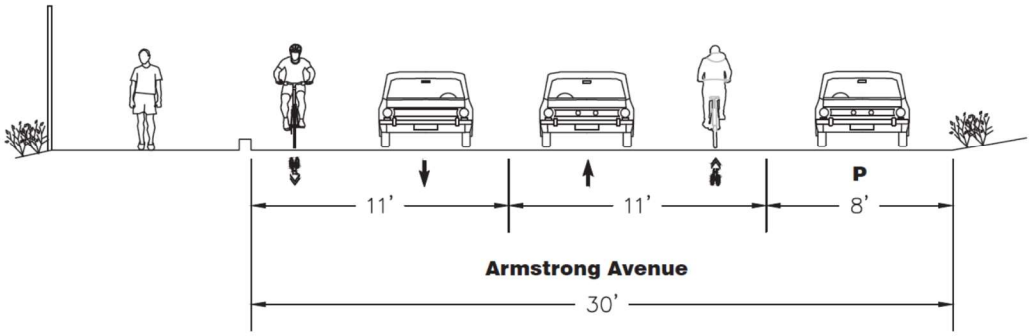


FIGURE 15 – ARMSTRONG AVENUE EXISTING AND PROPOSED STREET CROSS SECTIONS

Silver Lake Boulevard

Silver Lake Boulevard has a roadway width of 50 feet adjacent to the Silver Lake Reservoir and is classified as Avenue II. There are one travel lane and one bicycle lane for each direction with a parking lane on the east side of the street. There is also a concrete barricade and an 8-foot wide buffer zone separating the pedestrians and the bicycle and vehicular traffic. An existing roadway cross section is shown below.

Existing
(Facing North)

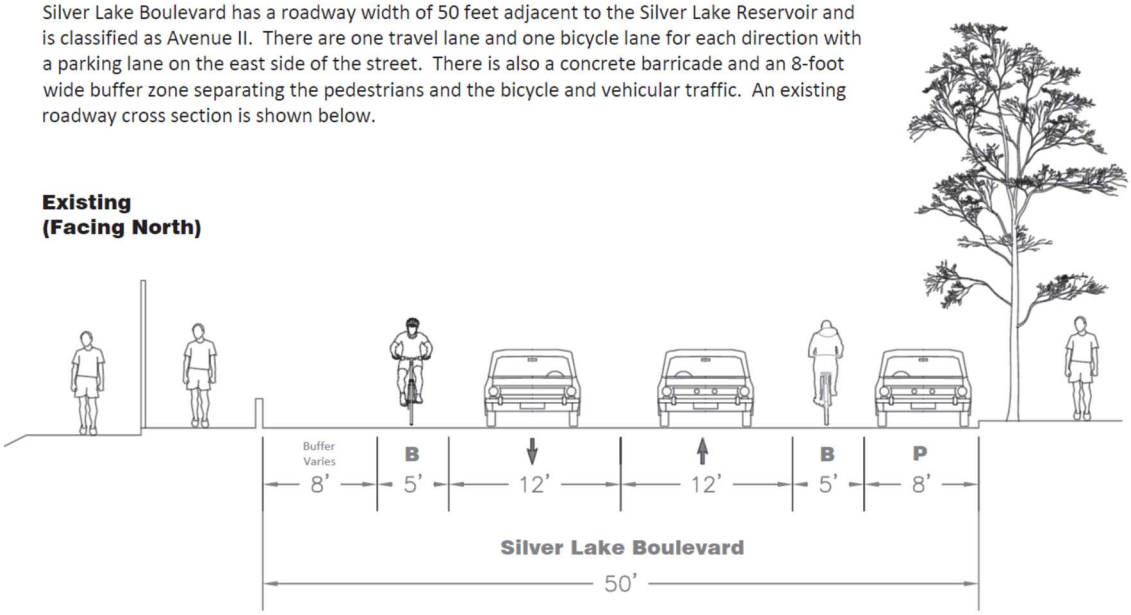

Due to a limited availability of on-street parking surrounding the Silver Lake Reservoir, it is proposed to utilize the existing buffer area to create a parking lane on the west side of Silver Lake Boulevard adjacent to the reservoir between Armstrong Avenue and Duane Street for about 3,000 feet. The new parking lane will provide approximately 135 additional on-street parking spaces. The parking lane will also serve as a buffer between pedestrians and the bicycle and vehicular traffic in the future. In addition, a 2-foot wide buffer zone will be provided between the bicycle lane and the travel lane for both north and southbound directions. The proposed cross section is shown below.

Proposed
(Facing North)

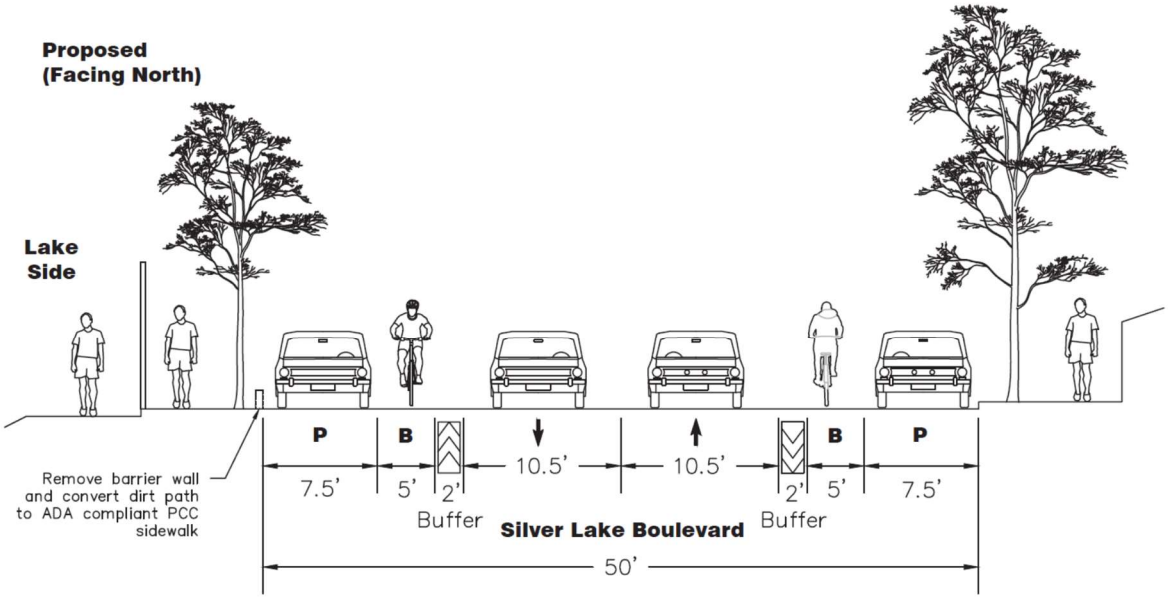


FIGURE 16A – SILVER LAKE BOULEVARD EXISTING AND PROPOSED STREET CROSS SECTIONS

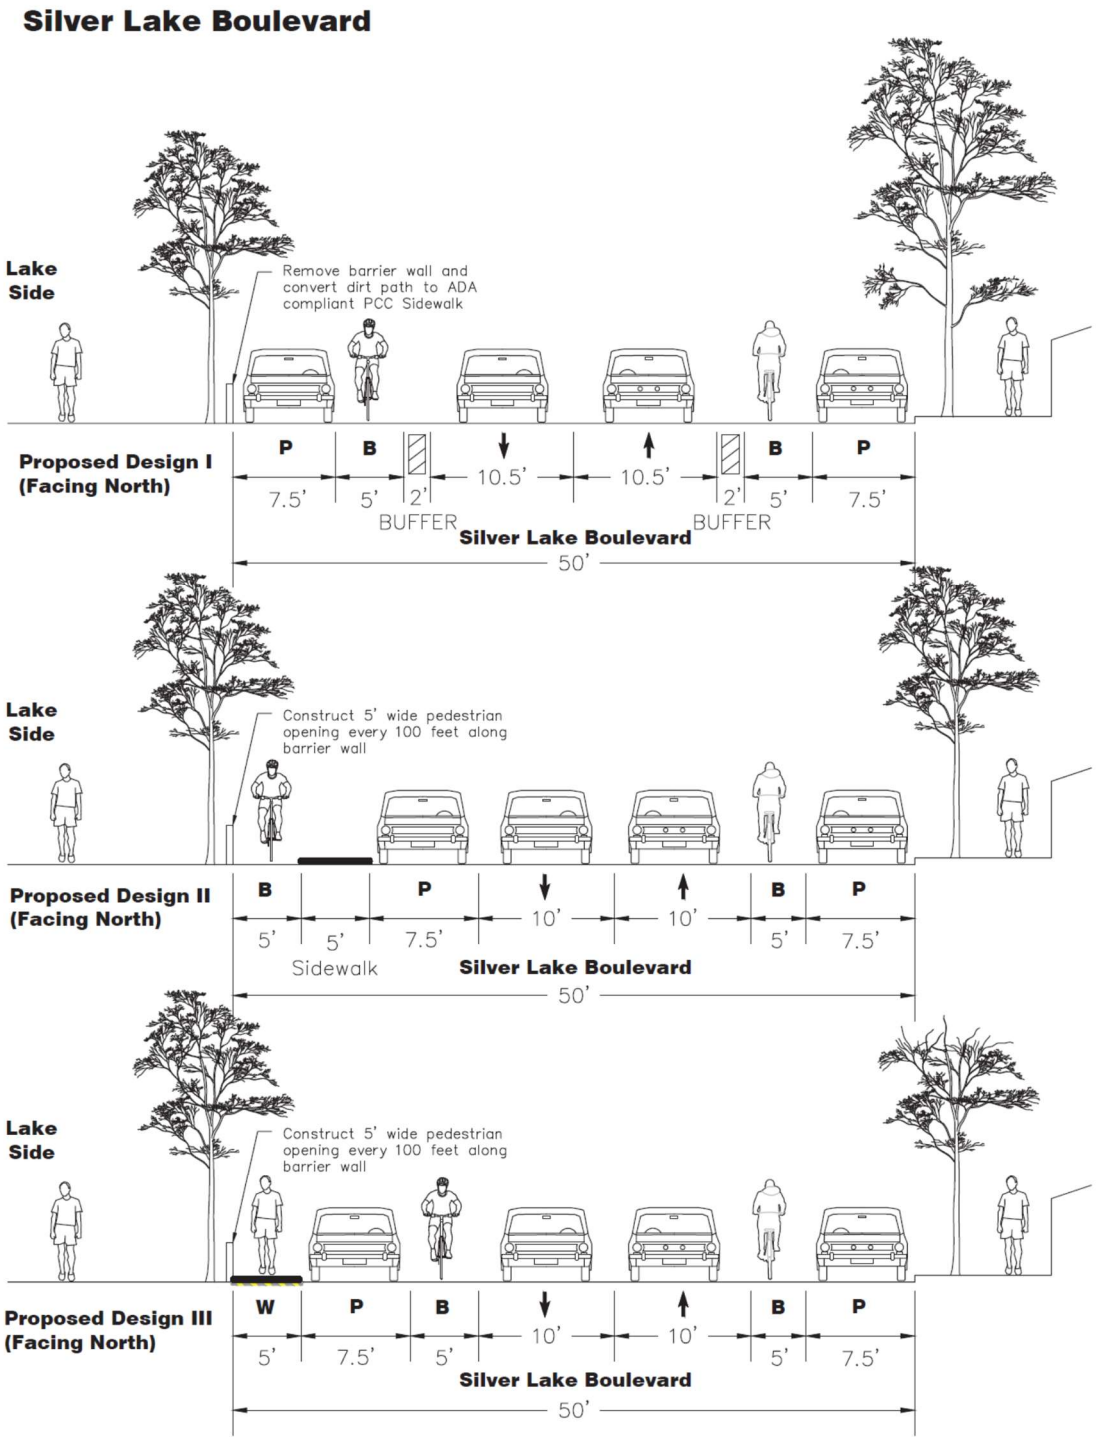


FIGURE 16B – SILVER LAKE BOULEVARD PROPOSED STREET CROSS SECTIONS (DESIGN ALTERNATIVES I, II, AND III)


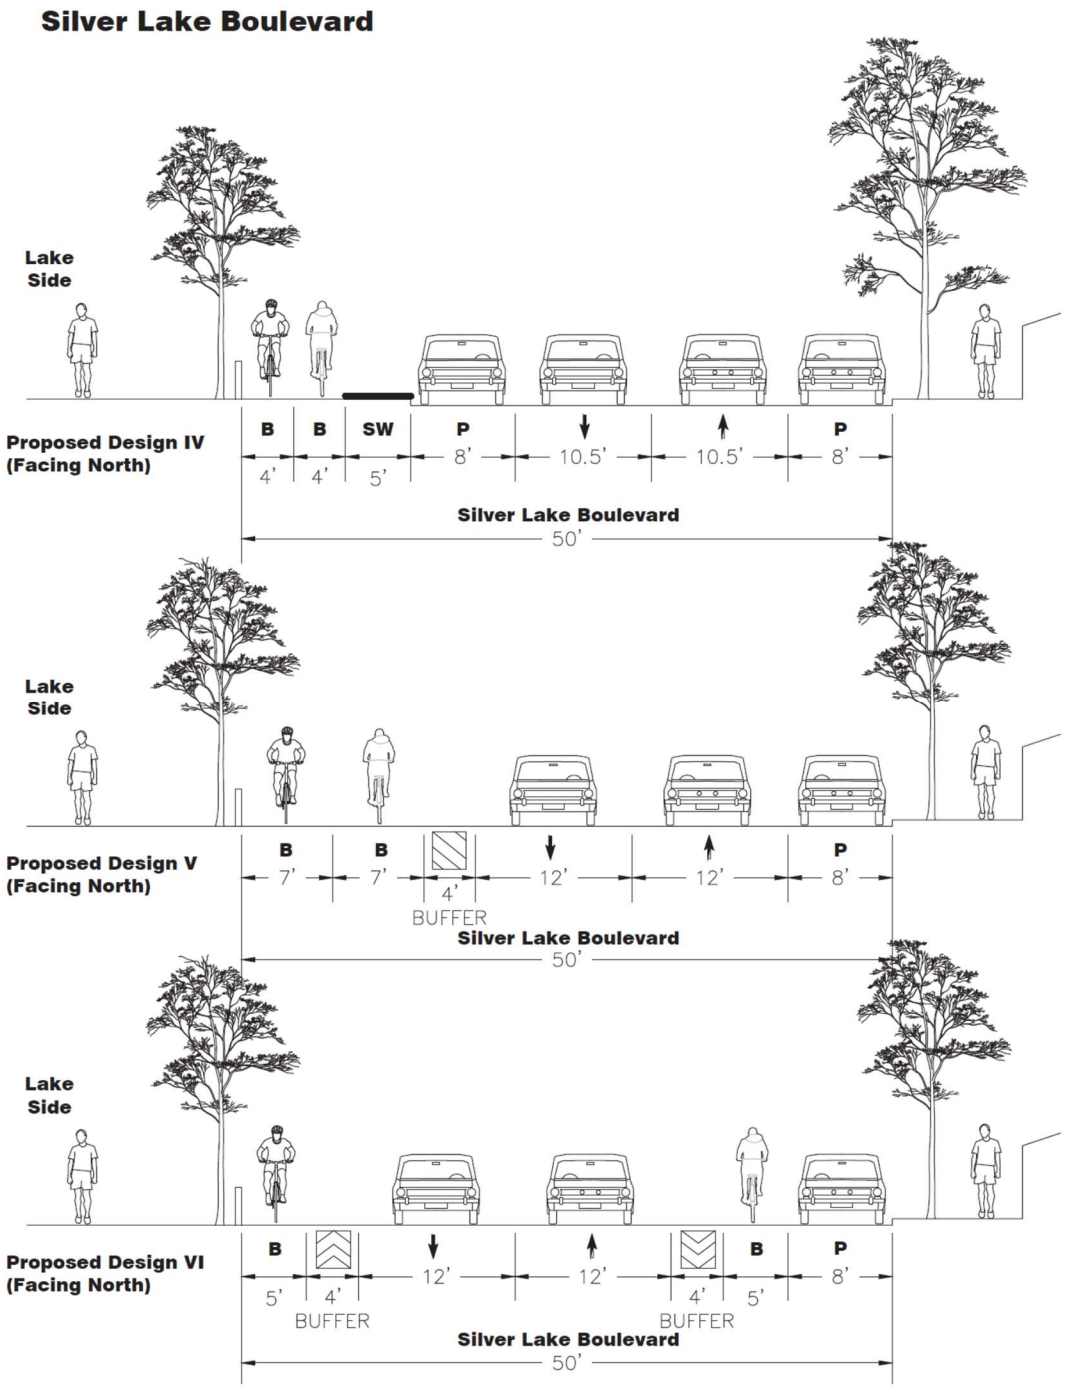


FIGURE 16C – SILVER LAKE BOULEVARD PROPOSED STREET CROSS SECTIONS (DESIGN ALTERNATIVES IV, V, AND VI)

Tesla Avenue

Tesla Avenue is designated as Local Street and is currently a one-way street with one travel lane carrying westbound traffic only. Parking is allowed on the north side of the street. The roadway width is 24 feet from curb to curb. Shown below is the existing roadway cross section.

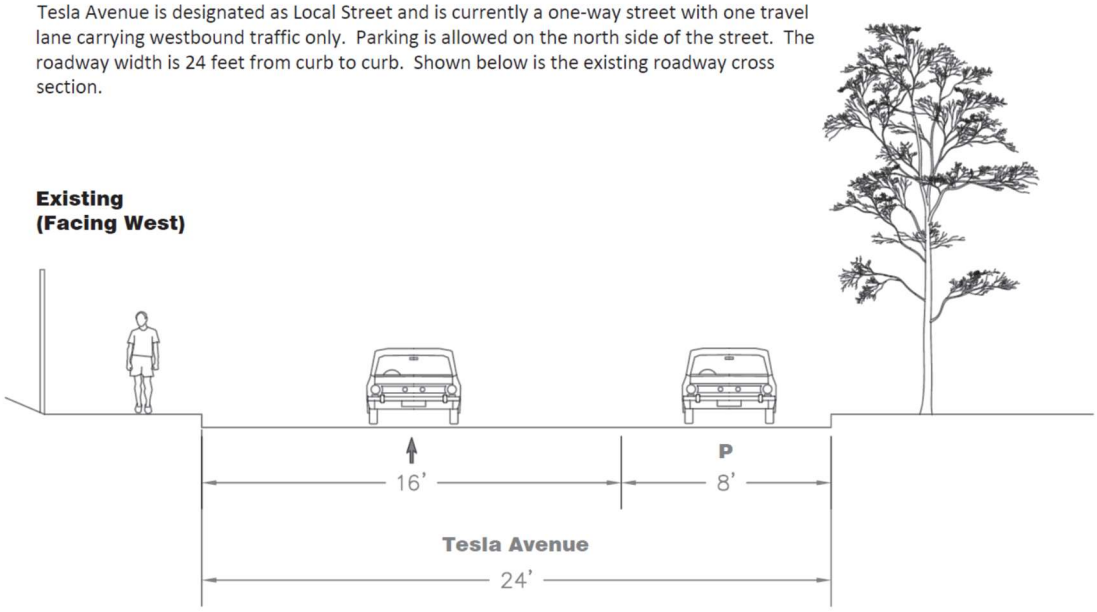

To provide connectivity for bicycle traffic around the reservoir, it is proposed to install a contra-flow bicycle lane for the eastbound direction and Sharrow pavement markings for the westbound direction. There will be a 2-foot wide buffer area between the eastbound contra-flow bicycle lane and the westbound travel lane. See below for the proposed cross section.

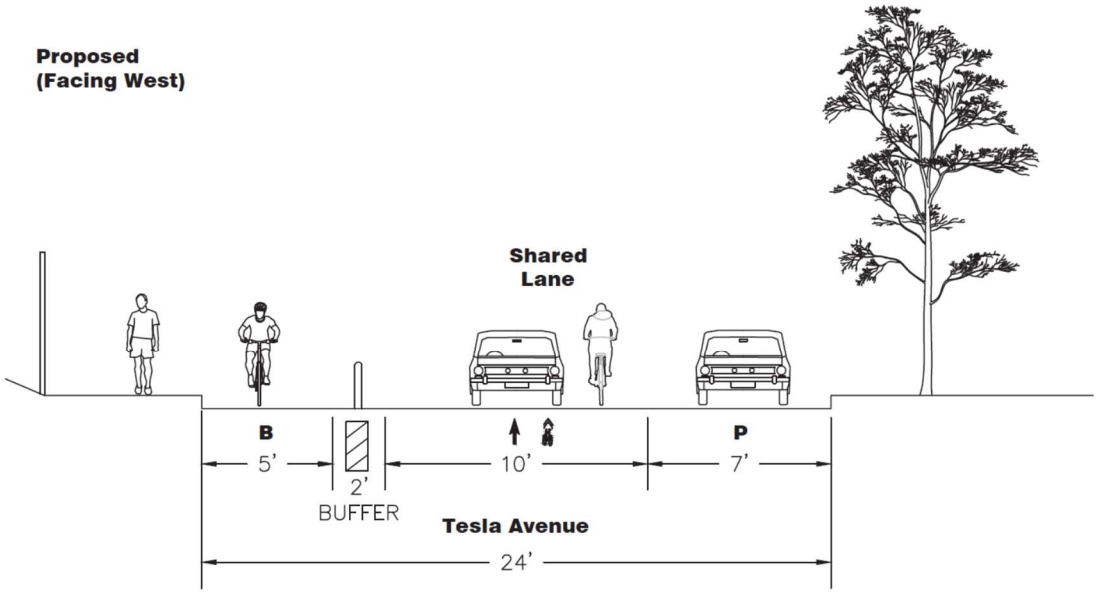


FIGURE 17 – TESLA AVENUE EXISTING AND PROPOSED STREET CROSS SECTIONS

The following are intersection improvements:

INTERSECTION OF WEST SILVER LAKE DRIVE AND TESLA AVENUE

The West Silver Lake Drive and Tesla Avenue intersection is controlled by multi-way stop. Currently, there is no sidewalk on the north side of Tesla Avenue at the intersection. At the northeast corner, curb ramps are only provided for pedestrians to cross the east leg of Tesla Avenue.

To facilitate safer pedestrian movements, it is recommended that high visibility crosswalks be provided at this intersection. In addition, a curb extension (bulb-out) is proposed at the northeast corner to allow for a new curb ramp that can accommodate the crosswalks crossing the north leg of West Silver Lake Boulevard and the east leg of Tesla Avenue. Two new curb ramps are also proposed at the southeast corner to minimize the pedestrian walking distances for crossing the east leg of Tesla Avenue and the south leg of West Silver Lake Drive. A preliminary design of this intersection is shown below in **Figure 18 - Tesla Avenue and West Silver Lake Drive Improvements**.



FIGURE 18 – TESLA AVENUE AND WEST SILVER LAKE DRIVE IMPROVEMENTS

INTERSECTION OF ARMSTRONG AVENUE, TESLA AVENUE, AND LAKEWOOD AVENUE

The Armstrong Avenue, Tesla Avenue and Lakewood Avenue intersection is a multi-way stop controlled intersection with three of the four legs intersect at acute angles. An LADWP access driveway is also located at the southwest corner of this intersection.

Given the unique layout of this intersection, when all approaches are occupied with vehicles and pedestrians, it is difficult to anticipate the direction of pedestrian, motorist, and bicycle movements at this intersection. Therefore, it is recommended to install a traffic circle at this intersection to reduce areas of conflict by separating or regulating traffic movements into definite paths of travel by the use of a circular raised island at the center of the intersection. It is also proposed that high visibility pedestrian crosswalks be provided. A preliminary layout of the design is shown in **Figure 19 – Armstrong Avenue, Tesla Avenue, and Lakewood Avenue Intersection Improvements** below.



FIGURE 19 – ARMSTRONG AVENUE, TESLA AVENUE, AND LAKEWOOD AVENUE INTERSECTION IMPROVEMENTS

SECTION 4 – NON-CEQA TRANSPORTATION ANALYSIS

The City of Los Angeles' police powers provides the authority to regulate the use of land. In certain applications, the City is required to make specific findings to exercise its discretionary authority to approve a land use development project. The City's Site Plan Review approval process establishes discretionary authority in Section 16.05 of the Los Angeles Municipal Code (LAMC) to review and correct for transportation deficiencies that may result from a development project. Therefore, the City is requiring non-CEQA transportation analysis and potentially requiring improvements to address identified transportation related deficiencies.

4.1 - PEDESTRIAN, BICYCLE, AND TRANSIT ACCESS ASSESSMENT

The pedestrian, bicycle, and transit facilities in the vicinity of the project were assessed to determine the potential effects of the project on these facilities. According to the TAG, the deficiencies could be physical (through removal, modification, or degradation of facilities) or demand-based (by adding pedestrian or bicycle demand to inadequate facilities).

4.1.1 - SCREENING CRITERIA

The TAG establishes three main screening criteria to determine whether further non-CEQA transportation analysis would be required to assess any potential project related effects and determine any possible adverse effect on existing pedestrian, bicycle, or transit facilities. The screening criteria is listed below in **Table 10 – Screening Criteria for Pedestrian, Bicycle & Transit Access Assessment.**

Table 10 - Screening Criteria for Pedestrian, Bicycle, and Transit Access Assessment

	Screening Criteria Questions	Answer	Action
1	Does the project require discretionary action?	Yes	If answer is yes to 1, 2 & 3 further analysis is required
2	Does the land use project include the construction, or addition of:	No	
	50 (or more) dwelling units or guest rooms or combination thereof, or		
	50,000 square feet (or more) of non-residential space?		
3	Would the project generate a net increase of 1,000 or more daily vehicle trips, or is the project's frontage along an Avenue, Boulevard, or Collector (as designated in the City's General Plan) 250 linear feet or more, or is the project's building frontage encompassing an entire block along an Avenue or Boulevard (as designated in the City's General Plan)?	Yes	

4.1.2 - EVALUATION CRITERIA

A complete inventory of pedestrian, bicycle and transit facilities, and potential pedestrian destinations within 1,320 feet of the edge of a project site was taken. The relevant information is included in this TIA under **Section 2.2 - Non-Vehicular Transportation System.** For purposes of evaluating the effects of the project on pedestrian, bicycle and transit facilities, several factors were taken into consideration in assessing the potential project effects, as required by the TAG. These factors are listed below **Table 11 – Evaluation of Pedestrian, Bicycle, & Transit Assessment** below.

Table 11 - Evaluation of Pedestrian, Bicycle, & Transit Assessment

Assessment Factors	Project Impact	Analysis of Impact
Removal or degradation of existing sidewalks, crosswalks, pedestrian refuge islands, and/or curb extensions/buildouts	No	Existing sidewalks, crosswalks, and trails will be improved.
Removal or degradation of existing bikeways and/or supporting facilities (e.g., bikeshare stations, on-street bike racks/parking, bike corrals, etc.)	No	Bicycle lanes and supporting facilities have been identified for future improvements.
Removal or degradation of existing transit and/or local circulator facilities including stop, bench, shelter, concrete pad, bus lane, or other amenities	No	The transit stops located along West Silver Lake Drive will be unaffected by the Project.
Removal of other existing transportation system elements supporting sustainable mobility	No	Pedestrian facility improvements will occur within the SLRC. Off-site improvements have been identified for the future.
Increase street crossing distance for pedestrians; increase in number of travel/turning lanes; increase in turning radius or turning speeds	No	No new lanes will be added. Pedestrian crossings will be improved.
Removal, degradation, or narrowing of an existing sidewalk, path, crossing, or pedestrian access way	No	The surrounding sidewalks will be improved. A 2.5-mile walking trail will be added as part of the Project.

Table 11 - Evaluation of Pedestrian, Bicycle, & Transit Assessment		
Assessment Factors	**Project Impact**	**Analysis of Impact**
Removal or narrowing of existing sidewalk-street buffering elements (e.g., curb extension, parkway, planting strip, street trees, etc.)	No	Potential curb extensions have been identified for potential improvements.
Increase in pedestrian or vehicle volume, and thereby increase the need or attraction to cross a street at unmarked pedestrian crossings or unsignalized or uncontrolled intersections where a crossing is not available without significant rerouting. Refer to the Guidelines for Marked Crosswalks Across Uncontrolled Locations, in LADOT's Manual of Policies and Procedures (MPP) Section 344, or Guidelines for Traffic Signals in MPP Section 353 to determine approval and warrant criteria for an additional crossing.	Yes	Additional pedestrian activated traffic signals and flashing red beacons are also recommended.
Increase transit demand at bus stops that lack marked crossings, with insufficient sidewalks, or are in isolated, unshaded, or unlit areas.	No	No impact.

4.1.3 – IMPACT ANALYSIS

4.1.3.1 - BICYCLE CONNECTIONS

There are two dedicated City bike lanes that currently provide access to the Complex, one on Silver Lake Boulevard adjacent to the Meadow and one on Rowena Avenue which connects to West Silver Lake Drive. Additionally, neighborhood traffic calming elements to improve safety and comfort for people walking and bicycling are also planned as part of the City's Mobility Plan 2035 on West Silver Lake Drive and Armstrong Avenue.

4.1.3.2 - PEDESTRIAN CONNECTIONS

Currently, a perimeter walkway allows for a continuous walking loop around the Complex. As shown in **Figure 10 - Locations of Proposed SLRCMP Improvements**, pedestrian crossings along the perimeter streets around the SLRC occur at multi-way stop signs at the intersections of Tesla Avenue and West Silver Lake Drive and Armstrong Avenue, as well as the intersections of West Silver Lake Drive and Hawick Street, Moreno Drive, and Van Pelt Place. Additionally, there are pedestrian-activated crossings at the intersection of Silver Lake Boulevard and Van Pelt Place, a traffic signal crossing at the intersection of Silver Lake Boulevard and Duane Street and along Silver Lake Boulevard at the Meadow.

4.1.3.3. - TRANSIT CONNECTIONS

The SLRC is connected to the County Metro bus system via lines #201 that runs West Silver Lake Drive with multiple stops adjacent to the Complex and #92 which runs on Glendale Boulevard with multiple stops which are a short walking distance from the Complex as shown in **Figure 10 - Locations of Proposed SLRCMP Improvements**.

4.1.4 – PROJECT SUMMARY WITH RESPECT TO PEDESTRIAN, BICYCLE, AND TRANSIT ACCESS ASSESSMENT

In reference to pedestrian, bicycle, and transit assessment, ***Section 3.6.3 -T-3*** *provides a detailed analysis and recommendations to enhance pedestrian, bicycle, and transit safety.*

4.2 - PROJECT ACCESS, SAFETY AND CIRCULATION EVALUATION

The TAG requires an evaluation of the project's access and circulation constraints. The evaluation may include operational, or capacity constraints. Constraints can be related to vehicular/vehicular, vehicular/bicycle, or vehicular/pedestrian constraints as well as to operational delays. A detailed review of the project access, safety and circulation was conducted to determine any project related adverse effects. The review analyzed the operation of vehicular traffic volumes as well as pedestrian and bicycle traffic.

4.2.1 - SCREENING CRITERIA

The TAG establishes two main screening criteria to determine whether further non-CEQA transportation analysis would be required to assess any potential project related effects and determine any possible adverse effect on access, safety, and circulation. The screening criteria is listed in **Table 12 – Screening Criteria for Access, Safety, and Circulation**.

Table 12 - Screening Criteria for Access, Safety and Circulation

	Screening Criteria Questions	Answer	Action
1	Does the project require discretionary action?	Yes	If answer is yes to 1 & 2 further analysis is required
2	Would the land use project generate a net increase of 250 or more daily vehicle trips?	Yes	

4.2.2 - EVALUATION CRITERIA

The TAG requires operational, safety and passenger loading evaluations of the project's effects on access, safety, and circulation. Project access is considered constrained if the project's traffic would contribute to unacceptable queuing on an Avenue or Boulevard (as designated in the Mobility Plan 2035) at project driveway(s) or would cause or substantially extend queuing at nearby signalized intersections. Unacceptable or extended queuing may be defined as; spill over from turn pockets into through lanes, block cross streets, or alleys, and contribute to "gridlock" congestion.

4.2.3 - OPERATIONAL EVALUATION

4.2.3.1 - STUDY INTERSECTIONS

In accordance with the approved Project MOU, the following intersections as shown in **Table 13 – List of Study Intersections** would be analyzed and evaluated for operational assessment:

Table 13 - List of Study Intersections

Intersection(s)	Configuration	Control
Silver Lake Blvd / Van Pelt Pl	3-way T-intersection	Flashing Beacon Signal
Silver Lake Blvd / Glendale Blvd	4-way intersection	Signal
Silver Lake Blvd / Armstrong Ave	3-way T-intersection	Stop Sign
Silver Lake Blvd / Duane St	3-way T-intersection	Signal
Armstrong Ave / Tesla Ave	5-way intersection	Stop Sign
West Silver Lake Dr / Tesla Ave	4-way intersection	Stop Sign

Refer to **Figure 20 – Lane Configuration** for the study intersections' traffic lane configurations:

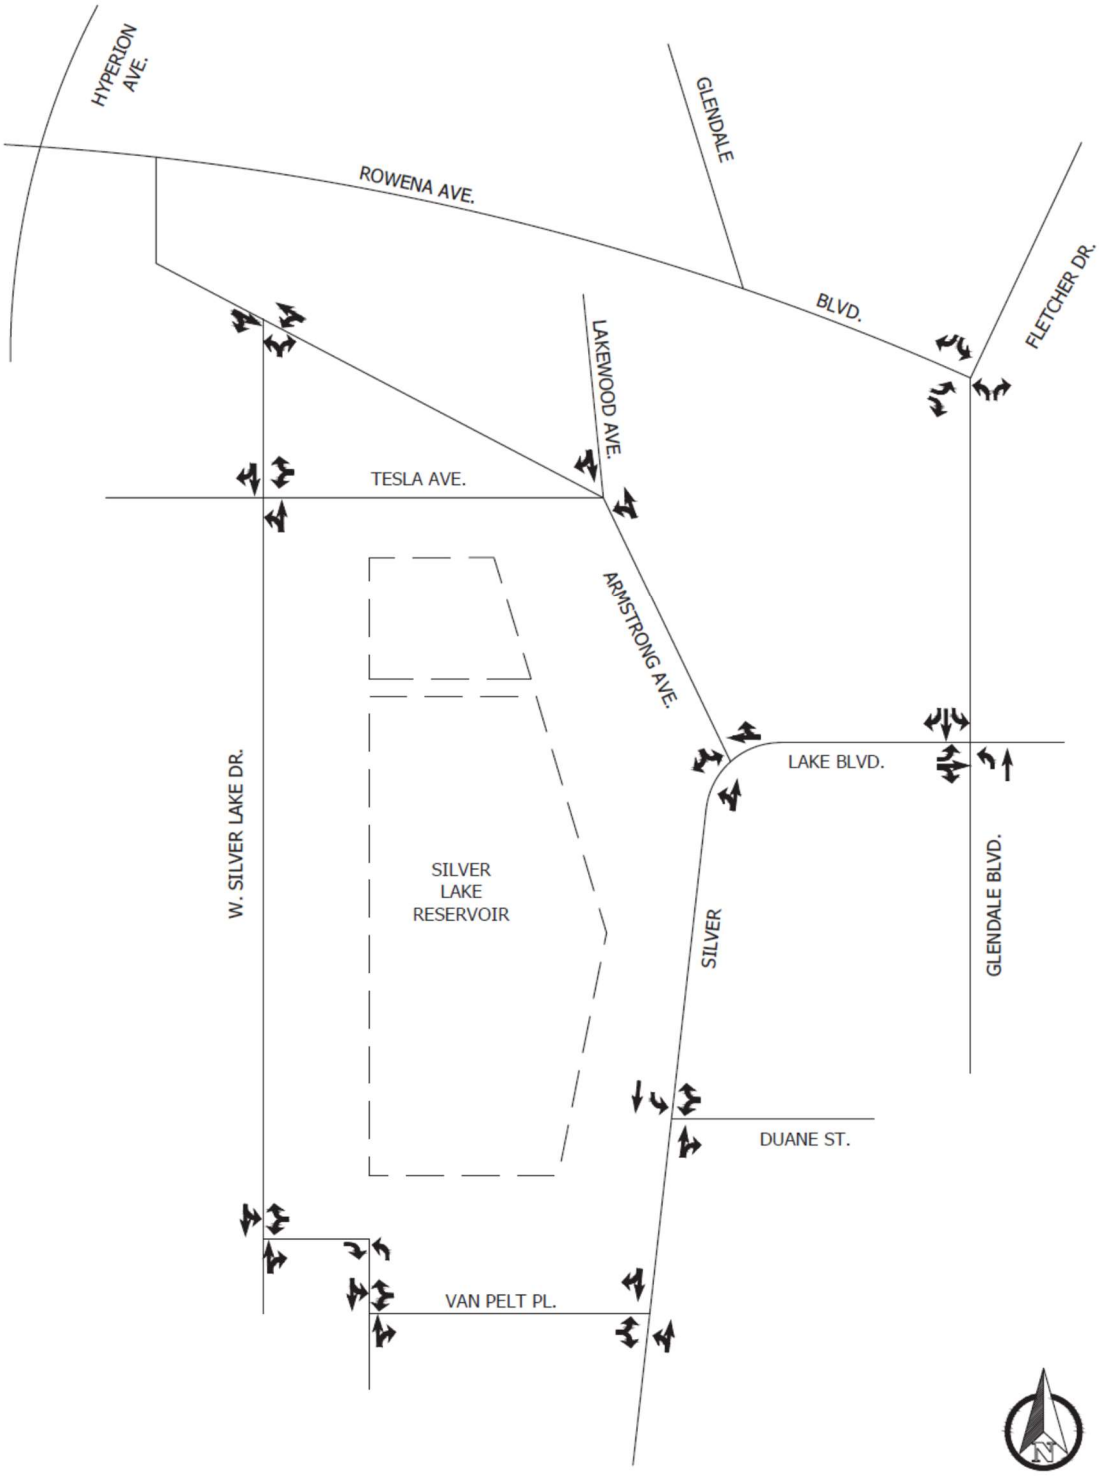


FIGURE 20 - LANE CONFIGURATION

4.2.3.2 - TRAFFIC COUNTS

Traffic counts were obtained for vehicular turning movements at the study intersections. The counts were conducted during two weekdays and two Saturdays to obtain existing traffic volumes. **Figure 21 – Existing Average Daily Traffic Volumes (Weekday)** shows the traffic volumes for existing traffic conditions for the study intersections during a typical weekday, while **Figure 22 – Existing Average Daily Traffic Volumes (Weekend)** shows the traffic volumes for the existing traffic conditions for the study intersections during a typical Saturday. All traffic counts are included in **Appendix C – Data Appendices.**



FIGURE 21 – EXISTING AVERAGE DAILY TRAFFIC VOLUMES (WEEKDAY)



FIGURE 22 – EXISTING AVERAGE DAILY TRAFFIC VOLUMES (WEEKEND)

4.2.3.3 – PROJECT TRIP GENERATION AND METHODOLOGY

The following is a description of the SLRCMP existing and future park zones. The park zones shown in **Figure 3 – SLRCMP Site Plan** are described below:

Ivanhoe Overlook

Ivanhoe Overlook encompasses the Ivanhoe Reservoir, which is the smaller of the two reservoirs and bounded by a path along the north side of its dam. The narrow lands around the water body are currently restricted to LADWP access with the exception of a shared path on the west side that connects to a public sidewalk on West Silver Lake Drive and which allows people to walk along the water's edge before being directed back to West Silver Lake Drive near the Spillway. Once complete, the Ivanhoe Overlook will feature new wetlands habitat, which will be the defining attractor for this park zone. This wetlands habitat will consist of floating islands and wetlands terraces. In addition, various amenities will be introduced to take advantage of the new habitat islands.

Eucalyptus Grove

Eucalyptus Grove is currently a wooded area predominantly occupied by numerous eucalyptus trees. This park zone also contains LADWP facilities. Once complete, the Eucalyptus Grove will feature abundant new landscaping throughout the upland areas. This park zone will also contain wetlands terraces, floating habitat islands, an overlook, seating and viewing terraces, and a promenade.

The West Narrows

The West Narrows consists of a narrow segment of land located north of the south valley; west of the main reservoir; east of West Silver Lake Drive; and south of the Eucalyptus Grove. This park zone is currently unoccupied. This park zone will be improved with a running/walking path, new seating terraces overlooking the reservoir, and a promenade.

The South Valley

The South Valley currently contains most of the SLRC's attractions, such as the Dog Park; Recreation Center; playground; plaza, and basketball courts. Once complete, the South Valley will feature relocated and resized basketball courts; a Renovated Recreation Center; new Multi-Purpose Facility; new plaza; renovated playground and picnic areas; relocated play field, and enhanced Dog Park. In addition, the Multi-Purpose Facility will host polling and community

events.

The East Narrows

The East Narrows consists of a narrow segment of land located north of the south valley; west of Silver Lake Boulevard; east of the main reservoir; and south of the Meadow. This park zone will be improved with a running/walking path; new seating terraces overlooking the reservoir; an overlook protruding into the reservoir; an outdoor fitness center; and a promenade.

The Meadow

The Meadow is referred to as the heart of the Silver Lake Reservoir Complex. This park zone contains vast lawn areas that are used by the public for resting/relaxing and picnicking. Once complete, the Meadow will feature two lawn areas that will host local events such as concerts and outdoor movie screenings; ornamental gardens; a picnic grove; wetland habitat terraces with walkways; floating wetland islands; and an observational platform.

The Knoll

The Knoll is a large hill located east of the main reservoir. This area is undeveloped and is occupied by unmaintained ruderal vegetation. In addition, LADWP facilities are located in this park zone. This Knoll increases in elevation by 45 feet, which provides visitors with ample views of the SLRC and surrounding area. Once complete, the Knoll will contain restored upland wooded habitat; a floating dock; an environmental education center; nature trails; seating terraces; and an overlook shade pavilion with outdoor classrooms.

TRIP GENERATION CALCULATION BASED ON ITE TRIP GENERATION MANUAL

In order to prepare the Project's trip generation, the Institute of Transportation Engineers (ITE) *Trip Generation Manual 11th Edition* was reviewed. According to the Institute of Transportation Engineers (ITE) Land Use Code 411, Public Parks can be defined as:

> *"Public parks are owned and operated by a municipal, county, state, or federal agency. The parks surveyed vary widely as to location, type, and number of facilities, including boating or swimming facilities, beaches, hiking trails, ball fields, soccer fields, campsites, and picnic facilities. Seasonal use of the individual sites differs widely as a result of the varying facilities and local conditions, such as weather. For example, some of the sites are used primarily for boating or swimming; others are used for softball games. Soccer complex (Land Use 488) is a related use.*

The percentage of the park area that is used most intensively varies considerably within the studies contained in this land use; therefore, caution should be used when using acres as an independent variable. Based on the Silver Lake Reservoir Complex Master Plan (SLRCMP) project description, and after consultation with LADOT staff, JBA has determined that the trip generation factors for Public Park (Land Use Code 411) are not suitable for this Project due to the following reasons:

- The ITE survey sites are not comparable to the Project. The SLRC Plan does not have the amenities described above, such as boating facilities, soccer fields, swimming areas, beaches, hiking trails, and campsites.
- The size of the parks included in the ITE Trip Generation surveys ranged between 290 acres and 612 acres. In comparison, the existing SLRC has 3.4 acres of lawn and shade areas, a Recreation Center, basketball court, Dog Park, and walking and jogging trails around the perimeter. As part of SLRCMP, the Project will expand the park to 10 acres for active and passive recreational activities. In addition, the ITE trip generation rates were based on a very limited number of studies. For example, there are only 2 studies for the weekend daily trips.
- There is a wide range in the ITE trip generation rates for this type of land use due to a small sample size (limited number of studies). For example, the weekday daily trip rates range from 0.55 to 34.00 trips per acre. For Saturdays and Sundays, the daily trip rates range from 1.88 to 22.75 and 2.12 to 19.50 trips per acre, respectively.

To illustrate the limitations of the ITE Land Use Code 411 (Public Park) trip generation factors, the Project's weekday and weekend trip generation were calculated using the ITE trip rates shown below in **Table 14 – ITE Trip Generation Rates for Public Parks (Land Use 411)**. It is also important to note that given the average ITE trip generation rates that are typically used are very low, the highest values within the ranges of the trip generation rates were used in this demonstration to be conservative.

Table 14 ITE Trip Generation Rates for Public Parks (Land Use 411)				
		ITE Ave. Trip Rate	Range of Trip Rates	**Trip Rate Used**
Weekday	Daily	0.78	0.55-34.00	**34.00**
	Am Peak	0.02	0.00-4.50	**4.50**
	PM Peak	0.11	0.05-3.50	**3.50**
Saturday	Daily	1.96	1.88-22.75	**22.75**
	Generator Peak	0.28	0.21-4.50	**4.50**
Sunday	Daily	2.19	2.12-19.50	**19.50**
	Generator Peak	0.31	0.21-5.00	**5.00**

In order to use the rates for the ITE Land Use Code 411 (Public Parks), the SLRCMP park zones (Ivanhoe Overlook, Eucalyptus Grove, the Knoll, the East/West Narrows, the Meadow, and the South Valley) were considered to be a single land use. In addition, the Environmental Education Center and Shade Pavilion/Outdoor Classrooms as well as the walking and jogging paths were also considered to be part of the ITE Land Use Code 411 because these facilities do not have comparable trip generation rates in the ITE Trip Generation Manual.

In addition, the SLRCMP is also proposed to include a Multi-Purpose Facility and a Renovated Recreational Center. The ITE Trip Generation Manual 11th edition has a Land Use Code 435 for Multi-purpose Recreational Facility. However, there are also limitations for this land use as follows:

- For weekdays, there are no trip rate values for AM peak hour and daily trips.
- For weekends, there are no trip rate values for peak hour of the generator and daily trips.

To demonstration the deficiencies of the ITE Trip Generation Rates, Project trip generation were calculated using the highest values of the trip generation rates from **Table 14**, for Land Use Code 411 (Public Park) and the available trips rates for Land Use Code 435 (Multi-purpose Recreational Facility). The results are shown in **Tables 15 – Trip Generation Using ITE Rates (Weekday), Table 16 – Trip Generation Using ITE Rates (Weekend-Saturday), and Table 17 – Trip Generation Using ITE Rates (Weekend-Sunday).**

Table 15 - Trip Generation Using ITE Rates (Weekday AM, PM, and Daily)

Land Use (ITE Code)	Size	Units	AM Peak Hour Trips				PM Peak Hour Trips				Daily Trips	
			Rate	Total	In	Out	Rate	Total	In	Out	Rate	Total
New Project Land Use Added												
Public Park (411)[2]	10	Acre	4.50	45	59% 27	41% 18	3.5	35	55% 19	45% 16	34.00	340
Renovated Recreational Center (435)	3.279	Tsf	Not Available	Not Available	Not Available Not Available	Not Available Not Available	4.06	14	55% 8	45% 6	Not Available	Not Available
Multi-purpose Facility (435)	5.800	Tsf	Not Available	Not Available	Not Available Not Available	Not Available Not Available	4.06	24	55% 13	45% 11	Not Available	Not Available
Total			Total daily and generator peak cannot be calculated due to the lack of available trip generation data.									

Table 16, shown below, shows the ITE trip generation rates for parks on weekends.

Table 16 - Trip Generation Using ITE Rates (Weekend – Saturday)

Land Use (ITE Code)	Size	Units	Generator Peak Hour Trips				Daily Trips	
			Rate	Total	In	Out	Rate	Total
New Project Land Use Added								
Public Park (411)[2]	10	Acre	4.50	45	55% 25	45% 20	22.75	228
Renovated Recreational Center (435)	3.279	Tsf	Not Available	Not Available	Not Available Not Available	Not Available Not Available	Not Available	Not Available
Multi-Purpose Facility (435)		Tsf	Not Available	Not Available	Not Available Not Available	Not Available Not Available	Not Available	Not Available
Total			Total daily and generator peak cannot be calculated due to the lack of available trip generation data.					

Table 17 - Trip Generation Using ITE Rates (Weekend - Sunday)

Land Use (ITE Code)	Size	Units	Generator Peak Hour Trips				Daily Trips	
			Rate	Total	In	Out	Rate	Total
New Project Land Use Added								
Public Park (411)[2]	10	Acre	5.00	50	39% 20	61% 30	19.50	195
Renovated Recreational Center (435)	3.279	Tsf	Not Available	Not Available	Not Available Not Available	Not Available Not Available	Not Available	Not Available
Multi-Purpose Facility (435)	5.800	Tsf	Not Available	Not Available	Not Available Not Available	Not Available Not Available	Not Available	Not Available
Total			Total daily and generator peak cannot be calculated due to the lack of available trip generation data.					

In summary, the daily Project trips calculated using the ITE rates are as follows. These weekday and weekend daily trips do not include trips generated by the Renovated Recreation Center and Multi-Purpose Facility because the ITE Trip Generation Manual does not have daily rates for these uses:

- Weekday Daily Trips = 340;
- Weekend (Saturday) Daily Trips = 228; and
- Weekend (Sunday) Daily Trips = 195.

The purpose of calculating the Project's trip generation using the ITE trip generation rates for the Project was to demonstrate the deficiencies with the ITE rates. Moreover, the ITE manual also cautions the use of "acres" as an independent variable for trip generation. For this reason, JBA developed a trip generation methodology based on current park attendance. As demonstrated below, using the Current Park Attendance surveys conducted by JBA provides a more accurate estimation of the trip generation for the proposed Project.

Trip Generation Methodology Based on Current Park Attendance

JBA conducted surveys of the number of people that were using the various areas of the park on Saturday November 6, 2021. The survey data that was collected was used as a base to estimate the Project's future trip generation. The results of the aforementioned survey are as follows:

The Meadow – Silver Lake Lawn/Great Lawn

The number of people using the picnicking areas were counted between 9:00 AM and 4:00 PM. During the peak use of this area between 2:00 PM and 4:00 PM there were between 78 to 109 people in various groups picnicking. For the purposes of projecting future increase in attendance on weekdays and weekends, the following assumptions were made:

- For the weekends, a 50% increase was assumed based on a current peak park attendance of 100 people for this area.
- For the weekdays, a 25% increase was assumed based on a current peak park attendance of 100 people for this area.
- For the other park uses in the Meadow area, the increases in attendance for weekends and weekdays were estimated based on inputs from the SLRCMP Project Team using the size, functionality, and capacity of each respective park zone area.

The Knoll, Ivanhoe Overlook, Eucalyptus Grove, East/West Narrows

For these park uses, the increases in attendance for weekends and weekdays were estimated based on inputs from the SLRCMP Project Team using the size, functionality, and capacity of each respective park zone area.

The South Valley – Dog Park

The number of people using the Dog Park were counted between 9:00 AM and 4:00 PM. During the peak use of this area between 9:00 AM and 12:00 PM there were between 45 to 56 people in various groups using the park. For the purposes of projecting future increase in attendance on weekdays and weekends, the following assumptions were made:

- For the weekends, a 60% increase was assumed based on a current peak park attendance of 50 people for this area.
- For the weekdays, a 30% increase was assumed based on a current peak park attendance of 50 people for this area.

The South Valley – Renovated Recreation Center, Multi-Purpose Facility, Playground, Play Field, Renovated Plaza, and Picnic Grove

Based on observations, the number of people using the existing Recreation Center between 9:00 AM and 6:00 PM ranged between 20 to 30 people. Based on the proposed Renovation of the Recreation Center, an additional peak attendance of 30 people was assumed during weekdays and weekends.

Given that the existing basketball court will be relocated to a new location within the South Valley park zone, no change in the usage of the basketball court was assumed. Furthermore, there was no additional attendance assumed for the playground, renovated plaza, picnic grove, and play field.

Silver Lake Perimeter Walking & Jogging Paths

The perimeter of the SLRC has walkways that are used for walking and jogging purposes. In order to estimate the number of people that are walking and jogging, a count was conducted on November 6, 2021, from 9:00 AM to 4:00 PM. The following **Table 18 - Weekend Walker and Jogger Counts** shows the walker and jogger counts for a typical weekend during the highest three hours.

Table 18 - Weekend Walker and Jogger Counts

	Locations						
	A	B	C	D	E	F	G
Time	Silver Lake Blvd. North of Duane	Silver Lake Blvd. Mid-block Ped Xing	Silver Lake Blvd. South of Armstrong	Armstrong at Tesla & Lakewood	West Silver Lake Dr. at Tesla	West Silver Lake Dr. north of Redesdale	Armstrong at Silver Lake Blvd.
9 am - 10 am	174	240	231	267	245	338	210
10 am -11 am	152	160	166	244	194	252	179
11 am - 12 pm	155	189	132	247	214	254	166
Average	**160**	**196**	**176**	**253**	**218**	**281**	**185**

Average number of walkers and joggers = (A+B+C+D+E+F+G)/ 7 = 1470/7 = 210

For the purposes of projecting future increases due to new walking and jogging paths internal to the reservoir area, the current peak attendance of 210 people was increased by 40% for weekends and 20% for weekdays as calculated below:

Assumed increase in walkers and joggers for the Weekend by 40% = 210 X 0.4 = 84

Assumed increase in walkers and joggers for the Weekday by 20% = 210 X 0.2 = 42

ESTIMATED POTENTIAL WEEKEND VEHICLE TRIPS GENERATED BY EACH PARK ZONE

To calculate project trip generation, the potential increase in attendance for each park use within each park zone on a typical weekday was first estimated, as shown in **Table 19 - Silver Lake Reservoir Complex Estimated Potential Weekend Vehicle Trips Generated by Each Park Use**. The estimated potential increase in park attendance was based on the uses in each park zone and inputs from the Project Team. The number of attendants for each park use was then converted to the number of vehicle trips associated with each peak park use by applying the following assumptions:

- 70% of all park visitors are local residents that would walk/jog/bike or take public transit to the park. This assumption is based on a survey of the SLRCMP community meeting participants that 70% of them walked to the SLRC (refer to **Figure 23 – Methods of Travel to the SLRC** shown on the following page).
- 25% internal capture among various park uses. Internal capture takes into consideration of those park visitors that drive to the park once but visit multiple areas in the park. For example, people who go to the Meadow for picnicking would also walk or jog to the Knoll area, fitness area, use the seating terraces in Eucalyptus Grove, or the West Narrows. For this study, the internal capture factor only applied to general park uses and it was not used for the recreation center, the outdoor basketball court, the multi-purpose facilities, the walking and jogging paths and trails, the education center, and classrooms, as well as any special events on weekdays and weekends.
- 40% increase in walkers and joggers around the existing paths and trails.
- Shade Pavilion/outdoor classroom in Ivanhoe Overlook and Environmental Education Center in the Knoll will be used on weekdays by students on field trips travelling by buses or passenger vans. No weekend trips were assumed for these park zones.
- There will be special events on weekdays at the existing Recreation Center and the Multi-Purpose Facility in the South Valley for community meetings and polling station with up to 50 people attending.
- There may be special events on weekends at Silver Lake Lawn in The Meadow for live performances and outdoor movie showings with an attendance of up to 600 people.

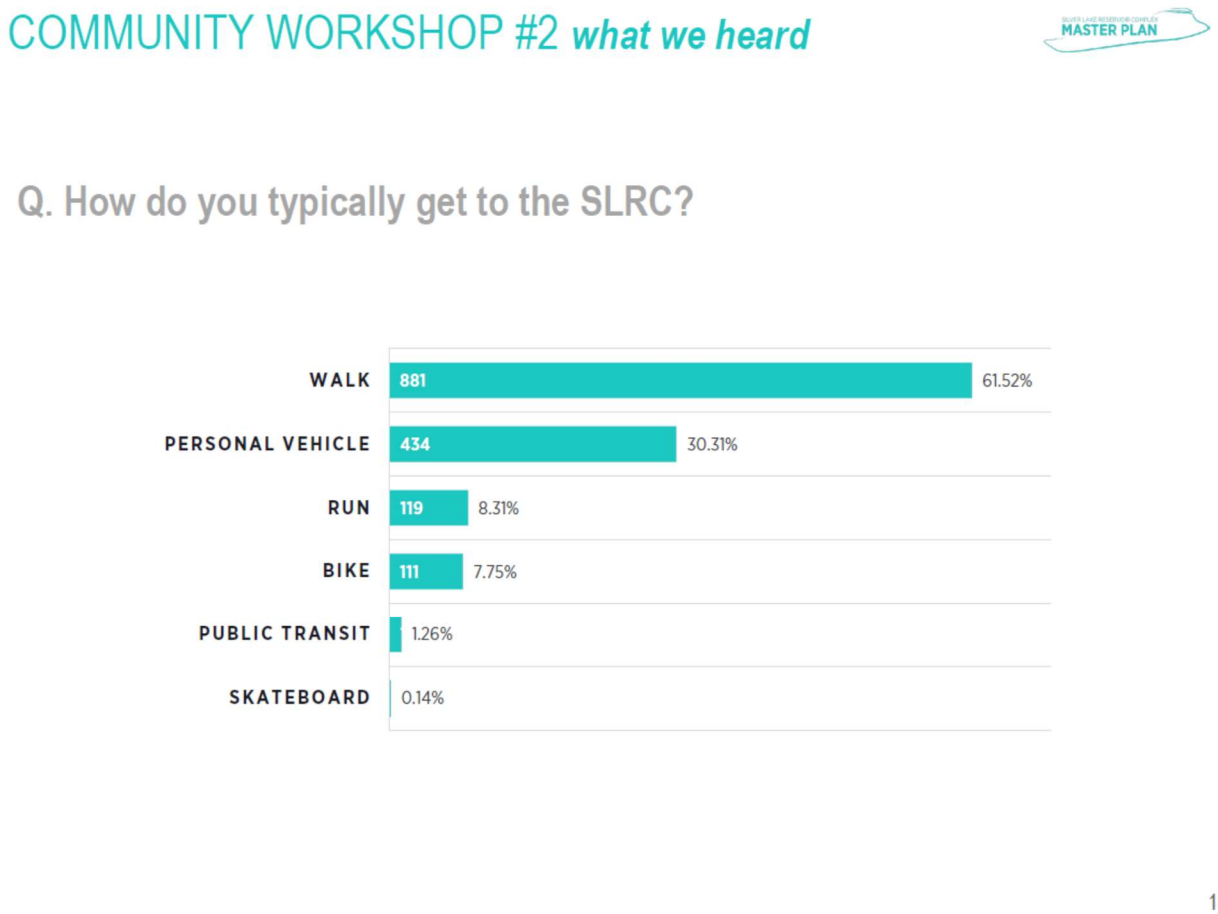


FIGURE 23 - METHODS OF TRAVEL TO THE SLRC

- The following vehicle occupancy rates were used to calculate vehicular trips for each park zone.
    - 1.8 passengers per vehicle for the existing and future Multi-Purpose Facility.
    - 1.5 passengers per vehicle for general park uses (The Meadows, Dog Park, Knoll, Ivanhoe Overlook, Eucalyptus Grove, and the East/West Narrows).
    - 1.2 passengers per vehicle for walking/jogging.
    - 1.5 passengers per vehicle for special events.
    - 25 students per bus with a passenger car equivalent of 3.0 vehicles per bus.
- It was assumed that the majority of students would travel to the Environmental Education Centers and the shade pavilions in buses or passenger vans.
- Increases in park zone attendance were calculated by the Project Team based on existing attendance and the capacity of the existing and proposed park amenities.

ESTIMATED PEAK USE VEHICLE TRIP GENERATION FOR EACH PARK ZONE

The above assumptions were made based on the inputs for the SLRC project team. The arrival, departure and total vehicle trips associated with each peak park use are shown in **Table 19 – Silver Lake Reservoir Complex Estimated Potential Weekend Vehicle Trips Generated by Each Park Use**. The calculations for the weekday and weekend trip generation for each park zone is included in **Appendix D – Trip Generation Calculations.** In addition, the potential increase in park attendance and the number of vehicle trips associated with each peak park use are also shown in the table provided on the following pages.

Table 19 - Silver Lake Reservoir Complex Estimated Potential Weekend Vehicle Trips Generated by Each Park Use							
Park Zone	**Park Use**	**Existing Area/Size**	**Proposed Area/Size**	**Increase in Park Attendance**	**Peak Use Vehicle Trips**		
					Arrive	**Depart**	**Total**
The Meadow	Silver Lake Lawn	87,120 sq. ft.	Enhanced	50 people	8	8	16
	Great Lawn	56,628 sq. ft.	Enhanced				
	Observation Platform	N/A	500 sq. ft.	15 People	2	2	4
	Ornamental Gardens	N/A	1.5 Acre	20 People	3	3	6
	Picnic Grove & Upper Lawn	N/A	12,000 sq. ft.	25 People	4	4	8
	Seating Terraces	N/A	23,400 sq. ft.	15 People	2	2	4
	Wetland Terraces	N/A	61,200 sq. ft.	5 People	0	0	0
	Promenade	8,000 sq. ft.	Enhanced	No Change	0	0	0
The Knoll	Floating Dock	N/A		All internal capture	0	0	0
	Overlook Shade Pavilion/Outdoor Classroom	N/A	1,200 sq. ft.	10 People	2	2	4
	Environmental Education Center*	N/A	3,760 sq. ft.	15 People	0	0	0
Ivanhoe Overlook	Shadow Pavilion/Outdoor Classroom*	N/A	1,200 sq. ft.	0	0	0	0
	Habitat Terrace*	N/A	N/A	0	0	0	0
Eucalyptus Grove	Seating and Viewing Terraces	N/A	Benches	20 People	3	3	6
The East Narrows	Seating Terraces	N/A	Benches	15 People	2	2	4
	Fitness Circuit	N/A	Fitness Equipment	15 People	2	2	4

Table 19 - Silver Lake Reservoir Complex
Estimated Potential Weekend Vehicle Trips Generated by Each Park Use

Park Zone	Park Use	Existing Area/Size	Proposed Area/Size	Increase in Park Attendance	Peak Use Vehicle Trips		
					Arrive	Depart	Total
The West Narrows	Seating Terraces	N/A	Benches	15 People	2	2	4
The South Valley	Playground	N/A	Enhanced	No Change	0	0	0
	Renovated Recreation Center*	3,279 sq. ft.	Enhanced	30 people	5	5	10
	Picnic Grove	No Change	No Change	No Change	0	0	0
	Relocated Basketball Court	3,108 sq. ft.	No Change	No Change	0	0	0
	Dog Park	56,400	Enhanced	30 People	6	6	12
	Multi-Purpose Facility /Indoor basketball Court*	N/A	5,800 sq. ft.	25 People	4	4	8
	New Plaza	N/A	Enhanced	All internal capture	0	0	0
Silver Lake Perimeter	Walking/Jogging Paths	N/A	Enhanced	85 People	21	21	42

*No internal capture

In addition, the Silver Lake Lawn in the Meadow would occasionally be utilized for special events on the weekends, such as live performances and outdoor movie showings. The estimated increase in attendance and the peak use vehicle trips are shown in **Table 20 – Estimated Weekend Project Trip Generation During Special Events/Live Performance**.

Table 20 - Estimated Weekend Project Trip Generation During Special Events/Live Performance

Park Zone	Possible Use/Function	Existing Area/Size	Proposed Area/Size	Increase in Visitor	Peak Hour Vehicle Trips		
					Arrive	Depart	Total
The Meadow	Silver Lake Lawn/Great Lawn	87,120 sq. ft.	Enhanced	600 People	134	134	268

ESTIMATED POTENTIAL WEEKDAY VEHICLE TRIPS GENERATED BY EACH PARK USE

Using the same methodology and assumptions, the potential increase in park attendance and the number of vehicle trips associated with each peak park use on a typical weekday are shown in **Table 21** - **Silver Lake Reservoir Complex Estimated Potential Weekday Vehicle Trips Generated by Each Park Use** provided below.

Table 21 - Silver Lake Reservoir Complex
Estimated Potential Weekday Vehicle Trips Generated by Each Park Use

Park Zone	Park Use	Existing Area/Size	Proposed Area/Size	Increase in Park Attendance	Peak Use Vehicle Trips		
					Arrive	Depart	Total
The Meadow							
	Silver Lake Lawn	87,120 sq. ft.	Enhanced	25 people	4	4	8
	Great Lawn	56,628 sq. ft.	Enhanced				
	Observation Platform	N/A	500 sq. ft.	13 People	2	2	4
	Ornamental Gardens	N/A	1.5 Acre	20 People	3	3	6
	Picnic Grove & Upper Lawn	N/A	12,000 sq. ft.	20 People	3	3	6
	Seating Terraces	N/A	23,400 sq. ft.	10 People	2	2	4
	Wetland Terraces	N/A	61,200 sq. ft.	3 People	1	1	2
	Promenade	8,000 sq. ft.	Enhanced	No Change	0	0	0
The Knoll							
	Floating Dock	N/A		All internal capture	0	0	0
	Overlook Shade Pavilion/Outdoor Classroom	N/A	1,200 sq. ft.	15 People	2	2	4
	Environmental Education Center*	N/A	3,760 sq. ft.	85 Students	(4 buses) 12	(4 buses) 12	(8 buses) 24
Ivanhoe Overlook							
	Shadow Pavilion/Outdoor Classroom*	N/A	1,200 sq. ft.	30 Students	(2 buses) 6	(2 buses) 6	(4 buses) 12
	Habitat Terrace*	N/A	N/A	10 students	(1 bus) 3	(1 bus) 3	(2 buses) 6

Table 21 - Silver Lake Reservoir Complex
Estimated Potential Weekday Vehicle Trips Generated by Each Park Use

Park Zone	Park Use	Existing Area/Size	Proposed Area/Size	Increase in Park Attendance	Peak Use Vehicle Trips		
					Arrive	Depart	Total
Eucalyptus Grove	Seating and Viewing Terraces	N/A	Benches	10 People	2	2	6
The East Narrows	Seating Terraces	N/A	Benches	10 People	2	2	4
	Fitness Circuit	N/A	Fitness Equipment	10 People	2	2	4
The West Narrows	Seating Terraces	N/A	Benches	10 People	2	2	4
The South Valley	Playground	N/A	Enhanced	No Change	0	0	0
	Renovated Recreation Center*	3,279 sq. ft.	Enhanced	30 people	5	5	10
	Picnic Grove	No Change	No Change	No Change	0	0	0
	Relocated Basketball Court	3,108 sq. ft.	No Change	No Change	0	0	0
	Dog Park	56,400	Enhanced	15 People	3	3	6
	Multi-Purpose Facility /Indoor basketball Court*	N/A	5,800 sq. ft.	25 People	4	4	8
	New Plaza	N/A	N/A	All internal capture	0	0	0
Silver Lake Perimeter	Walking/Jogging Paths*	N/A	Enhanced	42 People	11	11	22

*=No internal capture

In addition, the Silver Lake Lawn in the Meadow would occasionally be utilized for special events on the weekends, such as live performances and outdoor movie showings. The estimated increase in attendance and the peak use vehicle trips are shown below in **Table 22 – Estimated Weekday Project Trip Generation During Special Events, Community Events, and Polling Station**.

Table 22 - Estimated Weekday Project Trip Generation During Special Events, Community Events, and Polling Station

Park Zone	Possible Use/Function	Existing Area/Size	Proposed Area/Size	Increase in Visitor	Peak Hour Vehicle Trips		
					Arrive	Depart	Total
The South Valley	Multi-Purpose Facility /Indoor basketball Court*	N/A	5,800 sq. ft.	50 People	17	17	34

Tables 19 through **22** show the estimated maximum number of Project vehicle arrival and departure trips for each park zone. It is important to note that, each park use within a park zone will peak at different times of the day and will not occur at the same time. In addition, it is also assumed that all the SLRC park zones will be developed and operated simultaneously. However, in reality, based on available funding, the SLRC may be developed over a period of 10 years. Therefore, the estimated project trip generation for weekdays and weekends will occur incrementally over a period of 10 years.

Another important factor to be considered is the availability of on-street parking (which will be further discussed in the traffic analysis). With the limited on-street parking available on the adjacent streets, potentially, the number of estimated project vehicle trips will actually be lower. Nevertheless, to be conservative in estimating the traffic impacts at the study intersections, the peak hour weekday and weekend trip generation have been used for the intersection capacity analyses.

Estimated Hourly Distributions of Vehicle Trips for Park Uses

To calculate the daily, morning and afternoon commuter-peak-hour trip generation for a typical weekday and weekend, the hourly distribution of vehicle trips for various park uses were estimated. All of the park uses in the SLRC were grouped into the following 5 categories. Each park use category has its own unique hourly arrival and departure patterns:


1. General Park Uses—this includes the lawn areas, picnic areas, observation platform, gardens, seating and viewing terraces, promenade, fitness circuit, playground, and Dog Park.

2. Education Center and Classroom—this includes Environmental Education Center in The Knoll, Shadow Pavilion/Outdoor Classroom and Habitat Terrace in Ivanhoe Overlook.
3. Recreation Center—this includes the Renovated Recreation Center in The South Valley.
4. Basketball Court—this includes the relocated basketball court and the Multi-Purpose Facility /indoor basketball court in The South Valley
5. Silver Lake Perimeter Walking and Jogging Paths and Trails


The weekday and weekend hourly distributions of vehicle trips for each of the five park-use categories are shown in the following histograms as percentages of the peak use vehicle trips. It is assumed that on the average, a visitor will spend approximately 2 hours in the park. Therefore, the time lag between the arrival and departure is assumed to be 2 hours.

General Park Uses

Weekday

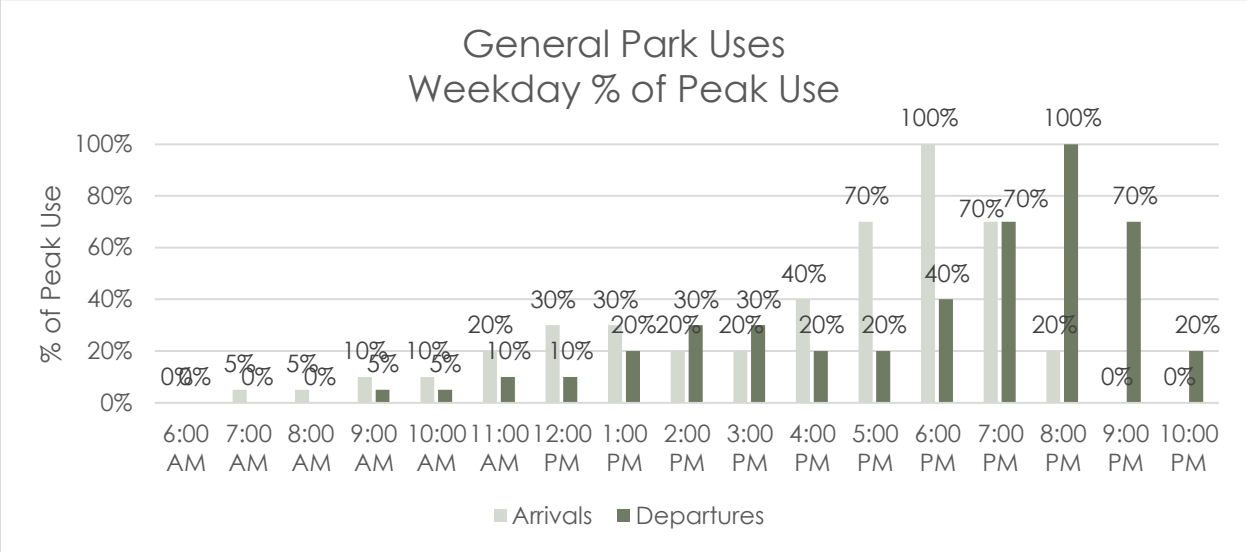


Weekend

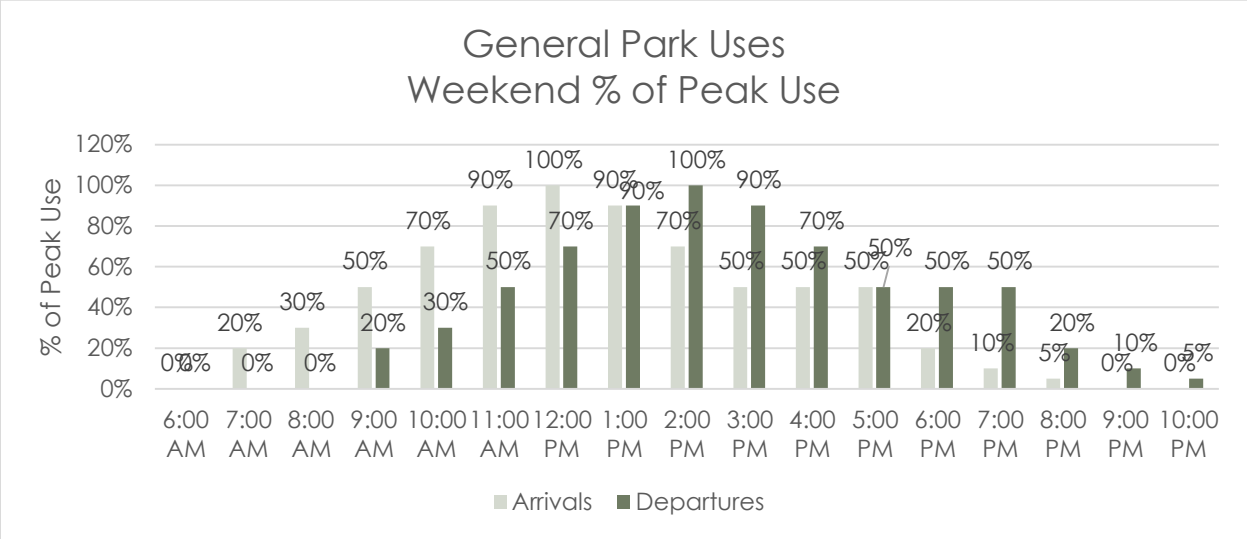


Education Center and Classroom

Weekday

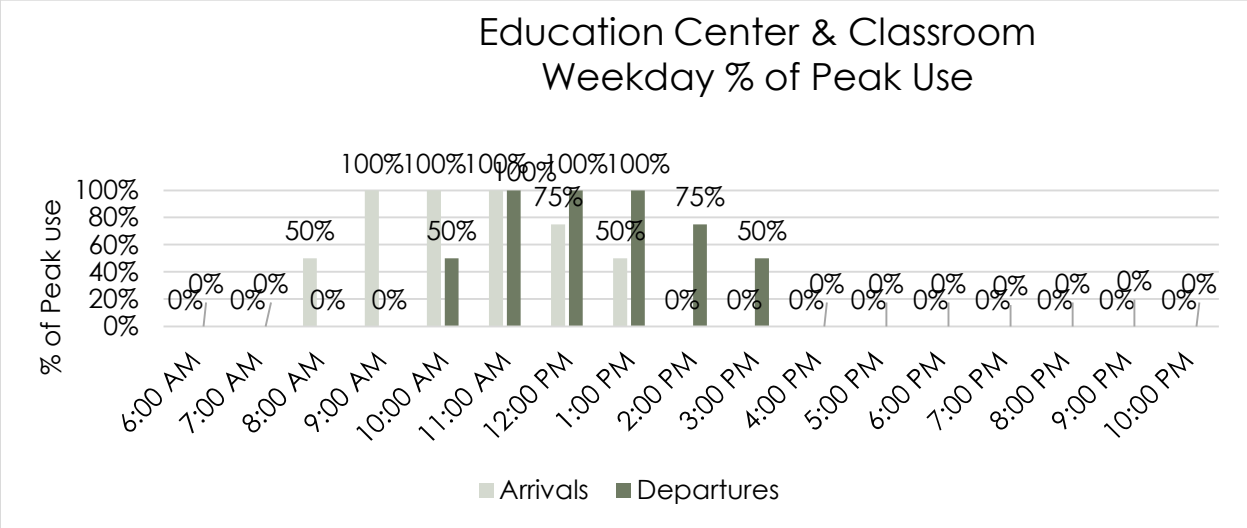


Recreation Center

Weekday

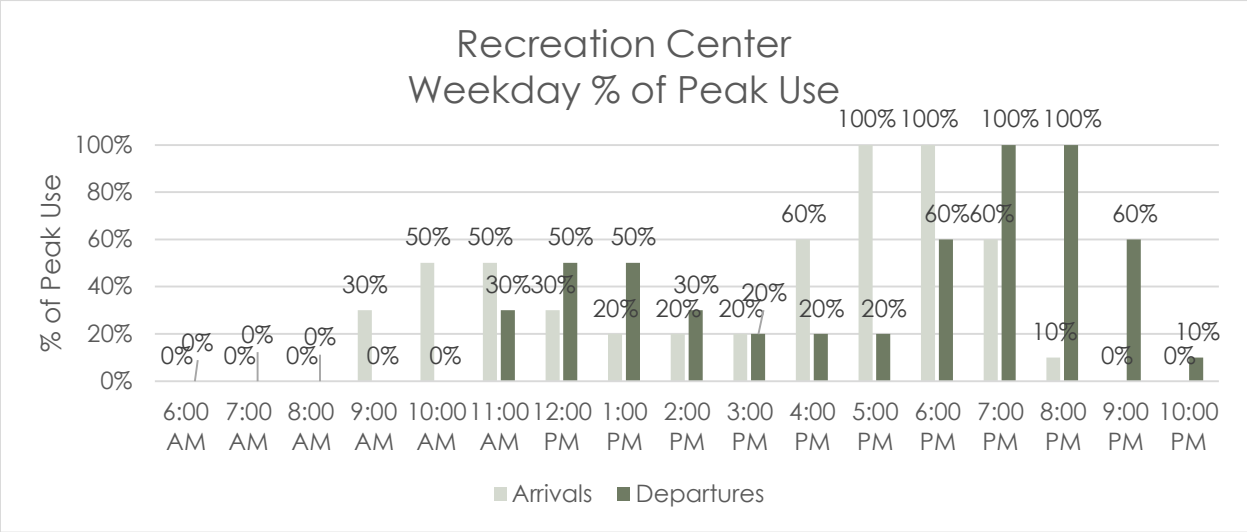


Weekend

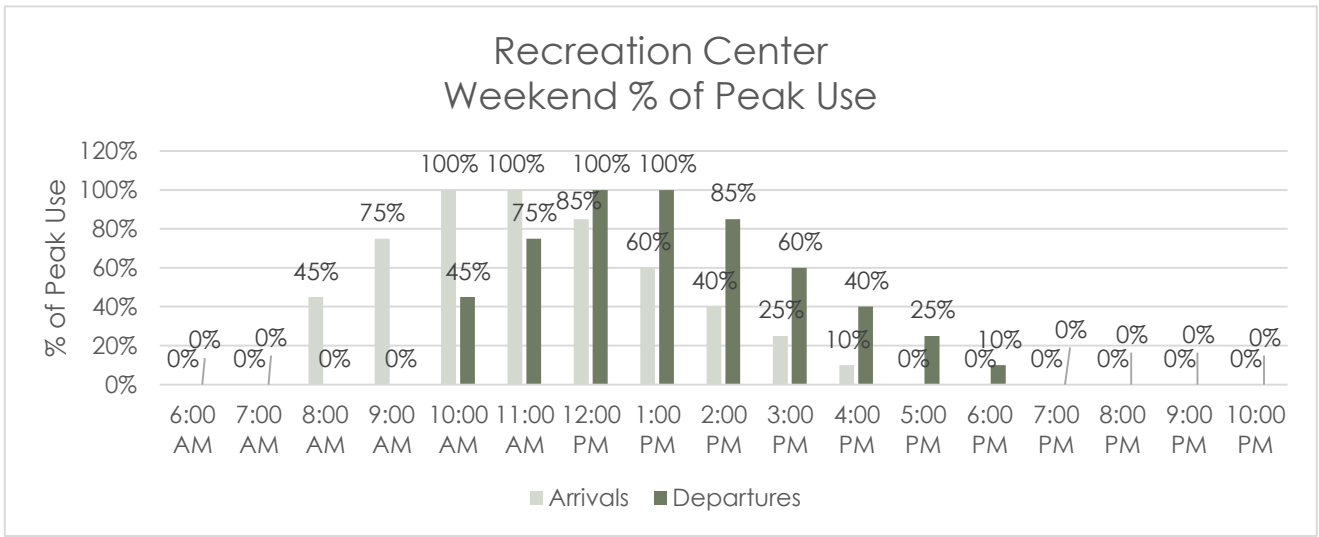


Basketball Court

Weekday

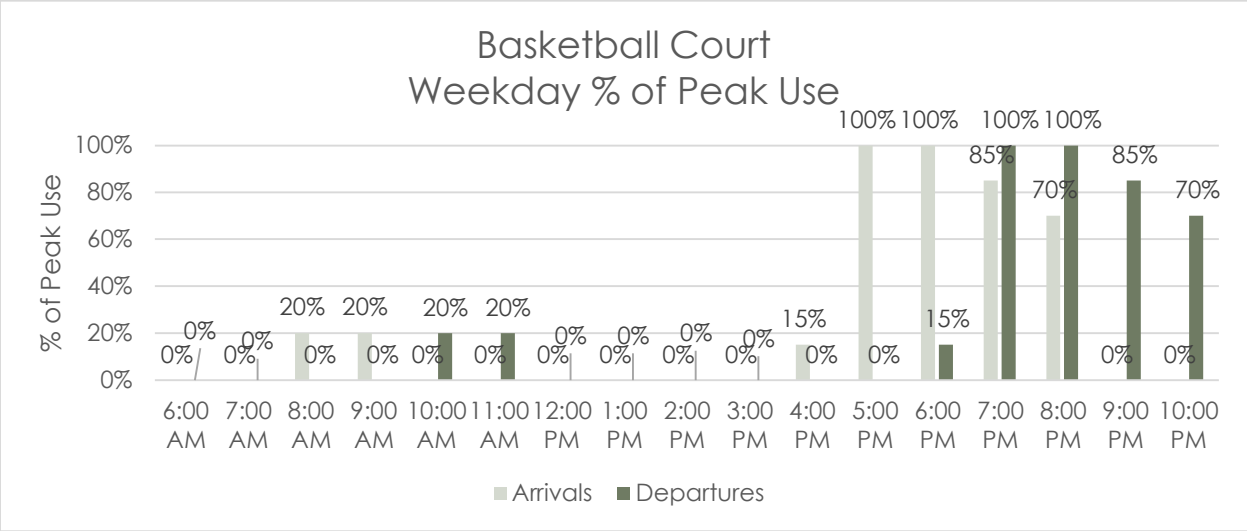


Weekend

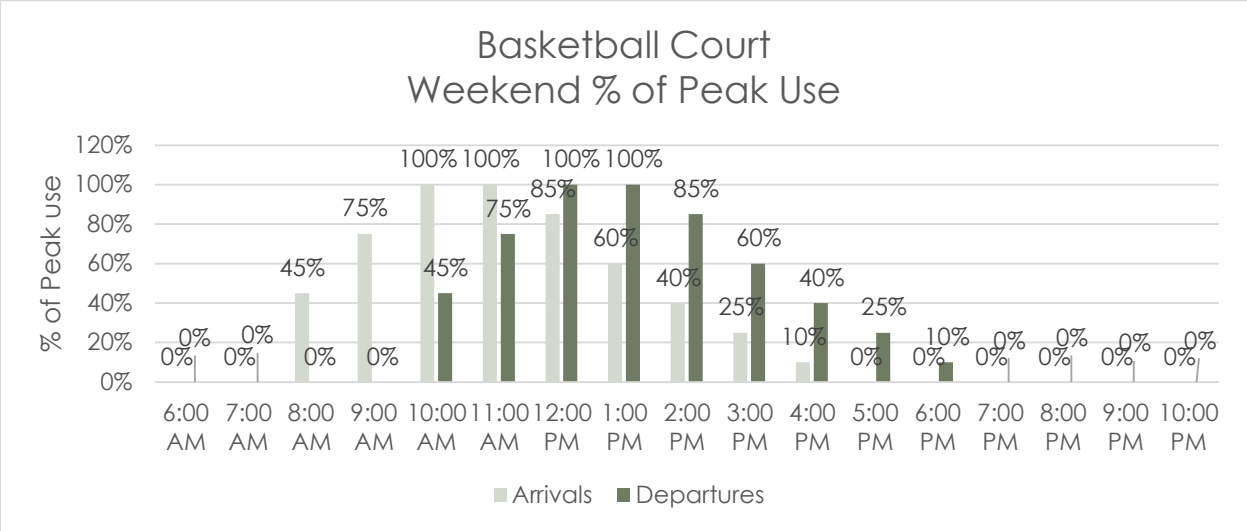


Walking & Jogging Path

Weekday

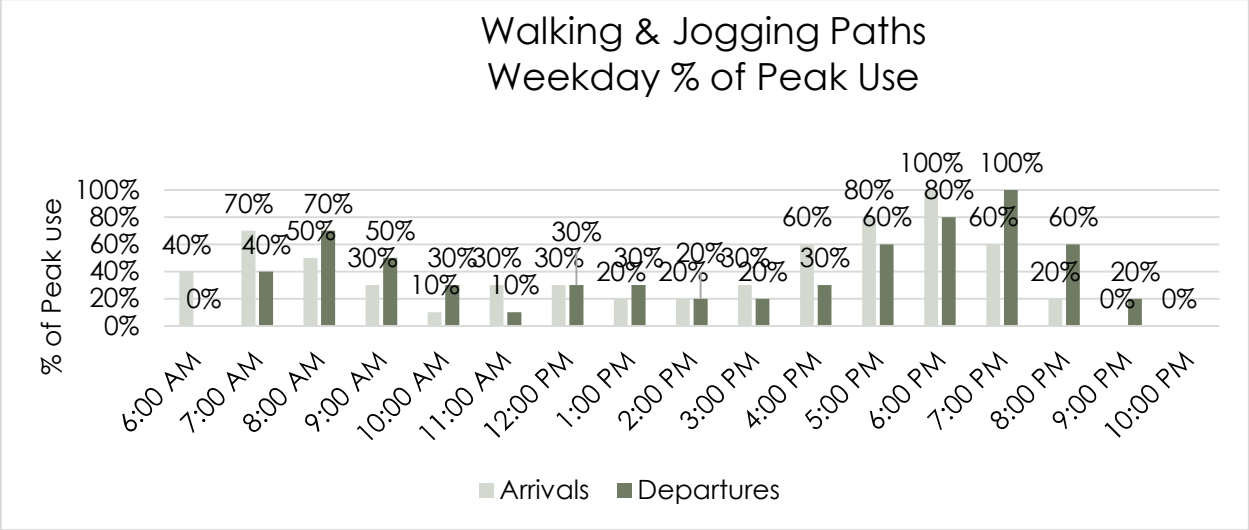

Weekend

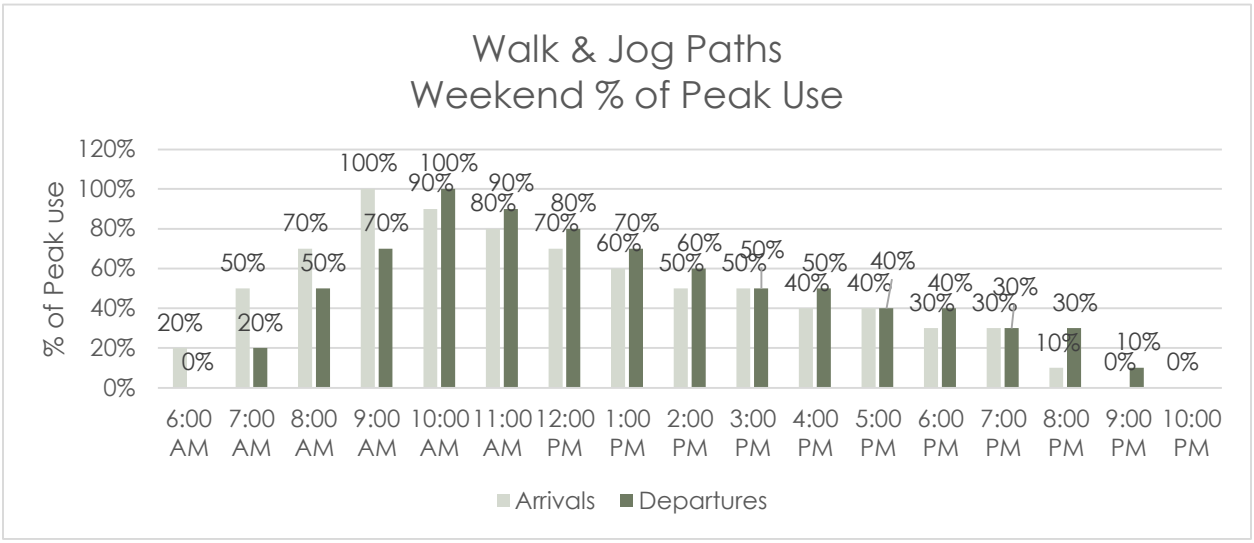

ESTIMATED PROJECT TRIP GENERATION

Using the peak use vehicle trips for each park use multiplied by the hourly percentages of peak uses shown in the histograms above, the estimated weekday and weekend arrival and departure vehicle trips generated by the project were calculated for every hour of the day when the SLRC is in operation. See **Table 23 – Estimated Project Trip Generation (Weekday)** and **Table 24 – Estimated Project Trip Generation (Weekend)** on the following pages.

Table 23 - Estimated Project Trip Generation (Weekday)

Time of Day	Park Use Category											
	General Park Uses				Education Ctr. & Classroom				Recreation Center			
	Arrivals		Departures		Arrivals		Departures		Arrivals		Departures	
	%*	Trips	%*	Trips	%*	Trips	%*	Trips	%*	Trips	%*	Trips
6:00 AM	0%	0	0%	0	0%	0	0%	0	0%	0	0%	0
7:00 AM	5%	2	0%	0	0%	0	0%	0	0%	0	0%	0
8:00 AM	5%	2	0%	0	50%	11	0%	0	0%	0	0%	0
9:00 AM	10%	3	5%	2	100%	21	0%	0	30%	2	0%	0
10:00 AM	10%	3	5%	2	100%	21	50%	11	50%	3	0%	0
11:00 AM	20%	6	10%	3	100%	21	100%	21	50%	3	30%	2
12:00 PM	30%	9	10%	3	75%	16	100%	21	30%	2	50%	3
1:00 PM	30%	9	20%	6	50%	11	100%	21	20%	1	50%	3
2:00 PM	20%	6	30%	9	0%	0	75%	16	20%	1	30%	2
3:00 PM	20%	6	30%	9	0%	0	50%	11	20%	1	20%	1
4:00 PM	40%	12	20%	6	0%	0	0%	0	60%	3	20%	1
5:00 PM	70%	20	20%	6	0%	0	0%	0	100%	5	20%	1
6:00 PM	100%	28	40%	12	0%	0	0%	0	100%	5	60%	3
7:00 PM	70%	20	70%	20	0%	0	0%	0	60%	3	100%	5
8:00 PM	20%	6	100%	28	0%	0	0%	0	10%	1	100%	5
9:00 PM	0%	0	70%	20	0%	0	0%	0	0%	0	60%	3
10:00 PM	0%	0	20%	6	0%	0	0%	0	0%	0	10%	1
Total		**132**		**132**		**101**		**101**		**30**		**30**

Time of Day	Basketball Court				Walking & Jogging Paths				Total		
	Arrivals		Departures		Arrivals		Departures		Vehicle Trips		
	%*	Trips	%*	Trips	%*	Trips	%*	Trips	Arrive	Depart	Total
6:00 AM	0%	0	0%	0	40%	5	0%	0	5	0	5
7:00 AM	0%	0	0%	0	70%	8	40%	5	10	5	15
8:00 AM	20%	1	0%	0	50%	6	70%	8	20	8	28
9:00 AM	20%	1	0%	0	30%	4	50%	6	31	8	39
10:00 AM	0%	0	20%	1	10%	2	30%	4	29	18	47
11:00 AM	0%	0	20%	1	30%	4	10%	2	34	29	63
12:00 PM	0%	0	0%	0	30%	4	30%	4	31	31	62

Table 23 - Estimated Project Trip Generation (Weekday)											
Time of Day	Basketball Court				Walking & Jogging Paths				Total		
	Arrivals		Departures		Arrivals		Departures		Vehicle Trips		
	%*	Trips	%*	%*	Trips	%*	%*	Trips	Arrive	Depart	Trips
1:00 PM	0%	0	0%	0	20%	3	30%	4	24	34	58
2:00 PM	0%	0	0%	0	20%	3	20%	3	10	30	40
3:00 PM	0%	0	0%	0	30%	4	20%	3	11	24	35
4:00 PM	15%	1	0%	0	60%	7	30%	4	23	11	34
5:00 PM	100%	4	0%	0	80%	9	60%	7	38	14	52
6:00 PM	100%	4	15%	1	100%	11	80%	9	48	25	73
7:00 PM	85%	4	100%	4	60%	7	100%	11	34	40	74
8:00 PM	70%	3	100%	4	20%	3	60%	7	13	44	57
9:00 PM	0%	0	85%	4	0%	0	20%	3	0	30	30
10:00 PM	0%	0	70%	3	0%	0	0%	0	0	10	10
Total		**18**		**18**		**80**		**80**	**361**	**361**	**722**

*Percentage of Peak Use

Morning commuter peak hour

Afternoon commuter peak hour

Peak hour of generator

As shown in **Table 23 - Estimated Project Trip Generation (Weekday)**, on a typical weekday, the project is estimated to generate 28 vehicle trips during the morning peak hour of the adjacent streets, 52 vehicle trips during the afternoon peak hour of the adjacent streets, 74 vehicle trips during the peak hour of the generator, and 722 daily trips on a weekday.

Table 24 - Estimated Project Trip Generation (Weekend)												
Time of Day	Park Use Category											
	General Park Uses				Education Ctr. & Classroom				Recreation Center			
	Arrivals		Departures		Arrivals		Departures		Arrivals		Departures	
	%*	Trips	%*	Trips	%*	Trips	%*	Trips	%*	Trips	%*	Trips
6:00 AM	0%	0	0%	0	0%	0	0%	0	0%	0	0%	0
7:00 AM	20%	8	0%	0	0%	0	0%	0	0%	0	0%	0
8:00 AM	30%	11	0%	0	0%	0	0%	0	45%	3	0%	0
9:00 AM	50%	18	20%	8	0%	0	0%	0	75%	4	0%	0
10:00 AM	70%	26	30%	11	0%	0	0%	0	100%	5	45%	3
11:00 AM	90%	33	50%	18	0%	0	0%	0	100%	5	75%	4
12:00 PM	100%	36	70%	26	0%	0	0%	0	85%	5	100%	5
1:00 PM	90%	33	90%	33	0%	0	0%	0	60%	3	100%	5
2:00 PM	70%	26	100%	36	0%	0	0%	0	40%	2	85%	5
3:00 PM	50%	18	90%	33	0%	0	0%	0	25%	2	60%	3
4:00 PM	50%	18	70%	26	0%	0	0%	0	10%	1	40%	2

Table 24 - Estimated Project Trip Generation (Weekend)												
Time of Day	Park Use Category											
	General Park Uses				Education Ctr. & Classroom				Recreation Center			
	Arrivals		Departures		Arrivals		Departures		Arrivals		Departures	
	%*	Trips	%*	Trips	%*	Trips	%*	Trips	%*	Trips	%*	Trips
5:00 PM	50%	18	50%	18	0%	0	0%	0	0%	0	25%	2
6:00 PM	20%	8	50%	18	0%	0	0%	0	0%	0	10%	1
7:00 PM	10%	4	50%	18	0%	0	0%	0	0%	0	0%	0
8:00 PM	5%	2	20%	8	0%	0	0%	0	0%	0	0%	0
9:00 PM	0%	0	10%	4	0%	0	0%	0	0%	0	0%	0
10:00 PM	0%	0	5%	2	0%	0	0%	0	0%	0	0%	0
Total		**259**		**259**		**0**		**0**		**30**		**30**

Time of Day	Basketball Court				Walking & Jogging Paths				Total		
	Arrivals		Departures		Arrivals		Departures		Vehicle Trips		
	%*	Trips	%*	Trips	%*	Trips	%*	Trips	Arrive	Depart	Total
6:00 AM	0%	0	0%	0	20%	5	0%	0	5	0	5
7:00 AM	0%	0	0%	0	50%	11	20%	5	19	5	24
8:00 AM	45%	2	0%	0	70%	15	50%	11	31	11	42
9:00 AM	75%	3	0%	0	100%	21	70%	15	46	23	69
10:00 AM	100%	4	45%	2	90%	19	100%	21	54	37	91
11:00 AM	100%	4	75%	3	80%	17	90%	19	59	44	103
12:00 PM	85%	4	100%	4	70%	15	80%	17	60	52	112
1:00 PM	60%	3	100%	4	60%	13	70%	15	52	57	109
2:00 PM	40%	2	85%	4	50%	11	60%	13	41	58	99
3:00 PM	25%	1	60%	3	50%	11	50%	11	32	50	82
4:00 PM	10%	1	40%	2	40%	9	50%	11	29	41	70
5:00 PM	0%	0	25%	1	40%	9	40%	9	27	30	57
6:00 PM	0%	0	10%	1	30%	7	40%	9	15	29	44
7:00 PM	0%	0	0%	0	30%	7	30%	7	11	25	36
8:00 PM	0%	0	0%	0	10%	3	30%	7	5	15	20
9:00 PM	0%	0	0%	0	0%	0	10%	3	0	7	7
10:00 PM	0%	0	0%	0	0%	0	0%	0	0	2	2
Total		**24**		**24**		**173**		**173**	**486**	**486**	**972**

*Percentage of Peak Use

Peak hour of generator

As shown in **Table 24 - Estimated Project Trip Generation (Weekend)**, on a typical weekend, the project is estimated to generate 112 trips during the mid-day peak hour of the adjacent streets and it also happens to be the peak hour of the generator. The project is also estimated to generate 972 daily trips on a typical Saturday.

COMPARISON OF THE ITE TRIP GENERATION RATES AND CALCULATED TRIP RATES BASED ON EXISTING AND FUTURE ATTENDANCE

Using ITE Land Use Code 411 (Public Parks), the following weekday and weekend daily trips were calculated:

- Weekday Daily Trips = 340;
- Weekend (Saturday) Daily Trips = 228; and
- Weekend (Sunday) Daily Trips = 195.

Using the trip generation methodology based on current SLRC park attendance, the following weekday and weekend daily trips were calculated:

- Weekday Daily Trips = 722; and,
- Weekend (Saturday) Daily Trips = 972.

The estimated weekday daily trips using methodology based on current park attendance are more than double the trips using ITE trip generation rates (722 trips vs 340 trips), while the estimated weekend daily trips are more than quadruple the trips using ITE trip generation rates (972 trips vs 228 trips).

Therefore, the trip generation methodology based on current SLRC park attendance is a more conservative approach than using ITE trip generation rates.

4.2.3.4 – PROJECT TRIP DISTRIBUTION AND ASSIGNMENT

VEHICLE TRIP DISTRIBUTION METHODOLOGY

Vehicle trip distribution assumptions are used to determine the origin and destination of new vehicle trips associated with the Project. The geographic distribution of Project trips is based on access to and from nearby freeways (Interstate 5 and State Route 2), the functional classification of streets in the vicinity (see **Table 6 – Project Area Street Classifications**), as well as local knowledge of the roadway network and travel patterns. The Regional Inbound and Outbound trip distribution for the Project is shown in **Figures 24 & 25 - Regional Project Trip Distribution (Inbound) and (Outbound)**, respectively.

The Project is unique as there are no on-site parking facilities and no Project access driveways for park visitors. Unlike any typical developments where all project trips will enter and exit the site via the project driveway(s), the vehicle trips for the park visitors were distributed based on the availability of on-street parking around the SLRC.

Currently, on-street parking around the SLRC is available on the following street segments:

- Both sides of Silver Lake Boulevard in front of the Dog Park;
- East side of Silver Lake Boulevard between Easterly Terrace and Armstrong Avenue;
- East side of Armstrong Avenue between Silver Lake Boulevard and Tesla Avenue;
- North side of Tesla Avenue between Armstrong Avenue and West Silver Lake Drive;
- West side of West Silver Lake Drive between Tesla Avenue and Redesdale Avenue;
- Both sides of West Silver Lake Drive between Redesdale Avenue and Van Pelt Place; and,
- Both sides of Van Pelt Place between West Silver Lake Drive and Silver Lake Boulevard.

In addition, on-street parking is also proposed at the following street segments:

- West side of Silver Lake Boulevard between Armstrong Avenue and Duane Street; and,
- North side of West Silver Lake Drive west of the existing Recreational Center.

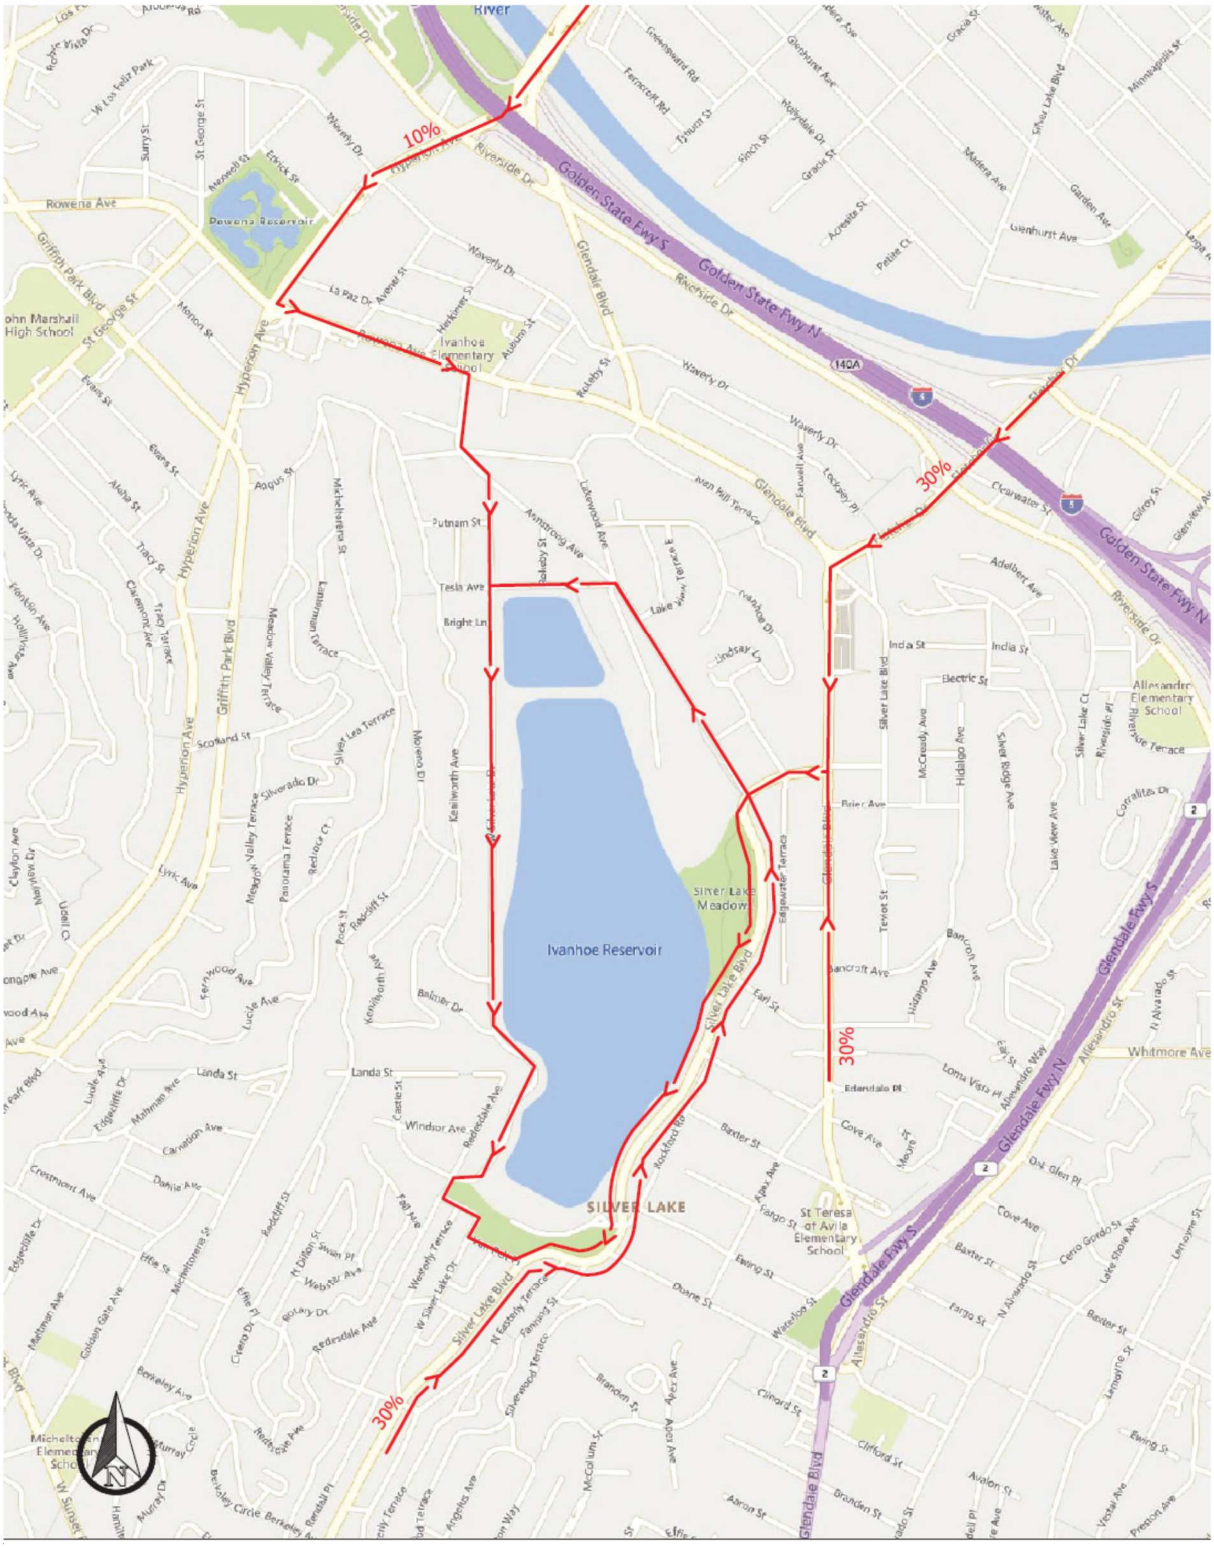


FIGURE 24 – REGIONAL PROJECT TRIP DISTRIBUTION (INBOUND)

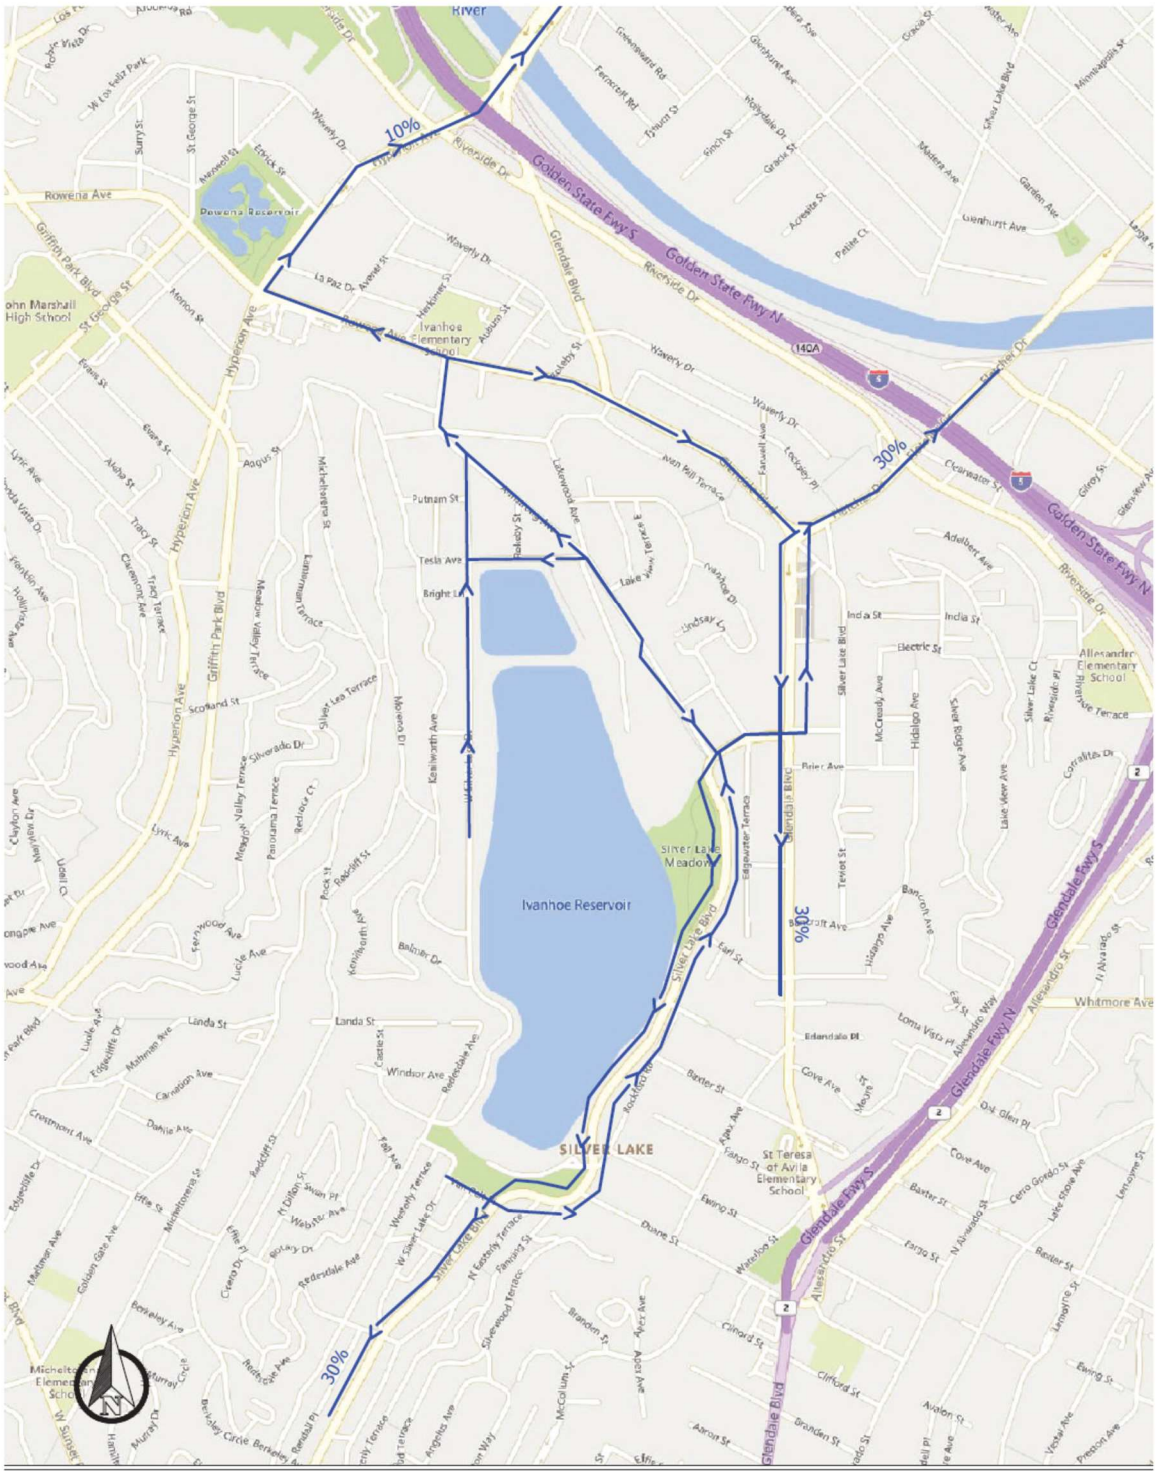


FIGURE 25 – REGIONAL PROJECT TRIP DISTRIBUTION (OUTBOUND)

Figure 26 - Existing and Proposed On-street Parking illustrates the existing and proposed on-street parking locations. Without the proposed on-street parking on Silver Lake Boulevard and West Silver Lake Drive, it is projected that Park visitors will drive through perimeter residential streets such as Lakewood Avenue, Tesla Avenue, Van Pelt Place, and West Silver Lake Drive to search for parking. As a result, additional trips will be diverted onto these streets. This potential for trip diversion to the residential streets can be alleviated with the proposed parking locations.

The Project trip distribution patterns on the street network within the proposed study area are shown in **Figure 27 - Project Trip Distribution at Study Intersections.** In addition, the estimated percentage of park visitors that would be able to utilize the existing and proposed on-street parking at each street segment is also shown in **Figure 27**. The percentage of existing on-street parking is estimated based on parking occupancy surveys conducted by JB & Associates (see **Section 4.5 – Parking Analysis**).

The following example illustrates the relationship between the Project's inbound trips and the availability of existing and proposed on-street parking (see **Figure 27)**:

- 60% of the inbound traffic arrives from westbound Silver Lake Boulevard at Armstrong Avenue;
- 15% of the inbound traffic turns right onto Armstrong Avenue, and 45% continues south on Silver Lake Boulevard. Based on the proposed on-street parking, it is projected that 35% of the inbound traffic will be able to park on the west side of Silver Lake Boulevard between Armstrong Avenue and Duane Street;
- Therefore, only 10% of the inbound traffic will continue southbound on Silver Lake Boulevard south of Duane Street. From this 10%, another 5% will be able to find parking between Duane Street and Van Pelt Place and 5% will continue to turn right onto Van Pelt Place to seek available parking.

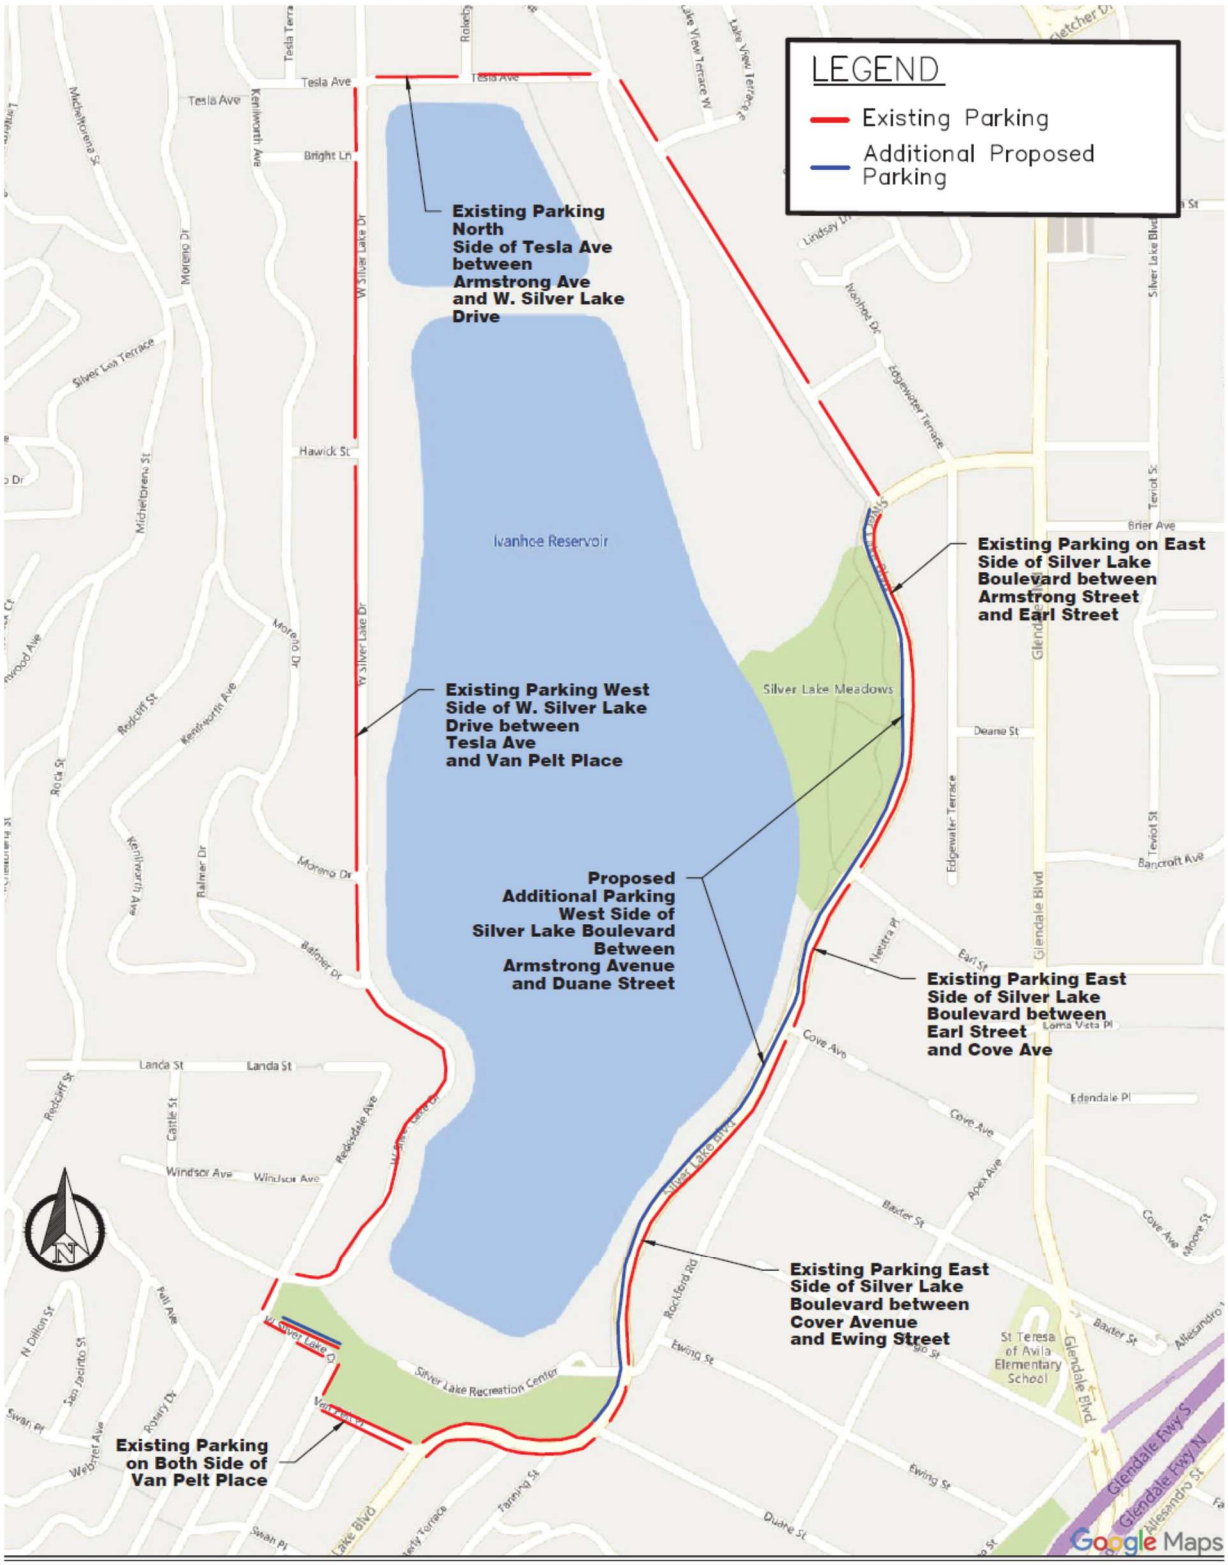


FIGURE 26 - EXISTING AND PROPOSED ON-STREET PARKING

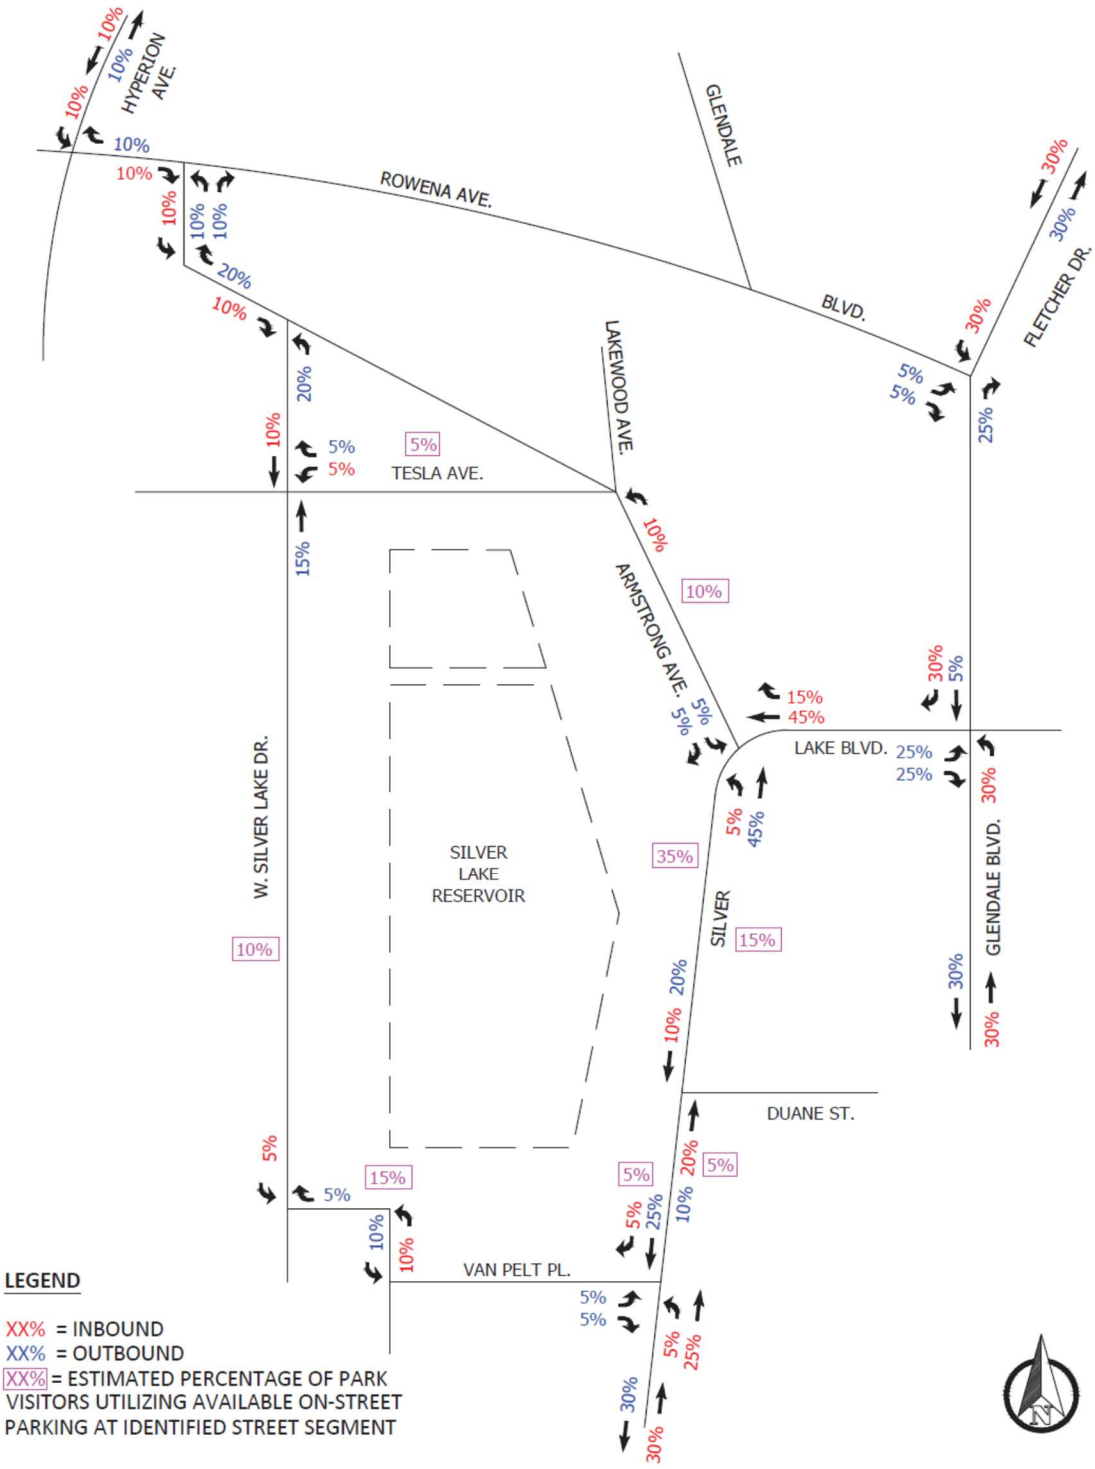


FIGURE 27 – PROJECT TRIP DISTRIBUTION

PROJECT STUDY INTERSECTION TRIP ASSIGNMENT

The location and the number of the Project study intersections to be analyzed was reviewed and approved by LADOT staff as part of the MOU approval. **Figure 28 – Project Trip Assignment (Weekday AM peak hour)** illustrates the Project trip assignment during the AM peak hour on weekday. **Figure 29 - Project Trip Assignment (Weekday PM peak hour)** shows the Project trip assignment during the PM peak hour on weekday. Furthermore, the Project trip assignment during the mid-day peak hour on Weekends is shown in **Figure 30 - Project Trip Assignment (Weekend Mid-day peak hour)**.

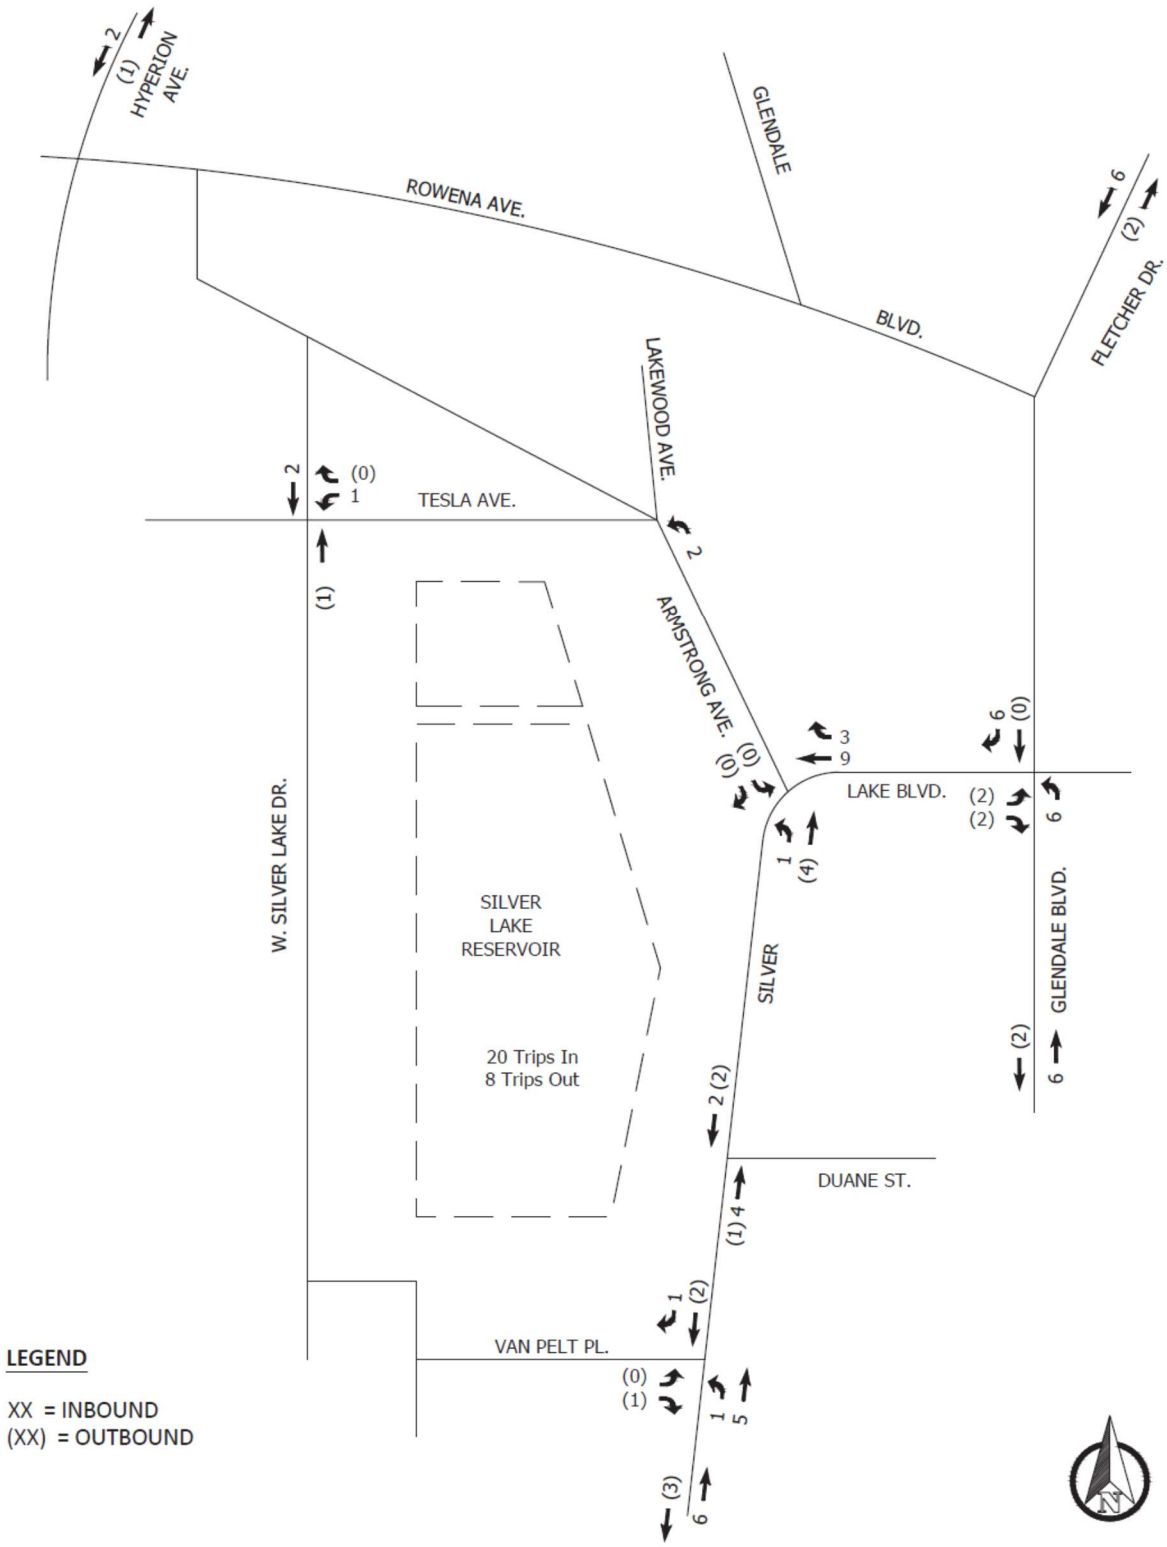


FIGURE 28 - PROJECT TRIP ASSIGNMENT (WEEKDAY AM PEAK HOUR)

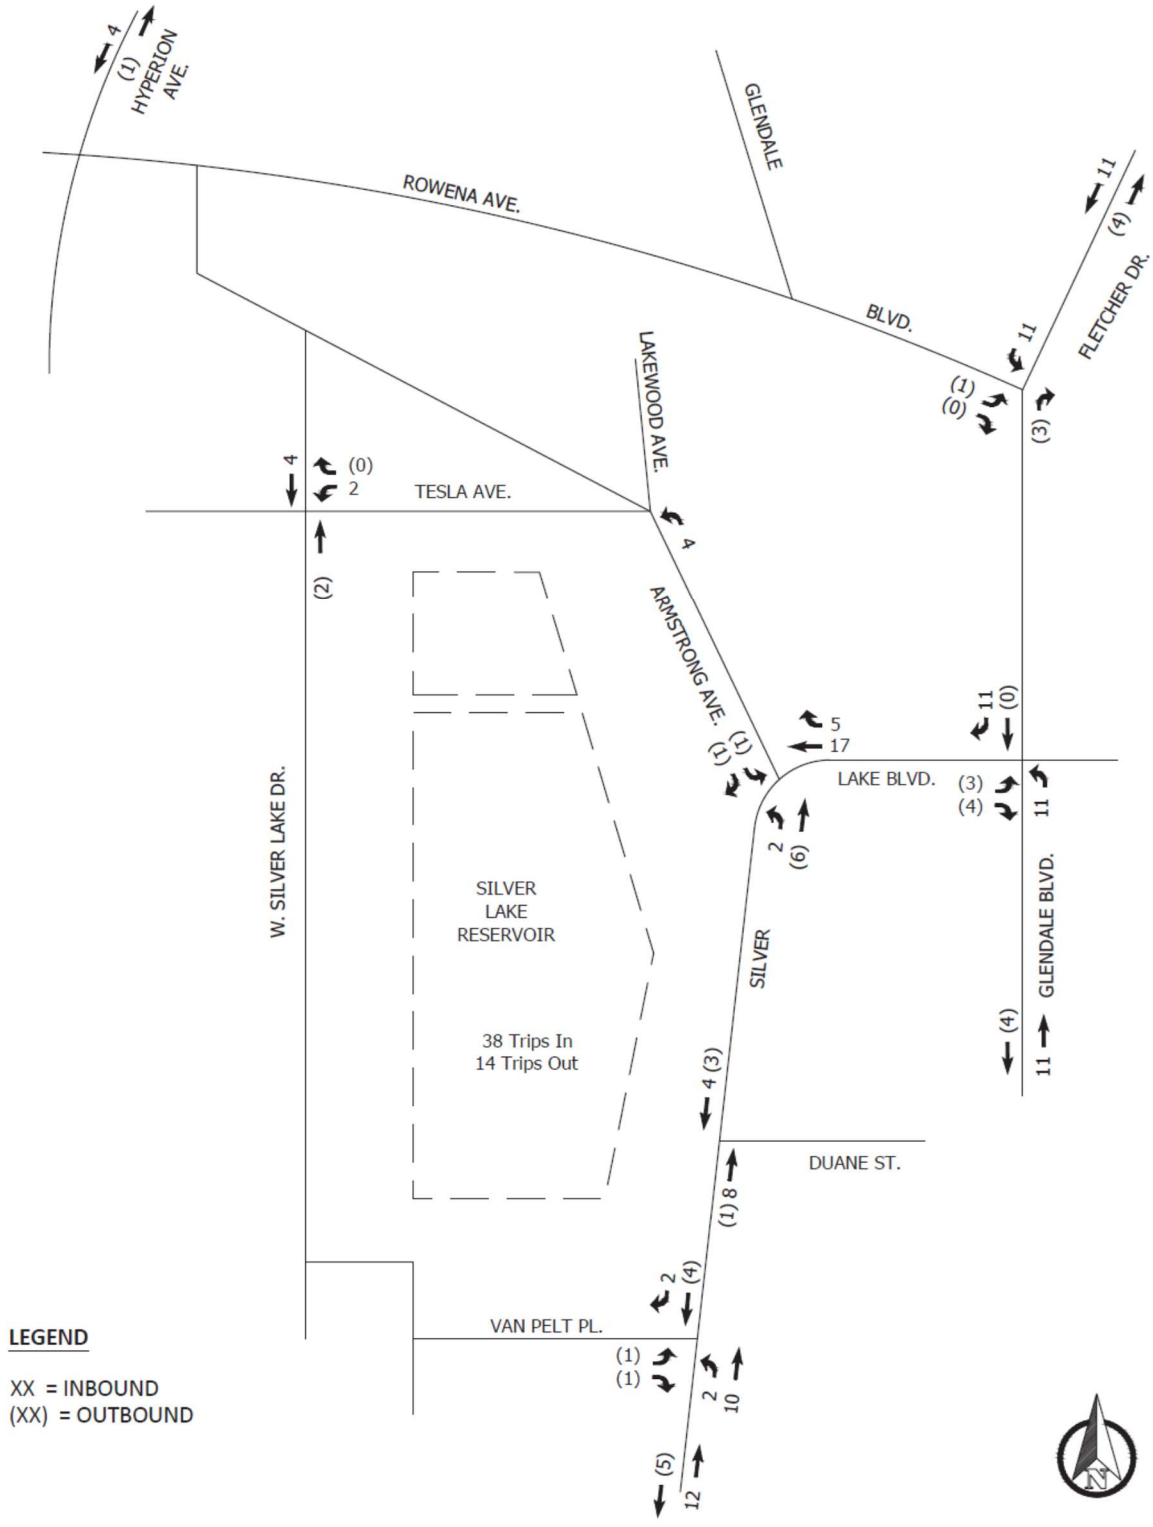


FIGURE 29 – PROJECT TRIP ASSIGNMENT (WEEKDAY PM PEAK HOUR)

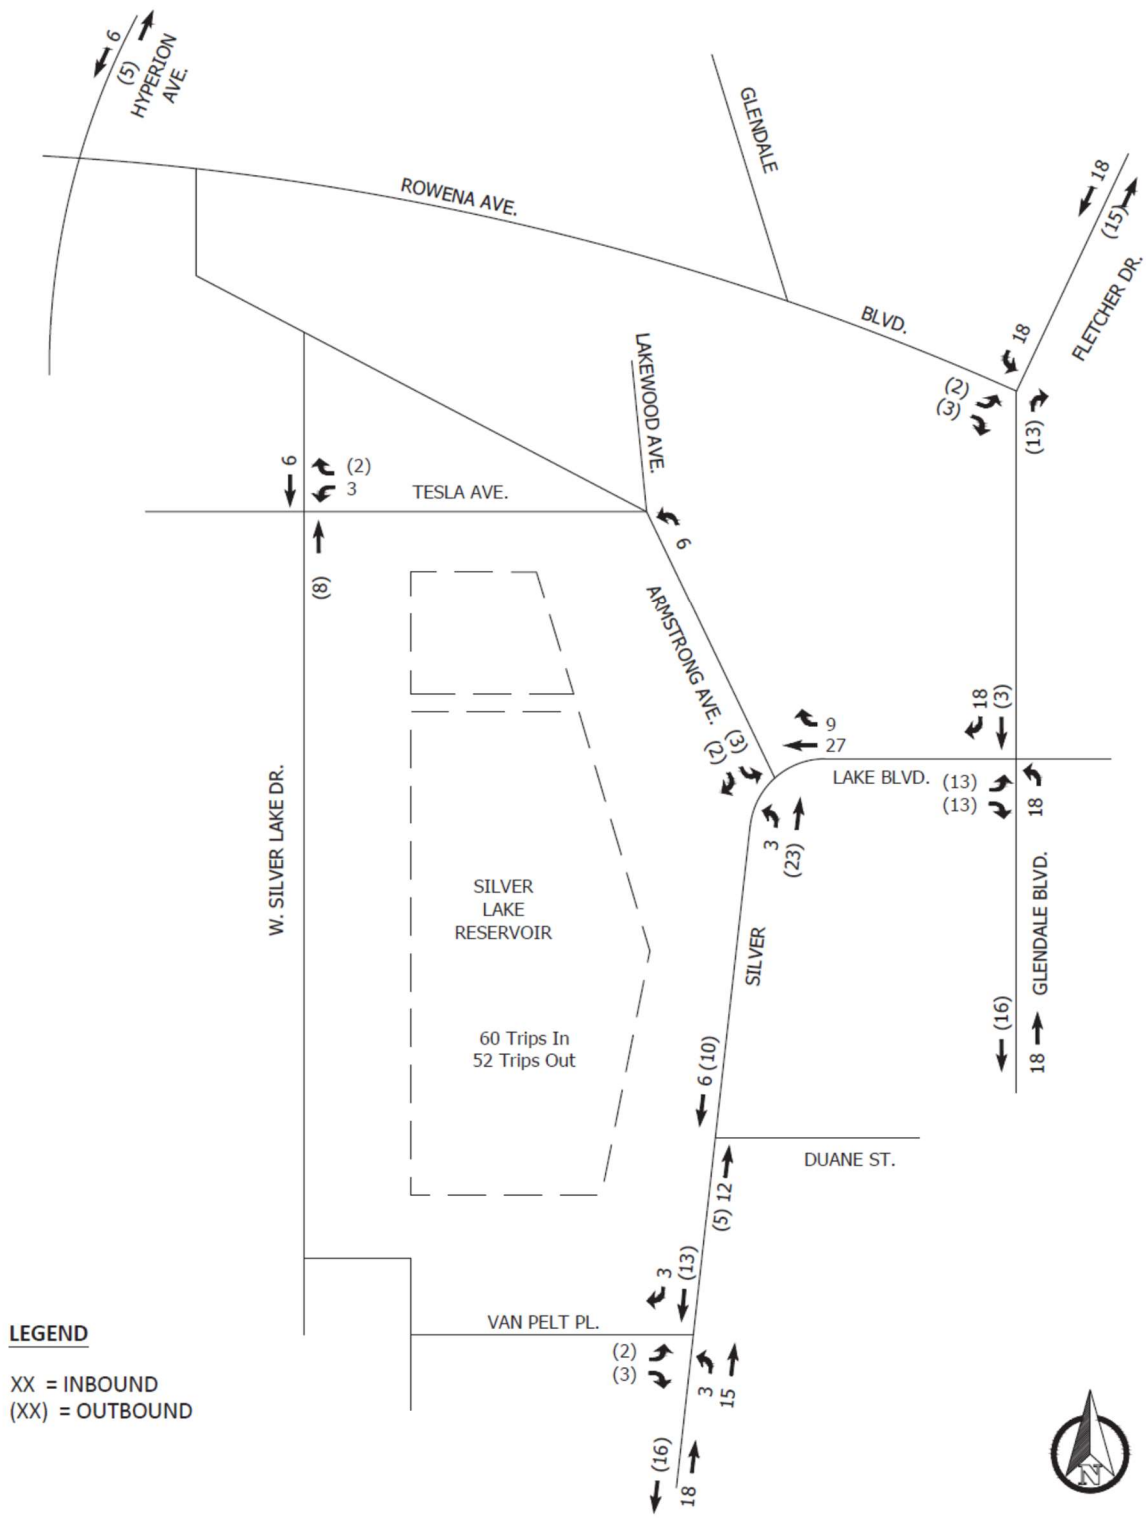


FIGURE 30 – PROJECT TRIP ASSIGNMENT (WEEKEND MID-DAY PEAK HOUR)

4.2.3.5 – TRAFFIC FORECAST

In general, future peak hour traffic projections for the study intersections are estimated to include future growth due to related projects in development and ambient traffic growth. To account for the future traffic growth from intensification of existing developments, and other projects that are located further than a half mile from the project site, the existing traffic volumes were increased by an ambient growth rate of 0.3% per year to the anticipated year of completion (2030).

RELATED PROJECTS

In general, future peak hour traffic projections for the study intersections are estimated to include future growth due to related projects within ¼ to ½ mile of the SLRC and ambient traffic growth.

To understand the relative traffic impacts for the projected year of completion, this TIA analyzed potential traffic trips due to the development of related projects in the area. A list of related projects was provided by the LADOT. The list of related projects is part of the approved Memorandum of Understanding (MOU) that is included in **Appendix A – Approved MOU**. A map of the locations of these related projects is shown in **Figure 31 – Related Projects Map**. Only those projects with potential impacts were included in the related projects list. Any other developing project trips that were considered small in nature were estimated as part of the area wide ambient growth. Based on the location of the related projects and access to area street network, the potential traffic trips generated from these projects will not impact the study intersections; therefore, they were not included in the capacity calculations.

Operational analyses of vehicle average control delays, levels of service, and queueing were conducted at the study intersections for the following conditions:

1) Existing Traffic Conditions (2021)
2) Future (2030) Without Project Traffic Conditions
3) Future (2030) With Project Traffic Conditions



FIGURE 31 – RELATED PROJECTS MAP

4.2.3.6 – Delay, Level of Service, and Queueing Analysis Methodology

Signalized Intersections

For signalized intersections, the City utilizes the Highway Capacity Manual (HCM) operations methodology for performing signalized intersection capacity analysis. This method relies on the determination of a delay or Level of Service (LOS) at each of the study intersection by first determining their corresponding average control delay per vehicle. Control delay includes initial deceleration delay, queue move-up time, stopped delay and final acceleration delay. It is a measure of driver discomfort, frustration, fuel consumption and lost travel time.

Level of Service varies from at best LOS A (free flow/excellent) to at worst LOS of F (stop-and-go/failure). **Table 25 – Level of Service Criteria for Signalized Intersections** below shows the LOS categories and their corresponding HCM average control delay ranges for signalized intersections.

Table 25 - Level of Service Criteria for Signalized Intersections

Level of Service	Average Control Delay per Vehicle (Sec/Veh)
A	0 to 10.00
B	10.01 to 20.00
C	20.01 to 35.00
D	35.01 to 55.00
E	55.01 to 80.00
F	Over 80.00

Unsignalized Intersections

For unsignalized intersections, the City utilizes the Highway Capacity Manual (HCM) methodologies for performing two-way stop-controlled (TWSC) and all-way Stop-controlled (AWTC) intersection capacity analyses. For TWSC intersection analysis, LOS is calculated for each movement of the intersection and the most critical LOS is the one that represents the effectiveness of that intersection. For AWSC intersection analysis, LOS is defined by the control delay of the entire intersection. The LOS thresholds for TWSC and AWSC intersections differ from those for signalized intersections to reflect different driver expectations. **Table 26 – Level of Service Criteria for Unsignalized Intersections** shows the LOS categories and their corresponding HCM average control delay ranges for TWSC and AWSC intersections.

Table 26 - Level of Service Criteria for Unsignalized Intersections	
Level of Service	**Average Control Delay per Vehicle (Sec/Veh)**
A	0 to 10.00
B	Over 10 to 15
C	Over 15 to 25
D	Over 25 to 35
E	Over 35 to 50
F	Over 50

4.2.3.7 – LEVEL OF SERVICE/QUEUEING ANALYSIS

The results of the operational analyses are summarized in **Table 27 – Summary of Delays, Level of Service, and Vehicle Queues** for the following conditions for the study intersections:

- Levels of Service, Delays and Queue Lengths for existing conditions (2021).
- Levels of Service, Delays and Queue Lengths for future without Project (2030).
- Levels of Service, Delays and Queue Lengths for future with Project conditions (2030).

The Highway Capacity Manual (HCM) methodology worksheets for the analyzed intersections are contained in **Appendix E – Intersection Capacity Calculations**.

Table 27 - Summary of Delays, Levels of Service, and Vehicle Queues

No.	Intersection	Operation Type	Direction	Traffic Movement	Peak Hour	Existing			Future w/o Project			Future + Project		
						Delay (sec)	LOS	Queue (ft)	Delay (sec)	LOS	Queue (ft)	Delay (sec)	LOS	Queue (ft)
1	Glendale & Silver Lake	Signalized	NB	Left	AM	21	C	100	22.5	C	102	23.4	C	104
					PM	42.8	D	128	47.2	D	137	53.1	D	151
					Weekend	33.3	C	47	34.7	C	54	40	D	80
				Thru-Right	AM	10.7	B	72	11	B	74	11	B	73
					PM	16.2	B	94	16.6	B	96	16.7	B	96
					Weekend	13.5	B	88	13.6	B	91	13.6	B	91
			SB	Left	AM	11.4	B	14	11.7	B	14	11.8	B	14
					PM	18	B	27	18.4	B	28	18.5	B	28
					Weekend	15	B	23	15.2	B	24	15.2	B	24
				Thru	AM	10.8	B	58	11	B	86	11.1	B	86
					PM	18.1	B	166	18.6	B	171	18.6	B	171
					Weekend	20.1	C	252	20.9	C	272	21	C	274
				Right	AM	10.9	B	13	11.4	B	47	11.5	B	48
					PM	10	A	24	10.3	B	24	10.6	B	26
					Weekend	14.8	B	36	15.6	B	41	16.5	B	44
			EB	Left/Thru	AM	35.3	D	167	35.8	D	172	35.8	D	175
					PM	34.5	C	345	35.4	D	357	35.5	D	360
					Weekend	98.3	F	310	110.1	F	320	119.1	F	327
				Right	AM	25.2	C	0	25	C	0	25	C	0
					PM	20.5	C	9	20.3	C	10	20.4	C	13
					Weekend	21.8	C	0	21.8	C	0	22.2	C	1
			WB	Left-Thru-Right	AM	31.2	C	76	31.3	C	79	31.3	C	79
					PM	33.4	C	96	34.1	C	100	34.1	C	100
					Weekend	30.7	C	123	31.6	C	129	31.6	C	129
2	Silver Lake & Armstrong	Stop Controlled (minor street)	EB	Left-Right	AM	27.4	D	30	30	D	32.5	30.8	D	35
					PM	113.5	F	157.5	148.1	F	185	171.6	F	200
					Weekend	33.6	D	50	37.3	E	57.5	46.6	E	72.5
3	Silver Lake & Duane	Signalized	NB	Thru-Right	AM	4.6	A	164	4.8	A	174	4.8	A	177
					PM	12.9	B	729	14.2	B	811	14.7	B	837
					Weekend	4.2	A	150	4.5	A	158	4.6	A	157
			SB	Left	AM	5.7	A	5	5.9	A	6	6	A	6
					PM	22.1	C	7	24.9	C	7	25.7	C	7
					Weekend	4.7	A	6	5	A	6	5.2	A	6
				Thru	AM	8.1	A	398	8.6	A	436	8.7	A	441
					PM	7.2	A	348	7.5	A	369	7.6	A	375
					Weekend	3.8	A	136	3.9	A	143	4	A	140
			WB	Left-Thru-Right	AM	38.2	D	78	38.2	D	79	38.2	D	79
					PM	56.1	E	173	57.2	E	179	57.2	E	179
					Weekend	34.8	C	35	35.2	D	36	35.2	D	36
4	Silver Lake & Van Pelt	Stop Controlled (minor street)	EB	Left-Right	AM	40.7	E	22.5	44.6	E	27.5	44.6	E	27.5
					PM	327.3	F	160	424.2	F	180	471.5	F	190
					Weekend	86.1	F	87.5	101.5	F	100	123.7	F	115
5	Silver Lake & Tesla	Stop Controlled (All-Way)	NB	Left-Thru-Right	AM	7.7	A	10	7.8	A	10	7.8	A	10
					PM	8.2	A	15	8.2	A	17.5	8.3	A	17.5
					Weekend	8.1	A	12.5	8.1	A	15	8.2	A	15
			SB	Left-Thru-Right	AM	7.7	A	10	7.7	A	10	7.8	A	10
					PM	7.9	A	10	7.9	A	12.5	8	A	12.5
					Weekend	8.1	A	15	8.1	A	15	8.2	A	15
			EB	Left-Thru-Right	AM	7.2	A	0	7.3	A	0	7.3	A	0
					PM	7.4	A	0	7.4	A	0	7.5	A	0
					Weekend	7.5	A	0	7.5	A	2.5	7.6	A	2.5
			WB	Left-Thru-Right	AM	7.6	A	5	7.7	A	7.5	7.7	A	10
					PM	8.1	A	7.5	8.1	A	7.5	8.2	A	10
					Weekend	8.1	A	10	8.2	A	10	8.3	A	10
6	Armstrong & Lakewood/Tesla	Stop Controlled (All-Way)	NB	Left-Thru-Right	AM	7.6	A	10	7.6	A	10	7.7	A	10
					PM	8.1	A	15	8.2	A	17.5	8.2	A	17.5
					Weekend	7.9	A	12.5	7.9	A	15	8	A	15
			SB	Left-Thru-Right	AM	7.6	A	7.5	7.7	A	7.5	7.7	A	7.5
					PM	8	A	12.5	8.1	A	12.5	8.1	A	12.5
					Weekend	7.6	A	7.5	7.7	A	7.5	7.7	A	7.5
			WB	Left-Thru-Right	AM	7.8	A	7.5	7.8	A	7.5	7.8	A	7.5
					PM	8.3	A	10	8.4	A	10	8.4	A	10
					Weekend	7.9	A	7.5	7.9	A	7.5	7.9	A	7.5

SUMMARY OF OPERATIONAL ANALYSIS FOR THE STUDY INTERSECTIONS:

Silver Lake Blvd / Glendale Blvd

This signalized intersection currently operates at a LOS D or better during each of the studied periods. While the intersection itself operates at an acceptable LOS, the analysis indicates that during the weekend (Saturday midday) peak hour period, delay for the eastbound Silver Lake Boulevard movement can extend to LOS F. This is observed for both the with and without Project conditions. Additionally, the Project related traffic does not contribute significantly to the anticipated queue lengths to these movements. In fact, the expected increase in the 95th percentile queues for these movements are less than one vehicle during each of the studied periods. Therefore, the Project does not create any operational concerns at this intersection, nor does it contribute significantly to the existing operational deficiency observed for the eastbound phase during the weekend peak period.

However, the analysis did reveal that the existing signal timing for this intersection during the weekend peak period runs a relatively low cycle length (60 seconds) and provides minimal time for the eastbound Silver Lake Boulevard phase. Therefore, it is recommended that the signal timing be updated for the weekend peak period to provide more green time/capacity for this movement.

Silver Lake Blvd / Armstrong Ave

Silver Lake Boulevard and Armstrong Avenue is an existing stop-controlled intersection (Armstrong Avenue) with free-flowing traffic on Silver Lake Boulevard. Because of the relatively high existing traffic volumes on Silver Lake Boulevard, it can be difficult for side street traffic to enter the roadway, resulting in excessive delays for this movement and poor levels of service. However, the Project related traffic does not contribute significantly to the anticipated queue lengths. In fact, the expected increase to the 95th percentile queues for the side street are less than one vehicle length during each of the studied periods. Therefore, the Project does not create any operational concerns at this intersection, nor does it contribute significantly to the existing operational deficiency related to the existing side street delays.

As shown in **Table 28 – Silver Lake Boulevard / Armstrong Avenue Level of Service** below there are the lengthy vehicular delays on Armstrong Avenue under Existing, Future without, and with Project Conditions. Specifically, a delay of 172 seconds in the weekday PM peak hour results in a Level of Service (LOS) F at this intersection in the Future without Project conditions. The installation of a traffic signal will reduce this delay to 31.6 seconds and a LOS Service C in the PM

peak hour for Future without Project conditions. The LOS will also improve to LOS C on weekday AM and weekend Peak hour under the Future + Project conditions.

Table 28 – Silver Lake Boulevard / Armstrong Avenue Level of Service

Intersection	Direction	Peak Hour	Future w/o Project			Future + Project			Future + Project + Signal		
			Delay (sec)	LOS	Queue (ft)	Delay (sec)	LOS	Queue (ft)	Delay (sec)	LOS	Queue (ft)
Silver Lake & Armstrong	EB	AM	30	D	32.5	30.8	D	35	30.7	C	35
		PM	148.1	F	185	171.6	F	200	31.6	C	60
		Weekend	37.3	E	57.5	46.6	E	72.5	30.7	C	51

Considering this intersection is located 160 feet from the northernly entrance of the Meadows and on a horizontal curve, driver's visibility of pedestrians and other vehicles traversing the intersection are restricted. Installation of a traffic signal at this location will provide a safer pedestrian crossing for Silver Lake Boulevard and Armstrong Avenue and reduce vehicle delays for the minor approach on Armstrong Avenue. See **Figure 19 – Armstrong Avenue, Tesla Avenue, and Lakewood Avenue Intersection Improvements**.

Silver Lake Blvd / Duane St

This signalized intersection would not experience significant increases to delays or queue lengths with the addition of Project traffic. Specifically, the maximum change in queue lengths for any movement under each of the analyzed scenarios would be less than one vehicle.

Silver Lake Blvd / Van Pelt Pl

Silver Lake Boulevard and Van Pelt Place is an existing stop-controlled intersection (Van Pelt) with an uncontrolled pedestrian crossing of Silver Lake Boulevard. The pedestrian crossing currently has advanced crossing features including high visibility crosswalks, advanced yield signs/markings, and a rectangular rapid flashing beacon. Because of the relatively high existing traffic volumes on Silver Lake Boulevard, it can be difficult for side street traffic to enter the roadway, resulting in excessive delays for this movement and poor levels of service. However, the Project related traffic does not contribute significantly to the anticipated queue lengths. In fact, the expected increase to the 95th percentile queues for the side street are less than one vehicle length during each of the studied periods. Therefore, the Project does not create any operational concerns at this intersection, nor does it contribute significantly to the existing operational deficiency related to the side street delays.

As shown in **Table 29 – Silver Lake Boulevard / Van Pelt Place Level of Service** below, there are lengthy vehicular delays on Van Pelt Place under Existing, Future without, and with Project Conditions. Specifically, a delay of 471 seconds in the weekday PM peak hour results in an LOS F at this intersection in the Future without Project conditions. The installation of a traffic signal will reduce this delay to 50.2 seconds and to a LOS Service D in the PM peak hour Future without Project conditions. The LOS will also improve to LOS D and C on weekday AM and Weekend Peak hours, respectively, under the Future + Project conditions.

Table 29 – Silver Lake Boulevard / Van Pelt Place Level of Service

Intersection	Direction	Peak Hour	Future w/o Project			Future + Project			Future + Project + Signal		
			Delay (sec)	LOS	Queue (ft)	Delay (sec)	LOS	Queue (ft)	Delay (sec)	LOS	Queue (ft)
Silver Lake & Van Pelt	EB	AM	44.6	E	27.5	44.6	E	27.5	38.1	D	35
		PM	424.2	F	180	471.5	F	190	50.2	D	88
		Weekend	101.5	F	100	123.7	F	115	21.2	C	41

The installation of a traffic signal will further enhance pedestrian safety and will reduce vehicle delays at this intersection because the existing Recreation Center is proposed for renovation, a new Multi-Purpose Facility is being added, and the Dog Park facility is being enhanced. As a result, it is projected that additional pedestrians and vehicles will be using the intersection of Silver Lake Boulevard and Van Pelt Place. See **Figure 13 – Traffic Signal Installation at the Intersection of Silver Lake Boulevard and Van Pelt Place** for the conceptual design of this intersection.

West Silver Lake Dr / Tesla Ave

This all-way stop controlled intersection would not experience significant increases to delays or queue lengths with the addition of Project traffic. Specifically, the maximum change in queue lengths for any movement under each of the analyzed scenarios would be less than one vehicle. See **Figure 18 – Tesla Avenue and West Silver Lake Drive Improvements** for proposed improvements at this intersection.

Armstrong Ave / Tesla Ave / Lakewood Ave

This all-way stop controlled intersection would not experience significant increases to delays or queue lengths with the addition of Project traffic. Specifically, the maximum change in queue lengths for any movement under each of the analyzed scenarios would be less than one vehicle.

See **Figure 19 – Armstrong Avenue, Tesla Avenue, and Lakewood Avenue Intersection Improvements** for proposed improvements at this intersection.

4.2.4 – SUMMARY OF PROJECT ACCESS, SAFETY, AND CIRCULATION

To determine Project access, safety, and circulation impacts, a specific trip generation methodology was developed for the Project based on existing park attendance data collected and future increase in park attendance.

*As presented in **Table 27** – **Summary of Delays, Level of Service, and Vehicle Queues**, the Project would not cause or substantially extend the vehicle queuing at the 6 study intersections.*

To improve safety and operational efficiency of the 6 signalized and unsignalized intersections, the following are specific improvements recommended:

- *Modification of traffic signal timing at the intersection of Silver Lake Boulevard and Glendale Boulevard;*
- *Installation of a traffic signal at Silver Lake Boulevard and Armstrong Avenue;*
- *Installation of a traffic signal at Silver Lake Boulevard and Van Pelt Place;*
- *Installation of a traffic circle and crosswalk markings at the intersection of Armstrong Avenue, Tesla Avenue, and Lakewood Avenue;*
- *Installation of curb extension and crosswalk markings at the intersection of West Silver Lake Drive and Tesla Avenue; and,*
- *Installation of a flashing red beacons and crosswalk markings at the intersection of West Silver Lake Drive and Hawick Street.*

4.3 - PROJECT CONSTRUCTION

This section evaluates the project construction transportation effects. The evaluation is related to the temporary construction related effects that may result from the construction activities of the project, which may include safety, operational, or delay impacts.

4.3.1 - SCREENING CRITERIA

The TAG establishes seven screening criteria to determine whether further non-CEQA transportation analysis is required to address any potential project construction transportation effects and determine any possible adverse effect on existing pedestrian, bicycle, or transit facilities. The screening criteria is listed on the following page in **Table 30 – Screening Criteria for Temporary Construction Effects**.

Table 30 - Screening Criteria for Temporary Project Construction Effects

	Screening Criteria Questions	Answer	Action
1	Would the project require construction activities to take place within the right-of-way of a Boulevard or Avenue (as designated in the Mobility Plan 2035) which would necessitate temporary lane, alley, or street closures for more than one day (including day and evening hours, and overnight closures if on a residential street)?	Yes	If answer is yes to any of these questions further analysis is required
2	Would the project require construction activities to take place within the right-of-way of a Collector or Local Street (as designated in the Mobility Plan 2035) which would necessitate temporary lane, alley, or street closures for more than seven days (including day and evening hours, and including overnight closures if on a residential street)?	Yes	
3	Would in-street construction activities result in the loss of regular vehicle, bicycle, or pedestrian access, including loss of bicycle parking to an existing land use for more than one day, including day and evening hours and overnight closures if access is lost to residential units?	No	
4	Would in-street construction activities result in the loss of regular ADA pedestrian access to an existing transit station, stop, or facility (e.g., layover zone) during revenue hours?	No	
5	Would in-street construction activities result in the temporary loss for more than one day of an existing bus stop or rerouting of a bus route that serves the project site?	No	
6	Would construction activities result in the temporary removal and/or loss of on-street metered parking for more than 30 days?	No	
7	Would the project involve a discretionary action to construct new buildings or additions of more than 1,000 square feet that require access for hauling construction materials and equipment from streets of less than 24-feet wide in a hillside area?	No	

4.3.2. - EVALUATION CRITERIA

The TAG establishes assessment factors to be considered in evaluating temporary construction related effects that may result from the construction activities of the project. These factors are listed in **Table 31 – Evaluation Criteria for Temporary Project Construction Effects** below.

Table 31 - Evaluation Criteria for Temporary Project Construction Effects

Assessment Factors	Answers
Temporary Transportation Constraints:	
The length of time of temporary street closures or closures of two or more travel lanes	Yes. The Project will be required to prepare a Construction Traffic Management Plan for all street closures.
The classification of the street (major arterial, state highway, substandard hillside local or collector, etc.) affected	Avenue II, Local, and Collector.
The existing congestion levels on the affected street segments and intersections	N/A
The operational constraints of substandard hillside streets needing to access construction sites	N/A.
Whether the affected street directly leads to a freeway on- or off-ramp or other state highway	N/A
Potential safety issues involved with street or lane closures	The Project will be required to prepare a Construction Traffic Management Plan for all street closures.
The presence of emergency services (fire, hospital, etc.) located nearby that regularly use the affected street	There is an LAFD Station (Station 56) located one-quarter of a mile northeast of the SLRC along Rowena Avenue. As part of the Construction Traffic Management Plan, all affected streets would be required to maintain access for emergency vehicles at all times.
Temporary loss of access:	
The length of time of any loss of pedestrian or bicycle circulation past a construction area	Duration will be determined as part of the Project's Construction Traffic Management Plan.
The length of time of any loss of vehicular, bicycle, or pedestrian access to a parcel fronting the construction area	Duration will be determined as part of the Project's Construction Traffic Management Plan.
The length of time of any loss or impedance of access by emergency vehicles or area residents to hillside properties	N/A.

Table 31 - Evaluation Criteria for Temporary Project Construction Effects	
Assessment Factors	**Answers**
The length of time of any loss of ADA pedestrian access to a transit station, stop, or facility	All ADA pedestrian access will be maintained during construction as part of the Project's Construction Traffic Management Plan.
The availability of nearby vehicular or pedestrian access within ¼ mile of the lost access	N/A.
The type of land uses affected, and related safety, convenience, and/or economic issues	N/A.
Temporary Loss of Bus Stops or Rerouting of Bus Lines:	
The length of time that an existing bus stop would be unavailable or that existing service would be interrupted	Any impacted bus stop will be relocated as part of the Project's Construction Traffic Control Plan.
The availability of a nearby location (within ¼ mile) to which the bus stop or route can be temporarily relocated	Any impacted bus stop will be relocated as part of the Project's Construction Traffic Control Plan.
The existence of other bus stops or routes with similar routes/destinations within a ¼-mile radius of the affected stops or routes	N/A.
Whether the interruption would occur on a weekday, weekend, or holiday, and whether the existing bus route typically provides service that/those day(s).	Any impacted bus stop will be relocated as part of the Project's Construction Traffic Control Plan.

4.3.3. – IMPACT ANALYSIS

Section 2.6. of the Draft Environmental Impact Report (DEIR) describes construction activities required for the proposed Project. These activities may occur concurrently or in succession within each proposed park zone: the Meadow; the Knoll; Ivanhoe Overlook; the Eucalyptus Grove; the East and West Narrows; the South Valley; and Habitat Islands. Construction activities will require the use of heavy-duty equipment and construction workers, which may be shared between different park zones if construction occurs at the same time.

4.3.3.1. - TRUCK AND WORKER COMMUTE TRIP ESTIMATES

While the proposed Project would be designed to balance the amount of earthwork material so that no off-haul or import of soil would be required, for the purpose of the environmental analysis, off-site hauling by trucks was evaluated in order to provide a conservative impact analysis should the export of earthwork material become necessary. Construction traffic to and

from the proposed Project area would consist of roundtrips by haul trucks and roundtrips by construction worker vehicles. Peak construction traffic would depend on the number of activities performed concurrently and the length of time construction materials would be delivered to the site(s). Based on **Table 2-2 - Total Construction Acreage and Duration by Park Zone**, **Table 2-3 - Construction Equipment**, and **Table 2-5 – Haul Truck Worker Trips and Haul Trucks**, a conservatively estimated maximum number of worker vehicle trips and truck trips was developed, assuming simultaneous construction of park zones, assuming demolition, site grubbing, grading and excavation, drainage and utilities trenching, foundations and concrete pad, facility construction, paving, architectural coating, and landscaping activities (see **Appendix F – Section 2.6 – Project Construction of the DEIR**). The number of construction worker trips reflects the assumption that the maximum number of workers required for each construction phase would be on-site each day. This conservative scenario is unlikely as the various construction activities would not all occur on the same day. Furthermore, workers would be encouraged to carpool when feasible. **Table 32 - Worker and Hauling/Delivery Truck Estimates by Construction Activities** shows the number of daily workers and trucks.

Table 30 - Worker and Hauling/Delivery Truck Estimates by Construction Activities

Construction Activities	Construction Phases								
	Eucalyptus Grove	Habitat Islands	Ivanhoe Overlook	The Knoll: Education Ctr.	The Meadow: 1st Half	East & West Narrows	Ivanhoe Spillway & Promenade	South Valley: Silver Lake Rec. Ctr.	The Meadow: 2nd Half
Group	**Construction Group A**					**Construction Group B**			
Demolition									
Max. Daily Workers	10	0	0	10	0	10	10	10	10
Max. Daily Hauling Trucks	15	0	6	2	4	18	3	21	4
Site Grubbing/Prep									
Max. Daily Workers	10	0	0	10	0	10	0	10	10
Max. Daily Hauling Trucks	2	0	7	10	13	1	0	15	13
Mass Grading/Excavation									
Max. Daily Workers	20	0	0	20	0	0	0	10	20
Max. Daily Hauling Trucks	2	0	1	5	12	0	0	10	15
Drainage/Utility Trenching									
Max. Daily Workers	10	0	0	10	0	0	10	10	10
Max. Daily Hauling Trucks	4	0	2	4	3	0	1	7	3
Foundations/ Concrete Pads									
Max. Daily Workers	10	0	0	10	0	10	0	10	10
Max. Daily Concrete Trucks	6	0	3	1	3	2	0	2	4
Building/Structure Construction									
Max. Daily Workers	10	0	0	20	0	10	0	20	10
Max. Daily Vendor/Material Supply Trucks	27	0	10	27	0	23	0	15	16
Asphalt Paving									
Max. Daily Workers	10	0	0	10	0	10	10	10	10
Architectural Coating									
Max. Daily Workers	10	0	0	10	0	0	0	10	0
Landscape or Other Finishing									
Max. Daily Workers	30	0	0	30	0	15	0	20	30
Max. Landscape Delivery Trucks	27	0	10	27	0	23	0	15	16
Waterside Construction (Piles)									
Max. Daily Workers	10	0	0	10	0	10	0	0	10
Waterside Construction (Landscaping)									
Max. Daily Workers	0	20	0	0	0	0	0	0	0
Max. Daily Hauling Trucks	0	1	0	0	0	0	0	0	0
Max. Daily Vendor/Material Supply Trucks	0	13	0	0	0	0	0	0	0
Total									
Max Daily Workers	**130**	**20**	**0**	**140**	**0**	**75**	**30**	**110**	**120**
Max Daily Trucks	**83**	**14**	**39**	**76**	**35**	**67**	**4**	**85**	**71**
	Group A: Total Daily Workers = 290					**Group B: Total Daily Workers = 335**			
	Total Daily Trucks = 247					**Total Daily Turcks = 227**			
	537								**562**

Construction Phases under Group A assumed to occur simutaneously, and likewise for Group B
Gray Shaded areas assumed to share equipment & workers

4.3.3.2 – CONSTRUCTION TRIP GENERATION METHODOLOGY

To calculate the Project's construction trip generation based on **Table 32,** various park zone construction activities that will occur concurrently were grouped as follows:

- **Group A** - Eucalyptus Grove, Habitat Islands, Ivanhoe Overlook, The Knoll (Education Center), and The Meadow (north half); and,
- **Group B** - East & West Narrows, Ivanhoe Spillway & Promenade, South Valley-Silver Lake Recreation Center, The Meadow (south half).

To calculate the construction trip generation for workers and hauling/delivery truck trips, the following assumptions were made:

- Construction work hours from 6:30 AM to 3:30 PM;
- Assume a Vehicle Occupancy Rate of 2.0 persons per vehicles (PPV) for construction workers;
- Truck delivery and hauling activities from 7:00 AM to 2:00 PM; and,
- Conservatively assume that all trucks are 3-axle with a Passenger Car Equivalent (PCE) of 2.0 (one 3-axle truck is equal to 2 passenger vehicles).

Construction Trip Calculation

Using the worker and hauling/delivery truck estimates from **Table 32,** the Group A and Group B total daily vehicle trips (inbound and outbound) were calculated as follows:

- **Group A** – Total Daily Vehicle Trips:

  290 workers/2.0 passengers per vehicle = 145 inbound vehicle trips and 145 outbound vehicle trips

  247 3-axle trucks X 2.0 PCE = 494 inbound vehicle trips and 494 outbound vehicle trips

- **Group B** – Total Daily Vehicle Trips:

  335 workers /2.0 passengers per vehicle = 168 inbound vehicle trips and 168 outbound vehicle trips

227 3-axle trucks X 2.0 PCE = 454 inbound vehicle trips and 454 outbound vehicle trips.

Table 33 shows Group A's estimated construction trip generation.

Table 33 - Estimated Group A Construction Trip Generation

Hour Starts at	Group A -- Eucalyptus Grove, Habitat Islands, Ivanhoe Overlook, The Knoll (Education Ctr.) The Meadow (1st half)										
	Construction Worker Trips				Delivery & Hauling Truck Trips in PCE**				Total Passenger Vehicle Trips		
	Arrivals		Departures		Arrivals		Departures				
	Percent*	Trips	Percent*	Trips	Percent*	Trips	Percent*	Trips	Arrive	Depart	Total
6:00 AM	75%	108	0%	0	0%	0	0%	0	108	0	108
7:00 AM	15%	22	0%	0	14.0%	69	14.0%	69	91	69	160
8:00 AM	10%	15	0%	0	14.3%	71	14.3%	71	86	71	157
9:00 AM	0%	0	0%	0	14.3%	71	14.3%	71	71	71	142
10:00 AM	0%	0	0%	0	14.3%	71	14.3%	71	71	71	142
11:00 AM	0%	0	0%	0	14.3%	71	14.3%	71	71	71	142
12:00 PM	0%	0	0%	0	14.3%	71	14.3%	71	71	71	142
1:00 PM	0%	0	0%	0	14.1%	70	14.1%	70	70	70	140
2:00 PM	0%	0	0%	0	0%	0	0%	0	0	0	0
3:00 PM	0%	0	60%	87	0%	0	0%	0	0	87	87
4:00 PM	0%	0	25%	36	0%	0	0%	0	0	36	36
5:00 PM	0%	0	15%	22	0%	0	0%	0	0	22	22
6:00 PM	0%	0	0%	0	0%	0	0%	0	0	0	0
Total		**145**		**145**		**494**		**494**	**639**	**639**	**1,278**

Morning commuter peak hour

Afternoon commuter peak hour

*Percentage of daily trips

** PCE = Passenger Car Equivalent

As shown in **Table 33** above, **Group A** construction activity will generate:

- 157 trips (86 in and 71 out) during the morning commuter peak hour of 8:00 to 9:00 AM;
- 22 trips (0 in and 22 out) during the evening commuter peak hour of 5:00 to 6:00 PM; and,
- 1,278 daily trips (639 in and 639 out).

Table 34 shows the estimated Group B construction trip generation.

Table 34 - Estimated Group B Construction Trip Generation											
Hour Starts at	Group B -- East & West Narrows, Ivanhoe Spillway & Promenade, South Valley-Silver Lake Rec. Ctr., The Meadow (2nd half)										
	Construction Worker Trips				Delivery & Hauling Truck Trips in PCE**				Total Passenger Vehicle Trips		
	Arrivals		Departures		Arrivals		Departures				
	Percent*	Trips	Percent*	Trips	Percent*	Trips	Percent*	Trips	Arrive	Depart	Total
6:00 AM	75%	126	0%	0	0%	0	0%	0	126	0	126
7:00 AM	15%	25	0%	0	14.2%	64	14.2%	64	89	64	153
8:00 AM	10%	17	0%	0	14.3%	65	14.3%	65	82	65	147
9:00 AM	0%	0	0%	0	14.3%	65	14.3%	65	65	65	130
10:00 AM	0%	0	0%	0	14.3%	65	14.3%	65	65	65	130
11:00 AM	0%	0	0%	0	14.3%	65	14.3%	65	65	65	130
12:00 PM	0%	0	0%	0	14.3%	65	14.3%	65	65	65	130
1:00 PM	0%	0	0%	0	14.3%	65	14.3%	65	65	65	130
2:00 PM	0%	0	0%	0	0%	0	0%	0	0	0	0
3:00 PM	0%	0	60%	101	0%	0	0%	0	0	101	101
4:00 PM	0%	0	25%	42	0%	0	0%	0	0	42	42
5:00 PM	0%	0	15%	25	0%	0	0%	0	0	25	25
6:00 PM	0%	0	0%	0	0%	0	0%	0	0	0	0
Total		**168**		**168**		**454**		**454**	**622**	**622**	**1,244**

Morning commuter peak hour
Afternoon commuter peak hour

*Percentage of daily trips

** PCE = Passenger Car Equivalent

As shown in **Table 34** above, **Group B** construction activity will generate:

- 147 trips (82 in and 65 out) during the morning commuter peak hour of 8:00 to 9:00 AM;
- 25 trips (0 in and 25 out) during the evening commuter peak hour of 5:00 to 6:00 PM; and,
- 1,244 daily trips (622 in and 622 out).

Based on this analysis, Group A construction activities generates a greater number of daily trips in PCE.

4.3.3.3 - STAGING AND STOCKPILING ACTIVITIES

During construction, several staging areas would be located within the SLRC. Staging areas would be determined once the final design is completed but would likely be located within the larger open space areas, such as the Meadow, the Eucalyptus Grove, and the South Valley. Construction ingress and egress areas would be located along Silver Lake Boulevard/Armstrong Avenue between the Meadow and Knoll zones, and Silver Lake Boulevard/Duane Street along the eastern portion of the South Valley zone. Final ingress and egress locations would be determined once final design is completed.

Figure 32 – Construction Staging/Parking and Access shows 2 main construction worker and truck access points and the 3 construction staging/parking areas. It is assumed that all construction workers will park in the designated parking areas so that on-street parking on the SLRC perimeter streets will not be impacted.

Figure 33 – Construction Haul Route shows the haul routes for construction trucks to and from nearby freeways (I-5 and SR-2). As shown in **Figure 34 – Construction Site Internal Circulation,** once the construction workers and vehicles enter the Project Site, the internal roadways will be used to access various park zones to limit any impacts to the local streets.

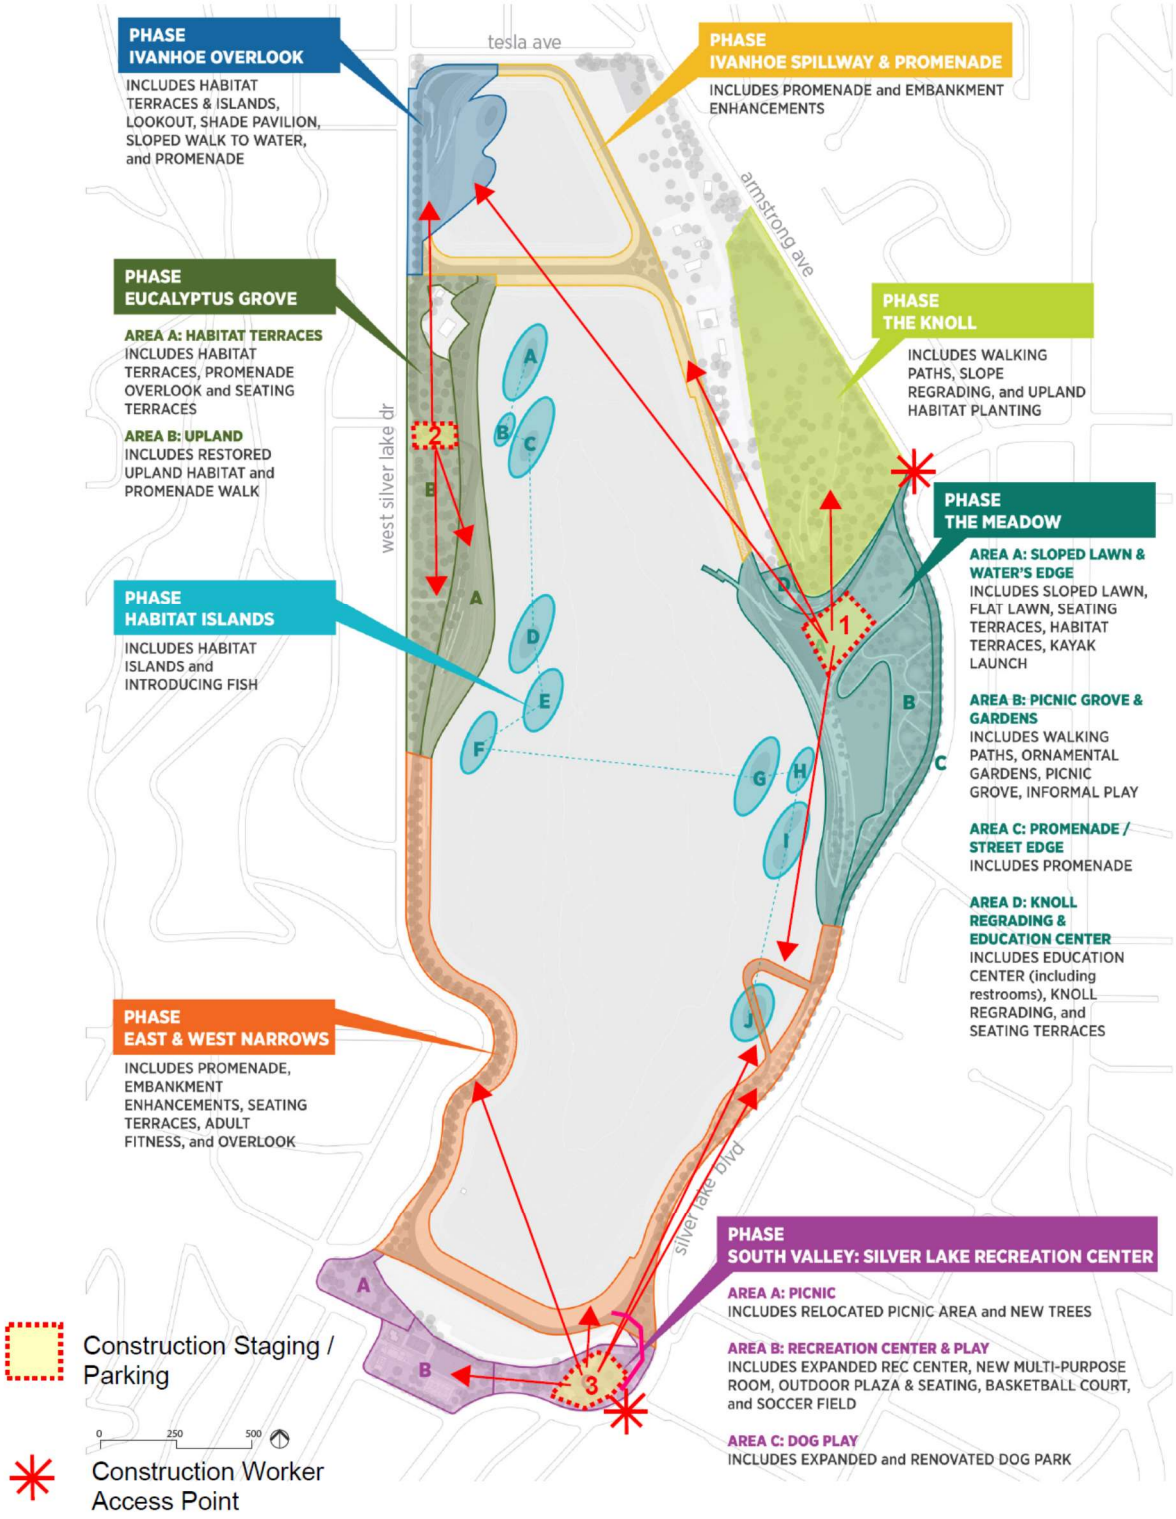


FIGURE 32 – CONSTRUCTION STAGING/PARKING AND ACCESS

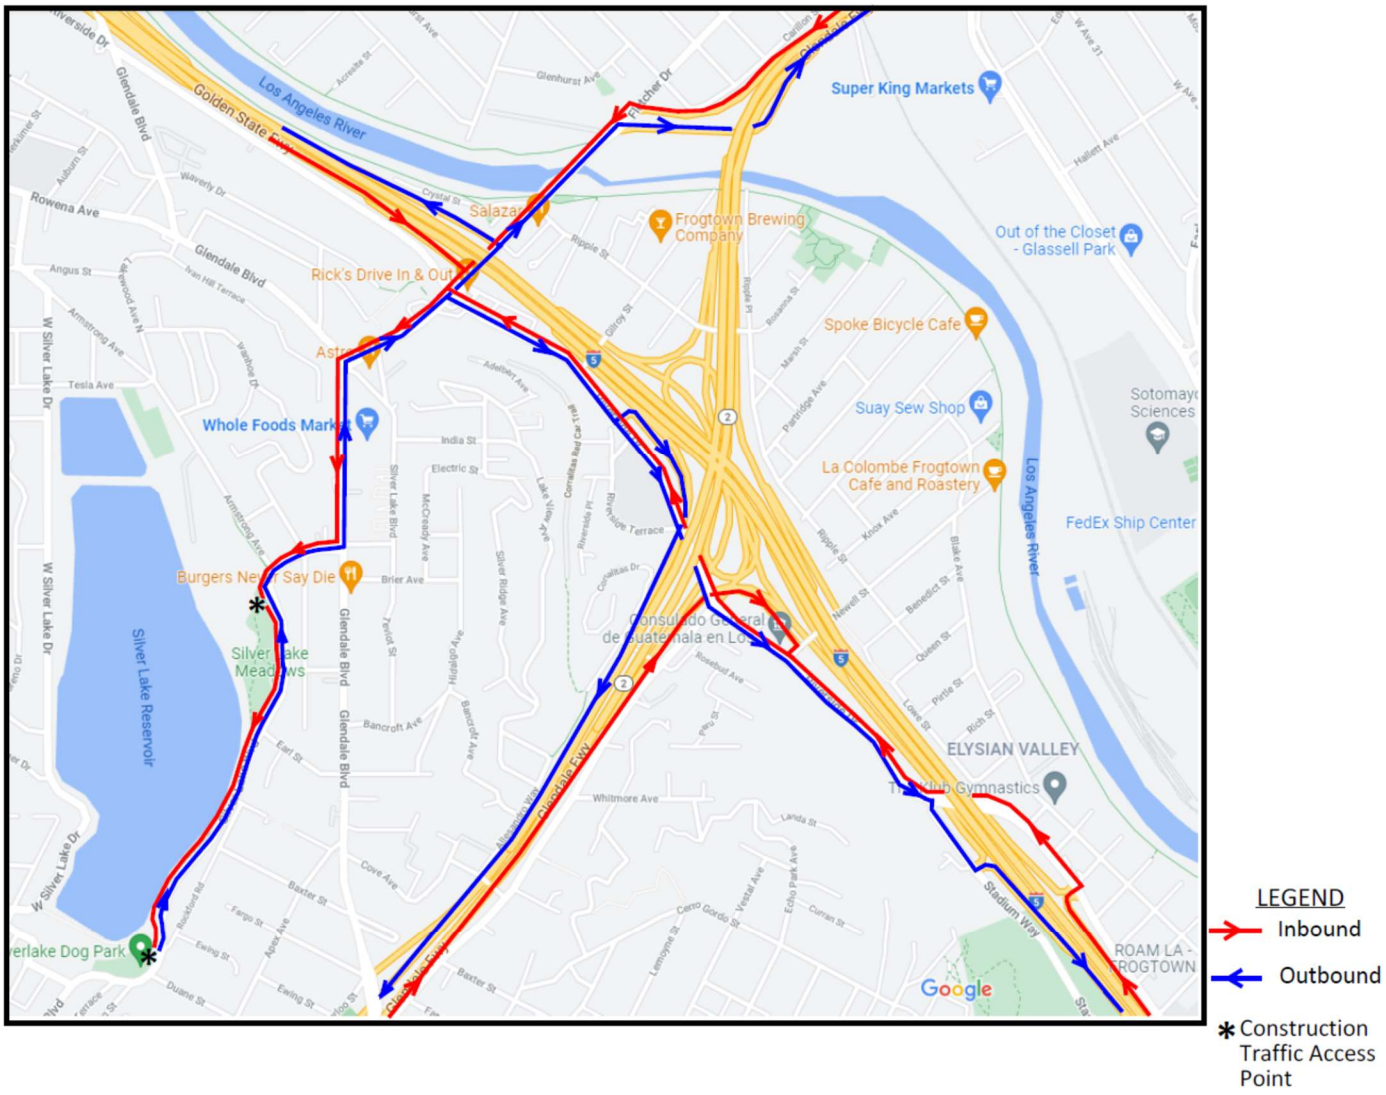


FIGURE 33 – CONSTRUCTION HAUL ROUTE

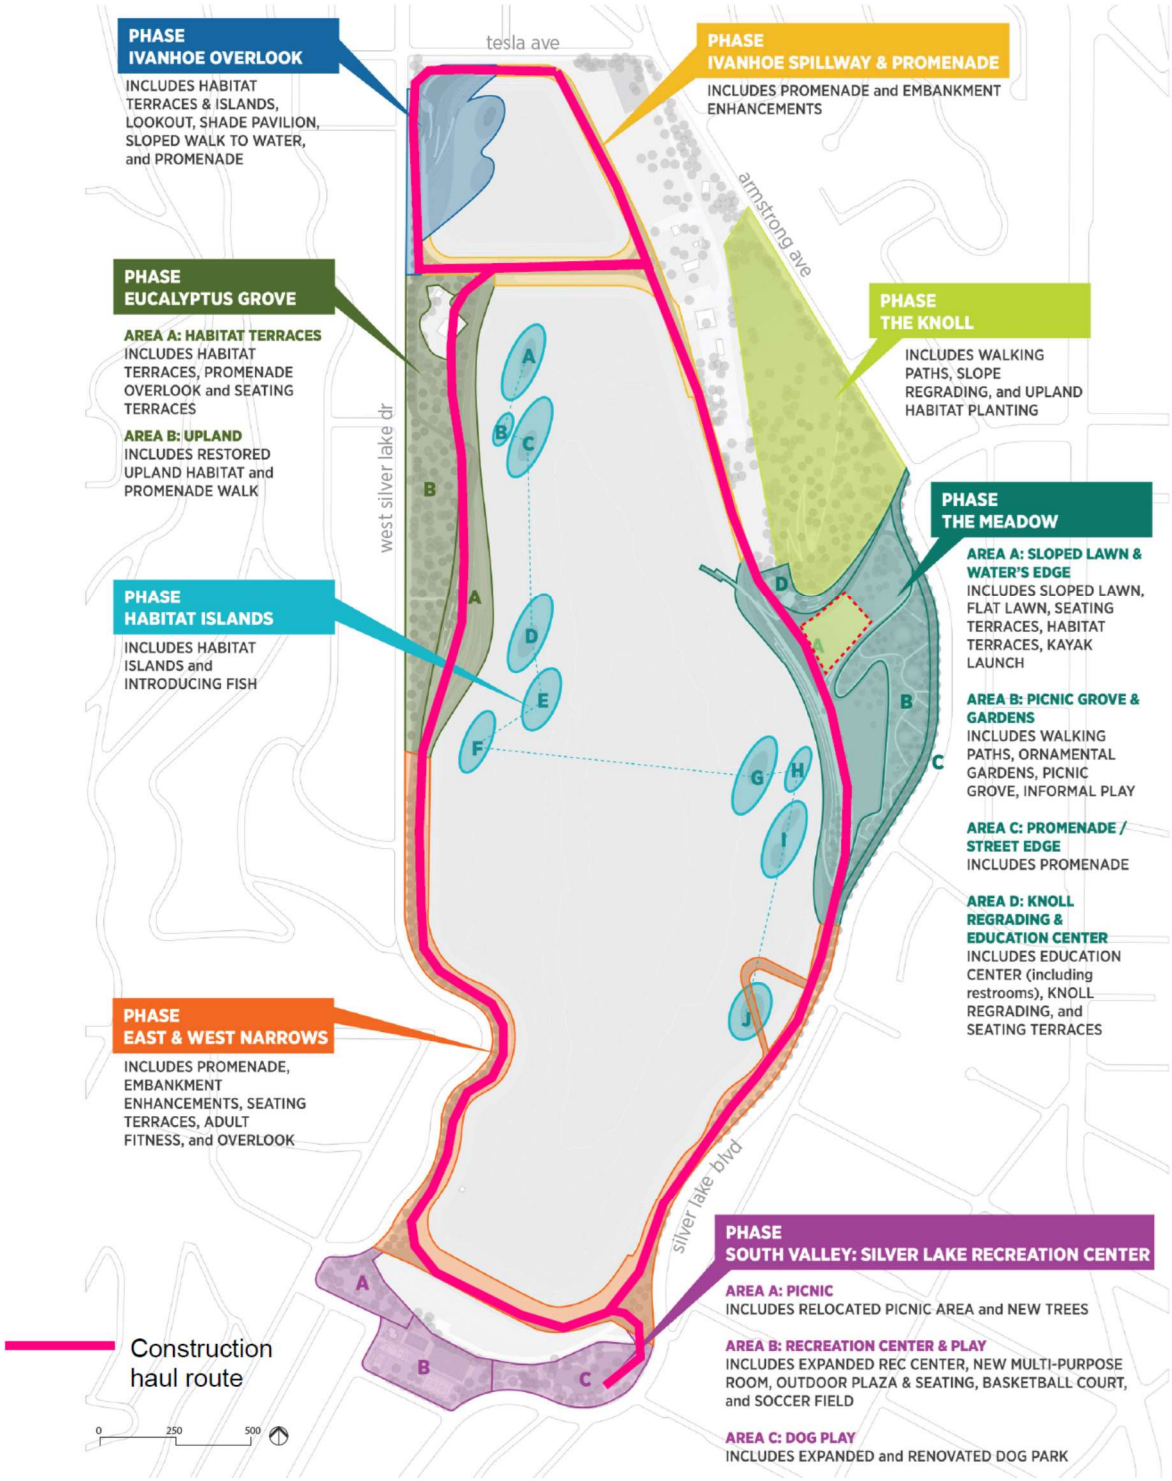


FIGURE 34 – CONSTRUCTION SITE INTERNAL CIRCULATION

4.3.4 – PROJECT CONSTRUCTION SUMMARY AND RECOMMENDED ACTIONS

The Project's construction activities have variable characteristics and needs that will be dependent on the construction phasing of each park zone. As outlined in the previous sections, construction activities were analyzed in Group A and Group B to determine the worst case worker and truck trip generation. Based on this analysis, Group A construction activities generates a greater number of daily trips in Passenger Car Equivalent (PCE).

It is important to note that, typically, construction activities begin at 6:30 AM and continue until 3:30 PM. Therefore, most construction workers will arrive before the morning commuter peak hour and depart before the evening commuter peak hour. As a result, it is projected that the construction traffic will not impact the local intersections during the AM and PM peak hours.

The identified construction Project access points along Silver Lake Boulevard, the provision of internal roadways for construction traffic circulation, and planned on-site parking for construction workers will limit the construction traffic impacts on local residential streets.

Considering that Project construction is planned to commence in year 2025 and be completed by the year 2030, a detailed ***Construction Traffic Management Plan (CTMP)*** *is recommended for the various phases of the Project consistent with LADOT Construction Traffic Control Guidelines. This CTMP will address the planned Project construction phasing, sequence of construction activities, access, and circulation.*

4.4 - RESIDENTIAL STREET CUT-THROUGH ANALYSIS

Development and transportation projects may be required to conduct a Local Residential Street Cut-Through Analysis. The objective of this analysis is to determine potential increases in average daily traffic (ADT) volumes on designated Local Streets near a project that can be classified as cut-through trips generated by the project, and that can adversely affect the character and function of those streets. Cut-through trips are defined as those which feature travel along a street classified as a Local Street in the City's General Plan, with residential land-use frontage, as an alternative to a higher classification street segment (e.g., Collector, Avenue, or Boulevard as designated in the City's General Plan) to access a destination that is not within the neighborhood within which the Local Street is located.

Cut-through traffic can be exacerbated by development projects that add vehicle trips to congested arterial street segments, or by transportation projects that reduce vehicular capacity on arterial street segments. To mitigate potential adverse impacts of cut-through traffic (e.g., congestion, access issues, and speeding on Local Streets), traffic calming and diverting features should be considered and, if deemed necessary by LADOT, implemented to offset any anticipated cut-through traffic.

4.4.1. - SCREENING CRITERIA

The TAG establishes the criteria to determine whether further analysis would be required to determine potential cut-through traffic increase because of the project. In addition to the two criteria, a net increase of 250 or more daily vehicle trips and the Project being subject to a discretionary action that would be under review by the Department, the project would be subject to the following criteria presented in the **Table 35 – Screening Criteria for Residential Street Cut-through Traffic**.

Table 35 - Screening Criteria for Residential Street Cut-Through Traffic		
Screening Criteria	**Answer**	
The project is located along a currently congested Boulevard or Avenue and adds trips that may lead to trip diversion to parallel routes along residential Local Streets. The congestion level of the Boulevard or Avenue can be determined based on the estimated peak hour LOS under project conditions of the study intersection(s) (as determined in Section 3.3). LOS E and F are considered to represent congested conditions.	No	If answer is yes to 1, 2 & 3 further analysis is required
The project is projected to add a substantial amount of automobile traffic to the congested Boulevard(s), Avenue(s), or Collector(s) that could potentially cause a shift to alternative route(s);	No.	
LADOT has discretion to define which routes are viable alternative routes, based on, but not limited to, features such as geography and presence of existing traffic control devices, etc.	N/A.	

4.4.2 - EVALUATION CRITERIA

In accordance with TAG, a proposed project's daily vehicle trips should be estimated using the VMT Calculator tool or the ITE Trip Generation Manual *(11th Edition).* Based on the Project trip generation and trip distribution, an increase in Project related ADT needs to fall below the Project related thresholds shown in the Residential Street Diversion Criteria table presented in **Table 36 – Substantial Residential Local Street Diversion Criteria** below.

Table 36 – Substantial Residential Local Street Diversion Criteria	
Projected ADT with Project (Final ADT)	**Project-Related Increase in ADT**
1 to 999	120 or more
1,000 to 1,999	12 percent or more of final ADT
2,000 to 2,999	10 percent or more of final ADT
3,000 or more	8 percent or more of final ADT

4.4.3 - RESIDENTIAL CUT THROUGH TRAFFIC ANALYSIS

Based on the street classifications shown in **Table 37 – Project Area Street Classification**, Lakewood Avenue, Tesla Avenue, and Van Pelt Place are local residential streets subject to the residential cut-through traffic analysis based.

Table 37 – Project Area Street Classification

Project Area Street Segment	Street Classification
Lakewood Ave	Local
Tesla Ave to Angus St.	
Silver Lake Blvd	Avenue II
Van Pelt Pl to Glendale Blvd.	
Armstrong Ave	Collector
Silver Lake Blvd to West Silver Lake Dr.	
Tesla Ave	Local
Armstrong Ave to West Silver Lake Dr.	
West Silver Lake Dr	Collector
Armstrong Ave to Van Pelt Pl.	
Van Pelt Pl	Local
West Silver Lake Dr. to Silver Lake Blvd.	

By definition of the Traffic Assessment Guidelines:

> *"Cut-through trips are defined as those which feature travel along a street classified as a Local Street in the City's General Plan, with residential land-use frontage, as an alternative to a higher classification street segment (e.g., Collector, Avenue, or Boulevard as designated in the City's General Plan) to access a destination that is not within the neighborhood within which the Local Street is located."*

As previously addressed in Section 4.2.3.4, Project Trip Distribution and Assignment, the majority (90%) of the Project trips are expected to use Silver Lake Boulevard, and the remaining 10% on West Silver Lake Drive (see **Figure 27 – Project Trip Distribution)**. Considering that the local streets within the Project area (Lakewood Avenue, Tesla Avenue, and Van Pelt Place) are not parallel to Silver Lake Boulevard and West Silver Lake Drive, it is not anticipated that Project traffic will shift to these streets to bypass Silver Lake Boulevard and West Silver Lake Drive as alternative routes.

4.4.4 – RESIDENTIAL CUT-THROUGH TRAFFIC ANALYSIS CONCLUSION

In summary, the local residential streets within the Project area will not have residential cut-through traffic impacts. Considering that the Project is expected to be completed by the year 2030, traffic conditions on local residential streets can be evaluated after the Project is completed to determine if there are any traffic impacts. A residential traffic management plan can be developed to address any potential impacts in accordance with City of Los Angeles Residential Neighborhood Traffic Management Guidelines.

4.5 – PARKING INVENTORY AND DEMAND ANALYSIS

4.5.1 - EVALUATION CRITERIA

Any corrective condition or mitigation of a land use development project, or a transportation project that involve roadway reconfigurations and require the loss of on-street parking, the Transportation Assessment should include an on-street parking utilization study at the intersections and/or along the roadway where the potential improvements were identified. The study results should be presented in a parking inventory and demand analysis that summarizes that area's parking demand and supply and informs LADOT on the secondary impacts that may result from the loss of parking. This analysis should include proposed measures to address neighborhood access constraints as a result of the parking loss to the extent feasible. The scope of the parking utilization study, including study area and survey hours, must be approved by the appropriate LADOT staff prior to commencing the survey.

4.5.2 - PARKING INVENTORY AND DEMAND ANALYSIS

4.5.2.1 – PARKING INVENTORY

For the parking inventory and occupancy survey, the Project area was divided into 5 subareas as listed below:

1. Silver Lake Meadows Park Subarea – Silver Lake Boulevard from Armstrong Avenue to Cove Street;
2. Dog Park Subarea – Silver Lake Boulevard from Cove Street to Van Pelt Place;
3. South Valley Subarea – Van Pelt Place from Silver Lake Boulevard to West Silver Lake Drive;
4. West Subarea – West Silver Lake Drive from Redesdale Avenue to Tesla Avenue;
5. North Subarea – Tesla Avenue between West Silver Lake Drive and Armstrong Avenue.

Table 38 shows the on-street parking capacity in each subarea on streets surrounding the SLRC:

Table 38 – On-street Parking Capacity in each Sub Area

Street Segments	Subarea 1 - Silver Lake Meadow Park							Subarea 2 - Dog Park							Subarea 3 - South Valley							Subarea 4 - West								Subarea 5 - North	
	Armstrong Ave - btw Tesla Ave & Lake View Terrace	Armstrong Ave - btw Lake View Terrace & Edge Water Terrace	Armstrong Ave - btw Edge Water Terrace & Silver Lake Blvd	Silver Lake Blvd - btw Armstrong Ave & Earl Ave	Silver Lake Blvd - btw Earl St & Cove St	Total Occupancy	Total Availability	Silver Lake Blvd - btw Cove St & Rockford Rd	Silver Lake Blvd - btw Rockford Rd & Durant St	Silver Lake Blvd - btw Durant St & Fanning St	Silver Lake Blvd - btw Easterly St & Van Pelt Place		Total Occupancy	Total Availability	Van Pelt Pl - btw Silver Lake Blvd & Silver Lake Drive		Silver Lake Drive - btw Van Pelt Place & Silver Lake Drive	Silver Lake Drive - btw Silver Lake Drive & Redesdale Ave		Total Occupancy	Total Availability	Silver Lake Drive - btw Redesdale Ave & Castile St	Silver Lake Drive - btw Castile St & Belmer Drive	Silver Lake Drive - btw Belmer Drive & Moreno Drive	Silver Lake Drive - btw Moreno Drive & Hawick Drive	Silver Lake Drive - btw Hawick Drive & Bright Lane	Silver Lake Drive - btw Bright Lane & Tesla Ave	Total Occupancy	Total Availability	Tesla Ave - btw Silver Lake Drive & Armstrong Ave	Total Availability
Street Side	s	East	East	East	East	106		East	East	East	East	West	79		North	South	East	North	South	44		West	West	West	West	West	West	132		North	19
Capacity	6	27	10	43	20			56	7	4	6	6			12	10	5	10	7			3	37	9	58	27	1			19	

Per initial field observations, it was determined that Thursdays, Fridays, and Saturdays have the highest parking occupancies compared to the other days of the week. JBA conducted parking occupancy surveys in the streets in each Subarea on Thursday October 21, 2021 (4 pm to 7 pm), Friday October 22, 2021 (8 am to 4 pm) and Saturday November 6th, 2021 (8 am to 4 pm).

To determine the on-street parking availability, the number of vacant on-street parking spaces in each Subarea was recorded on an hourly basis on the survey dates. The results of the parking survey are included in **Appendix C – Data Appendices.** From the parking occupancy surveys, **Figure 35** - **On-street Parking Availability in each Subarea** below shows the range of available on-street parking spaces in each subarea (the lowest and the highest number of spaces) based on the survey data.

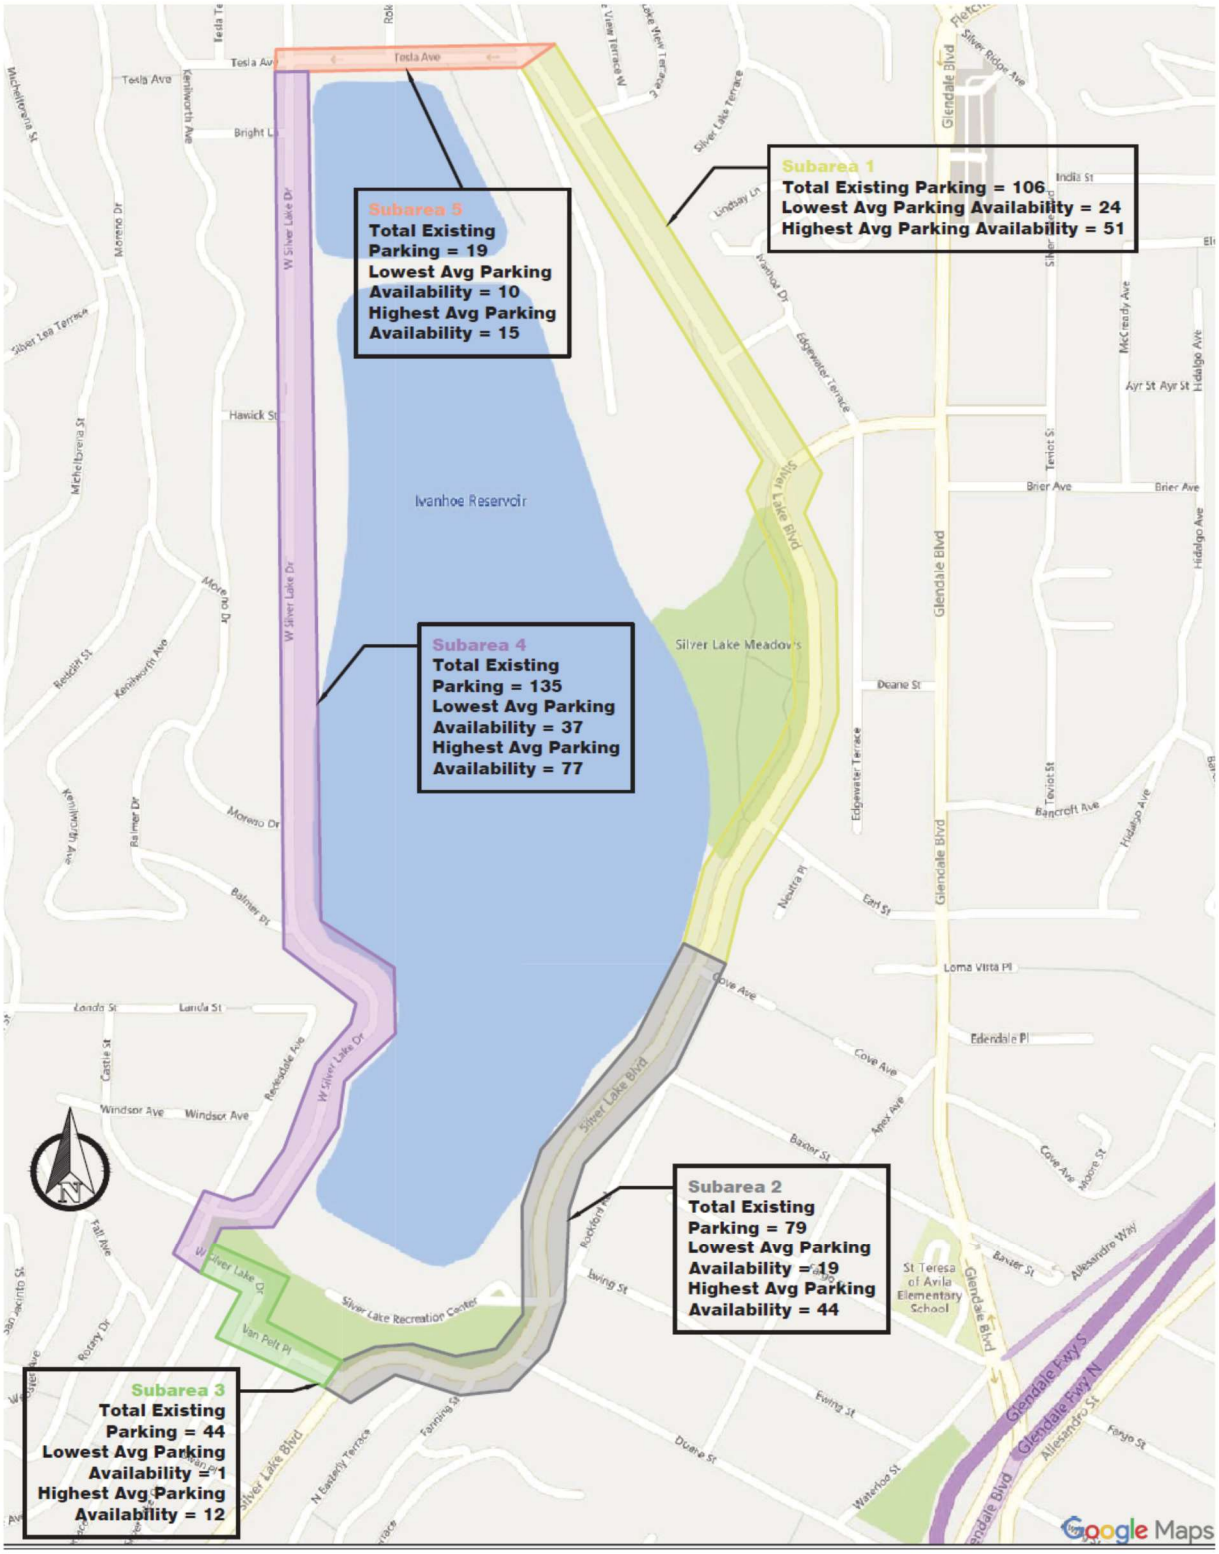


FIGURE 35 – ON-STREET PARKING AVAILABILITY IN EACH SUBAREA

The following key observations were made from the parking occupancy surveys based on **Figure 35:**

- **Subarea 1 – Silver Lake Meadow Park.** There are a total of 106 on-street parking spaces in this Subarea on this segment of Silver Lake Boulevard. The parking in this Subarea is located along the east side of Silver Lake Boulevard and it is used for park visitors going to the Meadows to picnic or to walk and/or jog. The lowest number of spaces that was available was 24 spaces on a Thursday and the highest number of spaces that was available was 51 spaces on a Friday.

- **Subarea 2 – Silver Lake Dog Park.** There are a total of 79 on-street parking spaces in this Subarea on this segment of Silver Lake Boulevard. The parking in this Subarea is located along the east side of Silver Lake Boulevard and is used primarily by Dog Park patrons. The lowest number of spaces that was available was 19 spaces on a Saturday and the highest number of spaces that was available was 44 spaces on a Thursday.

- **Subarea 3 – South Valley.** There are a total of 44 on-street parking spaces in this Subarea on a segment of West Silver Lake Drive and Van Pelt Place. Generally, parking in this Subarea is very limited on weekdays and weekends. The on-street parking spaces are primarily used by residents (numerous multi-and single-family units) and by visitors to the recreation center, basketball court, children's play area, and small grassy area. The lowest number of spaces that was available was 1 space on a Saturday and the highest number of spaces that was available was 12 spaces on a Thursday.

- **Subarea 4 – West.** There are a total of 132 on-street parking spaces in this Subarea on West Silver Lake Drive. These parking spaces are primarily used by residents and visitors of the SLRC who walk and jog. Generally, parking in this Subarea is more available compared to the other four Subareas surveyed. The lowest number of spaces that was available was 37 spaces on a Thursday and the highest number of spaces that was available was 77 spaces on a Friday.

- **Subarea 5 – North.** There are a total of 19 on-street parking spaces in this Subarea on Tesla Avenue. These parking spaces are primarily used by residents with limited availability for visitor parking. The lowest number of spaces that was available was 10 spaces on a Saturday and the highest number of spaces that was available was 15 spaces on a Friday.

4.5.2.2 – PARKING DEMAND ANALYSIS

The estimated potential increase in park attendance was based on the uses in each park zone and inputs from the Project Team.

The Meadow – Silver Lake Lawn/Great Lawn:

- For the weekends, a 50% increase was assumed based on a current peak park attendance of 100 people for this area.
- For the weekdays, a 25% increase was assumed based on a current peak park attendance of 100 people for this area.
- For the other park uses in the Meadow area, the increases in attendance for weekends and weekdays were estimated based on inputs from the SLRCMP Project Team using the size, functionality, and capacity of each respective park zone area.
- The Meadow for live performances and outdoor movie showings with an attendance of up to 600 people.

The South Valley – Dog Park

- For the weekends, a 60% increase was assumed based on current peak Dog Park attendance of 50 people for this area.
- For the weekdays, a 30% increase was assumed based on current peak park Dog Park attendance of 50 people for this area.

The South Valley – Renovated Recreation Center, Multi-purpose Facility, Playground, Play Field, Renovated Plaza, and Picnic Grove

- For the renovation of the existing recreation center, an additional peak attendance of 30 people was assumed during weekdays and weekends.
- For the new Multi-Purpose Facility, a peak attendance of 25 was assumed.
- Given that the existing basketball court will be relocated to a new location within the South Valley park zone, no change in usage of the basketball court was assumed. Furthermore, there was no additional attendance assumed for the playground, renovated plaza, picnic grove, and play field.

Silver Lake Perimeter Walking & Jogging Paths

- For the purposes of projecting future increases in walking and jogging, a current peak attendance of 210 people was assumed for the walking and jogging paths. A 20% increase was assumed during peak hours that represent 42 and 84 additional walkers and joggers on weekdays and weekends, respectively.

As part of the trip generation analysis, it was assumed that 70% of the existing and future park users are local residents that would walk, jog, cycle, or take public transportation to the SLRC. Therefore, the remaining 30% of the existing and future park uses will drive to SLRC. Based on the parking inventory and occupancy analysis presented above, the existing on-street parking in the 5 subareas could potentially be impacted in the future during the peak usage of the park areas as follows:

- **Sub-area 1 and 2 (the Meadows and the Dog Park)**: During peak hours, the majority of the existing on-street parking spaces along the east side of Silver Lake Boulevard will be occupied. This increase in parking will be exacerbated with potential special events with a large number of attendees.

- **Sub-area 3 (South Valley):** With the renovation of the existing Recreation Center and the addition of a new Multi-Purpose Facility, parking in this area will be impacted the most given the limited existing parking available on Van Pelt Place and the southern segment of West Silver Lake Drive. Per Title 22 – Planning and Zoning, Division 6 – Development Standards, Chapter 22.112 – Parking and loading spaces are required for new development as shown in the table below:

TABLE 22.112.070-A: MINIMUM REQUIRED PARKING SPACES		
Use		**Number of Spaces**
Private and public parks[7]		
	Private and public parks, up to 50 acres	1 space per 45 square feet in the largest public assembly area in each building excluding gymnasiums; 1 space per 100 square feet of the largest room in each gymnasium; 1 space per 400 square feet in the remaining area of each building in the park, excluding parking structures, maintenance, and utility buildings, and other structures not open to the public; 1 space per half-acre of developed park up to 15 acres and 1 space per acre of developed park in excess of 15 acres.
7. In addition to Section 22.112.020.B (Reduction of Required Parking and Loading Spaces), the Review Authority shall consider additional findings: a. That the Director of Parks and Recreation has determined that due to location, size or other factors, anticipated client usage would indicate that a lesser parking requirement is adequate and so recommends; and b. Sufficient land area is reserved to ensure that the parking requirements of this Section may be complied with should such additional parking be required in the future due to changes in client usage.		

Based on the 5,800 square feet Multi-Purpose Facility and a parking ratio of 1 space per 100 square feet, a total of 58 parking spaces will be required for this facility in accordance with the City's parking code requirements as shown in the above table. It is assumed that no additional parking will be required for the Renovated Recreation Center. With the assumption that 70% of the visitors are local residents that walk to the SLRC and the Recreation Center, the code parking requirement can be reduced by 70% as this is a public facility. Therefore, the following number of spaces can be considered for the Multi-Purpose Facility:

58 parking spaces required X 0.70 = 17 spaces

In addition, based on the above table, a parking ratio of one space per half acre of developed park, a total of 20 spaces will be required using the Project's proposed 10 acres of active and passive recreation space. Based on the Project's proposed 10 acres of active and passive recreation park areas, a total of 20 spaces will be required (1 space per half-acre of developed park).

- **Sub-area 4 (West):** This area has the highest on-street parking availability that can be used for park visitors. The on-street parking in this sub-area is located on the west side of West Silver Lake Drive in front of the residential units. However, if parking demand increase in Sub-area 1 and 2, this segment of West Silver Lake Drive could be impacted because of visitors looking for parking.

- **Sub-area 5 (North)**: This area has limited on-street parking availability for residents. The on-street parking in this sub-area is located on the north side of Tesla Avenue in front of the residential units. However, if parking demand increase in Sub-area 1 and 2, this segment of Tesla Avenue could be impacted because of visitors looking for parking.

4.5.3. – SUMMARY AND RECOMMENDED ACTIONS

Based on the parking occupancy surveys conducted, there is limited parking within the street segments located in the 5 Subareas. The proposed SLRCMP did not envision off-street parking as part of the Project other than parking in the LADWP facilities area. In addition, the adjacent residential street network also has limited parking for residents only that are not as accessible due to the narrowness of the streets and the steep grades. Therefore, the following parking improvements have been developed to address Project parking demand. **Figure 36 - Location of Proposed On-street Parking on the West Side of Silver Lake Boulevard** *shows the location of the proposed on-street parking spaces.*



FIGURE 36 - LOCATION OF PROPOSED ON-STREET PARKING ON THE WEST SIDE OF SILVER LAKE BOULEVARD

The following describes the proposed on-street parking improvements:

- ***West side of Silver Lake Boulevard****: It is proposed to utilize the existing buffer area to create a parking lane on the west side of Silver Lake Boulevard adjacent to the reservoir between Armstrong Avenue and Duane Street for about 3,000 feet. The new parking lane will provide approximately 135 additional on-street parking spaces. In addition, a 2-foot wide buffer zone will be provided between the bicycle lane and the travel lane for both north and southbound directions. The location of the proposed on-street parking spaces on Silver Lake Boulevard is shown in* ***Figure 37*** *below.* ***Figure 37*** *shows the proposed Silver Lake Boulevard cross section with the proposed on-street parking:*

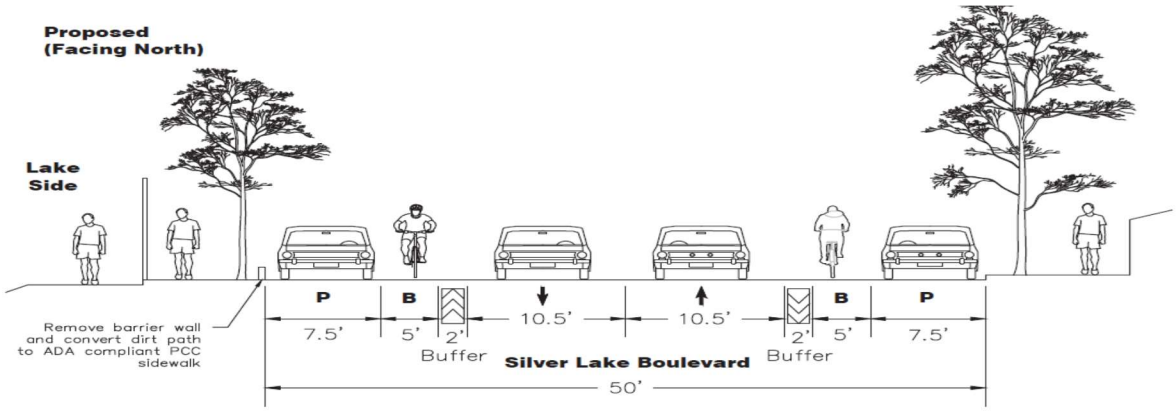


FIGURE 37 - SILVER LAKE BOULEVARD STREET CROSS SECTION WITH PROPOSED ON-STREET PARKING ON THE WEST SIDE

- **West Silver Lake Drive**: *It is proposed to add 90 degree parking along the north side of West Silver Lake Drive east of Redesdale Avenue along the park's grassy area. Currently, there are 10 parallel parking spaces along this segment of West Silver Lake Drive. By converting to 90 degree parking, a total of 27 parking spaces can be added that results in a net increase in parking of 17 spaces. The existing 7 parking spaces along the south side of West Silver Lake Drive can be maintained.* ***Figure 38 - Location of Proposed On-street Parking on West Silver Lake Drive*** shows the location of the proposed on-street parking spaces. ***Figure 39 - Proposed On-street Parking Design*** *below shows the proposed on-street parking design. In addition, it is proposed to change the street cross section of West Silver Lake Drive to a uniform 40 foot cross section. A 12-foot sidewalk is also recommended that will connect to the existing sidewalks on West Silver Lake Drive.* ***Figure 40*** *and* ***Figure 41 – Existing and Proposed Cross Sections*** *shows the proposed street cross section of West Silver Lake Drive:*



FIGURE 38 - LOCATION OF PROPOSED ON-STREET PARKING DESIGN ON WEST SILVER LAKE DRIVE



3

FIGURE 39 - PROPOSED ON-STREET PARKING DESIGN ON WEST SILVER LAKE DRIVE

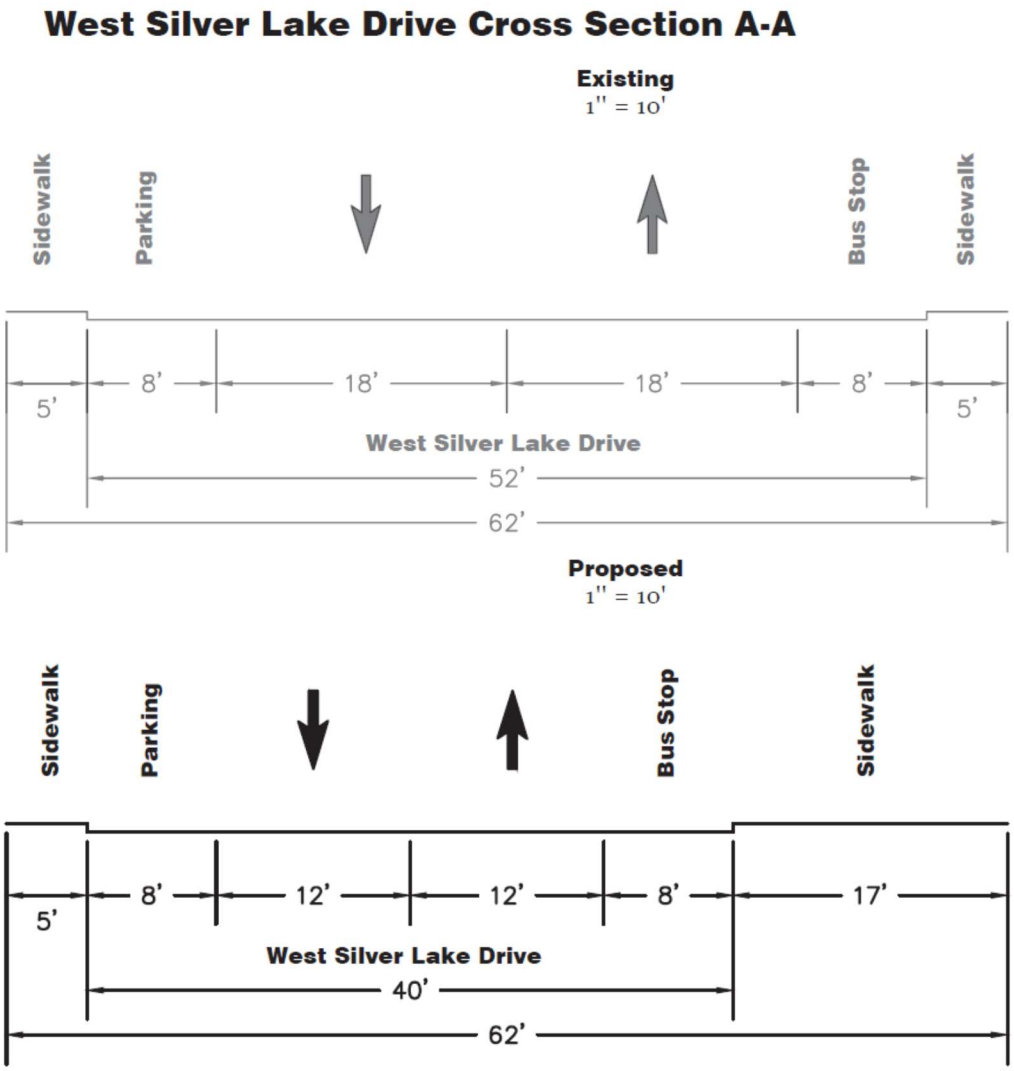


FIGURE 40 - EXISTING AND PROPOSED STREET CROSS SECTIONS ON WEST SILVER LAKE DRIVE

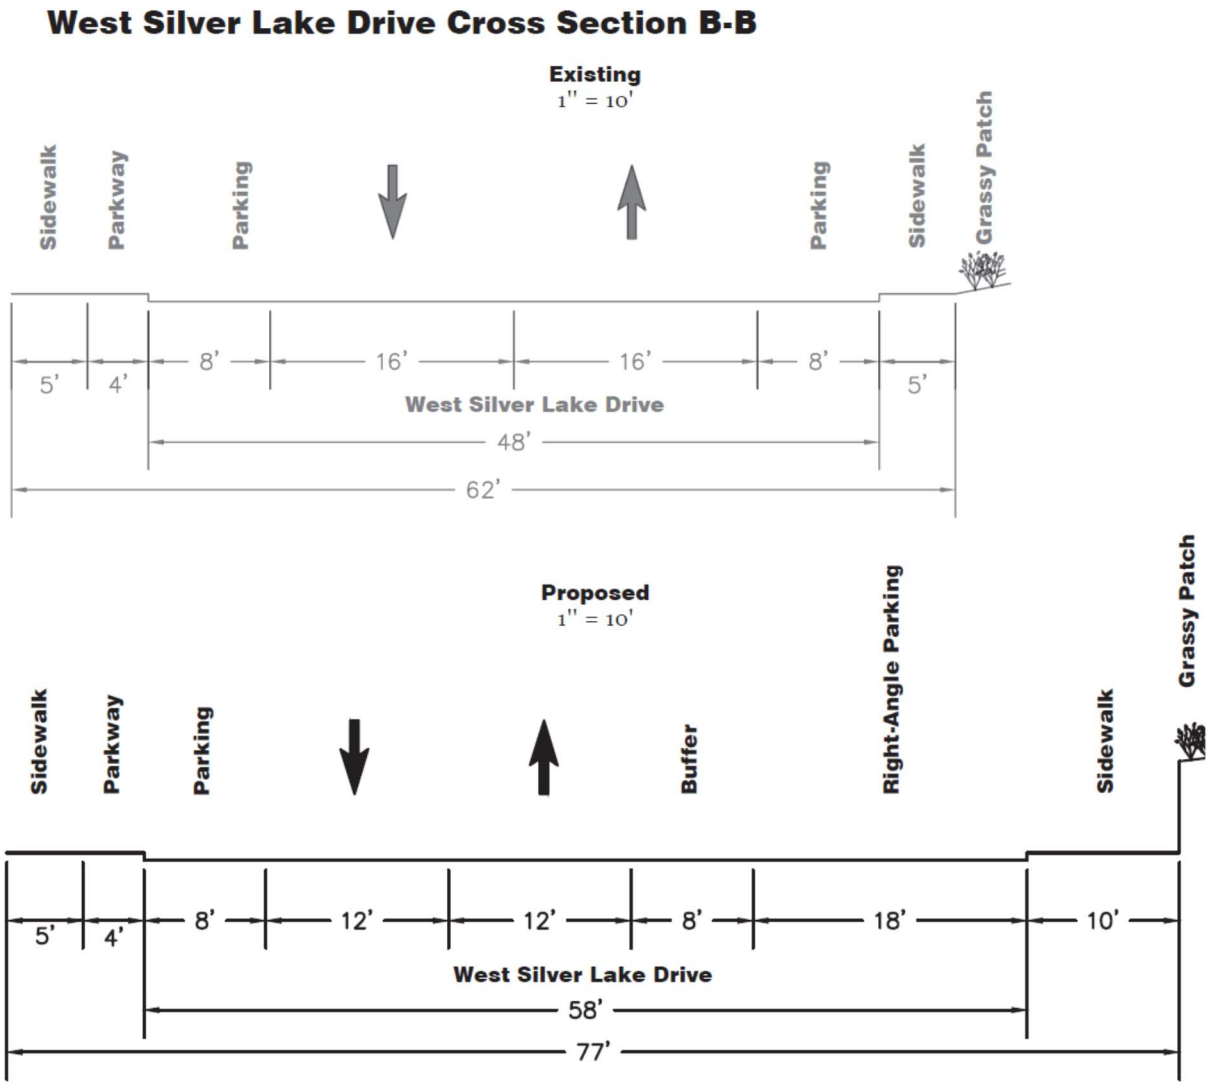


FIGURE 41 - EXISTING AND PROPOSED STREET CROSS SECTIONS ON WEST SILVER LAKE DRIVE WITH RIGHT-ANGLE PARKING

In summary, the proposed 135 on-street parking spaces on the west side of Silver Lake Boulevard will be more accessible and convenient for the park users as they can park and walk to the Meadows area and to the Dog Park. This parking will also reduce the need for pedestrians to cross the heavily travelled Silver Lake Boulevard. In addition, similar to overnight parking restrictions on West Silver Lake Drive, on-street parking can be restricted from 2:00 AM to 6:00 AM on this segment of Silver Lake Boulevard to prevent overnight parking. The addition of 135 on-street parking spaces will meet City's parking code requirements (20 spaces) for public parks.

The additional 17 on-street parking spaces on West Silver Lake Drive adjacent to the renovated Recreation Center and proposed Multi-Purpose Facility will provide convenient and accessible parking for these facilities. The addition of these 17 spaces can meet the City's parking code requirements for these facilities.

It is also important to note that the addition of these on-street parking spaces will reduce the potential diversion of park visitors to the residential streets such as West Silver Lake Drive, Tesla Avenue, and Armstrong Avenue.

THIS PAGE HAS BEEN INTENTIONALLY LEFT BLANK

SECTION 5 – SUMMARY AND CONCLUSIONS

5.1 – PROJECT SUMMARY

The proposed Project and scope of the TIA is summarized below:

- **Project Description:** The proposed Project consists of redesigning approximately 116 acres of the existing 127-acre Silver Lake Reservoir Complex (SLRC) site with community park amenities. The proposed Project would include a contemporary design of 7 park zones with hybrid infrastructure that blends vegetated areas with public spaces. New amenities such as environmental education centers, shade pavilions, walking and jogging paths will be provided, while the existing amenities such as the dog park will be enhanced. In addition, improvements to the surrounding streets are also proposed, such as the addition of bicycle lanes and buffer zones, on-street parking, the installation of new flashing beacon signals, and the installation of new curb ramps. Lastly, portions of the SLRC will continue to be used by the Department of Water and Power for maintenance.

- **Study Scope:** This TIA was prepared consistent with the most recent Los Angeles Department of Transportation (LADOT) Transportation Assessment Guidelines (TAG). The Transportation Impact Assessment (TIA) is divided into 2 sections: the CEQA and non-CEQA analysis. The CEQA analysis considered the Project's impacts to 3 thresholds as required by the LADOT. These 3 thresholds are **Threshold T-1:** Conflicting with Plans, Programs, Ordinances, or Policies, **Threshold T-2:** Causing Substantial Vehicle Miles Traveled, and **Threshold T-3:** Substantially Increasing Hazards Due to a Geometric Design Feature or Incompatible Use. The non-CEQA analysis considered the Project's impacts to bicycle, pedestrian, and transit facilities. In addition, the Project's Level of Service impacts were quantified. The non-CEQA section also includes an analysis of Project construction impacts, residential street cut through impacts, and a parking demand analysis.

5.2 - CONCLUSIONS

5.2.1 – CEQA ANALYSIS

- **Threshold T-1:** The analysis to determine Project's transportation related impacts with respect to Threshold T-1 were conducted according to the City's TAG. The analysis revealed that the Project does not conflict with any plans, programs, ordinances, or policies addressing the circulation system, including transit, roadways, bicycle, and

pedestrian facilities. Therefore, the Project would not result in a significant impact under Threshold T-1 and no mitigation measures are required.

- **Threshold T-2:** The Project is considered to be locally serving use since there are several nearby parks within a 2-mile radius; there is a lack of on-street and off-street parking; there will be no amenities such as golf courses, athletic fields (soccer fields and baseball diamonds), boating and fishing. Project would not result in a significant impact under Threshold T-2 and no mitigation measures are required. However, the SLRCMP includes extensive enhancements to the street infrastructure surrounding the SLRC including pedestrian paths and trails, protected bicycle lanes, improved intersections, marked crosswalks, flashing beacons, and traffic signals.

- **Threshold T-3:** With respect to Threshold T-3, the Project does not increase hazards due to geometric design features. The Project identifies intersection improvements to enhance pedestrian connections along the perimeter streets that occur at multi-way stops. **Figure 10 - Locations of Proposed SLRCMP Improvements** shows the proposed locations of the pedestrian connections and bicycle network.

5.2.2 – NON-CEQA ANALYSIS

- **Pedestrian, Bicycle, and Transit Access Assessment:** In reference to pedestrian, bicycle, and transit assessment, **Section 3.6.3 - T-3** provides a detailed analysis and recommendations to enhance pedestrian, bicycle, and transit safety.

- **Project Trip Generation:** As shown in **Table 23 - Estimated Project Trip Generation (Weekday)**, on a typical weekday, the project is estimated to generate 28 vehicle trips during the morning peak hour of the adjacent streets, 52 vehicle trips during the afternoon peak hour of the adjacent streets, 74 vehicle trips during the peak hour of the generator, and 722 daily trips on a weekday. As shown in **Table 24 - Estimated Project Trip Generation (Weekend)**, on a typical weekend, the project is estimated to generate 112 trips during the mid-day peak hour of the adjacent streets and it also happens to be the peak hour of the generator. The project is also estimated to generate 972 daily trips on a typical Saturday.

- **Comparison of the ITE Trip Generation Rates and Calculated Trip Rates Based on Existing and Future Attendance:** Using ITE Land Use Code 411 (Public Parks), the following weekday and weekend daily trips were calculated:

- Weekday Daily Trips = 340;
- Weekend (Saturday) Daily Trips = 228; and
- Weekend (Sunday) Daily Trips = 195.

Using the trip generation methodology based on current SLRC park attendance, the following weekday and weekend daily trips were calculated:

- Weekday Daily Trips = 722; and,
- Weekend (Saturday) Daily Trips = 972.

The estimated weekday daily trips using methodology based on current park attendance are more than double the trips using ITE trip generation rates (722 trips vs 340 trips), while the estimated weekend daily trips are more than quadruple the trips using ITE trip generation rates (972 trips vs 228 trips). Therefore, the trip generation methodology based on current SLRC park attendance is a more conservative approach than using ITE trip generation rates.

- **Summary of Delays, Level of Service, and Vehicle Queues:** As presented in **Table 27** – **Summary of Delays, Level of Service, and Vehicle Queues**, the Project would not cause or substantially extend the vehicle queuing at the 6 study intersections. These 6 study intersections are listed below:
  - Silver Lake Boulevard and Van Pelt Place;
  - Silver Lake Boulevard and Glendale Boulevard;
  - Silver Lake Boulevard and Armstrong Avenue;
  - Silver Lake Boulevard and Duane Street;
  - Armstrong Avenue and Tesla Avenue; and,
  - West Silver Lake Drive and Tesla Avenue.

  To improve safety and operational efficiency of the 6 signalized and unsignalized intersections, the following are specific improvements recommended:
  - Modification of traffic signal timing at the intersection of Silver Lake Boulevard and Glendale Boulevard;

- Installation of a traffic signal at Silver Lake Boulevard and Armstrong Avenue;
- Installation of a traffic signal at Silver Lake Boulevard and Van Pelt Place;
- Installation of a traffic circle and crosswalk markings at the intersection of Armstrong Avenue, Tesla Avenue, and Lakewood Avenue;
- Installation of curb extension and crosswalk markings at the intersection of West Silver Lake Drive and Tesla Avenue; and,
- Installation of a flashing red beacons and crosswalk markings at the intersection of West Silver Lake Drive and Hawick Street.

- **Project Construction:** It is important to note that, typically, construction activities begin at 6:30 AM and continue until 3:30 PM. Therefore, most construction workers will arrive before the morning commuter peak hour and depart before the evening commuter peak hour. As a result, it is projected that the construction traffic will not impact the local intersections during the AM and PM peak hours. The identified construction Project access points along Silver Lake Boulevard, the provision of internal roadways for construction traffic circulation, and planned on-site parking for construction workers will limit the construction traffic impacts on local residential streets. Considering that Project construction is planned to commence in year 2025 and be completed by the year 2030, a detailed **Construction Traffic Management Plan (CTMP)** is recommended for the various phases of the Project consistent with LADOT Construction Traffic Control Guidelines. This CTMP will address the planned Project construction phasing, sequence of construction activities, access, and circulation.

- **Residential Street Cut-through Traffic Analysis:** The majority (90%) of the Project trips are expected to use Silver Lake Boulevard, and the remaining 10% on West Silver Lake Drive (see **Figure 27 – Project Trip Distribution)**. Considering that the local streets within the Project area (Lakewood Avenue, Tesla Avenue, and Van Pelt Place) are not parallel to Silver Lake Boulevard and West Silver Lake Drive, it is not anticipated that Project traffic will shift to these streets to bypass Silver Lake Boulevard and West Silver Lake Drive as alternative routes. In summary, the local residential streets within the Project area will not have residential cut-through traffic impacts. Considering that the Project is expected to be completed by the year 2030, traffic conditions on local residential streets can be evaluated after the Project is completed to determine if there are any traffic impacts. A residential traffic management plan can be developed to address any potential impacts

in accordance with City of Los Angeles Residential Neighborhood Traffic Management Guidelines.

- **Parking Demand Analysis:** Based on the parking occupancy surveys conducted, there is limited parking within the street segments located in the 5 Subareas. The proposed SLRCMP did not envision off-street parking as part of the Project other than parking in the LADWP facilities area. In addition, the adjacent residential street network also has limited parking for residents only that are not as accessible due to the narrowness of the streets and the steep grades. Therefore, parking improvements have been developed for West Silver Lake Drive and Silver Lake Boulevard to address Project parking demand. These improvements include 135 on-street parking spaces on the west side of Silver Lake Boulevard and 17 on-street parking spaces on West Silver Lake Drive adjacent to the renovated Recreation Center and proposed Multi-Purpose Facility. The addition of 135 on-street parking spaces will meet City's parking code requirements (20 spaces) for public parks, while the addition of 17 on-street parking spaces on West Silver Lake Drive adjacent to the renovated Recreation Center and proposed Multi-Purpose Facility can meet the City's parking code requirements for these facilities. It is also important to note that the addition of these on-street parking spaces will reduce the potential diversion of park visitors to the residential streets such as West Silver Lake Drive, Tesla Avenue, and Armstrong Avenue.

THIS PAGE HAS BEEN INTENTIONALLY LEFT BLANK.

APPENDIX A – APPROVED MOU

LADOT

Attachment C

Transportation Assessment Memorandum of Understanding (MOU)

This MOU acknowledges that the Transportation Assessment for the following Project will be prepared in accordance with the latest version of LADOT's Transportation Assessment Guidelines:

I. PROJECT INFORMATION

Project Name: Silver Lake Reservoir Master Plan Environmental Impact Report/Transportation Impact Assessment.

Project Address: Silver Lake Reservoir

Project Description: See Attachment 1 - Project Description.

LADOT Project Case Number: _____ Project Site Plan attached? *(Required)* ☑ Yes ☐ No

II. TRANSPORTATION DEMAND MANAGEMENT (TDM) MEASURES

Select any of the following TDM measures, which may be eligible as a Project Design Feature[1], that are being considered for this project:

✓	Reduced Parking Supply[2]	✓	Bicycle Parking and Amenities		Parking Cash Out

List any other TDM measures (e.g. bike share kiosks, unbundled parking, microtransit service, etc.) below that are also being considered and would require LADOT staff's determination of its eligibility as a TDM measure. LADOT staff will make the final determination of the TDM measure's eligibility for this project.

1 _____ 4 _____

2 _____ 5 _____

3 _____ 6 _____

III. TRIP GENERATION

Trip Generation Rate(s) Source: ITE 10th Edition / Other ITE 11th Edition and special trip generation estimates. See Attachment 2.

Trip Generation Adjustment *(Exact amount of credit subject to approval by LADOT)*	**Yes**	**No**
Transit Usage	☐	☑
Existing Active or Previous Land Use	☑	☐
Internal Trip	☑	☐
Pass-By Trip	☐	☑
Transportation Demand Management (See above)	☐	☑

Trip generation table including a description of the existing and proposed land uses, rates, estimated morning and afternoon peak hour volumes (ins/outs/totals), proposed trip credits, etc. attached? *(Required)* ☑ Yes ☐ No

	Weekday IN	Weekday OUT	Weekday TOTAL
AM Trips	10	5	15
PM Trips	38	14	52
	Weekend		
Mid-day Trips	60	52	112

NET Daily Vehicle Trips (DVT) Weekday

722 DVT (ITE 11th ed.)

_____ DVT (VMT Calculator ver. ___)

Weekend NET Daily Vehicle Trips

972 ADT

[1] At this time Project Design Features are only those measures that are also shown to be needed to comply with a local ordinance, affordable housing incentive program, or State law.

[2] Select if reduced parking supply is pursued as a result of a parking incentive as permitted by the City's Bicycle Parking Ordinance, State Density Bonus Law, or the City's Transit Oriented Community Guidelines.

IV. STUDY AREA AND ASSUMPTIONS

Project Buildout Year: 2030 Ambient Growth Rate: 0.2 % Per Yr.

Related Projects List, researched by the consultant and approved by LADOT, attached? *(Required)* ☒ Yes ☐ No

STUDY INTERSECTIONS and/or STREET SEGMENTS:
(May be subject to LADOT revision after access, safety, and circulation evaluation.)

1 Silver Lake Blvd / Van Pelt Pl
2 Silver Lake Blvd / Glendale Blvd
3 Silver Lake Blvd / Armstrong Ave
4 Silver Lake Blvd / Duane St
5 Armstrong Ave / Tesla Ave / Lakewood Ave
6 West Silver Lake Dr / Tesla Ave

Provide a separate list if more than six study intersections and/or street segments. Refer to Attachment 3.

Is this Project located on a street within the High Injury Network? ☐ Yes ☒ No

If a study intersection is located within a ¼-mile of an adjacent municipality's jurisdiction, signature approval from said municipality is required prior to MOU approval.

V. ACCESS ASSESSMENT

a. Does the project exceed 1,000 net DVT? ☐ Yes ☒ No
b. Is the project's frontage 250 linear feet or more along an Avenue or Boulevard as classified by the City's General Plan? ☒ Yes ☐ No
c. Is the project's building frontage encompassing an entire block along an Avenue or Boulevard as classified by the City's General Plan? ☐ Yes ☒ No Not applicable for the Project.

VI. ACCESS ASSESSMENT CRITERIA

If Yes to any of the above questions a., b., or c., complete **Attachment C.1: Access Assessment Criteria**.

VII. SITE PLAN AND MAP OF STUDY AREA

Please note that the site plan should also be submitted to the Department of City Planning for cursory review.

Does the attached site plan and/or map of study area show	Yes	No	Not Applicable
Each study intersection and/or street segment	☐	☒	☐
*Project Vehicle Peak Hour trips at each study intersection	☐	☒	☐
*Project Vehicle Peak Hour trips at each project access point	☐	☒	☐
*Project trip distribution percentages (SEE ATTACHMENT 4)	☒	☐	☐
Project driveways designed per LADOT MPP 321 (show widths and directions or lane assignment)	☐	☒	☐
Pedestrian access points and any pedestrian paths	☒	☐	☐
Pedestrian loading zones	☐	☒	☐
Delivery loading zone or area	☐	☒	☐
Bicycle parking onsite	☒	☐	☐
Bicycle parking offsite (in public right-of-way)	☐	☒	☐

*For mixed-use projects, also show the project trips and project trip distribution by land use category.

VIII. FREEWAY SAFETY ANALYSIS SCREENING

Will the project add 25 or more trips to any freeway off-ramp in either the AM or PM peak hour? ☐ **YES** ☒ **NO**

Provide a brief explanation or graphic identifying the number of project trips expected to be added to the nearby freeway off-ramps serving the project site. If Yes to the question above, a freeway ramp analysis is required.

Interstate 5, State Route 2, and US Highway 101 intersection off-ramps are not part of the study intersections. Based on the Project's trip distribution and assignment, there are no trips assigned to the freeway off-ramps. The Project does not add more than 25 trips to any off-ramp during the morning or evening peak hours.

IX. CONTACT INFORMATION

	CONSULTANT	DEVELOPER
Name:	JB & Associates, LLC.	City of Los Angeles Bureau of Engineering
Address:	833 Americana Way Suite 505, Glendale, CA 91210	1149 S. Broadway, Los Angeles, CA 90015
Phone Number:	818-694-2880	213-485-4933
E-Mail:	jano@jbatraffic.com	

Approved by:	x Jano Baghdanian	1-18-22	x		1-20-22
	Consultant's Representative	Date		LADOT Representative	**Date
Adjacent Municipality:		Approved by: (if applicable)		Representative	Date

**MOUs are generally valid for two years after signing. If after two years a transportation assessment has not been submitted to LADOT, the developer's representative shall check with the appropriate LADOT office to determine if the terms of this MOU are still valid or if a new MOU is needed.

Attachment 1 – Project Description

The City of Los Angeles, Bureau of Engineering (City) as Lead Agency, in coordination with the Los Angeles Department of Water and Power are proposing to implement the Silver Lake Reservoir Complex (SLRC) Master Plan Project (proposed Project). The proposed Project would redesign the existing 116-acre SLRC site with community park amenities.

The proposed Project would be located in the Silver Lake neighborhood of the City of Los Angeles which primarily consists of residential uses with some smaller commercial areas and some existing public access in and around the SLRC that allows park uses. The Project area is bounded by Tesla Avenue on the north, Armstrong Avenue and Silver Lake Boulevard on the east, Van Pelt Place, and Silver Lake Boulevard on the south, and West Silver Lake Drive on the west in the City and County of Los Angeles. The Project would be located within the United States Geological Survey (USGS) Topographic Series, Hollywood California Quadrangle, Section 8, Township 1 South, Range 13 West.

The proposed Project consists of a series of spaces (park zones) stitched together by a 2.5-mile, tree-lined promenade (Figure 4-32 in Attachment 2). These zones include: the Meadow; the Knoll; Ivanhoe Overlook; Eucalyptus Grove; East and West Narrows; and South Valley. The Project would feature two flexible lawns with shade trees, a picnic grove and ornamental gardens with an informal play area, and an environmental education center along the east edge of Silver Lake Reservoir at the base of the Knoll. At the intersection between the lawns and water, stepped seating terraces would navigate to wetland terraces interwoven with small footpaths. Two existing areas of woodland, the Knoll and Eucalyptus Grove would be restored to increase their upland habitat value. A new ecosystem that reintroduces coastal scrub and wetland habitat to the SLRC in the form of habitat islands and terraces would extend from the shoreline embankments and within the reservoir bodies.

Attachment 2 – Trip Generation Methodology

Description of SLRCMP Park Zones

The following is a description of the SLRCMP existing and future park zones that were used to calculate the Project's trip generation rates for Project traffic analysis impacts. The park zones shown in **Figure 1 – SLRCMP Site Plan** are described below:

Ivanhoe Overlook

Ivanhoe Overlook encompasses the Ivanhoe Reservoir, which is the smaller of the two reservoirs and bounded by a path along the north side of its dam. The narrow lands around the water body are currently restricted to LADWP access with the exception of a shared path on the west side that connects to a public sidewalk on West Silver Lake Drive and which allows people to walk along the water's edge before being directed back to West Silver Lake Drive near the Spillway. Once complete, the Ivanhoe Overlook will feature new wetlands habitat, which will be the defining attractor for this park zone. This wetlands habitat will consist of floating islands and wetlands terraces. In addition, various amenities will be introduced to take advantage of the new habitat islands.

Eucalyptus Grove

Eucalyptus Grove is currently a wooded area predominantly occupied by numerous eucalyptus trees. This park zone also contains LADWP facilities. Once complete, the Eucalyptus Grove will feature abundant new landscaping throughout the upland areas. This park zone will also contain wetlands terraces, floating habitat islands, an overlook, seating and viewing terraces, and a promenade.

The West Narrows

The West Narrows consists of a narrow segment of land located north of the south valley; west of the main reservoir; east of West Silver Lake Drive; and south of the Eucalyptus Grove. This park zone is currently unoccupied. This park zone will be improved with a running/walking path, new seating terraces overlooking the reservoir, and a promenade.

The South Valley

The South Valley currently contains most of the SLRC's attractions, such as the dog park; community center; playground; plaza, and basketball courts. Once complete, the South Valley will feature relocated and resized basketball courts; a renovated recreation center; new multi-purpose facility; new plaza; renovated playground and picnic areas; relocated play field, and enhanced dog park. In addition, the multi-purpose facility will host polling and community events.



Figure 1: SLRCMP Site Plan

The East Narrows

The East Narrows consists of a narrow segment of land located north of the south valley; west of Silver Lake Boulevard; east of the main reservoir; and south of the Meadow. This park zone will be improved with a running/walking path; new seating terraces overlooking the reservoir; an overlook protruding into the reservoir; an outdoor fitness center; and a promenade.

The Meadow

The Meadow is referred to as the heart of the Silver Lake Reservoir Complex. This park zone contains vast lawn areas that are used by the public for resting/relaxing and picnicking. Once complete, the Meadow will feature two lawn areas that will host local events such as concerts and outdoor movie screenings; ornamental gardens; a picnic grove; wetland habitat terraces with walkways; floating wetland islands; and an observational platform.

The Knoll

The Knoll is a large hill located east of the main reservoir. This area is undeveloped and is occupied by unmaintained ruderal vegetation. In addition, LADWP facilities are located in this park zone. This Knoll increases in elevation by 45 feet, which provides visitors with ample views of the SLRC and surrounding area. Once complete, the Knoll will contain restored upland wooded habitat; a floating dock; an environmental education center; nature trails; seating terraces; and an overlook shade pavilion with outdoor classrooms.

Trip Generation Calculation Based on ITE Trip Generation Manual

In order to prepare the Project's trip generation, the Institute of Transportation Engineers (ITE) *Trip Generation Manual 11th Edition* was reviewed. According to the Institute of Transportation Engineers (ITE) Land Use Code 411, parks can be defined as:

> *"Public parks are owned and operated by a municipal, county, state, or federal agency. The parks surveyed vary widely as to location, type, and number of facilities, including boating or swimming facilities, beaches, hiking trails, ball fields, soccer fields, campsites, and picnic facilities. Seasonal use of the individual sites differs widely as a result of the varying facilities and local conditions, such as weather. For example, some of the sites are used primarily for boating or swimming; others are used for softball games. Soccer complex (Land Use 488) is a related use.*
>
> *The percentage of the park area that is used most intensively varies considerably within the studies contained in this land use; therefore, caution should be used when using acres as an independent variable.*

Time-of-day distribution data for this land use are presented in Appendix A. For the three sites with data, the overall highest vehicle volumes during both a Saturday and Sunday were counted between 10:30 and 11:30 a.m.

The sites were surveyed in the 1980's, the 1990's, the 2000's, and the 2010's in Arizona, California, New Jersey, New York, North Carolina, and Oregon".

Based on the Silver Lake Reservoir Complex Master Plan (SLRCMP) project description, and after consultation with LADOT staff, JBA has determined that the trip generation factors for Public Park (Land Use Code 411) are not suitable for this Project due to the following factors:

- The ITE survey sites are not comparable to the Project. The SLRC Plan does not have the amenities described above, such as boating facilities, soccer fields, swimming areas, beaches, hiking trails, and campsites.
- The size of the parks studied in acres ranged between 290 and 612. In comparison, the existing SLRC has 3.4 acres of lawn and shade areas, a community center, basketball court, dog park, and walking and jogging trails around the perimeter. As part of SLRCMP, the Project will expand the park to 10 acres for active and passive recreational activities. The ITE trip generation rates were based on a limited number of studies. For example, there are only 2 studies for the weekend daily trips.
- There is a wide range in the trip rates for this type of type of land use due to a small sample size (limited number of studies). For example, the weekday daily trip rates range from 0.55 to 34.00 trips per acre. For Saturdays and Sundays, the trip daily trip rates range from 1.88 to 22.75 and 2.12 to 19.50 trips per acre, respectively.

To illustrate the limitations of the ITE Land Use Code 411 (Public Park) trip generation factors, the Project's weekday and weekend trip generation were calculated using the ITE trip rates shown below in **Table 1 – ITE Trip Generation Rates for Public Parks (Land Use 411)**. It is also important to note that given the average ITE trip generation rates that are typically used are very low, to be conservative, the highest values of the trip generation ranges for weekday and weekend were used as follows:

Table 1
ITE Trip Generation Rates for Public Parks (Land Use 411)

		ITE Ave. Trip Rate	Range of Trip Rates	**Trip Rate Used**
Weekday	Daily	0.78	0.55-34.00	**34.00**
	Am Peak	0.02	0.00-4.50	**4.50**
	PM Peak	0.11	0.05-3.50	**3.50**
Saturday	Daily	1.96	1.88-22.75	**22.75**
	Generator Peak	0.28	0.21-4.50	**4.50**
Sunday	Daily	2.19	2.12-19.50	**19.50**
	Generator Peak	0.31	0.21-5.00	**5.00**

The ITE Trip Generation Manual 11th edition also has Land Use Code 435 for the Multi-purpose Recreational Facility that is included in the SLRCMP. However, ITE Land Use Code 435 is not suitable for this study due to the following factors:

- For weekdays, there are no trip rate values for AM peak hour and daily trips.
- For weekends, there are no trip rate values for peak hour of the generator and daily trips.

To calculate the weekday and weekend AM and PM peak hour and daily trips using the ITE Land Use Code 411 (Public Parks), the SLRCMP park zones (Ivanhoe Overlook, Eucalyptus Grove, the Knoll, the East/West Narrows, the Meadow, and the South Valley) were considered to be a single land use. In addition, the Environmental Education Center and Shade Pavilion/Outdoor Classrooms were also considered to be part of the ITE Land Use Code 411 because these facilities do not have comparable trip generation rates in the ITE Trip Generation Manual. All walking and jogging activities are also considered to be included in the Public Park trip generation rates.

Using the highest values of the trip generation rates from **Table 1**, the SLRCMP weekday PM peak hour and daily trips for weekends (Saturday and Sunday) were calculated as shown in **Tables 2**, **3**, and **4 – Trip Generation Using ITE Rates** below:

Table 2 - Trip Generation Using ITE Rates (Weekday AM, PM, and Daily)

Land Use (ITE Code)	Size	Units	AM Peak Hour Trips				PM Peak Hour Trips				Daily Trips	
			Rate	Total	In	Out	Rate	Total	In	Out	Rate	Total
New Project Land Use Added												
Public Park (411)[2]	10	Acre	4.50	45	59% 27	41% 18	3.5	35	55% 19	45% 16	34.00	340
Renovated Recreational Center (435)	3.279	Tsf	Not Available	Not Available	Not Available Not Available	Not Available Not Available	4.06	14	55% 8	45% 6	Not Available	Not Available
Multi-purpose Facility (435)	5.800	Tsf	Not Available	Not Available	Not Available Not Available	Not Available Not Available	4.06	24	55% 13	45% 11	Not Available	Not Available
		Total	Total daily and generator peak cannot be calculated due to the lack of available trip generation data.									

The weekend (Saturday) calculation is shown in **Table 3**.

Table 3 - Trip Generation Using ITE Rates (Weekend – Saturday)

Land Use (ITE Code)	Size	Units	Generator Peak Hour Trips				Daily Trips	
			Rate	Total	In	Out	Rate	Total
New Project Land Use Added								
Public Park (411)[2]	10	Acre	4.50	45	55% 25	45% 20	22.75	228
Renovated Recreational Center (435)	3.279	Tsf	Not Available	Not Available	Not Available Not Available	Not Available Not Available	Not Available	Not Available
Multi-purpose Facility (435)	5.800	Tsf	Not Available	Not Available	Not Available Not Available	Not Available Not Available	Not Available	Not Available
		Total	Total daily and generator peak cannot be calculated due to the lack of available trip generation data.					

The weekend (Sunday) calculation is shown in **Table 4**.

Table 4 - Trip Generation Using ITE Rates (Weekend - Sunday)

Land Use (ITE Code)	Size	Units	Generator Peak Hour Trips				Daily Trips	
			Rate	Total	In	Out	Rate	Total
New Project Land Use Added								
Public Park (411)[2]	10	Acre	5.00	50	39% 20	61% 30	19.50	195
Renovated Recreational Center (435)	3.279	Tsf	Not Available	Not Available	Not Available Not Available	Not Available Not Available	Not Available	Not Available
Multi-purpose Facility (435)	5.800	Tsf	Not Available	Not Available	Not Available Not Available	Not Available Not Available	Not Available	Not Available
Total			Total daily and generator peak cannot be calculated due to the lack of available trip generation data.					

In summary, using the highest values of the trip generation rates from **Table 1**, the daily trips calculated using the ITE Land Use Code 411 shows the following number of daily trips for the proposed park zones in the SLRCMP:

- Weekday Daily Trips = 340;
- Weekend (Saturday) Daily Trips = 228; and
- Weekend (Sunday) Daily Trips = 195.

The purpose of calculating the Project's trip generation using the ITE trip generation rates for the Project was to demonstrate the deficiencies with the ITE rates for Public Parks. The ITE manual also cautions the use of "acres" as an independent variable for trip generation. For this reason, JBA developed a trip generation methodology based on current park attendance.

Trip Generation Methodology Based on Current Park Attendance

JBA conducted surveys of the number of people that were using the various areas of the park on Saturday November 6, 2021. The survey data that was collected was used as a database to project the future trip generation for the Project. In addition, to verify the data collected on Saturday November 6th, a similar survey was conducted on December 18th, 2021 and the results were consistent with the original survey. The results of the aforementioned survey are as follows:

The Meadow – Silver Lake Lawn/Great Lawn

The number of people using the picnicking areas were counted between 9:00 AM and 4:00 PM. During the peak use of this area between 2:00 PM and 4:00 PM there were between 78 to 109 people in various groups picnicking. For the purposes of projecting future increase in attendance on weekdays and weekends, the following assumptions were made:

- For the weekends, a 50% increase was assumed based on a current peak park attendance of 100 people for this area.
- For the weekdays, a 25% increase was assumed based on a current peak park attendance of 100 people for this area.
- For the other park uses in the Meadow area, the increases in attendance for weekends and weekdays were estimated based on inputs from the SLRCMP Project Team using the size, functionality, and capacity of each respective park zone area.

The Knoll, Ivanhoe Overlook, Eucalyptus Grove, East/West Narrows

For these park uses, the increases in attendance for weekends and weekdays were estimated based on inputs from the SLRCMP Project Team using the size, functionality, and capacity of each respective park zone area.

The South Valley – Dog Park

The number of people using the dog park were counted between 9:00 AM and 4:00 PM. During the peak use of this area between 9:00 AM and 12:00 PM there were between 45 to 56 people in various groups using the park. For the purposes of projecting future increase in attendance on weekdays and weekends, the following assumptions were made:

- For the weekends, a 60% increase was assumed based on a current peak park attendance of 50 people for this area.
- For the weekdays, a 30% increase was assumed based on a current peak park attendance of 50 people for this area.

The South Valley – Renovated Recreation Center, Multi-purpose Facility, Playground, Play Field, Renovated Plaza, and Picnic Grove

Based on observations, the number of people using the existing Recreation Center between 9:00 AM and 6:00 PM ranged between 20 to 30 people. Based on the proposed Renovation of the Recreation Center, an additional peak attendance of 30 people was assumed during weekdays and weekends.

Given that the existing basketball court will be relocated to a new location within the South Valley park zone, no change in usage of the basketball court was assumed. Furthermore, there was no additional attendance assumed for the playground, renovated plaza, picnic grove, and play field.

Silver Lake Perimeter Walking & Jogging Paths

The perimeter of the SLRC has walkways that are used for walking and jogging purposes. In order to estimate the number of people that are walking and jogging, a count was conducted on November 6, 2021, from 9:00 AM to 4:00 PM. For the purposes of projecting future increases in walking and jogging, the following table shows the average of the highest three hour pedestrian and jogger counts. **Table 5 - Weekend Walker and Jogger Counts** shows the walker and jogger counts for a typical weekend during the highest three hours.

Table 5 - Weekend Walker and Jogger Counts

	Locations						
	A	**B**	**C**	**D**	**E**	**F**	**G**
Time	**Silver Lake Blvd. North of Duane**	**Silver Lake Blvd. Mid-block Ped Xing**	**Silver Lake Blvd. South of Armstrong**	**Armstrong at Tesla & Lakewood**	**West Silver Lake Dr. at Tesla**	**West Silver Lake Dr. north of Redesdale**	**Armstrong at Silver Lake Blvd.**
9 am - 10 am	174	240	231	267	245	338	210
10 am -11 am	152	160	166	244	194	252	179
11 am - 12 pm	155	189	132	247	214	254	166
Average	**160**	**196**	**176**	**253**	**218**	**281**	**185**

Average number of walkers and joggers = A+B+C+D+E+F+G = 1470/7 = 210
Assumed increase in walkers and joggers for the Weekend by 40% = 84
Assumed increase in walkers and joggers for the Weekday by 20% = 42

For the purposes of projecting future increases in this area, a current peak attendance of 210 people was assumed for the walking and jogging paths.

Estimated Potential Weekday Vehicle Trips Generated by Each Park Zone

To calculate project trip generation, the potential increase in attendance for each park use within each park zone on a typical weekday was first estimated, as shown in **Table 6**. The estimated potential increase in park attendance was based on the uses in each park zone and inputs from the Project Team. The number of attendants for each park use was then converted to the number of vehicle trips associated with each peak park use by applying the following assumptions:

- 70% of all park visitors are local residents that would walk/jog/bike or take public transit to the park. This assumption is based on a survey of the SLRCMP community meeting participants that 70% of them walked to the SLRC (refer to **Figure 2 – Methods of Travel to the SLRC** shown on the following page).

COMMUNITY WORKSHOP #2 *what we heard*

Q. How do you typically get to the SLRC?

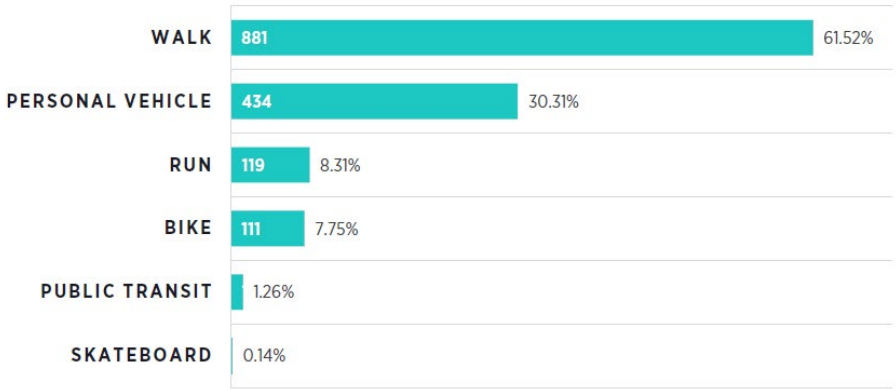


Figure 2: Methods of Travel to the SLRC

- 25% internal capture among various park uses. Internal capture takes into consideration of those park visitors that drive to the park once but visit multiple uses in the park. For example, people who go to the Meadow for picnicking would also walk or jog to the Knoll area, fitness area, use the seating terraces in Eucalyptus Grove, or the West Narrows. For this study, the internal capture factor only applied to general park uses and it was not used for the recreation center, the outdoor basketball court, the multi-purpose facilities, the walking and jogging paths and trails, the education center and classrooms, as well as any special events on weekdays and weekends.
- 40% increase in walkers and joggers around the existing paths and trails.
- Shadow Pavilion/outdoor classroom in Ivanhoe Overlook park zone and Environmental Education Center in the Knoll will be used on weekdays only by students on field trips travelling by buses. No weekend trips were assumed for these park zone.
- There will be special events on weekdays at the existing community center and the multi-purpose facility in The South Valley for community meetings and polling station with up to 50 people attending.
- There will be special events on weekends at Silver Lake Lawn in The Meadow for live performances and outdoor movie showings with an attendance of up to 600 people.
- The following vehicle occupancy rates were used to calculate vehicular trips for each park zone.
    - 1.8 passengers per vehicle for the existing and future multi-purpose facility.
    - 1.5 passengers per vehicle for general park uses (The Meadows, dog park, Knoll, Ivanhoe Overlook, Eucalyptus Grove, and the East/West Narrows).
    - 1.2 passengers per vehicle for walking/jogging.
    - 1.5 passengers per vehicle for special events.
    - 25 students per bus with a passenger car equivalent of 3.0 vehicles per bus.
- It was assumed that students would travel to the Environmental Education Centers and shadow pavilions in buses.
- Increases in park zone attendance were calculated by the Project Team based on existing attendance and the capacity of the existing and proposed park amenities.

Estimated Peak Use Vehicle Trip Generation for each Park Zone

The above assumptions were made based on the inputs for the SLRC project team. The arrival, departure and total vehicle trips associated with each peak park use are shown in **Table 6 – Silver Lake Reservoir Complex Estimated Potential Weekend Vehicle Trips Generated by Each Park Use**. In addition, the potential increase in park attendance and the number of vehicle trips associated with each peak park use are also shown in the table provided on the following pages.

Table 6 - Silver Lake Reservoir Complex
Estimated Potential Weekend Vehicle Trips Generated by Each Park Use

Park Zone	Park Use	Existing Area/Size	Proposed Area/Size	Increase in Park Attendance	Peak Use Vehicle Trips		
					Arrive	Depart	Total
The Meadow							
	Silver Lake Lawn	87,120 sq. ft.	Enhanced	50 people	8	8	16
	Great Lawn	56,628 sq. ft.	Enhanced				
	Observation Platform	N/A	500 sq. ft.	15 People	2	2	4
	Ornamental Gardens	N/A	1.5 Acre	20 People	3	3	6
	Picnic Grove & Upper Lawn	N/A	12,000 sq. ft.	25 People	4	4	8
	Seating Terraces	N/A	23,400 sq. ft.	15 People	2	2	4
	Wetland Terraces	N/A	61,200 sq. ft.	5 People	0	0	0
	Promenade	8,000 sq. ft.	Enhanced	No Change	0	0	0
The Knoll							
	Floating Dock	N/A		All internal capture	0	0	0
	Overlook Shade Pavilion/Outdoor Classroom	N/A	1,200 sq. ft.	10 People	2	2	4
	Environmental Education Center*	N/A	3,760 sq. ft.	15 People	0	0	0
Ivanhoe Overlook							
	Shadow Pavilion/Outdoor Classroom*	N/A	1,200 sq. ft.	0	0	0	0
	Habitat Terrace*	N/A	N/A	0	0	0	0
Eucalyptus Grove							
	Seating and Viewing Terraces	N/A	Benches	20 People	3	3	6
The East Narrows							
	Seating Terraces	N/A	Benches	15 People	2	2	4
	Fitness Circuit	N/A	Fitness Equipment	15 People	2	2	4
The West Narrows							
	Seating Terraces	N/A	Benches	15 People	2	2	4
The South Valley							
	Playground	N/A	Enhanced	No Change	0	0	0
	Renovated Recreation Center*	3,279 sq. ft.	Enhanced	30 people	5	5	10
	Picnic Grove	No Change	No Change	No Change	0	0	0
	Relocated Basketball Court	3,108 sq. ft.	No Change	No Change	0	0	0
	Dog Park	56,400	Enhanced	30 People	6	6	12
	Multi-purpose Facility/Indoor basketball Court*	N/A	5,800 sq. ft.	25 People	4	4	8
	New Plaza	N/A	Enhanced	All internal capture	0	0	0
Silver Lake Perimeter	Walking/Jogging Paths	N/A	Enhanced	85 People	21	21	42

*No internal capture

In addition, the Silver Lake Lawn in the Meadow would occasionally be utilized for special events on the weekends, such as live performances and outdoor movie showings. The estimated increase in attendance and the peak use vehicle trips are shown in **Table 7 – Estimated Weekend Project Trip Generation During Special Events/Live Performance**.

Table 7 - Estimated Weekend Project Trip Generation During Special Events/Live Performance

Park Zone	Possible Use/Function	Existing Area/Size	Proposed Area/Size	Increase in Visitor	Peak Hour Vehicle Trips		
					Arrive	Depart	Total
The Meadow	Silver Lake Lawn/Great Lawn	87,120 sq. ft.	Enhanced	600 People	134	134	268

Estimated Potential Weekday Vehicle Trips Generated by Each Park Use

Using the same methodology and assumptions, the potential increase in park attendance and the number of vehicle trips associated with each peak park use on a typical weekday are shown in **Table 8** - **Silver Lake Reservoir Complex Estimated Potential Weekday Vehicle Trips Generated by Each Park Use** provided below.

Table 8 - Silver Lake Reservoir Complex
Estimated Potential Weekday Vehicle Trips Generated by Each Park Use

Park Zone	Park Use	Existing Area/Size	Proposed Area/Size	Increase in Park Attendance	Peak Use Vehicle Trips		
					Arrive	Depart	Total
The Meadow							
	Silver Lake Lawn	87,120 sq. ft.	Enhanced	25 people	4	4	8
	Great Lawn	56,628 sq. ft.	Enhanced				
	Observation Platform	N/A	500 sq. ft.	13 People	2	2	4
	Ornamental Gardens	N/A	1.5 Acre	20 People	3	3	6
	Picnic Grove & Upper Lawn	N/A	12,000 sq. ft.	20 People	3	3	6
	Seating Terraces	N/A	23,400 sq. ft.	10 People	2	2	4
	Wetland Terraces	N/A	61,200 sq. ft.	3 People	1	1	2
	Promenade	8,000 sq. ft.	Enhanced	No Change	0	0	0
The Knoll							
	Floating Dock	N/A		All internal capture	0	0	0
	Overlook Shade Pavilion/Outdoor Classroom	N/A	1,200 sq. ft.	15 People	2	2	4
	Environmental Education Center*	N/A	3,760 sq. ft.	85 Students	(4 buses) 12	(4 buses) 12	(8 buses) 24
Ivanhoe Overlook							
	Shadow Pavilion/Outdoor Classroom*	N/A	1,200 sq. ft.	30 Students	(2 buses) 6	(2 buses) 6	(4 buses) 12
	Habitat Terrace*	N/A	N/A	10 students	(1 bus) 3	(1 bus) 3	(2 buses) 6
Eucalyptus Grove							
	Seating and Viewing Terraces	N/A	Benches	10 People	2	2	6

Table 8 - Silver Lake Reservoir Complex
Estimated Potential Weekday Vehicle Trips Generated by Each Park Use

Park Zone	Park Use	Existing Area/Size	Proposed Area/Size	Increase in Park Attendance	Peak Use Vehicle Trips		
					Arrive	Depart	Total
The East Narrows							
	Seating Terraces	N/A	Benches	10 People	2	2	4
	Fitness Circuit	N/A	Fitness Equipment	10 People	2	2	4
The West Narrows							
	Seating Terraces	N/A	Benches	10 People	2	2	4
The South Valley							
	Playground	N/A	Enhanced	No Change	0	0	0
	Renovated Recreation Center*	3,279 sq.ft	Enhanced	30 people	5	5	10
	Picnic Grove	No Change	No Change	No Change	0	0	0
	Relocated Basketball Court	3,108 sq. ft.	No Change	No Change	0	0	0
	Dog Park	56,400	Enhanced	15 People	3	3	6
	Multi-purpose Facility/Indoor basketball Court*	N/A	5,800 sq. ft.	25 People	4	4	8
	New Plaza	N/A	N/A	All internal capture	0	0	0
Silver Lake Perimeter	Walking/Jogging Paths*	N/A	Enhanced	42 People	11	11	22

*=No internal capture

In addition, the Silver Lake Lawn in the Meadow would occasionally be utilized for special events on the weekends, such as live performances and outdoor movie showings. The estimated increase in attendance and the peak use vehicle trips are shown below in **Table 9 – Estimated Weekday Project Trip Generation During Special Events, Community Events, and Polling Station**.

Table 9 - Estimated Weekday Project Trip Generation During Special Events, Community Events, and Polling Station

Park Zone	Possible Use/Function	Existing Area/Size	Proposed Area/Size	Increase in Visitor	Peak Hour Vehicle Trips		
					Arrive	Depart	Total
The South Valley	Multi-purpose Facility/Indoor basketball Court*	N/A	5,800 sq. ft.	50 People	17	17	34

Tables 6 through 9 show the estimated maximum number of Project vehicle arrival and departure trips for each park zone. It is important to note that, each park use within a park zone will peak at different times of the day and will not occur at the same time. In addition, it is also assumed that all the SLRC park zones will be developed and operated simultaneously. However, in reality, based on available funding, the SLRC may be developed over a period of 10 years. Therefore, the estimated project trip generation for weekdays and weekends will occur incrementally over a period of 10 years.

Another important factor to be considered is the availability of on-street parking (which will be further discussed in the traffic analysis). With the limited on-street parking available on the adjacent streets, it is believed that the number of estimated project vehicle trips will actually be lower. Nevertheless, to estimate the traffic impacts at the study intersections, the peak hour weekday and weekend trip generation have been used for the intersection capacity analyses as a conservation measure.

Estimated Hourly Distributions of Vehicle Trips for Park Uses


To calculate the daily, morning and afternoon commuter-peak-hour trip generation for a typical weekday and weekend, the hourly distribution of vehicle trips for various park uses were estimated. All of the park uses in the SLRC were grouped into the following 5 categories. Each park use category has its own unique hourly arrival and departure patterns:

1. General Park Uses—this includes the lawn areas, picnic areas, observation platform, gardens, seating and viewing terraces, promenade, fitness circuit, playground, and dog park.
2. Education Center and Classroom—this includes Environmental Education Center in The Knoll, Shadow Pavilion/Outdoor Classroom and Habitat Terrace in Ivanhoe Overlook.
3. Recreation Center—this includes the renovated recreation center in The South Valley.
4. Basketball Court—this includes the relocated basketball court and the multi-purpose facility/indoor basketball court in The South Valley
5. Silver Lake Perimeter Walking and Jogging Paths and Trails


The weekday and weekend hourly distributions of vehicle trips for each of the five park-use categories are shown in the following histograms as percentages of the peak use vehicle trips. It is assumed that on the average, a visitor will spend approximately 2 hours in the park. Therefore, the time lag between the arrival and departure is assumed to be 2 hours.

General Park Uses

Weekday

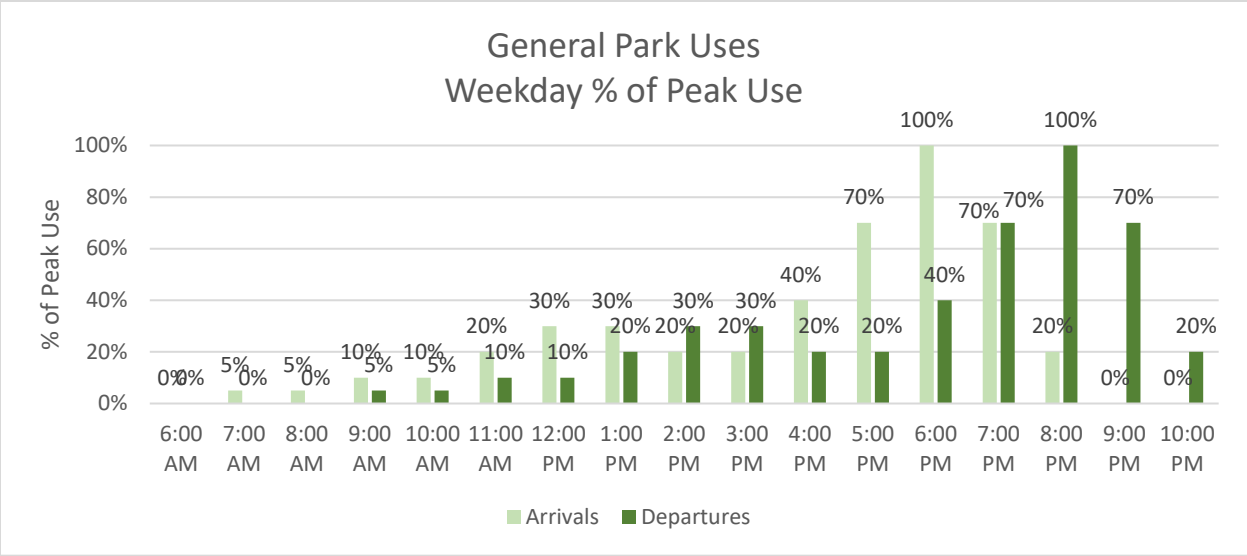


Weekend

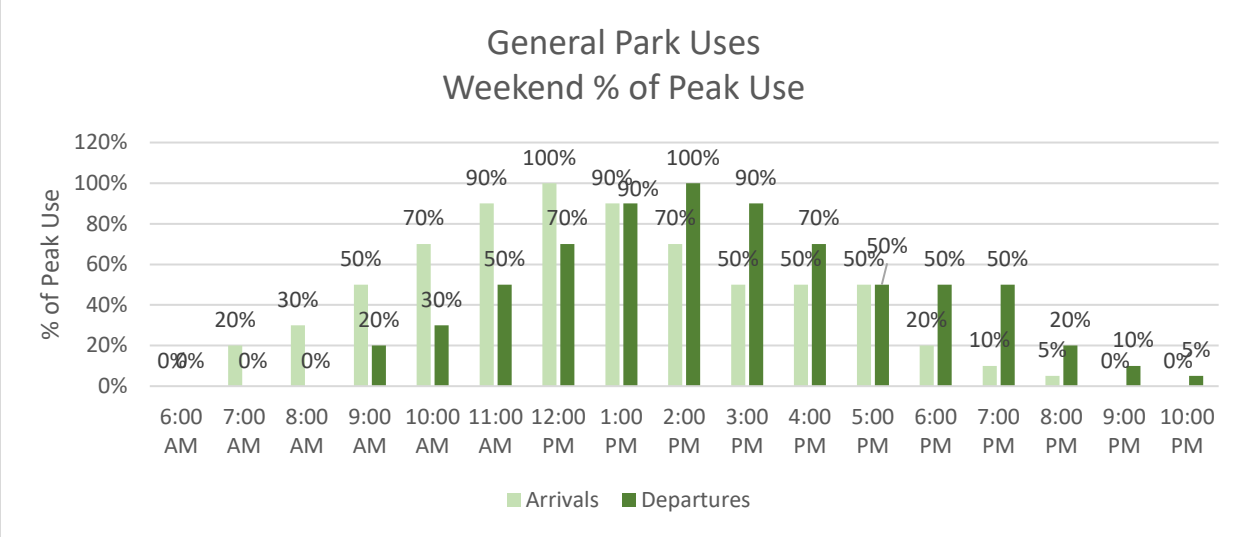


Education Center and Classroom

Weekday

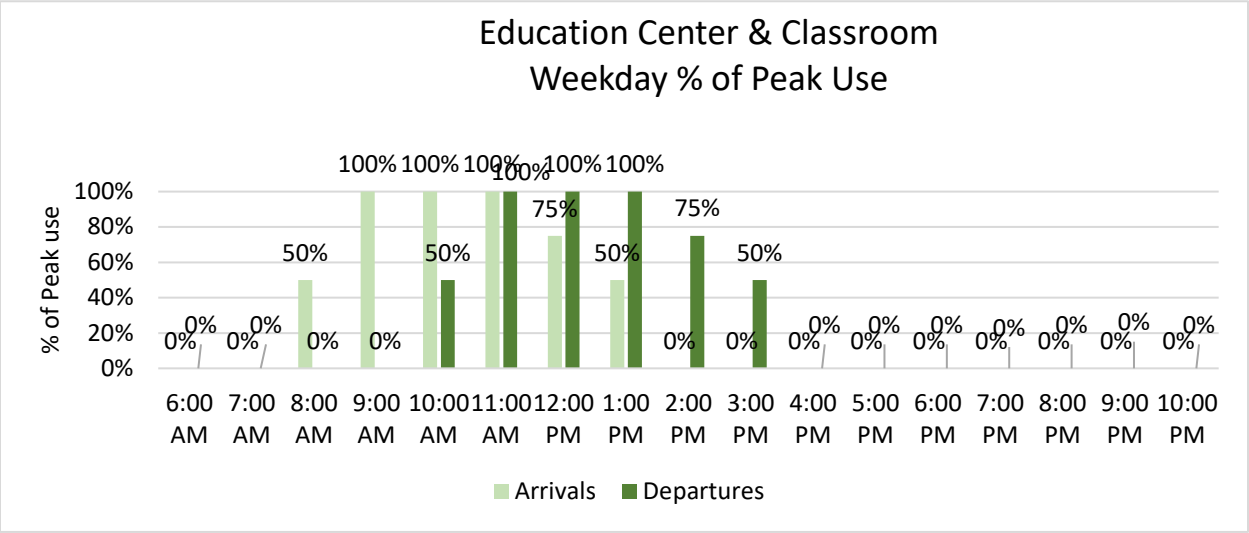


Recreation Center

Weekday

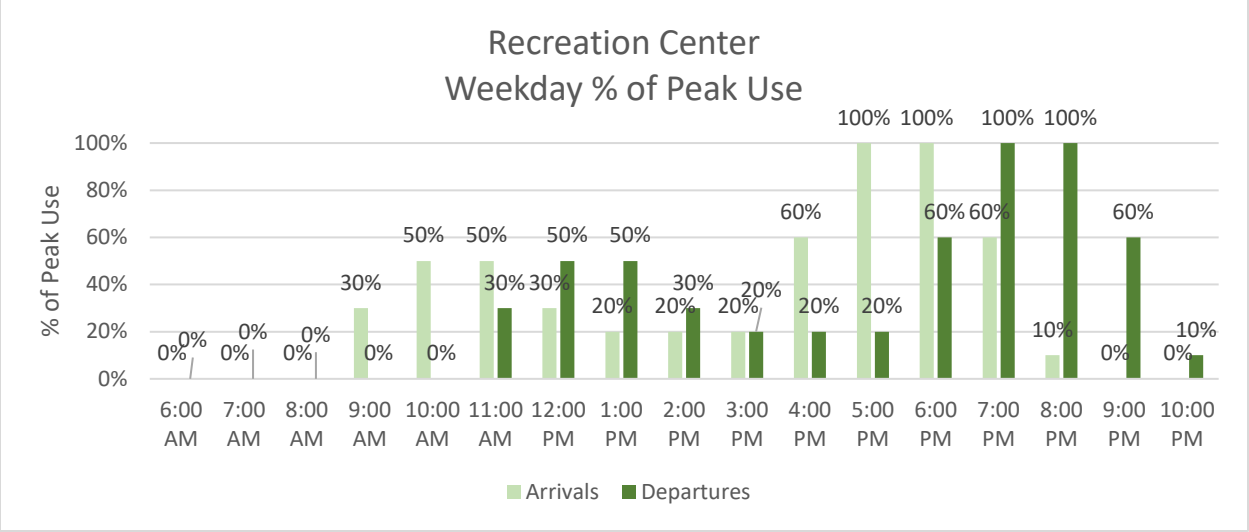


Weekend

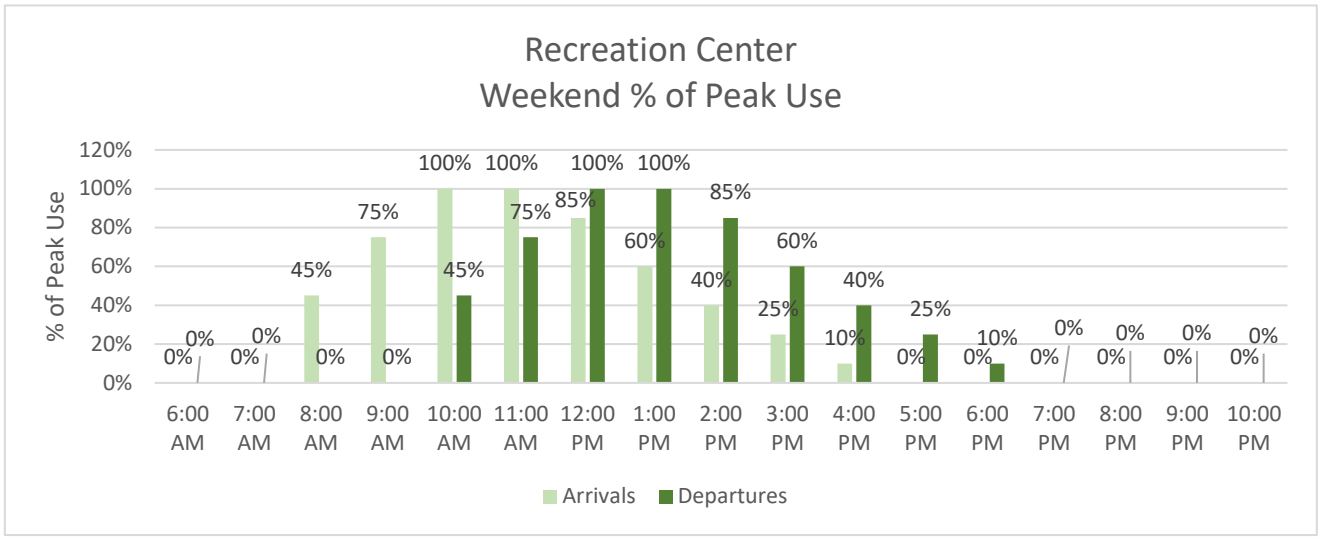


Basketball Court

Weekday

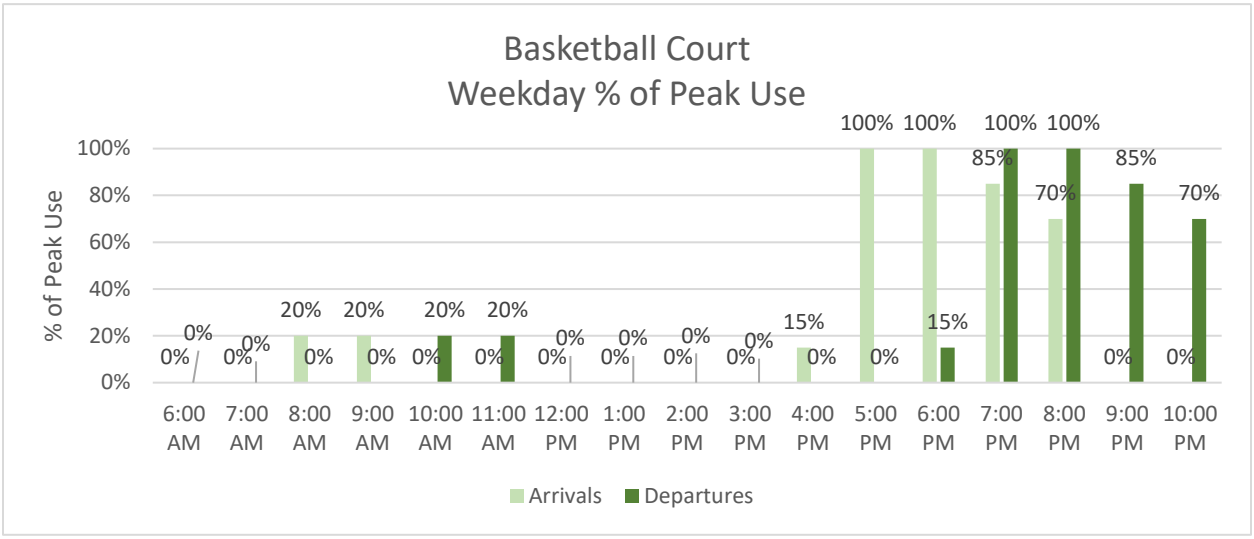


Weekend

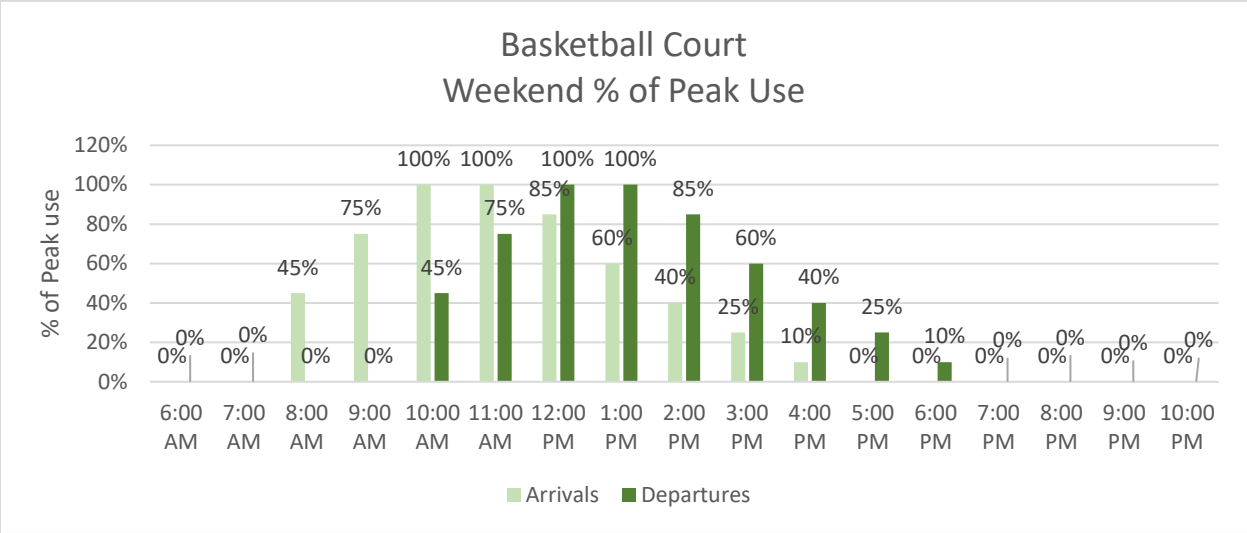


Walking & Jogging Path

Weekday

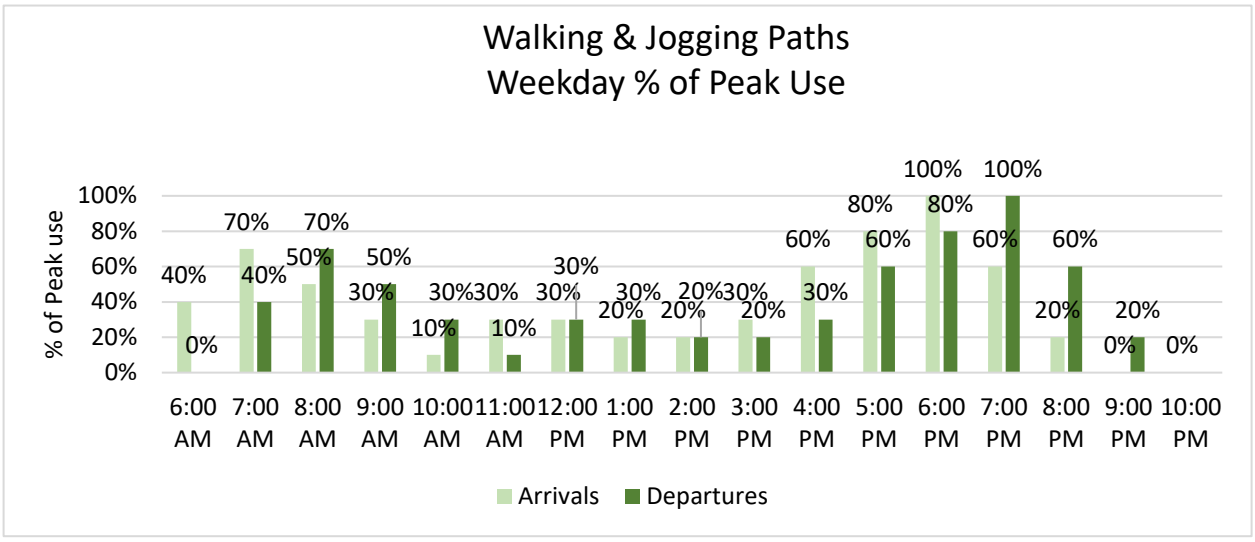

Weekend

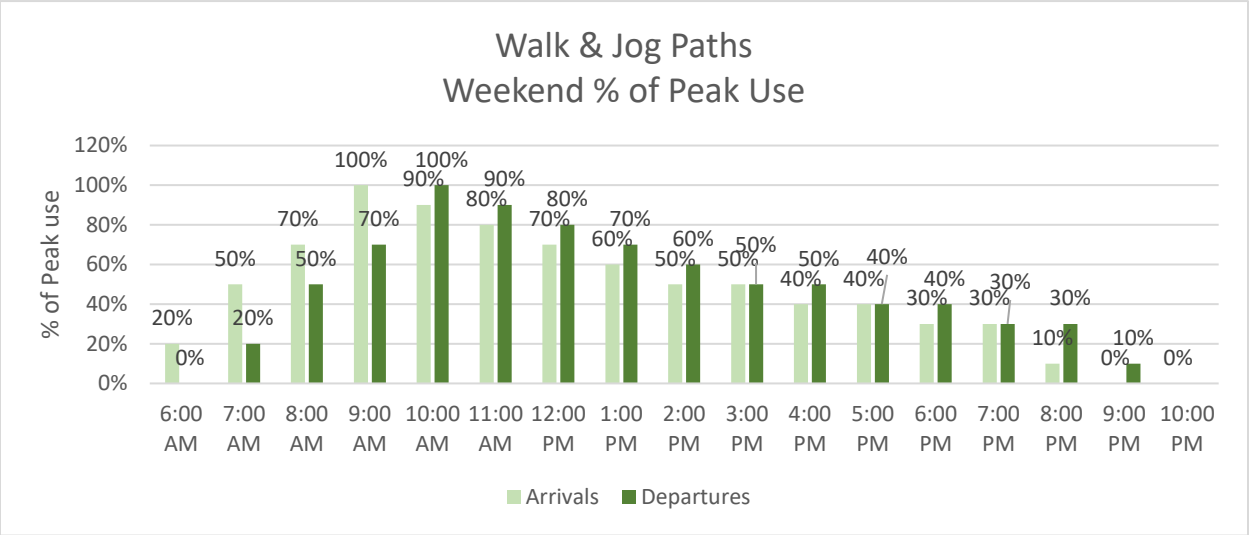

Estimated Project Trip Generation

Using the peak use vehicle trips for each park use multiplied by the hourly percentages of peak uses shown in the histograms above, the estimated weekday and weekend arrival and departure vehicle trips generated by the project were calculated for every hour of the day when the SLRC is in operation. See **Table 10 – Estimated Project Trip Generation (Weekday)** and **Table 11 – Estimated Project Trip Generation (Weekend)** on the following pages.

Table 10 - Estimated Project Trip Generation (Weekday)

Time of Day	Park Use Category																						
	General Park Uses				Education Ctr. & Classroom				Recreation Center				Basketball Court				Walking & Jogging Paths				Total Vehicle Trips		
	Arrivals		Departures		Arrivals		Departures		Arrivals		Departures		Arrivals		Departures		Arrivals		Departures				
	%*	Trips	%*	Trips	%*	Trips	%*	Trips	%*	Trips	%*	Trips	%*	Trips	%*	Trips	%*	Trips	%*	Trips	Arrive	Depart	Total
6:00 AM	0%	0	0%	0	0%	0	0%	0	0%	0	0%	0	0%	0	0%	0	40%	5	0%	0	5	0	5
7:00 AM	5%	2	0%	0	0%	0	0%	0	0%	0	0%	0	0%	0	0%	0	70%	8	40%	5	10	5	15
8:00 AM	5%	2	0%	0	50%	11	0%	0	0%	0	0%	0	20%	1	0%	0	50%	6	70%	8	20	8	28
9:00 AM	10%	3	5%	2	100%	21	0%	0	30%	2	0%	0	20%	1	0%	0	30%	4	50%	6	31	8	39
10:00 AM	10%	3	5%	2	100%	21	50%	11	50%	3	0%	0	0%	0	20%	1	10%	2	30%	4	29	18	47
11:00 AM	20%	6	10%	3	100%	21	100%	21	50%	3	30%	2	0%	0	20%	1	30%	4	10%	2	34	29	63
12:00 PM	30%	9	10%	3	75%	16	100%	21	30%	2	50%	3	0%	0	0%	0	30%	4	30%	4	31	31	62
1:00 PM	30%	9	20%	6	50%	11	100%	21	20%	1	50%	3	0%	0	0%	0	20%	3	30%	4	24	34	58
2:00 PM	20%	6	30%	9	0%	0	75%	16	20%	1	30%	2	0%	0	0%	0	20%	3	20%	3	10	30	40
3:00 PM	20%	6	30%	9	0%	0	50%	11	20%	1	20%	1	0%	0	0%	0	30%	4	20%	3	11	24	35
4:00 PM	40%	12	20%	6	0%	0	0%	0	60%	3	20%	1	15%	1	0%	0	60%	7	30%	4	23	11	34
5:00 PM	70%	20	20%	6	0%	0	0%	0	100%	5	20%	1	100%	4	0%	0	80%	9	60%	7	38	14	52
6:00 PM	100%	28	40%	12	0%	0	0%	0	100%	5	60%	3	100%	4	15%	1	100%	11	80%	9	48	25	73
7:00 PM	70%	20	70%	20	0%	0	0%	0	60%	3	100%	5	85%	4	100%	4	60%	7	100%	11	34	40	74
8:00 PM	20%	6	100%	28	0%	0	0%	0	10%	1	100%	5	70%	3	100%	4	20%	3	60%	7	13	44	57
9:00 PM	0%	0	70%	20	0%	0	0%	0	0%	0	60%	3	0%	0	85%	4	0%	0	20%	3	0	30	30
10:00 PM	0%	0	20%	6	0%	0	0%	0	0%	0	10%	1	0%	0	70%	3	0%	0	0%	0	0	10	10
Total		**132**		**132**		**101**		**101**		**30**		**30**		**18**		**18**		**80**		**80**	**361**	**361**	**722**

Table 11 - Estimated Project Trip Generation (Weekend)

Time of Day	Park Use Category																				Total Vehicle Trips		
	General Park Uses				Education Ctr. & Classroom				Recreation Center				Basketball Court				Walking & Jogging Paths						
	Arrivals		Departures		Arrivals		Departures		Arrivals		Departures		Arrivals		Departures		Arrivals		Departures				
	%*	Trips	%*	Trips	%*	Trips	%*	Trips	%*	Trips	%*	Trips	%*	Trips	%*	Trips	%*	Trips	%*	Trips	Arrive	Depart	Total
6:00 AM	0%	0	0%	0	0%	0	0%	0	0%	0	0%	0	0%	0	0%	0	20%	5	0%	0	5	0	5
7:00 AM	20%	8	0%	0	0%	0	0%	0	0%	0	0%	0	0%	0	0%	0	50%	11	20%	5	19	5	24
8:00 AM	30%	11	0%	0	0%	0	0%	0	45%	3	0%	0	45%	2	0%	0	70%	15	50%	11	31	11	42
9:00 AM	50%	18	20%	8	0%	0	0%	0	75%	4	0%	0	75%	3	0%	0	100%	21	70%	15	46	23	69
10:00 AM	70%	26	30%	11	0%	0	0%	0	100%	5	45%	3	100%	4	45%	2	90%	19	100%	21	54	37	91
11:00 AM	90%	33	50%	18	0%	0	0%	0	100%	5	75%	4	100%	4	75%	3	80%	17	90%	19	59	44	103
12:00 PM	100%	36	70%	26	0%	0	0%	0	85%	5	100%	5	85%	4	100%	4	70%	15	80%	17	60	52	112
1:00 PM	90%	33	90%	33	0%	0	0%	0	60%	3	100%	5	60%	3	100%	4	60%	13	70%	15	52	57	109
2:00 PM	70%	26	100%	36	0%	0	0%	0	40%	2	85%	5	40%	2	85%	4	50%	11	60%	13	41	58	99
3:00 PM	50%	18	90%	33	0%	0	0%	0	25%	2	60%	3	25%	1	60%	3	50%	11	50%	11	32	50	82
4:00 PM	50%	18	70%	26	0%	0	0%	0	10%	1	40%	2	10%	1	40%	2	40%	9	50%	11	29	41	70
5:00 PM	50%	18	50%	18	0%	0	0%	0	0%	0	25%	2	0%	0	25%	1	40%	9	40%	9	27	30	57
6:00 PM	20%	8	50%	18	0%	0	0%	0	0%	0	10%	1	0%	0	10%	1	30%	7	40%	9	15	29	44
7:00 PM	10%	4	50%	18	0%	0	0%	0	0%	0	0%	0	0%	0	0%	0	30%	7	30%	7	11	25	36
8:00 PM	5%	2	20%	8	0%	0	0%	0	0%	0	0%	0	0%	0	0%	0	10%	3	30%	7	5	15	20
9:00 PM	0%	0	10%	4	0%	0	0%	0	0%	0	0%	0	0%	0	0%	0	0%	0	10%	3	0	7	7
10:00 PM	0%	0	5%	2	0%	0	0%	0	0%	0	0%	0	0%	0	0%	0	0%	0	0%	0	0	2	2
Total		**259**		**259**		**0**		**0**		**30**		**30**		**24**		**24**		**173**		**173**	**486**	**486**	**972**

As shown in **Table 10**, on a typical weekday, the project is estimated to generate 10 vehicle trips during the morning peak hour of the adjacent streets, 49 vehicle trips during the afternoon peak hour of the adjacent streets, 72 vehicle trips during the peak hour of the generator, and 722 daily trips on a weekday.

As shown in **Table 11**, on a typical weekend, the project is estimated to generate 114 trips during the mid-day peak hour of the adjacent streets and it also happens to be the peak hour of the generator. The project is also estimated to generate 972 daily trips on a typical Saturday.

Comparison of the ITE Trip Generation Rates and Calculated Trip Rates Based on Existing and Future Attendance

Using ITE Land Use Code 411 (Public Parks), the following weekday and weekend daily trips were calculated:

- Weekday Daily Trips = 340;
- Weekend (Saturday) Daily Trips = 228; and
- Weekend (Sunday) Daily Trips = 195.

Using the trip generation methodology based on current SLRC park attendance, the following weekday and weekend daily trips were calculated:

- Weekday Daily Trips = 722; and,
- Weekend (Saturday) Daily Trips = 972.

The following is a comparison of the calculated daily trip rates versus the ITE trip generation rates:

- The calculated weekday daily trips are more than double the ITE daily trip generation (722 trips vs 340 trips); and,
- The calculated weekend daily trips are more than quadruple the ITE daily trip generation (972 trips vs 228 trips).

LADOT Trip Generation Calculation Review and Approval

Based on the ITE Trip Generation Rates and the calculated Daily, AM, and PM trip rate methodologies presented above, LADOT's approval of either rate methodology is requested. In addition, review and approval of the Regional Trip Distribution (inbound and outbound) percentages as shown in Attachment 4 is requested.

List of Related Projects

CLATS
Case Logging and Tracking System

RELATED PROJECTS

Centroid Info:
PROJ ID: 52619
Address: 1850 N SILVER LAKE DR
LOS ANGELES , CA 90026
Lat/Long: 34.0971, -118.264

Buffer Radius: 5280 feet
Search

Include NULL "Trip info":
Include NULL "FirstStudySubmittalDate" (latest)
Include "Inactive" projects:
Include "Do not show in Related Project":
Net_AM_Trips - Select -
Net_PM_Trips - Select -
Net_Daily_Trips - Select -

Column

Record Count: 7 | Record Per Page: All Records

Results generated since: (11/29/2021 11:12:38 AM)

Proj ID	Office	Area	CD	Year	Project Title	Project Desc	Address	First Study Submittal Date	Distance (feet)	Trip Info

40843 | Metro | HWD | 13 | 2012 | Hotel - Restaurant | 26 Rm Hotel, 3784 SF Restaurant, 2497 SF Lounge | 1629 N Griffith park bl | 03/07/2013 | 4686.2

Land_Use	Unit_ID	size	Net_AM_Trips	Net_PM_Trips	Net_Daily_Trips	NetAMIn	NetAMOut	NetPMIn	NetPMOut	Comments
Other	Rooms	26								Hotel
Other	S.F. Gross Area	3784								Restaurant
Other	S.F. Gross Area	2497		38				25	13	Bar/Lounge
			0	**38**	**0**		**0**	**0**	**25**	**13**

43288 | Metro | MTR | 13 | 2015 | Glendale Blvd Apts | 70 apts and 3 bike racks (6 spots) | 1750 N GLENDALE BL | 08/27/2015 | 3897.7

Land_Use	Unit_ID	size	Net_AM_Trips	Net_PM_Trips	Net_Daily_Trips	NetAMIn	NetAMOut	NetPMIn	NetPMOut	Comments
Apartments	Total Units	70	33	38	426	5	28	25	13	Total net project trips
			33	**38**	**426**		**5**	**28**	**25**	**13**

43762 | Metro | MTR | 4 | 2015 | Play Silverlake | Child Care for up to 175 Children | 2828 N Glendale Bl | 08/05/2016 | 4058.2

Land_Use	Unit_ID	size	Net_AM_Trips	Net_PM_Trips	Net_Daily_Trips	NetAMIn	NetAMOut	NetPMIn	NetPMOut	Comments
School	Persons	175	122	124	618	65	57	58	66	Total net project trips
			122	**124**	**618**		**65**	**57**	**58**	**66**

44349 | Metro | MTR | 13 | 2016 | Glendale Apts | 50 apts & 559 sf commercial | 2468 N GLENDALE BLVD | 06/23/2016 | 2370.1

Land_Use	Unit_ID	size	Net_AM_Trips	Net_PM_Trips	Net_Daily_Trips	NetAMIn	NetAMOut	NetPMIn	NetPMOut	Comments
Apartments	Total Units	50	24	22	216	4	20	16	6	Total net project trips
Retail	S.F. Net Area	559								
			24	**22**	**216**		**4**	**20**	**16**	**6**

46732 | Metro | MTR | 13 | 2018 | 3301 Sunset MU | 83 DU & 14,862 SF Commercial | 3301 W SUNSET BL | 04/05/2019 | 5085.7

Land_Use	Unit_ID	size	Net_AM_Trips	Net_PM_Trips	Net_Daily_Trips	NetAMIn	NetAMOut	NetPMIn	NetPMOut	Comments
Apartments	Total Units	104	91	69	923	42	49	43	26	(live/work apartments) Total includes credits for transit, internal, pass-by, and existing uses.
Other	S.F. Gross Area	800								land use=coffee shop
Retail	S.F. Gross Area	3000								
Other	S.F. Gross Area	5236								land use=high-turnover restaurant
			91	**69**	**923**		**42**	**49**	**43**	**26**

50861 | Metro | MTR | 13 | 2021 | 3225 SUNSET MU | 82 DU (8 [9.8%] AFF.), 2.5KSF RETAIL, 2.9KSF rsnt, & 4.6KSF OFFICE | 3225 W SUNSET BL | 06/24/2021 | 5207.8


Land_Use	Unit_ID	size	Net_AM_Trips	Net_PM_Trips	Net_Daily_Trips	NetAMIn	NetAMOut	NetPMIn	NetPMOut	Comments
Apartments	Total Units	74	22	12	452	4	18	12	0	TOTAL NET PROJECT TRIPS
Other	Total Units	8								MULTI-TAMILY AFFORDABLE HOUSING UNITS
Retail	S.F. Gross Area	2500								
Other	S.F. Gross Area	2900								RETAURANT
Office	S.F. Gross Area	4600								

												22	**12**	**452**		**4**	**18**	**12**	**0**	

										Land_Use	Unit_ID	size	Net_AM_Trips	Net_PM_Trips	Net_Daily_Trips	NetAMIn	NetAMOut	NetPMIn	NetPMOut	Comments
34851	Metro	MTR	4	2008	2600 Riverside Dr Condos	120 Condos	2600 W RIVERSIDE DR	12/11/2008	4101.1	Condominiums	Total Units	120	53	62	703	8	45	42	20	
													53	**62**	**703**		**8**	**45**	**42**	**20**

Attachment 3 – List of Study Intersections and Street Segments

	List of intersections	Traffic Control
1	Silver Lake Blvd / Van Pelt Pl	Ped activated signal
2	Silver Lake Blvd / Glendale Blvd	Traffic Signal
3	Silver Lake Blvd / Armstrong Ave	No control - T intersection
4	Silver Lake Blvd / Duane St	Signal
5	Silver Lake Blvd / Ped Crossing between Earl St and Armstrong Ave	Ped activated signal
6	Armstrong Ave / Tesla Ave	4-way stop sign
7	West Silver Lake Dr / Tesla Ave	4-way stop sign
8	West Silver Lake Dr / Van Pelt Pl	3-way stop sign
9	Silverlake Blvd access south of Armstrong Silverlake T-Intersection	ped gate
10	W. Silver Lake Dr at ped gate southside of lake Resdesdale	ped gate
11	Silver Lake Blvd north of Duane gate	ped gate
Street Segment 24 hr counts		
1	Tesla Ave between West Silver Lake Dr and Armstrong Ave	
2	Lakewood Ave between Angus St and Armstrong Ave	
3	Armstrong Ave between Tesla Ave and Angus St	
4	Armstrong Ave between Silver Lake Blvd and Tesla Ave	
5	West Silver Lake Dr between Tesla Ave and Armstrong Ave (south of Putnam St)	
6	West Silver Lake Dr between Hawick and Bright Ln	
7	West Silver Lake Dr between Castle St and Balmer Dr	
8	West Silver Lake Dr north of Castle St/Resdesdale Ave	
9	West Silver Lake Dr between Redesdale Ave and Westerly Ter	
10	Van Pelt Pl between West Silver Lake Dr and Silver Lake Blvd	
11	Silver Lake Blvd between Duane St and Ewing St	
	Proposed Number of Intersections = 10	
	Proposed Number of 24 hour Counts = 11	

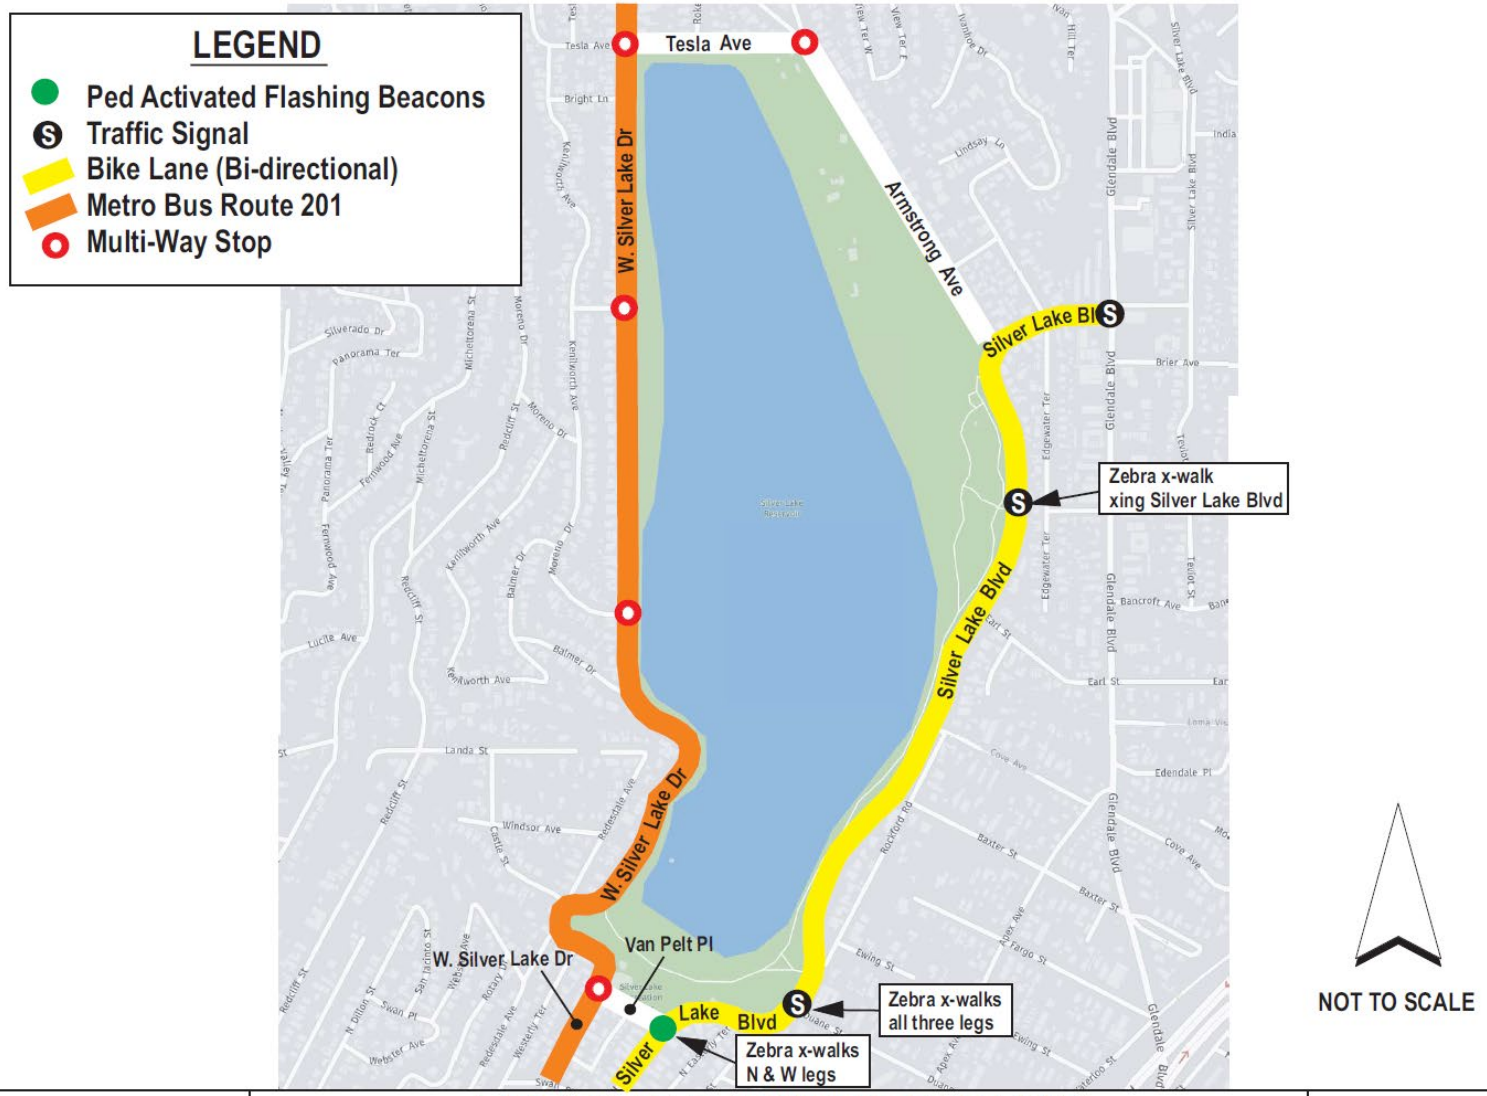


JBA
JANO BAGHDANIAN & ASSOCIATES

LOCATIONS OF TRAFFIC CONTROLS AND PEDESTRIAN CROSSWALKS

FIGURE 3

Attachment 4 – Regional Trip Distribution Inbound and Outbound Figures


10%
30%
30%
30%
Ivanhoe Reservoir
Silver Lake Meadow
SILVER LAKE
Golden State Fwy S
Golden State Fwy N
Glendale Fwy S
Glendale Fwy N
Riverside Dr
Hyperion Ave
Glendale Blvd
Silver Lake Blvd
Allesandro St
Rowena Reservoir
Ivanhoe Elementary School
Allesandro Elementary School
St Teresa of Avila Elementary School
John Marshall High School
Rowena Ave
Waverly Dr
Tesla Ave
Bright Ln
Putnam St
Armstrong Ave
Rokeby St
Lakewood Ave
Lake View Terrace
Ivanhoe Dr
Lindsay Ln
Ivan Hill Terrace
Farwell Ave
Lockspy Pl
Clearwater St
Adelbert Ave
India St
Electric St
Brier Ave
Bancroft Ave
Tevlot St
Edendale Pl
Loma Vista Pl
Whitmore Ave
Baxter St
Cove Ave
Oak Glen Pl
Ewing St
Duane St
Waterloo St
Fargo St
Clifford St
Branden St
Aaron St
Avalon St
Vestal Ave
Preston Ave
Lemoyne St
Cerro Gordo St
Lake Shore Ave
N Alvarado St
Rockford Rd
Apex Ave
Fanning St
Silverwood Terrace
Westerly Terrace
W Silver Lake Dr
N Easterly Terrace
Fall Ave
Webster Ave
Rotary Dr
Redesdale Ave
Effie St
Effie Pl
Cierro Dr
Michelotorena St
Redcliff St
N Dillon St
Swan Pl
Golden Gate Ave
Maltman Ave
Edgecliffe Dr
Crestmont Ave
Dahlia Ave
Carnation Ave
Lucile Ave
Landa St
Castle St
Windsor Ave
Redesdale Ave
Balmer Dr
Kenilworth Ave
Rock St
Radcliff St
Ferrywood Ave
Lyric Ave
Silverado Dr
Scotland St
Silver Lea Terrace
Meadow Valley Terrace
Panorama Terrace
Redrock Ct
Tracy St
Tracy Terrace
Claremont Ave
Franklin Ave
Hollyvista Ave
Clayton Ave
Melrose Dr
Udell Ct
Akiba St
Evans St
Angus St
Monon St
St George St
Griffith Park Blvd
Waverly Dr
Ethrick St
Maxwell St
Sunset Blvd
W Los Feliz Park
Royale Vista Dr
Los Feliz Blvd
Riverside Dr
Glendale Blvd
Hyperion Ave
Herkimer St
Auburn St
La Paz Dr
Avenel St
Monon St
Evans St
Tracy St
Lyric Ave
Franklin Ave
Hollyvista Ave
Clayton Ave
Melrose Dr
Udell Ct
Lucile Ave
Landa St
Carnation Ave
Crestmont Ave
Dahlia Ave
Edgecliffe Dr
Maltman Ave
Golden Gate Ave
Berkeley Ave
Berkeley Circle
Murray Circle
Murray Dr
Redesdale Ave
Rendall Pl
Angelus Ave
Mcollum St
Apex Ave
Branden St
Clifford St
Ewing St
Lemoyne St
Cerro Gordo St
Lake Shore Ave
N Alvarado St
Baxter St
Fargo St
Waterloo St
Duane St
Ewing St
Oak Glen Pl
Cove Ave
Moore St
Apex Ave
Fargo St
Rockford Rd
Baxter St
Cove Ave
Edendale Pl
Loma Vista Pl
Allesandro Way
Whitmore Ave
Earl St
Bancroft Ave
Hidalgo Ave
Tevlot St
Edgewater Terrace
Glendale Blvd
Silver Lake Blvd
Silver Lake Ct
Riverside Pl
Riverside Terrace
Corralitas Dr
Lake View Ave
Silver Ridge Ave
McCready Ave
Hidalgo Ave
India St
Electric St
Adelbert Ave
Riverside Dr
Golden State Fwy N
Glendale Fwy S
Allesandro St
Whitmore Ave
Glendale Fwy N
Glendale Fwy S
Glendale Blvd
Silver Lake Blvd
Allesandro St
Rockford Rd
Baxter St
Cove Ave
Oak Glen Pl
Ewing St
Duane St
Waterloo St
Fargo St
Clifford St
Branden St
Aaron St
Avalon St
Vestal Ave
Preston Ave
Lemoyne St
Cerro Gordo St
Lake Shore Ave
N Alvarado St
Baxter St
Fargo St

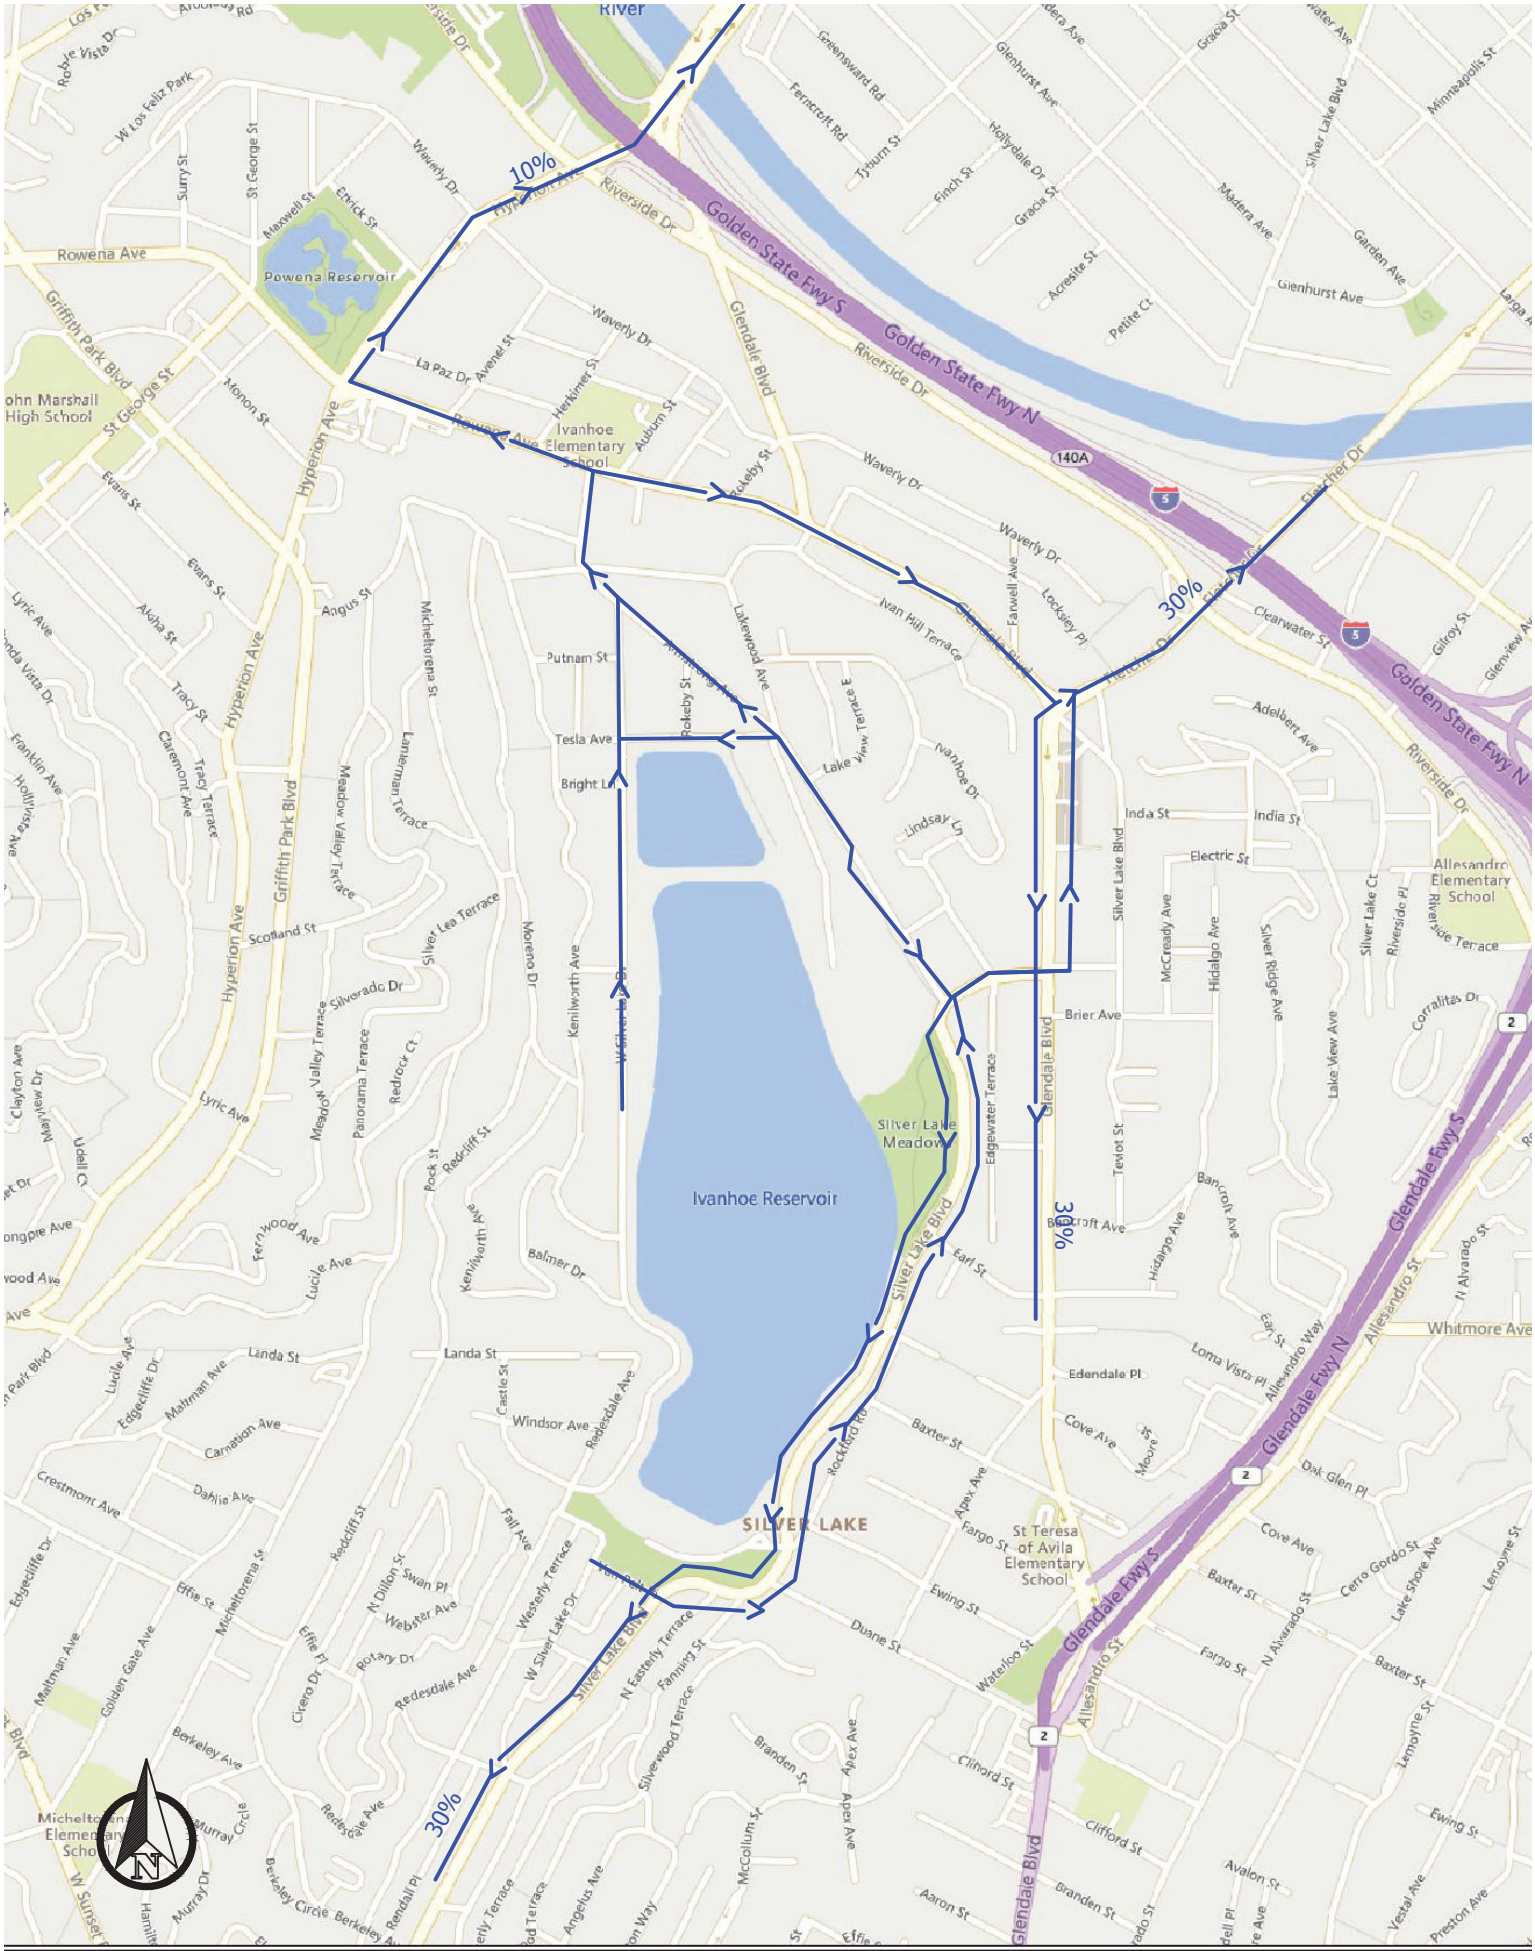
10%
30%
30%
30%
Ivanhoe Reservoir
Silver Lake Meadow
SILVER LAKE
Golden State Fwy S
Golden State Fwy N
Glendale Fwy S
Glendale Fwy N
Riverside Dr
Glendale Blvd
Silver Lake Blvd
Hyperion Ave
Griffith Park Blvd
Rowena Reservoir
Ivanhoe Elementary School
Allesandro Elementary School
St Teresa of Avila Elementary School
John Marshall High School
Rowena Ave
Waverly Dr
Tesla Ave
Bright Ln
Putnam St
Scotland St
Silverado Dr
Lyric Ave
Landa St
Balmer Dr
Windsor Ave
Redesdale Ave
Rockford Rd
Baxter St
Duane St
Ewing St
Clifford St
Aaron St
Branden St
Avalon St
Brier Ave
India St
Electric St
Whitmore Ave
Edendale Pl
Cove Ave
Oak Glen Pl
Fargo St
Waterloo St
Allesandro St
Berkeley Ave
Berkeley Circle
Rendall Pl
Rotary Dr
Webster Ave
Fall Ave
Westerly Terrace
Silverwood Terrace
Apex Ave
McCollum St
Lake Shore Ave
Cerro Gordo St
Lemoyne St
Preston Ave
Vestal Ave
Earl St
Bancroft Ave
Hidalgo Ave
Tevlot St
Edgewater Terrace
Silver Ridge Ave
Lake View Ave
Corralitas Dr
Riverside Terrace
Silver Lake Ct
Allesandro Way
Loma Vista Pl
Ivan Hill Terrace
Lakewood Ave
Lake Terrace
Ivanhoe Dr
Lindsay Ct
Farwell Ave
Locksley Pl
Fletcher Dr
Clearwater St
Gilroy St
Adelbert Ave
Glenview Ave
Silver Lake Blvd
McCready Ave
Hidalgo Ave
Rokeby St
Auburn St
Herkimer St
Monon St
Evans St
Tracy St
Claremont Ave
Tracy Terrace
Angus St
Micheltorena St
Hunterman Terrace
Meadow Valley Terrace
Silver Lea Terrace
Moreno Dr
Kenilworth Ave
Redcliff St
Rock St
Redcliff Ct
Panorama Terrace
Meadow Valley Terrace
Lucile Ave
Fernwood Ave
Edgecliffe Dr
Maltman Ave
Carnation Ave
Crestmont Ave
Dahlia Ave
Effie St
Effie Pl
Golden Gate Ave
Cierro Dr
N Dillon St
Swan Pl
Castle St
Redesdale Ave
Fanning St
N Easterly Terrace
W Silver Lake Dr
Silver Lake Blvd
Apex Ave
Fargo St
N Alvarado St
Lemoyne St
Ewing St
Baxter St
Cove Ave
Moore St
Rockford Rd
Apex Ave
Branden St
Clifford St
Avalon St
Vestal Ave
Preston Ave
Aaron St
Branden St
Glendale Blvd
Allesandro St
Glendale Fwy N
Glendale Fwy S
Whitmore Ave
Oak Glen Pl
Lake Shore Ave
Cerro Gordo St
Lemoyne St
Ewing St
Baxter St
Fargo St
N Alvarado St
Waterloo St
Duane St
Ewing St
Clifford St

Attachment C1 – Access Assessment Criteria

Access Assessment Criteria

This Criteria acknowledges that the Transportation Assessment for the following Project will be prepared in accordance with the latest version of LADOT's Transportation Assessment Guidelines:

I. PROJECT INFORMATION

Project Name: Silver Lake Reservoir Complex Master Plan Environmental Impact Report/Transportation Impact Assessment.

Project Address: Silver Lake Reservoir

Project Description: See attached for project description.

LADOT Project Case Number: _____

II. PEDESTRIAN/ PERSON TRIP GENERATION

Source of Pedestrian/Person Trip Generation Rate(s)? ☐ VMT Calculator ☑ ITE 10th Edition ☑ Other:

	Land Use	Size/Unit	Daily Person Trips
Proposed	See attached project trip generation Table 1 and 2.		
	Total new trips:		

Pedestrian/Person trip generation table including a description of the proposed land uses, trip credits, person trip assumptions, comparison studies used for reference, etc. attached? ☐ Yes ☐ No

III. PEDESTRIAN ATTRACTORS INVENTORY

Attach Pedestrian Map for the area (1,320-foot radius from edge of the project site) depicting:

- site pedestrian entrance(s) refer to Figure 5-1 and 5-2 of the Traffic & Circulation Report and Page 149 (Figure 5-2) of the MP.
- Existing or proposed passenger loading zones N/A
- pedestrian generation/distribution values
  - Geographic Distribution: N 10 % S 30 % E 40 % W 20 %
- transit boarding and alighting of transit stops (should include Metro rail stations; Metro, DASH, and other municipal bus stops) Refer to Figure 3.
- Key pedestrian destinations with hours of operation:
  - schools (school times)
  - government offices with a public counter or meeting room
  - senior citizen centers
  - recreation centers or playgrounds
  - public libraries
  - medical centers or clinics
  - child care facilities
  - post offices

- places of worship
- grocery stores
- other facilities that attract pedestrian trips

- pedestrian walking routes to key destinations from project site

Note: Pedestrian Count Summary, Bicycle Count Summary, Manual Traffic Count Summary will need to be attached to the Transportation Assessment To be provided as part of the traffic analysis.

IV. FACILITIES INVENTORY

Is a High Injury Network street located within 1,320-foot radius from the edge of the project site? ☐ Yes ☑ No
If yes, list streets and include distance from the project:

_____ at _____(feet)

_____ at _____(feet)

_____ at _____(feet)

_____ at _____(feet)

Attach Radius Map for the area (1,320 foot radius from edge of the project site) depicting the following existing and proposed facilities:

- transit stops
- bike facilities
- traffic control devices for controlled crossings
- uncontrolled crosswalks
- location of any missing, damaged or substandard sidewalks

For a reference of planned facilities, see the Transportation Assessment Support Map
Attach Figure 1, Figure 2.1, Figure 2.2, Figure 3, Figure 5.1, Figure 5.2, Figure 7

Crossing Distances

Does the project property have frontage along an arterial street (designated as either an Avenue or Boulevard?)

☑ Yes ☐ No

If yes, provide the distance between the crossing control devices (e.g. signalized crosswalk, or controlled mid-block crossing) along any arterial within 1,320 feet of the property.

_____(feet) at _____ _____(feet) at _____
_____(feet) at _____ _____(feet) at _____
V. Project Construction

Will the project require any construction activity within the city right-of-way? ☑ Yes ☐ No

Various phases of the Project may require temporary closures of sidewalks, bike lanes, and parking lane. A specific construction area traffic plan will be developed based on each phase of the Silver Lake Reservoir Complex Master Plan Development.

If yes, will the project require temporary closure of any of the following city facilities?

- sidewalk
- bike lane
- parking lane
- travel lane
- bus stop
- bicycle parking (racks or corrals)
- bike share or other micro-mobility station
- car share station
- parklet
- other: _____

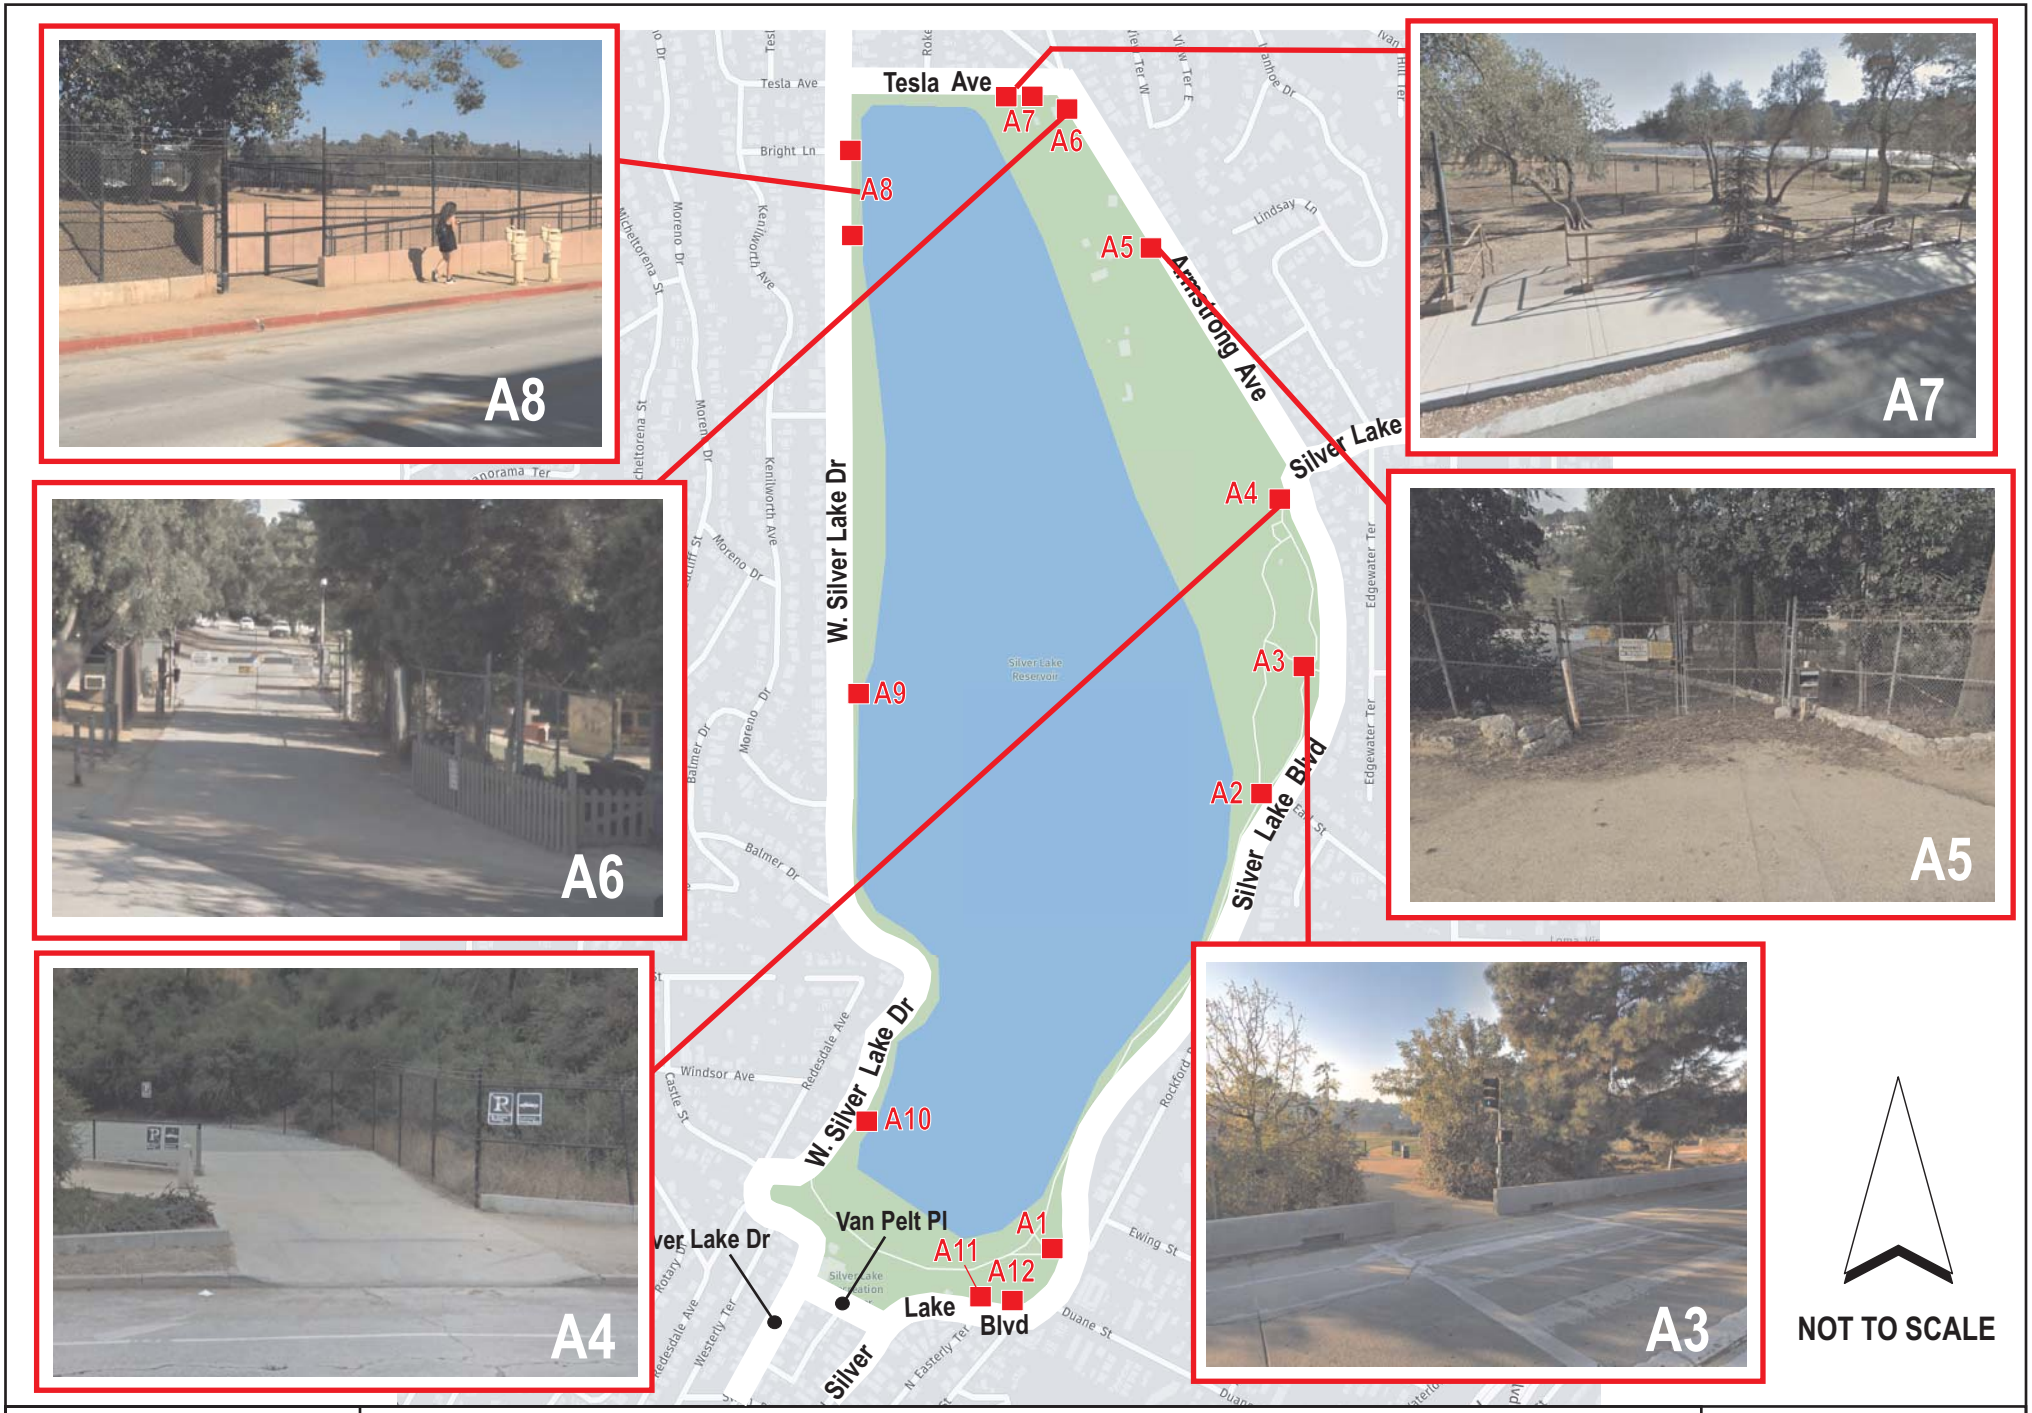

JBA
JANO BAGHDANIAN & ASSOCIATES

LOCATIONS OF PROJECT ACCESS

FIGURE 5-1




JBA
JANO BAGHDANIAN & ASSOCIATES

LOCATIONS OF PROJECT ACCESS

FIGURE 5-2

Figure 5-2 Silver Lake Reservoir Complex Master Plan




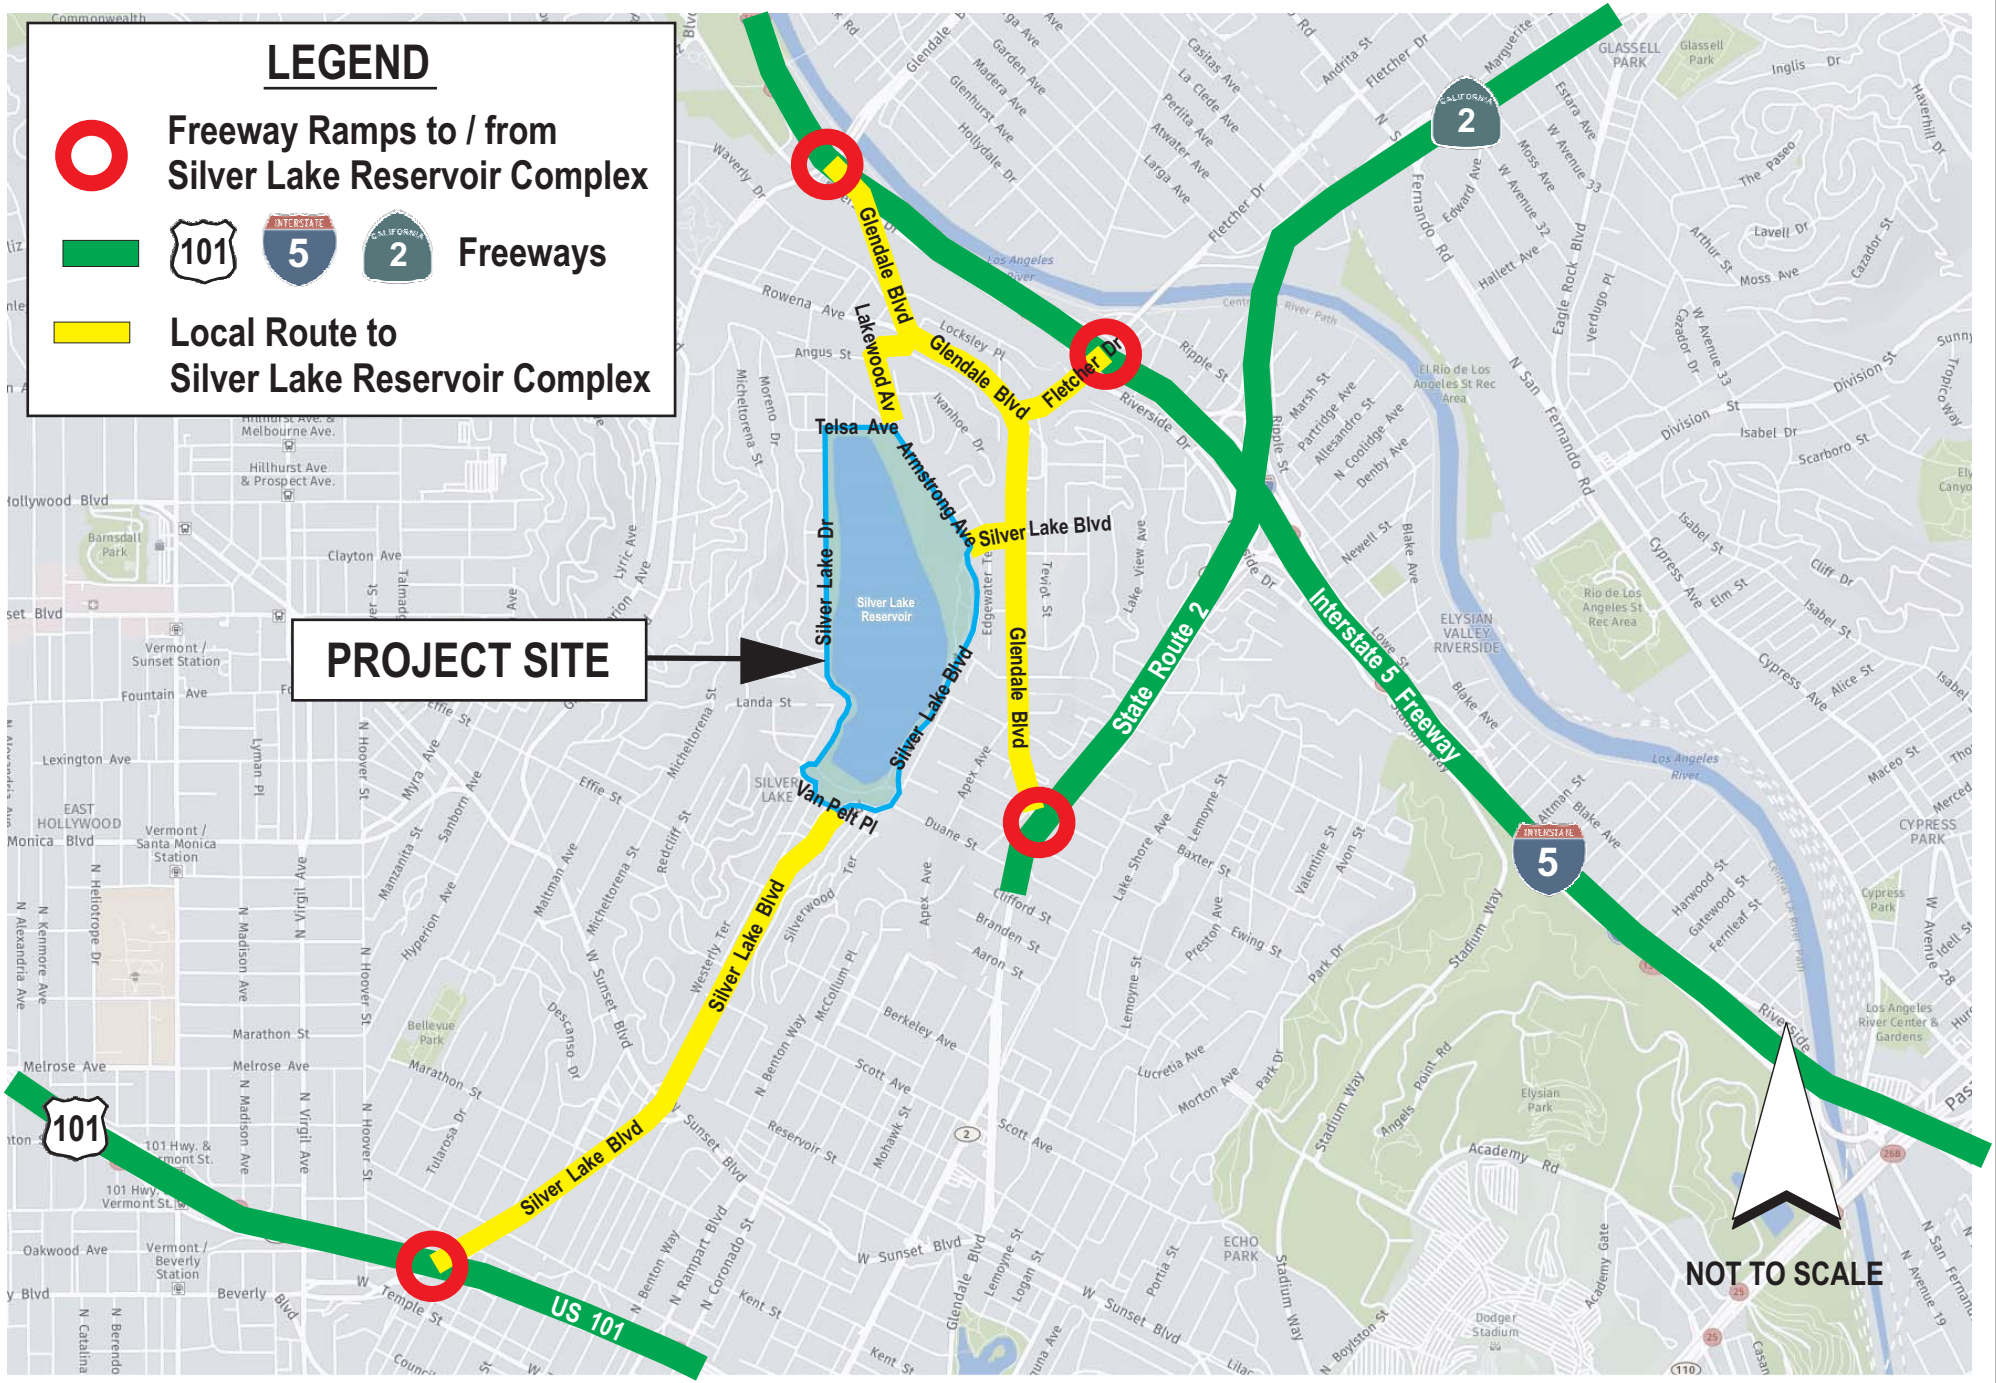

JBA JANO BAGHDANIAN & ASSOCIATES

REGIONAL ACCESS
SILVER LAKE RESERVOIR COMPLEX

FIGURE 1

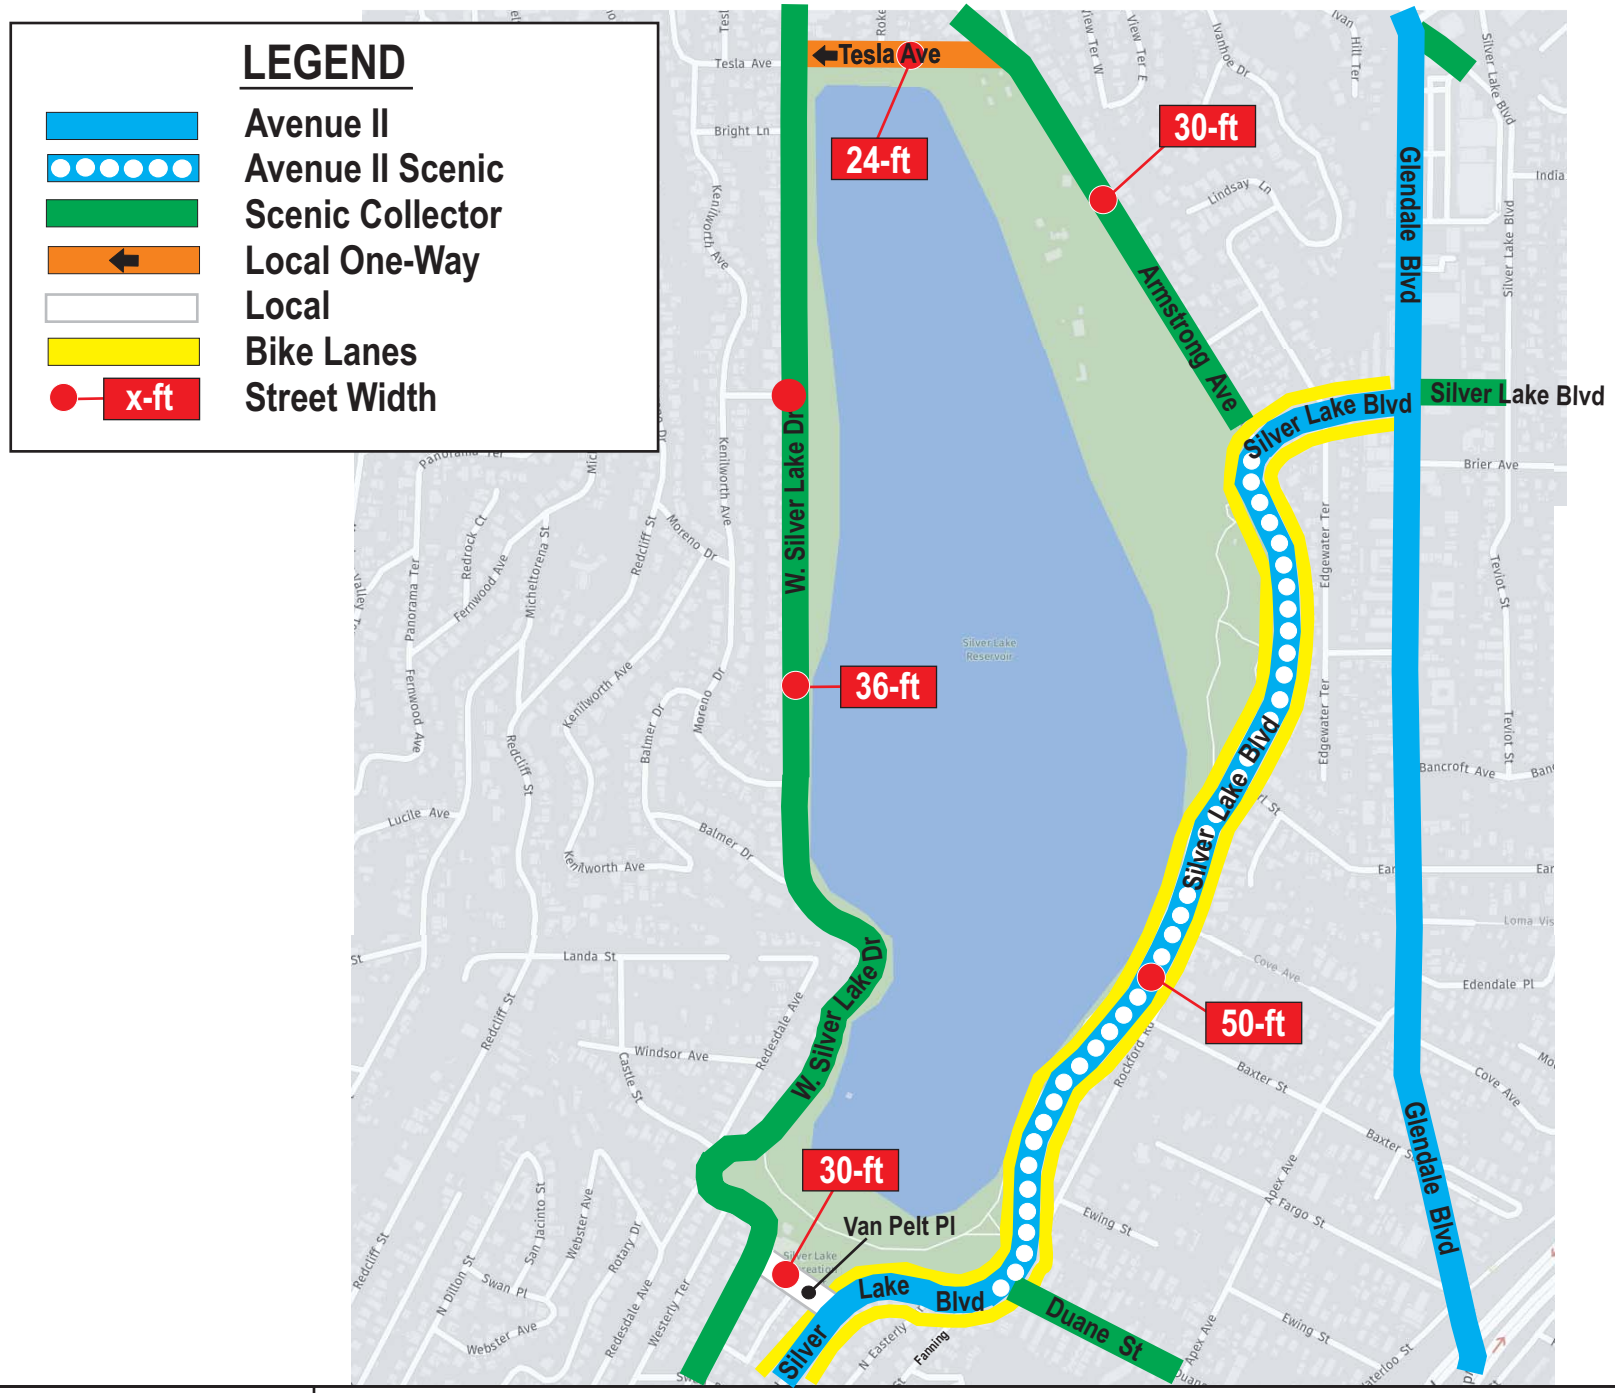



JBA JANO BAGHDANIAN & ASSOCIATES

SURROUNDING ROADWAY SYSTEM


FIGURE 2-1



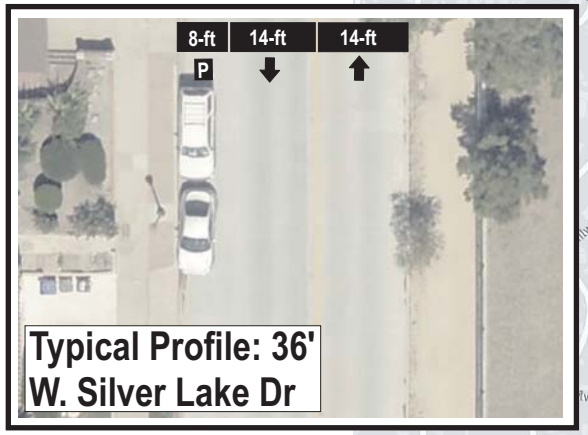

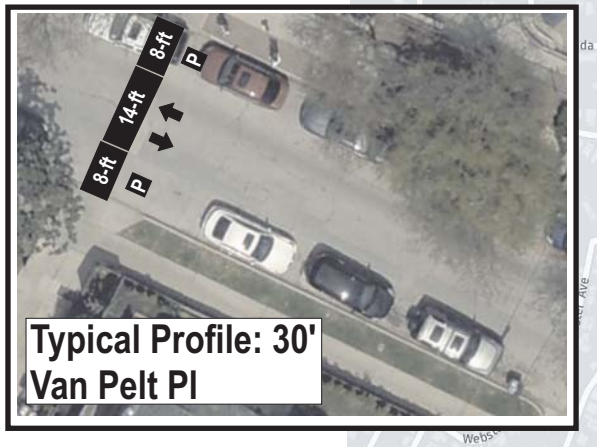



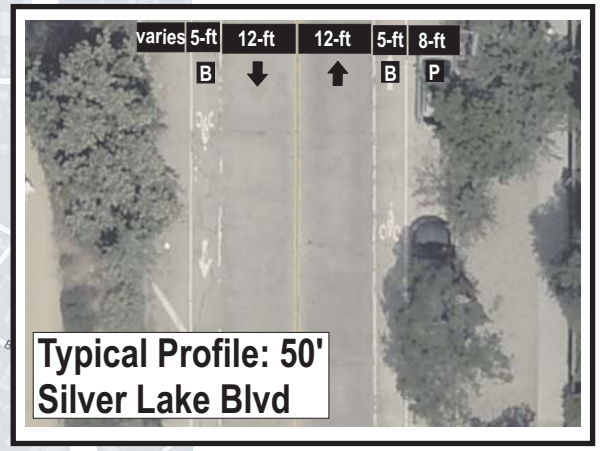



JBA
JANO BAGHDANIAN & ASSOCIATES

TYPICAL STREET CROSS SECTIONS

FIGURE 2-2




LOCATIONS OF TRAFFIC CONTROLS AND PEDESTRIAN CROSSWALKS

JBA JANO BAGHDANIAN & ASSOCIATES

FIGURE 3

LEGEND

- Existing Bike Lane
- Mobility Plan 2035 Pedestrian Enhance District
- Mobility Plan 2035 Neighborhood Enhance District
- Mobility Plan 2035 Bike Lane Network
- Mobility Plan 2035 Protected Bike Facility

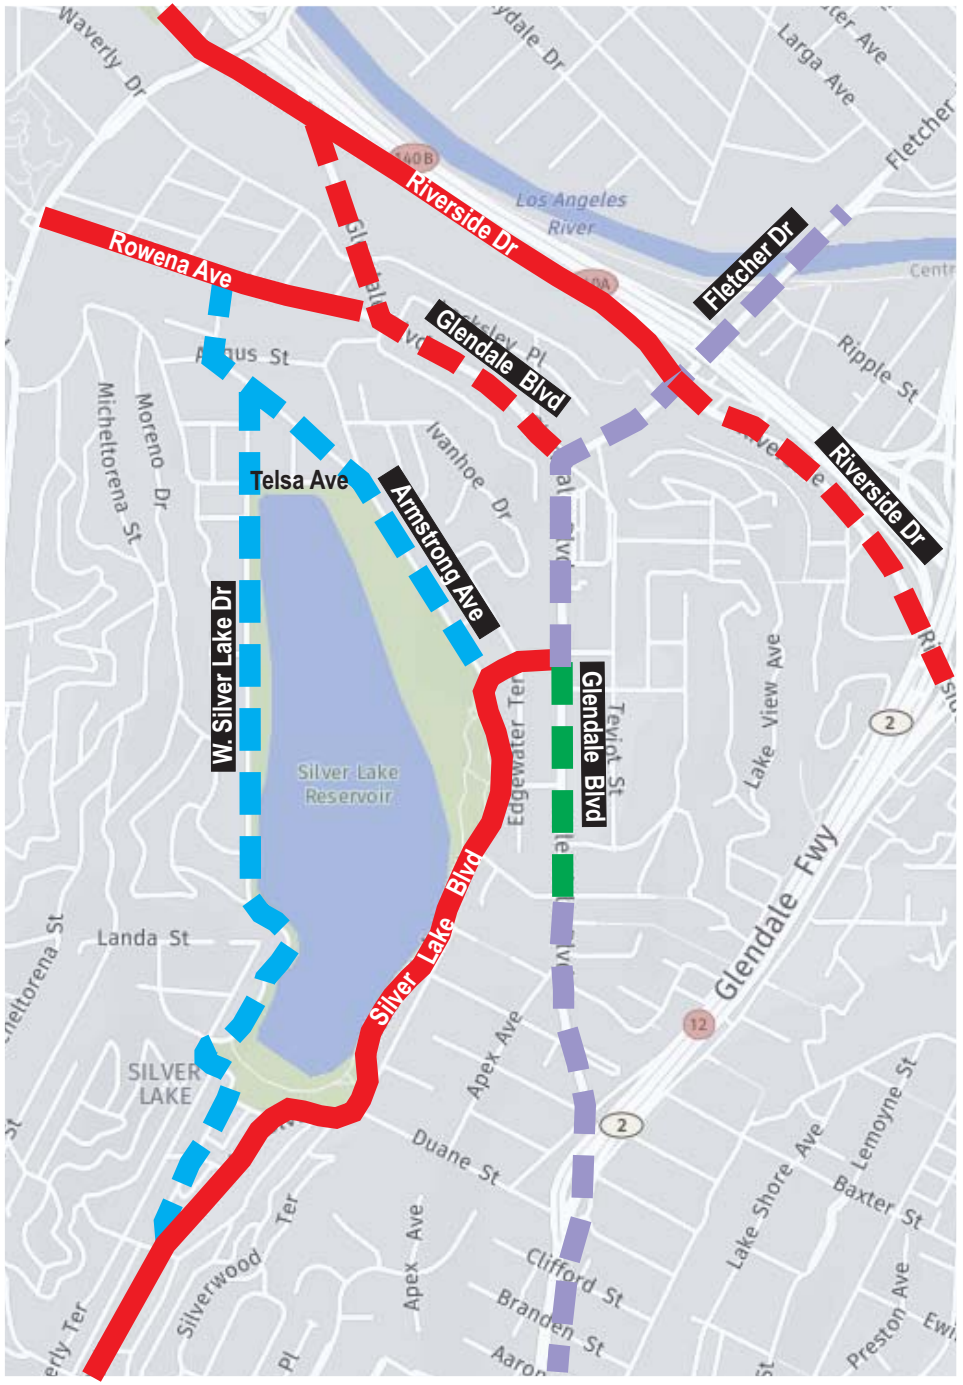

NOT TO SCALE

JBA JANO BAGHDANIAN & ASSOCIATES

CITY OF LOS ANGELES, MOBILITY PLAN 2035, PLANNED BICYCLE AND PEDESTRIAN IMPROVEMENTS

FIGURE 7

APPENDIX B – SLRCMP CHAPTER 3, SECTION 3.8 AND CHAPTER 5, SECTION 5.6

WEST SILVER LAKE DRIVE

Within the existing ROW of West Silver Lake Drive, parking and drive aisles can be reduced to accommodate a dedicated, 7-foot bike lane heading north, and the inclusion of sharrow markings heading south.


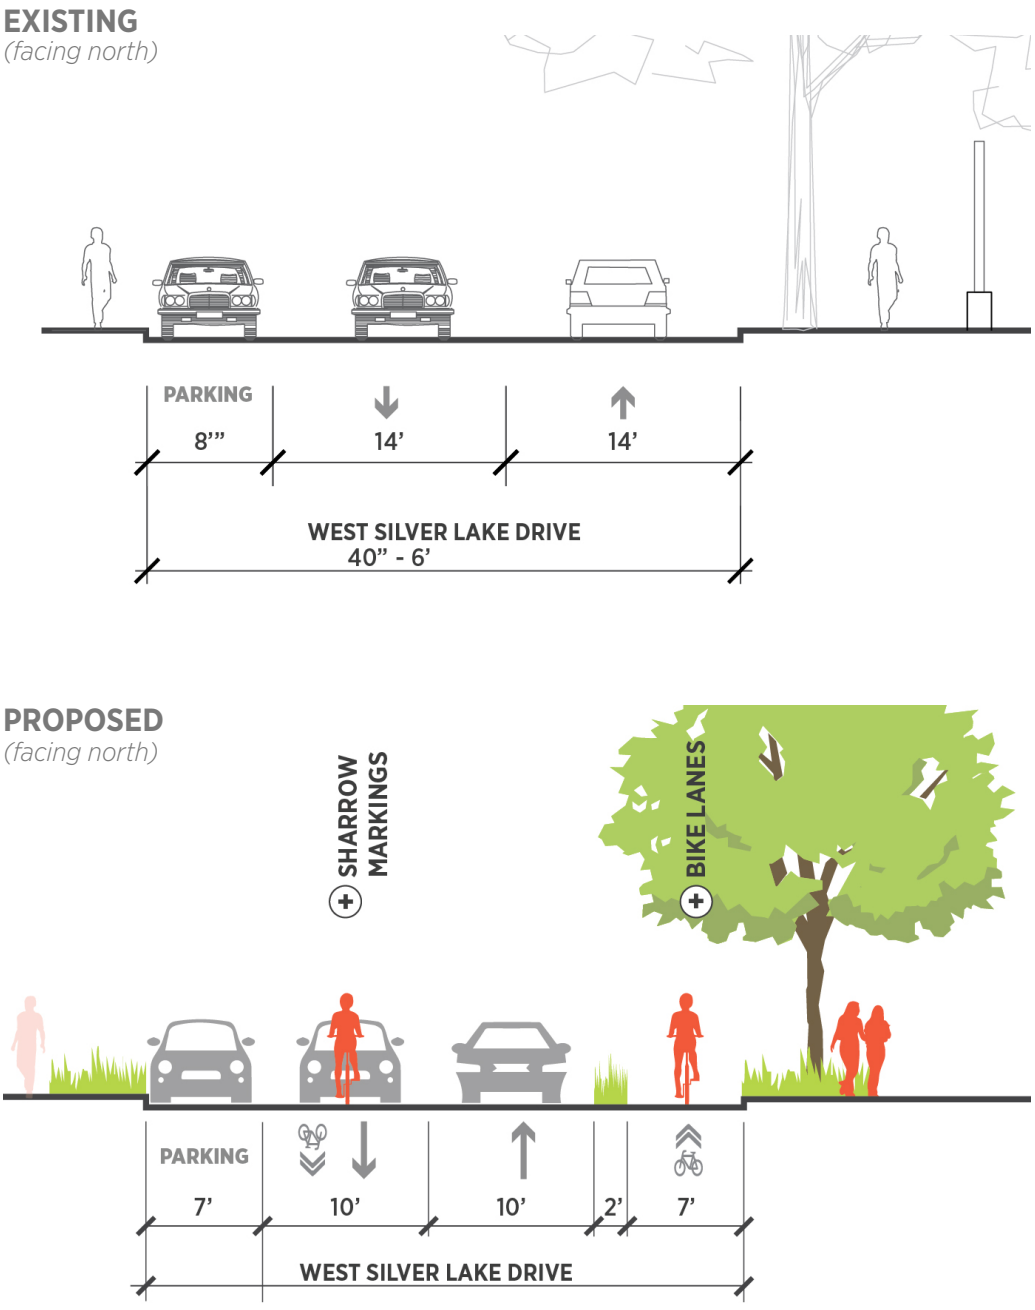


Figure 3-32 Existing & proposed section through West Silver Lake Dr.
Note: all proposed changes in these studies are conceptual and subject to final DOT approval.

ARMSTRONG AVE

Armstrong Avenue is too narrow to accommodate dedicated bike lanes, however this street can accommodate sharrow markings in each direction.

EXISTING
(facing north)

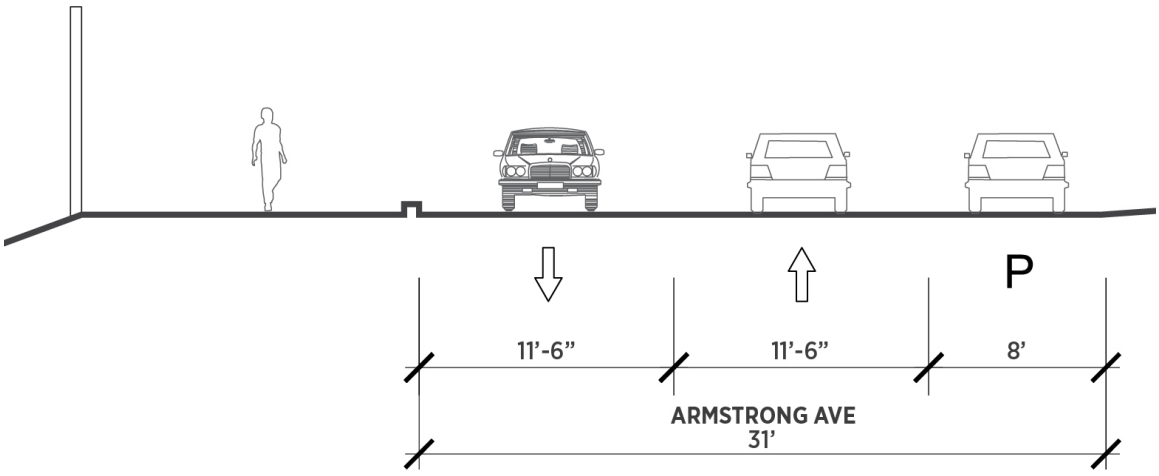

PROPOSED
(facing north)


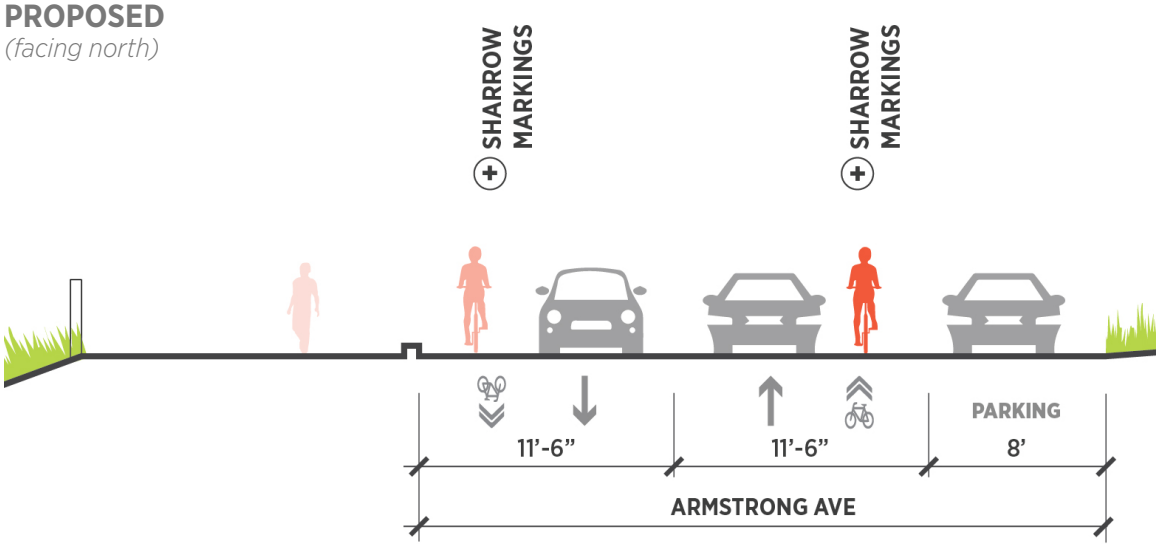


Figure 3-33 Existing & proposed section through Armstrong Ave.
Note: all proposed changes in these studies are conceptual and subject to final DOT approval.

SILVER LAKE BOULEVARD

Drive lanes, buffers, and bike lanes can be reconfigured along Silver Lake Boulevard to accommodate a safer and more pleasant bike route. Drive lanes and parking lanes are narrowed to allow for bi-directional bike traffic along the sidewalk. A large, vegetated buffer is placed between bikers and automobiles.

EXISTING
(facing north)

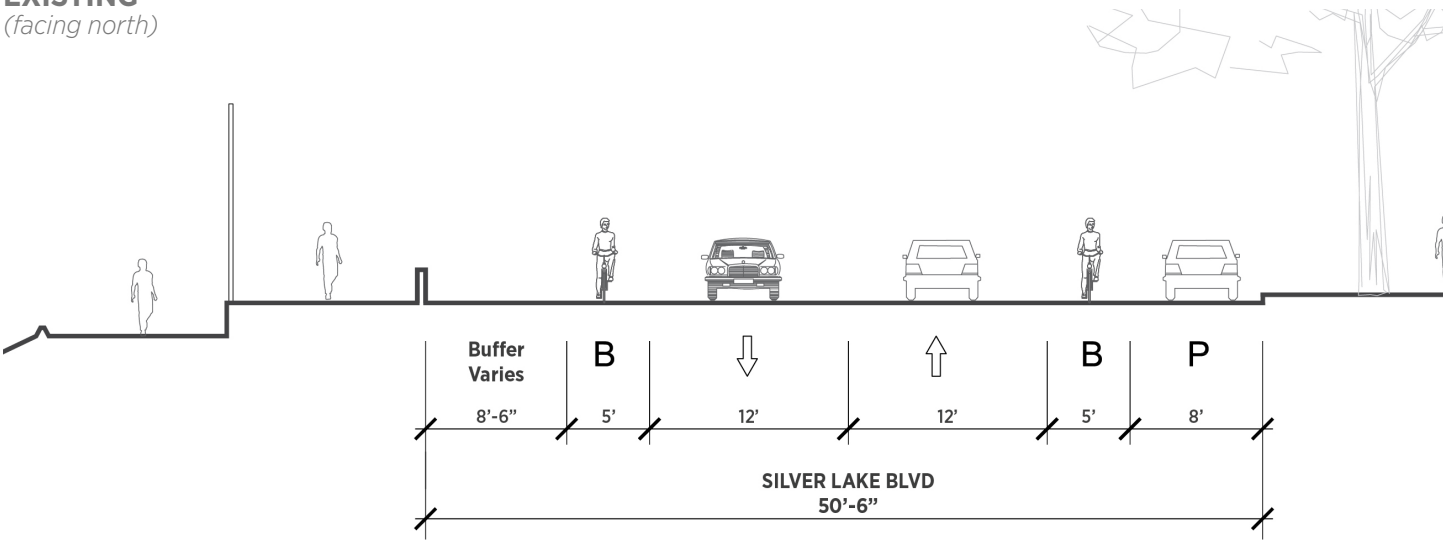

PROPOSED
(facing north)

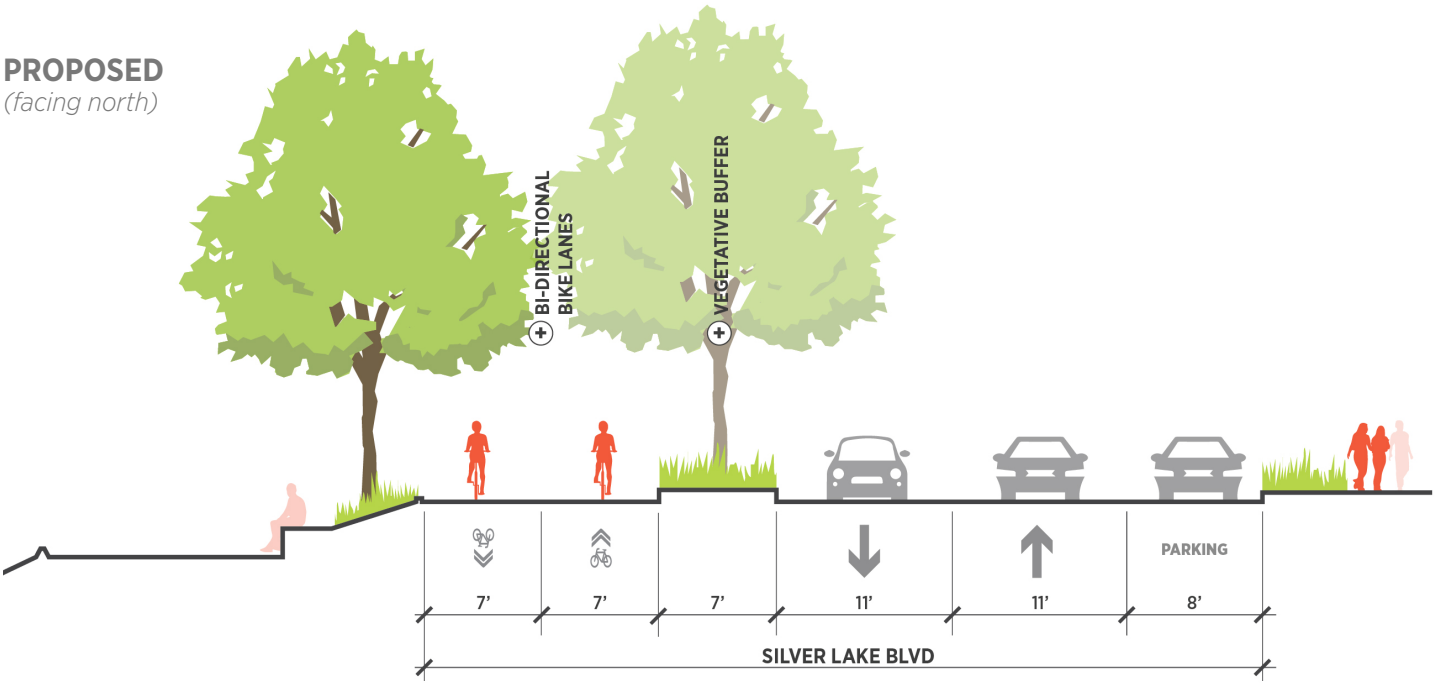


Figure 3-34 Existing & proposed sections through Silver Lake Blvd.
Note: all proposed changes in these studies are conceptual and subject to final DOT approval.

TESLA AVE

Tesla Avenue is a one-way street heading westbound. The drive lane is proposed to be narrowed to allow for a contra-flow bike lane heading east, and sharrow markings are added in the westbound direction.



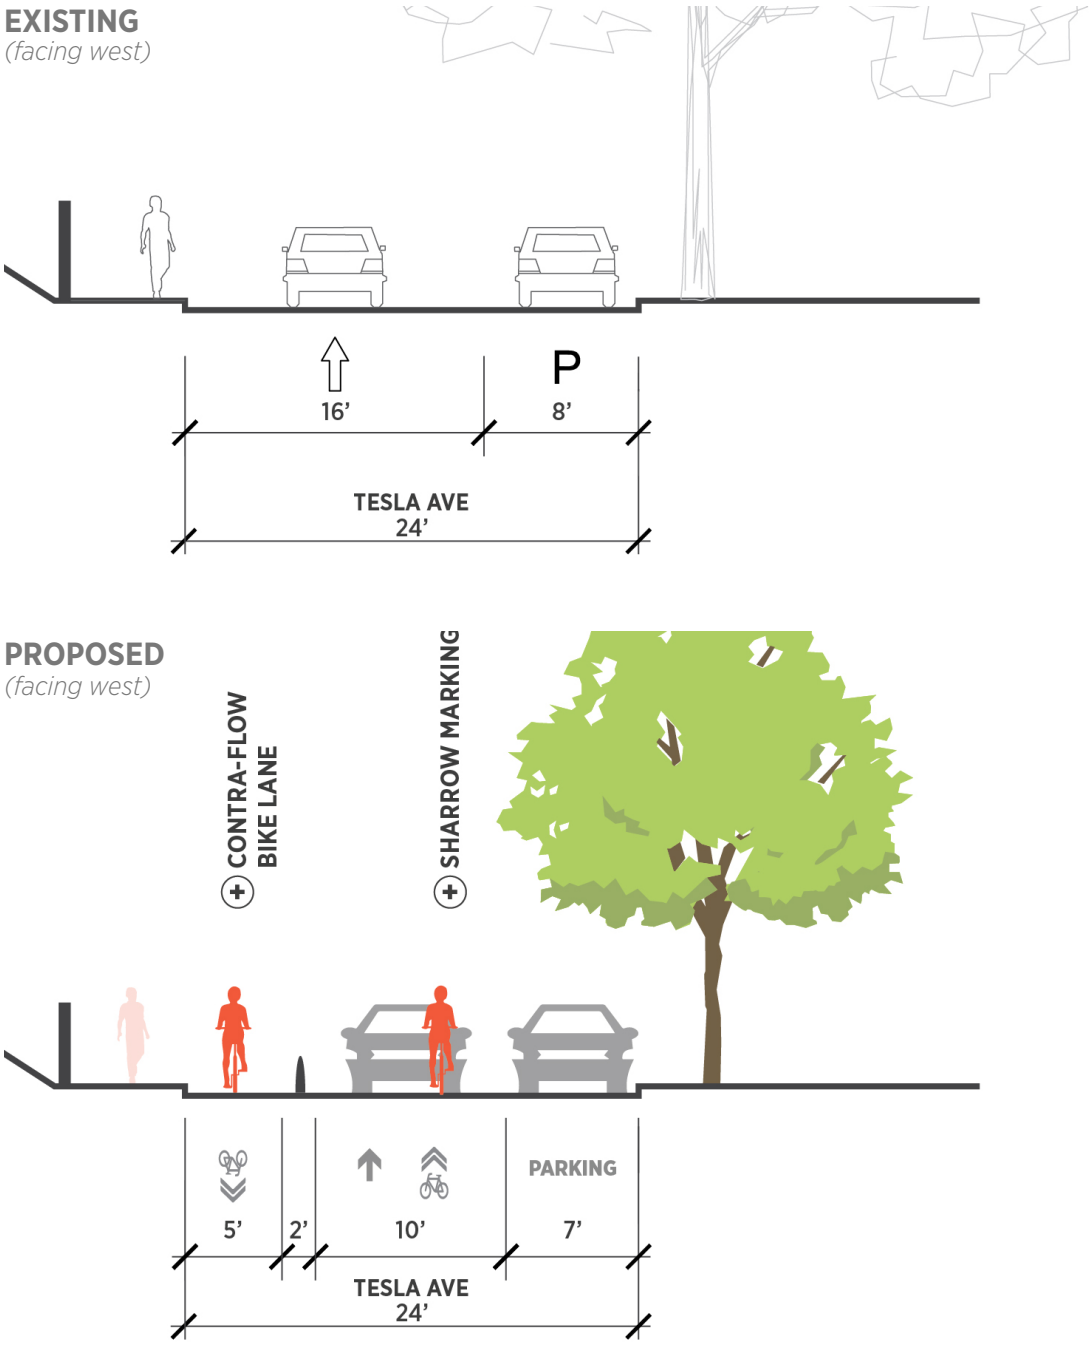


Figure 3-35 Existing & proposed sections through Tesla Ave.
Note: all proposed changes in these studies are conceptual and subject to final DOT approval.


WITHIN THE MEADOW


At the Meadow, the Promenade runs along Silver Lake Boulevard before turning west to follow the base of The Knoll. The clear path remains consistent at 15-feet with 5-foot bioswale buffers on either side. An allée of trees planted within the bioswales line both sides of the promenade.

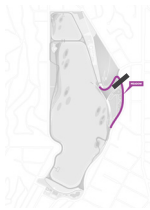


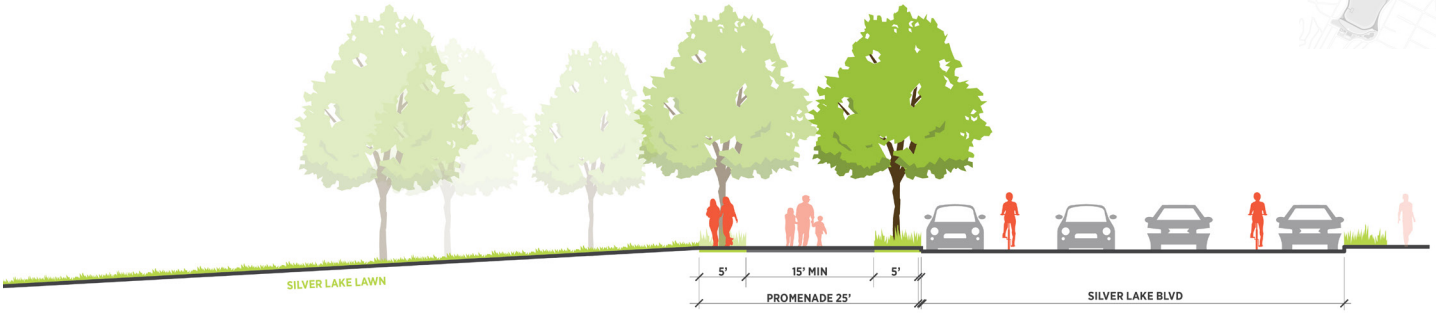



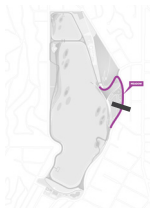


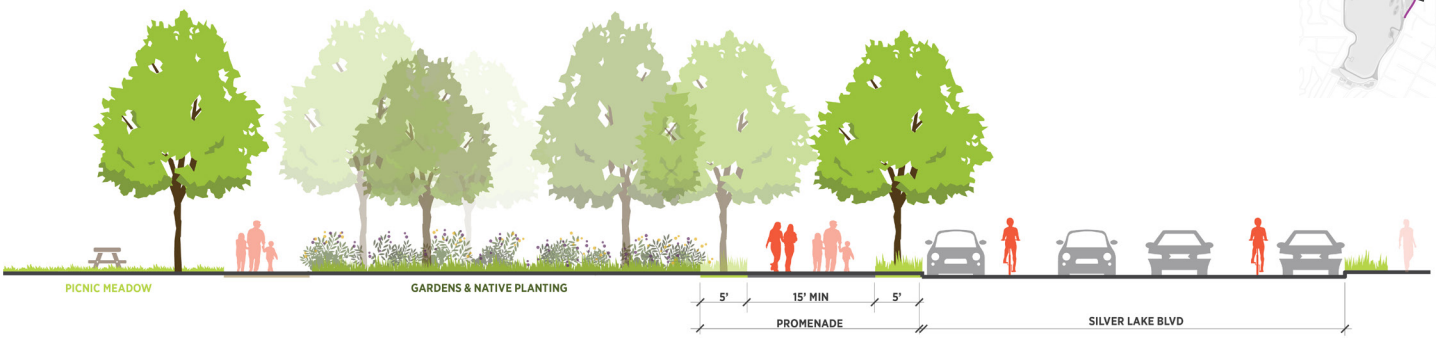


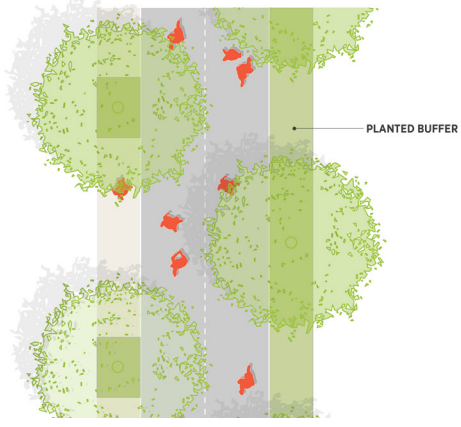


WITHIN THE NARROWS

At the narrowest locations within the site, the Promenade emphasizes inward views of the water and makes space for small overlooks and terraced seating. On the southwest end, a grade change between Silver Lake Boulevard and the reservoir allows for a small seat wall to be integrated acting as a buffer between the Promenade and the road. Where it widens, a small exercise circuit is incorporated. The clear path is 15-feet at its narrowest and 20-feet at its widest in this section.

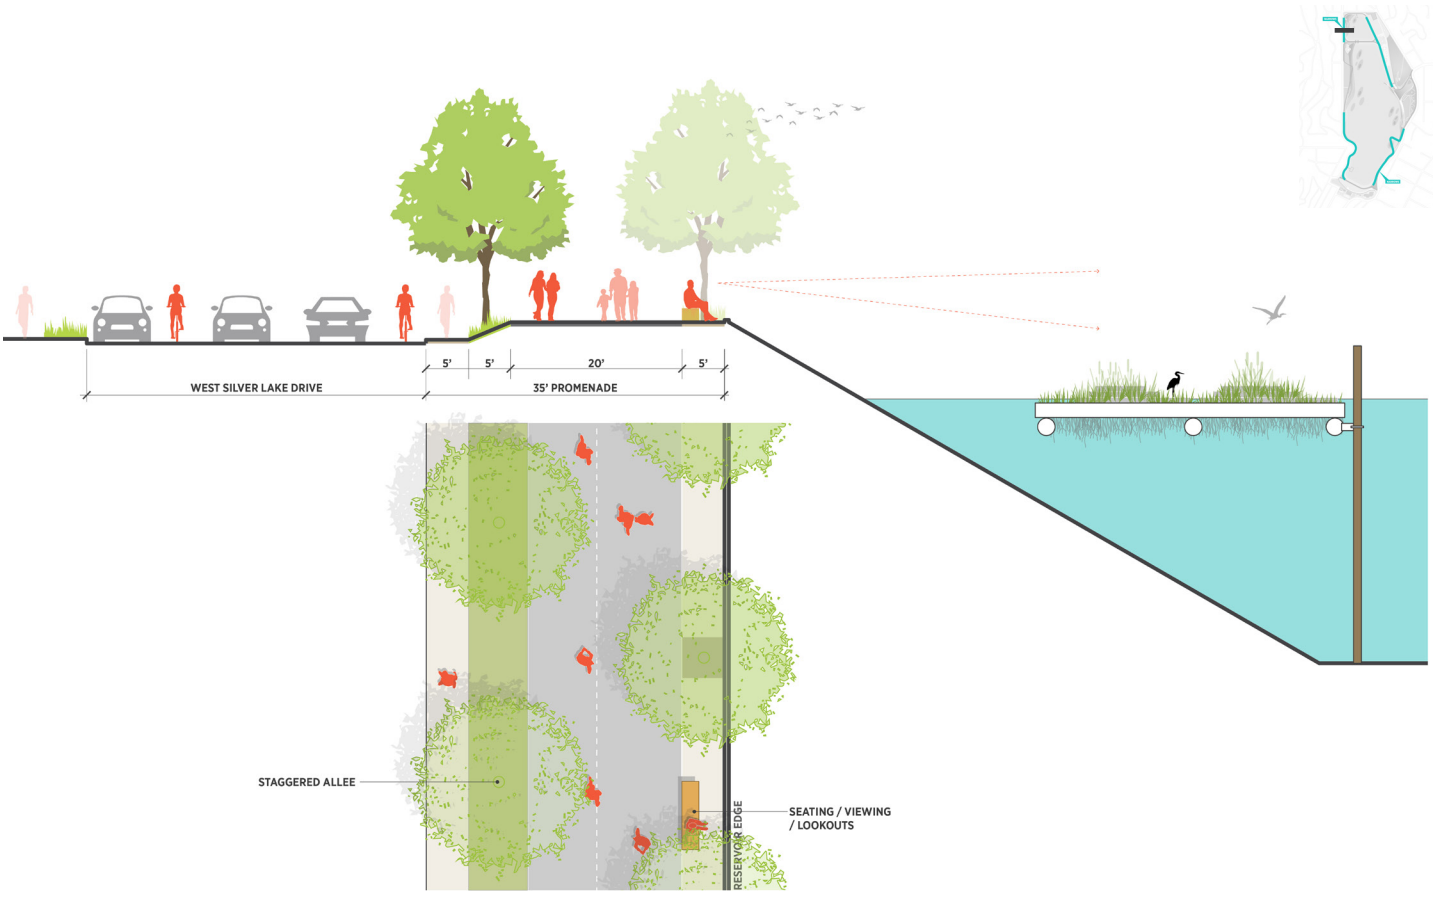

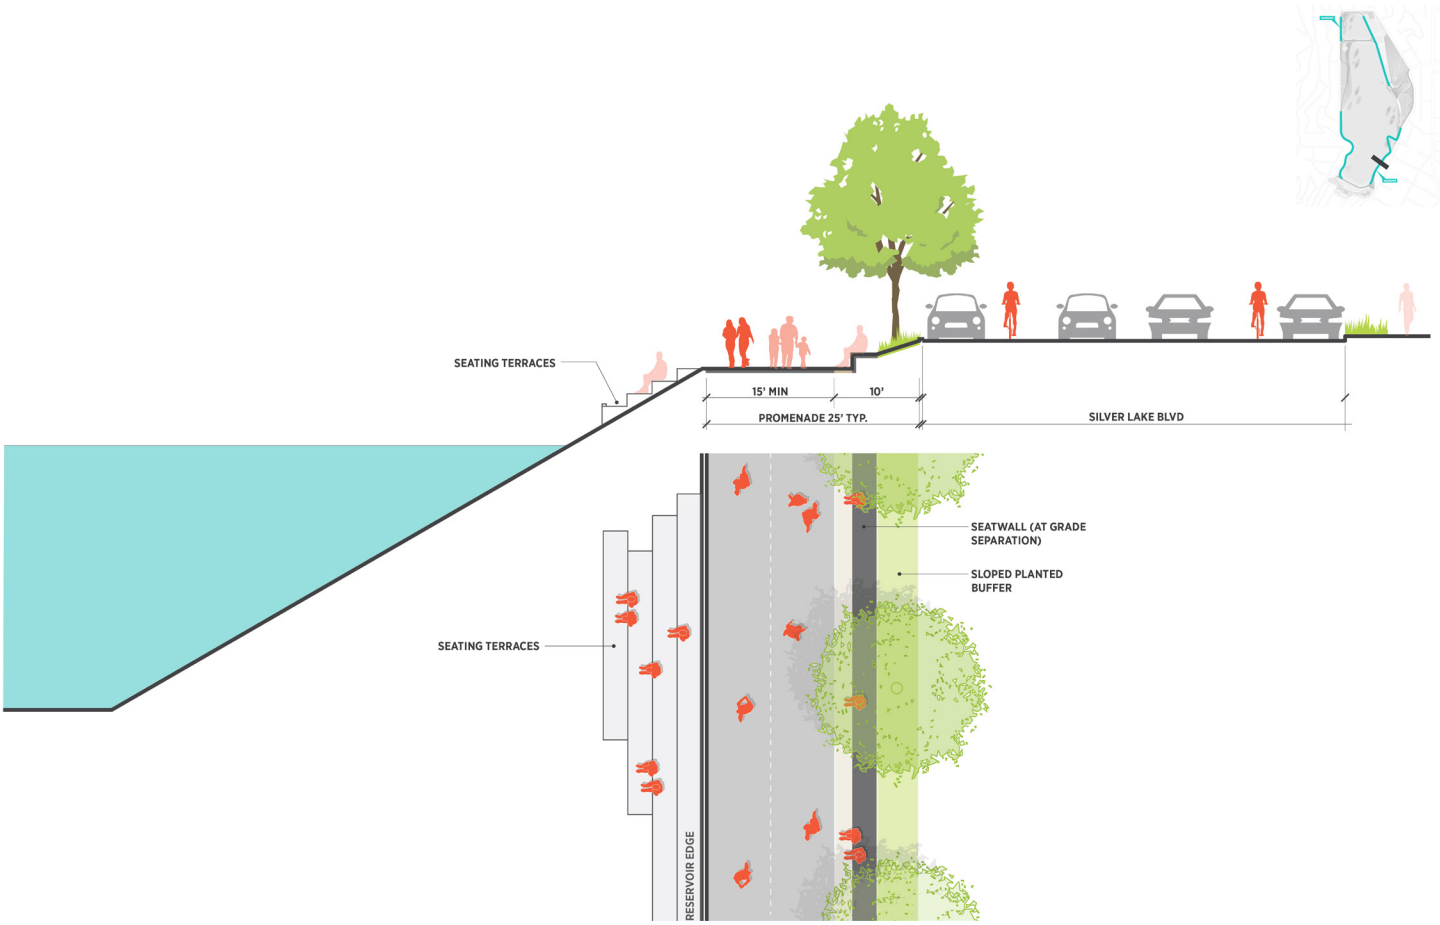
SEATING TERRACES
15' MIN
10'
PROMENADE 25' TYP.
SILVER LAKE BLVD
SEATWALL (AT GRADE SEPARATION)
SLOPED PLANTED BUFFER
SEATING TERRACES
RESERVOIR EDGE

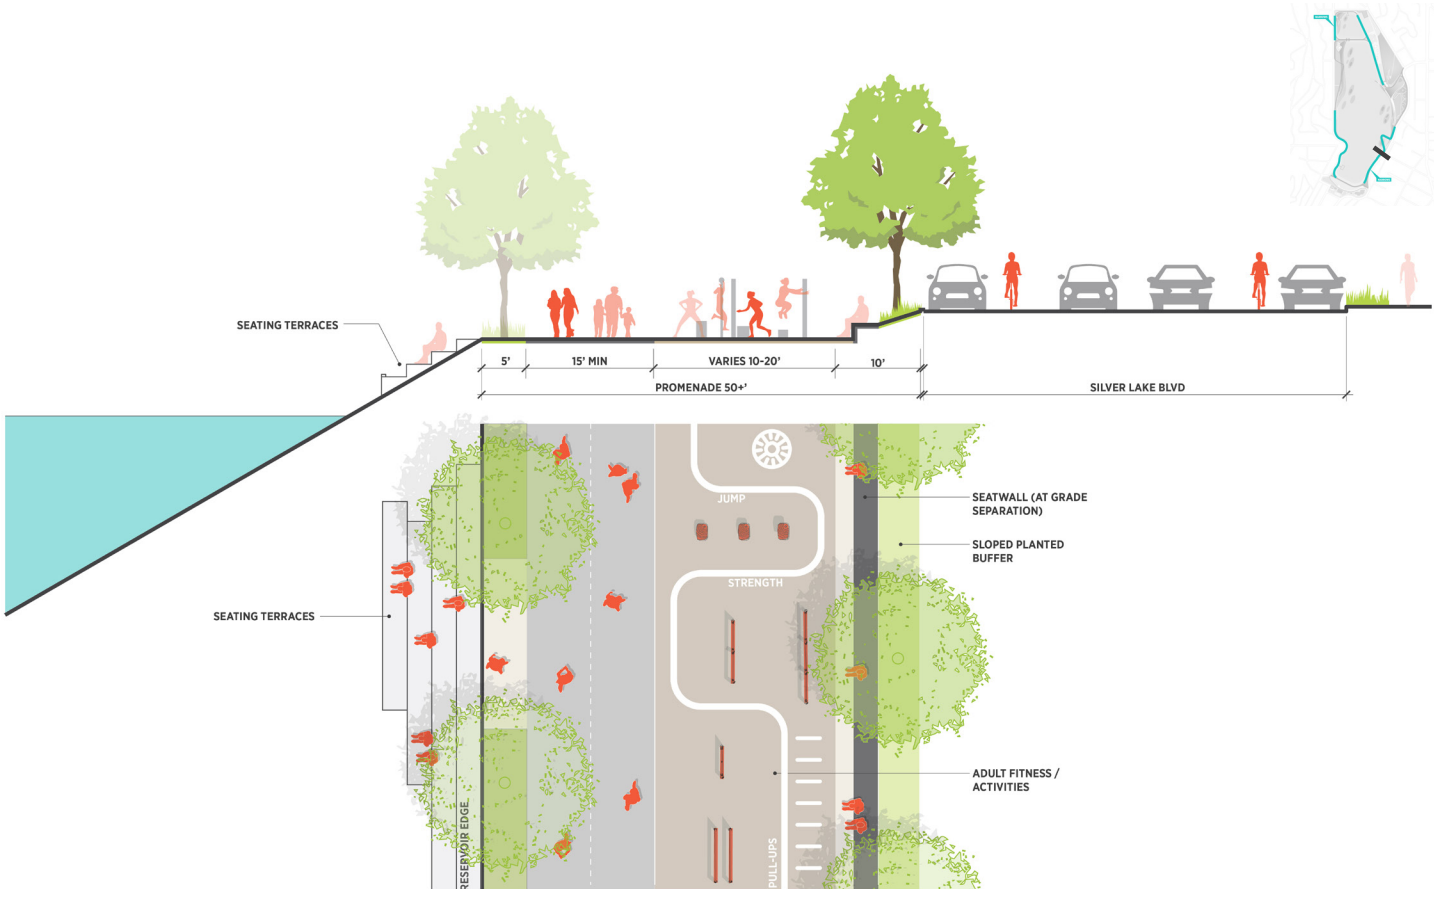

SEATING TERRACES
5'
15' MIN
VARIES 10-20'
10'
PROMENADE 50+'
SILVER LAKE BLVD
JUMP
STRENGTH
SEATWALL (AT GRADE SEPARATION)
SLOPED PLANTED BUFFER
SEATING TERRACES
ADULT FITNESS / ACTIVITIES
RESERVOIR EDGE
PULL-UPS

WITHIN THE EUCALYPTUS GROVE


Within the Eucalyptus Grove, the Promenade is designed to have minimal impact on the restored habitat. At the south end of the Eucalyptus Grove, the Promenade leaves the road and follows the embankment edge to an overlook. Here it is 25-feet wide with a seating band which provides a buffer between the Promenade and habitat area. As it returns to the road from the overlook, crossing through the Eucalyptus Grove, it narrows to 15-feet wide with habitat fences on either side to provide maximum protected habitat. At the north end of the Eucalyptus Grove, a 7-foot bioswale planting strip and trees buffer pedestrians from the street.




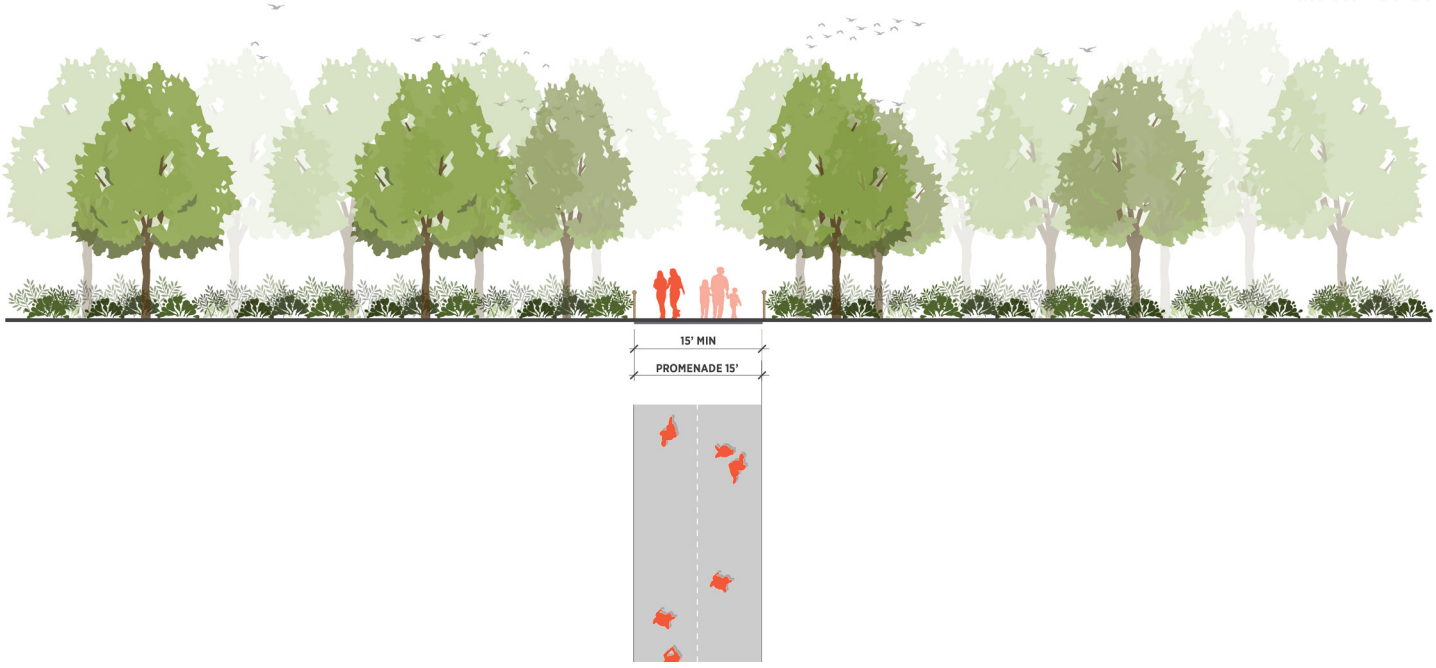


15' MIN
PROMENADE 15'

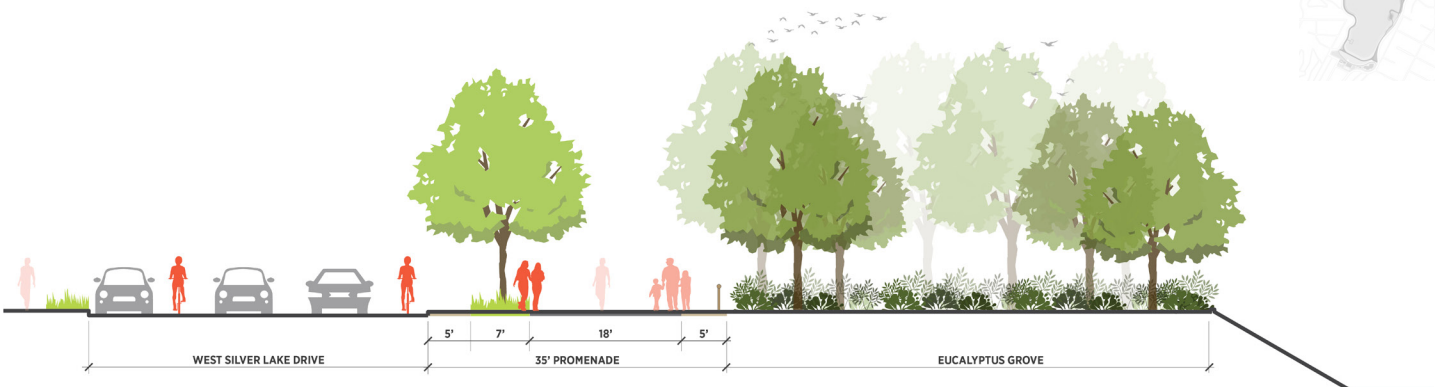


5'
7'
18'
5'
WEST SILVER LAKE DRIVE
35' PROMENADE
EUCALYPTUS GROVE

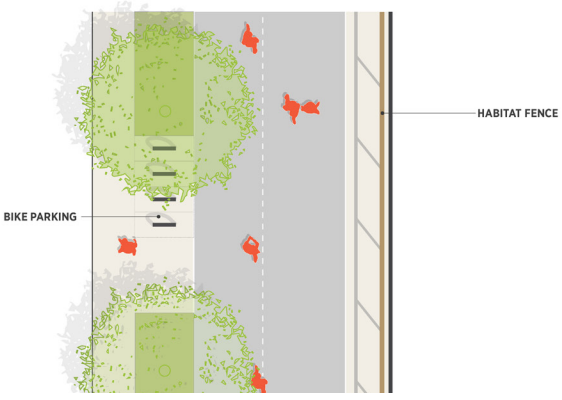
HABITAT FENCE
BIKE PARKING

APPENDIX C – DATA

APPENDIX C – AVERAGE DAILY TRAFFIC COUNTS

City Traffic Counters
www.ctcounters.com

Armstrong Avenue
Btwn Silver Lake Blvd & Tesla Avenue

Start Time	04-Nov-21 Thu	North Morning	North Afternoon	Hour Totals Morning	Hour Totals Afternoon	South Morning	South Afternoon	Hour Totals Morning	Hour Totals Afternoon	Combined Totals Morning	Combined Totals Afternoon
12:00		2	21			1	17				
12:15		0	24			3	22				
12:30		2	42			2	17				
12:45		1	31	5	118	0	11	6	67	11	185
01:00		2	22			0	16				
01:15		0	19			0	18				
01:30		1	20			1	15				
01:45		1	17	4	78	2	12	3	61	7	139
02:00		0	21			0	21				
02:15		1	14			1	20				
02:30		0	28			0	22				
02:45		0	17	1	80	2	13	3	76	4	156
03:00		0	30			0	21				
03:15		0	24			0	30				
03:30		1	39			0	34				
03:45		2	41	3	134	1	52	1	137	4	271
04:00		1	33			0	41				
04:15		1	39			0	34				
04:30		1	35			0	39				
04:45		0	53	3	160	1	40	1	154	4	314
05:00		2	35			1	32				
05:15		1	32			0	35				
05:30		2	38			1	29				
05:45		4	44	9	149	1	38	3	134	12	283
06:00		5	30			3	35				
06:15		5	40			0	35				
06:30		11	27			1	21				
06:45		11	16	32	113	0	12	4	103	36	216
07:00		11	19			4	18				
07:15		18	27			6	22				
07:30		22	16			9	10				
07:45		42	8	93	70	18	8	37	58	130	128
08:00		41	11			18	8				
08:15		22	14			20	9				
08:30		35	10			14	10				
08:45		36	10	134	45	20	6	72	33	206	78
09:00		29	14			10	5				
09:15		20	4			11	8				
09:30		21	6			11	6				
09:45		18	11	88	35	11	5	43	24	131	59
10:00		9	5			11	6				
10:15		12	2			12	2				
10:30		18	7			14	4				
10:45		19	4	58	18	16	3	53	15	111	33
11:00		23	0			14	1				
11:15		19	5			16	6				
11:30		33	0			16	1				
11:45		16	3	91	8	18	6	64	14	155	22
Total		521	1008			290	876			811	1884
Percent		34.1%	65.9%			24.9%	75.1%			30.1%	69.9%
Grand Total		521	1008			290	876			811	1884
Percent		34.1%	65.9%			24.9%	75.1%			30.1%	69.9%
ADT		ADT 2,695		AADT 2,695							

City Traffic Counters
www.ctcounters.com

Armstrong Avenue
Btwn Tesla Avenue & Angus Street

Start Time	04-Nov-21 Thu	North Morning	North Afternoon	Hour Totals Morning	Hour Totals Afternoon	South Morning	South Afternoon	Hour Totals Morning	Hour Totals Afternoon	Combined Totals Morning	Combined Totals Afternoon
12:00		0	3			3	16				
12:15		0	12			3	21				
12:30		0	13			1	17				
12:45		0	7	0	35	1	12	8	66	8	101
01:00		0	7			0	11				
01:15		0	8			1	15				
01:30		0	9			0	10				
01:45		0	6	0	30	0	13	1	49	1	79
02:00		0	8			0	18				
02:15		0	6			2	23				
02:30		0	15			0	15				
02:45		0	11	0	40	0	14	2	70	2	110
03:00		0	14			0	26				
03:15		0	31			0	8				
03:30		0	20			1	28				
03:45		0	15	0	80	0	54	1	116	1	196
04:00		0	15			1	32				
04:15		0	9			0	35				
04:30		0	13			1	29				
04:45		0	16	0	53	0	28	2	124	2	177
05:00		0	12			3	31				
05:15		0	17			0	34				
05:30		0	9			2	28				
05:45		0	14	0	52	0	32	5	125	5	177
06:00		0	9			1	27				
06:15		0	14			1	23				
06:30		0	15			1	24				
06:45		1	7	1	45	6	12	9	86	10	131
07:00		1	7			7	16				
07:15		2	8			7	15				
07:30		11	3			18	6				
07:45		20	5	34	23	22	6	54	43	88	66
08:00		20	5			17	8				
08:15		11	4			14	13				
08:30		13	3			24	7				
08:45		9	2	53	14	19	3	74	31	127	45
09:00		5	3			20	4				
09:15		4	1			14	9				
09:30		5	0			9	8				
09:45		8	1	22	5	10	5	53	26	75	31
10:00		8	3			15	4				
10:15		3	1			14	4				
10:30		2	3			14	3				
10:45		7	1	20	8	15	2	58	13	78	21
11:00		11	1			7	1				
11:15		8	1			16	3				
11:30		6	0			13	2				
11:45		11	0	36	2	15	3	51	9	87	11
Total		166	387			318	758			484	1145
Percent		30.0%	70.0%			29.6%	70.4%			29.7%	70.3%
Grand Total		166	387			318	758			484	1145
Percent		30.0%	70.0%			29.6%	70.4%			29.7%	70.3%
ADT		ADT 1,629		AADT 1,629							

City Traffic Counters
www.ctcounters.com

Armstrong Avenue
N/O Silverlake Blvd

Start Time	04-Nov-21 Thu	South Morning	South Afternoon	Hour Totals Morning	Hour Totals Afternoon
12:00		3	18		
12:15		0	21		
12:30		1	20		
12:45		1	17	5	76
01:00		0	12		
01:15		0	13		
01:30		0	15		
01:45		0	13	0	53
02:00		0	14		
02:15		0	15		
02:30		1	17		
02:45		0	18	1	64
03:00		1	15		
03:15		0	17		
03:30		1	32		
03:45		0	24	2	88
04:00		1	34		
04:15		0	15		
04:30		1	23		
04:45		0	18	2	90
05:00		0	24		
05:15		1	22		
05:30		1	25		
05:45		2	16	4	87
06:00		2	24		
06:15		3	18		
06:30		3	11		
06:45		2	17	10	70
07:00		4	7		
07:15		3	13		
07:30		7	9		
07:45		10	8	24	37
08:00		13	9		
08:15		9	6		
08:30		14	10		
08:45		11	3	47	28
09:00		10	7		
09:15		15	5		
09:30		7	2		
09:45		8	3	40	17
10:00		13	7		
10:15		16	0		
10:30		6	2		
10:45		18	2	53	11
11:00		13	2		
11:15		19	5		
11:30		16	0		
11:45		18	1	66	8
Total		254	629		
Percent		28.8%	71.2%		
Grand Total		254	629		
Percent		28.8%	71.2%		
ADT		ADT 883		AADT 883	

City Traffic Counters
www.ctcounters.com

Lakewood Avenue
Btwn Angus Street & Armstrong Avenue

Start Time	04-Nov-21 Thu	North Morning	North Afternoon	Hour Totals Morning	Hour Totals Afternoon	South Morning	South Afternoon	Hour Totals Morning	Hour Totals Afternoon	Combined Totals Morning	Combined Totals Afternoon
12:00		0	10			2	14				
12:15		0	13			0	15				
12:30		1	5			0	18				
12:45		1	17	2	45	0	9	2	56	4	101
01:00		1	7			0	11				
01:15		0	4			0	10				
01:30		0	10			1	10				
01:45		0	9	1	30	1	9	2	40	3	70
02:00		0	10			0	14				
02:15		0	7			1	8				
02:30		0	21			0	14				
02:45		0	6	0	44	1	12	2	48	2	92
03:00		1	13			0	12				
03:15		1	13			0	7				
03:30		0	9			1	21				
03:45		0	23	2	58	1	19	2	59	4	117
04:00		1	18			0	16				
04:15		0	13			0	20				
04:30		0	14			1	27				
04:45		0	20	1	65	2	24	3	87	4	152
05:00		0	17			1	15				
05:15		1	10			1	14				
05:30		2	14			2	24				
05:45		3	13	6	54	0	23	4	76	10	130
06:00		1	6			1	14				
06:15		0	12			0	24				
06:30		2	9			1	11				
06:45		2	4	5	31	4	11	6	60	11	91
07:00		2	6			5	10				
07:15		7	8			7	12				
07:30		11	5			5	9				
07:45		16	2	36	21	15	11	32	42	68	63
08:00		8	2			20	7				
08:15		11	4			18	6				
08:30		8	2			15	4				
08:45		9	7	36	15	11	5	64	22	100	37
09:00		8	5			8	2				
09:15		11	3			13	7				
09:30		7	2			13	5				
09:45		3	5	29	15	10	4	44	18	73	33
10:00		15	1			13	4				
10:15		2	2			8	4				
10:30		8	1			11	1				
10:45		4	0	29	4	8	4	40	13	69	17
11:00		10	1			13	2				
11:15		7	0			1	3				
11:30		6	0			10	2				
11:45		8	1	31	2	16	2	40	9	71	11
Total		178	384			241	530			419	914
Percent		31.7%	68.3%			31.3%	68.7%			31.4%	68.6%
Grand Total		178	384			241	530			419	914
Percent		31.7%	68.3%			31.3%	68.7%			31.4%	68.6%
ADT		ADT 1,333		AADT 1,333							

City Traffic Counters
www.ctcounters.com

Silver Lake Blvd
Btwn Duane Street & Ewing Street

Start Time	04-Nov-21 Thu	North Morning	North Afternoon	Hour Totals Morning	Hour Totals Afternoon	South Morning	South Afternoon	Hour Totals Morning	Hour Totals Afternoon	Combined Totals Morning	Combined Totals Afternoon
12:00		27	150			15	118				
12:15		16	149			17	115				
12:30		12	155			12	114				
12:45		11	130	66	584	4	119	48	466	114	1050
01:00		10	113			12	141				
01:15		10	137			6	113				
01:30		10	157			3	128				
01:45		4	136	34	543	2	126	23	508	57	1051
02:00		5	138			7	115				
02:15		3	131			5	134				
02:30		3	165			4	128				
02:45		7	176	18	610	7	147	23	524	41	1134
03:00		1	194			5	139				
03:15		4	173			3	144				
03:30		5	199			0	158				
03:45		6	216	16	782	3	176	11	617	27	1399
04:00		3	221			5	206				
04:15		8	208			3	150				
04:30		9	231			4	185				
04:45		7	218	27	878	10	189	22	730	49	1608
05:00		11	203			11	217				
05:15		11	199			16	200				
05:30		18	225			18	212				
05:45		25	205	65	832	36	223	81	852	146	1684
06:00		31	229			38	211				
06:15		32	195			68	162				
06:30		53	185			78	199				
06:45		71	143	187	752	123	158	307	730	494	1482
07:00		70	137			142	142				
07:15		113	127			218	123				
07:30		160	124			198	120				
07:45		157	109	500	497	224	94	782	479	1282	976
08:00		119	120			245	95				
08:15		134	99			221	84				
08:30		122	89			208	85				
08:45		147	71	522	379	171	73	845	337	1367	716
09:00		104	81			171	61				
09:15		120	66			191	60				
09:30		152	74			197	61				
09:45		132	71	508	292	150	46	709	228	1217	520
10:00		109	68			109	48				
10:15		96	61			97	65				
10:30		108	50			108	40				
10:45		127	45	440	224	121	35	435	188	875	412
11:00		104	48			119	31				
11:15		135	41			122	26				
11:30		138	31			89	23				
11:45		137	35	514	155	121	25	451	105	965	260
Total		2897	6528			3737	5764			6634	12292
Percent		30.7%	69.3%			39.3%	60.7%			35.1%	64.9%
Grand Total		2897	6528			3737	5764			6634	12292
Percent		30.7%	69.3%			39.3%	60.7%			35.1%	64.9%
ADT		ADT 18,926		AADT 18,926							

City Traffic Counters
www.ctcounters.com

Silverlake Blvd
E/O Armstrong Avenue

Start Time	04-Nov-21 Thu	Northeast Morning	Northeast Afternoon	Hour Totals Morning	Hour Totals Afternoon	Southwest Morning	Southwest Afternoon	Hour Totals Morning	Hour Totals Afternoon	Combined Totals Morning	Combined Totals Afternoon
12:00		11	139			8	99				
12:15		8	169			11	118				
12:30		10	138			5	138				
12:45		7	114	36	560	6	117	30	472	66	1032
01:00		8	151			4	110				
01:15		4	127			7	105				
01:30		6	128			1	110				
01:45		11	121	29	527	3	129	15	454	44	981
02:00		8	112			2	100				
02:15		4	161			2	116				
02:30		8	168			5	128				
02:45		4	181	24	622	3	114	12	458	36	1080
03:00		5	153			4	133				
03:15		3	160			3	150				
03:30		2	177			1	159				
03:45		7	200	17	690	5	149	13	591	30	1281
04:00		10	197			5	176				
04:15		4	192			4	146				
04:30		8	202			6	154				
04:45		7	166	29	757	8	146	23	622	52	1379
05:00		8	153			7	166				
05:15		9	189			7	152				
05:30		13	167			32	153				
05:45		14	174	44	683	23	150	69	621	113	1304
06:00		17	196			32	144				
06:15		18	149			54	141				
06:30		33	143			48	144				
06:45		45	133	113	621	90	110	224	539	337	1160
07:00		48	103			107	93				
07:15		66	109			118	95				
07:30		106	94			159	64				
07:45		168	74	388	380	178	76	562	328	950	708
08:00		133	94			195	67				
08:15		100	78			128	78				
08:30		113	53			159	68				
08:45		119	70	465	295	157	59	639	272	1104	567
09:00		93	62			114	54				
09:15		101	54			122	35				
09:30		101	57			112	36				
09:45		112	40	407	213	109	31	457	156	864	369
10:00		110	35			92	42				
10:15		109	34			90	39				
10:30		99	33			97	22				
10:45		111	32	429	134	97	27	376	130	805	264
11:00		107	18			110	18				
11:15		117	29			98	16				
11:30		109	19			105	12				
11:45		121	17	454	83	115	21	428	67	882	150
Total		2435	5565			2848	4710			5283	10275
Percent		30.4%	69.6%			37.7%	62.3%			34.0%	66.0%
Grand Total		2435	5565			2848	4710			5283	10275
Percent		30.4%	69.6%			37.7%	62.3%			34.0%	66.0%

ADT ADT 15,558 AADT 15,558

City Traffic Counters
www.ctcounters.com

Silverlake Blvd
E/O Armstrong Avenue

Start Time	04-Nov-21 Thu	Southwest Morning	Southwest Afternoon	Hour Totals Morning	Hour Totals Afternoon
12:00		8	99		
12:15		11	118		
12:30		5	138		
12:45		6	117	30	472
01:00		4	110		
01:15		7	105		
01:30		1	110		
01:45		3	129	15	454
02:00		2	100		
02:15		2	116		
02:30		5	128		
02:45		3	114	12	458
03:00		4	133		
03:15		3	150		
03:30		1	159		
03:45		5	149	13	591
04:00		5	176		
04:15		4	146		
04:30		6	154		
04:45		8	146	23	622
05:00		7	166		
05:15		7	152		
05:30		32	153		
05:45		23	150	69	621
06:00		32	144		
06:15		54	141		
06:30		48	144		
06:45		90	110	224	539
07:00		107	93		
07:15		118	95		
07:30		159	64		
07:45		178	76	562	328
08:00		195	67		
08:15		128	78		
08:30		159	68		
08:45		157	59	639	272
09:00		114	54		
09:15		122	35		
09:30		112	36		
09:45		109	31	457	156
10:00		92	42		
10:15		90	39		
10:30		97	22		
10:45		97	27	376	130
11:00		110	18		
11:15		98	16		
11:30		105	12		
11:45		115	21	428	67
Total		2848	4710		
Percent		37.7%	62.3%		
Grand Total		2848	4710		
Percent		37.7%	62.3%		
ADT		ADT 7,558		AADT 7,558	

City Traffic Counters
www.ctcounters.com

Silverlake Blvd
W/O Armstrong Avenue

Start	04-Nov-21	Northwest		Hour Totals		Southeast		Hour Totals		Combined Totals	
Time	Thu	Morning	Afternoon	Morning	Afternoon	Morning	Afternoon	Morning	Afternoon	Morning	Afternoon
12:00		11	143			9	80				
12:15		10	165			7	98				
12:30		10	139			6	110				
12:45		7	123	38	570	8	108	30	396	68	966
01:00		8	153			4	106				
01:15		5	131			5	88				
01:30		6	126			1	98				
01:45		11	118	30	528	3	104	13	396	43	924
02:00		8	125			2	98				
02:15		5	156			2	103				
02:30		10	179			4	114				
02:45		5	181	28	641	3	109	11	424	39	1065
03:00		4	152			5	118				
03:15		2	169			3	134				
03:30		2	175			2	150				
03:45		7	201	15	697	7	132	17	534	32	1231
04:00		10	203			6	147				
04:15		4	208			4	131				
04:30		9	200			6	157				
04:45		9	169	32	780	8	125	24	560	56	1340
05:00		8	163			5	149				
05:15		9	191			9	133				
05:30		12	168			25	157				
05:45		13	171	42	693	20	139	59	578	101	1271
06:00		17	198			28	145				
06:15		18	146			49	133				
06:30		35	148			41	130				
06:45		47	136	117	628	80	110	198	518	315	1146
07:00		49	115			100	83				
07:15		71	120			107	91				
07:30		103	91			144	57				
07:45		179	77	402	403	144	69	495	300	897	703
08:00		132	103			156	61				
08:15		110	81			113	68				
08:30		118	55			141	65				
08:45		118	68	478	307	139	52	549	246	1027	553
09:00		93	62			103	50				
09:15		105	58			114	37				
09:30		108	61			95	36				
09:45		116	40	422	221	88	32	400	155	822	376
10:00		115	38			80	40				
10:15		115	39			92	37				
10:30		105	34			93	23				
10:45		114	33	449	144	94	24	359	124	808	268
11:00		108	20			94	17				
11:15		121	29			91	16				
11:30		115	17			94	12				
11:45		130	16	474	82	87	19	366	64	840	146
Total		2527	5694			2521	4295			5048	9989
Percent		30.7%	69.3%			37.0%	63.0%			33.6%	66.4%
Grand Total		2527	5694			2521	4295			5048	9989
Percent		30.7%	69.3%			37.0%	63.0%			33.6%	66.4%
ADT		ADT 15,037		AADT 15,037							

City Traffic Counters
www.ctcounters.com

Silverlake Blvd
W/O Armstrong Avenue

Start Time	04-Nov-21 Thu	Northwest Morning	Northwest Afternoon	Hour Totals Morning	Hour Totals Afternoon
12:00		11	143		
12:15		10	165		
12:30		10	139		
12:45		7	123	38	570
01:00		8	153		
01:15		5	131		
01:30		6	126		
01:45		11	118	30	528
02:00		8	125		
02:15		5	156		
02:30		10	179		
02:45		5	181	28	641
03:00		4	152		
03:15		2	169		
03:30		2	175		
03:45		7	201	15	697
04:00		10	203		
04:15		4	208		
04:30		9	200		
04:45		9	169	32	780
05:00		8	163		
05:15		9	191		
05:30		12	168		
05:45		13	171	42	693
06:00		17	198		
06:15		18	146		
06:30		35	148		
06:45		47	136	117	628
07:00		49	115		
07:15		71	120		
07:30		103	91		
07:45		179	77	402	403
08:00		132	103		
08:15		110	81		
08:30		118	55		
08:45		118	68	478	307
09:00		93	62		
09:15		105	58		
09:30		108	61		
09:45		116	40	422	221
10:00		115	38		
10:15		115	39		
10:30		105	34		
10:45		114	33	449	144
11:00		108	20		
11:15		121	29		
11:30		115	17		
11:45		130	16	474	82
Total		2527	5694		
Percent		30.7%	69.3%		
Grand Total		2527	5694		
Percent		30.7%	69.3%		
ADT		ADT 8,221		AADT 8,221	

City Traffic Counters
www.ctcounters.com

Tesla Avenue
Btwn W Silver Lake Drive & Armstrong Ave

Start Time	04-Nov-21 Thu	West Morning	West Afternoon	Hour Totals Morning	Hour Totals Afternoon
12:00		2	8		
12:15		0	17		
12:30		0	28		
12:45		0	18	2	71
01:00		0	14		
01:15		0	7		
01:30		1	8		
01:45		0	9	1	38
02:00		0	16		
02:15		0	11		
02:30		0	11		
02:45		0	7	0	45
03:00		0	7		
03:15		0	12		
03:30		0	11		
03:45		0	7	0	37
04:00		0	19		
04:15		0	15		
04:30		2	14		
04:45		1	17	3	65
05:00		1	18		
05:15		0	16		
05:30		0	19		
05:45		1	15	2	68
06:00		0	12		
06:15		1	27		
06:30		2	14		
06:45		3	10	6	63
07:00		8	4		
07:15		9	8		
07:30		8	12		
07:45		16	8	41	32
08:00		19	7		
08:15		14	9		
08:30		14	2		
08:45		16	3	63	21
09:00		17	6		
09:15		18	3		
09:30		8	4		
09:45		4	4	47	17
10:00		8	3		
10:15		13	2		
10:30		12	1		
10:45		8	3	41	9
11:00		16	0		
11:15		8	3		
11:30		18	1		
11:45		12	0	54	4
Total		260	470		
Percent		35.6%	64.4%		
Grand Total		260	470		
Percent		35.6%	64.4%		
ADT		ADT 730		AADT 730	

City Traffic Counters
www.ctcounters.com

Van Pelt Place Btwn
West Silver Lake Drive & Silver Lake Blv

Start Time	04-Nov-21 Thu	Northwest Morning	Northwest Afternoon	Hour Totals Morning	Hour Totals Afternoon	Southeast Morning	Southeast Afternoon	Hour Totals Morning	Hour Totals Afternoon	Combined Totals Morning	Combined Totals Afternoon
12:00		0	23			3	10				
12:15		1	14			1	9				
12:30		0	25			1	15				
12:45		0	15	1	77	1	18	6	52	7	129
01:00		2	22			0	15				
01:15		0	13			1	11				
01:30		0	14			0	14				
01:45		0	18	2	67	0	9	1	49	3	116
02:00		0	16			0	10				
02:15		0	15			1	11				
02:30		0	17			0	16				
02:45		0	21	0	69	0	15	1	52	1	121
03:00		1	24			1	16				
03:15		0	16			0	12				
03:30		0	22			0	14				
03:45		1	17	2	79	0	20	1	62	3	141
04:00		0	30			0	18				
04:15		0	14			0	19				
04:30		0	12			0	28				
04:45		0	22	0	78	0	22	0	87	0	165
05:00		1	22			2	20				
05:15		0	20			3	16				
05:30		1	19			0	16				
05:45		1	29	3	90	1	27	6	79	9	169
06:00		3	29			6	30				
06:15		2	24			1	24				
06:30		3	26			6	17				
06:45		3	18	11	97	4	21	17	92	28	189
07:00		4	22			4	9				
07:15		6	16			6	11				
07:30		7	11			10	14				
07:45		5	10	22	59	8	18	28	52	50	111
08:00		19	6			10	6				
08:15		11	8			8	9				
08:30		19	3			7	10				
08:45		15	4	64	21	11	6	36	31	100	52
09:00		8	4			12	7				
09:15		15	4			8	15				
09:30		12	5			7	3				
09:45		15	4	50	17	22	9	49	34	99	51
10:00		14	6			10	5				
10:15		10	5			13	6				
10:30		15	3			15	3				
10:45		26	2	65	16	15	6	53	20	118	36
11:00		15	1			12	4				
11:15		17	7			12	6				
11:30		8	0			24	4				
11:45		9	1	49	9	13	4	61	18	110	27
Total		269	679			259	628			528	1307
Percent		28.4%	71.6%			29.2%	70.8%			28.8%	71.2%
Grand Total		269	679			259	628			528	1307
Percent		28.4%	71.6%			29.2%	70.8%			28.8%	71.2%
ADT		ADT 1,835		AADT 1,835							

City Traffic Counters
www.ctcounters.com

West Silver Lake Drive
Btwn Castle Street & Balmer Drive

Start	04-Nov-21	North		Hour Totals		South		Hour Totals		Combined Totals	
Time	Thu	Morning	Afternoon	Morning	Afternoon	Morning	Afternoon	Morning	Afternoon	Morning	Afternoon
12:00		5	30			4	13				
12:15		2	26			2	25				
12:30		1	29			1	32				
12:45		0	21	8	106	0	25	7	95	15	201
01:00		1	17			0	20				
01:15		0	19			1	26				
01:30		0	17			2	13				
01:45		0	19	1	72	0	28	3	87	4	159
02:00		0	22			0	23				
02:15		2	27			0	18				
02:30		1	12			1	24				
02:45		0	25	3	86	0	28	1	93	4	179
03:00		1	23			2	29				
03:15		0	15			0	22				
03:30		0	25			0	29				
03:45		2	23	3	86	0	22	2	102	5	188
04:00		0	43			0	22				
04:15		0	16			1	31				
04:30		0	33			2	30				
04:45		0	36	0	128	1	32	4	115	4	243
05:00		1	33			2	30				
05:15		2	33			1	42				
05:30		1	32			1	27				
05:45		4	31	8	129	2	35	6	134	14	263
06:00		2	32			6	34				
06:15		1	27			2	42				
06:30		3	26			5	26				
06:45		6	23	12	108	4	27	17	129	29	237
07:00		3	15			5	16				
07:15		6	14			14	17				
07:30		17	15			19	20				
07:45		13	13	39	57	22	14	60	67	99	124
08:00		27	14			38	21				
08:15		22	6			25	15				
08:30		21	8			25	11				
08:45		21	9	91	37	32	11	120	58	211	95
09:00		8	4			23	8				
09:15		11	4			31	9				
09:30		20	4			21	8				
09:45		20	5	59	17	30	11	105	36	164	53
10:00		16	9			18	3				
10:15		11	3			23	5				
10:30		25	4			27	5				
10:45		13	4	65	20	16	11	84	24	149	44
11:00		28	2			18	6				
11:15		12	8			21	7				
11:30		15	4			16	5				
11:45		19	0	74	14	30	5	85	23	159	37
Total		363	860			494	963			857	1823
Percent		29.7%	70.3%			33.9%	66.1%			32.0%	68.0%
Grand Total		363	860			494	963			857	1823
Percent		29.7%	70.3%			33.9%	66.1%			32.0%	68.0%
ADT		ADT 2,680		AADT 2,680							

City Traffic Counters
www.ctcounters.com

West Silver Lake Drive
Btwn Hawick Street & Bright Lane

Start Time	04-Nov-21 Thu	North Morning	North Afternoon	Hour Totals Morning	Hour Totals Afternoon	South Morning	South Afternoon	Hour Totals Morning	Hour Totals Afternoon	Combined Totals Morning	Combined Totals Afternoon
12:00		6	24			4	23				
12:15		0	21			2	21				
12:30		1	24			0	33				
12:45		0	21	7	90	0	29	6	106	13	196
01:00		1	17			0	24				
01:15		0	24			0	27				
01:30		0	23			2	21				
01:45		0	22	1	86	0	25	2	97	3	183
02:00		0	22			0	23				
02:15		1	36			0	25				
02:30		1	16			0	23				
02:45		0	26	2	100	0	27	0	98	2	198
03:00		1	35			0	27				
03:15		0	22			0	32				
03:30		0	33			0	35				
03:45		2	24	3	114	0	23	0	117	3	231
04:00		0	42			0	27				
04:15		0	22			1	33				
04:30		0	30			1	35				
04:45		1	40	1	134	1	35	3	130	4	264
05:00		1	42			1	39				
05:15		2	32			3	48				
05:30		2	30			1	37				
05:45		5	37	10	141	1	34	6	158	16	299
06:00		2	27			4	28				
06:15		0	33			3	42				
06:30		3	23			5	31				
06:45		11	21	16	104	6	24	18	125	34	229
07:00		5	16			12	13				
07:15		8	15			13	20				
07:30		24	15			21	26				
07:45		18	15	55	61	26	17	72	76	127	137
08:00		27	12			35	23				
08:15		20	6			31	18				
08:30		21	5			28	10				
08:45		18	5	86	28	33	9	127	60	213	88
09:00		8	5			24	13				
09:15		16	5			34	4				
09:30		22	5			23	8				
09:45		14	4	60	19	26	11	107	36	167	55
10:00		19	9			15	6				
10:15		19	2			22	9				
10:30		21	4			28	6				
10:45		15	5	74	20	17	9	82	30	156	50
11:00		19	3			28	3				
11:15		23	6			19	7				
11:30		22	4			18	2				
11:45		21	0	85	13	30	3	95	15	180	28
Total		400	910			518	1048			918	1958
Percent		30.5%	69.5%			33.1%	66.9%			31.9%	68.1%
Grand Total		400	910			518	1048			918	1958
Percent		30.5%	69.5%			33.1%	66.9%			31.9%	68.1%
ADT		ADT 2,876		AADT 2,876							

City Traffic Counters
www.ctcounters.com

West Silver Lake Drive
Btwn Redesdale Avenue & Westerly Terrace

Start	04-Nov-21	North		Hour Totals		South		Hour Totals		Combined Totals	
Time	Thu	Morning	Afternoon	Morning	Afternoon	Morning	Afternoon	Morning	Afternoon	Morning	Afternoon
12:00		5	19			7	28				
12:15		5	20			2	22				
12:30		2	26			2	39				
12:45		0	19	12	84	1	34	12	123	24	207
01:00		2	21			0	31				
01:15		1	21			5	33				
01:30		0	21			2	33				
01:45		0	22	3	85	1	33	8	130	11	215
02:00		0	21			0	26				
02:15		2	19			1	22				
02:30		0	20			1	30				
02:45		0	23	2	83	0	27	2	105	4	188
03:00		0	25			2	33				
03:15		0	21			0	28				
03:30		0	28			0	31				
03:45		2	20	2	94	0	38	2	130	4	224
04:00		0	27			0	38				
04:15		0	19			0	44				
04:30		0	26			2	41				
04:45		0	29	0	101	2	45	4	168	4	269
05:00		0	30			0	37				
05:15		1	23			1	45				
05:30		0	13			1	35				
05:45		2	20	3	86	1	42	3	159	6	245
06:00		3	25			11	51				
06:15		2	21			2	38				
06:30		4	18			9	28				
06:45		3	19	12	83	7	32	29	149	41	232
07:00		4	16			8	30				
07:15		5	19			18	26				
07:30		10	19			23	27				
07:45		10	12	29	66	28	22	77	105	106	171
08:00		24	16			34	20				
08:15		14	4			30	17				
08:30		14	10			34	14				
08:45		18	8	70	38	38	10	136	61	206	99
09:00		10	5			29	11				
09:15		5	4			38	13				
09:30		18	8			29	6				
09:45		19	8	52	25	41	7	137	37	189	62
10:00		15	8			31	7				
10:15		16	9			27	2				
10:30		15	8			33	7				
10:45		17	7	63	32	25	15	116	31	179	63
11:00		23	2			28	6				
11:15		19	7			32	8				
11:30		12	3			27	6				
11:45		13	0	67	12	38	7	125	27	192	39
Total		315	789			651	1225			966	2014
Percent		28.5%	71.5%			34.7%	65.3%			32.4%	67.6%
Grand Total		315	789			651	1225			966	2014
Percent		28.5%	71.5%			34.7%	65.3%			32.4%	67.6%
ADT		ADT 2,980		AADT 2,980							

City Traffic Counters
www.ctcounters.com

West Silver Lake Drive
Btwn Tesla Avenue & Armstrong Avenue

Start	04-Nov-21	North		Hour Totals		South		Hour Totals		Combined Totals	
Time	Thu	Morning	Afternoon	Morning	Afternoon	Morning	Afternoon	Morning	Afternoon	Morning	Afternoon
12:00		5	28			3	14				
12:15		0	22			1	11				
12:30		1	36			0	5				
12:45		0	28	6	114	0	19	4	49	10	163
01:00		1	23			0	15				
01:15		0	32			0	17				
01:30		0	35			1	17				
01:45		0	22	1	112	0	21	1	70	2	182
02:00		0	28			0	17				
02:15		0	44			0	13				
02:30		1	20			0	10				
02:45		0	30	1	122	0	19	0	59	1	181
03:00		1	36			0	20				
03:15		0	26			0	27				
03:30		0	43			0	28				
03:45		2	26	3	131	0	22	0	97	3	228
04:00		0	44			0	23				
04:15		0	30			1	21				
04:30		1	35			0	28				
04:45		0	40	1	149	2	17	3	89	4	238
05:00		1	41			2	26				
05:15		2	39			1	26				
05:30		4	31			1	23				
05:45		5	45	12	156	1	23	5	98	17	254
06:00		1	30			6	18				
06:15		2	45			4	24				
06:30		4	26			3	12				
06:45		12	25	19	126	4	16	17	70	36	196
07:00		7	20			6	10				
07:15		11	17			8	12				
07:30		28	18			16	17				
07:45		18	19	64	74	15	16	45	55	109	129
08:00		33	14			22	12				
08:15		25	9			24	11				
08:30		26	6			23	7				
08:45		25	5	109	34	19	7	88	37	197	71
09:00		13	7			19	7				
09:15		27	7			25	2				
09:30		29	6			19	8				
09:45		18	6	87	26	19	6	82	23	169	49
10:00		23	10			17	2				
10:15		24	1			21	2				
10:30		33	5			19	3				
10:45		22	3	102	19	13	6	70	13	172	32
11:00		24	4			15	3				
11:15		29	6			17	3				
11:30		26	5			9	1				
11:45		32	3	111	18	13	1	54	8	165	26
Total		516	1081			369	668			885	1749
Percent		32.3%	67.7%			35.6%	64.4%			33.6%	66.4%
Grand Total		516	1081			369	668			885	1749
Percent		32.3%	67.7%			35.6%	64.4%			33.6%	66.4%
ADT		ADT 2,634		AADT 2,634							

City Traffic Counters
www.ctcounters.com

West Silver Lake Drive
N/O Castle Street - Redesdale Avenue

Start Time	04-Nov-21 Thu	North Morning	North Afternoon	Hour Totals Morning	Hour Totals Afternoon	South Morning	South Afternoon	Hour Totals Morning	Hour Totals Afternoon	Combined Totals Morning	Combined Totals Afternoon
12:00		4	24			3	19				
12:15		3	25			2	24				
12:30		1	29			1	31				
12:45		0	19	8	97	0	26	6	100	14	197
01:00		1	19			0	20				
01:15		0	22			1	28				
01:30		0	11			2	19				
01:45		0	18	1	70	0	28	3	95	4	165
02:00		0	21			0	24				
02:15		2	26			0	19				
02:30		1	12			0	26				
02:45		0	30	3	89	0	24	0	93	3	182
03:00		1	20			2	30				
03:15		0	17			0	22				
03:30		0	24			0	25				
03:45		2	23	3	84	0	24	2	101	5	185
04:00		0	38			0	23				
04:15		0	20			0	31				
04:30		0	33			2	31				
04:45		0	37	0	128	1	34	3	119	3	247
05:00		1	28			1	30				
05:15		2	36			1	42				
05:30		0	37			2	27				
05:45		4	34	7	135	2	38	6	137	13	272
06:00		2	36			8	37				
06:15		2	30			2	40				
06:30		4	27			5	31				
06:45		5	22	13	115	4	33	19	141	32	256
07:00		3	14			7	19				
07:15		8	13			14	19				
07:30		12	20			18	22				
07:45		10	12	33	59	24	16	63	76	96	135
08:00		21	15			32	16				
08:15		23	9			26	16				
08:30		22	7			27	12				
08:45		21	10	87	41	32	10	117	54	204	95
09:00		10	3			26	8				
09:15		16	6			31	9				
09:30		16	3			23	7				
09:45		18	5	60	17	31	9	111	33	171	50
10:00		16	8			22	5				
10:15		11	3			24	5				
10:30		24	4			27	7				
10:45		15	5	66	20	14	12	87	29	153	49
11:00		26	1			21	7				
11:15		14	8			20	7				
11:30		12	3			21	5				
11:45		23	0	75	12	27	5	89	24	164	36
Total		356	867			506	1002			862	1869
Percent		29.1%	70.9%			33.6%	66.4%			31.6%	68.4%
Grand Total		356	867			506	1002			862	1869
Percent		29.1%	70.9%			33.6%	66.4%			31.6%	68.4%
ADT		ADT 2,731		AADT 2,731							

City Traffic Counters
www.ctcounters.com

Armstrong Avenue
Btwn Silver Lake Blvd & Tesla Avenue

Start	05-Nov-21	North		Hour Totals		South		Hour Totals		Combined Totals	
Time	Fri	Morning	Afternoon	Morning	Afternoon	Morning	Afternoon	Morning	Afternoon	Morning	Afternoon
12:00		4	31			0	12				
12:15		1	26			0	10				
12:30		1	20			3	15				
12:45		0	26	6	103	0	13	3	50	9	153
01:00		1	14			0	19				
01:15		2	17			1	19				
01:30		4	22			0	19				
01:45		0	15	7	68	1	11	2	68	9	136
02:00		0	27			2	32				
02:15		1	30			0	28				
02:30		0	27			0	38				
02:45		2	33	3	117	1	31	3	129	6	246
03:00		1	30			0	35				
03:15		0	25			0	45				
03:30		0	32			1	42				
03:45		0	36	1	123	0	72	1	194	2	317
04:00		0	34			0	45				
04:15		2	29			0	37				
04:30		0	35			0	37				
04:45		1	24	3	122	0	22	0	141	3	263
05:00		2	24			0	36				
05:15		2	35			2	38				
05:30		3	36			0	30				
05:45		2	32	9	127	2	23	4	127	13	254
06:00		4	25			1	33				
06:15		5	32			1	30				
06:30		8	21			3	25				
06:45		10	40	27	118	4	19	9	107	36	225
07:00		9	20			4	10				
07:15		12	20			5	21				
07:30		29	19			11	17				
07:45		39	18	89	77	18	16	38	64	127	141
08:00		39	14			16	10				
08:15		34	17			18	9				
08:30		25	12			13	2				
08:45		35	8	133	51	12	9	59	30	192	81
09:00		24	9			15	11				
09:15		14	9			15	5				
09:30		18	10			14	10				
09:45		16	10	72	38	9	6	53	32	125	70
10:00		22	9			16	4				
10:15		18	7			14	3				
10:30		20	9			15	6				
10:45		23	3	83	28	15	1	60	14	143	42
11:00		21	8			19	8				
11:15		28	1			10	6				
11:30		23	2			20	1				
11:45		25	2	97	13	21	0	70	15	167	28
Total		530	985			302	971			832	1956
Percent		35.0%	65.0%			23.7%	76.3%			29.8%	70.2%
Grand Total		530	985			302	971			832	1956
Percent		35.0%	65.0%			23.7%	76.3%			29.8%	70.2%

ADT ADT 2,788 AADT 2,788

City Traffic Counters
www.ctcounters.com

Armstrong Avenue
Btwn Tesla Avenue & Angus Street

Start Time	05-Nov-21 Fri	North		Hour Totals		South		Hour Totals		Combined Totals	
		Morning	Afternoon	Morning	Afternoon	Morning	Afternoon	Morning	Afternoon	Morning	Afternoon
12:00		0	9			2	12				
12:15		0	12			0	14				
12:30		0	8			2	11				
12:45		0	15	0	44	0	17	4	54	4	98
01:00		0	6			0	16				
01:15		1	9			2	24				
01:30		0	14			0	16				
01:45		0	7	1	36	1	10	3	66	4	102
02:00		0	7			1	21				
02:15		1	15			0	23				
02:30		0	16			0	28				
02:45		0	10	1	48	2	30	3	102	4	150
03:00		0	16			1	31				
03:15		0	8			0	33				
03:30		0	15			0	38				
03:45		0	10	0	49	0	56	1	158	1	207
04:00		0	7			0	42				
04:15		0	15			0	26				
04:30		0	14			2	44				
04:45		1	9	1	45	0	20	2	132	3	177
05:00		0	9			0	31				
05:15		0	8			2	27				
05:30		1	12			1	27				
05:45		1	18	2	47	0	22	3	107	5	154
06:00		0	8			0	30				
06:15		1	11			0	23				
06:30		0	10			3	19				
06:45		1	8	2	37	2	20	5	92	7	129
07:00		4	8			4	15				
07:15		4	6			8	21				
07:30		12	7			11	16				
07:45		20	4	40	25	16	18	39	70	79	95
08:00		11	3			25	10				
08:15		9	9			22	13				
08:30		12	4			21	6				
08:45		6	3	38	19	26	9	94	38	132	57
09:00		5	3			20	9				
09:15		7	2			14	3				
09:30		4	3			12	12				
09:45		3	2	19	10	10	11	56	35	75	45
10:00		5	2			15	9				
10:15		11	2			10	3				
10:30		3	2			10	9				
10:45		7	0	26	6	14	3	49	24	75	30
11:00		6	0			21	7				
11:15		9	1			8	6				
11:30		8	0			20	2				
11:45		7	0	30	1	15	1	64	16	94	17
Total		160	367			323	894			483	1261
Percent		30.4%	69.6%			26.5%	73.5%			27.7%	72.3%
Grand Total		160	367			323	894			483	1261
Percent		30.4%	69.6%			26.5%	73.5%			27.7%	72.3%
ADT		ADT 1,744		AADT 1,744							

City Traffic Counters
www.ctcounters.com

Armstrong Avenue
N/O Silverlake Blvd

Start Time	05-Nov-21 Fri	South Morning	South Afternoon	Hour Totals Morning	Hour Totals Afternoon
12:00		3	16		
12:15		4	22		
12:30		0	16		
12:45		1	12	8	66
01:00		0	17		
01:15		0	13		
01:30		1	13		
01:45		2	13	3	56
02:00		0	14		
02:15		0	13		
02:30		1	21		
02:45		0	25	1	73
03:00		1	25		
03:15		1	18		
03:30		0	36		
03:45		1	27	3	106
04:00		1	27		
04:15		1	26		
04:30		0	21		
04:45		0	27	2	101
05:00		0	24		
05:15		0	19		
05:30		1	22		
05:45		1	17	2	82
06:00		1	23		
06:15		1	17		
06:30		5	19		
06:45		4	15	11	74
07:00		1	23		
07:15		7	17		
07:30		1	11		
07:45		16	12	25	63
08:00		13	7		
08:15		8	10		
08:30		18	5		
08:45		10	7	49	29
09:00		17	11		
09:15		6	9		
09:30		15	4		
09:45		16	4	54	28
10:00		9	2		
10:15		14	2		
10:30		19	1		
10:45		19	2	61	7
11:00		17	5		
11:15		14	2		
11:30		16	4		
11:45		10	2	57	13
Total		276	698		
Percent		28.3%	71.7%		
Grand Total		276	698		
Percent		28.3%	71.7%		
ADT		ADT 974		AADT 974	

City Traffic Counters
www.ctcounters.com

Lakewood Avenue
Btwn Angus Street & Armstrong Avenue

Start Time	05-Nov-21 Fri	North Morning	North Afternoon	Hour Totals Morning	Hour Totals Afternoon	South Morning	South Afternoon	Hour Totals Morning	Hour Totals Afternoon	Combined Totals Morning	Combined Totals Afternoon
12:00		1	10			1	7				
12:15		0	9			2	9				
12:30		1	11			1	7				
12:45		0	11	2	41	0	11	4	34	6	75
01:00		0	9			0	17				
01:15		1	10			0	8				
01:30		2	9			0	9				
01:45		0	10	3	38	1	16	1	50	4	88
02:00		0	9			0	12				
02:15		0	10			0	21				
02:30		0	5			0	21				
02:45		1	14	1	38	0	13	0	67	1	105
03:00		0	12			0	21				
03:15		2	10			2	18				
03:30		0	18			0	16				
03:45		0	20	2	60	1	27	3	82	5	142
04:00		0	10			0	25				
04:15		2	13			1	21				
04:30		1	19			0	13				
04:45		0	15	3	57	0	19	1	78	4	135
05:00		0	10			0	23				
05:15		1	15			0	29				
05:30		3	13			1	20				
05:45		2	9	6	47	0	18	1	90	7	137
06:00		0	15			0	15				
06:15		1	12			3	22				
06:30		1	5			3	18				
06:45		0	9	2	41	4	10	10	65	12	106
07:00		1	6			6	12				
07:15		7	10			4	14				
07:30		9	7			6	11				
07:45		10	10	27	33	14	9	30	46	57	79
08:00		10	7			15	7				
08:15		9	3			20	5				
08:30		5	3			11	5				
08:45		13	3	37	16	15	8	61	25	98	41
09:00		16	2			11	5				
09:15		9	4			11	7				
09:30		10	2			8	4				
09:45		10	1	45	9	13	4	43	20	88	29
10:00		10	4			10	4				
10:15		4	3			11	2				
10:30		10	3			8	5				
10:45		8	1	32	11	7	2	36	13	68	24
11:00		11	1			6	4				
11:15		10	3			10	5				
11:30		10	2			13	1				
11:45		12	0	43	6	9	0	38	10	81	16
Total		203	397			228	580			431	977
Percent		33.8%	66.2%			28.2%	71.8%			30.6%	69.4%
Grand Total		203	397			228	580			431	977
Percent		33.8%	66.2%			28.2%	71.8%			30.6%	69.4%
ADT		ADT 1,408		AADT 1,408							

City Traffic Counters
www.ctcounters.com

Silver Lake Blvd
Btwn Duane Street & Ewing Street

Start Time	05-Nov-21 Fri	North		Hour Totals		South		Hour Totals		Combined Totals	
		Morning	Afternoon	Morning	Afternoon	Morning	Afternoon	Morning	Afternoon	Morning	Afternoon
12:00		25	137			21	135				
12:15		18	143			21	123				
12:30		18	163			17	115				
12:45		12	153	73	596	8	140	67	513	140	1109
01:00		16	120			9	146				
01:15		11	140			10	146				
01:30		10	140			5	165				
01:45		5	153	42	553	9	135	33	592	75	1145
02:00		4	152			5	149				
02:15		8	177			7	139				
02:30		4	157			6	136				
02:45		8	173	24	659	12	134	30	558	54	1217
03:00		10	201			2	147				
03:15		3	198			3	168				
03:30		3	221			1	150				
03:45		8	204	24	824	3	173	9	638	33	1462
04:00		2	210			2	175				
04:15		5	205			1	197				
04:30		9	238			7	206				
04:45		7	210	23	863	9	215	19	793	42	1656
05:00		12	193			7	192				
05:15		13	151			13	228				
05:30		17	175			27	212				
05:45		23	198	65	717	29	175	76	807	141	1524
06:00		24	199			46	155				
06:15		25	164			61	207				
06:30		48	202			76	221				
06:45		44	202	141	767	127	186	310	769	451	1536
07:00		80	142			144	133				
07:15		91	142			163	141				
07:30		124	119			217	138				
07:45		177	108	472	511	199	127	723	539	1195	1050
08:00		152	102			193	139				
08:15		136	116			119	122				
08:30		122	85			129	79				
08:45		127	89	537	392	100	91	541	431	1078	823
09:00		119	103			110	69				
09:15		128	90			86	77				
09:30		110	79			122	64				
09:45		144	79	501	351	131	66	449	276	950	627
10:00		111	93			131	65				
10:15		120	56			151	58				
10:30		121	68			140	45				
10:45		127	65	479	282	133	45	555	213	1034	495
11:00		126	77			101	59				
11:15		124	41			150	44				
11:30		122	34			128	33				
11:45		167	38	539	190	130	30	509	166	1048	356
Total		2920	6705			3321	6295			6241	13000
Percent		30.3%	69.7%			34.5%	65.5%			32.4%	67.6%
Grand Total		2920	6705			3321	6295			6241	13000
Percent		30.3%	69.7%			34.5%	65.5%			32.4%	67.6%
ADT		ADT 19,241		AADT 19,241							

City Traffic Counters
www.ctcounters.com

Silverlake Blvd
E/O Armstrong Avenue

Start Time	05-Nov-21 Fri	Northeast Morning	Northeast Afternoon	Hour Totals Morning	Hour Totals Afternoon	Southwest Morning	Southwest Afternoon	Hour Totals Morning	Hour Totals Afternoon	Combined Totals Morning	Combined Totals Afternoon
12:00		17	114			14	104				
12:15		16	135			7	106				
12:30		9	139			8	146				
12:45		16	161	58	549	4	128	33	484	91	1033
01:00		5	131			5	121				
01:15		13	127			9	130				
01:30		6	142			2	128				
01:45		4	167	28	567	8	133	24	512	52	1079
02:00		6	129			2	127				
02:15		5	167			4	143				
02:30		6	167			9	152				
02:45		5	183	22	646	1	160	16	582	38	1228
03:00		4	181			3	158				
03:15		0	182			3	142				
03:30		4	185			5	162				
03:45		2	222	10	770	6	169	17	631	27	1401
04:00		3	206			4	155				
04:15		4	191			3	185				
04:30		4	171			4	176				
04:45		9	202	20	770	9	158	20	674	40	1444
05:00		7	166			7	188				
05:15		11	207			11	169				
05:30		11	170			17	166				
05:45		21	186	50	729	20	174	55	697	105	1426
06:00		20	172			36	183				
06:15		24	179			58	114				
06:30		30	139			58	116				
06:45		54	113	128	603	76	99	228	512	356	1115
07:00		56	125			89	104				
07:15		65	131			105	105				
07:30		96	101			139	83				
07:45		156	85	373	442	146	88	479	380	852	822
08:00		125	101			166	67				
08:15		101	89			155	80				
08:30		112	74			167	49				
08:45		108	75	446	339	162	59	650	255	1096	594
09:00		94	61			128	63				
09:15		103	57			124	52				
09:30		114	67			134	53				
09:45		113	54	424	239	121	40	507	208	931	447
10:00		115	44			90	43				
10:15		96	43			104	44				
10:30		132	31			98	38				
10:45		134	47	477	165	107	39	399	164	876	329
11:00		138	37			98	26				
11:15		115	42			120	37				
11:30		156	39			111	33				
11:45		139	31	548	149	134	22	463	118	1011	267
Total		2584	5968			2891	5217			5475	11185
Percent		30.2%	69.8%			35.7%	64.3%			32.9%	67.1%
Grand Total		2584	5968			2891	5217			5475	11185
Percent		30.2%	69.8%			35.7%	64.3%			32.9%	67.1%
ADT		ADT 16,660		AADT 16,660							

City Traffic Counters
www.ctcounters.com

Silverlake Blvd
E/O Armstrong Avenue

Start Time	05-Nov-21 Fri	Southwest Morning	Southwest Afternoon	Hour Totals Morning	Hour Totals Afternoon
12:00		14	104		
12:15		7	106		
12:30		8	146		
12:45		4	128	33	484
01:00		5	121		
01:15		9	130		
01:30		2	128		
01:45		8	133	24	512
02:00		2	127		
02:15		4	143		
02:30		9	152		
02:45		1	160	16	582
03:00		3	158		
03:15		3	142		
03:30		5	162		
03:45		6	169	17	631
04:00		4	155		
04:15		3	185		
04:30		4	176		
04:45		9	158	20	674
05:00		7	188		
05:15		11	169		
05:30		17	166		
05:45		20	174	55	697
06:00		36	183		
06:15		58	114		
06:30		58	116		
06:45		76	99	228	512
07:00		89	104		
07:15		105	105		
07:30		139	83		
07:45		146	88	479	380
08:00		166	67		
08:15		155	80		
08:30		167	49		
08:45		162	59	650	255
09:00		128	63		
09:15		124	52		
09:30		134	53		
09:45		121	40	507	208
10:00		90	43		
10:15		104	44		
10:30		98	38		
10:45		107	39	399	164
11:00		98	26		
11:15		120	37		
11:30		111	33		
11:45		134	22	463	118
Total		2891	5217		
Percent		35.7%	64.3%		
Grand Total		2891	5217		
Percent		35.7%	64.3%		
ADT		ADT 8,108		AADT 8,108	

City Traffic Counters
www.ctcounters.com

Silverlake Blvd
W/O Armstrong Avenue

Start Time	05-Nov-21 Fri	Northwest		Hour Totals		Southeast		Hour Totals		Combined Totals	
		Morning	Afternoon	Morning	Afternoon	Morning	Afternoon	Morning	Afternoon	Morning	Afternoon
12:00		15	120			15	99				
12:15		17	133			8	109				
12:30		12	142			10	134				
12:45		17	168	61	563	5	113	38	455	99	1018
01:00		5	134			5	107				
01:15		14	134			9	123				
01:30		6	143			2	117				
01:45		3	165	28	576	7	122	23	469	51	1045
02:00		5	137			2	118				
02:15		6	158			4	122				
02:30		6	163			7	129				
02:45		6	188	23	646	1	159	14	528	37	1174
03:00		6	180			4	157				
03:15		1	185			3	112				
03:30		4	182			3	164				
03:45		2	215	13	762	7	155	17	588	30	1350
04:00		3	207			5	142				
04:15		4	189			4	162				
04:30		5	176			5	150				
04:45		9	214	21	786	8	159	22	613	43	1399
05:00		7	182			6	157				
05:15		11	212			11	168				
05:30		12	171			12	159				
05:45		19	184	49	749	18	155	47	639	96	1388
06:00		18	172			23	172				
06:15		28	178			54	107				
06:30		31	142			51	115				
06:45		53	109	130	601	68	96	196	490	326	1091
07:00		61	128			79	110				
07:15		69	132			97	96				
07:30		101	108			119	82				
07:45		152	88	383	456	118	82	413	370	796	826
08:00		127	105			147	63				
08:15		117	98			129	73				
08:30		122	76			140	53				
08:45		118	76	484	355	135	62	551	251	1035	606
09:00		100	60			120	57				
09:15		113	58			106	49				
09:30		113	65			121	49				
09:45		115	54	441	237	107	35	454	190	895	427
10:00		117	49			74	38				
10:15		101	45			86	34				
10:30		128	35			86	36				
10:45		129	47	475	176	85	36	331	144	806	320
11:00		134	38			79	30				
11:15		116	41			101	31				
11:30		147	39			101	30				
11:45		155	30	552	148	117	22	398	113	950	261
Total		2660	6055			2504	4850			5164	10905
Percent		30.5%	69.5%			34.0%	66.0%			32.1%	67.9%
Grand Total		2660	6055			2504	4850			5164	10905
Percent		30.5%	69.5%			34.0%	66.0%			32.1%	67.9%
ADT		ADT 16,069		AADT 16,069							

City Traffic Counters
www.ctcounters.com

Silverlake Blvd
W/O Armstrong Avenue

Start Time	05-Nov-21 Fri	Northwest Morning	Northwest Afternoon	Hour Totals Morning	Hour Totals Afternoon
12:00		15	120		
12:15		17	133		
12:30		12	142		
12:45		17	168	61	563
01:00		5	134		
01:15		14	134		
01:30		6	143		
01:45		3	165	28	576
02:00		5	137		
02:15		6	158		
02:30		6	163		
02:45		6	188	23	646
03:00		6	180		
03:15		1	185		
03:30		4	182		
03:45		2	215	13	762
04:00		3	207		
04:15		4	189		
04:30		5	176		
04:45		9	214	21	786
05:00		7	182		
05:15		11	212		
05:30		12	171		
05:45		19	184	49	749
06:00		18	172		
06:15		28	178		
06:30		31	142		
06:45		53	109	130	601
07:00		61	128		
07:15		69	132		
07:30		101	108		
07:45		152	88	383	456
08:00		127	105		
08:15		117	98		
08:30		122	76		
08:45		118	76	484	355
09:00		100	60		
09:15		113	58		
09:30		113	65		
09:45		115	54	441	237
10:00		117	49		
10:15		101	45		
10:30		128	35		
10:45		129	47	475	176
11:00		134	38		
11:15		116	41		
11:30		147	39		
11:45		155	30	552	148
Total		2660	6055		
Percent		30.5%	69.5%		
Grand Total		2660	6055		
Percent		30.5%	69.5%		
ADT		ADT 8,715		AADT 8,715	

City Traffic Counters
www.ctcounters.com

Tesla Avenue
Btwn W Silver Lake Drive & Armstrong Ave

Start Time	05-Nov-21 Fri	West Morning	West Afternoon	Hour Totals Morning	Hour Totals Afternoon
12:00		3	10		
12:15		0	19		
12:30		0	8		
12:45		0	11	3	48
01:00		1	13		
01:15		0	4		
01:30		2	7		
01:45		1	8	4	32
02:00		1	16		
02:15		0	9		
02:30		0	11		
02:45		0	17	1	53
03:00		0	15		
03:15		0	8		
03:30		0	13		
03:45		0	14	0	50
04:00		0	22		
04:15		1	16		
04:30		3	11		
04:45		1	16	5	65
05:00		1	16		
05:15		0	16		
05:30		1	18		
05:45		1	14	3	64
06:00		0	16		
06:15		1	17		
06:30		1	14		
06:45		0	16	2	63
07:00		5	9		
07:15		3	11		
07:30		6	7		
07:45		15	8	29	35
08:00		21	5		
08:15		13	10		
08:30		13	4		
08:45		15	7	62	26
09:00		8	6		
09:15		9	3		
09:30		9	6		
09:45		10	5	36	20
10:00		17	3		
10:15		9	2		
10:30		13	7		
10:45		15	4	54	16
11:00		10	0		
11:15		15	0		
11:30		17	0		
11:45		13	1	55	1
Total		254	473		
Percent		34.9%	65.1%		
Grand Total		254	473		
Percent		34.9%	65.1%		
ADT		ADT 727		AADT 727	

City Traffic Counters
www.ctcounters.com

Van Pelt Place Btwn
West Silver Lake Drive & Silver Lake Blv

Start Time	05-Nov-21 Fri	Northwest		Hour Totals		Southeast		Hour Totals		Combined Totals	
		Morning	Afternoon	Morning	Afternoon	Morning	Afternoon	Morning	Afternoon	Morning	Afternoon
12:00		0	14			0	23				
12:15		0	9			1	17				
12:30		3	11			1	17				
12:45		1	19	4	53	0	17	2	74	6	127
01:00		1	15			1	9				
01:15		0	10			2	21				
01:30		0	11			0	25				
01:45		1	21	2	57	1	16	4	71	6	128
02:00		0	10			2	18				
02:15		1	17			0	17				
02:30		0	16			1	9				
02:45		0	18	1	61	0	11	3	55	4	116
03:00		1	17			0	16				
03:15		0	18			1	22				
03:30		0	15			0	21				
03:45		0	20	1	70	0	20	1	79	2	149
04:00		0	26			0	31				
04:15		0	18			0	17				
04:30		0	6			0	30				
04:45		0	17	0	67	2	18	2	96	2	163
05:00		0	14			4	19				
05:15		1	26			1	21				
05:30		1	26			1	17				
05:45		3	23	5	89	2	26	8	83	13	172
06:00		1	18			1	21				
06:15		2	10			2	20				
06:30		5	5			3	24				
06:45		6	23	14	56	5	21	11	86	25	142
07:00		2	31			8	18				
07:15		7	19			4	13				
07:30		7	17			6	16				
07:45		7	18	23	85	11	16	29	63	52	148
08:00		18	8			9	9				
08:15		27	13			7	9				
08:30		30	4			11	4				
08:45		15	9	90	34	9	5	36	27	126	61
09:00		18	10			12	3				
09:15		10	4			11	7				
09:30		14	8			11	4				
09:45		14	7	56	29	9	8	43	22	99	51
10:00		17	9			7	7				
10:15		15	4			9	3				
10:30		21	2			7	3				
10:45		25	6	78	21	28	7	51	20	129	41
11:00		15	4			14	6				
11:15		21	4			21	2				
11:30		22	2			15	2				
11:45		22	1	80	11	19	3	69	13	149	24
Total		354	633			259	689			613	1322
Percent		35.9%	64.1%			27.3%	72.7%			31.7%	68.3%
Grand Total		354	633			259	689			613	1322
Percent		35.9%	64.1%			27.3%	72.7%			31.7%	68.3%
ADT		ADT 1,935		AADT 1,935							

City Traffic Counters
www.ctcounters.com

West Silver Lake Drive
Btwn Castle Street & Balmer Drive

Start Time	05-Nov-21 Fri	North Morning	North Afternoon	Hour Totals Morning	Hour Totals Afternoon	South Morning	South Afternoon	Hour Totals Morning	Hour Totals Afternoon	Combined Totals Morning	Combined Totals Afternoon
12:00		0	20			1	25				
12:15		1	18			0	26				
12:30		0	18			1	20				
12:45		1	24	2	80	0	22	2	93	4	173
01:00		0	22			0	28				
01:15		1	20			2	21				
01:30		0	16			0	27				
01:45		0	22	1	80	4	31	6	107	7	187
02:00		0	14			0	25				
02:15		0	19			1	18				
02:30		1	25			2	15				
02:45		0	23	1	81	0	20	3	78	4	159
03:00		0	19			0	25				
03:15		0	22			1	20				
03:30		1	24			0	26				
03:45		1	26	2	91	0	28	1	99	3	190
04:00		0	31			0	40				
04:15		0	32			0	35				
04:30		0	26			0	33				
04:45		0	25	0	114	2	25	2	133	2	247
05:00		1	26			3	32				
05:15		5	23			4	38				
05:30		1	29			2	34				
05:45		0	25	7	103	1	47	10	151	17	254
06:00		1	27			4	36				
06:15		1	17			1	30				
06:30		5	21			5	32				
06:45		10	21	17	86	3	22	13	120	30	206
07:00		2	15			6	25				
07:15		13	19			16	27				
07:30		11	13			15	14				
07:45		22	17	48	64	23	19	60	85	108	149
08:00		17	14			22	7				
08:15		21	13			22	19				
08:30		20	8			22	10				
08:45		21	15	79	50	19	9	85	45	164	95
09:00		22	12			19	12				
09:15		13	4			17	10				
09:30		12	5			15	7				
09:45		16	12	63	33	26	8	77	37	140	70
10:00		17	5			20	8				
10:15		12	3			27	1				
10:30		19	4			30	8				
10:45		15	6	63	18	26	8	103	25	166	43
11:00		20	6			28	5				
11:15		21	3			23	2				
11:30		13	2			24	3				
11:45		22	2	76	13	36	7	111	17	187	30
Total		359	813			473	990			832	1803
Percent		30.6%	69.4%			32.3%	67.7%			31.6%	68.4%
Grand Total		359	813			473	990			832	1803
Percent		30.6%	69.4%			32.3%	67.7%			31.6%	68.4%
ADT		ADT 2,635		AADT 2,635							

City Traffic Counters
www.ctcounters.com

West Silver Lake Drive
Btwn Hawick Street & Bright Lane

Start Time	05-Nov-21 Fri	North Morning	North Afternoon	Hour Totals Morning	Hour Totals Afternoon	South Morning	South Afternoon	Hour Totals Morning	Hour Totals Afternoon	Combined Totals Morning	Combined Totals Afternoon
12:00		1	17			1	28				
12:15		1	27			0	31				
12:30		0	20			2	21				
12:45		1	20	3	84	0	17	3	97	6	181
01:00		0	23			0	29				
01:15		1	27			2	25				
01:30		1	10			1	25				
01:45		1	27	3	87	3	33	6	112	9	199
02:00		1	23			0	29				
02:15		0	26			0	15				
02:30		1	23			2	20				
02:45		0	30	2	102	0	26	2	90	4	192
03:00		0	23			0	32				
03:15		0	25			0	23				
03:30		1	25			0	30				
03:45		1	31	2	104	0	30	0	115	2	219
04:00		0	37			0	41				
04:15		0	44			0	38				
04:30		0	33			1	34				
04:45		1	28	1	142	1	26	2	139	3	281
05:00		1	27			2	35				
05:15		5	21			2	43				
05:30		1	35			3	34				
05:45		1	27	8	110	1	42	8	154	16	264
06:00		1	30			2	43				
06:15		0	24			2	32				
06:30		5	21			4	33				
06:45		7	22	13	97	5	27	13	135	26	232
07:00		5	14			9	23				
07:15		12	20			14	24				
07:30		16	14			11	21				
07:45		25	17	58	65	24	16	58	84	116	149
08:00		30	13			23	7				
08:15		20	13			32	21				
08:30		14	8			25	12				
08:45		20	14	84	48	21	8	101	48	185	96
09:00		22	10			22	11				
09:15		18	3			20	9				
09:30		13	4			18	8				
09:45		20	11	73	28	31	7	91	35	164	63
10:00		16	7			25	7				
10:15		13	5			23	7				
10:30		19	4			22	10				
10:45		24	4	72	20	28	5	98	29	170	49
11:00		16	7			27	5				
11:15		22	4			20	1				
11:30		20	1			28	5				
11:45		26	2	84	14	30	7	105	18	189	32
Total		403	901			487	1056			890	1957
Percent		30.9%	69.1%			31.6%	68.4%			31.3%	68.7%
Grand Total		403	901			487	1056			890	1957
Percent		30.9%	69.1%			31.6%	68.4%			31.3%	68.7%
ADT		ADT 2,847		AADT 2,847							

City Traffic Counters
www.ctcounters.com

West Silver Lake Drive
Btwn Redesdale Avenue & Westerly Terrace

Start Time	05-Nov-21 Fri	North Morning	North Afternoon	Hour Totals Morning	Hour Totals Afternoon	South Morning	South Afternoon	Hour Totals Morning	Hour Totals Afternoon	Combined Totals Morning	Combined Totals Afternoon
12:00		0	20			4	36				
12:15		0	15			0	37				
12:30		3	17			0	34				
12:45		1	18	4	70	0	35	4	142	8	212
01:00		3	21			1	27				
01:15		0	20			1	34				
01:30		0	22			0	42				
01:45		0	20	3	83	2	33	4	136	7	219
02:00		1	16			1	41				
02:15		0	18			2	28				
02:30		1	18			1	26				
02:45		0	17	2	69	0	25	4	120	6	189
03:00		0	23			1	37				
03:15		0	19			0	25				
03:30		0	22			0	41				
03:45		1	28	1	92	0	35	1	138	2	230
04:00		0	25			0	55				
04:15		0	27			0	46				
04:30		0	24			0	53				
04:45		0	22	0	98	1	44	1	198	1	296
05:00		1	17			3	39				
05:15		1	29			5	65				
05:30		0	25			3	50				
05:45		2	21	4	92	2	48	13	202	17	294
06:00		4	13			5	38				
06:15		2	13			2	44				
06:30		4	22			8	37				
06:45		4	16	14	64	7	34	22	153	36	217
07:00		3	21			12	34				
07:15		9	23			16	30				
07:30		10	21			19	28				
07:45		14	23	36	88	27	26	74	118	110	206
08:00		19	13			30	11				
08:15		22	18			25	20				
08:30		30	6			32	17				
08:45		24	11	95	48	21	12	108	60	203	108
09:00		18	16			26	11				
09:15		14	4			24	11				
09:30		10	8			18	10				
09:45		15	9	57	37	31	12	99	44	156	81
10:00		19	10			26	10				
10:15		12	7			36	1				
10:30		21	8			26	7				
10:45		16	6	68	31	36	11	124	29	192	60
11:00		22	6			33	7				
11:15		21	7			34	4				
11:30		21	2			29	2				
11:45		22	3	86	18	49	8	145	21	231	39
Total		370	790			599	1361			969	2151
Percent		31.9%	68.1%			30.6%	69.4%			31.1%	68.9%
Grand Total		370	790			599	1361			969	2151
Percent		31.9%	68.1%			30.6%	69.4%			31.1%	68.9%

ADT ADT 3,120 AADT 3,120

City Traffic Counters
www.ctcounters.com

West Silver Lake Drive
Btwn Tesla Avenue & Armstrong Avenue

Start Time	05-Nov-21 Fri	North Morning	North Afternoon	Hour Totals Morning	Hour Totals Afternoon	South Morning	South Afternoon	Hour Totals Morning	Hour Totals Afternoon	Combined Totals Morning	Combined Totals Afternoon
12:00		3	26			0	21				
12:15		2	39			0	23				
12:30		0	22			2	14				
12:45		0	26	5	113	0	16	2	74	7	187
01:00		0	32			0	20				
01:15		1	28			1	24				
01:30		1	19			0	18				
01:45		2	32	4	111	1	20	2	82	6	193
02:00		0	26			0	15				
02:15		0	32			1	16				
02:30		1	32			1	13				
02:45		0	35	1	125	0	17	2	61	3	186
03:00		0	26			0	17				
03:15		0	27			0	15				
03:30		1	30			0	19				
03:45		1	38	2	121	0	23	0	74	2	195
04:00		1	39			0	29				
04:15		0	47			0	29				
04:30		1	43			0	25				
04:45		0	35	2	164	1	17	1	100	3	264
05:00		0	32			1	23				
05:15		6	26			1	27				
05:30		4	43			3	24				
05:45		2	34	12	135	2	24	7	98	19	233
06:00		1	31			3	26				
06:15		3	28			4	22				
06:30		4	27			2	24				
06:45		6	33	14	119	7	10	16	82	30	201
07:00		7	18			7	14				
07:15		18	20			10	15				
07:30		24	17			10	11				
07:45		29	26	78	81	14	13	41	53	119	134
08:00		36	15			22	4				
08:15		19	14			20	16				
08:30		22	11			17	6				
08:45		26	14	103	54	15	6	74	32	177	86
09:00		26	14			17	7				
09:15		23	4			20	5				
09:30		22	4			15	5				
09:45		30	12	101	34	28	3	80	20	181	54
10:00		23	8			18	5				
10:15		22	5			19	4				
10:30		24	7			13	4				
10:45		28	4	97	24	18	2	68	15	165	39
11:00		19	6			21	5				
11:15		32	3			14	1				
11:30		33	1			13	5				
11:45		28	2	112	12	26	6	74	17	186	29
Total		531	1093			367	708			898	1801
Percent		32.7%	67.3%			34.1%	65.9%			33.3%	66.7%
Grand Total		531	1093			367	708			898	1801
Percent		32.7%	67.3%			34.1%	65.9%			33.3%	66.7%
ADT		ADT 2,699		AADT 2,699							

City Traffic Counters
www.ctcounters.com

West Silver Lake Drive
N/O Castle Street - Redesdale Avenue

Start Time	05-Nov-21 Fri	North		Hour Totals		South		Hour Totals		Combined Totals	
		Morning	Afternoon	Morning	Afternoon	Morning	Afternoon	Morning	Afternoon	Morning	Afternoon
12:00		0	23			1	24				
12:15		1	17			0	31				
12:30		0	20			1	21				
12:45		1	24	2	84	0	28	2	104	4	188
01:00		2	22			0	24				
01:15		1	20			2	23				
01:30		0	18			0	27				
01:45		0	20	3	80	3	25	5	99	8	179
02:00		0	13			0	30				
02:15		0	17			1	19				
02:30		1	26			2	17				
02:45		0	20	1	76	0	21	3	87	4	163
03:00		0	25			0	28				
03:15		0	19			1	20				
03:30		1	18			0	26				
03:45		1	30	2	92	0	26	1	100	3	192
04:00		0	36			0	39				
04:15		0	35			0	36				
04:30		0	27			0	29				
04:45		0	24	0	122	3	27	3	131	3	253
05:00		1	29			1	37				
05:15		5	32			4	39				
05:30		0	33			3	39				
05:45		2	28	8	122	1	46	9	161	17	283
06:00		1	32			4	34				
06:15		1	19			1	31				
06:30		6	22			6	37				
06:45		6	17	14	90	4	26	15	128	29	218
07:00		3	17			6	30				
07:15		12	18			14	25				
07:30		10	16			16	18				
07:45		21	16	46	67	20	19	56	92	102	159
08:00		17	16			21	6				
08:15		22	14			24	16				
08:30		23	9			23	14				
08:45		25	10	87	49	20	9	88	45	175	94
09:00		20	14			21	14				
09:15		15	5			20	7				
09:30		12	5			15	8				
09:45		13	10	60	34	30	9	86	38	146	72
10:00		19	6			20	4				
10:15		11	3			31	1				
10:30		22	5			24	9				
10:45		14	6	66	20	29	9	104	23	170	43
11:00		17	6			29	5				
11:15		21	3			27	1				
11:30		18	3			25	3				
11:45		21	2	77	14	40	7	121	16	198	30
Total		366	850			493	1024			859	1874
Percent		30.1%	69.9%			32.5%	67.5%			31.4%	68.6%
Grand Total		366	850			493	1024			859	1874
Percent		30.1%	69.9%			32.5%	67.5%			31.4%	68.6%
ADT		ADT 2,733		AADT 2,733							

City Traffic Counters
www.ctcounters.com

Armstrong Avenue
Btwn Silver Lake Blvd & Tesla Avenue

Start	06-Nov-21	North		Hour Totals		South		Hour Totals		Combined Totals	
Time	Sat	Morning	Afternoon	Morning	Afternoon	Morning	Afternoon	Morning	Afternoon	Morning	Afternoon
12:00		2	27			7	19				
12:15		1	24			3	17				
12:30		6	33			3	26				
12:45		1	39	10	123	1	34	14	96	24	219
01:00		3	30			1	28				
01:15		2	38			3	32				
01:30		0	29			1	31				
01:45		4	30	9	127	0	33	5	124	14	251
02:00		0	35			2	31				
02:15		6	28			4	39				
02:30		0	29			0	32				
02:45		1	28	7	120	1	39	7	141	14	261
03:00		0	28			1	39				
03:15		1	31			0	41				
03:30		1	26			0	34				
03:45		0	36	2	121	0	47	1	161	3	282
04:00		3	35			1	40				
04:15		0	15			1	35				
04:30		1	19			2	27				
04:45		2	32	6	101	0	42	4	144	10	245
05:00		0	27			1	30				
05:15		0	18			0	41				
05:30		0	28			0	65				
05:45		3	24	3	97	0	47	1	183	4	280
06:00		2	20			4	35				
06:15		4	27			2	21				
06:30		3	28			0	20				
06:45		0	21	9	96	2	27	8	103	17	199
07:00		2	14			4	25				
07:15		5	12			3	21				
07:30		9	7			4	16				
07:45		9	11	25	44	3	9	14	71	39	115
08:00		15	11			5	7				
08:15		17	6			8	13				
08:30		11	5			9	6				
08:45		21	7	64	29	10	7	32	33	96	62
09:00		13	4			10	6				
09:15		16	11			12	9				
09:30		17	7			15	2				
09:45		27	10	73	32	22	6	59	23	132	55
10:00		25	5			24	6				
10:15		19	6			14	5				
10:30		17	6			13	6				
10:45		19	4	80	21	23	3	74	20	154	41
11:00		26	7			23	7				
11:15		30	5			23	3				
11:30		22	3			26	4				
11:45		18	3	96	18	23	6	95	20	191	38
Total		384	929			314	1119			698	2048
Percent		29.2%	70.8%			21.9%	78.1%			25.4%	74.6%
Grand Total		384	929			314	1119			698	2048
Percent		29.2%	70.8%			21.9%	78.1%			25.4%	74.6%
ADT		ADT 2,746		AADT 2,746							

City Traffic Counters
www.ctcounters.com

Armstrong Avenue
Btwn Tesla Avenue & Angus Street

Start Time	06-Nov-21 Sat	North Morning	North Afternoon	Hour Totals Morning	Hour Totals Afternoon	South Morning	South Afternoon	Hour Totals Morning	Hour Totals Afternoon	Combined Totals Morning	Combined Totals Afternoon
12:00		1	10			5	11				
12:15		0	10			2	19				
12:30		0	9			4	23				
12:45		1	9	2	38	0	34	11	87	13	125
01:00		0	9			0	25				
01:15		0	6			2	34				
01:30		0	7			1	27				
01:45		0	10	0	32	0	27	3	113	3	145
02:00		0	8			2	24				
02:15		0	4			3	30				
02:30		0	6			0	28				
02:45		0	15	0	33	2	36	7	118	7	151
03:00		0	10			0	32				
03:15		0	11			0	36				
03:30		0	4			0	28				
03:45		0	14	0	39	0	35	0	131	0	170
04:00		0	11			0	36				
04:15		0	5			2	22				
04:30		0	8			1	28				
04:45		0	8	0	32	0	28	3	114	3	146
05:00		0	7			1	23				
05:15		0	16			0	32				
05:30		0	11			0	43				
05:45		0	9	0	43	0	27	1	125	1	168
06:00		0	10			1	20				
06:15		0	12			2	20				
06:30		0	12			1	21				
06:45		1	8	1	42	1	17	5	78	6	120
07:00		1	2			3	22				
07:15		1	4			6	13				
07:30		2	2			2	14				
07:45		2	6	6	14	3	11	14	60	20	74
08:00		4	7			6	11				
08:15		10	1			9	16				
08:30		6	2			8	5				
08:45		8	0	28	10	12	5	35	37	63	47
09:00		7	0			8	4				
09:15		7	1			14	7				
09:30		8	0			17	5				
09:45		10	3	32	4	17	7	56	23	88	27
10:00		4	1			17	6				
10:15		9	0			17	5				
10:30		4	1			8	10				
10:45		9	1	26	3	13	3	55	24	81	27
11:00		6	1			25	6				
11:15		7	1			28	5				
11:30		6	1			25	5				
11:45		7	2	26	5	17	3	95	19	121	24
Total		121	295			285	929			406	1224
Percent		29.1%	70.9%			23.5%	76.5%			24.9%	75.1%
Grand Total		121	295			285	929			406	1224
Percent		29.1%	70.9%			23.5%	76.5%			24.9%	75.1%
ADT		ADT 1,630		AADT 1,630							

City Traffic Counters
www.ctcounters.com

Armstrong Avenue
N/O Silverlake Blvd

Start Time	06-Nov-21 Sat	South Morning	South Afternoon	Hour Totals Morning	Hour Totals Afternoon
12:00		4	15		
12:15		3	23		
12:30		3	15		
12:45		4	18	14	71
01:00		1	17		
01:15		2	16		
01:30		2	20		
01:45		0	23	5	76
02:00		4	12		
02:15		2	19		
02:30		3	18		
02:45		2	26	11	75
03:00		2	21		
03:15		1	20		
03:30		0	21		
03:45		0	27	3	89
04:00		1	12		
04:15		0	25		
04:30		0	16		
04:45		1	16	2	69
05:00		0	26		
05:15		1	13		
05:30		0	15		
05:45		1	13	2	67
06:00		1	7		
06:15		0	16		
06:30		2	14		
06:45		2	16	5	53
07:00		5	11		
07:15		1	9		
07:30		6	9		
07:45		0	7	12	36
08:00		5	9		
08:15		6	5		
08:30		5	3		
08:45		3	6	19	23
09:00		6	11		
09:15		10	6		
09:30		17	4		
09:45		16	6	49	27
10:00		16	5		
10:15		14	4		
10:30		15	4		
10:45		11	2	56	15
11:00		12	3		
11:15		11	7		
11:30		13	1		
11:45		20	1	56	12
Total		234	613		
Percent		27.6%	72.4%		
Grand Total		234	613		
Percent		27.6%	72.4%		
ADT		ADT 847		AADT 847	

City Traffic Counters
www.ctcounters.com

Lakewood Avenue
Btwn Angus Street & Armstrong Avenue

Start Time	06-Nov-21 Sat	North Morning	North Afternoon	Hour Totals Morning	Hour Totals Afternoon	South Morning	South Afternoon	Hour Totals Morning	Hour Totals Afternoon	Combined Totals Morning	Combined Totals Afternoon
12:00		0	7			2	20				
12:15		1	12			2	18				
12:30		2	5			1	16				
12:45		0	15	3	39	1	21	6	75	9	114
01:00		3	14			1	17				
01:15		1	11			1	22				
01:30		0	6			1	18				
01:45		2	14	6	45	0	20	3	77	9	122
02:00		0	11			1	18				
02:15		0	16			1	19				
02:30		0	5			0	15				
02:45		0	9	0	41	0	25	2	77	2	118
03:00		0	7			0	19				
03:15		1	7			0	28				
03:30		0	10			0	24				
03:45		0	17	1	41	1	27	1	98	2	139
04:00		2	14			0	30				
04:15		0	7			0	27				
04:30		0	8			0	25				
04:45		1	9	3	38	0	25	0	107	3	145
05:00		1	10			1	19				
05:15		1	5			0	17				
05:30		0	9			1	40				
05:45		1	7	3	31	1	37	3	113	6	144
06:00		2	9			0	22				
06:15		1	10			0	18				
06:30		0	11			0	12				
06:45		0	4	3	34	0	18	0	70	3	104
07:00		2	2			1	18				
07:15		2	3			4	14				
07:30		4	3			2	12				
07:45		7	4	15	12	2	5	9	49	24	61
08:00		4	7			4	6				
08:15		5	3			3	2				
08:30		1	3			8	3				
08:45		12	5	22	18	4	2	19	13	41	31
09:00		6	1			11	1				
09:15		8	1			8	10				
09:30		9	3			14	3				
09:45		13	9	36	14	11	11	44	25	80	39
10:00		8	2			11	2				
10:15		5	1			10	4				
10:30		4	1			13	4				
10:45		12	4	29	8	15	2	49	12	78	20
11:00		9	2			12	5				
11:15		12	3			16	4				
11:30		10	1			20	2				
11:45		3	1	34	7	14	3	62	14	96	21
Total		155	328			198	730			353	1058
Percent		32.1%	67.9%			21.3%	78.7%			25.0%	75.0%
Grand Total		155	328			198	730			353	1058
Percent		32.1%	67.9%			21.3%	78.7%			25.0%	75.0%
ADT		ADT 1,411		AADT 1,411							

City Traffic Counters
www.ctcounters.com

Silver Lake Blvd
Btwn Duane Street & Ewing Street

Start Time	06-Nov-21 Sat	North Morning	North Afternoon	Hour Totals Morning	Hour Totals Afternoon	South Morning	South Afternoon	Hour Totals Morning	Hour Totals Afternoon	Combined Totals Morning	Combined Totals Afternoon
12:00		36	156			29	182				
12:15		40	155			34	183				
12:30		32	181			23	182				
12:45		32	187	140	679	33	183	119	730	259	1409
01:00		20	181			27	185				
01:15		19	197			26	150				
01:30		21	172			19	167				
01:45		15	182	75	732	19	191	91	693	166	1425
02:00		20	188			16	199				
02:15		15	158			14	192				
02:30		15	168			18	182				
02:45		18	179	68	693	12	162	60	735	128	1428
03:00		5	187			8	151				
03:15		11	159			5	207				
03:30		6	144			4	170				
03:45		10	173	32	663	7	185	24	713	56	1376
04:00		7	165			9	202				
04:15		1	170			5	205				
04:30		11	149			9	200				
04:45		9	139	28	623	8	192	31	799	59	1422
05:00		8	166			8	190				
05:15		7	154			10	170				
05:30		8	160			10	167				
05:45		10	132	33	612	11	190	39	717	72	1329
06:00		14	138			21	195				
06:15		15	137			35	195				
06:30		28	121			23	191				
06:45		29	100	86	496	37	183	116	764	202	1260
07:00		29	104			42	196				
07:15		33	120			45	165				
07:30		60	115			54	123				
07:45		53	117	175	456	53	139	194	623	369	1079
08:00		69	99			84	102				
08:15		63	90			71	73				
08:30		88	94			71	76				
08:45		121	101	341	384	96	64	322	315	663	699
09:00		103	74			129	72				
09:15		108	49			88	76				
09:30		123	65			156	66				
09:45		139	71	473	259	169	60	542	274	1015	533
10:00		150	62			157	46				
10:15		121	78			155	66				
10:30		171	39			160	31				
10:45		155	37	597	216	189	32	661	175	1258	391
11:00		168	33			183	22				
11:15		163	39			208	33				
11:30		156	37			180	29				
11:45		142	39	629	148	208	21	779	105	1408	253
Total		2677	5961			2978	6643			5655	12604
Percent		31.0%	69.0%			31.0%	69.0%			31.0%	69.0%
Grand Total		2677	5961			2978	6643			5655	12604
Percent		31.0%	69.0%			31.0%	69.0%			31.0%	69.0%
ADT		ADT 18,259		AADT 18,259							

City Traffic Counters
www.ctcounters.com

Silverlake Blvd
E/O Armstrong Avenue

Start Time	06-Nov-21 Sat	Northeast Morning	Northeast Afternoon	Hour Totals Morning	Hour Totals Afternoon	Southwest Morning	Southwest Afternoon	Hour Totals Morning	Hour Totals Afternoon	Combined Totals Morning	Combined Totals Afternoon
12:00		24	146			24	125				
12:15		27	143			20	151				
12:30		21	154			24	147				
12:45		21	144	93	587	14	145	82	568	175	1155
01:00		14	135			16	150				
01:15		21	134			15	133				
01:30		8	169			14	146				
01:45		14	166	57	604	16	129	61	558	118	1162
02:00		9	144			13	142				
02:15		16	143			27	123				
02:30		9	162			14	116				
02:45		3	164	37	613	8	143	62	524	99	1137
03:00		10	127			2	154				
03:15		6	149			5	134				
03:30		10	136			5	150				
03:45		5	163	31	575	5	169	17	607	48	1182
04:00		3	129			5	133				
04:15		3	169			6	132				
04:30		5	110			7	154				
04:45		6	131	17	539	3	149	21	568	38	1107
05:00		4	122			4	128				
05:15		13	155			2	132				
05:30		5	146			11	124				
05:45		12	106	34	529	11	131	28	515	62	1044
06:00		12	101			17	143				
06:15		11	124			23	108				
06:30		18	100			33	114				
06:45		25	122	66	447	19	111	92	476	158	923
07:00		20	98			26	83				
07:15		35	91			28	69				
07:30		44	101			39	60				
07:45		52	92	151	382	51	61	144	273	295	655
08:00		63	88			56	67				
08:15		53	71			65	64				
08:30		62	76			74	61				
08:45		101	55	279	290	67	52	262	244	541	534
09:00		72	57			69	63				
09:15		69	48			93	55				
09:30		109	60			72	56				
09:45		115	51	365	216	105	44	339	218	704	434
10:00		114	52			95	38				
10:15		106	41			108	40				
10:30		122	49			120	41				
10:45		118	29	460	171	131	50	454	169	914	340
11:00		135	48			106	29				
11:15		118	49			99	28				
11:30		135	33			128	28				
11:45		142	19	530	149	143	24	476	109	1006	258
Total		2120	5102			2038	4829			4158	9931
Percent		29.4%	70.6%			29.7%	70.3%			29.5%	70.5%
Grand Total		2120	5102			2038	4829			4158	9931
Percent		29.4%	70.6%			29.7%	70.3%			29.5%	70.5%
ADT		ADT 14,089		AADT 14,089							

City Traffic Counters
www.ctcounters.com

Silverlake Blvd
E/O Armstrong Avenue

Start Time	06-Nov-21 Sat	Southwest Morning	Southwest Afternoon	Hour Totals Morning	Hour Totals Afternoon
12:00		24	125		
12:15		20	151		
12:30		24	147		
12:45		14	145	82	568
01:00		16	150		
01:15		15	133		
01:30		14	146		
01:45		16	129	61	558
02:00		13	142		
02:15		27	123		
02:30		14	116		
02:45		8	143	62	524
03:00		2	154		
03:15		5	134		
03:30		5	150		
03:45		5	169	17	607
04:00		5	133		
04:15		6	132		
04:30		7	154		
04:45		3	149	21	568
05:00		4	128		
05:15		2	132		
05:30		11	124		
05:45		11	131	28	515
06:00		17	143		
06:15		23	108		
06:30		33	114		
06:45		19	111	92	476
07:00		26	83		
07:15		28	69		
07:30		39	60		
07:45		51	61	144	273
08:00		56	67		
08:15		65	64		
08:30		74	61		
08:45		67	52	262	244
09:00		69	63		
09:15		93	55		
09:30		72	56		
09:45		105	44	339	218
10:00		95	38		
10:15		108	40		
10:30		120	41		
10:45		131	50	454	169
11:00		106	29		
11:15		99	28		
11:30		128	28		
11:45		143	24	476	109
Total		2038	4829		
Percent		29.7%	70.3%		
Grand Total		2038	4829		
Percent		29.7%	70.3%		
ADT		ADT 6,867		AADT 6,867	

City Traffic Counters
www.ctcounters.com

Silverlake Blvd
W/O Armstrong Avenue

Start Time	06-Nov-21 Sat	Northwest Morning	Northwest Afternoon	Hour Totals Morning	Hour Totals Afternoon	Southeast Morning	Southeast Afternoon	Hour Totals Morning	Hour Totals Afternoon	Combined Totals Morning	Combined Totals Afternoon
12:00		24	147			24	123				
12:15		29	145			22	140				
12:30		23	160			25	130				
12:45		23	153	99	605	14	139	85	532	184	1137
01:00		14	142			15	137				
01:15		20	135			17	111				
01:30		8	172			13	130				
01:45		15	158	57	607	12	125	57	503	114	1110
02:00		10	146			15	114				
02:15		17	153			24	105				
02:30		10	178			14	111				
02:45		2	173	39	650	8	131	61	461	100	1111
03:00		10	137			3	132				
03:15		7	159			6	134				
03:30		12	142			5	144				
03:45		6	165	35	603	5	159	19	569	54	1172
04:00		4	139			4	124				
04:15		5	175			8	128				
04:30		5	117			7	139				
04:45		7	140	21	571	4	136	23	527	44	1098
05:00		3	119			3	129				
05:15		14	156			4	121				
05:30		5	148			10	109				
05:45		12	105	34	528	9	124	26	483	60	1011
06:00		11	107			13	125				
06:15		13	118			24	107				
06:30		18	100			22	109				
06:45		27	125	69	450	16	104	75	445	144	895
07:00		17	100			27	81				
07:15		38	102			22	64				
07:30		51	101			41	65				
07:45		55	90	161	393	41	48	131	258	292	651
08:00		66	91			54	61				
08:15		56	70			55	58				
08:30		71	81			61	52				
08:45		105	57	298	299	58	48	228	219	526	518
09:00		79	62			64	61				
09:15		71	49			86	52				
09:30		110	64			73	45				
09:45		119	51	379	226	97	49	320	207	699	433
10:00		116	53			84	36				
10:15		113	43			97	41				
10:30		125	52			108	34				
10:45		131	33	485	181	111	42	400	153	885	334
11:00		142	52			91	32				
11:15		121	46			85	26				
11:30		141	33			115	25				
11:45		148	22	552	153	122	23	413	106	965	259
Total		2229	5266			1838	4463			4067	9729
Percent		29.7%	70.3%			29.2%	70.8%			29.5%	70.5%
Grand Total		2229	5266			1838	4463			4067	9729
Percent		29.7%	70.3%			29.2%	70.8%			29.5%	70.5%
ADT		ADT 13,796		AADT 13,796							

City Traffic Counters
www.ctcounters.com

Silverlake Blvd
W/O Armstrong Avenue

Start Time	06-Nov-21 Sat	Northwest Morning	Northwest Afternoon	Hour Totals Morning	Hour Totals Afternoon
12:00		24	147		
12:15		29	145		
12:30		23	160		
12:45		23	153	99	605
01:00		14	142		
01:15		20	135		
01:30		8	172		
01:45		15	158	57	607
02:00		10	146		
02:15		17	153		
02:30		10	178		
02:45		2	173	39	650
03:00		10	137		
03:15		7	159		
03:30		12	142		
03:45		6	165	35	603
04:00		4	139		
04:15		5	175		
04:30		5	117		
04:45		7	140	21	571
05:00		3	119		
05:15		14	156		
05:30		5	148		
05:45		12	105	34	528
06:00		11	107		
06:15		13	118		
06:30		18	100		
06:45		27	125	69	450
07:00		17	100		
07:15		38	102		
07:30		51	101		
07:45		55	90	161	393
08:00		66	91		
08:15		56	70		
08:30		71	81		
08:45		105	57	298	299
09:00		79	62		
09:15		71	49		
09:30		110	64		
09:45		119	51	379	226
10:00		116	53		
10:15		113	43		
10:30		125	52		
10:45		131	33	485	181
11:00		142	52		
11:15		121	46		
11:30		141	33		
11:45		148	22	552	153
Total		2229	5266		
Percent		29.7%	70.3%		
Grand Total		2229	5266		
Percent		29.7%	70.3%		
ADT		ADT 7,495		AADT 7,495	

City Traffic Counters
www.ctcounters.com

Tesla Avenue
Btwn W Silver Lake Drive & Armstrong Ave

Start Time	06-Nov-21 Sat	West Morning	West Afternoon	Hour Totals Morning	Hour Totals Afternoon
12:00		0	20		
12:15		0	18		
12:30		6	15		
12:45		0	23	6	76
01:00		1	14		
01:15		1	22		
01:30		0	20		
01:45		3	15	5	71
02:00		1	16		
02:15		1	11		
02:30		0	14		
02:45		0	14	2	55
03:00		1	12		
03:15		0	25		
03:30		0	10		
03:45		0	13	1	60
04:00		1	19		
04:15		1	11		
04:30		0	14		
04:45		1	20	3	64
05:00		1	19		
05:15		0	6		
05:30		0	18		
05:45		1	10	2	53
06:00		3	8		
06:15		2	14		
06:30		0	7		
06:45		0	9	5	38
07:00		0	10		
07:15		3	6		
07:30		2	8		
07:45		3	6	8	30
08:00		8	3		
08:15		11	3		
08:30		9	1		
08:45		9	3	37	10
09:00		9	3		
09:15		9	6		
09:30		7	5		
09:45		18	5	43	19
10:00		12	1		
10:15		12	2		
10:30		13	2		
10:45		9	3	46	8
11:00		14	3		
11:15		14	3		
11:30		10	0		
11:45		10	1	48	7
Total		206	491		
Percent		29.6%	70.4%		
Grand Total		206	491		
Percent		29.6%	70.4%		
ADT		ADT 697		AADT 697	

City Traffic Counters
www.ctcounters.com

Van Pelt Place Btwn
West Silver Lake Drive & Silver Lake Blv

Start Time	06-Nov-21 Sat	Northwest Morning	Northwest Afternoon	Hour Totals Morning	Hour Totals Afternoon	Southeast Morning	Southeast Afternoon	Hour Totals Morning	Hour Totals Afternoon	Combined Totals Morning	Combined Totals Afternoon
12:00		0	23			2	23				
12:15		3	14			1	23				
12:30		1	21			5	19				
12:45		5	16	9	74	1	23	9	88	18	162
01:00		3	13			2	19				
01:15		0	8			0	18				
01:30		4	9			2	13				
01:45		1	21	8	51	1	19	5	69	13	120
02:00		0	12			2	25				
02:15		1	12			1	25				
02:30		3	17			2	20				
02:45		3	11	7	52	0	22	5	92	12	144
03:00		1	17			1	23				
03:15		1	14			1	18				
03:30		0	13			0	19				
03:45		0	17	2	61	0	25	2	85	4	146
04:00		1	19			0	16				
04:15		0	26			0	23				
04:30		1	16			0	14				
04:45		0	23	2	84	1	27	1	80	3	164
05:00		0	16			1	27				
05:15		1	17			0	17				
05:30		0	10			0	6				
05:45		1	13	2	56	0	18	1	68	3	124
06:00		1	17			4	11				
06:15		2	11			0	20				
06:30		2	13			3	8				
06:45		10	8	15	49	3	11	10	50	25	99
07:00		7	10			6	15				
07:15		0	17			1	8				
07:30		3	7			5	5				
07:45		8	13	18	47	8	11	20	39	38	86
08:00		14	4			17	9				
08:15		6	6			4	8				
08:30		10	8			13	8				
08:45		12	3	42	21	9	9	43	34	85	55
09:00		18	6			15	8				
09:15		18	5			10	4				
09:30		18	8			12	2				
09:45		26	4	80	23	20	11	57	25	137	48
10:00		14	2			20	3				
10:15		18	5			31	7				
10:30		21	12			23	8				
10:45		22	5	75	24	13	3	87	21	162	45
11:00		26	2			21	5				
11:15		23	2			13	3				
11:30		26	1			15	6				
11:45		18	0	93	5	16	4	65	18	158	23
Total		353	547			305	669			658	1216
Percent		39.2%	60.8%			31.3%	68.7%			35.1%	64.9%
Grand Total		353	547			305	669			658	1216
Percent		39.2%	60.8%			31.3%	68.7%			35.1%	64.9%
ADT		ADT 1,874		AADT 1,874							

City Traffic Counters
www.ctcounters.com

West Silver Lake Drive
Btwn Castle Street & Balmer Drive

Start Time	06-Nov-21 Sat	North Morning	North Afternoon	Hour Totals Morning	Hour Totals Afternoon	South Morning	South Afternoon	Hour Totals Morning	Hour Totals Afternoon	Combined Totals Morning	Combined Totals Afternoon
12:00		1	33			3	46				
12:15		6	29			6	29				
12:30		0	22			5	39				
12:45		4	24	11	108	1	53	15	167	26	275
01:00		0	19			2	35				
01:15		3	13			3	34				
01:30		4	17			3	26				
01:45		0	21	7	70	0	34	8	129	15	199
02:00		1	21			2	29				
02:15		1	25			0	35				
02:30		0	17			1	39				
02:45		1	19	3	82	1	39	4	142	7	224
03:00		1	20			2	51				
03:15		1	11			2	30				
03:30		0	25			0	40				
03:45		0	25	2	81	0	28	4	149	6	230
04:00		0	25			0	43				
04:15		1	21			1	40				
04:30		1	28			0	38				
04:45		1	18	3	92	1	52	2	173	5	265
05:00		0	18			2	45				
05:15		3	25			1	34				
05:30		0	20			0	39				
05:45		1	19	4	82	2	37	5	155	9	237
06:00		1	27			3	42				
06:15		0	13			1	33				
06:30		2	14			1	21				
06:45		3	5	6	59	3	29	8	125	14	184
07:00		6	19			0	25				
07:15		3	15			3	14				
07:30		10	14			4	15				
07:45		15	12	34	60	10	11	17	65	51	125
08:00		11	9			8	14				
08:15		14	9			11	12				
08:30		15	10			13	6				
08:45		19	7	59	35	17	15	49	47	108	82
09:00		11	6			30	8				
09:15		24	7			12	4				
09:30		21	2			12	8				
09:45		20	6	76	21	28	6	82	26	158	47
10:00		19	5			33	5				
10:15		18	5			21	3				
10:30		20	4			26	4				
10:45		26	8	83	22	27	9	107	21	190	43
11:00		14	5			21	4				
11:15		35	4			26	7				
11:30		24	1			35	7				
11:45		13	3	86	13	22	4	104	22	190	35
Total		374	725			405	1221			779	1946
Percent		34.0%	66.0%			24.9%	75.1%			28.6%	71.4%
Grand Total		374	725			405	1221			779	1946
Percent		34.0%	66.0%			24.9%	75.1%			28.6%	71.4%
ADT		ADT 2,725		AADT 2,725							

City Traffic Counters
www.ctcounters.com

West Silver Lake Drive
Btwn Hawick Street & Bright Lane

Start Time	06-Nov-21 Sat	North Morning	North Afternoon	Hour Totals Morning	Hour Totals Afternoon	South Morning	South Afternoon	Hour Totals Morning	Hour Totals Afternoon	Combined Totals Morning	Combined Totals Afternoon
12:00		2	30			3	45				
12:15		7	30			5	35				
12:30		0	22			5	37				
12:45		5	29	14	111	1	59	14	176	28	287
01:00		0	20			2	38				
01:15		2	15			3	32				
01:30		3	20			2	34				
01:45		1	18	6	73	1	40	8	144	14	217
02:00		0	30			1	33				
02:15		2	25			1	37				
02:30		0	24			2	38				
02:45		1	26	3	105	1	39	5	147	8	252
03:00		0	19			1	50				
03:15		0	15			0	37				
03:30		0	23			0	36				
03:45		0	25	0	82	0	33	1	156	1	238
04:00		0	20			0	50				
04:15		1	22			1	42				
04:30		0	25			0	46				
04:45		2	21	3	88	2	60	3	198	6	286
05:00		0	20			1	46				
05:15		1	24			1	30				
05:30		0	25			0	51				
05:45		1	22	2	91	1	36	3	163	5	254
06:00		1	30			2	35				
06:15		1	15			1	37				
06:30		2	11			1	26				
06:45		2	7	6	63	2	27	6	125	12	188
07:00		7	12			1	22				
07:15		4	19			5	18				
07:30		11	10			4	15				
07:45		11	14	33	55	8	15	18	70	51	125
08:00		15	11			9	15				
08:15		11	14			13	14				
08:30		20	7			18	9				
08:45		17	10	63	42	15	13	55	51	118	93
09:00		14	5			22	12				
09:15		30	5			15	5				
09:30		25	2			21	10				
09:45		25	6	94	18	28	5	86	32	180	50
10:00		18	3			37	5				
10:15		22	5			21	4				
10:30		23	2			25	6				
10:45		31	6	94	16	31	10	114	25	208	41
11:00		22	5			21	4				
11:15		32	4			28	4				
11:30		28	0			35	7				
11:45		21	3	103	12	26	4	110	19	213	31
Total		421	756			423	1306			844	2062
Percent		35.8%	64.2%			24.5%	75.5%			29.0%	71.0%
Grand Total		421	756			423	1306			844	2062
Percent		35.8%	64.2%			24.5%	75.5%			29.0%	71.0%
ADT		ADT 2,906		AADT 2,906							

City Traffic Counters
www.ctcounters.com

West Silver Lake Drive
Btwn Redesdale Avenue & Westerly Terrace

Start Time	06-Nov-21 Sat	North Morning	North Afternoon	Hour Totals Morning	Hour Totals Afternoon	South Morning	South Afternoon	Hour Totals Morning	Hour Totals Afternoon	Combined Totals Morning	Combined Totals Afternoon
12:00		2	26			3	45				
12:15		7	25			2	40				
12:30		3	26			10	42				
12:45		8	22	20	99	0	53	15	180	35	279
01:00		3	14			3	36				
01:15		2	15			0	36				
01:30		3	15			3	40				
01:45		1	19	9	63	1	37	7	149	16	212
02:00		0	26			1	46				
02:15		2	17			2	43				
02:30		3	11			3	37				
02:45		2	14	7	68	1	44	7	170	14	238
03:00		1	25			1	55				
03:15		1	17			2	37				
03:30		1	19			1	45				
03:45		0	23	3	84	0	40	4	177	7	261
04:00		1	18			0	54				
04:15		0	28			1	53				
04:30		0	20			0	47				
04:45		1	19	2	85	1	50	2	204	4	289
05:00		0	16			1	65				
05:15		3	16			0	35				
05:30		0	14			0	43				
05:45		1	11	4	57	2	40	3	183	7	240
06:00		1	17			5	41				
06:15		1	16			0	43				
06:30		3	16			3	19				
06:45		4	8	9	57	7	35	15	138	24	195
07:00		7	21			9	31				
07:15		1	13			1	20				
07:30		5	8			9	12				
07:45		16	14	29	56	12	18	31	81	60	137
08:00		17	3			16	17				
08:15		9	10			11	14				
08:30		12	11			15	13				
08:45		14	13	52	37	20	17	62	61	114	98
09:00		16	10			24	10				
09:15		15	8			29	6				
09:30		10	8			23	7				
09:45		15	13	56	39	38	11	114	34	170	73
10:00		15	6			46	8				
10:15		14	5			44	7				
10:30		17	13			33	6				
10:45		18	8	64	32	38	12	161	33	225	65
11:00		20	9			31	7				
11:15		31	2			31	4				
11:30		26	4			36	2				
11:45		21	4	98	19	32	8	130	21	228	40
Total		353	696			551	1431			904	2127
Percent		33.7%	66.3%			27.8%	72.2%			29.8%	70.2%
Grand Total		353	696			551	1431			904	2127
Percent		33.7%	66.3%			27.8%	72.2%			29.8%	70.2%
ADT		ADT 3,031		AADT 3,031							

City Traffic Counters
www.ctcounters.com

West Silver Lake Drive
Btwn Tesla Avenue & Armstrong Avenue

Start	06-Nov-21	North		Hour Totals		South		Hour Totals		Combined Totals	
Time	Sat	Morning	Afternoon	Morning	Afternoon	Morning	Afternoon	Morning	Afternoon	Morning	Afternoon
12:00		1	35			2	35				
12:15		6	34			4	25				
12:30		1	30			2	22				
12:45		3	39	11	138	1	33	9	115	20	253
01:00		1	26			1	21				
01:15		2	26			2	23				
01:30		3	22			3	18				
01:45		2	19	8	93	1	25	7	87	15	180
02:00		0	44			0	21				
02:15		2	31			0	29				
02:30		1	32			1	29				
02:45		2	32	5	139	1	28	2	107	7	246
03:00		0	23			0	35				
03:15		0	20			0	22				
03:30		0	24			0	31				
03:45		0	30	0	97	0	26	0	114	0	211
04:00		0	29			0	32				
04:15		1	23			0	35				
04:30		0	32			0	33				
04:45		1	28	2	112	0	42	0	142	2	254
05:00		0	25			1	30				
05:15		1	29			1	25				
05:30		0	24			0	27				
05:45		2	26	3	104	1	22	3	104	6	208
06:00		3	35			1	29				
06:15		2	23			0	24				
06:30		2	12			2	19				
06:45		2	9	9	79	2	19	5	91	14	170
07:00		8	18			2	14				
07:15		4	21			3	13				
07:30		13	12			5	9				
07:45		8	16	33	67	7	14	17	50	50	117
08:00		20	12			9	15				
08:15		15	15			4	9				
08:30		17	9			13	4				
08:45		27	12	79	48	9	9	35	37	114	85
09:00		21	8			25	8				
09:15		31	5			11	3				
09:30		30	6			18	6				
09:45		34	8	116	27	10	2	64	19	180	46
10:00		28	4			28	6				
10:15		36	5			20	1				
10:30		28	3			14	3				
10:45		37	6	129	18	19	5	81	15	210	33
11:00		35	6			14	3				
11:15		39	3			19	3				
11:30		38	6			26	1				
11:45		26	4	138	19	22	1	81	8	219	27
Total		533	941			304	889			837	1830
Percent		36.2%	63.8%			25.5%	74.5%			31.4%	68.6%
Grand Total		533	941			304	889			837	1830
Percent		36.2%	63.8%			25.5%	74.5%			31.4%	68.6%
ADT		ADT 2,667		AADT 2,667							

City Traffic Counters
www.ctcounters.com

West Silver Lake Drive
N/O Castle Street - Redesdale Avenue

Start Time	06-Nov-21 Sat	North Morning	North Afternoon	Hour Totals Morning	Hour Totals Afternoon	South Morning	South Afternoon	Hour Totals Morning	Hour Totals Afternoon	Combined Totals Morning	Combined Totals Afternoon
12:00		1	32			3	43				
12:15		6	29			3	32				
12:30		0	19			6	41				
12:45		4	27	11	107	0	52	12	168	23	275
01:00		0	16			1	40				
01:15		3	15			3	35				
01:30		4	18			4	32				
01:45		0	22	7	71	0	36	8	143	15	214
02:00		0	27			3	30				
02:15		1	23			0	37				
02:30		1	18			0	39				
02:45		1	19	3	87	1	39	4	145	7	232
03:00		2	25			1	53				
03:15		1	14			1	29				
03:30		0	28			0	41				
03:45		0	32	3	99	0	33	2	156	5	255
04:00		1	23			0	45				
04:15		0	24			1	43				
04:30		1	29			0	38				
04:45		1	21	3	97	1	53	2	179	5	276
05:00		0	15			2	55				
05:15		3	27			1	35				
05:30		0	26			0	42				
05:45		1	20	4	88	1	41	4	173	8	261
06:00		1	23			3	42				
06:15		0	14			0	31				
06:30		2	12			1	21				
06:45		3	7	6	56	3	30	7	124	13	180
07:00		7	22			0	27				
07:15		5	11			4	15				
07:30		9	13			5	14				
07:45		16	14	37	60	8	12	17	68	54	128
08:00		17	6			14	14				
08:15		12	11			12	11				
08:30		17	11			13	7				
08:45		16	9	62	37	17	11	56	43	118	80
09:00		16	4			28	9				
09:15		25	7			16	5				
09:30		19	2			17	8				
09:45		20	7	80	20	30	5	91	27	171	47
10:00		20	6			34	4				
10:15		16	4			22	4				
10:30		23	4			27	4				
10:45		26	4	85	18	30	9	113	21	198	39
11:00		13	7			18	4				
11:15		39	3			23	6				
11:30		24	3			34	7				
11:45		17	3	93	16	25	4	100	21	193	37
Total		394	756			416	1268			810	2024
Percent		34.3%	65.7%			24.7%	75.3%			28.6%	71.4%
Grand Total		394	756			416	1268			810	2024
Percent		34.3%	65.7%			24.7%	75.3%			28.6%	71.4%
ADT		ADT 2,834		AADT 2,834							

APPENDIX C – INTERSECTION TURNING MOVEMENT COUNTS

CITY TRAFFIC COUNTERS

WWW.CTCOUNTERS.COM


File Name : Armstrong_SilverLakeBlvd_11-4-21
Site Code : 00000000
Start Date : 11/4/2021
Page No : 1

Groups Printed- Vehicles

	Armstrong Ave Southbound			Silver Lake Blvd Westbound			Northbound			Silver Lake Blvd Eastbound			
Start Time	Left	Thru	Right	Left	Thru	Right	Left	Thru	Right	Left	Thru	Right	Int. Total
07:00 AM	1	0	5	0	132	5	0	0	0	5	69	0	217
07:15 AM	1	0	5	0	156	10	0	0	0	7	100	0	279
07:30 AM	4	0	3	0	168	16	0	0	0	9	157	0	357
07:45 AM	6	0	10	0	197	32	0	0	0	9	139	0	393
Total	12	0	23	0	653	63	0	0	0	30	465	0	1246
08:00 AM	5	0	16	0	189	30	0	0	0	10	98	0	348
08:15 AM	5	0	11	0	184	9	0	0	0	12	117	0	338
08:30 AM	9	0	8	0	159	25	0	0	0	9	112	0	322
08:45 AM	12	0	7	0	148	19	0	0	0	15	120	0	321
Total	31	0	42	0	680	83	0	0	0	46	447	0	1329
09:00 AM	2	0	6	0	150	15	0	0	0	11	107	0	291
09:15 AM	6	0	5	0	161	11	0	0	0	7	103	0	293
09:30 AM	3	0	8	0	165	10	0	0	0	10	139	0	335
09:45 AM	5	0	6	0	96	18	0	0	0	10	117	0	252
Total	16	0	25	0	572	54	0	0	0	38	466	0	1171
04:00 PM	13	0	29	0	156	20	0	0	0	15	196	0	429
04:15 PM	6	0	26	0	101	17	0	0	0	17	200	0	367
04:30 PM	8	0	23	0	135	18	0	0	0	16	194	0	394
04:45 PM	12	0	24	0	132	18	0	0	0	31	191	0	408
Total	39	0	102	0	524	73	0	0	0	79	781	0	1598
05:00 PM	14	0	17	0	162	16	0	0	0	19	187	0	415
05:15 PM	9	0	21	0	163	21	0	0	0	11	191	0	416
05:30 PM	10	0	19	0	142	21	0	0	0	16	185	0	393
05:45 PM	18	0	14	0	180	19	0	0	0	18	184	0	433
Total	51	0	71	0	647	77	0	0	0	64	747	0	1657
06:00 PM	7	0	23	0	148	17	0	0	0	12	173	0	380
06:15 PM	9	0	18	0	133	24	0	0	0	15	208	0	407
06:30 PM	8	0	12	0	160	14	0	0	0	10	171	0	375
06:45 PM	8	0	12	0	120	17	0	0	0	6	154	0	317
Total	32	0	65	0	561	72	0	0	0	43	706	0	1479
Grand Total	181	0	328	0	3637	422	0	0	0	300	3612	0	8480
Apprch %	35.6	0	64.4	0	89.6	10.4	0	0	0	7.7	92.3	0	
Total %	2.1	0	3.9	0	42.9	5	0	0	0	3.5	42.6	0	

File Name : Armstrong_SilverLakeBlvd_11-4-21
Site Code : 00000000
Start Date : 11/4/2021
Page No : 2

	Armstrong Ave Southbound				Silver Lake Blvd Westbound				Northbound				Silver Lake Blvd Eastbound				
Start Time	Left	Thru	Right	App. Total	Left	Thru	Right	App. Total	Left	Thru	Right	App. Total	Left	Thru	Right	App. Total	Int. Total
Peak Hour Analysis From 07:00 AM to 11:45 AM - Peak 1 of 1																	
Peak Hour for Entire Intersection Begins at 07:30 AM																	
07:30 AM	4	0	3	7	0	168	16	184	0	0	0	0	9	**157**	0	**166**	357
07:45 AM	**6**	0	10	16	0	**197**	**32**	**229**	0	0	0	0	9	139	0	148	**393**
08:00 AM	5	0	**16**	**21**	0	189	30	219	0	0	0	0	10	98	0	108	348
08:15 AM	5	0	11	16	0	184	9	193	0	0	0	0	**12**	117	0	129	338
Total Volume	20	0	40	60	0	738	87	825	0	0	0	0	40	511	0	551	1436
% App. Total	33.3	0	66.7		0	89.5	10.5		0	0	0		7.3	92.7	0		
PHF	.833	.000	.625	.714	.000	.937	.680	.901	.000	.000	.000	.000	.833	.814	.000	.830	.913

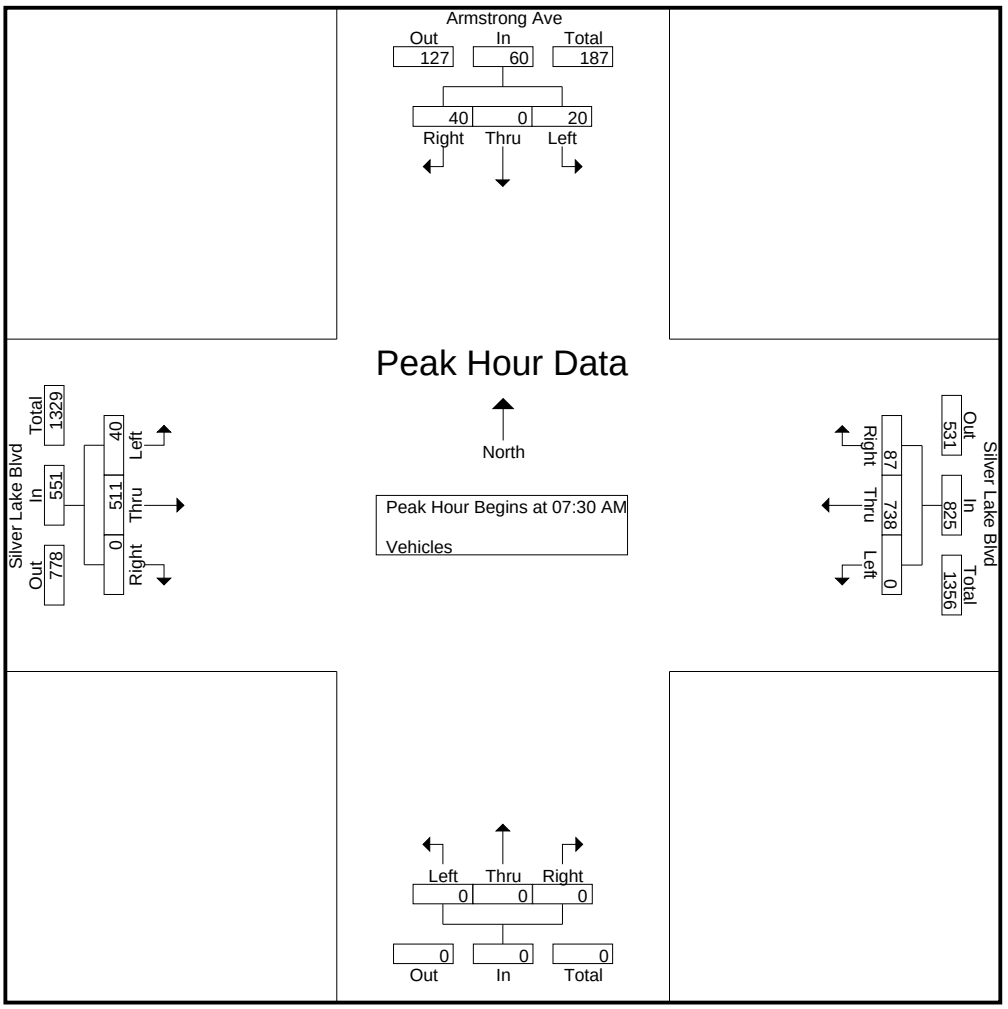


CITY TRAFFIC COUNTERS

WWW.CTCOUNTERS.COM

File Name : Armstrong_SilverLakeBlvd_11-4-21
Site Code : 00000000
Start Date : 11/4/2021
Page No : 3

	Armstrong Ave Southbound				Silver Lake Blvd Westbound				Northbound				Silver Lake Blvd Eastbound				
Start Time	Left	Thru	Right	App. Total	Left	Thru	Right	App. Total	Left	Thru	Right	App. Total	Left	Thru	Right	App. Total	Int. Total
Peak Hour Analysis From 12:00 PM to 06:45 PM - Peak 1 of 1																	
Peak Hour for Entire Intersection Begins at 05:00 PM																	
05:00 PM	14	0	17	31	0	162	16	178	0	0	0	0	**19**	187	0	**206**	415
05:15 PM	9	0	**21**	30	0	163	**21**	184	0	0	0	0	11	**191**	0	202	416
05:30 PM	10	0	19	29	0	142	21	163	0	0	0	0	16	185	0	201	393
05:45 PM	**18**	0	14	**32**	0	**180**	19	**199**	0	0	0	0	18	184	0	202	**433**
Total Volume	51	0	71	122	0	647	77	724	0	0	0	0	64	747	0	811	1657
% App. Total	41.8	0	58.2		0	89.4	10.6		0	0	0		7.9	92.1	0		
PHF	.708	.000	.845	.953	.000	.899	.917	.910	.000	.000	.000	.000	.842	.978	.000	.984	.957

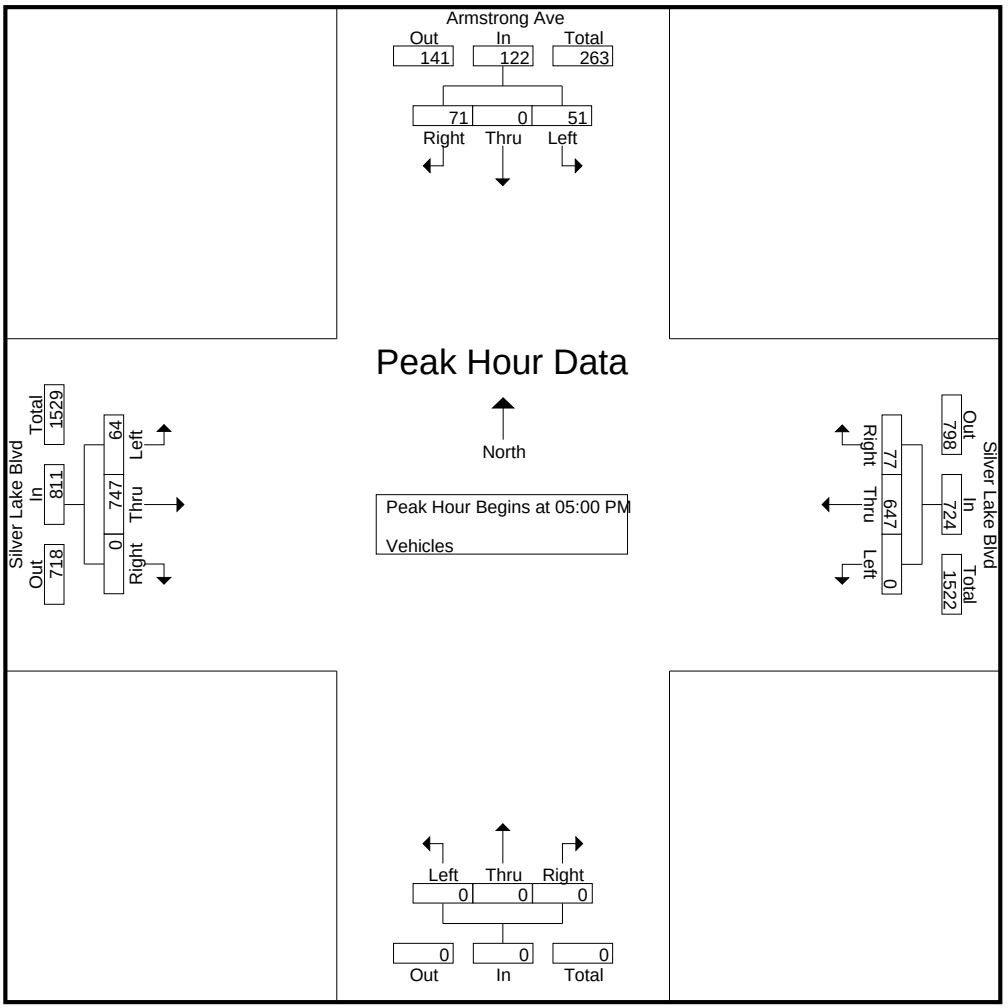

CITY TRAFFIC COUNTERS

WWW.CTCOUNTERS.COM


File Name : Armstrong_Tesla-Lakewood_11-4-21
Site Code : 00000000
Start Date : 11/4/2021
Page No : 1

Groups Printed- Vehicles

	Armstrong Ave Southbound			Lakewood Ave Westbound			Armstrong Ave Northbound			Tesla Ave Eastbound			
Start Time	Left	Thru	Right	Left	Thru	Right	Left	Thru	Right	Left	Thru	Right	Int. Total
07:00 AM	1	4	0	3	0	0	8	1	2	0	0	0	19
07:15 AM	1	5	1	3	4	1	9	2	7	0	0	0	33
07:30 AM	2	14	0	4	1	0	6	8	4	0	0	0	39
07:45 AM	2	18	1	9	6	2	8	15	7	0	0	0	68
Total	6	41	2	19	11	3	31	26	20	0	0	0	159
08:00 AM	1	14	0	10	8	0	10	11	7	0	0	0	61
08:15 AM	3	11	2	7	6	2	5	6	9	0	0	0	51
08:30 AM	3	18	0	8	5	1	6	8	5	0	0	0	54
08:45 AM	2	14	1	7	4	0	6	12	6	0	0	0	52
Total	9	57	3	32	23	3	27	37	27	0	0	0	218
09:00 AM	0	15	0	5	2	0	9	4	4	0	0	0	39
09:15 AM	1	12	0	7	5	0	8	2	5	0	0	0	40
09:30 AM	2	19	1	6	5	2	8	5	6	0	0	0	54
09:45 AM	1	8	0	6	4	0	4	8	3	0	0	0	34
Total	4	54	1	24	16	2	29	19	18	0	0	0	167
04:00 PM	4	24	0	9	5	0	11	9	8	0	0	0	70
04:15 PM	2	25	1	12	6	1	12	12	7	0	0	0	78
04:30 PM	1	25	1	21	5	0	12	9	8	0	0	0	82
04:45 PM	1	23	0	18	5	1	15	15	16	0	0	0	94
Total	8	97	2	60	21	2	50	45	39	0	0	0	324
05:00 PM	1	28	0	9	8	0	13	10	11	0	0	0	80
05:15 PM	2	30	1	8	5	2	8	9	8	0	0	0	73
05:30 PM	2	28	0	15	7	1	15	8	7	0	0	0	83
05:45 PM	0	25	1	18	4	0	14	11	10	0	0	0	83
Total	5	111	2	50	24	3	50	38	36	0	0	0	319
06:00 PM	0	24	0	8	5	0	12	8	7	0	0	0	64
06:15 PM	2	20	1	16	6	1	18	8	6	0	0	0	78
06:30 PM	0	22	0	7	2	2	12	9	5	0	0	0	59
06:45 PM	0	10	1	8	4	0	8	4	4	0	0	0	39
Total	2	76	2	39	17	3	50	29	22	0	0	0	240
Grand Total	34	436	12	224	112	16	237	194	162	0	0	0	1427
Apprch %	7.1	90.5	2.5	63.6	31.8	4.5	40	32.7	27.3	0	0	0	
Total %	2.4	30.6	0.8	15.7	7.8	1.1	16.6	13.6	11.4	0	0	0	

File Name : Armstrong_Tesla-Lakewood_11-4-21
Site Code : 00000000
Start Date : 11/4/2021
Page No : 2

	Armstrong Ave Southbound				Lakewood Ave Westbound				Armstrong Ave Northbound				Tesla Ave Eastbound				
Start Time	Left	Thru	Right	App. Total	Left	Thru	Right	App. Total	Left	Thru	Right	App. Total	Left	Thru	Right	App. Total	Int. Total
Peak Hour Analysis From 07:00 AM to 11:45 AM - Peak 1 of 1																	
Peak Hour for Entire Intersection Begins at 07:45 AM																	
07:45 AM	2	**18**	1	**21**	9	6	**2**	17	8	**15**	7	**30**	0	0	0	0	**68**
08:00 AM	1	14	0	15	**10**	**8**	0	**18**	**10**	11	7	28	0	0	0	0	61
08:15 AM	**3**	11	**2**	16	7	6	2	15	5	6	**9**	20	0	0	0	0	51
08:30 AM	3	18	0	21	8	5	1	14	6	8	5	19	0	0	0	0	54
Total Volume	9	61	3	73	34	25	5	64	29	40	28	97	0	0	0	0	234
% App. Total	12.3	83.6	4.1		53.1	39.1	7.8		29.9	41.2	28.9		0	0	0		
PHF	.750	.847	.375	.869	.850	.781	.625	.889	.725	.667	.778	.808	.000	.000	.000	.000	.860

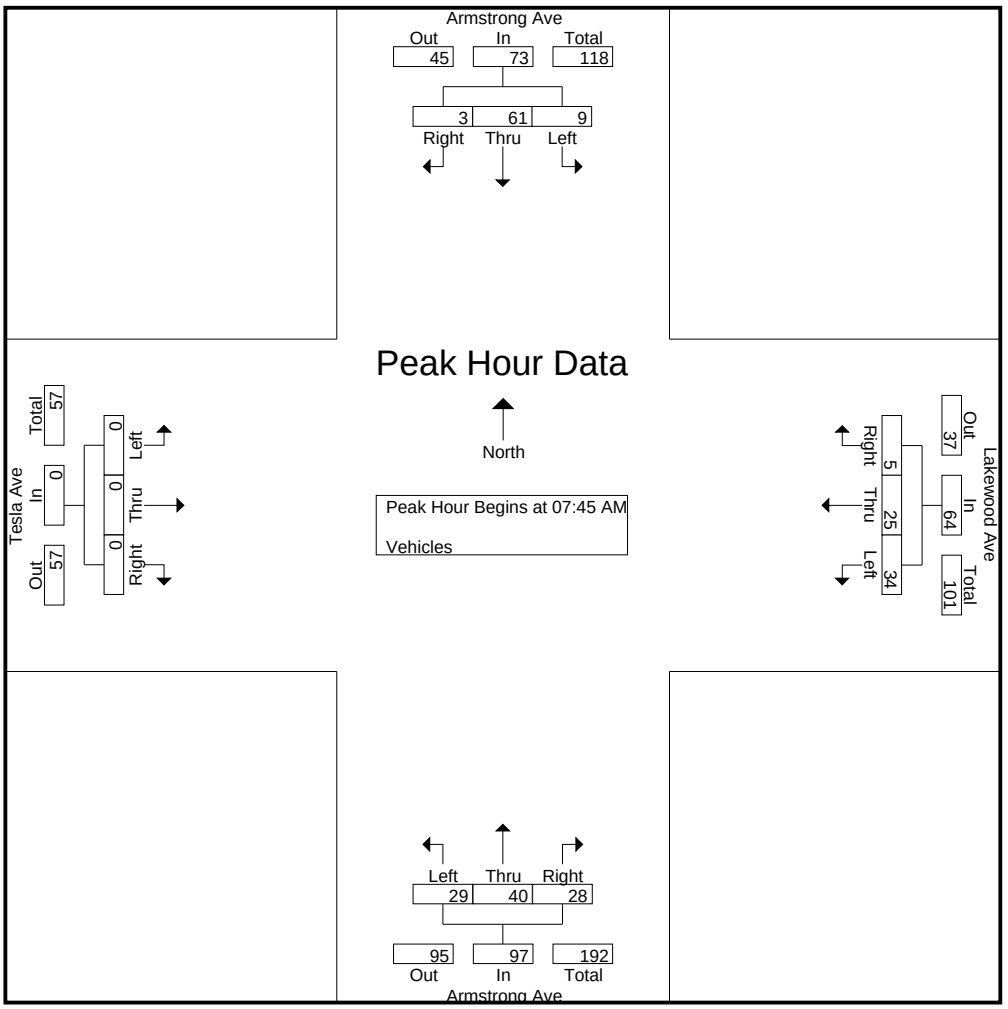


CITY TRAFFIC COUNTERS

WWW.CTCOUNTERS.COM

File Name : Armstrong_Tesla-Lakewood_11-4-21
Site Code : 00000000
Start Date : 11/4/2021
Page No : 3

	Armstrong Ave Southbound				Lakewood Ave Westbound				Armstrong Ave Northbound				Tesla Ave Eastbound				
Start Time	Left	Thru	Right	App. Total	Left	Thru	Right	App. Total	Left	Thru	Right	App. Total	Left	Thru	Right	App. Total	Int. Total
Peak Hour Analysis From 12:00 PM to 06:45 PM - Peak 1 of 1																	
Peak Hour for Entire Intersection Begins at 04:15 PM																	
04:15 PM	**2**	25	**1**	28	12	6	**1**	19	12	12	7	31	0	0	0	0	78
04:30 PM	1	25	1	27	**21**	5	0	**26**	12	9	8	29	0	0	0	0	82
04:45 PM	1	23	0	24	18	5	1	24	**15**	**15**	**16**	**46**	0	0	0	0	**94**
05:00 PM	1	**28**	0	**29**	9	**8**	0	17	13	10	11	34	0	0	0	0	80
Total Volume	5	101	2	108	60	24	2	86	52	46	42	140	0	0	0	0	334
% App. Total	4.6	93.5	1.9		69.8	27.9	2.3		37.1	32.9	30		0	0	0		
PHF	.625	.902	.500	.931	.714	.750	.500	.827	.867	.767	.656	.761	.000	.000	.000	.000	.888

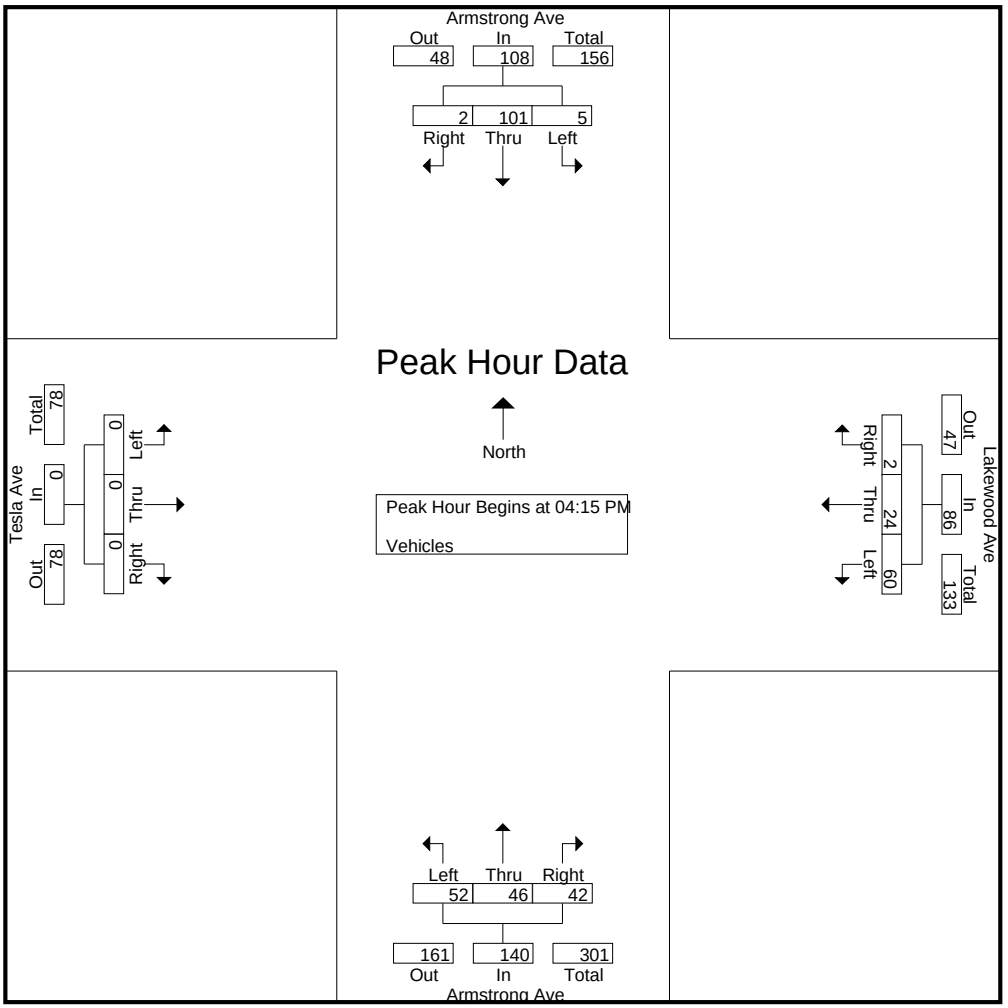

CITY TRAFFIC COUNTERS

WWW.CTCOUNTERS.COM


File Name : Armstrong_Tesla-Lakewood_BP_11-4-21
Site Code : 00000000
Start Date : 11/4/2021
Page No : 1

Groups Printed- Bikes & Peds

	Armstrong Ave South Leg		Lakewood Ave West Leg		Armstrong Ave North Leg		Tesla Ave East Leg		
Start Time	Bikes	Peds	Bikes	Peds	Bikes	Peds	Bikes	Peds	Int. Total
07:00 AM	0	1	0	1	0	1	0	0	3
07:15 AM	0	2	0	0	0	0	0	1	3
07:30 AM	0	4	0	2	1	2	0	1	10
07:45 AM	0	1	0	0	0	0	0	0	1
Total	0	8	0	3	1	3	0	2	17
08:00 AM	0	2	1	2	0	1	1	0	7
08:15 AM	1	2	1	2	0	0	0	1	7
08:30 AM	0	3	0	1	0	0	0	0	4
08:45 AM	0	2	0	2	1	0	1	1	7
Total	1	9	2	7	1	1	2	2	25
09:00 AM	0	4	0	2	0	1	1	1	9
09:15 AM	1	3	0	2	0	1	0	1	8
09:30 AM	0	3	1	1	0	0	1	1	7
09:45 AM	1	2	0	0	0	0	0	0	3
Total	2	12	1	5	0	2	2	3	27
04:00 PM	0	2	0	1	0	0	0	0	3
04:15 PM	0	2	0	0	1	2	0	1	6
04:30 PM	0	1	0	2	0	0	0	1	4
04:45 PM	0	2	0	0	0	1	1	1	5
Total	0	7	0	3	1	3	1	3	18
05:00 PM	1	1	1	1	1	1	0	1	7
05:15 PM	0	2	1	1	0	0	1	0	5
05:30 PM	0	1	0	1	0	1	0	3	6
05:45 PM	1	1	0	2	0	0	0	1	5
Total	2	5	2	5	1	2	1	5	23
06:00 PM	1	2	1	0	0	0	0	0	4
06:15 PM	0	1	1	0	0	1	1	2	6
06:30 PM	0	0	0	1	0	1	0	1	3
06:45 PM	1	2	0	0	0	0	0	0	3
Total	2	5	2	1	0	2	1	3	16
Grand Total	7	46	7	24	4	13	7	18	126
Apprch %	13.2	86.8	22.6	77.4	23.5	76.5	28	72	
Total %	5.6	36.5	5.6	19	3.2	10.3	5.6	14.3	

File Name : Armstrong_Tesla-Lakewood_BP_11-4-21
Site Code : 00000000
Start Date : 11/4/2021
Page No : 2

	Armstrong Ave South Leg			Lakewood Ave West Leg			Armstrong Ave North Leg			Tesla Ave East Leg			
Start Time	Bikes	Peds	App. Total	Bikes	Peds	App. Total	Bikes	Peds	App. Total	Bikes	Peds	App. Total	Int. Total
Peak Hour Analysis From 07:00 AM to 11:45 AM - Peak 1 of 1													
Peak Hour for Entire Intersection Begins at 08:45 AM													
08:45 AM	0	2	2	0	**2**	**2**	**1**	0	**1**	**1**	**1**	**2**	7
09:00 AM	0	**4**	**4**	0	2	2	0	**1**	1	1	1	2	**9**
09:15 AM	**1**	3	4	0	2	2	0	1	1	0	1	1	8
09:30 AM	0	3	3	**1**	1	2	0	0	0	1	1	2	7
Total Volume	1	12	13	1	7	8	1	2	3	3	4	7	31
% App. Total	7.7	92.3		12.5	87.5		33.3	66.7		42.9	57.1		
PHF	.250	.750	.813	.250	.875	1.00	.250	.500	.750	.750	1.00	.875	.861

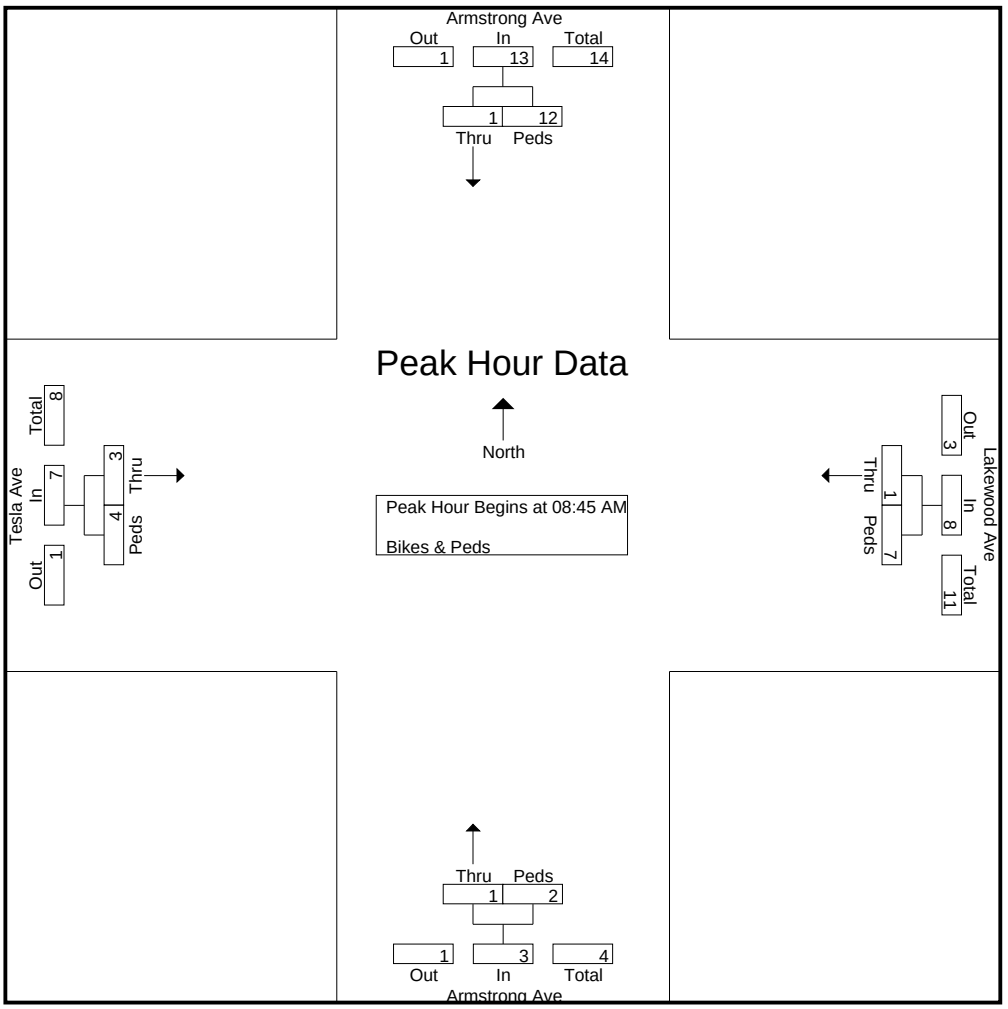


CITY TRAFFIC COUNTERS

WWW.CTCOUNTERS.COM

File Name : Armstrong_Tesla-Lakewood_BP_11-4-21
Site Code : 00000000
Start Date : 11/4/2021
Page No : 3

	Armstrong Ave South Leg			Lakewood Ave West Leg			Armstrong Ave North Leg			Tesla Ave East Leg			
Start Time	Bikes	Peds	App. Total	Bikes	Peds	App. Total	Bikes	Peds	App. Total	Bikes	Peds	App. Total	Int. Total
Peak Hour Analysis From 12:00 PM to 06:45 PM - Peak 1 of 1													
Peak Hour for Entire Intersection Begins at 04:45 PM													
04:45 PM	0	**2**	**2**	0	0	0	0	**1**	1	**1**	1	2	5
05:00 PM	**1**	1	2	**1**	**1**	**2**	**1**	1	**2**	0	1	1	**7**
05:15 PM	0	2	2	1	1	2	0	0	0	1	0	1	5
05:30 PM	0	1	1	0	1	1	0	1	1	0	**3**	**3**	6
Total Volume	1	6	7	2	3	5	1	3	4	2	5	7	23
% App. Total	14.3	85.7		40	60		25	75		28.6	71.4		
PHF	.250	.750	.875	.500	.750	.625	.250	.750	.500	.500	.417	.583	.821

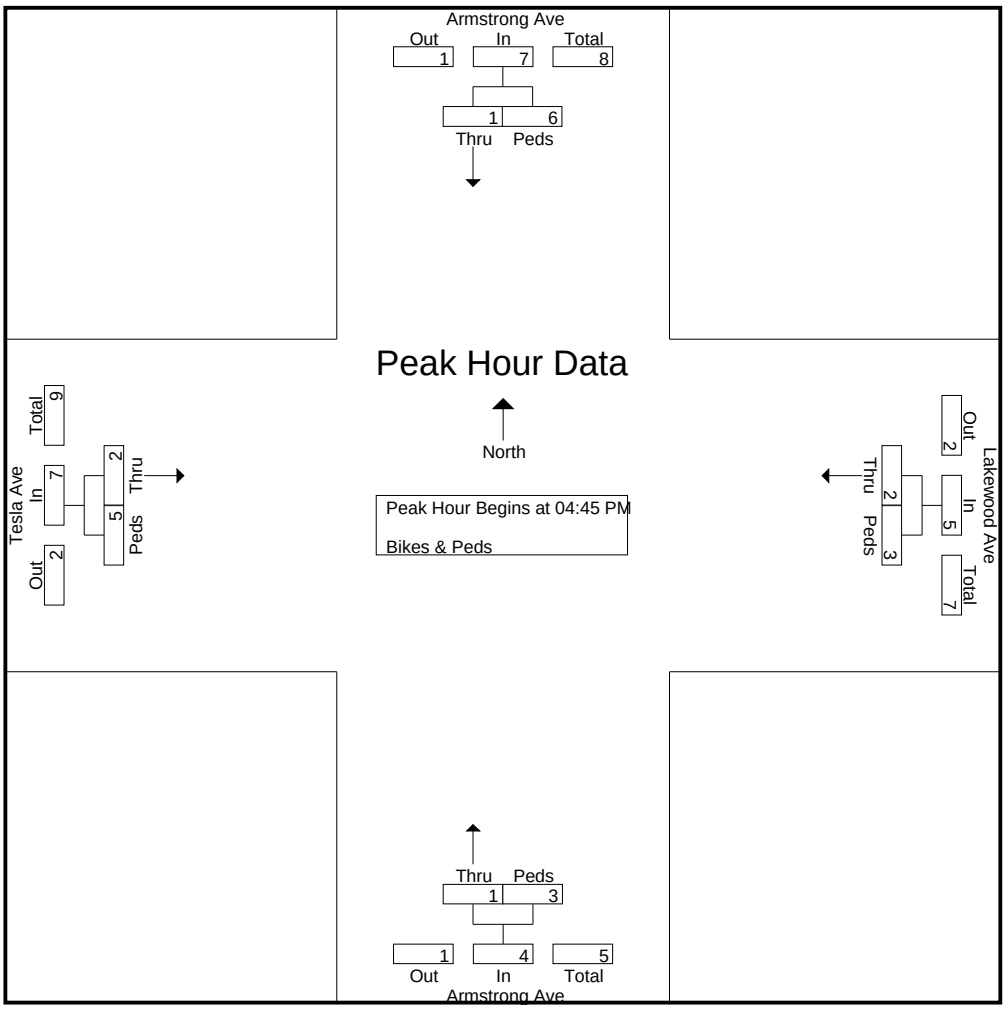

CITY TRAFFIC COUNTERS

WWW.CTCOUNTERS.COM

File Name : Glendale_SilverLakeBlvd_11-4-21
Site Code : 00000000
Start Date : 11/4/2021
Page No : 1

Groups Printed- Vehicles


	Glendale Blvd Southbound			Silver Lake Blvd Westbound			Glendale Blvd Northbound			Silver Lake Blvd Eastbound			
Start Time	Left	Thru	Right	Left	Thru	Right	Left	Thru	Right	Left	Thru	Right	Int. Total
07:00 AM	0	38	91	1	11	0	31	39	2	71	0	4	288
07:15 AM	0	49	126	3	6	1	31	50	0	92	1	2	361
07:30 AM	0	50	128	1	5	2	34	62	3	148	0	3	436
07:45 AM	5	78	162	4	22	2	33	80	0	145	3	3	537
Total	5	215	507	9	44	5	129	231	5	456	4	12	1622
08:00 AM	3	75	156	7	11	1	46	74	0	93	0	6	472
08:15 AM	1	80	138	5	16	3	34	62	1	96	2	10	448
08:30 AM	3	99	155	6	6	2	31	60	1	98	0	8	469
08:45 AM	3	92	119	6	9	2	28	77	2	124	0	7	469
Total	10	346	568	24	42	8	139	273	4	411	2	31	1858
09:00 AM	3	95	140	2	12	3	16	65	2	97	0	10	445
09:15 AM	5	68	131	6	13	4	31	66	1	118	0	7	450
09:30 AM	3	56	126	5	8	4	33	70	1	133	1	6	446
09:45 AM	1	76	86	10	6	3	15	77	0	113	0	7	394
Total	12	295	483	23	39	14	95	278	4	461	1	30	1735
04:00 PM	19	127	96	6	11	4	22	88	3	173	7	16	572
04:15 PM	9	117	79	14	16	13	24	71	1	187	9	16	556
04:30 PM	11	152	99	13	22	9	30	99	2	199	10	7	653
04:45 PM	21	130	110	11	11	5	28	98	4	171	9	13	611
Total	60	526	384	44	60	31	104	356	10	730	35	52	2392
05:00 PM	6	155	123	9	16	4	28	78	4	166	9	19	617
05:15 PM	11	164	144	11	9	4	37	98	1	185	4	17	685
05:30 PM	3	166	123	6	15	8	27	80	2	183	5	18	636
05:45 PM	9	126	146	16	13	5	29	87	1	195	6	17	650
Total	29	611	536	42	53	21	121	343	8	729	24	71	2588
06:00 PM	7	142	126	12	14	7	31	89	1	153	7	16	605
06:15 PM	6	109	90	7	16	3	37	82	2	188	2	14	556
06:30 PM	9	124	112	8	24	4	35	83	3	167	7	11	587
06:45 PM	4	112	90	5	11	2	26	77	4	143	7	10	491
Total	26	487	418	32	65	16	129	331	10	651	23	51	2239
Grand Total	142	2480	2896	174	303	95	717	1812	41	3438	89	247	12434
Apprch %	2.6	44.9	52.5	30.4	53	16.6	27.9	70.5	1.6	91.1	2.4	6.5	
Total %	1.1	19.9	23.3	1.4	2.4	0.8	5.8	14.6	0.3	27.6	0.7	2	

CITY TRAFFIC COUNTERS

WWW.CTCOUNTERS.COM

File Name : Glendale_SilverLakeBlvd_11-4-21
Site Code : 00000000
Start Date : 11/4/2021
Page No : 2

	Glendale Blvd Southbound				Silver Lake Blvd Westbound				Glendale Blvd Northbound				Silver Lake Blvd Eastbound				
Start Time	Left	Thru	Right	App. Total	Left	Thru	Right	App. Total	Left	Thru	Right	App. Total	Left	Thru	Right	App. Total	Int. Total
Peak Hour Analysis From 07:00 AM to 11:45 AM - Peak 1 of 1																	
Peak Hour for Entire Intersection Begins at 07:45 AM																	
07:45 AM	**5**	78	**162**	245	4	**22**	2	**28**	33	**80**	0	113	**145**	**3**	3	**151**	**537**
08:00 AM	3	75	156	234	**7**	11	1	19	**46**	74	0	**120**	93	0	6	99	472
08:15 AM	1	80	138	219	5	16	**3**	24	34	62	**1**	97	96	2	**10**	108	448
08:30 AM	3	**99**	155	**257**	6	6	2	14	31	60	1	92	98	0	8	106	469
Total Volume	12	332	611	955	22	55	8	85	144	276	2	422	432	5	27	464	1926
% App. Total	1.3	34.8	64		25.9	64.7	9.4		34.1	65.4	0.5		93.1	1.1	5.8		
PHF	.600	.838	.943	.929	.786	.625	.667	.759	.783	.863	.500	.879	.745	.417	.675	.768	.897

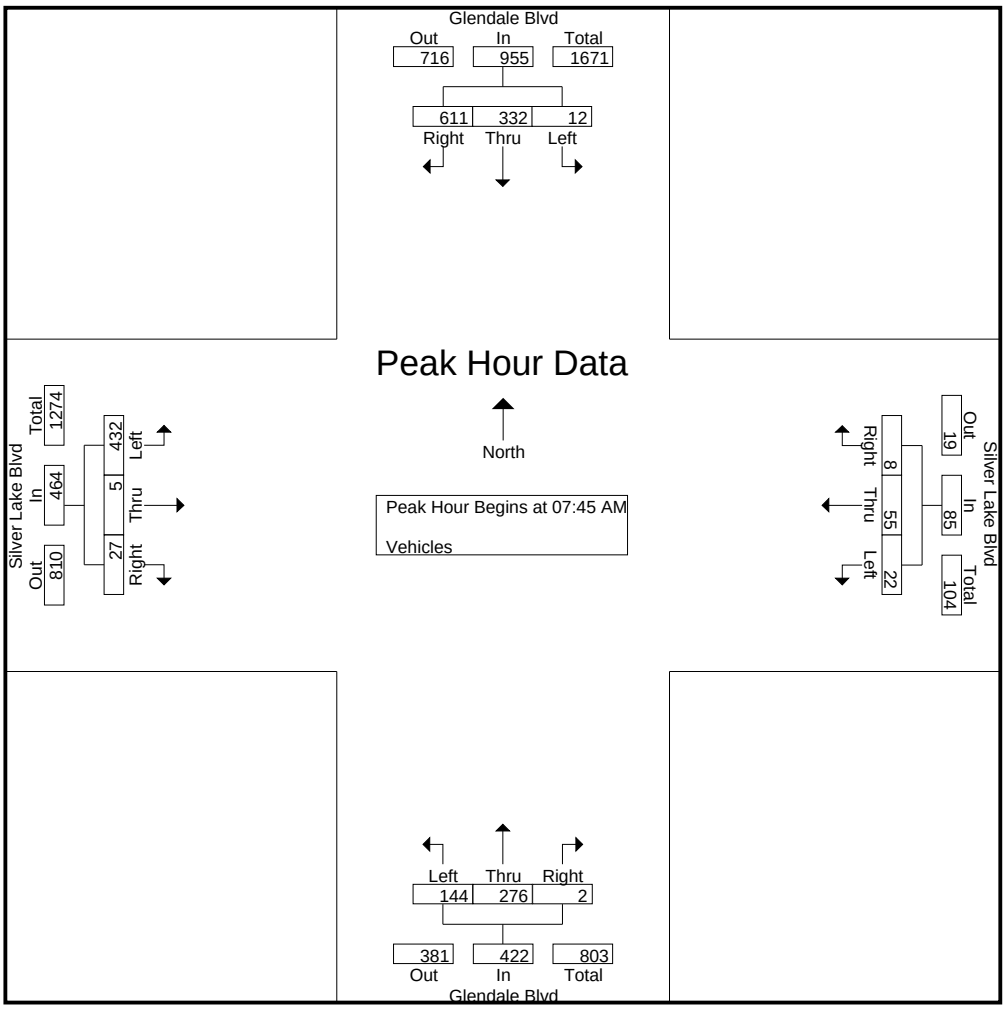


CITY TRAFFIC COUNTERS

WWW.CTCOUNTERS.COM

File Name : Glendale_SilverLakeBlvd_11-4-21
Site Code : 00000000
Start Date : 11/4/2021
Page No : 3

	Glendale Blvd Southbound				Silver Lake Blvd Westbound				Glendale Blvd Northbound				Silver Lake Blvd Eastbound				
Start Time	Left	Thru	Right	App. Total	Left	Thru	Right	App. Total	Left	Thru	Right	App. Total	Left	Thru	Right	App. Total	Int. Total
Peak Hour Analysis From 12:00 PM to 06:45 PM - Peak 1 of 1																	
Peak Hour for Entire Intersection Begins at 05:00 PM																	
05:00 PM	6	155	123	284	9	**16**	4	29	28	78	**4**	110	166	**9**	**19**	194	617
05:15 PM	**11**	164	144	**319**	11	9	4	24	**37**	**98**	1	**136**	185	4	17	206	**685**
05:30 PM	3	**166**	123	292	6	15	**8**	29	27	80	2	109	183	5	18	206	636
05:45 PM	9	126	**146**	281	**16**	13	5	**34**	29	87	1	117	**195**	6	17	**218**	650
Total Volume	29	611	536	1176	42	53	21	116	121	343	8	472	729	24	71	824	2588
% App. Total	2.5	52	45.6		36.2	45.7	18.1		25.6	72.7	1.7		88.5	2.9	8.6		
PHF	.659	.920	.918	.922	.656	.828	.656	.853	.818	.875	.500	.868	.935	.667	.934	.945	.945

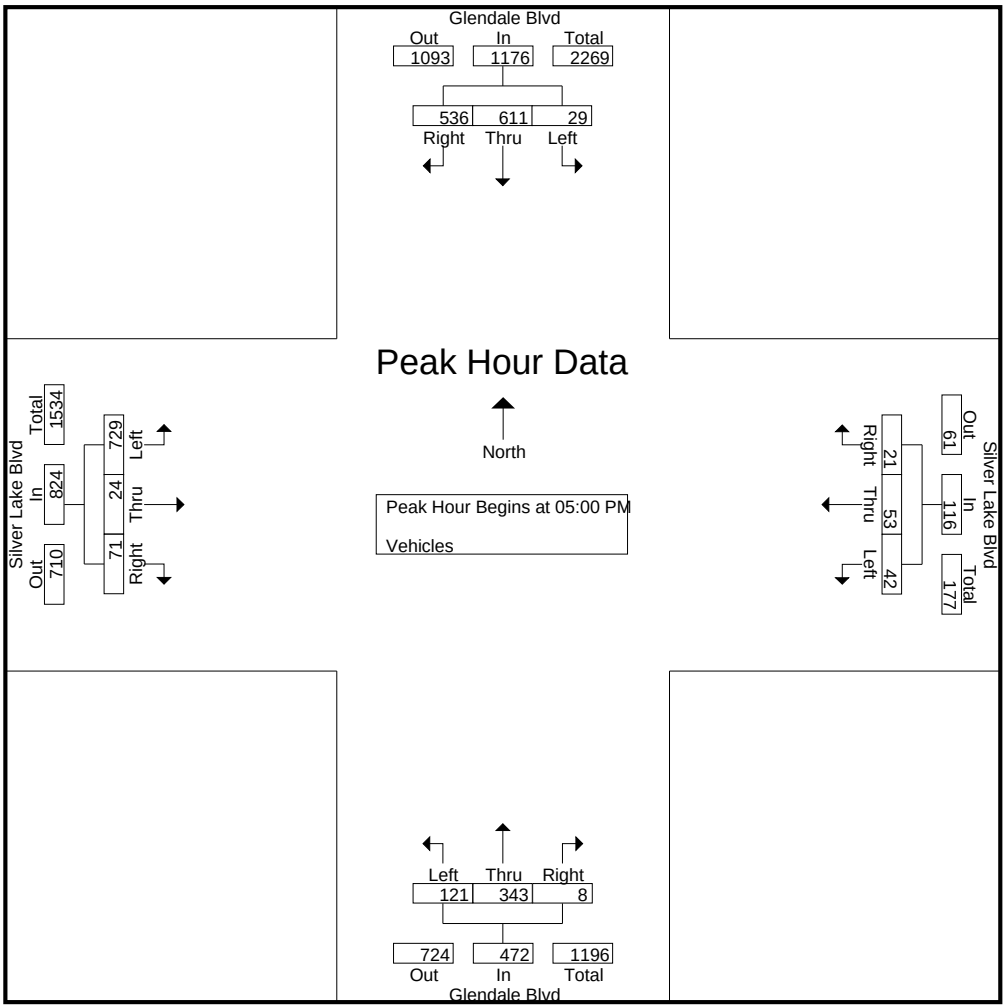

CITY TRAFFIC COUNTERS

WWW.CTCOUNTERS.COM

File Name : SilverLakeBlvd_Duane_11-4-21
Site Code : 00000000
Start Date : 11/4/2021
Page No : 1

Groups Printed- Vehicles


	Silver Lake Blvd Southbound			Duane St Westbound			Silver Lake Blvd Northbound			Eastbound			
Start Time	Left	Thru	Right	Left	Thru	Right	Left	Thru	Right	Left	Thru	Right	Int. Total
07:00 AM	1	154	0	6	0	6	0	72	3	0	0	0	242
07:15 AM	2	235	0	13	0	2	0	112	8	0	0	0	372
07:30 AM	3	205	0	13	0	6	0	155	17	0	0	0	399
07:45 AM	1	241	0	16	0	6	0	152	16	0	0	0	432
Total	7	835	0	48	0	20	0	491	44	0	0	0	1445
08:00 AM	5	251	0	14	0	7	0	112	8	0	0	0	397
08:15 AM	2	246	0	10	0	12	0	124	12	0	0	0	406
08:30 AM	1	242	0	20	0	6	0	123	7	0	0	0	399
08:45 AM	1	191	0	10	0	13	0	141	10	0	0	0	366
Total	9	930	0	54	0	38	0	500	37	0	0	0	1568
09:00 AM	2	185	0	14	0	7	0	98	11	0	0	0	317
09:15 AM	2	183	0	16	0	3	0	114	12	0	0	0	330
09:30 AM	2	203	0	9	0	8	0	148	11	0	0	0	381
09:45 AM	1	156	0	17	0	4	0	124	13	0	0	0	315
Total	7	727	0	56	0	22	0	484	47	0	0	0	1343
04:00 PM	10	176	0	22	0	15	0	210	45	0	0	0	478
04:15 PM	7	139	0	22	0	2	0	199	48	0	0	0	417
04:30 PM	9	181	0	20	0	3	0	233	51	0	0	0	497
04:45 PM	9	184	0	24	0	8	0	208	59	0	0	0	492
Total	35	680	0	88	0	28	0	850	203	0	0	0	1884
05:00 PM	7	206	0	18	0	5	0	203	54	0	0	0	493
05:15 PM	3	199	0	30	0	4	0	193	55	0	0	0	484
05:30 PM	1	204	0	32	0	6	0	234	59	0	0	0	536
05:45 PM	6	211	0	22	0	7	0	210	49	0	0	0	505
Total	17	820	0	102	0	22	0	840	217	0	0	0	2018
06:00 PM	1	208	0	24	0	12	0	223	34	0	0	0	502
06:15 PM	5	159	0	35	0	3	0	184	39	0	0	0	425
06:30 PM	4	194	0	22	0	8	0	179	34	0	0	0	441
06:45 PM	3	161	0	32	0	7	0	136	22	0	0	0	361
Total	13	722	0	113	0	30	0	722	129	0	0	0	1729
Grand Total	88	4714	0	461	0	160	0	3887	677	0	0	0	9987
Apprch %	1.8	98.2	0	74.2	0	25.8	0	85.2	14.8	0	0	0	
Total %	0.9	47.2	0	4.6	0	1.6	0	38.9	6.8	0	0	0	

CITY TRAFFIC COUNTERS

WWW.CTCOUNTERS.COM

File Name : SilverLakeBlvd_Duane_11-4-21
Site Code : 00000000
Start Date : 11/4/2021
Page No : 2

	Silver Lake Blvd Southbound				Duane St Westbound				Silver Lake Blvd Northbound				Eastbound				
Start Time	Left	Thru	Right	App. Total	Left	Thru	Right	App. Total	Left	Thru	Right	App. Total	Left	Thru	Right	App. Total	Int. Total
Peak Hour Analysis From 07:00 AM to 11:45 AM - Peak 1 of 1																	
Peak Hour for Entire Intersection Begins at 07:30 AM																	
07:30 AM	3	205	0	208	13	0	6	19	0	**155**	**17**	**172**	0	0	0	0	399
07:45 AM	1	241	0	242	**16**	0	6	**22**	0	152	16	168	0	0	0	0	**432**
08:00 AM	**5**	**251**	0	**256**	14	0	7	21	0	112	8	120	0	0	0	0	397
08:15 AM	2	246	0	248	10	0	**12**	22	0	124	12	136	0	0	0	0	406
Total Volume	11	943	0	954	53	0	31	84	0	543	53	596	0	0	0	0	1634
% App. Total	1.2	98.8	0		63.1	0	36.9		0	91.1	8.9		0	0	0		
PHF	.550	.939	.000	.932	.828	.000	.646	.955	.000	.876	.779	.866	.000	.000	.000	.000	.946

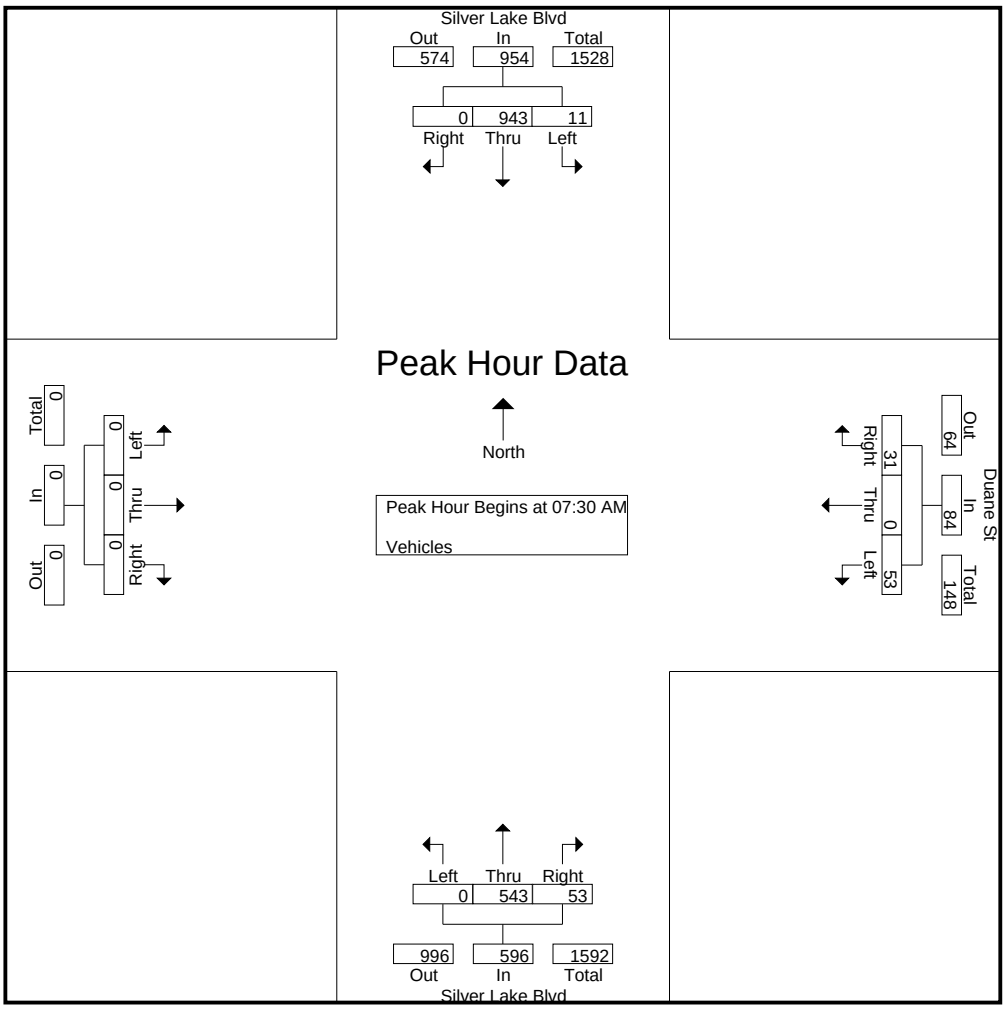


CITY TRAFFIC COUNTERS

WWW.CTCOUNTERS.COM

File Name : SilverLakeBlvd_Duane_11-4-21
Site Code : 00000000
Start Date : 11/4/2021
Page No : 3

	Silver Lake Blvd Southbound				Duane St Westbound				Silver Lake Blvd Northbound				Eastbound				
Start Time	Left	Thru	Right	App. Total	Left	Thru	Right	App. Total	Left	Thru	Right	App. Total	Left	Thru	Right	App. Total	Int. Total
Peak Hour Analysis From 12:00 PM to 06:45 PM - Peak 1 of 1																	
Peak Hour for Entire Intersection Begins at 05:15 PM																	
05:15 PM	3	199	0	202	30	0	4	34	0	193	55	248	0	0	0	0	484
05:30 PM	1	204	0	205	**32**	0	6	**38**	0	**234**	**59**	**293**	0	0	0	0	**536**
05:45 PM	**6**	**211**	0	**217**	22	0	7	29	0	210	49	259	0	0	0	0	505
06:00 PM	1	208	0	209	24	0	**12**	36	0	223	34	257	0	0	0	0	502
Total Volume	11	822	0	833	108	0	29	137	0	860	197	1057	0	0	0	0	2027
% App. Total	1.3	98.7	0		78.8	0	21.2		0	81.4	18.6		0	0	0		
PHF	.458	.974	.000	.960	.844	.000	.604	.901	.000	.919	.835	.902	.000	.000	.000	.000	.945

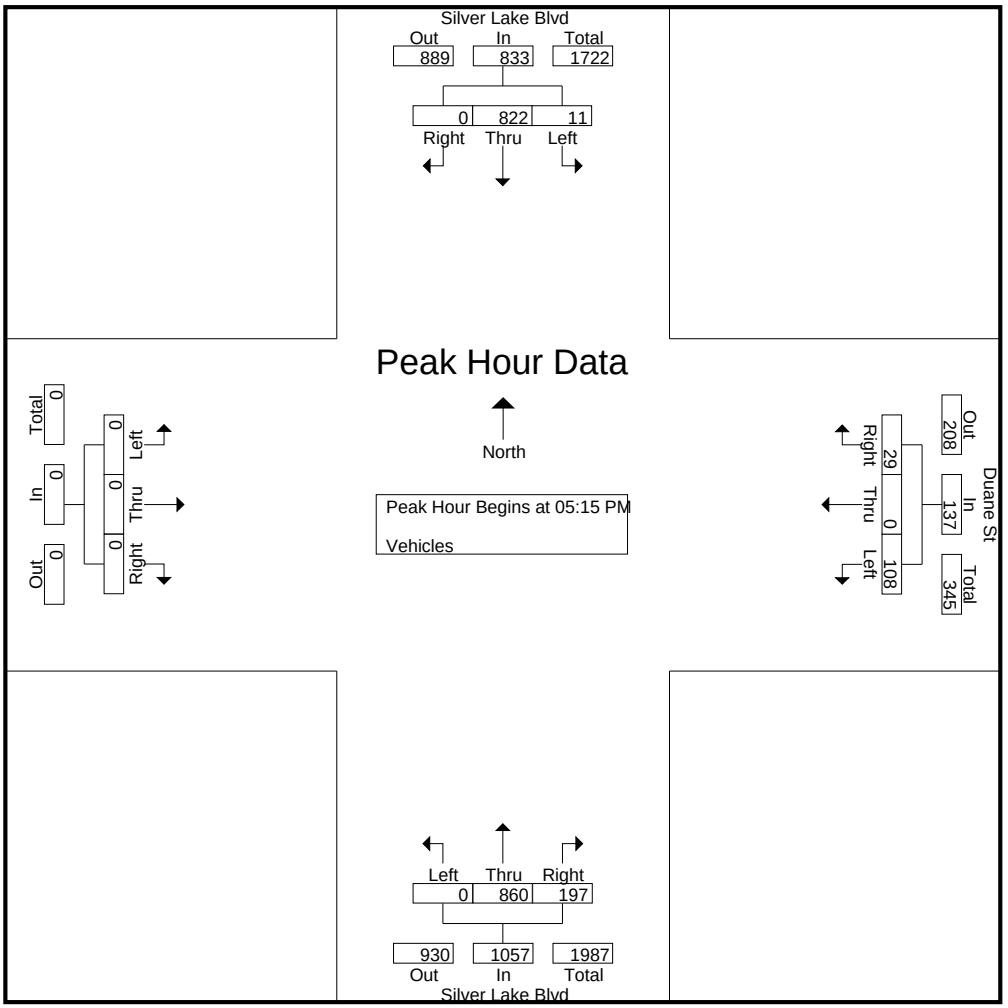

CITY TRAFFIC COUNTERS

WWW.CTCOUNTERS.COM


File Name : SilverLakeBlvd_Mid-BlockPedX-ing_11-4-21
Site Code : 00000000
Start Date : 11/4/2021
Page No : 1

Groups Printed- Vehicles

	Silver Lake Blvd Southbound			Pedestrian X-ing Westbound			Silver Lake Blvd Northbound			Pedestrian X-ing Eastbound			
Start Time	Left	Thru	Right	Left	Thru	Right	Left	Thru	Right	Left	Thru	Right	Int. Total
07:00 AM	0	138	0	0	0	0	0	70	0	0	0	0	208
07:15 AM	0	153	0	0	0	0	0	116	0	0	0	0	269
07:30 AM	0	173	0	0	0	0	0	168	0	0	0	0	341
07:45 AM	0	203	0	0	0	0	0	144	0	0	0	0	347
Total	0	667	0	0	0	0	0	498	0	0	0	0	1165
08:00 AM	0	203	0	0	0	0	0	115	0	0	0	0	318
08:15 AM	0	191	0	0	0	0	0	122	0	0	0	0	313
08:30 AM	0	167	0	0	0	0	0	126	0	0	0	0	293
08:45 AM	0	152	0	0	0	0	0	138	0	0	0	0	290
Total	0	713	0	0	0	0	0	501	0	0	0	0	1214
09:00 AM	0	166	0	0	0	0	0	118	0	0	0	0	284
09:15 AM	0	160	0	0	0	0	0	112	0	0	0	0	272
09:30 AM	0	167	0	0	0	0	0	147	0	0	0	0	314
09:45 AM	0	113	0	0	0	0	0	113	0	0	0	0	226
Total	0	606	0	0	0	0	0	490	0	0	0	0	1096
04:00 PM	0	186	0	0	0	0	0	219	0	0	0	0	405
04:15 PM	0	133	0	0	0	0	0	210	0	0	0	0	343
04:30 PM	0	158	0	0	0	0	0	225	0	0	0	0	383
04:45 PM	0	163	0	0	0	0	0	213	0	0	0	0	376
Total	0	640	0	0	0	0	0	867	0	0	0	0	1507
05:00 PM	0	178	0	0	0	0	0	200	0	0	0	0	378
05:15 PM	0	189	0	0	0	0	0	209	0	0	0	0	398
05:30 PM	0	158	0	0	0	0	0	218	0	0	0	0	376
05:45 PM	0	192	0	0	0	0	0	188	0	0	0	0	380
Total	0	717	0	0	0	0	0	815	0	0	0	0	1532
06:00 PM	0	185	0	0	0	0	0	214	0	0	0	0	399
06:15 PM	0	143	0	0	0	0	0	203	0	0	0	0	346
06:30 PM	0	163	0	0	0	0	0	192	0	0	0	0	355
06:45 PM	0	139	0	0	0	0	0	123	0	0	0	0	262
Total	0	630	0	0	0	0	0	732	0	0	0	0	1362
Grand Total	0	3973	0	0	0	0	0	3903	0	0	0	0	7876
Apprch %	0	100	0	0	0	0	0	100	0	0	0	0	
Total %	0	50.4	0	0	0	0	0	49.6	0	0	0	0	

File Name : SilverLakeBlvd_Mid-BlockPedX-ing_11-4-21
Site Code : 00000000
Start Date : 11/4/2021
Page No : 2

	Silver Lake Blvd Southbound				Pedestrian X-ing Westbound				Silver Lake Blvd Northbound				Pedestrian X-ing Eastbound				
Start Time	Left	Thru	Right	App. Total	Left	Thru	Right	App. Total	Left	Thru	Right	App. Total	Left	Thru	Right	App. Total	Int. Total
Peak Hour Analysis From 07:00 AM to 11:45 AM - Peak 1 of 1																	
Peak Hour for Entire Intersection Begins at 07:30 AM																	
07:30 AM	0	173	0	173	0	0	0	0	0	**168**	0	**168**	0	0	0	0	341
07:45 AM	0	**203**	0	**203**	0	0	0	0	0	144	0	144	0	0	0	0	**347**
08:00 AM	0	203	0	203	0	0	0	0	0	115	0	115	0	0	0	0	318
08:15 AM	0	191	0	191	0	0	0	0	0	122	0	122	0	0	0	0	313
Total Volume	0	770	0	770	0	0	0	0	0	549	0	549	0	0	0	0	1319
% App. Total	0	100	0		0	0	0		0	100	0		0	0	0		
PHF	.000	.948	.000	.948	.000	.000	.000	.000	.000	.817	.000	.817	.000	.000	.000	.000	.950

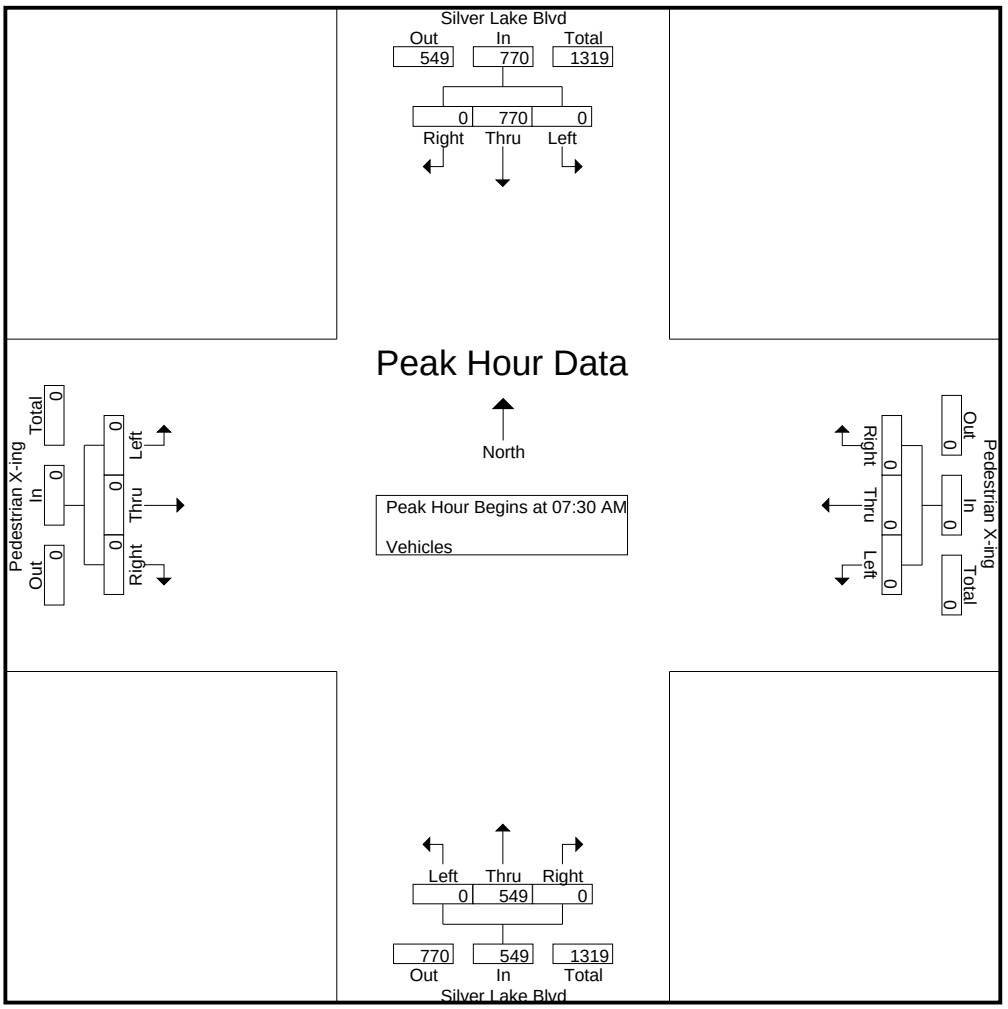


CITY TRAFFIC COUNTERS

WWW.CTCOUNTERS.COM

File Name : SilverLakeBlvd_Mid-BlockPedX-ing_11-4-21
Site Code : 00000000
Start Date : 11/4/2021
Page No : 3

	Silver Lake Blvd Southbound				Pedestrian X-ing Westbound				Silver Lake Blvd Northbound				Pedestrian X-ing Eastbound				
Start Time	Left	Thru	Right	App. Total	Left	Thru	Right	App. Total	Left	Thru	Right	App. Total	Left	Thru	Right	App. Total	Int. Total
Peak Hour Analysis From 12:00 PM to 06:45 PM - Peak 1 of 1																	
Peak Hour for Entire Intersection Begins at 05:15 PM																	
05:15 PM	0	189	0	189	0	0	0	0	0	209	0	209	0	0	0	0	398
05:30 PM	0	158	0	158	0	0	0	0	0	**218**	0	**218**	0	0	0	0	376
05:45 PM	0	**192**	0	**192**	0	0	0	0	0	188	0	188	0	0	0	0	380
06:00 PM	0	185	0	185	0	0	0	0	0	214	0	214	0	0	0	0	**399**
Total Volume	0	724	0	724	0	0	0	0	0	829	0	829	0	0	0	0	1553
% App. Total	0	100	0		0	0	0		0	100	0		0	0	0		
PHF	.000	.943	.000	.943	.000	.000	.000	.000	.000	.951	.000	.951	.000	.000	.000	.000	.973

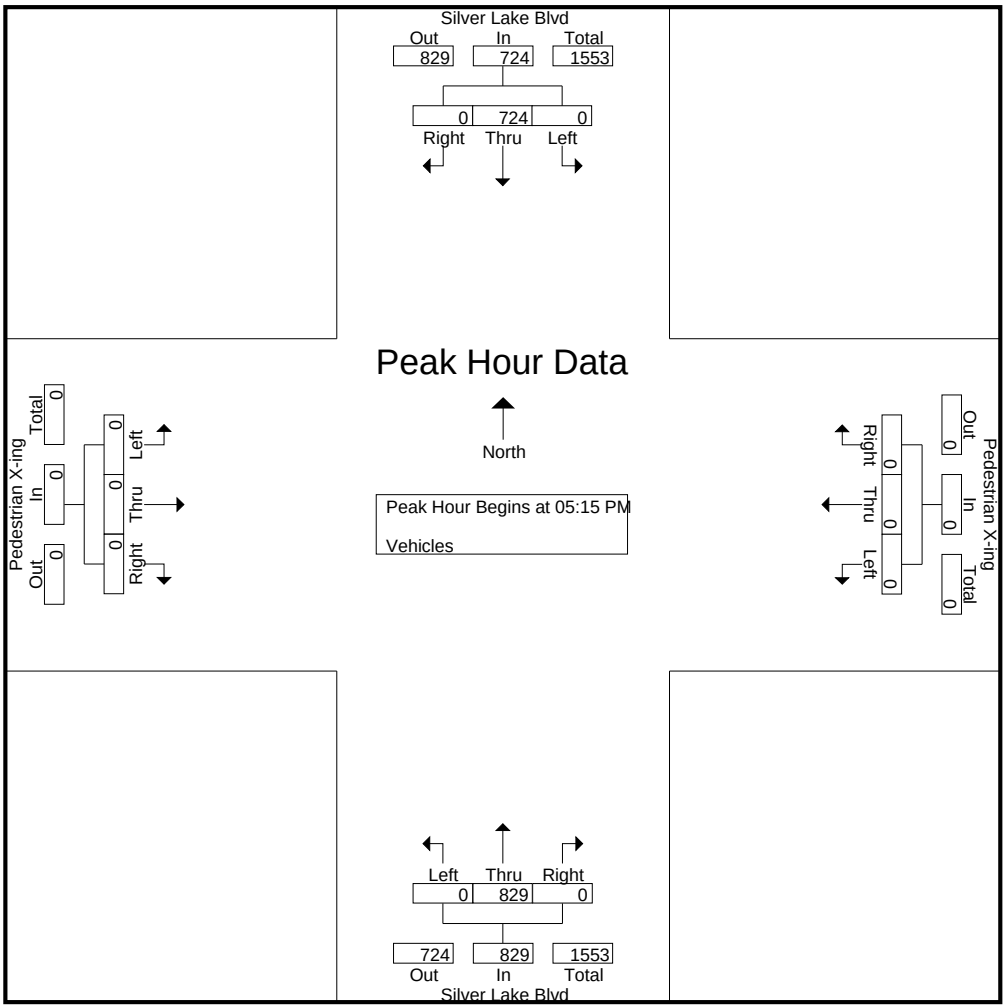

CITY TRAFFIC COUNTERS

WWW.CTCOUNTERS.COM


File Name : SilverLakeBlvd_VanPeltPl_11-4-21
Site Code : 00000000
Start Date : 11/4/2021
Page No : 1

Groups Printed- Vehicles

	Silver Lake Blvd Southbound			Westbound			Silver Lake Blvd Northbound			Van Pelt Place Eastbound			
Start Time	Left	Thru	Right	Left	Thru	Right	Left	Thru	Right	Left	Thru	Right	Int. Total
07:00 AM	0	153	3	0	0	0	1	64	0	2	0	2	225
07:15 AM	0	230	6	0	0	0	1	104	0	5	0	3	349
07:30 AM	0	216	7	0	0	0	3	168	0	7	0	2	403
07:45 AM	0	250	5	0	0	0	2	137	0	5	0	5	404
Total	0	849	21	0	0	0	7	473	0	19	0	12	1381
08:00 AM	0	225	15	0	0	0	5	122	0	2	0	3	372
08:15 AM	0	234	7	0	0	0	5	107	0	3	0	4	360
08:30 AM	0	220	12	0	0	0	4	125	0	2	0	1	364
08:45 AM	0	194	8	0	0	0	3	131	0	4	0	7	347
Total	0	873	42	0	0	0	17	485	0	11	0	15	1443
09:00 AM	0	177	7	0	0	0	2	100	0	4	0	9	299
09:15 AM	0	188	10	0	0	0	3	119	0	5	0	2	327
09:30 AM	0	185	7	0	0	0	6	122	0	7	0	3	330
09:45 AM	0	146	13	0	0	0	2	113	0	6	0	9	289
Total	0	696	37	0	0	0	13	454	0	22	0	23	1245
04:00 PM	0	157	19	0	0	0	1	194	0	5	0	9	385
04:15 PM	0	152	9	0	0	0	6	233	0	10	0	5	415
04:30 PM	0	180	12	0	0	0	2	237	0	16	0	8	455
04:45 PM	0	177	14	0	0	0	7	249	0	17	0	3	467
Total	0	666	54	0	0	0	16	913	0	48	0	25	1722
05:00 PM	0	198	15	0	0	0	7	216	0	13	0	10	459
05:15 PM	0	224	14	0	0	0	10	230	0	12	0	5	495
05:30 PM	0	206	16	0	0	0	5	241	0	10	0	4	482
05:45 PM	0	220	17	0	0	0	10	218	0	8	0	9	482
Total	0	848	62	0	0	0	32	905	0	43	0	28	1918
06:00 PM	0	226	23	0	0	0	9	221	0	11	0	9	499
06:15 PM	0	169	12	0	0	0	6	163	0	7	0	9	366
06:30 PM	0	219	15	0	0	0	6	183	0	5	0	11	439
06:45 PM	0	184	16	0	0	0	9	140	0	7	0	13	369
Total	0	798	66	0	0	0	30	707	0	30	0	42	1673
Grand Total	0	4730	282	0	0	0	115	3937	0	173	0	145	9382
Apprch %	0	94.4	5.6	0	0	0	2.8	97.2	0	54.4	0	45.6	
Total %	0	50.4	3	0	0	0	1.2	42	0	1.8	0	1.5	

File Name : SilverLakeBlvd_VanPeltPl_11-4-21
Site Code : 00000000
Start Date : 11/4/2021
Page No : 2

	Silver Lake Blvd Southbound				Westbound				Silver Lake Blvd Northbound				Van Pelt Place Eastbound				
Start Time	Left	Thru	Right	App. Total	Left	Thru	Right	App. Total	Left	Thru	Right	App. Total	Left	Thru	Right	App. Total	Int. Total
Peak Hour Analysis From 07:00 AM to 11:45 AM - Peak 1 of 1																	
Peak Hour for Entire Intersection Begins at 07:30 AM																	
07:30 AM	0	216	7	223	0	0	0	0	3	**168**	0	**171**	**7**	0	2	9	403
07:45 AM	0	**250**	5	**255**	0	0	0	0	2	137	0	139	5	0	**5**	**10**	**404**
08:00 AM	0	225	**15**	240	0	0	0	0	**5**	122	0	127	2	0	3	5	372
08:15 AM	0	234	7	241	0	0	0	0	5	107	0	112	3	0	4	7	360
Total Volume	0	925	34	959	0	0	0	0	15	534	0	549	17	0	14	31	1539
% App. Total	0	96.5	3.5		0	0	0		2.7	97.3	0		54.8	0	45.2		
PHF	.000	.925	.567	.940	.000	.000	.000	.000	.750	.795	.000	.803	.607	.000	.700	.775	.952

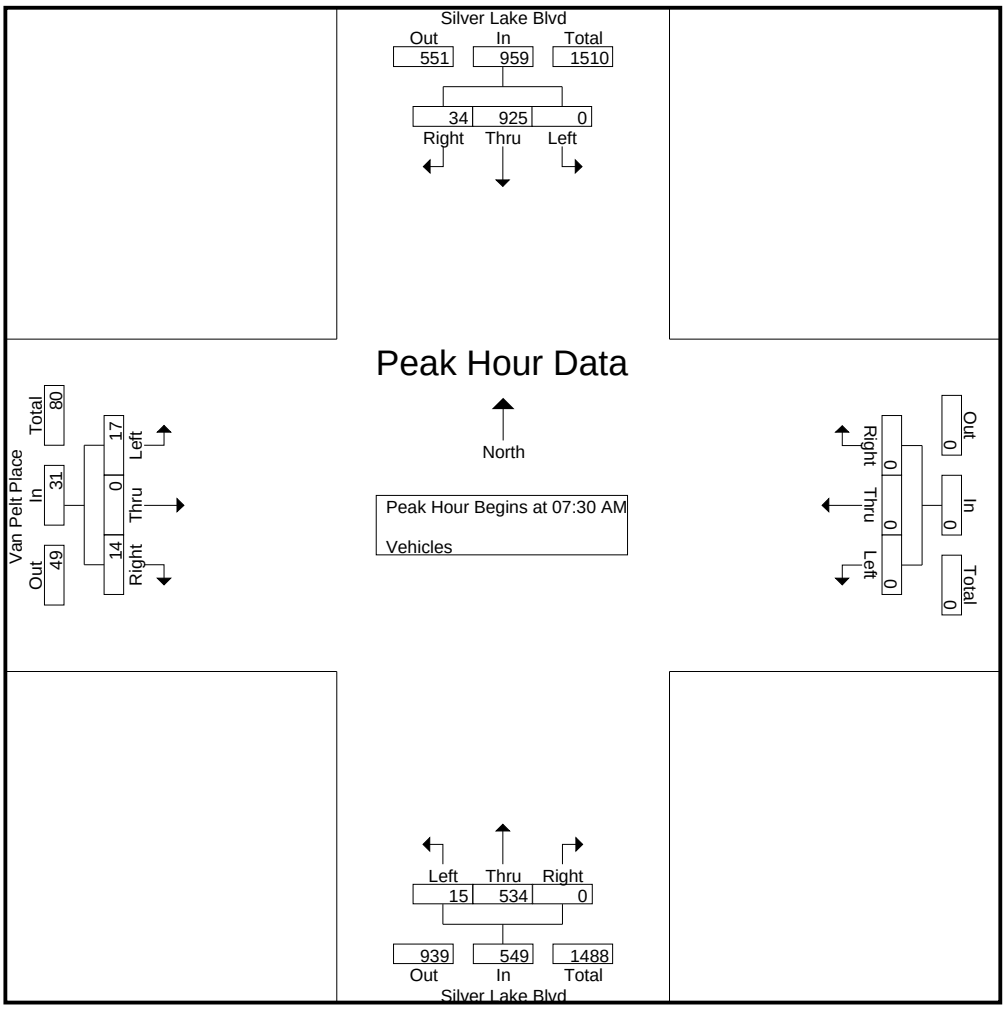


CITY TRAFFIC COUNTERS

WWW.CTCOUNTERS.COM

File Name : SilverLakeBlvd_VanPeltPl_11-4-21
Site Code : 00000000
Start Date : 11/4/2021
Page No : 3

	Silver Lake Blvd Southbound				Westbound				Silver Lake Blvd Northbound				Van Pelt Place Eastbound				
Start Time	Left	Thru	Right	App. Total	Left	Thru	Right	App. Total	Left	Thru	Right	App. Total	Left	Thru	Right	App. Total	Int. Total
Peak Hour Analysis From 12:00 PM to 06:45 PM - Peak 1 of 1																	
Peak Hour for Entire Intersection Begins at 05:15 PM																	
05:15 PM	0	224	14	238	0	0	0	0	**10**	230	0	240	**12**	0	5	17	495
05:30 PM	0	206	16	222	0	0	0	0	5	**241**	0	**246**	10	0	4	14	482
05:45 PM	0	220	17	237	0	0	0	0	10	218	0	228	8	0	**9**	17	482
06:00 PM	0	**226**	**23**	**249**	0	0	0	0	9	221	0	230	11	0	9	**20**	**499**
Total Volume	0	876	70	946	0	0	0	0	34	910	0	944	41	0	27	68	1958
% App. Total	0	92.6	7.4		0	0	0		3.6	96.4	0		60.3	0	39.7		
PHF	.000	.969	.761	.950	.000	.000	.000	.000	.850	.944	.000	.959	.854	.000	.750	.850	.981

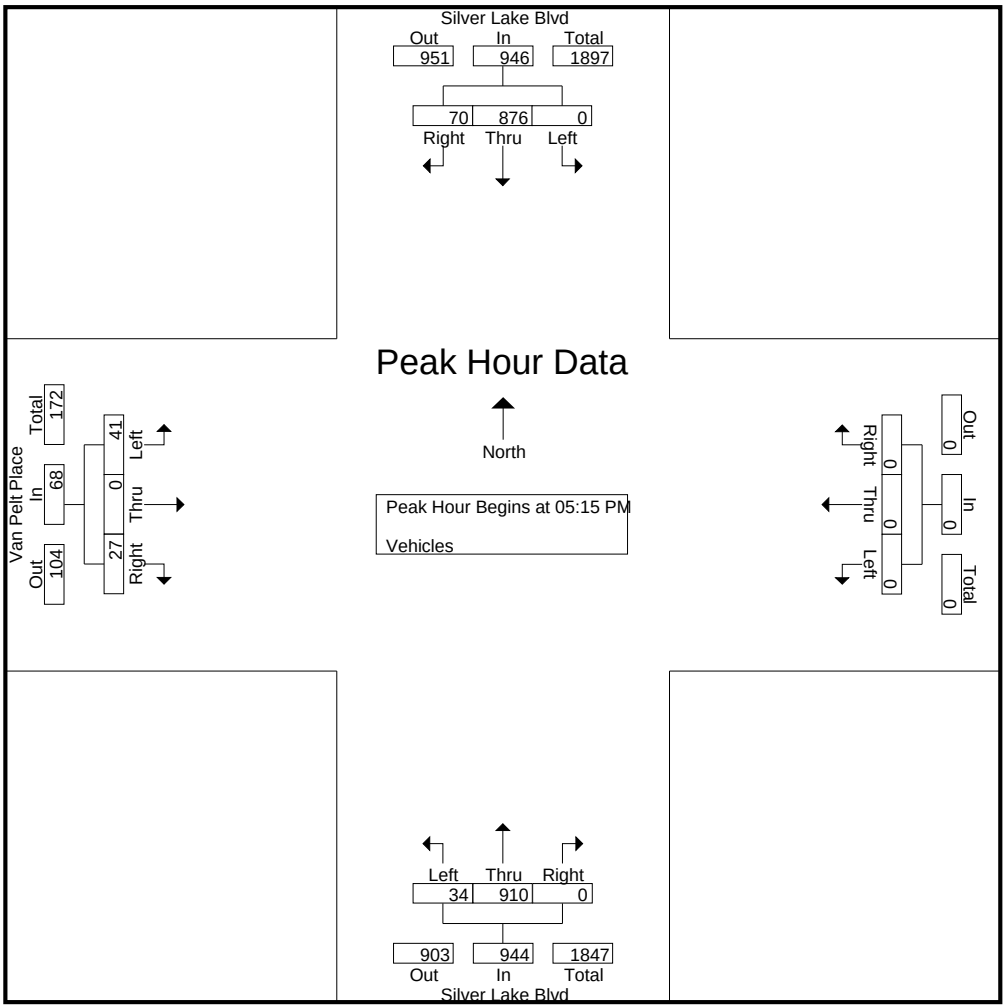

CITY TRAFFIC COUNTERS

WWW.CTCOUNTERS.COM


File Name : WSilverLakeDr_Tesla_11-4-21
Site Code : 00000000
Start Date : 11/4/2021
Page No : 1

Groups Printed- Vehicles

	W Silver Lake Drive Southbound			Tesla Avenue Westbound			W Silver Lake Drive Northbound			Tesla Avenue Eastbound			
Start Time	Left	Thru	Right	Left	Thru	Right	Left	Thru	Right	Left	Thru	Right	Int. Total
07:00 AM	0	6	0	6	0	2	0	5	0	0	0	0	19
07:15 AM	0	8	1	5	1	3	1	8	0	0	0	1	28
07:30 AM	0	16	2	5	0	1	0	24	0	2	0	0	50
07:45 AM	0	18	3	10	1	4	1	14	0	2	0	1	54
Total	0	48	6	26	2	10	2	51	0	4	0	2	151
08:00 AM	0	23	1	13	0	6	0	27	0	1	0	2	73
08:15 AM	0	22	0	7	2	5	1	20	0	1	0	1	59
08:30 AM	0	18	2	5	2	5	0	21	0	2	0	0	55
08:45 AM	0	20	1	11	0	5	2	20	0	0	0	2	61
Total	0	83	4	36	4	21	3	88	0	4	0	5	248
09:00 AM	0	19	0	6	2	5	0	8	0	1	0	0	41
09:15 AM	0	24	1	9	0	9	2	17	0	1	0	1	64
09:30 AM	0	21	2	4	1	4	0	22	0	2	0	1	57
09:45 AM	0	20	2	2	0	2	1	15	0	0	0	0	42
Total	0	84	5	21	3	20	3	62	0	4	0	2	204
04:00 PM	0	21	1	8	2	5	2	38	0	2	0	3	82
04:15 PM	0	21	1	12	0	3	1	24	0	1	0	1	64
04:30 PM	0	24	0	8	2	4	0	30	0	0	0	0	68
04:45 PM	0	18	2	15	0	2	1	38	0	1	0	1	78
Total	0	84	4	43	4	14	4	130	0	4	0	5	292
05:00 PM	0	24	2	13	0	4	0	40	0	0	0	0	83
05:15 PM	0	26	0	14	1	2	1	30	0	0	0	2	76
05:30 PM	0	25	2	15	0	3	1	30	0	2	0	1	79
05:45 PM	0	20	1	12	1	3	2	38	0	0	0	1	78
Total	0	95	5	54	2	12	4	138	0	2	0	4	316
06:00 PM	0	20	1	10	0	2	0	25	0	1	0	0	59
06:15 PM	0	24	2	22	0	4	1	32	0	0	0	1	86
06:30 PM	0	16	0	12	1	2	1	24	0	1	0	2	59
06:45 PM	0	16	2	8	2	2	1	23	0	1	0	1	56
Total	0	76	5	52	3	10	3	104	0	3	0	4	260
Grand Total	0	470	29	232	18	87	19	573	0	21	0	22	1471
Apprch %	0	94.2	5.8	68.8	5.3	25.8	3.2	96.8	0	48.8	0	51.2	
Total %	0	32	2	15.8	1.2	5.9	1.3	39	0	1.4	0	1.5	

File Name : WSilverLakeDr_Tesla_11-4-21
Site Code : 00000000
Start Date : 11/4/2021
Page No : 2

	W Silver Lake Drive Southbound				Tesla Avenue Westbound				W Silver Lake Drive Northbound				Tesla Avenue Eastbound				
Start Time	Left	Thru	Right	App. Total	Left	Thru	Right	App. Total	Left	Thru	Right	App. Total	Left	Thru	Right	App. Total	Int. Total
Peak Hour Analysis From 07:00 AM to 11:45 AM - Peak 1 of 1																	
Peak Hour for Entire Intersection Begins at 08:00 AM																	
08:00 AM	0	**23**	1	**24**	**13**	0	**6**	**19**	0	**27**	0	**27**	1	0	**2**	**3**	**73**
08:15 AM	0	22	0	22	7	**2**	5	14	1	20	0	21	1	0	1	2	59
08:30 AM	0	18	**2**	20	5	2	5	12	0	21	0	21	**2**	0	0	2	55
08:45 AM	0	20	1	21	11	0	5	16	**2**	20	0	22	0	0	2	2	61
Total Volume	0	83	4	87	36	4	21	61	3	88	0	91	4	0	5	9	248
% App. Total	0	95.4	4.6		59	6.6	34.4		3.3	96.7	0		44.4	0	55.6		
PHF	.000	.902	.500	.906	.692	.500	.875	.803	.375	.815	.000	.843	.500	.000	.625	.750	.849

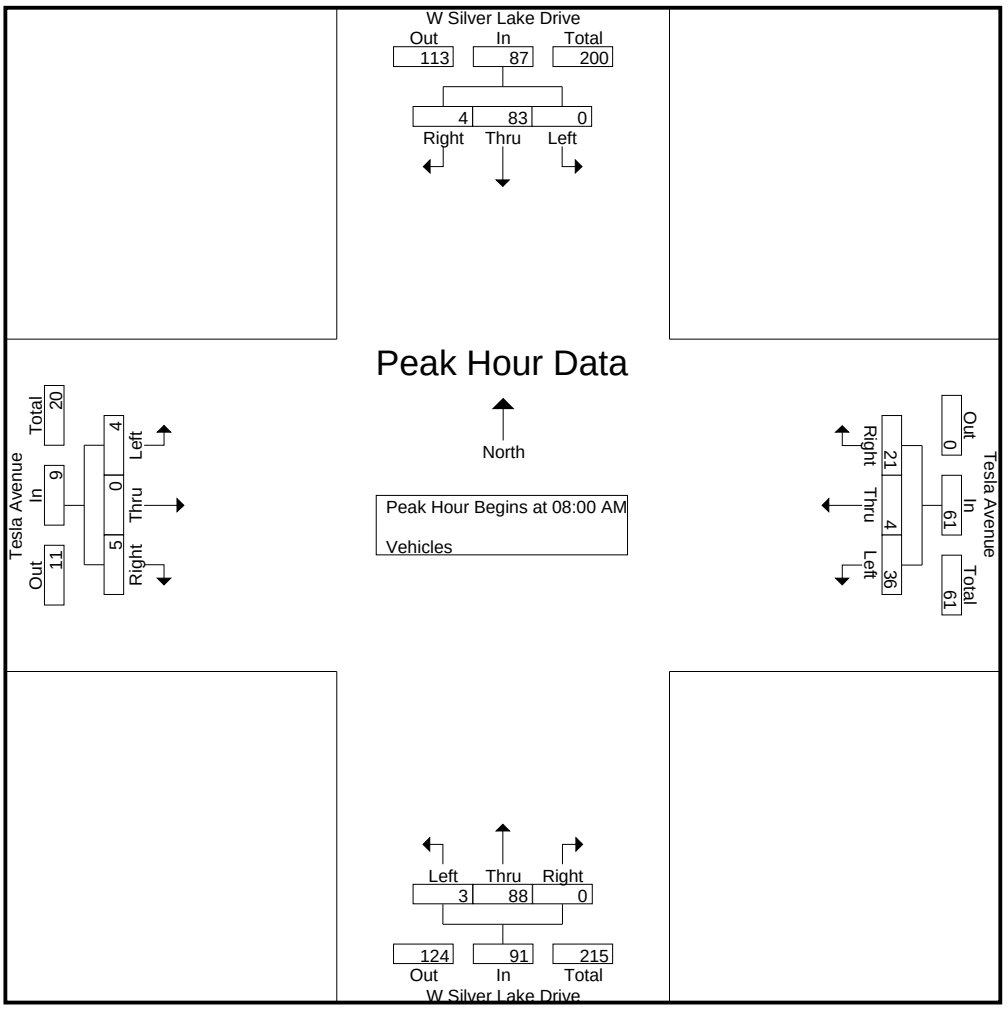


CITY TRAFFIC COUNTERS

WWW.CTCOUNTERS.COM

File Name : WSilverLakeDr_Tesla_11-4-21
Site Code : 00000000
Start Date : 11/4/2021
Page No : 3

	W Silver Lake Drive Southbound				Tesla Avenue Westbound				W Silver Lake Drive Northbound				Tesla Avenue Eastbound				
Start Time	Left	Thru	Right	App. Total	Left	Thru	Right	App. Total	Left	Thru	Right	App. Total	Left	Thru	Right	App. Total	Int. Total
Peak Hour Analysis From 12:00 PM to 06:45 PM - Peak 1 of 1																	
Peak Hour for Entire Intersection Begins at 04:45 PM																	
04:45 PM	0	18	**2**	20	**15**	0	2	17	**1**	38	0	39	1	0	1	2	78
05:00 PM	0	24	2	26	13	0	**4**	17	0	**40**	0	**40**	0	0	0	0	**83**
05:15 PM	0	**26**	0	26	14	**1**	2	17	1	30	0	31	0	0	**2**	2	76
05:30 PM	0	25	2	**27**	15	0	3	**18**	1	30	0	31	**2**	0	1	**3**	79
Total Volume	0	93	6	99	57	1	11	69	3	138	0	141	3	0	4	7	316
% App. Total	0	93.9	6.1		82.6	1.4	15.9		2.1	97.9	0		42.9	0	57.1		
PHF	.000	.894	.750	.917	.950	.250	.688	.958	.750	.863	.000	.881	.375	.000	.500	.583	.952

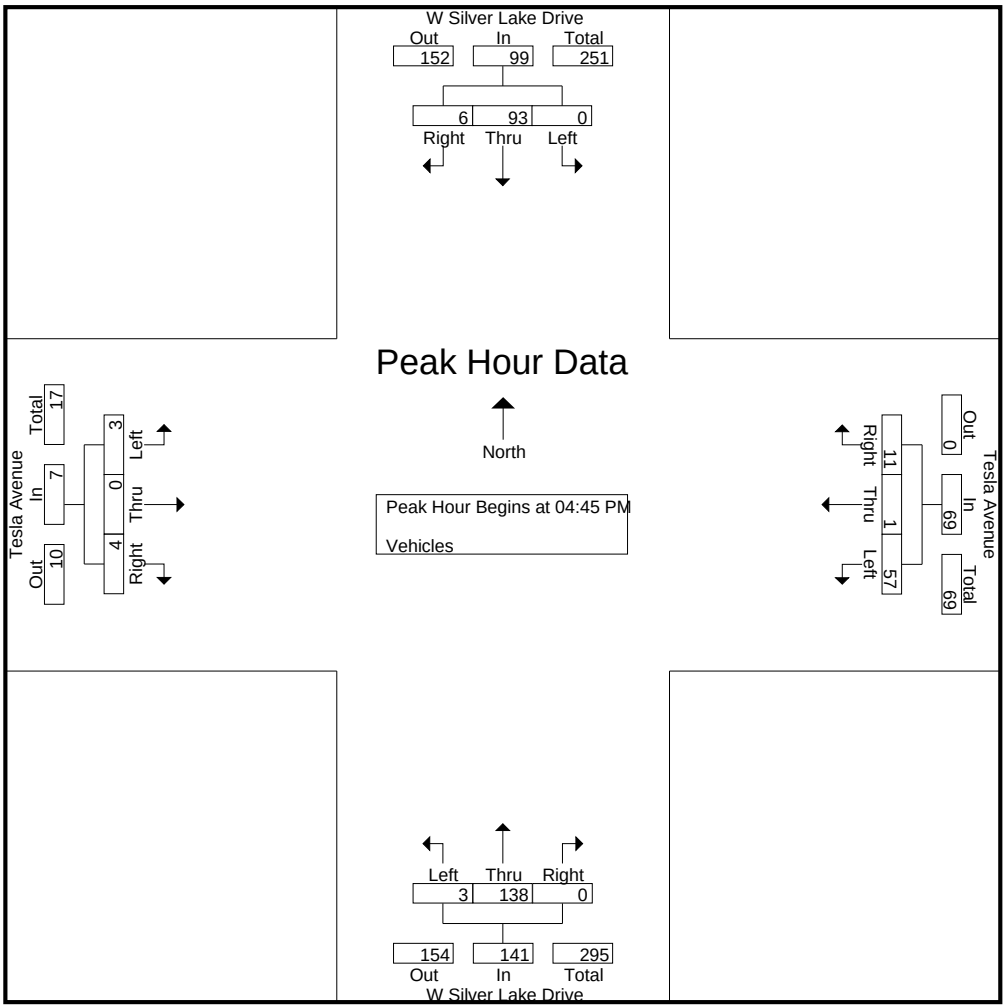

CITY TRAFFIC COUNTERS

WWW.CTCOUNTERS.COM


File Name : Armstrong_SilverLakeBlvd_11-6-21
Site Code : 00000000
Start Date : 11/6/2021
Page No : 1

Groups Printed- Vehicles

	Armstrong Ave Southbound			Silver Lake Blvd Westbound			Northbound			Silver Lake Blvd Eastbound			
Start Time	Left	Thru	Right	Left	Thru	Right	Left	Thru	Right	Left	Thru	Right	Int. Total
09:00 AM	1	0	6	0	121	12	0	0	0	6	92	0	238
09:15 AM	6	0	7	0	88	10	0	0	0	9	89	0	209
09:30 AM	5	0	8	0	143	6	0	0	0	14	117	0	293
09:45 AM	8	0	11	0	154	16	0	0	0	8	131	0	328
Total	20	0	32	0	506	44	0	0	0	37	429	0	1068
10:00 AM	6	0	17	0	136	12	0	0	0	9	136	0	316
10:15 AM	6	0	13	0	152	8	0	0	0	13	113	0	305
10:30 AM	6	0	8	0	151	7	0	0	0	7	156	0	335
10:45 AM	7	0	13	3	158	9	0	0	0	8	143	0	341
Total	25	0	51	3	597	36	0	0	0	37	548	0	1297
11:00 AM	7	0	16	0	174	17	0	0	0	12	151	0	377
11:15 AM	7	0	17	0	189	17	0	0	0	14	147	0	391
11:30 AM	6	0	20	0	169	12	0	0	0	9	147	0	363
11:45 AM	6	0	14	0	197	9	0	0	0	12	140	0	378
Total	26	0	67	0	729	55	0	0	0	47	585	0	1509
12:00 PM	8	0	8	0	153	9	0	0	0	17	147	0	342
12:15 PM	3	0	14	0	171	11	0	0	0	12	157	0	368
12:30 PM	6	0	19	0	174	18	0	0	0	14	155	0	386
12:45 PM	7	0	22	0	168	19	0	0	0	19	160	0	395
Total	24	0	63	0	666	57	0	0	0	62	619	0	1491
01:00 PM	12	0	22	0	149	10	0	0	0	17	147	0	357
01:15 PM	7	0	23	0	133	10	0	0	0	26	169	0	368
01:30 PM	10	0	18	0	153	14	0	0	0	11	155	0	361
01:45 PM	11	0	24	0	155	10	0	0	0	19	164	0	383
Total	40	0	87	0	590	44	0	0	0	73	635	0	1469
02:00 PM	7	0	25	0	176	13	0	0	0	19	158	0	398
02:15 PM	9	0	26	0	152	8	0	0	0	22	134	0	351
02:30 PM	11	0	17	0	148	16	0	0	0	11	144	0	347
02:45 PM	8	0	27	0	141	14	0	0	0	18	151	0	359
Total	35	0	95	0	617	51	0	0	0	70	587	0	1455
03:00 PM	11	0	27	0	140	11	0	0	0	11	187	1	388
03:15 PM	9	0	34	0	183	11	0	0	0	26	141	1	405
03:30 PM	9	0	26	0	143	9	0	0	0	22	137	0	346
03:45 PM	13	0	33	0	166	13	0	0	0	26	127	2	380
Total	42	0	120	0	632	44	0	0	0	85	592	4	1519
Grand Total	212	0	515	3	4337	331	0	0	0	411	3995	4	9808
Apprch %	29.2	0	70.8	0.1	92.8	7.1	0	0	0	9.3	90.6	0.1	
Total %	2.2	0	5.3	0	44.2	3.4	0	0	0	4.2	40.7	0	

File Name : Armstrong_SilverLakeBlvd_11-6-21
Site Code : 00000000
Start Date : 11/6/2021
Page No : 2

	Armstrong Ave Southbound				Silver Lake Blvd Westbound				Northbound				Silver Lake Blvd Eastbound				
Start Time	Left	Thru	Right	App. Total	Left	Thru	Right	App. Total	Left	Thru	Right	App. Total	Left	Thru	Right	App. Total	Int. Total
Peak Hour Analysis From 09:00 AM to 03:45 PM - Peak 1 of 1																	
Peak Hour for Entire Intersection Begins at 03:00 PM																	
03:00 PM	11	0	27	38	0	140	11	151	0	0	0	0	11	**187**	1	**199**	388
03:15 PM	9	0	**34**	43	0	**183**	11	**194**	0	0	0	0	**26**	141	1	168	**405**
03:30 PM	9	0	26	35	0	143	9	152	0	0	0	0	22	137	0	159	346
03:45 PM	**13**	0	33	**46**	0	166	**13**	179	0	0	0	0	26	127	**2**	155	380
Total Volume	42	0	120	162	0	632	44	676	0	0	0	0	85	592	4	681	1519
% App. Total	25.9	0	74.1		0	93.5	6.5		0	0	0		12.5	86.9	0.6		
PHF	.808	.000	.882	.880	.000	.863	.846	.871	.000	.000	.000	.000	.817	.791	.500	.856	.938

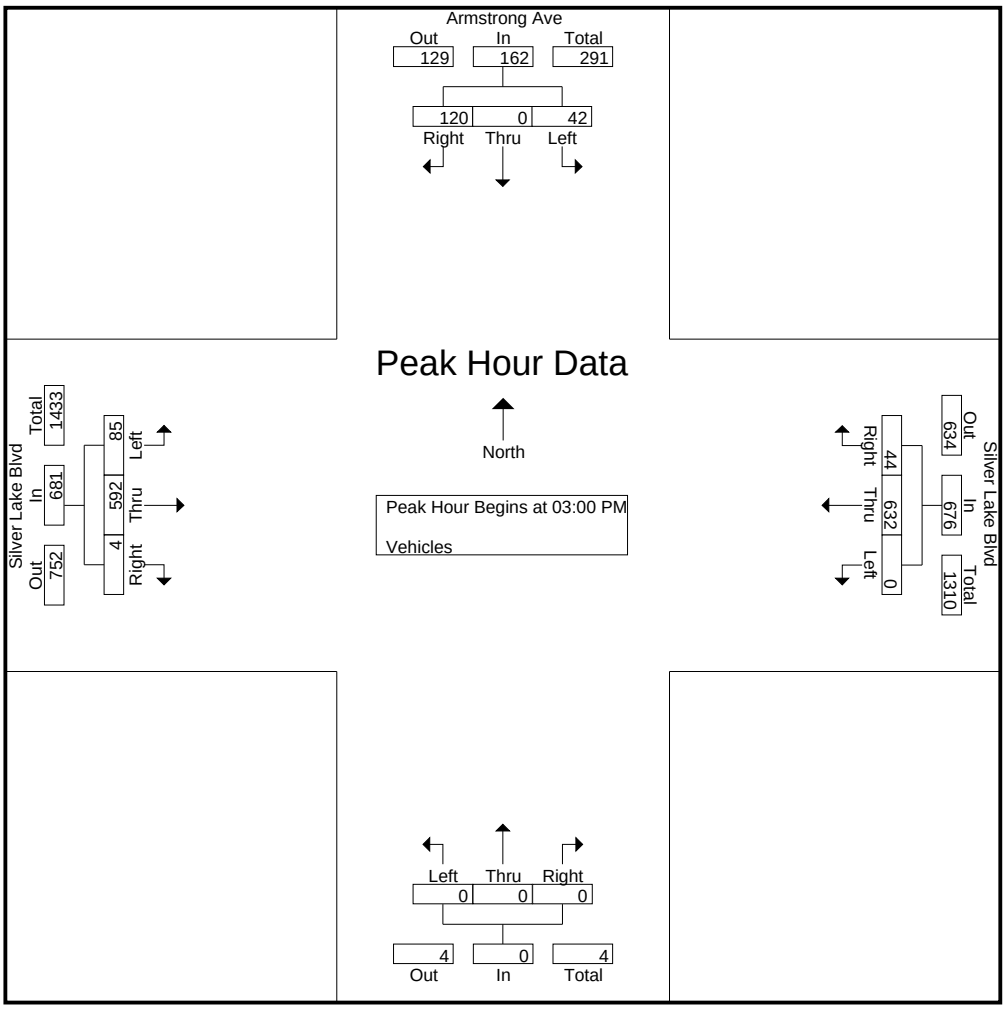

CITY TRAFFIC COUNTERS

WWW.CTCOUNTERS.COM


File Name : Armstrong_Tesla-Lakewood_11-6-21
Site Code : 00000000
Start Date : 11/6/2021
Page No : 1

Groups Printed- Vehicles

	Armstrong Ave Southbound			Lakewood Ave Westbound			Armstrong Ave Northbound			Tesla Ave Eastbound			
Start Time	Left	Thru	Right	Left	Thru	Right	Left	Thru	Right	Left	Thru	Right	Int. Total
09:00 AM	0	5	0	4	2	0	6	8	3	0	0	0	28
09:15 AM	3	8	0	3	2	0	4	7	4	0	0	0	31
09:30 AM	2	10	2	5	3	0	6	8	4	0	0	0	40
09:45 AM	1	11	1	8	4	0	10	12	5	0	0	0	52
Total	6	34	3	20	11	0	26	35	16	0	0	0	151
10:00 AM	1	13	0	8	4	0	9	5	7	0	0	0	47
10:15 AM	0	13	0	2	4	1	7	12	2	0	0	0	41
10:30 AM	0	8	0	4	2	3	10	4	3	0	0	0	34
10:45 AM	3	10	0	12	3	4	5	9	3	0	0	0	49
Total	4	44	0	26	13	8	31	30	15	0	0	0	171
11:00 AM	1	15	0	5	2	0	9	10	6	0	0	0	48
11:15 AM	0	21	0	8	7	3	6	10	8	0	0	0	63
11:30 AM	2	18	0	6	8	1	6	9	6	0	0	0	56
11:45 AM	1	12	1	6	4	2	5	8	5	0	0	0	44
Total	4	66	1	25	21	6	26	37	25	0	0	0	211
12:00 PM	0	7	0	5	7	1	10	10	6	0	0	0	46
12:15 PM	3	13	0	7	7	0	13	9	4	0	0	0	56
12:30 PM	0	13	0	9	5	0	11	20	5	0	0	0	63
12:45 PM	4	23	0	13	6	2	14	12	13	0	0	0	87
Total	7	56	0	34	25	3	48	51	28	0	0	0	252
01:00 PM	1	16	1	9	4	0	8	10	7	0	0	0	56
01:15 PM	0	18	1	10	6	0	14	11	9	0	0	0	69
01:30 PM	2	18	2	10	7	0	10	12	8	0	0	0	69
01:45 PM	4	19	0	11	5	2	7	14	7	0	0	0	69
Total	7	71	4	40	22	2	39	47	31	0	0	0	263
02:00 PM	2	18	1	11	3	0	13	11	9	0	0	0	68
02:15 PM	2	29	1	14	3	1	8	4	9	0	0	0	71
02:30 PM	0	18	1	8	4	0	6	19	3	0	0	0	59
02:45 PM	0	29	0	16	8	0	8	16	4	0	0	0	81
Total	4	94	3	49	18	1	35	50	25	0	0	0	279
03:00 PM	1	26	0	8	4	1	8	13	4	0	0	0	65
03:15 PM	0	22	2	13	7	2	13	13	5	0	0	0	77
03:30 PM	1	19	1	21	5	1	4	11	7	0	0	0	70
03:45 PM	2	30	0	15	6	2	6	16	9	0	0	0	86
Total	4	97	3	57	22	6	31	53	25	0	0	0	298
Grand Total	36	462	14	251	132	26	236	303	165	0	0	0	1625
Apprch %	7	90.2	2.7	61.4	32.3	6.4	33.5	43	23.4	0	0	0	
Total %	2.2	28.4	0.9	15.4	8.1	1.6	14.5	18.6	10.2	0	0	0	

File Name : Armstrong_Tesla-Lakewood_11-6-21
Site Code : 00000000
Start Date : 11/6/2021
Page No : 2

	Armstrong Ave Southbound				Lakewood Ave Westbound				Armstrong Ave Northbound				Tesla Ave Eastbound				
Start Time	Left	Thru	Right	App. Total	Left	Thru	Right	App. Total	Left	Thru	Right	App. Total	Left	Thru	Right	App. Total	Int. Total
Peak Hour Analysis From 09:00 AM to 03:45 PM - Peak 1 of 1																	
Peak Hour for Entire Intersection Begins at 03:00 PM																	
03:00 PM	1	26	0	27	8	4	1	13	8	13	4	25	0	0	0	0	65
03:15 PM	0	22	**2**	24	13	**7**	**2**	22	**13**	13	5	**31**	0	0	0	0	77
03:30 PM	1	19	1	21	**21**	5	1	**27**	4	11	7	22	0	0	0	0	70
03:45 PM	**2**	**30**	0	**32**	15	6	2	23	6	**16**	**9**	31	0	0	0	0	**86**
Total Volume	4	97	3	104	57	22	6	85	31	53	25	109	0	0	0	0	298
% App. Total	3.8	93.3	2.9		67.1	25.9	7.1		28.4	48.6	22.9		0	0	0		
PHF	.500	.808	.375	.813	.679	.786	.750	.787	.596	.828	.694	.879	.000	.000	.000	.000	.866

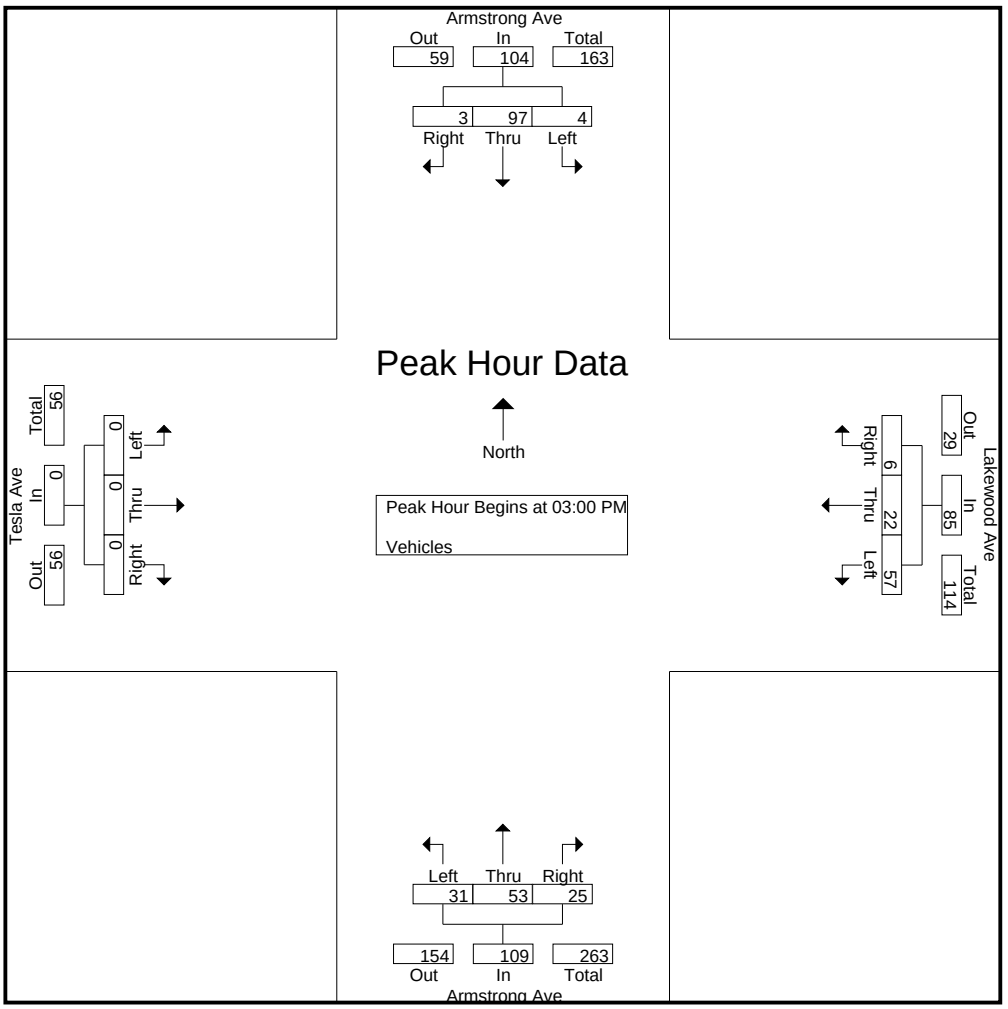

CITY TRAFFIC COUNTERS

WWW.CTCOUNTERS.COM

File Name : Glendale_SilverLakeBlvd_11-6-21
Site Code : 00000000
Start Date : 11/6/2021
Page No : 1

Groups Printed- Vehicles


	Glendale Blvd Southbound			Silver Lake Blvd Westbound			Glendale Blvd Northbound			Silver Lake Blvd Eastbound			
Start Time	Left	Thru	Right	Left	Thru	Right	Left	Thru	Right	Left	Thru	Right	Int. Total
09:00 AM	5	90	114	3	9	4	6	66	0	86	3	7	393
09:15 AM	4	86	89	9	5	4	9	55	1	86	4	6	358
09:30 AM	5	118	128	7	9	6	11	78	5	110	5	13	495
09:45 AM	2	133	146	4	12	7	8	77	2	135	3	14	543
Total	16	427	477	23	35	21	34	276	8	417	15	40	1789
10:00 AM	8	125	136	11	11	10	6	83	2	130	4	15	541
10:15 AM	6	122	143	8	8	6	12	89	3	122	1	11	531
10:30 AM	6	148	151	11	5	12	10	86	0	159	4	6	598
10:45 AM	8	197	160	16	9	9	7	91	3	139	6	14	659
Total	28	592	590	46	33	37	35	349	8	550	15	46	2329
11:00 AM	7	180	160	14	16	9	15	98	0	154	3	11	667
11:15 AM	5	197	173	20	12	11	20	95	2	155	4	7	701
11:30 AM	9	214	163	15	18	7	8	92	2	144	8	10	690
11:45 AM	14	218	178	20	22	11	13	103	4	136	7	16	742
Total	35	809	674	69	68	38	56	388	8	589	22	44	2800
12:00 PM	7	208	137	17	12	6	11	83	0	143	7	16	647
12:15 PM	6	303	148	14	21	10	11	135	3	140	5	16	812
12:30 PM	7	249	135	20	16	5	17	84	4	161	6	11	715
12:45 PM	11	259	177	15	16	4	9	102	1	164	3	7	768
Total	31	1019	597	66	65	25	48	404	8	608	21	50	2942
01:00 PM	14	265	123	22	10	5	9	78	2	144	6	12	690
01:15 PM	8	262	120	11	18	4	8	96	0	153	10	16	706
01:30 PM	5	257	143	14	16	3	11	94	1	147	10	17	718
01:45 PM	10	244	148	20	19	7	10	92	2	152	6	19	729
Total	37	1028	534	67	63	19	38	360	5	596	32	64	2843
02:00 PM	6	261	151	23	20	6	10	85	1	153	5	15	736
02:15 PM	7	261	158	5	20	4	11	98	3	128	4	15	714
02:30 PM	6	245	137	14	19	7	6	106	3	128	1	23	695
02:45 PM	9	270	132	16	19	7	17	102	1	138	5	20	736
Total	28	1037	578	58	78	24	44	391	8	547	15	73	2881
03:00 PM	5	235	137	20	11	6	14	90	1	163	6	25	713
03:15 PM	3	245	150	18	22	2	23	77	2	140	4	12	698
03:30 PM	6	245	114	21	15	0	12	77	2	128	3	16	639
03:45 PM	8	261	145	13	21	3	18	80	0	107	4	15	675
Total	22	986	546	72	69	11	67	324	5	538	17	68	2725
Grand Total	197	5898	3996	401	411	175	322	2492	50	3845	137	385	18309
Apprch %	2	58.4	39.6	40.6	41.6	17.7	11.2	87	1.7	88	3.1	8.8	
Total %	1.1	32.2	21.8	2.2	2.2	1	1.8	13.6	0.3	21	0.7	2.1	

CITY TRAFFIC COUNTERS

WWW.CTCOUNTERS.COM

File Name : Glendale_SilverLakeBlvd_11-6-21
Site Code : 00000000
Start Date : 11/6/2021
Page No : 2

	Glendale Blvd Southbound				Silver Lake Blvd Westbound				Glendale Blvd Northbound				Silver Lake Blvd Eastbound				
Start Time	Left	Thru	Right	App. Total	Left	Thru	Right	App. Total	Left	Thru	Right	App. Total	Left	Thru	Right	App. Total	Int. Total
Peak Hour Analysis From 09:00 AM to 03:45 PM - Peak 1 of 1																	
Peak Hour for Entire Intersection Begins at 12:15 PM																	
12:15 PM	6	**303**	148	**457**	14	**21**	**10**	**45**	11	**135**	3	**149**	140	5	**16**	161	**812**
12:30 PM	7	249	135	391	20	16	5	41	**17**	84	**4**	105	161	**6**	11	**178**	715
12:45 PM	11	259	**177**	447	15	16	4	35	9	102	1	112	**164**	3	7	174	768
01:00 PM	**14**	265	123	402	**22**	10	5	37	9	78	2	89	144	6	12	162	690
Total Volume	38	1076	583	1697	71	63	24	158	46	399	10	455	609	20	46	675	2985
% App. Total	2.2	63.4	34.4		44.9	39.9	15.2		10.1	87.7	2.2		90.2	3	6.8		
PHF	.679	.888	.823	.928	.807	.750	.600	.878	.676	.739	.625	.763	.928	.833	.719	.948	.919

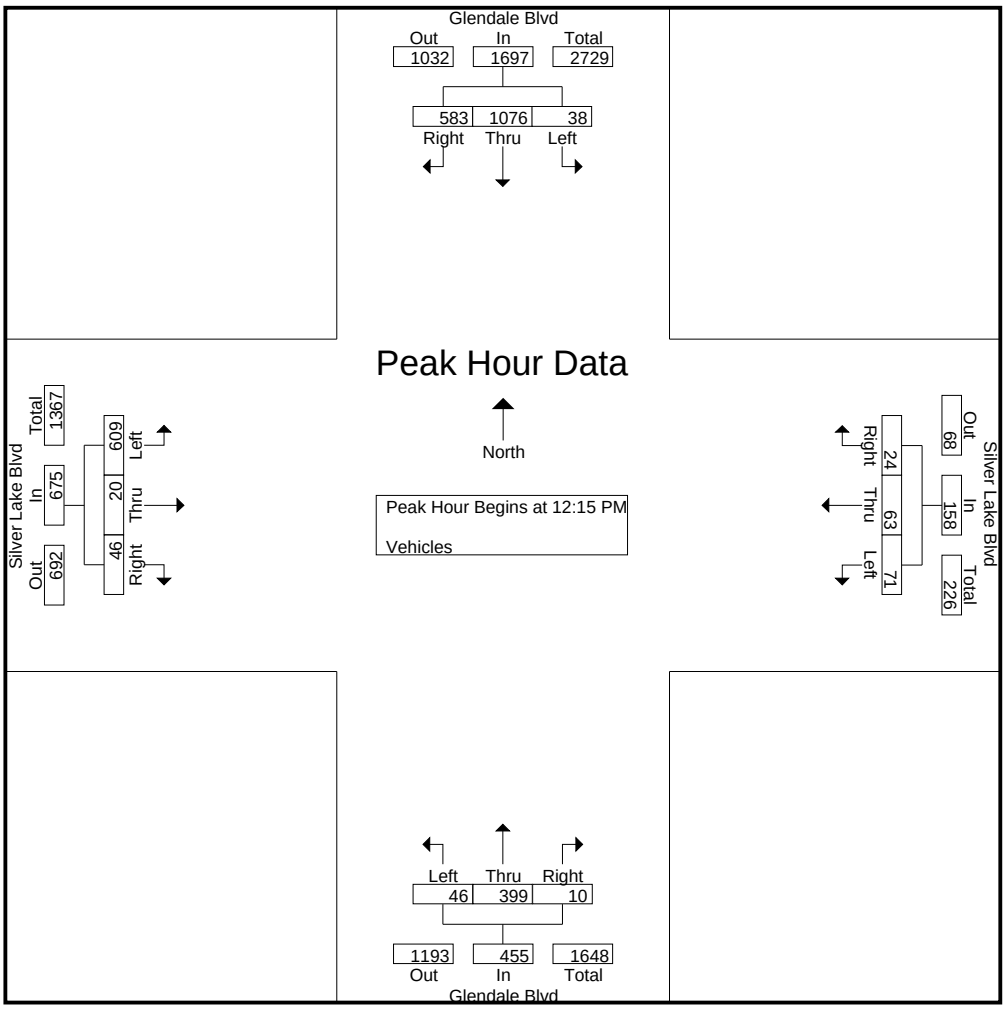

CITY TRAFFIC COUNTERS

WWW.CTCOUNTERS.COM

File Name : SilverLakeBlvd_Duane_11-6-21
Site Code : 00000000
Start Date : 11/6/2021
Page No : 1

Groups Printed- Vehicles


	Silver Lake Blvd Southbound			Duane Street Westbound			Silver Lake Blvd Northbound			Eastbound			
Start Time	Left	Thru	Right	Left	Thru	Right	Left	Thru	Right	Left	Thru	Right	Int. Total
09:00 AM	2	122	0	1	0	4	0	99	11	0	0	0	239
09:15 AM	2	89	0	10	0	3	0	104	8	0	0	0	216
09:30 AM	2	151	0	9	0	2	0	115	12	0	0	0	291
09:45 AM	1	163	0	7	0	6	0	136	12	0	0	0	325
Total	7	525	0	27	0	15	0	454	43	0	0	0	1071
10:00 AM	3	148	0	8	0	4	0	142	7	0	0	0	312
10:15 AM	1	157	0	5	0	4	0	116	16	0	0	0	299
10:30 AM	3	161	0	11	0	4	0	165	17	0	0	0	361
10:45 AM	4	187	0	10	0	2	0	155	18	0	0	0	376
Total	11	653	0	34	0	14	0	578	58	0	0	0	1348
11:00 AM	6	184	0	15	0	7	0	167	18	0	0	0	397
11:15 AM	4	208	0	12	0	2	0	160	15	0	0	0	401
11:30 AM	2	178	0	10	0	2	0	153	19	0	0	0	364
11:45 AM	5	208	0	7	0	6	0	154	15	0	0	0	395
Total	17	778	0	44	0	17	0	634	67	0	0	0	1557
12:00 PM	7	171	0	9	0	7	0	150	13	0	0	0	357
12:15 PM	7	169	0	8	0	4	0	141	22	0	0	0	351
12:30 PM	3	178	0	9	0	4	0	180	19	0	0	0	393
12:45 PM	4	172	0	6	0	3	0	181	29	0	0	0	395
Total	21	690	0	32	0	18	0	652	83	0	0	0	1496
01:00 PM	11	168	0	15	0	3	0	181	38	0	0	0	416
01:15 PM	1	144	0	9	0	8	0	187	36	0	0	0	385
01:30 PM	4	165	0	8	0	6	0	170	36	0	0	0	389
01:45 PM	3	180	0	12	0	1	0	166	28	0	0	0	390
Total	19	657	0	44	0	18	0	704	138	0	0	0	1580
02:00 PM	5	198	0	11	0	3	0	196	29	0	0	0	442
02:15 PM	7	188	0	6	0	2	0	151	34	0	0	0	388
02:30 PM	2	173	0	10	0	3	0	165	25	0	0	0	378
02:45 PM	2	158	0	11	0	4	0	172	21	0	0	0	368
Total	16	717	0	38	0	12	0	684	109	0	0	0	1576
03:00 PM	4	141	0	5	0	5	0	165	26	0	0	0	346
03:15 PM	13	192	0	19	0	0	0	161	21	0	0	0	406
03:30 PM	5	158	0	8	0	7	0	141	28	0	0	0	347
03:45 PM	8	179	0	9	0	2	0	171	15	0	0	0	384
Total	30	670	0	41	0	14	0	638	90	0	0	0	1483
Grand Total	121	4690	0	260	0	108	0	4344	588	0	0	0	10111
Apprch %	2.5	97.5	0	70.7	0	29.3	0	88.1	11.9	0	0	0	
Total %	1.2	46.4	0	2.6	0	1.1	0	43	5.8	0	0	0	

CITY TRAFFIC COUNTERS

WWW.CTCOUNTERS.COM

File Name : SilverLakeBlvd_Duane_11-6-21
Site Code : 00000000
Start Date : 11/6/2021
Page No : 2

	Silver Lake Blvd Southbound				Duane Street Westbound				Silver Lake Blvd Northbound				Eastbound				
Start Time	Left	Thru	Right	App. Total	Left	Thru	Right	App. Total	Left	Thru	Right	App. Total	Left	Thru	Right	App. Total	Int. Total
Peak Hour Analysis From 09:00 AM to 03:45 PM - Peak 1 of 1																	
Peak Hour for Entire Intersection Begins at 01:30 PM																	
01:30 PM	4	165	0	169	8	0	**6**	**14**	0	170	**36**	206	0	0	0	0	389
01:45 PM	3	180	0	183	**12**	0	1	13	0	166	28	194	0	0	0	0	390
02:00 PM	5	**198**	0	**203**	11	0	3	14	0	**196**	29	**225**	0	0	0	0	**442**
02:15 PM	**7**	188	0	195	6	0	2	8	0	151	34	185	0	0	0	0	388
Total Volume	19	731	0	750	37	0	12	49	0	683	127	810	0	0	0	0	1609
% App. Total	2.5	97.5	0		75.5	0	24.5		0	84.3	15.7		0	0	0		
PHF	.679	.923	.000	.924	.771	.000	.500	.875	.000	.871	.882	.900	.000	.000	.000	.000	.910

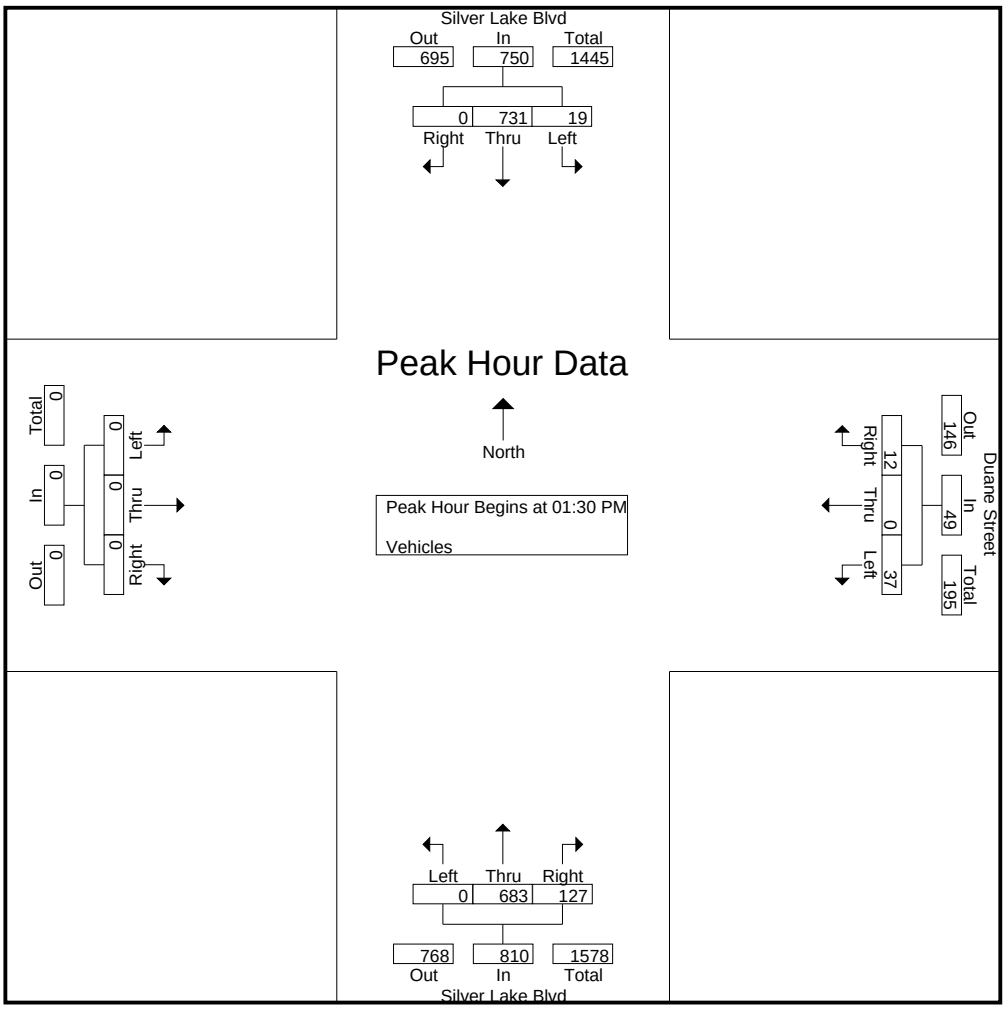

CITY TRAFFIC COUNTERS

WWW.CTCOUNTERS.COM

File Name : SilverLakeBlvd_Mid-BlockPedX-ing_11-6-21
Site Code : 00000000
Start Date : 11/6/2021
Page No : 1

Groups Printed- Vehicles


	Silver Lake Blvd Southbound			Pedestrian X-ing Westbound			Silver Lake Blvd Northbound			Pedestrian X-ing Eastbound			
Start Time	Left	Thru	Right	Left	Thru	Right	Left	Thru	Right	Left	Thru	Right	Int. Total
09:00 AM	0	120	0	0	0	0	0	100	0	0	0	0	220
09:15 AM	0	107	0	0	0	0	0	104	0	0	0	0	211
09:30 AM	0	147	0	0	0	0	0	131	0	0	0	0	278
09:45 AM	0	152	0	0	0	0	0	140	0	0	0	0	292
Total	0	526	0	0	0	0	0	475	0	0	0	0	1001
10:00 AM	0	161	0	0	0	0	0	134	0	0	0	0	295
10:15 AM	0	164	0	0	0	0	0	137	0	0	0	0	301
10:30 AM	0	162	0	0	0	0	0	164	0	0	0	0	326
10:45 AM	0	169	0	0	0	0	0	148	0	0	0	0	317
Total	0	656	0	0	0	0	0	583	0	0	0	0	1239
11:00 AM	0	182	0	0	0	0	0	176	0	0	0	0	358
11:15 AM	0	216	0	0	0	0	0	144	0	0	0	0	360
11:30 AM	0	180	0	0	0	0	0	156	0	0	0	0	336
11:45 AM	0	203	0	0	0	0	0	154	0	0	0	0	357
Total	0	781	0	0	0	0	0	630	0	0	0	0	1411
12:00 PM	0	155	0	0	0	0	0	168	0	0	0	0	323
12:15 PM	0	195	0	0	0	0	0	159	0	0	0	0	354
12:30 PM	0	184	0	0	0	0	0	180	0	0	0	0	364
12:45 PM	0	208	0	0	0	0	0	180	0	0	0	0	388
Total	0	742	0	0	0	0	0	687	0	0	0	0	1429
01:00 PM	0	157	0	0	0	0	0	177	1	0	0	0	335
01:15 PM	0	162	0	0	0	0	0	188	0	0	0	0	350
01:30 PM	0	164	0	0	0	0	0	172	0	0	0	0	336
01:45 PM	0	192	0	0	0	0	0	168	0	0	0	0	360
Total	0	675	0	0	0	0	0	705	1	0	0	0	1381
02:00 PM	0	184	0	0	0	0	0	182	0	0	0	0	366
02:15 PM	0	184	0	0	0	0	0	147	0	0	0	0	331
02:30 PM	0	162	0	0	0	0	0	164	0	0	0	0	326
02:45 PM	0	160	0	0	0	0	0	175	0	0	0	0	335
Total	0	690	0	0	0	0	0	668	0	0	0	0	1358
03:00 PM	0	175	0	0	0	0	0	185	0	0	0	0	360
03:15 PM	0	211	0	0	0	0	0	165	0	0	0	0	376
03:30 PM	0	170	0	0	0	0	0	146	0	0	0	0	316
03:45 PM	0	200	0	0	0	0	0	170	0	0	0	0	370
Total	0	756	0	0	0	0	0	666	0	0	0	0	1422
Grand Total	0	4826	0	0	0	0	0	4414	1	0	0	0	9241
Apprch %	0	100	0	0	0	0	0	100	0	0	0	0	
Total %	0	52.2	0	0	0	0	0	47.8	0	0	0	0	

CITY TRAFFIC COUNTERS

WWW.CTCOUNTERS.COM

File Name : SilverLakeBlvd_Mid-BlockPedX-ing_11-6-21
Site Code : 00000000
Start Date : 11/6/2021
Page No : 2

	Silver Lake Blvd Southbound				Pedestrian X-ing Westbound				Silver Lake Blvd Northbound				Pedestrian X-ing Eastbound				
Start Time	Left	Thru	Right	App. Total	Left	Thru	Right	App. Total	Left	Thru	Right	App. Total	Left	Thru	Right	App. Total	Int. Total
Peak Hour Analysis From 09:00 AM to 03:45 PM - Peak 1 of 1																	
Peak Hour for Entire Intersection Begins at 12:15 PM																	
12:15 PM	0	195	0	195	0	0	0	0	0	159	0	159	0	0	0	0	354
12:30 PM	0	184	0	184	0	0	0	0	0	**180**	0	**180**	0	0	0	0	364
12:45 PM	0	**208**	0	**208**	0	0	0	0	0	180	0	180	0	0	0	0	**388**
01:00 PM	0	157	0	157	0	0	0	0	0	177	**1**	178	0	0	0	0	335
Total Volume	0	744	0	744	0	0	0	0	0	696	1	697	0	0	0	0	1441
% App. Total	0	100	0		0	0	0		0	99.9	0.1		0	0	0		
PHF	.000	.894	.000	.894	.000	.000	.000	.000	.000	.967	.250	.968	.000	.000	.000	.000	.928

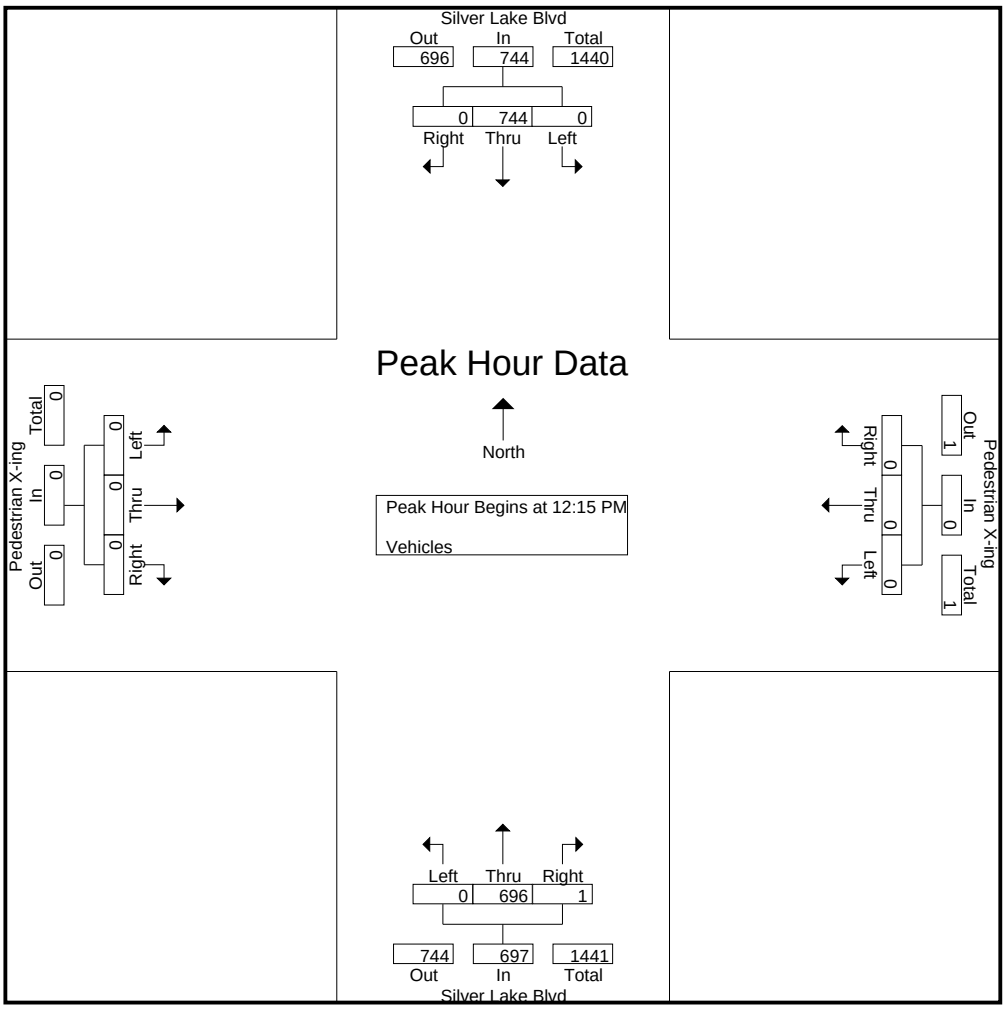

CITY TRAFFIC COUNTERS

WWW.CTCOUNTERS.COM

File Name : SilverLakeBlvd_VanPeltPl_11-6-21
Site Code : 00000000
Start Date : 11/6/2021
Page No : 1

Groups Printed- Vehicles


	Silver Lake Blvd Southbound			Westbound			Silver Lake Blvd Northbound			Van Pelt Place Eastbound			
Start Time	Left	Thru	Right	Left	Thru	Right	Left	Thru	Right	Left	Thru	Right	Int. Total
09:00 AM	0	116	11	0	0	0	8	103	0	7	0	6	251
09:15 AM	0	78	12	0	0	0	6	105	0	5	0	5	211
09:30 AM	0	145	9	0	0	0	10	120	0	6	0	4	294
09:45 AM	0	157	16	0	0	0	9	137	0	10	0	6	335
Total	0	496	48	0	0	0	33	465	0	28	0	21	1091
10:00 AM	0	136	8	0	0	0	7	131	0	10	0	8	300
10:15 AM	0	140	13	0	0	0	8	116	0	15	0	16	308
10:30 AM	0	139	15	0	0	0	7	164	0	13	0	9	347
10:45 AM	0	161	12	0	0	0	7	155	0	7	0	8	350
Total	0	576	48	0	0	0	29	566	0	45	0	41	1305
11:00 AM	0	160	17	0	0	0	10	156	0	14	0	9	366
11:15 AM	0	172	19	0	0	0	8	159	0	7	0	7	372
11:30 AM	0	179	16	0	0	0	9	153	0	12	0	4	373
11:45 AM	0	190	14	0	0	0	7	145	0	11	0	5	372
Total	0	701	66	0	0	0	34	613	0	44	0	25	1483
12:00 PM	0	161	18	0	0	0	7	134	0	19	0	4	343
12:15 PM	0	164	8	0	0	0	5	165	0	10	0	8	360
12:30 PM	0	179	8	0	0	0	9	167	0	8	0	10	381
12:45 PM	0	202	12	0	0	0	3	182	0	10	0	13	422
Total	0	706	46	0	0	0	24	648	0	47	0	35	1506
01:00 PM	0	179	11	0	0	0	2	190	0	12	0	7	401
01:15 PM	0	152	5	0	0	0	3	196	0	8	0	11	375
01:30 PM	0	162	3	0	0	0	1	169	0	9	0	4	348
01:45 PM	0	159	10	0	0	0	6	151	0	8	0	3	337
Total	0	652	29	0	0	0	12	706	0	37	0	25	1461
02:00 PM	0	179	8	0	0	0	2	177	0	13	0	5	384
02:15 PM	0	171	6	0	0	0	6	152	0	14	0	9	358
02:30 PM	0	162	9	0	0	0	7	166	0	12	0	6	362
02:45 PM	0	149	6	0	0	0	4	171	0	10	0	9	349
Total	0	661	29	0	0	0	19	666	0	49	0	29	1453
03:00 PM	0	127	10	0	0	0	5	161	0	12	0	6	321
03:15 PM	0	198	10	0	0	0	3	155	0	10	0	5	381
03:30 PM	0	154	12	0	0	0	0	133	0	13	0	2	314
03:45 PM	0	148	10	0	0	0	3	144	0	17	0	7	329
Total	0	627	42	0	0	0	11	593	0	52	0	20	1345
Grand Total	0	4419	308	0	0	0	162	4257	0	302	0	196	9644
Apprch %	0	93.5	6.5	0	0	0	3.7	96.3	0	60.6	0	39.4	
Total %	0	45.8	3.2	0	0	0	1.7	44.1	0	3.1	0	2	

CITY TRAFFIC COUNTERS

WWW.CTCOUNTERS.COM

File Name : SilverLakeBlvd_VanPeltPl_11-6-21
Site Code : 00000000
Start Date : 11/6/2021
Page No : 2

	Silver Lake Blvd Southbound				Westbound				Silver Lake Blvd Northbound				Van Pelt Place Eastbound				
Start Time	Left	Thru	Right	App. Total	Left	Thru	Right	App. Total	Left	Thru	Right	App. Total	Left	Thru	Right	App. Total	Int. Total
Peak Hour Analysis From 09:00 AM to 03:45 PM - Peak 1 of 1																	
Peak Hour for Entire Intersection Begins at 12:30 PM																	
12:30 PM	0	179	8	187	0	0	0	0	**9**	167	0	176	8	0	10	18	381
12:45 PM	0	**202**	**12**	**214**	0	0	0	0	3	182	0	185	10	0	**13**	**23**	**422**
01:00 PM	0	179	11	190	0	0	0	0	2	190	0	192	**12**	0	7	19	401
01:15 PM	0	152	5	157	0	0	0	0	3	**196**	0	**199**	8	0	11	19	375
Total Volume	0	712	36	748	0	0	0	0	17	735	0	752	38	0	41	79	1579
% App. Total	0	95.2	4.8		0	0	0		2.3	97.7	0		48.1	0	51.9		
PHF	.000	.881	.750	.874	.000	.000	.000	.000	.472	.938	.000	.945	.792	.000	.788	.859	.935

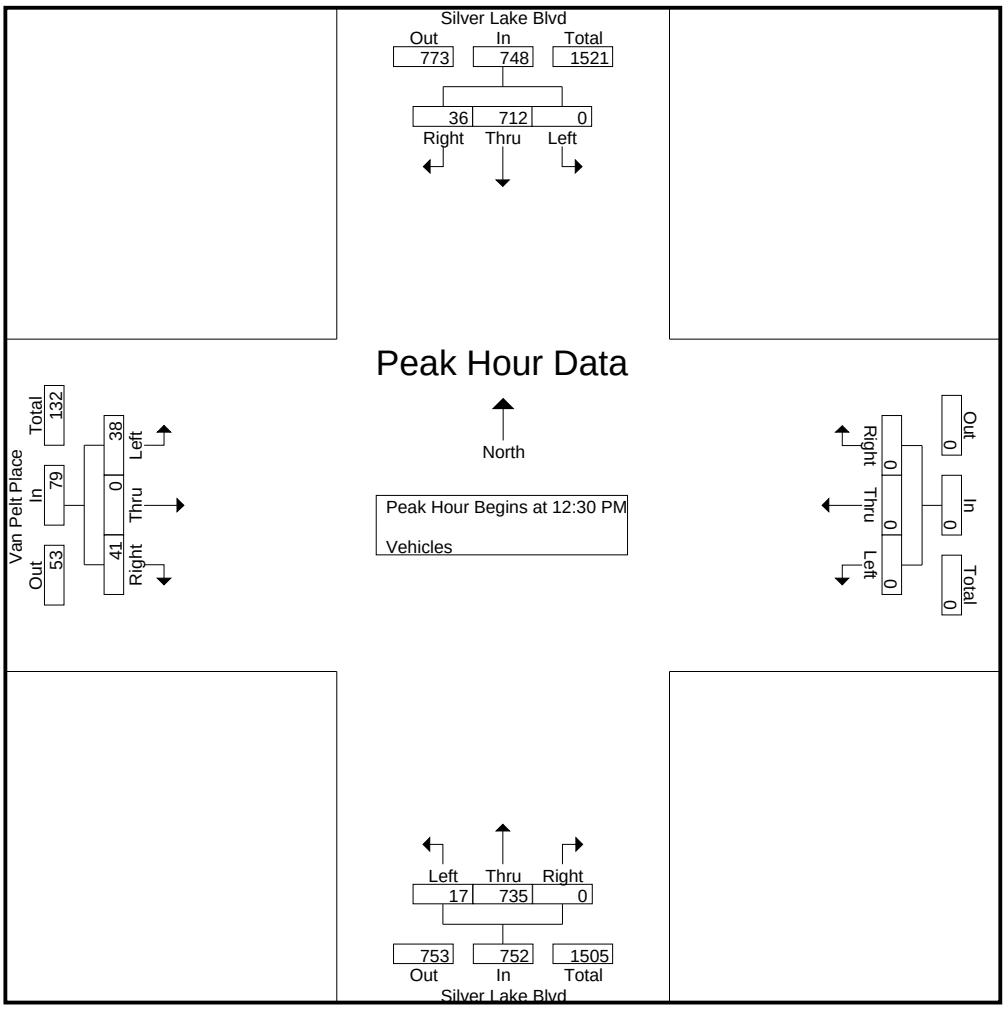

CITY TRAFFIC COUNTERS

WWW.CTCOUNTERS.COM

File Name : WSilverLakeDr_Tesla_11-6-21
Site Code : 00000000
Start Date : 11/6/2021
Page No : 1

Groups Printed- Vehicles


	W Silver Lake Drive Southbound			Tesla Ave Westbound			W Silver Lake Drive Northbound			Tesla Ave Eastbound			
Start Time	Left	Thru	Right	Left	Thru	Right	Left	Thru	Right	Left	Thru	Right	Int. Total
09:00 AM	0	18	0	8	0	0	0	14	0	1	0	0	41
09:15 AM	0	11	0	3	0	2	1	24	0	1	0	0	42
09:30 AM	0	13	1	4	1	1	2	26	0	0	0	0	48
09:45 AM	0	11	2	15	0	3	0	27	0	1	0	0	59
Total	0	53	3	30	1	6	3	91	0	3	0	0	190
10:00 AM	0	30	1	8	3	2	0	19	0	2	0	0	65
10:15 AM	0	15	1	8	2	2	1	25	0	1	0	0	55
10:30 AM	0	12	1	9	0	1	0	24	0	2	0	0	49
10:45 AM	0	20	0	4	0	2	0	29	0	1	0	0	56
Total	0	77	3	29	5	7	1	97	0	6	0	0	225
11:00 AM	0	11	3	9	1	3	0	23	0	2	0	0	52
11:15 AM	0	11	1	9	3	1	0	31	0	1	0	0	57
11:30 AM	0	25	0	8	1	3	2	27	0	5	0	1	72
11:45 AM	0	17	5	6	1	2	1	16	0	0	0	0	48
Total	0	64	9	32	6	9	3	97	0	8	0	1	229
12:00 PM	0	31	3	14	0	2	0	29	0	1	0	1	81
12:15 PM	0	19	7	18	1	1	1	30	0	1	0	1	79
12:30 PM	0	28	0	13	1	3	1	22	0	3	0	1	72
12:45 PM	0	31	3	18	1	3	0	33	0	1	0	3	93
Total	0	109	13	63	3	9	2	114	0	6	0	6	325
01:00 PM	0	21	2	10	1	4	0	20	0	1	0	2	61
01:15 PM	0	21	0	15	0	4	0	16	0	2	0	1	59
01:30 PM	0	18	0	13	0	3	0	19	0	1	0	0	54
01:45 PM	0	23	0	13	1	2	0	18	0	0	0	1	58
Total	0	83	2	51	2	13	0	73	0	4	0	4	232
02:00 PM	0	19	1	10	1	4	0	32	0	0	0	0	67
02:15 PM	0	29	2	7	1	3	1	27	0	2	0	0	72
02:30 PM	0	26	4	10	1	2	0	22	0	3	0	0	68
02:45 PM	0	26	5	10	2	5	2	24	0	1	0	0	75
Total	0	100	12	37	5	14	3	105	0	6	0	0	282
03:00 PM	0	31	1	10	0	2	0	14	0	0	0	0	58
03:15 PM	0	18	3	18	2	1	0	15	0	1	0	1	59
03:30 PM	0	26	3	8	2	0	0	23	0	1	0	0	63
03:45 PM	0	23	2	10	2	3	1	25	0	1	0	1	68
Total	0	98	9	46	6	6	1	77	0	3	0	2	248
Grand Total	0	584	51	288	28	64	13	654	0	36	0	13	1731
Apprch %	0	92	8	75.8	7.4	16.8	1.9	98.1	0	73.5	0	26.5	
Total %	0	33.7	2.9	16.6	1.6	3.7	0.8	37.8	0	2.1	0	0.8	

CITY TRAFFIC COUNTERS

WWW.CTCOUNTERS.COM

File Name : WSilverLakeDr_Tesla_11-6-21
Site Code : 00000000
Start Date : 11/6/2021
Page No : 2

	W Silver Lake Drive Southbound				Tesla Ave Westbound				W Silver Lake Drive Northbound				Tesla Ave Eastbound				
Start Time	Left	Thru	Right	App. Total	Left	Thru	Right	App. Total	Left	Thru	Right	App. Total	Left	Thru	Right	App. Total	Int. Total
Peak Hour Analysis From 09:00 AM to 03:45 PM - Peak 1 of 1																	
Peak Hour for Entire Intersection Begins at 12:00 PM																	
12:00 PM	0	**31**	3	**34**	14	0	2	16	0	29	0	29	1	0	1	2	81
12:15 PM	0	19	**7**	26	**18**	**1**	1	20	**1**	30	0	31	1	0	1	2	79
12:30 PM	0	28	0	28	13	1	**3**	17	1	22	0	23	**3**	0	1	**4**	72
12:45 PM	0	31	3	34	18	1	3	**22**	0	**33**	0	**33**	1	0	**3**	4	**93**
Total Volume	0	109	13	122	63	3	9	75	2	114	0	116	6	0	6	12	325
% App. Total	0	89.3	10.7		84	4	12		1.7	98.3	0		50	0	50		
PHF	.000	.879	.464	.897	.875	.750	.750	.852	.500	.864	.000	.879	.500	.000	.500	.750	.874

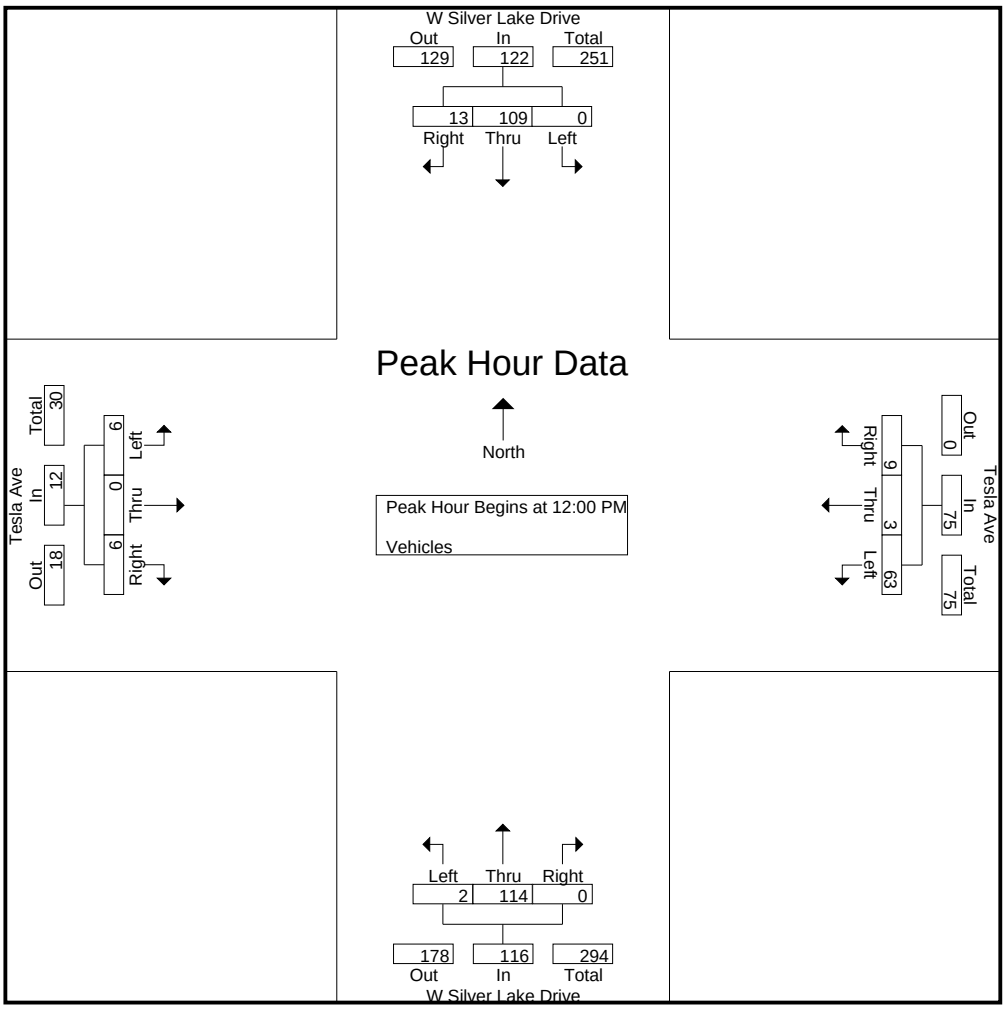

CITY TRAFFIC COUNTERS

WWW.CTCOUNTERS.COM

File Name : WSilverLakeDr_VanPelt_11-6-21
Site Code : 00000000
Start Date : 11/6/2021
Page No : 1

Groups Printed- Vehicles


	W Silver Lake Drive Southbound			Van Pelt Place Westbound			W Silver Lake Drive Northbound			Eastbound			
Start Time	Left	Thru	Right	Left	Thru	Right	Left	Thru	Right	Left	Thru	Right	Int. Total
09:00 AM	10	21	0	1	0	15	0	11	3	0	0	0	61
09:15 AM	5	17	0	3	0	14	0	14	3	0	0	0	56
09:30 AM	11	21	0	7	0	11	0	15	3	0	0	0	68
09:45 AM	20	20	0	4	0	21	0	19	8	0	0	0	92
Total	46	79	0	15	0	61	0	59	17	0	0	0	277
10:00 AM	12	40	0	5	0	9	0	12	1	0	0	0	79
10:15 AM	20	24	0	5	0	13	0	12	5	0	0	0	79
10:30 AM	15	17	0	3	0	19	0	12	3	0	0	0	69
10:45 AM	14	25	0	3	0	14	0	11	1	0	0	0	68
Total	61	106	0	16	0	55	0	47	10	0	0	0	295
11:00 AM	13	23	0	7	0	16	0	11	8	0	0	0	78
11:15 AM	8	23	0	5	0	24	0	27	4	0	0	0	91
11:30 AM	12	23	0	5	0	16	0	14	1	0	0	0	71
11:45 AM	6	23	0	5	0	14	0	16	5	0	0	0	69
Total	39	92	0	22	0	70	0	68	18	0	0	0	309
12:00 PM	19	37	0	4	0	17	0	19	6	0	0	0	102
12:15 PM	17	15	0	2	0	17	0	9	3	0	0	0	63
12:30 PM	14	31	0	5	0	11	0	17	4	0	0	0	82
12:45 PM	21	40	0	6	0	8	0	8	6	0	0	0	89
Total	71	123	0	17	0	53	0	53	19	0	0	0	336
01:00 PM	17	30	0	3	0	5	0	10	7	0	0	0	72
01:15 PM	10	28	0	0	0	8	0	7	2	0	0	0	55
01:30 PM	10	18	0	2	0	9	0	12	3	0	0	0	54
01:45 PM	20	26	0	2	0	15	0	9	4	0	0	0	76
Total	57	102	0	7	0	37	0	38	16	0	0	0	257
02:00 PM	18	25	0	4	0	11	0	20	7	0	0	0	85
02:15 PM	13	34	0	5	0	5	0	14	5	0	0	0	76
02:30 PM	16	26	0	6	0	6	0	13	8	0	0	0	75
02:45 PM	9	23	0	2	0	7	0	11	2	0	0	0	54
Total	56	108	0	17	0	29	0	58	22	0	0	0	290
03:00 PM	19	31	0	2	0	9	0	18	4	0	0	0	83
03:15 PM	6	24	0	2	0	6	0	11	3	0	0	0	52
03:30 PM	16	25	0	1	0	13	0	16	3	0	0	0	74
03:45 PM	12	22	0	6	0	9	0	13	2	0	0	0	64
Total	53	102	0	11	0	37	0	58	12	0	0	0	273
Grand Total	383	712	0	105	0	342	0	381	114	0	0	0	2037
Apprch %	35	65	0	23.5	0	76.5	0	77	23	0	0	0	
Total %	18.8	35	0	5.2	0	16.8	0	18.7	5.6	0	0	0	

CITY TRAFFIC COUNTERS

WWW.CTCOUNTERS.COM

File Name : WSilverLakeDr_VanPelt_11-6-21
Site Code : 00000000
Start Date : 11/6/2021
Page No : 2

	W Silver Lake Drive Southbound				Van Pelt Place Westbound				W Silver Lake Drive Northbound				Eastbound				
Start Time	Left	Thru	Right	App. Total	Left	Thru	Right	App. Total	Left	Thru	Right	App. Total	Left	Thru	Right	App. Total	Int. Total
Peak Hour Analysis From 09:00 AM to 03:45 PM - Peak 1 of 1																	
Peak Hour for Entire Intersection Begins at 12:00 PM																	
12:00 PM	19	37	0	56	4	0	**17**	**21**	0	**19**	**6**	**25**	0	0	0	0	**102**
12:15 PM	17	15	0	32	2	0	17	19	0	9	3	12	0	0	0	0	63
12:30 PM	14	31	0	45	5	0	11	16	0	17	4	21	0	0	0	0	82
12:45 PM	**21**	**40**	0	**61**	**6**	0	8	14	0	8	6	14	0	0	0	0	89
Total Volume	71	123	0	194	17	0	53	70	0	53	19	72	0	0	0	0	336
% App. Total	36.6	63.4	0		24.3	0	75.7		0	73.6	26.4		0	0	0		
PHF	.845	.769	.000	.795	.708	.000	.779	.833	.000	.697	.792	.720	.000	.000	.000	.000	.824

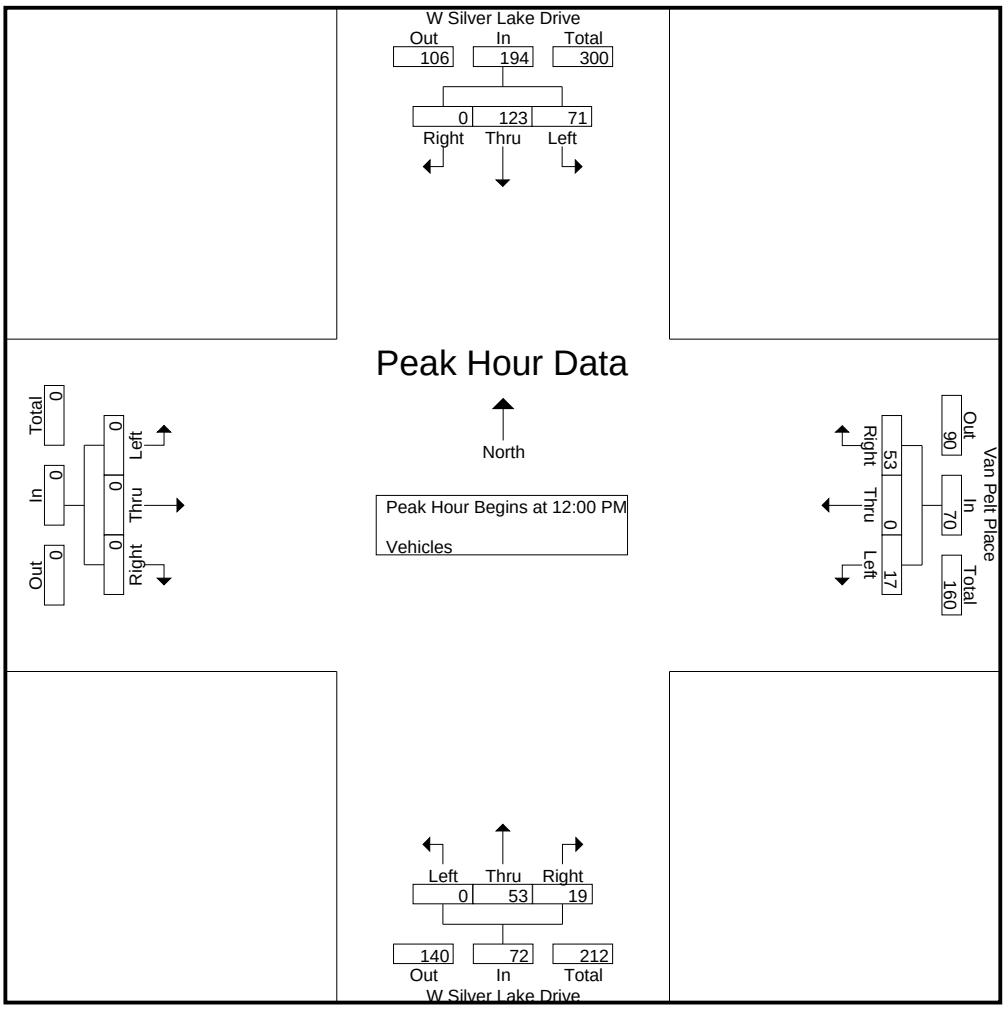

PEDESTRIAN COUNTS

CITY TRAFFIC COUNTERS

WWW.CTCOUNTERS.COM


File Name : Armstrong_SilverLakeBlvd_BP_11-4-21
Site Code : 00000000
Start Date : 11/4/2021
Page No : 1

Groups Printed- Bikes & Peds

	Armstrong Ave South Leg		Silver Lake Blvd West Leg		North Leg		Silver Lake Blvd East Leg		
Start Time	Bikes	Peds	Bikes	Peds	Bikes	Peds	Bikes	Peds	Int. Total
07:00 AM	0	2	0	0	2	1	0	0	5
07:15 AM	0	1	0	0	1	2	0	0	4
07:30 AM	0	1	0	0	1	1	0	0	3
07:45 AM	0	0	0	0	0	8	0	0	8
Total	0	4	0	0	4	12	0	0	20
08:00 AM	0	0	0	0	0	5	0	0	5
08:15 AM	0	1	0	0	1	4	0	0	6
08:30 AM	0	0	0	0	0	4	0	0	4
08:45 AM	0	0	0	0	0	5	0	0	5
Total	0	1	0	0	1	18	0	0	20
09:00 AM	0	0	0	0	0	7	0	0	7
09:15 AM	0	0	0	0	0	11	0	0	11
09:30 AM	0	2	0	0	2	3	0	0	7
09:45 AM	0	0	0	0	0	7	0	1	8
Total	0	2	0	0	2	28	0	1	33
04:00 PM	0	0	0	0	0	2	0	0	2
04:15 PM	0	0	0	0	0	6	0	0	6
04:30 PM	0	0	0	0	0	4	0	0	4
04:45 PM	0	0	0	0	0	13	0	0	13
Total	0	0	0	0	0	25	0	0	25
05:00 PM	0	0	0	0	0	4	0	0	4
05:15 PM	0	0	0	0	0	13	0	0	13
05:30 PM	0	1	0	0	1	16	0	0	18
05:45 PM	0	1	0	0	1	13	0	0	15
Total	0	2	0	0	2	46	0	0	50
06:00 PM	0	1	0	0	1	5	0	0	7
06:15 PM	0	0	0	0	0	18	0	0	18
06:30 PM	0	0	0	0	0	4	0	0	4
06:45 PM	0	0	0	0	0	14	0	0	14
Total	0	1	0	0	1	41	0	0	43
Grand Total	0	10	0	0	10	170	0	1	191
Apprch %	0	100	0	0	5.6	94.4	0	100	
Total %	0	5.2	0	0	5.2	89	0	0.5	

File Name : Armstrong_SilverLakeBlvd_BP_11-4-21
Site Code : 00000000
Start Date : 11/4/2021
Page No : 2


	Armstrong Ave South Leg			Silver Lake Blvd West Leg			North Leg			Silver Lake Blvd East Leg			
Start Time	Bikes	Peds	App. Total	Bikes	Peds	App. Total	Bikes	Peds	App. Total	Bikes	Peds	App. Total	Int. Total
Peak Hour Analysis From 07:00 AM to 11:45 AM - Peak 1 of 1													
Peak Hour for Entire Intersection Begins at 09:00 AM													
09:00 AM	0	0	0	0	0	0	0	7	7	0	0	0	7
09:15 AM	0	0	0	0	0	0	0	**11**	**11**	0	0	0	**11**
09:30 AM	0	**2**	**2**	0	0	0	**2**	3	5	0	0	0	7
09:45 AM	0	0	0	0	0	0	0	7	7	0	**1**	**1**	8
Total Volume	0	2	2	0	0	0	2	28	30	0	1	1	33
% App. Total	0	100		0	0		6.7	93.3		0	100		
PHF	.000	.250	.250	.000	.000	.000	.250	.636	.682	.000	.250	.250	.750

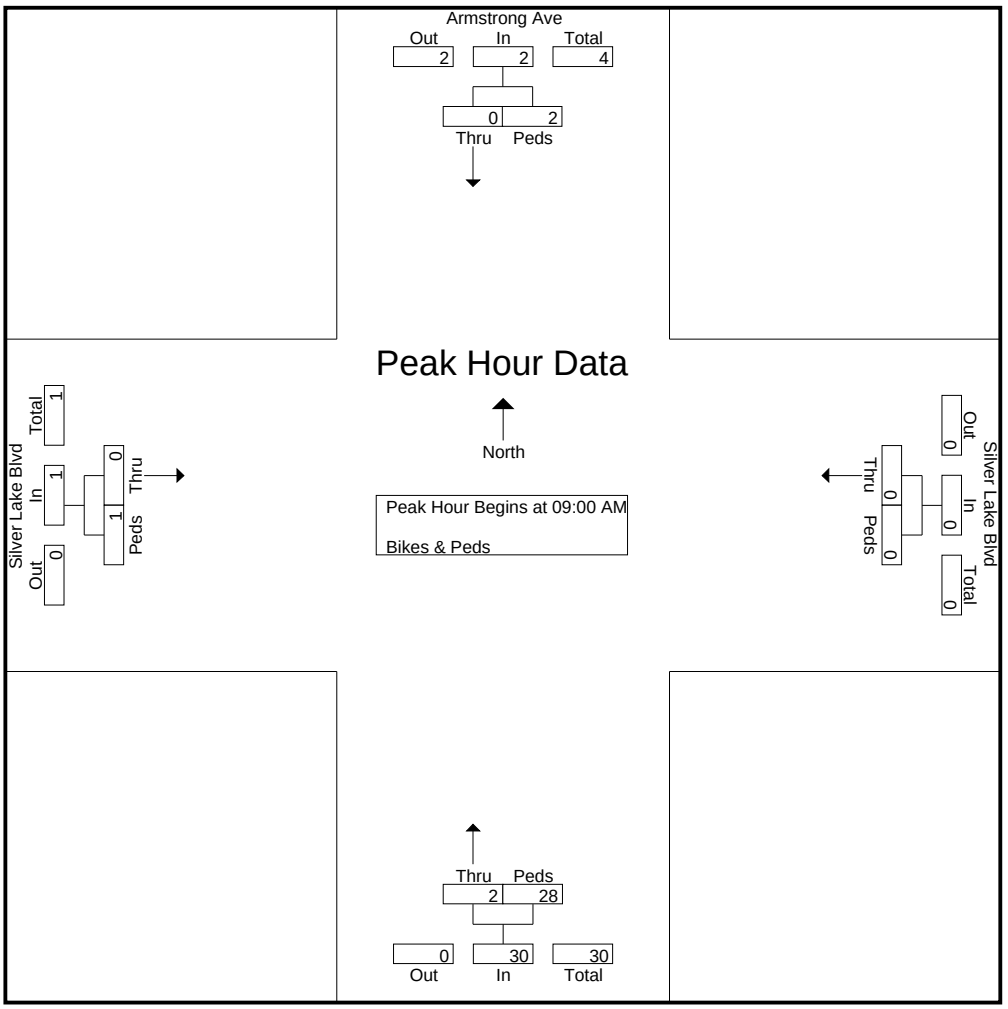

CITY TRAFFIC COUNTERS
WWW.CTCOUNTERS.COM

File Name : Armstrong_SilverLakeBlvd_BP_11-4-21
Site Code : 00000000
Start Date : 11/4/2021
Page No : 3

	Armstrong Ave South Leg			Silver Lake Blvd West Leg			North Leg			Silver Lake Blvd East Leg			
Start Time	Bikes	Peds	App. Total	Bikes	Peds	App. Total	Bikes	Peds	App. Total	Bikes	Peds	App. Total	Int. Total
Peak Hour Analysis From 12:00 PM to 06:45 PM - Peak 1 of 1													
Peak Hour for Entire Intersection Begins at 05:30 PM													
05:30 PM	0	**1**	**1**	0	0	0	**1**	16	17	0	0	0	**18**
05:45 PM	0	1	1	0	0	0	1	13	14	0	0	0	15
06:00 PM	0	1	1	0	0	0	1	5	6	0	0	0	7
06:15 PM	0	0	0	0	0	0	0	**18**	**18**	0	0	0	18
Total Volume	0	3	3	0	0	0	3	52	55	0	0	0	58
% App. Total	0	100		0	0		5.5	94.5		0	0		
PHF	.000	.750	.750	.000	.000	.000	.750	.722	.764	.000	.000	.000	.806

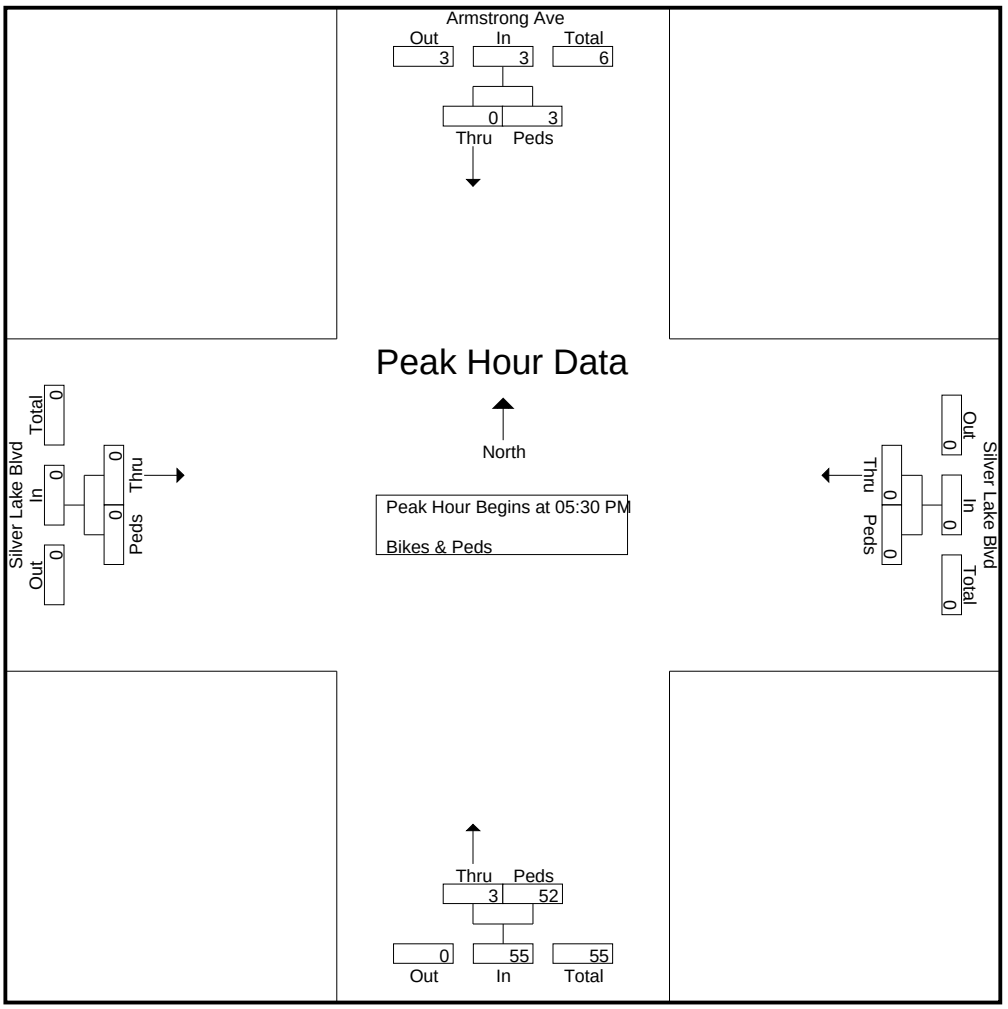

CITY TRAFFIC COUNTERS

WWW.CTCOUNTERS.COM

File Name : Armstrong_SilverLakeBlvd_PedRun_11-4-21
Site Code : 00000000
Start Date : 11/4/2021
Page No : 1

Groups Printed- Ped Run


	Silver Lake Blvd West Leg	
Start Time	Ped Run	Int. Total
07:00 AM	11	11
07:15 AM	9	9
07:30 AM	10	10
07:45 AM	20	20
Total	50	50
08:00 AM	35	35
08:15 AM	44	44
08:30 AM	32	32
08:45 AM	33	33
Total	144	144
09:00 AM	40	40
09:15 AM	28	28
09:30 AM	24	24
09:45 AM	45	45
Total	137	137
04:00 PM	31	31
04:15 PM	51	51
04:30 PM	43	43
04:45 PM	44	44
Total	169	169
05:00 PM	49	49
05:15 PM	36	36
05:30 PM	45	45
05:45 PM	53	53
Total	183	183
06:00 PM	53	53
06:15 PM	53	53
06:30 PM	33	33
06:45 PM	28	28
Total	167	167
Grand Total	850	850
Apprch %	100	
Total %	100	

CITY TRAFFIC COUNTERS

WWW.CTCOUNTERS.COM

File Name : Armstrong_SilverLakeBlvd_PedRun_11-4-21
Site Code : 00000000
Start Date : 11/4/2021
Page No : 2

	South Leg	Silver Lake Blvd West Leg		North Leg	East Leg	
Start Time	App. Total	Ped Run	App. Total	App. Total	App. Total	Int. Total
Peak Hour Analysis From 07:00 AM to 11:45 AM - Peak 1 of 1						
Peak Hour for Entire Intersection Begins at 08:15 AM						
08:15 AM	0	**44**	**44**	0	0	**44**
08:30 AM	0	32	32	0	0	32
08:45 AM	0	33	33	0	0	33
09:00 AM	0	40	40	0	0	40
Total Volume	0	149	149	0	0	149
% App. Total		100				
PHF	.000	.847	.847	.000	.000	.847

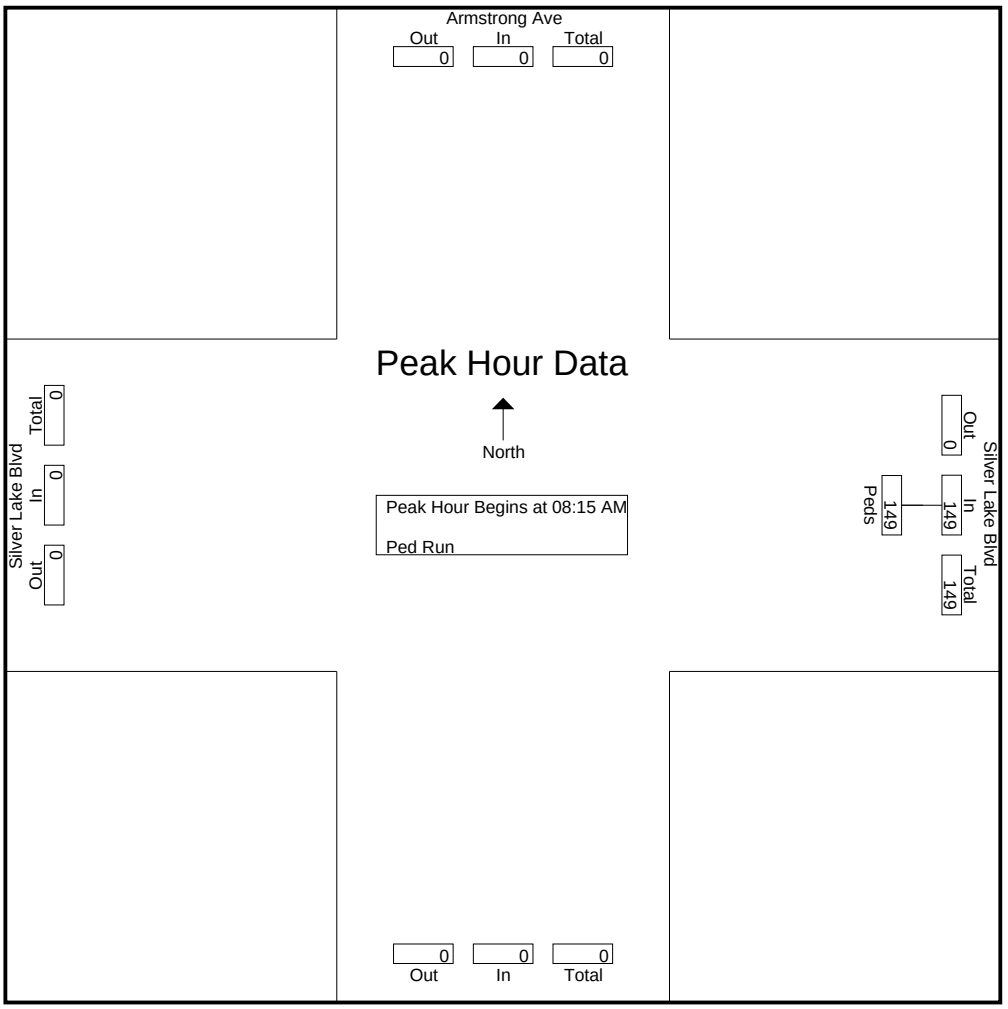


CITY TRAFFIC COUNTERS

WWW.CTCOUNTERS.COM

File Name : Armstrong_SilverLakeBlvd_PedRun_11-4-21
Site Code : 00000000
Start Date : 11/4/2021
Page No : 3

	South Leg	Silver Lake Blvd West Leg		North Leg	East Leg	
Start Time	App. Total	Ped Run	App. Total	App. Total	App. Total	Int. Total
Peak Hour Analysis From 12:00 PM to 06:45 PM - Peak 1 of 1						
Peak Hour for Entire Intersection Begins at 05:30 PM						
05:30 PM	0	45	45	0	0	45
05:45 PM	0	**53**	**53**	0	0	**53**
06:00 PM	0	53	53	0	0	53
06:15 PM	0	53	53	0	0	53
Total Volume	0	204	204	0	0	204
% App. Total		100				
PHF	.000	.962	.962	.000	.000	.962

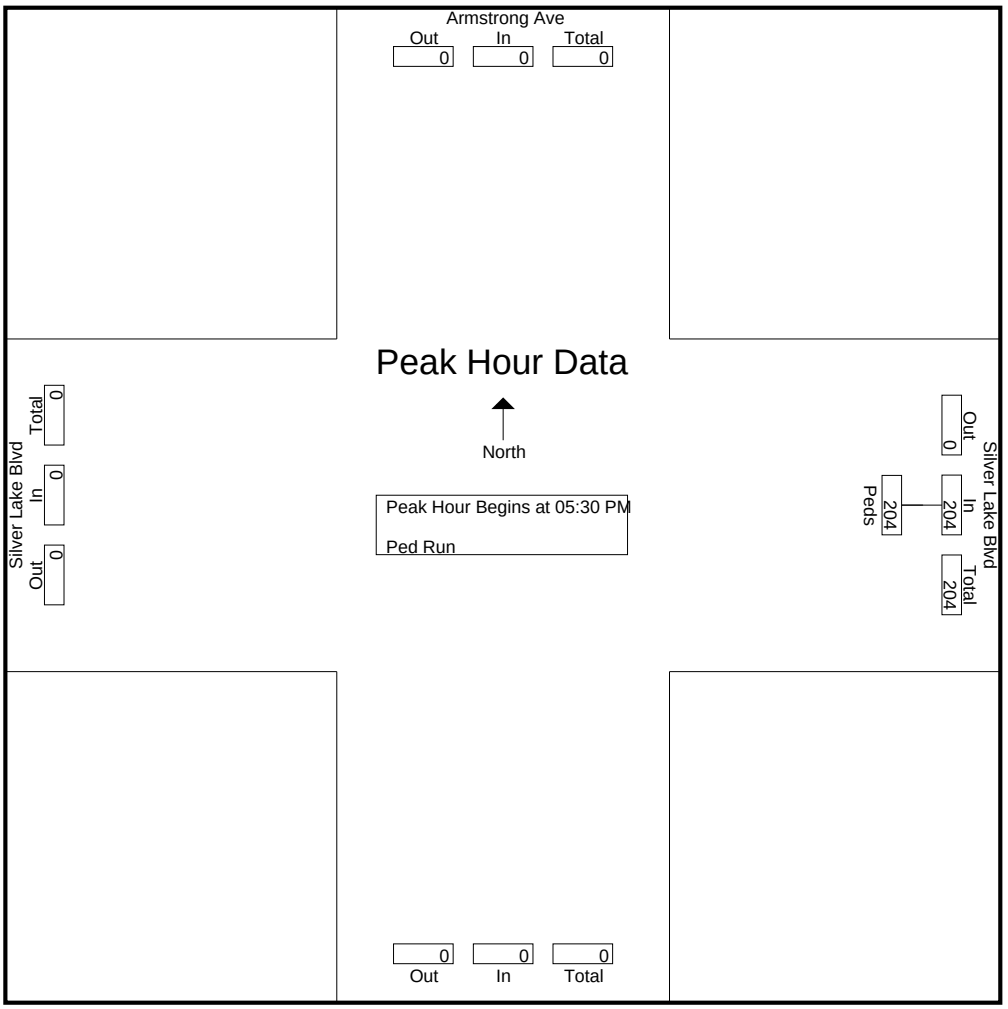

CITY TRAFFIC COUNTERS

WWW.CTCOUNTERS.COM


File Name : Armstrong_Tesla-Lakewood_BP_11-4-21
Site Code : 00000000
Start Date : 11/4/2021
Page No : 1

Groups Printed- Bikes & Peds

	Armstrong Ave South Leg		Lakewood Ave West Leg		Armstrong Ave North Leg		Tesla Ave East Leg		
Start Time	Bikes	Peds	Bikes	Peds	Bikes	Peds	Bikes	Peds	Int. Total
07:00 AM	0	1	0	1	0	1	0	0	3
07:15 AM	0	2	0	0	0	0	0	1	3
07:30 AM	0	4	0	2	1	2	0	1	10
07:45 AM	0	1	0	0	0	0	0	0	1
Total	0	8	0	3	1	3	0	2	17
08:00 AM	0	2	1	2	0	1	1	0	7
08:15 AM	1	2	1	2	0	0	0	1	7
08:30 AM	0	3	0	1	0	0	0	0	4
08:45 AM	0	2	0	2	1	0	1	1	7
Total	1	9	2	7	1	1	2	2	25
09:00 AM	0	4	0	2	0	1	1	1	9
09:15 AM	1	3	0	2	0	1	0	1	8
09:30 AM	0	3	1	1	0	0	1	1	7
09:45 AM	1	2	0	0	0	0	0	0	3
Total	2	12	1	5	0	2	2	3	27
04:00 PM	0	2	0	1	0	0	0	0	3
04:15 PM	0	2	0	0	1	2	0	1	6
04:30 PM	0	1	0	2	0	0	0	1	4
04:45 PM	0	2	0	0	0	1	1	1	5
Total	0	7	0	3	1	3	1	3	18
05:00 PM	1	1	1	1	1	1	0	1	7
05:15 PM	0	2	1	1	0	0	1	0	5
05:30 PM	0	1	0	1	0	1	0	3	6
05:45 PM	1	1	0	2	0	0	0	1	5
Total	2	5	2	5	1	2	1	5	23
06:00 PM	1	2	1	0	0	0	0	0	4
06:15 PM	0	1	1	0	0	1	1	2	6
06:30 PM	0	0	0	1	0	1	0	1	3
06:45 PM	1	2	0	0	0	0	0	0	3
Total	2	5	2	1	0	2	1	3	16
Grand Total	7	46	7	24	4	13	7	18	126
Apprch %	13.2	86.8	22.6	77.4	23.5	76.5	28	72	
Total %	5.6	36.5	5.6	19	3.2	10.3	5.6	14.3	

File Name : Armstrong_Tesla-Lakewood_BP_11-4-21
Site Code : 00000000
Start Date : 11/4/2021
Page No : 2

	Armstrong Ave South Leg			Lakewood Ave West Leg			Armstrong Ave North Leg			Tesla Ave East Leg			
Start Time	Bikes	Peds	App. Total	Bikes	Peds	App. Total	Bikes	Peds	App. Total	Bikes	Peds	App. Total	Int. Total
Peak Hour Analysis From 07:00 AM to 11:45 AM - Peak 1 of 1													
Peak Hour for Entire Intersection Begins at 08:45 AM													
08:45 AM	0	2	2	0	**2**	**2**	**1**	0	**1**	**1**	**1**	**2**	7
09:00 AM	0	**4**	**4**	0	2	2	0	**1**	1	1	1	2	**9**
09:15 AM	**1**	3	4	0	2	2	0	1	1	0	1	1	8
09:30 AM	0	3	3	**1**	1	2	0	0	0	1	1	2	7
Total Volume	1	12	13	1	7	8	1	2	3	3	4	7	31
% App. Total	7.7	92.3		12.5	87.5		33.3	66.7		42.9	57.1		
PHF	.250	.750	.813	.250	.875	1.00	.250	.500	.750	.750	1.00	.875	.861

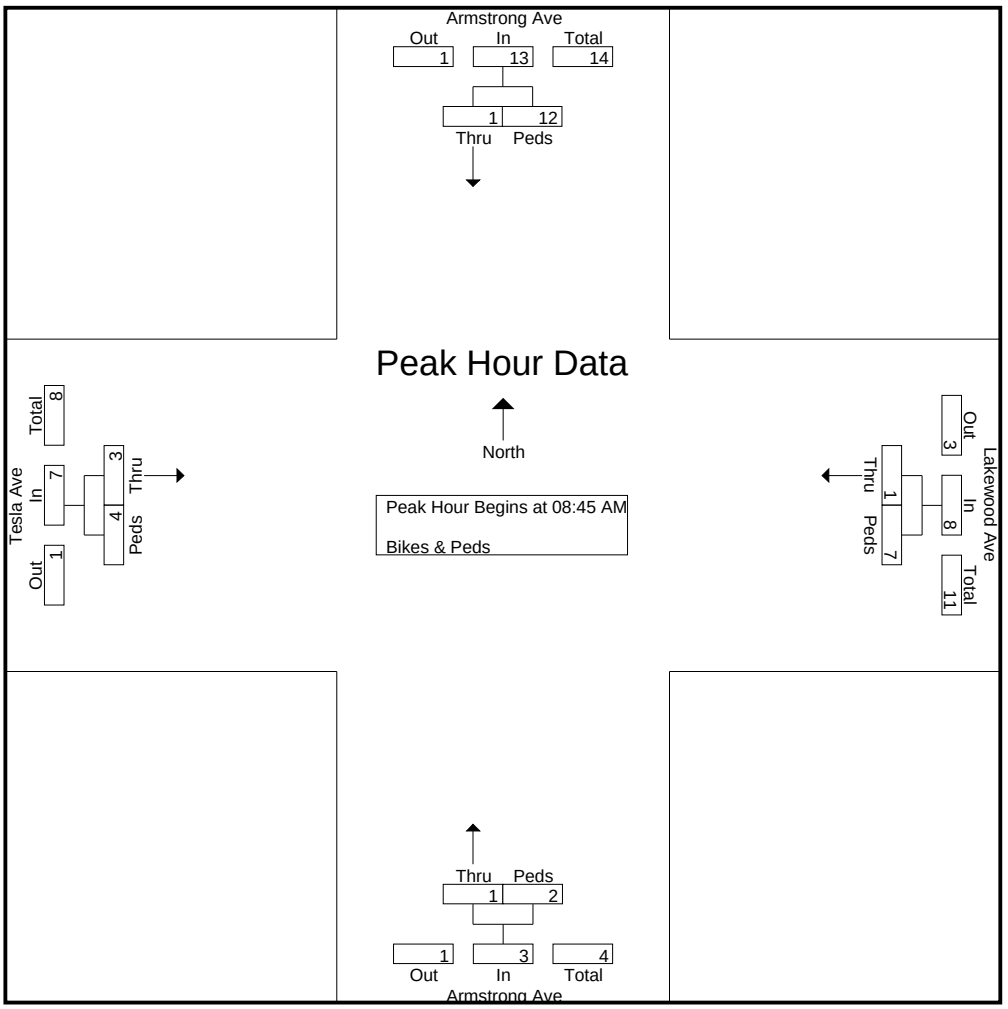


CITY TRAFFIC COUNTERS

WWW.CTCOUNTERS.COM

File Name : Armstrong_Tesla-Lakewood_BP_11-4-21
Site Code : 00000000
Start Date : 11/4/2021
Page No : 3

	Armstrong Ave South Leg			Lakewood Ave West Leg			Armstrong Ave North Leg			Tesla Ave East Leg			
Start Time	Bikes	Peds	App. Total	Bikes	Peds	App. Total	Bikes	Peds	App. Total	Bikes	Peds	App. Total	Int. Total
Peak Hour Analysis From 12:00 PM to 06:45 PM - Peak 1 of 1													
Peak Hour for Entire Intersection Begins at 04:45 PM													
04:45 PM	0	**2**	**2**	0	0	0	0	**1**	1	**1**	1	2	5
05:00 PM	**1**	1	2	**1**	**1**	**2**	**1**	1	**2**	0	1	1	**7**
05:15 PM	0	2	2	1	1	2	0	0	0	1	0	1	5
05:30 PM	0	1	1	0	1	1	0	1	1	0	**3**	**3**	6
Total Volume	1	6	7	2	3	5	1	3	4	2	5	7	23
% App. Total	14.3	85.7		40	60		25	75		28.6	71.4		
PHF	.250	.750	.875	.500	.750	.625	.250	.750	.500	.500	.417	.583	.821

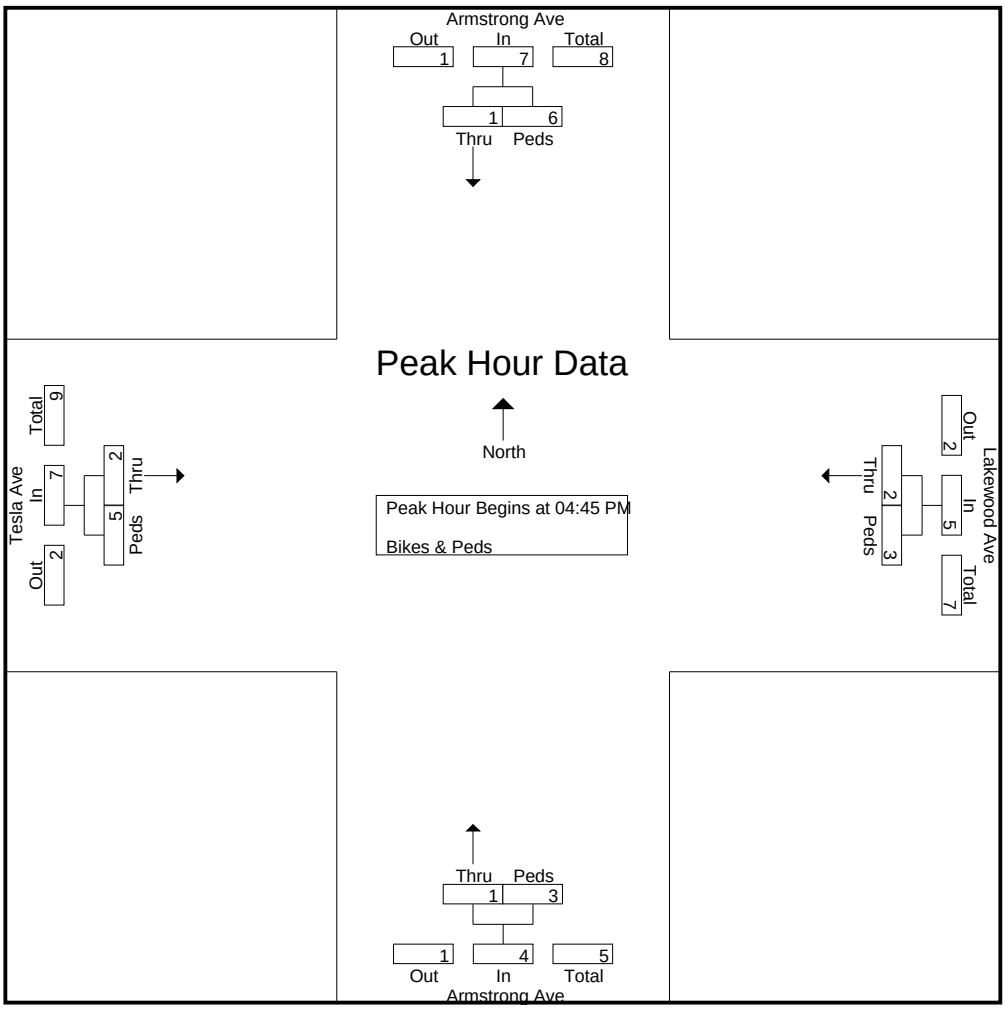

CITY TRAFFIC COUNTERS

WWW.CTCOUNTERS.COM


File Name : Glendale_SilverLakeBlvd_BP_11-4-21
Site Code : 00000000
Start Date : 11/4/2021
Page No : 1

Groups Printed- Bikes & Peds

	Glendale Blvd South Leg		Silver Lake Blvd West Leg		Glendale Blvd North Leg		Silver Lake Blvd East Leg		
Start Time	Bikes	Peds	Bikes	Peds	Bikes	Peds	Bikes	Peds	Int. Total
07:00 AM	0	0	0	1	0	0	0	0	1
07:15 AM	1	3	0	2	0	0	1	0	7
07:30 AM	0	0	0	1	0	0	0	0	1
07:45 AM	1	4	0	0	0	1	1	0	7
Total	2	7	0	4	0	1	2	0	16
08:15 AM	0	4	0	0	0	1	1	0	6
08:30 AM	1	1	0	0	0	0	0	0	2
08:45 AM	0	2	0	0	0	2	0	0	4
Total	1	7	0	0	0	3	1	0	12
09:00 AM	2	0	0	0	0	1	1	0	4
09:15 AM	1	0	0	0	0	0	0	0	1
09:30 AM	0	3	0	2	0	1	0	0	6
09:45 AM	1	5	0	2	0	0	0	0	8
Total	4	8	0	4	0	2	1	0	19
04:00 PM	0	8	0	0	0	0	0	0	8
04:15 PM	0	8	1	4	0	0	2	7	22
04:30 PM	1	0	2	1	0	0	0	0	4
04:45 PM	0	2	0	0	0	0	1	3	6
Total	1	18	3	5	0	0	3	10	40
05:00 PM	0	5	1	3	0	0	1	0	10
05:15 PM	1	0	3	1	0	0	0	0	5
05:30 PM	0	0	1	0	0	0	2	0	3
05:45 PM	0	4	0	4	0	0	2	2	12
Total	1	9	5	8	0	0	5	2	30
06:00 PM	0	0	1	0	0	0	0	0	1
06:15 PM	0	0	1	8	0	0	1	2	12
06:30 PM	0	0	0	0	0	0	1	0	1
Total	0	0	2	8	0	0	2	2	14
Grand Total	9	49	10	29	0	6	14	14	131
Apprch %	15.5	84.5	25.6	74.4	0	100	50	50	
Total %	6.9	37.4	7.6	22.1	0	4.6	10.7	10.7	

File Name : Glendale_SilverLakeBlvd_BP_11-4-21
Site Code : 00000000
Start Date : 11/4/2021
Page No : 2

	Glendale Blvd South Leg			Silver Lake Blvd West Leg			Glendale Blvd North Leg			Silver Lake Blvd East Leg			
Start Time	Bikes	Peds	App. Total	Bikes	Peds	App. Total	Bikes	Peds	App. Total	Bikes	Peds	App. Total	Int. Total
Peak Hour Analysis From 07:00 AM to 11:45 AM - Peak 1 of 1													
Peak Hour for Entire Intersection Begins at 09:00 AM													
09:00 AM	**2**	0	2	0	0	0	0	**1**	**1**	**1**	0	**1**	4
09:15 AM	1	0	1	0	0	0	0	0	0	0	0	0	1
09:30 AM	0	3	3	0	**2**	**2**	0	1	1	0	0	0	6
09:45 AM	1	**5**	**6**	0	2	2	0	0	0	0	0	0	**8**
Total Volume	4	8	12	0	4	4	0	2	2	1	0	1	19
% App. Total	33.3	66.7		0	100		0	100		100	0		
PHF	.500	.400	.500	.000	.500	.500	.000	.500	.500	.250	.000	.250	.594

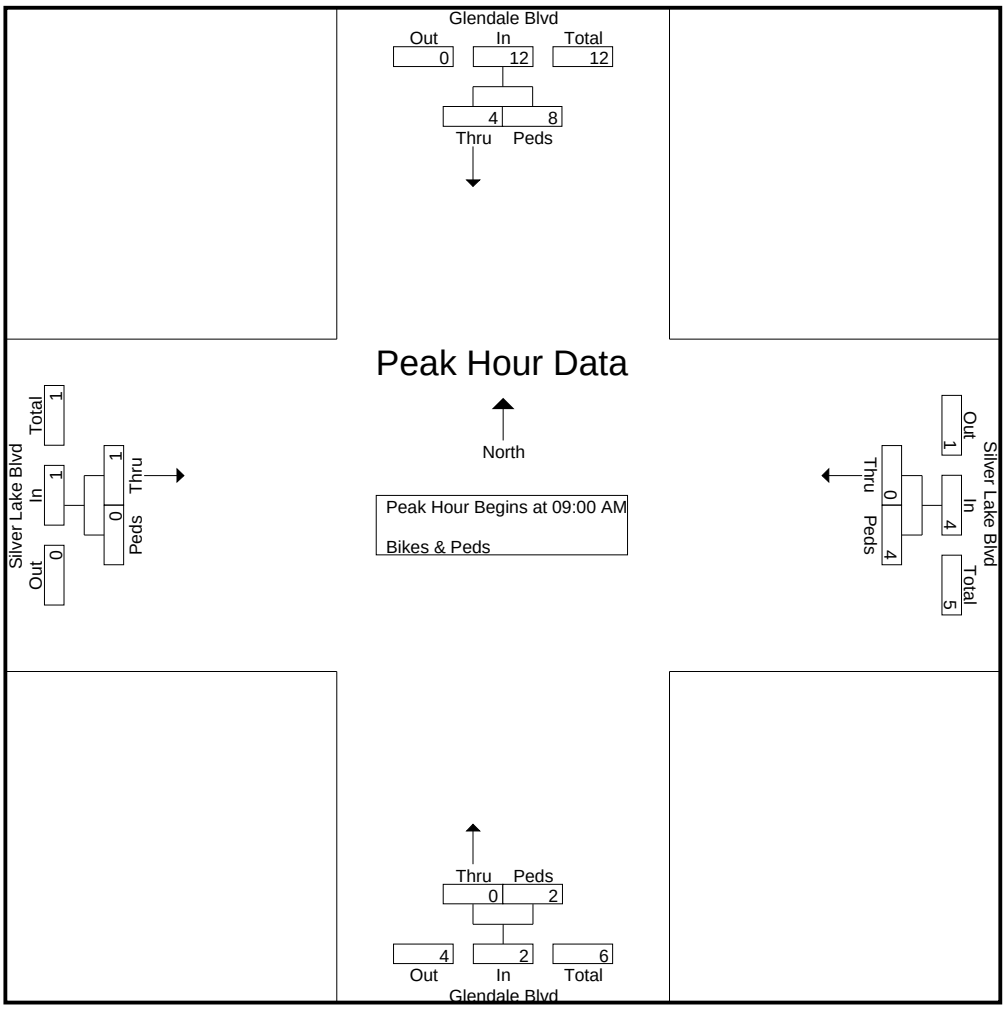


CITY TRAFFIC COUNTERS

WWW.CTCOUNTERS.COM

File Name : Glendale_SilverLakeBlvd_BP_11-4-21
Site Code : 00000000
Start Date : 11/4/2021
Page No : 3

	Glendale Blvd South Leg			Silver Lake Blvd West Leg			Glendale Blvd North Leg			Silver Lake Blvd East Leg			
Start Time	Bikes	Peds	App. Total	Bikes	Peds	App. Total	Bikes	Peds	App. Total	Bikes	Peds	App. Total	Int. Total
Peak Hour Analysis From 12:00 PM to 06:45 PM - Peak 1 of 1													
Peak Hour for Entire Intersection Begins at 04:15 PM													
04:15 PM	0	**8**	**8**	1	**4**	**5**	0	0	0	**2**	**7**	**9**	**22**
04:30 PM	**1**	0	1	**2**	1	3	0	0	0	0	0	0	4
04:45 PM	0	2	2	0	0	0	0	0	0	1	3	4	6
05:00 PM	0	5	5	1	3	4	0	0	0	1	0	1	10
Total Volume	1	15	16	4	8	12	0	0	0	4	10	14	42
% App. Total	6.2	93.8		33.3	66.7		0	0		28.6	71.4		
PHF	.250	.469	.500	.500	.500	.600	.000	.000	.000	.500	.357	.389	.477

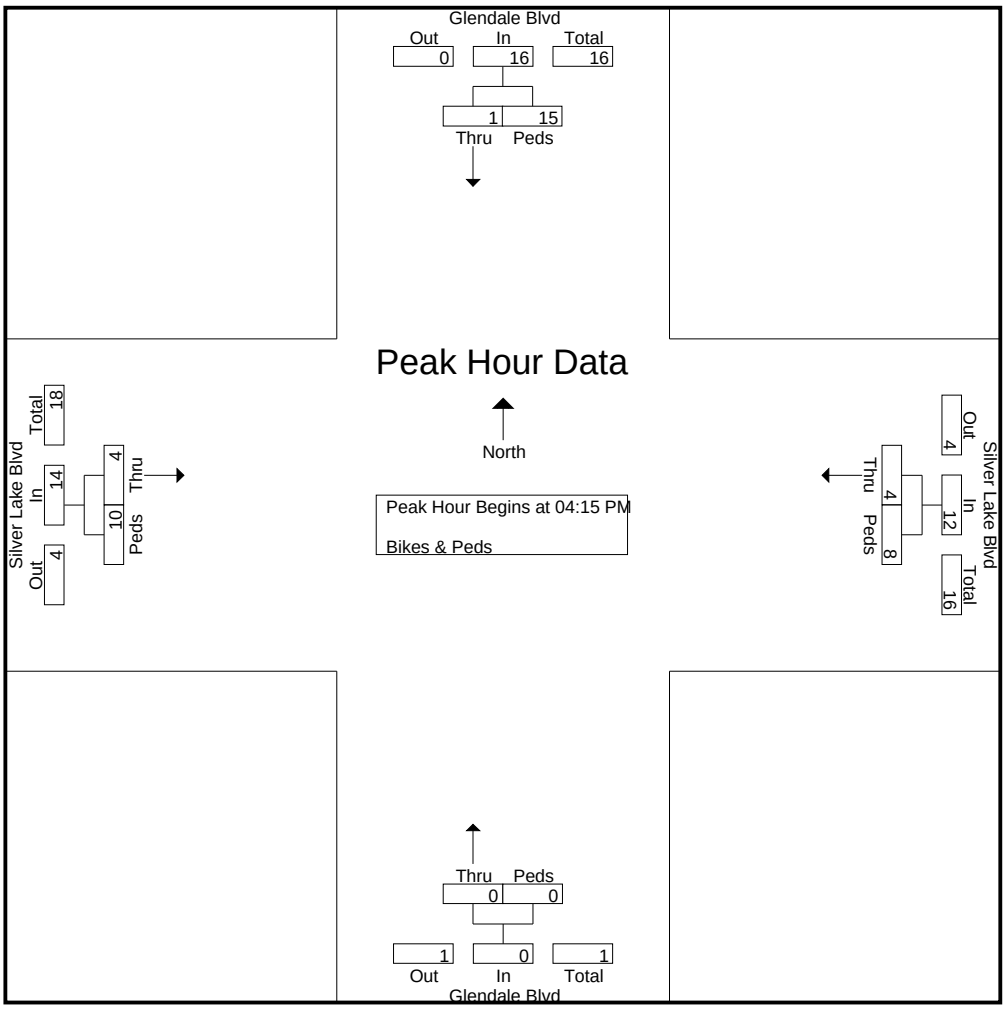

CITY TRAFFIC COUNTERS

WWW.CTCOUNTERS.COM

File Name : SilverLakeBlvd_Duane_BP_11-4-21
Site Code : 00000000
Start Date : 11/4/2021
Page No : 1

Groups Printed- Bikes & Peds


	Silver Lake Blvd South Leg		Duane St West Leg		Silver Lake Blvd North Leg		East Leg		
Start Time	Bikes	Peds	Bikes	Peds	Bikes	Peds	Bikes	Peds	Int. Total
07:00 AM	0	0	0	0	1	4	0	4	9
07:15 AM	0	2	0	0	0	9	0	4	15
07:30 AM	1	4	0	0	1	9	1	1	17
07:45 AM	0	5	0	0	2	7	1	5	20
Total	1	11	0	0	4	29	2	14	61
08:00 AM	2	5	0	0	0	10	0	6	23
08:15 AM	0	8	0	0	1	18	2	7	36
08:30 AM	1	9	0	0	0	6	1	8	25
08:45 AM	0	6	0	0	1	16	1	5	29
Total	3	28	0	0	2	50	4	26	113
09:00 AM	1	7	0	0	0	20	2	4	34
09:15 AM	0	15	0	0	1	12	0	12	40
09:30 AM	1	7	0	0	2	16	2	7	35
09:45 AM	1	4	0	0	0	9	0	4	18
Total	3	33	0	0	3	57	4	27	127
04:00 PM	0	4	0	0	1	8	0	3	16
04:15 PM	2	10	0	0	1	13	1	8	35
04:30 PM	1	7	0	0	0	13	2	5	28
04:45 PM	0	4	0	0	0	10	1	11	26
Total	3	25	0	0	2	44	4	27	105
05:00 PM	2	3	0	0	1	28	1	14	49
05:15 PM	0	8	0	0	2	22	0	13	45
05:30 PM	1	11	0	0	0	22	1	9	44
05:45 PM	1	5	0	0	2	26	0	15	49
Total	4	27	0	0	5	98	2	51	187
06:00 PM	0	9	0	0	0	16	2	3	30
06:15 PM	1	10	0	0	2	18	1	1	33
06:30 PM	1	6	0	0	1	18	2	3	31
06:45 PM	0	9	0	0	1	29	1	8	48
Total	2	34	0	0	4	81	6	15	142
Grand Total	16	158	0	0	20	359	22	160	735
Apprch %	9.2	90.8	0	0	5.3	94.7	12.1	87.9	
Total %	2.2	21.5	0	0	2.7	48.8	3	21.8	

CITY TRAFFIC COUNTERS

WWW.CTCOUNTERS.COM

File Name : SilverLakeBlvd_Duane_BP_11-4-21
Site Code : 00000000
Start Date : 11/4/2021
Page No : 2

	Silver Lake Blvd South Leg			Duane St West Leg			Silver Lake Blvd North Leg			East Leg			
Start Time	Bikes	Peds	App. Total	Bikes	Peds	App. Total	Bikes	Peds	App. Total	Bikes	Peds	App. Total	Int. Total
Peak Hour Analysis From 07:00 AM to 11:45 AM - Peak 1 of 1													
Peak Hour for Entire Intersection Begins at 08:45 AM													
08:45 AM	0	6	6	0	0	0	1	16	17	1	5	6	29
09:00 AM	**1**	7	8	0	0	0	0	**20**	**20**	**2**	4	6	34
09:15 AM	0	**15**	**15**	0	0	0	1	12	13	0	**12**	**12**	**40**
09:30 AM	1	7	8	0	0	0	**2**	16	18	2	7	9	35
Total Volume	2	35	37	0	0	0	4	64	68	5	28	33	138
% App. Total	5.4	94.6		0	0		5.9	94.1		15.2	84.8		
PHF	.500	.583	.617	.000	.000	.000	.500	.800	.850	.625	.583	.688	.863

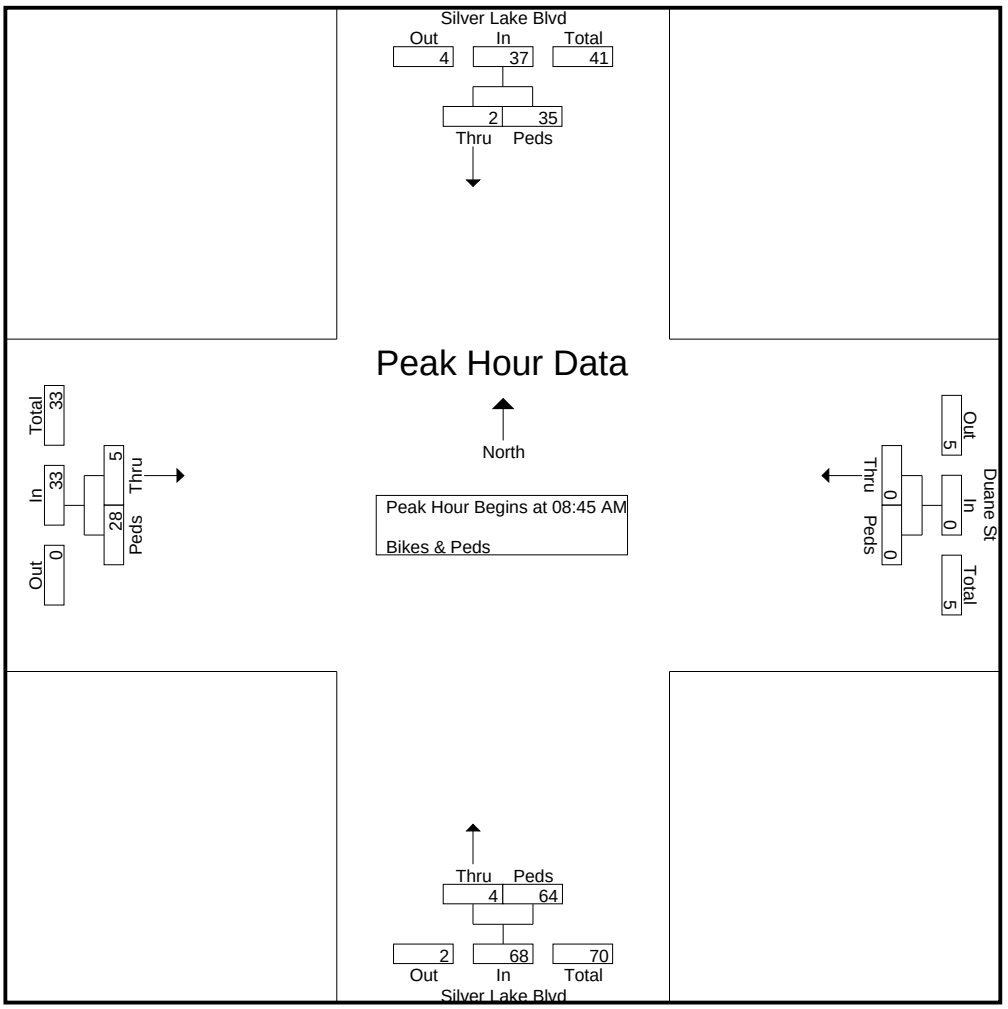


CITY TRAFFIC COUNTERS

WWW.CTCOUNTERS.COM

File Name : SilverLakeBlvd_Duane_BP_11-4-21
Site Code : 00000000
Start Date : 11/4/2021
Page No : 3

	Silver Lake Blvd South Leg			Duane St West Leg			Silver Lake Blvd North Leg			East Leg			
Start Time	Bikes	Peds	App. Total	Bikes	Peds	App. Total	Bikes	Peds	App. Total	Bikes	Peds	App. Total	Int. Total
Peak Hour Analysis From 12:00 PM to 06:45 PM - Peak 1 of 1													
Peak Hour for Entire Intersection Begins at 05:00 PM													
05:00 PM	**2**	3	5	0	0	0	1	**28**	**29**	**1**	14	**15**	**49**
05:15 PM	0	8	8	0	0	0	**2**	22	24	0	13	13	45
05:30 PM	1	**11**	**12**	0	0	0	0	22	22	1	9	10	44
05:45 PM	1	5	6	0	0	0	2	26	28	0	**15**	15	49
Total Volume	4	27	31	0	0	0	5	98	103	2	51	53	187
% App. Total	12.9	87.1		0	0		4.9	95.1		3.8	96.2		
PHF	.500	.614	.646	.000	.000	.000	.625	.875	.888	.500	.850	.883	.954

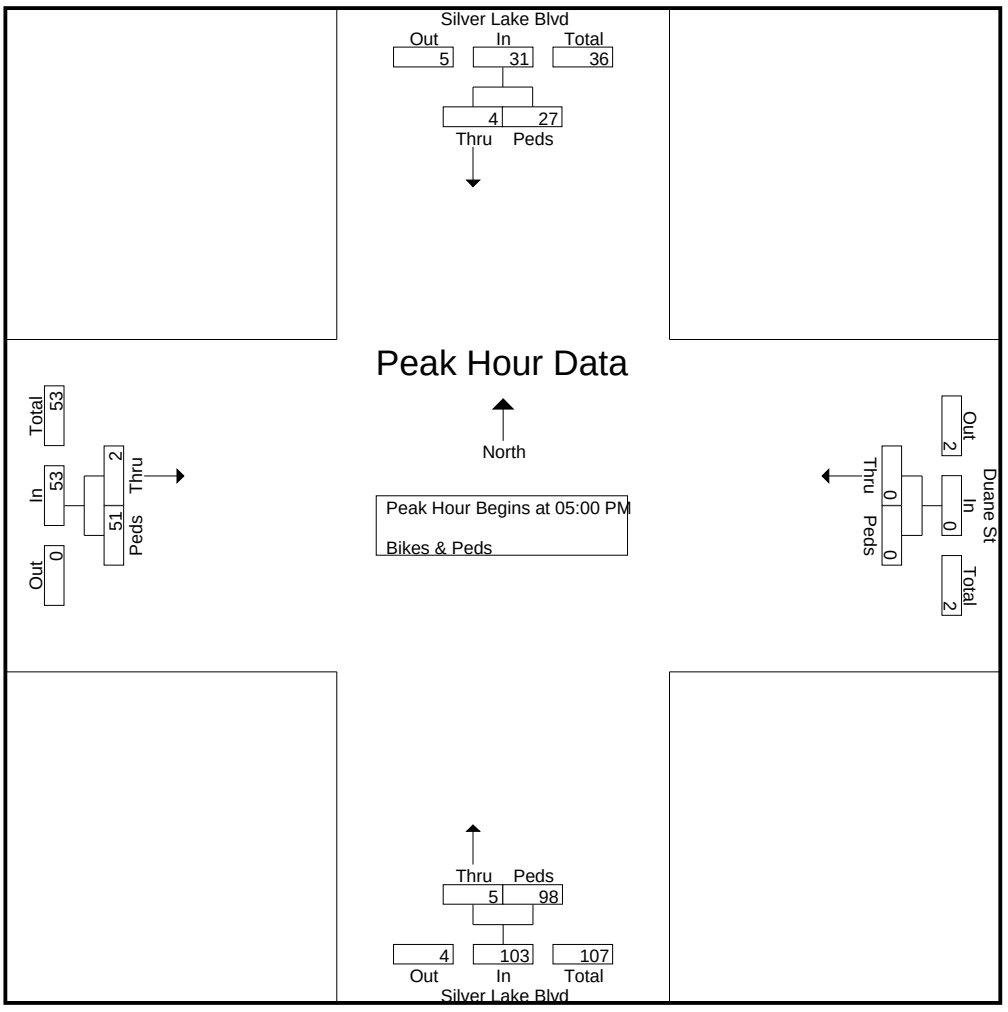

CITY TRAFFIC COUNTERS

WWW.CTCOUNTERS.COM

File Name : SilverLakeBlvd_Duane_PedRun_11-4-21
Site Code : 00000000
Start Date : 11/4/2021
Page No : 1

Groups Printed- Ped Run


	West Leg	
Start Time	Ped Run	Int. Total
07:00 AM	11	11
07:15 AM	9	9
07:30 AM	11	11
07:45 AM	14	14
Total	45	45
08:00 AM	2	2
08:15 AM	17	17
08:30 AM	8	8
08:45 AM	21	21
Total	48	48
09:00 AM	5	5
09:15 AM	15	15
09:30 AM	12	12
09:45 AM	2	2
Total	34	34
04:00 PM	12	12
04:15 PM	8	8
04:30 PM	19	19
04:45 PM	3	3
Total	42	42
05:00 PM	15	15
05:15 PM	10	10
05:30 PM	29	29
05:45 PM	12	12
Total	66	66
06:00 PM	14	14
06:15 PM	9	9
06:30 PM	6	6
06:45 PM	16	16
Total	45	45
Grand Total	280	280
Apprch %	100	
Total %	100	

CITY TRAFFIC COUNTERS

WWW.CTCOUNTERS.COM

File Name : SilverLakeBlvd_Duane_PedRun_11-4-21
Site Code : 00000000
Start Date : 11/4/2021
Page No : 2


	South Leg	West Leg		North Leg	East Leg	
Start Time	App. Total	Ped Run	App. Total	App. Total	App. Total	Int. Total
Peak Hour Analysis From 07:00 AM to 11:45 AM - Peak 1 of 1						
Peak Hour for Entire Intersection Begins at 08:45 AM						
08:45 AM	0	**21**	**21**	0	0	**21**
09:00 AM	0	5	5	0	0	5
09:15 AM	0	15	15	0	0	15
09:30 AM	0	12	12	0	0	12
Total Volume	0	53	53	0	0	53
% App. Total		100				
PHF	.000	.631	.631	.000	.000	.631

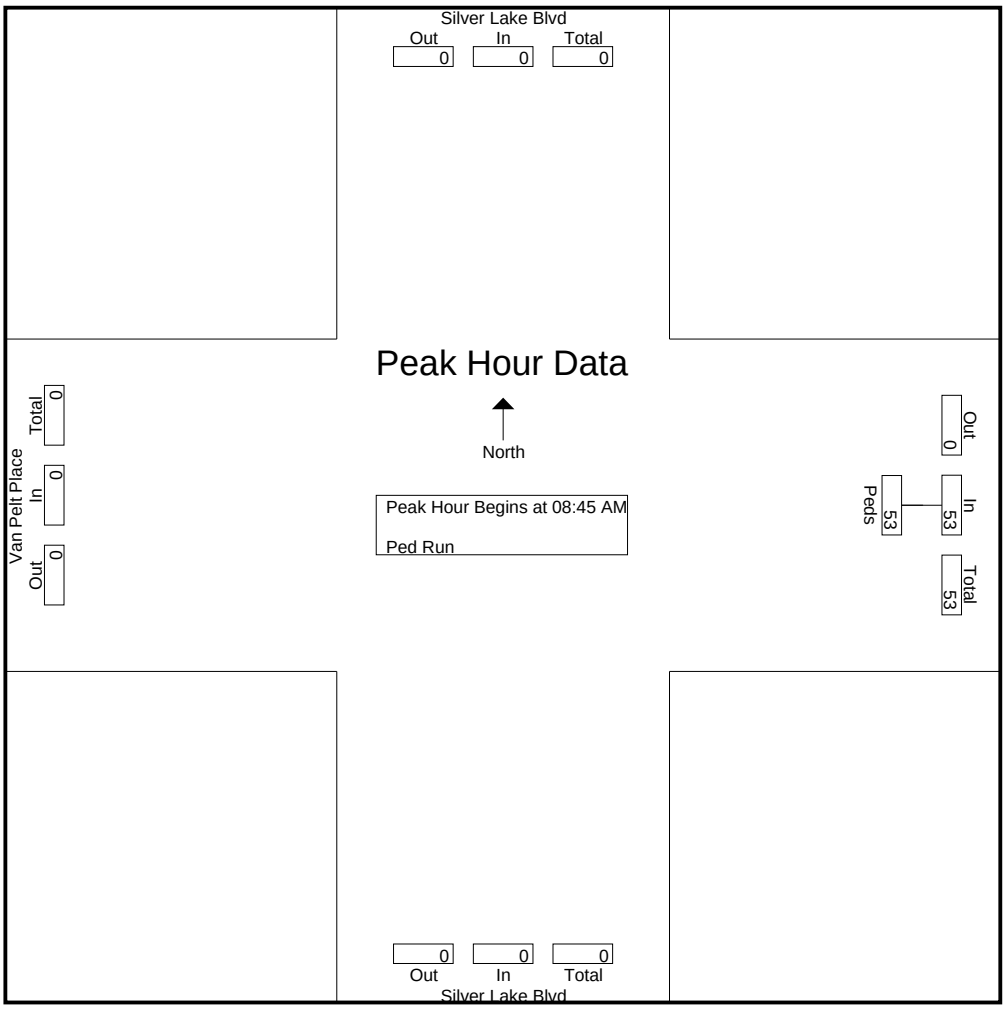

CITY TRAFFIC COUNTERS
WWW.CTCOUNTERS.COM

File Name : SilverLakeBlvd_Duane_PedRun_11-4-21
Site Code : 00000000
Start Date : 11/4/2021
Page No : 3

	South Leg	West Leg		North Leg	East Leg	
Start Time	App. Total	Ped Run	App. Total	App. Total	App. Total	Int. Total
Peak Hour Analysis From 12:00 PM to 06:45 PM - Peak 1 of 1						
Peak Hour for Entire Intersection Begins at 05:00 PM						
05:00 PM	0	15	15	0	0	15
05:15 PM	0	10	10	0	0	10
05:30 PM	0	**29**	**29**	0	0	**29**
05:45 PM	0	12	12	0	0	12
Total Volume	0	66	66	0	0	66
% App. Total		100				
PHF	.000	.569	.569	.000	.000	.569

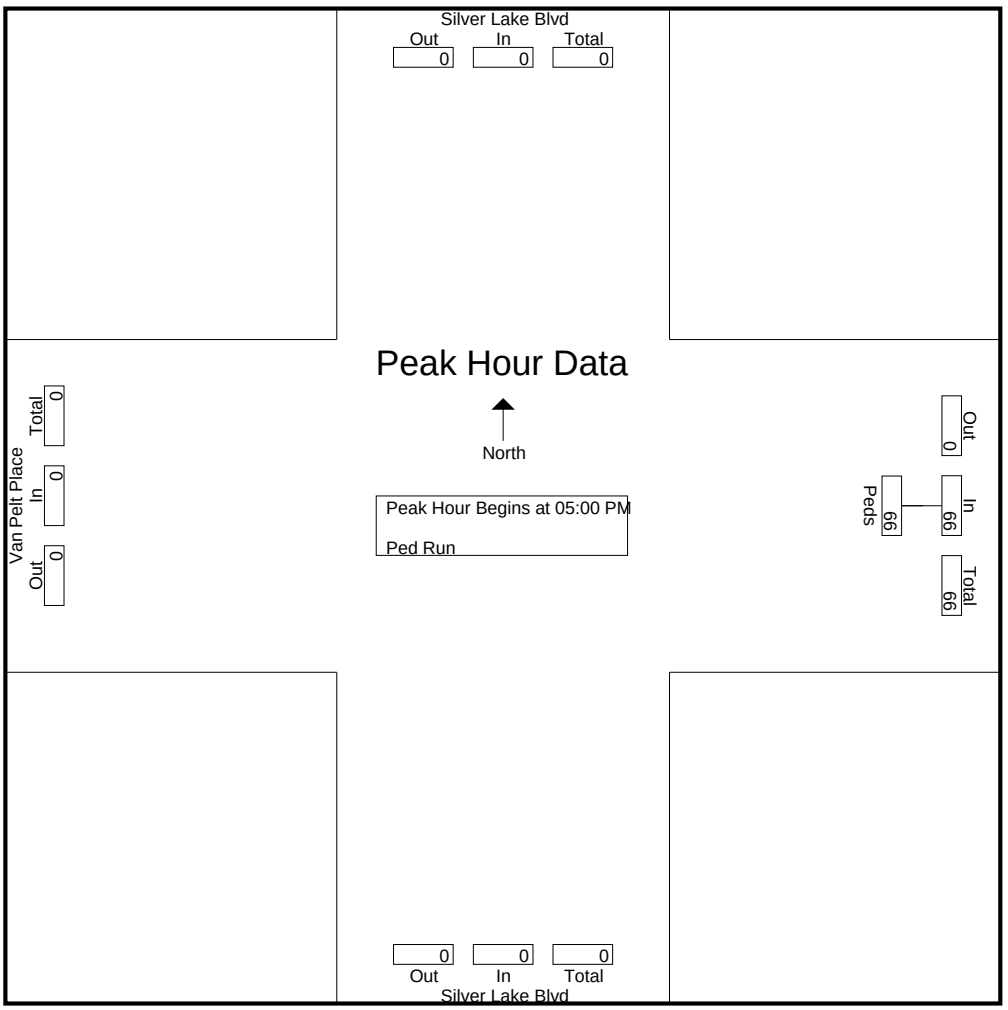

CITY TRAFFIC COUNTERS

WWW.CTCOUNTERS.COM


File Name : SilverLakeBlvd_Mid-BlockPedX-ing_BP_11-4-21
Site Code : 00000000
Start Date : 11/4/2021
Page No : 1

Groups Printed- Bikes & Peds

	Silver Lake Blvd South Leg	Pedestrian X-ing West Leg	Silver Lake Blvd North Leg	Pedestrian X-ing East Leg		
Start Time	Bikes	Bikes	Bikes	Bikes	Peds	Int. Total
07:00 AM	0	0	0	0	1	1
07:15 AM	0	0	0	0	5	5
07:30 AM	0	0	0	0	3	3
07:45 AM	0	0	0	0	8	8
Total	0	0	0	0	17	17
08:00 AM	0	0	0	0	4	4
08:15 AM	0	0	0	0	4	4
08:30 AM	0	0	0	0	5	5
08:45 AM	0	0	0	0	6	6
Total	0	0	0	0	19	19
09:00 AM	0	0	0	0	6	6
09:15 AM	0	0	0	0	6	6
09:30 AM	0	0	0	0	7	7
09:45 AM	0	0	0	0	2	2
Total	0	0	0	0	21	21
04:00 PM	0	0	0	0	6	6
04:15 PM	0	0	0	0	5	5
04:30 PM	0	0	0	0	8	8
04:45 PM	0	0	0	0	16	16
Total	0	0	0	0	35	35
05:00 PM	0	0	0	0	9	9
05:15 PM	0	0	0	0	29	29
05:30 PM	0	0	0	0	10	10
05:45 PM	0	0	0	0	23	23
Total	0	0	0	0	71	71
06:00 PM	0	0	0	0	25	25
06:15 PM	0	0	0	0	13	13
06:30 PM	0	0	0	0	19	19
06:45 PM	0	0	0	0	8	8
Total	0	0	0	0	65	65
Grand Total	0	0	0	0	228	228
Apprch %	0	0	0	0	100	
Total %	0	0	0	0	100	


File Name : SilverLakeBlvd_Mid-BlockPedX-ing_BP_11-4-21
Site Code : 00000000
Start Date : 11/4/2021
Page No : 2

	Silver Lake Blvd South Leg		Pedestrian X-ing West Leg		Silver Lake Blvd North Leg		Pedestrian X-ing East Leg			
Start Time	Bikes	App. Total	Bikes	App. Total	Bikes	App. Total	Bikes	Peds	App. Total	Int. Total
Peak Hour Analysis From 07:00 AM to 11:45 AM - Peak 1 of 1										
Peak Hour for Entire Intersection Begins at 08:45 AM										
08:45 AM	0	0	0	0	0	0	0	6	6	6
09:00 AM	0	0	0	0	0	0	0	6	6	6
09:15 AM	0	0	0	0	0	0	0	6	6	6
09:30 AM	0	0	0	0	0	0	0	**7**	**7**	**7**
Total Volume	0	0	0	0	0	0	0	25	25	25
% App. Total	0		0		0		0	100		
PHF	.000	.000	.000	.000	.000	.000	.000	.893	.893	.893

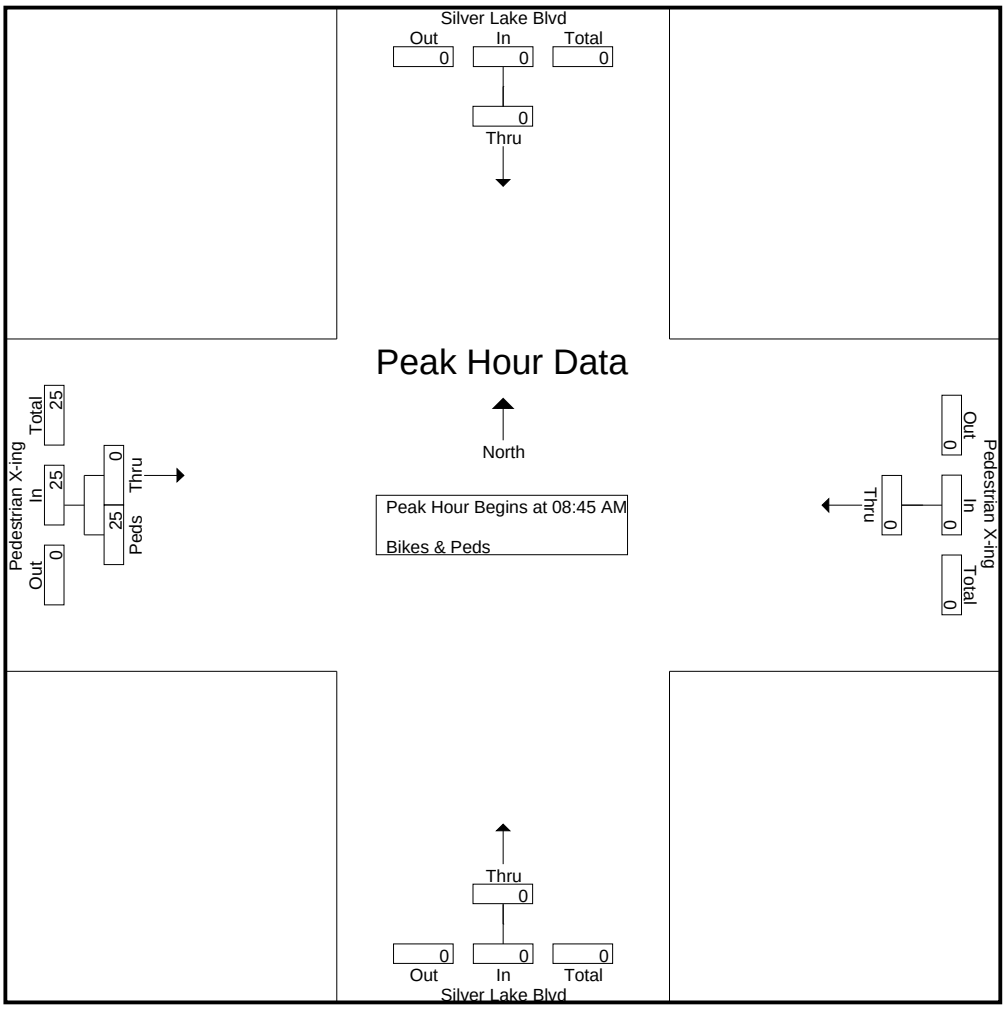

File Name : SilverLakeBlvd_Mid-BlockPedX-ing_BP_11-4-21
Site Code : 00000000
Start Date : 11/4/2021
Page No : 3

	Silver Lake Blvd South Leg		Pedestrian X-ing West Leg		Silver Lake Blvd North Leg		Pedestrian X-ing East Leg			
Start Time	Bikes	App. Total	Bikes	App. Total	Bikes	App. Total	Bikes	Peds	App. Total	Int. Total
Peak Hour Analysis From 12:00 PM to 06:45 PM - Peak 1 of 1										
Peak Hour for Entire Intersection Begins at 05:15 PM										
05:15 PM	0	0	0	0	0	0	0	**29**	**29**	**29**
05:30 PM	0	0	0	0	0	0	0	10	10	10
05:45 PM	0	0	0	0	0	0	0	23	23	23
06:00 PM	0	0	0	0	0	0	0	25	25	25
Total Volume	0	0	0	0	0	0	0	87	87	87
% App. Total	0		0		0		0	100		
PHF	.000	.000	.000	.000	.000	.000	.000	.750	.750	.750

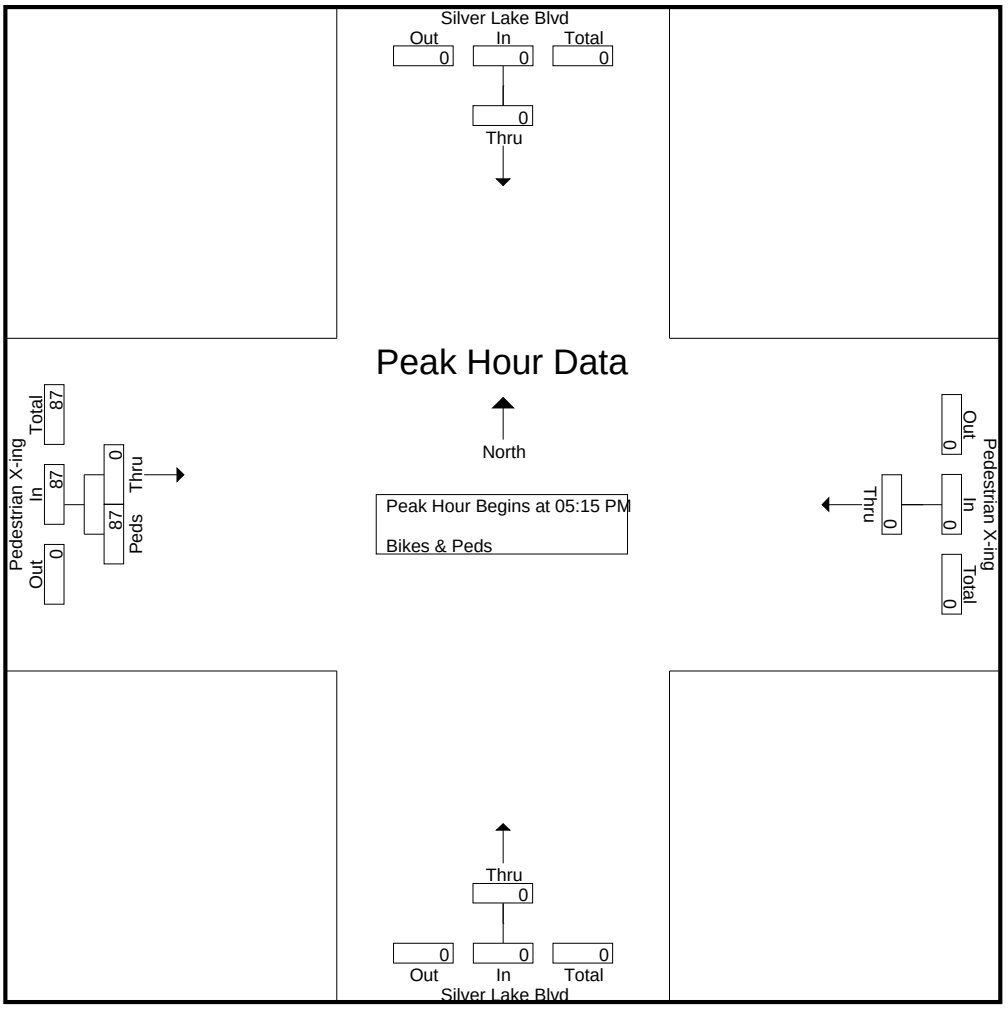

CITY TRAFFIC COUNTERS
WWW.CTCOUNTERS.COM


File Name : SilverLakeBlvd_Mid-BlockPedX-ing_PedRun_11-4-21
Site Code : 00000000
Start Date : 11/4/2021
Page No : 1

Groups Printed- Ped Run

	Pedestrian X-ing West Leg	
Start Time	Ped Run	Int. Total
07:00 AM	10	10
07:15 AM	19	19
07:30 AM	22	22
07:45 AM	31	31
Total	82	82
08:00 AM	34	34
08:15 AM	45	45
08:30 AM	55	55
08:45 AM	52	52
Total	186	186
09:00 AM	55	55
09:15 AM	51	51
09:30 AM	35	35
09:45 AM	40	40
Total	181	181
04:00 PM	17	17
04:15 PM	27	27
04:30 PM	41	41
04:45 PM	43	43
Total	128	128
05:00 PM	37	37
05:15 PM	36	36
05:30 PM	52	52
05:45 PM	50	50
Total	175	175
06:00 PM	51	51
06:15 PM	49	49
06:30 PM	37	37
06:45 PM	17	17
Total	154	154
Grand Total	906	906
Apprch %	100	
Total %	100	

File Name : SilverLakeBlvd_Mid-BlockPedX-ing_PedRun_11-4-21
Site Code : 00000000
Start Date : 11/4/2021
Page No : 2

	South Leg	Pedestrian X-ing West Leg		North Leg	East Leg	
Start Time	App. Total	Ped Run	App. Total	App. Total	App. Total	Int. Total
Peak Hour Analysis From 07:00 AM to 11:45 AM - Peak 1 of 1						
Peak Hour for Entire Intersection Begins at 08:30 AM						
08:30 AM	0	**55**	**55**	0	0	**55**
08:45 AM	0	52	52	0	0	52
09:00 AM	0	55	55	0	0	55
09:15 AM	0	51	51	0	0	51
Total Volume	0	213	213	0	0	213
% App. Total		100				
PHF	.000	.968	.968	.000	.000	.968

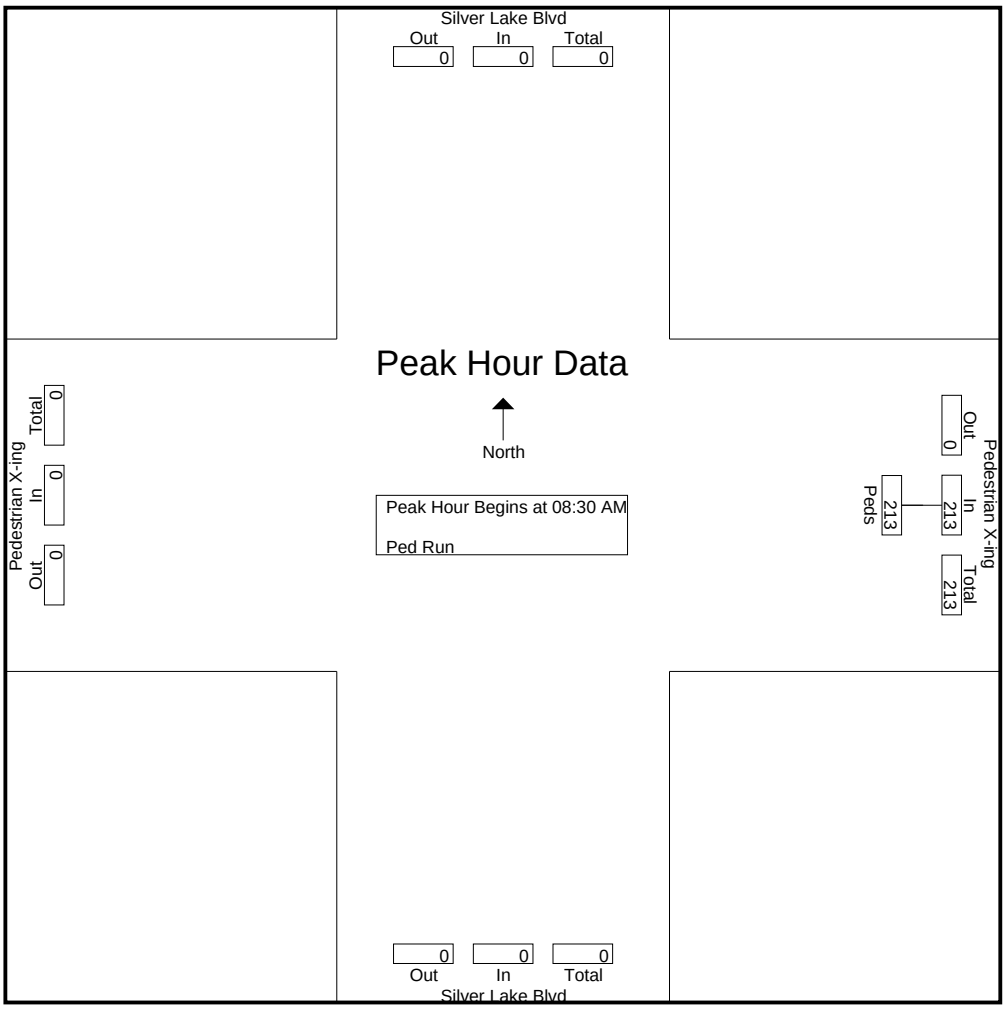


CITY TRAFFIC COUNTERS

WWW.CTCOUNTERS.COM

File Name : SilverLakeBlvd_Mid-BlockPedX-ing_PedRun_11-4-21
Site Code : 00000000
Start Date : 11/4/2021
Page No : 3

	South Leg	Pedestrian X-ing West Leg		North Leg	East Leg	
Start Time	App. Total	Ped Run	App. Total	App. Total	App. Total	Int. Total
Peak Hour Analysis From 12:00 PM to 06:45 PM - Peak 1 of 1						
Peak Hour for Entire Intersection Begins at 05:30 PM						
05:30 PM	0	**52**	**52**	0	0	**52**
05:45 PM	0	50	50	0	0	50
06:00 PM	0	51	51	0	0	51
06:15 PM	0	49	49	0	0	49
Total Volume	0	202	202	0	0	202
% App. Total		100				
PHF	.000	.971	.971	.000	.000	.971

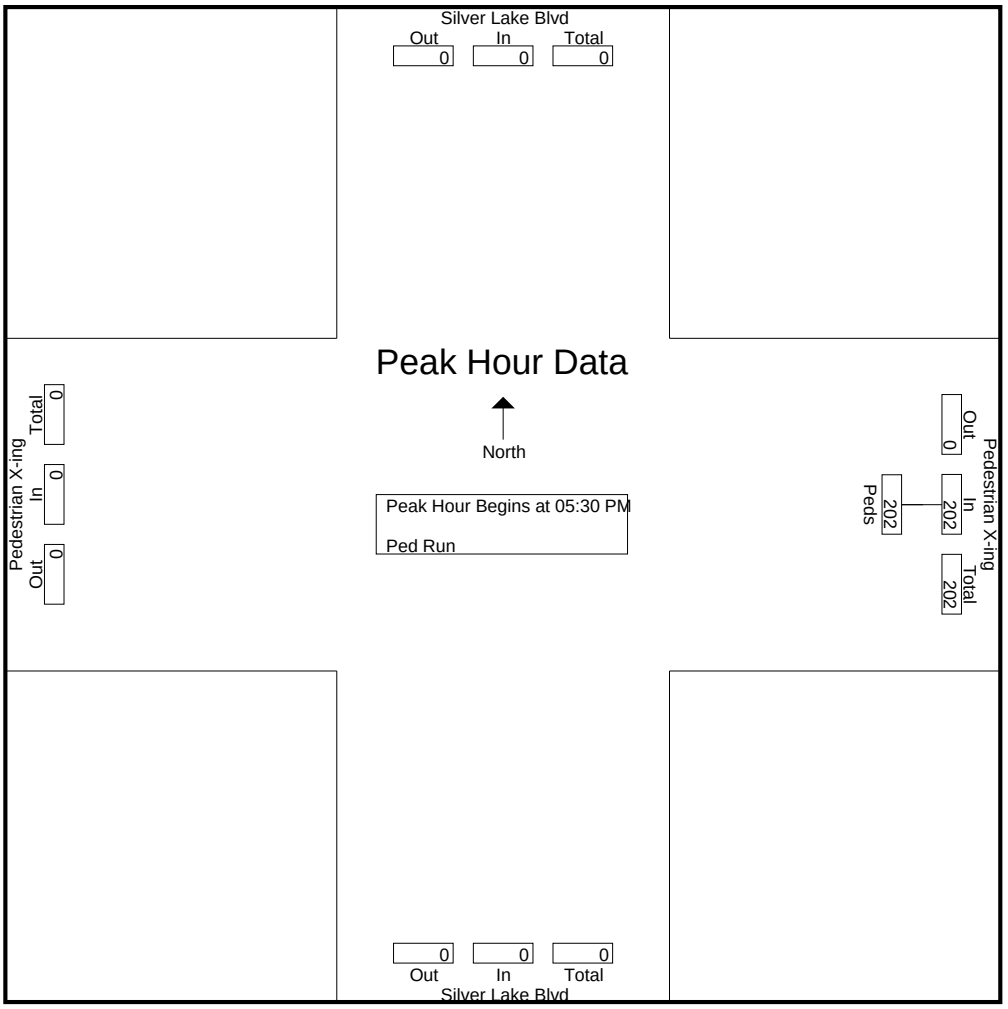

CITY TRAFFIC COUNTERS

WWW.CTCOUNTERS.COM

File Name : SilverLakeBlvd_VanPeltPl_BP_11-4-21
Site Code : 00000000
Start Date : 11/4/2021
Page No : 1

Groups Printed- Bikes & Peds


	Silver Lake Blvd South Leg		West Leg		Silver Lake Blvd North Leg		Van Pelt Place East Leg		
Start Time	Bikes	Peds	Bikes	Peds	Bikes	Peds	Bikes	Peds	Int. Total
07:00 AM	0	0	1	6	0	4	0	0	11
07:15 AM	0	0	1	8	1	4	0	0	14
07:30 AM	0	0	2	7	0	3	0	0	12
07:45 AM	0	0	0	7	0	1	0	0	8
Total	0	0	4	28	1	12	0	0	45
08:00 AM	0	0	0	6	0	2	0	0	8
08:15 AM	0	0	1	6	0	2	0	0	9
08:30 AM	0	0	1	7	0	2	0	0	10
08:45 AM	0	0	0	2	0	5	0	0	7
Total	0	0	2	21	0	11	0	0	34
09:00 AM	0	0	0	2	0	5	0	0	7
09:15 AM	0	0	0	7	0	7	0	0	14
09:30 AM	0	0	1	10	0	7	0	0	18
09:45 AM	0	0	0	8	0	6	0	0	14
Total	0	0	1	27	0	25	0	0	53
04:00 PM	0	0	0	7	0	3	0	0	10
04:15 PM	0	0	0	6	0	2	0	0	8
04:30 PM	0	0	0	7	0	4	0	0	11
04:45 PM	0	0	2	1	1	6	0	0	10
Total	0	0	2	21	1	15	0	0	39
05:00 PM	0	0	2	8	0	8	0	0	18
05:15 PM	0	0	1	11	0	6	0	0	18
05:30 PM	0	0	2	20	0	3	0	0	25
05:45 PM	0	0	2	18	0	8	0	0	28
Total	0	0	7	57	0	25	0	0	89
06:00 PM	0	0	2	6	0	4	0	0	12
06:15 PM	0	0	1	17	0	10	0	0	28
06:30 PM	0	1	0	11	0	3	0	0	15
06:45 PM	0	1	3	9	0	5	0	0	18
Total	0	2	6	43	0	22	0	0	73
Grand Total	0	2	22	197	2	110	0	0	333
Apprch %	0	100	10	90	1.8	98.2	0	0	
Total %	0	0.6	6.6	59.2	0.6	33	0	0	

CITY TRAFFIC COUNTERS

WWW.CTCOUNTERS.COM

File Name : SilverLakeBlvd_VanPeltPl_BP_11-4-21
Site Code : 00000000
Start Date : 11/4/2021
Page No : 2


	Silver Lake Blvd South Leg			West Leg			Silver Lake Blvd North Leg			Van Pelt Place East Leg			
Start Time	Bikes	Peds	App. Total	Bikes	Peds	App. Total	Bikes	Peds	App. Total	Bikes	Peds	App. Total	Int. Total
Peak Hour Analysis From 07:00 AM to 11:45 AM - Peak 1 of 1													
Peak Hour for Entire Intersection Begins at 09:00 AM													
09:00 AM	0	0	0	0	2	2	0	5	5	0	0	0	7
09:15 AM	0	0	0	0	7	7	0	**7**	**7**	0	0	0	14
09:30 AM	0	0	0	**1**	**10**	**11**	0	7	7	0	0	0	**18**
09:45 AM	0	0	0	0	8	8	0	6	6	0	0	0	14
Total Volume	0	0	0	1	27	28	0	25	25	0	0	0	53
% App. Total	0	0		3.6	96.4		0	100		0	0		
PHF	.000	.000	.000	.250	.675	.636	.000	.893	.893	.000	.000	.000	.736

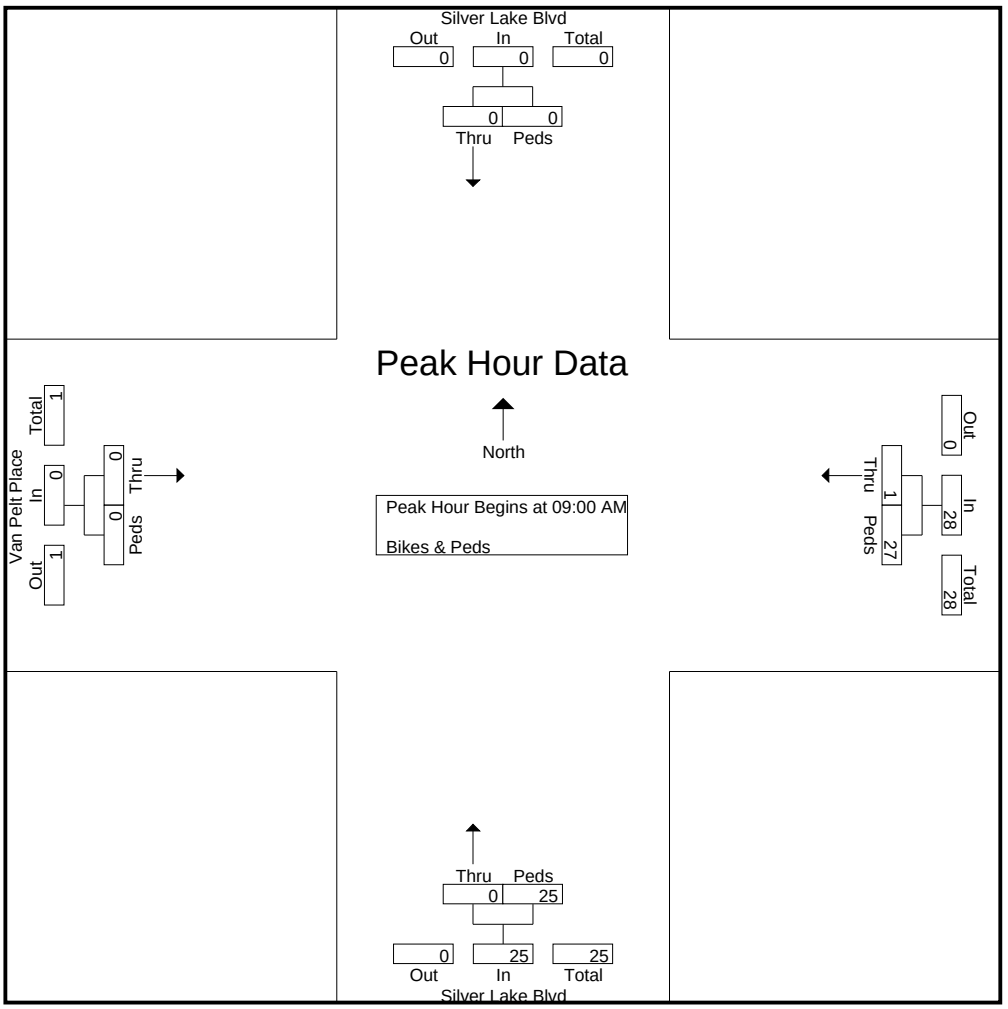

CITY TRAFFIC COUNTERS
WWW.CTCOUNTERS.COM

File Name : SilverLakeBlvd_VanPeltPl_BP_11-4-21
Site Code : 00000000
Start Date : 11/4/2021
Page No : 3

	Silver Lake Blvd South Leg			West Leg			Silver Lake Blvd North Leg			Van Pelt Place East Leg			
Start Time	Bikes	Peds	App. Total	Bikes	Peds	App. Total	Bikes	Peds	App. Total	Bikes	Peds	App. Total	Int. Total
Peak Hour Analysis From 12:00 PM to 06:45 PM - Peak 1 of 1													
Peak Hour for Entire Intersection Begins at 05:30 PM													
05:30 PM	0	0	0	**2**	**20**	**22**	0	3	3	0	0	0	25
05:45 PM	0	0	0	2	18	20	0	8	8	0	0	0	**28**
06:00 PM	0	0	0	2	6	8	0	4	4	0	0	0	12
06:15 PM	0	0	0	1	17	18	0	**10**	**10**	0	0	0	28
Total Volume	0	0	0	7	61	68	0	25	25	0	0	0	93
% App. Total	0	0		10.3	89.7		0	100		0	0		
PHF	.000	.000	.000	.875	.763	.773	.000	.625	.625	.000	.000	.000	.830

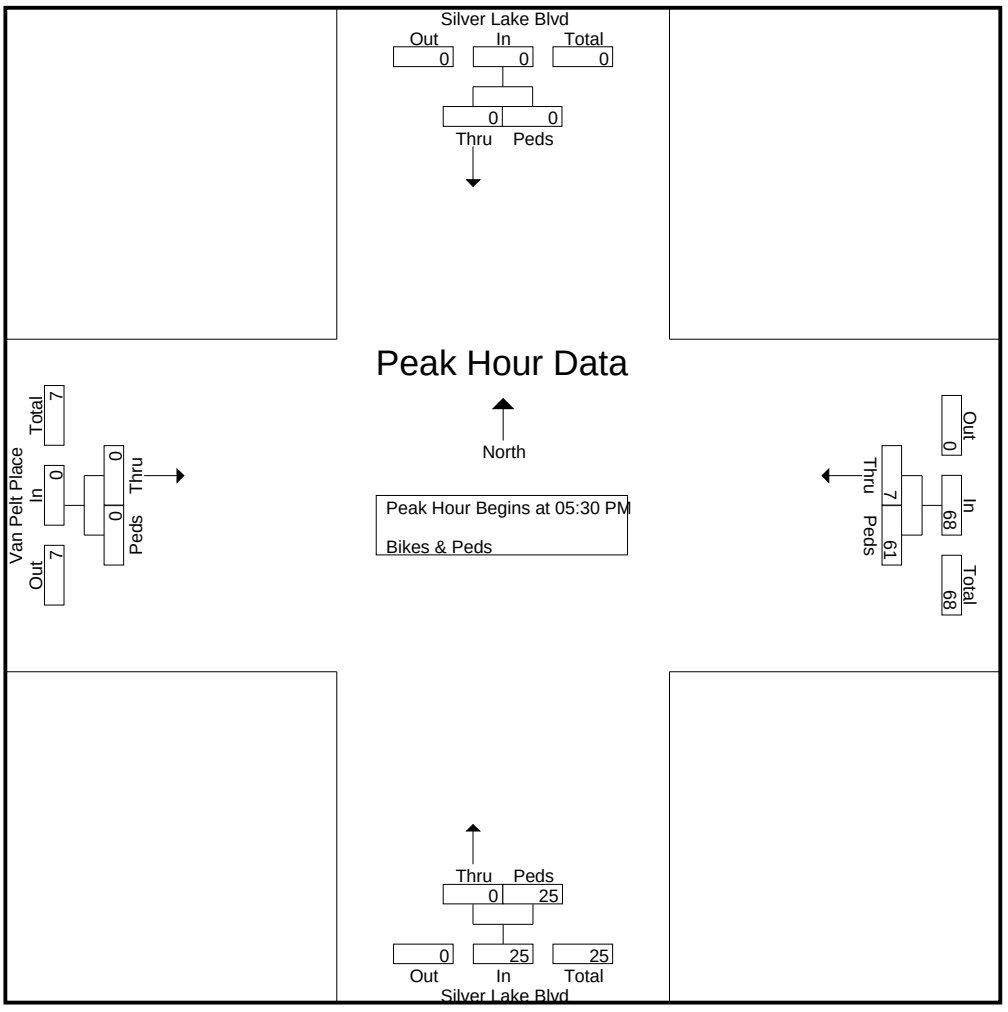

CITY TRAFFIC COUNTERS
WWW.CTCOUNTERS.COM

File Name : SilverLakeBlvd_VanPeltPl_PedRun_11-4-21
Site Code : 00000000
Start Date : 11/4/2021
Page No : 1


Groups Printed- Ped Run

	West Leg	
Start Time	Ped Run	Int. Total
07:00 AM	3	3
07:15 AM	3	3
07:30 AM	2	2
07:45 AM	1	1
Total	9	9
08:00 AM	1	1
08:15 AM	1	1
Total	2	2
04:00 PM	2	2
04:15 PM	9	9
04:45 PM	2	2
Total	13	13
05:00 PM	3	3
05:15 PM	1	1
05:30 PM	3	3
05:45 PM	3	3
Total	10	10
06:00 PM	1	1
06:15 PM	5	5
06:30 PM	1	1
06:45 PM	4	4
Total	11	11
Grand Total	45	45
Apprch %	100	
Total %	100	

CITY TRAFFIC COUNTERS
WWW.CTCOUNTERS.COM

File Name : SilverLakeBlvd_VanPeltPl_PedRun_11-4-21
Site Code : 00000000
Start Date : 11/4/2021
Page No : 2

	South Leg	West Leg		North Leg	East Leg	
Start Time	App. Total	Ped Run	App. Total	App. Total	App. Total	Int. Total
Peak Hour Analysis From 07:00 AM to 11:45 AM - Peak 1 of 1						
Peak Hour for Entire Intersection Begins at 07:00 AM						
07:00 AM	0	**3**	**3**	0	0	**3**
07:15 AM	0	3	3	0	0	3
07:30 AM	0	2	2	0	0	2
07:45 AM	0	1	1	0	0	1
Total Volume	0	9	9	0	0	9
% App. Total		100				
PHF	.000	.750	.750	.000	.000	.750

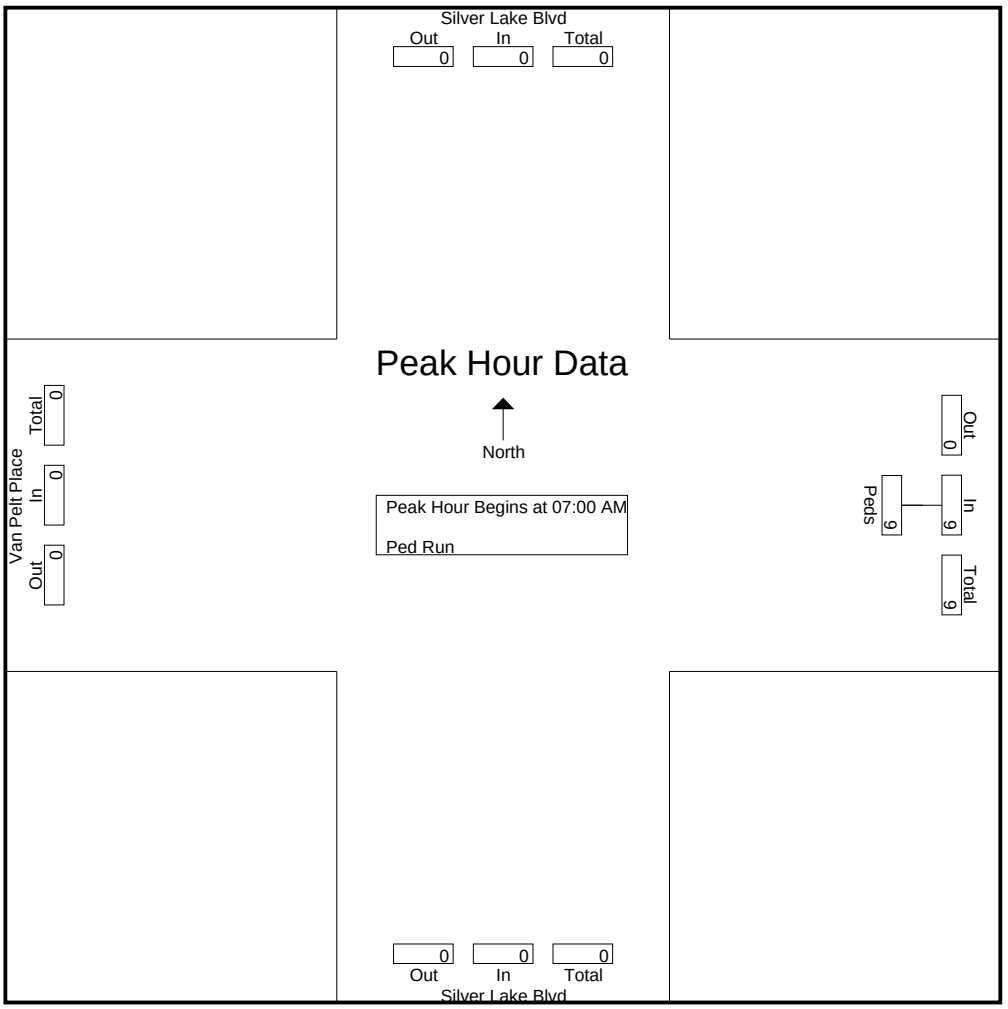


CITY TRAFFIC COUNTERS

WWW.CTCOUNTERS.COM

File Name : SilverLakeBlvd_VanPeltPl_PedRun_11-4-21
Site Code : 00000000
Start Date : 11/4/2021
Page No : 3

	South Leg	West Leg		North Leg	East Leg	
Start Time	App. Total	Ped Run	App. Total	App. Total	App. Total	Int. Total
Peak Hour Analysis From 12:00 PM to 06:45 PM - Peak 1 of 1						
Peak Hour for Entire Intersection Begins at 04:15 PM						
04:15 PM	0	**9**	**9**	0	0	**9**
04:30 PM	0	0	0	0	0	0
04:45 PM	0	2	2	0	0	2
05:00 PM	0	3	3	0	0	3
Total Volume	0	14	14	0	0	14
% App. Total		100				
PHF	.000	.389	.389	.000	.000	.389

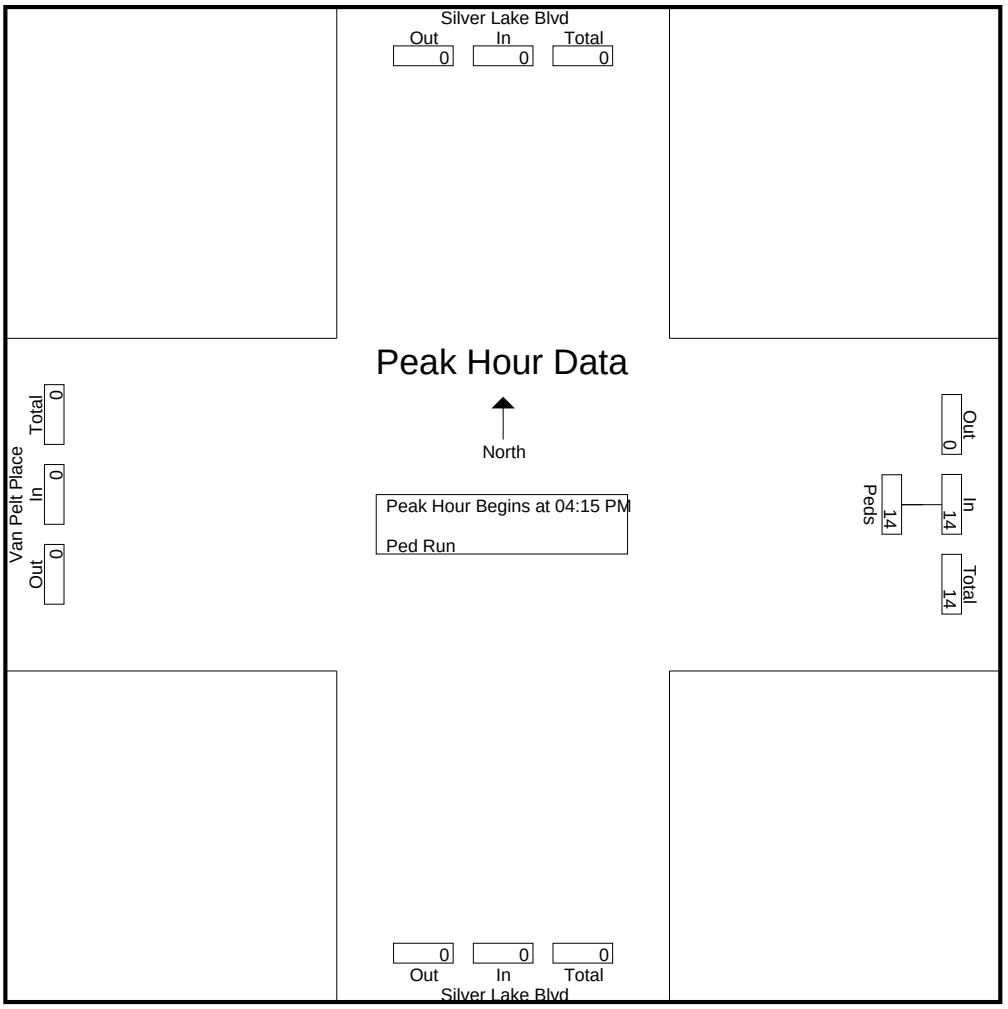

CITY TRAFFIC COUNTERS

WWW.CTCOUNTERS.COM


File Name : WSilverLakeDr_Tesla_BP_11-4-21
Site Code : 00000000
Start Date : 11/4/2021
Page No : 1

Groups Printed- Bikes & Peds

	W Silver Lake Drive South Leg		Tesla Ave West Leg		W Silver Lake Drive North Leg		Tesla Ave East Leg		
Start Time	Bikes	Peds	Bikes	Peds	Bikes	Peds	Bikes	Peds	Int. Total
07:00 AM	0	3	0	4	0	4	0	4	15
07:15 AM	1	4	0	6	0	2	1	4	18
07:30 AM	0	3	1	4	1	2	1	6	18
07:45 AM	0	2	1	8	0	4	0	8	23
Total	1	12	2	22	1	12	2	22	74
08:00 AM	0	2	0	6	0	6	1	8	23
08:15 AM	1	2	0	4	0	4	2	6	19
08:30 AM	0	4	0	2	1	4	2	4	17
08:45 AM	0	5	1	9	0	2	1	10	28
Total	1	13	1	21	1	16	6	28	87
09:00 AM	0	2	0	4	0	4	0	6	16
09:15 AM	0	4	1	6	2	6	0	2	21
09:30 AM	0	3	0	8	0	6	1	4	22
09:45 AM	0	5	1	4	0	4	1	6	21
Total	0	14	2	22	2	20	2	18	80
04:00 PM	1	0	0	4	0	2	0	2	9
04:15 PM	2	1	0	2	0	2	0	6	13
04:30 PM	0	1	2	6	1	4	1	4	19
04:45 PM	1	2	2	6	0	4	0	5	20
Total	4	4	4	18	1	12	1	17	61
05:00 PM	1	1	1	6	0	2	0	4	15
05:15 PM	0	0	0	5	0	2	1	4	12
05:30 PM	1	1	0	4	1	4	1	2	14
05:45 PM	0	1	1	2	0	3	0	3	10
Total	2	3	2	17	1	11	2	13	51
06:00 PM	0	2	0	2	0	2	0	2	8
06:15 PM	0	0	1	1	1	2	0	1	6
06:30 PM	1	1	0	2	0	1	1	1	7
06:45 PM	0	1	0	1	0	1	0	0	3
Total	1	4	1	6	1	6	1	4	24
Grand Total	9	50	12	106	7	77	14	102	377
Apprch %	15.3	84.7	10.2	89.8	8.3	91.7	12.1	87.9	
Total %	2.4	13.3	3.2	28.1	1.9	20.4	3.7	27.1	

File Name : WSilverLakeDr_Tesla_BP_11-4-21
Site Code : 00000000
Start Date : 11/4/2021
Page No : 2


	W Silver Lake Drive South Leg			Tesla Ave West Leg			W Silver Lake Drive North Leg			Tesla Ave East Leg			
Start Time	Bikes	Peds	App. Total	Bikes	Peds	App. Total	Bikes	Peds	App. Total	Bikes	Peds	App. Total	Int. Total
Peak Hour Analysis From 07:00 AM to 11:45 AM - Peak 1 of 1													
Peak Hour for Entire Intersection Begins at 08:00 AM													
08:00 AM	0	2	2	0	6	6	0	**6**	**6**	1	8	9	23
08:15 AM	**1**	2	3	0	4	4	0	4	4	**2**	6	8	19
08:30 AM	0	4	4	0	2	2	**1**	4	5	2	4	6	17
08:45 AM	0	**5**	**5**	**1**	**9**	**10**	0	2	2	1	**10**	**11**	**28**
Total Volume	1	13	14	1	21	22	1	16	17	6	28	34	87
% App. Total	7.1	92.9		4.5	95.5		5.9	94.1		17.6	82.4		
PHF	.250	.650	.700	.250	.583	.550	.250	.667	.708	.750	.700	.773	.777

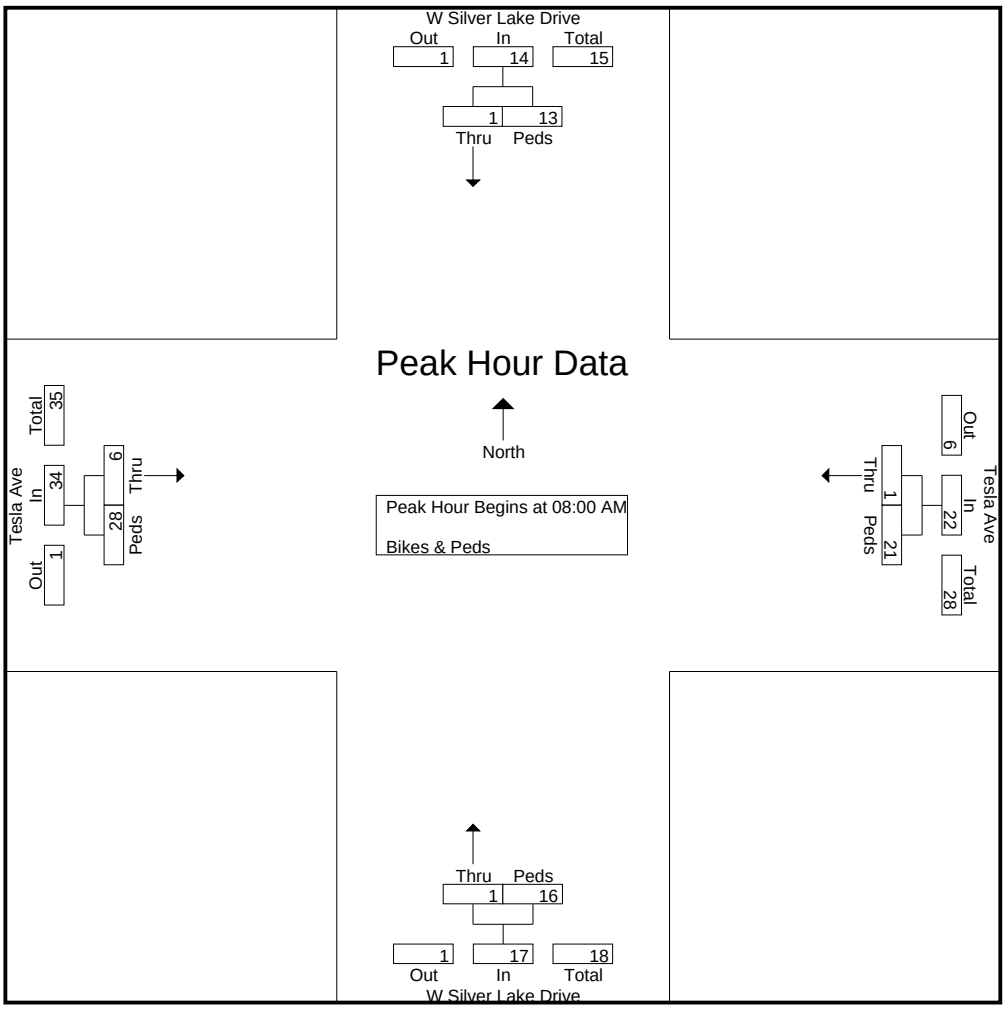

CITY TRAFFIC COUNTERS
WWW.CTCOUNTERS.COM

File Name : WSilverLakeDr_Tesla_BP_11-4-21
Site Code : 00000000
Start Date : 11/4/2021
Page No : 3

	W Silver Lake Drive South Leg			Tesla Ave West Leg			W Silver Lake Drive North Leg			Tesla Ave East Leg			
Start Time	Bikes	Peds	App. Total	Bikes	Peds	App. Total	Bikes	Peds	App. Total	Bikes	Peds	App. Total	Int. Total
Peak Hour Analysis From 12:00 PM to 06:45 PM - Peak 1 of 1													
Peak Hour for Entire Intersection Begins at 04:15 PM													
04:15 PM	**2**	1	**3**	0	2	2	0	2	2	0	**6**	**6**	13
04:30 PM	0	1	1	**2**	**6**	**8**	**1**	**4**	**5**	**1**	4	5	19
04:45 PM	1	**2**	3	2	6	8	0	4	4	0	5	5	**20**
05:00 PM	1	1	2	1	6	7	0	2	2	0	4	4	15
Total Volume	4	5	9	5	20	25	1	12	13	1	19	20	67
% App. Total	44.4	55.6		20	80		7.7	92.3		5	95		
PHF	.500	.625	.750	.625	.833	.781	.250	.750	.650	.250	.792	.833	.838

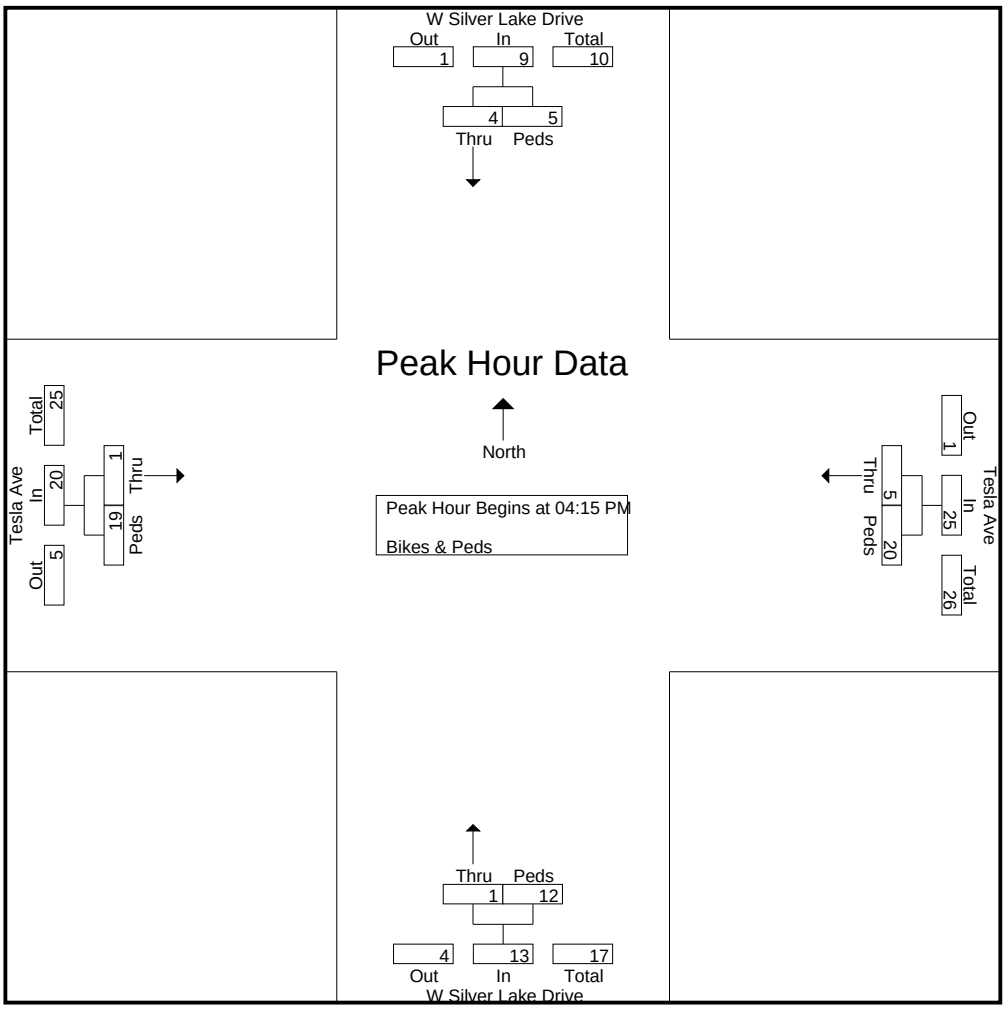

CITY TRAFFIC COUNTERS

WWW.CTCOUNTERS.COM


File Name : WSilverLakeDr_VanPelt_BP_11-4-21
Site Code : 00000000
Start Date : 11/4/2021
Page No : 1

Groups Printed- Bikes & Peds

	W Silver Lake Drive South Leg		Van Pelt Place West Leg		W Silver Lake Drive North Leg		East Leg		
Start Time	Bikes	Peds	Bikes	Peds	Bikes	Peds	Bikes	Peds	Int. Total
07:00 AM	0	4	0	0	0	0	0	3	7
07:15 AM	0	2	0	0	0	1	0	4	7
07:30 AM	0	3	0	0	0	0	0	1	4
07:45 AM	0	4	0	0	0	2	0	3	9
Total	0	13	0	0	0	3	0	11	27
08:00 AM	0	5	0	0	0	1	1	5	12
08:15 AM	0	2	0	0	0	1	0	8	11
08:30 AM	0	3	0	0	0	3	0	2	8
08:45 AM	0	2	0	0	0	2	0	2	6
Total	0	12	0	0	0	7	1	17	37
09:00 AM	0	1	0	0	0	1	1	2	5
09:15 AM	0	1	0	0	0	2	0	4	7
09:30 AM	0	0	0	0	0	4	0	2	6
09:45 AM	0	1	0	0	0	1	1	5	8
Total	0	3	0	0	0	8	2	13	26
04:00 PM	0	2	0	0	0	2	0	1	5
04:15 PM	1	2	0	0	0	0	0	1	4
04:30 PM	0	1	0	0	0	2	1	2	6
04:45 PM	2	1	0	0	0	1	0	1	5
Total	3	6	0	0	0	5	1	5	20
05:00 PM	0	0	0	0	0	2	0	2	4
05:15 PM	0	2	0	0	0	1	0	2	5
05:30 PM	0	0	0	0	0	1	1	1	3
05:45 PM	1	1	0	0	0	0	0	2	4
Total	1	3	0	0	0	4	1	7	16
06:00 PM	0	2	0	0	0	1	0	3	6
06:15 PM	0	0	0	0	0	2	1	1	4
06:30 PM	0	1	0	0	0	0	0	2	3
06:45 PM	0	0	0	0	0	1	0	1	2
Total	0	3	0	0	0	4	1	7	15
Grand Total	4	40	0	0	0	31	6	60	141
Apprch %	9.1	90.9	0	0	0	100	9.1	90.9	
Total %	2.8	28.4	0	0	0	22	4.3	42.6	

File Name : WSilverLakeDr_VanPelt_BP_11-4-21
Site Code : 00000000
Start Date : 11/4/2021
Page No : 2

	W Silver Lake Drive South Leg			Van Pelt Place West Leg			W Silver Lake Drive North Leg			East Leg			
Start Time	Bikes	Peds	App. Total	Bikes	Peds	App. Total	Bikes	Peds	App. Total	Bikes	Peds	App. Total	Int. Total
Peak Hour Analysis From 07:00 AM to 11:45 AM - Peak 1 of 1													
Peak Hour for Entire Intersection Begins at 07:45 AM													
07:45 AM	0	4	4	0	0	0	0	2	2	0	3	3	9
08:00 AM	0	**5**	**5**	0	0	0	0	1	1	**1**	5	6	**12**
08:15 AM	0	2	2	0	0	0	0	1	1	0	**8**	**8**	11
08:30 AM	0	3	3	0	0	0	0	**3**	**3**	0	2	2	8
Total Volume	0	14	14	0	0	0	0	7	7	1	18	19	40
% App. Total	0	100		0	0		0	100		5.3	94.7		
PHF	.000	.700	.700	.000	.000	.000	.000	.583	.583	.250	.563	.594	.833

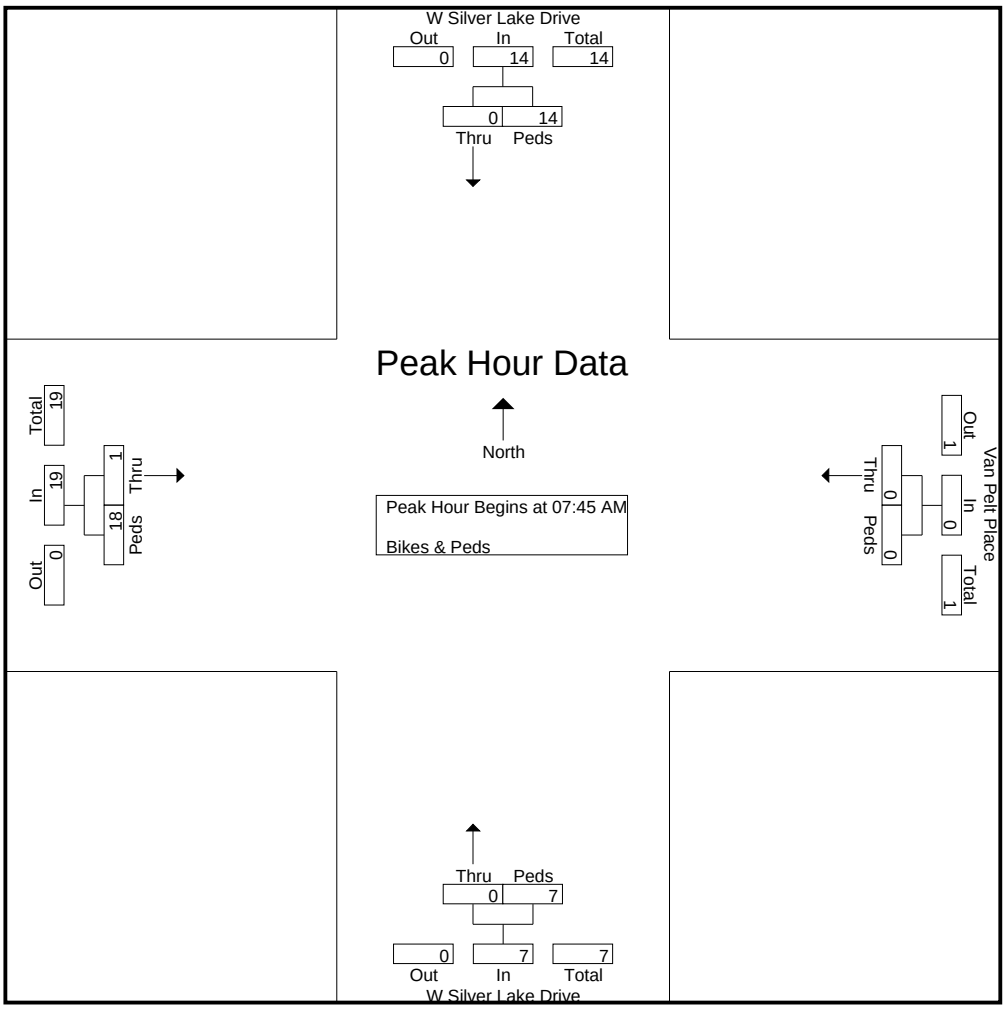


CITY TRAFFIC COUNTERS

WWW.CTCOUNTERS.COM

File Name : WSilverLakeDr_VanPelt_BP_11-4-21
Site Code : 00000000
Start Date : 11/4/2021
Page No : 3

	W Silver Lake Drive South Leg			Van Pelt Place West Leg			W Silver Lake Drive North Leg			East Leg			
Start Time	Bikes	Peds	App. Total	Bikes	Peds	App. Total	Bikes	Peds	App. Total	Bikes	Peds	App. Total	Int. Total
Peak Hour Analysis From 12:00 PM to 06:45 PM - Peak 1 of 1													
Peak Hour for Entire Intersection Begins at 04:00 PM													
04:00 PM	0	**2**	2	0	0	0	0	**2**	**2**	0	1	1	5
04:15 PM	1	2	**3**	0	0	0	0	0	0	0	1	1	4
04:30 PM	0	1	1	0	0	0	0	2	2	**1**	**2**	**3**	**6**
04:45 PM	**2**	1	3	0	0	0	0	1	1	0	1	1	5
Total Volume	3	6	9	0	0	0	0	5	5	1	5	6	20
% App. Total	33.3	66.7		0	0		0	100		16.7	83.3		
PHF	.375	.750	.750	.000	.000	.000	.000	.625	.625	.250	.625	.500	.833

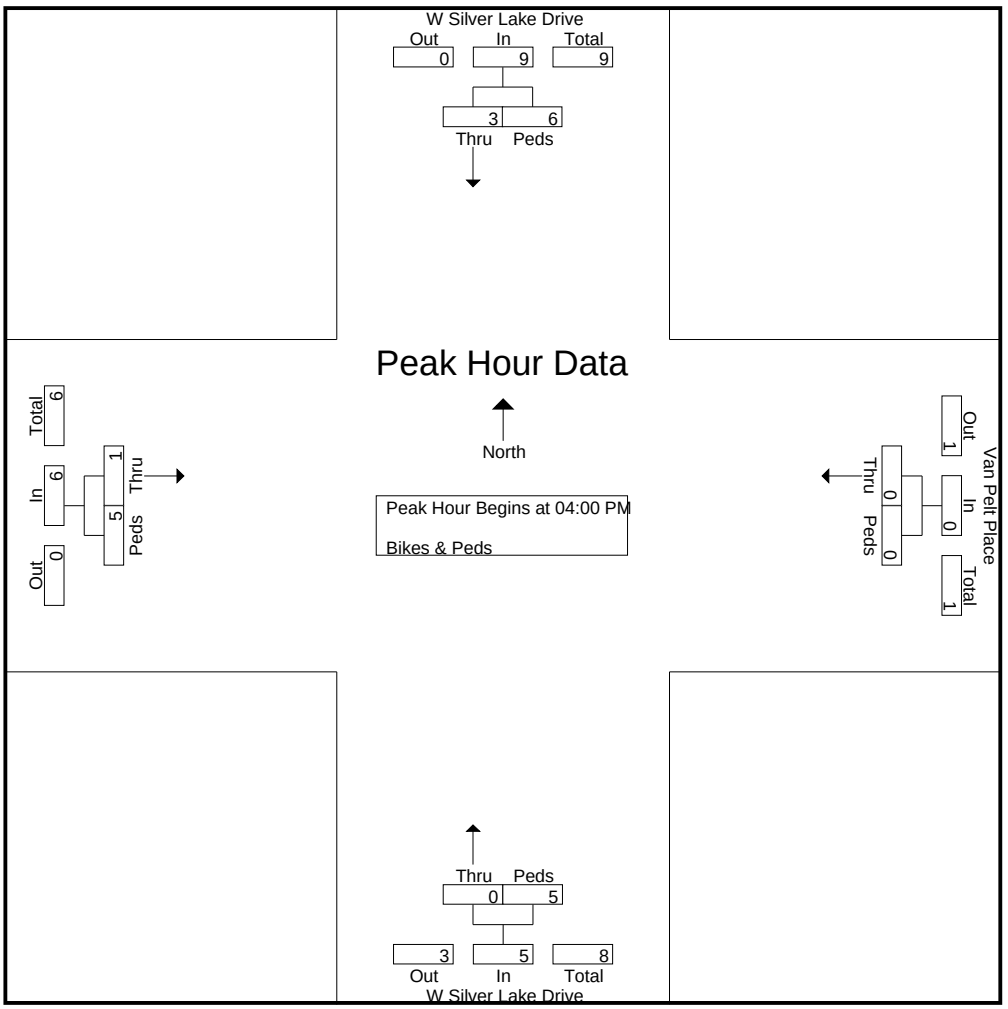

CITY TRAFFIC COUNTERS

WWW.CTCOUNTERS.COM


File Name : Armstrong_SilverLakeBlvd_BP_11-6-21
Site Code : 00000000
Start Date : 11/6/2021
Page No : 1

Groups Printed- Bikes & Peds

	Armstrong Ave South Leg		Silver Lake Blvd West Leg		North Leg		Silver Lake Blvd East Leg		
Start Time	Bikes	Peds	Bikes	Peds	Bikes	Peds	Bikes	Peds	Int. Total
09:00 AM	0	0	0	0	1	9	0	0	10
09:15 AM	0	0	0	0	2	9	0	0	11
09:30 AM	0	0	0	0	0	12	0	0	12
09:45 AM	0	0	0	0	0	6	0	0	6
Total	0	0	0	0	3	36	0	0	39
10:00 AM	0	0	0	0	3	13	0	0	16
10:15 AM	0	0	0	0	1	15	0	1	17
10:30 AM	0	0	0	0	1	6	0	1	8
10:45 AM	0	0	1	0	3	5	0	0	9
Total	0	0	1	0	8	39	0	2	50
11:00 AM	0	0	0	0	0	8	0	2	10
11:15 AM	0	0	0	0	1	19	0	0	20
11:30 AM	0	0	0	0	0	8	0	0	8
11:45 AM	0	0	0	1	5	8	0	0	14
Total	0	0	0	1	6	43	0	2	52
12:00 PM	0	0	0	0	0	8	0	0	8
12:15 PM	0	0	0	0	2	8	0	0	10
12:30 PM	0	0	0	0	0	7	0	1	8
12:45 PM	0	0	0	1	1	8	0	0	10
Total	0	0	0	1	3	31	0	1	36
01:00 PM	0	0	0	0	3	16	0	0	19
01:15 PM	0	0	0	0	3	6	0	0	9
01:30 PM	0	0	0	0	0	6	0	0	6
01:45 PM	0	0	0	0	1	9	0	0	10
Total	0	0	0	0	7	37	0	0	44
02:00 PM	0	0	0	0	2	12	0	0	14
02:15 PM	0	0	0	0	0	7	0	0	7
02:30 PM	0	0	0	0	5	7	0	0	12
02:45 PM	0	0	0	0	0	9	0	0	9
Total	0	0	0	0	7	35	0	0	42
03:00 PM	0	0	0	0	2	10	0	0	12
03:15 PM	0	0	0	0	0	6	0	0	6
03:30 PM	0	0	0	1	0	21	0	0	22
03:45 PM	0	0	0	0	0	5	0	0	5
Total	0	0	0	1	2	42	0	0	45
Grand Total	0	0	1	3	36	263	0	5	308
Apprch %	0	0	25	75	12	88	0	100	
Total %	0	0	0.3	1	11.7	85.4	0	1.6	

File Name : Armstrong_SilverLakeBlvd_BP_11-6-21
Site Code : 00000000
Start Date : 11/6/2021
Page No : 2

	Armstrong Ave South Leg			Silver Lake Blvd West Leg			North Leg			Silver Lake Blvd East Leg			
Start Time	Bikes	Peds	App. Total	Bikes	Peds	App. Total	Bikes	Peds	App. Total	Bikes	Peds	App. Total	Int. Total
Peak Hour Analysis From 09:00 AM to 03:45 PM - Peak 1 of 1													
Peak Hour for Entire Intersection Begins at 11:00 AM													
11:00 AM	0	0	0	0	0	0	0	8	8	0	**2**	**2**	10
11:15 AM	0	0	0	0	0	0	1	**19**	**20**	0	0	0	**20**
11:30 AM	0	0	0	0	0	0	0	8	8	0	0	0	8
11:45 AM	0	0	0	0	**1**	**1**	**5**	8	13	0	0	0	14
Total Volume	0	0	0	0	1	1	6	43	49	0	2	2	52
% App. Total	0	0		0	100		12.2	87.8		0	100		
PHF	.000	.000	.000	.000	.250	.250	.300	.566	.613	.000	.250	.250	.650

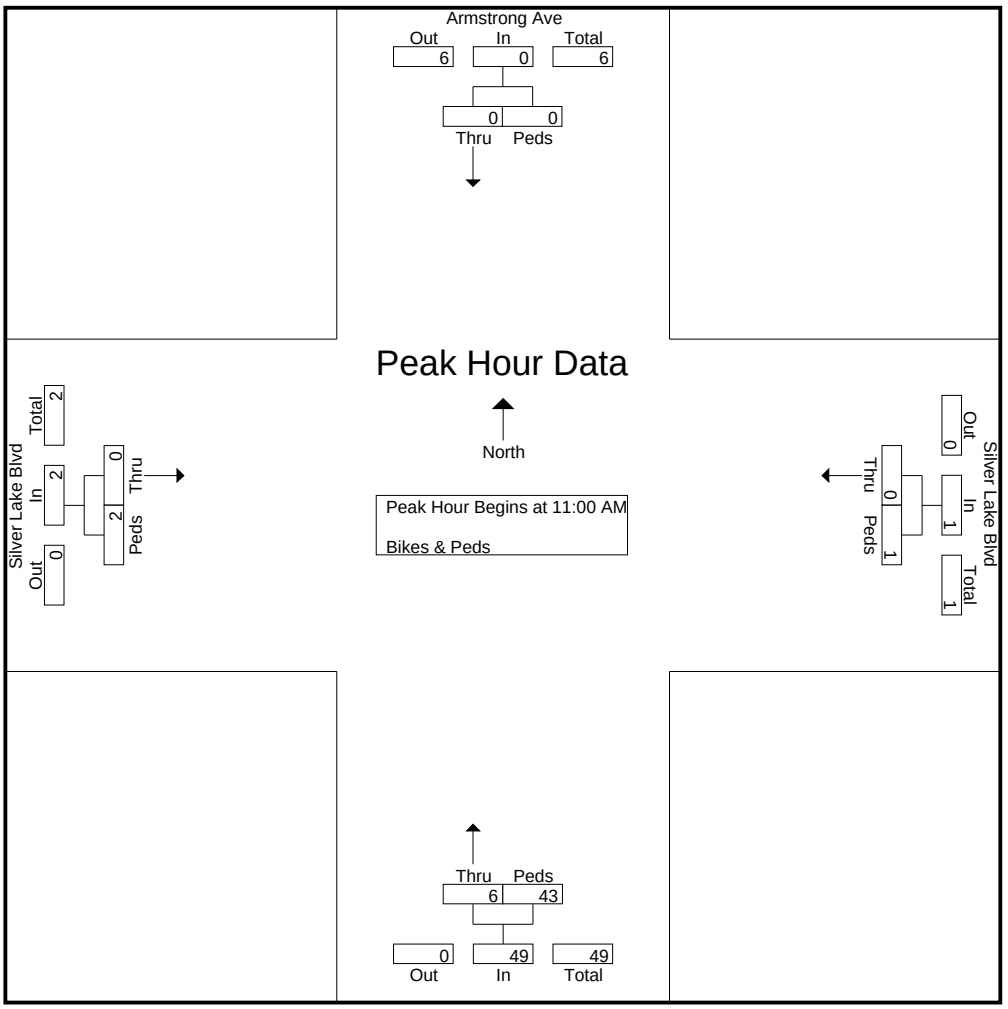

CITY TRAFFIC COUNTERS
WWW.CTCOUNTERS.COM


File Name : Armstrong_SilverLakeBlvd_PedRun_11-6-21
Site Code : 00000000
Start Date : 11/6/2021
Page No : 1

Groups Printed- Ped Run

	Silver Lake Blvd West Leg	
Start Time	Ped Run	Int. Total
09:00 AM	56	56
09:15 AM	51	51
09:30 AM	50	50
09:45 AM	53	53
Total	210	210
10:00 AM	33	33
10:15 AM	47	47
10:30 AM	56	56
10:45 AM	43	43
Total	179	179
11:00 AM	52	52
11:15 AM	50	50
11:30 AM	43	43
11:45 AM	21	21
Total	166	166
12:00 PM	42	42
12:15 PM	39	39
12:30 PM	27	27
12:45 PM	36	36
Total	144	144
01:00 PM	41	41
01:15 PM	36	36
01:30 PM	30	30
01:45 PM	30	30
Total	137	137
02:00 PM	23	23
02:15 PM	17	17
02:30 PM	8	8
02:45 PM	26	26
Total	74	74
03:00 PM	22	22
03:15 PM	16	16
03:30 PM	30	30
03:45 PM	17	17
Total	85	85
Grand Total	995	995
Apprch %	100	
Total %	100	

File Name : Armstrong_SilverLakeBlvd_PedRun_11-6-21
Site Code : 00000000
Start Date : 11/6/2021
Page No : 2

	South Leg	Silver Lake Blvd West Leg		North Leg	East Leg	
Start Time	App. Total	Ped Run	App. Total	App. Total	App. Total	Int. Total
Peak Hour Analysis From 09:00 AM to 03:45 PM - Peak 1 of 1						
Peak Hour for Entire Intersection Begins at 09:00 AM						
09:00 AM	0	**56**	**56**	0	0	**56**
09:15 AM	0	51	51	0	0	51
09:30 AM	0	50	50	0	0	50
09:45 AM	0	53	53	0	0	53
Total Volume	0	210	210	0	0	210
% App. Total		100				
PHF	.000	.938	.938	.000	.000	.938

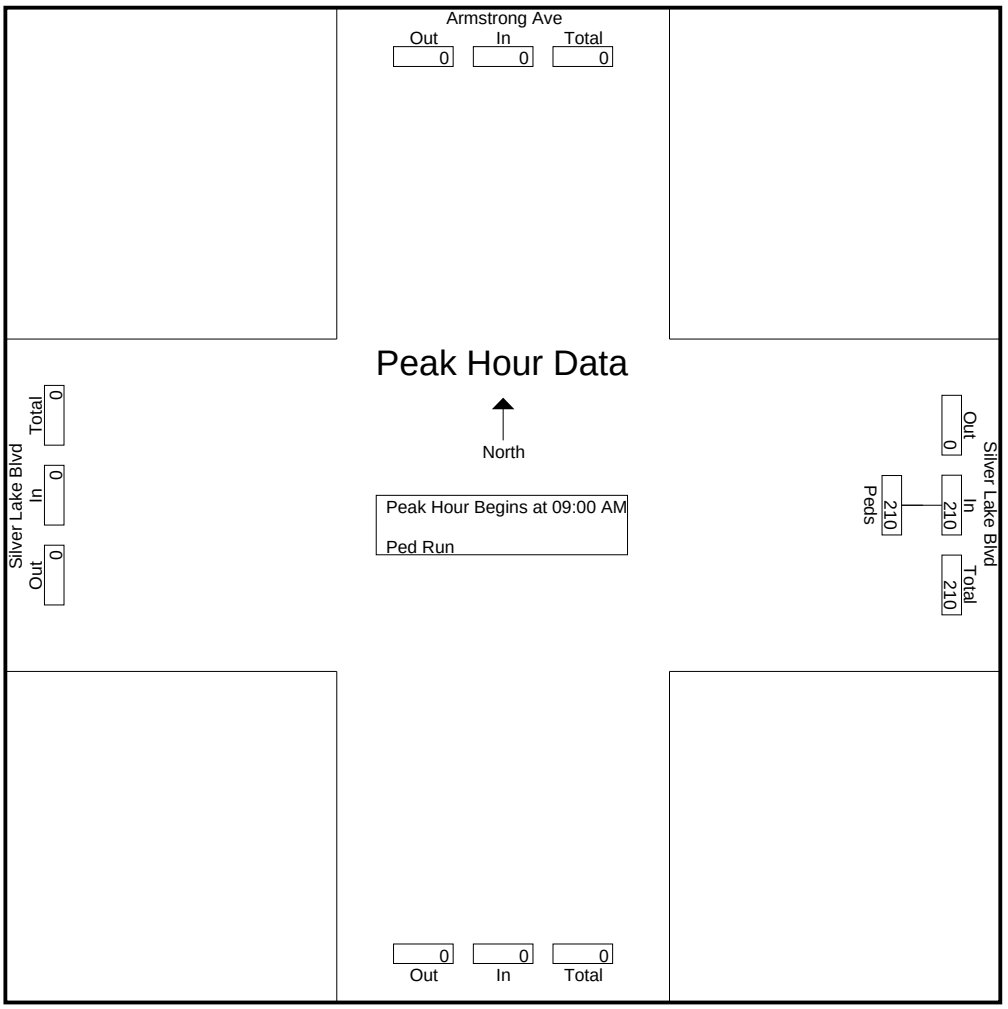

CITY TRAFFIC COUNTERS

WWW.CTCOUNTERS.COM


File Name : Armstrong_Tesla-Lakewood_BP_11-6-21
Site Code : 00000000
Start Date : 11/6/2021
Page No : 1

Groups Printed- Bikes & Peds

	Armstrong Ave South Leg		Lakewood Ave West Leg		Armstrong Ave North Leg		Tesla Ave East Leg		
Start Time	Bikes	Peds	Bikes	Peds	Bikes	Peds	Bikes	Peds	Int. Total
09:00 AM	1	2	0	3	0	0	0	0	6
09:15 AM	0	0	0	3	0	0	1	2	6
09:30 AM	0	1	1	0	1	2	0	0	5
09:45 AM	1	0	0	2	1	0	1	2	7
Total	2	3	1	8	2	2	2	4	24
10:00 AM	1	2	2	0	0	2	0	0	7
10:15 AM	0	3	0	2	0	0	0	0	5
10:30 AM	0	1	0	1	1	1	1	1	6
10:45 AM	2	2	0	0	1	1	0	1	7
Total	3	8	2	3	2	4	1	2	25
11:00 AM	0	4	1	2	1	0	1	2	11
11:15 AM	1	6	0	3	1	2	0	4	17
11:30 AM	1	1	0	0	0	0	2	2	6
11:45 AM	1	0	1	2	0	1	0	0	5
Total	3	11	2	7	2	3	3	8	39
12:00 PM	0	3	0	0	0	0	1	0	4
12:15 PM	1	3	1	3	0	3	0	3	14
12:30 PM	0	3	0	0	1	0	1	0	5
12:45 PM	1	4	2	2	0	1	2	2	14
Total	2	13	3	5	1	4	4	5	37
01:00 PM	3	2	0	0	3	0	0	5	13
01:15 PM	0	2	1	1	1	1	0	0	6
01:30 PM	0	1	2	0	0	0	1	2	6
01:45 PM	0	0	0	2	0	1	0	0	3
Total	3	5	3	3	4	2	1	7	28
02:00 PM	2	2	1	0	0	0	1	2	8
02:15 PM	0	6	3	2	0	1	0	0	12
02:30 PM	2	0	1	0	0	0	0	6	9
02:45 PM	2	2	0	3	1	0	1	2	11
Total	6	10	5	5	1	1	2	10	40
03:00 PM	0	1	2	1	0	2	0	0	6
03:15 PM	0	5	1	0	0	1	0	0	7
03:30 PM	0	3	0	1	0	0	1	3	8
03:45 PM	0	1	1	1	1	1	0	3	8
Total	0	10	4	3	1	4	1	6	29
Grand Total	19	60	20	34	13	20	14	42	222
Apprch %	24.1	75.9	37	63	39.4	60.6	25	75	
Total %	8.6	27	9	15.3	5.9	9	6.3	18.9	

File Name : Armstrong_Tesla-Lakewood_BP_11-6-21
Site Code : 00000000
Start Date : 11/6/2021
Page No : 2

	Armstrong Ave South Leg			Lakewood Ave West Leg			Armstrong Ave North Leg			Tesla Ave East Leg			
Start Time	Bikes	Peds	App. Total	Bikes	Peds	App. Total	Bikes	Peds	App. Total	Bikes	Peds	App. Total	Int. Total
Peak Hour Analysis From 09:00 AM to 03:45 PM - Peak 1 of 1													
Peak Hour for Entire Intersection Begins at 12:15 PM													
12:15 PM	1	3	4	1	**3**	**4**	0	**3**	**3**	0	3	3	**14**
12:30 PM	0	3	3	0	0	0	1	0	1	1	0	1	5
12:45 PM	1	**4**	**5**	**2**	2	4	0	1	1	**2**	2	4	14
01:00 PM	**3**	2	5	0	0	0	**3**	0	3	0	**5**	**5**	13
Total Volume	5	12	17	3	5	8	4	4	8	3	10	13	46
% App. Total	29.4	70.6		37.5	62.5		50	50		23.1	76.9		
PHF	.417	.750	.850	.375	.417	.500	.333	.333	.667	.375	.500	.650	.821

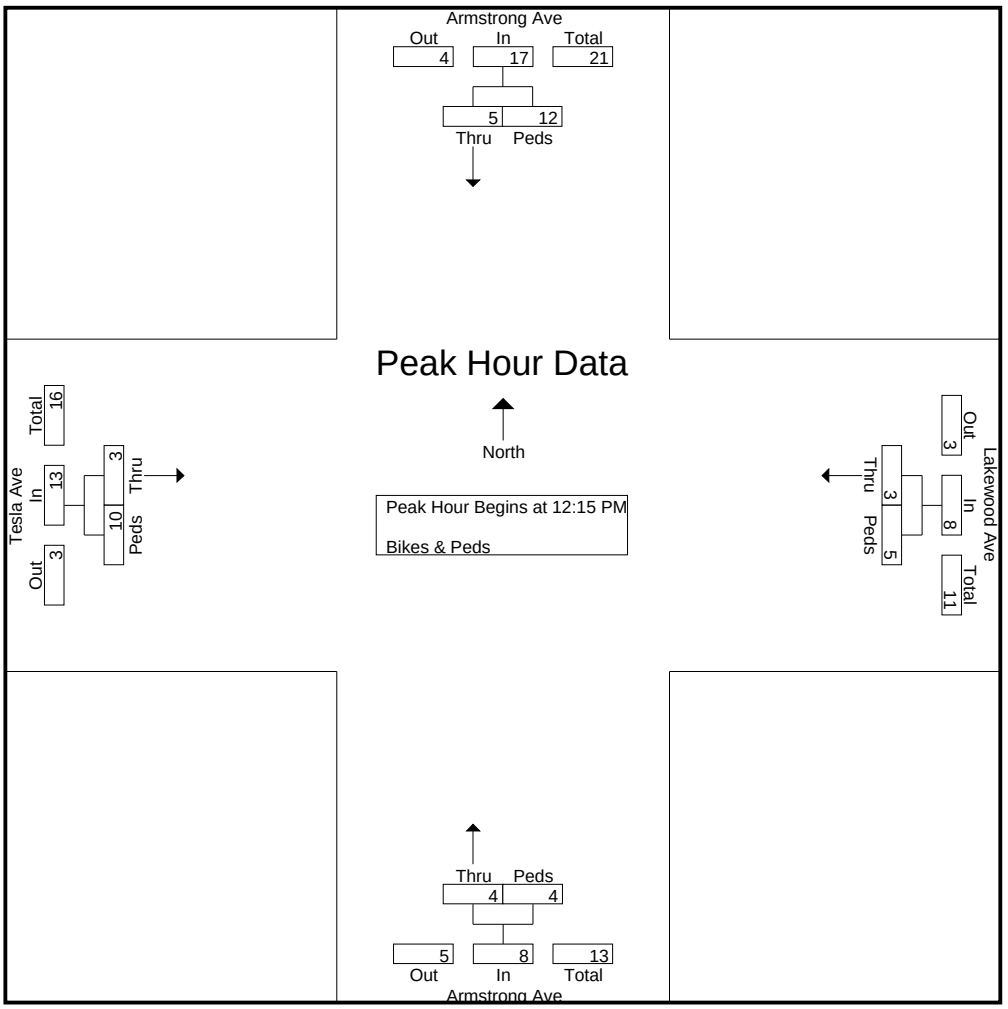

CITY TRAFFIC COUNTERS

WWW.CTCOUNTERS.COM


File Name : Armstrong_Tesla-Lakewood_PedRun-11-6-21
Site Code : 00000000
Start Date : 11/6/2021
Page No : 1

Groups Printed- Ped Run

	Lakewood Ave West Leg	
Start Time	Ped Run	Int. Total
09:00 AM	76	76
09:15 AM	70	70
09:30 AM	55	55
09:45 AM	66	66
Total	267	267
10:00 AM	58	58
10:15 AM	64	64
10:30 AM	57	57
10:45 AM	65	65
Total	244	244
11:00 AM	52	52
11:15 AM	68	68
11:30 AM	55	55
11:45 AM	72	72
Total	247	247
12:00 PM	47	47
12:15 PM	61	61
12:30 PM	46	46
12:45 PM	42	42
Total	196	196
01:00 PM	36	36
01:15 PM	27	27
01:30 PM	32	32
01:45 PM	45	45
Total	140	140
02:00 PM	34	34
02:15 PM	22	22
02:30 PM	40	40
02:45 PM	33	33
Total	129	129
03:00 PM	37	37
03:15 PM	30	30
03:30 PM	29	29
03:45 PM	37	37
Total	133	133
Grand Total	1356	1356
Apprch %	100	
Total %	100	

File Name : Armstrong_Tesla-Lakewood_PedRun-11-6-21
Site Code : 00000000
Start Date : 11/6/2021
Page No : 2

	South Leg	Lakewood Ave West Leg		North Leg	East Leg	
Start Time	App. Total	Ped Run	App. Total	App. Total	App. Total	Int. Total
Peak Hour Analysis From 09:00 AM to 03:45 PM - Peak 1 of 1						
Peak Hour for Entire Intersection Begins at 09:00 AM						
09:00 AM	0	**76**	**76**	0	0	**76**
09:15 AM	0	70	70	0	0	70
09:30 AM	0	55	55	0	0	55
09:45 AM	0	66	66	0	0	66
Total Volume	0	267	267	0	0	267
% App. Total		100				
PHF	.000	.878	.878	.000	.000	.878

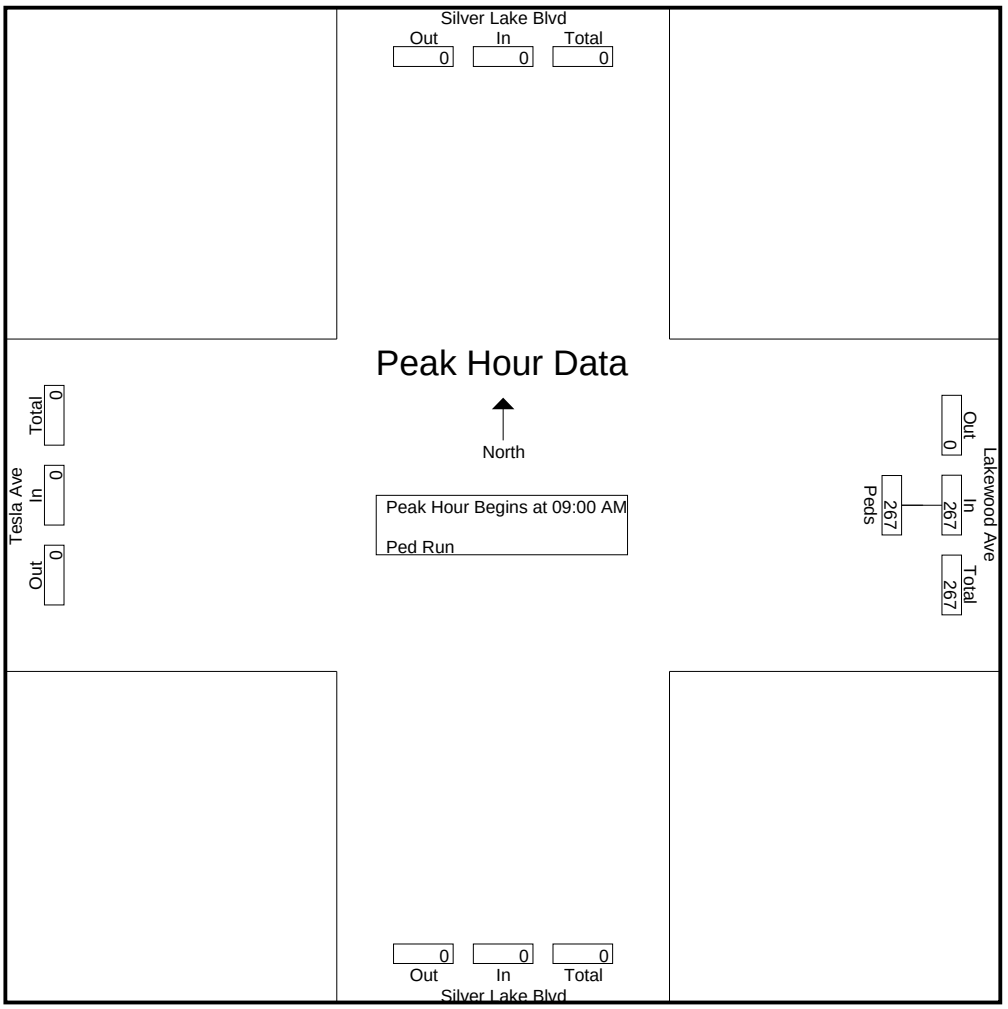

CITY TRAFFIC COUNTERS

WWW.CTCOUNTERS.COM

File Name : Glendale_SilverLakeBlvd_BP_11-6-21
Site Code : 00000000
Start Date : 11/6/2021
Page No : 1

Groups Printed- Bikes & Peds


	Glendale Blvd South Leg		Silver Lake Blvd West Leg		Glendale Blvd North Leg		Silver Lake Blvd East Leg		
Start Time	Bikes	Peds	Bikes	Peds	Bikes	Peds	Bikes	Peds	Int. Total
09:00 AM	0	6	0	1	0	0	0	6	13
09:15 AM	1	1	2	4	1	0	1	3	13
09:30 AM	0	6	2	0	0	0	0	4	12
09:45 AM	0	1	1	1	1	0	2	1	7
Total	1	14	5	6	2	0	3	14	45
10:00 AM	1	0	2	0	0	1	0	0	4
10:15 AM	0	0	4	0	0	0	1	0	5
10:30 AM	0	0	2	2	0	0	1	0	5
10:45 AM	1	0	1	0	1	0	0	0	3
Total	2	0	9	2	1	1	2	0	17
11:00 AM	0	0	0	3	0	0	0	0	3
11:15 AM	1	0	2	0	1	1	1	0	6
11:30 AM	0	0	0	2	0	0	2	0	4
11:45 AM	2	0	0	0	0	0	2	0	4
Total	3	0	2	5	1	1	5	0	17
12:00 PM	0	0	2	0	1	0	1	0	4
12:15 PM	1	2	0	5	0	0	1	8	17
12:30 PM	4	2	1	3	1	0	1	1	13
Total	5	4	3	8	2	0	3	9	34
01:00 PM	0	0	2	0	0	0	2	0	4
01:15 PM	0	0	0	2	0	0	1	0	3
01:30 PM	0	0	3	0	0	0	1	0	4
01:45 PM	1	3	1	1	0	0	3	0	9
Total	1	3	6	3	0	0	7	0	20
02:00 PM	0	0	1	0	0	0	0	0	1
02:15 PM	2	0	0	0	0	1	2	0	5
02:30 PM	0	2	1	0	1	0	1	0	5
Total	2	2	2	0	1	1	3	0	11
03:00 PM	0	0	2	0	1	0	3	0	6
03:15 PM	0	1	1	0	0	0	0	0	2
03:30 PM	1	0	3	0	2	0	1	0	7
03:45 PM	0	2	2	2	0	0	1	0	7
Total	1	3	8	2	3	0	5	0	22
Grand Total	15	26	35	26	10	3	28	23	166
Apprch %	36.6	63.4	57.4	42.6	76.9	23.1	54.9	45.1	
Total %	9	15.7	21.1	15.7	6	1.8	16.9	13.9	

CITY TRAFFIC COUNTERS

WWW.CTCOUNTERS.COM

File Name : Glendale_SilverLakeBlvd_BP_11-6-21
Site Code : 00000000
Start Date : 11/6/2021
Page No : 2

	Glendale Blvd South Leg			Silver Lake Blvd West Leg			Glendale Blvd North Leg			Silver Lake Blvd East Leg			
Start Time	Bikes	Peds	App. Total	Bikes	Peds	App. Total	Bikes	Peds	App. Total	Bikes	Peds	App. Total	Int. Total
Peak Hour Analysis From 09:00 AM to 03:45 PM - Peak 1 of 1													
Peak Hour for Entire Intersection Begins at 09:00 AM													
09:00 AM	0	**6**	**6**	0	1	1	0	0	0	0	**6**	**6**	**13**
09:15 AM	**1**	1	2	**2**	**4**	**6**	**1**	0	**1**	1	3	4	13
09:30 AM	0	6	6	2	0	2	0	0	0	0	4	4	12
09:45 AM	0	1	1	1	1	2	1	0	1	**2**	1	3	7
Total Volume	1	14	15	5	6	11	2	0	2	3	14	17	45
% App. Total	6.7	93.3		45.5	54.5		100	0		17.6	82.4		
PHF	.250	.583	.625	.625	.375	.458	.500	.000	.500	.375	.583	.708	.865

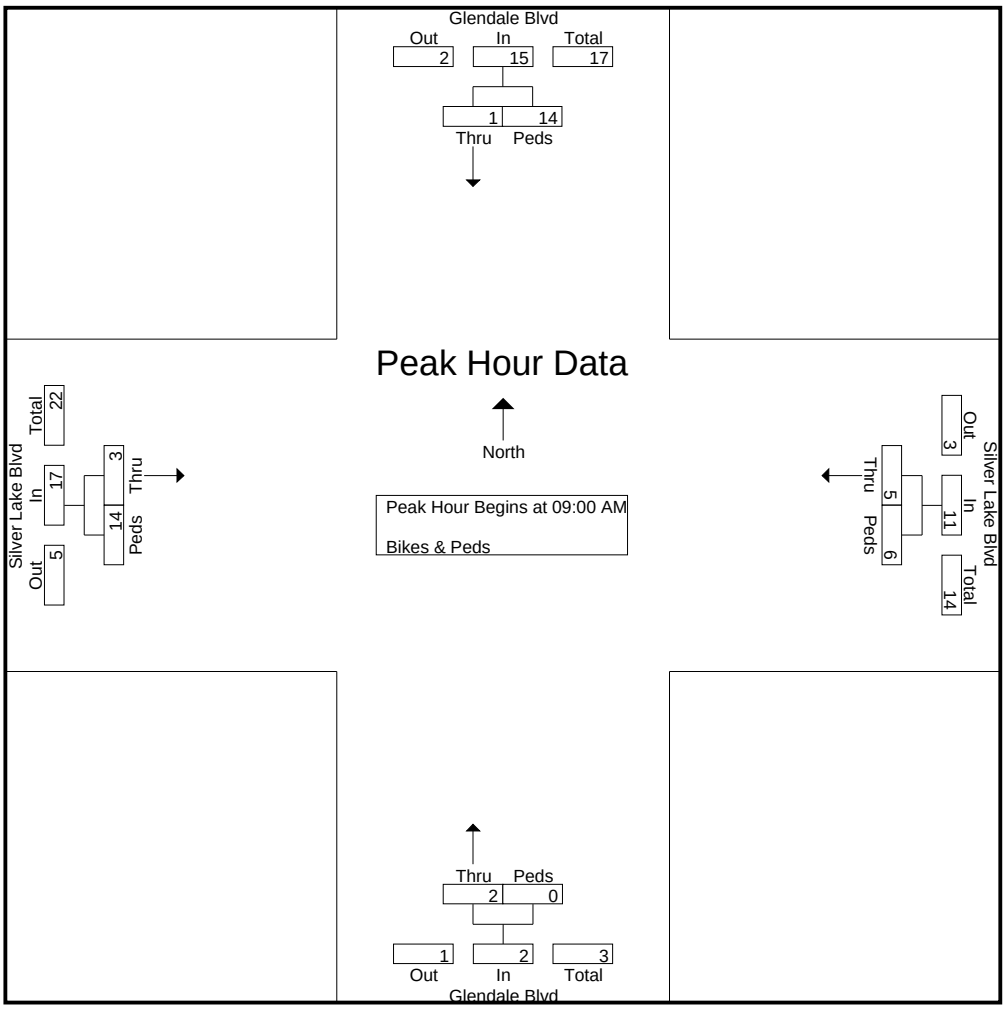

CITY TRAFFIC COUNTERS

WWW.CTCOUNTERS.COM

File Name : SilverLakeBlvd_Duane_BP_11-6-21
Site Code : 00000000
Start Date : 11/6/2021
Page No : 1


Groups Printed- Bikes & Peds

	Silver Lake Blvd South Leg		Duane Street West Leg		Silver Lake Blvd North Leg		East Leg		
Start Time	Bikes	Peds	Bikes	Peds	Bikes	Peds	Bikes	Peds	Int. Total
09:00 AM	3	15	0	0	0	11	0	5	34
09:15 AM	0	4	0	0	2	17	2	9	34
09:30 AM	2	11	0	0	0	18	1	7	39
09:45 AM	0	5	0	0	0	27	2	4	38
Total	5	35	0	0	2	73	5	25	145
10:00 AM	1	8	0	0	2	26	2	4	43
10:15 AM	0	13	0	0	0	21	1	8	43
10:30 AM	2	3	0	0	0	22	0	12	39
10:45 AM	1	13	0	0	1	28	1	5	49
Total	4	37	0	0	3	97	4	29	174
11:00 AM	1	11	0	0	3	34	0	5	54
11:15 AM	1	8	0	0	0	21	1	3	34
11:30 AM	0	11	0	0	1	38	1	6	57
11:45 AM	1	10	0	0	1	17	2	4	35
Total	3	40	0	0	5	110	4	18	180
12:00 PM	0	4	0	0	1	24	0	3	32
12:15 PM	1	11	0	0	0	18	1	1	32
12:30 PM	0	5	0	0	2	14	0	3	24
12:45 PM	2	4	0	0	1	20	1	4	32
Total	3	24	0	0	4	76	2	11	120
01:00 PM	0	12	0	0	0	10	0	1	23
01:15 PM	2	11	0	0	2	15	1	6	37
01:30 PM	0	6	0	0	1	19	0	3	29
01:45 PM	1	6	0	0	3	9	0	1	20
Total	3	35	0	0	6	53	1	11	109
02:00 PM	0	13	0	0	0	27	2	1	43
02:15 PM	0	16	0	0	1	13	1	0	31
02:30 PM	0	15	0	0	0	20	2	1	38
02:45 PM	1	8	0	0	1	13	0	2	25
Total	1	52	0	0	2	73	5	4	137
03:00 PM	0	3	0	0	0	13	1	0	17
03:15 PM	1	12	0	0	1	14	0	0	28
03:30 PM	0	2	0	0	1	13	2	1	19
03:45 PM	1	5	0	0	0	16	1	1	24
Total	2	22	0	0	2	56	4	2	88
Grand Total	21	245	0	0	24	538	25	100	953
Apprch %	7.9	92.1	0	0	4.3	95.7	20	80	
Total %	2.2	25.7	0	0	2.5	56.5	2.6	10.5	

CITY TRAFFIC COUNTERS
WWW.CTCOUNTERS.COM

File Name : SilverLakeBlvd_Duane_BP_11-6-21
Site Code : 00000000
Start Date : 11/6/2021
Page No : 2

	Silver Lake Blvd South Leg			Duane Street West Leg			Silver Lake Blvd North Leg			East Leg			
Start Time	Bikes	Peds	App. Total	Bikes	Peds	App. Total	Bikes	Peds	App. Total	Bikes	Peds	App. Total	Int. Total
Peak Hour Analysis From 09:00 AM to 03:45 PM - Peak 1 of 1													
Peak Hour for Entire Intersection Begins at 10:45 AM													
10:45 AM	**1**	**13**	**14**	0	0	0	1	28	29	**1**	5	6	49
11:00 AM	1	11	12	0	0	0	**3**	34	37	0	5	5	54
11:15 AM	1	8	9	0	0	0	0	21	21	1	3	4	34
11:30 AM	0	11	11	0	0	0	1	**38**	**39**	1	**6**	**7**	**57**
Total Volume	3	43	46	0	0	0	5	121	126	3	19	22	194
% App. Total	6.5	93.5		0	0		4	96		13.6	86.4		
PHF	.750	.827	.821	.000	.000	.000	.417	.796	.808	.750	.792	.786	.851

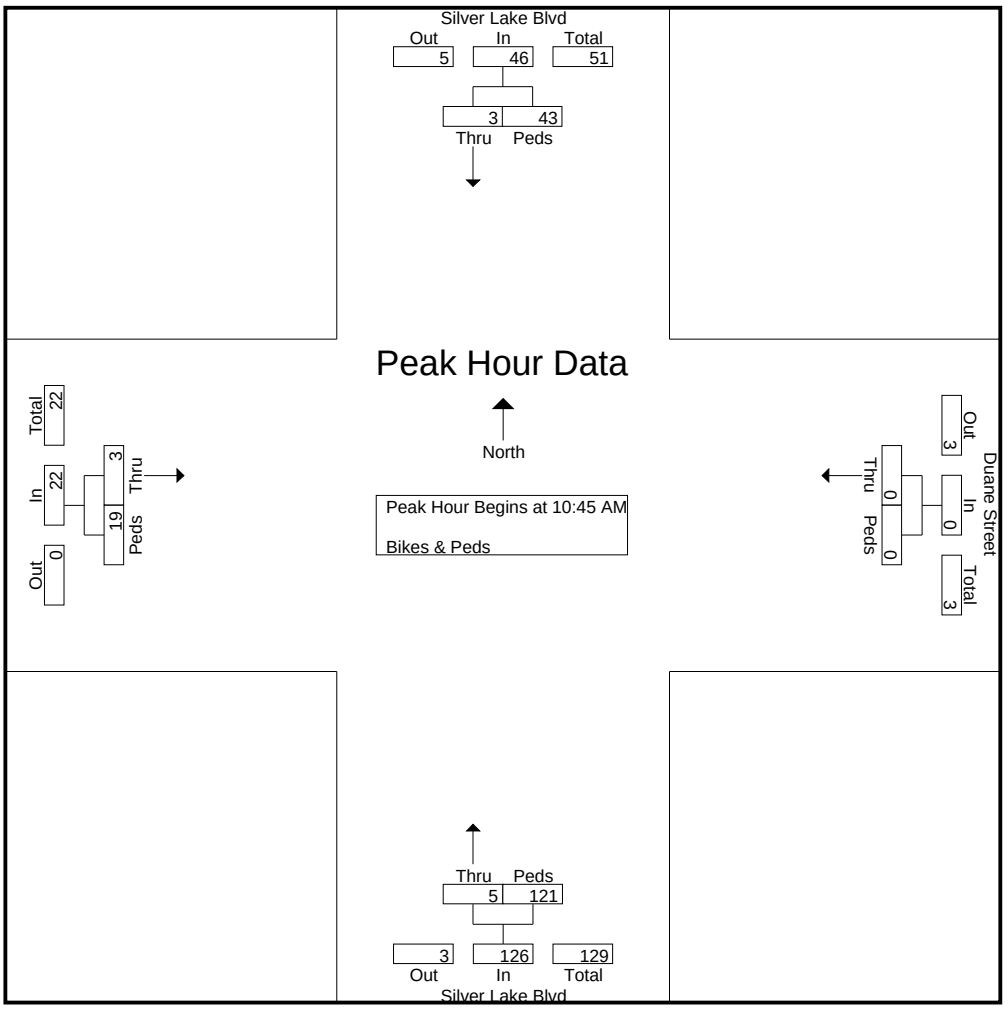

CITY TRAFFIC COUNTERS

WWW.CTCOUNTERS.COM


File Name : SilverLakeBlvd_Duane_PedRun_11-6-21
Site Code : 00000000
Start Date : 11/6/2021

Groups Printed- Ped Run

	Duane Street West Leg	
Start Time	Ped Run	Int. Total
09:00 AM	28	28
09:15 AM	17	17
09:30 AM	10	10
09:45 AM	15	15
Total	70	70
10:00 AM	16	16
10:15 AM	14	14
10:30 AM	5	5
10:45 AM	2	2
Total	37	37
11:00 AM	9	9
11:15 AM	4	4
11:30 AM	17	17
11:45 AM	9	9
Total	39	39
12:00 PM	15	15
12:15 PM	6	6
12:30 PM	5	5
12:45 PM	4	4
Total	30	30
01:00 PM	3	3
01:15 PM	7	7
01:30 PM	9	9
01:45 PM	5	5
Total	24	24
02:00 PM	3	3
02:15 PM	4	4
02:30 PM	3	3
Total	10	10
03:00 PM	5	5
03:15 PM	2	2
03:30 PM	5	5
03:45 PM	3	3
Total	15	15
Grand Total	225	225
Apprch %	100	
Total %	100	

File Name : SilverLakeBlvd_Duane_PedRun_11-6-21
Site Code : 00000000
Start Date : 11/6/2021
Page No : 2

	South Leg	Duane Street West Leg		North Leg	East Leg	
Start Time	App. Total	Ped Run	App. Total	App. Total	App. Total	Int. Total
Peak Hour Analysis From 09:00 AM to 03:45 PM - Peak 1 of 1						
Peak Hour for Entire Intersection Begins at 09:00 AM						
09:00 AM	0	**28**	**28**	0	0	**28**
09:15 AM	0	17	17	0	0	17
09:30 AM	0	10	10	0	0	10
09:45 AM	0	15	15	0	0	15
Total Volume	0	70	70	0	0	70
% App. Total		100				
PHF	.000	.625	.625	.000	.000	.625

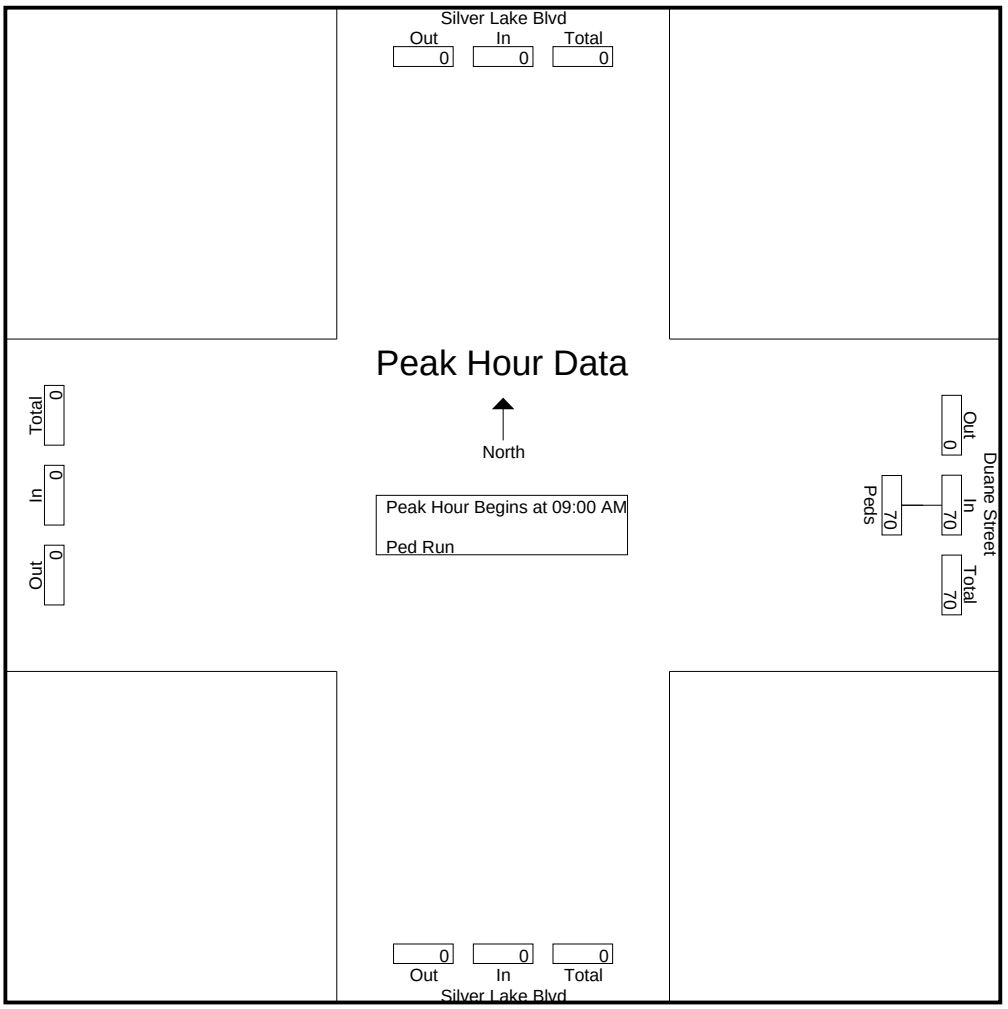

CITY TRAFFIC COUNTERS

WWW.CTCOUNTERS.COM


File Name : SilverLakeBlvd_Mid-BlockPedX-ing_BP_11-6-21
Site Code : 00000000
Start Date : 11/6/2021
Page No : 1

Groups Printed- Bikes & Peds

	Silver Lake Blvd South Leg		Pedestrian X-ing West Leg		Silver Lake Blvd North Leg		Pedestrian X-ing East Leg		
Start Time	Bikes	Peds	Bikes	Peds	Bikes	Peds	Bikes	Peds	Int. Total
09:00 AM	0	0	0	0	0	0	0	9	9
09:15 AM	0	0	0	0	0	0	0	8	8
09:30 AM	0	0	0	0	0	0	0	26	26
09:45 AM	0	0	0	0	0	0	0	8	8
Total	0	0	0	0	0	0	0	51	51
10:00 AM	0	0	0	0	0	0	0	15	15
10:15 AM	0	0	0	0	0	0	0	18	18
10:30 AM	0	0	0	0	0	0	0	22	22
10:45 AM	0	0	0	0	0	0	0	17	17
Total	0	0	0	0	0	0	0	72	72
11:00 AM	0	0	0	0	0	0	0	10	10
11:15 AM	0	0	0	0	0	0	0	18	18
11:30 AM	0	0	0	0	0	0	0	15	15
11:45 AM	0	0	0	0	0	0	0	19	19
Total	0	0	0	0	0	0	0	62	62
12:00 PM	0	0	0	0	0	0	0	22	22
12:15 PM	0	0	0	0	0	0	0	13	13
12:30 PM	0	0	0	0	0	0	0	27	27
12:45 PM	0	0	0	0	0	0	0	13	13
Total	0	0	0	0	0	0	0	75	75
01:00 PM	0	0	0	0	0	0	0	26	26
01:15 PM	0	0	0	0	0	0	0	7	7
01:30 PM	0	0	0	0	0	0	0	13	13
01:45 PM	0	0	0	0	0	0	0	32	32
Total	0	0	0	0	0	0	0	78	78
02:00 PM	0	0	0	0	0	0	0	2	2
02:15 PM	0	0	0	0	0	0	0	24	24
02:30 PM	0	0	0	0	0	0	0	18	18
02:45 PM	0	0	0	0	0	0	0	18	18
Total	0	0	0	0	0	0	0	62	62
03:00 PM	0	0	0	0	0	0	0	12	12
03:15 PM	0	0	0	0	0	0	0	22	22
03:30 PM	0	0	0	0	0	0	0	18	18
03:45 PM	0	0	0	0	0	0	0	22	22
Total	0	0	0	0	0	0	0	74	74
Grand Total	0	0	0	0	0	0	0	474	474
Apprch %	0	0	0	0	0	0	0	100	
Total %	0	0	0	0	0	0	0	100	

File Name : SilverLakeBlvd_Mid-BlockPedX-ing_BP_11-6-21
Site Code : 00000000
Start Date : 11/6/2021
Page No : 2

	Silver Lake Blvd South Leg			Pedestrian X-ing West Leg			Silver Lake Blvd North Leg			Pedestrian X-ing East Leg			
Start Time	Bikes	Peds	App. Total	Bikes	Peds	App. Total	Bikes	Peds	App. Total	Bikes	Peds	App. Total	Int. Total
Peak Hour Analysis From 09:00 AM to 03:45 PM - Peak 1 of 1													
Peak Hour for Entire Intersection Begins at 11:45 AM													
11:45 AM	0	0	0	0	0	0	0	0	0	0	19	19	19
12:00 PM	0	0	0	0	0	0	0	0	0	0	22	22	22
12:15 PM	0	0	0	0	0	0	0	0	0	0	13	13	13
12:30 PM	0	0	0	0	0	0	0	0	0	0	**27**	**27**	**27**
Total Volume	0	0	0	0	0	0	0	0	0	0	81	81	81
% App. Total	0	0		0	0		0	0		0	100		
PHF	.000	.000	.000	.000	.000	.000	.000	.000	.000	.000	.750	.750	.750

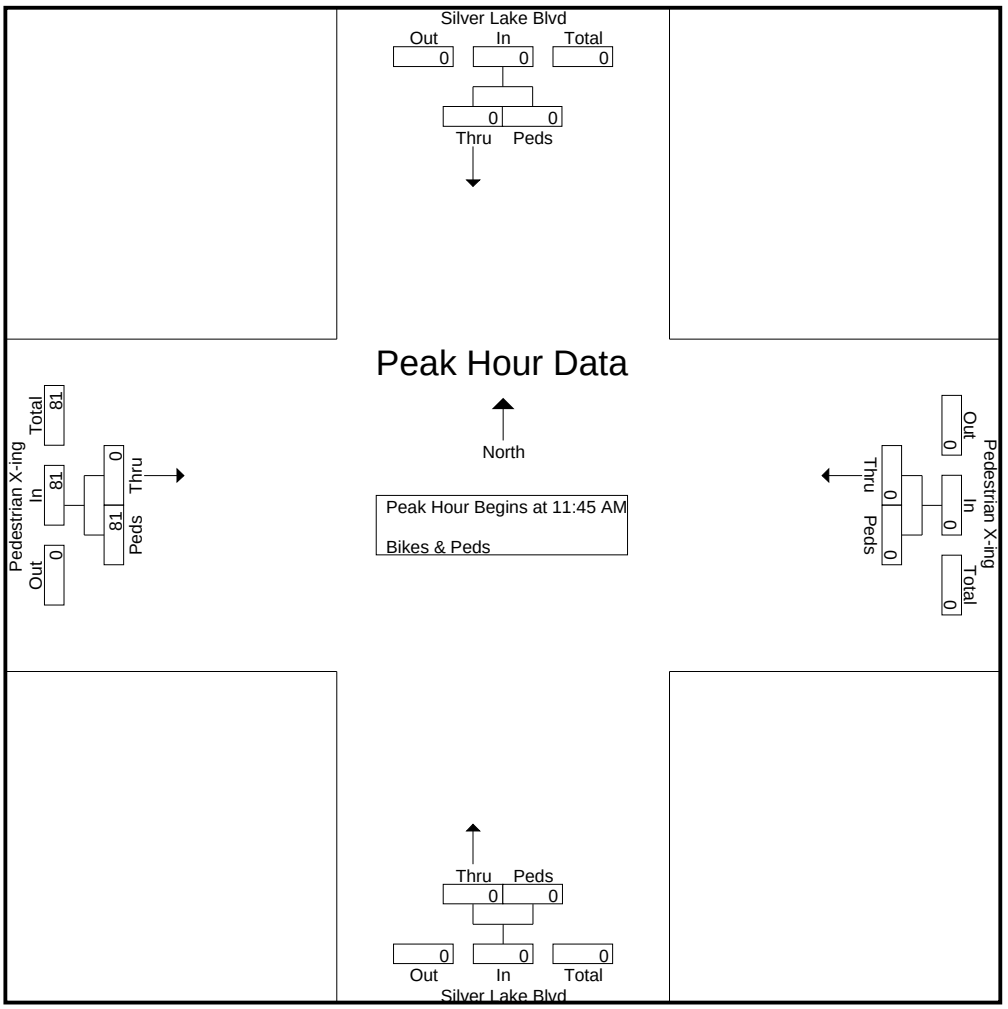

CITY TRAFFIC COUNTERS
WWW.CTCOUNTERS.COM


File Name : SilverLakeBlvd_Mid-BlockPedX-ing_PedRun_11-6-21
Site Code : 00000000
Start Date : 11/6/2021
Page No : 1

Groups Printed- Ped Run

	Pedestrian X-ing West Leg	
Start Time	Ped Run	Int. Total
09:00 AM	54	54
09:15 AM	63	63
09:30 AM	60	60
09:45 AM	63	63
Total	240	240
10:00 AM	52	52
10:15 AM	33	33
10:30 AM	38	38
10:45 AM	37	37
Total	160	160
11:00 AM	44	44
11:15 AM	49	49
11:30 AM	62	62
11:45 AM	34	34
Total	189	189
12:00 PM	42	42
12:15 PM	29	29
12:30 PM	24	24
12:45 PM	16	16
Total	111	111
01:00 PM	19	19
01:15 PM	14	14
01:30 PM	16	16
01:45 PM	15	15
Total	64	64
02:00 PM	23	23
02:15 PM	9	9
02:30 PM	19	19
02:45 PM	8	8
Total	59	59
03:00 PM	10	10
03:15 PM	6	6
03:30 PM	13	13
03:45 PM	9	9
Total	38	38
Grand Total	861	861
Apprch %	100	
Total %	100	

File Name : SilverLakeBlvd_Mid-BlockPedX-ing_PedRun_11-6-21
Site Code : 00000000
Start Date : 11/6/2021
Page No : 2

	South Leg	Pedestrian X-ing West Leg		North Leg	East Leg	
Start Time	App. Total	Ped Run	App. Total	App. Total	App. Total	Int. Total
Peak Hour Analysis From 09:00 AM to 03:45 PM - Peak 1 of 1						
Peak Hour for Entire Intersection Begins at 09:00 AM						
09:00 AM	0	54	54	0	0	54
09:15 AM	0	**63**	**63**	0	0	**63**
09:30 AM	0	60	60	0	0	60
09:45 AM	0	63	63	0	0	63
Total Volume	0	240	240	0	0	240
% App. Total		100				
PHF	.000	.952	.952	.000	.000	.952

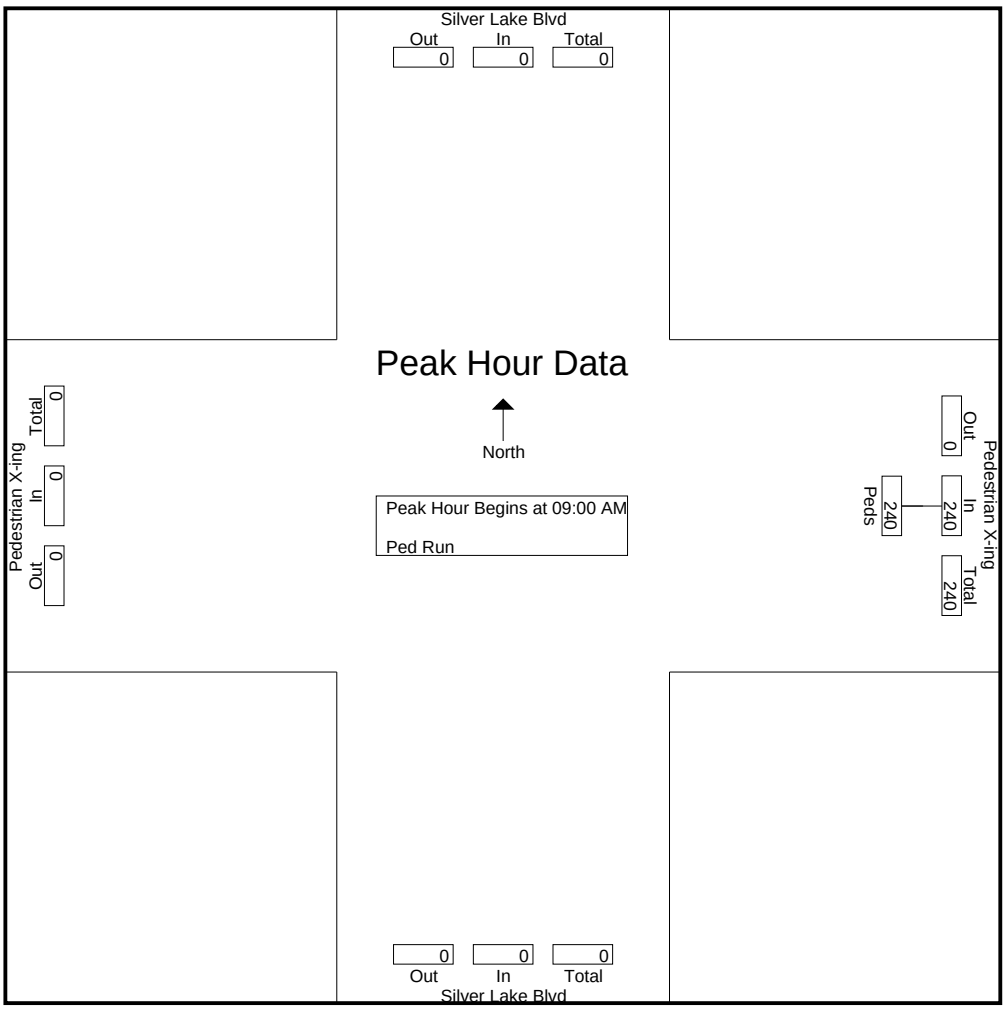

CITY TRAFFIC COUNTERS
WWW.CTCOUNTERS.COM


File Name : SilverLakeBlvd_PedGateAccess_NO_Duane
Site Code : 00000000
Start Date : 11/6/2021
Page No : 1

Groups Printed- Gate Access / Ped Run

	Pedestrian Access Gate West Leg		
Start Time	Pedestrian Gate Entrance	Ped Run	Int. Total
09:00 AM	15	42	57
09:15 AM	14	39	53
09:30 AM	14	44	58
09:45 AM	11	49	60
Total	54	174	228
10:00 AM	13	47	60
10:15 AM	12	42	54
10:30 AM	15	29	44
10:45 AM	16	34	50
Total	56	152	208
11:00 AM	11	40	51
11:15 AM	6	37	43
11:30 AM	9	47	56
11:45 AM	8	31	39
Total	34	155	189
12:00 PM	14	33	47
12:15 PM	21	25	46
12:30 PM	8	19	27
12:45 PM	14	24	38
Total	57	101	158
01:00 PM	10	21	31
01:15 PM	8	37	45
01:30 PM	9	25	34
01:45 PM	11	21	32
Total	38	104	142
02:00 PM	12	22	34
02:15 PM	8	29	37
02:30 PM	11	13	24
02:45 PM	12	21	33
Total	43	85	128
03:00 PM	9	18	27
03:15 PM	5	21	26
03:30 PM	14	15	29
03:45 PM	10	27	37
Total	38	81	119
Grand Total	320	852	1172
Apprch %	27.3	72.7	
Total %	27.3	72.7	

File Name : SilverLakeBlvd_PedGateAccess_NO_Duane
Site Code : 00000000
Start Date : 11/6/2021

	South Leg	Pedestrian Access Gate West Leg			North Leg	East Leg	
Start Time	App. Total	Pedestrian Gate Entrance	Ped Run	App. Total	App. Total	App. Total	Int. Total
Peak Hour Analysis From 09:00 AM to 03:45 PM - Peak 1 of 1							
Peak Hour for Entire Intersection Begins at 09:30 AM							
09:30 AM	0	**14**	44	58	0	0	58
09:45 AM	0	11	**49**	**60**	0	0	**60**
10:00 AM	0	13	47	60	0	0	60
10:15 AM	0	12	42	54	0	0	54
Total Volume	0	50	182	232	0	0	232
% App. Total		21.6	78.4				
PHF	.000	.893	.929	.967	.000	.000	.967

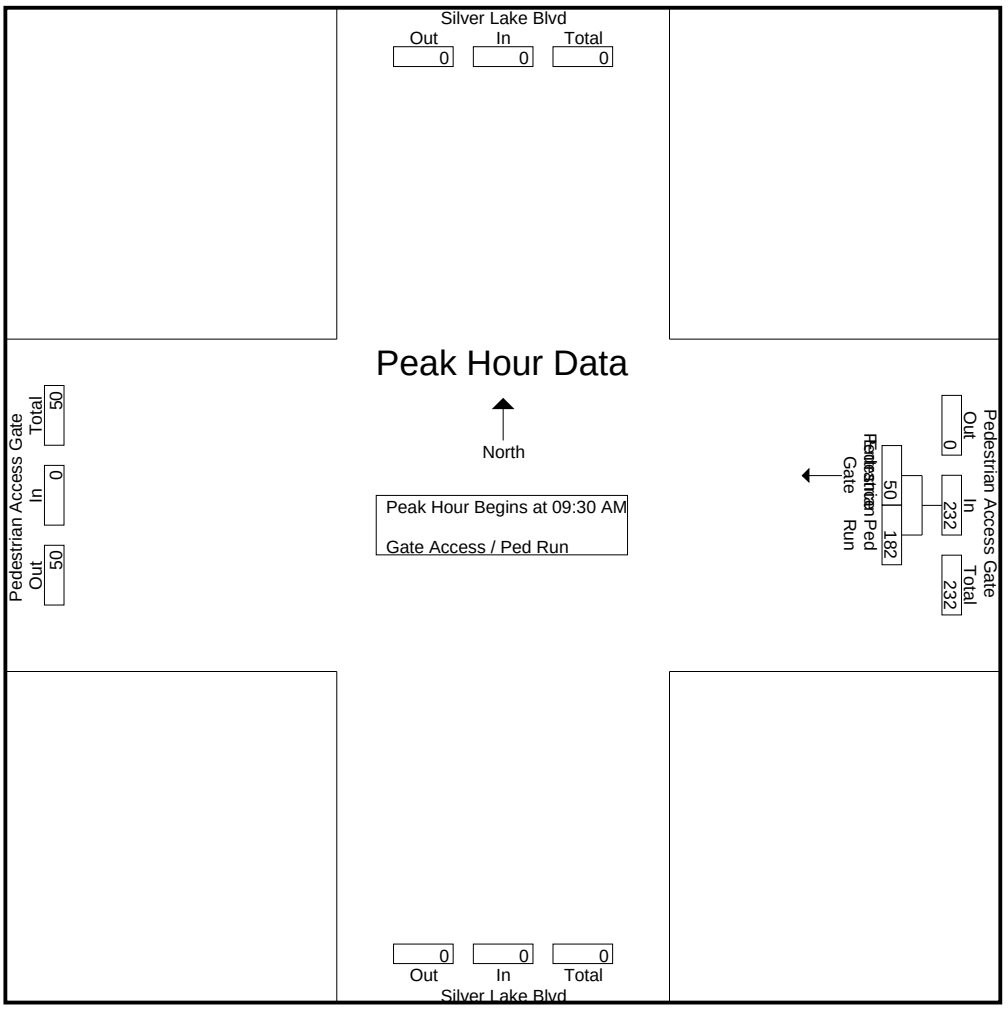

CITY TRAFFIC COUNTERS

WWW.CTCOUNTERS.COM


File Name : SilverlakeBlvd_PedGateAccess_SO_Armstrong
Site Code : 00000000
Start Date : 11/6/2021
Page No : 1

Groups Printed- Gate Access / Ped Run

	Pedestrian Gate Access West Leg		
Start Time	Pedestrian Gate Entrance	Ped Run	Int. Total
09:00 AM	14	43	57
09:15 AM	15	70	85
09:30 AM	21	68	89
09:45 AM	22	50	72
Total	72	231	303
10:00 AM	21	46	67
10:15 AM	19	41	60
10:30 AM	17	45	62
10:45 AM	9	34	43
Total	66	166	232
11:00 AM	12	37	49
11:15 AM	13	30	43
11:30 AM	11	29	40
11:45 AM	19	36	55
Total	55	132	187
12:00 PM	13	33	46
12:15 PM	15	35	50
12:30 PM	19	38	57
12:45 PM	18	24	42
Total	65	130	195
01:00 PM	18	32	50
01:15 PM	13	28	41
01:30 PM	18	30	48
01:45 PM	15	35	50
Total	64	125	189
02:00 PM	10	19	29
02:15 PM	13	37	50
02:30 PM	12	18	30
02:45 PM	18	25	43
Total	53	99	152
03:00 PM	13	35	48
03:15 PM	14	36	50
03:30 PM	16	26	42
03:45 PM	16	34	50
Total	59	131	190
Grand Total	434	1014	1448
Apprch %	30	70	
Total %	30	70	

File Name : SilverlakeBlvd_PedGateAccess_SO_Armstrong
Site Code : 00000000
Start Date : 11/6/2021
Page No : 2

	South Leg	Pedestrian Gate Access West Leg			North Leg	East Leg	
Start Time	App. Total	Pedestrian Gate Entrance	Ped Run	App. Total	App. Total	App. Total	Int. Total
Peak Hour Analysis From 09:00 AM to 03:45 PM - Peak 1 of 1							
Peak Hour for Entire Intersection Begins at 09:15 AM							
09:15 AM	0	15	**70**	85	0	0	85
09:30 AM	0	21	68	**89**	0	0	**89**
09:45 AM	0	**22**	50	72	0	0	72
10:00 AM	0	21	46	67	0	0	67
Total Volume	0	79	234	313	0	0	313
% App. Total		25.2	74.8				
PHF	.000	.898	.836	.879	.000	.000	.879

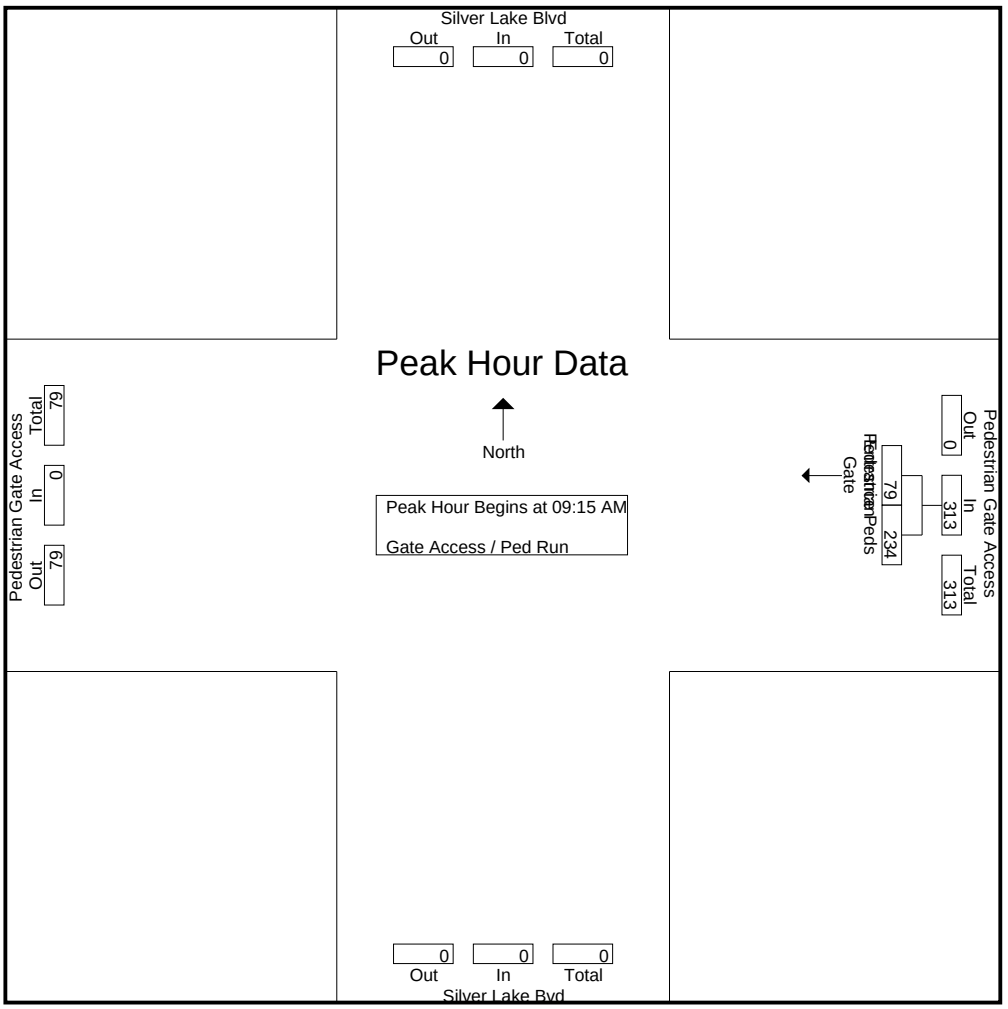

CITY TRAFFIC COUNTERS

WWW.CTCOUNTERS.COM


File Name : SilverLakeBlvd_VanPeltPl_BP_11-6-21
Site Code : 00000000
Start Date : 11/6/2021
Page No : 1

Groups Printed- Bikes & Peds

	Silver Lake Blvd South Leg		West Leg		Silver Lake Blvd North Leg		Van Pelt Place East Leg		
Start Time	Bikes	Peds	Bikes	Peds	Bikes	Peds	Bikes	Peds	Int. Total
09:00 AM	0	2	1	31	0	5	0	0	39
09:15 AM	0	2	2	32	0	13	0	0	49
09:30 AM	0	0	0	35	0	4	0	0	39
09:45 AM	0	0	0	35	0	14	0	0	49
Total	0	4	3	133	0	36	0	0	176
10:00 AM	0	0	1	20	0	13	0	0	34
10:15 AM	0	0	2	19	2	9	0	0	32
10:30 AM	0	1	1	12	0	13	0	0	27
10:45 AM	0	0	1	16	0	13	0	0	30
Total	0	1	5	67	2	48	0	0	123
11:00 AM	0	1	2	8	0	18	0	0	29
11:15 AM	0	0	1	24	0	14	0	0	39
11:30 AM	0	0	2	9	0	13	0	0	24
11:45 AM	0	0	4	18	0	13	0	0	35
Total	0	1	9	59	0	58	0	0	127
12:00 PM	0	0	3	10	0	12	0	0	25
12:15 PM	0	0	2	7	0	7	0	0	16
12:30 PM	0	2	2	13	0	4	0	0	21
12:45 PM	0	0	0	18	0	10	0	0	28
Total	0	2	7	48	0	33	0	0	90
01:00 PM	0	0	5	8	0	6	0	0	19
01:15 PM	0	0	1	13	0	6	0	0	20
01:30 PM	0	0	0	4	0	2	0	0	6
01:45 PM	0	0	1	6	0	7	0	0	14
Total	0	0	7	31	0	21	0	0	59
02:00 PM	0	0	1	7	0	2	0	0	10
02:15 PM	0	0	1	6	0	4	0	0	11
02:30 PM	0	0	3	20	0	9	0	0	32
02:45 PM	0	0	0	19	0	8	0	0	27
Total	0	0	5	52	0	23	0	0	80
03:00 PM	0	0	1	9	0	6	0	0	16
03:15 PM	0	0	0	8	0	2	0	0	10
03:30 PM	0	0	1	7	0	7	0	0	15
03:45 PM	0	0	2	12	0	6	0	0	20
Total	0	0	4	36	0	21	0	0	61
Grand Total	0	8	40	426	2	240	0	0	716
Apprch %	0	100	8.6	91.4	0.8	99.2	0	0	
Total %	0	1.1	5.6	59.5	0.3	33.5	0	0	

File Name : SilverLakeBlvd_VanPeltPl_BP_11-6-21
Site Code : 00000000
Start Date : 11/6/2021
Page No : 2

	Silver Lake Blvd South Leg			West Leg			Silver Lake Blvd North Leg			Van Pelt Place East Leg			
Start Time	Bikes	Peds	App. Total	Bikes	Peds	App. Total	Bikes	Peds	App. Total	Bikes	Peds	App. Total	Int. Total
Peak Hour Analysis From 09:00 AM to 03:45 PM - Peak 1 of 1													
Peak Hour for Entire Intersection Begins at 09:00 AM													
09:00 AM	0	**2**	**2**	1	31	32	0	5	5	0	0	0	39
09:15 AM	0	2	2	**2**	32	34	0	13	13	0	0	0	**49**
09:30 AM	0	0	0	0	**35**	**35**	0	4	4	0	0	0	39
09:45 AM	0	0	0	0	35	35	0	**14**	**14**	0	0	0	49
Total Volume	0	4	4	3	133	136	0	36	36	0	0	0	176
% App. Total	0	100		2.2	97.8		0	100		0	0		
PHF	.000	.500	.500	.375	.950	.971	.000	.643	.643	.000	.000	.000	.898

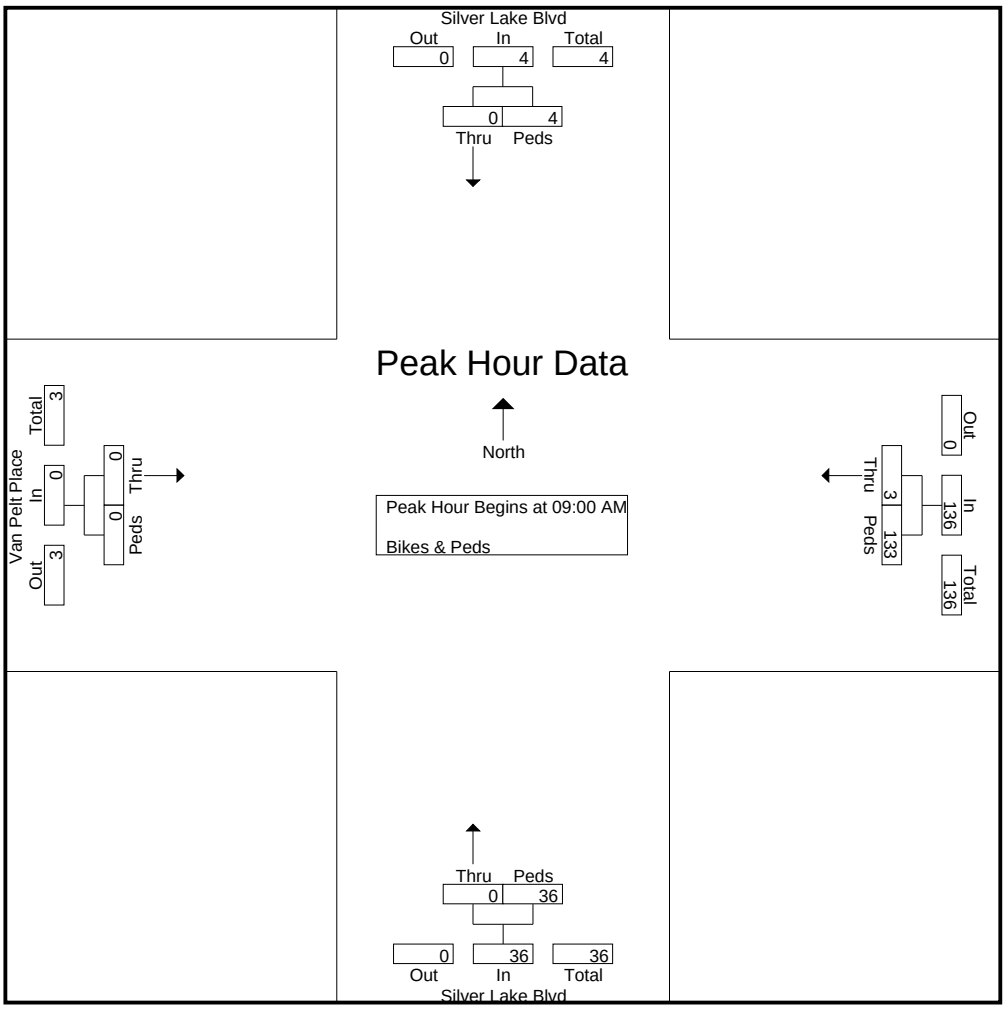

CITY TRAFFIC COUNTERS
WWW.CTCOUNTERS.COM

File Name : SilverLakeBlvd_VanPeltPl_PedRun_11-6-21
Site Code : 00000000
Start Date : 11/6/2021
Page No : 1


Groups Printed- Ped Run

	West Leg	
Start Time	Ped Run	Int. Total
09:00 AM	4	4
09:15 AM	7	7
09:30 AM	1	1
09:45 AM	6	6
Total	18	18
10:00 AM	10	10
10:15 AM	9	9
10:30 AM	12	12
10:45 AM	4	4
Total	35	35
11:00 AM	7	7
11:15 AM	3	3
11:30 AM	8	8
11:45 AM	4	4
Total	22	22
12:15 PM	2	2
12:45 PM	7	7
Total	9	9
01:00 PM	6	6
01:15 PM	3	3
Total	9	9
02:15 PM	1	1
02:45 PM	2	2
Total	3	3
03:15 PM	1	1
Total	1	1
Grand Total	97	97
Apprch %	100	
Total %	100	

CITY TRAFFIC COUNTERS
WWW.CTCOUNTERS.COM

File Name : SilverLakeBlvd_VanPeltPl_PedRun_11-6-21
Site Code : 00000000
Start Date : 11/6/2021
Page No : 2

	South Leg	West Leg		North Leg	East Leg	
Start Time	App. Total	Ped Run	App. Total	App. Total	App. Total	Int. Total
Peak Hour Analysis From 09:00 AM to 03:45 PM - Peak 1 of 1						
Peak Hour for Entire Intersection Begins at 09:45 AM						
09:45 AM	0	6	6	0	0	6
10:00 AM	0	10	10	0	0	10
10:15 AM	0	9	9	0	0	9
10:30 AM	0	**12**	**12**	0	0	**12**
Total Volume	0	37	37	0	0	37
% App. Total		100				
PHF	.000	.771	.771	.000	.000	.771

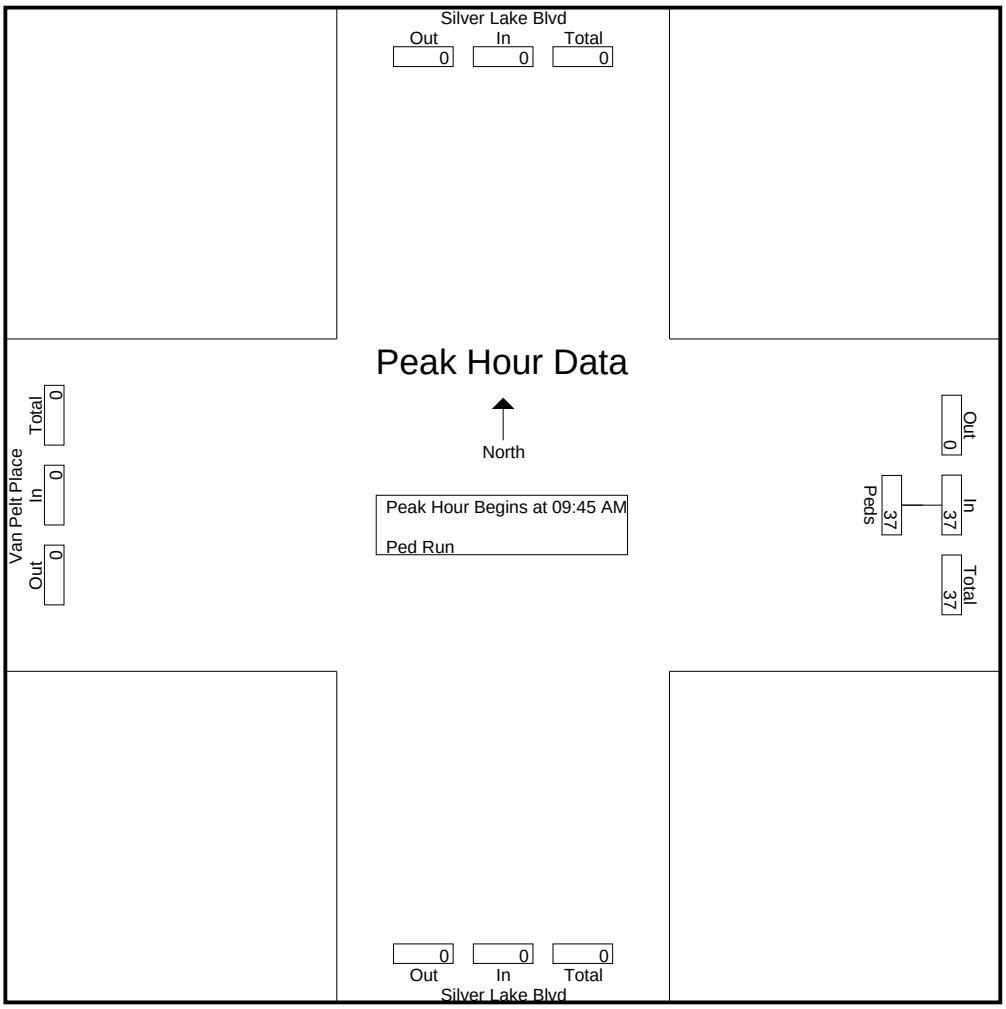

CITY TRAFFIC COUNTERS

WWW.CTCOUNTERS.COM


File Name : WSilverLakeDr_PedAccessGate_NO_Redesdale
Site Code : 00000000
Start Date : 11/6/2021
Page No : 1

Groups Printed- Gate Access / Ped Run

	Pedestrian Access Gate East Leg		
Start Time	Pedestrian Gate Entrance	Ped Run	Int. Total
09:00 AM	22	70	92
09:15 AM	30	90	120
09:30 AM	38	81	119
09:45 AM	32	97	129
Total	122	338	460
10:00 AM	11	61	72
10:15 AM	27	67	94
10:30 AM	22	63	85
10:45 AM	23	61	84
Total	83	252	335
11:00 AM	14	54	68
11:15 AM	18	60	78
11:30 AM	14	73	87
11:45 AM	16	67	83
Total	62	254	316
12:00 PM	19	66	85
12:15 PM	14	50	64
12:30 PM	25	52	77
12:45 PM	19	43	62
Total	77	211	288
01:00 PM	16	48	64
01:15 PM	22	48	70
01:30 PM	10	32	42
01:45 PM	24	47	71
Total	72	175	247
02:00 PM	11	60	71
02:15 PM	20	41	61
02:30 PM	13	41	54
02:45 PM	13	37	50
Total	57	179	236
03:00 PM	9	22	31
03:15 PM	13	27	40
03:30 PM	18	44	62
03:45 PM	13	30	43
Total	53	123	176
Grand Total	526	1532	2058
Apprch %	25.6	74.4	
Total %	25.6	74.4	

File Name : WSilverLakeDr_PedAccessGate_NO_Redesdale
Site Code : 00000000
Start Date : 11/6/2021
Page No : 2

	South Leg	West Leg	North Leg	Pedestrian Access Gate East Leg			
Start Time	App. Total	App. Total	App. Total	Pedestrian Gate Entrance	Ped Run	App. Total	Int. Total
Peak Hour Analysis From 09:00 AM to 03:45 PM - Peak 1 of 1							
Peak Hour for Entire Intersection Begins at 09:00 AM							
09:00 AM	0	0	0	22	70	92	92
09:15 AM	0	0	0	30	90	120	120
09:30 AM	0	0	0	**38**	81	119	119
09:45 AM	0	0	0	32	**97**	**129**	**129**
Total Volume	0	0	0	122	338	460	460
% App. Total				26.5	73.5		
PHF	.000	.000	.000	.803	.871	.891	.891

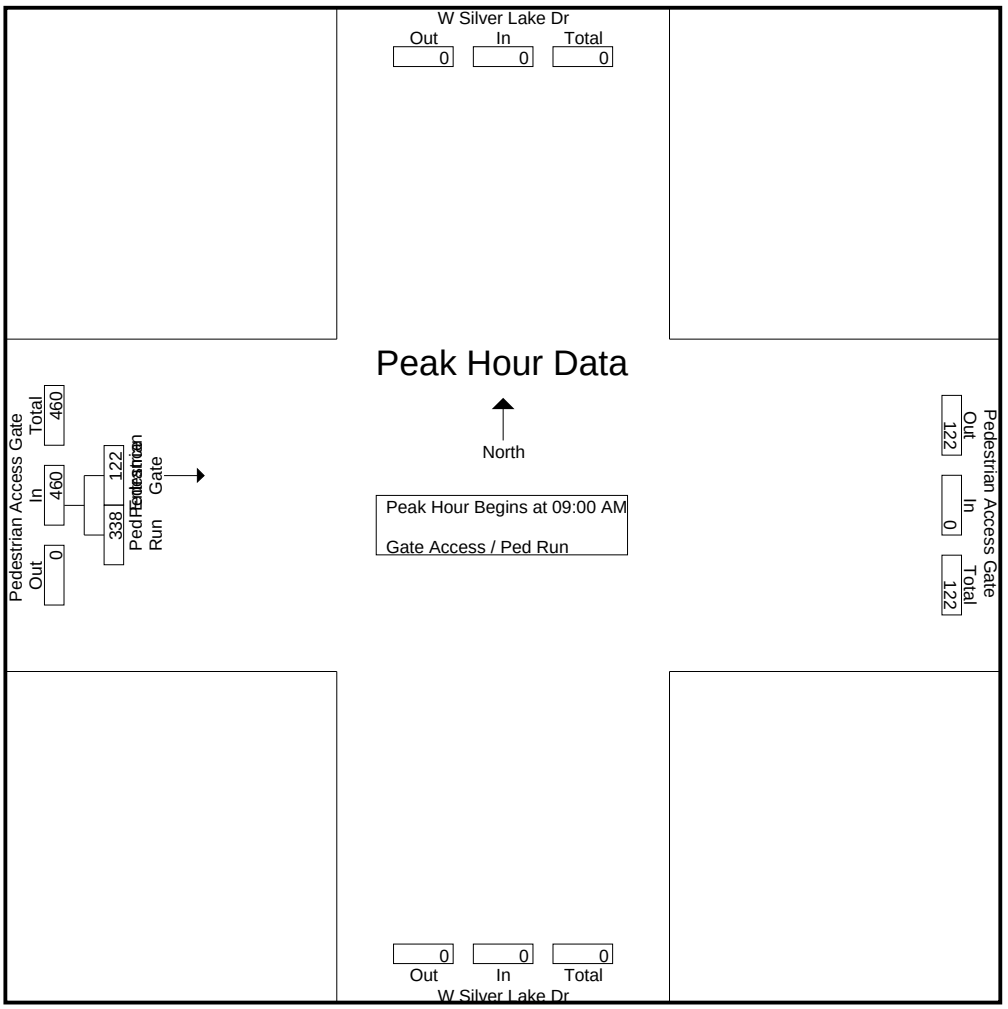

CITY TRAFFIC COUNTERS

WWW.CTCOUNTERS.COM


File Name : WSilverLakeDr_Tesla_BP_11-6-21
Site Code : 00000000
Start Date : 11/6/2021
Page No : 1

Groups Printed- Bikes & Peds

	W Silver Lake Drive Southbound		Tesla Ave Westbound		W Silver Lake Drive Northbound		Tesla Ave Eastbound		
Start Time	Bikes	Peds	Bikes	Peds	Bikes	Peds	Bikes	Peds	Int. Total
09:00 AM	0	4	1	11	0	11	0	10	37
09:15 AM	0	6	0	10	0	8	0	12	36
09:30 AM	0	6	2	9	0	13	2	18	50
09:45 AM	0	2	0	6	1	7	1	11	28
Total	0	18	3	36	1	39	3	51	151
10:00 AM	0	4	0	13	0	7	2	13	39
10:15 AM	0	4	0	10	0	1	3	4	22
10:30 AM	0	2	0	11	0	10	1	13	37
10:45 AM	7	4	1	17	0	5	2	14	50
Total	7	14	1	51	0	23	8	44	148
11:00 AM	0	0	0	14	0	0	0	3	17
11:15 AM	0	2	1	11	1	1	0	2	18
11:30 AM	0	2	0	7	0	7	0	10	26
11:45 AM	0	5	2	9	1	1	0	1	19
Total	0	9	3	41	2	9	0	16	80
12:00 PM	0	0	1	3	1	5	0	5	15
12:15 PM	3	4	0	8	0	7	1	6	29
12:30 PM	0	2	1	12	0	6	0	4	25
12:45 PM	1	0	3	1	0	7	0	6	18
Total	4	6	5	24	1	25	1	21	87
01:00 PM	0	2	0	6	1	5	0	3	17
01:15 PM	0	0	0	5	0	6	0	5	16
01:30 PM	0	0	1	6	0	4	1	4	16
01:45 PM	0	1	0	7	0	5	0	6	19
Total	0	3	1	24	1	20	1	18	68
02:00 PM	1	1	1	6	0	5	1	4	19
02:15 PM	0	2	0	7	0	6	1	14	30
02:30 PM	0	0	0	5	0	7	3	6	21
02:45 PM	0	1	1	12	0	3	3	4	24
Total	1	4	2	30	0	21	8	28	94
03:00 PM	0	1	1	2	0	3	0	2	9
03:15 PM	0	1	0	9	0	12	0	3	25
03:30 PM	0	2	0	7	0	1	1	4	15
03:45 PM	0	1	0	4	0	7	1	9	22
Total	0	5	1	22	0	23	2	18	71
Grand Total	12	59	16	228	5	160	23	196	699
Apprch %	16.9	83.1	6.6	93.4	3	97	10.5	89.5	
Total %	1.7	8.4	2.3	32.6	0.7	22.9	3.3	28	

File Name : WSilverLakeDr_Tesla_BP_11-6-21
Site Code : 00000000
Start Date : 11/6/2021
Page No : 2

	W Silver Lake Drive Southbound			Tesla Ave Westbound			W Silver Lake Drive Northbound			Tesla Ave Eastbound			
Start Time	Bikes	Peds	App. Total	Bikes	Peds	App. Total	Bikes	Peds	App. Total	Bikes	Peds	App. Total	Int. Total
Peak Hour Analysis From 09:00 AM to 03:45 PM - Peak 1 of 1													
Peak Hour for Entire Intersection Begins at 09:15 AM													
09:15 AM	0	**6**	**6**	0	10	10	0	8	8	0	12	12	36
09:30 AM	0	6	6	**2**	9	11	0	**13**	**13**	**2**	**18**	**20**	**50**
09:45 AM	0	2	2	0	6	6	**1**	7	8	1	11	12	28
10:00 AM	0	4	4	0	**13**	**13**	0	7	7	2	13	15	39
Total Volume	0	18	18	2	38	40	1	35	36	5	54	59	153
% App. Total	0	100		5	95		2.8	97.2		8.5	91.5		
PHF	.000	.750	.750	.250	.731	.769	.250	.673	.692	.625	.750	.738	.765

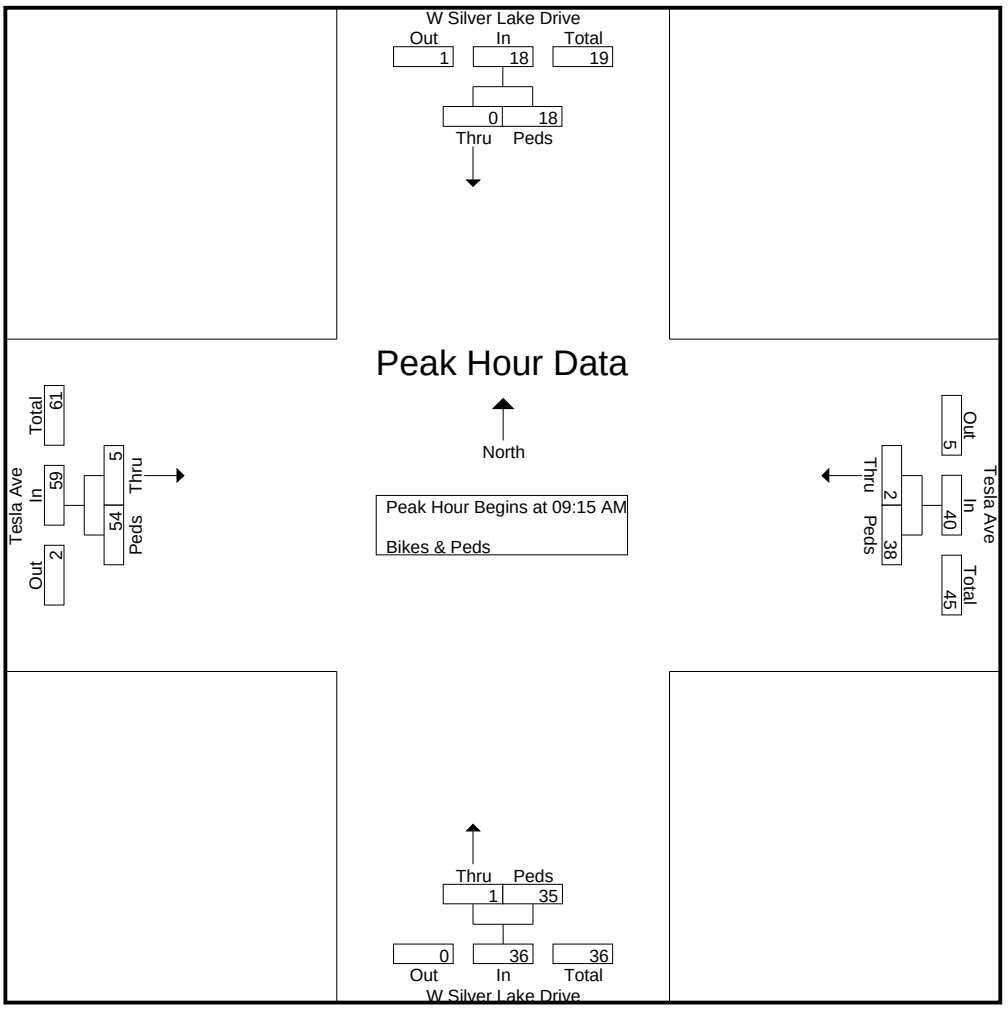

CITY TRAFFIC COUNTERS
WWW.CTCOUNTERS.COM

File Name : WSilverLakeDr_Tesla_PedRun-11-6-21
Site Code : 00000000
Start Date : 11/6/2021
Page No : 1


Groups Printed- Ped Run

	Tesla Ave West Leg	
Start Time	Ped Run	Int. Total
09:00 AM	71	71
09:15 AM	61	61
09:30 AM	52	52
09:45 AM	61	61
Total	245	245
10:00 AM	43	43
10:15 AM	53	53
10:30 AM	51	51
10:45 AM	47	47
Total	194	194
11:00 AM	50	50
11:15 AM	59	59
11:30 AM	51	51
11:45 AM	54	54
Total	214	214
12:00 PM	36	36
12:15 PM	32	32
12:30 PM	42	42
12:45 PM	31	31
Total	141	141
01:00 PM	38	38
01:15 PM	23	23
01:30 PM	26	26
01:45 PM	23	23
Total	110	110
02:00 PM	24	24
02:15 PM	19	19
02:30 PM	26	26
02:45 PM	21	21
Total	90	90
03:00 PM	26	26
03:15 PM	21	21
03:30 PM	18	18
03:45 PM	35	35
Total	100	100
Grand Total	1094	1094
Apprch %	100	
Total %	100	

CITY TRAFFIC COUNTERS
WWW.CTCOUNTERS.COM

File Name : WSilverLakeDr_Tesla_PedRun-11-6-21
Site Code : 00000000
Start Date : 11/6/2021
Page No : 2

	South Leg	Tesla Ave West Leg		North Leg	East Leg	
Start Time	App. Total	Ped Run	App. Total	App. Total	App. Total	Int. Total
Peak Hour Analysis From 09:00 AM to 03:45 PM - Peak 1 of 1						
Peak Hour for Entire Intersection Begins at 09:00 AM						
09:00 AM	0	**71**	**71**	0	0	**71**
09:15 AM	0	61	61	0	0	61
09:30 AM	0	52	52	0	0	52
09:45 AM	0	61	61	0	0	61
Total Volume	0	245	245	0	0	245
% App. Total		100				
PHF	.000	.863	.863	.000	.000	.863

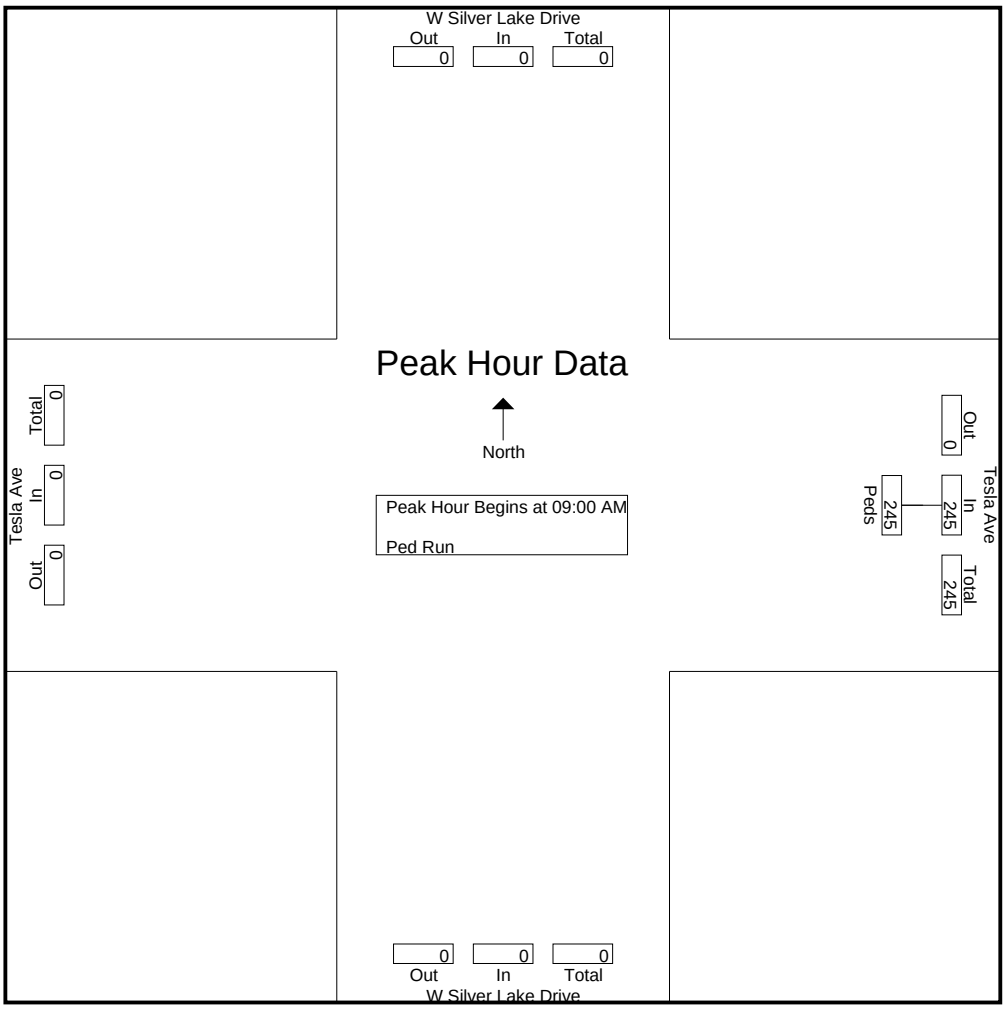

CITY TRAFFIC COUNTERS

WWW.CTCOUNTERS.COM

File Name : WSilverLakeDr_VanPelt_BP_11-6-21
Site Code : 00000000
Start Date : 11/6/2021
Page No : 1


Groups Printed- Bikes & Peds

	W Silver Lake Drive Southbound		Van Pelt Place Westbound		W Silver Lake Drive Northbound		Eastbound		
Start Time	Bikes	Peds	Bikes	Peds	Bikes	Peds	Bikes	Peds	Int. Total
09:00 AM	0	2	0	0	0	1	0	6	9
09:15 AM	0	7	0	0	0	3	0	9	19
09:30 AM	0	7	0	0	0	1	0	2	10
09:45 AM	0	9	0	0	0	3	0	5	17
Total	0	25	0	0	0	8	0	22	55
10:00 AM	0	4	0	0	0	5	0	22	31
10:15 AM	0	1	0	0	0	2	0	26	29
10:30 AM	0	3	0	0	0	1	0	5	9
10:45 AM	0	6	0	0	0	3	12	16	37
Total	0	14	0	0	0	11	12	69	106
11:00 AM	0	4	0	0	0	4	1	16	25
11:15 AM	0	2	0	0	0	2	1	9	14
11:30 AM	0	1	0	0	0	3	1	11	16
11:45 AM	0	1	0	0	0	5	0	8	14
Total	0	8	0	0	0	14	3	44	69
12:00 PM	0	0	0	0	0	10	0	3	13
12:15 PM	0	0	0	0	0	0	0	3	3
12:30 PM	0	0	0	0	0	0	0	11	11
12:45 PM	1	1	0	0	0	0	0	9	11
Total	1	1	0	0	0	10	0	26	38
01:00 PM	1	1	0	0	0	3	1	15	21
01:15 PM	0	3	0	0	0	0	0	6	9
01:30 PM	0	0	0	0	0	1	0	4	5
01:45 PM	0	0	0	0	0	0	0	8	8
Total	1	4	0	0	0	4	1	33	43
02:00 PM	0	3	0	0	0	2	0	6	11
02:15 PM	0	1	0	0	0	3	0	7	11
02:30 PM	0	0	0	0	0	1	2	13	16
02:45 PM	0	0	0	0	0	2	1	4	7
Total	0	4	0	0	0	8	3	30	45
03:00 PM	0	2	0	0	0	2	0	9	13
03:15 PM	0	0	0	0	0	0	1	10	11
03:30 PM	0	2	0	0	0	2	1	4	9
03:45 PM	0	1	0	0	0	8	2	3	14
Total	0	5	0	0	0	12	4	26	47
Grand Total	2	61	0	0	0	67	23	250	403
Apprch %	3.2	96.8	0	0	0	100	8.4	91.6	
Total %	0.5	15.1	0	0	0	16.6	5.7	62	

CITY TRAFFIC COUNTERS
WWW.CTCOUNTERS.COM

File Name : WSilverLakeDr_VanPelt_BP_11-6-21
Site Code : 00000000
Start Date : 11/6/2021
Page No : 2

	W Silver Lake Drive Southbound			Van Pelt Place Westbound			W Silver Lake Drive Northbound			Eastbound			
Start Time	Bikes	Peds	App. Total	Bikes	Peds	App. Total	Bikes	Peds	App. Total	Bikes	Peds	App. Total	Int. Total
Peak Hour Analysis From 09:00 AM to 03:45 PM - Peak 1 of 1													
Peak Hour for Entire Intersection Begins at 10:00 AM													
10:00 AM	0	4	4	0	0	0	0	**5**	**5**	0	22	22	31
10:15 AM	0	1	1	0	0	0	0	2	2	0	**26**	26	29
10:30 AM	0	3	3	0	0	0	0	1	1	0	5	5	9
10:45 AM	0	**6**	**6**	0	0	0	0	3	3	**12**	16	**28**	**37**
Total Volume	0	14	14	0	0	0	0	11	11	12	69	81	106
% App. Total	0	100		0	0		0	100		14.8	85.2		
PHF	.000	.583	.583	.000	.000	.000	.000	.550	.550	.250	.663	.723	.716

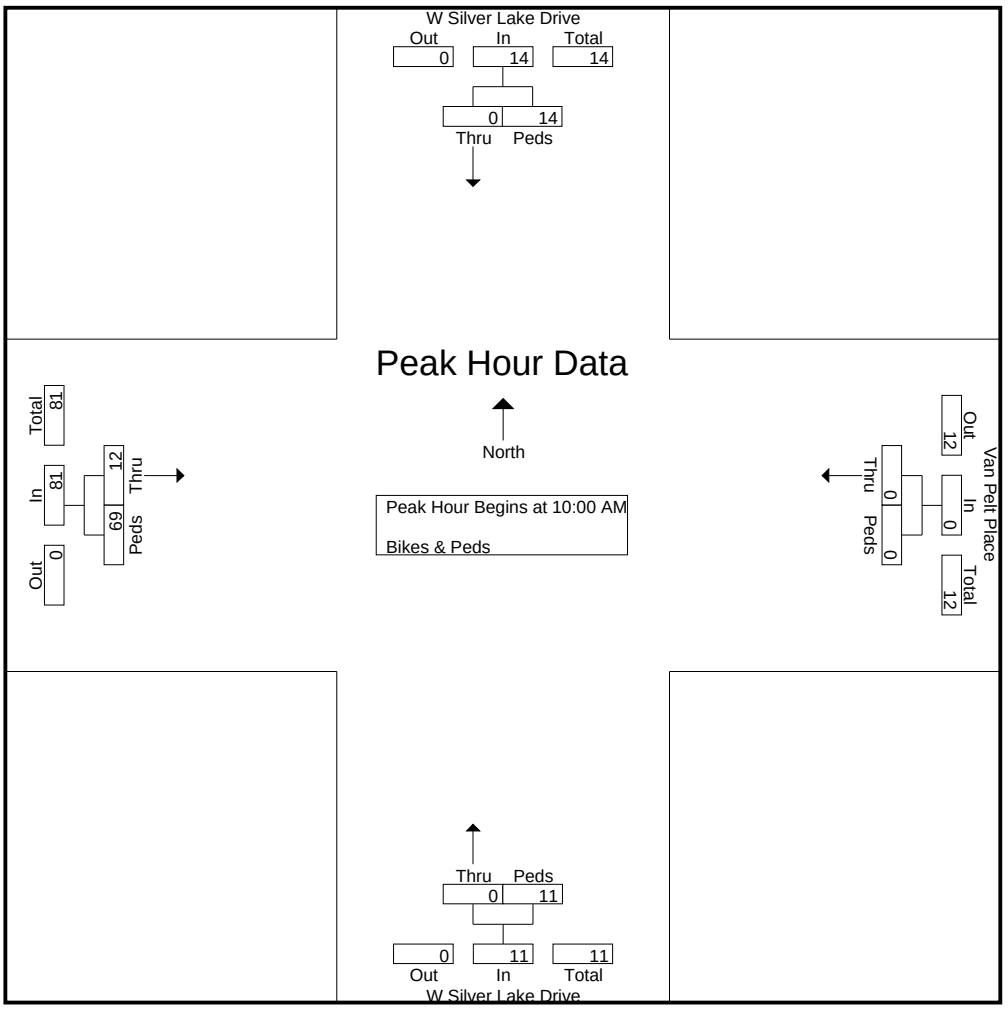

APPENDIX C –PARKING OCCUPANCY SURVEYS

SILVER LAKE PROJECT PARKING SURVEY

Highest 4-Hr Occupancy Ranges for Saturday & Sunday:

SubArea	1 - Silver Lake Meadow Park							2 - Dog Park							3 - Rec & Park Center							4 - West								5 - North	
Street Side	*East*	*East*	*East*	*East*	*East*	*106*		*East*	*East*	*East*	*East*	*West*	*79*		*North*	*South*	*East*	*North*	*South*	*44*		*West*	*West*	*West*	*West*	*West*	*West*	*132*		*North*	*19*
No of Spaces	*6*	*27*	*10*	*43*	*20*			*56*	*7*	*4*	*6*	*6*			*12*	*10*	*5*	*10*	*7*			*3*	*37*	*9*	*58*	*27*	*1*			*19*	
Streets Segments	Armstrong Ave - btw Tesla Ave & Lake View Terrace	Armstrong Ave - btw Lake View Terrace & Edge Water Terrace	Armstrong Ave - btw Edge Water Terrace & Silver Lake Blvd	Silver Lake Blvd - btw Armstrong Ave & Earl Ave	Silver Lake Blvd - btw Earl St & Cove St	Total Occupancy	Total Availability	Silver Lake Blvd - btw Cove St & Rockford Rd	Silver Lake Blvd - btw Rockford Rd & Durant St	Silver Lake Blvd - btw Durant St & Fanning St	Silver Lake Blvd - btw Easterly St & Van Pelt Place		Total Occupancy	Total Availability	Van Pelt Pl - btw Silver Lake Blvd & Silver Lake Dry		Silver Lake Drive - btw Van Pelt Place & Silver Lake Drive	Silver Lake Drive - btw Silver Lake Drive & Redesdale Ave		Total Occupancy	Total Availability	Silver Lake Drive - btw Redesdale Ave & Castile St	Silver Lake Drive - btw Castile St & Belmer Drive	Silver Lake Drive - btw Belmer Drive & Moreno Drive	Silver Lake Drive - btw Moreno Drive & Hawick Drive	Silver Lake Drive - btw Hawick Drive & Bright Lane	Silver Lake Drive - btw Bright Lane & Tesla Ave	Total Occupancy	Total Availability	Tesla Ave - btw Silver Lake Drive & Armstrong Ave	Total Availability
Saturday, November 6, 2021 8-9 AM															11	10	5	9	6	**41**	3	2	19	5	24	22	1	**71**	61		
Saturday, November 6, 2021 9-10 AM	1	12	10	32	8	**63**	43	42	6	4	4	4	**60**	19	12	10	4	10	6	**42**	2	2	16	5	23	21	1	**66**	66		
Saturday, November 6, 2021 10-11 AM								37	5	4	4	3	**53**	26	12	10	5	10	6	**43**	1									**9**	10
Saturday, November 6, 2021 11-12 AM								33	6	4	6	5	**54**	25	12	9	4	9	6	**40**	4	2	10	6	22	21	1	**60**	72	**9**	10
Saturday, November 6, 2021 12-1 PM								31	5	4	5	6	**51**	28																	
Saturday, November 6, 2021 1-2 PM																															
Saturday, November 6, 2021 2-3 PM	3	9	6	35	7	**60**	46																								
Saturday, November 6, 2021 3-4 PM	1	16	9	39	10	**75**	31																							**9**	10
Saturday, November 6, 2021 4-5 PM	1	19	10	41	10	**81**	25															2	17	4	22	18	1	**62**	70	**9**	10
Friday, October 22, 2021 8-9 AM																						2	19	6	7	23	1	**56**	76	**7**	12
Friday, October 22, 2021 9-10 AM																						2	19	6	9	20	1	**55**	77		
Friday, October 22, 2021 10-11 AM								25	7	3	6	6	**47**	32	12	7	3	10	5	**37**	7	2	19	6	9	21	1	**56**	76		
Friday, October 22, 2021 11-12 AM								27	7	2	6	6	**48**	31	12	9	5	9	5	**40**	4									**4**	15
Friday, October 22, 2021 12-1 PM								30	6	3	6	6	**51**	28	12	9	5	8	5	**39**	5	2	19	6	13	18	1	**57**	75		
Friday, October 22, 2021 1-2 PM	0	19	7	22	7	**55**	51	28	6	3	6	5	**48**	31	11	7	3	7	6	**34**	10										
Friday, October 22, 2021 2-3 PM	0	15	6	34	1	**56**	50																								
Friday, October 22, 2021 3-4 PM	0	13	9	42	1	**65**	41																							**7**	12
Friday, October 22, 2021 4-5 PM	0	11	9	41	12	**73**	33																							**5**	14

Thursday's Occupancy:

Thursday, October 21, 2021 4-5 PM	2	10	5	31	10	**58**	48	15	6	2	6	6	**35**	44	10	7	5	7	5	**34**	10	2	14	5	24	19	1	**63**	69	6	13
Thursday, October 21, 2021 5-6 PM	5	15	7	32	12	**71**	35	15	6	3	6	6	**36**	43	11	8	4	6	5	**34**	10	2	25	6	30	25	1	**87**	45	7	12
Thursday, October 21, 2021 6-7 PM	6	20	7	29	15	**77**	29	17	6	2	6	5	**36**	43	11	7	4	5	6	**33**	11	2	26	7	35	26	1	**95**	37	6	13
Thursday, October 21, 2021 7-8 PM	6	25	6	30	15	**82**	24	18	5	3	6	6	**38**	41	11	6	4	4	7	**32**	12	2	24	9	35	25	1	**94**	38	8	11

Yellow values designate the lowest and the highest parking occupancy in each parking subarea

APPENDIX D – TRIP GENERATION CALCULATIONS

Silver Lake Reservoir Complex

Estimated Potential Weekend Vehicle Trips Generated by Each Park Use

Park Zone	Park Use	Existing Attendance	Percentage Increase in Visitors	Increase in Visitor	70% Reduction for Non-vehicle Trip	25% Internal Capture	Increase in Visitors who Drive	Vehicle Occupancy Ratio	Total Peak Use Vehicle Trips Each Way
The Meadow									
	Great Lawn / Silver Lake Lawn	100	50%	50 people	-35	-4	11	1.5	8
	Observation Platform		100%	15 People	-11	-1	3	1.5	2
	Ornamental Gardens		100%	20 People	-14	-2	4	1.5	3
	Picnic Grove & Upper Lawn		100%	25 People	-18	-2	5	1.5	4
	Seating Terraces		100%	15 People	-11	-1	3	1.5	2
	Wetland Terraces		100%	5 People	-4	-1	0	1.5	0
	Promenade			No Change	0	0	0	1.5	0
The Knoll									
	Floating Dock			All internal capture	0	0	0	1.5	0
	Overlook Shade Pavilion/Outdoor Classroom		100%	10 People	-7	-1	2	1.5	2
	Environmental Education Center			0	0	0	0	1.5	0
Ivanhoe Overlook									
	Shadow Pavilion/Outdoor Classroom		0	0	0	0	0	0	0
	Habitat Terrace		0	0	0	0	0	0	0
Eucalyptus Grove									
	Seating and Viewing Terraces		100%	20 People	-14	-2	4	1.5	3
The East Narrows									
	Seating Terraces		100%	15 People	-11	-1	3	1.5	2
	Fitness Circuit		100%	15 People	-11	-1	3	1.5	2
The West Narrows									
	Seating Terraces		100%	15 People	-11	-1	3	1.5	2
The South Valley									
	Playground			No Change	0	0	0	1.5	0
	Renovated Recreation Center	30	100%	30 people	-21	No internal capture	9	1.8	5
	Picnic Grove			No Change	0	0	0	1.5	0
	Relocated Basketball Court			No Change	0	0	0	1.8	0
	Dog Park	50	60%	30 people	-21	No internal capture	9	1.5	6
	Multi-purpose Facility/Indoor basketball Court		100%	25 People	-18	No internal capture	7	1.8	4
	New Plaza			All internal capture	0	0	0	1.5	0
Silver Lake Perimeter	Walking/Jogging Paths and Trails	210	40%	85	-60	No internal capture	25	1.2	21
Total Peak Hour Attendance		390		390					

Estimated Weekday Project Trip Generation During Special Events

Live Performance

Park Zone	Possible Use/Function	Existing Area/Size	Increase in Visitor	Peak Hour Vehicle Trips		
				Arrive	Depart	Total
The Meadow	Great Lawn/Silver Lake Lawn	N/A	600 People	120	120	240

600 people x 30% (driving) = 180 people
180 people/1.5 person per vehicle = 120 vehicle trips

Assumptions: 70% of park visitors walk in, 30% drive
25% internal capture except for uses with "*"
Vehicle occupancy of 1.8 passenger/vehicle for community center
Vehicle occupancy of 1.5 passenger/vehicle for other park uses
Vehicle occupancy of 1.2 passenger/vehicle for walking and jogging paths and trails
Vehicle occupancy of 1.5 passenger/vehicle for special events
25% increase in visitors for existing Silver Lake Lawn, Great Lawn, and Dog Park
40% increase in visitors for walking/jogging paths and trails
25 students per bus
Passenger car equivalent for bus = 3.0

Silver Lake Reservoir Complex

Estimated Potential Weekday Vehicle Trips Generated by Each Park Use

Park Zone	Park Use	Existing Attendance	Percentage Increase in Visitors	Increase in Visitors	70% Reduction for Non-vehicle Trip	25% Internal Capture	Increase in Visitors who Drive	Vehicle Occupancy Ratio	Total Peak Vehicle Trips Each Way
The Meadow									
	Great Lawn / Silver Lake Lawn	100	25%	25 people	-18	-2	5	1.5	4
	Observation Platform		50%	13 People	-9	-1	3	1.5	2
	Ornamental Gardens		50%	20 People	-14	-2	4	1.5	3
	Pinic Grove & Upper Lawn		50%	20 People	-14	-2	4	1.5	3
	Seating Terraces		50%	10 People	-7	-1	2	1.5	2
	Wetland Terraces		50%	3 People	-2	-0.5	1	1.5	1
	Promenade			No Change	0	0	0	0	0
The Knoll									
	Floating Dock			All internal capture	0	0	0	1.5	0
	Overlook Shade Pavilion/Outdoor Classroom		50%	15 People	-11	-1	3	1.5	2
	Environmental Education Center		100%	85 Students	--	--	--	85 students/25 students per bus x 3.0 passenger vehicles per bus	12
Ivanhoe Overlook									
	Shadow Pavilion/Outdoor Classroom		100%	30 Students	--	--	--	30 students/25 students per bus x 3.0 passenger vehicles per bus	6
	Habitat Terrace		100%	10 students	--	--	--	10 students/25 students per bus x 3.0 passenger vehcies per bus	3
Eucalyptus Grove									
	Seating and Viewing Terraces		50%	10 People	-7	-1	2	1.5	2
The East Narrows									
	Seating Terraces		50%	10 People	-7	-1	2	1.5	2
	Fitness Circuit		50%	10 People	-7	-1	2	1.5	2
The West Narrows									
	Seating Terraces		50%	10 People	-7	-1	2	1.5	2
The South Valley									
	Playground			No Change	0	0	0	1.5	0
	Renovated Recreation Center	30	100%	30 people	-21	No internal capture	9	1.8	5
	Picnic Grove			No Change	0	0	0	1.5	0
	Relocated Basketball Court			No Change	0	0	0	1.8	0
	Dog Park	50	30%	15 People	-11	No internal capture	4	1.5	3
	Multi-purpose Facility/Indoor basketball Court		100%	25 People	-18	No internal capture	7	1.8	4
	New Plaza			All internal capture	0	0	0	1.5	0
Silver Lake Perimeter	Walking/Jogging Paths and Trails	210	20%	42	-29	No internal capture	13	1.2	11
				265 Visitors + 125 Students					

*=All numbers have been rounded up

Estimated Weekday Project Trip Generation During Special Events

Community Events and Polling Station

Park Zone	Possible Use/Function	Existing Area/Size	Increase in Visitor	Peak Hour Vehicle Trips		
				Arrive	Depart	Total
The South Valley	Multi-purpose Facility/Indoor basketball Court*	N/A	50 People	10	10	20

50 people x 30% (driving) = 15 people
15 people/1.5 person per vehicle = 10 vehicle trips

Assumptions: 70% of park visitors walk in, 30% drive
25% internal capture except for uses with "*"
Vehicle occupancy of 1.8 passenger/vehicle for community center
Vehicle occupancy of 1.5 passenger/vehicle for other park uses
Vehicle occupancy of 1.2 passenger/vehicle for walking and jogging paths and trails
Vehicle occupancy of 1.5 passenger/vehicle for special events
25% increase in visitors for existing Silver Lake Lawn, Great Lawn, and Dog Park
40% increase in visitors for walking/jogging paths and trails
25 students per bus
Passenger car equivalent for bus = 3.0


* Denotes uses with no internal capture

APPENDIX E – HIGHWAY CAPACITY MANUAL INTERSECTION CAPACITY ANALYSIS DATA SHEETS

Lane Group	EBL	EBT	EBR	WBT	NBL	NBT	SBL	SBT	SBR
Lane Configurations									
Traffic Volume (vph)	432	5	27	55	144	276	12	332	611
Future Volume (vph)	432	5	27	55	144	276	12	332	611
Turn Type	Split	NA	Perm	NA	Perm	NA	Perm	NA	pm+ov
Protected Phases	4	4		8		6		2	4
Permitted Phases			4		6		2		2
Detector Phase	4	4	4	8	6	6	2	2	4
Switch Phase									
Minimum Initial (s)	9.0	9.0	9.0	9.0	10.0	10.0	10.0	10.0	9.0
Minimum Split (s)	18.8	18.8	18.8	15.2	36.0	36.0	36.0	36.0	18.8
Total Split (s)	18.8	18.8	18.8	15.2	36.0	36.0	36.0	36.0	18.8
Total Split (%)	26.9%	26.9%	26.9%	21.7%	51.4%	51.4%	51.4%	51.4%	26.9%
Yellow Time (s)	4.3	4.3	4.3	3.6	4.1	4.1	4.1	4.1	4.3
All-Red Time (s)	1.5	1.5	1.5	2.6	1.3	1.3	1.3	1.3	1.5
Lost Time Adjust (s)	0.0	0.0	0.0	0.0	0.0	0.0	0.0	0.0	0.0
Total Lost Time (s)	5.8	5.8	5.8	6.2	5.4	5.4	5.4	5.4	5.8
Lead/Lag									
Lead-Lag Optimize?									
Recall Mode	None	None	None	None	C-Min	C-Min	C-Min	C-Min	None
Act Effct Green (s)	17.5	17.5	17.5	9.0	29.1	29.1	29.1	29.1	53.2
Actuated g/C Ratio	0.25	0.25	0.25	0.13	0.42	0.42	0.42	0.42	0.76
v/c Ratio	0.57	0.56	0.06	0.39	0.38	0.21	0.03	0.25	0.50
Control Delay	28.3	27.9	0.2	31.7	20.7	15.8	15.8	16.0	2.2
Queue Delay	0.0	0.0	0.0	0.0	0.0	0.0	0.0	0.0	0.0
Total Delay	28.3	27.9	0.2	31.7	20.7	15.8	15.8	16.0	2.2
LOS	C	C	A	C	C	B	B	B	A
Approach Delay		26.5		31.7		17.5		7.2	
Approach LOS		C		C		B		A	

Intersection Summary	
Cycle Length: 70	
Actuated Cycle Length: 70	
Offset: 0 (0%), Referenced to phase 2:SBTL and 6:NBTL, Start of Green	
Natural Cycle: 70	
Control Type: Actuated-Coordinated	
Maximum v/c Ratio: 0.57	
Intersection Signal Delay: 15.2	Intersection LOS: B
Intersection Capacity Utilization 68.2%	ICU Level of Service C
Analysis Period (min) 15	

Splits and Phases: 1: Glendale Blvd & Silver Lake Blvd

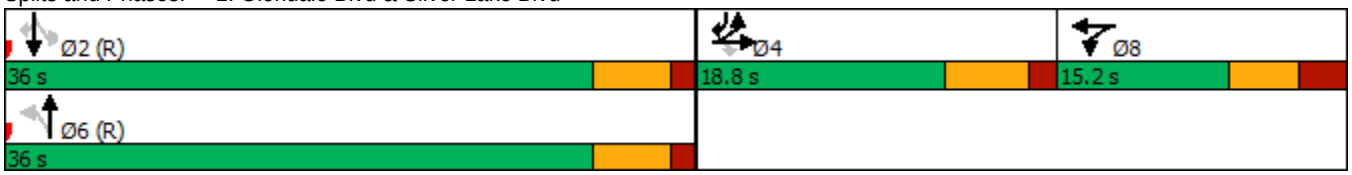



Lane Group	EBL	EBT	EBR	WBT	NBL	NBT	SBL	SBT	SBR
Lane Group Flow (vph)	240	235	29	93	157	302	13	361	664
v/c Ratio	0.57	0.56	0.06	0.39	0.38	0.21	0.03	0.25	0.50
Control Delay	28.3	27.9	0.2	31.7	20.7	15.8	15.8	16.0	2.2
Queue Delay	0.0	0.0	0.0	0.0	0.0	0.0	0.0	0.0	0.0
Total Delay	28.3	27.9	0.2	31.7	20.7	15.8	15.8	16.0	2.2
Queue Length 50th (ft)	90	88	0	35	52	48	4	58	13
Queue Length 95th (ft)	167	163	0	76	100	72	14	85	42
Internal Link Dist (ft)		598		249		795		581	
Turn Bay Length (ft)	100		100		80		80		125
Base Capacity (vph)	429	431	504	238	485	1718	514	1720	1324
Starvation Cap Reductn	0	0	0	0	0	0	0	0	0
Spillback Cap Reductn	0	0	0	0	0	0	0	0	0
Storage Cap Reductn	0	0	0	0	0	0	0	0	0
Reduced v/c Ratio	0.56	0.55	0.06	0.39	0.32	0.18	0.03	0.21	0.50

Intersection Summary

Movement	EBL	EBT	EBR	WBL	WBT	WBR	NBL	NBT	NBR	SBL	SBT	SBR
Lane Configurations												
Traffic Volume (veh/h)	432	5	27	22	55	8	144	276	2	12	332	611
Future Volume (veh/h)	432	5	27	22	55	8	144	276	2	12	332	611
Initial Q (Qb), veh	0	0	0	0	0	0	0	0	0	0	0	0
Ped-Bike Adj(A_pbT)	1.00		1.00	1.00		0.97	1.00		1.00	1.00		1.00
Parking Bus, Adj	1.00	1.00	1.00	1.00	1.00	1.00	1.00	1.00	1.00	1.00	1.00	1.00
Work Zone On Approach		No			No			No			No	
Adj Sat Flow, veh/h/ln	1870	1870	1870	1870	1870	1870	1870	1870	1870	1870	1870	1870
Adj Flow Rate, veh/h	474	0	29	24	60	9	157	300	2	13	361	664
Peak Hour Factor	0.92	0.92	0.92	0.92	0.92	0.92	0.92	0.92	0.92	0.92	0.92	0.92
Percent Heavy Veh, %	2	2	2	2	2	2	2	2	2	2	2	2
Cap, veh/h	581	0	259	50	126	19	335	1740	12	570	1709	1021
Arrive On Green	0.16	0.00	0.16	0.11	0.11	0.11	0.48	0.48	0.48	0.48	0.48	0.48
Sat Flow, veh/h	3563	0	1585	467	1168	175	550	3619	24	1077	3554	1585
Grp Volume(v), veh/h	474	0	29	93	0	0	157	147	155	13	361	664
Grp Sat Flow(s),veh/h/ln	1781	0	1585	1810	0	0	550	1777	1866	1077	1777	1585
Q Serve(g_s), s	9.0	0.0	1.1	3.4	0.0	0.0	16.2	3.3	3.3	0.5	4.1	18.0
Cycle Q Clear(g_c), s	9.0	0.0	1.1	3.4	0.0	0.0	20.3	3.3	3.3	3.8	4.1	18.0
Prop In Lane	1.00		1.00	0.26		0.10	1.00		0.01	1.00		1.00
Lane Grp Cap(c), veh/h	581	0	259	195	0	0	335	854	897	570	1709	1021
V/C Ratio(X)	0.82	0.00	0.11	0.48	0.00	0.00	0.47	0.17	0.17	0.02	0.21	0.65
Avail Cap(c_a), veh/h	662	0	294	233	0	0	335	854	897	570	1709	1021
HCM Platoon Ratio	1.00	1.00	1.00	1.00	1.00	1.00	1.00	1.00	1.00	1.00	1.00	1.00
Upstream Filter(I)	1.00	0.00	1.00	1.00	0.00	0.00	1.00	1.00	1.00	1.00	1.00	1.00
Uniform Delay (d), s/veh	28.3	0.0	25.0	29.4	0.0	0.0	16.4	10.3	10.3	11.4	10.5	7.6
Incr Delay (d2), s/veh	7.0	0.0	0.2	1.8	0.0	0.0	4.6	0.4	0.4	0.1	0.3	3.2
Initial Q Delay(d3),s/veh	0.0	0.0	0.0	0.0	0.0	0.0	0.0	0.0	0.0	0.0	0.0	0.0
%ile BackOfQ(50%),veh/ln	4.2	0.0	0.4	1.5	0.0	0.0	2.2	1.2	1.3	0.1	1.5	8.9
Unsig. Movement Delay, s/veh												
LnGrp Delay(d),s/veh	35.3	0.0	25.2	31.2	0.0	0.0	21.0	10.7	10.7	11.4	10.8	10.9
LnGrp LOS	D	A	C	C	A	A	C	B	B	B	B	B
Approach Vol, veh/h		503			93			459			1038	
Approach Delay, s/veh		34.7			31.2			14.2			10.8	
Approach LOS		C			C			B			B	

Timer - Assigned Phs		2		4		6		8				
Phs Duration (G+Y+Rc), s		39.1		17.2		39.1		13.7				
Change Period (Y+Rc), s		* 5.4		5.8		* 5.4		6.2				
Max Green Setting (Gmax), s		* 31		13.0		* 31		9.0				
Max Q Clear Time (g_c+I1), s		20.0		11.0		22.3		5.4				
Green Ext Time (p_c), s		3.9		0.4		2.1		0.1				

Intersection Summary												
HCM 6th Ctrl Delay			18.2									
HCM 6th LOS			B									

Notes

User approved volume balancing among the lanes for turning movement.

* HCM 6th computational engine requires equal clearance times for the phases crossing the barrier.

Intersection	
Int Delay, s/veh	1.4

Movement	NBL	NBT	SBT	SBR	SEL	SER
Lane Configurations						
Traffic Vol, veh/h	40	511	738	87	20	40
Future Vol, veh/h	40	511	738	87	20	40
Conflicting Peds, #/hr	18	0	0	18	0	0
Sign Control	Free	Free	Free	Free	Stop	Stop
RT Channelized	-	None	-	None	-	None
Storage Length	-	-	-	100	0	-
Veh in Median Storage, #	-	0	0	-	0	-
Grade, %	-	0	0	-	0	-
Peak Hour Factor	92	92	92	92	92	92
Heavy Vehicles, %	2	2	2	2	2	2
Mvmt Flow	43	555	802	95	22	43

Major/Minor	Major1		Major2		Minor2	
Conflicting Flow All	915	0	-	0	1461	820
Stage 1	-	-	-	-	820	-
Stage 2	-	-	-	-	641	-
Critical Hdwy	4.12	-	-	-	6.42	6.22
Critical Hdwy Stg 1	-	-	-	-	5.42	-
Critical Hdwy Stg 2	-	-	-	-	5.42	-
Follow-up Hdwy	2.218	-	-	-	3.518	3.318
Pot Cap-1 Maneuver	745	-	-	-	142	375
Stage 1	-	-	-	-	433	-
Stage 2	-	-	-	-	525	-
Platoon blocked, %		-	-	-		
Mov Cap-1 Maneuver	732	-	-	-	126	369
Mov Cap-2 Maneuver	-	-	-	-	126	-
Stage 1	-	-	-	-	389	-
Stage 2	-	-	-	-	516	-

Approach	NB	SB	SE
HCM Control Delay, s	0.7	0	27.4
HCM LOS			D

Minor Lane/Major Mvmt	NBL	NBT	SELn1	SBT	SBR
Capacity (veh/h)	732	-	225	-	-
HCM Lane V/C Ratio	0.059	-	0.29	-	-
HCM Control Delay (s)	10.2	0	27.4	-	-
HCM Lane LOS	B	A	D	-	-
HCM 95th %tile Q(veh)	0.2	-	1.2	-	-

Lane Group	WBL	NET	SWL	SWT
Lane Configurations				
Traffic Volume (vph)	53	543	11	943
Future Volume (vph)	53	543	11	943
Turn Type	Prot	NA	Perm	NA
Protected Phases	4	2		6
Permitted Phases			6	
Detector Phase	4	2	6	6
Switch Phase				
Minimum Initial (s)	7.0	10.0	10.0	10.0
Minimum Split (s)	22.5	67.5	67.5	67.5
Total Split (s)	22.5	67.5	67.5	67.5
Total Split (%)	25.0%	75.0%	75.0%	75.0%
Yellow Time (s)	3.6	4.1	4.1	4.1
All-Red Time (s)	0.9	0.4	0.4	0.4
Lost Time Adjust (s)	0.0	0.0	0.0	0.0
Total Lost Time (s)	4.5	4.5	4.5	4.5
Lead/Lag				
Lead-Lag Optimize?				
Recall Mode	None	C-Max	C-Max	C-Max
Act Effct Green (s)	9.3	74.9	74.9	74.9
Actuated g/C Ratio	0.10	0.83	0.83	0.83
v/c Ratio	0.47	0.43	0.02	0.66
Control Delay	34.5	3.9	2.5	6.9
Queue Delay	0.0	0.0	0.0	0.0
Total Delay	34.5	3.9	2.5	6.9
LOS	C	A	A	A
Approach Delay	34.5	3.9		6.9
Approach LOS	C	A		A

Intersection Summary	
Cycle Length: 90	
Actuated Cycle Length: 90	
Offset: 0 (0%), Referenced to phase 2:NET and 6:SWTL, Start of Yellow	
Natural Cycle: 90	
Control Type: Actuated-Coordinated	
Maximum v/c Ratio: 0.66	
Intersection Signal Delay: 7.2	Intersection LOS: A
Intersection Capacity Utilization 70.1%	ICU Level of Service C
Analysis Period (min) 15	

Splits and Phases: 3: Silver Lake Blvd & Duane St



Lane Group	WBL	NET	SWL	SWT
Lane Group Flow (vph)	92	648	12	1025
v/c Ratio	0.47	0.43	0.02	0.66
Control Delay	34.5	3.9	2.5	6.9
Queue Delay	0.0	0.0	0.0	0.0
Total Delay	34.5	3.9	2.5	6.9
Queue Length 50th (ft)	34	81	1	189
Queue Length 95th (ft)	78	164	5	398
Internal Link Dist (ft)	659	549		837
Turn Bay Length (ft)			40	
Base Capacity (vph)	350	1522	595	1549
Starvation Cap Reductn	0	0	0	0
Spillback Cap Reductn	0	0	0	0
Storage Cap Reductn	0	0	0	0
Reduced v/c Ratio	0.26	0.43	0.02	0.66

Intersection Summary



Movement	WBL	WBR	NET	NER	SWL	SWT
Lane Configurations						
Traffic Volume (veh/h)	53	31	543	53	11	943
Future Volume (veh/h)	53	31	543	53	11	943
Initial Q (Qb), veh	0	0	0	0	0	0
Ped-Bike Adj(A_pbT)	1.00	0.83		0.99	1.00	
Parking Bus, Adj	1.00	1.00	1.00	1.00	1.00	1.00
Work Zone On Approach	No		No			No
Adj Sat Flow, veh/h/ln	1870	1870	1870	1870	1870	1870
Adj Flow Rate, veh/h	58	34	590	58	12	1025
Peak Hour Factor	0.92	0.92	0.92	0.92	0.92	0.92
Percent Heavy Veh, %	2	2	2	2	2	2
Cap, veh/h	124	73	1295	127	589	1447
Arrive On Green	0.13	0.13	0.77	0.77	0.77	0.77
Sat Flow, veh/h	982	576	1674	165	782	1870
Grp Volume(v), veh/h	93	0	0	648	12	1025
Grp Sat Flow(s),veh/h/ln	1575	0	0	1838	782	1870
Q Serve(g_s), s	4.9	0.0	0.0	11.1	0.5	24.7
Cycle Q Clear(g_c), s	4.9	0.0	0.0	11.1	11.6	24.7
Prop In Lane	0.62	0.37		0.09	1.00	
Lane Grp Cap(c), veh/h	199	0	0	1422	589	1447
V/C Ratio(X)	0.47	0.00	0.00	0.46	0.02	0.71
Avail Cap(c_a), veh/h	315	0	0	1422	589	1447
HCM Platoon Ratio	1.00	1.00	1.00	1.00	1.00	1.00
Upstream Filter(I)	1.00	0.00	0.00	1.00	1.00	1.00
Uniform Delay (d), s/veh	36.5	0.0	0.0	3.6	5.6	5.1
Incr Delay (d2), s/veh	1.7	0.0	0.0	1.1	0.1	3.0
Initial Q Delay(d3),s/veh	0.0	0.0	0.0	0.0	0.0	0.0
%ile BackOfQ(50%),veh/ln	2.0	0.0	0.0	3.0	0.1	7.0
Unsig. Movement Delay, s/veh						
LnGrp Delay(d),s/veh	38.2	0.0	0.0	4.6	5.7	8.1
LnGrp LOS	D	A	A	A	A	A
Approach Vol, veh/h	93		648			1037
Approach Delay, s/veh	38.2		4.6			8.0
Approach LOS	D		A			A

Timer - Assigned Phs		2		4		6
Phs Duration (G+Y+Rc), s		74.1		15.9		74.1
Change Period (Y+Rc), s		* 4.5		* 4.5		* 4.5
Max Green Setting (Gmax), s		* 63		* 18		* 63
Max Q Clear Time (g_c+I1), s		13.1		6.9		26.7
Green Ext Time (p_c), s		5.1		0.2		10.7

Intersection Summary	
HCM 6th Ctrl Delay	8.4
HCM 6th LOS	A

Notes

User approved volume balancing among the lanes for turning movement.

* HCM 6th computational engine requires equal clearance times for the phases crossing the barrier.

Intersection	
Int Delay, s/veh	0.9

Movement	EBL	EBR	NBL	NBT	SBT	SBR
Lane Configurations						
Traffic Vol, veh/h	17	14	15	534	925	34
Future Vol, veh/h	17	14	15	534	925	34
Conflicting Peds, #/hr	34	26	26	0	0	26
Sign Control	Stop	Stop	Free	Free	Free	Free
RT Channelized	-	None	-	None	-	None
Storage Length	0	-	-	-	-	80
Veh in Median Storage, #	0	-	-	0	0	-
Grade, %	0	-	-	0	0	-
Peak Hour Factor	92	92	92	92	92	92
Heavy Vehicles, %	2	2	2	2	2	2
Mvmt Flow	18	15	16	580	1005	37

Major/Minor	Minor2		Major1		Major2	
Conflicting Flow All	1677	1057	1068	0	-	0
Stage 1	1031	-	-	-	-	-
Stage 2	646	-	-	-	-	-
Critical Hdwy	6.42	6.22	4.12	-	-	-
Critical Hdwy Stg 1	5.42	-	-	-	-	-
Critical Hdwy Stg 2	5.42	-	-	-	-	-
Follow-up Hdwy	3.518	3.318	2.218	-	-	-
Pot Cap-1 Maneuver	105	273	653	-	-	-
Stage 1	344	-	-	-	-	-
Stage 2	522	-	-	-	-	-
Platoon blocked, %				-	-	-
Mov Cap-1 Maneuver	96	260	637	-	-	-
Mov Cap-2 Maneuver	96	-	-	-	-	-
Stage 1	323	-	-	-	-	-
Stage 2	509	-	-	-	-	-

Approach	EB	NB	SB
HCM Control Delay, s	40.7	0.3	0
HCM LOS	E		

Minor Lane/Major Mvmt	NBL	NBT	EBLn1	SBT	SBR
Capacity (veh/h)	637	-	134	-	-
HCM Lane V/C Ratio	0.026	-	0.251	-	-
HCM Control Delay (s)	10.8	0	40.7	-	-
HCM Lane LOS	B	A	E	-	-
HCM 95th %tile Q(veh)	0.1	-	0.9	-	-

Intersection	
Intersection Delay, s/veh	7.7
Intersection LOS	A

Movement	EBL	EBT	EBR	WBL	WBT	WBR	NBL	NBT	NBR	SBL	SBT	SBR
Lane Configurations												
Traffic Vol, veh/h	4	0	5	36	4	21	3	88	0	0	83	4
Future Vol, veh/h	4	0	5	36	4	21	3	88	0	0	83	4
Peak Hour Factor	0.92	0.92	0.92	0.92	0.92	0.92	0.92	0.92	0.92	0.92	0.92	0.92
Heavy Vehicles, %	2	2	2	2	2	2	2	2	2	2	2	2
Mvmt Flow	4	0	5	39	4	23	3	96	0	0	90	4
Number of Lanes	0	1	0	0	1	0	0	1	0	0	1	0

Approach	EB	WB	NB	SB
Opposing Approach	WB	EB	SB	NB
Opposing Lanes	1	1	1	1
Conflicting Approach Left	SB	NB	EB	WB
Conflicting Lanes Left	1	1	1	1
Conflicting Approach Right	NB	SB	WB	EB
Conflicting Lanes Right	1	1	1	1
HCM Control Delay	7.2	7.6	7.7	7.7
HCM LOS	A	A	A	A

Lane	NBLn1	EBLn1	WBLn1	SBLn1
Vol Left, %	3%	44%	59%	0%
Vol Thru, %	97%	0%	7%	95%
Vol Right, %	0%	56%	34%	5%
Sign Control	Stop	Stop	Stop	Stop
Traffic Vol by Lane	91	9	61	87
LT Vol	3	4	36	0
Through Vol	88	0	4	83
RT Vol	0	5	21	4
Lane Flow Rate	99	10	66	95
Geometry Grp	1	1	1	1
Degree of Util (X)	0.114	0.011	0.077	0.108
Departure Headway (Hd)	4.146	4.188	4.186	4.115
Convergence, Y/N	Yes	Yes	Yes	Yes
Cap	858	860	841	863
Service Time	2.207	2.188	2.282	2.178
HCM Lane V/C Ratio	0.115	0.012	0.078	0.11
HCM Control Delay	7.7	7.2	7.6	7.7
HCM Lane LOS	A	A	A	A
HCM 95th-tile Q	0.4	0	0.2	0.4

Intersection	
Intersection Delay, s/veh	7.7
Intersection LOS	A

Movement	EBL	EBT	EBR	WBL	WBT	WBR	SEL	SET	SER	NWL	NWT	NWR
Lane Configurations												
Traffic Vol, veh/h	0	0	0	34	25	5	9	61	3	29	40	28
Future Vol, veh/h	0	0	0	34	25	5	9	61	3	29	40	28
Peak Hour Factor	0.92	0.92	0.92	0.92	0.92	0.92	0.92	0.92	0.92	0.92	0.92	0.92
Heavy Vehicles, %	2	2	2	2	2	2	2	2	2	2	2	2
Mvmt Flow	0	0	0	37	27	5	10	66	3	32	43	30
Number of Lanes	0	0	0	0	1	0	0	1	0	0	1	0


Approach	WB	SE	NW
Opposing Approach		NW	SE
Opposing Lanes	0	1	1
Conflicting Approach Left	NW	WB	
Conflicting Lanes Left	1	1	0
Conflicting Approach Right	SE		WB
Conflicting Lanes Right	1	0	1
HCM Control Delay	7.8	7.6	7.6
HCM LOS	A	A	A

Lane	NWLn1	WBLn1	SELn1
Vol Left, %	30%	53%	12%
Vol Thru, %	41%	39%	84%
Vol Right, %	29%	8%	4%
Sign Control	Stop	Stop	Stop
Traffic Vol by Lane	97	64	73
LT Vol	29	34	9
Through Vol	40	25	61
RT Vol	28	5	3
Lane Flow Rate	105	70	79
Geometry Grp	1	1	1
Degree of Util (X)	0.117	0.083	0.091
Departure Headway (Hd)	4.004	4.311	4.137
Convergence, Y/N	Yes	Yes	Yes
Cap	888	821	859
Service Time	2.063	2.393	2.199
HCM Lane V/C Ratio	0.118	0.085	0.092
HCM Control Delay	7.6	7.8	7.6
HCM Lane LOS	A	A	A
HCM 95th-tile Q	0.4	0.3	0.3

Lane Group	EBL	EBT	EBR	WBT	NBL	NBT	SBL	SBT	SBR
Lane Configurations									
Traffic Volume (vph)	444	6	28	57	148	284	13	341	628
Future Volume (vph)	444	6	28	57	148	284	13	341	628
Turn Type	Split	NA	Perm	NA	Perm	NA	Perm	NA	pm+ov
Protected Phases	4	4		8		6		2	4
Permitted Phases			4		6		2		2
Detector Phase	4	4	4	8	6	6	2	2	4
Switch Phase									
Minimum Initial (s)	9.0	9.0	9.0	9.0	10.0	10.0	10.0	10.0	9.0
Minimum Split (s)	18.8	18.8	18.8	15.2	36.0	36.0	36.0	36.0	18.8
Total Split (s)	18.8	18.8	18.8	15.2	36.0	36.0	36.0	36.0	18.8
Total Split (%)	26.9%	26.9%	26.9%	21.7%	51.4%	51.4%	51.4%	51.4%	26.9%
Yellow Time (s)	4.3	4.3	4.3	3.6	4.1	4.1	4.1	4.1	4.3
All-Red Time (s)	1.5	1.5	1.5	2.6	1.3	1.3	1.3	1.3	1.5
Lost Time Adjust (s)	0.0	0.0	0.0	0.0	0.0	0.0	0.0	0.0	0.0
Total Lost Time (s)	5.8	5.8	5.8	6.2	5.4	5.4	5.4	5.4	5.8
Lead/Lag									
Lead-Lag Optimize?									
Recall Mode	None	None	None	None	C-Min	C-Min	C-Min	C-Min	None
Act Effct Green (s)	17.7	17.7	17.7	9.0	28.9	28.9	28.9	28.9	53.2
Actuated g/C Ratio	0.25	0.25	0.25	0.13	0.41	0.41	0.41	0.41	0.76
v/c Ratio	0.58	0.57	0.06	0.41	0.39	0.21	0.03	0.25	0.51
Control Delay	28.4	28.2	0.2	31.8	21.1	15.8	15.7	16.1	2.4
Queue Delay	0.0	0.0	0.0	0.0	0.0	0.0	0.0	0.0	0.0
Total Delay	28.4	28.2	0.2	31.8	21.1	15.8	15.7	16.1	2.4
LOS	C	C	A	C	C	B	B	B	A
Approach Delay		26.7		31.8		17.6		7.4	
Approach LOS		C		C		B		A	

Intersection Summary	
Cycle Length: 70	
Actuated Cycle Length: 70	
Offset: 0 (0%), Referenced to phase 2:SBTL and 6:NBTL, Start of Green	
Natural Cycle: 70	
Control Type: Actuated-Coordinated	
Maximum v/c Ratio: 0.58	
Intersection Signal Delay: 15.4	Intersection LOS: B
Intersection Capacity Utilization 69.2%	ICU Level of Service C
Analysis Period (min) 15	


Splits and Phases: 1: Glendale Blvd & Silver Lake Blvd

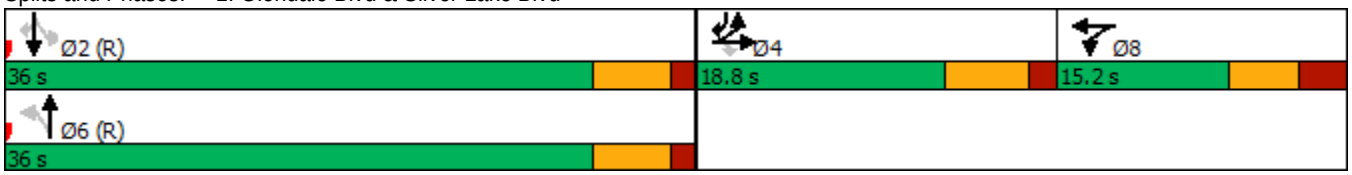



Lane Group	EBL	EBT	EBR	WBT	NBL	NBT	SBL	SBT	SBR
Lane Group Flow (vph)	246	244	30	97	161	312	14	371	683
v/c Ratio	0.58	0.57	0.06	0.41	0.39	0.21	0.03	0.25	0.51
Control Delay	28.4	28.2	0.2	31.8	21.1	15.8	15.7	16.1	2.4
Queue Delay	0.0	0.0	0.0	0.0	0.0	0.0	0.0	0.0	0.0
Total Delay	28.4	28.2	0.2	31.8	21.1	15.8	15.7	16.1	2.4
Queue Length 50th (ft)	90	89	0	36	55	51	4	62	16
Queue Length 95th (ft)	172	171	0	79	102	74	14	86	47
Internal Link Dist (ft)		598		249		795		581	
Turn Bay Length (ft)	100		100		80		80		125
Base Capacity (vph)	433	434	507	238	479	1714	507	1716	1320
Starvation Cap Reductn	0	0	0	0	0	0	0	0	0
Spillback Cap Reductn	0	0	0	0	0	0	0	0	0
Storage Cap Reductn	0	0	0	0	0	0	0	0	0
Reduced v/c Ratio	0.57	0.56	0.06	0.41	0.34	0.18	0.03	0.22	0.52

Intersection Summary

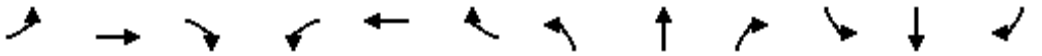

Movement	EBL	EBT	EBR	WBL	WBT	WBR	NBL	NBT	NBR	SBL	SBT	SBR
Lane Configurations												
Traffic Volume (veh/h)	444	6	28	23	57	9	148	284	3	13	341	628
Future Volume (veh/h)	444	6	28	23	57	9	148	284	3	13	341	628
Initial Q (Qb), veh	0	0	0	0	0	0	0	0	0	0	0	0
Ped-Bike Adj(A_pbT)	1.00		1.00	1.00		0.97	1.00		1.00	1.00		1.00
Parking Bus, Adj	1.00	1.00	1.00	1.00	1.00	1.00	1.00	1.00	1.00	1.00	1.00	1.00
Work Zone On Approach		No			No			No			No	
Adj Sat Flow, veh/h/ln	1870	1870	1870	1870	1870	1870	1870	1870	1870	1870	1870	1870
Adj Flow Rate, veh/h	488	0	30	25	62	10	161	309	3	14	371	683
Peak Hour Factor	0.92	0.92	0.92	0.92	0.92	0.92	0.92	0.92	0.92	0.92	0.92	0.92
Percent Heavy Veh, %	2	2	2	2	2	2	2	2	2	2	2	2
Cap, veh/h	593	0	264	51	126	20	325	1716	17	558	1691	1018
Arrive On Green	0.17	0.00	0.17	0.11	0.11	0.11	0.48	0.48	0.48	0.48	0.48	0.48
Sat Flow, veh/h	3563	0	1585	466	1155	186	535	3606	35	1067	3554	1585
Grp Volume(v), veh/h	488	0	30	97	0	0	161	152	160	14	371	683
Grp Sat Flow(s),veh/h/ln	1781	0	1585	1808	0	0	535	1777	1864	1067	1777	1585
Q Serve(g_s), s	9.3	0.0	1.1	3.5	0.0	0.0	17.6	3.4	3.4	0.5	4.3	19.0
Cycle Q Clear(g_c), s	9.3	0.0	1.1	3.5	0.0	0.0	21.9	3.4	3.4	4.0	4.3	19.0
Prop In Lane	1.00		1.00	0.26		0.10	1.00		0.02	1.00		1.00
Lane Grp Cap(c), veh/h	593	0	264	197	0	0	325	846	887	558	1691	1018
V/C Ratio(X)	0.82	0.00	0.11	0.49	0.00	0.00	0.50	0.18	0.18	0.03	0.22	0.67
Avail Cap(c_a), veh/h	662	0	294	232	0	0	325	846	887	558	1691	1018
HCM Platoon Ratio	1.00	1.00	1.00	1.00	1.00	1.00	1.00	1.00	1.00	1.00	1.00	1.00
Upstream Filter(I)	1.00	0.00	1.00	1.00	0.00	0.00	1.00	1.00	1.00	1.00	1.00	1.00
Uniform Delay (d), s/veh	28.2	0.0	24.8	29.4	0.0	0.0	17.1	10.5	10.5	11.7	10.7	7.9
Incr Delay (d2), s/veh	7.6	0.0	0.2	1.9	0.0	0.0	5.3	0.5	0.4	0.1	0.3	3.5
Initial Q Delay(d3),s/veh	0.0	0.0	0.0	0.0	0.0	0.0	0.0	0.0	0.0	0.0	0.0	0.0
%ile BackOfQ(50%),veh/ln	4.3	0.0	0.4	1.6	0.0	0.0	2.4	1.3	1.3	0.1	1.5	9.5
Unsig. Movement Delay, s/veh												
LnGrp Delay(d),s/veh	35.8	0.0	25.0	31.3	0.0	0.0	22.5	11.0	11.0	11.7	11.0	11.4
LnGrp LOS	D	A	C	C	A	A	C	B	B	B	B	B
Approach Vol, veh/h		518			97			473			1068	
Approach Delay, s/veh		35.1			31.3			14.9			11.3	
Approach LOS		D			C			B			B	

Timer - Assigned Phs		2		4		6		8				
Phs Duration (G+Y+Rc), s		38.7		17.5		38.7		13.8				
Change Period (Y+Rc), s		* 5.4		5.8		* 5.4		6.2				
Max Green Setting (Gmax), s		* 31		13.0		* 31		9.0				
Max Q Clear Time (g_c+I1), s		21.0		11.3		23.9		5.5				
Green Ext Time (p_c), s		3.8		0.4		1.9		0.1				

Intersection Summary												
HCM 6th Ctrl Delay			18.7									
HCM 6th LOS			B									

Notes

User approved volume balancing among the lanes for turning movement.

* HCM 6th computational engine requires equal clearance times for the phases crossing the barrier.

Intersection	
Int Delay, s/veh	1.6

Movement	NBL	NBT	SBT	SBR	SEL	SER
Lane Configurations						
Traffic Vol, veh/h	42	525	758	90	21	42
Future Vol, veh/h	42	525	758	90	21	42
Conflicting Peds, #/hr	18	0	0	18	0	0
Sign Control	Free	Free	Free	Free	Stop	Stop
RT Channelized	-	None	-	None	-	None
Storage Length	-	-	-	100	0	-
Veh in Median Storage, #	-	0	0	-	0	-
Grade, %	-	0	0	-	0	-
Peak Hour Factor	92	92	92	92	92	92
Heavy Vehicles, %	2	2	2	2	2	2
Mvmt Flow	46	571	824	98	23	46

Major/Minor	Major1		Major2		Minor2	
Conflicting Flow All	940	0	-	0	1505	842
Stage 1	-	-	-	-	842	-
Stage 2	-	-	-	-	663	-
Critical Hdwy	4.12	-	-	-	6.42	6.22
Critical Hdwy Stg 1	-	-	-	-	5.42	-
Critical Hdwy Stg 2	-	-	-	-	5.42	-
Follow-up Hdwy	2.218	-	-	-	3.518	3.318
Pot Cap-1 Maneuver	729	-	-	-	133	364
Stage 1	-	-	-	-	423	-
Stage 2	-	-	-	-	512	-
Platoon blocked, %		-	-	-		
Mov Cap-1 Maneuver	717	-	-	-	116	358
Mov Cap-2 Maneuver	-	-	-	-	116	-
Stage 1	-	-	-	-	377	-
Stage 2	-	-	-	-	503	-

Approach	NB	SB	SE
HCM Control Delay, s	0.8	0	30
HCM LOS			D

Minor Lane/Major Mvmt	NBL	NBT	SELn1	SBT	SBR
Capacity (veh/h)	717	-	211	-	-
HCM Lane V/C Ratio	0.064	-	0.325	-	-
HCM Control Delay (s)	10.4	0	30	-	-
HCM Lane LOS	B	A	D	-	-
HCM 95th %tile Q(veh)	0.2	-	1.3	-	-

Lane Group	WBL	NET	SWL	SWT
Lane Configurations				
Traffic Volume (vph)	55	558	12	969
Future Volume (vph)	55	558	12	969
Turn Type	Prot	NA	Perm	NA
Protected Phases	4	2		6
Permitted Phases			6	
Detector Phase	4	2	6	6
Switch Phase				
Minimum Initial (s)	7.0	10.0	10.0	10.0
Minimum Split (s)	22.5	67.5	67.5	67.5
Total Split (s)	22.5	67.5	67.5	67.5
Total Split (%)	25.0%	75.0%	75.0%	75.0%
Yellow Time (s)	3.6	4.1	4.1	4.1
All-Red Time (s)	0.9	0.4	0.4	0.4
Lost Time Adjust (s)	0.0	0.0	0.0	0.0
Total Lost Time (s)	4.5	4.5	4.5	4.5
Lead/Lag				
Lead-Lag Optimize?				
Recall Mode	None	C-Max	C-Max	C-Max
Act Effct Green (s)	9.5	74.7	74.7	74.7
Actuated g/C Ratio	0.11	0.83	0.83	0.83
v/c Ratio	0.48	0.44	0.02	0.68
Control Delay	34.8	4.0	2.6	7.5
Queue Delay	0.0	0.0	0.0	0.0
Total Delay	34.8	4.0	2.6	7.5
LOS	C	A	A	A
Approach Delay	34.8	4.0		7.4
Approach LOS	C	A		A

Intersection Summary	
Cycle Length: 90	
Actuated Cycle Length: 90	
Offset: 0 (0%), Referenced to phase 2:NET and 6:SWTL, Start of Yellow	
Natural Cycle: 90	
Control Type: Actuated-Coordinated	
Maximum v/c Ratio: 0.68	
Intersection Signal Delay: 7.6	Intersection LOS: A
Intersection Capacity Utilization 71.5%	ICU Level of Service C
Analysis Period (min) 15	

Splits and Phases: 3: Silver Lake Blvd & Duane St



Lane Group	WBL	NET	SWL	SWT
Lane Group Flow (vph)	95	667	13	1053
v/c Ratio	0.48	0.44	0.02	0.68
Control Delay	34.8	4.0	2.6	7.5
Queue Delay	0.0	0.0	0.0	0.0
Total Delay	34.8	4.0	2.6	7.5
Queue Length 50th (ft)	36	85	1	203
Queue Length 95th (ft)	79	174	6	436
Internal Link Dist (ft)	659	549		837
Turn Bay Length (ft)			40	
Base Capacity (vph)	350	1519	579	1546
Starvation Cap Reductn	0	0	0	0
Spillback Cap Reductn	0	0	0	0
Storage Cap Reductn	0	0	0	0
Reduced v/c Ratio	0.27	0.44	0.02	0.68

Intersection Summary



Movement	WBL	WBR	NET	NER	SWL	SWT
Lane Configurations						
Traffic Volume (veh/h)	55	32	558	55	12	969
Future Volume (veh/h)	55	32	558	55	12	969
Initial Q (Qb), veh	0	0	0	0	0	0
Ped-Bike Adj(A_pbT)	1.00	0.83		0.99	1.00	
Parking Bus, Adj	1.00	1.00	1.00	1.00	1.00	1.00
Work Zone On Approach	No		No			No
Adj Sat Flow, veh/h/ln	1870	1870	1870	1870	1870	1870
Adj Flow Rate, veh/h	60	35	607	60	13	1053
Peak Hour Factor	0.92	0.92	0.92	0.92	0.92	0.92
Percent Heavy Veh, %	2	2	2	2	2	2
Cap, veh/h	126	73	1292	128	574	1444
Arrive On Green	0.13	0.13	0.77	0.77	0.77	0.77
Sat Flow, veh/h	985	575	1673	165	769	1870
Grp Volume(v), veh/h	96	0	0	667	13	1053
Grp Sat Flow(s),veh/h/ln	1577	0	0	1838	769	1870
Q Serve(g_s), s	5.1	0.0	0.0	11.7	0.6	26.4
Cycle Q Clear(g_c), s	5.1	0.0	0.0	11.7	12.2	26.4
Prop In Lane	0.62	0.36		0.09	1.00	
Lane Grp Cap(c), veh/h	201	0	0	1420	574	1444
V/C Ratio(X)	0.48	0.00	0.00	0.47	0.02	0.73
Avail Cap(c_a), veh/h	315	0	0	1420	574	1444
HCM Platoon Ratio	1.00	1.00	1.00	1.00	1.00	1.00
Upstream Filter(I)	1.00	0.00	0.00	1.00	1.00	1.00
Uniform Delay (d), s/veh	36.5	0.0	0.0	3.7	5.8	5.3
Incr Delay (d2), s/veh	1.7	0.0	0.0	1.1	0.1	3.3
Initial Q Delay(d3),s/veh	0.0	0.0	0.0	0.0	0.0	0.0
%ile BackOfQ(50%),veh/ln	2.1	0.0	0.0	3.1	0.1	7.5
Unsig. Movement Delay, s/veh						
LnGrp Delay(d),s/veh	38.2	0.0	0.0	4.8	5.9	8.6
LnGrp LOS	D	A	A	A	A	A
Approach Vol, veh/h	96		667			1066
Approach Delay, s/veh	38.2		4.8			8.6
Approach LOS	D		A			A

Timer - Assigned Phs		2		4		6
Phs Duration (G+Y+Rc), s		74.0		16.0		74.0
Change Period (Y+Rc), s		* 4.5		* 4.5		* 4.5
Max Green Setting (Gmax), s		* 63		* 18		* 63
Max Q Clear Time (g_c+I1), s		13.7		7.1		28.4
Green Ext Time (p_c), s		5.3		0.2		11.1

Intersection Summary	
HCM 6th Ctrl Delay	8.7
HCM 6th LOS	A

Notes

User approved volume balancing among the lanes for turning movement.

* HCM 6th computational engine requires equal clearance times for the phases crossing the barrier.

Intersection	
Int Delay, s/veh	1

Movement	EBL	EBR	NBL	NBT	SBT	SBR
Lane Configurations						
Traffic Vol, veh/h	18	15	16	549	950	35
Future Vol, veh/h	18	15	16	549	950	35
Conflicting Peds, #/hr	34	26	26	0	0	26
Sign Control	Stop	Stop	Free	Free	Free	Free
RT Channelized	-	None	-	None	-	None
Storage Length	0	-	-	-	-	80
Veh in Median Storage, #	0	-	-	0	0	-
Grade, %	0	-	-	0	0	-
Peak Hour Factor	92	92	92	92	92	92
Heavy Vehicles, %	2	2	2	2	2	2
Mvmt Flow	20	16	17	597	1033	38

Major/Minor	Minor2		Major1		Major2	
Conflicting Flow All	1724	1085	1097	0	-	0
Stage 1	1059	-	-	-	-	-
Stage 2	665	-	-	-	-	-
Critical Hdwy	6.42	6.22	4.12	-	-	-
Critical Hdwy Stg 1	5.42	-	-	-	-	-
Critical Hdwy Stg 2	5.42	-	-	-	-	-
Follow-up Hdwy	3.518	3.318	2.218	-	-	-
Pot Cap-1 Maneuver	98	263	636	-	-	-
Stage 1	333	-	-	-	-	-
Stage 2	511	-	-	-	-	-
Platoon blocked, %				-	-	-
Mov Cap-1 Maneuver	89	250	620	-	-	-
Mov Cap-2 Maneuver	89	-	-	-	-	-
Stage 1	311	-	-	-	-	-
Stage 2	498	-	-	-	-	-

Approach	EB	NB	SB
HCM Control Delay, s	44.6	0.3	0
HCM LOS	E		

Minor Lane/Major Mvmt	NBL	NBT	EBLn1	SBT	SBR
Capacity (veh/h)	620	-	126	-	-
HCM Lane V/C Ratio	0.028	-	0.285	-	-
HCM Control Delay (s)	11	0	44.6	-	-
HCM Lane LOS	B	A	E	-	-
HCM 95th %tile Q(veh)	0.1	-	1.1	-	-

Intersection	
Intersection Delay, s/veh	7.7
Intersection LOS	A

Movement	EBL	EBT	EBR	WBL	WBT	WBR	NBL	NBT	NBR	SBL	SBT	SBR
Lane Configurations												
Traffic Vol, veh/h	5	0	6	37	5	22	4	91	0	0	86	5
Future Vol, veh/h	5	0	6	37	5	22	4	91	0	0	86	5
Peak Hour Factor	0.92	0.92	0.92	0.92	0.92	0.92	0.92	0.92	0.92	0.92	0.92	0.92
Heavy Vehicles, %	2	2	2	2	2	2	2	2	2	2	2	2
Mvmt Flow	5	0	7	40	5	24	4	99	0	0	93	5
Number of Lanes	0	1	0	0	1	0	0	1	0	0	1	0

Approach	EB	WB	NB	SB
Opposing Approach	WB	EB	SB	NB
Opposing Lanes	1	1	1	1
Conflicting Approach Left	SB	NB	EB	WB
Conflicting Lanes Left	1	1	1	1
Conflicting Approach Right	NB	SB	WB	EB
Conflicting Lanes Right	1	1	1	1
HCM Control Delay	7.3	7.7	7.8	7.7
HCM LOS	A	A	A	A

Lane	NBLn1	EBLn1	WBLn1	SBLn1
Vol Left, %	4%	45%	58%	0%
Vol Thru, %	96%	0%	8%	95%
Vol Right, %	0%	55%	34%	5%
Sign Control	Stop	Stop	Stop	Stop
Traffic Vol by Lane	95	11	64	91
LT Vol	4	5	37	0
Through Vol	91	0	5	86
RT Vol	0	6	22	5
Lane Flow Rate	103	12	70	99
Geometry Grp	1	1	1	1
Degree of Util (X)	0.119	0.014	0.083	0.113
Departure Headway (Hd)	4.161	4.219	4.302	4.123
Convergence, Y/N	Yes	Yes	Yes	Yes
Cap	852	853	838	860
Service Time	2.231	2.221	2.302	2.195
HCM Lane V/C Ratio	0.121	0.014	0.084	0.115
HCM Control Delay	7.8	7.3	7.7	7.7
HCM Lane LOS	A	A	A	A
HCM 95th-tile Q	0.4	0	0.3	0.4

Intersection	
Intersection Delay, s/veh	7.7
Intersection LOS	A

Movement	EBL	EBT	EBR	WBL	WBT	WBR	SEL	SET	SER	NWL	NWT	NWR
Lane Configurations												
Traffic Vol, veh/h	0	0	0	35	26	6	10	63	4	30	42	29
Future Vol, veh/h	0	0	0	35	26	6	10	63	4	30	42	29
Peak Hour Factor	0.92	0.92	0.92	0.92	0.92	0.92	0.92	0.92	0.92	0.92	0.92	0.92
Heavy Vehicles, %	2	2	2	2	2	2	2	2	2	2	2	2
Mvmt Flow	0	0	0	38	28	7	11	68	4	33	46	32
Number of Lanes	0	0	0	0	1	0	0	1	0	0	1	0


Approach	WB	SE	NW
Opposing Approach		NW	SE
Opposing Lanes	0	1	1
Conflicting Approach Left	NW	WB	
Conflicting Lanes Left	1	1	0
Conflicting Approach Right	SE		WB
Conflicting Lanes Right	1	0	1
HCM Control Delay	7.8	7.7	7.6
HCM LOS	A	A	A

Lane	NWLn1	WBLn1	SELn1
Vol Left, %	30%	52%	13%
Vol Thru, %	42%	39%	82%
Vol Right, %	29%	9%	5%
Sign Control	Stop	Stop	Stop
Traffic Vol by Lane	101	67	77
LT Vol	30	35	10
Through Vol	42	26	63
RT Vol	29	6	4
Lane Flow Rate	110	73	84
Geometry Grp	1	1	1
Degree of Util (X)	0.122	0.087	0.096
Departure Headway (Hd)	4.013	4.316	4.141
Convergence, Y/N	Yes	Yes	Yes
Cap	885	819	857
Service Time	2.076	2.403	2.207
HCM Lane V/C Ratio	0.124	0.089	0.098
HCM Control Delay	7.6	7.8	7.7
HCM Lane LOS	A	A	A
HCM 95th-tile Q	0.4	0.3	0.3

Lane Group	EBL	EBT	EBR	WBT	NBL	NBT	SBL	SBT	SBR
Lane Configurations									
Traffic Volume (vph)	446	6	30	57	154	284	13	343	634
Future Volume (vph)	446	6	30	57	154	284	13	343	634
Turn Type	Split	NA	Perm	NA	Perm	NA	Perm	NA	pm+ov
Protected Phases	4	4		8		6		2	4
Permitted Phases			4		6		2		2
Detector Phase	4	4	4	8	6	6	2	2	4
Switch Phase									
Minimum Initial (s)	9.0	9.0	9.0	9.0	10.0	10.0	10.0	10.0	9.0
Minimum Split (s)	18.8	18.8	18.8	15.2	36.0	36.0	36.0	36.0	18.8
Total Split (s)	18.8	18.8	18.8	15.2	36.0	36.0	36.0	36.0	18.8
Total Split (%)	26.9%	26.9%	26.9%	21.7%	51.4%	51.4%	51.4%	51.4%	26.9%
Yellow Time (s)	4.3	4.3	4.3	3.6	4.1	4.1	4.1	4.1	4.3
All-Red Time (s)	1.5	1.5	1.5	2.6	1.3	1.3	1.3	1.3	1.5
Lost Time Adjust (s)	0.0	0.0	0.0	0.0	0.0	0.0	0.0	0.0	0.0
Total Lost Time (s)	5.8	5.8	5.8	6.2	5.4	5.4	5.4	5.4	5.8
Lead/Lag									
Lead-Lag Optimize?									
Recall Mode	None	None	None	None	C-Min	C-Min	C-Min	C-Min	None
Act Effct Green (s)	17.7	17.7	17.7	9.0	28.9	28.9	28.9	28.9	53.2
Actuated g/C Ratio	0.25	0.25	0.25	0.13	0.41	0.41	0.41	0.41	0.76
v/c Ratio	0.58	0.57	0.07	0.41	0.41	0.21	0.03	0.26	0.52
Control Delay	28.6	28.4	0.3	31.8	21.2	15.7	15.4	16.0	2.5
Queue Delay	0.0	0.0	0.0	0.0	0.0	0.0	0.0	0.0	0.0
Total Delay	28.6	28.4	0.3	31.8	21.2	15.7	15.4	16.0	2.5
LOS	C	C	A	C	C	B	B	B	A
Approach Delay		26.7		31.8		17.6		7.4	
Approach LOS		C		C		B		A	

Intersection Summary	
Cycle Length: 70	
Actuated Cycle Length: 70	
Offset: 0 (0%), Referenced to phase 2:SBTL and 6:NBTL, Start of Green	
Natural Cycle: 70	
Control Type: Actuated-Coordinated	
Maximum v/c Ratio: 0.58	
Intersection Signal Delay: 15.4	Intersection LOS: B
Intersection Capacity Utilization 69.8%	ICU Level of Service C
Analysis Period (min) 15	

Splits and Phases: 1: Glendale Blvd & Silver Lake Blvd

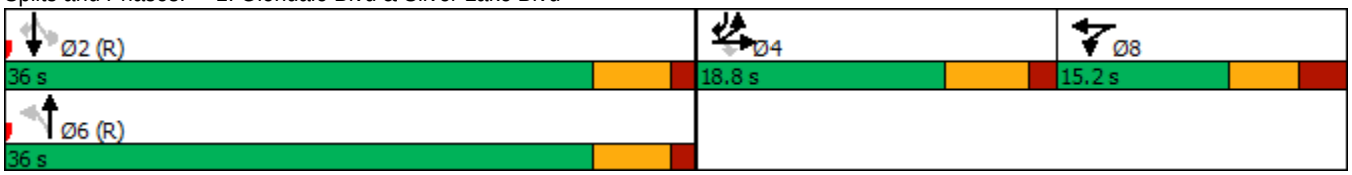



Lane Group	EBL	EBT	EBR	WBT	NBL	NBT	SBL	SBT	SBR
Lane Group Flow (vph)	247	245	33	97	167	312	14	373	689
v/c Ratio	0.58	0.57	0.07	0.41	0.41	0.21	0.03	0.26	0.52
Control Delay	28.6	28.4	0.3	31.8	21.2	15.7	15.4	16.0	2.5
Queue Delay	0.0	0.0	0.0	0.0	0.0	0.0	0.0	0.0	0.0
Total Delay	28.6	28.4	0.3	31.8	21.2	15.7	15.4	16.0	2.5
Queue Length 50th (ft)	90	89	0	36	58	52	4	63	17
Queue Length 95th (ft)	175	173	0	79	104	73	14	86	48
Internal Link Dist (ft)		598		249		795		581	
Turn Bay Length (ft)	100		100		80		80		125
Base Capacity (vph)	432	434	507	238	478	1714	507	1716	1320
Starvation Cap Reductn	0	0	0	0	0	0	0	0	0
Spillback Cap Reductn	0	0	0	0	0	0	0	0	0
Storage Cap Reductn	0	0	0	0	0	0	0	0	0
Reduced v/c Ratio	0.57	0.56	0.07	0.41	0.35	0.18	0.03	0.22	0.52

Intersection Summary

Movement	EBL	EBT	EBR	WBL	WBT	WBR	NBL	NBT	NBR	SBL	SBT	SBR
Lane Configurations												
Traffic Volume (veh/h)	446	6	30	23	57	9	154	284	3	13	343	634
Future Volume (veh/h)	446	6	30	23	57	9	154	284	3	13	343	634
Initial Q (Qb), veh	0	0	0	0	0	0	0	0	0	0	0	0
Ped-Bike Adj(A_pbT)	1.00		1.00	1.00		0.97	1.00		1.00	1.00		1.00
Parking Bus, Adj	1.00	1.00	1.00	1.00	1.00	1.00	1.00	1.00	1.00	1.00	1.00	1.00
Work Zone On Approach		No			No			No			No	
Adj Sat Flow, veh/h/ln	1870	1870	1870	1870	1870	1870	1870	1870	1870	1870	1870	1870
Adj Flow Rate, veh/h	490	0	33	25	62	10	167	309	3	14	373	689
Peak Hour Factor	0.92	0.92	0.92	0.92	0.92	0.92	0.92	0.92	0.92	0.92	0.92	0.92
Percent Heavy Veh, %	2	2	2	2	2	2	2	2	2	2	2	2
Cap, veh/h	595	0	265	51	126	20	323	1714	17	558	1689	1018
Arrive On Green	0.17	0.00	0.17	0.11	0.11	0.11	0.48	0.48	0.48	0.48	0.48	0.48
Sat Flow, veh/h	3563	0	1585	466	1155	186	531	3606	35	1067	3554	1585
Grp Volume(v), veh/h	490	0	33	97	0	0	167	152	160	14	373	689
Grp Sat Flow(s),veh/h/ln	1781	0	1585	1808	0	0	531	1777	1864	1067	1777	1585
Q Serve(g_s), s	9.3	0.0	1.2	3.5	0.0	0.0	18.8	3.4	3.4	0.5	4.3	19.3
Cycle Q Clear(g_c), s	9.3	0.0	1.2	3.5	0.0	0.0	23.1	3.4	3.4	4.0	4.3	19.3
Prop In Lane	1.00		1.00	0.26		0.10	1.00		0.02	1.00		1.00
Lane Grp Cap(c), veh/h	595	0	265	197	0	0	323	845	886	558	1689	1018
V/C Ratio(X)	0.82	0.00	0.12	0.49	0.00	0.00	0.52	0.18	0.18	0.03	0.22	0.68
Avail Cap(c_a), veh/h	662	0	294	232	0	0	323	845	886	558	1689	1018
HCM Platoon Ratio	1.00	1.00	1.00	1.00	1.00	1.00	1.00	1.00	1.00	1.00	1.00	1.00
Upstream Filter(I)	1.00	0.00	1.00	1.00	0.00	0.00	1.00	1.00	1.00	1.00	1.00	1.00
Uniform Delay (d), s/veh	28.2	0.0	24.8	29.4	0.0	0.0	17.5	10.5	10.5	11.7	10.8	7.9
Incr Delay (d2), s/veh	7.7	0.0	0.2	1.9	0.0	0.0	5.8	0.5	0.4	0.1	0.3	3.6
Initial Q Delay(d3),s/veh	0.0	0.0	0.0	0.0	0.0	0.0	0.0	0.0	0.0	0.0	0.0	0.0
%ile BackOfQ(50%),veh/ln	4.4	0.0	0.5	1.6	0.0	0.0	2.5	1.3	1.4	0.1	1.6	9.7
Unsig. Movement Delay, s/veh												
LnGrp Delay(d),s/veh	35.8	0.0	25.0	31.3	0.0	0.0	23.4	11.0	11.0	11.8	11.1	11.5
LnGrp LOS	D	A	C	C	A	A	C	B	B	B	B	B
Approach Vol, veh/h		523			97			479			1076	
Approach Delay, s/veh		35.1			31.3			15.3			11.4	
Approach LOS		D			C			B			B	

Timer - Assigned Phs		2		4		6		8				
Phs Duration (G+Y+Rc), s		38.7		17.5		38.7		13.8				
Change Period (Y+Rc), s		* 5.4		5.8		* 5.4		6.2				
Max Green Setting (Gmax), s		* 31		13.0		* 31		9.0				
Max Q Clear Time (g_c+I1), s		21.3		11.3		25.1		5.5				
Green Ext Time (p_c), s		3.7		0.4		1.7		0.1				

Intersection Summary												
HCM 6th Ctrl Delay			18.8									
HCM 6th LOS			B									

Notes

User approved volume balancing among the lanes for turning movement.

* HCM 6th computational engine requires equal clearance times for the phases crossing the barrier.

Intersection	
Int Delay, s/veh	1.6

Movement	NBL	NBT	SBT	SBR	SEL	SER
Lane Configurations						
Traffic Vol, veh/h	43	529	767	93	21	42
Future Vol, veh/h	43	529	767	93	21	42
Conflicting Peds, #/hr	18	0	0	18	0	0
Sign Control	Free	Free	Free	Free	Stop	Stop
RT Channelized	-	None	-	None	-	None
Storage Length	-	-	-	100	0	-
Veh in Median Storage, #	-	0	0	-	0	-
Grade, %	-	0	0	-	0	-
Peak Hour Factor	92	92	92	92	92	92
Heavy Vehicles, %	2	2	2	2	2	2
Mvmt Flow	47	575	834	101	23	46

Major/Minor	Major1		Major2		Minor2	
Conflicting Flow All	953	0	-	0	1521	852
Stage 1	-	-	-	-	852	-
Stage 2	-	-	-	-	669	-
Critical Hdwy	4.12	-	-	-	6.42	6.22
Critical Hdwy Stg 1	-	-	-	-	5.42	-
Critical Hdwy Stg 2	-	-	-	-	5.42	-
Follow-up Hdwy	2.218	-	-	-	3.518	3.318
Pot Cap-1 Maneuver	721	-	-	-	130	359
Stage 1	-	-	-	-	418	-
Stage 2	-	-	-	-	509	-
Platoon blocked, %		-	-	-		
Mov Cap-1 Maneuver	709	-	-	-	113	353
Mov Cap-2 Maneuver	-	-	-	-	113	-
Stage 1	-	-	-	-	371	-
Stage 2	-	-	-	-	500	-

Approach	NB	SB	SE
HCM Control Delay, s	0.8	0	30.8
HCM LOS			D

Minor Lane/Major Mvmt	NBL	NBT	SELn1	SBT	SBR
Capacity (veh/h)	709	-	207	-	-
HCM Lane V/C Ratio	0.066	-	0.331	-	-
HCM Control Delay (s)	10.4	0	30.8	-	-
HCM Lane LOS	B	A	D	-	-
HCM 95th %tile Q(veh)	0.2	-	1.4	-	-

Lane Group	WBL	NET	SWL	SWT
Lane Configurations				
Traffic Volume (vph)	55	563	12	973
Future Volume (vph)	55	563	12	973
Turn Type	Prot	NA	Perm	NA
Protected Phases	4	2		6
Permitted Phases			6	
Detector Phase	4	2	6	6
Switch Phase				
Minimum Initial (s)	7.0	10.0	10.0	10.0
Minimum Split (s)	22.5	67.5	67.5	67.5
Total Split (s)	22.5	67.5	67.5	67.5
Total Split (%)	25.0%	75.0%	75.0%	75.0%
Yellow Time (s)	3.6	4.1	4.1	4.1
All-Red Time (s)	0.9	0.4	0.4	0.4
Lost Time Adjust (s)	0.0	0.0	0.0	0.0
Total Lost Time (s)	4.5	4.5	4.5	4.5
Lead/Lag				
Lead-Lag Optimize?				
Recall Mode	None	C-Max	C-Max	C-Max
Act Effct Green (s)	9.5	74.7	74.7	74.7
Actuated g/C Ratio	0.11	0.83	0.83	0.83
v/c Ratio	0.48	0.44	0.02	0.68
Control Delay	34.8	4.1	2.6	7.5
Queue Delay	0.0	0.0	0.0	0.0
Total Delay	34.8	4.1	2.6	7.5
LOS	C	A	A	A
Approach Delay	34.8	4.1		7.5
Approach LOS	C	A		A

Intersection Summary	
Cycle Length: 90	
Actuated Cycle Length: 90	
Offset: 0 (0%), Referenced to phase 2:NET and 6:SWTL, Start of Yellow	
Natural Cycle: 90	
Control Type: Actuated-Coordinated	
Maximum v/c Ratio: 0.68	
Intersection Signal Delay: 7.6	Intersection LOS: A
Intersection Capacity Utilization 71.7%	ICU Level of Service C
Analysis Period (min) 15	

Splits and Phases: 3: Silver Lake Blvd & Duane St



Lane Group	WBL	NET	SWL	SWT
Lane Group Flow (vph)	95	672	13	1058
v/c Ratio	0.48	0.44	0.02	0.68
Control Delay	34.8	4.1	2.6	7.5
Queue Delay	0.0	0.0	0.0	0.0
Total Delay	34.8	4.1	2.6	7.5
Queue Length 50th (ft)	36	86	1	205
Queue Length 95th (ft)	79	177	6	441
Internal Link Dist (ft)	659	549		837
Turn Bay Length (ft)			40	
Base Capacity (vph)	350	1519	576	1546
Starvation Cap Reductn	0	0	0	0
Spillback Cap Reductn	0	0	0	0
Storage Cap Reductn	0	0	0	0
Reduced v/c Ratio	0.27	0.44	0.02	0.68

Intersection Summary



Movement	WBL	WBR	NET	NER	SWL	SWT
Lane Configurations						
Traffic Volume (veh/h)	55	32	563	55	12	973
Future Volume (veh/h)	55	32	563	55	12	973
Initial Q (Qb), veh	0	0	0	0	0	0
Ped-Bike Adj(A_pbT)	1.00	0.83		0.99	1.00	
Parking Bus, Adj	1.00	1.00	1.00	1.00	1.00	1.00
Work Zone On Approach	No		No			No
Adj Sat Flow, veh/h/ln	1870	1870	1870	1870	1870	1870
Adj Flow Rate, veh/h	60	35	612	60	13	1058
Peak Hour Factor	0.92	0.92	0.92	0.92	0.92	0.92
Percent Heavy Veh, %	2	2	2	2	2	2
Cap, veh/h	126	73	1293	127	571	1444
Arrive On Green	0.13	0.13	0.77	0.77	0.77	0.77
Sat Flow, veh/h	985	575	1674	164	765	1870
Grp Volume(v), veh/h	96	0	0	672	13	1058
Grp Sat Flow(s),veh/h/ln	1577	0	0	1838	765	1870
Q Serve(g_s), s	5.1	0.0	0.0	11.8	0.6	26.7
Cycle Q Clear(g_c), s	5.1	0.0	0.0	11.8	12.4	26.7
Prop In Lane	0.62	0.36		0.09	1.00	
Lane Grp Cap(c), veh/h	201	0	0	1420	571	1444
V/C Ratio(X)	0.48	0.00	0.00	0.47	0.02	0.73
Avail Cap(c_a), veh/h	315	0	0	1420	571	1444
HCM Platoon Ratio	1.00	1.00	1.00	1.00	1.00	1.00
Upstream Filter(I)	1.00	0.00	0.00	1.00	1.00	1.00
Uniform Delay (d), s/veh	36.5	0.0	0.0	3.7	5.9	5.4
Incr Delay (d2), s/veh	1.7	0.0	0.0	1.1	0.1	3.3
Initial Q Delay(d3),s/veh	0.0	0.0	0.0	0.0	0.0	0.0
%ile BackOfQ(50%),veh/ln	2.1	0.0	0.0	3.2	0.1	7.6
Unsig. Movement Delay, s/veh						
LnGrp Delay(d),s/veh	38.2	0.0	0.0	4.8	6.0	8.7
LnGrp LOS	D	A	A	A	A	A
Approach Vol, veh/h	96		672			1071
Approach Delay, s/veh	38.2		4.8			8.7
Approach LOS	D		A			A

Timer - Assigned Phs		2		4		6
Phs Duration (G+Y+Rc), s		74.0		16.0		74.0
Change Period (Y+Rc), s		* 4.5		* 4.5		* 4.5
Max Green Setting (Gmax), s		* 63		* 18		* 63
Max Q Clear Time (g_c+I1), s		13.8		7.1		28.7
Green Ext Time (p_c), s		5.4		0.2		11.2

Intersection Summary	
HCM 6th Ctrl Delay	8.8
HCM 6th LOS	A

Notes

User approved volume balancing among the lanes for turning movement.

* HCM 6th computational engine requires equal clearance times for the phases crossing the barrier.

Intersection	
Int Delay, s/veh	1.1

Movement	EBL	EBR	NBL	NBT	SBT	SBR
Lane Configurations						
Traffic Vol, veh/h	18	16	17	554	952	36
Future Vol, veh/h	18	16	17	554	952	36
Conflicting Peds, #/hr	34	26	26	0	0	26
Sign Control	Stop	Stop	Free	Free	Free	Free
RT Channelized	-	None	-	None	-	None
Storage Length	0	-	-	-	-	80
Veh in Median Storage, #	0	-	-	0	0	-
Grade, %	0	-	-	0	0	-
Peak Hour Factor	92	92	92	92	92	92
Heavy Vehicles, %	2	2	2	2	2	2
Mvmt Flow	20	17	18	602	1035	39

Major/Minor	Minor2		Major1		Major2	
Conflicting Flow All	1733	1087	1100	0	-	0
Stage 1	1061	-	-	-	-	-
Stage 2	672	-	-	-	-	-
Critical Hdwy	6.42	6.22	4.12	-	-	-
Critical Hdwy Stg 1	5.42	-	-	-	-	-
Critical Hdwy Stg 2	5.42	-	-	-	-	-
Follow-up Hdwy	3.518	3.318	2.218	-	-	-
Pot Cap-1 Maneuver	97	263	635	-	-	-
Stage 1	333	-	-	-	-	-
Stage 2	508	-	-	-	-	-
Platoon blocked, %				-	-	-
Mov Cap-1 Maneuver	88	250	619	-	-	-
Mov Cap-2 Maneuver	88	-	-	-	-	-
Stage 1	310	-	-	-	-	-
Stage 2	495	-	-	-	-	-

Approach	EB	NB	SB
HCM Control Delay, s	44.6	0.3	0
HCM LOS	E		

Minor Lane/Major Mvmt	NBL	NBT	EBLn1	SBT	SBR
Capacity (veh/h)	619	-	127	-	-
HCM Lane V/C Ratio	0.03	-	0.291	-	-
HCM Control Delay (s)	11	0	44.6	-	-
HCM Lane LOS	B	A	E	-	-
HCM 95th %tile Q(veh)	0.1	-	1.1	-	-

Intersection	
Intersection Delay, s/veh	7.8
Intersection LOS	A

Movement	EBL	EBT	EBR	WBL	WBT	WBR	NBL	NBT	NBR	SBL	SBT	SBR
Lane Configurations												
Traffic Vol, veh/h	5	0	6	38	5	22	4	92	0	0	88	5
Future Vol, veh/h	5	0	6	38	5	22	4	92	0	0	88	5
Peak Hour Factor	0.92	0.92	0.92	0.92	0.92	0.92	0.92	0.92	0.92	0.92	0.92	0.92
Heavy Vehicles, %	2	2	2	2	2	2	2	2	2	2	2	2
Mvmt Flow	5	0	7	41	5	24	4	100	0	0	96	5
Number of Lanes	0	1	0	0	1	0	0	1	0	0	1	0

Approach	EB	WB	NB	SB
Opposing Approach	WB	EB	SB	NB
Opposing Lanes	1	1	1	1
Conflicting Approach Left	SB	NB	EB	WB
Conflicting Lanes Left	1	1	1	1
Conflicting Approach Right	NB	SB	WB	EB
Conflicting Lanes Right	1	1	1	1
HCM Control Delay	7.3	7.7	7.8	7.8
HCM LOS	A	A	A	A

Lane	NBLn1	EBLn1	WBLn1	SBLn1
Vol Left, %	4%	45%	58%	0%
Vol Thru, %	96%	0%	8%	95%
Vol Right, %	0%	55%	34%	5%
Sign Control	Stop	Stop	Stop	Stop
Traffic Vol by Lane	96	11	65	93
LT Vol	4	5	38	0
Through Vol	92	0	5	88
RT Vol	0	6	22	5
Lane Flow Rate	104	12	71	101
Geometry Grp	1	1	1	1
Degree of Util (X)	0.121	0.014	0.085	0.116
Departure Headway (Hd)	4.165	4.23	4.316	4.127
Convergence, Y/N	Yes	Yes	Yes	Yes
Cap	851	851	835	858
Service Time	2.237	2.232	2.316	2.201
HCM Lane V/C Ratio	0.122	0.014	0.085	0.118
HCM Control Delay	7.8	7.3	7.7	7.8
HCM Lane LOS	A	A	A	A
HCM 95th-tile Q	0.4	0	0.3	0.4

Intersection	
Intersection Delay, s/veh	7.7
Intersection LOS	A

Movement	EBL	EBT	EBR	WBL	WBT	WBR	SEL	SET	SER	NWL	NWT	NWR
Lane Configurations												
Traffic Vol, veh/h	0	0	0	35	26	6	10	63	4	32	42	29
Future Vol, veh/h	0	0	0	35	26	6	10	63	4	32	42	29
Peak Hour Factor	0.92	0.92	0.92	0.92	0.92	0.92	0.92	0.92	0.92	0.92	0.92	0.92
Heavy Vehicles, %	2	2	2	2	2	2	2	2	2	2	2	2
Mvmt Flow	0	0	0	38	28	7	11	68	4	35	46	32
Number of Lanes	0	0	0	0	1	0	0	1	0	0	1	0


Approach	WB	SE	NW
Opposing Approach		NW	SE
Opposing Lanes	0	1	1
Conflicting Approach Left	NW	WB	
Conflicting Lanes Left	1	1	0
Conflicting Approach Right	SE		WB
Conflicting Lanes Right	1	0	1
HCM Control Delay	7.8	7.7	7.7
HCM LOS	A	A	A

Lane	NWLn1	WBLn1	SELn1
Vol Left, %	31%	52%	13%
Vol Thru, %	41%	39%	82%
Vol Right, %	28%	9%	5%
Sign Control	Stop	Stop	Stop
Traffic Vol by Lane	103	67	77
LT Vol	32	35	10
Through Vol	42	26	63
RT Vol	29	6	4
Lane Flow Rate	112	73	84
Geometry Grp	1	1	1
Degree of Util (X)	0.125	0.087	0.096
Departure Headway (Hd)	4.019	4.32	4.143
Convergence, Y/N	Yes	Yes	Yes
Cap	883	818	856
Service Time	2.082	2.408	2.209
HCM Lane V/C Ratio	0.127	0.089	0.098
HCM Control Delay	7.7	7.8	7.7
HCM Lane LOS	A	A	A
HCM 95th-tile Q	0.4	0.3	0.3

Lane Group	EBL	EBT	EBR	WBT	NBL	NBT	SBL	SBT	SBR
Lane Configurations									
Traffic Volume (vph)	729	24	71	53	121	343	29	611	536
Future Volume (vph)	729	24	71	53	121	343	29	611	536
Turn Type	Split	NA	Perm	NA	Perm	NA	Perm	NA	pm+ov
Protected Phases	4	4		8		6		2	4
Permitted Phases			4		6		2		2
Detector Phase	4	4	4	8	6	6	2	2	4
Switch Phase									
Minimum Initial (s)	9.0	9.0	9.0	9.0	10.0	10.0	10.0	10.0	9.0
Minimum Split (s)	24.8	24.8	24.8	15.2	30.0	30.0	30.0	30.0	24.8
Total Split (s)	24.8	24.8	24.8	15.2	30.0	30.0	30.0	30.0	24.8
Total Split (%)	35.4%	35.4%	35.4%	21.7%	42.9%	42.9%	42.9%	42.9%	35.4%
Yellow Time (s)	4.3	4.3	4.3	3.6	4.1	4.1	4.1	4.1	4.3
All-Red Time (s)	1.5	1.5	1.5	2.6	1.3	1.3	1.3	1.3	1.5
Lost Time Adjust (s)	0.0	0.0	0.0	0.0	0.0	0.0	0.0	0.0	0.0
Total Lost Time (s)	5.8	5.8	5.8	6.2	5.4	5.4	5.4	5.4	5.8
Lead/Lag									
Lead-Lag Optimize?									
Recall Mode	None	None	None	None	C-Min	C-Min	C-Min	C-Min	None
Act Effct Green (s)	20.7	20.7	20.7	9.0	25.9	25.9	25.9	25.9	46.2
Actuated g/C Ratio	0.30	0.30	0.30	0.13	0.37	0.37	0.37	0.37	0.66
v/c Ratio	0.83	0.81	0.14	0.53	0.62	0.29	0.09	0.51	0.48
Control Delay	40.8	39.3	1.7	34.3	36.2	17.5	16.7	19.9	1.8
Queue Delay	0.0	0.0	0.0	0.0	0.0	0.0	0.0	0.0	0.0
Total Delay	40.8	39.3	1.7	34.3	36.2	17.5	16.7	19.9	1.8
LOS	D	D	A	C	D	B	B	B	A
Approach Delay		36.8		34.3		22.3		11.6	
Approach LOS		D		C		C		B	

Intersection Summary	
Cycle Length: 70	
Actuated Cycle Length: 70	
Offset: 24.6 (35%), Referenced to phase 2:SBTL and 6:NBTL, Start of Yellow	
Natural Cycle: 75	
Control Type: Actuated-Coordinated	
Maximum v/c Ratio: 0.83	
Intersection Signal Delay: 22.6	Intersection LOS: C
Intersection Capacity Utilization 68.8%	ICU Level of Service C
Analysis Period (min) 15	

Splits and Phases: 1: Glendale Blvd & Silver Lake Blvd

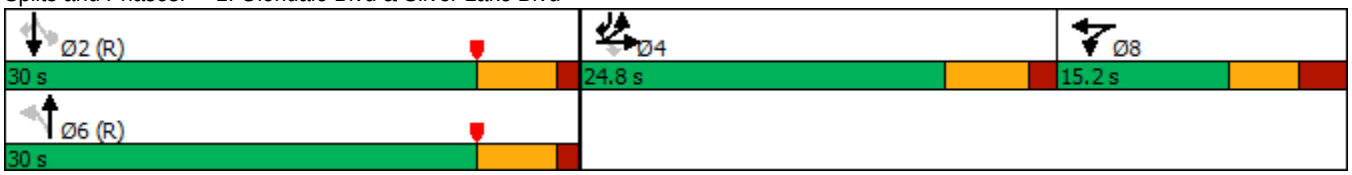



Lane Group	EBL	EBT	EBR	WBT	NBL	NBT	SBL	SBT	SBR
Lane Group Flow (vph)	412	406	77	127	132	382	32	664	583
v/c Ratio	0.83	0.81	0.14	0.53	0.62	0.29	0.09	0.51	0.48
Control Delay	40.8	39.3	1.7	34.3	36.2	17.5	16.7	19.9	1.8
Queue Delay	0.0	0.0	0.0	0.0	0.0	0.0	0.0	0.0	0.0
Total Delay	40.8	39.3	1.7	34.3	36.2	17.5	16.7	19.9	1.8
Queue Length 50th (ft)	172	169	0	47	49	64	10	122	0
Queue Length 95th (ft)	#345	#338	9	96	#128	94	27	166	24
Internal Link Dist (ft)		598		249		795		581	
Turn Bay Length (ft)	100		100		80		80		125
Base Capacity (vph)	498	500	563	240	227	1392	380	1398	1225
Starvation Cap Reductn	0	0	0	0	0	0	0	0	0
Spillback Cap Reductn	0	0	0	0	0	0	0	0	0
Storage Cap Reductn	0	0	0	0	0	0	0	0	0
Reduced v/c Ratio	0.83	0.81	0.14	0.53	0.58	0.27	0.08	0.47	0.48

Intersection Summary

95th percentile volume exceeds capacity, queue may be longer.
Queue shown is maximum after two cycles.

Movement	EBL	EBT	EBR	WBL	WBT	WBR	NBL	NBT	NBR	SBL	SBT	SBR
Lane Configurations												
Traffic Volume (veh/h)	729	24	71	42	53	21	121	343	8	29	611	536
Future Volume (veh/h)	729	24	71	42	53	21	121	343	8	29	611	536
Initial Q (Qb), veh	0	0	0	0	0	0	0	0	0	0	0	0
Ped-Bike Adj(A_pbT)	1.00		1.00	1.00		0.98	1.00		0.99	1.00		0.99
Parking Bus, Adj	1.00	1.00	1.00	1.00	1.00	1.00	1.00	1.00	1.00	1.00	1.00	1.00
Work Zone On Approach		No			No			No			No	
Adj Sat Flow, veh/h/ln	1870	1870	1870	1870	1870	1870	1870	1870	1870	1870	1870	1870
Adj Flow Rate, veh/h	811	0	77	46	58	23	132	373	9	32	664	583
Peak Hour Factor	0.92	0.92	0.92	0.92	0.92	0.92	0.92	0.92	0.92	0.92	0.92	0.92
Percent Heavy Veh, %	2	2	2	2	2	2	2	2	2	2	2	2
Cap, veh/h	917	0	408	76	95	38	207	1334	32	405	1338	998
Arrive On Green	0.26	0.00	0.26	0.12	0.12	0.12	0.38	0.38	0.38	0.38	0.38	0.38
Sat Flow, veh/h	3563	0	1585	642	809	321	445	3545	85	997	3554	1568
Grp Volume(v), veh/h	811	0	77	127	0	0	132	187	195	32	664	583
Grp Sat Flow(s),veh/h/ln	1781	0	1585	1772	0	0	445	1777	1854	997	1777	1568
Q Serve(g_s), s	15.3	0.0	2.7	4.8	0.0	0.0	16.3	5.1	5.1	1.6	10.0	15.2
Cycle Q Clear(g_c), s	15.3	0.0	2.7	4.8	0.0	0.0	26.3	5.1	5.1	6.8	10.0	15.2
Prop In Lane	1.00		1.00	0.36		0.18	1.00		0.05	1.00		1.00
Lane Grp Cap(c), veh/h	917	0	408	209	0	0	207	669	698	405	1338	998
V/C Ratio(X)	0.88	0.00	0.19	0.61	0.00	0.00	0.64	0.28	0.28	0.08	0.50	0.58
Avail Cap(c_a), veh/h	967	0	430	228	0	0	207	669	698	405	1338	998
HCM Platoon Ratio	1.00	1.00	1.00	1.00	1.00	1.00	1.00	1.00	1.00	1.00	1.00	1.00
Upstream Filter(I)	1.00	0.00	1.00	1.00	0.00	0.00	1.00	1.00	1.00	1.00	1.00	1.00
Uniform Delay (d), s/veh	25.0	0.0	20.3	29.3	0.0	0.0	28.6	15.2	15.2	17.6	16.7	7.5
Incr Delay (d2), s/veh	9.5	0.0	0.2	4.0	0.0	0.0	14.2	1.0	1.0	0.4	1.3	2.5
Initial Q Delay(d3),s/veh	0.0	0.0	0.0	0.0	0.0	0.0	0.0	0.0	0.0	0.0	0.0	0.0
%ile BackOfQ(50%),veh/ln	7.2	0.0	0.9	2.2	0.0	0.0	3.0	2.1	2.2	0.4	3.9	9.1
Unsig. Movement Delay, s/veh												
LnGrp Delay(d),s/veh	34.5	0.0	20.5	33.4	0.0	0.0	42.8	16.2	16.2	18.0	18.1	10.0
LnGrp LOS	C	A	C	C	A	A	D	B	B	B	B	A
Approach Vol, veh/h		888			127			514			1279	
Approach Delay, s/veh		33.3			33.4			23.0			14.4	
Approach LOS		C			C			C			B	

Timer - Assigned Phs		2		4		6		8				
Phs Duration (G+Y+Rc), s		31.7		23.8		31.7		14.4				
Change Period (Y+Rc), s		* 5.4		5.8		* 5.4		6.2				
Max Green Setting (Gmax), s		* 25		19.0		* 25		9.0				
Max Q Clear Time (g_c+I1), s		17.2		17.3		28.3		6.8				
Green Ext Time (p_c), s		4.0		0.7		0.0		0.1				

Intersection Summary												
HCM 6th Ctrl Delay			22.8									
HCM 6th LOS			C									

Notes

User approved volume balancing among the lanes for turning movement.

* HCM 6th computational engine requires equal clearance times for the phases crossing the barrier.

Intersection	
Int Delay, s/veh	8.7

Movement	NBL	NBT	SBT	SBR	SEL	SER
Lane Configurations						
Traffic Vol, veh/h	64	747	647	77	51	71
Future Vol, veh/h	64	747	647	77	51	71
Conflicting Peds, #/hr	46	0	0	46	0	0
Sign Control	Free	Free	Free	Free	Stop	Stop
RT Channelized	-	None	-	None	-	None
Storage Length	-	-	-	100	0	-
Veh in Median Storage, #	-	0	0	-	0	-
Grade, %	-	0	0	-	0	-
Peak Hour Factor	92	92	92	92	92	92
Heavy Vehicles, %	2	2	2	2	2	2
Mvmt Flow	70	812	703	84	55	77

Major/Minor	Major1		Major2		Minor2	
Conflicting Flow All	833	0	-	0	1701	749
Stage 1	-	-	-	-	749	-
Stage 2	-	-	-	-	952	-
Critical Hdwy	4.12	-	-	-	6.42	6.22
Critical Hdwy Stg 1	-	-	-	-	5.42	-
Critical Hdwy Stg 2	-	-	-	-	5.42	-
Follow-up Hdwy	2.218	-	-	-	3.518	3.318
Pot Cap-1 Maneuver	800	-	-	-	101	412
Stage 1	-	-	-	-	467	-
Stage 2	-	-	-	-	375	-
Platoon blocked, %		-	-	-		
Mov Cap-1 Maneuver	765	-	-	-	77	394
Mov Cap-2 Maneuver	-	-	-	-	77	-
Stage 1	-	-	-	-	372	-
Stage 2	-	-	-	-	359	-

Approach	NB	SB	SE
HCM Control Delay, s	0.8	0	113.5
HCM LOS			F

Minor Lane/Major Mvmt	NBL	NBT	SELn1	SBT	SBR
Capacity (veh/h)	765	-	145	-	-
HCM Lane V/C Ratio	0.091	-	0.915	-	-
HCM Control Delay (s)	10.2	0	113.5	-	-
HCM Lane LOS	B	A	F	-	-
HCM 95th %tile Q(veh)	0.3	-	6.3	-	-

Lane Group	WBL	NET	SWL	SWT
Lane Configurations				
Traffic Volume (vph)	108	860	11	822
Future Volume (vph)	108	860	11	822
Turn Type	Prot	NA	Perm	NA
Protected Phases	4	2		6
Permitted Phases			6	
Detector Phase	4	2	6	6
Switch Phase				
Minimum Initial (s)	7.0	10.0	10.0	10.0
Minimum Split (s)	22.5	97.5	97.5	97.5
Total Split (s)	22.5	97.5	97.5	97.5
Total Split (%)	18.8%	81.3%	81.3%	81.3%
Yellow Time (s)	3.6	4.1	4.1	4.1
All-Red Time (s)	0.9	0.4	0.4	0.4
Lost Time Adjust (s)	0.0	0.0	0.0	0.0
Total Lost Time (s)	4.5	4.5	4.5	4.5
Lead/Lag				
Lead-Lag Optimize?				
Recall Mode	None	C-Max	C-Max	C-Max
Act Effct Green (s)	14.8	96.2	96.2	96.2
Actuated g/C Ratio	0.12	0.80	0.80	0.80
v/c Ratio	0.72	0.81	0.05	0.60
Control Delay	65.6	13.4	3.6	7.0
Queue Delay	0.0	0.0	0.0	0.0
Total Delay	65.6	13.4	3.6	7.0
LOS	E	B	A	A
Approach Delay	65.6	13.4		6.9
Approach LOS	E	B		A

Intersection Summary	
Cycle Length: 120	
Actuated Cycle Length: 120	
Offset: 0 (0%), Referenced to phase 2:NET and 6:SWTL, Start of Yellow	
Natural Cycle: 120	
Control Type: Actuated-Coordinated	
Maximum v/c Ratio: 0.81	
Intersection Signal Delay: 14.3	Intersection LOS: B
Intersection Capacity Utilization 80.0%	ICU Level of Service D
Analysis Period (min) 15	

Splits and Phases: 3: Silver Lake Blvd & Duane St



Lane Group	WBL	NET	SWL	SWT
Lane Group Flow (vph)	149	1149	12	893
v/c Ratio	0.72	0.81	0.05	0.60
Control Delay	65.6	13.4	3.6	7.0
Queue Delay	0.0	0.0	0.0	0.0
Total Delay	65.6	13.4	3.6	7.0
Queue Length 50th (ft)	104	412	2	220
Queue Length 95th (ft)	173	729	7	348
Internal Link Dist (ft)	659	549		837
Turn Bay Length (ft)			40	
Base Capacity (vph)	252	1414	238	1493
Starvation Cap Reductn	0	0	0	0
Spillback Cap Reductn	0	0	0	0
Storage Cap Reductn	0	0	0	0
Reduced v/c Ratio	0.59	0.81	0.05	0.60

Intersection Summary



Movement	WBL	WBR	NET	NER	SWL	SWT
Lane Configurations						
Traffic Volume (veh/h)	108	29	860	197	11	822
Future Volume (veh/h)	108	29	860	197	11	822
Initial Q (Qb), veh	0	0	0	0	0	0
Ped-Bike Adj(A_pbT)	1.00	0.69		0.97	1.00	
Parking Bus, Adj	1.00	1.00	1.00	1.00	1.00	1.00
Work Zone On Approach	No		No			No
Adj Sat Flow, veh/h/ln	1870	1870	1870	1870	1870	1870
Adj Flow Rate, veh/h	117	32	935	214	12	893
Peak Hour Factor	0.92	0.92	0.92	0.92	0.92	0.92
Percent Heavy Veh, %	2	2	2	2	2	2
Cap, veh/h	172	47	1149	263	258	1468
Arrive On Green	0.14	0.14	0.78	0.78	0.78	0.78
Sat Flow, veh/h	1227	336	1464	335	489	1870
Grp Volume(v), veh/h	150	0	0	1149	12	893
Grp Sat Flow(s),veh/h/ln	1573	0	0	1800	489	1870
Q Serve(g_s), s	10.9	0.0	0.0	45.6	1.8	23.6
Cycle Q Clear(g_c), s	10.9	0.0	0.0	45.6	47.4	23.6
Prop In Lane	0.78	0.21		0.19	1.00	
Lane Grp Cap(c), veh/h	221	0	0	1412	258	1468
V/C Ratio(X)	0.68	0.00	0.00	0.81	0.05	0.61
Avail Cap(c_a), veh/h	236	0	0	1412	258	1468
HCM Platoon Ratio	1.00	1.00	1.00	1.00	1.00	1.00
Upstream Filter(I)	1.00	0.00	0.00	1.00	1.00	1.00
Uniform Delay (d), s/veh	49.0	0.0	0.0	7.7	21.8	5.3
Incr Delay (d2), s/veh	7.1	0.0	0.0	5.2	0.3	1.9
Initial Q Delay(d3),s/veh	0.0	0.0	0.0	0.0	0.0	0.0
%ile BackOfQ(50%),veh/ln	4.7	0.0	0.0	15.0	0.2	7.7
Unsig. Movement Delay, s/veh						
LnGrp Delay(d),s/veh	56.1	0.0	0.0	12.9	22.1	7.2
LnGrp LOS	E	A	A	B	C	A
Approach Vol, veh/h	150		1149			905
Approach Delay, s/veh	56.1		12.9			7.4
Approach LOS	E		B			A

Timer - Assigned Phs		2		4		6
Phs Duration (G+Y+Rc), s		98.7		21.3		98.7
Change Period (Y+Rc), s		* 4.5		* 4.5		* 4.5
Max Green Setting (Gmax), s		* 93		* 18		* 93
Max Q Clear Time (g_c+I1), s		47.6		12.9		49.4
Green Ext Time (p_c), s		14.9		0.2		8.6

Intersection Summary	
HCM 6th Ctrl Delay	13.6
HCM 6th LOS	B

Notes

User approved volume balancing among the lanes for turning movement.

* HCM 6th computational engine requires equal clearance times for the phases crossing the barrier.

Intersection	
Int Delay, s/veh	11.6

Movement	EBL	EBR	NBL	NBT	SBT	SBR
Lane Configurations						
Traffic Vol, veh/h	41	27	34	910	876	70
Future Vol, veh/h	41	27	34	910	876	70
Conflicting Peds, #/hr	76	55	55	0	0	76
Sign Control	Stop	Stop	Free	Free	Free	Free
RT Channelized	-	None	-	None	-	None
Storage Length	0	-	-	-	-	80
Veh in Median Storage, #	0	-	-	0	0	-
Grade, %	0	-	-	0	0	-
Peak Hour Factor	92	92	92	92	92	92
Heavy Vehicles, %	2	2	2	2	2	2
Mvmt Flow	45	29	37	989	952	76

Major/Minor	Minor2		Major1		Major2	
Conflicting Flow All	2167	1083	1104	0	-	0
Stage 1	1028	-	-	-	-	-
Stage 2	1139	-	-	-	-	-
Critical Hdwy	6.42	6.22	4.12	-	-	-
Critical Hdwy Stg 1	5.42	-	-	-	-	-
Critical Hdwy Stg 2	5.42	-	-	-	-	-
Follow-up Hdwy	3.518	3.318	2.218	-	-	-
Pot Cap-1 Maneuver	52	264	632	-	-	-
Stage 1	345	-	-	-	-	-
Stage 2	305	-	-	-	-	-
Platoon blocked, %				-	-	-
Mov Cap-1 Maneuver	~ 39	232	586	-	-	-
Mov Cap-2 Maneuver	~ 39	-	-	-	-	-
Stage 1	275	-	-	-	-	-
Stage 2	283	-	-	-	-	-

Approach	EB	NB	SB
HCM Control Delay, s	$ 327.3	0.4	0
HCM LOS	F		

Minor Lane/Major Mvmt	NBL	NBT	EBLn1	SBT	SBR
Capacity (veh/h)	586	-	58	-	-
HCM Lane V/C Ratio	0.063	-	1.274	-	-
HCM Control Delay (s)	11.6	0	$ 327.3	-	-
HCM Lane LOS	B	A	F	-	-
HCM 95th %tile Q(veh)	0.2	-	6.4	-	-

Notes			
~: Volume exceeds capacity	$: Delay exceeds 300s	+: Computation Not Defined	*: All major volume in platoon

Intersection	
Intersection Delay, s/veh	8.1
Intersection LOS	A

Movement	EBL	EBT	EBR	WBL	WBT	WBR	NBL	NBT	NBR	SBL	SBT	SBR
Lane Configurations												
Traffic Vol, veh/h	3	0	4	57	1	11	3	138	0	0	93	6
Future Vol, veh/h	3	0	4	57	1	11	3	138	0	0	93	6
Peak Hour Factor	0.92	0.92	0.92	0.92	0.92	0.92	0.92	0.92	0.92	0.92	0.92	0.92
Heavy Vehicles, %	2	2	2	2	2	2	2	2	2	2	2	2
Mvmt Flow	3	0	4	62	1	12	3	150	0	0	101	7
Number of Lanes	0	1	0	0	1	0	0	1	0	0	1	0

Approach	EB	WB	NB	SB
Opposing Approach	WB	EB	SB	NB
Opposing Lanes	1	1	1	1
Conflicting Approach Left	SB	NB	EB	WB
Conflicting Lanes Left	1	1	1	1
Conflicting Approach Right	NB	SB	WB	EB
Conflicting Lanes Right	1	1	1	1
HCM Control Delay	7.4	8.1	8.2	7.9
HCM LOS	A	A	A	A

Lane	NBLn1	EBLn1	WBLn1	SBLn1
Vol Left, %	2%	43%	83%	0%
Vol Thru, %	98%	0%	1%	94%
Vol Right, %	0%	57%	16%	6%
Sign Control	Stop	Stop	Stop	Stop
Traffic Vol by Lane	141	7	69	99
LT Vol	3	3	57	0
Through Vol	138	0	1	93
RT Vol	0	4	11	6
Lane Flow Rate	153	8	75	108
Geometry Grp	1	1	1	1
Degree of Util (X)	0.177	0.009	0.096	0.124
Departure Headway (Hd)	4.166	4.342	4.588	4.16
Convergence, Y/N	Yes	Yes	Yes	Yes
Cap	849	829	786	847
Service Time	2.253	2.345	2.588	2.258
HCM Lane V/C Ratio	0.18	0.01	0.095	0.128
HCM Control Delay	8.2	7.4	8.1	7.9
HCM Lane LOS	A	A	A	A
HCM 95th-tile Q	0.6	0	0.3	0.4

Intersection	
Intersection Delay, s/veh	8.1
Intersection LOS	A

Movement	EBL	EBT	EBR	WBL	WBT	WBR	SEL	SET	SER	NWL	NWT	NWR
Lane Configurations												
Traffic Vol, veh/h	0	0	0	60	24	2	5	101	2	52	46	42
Future Vol, veh/h	0	0	0	60	24	2	5	101	2	52	46	42
Peak Hour Factor	0.92	0.92	0.92	0.92	0.92	0.92	0.92	0.92	0.92	0.92	0.92	0.92
Heavy Vehicles, %	2	2	2	2	2	2	2	2	2	2	2	2
Mvmt Flow	0	0	0	65	26	2	5	110	2	57	50	46
Number of Lanes	0	0	0	0	1	0	0	1	0	0	1	0


Approach	WB	SE	NW
Opposing Approach		NW	SE
Opposing Lanes	0	1	1
Conflicting Approach Left	NW	WB	
Conflicting Lanes Left	1	1	0
Conflicting Approach Right	SE		WB
Conflicting Lanes Right	1	0	1
HCM Control Delay	8.3	8	8.1
HCM LOS	A	A	A

Lane	NWLn1	WBLn1	SELn1
Vol Left, %	37%	70%	5%
Vol Thru, %	33%	28%	94%
Vol Right, %	30%	2%	2%
Sign Control	Stop	Stop	Stop
Traffic Vol by Lane	140	86	108
LT Vol	52	60	5
Through Vol	46	24	101
RT Vol	42	2	2
Lane Flow Rate	152	93	117
Geometry Grp	1	1	1
Degree of Util (X)	0.177	0.121	0.141
Departure Headway (Hd)	4.191	4.65	4.316
Convergence, Y/N	Yes	Yes	Yes
Cap	861	773	833
Service Time	2.191	2.664	2.327
HCM Lane V/C Ratio	0.177	0.12	0.14
HCM Control Delay	8.1	8.3	8
HCM Lane LOS	A	A	A
HCM 95th-tile Q	0.6	0.4	0.5

Lane Group	EBL	EBT	EBR	WBT	NBL	NBT	SBL	SBT	SBR
Lane Configurations									
Traffic Volume (vph)	749	25	73	55	125	353	30	628	551
Future Volume (vph)	749	25	73	55	125	353	30	628	551
Turn Type	Split	NA	Perm	NA	Perm	NA	Perm	NA	pm+ov
Protected Phases	4	4		8		6		2	4
Permitted Phases			4		6		2		2
Detector Phase	4	4	4	8	6	6	2	2	4
Switch Phase									
Minimum Initial (s)	9.0	9.0	9.0	9.0	10.0	10.0	10.0	10.0	9.0
Minimum Split (s)	24.8	24.8	24.8	15.2	30.0	30.0	30.0	30.0	24.8
Total Split (s)	24.8	24.8	24.8	15.2	30.0	30.0	30.0	30.0	24.8
Total Split (%)	35.4%	35.4%	35.4%	21.7%	42.9%	42.9%	42.9%	42.9%	35.4%
Yellow Time (s)	4.3	4.3	4.3	3.6	4.1	4.1	4.1	4.1	4.3
All-Red Time (s)	1.5	1.5	1.5	2.6	1.3	1.3	1.3	1.3	1.5
Lost Time Adjust (s)	0.0	0.0	0.0	0.0	0.0	0.0	0.0	0.0	0.0
Total Lost Time (s)	5.8	5.8	5.8	6.2	5.4	5.4	5.4	5.4	5.8
Lead/Lag									
Lead-Lag Optimize?									
Recall Mode	None	None	None	None	C-Min	C-Min	C-Min	C-Min	None
Act Effct Green (s)	20.5	20.5	20.5	9.0	26.2	26.2	26.2	26.2	46.2
Actuated g/C Ratio	0.29	0.29	0.29	0.13	0.37	0.37	0.37	0.37	0.66
v/c Ratio	0.86	0.85	0.14	0.55	0.65	0.30	0.09	0.52	0.49
Control Delay	44.6	43.0	1.8	35.2	38.8	17.3	16.6	19.7	1.8
Queue Delay	0.0	0.0	0.0	0.0	0.0	0.0	0.0	0.0	0.0
Total Delay	44.6	43.0	1.8	35.2	38.8	17.3	16.6	19.7	1.8
LOS	D	D	A	D	D	B	B	B	A
Approach Delay		40.2		35.2		22.8		11.5	
Approach LOS		D		D		C		B	

Intersection Summary	
Cycle Length: 70	
Actuated Cycle Length: 70	
Offset: 24.6 (35%), Referenced to phase 2:SBTL and 6:NBTL, Start of Yellow	
Natural Cycle: 75	
Control Type: Actuated-Coordinated	
Maximum v/c Ratio: 0.86	
Intersection Signal Delay: 23.7	Intersection LOS: C
Intersection Capacity Utilization 69.4%	ICU Level of Service C
Analysis Period (min) 15	

Splits and Phases: 1: Glendale Blvd & Silver Lake Blvd

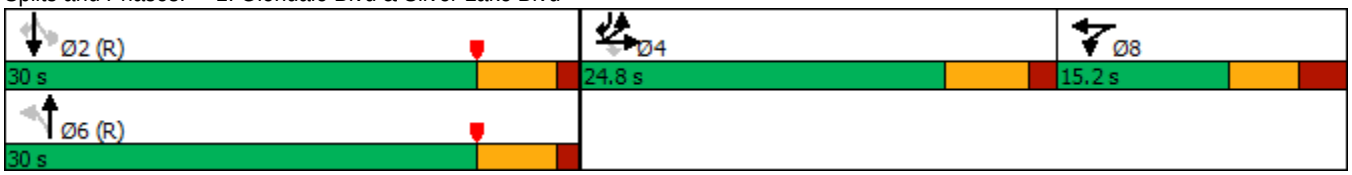



Lane Group	EBL	EBT	EBR	WBT	NBL	NBT	SBL	SBT	SBR
Lane Group Flow (vph)	423	418	79	132	136	394	33	683	599
v/c Ratio	0.86	0.85	0.14	0.55	0.65	0.30	0.09	0.52	0.49
Control Delay	44.6	43.0	1.8	35.2	38.8	17.3	16.6	19.7	1.8
Queue Delay	0.0	0.0	0.0	0.0	0.0	0.0	0.0	0.0	0.0
Total Delay	44.6	43.0	1.8	35.2	38.8	17.3	16.6	19.7	1.8
Queue Length 50th (ft)	185	182	0	49	50	64	9	122	0
Queue Length 95th (ft)	#357	#351	10	#100	#137	96	28	171	24
Internal Link Dist (ft)		598		249		795		581	
Turn Bay Length (ft)	100		100		80		80		125
Base Capacity (vph)	491	493	557	240	218	1381	370	1387	1230
Starvation Cap Reductn	0	0	0	0	0	0	0	0	0
Spillback Cap Reductn	0	0	0	0	0	0	0	0	0
Storage Cap Reductn	0	0	0	0	0	0	0	0	0
Reduced v/c Ratio	0.86	0.85	0.14	0.55	0.62	0.29	0.09	0.49	0.49

Intersection Summary

95th percentile volume exceeds capacity, queue may be longer.
Queue shown is maximum after two cycles.

Movement	EBL	EBT	EBR	WBL	WBT	WBR	NBL	NBT	NBR	SBL	SBT	SBR
Lane Configurations												
Traffic Volume (veh/h)	749	25	73	44	55	22	125	353	9	30	628	551
Future Volume (veh/h)	749	25	73	44	55	22	125	353	9	30	628	551
Initial Q (Qb), veh	0	0	0	0	0	0	0	0	0	0	0	0
Ped-Bike Adj(A_pbT)	1.00		1.00	1.00		0.98	1.00		0.99	1.00		0.99
Parking Bus, Adj	1.00	1.00	1.00	1.00	1.00	1.00	1.00	1.00	1.00	1.00	1.00	1.00
Work Zone On Approach		No			No			No			No	
Adj Sat Flow, veh/h/ln	1870	1870	1870	1870	1870	1870	1870	1870	1870	1870	1870	1870
Adj Flow Rate, veh/h	833	0	79	48	60	24	136	384	10	33	683	599
Peak Hour Factor	0.92	0.92	0.92	0.92	0.92	0.92	0.92	0.92	0.92	0.92	0.92	0.92
Percent Heavy Veh, %	2	2	2	2	2	2	2	2	2	2	2	2
Cap, veh/h	932	0	415	76	96	38	198	1313	34	393	1319	997
Arrive On Green	0.26	0.00	0.26	0.12	0.12	0.12	0.37	0.37	0.37	0.37	0.37	0.37
Sat Flow, veh/h	3563	0	1585	644	805	322	431	3537	92	986	3554	1568
Grp Volume(v), veh/h	833	0	79	132	0	0	136	193	201	33	683	599
Grp Sat Flow(s),veh/h/ln	1781	0	1585	1772	0	0	431	1777	1853	986	1777	1568
Q Serve(g_s), s	15.8	0.0	2.7	5.0	0.0	0.0	15.5	5.4	5.4	1.7	10.5	15.9
Cycle Q Clear(g_c), s	15.8	0.0	2.7	5.0	0.0	0.0	26.0	5.4	5.4	7.1	10.5	15.9
Prop In Lane	1.00		1.00	0.36		0.18	1.00		0.05	1.00		1.00
Lane Grp Cap(c), veh/h	932	0	415	210	0	0	198	659	688	393	1319	997
V/C Ratio(X)	0.89	0.00	0.19	0.63	0.00	0.00	0.69	0.29	0.29	0.08	0.52	0.60
Avail Cap(c_a), veh/h	967	0	430	228	0	0	198	659	688	393	1319	997
HCM Platoon Ratio	1.00	1.00	1.00	1.00	1.00	1.00	1.00	1.00	1.00	1.00	1.00	1.00
Upstream Filter(I)	1.00	0.00	1.00	1.00	0.00	0.00	1.00	1.00	1.00	1.00	1.00	1.00
Uniform Delay (d), s/veh	24.9	0.0	20.1	29.4	0.0	0.0	29.6	15.5	15.5	18.0	17.1	7.6
Incr Delay (d2), s/veh	10.5	0.0	0.2	4.8	0.0	0.0	17.6	1.1	1.1	0.4	1.5	2.7
Initial Q Delay(d3),s/veh	0.0	0.0	0.0	0.0	0.0	0.0	0.0	0.0	0.0	0.0	0.0	0.0
%ile BackOfQ(50%),veh/ln	7.5	0.0	1.0	2.3	0.0	0.0	3.2	2.2	2.3	0.4	4.1	9.6
Unsig. Movement Delay, s/veh												
LnGrp Delay(d),s/veh	35.4	0.0	20.3	34.1	0.0	0.0	47.2	16.6	16.6	18.4	18.6	10.3
LnGrp LOS	D	A	C	C	A	A	D	B	B	B	B	B
Approach Vol, veh/h		912			132			530			1315	
Approach Delay, s/veh		34.1			34.1			24.5			14.8	
Approach LOS		C			C			C			B	

Timer - Assigned Phs		2		4		6		8				
Phs Duration (G+Y+Rc), s		31.4		24.1		31.4		14.5				
Change Period (Y+Rc), s		* 5.4		5.8		* 5.4		6.2				
Max Green Setting (Gmax), s		* 25		19.0		* 25		9.0				
Max Q Clear Time (g_c+I1), s		17.9		17.8		28.0		7.0				
Green Ext Time (p_c), s		3.8		0.5		0.0		0.1				

Intersection Summary												
HCM 6th Ctrl Delay			23.5									
HCM 6th LOS			C									

Notes

User approved volume balancing among the lanes for turning movement.

* HCM 6th computational engine requires equal clearance times for the phases crossing the barrier.

Intersection	
Int Delay, s/veh	11.3

Movement	NBL	NBT	SBT	SBR	SEL	SER
Lane Configurations						
Traffic Vol, veh/h	66	768	665	80	53	73
Future Vol, veh/h	66	768	665	80	53	73
Conflicting Peds, #/hr	46	0	0	46	0	0
Sign Control	Free	Free	Free	Free	Stop	Stop
RT Channelized	-	None	-	None	-	None
Storage Length	-	-	-	100	0	-
Veh in Median Storage, #	-	0	0	-	0	-
Grade, %	-	0	0	-	0	-
Peak Hour Factor	92	92	92	92	92	92
Heavy Vehicles, %	2	2	2	2	2	2
Mvmt Flow	72	835	723	87	58	79

Major/Minor	Major1		Major2		Minor2	
Conflicting Flow All	856	0	-	0	1748	769
Stage 1	-	-	-	-	769	-
Stage 2	-	-	-	-	979	-
Critical Hdwy	4.12	-	-	-	6.42	6.22
Critical Hdwy Stg 1	-	-	-	-	5.42	-
Critical Hdwy Stg 2	-	-	-	-	5.42	-
Follow-up Hdwy	2.218	-	-	-	3.518	3.318
Pot Cap-1 Maneuver	784	-	-	-	95	401
Stage 1	-	-	-	-	457	-
Stage 2	-	-	-	-	364	-
Platoon blocked, %		-	-	-		
Mov Cap-1 Maneuver	750	-	-	-	71	383
Mov Cap-2 Maneuver	-	-	-	-	71	-
Stage 1	-	-	-	-	359	-
Stage 2	-	-	-	-	348	-

Approach	NB	SB	SE
HCM Control Delay, s	0.8	0	148.1
HCM LOS			F

Minor Lane/Major Mvmt	NBL	NBT	SELn1	SBT	SBR
Capacity (veh/h)	750	-	134	-	-
HCM Lane V/C Ratio	0.096	-	1.022	-	-
HCM Control Delay (s)	10.3	0	148.1	-	-
HCM Lane LOS	B	A	F	-	-
HCM 95th %tile Q(veh)	0.3	-	7.4	-	-

Lane Group	WBL	NET	SWL	SWT
Lane Configurations				
Traffic Volume (vph)	111	884	12	845
Future Volume (vph)	111	884	12	845
Turn Type	Prot	NA	Perm	NA
Protected Phases	4	2		6
Permitted Phases			6	
Detector Phase	4	2	6	6
Switch Phase				
Minimum Initial (s)	7.0	10.0	10.0	10.0
Minimum Split (s)	22.5	97.5	97.5	97.5
Total Split (s)	22.5	97.5	97.5	97.5
Total Split (%)	18.8%	81.3%	81.3%	81.3%
Yellow Time (s)	3.6	4.1	4.1	4.1
All-Red Time (s)	0.9	0.4	0.4	0.4
Lost Time Adjust (s)	0.0	0.0	0.0	0.0
Total Lost Time (s)	4.5	4.5	4.5	4.5
Lead/Lag				
Lead-Lag Optimize?				
Recall Mode	None	C-Max	C-Max	C-Max
Act Effct Green (s)	15.0	96.0	96.0	96.0
Actuated g/C Ratio	0.12	0.80	0.80	0.80
v/c Ratio	0.73	0.84	0.06	0.62
Control Delay	66.6	14.9	3.8	7.3
Queue Delay	0.0	0.0	0.0	0.0
Total Delay	66.6	14.9	3.8	7.3
LOS	E	B	A	A
Approach Delay	66.6	14.9		7.3
Approach LOS	E	B		A

Intersection Summary	
Cycle Length: 120	
Actuated Cycle Length: 120	
Offset: 0 (0%), Referenced to phase 2:NET and 6:SWTL, Start of Yellow	
Natural Cycle: 120	
Control Type: Actuated-Coordinated	
Maximum v/c Ratio: 0.84	
Intersection Signal Delay: 15.3	Intersection LOS: B
Intersection Capacity Utilization 81.7%	ICU Level of Service D
Analysis Period (min) 15	

Splits and Phases: 3: Silver Lake Blvd & Duane St





Lane Group	WBL	NET	SWL	SWT
Lane Group Flow (vph)	154	1182	13	918
v/c Ratio	0.73	0.84	0.06	0.62
Control Delay	66.6	14.9	3.8	7.3
Queue Delay	0.0	0.0	0.0	0.0
Total Delay	66.6	14.9	3.8	7.3
Queue Length 50th (ft)	108	460	2	238
Queue Length 95th (ft)	179	811	7	369
Internal Link Dist (ft)	659	549		837
Turn Bay Length (ft)			40	
Base Capacity (vph)	252	1411	214	1490
Starvation Cap Reductn	0	0	0	0
Spillback Cap Reductn	0	0	0	0
Storage Cap Reductn	0	0	0	0
Reduced v/c Ratio	0.61	0.84	0.06	0.62

Intersection Summary



Movement	WBL	WBR	NET	NER	SWL	SWT
Lane Configurations						
Traffic Volume (veh/h)	111	30	884	203	12	845
Future Volume (veh/h)	111	30	884	203	12	845
Initial Q (Qb), veh	0	0	0	0	0	0
Ped-Bike Adj(A_pbT)	1.00	0.70		0.97	1.00	
Parking Bus, Adj	1.00	1.00	1.00	1.00	1.00	1.00
Work Zone On Approach	No		No			No
Adj Sat Flow, veh/h/ln	1870	1870	1870	1870	1870	1870
Adj Flow Rate, veh/h	121	33	961	221	13	918
Peak Hour Factor	0.92	0.92	0.92	0.92	0.92	0.92
Percent Heavy Veh, %	2	2	2	2	2	2
Cap, veh/h	173	47	1147	264	236	1466
Arrive On Green	0.14	0.14	0.78	0.78	0.78	0.78
Sat Flow, veh/h	1229	335	1463	336	474	1870
Grp Volume(v), veh/h	155	0	0	1182	13	918
Grp Sat Flow(s),veh/h/ln	1575	0	0	1799	474	1870
Q Serve(g_s), s	11.3	0.0	0.0	49.6	2.1	25.0
Cycle Q Clear(g_c), s	11.3	0.0	0.0	49.6	51.8	25.0
Prop In Lane	0.78	0.21		0.19	1.00	
Lane Grp Cap(c), veh/h	222	0	0	1411	236	1466
V/C Ratio(X)	0.70	0.00	0.00	0.84	0.06	0.63
Avail Cap(c_a), veh/h	236	0	0	1411	236	1466
HCM Platoon Ratio	1.00	1.00	1.00	1.00	1.00	1.00
Upstream Filter(I)	1.00	0.00	0.00	1.00	1.00	1.00
Uniform Delay (d), s/veh	49.1	0.0	0.0	8.2	24.5	5.5
Incr Delay (d2), s/veh	8.1	0.0	0.0	6.1	0.4	2.0
Initial Q Delay(d3),s/veh	0.0	0.0	0.0	0.0	0.0	0.0
%ile BackOfQ(50%),veh/ln	5.0	0.0	0.0	16.5	0.3	8.2
Unsig. Movement Delay, s/veh						
LnGrp Delay(d),s/veh	57.2	0.0	0.0	14.2	24.9	7.5
LnGrp LOS	E	A	A	B	C	A
Approach Vol, veh/h	155		1182			931
Approach Delay, s/veh	57.2		14.2			7.8
Approach LOS	E		B			A

Timer - Assigned Phs		2		4		6
Phs Duration (G+Y+Rc), s		98.6		21.4		98.6
Change Period (Y+Rc), s		* 4.5		* 4.5		* 4.5
Max Green Setting (Gmax), s		* 93		* 18		* 93
Max Q Clear Time (g_c+I1), s		51.6		13.3		53.8
Green Ext Time (p_c), s		15.5		0.2		9.0

Intersection Summary		
HCM 6th Ctrl Delay	14.5	
HCM 6th LOS	B	

Notes

User approved volume balancing among the lanes for turning movement.

* HCM 6th computational engine requires equal clearance times for the phases crossing the barrier.

Intersection	
Int Delay, s/veh	15.2

Movement	EBL	EBR	NBL	NBT	SBT	SBR
Lane Configurations						
Traffic Vol, veh/h	43	28	35	935	900	72
Future Vol, veh/h	43	28	35	935	900	72
Conflicting Peds, #/hr	76	55	55	0	0	76
Sign Control	Stop	Stop	Free	Free	Free	Free
RT Channelized	-	None	-	None	-	None
Storage Length	0	-	-	-	-	80
Veh in Median Storage, #	0	-	-	0	0	-
Grade, %	0	-	-	0	0	-
Peak Hour Factor	92	92	92	92	92	92
Heavy Vehicles, %	2	2	2	2	2	2
Mvmt Flow	47	30	38	1016	978	78

Major/Minor	Minor2		Major1		Major2	
Conflicting Flow All	2222	1109	1132	0	-	0
Stage 1	1054	-	-	-	-	-
Stage 2	1168	-	-	-	-	-
Critical Hdwy	6.42	6.22	4.12	-	-	-
Critical Hdwy Stg 1	5.42	-	-	-	-	-
Critical Hdwy Stg 2	5.42	-	-	-	-	-
Follow-up Hdwy	3.518	3.318	2.218	-	-	-
Pot Cap-1 Maneuver	48	255	617	-	-	-
Stage 1	335	-	-	-	-	-
Stage 2	296	-	-	-	-	-
Platoon blocked, %				-	-	-
Mov Cap-1 Maneuver	~ 35	224	572	-	-	-
Mov Cap-2 Maneuver	~ 35	-	-	-	-	-
Stage 1	263	-	-	-	-	-
Stage 2	275	-	-	-	-	-

Approach	EB	NB	SB
HCM Control Delay, s	$ 424.2	0.4	0
HCM LOS	F		

Minor Lane/Major Mvmt	NBL	NBT	EBLn1	SBT	SBR
Capacity (veh/h)	572	-	52	-	-
HCM Lane V/C Ratio	0.067	-	1.484	-	-
HCM Control Delay (s)	11.7	0	$ 424.2	-	-
HCM Lane LOS	B	A	F	-	-
HCM 95th %tile Q(veh)	0.2	-	7.2	-	-

Notes			
~: Volume exceeds capacity	$: Delay exceeds 300s	+: Computation Not Defined	*: All major volume in platoon

Intersection	
Intersection Delay, s/veh	8.1
Intersection LOS	A

Movement	EBL	EBT	EBR	WBL	WBT	WBR	NBL	NBT	NBR	SBL	SBT	SBR
Lane Configurations												
Traffic Vol, veh/h	4	0	5	59	2	12	4	142	0	0	96	7
Future Vol, veh/h	4	0	5	59	2	12	4	142	0	0	96	7
Peak Hour Factor	0.92	0.92	0.92	0.92	0.92	0.92	0.92	0.92	0.92	0.92	0.92	0.92
Heavy Vehicles, %	2	2	2	2	2	2	2	2	2	2	2	2
Mvmt Flow	4	0	5	64	2	13	4	154	0	0	104	8
Number of Lanes	0	1	0	0	1	0	0	1	0	0	1	0

Approach	EB	WB	NB	SB
Opposing Approach	WB	EB	SB	NB
Opposing Lanes	1	1	1	1
Conflicting Approach Left	SB	NB	EB	WB
Conflicting Lanes Left	1	1	1	1
Conflicting Approach Right	NB	SB	WB	EB
Conflicting Lanes Right	1	1	1	1
HCM Control Delay	7.4	8.1	8.2	7.9
HCM LOS	A	A	A	A

Lane	NBLn1	EBLn1	WBLn1	SBLn1
Vol Left, %	3%	44%	81%	0%
Vol Thru, %	97%	0%	3%	93%
Vol Right, %	0%	56%	16%	7%
Sign Control	Stop	Stop	Stop	Stop
Traffic Vol by Lane	146	9	73	103
LT Vol	4	4	59	0
Through Vol	142	0	2	96
RT Vol	0	5	12	7
Lane Flow Rate	159	10	79	112
Geometry Grp	1	1	1	1
Degree of Util (X)	0.184	0.012	0.102	0.133
Departure Headway (Hd)	4.183	4.385	4.607	4.278
Convergence, Y/N	Yes	Yes	Yes	Yes
Cap	844	819	782	843
Service Time	2.28	2.394	2.614	2.278
HCM Lane V/C Ratio	0.188	0.012	0.101	0.133
HCM Control Delay	8.2	7.4	8.1	7.9
HCM Lane LOS	A	A	A	A
HCM 95th-tile Q	0.7	0	0.3	0.5

Intersection	
Intersection Delay, s/veh	8.2
Intersection LOS	A

Movement	EBL	EBT	EBR	WBL	WBT	WBR	SEL	SET	SER	NWL	NWT	NWR
Lane Configurations												
Traffic Vol, veh/h	0	0	0	62	25	3	6	104	3	54	48	44
Future Vol, veh/h	0	0	0	62	25	3	6	104	3	54	48	44
Peak Hour Factor	0.92	0.92	0.92	0.92	0.92	0.92	0.92	0.92	0.92	0.92	0.92	0.92
Heavy Vehicles, %	2	2	2	2	2	2	2	2	2	2	2	2
Mvmt Flow	0	0	0	67	27	3	7	113	3	59	52	48
Number of Lanes	0	0	0	0	1	0	0	1	0	0	1	0


Approach	WB	SE	NW
Opposing Approach		NW	SE
Opposing Lanes	0	1	1
Conflicting Approach Left	NW	WB	
Conflicting Lanes Left	1	1	0
Conflicting Approach Right	SE		WB
Conflicting Lanes Right	1	0	1
HCM Control Delay	8.4	8.1	8.2
HCM LOS	A	A	A

Lane	NWLn1	WBLn1	SELn1
Vol Left, %	37%	69%	5%
Vol Thru, %	33%	28%	92%
Vol Right, %	30%	3%	3%
Sign Control	Stop	Stop	Stop
Traffic Vol by Lane	146	90	113
LT Vol	54	62	6
Through Vol	48	25	104
RT Vol	44	3	3
Lane Flow Rate	159	98	123
Geometry Grp	1	1	1
Degree of Util (X)	0.185	0.127	0.148
Departure Headway (Hd)	4.197	4.668	4.331
Convergence, Y/N	Yes	Yes	Yes
Cap	857	770	830
Service Time	2.209	2.684	2.343
HCM Lane V/C Ratio	0.186	0.127	0.148
HCM Control Delay	8.2	8.4	8.1
HCM Lane LOS	A	A	A
HCM 95th-tile Q	0.7	0.4	0.5

Lane Group	EBL	EBT	EBR	WBT	NBL	NBT	SBL	SBT	SBR
Lane Configurations									
Traffic Volume (vph)	752	25	77	55	136	353	30	628	562
Future Volume (vph)	752	25	77	55	136	353	30	628	562
Turn Type	Split	NA	Perm	NA	Perm	NA	Perm	NA	pm+ov
Protected Phases	4	4		8		6		2	4
Permitted Phases			4		6		2		2
Detector Phase	4	4	4	8	6	6	2	2	4
Switch Phase									
Minimum Initial (s)	9.0	9.0	9.0	9.0	10.0	10.0	10.0	10.0	9.0
Minimum Split (s)	24.8	24.8	24.8	15.2	30.0	30.0	30.0	30.0	24.8
Total Split (s)	24.8	24.8	24.8	15.2	30.0	30.0	30.0	30.0	24.8
Total Split (%)	35.4%	35.4%	35.4%	21.7%	42.9%	42.9%	42.9%	42.9%	35.4%
Yellow Time (s)	4.3	4.3	4.3	3.6	4.1	4.1	4.1	4.1	4.3
All-Red Time (s)	1.5	1.5	1.5	2.6	1.3	1.3	1.3	1.3	1.5
Lost Time Adjust (s)	0.0	0.0	0.0	0.0	0.0	0.0	0.0	0.0	0.0
Total Lost Time (s)	5.8	5.8	5.8	6.2	5.4	5.4	5.4	5.4	5.8
Lead/Lag									
Lead-Lag Optimize?									
Recall Mode	None	None	None	None	C-Min	C-Min	C-Min	C-Min	None
Act Effct Green (s)	20.1	20.1	20.1	9.0	26.5	26.5	26.5	26.5	46.2
Actuated g/C Ratio	0.29	0.29	0.29	0.13	0.38	0.38	0.38	0.38	0.66
v/c Ratio	0.88	0.86	0.15	0.55	0.70	0.30	0.09	0.51	0.50
Control Delay	47.1	44.9	2.1	35.2	41.7	17.0	16.4	19.4	1.9
Queue Delay	0.0	0.0	0.0	0.0	0.0	0.0	0.0	0.0	0.0
Total Delay	47.1	44.9	2.1	35.2	41.7	17.0	16.4	19.4	1.9
LOS	D	D	A	D	D	B	B	B	A
Approach Delay		42.0		35.2		23.7		11.3	
Approach LOS		D		D		C		B	

Intersection Summary	
Cycle Length: 70	
Actuated Cycle Length: 70	
Offset: 24.6 (35%), Referenced to phase 2:SBTL and 6:NBTL, Start of Yellow	
Natural Cycle: 75	
Control Type: Actuated-Coordinated	
Maximum v/c Ratio: 0.88	
Intersection Signal Delay: 24.4	Intersection LOS: C
Intersection Capacity Utilization 69.5%	ICU Level of Service C
Analysis Period (min) 15	

Splits and Phases: 1: Glendale Blvd & Silver Lake Blvd

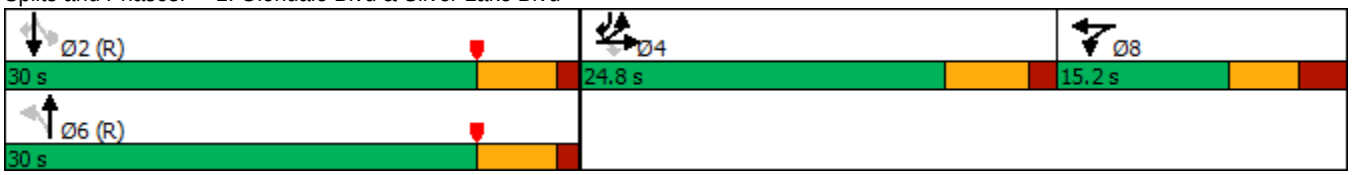




Lane Group	EBL	EBT	EBR	WBT	NBL	NBT	SBL	SBT	SBR
Lane Group Flow (vph)	425	419	84	132	148	394	33	683	611
v/c Ratio	0.88	0.86	0.15	0.55	0.70	0.30	0.09	0.51	0.50
Control Delay	47.1	44.9	2.1	35.2	41.7	17.0	16.4	19.4	1.9
Queue Delay	0.0	0.0	0.0	0.0	0.0	0.0	0.0	0.0	0.0
Total Delay	47.1	44.9	2.1	35.2	41.7	17.0	16.4	19.4	1.9
Queue Length 50th (ft)	187	183	0	49	55	63	9	122	1
Queue Length 95th (ft)	#360	#352	13	#100	#151	96	28	171	26
Internal Link Dist (ft)		598		249		795		581	
Turn Bay Length (ft)	100		100		80		80		125
Base Capacity (vph)	483	486	550	240	218	1371	369	1377	1230
Starvation Cap Reductn	0	0	0	0	0	0	0	0	0
Spillback Cap Reductn	0	0	0	0	0	0	0	0	0
Storage Cap Reductn	0	0	0	0	0	0	0	0	0
Reduced v/c Ratio	0.88	0.86	0.15	0.55	0.68	0.29	0.09	0.50	0.50

Intersection Summary

95th percentile volume exceeds capacity, queue may be longer.
Queue shown is maximum after two cycles.

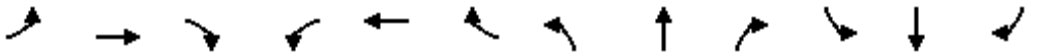

Movement	EBL	EBT	EBR	WBL	WBT	WBR	NBL	NBT	NBR	SBL	SBT	SBR
Lane Configurations												
Traffic Volume (veh/h)	752	25	77	44	55	22	136	353	9	30	628	562
Future Volume (veh/h)	752	25	77	44	55	22	136	353	9	30	628	562
Initial Q (Qb), veh	0	0	0	0	0	0	0	0	0	0	0	0
Ped-Bike Adj(A_pbT)	1.00		1.00	1.00		0.98	1.00		0.99	1.00		0.99
Parking Bus, Adj	1.00	1.00	1.00	1.00	1.00	1.00	1.00	1.00	1.00	1.00	1.00	1.00
Work Zone On Approach		No			No			No			No	
Adj Sat Flow, veh/h/ln	1870	1870	1870	1870	1870	1870	1870	1870	1870	1870	1870	1870
Adj Flow Rate, veh/h	836	0	84	48	60	24	148	384	10	33	683	611
Peak Hour Factor	0.92	0.92	0.92	0.92	0.92	0.92	0.92	0.92	0.92	0.92	0.92	0.92
Percent Heavy Veh, %	2	2	2	2	2	2	2	2	2	2	2	2
Cap, veh/h	934	0	416	76	96	38	197	1311	34	393	1317	997
Arrive On Green	0.26	0.00	0.26	0.12	0.12	0.12	0.37	0.37	0.37	0.37	0.37	0.37
Sat Flow, veh/h	3563	0	1585	644	805	322	426	3537	92	986	3554	1568
Grp Volume(v), veh/h	836	0	84	132	0	0	148	193	201	33	683	611
Grp Sat Flow(s),veh/h/ln	1781	0	1585	1772	0	0	426	1777	1853	986	1777	1568
Q Serve(g_s), s	15.8	0.0	2.9	5.0	0.0	0.0	15.5	5.4	5.4	1.7	10.5	16.4
Cycle Q Clear(g_c), s	15.8	0.0	2.9	5.0	0.0	0.0	25.9	5.4	5.4	7.1	10.5	16.4
Prop In Lane	1.00		1.00	0.36		0.18	1.00		0.05	1.00		1.00
Lane Grp Cap(c), veh/h	934	0	416	210	0	0	197	658	687	393	1317	997
V/C Ratio(X)	0.90	0.00	0.20	0.63	0.00	0.00	0.75	0.29	0.29	0.08	0.52	0.61
Avail Cap(c_a), veh/h	967	0	430	228	0	0	197	658	687	393	1317	997
HCM Platoon Ratio	1.00	1.00	1.00	1.00	1.00	1.00	1.00	1.00	1.00	1.00	1.00	1.00
Upstream Filter(I)	1.00	0.00	1.00	1.00	0.00	0.00	1.00	1.00	1.00	1.00	1.00	1.00
Uniform Delay (d), s/veh	24.9	0.0	20.1	29.4	0.0	0.0	30.1	15.6	15.6	18.1	17.2	7.7
Incr Delay (d2), s/veh	10.6	0.0	0.2	4.8	0.0	0.0	23.0	1.1	1.1	0.4	1.5	2.8
Initial Q Delay(d3),s/veh	0.0	0.0	0.0	0.0	0.0	0.0	0.0	0.0	0.0	0.0	0.0	0.0
%ile BackOfQ(50%),veh/ln	7.5	0.0	1.0	2.3	0.0	0.0	3.7	2.2	2.3	0.4	4.1	9.9
Unsig. Movement Delay, s/veh												
LnGrp Delay(d),s/veh	35.5	0.0	20.4	34.1	0.0	0.0	53.1	16.7	16.6	18.5	18.6	10.6
LnGrp LOS	D	A	C	C	A	A	D	B	B	B	B	B
Approach Vol, veh/h		920			132			542			1327	
Approach Delay, s/veh		34.1			34.1			26.6			14.9	
Approach LOS		C			C			C			B	

Timer - Assigned Phs		2		4		6		8				
Phs Duration (G+Y+Rc), s		31.3		24.2		31.3		14.5				
Change Period (Y+Rc), s		* 5.4		5.8		* 5.4		6.2				
Max Green Setting (Gmax), s		* 25		19.0		* 25		9.0				
Max Q Clear Time (g_c+I1), s		18.4		17.8		27.9		7.0				
Green Ext Time (p_c), s		3.6		0.5		0.0		0.1				

Intersection Summary		
HCM 6th Ctrl Delay		24.0
HCM 6th LOS		C

Notes

User approved volume balancing among the lanes for turning movement.

* HCM 6th computational engine requires equal clearance times for the phases crossing the barrier.

Intersection	
Int Delay, s/veh	13

Movement	NBL	NBT	SBT	SBR	SEL	SER
Lane Configurations						
Traffic Vol, veh/h	68	774	682	85	54	74
Future Vol, veh/h	68	774	682	85	54	74
Conflicting Peds, #/hr	46	0	0	46	0	0
Sign Control	Free	Free	Free	Free	Stop	Stop
RT Channelized	-	None	-	None	-	None
Storage Length	-	-	-	100	0	-
Veh in Median Storage, #	-	0	0	-	0	-
Grade, %	-	0	0	-	0	-
Peak Hour Factor	92	92	92	92	92	92
Heavy Vehicles, %	2	2	2	2	2	2
Mvmt Flow	74	841	741	92	59	80

Major/Minor	Major1		Major2		Minor2	
Conflicting Flow All	879	0	-	0	1776	787
Stage 1	-	-	-	-	787	-
Stage 2	-	-	-	-	989	-
Critical Hdwy	4.12	-	-	-	6.42	6.22
Critical Hdwy Stg 1	-	-	-	-	5.42	-
Critical Hdwy Stg 2	-	-	-	-	5.42	-
Follow-up Hdwy	2.218	-	-	-	3.518	3.318
Pot Cap-1 Maneuver	769	-	-	-	91	392
Stage 1	-	-	-	-	449	-
Stage 2	-	-	-	-	360	-
Platoon blocked, %		-	-	-		
Mov Cap-1 Maneuver	735	-	-	-	67	375
Mov Cap-2 Maneuver	-	-	-	-	67	-
Stage 1	-	-	-	-	348	-
Stage 2	-	-	-	-	344	-

Approach	NB	SB	SE
HCM Control Delay, s	0.8	0	171.6
HCM LOS			F

Minor Lane/Major Mvmt	NBL	NBT	SELn1	SBT	SBR
Capacity (veh/h)	735	-	128	-	-
HCM Lane V/C Ratio	0.101	-	1.087	-	-
HCM Control Delay (s)	10.4	0	171.6	-	-
HCM Lane LOS	B	A	F	-	-
HCM 95th %tile Q(veh)	0.3	-	8	-	-

Lane Group	WBL	NET	SWL	SWT
Lane Configurations				
Traffic Volume (vph)	111	893	12	852
Future Volume (vph)	111	893	12	852
Turn Type	Prot	NA	Perm	NA
Protected Phases	4	2		6
Permitted Phases			6	
Detector Phase	4	2	6	6
Switch Phase				
Minimum Initial (s)	7.0	10.0	10.0	10.0
Minimum Split (s)	22.5	97.5	97.5	97.5
Total Split (s)	22.5	97.5	97.5	97.5
Total Split (%)	18.8%	81.3%	81.3%	81.3%
Yellow Time (s)	3.6	4.1	4.1	4.1
All-Red Time (s)	0.9	0.4	0.4	0.4
Lost Time Adjust (s)	0.0	0.0	0.0	0.0
Total Lost Time (s)	4.5	4.5	4.5	4.5
Lead/Lag				
Lead-Lag Optimize?				
Recall Mode	None	C-Max	C-Max	C-Max
Act Effct Green (s)	15.0	96.0	96.0	96.0
Actuated g/C Ratio	0.12	0.80	0.80	0.80
v/c Ratio	0.73	0.84	0.06	0.62
Control Delay	66.6	15.4	3.8	7.4
Queue Delay	0.0	0.0	0.0	0.0
Total Delay	66.6	15.4	3.8	7.4
LOS	E	B	A	A
Approach Delay	66.6	15.4		7.4
Approach LOS	E	B		A

Intersection Summary	
Cycle Length: 120	
Actuated Cycle Length: 120	
Offset: 0 (0%), Referenced to phase 2:NET and 6:SWTL, Start of Yellow	
Natural Cycle: 120	
Control Type: Actuated-Coordinated	
Maximum v/c Ratio: 0.84	
Intersection Signal Delay: 15.5	Intersection LOS: B
Intersection Capacity Utilization 82.1%	ICU Level of Service E
Analysis Period (min) 15	

Splits and Phases: 3: Silver Lake Blvd & Duane St



Lane Group	WBL	NET	SWL	SWT
Lane Group Flow (vph)	154	1192	13	926
v/c Ratio	0.73	0.84	0.06	0.62
Control Delay	66.6	15.4	3.8	7.4
Queue Delay	0.0	0.0	0.0	0.0
Total Delay	66.6	15.4	3.8	7.4
Queue Length 50th (ft)	108	472	2	243
Queue Length 95th (ft)	179	837	7	375
Internal Link Dist (ft)	659	549		837
Turn Bay Length (ft)			40	
Base Capacity (vph)	252	1412	208	1490
Starvation Cap Reductn	0	0	0	0
Spillback Cap Reductn	0	0	0	0
Storage Cap Reductn	0	0	0	0
Reduced v/c Ratio	0.61	0.84	0.06	0.62

Intersection Summary



Movement	WBL	WBR	NET	NER	SWL	SWT
Lane Configurations						
Traffic Volume (veh/h)	111	30	893	203	12	852
Future Volume (veh/h)	111	30	893	203	12	852
Initial Q (Qb), veh	0	0	0	0	0	0
Ped-Bike Adj(A_pbT)	1.00	0.70		0.97	1.00	
Parking Bus, Adj	1.00	1.00	1.00	1.00	1.00	1.00
Work Zone On Approach	No		No			No
Adj Sat Flow, veh/h/ln	1870	1870	1870	1870	1870	1870
Adj Flow Rate, veh/h	121	33	971	221	13	926
Peak Hour Factor	0.92	0.92	0.92	0.92	0.92	0.92
Percent Heavy Veh, %	2	2	2	2	2	2
Cap, veh/h	173	47	1150	262	229	1466
Arrive On Green	0.14	0.14	0.78	0.78	0.78	0.78
Sat Flow, veh/h	1229	335	1466	334	470	1870
Grp Volume(v), veh/h	155	0	0	1192	13	926
Grp Sat Flow(s),veh/h/ln	1575	0	0	1800	470	1870
Q Serve(g_s), s	11.3	0.0	0.0	50.8	2.2	25.4
Cycle Q Clear(g_c), s	11.3	0.0	0.0	50.8	53.0	25.4
Prop In Lane	0.78	0.21		0.19	1.00	
Lane Grp Cap(c), veh/h	222	0	0	1411	229	1466
V/C Ratio(X)	0.70	0.00	0.00	0.84	0.06	0.63
Avail Cap(c_a), veh/h	236	0	0	1411	229	1466
HCM Platoon Ratio	1.00	1.00	1.00	1.00	1.00	1.00
Upstream Filter(I)	1.00	0.00	0.00	1.00	1.00	1.00
Uniform Delay (d), s/veh	49.1	0.0	0.0	8.3	25.2	5.5
Incr Delay (d2), s/veh	8.1	0.0	0.0	6.4	0.5	2.1
Initial Q Delay(d3),s/veh	0.0	0.0	0.0	0.0	0.0	0.0
%ile BackOfQ(50%),veh/ln	5.0	0.0	0.0	17.0	0.3	8.4
Unsig. Movement Delay, s/veh						
LnGrp Delay(d),s/veh	57.2	0.0	0.0	14.7	25.7	7.6
LnGrp LOS	E	A	A	B	C	A
Approach Vol, veh/h	155		1192			939
Approach Delay, s/veh	57.2		14.7			7.9
Approach LOS	E		B			A

Timer - Assigned Phs		2		4		6
Phs Duration (G+Y+Rc), s		98.6		21.4		98.6
Change Period (Y+Rc), s		* 4.5		* 4.5		* 4.5
Max Green Setting (Gmax), s		* 93		* 18		* 93
Max Q Clear Time (g_c+I1), s		52.8		13.3		55.0
Green Ext Time (p_c), s		15.6		0.2		9.1

Intersection Summary	
HCM 6th Ctrl Delay	14.8
HCM 6th LOS	B

Notes

User approved volume balancing among the lanes for turning movement.

* HCM 6th computational engine requires equal clearance times for the phases crossing the barrier.

Intersection	
Int Delay, s/veh	17.1

Movement	EBL	EBR	NBL	NBT	SBT	SBR
Lane Configurations						
Traffic Vol, veh/h	44	29	37	945	904	74
Future Vol, veh/h	44	29	37	945	904	74
Conflicting Peds, #/hr	76	55	55	0	0	76
Sign Control	Stop	Stop	Free	Free	Free	Free
RT Channelized	-	None	-	None	-	None
Storage Length	0	-	-	-	-	80
Veh in Median Storage, #	0	-	-	0	0	-
Grade, %	0	-	-	0	0	-
Peak Hour Factor	92	92	92	92	92	92
Heavy Vehicles, %	2	2	2	2	2	2
Mvmt Flow	48	32	40	1027	983	80

Major/Minor	Minor2		Major1		Major2	
Conflicting Flow All	2242	1114	1139	0	-	0
Stage 1	1059	-	-	-	-	-
Stage 2	1183	-	-	-	-	-
Critical Hdwy	6.42	6.22	4.12	-	-	-
Critical Hdwy Stg 1	5.42	-	-	-	-	-
Critical Hdwy Stg 2	5.42	-	-	-	-	-
Follow-up Hdwy	3.518	3.318	2.218	-	-	-
Pot Cap-1 Maneuver	~ 46	253	613	-	-	-
Stage 1	333	-	-	-	-	-
Stage 2	291	-	-	-	-	-
Platoon blocked, %				-	-	-
Mov Cap-1 Maneuver	~ 33	222	569	-	-	-
Mov Cap-2 Maneuver	~ 33	-	-	-	-	-
Stage 1	258	-	-	-	-	-
Stage 2	270	-	-	-	-	-

Approach	EB	NB	SB
HCM Control Delay, s	$ 471.5	0.4	0
HCM LOS	F		

Minor Lane/Major Mvmt	NBL	NBT	EBLn1	SBT	SBR
Capacity (veh/h)	569	-	50	-	-
HCM Lane V/C Ratio	0.071	-	1.587	-	-
HCM Control Delay (s)	11.8	0	$ 471.5	-	-
HCM Lane LOS	B	A	F	-	-
HCM 95th %tile Q(veh)	0.2	-	7.6	-	-

Notes			
~: Volume exceeds capacity	$: Delay exceeds 300s	+: Computation Not Defined	*: All major volume in platoon

Intersection	
Intersection Delay, s/veh	8.2
Intersection LOS	A

Movement	EBL	EBT	EBR	WBL	WBT	WBR	NBL	NBT	NBR	SBL	SBT	SBR
Lane Configurations												
Traffic Vol, veh/h	4	0	5	61	2	12	4	144	0	0	100	7
Future Vol, veh/h	4	0	5	61	2	12	4	144	0	0	100	7
Peak Hour Factor	0.92	0.92	0.92	0.92	0.92	0.92	0.92	0.92	0.92	0.92	0.92	0.92
Heavy Vehicles, %	2	2	2	2	2	2	2	2	2	2	2	2
Mvmt Flow	4	0	5	66	2	13	4	157	0	0	109	8
Number of Lanes	0	1	0	0	1	0	0	1	0	0	1	0

Approach	EB	WB	NB	SB
Opposing Approach	WB	EB	SB	NB
Opposing Lanes	1	1	1	1
Conflicting Approach Left	SB	NB	EB	WB
Conflicting Lanes Left	1	1	1	1
Conflicting Approach Right	NB	SB	WB	EB
Conflicting Lanes Right	1	1	1	1
HCM Control Delay	7.5	8.2	8.3	8
HCM LOS	A	A	A	A

Lane	NBLn1	EBLn1	WBLn1	SBLn1
Vol Left, %	3%	44%	81%	0%
Vol Thru, %	97%	0%	3%	93%
Vol Right, %	0%	56%	16%	7%
Sign Control	Stop	Stop	Stop	Stop
Traffic Vol by Lane	148	9	75	107
LT Vol	4	4	61	0
Through Vol	144	0	2	100
RT Vol	0	5	12	7
Lane Flow Rate	161	10	82	116
Geometry Grp	1	1	1	1
Degree of Util (X)	0.192	0.012	0.105	0.138
Departure Headway (Hd)	4.29	4.403	4.626	4.278
Convergence, Y/N	Yes	Yes	Yes	Yes
Cap	841	814	777	841
Service Time	2.29	2.422	2.642	2.293
HCM Lane V/C Ratio	0.191	0.012	0.106	0.138
HCM Control Delay	8.3	7.5	8.2	8
HCM Lane LOS	A	A	A	A
HCM 95th-tile Q	0.7	0	0.4	0.5

Intersection	
Intersection Delay, s/veh	8.2
Intersection LOS	A

Movement	EBL	EBT	EBR	WBL	WBT	WBR	SEL	SET	SER	NWL	NWT	NWR
Lane Configurations												
Traffic Vol, veh/h	0	0	0	62	25	3	6	104	3	58	48	44
Future Vol, veh/h	0	0	0	62	25	3	6	104	3	58	48	44
Peak Hour Factor	0.92	0.92	0.92	0.92	0.92	0.92	0.92	0.92	0.92	0.92	0.92	0.92
Heavy Vehicles, %	2	2	2	2	2	2	2	2	2	2	2	2
Mvmt Flow	0	0	0	67	27	3	7	113	3	63	52	48
Number of Lanes	0	0	0	0	1	0	0	1	0	0	1	0

Approach	WB	SE	NW
Opposing Approach		NW	SE
Opposing Lanes	0	1	1
Conflicting Approach Left	NW	WB	
Conflicting Lanes Left	1	1	0
Conflicting Approach Right	SE		WB
Conflicting Lanes Right	1	0	1
HCM Control Delay	8.4	8.1	8.2
HCM LOS	A	A	A

Lane	NWLn1	WBLn1	SELn1
Vol Left, %	39%	69%	5%
Vol Thru, %	32%	28%	92%
Vol Right, %	29%	3%	3%
Sign Control	Stop	Stop	Stop
Traffic Vol by Lane	150	90	113
LT Vol	58	62	6
Through Vol	48	25	104
RT Vol	44	3	3
Lane Flow Rate	163	98	123
Geometry Grp	1	1	1
Degree of Util (X)	0.19	0.127	0.148
Departure Headway (Hd)	4.205	4.679	4.336
Convergence, Y/N	Yes	Yes	Yes
Cap	856	768	830
Service Time	2.217	2.694	2.348
HCM Lane V/C Ratio	0.19	0.128	0.148
HCM Control Delay	8.2	8.4	8.1
HCM Lane LOS	A	A	A
HCM 95th-tile Q	0.7	0.4	0.5


Timings
1: Glendale Blvd & Silver Lake Blvd

01/26/2022

Lane Group	EBL	EBT	EBR	WBT	NBL	NBT	SBL	SBT	SBR
Lane Configurations									
Traffic Volume (vph)	608	21	50	65	48	404	31	1019	597
Future Volume (vph)	608	21	50	65	48	404	31	1019	597
Turn Type	Split	NA	Perm	NA	Perm	NA	Perm	NA	pm+ov
Protected Phases	4	4		8		6		2	4
Permitted Phases			4		6		2		2
Detector Phase	4	4	4	8	6	6	2	2	4
Switch Phase									
Minimum Initial (s)	9.0	9.0	9.0	9.0	10.0	10.0	10.0	10.0	9.0
Minimum Split (s)	14.8	14.8	14.8	15.2	28.4	28.4	28.4	28.4	14.8
Total Split (s)	16.0	16.0	16.0	15.2	28.8	28.8	28.8	28.8	16.0
Total Split (%)	26.7%	26.7%	26.7%	25.3%	48.0%	48.0%	48.0%	48.0%	26.7%
Yellow Time (s)	4.3	4.3	4.3	3.6	4.1	4.1	4.1	4.1	4.3
All-Red Time (s)	1.5	1.5	1.5	2.6	1.3	1.3	1.3	1.3	1.5
Lost Time Adjust (s)	0.0	0.0	0.0	0.0	0.0	0.0	0.0	0.0	0.0
Total Lost Time (s)	5.8	5.8	5.8	6.2	5.4	5.4	5.4	5.4	5.8
Lead/Lag									
Lead-Lag Optimize?									
Recall Mode	None	None	None	None	C-Min	C-Min	C-Min	C-Min	None
Act Effct Green (s)	10.9	10.9	10.9	9.0	22.7	22.7	22.7	22.7	33.2
Actuated g/C Ratio	0.18	0.18	0.18	0.15	0.38	0.38	0.38	0.38	0.55
v/c Ratio	1.13	1.11	0.13	0.61	0.42	0.34	0.10	0.83	0.58
Control Delay	121.9	114.9	0.7	33.1	25.9	13.9	12.6	23.3	3.1
Queue Delay	0.0	0.0	0.0	0.0	0.0	0.0	0.0	0.0	0.0
Total Delay	121.9	114.9	0.7	33.1	25.9	13.9	12.6	23.3	3.1
LOS	F	F	A	C	C	B	B	C	A
Approach Delay		109.8		33.1		15.2		15.8	
Approach LOS		F		C		B		B	

Intersection Summary	
Cycle Length: 60	
Actuated Cycle Length: 60	
Offset: 0 (0%), Referenced to phase 2:SBTL and 6:NBTL, Start of Green	
Natural Cycle: 70	
Control Type: Actuated-Coordinated	
Maximum v/c Ratio: 1.13	
Intersection Signal Delay: 38.3	Intersection LOS: D
Intersection Capacity Utilization 73.3%	ICU Level of Service D
Analysis Period (min) 15	

Splits and Phases: 1: Glendale Blvd & Silver Lake Blvd

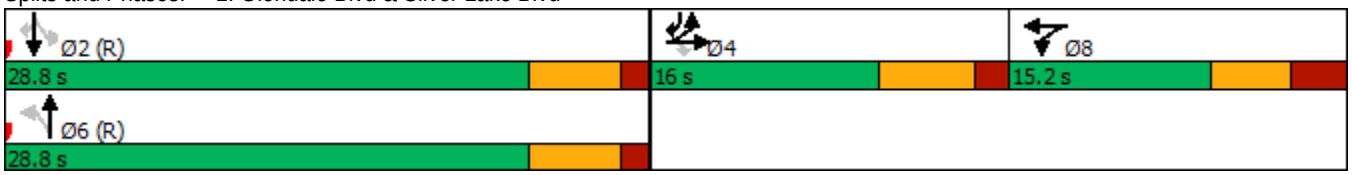



Lane Group	EBL	EBT	EBR	WBT	NBL	NBT	SBL	SBT	SBR
Lane Group Flow (vph)	344	340	54	170	52	448	34	1108	649
v/c Ratio	1.13	1.11	0.13	0.61	0.42	0.34	0.10	0.83	0.58
Control Delay	121.9	114.9	0.7	33.1	25.9	13.9	12.6	23.3	3.1
Queue Delay	0.0	0.0	0.0	0.0	0.0	0.0	0.0	0.0	0.0
Total Delay	121.9	114.9	0.7	33.1	25.9	13.9	12.6	23.3	3.1
Queue Length 50th (ft)	~165	~161	0	54	13	57	8	180	6
Queue Length 95th (ft)	#310	#306	0	#123	#47	88	23	252	36
Internal Link Dist (ft)		598		249		795		581	
Turn Bay Length (ft)	100		100		80		80		125
Base Capacity (vph)	304	306	414	278	127	1374	349	1380	1120
Starvation Cap Reductn	0	0	0	0	0	0	0	0	0
Spillback Cap Reductn	0	0	0	0	0	0	0	0	0
Storage Cap Reductn	0	0	0	0	0	0	0	0	0
Reduced v/c Ratio	1.13	1.11	0.13	0.61	0.41	0.33	0.10	0.80	0.58

Intersection Summary

~ Volume exceeds capacity, queue is theoretically infinite.
Queue shown is maximum after two cycles.

95th percentile volume exceeds capacity, queue may be longer.
Queue shown is maximum after two cycles.

Movement	EBL	EBT	EBR	WBL	WBT	WBR	NBL	NBT	NBR	SBL	SBT	SBR
Lane Configurations												
Traffic Volume (veh/h)	608	21	50	66	65	25	48	404	8	31	1019	597
Future Volume (veh/h)	608	21	50	66	65	25	48	404	8	31	1019	597
Initial Q (Qb), veh	0	0	0	0	0	0	0	0	0	0	0	0
Ped-Bike Adj(A_pbT)	1.00		1.00	1.00		0.99	1.00		0.98	0.99		0.98
Parking Bus, Adj	1.00	1.00	1.00	1.00	1.00	1.00	1.00	1.00	1.00	1.00	1.00	1.00
Work Zone On Approach		No			No			No			No	
Adj Sat Flow, veh/h/ln	1870	1870	1870	1870	1870	1870	1870	1870	1870	1870	1870	1870
Adj Flow Rate, veh/h	677	0	54	72	71	27	52	439	9	34	1108	649
Peak Hour Factor	0.92	0.92	0.92	0.92	0.92	0.92	0.92	0.92	0.92	0.92	0.92	0.92
Percent Heavy Veh, %	2	2	2	2	2	2	2	2	2	2	2	2
Cap, veh/h	606	0	269	106	105	40	154	1420	29	414	1417	891
Arrive On Green	0.17	0.00	0.17	0.14	0.14	0.14	0.40	0.40	0.40	0.40	0.40	0.40
Sat Flow, veh/h	3563	0	1585	753	743	282	273	3560	73	936	3554	1557
Grp Volume(v), veh/h	677	0	54	170	0	0	52	219	229	34	1108	649
Grp Sat Flow(s),veh/h/ln	1781	0	1585	1778	0	0	273	1777	1856	936	1777	1557
Q Serve(g_s), s	10.2	0.0	1.8	5.4	0.0	0.0	7.6	5.1	5.1	1.6	16.3	18.5
Cycle Q Clear(g_c), s	10.2	0.0	1.8	5.4	0.0	0.0	23.9	5.1	5.1	6.6	16.3	18.5
Prop In Lane	1.00		1.00	0.42		0.16	1.00		0.04	1.00		1.00
Lane Grp Cap(c), veh/h	606	0	269	251	0	0	154	709	740	414	1417	891
V/C Ratio(X)	1.12	0.00	0.20	0.68	0.00	0.00	0.34	0.31	0.31	0.08	0.78	0.73
Avail Cap(c_a), veh/h	606	0	269	267	0	0	154	709	740	414	1417	891
HCM Platoon Ratio	1.00	1.00	1.00	1.00	1.00	1.00	1.00	1.00	1.00	1.00	1.00	1.00
Upstream Filter(I)	1.00	0.00	1.00	1.00	0.00	0.00	1.00	1.00	1.00	1.00	1.00	1.00
Uniform Delay (d), s/veh	24.9	0.0	21.4	24.5	0.0	0.0	27.5	12.4	12.4	14.6	15.8	9.6
Incr Delay (d2), s/veh	73.4	0.0	0.4	6.2	0.0	0.0	5.8	1.1	1.1	0.4	4.4	5.2
Initial Q Delay(d3),s/veh	0.0	0.0	0.0	0.0	0.0	0.0	0.0	0.0	0.0	0.0	0.0	0.0
%ile BackOfQ(50%),veh/ln	10.1	0.0	0.6	2.6	0.0	0.0	1.0	1.9	2.0	0.3	6.4	9.0
Unsig. Movement Delay, s/veh												
LnGrp Delay(d),s/veh	98.3	0.0	21.8	30.7	0.0	0.0	33.3	13.5	13.5	15.0	20.1	14.8
LnGrp LOS	F	A	C	C	A	A	C	B	B	B	C	B
Approach Vol, veh/h		731			170			500			1791	
Approach Delay, s/veh		92.6			30.7			15.5			18.1	
Approach LOS		F			C			B			B	

Timer - Assigned Phs		2		4		6		8				
Phs Duration (G+Y+Rc), s		29.3		16.0		29.3		14.7				
Change Period (Y+Rc), s		* 5.4		5.8		* 5.4		6.2				
Max Green Setting (Gmax), s		* 23		10.2		* 23		9.0				
Max Q Clear Time (g_c+I1), s		20.5		12.2		25.9		7.4				
Green Ext Time (p_c), s		2.3		0.0		0.0		0.1				

Intersection Summary		
HCM 6th Ctrl Delay	35.4	
HCM 6th LOS	D	

Notes

User approved volume balancing among the lanes for turning movement.

* HCM 6th computational engine requires equal clearance times for the phases crossing the barrier.

Intersection	
Int Delay, s/veh	2.4

Movement	NBL	NBT	SBT	SBR	SEL	SER
Lane Configurations						
Traffic Vol, veh/h	62	619	666	57	24	63
Future Vol, veh/h	62	619	666	57	24	63
Conflicting Peds, #/hr	31	0	0	31	0	0
Sign Control	Free	Free	Free	Free	Stop	Stop
RT Channelized	-	None	-	None	-	None
Storage Length	-	-	-	100	0	-
Veh in Median Storage, #	-	0	0	-	0	-
Grade, %	-	0	0	-	0	-
Peak Hour Factor	92	92	92	92	92	92
Heavy Vehicles, %	2	2	2	2	2	2
Mvmt Flow	67	673	724	62	26	68

Major/Minor	Major1		Major2		Minor2	
Conflicting Flow All	817	0	-	0	1562	755
Stage 1	-	-	-	-	755	-
Stage 2	-	-	-	-	807	-
Critical Hdwy	4.12	-	-	-	6.42	6.22
Critical Hdwy Stg 1	-	-	-	-	5.42	-
Critical Hdwy Stg 2	-	-	-	-	5.42	-
Follow-up Hdwy	2.218	-	-	-	3.518	3.318
Pot Cap-1 Maneuver	811	-	-	-	123	409
Stage 1	-	-	-	-	464	-
Stage 2	-	-	-	-	439	-
Platoon blocked, %		-	-	-		
Mov Cap-1 Maneuver	787	-	-	-	100	397
Mov Cap-2 Maneuver	-	-	-	-	100	-
Stage 1	-	-	-	-	389	-
Stage 2	-	-	-	-	426	-

Approach	NB	SB	SE
HCM Control Delay, s	0.9	0	33.6
HCM LOS			D

Minor Lane/Major Mvmt	NBL	NBT	SELn1	SBT	SBR
Capacity (veh/h)	787	-	218	-	-
HCM Lane V/C Ratio	0.086	-	0.434	-	-
HCM Control Delay (s)	10	0	33.6	-	-
HCM Lane LOS	B	A	D	-	-
HCM 95th %tile Q(veh)	0.3	-	2	-	-

Lane Group	WBL	NET	SWL	SWT
Lane Configurations				
Traffic Volume (vph)	32	652	21	690
Future Volume (vph)	32	652	21	690
Turn Type	Prot	NA	Perm	NA
Protected Phases	3	2		6
Permitted Phases			6	
Detector Phase	3	2	6	6
Switch Phase				
Minimum Initial (s)	7.0	10.0	10.0	10.0
Minimum Split (s)	22.5	37.5	36.5	36.5
Total Split (s)	22.5	37.5	37.5	37.5
Total Split (%)	37.5%	62.5%	62.5%	62.5%
Yellow Time (s)	3.6	4.1	4.1	4.1
All-Red Time (s)	0.9	0.4	0.4	0.4
Lost Time Adjust (s)	0.0	0.0	0.0	0.0
Total Lost Time (s)	4.5	4.5	4.5	4.5
Lead/Lag				
Lead-Lag Optimize?				
Recall Mode	None	C-Max	C-Max	C-Max
Act Effct Green (s)	9.4	48.0	48.0	48.0
Actuated g/C Ratio	0.16	0.80	0.80	0.80
v/c Ratio	0.20	0.55	0.05	0.50
Control Delay	16.0	5.9	4.9	6.6
Queue Delay	0.0	0.0	0.0	0.0
Total Delay	16.0	5.9	4.9	6.6
LOS	B	A	A	A
Approach Delay	16.0	5.9		6.5
Approach LOS	B	A		A

Intersection Summary	
Cycle Length: 60	
Actuated Cycle Length: 60	
Offset: 0 (0%), Referenced to phase 2:NET and 6:SWTL, Start of Yellow	
Natural Cycle: 60	
Control Type: Actuated-Coordinated	
Maximum v/c Ratio: 0.55	
Intersection Signal Delay: 6.6	Intersection LOS: A
Intersection Capacity Utilization 61.3%	ICU Level of Service B
Analysis Period (min) 15	

Splits and Phases: 3: Silver Lake Blvd & Duane St



Lane Group	WBL	NET	SWL	SWT
Lane Group Flow (vph)	55	799	23	750
v/c Ratio	0.20	0.55	0.05	0.50
Control Delay	16.0	5.9	4.9	6.6
Queue Delay	0.0	0.0	0.0	0.0
Total Delay	16.0	5.9	4.9	6.6
Queue Length 50th (ft)	12	90	2	87
Queue Length 95th (ft)	31	#173	13	307
Internal Link Dist (ft)	659	549		837
Turn Bay Length (ft)			40	
Base Capacity (vph)	502	1465	446	1491
Starvation Cap Reductn	0	0	0	0
Spillback Cap Reductn	0	0	0	0
Storage Cap Reductn	0	0	0	0
Reduced v/c Ratio	0.11	0.55	0.05	0.50

Intersection Summary

95th percentile volume exceeds capacity, queue may be longer.
Queue shown is maximum after two cycles.



Movement	WBL	WBR	NET	NER	SWL	SWT
Lane Configurations						
Traffic Volume (veh/h)	32	18	652	83	21	690
Future Volume (veh/h)	32	18	652	83	21	690
Initial Q (Qb), veh	0	0	0	0	0	0
Ped-Bike Adj(A_pbT)	1.00	0.79		0.99	1.00	
Parking Bus, Adj	1.00	1.00	1.00	1.00	1.00	1.00
Work Zone On Approach	No		No			No
Adj Sat Flow, veh/h/ln	1870	1870	1870	1870	1870	1870
Adj Flow Rate, veh/h	35	20	709	90	23	750
Peak Hour Factor	0.92	0.92	0.92	0.92	0.92	0.92
Percent Heavy Veh, %	2	2	2	2	2	2
Cap, veh/h	174	99	1089	138	402	1253
Arrive On Green	0.18	0.18	0.67	0.67	0.67	0.67
Sat Flow, veh/h	967	553	1625	206	680	1870
Grp Volume(v), veh/h	56	0	0	799	23	750
Grp Sat Flow(s),veh/h/ln	1548	0	0	1831	680	1870
Q Serve(g_s), s	1.8	0.0	0.0	15.3	1.2	13.2
Cycle Q Clear(g_c), s	1.8	0.0	0.0	15.3	16.5	13.2
Prop In Lane	0.62	0.36		0.11	1.00	
Lane Grp Cap(c), veh/h	278	0	0	1227	402	1253
V/C Ratio(X)	0.20	0.00	0.00	0.65	0.06	0.60
Avail Cap(c_a), veh/h	464	0	0	1227	402	1253
HCM Platoon Ratio	1.00	1.00	1.00	1.00	1.00	1.00
Upstream Filter(I)	1.00	0.00	0.00	0.88	1.00	1.00
Uniform Delay (d), s/veh	20.9	0.0	0.0	5.8	10.6	5.4
Incr Delay (d2), s/veh	0.4	0.0	0.0	2.4	0.3	2.1
Initial Q Delay(d3),s/veh	0.0	0.0	0.0	0.0	0.0	0.0
%ile BackOfQ(50%),veh/ln	0.7	0.0	0.0	4.2	0.2	3.7
Unsig. Movement Delay, s/veh						
LnGrp Delay(d),s/veh	21.3	0.0	0.0	8.2	10.9	7.6
LnGrp LOS	C	A	A	A	B	A
Approach Vol, veh/h	56		799			773
Approach Delay, s/veh	21.3		8.2			7.7
Approach LOS	C		A			A

Timer - Assigned Phs		2			6	8
Phs Duration (G+Y+Rc), s		44.7			44.7	15.3
Change Period (Y+Rc), s		* 4.5			* 4.5	4.5
Max Green Setting (Gmax), s		* 33			* 33	18.0
Max Q Clear Time (g_c+I1), s		17.3			18.5	3.8
Green Ext Time (p_c), s		5.2			4.7	0.1

Intersection Summary	
HCM 6th Ctrl Delay	8.4
HCM 6th LOS	A

Notes

User approved volume balancing among the lanes for turning movement.

* HCM 6th computational engine requires equal clearance times for the phases crossing the barrier.

Intersection	
Int Delay, s/veh	4.1

Movement	EBL	EBR	NBL	NBT	SBT	SBR
Lane Configurations						
Traffic Vol, veh/h	44	25	24	648	701	66
Future Vol, veh/h	44	25	24	648	701	66
Conflicting Peds, #/hr	81	50	50	0	0	81
Sign Control	Stop	Stop	Free	Free	Free	Free
RT Channelized	-	None	-	None	-	None
Storage Length	0	-	-	-	-	80
Veh in Median Storage, #	0	-	-	0	0	-
Grade, %	0	-	-	0	0	-
Peak Hour Factor	92	92	92	92	92	92
Heavy Vehicles, %	2	2	2	2	2	2
Mvmt Flow	48	27	26	704	762	72

Major/Minor	Minor2		Major1		Major2	
Conflicting Flow All	1680	893	915	0	-	0
Stage 1	843	-	-	-	-	-
Stage 2	837	-	-	-	-	-
Critical Hdwy	6.42	6.22	4.12	-	-	-
Critical Hdwy Stg 1	5.42	-	-	-	-	-
Critical Hdwy Stg 2	5.42	-	-	-	-	-
Follow-up Hdwy	3.518	3.318	2.218	-	-	-
Pot Cap-1 Maneuver	104	340	745	-	-	-
Stage 1	422	-	-	-	-	-
Stage 2	425	-	-	-	-	-
Platoon blocked, %				-	-	-
Mov Cap-1 Maneuver	83	299	688	-	-	-
Mov Cap-2 Maneuver	83	-	-	-	-	-
Stage 1	365	-	-	-	-	-
Stage 2	392	-	-	-	-	-

Approach	EB	NB	SB
HCM Control Delay, s	86.1	0.4	0
HCM LOS	F		

Minor Lane/Major Mvmt	NBL	NBT	EBLn1	SBT	SBR
Capacity (veh/h)	688	-	112	-	-
HCM Lane V/C Ratio	0.038	-	0.67	-	-
HCM Control Delay (s)	10.4	0	86.1	-	-
HCM Lane LOS	B	A	F	-	-
HCM 95th %tile Q(veh)	0.1	-	3.5	-	-

Intersection	
Intersection Delay, s/veh	8.1
Intersection LOS	A

Movement	EBL	EBT	EBR	WBL	WBT	WBR	NBL	NBT	NBR	SBL	SBT	SBR
Lane Configurations												
Traffic Vol, veh/h	6	0	6	63	3	19	2	114	0	0	109	13
Future Vol, veh/h	6	0	6	63	3	19	2	114	0	0	109	13
Peak Hour Factor	0.92	0.92	0.92	0.92	0.92	0.92	0.92	0.92	0.92	0.92	0.92	0.92
Heavy Vehicles, %	2	2	2	2	2	2	2	2	2	2	2	2
Mvmt Flow	7	0	7	68	3	21	2	124	0	0	118	14
Number of Lanes	0	1	0	0	1	0	0	1	0	0	1	0

Approach	EB	WB	NB	SB
Opposing Approach	WB	EB	SB	NB
Opposing Lanes	1	1	1	1
Conflicting Approach Left	SB	NB	EB	WB
Conflicting Lanes Left	1	1	1	1
Conflicting Approach Right	NB	SB	WB	EB
Conflicting Lanes Right	1	1	1	1
HCM Control Delay	7.5	8.1	8.1	8.1
HCM LOS	A	A	A	A

Lane	NBLn1	EBLn1	WBLn1	SBLn1
Vol Left, %	2%	50%	74%	0%
Vol Thru, %	98%	0%	4%	89%
Vol Right, %	0%	50%	22%	11%
Sign Control	Stop	Stop	Stop	Stop
Traffic Vol by Lane	116	12	85	122
LT Vol	2	6	63	0
Through Vol	114	0	3	109
RT Vol	0	6	19	13
Lane Flow Rate	126	13	92	133
Geometry Grp	1	1	1	1
Degree of Util (X)	0.152	0.016	0.116	0.157
Departure Headway (Hd)	4.335	4.419	4.537	4.251
Convergence, Y/N	Yes	Yes	Yes	Yes
Cap	832	812	792	846
Service Time	2.335	2.437	2.553	2.263
HCM Lane V/C Ratio	0.151	0.016	0.116	0.157
HCM Control Delay	8.1	7.5	8.1	8.1
HCM Lane LOS	A	A	A	A
HCM 95th-tile Q	0.5	0	0.4	0.6

Intersection	
Intersection Delay, s/veh	7.8
Intersection LOS	A

Movement	EBL	EBT	EBR	WBL	WBT	WBR	SEL	SET	SER	NWL	NWT	NWR
Lane Configurations												
Traffic Vol, veh/h	0	0	0	34	25	3	7	56	0	48	51	28
Future Vol, veh/h	0	0	0	34	25	3	7	56	0	48	51	28
Peak Hour Factor	0.92	0.92	0.92	0.92	0.92	0.92	0.92	0.92	0.92	0.92	0.92	0.92
Heavy Vehicles, %	2	2	2	2	2	2	2	2	2	2	2	2
Mvmt Flow	0	0	0	37	27	3	8	61	0	52	55	30
Number of Lanes	0	0	0	0	1	0	0	1	0	0	1	0


Approach	WB	SE	NW
Opposing Approach		NW	SE
Opposing Lanes	0	1	1
Conflicting Approach Left	NW	WB	
Conflicting Lanes Left	1	1	0
Conflicting Approach Right	SE		WB
Conflicting Lanes Right	1	0	1
HCM Control Delay	7.9	7.6	7.9
HCM LOS	A	A	A

Lane	NWLn1	WBLn1	SELn1
Vol Left, %	38%	55%	11%
Vol Thru, %	40%	40%	89%
Vol Right, %	22%	5%	0%
Sign Control	Stop	Stop	Stop
Traffic Vol by Lane	127	62	63
LT Vol	48	34	7
Through Vol	51	25	56
RT Vol	28	3	0
Lane Flow Rate	138	67	68
Geometry Grp	1	1	1
Degree of Util (X)	0.155	0.082	0.08
Departure Headway (Hd)	4.048	4.369	4.18
Convergence, Y/N	Yes	Yes	Yes
Cap	878	807	848
Service Time	2.108	2.466	2.253
HCM Lane V/C Ratio	0.157	0.083	0.08
HCM Control Delay	7.9	7.9	7.6
HCM Lane LOS	A	A	A
HCM 95th-tile Q	0.5	0.3	0.3

Lane Group	EBL	EBT	EBR	WBT	NBL	NBT	SBL	SBT	SBR
Lane Configurations									
Traffic Volume (vph)	625	22	52	67	50	415	32	1047	614
Future Volume (vph)	625	22	52	67	50	415	32	1047	614
Turn Type	Split	NA	Perm	NA	Perm	NA	Perm	NA	pm+ov
Protected Phases	4	4		8		6		2	4
Permitted Phases			4		6		2		2
Detector Phase	4	4	4	8	6	6	2	2	4
Switch Phase									
Minimum Initial (s)	9.0	9.0	9.0	9.0	10.0	10.0	10.0	10.0	9.0
Minimum Split (s)	14.8	14.8	14.8	15.2	28.4	28.4	28.4	28.4	14.8
Total Split (s)	16.0	16.0	16.0	15.2	28.8	28.8	28.8	28.8	16.0
Total Split (%)	26.7%	26.7%	26.7%	25.3%	48.0%	48.0%	48.0%	48.0%	26.7%
Yellow Time (s)	4.3	4.3	4.3	3.6	4.1	4.1	4.1	4.1	4.3
All-Red Time (s)	1.5	1.5	1.5	2.6	1.3	1.3	1.3	1.3	1.5
Lost Time Adjust (s)	0.0	0.0	0.0	0.0	0.0	0.0	0.0	0.0	0.0
Total Lost Time (s)	5.8	5.8	5.8	6.2	5.4	5.4	5.4	5.4	5.8
Lead/Lag									
Lead-Lag Optimize?									
Recall Mode	None	None	None	None	C-Min	C-Min	C-Min	C-Min	None
Act Effct Green (s)	10.8	10.8	10.8	9.0	22.8	22.8	22.8	22.8	33.2
Actuated g/C Ratio	0.18	0.18	0.18	0.15	0.38	0.38	0.38	0.38	0.55
v/c Ratio	1.17	1.16	0.14	0.63	0.44	0.34	0.10	0.84	0.60
Control Delay	136.2	129.8	0.7	34.1	27.0	14.0	12.8	24.3	3.4
Queue Delay	0.0	0.0	0.0	0.0	0.0	0.0	0.0	0.0	0.0
Total Delay	136.2	129.8	0.7	34.1	27.0	14.0	12.8	24.3	3.4
LOS	F	F	A	C	C	B	B	C	A
Approach Delay		123.1		34.1		15.3		16.5	
Approach LOS		F		C		B		B	

Intersection Summary	
Cycle Length: 60	
Actuated Cycle Length: 60	
Offset: 0 (0%), Referenced to phase 2:SBTL and 6:NBTL, Start of Green	
Natural Cycle: 75	
Control Type: Actuated-Coordinated	
Maximum v/c Ratio: 1.17	
Intersection Signal Delay: 41.9	Intersection LOS: D
Intersection Capacity Utilization 75.4%	ICU Level of Service D
Analysis Period (min) 15	

Splits and Phases: 1: Glendale Blvd & Silver Lake Blvd

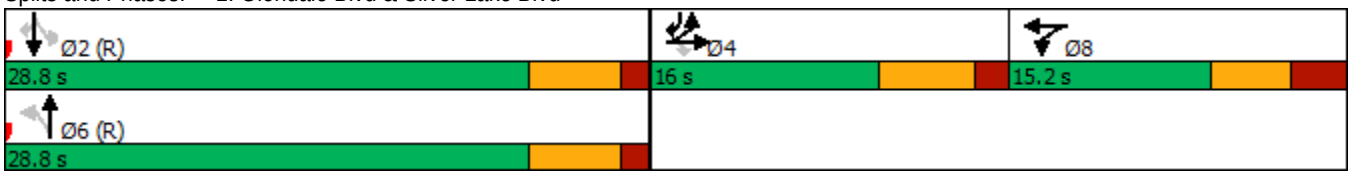




Lane Group	EBL	EBT	EBR	WBT	NBL	NBT	SBL	SBT	SBR
Lane Group Flow (vph)	353	350	57	175	54	461	35	1138	667
v/c Ratio	1.17	1.16	0.14	0.63	0.44	0.34	0.10	0.84	0.60
Control Delay	136.2	129.8	0.7	34.1	27.0	14.0	12.8	24.3	3.4
Queue Delay	0.0	0.0	0.0	0.0	0.0	0.0	0.0	0.0	0.0
Total Delay	136.2	129.8	0.7	34.1	27.0	14.0	12.8	24.3	3.4
Queue Length 50th (ft)	~172	~169	0	56	14	59	8	187	9
Queue Length 95th (ft)	#320	#315	0	#129	#54	91	24	#272	41
Internal Link Dist (ft)		598		249		795		581	
Turn Bay Length (ft)	100		100		80		80		125
Base Capacity (vph)	301	303	411	278	126	1374	342	1380	1115
Starvation Cap Reductn	0	0	0	0	0	0	0	0	0
Spillback Cap Reductn	0	0	0	0	0	0	0	0	0
Storage Cap Reductn	0	0	0	0	0	0	0	0	0
Reduced v/c Ratio	1.17	1.16	0.14	0.63	0.43	0.34	0.10	0.82	0.60

Intersection Summary

~ Volume exceeds capacity, queue is theoretically infinite.
Queue shown is maximum after two cycles.

95th percentile volume exceeds capacity, queue may be longer.
Queue shown is maximum after two cycles.

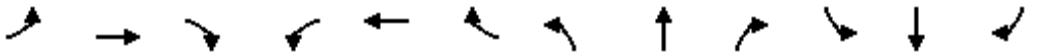

Movement	EBL	EBT	EBR	WBL	WBT	WBR	NBL	NBT	NBR	SBL	SBT	SBR
Lane Configurations												
Traffic Volume (veh/h)	625	22	52	68	67	26	50	415	9	32	1047	614
Future Volume (veh/h)	625	22	52	68	67	26	50	415	9	32	1047	614
Initial Q (Qb), veh	0	0	0	0	0	0	0	0	0	0	0	0
Ped-Bike Adj(A_pbT)	1.00		1.00	1.00		0.99	1.00		0.98	0.99		0.98
Parking Bus, Adj	1.00	1.00	1.00	1.00	1.00	1.00	1.00	1.00	1.00	1.00	1.00	1.00
Work Zone On Approach		No			No			No			No	
Adj Sat Flow, veh/h/ln	1870	1870	1870	1870	1870	1870	1870	1870	1870	1870	1870	1870
Adj Flow Rate, veh/h	696	0	57	74	73	28	54	451	10	35	1138	667
Peak Hour Factor	0.92	0.92	0.92	0.92	0.92	0.92	0.92	0.92	0.92	0.92	0.92	0.92
Percent Heavy Veh, %	2	2	2	2	2	2	2	2	2	2	2	2
Cap, veh/h	606	0	269	107	105	40	150	1414	31	407	1415	889
Arrive On Green	0.17	0.00	0.17	0.14	0.14	0.14	0.40	0.40	0.40	0.40	0.40	0.40
Sat Flow, veh/h	3563	0	1585	752	741	284	260	3553	79	925	3554	1557
Grp Volume(v), veh/h	696	0	57	175	0	0	54	225	236	35	1138	667
Grp Sat Flow(s),veh/h/ln	1781	0	1585	1778	0	0	260	1777	1855	925	1777	1557
Q Serve(g_s), s	10.2	0.0	1.9	5.6	0.0	0.0	6.9	5.2	5.3	1.6	17.0	19.4
Cycle Q Clear(g_c), s	10.2	0.0	1.9	5.6	0.0	0.0	23.9	5.2	5.3	6.9	17.0	19.4
Prop In Lane	1.00		1.00	0.42		0.16	1.00		0.04	1.00		1.00
Lane Grp Cap(c), veh/h	606	0	269	252	0	0	150	707	738	407	1415	889
V/C Ratio(X)	1.15	0.00	0.21	0.69	0.00	0.00	0.36	0.32	0.32	0.09	0.80	0.75
Avail Cap(c_a), veh/h	606	0	269	267	0	0	150	707	738	407	1415	889
HCM Platoon Ratio	1.00	1.00	1.00	1.00	1.00	1.00	1.00	1.00	1.00	1.00	1.00	1.00
Upstream Filter(I)	1.00	0.00	1.00	1.00	0.00	0.00	1.00	1.00	1.00	1.00	1.00	1.00
Uniform Delay (d), s/veh	24.9	0.0	21.4	24.5	0.0	0.0	28.1	12.4	12.5	14.8	16.0	9.8
Incr Delay (d2), s/veh	85.2	0.0	0.4	7.1	0.0	0.0	6.6	1.2	1.1	0.4	5.0	5.8
Initial Q Delay(d3),s/veh	0.0	0.0	0.0	0.0	0.0	0.0	0.0	0.0	0.0	0.0	0.0	0.0
%ile BackOfQ(50%),veh/ln	11.1	0.0	0.7	2.8	0.0	0.0	1.0	2.0	2.1	0.4	6.8	9.5
Unsig. Movement Delay, s/veh												
LnGrp Delay(d),s/veh	110.1	0.0	21.8	31.6	0.0	0.0	34.7	13.6	13.6	15.2	20.9	15.6
LnGrp LOS	F	A	C	C	A	A	C	B	B	B	C	B
Approach Vol, veh/h		753			175			515			1840	
Approach Delay, s/veh		103.4			31.6			15.8			18.9	
Approach LOS		F			C			B			B	

Timer - Assigned Phs		2		4		6		8				
Phs Duration (G+Y+Rc), s		29.3		16.0		29.3		14.7				
Change Period (Y+Rc), s		* 5.4		5.8		* 5.4		6.2				
Max Green Setting (Gmax), s		* 23		10.2		* 23		9.0				
Max Q Clear Time (g_c+I1), s		21.4		12.2		25.9		7.6				
Green Ext Time (p_c), s		1.7		0.0		0.0		0.1				

Intersection Summary												
HCM 6th Ctrl Delay			38.5									
HCM 6th LOS			D									

Notes

User approved volume balancing among the lanes for turning movement.

* HCM 6th computational engine requires equal clearance times for the phases crossing the barrier.

Intersection	
Int Delay, s/veh	2.6

Movement	NBL	NBT	SBT	SBR	SEL	SER
Lane Configurations						
Traffic Vol, veh/h	64	636	684	59	25	65
Future Vol, veh/h	64	636	684	59	25	65
Conflicting Peds, #/hr	31	0	0	31	0	0
Sign Control	Free	Free	Free	Free	Stop	Stop
RT Channelized	-	None	-	None	-	None
Storage Length	-	-	-	100	0	-
Veh in Median Storage, #	-	0	0	-	0	-
Grade, %	-	0	0	-	0	-
Peak Hour Factor	92	92	92	92	92	92
Heavy Vehicles, %	2	2	2	2	2	2
Mvmt Flow	70	691	743	64	27	71

Major/Minor	Major1		Major2		Minor2	
Conflicting Flow All	838	0	-	0	1605	774
Stage 1	-	-	-	-	774	-
Stage 2	-	-	-	-	831	-
Critical Hdwy	4.12	-	-	-	6.42	6.22
Critical Hdwy Stg 1	-	-	-	-	5.42	-
Critical Hdwy Stg 2	-	-	-	-	5.42	-
Follow-up Hdwy	2.218	-	-	-	3.518	3.318
Pot Cap-1 Maneuver	796	-	-	-	116	398
Stage 1	-	-	-	-	455	-
Stage 2	-	-	-	-	428	-
Platoon blocked, %		-	-	-		
Mov Cap-1 Maneuver	772	-	-	-	93	386
Mov Cap-2 Maneuver	-	-	-	-	93	-
Stage 1	-	-	-	-	376	-
Stage 2	-	-	-	-	415	-

Approach	NB	SB	SE
HCM Control Delay, s	0.9	0	37.3
HCM LOS			E

Minor Lane/Major Mvmt	NBL	NBT	SELn1	SBT	SBR
Capacity (veh/h)	772	-	206	-	-
HCM Lane V/C Ratio	0.09	-	0.475	-	-
HCM Control Delay (s)	10.1	0	37.3	-	-
HCM Lane LOS	B	A	E	-	-
HCM 95th %tile Q(veh)	0.3	-	2.3	-	-

Lane Group	WBL	NET	SWL	SWT
Lane Configurations				
Traffic Volume (vph)	33	670	22	709
Future Volume (vph)	33	670	22	709
Turn Type	Prot	NA	Perm	NA
Protected Phases	4	2		6
Permitted Phases			6	
Detector Phase	4	2	6	6
Switch Phase				
Minimum Initial (s)	7.0	10.0	10.0	10.0
Minimum Split (s)	22.5	37.5	37.5	37.5
Total Split (s)	22.5	37.5	37.5	37.5
Total Split (%)	37.5%	62.5%	62.5%	62.5%
Yellow Time (s)	3.6	4.1	4.1	4.1
All-Red Time (s)	0.9	0.4	0.4	0.4
Lost Time Adjust (s)	0.0	0.0	0.0	0.0
Total Lost Time (s)	4.5	4.5	4.5	4.5
Lead/Lag				
Lead-Lag Optimize?				
Recall Mode	None	C-Max	C-Max	C-Max
Act Effct Green (s)	9.4	48.0	48.0	48.0
Actuated g/C Ratio	0.16	0.80	0.80	0.80
v/c Ratio	0.21	0.56	0.06	0.52
Control Delay	16.0	8.0	5.0	7.0
Queue Delay	0.0	0.0	0.0	0.0
Total Delay	16.0	8.0	5.0	7.0
LOS	B	A	A	A
Approach Delay	16.0	8.0		6.9
Approach LOS	B	A		A

Intersection Summary	
Cycle Length: 60	
Actuated Cycle Length: 60	
Offset: 0 (0%), Referenced to phase 2:NET and 6:SWTL, Start of Yellow	
Natural Cycle: 60	
Control Type: Actuated-Coordinated	
Maximum v/c Ratio: 0.56	
Intersection Signal Delay: 7.8	Intersection LOS: A
Intersection Capacity Utilization 62.4%	ICU Level of Service B
Analysis Period (min) 15	

Splits and Phases: 3: Silver Lake Blvd & Duane St





Lane Group	WBL	NET	SWL	SWT
Lane Group Flow (vph)	57	821	24	771
v/c Ratio	0.21	0.56	0.06	0.52
Control Delay	16.0	8.0	5.0	7.0
Queue Delay	0.0	0.0	0.0	0.0
Total Delay	16.0	8.0	5.0	7.0
Queue Length 50th (ft)	12	101	2	91
Queue Length 95th (ft)	32	#435	13	324
Internal Link Dist (ft)	659	549		837
Turn Bay Length (ft)			40	
Base Capacity (vph)	501	1464	428	1491
Starvation Cap Reductn	0	0	0	0
Spillback Cap Reductn	0	0	0	0
Storage Cap Reductn	0	0	0	0
Reduced v/c Ratio	0.11	0.56	0.06	0.52

Intersection Summary

95th percentile volume exceeds capacity, queue may be longer.
Queue shown is maximum after two cycles.



Movement	WBL	WBR	NET	NER	SWL	SWT
Lane Configurations						
Traffic Volume (veh/h)	33	19	670	86	22	709
Future Volume (veh/h)	33	19	670	86	22	709
Initial Q (Qb), veh	0	0	0	0	0	0
Ped-Bike Adj(A_pbT)	1.00	0.79		0.99	1.00	
Parking Bus, Adj	1.00	1.00	1.00	1.00	1.00	1.00
Work Zone On Approach	No		No			No
Adj Sat Flow, veh/h/ln	1870	1870	1870	1870	1870	1870
Adj Flow Rate, veh/h	36	21	728	93	24	771
Peak Hour Factor	0.92	0.92	0.92	0.92	0.92	0.92
Percent Heavy Veh, %	2	2	2	2	2	2
Cap, veh/h	173	101	1087	139	387	1252
Arrive On Green	0.18	0.18	0.67	0.67	0.67	0.67
Sat Flow, veh/h	959	560	1624	207	666	1870
Grp Volume(v), veh/h	58	0	0	821	24	771
Grp Sat Flow(s),veh/h/ln	1546	0	0	1831	666	1870
Q Serve(g_s), s	1.9	0.0	0.0	16.1	1.3	13.9
Cycle Q Clear(g_c), s	1.9	0.0	0.0	16.1	17.5	13.9
Prop In Lane	0.62	0.36		0.11	1.00	
Lane Grp Cap(c), veh/h	279	0	0	1226	387	1252
V/C Ratio(X)	0.21	0.00	0.00	0.67	0.06	0.62
Avail Cap(c_a), veh/h	464	0	0	1226	387	1252
HCM Platoon Ratio	1.00	1.00	1.00	1.00	1.00	1.00
Upstream Filter(I)	1.00	0.00	0.00	0.85	1.00	1.00
Uniform Delay (d), s/veh	20.9	0.0	0.0	5.9	11.2	5.6
Incr Delay (d2), s/veh	0.4	0.0	0.0	2.5	0.3	2.3
Initial Q Delay(d3),s/veh	0.0	0.0	0.0	0.0	0.0	0.0
%ile BackOfQ(50%),veh/ln	0.7	0.0	0.0	4.4	0.2	4.0
Unsig. Movement Delay, s/veh						
LnGrp Delay(d),s/veh	21.3	0.0	0.0	8.4	11.5	7.9
LnGrp LOS	C	A	A	A	B	A
Approach Vol, veh/h	58		821			795
Approach Delay, s/veh	21.3		8.4			8.0
Approach LOS	C		A			A

Timer - Assigned Phs		2		4		6
Phs Duration (G+Y+Rc), s		44.7		15.3		44.7
Change Period (Y+Rc), s		* 4.5		* 4.5		* 4.5
Max Green Setting (Gmax), s		* 33		* 18		* 33
Max Q Clear Time (g_c+I1), s		18.1		3.9		19.5
Green Ext Time (p_c), s		5.2		0.1		4.7

Intersection Summary	
HCM 6th Ctrl Delay	8.7
HCM 6th LOS	A

Notes

User approved volume balancing among the lanes for turning movement.

* HCM 6th computational engine requires equal clearance times for the phases crossing the barrier.

Intersection	
Int Delay, s/veh	4.9

Movement	EBL	EBR	NBL	NBT	SBT	SBR
Lane Configurations						
Traffic Vol, veh/h	46	26	25	666	720	68
Future Vol, veh/h	46	26	25	666	720	68
Conflicting Peds, #/hr	81	50	50	0	0	81
Sign Control	Stop	Stop	Free	Free	Free	Free
RT Channelized	-	None	-	None	-	None
Storage Length	0	-	-	-	-	80
Veh in Median Storage, #	0	-	-	0	0	-
Grade, %	0	-	-	0	0	-
Peak Hour Factor	92	92	92	92	92	92
Heavy Vehicles, %	2	2	2	2	2	2
Mvmt Flow	50	28	27	724	783	74

Major/Minor	Minor2		Major1		Major2	
Conflicting Flow All	1723	914	938	0	-	0
Stage 1	864	-	-	-	-	-
Stage 2	859	-	-	-	-	-
Critical Hdwy	6.42	6.22	4.12	-	-	-
Critical Hdwy Stg 1	5.42	-	-	-	-	-
Critical Hdwy Stg 2	5.42	-	-	-	-	-
Follow-up Hdwy	3.518	3.318	2.218	-	-	-
Pot Cap-1 Maneuver	98	331	730	-	-	-
Stage 1	413	-	-	-	-	-
Stage 2	415	-	-	-	-	-
Platoon blocked, %				-	-	-
Mov Cap-1 Maneuver	78	291	674	-	-	-
Mov Cap-2 Maneuver	78	-	-	-	-	-
Stage 1	356	-	-	-	-	-
Stage 2	383	-	-	-	-	-

Approach	EB	NB	SB
HCM Control Delay, s	101.5	0.4	0
HCM LOS	F		

Minor Lane/Major Mvmt	NBL	NBT	EBLn1	SBT	SBR
Capacity (veh/h)	674	-	106	-	-
HCM Lane V/C Ratio	0.04	-	0.738	-	-
HCM Control Delay (s)	10.6	0	101.5	-	-
HCM Lane LOS	B	A	F	-	-
HCM 95th %tile Q(veh)	0.1	-	4	-	-

Intersection	
Intersection Delay, s/veh	8.1
Intersection LOS	A

Movement	EBL	EBT	EBR	WBL	WBT	WBR	NBL	NBT	NBR	SBL	SBT	SBR
Lane Configurations												
Traffic Vol, veh/h	7	0	7	65	4	10	3	118	0	0	112	14
Future Vol, veh/h	7	0	7	65	4	10	3	118	0	0	112	14
Peak Hour Factor	0.92	0.92	0.92	0.92	0.92	0.92	0.92	0.92	0.92	0.92	0.92	0.92
Heavy Vehicles, %	2	2	2	2	2	2	2	2	2	2	2	2
Mvmt Flow	8	0	8	71	4	11	3	128	0	0	122	15
Number of Lanes	0	1	0	0	1	0	0	1	0	0	1	0

Approach	EB	WB	NB	SB
Opposing Approach	WB	EB	SB	NB
Opposing Lanes	1	1	1	1
Conflicting Approach Left	SB	NB	EB	WB
Conflicting Lanes Left	1	1	1	1
Conflicting Approach Right	NB	SB	WB	EB
Conflicting Lanes Right	1	1	1	1
HCM Control Delay	7.5	8.2	8.1	8.1
HCM LOS	A	A	A	A

Lane	NBLn1	EBLn1	WBLn1	SBLn1
Vol Left, %	2%	50%	82%	0%
Vol Thru, %	98%	0%	5%	89%
Vol Right, %	0%	50%	13%	11%
Sign Control	Stop	Stop	Stop	Stop
Traffic Vol by Lane	121	14	79	126
LT Vol	3	7	65	0
Through Vol	118	0	4	112
RT Vol	0	7	10	14
Lane Flow Rate	132	15	86	137
Geometry Grp	1	1	1	1
Degree of Util (X)	0.158	0.019	0.111	0.162
Departure Headway (Hd)	4.323	4.434	4.636	4.248
Convergence, Y/N	Yes	Yes	Yes	Yes
Cap	833	809	775	846
Service Time	2.337	2.453	2.652	2.261
HCM Lane V/C Ratio	0.158	0.019	0.111	0.162
HCM Control Delay	8.1	7.5	8.2	8.1
HCM Lane LOS	A	A	A	A
HCM 95th-tile Q	0.6	0.1	0.4	0.6

Intersection	
Intersection Delay, s/veh	7.8
Intersection LOS	A

Movement	EBL	EBT	EBR	WBL	WBT	WBR	SEL	SET	SER	NWL	NWT	NWR
Lane Configurations												
Traffic Vol, veh/h	0	0	0	35	26	4	8	58	0	50	53	29
Future Vol, veh/h	0	0	0	35	26	4	8	58	0	50	53	29
Peak Hour Factor	0.92	0.92	0.92	0.92	0.92	0.92	0.92	0.92	0.92	0.92	0.92	0.92
Heavy Vehicles, %	2	2	2	2	2	2	2	2	2	2	2	2
Mvmt Flow	0	0	0	38	28	4	9	63	0	54	58	32
Number of Lanes	0	0	0	0	1	0	0	1	0	0	1	0


Approach	WB	SE	NW
Opposing Approach		NW	SE
Opposing Lanes	0	1	1
Conflicting Approach Left	NW	WB	
Conflicting Lanes Left	1	1	0
Conflicting Approach Right	SE		WB
Conflicting Lanes Right	1	0	1
HCM Control Delay	7.9	7.7	7.9
HCM LOS	A	A	A

Lane	NWLn1	WBLn1	SELn1
Vol Left, %	38%	54%	12%
Vol Thru, %	40%	40%	88%
Vol Right, %	22%	6%	0%
Sign Control	Stop	Stop	Stop
Traffic Vol by Lane	132	65	66
LT Vol	50	35	8
Through Vol	53	26	58
RT Vol	29	4	0
Lane Flow Rate	143	71	72
Geometry Grp	1	1	1
Degree of Util (X)	0.162	0.088	0.084
Departure Headway (Hd)	4.057	4.476	4.193
Convergence, Y/N	Yes	Yes	Yes
Cap	875	805	844
Service Time	2.125	2.476	2.273
HCM Lane V/C Ratio	0.163	0.088	0.085
HCM Control Delay	7.9	7.9	7.7
HCM Lane LOS	A	A	A
HCM 95th-tile Q	0.6	0.3	0.3

Lane Group	EBL	EBT	EBR	WBT	NBL	NBT	SBL	SBT	SBR
Lane Configurations									
Traffic Volume (vph)	638	22	65	67	68	415	32	1050	632
Future Volume (vph)	638	22	65	67	68	415	32	1050	632
Turn Type	Split	NA	Perm	NA	Perm	NA	Perm	NA	pm+ov
Protected Phases	4	4		8		6		2	4
Permitted Phases			4		6		2		2
Detector Phase	4	4	4	8	6	6	2	2	4
Switch Phase									
Minimum Initial (s)	9.0	9.0	9.0	9.0	10.0	10.0	10.0	10.0	9.0
Minimum Split (s)	14.8	14.8	14.8	15.2	28.4	28.4	28.4	28.4	14.8
Total Split (s)	16.0	16.0	16.0	15.2	28.8	28.8	28.8	28.8	16.0
Total Split (%)	26.7%	26.7%	26.7%	25.3%	48.0%	48.0%	48.0%	48.0%	26.7%
Yellow Time (s)	4.3	4.3	4.3	3.6	4.1	4.1	4.1	4.1	4.3
All-Red Time (s)	1.5	1.5	1.5	2.6	1.3	1.3	1.3	1.3	1.5
Lost Time Adjust (s)	0.0	0.0	0.0	0.0	0.0	0.0	0.0	0.0	0.0
Total Lost Time (s)	5.8	5.8	5.8	6.2	5.4	5.4	5.4	5.4	5.8
Lead/Lag									
Lead-Lag Optimize?									
Recall Mode	None	None	None	None	C-Min	C-Min	C-Min	C-Min	None
Act Effct Green (s)	10.7	10.7	10.7	9.0	22.9	22.9	22.9	22.9	33.2
Actuated g/C Ratio	0.18	0.18	0.18	0.15	0.38	0.38	0.38	0.38	0.55
v/c Ratio	1.20	1.18	0.17	0.63	0.60	0.34	0.10	0.85	0.62
Control Delay	145.6	138.9	0.9	34.1	39.9	13.9	12.8	24.4	3.7
Queue Delay	0.0	0.0	0.0	0.0	0.0	0.0	0.0	0.0	0.0
Total Delay	145.6	138.9	0.9	34.1	39.9	13.9	12.8	24.4	3.7
LOS	F	F	A	C	D	B	B	C	A
Approach Delay		129.5		34.1		17.5		16.6	
Approach LOS		F		C		B		B	

Intersection Summary	
Cycle Length: 60	
Actuated Cycle Length: 60	
Offset: 0 (0%), Referenced to phase 2:SBTL and 6:NBTL, Start of Green	
Natural Cycle: 70	
Control Type: Actuated-Coordinated	
Maximum v/c Ratio: 1.20	
Intersection Signal Delay: 44.1	Intersection LOS: D
Intersection Capacity Utilization 76.1%	ICU Level of Service D
Analysis Period (min) 15	

Splits and Phases: 1: Glendale Blvd & Silver Lake Blvd

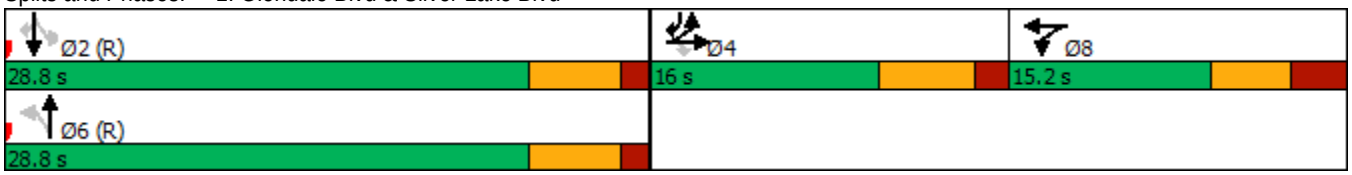



Lane Group	EBL	EBT	EBR	WBT	NBL	NBT	SBL	SBT	SBR
Lane Group Flow (vph)	360	357	71	175	74	461	35	1141	687
v/c Ratio	1.20	1.18	0.17	0.63	0.60	0.34	0.10	0.85	0.62
Control Delay	145.6	138.9	0.9	34.1	39.9	13.9	12.8	24.4	3.7
Queue Delay	0.0	0.0	0.0	0.0	0.0	0.0	0.0	0.0	0.0
Total Delay	145.6	138.9	0.9	34.1	39.9	13.9	12.8	24.4	3.7
Queue Length 50th (ft)	~177	~174	0	56	20	59	8	188	12
Queue Length 95th (ft)	#327	#323	1	#129	#80	91	24	#274	44
Internal Link Dist (ft)		598		249		795		581	
Turn Bay Length (ft)	100		100		80		80		125
Base Capacity (vph)	300	302	411	278	126	1374	342	1380	1115
Starvation Cap Reductn	0	0	0	0	0	0	0	0	0
Spillback Cap Reductn	0	0	0	0	0	0	0	0	0
Storage Cap Reductn	0	0	0	0	0	0	0	0	0
Reduced v/c Ratio	1.20	1.18	0.17	0.63	0.59	0.34	0.10	0.83	0.62

Intersection Summary

~ Volume exceeds capacity, queue is theoretically infinite.
Queue shown is maximum after two cycles.

95th percentile volume exceeds capacity, queue may be longer.
Queue shown is maximum after two cycles.

Movement	EBL	EBT	EBR	WBL	WBT	WBR	NBL	NBT	NBR	SBL	SBT	SBR
Lane Configurations												
Traffic Volume (veh/h)	638	22	65	68	67	26	68	415	9	32	1050	632
Future Volume (veh/h)	638	22	65	68	67	26	68	415	9	32	1050	632
Initial Q (Qb), veh	0	0	0	0	0	0	0	0	0	0	0	0
Ped-Bike Adj(A_pbT)	1.00		1.00	1.00		0.99	1.00		0.98	0.99		0.98
Parking Bus, Adj	1.00	1.00	1.00	1.00	1.00	1.00	1.00	1.00	1.00	1.00	1.00	1.00
Work Zone On Approach		No			No			No			No	
Adj Sat Flow, veh/h/ln	1870	1870	1870	1870	1870	1870	1870	1870	1870	1870	1870	1870
Adj Flow Rate, veh/h	710	0	71	74	73	28	74	451	10	35	1141	687
Peak Hour Factor	0.92	0.92	0.92	0.92	0.92	0.92	0.92	0.92	0.92	0.92	0.92	0.92
Percent Heavy Veh, %	2	2	2	2	2	2	2	2	2	2	2	2
Cap, veh/h	606	0	269	107	105	40	149	1414	31	407	1415	889
Arrive On Green	0.17	0.00	0.17	0.14	0.14	0.14	0.40	0.40	0.40	0.40	0.40	0.40
Sat Flow, veh/h	3563	0	1585	752	741	284	255	3553	79	925	3554	1557
Grp Volume(v), veh/h	710	0	71	175	0	0	74	225	236	35	1141	687
Grp Sat Flow(s),veh/h/ln	1781	0	1585	1778	0	0	255	1777	1855	925	1777	1557
Q Serve(g_s), s	10.2	0.0	2.3	5.6	0.0	0.0	6.8	5.2	5.3	1.6	17.1	20.5
Cycle Q Clear(g_c), s	10.2	0.0	2.3	5.6	0.0	0.0	23.9	5.2	5.3	6.9	17.1	20.5
Prop In Lane	1.00		1.00	0.42		0.16	1.00		0.04	1.00		1.00
Lane Grp Cap(c), veh/h	606	0	269	252	0	0	149	707	738	407	1415	889
V/C Ratio(X)	1.17	0.00	0.26	0.69	0.00	0.00	0.50	0.32	0.32	0.09	0.81	0.77
Avail Cap(c_a), veh/h	606	0	269	267	0	0	149	707	738	407	1415	889
HCM Platoon Ratio	1.00	1.00	1.00	1.00	1.00	1.00	1.00	1.00	1.00	1.00	1.00	1.00
Upstream Filter(I)	1.00	0.00	1.00	1.00	0.00	0.00	1.00	1.00	1.00	1.00	1.00	1.00
Uniform Delay (d), s/veh	24.9	0.0	21.6	24.5	0.0	0.0	28.7	12.4	12.5	14.8	16.0	10.0
Incr Delay (d2), s/veh	94.2	0.0	0.5	7.1	0.0	0.0	11.4	1.2	1.1	0.4	5.0	6.5
Initial Q Delay(d3),s/veh	0.0	0.0	0.0	0.0	0.0	0.0	0.0	0.0	0.0	0.0	0.0	0.0
%ile BackOfQ(50%),veh/ln	11.8	0.0	0.8	2.8	0.0	0.0	1.5	2.0	2.1	0.4	6.8	10.1
Unsig. Movement Delay, s/veh												
LnGrp Delay(d),s/veh	119.1	0.0	22.2	31.6	0.0	0.0	40.0	13.6	13.6	15.2	21.0	16.5
LnGrp LOS	F	A	C	C	A	A	D	B	B	B	C	B
Approach Vol, veh/h		781			175			535			1863	
Approach Delay, s/veh		110.3			31.6			17.3			19.2	
Approach LOS		F			C			B			B	

Timer - Assigned Phs		2		4		6		8				
Phs Duration (G+Y+Rc), s		29.3		16.0		29.3		14.7				
Change Period (Y+Rc), s		* 5.4		5.8		* 5.4		6.2				
Max Green Setting (Gmax), s		* 23		10.2		* 23		9.0				
Max Q Clear Time (g_c+I1), s		22.5		12.2		25.9		7.6				
Green Ext Time (p_c), s		0.8		0.0		0.0		0.1				

Intersection Summary		
HCM 6th Ctrl Delay		40.8
HCM 6th LOS		D

Notes

User approved volume balancing among the lanes for turning movement.

* HCM 6th computational engine requires equal clearance times for the phases crossing the barrier.

Intersection	
Int Delay, s/veh	3.2

Movement	NBL	NBT	SBT	SBR	SEL	SER
Lane Configurations						
Traffic Vol, veh/h	67	659	711	68	28	67
Future Vol, veh/h	67	659	711	68	28	67
Conflicting Peds, #/hr	31	0	0	31	0	0
Sign Control	Free	Free	Free	Free	Stop	Stop
RT Channelized	-	None	-	None	-	None
Storage Length	-	-	-	100	0	-
Veh in Median Storage, #	-	0	0	-	0	-
Grade, %	-	0	0	-	0	-
Peak Hour Factor	92	92	92	92	92	92
Heavy Vehicles, %	2	2	2	2	2	2
Mvmt Flow	73	716	773	74	30	73

Major/Minor	Major1		Major2		Minor2	
Conflicting Flow All	878	0	-	0	1666	804
Stage 1	-	-	-	-	804	-
Stage 2	-	-	-	-	862	-
Critical Hdwy	4.12	-	-	-	6.42	6.22
Critical Hdwy Stg 1	-	-	-	-	5.42	-
Critical Hdwy Stg 2	-	-	-	-	5.42	-
Follow-up Hdwy	2.218	-	-	-	3.518	3.318
Pot Cap-1 Maneuver	769	-	-	-	106	383
Stage 1	-	-	-	-	440	-
Stage 2	-	-	-	-	414	-
Platoon blocked, %		-	-	-		
Mov Cap-1 Maneuver	746	-	-	-	84	372
Mov Cap-2 Maneuver	-	-	-	-	84	-
Stage 1	-	-	-	-	357	-
Stage 2	-	-	-	-	402	-

Approach	NB	SB	SE
HCM Control Delay, s	1	0	46.6
HCM LOS			E

Minor Lane/Major Mvmt	NBL	NBT	SELn1	SBT	SBR
Capacity (veh/h)	746	-	185	-	-
HCM Lane V/C Ratio	0.098	-	0.558	-	-
HCM Control Delay (s)	10.3	0	46.6	-	-
HCM Lane LOS	B	A	E	-	-
HCM 95th %tile Q(veh)	0.3	-	2.9	-	-

Lane Group	WBL	NET	SWL	SWT
Lane Configurations				
Traffic Volume (vph)	33	687	22	725
Future Volume (vph)	33	687	22	725
Turn Type	Prot	NA	Perm	NA
Protected Phases	4	2		6
Permitted Phases			6	
Detector Phase	4	2	6	6
Switch Phase				
Minimum Initial (s)	7.0	10.0	10.0	10.0
Minimum Split (s)	22.5	37.5	37.5	37.5
Total Split (s)	22.5	37.5	37.5	37.5
Total Split (%)	37.5%	62.5%	62.5%	62.5%
Yellow Time (s)	3.6	4.1	4.1	4.1
All-Red Time (s)	0.9	0.4	0.4	0.4
Lost Time Adjust (s)	0.0	0.0	0.0	0.0
Total Lost Time (s)	4.5	4.5	4.5	4.5
Lead/Lag				
Lead-Lag Optimize?				
Recall Mode	None	C-Max	C-Max	C-Max
Act Effct Green (s)	9.4	48.0	48.0	48.0
Actuated g/C Ratio	0.16	0.80	0.80	0.80
v/c Ratio	0.21	0.57	0.06	0.53
Control Delay	16.0	8.4	5.0	7.3
Queue Delay	0.0	0.0	0.0	0.0
Total Delay	16.0	8.4	5.0	7.3
LOS	B	A	A	A
Approach Delay	16.0	8.4		7.2
Approach LOS	B	A		A

Intersection Summary	
Cycle Length: 60	
Actuated Cycle Length: 60	
Offset: 0 (0%), Referenced to phase 2:NET and 6:SWTL, Start of Yellow	
Natural Cycle: 60	
Control Type: Actuated-Coordinated	
Maximum v/c Ratio: 0.57	
Intersection Signal Delay: 8.1	Intersection LOS: A
Intersection Capacity Utilization 63.3%	ICU Level of Service B
Analysis Period (min) 15	

Splits and Phases: 3: Silver Lake Blvd & Duane St





Lane Group	WBL	NET	SWL	SWT
Lane Group Flow (vph)	57	840	24	788
v/c Ratio	0.21	0.57	0.06	0.53
Control Delay	16.0	8.4	5.0	7.3
Queue Delay	0.0	0.0	0.0	0.0
Total Delay	16.0	8.4	5.0	7.3
Queue Length 50th (ft)	12	105	2	96
Queue Length 95th (ft)	32	#452	13	#342
Internal Link Dist (ft)	659	549		837
Turn Bay Length (ft)			40	
Base Capacity (vph)	501	1464	414	1491
Starvation Cap Reductn	0	0	0	0
Spillback Cap Reductn	0	0	0	0
Storage Cap Reductn	0	0	0	0
Reduced v/c Ratio	0.11	0.57	0.06	0.53

Intersection Summary

95th percentile volume exceeds capacity, queue may be longer.
Queue shown is maximum after two cycles.



Movement	WBL	WBR	NET	NER	SWL	SWT
Lane Configurations						
Traffic Volume (veh/h)	33	19	687	86	22	725
Future Volume (veh/h)	33	19	687	86	22	725
Initial Q (Qb), veh	0	0	0	0	0	0
Ped-Bike Adj(A_pbT)	1.00	0.79		0.99	1.00	
Parking Bus, Adj	1.00	1.00	1.00	1.00	1.00	1.00
Work Zone On Approach	No		No			No
Adj Sat Flow, veh/h/ln	1870	1870	1870	1870	1870	1870
Adj Flow Rate, veh/h	36	21	747	93	24	788
Peak Hour Factor	0.92	0.92	0.92	0.92	0.92	0.92
Percent Heavy Veh, %	2	2	2	2	2	2
Cap, veh/h	173	101	1090	136	375	1252
Arrive On Green	0.18	0.18	0.67	0.67	0.67	0.67
Sat Flow, veh/h	959	560	1629	203	655	1870
Grp Volume(v), veh/h	58	0	0	840	24	788
Grp Sat Flow(s),veh/h/ln	1546	0	0	1832	655	1870
Q Serve(g_s), s	1.9	0.0	0.0	16.8	1.4	14.4
Cycle Q Clear(g_c), s	1.9	0.0	0.0	16.8	18.2	14.4
Prop In Lane	0.62	0.36		0.11	1.00	
Lane Grp Cap(c), veh/h	279	0	0	1226	375	1252
V/C Ratio(X)	0.21	0.00	0.00	0.69	0.06	0.63
Avail Cap(c_a), veh/h	464	0	0	1226	375	1252
HCM Platoon Ratio	1.00	1.00	1.00	1.00	1.00	1.00
Upstream Filter(I)	1.00	0.00	0.00	0.82	1.00	1.00
Uniform Delay (d), s/veh	20.9	0.0	0.0	6.1	11.6	5.7
Incr Delay (d2), s/veh	0.4	0.0	0.0	2.6	0.3	2.4
Initial Q Delay(d3),s/veh	0.0	0.0	0.0	0.0	0.0	0.0
%ile BackOfQ(50%),veh/ln	0.7	0.0	0.0	4.6	0.2	4.1
Unsig. Movement Delay, s/veh						
LnGrp Delay(d),s/veh	21.3	0.0	0.0	8.6	11.9	8.1
LnGrp LOS	C	A	A	A	B	A
Approach Vol, veh/h	58		840			812
Approach Delay, s/veh	21.3		8.6			8.2
Approach LOS	C		A			A

Timer - Assigned Phs		2		4		6
Phs Duration (G+Y+Rc), s		44.7		15.3		44.7
Change Period (Y+Rc), s		* 4.5		* 4.5		* 4.5
Max Green Setting (Gmax), s		* 33		* 18		* 33
Max Q Clear Time (g_c+I1), s		18.8		3.9		20.2
Green Ext Time (p_c), s		5.3		0.1		4.7

Intersection Summary	
HCM 6th Ctrl Delay	8.8
HCM 6th LOS	A

Notes

User approved volume balancing among the lanes for turning movement.

* HCM 6th computational engine requires equal clearance times for the phases crossing the barrier.

Intersection	
Int Delay, s/veh	6.2

Movement	EBL	EBR	NBL	NBT	SBT	SBR
Lane Configurations						
Traffic Vol, veh/h	48	29	28	681	733	71
Future Vol, veh/h	48	29	28	681	733	71
Conflicting Peds, #/hr	81	50	50	0	0	81
Sign Control	Stop	Stop	Free	Free	Free	Free
RT Channelized	-	None	-	None	-	None
Storage Length	0	-	-	-	-	80
Veh in Median Storage, #	0	-	-	0	0	-
Grade, %	0	-	-	0	0	-
Peak Hour Factor	92	92	92	92	92	92
Heavy Vehicles, %	2	2	2	2	2	2
Mvmt Flow	52	32	30	740	797	77

Major/Minor	Minor2		Major1		Major2	
Conflicting Flow All	1759	928	955	0	-	0
Stage 1	878	-	-	-	-	-
Stage 2	881	-	-	-	-	-
Critical Hdwy	6.42	6.22	4.12	-	-	-
Critical Hdwy Stg 1	5.42	-	-	-	-	-
Critical Hdwy Stg 2	5.42	-	-	-	-	-
Follow-up Hdwy	3.518	3.318	2.218	-	-	-
Pot Cap-1 Maneuver	93	325	720	-	-	-
Stage 1	406	-	-	-	-	-
Stage 2	405	-	-	-	-	-
Platoon blocked, %				-	-	-
Mov Cap-1 Maneuver	73	286	664	-	-	-
Mov Cap-2 Maneuver	73	-	-	-	-	-
Stage 1	346	-	-	-	-	-
Stage 2	374	-	-	-	-	-

Approach	EB	NB	SB
HCM Control Delay, s	123.7	0.4	0
HCM LOS	F		

Minor Lane/Major Mvmt	NBL	NBT	EBLn1	SBT	SBR
Capacity (veh/h)	664	-	101	-	-
HCM Lane V/C Ratio	0.046	-	0.829	-	-
HCM Control Delay (s)	10.7	0	123.7	-	-
HCM Lane LOS	B	A	F	-	-
HCM 95th %tile Q(veh)	0.1	-	4.6	-	-

Intersection	
Intersection Delay, s/veh	8.2
Intersection LOS	A

Movement	EBL	EBT	EBR	WBL	WBT	WBR	NBL	NBT	NBR	SBL	SBT	SBR
Lane Configurations												
Traffic Vol, veh/h	7	0	7	68	4	12	3	126	0	0	118	14
Future Vol, veh/h	7	0	7	68	4	12	3	126	0	0	118	14
Peak Hour Factor	0.92	0.92	0.92	0.92	0.92	0.92	0.92	0.92	0.92	0.92	0.92	0.92
Heavy Vehicles, %	2	2	2	2	2	2	2	2	2	2	2	2
Mvmt Flow	8	0	8	74	4	13	3	137	0	0	128	15
Number of Lanes	0	1	0	0	1	0	0	1	0	0	1	0

Approach	EB	WB	NB	SB
Opposing Approach	WB	EB	SB	NB
Opposing Lanes	1	1	1	1
Conflicting Approach Left	SB	NB	EB	WB
Conflicting Lanes Left	1	1	1	1
Conflicting Approach Right	NB	SB	WB	EB
Conflicting Lanes Right	1	1	1	1
HCM Control Delay	7.6	8.3	8.2	8.2
HCM LOS	A	A	A	A

Lane	NBLn1	EBLn1	WBLn1	SBLn1
Vol Left, %	2%	50%	81%	0%
Vol Thru, %	98%	0%	5%	89%
Vol Right, %	0%	50%	14%	11%
Sign Control	Stop	Stop	Stop	Stop
Traffic Vol by Lane	129	14	84	132
LT Vol	3	7	68	0
Through Vol	126	0	4	118
RT Vol	0	7	12	14
Lane Flow Rate	140	15	91	143
Geometry Grp	1	1	1	1
Degree of Util (X)	0.169	0.019	0.118	0.17
Departure Headway (Hd)	4.344	4.477	4.659	4.275
Convergence, Y/N	Yes	Yes	Yes	Yes
Cap	829	801	772	842
Service Time	2.358	2.496	2.675	2.288
HCM Lane V/C Ratio	0.169	0.019	0.118	0.17
HCM Control Delay	8.2	7.6	8.3	8.2
HCM Lane LOS	A	A	A	A
HCM 95th-tile Q	0.6	0.1	0.4	0.6

Intersection	
Intersection Delay, s/veh	7.9
Intersection LOS	A

Movement	EBL	EBT	EBR	WBL	WBT	WBR	SEL	SET	SER	NWL	NWT	NWR
Lane Configurations												
Traffic Vol, veh/h	0	0	0	35	26	4	8	58	0	56	53	29
Future Vol, veh/h	0	0	0	35	26	4	8	58	0	56	53	29
Peak Hour Factor	0.92	0.92	0.92	0.92	0.92	0.92	0.92	0.92	0.92	0.92	0.92	0.92
Heavy Vehicles, %	2	2	2	2	2	2	2	2	2	2	2	2
Mvmt Flow	0	0	0	38	28	4	9	63	0	61	58	32
Number of Lanes	0	0	0	0	1	0	0	1	0	0	1	0

Approach	WB	SE	NW
Opposing Approach		NW	SE
Opposing Lanes	0	1	1
Conflicting Approach Left	NW	WB	
Conflicting Lanes Left	1	1	0
Conflicting Approach Right	SE		WB
Conflicting Lanes Right	1	0	1
HCM Control Delay	7.9	7.7	8
HCM LOS	A	A	A

Lane	NWLn1	WBLn1	SELn1
Vol Left, %	41%	54%	12%
Vol Thru, %	38%	40%	88%
Vol Right, %	21%	6%	0%
Sign Control	Stop	Stop	Stop
Traffic Vol by Lane	138	65	66
LT Vol	56	35	8
Through Vol	53	26	58
RT Vol	29	4	0
Lane Flow Rate	150	71	72
Geometry Grp	1	1	1
Degree of Util (X)	0.169	0.088	0.084
Departure Headway (Hd)	4.068	4.49	4.197
Convergence, Y/N	Yes	Yes	Yes
Cap	873	803	842
Service Time	2.136	2.49	2.279
HCM Lane V/C Ratio	0.172	0.088	0.086
HCM Control Delay	8	7.9	7.7
HCM Lane LOS	A	A	A
HCM 95th-tile Q	0.6	0.3	0.3

Lane Group	NBT	SBT	SBR	SEL
Lane Group Flow (vph)	622	834	101	69
v/c Ratio	0.45	0.55	0.08	0.22
Control Delay	5.8	5.0	1.0	12.9
Queue Delay	0.0	0.0	0.0	0.0
Total Delay	5.8	5.0	1.0	12.9
Queue Length 50th (ft)	86	77	0	9
Queue Length 95th (ft)	240	200	m10	35
Internal Link Dist (ft)	509	598		605
Turn Bay Length (ft)			100	
Base Capacity (vph)	1381	1519	1233	486
Starvation Cap Reductn	0	0	0	0
Spillback Cap Reductn	0	0	0	0
Storage Cap Reductn	0	0	0	0
Reduced v/c Ratio	0.45	0.55	0.08	0.14

Intersection Summary

m Volume for 95th percentile queue is metered by upstream signal.



Movement	NBL	NBT	SBT	SBR	SEL	SER
Lane Configurations						
Traffic Volume (veh/h)	43	529	767	93	21	42
Future Volume (veh/h)	43	529	767	93	21	42
Initial Q (Qb), veh	0	0	0	0	0	0
Ped-Bike Adj(A_pbT)	1.00			0.99	1.00	1.00
Parking Bus, Adj	1.00	1.00	1.00	1.00	1.00	1.00
Work Zone On Approach		No	No		No	
Adj Sat Flow, veh/h/ln	1870	1870	1870	1870	1870	1870
Adj Flow Rate, veh/h	47	575	834	101	23	46
Peak Hour Factor	0.92	0.92	0.92	0.92	0.92	0.92
Percent Heavy Veh, %	2	2	2	2	2	2
Cap, veh/h	112	1268	1445	1210	58	115
Arrive On Green	0.77	0.77	0.77	0.77	0.11	0.11
Sat Flow, veh/h	73	1641	1870	1567	542	1083
Grp Volume(v), veh/h	622	0	834	101	70	0
Grp Sat Flow(s),veh/h/ln	1715	0	1870	1567	1648	0
Q Serve(g_s), s	0.0	0.0	12.8	1.1	2.8	0.0
Cycle Q Clear(g_c), s	7.9	0.0	12.8	1.1	2.8	0.0
Prop In Lane	0.08			1.00	0.33	0.66
Lane Grp Cap(c), veh/h	1380	0	1445	1210	175	0
V/C Ratio(X)	0.45	0.00	0.58	0.08	0.40	0.00
Avail Cap(c_a), veh/h	1380	0	1445	1210	447	0
HCM Platoon Ratio	1.00	1.00	1.00	1.00	1.00	1.00
Upstream Filter(I)	1.00	0.00	0.87	0.87	1.00	0.00
Uniform Delay (d), s/veh	2.7	0.0	3.3	1.9	29.2	0.0
Incr Delay (d2), s/veh	1.1	0.0	1.5	0.1	1.5	0.0
Initial Q Delay(d3),s/veh	0.0	0.0	0.0	0.0	0.0	0.0
%ile BackOfQ(50%),veh/ln	1.6	0.0	2.6	0.2	1.1	0.0
Unsig. Movement Delay, s/veh						
LnGrp Delay(d),s/veh	3.8	0.0	4.7	2.1	30.7	0.0
LnGrp LOS	A	A	A	A	C	A
Approach Vol, veh/h		622	935		70	
Approach Delay, s/veh		3.8	4.5		30.7	
Approach LOS		A	A		C	

Timer - Assigned Phs		2		4		6
Phs Duration (G+Y+Rc), s		58.6		11.4		58.6
Change Period (Y+Rc), s		* 4.5		4.0		* 4.5
Max Green Setting (Gmax), s		* 43		19.0		* 43
Max Q Clear Time (g_c+I1), s		9.9		4.8		14.8
Green Ext Time (p_c), s		5.0		0.1		7.2

Intersection Summary	
HCM 6th Ctrl Delay	5.3
HCM 6th LOS	A

Notes

User approved volume balancing among the lanes for turning movement.


* HCM 6th computational engine requires equal clearance times for the phases crossing the barrier.



Lane Group	EBL	NBT	SBT	SBR
Lane Group Flow (vph)	37	620	1035	39
v/c Ratio	0.20	0.40	0.64	0.03
Control Delay	24.8	3.7	6.6	2.6
Queue Delay	0.0	0.0	0.1	0.0
Total Delay	24.8	3.7	6.6	2.6
Queue Length 50th (ft)	11	66	149	1
Queue Length 95th (ft)	35	206	446	m9
Internal Link Dist (ft)	306	489	549	
Turn Bay Length (ft)				80
Base Capacity (vph)	341	1558	1616	1259
Starvation Cap Reductn	0	0	50	0
Spillback Cap Reductn	0	0	0	0
Storage Cap Reductn	0	0	0	0
Reduced v/c Ratio	0.11	0.40	0.66	0.03

Intersection Summary

m Volume for 95th percentile queue is metered by upstream signal.

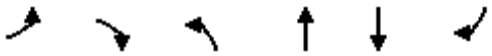

Movement	EBL	EBR	NBL	NBT	SBT	SBR
Lane Configurations						
Traffic Volume (veh/h)	18	16	17	554	952	36
Future Volume (veh/h)	18	16	17	554	952	36
Initial Q (Qb), veh	0	0	0	0	0	0
Ped-Bike Adj(A_pbT)	1.00	0.81	1.00			0.96
Parking Bus, Adj	1.00	1.00	1.00	1.00	1.00	1.00
Work Zone On Approach	No			No	No	
Adj Sat Flow, veh/h/ln	1870	1870	1870	1870	1870	1870
Adj Flow Rate, veh/h	20	17	18	602	1035	39
Peak Hour Factor	0.92	0.92	0.92	0.92	0.92	0.92
Percent Heavy Veh, %	2	2	2	2	2	2
Cap, veh/h	81	69	59	1432	1494	1219
Arrive On Green	0.10	0.10	0.80	0.80	0.80	0.80
Sat Flow, veh/h	798	678	22	1792	1870	1526
Grp Volume(v), veh/h	38	0	620	0	1035	39
Grp Sat Flow(s),veh/h/ln	1516	0	1814	0	1870	1526
Q Serve(g_s), s	2.1	0.0	0.0	0.0	22.4	0.5
Cycle Q Clear(g_c), s	2.1	0.0	9.0	0.0	22.4	0.5
Prop In Lane	0.53	0.45	0.03			1.00
Lane Grp Cap(c), veh/h	154	0	1490	0	1494	1219
V/C Ratio(X)	0.25	0.00	0.42	0.00	0.69	0.03
Avail Cap(c_a), veh/h	305	0	1490	0	1494	1219
HCM Platoon Ratio	1.00	1.00	1.00	1.00	1.00	1.00
Upstream Filter(I)	1.00	0.00	1.00	0.00	0.69	0.69
Uniform Delay (d), s/veh	37.3	0.0	2.7	0.0	4.1	1.9
Incr Delay (d2), s/veh	0.8	0.0	0.9	0.0	1.9	0.0
Initial Q Delay(d3),s/veh	0.0	0.0	0.0	0.0	0.0	0.0
%ile BackOfQ(50%),veh/ln	0.8	0.0	2.1	0.0	5.3	0.1
Unsig. Movement Delay, s/veh						
LnGrp Delay(d),s/veh	38.1	0.0	3.6	0.0	5.9	1.9
LnGrp LOS	D	A	A	A	A	A
Approach Vol, veh/h	38			620	1074	
Approach Delay, s/veh	38.1			3.6	5.8	
Approach LOS	D			A	A	

Timer - Assigned Phs		2		4		6
Phs Duration (G+Y+Rc), s		76.4		13.6		76.4
Change Period (Y+Rc), s		* 4.5		* 4.5		* 4.5
Max Green Setting (Gmax), s		* 63		* 18		* 63
Max Q Clear Time (g_c+I1), s		11.0		4.1		24.4
Green Ext Time (p_c), s		5.0		0.1		11.1

Intersection Summary	
HCM 6th Ctrl Delay	5.7
HCM 6th LOS	A

Notes

User approved volume balancing among the lanes for turning movement.


* HCM 6th computational engine requires equal clearance times for the phases crossing the barrier.



Lane Group	NBT	SBT	SBR	SEL
Lane Group Flow (vph)	915	741	92	139
v/c Ratio	0.71	0.52	0.08	0.40
Control Delay	11.8	4.9	1.0	15.6
Queue Delay	0.0	0.0	0.0	0.0
Total Delay	11.8	4.9	1.0	15.6
Queue Length 50th (ft)	176	70	0	23
Queue Length 95th (ft)	#573	195	m9	60
Internal Link Dist (ft)	509	598		605
Turn Bay Length (ft)			100	
Base Capacity (vph)	1281	1426	1100	514
Starvation Cap Reductn	0	0	0	0
Spillback Cap Reductn	0	0	0	0
Storage Cap Reductn	0	0	0	0
Reduced v/c Ratio	0.71	0.52	0.08	0.27

Intersection Summary

95th percentile volume exceeds capacity, queue may be longer.
Queue shown is maximum after two cycles.
m Volume for 95th percentile queue is metered by upstream signal.

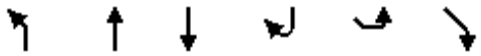

Movement	NBL	NBT	SBT	SBR	SEL	SER
Lane Configurations						
Traffic Volume (veh/h)	68	774	682	85	54	74
Future Volume (veh/h)	68	774	682	85	54	74
Initial Q (Qb), veh	0	0	0	0	0	0
Ped-Bike Adj(A_pbT)	1.00			0.97	1.00	1.00
Parking Bus, Adj	1.00	1.00	1.00	1.00	1.00	1.00
Work Zone On Approach		No	No		No	
Adj Sat Flow, veh/h/ln	1870	1870	1870	1870	1870	1870
Adj Flow Rate, veh/h	74	841	741	92	59	80
Peak Hour Factor	0.92	0.92	0.92	0.92	0.92	0.92
Percent Heavy Veh, %	2	2	2	2	2	2
Cap, veh/h	124	1198	1394	1145	94	127
Arrive On Green	0.75	0.75	0.75	0.75	0.13	0.13
Sat Flow, veh/h	92	1608	1870	1536	701	951
Grp Volume(v), veh/h	915	0	741	92	140	0
Grp Sat Flow(s),veh/h/ln	1700	0	1870	1536	1664	0
Q Serve(g_s), s	1.9	0.0	11.7	1.1	5.6	0.0
Cycle Q Clear(g_c), s	17.6	0.0	11.7	1.1	5.6	0.0
Prop In Lane	0.08			1.00	0.42	0.57
Lane Grp Cap(c), veh/h	1323	0	1394	1145	222	0
V/C Ratio(X)	0.69	0.00	0.53	0.08	0.63	0.00
Avail Cap(c_a), veh/h	1323	0	1394	1145	452	0
HCM Platoon Ratio	1.00	1.00	1.00	1.00	1.00	1.00
Upstream Filter(I)	1.00	0.00	0.83	0.83	1.00	0.00
Uniform Delay (d), s/veh	4.5	0.0	3.8	2.4	28.7	0.0
Incr Delay (d2), s/veh	3.0	0.0	1.2	0.1	2.9	0.0
Initial Q Delay(d3),s/veh	0.0	0.0	0.0	0.0	0.0	0.0
%ile BackOfQ(50%),veh/ln	4.4	0.0	2.7	0.2	2.3	0.0
Unsig. Movement Delay, s/veh						
LnGrp Delay(d),s/veh	7.4	0.0	5.0	2.5	31.6	0.0
LnGrp LOS	A	A	A	A	C	A
Approach Vol, veh/h		915	833		140	
Approach Delay, s/veh		7.4	4.7		31.6	
Approach LOS		A	A		C	

Timer - Assigned Phs		2		4		6
Phs Duration (G+Y+Rc), s		56.7		13.3		56.7
Change Period (Y+Rc), s		* 4.5		4.0		* 4.5
Max Green Setting (Gmax), s		* 43		19.0		* 43
Max Q Clear Time (g_c+I1), s		19.6		7.6		13.7
Green Ext Time (p_c), s		8.1		0.3		6.1

Intersection Summary	
HCM 6th Ctrl Delay	8.0
HCM 6th LOS	A

Notes

User approved volume balancing among the lanes for turning movement.


* HCM 6th computational engine requires equal clearance times for the phases crossing the barrier.



Lane Group	EBL	NBT	SBT	SBR
Lane Group Flow (vph)	80	1067	983	80
v/c Ratio	0.49	0.71	0.61	0.08
Control Delay	46.0	8.1	4.3	1.1
Queue Delay	0.0	1.2	0.1	0.0
Total Delay	46.1	9.4	4.5	1.1
Queue Length 50th (ft)	42	243	147	2
Queue Length 95th (ft)	88	601	278	m11
Internal Link Dist (ft)	306	489	549	
Turn Bay Length (ft)				80
Base Capacity (vph)	257	1503	1604	1004
Starvation Cap Reductn	0	0	103	0
Spillback Cap Reductn	3	229	0	0
Storage Cap Reductn	0	0	0	0
Reduced v/c Ratio	0.31	0.84	0.65	0.08

Intersection Summary

m Volume for 95th percentile queue is metered by upstream signal.

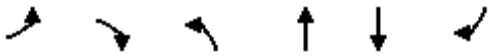

Movement	EBL	EBR	NBL	NBT	SBT	SBR
Lane Configurations						
Traffic Volume (veh/h)	44	29	37	945	904	74
Future Volume (veh/h)	44	29	37	945	904	74
Initial Q (Qb), veh	0	0	0	0	0	0
Ped-Bike Adj(A_pbT)	1.00	0.70	1.00			0.95
Parking Bus, Adj	1.00	1.00	1.00	1.00	1.00	1.00
Work Zone On Approach	No			No	No	
Adj Sat Flow, veh/h/ln	1870	1870	1870	1870	1870	1870
Adj Flow Rate, veh/h	48	32	40	1027	983	80
Peak Hour Factor	0.92	0.92	0.92	0.92	0.92	0.92
Percent Heavy Veh, %	2	2	2	2	2	2
Cap, veh/h	108	72	65	1373	1493	1205
Arrive On Green	0.13	0.13	0.80	0.80	0.80	0.80
Sat Flow, veh/h	852	568	43	1720	1870	1510
Grp Volume(v), veh/h	81	0	1067	0	983	80
Grp Sat Flow(s),veh/h/ln	1438	0	1763	0	1870	1510
Q Serve(g_s), s	6.3	0.0	0.0	0.0	26.8	1.4
Cycle Q Clear(g_c), s	6.3	0.0	32.1	0.0	26.8	1.4
Prop In Lane	0.59	0.40	0.04			1.00
Lane Grp Cap(c), veh/h	182	0	1439	0	1493	1205
V/C Ratio(X)	0.44	0.00	0.74	0.00	0.66	0.07
Avail Cap(c_a), veh/h	217	0	1439	0	1493	1205
HCM Platoon Ratio	1.00	1.00	1.00	1.00	1.00	1.00
Upstream Filter(I)	1.00	0.00	1.00	0.00	0.73	0.73
Uniform Delay (d), s/veh	48.5	0.0	5.7	0.0	5.1	2.6
Incr Delay (d2), s/veh	1.7	0.0	3.5	0.0	1.7	0.1
Initial Q Delay(d3),s/veh	0.0	0.0	0.0	0.0	0.0	0.0
%ile BackOfQ(50%),veh/ln	2.4	0.0	10.4	0.0	8.2	0.3
Unsig. Movement Delay, s/veh						
LnGrp Delay(d),s/veh	50.2	0.0	9.2	0.0	6.8	2.7
LnGrp LOS	D	A	A	A	A	A
Approach Vol, veh/h	81			1067	1063	
Approach Delay, s/veh	50.2			9.2	6.5	
Approach LOS	D			A	A	

Timer - Assigned Phs		2		4		6
Phs Duration (G+Y+Rc), s		100.3		19.7		100.3
Change Period (Y+Rc), s		* 4.5		* 4.5		* 4.5
Max Green Setting (Gmax), s		* 93		* 18		* 93
Max Q Clear Time (g_c+I1), s		34.1		8.3		28.8
Green Ext Time (p_c), s		13.7		0.1		11.0

Intersection Summary	
HCM 6th Ctrl Delay	9.4
HCM 6th LOS	A

Notes

User approved volume balancing among the lanes for turning movement.

* HCM 6th computational engine requires equal clearance times for the phases crossing the barrier.

Lane Group	NBT	SBT	SBR	SEL
Lane Group Flow (vph)	789	773	74	103
v/c Ratio	0.61	0.53	0.06	0.34
Control Delay	6.9	5.5	1.1	14.6
Queue Delay	0.0	0.0	0.0	0.0
Total Delay	6.9	5.5	1.1	14.6
Queue Length 50th (ft)	132	115	1	11
Queue Length 95th (ft)	239	194	9	51
Internal Link Dist (ft)	509	598		605
Turn Bay Length (ft)			100	
Base Capacity (vph)	1294	1465	1160	503
Starvation Cap Reductn	0	0	0	0
Spillback Cap Reductn	0	0	0	0
Storage Cap Reductn	0	0	0	0
Reduced v/c Ratio	0.61	0.53	0.06	0.20

Intersection Summary



Movement	NBL	NBT	SBT	SBR	SEL	SER
Lane Configurations						
Traffic Volume (veh/h)	67	659	711	68	28	67
Future Volume (veh/h)	67	659	711	68	28	67
Initial Q (Qb), veh	0	0	0	0	0	0
Ped-Bike Adj(A_pbT)	1.00			0.98	1.00	1.00
Parking Bus, Adj	1.00	1.00	1.00	1.00	1.00	1.00
Work Zone On Approach		No	No		No	
Adj Sat Flow, veh/h/ln	1870	1870	1870	1870	1870	1870
Adj Flow Rate, veh/h	73	716	773	74	30	73
Peak Hour Factor	0.92	0.92	0.92	0.92	0.92	0.92
Percent Heavy Veh, %	2	2	2	2	2	2
Cap, veh/h	134	1189	1411	1172	59	143
Arrive On Green	0.75	0.75	0.75	0.75	0.12	0.12
Sat Flow, veh/h	103	1575	1870	1552	473	1151
Grp Volume(v), veh/h	789	0	773	74	104	0
Grp Sat Flow(s),veh/h/ln	1678	0	1870	1552	1640	0
Q Serve(g_s), s	0.0	0.0	12.1	0.9	4.2	0.0
Cycle Q Clear(g_c), s	12.5	0.0	12.1	0.9	4.2	0.0
Prop In Lane	0.09			1.00	0.29	0.70
Lane Grp Cap(c), veh/h	1322	0	1411	1172	203	0
V/C Ratio(X)	0.60	0.00	0.55	0.06	0.51	0.00
Avail Cap(c_a), veh/h	1322	0	1411	1172	445	0
HCM Platoon Ratio	1.00	1.00	1.00	1.00	1.00	1.00
Upstream Filter(I)	1.00	0.00	0.75	0.75	1.00	0.00
Uniform Delay (d), s/veh	3.6	0.0	3.6	2.2	28.7	0.0
Incr Delay (d2), s/veh	2.0	0.0	1.2	0.1	2.0	0.0
Initial Q Delay(d3),s/veh	0.0	0.0	0.0	0.0	0.0	0.0
%ile BackOfQ(50%),veh/ln	3.0	0.0	2.6	0.2	1.7	0.0
Unsig. Movement Delay, s/veh						
LnGrp Delay(d),s/veh	5.6	0.0	4.7	2.3	30.7	0.0
LnGrp LOS	A	A	A	A	C	A
Approach Vol, veh/h		789	847		104	
Approach Delay, s/veh		5.6	4.5		30.7	
Approach LOS		A	A		C	

Timer - Assigned Phs		2		4		6
Phs Duration (G+Y+Rc), s		57.3		12.7		57.3
Change Period (Y+Rc), s		* 4.5		4.0		* 4.5
Max Green Setting (Gmax), s		* 43		19.0		* 43
Max Q Clear Time (g_c+I1), s		14.5		6.2		14.1
Green Ext Time (p_c), s		7.0		0.2		6.4

Intersection Summary	
HCM 6th Ctrl Delay	6.6
HCM 6th LOS	A

Notes

User approved volume balancing among the lanes for turning movement.


* HCM 6th computational engine requires equal clearance times for the phases crossing the barrier.



Lane Group	EBL	NBT	SBT	SBR
Lane Group Flow (vph)	84	770	797	77
v/c Ratio	0.29	0.58	0.58	0.08
Control Delay	16.5	8.8	8.5	2.5
Queue Delay	0.0	0.0	0.0	0.0
Total Delay	16.5	8.8	8.5	2.5
Queue Length 50th (ft)	17	97	100	2
Queue Length 95th (ft)	41	#362	#355	18
Internal Link Dist (ft)	306	489	549	
Turn Bay Length (ft)				80
Base Capacity (vph)	518	1329	1386	1012
Starvation Cap Reductn	0	0	0	0
Spillback Cap Reductn	0	0	0	0
Storage Cap Reductn	0	0	0	0
Reduced v/c Ratio	0.16	0.58	0.58	0.08

Intersection Summary

95th percentile volume exceeds capacity, queue may be longer.
Queue shown is maximum after two cycles.

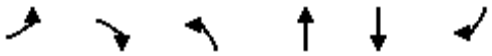

Movement	EBL	EBR	NBL	NBT	SBT	SBR
Lane Configurations						
Traffic Volume (veh/h)	48	29	28	681	733	71
Future Volume (veh/h)	48	29	28	681	733	71
Initial Q (Qb), veh	0	0	0	0	0	0
Ped-Bike Adj(A_pbT)	1.00	0.79	1.00			0.94
Parking Bus, Adj	1.00	1.00	1.00	1.00	1.00	1.00
Work Zone On Approach	No			No	No	
Adj Sat Flow, veh/h/ln	1870	1870	1870	1870	1870	1870
Adj Flow Rate, veh/h	52	32	30	740	797	77
Peak Hour Factor	0.92	0.92	0.92	0.92	0.92	0.92
Percent Heavy Veh, %	2	2	2	2	2	2
Cap, veh/h	182	112	84	1165	1228	976
Arrive On Green	0.19	0.19	0.66	0.66	0.66	0.66
Sat Flow, veh/h	941	579	32	1775	1870	1487
Grp Volume(v), veh/h	85	0	770	0	797	77
Grp Sat Flow(s),veh/h/ln	1538	0	1807	0	1870	1487
Q Serve(g_s), s	2.8	0.0	0.0	0.0	15.3	1.1
Cycle Q Clear(g_c), s	2.8	0.0	14.4	0.0	15.3	1.1
Prop In Lane	0.61	0.38	0.04			1.00
Lane Grp Cap(c), veh/h	298	0	1248	0	1228	976
V/C Ratio(X)	0.29	0.00	0.62	0.00	0.65	0.08
Avail Cap(c_a), veh/h	464	0	1248	0	1228	976
HCM Platoon Ratio	1.00	1.00	1.00	1.00	1.00	1.00
Upstream Filter(I)	1.00	0.00	1.00	0.00	0.85	0.85
Uniform Delay (d), s/veh	20.6	0.0	6.0	0.0	6.2	3.7
Incr Delay (d2), s/veh	0.5	0.0	2.3	0.0	2.3	0.1
Initial Q Delay(d3),s/veh	0.0	0.0	0.0	0.0	0.0	0.0
%ile BackOfQ(50%),veh/ln	1.0	0.0	4.2	0.0	4.4	0.3
Unsig. Movement Delay, s/veh						
LnGrp Delay(d),s/veh	21.2	0.0	8.3	0.0	8.4	3.9
LnGrp LOS	C	A	A	A	A	A
Approach Vol, veh/h	85			770	874	
Approach Delay, s/veh	21.2			8.3	8.0	
Approach LOS	C			A	A	

Timer - Assigned Phs		2		4		6
Phs Duration (G+Y+Rc), s		43.9		16.1		43.9
Change Period (Y+Rc), s		* 4.5		* 4.5		* 4.5
Max Green Setting (Gmax), s		* 33		* 18		* 33
Max Q Clear Time (g_c+I1), s		16.4		4.8		17.3
Green Ext Time (p_c), s		5.2		0.2		5.3

Intersection Summary	
HCM 6th Ctrl Delay	8.8
HCM 6th LOS	A

Notes

User approved volume balancing among the lanes for turning movement.

* HCM 6th computational engine requires equal clearance times for the phases crossing the barrier.

APPENDIX F – CONSTRUCTION ACTIVITY ESTIMATE TABLES

TABLE 2-3
CONSTRUCTION EQUIPMENT

Construction Phase/Activities	Equipment List	No. of Construction Workers
The Meadow		
Demolition	Backhoe (1), Jackhammer (1), Loader (1), Rubber-Tired Dozer (1)	10
Site Grubbing/Prep	Backhoes (2), Loaders (2), Rubber-Tired Dozer (1)	10
Mass Grading/Excavation	Backhoes (2), Excavator (1), Grader (1), Loader (2), Off-Highway Truck (1), Rubber-Tired Dozer (1), Rubber-Tired Loader (1)	20
Foundation/Concrete Pads	Cement/Mortar Mixers (2) Paving Equipment (1), Pump (1)	10
Building/Structure Construction	Backhoe (1), Crane (1), Forklifts (2), Generator Set (1), Loader (1), Tractor (1), Welder (1)	10
Asphalt Paving	Cement/Mortar Mixers (2), Paver (1), Paving Equipment (1), Pump (1), Roller (1)	10
Landscaping or Other Finishing	Backhoe (1), Crane (1), Forklift (1)	30
Waterside Construction (Piles)	Bore/Drill Rig (1), Crane (1), Loader (1), Pile Driver (Vibratory) (1)	10
The Knoll		
Demolition	Backhoe (1), Loader (1), Rubber-Tired Dozer (1)	10
Site Grubbing/Prep	Backhoes (2), Loaders (2), Rubber-Tired Dozer (1)	10
Mass Grading/Excavation	Backhoes (2), Excavator (1), Grader (1), Loader (2), Off-Highway Truck (1), Rubber-Tired Dozer (1), Rubber-Tired Loader (1)	20
Drainage/Utilities Trenching	Forklift (1), Grader (1), Loader (1), Trencher (1)	10
Foundations/Concrete Pads	Cement/Mortar Mixers (2) Paving Equipment (1), Pump (1)	10
Building/Structure Construction	Backhoe (1), Crane (1), Forklifts (3), Generator Set (1), Loader (1), Tractor (1), Welder (1)	20
Asphalt Paving	Cement/Mortar Mixers (2), Paver (1), Paving Equipment (1), Pump (1), Roller (1)	10
Architectural Coating	Air Compressor (1)	10
Landscaping or Other Finishing	Backhoe (1), Crane (1), Forklift (1)	20
Waterside Construction (Piles)	Bore/Drill Rig (1), Crane (1), Loader (1), Pile Driver (Vibratory) (1)	10
Ivanhoe Overlook		
Demolition	Backhoes (2), Jackhammers (2), Loaders (4), Rubber-Tired Dozers (2)	20
Site Grubbing/Prep	Backhoe (1), Loader (1)	10
Mass Grading/Excavations	Backhoe (1), Excavator (1), Grader (1), Rubber-Tired Dozer (1)	10
Foundations/Concrete Pads	Cement/Mortar Mixers (4), Paving Equipment (3), Pumps (3)	20
Building/Structure Construction	Backhoes (2), Crane (1), Forklifts (2), Generator Set (1), Tractor (1), Welder (1)	10
Asphalt Paving	Cement/Mortar Mixers (4), Pavers (2), Paving Equipment (2), Pumps (2), Rollers (2)	20
Architectural Coating	Air Compressor (1)	10
Landscaping or Other Finishing	Backhoe (1), Crane (1), Forklift (1)	10
Waterside Construction (Piles)	Bore/Drill Rig (1), Crane (1), Loader (1), Pile Driver (Vibratory) (1)	10
The Eucalyptus Grove		

Construction Phase/Activities	Equipment List	No. of Construction Workers
Demolition	Backhoe (1), Jackhammer (1), Loaders (2), Rubber-Tired Dozer (1)	10
Site Grubbing/Prep	Backhoes (2), Loaders (2), Rubber-Tired Dozer (1)	10
Mass Grading/Excavation	Backhoes (2), Excavator (1), Grader (1), Loaders (2), Off-Highway Truck (1), Rubber-Tired Dozer (1), Rubber-Tired Loader (1)	20
Building/Structure Construction	Backhoe (1), Crane (1), Forklift (1), Generator Set (1), Loader (1), Tractor (1), Welder (1)	10
Asphalt Paving	Cement/Mortar Mixers (2), Paver (1), Paving Equipment (1), Pump (1), Roller (1)	10
Landscaping or Other Finishing	Backhoe (1), Crane (1), Forklift (1)	30
Waterside Construction (Piles)	Bore/Drill Rig (1), Crane (1), Loader (1), Pile Driver (Vibratory) (1)	10
The East and West Narrows		
Demolition	Backhoe (1), Jackhammer (1), Loaders (2), Rubber-Tired Dozer (1)	10
Site Grubbing/Prep	Backhoes (2), Excavators (2), Loaders (2), Rubber-Tired Dozer (1)	10
Mass Grading/Excavation	Backhoes (2), Excavators (2), Grader (1), Loaders (2), Rubber-Tired Dozer (1)	10
Foundations/Concrete Pads	Cement/Mortar Mixers (2), Paving Equipment (1), Pump (1)	10
Building/Structure Construction	Backhoe (1), Crane (1), Forklift (1), Generator Set (1), Loader (1), Tractor (1), Welder (1)	10
Asphalt Paving	Cement/Mortar Mixers (2), Paver (1), Paving Equipment (1), Pump (1), Roller (1)	10
Landscaping or Other Finishing	Backhoe (1), Crane (1), Excavator (1)	15
Waterside Construction (Piles)	Bore/Drill Rig (1), Crane (1), Loader (1), Pile Driver (Vibratory) (1)	10
The South Valley		
Demolition	Excavator (1), Loader (1), Sawcutter (1), Crane (1), Forklift (1), Loader (1), Hauling Truck (1)	10
Site Grubbing/Prep	Backhoe (1), Compactor (1), Grader (1)	10
Mass Grading/Excavation	Backhoe (1), Excavator (1), Grader (1), Loader (1), Rubber-Tired Dozer (1)	10
Drainage/Utilities Trenching	Forklift (1), Trencher (1)	10
Foundations/Concrete Pads	Backhoe (1), Excavator (1)	10
Building/Structure Construction	Backhoe (1), Crane (1), Forklifts (3), Generator Set (1), Loader (1), Tractor (1), Welder (1)	20
Asphalt Paving	Cement/Mortar Mixers (2),Paver (1), Paving Equipment (1), Pump (1), Roller (1)	10
Architectural Coating	Air Compressor (1)	10
Landscaping or Other Finishing	Backhoe (1), Crane (1), Forklift (1)	20
Habitat Islands (12-month duration)		
Waterside Construction (Landscaping)	Air Compressor (1), Concrete/Industrial Saw (1), Crane (1) Forklifts (2), Loaders (2), Off-highway Truck (1), Welder (1)	20

SOURCE: BOE 2021.

TABLE 2-4

ASPHALT ACREAGE BY PARK ZONE

Proposed Park Zone	Asphalt Paving Area (Acres)
The Meadow	2.7
The Knoll	0.6
Ivanhoe Overlook	3.3
The Eucalyptus Grove	1.2
The East and West Narrows	2.8
The South Valley	0.9
Habitat Islands	None

SOURCE: BOE 2021.

TABLE 2-5
TOTAL CONSTRUCTION TRUCK HAUL TRIPS

Construction Phase	Import or Export	Total No. of Truck Trips	Total Material Amount (cubic yards)
The Meadow			
Demolition	Export	141	1,410
Site Grubbing/Prep	Export	500	5,000
Mass Grading/Excavation	Export	3,571	50,000
	Import	3,571	50,000
Drainage/Utilities Trenching	Export	286	4,000
Foundations/Concrete Pads	Import	375	3,374
The Knoll			
Demolition	Export	21	210
Site Grubbing/Prep	Export	200	2,000
Mass Grading/Excavation	Export	1,072	15,000
	Import	357	5,000
Drainage/Utilities Trenching	Export	215	3,000
Foundations/Concrete Pads	Import	3	25
Ivanhoe Overlook			
Demolition	Export	459	4,590
Site Grubbing/Prep	Export	257	2,564
Mass Grading/Excavation	Import	158	2,220
Drainage/Utilities Trenching	Export	374	5,222
Foundations/Concrete Pads	Import	252	2,264
The Eucalyptus Grove			
Demolition	Export	519	5,190
Site Grubbing/Prep	Export	50	500
Mass Grading/Excavation	Export	286	4,003
	Import	454	6,325
Drainage/Utilities Trenching	Export	460	6,435
Foundations/Concrete Pads	Import	612	5,500
The East and West Narrows			
Demolition	Export	519	5,190
Site Grubbing/Prep	Export	20	200
Drainage/Utilities Trenching	Export	406	5,675
Foundations/Concrete Pads	Import	101	907
The South Valley			
Demolition	Export	414	4,140
Site Grubbing/Prep	Export	300	3,000
Mass Grading/Excavation	Export	1,429	20,000
	Import	1,429	20,000
Drainage/Utilities Trenching	Export	429	6,000

Foundations/Concrete Pads	Import	74	658
Habitat Islands			
Mass Grading/Excavation	Import	232	3,240

SOURCE: BOE 2021.

Appendix L
Tribal Cultural Resources

ESA

BOARD OF PUBLIC WORKS MEMBERS

GREG GOOD
PRESIDENT

AURA GARCIA
VICE PRESIDENT

DR. MICHAEL R. DAVIS
PRESIDENT PRO TEMPORE

JESSICA M. CALOZA
COMMISSIONER

M. TERESA VILLEGAS
COMMISSIONER

DR. FERNANDO CAMPOS
EXECUTIVE OFFICER

CITY OF LOS ANGELES

CALIFORNIA

ERIC GARCETTI
MAYOR

DEPARTMENT OF PUBLIC WORKS

BUREAU OF ENGINEERING

GARY LEE MOORE, PE, ENV SP
CITY ENGINEER

1149 S. BROADWAY, SUITE 700
LOS ANGELES, CA 90015-2213

http://eng.lacity.org

December 13, 2021

Fernandeno Tataviam Band of Mission Indians
Jairo Avila
1019 Second St., Suite 1
San Fernando, CA 91340

Subject: AB 52 Project Notification and Notice to Request to Consult for the Silver Lake Reservoir Complex Master Plan Project, Los Angeles, California

Dear Mr. Avila:

Pursuant to California Assembly Bill (AB) 52, the City of Los Angeles (City) as Lead Agency, is providing you with notification that the City of Los Angeles Bureau of Engineering (BOE), is proposing to implement the Silver Lake Reservoir Complex (SLRC) Master Plan Project (Project). The proposed Project would redesign the existing 116-acre SLRC site with community park amenities.

The proposed Project would be located in the Silver Lake neighborhood of the City of Los Angeles which primarily consists of residential uses with some smaller commercial areas and some existing public access in and around the SLRC that allows park uses. The Project area is bounded by Tesla Avenue on the north, Armstrong Avenue and Silver Lake Boulevard on the east, Van Pelt Place, and Silver Lake Boulevard on the south, and West Silver Lake Drive on the west in the City and County of Los Angeles. The Project would be located within the United States Geological Survey (USGS) Topographic Series, Hollywood California Quadrangle, Section 8, Township 1 South, Range 13 West. (Figures 1 and 2)

The proposed Project consists of a series of spaces (park zones) stitched together by a 2.5-mile, tree-lined promenade. These zones include: the Meadow; the Knoll; Ivanhoe Overlook; Eucalyptus Grove; East and West Narrows; South Valley; and Habitat Islands. The Project would feature two flexible lawns with shade trees, a picnic grove and ornamental gardens with an informal play area, and an environmental education center along the east edge of Silver Lake Reservoir at the base of the Knoll. At the intersection between the lawns and water, stepped seating terraces would navigate to wetland terraces interwoven with small footpaths. Two existing areas of woodland, the Knoll and Eucalyptus Grove would be restored to increase their upland habitat value. A new ecosystem that reintroduces coastal scrub and wetland habitat to

the SLRC in the form of habitat islands and terraces would extend from the shoreline embankments and within the reservoir bodies.

The proposed Project must comply with California Public Resources Code Section 21080.3.1 (AB 52 of 2014), which requires local governments to conduct meaningful consultation with California Native American tribes that have requested to be notified by lead agencies of proposed projects in the geographic area with which the tribe is traditionally and culturally affiliated, and that have responded, in writing, within 30 days of receipt of the notification, and requested consultation. An archaeological assessment for the Project is currently underway and will include a context of the Project site, a cultural resources records search, survey of the Project site, Geoarchaeological study, and land use history.

Consistent with Public Resources Code Section 21080.3.1 (AB 52), your tribe has 30 days from receipt of this formal notice to request consultation on the proposed Project by mailing a written request with your designated lead contact's information attention to the Project Manager at BOE, Wendy Delgado at wendy.delgado@lacity.org or at the following address:


City of Los Angeles Department of Public Works, Bureau of Engineering
c/o ESA- Nicolle Steiner
626 Wilshire Boulevard, Suite 1100
Los Angeles, CA 90017

More information on the proposed Project can also be found on the City website at https://eng.lacity.org/silver-lake-reservoir-complex-master-plan.

Sincerely,



Wendy Delgado.

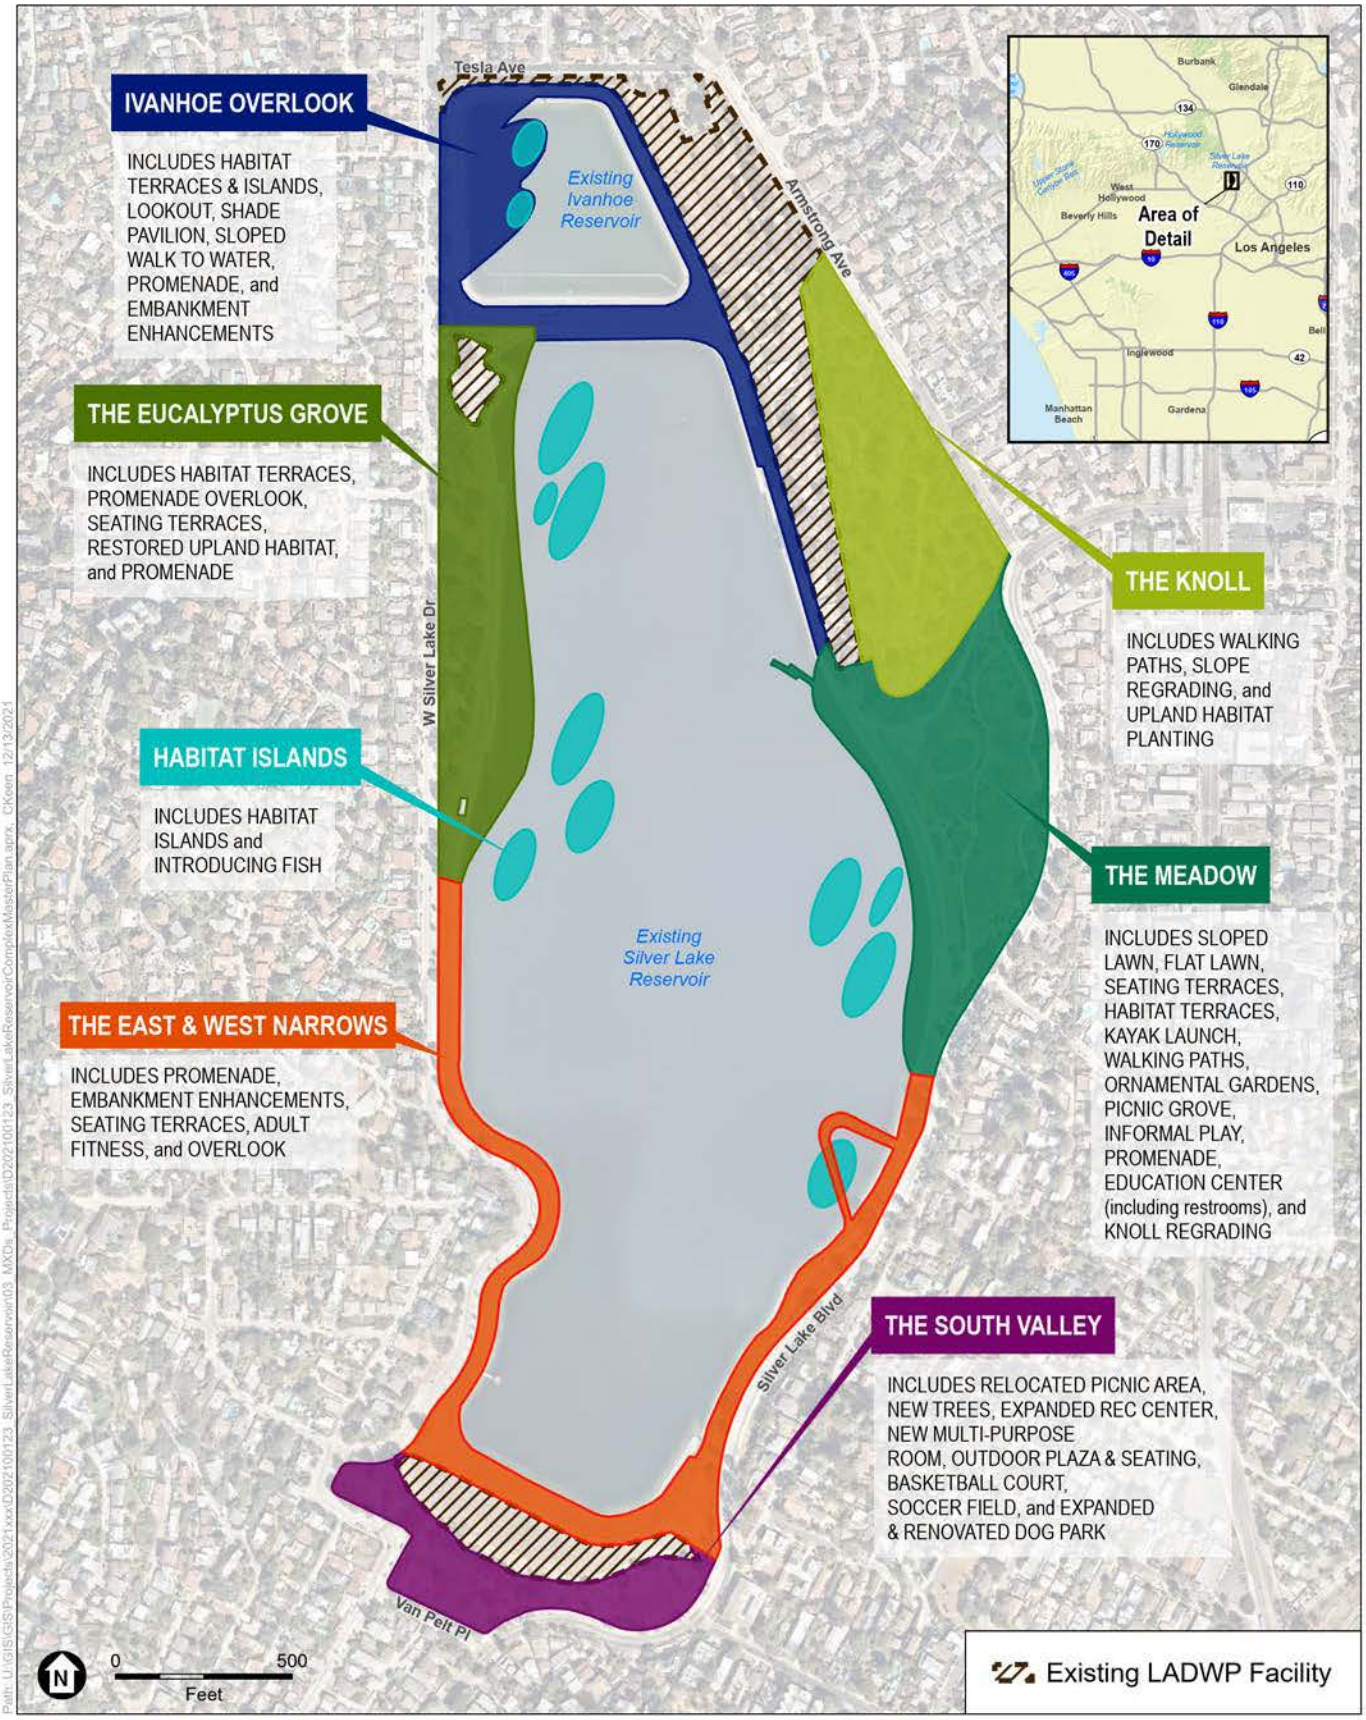


SOURCE: Nearmap, 2021; Hargreaves Jones Landscape Architects, 2020; ESA, 2021

Silver Lake Reservoir Complex Master Plan Project

Figure 1
Proposed Project Location and Zones

ESA

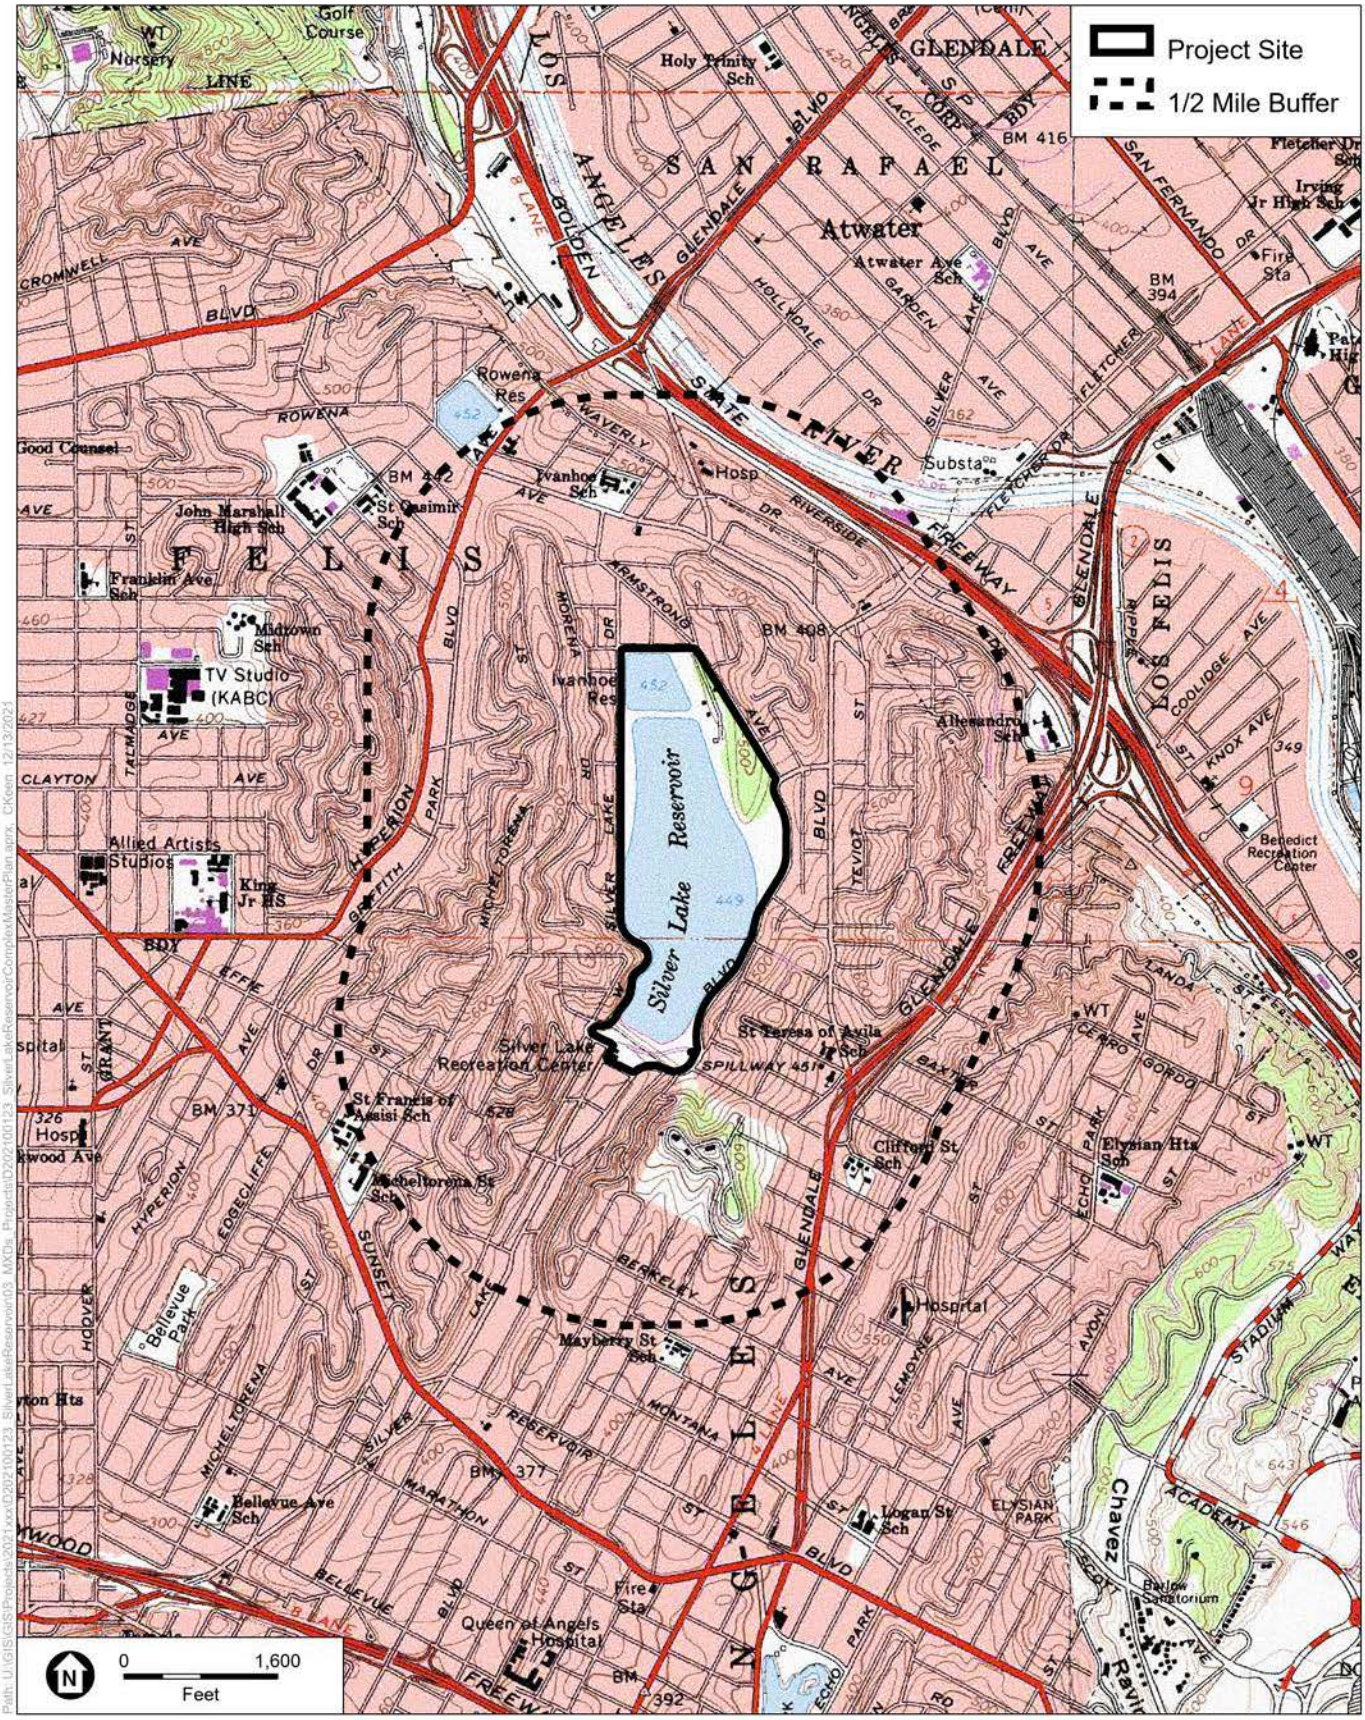

SOURCE: USGS Topographic Series (Hollywood, CA); ESA, 2021.

Silver Lake Reservoir Complex Master Plan Project

Figure 2
Project Site Location

ESA

BOARD OF PUBLIC WORKS MEMBERS

GREG GOOD
PRESIDENT

AURA GARCIA
VICE PRESIDENT

DR. MICHAEL R. DAVIS
PRESIDENT PRO TEMPORE

JESSICA M. CALOZA
COMMISSIONER

M. TERESA VILLEGAS
COMMISSIONER

DR. FERNANDO CAMPOS
EXECUTIVE OFFICER

CITY OF LOS ANGELES

CALIFORNIA

ERIC GARCETTI
MAYOR

DEPARTMENT OF PUBLIC WORKS

BUREAU OF ENGINEERING

GARY LEE MOORE, PE, ENV SP
CITY ENGINEER

1149 S. BROADWAY, SUITE 700
LOS ANGELES, CA 90015-2213

http://eng.lacity.org

December 13, 2021

Gabrieleno Band of Mission Indians - Kizh Nation
Andrew Salas
P.O. Box 393
Covina, CA 91723

Subject: AB 52 Project Notification and Notice to Request to Consult for the Silver Lake Reservoir Complex Master Plan Project, Los Angeles, California

Dear Mr. Salas:

Pursuant to California Assembly Bill (AB) 52, the City of Los Angeles (City) as Lead Agency, is providing you with notification that the City of Los Angeles Bureau of Engineering (BOE), is proposing to implement the Silver Lake Reservoir Complex (SLRC) Master Plan Project (Project). The proposed Project would redesign the existing 116-acre SLRC site with community park amenities.

The proposed Project would be located in the Silver Lake neighborhood of the City of Los Angeles which primarily consists of residential uses with some smaller commercial areas and some existing public access in and around the SLRC that allows park uses. The Project area is bounded by Tesla Avenue on the north, Armstrong Avenue and Silver Lake Boulevard on the east, Van Pelt Place, and Silver Lake Boulevard on the south, and West Silver Lake Drive on the west in the City and County of Los Angeles. The Project would be located within the United States Geological Survey (USGS) Topographic Series, Hollywood California Quadrangle, Section 8, Township 1 South, Range 13 West. (Figures 1 and 2)

The proposed Project consists of a series of spaces (park zones) stitched together by a 2.5-mile, tree-lined promenade. These zones include: the Meadow; the Knoll; Ivanhoe Overlook; Eucalyptus Grove; East and West Narrows; South Valley; and Habitat Islands. The Project would feature two flexible lawns with shade trees, a picnic grove and ornamental gardens with an informal play area, and an environmental education center along the east edge of Silver Lake Reservoir at the base of the Knoll. At the intersection between the lawns and water, stepped seating terraces would navigate to wetland terraces interwoven with small footpaths. Two existing areas of woodland, the Knoll and Eucalyptus Grove would be restored to increase their upland habitat value. A new ecosystem that reintroduces coastal scrub and wetland habitat to

the SLRC in the form of habitat islands and terraces would extend from the shoreline embankments and within the reservoir bodies.

The proposed Project must comply with California Public Resources Code Section 21080.3.1 (AB 52 of 2014), which requires local governments to conduct meaningful consultation with California Native American tribes that have requested to be notified by lead agencies of proposed projects in the geographic area with which the tribe is traditionally and culturally affiliated, and that have responded, in writing, within 30 days of receipt of the notification, and requested consultation. An archaeological assessment for the Project is currently underway and will include a context of the Project site, a cultural resources records search, survey of the Project site, Geoarchaeological study, and land use history.

Consistent with Public Resources Code Section 21080.3.1 (AB 52), your tribe has 30 days from receipt of this formal notice to request consultation on the proposed Project by mailing a written request with your designated lead contact's information attention to the Project Manager at BOE, Wendy Delgado at wendy.delgado@lacity.org or at the following address:


City of Los Angeles Department of Public Works, Bureau of Engineering
c/o ESA- Nicolle Steiner
626 Wilshire Boulevard, Suite 1100
Los Angeles, CA 90017

More information on the proposed Project can also be found on the City website at https://eng.lacity.org/silver-lake-reservoir-complex-master-plan.

Sincerely,



Wendy Delgado.

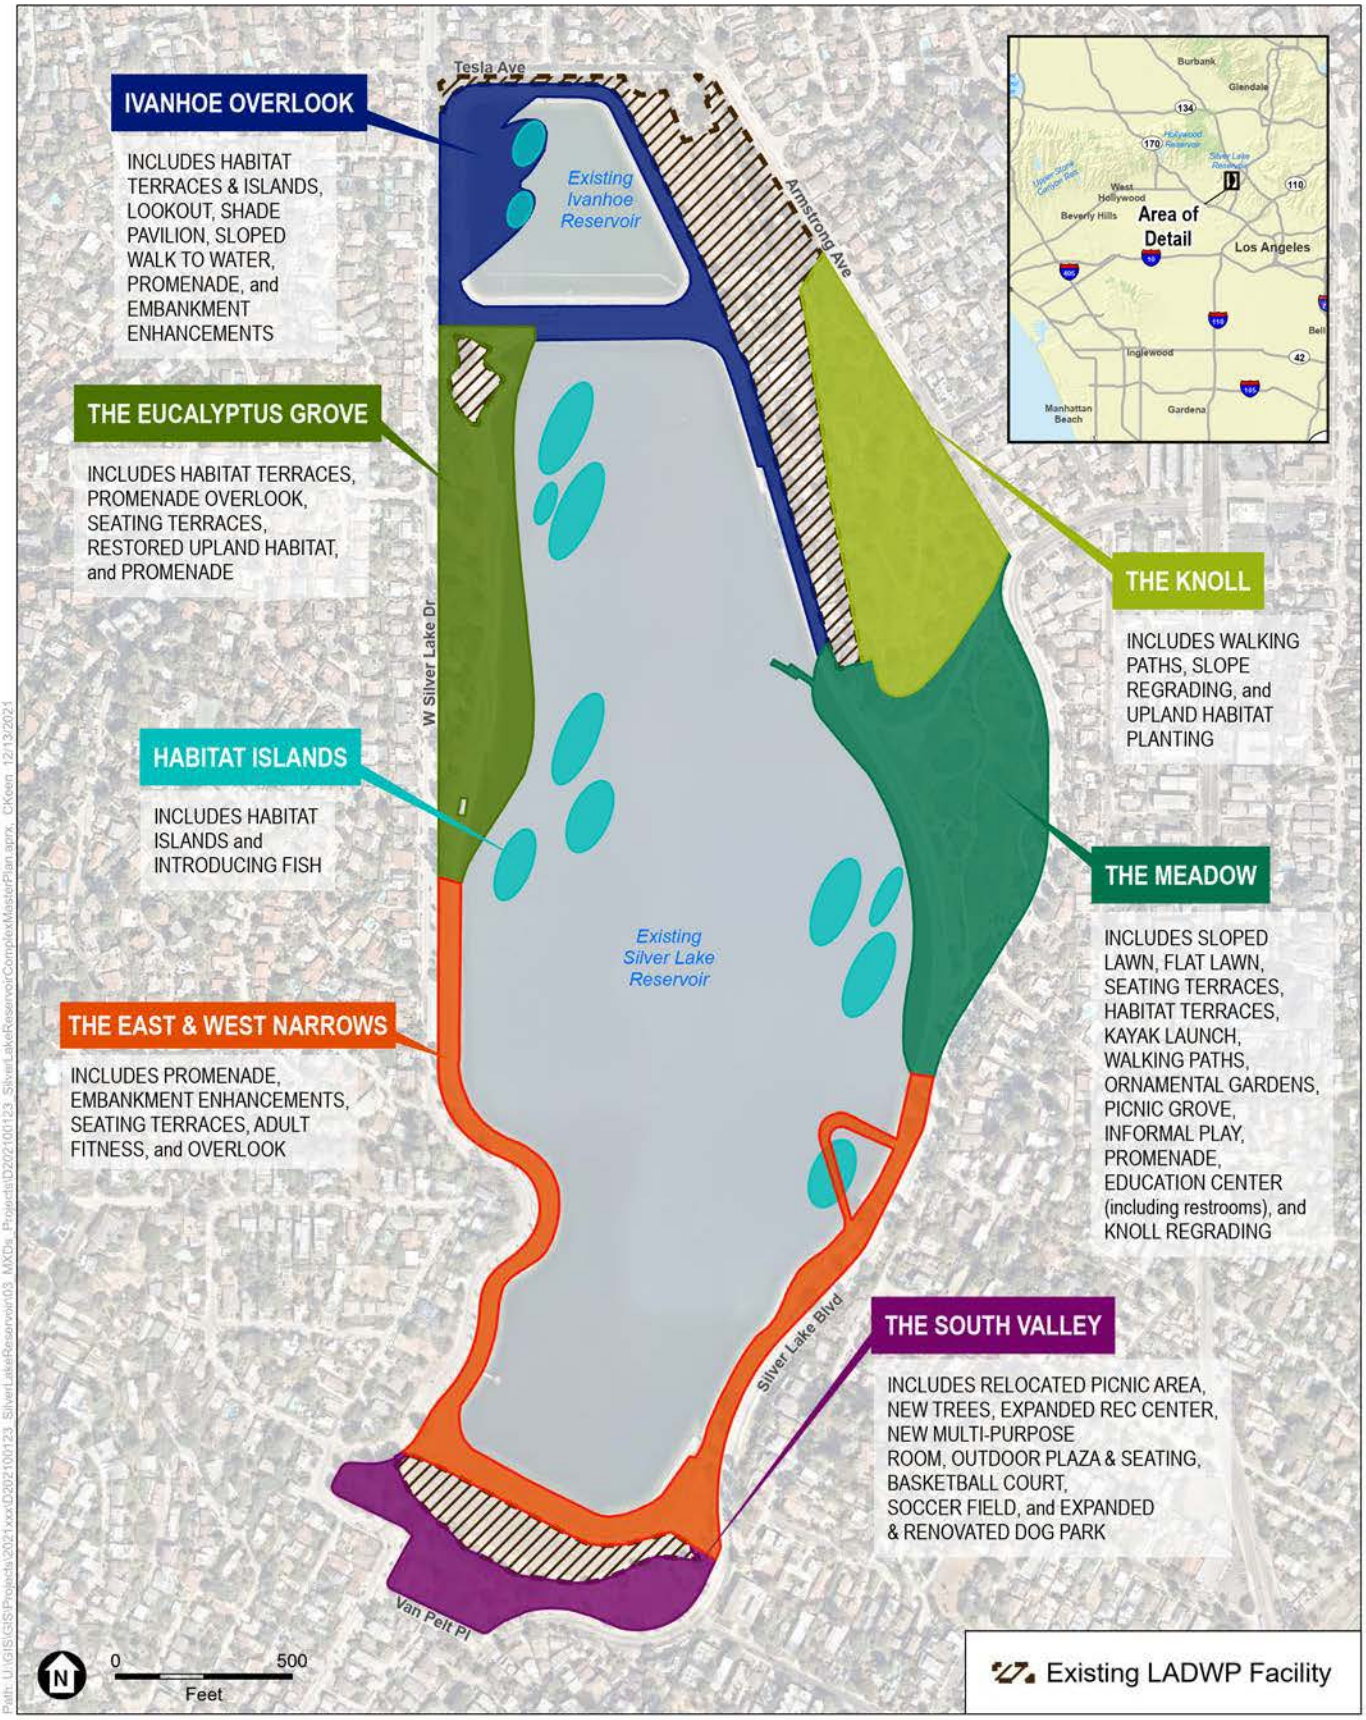


SOURCE: Nearmap, 2021; Hargreaves Jones Landscape Architects, 2020; ESA, 2021

Silver Lake Reservoir Complex Master Plan Project

Figure 1
Proposed Project Location and Zones

ESA

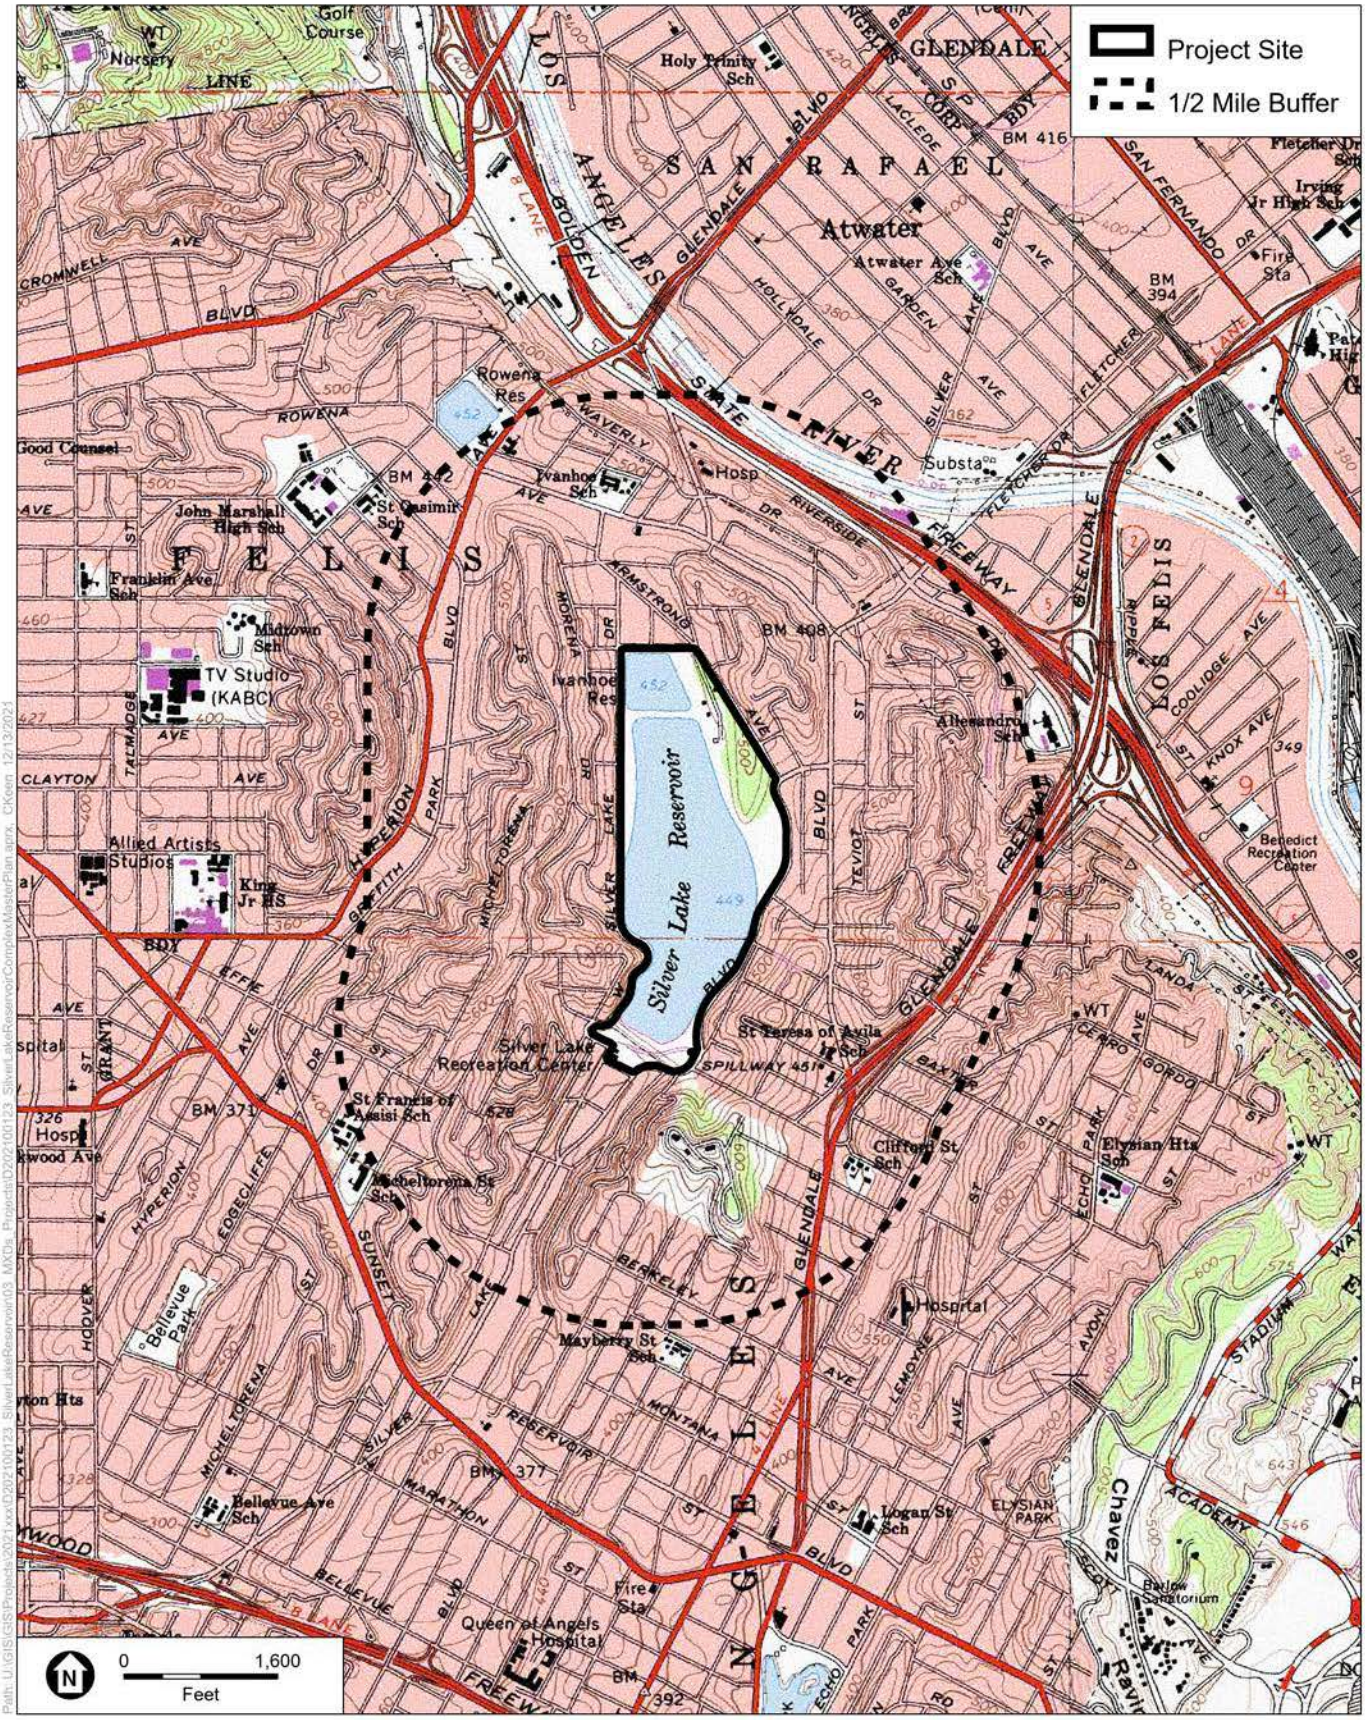

SOURCE: USGS Topographic Series (Hollywood, CA); ESA, 2021.

Silver Lake Reservoir Complex Master Plan Project

Figure 2
Project Site Location

ESA

BOARD OF PUBLIC WORKS MEMBERS

GREG GOOD
PRESIDENT

AURA GARCIA
VICE PRESIDENT

DR. MICHAEL R. DAVIS
PRESIDENT PRO TEMPORE

JESSICA M. CALOZA
COMMISSIONER

M. TERESA VILLEGAS
COMMISSIONER

DR. FERNANDO CAMPOS
EXECUTIVE OFFICER

CITY OF LOS ANGELES

CALIFORNIA

ERIC GARCETTI
MAYOR

DEPARTMENT OF PUBLIC WORKS

BUREAU OF ENGINEERING

GARY LEE MOORE, PE, ENV SP
CITY ENGINEER

1149 S. BROADWAY, SUITE 700
LOS ANGELES, CA 90015-2213

http://eng.lacity.org

December 13, 2021

Gabrieleno/Tongva San Gabriel Band of Mission Indians
Anthony Morales
P.O. Box 693
San Gabriel, CA 91778

Subject: AB 52 Project Notification and Notice to Request to Consult for the Silver Lake Reservoir Complex Master Plan Project, Los Angeles, California

Dear Mr. Morales:

Pursuant to California Assembly Bill (AB) 52, the City of Los Angeles (City) as Lead Agency, is providing you with notification that the City of Los Angeles Bureau of Engineering (BOE), is proposing to implement the Silver Lake Reservoir Complex (SLRC) Master Plan Project (Project). The proposed Project would redesign the existing 116-acre SLRC site with community park amenities.

The proposed Project would be located in the Silver Lake neighborhood of the City of Los Angeles which primarily consists of residential uses with some smaller commercial areas and some existing public access in and around the SLRC that allows park uses. The Project area is bounded by Tesla Avenue on the north, Armstrong Avenue and Silver Lake Boulevard on the east, Van Pelt Place, and Silver Lake Boulevard on the south, and West Silver Lake Drive on the west in the City and County of Los Angeles. The Project would be located within the United States Geological Survey (USGS) Topographic Series, Hollywood California Quadrangle, Section 8, Township 1 South, Range 13 West. (Figures 1 and 2)

The proposed Project consists of a series of spaces (park zones) stitched together by a 2.5-mile, tree-lined promenade. These zones include: the Meadow; the Knoll; Ivanhoe Overlook; Eucalyptus Grove; East and West Narrows; South Valley; and Habitat Islands. The Project would feature two flexible lawns with shade trees, a picnic grove and ornamental gardens with an informal play area, and an environmental education center along the east edge of Silver Lake Reservoir at the base of the Knoll. At the intersection between the lawns and water, stepped seating terraces would navigate to wetland terraces interwoven with small footpaths. Two existing areas of woodland, the Knoll and Eucalyptus Grove would be restored to increase their upland habitat value. A new ecosystem that reintroduces coastal scrub and wetland habitat to

the SLRC in the form of habitat islands and terraces would extend from the shoreline embankments and within the reservoir bodies.

The proposed Project must comply with California Public Resources Code Section 21080.3.1 (AB 52 of 2014), which requires local governments to conduct meaningful consultation with California Native American tribes that have requested to be notified by lead agencies of proposed projects in the geographic area with which the tribe is traditionally and culturally affiliated, and that have responded, in writing, within 30 days of receipt of the notification, and requested consultation. An archaeological assessment for the Project is currently underway and will include a context of the Project site, a cultural resources records search, survey of the Project site, Geoarchaeological study, and land use history.

Consistent with Public Resources Code Section 21080.3.1 (AB 52), your tribe has 30 days from receipt of this formal notice to request consultation on the proposed Project by mailing a written request with your designated lead contact's information attention to the Project Manager at BOE, Wendy Delgado at wendy.delgado@lacity.org or at the following address:


City of Los Angeles Department of Public Works, Bureau of Engineering
c/o ESA- Nicolle Steiner
626 Wilshire Boulevard, Suite 1100
Los Angeles, CA 90017

More information on the proposed Project can also be found on the City website at https://eng.lacity.org/silver-lake-reservoir-complex-master-plan.

Sincerely,



Wendy Delgado.

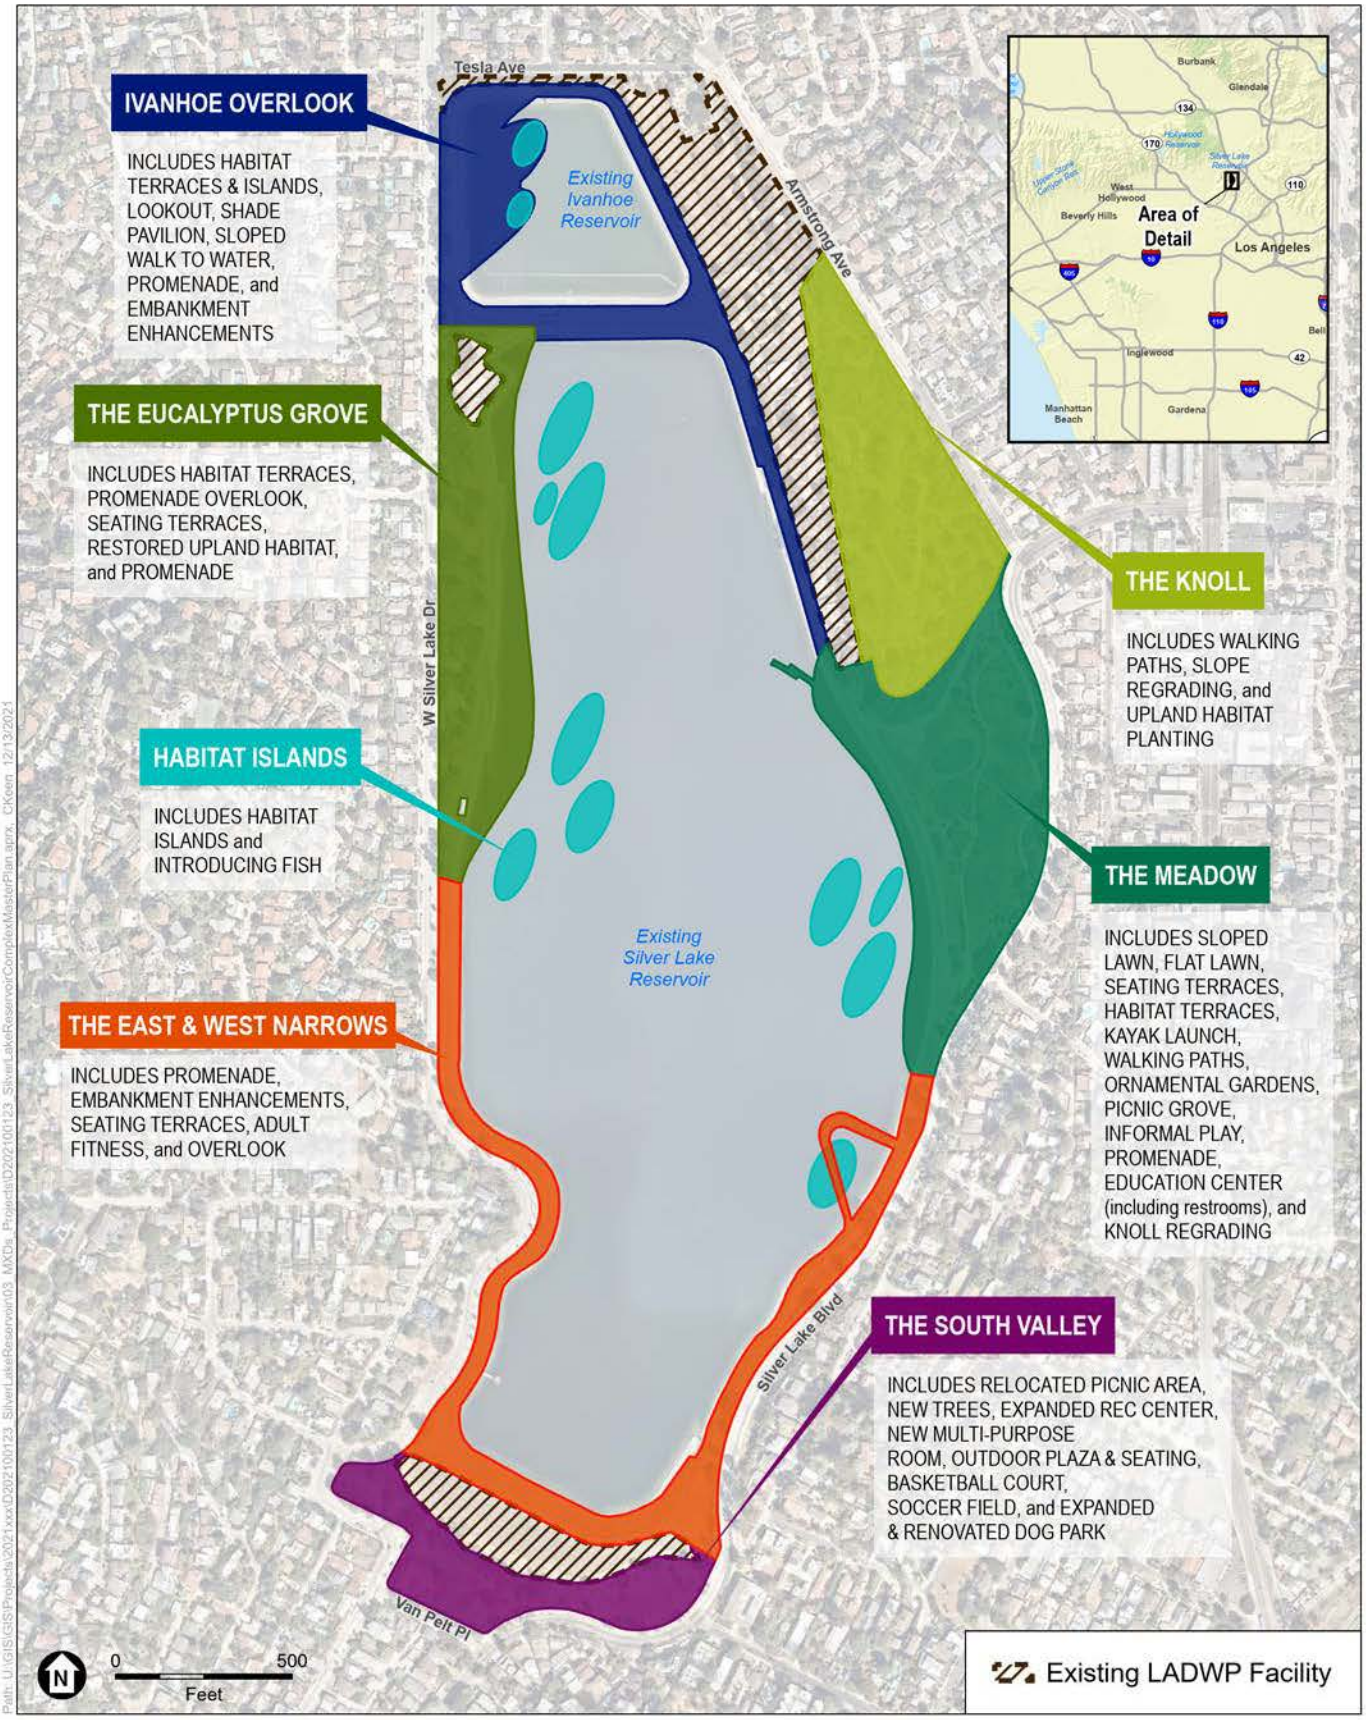


SOURCE: Nearmap, 2021; Hargreaves Jones Landscape Architects, 2020; ESA, 2021

Silver Lake Reservoir Complex Master Plan Project

Figure 1
Proposed Project Location and Zones

ESA

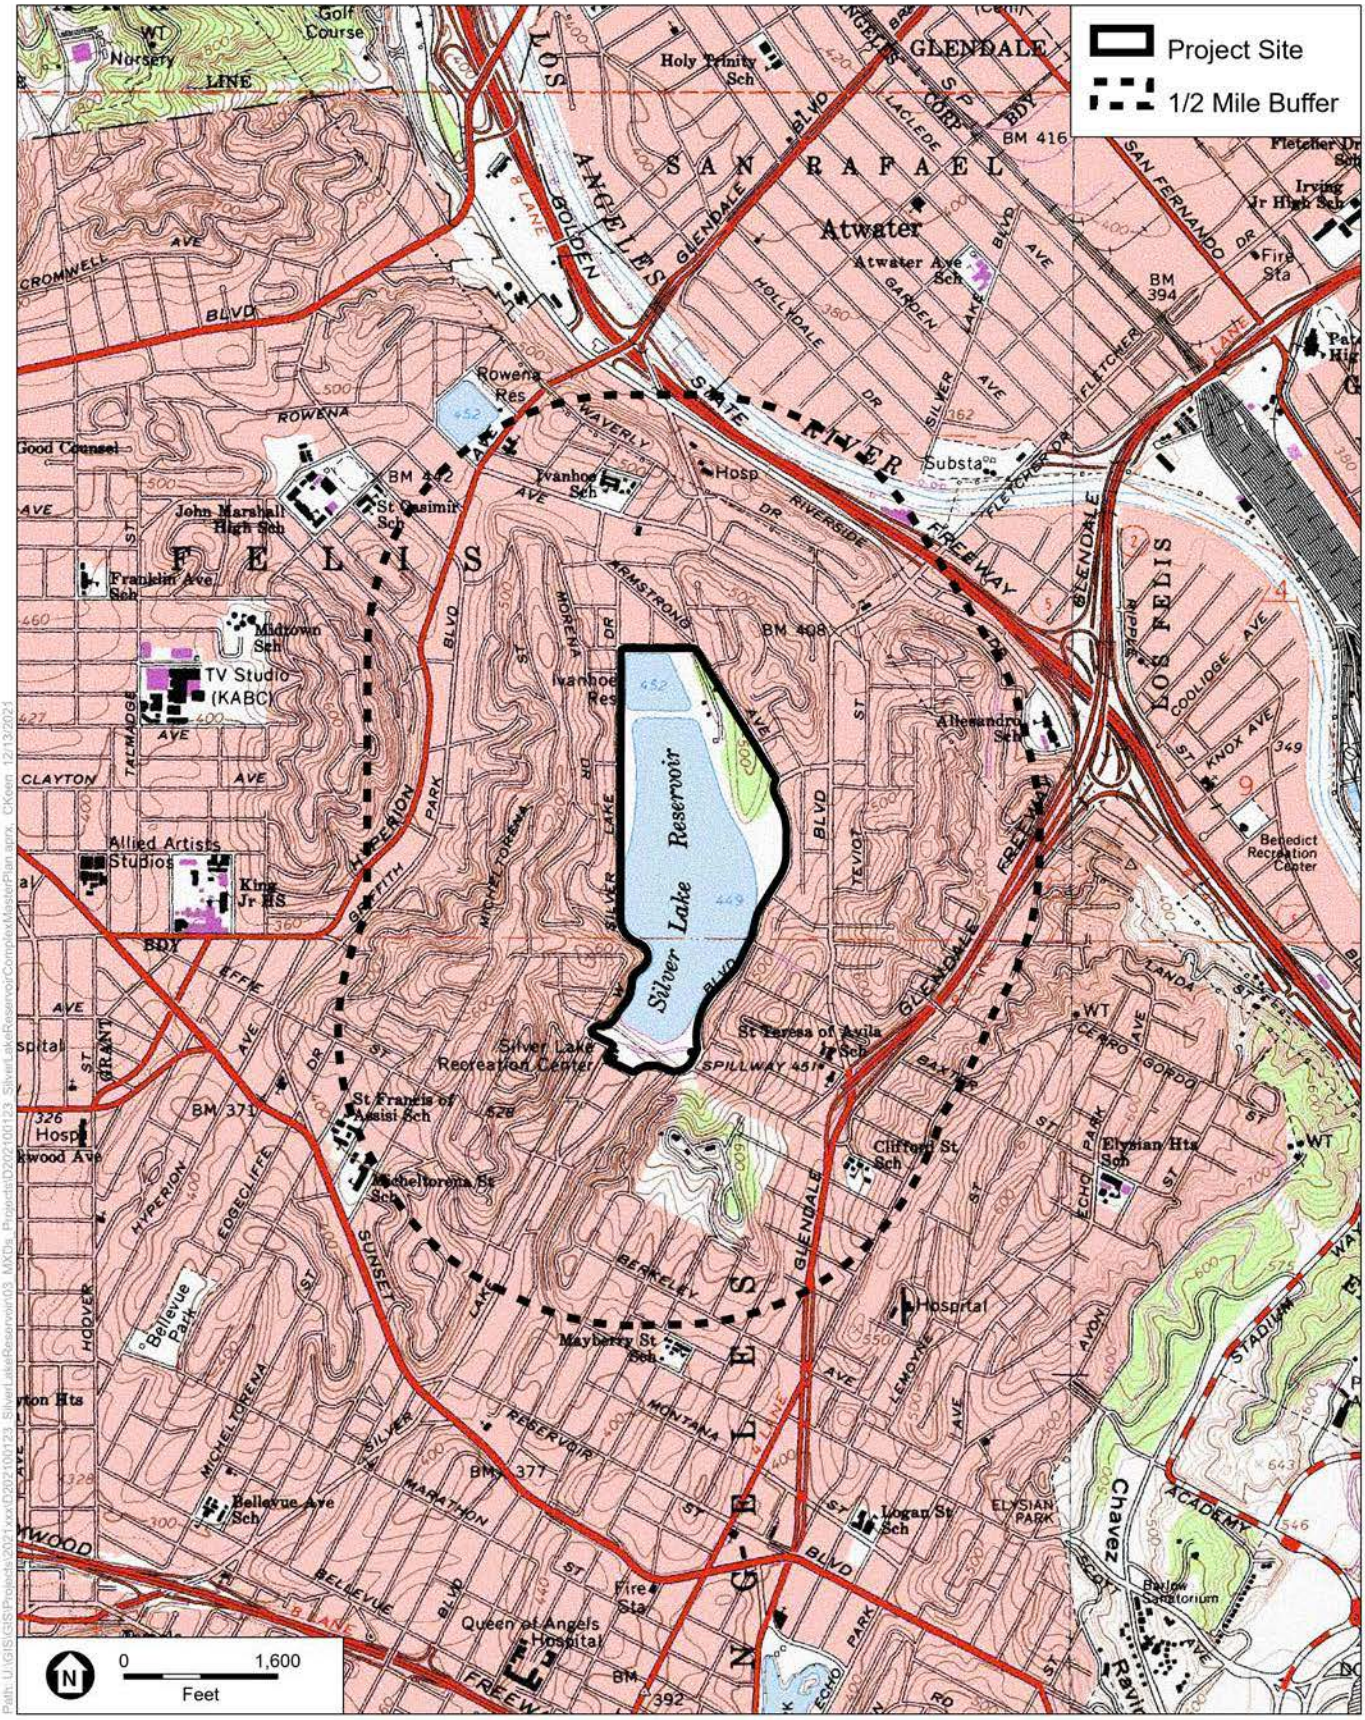

SOURCE: USGS Topographic Series (Hollywood, CA); ESA, 2021.

Silver Lake Reservoir Complex Master Plan Project

Figure 2
Project Site Location

ESA

BOARD OF PUBLIC WORKS MEMBERS

GREG GOOD
PRESIDENT

AURA GARCIA
VICE PRESIDENT

DR. MICHAEL R. DAVIS
PRESIDENT PRO TEMPORE

JESSICA M. CALOZA
COMMISSIONER

M. TERESA VILLEGAS
COMMISSIONER

DR. FERNANDO CAMPOS
EXECUTIVE OFFICER

CITY OF LOS ANGELES

CALIFORNIA

ERIC GARCETTI
MAYOR

DEPARTMENT OF PUBLIC WORKS

BUREAU OF ENGINEERING

GARY LEE MOORE, PE, ENV SP
CITY ENGINEER

1149 S. BROADWAY, SUITE 700
LOS ANGELES, CA 90015-2213

http://eng.lacity.org

December 13, 2021

Gabrielino Tongva Indians of California Tribal Council
Christina Conley
P.O. Box 941078
Simi Valley, CA 93094

Subject: AB 52 Project Notification and Notice to Request to Consult for the Silver Lake Reservoir Complex Master Plan Project, Los Angeles, California

Dear Ms. Conley:

Pursuant to California Assembly Bill (AB) 52, the City of Los Angeles (City) as Lead Agency, is providing you with notification that the City of Los Angeles Bureau of Engineering (BOE), is proposing to implement the Silver Lake Reservoir Complex (SLRC) Master Plan Project (Project). The proposed Project would redesign the existing 116-acre SLRC site with community park amenities.

The proposed Project would be located in the Silver Lake neighborhood of the City of Los Angeles which primarily consists of residential uses with some smaller commercial areas and some existing public access in and around the SLRC that allows park uses. The Project area is bounded by Tesla Avenue on the north, Armstrong Avenue and Silver Lake Boulevard on the east, Van Pelt Place, and Silver Lake Boulevard on the south, and West Silver Lake Drive on the west in the City and County of Los Angeles. The Project would be located within the United States Geological Survey (USGS) Topographic Series, Hollywood California Quadrangle, Section 8, Township 1 South, Range 13 West. (Figures 1 and 2)

The proposed Project consists of a series of spaces (park zones) stitched together by a 2.5-mile, tree-lined promenade. These zones include: the Meadow; the Knoll; Ivanhoe Overlook; Eucalyptus Grove; East and West Narrows; South Valley; and Habitat Islands. The Project would feature two flexible lawns with shade trees, a picnic grove and ornamental gardens with an informal play area, and an environmental education center along the east edge of Silver Lake Reservoir at the base of the Knoll. At the intersection between the lawns and water, stepped seating terraces would navigate to wetland terraces interwoven with small footpaths. Two existing areas of woodland, the Knoll and Eucalyptus Grove would be restored to increase their upland habitat value. A new ecosystem that reintroduces coastal scrub and wetland habitat to

the SLRC in the form of habitat islands and terraces would extend from the shoreline embankments and within the reservoir bodies.

The proposed Project must comply with California Public Resources Code Section 21080.3.1 (AB 52 of 2014), which requires local governments to conduct meaningful consultation with California Native American tribes that have requested to be notified by lead agencies of proposed projects in the geographic area with which the tribe is traditionally and culturally affiliated, and that have responded, in writing, within 30 days of receipt of the notification, and requested consultation. An archaeological assessment for the Project is currently underway and will include a context of the Project site, a cultural resources records search, survey of the Project site, Geoarchaeological study, and land use history.

Consistent with Public Resources Code Section 21080.3.1 (AB 52), your tribe has 30 days from receipt of this formal notice to request consultation on the proposed Project by mailing a written request with your designated lead contact's information attention to the Project Manager at BOE, Wendy Delgado at wendy.delgado@lacity.org or at the following address:


City of Los Angeles Department of Public Works, Bureau of Engineering
c/o ESA- Nicolle Steiner
626 Wilshire Boulevard, Suite 1100
Los Angeles, CA 90017

More information on the proposed Project can also be found on the City website at https://eng.lacity.org/silver-lake-reservoir-complex-master-plan.

Sincerely,



Wendy Delgado.

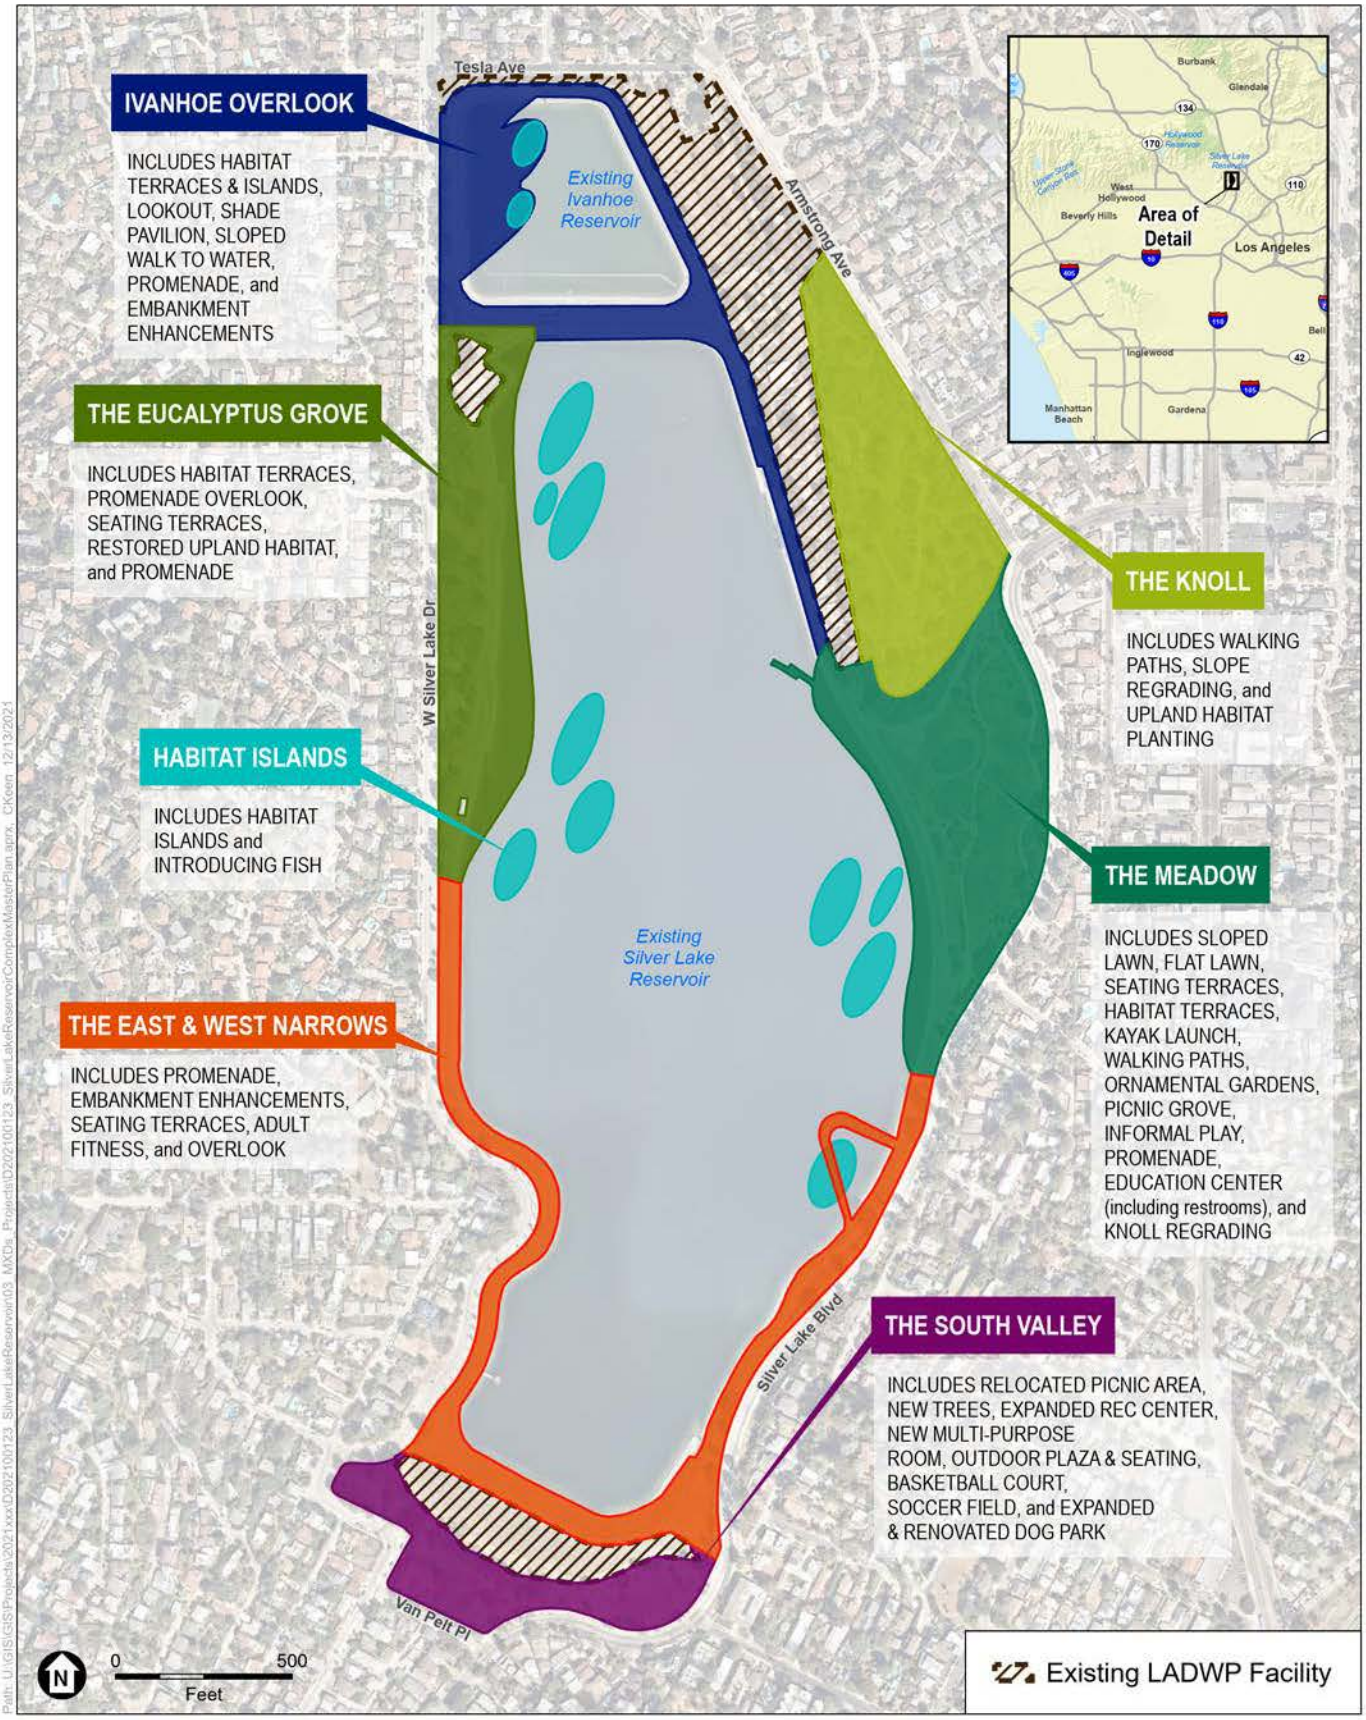


SOURCE: Nearmap, 2021; Hargreaves Jones Landscape Architects, 2020; ESA, 2021

Silver Lake Reservoir Complex Master Plan Project

Figure 1
Proposed Project Location and Zones

ESA

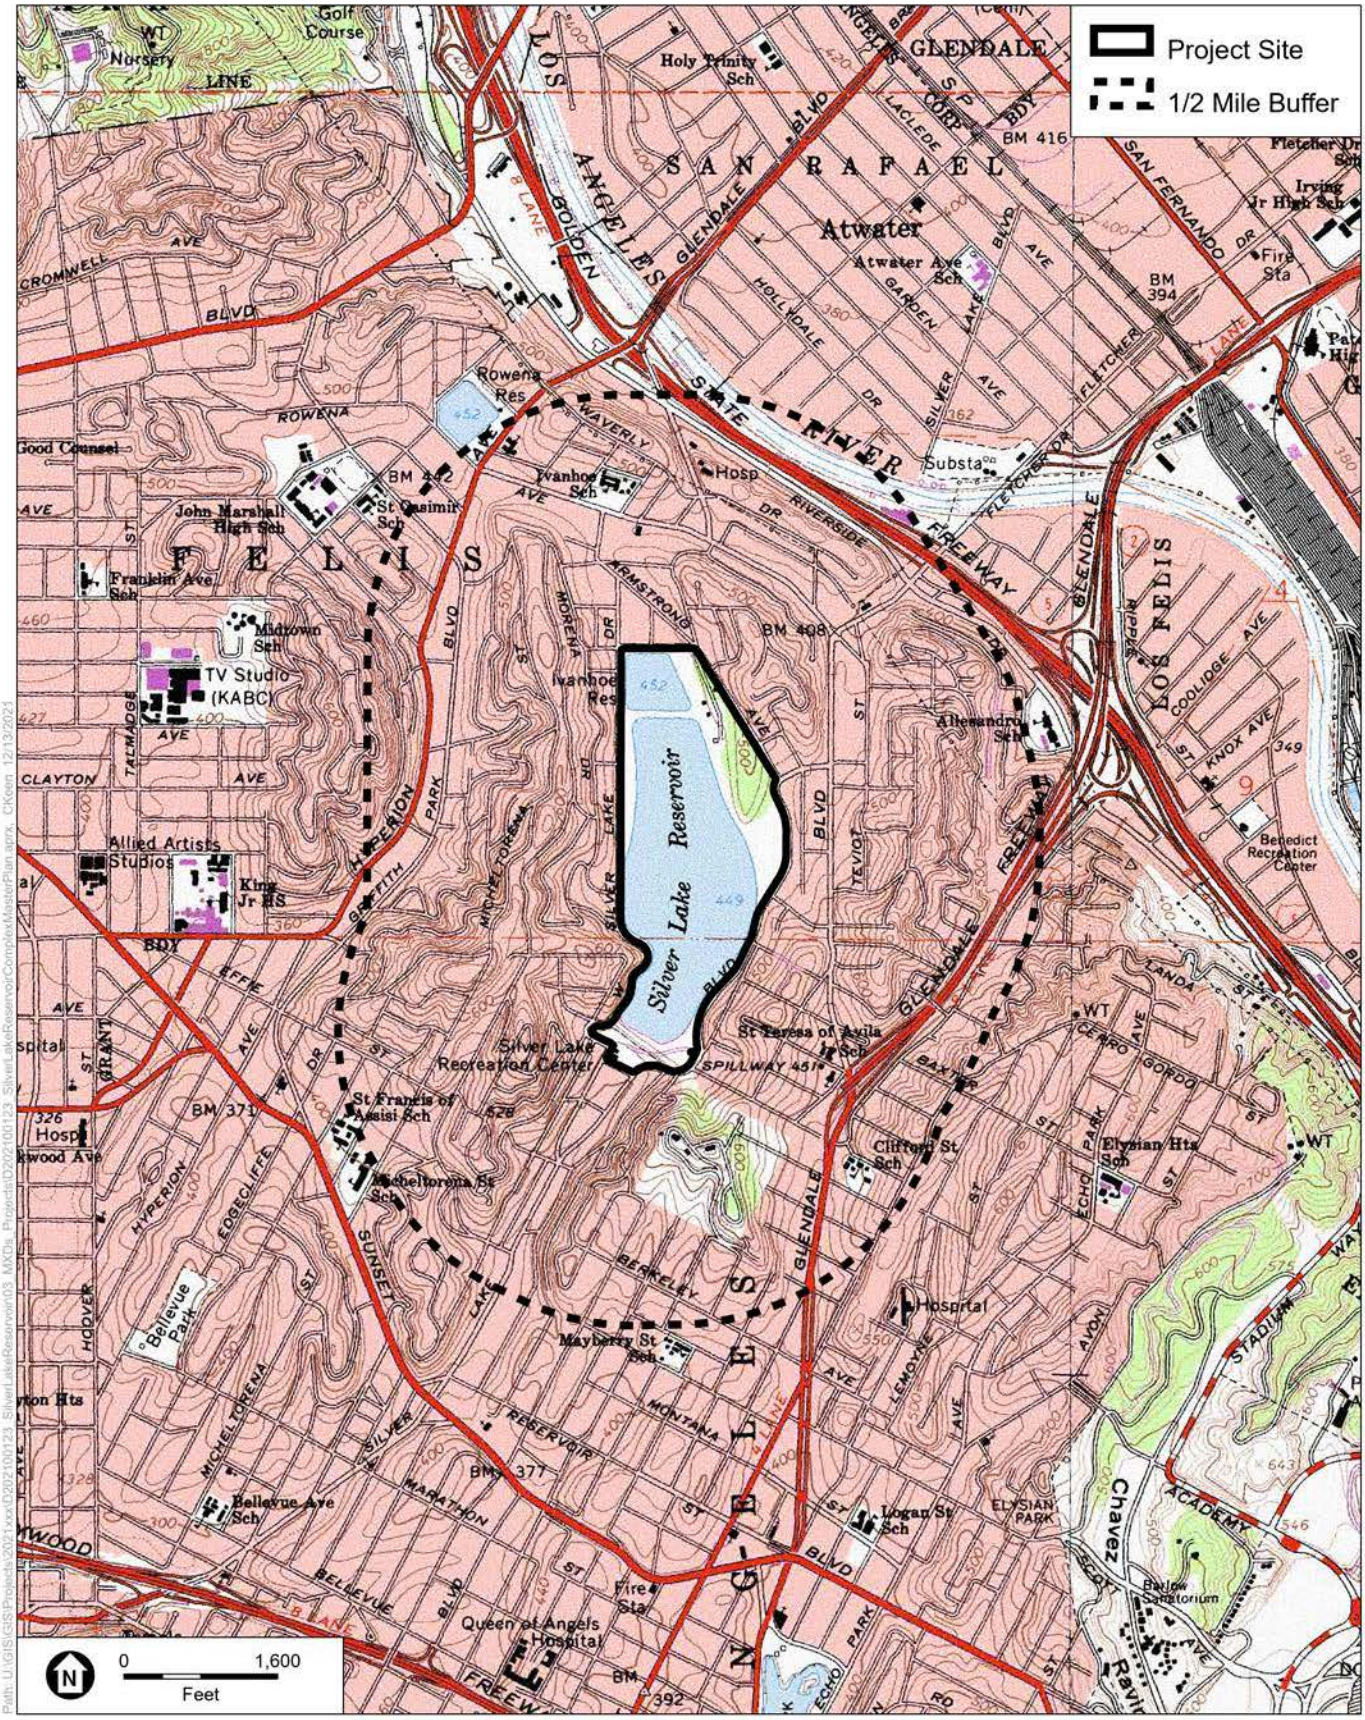

SOURCE: USGS Topographic Series (Hollywood, CA); ESA, 2021.

Silver Lake Reservoir Complex Master Plan Project

Figure 2
Project Site Location

ESA

BOARD OF PUBLIC WORKS MEMBERS

GREG GOOD
PRESIDENT

AURA GARCIA
VICE PRESIDENT

DR. MICHAEL R. DAVIS
PRESIDENT PRO TEMPORE

JESSICA M. CALOZA
COMMISSIONER

M. TERESA VILLEGAS
COMMISSIONER

DR. FERNANDO CAMPOS
EXECUTIVE OFFICER

CITY OF LOS ANGELES

CALIFORNIA

ERIC GARCETTI
MAYOR

DEPARTMENT OF PUBLIC WORKS

BUREAU OF ENGINEERING

GARY LEE MOORE, PE, ENV SP
CITY ENGINEER

1149 S. BROADWAY, SUITE 700
LOS ANGELES, CA 90015-2213

http://eng.lacity.org

December 13, 2021

Gabrielino Tongva Indians of California Tribal Council
Robert Dorame
P.O. Box 490
Bellflower, CA 90707

Subject: AB 52 Project Notification and Notice to Request to Consult for the Silver Lake Reservoir Complex Master Plan Project, Los Angeles, California

Dear Mr. Dorame:

Pursuant to California Assembly Bill (AB) 52, the City of Los Angeles (City) as Lead Agency, is providing you with notification that the City of Los Angeles Bureau of Engineering (BOE), is proposing to implement the Silver Lake Reservoir Complex (SLRC) Master Plan Project (Project). The proposed Project would redesign the existing 116-acre SLRC site with community park amenities.

The proposed Project would be located in the Silver Lake neighborhood of the City of Los Angeles which primarily consists of residential uses with some smaller commercial areas and some existing public access in and around the SLRC that allows park uses. The Project area is bounded by Tesla Avenue on the north, Armstrong Avenue and Silver Lake Boulevard on the east, Van Pelt Place, and Silver Lake Boulevard on the south, and West Silver Lake Drive on the west in the City and County of Los Angeles. The Project would be located within the United States Geological Survey (USGS) Topographic Series, Hollywood California Quadrangle, Section 8, Township 1 South, Range 13 West. (Figures 1 and 2)

The proposed Project consists of a series of spaces (park zones) stitched together by a 2.5-mile, tree-lined promenade. These zones include: the Meadow; the Knoll; Ivanhoe Overlook; Eucalyptus Grove; East and West Narrows; South Valley; and Habitat Islands. The Project would feature two flexible lawns with shade trees, a picnic grove and ornamental gardens with an informal play area, and an environmental education center along the east edge of Silver Lake Reservoir at the base of the Knoll. At the intersection between the lawns and water, stepped seating terraces would navigate to wetland terraces interwoven with small footpaths. Two existing areas of woodland, the Knoll and Eucalyptus Grove would be restored to increase their upland habitat value. A new ecosystem that reintroduces coastal scrub and wetland habitat to

the SLRC in the form of habitat islands and terraces would extend from the shoreline embankments and within the reservoir bodies.

The proposed Project must comply with California Public Resources Code Section 21080.3.1 (AB 52 of 2014), which requires local governments to conduct meaningful consultation with California Native American tribes that have requested to be notified by lead agencies of proposed projects in the geographic area with which the tribe is traditionally and culturally affiliated, and that have responded, in writing, within 30 days of receipt of the notification, and requested consultation. An archaeological assessment for the Project is currently underway and will include a context of the Project site, a cultural resources records search, survey of the Project site, Geoarchaeological study, and land use history.

Consistent with Public Resources Code Section 21080.3.1 (AB 52), your tribe has 30 days from receipt of this formal notice to request consultation on the proposed Project by mailing a written request with your designated lead contact's information attention to the Project Manager at BOE, Wendy Delgado at wendy.delgado@lacity.org or at the following address:


City of Los Angeles Department of Public Works, Bureau of Engineering
c/o ESA- Nicolle Steiner
626 Wilshire Boulevard, Suite 1100
Los Angeles, CA 90017

More information on the proposed Project can also be found on the City website at https://eng.lacity.org/silver-lake-reservoir-complex-master-plan.

Sincerely,



Wendy Delgado.

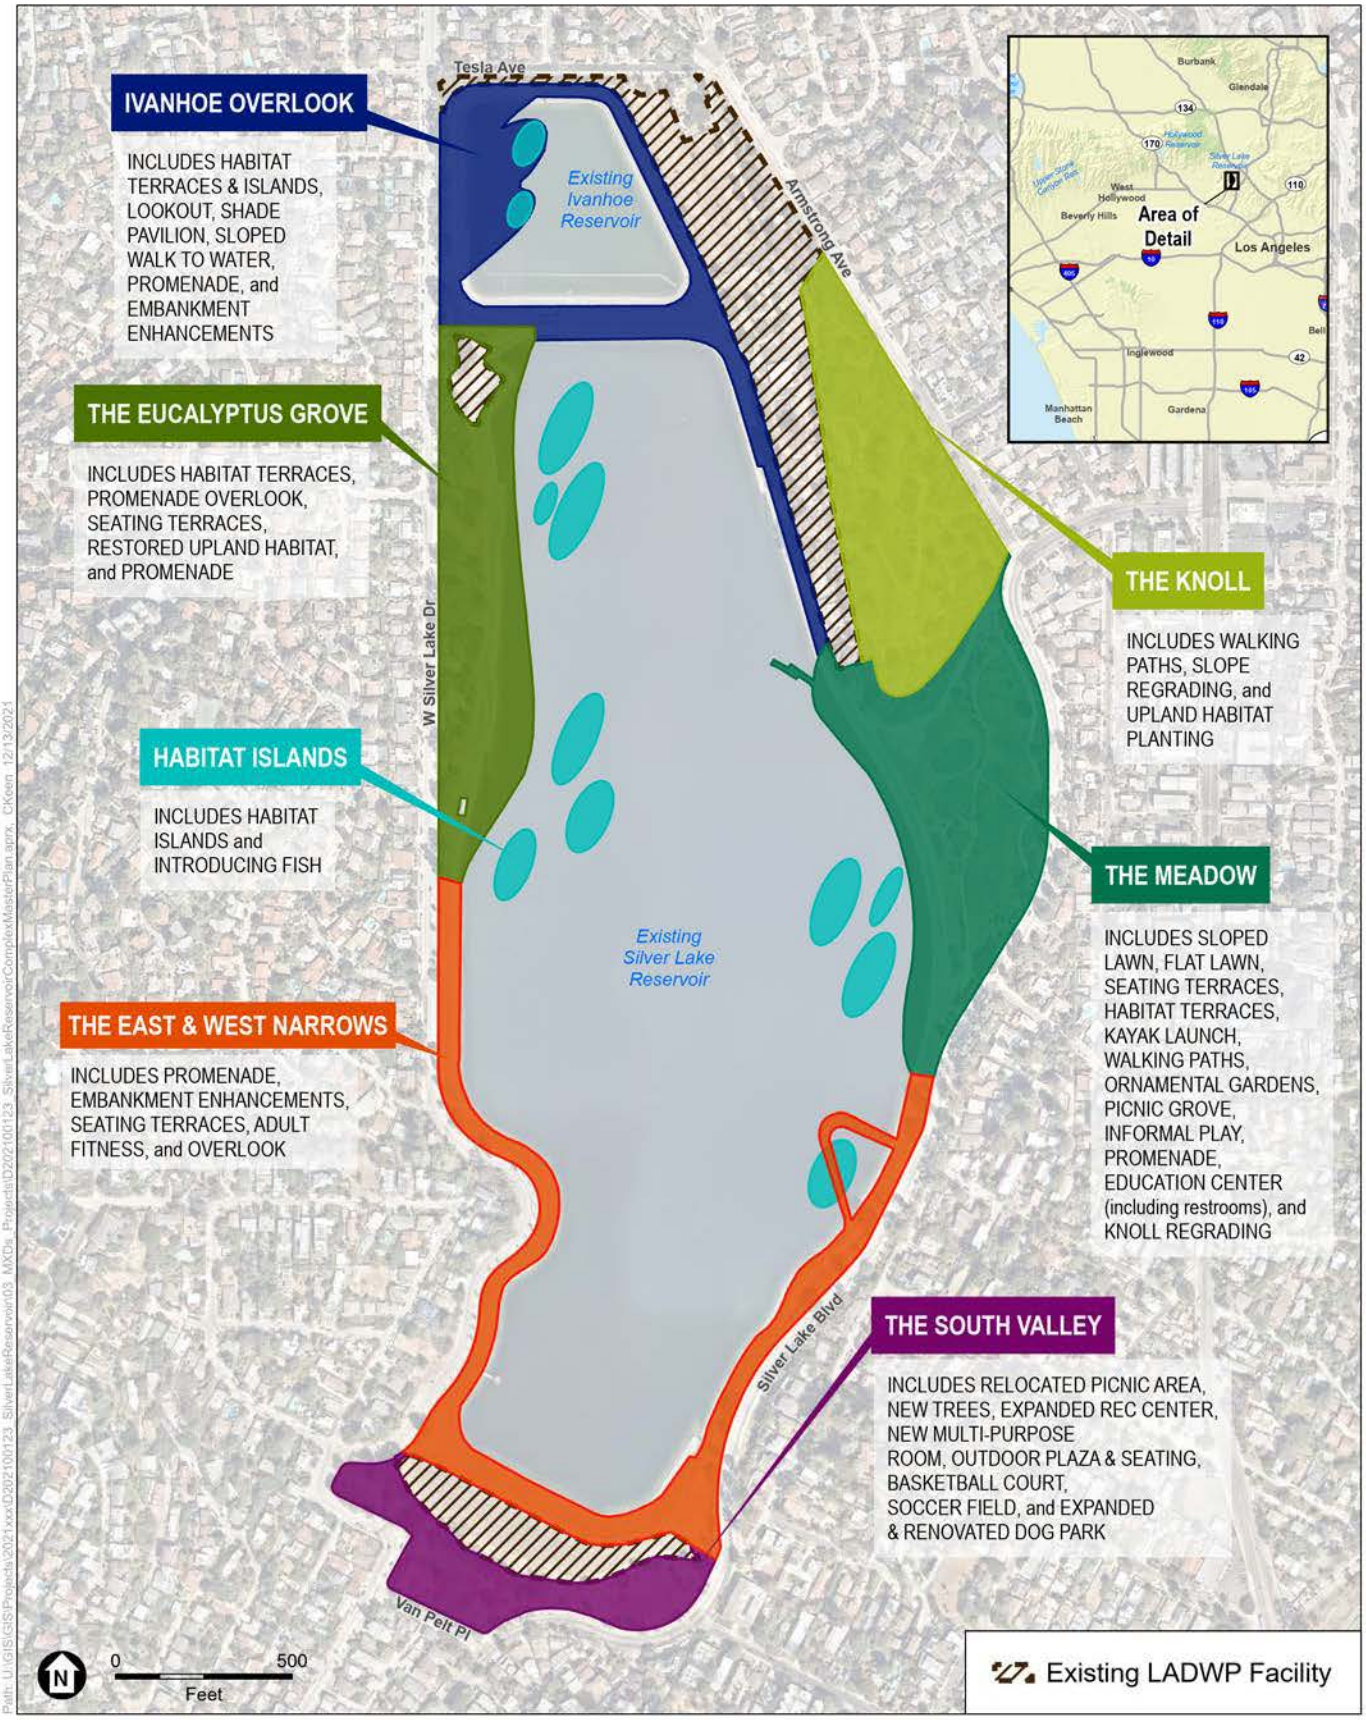


SOURCE: Nearmap, 2021; Hargreaves Jones Landscape Architects, 2020; ESA, 2021

Silver Lake Reservoir Complex Master Plan Project

Figure 1
Proposed Project Location and Zones

ESA

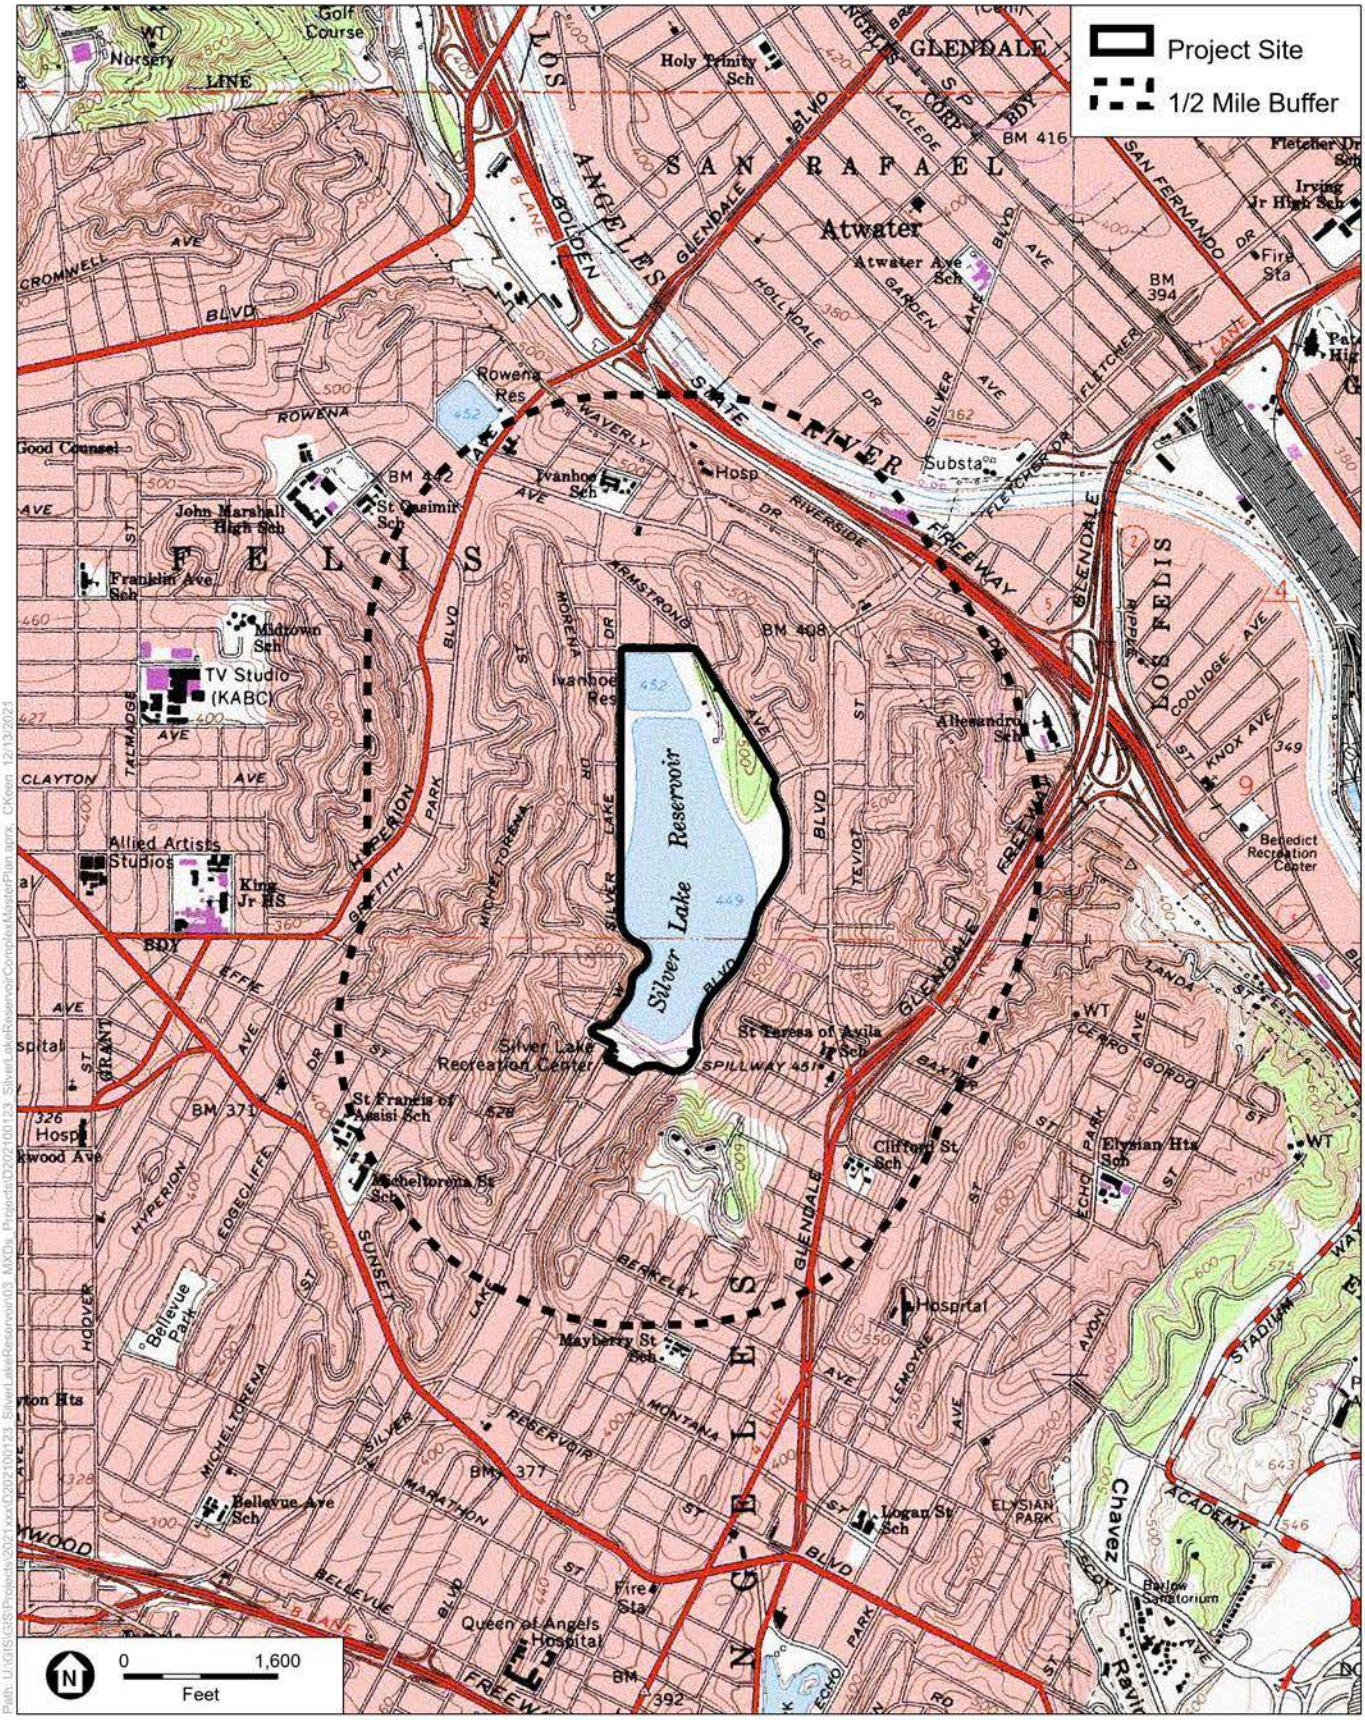

SOURCE: USGS Topographic Series (Hollywood, CA); ESA, 2021.

Silver Lake Reservoir Complex Master Plan Project

Figure 2
Project Site Location

ESA

BOARD OF PUBLIC WORKS MEMBERS

GREG GOOD
PRESIDENT

AURA GARCIA
VICE PRESIDENT

DR. MICHAEL R. DAVIS
PRESIDENT PRO TEMPORE

JESSICA M. CALOZA
COMMISSIONER

M. TERESA VILLEGAS
COMMISSIONER

DR. FERNANDO CAMPOS
EXECUTIVE OFFICER

CITY OF LOS ANGELES

CALIFORNIA

ERIC GARCETTI
MAYOR

DEPARTMENT OF PUBLIC WORKS

BUREAU OF ENGINEERING

GARY LEE MOORE, PE, ENV SP
CITY ENGINEER

1149 S. BROADWAY, SUITE 700
LOS ANGELES, CA 90015-2213

http://eng.lacity.org

December 13, 2021

Gabrielino/Tongva Nation
Sandonne Goad
106 1/2 Judge John Aiso St., #231
Los Angeles, CA 90012

Subject: AB 52 Project Notification and Notice to Request to Consult for the Silver Lake Reservoir Complex Master Plan Project, Los Angeles, California

Dear Ms. Goad:

Pursuant to California Assembly Bill (AB) 52, the City of Los Angeles (City) as Lead Agency, is providing you with notification that the City of Los Angeles Bureau of Engineering (BOE), is proposing to implement the Silver Lake Reservoir Complex (SLRC) Master Plan Project (Project). The proposed Project would redesign the existing 116-acre SLRC site with community park amenities.

The proposed Project would be located in the Silver Lake neighborhood of the City of Los Angeles which primarily consists of residential uses with some smaller commercial areas and some existing public access in and around the SLRC that allows park uses. The Project area is bounded by Tesla Avenue on the north, Armstrong Avenue and Silver Lake Boulevard on the east, Van Pelt Place, and Silver Lake Boulevard on the south, and West Silver Lake Drive on the west in the City and County of Los Angeles. The Project would be located within the United States Geological Survey (USGS) Topographic Series, Hollywood California Quadrangle, Section 8, Township 1 South, Range 13 West. (Figures 1 and 2)

The proposed Project consists of a series of spaces (park zones) stitched together by a 2.5-mile, tree-lined promenade. These zones include: the Meadow; the Knoll; Ivanhoe Overlook; Eucalyptus Grove; East and West Narrows; South Valley; and Habitat Islands. The Project would feature two flexible lawns with shade trees, a picnic grove and ornamental gardens with an informal play area, and an environmental education center along the east edge of Silver Lake Reservoir at the base of the Knoll. At the intersection between the lawns and water, stepped seating terraces would navigate to wetland terraces interwoven with small footpaths. Two existing areas of woodland, the Knoll and Eucalyptus Grove would be restored to increase their upland habitat value. A new ecosystem that reintroduces coastal scrub and wetland habitat to

the SLRC in the form of habitat islands and terraces would extend from the shoreline embankments and within the reservoir bodies.

The proposed Project must comply with California Public Resources Code Section 21080.3.1 (AB 52 of 2014), which requires local governments to conduct meaningful consultation with California Native American tribes that have requested to be notified by lead agencies of proposed projects in the geographic area with which the tribe is traditionally and culturally affiliated, and that have responded, in writing, within 30 days of receipt of the notification, and requested consultation. An archaeological assessment for the Project is currently underway and will include a context of the Project site, a cultural resources records search, survey of the Project site, Geoarchaeological study, and land use history.

Consistent with Public Resources Code Section 21080.3.1 (AB 52), your tribe has 30 days from receipt of this formal notice to request consultation on the proposed Project by mailing a written request with your designated lead contact's information attention to the Project Manager at BOE, Wendy Delgado at wendy.delgado@lacity.org or at the following address:


City of Los Angeles Department of Public Works, Bureau of Engineering
c/o ESA- Nicolle Steiner
626 Wilshire Boulevard, Suite 1100
Los Angeles, CA 90017

More information on the proposed Project can also be found on the City website at https://eng.lacity.org/silver-lake-reservoir-complex-master-plan.

Sincerely,



Wendy Delgado.

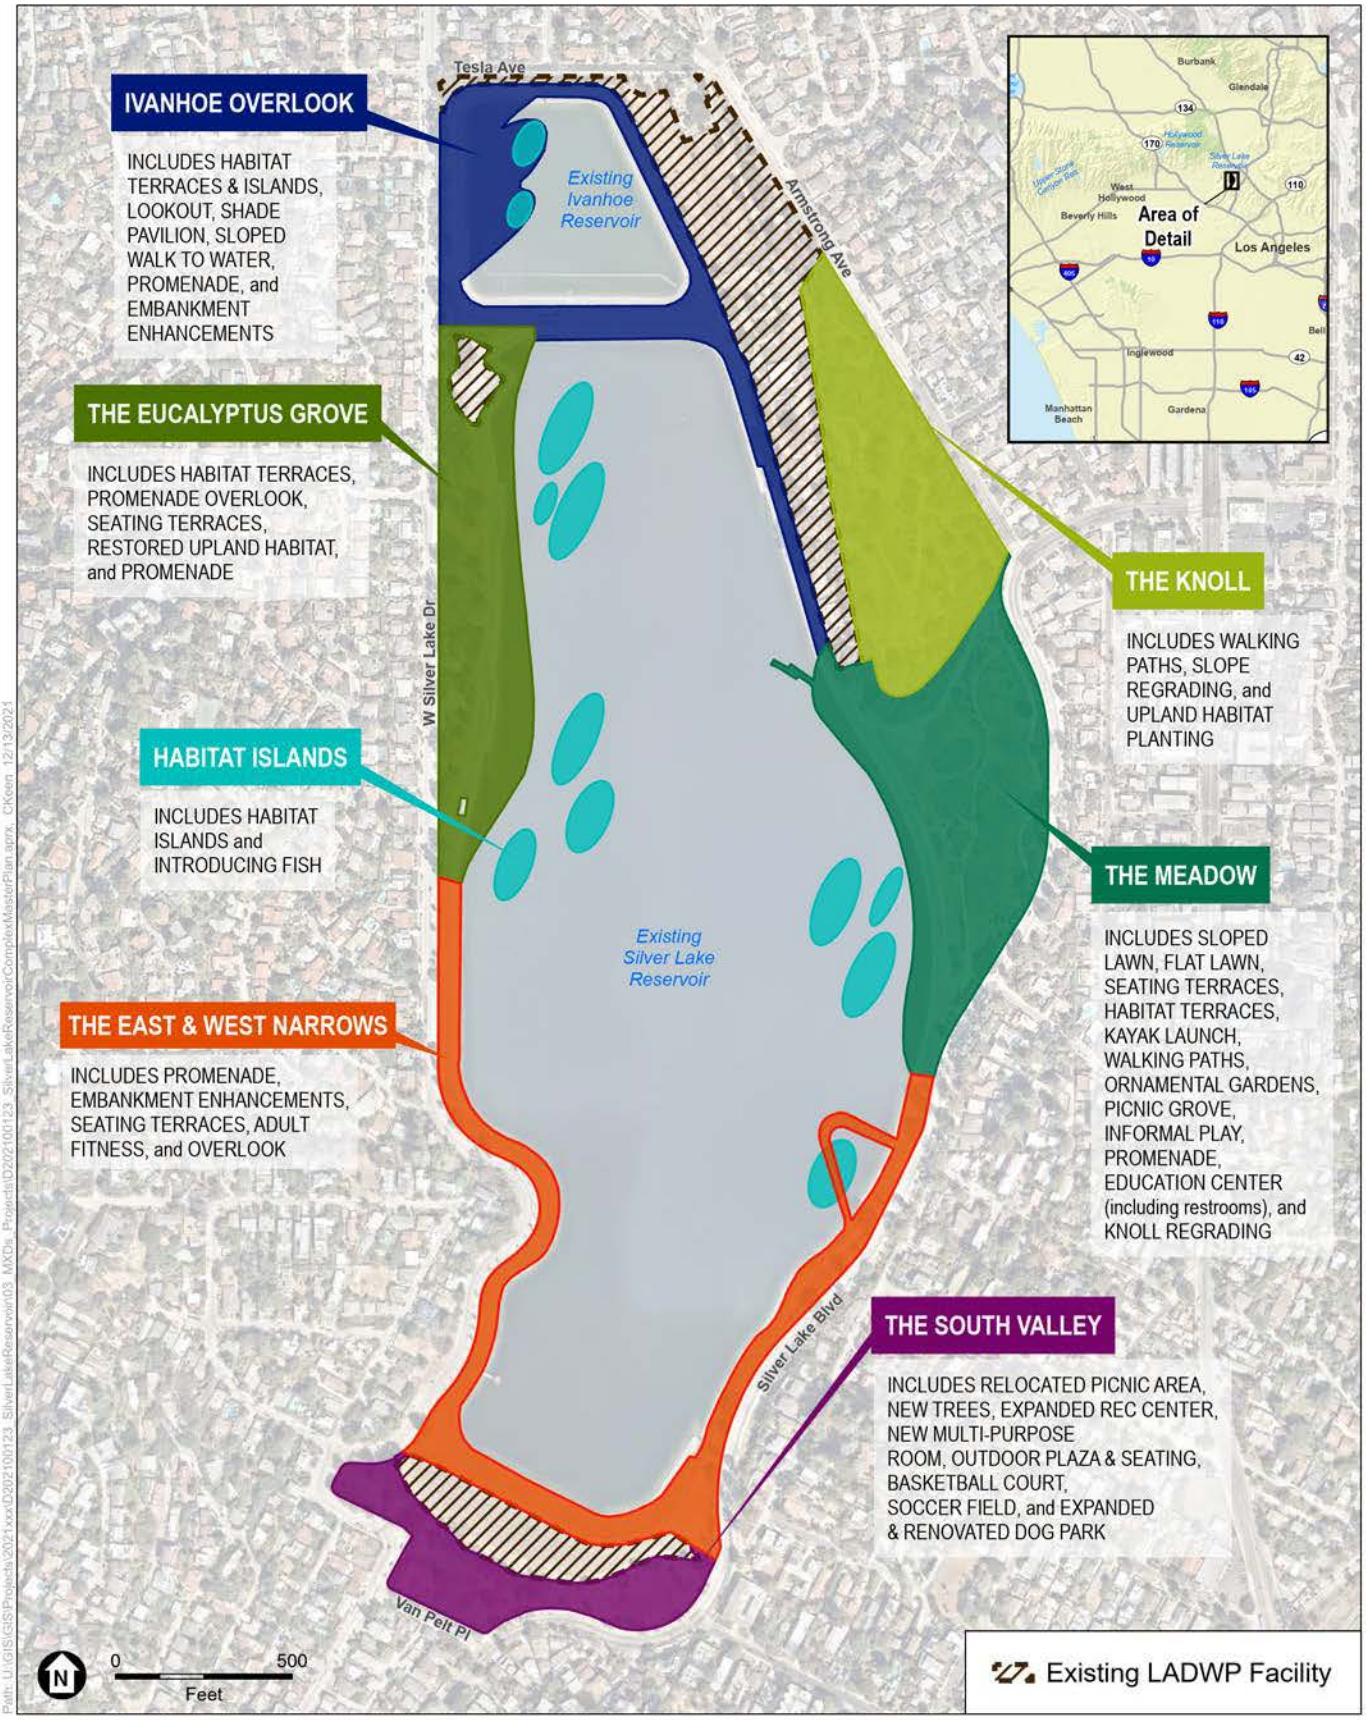


SOURCE: Nearmap, 2021; Hargreaves Jones Landscape Architects, 2020; ESA, 2021

Silver Lake Reservoir Complex Master Plan Project

Figure 1
Proposed Project Location and Zones

ESA

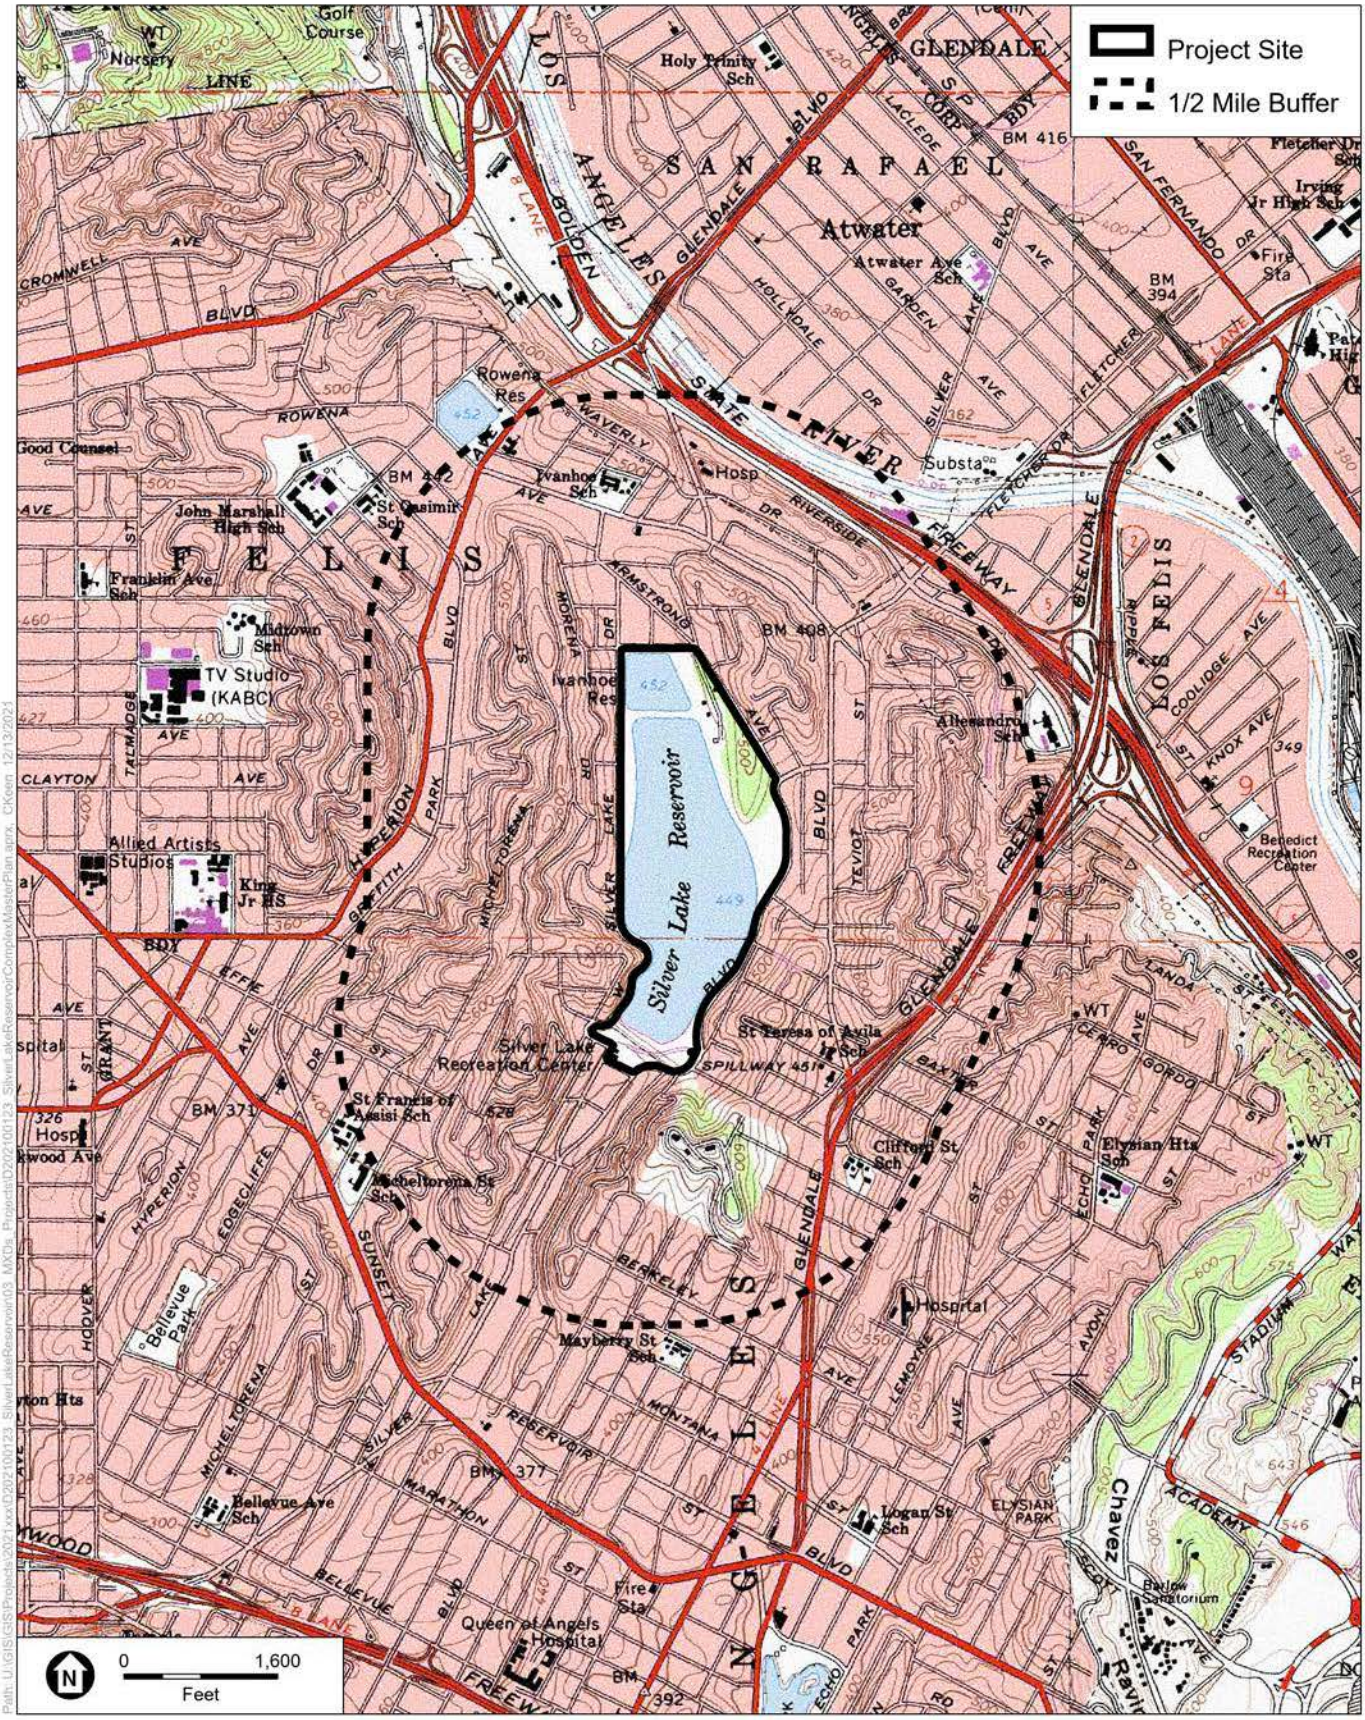

SOURCE: USGS Topographic Series (Hollywood, CA); ESA, 2021.

Silver Lake Reservoir Complex Master Plan Project

Figure 2
Project Site Location

ESA

BOARD OF PUBLIC WORKS MEMBERS

GREG GOOD
PRESIDENT

AURA GARCIA
VICE PRESIDENT

DR. MICHAEL R. DAVIS
PRESIDENT PRO TEMPORE

JESSICA M. CALOZA
COMMISSIONER

M. TERESA VILLEGAS
COMMISSIONER

DR. FERNANDO CAMPOS
EXECUTIVE OFFICER

CITY OF LOS ANGELES

CALIFORNIA

ERIC GARCETTI
MAYOR

DEPARTMENT OF PUBLIC WORKS

BUREAU OF ENGINEERING

GARY LEE MOORE, PE, ENV SP
CITY ENGINEER

1149 S. BROADWAY, SUITE 700
LOS ANGELES, CA 90015-2213

http://eng.lacity.org

December 13, 2021

Gabrielino-Tongva Tribe
Charles Alvarez
23454 Vanowen Street
West Hills, CA 91307

Subject: AB 52 Project Notification and Notice to Request to Consult for the Silver Lake Reservoir Complex Master Plan Project, Los Angeles, California

Dear Mr. Alvarez:

Pursuant to California Assembly Bill (AB) 52, the City of Los Angeles (City) as Lead Agency, is providing you with notification that the City of Los Angeles Bureau of Engineering (BOE), is proposing to implement the Silver Lake Reservoir Complex (SLRC) Master Plan Project (Project). The proposed Project would redesign the existing 116-acre SLRC site with community park amenities.

The proposed Project would be located in the Silver Lake neighborhood of the City of Los Angeles which primarily consists of residential uses with some smaller commercial areas and some existing public access in and around the SLRC that allows park uses. The Project area is bounded by Tesla Avenue on the north, Armstrong Avenue and Silver Lake Boulevard on the east, Van Pelt Place, and Silver Lake Boulevard on the south, and West Silver Lake Drive on the west in the City and County of Los Angeles. The Project would be located within the United States Geological Survey (USGS) Topographic Series, Hollywood California Quadrangle, Section 8, Township 1 South, Range 13 West. (Figures 1 and 2)

The proposed Project consists of a series of spaces (park zones) stitched together by a 2.5-mile, tree-lined promenade. These zones include: the Meadow; the Knoll; Ivanhoe Overlook; Eucalyptus Grove; East and West Narrows; South Valley; and Habitat Islands. The Project would feature two flexible lawns with shade trees, a picnic grove and ornamental gardens with an informal play area, and an environmental education center along the east edge of Silver Lake Reservoir at the base of the Knoll. At the intersection between the lawns and water, stepped seating terraces would navigate to wetland terraces interwoven with small footpaths. Two existing areas of woodland, the Knoll and Eucalyptus Grove would be restored to increase their upland habitat value. A new ecosystem that reintroduces coastal scrub and wetland habitat to

the SLRC in the form of habitat islands and terraces would extend from the shoreline embankments and within the reservoir bodies.

The proposed Project must comply with California Public Resources Code Section 21080.3.1 (AB 52 of 2014), which requires local governments to conduct meaningful consultation with California Native American tribes that have requested to be notified by lead agencies of proposed projects in the geographic area with which the tribe is traditionally and culturally affiliated, and that have responded, in writing, within 30 days of receipt of the notification, and requested consultation. An archaeological assessment for the Project is currently underway and will include a context of the Project site, a cultural resources records search, survey of the Project site, Geoarchaeological study, and land use history.

Consistent with Public Resources Code Section 21080.3.1 (AB 52), your tribe has 30 days from receipt of this formal notice to request consultation on the proposed Project by mailing a written request with your designated lead contact's information attention to the Project Manager at BOE, Wendy Delgado at wendy.delgado@lacity.org or at the following address:


City of Los Angeles Department of Public Works, Bureau of Engineering
c/o ESA- Nicolle Steiner
626 Wilshire Boulevard, Suite 1100
Los Angeles, CA 90017

More information on the proposed Project can also be found on the City website at https://eng.lacity.org/silver-lake-reservoir-complex-master-plan.

Sincerely,



Wendy Delgado.

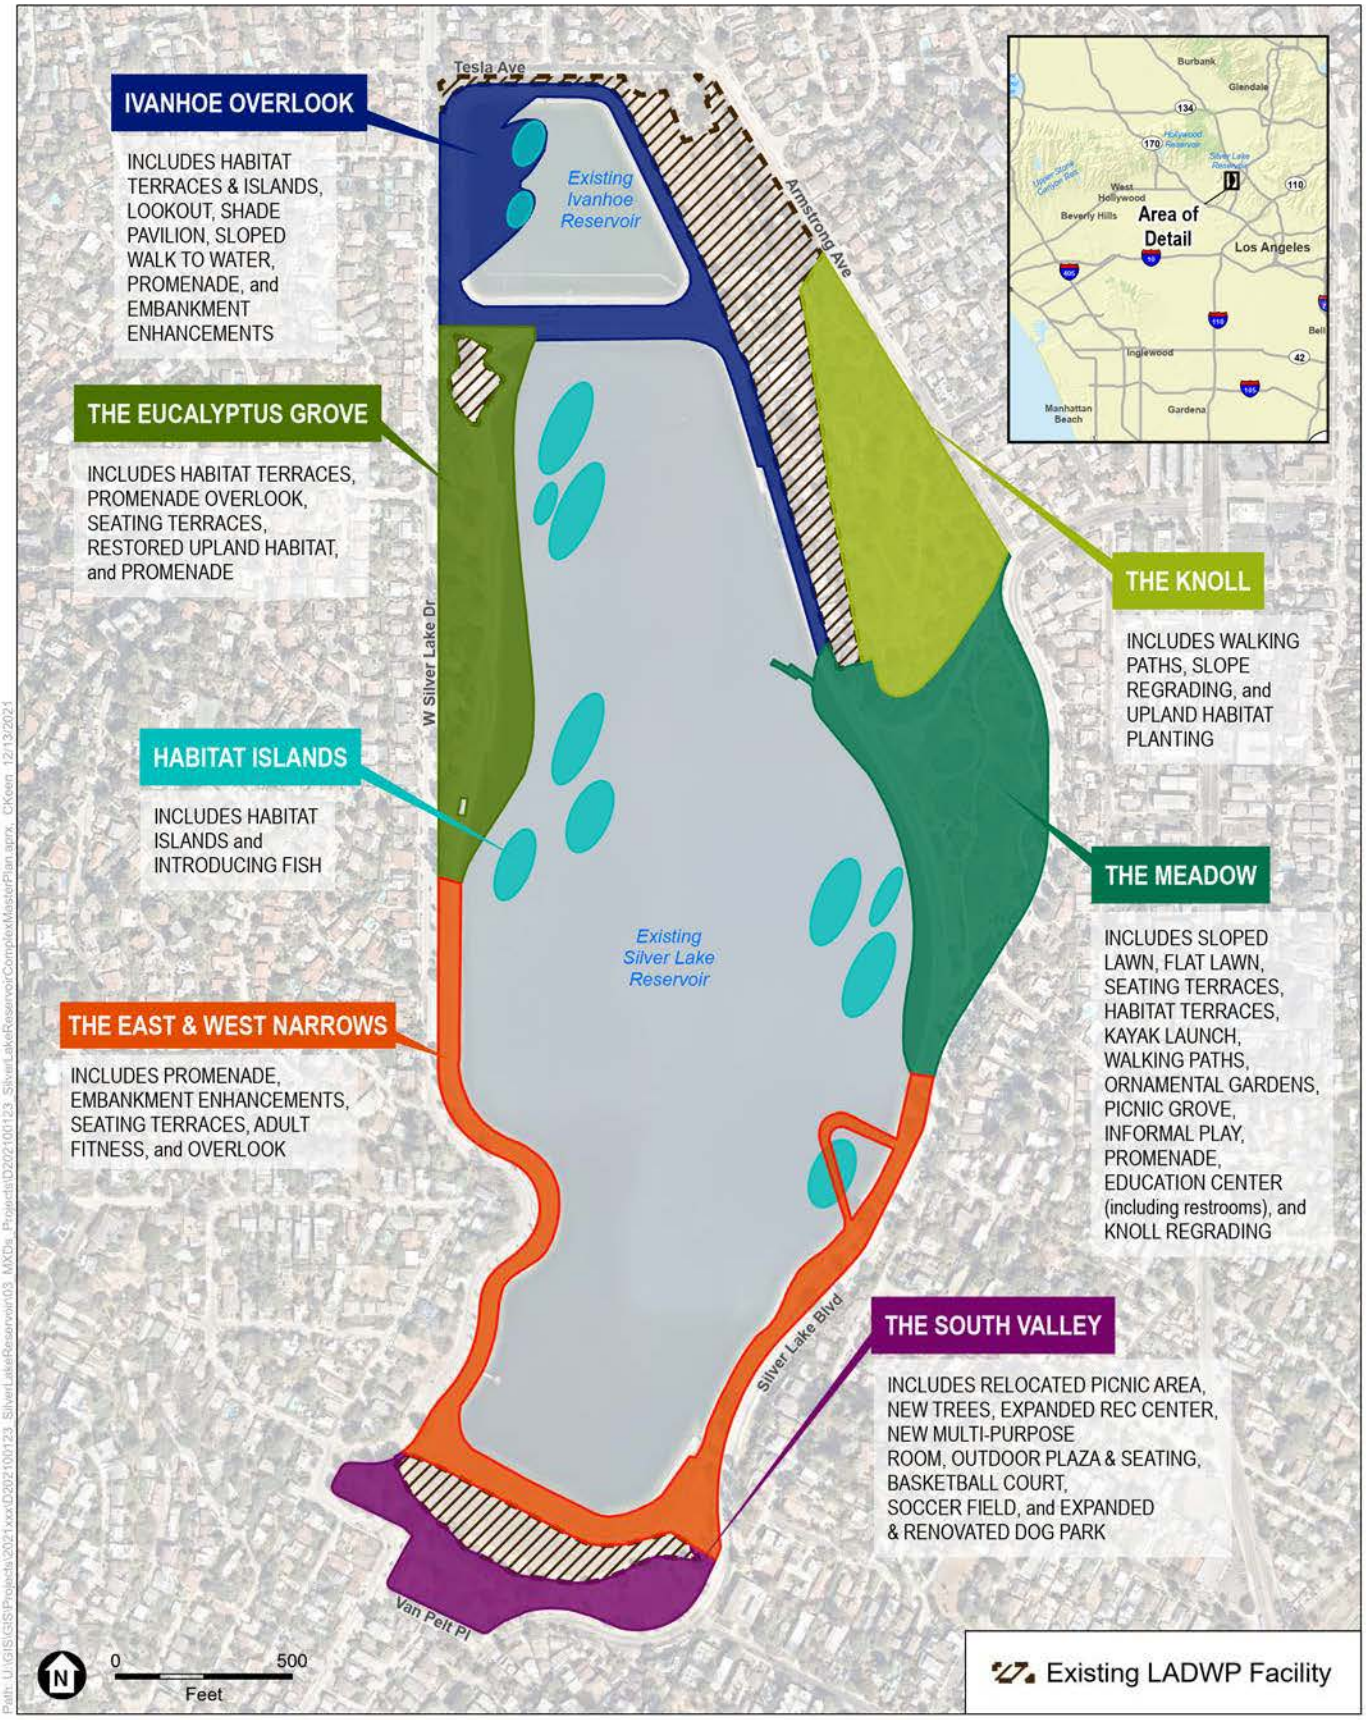


SOURCE: Nearmap, 2021; Hargreaves Jones Landscape Architects, 2020; ESA, 2021

Silver Lake Reservoir Complex Master Plan Project

Figure 1
Proposed Project Location and Zones

ESA

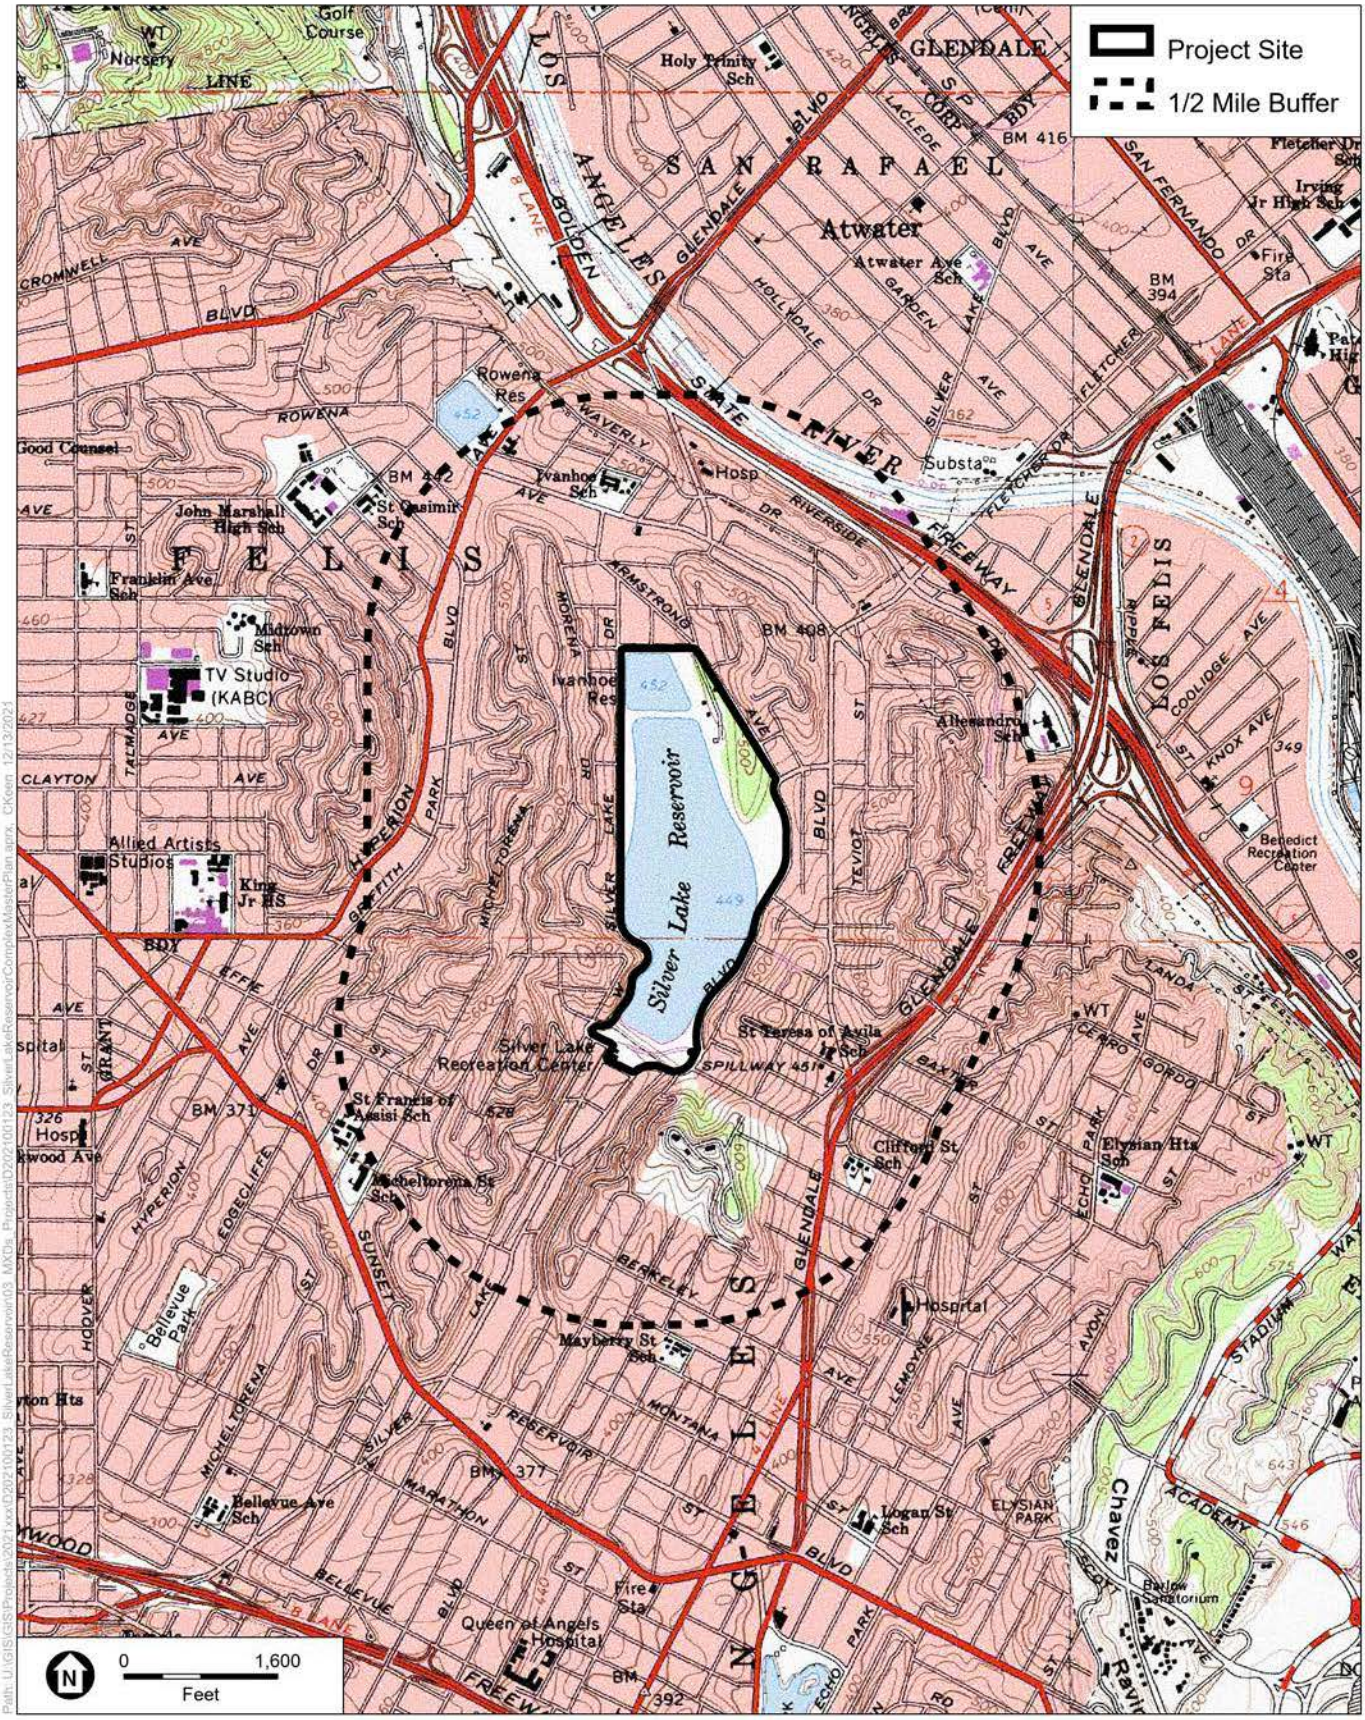

SOURCE: USGS Topographic Series (Hollywood, CA); ESA, 2021.

Silver Lake Reservoir Complex Master Plan Project

Figure 2
Project Site Location

ESA

BOARD OF PUBLIC WORKS MEMBERS

GREG GOOD
PRESIDENT

AURA GARCIA
VICE PRESIDENT

DR. MICHAEL R. DAVIS
PRESIDENT PRO TEMPORE

JESSICA M. CALOZA
COMMISSIONER

M. TERESA VILLEGAS
COMMISSIONER

DR. FERNANDO CAMPOS
EXECUTIVE OFFICER

CITY OF LOS ANGELES

CALIFORNIA

ERIC GARCETTI
MAYOR

DEPARTMENT OF PUBLIC WORKS

BUREAU OF ENGINEERING

GARY LEE MOORE, PE, ENV SP
CITY ENGINEER

1149 S. BROADWAY, SUITE 700
LOS ANGELES, CA 90015-2213

http://eng.lacity.org

December 13, 2021

Santa Rosa Band of Cahuilla Indians
Lovina Redner
P.O. Box 391820
Anza, CA 92539

Subject: AB 52 Project Notification and Notice to Request to Consult for the Silver Lake Reservoir Complex Master Plan Project, Los Angeles, California

Dear Ms. Redner:

Pursuant to California Assembly Bill (AB) 52, the City of Los Angeles (City) as Lead Agency, is providing you with notification that the City of Los Angeles Bureau of Engineering (BOE), is proposing to implement the Silver Lake Reservoir Complex (SLRC) Master Plan Project (Project). The proposed Project would redesign the existing 116-acre SLRC site with community park amenities.

The proposed Project would be located in the Silver Lake neighborhood of the City of Los Angeles which primarily consists of residential uses with some smaller commercial areas and some existing public access in and around the SLRC that allows park uses. The Project area is bounded by Tesla Avenue on the north, Armstrong Avenue and Silver Lake Boulevard on the east, Van Pelt Place, and Silver Lake Boulevard on the south, and West Silver Lake Drive on the west in the City and County of Los Angeles. The Project would be located within the United States Geological Survey (USGS) Topographic Series, Hollywood California Quadrangle, Section 8, Township 1 South, Range 13 West. (Figures 1 and 2)

The proposed Project consists of a series of spaces (park zones) stitched together by a 2.5-mile, tree-lined promenade. These zones include: the Meadow; the Knoll; Ivanhoe Overlook; Eucalyptus Grove; East and West Narrows; South Valley; and Habitat Islands. The Project would feature two flexible lawns with shade trees, a picnic grove and ornamental gardens with an informal play area, and an environmental education center along the east edge of Silver Lake Reservoir at the base of the Knoll. At the intersection between the lawns and water, stepped seating terraces would navigate to wetland terraces interwoven with small footpaths. Two existing areas of woodland, the Knoll and Eucalyptus Grove would be restored to increase their upland habitat value. A new ecosystem that reintroduces coastal scrub and wetland habitat to

the SLRC in the form of habitat islands and terraces would extend from the shoreline embankments and within the reservoir bodies.

The proposed Project must comply with California Public Resources Code Section 21080.3.1 (AB 52 of 2014), which requires local governments to conduct meaningful consultation with California Native American tribes that have requested to be notified by lead agencies of proposed projects in the geographic area with which the tribe is traditionally and culturally affiliated, and that have responded, in writing, within 30 days of receipt of the notification, and requested consultation. An archaeological assessment for the Project is currently underway and will include a context of the Project site, a cultural resources records search, survey of the Project site, Geoarchaeological study, and land use history.

Consistent with Public Resources Code Section 21080.3.1 (AB 52), your tribe has 30 days from receipt of this formal notice to request consultation on the proposed Project by mailing a written request with your designated lead contact's information attention to the Project Manager at BOE, Wendy Delgado at wendy.delgado@lacity.org or at the following address:


City of Los Angeles Department of Public Works, Bureau of Engineering
c/o ESA- Nicolle Steiner
626 Wilshire Boulevard, Suite 1100
Los Angeles, CA 90017

More information on the proposed Project can also be found on the City website at https://eng.lacity.org/silver-lake-reservoir-complex-master-plan.

Sincerely,



Wendy Delgado.

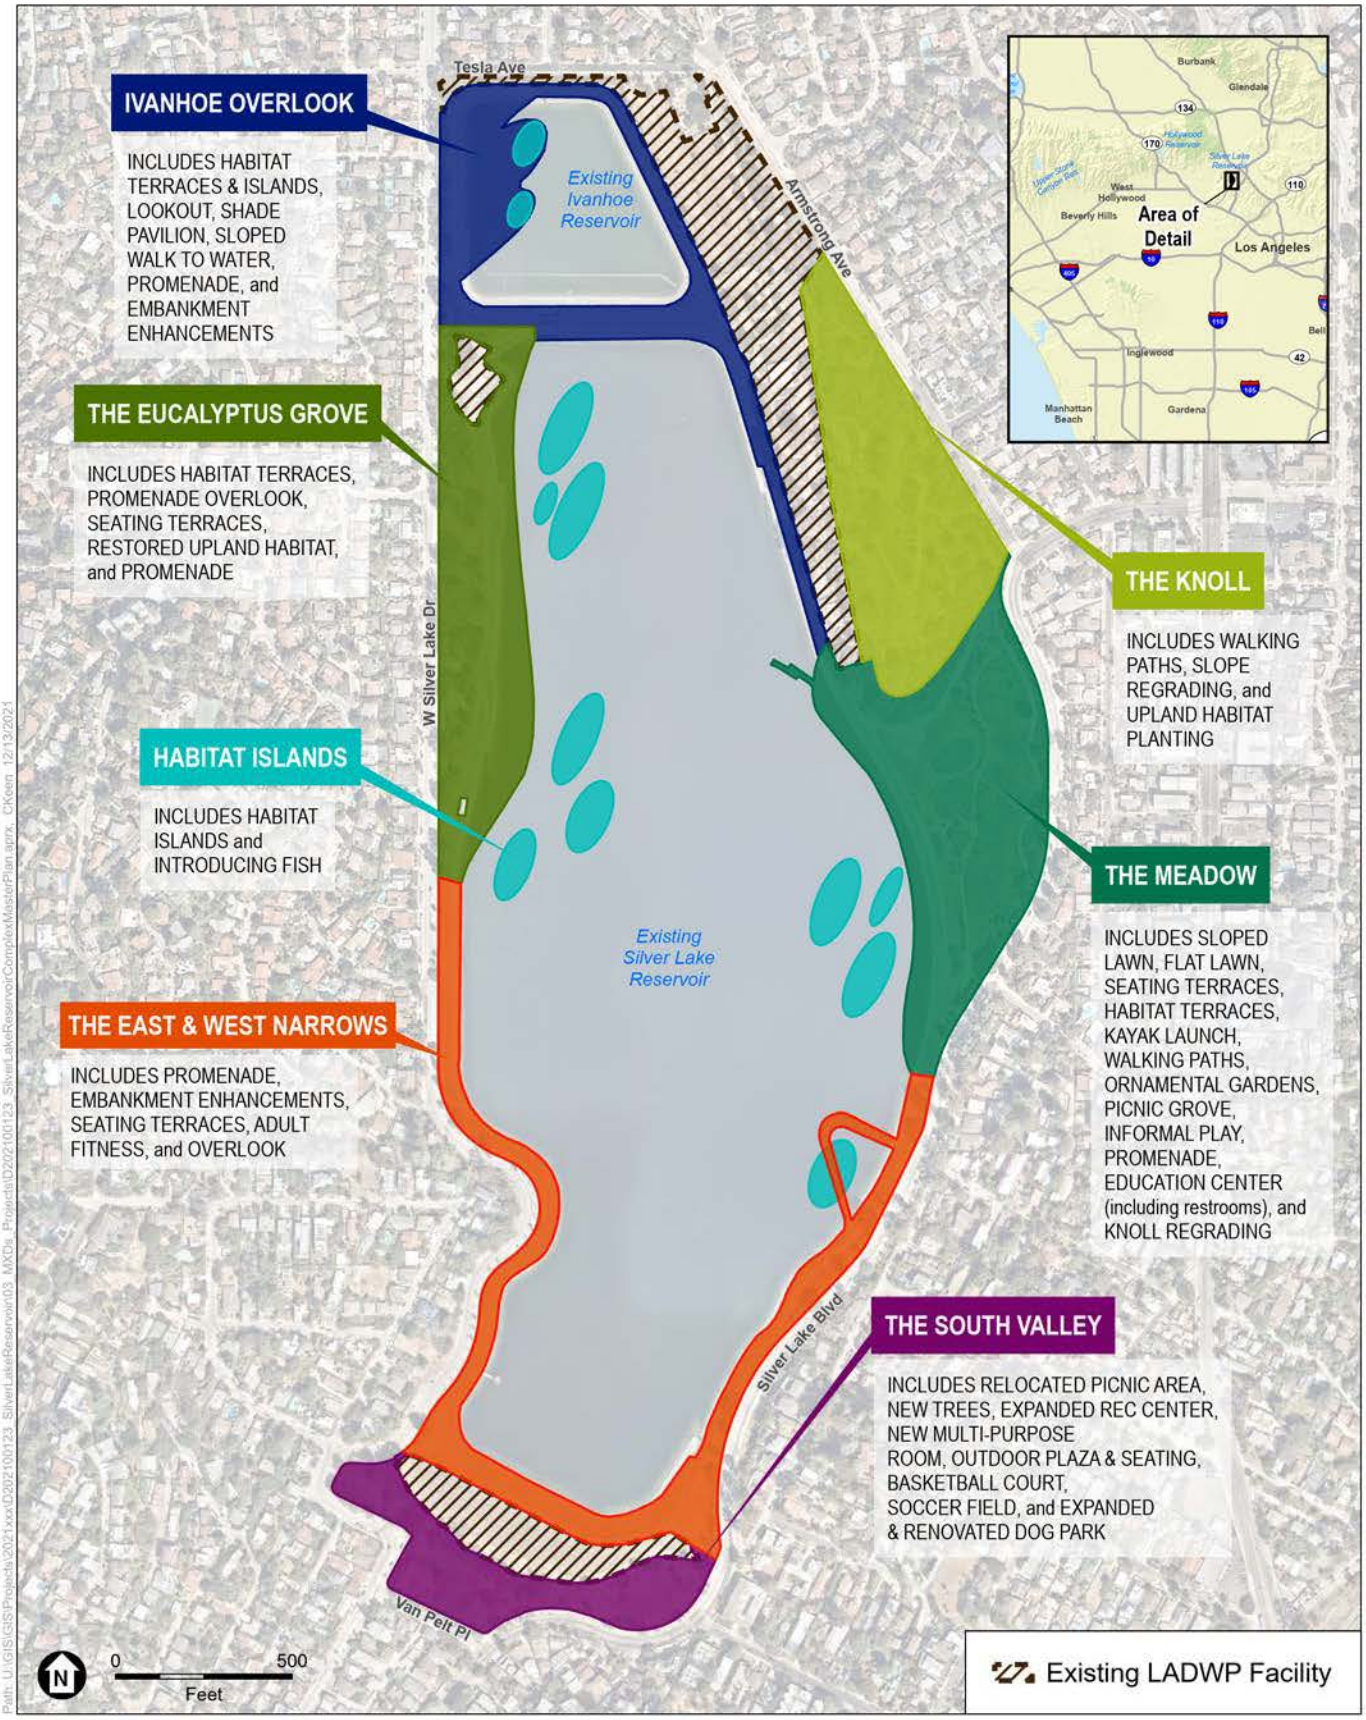


SOURCE: Nearmap, 2021; Hargreaves Jones Landscape Architects, 2020; ESA, 2021

Silver Lake Reservoir Complex Master Plan Project

Figure 1
Proposed Project Location and Zones

ESA

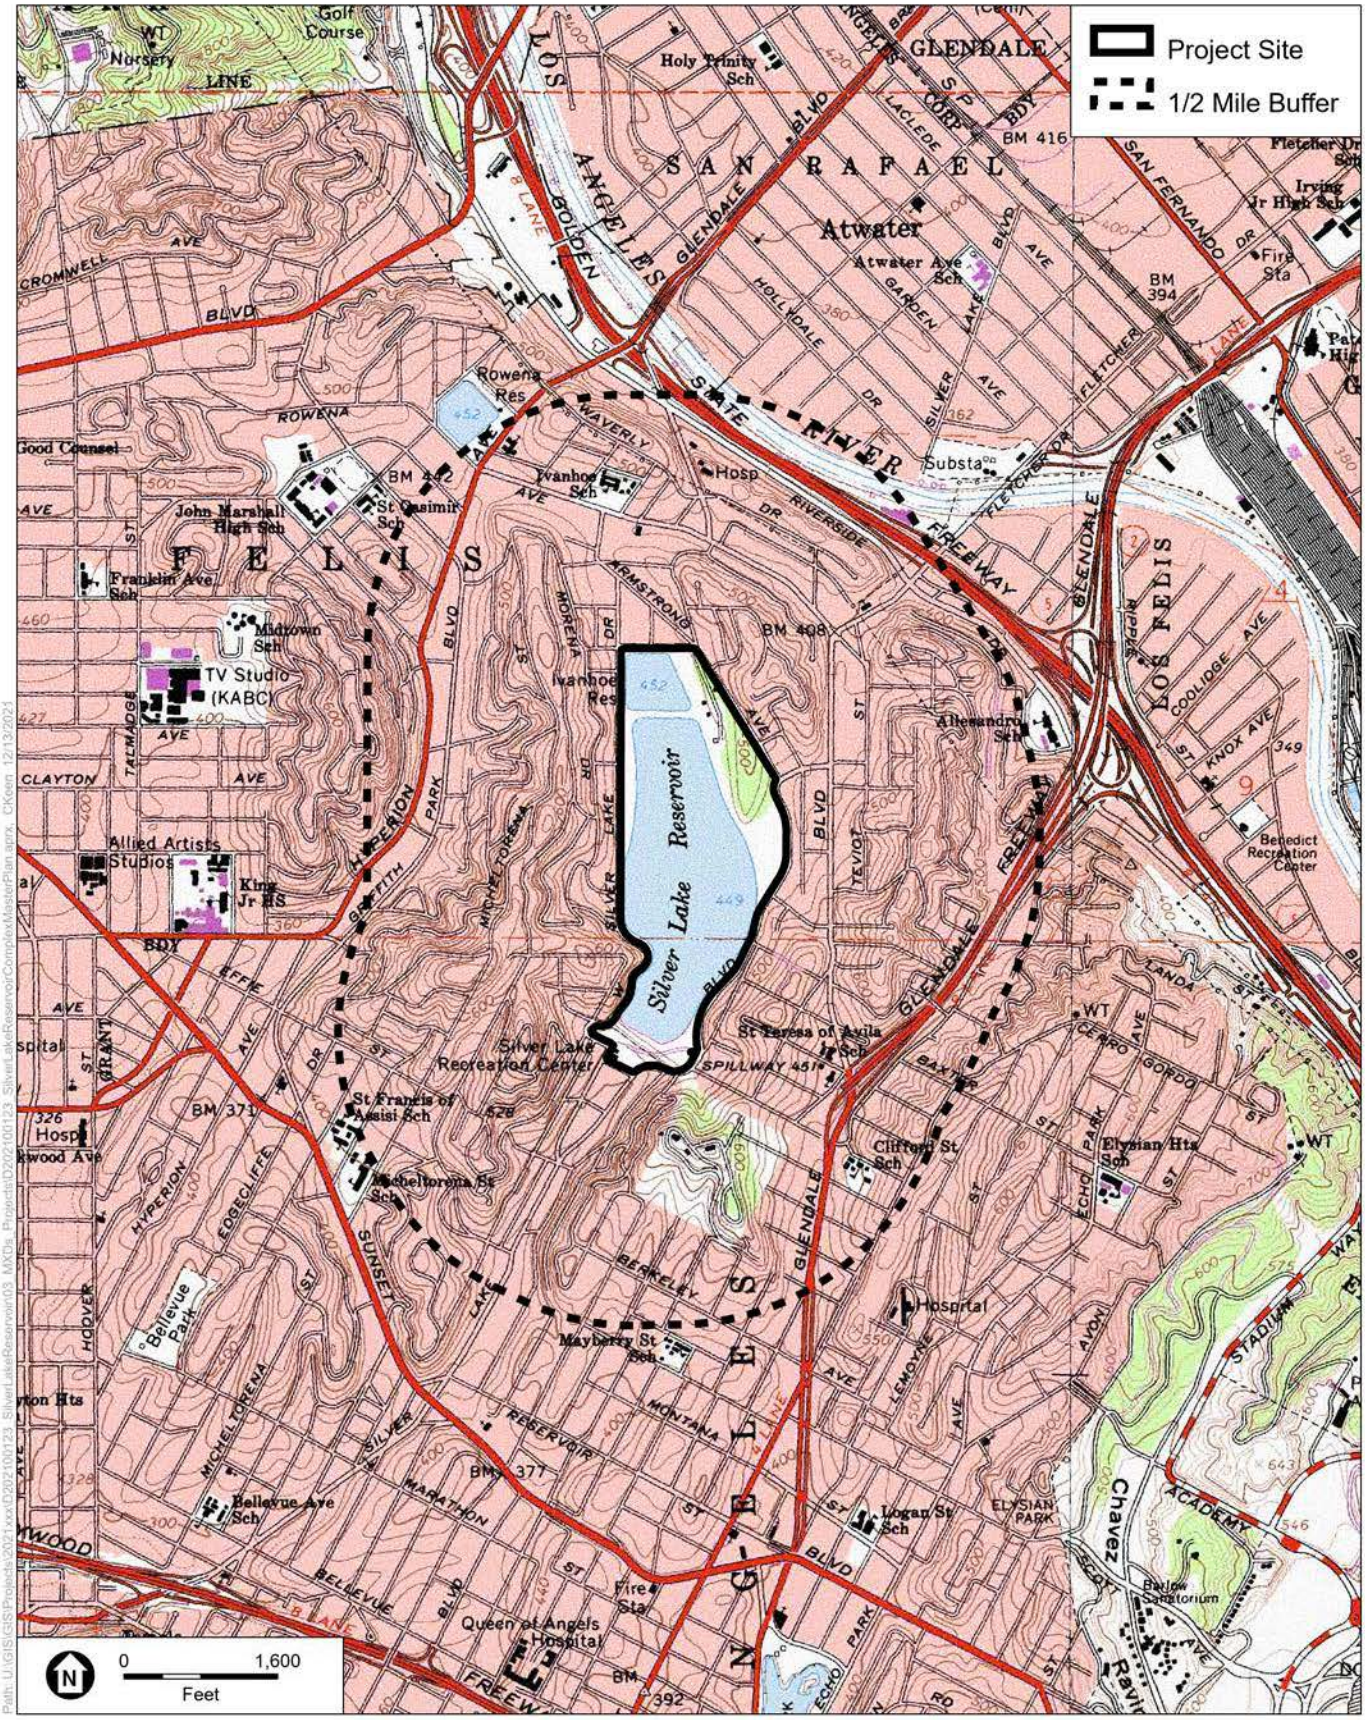

SOURCE: USGS Topographic Series (Hollywood, CA); ESA, 2021.

Silver Lake Reservoir Complex Master Plan Project

Figure 2
Project Site Location

ESA

BOARD OF PUBLIC WORKS MEMBERS

GREG GOOD
PRESIDENT

AURA GARCIA
VICE PRESIDENT

DR. MICHAEL R. DAVIS
PRESIDENT PRO TEMPORE

JESSICA M. CALOZA
COMMISSIONER

M. TERESA VILLEGAS
COMMISSIONER

DR. FERNANDO CAMPOS
EXECUTIVE OFFICER

CITY OF LOS ANGELES

CALIFORNIA

ERIC GARCETTI
MAYOR

DEPARTMENT OF PUBLIC WORKS

BUREAU OF ENGINEERING

GARY LEE MOORE, PE, ENV SP
CITY ENGINEER

1149 S. BROADWAY, SUITE 700
LOS ANGELES, CA 90015-2213

http://eng.lacity.org

December 13, 2021

Soboba Band of Luiseno Indians
Isaiah Vivanco
P.O. Box 487
San Jacinto, CA 92581

Subject: AB 52 Project Notification and Notice to Request to Consult for the Silver Lake Reservoir Complex Master Plan Project, Los Angeles, California

Dear Mr. Vivanco:

Pursuant to California Assembly Bill (AB) 52, the City of Los Angeles (City) as Lead Agency, is providing you with notification that the City of Los Angeles Bureau of Engineering (BOE), is proposing to implement the Silver Lake Reservoir Complex (SLRC) Master Plan Project (Project). The proposed Project would redesign the existing 116-acre SLRC site with community park amenities.

The proposed Project would be located in the Silver Lake neighborhood of the City of Los Angeles which primarily consists of residential uses with some smaller commercial areas and some existing public access in and around the SLRC that allows park uses. The Project area is bounded by Tesla Avenue on the north, Armstrong Avenue and Silver Lake Boulevard on the east, Van Pelt Place, and Silver Lake Boulevard on the south, and West Silver Lake Drive on the west in the City and County of Los Angeles. The Project would be located within the United States Geological Survey (USGS) Topographic Series, Hollywood California Quadrangle, Section 8, Township 1 South, Range 13 West. (Figures 1 and 2)

The proposed Project consists of a series of spaces (park zones) stitched together by a 2.5-mile, tree-lined promenade. These zones include: the Meadow; the Knoll; Ivanhoe Overlook; Eucalyptus Grove; East and West Narrows; South Valley; and Habitat Islands. The Project would feature two flexible lawns with shade trees, a picnic grove and ornamental gardens with an informal play area, and an environmental education center along the east edge of Silver Lake Reservoir at the base of the Knoll. At the intersection between the lawns and water, stepped seating terraces would navigate to wetland terraces interwoven with small footpaths. Two existing areas of woodland, the Knoll and Eucalyptus Grove would be restored to increase their upland habitat value. A new ecosystem that reintroduces coastal scrub and wetland habitat to

the SLRC in the form of habitat islands and terraces would extend from the shoreline embankments and within the reservoir bodies.

The proposed Project must comply with California Public Resources Code Section 21080.3.1 (AB 52 of 2014), which requires local governments to conduct meaningful consultation with California Native American tribes that have requested to be notified by lead agencies of proposed projects in the geographic area with which the tribe is traditionally and culturally affiliated, and that have responded, in writing, within 30 days of receipt of the notification, and requested consultation. An archaeological assessment for the Project is currently underway and will include a context of the Project site, a cultural resources records search, survey of the Project site, Geoarchaeological study, and land use history.

Consistent with Public Resources Code Section 21080.3.1 (AB 52), your tribe has 30 days from receipt of this formal notice to request consultation on the proposed Project by mailing a written request with your designated lead contact's information attention to the Project Manager at BOE, Wendy Delgado at wendy.delgado@lacity.org or at the following address:


City of Los Angeles Department of Public Works, Bureau of Engineering
c/o ESA- Nicolle Steiner
626 Wilshire Boulevard, Suite 1100
Los Angeles, CA 90017

More information on the proposed Project can also be found on the City website at https://eng.lacity.org/silver-lake-reservoir-complex-master-plan.

Sincerely,



Wendy Delgado.

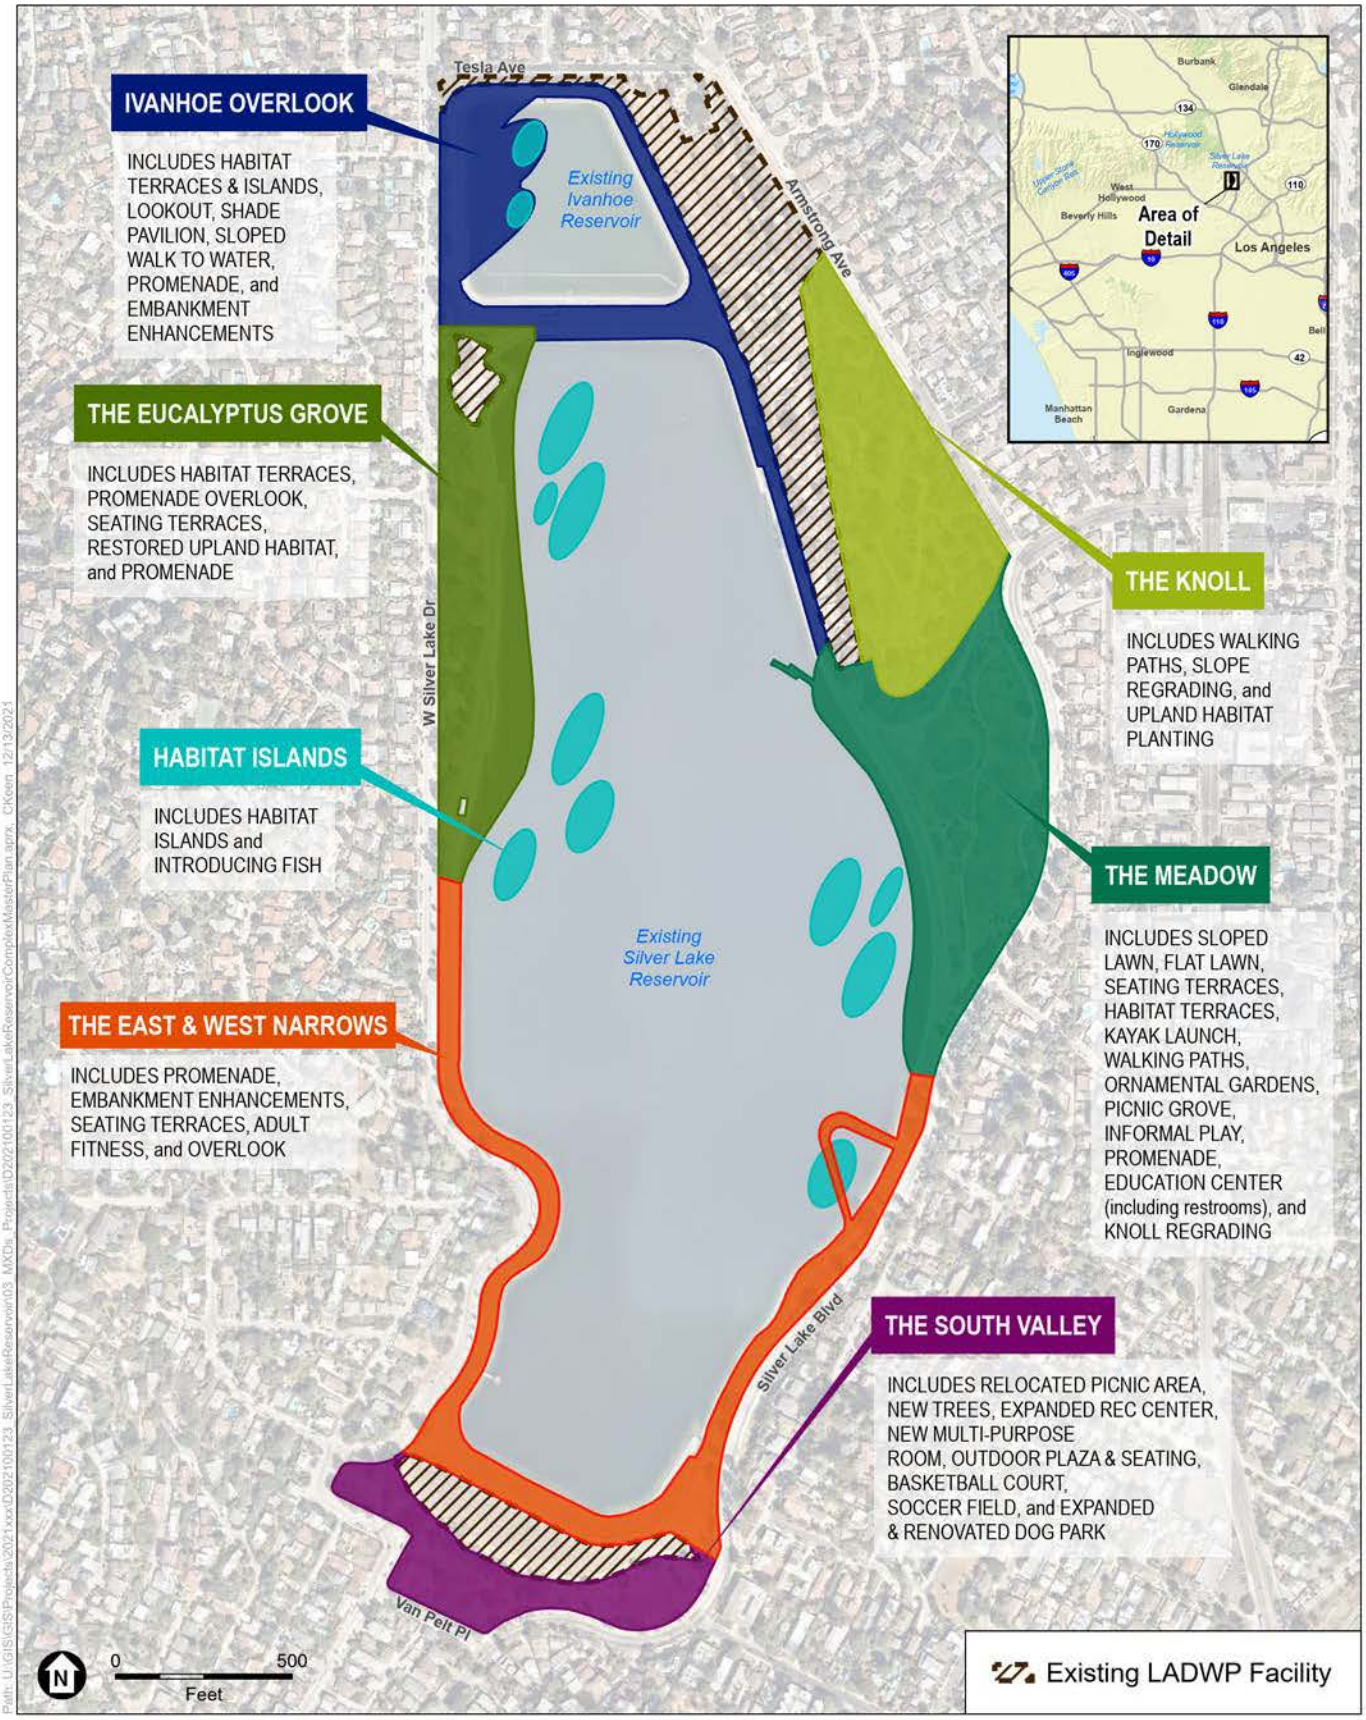


SOURCE: Nearmap, 2021; Hargreaves Jones Landscape Architects, 2020; ESA, 2021

Silver Lake Reservoir Complex Master Plan Project

Figure 1
Proposed Project Location and Zones

ESA

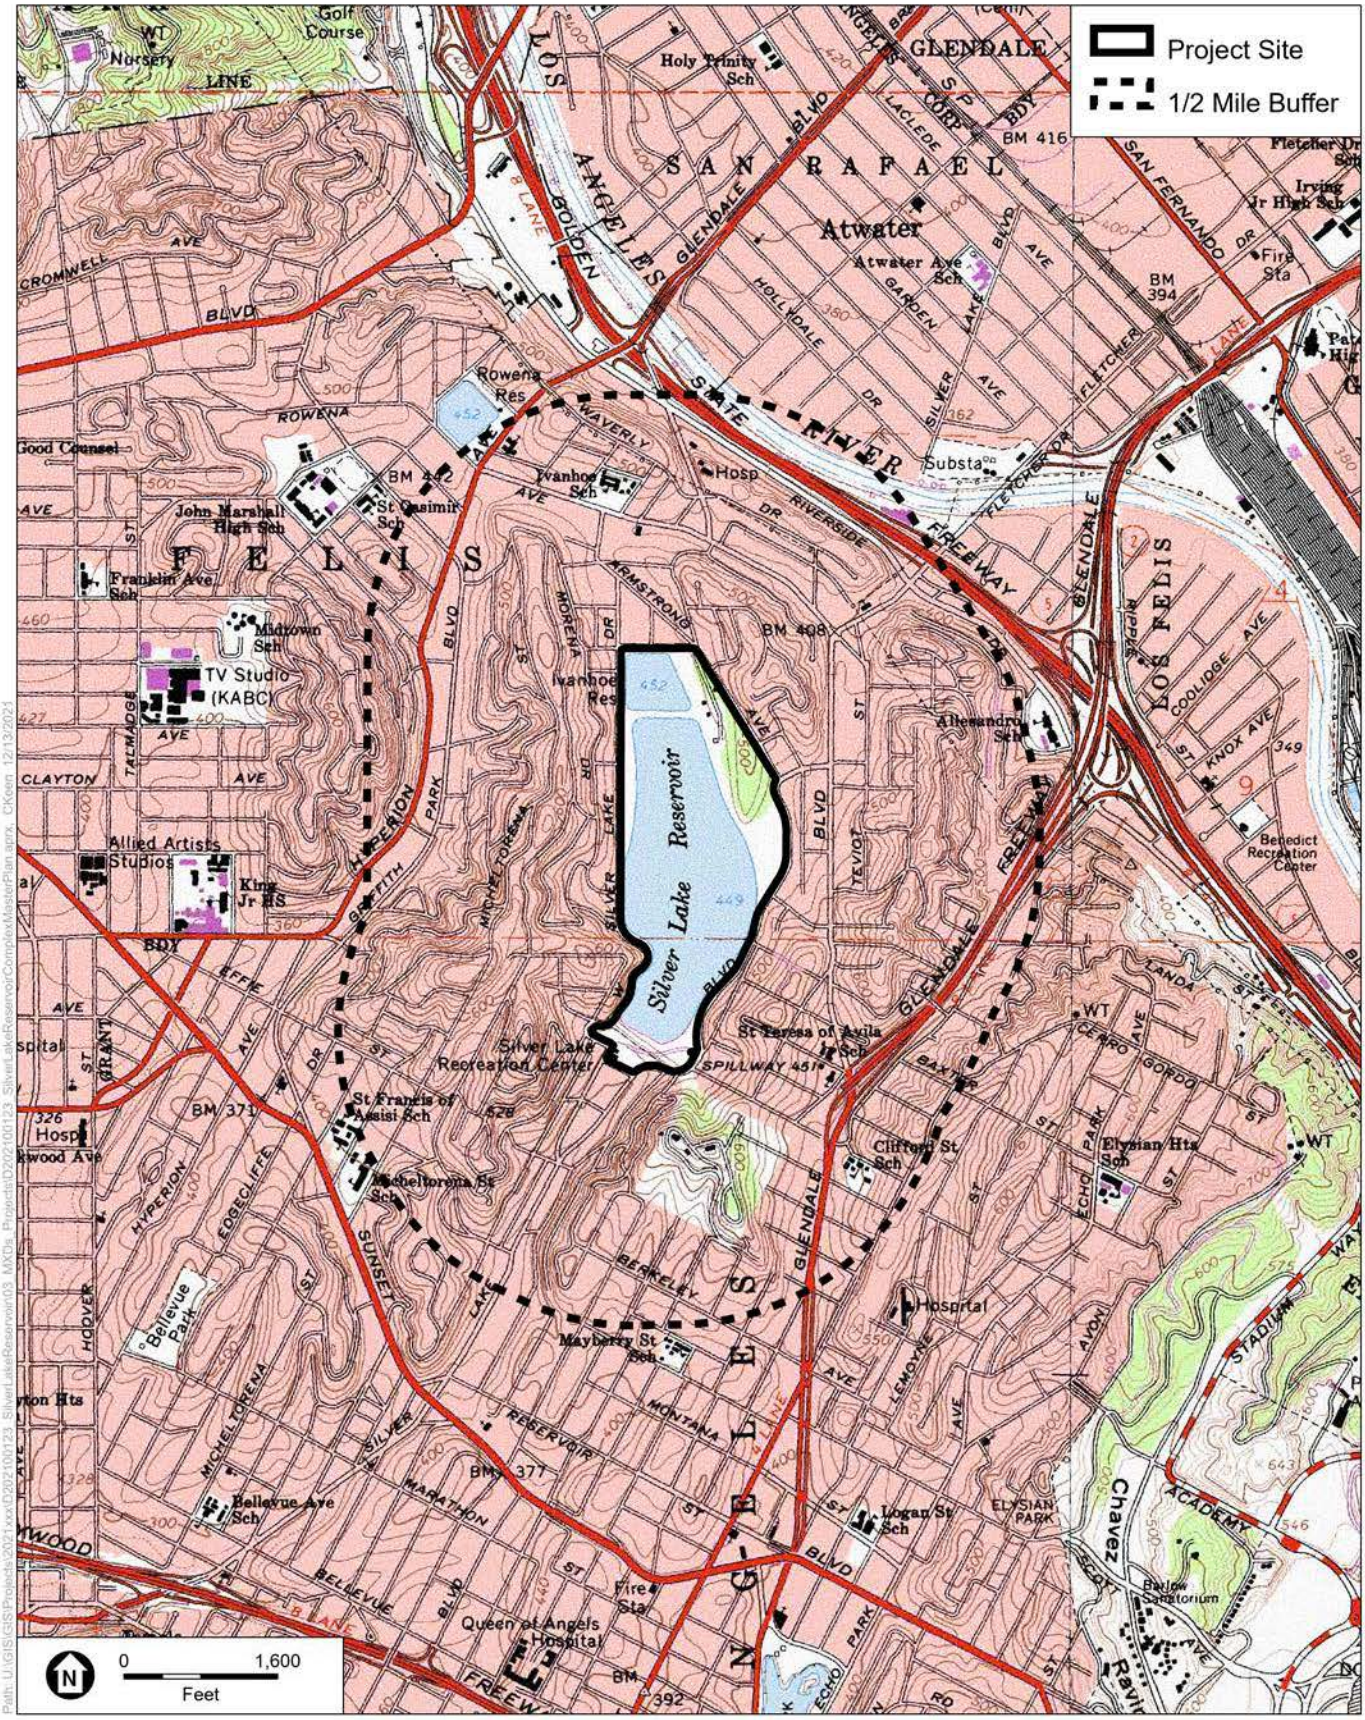

SOURCE: USGS Topographic Series (Hollywood, CA); ESA, 2021.

Silver Lake Reservoir Complex Master Plan Project

Figure 2
Project Site Location

ESA

Native American Heritage Commission
Native American Contact List
Los Angeles County
11/19/2021

Fernandeno Tataviam Band of Mission Indians
Jairo Avila, Tribal Historic and Cultural Preservation Officer
1019 Second Street, Suite 1
San Fernando, CA, 91340
Phone: (818) 837 - 0794
Fax: (818) 837-0796
jairo.avila@tataviam-nsn.us
Tataviam

Gabrieleno Band of Mission Indians - Kizh Nation
Andrew Salas, Chairperson
P.O. Box 393
Covina, CA, 91723
Phone: (626) 926 - 4131
admin@gabrielenoindians.org
Gabrieleno

Gabrieleno/Tongva San Gabriel Band of Mission Indians
Anthony Morales, Chairperson
P.O. Box 693
San Gabriel, CA, 91778
Phone: (626) 483 - 3564
Fax: (626) 286-1262
GTTribalcouncil@aol.com
Gabrieleno

Gabrielino /Tongva Nation
Sandonne Goad, Chairperson
106 1/2 Judge John Aiso St., #231
Los Angeles, CA, 90012
Phone: (951) 807 - 0479
sgoad@gabrielino-tongva.com
Gabrielino

Gabrielino Tongva Indians of California Tribal Council
Christina Conley, Tribal Consultant and Administrator
P.O. Box 941078
Simi Valley, CA, 93094
Phone: (626) 407 - 8761
christina.marsden@alumni.usc.edu
Gabrielino

Gabrielino Tongva Indians of California Tribal Council
Robert Dorame, Chairperson
P.O. Box 490
Bellflower, CA, 90707
Phone: (562) 761 - 6417
Fax: (562) 761-6417
gtongva@gmail.com
Gabrielino

Gabrielino-Tongva Tribe
Charles Alvarez,
23454 Vanowen Street
West Hills, CA, 91307
Phone: (310) 403 - 6048
roadkingcharles@aol.com
Gabrielino

Santa Rosa Band of Cahuilla Indians
Lovina Redner, Tribal Chair
P.O. Box 391820
Anza, CA, 92539
Phone: (951) 659 - 2700
Fax: (951) 659-2228
lsaul@santarosa-nsn.gov
Cahuilla

Soboba Band of Luiseno Indians
Joseph Ontiveros, Cultural Resource Department
P.O. BOX 487
San Jacinto, CA, 92581
Phone: (951) 663 - 5279
Fax: (951) 654-4198
jontiveros@soboba-nsn.gov
Cahuilla
Luiseno

Soboba Band of Luiseno Indians
Isaiah Vivanco, Chairperson
P. O. Box 487
San Jacinto, CA, 92581
Phone: (951) 654 - 5544
Fax: (951) 654-4198
ivivanco@soboba-nsn.gov
Cahuilla
Luiseno

This list is current only as of the date of this document. Distribution of this list does not relieve any person of statutory responsibility as defined in Section 7050.5 of the Health and Safety Code, Section 5097.94 of the Public Resource Section 5097.98 of the Public Resources Code.

This list is only applicable for contacting local Native Americans with regard to cultural resources assessment for the proposed Silver Lake Reservoir Complex Master Plan Project, Los Angeles County.

NATIVE AMERICAN HERITAGE COMMISSION

CHAIRPERSON
Laura Miranda
Luiseño

VICE CHAIRPERSON
Reginald Pagaling
Chumash

PARLIAMENTARIAN
Russell Attebery
Karuk

COMMISSIONER
William Mungary
Paiute/White Mountain Apache

COMMISSIONER
Isaac Bojorquez
Ohlone-Costanoan

COMMISSIONER
Sara Dutschke
Miwok

COMMISSIONER
Buffy McQuillen
Yokayo Pomo, Yuki, Nomlaki

COMMISSIONER
Wayne Nelson
Luiseño

COMMISSIONER
Stanley Rodriguez
Kumeyaay

EXECUTIVE SECRETARY
Christina Snider
Pomo

NAHC HEADQUARTERS
1550 Harbor Boulevard
Suite 100
West Sacramento,
California 95691
(916) 373-3710
nahc@nahc.ca.gov
NAHC.ca.gov

November 19, 2021

Sara Dietler
ESA

Via Email to: sdietler@esassoc.com

Re: Silver Lake Reservoir Complex Master Plan Project, Los Angeles County

Dear Ms. Dietler:

A record search of the Native American Heritage Commission (NAHC) Sacred Lands File (SLF) was completed for the information submitted for the above referenced project. The results were positive. Please contact the Gabrieleno Band of Mission Indians – Kizh Nation on the attached list for information. Please note that tribes do not always record their sacred sites in the SLF, nor are they required to do so. A SLF search is not a substitute for consultation with tribes that are traditionally and culturally affiliated with a project's geographic area. Other sources of cultural resources should also be contacted for information regarding known and recorded sites, such as the appropriate regional California Historical Research Information System (CHRIS) archaeological Information Center for the presence of recorded archaeological sites.

Attached is a list of Native American tribes who may also have knowledge of cultural resources in the project area. This list should provide a starting place in locating areas of potential adverse impact within the proposed project area. Please contact all of those listed; if they cannot supply information, they may recommend others with specific knowledge. By contacting all those listed, your organization will be better able to respond to claims of failure to consult with the appropriate tribe. If a response has not been received within two weeks of notification, the Commission requests that you follow-up with a telephone call or email to ensure that the project information has been received.

If you receive notification of change of addresses and phone numbers from tribes, please notify the NAHC. With your assistance, we can assure that our lists contain current information.

If you have any questions or need additional information, please contact me at my email address: Andrew.Green@nahc.ca.gov.

Sincerely,

Andrew Green

Andrew Green
Cultural Resources Analyst

Attachment

BOARD OF PUBLIC WORKS MEMBERS

AURA GARCIA
PRESIDENT

M. TERESA VILLEGAS
VICE PRESIDENT

DR. MICHAEL R. DAVIS
PRESIDENT PRO TEMPORE

VAHID KHORSAND
COMMISSIONER

SUSANA REYES
COMMISSIONER

DR. FERNANDO CAMPOS
EXECUTIVE OFFICER

CITY OF LOS ANGELES

CALIFORNIA

ERIC GARCETTI
MAYOR

DEPARTMENT OF PUBLIC WORKS

BUREAU OF ENGINEERING

GARY LEE MOORE, PE, ENV SP
CITY ENGINEER

1149 S. BROADWAY, SUITE 700
LOS ANGELES, CA 90015-2213

http://eng.lacity.org

CONFIDENTIAL- AB52 TRIBAL CONSULTATION

September 19, 2022

Christina Conley, Cultural Resource Administrator
Gabrielino Tongva Indians of California Tribal Council
P.O. Box 941078
Simi Valley, CA 93094

ASSEMBLY BILL 52 —CONSULTATION FOR THE PROPOSED SILVER LAKE RESERVOIR COMPLEX MASTER PLAN PROJECT

Pursuant to the provisions of Assembly Bill 52 (AB 52) and PRC § 21080.3.1 (b), as the lead agency under the California Environmental Quality Act (CEQA), the City of Los Angeles Bureau of Engineering (BOE) sent a letter formally requesting to consult on the CEQA review of the proposed Silver Lake Reservoir Complex Master Plan Project with the Gabrielino Tongva Indians of California Tribal Council on December 13, 2021.

Thank you for your consultation on this project. BOE provided Gabrielino Tongva Indians of California Tribal Council with the proposed Tribal Cultural Resources Mitigation Measure (MM-TCR-1) as well as additional historic disturbance information for the Project on July 13, 2022.

This letter is to inform Gabrielino Tongva Indians of California Tribal Council that the mitigation measures previously provided have been revised due to continued consultation with other tribes involved. Please see Attachment 1 for the revised mitigation measure (MM-TCR-1).

As we have not received further comments on this information and mitigation measure, this letter is to notify Gabrielino Tongva Indians of California Tribal Council that the BOE is formally closing the period of consultation, prior to the release of the Draft Environmental Impact Report (EIR). Project construction is estimated to start in 2025 but may commence at a later date.

We have appreciated your input on this project and look forward to continuing to build upon our relationship with the Gabrielino Tongva Indians of California Tribal Council. The Gabrielino Tongva Indians of California Tribal Council will receive a Notice of Availability of the Draft EIR in the mail notifying Gabrielino Tongva Indians of California Tribal Council of the public review and comment period, public meeting, and reviewing locations.

Sincerely,

Chris Adams

Chris Adams, Environmental Specialist III
Environmental Management Group

"C:\Users\mrchr\Box\EMG\USERHOME\Chris\Silverlake\Chris EIR AB52\AB52\closeout letters\SLRCMP AB52 closeout GTIC 9.17.22.doc"

Cc: Wendy Delgado, Bureau of Engineering
Sara Dietler, ESA

Attachment 1

MM-TCR-1: Native American Monitoring. Prior to the commencement of any ground disturbing activity at the project site, the City shall reach out to retain a Native American Monitor from both the Gabrieleno Band of Mission Indians-Kizh Nation and the Gabrielino Tongva Indians of California Tribal Council to provide a Native American monitor. Should neither Tribe be available to monitor during ground disturbance, work may continue but should Tribal Cultural Resources be encountered work will stop and both Tribes will be immediately notified. The Tribal monitors will only be present on-site during the construction phases that involve ground-disturbing activity in areas of quaternary alluvium within the Knoll, and will not be necessary in portions of the Knoll where the Puente Sandstone bedrock formation is present either at depth or at the surface. In addition, any ground disturbance required in the Eucalyptus Grove will be subject to Tribal monitoring. Ground disturbing activities are defined by the Tribe as activities that may include, but are not limited to, pavement removal, potholing, or auguring, grubbing, tree removals, boring, grading, excavation, drilling, and trenching within the areas above. The on-site Tribal monitoring shall end when all ground-disturbing activities within the Knoll and the Eucalyptus Grove are completed, or when

the Tribal representatives and Tribal Monitors have indicated that the project site has little to no potential for impacting Tribal Cultural Resources.,

In the event that cultural resources of Native American origin are identified during construction, the City will coordinate with the qualified archaeologist (who meets the Secretary of the Interior's Professional Qualifications Standards), and both tribes that participated in consultation. If the City, in consultation with the Gabrieleno Band of Mission Indians-Kizh Nation and the Gabrielino Tongva Indians of California Tribal Council, determines that the resource is a Tribal Cultural Resource and thus significant under CEQA, a treatment plan shall be prepared and implemented in accordance with state guidelines and in consultation with the two Native American tribes. The treatment plan may include, but would not be limited to, avoidance, capping in place, excavation and removal of the resource, interpretive displays, sensitive area signage, or other mutually agreed upon measure.

BOARD OF PUBLIC WORKS MEMBERS

AURA GARCIA
PRESIDENT

M. TERESA VILLEGAS
VICE PRESIDENT

DR. MICHAEL R. DAVIS
PRESIDENT PRO TEMPORE

VAHID KHORSAND
COMMISSIONER

SUSANA REYES
COMMISSIONER

DR. FERNANDO CAMPOS
EXECUTIVE OFFICER

CITY OF LOS ANGELES

CALIFORNIA

ERIC GARCETTI
MAYOR

DEPARTMENT OF PUBLIC WORKS

BUREAU OF ENGINEERING

TED ALLEN, PE
CITY ENGINEER

1149 S. BROADWAY, SUITE 700
LOS ANGELES, CA 90015-2213

http://eng.lacity.org

CONFIDENTIAL- AB52 TRIBAL CONSULTATION

September 20, 2022

Andrew Salas, Chairperson
Gabrieleño Band of Mission Indians – Kizh Nation
P.O. Box 393
Covina, CA 91723

ASSEMBLY BILL 52 —CONSULTATION FOR THE PROPOSED SILVER LAKE RESERVOIR COMPLEX MASTER PLAN PROJECT

Pursuant to the provisions of Assembly Bill 52 (AB 52) and PRC § 21080.3.1 (b), as the lead agency under the California Environmental Quality Act (CEQA), the City of Los Angeles Bureau of Engineering (BOE) sent a letter formally requesting to consult on the CEQA review of the proposed Silver Lake Reservoir Complex Master Plan Project with the Gabrieleño Band of Mission Indians – Kizh Nation on December 13, 2021.

Thank you for your consultation on this project. BOE provided Gabrieleño Band of Mission Indians – Kizh Nation with proposed Tribal Cultural Resources Mitigation Measures as well as additional historic disturbance information for the Project on May 31, 2022. On August 23, 2022 BOE met with the Kizh Nation again to address concerns about the original proposed mitigation measures. Based on the feedback we received at this second meeting, BOE has amended the original mitigation measures to a final form labeled MM-TCR-1 (attached). Thus, BOE is formally closing the period of consultation, prior to the release of the Draft Environmental Impact Report (EIR). We anticipate construction on the project to start in 2025.

We have appreciated your input on this project and look forward to continuing to build upon our relationship with the Gabrieleño Band of Mission Indians – Kizh Nation. The Tribe will receive a Notice of Availability of the Draft EIR in the mail notifying Gabrieleño Band of Mission Indians – Kizh Nation of the public review and comment period, public meeting, and reviewing locations.

Sincerely,

Chris Adams

Chris Adams, Environmental Specialist III
Environmental Management Group

"C:\Users\mrchr\Box\EMG\USERHOME\Chris\Silverlake\Chris EIR AB52\AB52\closeout letters\SLRCMP AB52 closeout GTIC 7.28.2022.doc"

Cc: Wendy Delgado, Bureau of Engineering
Sara Dietler, ESA

Attachment 1

MM-TCR-1: Native American Monitoring. Prior to the commencement of any ground disturbing activity at the project site, the City shall reach out to retain a Native American Monitor from both the Gabrieleno Band of Mission Indians-Kizh Nation and the Gabrielino Tongva Indians of California Tribal Council to provide a Native American monitor. Should neither Tribe be available to monitor during ground disturbance, work may continue but should Tribal Cultural Resources be encountered work will stop and both Tribes will be immediately notified. The Tribal monitors will only be present on-site during the construction phases that involve ground-disturbing activity in areas of quaternary alluvium within the Knoll, and will not be necessary in portions of the Knoll where the Puente Sandstone bedrock formation is present either at depth or at the surface. In addition, any ground disturbance required in the Eucalyptus Grove will be subject to Tribal monitoring. Ground disturbing activities are defined by the Tribe as activities that may include, but are not limited to, pavement removal, potholing, or auguring, grubbing, tree removals, boring, grading, excavation, drilling, and trenching within the areas above. The on-site Tribal monitoring shall end when all ground-disturbing activities within the Knoll and the Eucalyptus Grove are completed, or when the Tribal representatives and Tribal Monitors have indicated that the project site has little to no potential for impacting Tribal Cultural Resources.,

In the event that cultural resources of Native American origin are identified during construction, the City will coordinate with the qualified archaeologist (who meets the Secretary of the Interior's Professional Qualifications Standards), and both trl.ibes that participated in consultation. If the City, in consultation with the Gabrieleno Band of Mission Indians-Kizh Nation and the Gabrielino Tongva Indians of California Tribal Council, determines that the resource is a Tribal Cultural Resource and thus significant under CEQA, a treatment plan shall be prepared and implemented in accordance with

state guidelines and in consultation with the two Native American tribes. The treatment plan may include, but would not be limited to, avoidance, capping in place, excavation and removal of the resource, interpretive displays, sensitive area signage, or other mutually agreed upon measure.